



INDEX OF SHEETS, SEE SHEET NO. 2
LIST OF STANDARDS, SEE SHEET NO. 2

STATE OF ILLINOIS
DEPARTMENT OF TRANSPORTATION

**PLANS FOR PROPOSED
COUNTY IMPROVEMENT**

**COUNTY HIGHWAY 13 (FAS ROUTE 364)
SECTION 20-00091-03-BR
PROJECT NO. L040(405)
WOODFORD COUNTY
JOB NO. C-94-042-24**

F.A.S. RTE.	SECTION	COUNTY	TOTAL SHEETS	SHEET NO.
364	20-00091-03-BR	WOODFORD	114	1
		ILLINOIS	CONTRACT NO. 8985	

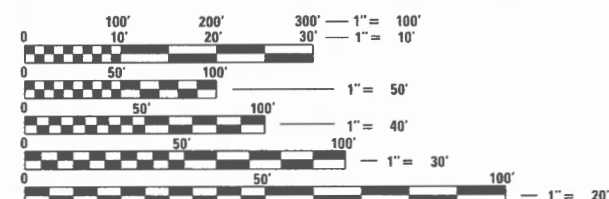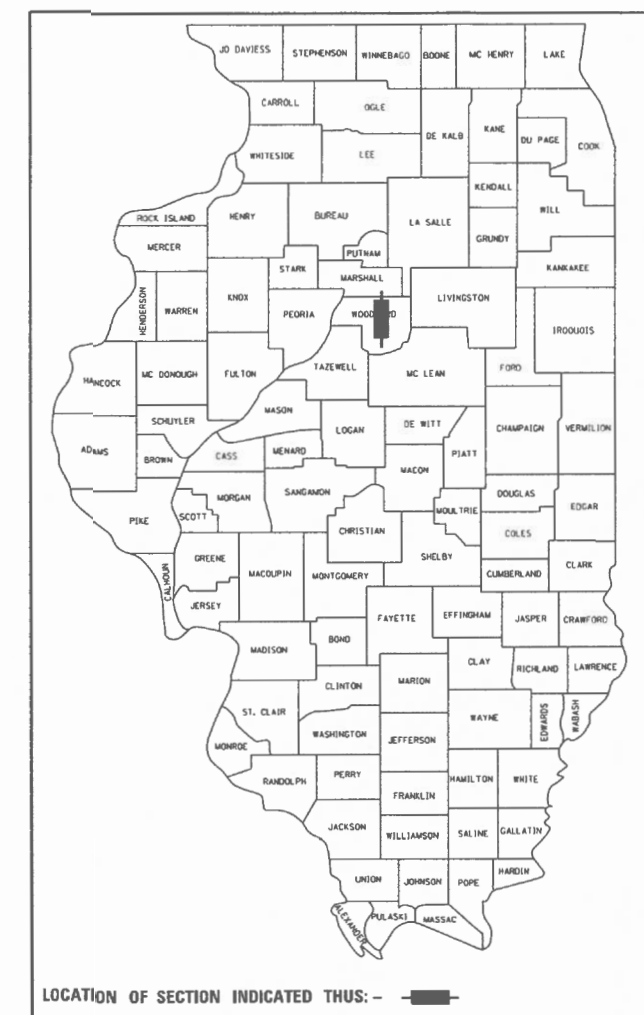

FULL SIZE PLANS HAVE BEEN PREPARED USING STANDARD
ENGINEERING SCALES. REDUCED SIZED PLANS WILL NOT
CONFORM TO STANDARD SCALES. IN MAKING MEASUREMENTS
ON REDUCED PLANS, THE ABOVE SCALES MAY BE USED.


J.U.L.I.E.
JOINT UTILITY LOCATION INFORMATION FOR EXCAVATION
1-800-892-0123
OR 811

PROJECT ENGINEER JEFFRY SPILLER, P.E.
PROJECT MANAGER JEFFRY SPILLER, P.E.


MAURER-STUTZ
ENGINEERS SURVEYORS

3116 DRIES LN STE 100
PEORIA, ILLINOIS 61604
PH. (309) 693-7615
FAX (309) 693-7616
PROFESSIONAL DESIGN FIRM #184-005754

CATALOG NO. 035364-03D
CONTRACT NO. 89854

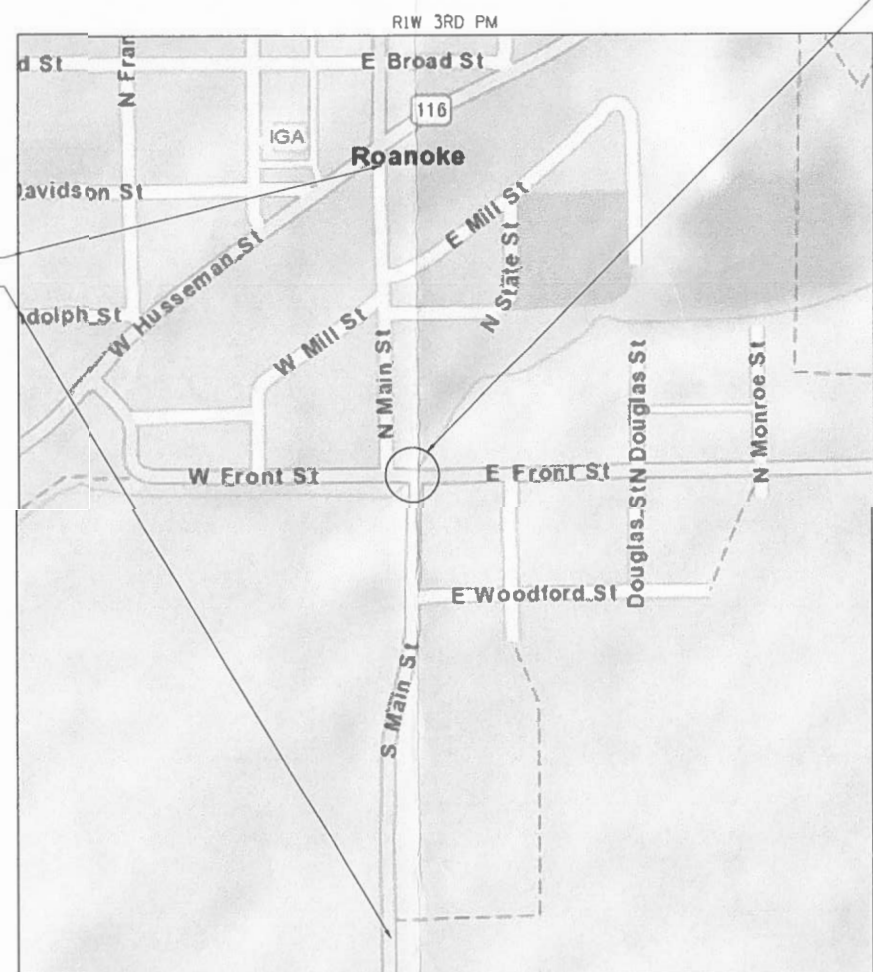

S.N. 102-3221
STA. 220 + 11.00
SINGLE SPAN PPC
DECK BEAM BRIDGE
REPLACES S.N. 102-3143

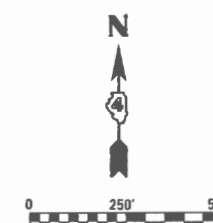

ROADWAY CLASSIFICATION: MAJOR COLLECTOR
CH 13 (FROM HWY DEPT TO ILL 116)
ADT 1455 (2037) - 88% PV, 12% TRUCKS
DESIGN SPEED : 30 MPH
DESIGN POLICY : URBAN & 3R GUIDELINES

GROSS LENGTH = NET LENGTH = 2409.7 FT. = 0.46 MILES
VARIANCES: SEE SHEET 2
COMMITMENTS: SEE SHEET 2

STATE OF ILLINOIS DEPARTMENT OF TRANSPORTATION DIVISION OF HIGHWAYS	
APPROVED	<u>10/13/2024</u> <u>elle</u> (date)
Woodford County Engineer	
PASSED	<u>11.13.2024</u> <u>Tim Sexton</u> (date)
District 4 Engineer of Local Roads & Streets	
RELEASING FOR BID BASED ON LIMITED REVIEW	<u>November 13, 2024</u> <u>Rene A. James</u> (date)
Region 3 Engineer	
PRINTED BY THE AUTHORITY OF THE STATE OF ILLINOIS	


 JEFFERY D. SPILLER, PE
 PE No. 062-057630
 Exp. Date 11/30/2025

INDEX OF SHEETS

1	COVER
2	INDEX OF SHEETS, HIGHWAY STANDARDS, GENERAL NOTES
3-10	SUMMARY OF QUANTITIES
11-14	TYPICAL SECTIONS
15-32	SCHEDULE OF QUANTITIES
33-36	ALIGNMENT, TIES, AND BENCHMARKS
37-38	REMOVAL PLAN
39-41	PLAN & PROFILE SHEETS - COUNTY HIGHWAY 13
42	PLAN & PROFILE SHEETS - FRONT ST.
43	PLAN & PROFILE SHEETS - W. MILL ST. AND E. RANDOLPH ST.
44	PLAN & PROFILE SHEETS - E. MILL ST.
45-46	DETOUR PLAN
47-49	DRAINAGE PLAN AND PROFILE - COUNTY HIGHWAY 13
50	DRAINAGE PLAN AND PROFILE - FRONT ST.
51-52	RIGHT OF WAY PLAN
53	INTERSECTION DETAIL SHEET - FRONT ST.
54	INTERSECTION DETAIL SHEET - IL 116
55-72	STRUCTURE PLANS
73	ADA CURB RAMP DETAILS - MAIN AND MILL/RANDOLPH
74	ADA CURB RAMP DETAILS - FRONT ST. AND STATE ST.
75	WATER MAIN CROSSING PROTECTION DETAIL SHEET
	DISTRICT CADD STANDARDS
76-77	DISTRICT 2 STANDARD - BOX CULVERT END SECTIONS 10.1
78	205001-D4 SLOPE STEPS DETAIL
79-81	406101-D4 BUTT JOINTS
82	423002-D4 URBAN ENTRANCES WITHOUT SIDEWALKS
83-84	423106-D4 URBAN ENTRANCES, ACCESSIBLE TO THE DISABLED, FOR SEPARATED SIDEWALKS
85	540002-D4 COLLAR FOR BOX CULVERT EXTENSIONS WITH HEADWALL REMOVAL
86	602101-D4 PRECAST REINFORCED CONCRETE FLAT SLAB TOP FOR INLET-MANHOLE, TYPE G-1 AND TYPE G-1, SPECIAL
87	604301-D4 TYPE 37 GRATE
88-90	606201-D4 CONCRETE GUTTER, TYPE B, (SPECIAL) (INLET, OUTLET & ENTRANCE)
91	606206-D4 TRANSITION FROM CONCRETE CURB AND GUTTER TYPE B-6.12 TO OUTLET FOR TYPE B GUTTER (SPECIAL)
92-93	780001-D4 TYPICAL PAVEMENT MARKINGS
94-107	CROSS SECTIONS - COUNTY HIGHWAY 13
108-109	CROSS SECTIONS - FRONT STREET
110-111	CROSS SECTIONS - EAST MILL STREET
112-114	CROSS SECTIONS - WEST BRANCH OF PANTHER CREEK

HIGHWAY STANDARDS

000001-08	STANDARD SYMBOLS, ABBREVIATIONS AND PATTERNS
001001-02	AREAS OF REINFORCEMENT BARS
001006	DECIMAL OF AN INCH AND OF A FOOT
280001-07	TEMPORARY EROSION CONTROL SYSTEMS
420001-10	PAVEMENT JOINTS
420406	PAVEMENT CONNECTOR (HMA) FOR BRIDGE APPROACH SLAB
424001-12	PERPENDICULAR CURB RAMPS FOR SIDEWALKS
515001-04	NAME PLATE FOR BRIDGES
542301-03	PRECAST REINFORCED CONCRETE FLARED END SECTION
601101-02	CONCRETE HEADWALL FOR PIPE UNDERDRAINS
606001-08	CONCRETE CURB TYPE B AND COMBINATION CONCRETE CURB AND GUTTER
630301-09	SHOULDER WIDENING FOR TYPE 1 GUARDRAIL TERMINALS
631031-18	TRAFFIC BARRIER TERMINAL, TYPE 6
666001-01	RIGHT OF WAY MARKERS
667101-02	PERMANENT SURVEY MARKERS
668001-01	U.S. GEOLOGICAL SURVEY AND NATIONAL GEODETIC SURVEY BENCHMARKS RESETTING METHOD
701001-02	OFF-RD OPERATIONS, 2L, 2W, MORE THAN 15' (4.5 m) AWAY
701006-05	OFF-RD OPERATIONS, 2L, 2W, 15' (4.5 m) TO 24" (600 mm) FROM PAVEMENT EDGE
701011-04	OFF-RD MOVING OPERATIONS, 2L, 2W, DAY ONLY
701201-05	LANE CLOSURE, 2L, 2W, DAY ONLY, FOR SPEEDS ≥ 45 MPH
701301-04	LANE CLOSURE, 2L, 2W, SHORT TIME OPERATIONS
701311-03	LANE CLOSURE 2L, 2W MOVING OPERATIONS-DAY ONLY
701326-04	LANE CLOSURE, 2L, 2W, PAVEMENT WIDENING, FOR SPEEDS ≥ 45 MPH
701801-06	SIDEWALK, CORNER OR CROSSWALK CLOSURE
701901-10	TRAFFIC CONTROL DEVICES
725001-01	OBJECT AND TERMINAL MARKERS
780001-05	TYPICAL PAVEMENT MARKINGS
782006-01	GUARDRAIL AND BARRIER WALL REFLECTOR MOUNTING DETAILS
B.L.R. 21-9	TYPICAL APPLICATION OF TRAFFIC CONTROL DEVICES FOR CONSTRUCTION ON RURAL LOCAL HIGHWAYS
B.L.R. 22-7	TYPICAL APPLICATION OF TRAFFIC CONTROL DEVICES FOR CONSTRUCTION ON RURAL LOCAL HIGHWAYS (TWO-LANE TWO WAY RURAL TRAFFIC) (ROAD CLOSED TO THRU TRAFFIC)

DESIGN VARIANCES

- FRONT STREET STRUCTURE 1 FOOT CLEARANCE REQUIREMENT OF THE LOW BEAM EELVATION ABOVE THE DESIGN HIGH WATER ELEVATION.
- ROADWAY OVERTOPPING FOR LESS THAN A 10-YEAR FLOOD FREQUENCY FROM APPROXIMATE STATION 220+00 TO STATION 227+50.
- COMMERCIAL ENTRANCE WIDTH LOCATED AT STATION 226+32.13. COMBINES TWO CLOSELY SPACED ENTRANCES.
- SAG VERTICAL CURVE AT STATION 226+40.00. THE K VALUE OF THE SAG VERTICAL CURVE IS 25.3 WHICH DOES NOT MEET A 30 MPH DESIGN SPEED.
- DESIGN VEHICLE ENCROACHMENT AT THE IL 116 AND N. MAIN ST. (COUNTY HIGHWAY 13) INTERSECTION FOR THE RIGHT TURN FROM SB N. MAIN ST. ONTO WB IL 116 AND THE RIGHT TURN FROM WB IL 116 ONTO NB N. MAIN ST.

GENERAL NOTES

THE "STANDARD SPECIFICATIONS FOR ROAD AND BRIDGE CONSTRUCTION," ADOPTED JANUARY 1, 2022, AND THE "SUPPLEMENTAL SPECIFICATIONS AND RECURRING SPECIAL PROVISIONS" ADOPTED JANUARY 1, 2025, SHALL GOVERN THE CONSTRUCTION OF THE PROPOSED WORK EXCEPT AS MODIFIED BY THE DRAWINGS.

THE CONTRACTOR SHALL BE RESPONSIBLE FOR HAVING THE UTILITY COMPANIES LOCATE THEIR FACILITIES ON SITE PRIOR TO ANY CONSTRUCTION AND WILL BE HELD RESPONSIBLE FOR THE MAINTENANCE AND PRESERVATION OF THEIR FACILITIES. THE CONTRACTOR SHALL CALL J.U.L.I.E. @ 1-800-892-0123 FOR UTILITY LOCATIONS.

THE CONTRACTOR WILL BE RESPONSIBLE FOR REPAIRS TO ANY UTILITY LINES AND EXISTING IMPROVEMENTS TO REMAIN THAT ARE DAMAGED AS A RESULT OF THE WORK.

HOT-MIX ASPHALT MIXTURE REQUIREMENTS

LOCATION	ENTIRE JOB	ENTIRE JOB	CH 13 REHAB SECTION	CH 13 RECON SECTION	CH 13 REHAB SECTION
MIXTURE USE	POLYMER SURFACE	POLYMER BINDER (TOP LIFT)	POLYMER BINDER (VARIABLE DEPTH BUILD UP)	BINDER (BOTTOM LIFT)	BINDER (HMA BASE COURSE WIDENING)
AC/PG	SBS OR SBR 64-28	SBS OR SBR 64-28	SBS OR SBR 64-28	64-22	64-22
DESIGN AIR VOIDS	4.0% @ N=50	4.0% @ N=50	4.0% @ N=50	4.0% @ N=50	4.0% @ N=50
MIX COMP(GRADATION)	IL-9.5	IL-9.5	IL-9.5	IL-19.0	IL-19.0
FRICTION AGGREGATE	MIX C	N/A	N/A	N/A	N/A
MIXTURE WEIGHT	112	112	112	112	112
QUALITY MANAGEMENT PROGRAM	QC/QA	QC/QA	QC/QA	QC/QA	QC/QA
SUBLOT SIZE	N/A	N/A	N/A	N/A	N/A
MATERIAL TRANSFER DEVICE (REQUIRED?)	YES	YES	YES	YES	YES

NOTE:1) INDIVIDUAL LIFT THICKNESS OF EACH MIX TYPE WILL BE NO LESS THAN 3 TIMES NOMINAL MAXIMUM AGGREGATE SIZE AND NO MORE THAN 6 TIMES NOMINAL MAXIMUM AGGREGATE SIZE, UNLESS OTHERWISE APPROVED BY THE ENGINEER.

POLYMERIZED BITUMINOUS MATERIALS (TACK COAT) RATES

SURFACE TYPE:	RESIDUAL RATE
MILL (HMA OR PCC)	0.08 LB/SF
EXISTING PAVEMENT	0.08 LB/SF
FOG COAT (BETWEEN LIFTS)	0.08 LB/SF

ALL EXISTING SURROUNDING AREA AND PROPERTY SHALL BE PROTECTED FROM DAMAGE AND LEFT UNDAMAGED BY THE OPERATION OF THE CONTRACTOR. ANY OF THE SURROUNDING PROPERTY DAMAGED BY THE CONTRACTOR SHALL BE REPAIRED OR REPLACED TO AN EQUAL OR BETTER CONDITION THAN WHAT EXISTED PRIOR TO CONSTRUCTION AT THE CONTRACTOR'S EXPENSE.

ADJUSTMENTS OF PROPOSED GRADES TO MATCH EXISTING ENTRANCES OR OTHER FIELD CONDITIONS MAY BE REQUIRED AS DIRECTED BY THE ENGINEER.

THE CONTRACTOR SHALL FIELD VERIFY ALL DIMENSIONS AND EXISTING CONDITIONS PRIOR TO CONSTRUCTION AND NOTIFY THE ENGINEER OF ANY DISCREPANCY IMMEDIATELY.

THE SUMMARY OF QUANTITIES HAS BEEN PROVIDED FOR THE CONTRACTOR'S REFERENCE. CONTRACTOR IS ALERTED TO THE FACT THAT THESE NUMBERS ARE ESTIMATES, AND IT IS RECOMMENDED THAT THE CONTRACTOR VERIFY QUANTITIES PRIOR TO ORDERING MATERIALS.

EXCESS MATERIAL, IF NOT USED FOR OTHER ON-SITE PURPOSES, SHALL BE COMPLETELY REMOVED FROM THE CONSTRUCTION SITE AND DISPOSED OF OFF-SITE BY THE CONTRACTOR.

ACCESS MUST BE MAINTAINED TO ALL EXISTING PROPERTIES DURING CONSTRUCTION PER ARTICLE 107.09 OF THE I.D.O.T. STANDARD SPECIFICATIONS, UNLESS ARRANGEMENTS ARE MADE IN WRITING BY THE CONTRACTOR WITH THE PROPERTY OWNER WITH A COPY TO THE ENGINEER FOR SHORT-TERM CLOSURES.

EXISTING ROAD SIGNS THAT INTERFERE WITH THE CONSTRUCTION WILL BE RELOCATED BY THE WOODFORD COUNTY HIGHWAY DEPARTMENT. THE CONTRACTOR SHALL CONTACT THE WOODFORD COUNTY HIGHWAY DEPARTMENT MAINTENANCE FOREMAN AT (309) 923-2891 TWO (2) WEEKS PRIOR TO CONSTRUCTION ACTIVITIES THAT ARE TO BEGIN TO COORDINATE THE REMOVAL OF THESE SIGNS.

GENERAL NOTES (CONT.)

THE WORK AREA SHALL BE POSITIVELY DRAINED DURING CONSTRUCTION. FINAL GRADES SHALL BE PROTECTED AGAINST DAMAGE FROM EROSION, SEDIMENTATION, AND TRAFFIC.

CONSTRUCTION OPERATIONS SHALL BE CONDUCTED IN SUCH A MANNER THAT EROSION AND WATER POLLUTION WILL BE MINIMIZED.

EROSION CONTROL IS A REQUIREMENT OF THIS PROJECT. ANY FINES OR PENALTIES LEVIED AGAINST THIS PROJECT FOR NONCOMPLIANCE WILL BE BORNE SOLELY BY THE CONTRACTOR.

PERIMETER EROSION BARRIER, TEMPORARY DITCH CHECKS, AND OTHER EROSION CONTROL ITEMS SHALL BE INSPECTED BY THE CONTRACTOR AFTER EACH RAIN EVENT, AND REPAIRS SHALL BE MADE BY THE CONTRACTOR AS NEEDED.

THE CONTRACTOR SHALL CONSULT WITH THE ENGINEER IN REGARD TO THE EXACT LENGTH OF THE PIPE CULVERTS REQUIRED PRIOR TO ORDERING THESE ITEMS.

MICROSTATION AND GEOPAK FILES OF THIS PROJECT WILL BE MADE AVAILABLE TO THE CONTRACTOR AFTER CONTRACT AWARD. IF THERE IS A CONFLICT BETWEEN THE ELECTRONIC FILES AND THE PRINTED CONTRACT PLANS AND DOCUMENTS, THE PRINTED CONTRACT PLANS AND DOCUMENTS SHALL TAKE PRECEDENCE OVER THE ELECTRONIC FILES. THE CONTRACTOR SHALL ACCEPT ALL RISK ASSOCIATED WITH USING THE ELECTRONIC FILES AND SHALL HOLD THE COUNTY HARMLESS FOR ANY ERRORS OR OMISSIONS IN THE ELECTRONIC FILES AND THE DATA CONTAINED THEREIN. ERRORS OR DELAYS RESULTING FROM THE USE OF THE ELECTRONIC FILES BY THE CONTRACTOR SHALL NOT RESULT IN AN EXTENSION OF TIME FOR ANY INTERIM OR FINAL COMPLETION DATE OR SHALL NOT BE CONSIDERED CAUSE FOR ADDITIONAL COMPENSATION. THE CONTRACTOR SHALL NOT USE, SHARE, OR DISTRIBUTE THESE ELECTRONIC FILES EXCEPT FOR THE PURPOSE OF CONSTRUCTING THIS CONTRACT. ANY CLAIMS BY THIRD PARTIES DUE TO USE OR ERRORS SHALL BE THE SOLE RESPONSIBILITY OF THE CONTRACTOR. THE CONTRACTOR SHALL INCLUDE THIS DISCLAIMER WITH THE TRANSFER OF THESE ELECTRONIC FILES TO ANY OTHER PARTIES AND SHALL INCLUDE APPROPRIATE LANGUAGE BINDING THEM TO SIMILAR RESPONSIBILITIES.

ALL ELEVATIONS SHOWN ON THE PLANS ARE ESTABLISHED FROM U.S.G.S. MEAN SEA LEVEL DATUM.

CONTINUOUS PAVING OPERATIONS ON THE MAIN ROADWAY SHALL BE MAINTAINED AT ALL TIMES DURING THE CONSTRUCTION OF THE HOT-MIX ASPHALT SURFACE. NO INTERRUPTIONS FOR SIDE ROADS, ENTRANCES, TURN LANES, ETC. WILL BE ALLOWED.

A TYPE "B" FINAL FINISH, OBTAINED IN ACCORDANCE WITH ARTICLE 420.09(E)(2) OF THE STANDARD SPECIFICATIONS, SHALL BE PROVIDED FOR THE PORTLAND CEMENT CONCRETE PAVEMENT.

ENVIRONMENTAL REVIEWS

PRIOR TO THE USE OF ANY PROPOSED BORROW AREAS, USE AREAS (TEMPORARY ACCESS ROADS, DETOURS, RUN-AROUNDS, ETC.), AND/OR WASTE AREAS, THE CONTRACTOR SHALL FILE THE REQUIRED ENVIRONMENTAL RESOURCE REQUEST SURVEYS ACCORDING TO SECTION 107.22 OF THE STANDARD SPECIFICATIONS. THESE SURVEYS ARE REQUIRED IN ORDER FOR THE DEPARTMENT TO CONDUCT CULTURAL AND BIOLOGICAL RESOURCE SURVEYS FOR THE PROPOSED SITE.

PRIOR TO ANY WASTE MATERIALS BEING REMOVED FROM THE CONSTRUCTION SITE THE REQUIRED ENVIRONMENTAL RESOURCE SURVEYS WILL NEED TO BE OBTAINED AND FILED BY THE CONTRACTOR. EXCESS WASTE PRODUCTS REMOVED FROM THE CONSTRUCTION SITE SHALL BE DISPOSED OF AS REQUIRED IN SECTION 202.03 OF THE STANDARD SPECIFICATIONS.

ANY PROTRUDING METAL BARS SHALL BE REMOVED PRIOR TO THE DISPOSAL OF BROKEN CONCRETE AT APPROVED DISPOSAL SITES.

THE REQUIRED ENVIRONMENTAL RESOURCE DOCUMENTATION SHALL INCLUDE THE FOLLOWING:

- BDE FORM 2289 (CULTURAL AND NATURAL RESOURCES REVIEW OF BORROW AREAS)
- BDE FORM 2290 (WASTE/USE AREA REVIEW)
- A LOCATION MAP SHOWING THE SIZE LIMITS AND LOCATION OF THE USE AREA
- COLOR PHOTOGRAPHS DEPICTING THE USE AREA
- BORROW AREA ENTRY AGREEMENT FORM - D4 PI0101

PLEASE NOTE THAT A MINIMUM OF FOUR (4) WEEKS SHALL BE ALLOWED FOR THE COUNTY TO OBTAIN THE REQUIRED WASTE SITE ENVIRONMENTAL CLEARANCES AND SIX (6) WEEKS FOR THE REQUIRED BORROW SITE ENVIRONMENTAL CLEARANCES.

COMMITMENTS

- TREES GREATER THAN 6 INCHES (DIAMETER AT BREAST HEIGHT) IMPACTED WITHIN THE CONSTRUCTION LIMITS OF THE PROPOSED FRONT STREET INTERSECTION IMPROVEMENTS WILL BE REPLACED AT A RATIO OF 1:1 WITH RPM (ROOT PRODUCTION METHOD) TREES AND PLANTED AT A TO-BE-SELECTED AREA BY THE ROANOKE PARK DISTRICT WITHIN THE AFFECTED PROPERTIES.
- THE COAL MINER'S MEMORIAL SHALL BE RELOCATED DURING CONSTRUCTION. THE CONTRACTOR SHALL COORDINATE WITH THE WOODFORD COUNTY HIGHWAY DEPARTMENT AND THE ROANOKE PARK DISTRICT ON THE RELOCATION.

MODEL: Default
FILE: C:\Users\30237\OneDrive\30237\16012-22 (Woodford Co. Ch. 13 at Front St. Ph. II)CADDD\CADD Sheets\0416012-sht-index.gn_note V2.dgn

	USER NAME = jdspller	DESIGNED - CLD	REVISED -	WOODFORD COUNTY HIGHWAY DEPARTMENT	COUNTY HIGHWAY 13 RECONSTRUCTION AT FRONT ST. INDEX OF SHEETS, HIGHWAY STANDARDS, GENERAL NOTES				F.A.S. RTE.	SECTION	COUNTY	TOTAL SHEETS	SHEET NO.
		DRAWN - CAD	REVISED -						364	20-00091-03-BR	WOODFORD	114	2
	PLOT SCALE = 100.0000 ' / in.	CHECKED - JDS	REVISED -						CONTRACT NO. 89854				
	PLOT DATE = 11/12/2024	DATE - 10/18/2024	REVISED -		SCALE:	SHEET 1	OF 1	SHEETS	STA.	TO STA.			

MODEL Default
FILE NAME: 3023720701601222 (Woodford Co CH 13 at Front St Ph II)CADD\CADD Sheets\04160122-sh3-Summary.dgn

				CONSTRUCTION CODE		CONSTRUCTION CODE
				STR FUNDS		ISBG FUNDS
				80% STATE / 20% CITY		80% STATE / 20% CITY
CODE NO.	ITEM	UNIT	TOTAL QUANTITY	ROADWAY		STRUCTURE
				0004		0010
				RURAL / URBAN		URBAN
*	20100110	TREE REMOVAL (6 TO 15 UNITS DIAMETER)	UNIT	8	0	8
*	20100210	TREE REMOVAL (OVER 15 UNITS DIAMETER)	UNIT	140	0	140
	20200100	EARTH EXCAVATION	CU YD	3,515	2,365	1,150
	20300100	CHANNEL EXCAVATION	CU YD	2,100	0	2,100
	20400800	FURNISHED EXCAVATION	CU YD	495	0	495
	20800150	TRENCH BACKFILL	CU YD	536	381	155
	21101615	TOPSOIL FURNISH AND PLACE, 4"	SQ YD	11,008	5,956	5,052
	21301060	EXPLORATION TRENCH 60" DEPTH	FOOT	231	0	231
*	25000210	SEEDING, CLASS 2A	ACRE	2.50	1.25	1.25
*	25000400	NITROGEN FERTILIZER NUTRIENT	POUND	207	113	94
*	25000500	PHOSPHORUS FERTILIZER NUTRIENT	POUND	207	113	94
*	25000600	POTASSIUM FERTILIZER NUTRIENT	POUND	207	113	94
*	25100115	MULCH, METHOD 2	ACRE	2.00	1.25	0.75
*	25100630	EROSION CONTROL BLANKET	SQ YD	1,777	0	1,777
	28000250	TEMPORARY EROSION CONTROL SEEDING	POUND	691	376	315
	28000305	TEMPORARY DITCH CHECKS	FOOT	210	210	0
	28000400	PERIMETER EROSION BARRIER	FOOT	3,865	3,031	834
	28000500	INLET AND PIPE PROTECTION	EACH	5	4	1
	28000510	INLET FILTERS	EACH	22	16	6
	28100105	STONE RIPRAP, CLASS A3	SQ YD	31	31	0
* SPECIALTY ITEMS						



USER NAME = jdspller	DESIGNED - CLD	REVISED -
	DRAWN - CAD	REVISED -
PLOT SCALE = 0.1667 ' / in.	CHECKED - JDS	REVISED -
PLOT DATE = 11/12/2024	DATE - 10/18/2024	REVISED -

WOODFORD COUNTY
HIGHWAY DEPARTMENT

COUNTY HIGHWAY 13 RECONSTRUCTION AT FRONT ST.
SUMMARY OF QUANTITIES

SCALE:	SHEET 1	OF 8	SHEETS	STA.	TO STA.
--------	---------	------	--------	------	---------

F.A.S. RTE.	SECTION	COUNTY	TOTAL SHEETS	SHEET NO.
364	20-00091-03-BR	WOODFORD	114	3
CONTRACT NO. 89854				

MODEL Default
FILE Name: 30237201602371601222 (Woodford Co CH 13 at Front St PH II)CADD\CADD Sheets\0416012-eh5-Summary.dgn

CODE NO.	ITEM	UNIT	TOTAL QUANTITY	CONSTRUCTION CODE	CONSTRUCTION CODE
				STR FUNDS	ISBG FUNDS
				80% STATE / 20% CITY	80% STATE / 20% CITY
				ROADWAY	STRUCTURE
				0004	0010
				RURAL / URBAN	URBAN
28100107	STONE RIPRAP , CLASS A4	SQ YD	738	0	738
28200200	FILTER FABRIC	SQ YD	764	36	728
28500400	ARTICULATED BLOCK REVETMENT MAT	SQ YD	215	0	215
30300001	AGGREGATE SUBGRADE IMPROVEMENT	CU YD	3,303	2,224	1,079
35100100	AGGREGATE BASE COURSE , TYPE A	TON	3,289	2,327	962
35600650	HOT-MIX ASPHALT BASE COURSE WIDENING, 4"	SQ YD	342	342	0
40200700	AGGREGATE SURFACE COURSE , TYPE A 8"	SQ YD	79	51	28
40600275	BITUMINOUS MATERIALS (PRIME COAT)	POUND	21,135	14,800	6,335
40600295	POLYMERIZED BITUMINOUS MATERIALS (TACK COAT)	POUND	13,882	10,221	3,661
40600405	MATERIAL TRANSFER DEVICE	TON	2,817	2,108	709
40600982	HOT-MIX ASPHALT SURFACE REMOVAL - BUTT JOINT	SQ YD	266	209	57
40603080	HOT-MIX ASPHALT BINDER COURSE , IL-19.0, N50	TON	1,161	822	339
40603205	POLYMERIZED HOT-MIX ASPHALT BINDER COURSE , IL-9.5, N50	TON	683	529	154
40604150	POLYMERIZED HOT-MIX ASPHALT SURFACE COURSE , IL-9.5, MIX "C", N50	TON	895	676	219
42000070	PAVEMENT CONNECTOR (HMA) FOR BRIDGE APPROACH SLAB	SQ YD	188	0	188
42300200	PORTLAND CEMENT CONCRETE DRIVEWAY PAVEMENT, 6 INCH	SQ YD	315	281	34
42300400	PORTLAND CEMENT CONCRETE DRIVEWAY PAVEMENT, 8 INCH	SQ YD	646	646	0
42400100	PORTLAND CEMENT CONCRETE SIDEWALK 4 INCH	SQ FT	6,687	3,729	2,958
42400800	DETECTABLE WARNINGS	SQ FT	122	68	54
44000100	PAVEMENT REMOVAL	SQ YD	9,558	6,331	3,227

* SPECIALTY ITEMS



USER NAME = jdspller	DESIGNED - CLD	REVISED -
	DRAWN - CAD	REVISED -
PLOT SCALE = 0.1667 ' / in.	CHECKED - JDS	REVISED -
PLOT DATE = 11/12/2024	DATE - 10/18/2024	REVISED -

WOODFORD COUNTY
HIGHWAY DEPARTMENT

COUNTY HIGHWAY 13 RECONSTRUCTION AT FRONT ST.
SUMMARY OF QUANTITIES

SCALE: SHEET 2 OF 8 SHEETS STA. TO STA.

F.A.S. RTE.	SECTION	COUNTY	TOTAL SHEETS	SHEET NO.
364	20-00091-03-BR	WOODFORD	114	4
CONTRACT NO. 89854				

MODEL Default
FILE Name: 30237201602371601222 (Woodford Co CH 13 at Front St Ph II)CADD\CADD Sheets\0416012-sh3-Summary.dgn

CODE NO.	ITEM	UNIT	TOTAL QUANTITY	CONSTRUCTION CODE	CONSTRUCTION CODE
				STR FUNDS	ISBG FUNDS
				80% STATE / 20% CITY	80% STATE / 20% CITY
				ROADWAY	STRUCTURE
				0004	0010
				RURAL / URBAN	URBAN
44000200	DRIVEWAY PAVEMENT REMOVAL	SQ YD	985	944	41
44000500	COMBINATION CURB AND GUTTER REMOVAL	FOOT	935	100	835
44000600	SIDEWALK REMOVAL	SQ FT	4,254	2,480	1,774
48101500	AGGREGATE SHOULDERS, TYPE B 6"	SQ YD	833	833	0
48203020	HOT-MIX ASPHALT SHOULDERS, 5 3/4"	SQ YD	1,798	1,174	624
50100100	REMOVAL OF EXISTING STRUCTURES	EACH	1	0	1
50104400	CONCRETE HEADWALL REMOVAL	EACH	2	2	0
50105220	PIPE CULVERT REMOVAL	FOOT	252	252	0
50200100	STRUCTURE EXCAVATION	CU YD	176	0	176
50300225	CONCRETE STRUCTURES	CU YD	103	0	103
50300255	CONCRETE SUPERSTRUCTURE	CU YD	44.2	0	44.2
50300260	BRIDGE DECK GROOVING	SQ YD	575	0	575
50300280	CONCRETE ENCASEMENT	CU YD	9.2	0	9.2
50300300	PROTECTIVE COAT	SQ YD	794	0	794
50301350	CONCRETE SUPERSTRUCTURE (APPROACH SLAB)	CU YD	152.9	0	152.9
50400505	PRECAST PRESTRESSED CONCRETE DECK BEAMS (27" DEPTH)	SQ FT	3,236	0	3,236
50800105	REINFORCEMENT BARS	POUND	30	30	0
50800205	REINFORCEMENT BARS, EPOXY COATED	POUND	90,030	0	90,030
* 50900105	ALUMINUM RAILING, TYPE L	FOOT	60	0	60
51200957	FURNISHING METAL SHELL PILES 12" X 0.250"	FOOT	540	0	540
* SPECIALTY ITEMS					



USER NAME = jdspller	DESIGNED - CLD	REVISED -
	DRAWN - CAD	REVISED -
PLOT SCALE = 0.1667 ' / in.	CHECKED - JDS	REVISED -
PLOT DATE = 11/12/2024	DATE - 10/18/2024	REVISED -

WOODFORD COUNTY
HIGHWAY DEPARTMENT

COUNTY HIGHWAY 13 RECONSTRUCTION AT FRONT ST.
SUMMARY OF QUANTITIES

SCALE: SHEET 3 OF 8 SHEETS STA. TO STA.

F.A.S. RTE.	SECTION	COUNTY	TOTAL SHEETS	SHEET NO.
364	20-00091-03-BR	WOODFORD	114	5
CONTRACT NO. 89854				

MODEL Default
FILE C:\Users\30237\Documents\2016\2371601222 (Woodford Co CH 13 at Front St Ph II)\CADD\CADD Sheets\04160122-sh5-Summary.dgn

CODE NO.	ITEM	UNIT	TOTAL QUANTITY	CONSTRUCTION CODE	CONSTRUCTION CODE
				STR FUNDS	ISBG FUNDS
				80% STATE / 20% CITY	80% STATE / 20% CITY
				ROADWAY	STRUCTURE
				0004	0010
				RURAL / URBAN	URBAN
51202305	DRIVING PILES	FOOT	540	0	540
51203200	TEST PILE METAL SHELLS	EACH	2	0	2
51204650	PILE SHOES	EACH	20	0	20
51500100	NAME PLATES	EACH	1	0	1
54001001	BOX CULVERT END SECTIONS, CULVERT NO. 1	EACH	1	1	0
54213654	PRECAST REINFORCED CONCRETE FLARED END SECTIONS 8"	EACH	1	0	1
54213657	PRECAST REINFORCED CONCRETE FLARED END SECTIONS 12"	EACH	1	0	1
54213660	PRECAST REINFORCED CONCRETE FLARED END SECTIONS 15"	EACH	3	0	3
54213663	PRECAST REINFORCED CONCRETE FLARED END SECTIONS 18"	EACH	1	0	1
54248510	CONCRETE COLLAR	CU YD	0.4	0.4	0.0
54262715	METAL FLARED END SECTIONS 15"	EACH	4	4	0
54262836	METAL FLARED END SECTIONS, EQUIVALENT ROUND-SIZE 36"	EACH	1	1	0
542C0220	PIPE CULVERTS, CLASS C, TYPE 1 15"	FOOT	103	103	0
550A4500	STORM SEWERS, CLASS A, TYPE 1 EQUIVALENT ROUND-SIZE 36"	FOOT	101	101	0
550B0050	STORM SEWERS, CLASS B, TYPE 1 12"	FOOT	155	155	0
550B0070	STORM SEWERS, CLASS B, TYPE 1 15"	FOOT	92	25	67
550B0340	STORM SEWERS, CLASS B, TYPE 2 12"	FOOT	38	38	0
550B0360	STORM SEWERS, CLASS B, TYPE 2 15"	FOOT	124	38	86
550B0380	STORM SEWERS, CLASS B, TYPE 2 18"	FOOT	502	329	173
55100700	STORM SEWER REMOVAL 15"	FOOT	648	48	600

* SPECIALTY ITEMS



USER NAME = jdspller	DESIGNED - CLD	REVISED -
	DRAWN - CAD	REVISED -
PLOT SCALE = 0.1667 ' / in.	CHECKED - JDS	REVISED -
PLOT DATE = 11/12/2024	DATE - 10/18/2024	REVISED -

WOODFORD COUNTY
HIGHWAY DEPARTMENT

COUNTY HIGHWAY 13 RECONSTRUCTION AT FRONT ST.
SUMMARY OF QUANTITIES

SCALE: SHEET 4 OF 8 SHEETS STA. TO STA.

F.A.S. RTE.	SECTION	COUNTY	TOTAL SHEETS	SHEET NO.
364	20-00091-03-BR	WOODFORD	114	6
CONTRACT NO. 89854				

MODEL Default
FILE Name: 30237201602371601222 (Woodford Co CH 13 at Front St Ph II)CADD\CADD Sheets\0416012.sht-Summary.dgn

CODE NO.	ITEM	UNIT	TOTAL QUANTITY	CONSTRUCTION CODE	CONSTRUCTION CODE
				STR FUNDS	ISBG FUNDS
				80% STATE / 20% CITY	80% STATE / 20% CITY
				ROADWAY	STRUCTURE
				0004	0010
				RURAL / URBAN	URBAN
58600101	GRANULAR BACKFILL FOR STRUCTURES	CU YD	185	0	185
59100100	GEOCOMPOSITE WALL DRAIN	SQ YD	77	0	77
60100060	CONCRETE HEADWALLS FOR PIPE DRAINS	EACH	6	1	5
60146304	PIPE UNDERDRAINS FOR STRUCTURES 4"	FOOT	182	0	182
60219300	MANHOLES, TYPE A, 4'-DIAMETER, TYPE 11 FRAME AND GRATE	EACH	2	1	1
60234200	INLETS, TYPE A, TYPE 1 FRAME, OPEN LID	EACH	1	0	1
60240215	INLETS, TYPE B, TYPE 1 FRAME, CLOSED LID	EACH	1	1	0
60240310	INLETS, TYPE B, TYPE 11 FRAME AND GRATE	EACH	3	1	2
60240312	INLETS, TYPE B, TYPE 11V FRAME AND GRATE	EACH	7	4	3
60255500	MANHOLES TO BE ADJUSTED	EACH	7	5	2
60258200	MANHOLES TO BE RECONSTRUCTED WITH NEW TYPE 1 FRAME, CLOSED LID	EACH	1	1	0
60260100	INLETS TO BE ADJUSTED	EACH	2	2	0
60260400	INLETS TO BE ADJUSTED WITH NEW TYPE 1 FRAME, CLOSED LID	EACH	1	1	0
60260505	INLETS TO BE ADJUSTED WITH NEW TYPE 3V FRAME AND GRATE	EACH	1	1	0
60261320	INLETS TO BE ADJUSTED WITH NEW TYPE 11V FRAME AND GRATE	EACH	1	1	0
60263000	INLETS TO BE RECONSTRUCTED WITH NEW TYPE 1 FRAME, CLOSED LID	EACH	1	1	0
60500040	REMOVING MANHOLES	EACH	1	0	1
60500060	REMOVING INLETS	EACH	10	3	7
60603800	COMBINATION CONCRETE CURB AND GUTTER, TYPE B-6.12	FOOT	3,275	2,206	1,069
60604300	COMBINATION CONCRETE CURB AND GUTTER, TYPE B-6.12 (VARIABLE WIDTH GUTTER FLAG)	FOOT	124	5	119

* SPECIALTY ITEMS

	USER NAME = jdspller	DESIGNED - CLD	REVISED -	WOODFORD COUNTY HIGHWAY DEPARTMENT	COUNTY HIGHWAY 13 RECONSTRUCTION AT FRONT ST. SUMMARY OF QUANTITIES			F.A.S. RTE.	SECTION	COUNTY	TOTAL SHEETS	SHEET NO.
		DRAWN - CAD	REVISED -					364	20-00091-03-BR	WOODFORD	114	7
	PLOT SCALE = 0.1667 ' / in.	CHECKED - JDS	REVISED -					CONTRACT NO. 89854				
	PLOT DATE = 11/12/2024	DATE - 10/18/2024	REVISED -									
					SCALE:	SHEET 5	OF 8	SHEETS	STA.	TO STA.		

MODEL Default
FILE Name: 30237201602371601222 (Woodford Co CH 13 at Front St Ph II)CADD\CADD Sheets\04160122-sh5-Summary.dgn

CODE NO.	ITEM	UNIT	TOTAL QUANTITY	CONSTRUCTION CODE	CONSTRUCTION CODE
				STR FUNDS	ISBG FUNDS
				80% STATE / 20% CITY	80% STATE / 20% CITY
				ROADWAY	STRUCTURE
				0004	0010
				RURAL /URBAN	URBAN
	60605000	COMBINATION CONCRETE CURB AND GUTTER , TYPE B-6.24	FOOT	109	109
					0
*		63000001	STEEL PLATE BEAM GUARDRAIL , TYPE A, 6 FOOT POSTS	FOOT	25
					0
*		63100045	TRAFFIC BARRIER TERMINAL , TYPE 2	EACH	2
					0
*		63100085	TRAFFIC BARRIER TERMINAL , TYPE 6	EACH	2
					0
	63200310	GUARDRAIL REMOVAL	FOOT	238	238
	66700205	PERMANENT SURVEY MARKERS , TYPE I	EACH	1	1
					0
	66700305	PERMANENT SURVEY MARKERS , TYPE II	EACH	1	0
					1
*		66900200	NON-SPECIAL WASTE DISPOSAL	CU YD	767
					0
*		66900530	SOIL DISPOSAL ANALYSIS	EACH	1
					1
*		66901001	REGULATED SUBSTANCES PRE-CONSTRUCTION PLAN	L SUM	1
					1
*		66901003	REGULATED SUBSTANCES FINAL CONSTRUCTION REPORT	L SUM	1
					1
*		66901006	REGULATED SUBSTANCES MONITORING	CAL DA	10
					10
	67000400	ENGINEER'S FIELD OFFICE , TYPE A	CAL MO	14	7
					7
	67100100	MOBILIZATION	L SUM	1	0.5
					0.5
	70103815	TRAFFIC CONTROL SURVEILLANCE	CAL DA	100	40.0
					60.0
	70300150	SHORT TERM PAVEMENT MARKING REMOVAL	SQ FT	3,730	2,871
					859
	70300221	TEMPORARY PAVEMENT MARKING - LINE 4"- PAINT	FOOT	11,048	7,859
					3,189
	70300241	TEMPORARY PAVEMENT MARKING - LINE 6"- PAINT	FOOT	177	177
					0
	70300261	TEMPORARY PAVEMENT MARKING - LINE 12"- PAINT	FOOT	127	127
					0
	70300281	TEMPORARY PAVEMENT MARKING - LINE 24"- PAINT	FOOT	46	18
					28

* SPECIALTY ITEMS

	USER NAME = jdspller	DESIGNED - CLD	REVISED -	WOODFORD COUNTY HIGHWAY DEPARTMENT	COUNTY HIGHWAY 13 RECONSTRUCTION AT FRONT ST. SUMMARY OF QUANTITIES			F.A.S. RTE.	SECTION	COUNTY	TOTAL SHEETS	SHEET NO.
		DRAWN - CAD	REVISED -					364	20-00091-03-BR	WOODFORD	114	8
	PLOT SCALE = 0.1667 ' / in.	CHECKED - JDS	REVISED -					CONTRACT NO. 89854				
	PLOT DATE = 11/12/2024	DATE - 10/18/2024	REVISED -									
SCALE:		SHEET 6 OF 8 SHEETS		STA.		TO STA.						

MODEL Default
FILE Name: 30237201602371601222 (Woodford Co CH 13 at Front St Ph II)CADD\CADD Sheets\0416012-sh5-Summary.dgn

				CONSTRUCTION CODE			
				STR FUNDS		ISBG FUNDS	
				80% STATE / 20% CITY		80% STATE / 20% CITY	
				ROADWAY		STRUCTURE	
CODE NO.	ITEM	UNIT	TOTAL QUANTITY	0004	0010		
				RURAL / URBAN	URBAN		
72000100	SIGN PANEL - TYPE 1	SQ FT	24	5	19		
72000200	SIGN PANEL - TYPE 2	SQ FT	10	0	10		
72501000	TERMINAL MARKER - DIRECT APPLIED	EACH	2	0	2		
72900100	METAL POST - TYPE A	FOOT	76	13	63		
78001110	PAINT PAVEMENT MARKING - LINE 4"	FOOT	11,048	7,859	3,189		
78001130	PAINT PAVEMENT MARKING - LINE 6"	FOOT	177	177	0		
78001150	PAINT PAVEMENT MARKING - LINE 12"	FOOT	127	127	0		
78001180	PAINT PAVEMENT MARKING - LINE 24"	FOOT	46	18	28		
78200005	GUARDRAIL REFLECTORS, TYPE A	EACH	8	0	8		
A2001016	TREE, ACER RUBRUM (RED MAPLE), 2" CALIPER, BALLED AND BURLAPPED	EACH	1	0	1		
D2002248	EVERGREEN, PICEA PUNGENS GLAUCA (COLORADO BLUE SPRUCE), 4' HEIGHT, BALLED AND BURLAPPED	EACH	1	0	1		
LR631020	TRAFFIC BARRIER TERMINAL, TYPE 1	EACH	2	0	2		
X2010404	STUMP REMOVAL	EACH	3	0	3		
X4401198	HOT-MIX ASPHALT SURFACE REMOVAL, VARIABLE DEPTH	SQ YD	929	929	0		
X5030305	CONCRETE WEARING SURFACE, 5"	SQ YD	364	0	364		
X6022230	MANHOLES, TYPE A, 4'-DIAMETER, WITH SPECIAL FRAME AND GRATE	EACH	2	2	0		
X6022930	MANHOLES, TYPE A, 5'-DIAMETER, WITH SPECIAL FRAME AND GRATE	EACH	1	1	0		
X6024502	INLETS, TYPE B, WITH SPECIAL FRAME AND GRATE	EACH	2	2	0		
X6060032	CONCRETE GUTTER TRANSITION	FOOT	42	20	22		
X6063000	CONCRETE GUTTER, TYPE B (SPECIAL)	FOOT	88	57	31		

* SPECIALTY
ITEMS



USER NAME = jdspller	DESIGNED - CLD	REVISED -
	DRAWN - CAD	REVISED -
PLOT SCALE = 0.1667 ' / in.	CHECKED - JDS	REVISED -
PLOT DATE = 11/12/2024	DATE - 10/18/2024	REVISED -

WOODFORD COUNTY
HIGHWAY DEPARTMENT

COUNTY HIGHWAY 13 RECONSTRUCTION AT FRONT ST.
SUMMARY OF QUANTITIES

SCALE: SHEET 7 OF 8 SHEETS STA. TO STA.

F.A.S. RTE.	SECTION	COUNTY	TOTAL SHEETS	SHEET NO.
364	20-00091-03-BR	WOODFORD	114	9
CONTRACT NO. 89854				



CODE NO.	ITEM	UNIT	TOTAL QUANTITY	CONSTRUCTION CODE	CONSTRUCTION CODE
				STR FUNDS 80% STATE / 20% CITY	ISBG FUNDS 80% STATE / 20% CITY
				ROADWAY	STRUCTURE
				0004	0010
				RURAL / URBAN	URBAN
X6640104	FENCE REMOVAL	FOOT	118	0	118
X7010216	TRAFFIC CONTROL AND PROTECTION, (SPECIAL)	L SUM	1	0.5	0.5
Z0004522	HOT-MIX ASPHALT DRIVEWAY PAVEMENT, 6"	SQ YD	364	352	12
Z0013798	CONSTRUCTION LAYOUT	L SUM	1	0.5	0.5
Z0056669	STORM SEWERS, TYPE 2, WATER MAIN QUALITY PIPE, 15"	FOOT	300	0	300
# Z0076600	TRAINEES	HOURL	1,500		
Z0070150	REMOVE AND RELOCATE EXISTING MONUMENT	EACH	1	0	1
# Z0076604	TRAINEES TRAINING PROGRAM GRADUATE	HOURL	1,500		

* SPECIALTY ITEMS

0042



MODEL Default
FILE Name: 30237201602371601222 (Woodford Co CH 13 at Front St Ph II)CADD\CADD Sheets\0416012.sht-Summary.dgn

	USER NAME = jdspller	DESIGNED - CLD	REVISED -	WOODFORD COUNTY HIGHWAY DEPARTMENT	COUNTY HIGHWAY 13 RECONSTRUCTION AT FRONT ST. SUMMARY OF QUANTITIES			F.A.S. RTE.	SECTION	COUNTY	TOTAL SHEETS	SHEET NO.
		DRAWN - CAD	REVISED -					364	20-00091-03-BR	WOODFORD	114	10
	PLOT SCALE = 0.1667 ' / in.	CHECKED - JDS	REVISED -					CONTRACT NO. 89854				
	PLOT DATE = 11/12/2024	DATE - 10/18/2024	REVISED -		SCALE:	SHEET 8	OF 8 SHEETS	STA.	TO STA.			

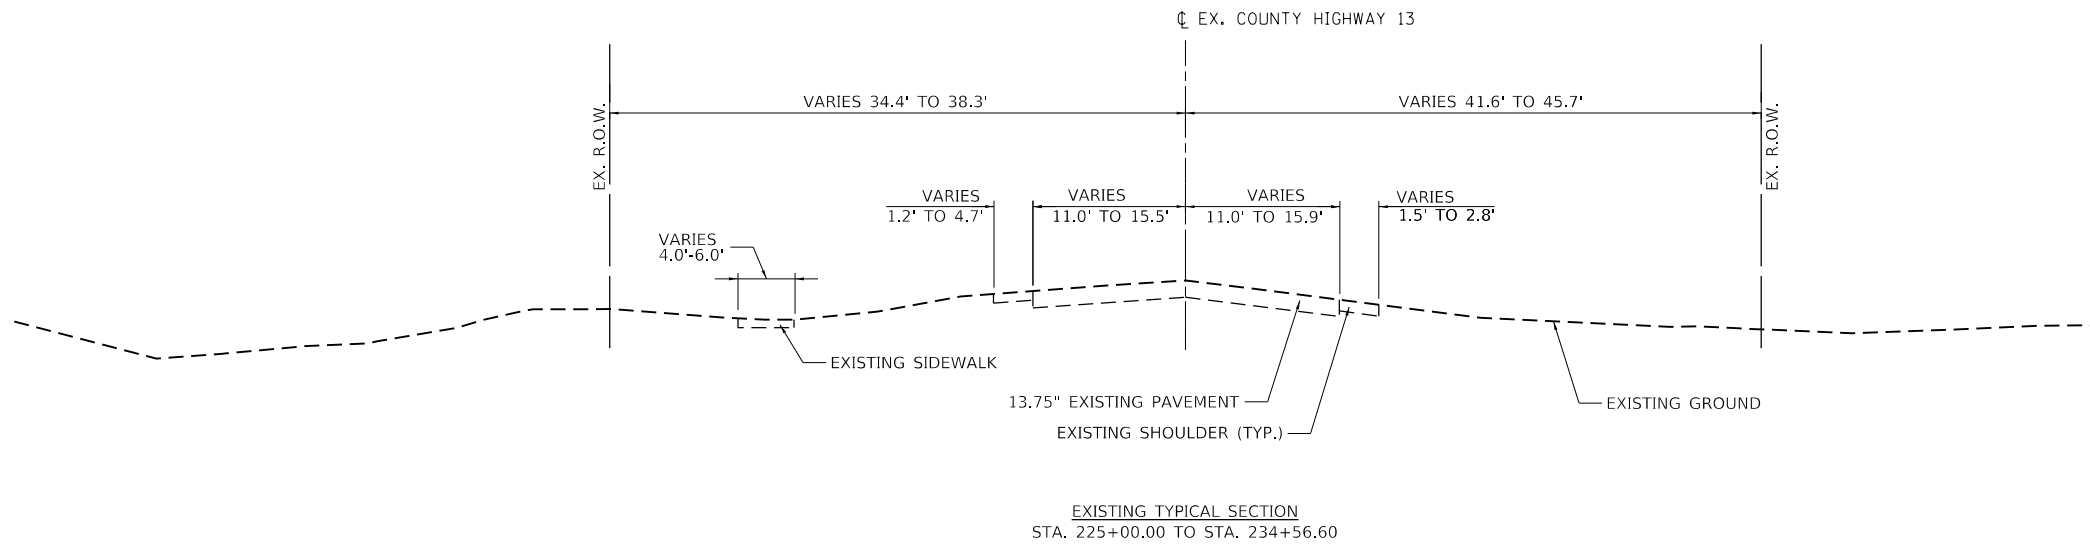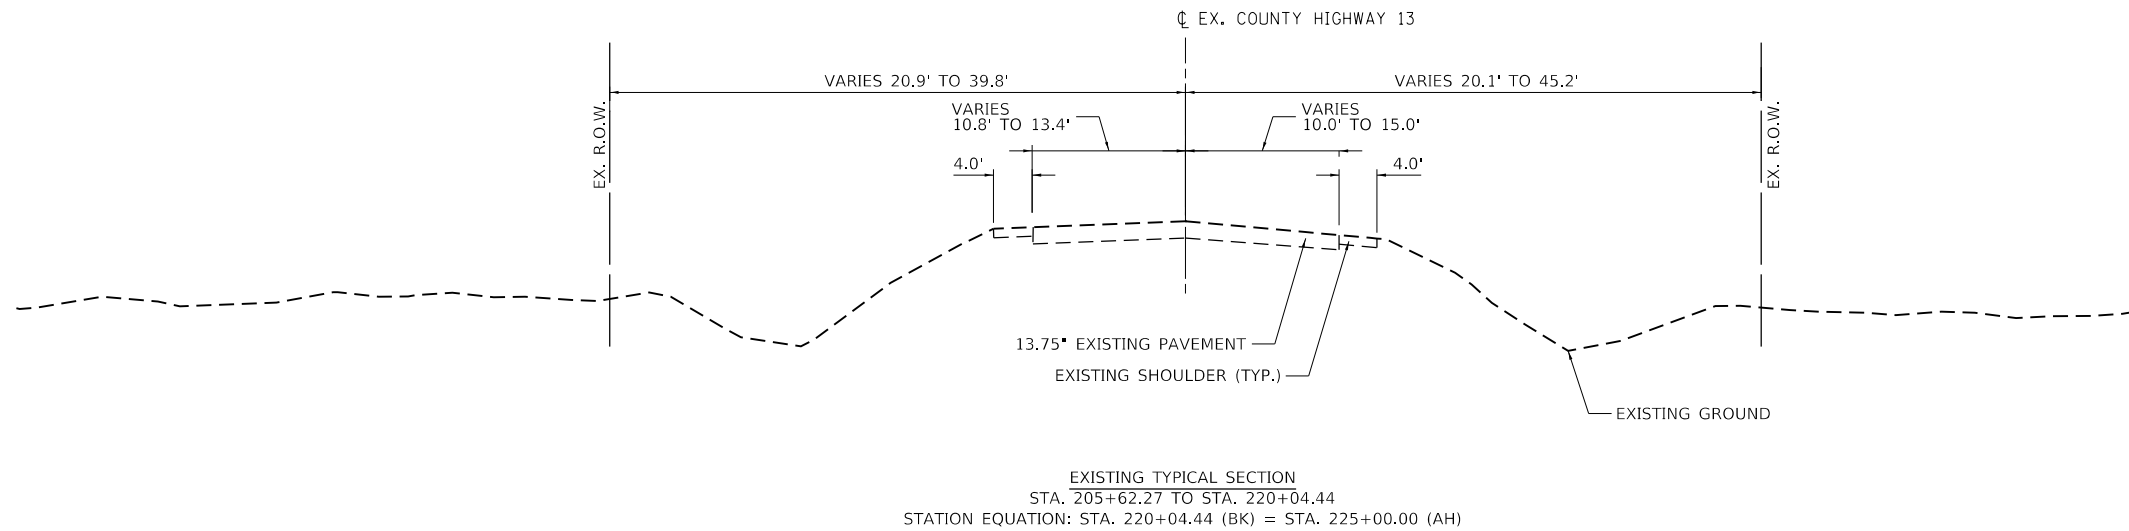

MODEL Default
FILE NAME: 30237201602371601222 (Woodford Co CH 13 at Front St Pl II)CADD/CADD Sheets/D41601222-sh-typical sections.dgn


MAURER-STUTZ ENGINEERS SURVEYORS	USER NAME = jdspller	DESIGNED - CLD	REVISED -	WOODFORD COUNTY HIGHWAY DEPARTMENT	COUNTY HIGHWAY 13 RECONSTRUCTION AT FRONT ST. TYPICAL SECTIONS			F.A.S. RTE.	SECTION	COUNTY	TOTAL SHEETS	SHEET NO.
	PLOT SCALE = 10.0000 ' / in.	DRAWN - CAD	REVISED -					364	20-00091-03-BR	WOODFORD	114	11
	PLOT DATE = 11/12/2024	CHECKED - JDS	REVISED -		SCALE: SHEET 1 OF 4 SHEETS STA. TO STA.			CONTRACT NO. 89854				
		DATE - 10/18/2024	REVISED -									

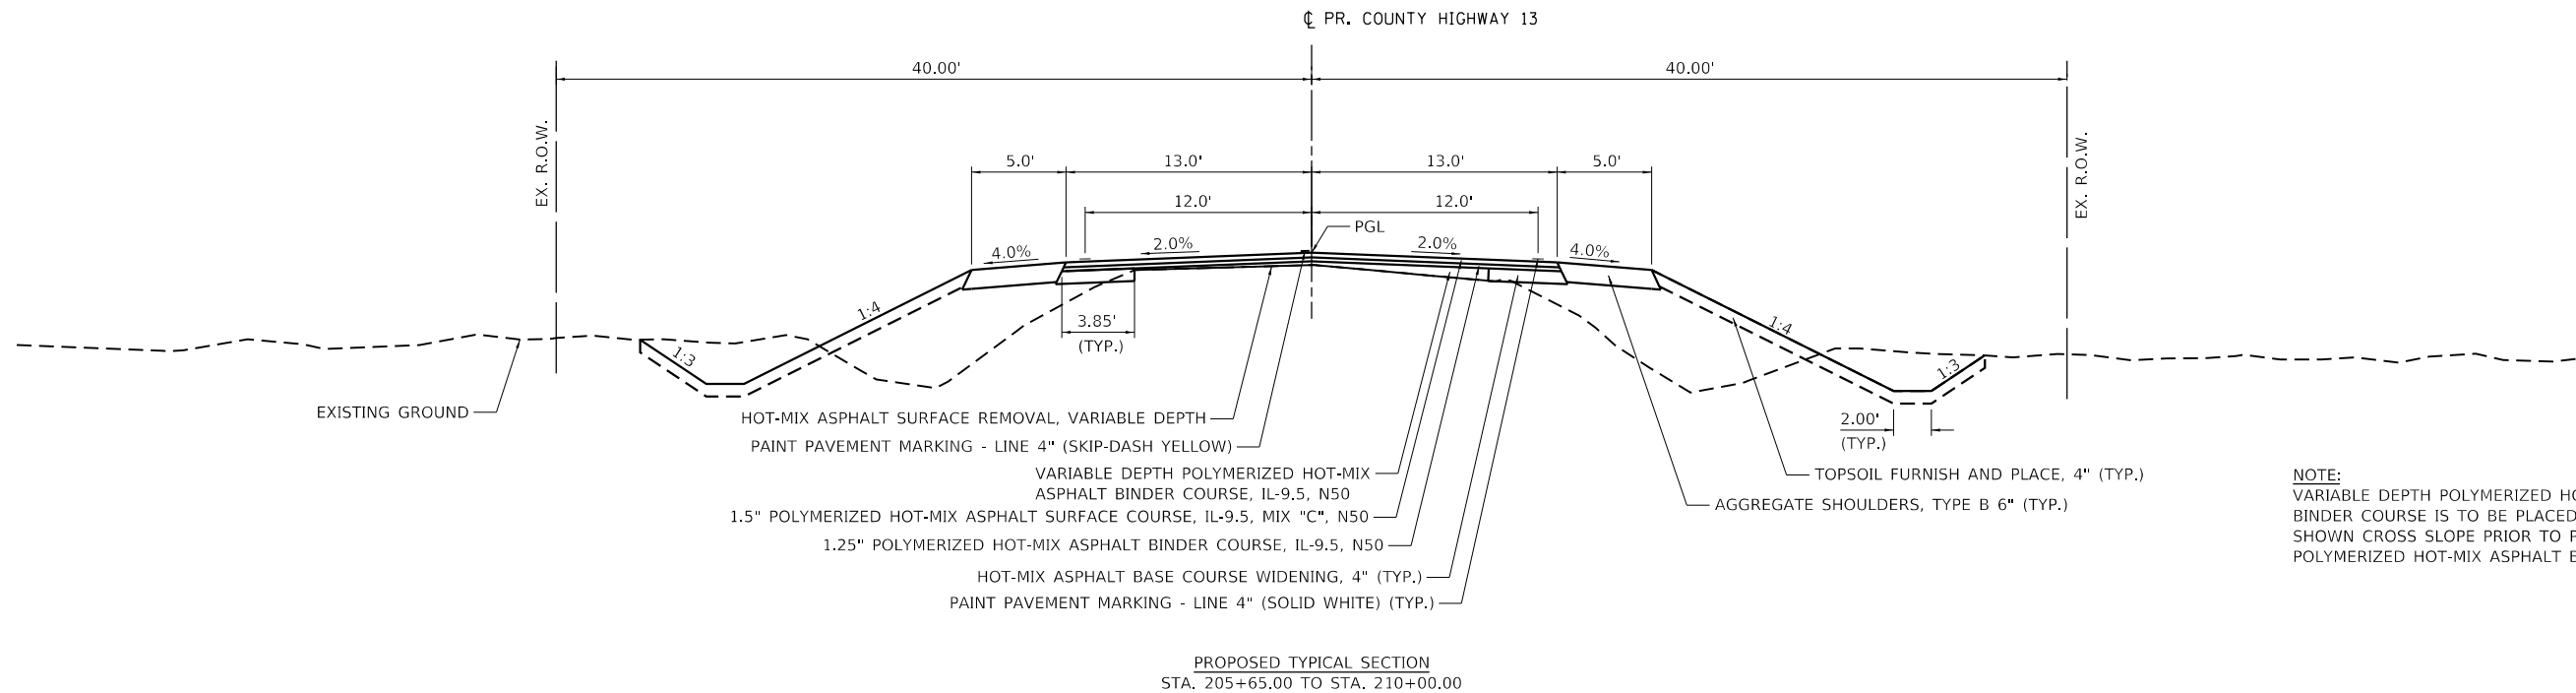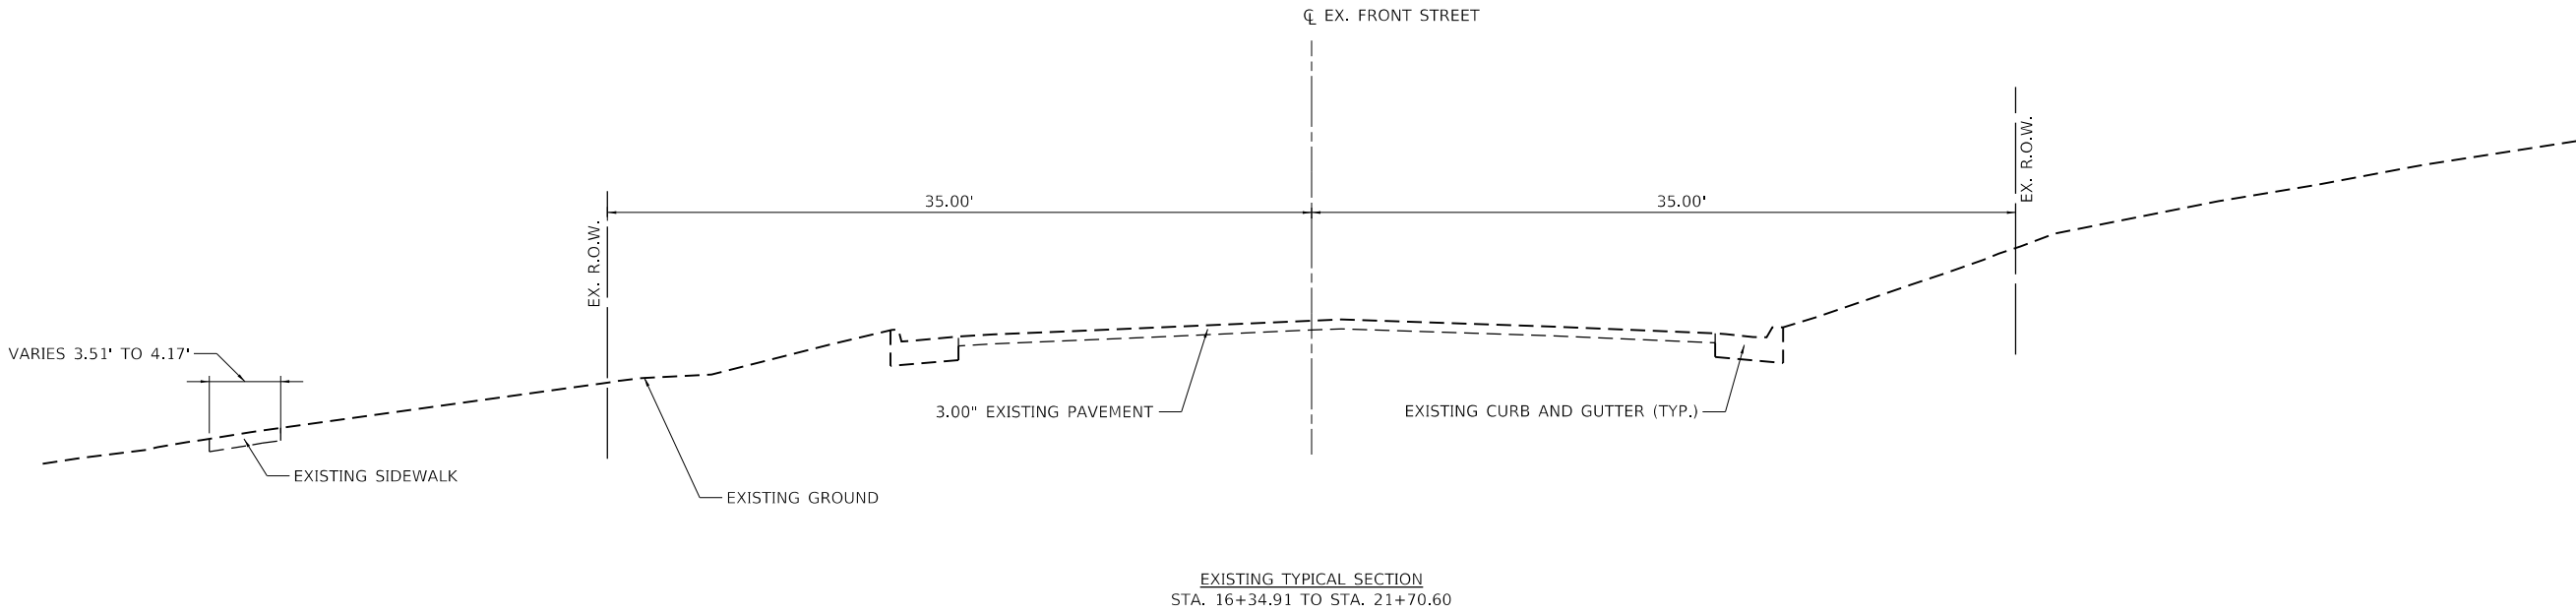


NOTE:
VARIABLE DEPTH POLYMERIZED HOT-MIX ASPHALT BINDER COURSE IS TO BE PLACED TO PROVIDE SHOWN CROSS SLOPE PRIOR TO PLACEMENT OF 1.25" POLYMERIZED HOT-MIX ASPHALT BINDER COURSE.

MODEL Default
FILE NAME: 302371201602371601222 (Woodford Co. CH 13 at Front St. PH. ILLINOIS)CADD Sheets0416012-shit-typical sections.dgn

	USER NAME = jdspller	DESIGNED - CLD	REVISED -	WOODFORD COUNTY HIGHWAY DEPARTMENT	COUNTY HIGHWAY 13 RECONSTRUCTION AT FRONT ST. TYPICAL SECTIONS		F.A.S. RTE.	SECTION	COUNTY	TOTAL SHEETS	SHEET NO.
		DRAWN - CAD	REVISED -				364	20-00091-03-BR	WOODFORD	114	12
	PLOT SCALE = 10.0000 ' / in.	CHECKED - JDS	REVISED -				CONTRACT NO. 89854				
	PLOT DATE = 11/12/2024	DATE - 10/18/2024	REVISED -				SCALE:	SHEET 2	OF 4	SHEETS	STA. TO STA.

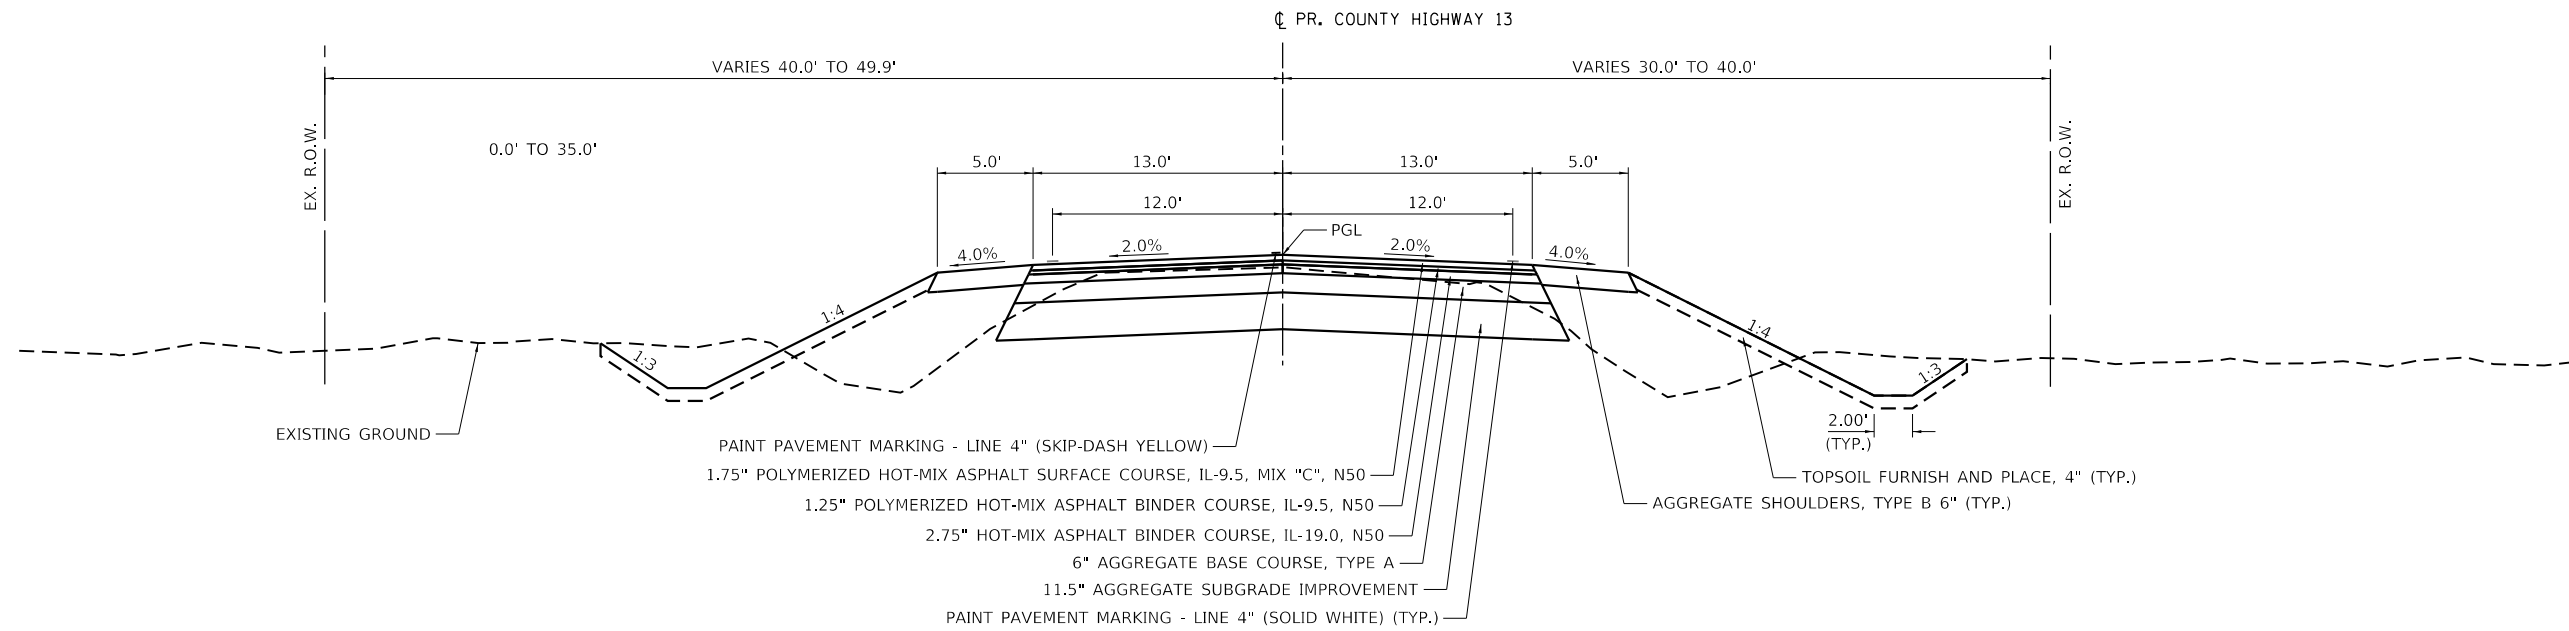

PROPOSED TYPICAL SECTION
STA. 210+00.00 TO STA. 214+29.72


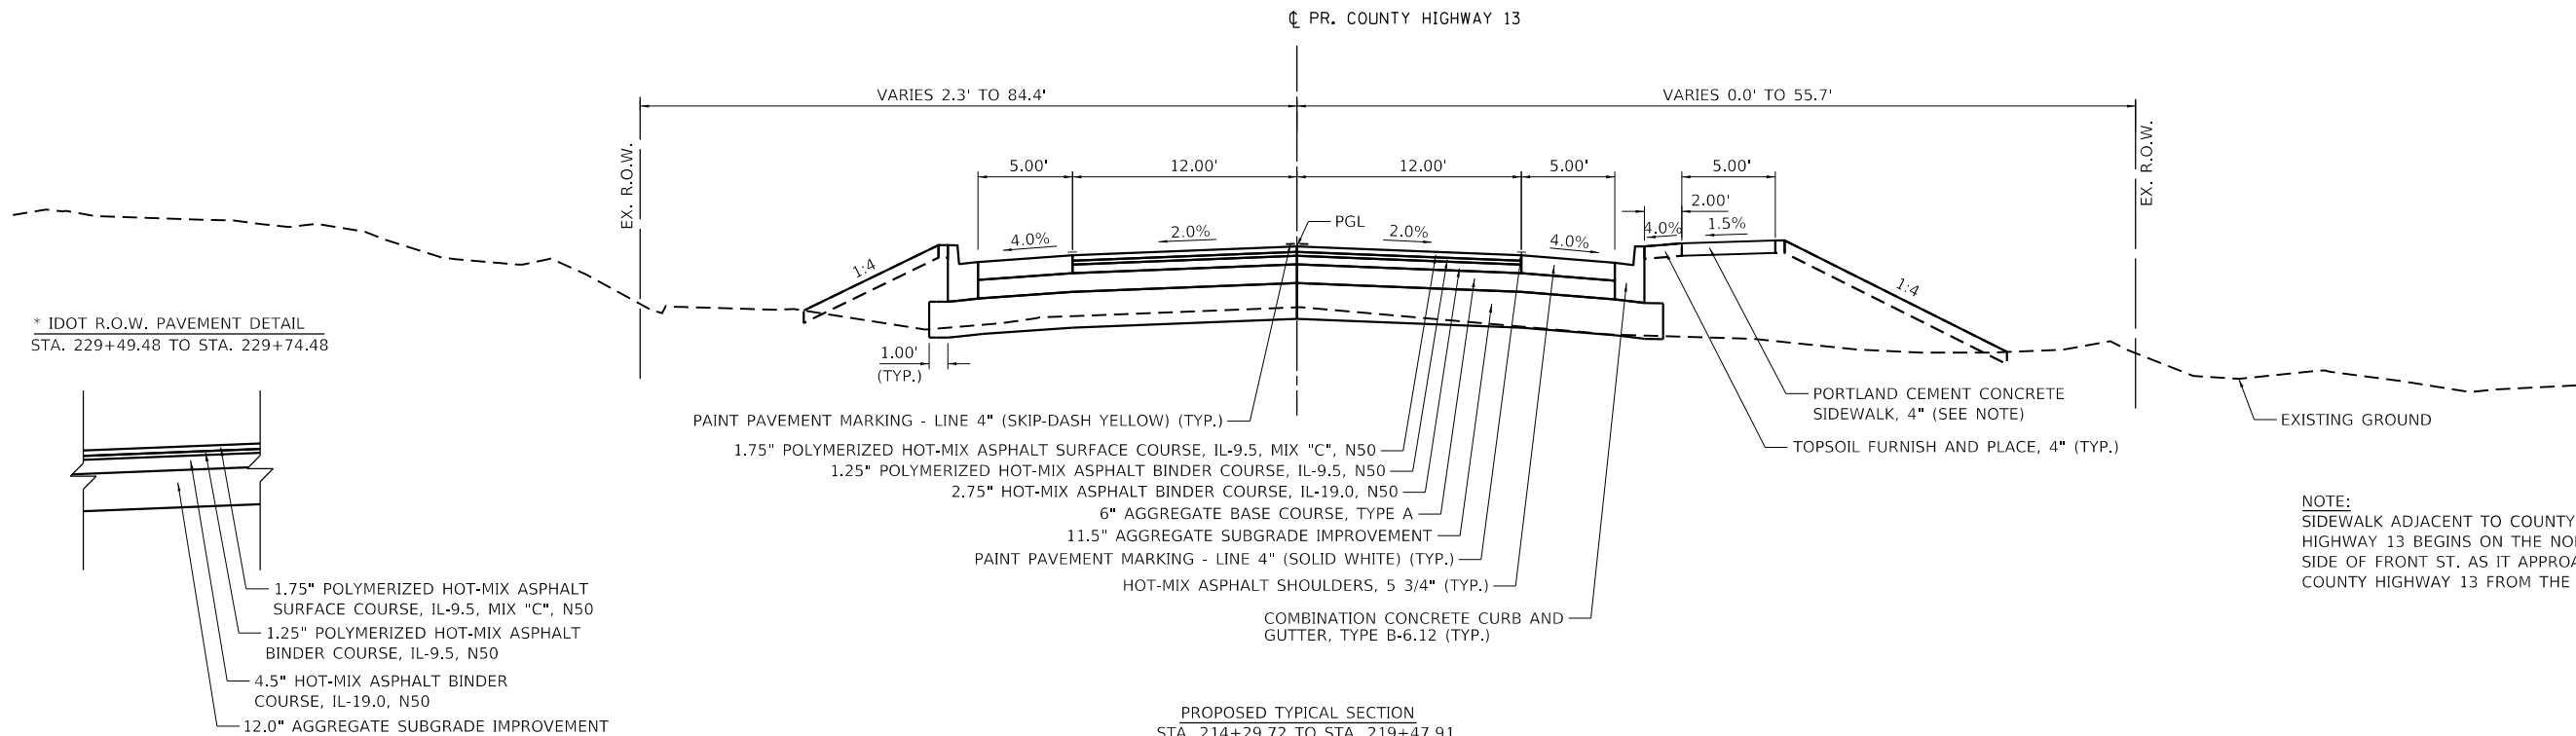


PROPOSED TYPICAL SECTION
STA. 214+29.72 TO STA. 219+47.91
STRUCTURE OMISSION: STA. 219+47.91 TO STA. 220+74.07
STA. 220+74.07 TO STA. 229+74.48*

NOTE:
SIDEWALK ADJACENT TO COUNTY
HIGHWAY 13 BEGINS ON THE NORTH
SIDE OF FRONT ST. AS IT APPROACHES
COUNTY HIGHWAY 13 FROM THE EAST

MODEL Default
FILE C:\Users\jds\OneDrive\Documents\Woodford Co. CH 13 at Front St PH ILLCAD\CADD Sheets\0416012-shit-typical sections.dgn
3/23/2024 3:23:27 PM

	USER NAME = jdspller	DESIGNED - CLD	REVISED -	WOODFORD COUNTY HIGHWAY DEPARTMENT	COUNTY HIGHWAY 13 RECONSTRUCTION AT FRONT ST. TYPICAL SECTIONS				F.A.S. RTE.	SECTION	COUNTY	TOTAL SHEETS	SHEET NO.
		DRAWN - CAD	REVISED -						364	20-00091-03-BR	WOODFORD	114	13
	PLOT SCALE = 10.0000 ' / in.	CHECKED - JDS	REVISED -						CONTRACT NO. 89854				
	PLOT DATE = 11/12/2024	DATE - 10/18/2024	REVISED -										
					SCALE:	SHEET 3	OF 4 SHEETS	STA.	TO STA.				

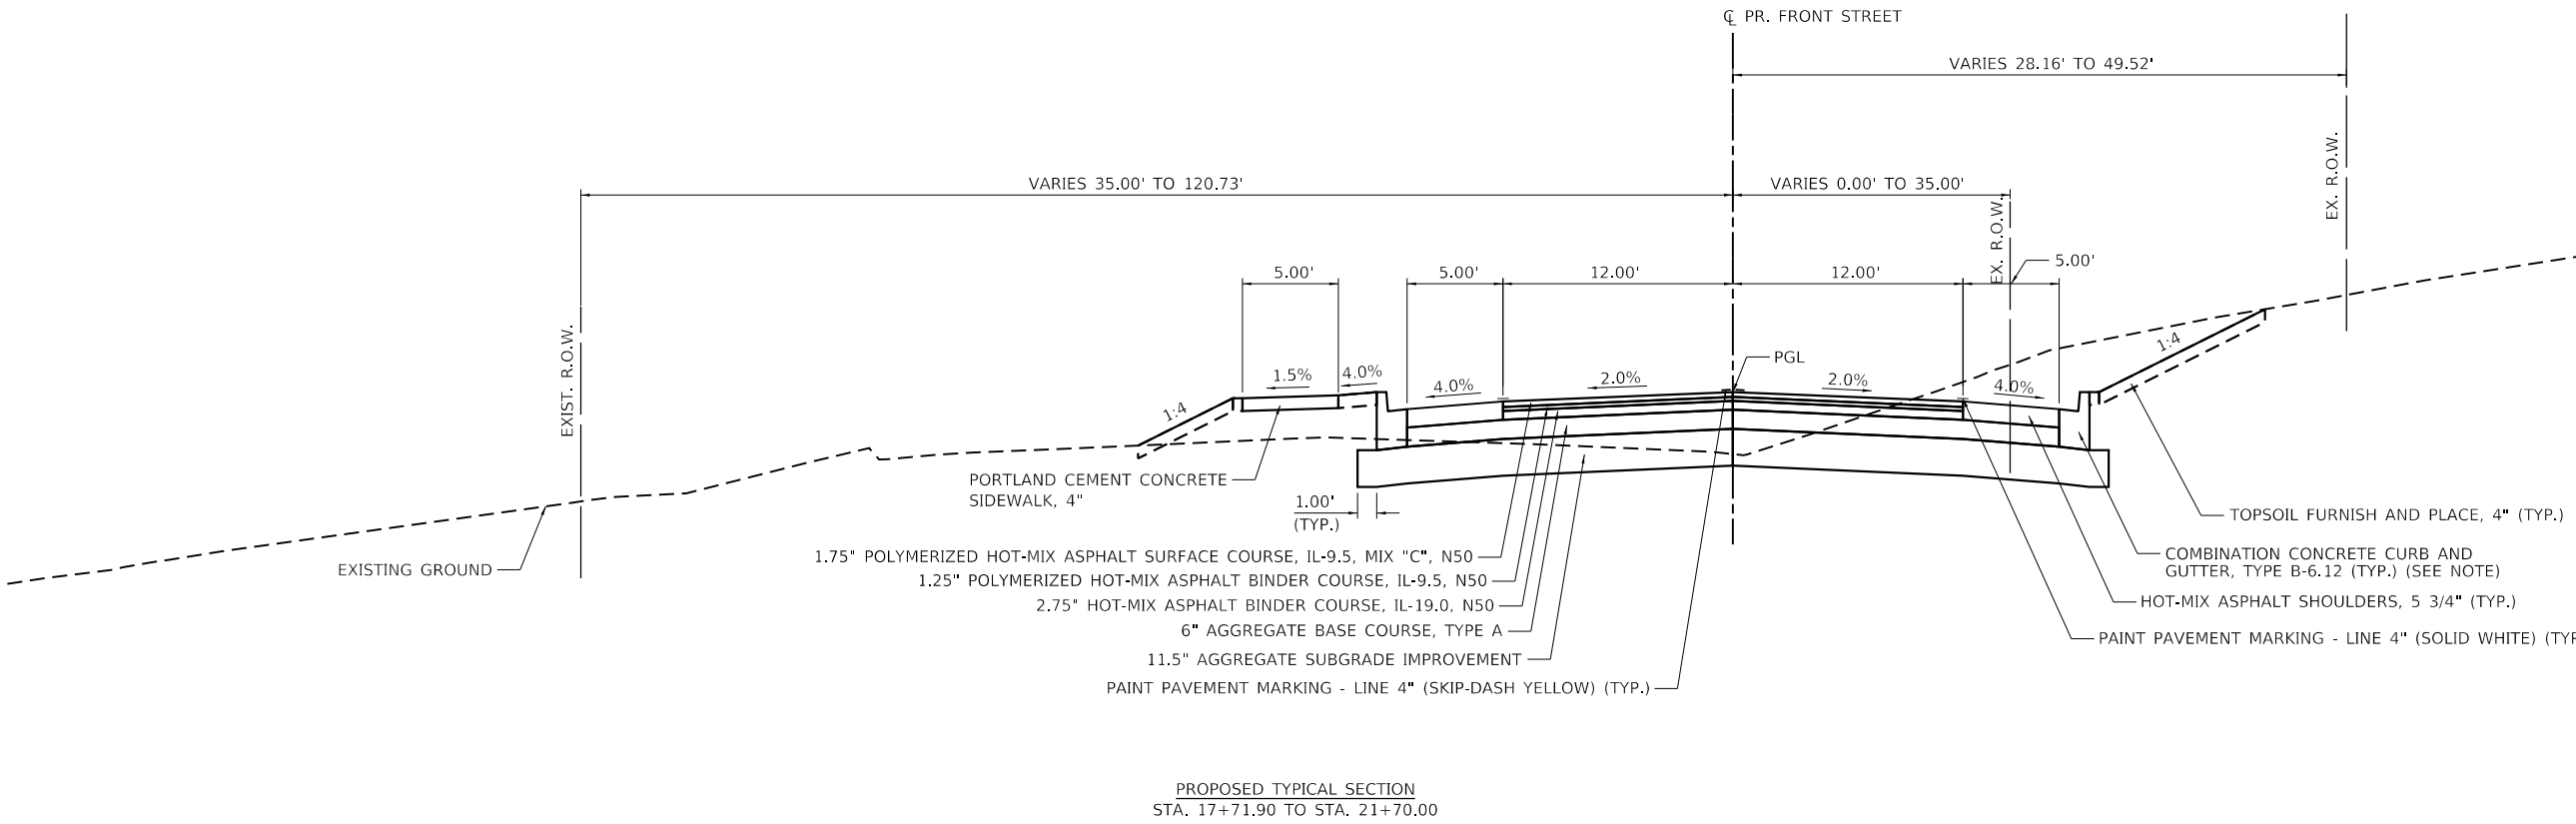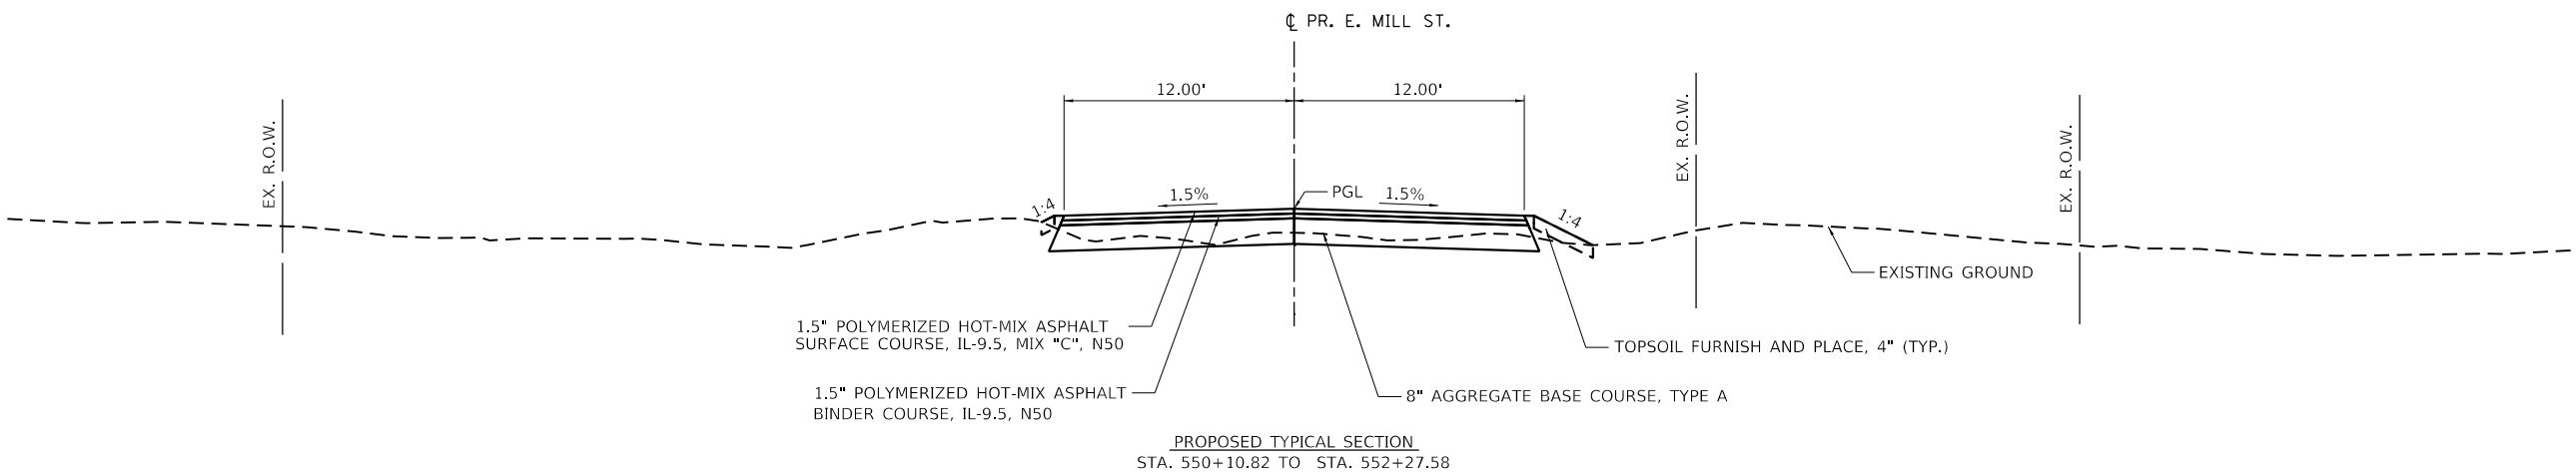

NOTE:
COMBINATION CONCRETE CURB AND
GUTTER, TYPE B-6.12 (MODIFIED) FROM
STA. 20+97.87 RT TO STA. 21+70.00 RT

MODEL: Default
FILE: W:\1500-30-27\2016\23716012-22 (Woodford Co. CH 13 at Front St. Ph. II)\CADD\CADD Sheets\0416012-shit-typical sections.dgn

MAURER-STUTZ ENGINEERS SURVEYORS	USER NAME = jdspller		DESIGNED - CLD	REVISED -	WOODFORD COUNTY HIGHWAY DEPARTMENT	COUNTY HIGHWAY 13 RECONSTRUCTION AT FRONT ST.			F.A.S. RTE.	SECTION	COUNTY	TOTAL SHEETS	SHEET NO.
	DRAWN - CAD		CHECKED - JDS	REVISED -		TYPICAL SECTIONS			364	20-00091-03-BR	WOODFORD	114	14
	PLOT SCALE = 10.0000 ' / in.		DATE - 10/18/2024	REVISED -		SCALE:	SHEET 4	OF 4 SHEETS	STA.	TO STA.	CONTRACT NO. 89854		
	PLOT DATE = 11/12/2024												

MODEL Default
FILE C:\WP53\2016\23716012-22 (Woodford Co CH 13 at Front St).JTL\CADD\CADD Sheets\0416012-eh-Schedules.dgn

20100110 TREE REMOVAL (6 TO 15 UNITS DIAMETER)					
LOCATION			UNIT	REMARKS	
ISBG					
226+05.0	56.3'	RT	8.0	EX N CH 13	
			ISBG SUBTOTAL	8.0	
			ISBG ROUNDED SUBTOTAL	8.0	
			TOTAL	8.0	

20100210 TREE REMOVAL (OVER 15 UNITS DIAMETER)					
LOCATION			UNIT	REMARKS	
ISBG					
17+88.0	57.7'	LT	100.0	EX E. FRONT ST.	
18+85.3	71.4'	LT	40.0	EX E. FRONT ST.	
			ISBG SUBTOTAL	140.0	
			ISBG ROUNDED SUBTOTAL	140.0	
			TOTAL	140.0	

21101615 TOPSOIL FURNISH AND PLACE, 4"					
LOCATION			SQ YD	REMARKS	
STR					
205+65.0	TO	206+43.2 LT	200.5	SB CH 13	
205+65.0	TO	206+43.7 RT	205.6	NB CH 13	
206+66.6	TO	214+40.6 LT	1691.8	SB CH 13	
206+81.9	TO	209+80.6 RT	724.2	NB CH 13	
210+01.8	TO	211+13.7 RT	206.1	NB CH 13	
211+50.5	TO	214+16.9 RT	339.6	NB CH 13	
214+29.7	TO	215+04.0 RT	54.3	NB CH 13	
214+53.7	TO	217+35.2 LT	458.5	SB CH 13	
215+13.7	TO	216+44.8 RT	43.4	NB CH 13	
216+68.5	TO	217+38.1 RT	53.5	NB CH 13	
217+48.7	TO	217+65.1 LT	19.8	SB CH 13	
217+54.7	TO	217+69.2 RT	17.5	NB CH 13	
217+77.1	TO	218+00.0 LT	36.9	SB CH 13	
217+86.1	TO	218+00.0 RT	5.0	NB CH 13	
222+25.0	TO	223+06.0 LT	157.5	SB CH 13	
222+25.0	TO	224+90.0 RT	266.1	NB CH 13	
223+29.3	TO	224+87.6 LT	67.5	SB CH 13	
225+15.0	TO	227+38.0 RT	678.1	NB CH 13	
225+32.7	TO	225+89.6 LT	56.2	SB CH 13	
226+74.6	TO	227+67.6 LT	55.5	SB CH 13	
227+61.8	TO	228+39.7 RT	62.4	NB CH 13	
228+06.2	TO	229+10.8 LT	84.1	SB CH 13	
228+66.7	TO	229+90.3 RT	379.0	NB CH 13	
550+12.0	TO	552+27.6 RT	59.6	E. MILL ST. NB	
550+13.7	TO	551+57.7 LT	33.4	E. MILL ST. SB	
			STR SUBTOTAL	5956.3	
			STR ROUNDED SUBTOTAL	5956.0	

21101615 TOPSOIL FURNISH AND PLACE, 4" (CONT'D)					
LOCATION			SQ YD	REMARKS	
ISBG					
17+94.4	TO	20+66.1 RT	281.8	EB E. FRONT ST.	
18+14.4	TO	21+70.0 LT	1077.6	WB E. FRONT ST.	
20+98.5	TO	21+12.1 RT	24.6	EB E. FRONT ST.	
218+00.0	TO	218+66.0 LT	119.2	SB CH 13	
218+00.0	TO	218+86.3 RT	81.5	NB CH 13	
218+82.6	TO	219+74.8 LT	305.7	SB CH 13	
220+30.6	TO	222+25.0 LT	1047.5	SB CH 13	
220+51.2	TO	222+25.0 RT	336.6	NB CH 13	
400+00.0	TO	401+81.6 RT	480.4	W BRANCH PANTHER CREEK	
400+00.0	TO	401+97.5 LT	435.8	W BRANCH PANTHER CREEK	
402+77.6	TO	404+41.0 RT	403.0	W BRANCH PANTHER CREEK	
402+83.4	TO	404+41.0 LT	457.9	W BRANCH PANTHER CREEK	
			ISBG SUBTOTAL	5051.8	
			ISBG ROUNDED SUBTOTAL	5052.0	
			TOTAL	11008.0	

21301060 EXPLORATION TRENCH 60" DEPTH					
LOCATION			FOOT	REMARKS	
ISBG					
219+70.5	TO	220+92.6 LT/RT	230.2	WATER LINE UNDER CREEK	
			ISBG ROUNDED SUBTOTAL	231.0	
			ROUNDED TOTAL	231.0	

25000210 SEEDING, CLASS 2A					
LOCATION			ACRE	REMARKS	
STR					
205+65.0	TO	206+43.2 LT	0.04	SB CH 13	
205+65.0	TO	206+43.7 RT	0.04	NB CH 13	
206+66.6	TO	214+40.6 LT	0.35	SB CH 13	
206+81.9	TO	209+80.6 RT	0.15	NB CH 13	
210+01.8	TO	211+13.7 RT	0.04	NB CH 13	
211+50.5	TO	214+16.9 RT	0.07	NB CH 13	
214+29.7	TO	215+04.0 RT	0.01	NB CH 13	
214+52.4	TO	217+35.2 LT	0.09	SB CH 13	
215+13.7	TO	216+44.82 RT	0.01	NB CH 13	
216+68.46	TO	217+38.1 RT	0.01	NB CH 13	
217+48.7	TO	217+65.1 LT	0.01	SB CH 13	
217+54.7	TO	217+69.2 RT	0.01	NB CH 13	
217+77.1	TO	218+00.0 LT	0.01	SB CH 13	
217+86.1	TO	218+00.0 RT	0.01	NB CH 13	
222+25.0	TO	223+06.0 LT	0.03	SB CH 13	
222+25.0	TO	224+90.0 RT	0.05	NB CH 13	
223+29.3	TO	224+87.6 LT	0.01	SB CH 13	
225+15.0	TO	227+38.0 RT	0.14	NB CH 13	
225+32.7	TO	225+89.6 LT	0.01	SB CH 13	
226+74.6	TO	227+67.6 LT	0.01	SB CH 13	
227+61.8	TO	228+39.7 RT	0.01	NB CH 13	



USER NAME = jdspller	DESIGNED - CLD	REVISED -
	DRAWN - CAD	REVISED -
PLOT SCALE = 0.1667 ' / in.	CHECKED - JDS	REVISED -
PLOT DATE = 11/12/2024	DATE - 10/18/2024	REVISED -

WOODFORD COUNTY
HIGHWAY DEPARTMENT

COUNTY HIGHWAY 13 RECONSTRUCTION AT FRONT ST.
SCHEDULE OF QUANTITIES

SCALE: SHEET 1 OF 18 SHEETS STA. TO STA.

F.A.S. RTE.	SECTION	COUNTY	TOTAL SHEETS	SHEET NO.
364	20-00091-03-BR	WOODFORD	114	15
CONTRACT NO. 89854				

MODEL Default
FILE C:\Users\30237\OneDrive\Documents\2023\1601222 (Woodford Co CH 13 at Front St Ph II)\CADD\CADD Sheets\0416012-eh-Schedules.dgn

25000210				SEEDING, CLASS 2A	(CONT'D)	
LOCATION					ACRE	REMARKS
228+06.2	TO	229+10.8	LT		0.02	SB CH 13
228+66.7	TO	229+90.3	RT		0.08	NB CH 13
550+12.0	TO	552+27.6	RT		0.01	E. MILL ST. NB
550+13.7	TO	551+57.7	LT		0.01	E. MILL ST. SB
STR SUBTOTAL					1.25	
STR ROUNDED SUBTOTAL					1.25	
ISBG						
17+94.4	TO	20+66.1	RT		0.06	EB E. FRONT ST.
18+14.4	TO	21+70.00	LT		0.22	WB E. FRONT ST.
20+98.5	TO	21+12.1	RT		0.01	EB E. FRONT ST.
218+00.0	TO	218+66.0	LT		0.02	SB CH 13
218+00.0	TO	218+86.3	RT		0.02	NB CH 13
218+82.6	TO	219+74.8	LT		0.06	SB CH 13
220+30.6	TO	222+25.0	LT		0.22	SB CH 13
220+57.9	TO	222+25.0	RT		0.07	NB CH 13
400+00.0	TO	401+81.6	RT		0.10	W BRANCH PANTHER CREEK
400+00.0	TO	401+97.5	LT		0.09	W BRANCH PANTHER CREEK
402+77.6	TO	404+41.0	RT		0.08	W BRANCH PANTHER CREEK
402+83.4	TO	404+41.0	LT		0.09	W BRANCH PANTHER CREEK
ISBG SUBTOTAL					1.05	
ISBG ROUNDED SUBTOTAL					1.25	
ROUNDED TOTAL					2.50	

25000400				NITROGEN FERTILIZER NUTRIENT	
LOCATION				POUND	REMARKS
STR					
205+65.0	TO	206+43.2	LT	3.7	SB CH 13
205+65.0	TO	206+43.7	RT	3.8	NB CH 13
206+66.6	TO	214+40.6	LT	31.5	SB CH 13
206+81.9	TO	209+80.6	RT	13.5	NB CH 13
210+01.8	TO	211+13.7	RT	3.8	NB CH 13
211+50.5	TO	214+16.9	RT	6.3	NB CH 13
214+29.7	TO	215+04.0	RT	1.0	NB CH 13
214+52.4	TO	217+35.2	LT	8.5	SB CH 13
215+13.7	TO	216+44.82	RT	0.9	NB CH 13
216+68.46	TO	217+38.1	RT	0.9	NB CH 13
217+48.7	TO	217+65.1	LT	0.9	SB CH 13
217+54.7	TO	217+69.2	RT	0.9	NB CH 13
217+77.1	TO	218+00.0	LT	0.9	SB CH 13
217+86.1	TO	218+00.0	RT	0.9	NB CH 13
222+25.0	TO	223+06.0	LT	2.9	SB CH 13
222+25.0	TO	224+90.0	RT	4.9	NB CH 13
223+29.3	TO	224+87.6	LT	1.3	SB CH 13
225+15.0	TO	227+38.0	RT	12.6	NB CH 13
225+32.7	TO	225+89.6	LT	1.0	SB CH 13
226+74.6	TO	227+67.6	LT	1.0	SB CH 13
227+61.8	TO	228+39.7	RT	1.2	NB CH 13
228+06.2	TO	229+10.8	LT	1.6	SB CH 13
228+66.7	TO	229+90.3	RT	7.0	NB CH 13
550+12.0	TO	552+27.6	RT	1.1	E. MILL ST. NB
550+13.7	TO	551+57.7	LT	0.6	E. MILL ST. SB

25000400				NITROGEN FERTILIZER NUTRIENT		(CONT'D)	
LOCATION				POUND		REMARKS	
STR				SUBTOTAL		112.9	
STR				ROUNDED SUBTOTAL		113.0	
ISBG							
17+94.4	TO	20+66.1	RT	5.2		EB E. FRONT ST.	
18+14.4	TO	21+70.00	LT	20.0		WB E. FRONT ST.	
20+98.5	TO	21+12.1	RT	0.9		EB E. FRONT ST.	
218+00.0	TO	218+66.0	LT	2.2		SB CH 13	
218+00.0	TO	218+86.3	RT	1.5		NB CH 13	
218+82.6	TO	219+74.8	LT	5.7		SB CH 13	
220+30.6	TO	222+25.0	LT	19.5		SB CH 13	
220+57.9	TO	222+25.0	RT	6.3		NB CH 13	
400+00.0	TO	401+81.6	RT	8.9		W BRANCH PANTHER CREEK	
400+00.0	TO	401+97.5	LT	8.1		W BRANCH PANTHER CREEK	
402+77.6	TO	404+41.0	RT	7.5		W BRANCH PANTHER CREEK	
402+83.4	TO	404+41.0	LT	8.5		W BRANCH PANTHER CREEK	
ISBG				SUBTOTAL		94.4	
ISBG				ROUNDED SUBTOTAL		94.0	
ROUNDED				TOTAL		207.0	

25000500				PHOSPHORUS FERTILIZER NUTRIENT	
LOCATION				POUND	REMARKS
STR					
205+65.0	TO	206+43.2	LT	3.7	SB CH 13
205+65.0	TO	206+43.7	RT	3.8	NB CH 13
206+66.6	TO	214+40.6	LT	31.5	SB CH 13
206+81.9	TO	209+80.6	RT	13.5	NB CH 13
210+01.8	TO	211+13.7	RT	3.8	NB CH 13
211+50.5	TO	214+16.9	RT	6.3	NB CH 13
214+29.7	TO	215+04.0	RT	1.0	NB CH 13
214+52.4	TO	217+35.2	LT	8.5	SB CH 13
215+13.7	TO	216+44.82	RT	0.8	NB CH 13
216+68.46	TO	217+38.1	RT	1.0	NB CH 13
217+48.7	TO	217+65.1	LT	0.9	SB CH 13
217+54.7	TO	217+69.2	RT	0.9	NB CH 13
217+77.1	TO	218+00.0	LT	0.9	SB CH 13
217+86.1	TO	218+00.0	RT	0.9	NB CH 13
222+25.0	TO	223+05.5	LT	2.9	SB CH 13
222+25.0	TO	224+90.0	RT	4.9	NB CH 13
223+29.3	TO	224+87.6	LT	1.3	SB CH 13
225+15.0	TO	227+38.0	RT	12.6	NB CH 13
225+32.7	TO	225+89.6	LT	1.0	SB CH 13
226+74.6	TO	227+67.6	LT	1.0	SB CH 13
227+61.8	TO	228+39.7	RT	1.2	NB CH 13
228+06.2	TO	229+10.8	LT	1.6	SB CH 13
228+66.7	TO	229+90.3	RT	7.0	NB CH 13
550+12.0	TO	552+27.6	RT	1.1	E. MILL ST. NB
550+13.7	TO	551+57.7	LT	0.6	E. MILL ST. SB
STR SUBTOTAL				112.9	
STR ROUNDED SUBTOTAL				113.0	



USER NAME = jdspller	DESIGNED - CLD	REVISED -
	DRAWN - CAD	REVISED -
PLOT SCALE = 0.1667 ' / in.	CHECKED - JDS	REVISED -
PLOT DATE = 11/12/2024	DATE - 10/18/2024	REVISED -

WOODFORD COUNTY
HIGHWAY DEPARTMENT

COUNTY HIGHWAY 13 RECONSTRUCTION AT FRONT ST.
SCHEDULE OF QUANTITIES

SCALE: SHEET 2 OF 18 SHEETS STA. TO STA.

F.A.S. RTE.	SECTION	COUNTY	TOTAL SHEETS	SHEET NO.
364	20-00091-03-BR	WOODFORD	114	16
CONTRACT NO. 89854				

MODEL Default
FILE NAME: 3023716012-22 (Woodford Co CH 13 at Front St Ph II).dgn
CADD Sheets: 0416012-eh-Schedules.dgn

25000500 PHOSPHORUS FERTILIZER NUTRIENT (CONT'D)					
LOCATION				POUND	REMARKS
ISBG					
17+94.4	TO	20+66.1	RT	5.2	EB E. FRONT ST.
18+14.4	TO	21+70.00	LT	20.0	WB E. FRONT ST.
20+98.5	TO	21+12.1	RT	0.9	EB E. FRONT ST.
218+00.0	TO	218+66.0	LT	2.2	SB CH 13
218+00.0	TO	218+86.3	RT	1.5	NB CH 13
218+82.6	TO	219+74.8	LT	5.7	SB CH 13
220+30.6	TO	222+25.0	LT	19.5	SB CH 13
220+57.9	TO	222+25.0	RT	6.3	NB CH 13
400+00.0	TO	401+81.6	RT	8.9	W BRANCH PANTHER CREEK
400+00.0	TO	401+97.5	LT	8.1	W BRANCH PANTHER CREEK
402+77.6	TO	404+41.0	RT	7.5	W BRANCH PANTHER CREEK
402+83.4	TO	404+41.0	LT	8.5	W BRANCH PANTHER CREEK
ISBG SUBTOTAL				94.4	
ISBG ROUNDED SUBTOTAL				94.0	
ROUNDED TOTAL				207.0	

25000600 POTASSIUM FERTILIZER NUTRIENT					
LOCATION				POUND	REMARKS
STR					
205+65.0	TO	206+43.2	LT	3.7	SB CH 13
205+65.0	TO	206+43.7	RT	3.8	NB CH 13
206+66.6	TO	214+40.6	LT	31.5	SB CH 13
206+81.9	TO	209+80.6	RT	13.5	NB CH 13
210+01.8	TO	211+13.7	RT	3.8	NB CH 13
211+50.5	TO	214+16.9	RT	6.3	NB CH 13
214+29.7	TO	215+04.0	RT	1.0	NB CH 13
214+52.4	TO	217+35.2	LT	8.5	SB CH 13
215+13.7	TO	216+44.82	RT	0.8	NB CH 13
216+68.46	TO	217+38.1	RT	1.0	NB CH 13
217+48.7	TO	217+65.1	LT	0.9	SB CH 13
217+54.7	TO	217+69.2	RT	0.9	NB CH 13
217+77.1	TO	218+00.0	LT	0.9	SB CH 13
217+86.1	TO	218+00.0	RT	0.9	NB CH 13
222+25.0	TO	223+05.5	LT	2.9	SB CH 13
222+25.0	TO	224+90.0	RT	4.9	NB CH 13
223+29.3	TO	224+87.6	LT	1.3	SB CH 13
225+15.0	TO	227+38.0	RT	12.6	NB CH 13
225+32.7	TO	225+89.6	LT	1.0	SB CH 13
226+74.6	TO	227+67.6	LT	1.0	SB CH 13
227+61.8	TO	228+39.7	RT	1.2	NB CH 13
228+06.2	TO	229+10.8	LT	1.6	SB CH 13
228+66.7	TO	229+90.3	RT	7.0	NB CH 13
550+12.0	TO	552+27.6	RT	1.1	E. MILL ST. NB
550+13.7	TO	551+57.7	LT	0.6	E. MILL ST. SB
STR SUBTOTAL				112.9	
STR ROUNDED SUBTOTAL				113.0	

25000600 POTASSIUM FERTILIZER NUTRIENT (CONT'D)					
LOCATION				POUND	REMARKS
ISBG					
17+94.4	TO	20+66.1	RT	5.2	EB E. FRONT ST.
18+14.4	TO	21+70.00	LT	20.0	WB E. FRONT ST.
20+98.5	TO	21+12.1	RT	0.9	EB E. FRONT ST.
218+00.0	TO	218+66.0	LT	2.2	SB CH 13
218+00.0	TO	218+86.3	RT	1.5	NB CH 13
218+82.6	TO	219+74.8	LT	5.7	SB CH 13
220+30.6	TO	222+25.0	LT	19.5	SB CH 13
220+57.9	TO	222+25.0	RT	6.3	NB CH 13
400+00.0	TO	401+81.6	RT	8.9	W BRANCH PANTHER CREEK
400+00.0	TO	401+97.5	LT	8.1	W BRANCH PANTHER CREEK
402+77.6	TO	404+41.0	RT	7.5	W BRANCH PANTHER CREEK
402+83.4	TO	404+41.0	LT	8.5	W BRANCH PANTHER CREEK
ISBG SUBTOTAL				94.4	
ISBBG ROUNDED SUBTOTAL				94.0	
ROUNDED TOTAL				207.0	

25100115 MULCH, METHOD 2					
LOCATION				ACRE	REMARKS
STR					
205+65.0	TO	206+43.2	LT	0.04	SB CH 13
205+65.0	TO	206+43.7	RT	0.04	NB CH 13
206+66.6	TO	214+40.6	LT	0.35	SB CH 13
206+81.9	TO	209+80.6	RT	0.15	NB CH 13
210+01.8	TO	211+13.7	RT	0.04	NB CH 13
211+50.5	TO	214+16.9	RT	0.07	NB CH 13
214+29.7	TO	215+04.0	RT	0.01	NB CH 13
214+52.4	TO	217+35.2	LT	0.09	SB CH 13
215+13.7	TO	216+44.82	RT	0.01	NB CH 13
216+68.46	TO	217+38.1	RT	0.01	NB CH 13
217+48.7	TO	217+65.1	LT	0.01	SB CH 13
217+54.7	TO	217+69.2	RT	0.01	NB CH 13
217+77.1	TO	218+00.0	LT	0.01	SB CH 13
217+86.1	TO	218+00.0	RT	0.01	NB CH 13
222+25.0	TO	223+06.0	LT	0.03	SB CH 13
222+25.0	TO	224+90.0	RT	0.05	NB CH 13
223+29.3	TO	224+87.6	LT	0.01	SB CH 13
225+15.0	TO	227+38.0	RT	0.14	NB CH 13
225+32.7	TO	225+89.6	LT	0.01	SB CH 13
226+74.6	TO	227+67.6	LT	0.01	SB CH 13
227+61.8	TO	228+39.7	RT	0.01	NB CH 13
228+06.2	TO	229+10.8	LT	0.02	SB CH 13
228+66.7	TO	229+90.3	RT	0.08	NB CH 13
550+12.0	TO	552+27.6	RT	0.01	E. MILL ST. NB
550+13.7	TO	551+57.7	LT	0.01	E. MILL ST. SB
STR SUBTOTAL				1.25	
STR ROUNDED SUBTOTAL				1.25	



USER NAME = jdspller	DESIGNED - CLD	REVISED -
	DRAWN - CAD	REVISED -
PLOT SCALE = 0.1667 ' / in.	CHECKED - JDS	REVISED -
PLOT DATE = 11/12/2024	DATE - 10/18/2024	REVISED -

WOODFORD COUNTY
HIGHWAY DEPARTMENT

COUNTY HIGHWAY 13 RECONSTRUCTION AT FRONT ST.
SCHEDULE OF QUANTITIES

SCALE: SHEET 3 OF 18 SHEETS STA. TO STA.

F.A.S. RTE.	SECTION	COUNTY	TOTAL SHEETS	SHEET NO.
364	20-00091-03-BR	WOODFORD	114	17
CONTRACT NO. 89854				

MODEL Default
FILE C:\Users\302372016\2371601222 (Woodford Co CH 13 at Front St).pln
J:\CADD\CADD Sheets\04160122-sh-Schedules.dgn

25100115 MULCH, METHOD 2				(CONT'D)	
LOCATION				ACRE	REMARKS
ISBG					
17+94.4	TO	20+66.1	RT	0.06	EB E. FRONT ST.
18+14.4	TO	21+70.00	LT	0.22	WB E. FRONT ST.
20+98.5	TO	21+12.1	RT	0.01	EB E. FRONT ST.
218+00.0	TO	218+66.0	LT	0.02	SB CH 13
218+00.0	TO	218+86.3	RT	0.02	NB CH 13
218+82.6	TO	219+74.8	LT	0.06	SB CH 13
220+30.6	TO	222+25.0	LT	0.22	SB CH 13
220+57.9	TO	222+25.0	RT	0.07	NB CH 13
ISBG SUBTOTAL				0.68	
ISBG ROUNDED SUBTOTAL				0.75	
ROUNDED TOTAL				2.00	

25100630 EROSION CONTROL BLANKET					
LOCATION				SQ YD	REMARKS
ISBG					
400+00.0	TO	401+81.6	RT	480.4	W BRANCH PANTHER CREEK
400+00.0	TO	401+97.5	LT	435.8	W BRANCH PANTHER CREEK
402+77.6	TO	404+41.0	RT	403.0	W BRANCH PANTHER CREEK
402+83.4	TO	404+41.0	LT	457.9	W BRANCH PANTHER CREEK
ISBG SUBTOTAL				1777.1	
ISBG ROUNDED SUBTOTAL				1777.0	
ROUNDED TOTAL				1777.0	

28000250 TEMPORARY EROSION CONTROL SEEDING					
LOCATION				POUND	REMARKS
STR					
PROJECT				376.3	
STR SUBTOTAL				376.3	
STR ROUNDED SUBTOTAL				376.0	
ISBG					
PROJECT				314.6	
ISBG SUBTOTAL				314.6	
ISBG ROUNDED SUBTOTAL				315.0	
ROUNDED TOTAL				691.0	

28000305 TEMPORARY DITCH CHECKS					
LOCATION				FOOT	REMARKS
STR					
206+46.0		26.6'	LT	10.0	SB CH 13
206+46.0		28.7'	RT	10.0	NB CH 13
206+90.0		26.9'	LT	10.0	SB CH13
206+92.0		29.0'	RT	10.0	NB CH 13
207+35.0		28.7'	LT	10.0	SB CH13
207+38.0		30.0'	RT	10.0	NB CH 13
207+80.0		30.5'	LT	10.0	SB CH13
207+84.0		31.2'	RT	10.0	NB CH 13
208+25.0		32.2'	LT	10.0	SB CH13
208+30.0		31.3'	RT	10.0	NB CH 13
208+70.0		32.2'	LT	10.0	SB CH13
208+76.0		31.0'	RT	10.0	NB CH 13

28000305 TEMPORARY DITCH CHECKS				(CONT'D)	
LOCATION				FOOT	REMARKS
209+15.0		32.4'	LT	10.0	SB CH13
209+22.0		31.6'	RT	10.0	NB CH 13
209+60.0		33.0'	LT	10.0	SB CH13
209+68.0		33.0'	RT	10.0	NB CH 13
210+05.0		33.8'	LT	10.0	SB CH13
210+50.0		35.1'	LT	10.0	SB CH13
210+49.7		32.1'	RT	10.0	NB CH 13
210+95.0		36.5'	LT	10.0	SB CH13
211+40.0		38.3'	LT	10.0	SB CH13
STR SUBTOTAL				210.0	
STR ROUNDED SUBTOTAL				210.0	
ROUNDED TOTAL				210.0	

28000400 PERIMETER EROSION BARRIER					
LOCATION				FOOT	REMARKS
STR					
211+49.9	TO	214+37.3	LT	311.8	SB CH 13
213+61.3	TO	214+16.7	RT	68.9	NB CH 13
214+35.1	TO	215+03.8	RT	86.3	NB CH 13
214+52.4	TO	217+35.2	LT	276.7	SB CH 13
215+13.8	TO	216+44.51	RT	150.2	NB CH 13
216+70.1	TO	217+37.9	RT	87.6	NB CH 13
217+48.7	TO	217+65.1	LT	16.4	SB CH 13
217+54.8	TO	217+69.3	RT	16.2	NB CH 13
217+77.1	TO	218+00.0	LT	23.0	SB CH 13
217+86.3	TO	218+00.0	RT	16.3	NB CH 13
222+25.0	TO	223+05.7	LT	86.3	SB CH 13
222+25.0	TO	224+86.9	RT	335.1	NB CH 13
223+29.3	TO	224+62.6	LT	146.7	SB CH 13
224+92.8	TO	225+89.7	LT	114.9	SB CH 13
225+21.8	TO	226+58.8	RT	213.7	NB CH 13
226+39.5	TO	227+37.6	RT	144.7	NB CH 13
226+74.8	TO	227+69.0	LT	102.4	SB CH 13
227+62.1	TO	228+39.6	RT	89.1	NB CH 13
228+04.0	TO	229+01.5	LT	142.3	SB CH 13
228+74.6	TO	229+90.3	RT	217.6	NB CH 13
550+10.0	TO	552+27.5	RT	219.1	E. MILL ST. NB
550+13.7	TO	551+57.0	LT	165.6	E. MILL ST. SB
STR SUBTOTAL				3030.7	
STR ROUNDED SUBTOTAL				3031.0	

ISBG					
15+49.8	TO	16+36.6	RT	86.8	EB W. FRONT ST.
18+93.7	TO	20+13.5	LT	136.7	WB E. FRONT ST.
218+00.0	TO	218+66.0	LT	62.1	SB CH 13
218+00.0	TO	218+83.4	RT	91.5	NB CH 13
218+85.0	TO	219+64.2	LT	75.1	SB CH 13
220+75.9	TO	222+25.0	LT	228.1	SB CH 13
220+68.3	TO	222+25.0	RT	154.1	NB CH 13
ISBG SUBTOTAL				834.4	
ISBG ROUNDED SUBTOTAL				834.0	
ROUNDED TOTAL				3865.0	



USER NAME = jdspller	DESIGNED - CLD	REVISED -
	DRAWN - CAD	REVISED -
PLOT SCALE = 0.1667 ' / in.	CHECKED - JDS	REVISED -
PLOT DATE = 11/12/2024	DATE - 10/18/2024	REVISED -

WOODFORD COUNTY
HIGHWAY DEPARTMENT

COUNTY HIGHWAY 13 RECONSTRUCTION AT FRONT ST.
SCHEDULE OF QUANTITIES

SCALE: SHEET 4 OF 18 SHEETS STA. TO STA.

F.A.S. RTE.	SECTION	COUNTY	TOTAL SHEETS	SHEET NO.
364	20-00091-03-BR	WOODFORD	114	18
CONTRACT NO. 89854				

MODEL Default
FILE C:\Users\30237\OneDrive\Documents\2023\1601222 (Woodford Co CH 13 at Front St Ph II)\CADD\CADD Sheets\041601222-ph II-Schedules.dgn

28000500INLET AND PIPE PROTECTION				
LOCATION			EACH	REMARKS
STR				
216+91.61	19.4'	RT	1.0	CH 13
228+73.41	22.4'	RT	1.0	CH 13
550+53.0	10.5'	LT	1.0	E MILL
550+53.0	10.5'	RT	1.0	E MILL
STR SUBTOTAL			4.0	
STR ROUNDED SUBTOTAL			4.0	
ISBG				
220+85.13	50.3'	LT	1.0	CH 13
ISBG SUBTOTAL			1.0	
ISBG ROUNDED SUBTOTAL			1.0	
ROUNDED TOTAL			5.0	

28000510INLET FILTERS				
LOCATION			EACH	REMARKS
STR				
214+38.41	24.3'	RT	1.0	CH 13
216+91.61	19.4'	RT	1.0	CH 13
222+57.88	18.6'	LT	1.0	CH 13
222+57.88	18.6'	RT	1.0	CH 13
224+57.62	18.6'	LT	1.0	CH 13
224+60.00	18.6'	RT	1.0	CH 13
224+82.6	20.1'	LT	1.0	CH 13
224+85.31	29.1'	RT	1.0	CH 13
225+55.02	18.6'	LT	1.0	CH 13
225+55.02	18.6'	RT	1.0	CH 13
227+96.06	18.4'	RT	1.0	CH 13
228+34.34	20.5'	LT	1.0	CH 13
229+31.03	39.9'	LT	1.0	CH 13
550+53.0	10.5'	LT	1.0	E. MILL ST.
550+53.0	10.5'	RT	1.0	E. MILL ST.
128+65.58	20.5'	RT	1.0	IL 116
STR SUBTOTAL			16.0	
STR ROUNDED SUBTOTAL			16.0	
ISBG				
218+86.58	30.6'	RT	1.0	CH 13
18+21.81	33.5'	LT	1.0	E. FRONT ST.
19+40.11	18.7'	RT	1.0	E. FRONT ST.
19+40.12	18.5'	LT	1.0	E. FRONT ST.
20+61.92	34.3'	RT	1.0	E. FRONT ST.
21+03.96	35.1'	RT	1.0	E. FRONT ST.
ISBG SUBTOTAL			6.0	
ISBG ROUNDED SUBTOTAL			6.0	
ROUNDED TOTAL			22.0	

28100105STONE RIPRAP, CLASS A3				
LOCATION			SQ YD	REMARKS
STR				
206+23.0	TO	206+27.9 LT	2.8	CH 13
206+23.4	TO	206+28.4 RT	2.8	CH 13
206+77.6	TO	206+82.6 LT	2.8	CH 13
206+95.1	TO	207+00.1 RT	2.8	CH 13
209+61.7	TO	209+66.7 RT	2.8	CH 13
211+77.6	TO	211+86.7 LT	11.1	CH 13
213+87.5	TO	213+98.6 LT	5.6	CH 13
STR SUBTOTAL			30.6	
STR ROUNDED SUBTOTAL			31.0	
ROUNDED TOTAL			31.0	

28100107STONE RIPRAP, CLASS A4				
LOCATION			SQ YD	REMARKS
ISBG				
219+42.2	TO	219+63.1	9.7	CH 13 GUTTER OUTLET
219+63.1	TO	220+63.0	728.0	CH 13 STRUCTURE
ISBG SUBTOTAL			737.7	
ISBG ROUNDED SUBTOTAL			738.0	
ROUNDED TOTAL			738.0	

28200200FILTER FABRIC				
LOCATION			SQ YD	REMARKS
STR				
206+23.0	TO	206+27.9 LT	2.8	CO HWY 13
206+23.4	TO	206+28.4 RT	2.8	CO HWY 13
206+77.6	TO	206+82.6 LT	2.8	CO HWY 13
206+95.1	TO	207+00.1 RT	2.8	CO HWY 13
209+60.1	TO	209+65.1 RT	2.8	CO HWY 13
210+20.8	TO	210+25.8 RT	2.8	CO HWY 13
210+65.7	TO	210+70.7 RT	2.8	CO HWY 13
211+77.6	TO	211+86.7 LT	11.1	CO HWY 13
214+23.5	TO	214+28.6 LT	2.8	CO HWY 13
214+67.1	TO	214+72.2 LT	2.8	CO HWY 13
STR SUBTOTAL			36.1	
STR ROUNDED SUBTOTAL			36.0	
ISBG				
219+63.1	TO	220+63.0	728.0	CO HWY 13 STRUCTURE
ISBG SUBTOTAL			728.0	
ISBG ROUNDED SUBTOTAL			728.0	
ROUNDED TOTAL			764.0	

28500400ARTICULATED BLOCK REVETMENT MAT				
LOCATION			SQ YD	REMARKS
ISBG				
401+42.0	TO	401+93.4	215.5	
ISBG SUBTOTAL			215.5	
ISBG ROUNDED SUBTOTAL			215.0	
ROUNDED TOTAL			215.0	



USER NAME = jdspller	DESIGNED - CLD	REVISED -
DRAWN - CAD	REVISED -	
PLOT SCALE = 0.1667' / in.	CHECKED - JDS	REVISED -
PLOT DATE = 11/12/2024	DATE - 10/18/2024	REVISED -

WOODFORD COUNTY
HIGHWAY DEPARTMENT

COUNTY HIGHWAY 13 RECONSTRUCTION AT FRONT ST.
SCHEDULE OF QUANTITIES

SCALE: SHEET 5 OF 18 SHEETS STA. TO STA.

F.A.S. RTE.	SECTION	COUNTY	TOTAL SHEETS	SHEET NO.
364	20-00091-03-BR	WOODFORD	114	19
CONTRACT NO. 89854				

MODEL Default
FILE C:\Users\303270160\32701601222 (Woodford Co CH 13 at Front St).ph ILI\CADD\CADD Sheets\041601222.sht-Schedules.dgn

30300001					AGGREGATE SUBGRADE IMPROVEMENT				
LOCATION				CU YD	REMARKS				
STR									
210+00.0	TO	218+00.0	RT	455.8	NB CH 13				
210+00.0	TO	218+00.0	LT	455.7	SB CH 13				
216+17.72	TO	216+94.68	RT	37.9	E. WOODFORD ST.				
222+25.0	TO	229+49.5	RT	518.4	NB CH 13				
222+25.0	TO	229+49.5	LT	544.4	SB CH 13				
229+49.5	TO	229+74.5	LT	70.8	SB CH 13 IN IDOT ROW				
229+49.5	TO	229+74.5	RT	50.5	NB CH 13 IN IDOT ROW				
224+57.6	TO	225+55.1	LT	49.7	W. MILL ST.				
224+60.1	TO	225+43.3	RT	41.1	E. RANDOLPH ST.				
STR SUBTOTAL				2224.3					
STR ROUNDED SUBTOTAL				2224.0					
ISBG									
218+00.0	TO	219+54.3	RT	76.4	NB CH 13				
218+00.0	TO	219+51.0	LT	101.1	SB CH 13				
220+71.0	TO	222+25.0	RT	107.1	NB CH 13				
220+65.7	TO	222+25.0	LT	109.8	SB CH 13				
17+71.9	TO	21+70.00	RT	286.1	EB E. FRONT ST.				
17+88.3	TO	21+69.90	LT	294.5	WB E. FRONT ST.				
20+33.3	TO	21+69.99	RT	104.1	S. STATE ST.				
ISBG SUBTOTAL				1079.0					
ISBG ROUNDED SUBTOTAL				1079.0					
ROUNDED TOTAL				3303.0					

35100100					AGGREGATE BASE COURSE, TYPE A				
LOCATION				TON	REMARKS				
STR									
210+00.0	TO	214+29.7	RT	210.8	NB CH 13				
210+00.0	TO	214+29.7	LT	212.8	SB CH 13				
214+29.7	TO	218+00.0	RT	225.0	NB CH 13				
214+29.7	TO	218+00.0	LT	238.9	SB CH 13				
216+17.7	TO	216+97.3	RT	53.9	E. WOODFORD ST.				
222+25.0	TO	229+72.8	RT	465.1	NB CH 13				
222+25.0	TO	229+49.5	LT	494.9	SB CH 13				
224+57.6	TO	225+55.1	LT	72.3	W. MILL ST.				
224+60.1	TO	225+43.3	RT	58.7	E. RANDOLPH ST.				
550+09.99	TO	552+27.58	RT	143.3	E. MILL ST. NB				
550+11.68	TO	552+27.58	LT	151.6	E. MILL ST. SB				
STR SUBTOTAL				2327.2					
STR ROUNDED SUBTOTAL				2327.0					
ISBG									
218+00.0	TO	219+37.4	RT	88.0	NB CO HWY 13				
218+00.0	TO	219+35.7	LT	86.1	SB CO HWY 13				
220+86.7	TO	222+25.0	RT	90.1	NB CO HWY 13				
220+86.7	TO	222+25.0	LT	90.0	SB CO HWY 13				
17+88.7	TO	21+70.00	RT	261.6	EB E FRONT ST.				
17+88.7	TO	21+70.00	LT	250.6	WB E FRONT ST.				
20+33.3	TO	21+70.00	RT	95.5	S. STATE ST.				
ISBG SUBTOTAL				961.9					
ISBG ROUNDED SUBTOTAL				962.0					
ROUNDED TOTAL				3289.0					

35600650					HOT-MIX ASPHALT BASE COURSE WIDENING, 4"				
LOCATION				SQ YD	REMARKS				
STR									
205+65.00	TO	210+00.00	RT	169.1	NB CH 13				
205+65.00	TO	210+00.00	LT	172.9	SB CH 13				
STR SUBTOTAL				342.0					
STR ROUNDED SUBTOTAL				342.0					
ROUNDED TOTAL				342.0					

40200700					AGGREGATE SURFACE COURSE, TYPE A 8"				
LOCATION				SQ YD	REMARKS				
STR									
217+60.62	TO	217+80.81	LT	15.0	CO HWY 13				
450+77.99	TO	451+01.99	RT	35.6	E. RANDOP LH ST.				
STR TOT				50.6					
STR ROUNDED TOTAL				51.0					
ISBG									
218+64.54	TO	218+85.80	LT	28.3	CO HWY 13				
ISBG TOTA				28.3					
ISBG ROUNDED TOTAL				28.0					
ROUNDED TOTAL				79.0					

40600275					BITUMINOUS MATERIALS (PRIME COAT)				
LOCATION				POUND	REMARKS				
STR									
210+00.0	TO	218+00.0	RT	2968.9	NB CH 13				
210+00.0	TO	218+00.0	LT	2934.2	SB CH 13				
216+17.7	TO	216+97.3	RT	255.2	E. WOODFORD ST.				
222+25.0	TO	229+49.5	LT	3381.1	SB CH 13				
222+25.0	TO	229+72.8	RT	3167.1	NB CH 13				
224+57.6	TO	225+55.1	LT	354.2	W. MILL ST.				
224+60.1	TO	225+43.3	RT	282.5	E. RANDOLPH ST.				
550+10.0	TO	552+27.6	RT	707.7	E. MILL ST. NB				
550+11.7	TO	552+27.6	LT	748.7	E. MILL ST. SB				
STR TOT				14799.8					
STR ROUNDED TOAL				14800.0					
ISBG									
218+00.0	TO	219+37.4	RT	589.0	NB CH 13				
218+00.0	TO	219+35.7	LT	567.0	SB CH 13				
220+86.7	TO	222+25.0	RT	593.0	NB CH 13				
220+86.7	TO	222+25.0	LT	592.4	SB CH 13				
17+71.90	TO	21+70.00	RT	1715.0	EB E. FRONT ST.				
17+91.06	TO	21+70.00	LT	1649.1	WB E. FRONT ST.				
20+33.3	TO	21+70.00	RT	629.2	S. STATE ST.				
ISBG TOTA				6334.8					
ISBG ROUNDED TOTAL				6335.0					
ROUNDED TOTAL				21135.0					



USER NAME = jdspller	DESIGNED - CLD	REVISED -
	DRAWN - CAD	REVISED -
PLOT SCALE = 0.1667 ' / in.	CHECKED - JDS	REVISED -
PLOT DATE = 11/12/2024	DATE - 10/18/2024	REVISED -

WOODFORD COUNTY
HIGHWAY DEPARTMENT

COUNTY HIGHWAY 13 RECONSTRUCTION AT FRONT ST.
SCHEDULE OF QUANTITIES

SCALE: SHEET 6 OF 18 SHEETS STA. TO STA.

F.A.S. RTE.	SECTION	COUNTY	TOTAL SHEETS	SHEET NO.
364	20-00091-03-BR	WOODFORD	114	20
CONTRACT NO. 89854				

MODEL Default
FILE C:\Users\3023712016\2371601222 (Woodford Co CH 13 at Front St Ph II)\CADD\CADD Sheets\0416012-eh-Schedules.dgn

40600295				POLYMERIZED BITUMINOUS MATERIALS (TACK COAT)	
LOCATION				POUND	REMARKS
STR					
205+65.0	TO	210+00.0	RT	896.3	NB CH 13
205+65.0	TO	210+00.0	LT	899.4	SB CH 13
210+00.0	TO	218+00.0	RT	1601.5	NB CH 13
210+00.0	TO	218+00.0	LT	1608.9	SB CH 13
214+30.9	TO	216+17.7	RT	75.9	NB CH 13 SHOULDER
214+58.7	TO	218+00.0	LT	135.5	SB CH 13 SHOULDER
216+17.71	TO	216+97.34	RT	227.1	E. WOODFORD ST.
216+46.40	TO	216+66.87	RT	32.6	E. WOODFORD ST. BUTT JT.
216+97.3	TO	218+00.0	RT	41.1	NB CH 13 SHOULDER
222+25.0	TO	229+49.5	LT	1601.3	SB CH 13
222+25.0	TO	229+66.9	RT	1431.2	NB CH 13
222+25.0	TO	224+57.6	LT	93.8	SB CH 13 SHOULDER
222+25.0	TO	224+60.1	RT	93.2	NB CH 13 SHOULDER
224+57.6	TO	225+55.1	LT	304.6	W. MILL ST.
224+60.1	TO	225+43.3	RT	247.4	E. RANDOLPH ST.
224+87.60	TO	225+17.84	LT	113.0	W. MILL ST. BUTT JT.
224+90.03	TO	225+13.09	RT	36.7	E. RANDOLPH ST. BUTT JT.
225+43.3	TO	229+72.8	RT	171.4	NB CH 13 SHOULDER
225+55.1	TO	229+15.1	LT	148.5	SB CH 13 SHOULDER
550+10.0	TO	552+27.6	RT	224.2	E. MILL ST. NB
550+11.7	TO	552+27.6	LT	237.1	E. MILL ST. SB
STR TOT 10220.7					
STR ROUNDED TOTAL 10221.0					
ISBG					
218+00.0	TO	219+47.6	LT	57.1	SB CH 13 SHOULDER
218+00.0	TO	219+35.7	LT	257.4	SB CH 13
218+00.0	TO	219+36.8	RT	264.2	NB CH 13
218+00.0	TO	218+38.4	RT	15.8	NB CH 13 SHOULDER
220+86.7	TO	222+25.0	LT	56.1	SB CH 13 SHOULDER
220+86.7	TO	222+25.0	LT	267.0	SB CH 13
220+86.7	TO	222+25.0	RT	264.1	NB CH 13
220+86.7	TO	22+25.0	RT	57.7	NB CH 13 SHOULDER
17+61.6	TO	20+33.3	RT	119.1	EB E. FRONT ST. SHOULDER
17+61.6	TO	21+70.00	RT	931.0	EB E. FRONT ST.
17+84.1	TO	21+70.00	LT	781.7	WB E. FRONT ST.
18+23.2	TO	21+70.00	LT	141.7	WB E. FRONT ST. SHOULDER
20+33.3	TO	21+70.00	RT	402.7	S. STATE ST.
20+67.92	TO	20+96.87	RT	45.1	S. STATE ST. BUTT JT.
ISBG SUBTOTAL 3660.6					
ISBG ROUNDED TOTAL 3661.0					
ROUNDED TOTAL 13882.0					

40600405				MATERIAL TRANSFER DEVICE	
LOCATION				TON	REMARKS
STR					
HMA BASE COURSE WIDENING					
205+65.00	TO	210+00.00	RT	37.9	NB CH 13
205+65.00	TO	210+00.00	LT	38.7	SB CH 13

40600405				MATERIAL TRANSFER DEVICE		(CONT'D)	
LOCATION				TON	REMARKS		
BINDER IL-19.0							
210+00.00	TO	218+00.00	RT	171.3	NB CH 13		
210+00.00	TO	218+00.00	LT	172.1	SB CH 13		
216+17.71	TO	216+97.34	RT	23.5	E. WOODFORD ST.		
222+25.00	TO	229+49.48	LT	171.3	SB CH 13		
222+25.00	TO	229+49.48	RT	153.1	NB CH 13		
224+57.59	TO	225+55.09	LT	32.6	W. MILL ST.		
224+60.07	TO	225+43.28	RT	26.5	E. RANDOLPH ST.		
229+49.48	TO	229+74.48	LT	44.4	SB CH 13 IN IDOT ROW		
229+49.48	TO	229+74.48	RT	26.2	NB CH 13 IN IDOT ROW		
POLYMER BINDER IL-9.5							
206+00.0	TO	210+00.00	RT	40.4	NB CH 13		
206+00.0	TO	210+00.00	LT	40.4	SB CH 13		
210+00.00	TO	218+00.0	RT	77.9	NB CH 13		
210+00.00	TO	218+00.0	LT	78.2	SB CH 13		
216+17.7	TO	216+97.3	RT	10.7	E. WOODFORD ST.		
222+25.0	TO	229+49.5	LT	77.8	SB CH 13		
222+25.0	TO	229+49.5	RT	69.6	NB CH 13		
229+49.5	TO	229+74.5	LT	12.3	SB CH 13 IN IDOT ROW		
229+49.5	TO	229+74.5	RT	7.3	NB CH 13 IN IDOT ROW		
224+57.6	TO	225+55.1	LT	14.8	W. MILL ST.		
224+60.1	TO	225+43.3	RT	12.0	E. RANDOLPH ST.		
550+10.0	TO	552+27.6	RT	25.9	E. MILL ST.		
550+10.8	TO	552+27.6	LT	27.4	E. MILL ST.		
POLYMER HMA SURFACE							
205+65.0	TO	210+00.0	RT	52.3	NB CH 13		
205+65.0	TO	210+00.0	LT	52.5	SB CH 13		
210+00.0	TO	218+00.0	RT	109.0	NB CH 13		
210+00.0	TO	218+00.0	LT	109.5	SB CH 13		
216+17.7	TO	216+97.3	RT	15.0	E. WOODFORD ST.		
216+46.3	TO	216+67.1	RT	2.2	E. WOODFORD ST. BUTT JT.		
220+67.8	TO	229+49.5	LT	129.4	SB CH 13		
220+74.2	TO	229+49.5	RT	117.2	NB CH 13		
229+49.5	TO	229+74.5	LT	17.2	SB CH 13 IN IDOT ROW		
229+49.5	TO	229+74.5	RT	10.2	NB CH 13 IN IDOT ROW		
224+57.6	TO	225+55.1	LT	20.7	W. MILL ST.		
224+60.1	TO	225+43.3	RT	16.8	E. RANDOLPH ST.		
224+76.4	TO	225+17.8	LT	7.7	W. MILL ST. BUTT JOINT		
224+90.0	TO	225+13.1	RT	2.5	E. RANDOLPH ST. BUTT JT.		
550+10.0	TO	552+27.6	RT	25.9	E. MILL ST. NB		
550+11.7	TO	552+27.6	LT	27.4	E. MILL ST. SB		
STR SUBTOTAL 2107.6							
STR ROUNDED SUBTOTAL 2108.0							
ISBG							
BINDER IL-19.0							
218+00.00	TO	219+51.03	LT	30.3	SB CH 13		
218+00.00	TO	219+54.29	RT	31.7	NB CH 13		
220+67.75	TO	222+25.00	LT	32.1	SB CH 13		
220+70.96	TO	222+25.00	RT	31.1	NB CH 13		
17+61.62	TO	21+25.09	RT	90.3	EB E. FRONT ST.		
17+84.08	TO	21+25.09	LT	85.1	WB E. FRONT ST.		
20+35.18	TO	21+25.09	RT	34.8	S. STATE ST.		



USER NAME = jdspller	DESIGNED - CLD	REVISED -
	DRAWN - CAD	REVISED -
PLOT SCALE = 0.1667 ' / in.	CHECKED - JDS	REVISED -
PLOT DATE = 11/12/2024	DATE - 10/18/2024	REVISED -

WOODFORD COUNTY
HIGHWAY DEPARTMENT

COUNTY HIGHWAY 13 RECONSTRUCTION AT FRONT ST.
SCHEDULE OF QUANTITIES

SCALE: SHEET 7 OF 18 SHEETS STA. TO STA.

F.A.S. RTE.	SECTION	COUNTY	TOTAL SHEETS	SHEET NO.
364	20-00091-03-BR	WOODFORD	114	21
CONTRACT NO. 89854				

MODEL Default
FILE C:\Users\302372016\3271601222 (Woodford Co CH 13 at Front St Ph II)\CADD\CADD Sheets\0416012-eh-Schedules.dgn

40600405 MATERIAL TRANSFER DEVICE (CONT'D)					
LOCATION				TON	REMARKS
POLYMER BINDER IL-9.5					
218+00.0	TO	219+51.0	LT	13.8	SB CH 13
218+00.0	TO	219+54.3	RT	14.4	NB CH 13
220+67.8	TO	222+25.0	LT	14.6	SB CH 13
220+71.0	TO	222+25.0	RT	14.2	NB CH 13
17+61.6	TO	21+25.1	RT	41.1	EB E. FRONT ST.
17+84.1	TO	21+25.1	LT	38.7	WB E. FRONT ST.
20+35.2	TO	21+25.1	RT	15.8	S. STATE ST.
POLYMER HMA SURFACE					
218+00.0	TO	219+51.0	LT	19.3	SB CH 13
218+00.0	TO	219+54.3	RT	20.2	NB CH 13
220+67.8	TO	222+25.0	LT	20.4	SB CH 13
220+71.0	TO	222+25.0	RT	19.8	NB CH 13
17+61.6	TO	21+25.1	RT	57.5	EB E. FRONT ST.
17+84.1	TO	21+25.1	LT	54.1	WB E. FRONT ST.
20+34.6	TO	21+25.1	RT	22.1	S. STATE ST.
20+67.1	TO	20+97.2	RT	3.0	S. STATE ST. BUTT JT.
21+32.2	TO	21+42.2	RT	4.4	E. FRONT ST. BUTT JT.
ISBG SUBTOTAL				708.8	
ISBG ROUNDED SUBTOTAL				709.0	
ROUNDED TOTAL				2817.0	

40600982 HOT-MIX ASPHALT SURFACE REMOVAL - BUTT JOINT					
LOCATION				SQ YD	REMARKS
STR					
205+65.0	TO	206+00.0		82.1	CH 13
216+46.31	TO	216+67.11	RT	22.7	E. WOODFORD ST.
224+76.4	TO	225+17.8	LT	78.5	W. MILL ST.
224+90.0	TO	225+13.1	RT	25.5	E. RANDOLPH ST.
STR SUBTOTAL				208.8	
STR ROUNDED SUBTOTAL				209.0	
ISBG					
20+67.7	TO	20+96.9	RT	31.3	S. STATE ST.
552+27.6	TO	552+37.6	00+00.0	26.1	E. MILL ST.
ISBG SUBTOTAL				57.4	
ISBG ROUNDED SUBTOTAL				57.0	
ROUNDED TOTAL				266.0	

40603080 HOT-MIX ASPHALT BINDER COURSE, IL-19.0, N50					
LOCATION				TON	REMARKS
STR					
210+00.00	TO	218+00.0	RT	171.3	NB CH 13
210+00.00	TO	218+00.0	LT	172.1	SB CH 13
216+17.7	TO	216+97.3	RT	24.3	E. WOODFORD ST.
222+25.0	TO	229+49.5	LT	171.3	SB CH 13
222+25.0	TO	229+49.5	RT	153.1	NB CH 13
224+57.6	TO	225+55.1	LT	32.6	W. MILL ST.
224+60.1	TO	225+43.3	RT	26.5	E. RANDOLPH ST.
229+49.5	TO	229+74.5	LT	44.4	SB CH 13 IN IDOT ROW
229+49.5	TO	229+74.5	RT	26.2	NB CH 13 IN IDOT ROW
STR SUBTOTAL				821.5	
STR ROUNDED SUBTOTAL				822.0	

40603080 HOT-MIX ASPHALT BINDER COURSE, IL-19.0, N50 (CONT'D)					
LOCATION				TON	REMARKS
ISBG					
218+00.0	TO	219+35.7	LT	27.5	SB CH 13
218+00.0	TO	219+36.8	RT	28.3	NB CH 13
220+86.7	TO	222+25.0	LT	28.6	SB CH 13
220+86.7	TO	222+25.0	RT	28.2	NB CH 13
17+61.6	TO	21+70.00	RT	99.6	EB E. FRONT ST.
17+84.1	TO	21+70.00	LT	83.6	WB E. FRONT ST.
20+33.3	TO	21+70.00	RT	43.1	S. STATE ST.
ISBG SUBTOTAL				338.8	
ISBG ROUNDED SUBTOTAL				339.0	
ROUNDED TOTAL				1161.0	

40603205 POLYMERIZED HOT-MIX ASPHALT BINDER COURSE, IL-9.5, N50					
LOCATION				TON	REMARKS
STR					
205+65.0	TO	210+00.00	RT	15.6	NB CH 13 BINDER BUILD UP
205+65.0	TO	210+00.00	LT	18.0	SB CH 13 BINDER BUILD UP
206+00.0	TO	210+00.00	RT	40.4	NB CH 13
206+00.0	TO	210+00.00	LT	40.4	SB CH 13
210+00.00	TO	218+00.0	RT	77.9	NB CH 13
210+00.00	TO	218+00.0	LT	78.2	SB CH 13
216+17.7	TO	216+97.3	RT	11.0	E. WOODFORD ST.
222+25.0	TO	229+49.5	LT	77.8	SB CH 13
222+25.0	TO	229+49.5	RT	69.6	NB CH 13
229+49.5	TO	229+74.5	LT	12.3	SB CH 13 IN IDOT ROW
229+49.5	TO	229+74.5	RT	7.3	NB CH 13 IN IDOT ROW
224+57.6	TO	225+55.1	LT	14.8	W. MILL ST.
224+60.1	TO	225+43.3	RT	12.0	E. RANDOLPH ST.
550+10.0	TO	552+27.6	RT	26.2	E. MILL ST.
550+10.8	TO	552+27.6	LT	27.7	E. MILL ST.
STR SUBTOTAL				529.3	
STR ROUNDED SUBTOTAL				529.0	
ISBG					
218+00.0	TO	219+35.7	LT	12.5	SB CH 13
218+00.0	TO	219+36.8	RT	12.8	NB CH 13
220+86.7	TO	222+25.0	LT	13.0	SB CH 13
220+86.7	TO	222+25.0	RT	12.8	NB CH 13
17+61.6	TO	21+70.00	RT	45.3	EB E. FRONT ST.
17+84.1	TO	21+70.00	LT	38.0	WB E. FRONT ST.
20+33.3	TO	21+70.00	RT	19.6	S. STATE ST.
ISBG SUBTOTAL				154.0	
ISBG ROUNDED SUBTOTAL				154.0	
ROUNDED TOTAL				683.0	

40604150 POLYMERIZED HOT-MIX ASPHALT SURFACE COURSE, IL-9.5, MIX "C", N50					
LOCATION				TON	REMARKS
STR					
205+65.0	TO	210+00.0	RT	52.3	NB CH 13
205+65.0	TO	210+00.0	LT	52.5	SB CH 13
210+00.0	TO	218+00.0	RT	109.0	NB CH 13



USER NAME = jdspller	DESIGNED - CLD	REVISED -
	DRAWN - CAD	REVISED -
PLOT SCALE = 0.1667 ' / in.	CHECKED - JDS	REVISED -
PLOT DATE = 11/12/2024	DATE - 10/18/2024	REVISED -

WOODFORD COUNTY
HIGHWAY DEPARTMENT

COUNTY HIGHWAY 13 RECONSTRUCTION AT FRONT ST.
SCHEDULE OF QUANTITIES

SCALE: SHEET 8 OF 18 SHEETS STA. TO STA.

F.A.S. RTE.	SECTION	COUNTY	TOTAL SHEETS	SHEET NO.
364	20-00091-03-BR	WOODFORD	114	22
CONTRACT NO. 89854				

MODEL Default
FILE C:\Users\302372016\3271601222 (Woodford Co CH 13 at Front St).pl
J:\CADD\CADD Sheets\041601222-eh-Schedules.dgn

40604150	POLYMERIZED HOT-MIX ASPHALT SURFACE COURSE, 1L-9.5, MIX "C", N50										(CONT'D)
LOCATION				TON	REMARKS						
210+00.0	TO	218+00.0	LT	109.5	SB CH 13						
216+17.71	TO	216+97.34	RT	15.5	E. WOODFORD ST.						
216+46.40	TO	216+66.87	RT	2.2	E. WOODFORD ST. BUTT JT.						
222+25.0	TO	229+49.5	LT	109.0	SB CH 13						
222+25.0	TO	229+49.5	RT	97.4	NB CH 13						
229+49.5	TO	229+74.5	LT	17.2	SB CH 13 IN IDOT ROW						
229+49.5	TO	229+74.5	RT	10.2	NB CH 13 IN IDOT ROW						
224+57.6	TO	225+55.1	LT	20.7	W. MILL ST.						
224+60.1	TO	225+43.3	RT	16.8	E. RANDOLPH ST.						
224+76.4	TO	225+17.8	LT	7.7	W. MILL ST. BUTT JT.						
224+90.0	TO	225+13.1	RT	2.5	E. RANDOLPH ST. BUTT JT.						
550+10.0	TO	552+27.6	RT	25.9	E. MILL ST. NB						
550+11.7	TO	552+27.6	LT	27.4	E. MILL ST. SB						
STR SUBTOTAL				675.7							
STR ROUNDED SUBTOTAL				676.0							
ISBG											
218+00.0	TO	219+35.7	LT	17.5	SB CH 13						
218+00.0	TO	219+36.8	RT	18.0	NB CH 13						
220+86.7	TO	222+25.0	LT	18.2	SB CH 13						
220+86.7	TO	222+25.0	RT	18.0	NB CH 13						
17+61.6	TO	21+70.00	RT	63.4	EB E. FRONT ST.						
17+84.1	TO	21+70.00	LT	53.2	WB E. FRONT ST.						
20+33.3	TO	21+70.00	RT	27.4	S. STATE ST.						
20+67.9	TO	20+96.9	RT	3.1	S. STATE ST. BUTT JT.						
ISBG SUBTOTAL				218.7							
ISBG ROUNDED SUBTOTAL				219.0							
ROUNDED TOTAL				895.0							

42000070 PAVEMENT CONNECTOR (HMA) FOR BRIDGE APPROACH SLAB									
LOCATION				SQ YD		REMARKS			
ISBG									
219+35.7	TO	219+51.0		123.6		CH 13			
220+71.0	TO	220+86.7		63.9		CH 13			
ISBG SUBTO				187.5					
ISBG ROUNDED S				188.0					
ROUNDED TOTAL				188.0					

42300200 PORTLAND CEMENT CONCRETE DRIVEWAY PAVEMENT, 6 INCH									
LOCATION				SQ YD		REMARKS			
STR									
214+03.6	TO	214+33.3	RT	74.0	S CO HWY 13				
217+30.2	TO	217+53.7	LT	29.3	S CO HWY 13				
217+33.1	TO	217+59.7	RT	38.6	S CO HWY 13				
217+55.1	TO	217+87.1	LT	19.0	S CO HWY 13				
217+64.2	TO	217+91.1	RT	37.1	S CO HWY 13				
227+33.0	TO	227+66.8	RT	82.8	N CO HWY 13				
STR TOT				280.7					
STR ROUNDED TOTAL				281.0					

42300200	PORTLAND CEMENT CONCRETE DRIVEWAY PAVEMENT, 6 INCH					(CONT'D)
LOCATION			SQ YD		REMARKS	
ISBG						
20+94.4	TO	21+19.8	LT	34.3	E. FRONT ST.	
ISBG TOTA				34.3		
ISBG ROUNDED TOTAL				34.0		
ROUNDED TOTAL				315.0		

42300400										PORTLAND CEMENT CONCRETE DRIVEWAY PAVEMENT, 8 INCH																			
LOCATION										SQ YD										REMARKS									
STR																													
209+74.2		TO		210+05.3		RT		45.1						NB CH 13															
210+82.5		TO		211+81.2		RT		169.6						NB CH 13															
222+95.7		TO		223+37.4		LT		62.8						SB CH 13															
225+75.2		TO		226+83.1		LT		163.8						SB CH 13															
227+54.0		TO		228+20.0		LT		76.7						SB CH 13															
228+06.6		TO		228+75.8		RT		128.4						NB CH 13															
STR SUBTOTAL								646.5																					
STR ROUNDED SUBTOTAL								646.0																					
ROUNDED TOTAL								646.0																					

42400100 PORTLAND CEMENT CONCRETE SIDEWALK 4 INCH									
LOCATION				SQ FT	REMARKS				
STR									
222+25.0	TO	224+79.3	RT	1245.9	NB CH 13				
224+62.6	TO	224+83.1	LT	262.8	SB CH 13				
225+24.0	TO	227+29.7	RT	1017.8	NB CH 13				
225+28.6	TO	225+54.9	LT	124.0	SB CH 13				
227+70.1	TO	228+24.6	RT	250.9	NB CH 13				
228+66.7	TO	128+51.0	RT	701.4	NB CH 13				
228+78.2	TO	229+10.8	LT	126.7	SB CH 13				
STR SUBTOTAL				3729.5					
STR ROUNDED SUBTOTAL				3729.0					
ISBG									
220+77.7	TO	222+25.0	RT	719.9	NB CH 13				
18+18.8	TO	20+93.5	LT	1471.9	WB E. FRONT ST.				
19+99.5	TO	20+61.1	RT	369.0	EB E. FRONT ST.				
21+06.1	TO	21+43.1	RT	346.7	EB E. FRONT ST.				
21+21.2	TO	21+31.9	LT	50.3	WB E. FRONT ST.				
ISBG SUBTOTAL				2957.8					
ISBG ROUNDED SUBTOTAL				2958.0					
ROUNDED TOTAL				6687.0	USE	6687.0			

42400800		DETECTABLE WARNINGS			
LOCATION			SQ FT		REMARKS
STR					
224+73.5	23.1'	RT	19.0		NB CH 13
224+78.6	31.4'	LT	10.0		SB CH 13
225+29.8	23.1'	RT	19.0		NB CH 13
225+33.9	31.7'	LT	10.0		SB CH 13
128+46.2	25.1'	RT	10.0		NB CH 13
STR SUBTOTAL			68.0		
STR ROUNDED SUBTOTAL			68.0		



USER NAME = jdspller	DESIGNED - CLD	REVISED -
	DRAWN - CAD	REVISED -
PLOT SCALE = 0.1667 ' / in.	CHECKED - JDS	REVISED -
PLOT DATE = 11/12/2024	DATE - 10/18/2024	REVISED -

WOODFORD COUNTY
HIGHWAY DEPARTMENT

COUNTY HIGHWAY 13 RECONSTRUCTION AT FRONT ST.
SCHEDULE OF QUANTITIES

SCALE: SHEET 9 OF 18 SHEETS STA. TO STA.

F.A.S. RTE.	SECTION	COUNTY	TOTAL SHEETS	SHEET NO.
364	20-00091-03-BR	WOODFORD	114	23
CONTRACT NO. 89854				

MODEL Default
FILE NAME: 30237201602371601222 (Woodford Co CH 13 at Front St).pl
J:\CADD\CADD Sheets\0416012-eh-Schedules.dgn

42400800 DETECTABLE WARNINGS				(CONT'D)	
LOCATION			SQ FT	REMARKS	
ISBG					
20+02.3	19.7'	LT	10.0	WB E. FRONT ST.	
20+03.2	19.6'	RT	12.2	EB E. FRONT ST.	
20+57.5	30.0'	RT	14.7	EB E. FRONT ST.	
21+11.1	30.5'	RT	17.2	EB E. FRONT ST.	
			ISBG SUBTOTAL	54.1	
			ISBG ROUNDED SUBTOTAL	54.0	
			ROUNDED TOTAL	122.0	

44000100 PAVEMENT REMOVAL				
LOCATION			SQ YD	REMARKS
STR				
209+97.7	TO	217+97.7	1919.1	EX S CH 13
216+18.3	TO	216+90.4	130.3	E WOODFORD ST.
227+06.4	TO	234+56.6	3148.3	EX N CH 13
349+45.5	TO	349+85.1	226.8	W MILL ST.
450+12.2	TO	450+49.1	153.8	E RANDOLPH ST.
230+52.3	TO	232+16.8	752.4	EX E MILL ST.
			STR SUBTOTAL	6330.6
			STR ROUNDED SUBTOTAL	6331.0
ISBG				
217+97.7	TO	219+87.0	548.7	EX S CH 13
17+85.1	TO	21+70.6	1626.7	EX E FRONT ST.
225+00.0	TO	227+06.4	925.6	EX N CH 13
20+42.6	TO	21+17.0	126.6	S STATE ST.
			ISBG SUBTOTAL	3227.5
			ISBG ROUNDED SUBTOTAL	3227.0
			ROUNDED TOTAL	9558.0

44000200 DRIVEWAY PAVEMENT REMOVAL				
LOCATION			SQ YD	REMARKS
STR				
209+88.7		RT	45.1	EX S CH 13
211+30.1		RT	205.5	EX S CH 13
214+23.6		RT	72.9	EX S CH 13
214+42.7		LT	53.2	EX S CH 13
215+06.6		RT	52.0	EX S CH 13
217+43.8		RT	55.8	EX S CH 13
217+75.7		RT	12.5	EX S CH 13
228+02.4		LT	66.3	EX N CH 13
231+09.3		LT	178.2	EX N CH 13
232+32.0		RT	88.1	EX N CH 13
232+69.8		LT	113.8	EX N CH 13
			STR SUBTOTAL	943.5
			STR ROUNDED SUBTOTAL	944.0
ISBG				
19+08.8		LT	31.5	EX E FRONT ST
21+06.7		LT	9.5	EX E FRONT ST
			ISBG SUBTOTAL	41.0
			ISBG ROUNDED SUBTOTAL	41.0
			ROUNDED TOTAL	985.0

44000500 COMBINATION CURB AND GUTTER REMOVAL				
LOCATION			FOOT	REMARKS
STR				
234+84.5	TO	235+37.4	99.6	EX N CH 13
			STR SUBTOTAL	99.6
			STR ROUNDED SUBTOTAL	100.0
ISBG				
219+07.8	TO	219+87.5	92.1	EX S CH 13
225+21.6	TO	225+48.2	43.2	EX N CH 13
18+04.3	TO	21+70.6	366.4	EX E. FRONT ST.
18+43.9	TO	20+68.3	243.2	EX E. FRONT ST.
20+98.5	TO	21+70.6	90.1	EX E. FRONT ST.
			ISBG SUBTOTAL	834.9
			ISBG ROUNDED SUBTOTAL	835.0
			ROUNDED TOTAL	935.0

44000600 SIDEWALK REMOVAL				
LOCATION			SQ FT	REMARKS
STR				
227+02.0	TO	227+90.5	326.2	EX N CH 13
229+44.7	TO	229+57.6	179.3	EX N CH 13
230+34.7	TO	234+14.6	1662.6	EX N CH 13
234+45.2	TO	234+63.8	109.7	EX N CH 13
234+63.8	TO	234+89.5	202.0	EX N CH 13
			STR SUBTOTAL	2479.8
			STR ROUNDED SUBTOTAL	2480.0
ISBG				
225+22.4	TO	226+18.9	397.6	EX N CH 13
226+52.5	TO	227+02.0	178.5	EX N CH 13
18+03.8	TO	18+99.6	322.5	EX E. FRONT ST.
19+17.2	TO	21+22.8	708.9	EX E. FRONT ST.
21+12.5	TO	21+17.5	108.3	EX E. FRONT ST.
21+16.7	TO	21+31.7	58.0	EX E. FRONT ST.
			ISBG SUBTOTAL	1773.8
			ISBG ROUNDED SUBTOTAL	1774.0
			ROUNDED TOTAL	4254.0

48101500 AGGREGATE SHOULDERS, TYPE B 6"				
LOCATION			SQ YD	REMARKS
STR				
205+65.0	TO	206+41.3	33.7	NB CH 13
205+65.0	TO	206+40.3	32.4	SB CH 13
206+69.1	TO	214+39.7	427.9	SB CH 13
206+87.1	TO	209+78.0	159.6	NB CH 13
210+02.6	TO	210+99.7	49.9	NB CH 13
211+64.0	TO	214+08.1	129.5	NB CH 13
			STR SUBTOTAL	833.0
			STR ROUNDED SUBTOTAL	833.0
			ROUNDED TOTAL	833.0



USER NAME = jdspller	DESIGNED - CLD	REVISED -
	DRAWN - CAD	REVISED -
PLOT SCALE = 0.1667' / in.	CHECKED - JDS	REVISED -
PLOT DATE = 11/12/2024	DATE - 10/18/2024	REVISED -

WOODFORD COUNTY
HIGHWAY DEPARTMENT

COUNTY HIGHWAY 13 RECONSTRUCTION AT FRONT ST.
SCHEDULE OF QUANTITIES

SCALE: SHEET 10 OF 18 SHEETS STA. TO STA.

F.A.S. RTE.	SECTION	COUNTY	TOTAL SHEETS	SHEET NO.
364	20-00091-03-BR	WOODFORD	114	24
CONTRACT NO. 89854				

MODEL Default
FILE NAME: 30237201602371601222 (Woodford Co CH 13 at Front St).pl
J:\CADD\CADD Sheets\041601222-eh-Schedules.dgn

48203020	HOT-MIX ASPHALT SHOULDERS, 5 3/4"				
LOCATION				SQ YD	REMARKS
STR					
214+30.8	TO	216+17.7	RT	105.4	NB CH 13
214+58.7	TO	218+00.0	LT	188.2	SB CH 13
216+97.3	TO	218+00.0	RT	57.0	NB CH 13
222+25.0	TO	224+57.6	LT	130.3	SB CH 13
222+25.0	TO	224+60.1	RT	129.5	NB CH 13
225+43.3	TO	229+90.3	RT	332.5	NB CH 13
225+55.1	TO	229+09.6	LT	231.2	SB CH 13
STR SUBTOTAL				1174.1	
STR ROUNDED SUBTOTAL				1174.0	
ISBG					
218+00.0	TO	219+35.7	LT	73.2	SB CH 13
218+00.0	TO	218+38.4	RT	21.9	NB CH 13
220+86.7	TO	222+25.0	LT	77.9	SB CH 13
220+86.7	TO	222+25.0	RT	80.2	NB CH 13
17+61.6	TO	20+33.3	RT	165.4	EB E. FRONT ST.
18+23.2	TO	21+70.00	LT	205.3	WB E. FRONT ST.
ISBG SUBTOTAL				623.9	
ISBG ROUNDED SUBTOTAL				624.0	
ROUNDED TOTAL				1798.0	

50104400	CONCRETE HEADWALL REMOVAL				
LOCATION				EACH	REMARKS
STR					
209+46.1		15.9'	RT	1.0	EX S CH 13
211+74.4		25.6'	LT	1.0	EX S CH 13
STR SUBTOTAL				2.0	
TOTAL				2.0	

50105220	PIPE CULVERT REMOVAL				
LOCATION				FOOT	REMARKS
STR					
206+33.88	TO	206+68.3	LT	34.5	EX S CH 13
206+35.43	TO	206+91.7	RT	56.3	EX S CH 13
209+37.64	TO	209+46.1	RT	19.6	EX S CH 13
209+71.20	TO	210+05.3	RT	34.2	EX S CH 13
210+73.31	TO	211+58.1	RT	82.5	EX S CH 13
15+85.02			RT	6.2	EX W FRONT ST
16+54.32			RT	9.3	EX W FRONT ST
16+57.58			RT	9.3	EX W FRONT ST
STR SUBTOTAL				251.8	
STR ROUNDED SUBTOTAL				252.0	
ROUNDED TOTAL				252.0	

50800105	REINFORCEMENT BARS				
LOCATION				POUND	REMARKS
STR					
211+76.8		26.0'	LT	30.0	
STR SUBTOTAL				30.0	
STR ROUNDED SUBTOTAL				30.0	
ROUNDED TOTAL				30.0	

54001001	BOX CULVERT END SECTIONS, CULVERT NO. 1				
LOCATION				EACH	REMARKS
STR					
211+82.2		43.0'	LT	1.0	
STR SUBTOTAL				1.0	
ROUNDED TOTAL				1.0	

54213654	PRECAST REINFORCED CONCRETE FLARED END SECTIONS 8"				
LOCATION				EACH	REMARKS
ISBG					
220+31.7		181.8'	LT	1.0	
ISBG SUBTOTAL				1.00	
ISBG ROUNDED SUBTOTAL				1.0	
ROUNDED TOTAL				1.0	

54213657	PRECAST REINFORCED CONCRETE FLARED END SECTIONS 12"				
LOCATION				EACH	REMARKS
ISBG					
220+10.1		112.5'	LT	1.0	
ISBG SUBTOTAL				1.00	
ISBG ROUNDED SUBTOTAL				1.0	
ROUNDED TOTAL				1.0	

54248510	CONCRETE COLLAR				
LOCATION				CU YD	REMARKS
STR					
211+76.8		26.0'	LT	0.41	
STR SUBTOTAL				0.41	
STR ROUNDED SUBTOTAL				0.4	
ROUNDED TOTAL				0.4	

54262715	METAL FLARED END SECTIONS 15"				
LOCATION				EACH	REMARKS
STR					
206+32.1		29.4'	RT	1.0	
206+91.3		30.1'	RT	1.0	
206+31.8		30.4'	LT	1.0	
206+76.9		28.8'	LT	1.0	
STR SUBTOTAL				4.00	
TOTAL				4.0	



USER NAME = jdspller	DESIGNED - CLD	REVISED -
	DRAWN - CAD	REVISED -
PLOT SCALE = 0.1667' / in.	CHECKED - JDS	REVISED -
PLOT DATE = 11/12/2024	DATE - 10/18/2024	REVISED -

WOODFORD COUNTY
HIGHWAY DEPARTMENT

COUNTY HIGHWAY 13 RECONSTRUCTION AT FRONT ST.
SCHEDULE OF QUANTITIES

SCALE: SHEET 11 OF 18 SHEETS STA. TO STA.

F.A.S. RTE.	SECTION	COUNTY	TOTAL SHEETS	SHEET NO.
364	20-00091-03-BR	WOODFORD	114	25
		CONTRACT NO. 89854		

MODEL Default
FILE NAME: 302371601222 (Woodford Co CH 13 at Front St).ph
J:\CADD\CADD Sheets\041601222.sht-Schedules.dgn

54262836METAL FLARED END SECTIONS, EQUIVALENT ROUND-SIZE 36"				
LOCATION		EACH		REMARKS
STR				
209+70.4	29.5'	RT	1.0	
		STR SUBTOTAL	1.0	
		TOTAL	1.0	

542C0220PIPE CULVERTS, CLASS C, TYPE 115"				
LOCATION		FOOT		REMARKS
STR				
206+32.1	TO 206+91.3	RT	60.0	
206+31.8	TO 206+73.9	LT	43.0	
		STR SUBTOTAL	103.0	
		STR ROUNDED SUBTOTAL	103.0	
		ROUNDED TOTAL	103.0	

55100700STORM SEWER REMOVAL15"				
LOCATION		FOOT		REMARKS
STR				
229+64.7	LT/RT	48.2		EX N CH 13
		STR SUBTOTAL	48.2	
		STR ROUNDED SUBTOTAL	48.0	
ISBG				
225+31.1	TO 225+46.7	RT	37.5	EX N CH 13
226+00.9	TO 227+00.6	RT	149.3	EX N CH 13
18+17.4	TO 18+21.5	LT/RT	64.0	EX E. FRONT ST.
18+32.9	TO 19+25.6	LT	93.5	EX E. FRONT ST.
18+45.8	TO 18+94.7	LT	58.7	EX E. FRONT ST.
19+25.6	TO 19+64.9	LT/RT	57.6	EX E. FRONT ST.
19+64.9	TO 20+63.6	RT	99.5	EX E. FRONT ST.
20+63.6	TO 21+03.2	RT	39.5	EX E. FRONT ST.
		ISBG SUBTOTAL	599.6	
		ISBG ROUNDED SUBTOTAL	600.0	
		ROUNDED TOTAL	648.0	

60100060CONCRETE HEADWALLS FOR PIPE DRAINS				
LOCATION		EACH		REMARKS
STR				
209+39.3	34.4'	RT	1.0	PR CH 13
		STR SUBTOTAL	1.0	
ISBG				
220+09.1	116.3'	LT	1.0	PR CH 13
		ISBG SUBTOTAL	1.0	
		TOTAL	2.0	
*SEE STRUCTURE PLANS FOR ADDITIONAL QUANTITIES.				

60500040REMOVING MANHOLES				
LOCATION		EACH		REMARKS
ISBG				
219+58.9	24.6'	RT	1.0	EX S CH 13 - ES05
		STR SUBTOTAL	1.0	
		STR ROUNDED SUBTOTAL	1.0	
		ROUNDED TOTAL	1.0	

60500060REMOVING INLETS				
LOCATION		EACH		REMARKS
STR				
227+00.61	27.2'	RT	1.0	EX N CH 13
232+78.18	18.4'	RT	1.0	EX N CH 13 - ES21
233+18.94	23.0'	LT	1.0	EX N CH 13
		STR SUBTOTAL	3.0	
ISBG				
219+61.53	44.9'	RT	1.0	EX S CH 13
225+46.78	16.6'	RT	1.0	EX N CH 13
18+94.75	38.0'	LT	1.0	EX E. FRONT ST.
19+25.66	19.6'	LT	1.0	EX E. FRONT ST.
19+64.88	22.5'	RT	1.0	EX E. FRONT ST.
20+63.62	34.4'	RT	1.0	EX E. FRONT ST.
21+03.15	35.1'	RT	1.0	EX E. FRONT ST.
		ISBG SUBTOTAL	7.0	
		TOTAL	10.0	

60603800COMBINATION CONCRETE CURB AND GUTTER, TYPE B-6.12				
LOCATION		FOOT		REMARKS
STR				
214+78.3	TO 216+45.34	RT	187.4	PR CH 13
214+36.0	TO 218+00.0	LT	360.5	PR CH 13
216+67.87	TO 218+00.0	RT	149.4	PR CH 13
222+25.0	TO 224+86.6	LT	279.2	PR CH 13
222+25.0	TO 224+89.0	RT	279.9	PR CH 13
225+14.1	TO 229+90.3	RT	513.0	PR CH 13
225+18.6	TO 229+11.3	LT	436.5	PR CH 13
		STR SUBTOTAL	2205.9	
		STR ROUNDED SUBTOTAL	2206.0	
ISBG				
218+00.0	TO 218+87.9	LT	84.8	PR CH 13
218+00.0	TO 218+74.7	RT	78.2	PR CH 13
220+86.7	TO 222+25.0	LT	140.6	PR CH 13
220+86.7	TO 222+25.0	RT	136.2	PR CH 13
17+84.9	TO 20+66.7	RT	306.8	PR E. FRONT ST.
18+16.9	TO 21+40.00	LT	322.0	PR E. FRONT ST.
		ISBG SUBTOTAL	1068.6	
		ISBG ROUNDED SUBTOTAL	1069.0	
		ROUNDED TOTAL	3275.0	



USER NAME = jdsphiller	DESIGNED - CLD	REVISED -
	DRAWN - CAD	REVISED -
PLOT SCALE = 0.1667' / in.	CHECKED - JDS	REVISED -
PLOT DATE = 11/12/2024	DATE - 10/18/2024	REVISED -

WOODFORD COUNTY
HIGHWAY DEPARTMENT

COUNTY HIGHWAY 13 RECONSTRUCTION AT FRONT ST.
SCHEDULE OF QUANTITIES

SCALE: SHEET 12 OF 18 SHEETS STA. TO STA.

F.A.S. RTE.	SECTION	COUNTY	TOTAL SHEETS	SHEET NO.
364	20-00091-03-BR	WOODFORD	114	26
		CONTRACT NO. 89854		

MODEL Default
FILE NAME: 30237201602371601222 (Woodford Co CH 13 at Front St Ph II)ICADD\CADD Sheets\041601222-eh-Schedules.dgn

00604300 COMBINATION CONCRETE CURB AND GUTTER, TYPE B-6.12 (VARIABLE WIDTH GUTTER FLAG)									
LOCATION				FOOT	REMARKS				
STR									
126+92.10	TO	126+94.43	RT	2.3	EX IL 116				
128+48.56	TO	128+51.28	RT	2.7	EX IL 116				
STR SUBTOTAL				5.0					
STR ROUNDED SUBTOTAL				5.0					
ISBG									
20+97.87	TO	21+70.00	RT	88.7	PR E. FRONT ST.				
21+40.00	TO	21+70.00	LT	30.0	PR E. FRONT ST.				
ISBG SUBTOTAL				118.7					
ISBG ROUNDED SUBTOTAL				119.0					
ROUNDED TOTAL				124.0					

60605000COMBINATION CONCRETE CURB AND GUTTER, TYPE B-6.24									
LOCATION				FOOT	REMARKS				
STR									
126+78.73	TO	126+92.10	RT	13.4	EX IL 116				
128+51.28	TO	129+48.38	RT	95.8	EX IL 116				
ISBG SUBTOTAL				109.2					
ISBG ROUNDED SUBTOTAL				109.0					
ROUNDED TOTAL				109.0					

63000001STEEL PLATE BEAM GUARDRAIL, TYPE A, 6 FOOT POSTS									
LOCATION				FOOT	REMARKS				
ISBG									
16+38.4	TO	16+38.5	LT/RT	25.0	EX W FRONT ST				
ISBG SUBTOTAL				25.0					
TOTAL				25.0					

63100045TRAFFIC BARRIER TERMINAL, TYPE 2									
LOCATION				EACH	REMARKS				
ISBG									
16+38.4		18.3'	LT	1.0	EX W. FRONT ST.				
16+38.5		6.7'	RT	1.0	EX W. FRONT ST.				
ISBG SUBTOTAL				2.0					
TOTAL				2.0					

63100085TRAFFIC BARRIER TERMINAL, TYPE 6									
LOCATION				EACH	REMARKS				
ISBG									
219+26.2	TO	219+63.7	LT 00+00.0	1.0	SB CH 13				
220+48.6	TO	220+86.1	LT 00+00.0	1.0	SB CH 13				
ISBG SUBTOTAL				2.0					
TOTAL				2.0					

63200310GUARDRAIL REMOVAL									
LOCATION				FOOT	REMARKS				
ISBG									
219+43.0	TO	220+15.4	LT/RT 00+00.0	160.0	CH 13				
18+23.0	TO	18+95.4	LT 00+00.0	77.6	E FRONT ST.				
ISBG SUBTOTAL				237.6					
ISBG ROUNDED SUBTOTAL				238.0					
ROUNDED TOTAL				238.0					

66700205PERMANENT SURVEY MARKERS, TYPE I									
LOCATION				EACH	REMARKS				
STR									
206+70.95		0.0'	LT/RT	1.0	CH 13				
STR SUBTOTAL				1.0					
TOTAL				1.0					

66700305PERMANENT SURVEY MARKERS, TYPE II									
LOCATION				EACH	REMARKS				
ISBG									
220+26.20		55.6'	LT	1.0	CH 13				
ISBG SUBTOTAL				1.0					
TOTAL				1.0					

66900200NON-SPECIAL WASTE DISPOSAL									
LOCATION				CU YD	REMARKS				
STR									
206+50.0	TO	208+00.0		120.9	PROJECT SITE 1				
225+50.0	TO	227+00.0		367.2	PROJECT SITE 2				
227+00.0	TO	228+00.0		279.0	PROJECT SITE 3				
STR SUBTOTAL				767.2					
STR ROUNDED SUBTOTAL				767.0					
ROUNDED TOTAL				767.0					

70300150SHORT TERM PAVEMENT MARKING REMOVAL									
LOCATION				SQ FT	REMARKS				
STR									
LINE 4"									
205+65.0	TO	218+00.0	LT/RT	823.3	DOUBLE YELLOW - CH13				
205+65.0	TO	218+00.0	LT	411.9	WHITE - SB CH13				
205+65.0	TO	216+17.7	RT	350.7	WHITE - NB CH 13				
216+97.3	TO	218+00.0	RT	34.2	WHITE - NB CH 13				
222+25.0	TO	229+49.6	LT/RT	483.1	DOUBLE YELLOW - CH13				
222+25.0	TO	224+57.6	LT	78.1	WHITE - SB CH13				
222+25.0	TO	224+60.3	RT	77.9	WHITE - NB CH 13				
225+43.3	TO	229+90.3	RT	170.6	WHITE - NB CH 13				
225+55.1	TO	229+09.6	LT	139.2	WHITE - SB CH13				
229+10.8	TO	229+64.2	LT	50.6	WHITE - ISLAND CH 13				
LINE 6"									
224+71.8	TO	224+78.3	LT/RT	42.5	WHITE - CROSSWALK NB CH13				
224+78.3	TO	225+30.6	RT	46.0	WHITE - CROSSWALK NB CH14				



USER NAME = jdspller	DESIGNED - CLD	REVISED -
DRAWN - CAD	REVISED -	
PLOT SCALE = 0.1667 ' / in.	CHECKED - JDS	REVISED -
PLOT DATE = 11/12/2024	DATE - 10/18/2024	REVISED -

WOODFORD COUNTY
HIGHWAY DEPARTMENT

COUNTY HIGHWAY 13 RECONSTRUCTION AT FRONT ST.
SCHEDULE OF QUANTITIES

SCALE: SHEET 13 OF 18 SHEETS STA. TO STA.

F.A.S. RTE.	SECTION	COUNTY	TOTAL SHEETS	SHEET NO.
364	20-00091-03-BR	WOODFORD	114	27
			CONTRACT NO. 89854	

MODEL Default
FILE C:\Users\302372016\2371601222 (Woodford Co CH 13 at Front St).pln
J:\CADD\CADD Sheets\0416012-eh-Schedules.dgn

70300150 SHORT TERM PAVEMENT MARKING REMOVAL (CONT'D)				
LOCATION			SQ FT	REMARKS
LINE 12"				
229+10.8	TO	229+64.2 LT	127.2	PAINTED ISLAND
LINE 24"				
229+49.6		RT	35.7	STOP BAR - CH 13
		STR SUBTOTAL	2871.0	
		STR ROUNDED SUBTOTAL	2871.0	
ISBG				
LINE 4"				
17+80.0	TO	20+54.02 RT	94.5	WHITE - EB E. FRONT ST.
18+14.5	TO	21+70.00 LT/RT	237.0	DOUBLE YELLOW - E. FRONT ST
18+11.1	TO	21+70.00 LT	123.3	WHITE - WB E. FRONT ST.
218+00.0	TO	222+25.0 LT/RT	29.0	DOUBLE YELLOW - CH13
218+00.0	TO	222+25.0 LT	141.0	WHITE - SB CH13
218+00.0	TO	218+76.7 RT	88.6	WHITE - NB CH13
219+62.5	TO	222+25.0 RT	88.6	WHITE - NB CH13
LINE 24"				
18+14.5		LT	56.9	STOP BAR - E. FRONT ST.
		ISBG SUBTOTAL	858.7	
		ISBG ROUNDED SUBTOTAL	859.0	
		ROUNDED TOTAL	3730.0	

70300221 TEMPORARY PAVEMENT MARKING - LINE 4"- PAINT				
LOCATION			FOOT	REMARKS
STR				
205+65.0	TO	218+00.0 LT/RT	2470.0	DOUBLE YELLOW - CH13
205+65.0	TO	218+00.0 LT	1235.7	WHITE - SB CH13
205+65.0	TO	216+17.7 RT	1052.2	WHITE - NB CH 13
216+97.3	TO	218+00.0 RT	102.7	WHITE - NB CH 13
222+25.0	TO	229+49.6 LT/RT	1449.3	DOUBLE YELLOW - CH13
222+25.0	TO	224+57.6 LT	234.2	WHITE - SB CH13
222+25.0	TO	224+60.3 RT	233.6	WHITE - NB CH 13
225+43.3	TO	229+90.3 RT	511.8	WHITE - NB CH 13
225+55.1	TO	229+09.6 LT	417.5	WHITE - SB CH13
229+10.8	TO	229+64.2 LT	151.8	WHITE - ISLAND CH 13
		STR SUBTOTAL	7858.7	
		STR ROUNDED SUBTOTAL	7859.0	
ISBG				
17+80.0	TO	20+54.02 RT	283.4	WHITE - EB E. FRONT ST.
18+14.5	TO	21+70.00 LT/RT	711.0	DOUBLE YELLOW - E. FRONT ST
18+11.1	TO	21+70.00 LT	370.0	WHITE - WB E. FRONT ST.
218+00.0	TO	222+25.0 LT/RT	870.9	DOUBLE YELLOW - CH13
218+00.0	TO	222+25.0 LT	422.9	WHITE - SB CH13
218+00.0	TO	218+76.7 RT	265.7	WHITE - NB CH13
219+62.5	TO	222+25.0 RT	265.7	WHITE - NB CH13
		ISBG SUBTOTAL	3189.4	
		ISBG ROUNDED SUBTOTAL	3189.0	
		ROUNDED TOTAL	11048.0	

70300241 TEMPORARY PAVEMENT MARKING - LINE 6"- PAINT				
LOCATION			FOOT	REMARKS
STR				
224+71.8	TO	224+78.3 LT/RT	85.0	WHITE - CROSSWALK NB CH13
224+78.3	TO	225+30.6 RT	92.0	WHITE - CROSSWALK NB CH14
		STR SUBTOTAL	177.0	
		STR ROUNDED SUBTOTAL	177.0	
		TOTAL	177.0	

70300261 TEMPORARY PAVEMENT MARKING - LINE 12"- PAINT				
LOCATION			FOOT	REMARKS
STR				
229+10.8	TO	229+64.2 LT	127.2	PAINTED ISLAND
		STR SUBTOTAL	127.2	
		STR ROUNDED SUBTOTAL	127.0	
		ROUNDED TOTAL	127.0	

70300281 TEMPORARY PAVEMENT MARKING - LINE 24"- PAINT				
LOCATION			FOOT	REMARKS
STR				
229+49.6		RT	17.9	STOP BAR - CH 13
		STR SUBTOTAL	17.9	
		STR ROUNDED SUBTOTAL	18.0	

70300281 TEMPORARY PAVEMENT MARKING - LINE 24"- PAINT (CONT'D)				
LOCATION			FOOT	REMARKS
ISBG				
18+14.5		LT	28.4	STOP BAR - E. FRONT ST.
		ISBG SUBTOTAL	28.4	
		ISBG ROUNDED SUBTOTAL	28.0	
		ROUNDED TOTAL	46.0	

72000100 SIGN PANEL - TYPE 1				
LOCATION			SQ FT	REMARKS
STR				
229+49.5	26.6'	RT	4.9	CH 13 (MAIN ST)
		STR SUBTOTAL	4.9	
		STR ROUNDED SUBTOTAL	5.0	
ISBG				
14+85.0	20.0'	RT	6.3	W FRONT ST
16+41.1	14.3'	RT	6.3	W FRONT ST
16+40.9	9.7'	LT	6.3	W FRONT ST
		ISBG SUBTOTAL	18.9	
		ISBG ROUNDED SUBTOTAL	19.0	
		ROUNDED TOTAL	24.0	

72000200 SIGN PANEL - TYPE 2				
LOCATION			SQ FT	REMARKS
ISBG				
16+41.0	2.3'	RT	10.0	EX W FRONT ST
		ISBG SUBTOTAL	10.0	
		TOTAL	10.0	



USER NAME = jdsphiller	DESIGNED - CLD	REVISED -
	DRAWN - CAD	REVISED -
PLOT SCALE = 0.1667 ' / in.	CHECKED - JDS	REVISED -
PLOT DATE = 11/12/2024	DATE - 10/18/2024	REVISED -

WOODFORD COUNTY
HIGHWAY DEPARTMENT

COUNTY HIGHWAY 13 RECONSTRUCTION AT FRONT ST.
SCHEDULE OF QUANTITIES

SCALE: SHEET 14 OF 18 SHEETS STA. TO STA.

F.A.S. RTE.	SECTION	COUNTY	TOTAL SHEETS	SHEET NO.
364	20-00091-03-BR	WOODFORD	114	28
CONTRACT NO. 89854				

MODEL Default
FILE C:\MSR\302372016\2371601222 (Woodford Co CH 13 at Front St).PLT
J:\CADD\CADD Sheets\0416012-eh-Schedules.dgn

72501000 TERMINAL MARKER - DIRECT APPLIED					
LOCATION			EACH	REMARKS	
ISBG					
218+88.7	22.6'	LT	1.0	SB CH 13	
221+23.6	22.6'	LT	1.0	SB CH 13	
ISBG SUBTOTAL			2.0		
TOTAL			2.0		

72900100 METAL POST - TYPE A					
LOCATION			FOOT	REMARKS	
STR					
229+49.5	26.6'	RT	12.6	PR CH 13	
STR SUBTOTAL			12.6		
STR ROUNDED SUBTOTAL			13.0		
ISBG					
14+85.0	20.0'	RT	12.6	W FRONT ST	
16+41.1	14.3'	RT	12.6	W FRONT ST	
16+40.9	9.7'	LT	12.6	W FRONT ST	
16+41.0	2.3'	RT	25.2	W FRONT ST (2 POSTS)	
ISBG SUBTOTAL			63.0		
ISBG ROUNDED SUBTOTAL			63.0		
TOTAL			76.0		

78001110 PAINT PAVEMENT MARKING - LINE 4"					
LOCATION			FOOT	REMARKS	
STR					
205+65.0	TO	218+00.0 LT/RT	2470.0	DOUBLE YELLOW - CH13	
205+65.0	TO	218+00.0 LT	1235.7	WHITE - SB CH13	
205+65.0	TO	216+17.7 RT	1052.2	WHITE - NB CH 13	
216+97.3	TO	218+00.0 RT	102.7	WHITE - NB CH 13	
222+25.0	TO	229+49.6 LT/RT	1449.3	DOUBLE YELLOW - CH13	
222+25.0	TO	224+57.6 LT	234.2	WHITE - SB CH13	
222+25.0	TO	224+60.3 RT	233.6	WHITE - NB CH 13	
225+43.3	TO	229+90.3 RT	511.8	WHITE - NB CH 13	
225+55.1	TO	229+09.6 LT	417.5	WHITE - SB CH13	
229+10.8	TO	229+64.2 LT	151.8	WHITE - ISLAND CH 13	
STR SUBTOTAL			7858.7		
STR ROUNDED SUBTOTAL			7859.0		
ISBG					
17+80.0	TO	20+54.02 RT	283.4	WHITE - EB E. FRONT ST.	
18+14.5	TO	21+70.00 LT/RT	711.0	DOUBLE YELLOW - E. FRONT ST	
18+11.1	TO	21+70.00 LT	370.0	WHITE - WB E. FRONT ST.	
218+00.0	TO	222+25.0 LT/RT	870.9	DOUBLE YELLOW - CH13	
218+00.0	TO	222+25.0 LT	422.9	WHITE - SB CH13	
218+00.0	TO	218+76.7 RT	265.7	WHITE - NB CH13	
219+62.5	TO	222+25.0 RT	265.7	WHITE - NB CH13	
ISBG SUBTOTAL			3189.4		
ISBG ROUNDED SUBTOTAL			3189.0		
ROUNDED TOTAL			11048.0		

78001130 PAINT PAVEMENT MARKING - LINE 6"					
LOCATION			FOOT	REMARKS	
STR					
224+71.8	TO	224+78.3 LT/RT	85.0	WHITE - CROSSWALK NB CH13	
224+78.3	TO	225+30.6 RT	92.0	WHITE - CROSSWALK NB CH14	
STR SUBTOTAL			177.0		
STR ROUNDED SUBTOTAL			177.0		
TOTAL			177.0		

78001150 PAINT PAVEMENT MARKING - LINE 12"					
LOCATION			FOOT	REMARKS	
STR					
229+10.8	TO	229+64.2 LT 00+00.0	127.2	PAINTED ISLAND	
STR SUBTOTAL			127.2		
STR ROUNDED SUBTOTAL			127.0		
ROUNDED TOTAL			127.0		

78001180 PAINT PAVEMENT MARKING - LINE 24"					
LOCATION			FOOT	REMARKS	
STR					
229+49.6		RT	17.9	STOP BAR - CH 13	
STR SUBTOTAL			17.9		
STR ROUNDED SUBTOTAL			18.0		

78001180 PAINT PAVEMENT MARKING - LINE 24" (CONT'D)					
LOCATION			FOOT	REMARKS	
ISBG					
18+14.5		LT	28.4	STOP BAR - E. FRONT ST.	
ISBG SUBTOTAL			28.4		
ISBG ROUNDED SUBTOTAL			28.0		
ROUNDED TOTAL			46.0		

78200005 GUARDRAIL REFLECTORS, TYPE A					
LOCATION			EACH	REMARKS	
ISBG					
218+88.7	TO	219+63.7 LT	4.0	SB CH 13	
220+48.6	TO	221+23.6 LT	4.0	SB CH13	
ISBG SUBTOTAL			8.0		
TOTAL			8.0		

A2001016 TREE, ACER RUBRUM (RED MAPLE), 2" CALIPER, BALLED AND BURLAPPED					
LOCATION			EACH	REMARKS	
ISBG					
TO BE DETERMINED			1.0	RELOCATED COAL MINER'S MEMORIAL	
ISBG SUBTOTAL			1.0		
TOTAL			1.0		

D2002248 EVERGREEN, PICEA PUNGENS GLAUCA (COLORADO BLUE SPRUCE), 4' HEIGHT, BALLED AND BURLAPPED					
LOCATION			EACH	REMARKS	
ISBG					
TO BE DETERMINED			1.0	RELOCATED COAL MINER'S MEMORIAL	
ISBG SUBTOTAL			1.0		
TOTAL			1.0		



USER NAME = jdspller	DESIGNED - CLD	REVISED -
	DRAWN - CAD	REVISED -
PLOT SCALE = 0.1667 ' / in.	CHECKED - JDS	REVISED -
PLOT DATE = 11/12/2024	DATE - 10/18/2024	REVISED -

WOODFORD COUNTY
HIGHWAY DEPARTMENT

COUNTY HIGHWAY 13 RECONSTRUCTION AT FRONT ST.
SCHEDULE OF QUANTITIES

SCALE: SHEET 15 OF 18 SHEETS STA. TO STA.

F.A.S. RTE.	SECTION	COUNTY	TOTAL SHEETS	SHEET NO.
364	20-00091-03-BR	WOODFORD	114	29
CONTRACT NO. 89854				

MODEL Default
FILE NAME: 30237201602371601222 (Woodford Co CH 13 at Front St Ph II)CADD\CADD Sheets\0416012-eh-Schedules.dgn

LR631020		TRAFFIC BARRIER TERMINAL , TYPE 1			
LOCATION		EACH		REMARKS	
ISBG					
218+88.7	TO 219+26.2 LT	1.0		SB CH 13	
220+86.1	TO 221+23.6 LT	1.0		SB CH 13	
ISBG SUBTOTAL		2.0			
TOTAL		2.0			

X2010404		STUMP REMOVAL			
LOCATION		EACH		REMARKS	
ISBG					
218+99.1	42.3' RT	1.0		EX S CH 13	
219+61.6	39.4' RT	1.0		EX S CH 13	
19+23.6	47.3' RT	1.0		EX E. FRONT ST.	
ISBG SUBTOTAL		3.0			
TOTAL		3.0			

X4401198		HOT-MIX ASPHALT SURFACE REMOVAL , VARIABLE DEPTH			
LOCATION		SQ YD		REMARKS	
STR					
206+00.0	TO 210+00.0	928.6		CO HWY 13	
STR SUBTOTAL		928.6			
STR ROUNDED SUBTOTAL		929.0			
ROUNDED TOTAL		929.0			

X6060032		CONCRETE GUTTER TRANSITION			
LOCATION		FOOT		REMARKS	
STR					
214+68.56	TO 214+78.31 RT	10.0		NB CH 13	
214+25.7	TO 214+36.0 LT	10.0		SB CH 13	
STR SUBTOTAL		20.0			
STR ROUNDED SUBTOTAL		20.0			
ISBG					
218+87.9	TO 219+11.0 LT	22.3		SB CH 13	
ISBG SUBTOTAL		22.3			
ISBG ROUNDED SUBTOTAL		22.0			
ROUNDED TOTAL		42.0			

X6063000		CONCRETE GUTTER , TYPE B (SPECIAL)			
LOCATION		FOOT		REMARKS	
STR					
214+00.0	TO 214+25.7 LT	25.5		SB CH 13	
214+39.06	TO 214+68.56 RT	31.5		NB CH 13	
STR SUBTOTAL		57.0			
STR ROUNDED SUBTOTAL		57.0			
ISBG					
219+11.03	TO 219+42.80 LT	31.2		SB CH 13	
ISBG SUBTOTAL		31.2			
ISBG ROUNDED SUBTOTAL		31.0			
ROUNDED TOTAL		88.0			

X6640104		FENCE REMOVAL			
LOCATION		FOOT		REMARKS	
ISBG					
17+38.7	TO 18+38.0 LT	118.1		WB E. FRONT ST.	
ISBG SUBTOTAL		118.1			
ISBG ROUNDED SUBTOTAL		118.0			
ROUNDED TOTAL		118.0			

Z0004522		HOT-MIX ASPHALT DRIVEWAY PAVEMENT , 6"			
LOCATION		SQ YD		REMARKS	
STR					
206+31.50	TO 206+72.40 LT	78.8		CO HWY 13	
206+38.19	TO 206+90.72 RT	123.6		CO HWY 13	
214+36.0	TO 214+63.2 LT	50.2		CO HWY 13	
214+93.21	TO 215+24.41 RT	33.3		CO HWY 13	
450+68.17	TO 451+11.99 RT	65.7		E. RANDOLPH ST.	
STR TOT		351.7			
STR ROUNDED TOTAL		352.0			
ISBG					
218+60.44	TO 218+87.85 LT	12.2		CO HWY 13	
ISBG TOTAL		12.2			
ISBG ROUNDED TOTAL		12.0			
ROUNDED TOTAL		364.0			

Z0070150		REMOVE AND RELOCATE EXISTING MONUMENT			
LOCATION		EACH		REMARKS	
ISBG					
TO BE DETERMINED		1.0		RELOCATED COAL MINER'S MEMORIAL	
ISBG SUBTOTAL		1.0			
ISBG ROUNDED SUBTOTAL		1.0			
ROUNDED TOTAL		1.0			



USER NAME = jdspller	DESIGNED - CLD	REVISED -
	DRAWN - CAD	REVISED -
PLOT SCALE = 0.1667 ' / in.	CHECKED - JDS	REVISED -
PLOT DATE = 11/12/2024	DATE - 10/18/2024	REVISED -

WOODFORD COUNTY
HIGHWAY DEPARTMENT

COUNTY HIGHWAY 13 RECONSTRUCTION AT FRONT ST.
SCHEDULE OF QUANTITIES

SCALE: SHEET 16 OF 18 SHEETS STA. TO STA.

F.A.S. RTE.	SECTION	COUNTY	TOTAL SHEETS	SHEET NO.
364	20-00091-03-BR	WOODFORD	114	30
		CONTRACT NO. 89854		

MODEL Default
FILE NAME: 30237201602371601222 (Woodford Co. CH 13 at Front St. Ph. II)CADD/CADD Sheets/D416012-eh5-Schedules.dgn

PROPOSED STRUCTURE SCHEDULE																												
STRUCTURE NUMBER	STATION	OFFSET																						RIM / CONTROL ELEVATION	INVERT ELEVATIONS			
				54213660		54213663		60219300		60234200		60240215		60240310		60240312		X6022230		X6022930		X6024502			N	E	S	W
				PRECAST REINFORCED CONCRETE FLARED END SECTIONS 15"		PRECAST REINFORCED CONCRETE FLARED END SECTIONS 18"		MANHOLES, TYPE A, 4'-DIAMETER, TYPE 11 FRAME AND GRATE		INLETS, TYPE A, TYPE 1 FRAME, OPEN LID		INLETS, TYPE B, TYPE 1 FRAME, CLOSED LID		INLETS, TYPE B, TYPE 11 FRAME AND GRATE		INLETS, TYPE B, TYPE 11V FRAME AND GRATE		MANHOLES, TYPE A, 4'-DIAMETER, WITH SPECIAL FRAME AND GRATE		MANHOLES, TYPE A, 5'-DIAMETER, WITH SPECIAL FRAME AND GRATE		INLETS, TYPE B, WITH SPECIAL FRAME AND GRATE						
				STR	ISBG	STR	ISBG	STR	ISBG	STR	ISBG	STR	ISBG	STR	ISBG	STR	ISBG	STR	ISBG	STR	ISBG	STR	ISBG					
S04	218+86.6	30.6	RT													1								718.61	713.16		713.26	
S06	219+57.7	52.0	RT													1								717.14	712.50		712.60	
S07	220+85.2	50.2	LT							1														711.00			707.75	
S08	220+19.2	45.1	LT		1																			707.25	707.25		707.25	
S09	21+04.0	35.1	RT											1										717.53				713.30
S10	20+62.0	34.3	RT												1									717.71		712.89		712.79
S11	19+40.2	18.6	RT											1										716.32	711.87			
S12	19+40.1	18.5	LT					1																716.32	710.91	711.50	711.50	
S13	222+58.0	18.6	RT														1							712.24	704.53		704.53	705.07
S14	222+58.0	18.6	LT													1								712.24		705.26		
S15	224+60.1	18.6	RT														1							711.09	705.53		705.53	706.07
S16	224+57.7	18.6	LT													1								711.10	706.36	706.26		
S17	225+55.1	18.6	RT					1																710.73		706.03	706.00	706.27
S18	225+55.1	18.6	LT											1										710.73		706.46		
S19	550+53.0	10.5	LT																			1		708.99		706.73		706.70
S19A	550+53.0	10.5	RT																			1		708.99				706.85
ES21	227+96.1	18.4	RT													1								720.80	714.63		714.53	714.53
S22	228+34.3	20.5	LT													1								722.73	718.46		718.36	
S28	210+71.18	24.4	RT																	1				720.27	716.67		716.77	
S31	220+04.9	53.6	RT		1																			711.62	711.62		711.62	
S32	220+33.2	111.3	RT		1																			710.00	710.00		710.00	
S33	220+49.5	46.1	RT				1																	703.50	703.50		703.50	
S34	224+82.6	20.1	LT									1												711.00			706.51	706.61
TOTALS:				0	3	0	1	1	1	0	1	1	0	1	2	4	3	2	0	1	0	2	0					

NOTES: 1. SPECIAL FRAME AND GRATE FOR TYPE A MANHOLES SHALL BE A TYPE 37 FRAME PER IDOT HIGHWAY STANDARDS
2. SPECIAL FRAME AND GRATE FOR TYPE B INLETS SHALL BE NEENAH R-3492. INLET LID SHALL BE CONSTRUCTED WITH D4 CADD STANDARD 602101-D4. BOLT GRATE TO FRAME.

EXISTING STRUCTURE SCHEDULE																			
STRUCTURE NUMBER	STATION	OFFSET																EXISTING RIM / CONTROL ELEVATION	PROPOSED RIM CONTROL ELEVATION
				60255500		60258200		60260100		60260400		60260505		60261320		60263000			
				MANHOLES TO BE ADJUSTED	ISBG	MANHOLES TO BE RECONSTRUCTED WITH NEW TYPE 1 FRAME, CLOSED LID	ISBG	INLETS TO BE ADJUSTED	ISBG	INLETS TO BE ADJUSTED WITH NEW TYPE 1 FRAME, CLOSED LID	ISBG	INLETS TO BE ADJUSTED WITH NEW TYPE 3V FRAME AND GRATE	ISBG	INLETS TO BE ADJUSTED WITH NEW TYPE 11V FRAME AND GRATE	ISBG	INLETS TO BE RECONSTRUCTED WITH NEW TYPE 1 FRAME, CLOSED LID	ISBG		
				STR	ISBG	STR	ISBG	STR	ISBG	STR	ISBG	STR	ISBG	STR	ISBG	STR	ISBG		
	208+35.1	23.1	RT	1														721.69	722.08
	209+56.5	23.4	RT	1														721.27	720.74
	220+39.0	43.3	LT		1													714.58	714.58
ES01	212+86.6	25.3	RT					1										719.06	719.23
ES02	214+38.4	24.3	RT					1										721.29	721.81
ES03	216+91.6	19.4	RT											1				722.61	722.77
ES20	224+85.5	28.1	RT													1		710.27	710.81
ES23	228+73.4	22.4	RT			1												721.97	724.79
ES24	128+65.6	20.5	RT									1						726.51	726.81
ES25	552+05.5	6.6	LT	1														710.87	710.80
ES26	218+15.8	8.1	RT		1													719.64	720.69
ES27	212+67.4	12.7	RT	1														719.91	721.66
ES29	229+31.0	39.9	LT							1								726.10	726.26
ES30	128+75.9	11.1	RT	1														727.12	727.12
		TOTALS:		5	2	1	0	2	0	1	0	1	0	1	0	1	0		



USER NAME = jdspller	DESIGNED - CLD	REVISED -
	DRAWN - CAD	REVISED -
PLOT SCALE = 0.1667 ' / in.	CHECKED - JDS	REVISED -
PLOT DATE = 11/12/2024	DATE - 10/18/2024	REVISED -

WOODFORD COUNTY
HIGHWAY DEPARTMENT

COUNTY HIGHWAY 13 RECONSTRUCTION AT FRONT ST.
SCHEDULE OF QUANTITIES

SCALE: SHEET 17 OF 18 SHEETS STA. TO STA.

F.A.S. RTE.	SECTION	COUNTY	TOTAL SHEETS	SHEET NO.
364	20-00091-03-BR	WOODFORD	114	31
CONTRACT NO. 89854				

MODEL Default
FILE NAME: 30237201602371601222 (Woodford Co CH 13 at Front St Ph II)CADD\CADD Sheets\0416012-eh-Schedules.dgn



PIPE SCHEDULE	
PIPE NUMBER	FROM STRUCTURE	US ELEVATION	TO STUCTURE	DS ELEVATION	PAY ITEMS																SLOPE	
					20800150		550A4500		550B0050		550B0070		550B0340		550B0360		550B0380		Z0056669	
					TRENCH BACKFILL	STORM SEWERS, CLASS A, TYPE 1 EQUIVALENT ROUND SIZE 36"	STORM SEWERS, CLASS B, TYPE 1 12"	STORM SEWERS, CLASS B, TYPE 1 15"	STORM SEWERS, CLASS B, TYPE 2 12"	STORM SEWERS, CLASS B, TYPE 2 15"	STORM SEWERS, CLASS B, TYPE 2 18"	LOCATION	EARTH EXCAVATION	CHANNEL EXCAVATION	EXCAVATION ADJUSTED FOR SHRINKAGE (25%)	EMBANKMENT (FILL)	EARTHWORK BALANCE WASTE (+) OR SHORTAGE (-)
COUNTY HIGHWAY 13	CU YD	CU YD	CU YD	CU YD	CU YD
STA. 205+65.00 - STA. 218+00.00 (STR)	1071.22		803.42	976.52	-173.11
STA. 218+00.00 - STA. 222+25.00 (ISBG)	90.92		68.19	688.52	-620.34
STA. 220+37.26 - STA. 221+32.72 (ISBG) DETENTION BASIN	122.85		92.14	8.69	83.44
STA. 222+25.00 - STA. 229+90.28 (STR)	1176.14		882.10	602.12	279.98
FRONT ST					
STA. 16+35.04 - 21+25.09 (ISBG)	1056.79		792.59	327.91	464.68
E MILL ST					
STA. 550+09.09 - 552+27.58 (STR)	118.46		88.84	1.53	87.31
W BRANCH OF PANTHER CREEK					
STA. 400+00.00 - 404+41.01 (ISBG)		2099.03	1574.27	534.27	1040.00
ISBG SUBTOTAL	1147.70	2099.03	860.78	1550.70	-689.92
STR SUBTOTAL	2365.82	0.00	1774.36	1580.18	194.19
TOTAL	3513.52	2099.03	2635.14	3130.88	-495.73

EARTHWORK SUMMARY			
20200100	EARTH EXCAVATION	3515	CU YD
20300100	CHANNEL EXCAVATION	2100	CU YD
20400800	FURNISHED EXCAVATION	495	CU YD

	USER NAME = jdspller	DESIGNED - CLD	REVISED -	WOODFORD COUNTY HIGHWAY DEPARTMENT	COUNTY HIGHWAY 13 RECONSTRUCTION AT FRONT ST. SCHEDULE OF QUANTITIES		F.A.S. RTE.	SECTION	COUNTY	TOTAL SHEETS	SHEET NO.
		DRAWN - CAD	REVISED -				364	20-00091-03-BR	WOODFORD	114	32
	PLOT SCALE = 0.1667 ' / in.	CHECKED - JDS	REVISED -				CONTRACT NO. 89854				
	PLOT DATE = 11/12/2024	DATE - 10/18/2024	REVISED -				SCALE:	SHEET 18	OF 18	SHEETS	STA. TO STA.



HORIZONTAL CONTROL POINTS - BASED OFF EXISTING ALIGNMENTS						
POINT #	NORTHING	EASTING	CHAIN	STATION	OFFSET	DESCRIPTION
1	1504519.3950	2565118.7830	RCLENCH13NA	225+92.46	96.7' LT	PK NAIL IN PAVEMENT
2	1504415.8890	2565563.7640	RCLEFRNTA	20+49.83	21.7' RT	PK NAIL IN PAVEMENT
3	1504884.8270	2565181.9210	RCLPCH13A	229+59.42	25.8' LT	PK NAIL IN PAVEMENT
4	1504247.2340	2565348.2780	RDEXCLSCH13	218+24.08	31.7' RT	LANDSCAPE NAIL IN SHOULDER
5	1503693.2710	2565243.6580	RDEXCLSCH13	212+61.03	14.9' LT	LANDSCAPE NAIL IN SHOULDER
BENCHMARKS						
DESIGNATION	ELEVATION	DESCRIPTION				
TBM #401	718.06	END CAP BOLT ON FIRE HYDRANT LOCATED IN THE SOUTHEAST QUADRANT OF THE INTERSECTION OF COUNTY HIGHWAY 13 AND FRONT ST.				
TBM #402	714.30	END CAP BOLT ON FIRE HYDRANT LOCATED IN THE NORTHWEST QUADRANT OF THE INTERSECTION OF COUNTY HIGHWAY 13 AND FRONT ST.				

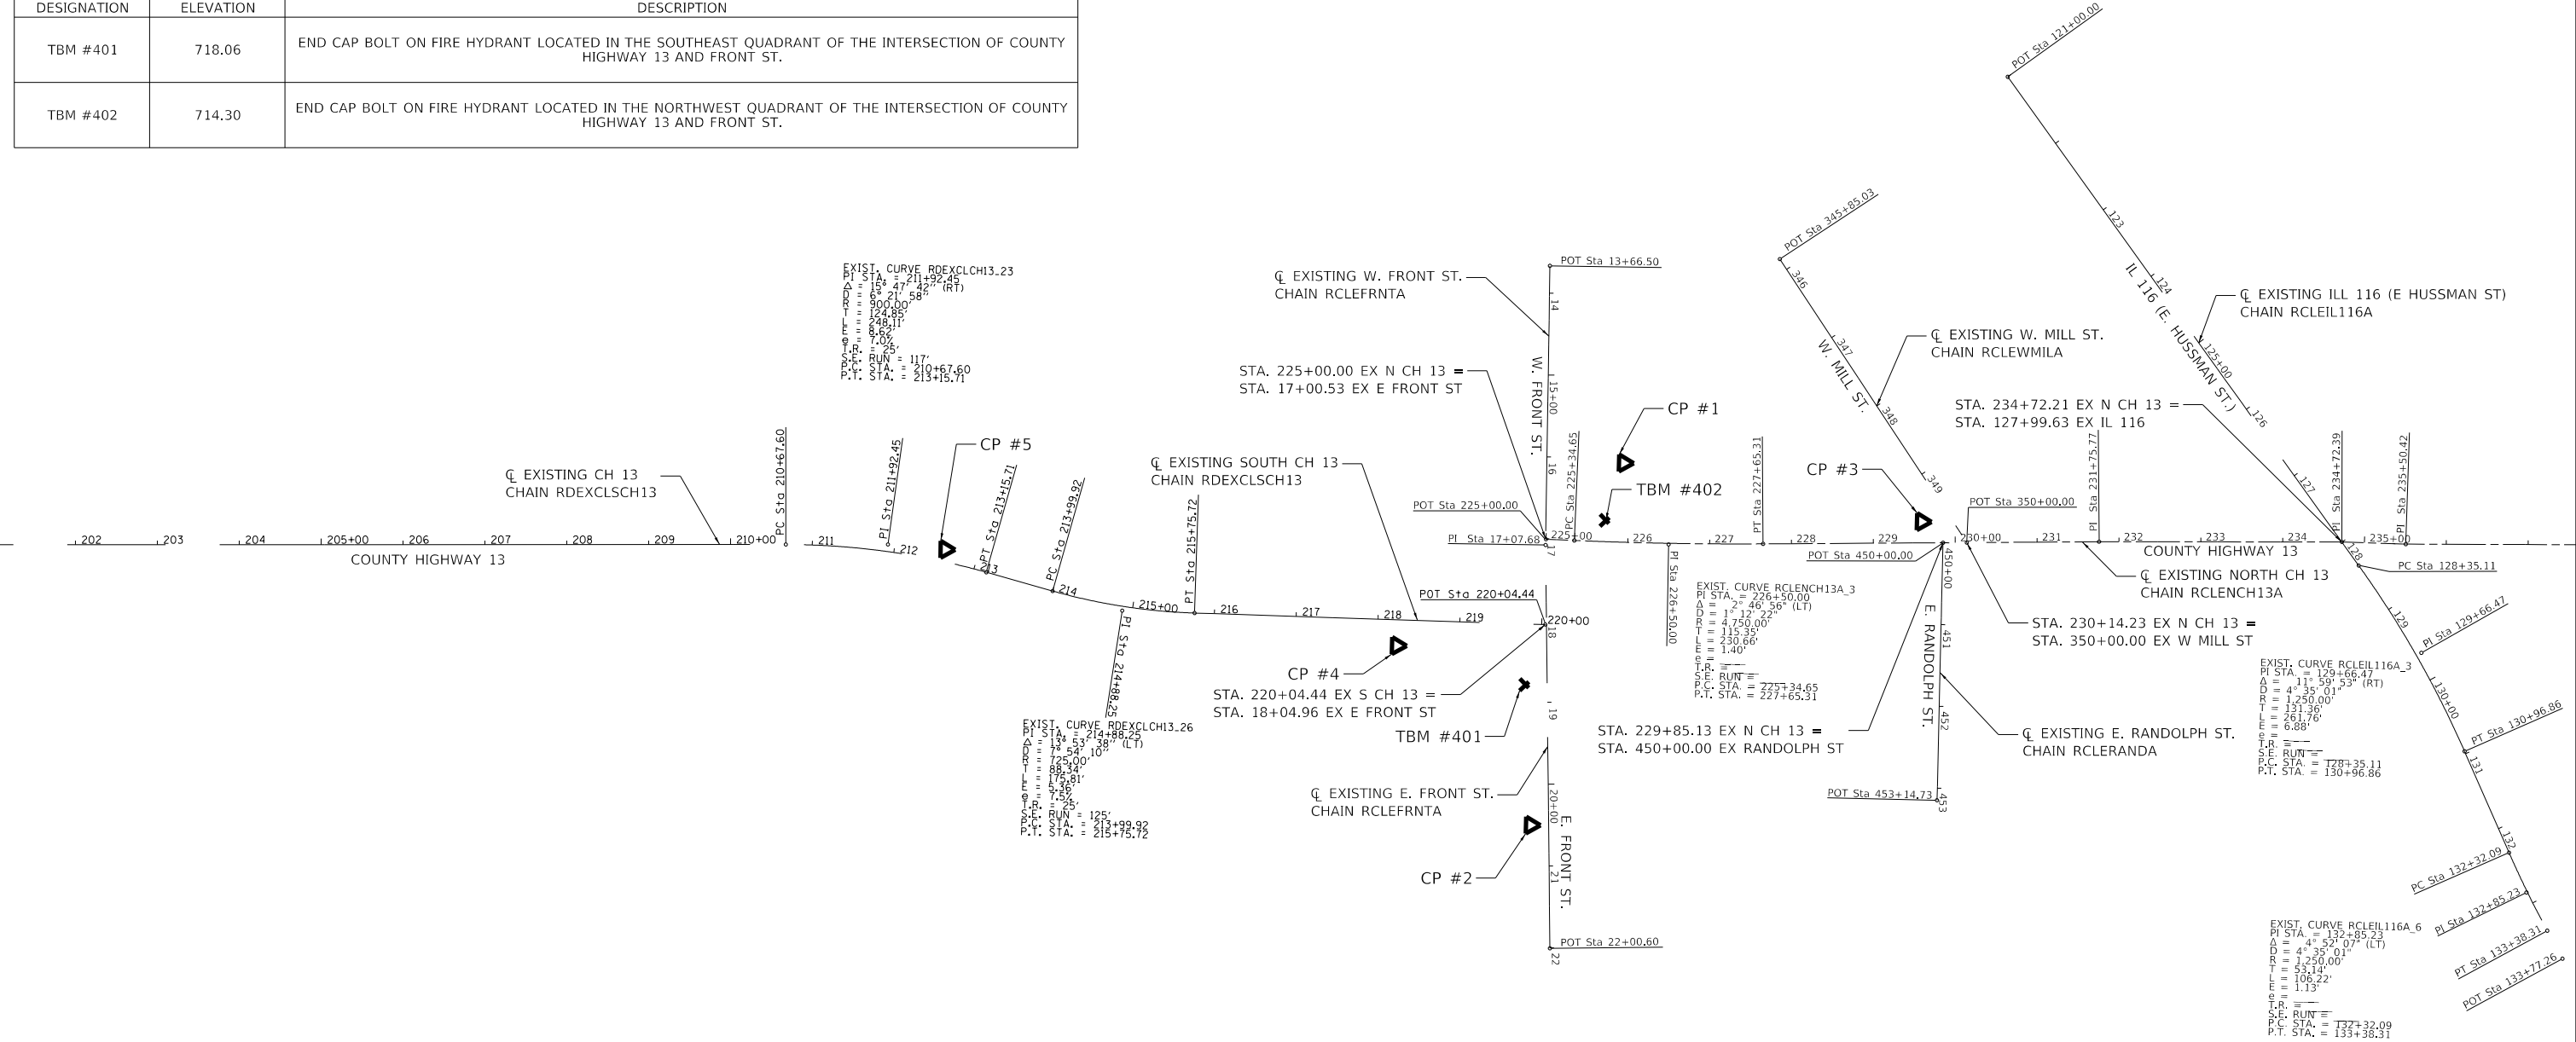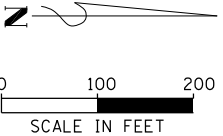

MODEL: Default
FILE: W:\11-23\2016\23716012-22 (Woodford Co. CH 13 at Front St).ph
J:\CADD\CADD Sheets\0416012-sh-ATB sheet.dgn

	USER NAME = jdspller	DESIGNED - CLD	REVISED -	WOODFORD COUNTY HIGHWAY DEPARTMENT	COUNTY HIGHWAY 13 RECONSTRUCTION AT FRONT ST. ALIGNMENT, TIES, AND BENCHMARKS			F.A.S. RTE.	SECTION	COUNTY	TOTAL SHEETS	SHEET NO.
	PLOT SCALE = 200.0000 ' / in.	DRAWN - CAD	REVISED -					364	20-00091-03-BR	WOODFORD	114	33
	PLOT DATE = 11/12/2024	CHECKED - JDS	REVISED -					CONTRACT NO. 89854				
		DATE - 10/18/2024	REVISED -									
					SCALE: 1" = 100'	SHEET 1	OF 4 SHEETS	STA.	TO STA.			

HORIZONTAL CONTROL POINTS - BASED OFF PROPOSED ALIGNMENTS						
POINT #	NORTHING	EASTING	CHAIN	STATION	OFFSET	DESCRIPTION
1	1504519.3950	2565118.7830	RCLPCH13A	221+42.92	126.4' LT	PK NAIL IN PAVEMENT
2	1504415.8890	2565563.7640	RCLPFRNTA	20+47.69	20.9' RT	PK NAIL IN PAVEMENT
3	1504884.8270	2565181.9210	RCLPCH13A	224+77.30	25.8' LT	PK NAIL IN PAVEMENT
4	1504247.2340	2565348.2780	RCLPCH13A	218+24.96	32.2' RT	LANDSCAPE NAIL IN SHOULDER
5	1503693.2710	2565243.6580	RCLPCH13A	212+63.33	15.0' LT	LANDSCAPE NAIL IN SHOULDER
BENCHMARKS						
DESIGNATION	ELEVATION	DESCRIPTION				
TBM #401	718.06	END CAP BOLT ON FIRE HYDRANT LOCATED IN THE SOUTHEAST QUADRANT OF THE INTERSECTION OF COUNTY HIGHWAY 13 AND FRONT ST.				
TBM #402	714.30	END CAP BOLT ON FIRE HYDRANT LOCATED IN THE NORTHWEST QUADRANT OF THE INTERSECTION OF COUNTY HIGHWAY 13 AND FRONT ST.				

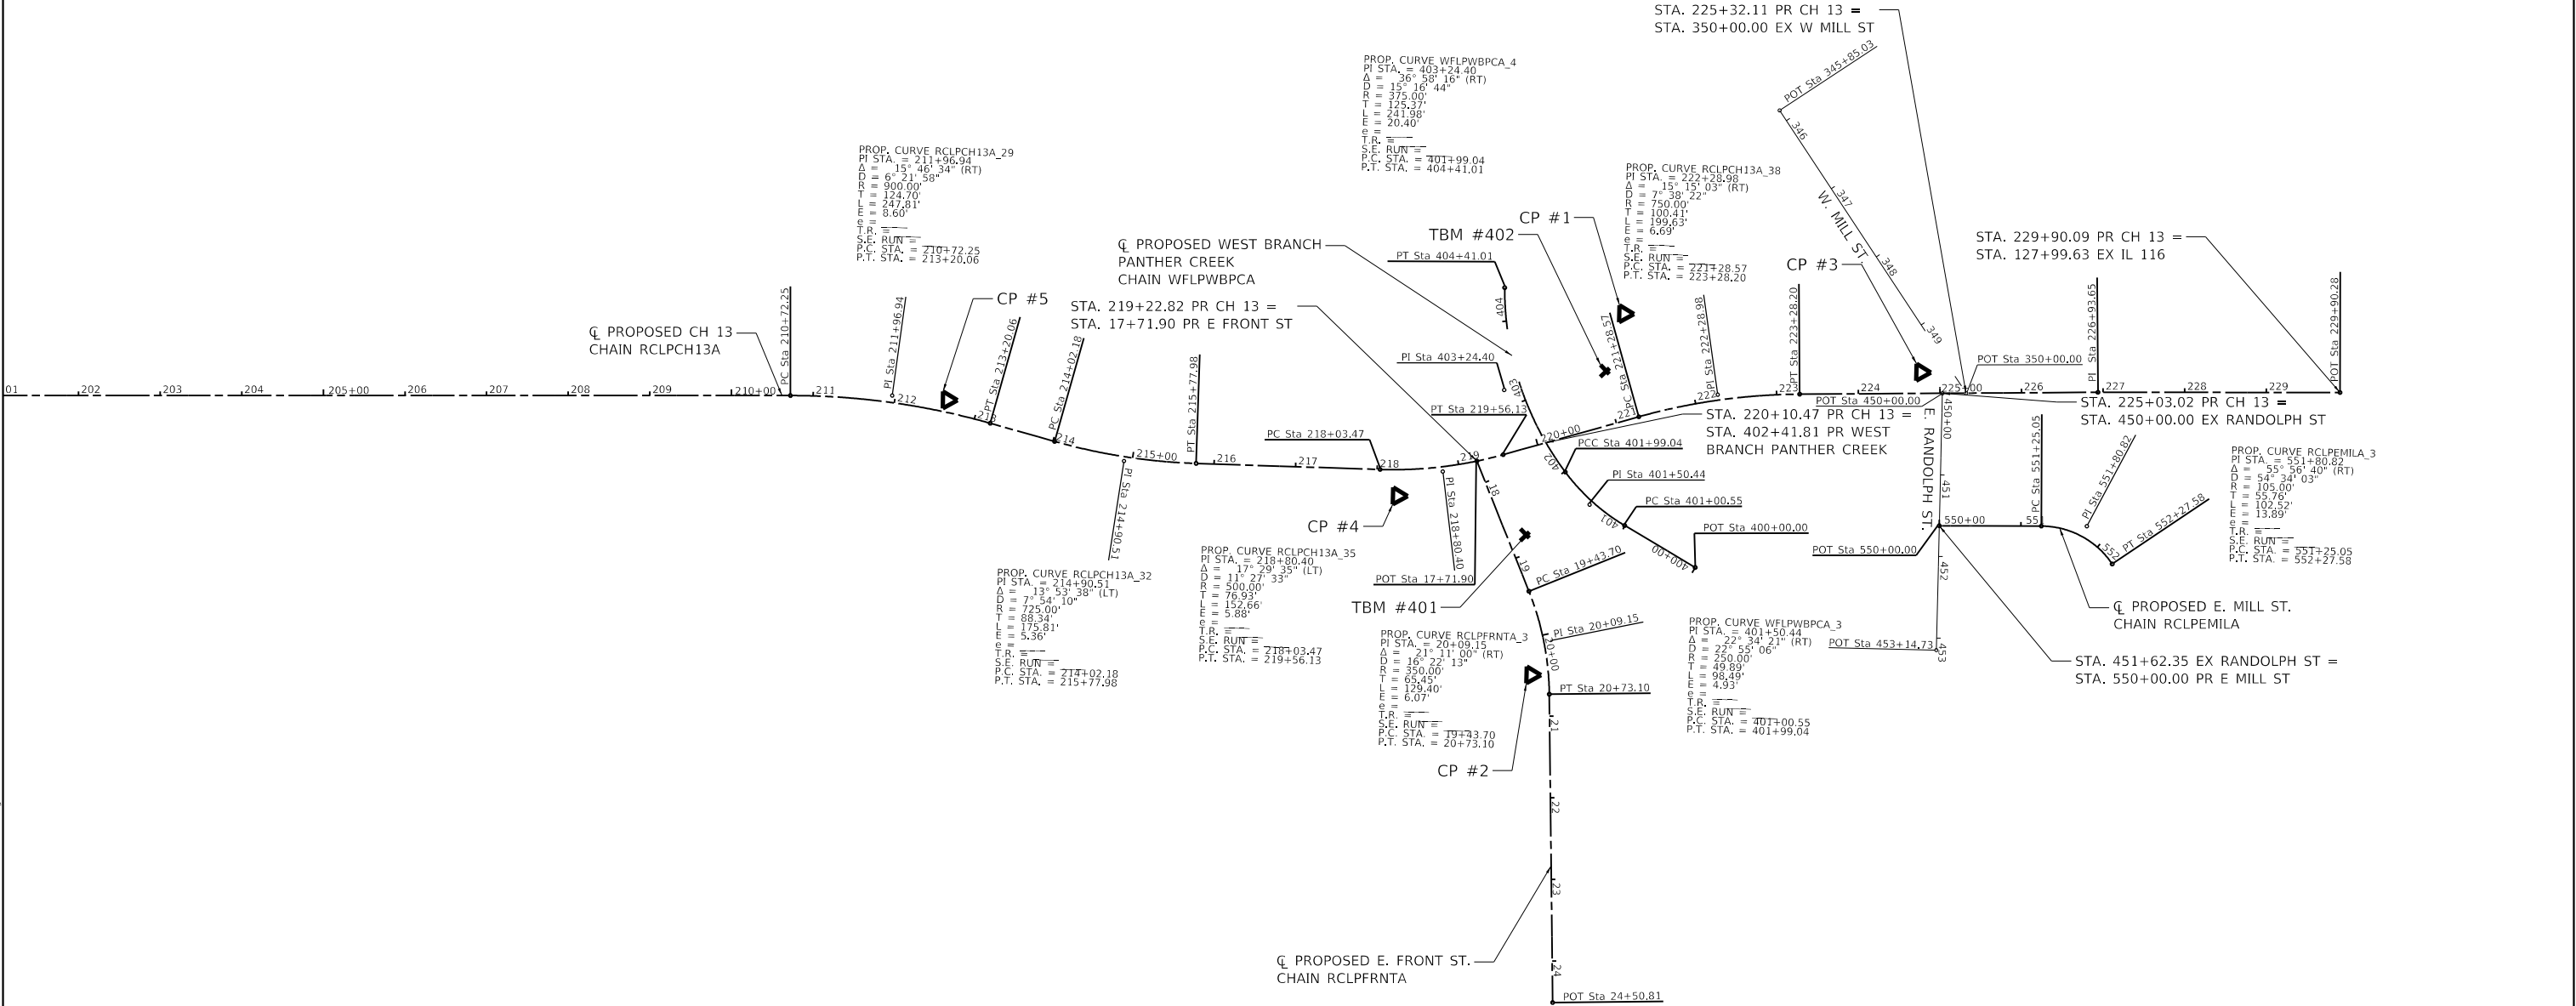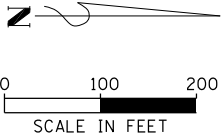

MODEL: Default
FILE NAME: 30237201602371601222 (Woodford Co. CH 13 at Front St. Ph. II)CADD\CADD Sheets\0416012-sh-ATB sheet.dgn

	USER NAME = jdspller	DESIGNED - CLD	REVISED -	WOODFORD COUNTY HIGHWAY DEPARTMENT	COUNTY HIGHWAY 13 RECONSTRUCTION AT FRONT ST. ALIGNMENT, TIES, AND BENCHMARKS					F.A.S. RTE.	SECTION	COUNTY	TOTAL SHEETS	SHEET NO.
	DRAWN - CAD	REVISED -	REVISED -							364	20-00091-03-BR	WOODFORD	114	34
	PLOT SCALE = 200.0000 ' / in.	CHECKED - JDS	REVISED -		CONTRACT NO. 89854									
	PLOT DATE = 11/12/2024	DATE - 10/18/2024	REVISED -											
					SCALE: 1" = 100'	SHEET 2	OF 4	SHEETS	STA.	TO STA.				

EXISTING S CH13 ALIGNMENT - CHAIN RDEXCLSCH13
Point RDEXCLSCH1321 X 2,565,282.8790 Y 1,501,772.3650 Sta 193+41.4270
Course from RDEXCLSCH1321 to PC RDEXCLSCH13_23 358° 38' 48.8067" Dist 1,726.1721
Curve RDEXCLSCH13_23
P.I. Station 211+92.4452 X 2,565,239.1690 Y 1,503,622.8671
Delta = 15° 47' 42.4111" (RT)
Degree = 6° 21' 58.3118"
Tangent = 124.8462
Length = 248.1091
Radius = 900.0000
External = 8.6179
Long Chord = 247.3242
Mid. Ord. = 8.5362
P.C. Station 210+67.5990 X 2,565,242.1171 Y 1,503,498.0557
P.T. Station 213+15.7081 X 2,565,270.3057 Y 1,503,743.7683
C.C. X 2,566,141.8662 Y 1,503,519.3083
Back = 358° 38' 48.8067"
Ahead = 14° 26' 31.2177"
Chord Bear = 6° 32' 40.0122"
Course from PT RDEXCLSCH13_23 to PC RDEXCLSCH13_26 14° 26' 31.2176" Dist 84.2081
Curve RDEXCLSCH13_26
P.I. Station 214+88.2531 X 2,565,313.3384 Y 1,503,910.8609
Delta = 13° 53' 37.7197" (LT)
Degree = 7° 54' 10.3181"
Tangent = 88.3369
Length = 175.8072
Radius = 725.0000
External = 5.3618
Long Chord = 175.3768
Mid. Ord. = 5.3225
P.C. Station 213+99.9162 X 2,565,291.3071 Y 1,503,825.3154
P.T. Station 215+75.7234 X 2,565,314.1835 Y 1,503,999.1938
C.C. X 2,564,589.2167 Y 1,504,006.1303
Back = 14° 26' 31.2177"
Ahead = 0° 32' 53.4981"
Chord Bear = 7° 29' 42.3579"
Course from PT RDEXCLSCH13_26 to RDEXCLSCH1328 0° 32' 53.4981" Dist 428.7214
Point RDEXCLSCH1328 X 2,565,318.2854 Y 1,504,427.8956 Sta 220+04.4448

EXISTING E FRONT ST ALIGNMENT - CHAIN RCLEFRNTA
Point RCLEFRNTA1 X 2,564,879.9028 Y 1,504,423.3500 Sta 13+66.5018
Course from RCLEFRNTA1 to RCLEFRNTA3 89° 33' 11.2563" Dist 341.1806
Point RCLEFRNTA3 X 2,565,221.0730 Y 1,504,426.0110 Sta 17+07.6824
Course from RCLEFRNTA3 to RCLEFRNTA4 88° 03' 18.3424" Dist 492.9185
Point RCLEFRNTA4 X 2,565,713.7075 Y 1,504,442.7399 Sta 22+00.6009

EXISTING N CH13 ALIGNMENT - CHAIN RCLENCH13A
Point 56391 X 2,565,214.0584 Y 1,504,426.2871 Sta 225+00.0000
Course from 56391 to PC RCLENCH13A_3 1° 05' 17.8303" Dist 34.6453
Curve RCLENCH13A_3
P.I. Station 226+50.0000 X 2,565,216.9073 Y 1,504,576.2600
Delta = 2° 46' 56.3985" (LT)
Degree = 1° 12' 22.4170"
Tangent = 115.3547
Length = 230.6641
Radius = 4,750.0000
External = 1.4005
Long Chord = 230.6415
Mid. Ord. = 1.4001
P.C. Station 225+34.6453 X 2,565,214.7164 Y 1,504,460.9261
P.T. Station 227+65.3094 X 2,565,213.4971 Y 1,504,691.5643
C.C. X 2,560,465.5732 Y 1,504,551.1430
Back = 1° 05' 17.8304"
Ahead = 358° 18' 21.4319"
Chord Bear = 359° 41' 49.6311"
Course from PT RCLENCH13A_3 to 56392 358° 18' 21.4319" Dist 410.4591
Point 56392 X 2,565,201.3630 Y 1,505,101.8440 Sta 231+75.7685
Course from 56392 to 56393 358° 42' 39.4503" Dist 296.6262
Point 56393 X 2,565,194.6901 Y 1,505,398.3951 Sta 234+72.3947
Course from 56393 to 56394 0° 36' 44.5434" Dist 78.0262
Point 56394 X 2,565,195.5240 Y 1,505,476.4168 Sta 235+50.4208
Course from 56394 to 56395 358° 51' 30.4276" Dist 518.0421
Point 56395 X 2,565,185.2033 Y 1,505,994.3561 Sta 240+68.4629

EXISTING E RANDOLPH ST ALIGNMENT - CHAIN RCLERANDA
Point RCLERANDA1 X 2,565,206.9987 Y 1,504,911.2915 Sta 450+00.0000
Course from RCLERANDA1 to RCLERANDA2 90° 00' 00.0000" Dist 314.7335
Point RCLERANDA2 X 2,565,521.7322 Y 1,504,911.2915 Sta 453+14.7335

EXISTING W MILL ST ALIGNMENT - CHAIN RCLEWMILA
Point RCLEWMILA1 X 2,564,865.1138 Y 1,504,703.9445 Sta 345+85.0328
Course from RCLEWMILA1 to RCLEWMILA2 55° 15' 59.4539" Dist 414.9672
Point RCLEWMILA2 X 2,565,206.1385 Y 1,504,940.3762 Sta 350+00.0000

EXISTING ILL 116 (E HUSSMANN ST) ALIGNMENT - CHAIN RCLEIL116A
Point 55109 X 2,564,636.0011 Y 1,504,977.0764 Sta 121+00.0000
Course from 55109 to PC RCLEIL116A_3 52° 59' 30.7416" Dist 735.1068
Curve RCLEIL116A_3
P.I. Station 129+66.4657 X 2,565,327.9174 Y 1,505,498.6266
Delta = 11° 59' 53.0246" (RT)
Degree = 4° 35' 01.1845"
Tangent = 131.3589
Length = 261.7571
Radius = 1,250.0000
External = 6.8831
Long Chord = 261.2791
Mid. Ord. = 6.8454
P.C. Station 128+35.1068 X 2,565,223.0207 Y 1,505,419.5580
P.T. Station 130+96.8639 X 2,565,446.9593 Y 1,505,554.1622
C.C. X 2,565,975.4311 Y 1,504,421.3703
Back = 52° 59' 30.7416"
Ahead = 64° 59' 23.7662"
Chord Bear = 58° 59' 27.2539"
Course from PT RCLEIL116A_3 to PC RCLEIL116A_6 64° 59' 23.7662" Dist 135.2306
Curve RCLEIL116A_6
P.I. Station 132+85.2342 X 2,565,617.6667 Y 1,505,633.8009
Delta = 4° 52' 06.7765" (LT)
Degree = 4° 35' 01.1845"
Tangent = 53.1396
Length = 106.2153
Radius = 1,250.0000
External = 1.1290
Long Chord = 106.1833
Mid. Ord. = 1.1280
P.C. Station 132+32.0945 X 2,565,569.5098 Y 1,505,611.3347
P.T. Station 133+38.3098 X 2,565,663.7431 Y 1,505,660.2732
C.C. X 2,565,041.0380 Y 1,506,744.1266
Back = 64° 59' 23.7662"
Ahead = 60° 07' 16.9896"
Chord Bear = 62° 33' 20.3779"
Course from PT RCLEIL116A_6 to 55110 60° 07' 16.9898" Dist 38.9505
Point 55110 X 2,565,697.5165 Y 1,505,679.6769 Sta 133+77.2604

PROPOSED CH 13 ALIGNMENT - CHAIN RCLPCH13A
Course from 56769 to 56770 358° 42' 42.3881" Dist 2,666.0578
Point 56770 X 2,565,282.8790 Y 1,501,772.3650 Sta 193+43.7651
Course from 56770 to PC RCLPCH13A_29 358° 39' 56.7602" Dist 1,728.4815
Curve RCLPCH13A_29
P.I. Station 211+96.9417 X 2,565,239.7284 Y 1,503,625.0392
Delta = 15° 46' 34.4576" (RT)
Degree = 6° 21' 58.3118"
Tangent = 124.6951
Length = 247.8126
Radius = 900.0000
External = 8.5972
Long Chord = 247.0305
Mid. Ord. = 8.5159
P.C. Station 210+72.2466 X 2,565,242.6319 Y 1,503,500.3779
P.T. Station 213+20.0592 X 2,565,270.8274 Y 1,503,745.7940
C.C. X 2,566,142.3879 Y 1,503,521.3341
Back = 358° 39' 56.7602"
Ahead = 14° 26' 31.2177"
Chord Bear = 6° 33' 13.9890"
Course from PT RCLPCH13A_29 to PC RCLPCH13A_32 14° 26' 31.2177" Dist 82.1162
Curve RCLPCH13A_32
P.I. Station 214+90.5123 X 2,565,313.3384 Y 1,503,910.8609
Delta = 13° 53' 37.7197" (LT)
Degree = 7° 54' 10.3181"
Tangent = 88.3369
Length = 175.8072
Radius = 725.0000
External = 5.3618
Long Chord = 175.3768
Mid. Ord. = 5.3225
P.C. Station 214+02.1754 X 2,565,291.3071 Y 1,503,825.3154
P.T. Station 215+77.9826 X 2,565,314.1835 Y 1,503,999.1938
C.C. X 2,564,589.2167 Y 1,504,006.1303
Back = 14° 26' 31.2177"
Ahead = 0° 32' 53.4981"
Chord Bear = 7° 29' 42.3579"
Course from PT RCLPCH13A_32 to PC RCLPCH13A_35 0° 32' 53.4981" Dist 225.4907
Curve RCLPCH13A_35
P.I. Station 218+80.3998 X 2,565,317.0770 Y 1,504,301.5972
Delta = 17° 29' 35.1556" (LT)
Degree = 11° 27' 32.9612"
Tangent = 76.9265
Length = 152.6561
Radius = 500.0000
External = 5.8831
Long Chord = 152.0639
Mid. Ord. = 5.8147
P.C. Station 218+03.4733 X 2,565,316.3410 Y 1,504,224.6742
P.T. Station 219+56.1294 X 2,565,294.6566 Y 1,504,375.1840
C.C. X 2,564,816.3638 Y 1,504,229.4580
Back = 0° 32' 53.4981"
Ahead = 343° 03' 18.3424"
Chord Bear = 351° 48' 05.9202"
Course from PT RCLPCH13A_35 to PC RCLPCH13A_38 343° 03' 18.3425" Dist 172.4359
Curve RCLPCH13A_38
P.I. Station 222+28.9755 X 2,565,215.1350 Y 1,504,636.1846

Delta = 15° 15' 03.0894" (RT)
Degree = 7° 38' 21.9742"
Tangent = 100.4102
Length = 199.6333
Radius = 750.0000
External = 6.6916
Long Chord = 199.0444
Mid. Ord. = 6.6324
P.C. Station 221+28.5653 X 2,565,244.3998 Y 1,504,540.1337
P.T. Station 223+28.1986 X 2,565,212.1667 Y 1,504,736.5509
C.C. X 2,565,961.8389 Y 1,504,758.7227
Back = 343° 03' 18.3424"
Ahead = 358° 18' 21.4319"
Chord Bear = 350° 40' 49.8871"
Course from PT RCLPCH13A_38 to 56771 358° 18' 21.4319" Dist 365.4528
Point 56771 X 2,565,201.3630 Y 1,505,101.8440 Sta 226+93.6514
Course from 56771 to 56772 358° 42' 39.4503" Dist 296.6262
Point 56772 X 2,565,194.6901 Y 1,505,398.3951 Sta 229+90.2776


PROPOSED E MILL STREET ALIGNMENT - CHAIN RCLPEMILA
Point RCLPEMILA1 X 2,565,369.3536 Y 1,504,911.2915 Sta 550+00.0000
Course from RCLPEMILA1 to PC RCLPEMILA_3 358° 50' 58.1044" Dist 125.0521
Curve RCLPEMILA_3
P.I. Station 551+80.8162 X 2,565,365.7229 Y 1,505,092.0712
Delta = 55° 56' 39.6363" (RT)
Degree = 54° 34' 02.6726"
Tangent = 55.7641
Length = 102.5234
Radius = 105.0000
External = 13.8892
Long Chord = 98.4990
Mid. Ord. = 12.2666
P.C. Station 551+25.0521 X 2,565,366.8426 Y 1,505,036.3183
P.T. Station 552+27.5754 X 2,565,411.2868 Y 1,505,124.2203
C.C. X 2,565,471.8215 Y 1,505,038.4266
Back = 358° 50' 58.1044"
Ahead = 54° 47' 37.7407"
Chord Bear = 26° 49' 17.9225"

PROPOSED E FRONT ST ALIGNMENT - CHAIN RCLPFRNTA
Point RCLPFRNTA1 X 2,565,303.2959 Y 1,504,343.0236 Sta 17+17.9040
Course from RCLPFRNTA1 to PC RCLPFRNTA_3 66° 52' 18.3561" Dist 171.7993
Curve RCLPFRNTA_3
P.I. Station 20+09.1513 X 2,565,521.4752 Y 1,504,436.2121
Delta = 21° 10' 59.9862" (RT)
Degree = 16° 22' 12.8018"
Tangent = 65.4480
Length = 129.4016
Radius = 350.0000
External = 6.0666
Long Chord = 128.6658
Mid. Ord. = 5.9633
P.C. Station 19+43.7033 X 2,565,461.2874 Y 1,504,410.5047
P.T. Station 20+73.1049 X 2,565,586.8855 Y 1,504,438.4333
C.C. X 2,565,598.7640 Y 1,504,088.6349
Back = 66° 52' 18.3562"
Ahead = 88° 03' 18.3424"
Chord Bear = 77° 27' 48.3493"
Course from PT RCLPFRNTA_3 to RCLPFRNTA5 88° 03' 18.3425" Dist 377.7051
Point RCLPFRNTA5 X 2,565,964.3731 Y 1,504,451.2520 Sta 24+50.8100


PROPOSED WEST BRANCH PANTHER CREEK ALIGNMENT - CHAIN WFLPWBPCHA
Point WFLPWBPCHA1 X 2,565,427.3989 Y 1,504,613.4731 Sta 400+00.0000
Course from WFLPWBPCHA1 to PC WFLPWBPCHA_3 209° 24' 39.8824" Dist 100.5451
Curve WFLPWBPCHA_3
P.I. Station 401+50.4379 X 2,565,353.5231 Y 1,504,482.4239
Delta = 22° 34' 21.3859" (RT)
Degree = 22° 55' 05.9225"
Tangent = 49.8928
Length = 98.4916
Radius = 250.0000
External = 4.9300
Long Chord = 97.8559
Mid. Ord. = 4.8346
P.C. Station 401+00.5451 X 2,565,378.0240 Y 1,504,525.8864
P.T. Station 401+99.0366 X 2,565,314.2158 Y 1,504,451.6956
C.C. X 2,565,160.2443 Y 1,504,648.6545
Back = 209° 24' 39.8824"
Ahead = 231° 59' 01.2683"
Chord Bear = 220° 41' 50.5754"
Curve WFLPWBPCHA_4
P.I. Station 403+24.4048 X 2,565,215.4463 Y 1,504,374.4832
Delta = 36° 58' 15.9798" (RT)
Degree = 15° 16' 43.9483"
Tangent = 125.3681
Length = 241.9753
Radius = 375.0000
External = 20.4013
Long Chord = 237.7991
Mid. Ord. = 19.3486
P.C. Station 401+99.0366 X 2,565,314.2158 Y 1,504,451.6956
P.T. Station 404+41.0120 X 2,565,090.0991 Y 1,504,372.1963
C.C. X 2,565,083.2586 Y 1,504,747.1339
Back = 231° 59' 01.2683"
Ahead = 268° 57' 17.2482"
Chord Bear = 250° 28' 09.2582"

MODEL Default
FILE C:\Users\302372016\302372016\23716012-22 (Woodford Co. CH 13 at Front St).pl
J:\CADD\CADD Sheets\0416012-22-CH-ATB sheet.dgn


 MAURER-STUTZ ENGINEERS SURVEYORS	USER NAME = jdspller	DESIGNED - CLD	REVISED -	WOODFORD COUNTY HIGHWAY DEPARTMENT	COUNTY HIGHWAY 13 RECONSTRUCTION AT FRONT ST. ALIGNMENT, TIES, AND BENCHMARKS			F.A.S. RTE.	SECTION	COUNTY	TOTAL SHEETS	SHEET NO.
	PLOT SCALE = 200.0000 ' / in.	CHECKED - JDS	REVISED -					364	20-00091-03-BR	WOODFORD	114	35
	PLOT DATE = 11/12/2024	DATE - 10/18/2024	REVISED -		SCALE: 1" = 100'			CONTRACT NO. 89854				
					SHEET 3	OF 4	SHEETS	STA.	TO STA.			

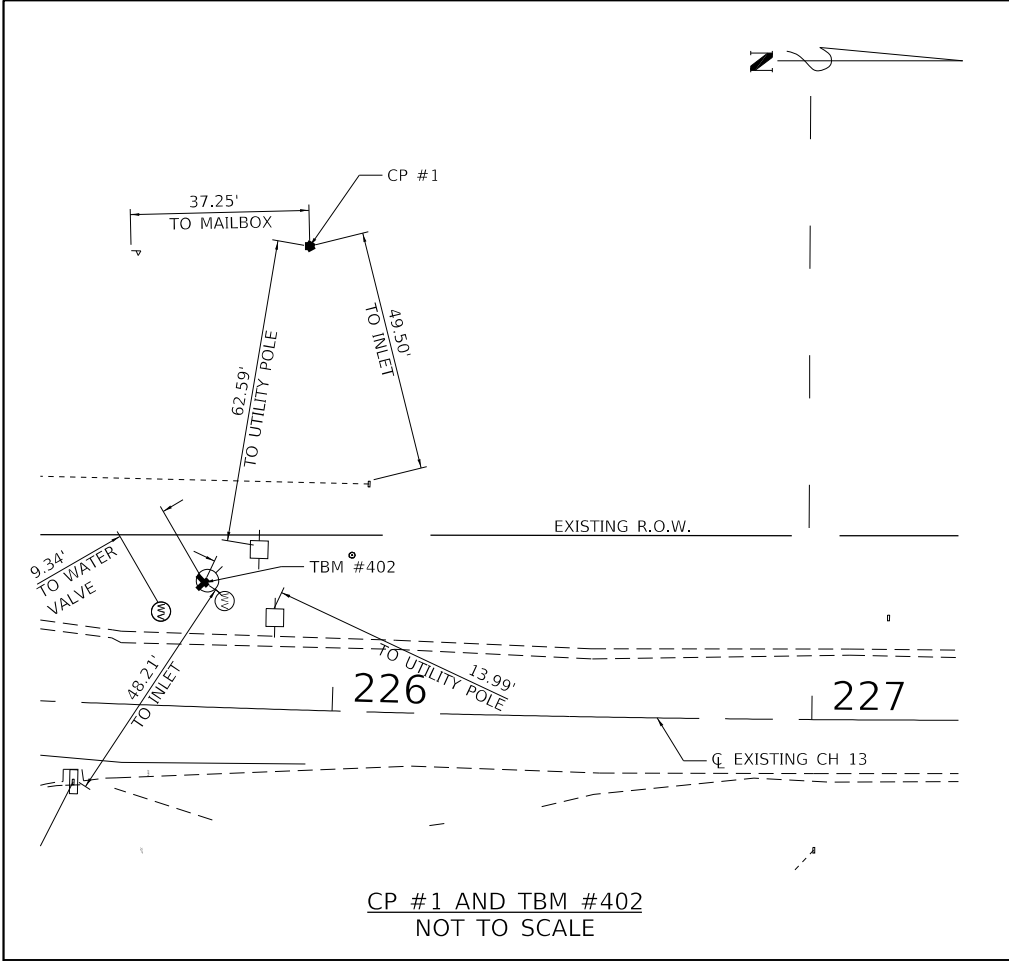


CP #1 AND TBM #402
NOT TO SCALE

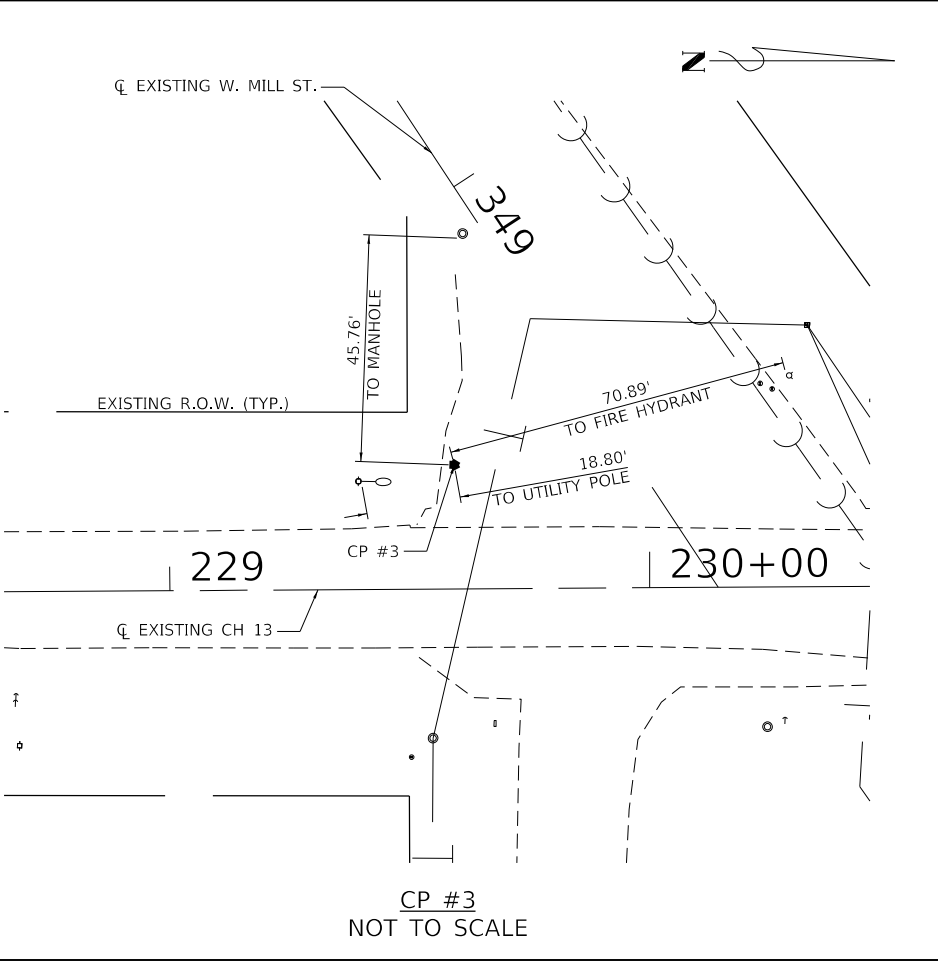

CP #3
NOT TO SCALE

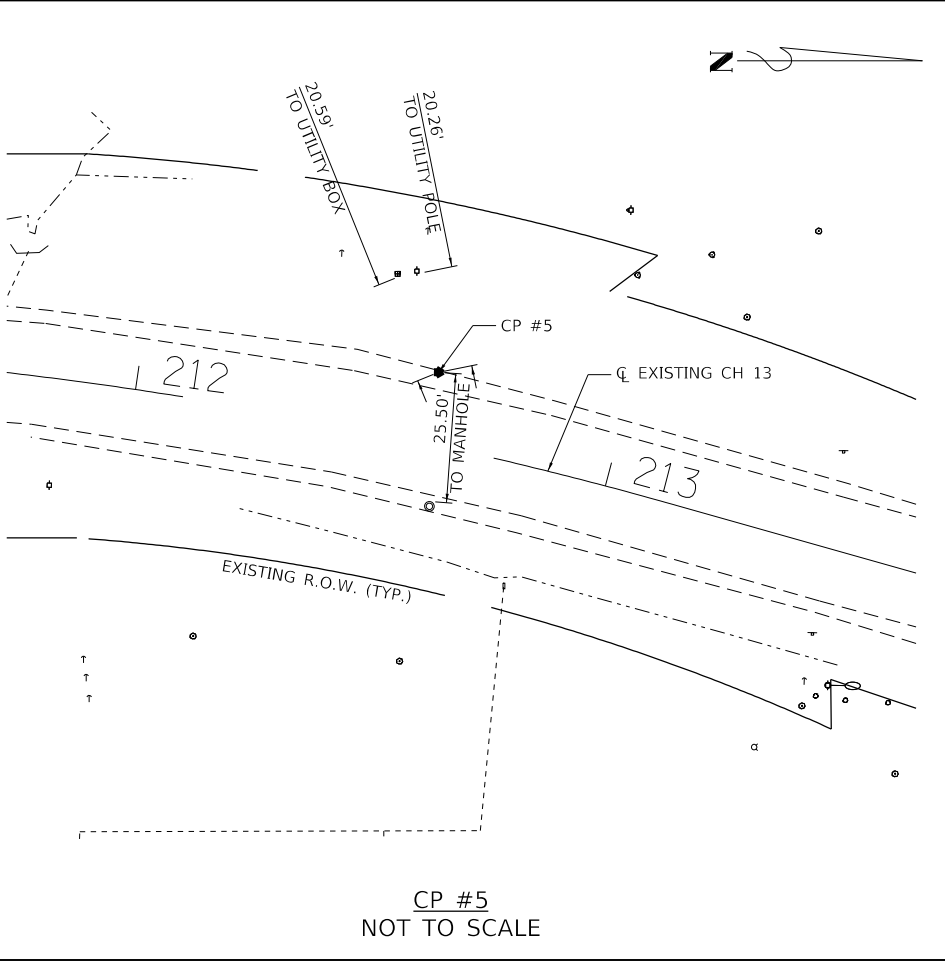



CP #5
NOT TO SCALE

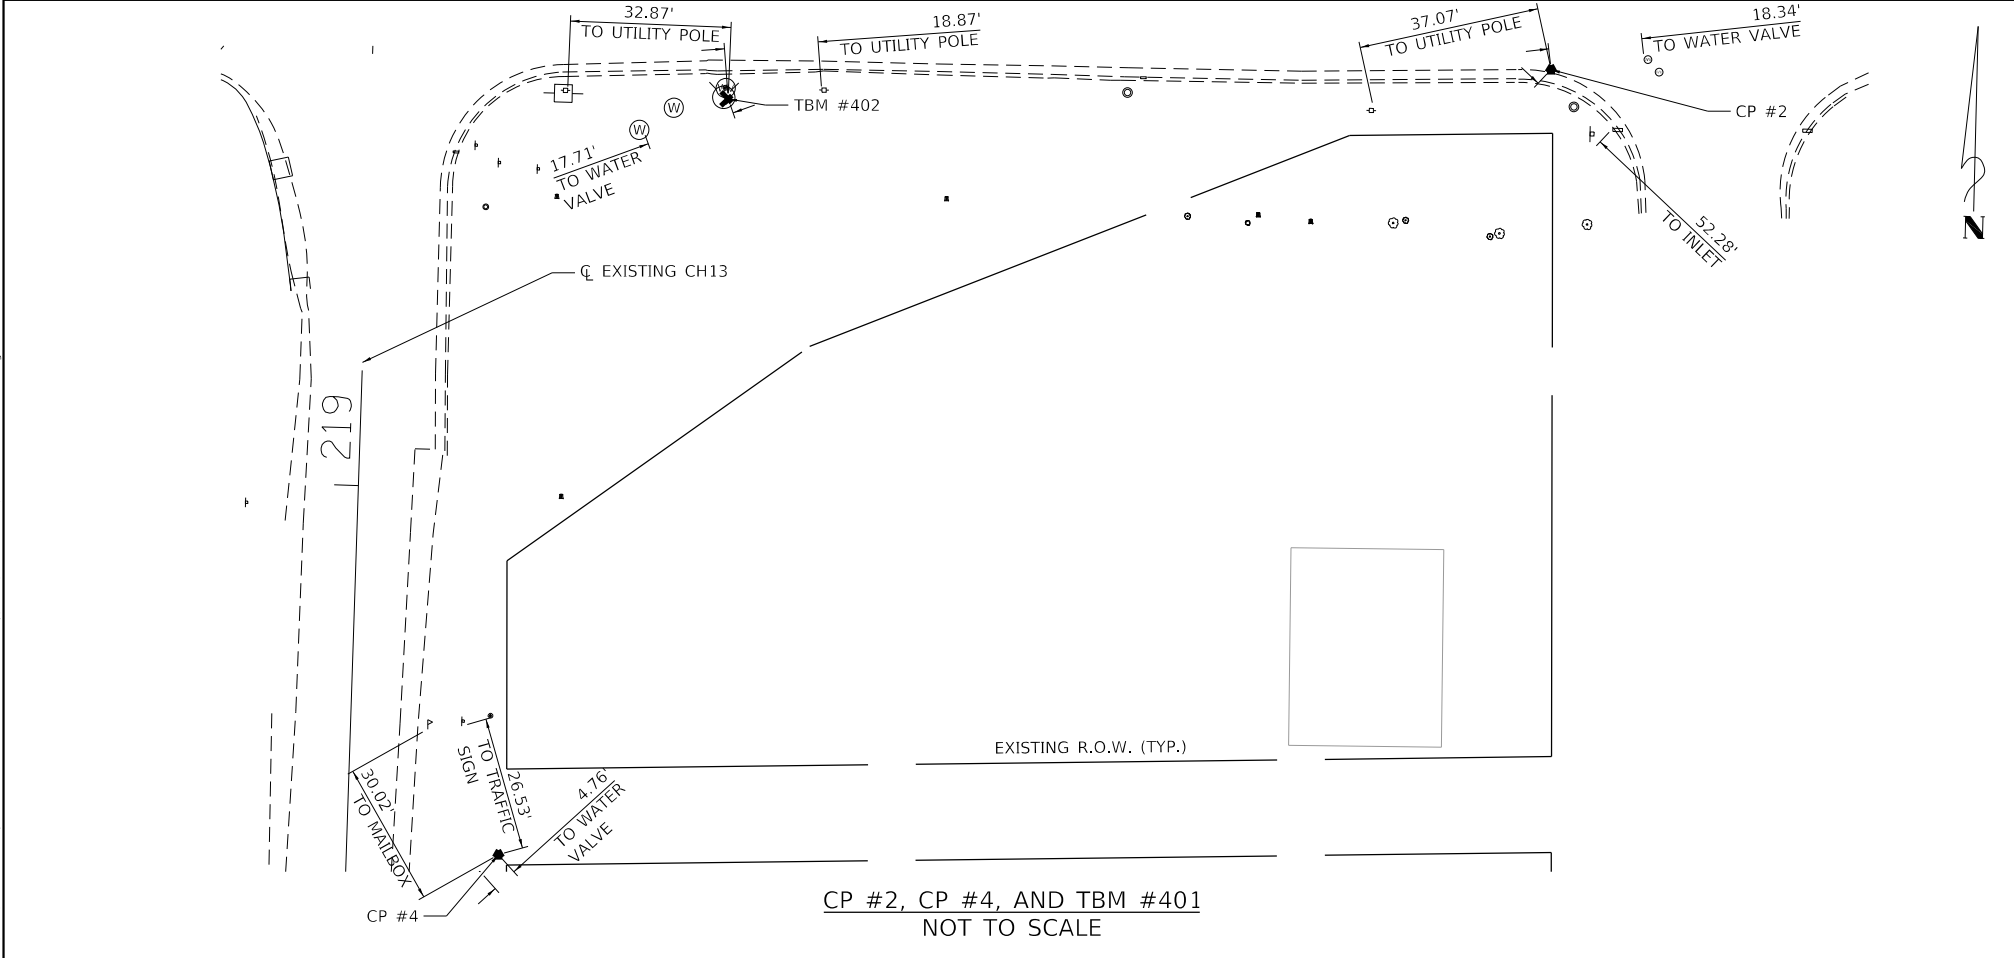

CP #2, CP #4, AND TBM #401
NOT TO SCALE

MODEL Default
FILE NAME: 302370201602371601222 (Woodford Co. CH 13 at Front St. Ph. II)\\CADD\\CADD Sheets\\0416012-sh1-ATB sheet.dgn

	USER NAME = jdspller	DESIGNED - CLD	REVISED -	WOODFORD COUNTY HIGHWAY DEPARTMENT	COUNTY HIGHWAY 13 RECONSTRUCTION AT FRONT ST. ALIGNMENTS, TIES, AND BENCHMARKS	F.A.S. RTE.				SECTION	COUNTY	TOTAL SHEETS	SHEET NO.
		DRAWN - CAD	REVISED -			364	20-00091-03-BR		WOODFORD	114	36		
	PLOT SCALE = 200.0000 ' / in.	CHECKED - JDS	REVISED -			CONTRACT NO. 89854							
	PLOT DATE = 11/12/2024	DATE - 10/18/2024	REVISED -										
	SCALE: 1" = 100'					SHEET 4	OF 4	SHEETS	STA.	TO STA.			

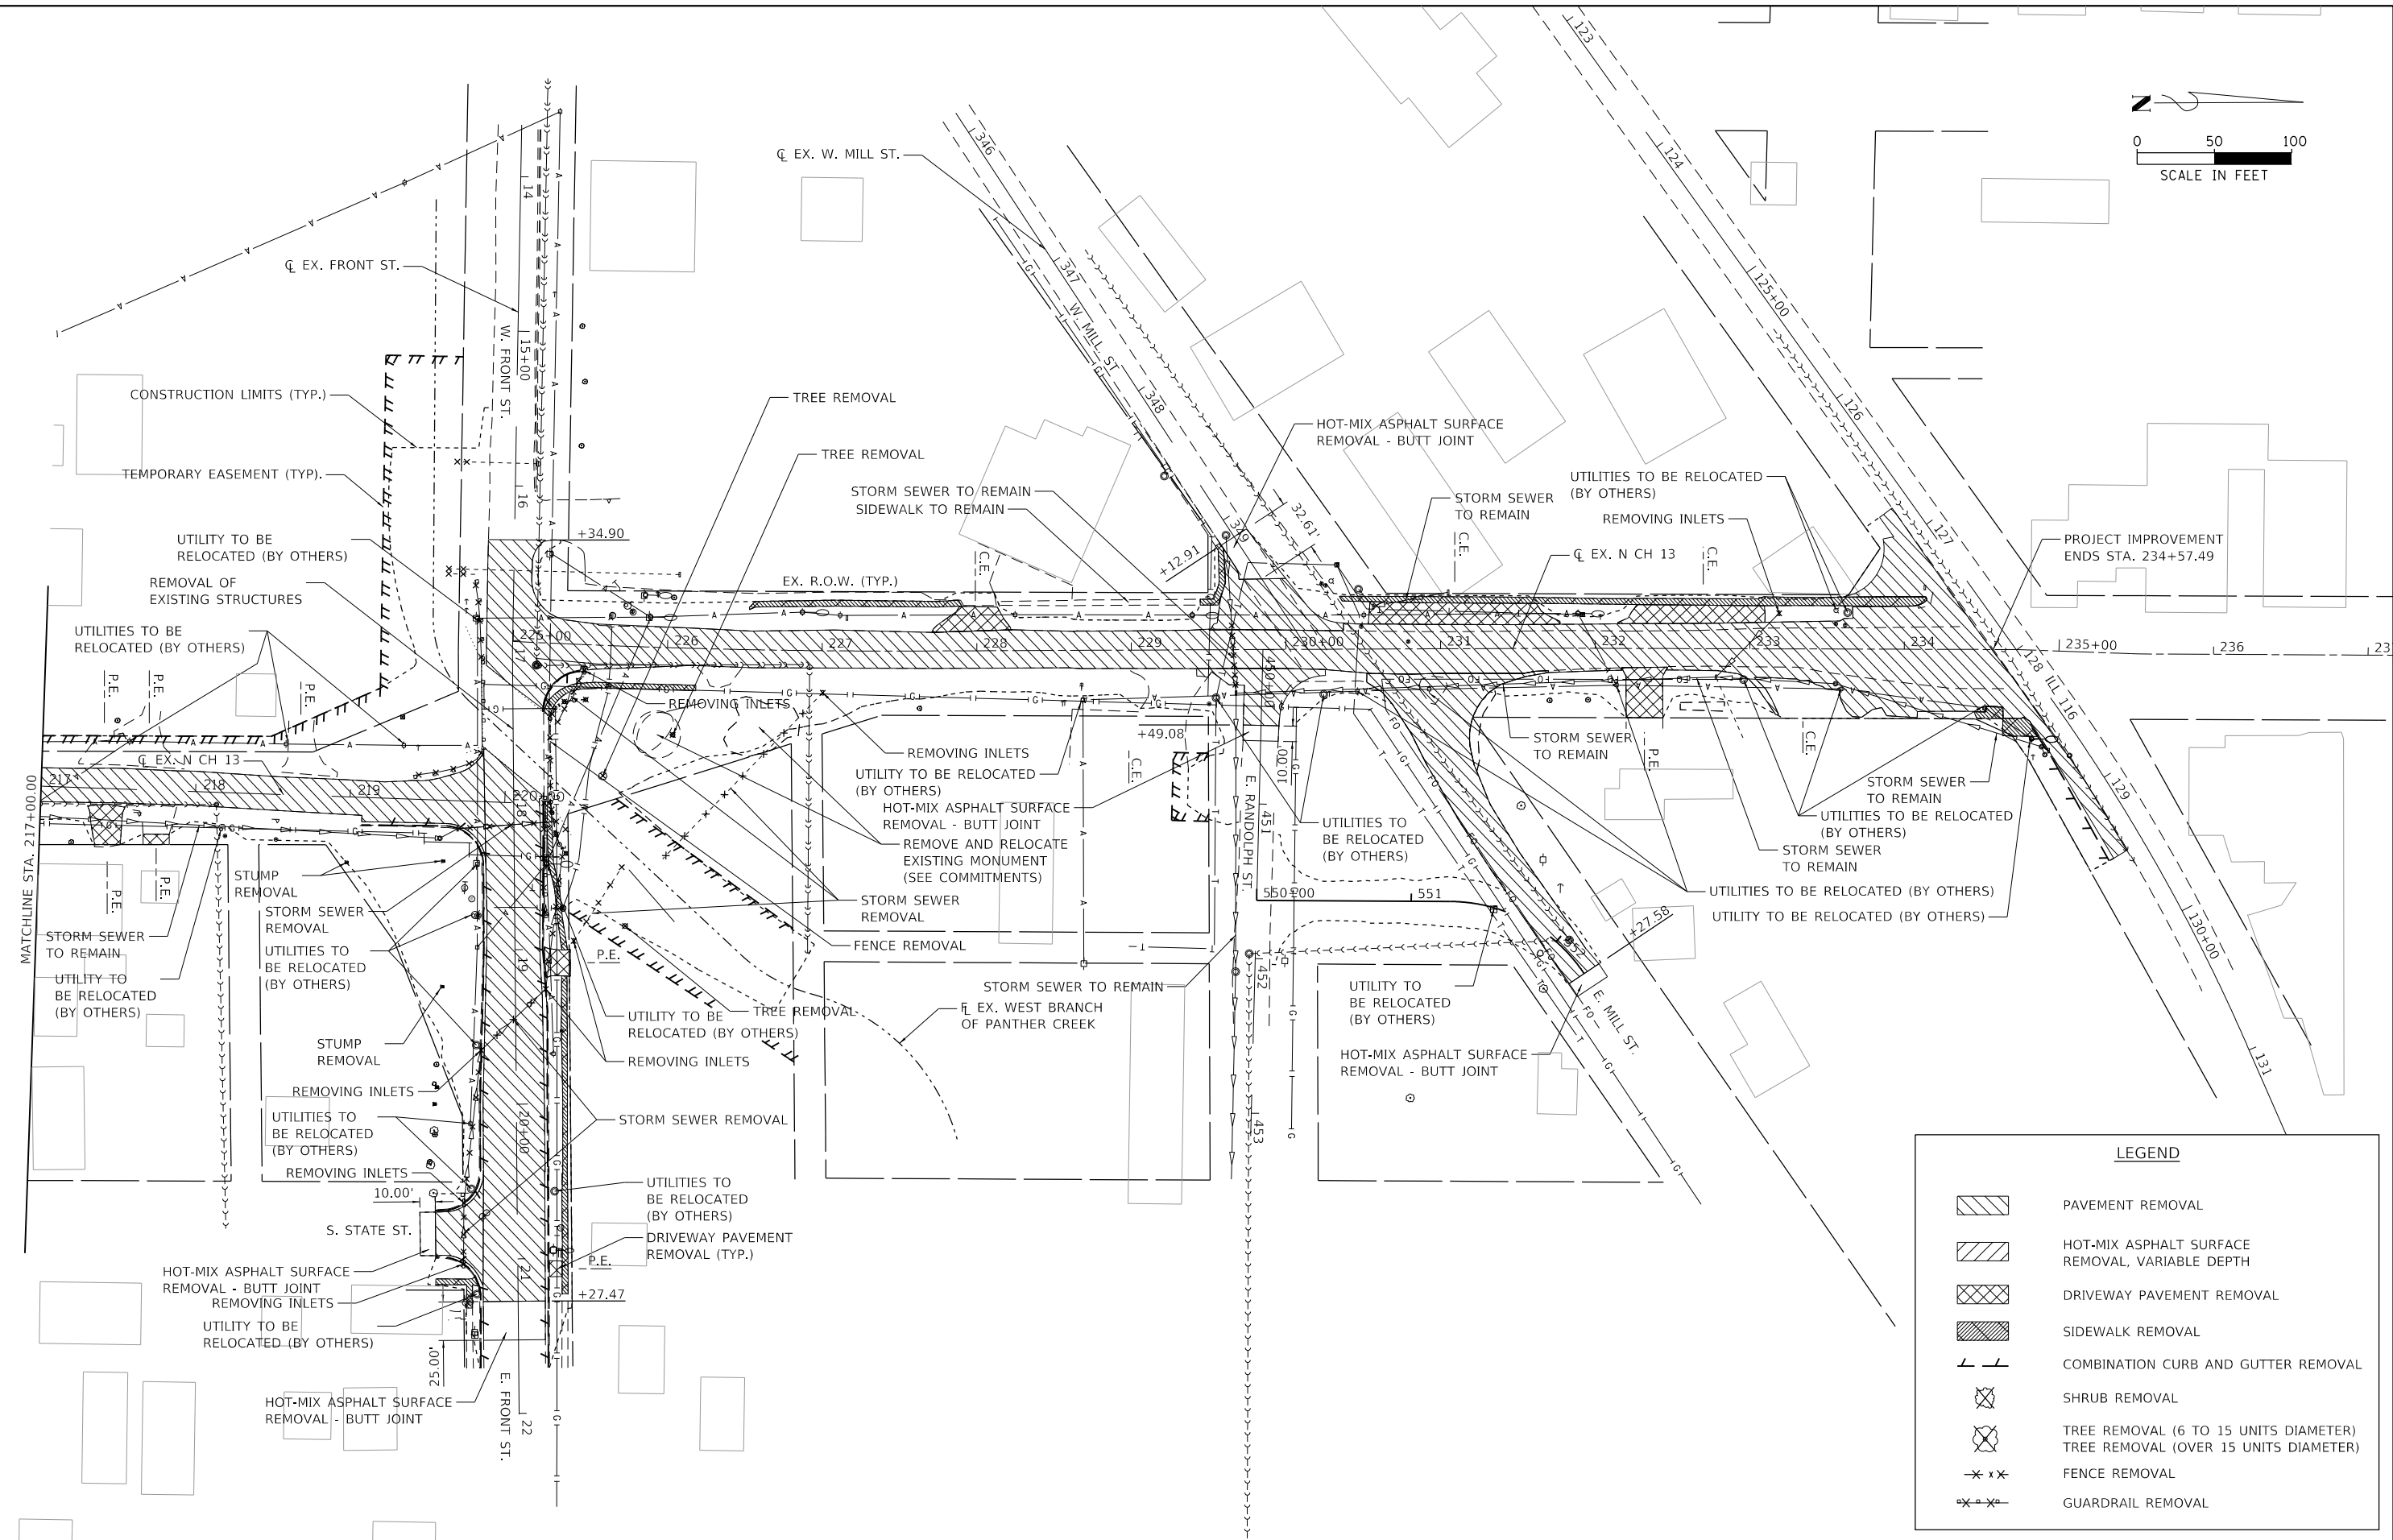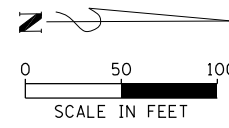

LEGEND	
	PAVEMENT REMOVAL
	HOT-MIX ASPHALT SURFACE REMOVAL, VARIABLE DEPTH
	DRIVEWAY PAVEMENT REMOVAL
	SIDEWALK REMOVAL
	COMBINATION CURB AND GUTTER REMOVAL
	SHRUB REMOVAL
	TREE REMOVAL (6 TO 15 UNITS DIAMETER)
	TREE REMOVAL (OVER 15 UNITS DIAMETER)
	FENCE REMOVAL
	GUARDRAIL REMOVAL

MODEL: Default
FILE: C:\Users\jds\OneDrive\Documents\Woodford Co. CH 13 at Front St. PH. ILLINOIS CADD Sheets\0416012-shr-Removal.dgn
3/23/2023 10:06:37 AM 12:22 (Woodford Co. CH 13 at Front St. PH. ILLINOIS CADD Sheets\0416012-shr-Removal.dgn)



USER NAME = jdspller	DESIGNED - CLD	REVISED -
	DRAWN - CAD	REVISED -
PLOT SCALE = 100,0000 ' / in.	CHECKED - JDS	REVISED -
PLOT DATE = 11/12/2024	DATE - 10/18/2024	REVISED -

WOODFORD COUNTY
HIGHWAY DEPARTMENT

COUNTY HIGHWAY 13 RECONSTRUCTION AT FRONT ST.
REMOVAL PLAN

SCALE: 1" = 50' SHEET 2 OF 2 SHEETS STA. 216+97.74 TO STA. 237+16.38

F.A.S. RTE.	SECTION	COUNTY	TOTAL SHEETS	SHEET NO.
364	20-00091-03-BR	WOODFORD	114	38
CONTRACT NO. 89854				

TYPICAL PAVEMENT MARKING LEGEND

- 2




4" SOLID (WHITE)
- 3

2-6" CROSSWALK @ 6'-6" MIN C.-C. (WHITE)
- 6

12" DIAGONAL (WHITE)
- 7


24" STOP BAR (WHITE)
- 11

4" DOUBLE SOLID (YELLOW)
- 11" C.-C.

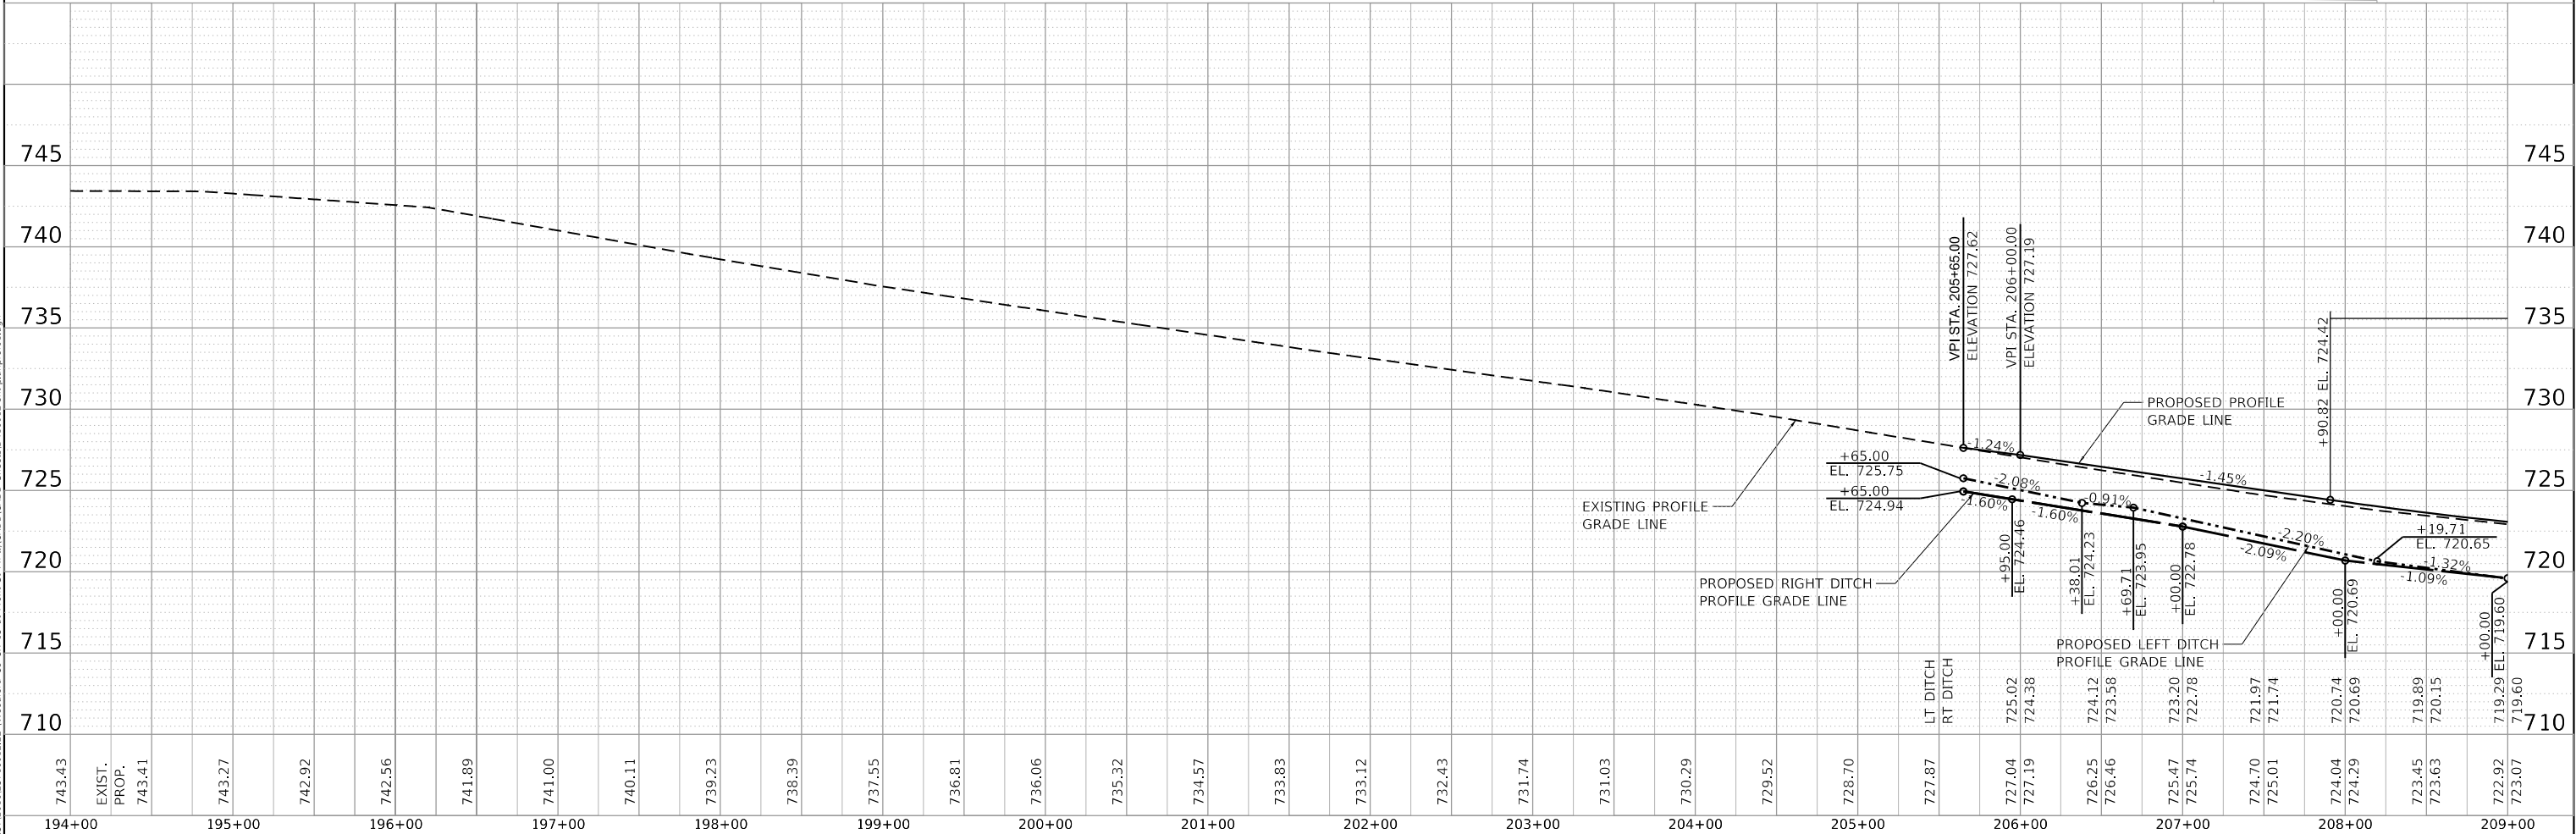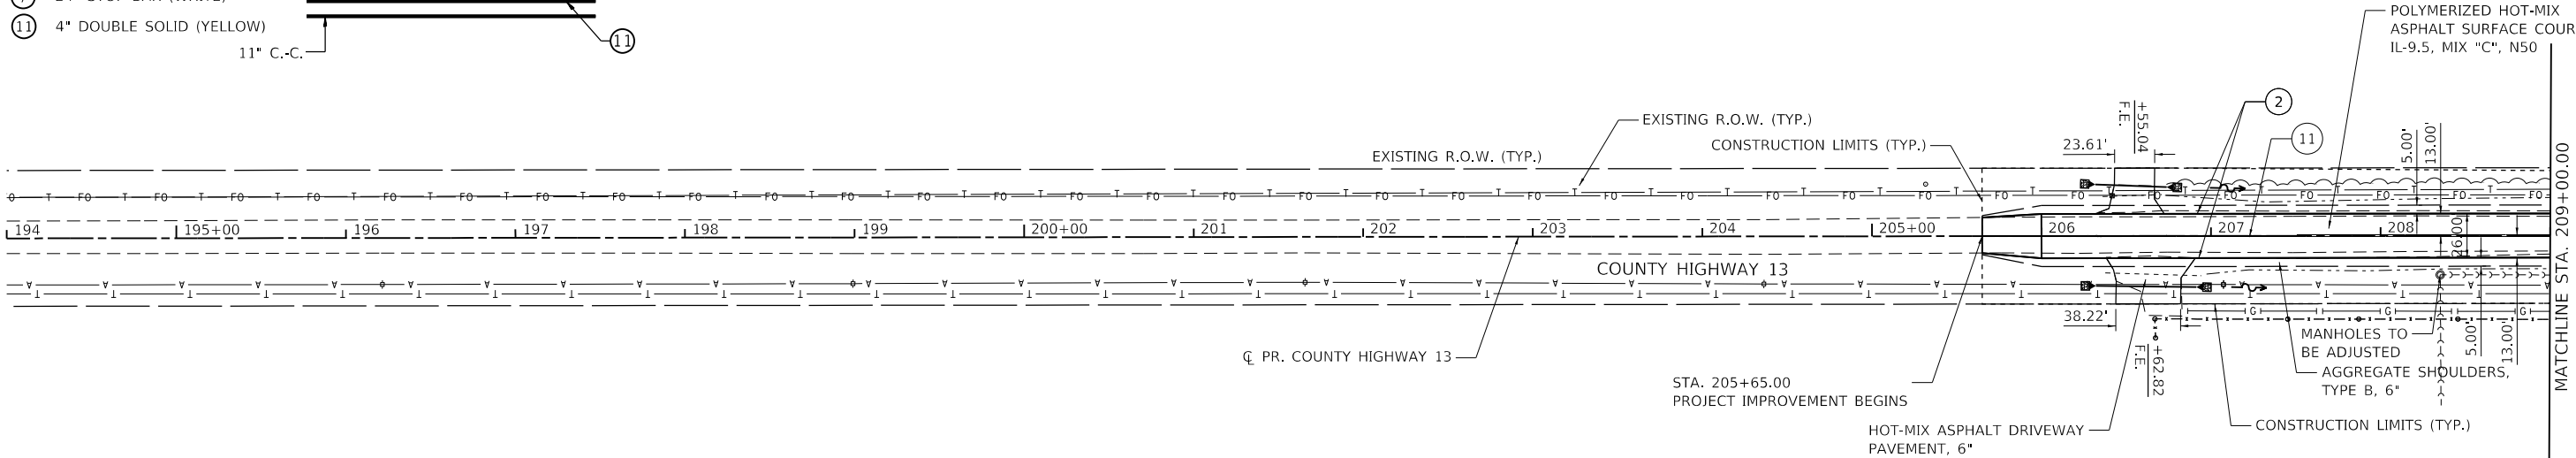 


MODEL: Default FILE NAME: S:\272016\3716012122 (Woodford Co Ctl 13 at Front St Pln 11)\CADD\CADD Sheets\0416012-sht-plan\p01.dgn	MAURER-STUTZ ENGINEERS SURVEYORS			WOODFORD COUNTY HIGHWAY DEPARTMENT			COUNTY HIGHWAY 13 RECONSTRUCTION AT FRONT ST. PLAN AND PROFILE - COUNTY HIGHWAY 13			F.A.S. RTE. 364		SECTION 20-00091-03 BR	COUNTY WOODFORD	TOTAL SHEETS 114	SHEET NO. 39
	USER NAME = jdspller			DESIGNED - CLD			SCALE: 1" = 50'			SHEET 1 OF 3 SHEETS		STA. 205+65.00 TO STA. 209+00.00		CONTRACT NO. 89854	
	PLOT SCALE = 100,0000 ' / in.			DRAWN - CAD											
	PLOT DATE = 11/12/2024			CHECKED - JDS											

PROFILE	SURVEYED _____	BY _____	DATE _____
	PLOTTED _____		
NOTE BOOK	GRADES CHECKED _____	BY _____	DATE _____
	B.M. NOTED _____		
NO. _____	STRUCTURE NOTATIONS CH'KD _____		

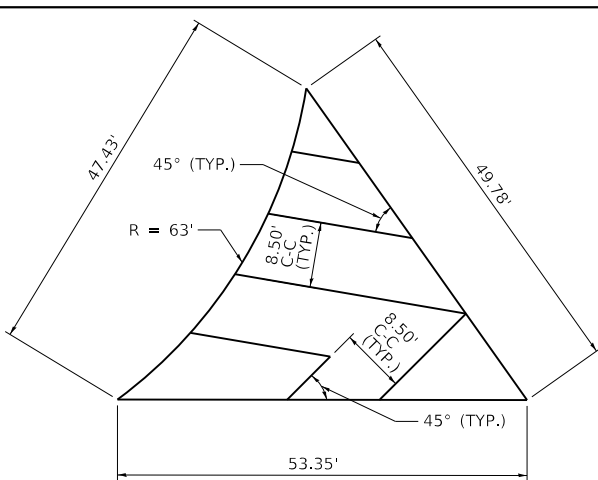

TYPICAL PAVEMENT MARKING LEGEND

-
- OW)
11" C.-C.
- 11

 

COUNTY HIGHWAY 13 RECONSTRUCTION AT FRONT ST.
PLAN AND PROFILE – COUNTY HIGHWAY 13

F.A.S. RTE.	SECTION	COUNTY	TOTAL SHEETS	SHEET NO.
364	20-00091-03 BR	WOODFORD	114	41
		CONTRACT NO. 89854		



PROFILE	SURVEYED _____	BY _____	DATE _____
	PLOTTED _____		
NOTE BOOK _____	GRADES CHECKED _____		
NO. _____	B.M. NOTED _____		
	STRUCTURE NOTATIONS CHKD _____		

MAURER-STUTZ
ENGINEERS SURVEYORS

DESIGNED -	CLD	REVISED -
DRAWN -	CAD	REVISED -
CHECKED -	JDS	REVISED -
DATE -	10/18/2024	REVISED -

SCALE:	SHEET 1	OF 1	SHEETS	STA. 17+71.90	TO STA. 21+51.87
--------	---------	------	--------	---------------	------------------

F.A.S. RTE.	SECTION	COUNTY	TOTAL SHEETS	SHEET NO.
364	20-00091-03 BR	WOODFORD	114	42
		CONTRACT NO. 89854		

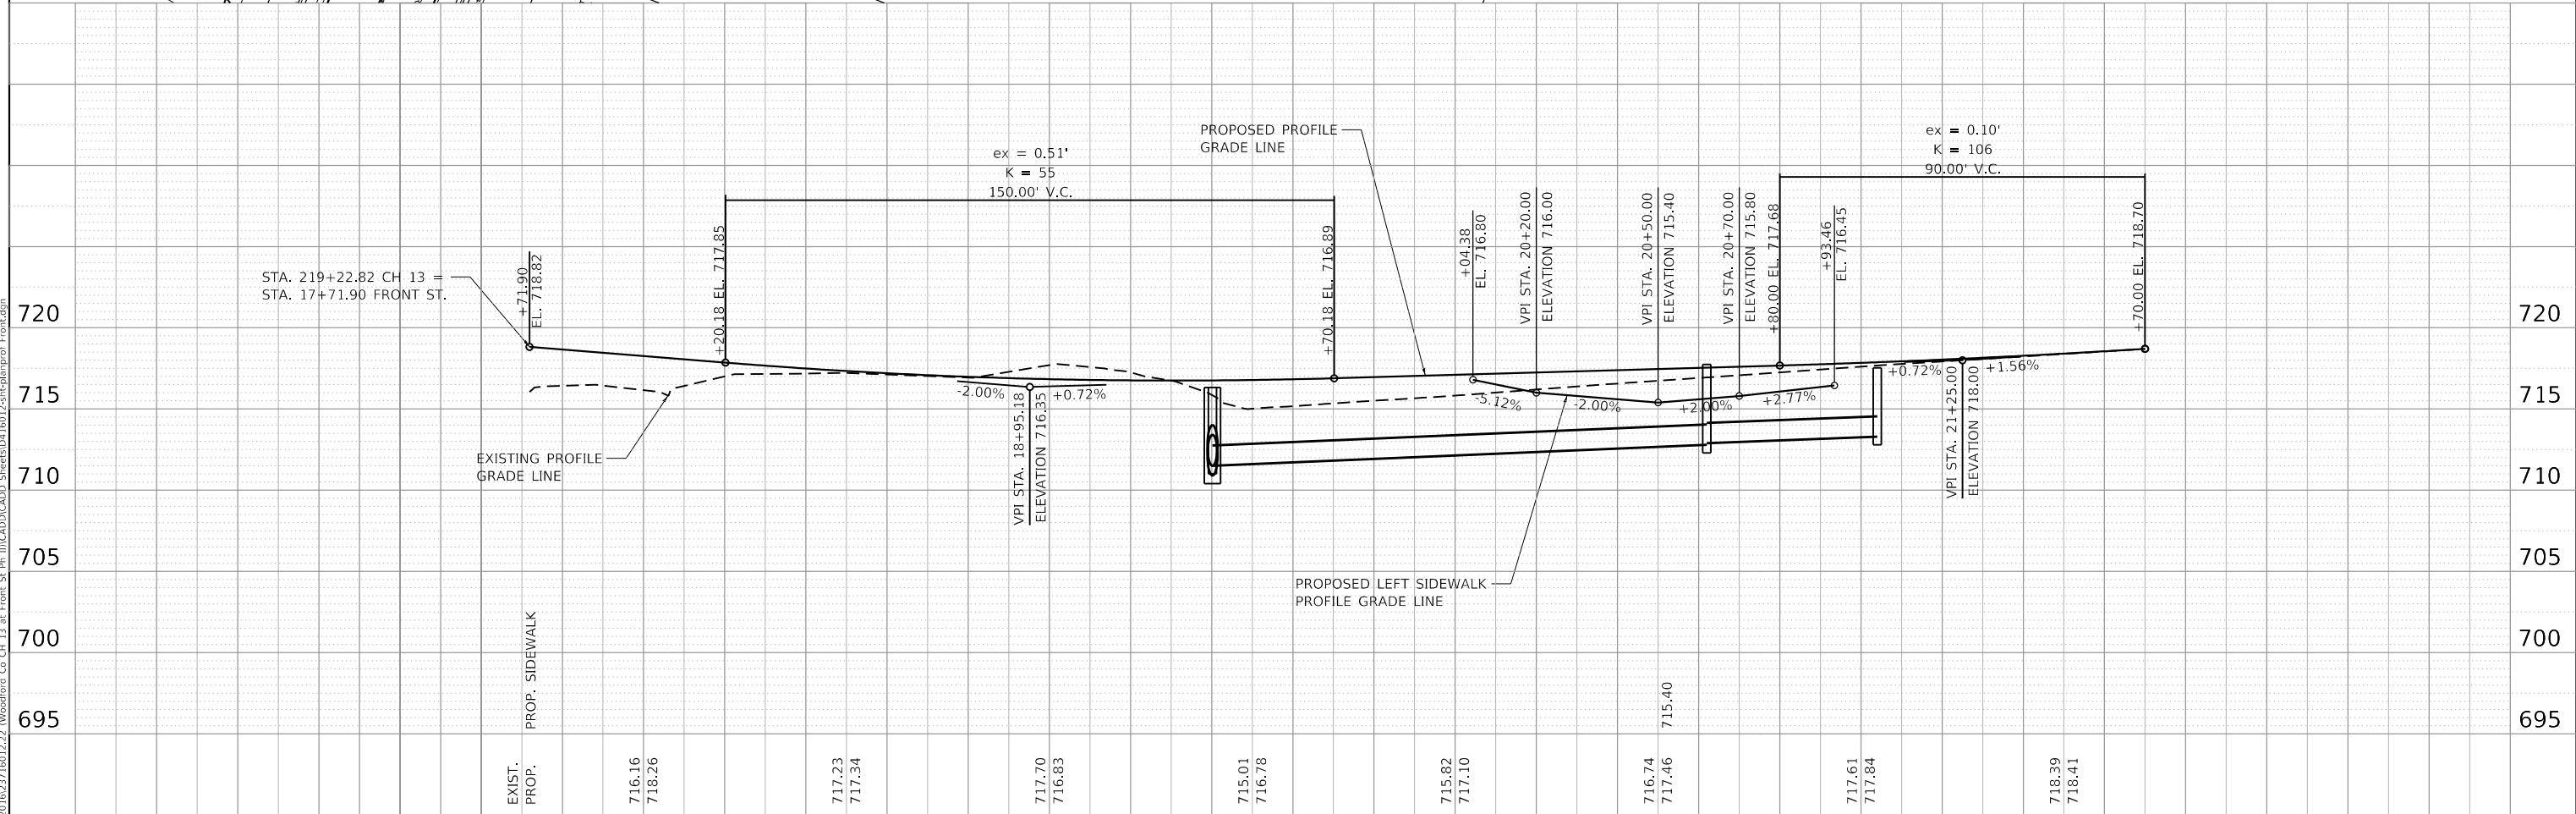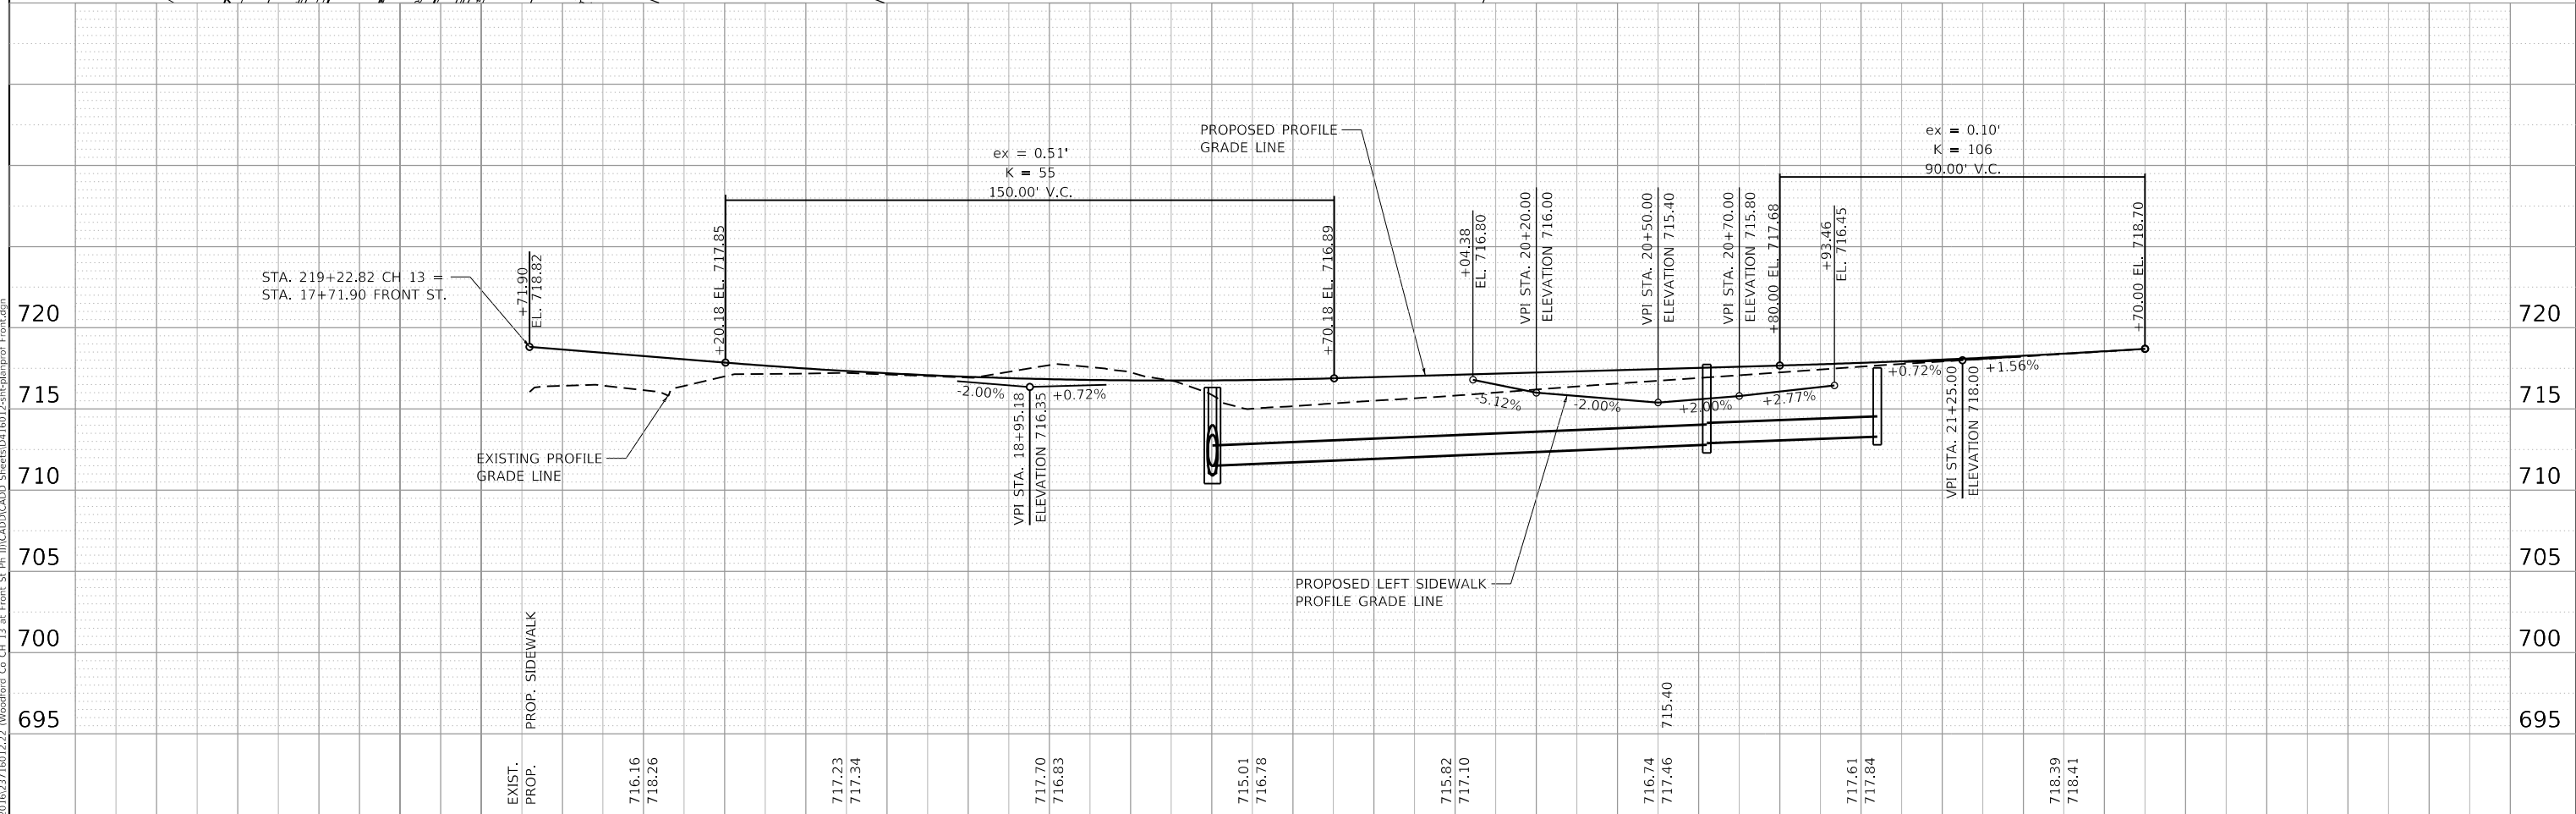


PROFILE	SURVEYED _____	BY _____	DATE _____
	PLOTTED _____		
NOTE BOOK _____	GRADES CHECKED _____		
NO. _____	B.M. NOTED _____		
	STRUCTURE NOTATIONS CHK'D _____		

MAURER-STUTZ
ENGINEERS SURVEYORS

**WOODFORD COUNTY
HIGHWAY DEPARTMENT**

SCALE:	SHEET 1	OF 1	SHEETS	STA.	TO STA.
--------	---------	------	--------	------	---------

F.A.S. RTE.	SECTION	COUNTY	TOTAL SHEETS	SHEET NO.
364	20-00091-03 BR	WOODFORD	114	43
		CONTRACT NO. 89854		


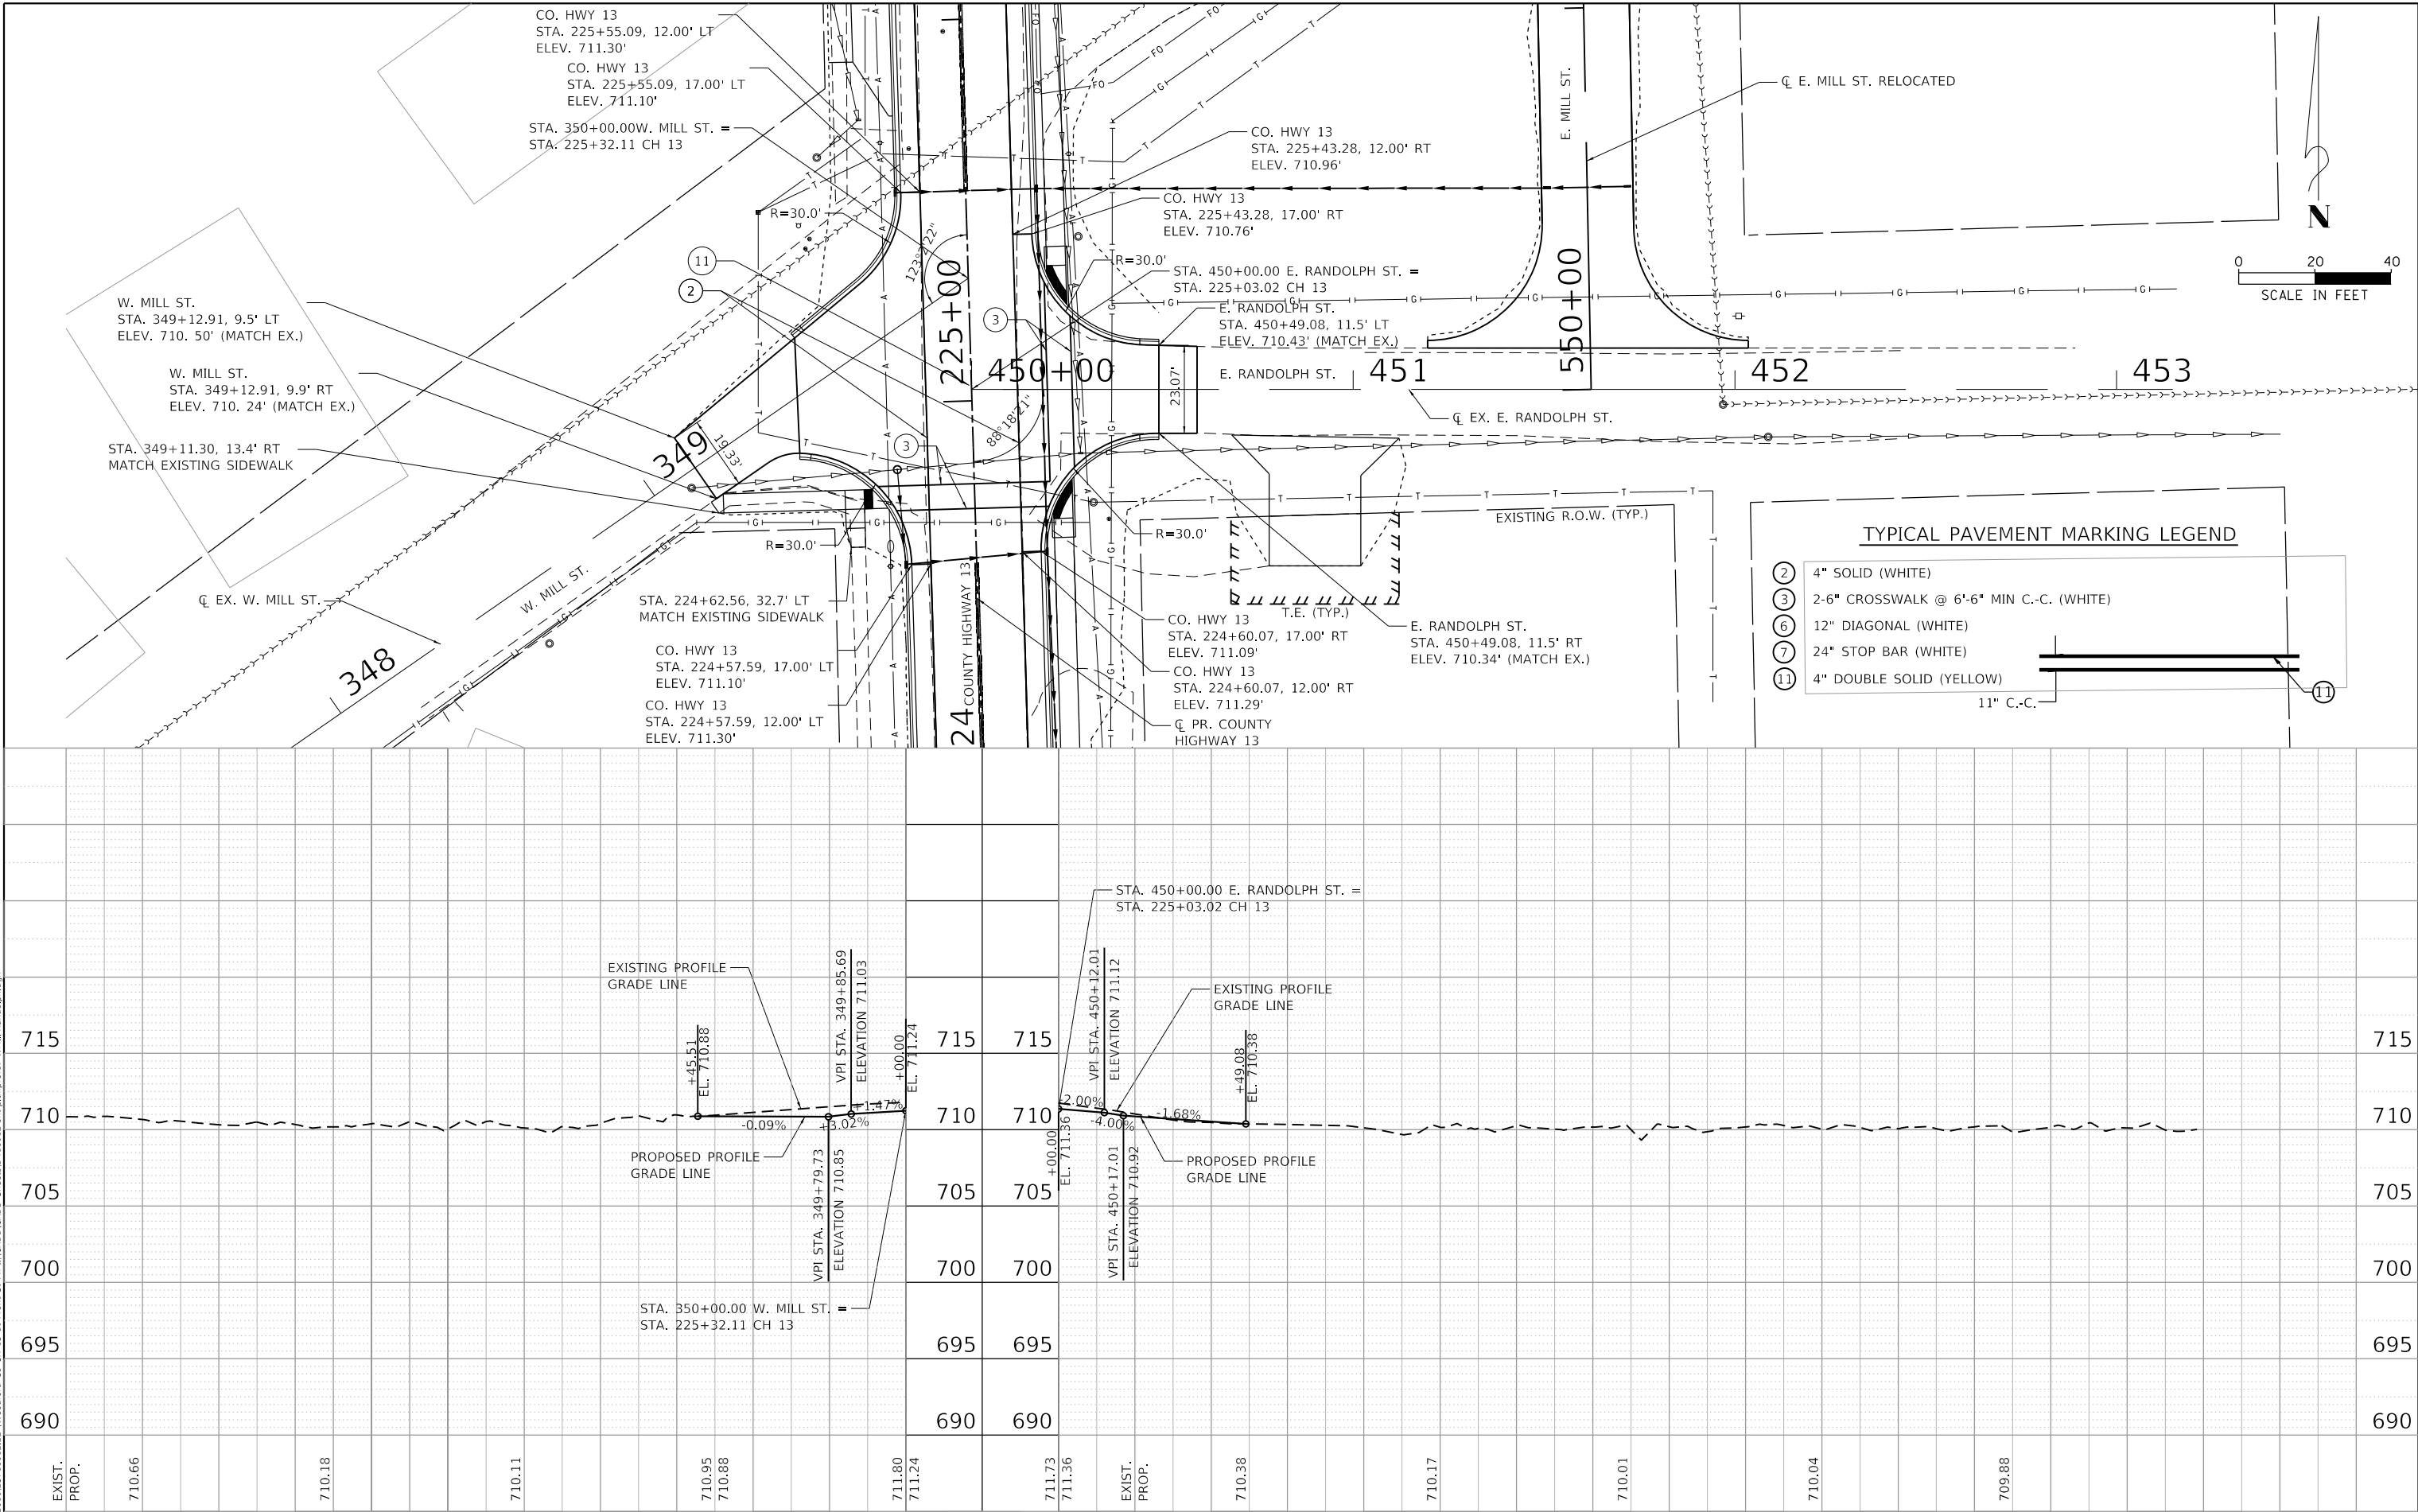


PROFILE	SURVEYED _____	BY _____	DATE _____
	PLOTTED _____		
NOTE BOOK _____	GRADES CHECKED _____		
NO. _____	B.M. NOTED _____		
	STRUCTURE NOTATIONS CHKD _____		


MAURER-STUTZ
ENGINEERS SURVEYORS

**WOODFORD COUNTY
HIGHWAY DEPARTMENT**

F.A.S. RTE.	SECTION	COUNTY	TOTAL SHEETS	SHEET NO.
364	20-00091-03 BR	WOODFORD	114	44
		CONTRACT NO. 89854		

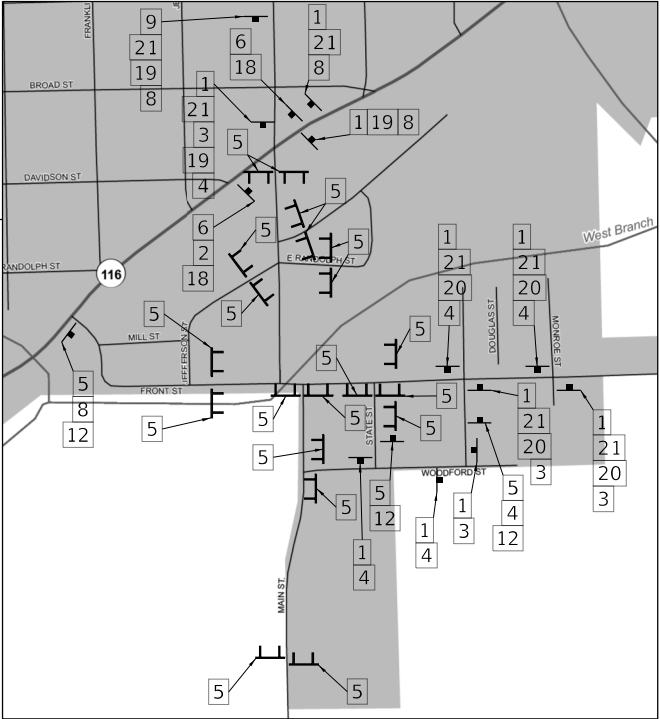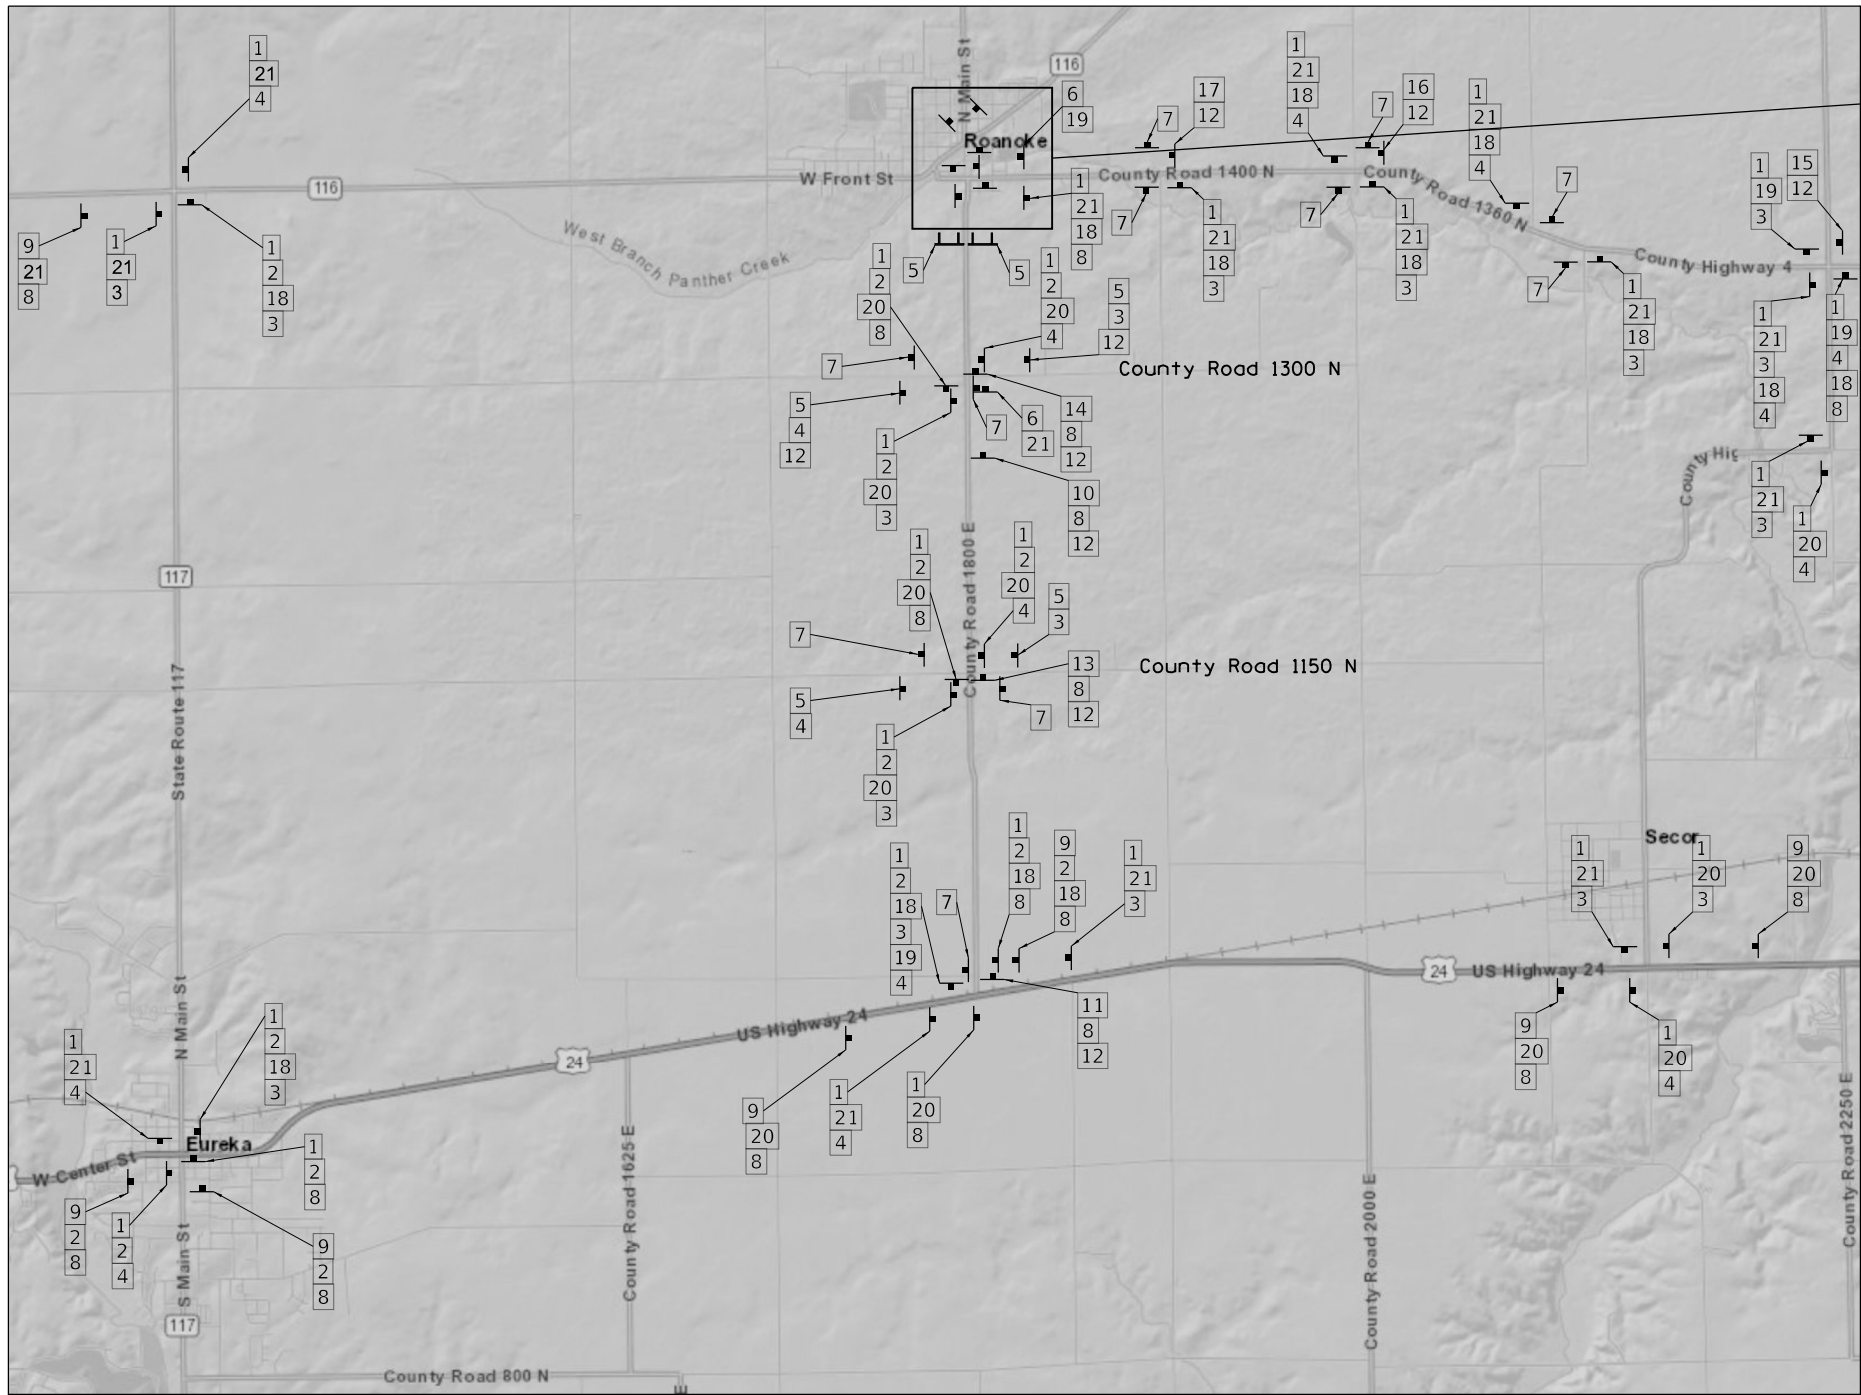

NOTE:
CONTRACTOR SHALL PLACE [22][12] CONFIGURATION AT
INTERSECTION OF COUNTY HIGHWAY 4/IL251 (WEST SIDE OF IL 251)

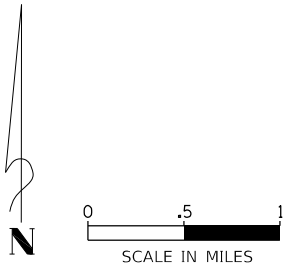

MODEL: Default
FILE: C:\Users\jds\OneDrive\Documents\Woodford Co. CH 13 at Front St PH ILLCAD\CADD Sheets\0416012-sh-Detour.dgn

	USER NAME = jds\jds	DESIGNED - CLD	REVISED -	WOODFORD COUNTY HIGHWAY DEPARTMENT	COUNTY HIGHWAY 13 RECONSTRUCTION AT FRONT ST. DETOUR PLAN			F.A.S. RTE. 364	SECTION 20-00091-03-BR	COUNTY WOODFORD	TOTAL SHEETS 114	SHEET NO. 45
	PLOT SCALE = 40,0000 ' / in.	CHECKED - JDS	REVISED -					CONTRACT NO. 89854				
	PLOT DATE = 11/12/2024	DATE - 10/18/2024	REVISED -									
SCALE:		SHEET 1	OF 2	SHEETS	STA.	TO STA.						

Model: Default
File Name: 30237201601222 (Woodford Co. CH 13 at Front St. Ph. II)CAD/CADD Sheets0416012-sh1-Detour.dgn

1 M4-8

2 M1-6.1-8

3 W1-6R

4 W1-6L

5 R11-2

6 M4-8a

7 48X30

8 M6-3 ORANGE

9 W20-2a

DETOUR

WOODFORD

13

COUNTY

NORTH

ROAD CLOSED

END DETOUR

NO DETOUR

DETOUR AHEAD

10 W20-3

11 W20-3

12 W14-2

13 W20-3

14 W20-3

15 W20-3

16 W20-3

ROAD CLOSED AHEAD
1.0 MI

ROAD CLOSED AHEAD
3.8 MI

NO OUTLET

ROAD CLOSED AHEAD
2.3 MI

ROAD CLOSED AHEAD
0.7 MI

ROAD CLOSED AHEAD
4.3 MI

ROAD CLOSED AHEAD
1.8 MI

17 W20-3

18

19

20

21 M1-6.1-8

22 W20-3

ROAD CLOSED AHEAD
0.8 MI

N. MAIN ST.
ROANOKE, IL

S. MAIN ST.
ROANOKE, IL

MAIN ST.
ROANOKE, IL

WOODFORD

13

COUNTY

SOUTH

ROAD CLOSED AHEAD
8.9 MI

TYPE III BARRICADE

MAURER-STUTZ
ENGINEERS SURVEYORS

USER NAME = jdspller	DESIGNED - CLD	REVISED -
DRAWN - CAD	REVISED -	
PLOT SCALE = 40,0000 ' / in.	CHECKED - JDS	REVISED -
PLOT DATE = 11/12/2024	DATE - 10/18/2024	REVISED -

WOODFORD COUNTY
HIGHWAY DEPARTMENT

COUNTY HIGHWAY 13 RECONSTRUCTION AT FRONT ST.
DETOUR PLAN

SCALE: SHEET 2 OF 2 SHEETS STA. TO STA.



F.A.S. RTE.	SECTION	COUNTY	TOTAL SHEETS	SHEET NO.
364	20-00091-03-BR	WOODFORD	114	46
CONTRACT NO. 89854				

PROFILE	SURVEYED _____	BY _____	DATE _____
	PLOTTED _____		
NOTE BOOK _____	GRADES CHECKED _____		
NO. _____	B.M. NOTED _____		
	STRUCTURE NOTATIONS CHKD _____		

MAURER-STUTZ
ENGINEERS SURVEYORS

**WOODFORD COUNTY
HIGHWAY DEPARTMENT**



F.A.S. RTE.	SECTION	COUNTY	TOTAL SHEETS	SHEET NO.
364	20-00091-03 BR	WOODFORD	114	47
		CONTRACT NO. 89854		

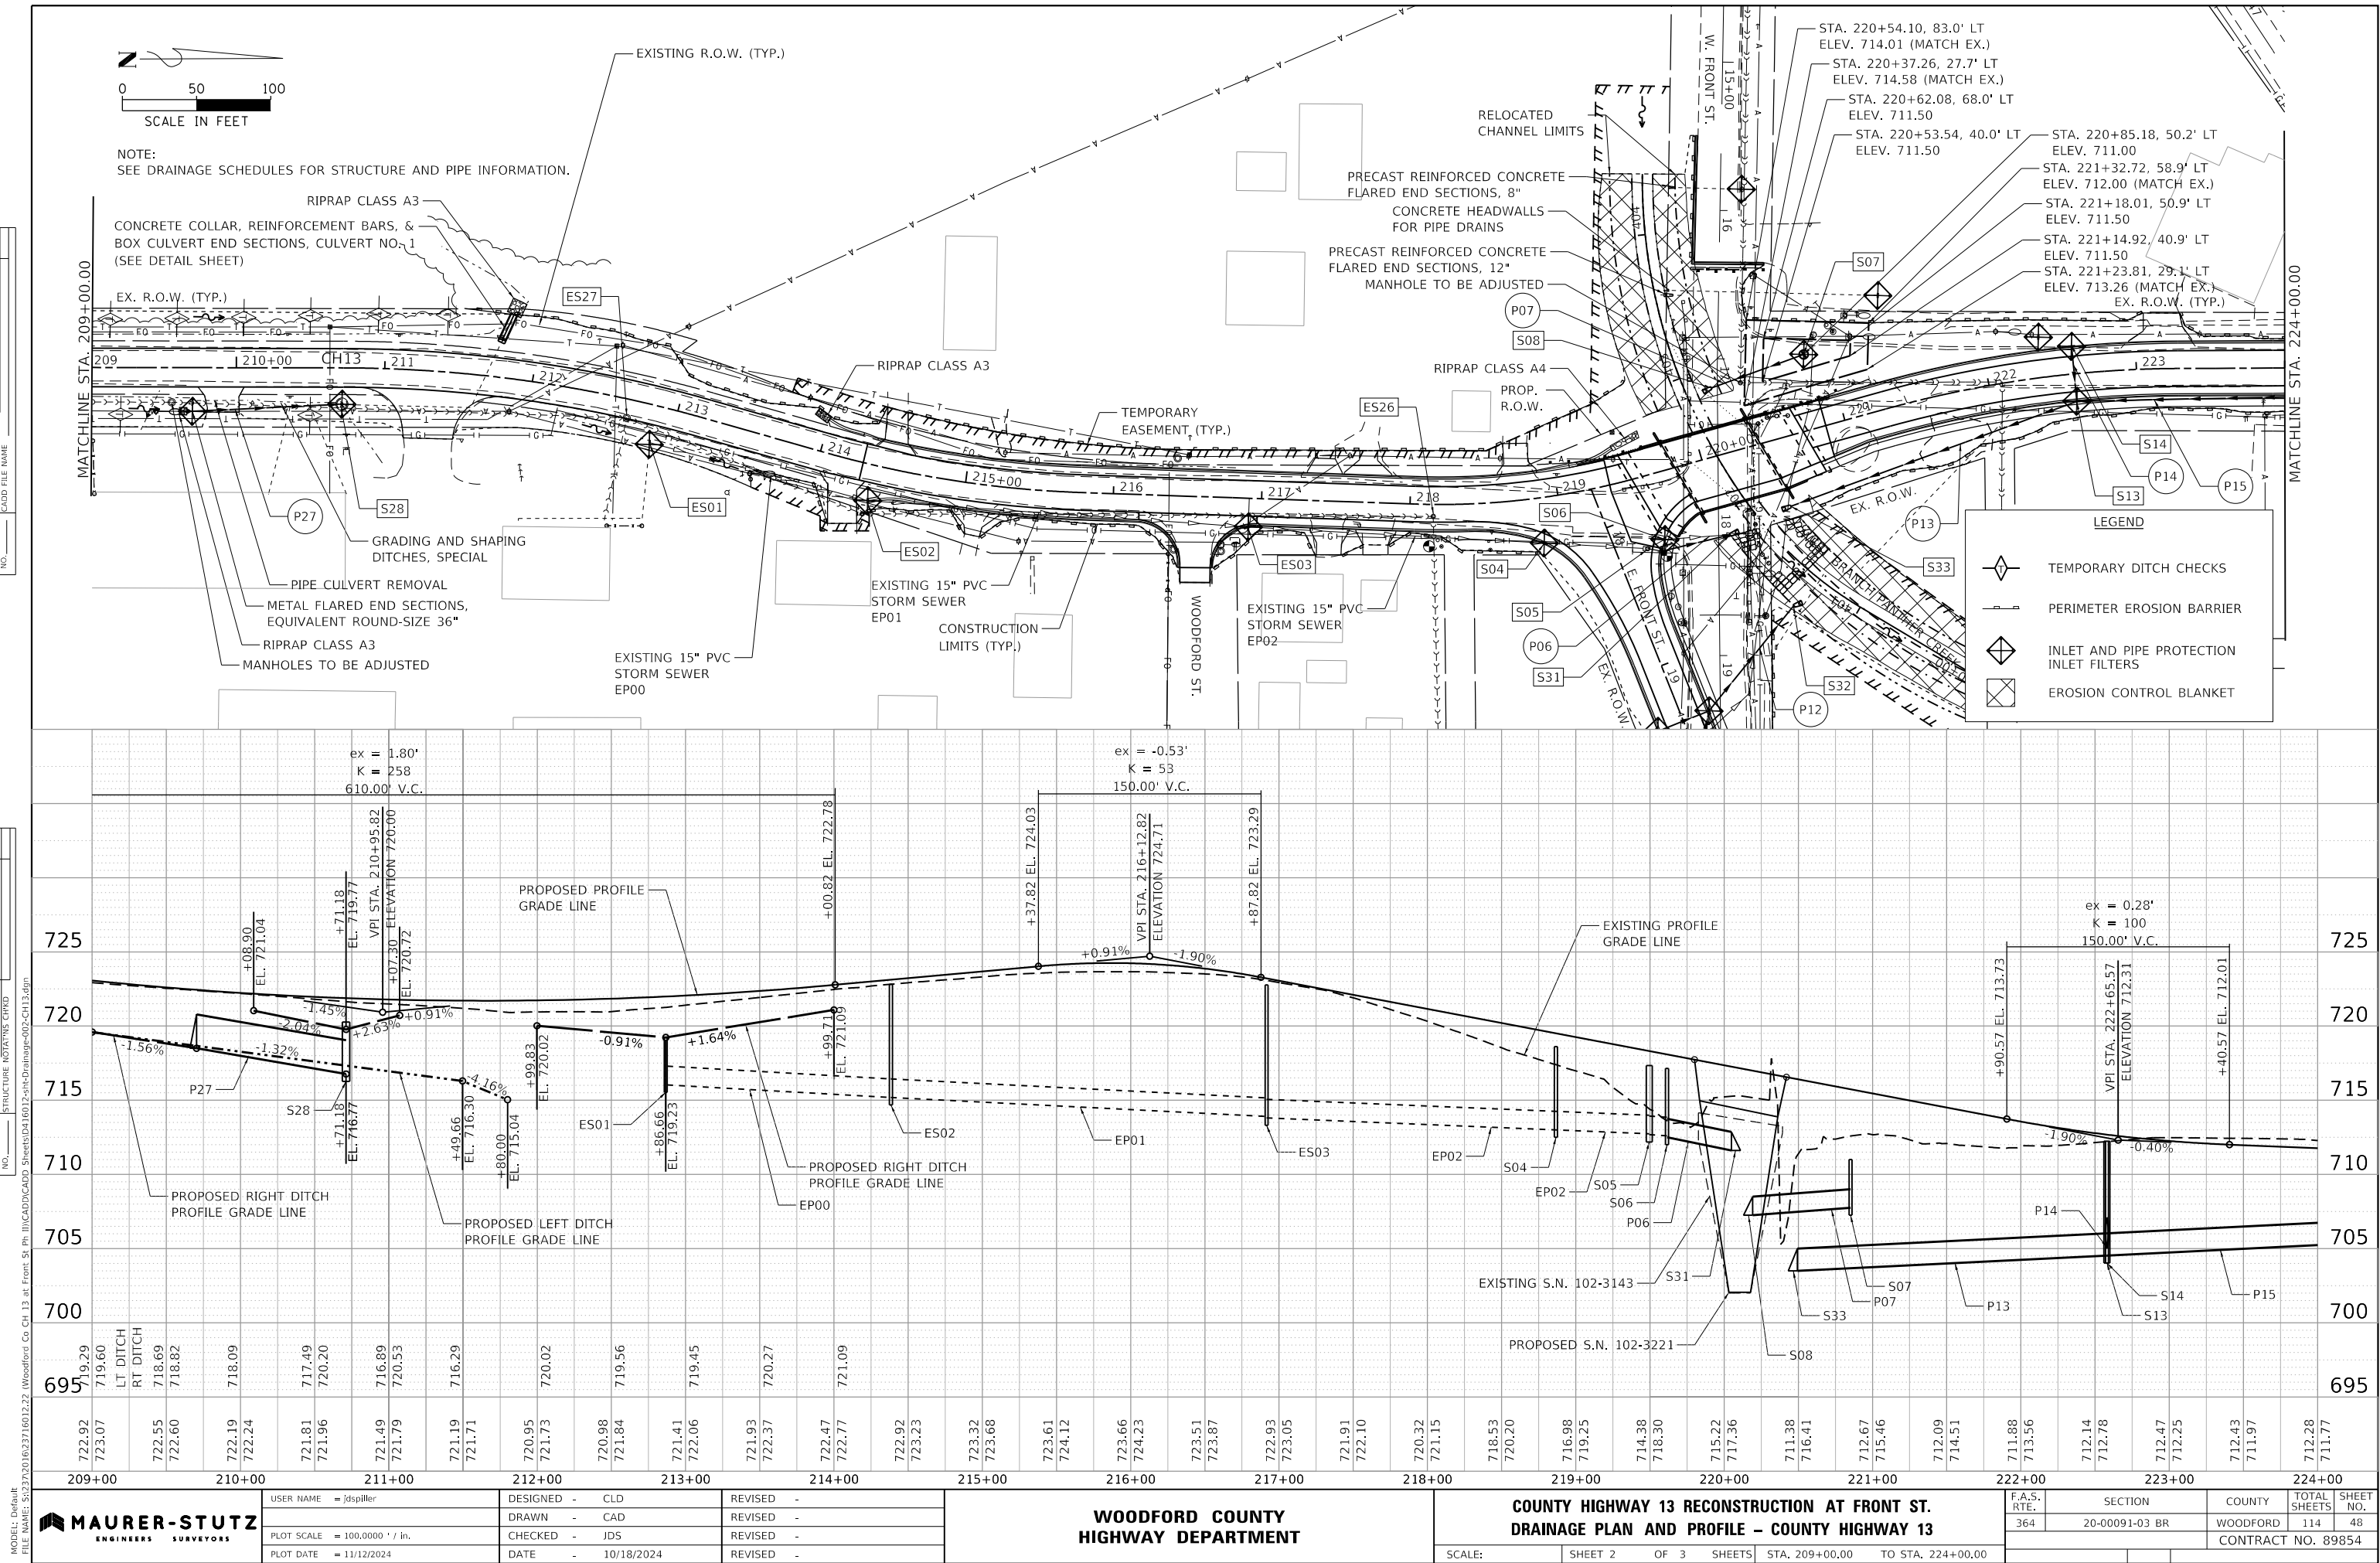 

PLAN	SURVEYED	DATE
NOTE BOOK	BY	
NO.		

PROFILE	SURVEYED	DATE
NOTE BOOK	BY	
NO.		

MODEL: Default
FILE NAME: S:\2027\2016\2371601222 (Woodford Co Ch 13 at Front St Pl 11)\CADD\CADD Sheets\0416012-st-Drainage-003-CH13.dgn

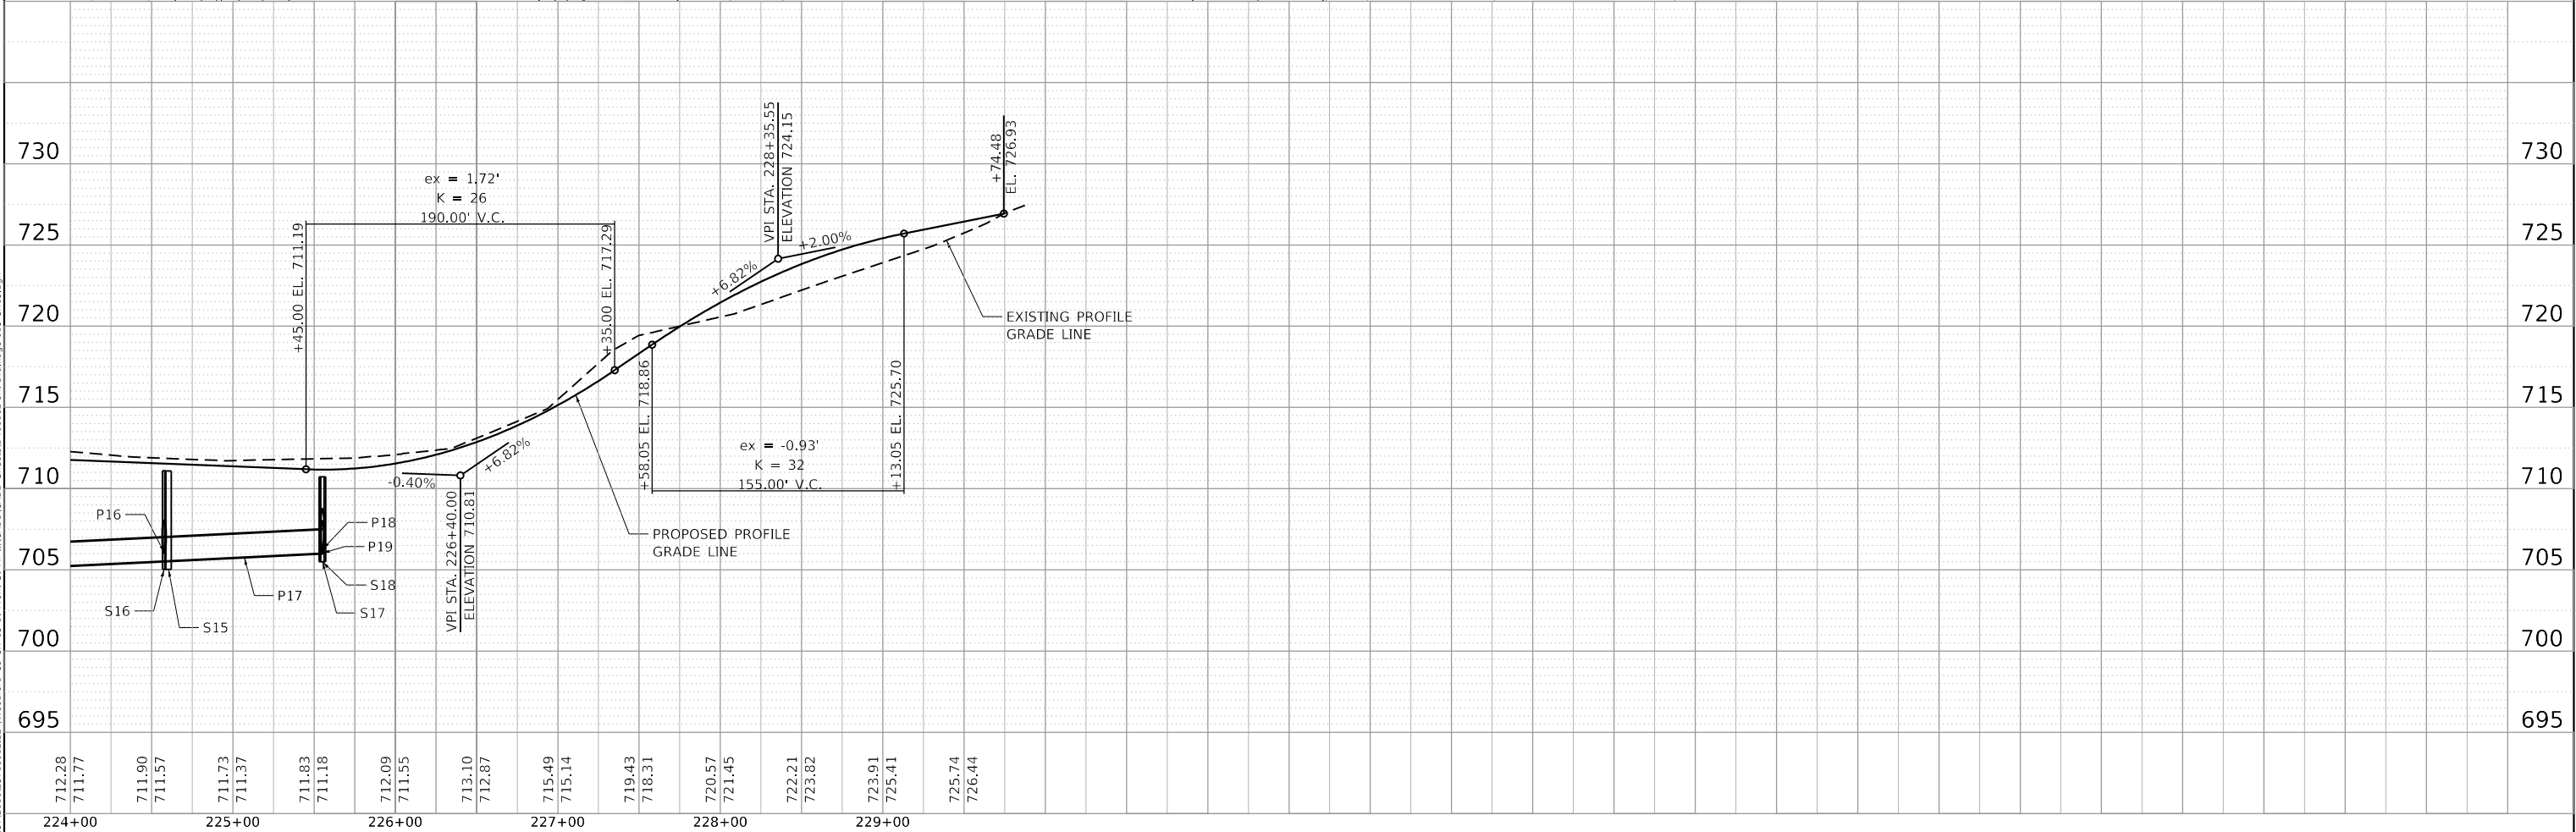
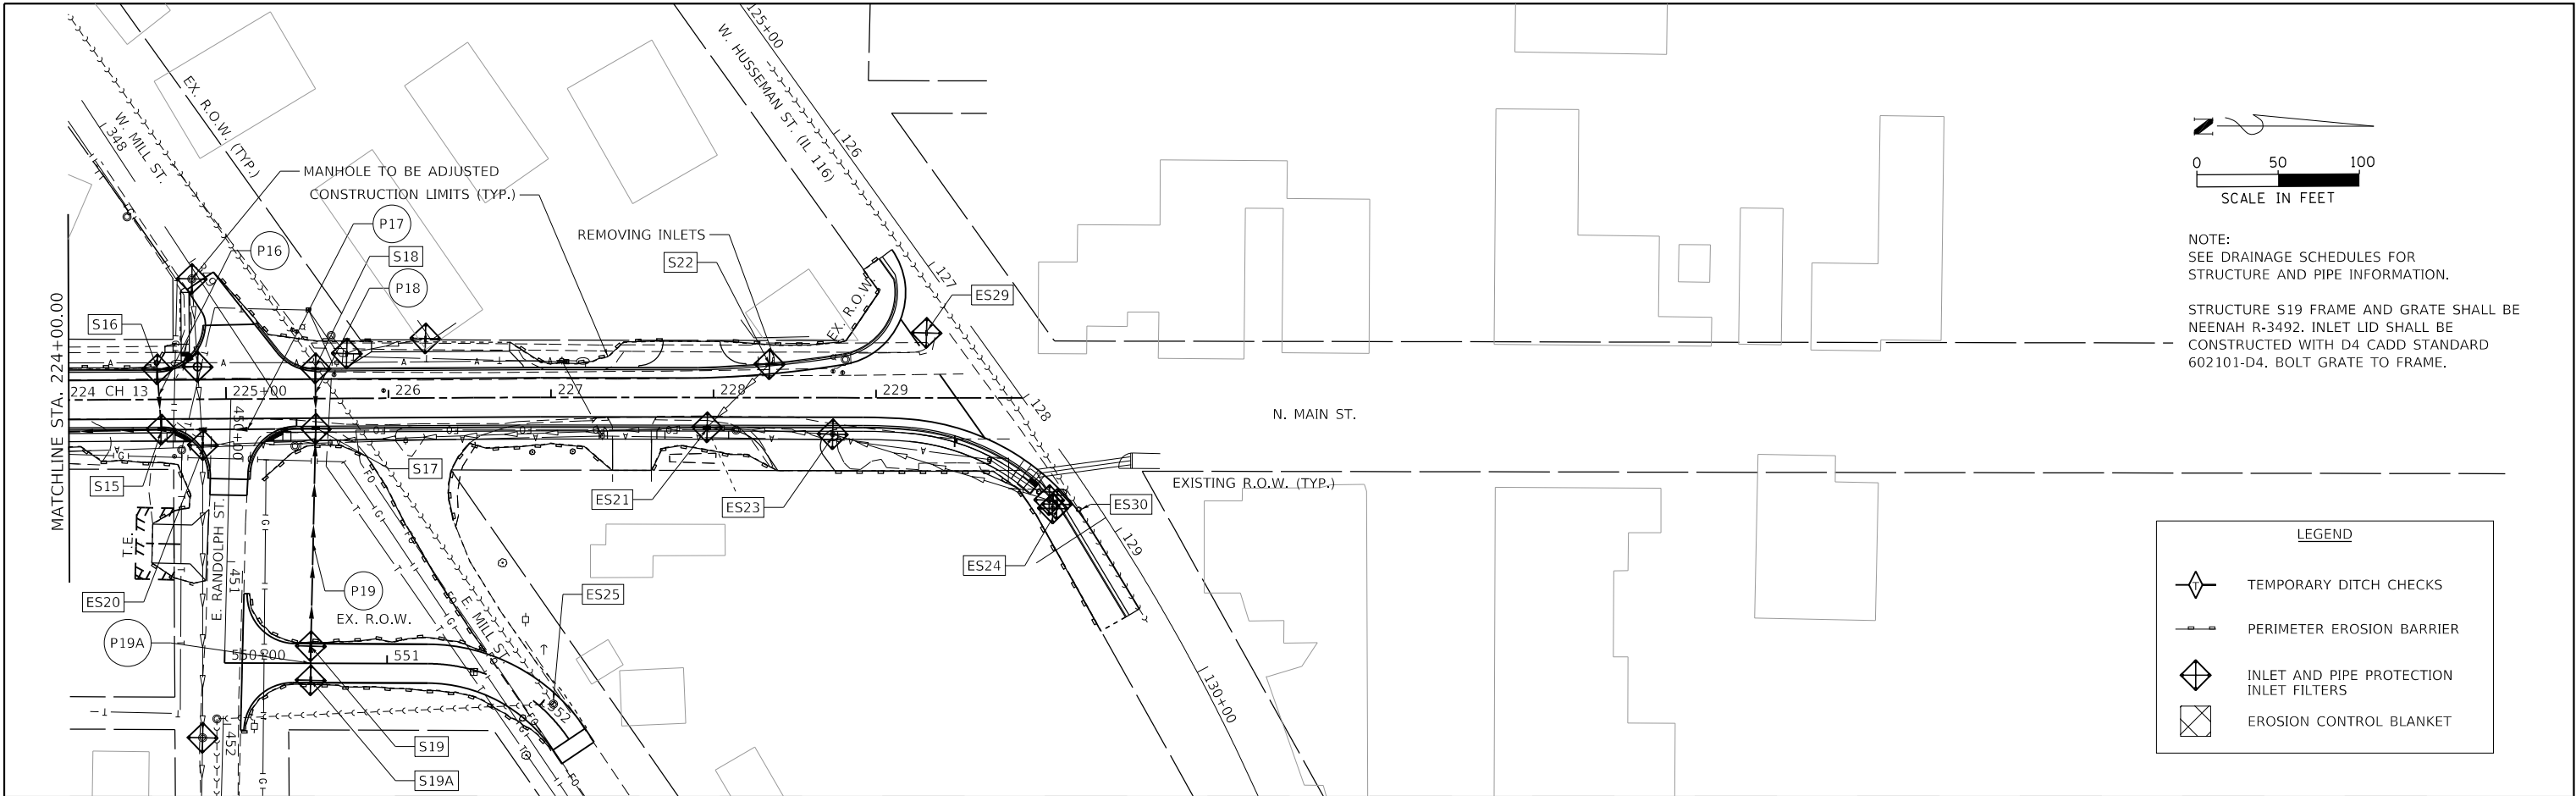


MAURER-STUTZ ENGINEERS SURVEYORS	USER NAME = jdspller	DESIGNED - CLD	REVISED -	WOODFORD COUNTY HIGHWAY DEPARTMENT	COUNTY HIGHWAY 13 RECONSTRUCTION AT FRONT ST. DRAINAGE PLAN AND PROFILE - COUNTY HIGHWAY 13	F.A.S. RTE.	SECTION	COUNTY	TOTAL SHEETS	SHEET NO.
	PLOT SCALE = 100.0000 ' / in.	DRAWN - CAD	REVISED -			364	20-00091-03 BR	WOODFORD	114	49
	PLOT DATE = 11/12/2024	CHECKED - JDS	REVISED -			CONTRACT NO. 89854				
	DATE - 10/18/2024	REVIS	REVISED -							
SCALE:		SHEET 3 OF 3 SHEETS		STA. 224+00.00 TO STA. 229+74.48						



PLAN	SURVEYED	BY	DATE
NO.	PLOTTED		
	ALIGNMENT CHECKED		
	STRUCTURE NOTED		
	CADD FILE NAME		

PROFILE	SURVEYED	BY	DATE
NO.	PLOTTED		
	GRADES CHECKED		
	STRUCTURE NOTED		
	NOTES CHNG		

MODEL: Default
FILE NAME: S:\272016\271601222 (Woodford Co Ctl 13 at Front St Ph 11)\CADD\CADD Sheets\0416012-sht-Drainage-004-Front.dgn

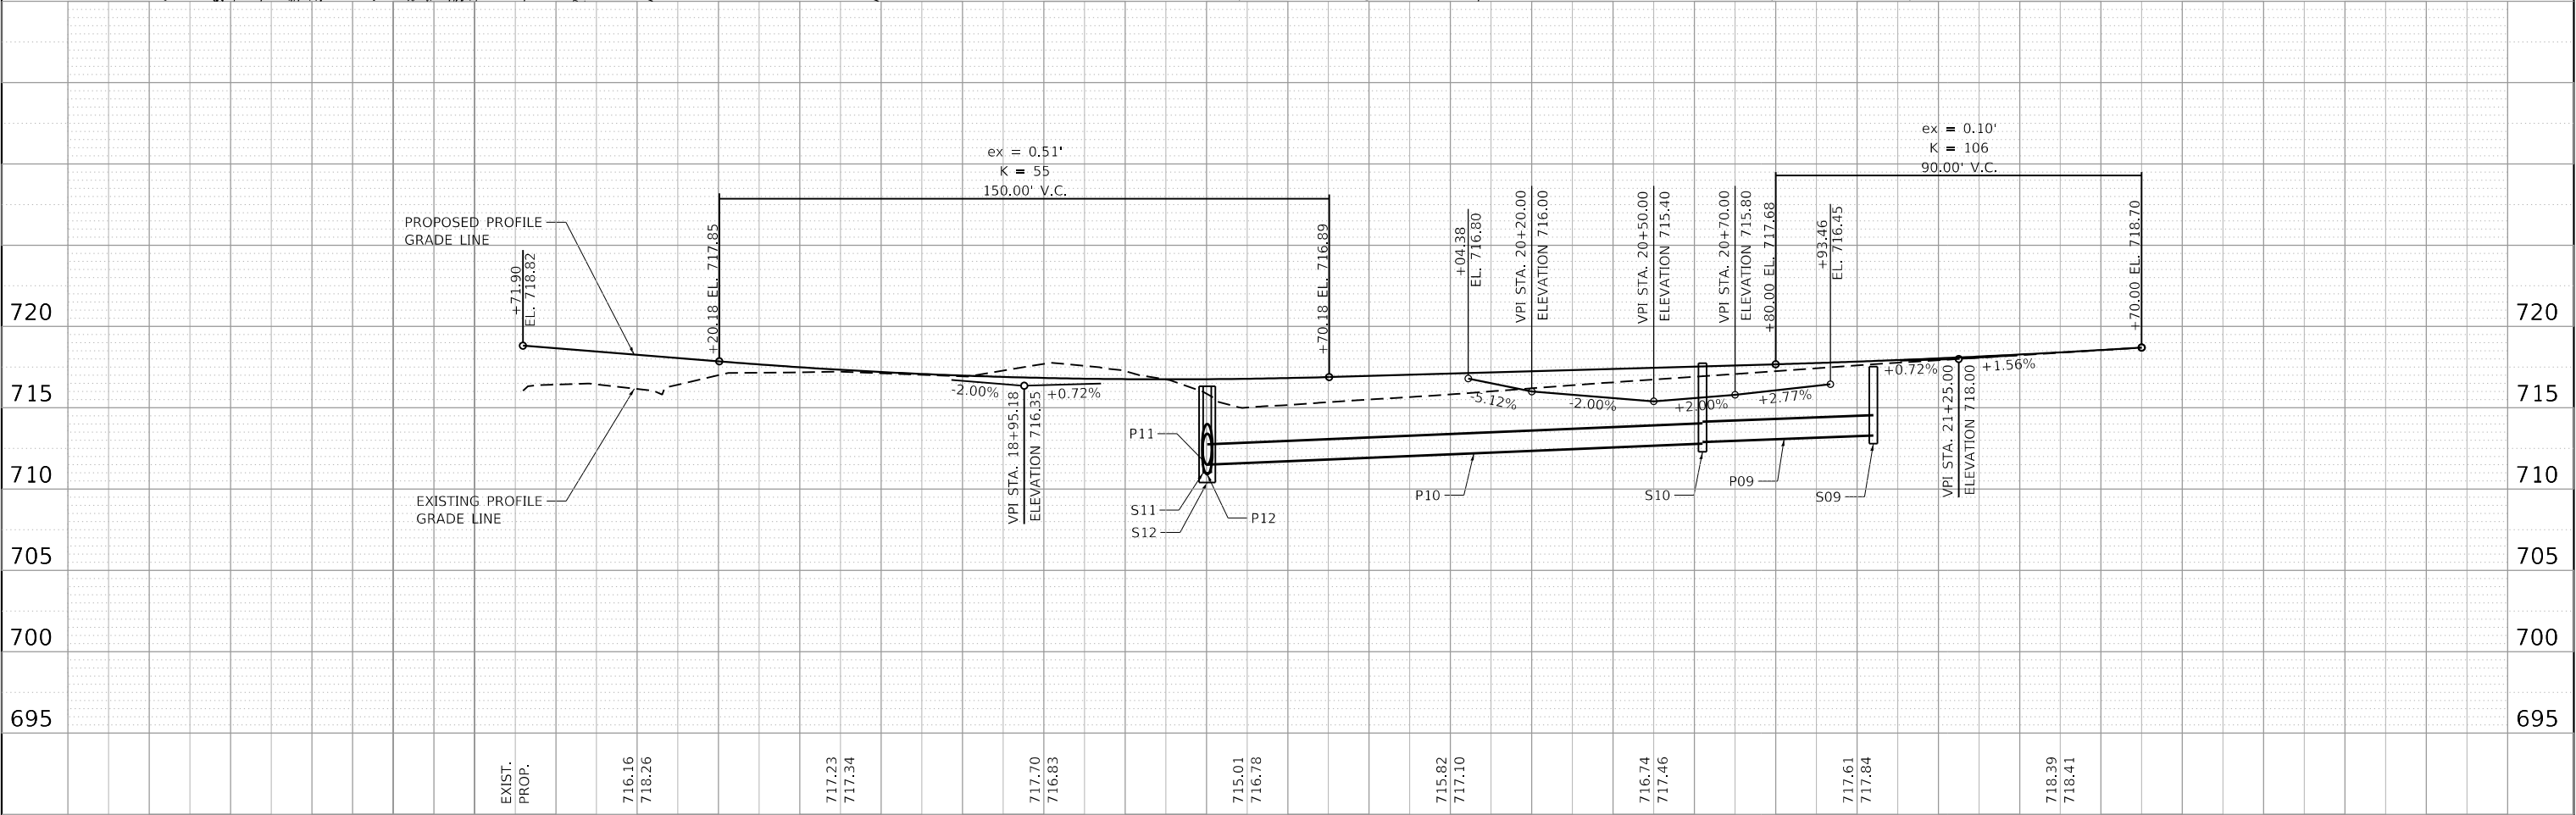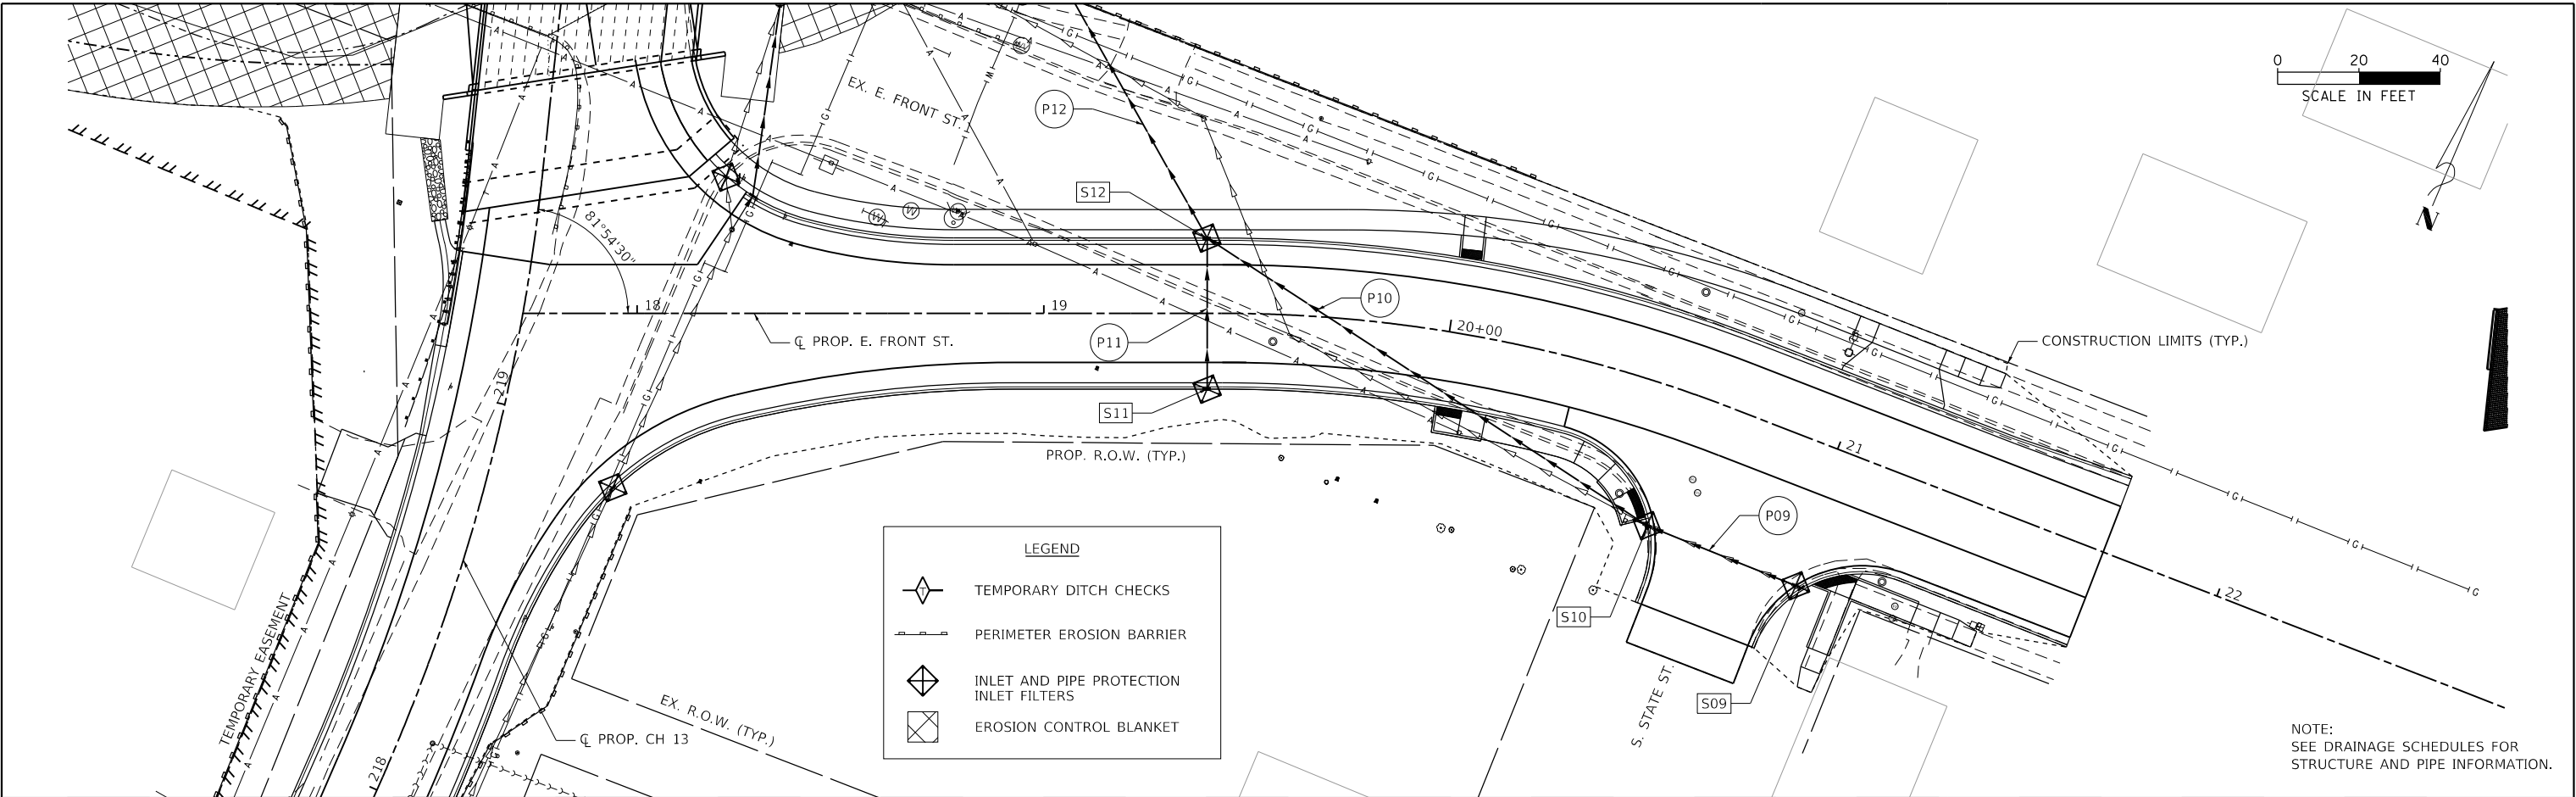



		18+00		18+50		19+00		19+50		20+00		20+50		21+00		21+50					
	USER NAME = jdspller	DESIGNED - CLD	REVISED -	WOODFORD COUNTY HIGHWAY DEPARTMENT								COUNTY HIGHWAY 13 RECONSTRUCTION AT FRONT ST. DRAINAGE PLAN AND PROFILE – FRONT ST.				F.A.S. RTE.	SECTION		COUNTY	TOTAL SHEETS	SHEET NO.
	PLOT SCALE = 40.0000' / in.	DRAWN - CAD	REVISED -													364	20-00091-03 BR		WOODFORD	114	50
	PLOT DATE = 11/12/2024	CHECKED - JDS	REVISED -									CONTRACT NO. 89854									
		DATE - 10/18/2024	REVISED -									SCALE:	SHEET 1	OF 1	SHEETS	STA. 18+40.24	TO STA. 21+26.87				

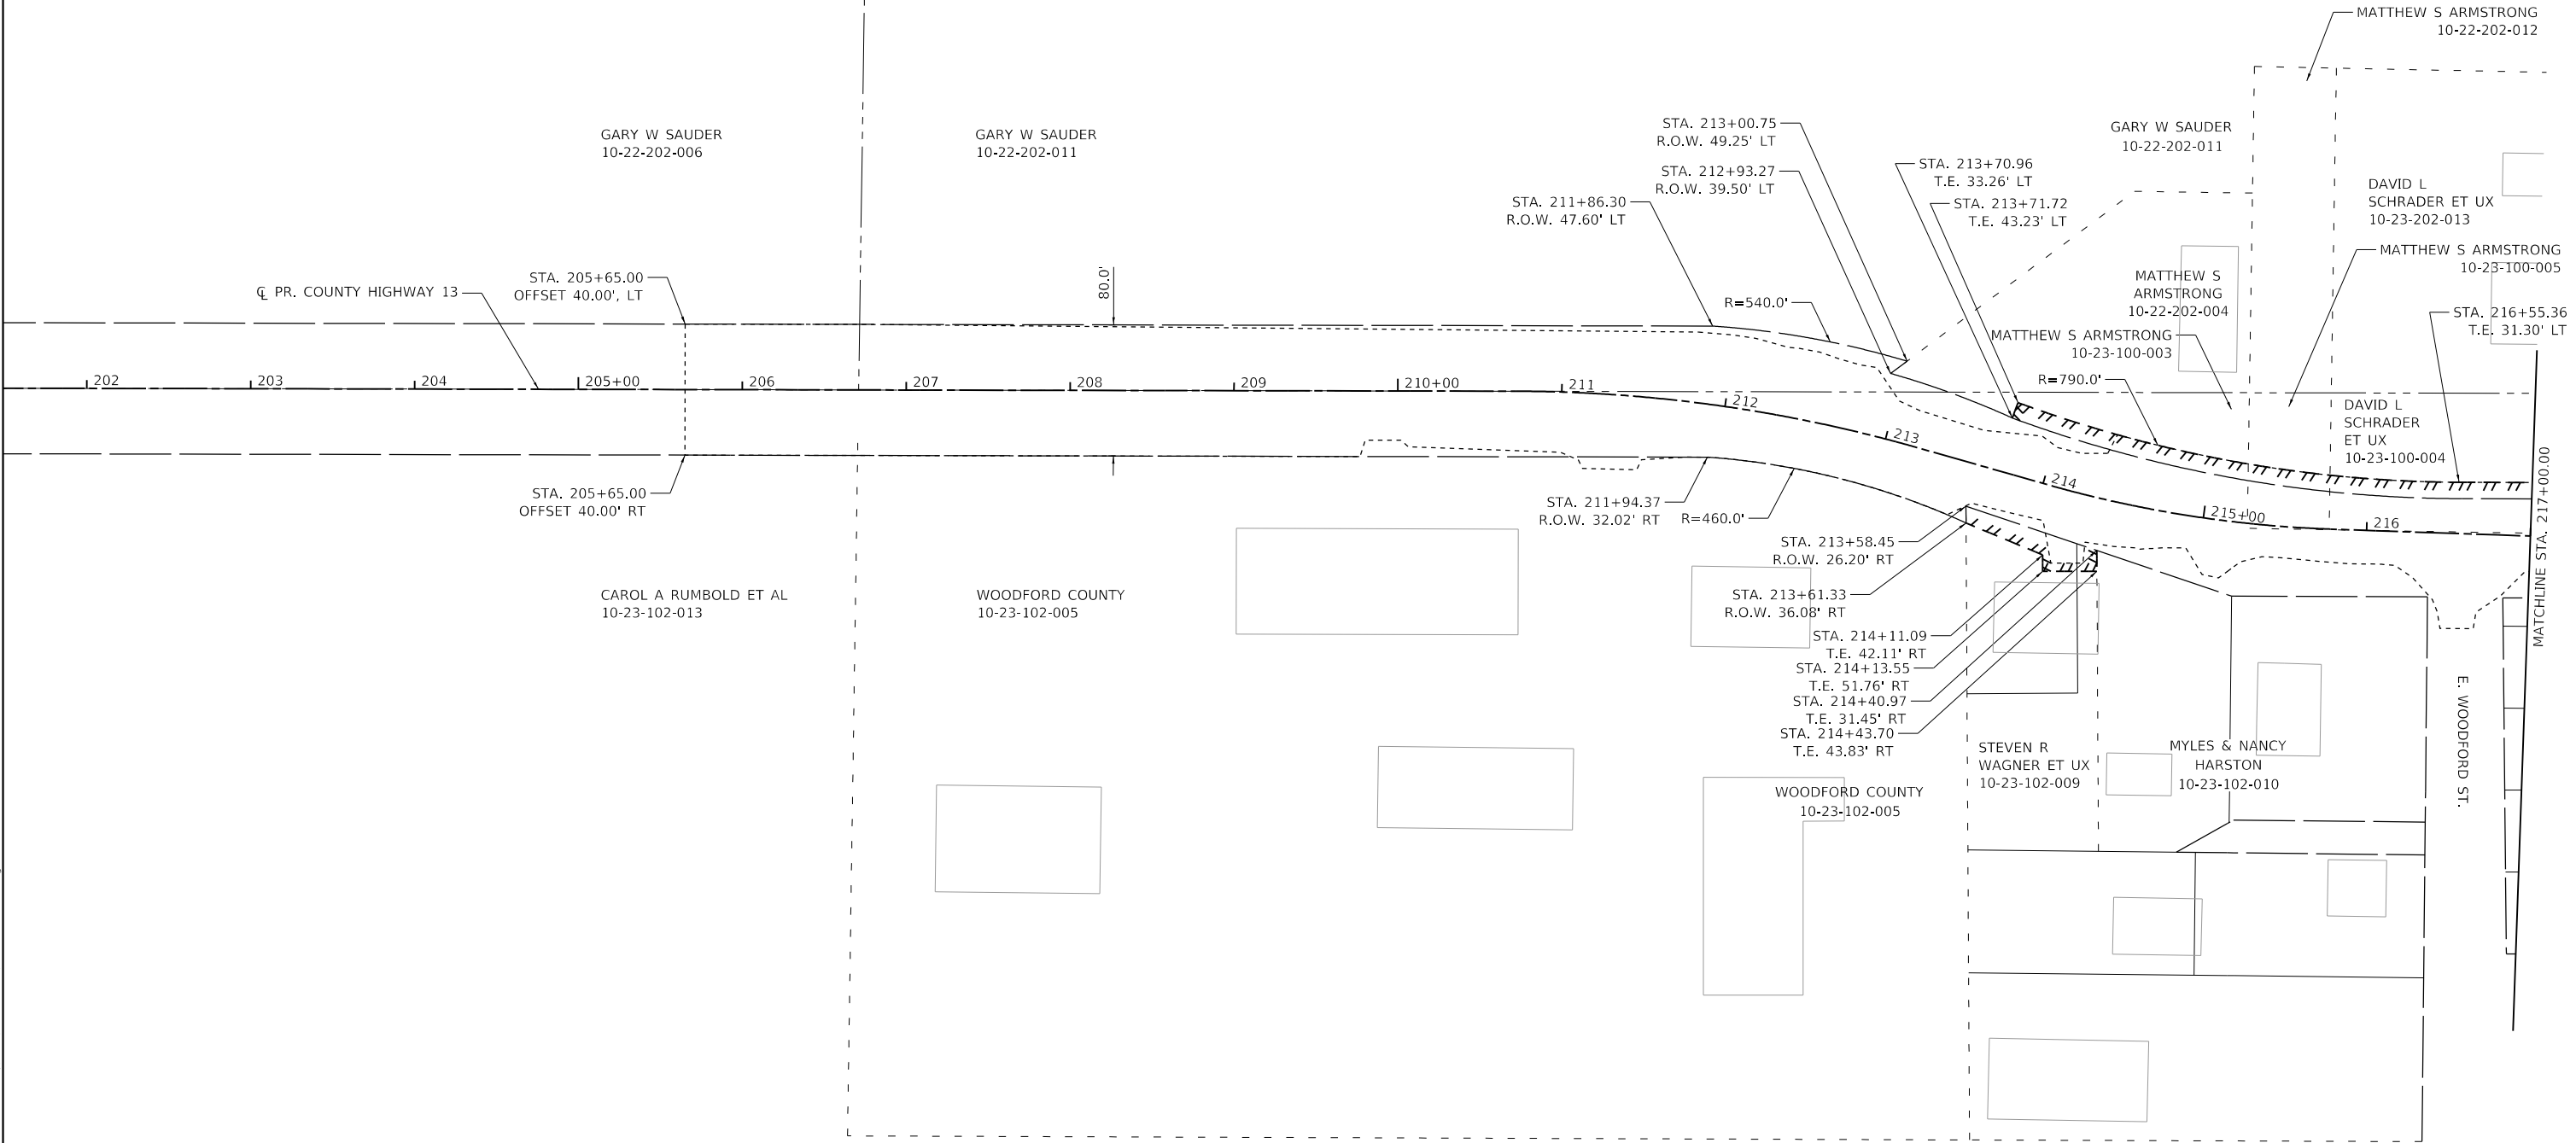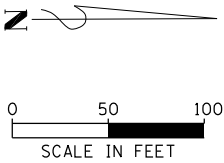

MODEL Default
FILE NAME: 302371201602371601222 (Woodford Co CH 13 at Front St).pl
J:\CADD\CADD Sheets\0416012-shr-ROW.dgn

MAURER-STUTZ ENGINEERS SURVEYORS	USER NAME = jdspller		DESIGNED - CLD	REVISED -	WOODFORD COUNTY HIGHWAY DEPARTMENT	COUNTY HIGHWAY 13 RECONSTRUCTION AT FRONT ST. RIGHT OF WAY PLAN				F.A.S. RTE.	SECTION	COUNTY	TOTAL SHEETS	SHEET NO.
	DRAWN - CAD		REVISED -	364						20-00091-03-BR	WOODFORD	114	51	
	PLOT SCALE = 100.0000 ' / in.		CHECKED - JDS	REVISED -		SCALE: 1" = 50'			CONTRACT NO. 89854					
	PLOT DATE = 11/12/2024		DATE - 10/18/2024	REVISED -		SHEET 1 OF 2 SHEETS			STA. 205+65.00 TO STA. 217+00.00					

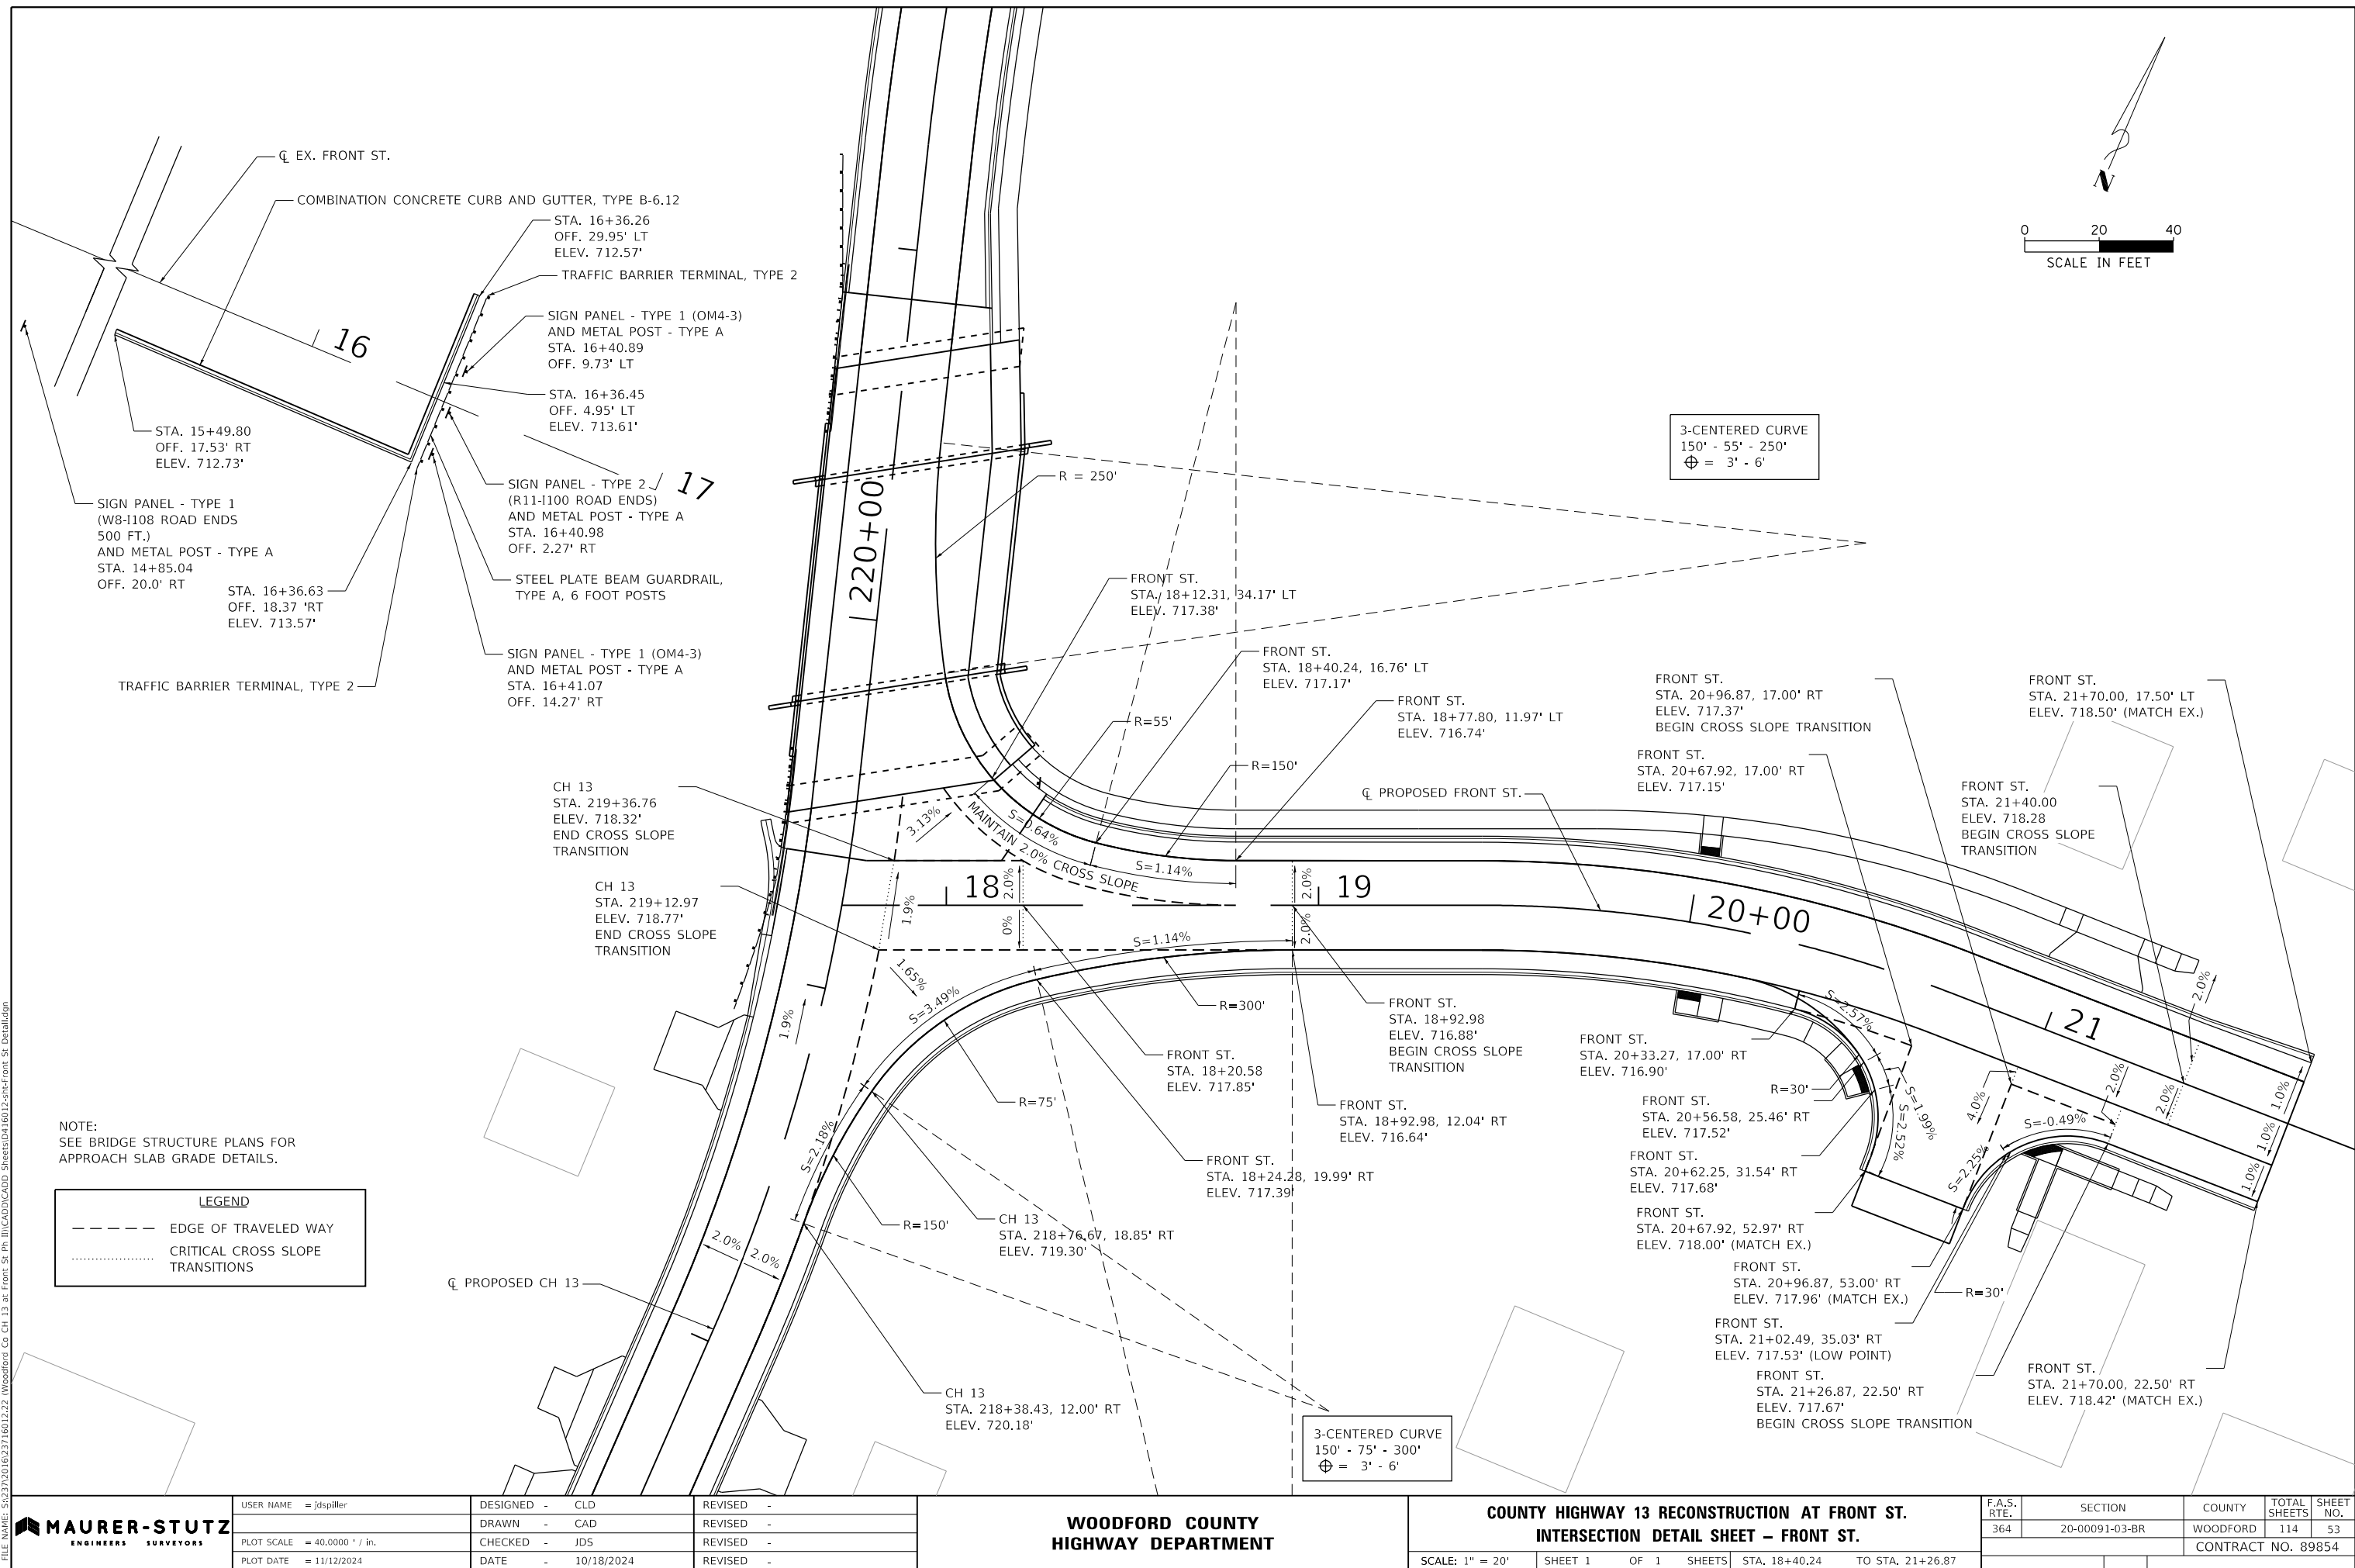


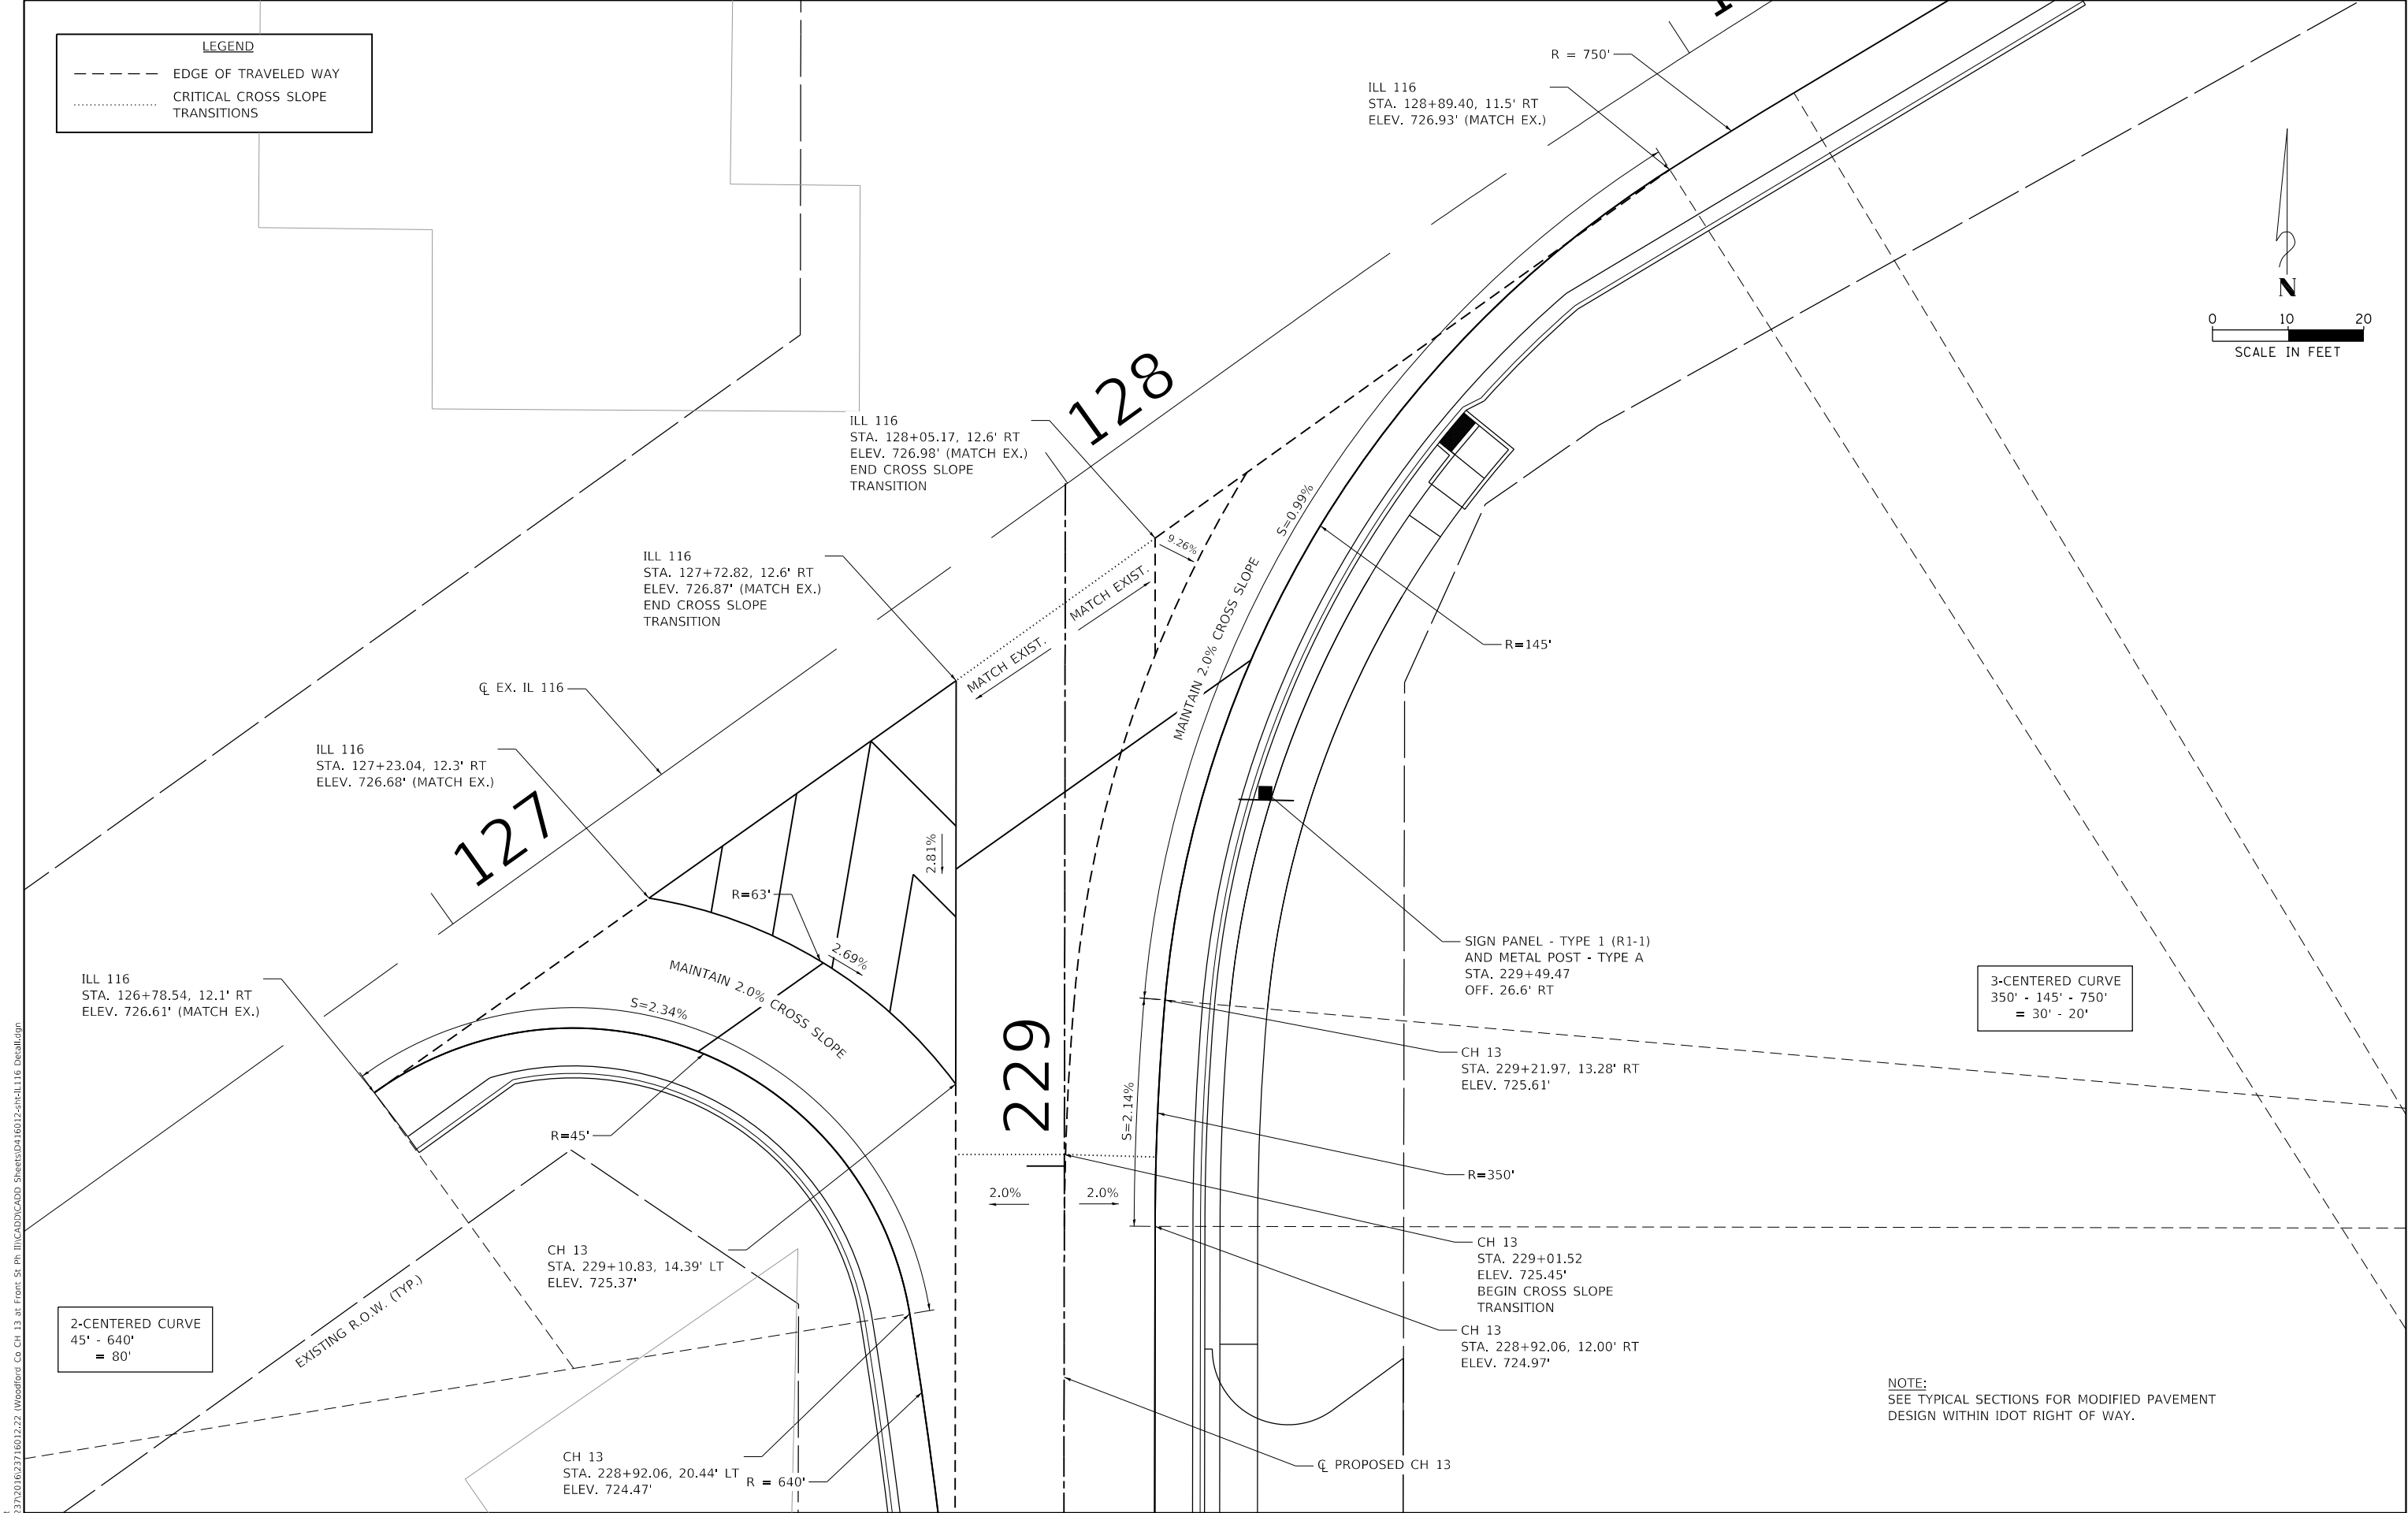

MODEL: Default
FILE NAME: 30237201602371601222 (Woodford Co CH 13 at Front St PH ILLROAD/CADD Sheets)0416012-sh1-IL116 Detail.dgn


	USER NAME = jdspller	DESIGNED - CLD	REVISED -	WOODFORD COUNTY HIGHWAY DEPARTMENT	COUNTY HIGHWAY 13 RECONSTRUCTION AT FRONT ST. INTERSECTION DETAIL SHEET - IL 116	SCALE: 1" = 10'	SHEET 1 OF 1 SHEETS	STA. 228+95.89 TO STA. 229+90.28	F.A.S. RTE.	SECTION	COUNTY	TOTAL SHEETS	SHEET NO.
	PLOT SCALE = 20.0000 ' / in.	DRAWN - CAD	REVISED -						364	20-00091-03-BR	WOODFORD	114	54
	PLOT DATE = 11/12/2024	CHECKED - JDS	REVISED -						CONTRACT NO. 89854				
	DATE - 10/18/2024	REVIS	REVISED -										

Bench Mark – B.M. #402, ENE cap bolt on fire hydrant located in the northwest quadrant of the intersection of County Highway 13 and Front St., Sta. 221+05.30, 64.61' LT, Elev. 714.30
Existing Structure – S.N. 102-3143; Built in 1981, the structure consists of a single span PPC deck beam superstructure and sidewalk supported on HP pile bent abutments. The bridge dimensions are 44'-0" out to out by 56'-9½" back to back of abutments. The structure shall be removed and replaced under full road closure.
Salvage – None.

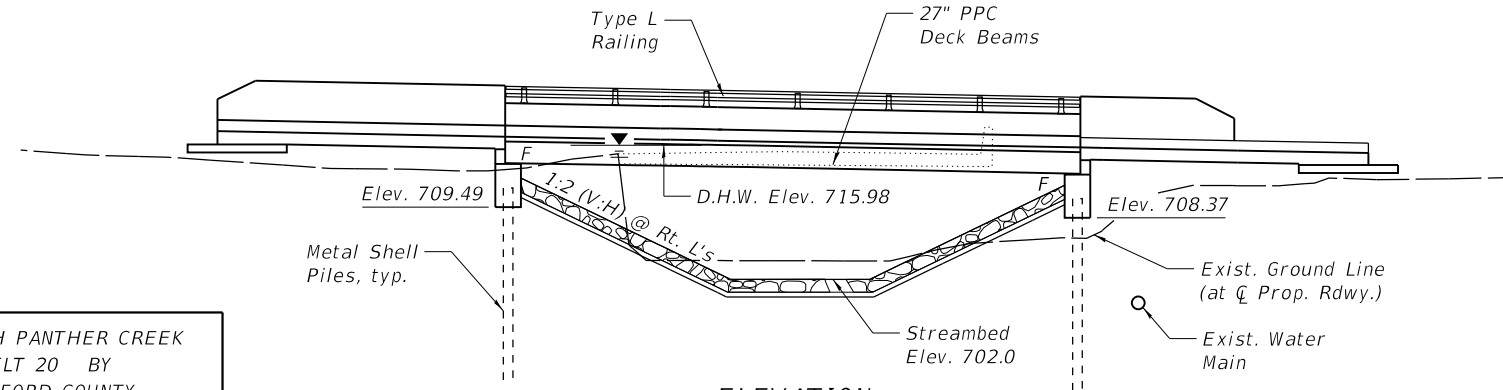

W. BRANCH PANTHER CREEK
BUILT 20 BY
WOODFORD COUNTY
SEC. 20-00091-03-BR
F.A.S. 364 STA. 220+11
STR. NO. 102-3221 LOADING HL-93

NAME PLATE
See Std. 515001

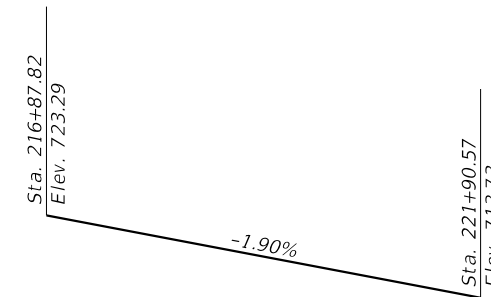

PROFILE GRADE
(along C Rdwy.)

INDEX OF SHEETS

1. General Plan and Elevation
2. General Data
- 3.-4. Top of Approach Slab Elevations
5. Superstructure
- 6.-7. Superstructure Details
8. 27" x 36" PPC Deck Beam
9. 27" x 36" PPC Deck Beam Details
10. South Bridge Approach Slab
11. North Bridge Approach Slab
- 12.-13. Bridge Approach Slab Details
14. Aluminum Railing, Type L
15. South Abutment
16. North Abutment
17. Metal Shell Pile Details
18. Soil Boring Logs

LOADING HL-93

Allow 50#/sq. ft. for future wearing surface.

DESIGN SPECIFICATIONS

2020 AASHTO LRFD Bridge Design
Specifications, 9th Edition

DESIGN STRESSES

FIELD UNITS

$f'_c = 3,500 \text{ psi}$
 $f'_c = 4,000 \text{ psi}$ (Superstructure)
 $f_y = 60,000 \text{ psi}$ (Reinforcement)


PREAST PRESTRESSED UNITS

$f'c = 6,000 \text{ psi}$
 $f'ci = 5,000 \text{ psi}$
 $f_s = 270,000 \text{ psi (1/2" Strands)}$
 $f_{si} = 201,960 \text{ psi (1/2" Strands)}$


SEISMIC DATA

$$\text{Seismic Performance Zone (SPZ)} = 1$$

Design Spectral Acceleration at 1.0 sec. (SD1) = 0.111 g
Design Spectral Acceleration at 0.2 sec. (SDS) = 0.176 g
Soil Site Class = D

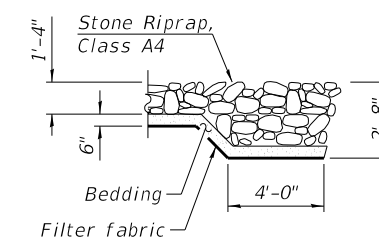


SECTION A-A

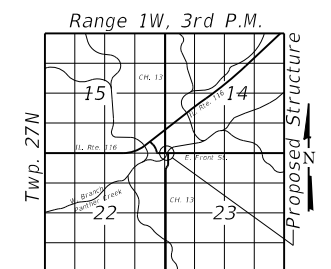

LOCATION SKETCH

GENERAL PLAN AND ELEVATION
CH 13 OVER WEST BRANCH
OF PANTHER CREEK
F.A.S. 364 - SEC. 20-00091-03-BR
WOODFORD COUNTY
STA. 220+11.00
STRUCTURE NO. 102-3221

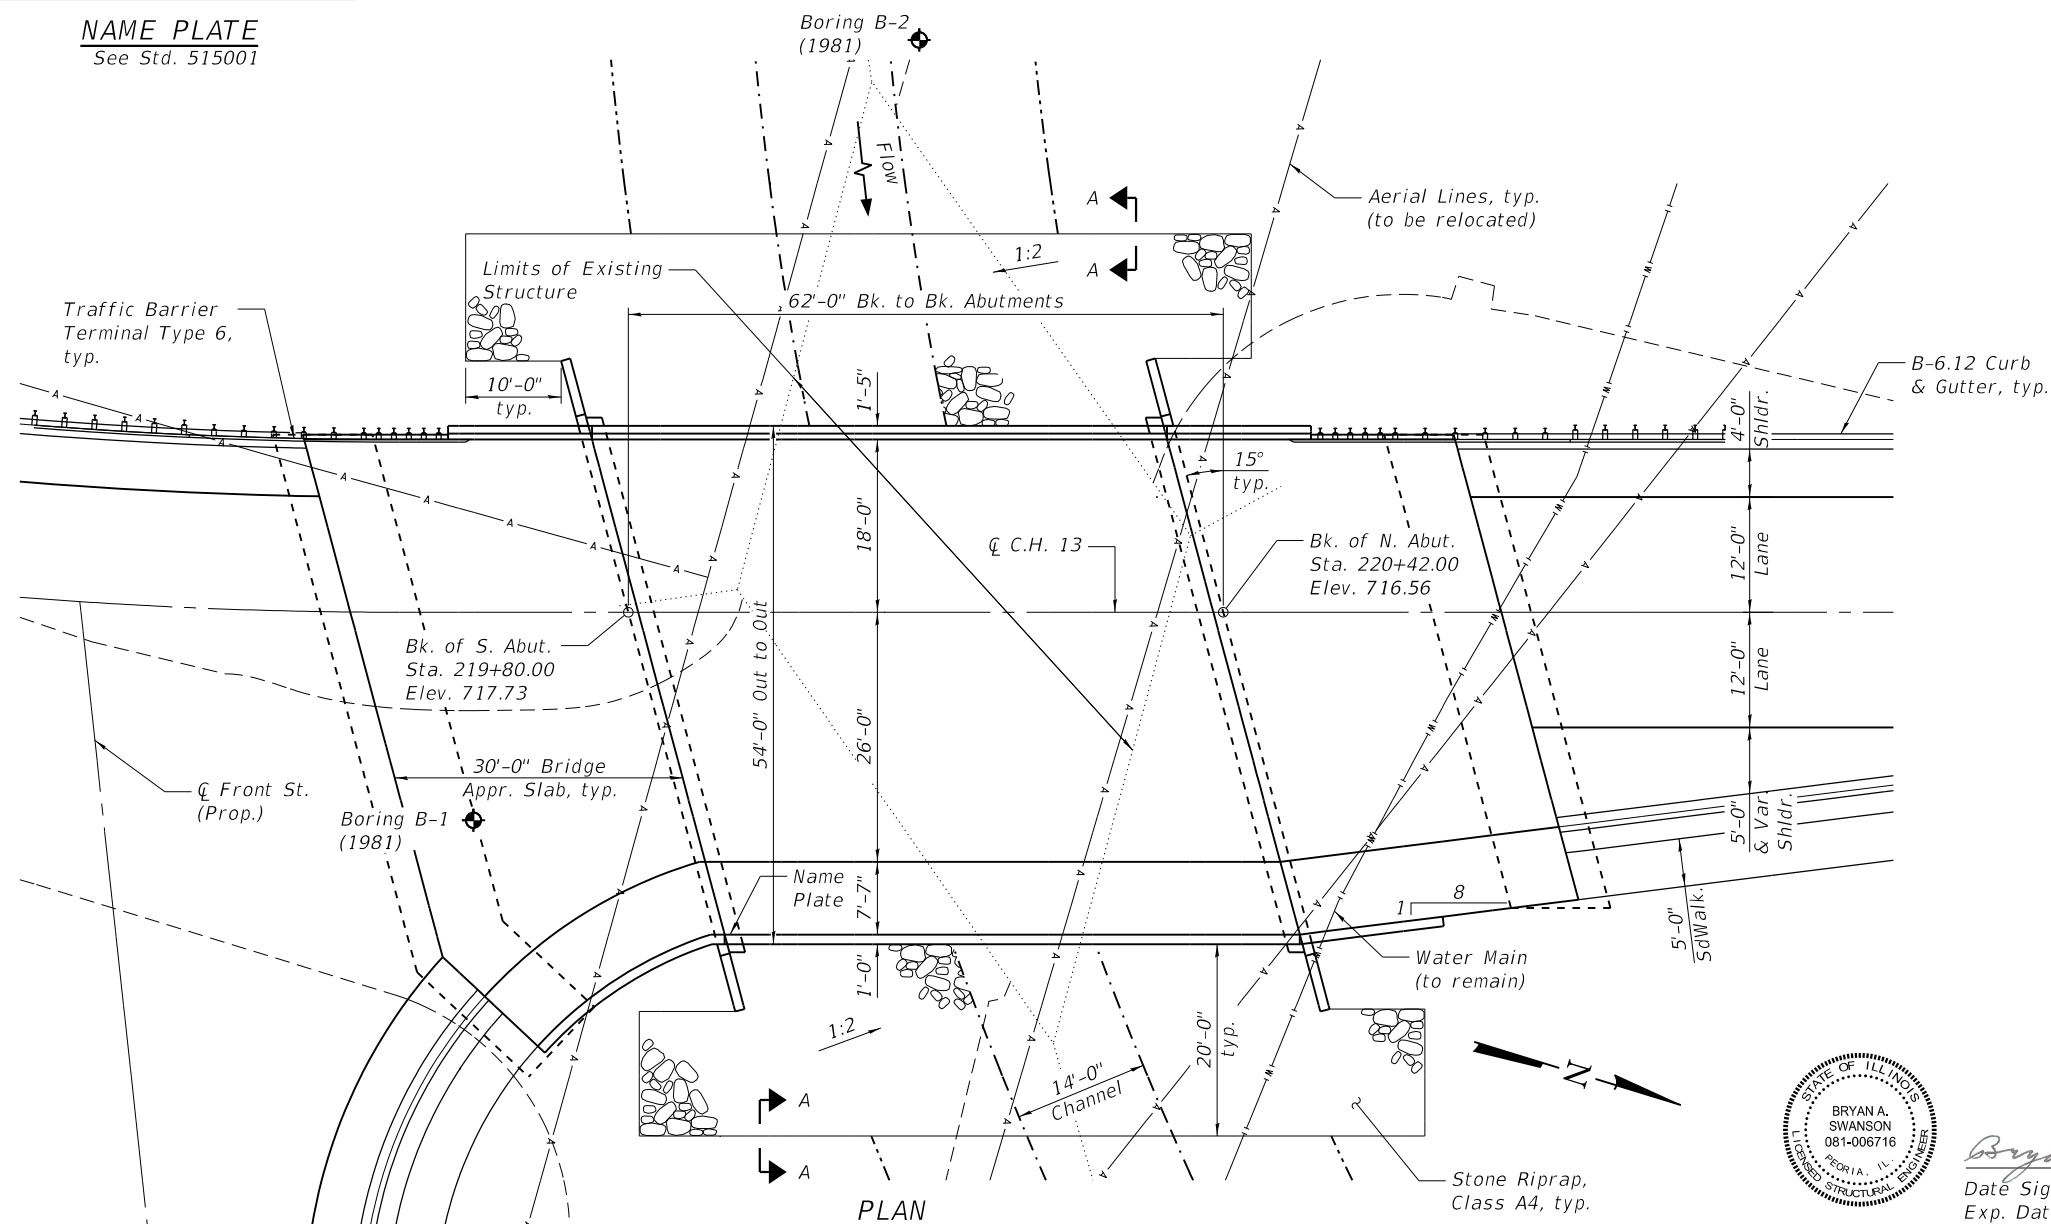

Bryon Swanson
Date Signed: 12/02/2024
Exp. Date: 11/30/2026

**WOODFORD COUNTY
HIGHWAY DEPARTMENT**

SHEET 1 OF 18 SHEETS

F.A.S. RTE.	SECTION	COUNTY	TOTAL SHEETS	SHEET NO.
364	20-00091-03-BR	WOODFORD	114	55
		CONTRACT NO. 89854		

WATERWAY INFORMATION


Drainage Area = 15.24 Sq. Mi.		Exist. Low Grade Elev.: Front St. - 713.37 @ Sta. 15+58.49/CH 13 - 711.72 @ Sta. 229+78.10 Prop. Low Grade Elev.: Front St. - 713.37 @ Sta. 15+58.49/CH 13 - 711.17 @ Sta. 225+55.54								
Flood	Freq. Yr.	Q C.F.S.	Opening Ft²		Nat. H.W.E.		Head - Ft.		Headwater El.	
			Exist.	Prop.	Exist.	Prop.	Exist.	Prop.	Exist.	Prop.
Ten-Year	10	2007-2011	365/1000	419/737	714.67	714.71	0.07	0.07	714.74	714.78
Design	30	2667-2673	365/1856	419/1398	715.91	715.98	0.09	0.05	716.00	716.03
Base	100	3607-3612	365/2892	419/2234	717.21	717.31	0.11	0.03	717.32	717.34
Overtopping	10	2007-2011	365/1000	419/737	714.67	714.71	0.07	0.07	714.74	714.78
Exist. 10-Year Velocity - 1.58 fps Prop. 10-Year Velocity - 2.57 fps										

DESIGN SCOUR ELEVATION TABLE

Event / Limit State	Design Scour Elevations (ft.)		
	S. Abut.	N. Abut.	Item 113
Q100	709.5	708.4	8
Q200	709.5	708.4	
Design	709.5	708.4	
Check	709.5	708.4	

TOTAL BILL OF MATERIAL

ITEM	UNIT	SUPER	SUB	TOTAL
Stone Riprap, Class A4	Sq. Yd.		728	728
Filter Fabric	Sq. Yd.		728	728
Removal of Existing Structures	Each			1
Structure Excavation	Cu. Yd.		176	176
Concrete Structures	Cu. Yd.		103.0	103.0
Concrete Superstructure	Cu. Yd.	44.2		44.2
Bridge Deck Grooving	Sq. Yd.	575		575
Concrete Encasement	Cu. Yd.		9.2	9.2
Protective Coat	Sq. Yd.	794		794
Concrete Superstructure (Approach Slab)	Cu. Yd.	152.9		152.9
Precast Prestressed Concrete Deck Beams (27" Depth)	Sq. Ft.	3236		3236
Reinforcement Bars, Epoxy Coated	Pound	73470	16560	90030
Aluminum Railing, Type L	Foot	60		60
Furnishing Metal Shell Piles 12" x 0.250"	Foot		540	540
Driving Piles	Foot		540	540
Test Pile Metal Shells	Each		2	2
Pile Shoes	Each		20	20
Name Plates	Each	1		1
Granular Backfill for Structures	Cu. Yd.		185	185
Geocomposite Wall Drain	Sq. Yd.		77	77
Concrete Headwalls for Pipe Drains	Each		4	4
Pipe Underdrains for Structures 4"	Foot		182	182
Concrete Wearing Surface, 5"	Sq. Yd.	364		364

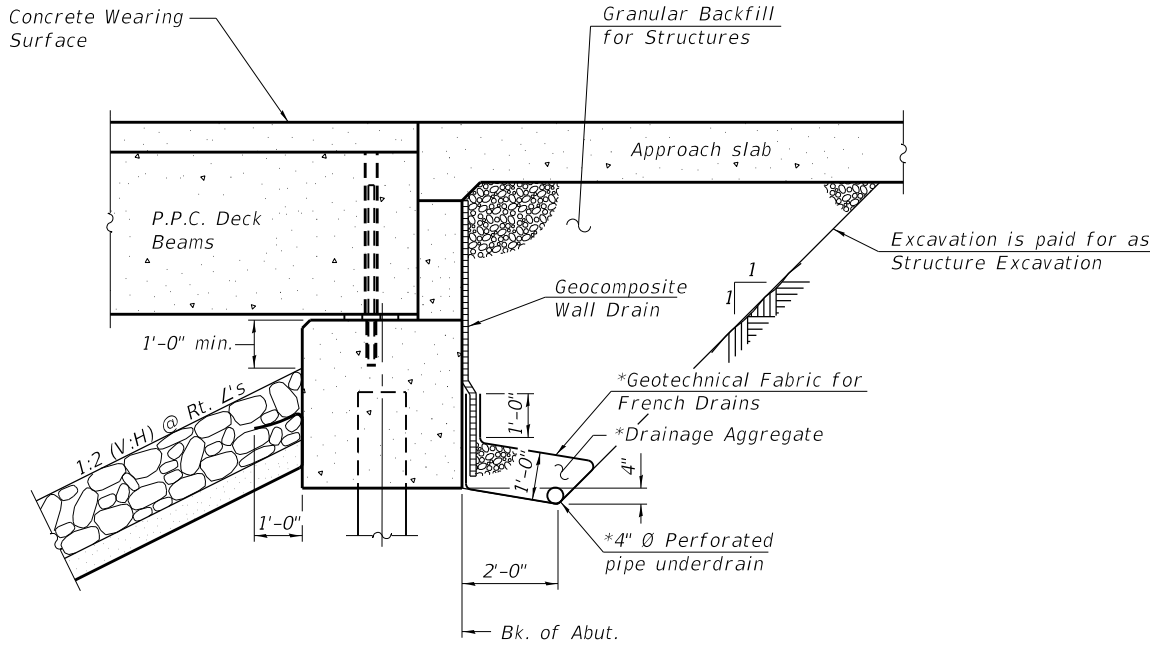

SECTION THRU ABUTMENT
(Horiz. dim. @ Rt. L's)

*Included in the cost of Pipe Underdrains for Structures 4".

Note:
All drainage system components shall extend to 2'-0" from the end of each wingwall except an outlet pipe shall extend until intersecting with the side slopes. The pipes shall drain into concrete headwalls. (See Article 601.05 of the Standard Specifications and Highway Standard 601101).


GENERAL NOTES

- Reinforcement bars designated (E) shall be epoxy coated.
- Layout of the slope protection system may be varied to suit ground conditions in the field as directed by the Engineer.
- The embankment configuration shown shall be the minimum that must be placed and compacted prior to construction of the abutments.
- Protective coat shall be applied to top surface of concrete wearing surface and approach slab, and top and inside vertical faces of sidewalk and parapets, unless otherwise directed by Engineer.

MODEL: Default
FILE NAME: S:\237\2016\23716012.22 (Woodford Co CH 13 at Front St Ph III)\CADD\CADD Sheets\1023221-002-Gen Data.dgn
12/2/2024 8:16:28 AM

	USER NAME = baswanson	DESIGNED - MSM	REVISED -	WOODFORD COUNTY HIGHWAY DEPARTMENT	GENERAL DATA STRUCTURE NO. 102-3221	F.A.S. RTE.	SECTION	COUNTY	TOTAL SHEETS	SHEET NO.
		CHECKED - LVM	REVISED -			364	20-00091-03-BR	WOODFORD	114	56
	PLOT SCALE =	DRAWN - KJA	REVISED -			CONTRACT NO. 89854				
	PLOT DATE = 12/2/2024	CHECKED - BAS	REVISED -			SHEET 2 OF 18 SHEETS				

MODEL: Default
FILE NAME: S:\237\2016\23716012.22 (Woodford Co Ch 13 at Front St Ph III)\CADD\CADD Sheets\1023221-003-S Appr Elev.dgn

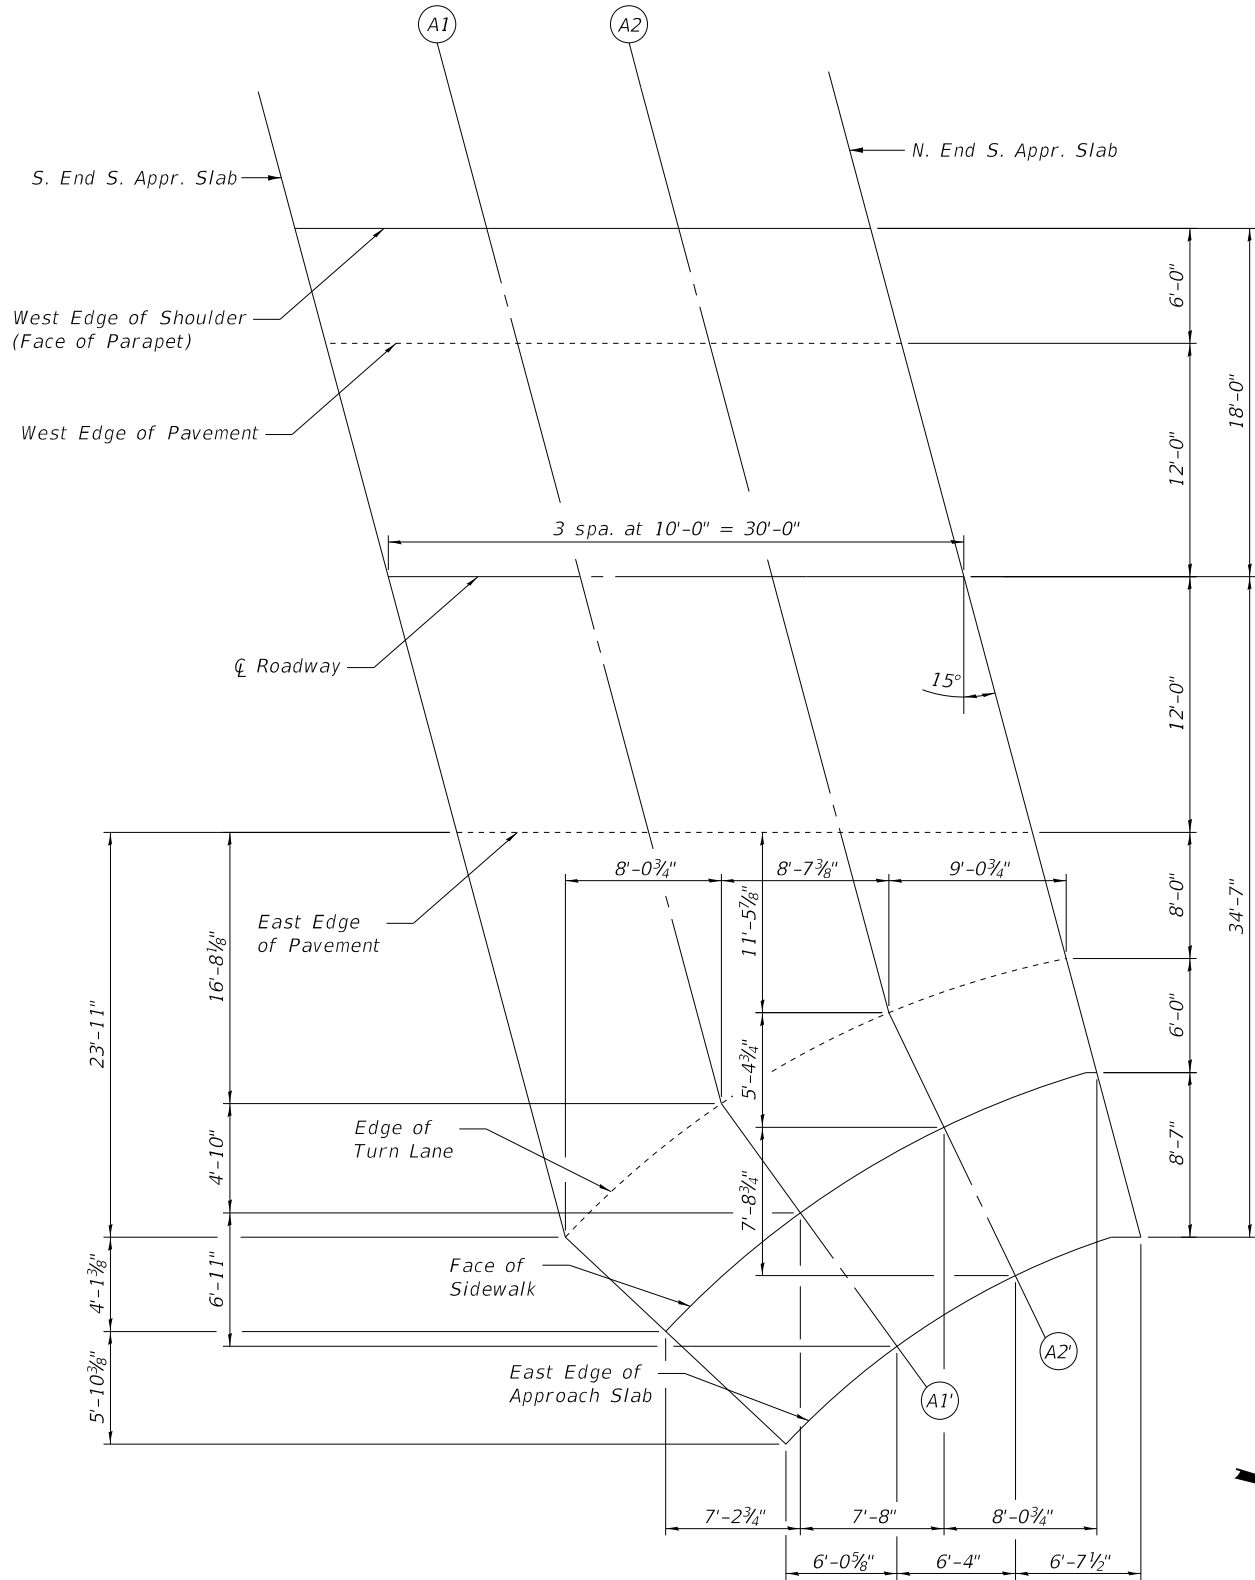

PLAN

WEST EDGE OF SHOULDER

Location	Station	Offset	Theoretical Grade Elevations
S. End S. Aprpr. Slab	219+46.21	-18.00	718.02
A1	219+56.21	-18.00	717.83
A2	219+66.21	-18.00	717.64
N. End S. Aprpr. Slab	219+76.21	-18.00	717.45

WEST EDGE OF PAVEMENT

Location	Station	Offset	Theoretical Grade Elevations
S. End S. Aprpr. Slab	219+47.82	-12.00	718.11
A1	219+57.82	-12.00	717.92
A2	219+67.82	-12.00	717.73
N. End S. Aprpr. Slab	219+77.82	-12.00	717.54

ü ROADWAY

Location	Station	Offset	Theoretical Grade Elevations
S. End S. Aprpr. Slab	219+51.04	0.00	718.28
A1	219+61.04	0.00	718.09
A2	219+71.04	0.00	717.90
N. End S. Aprpr. Slab	219+81.04	0.00	717.71

EAST EDGE OF PAVEMENT

Location	Station	Offset	Theoretical Grade Elevations
S. End S. Aprpr. Slab	219+54.25	12.00	717.98
A1	219+64.25	12.00	717.79
A2	219+74.25	12.00	717.60
N. End S. Aprpr. Slab	219+84.25	12.00	717.41

EDGE OF TURN LANE

Location	Station	Offset	Theoretical Grade Elevations
S. End S. Aprpr. Slab	219+60.66	35.92	717.38
A1	219+68.72	28.68	717.37
A2	219+77.33	23.49	717.32
N. End S. Aprpr. Slab	219+86.39	20.00	717.21

FACE OF SIDEWALK

Location	Station	Offset	Theoretical Grade Elevations
S. End S. Aprpr. Slab	219+65.04	40.03	717.22
A1'	219+72.27	33.51	717.21
A2'	219+79.94	28.89	717.16
N. End S. Aprpr. Slab	219+88.00	26.00	717.06

EAST EDGE OF APPROACH SLAB

Location	Station	Offset	Theoretical Grade Elevations
S. End S. Aprpr. Slab	219+71.30	45.90	717.38
A1'	219+77.35	40.43	717.38
A2'	219+83.68	36.62	717.32
N. End S. Aprpr. Slab	219+90.30	34.58	717.19

Note:
Stations and Offsets are given relative to the tangent section of the alignment starting at P.C. Sta. 219+56.13. Actual Station and Offset may vary slightly relative to the curved alignment section.



USER NAME = baswanson	DESIGNED - MSM	REVISED -
	CHECKED - LVM	REVISED -
PLOT SCALE =	DRAWN - KJA	REVISED -
PLOT DATE = 12/2/2024	CHECKED - BAS	REVISED -


WOODFORD COUNTY
HIGHWAY DEPARTMENT

TOP OF SOUTH APPROACH SLAB ELEVATIONS
STRUCTURE NO. 102-3221

SHEET 3 OF 18 SHEETS

F.A.S. RTE.	SECTION	COUNTY	TOTAL SHEETS	SHEET NO.
364	20-00091-03-BR	WOODFORD	114	57
CONTRACT NO. 89854				

MODEL: Default
FILE NAME: S:\237\2016\23716012.22 (Woodford Co Ch 13 at Front St Ph II)\CADD\CADD Sheets\1023221-004-N Appr Elev.dgn

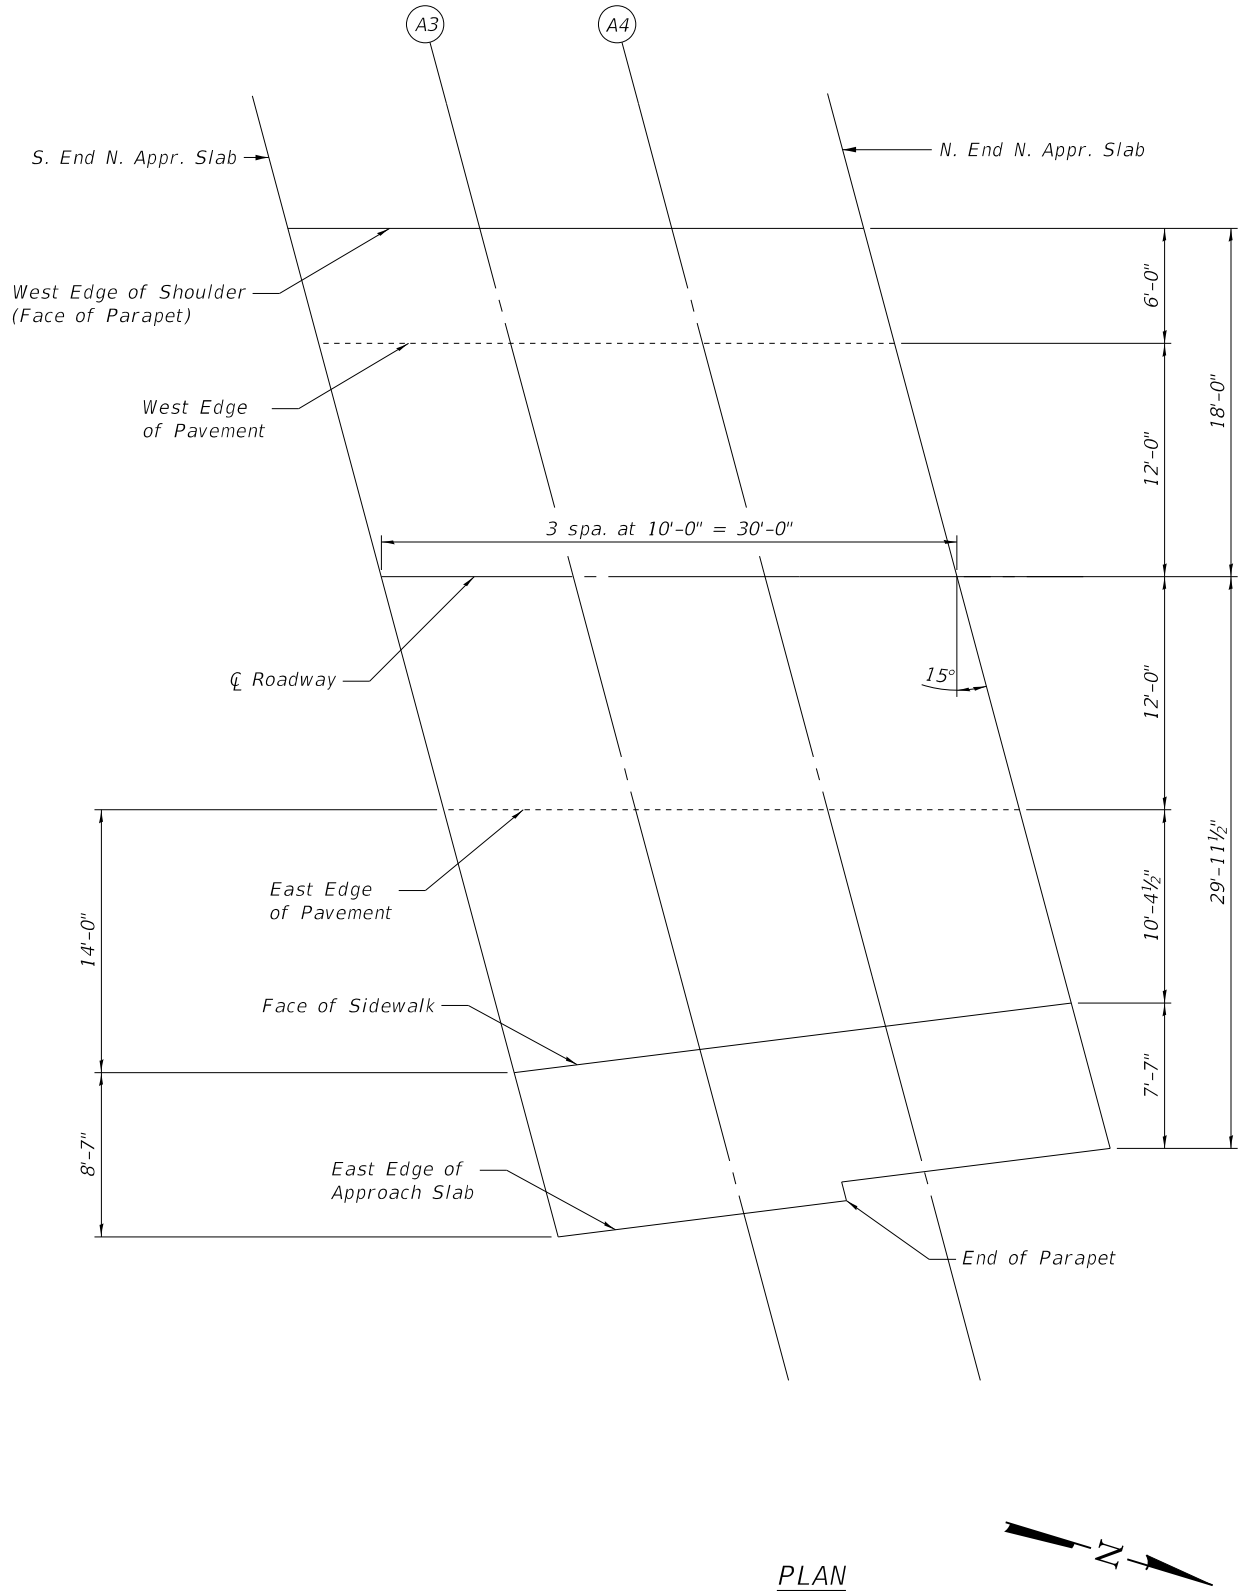

PLAN

WEST EDGE OF SHOULDER

Location	Station	Offset	Theoretical Grade Elevations
S. End N. Appr. Slab	220+36.14	-18.00	716.31
A3	220+46.14	-18.00	716.12
A4	220+56.14	-18.00	715.93
N. End N. Appr. Slab	220+66.14	-18.00	715.74

EAST EDGE OF PAVEMENT

Location	Station	Offset	Theoretical Grade Elevations
S. End N. Appr. Slab	220+44.18	12.00	716.27
A3	220+54.18	12.00	716.08
A4	220+64.18	12.00	715.89
N. End N. Appr. Slab	220+74.18	12.00	715.70

WEST EDGE OF PAVEMENT

Location	Station	Offset	Theoretical Grade Elevations
S. End N. Appr. Slab	220+37.75	-12.00	716.40
A3	220+47.75	-12.00	716.21
A4	220+57.75	-12.00	716.02
N. End N. Appr. Slab	220+67.75	-12.00	715.83

FACE OF SIDEWALK

Location	Station	Offset	Theoretical Grade Elevations
S. End N. Appr. Slab	220+47.93	26.00	715.92
A3	220+57.61	24.79	715.76
A4	220+67.28	23.58	715.60
N. End N. Appr. Slab	220+76.96	22.37	715.44

CL ROADWAY

Location	Station	Offset	Theoretical Grade Elevations
S. End N. Appr. Slab	220+40.96	0.00	716.57
A3	220+50.96	0.00	716.38
A4	220+60.96	0.00	716.19
N. End N. Appr. Slab	220+70.96	0.00	716.00

EAST EDGE OF APPROACH SLAB

Location	Station	Offset	Theoretical Grade Elevations
S. End N. Appr. Slab	220+50.23	34.58	716.05
A3	220+59.90	33.35	715.89
A4	220+69.32	31.16	715.71
N. End N. Appr. Slab	220+78.99	29.96	715.55



USER NAME =	baswanson	DESIGNED -	MSM	REVISED -	
		CHECKED -	LVM	REVISED -	
PLOT SCALE =		DRAWN -	KJA	REVISED -	
PLOT DATE =	12/2/2024	CHECKED -	BAS	REVISED -	


WOODFORD COUNTY
HIGHWAY DEPARTMENT

TOP OF NORTH APPROACH SLAB ELEVATIONS
STRUCTURE NO. 102-3221

SHEET 4 OF 18 SHEETS

F.A.S. RTE.	SECTION	COUNTY	TOTAL SHEETS	SHEET NO.
364	20-00091-03-BR	WOODFORD	114	58
CONTRACT NO. 89854				


MODEL: Default
FILE NAME: S:\237\2016\23716012.22 (Woodford Co Ch 13 at Front St Ph III)\CADD\CADD Sheets\1023221-005-Superstructure.dgn
12/2/2024 8:16:31 AM

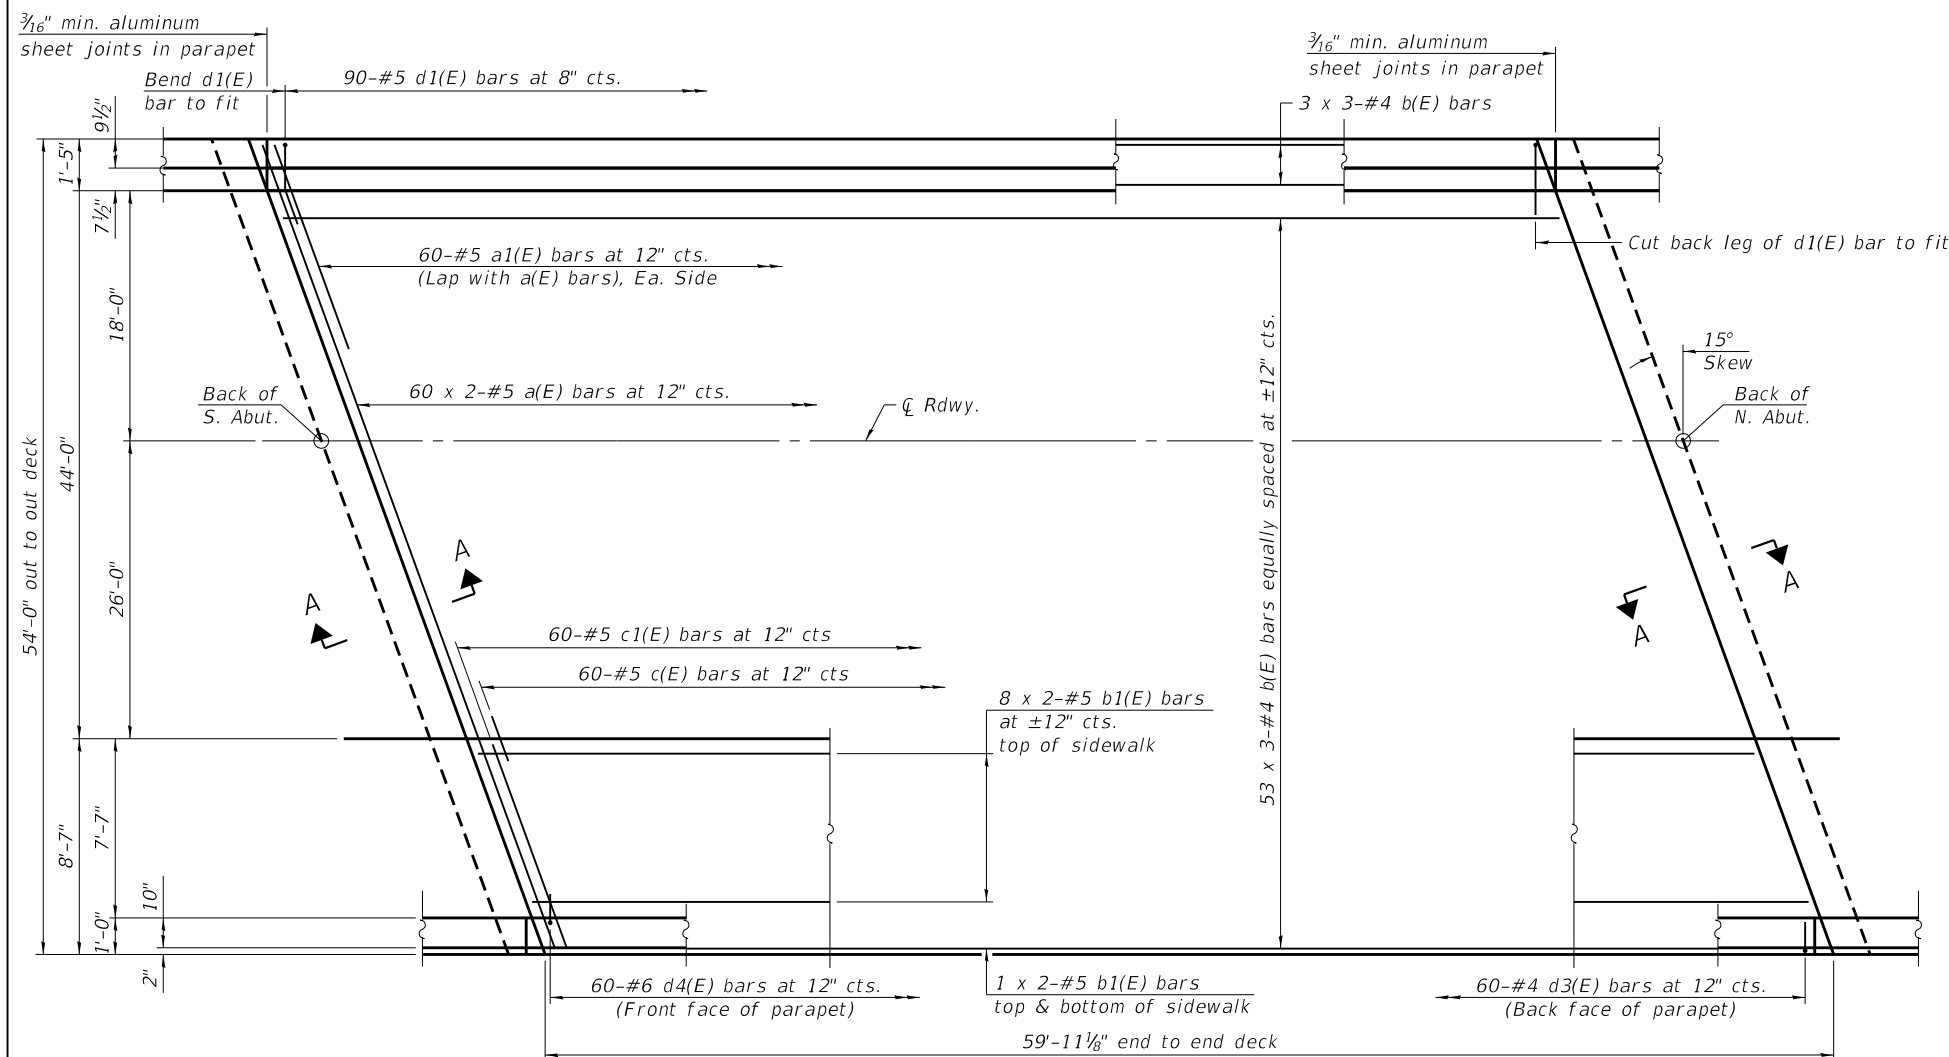

PLAN


MINIMUM BAR LAP

#4 bar = 2'-5"
#5 bar = 3'-0"

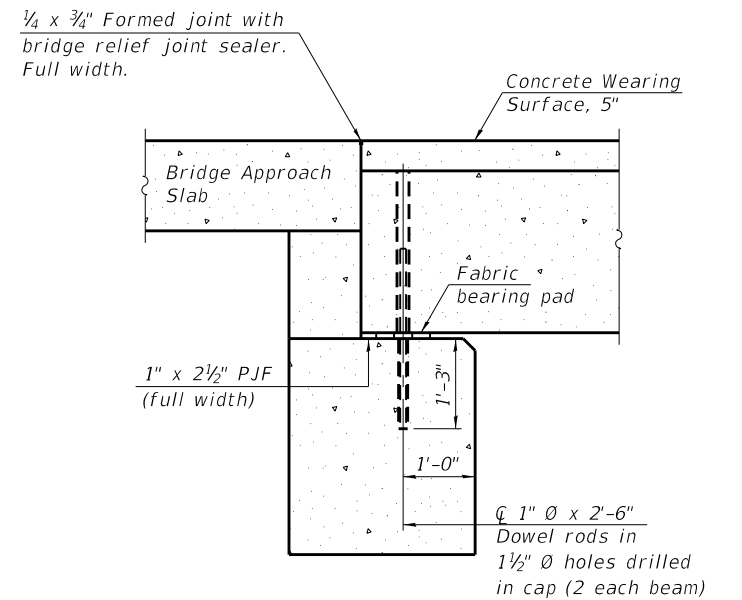

SECTION A-A
(Dimensions are at Rt. L's)

Notes:
See sheets 6 and 7 of 18 for Superstructure Details and Bill of Material.
Bars indicated thus 60 x 2-#5 etc. indicates 60 lines of bars with 2 lengths per line.
Spacing of all 'a' and 'c' bars shall be measured along the ϕ of structure.
Concrete wearing surface shall be placed prior to casting approach slab.
See sheet 9 of 18 for fabric bearing pad details.

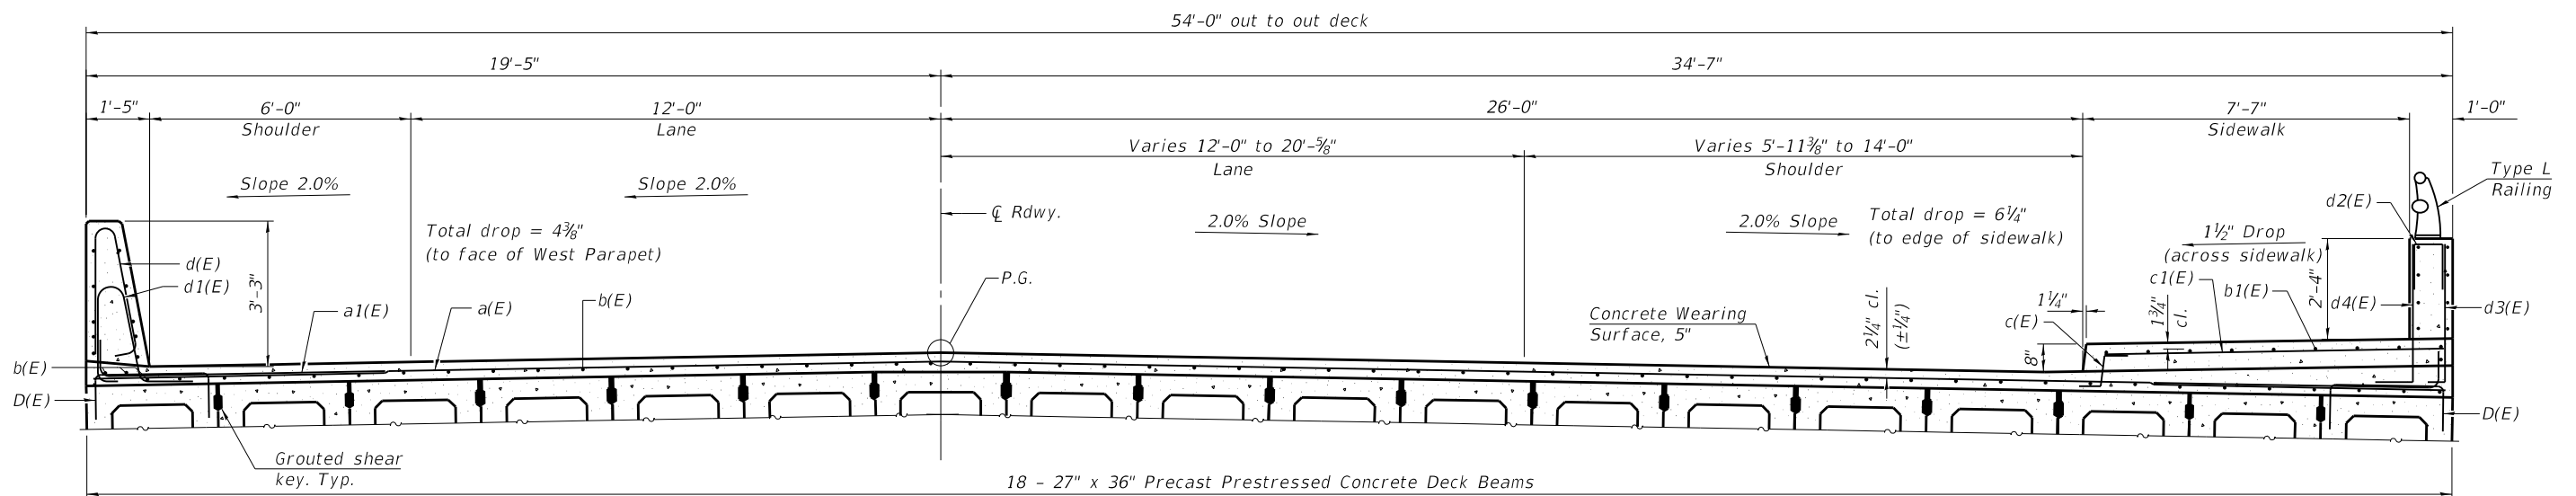

CROSS SECTION
(Looking North)

MAURER-STUTZ
ENGINEERS SURVEYORS


USER NAME	=	baswanson	DESIGNED	-	MSM	REVISED	-
CHECKED	-	LVM	CHECKED	-	LVM	REVISED	-
PLOT SCALE	=		DRAWN	-	KJA	REVISED	-
PLOT DATE	=	12/2/2024	CHECKED	-	BAS	REVISED	-

WOODFORD COUNTY
HIGHWAY DEPARTMENT


SUPERSTRUCTURE
STRUCTURE NO. 102-3221

SHEET 5 OF 18 SHEETS

F.A.S. RTE.	SECTION	COUNTY	TOTAL SHEETS	SHEET NO.
364	20-00091-03-BR	WOODFORD	114	59
CONTRACT NO. 89854				

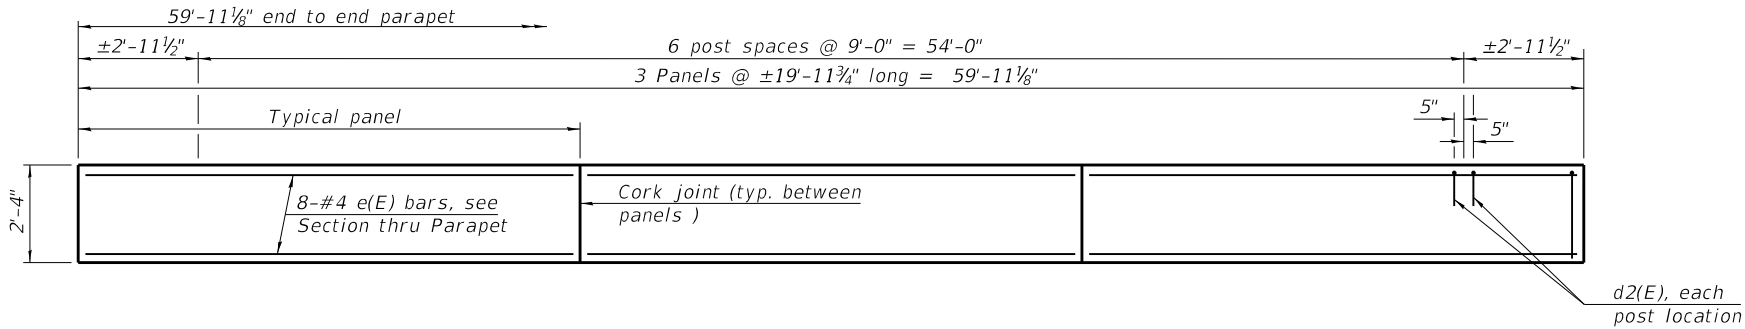


INSIDE ELEVATION OF EAST PARAPET

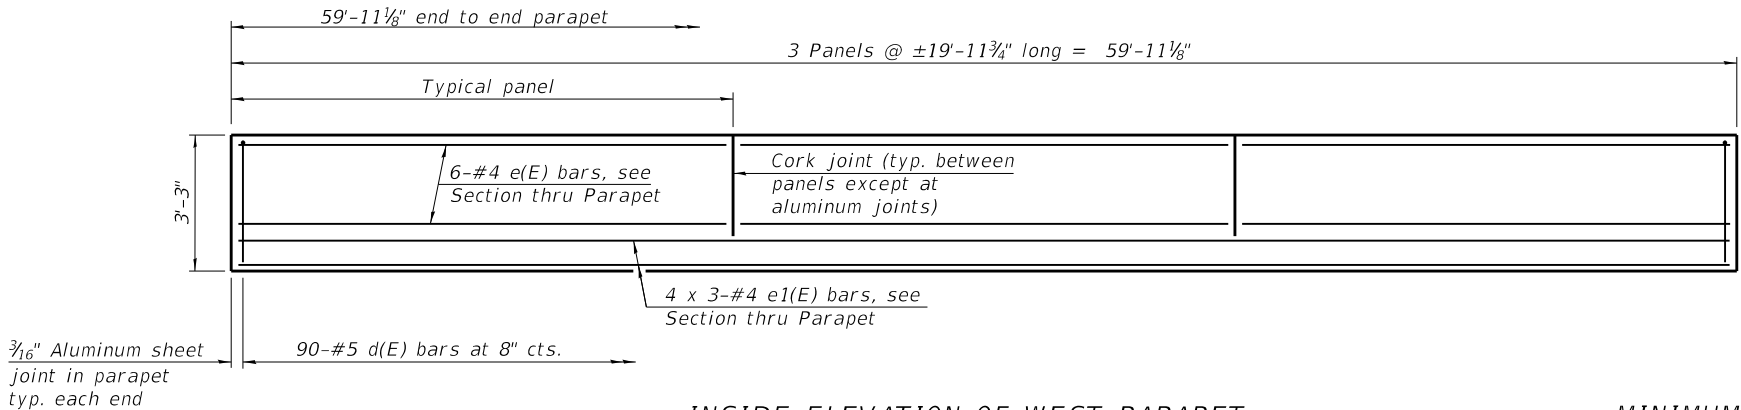

INSIDE ELEVATION OF WEST PARAPET

MINIMUM BAR LAP
#4 bar = 2'-5"

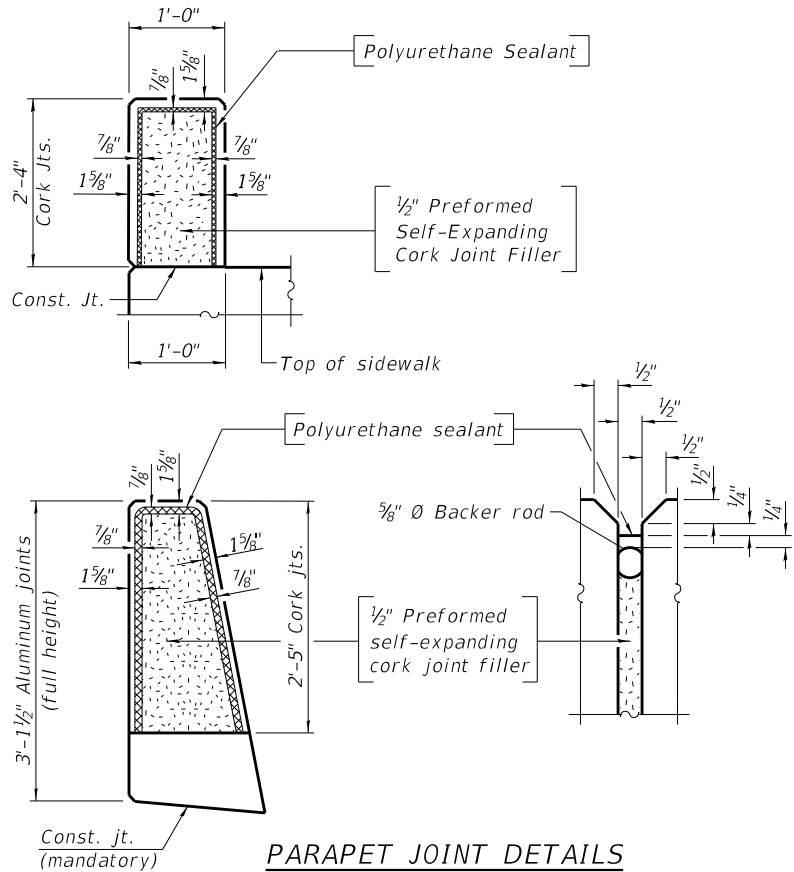


PARAPET JOINT DETAILS

Notes:
The 3/16" Aluminum sheet shall be ASTM B 209 alloy 3003-H14 and coated with 5 mils of either bitumen paint or epoxy paint to minimize reaction with wet concrete. Cost included with Concrete Superstructure.
The Polyurethane Sealant shall be according to Article 1050.04 of the Std. Spec. and the color shall be gray.
See sheet 7 of 18 for sections thru parapets and Bill of Material.
Bars indicated thus 4 x 3-#4 etc. indicates 4 lines of bars with 3 lengths per line.
See sheet 14 or 18 for railing post details.


MODEL: Default
FILE NAME: S:\237\2016\23716012.22 [Woodford Co Ch 13 at Front St Ph II]\CADD\CADD Sheets\1023221-006-Superstructure Details.dgn
12/2/2024 8:16:33 AM

MAURER-STUTZ ENGINEERS SURVEYORS	USER NAME = baswanson	DESIGNED - MSM	REVISED -	WOODFORD COUNTY HIGHWAY DEPARTMENT	SUPERSTRUCTURE DETAILS STRUCTURE NO. 102-3221	F.A.S. RTE.	SECTION	COUNTY	TOTAL SHEETS	SHEET NO.
		CHECKED - LVM	REVISED -			364	20-00091-03-BR	WOODFORD	114	60
	PLOT SCALE =	DRAWN - KJA	REVISED -			CONTRACT NO. 89854				
	PLOT DATE = 12/2/2024	CHECKED - BAS	REVISED -			SHEET 6 OF 18 SHEETS				


MODEL: Default
FILE NAME: S:\237\2016\23716012.22 (Woodford Co Ch 13 at Front St Ph III)\CADD\CADD Sheets\1023221-007-Superstructure Details.dgn
12/2/2024 8:16:34 AM

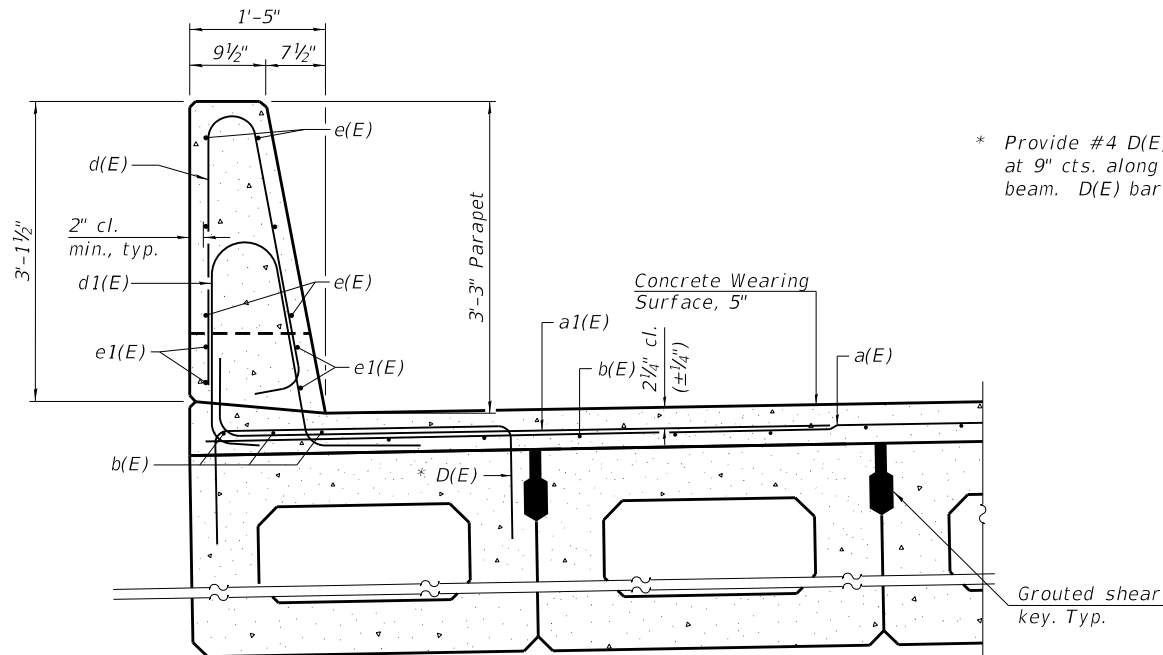


SECTION THRU WEST PARAPET

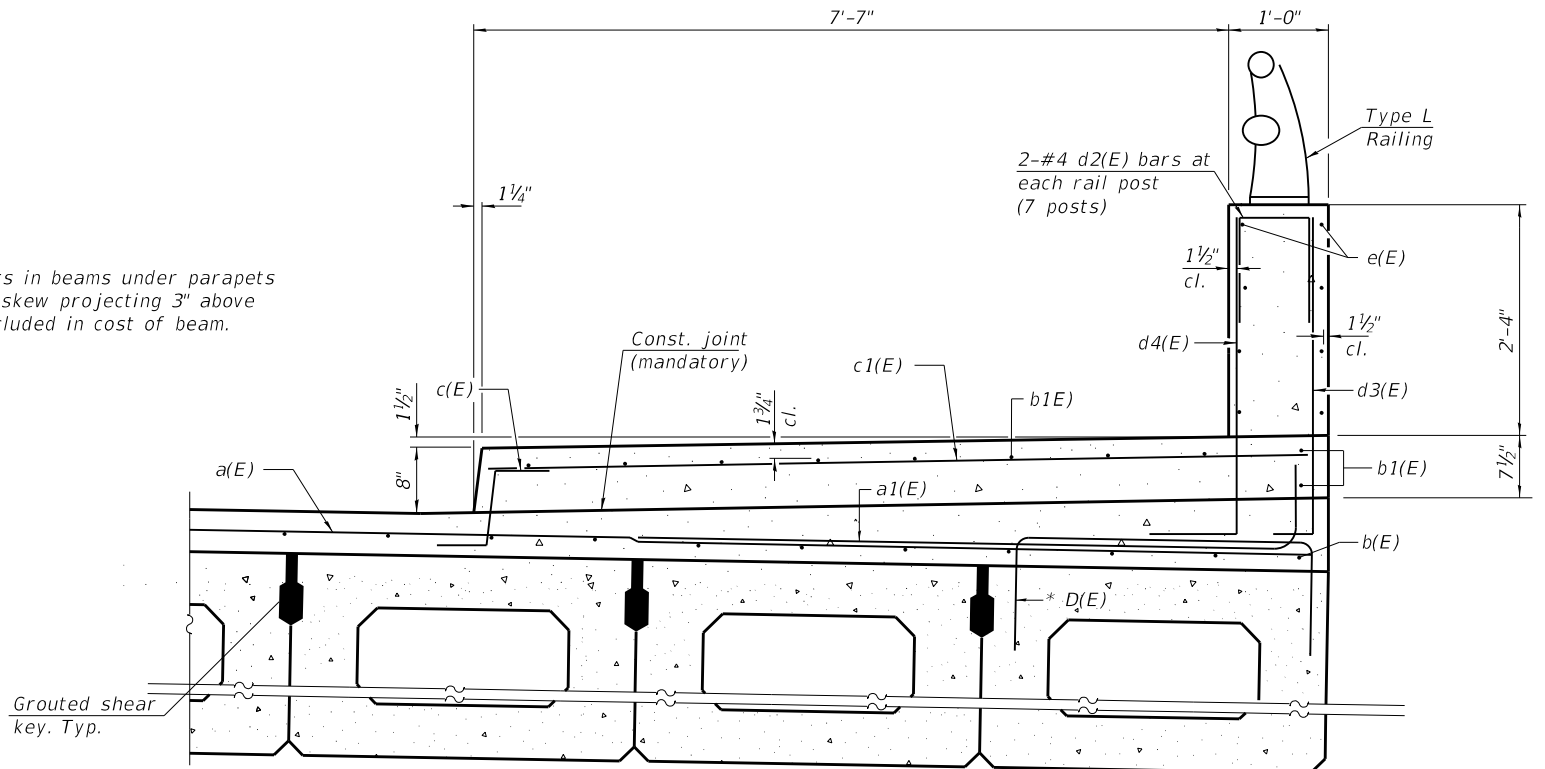


SECTION THRU EAST PARAPET

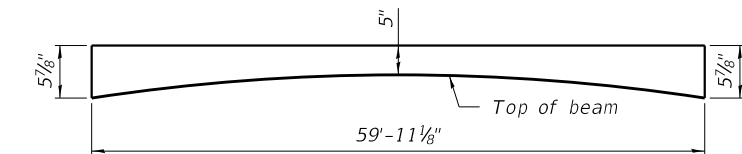


ANTICIPATED CONCRETE WEARING SURFACE PROFILE
(For information only)

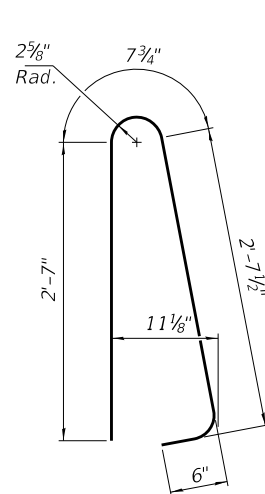


BAR d(E)

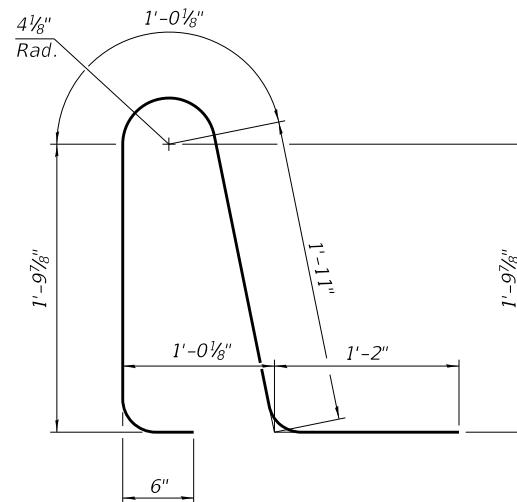


BAR d1(E)

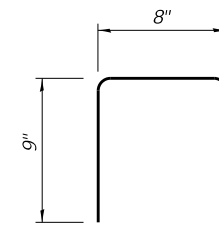


BAR d2(E)

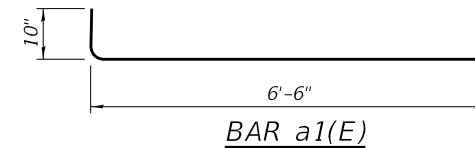


BAR a1(E)

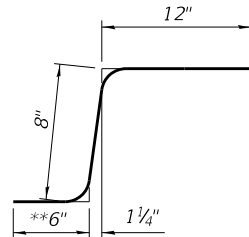

BAR c(E)

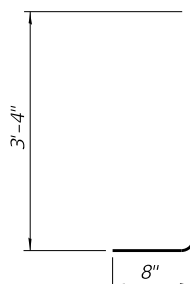

BAR d3(E)

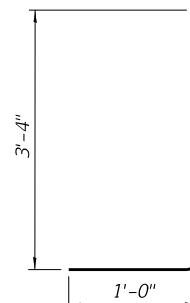

BAR d4(E)


** In lieu of bottom leg, c(E) bars may be drilled and set according to Article 509.06 of the Standard Specifications. Cored holes shall be roughened or scored per manufacturer's recommendations. Maximum depth of cored hole shall not exceed 5".

SUPERSTRUCTURE
BILL OF MATERIAL








Bar	No.	Size	Length	Shape
a(E)	120	#5	29'-8"	
a1(E)	120	#5	7'-4"	
b(E)	168	#4	21'-7"	
b1(E)	20	#5	31'-5"	
c(E)	60	#5	2'-2"	
c1(E)	60	#5	8'-5"	
d(E)	90	#5	6'-5"	
d1(E)	90	#5	6'-5"	
d2(E)	14	#4	2'-2"	
d3(E)	60	#4	4'-0"	
d4(E)	60	#6	4'-4"	
e(E)	42	#4	19'-8"	
e1(E)	12	#4	21'-7"	
Reinforcement Bars, Epoxy Coated			Pound	10870
Concrete Superstructure			Cu. Yd.	24.5
Concrete Wearing Surface, 5"			Sq. Yd.	364

Note:
Parapet and sidewalk concrete shall be paid for as Concrete Superstructure.

(Sheet 2 of 2)

 

Notes:
All bearing pads shall be 1" thick.
Omit holes when using expansion bearings.
Expansion bearing pads shall be bonded to the substructure.

       

Prestressing steel shall be uncoated high strength, low relaxation 7-wire strand, Grade 270. The nominal diameter shall be 1/2" and the nominal cross-sectional area shall be 0.153 sq. in. The 1" Ø rods in the transverse tie assembly shall be tightened to a snug fit and the threads set. Pockets on exterior faces of bridge shall be filled with grout after transverse tie assembly is in place.

Two 1/8" fabric adjusting shims of the dimensions of the exterior bearing pad shall be provided for each bearing pad location.

A minimum 2 1/2" Ø lifting pin shall be used to engage the lifting loops during handling.

Corrosion Inhibitor, per Article 1020.05(b)(10) and 1021.07 of the Standard Specifications, shall be used in the concrete for precast prestressed concrete deck beams.

Compressive strength of prestressed concrete, f'c, shall be 6000 psi.

Compressive strength of prestressed concrete at release, f'ci, shall be 5000 psi.



Precast Prestressed Conc. Deck Bms. (27" depth)	Sq. Ft.	3236
--	---------	------

USER NAME = baswanson	DESIGNED - MSM	REVISED -
	CHECKED - LVM	REVISED -
PLOT SCALE =	DRAWN - KJA	REVISED -
PLOT DATE = 12/2/2024	CHECKED - BAS	REVISED -


**WOODFORD COUNTY
HIGHWAY DEPARTMENT**

27" x 36" PPC DECK BEAM DETAILS
STRUCTURE NO. 102-3221

SHEET 9 OF 18 SHEETS

F.A.S. RTE.	SECTION	COUNTY	TOTAL SHEETS	SHEET NO.
364	20-00091-03-BR	WOODFORD	114	63
		CONTRACT NO. 89854		

MODEL: Default
FILE NAME: S:\237\2016\23716012.22 (Woodford Co Ch 13 at Front St Ph III)\CADD\CADD Sheets\1023221-010-5 Appr. Slab.dgn

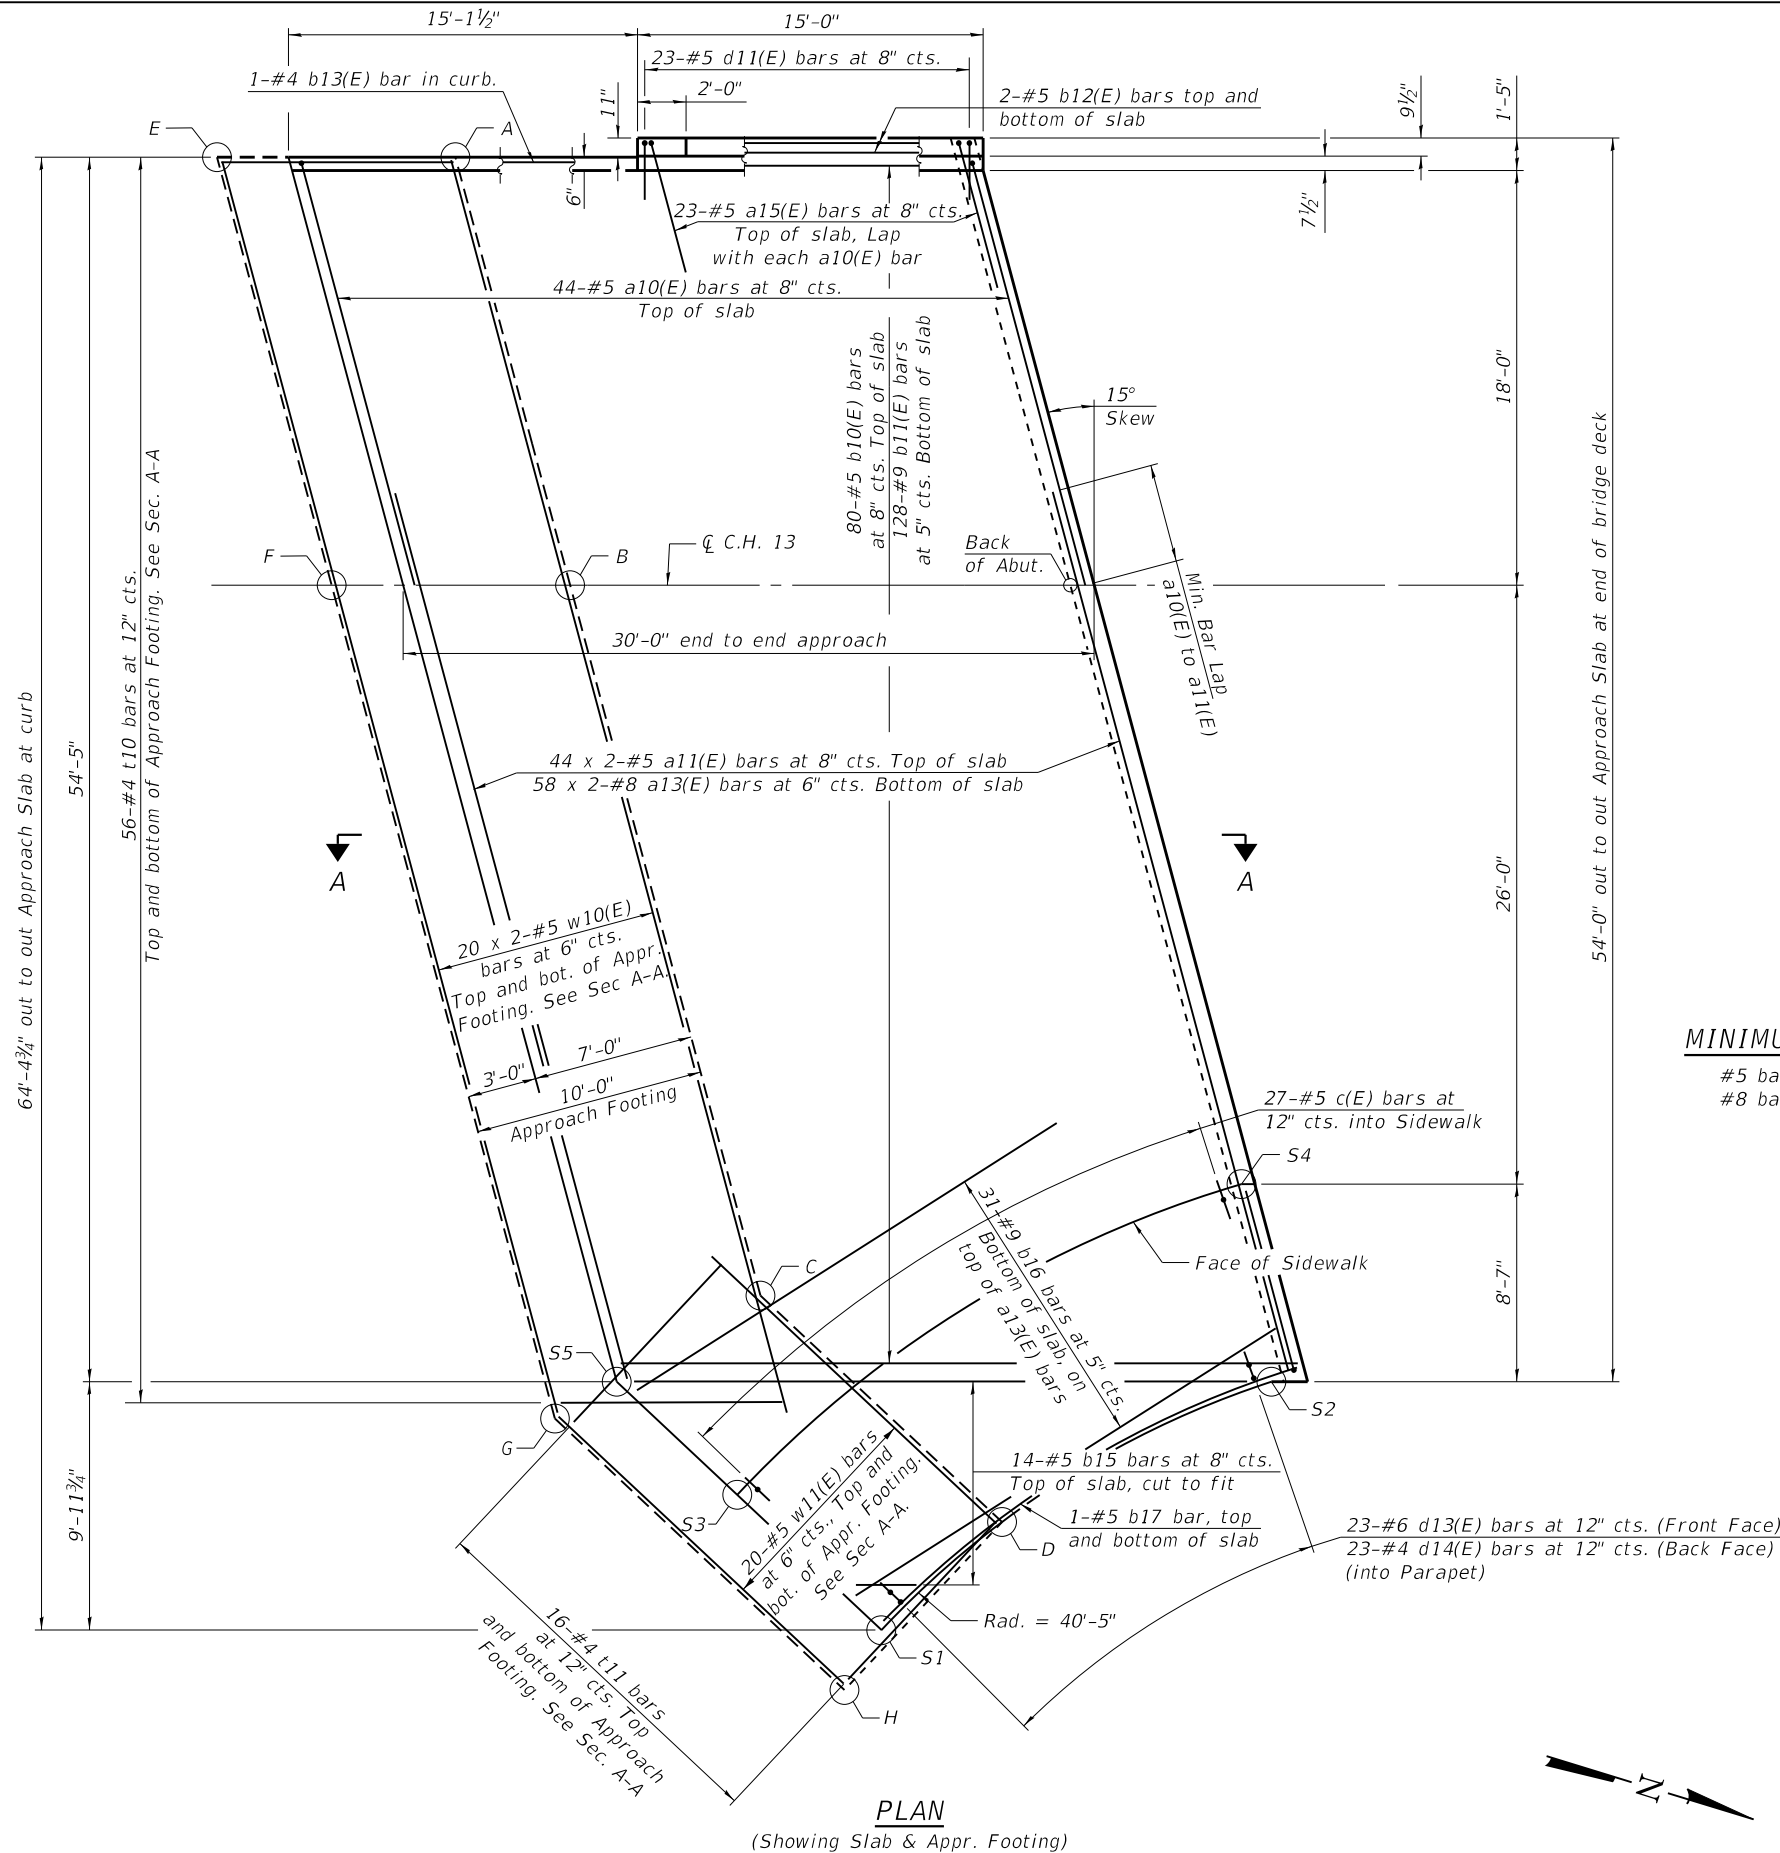

**ELEVATIONS AND LOCATIONS
FOR SOUTH APPROACH FOOTING**

Point	* Location		Elevation	
	Station	Offset	Top	Bottom
** A	219+53.33	18.50' LT	716.62	715.79
B	219+58.28	0.00'	716.90	716.07
C	219+66.91	32.18' RT	716.09	715.26
D	219+76.44	41.12' RT	715.73	714.90
** E	219+42.97	18.50' LT	716.82	715.99
** F	219+47.93	0.00'	717.09	716.26
G	219+57.98	37.53' RT	716.15	715.32
H	219+69.60	48.42' RT	715.71	714.88

**ELEVATIONS AND LOCATIONS
FOR SOUTH APPROACH SLAB**

Point	* Location		Elevation	
	Station	Offset	Top	Bottom
S1	219+71.30	45.90' RT	717.38	715.73
S2	219+88.73	34.58' RT	717.22	715.62
S3	219+65.04	40.03' RT	717.22	715.97
S4	219+87.43	26.00' RT	717.07	715.82
S5	219+60.66	35.92' RT	717.38	716.13

* Station and Offset are shown relative to $\bar{C}$ C.H. 13

** Station and Offset are given relative to the tangent section of the alignment starting at P.C. Sta. 219+56.13, actual Station and Offset may vary slightly relative to the curved alignment section

Notes:


See sheet 12 of 18 for cross sections and Section A-A.

See sheet 13 of 18 for parapet elevations, bar details, and Bill of Material.

Bars indicated thus 20 x 2-#5 etc. indicates 20 lines of bars with 2 lengths per line.

MINIMUM BAR LAP

#5 bar = 3'-4"
#8 bar = 4'-9"

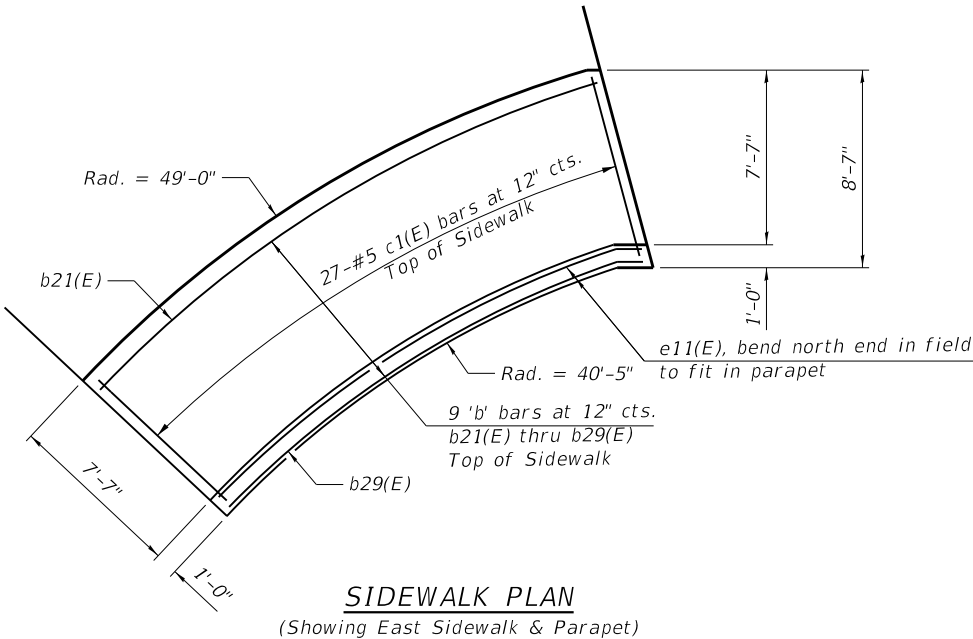

**SIDEWALK PLAN
(Showing East Sidewalk & Parapet)**

MAURER-STUTZ
ENGINEERS SURVEYORS


USER NAME =	baswanson	DESIGNED -	MSM	REVISED -	
		CHECKED -	LVM	REVISED -	
PLOT SCALE =		DRAWN -	KJA	REVISED -	
PLOT DATE =	12/2/2024	CHECKED -	BAS	REVISED -	

**WOODFORD COUNTY
HIGHWAY DEPARTMENT**

**SOUTH BRIDGE APPROACH SLAB
STRUCTURE NO. 102-3221**

SHEET 10 OF 18 SHEETS


F.A.S. RTE.	SECTION	COUNTY	TOTAL SHEETS	SHEET NO.
364	20-00091-03-BR	WOODFORD	114	64
CONTRACT NO. 89854				

 


Point	Top	Bottom
A	714.62	713.79
B	714.89	714.06
C	714.12	713.29
D	714.42	713.59
E	714.70	713.87
F	713.92	713.09

Notes:
See sheet 12 of 18 for cross sections and Section A-A.
See sheet 13 of 18 for parapet elevations, bar details, and Bill of Material.
Bars indicated thus 20 x 2-#5 etc. indicates 20 lines of bars with 2 lengths per line.

MODEL: Default
FILE NAME: S:\237\2016\23716012.22 (Woodford Co Ch 13 at Front St Ph III)\CADD\CADD Sheets\1023221-012-Appr Slab Details.dgn
12/2/2024 8:16:39 AM

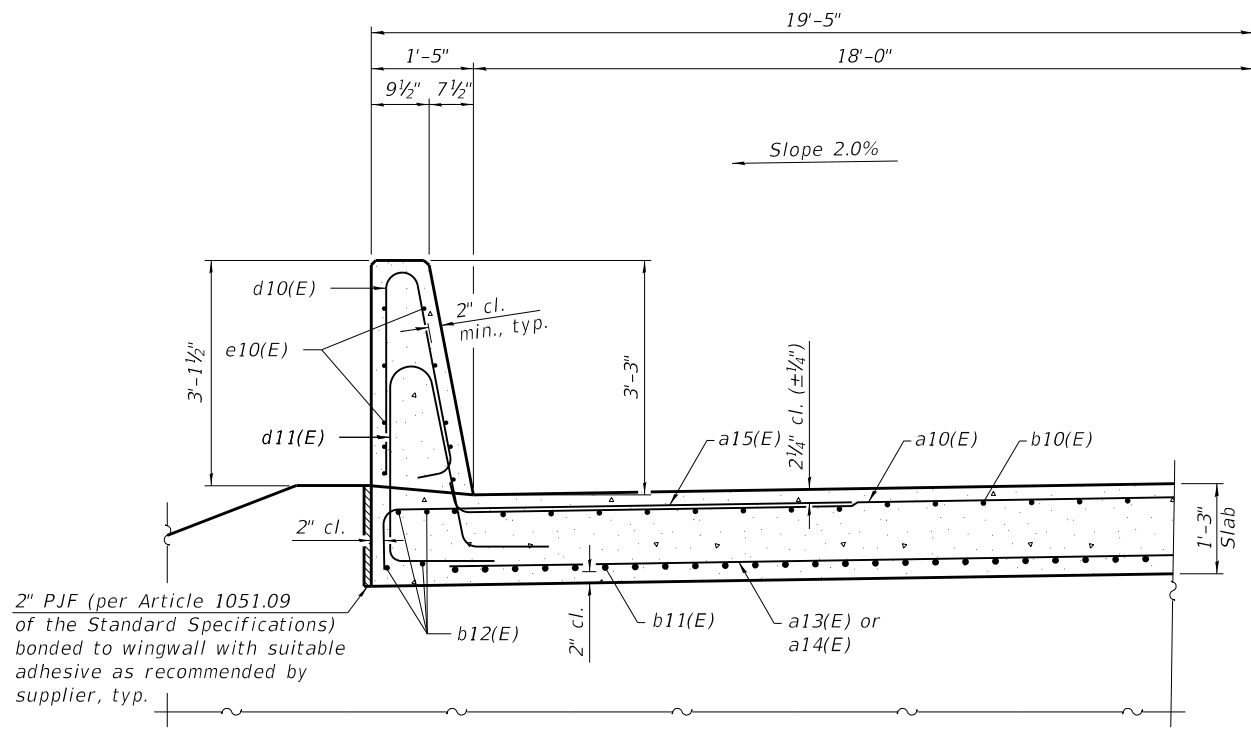


WEST PARAPET

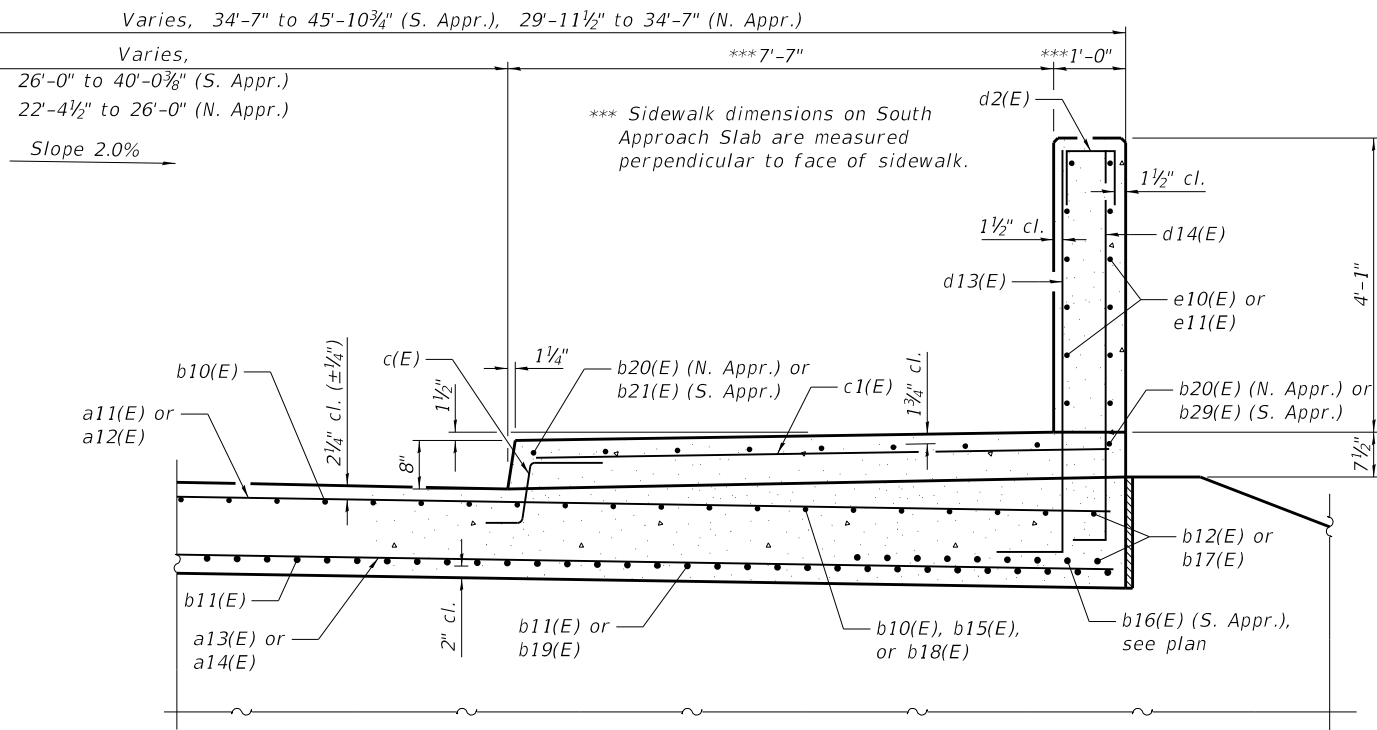


CROSS SECTION - NEAR ABUTMENT
(Looking North)

EAST SIDEWALK

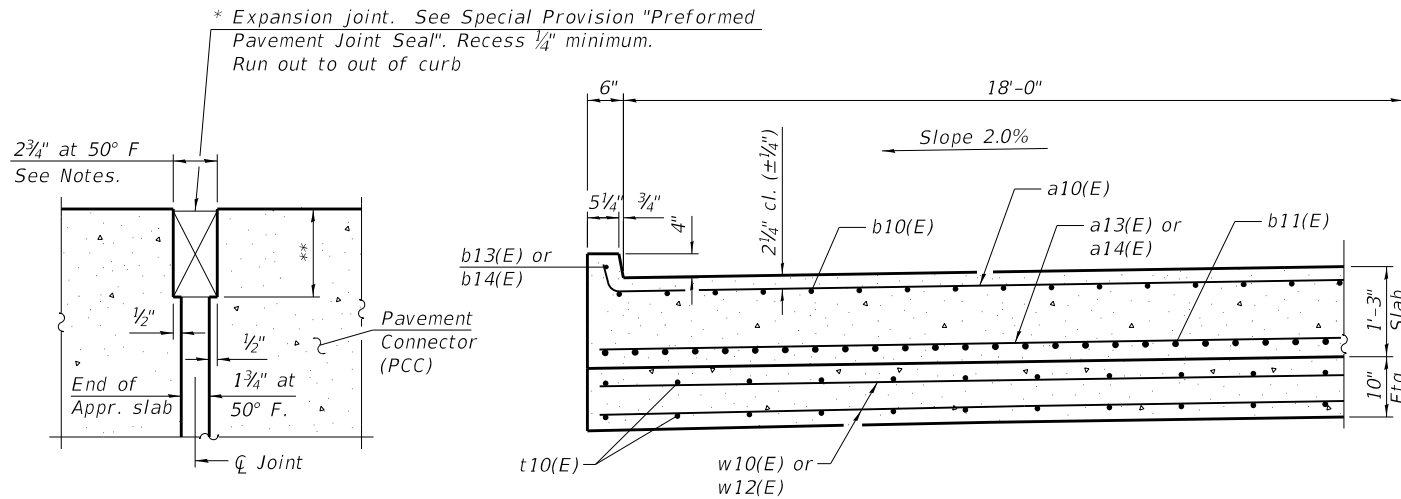


WEST CURB

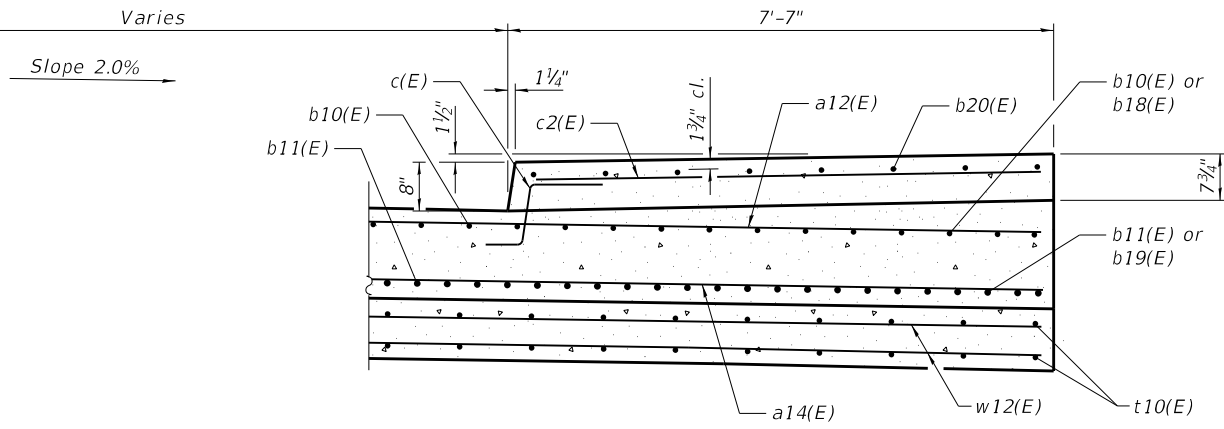

EAST SIDEWALK (NORTH APPR. ONLY)

CROSS SECTION - AT APPROACH FOOTING
(Looking North)

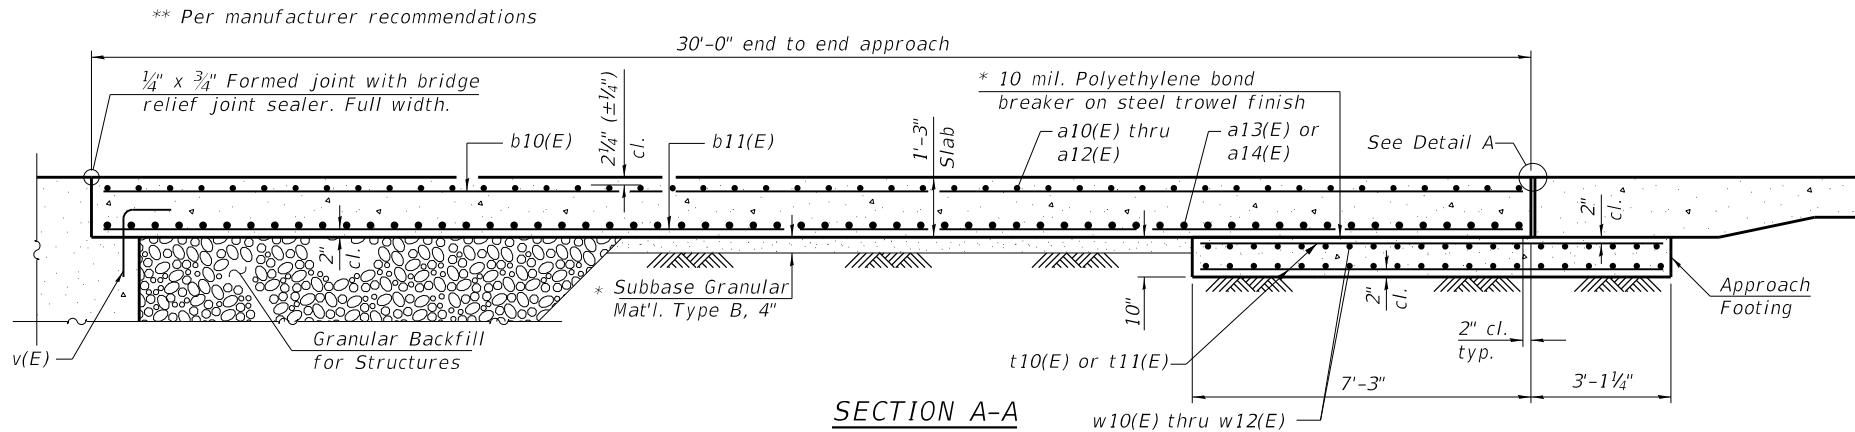


SECTION A-A

Notes:
The joint opening shall be adjusted for temperature per Article 520.04 of the Standard Specifications. However, since this detail is for jointless structures, the length of bridge used to calculate the adjustment shall be equal to half the total bridge length plus the length of the bridge approach slab.
Parapet and sidewalk concrete shall be paid for as Concrete Superstructure. Approach slab shall be paid for as Concrete Superstructure (Approach Slab). Approach footing concrete shall be paid for as Concrete Structures. The approach footing maximum applied service bearing pressure (Q_{max}) = 2.0 ksf. Cost of excavation for approach footing included with Concrete Structures. For Granular Backfill for Structures and drainage treatment details, see sheet 2 of 18. See sheet 13 of 18 for parapet elevations, bar details, and Bill of Material. See sheet 10 or 11 of 18 for appropriate plan view.


(Sheet 1 of 2)

	USER NAME = baswanson	DESIGNED - MSM	REVISED -	WOODFORD COUNTY HIGHWAY DEPARTMENT	BRIDGE APPROACH SLAB DETAILS STRUCTURE NO. 102-3221	F.A.S. RTE.	SECTION	COUNTY	TOTAL SHEETS	SHEET NO.
		CHECKED - LVM	REVISED -			364	20-00091-03-BR	WOODFORD	114	66
	PLOT SCALE =	DRAWN - KJA	REVISED -			CONTRACT NO. 89854				
	PLOT DATE = 12/2/2024	CHECKED - BAS	REVISED -							
	SHEET 12 OF 18 SHEETS									

MODEL: Default
FILE NAME: S:\237\2016\23716012.22 (Woodford Co Ch 13 at Front St Ph III)\CADD\CADD Sheets\1023221-013-Appr Slab Details.dgn

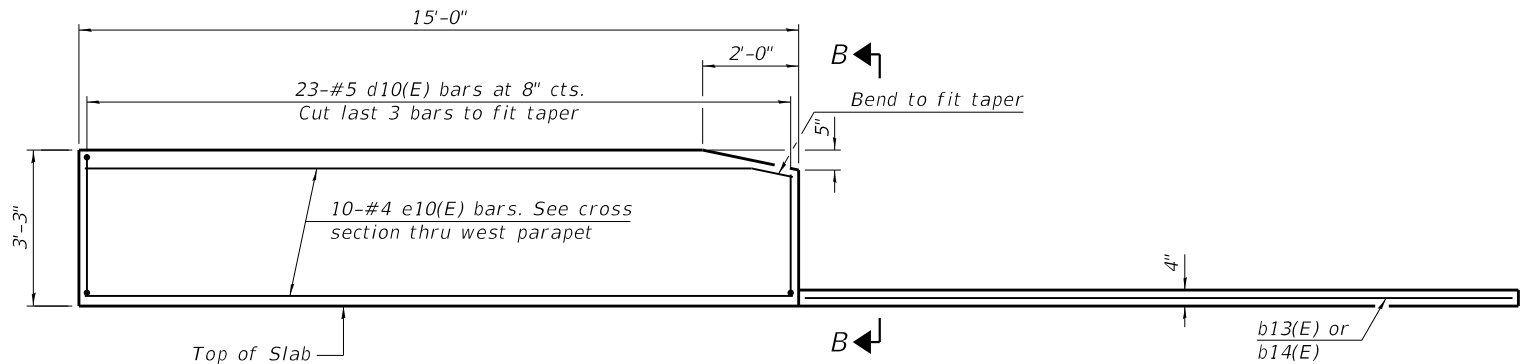


INSIDE ELEVATION OF WEST PARAPET AND CURB
(North Approach shown, South Approach opposite)

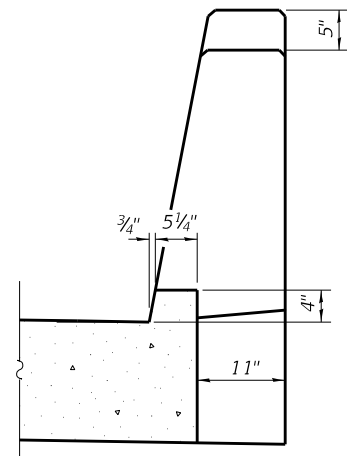


**TWO APPROACHES
BILL OF MATERIAL**


VIEW B-B

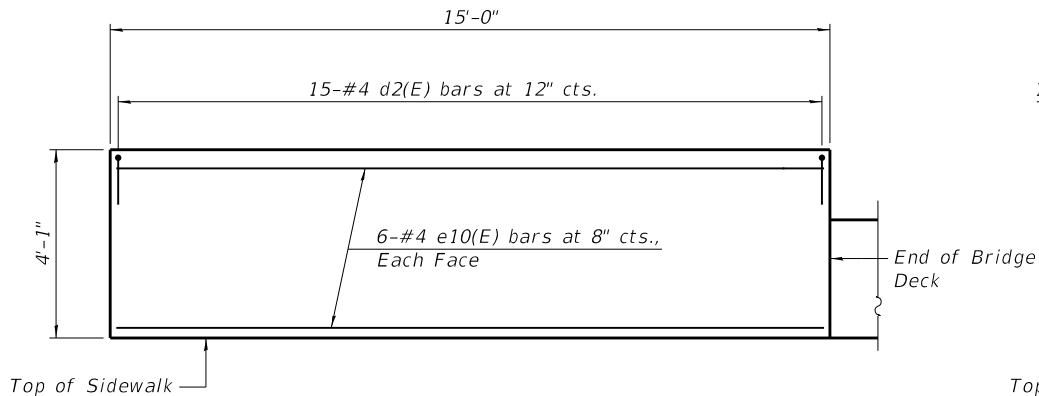

INSIDE ELEVATION OF EAST PARAPET (NORTH APPROACH)

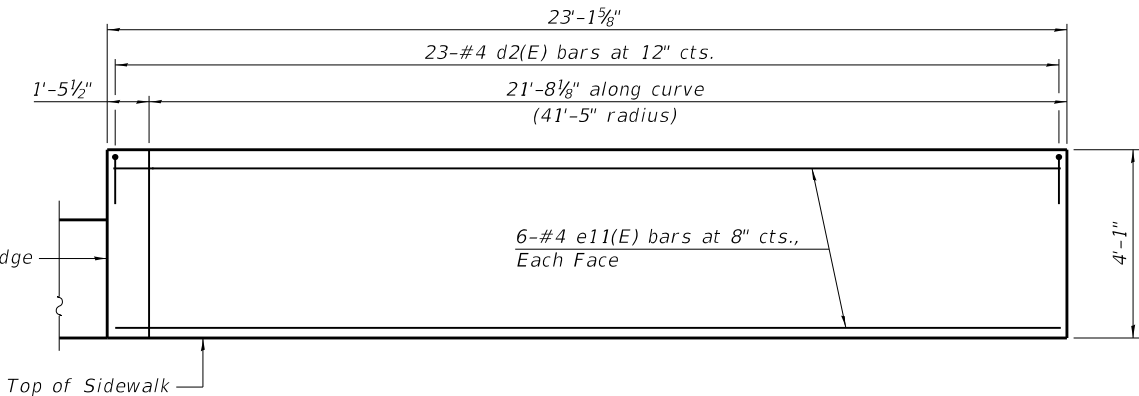


INSIDE ELEVATION OF EAST PARAPET (SOUTH APPROACH)

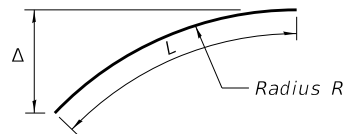


BARS b17, b21(E) thru b29(E), and e11(E)

Bar	R	L	Δ
b17(E)	40'-8"	22'-4"	6'-0"
b21(E)	48'-8"	26'-9"	7'-2"
b22(E)	47'-8"	26'-2"	7'-0"
b23E	46'-8"	25'-8"	6'-10 1/2"
b24E	45'-8"	25'-1"	6'-8 1/2"
b25E	44'-8"	24'-6"	6'-6 1/2"
b26E	43'-8"	24'-0"	6'-5"
b27E	42'-8"	23'-5"	6'-3"
b28E	41'-8"	22'-10"	6'-1"
b29(E)	40'-8"	22'-4"	6'-0"
e11(E)	40'-8"	22'-4"	6'-0"


Notes:
See sheet 12 of 18 for approach cross sections including parapet and sidewalk sections.
See sheets 10 and 11 of 18 for plan views of approach slabs.

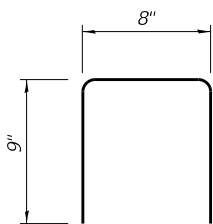


BAR d2(E)

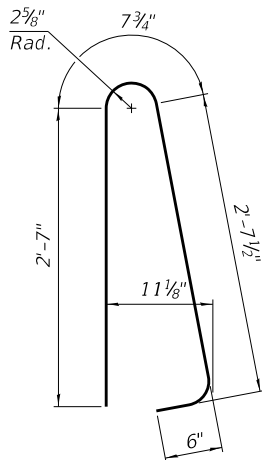


BAR d10(E)

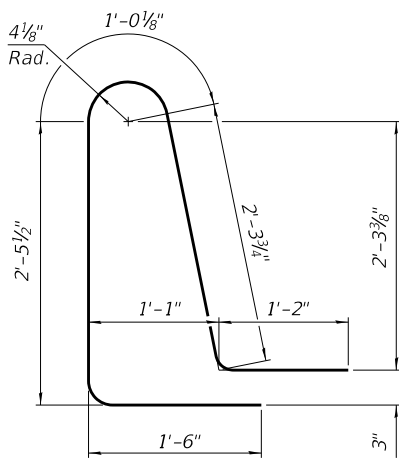


BAR d11(E)

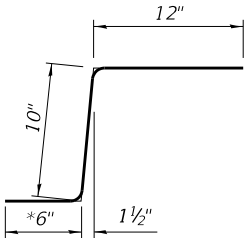


BAR c(E)

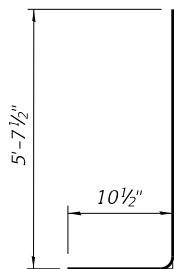


BAR d13(E)

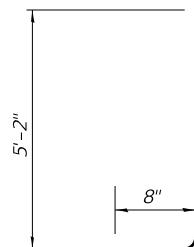

BAR d14(E)

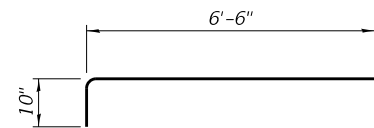


BAR a15(E)

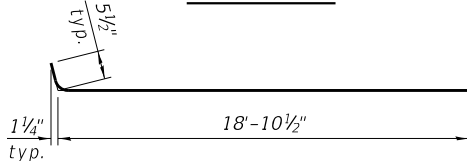









BAR a10(E)

(Sheet 2 of 2)

Bar	No.	Size	Length	Shape
a10(E)	88	#5	19'-4"	
a11(E)	88	#5	26'-10"	
a12(E)	88	#5	20'-8"	
a13(E)	116	#8	35'-6"	
a14(E)	116	#8	29'-2"	
a15(E)	46	#5	7'-4"	
b10(E)	153	#5	29'-8"	
b11(E)	244	#9	29'-8"	
b12(E)	12	#5	14'-6"	
b13(E)	1	#4	14'-9"	
b14(E)	1	#4	14'-6"	
b15(E)	14	#5	26'-6"	
b16(E)	31	#9	22'-0"	
b17(E)	2	#5	22'-4"	
b18(E)	5	#5	28'-9"	
b19(E)	8	#9	28'-9"	
b20(E)	8	#5	28'-9"	
b21(E)	1	#5	26'-9"	
b22(E)	1	#5	26'-2"	
b23(E)	1	#5	25'-8"	
b24(E)	1	#5	25'-1"	
b25(E)	1	#5	24'-6"	
b26(E)	1	#5	24'-0"	
b27(E)	1	#5	23'-5"	
b28(E)	1	#5	22'-10"	
b29(E)	1	#5	22'-4"	
c(E)	57	#5	2'-4"	
c1(E)	42	#5	8'-2"	
c2(E)	15	#5	7'-2"	
d2(E)	38	#4	2'-0"	
d10(E)	46	#5	6'-5"	
d11(E)	46	#5	8'-6"	
d13(E)	38	#6	6'-6"	
d14(E)	38	#4	5'-10"	
e10(E)	32	#4	14'-8"	
e11(E)	12	#4	22'-4"	
t10(E)	212	#4	10'-0"	
t11(E)	32	#4	9'-8"	
w10(E)	80	#5	30'-8"	
w11(E)	40	#5	15'-9"	
w12(E)	80	#5	27'-1"	
Concrete Superstructure			Cu. Yd.	19.7
Concrete Superstructure (Approach Slab)			Cu. Yd.	152.9
Concrete Structures			Cu. Yd.	37.3
Reinforcement Bars, Epoxy Coated			Pound	69700

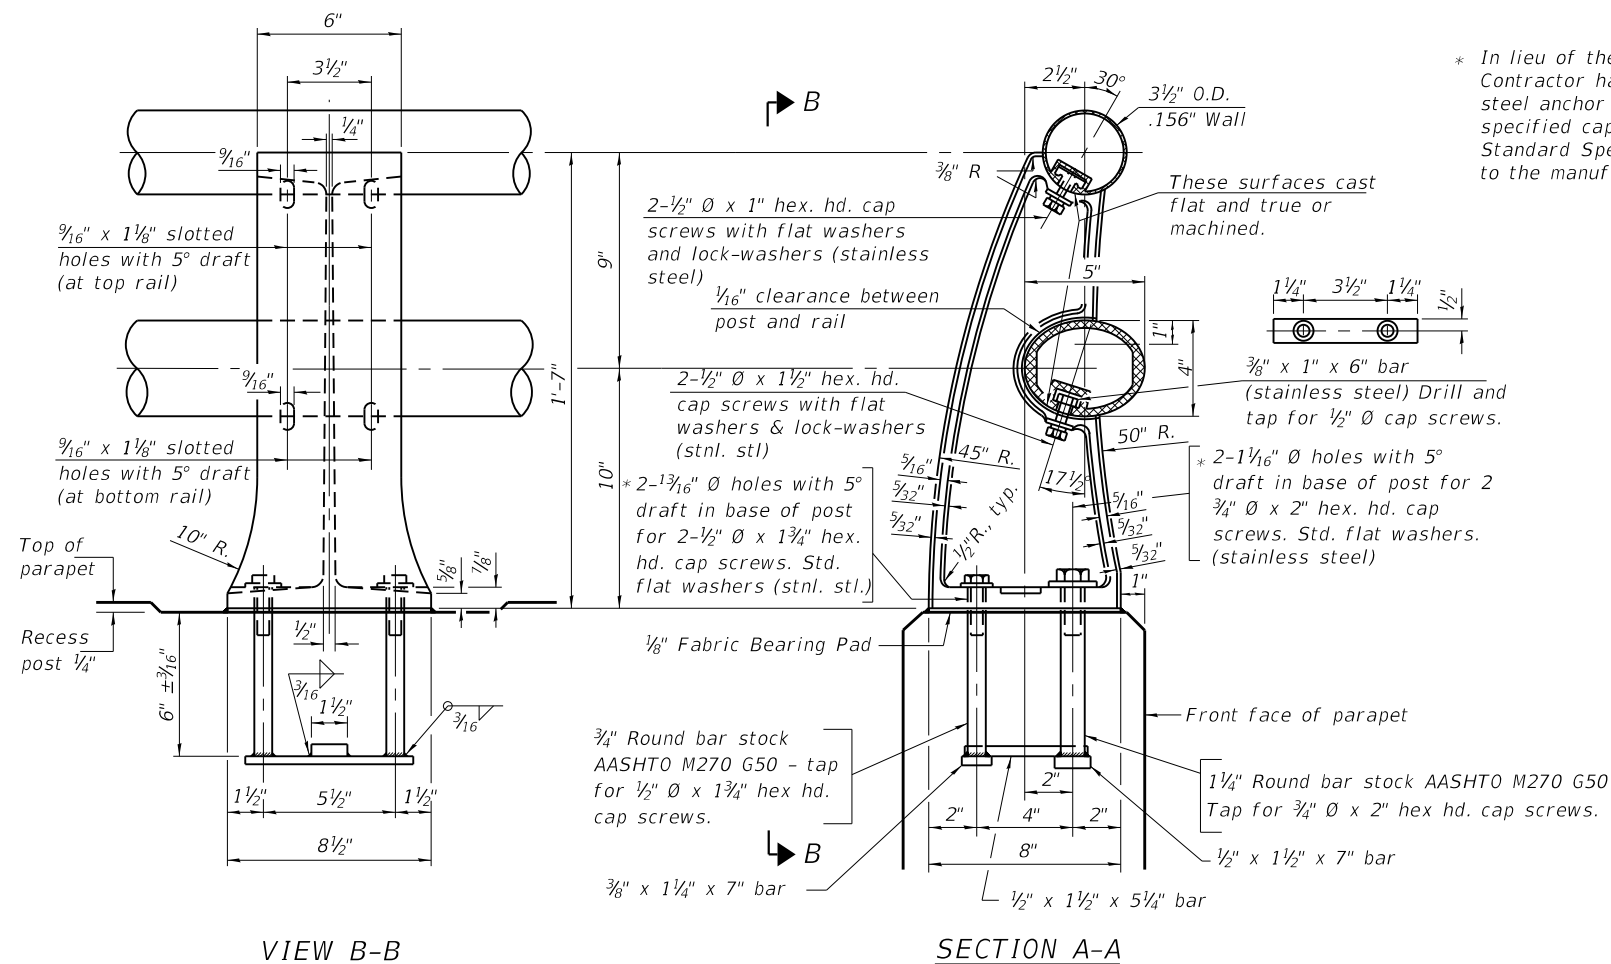

* In lieu of the cast-in-place anchor device shown, the Contractor has the option of drilling and setting stainless steel anchor rods of the same diameter and grade as the specified cap screws according to Article 509.06 of the Standard Specifications. Embedment shall be according to the manufacturer's specifications.

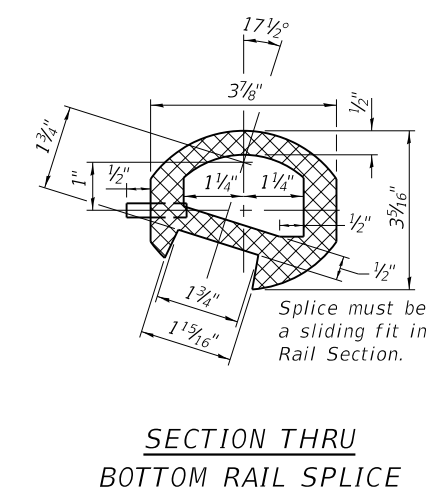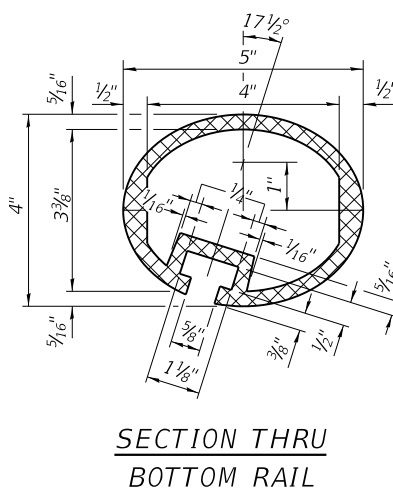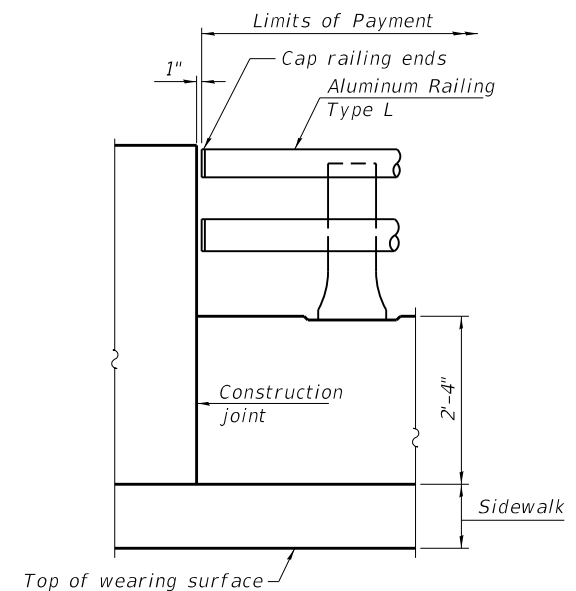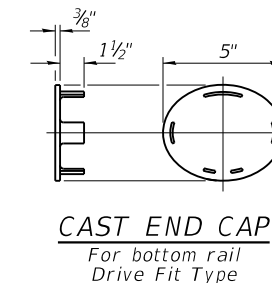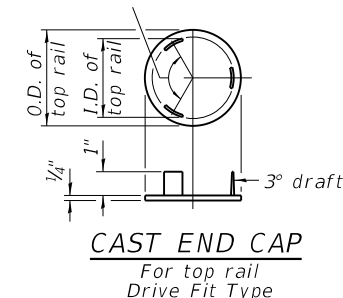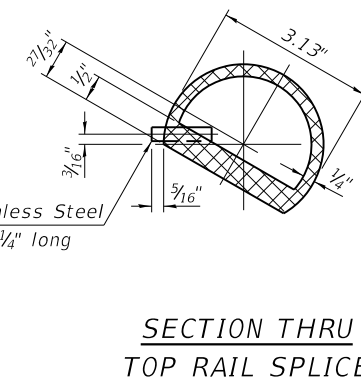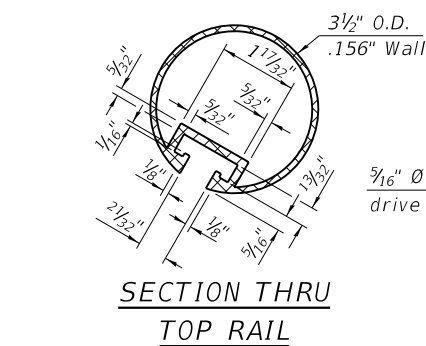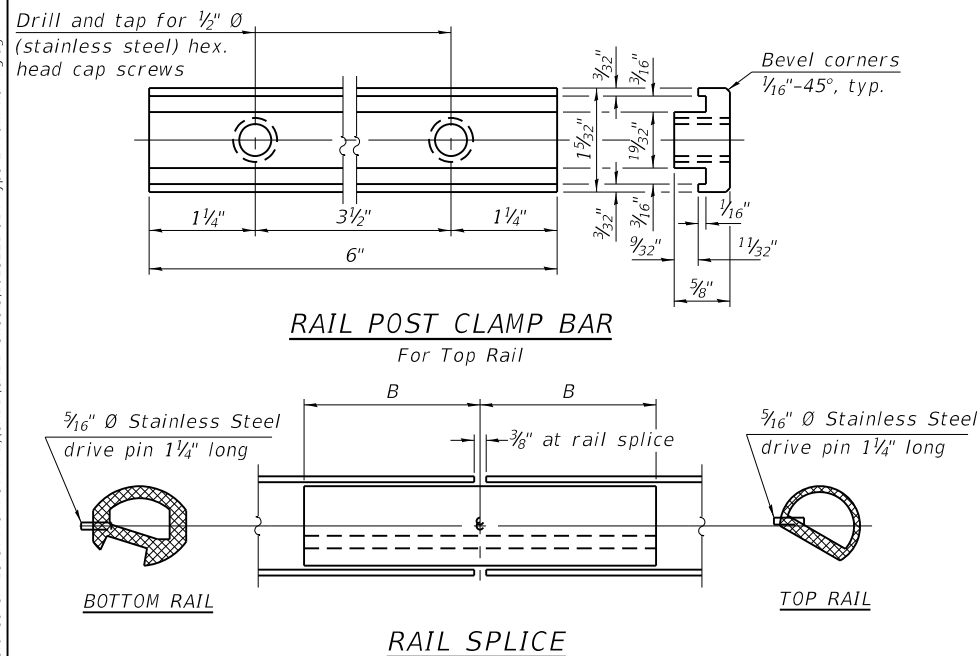

RAILING CRITERIA


NCHRP 350 Test Level	4
Post Spacing Range	7'-0" - 10'-0"
Rail Weight (plf)	40

BILL OF MATERIAL


Item	Unit	Quantity
Aluminum Railing, Type L	Foot	60

Notes:

- All Posts shall be normal to parapet.
- All joints in rail shall be spliced per detail.
- All exposed rail ends shall be capped per detail.
- Provide 1- $\frac{1}{8}$ " and 2- $\frac{1}{4}$ " Aluminum Shims for 25% of the Posts. Rail elements shall be parallel to Grade, high spots shall be ground and low spots shimmed.
- Place reinforcement bars to miss anchor rod locations.
- See sheet 6 of 18 for rail post spacing.


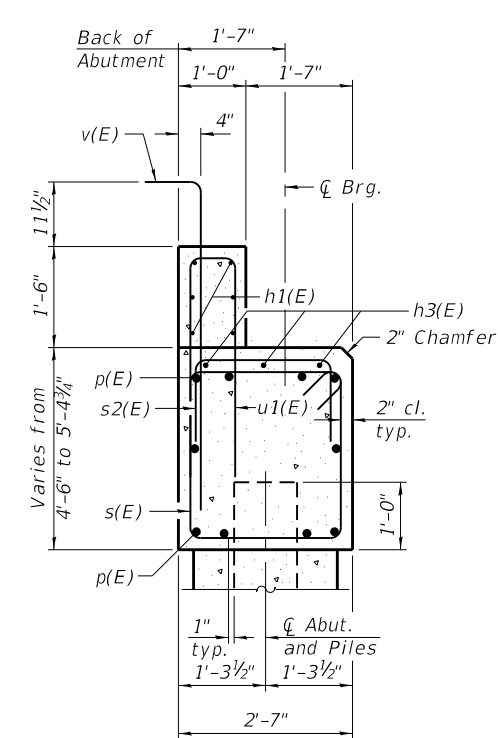


SECTION A-A
(Dimensions are at right angles to abutment)

 


Bar	No.	Size	Length	Shape
h(E)	32	#5	9'-8"	
h1(E)	12	#5	29'-11"	
h2(E)	4	#5	6'-3"	
h3(E)	6	#5	24'-0"	
p(E)	20	#7	31'-2"	
s(E)	69	#5	13'-9"	
s1(E)	2	#5	13'-11"	
s2(E)	44	#5	8'-11"	
u(E)	8	#6	11'-0"	
u1(E)	56	#5	8'-2"	
v(E)	56	#5	5'-9"	
v1(E)	6	#5	11'-6"	
v2(E)	6	#5	12'-7"	
v3(E)	4	#5	7'-1"	
v4(E)	4	#5	7'-8"	
Structure Excavation			Cu. Yd.	106
Concrete Structures			Cu. Yd.	33.0
Reinforcement Bars, Epoxy Coated			Pound	4730
Furnishing Metal Shell Piles 12" x 0.250"			Foot	261
Driving Piles			Foot	261
Test Pile Metal Shells			Each	1
Pile Shoes			Each	10
Concrete Encasement			Cu. Yd.	4.6

Notes:
For details of piles and Concrete Encasement,
see sheet 17 of 18.
Cast backwall and tops of wingwalls after beams
have been erected.




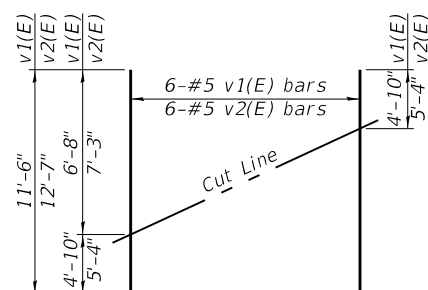
 


FIELD CUTTING DIAGRAM


Order v1(E) bars full length. Cut as shown and use remainder of bars in opposite face.

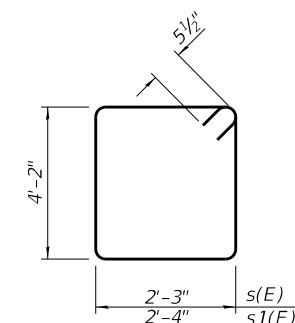

BARS $s(E)$ & $s1(E)$

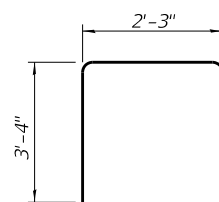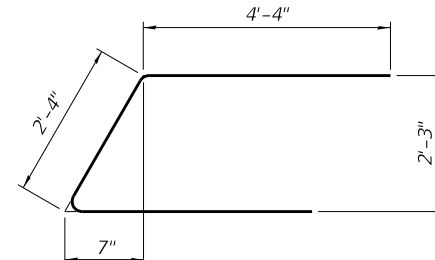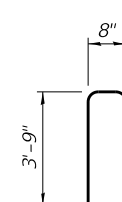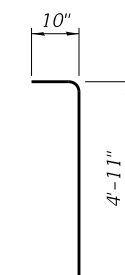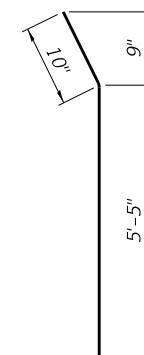 $BAR \ s2(E)$ BAR $u(E)$ 
$$BAR \ u1(E)$$

$$BAR \quad v(E)$$
 $BAR \ h2(E)$

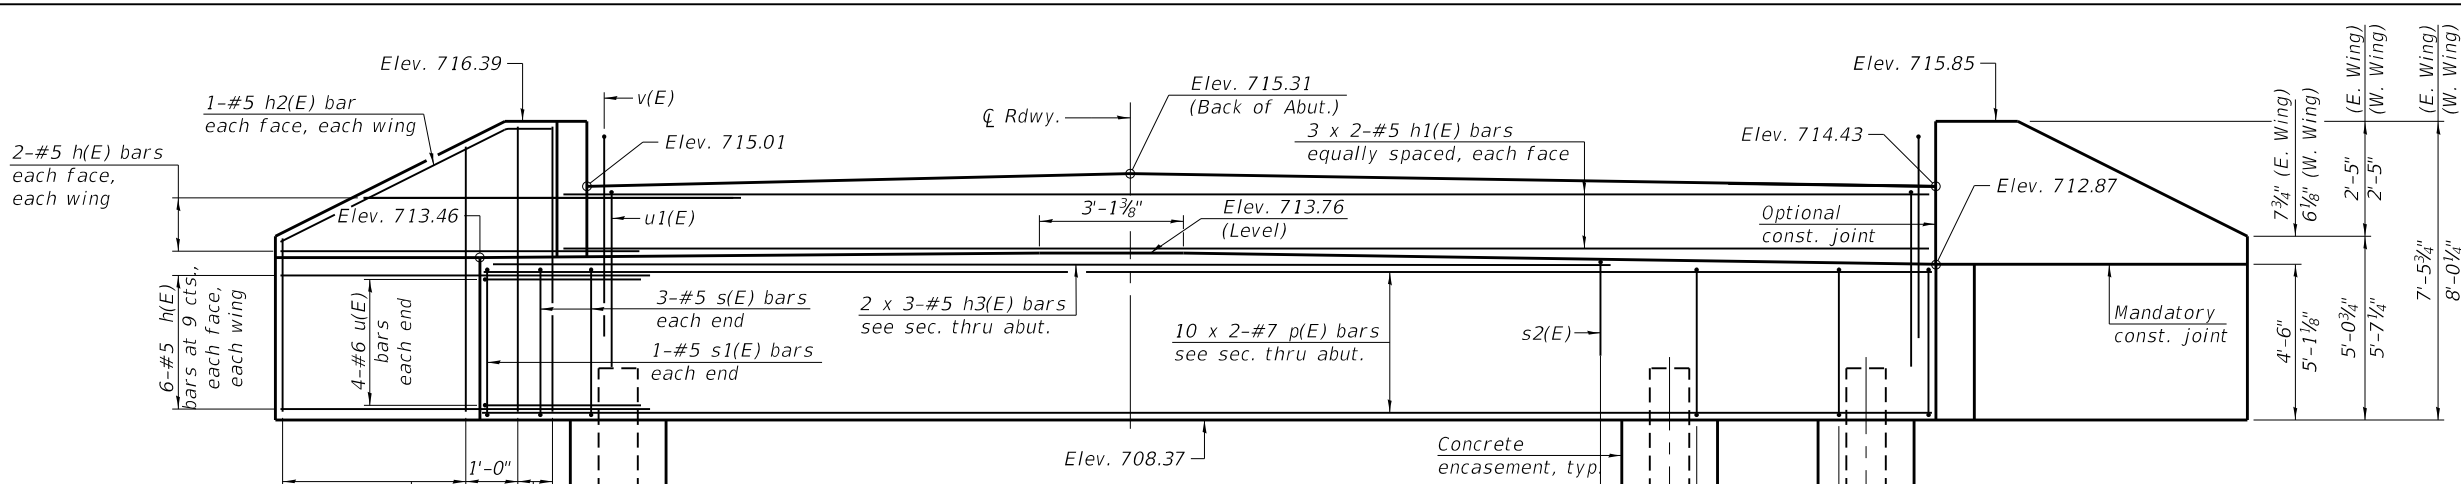
MODEL: Default
FILE NAME: S:\237\2016\23716012.22 (Woodford Co Ch 13 at Front St Ph III)\CADD\CADD Sheets\1023221-016-N Abutment.dgn
12/2/2024 8:16:44 AM



ELEVATION

(E. Wing) 6-#5 v1(E) bars at 12" cts.,
(W. Wing) 6-#5 v2(E) bars at 12" cts.,
each face (See field cutting diagram)
(E. Wing) 2-#5 v3(E) bars at 8" cts.
(W. Wing) 2-#5 v4(E) bars at 8" cts.
each face


MINIMUM BAR LAP
#5 bar = 3'-7"
#7 bar = 5'-0"

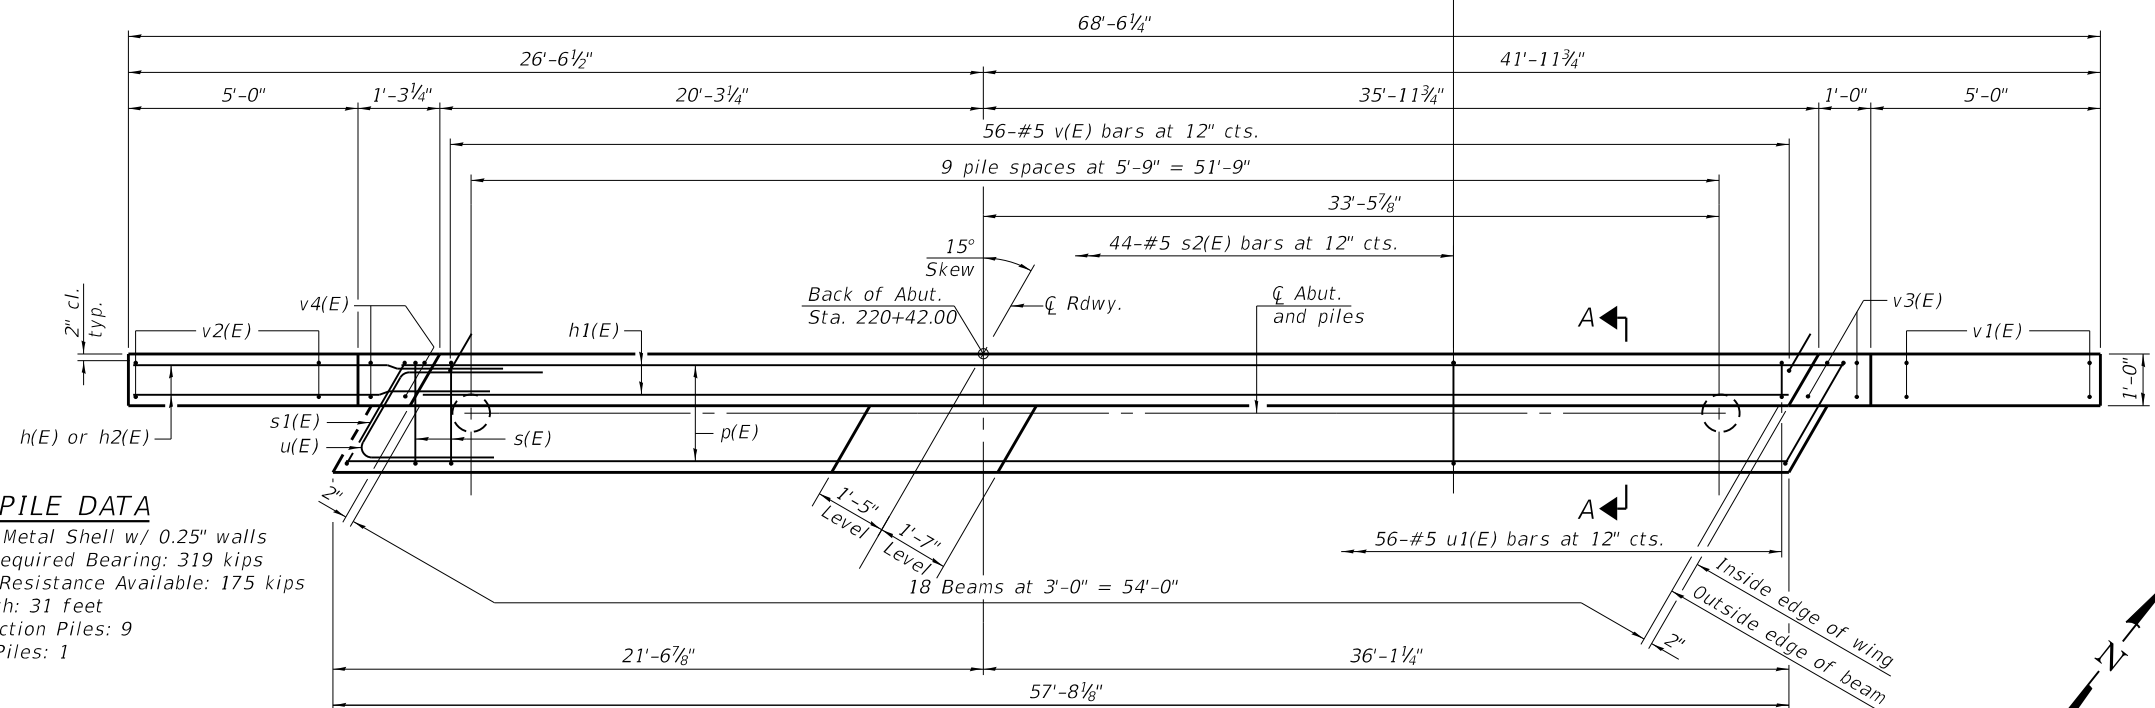

PLAN


PILE DATA
Type: 12" Metal Shell w/ 0.25" walls
Nominal Required Bearing: 319 kips
Factored Resistance Available: 175 kips
Est. Length: 31 feet
No. Production Piles: 9
No. Test Piles: 1

Piles shall be driven through 24" diameter precored holes extending to elevation 695.0 according to Article 512.09(c) of the Standard Specifications. Excavate to locate and expose water main near easternmost pile prior to precoring. Cost included in driving piles.

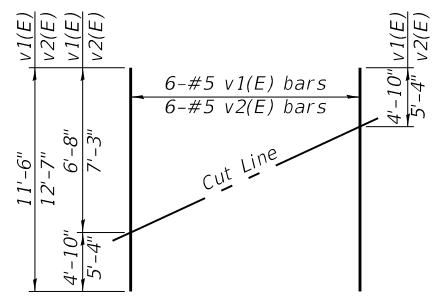


FIELD CUTTING DIAGRAM


Order v1(E) bars full length. Cut as shown and use remainder of bars in opposite face.

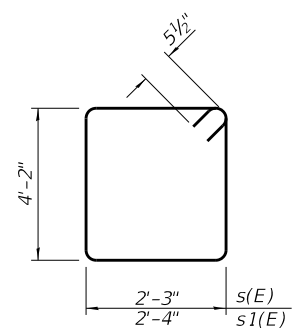


BAR S(E) & S1(E)

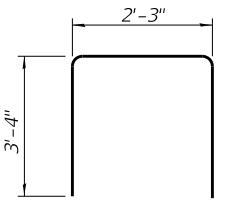


BAR S2(E)

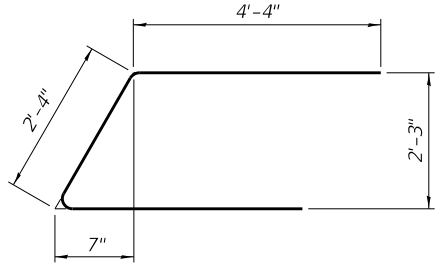


BAR U(E)

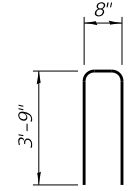


BAR U1(E)

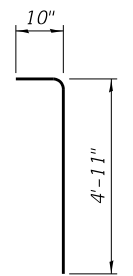

BAR V(E)

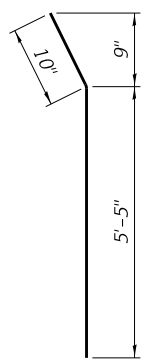

BAR H2(E)

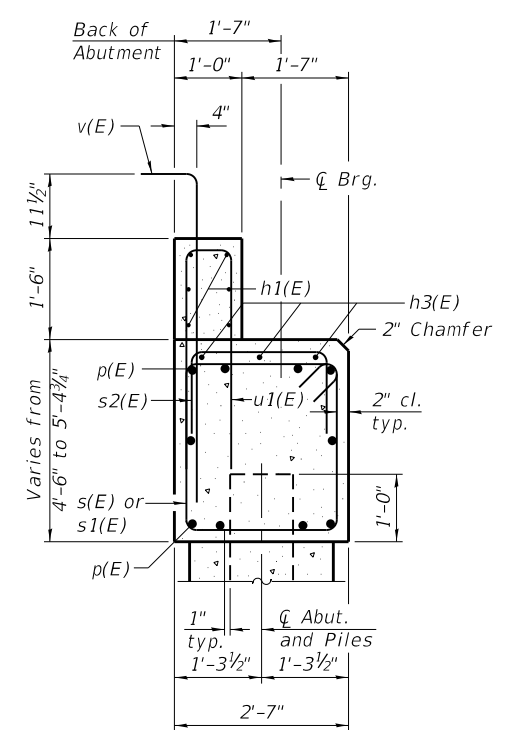


SECTION A-A

(Dimensions are at right angles to abutment)

BILL OF MATERIAL


Bar	No.	Size	Length	Shape
h(E)	32	#5	9'-8"	
h1(E)	12	#5	29'-11"	
h2(E)	4	#5	6'-3"	
h3(E)	6	#5	24'-0"	
p(E)	20	#7	31'-2"	
s(E)	69	#5	13'-9"	
s1(E)	2	#5	13'-11"	
s2(E)	44	#5	8'-11"	
u(E)	8	#6	11'-0"	
u1(E)	56	#5	8'-2"	
v(E)	56	#5	5'-9"	
v1(E)	6	#5	11'-6"	
v2(E)	6	#5	12'-7"	
v3(E)	4	#5	7'-1"	
v4(E)	4	#5	7'-8"	
Structure Excavation				Cu. Yd. 70
Concrete Structures				Cu. Yd. 32.7
Reinforcement Bars, Epoxy Coated				Pound 4730
Furnishing Metal Shell Piles 12" x 0.250"				Foot 279
Driving Piles				Foot 279
Test Pile Metal Shells				Each 1
Pile Shoes				Each 10
Concrete Encasement				Cu. Yd. 4.6

Notes:
For details of piles and Concrete Encasement, see sheet 17 of 18.
Cast backwall and tops of wingwalls after beams have been erected.

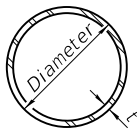


METAL SHELL PILE TABLE


Designation and outside diameter	Wall thickness t	Weight per foot (Lbs./ft.)	Inside volume (yd. ³ /ft.)
PP12	0.250"	31.40	0.0267
PP14	0.250"	36.75	0.0368
PP14	0.312"	45.65	0.0361
PP16	0.312"	52.32	0.0478
PP16	0.375"	62.64	0.0470

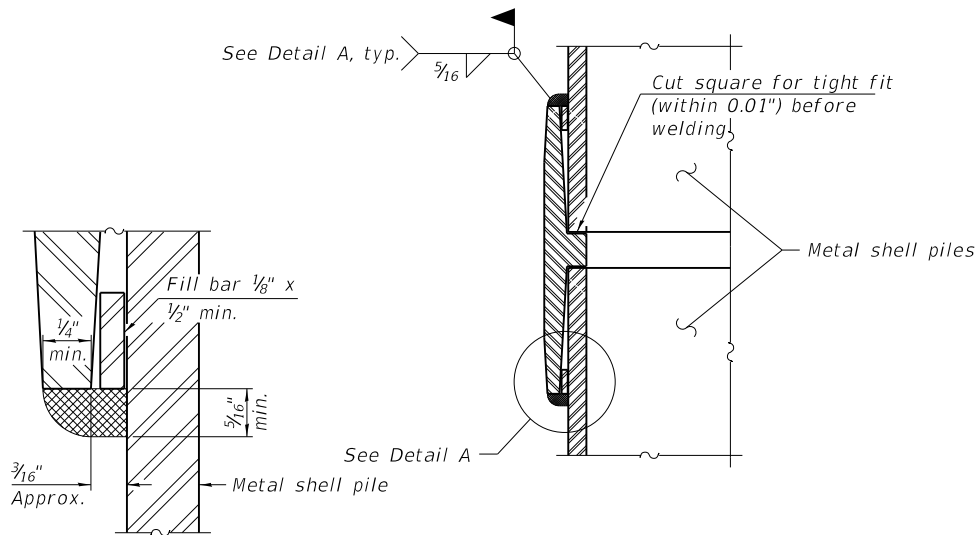

DETAIL A

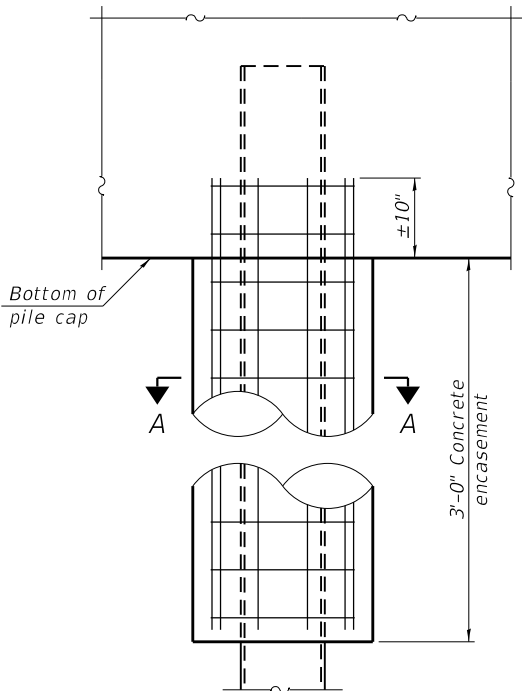


ELEVATION

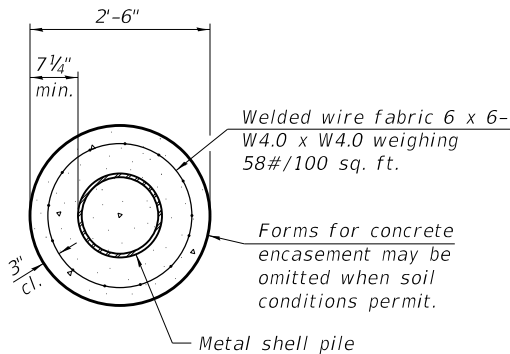


SECTION A-A

INDIVIDUAL PILE
CONCRETE ENCASEMENT
(When specified)

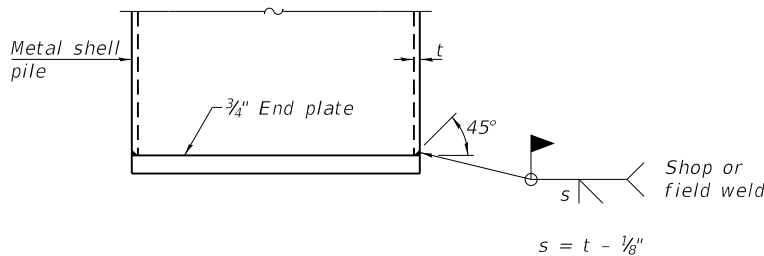

END PLATE ATTACHMENT

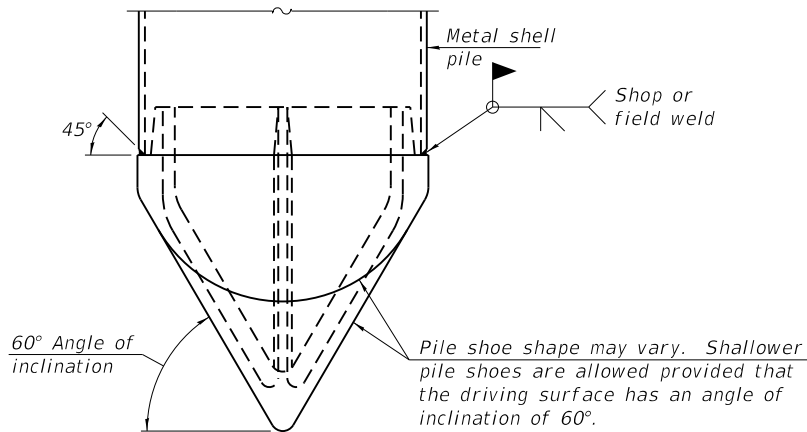


PILE SHOE ATTACHMENT

(When called for on the plans, the Contractor shall furnish metal shell pile shoes consisting of a single piece conical pile point as shown. The pile shoes shall be cast in one piece steel according to either ASTM A 148 Grade 80-50 or AASHTO M 103 Grade 65-35 and shall provide full bearing over the full circumference of the metal shell pile. The pile shoe shall have tapered leads to assure proper alignment and fitting and shall be secured to the pile with a circumferential weld).


WELDED COMMERCIAL SPLICE

Notes:
The 1/8 inch x 1/2 inch min. fill bar may be constructed of 2 bars with a 1/8 inch max. gap between them.
Pile segments shall be driven to solid contact with splicer before welding.

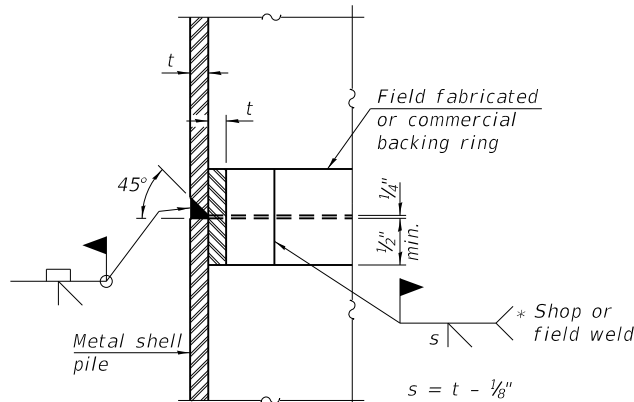


COMPLETE PENETRATION WELD SPLICE

* Field fabricated backing ring may be made from pile shell by removing segment to allow reducing circumference and vertically rejoin with partial joint penetration weld.

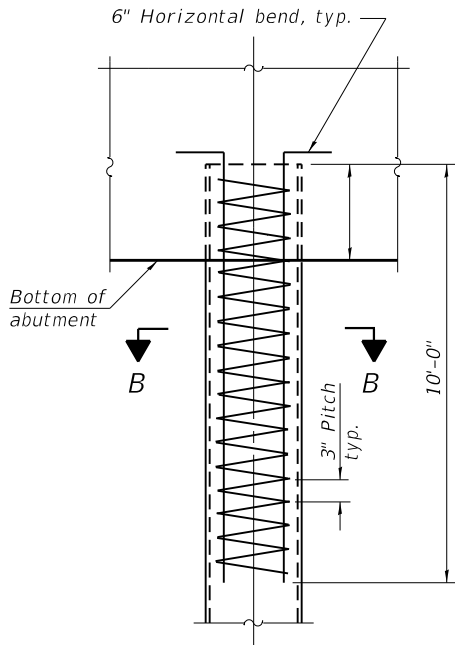

ELEVATION

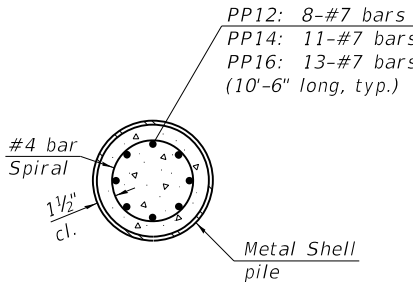

SECTION B-B

REINFORCEMENT AT ABUTMENTS
(Omit when concrete encasement is specified)

Note:
The metal shell piles shall be according to Article 1006.05 of the Standard Specifications.

F-MS

5-15-2023

MAURER-STUTZ
ENGINEERS SURVEYORS

USER NAME	=	baswanson
PLOT SCALE	=	
PLOT DATE	=	12/2/2024

DESIGNED	-	MSM
CHECKED	-	LVM
DRAWN	-	KJA
CHECKED	-	BAS

REVISED	-	
REVISED	-	
REVISED	-	
REVISED	-	

WOODFORD COUNTY
HIGHWAY DEPARTMENT

METAL SHELL PILE DETAILS
STRUCTURE NO. 102-3221

SHEET 17 OF 18 SHEETS

F.A.S. RTE.	SECTION	COUNTY	TOTAL SHEETS	SHEET NO.
364	20-00091-03-BR	WOODFORD	114	71
CONTRACT NO. 89854				

MODEL: Default
FILE NAME: S:\237\2016\23716012.22 [Woodford Co Ch 13 at Front St Ph III\CADD\CADD Sheets\1023221-017-MS Piles.dgn
12/2/2024 8:16:45 AM

MODEL: Default
FILE NAME: S:\237\2016\23716012.22 (Woodford Co Ch 13 at Front St Ph III)\CADD\CADD Sheets\1023221-018-Boring Logs.dgn
12/2/2024 8:16:46 AM

N Section 22, T27N, R1W, 3P.M.
FORM NO. S. D. 137 REV. 9-88
Sh. 1 of 1 Sh.

BRIDGE FOUNDATION BORING LOG

PROJECT _____ BRIDGE _____ Date 4-1-80
ROUTE _____ Roanoke Township Bored By G. Legan
SEC 80-01113-00-BR STA _____ Checked By R. Pickard
COUNTY Woodford

Boring No. 1 E. Abut. Station 32' E E Creek Offset 32' S. E Road	Elevation	N	Qu t/s.f.	w (%)	Surface Water El.	Elevation	N	Qu t/s.f.	w (%)
Ground Surface 101.4*	0								
MEDIUM BROWN SILTY CLAY LOAM 99.4					77.4	16	2.3 B	21	
STIFF RED-BROWN SILTY CLAY LOAM FILL 97.4	21	1.8 P	16		HARD GRAY SILTY CLAY LOAM TILL -25	28	4.5 S	15	
VERY STIFF BROWN SILTY CLAY LOAM 94.9	12	2.5 B	26			28	5.6 S	12	
VERY LOOSE BROWN FINE AND COARSE SAND 92.4	3	0.5 P	20			54	10.3 S	11	
VERY STIFF YELLOW BROWN SILTY CLAY LOAM 90.9	6	3.3S	30			41	10.3 S	11	
MEDIUM RED-BROWN SILTY LOAM	3	0.9S	48						
	19	1.7 S	79		65.4	56	9.9 S	11	
	14	1.3 S	44						
	20	1.6 S	60						
VERY STIFF GRAY SILTY CLAY TILL 79.9	14	2.9 B	23						
VERY STIFF GRAY SICL TILL									

N - Standard Penetration Test - Blows per foot to drive 2" O.D. Split Spoon Sampler 12" with 140# hammer falling 30".

Qu - Unconfined Compressive Strength - t/sf
w - Water Content - percentage of oven dry weight - %.

Type failure:
B - Bulge Failure
S - Shear Failure
E - Estimated Value
P - Penetrometer

Note:
B.M. Elev. 100.0 is approximately equal to elevation 712.7 in the datum for this project.

FORM NO. S. D. 137 REV. 9-88
Sh. 1 of 1 Sh.

BRIDGE FOUNDATION BORING LOG

PROJECT _____ BRIDGE _____ Date 3-31-80
ROUTE _____ Roanoke Township Bored By G. Legan
SEC 80-01113-00-BR STA _____ Checked By R. Pickard
COUNTY Woodford

Boring No. 2 W. Abut. Station 65' W E Creek Offset 12' S. E Road	Elevation	N	Qu t/s.f.	w (%)	Surface Water El.	Elevation	N	Qu t/s.f.	w (%)
Ground Surface 99.3	0				90.4				
MEDIUM BROWN & BLACK CLAY LOAM FILL 75.3						11	2.1 B	18	
	3	-	33		HARD GRAY SILTY CLAY TILL -25	21	4.1 B	14	
	-3								
SOFT BROWN SILTY CLAY LOAM 92.8	2	0.5P	38			30	4.6 S	11	
MEDIUM BROWN LOAM TO GRAVEL 77.8	13	0.6 B	22			77	4.0 S	12	
	6	-	22						
	-10								
	15	-	13		63.3	62	4.5+ P	11	
	23	-	17						
	22	-	14						
	14	-	12						
VERY STIFF GRAY SILTY CLAY LOAM TILL 77.8									

N - Standard Penetration Test - Blows per foot to drive 2" O.D. Split Spoon Sampler 12" with 140# hammer falling 30".

Qu - Unconfined Compressive Strength - t/sf
w - Water Content - percentage of oven dry weight - %.

Type failure:
B - Bulge Failure
S - Shear Failure
E - Estimated Value
P - Penetrometer

MAURER-STUTZ
ENGINEERS SURVEYORS




USER NAME = baswanson	DESIGNED - MSM	REVISED -
PLOT SCALE =	CHECKED - LVM	REVISED -
PLOT DATE = 12/2/2024	DRAWN - KJA	REVISED -
	CHECKED - BAS	REVISED -

WOODFORD COUNTY
HIGHWAY DEPARTMENT



SOIL BORING LOGS
STRUCTURE NO. 102-3221

SHEET 18 OF 18 SHEETS

F.A.S. RTE.	SECTION	COUNTY	TOTAL SHEETS	SHEET NO.
364	20-00091-03-BR	WOODFORD	114	72
CONTRACT NO. 89854				

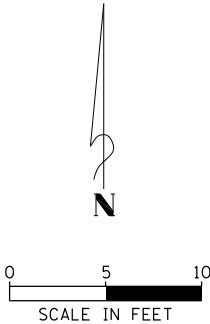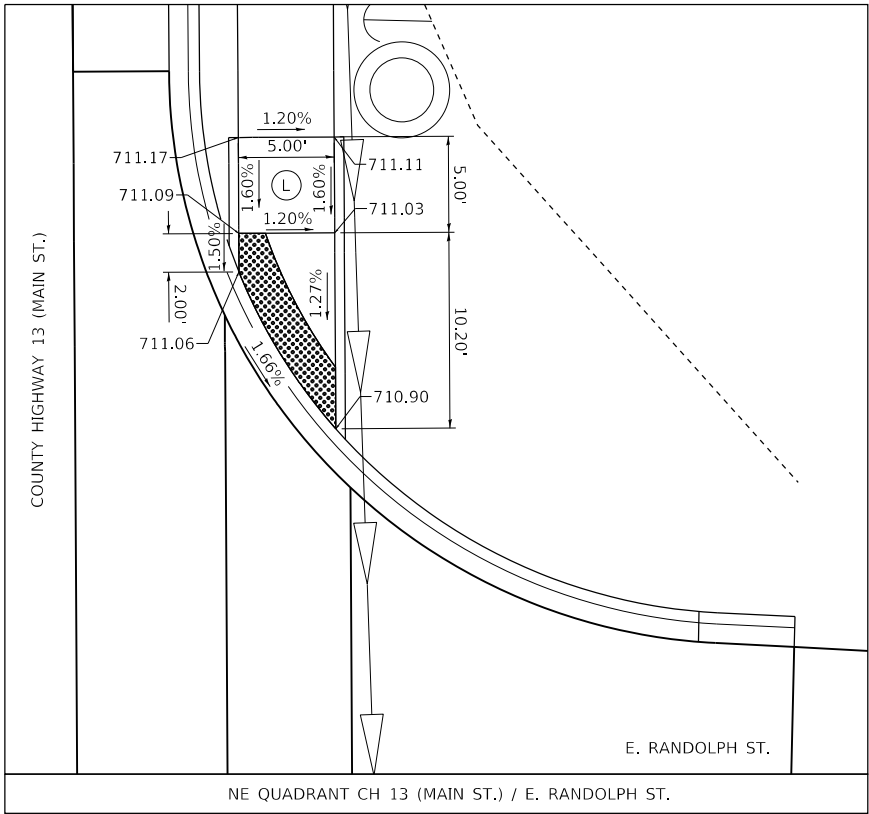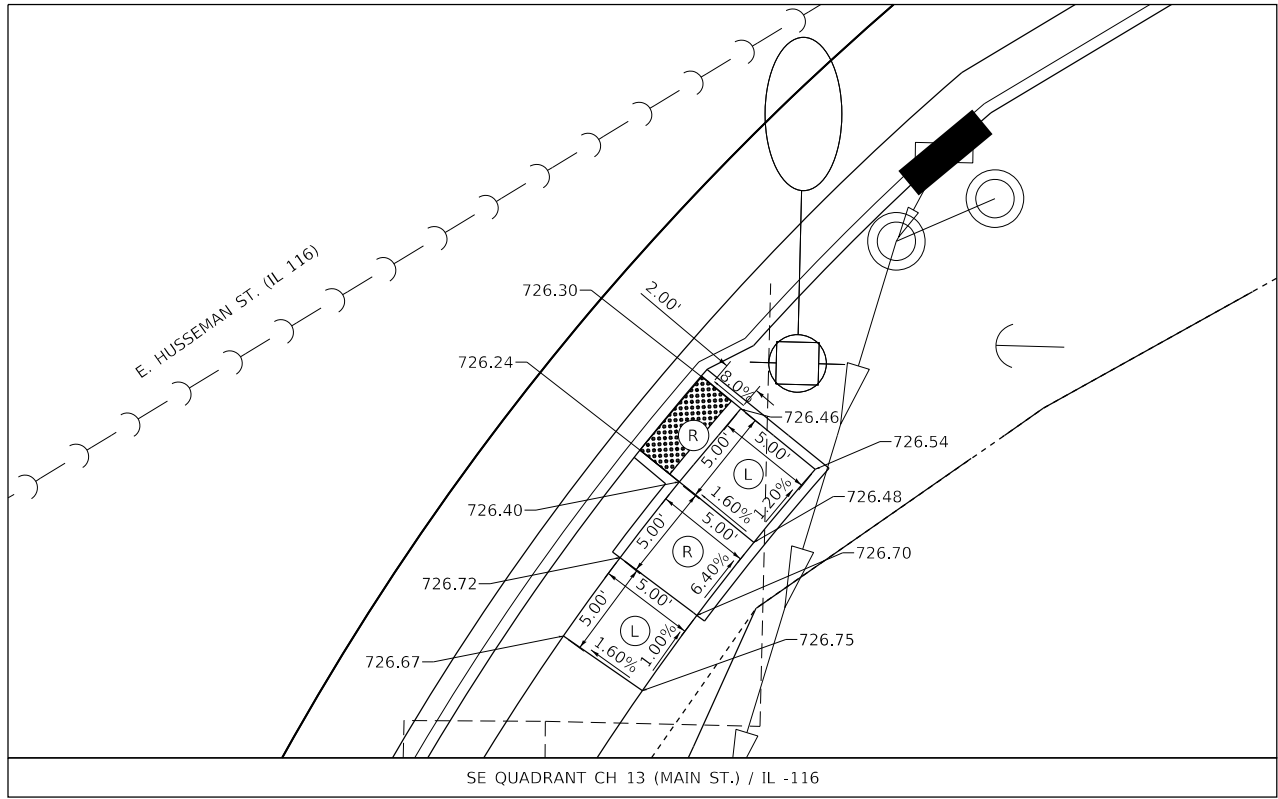

- LEGEND
- DETECTABLE WARNING
 - L
 - R
 - T
 - R/BT
 - LANDING
 - RAMP
 - TRANSITION
 - RAMP/BLENDED TRANSITION

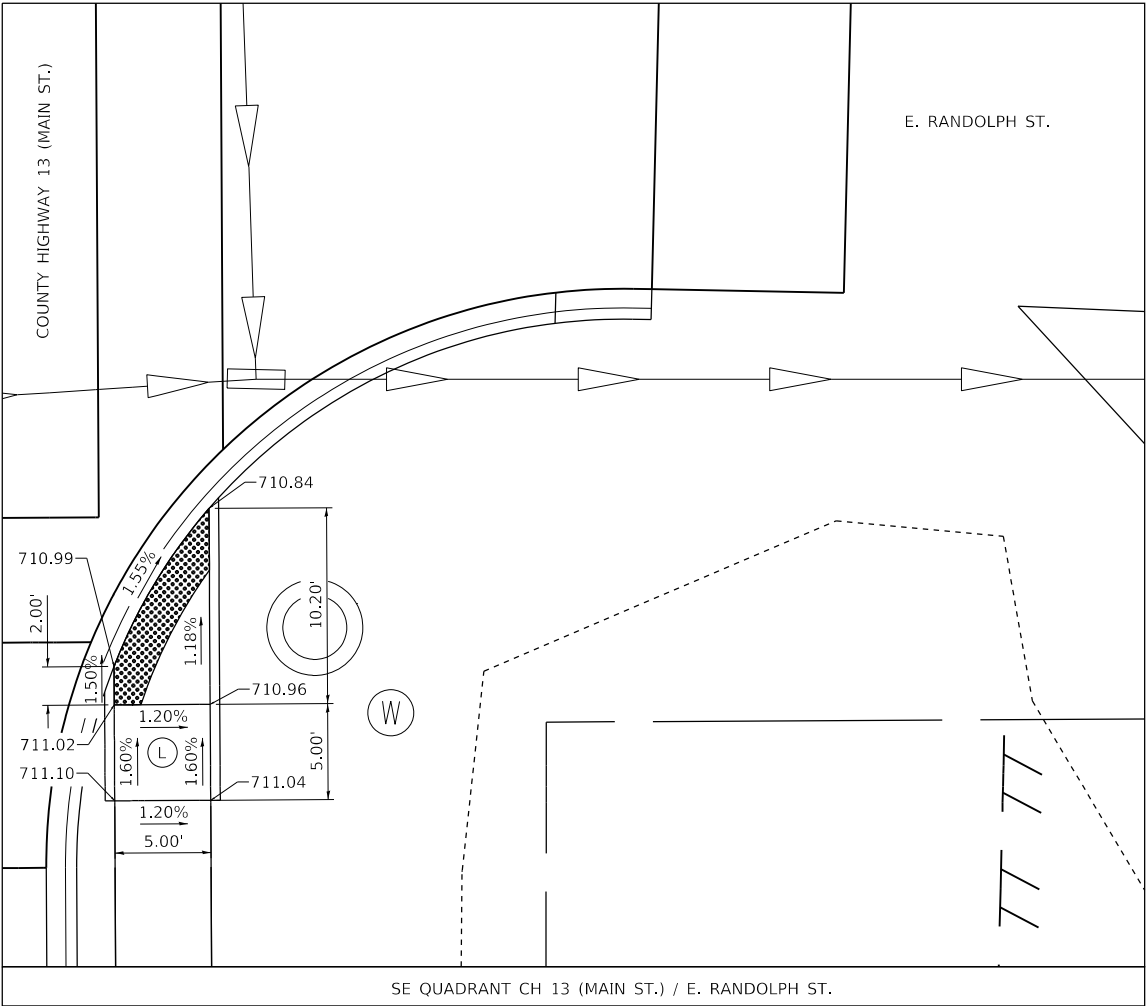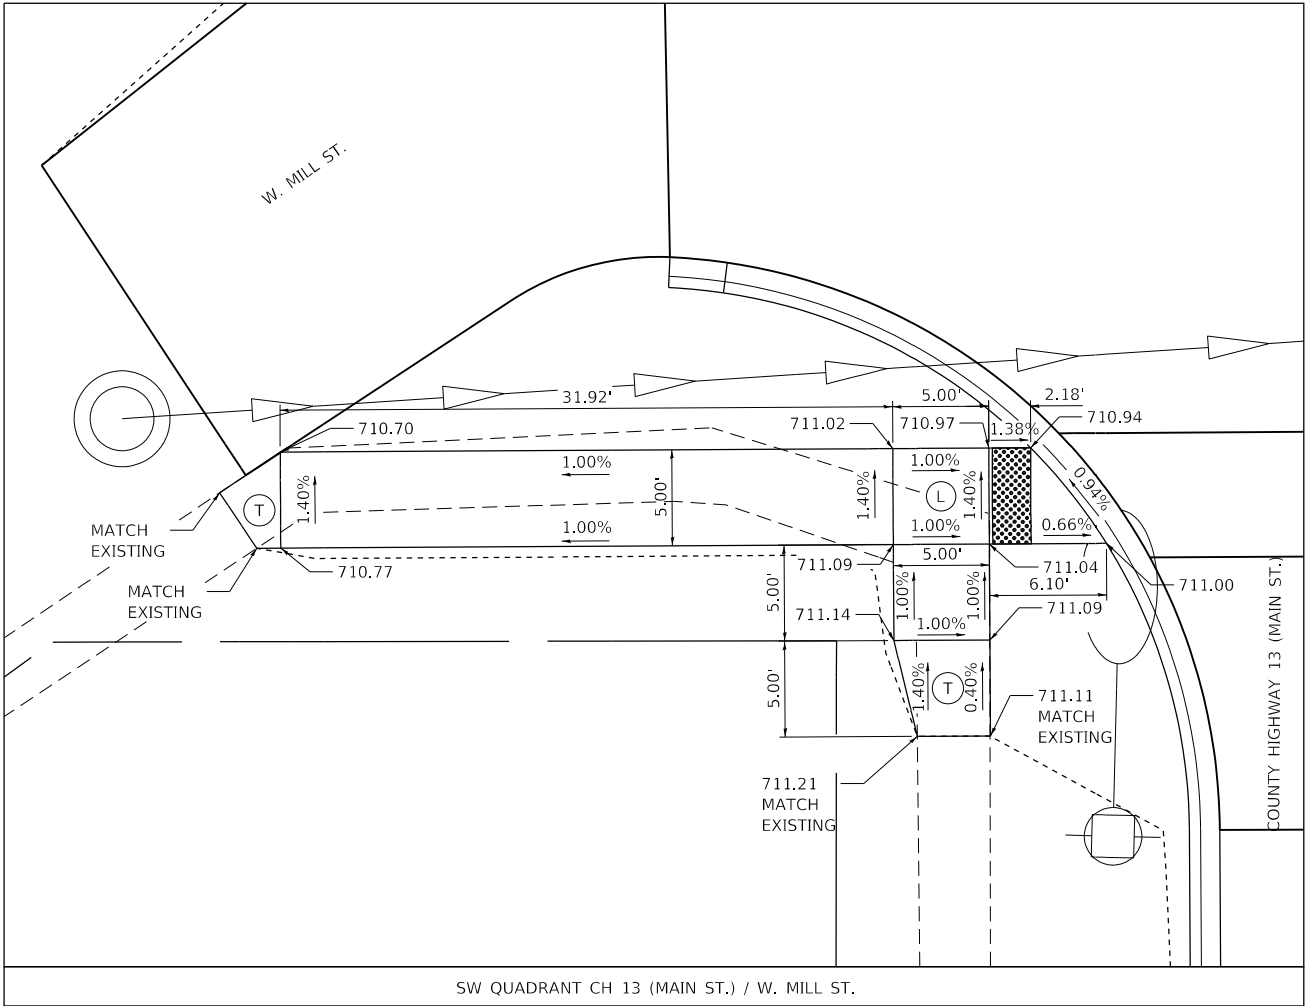

MODEL: Default
FILE: C:\Users\jds\OneDrive\Documents\Woodford Co. CH 13 at Front St. PH. ILLINOIS CADD Sheets\0416012-sh-ADA Details.dgn


	USER NAME = jdspller	DESIGNED - CLD	REVISED -
		DRAWN - CAD	REVISED -
	PLOT SCALE = 10.0000 ' / in.	CHECKED - JDS	REVISED -
	PLOT DATE = 11/12/2024	DATE - 10/18/2024	REVISED -

WOODFORD COUNTY
HIGHWAY DEPARTMENT

COUNTY HIGHWAY 13 RECONSTRUCTION AT FRONT ST.
ADA CURB RAMP DETAILS - MAIN AND MILL/RANDOLPH

SCALE: 1" = 5' SHEET 1 OF 1 SHEETS STA. TO STA.





F.A.S. RTE.	SECTION	COUNTY	TOTAL SHEETS	SHEET NO.
364	20-00091-03-BR	WOODFORD	114	73
CONTRACT NO. 89854				

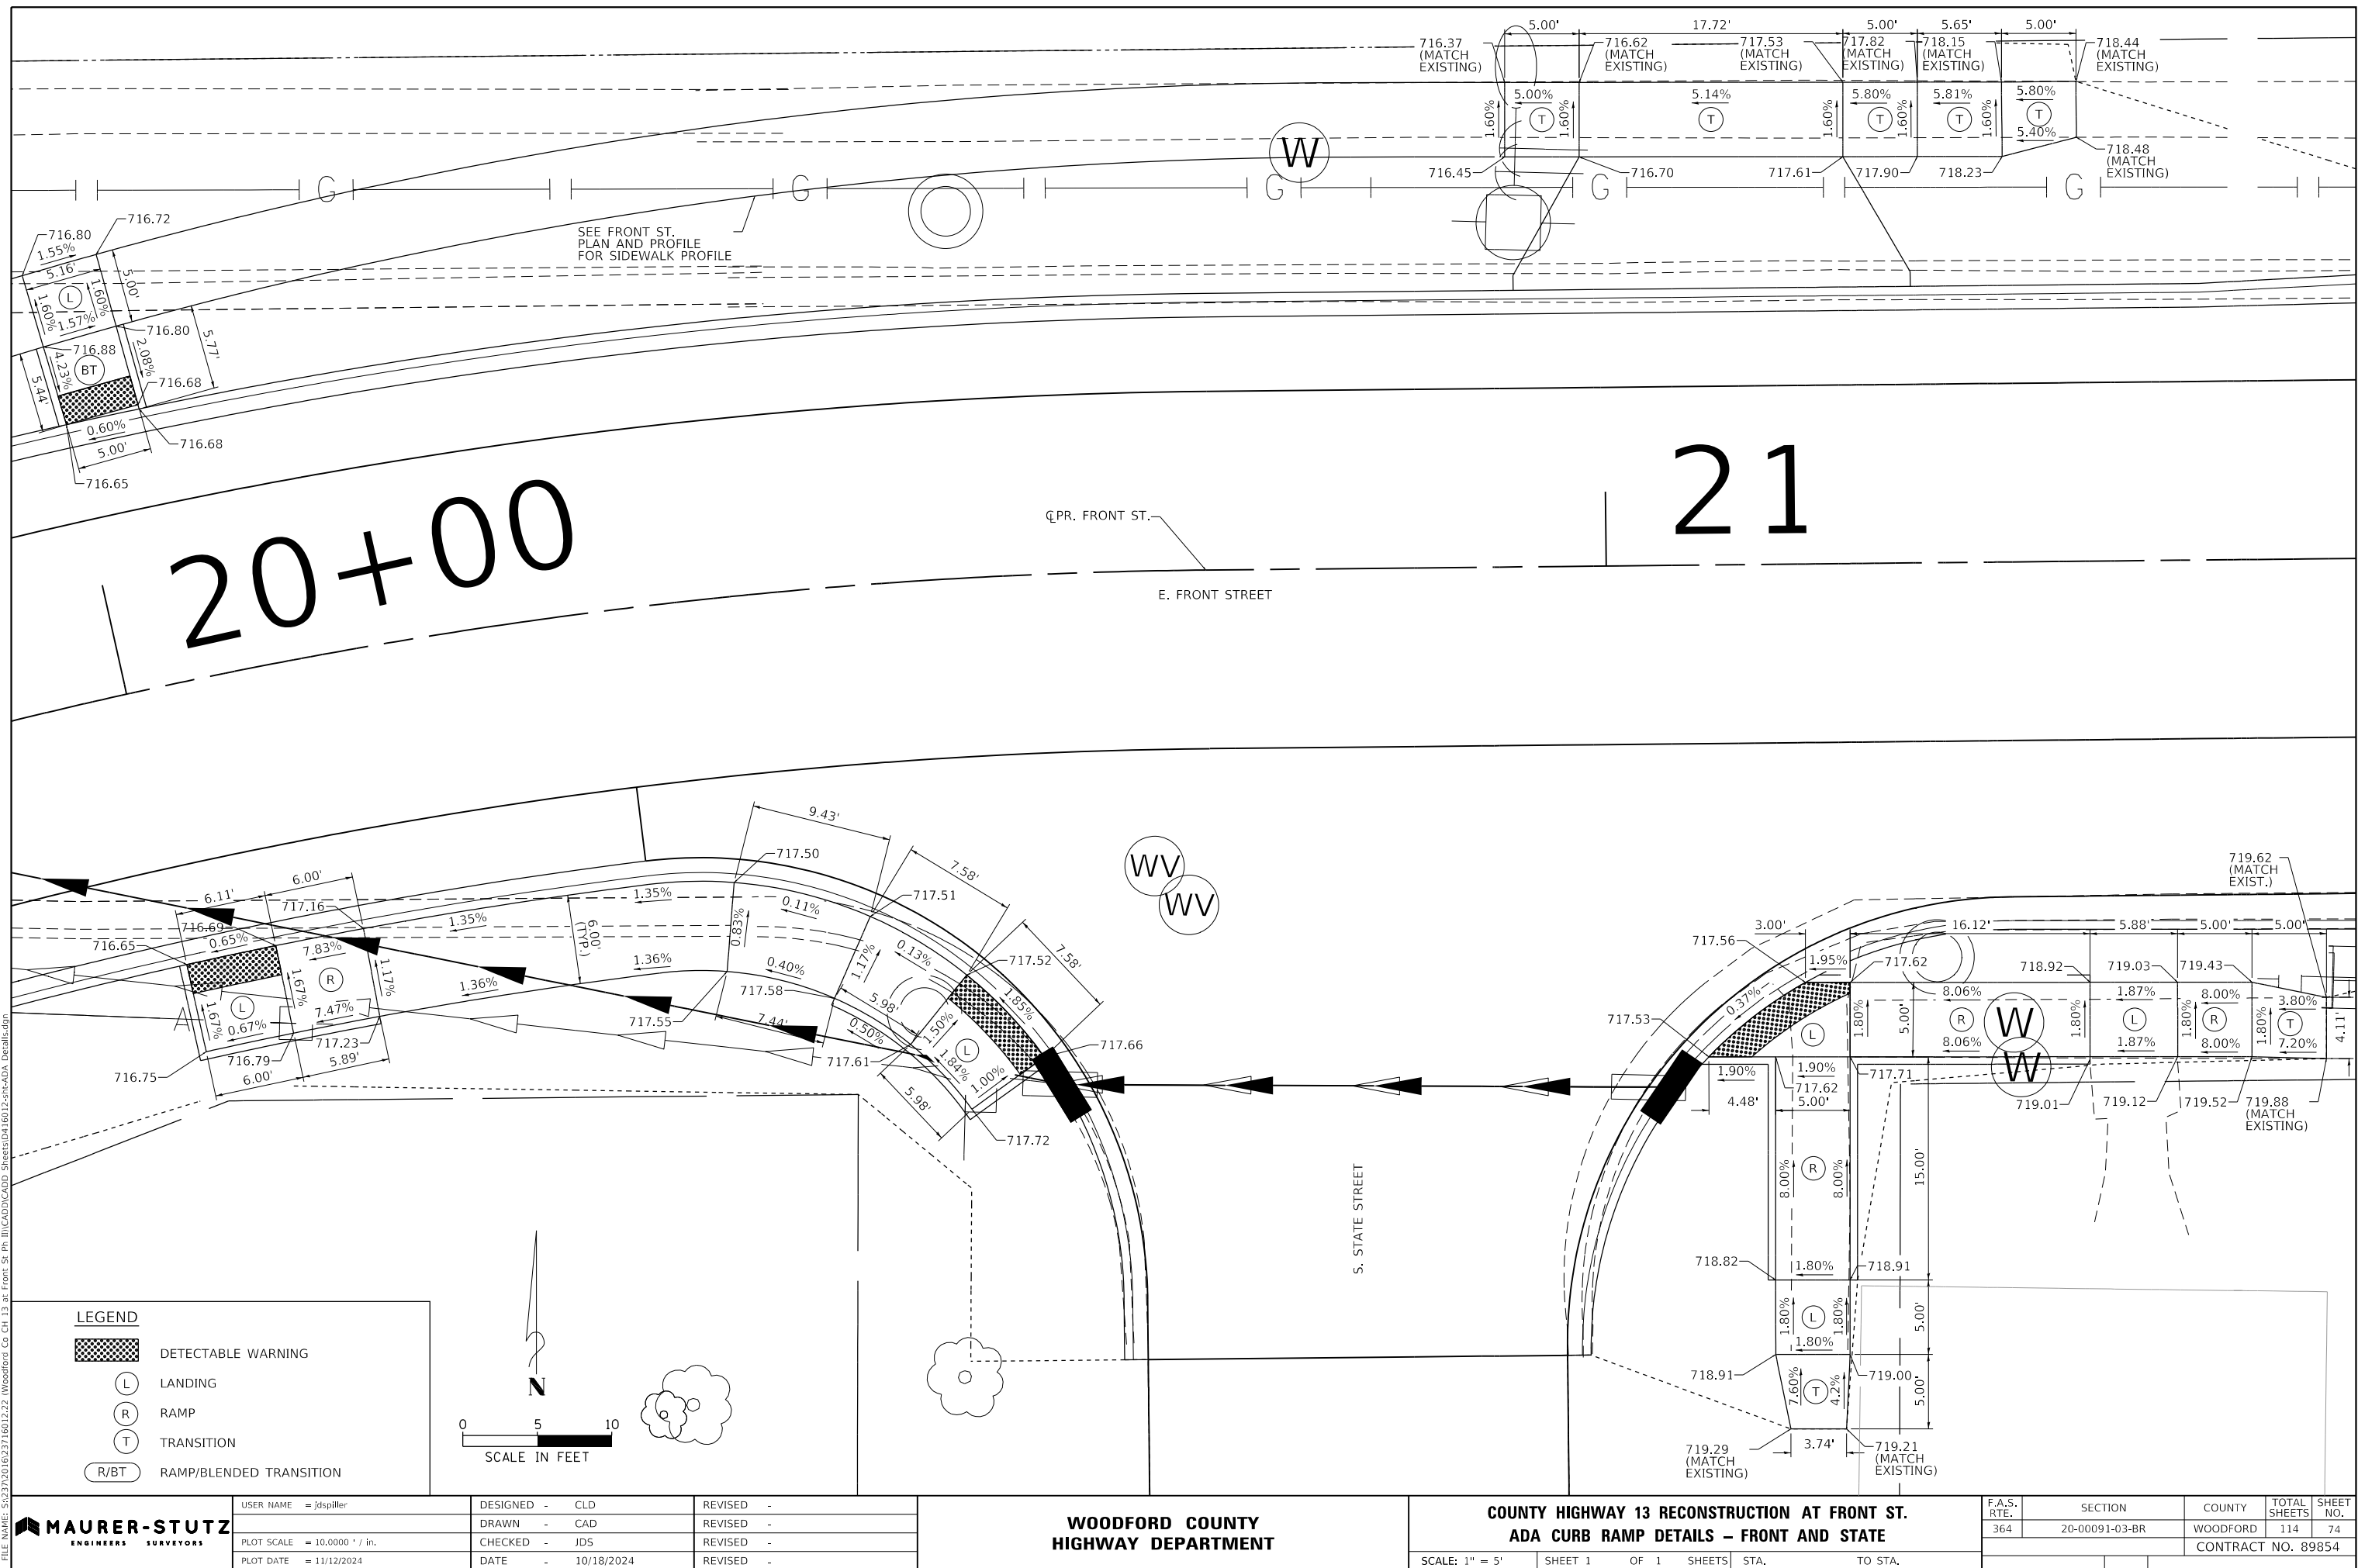

FINAL	SURVEYED	BY	DATE
SURVEY	PLOTTED		
NOTE BOOK	TEMPLATE		
NO.	AREAS CHECKED		

ORIGINAL	SURVEYED	BY	DATE
SURVEY	PLOTTED		
NOTE BOOK	TEMPLATE		
NO.	AREAS CHECKED		

MODEL: WFLMBRCA_3
FILE NAME: S22712016/2371601222 (Woodford Co Ch 13 at Front St) I:\CADD\CADD Sheets\041601222-WaterMain Proj Detail.dgn

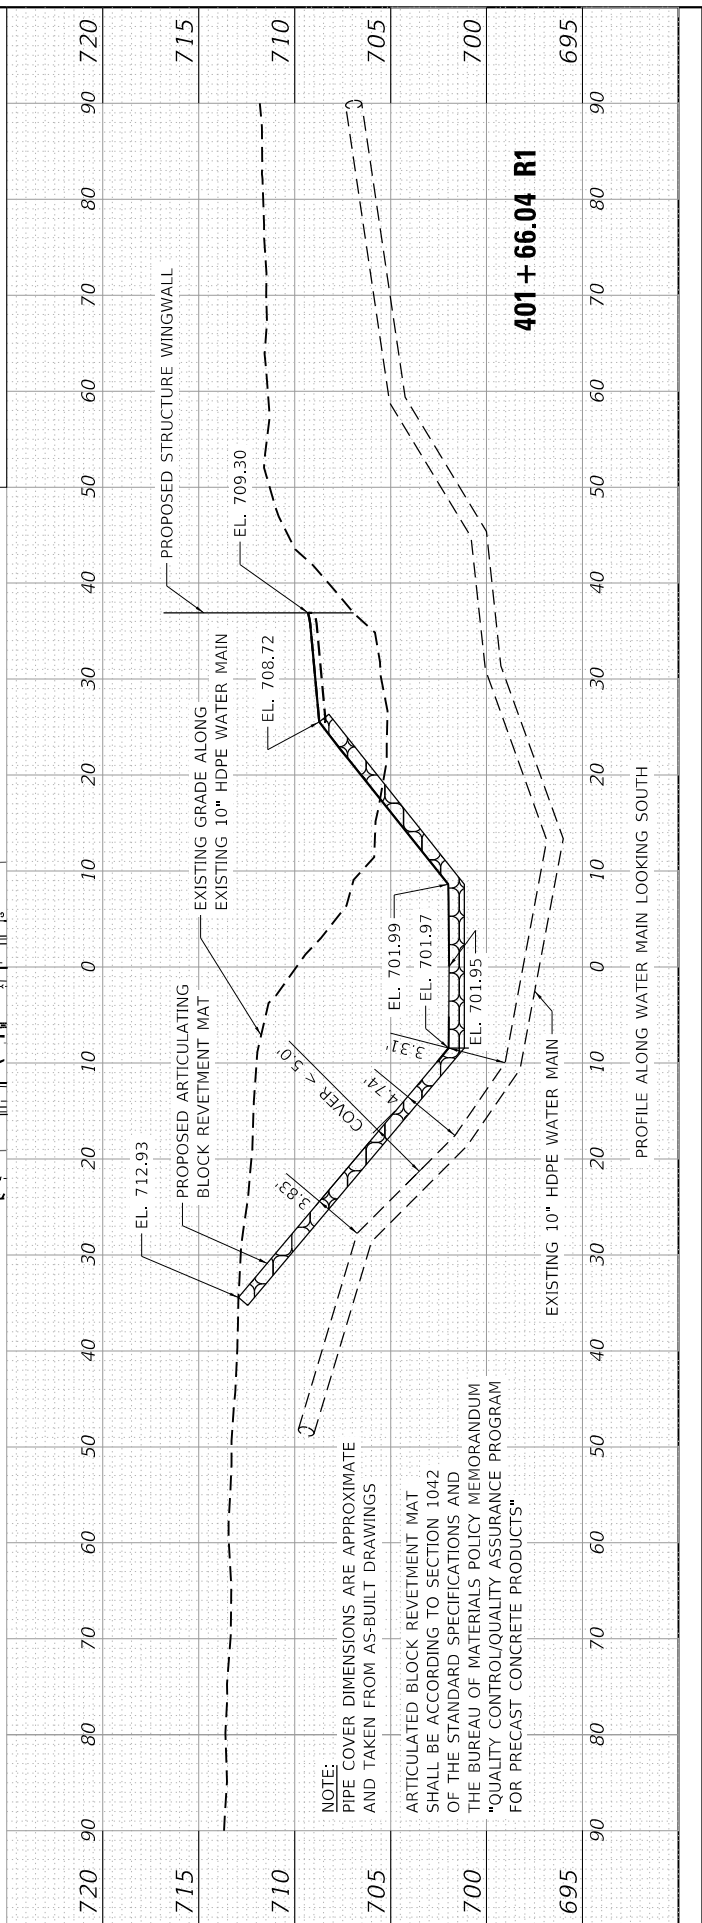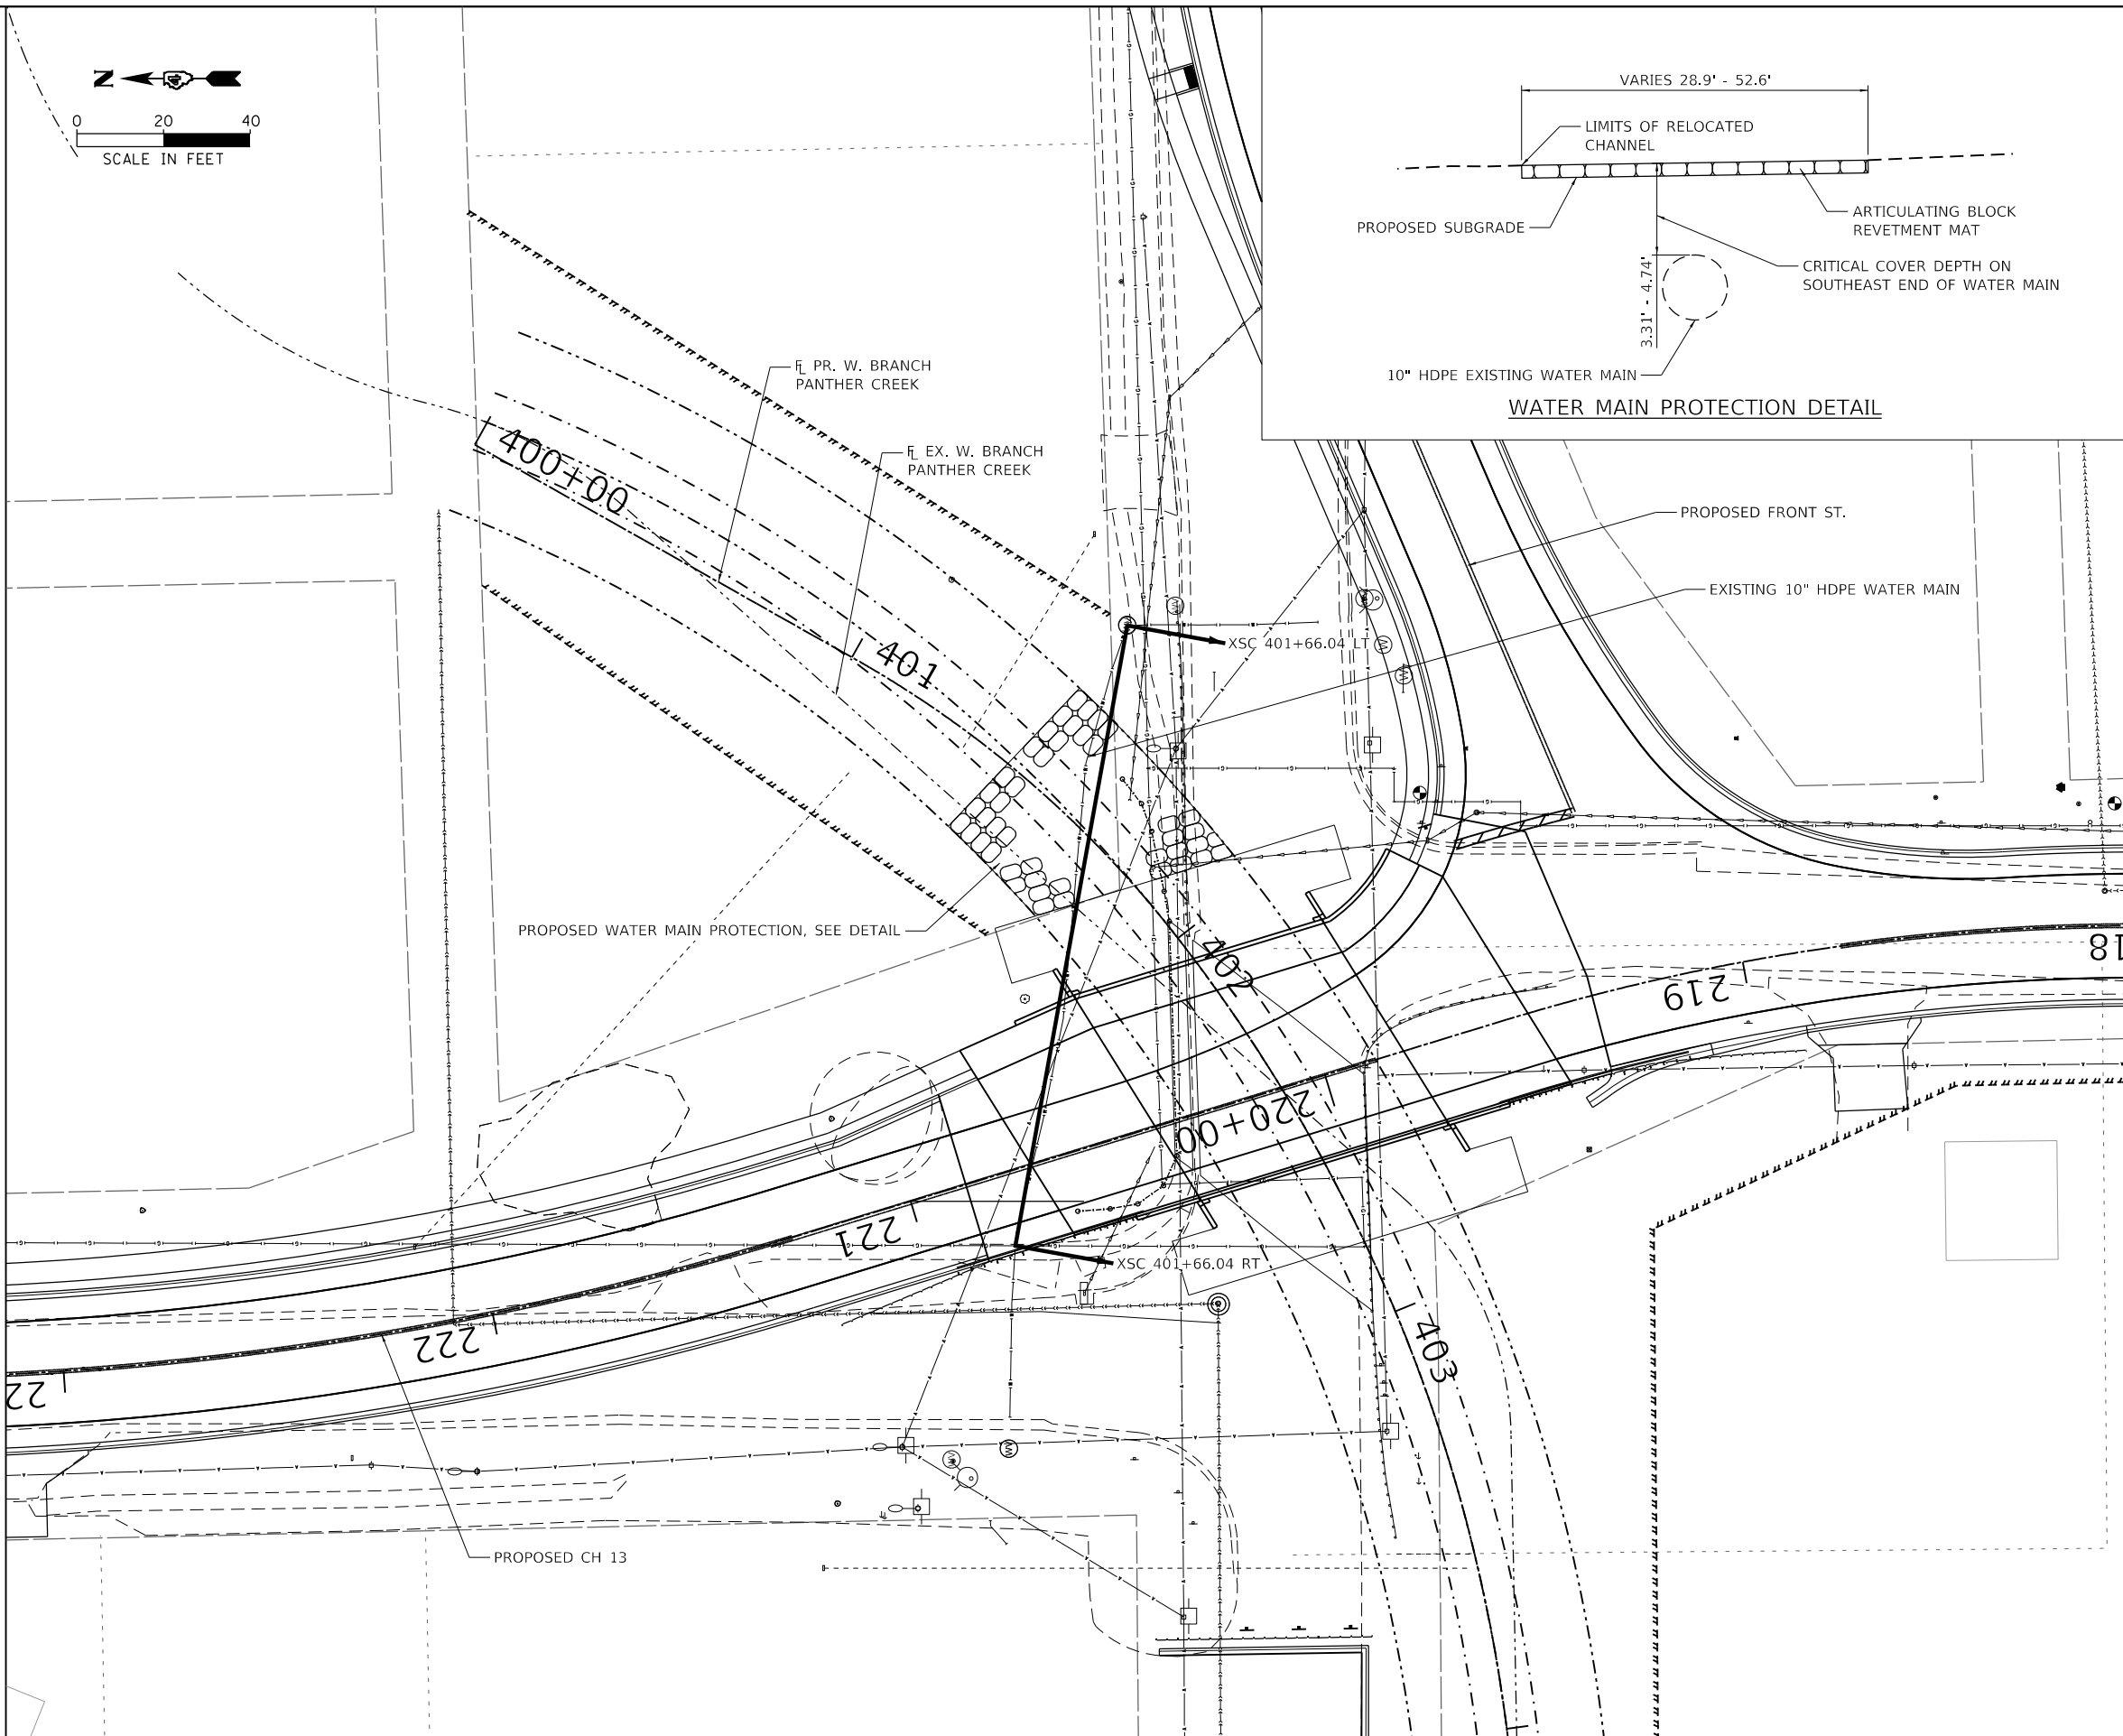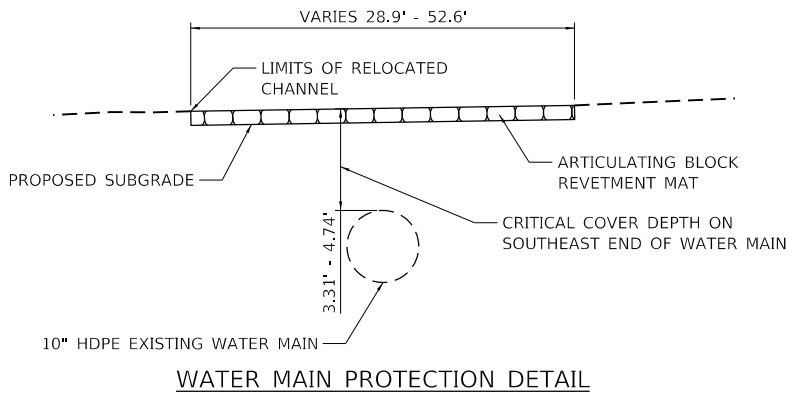 

MAURER-STUTZ
ENGINEERS SURVEYORS

USER NAME	= jdspliller	DESIGNED -	CLD	REVISED -	
DRAWN -	CAD	REVISED -			
PLOT SCALE	= 20.0000 ' / in.	CHECKED -	JDS	REVISED -	
PLOT DATE	= 11/12/2024	DATE -	10/18/2024	REVISED -	


**WOODFORD COUNTY
HIGHWAY DEPARTMENT**

**COUNTY HIGHWAY 13 RECONSTRUCTION AT FRONT ST.
WATER MAIN CROSSING PROTECTION DETAIL SHEET**


SCALE: 1" = 20' SHEET 1 OF 1 SHEETS STA. 401+66.04

F.A.S. RTE.	SECTION	COUNTY	TOTAL SHEETS	SHEET NO.
364	20-00091-03-BR	WOODFORD	114	75
CONTRACT NO. 89854				


BOX CULVERT END SECTIONS

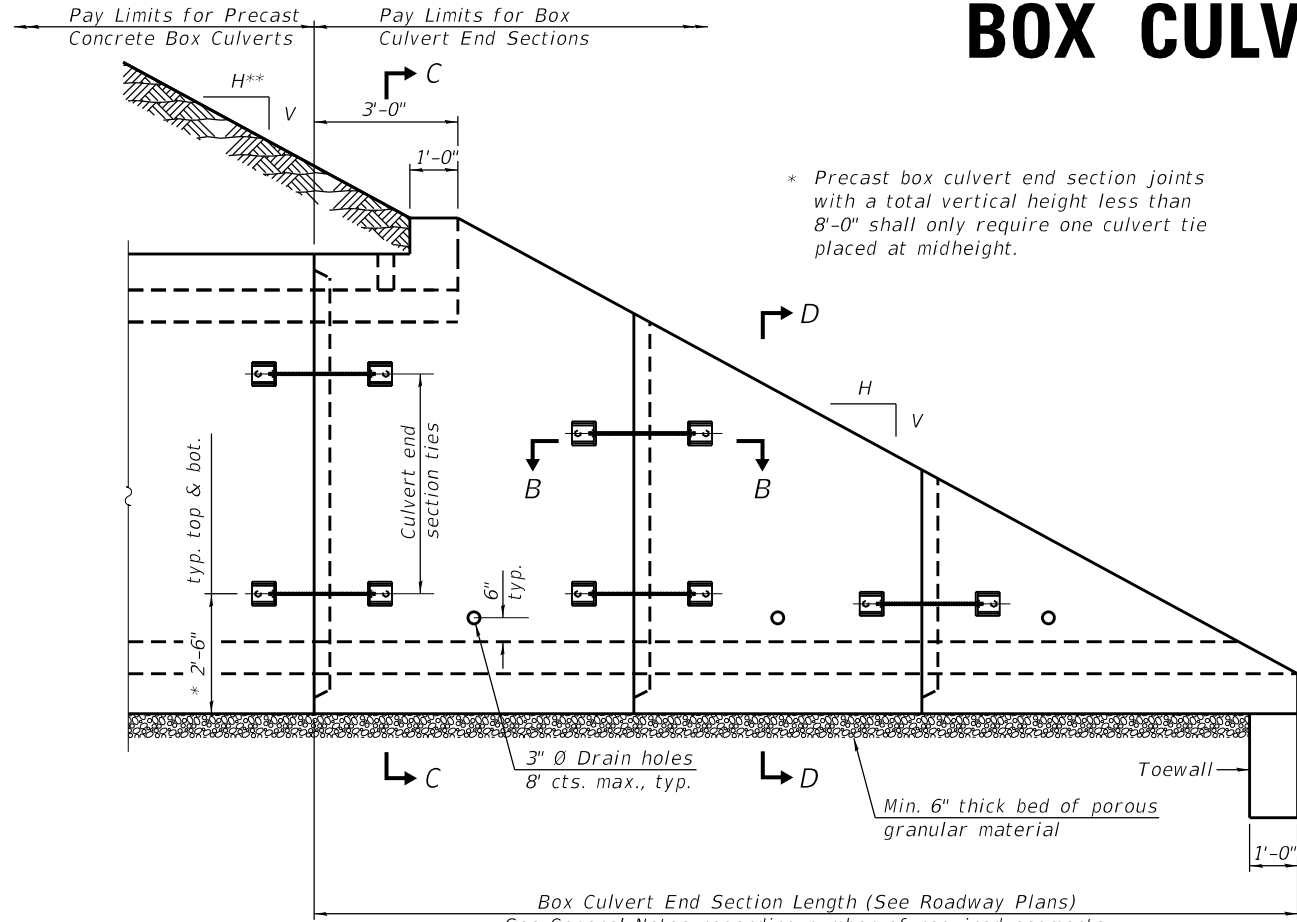


ELEVATION

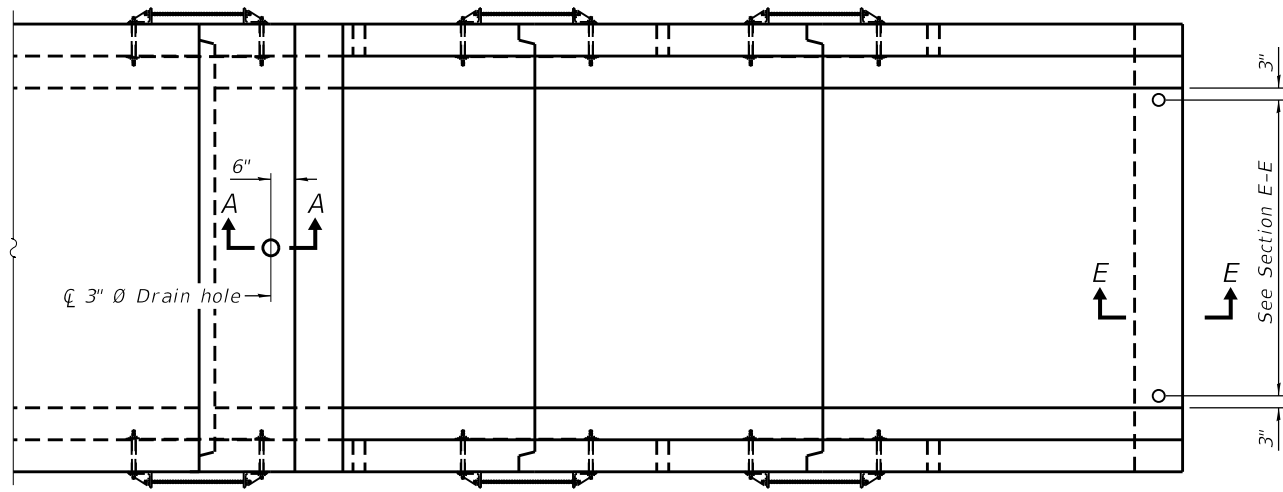

PLAN

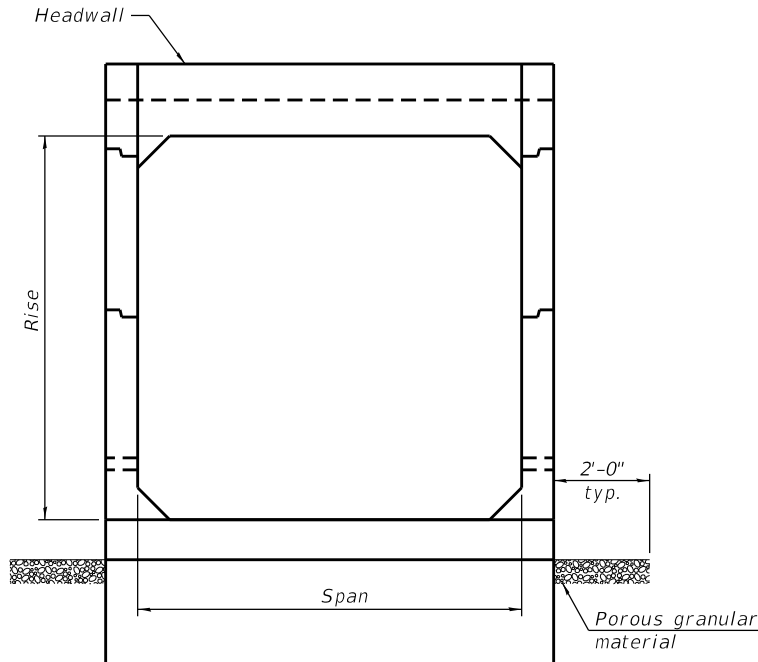


END VIEW

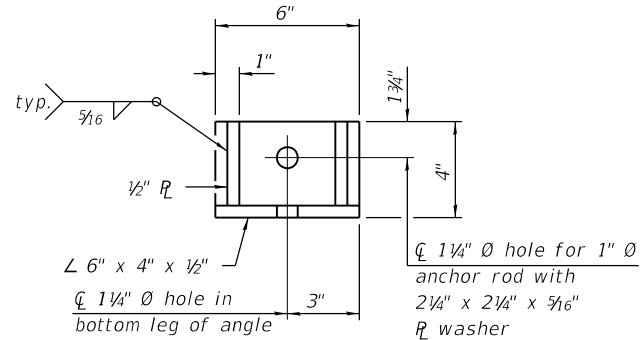

RESTRAINT ANGLE DETAIL

12" x 12" x 6" block of CA5, CA7, or CA11 coarse aggregate placed over drain opening. Block of aggregate shall be completely wrapped in nonwoven geotextile fabric.

Provide a double layer of 12" x 12" nonwoven geotextile fabric centered over the drain hole. Fabric shall be sealed to the concrete with mastic.

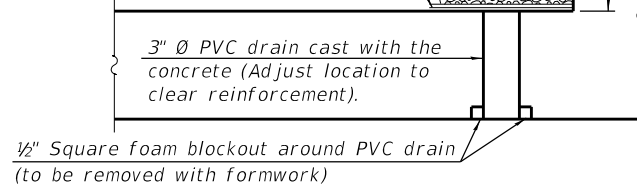

SECTION A-A

(All costs associated with furnishing and constructing the above drain detail will not be measured for payment but shall be included in the contract unit price for the associated work.) (Sheet 1 of 2)

GENERAL NOTES

Box Culvert End Sections shall be constructed according to the requirements of Section 540 of the Standard Specifications except as modified herein. This work will be measured for payment as each, with each end of each culvert being one each. End sections will be paid for at the contract unit price per each for Box Culvert End Sections of the culvert number specified.

Typical box section dimensions, materials, and reinforcement details for Box Culvert End Sections shall be according to the requirements of ASTM C 1577 as required for the design of the portion of the culvert within the limits of Precast Concrete Box Culverts except as modified herein.

Number of segments shown in Elevation is for example only. Length and number of precast box sections required to construct Box Culvert End Sections shall be determined by the Contractor.

** See roadway plans for embankment slope (V:H).


1" Ø anchor rods or the culvert ties shall conform to the requirements of ASTM F1554, Grade 105. Structural steel for tie plate and restraint angle shall conform to the requirements of Article 1006.04 of the Standard Specifications. All components of the culvert tie detail shall be galvanized according to the requirements of AASHTO M 111 or M 232 as applicable. 2¼" x 2¼" x ⅝" plate washers shall be provided under each nut required for the anchor rods. Anchor rods connecting precast sections shall be brought to a snug tight condition followed by an additional ½ turn on one of the nuts for anchor rods installed in the walls. Match marks shall be provided on the bolt and nut to verify relative rotation between the bolt and the nut. Holes in the walls for the culvert tie assembly may be drilled using core bits in lieu of using formed holes.

All costs associated with furnishing and installing or constructing the toewall and culvert ties will not be measured for payment but shall be included in the contract unit price for Box Culvert End Sections of the culvert number specified.

Drain holes shall conform to the requirements of Article 503.11 of the Standard Specifications unless noted otherwise.

Nonwoven geotextile fabric shall conform to the requirements of Article 1080.01. The minimum weight of the fabric shall be 6 oz. / sq. yd..

For end sections with traversable pipe grate systems, see grate detail sheet for required modifications.

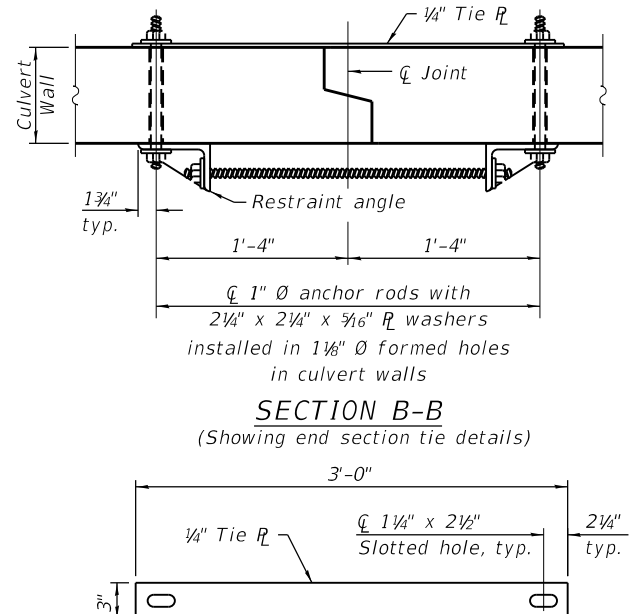

SECTION B-B
(Showing end section tie details)

TIE PLATE DETAIL

SCB-TES

2-17-2017


	USER NAME = jdspiller	DESIGNED -	REVISED - 1-10-18
		DRAWN -	REVISED - 1-05-16
	PLOT SCALE = 2,0000 ' / in.	CHECKED -	REVISED - 5-09-14
	PLOT DATE = 11/29/2024	DATE -	REVISED -

**WOODFORD COUNTY
HIGHWAY DEPARTMENT**

**COUNTY HIGHWAY 13 RECONSTRUCTION AT FRONT ST
DISTRICT 2 STANDARD – BOX CULVERT END SECTIONS 10.**


SCALE:	SHEET 1 OF 2 SHEETS	STA.	TO STA.	ILLINOIS	FED. AID PROJECT
--------	---------------------	------	---------	----------	------------------

BOX CULVERT END SECTIONS

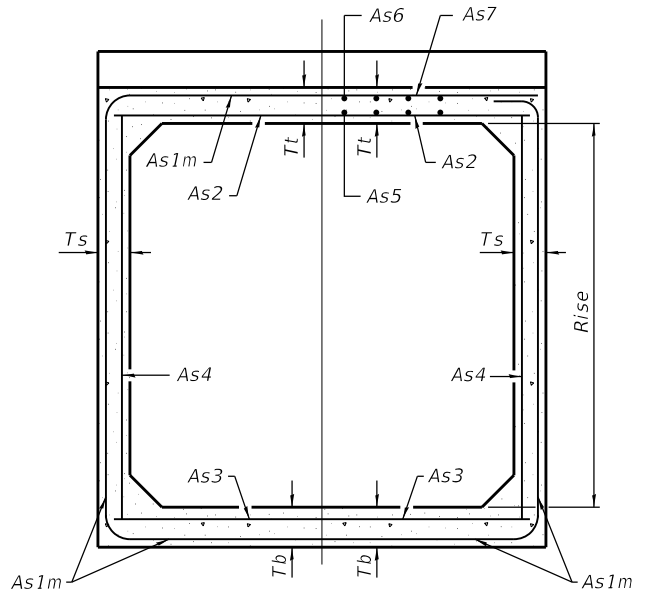


SECTION C-C

(Design Earth Cover ≥ 2 ft) (Design Earth Cover < 2 ft)

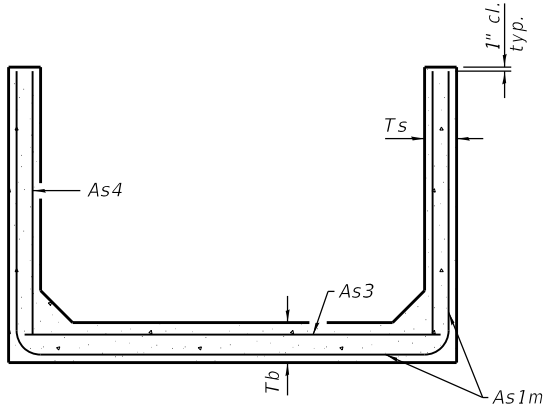

SECTION D-D

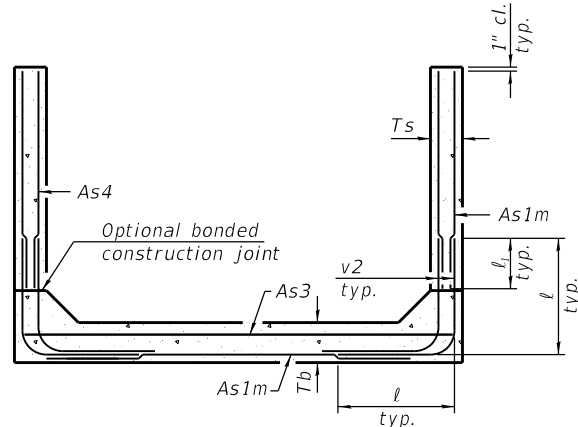

ALTERNATE SECTION D-D

<u>As1m REINFORCEMENT</u>												
(in. ² / ft)												
Rise (ft) Ts (in.)	2	3	4	5	6	7	8	9	10	11	12	
4	0.19	0.17										
5	0.26	0.21	0.18									
6	0.22	0.26	0.23	0.22								
7	0.25	0.33	0.59	0.27	0.28							
8	0.40	0.35	0.43	0.39	0.36	0.34	0.40					
9	0.44	0.39	0.35	0.43	0.40	0.37	0.36	0.48				
10	0.48	0.42	0.38	0.47	0.44	0.41	0.38	0.42	0.56			
11	0.52	0.45	0.54	0.50	0.46	0.44	0.41	0.46	0.50	0.65		
12	0.55	0.49	0.58	0.54	0.50	0.48	0.45	0.46	0.46	0.61	0.75	


(As1m reinforcement based upon welded wire reinforcement conforming to AASHTO M 55 or M 221).

Notes

Alternate Section D-D is provided to allow the Contractor the option of casting the bottom slab of the end section first followed by construction of the sidewalls using conventional forming methods. Shop drawings that detail slab thickness and reinforcement layout shall be submitted to the Engineer for review and approval when using Alternate Section D-D.


The size and spacing of the v2 bars shall provide a minimum reinforcement area along each face of the walls (in²/ft.) equal to 1.10*(As1m). v2 bars may consist of #3 thru #6 size reinforcement bars and the longitudinal spacing shall not exceed the lesser of the wall thickness or 8 inches.

Bonded construction joints shall be prepared according to Article 503.09 of the Standard Specifications.

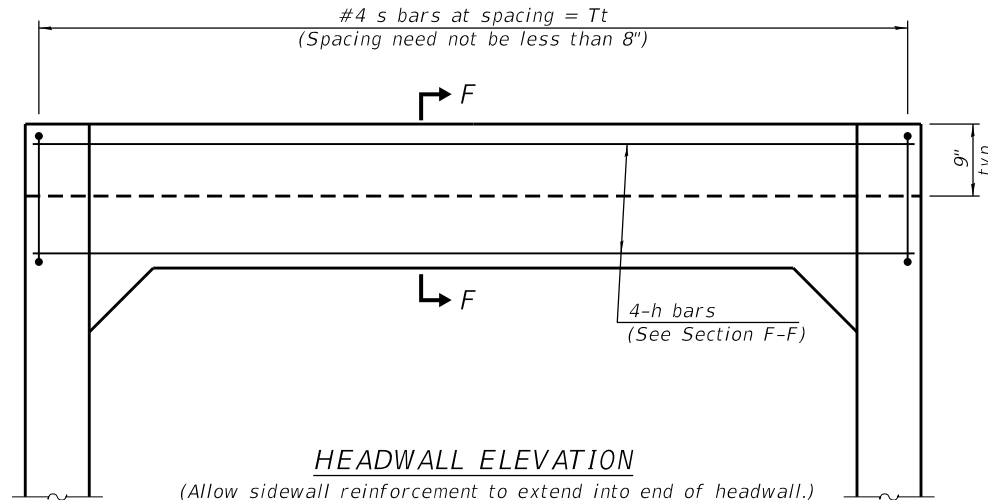


HEADWALL ELEVATION

(Allow sidewall reinforcement to extend into end of headwall.)

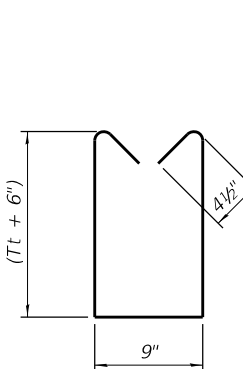

BAR

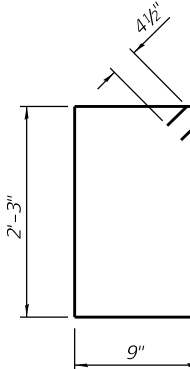


BAR

TOEWALL CONSTRUCTION SEQUENCE


1. Perform excavation and construct toewall.
2. Backfill according to the applicable paragraphs of Article 502.10 of the Standard Specifications and place bedding for precast box culvert end sections.
3. Set precast box culvert end section.
4. Drill and epoxy grout reinforcement in toewall in accordance with Section 584 of the Standard Specifications.
5. Pressure grout voids using non-shrink grout conforming to Section 1024 of the Standard Specifications.

* The Contractor may furnish a precast or cast-in-place toewall. The Contractor shall be responsible for the strength and stability of the precast toewall during handling. Additional lifting points may be required depending upon the length of the toewall or the Contractor may need to modify the design of the toewall for the proposed handling the method.

*** If soil conditions permit, the sides of the toewall may be poured directly against the soil. The clear cover on the sides of the toewall shall be increased to 3" by increasing the thickness of the toewall.

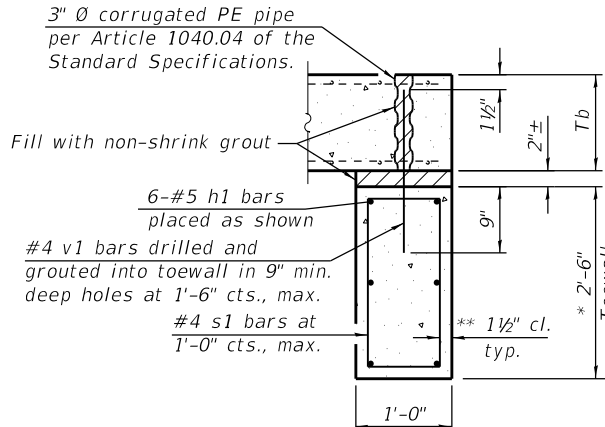


SECTION E-E

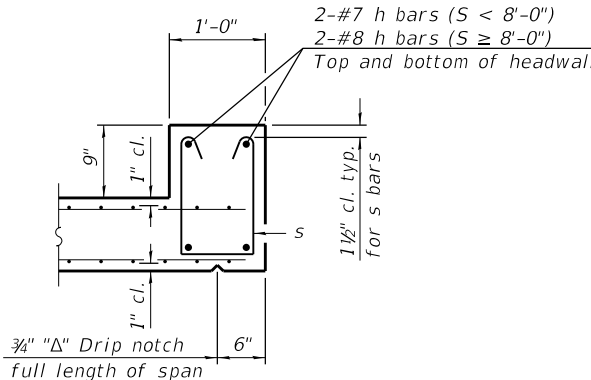

SECTION F-F

(Sheet 2 of 2)

TYPICAL CROSS-SECTION EMBANKMENT CONSTRUCTION ON SIDEHILL

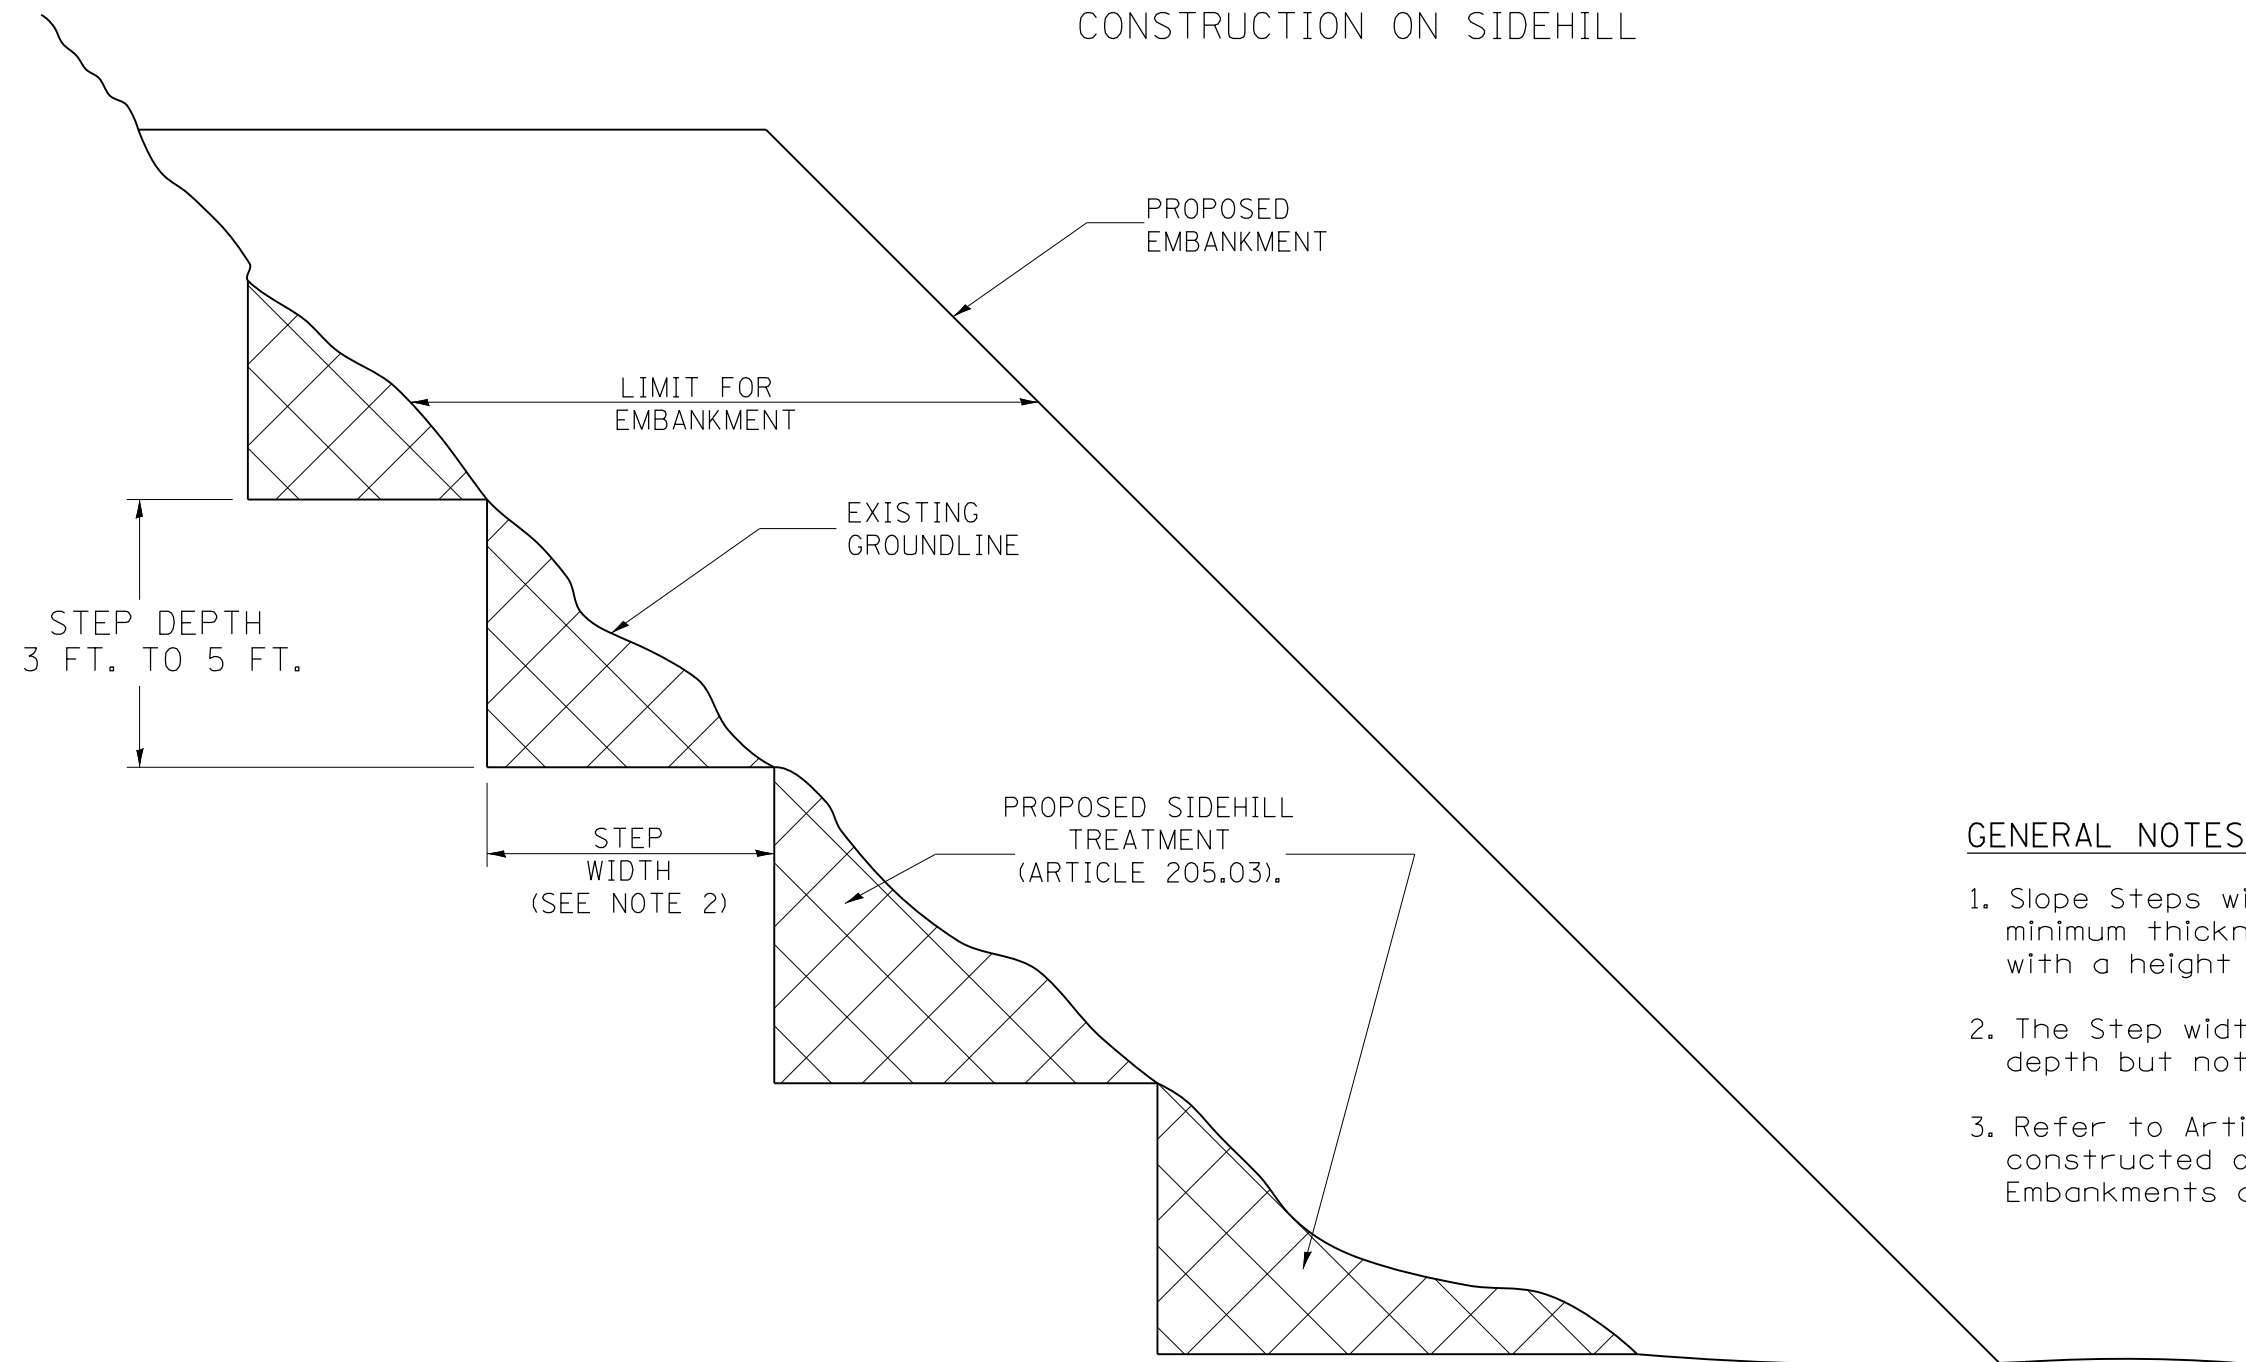

GENERAL NOTES:

1. Slope Steps will be required for all 12(300) minimum thickness "sliver fills" and on all fills with a height of 10 feet or greater.
2. The Step width shall be twice the Step depth but not less than 6 feet.
3. Refer to Article 205.03 for Embankment to be constructed on Hillside or Slopes, or if existing Embankments are to be widened.


REPLACEMENT MATERIAL:



STANDARD EMBANKMENT
(IN ACCORDANCE WITH
205 OF THE STANDARD SPECIFACATION).

All dimensions are in inches (millimeters) unless otherwise noted.

1-1-97	RENUM. L-5.03, NEW REVISION BOX, REVISED TITLE	T.P.				STATE OF ILLINOIS DEPARTMENT OF TRANSPORTATION	SLOPE STEPS DETAIL	NOT TO SCALE	CADD STD. 205001-D4	F.A.S. RTE.	SECTION	COUNTY	TOTAL SHEETS	SHEET NO.
	BOX, REVISED GENERAL NOTES.									364	20-00091-03-BR	WOODFORD	114	78
10-16-06	REVISED TO 2007 SPEC.	M.A.								CONTRACT NO. 89854				
5-30-18	MINOR CORRECTION	R.D.								FED. ROAD DIST. NO.	ILLINOIS	FED. AID PROJECT		

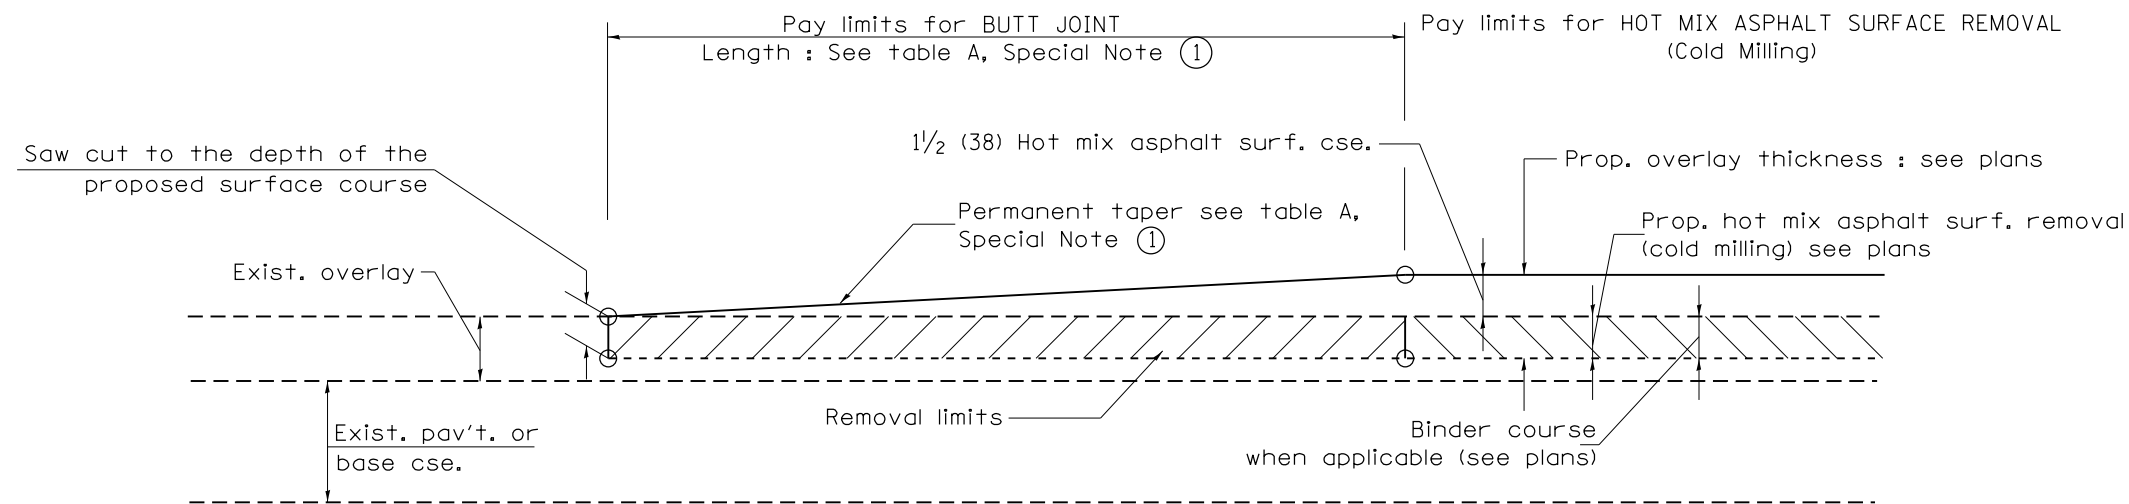


CASE 1 : WITH HOT MIX ASPHALT SURFACE REMOVAL (COLD MILLING)

**TABLE A
TAPER RATES**

SPECIAL NOTE NUMBER	ELEMENT	MAINLINE INTERSTATES & 4-LANE EXPRESSWAYS	ALL OTHERS
①	BUTT JOINT TAPER RATE	1:480	1:240
②	TEMPORARY RAMP TAPER RATE	1:80	1:40

GENERAL NOTES

1. The work shall be done in accordance with Article 406.08 and the Special Provision for Butt Joints.
2. The pavement surface to be removed may be either bituminous or P.C. concrete. The work shall be performed in accordance with Article 440.04 and the Special Provisions for Butt Joints.
3. The saw cut joints shall be primed just prior to the placing of bituminous material. The work will be in accordance with the applicable portions of Article 406.05.
4. The length of butt joint is based on the taper rate times change in cold milling depth within the butt joint pay limits, unless otherwise indicated.
5. Temporary ramps are paid for separately and not included in the cost of the butt joints.

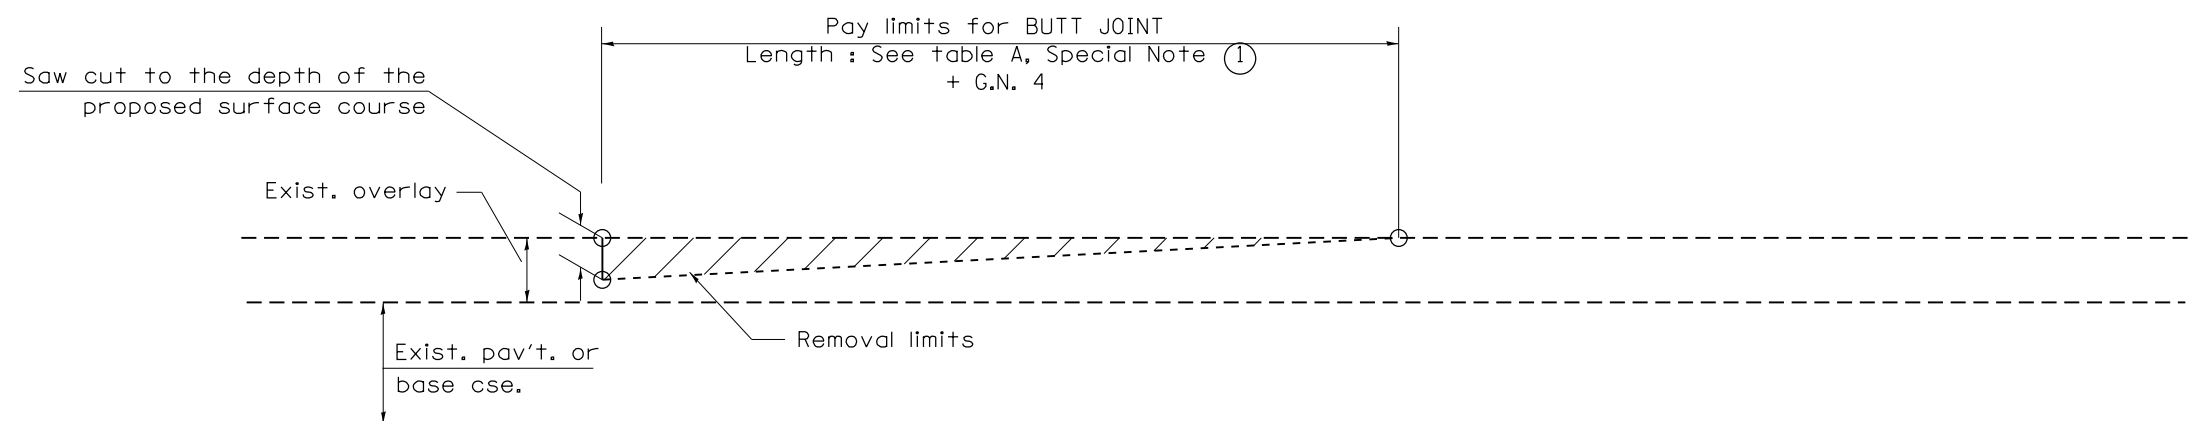


CASE 2 : NO HOT MIX ASPHALT SURFACE REMOVAL (COLD MILLING)


All dimensions are in inches (millimeters) unless otherwise noted.

01-01-97	RENUM. C-23.01, NEW REVISION BOX	T.P.	08-21-13	MAJOR MODIFICATIONS	R.D.	STATE OF ILLINOIS DEPARTMENT OF TRANSPORTATION	BUTT JOINTS	SHT. 1 OF 3 CADD STD. 406101-D4	F.A.S. RTE.	SECTION	COUNTY	TOTAL SHEETS	SHEET NO.
04-01-97	CORRECTION TO DEPTH	J.A.	04-12-16	MINOR CORRECTIONS	R.D.				364	20-00091-03-BR	WOODFORD	114	79
09-15-05	REVISED DESIGNER NOTE	M.M.A.	02-14-17	ADDED NOTE 5	R.D.				CONTRACT NO. 89854				
10-16-06	REVISED TO 2007 SPEC.	M.A.	07-16-19	Wording and Spelling corrections	R.D.				FED. ROAD DIST. NO.	ILLINOIS	FED. AID PROJECT		

NOT TO SCALE

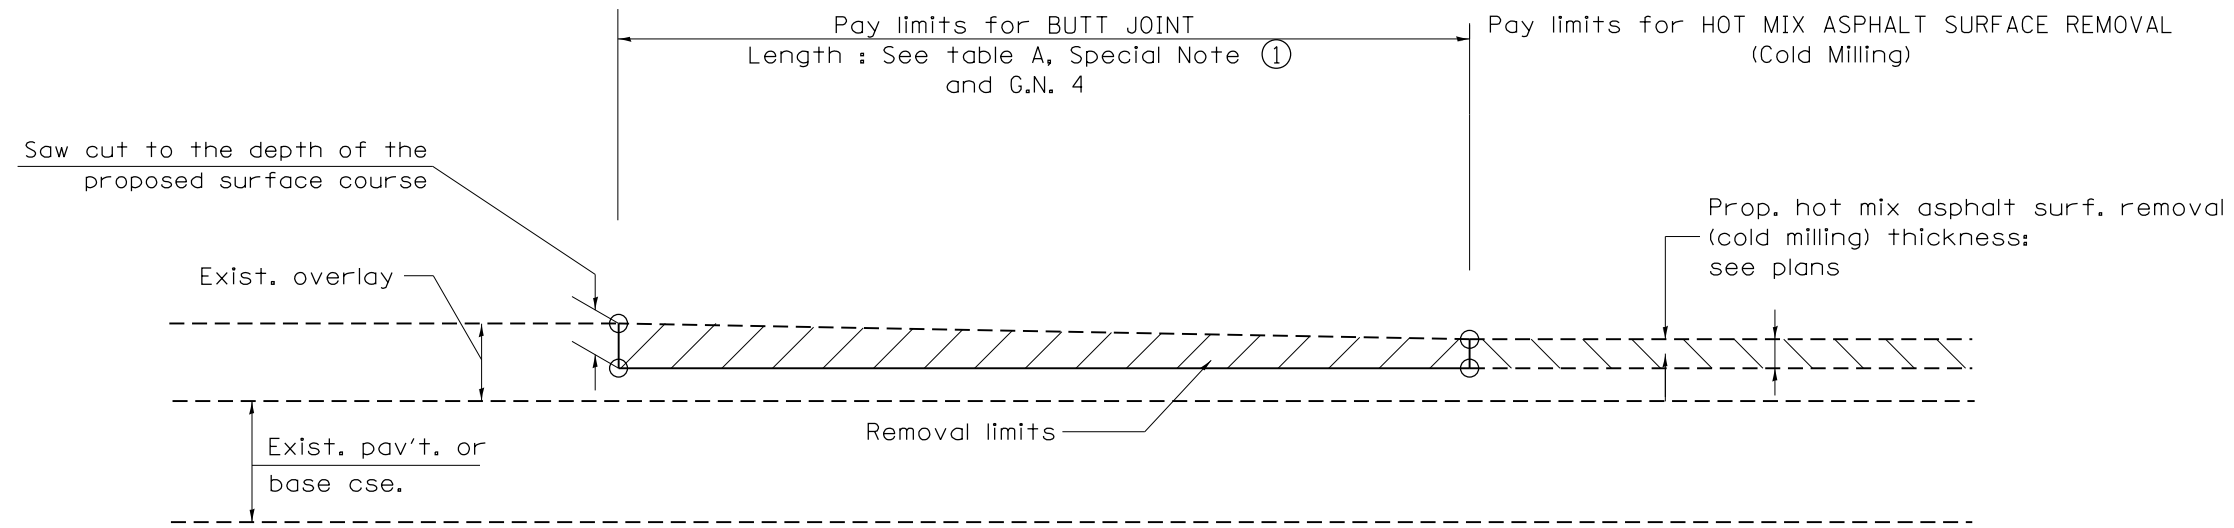


CASE 3 : HOT MIX ASPHALT SURFACE REMOVAL (COLD MILLING)
TIE-IN TO EXISTING BITUMINOUS TAPER

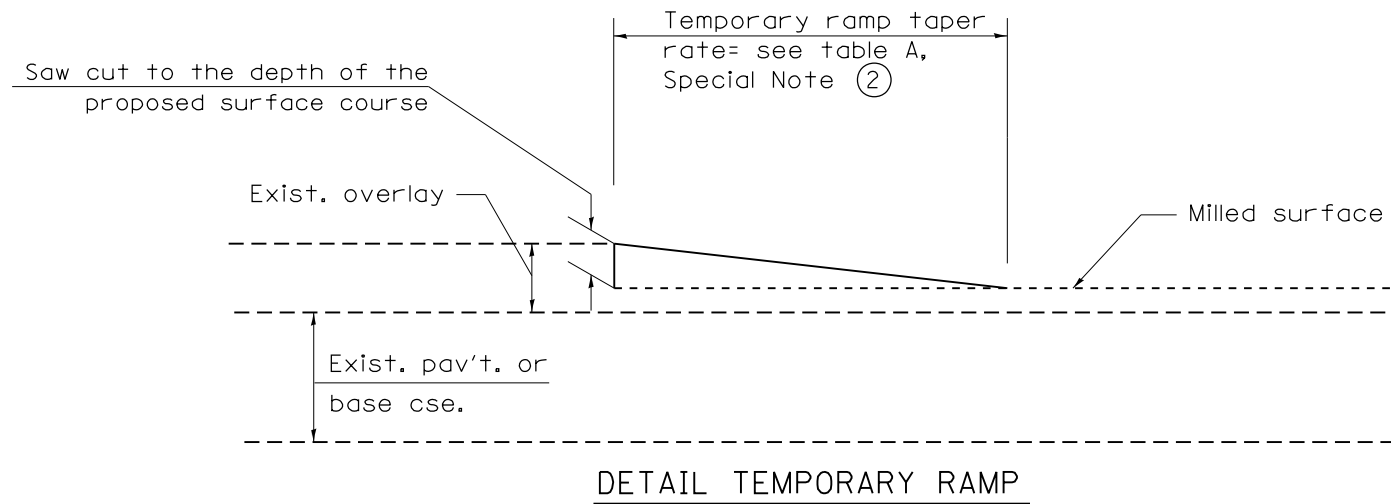

All dimensions are in inches (millimeters)
unless otherwise noted.

	</
--	--	----


[illegible]

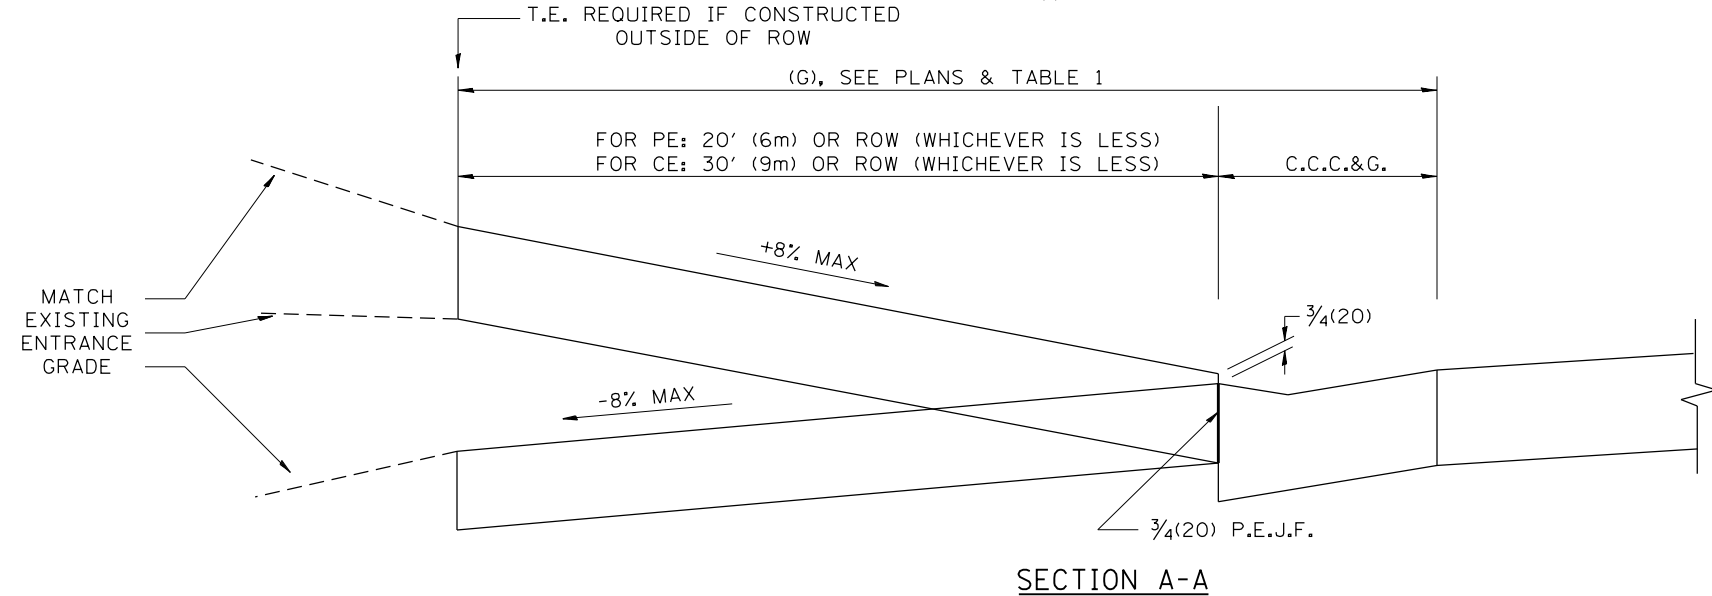


1. COMBINATION CONCRETE CURB & GUTTER SHALL BE DEPRESSED IN ACCORDANCE WITH STANDARD 606001.
2. C.C.C. & G. WILL BE MEASURED FOR PAYMENT AS SPECIFIED IN ARTICLE 606.13 OF THE STANDARD SPECIFICATIONS.
3. C.C.C. & G. CONSTRUCTION JOINTS WILL BE AS SHOWN ON STANDARD 606001.
4. EXCEPTIONS TO THE RADIUS FLARE/PROPERTY LINE RELATIONSHIP ARE AS SHOWN IN THE PLANS FOR COMMON ENTRANCES, WITH JOINTLY EXECUTED ACCESS PERMITS.

TABLE 1						
URBAN ENTRANCE DESIGN CONTROLS						
ELEMENT	NON-COMMERCIAL		COMMERCIAL			
			1-WAY OPERATION		2-WAY OPERATION	
WIDTH (W)	12' (3.6m)MIN.	24' (7.2m)MAX.	14' (4.3m)MIN.	24' (7.2m)MAX.	24' (7.2m)MIN.	35' (10.7m)MAX.
RADIUS EQUIVALENT 1:1 FLARE (F)	5' (1.5m)MIN.	25' (7.6m)MAX.	15' (4.6m)MIN.	40' (12.0m)MAX.	15' (4.6m)MIN.	40' (12.0m)MAX.
MAX. GRADE (G)	8%		6%			


0-15-05	NEW DETAIL	M.M.A.				STATE OF ILLINOIS DEPARTMENT OF TRANSPORTATION NOT TO SCALE	URBAN ENTRANCES WITHOUT SIDEWALKS CADD STD. 423002-D4	F.A.S. RTE.	SECTION	COUNTY	TOTAL SHEETS	SHEET NO.
10-16-06	REVISED TO 2007 SPEC.	M.A.						364	20-00091-03-BR	WOODFORD	114	82
								FED. ROAD DIST. NO.		ILLINOIS FED. AID PROJECT	CONTRACT NO. 89854	

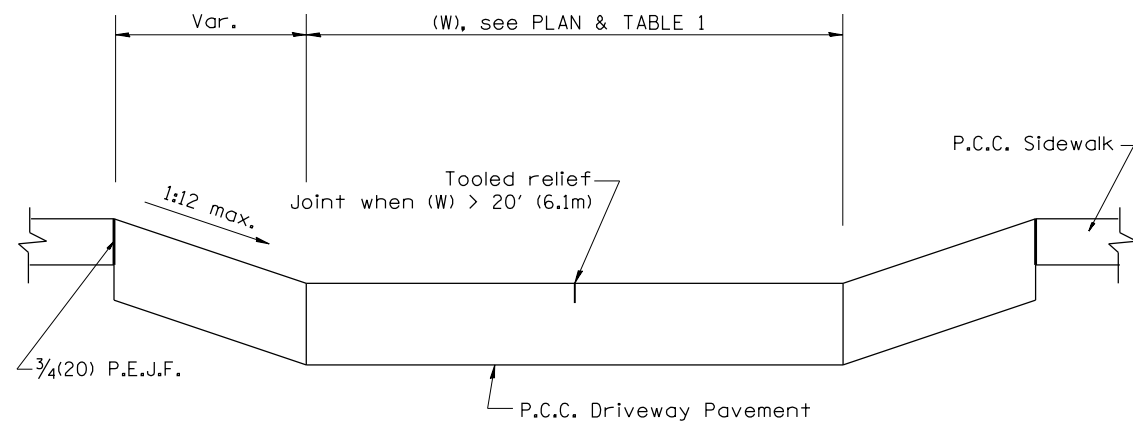


SECTION A-A

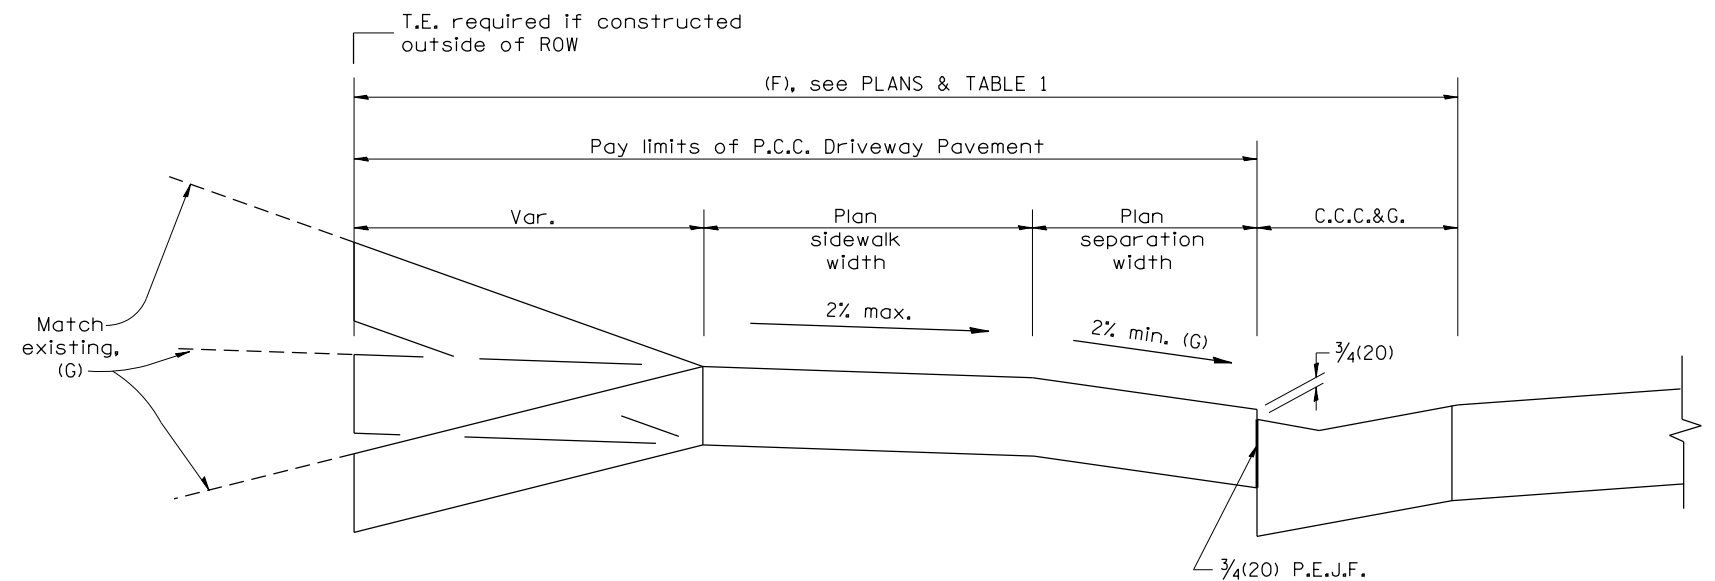

SECTION B-B

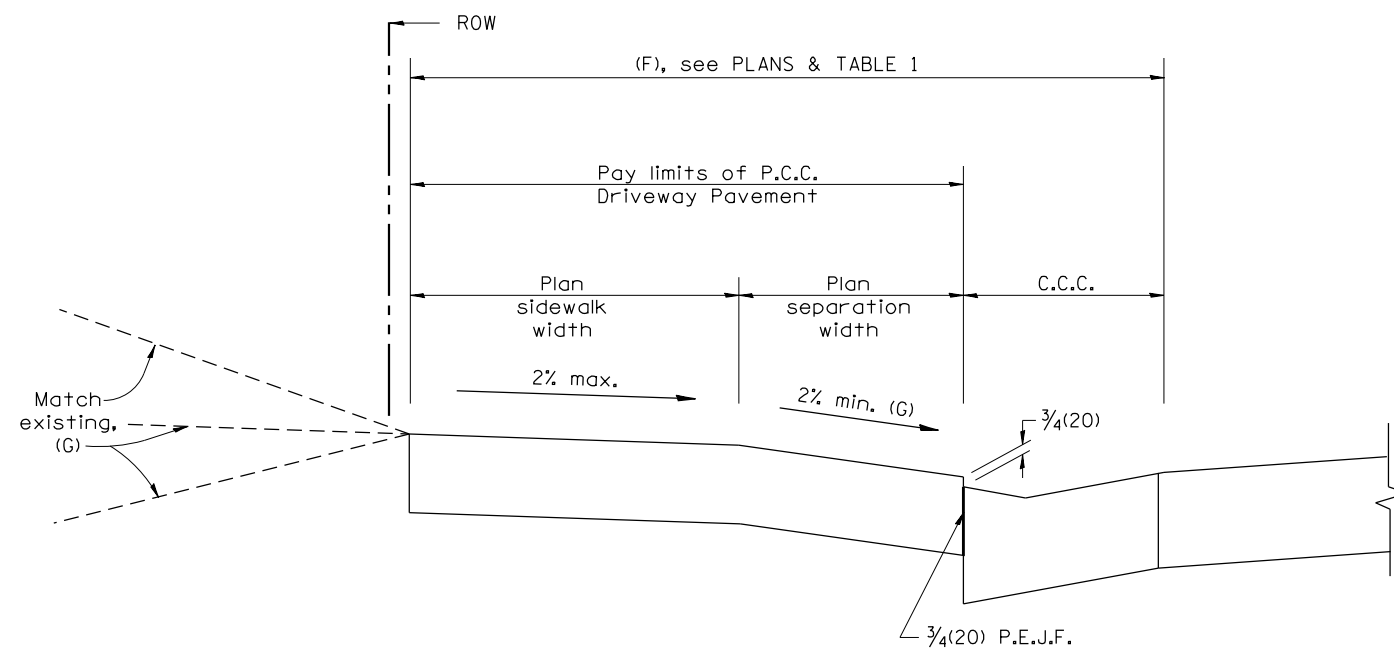

SECTION C-C

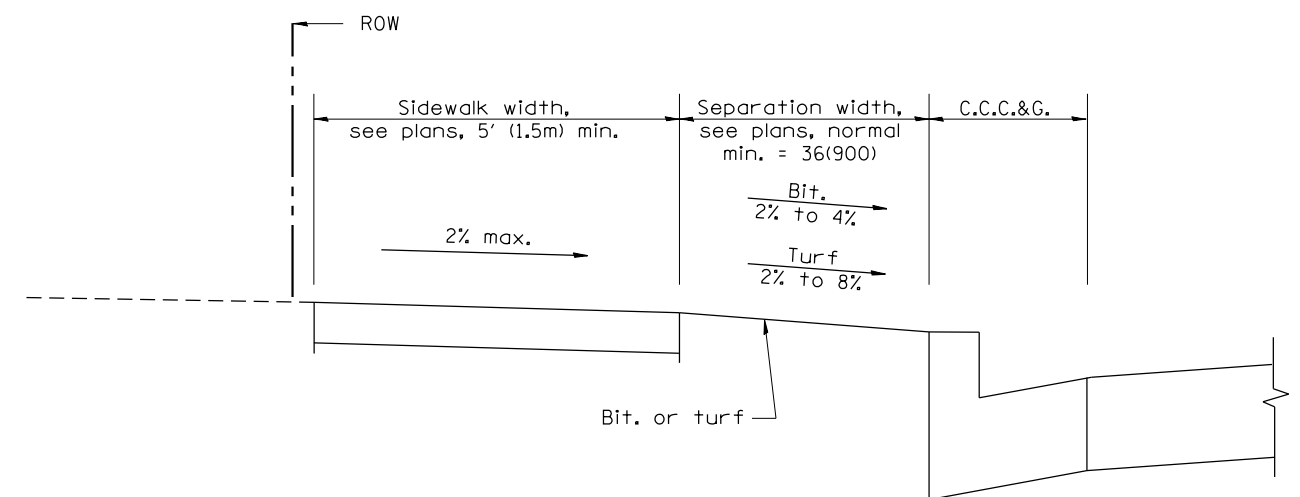

SECTION D-D

All dimensions are in inches (millimeters) unless otherwise noted.

	</
--	--	----

[illegible]

1. The collar shall be constructed entirely of class SI concrete and in accordance with the applicable portions of section 503 of the Standard Specifications. Reinforcement bars shall conform to section 508.
2. Expansion bolts shall consist of approved expansions anchors, and $\frac{3}{4}$ " (M20) hook bolts which conform to Section 1006.09. These bolts shall extend at least 8"(200) into the new concrete.
3. This work will be paid for by the cubic yard (cubic meter) for CONCRETE COLLAR, by the pound (kg) for REINFORCEMENT BARS, and by Each for EXPANSION BOLTS of the size indicated.
4. Class SI quantity is only an estimate. Revise based on thickness of existing box wall thickness.


EXISTING BOX		A	B	T	EACH COLLAR			
					CL SI	REINFORCEMENT BARS		
f+ ^W (mm)	f+ ^H (mm)				CU YD (m ³)	X	Y	POUNDS (kg)
2 (600)	2 (600)	4'-0" (1.22m)	4'-0" (1.22m)	4(100)	0.27(0.21)	3'-4" (1.02m)	27.5(698)	21 (9.5)
3 (900)	2 (600)	5'-0" (1.52m)	4'-0" (1.22m)	4(100)	0.32(0.24)	4'-4" (1.32m)	27.5(698)	24 (11)
3 (900)	2.5 (750)	5'-0" (1.52m)	4'-6" (1.37m)	4(100)	0.34(0.26)	4'-4" (1.32m)	30.5(774)	25 (11.5)
3 (900)	3 (900)	5'-0" (1.52m)	5'-0" (1.52m)	4(100)	0.36(0.28)	4'-4" (1.32m)	33.5(850)	26.5 (12)
3 (900)	4 (1200)	5'-2" (1.57m)	6'-2" (1.88m)	5(125)	0.41(0.31)	4'-6" (1.37m)	40.5(1.03m)	30 (13.5)
4 (1200)	3 (900)	6'-2" (1.88m)	5'-2" (1.57m)	5(125)	0.41(0.31)	5'-6" (1.68m)	34.5(876)	30 (13.5)
4 (1200)	4 (1200)	6'-2" (1.88m)	6'-2" (1.88m)	5(125)	0.45(0.34)	5'-6" (1.68m)	40.5(1.03m)	33 (15)
4 (1200)	5 (1500)	6'-4" (1.93m)	7'-4" (2.24m)	6(150)	0.51(0.39)	5'-8" (1.73m)	3'-11.5" (1.21m)	36 (16.5)
5 (1500)	4 (1200)	7'-4" (2.24m)	6'-4" (1.93m)	6(150)	0.51(0.39)	6'-8" (2.03m)	3'-4.5" (1.05m)	36 (16.5)
5 (1500)	5 (1500)	7'-4" (2.24m)	7'-4" (2.24m)	6(150)	0.55(0.42)	6'-8" (2.03m)	3'-11.5" (1.21m)	39 (17.5)
5 (1500)	6 (1800)	7'-6" (2.29m)	8'-6" (2.59m)	7(175)	0.60(0.46)	6'-10" (2.08m)	4'-6.5" (1.38m)	42.5 (19)
6 (1800)	4 (1200)	8'-6" (2.59m)	6'-6" (1.98m)	7(175)	0.56(0.43)	7'-10" (2.39m)	3'-6.5" (1.08m)	40 (18)
6 (1800)	5 (1500)	8'-6" (2.59m)	7'-6" (2.29m)	7(175)	0.60(0.46)	7'-10" (2.39m)	4'-0.5" (1.23m)	42.5 (19)
6 (1800)	6 (1800)	8'-6" (2.59m)	8'-6" (2.59m)	7(175)	0.64(0.49)	7'-10" (2.39m)	4'-6.5" (1.38m)	45 (20.5)
6 (1800)	8 (2400)	8'-8" (2.64m)	10'-8" (3.25m)	8(200)	0.74(0.57)	8'-0" (2.44m)	5'-7.5" (1.71m)	51.5 (23)
8 (2400)	8 (2400)	10'-8" (3.25m)	10'-8" (3.25m)	8(200)	0.82(0.63)	10'-0" (3.05m)	5'-7.5" (1.71m)	57 (26)

CALC. BY: _____ DATE: _____
 CHECKED BY: _____ DATE: _____

QUANTITY CALCULATIONS ARE ON
FILE AT THE DISTRICT 4 OFFICE;
BUREAU OF PROJECT IMPLEMENTATION;
DOCUMENTATION SECTION


All dimensions are in inches (millimeters) unless otherwise noted.

[illegible]


 


1. MATERIAL - Cast Gray Iron
Weight 209 lbs (95 kg)

01-01-97	RENUM. B-10.02. NEW REVISION BOX	T.P.				STATE OF ILLINOIS DEPARTMENT OF TRANSPORTATION NOT TO SCALE CADD STD. 604301-D4	F.A.S. RTE.	SECTION	COUNTY	TOTAL SHEETS	SHEET NO.
10-16-06	REVISED TO 2007 SPEC.	M.A.					364	20-00091-03-BR	WOODFORD	114	87
							CONTRACT NO. 89854				
							FED. ROAD DIST. NO.	ILLINOIS FED. AID PROJECT			

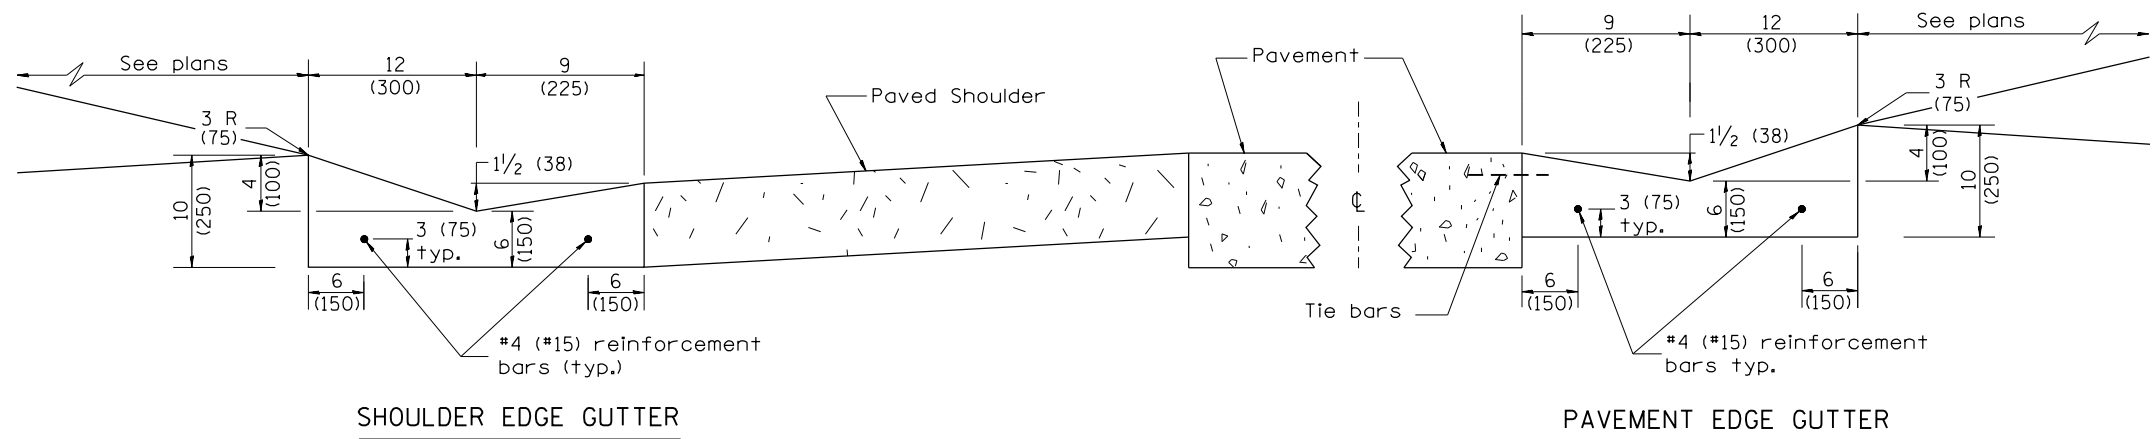



CONCRETE GUTTER, TYPE B, (SPECIAL)

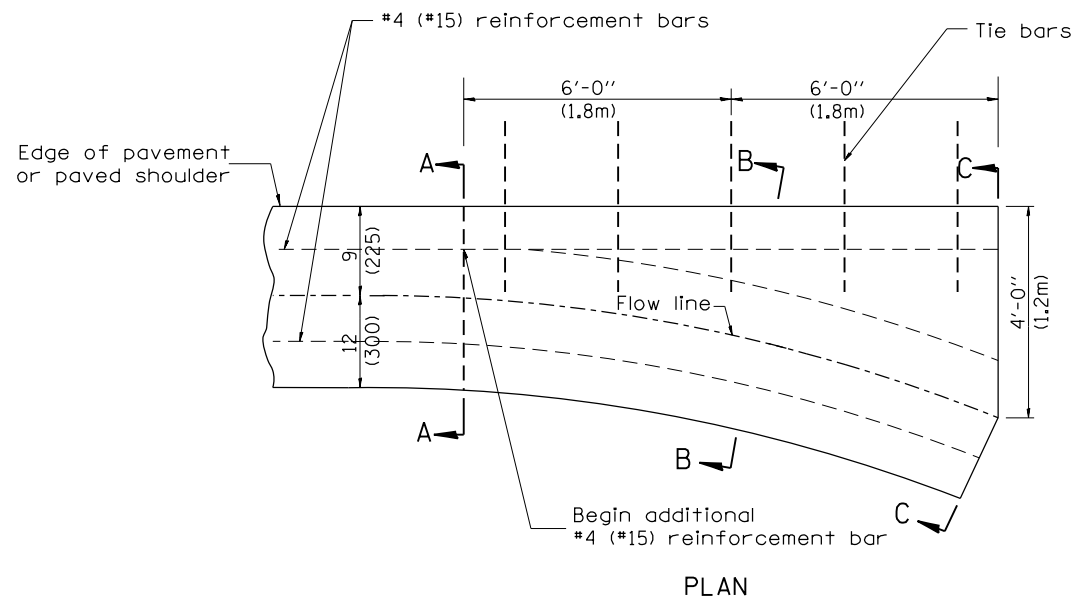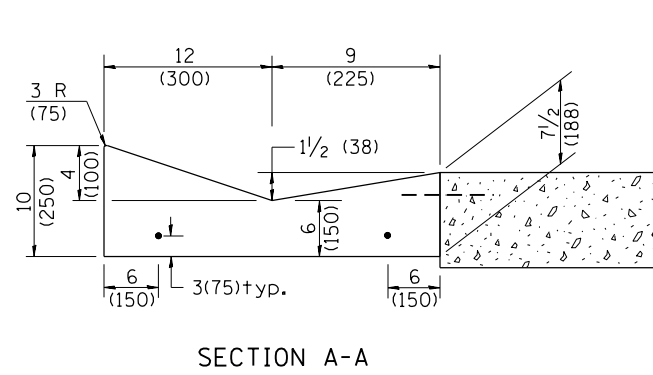

QUANTITY
Section C-C to A-A=
0.73 cu. yd. concrete.

GENERAL NOTES:

1. CONCRETE GUTTER, TYPE B (SPECIAL) shall conform to the applicable portions of Section 606.
2. Tie bars shall be No. 6x24 (No. 19x600) at 36" (900mm) centers unless otherwise shown.
3. Gutter, gutter inlets, gutter outlets, and gutter entrances shall be tied to rigid pavement in accordance with details shown on Standard 420001.
4. Joints shall be constructed in accordance with Article 606.06.
5. Welded wire fabric shall conform to Article 1006.10(c)(1), and shall not be less than 58 lbs/100 sq.ft. (2.83 kg/m²).

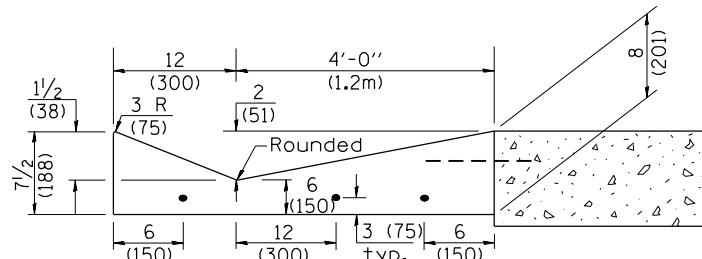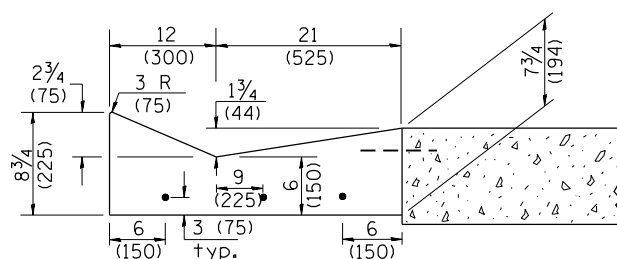

INLET

QUANTITIES			
CALC. BY:		DATE:	
CHECKED BY:		DATE:	
QUANTITY CALCULATIONS ARE ON FILE AT THE DISTRICT 4 OFFICE; BUREAU OF PROJECT IMPLEMENTATION; DOCUMENTATION SECTION			
01-01-97	RENUM. A-1.01, NEW REVISION BOX, ELIMINATED	T.P.	10-16-06
	EXPANSION ANCHOR TIES		11-16-07
03-06-98	CORRECT DIMENSIONING	J.A.	02-15-11
03-10-06	REVISED QUANTITY	M.A.	01-31-18

SECTION B-B

SECTION C-C


STATE OF ILLINOIS
DEPARTMENT OF TRANSPORTATION

CONCRETE GUTTER, TYPE B, (SPECIAL)
(INLET, OUTLET & ENTRANCE)


SHT. 1 OF 3
CADD STD. 606201-D4

All dimensions are in inches (millimeters) unless otherwise noted.


F.A. RTE.	SECTION	COUNTY	TOTAL SHEETS	SHEET NO.
364	20-00091-03-BR	WOODFORD	114	88
CONTRACT NO. 89854				
FED. ROAD DIST. NO. ILLINOIS FED. AID PROJECT				

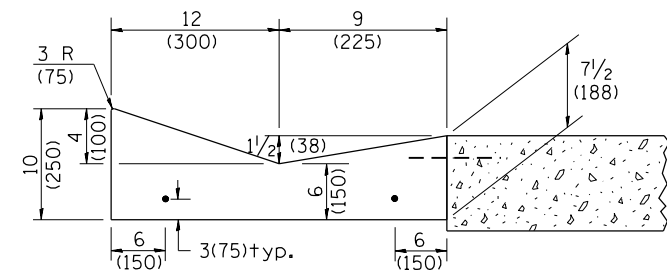


SECTION A-A

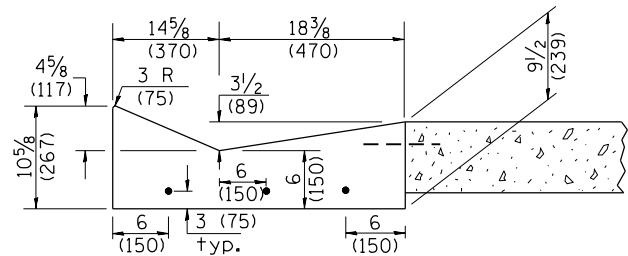

SECTION B-B

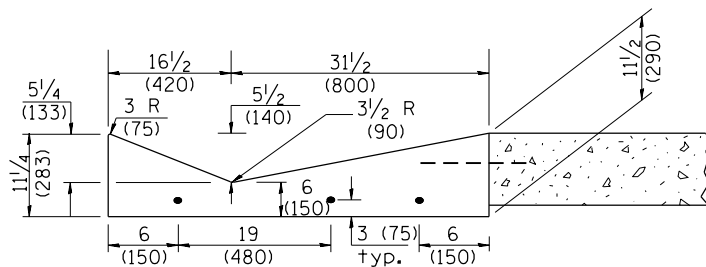


SECTION C-C

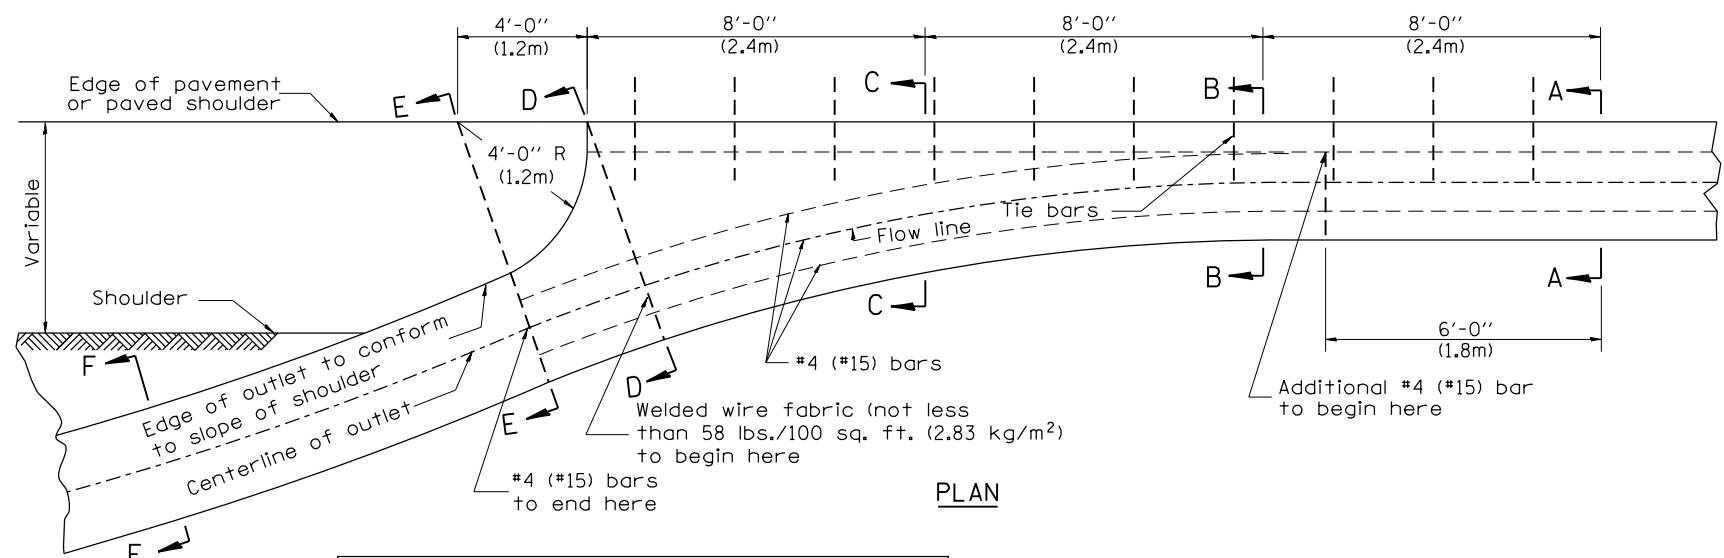


PLAN

QUANTITY
Section A-A to E-E= 2.81 cu. yd. concrete.
Section E-E to F-F= 0.09 cu. yd./ft. concrete.


If the average grade of pavement for the distance from section A-A to section D-D exceeds 2%, this distance shall be increased 6 ft. (1.8m) for each 1% increase in grade. A quantity adjustment is required.

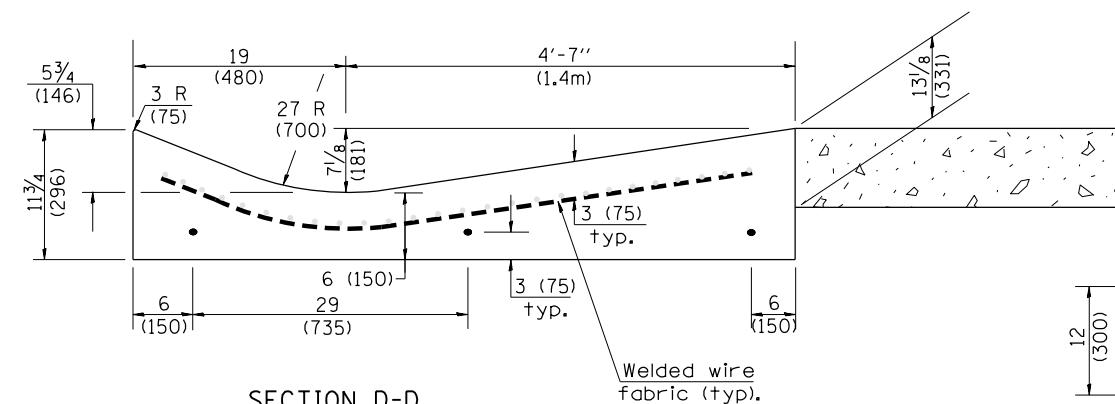


SECTION D-D

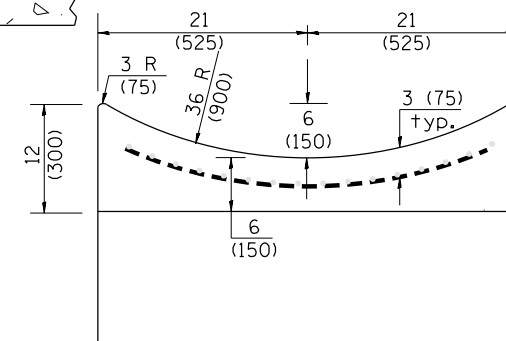

SECTION E-E

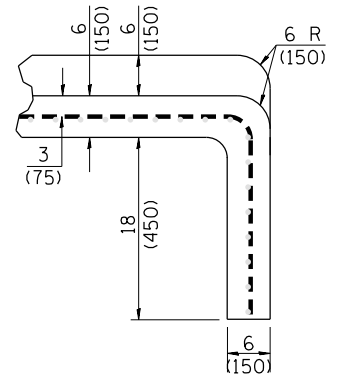

SECTIONS AT END OF OUTLET
(CURTAIN WALL)

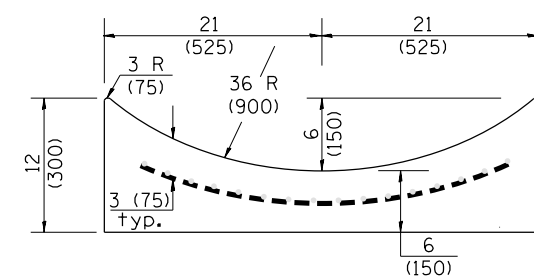

SECTION F-F

QUANTITY
Curtain Wall =
0.1 cu. yd. concrete.

OUTLET

QUANTITIES

CALC. BY: _____ DATE: _____
CHECKED BY: _____ DATE: _____

QUANTITY CALCULATIONS ARE ON
FILE AT THE DISTRICT 4 OFFICE;
BUREAU OF PROJECT IMPLEMENTATION;
DOCUMENTATION SECTION

STATE OF ILLINOIS
DEPARTMENT OF TRANSPORTATION


CONCRETE GUTTER, TYPE B, (SPECIAL)
(INLET, OUTLET & ENTRANCE)

NOT TO SCALE

SHT. 2 OF 3
CADD STD. 606201-D4



All dimensions are in inches (millimeters)
unless otherwise noted.

F.A. RTE.	SECTION	COUNTY	TOTAL SHEETS	SHEET NO.
364	20-00091-03-BR	WOODFORD	114	89
CONTRACT NO. 89854				
FED. ROAD DIST. NO. ILLINOIS FED. AID PROJECT				

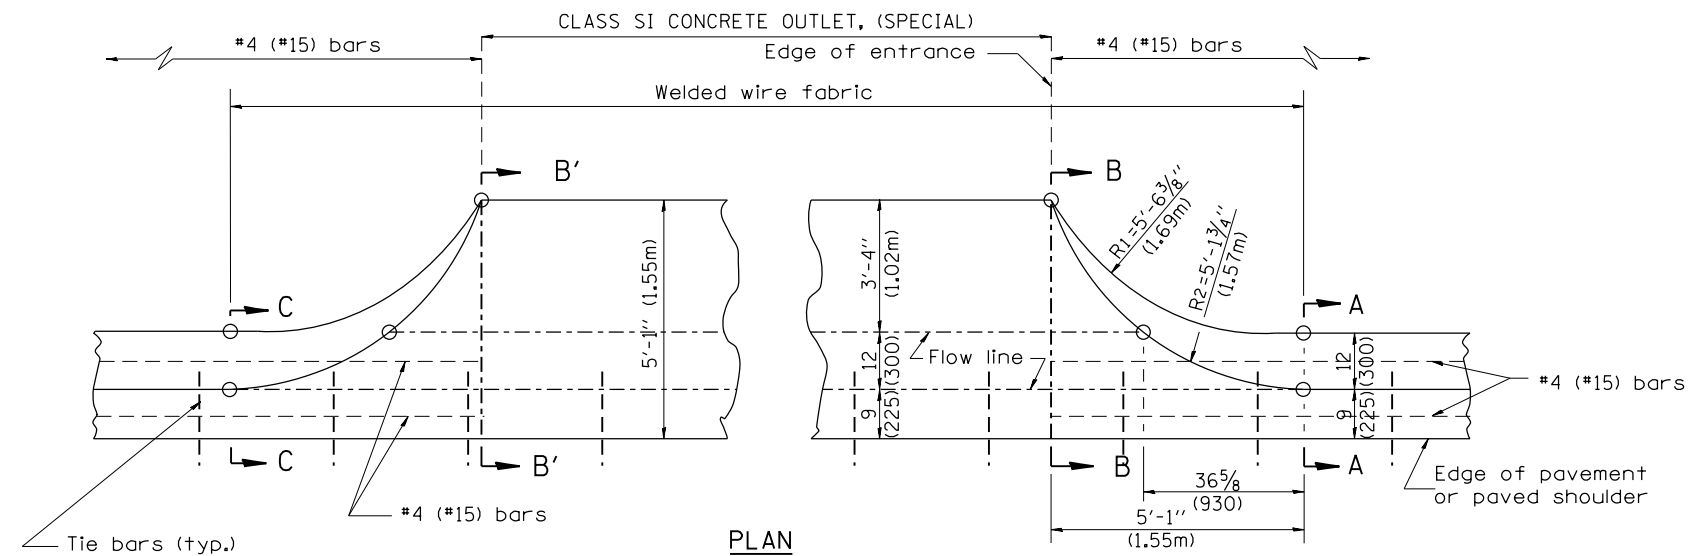

TYPICAL URBAN ENTRANCE


QUANTITY
URBAN ENTRANCE
Section B'-B' to B-B=
0.1 cu. yd./ft.
Section C-C to B'-B' + B-B to A-A=
0.69 cu. yd.

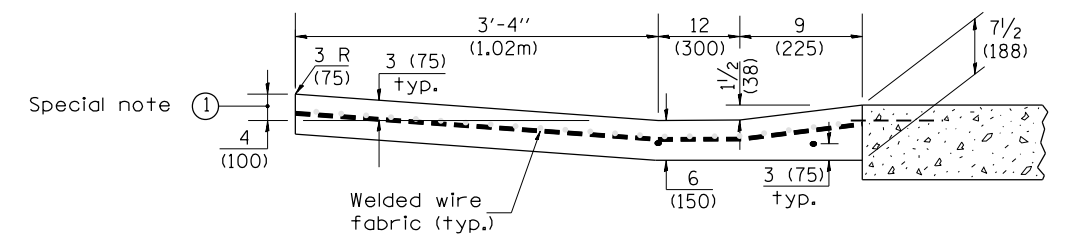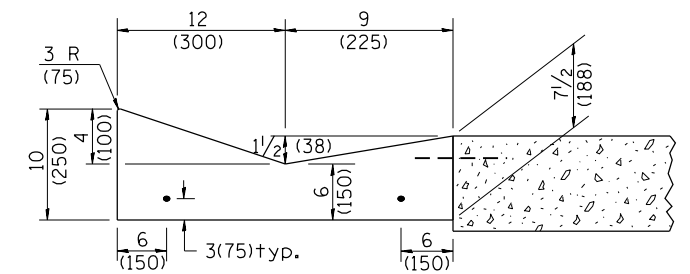

SECTION B-B & B'-B'

SPECIAL NOTES:

- ① 4 (100) is the normal dimension.
If specified in the plans, the following
shall be used for improved entrance
match-up: Minimum - 2 1/2 (65)
Maximum - 5 (125)

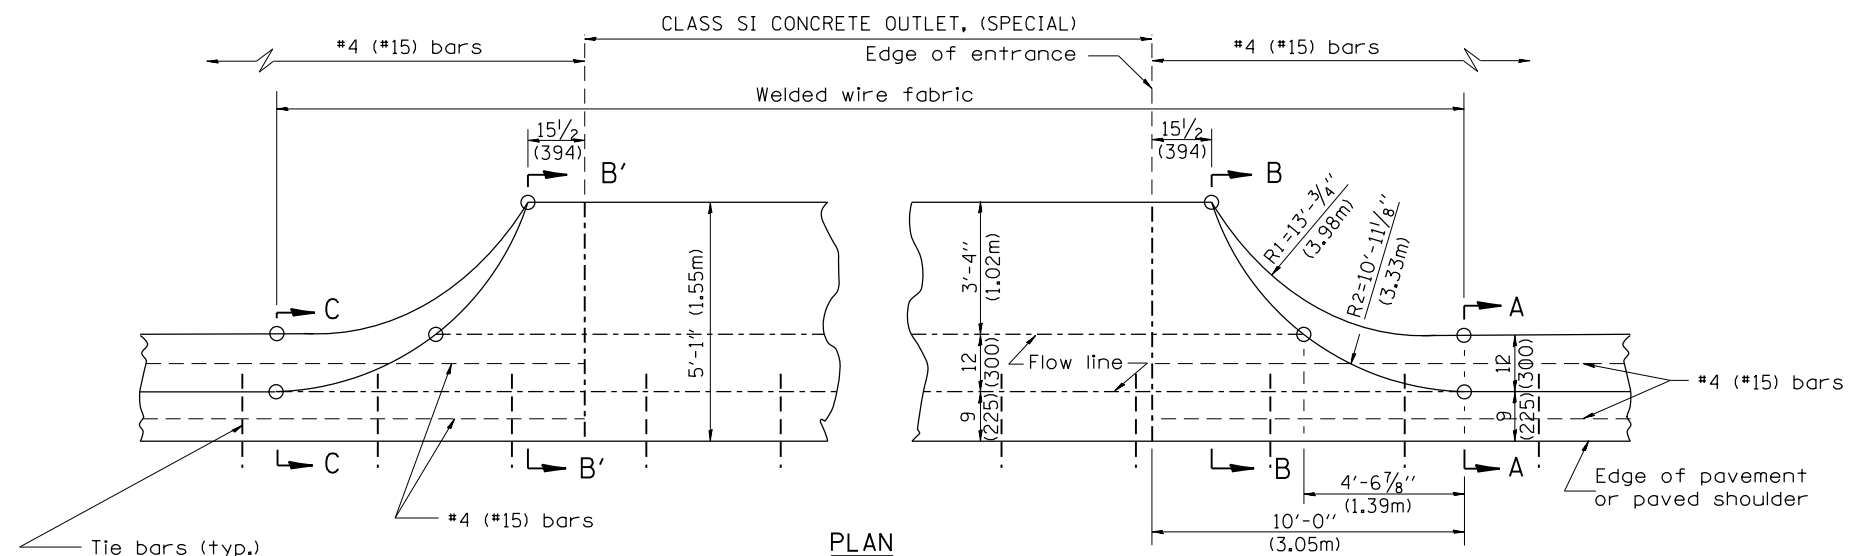

TYPICAL RURAL ENTRANCE

QUANTITY
RURAL ENTRANCE
Section B'-B' to B-B=
0.1 cu. yd./ft.
Section C-C to B'-B' + B-B to A-A=
1.19 cu. yd.

QUANTITIES

CALC. BY: _____ DATE: _____

CHECKED BY: _____ DATE: _____

QUANTITY CALCULATIONS ARE ON
FILE AT THE DISTRICT 4 OFFICE;
BUREAU OF PROJECT IMPLEMENTATION;
DOCUMENTATION SECTION

STATE OF ILLINOIS
DEPARTMENT OF TRANSPORTATION


CONCRETE GUTTER, TYPE B, (SPECIAL)
(INLET, OUTLET & ENTRANCE)

NOT TO SCALE

SHT. 3 OF 3
CADD STD. 606201-D4

All dimensions are in inches (millimeters)
unless otherwise noted.


F.A.S. RTE.	SECTION	COUNTY	TOTAL SHEETS	SHEET NO.
364	20-00091-03-BR	WOODFORD	114	90
CONTRACT NO. 89854				
FED. ROAD DIST. NO. ILLINOIS FED. AID PROJECT				

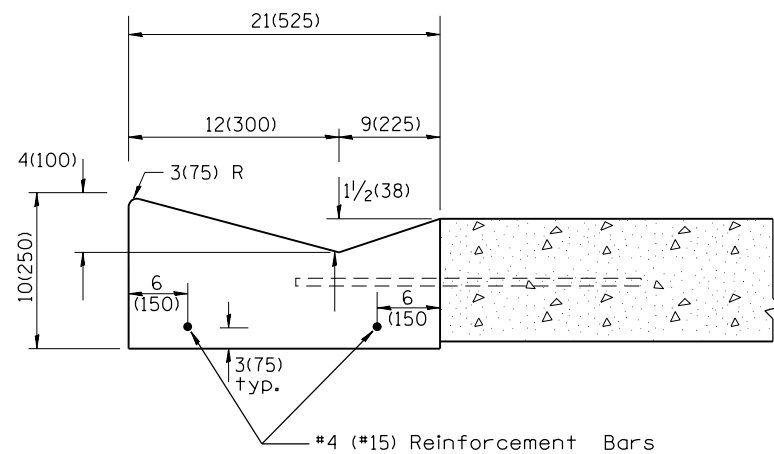

GENERAL NOTES:

1. Tie bars shall be constructed in accordance with details for BULKHEAD LONGITUDINAL CONSTRUCTION JOINT shown on Standard 420001.
2. Adjacent to sound existing p.c.c. pavement, tie bars shall installed in drilled holes in accordance with article 420.10(b).
3. Construction and expansion joints shall be installed in prolongation with joints in the pavement. Joint shall be constructed in accordance with the applicable portion of Art. 606.06 of the Standard Specifications.

[illegible]

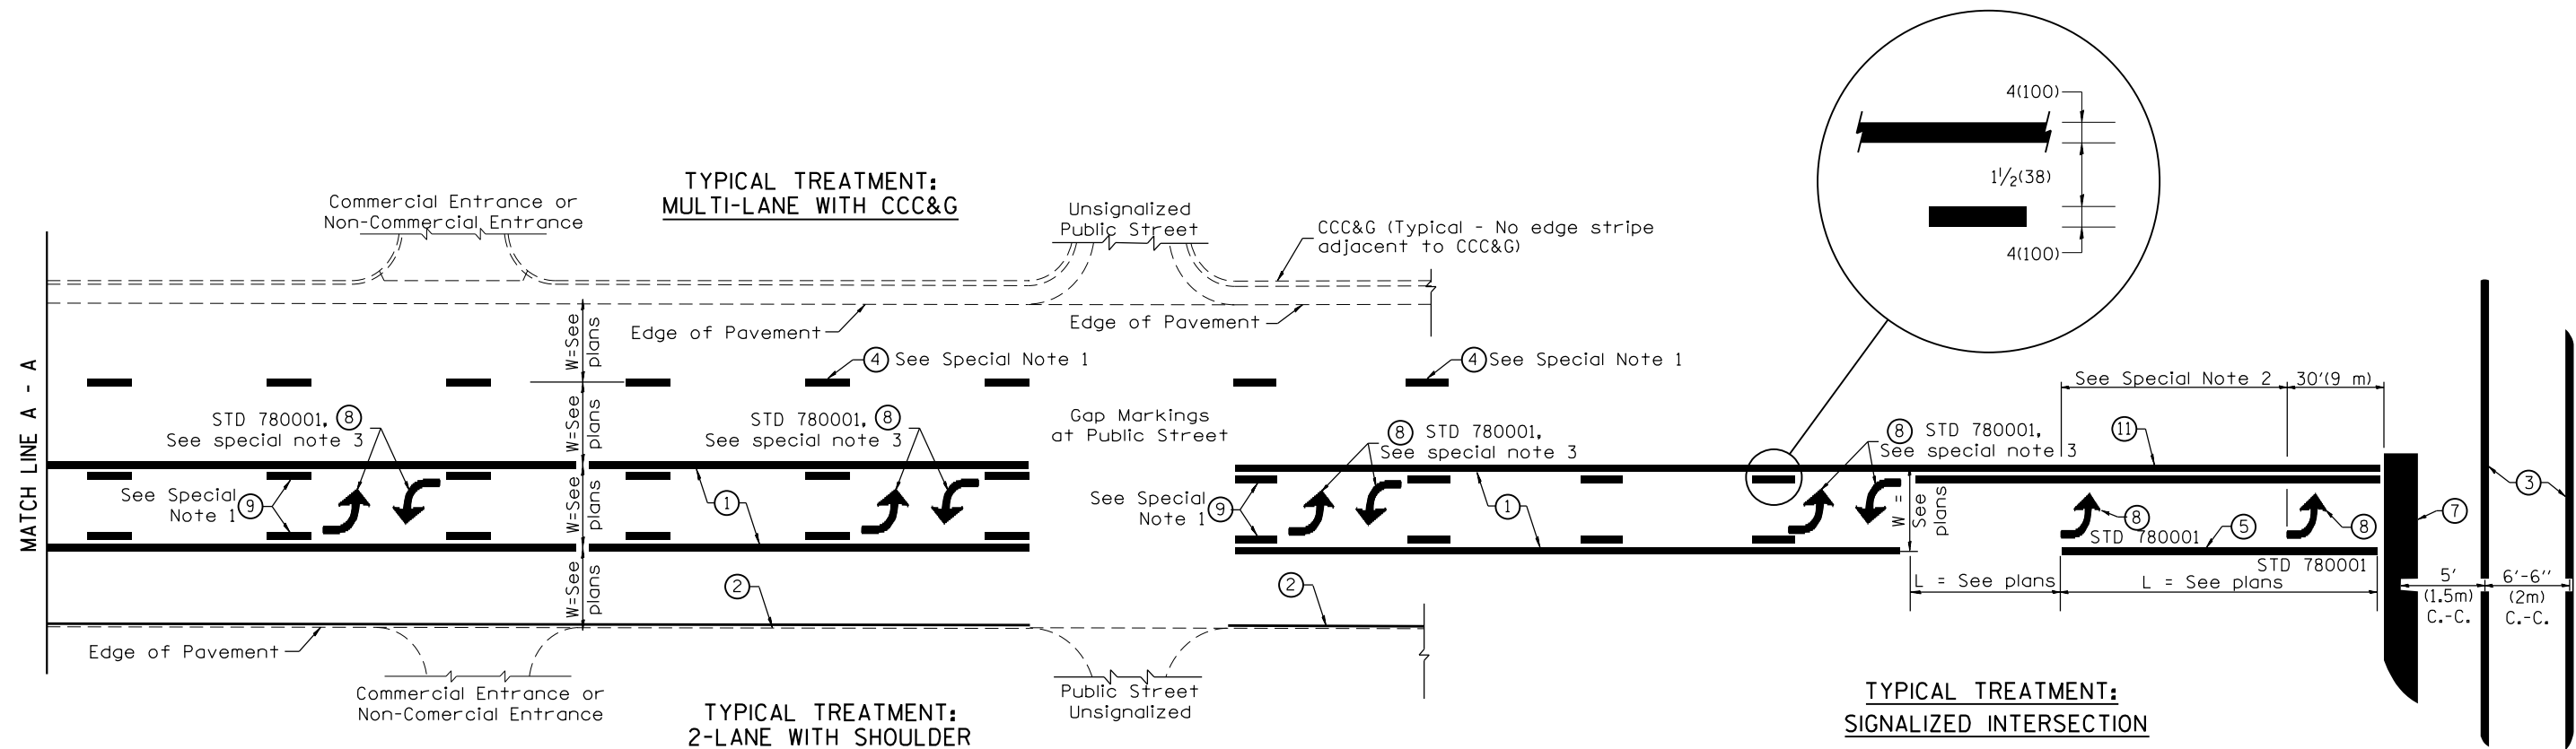

FLUSH PAVED MEDIAN: TWO-WAY LEFT TURN LANE WITH ONE-WAY LEFT TURN LANE AT SIGNALIZED INTERSECTION

TYPICAL PAVEMENT MARKING LEGEND

(Note: This is a District Standard Legend. Some elements may not apply to specific project.)

- ① 4(100) Solid (Yellow)
- ② 4(100) Solid (White)
- ③ 2-6(150) Crosswalk @ 6'-6" (2m)min C.-C. (White)
2-8(200) Crosswalk @ 6'-6" (2m)min C.-C. (White) (When traffic signals are present.)
- ④ 6(150) Skip-Dash (White) (See Special Note 1)
- ⑤ 8(200) Solid (White)
- ⑥ 12(300) Diagonal (White) (Item ⑥ is shown on Std. 780001)
- ⑦ 24(600) Stop Bar (White)
- ⑧ Letters & Arrows (See Std. 780001 and Special Notes 2 & 3)
- ⑨ 4(100) Skip-Dash (Yellow) (See Special Note 1)
- ⑩ 12(300) Diagonal (Yellow) (See Table A) 11(280) C.-C. See Table A
- ⑪ 4(100) Double Solid (Yellow)

SPECIAL NOTES

1. Skip-Dash markings will be centered between both ends of city blocks and shall be placed in alignment transversely across the pavement.
2. The following shall apply to arrows located in one-way left turn lanes:
 - A. A minimum of two (2) arrows is required.
 - B. The maximum spacing between arrows is 80' (24 m).
 - C. Arrows shall be evenly spaced if three (3) or more are required.
3. The following shall apply to arrow pairs located in two-way left turn lanes:
 - A. A minimum of two (2) arrow pairs is required.
 - B. The maximum spacing between arrow pairs is 200' (61 m).
 - C. Arrow pairs shall be evenly spaced if three (3) or more are required.
 - D. The spacing between Bi Directional Left Turn Arrows is 33' (10 m).

GENERAL NOTES

1. Refer to State Standard 780001 for additional Pavement Markings including letters & arrows.
2. See Plans for Pavement Markings adjacent to curbed islands and medians, and through lane reductions.
3. Refer to Article 780.13 for letter, number and symbol areas (sq. ft.)
4. Areas are grooved 1" beyond each edge for the following symbols:
 - Through Arrow= 14.8 sq. ft.
 - Large Left or Right Arrow= 21.9 sq. ft.
 - 2 Arrow Combination Left (or Right) and Through= 34.9 sq. ft.
 - Wrong Way Arrow= 29.5 sq. ft.
 - Railroad Crossing Symbol= 69.8 sq. ft.
 (For further information, refer to BDE Special Provision: Grooving for Recessed Pavement Markings)

01-01-97	RENUM. F-8.03, NEW REVISION BOX	T.P.	10-16-06	REVISED TO 2007 SPEC.		STATE OF ILLINOIS DEPARTMENT OF TRANSPORTATION	TYPICAL PAVEMENT MARKINGS	SHT. 1 OF 2 CADD STD. 780001-D4	F.A.S. RTE.	SECTION	COUNTY	TOTAL SHEETS	SHEET NO.
02-07-97	ADD BI DIRECTIONAL DIMENSION	J.A.	2/29/16	ADDED GROOVING AREAS	R.D.				364	20-00091-03-BR	WOODFORD	114	92
10-97	CORRECT BI DIRECTIONAL DIMENSION	J.A.	07-16-19	SPELLING CORRECTIONS	R.D.				CONTRACT NO. 89854				
08-02	ADD CROSSWALK DMNS. WITH T.S.	M.A.							FED. ROAD DIST. NO. ILLINOIS FED. AID PROJECT				

NOT TO SCALE

FINAL SURVEY	SURVEYED _____	BY _____	DATE _____
	PLOTTED _____		
NOTE BOOK	TEMPLATE _____		
	AREAS _____		
NO. _____	AREAS CHECKED _____		

ORIGINAL SURVEY		BY	DATE
NOTED			
PLOTTED			
TEMPLATE			
AREAS			
AREAS CHECKED			
NO.			

MODEL: RCLPCH13A
FILE NAME: S:\237\20

FILE NAME: S:\237\2016\23716012.22 (Woodford Co CH 13 at Front St Ph II)\CADD\CADD Sheets\D416012-sht-xsc-CH13.dgn



USER NAME = jdspiller	DESIGNED - CLD
	DRAWN - CAD
PLOT SCALE = 20.0000 ' / in.	CHECKED - JDS
PLOT DATE = 11/12/2024	DATE - 10/18/2024


REVISED	-
REVISED	-
REVISED	-
REVISED	-

**WOODFORD COUNTY
HIGHWAY DEPARTMENT**

COUNTY HIGHWAY 13 RECONSTRUCTION AT FRONT ST.
CROSS SECTIONS - COUNTY HIGHWAY 13

SCALE:	SHEET 1	OF 14	SHEETS	STA.206+00.00 R1 TO STA. 206+62.82 R1
--------	---------	-------	--------	---------------------------------------

F.A.S. RTE.	SECTION	COUNTY	TOTAL SHEETS	SHEET NO.
364	20-00091-03-BR	WOODFORD	114	94
		CONTRACT NO. 89854		

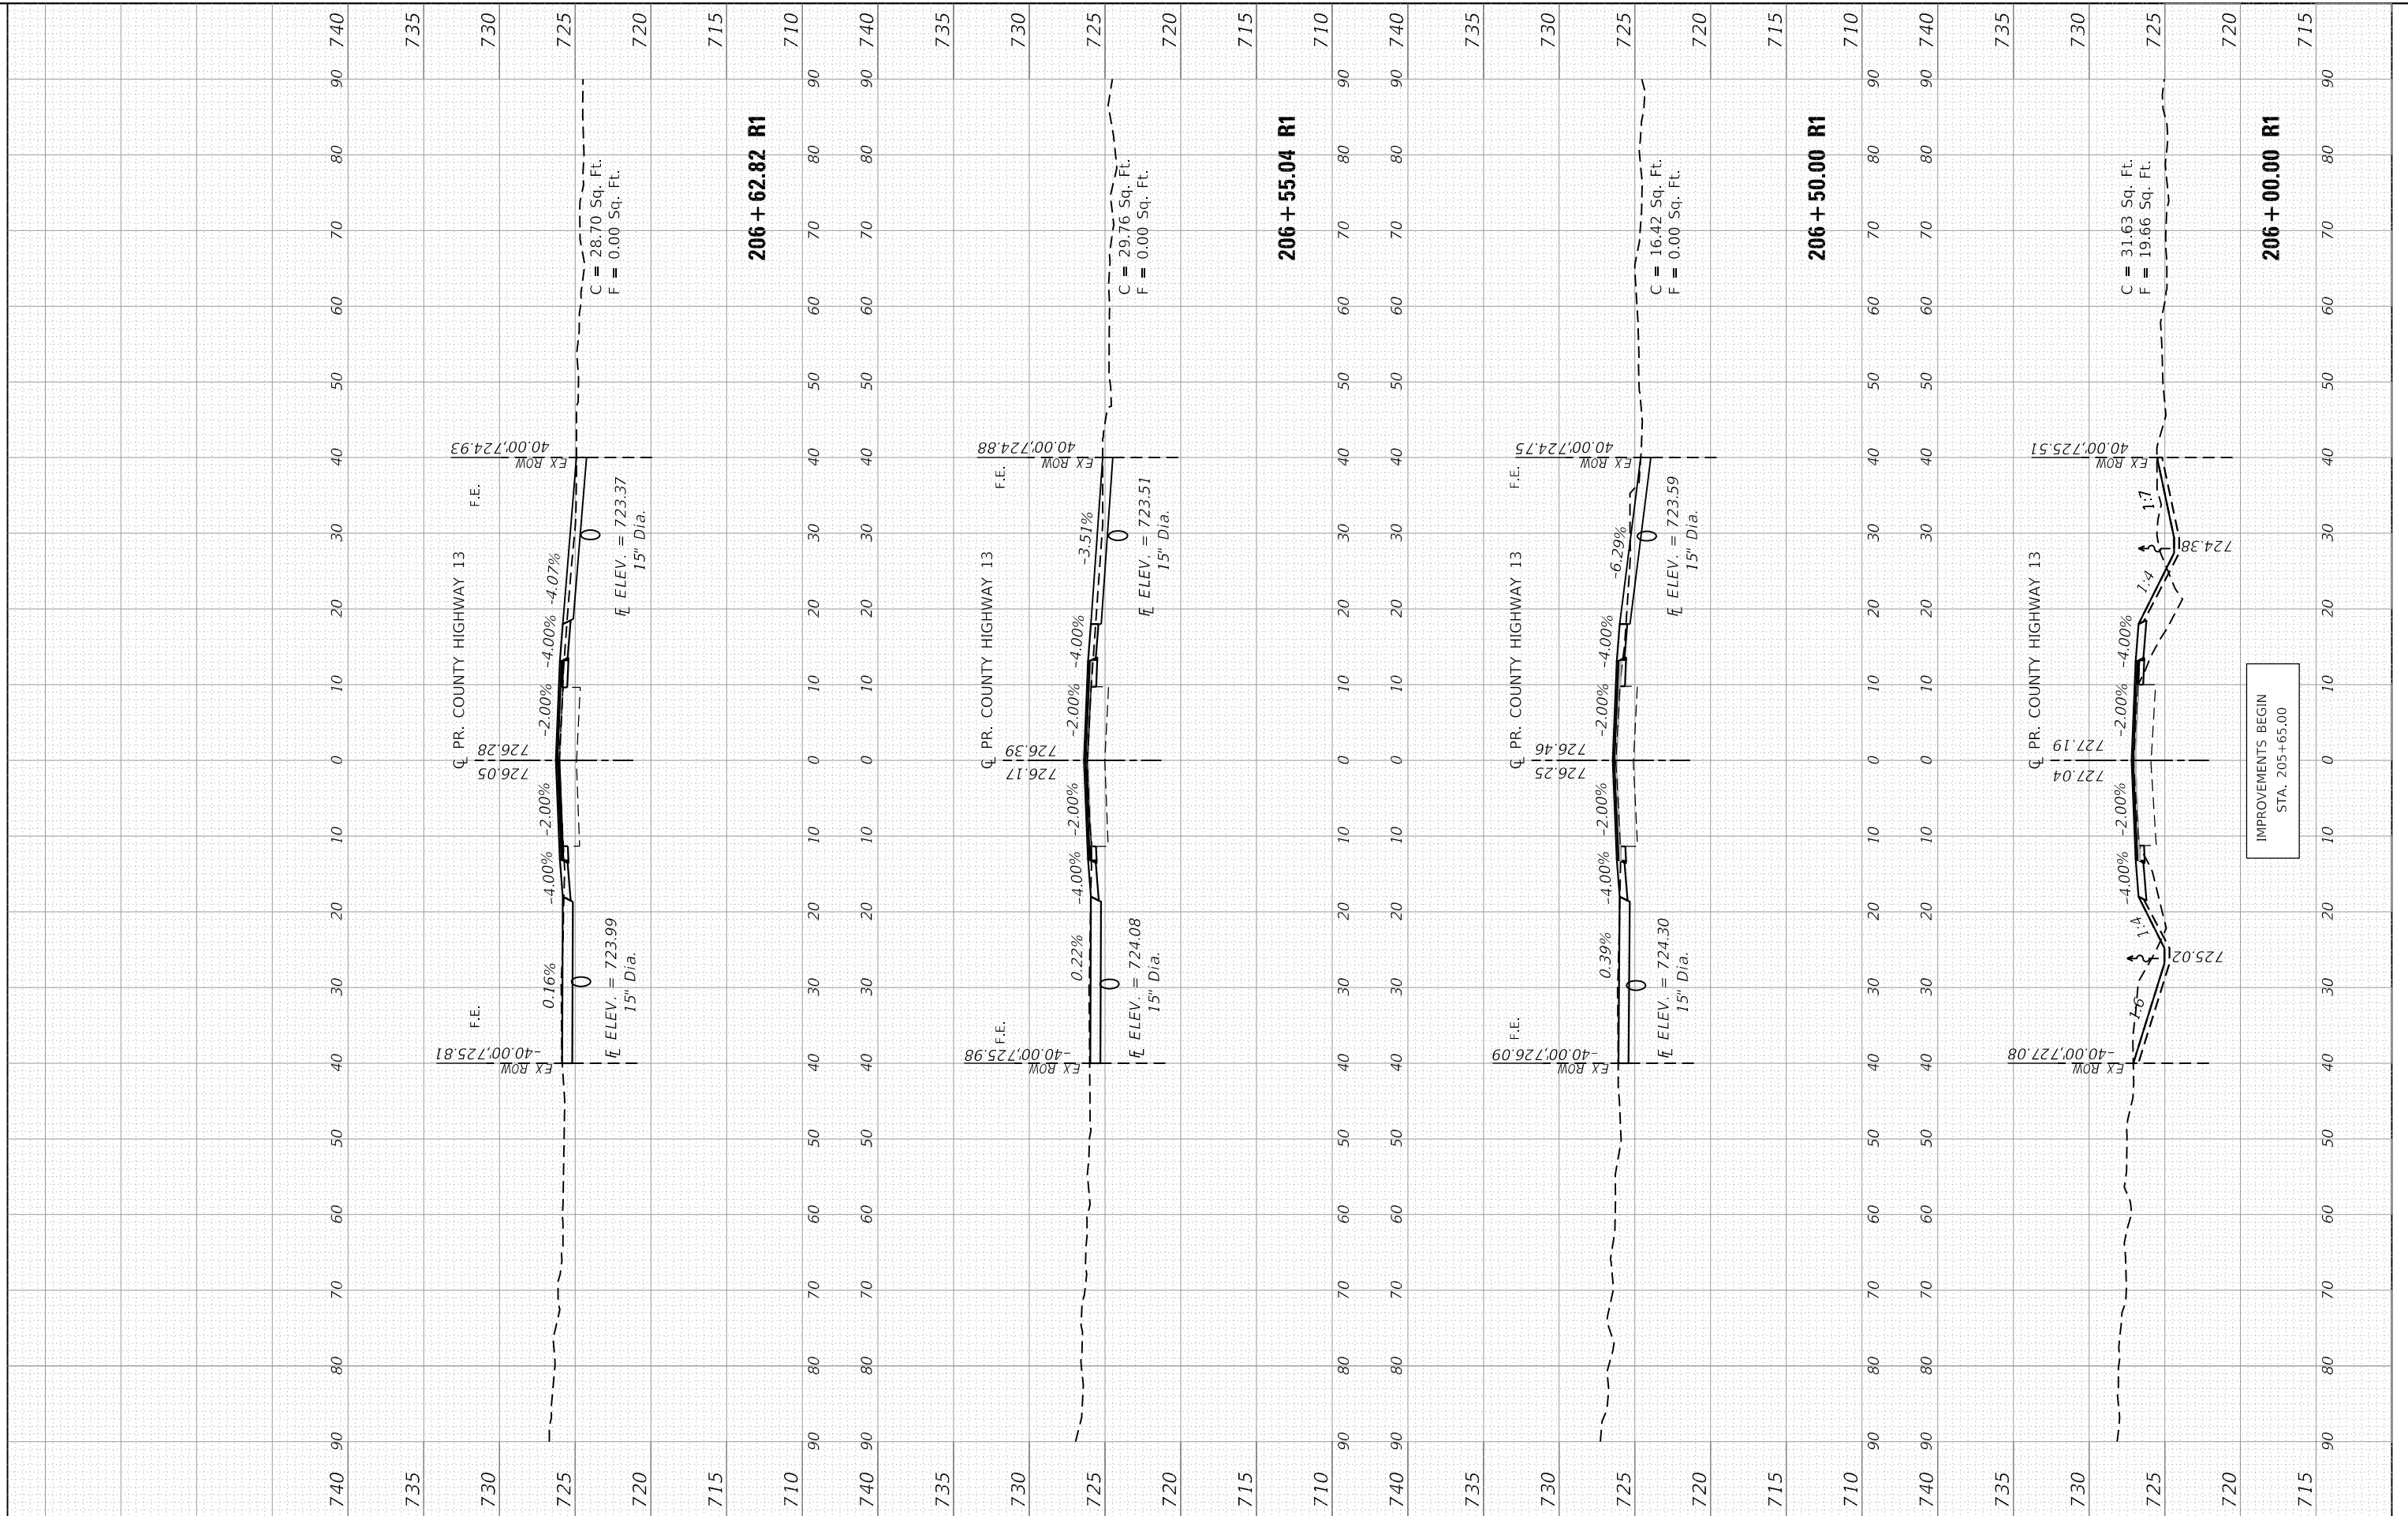

FINAL SURVEY NO.	SURVEYED PLOTTED NOTE BOOK AREAS CHECKED	BY	DATE

ORIGINAL SURVEY NO.	SURVEYED PLOTTED NOTE BOOK AREAS CHECKED	BY	DATE

MODEL: RLCPCH13A
FILE NAME: S:\237\2016\2371601222 (Woodford Co Ch 13 at Front St) I:\CADD\CADD Sheets\0416012-at-front-st-CH13.dgn



USER NAME	= jds\pillar
DESIGNED	- CLD
DRAWN	- CAD
PLOT SCALE	= 20.0000 ' / in.
DATE	= 11/12/2024


REVISD	-
REVISD	-
REVISD	-
REVISD	-

WOODFORD COUNTY
HIGHWAY DEPARTMENT


COUNTY HIGHWAY 13 RECONSTRUCTION AT FRONT ST.
CROSS SECTIONS - COUNTY HIGHWAY 13

SCALE: SHEET 2 OF 14 SHEETS STA.207+00.00 R1 TO STA. 209+00.00 R1


F.A.S. RTE.	SECTION	COUNTY	TOTAL SHEETS	SHEET NO.
364	20-00091-03-BR	WOODFORD	114	95
CONTRACT NO. 89854				

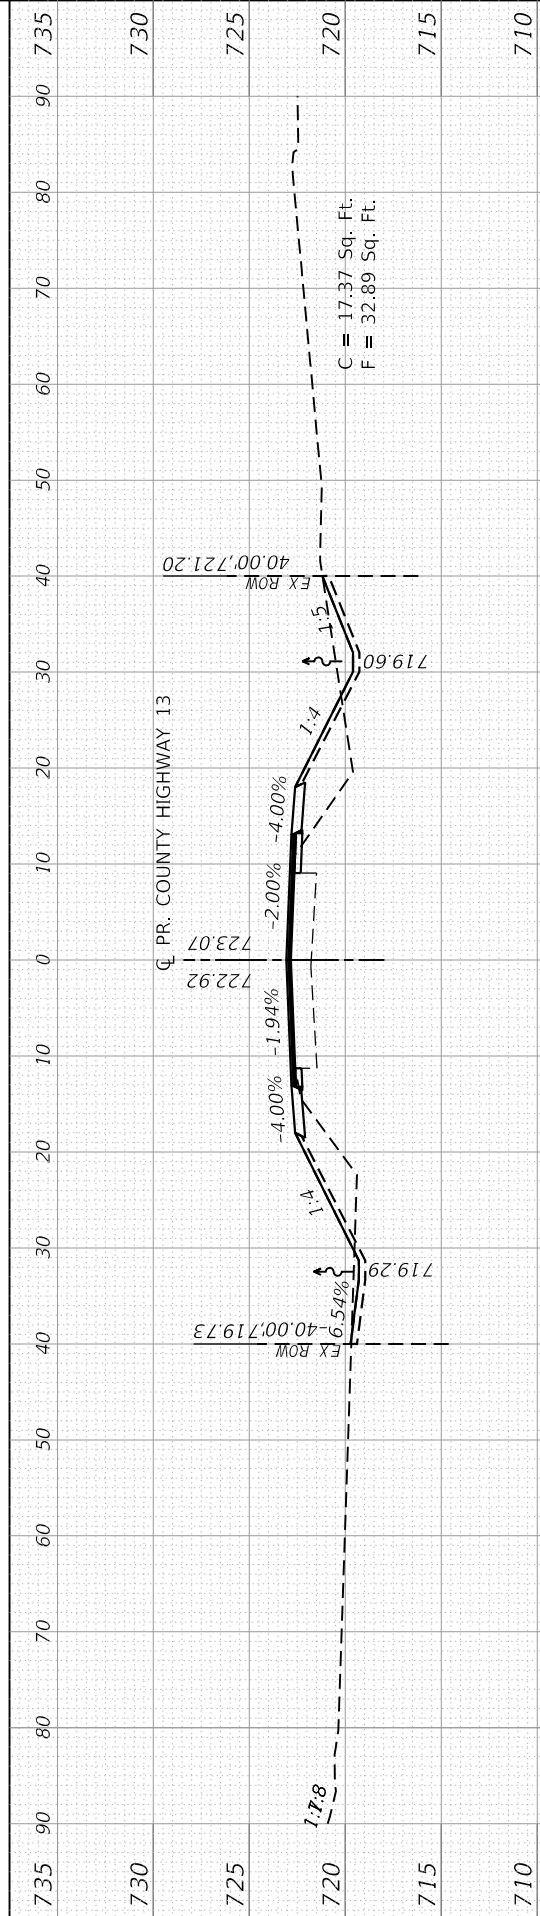


209 + 00.00 R1

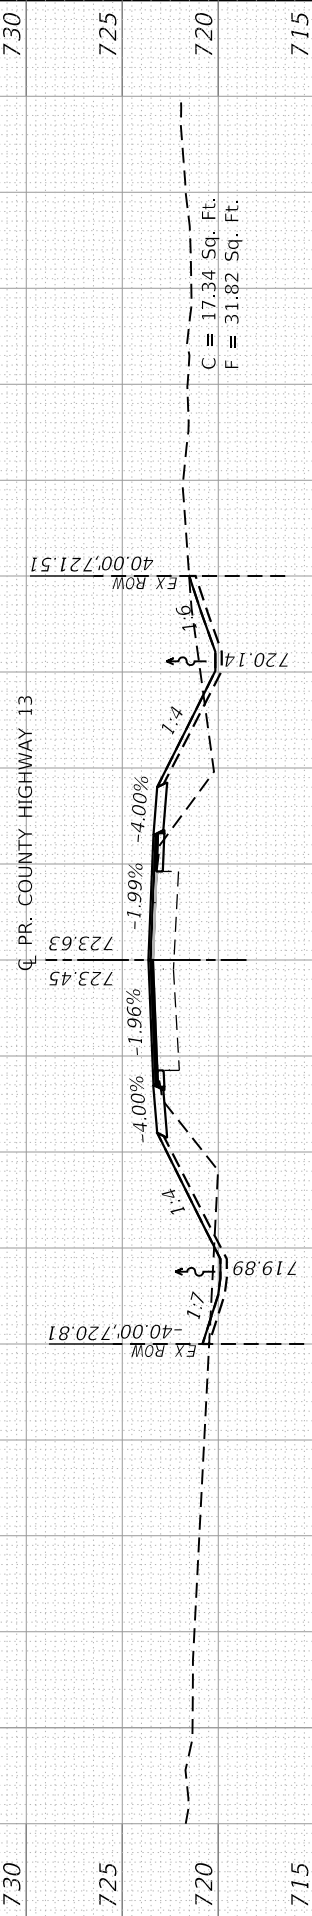


208 + 50.00 R1

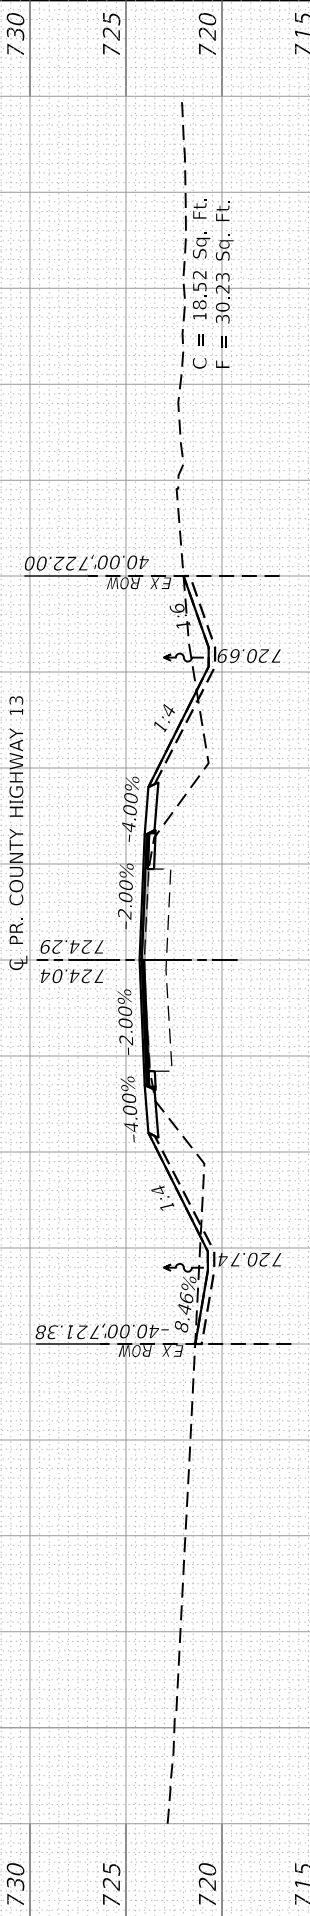

208 + 00.00 R1

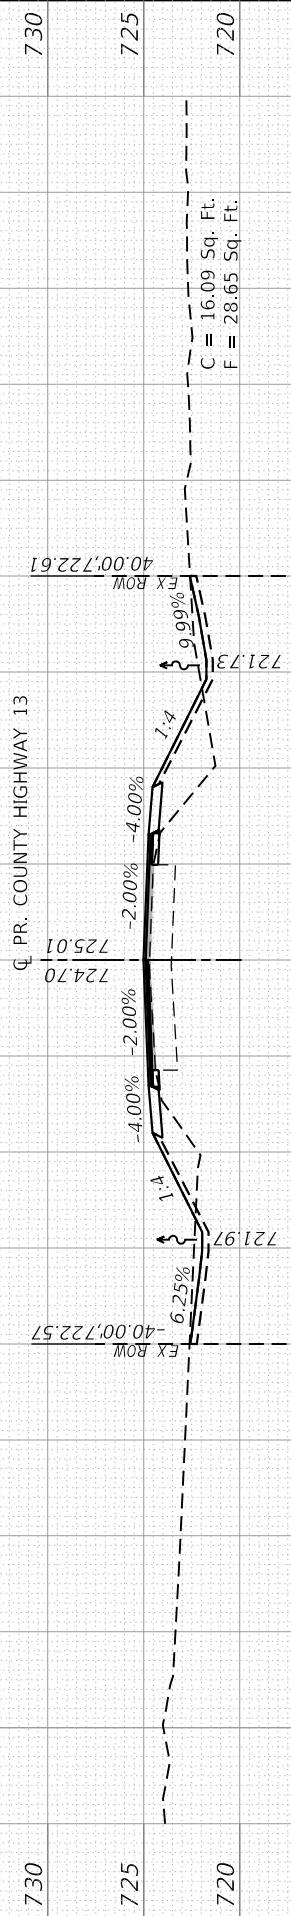

207 + 50.00 R1

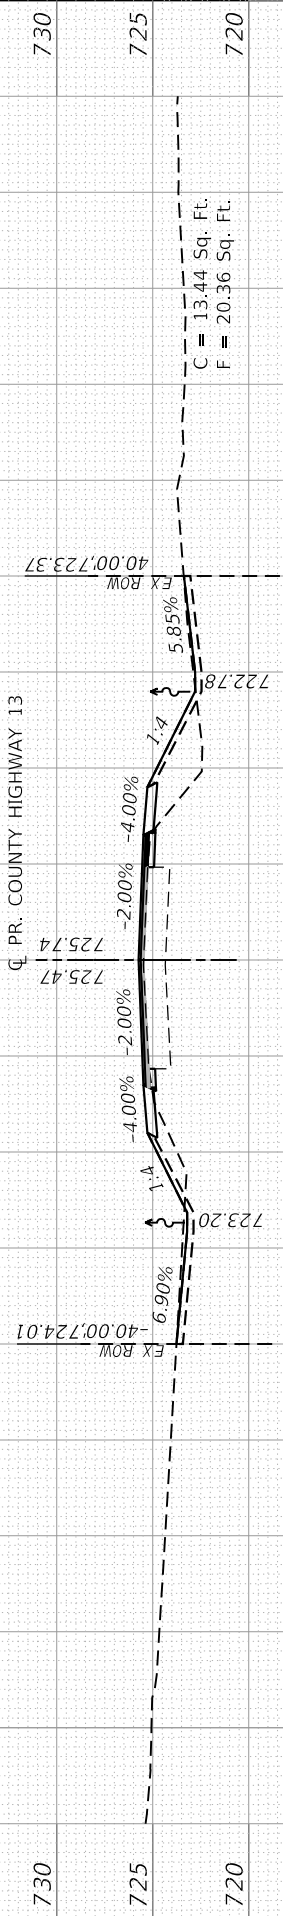

207 + 00.00 R1

FINAL SURVEY	SURVEYED _____	BY _____	DATE _____
	PLOTTED _____		
NOTE BOOK	TEMPLATE _____		
	AREAS _____		
NO. _____	AREAS CHECKED _____		

ORIGINAL SURVEY		BY	DATE
NOTED			
PLOTTED			
TEMPLATE			
AREAS			
AREAS CHECKED			
NO.			

MODEL: RCLPCH13A
FILE NAME: S:\237\20

FILE NAME: S:\237\2016\23716012.22 (Woodford Co CH 13 at Front St Ph III)\CADD\CADD Sheets\D416012-sht-xsc-CH13.dgn



MAURER-STUTZ
ENGINEERS SURVEYORS

USER NAME = jdspiller	DESIGNED - CLD
	DRAWN - CAD
PLOT SCALE = 20,000 ' / in.	CHECKED - JDS
PLOT DATE = 11/12/2024	DATE - 10/18/2024


REVISED	-
REVISED	-
REVISED	-
REVISED	-

**WOODFORD COUNTY
HIGHWAY DEPARTMENT**

COUNTY HIGHWAY 13 RECONSTRUCTION AT FRONT ST.
CROSS SECTIONS - COUNTY HIGHWAY 13

SCALE:	SHEET 3	OF 14	SHEETS	STA.209+50.00 R1 TO STA. 210+50.00 R1
--------	---------	-------	--------	---------------------------------------

F.A.S. RTE.	SECTION	COUNTY	TOTAL SHEETS	SHEET NO.
364	20-00091-03-BR	WOODFORD	114	96
		CONTRACT NO. 89854		

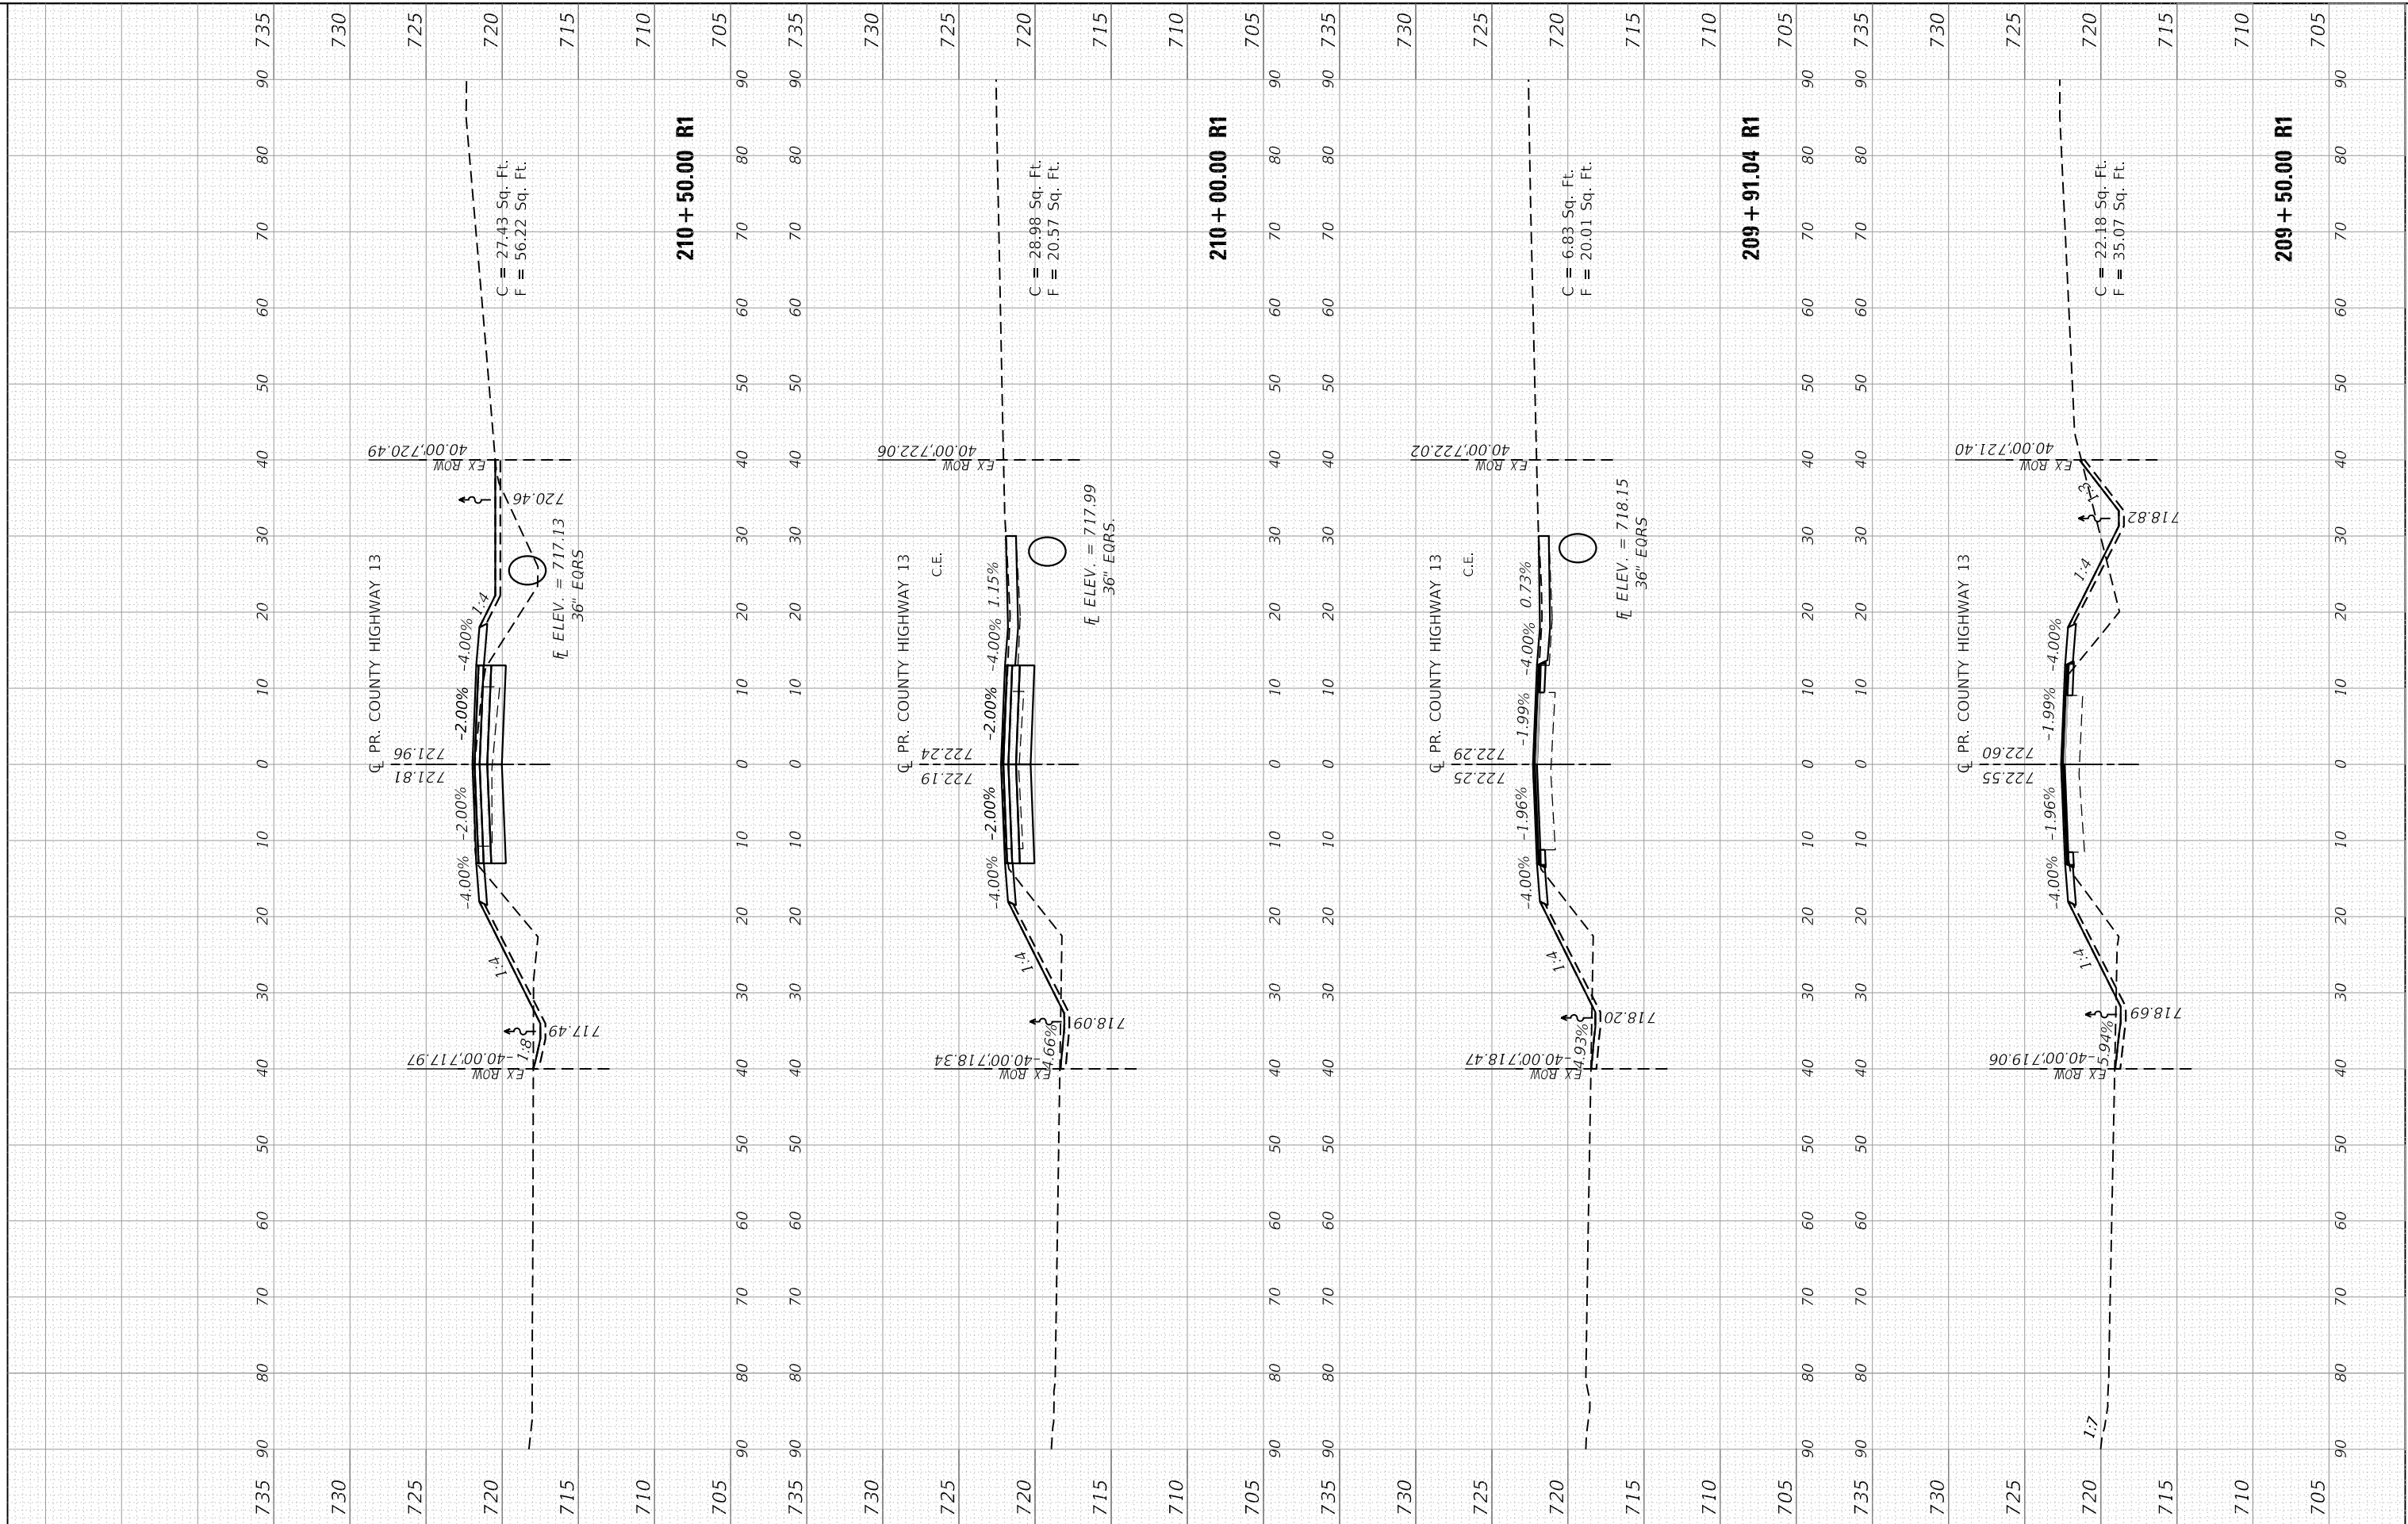

FINAL SURVEY	SURVEYED _____	BY _____	DATE _____
	PLOTTED _____		
NOTE BOOK	TEMPLATE _____		
	AREAS _____		
NO. _____	AREAS CHECKED _____		

ORIGINAL SURVEY		BY	DATE
NOTED			
PLOTTED			
TEMPLATE			
AREAS			
AREAS CHECKED			
NO.			

MODEL: RCLPCH13A
FILE NAME: S:\237\20

FILE NAME: S:\237\2016\23716012.22 (Woodford Co CH 13 at Front St Ph II)\CADD\CADD Sheets\D416012-sht-xsc-CH13.dgn



USER NAME = jdspiller	DESIGNED - CLD
	DRAWN - CAD
PLOT SCALE = 20,000 ' / in.	CHECKED - JDS
PLOT DATE = 11/12/2024	DATE - 10/18/2024

DESIGNED	-	CLD
DRAWN	-	CAD
CHECKED	-	JDS
DATE	-	10/18/2024






REVISED	-
REVISED	-
REVISED	-
REVISED	-

**WOODFORD COUNTY
HIGHWAY DEPARTMENT**

COUNTY HIGHWAY 13 RECONSTRUCTION AT FRONT ST.
CROSS SECTIONS - COUNTY HIGHWAY 13

SCALE:	SHEET 4	OF 14	SHEETS	STA.211+00.00 R1 TO STA. 212+00.00 R1
--------	---------	-------	--------	---------------------------------------

F.A.S. RTE.	SECTION	COUNTY	TOTAL SHEETS	SHEET NO.
364	20-00091-03-BR	WOODFORD	114	97
		CONTRACT NO. 89854		

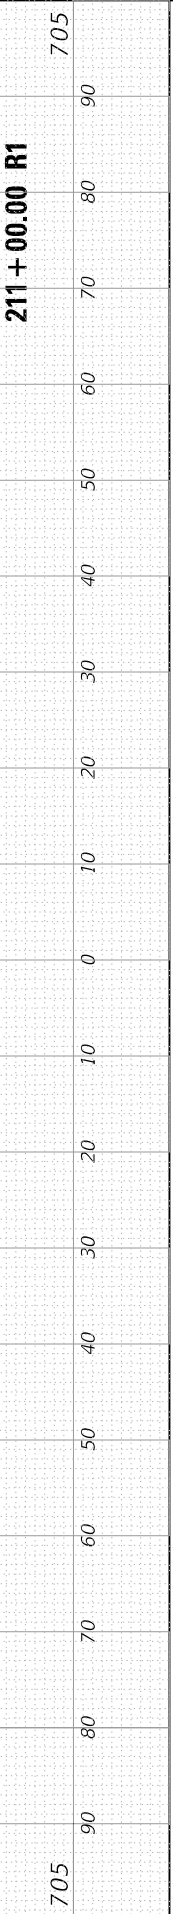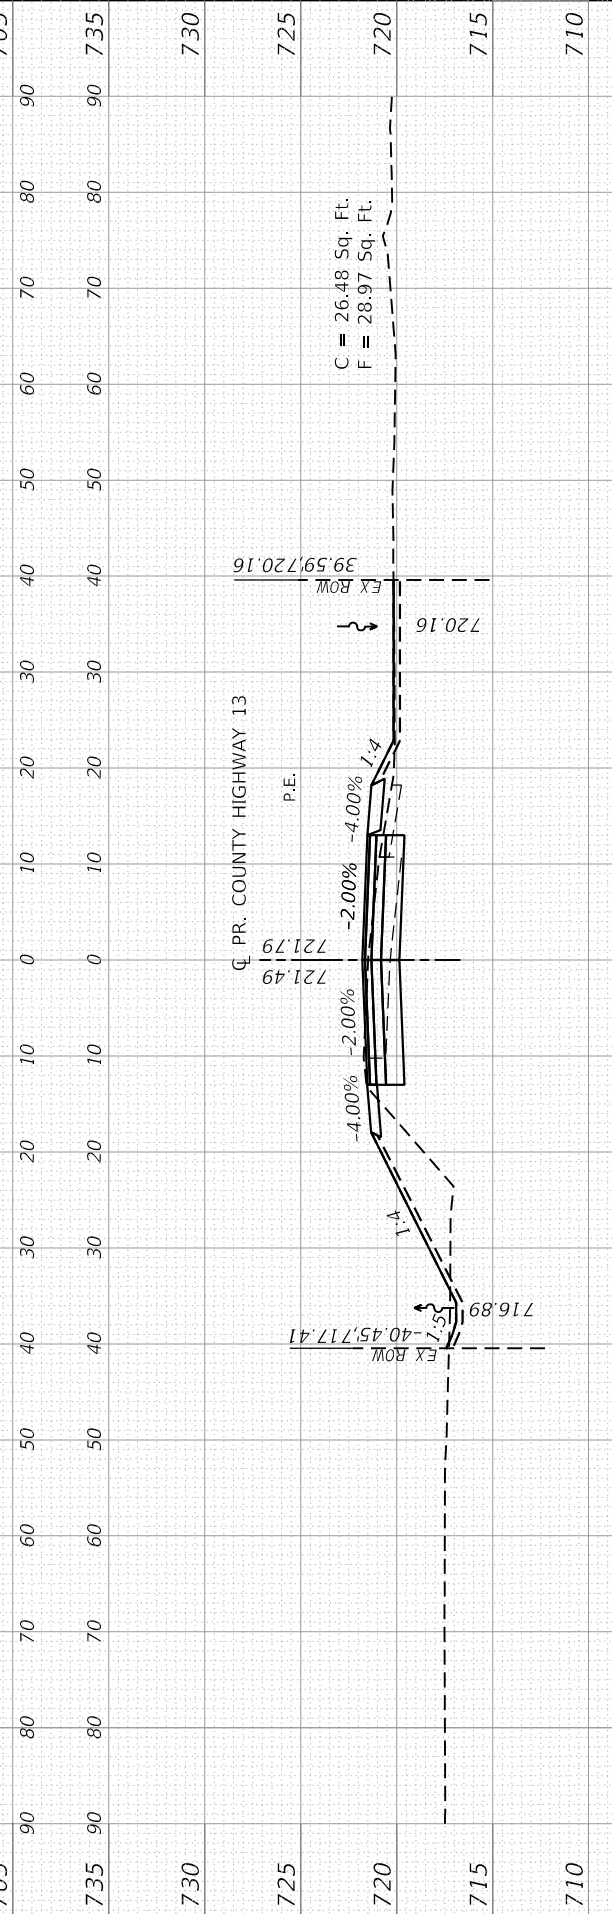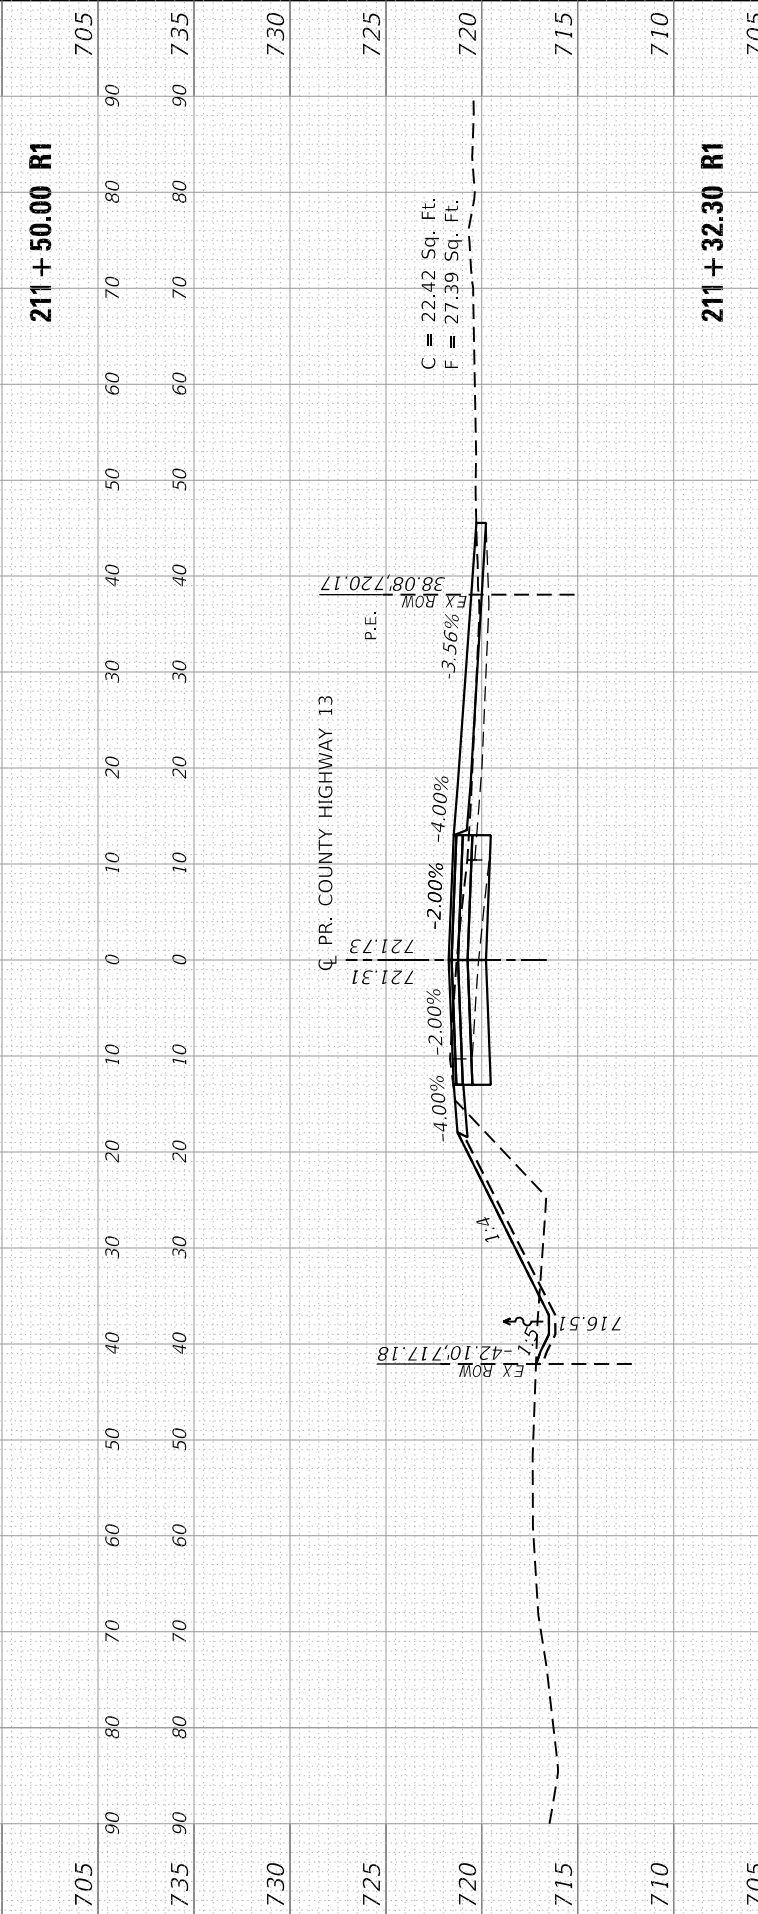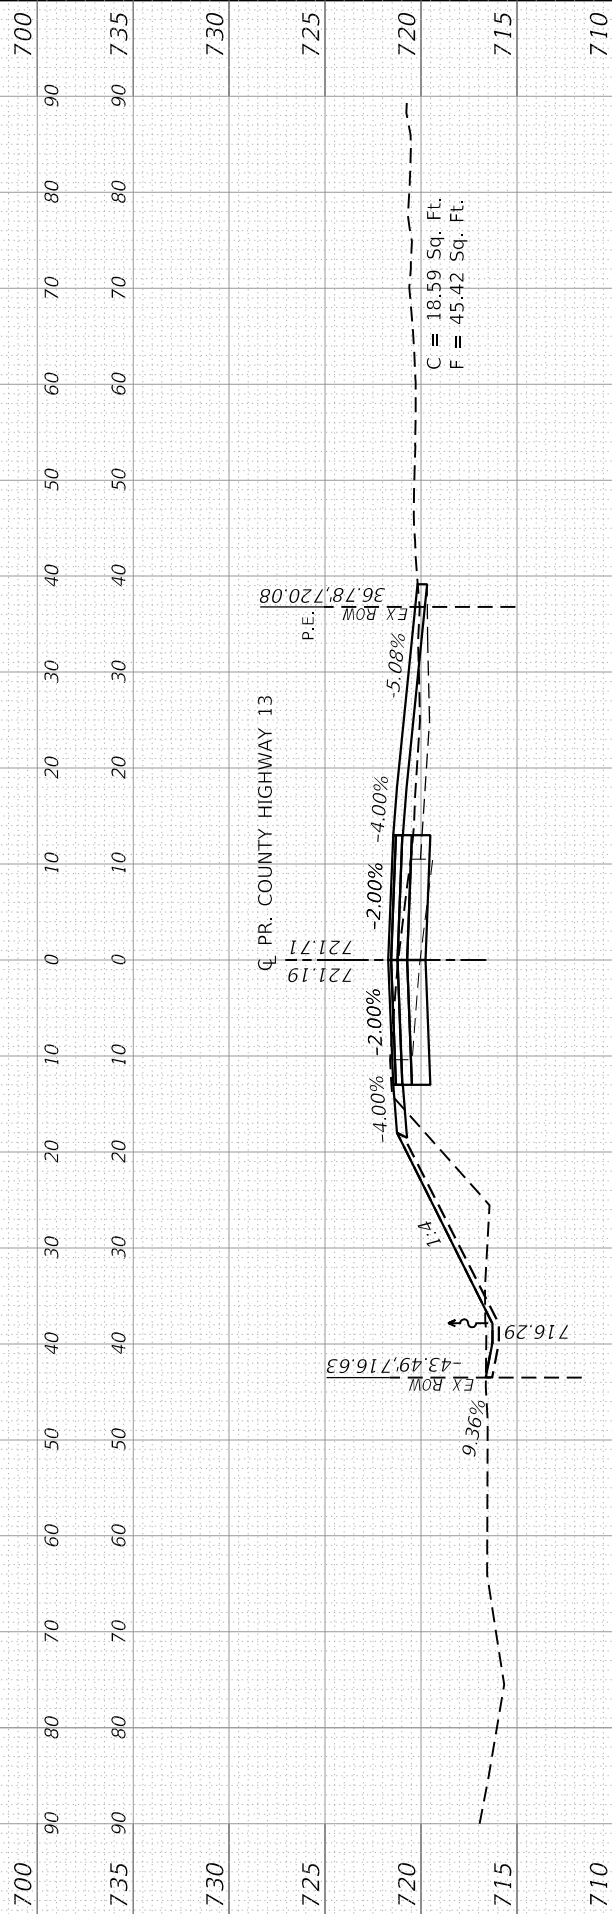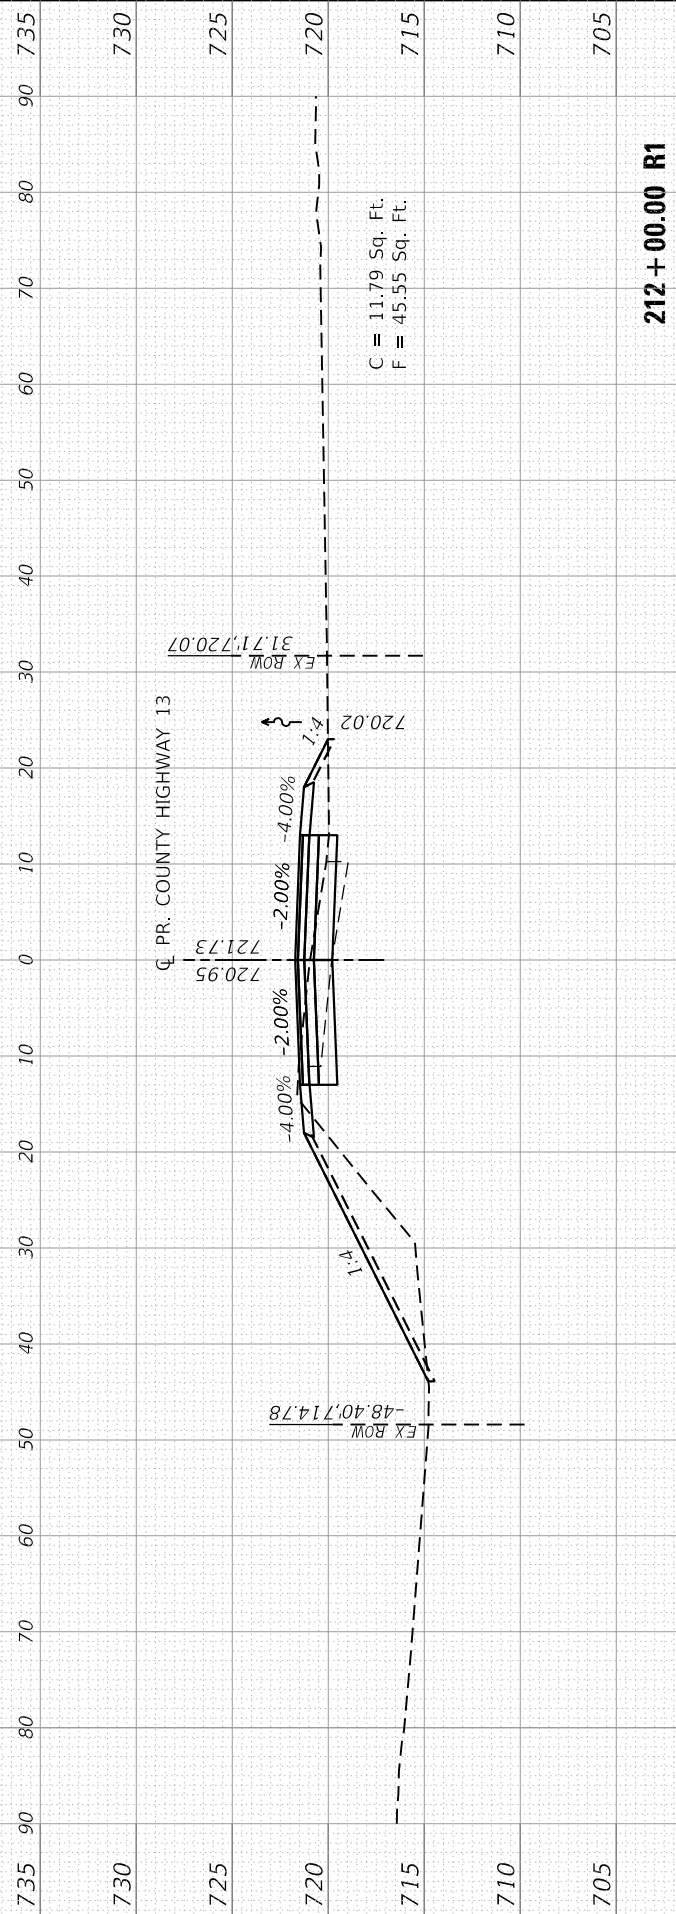

FINAL SURVEY NO.	SURVEYED NOTE BOOK	PLOTTED TEMPLATE	BY	DATE

ORIGINAL SURVEY NO.	SURVEYED NOTE BOOK	PLOTTED TEMPLATE	BY	DATE

MODEL: RLCPCH13A
FILE NAME: S:\23712016\2371601222 (Woodford Co Ch 13 at Front St) I:\CADD\CADD Sheets\0416012-24\cxc-c13.dgn




USER NAME	= jdspller	DESIGNED -	CLD	REVISED -
		DRAWN -	CAD	REVISED -
PLOT SCALE	= 20.0000 ' / in.	CHECKED -	JDS	REVISED -
PLOT DATE	= 11/12/2024	DATE -	10/18/2024	REVISED -

WOODFORD COUNTY
HIGHWAY DEPARTMENT

COUNTY HIGHWAY 13 RECONSTRUCTION AT FRONT ST.
CROSS SECTIONS - COUNTY HIGHWAY 13

SCALE: SHEET 5 OF 14 SHEETS STA.212+50.00 R1 TO STA. 214+00.00 R1

F.A.S. RTE.	SECTION	COUNTY	TOTAL SHEETS	SHEET NO.
364	20-00091-03-BR	WOODFORD	114	98
CONTRACT NO. 89854				

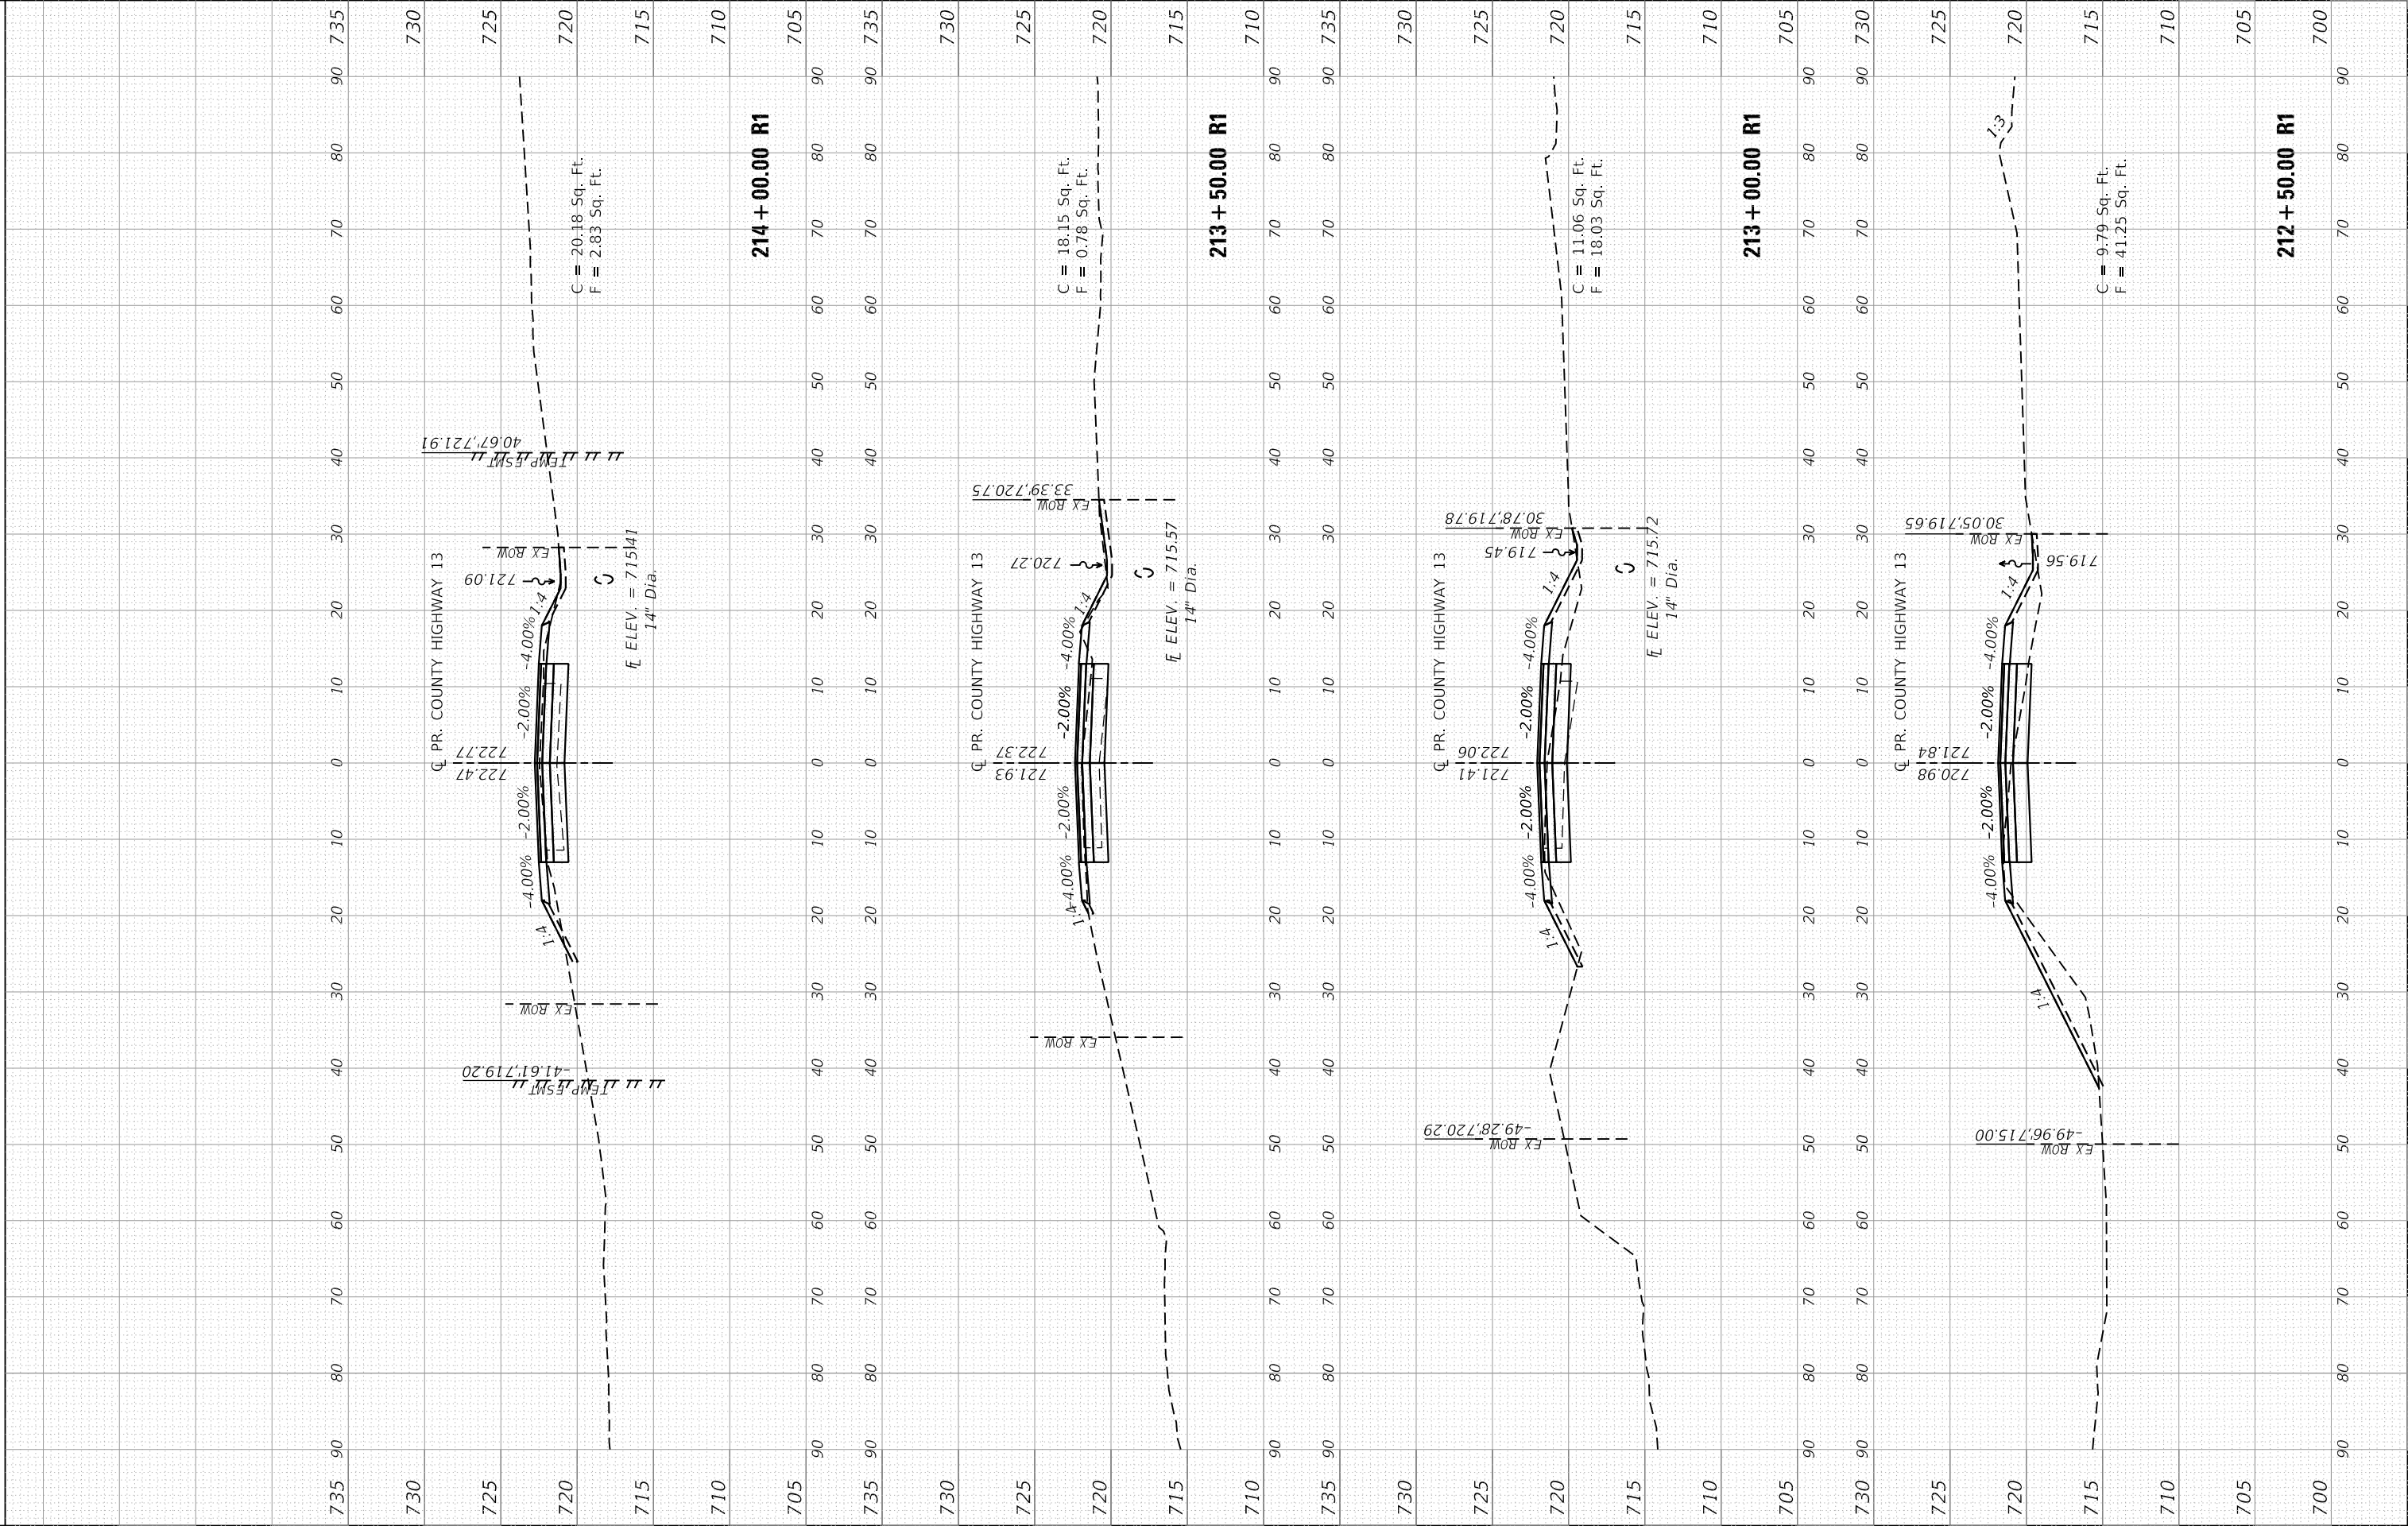

FINAL SURVEY NO.	SURVEYED PLOTTED NOTE BOOK AREAS CHECKED	BY	DATE

ORIGINAL SURVEY NO.	SURVEYED PLOTTED NOTE BOOK AREAS CHECKED	BY	DATE

MODEL: RCLPCH13A
FILE NAME: S:\23712016\2371601222 (Woodford Co CH 13 at Front St) I:\CADD\CADD Sheets\0416012-24\cxs-CH13.dgn




USER NAME	= jdspillar	DESIGNED	- CLD	REVISED	-
		DRAWN	- CAD	REVISED	-
PLOT SCALE	= 20.0000 ' / in.	CHECKED	- JDS	REVISED	-
PLOT DATE	= 11/12/2024	DATE	- 10/18/2024	REVISED	-

WOODFORD COUNTY
HIGHWAY DEPARTMENT

COUNTY HIGHWAY 13 RECONSTRUCTION AT FRONT ST.
CROSS SECTIONS - COUNTY HIGHWAY 13

SCALE: SHEET 6 OF 14 SHEETS STA.214+25.83 R1 TO STA. 215+00.00 R1

F.A.S. RTE.	SECTION	COUNTY	TOTAL SHEETS	SHEET NO.
364	20-00091-03-BR	WOODFORD	114	99
CONTRACT NO. 89854				

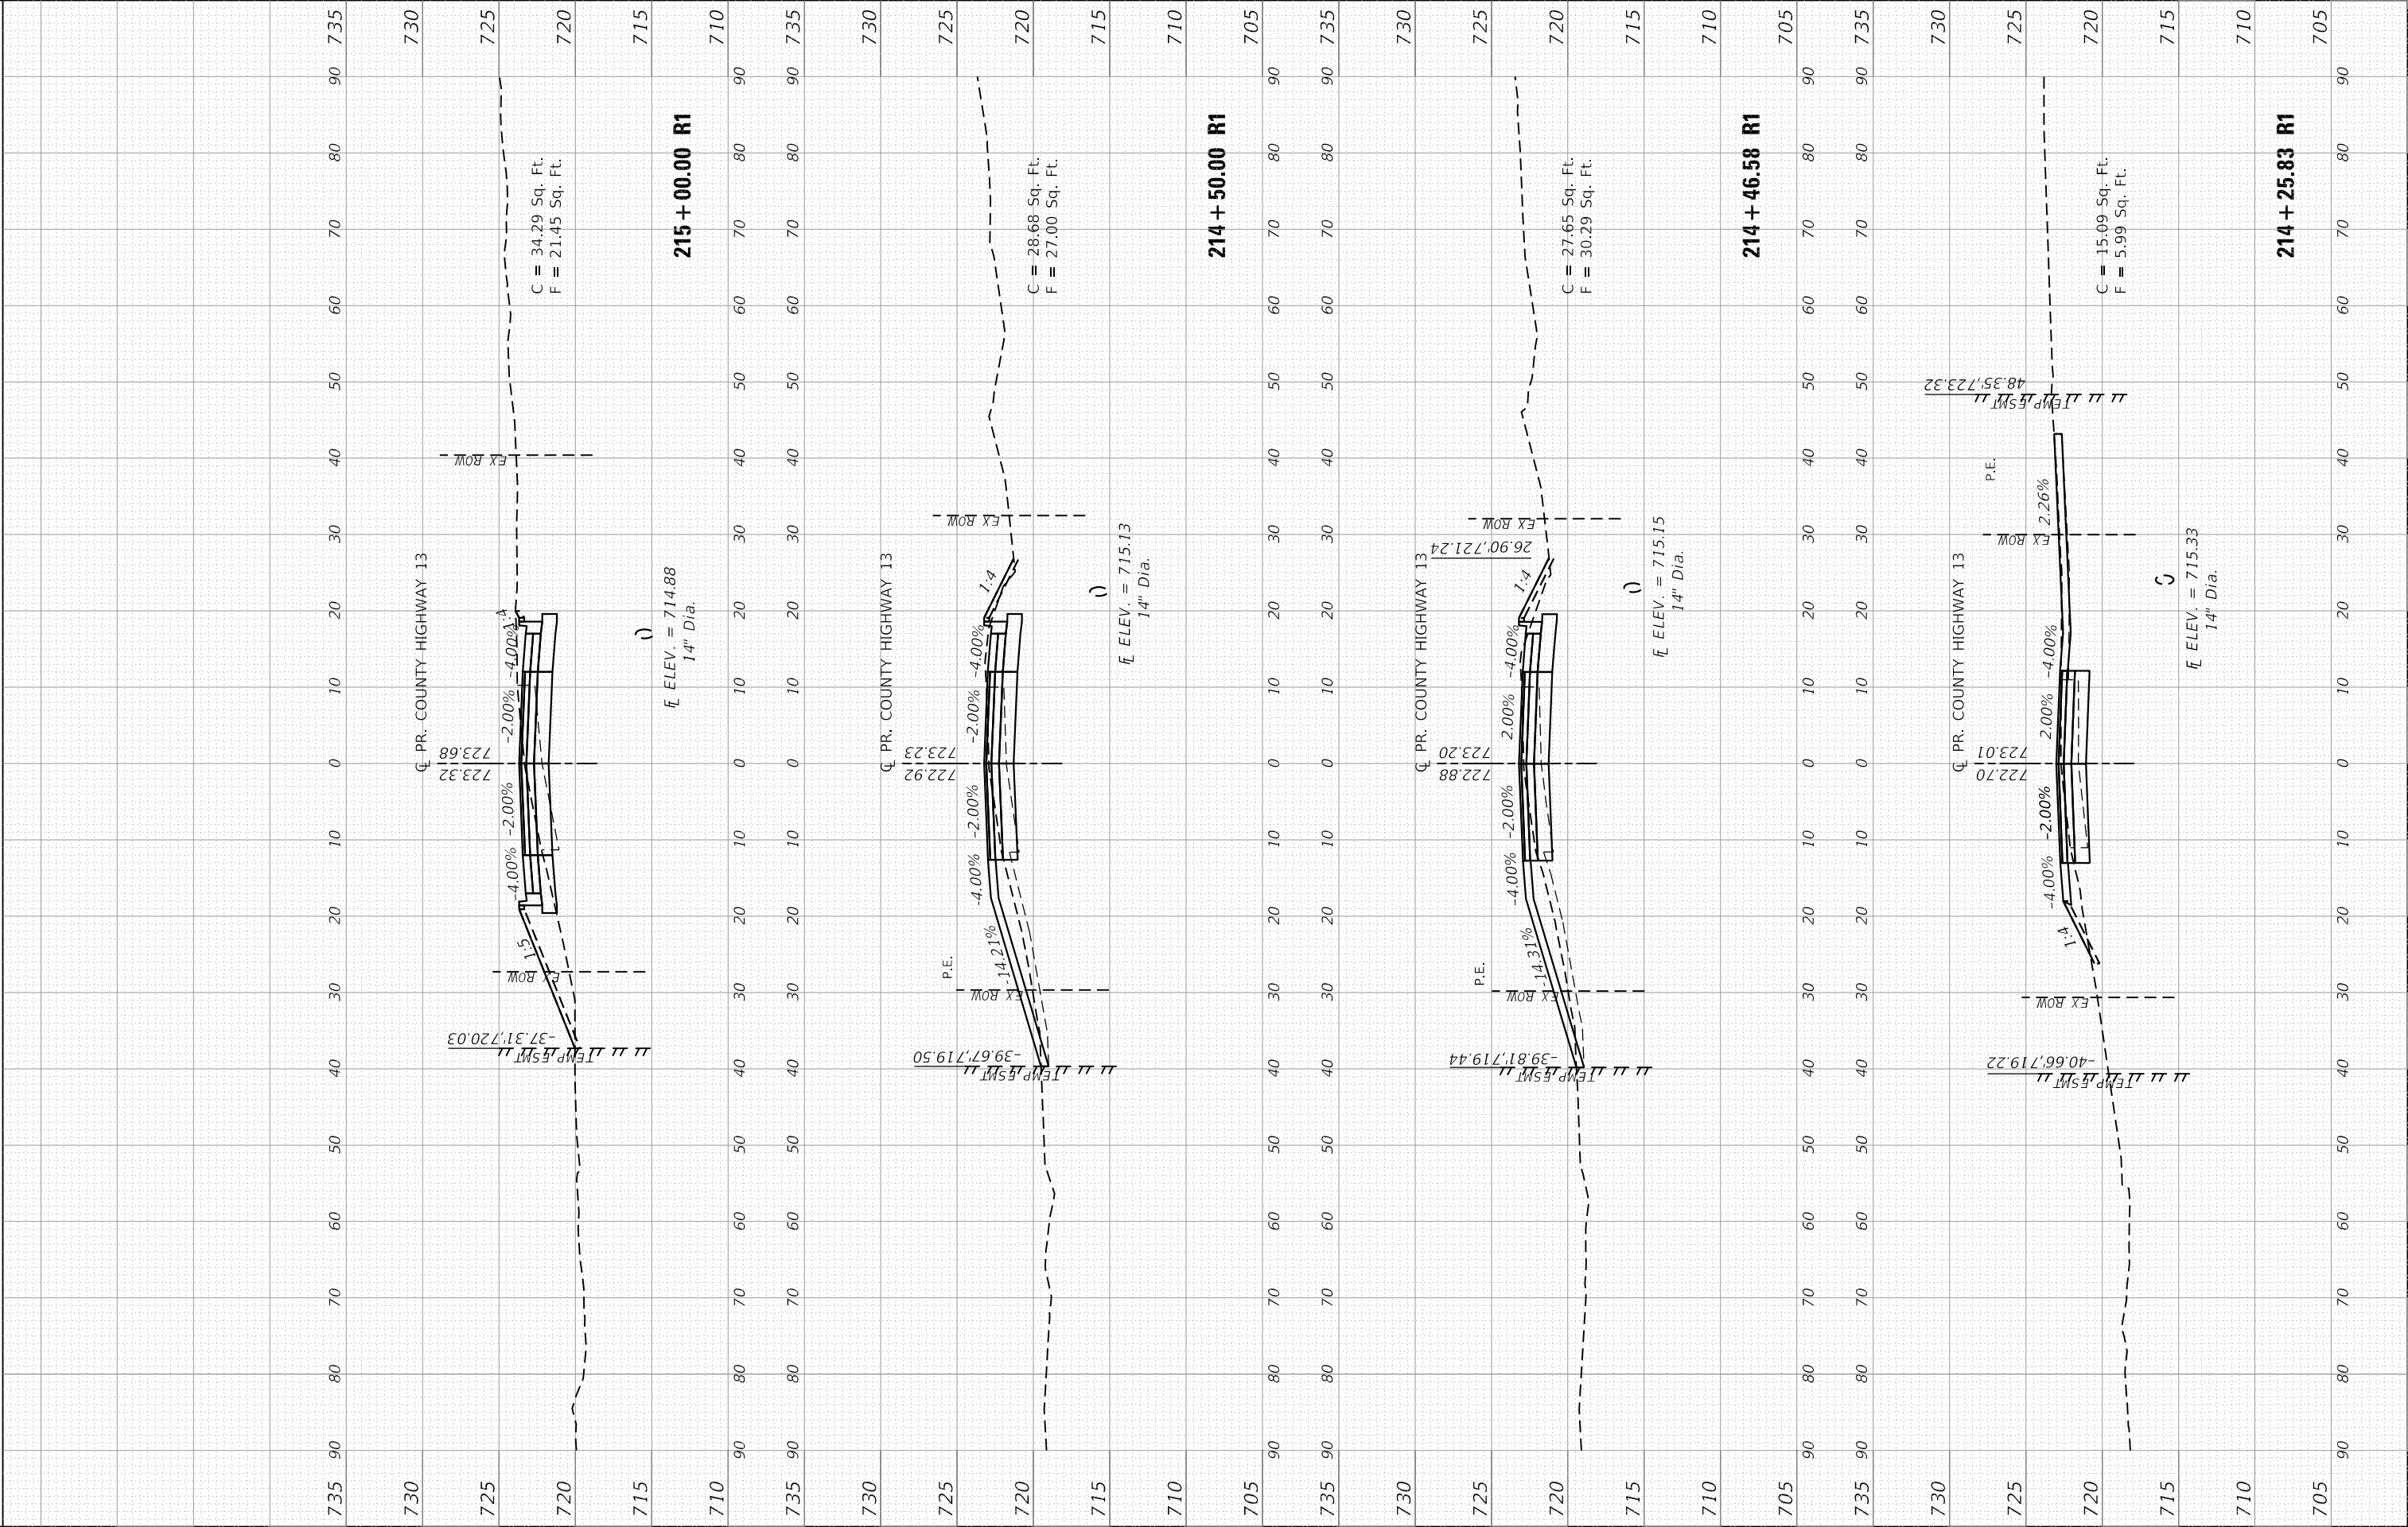

FINAL SURVEY NOTE BOOK NO.	SURVEYED PLOTTED TEMPLATE AREAS CHECKED	DATE	
		BY	DATE

ORIGINAL SURVEY NOTE BOOK NO.	SURVEYED PLOTTED TEMPLATE AREAS CHECKED	DATE	
		BY	DATE

MODEL: RLCPCH13A
FILE NAME: S12371201612371601222 (Woodford Co Ch 13 at Front St) I:\CADD\CADD Sheets\0416012-at-xc-CH13.dgn



USER NAME	= jdspller
DESIGNED	- CLD
DRAWN	- CAD
CHECKED	- JDS
DATE	- 10/18/2024

REVISED	-
REVISED	-
REVISED	-
REVISED	-













WOODFORD COUNTY
HIGHWAY DEPARTMENT

COUNTY HIGHWAY 13 RECONSTRUCTION AT FRONT ST.
CROSS SECTIONS - COUNTY HIGHWAY 13

SCALE: SHEET 7 OF 14 SHEETS STA.215+08.85 R1 TO STA. 216+17.71 R1

F.A.S. RTE.	SECTION	COUNTY	TOTAL SHEETS	SHEET NO.
364	20-00091-03-BR	WOODFORD	114	100
CONTRACT NO. 89854				

INTERSECTION OMISSION
STA. 216+17.71 - STA. 216+97.34

  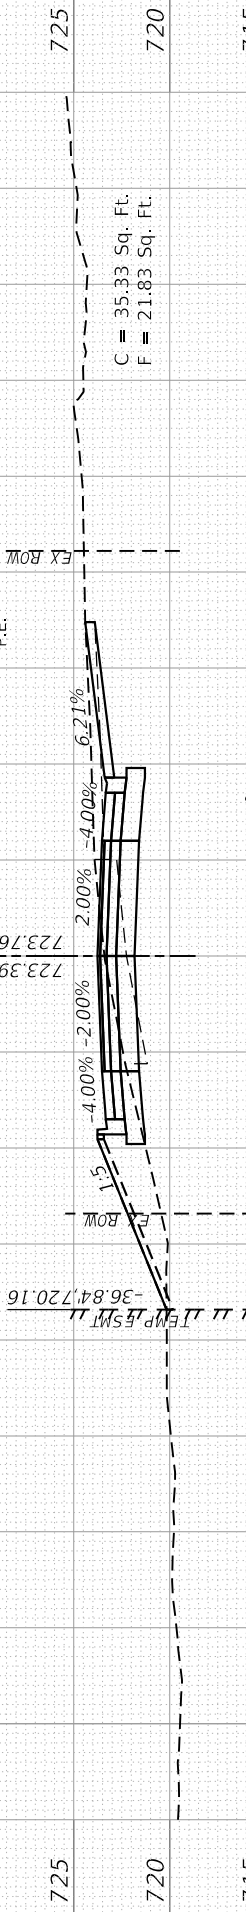 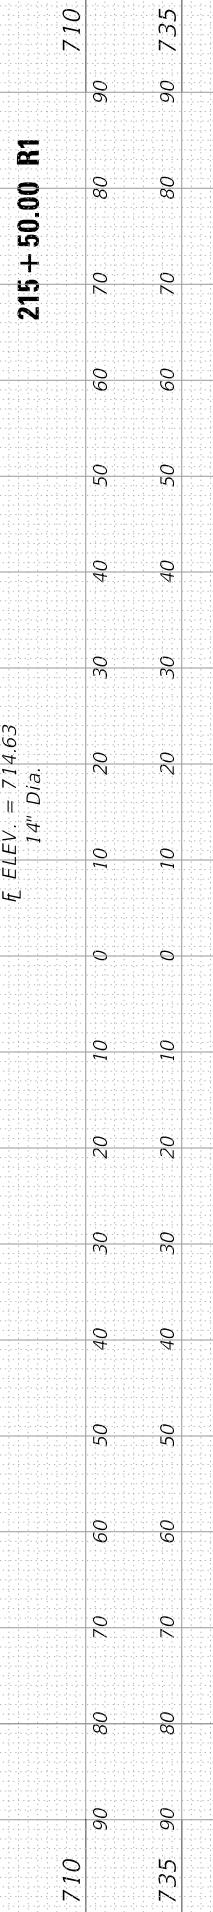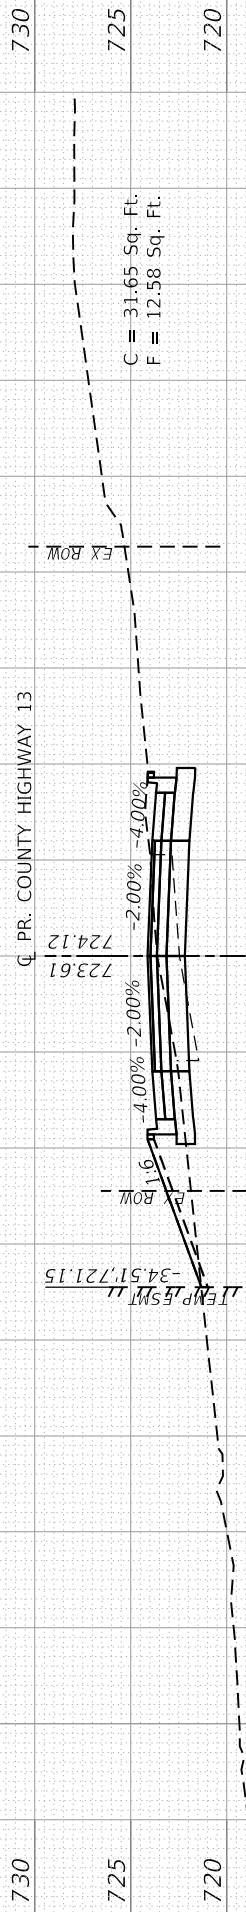 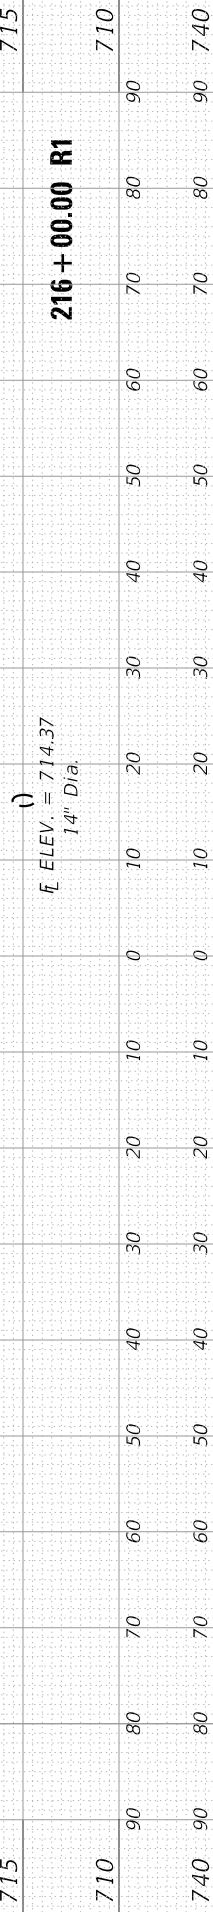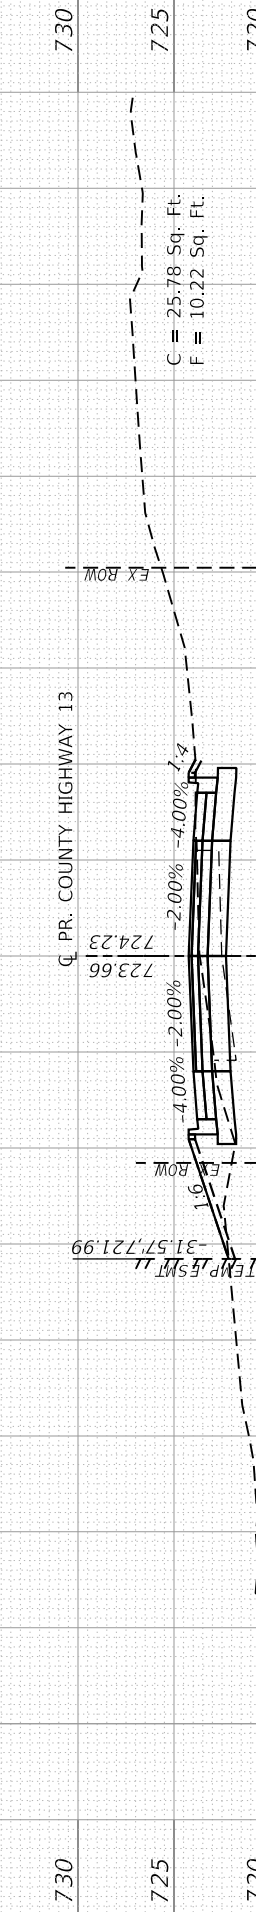 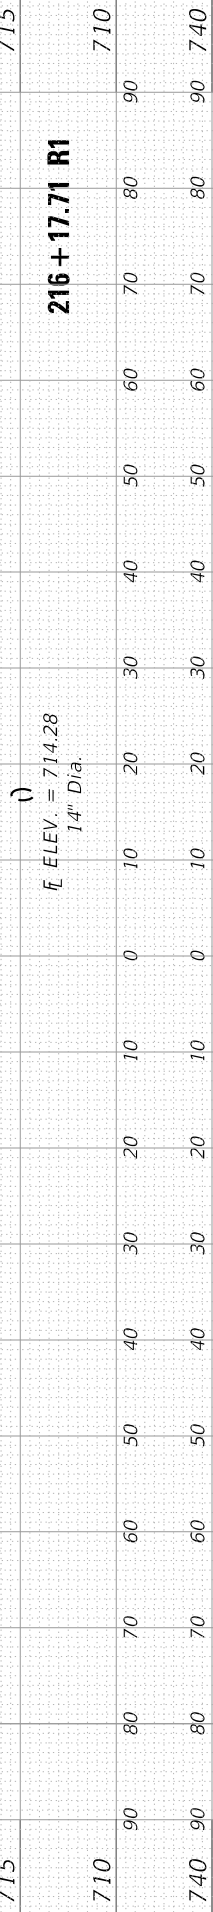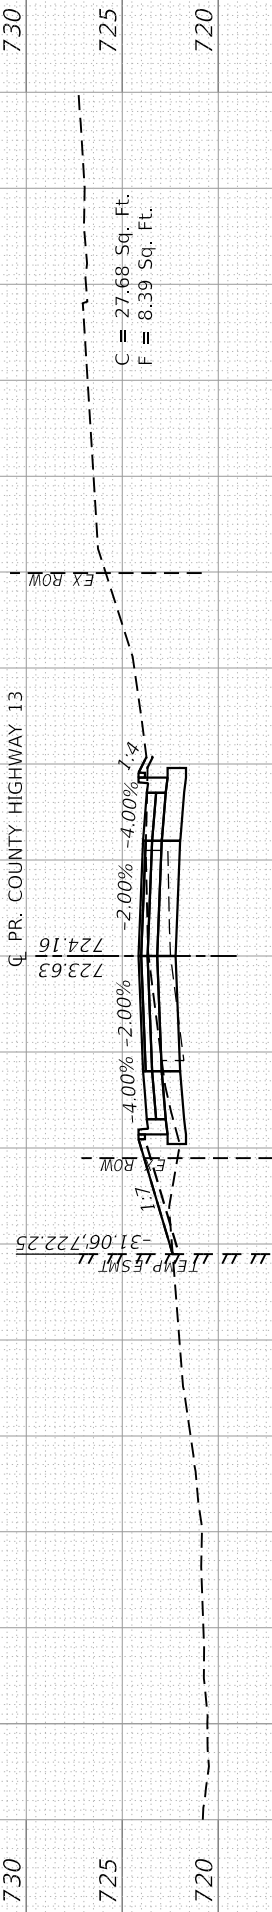

FINAL SURVEY NO.	SURVEYED PLOTTED NOTE BOOK AREAS CHECKED	BY	DATE

ORIGINAL SURVEY NO.	SURVEYED PLOTTED NOTE BOOK AREAS CHECKED	BY	DATE

MODEL: RLCPCH13A
FILE NAME: S:\23712016\2371601222 (Woodford Co Ch 13 at Front St) I:\CADD\CADD Sheets\0416012-at-x-c-Ch13.dgn




USER NAME	= jds\jiller	DESIGNED	- CLD	REVISED	-
DRAWN	- CAD	REVIS	-	REVISED	-
PLOT SCALE	= 20.0000 ' / in.	CHECKED	- JDS	REVISED	-
PLOT DATE	= 11/12/2024	DATE	- 10/18/2024	REVISED	-

WOODFORD COUNTY
HIGHWAY DEPARTMENT


COUNTY HIGHWAY 13 RECONSTRUCTION AT FRONT ST.
CROSS SECTIONS - COUNTY HIGHWAY 13

SCALE: SHEET 8 OF 14 SHEETS STA.216+97.34 R1 TO STA. 217+50.00 R1

F.A.S. RTE.	SECTION	COUNTY	TOTAL SHEETS	SHEET NO.
364	20-00091-03-BR	WOODFORD	114	101
CONTRACT NO. 89854				

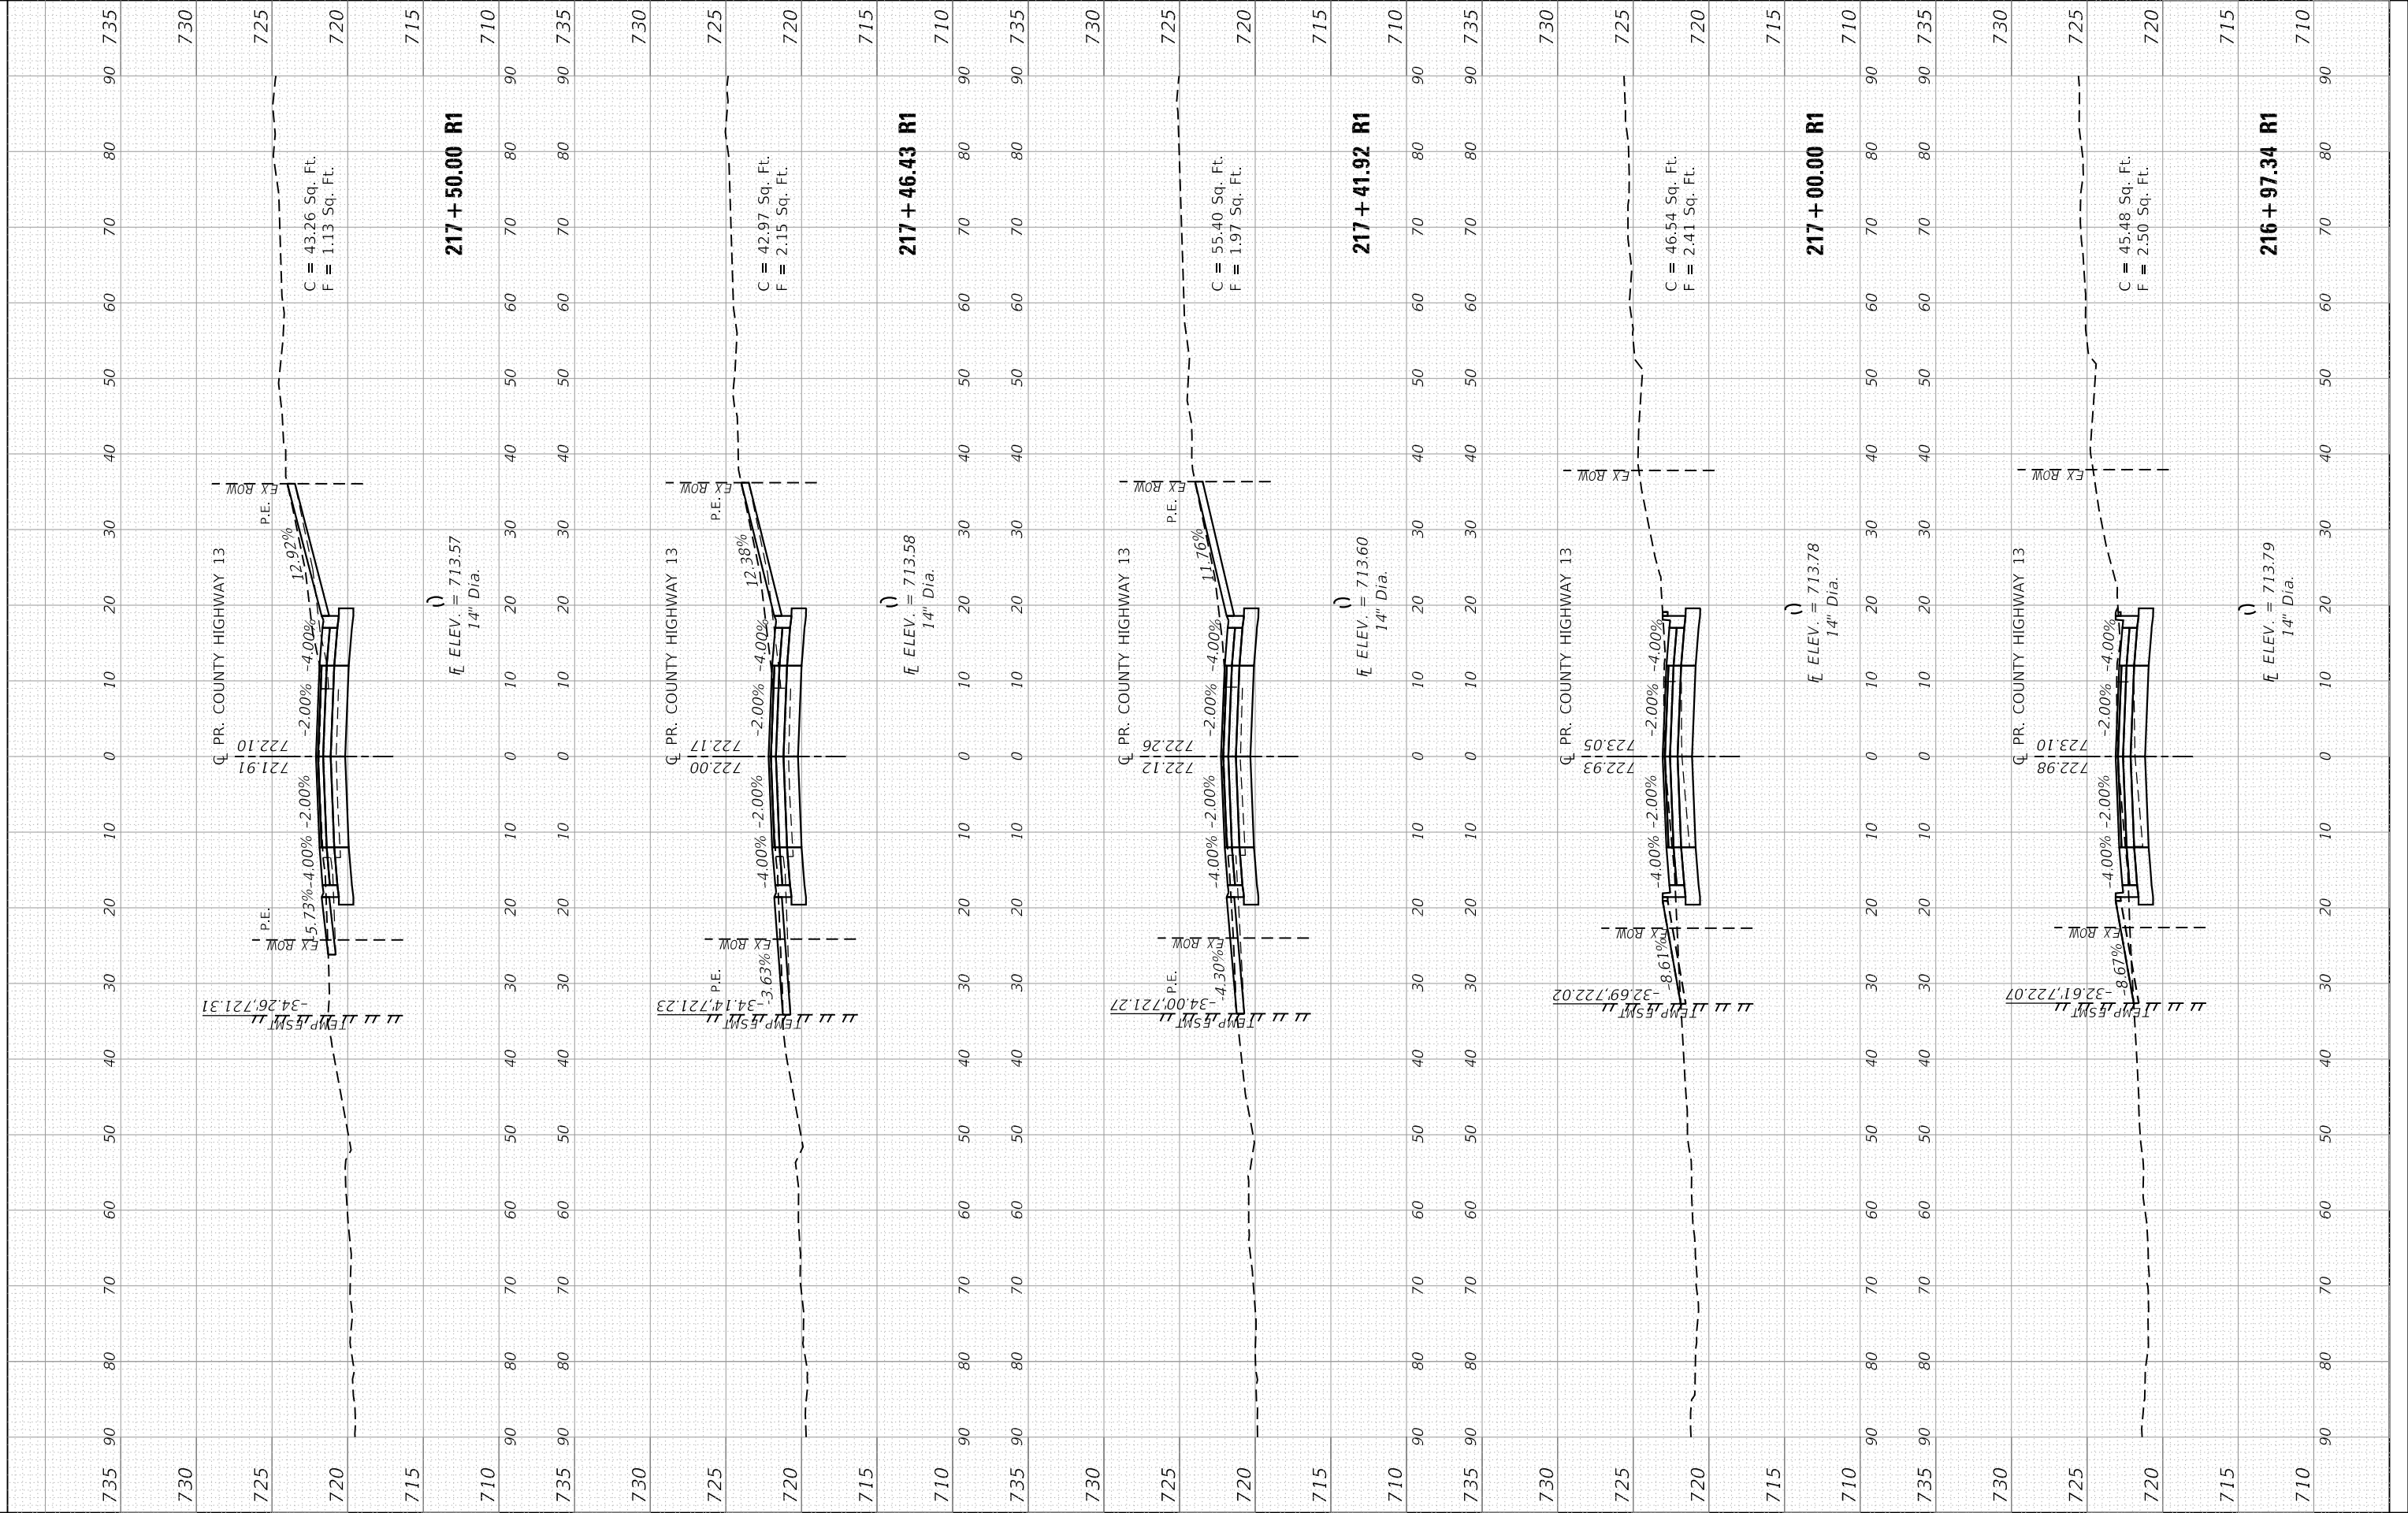

ORIGINAL SURVEY				BY _____	DATE _____
	SURVEYED _____				
	PLOTTED _____				
	TEMPLATE _____				
	AREAS _____				
	AREAS CHECKED _____				
NO. _____					

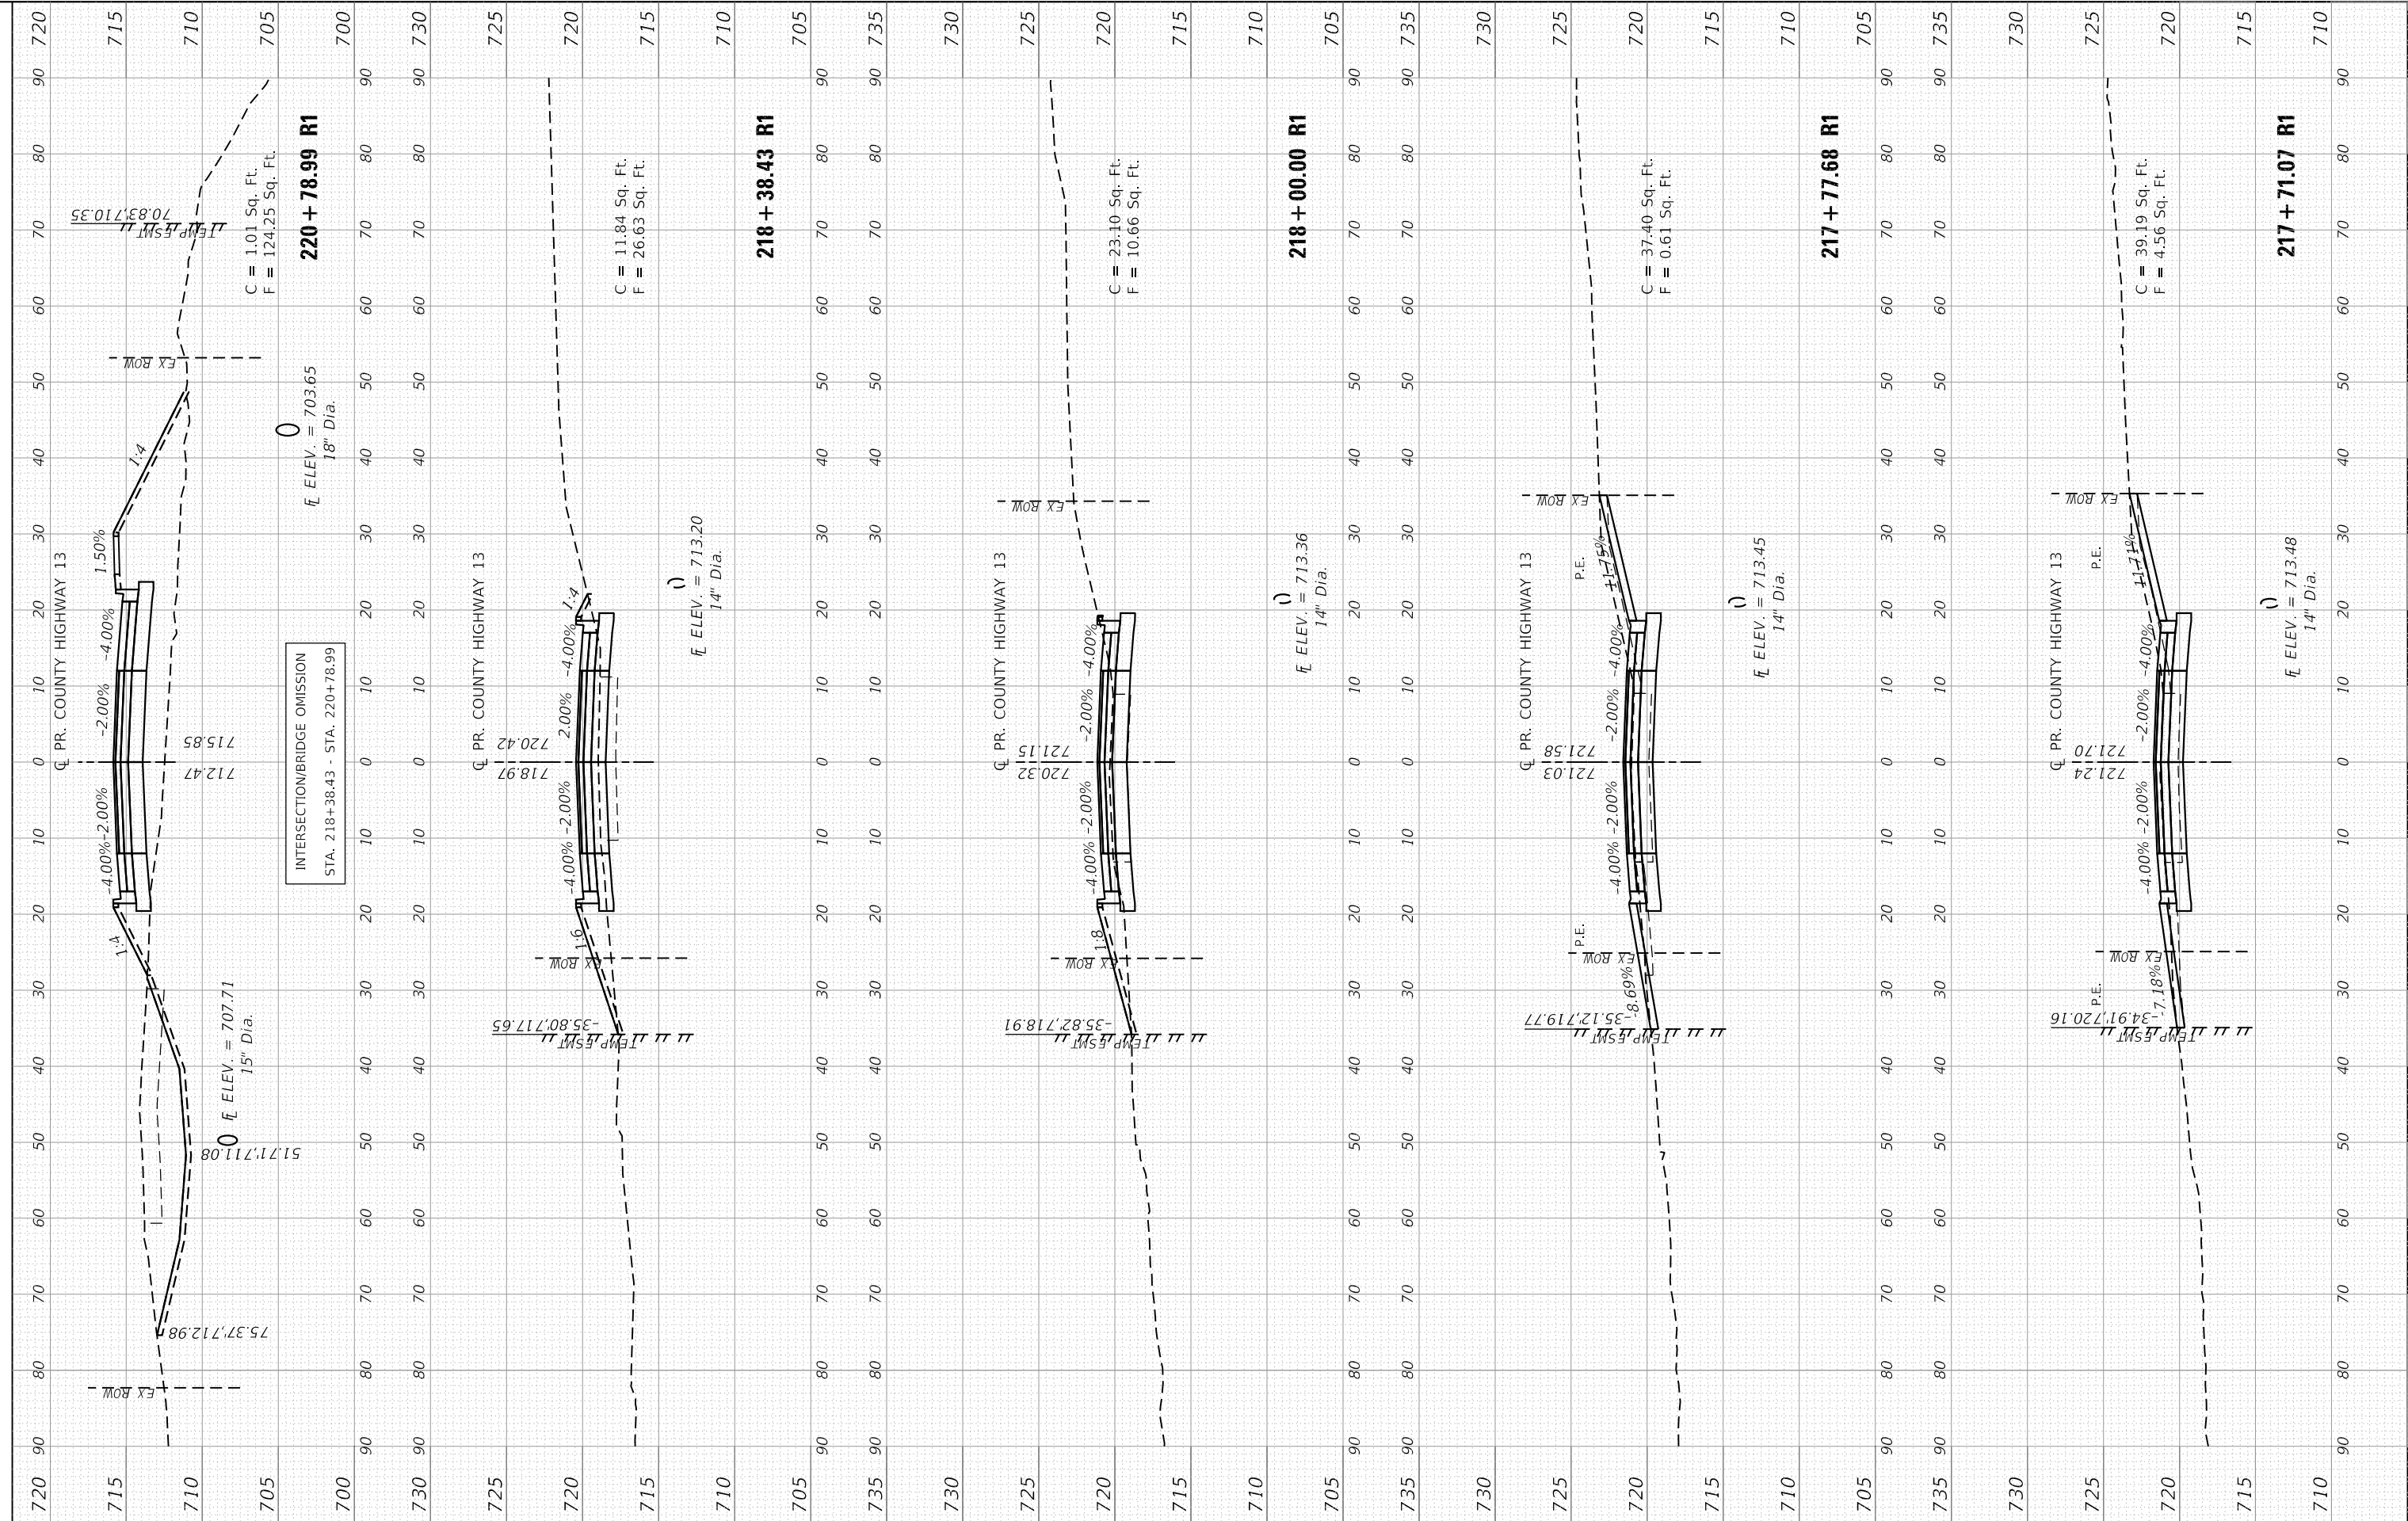



USER NAME	= jdspiller
PLOT SCALE	= 20.0000 ' / in.
PLOT DATE	= 11/12/2024

DESIGNED	-	CLD
DRAWN	-	CAD
CHECKED	-	JDS
DATE	-	10/18/2024


REVISED	-
REVISED	-
REVISED	-
REVISED	-

**WOODFORD COUNTY
HIGHWAY DEPARTMENT**

COUNTY HIGHWAY 13 RECONSTRUCTION AT FRONT ST.
CROSS SECTIONS - COUNTY HIGHWAY 13

SCALE:	SHEET 10	OF 14	SHEETS	STA.221+00.00 R1 TO STA. 223+00.00 R1
--------	----------	-------	--------	---------------------------------------

F.A.S. RTE.	SECTION	COUNTY	TOTAL SHEETS	SHEET NO.
364	20-00091-03-BR	WOODFORD	114	103
		CONTRACT NO. 89854		

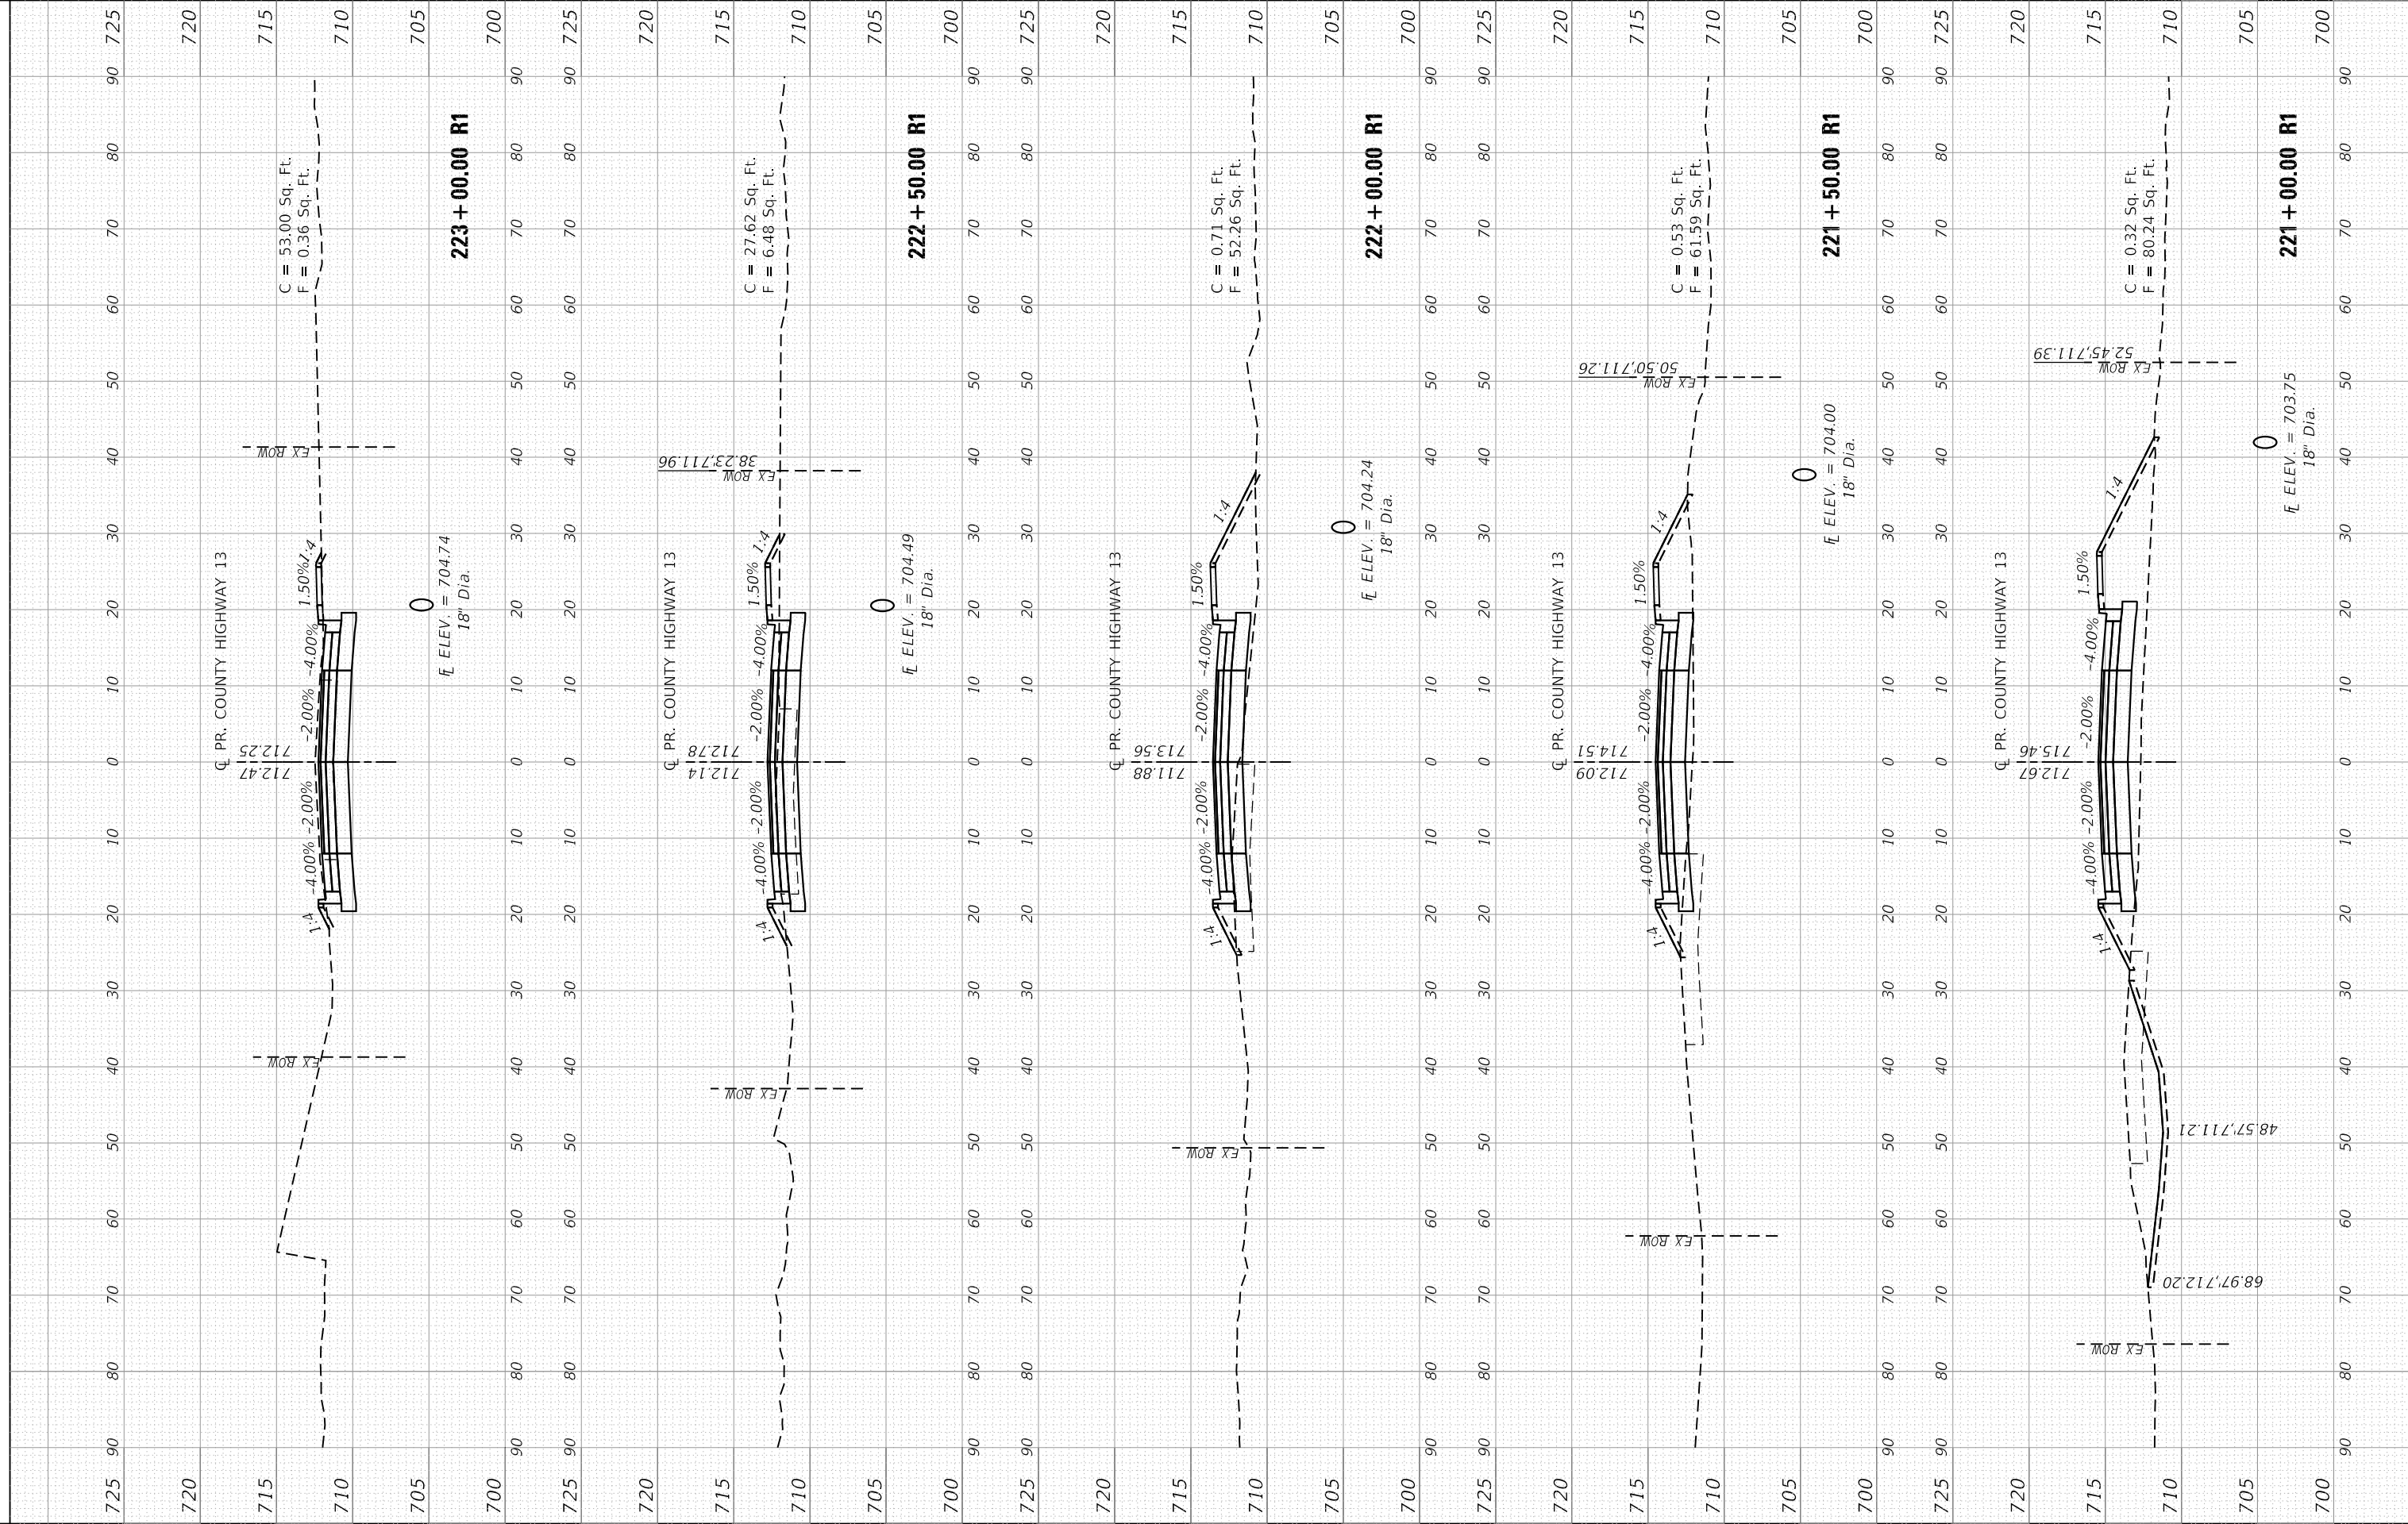

FINAL SURVEY NO.	SURVEYED PLOTTED NOTE BOOK AREAS CHECKED	BY	DATE

ORIGINAL SURVEY NO.	SURVEYED PLOTTED NOTE BOOK AREAS CHECKED	BY	DATE

MODEL: RLCPCH13A
FILE NAME: S:\2371016\2371601222 (Woodford Co Ch 13 at Front St) I:\CADD\CADD Sheets\0416012-24\cxc-CH13.dgn




USER NAME	= jdspller	DESIGNED -	CLD	REVISED -	
		DRAWN -	CAD	REVISED -	
PLOT SCALE	= 20.0000 ' / in.	CHECKED -	JDS	REVISED -	
PLOT DATE	= 11/12/2024	DATE -	10/18/2024	REVISED -	

WOODFORD COUNTY
HIGHWAY DEPARTMENT

COUNTY HIGHWAY 13 RECONSTRUCTION AT FRONT ST.
CROSS SECTIONS - COUNTY HIGHWAY 13

SCALE: SHEET 11 OF 14 SHEETS STA.223+17.60 R1 TO STA. 224+57.59 R1

F.A.S. RTE.	SECTION	COUNTY	TOTAL SHEETS	SHEET NO.
364	20-00091-03-BR	WOODFORD	114	104
CONTRACT NO. 89854				

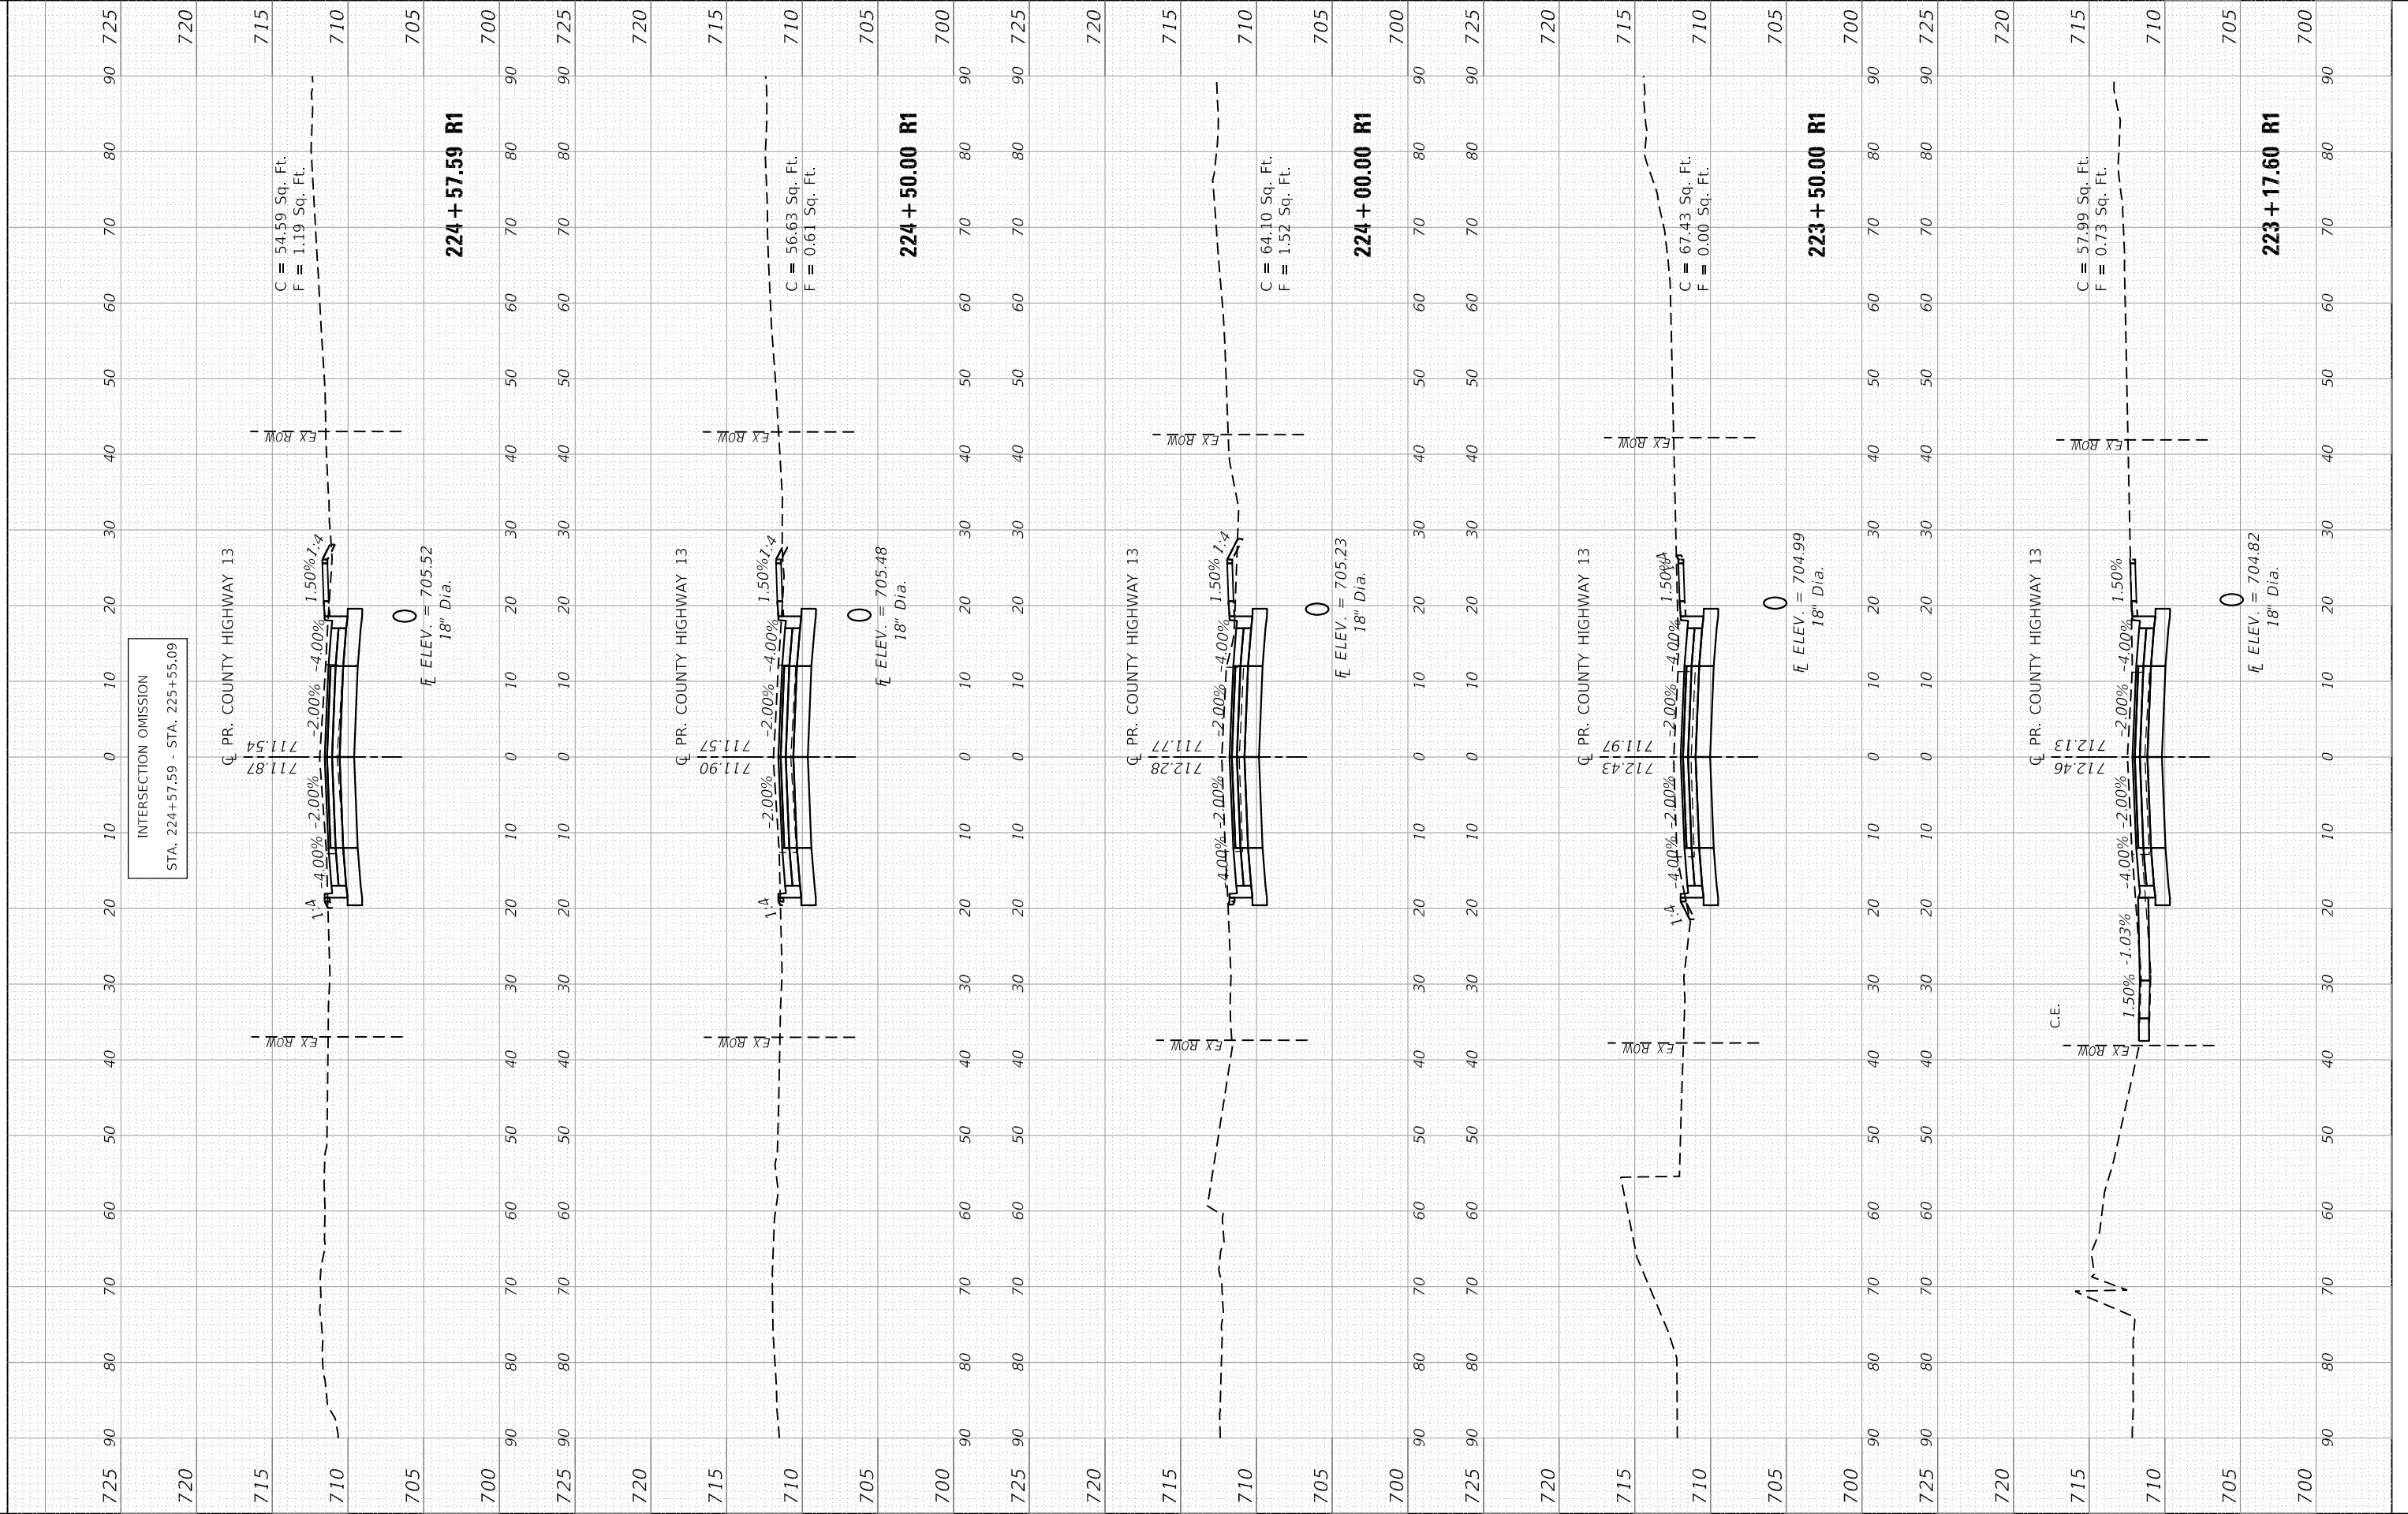

FINAL SURVEY NO.	SURVEYED NOTE BOOK AREAS CHECKED	BY	DATE

ORIGINAL SURVEY NO.	SURVEYED NOTE BOOK AREAS CHECKED	BY	DATE

MODEL: RCLPCH13A
FILE NAME: S12371201612371601222 (Woodford Co Ch 13 at Front St) I:\CAD\CADD Sheets\0416012-at-front-st-CH13.dgn



USER NAME	= jdsphiller
DESIGNED	- CLD
DRAWN	- CAD
CHECKED	- JDS
DATE	- 10/18/2024


REVISED	-
REVISED	-
REVISED	-
REVISED	-

WOODFORD COUNTY
HIGHWAY DEPARTMENT

COUNTY HIGHWAY 13 RECONSTRUCTION AT FRONT ST.
CROSS SECTIONS - COUNTY HIGHWAY 13

SCALE: SHEET 12 OF 14 SHEETS STA.225+55.09 R1 TO STA. 227+00.00 R1

F.A.S. RTE.	SECTION	COUNTY	TOTAL SHEETS	SHEET NO.
364	20-00091-03-BR	WOODFORD	114	105
CONTRACT NO. 89854				

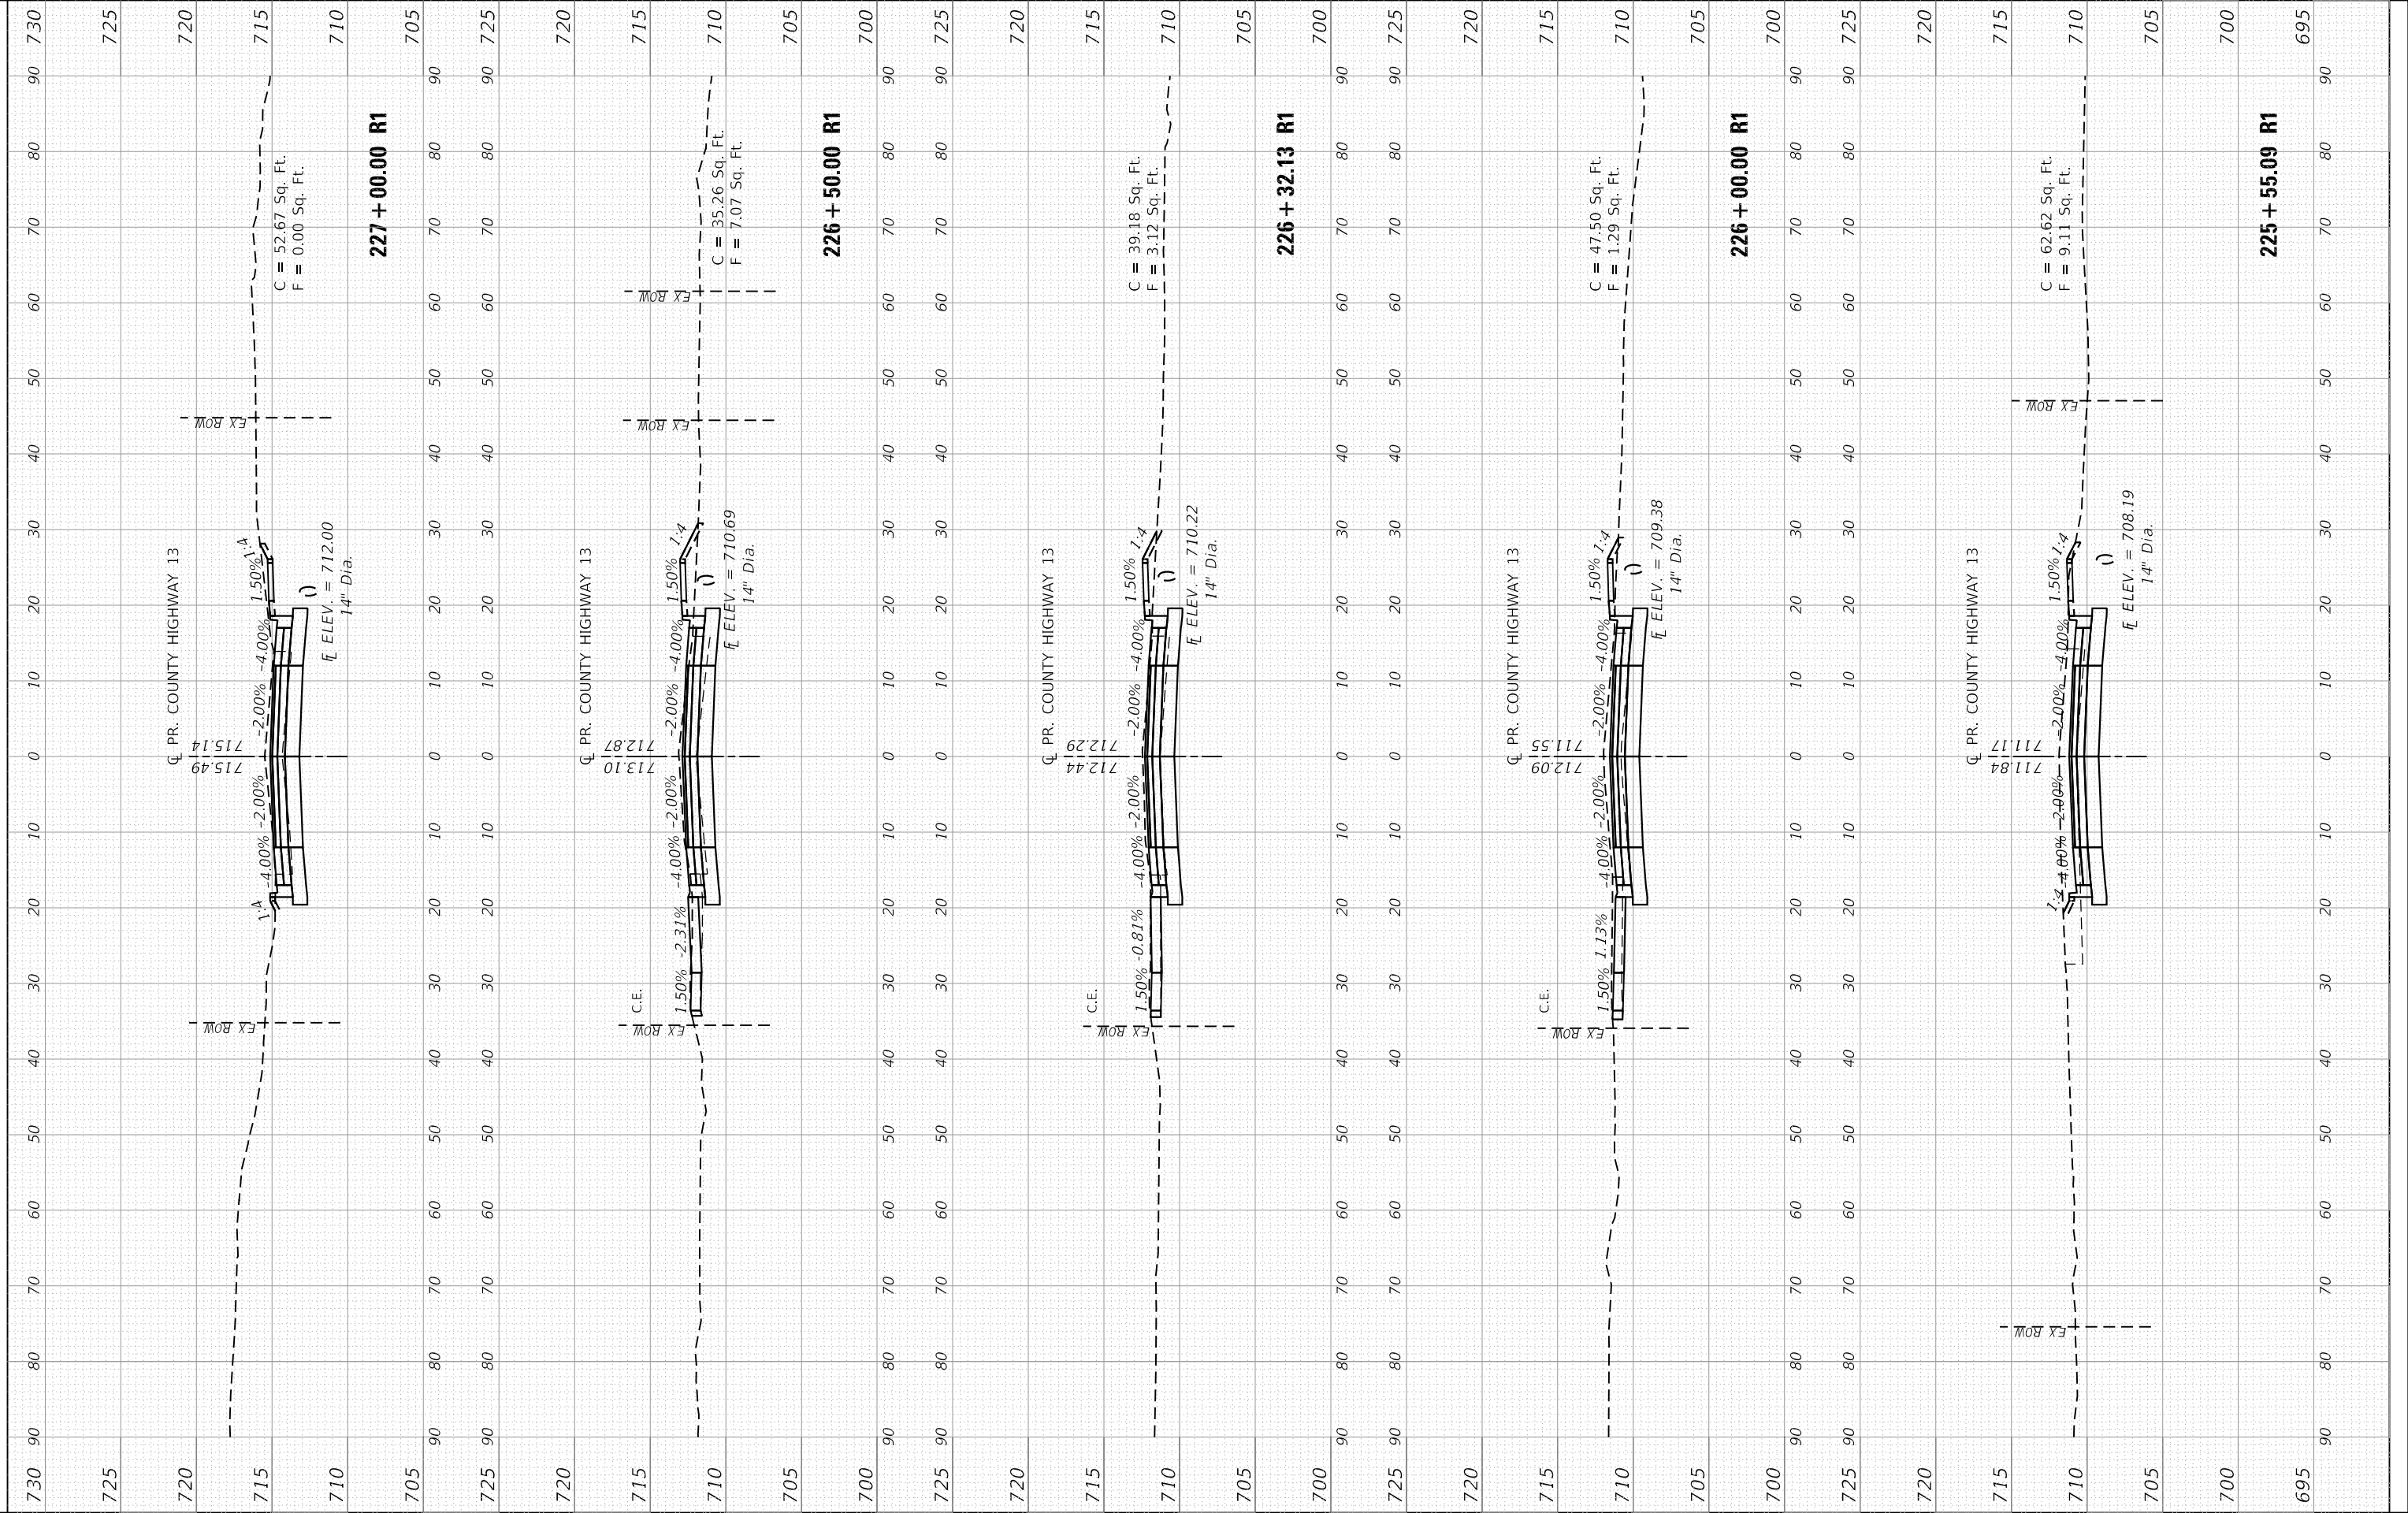

FINAL SURVEY NOTE BOOK NO.	SURVEYED PLOTTED TEMPLATE AREAS CHECKED	BY	DATE

ORIGINAL SURVEY NOTE BOOK NO.	SURVEYED PLOTTED TEMPLATE AREAS CHECKED	BY	DATE

MODEL: RLCPCH13A
FILE NAME: S12371201612371601222 (Woodford Co Ch 13 at Front St) I:\CAD\CADD Sheets\0416012-at-front-st-CH13.dgn



USER NAME	= jdsphiller
DESIGNED	- CLD
DRAWN	- CAD
PLOT SCALE	= 20.0000 ' / in.
DATE	= 11/12/2024


REVISD	-
REVISD	-
REVISD	-
REVISD	-

WOODFORD COUNTY
HIGHWAY DEPARTMENT

COUNTY HIGHWAY 13 RECONSTRUCTION AT FRONT ST.
CROSS SECTIONS - COUNTY HIGHWAY 13

SCALE: SHEET 13 OF 14 SHEETS STA.227+49.92 R1 TO STA. 228+50.00 R1

F.A.S. RTE.	SECTION	COUNTY	TOTAL SHEETS	SHEET NO.
364	20-00091-03-BR	WOODFORD	114	106
CONTRACT NO. 89854				

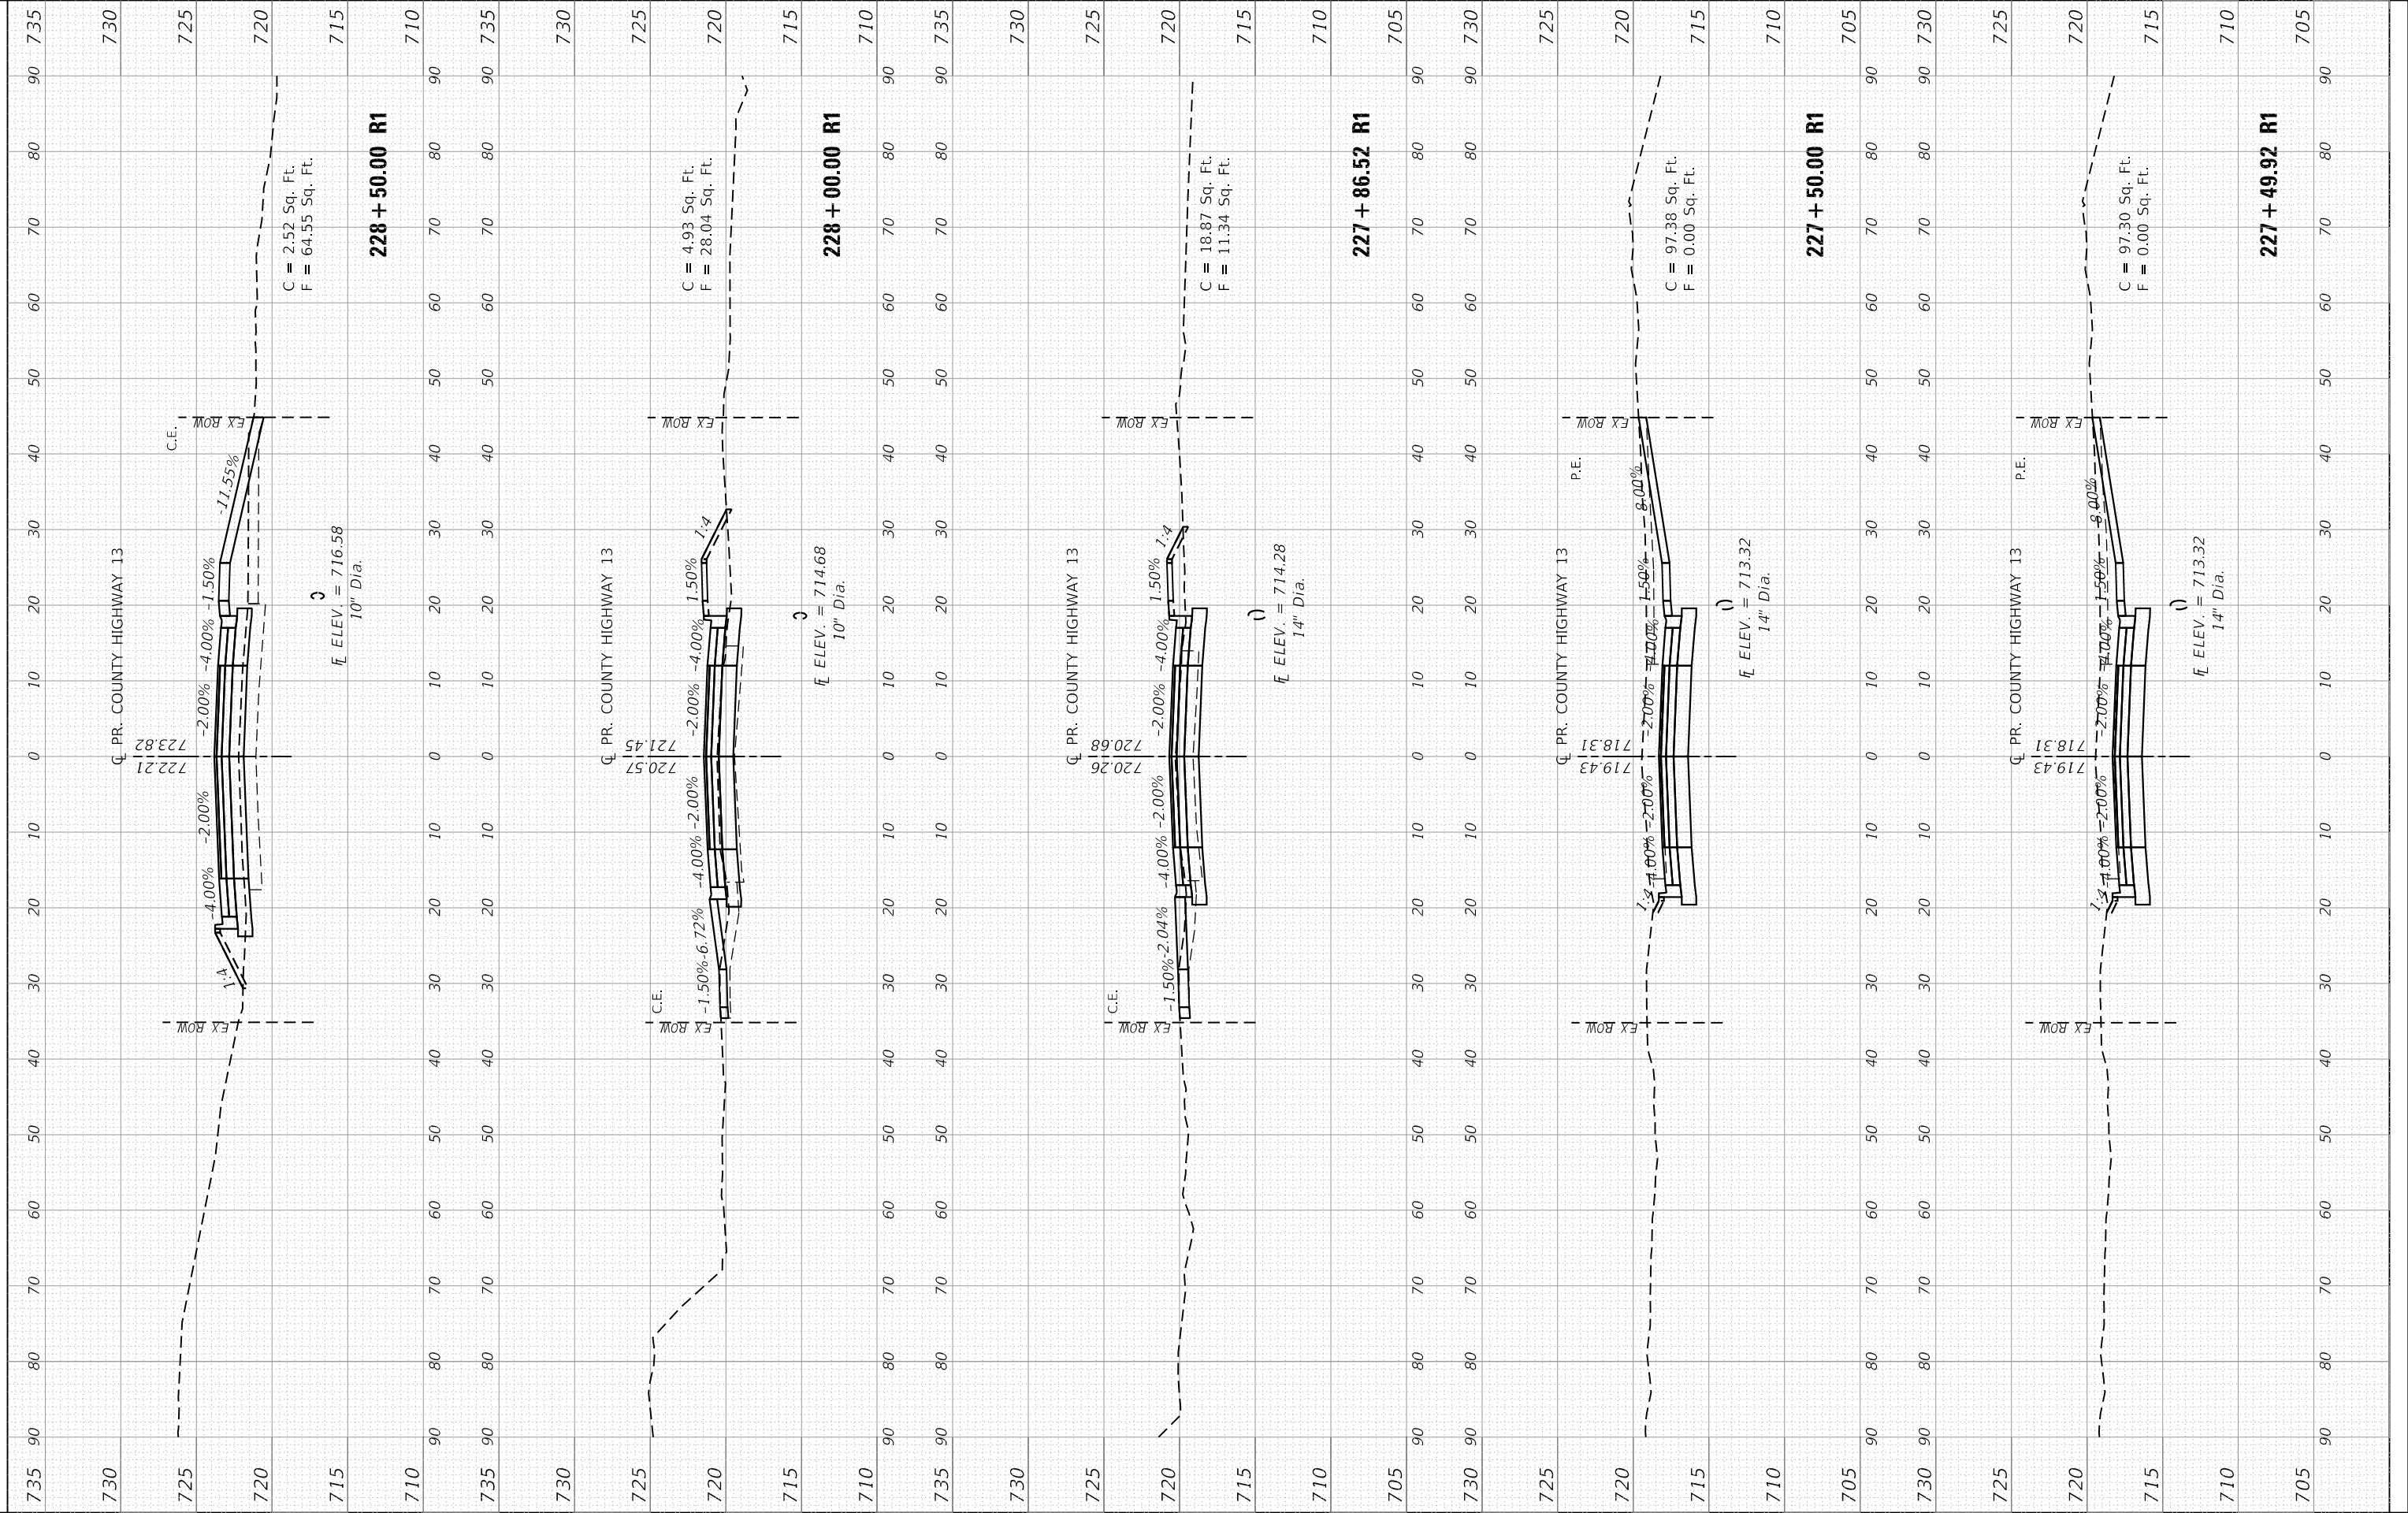

MODEL: RLCPCH13A
FILE NAME: S12371201612371601222 (Woodford Co CH 13 at Front St).INDCAD\CADD Sheets\0416012-281x85-CH13.dgn

ORIGINAL SURVEY	SURVEYED PLOTTED	BY	DATE
NOTE BOOK	TEMPLATE		
NO.	AREAS CHECKED		

FINAL SURVEY	SURVEYED PLOTTED	BY	DATE
NOTE BOOK	TEMPLATE		
NO.	AREAS CHECKED		




USER NAME = jdsptiller	DESIGNED - CLD	REVISED -
	DRAWN - CAD	REVISED -
PLOT SCALE = 20.0000 ' / in.	CHECKED - JDS	REVISED -
PLOT DATE = 11/12/2024	DATE - 10/18/2024	REVISED -

WOODFORD COUNTY
HIGHWAY DEPARTMENT

COUNTY HIGHWAY 13 RECONSTRUCTION AT FRONT ST.
CROSS SECTIONS - COUNTY HIGHWAY 13

SCALE: SHEET 14 OF 14 SHEETS STA.228+57.18 R1 TO STA. 228+80.44 R1

F.A.S. RTE.	SECTION	COUNTY	TOTAL SHEETS	SHEET NO.
364	20-00091-03-BR	WOODFORD	114	107
CONTRACT NO. 89854				

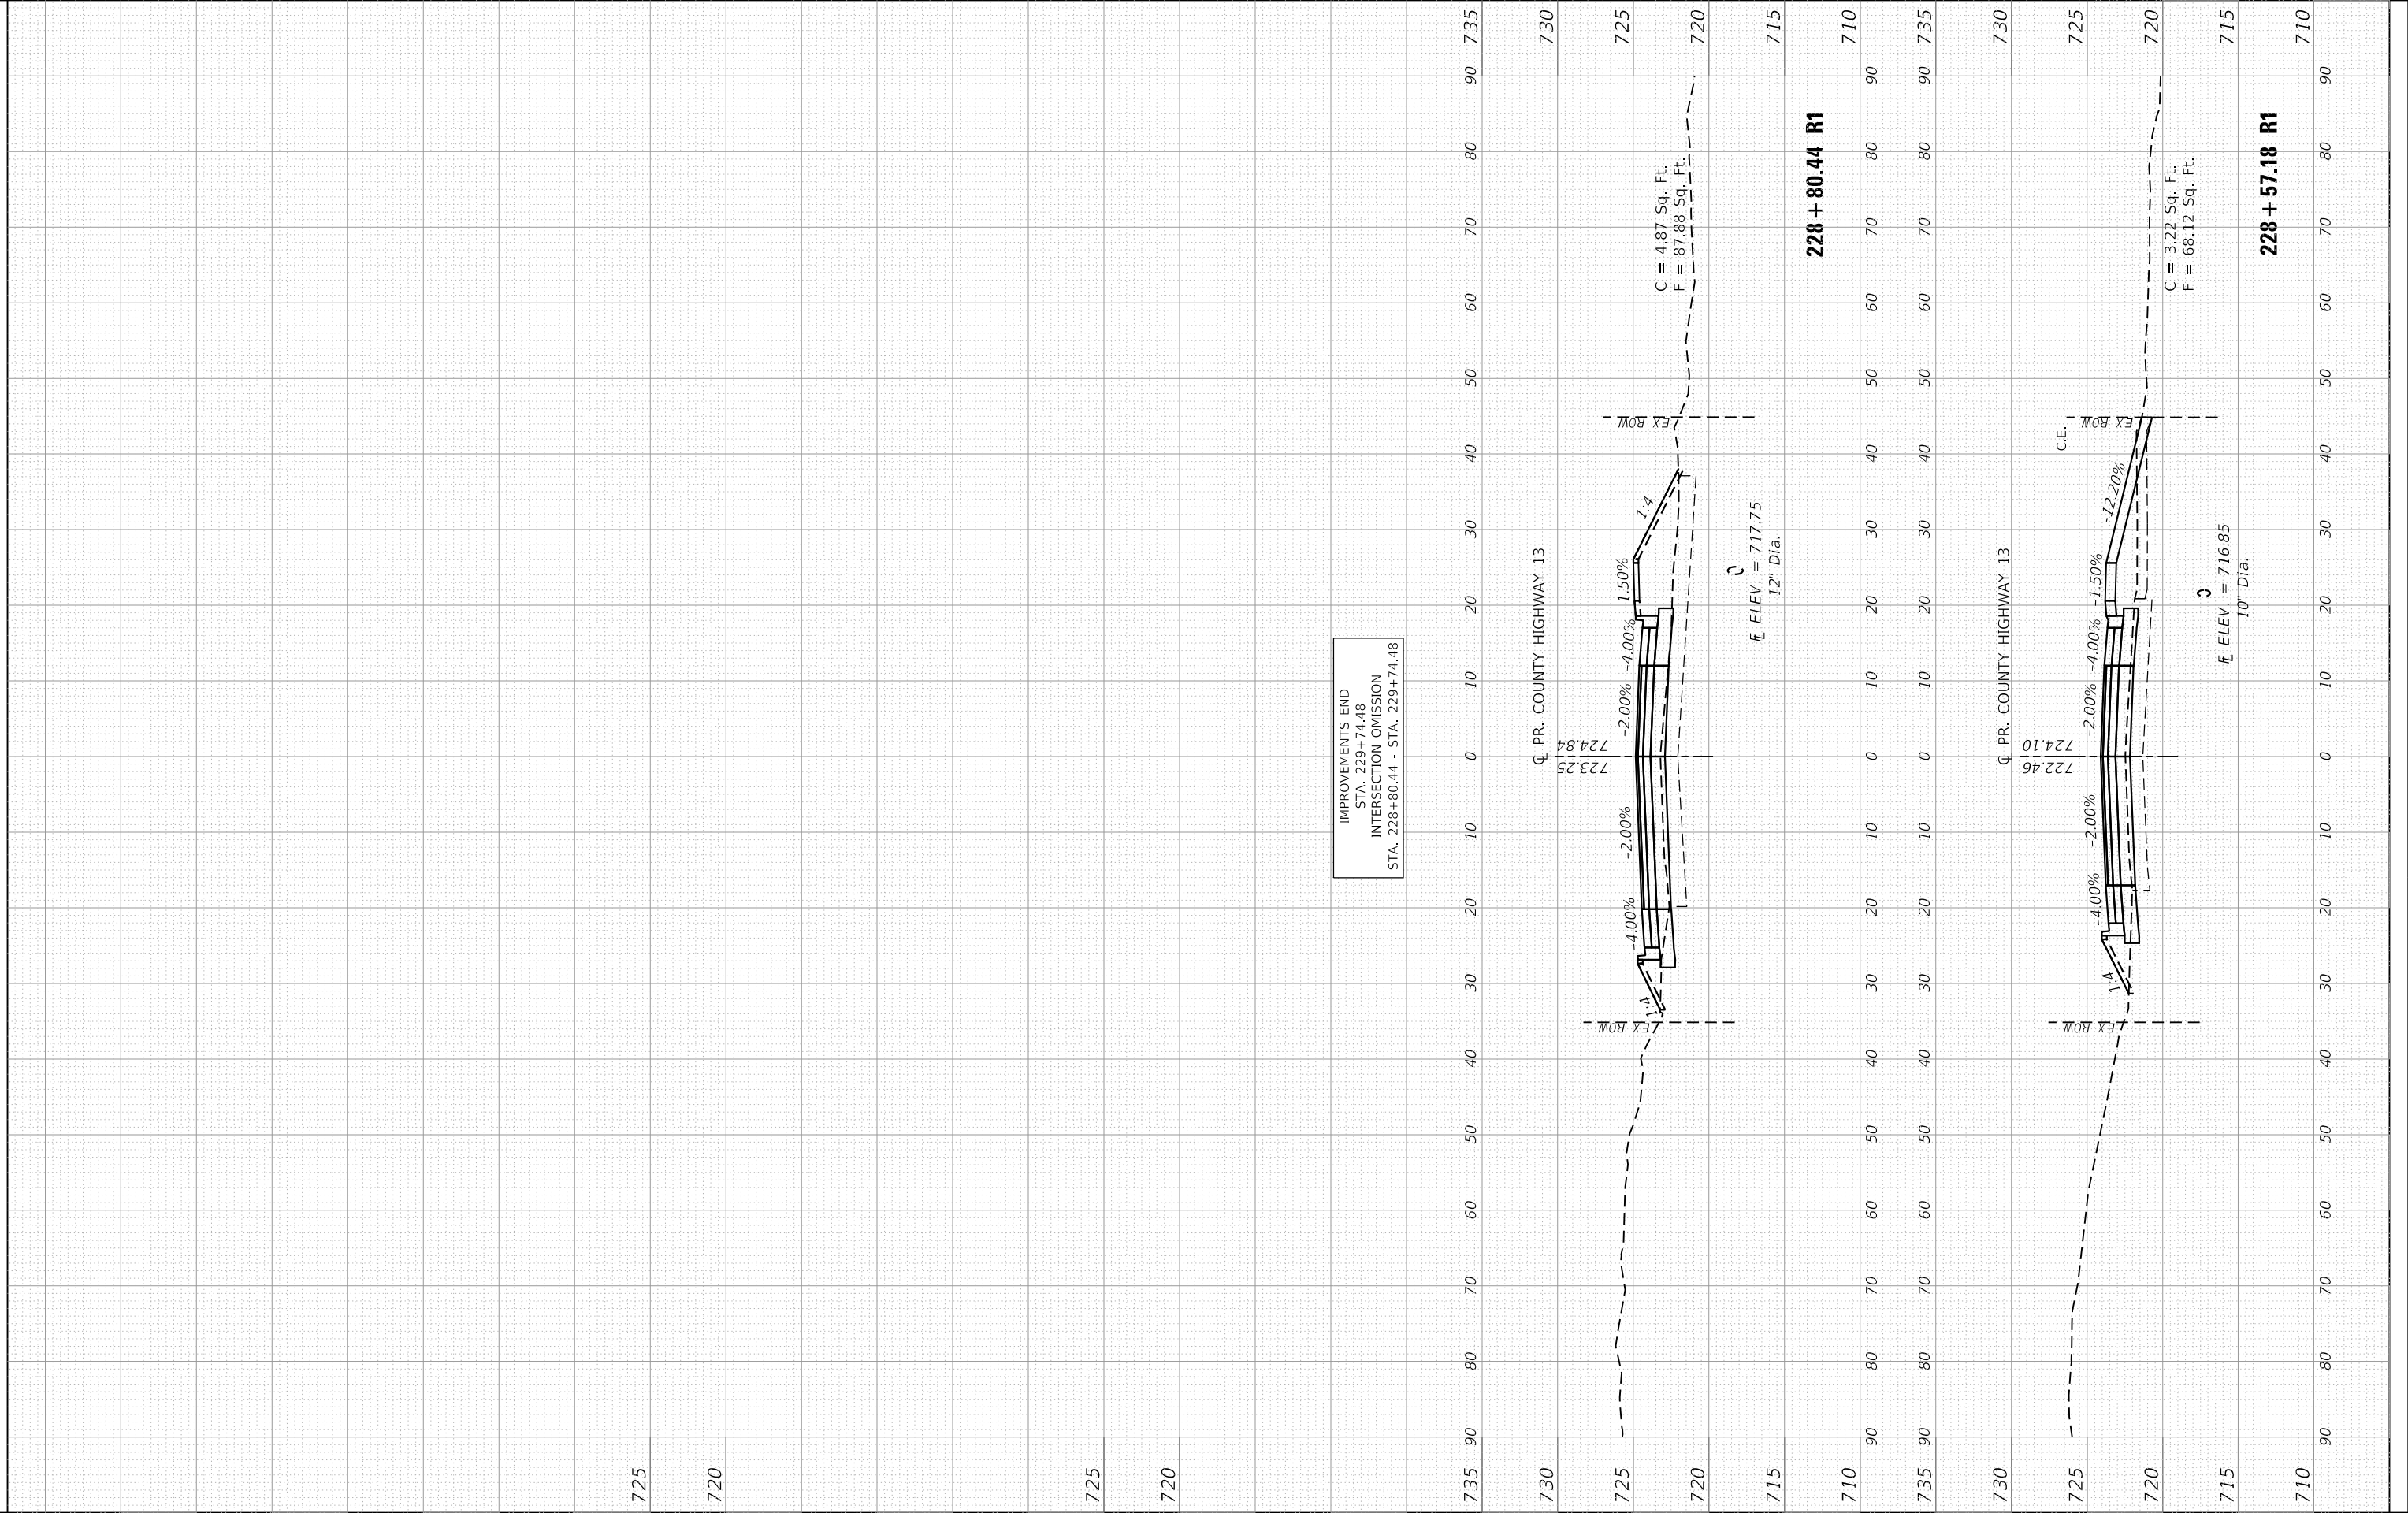

FINAL SURVEY	SURVEYED _____	BY _____	DATE _____
	PLOTTED _____		
NOTE BOOK	TEMPLATE _____		
	AREAS _____		
NO. _____	AREAS CHECKED _____		

ORIGINAL SURVEY		BY	DATE
NOTED			
PLOTTED			
TEMPLATE			
AREAS			
AREAS CHECKED			
NO.			

MODEL: RCLPFRNTA
FILE NAME: S:\237\200

FILE NAME: S:\237\2016\23716012.22 (Woodford Co CH 13 at Front St Ph III)\CADD\CADD Sheets\D416012-sht-xsc-Front.dgn



USER NAME = jdspiller	DESIGNED - CLD
	DRAWN - CAD
PLOT SCALE = 20.0000 ' / in.	CHECKED - JDS
PLOT DATE = 11/12/2024	DATE - 10/18/2024





REVISED	-
REVISED	-
REVISED	-
REVISED	-

**WOODFORD COUNTY
HIGHWAY DEPARTMENT**

COUNTY HIGHWAY 13 RECONSTRUCTION AT FRONT ST.
CROSS SECTIONS - FRONT STREET

SCALE:	SHEET 1	OF 2	SHEETS	STA.18+92.98 R1 TO STA. 20+00.00 R1
--------	---------	------	--------	-------------------------------------

F.A.S. RTE.	SECTION	COUNTY	TOTAL SHEETS	SHEET NO.
364	20-00091-03-BR	WOODFORD	114	108
		CONTRACT NO. 89854		

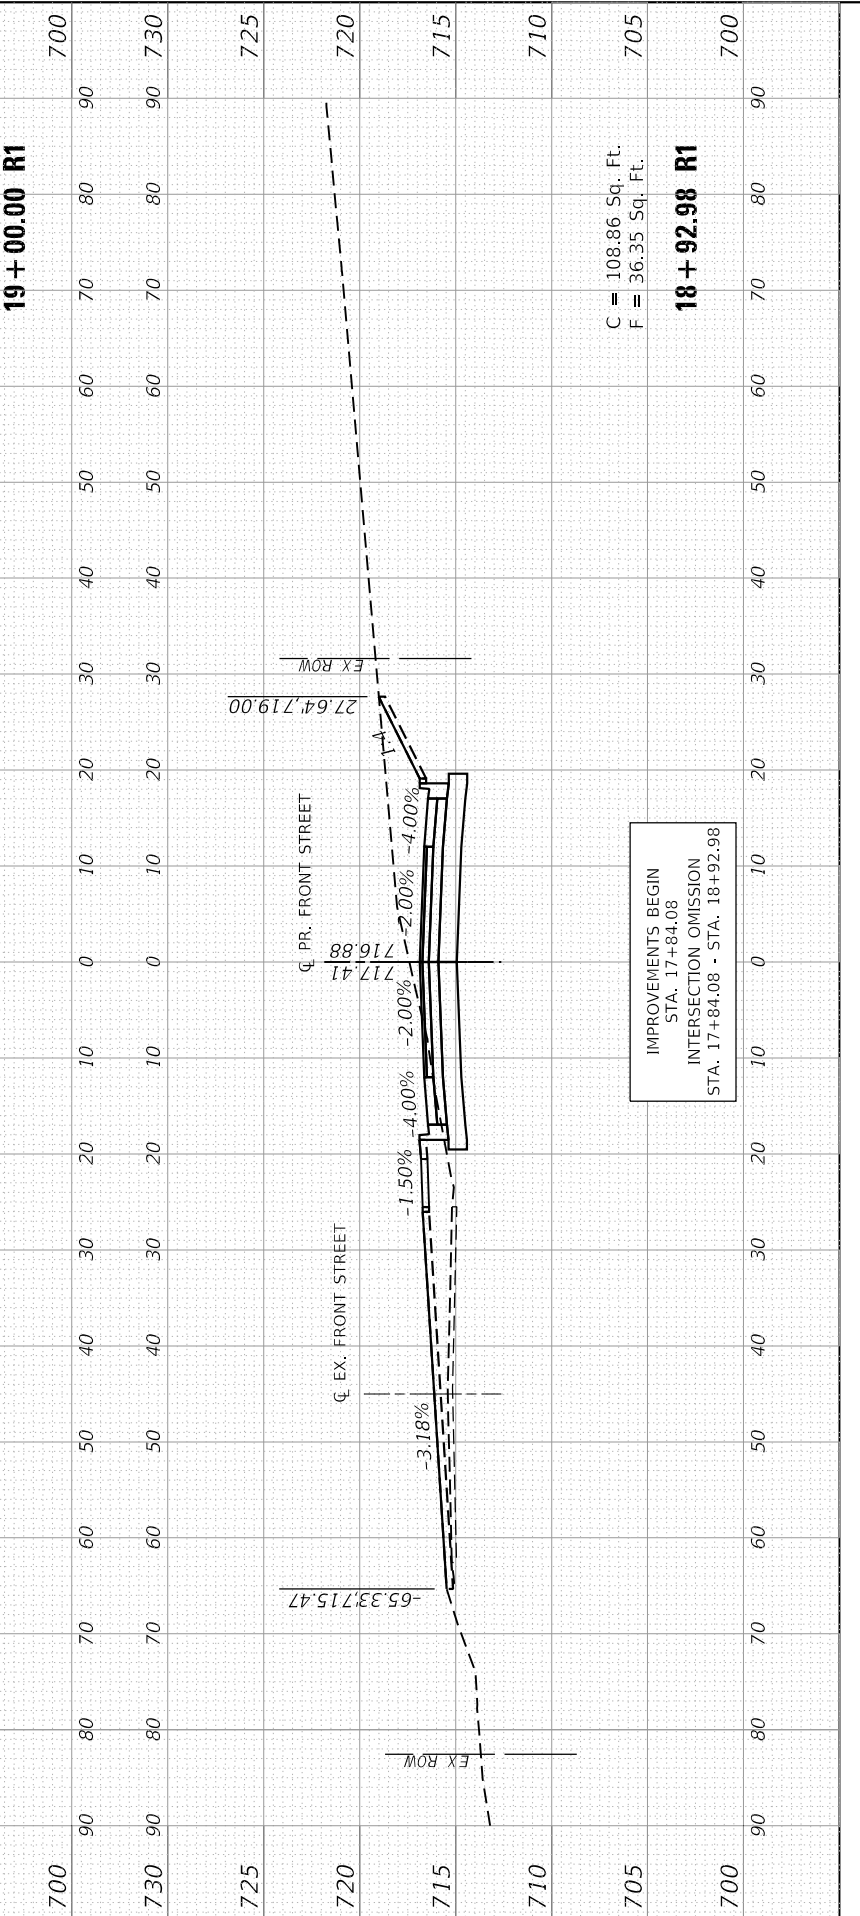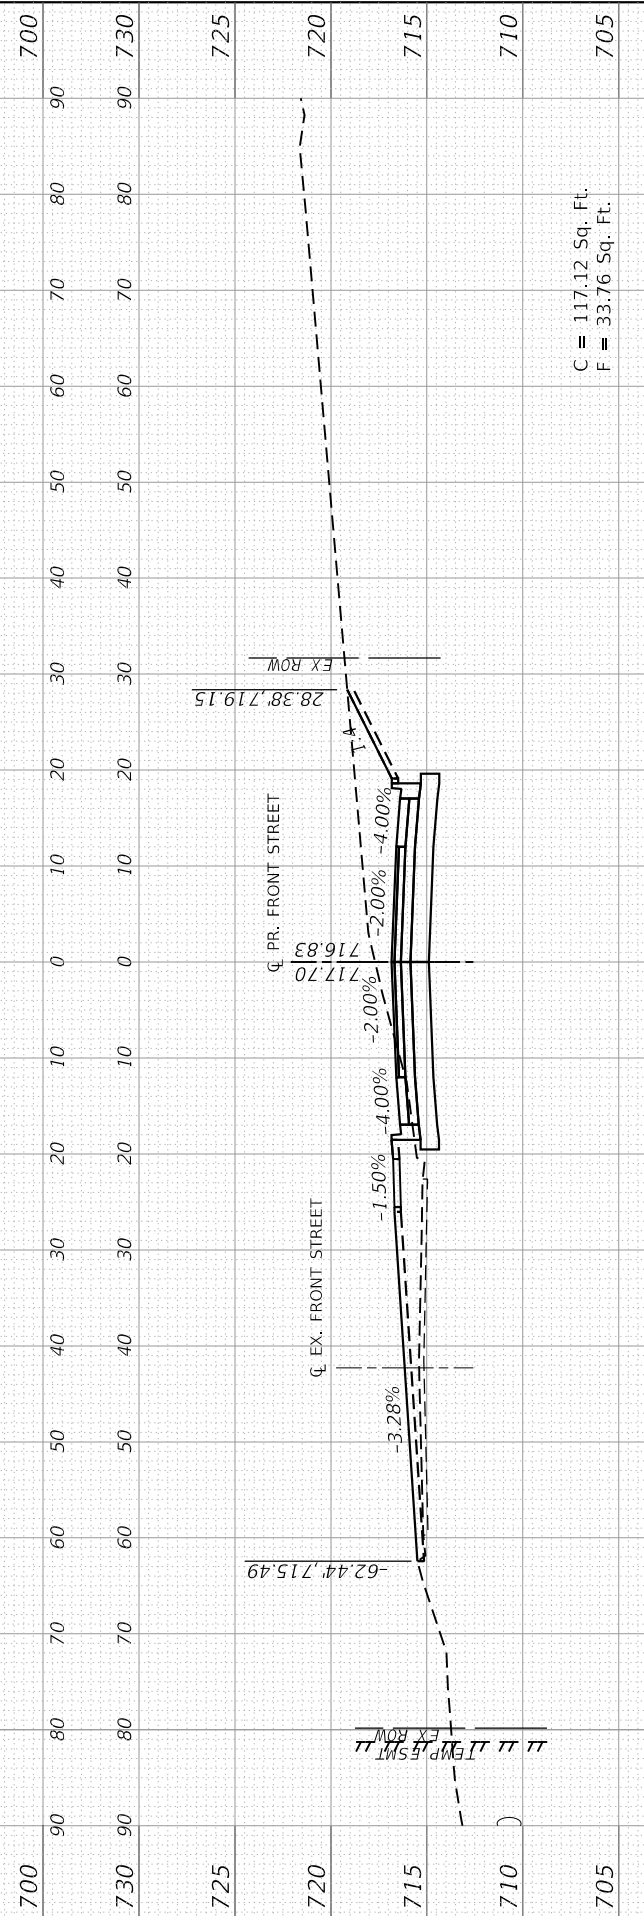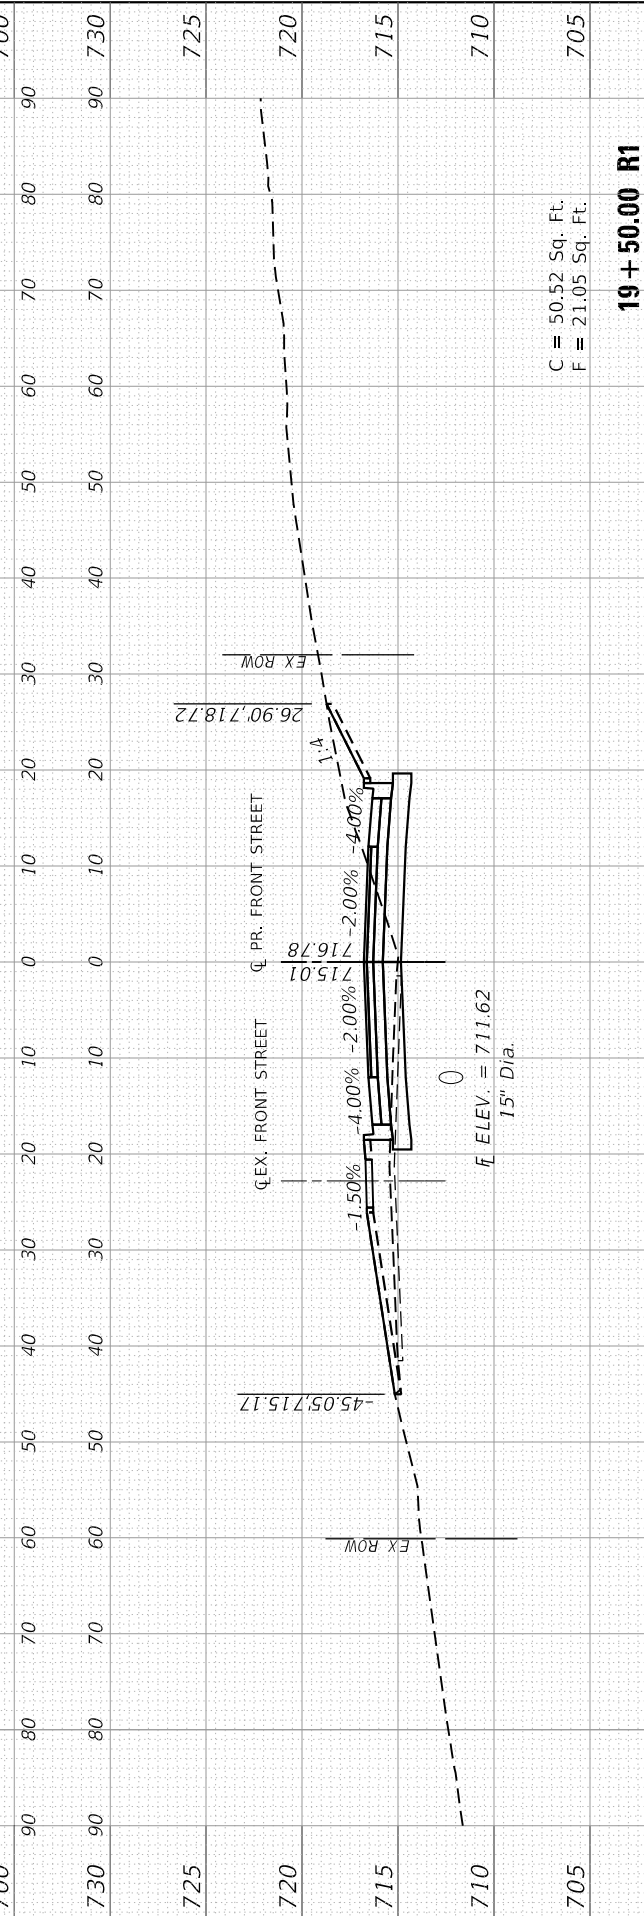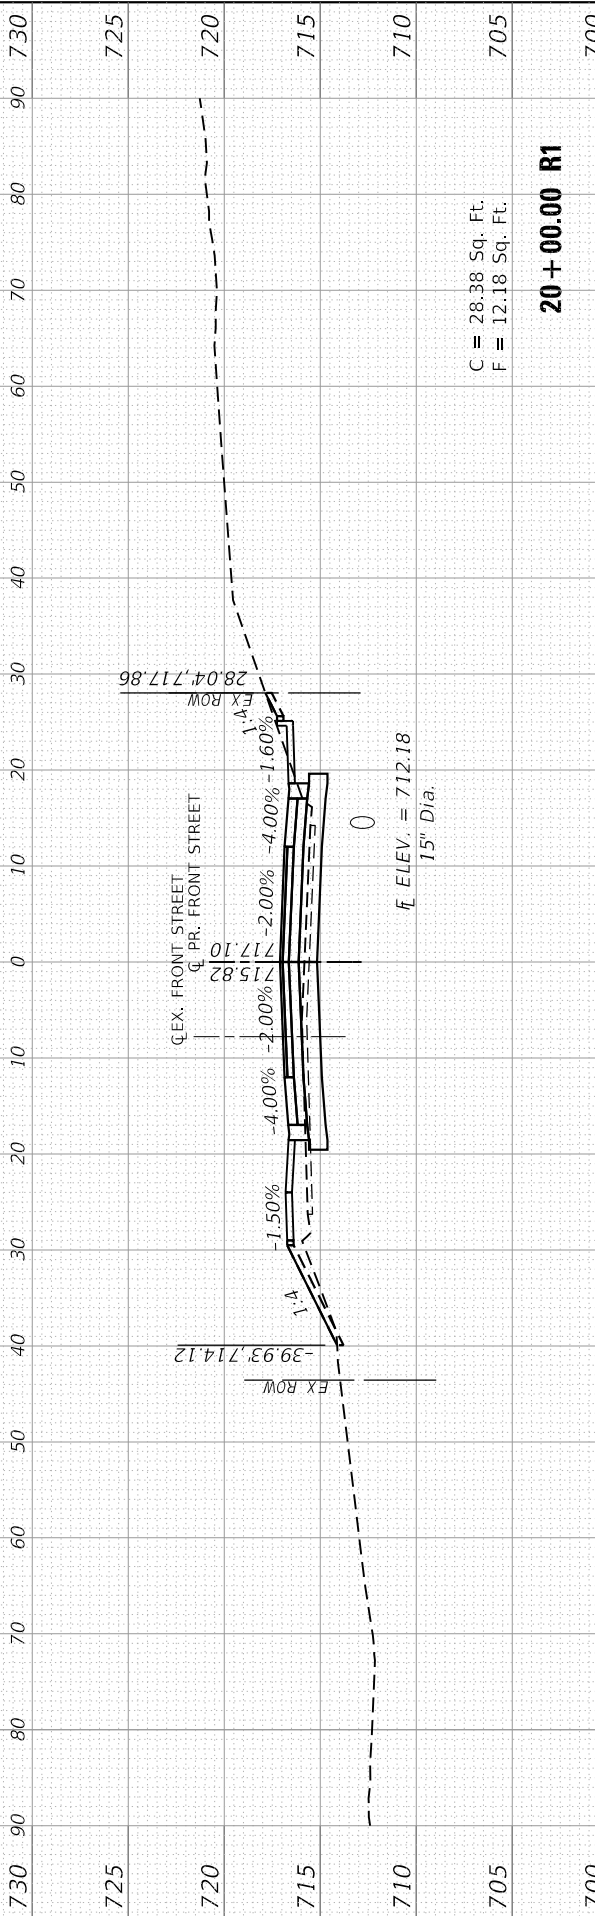

FINAL SURVEY	SURVEYED _____	BY _____	DATE _____
	PLOTTED _____		
NOTE BOOK	TEMPLATE _____		
	AREAS _____		
NO. _____	AREAS CHECKED _____		

ORIGINAL SURVEY		BY	DATE
NOTED			
PLOTTED			
TEMPLATE			
AREAS			
AREAS CHECKED			
NO.			

MODEL: RCLPFRNTA
FILE NAME: S:\237\200

FILE NAME: S:\237\2016\23716012.22 (Woodford Co CH 13 at Front St Ph II)\CADD\CADD Sheets\ID416012-sht-x-sc-Front.dgn



USER NAME = jdspiller	DESIGNED - CLD
	DRAWN - CAD
PLOT SCALE = 20,000 ' / in.	CHECKED - JDS
PLOT DATE = 11/12/2024	DATE - 10/18/2024


REVISED	-
REVISED	-
REVISED	-
REVISED	-

**WOODFORD COUNTY
HIGHWAY DEPARTMENT**

COUNTY HIGHWAY 13 RECONSTRUCTION AT FRONT ST.
CROSS SECTIONS - FRONT STREET

SCALE:	SHEET 2	OF 2	SHEETS	STA.20+33.27 R1 TO STA. 21+70.00 R1
--------	---------	------	--------	-------------------------------------

F.A.S. RTE.	SECTION	COUNTY	TOTAL SHEETS	SHEET NO.
364	20-00091-03-BR	WOODFORD	114	109
		CONTRACT NO. 89854		

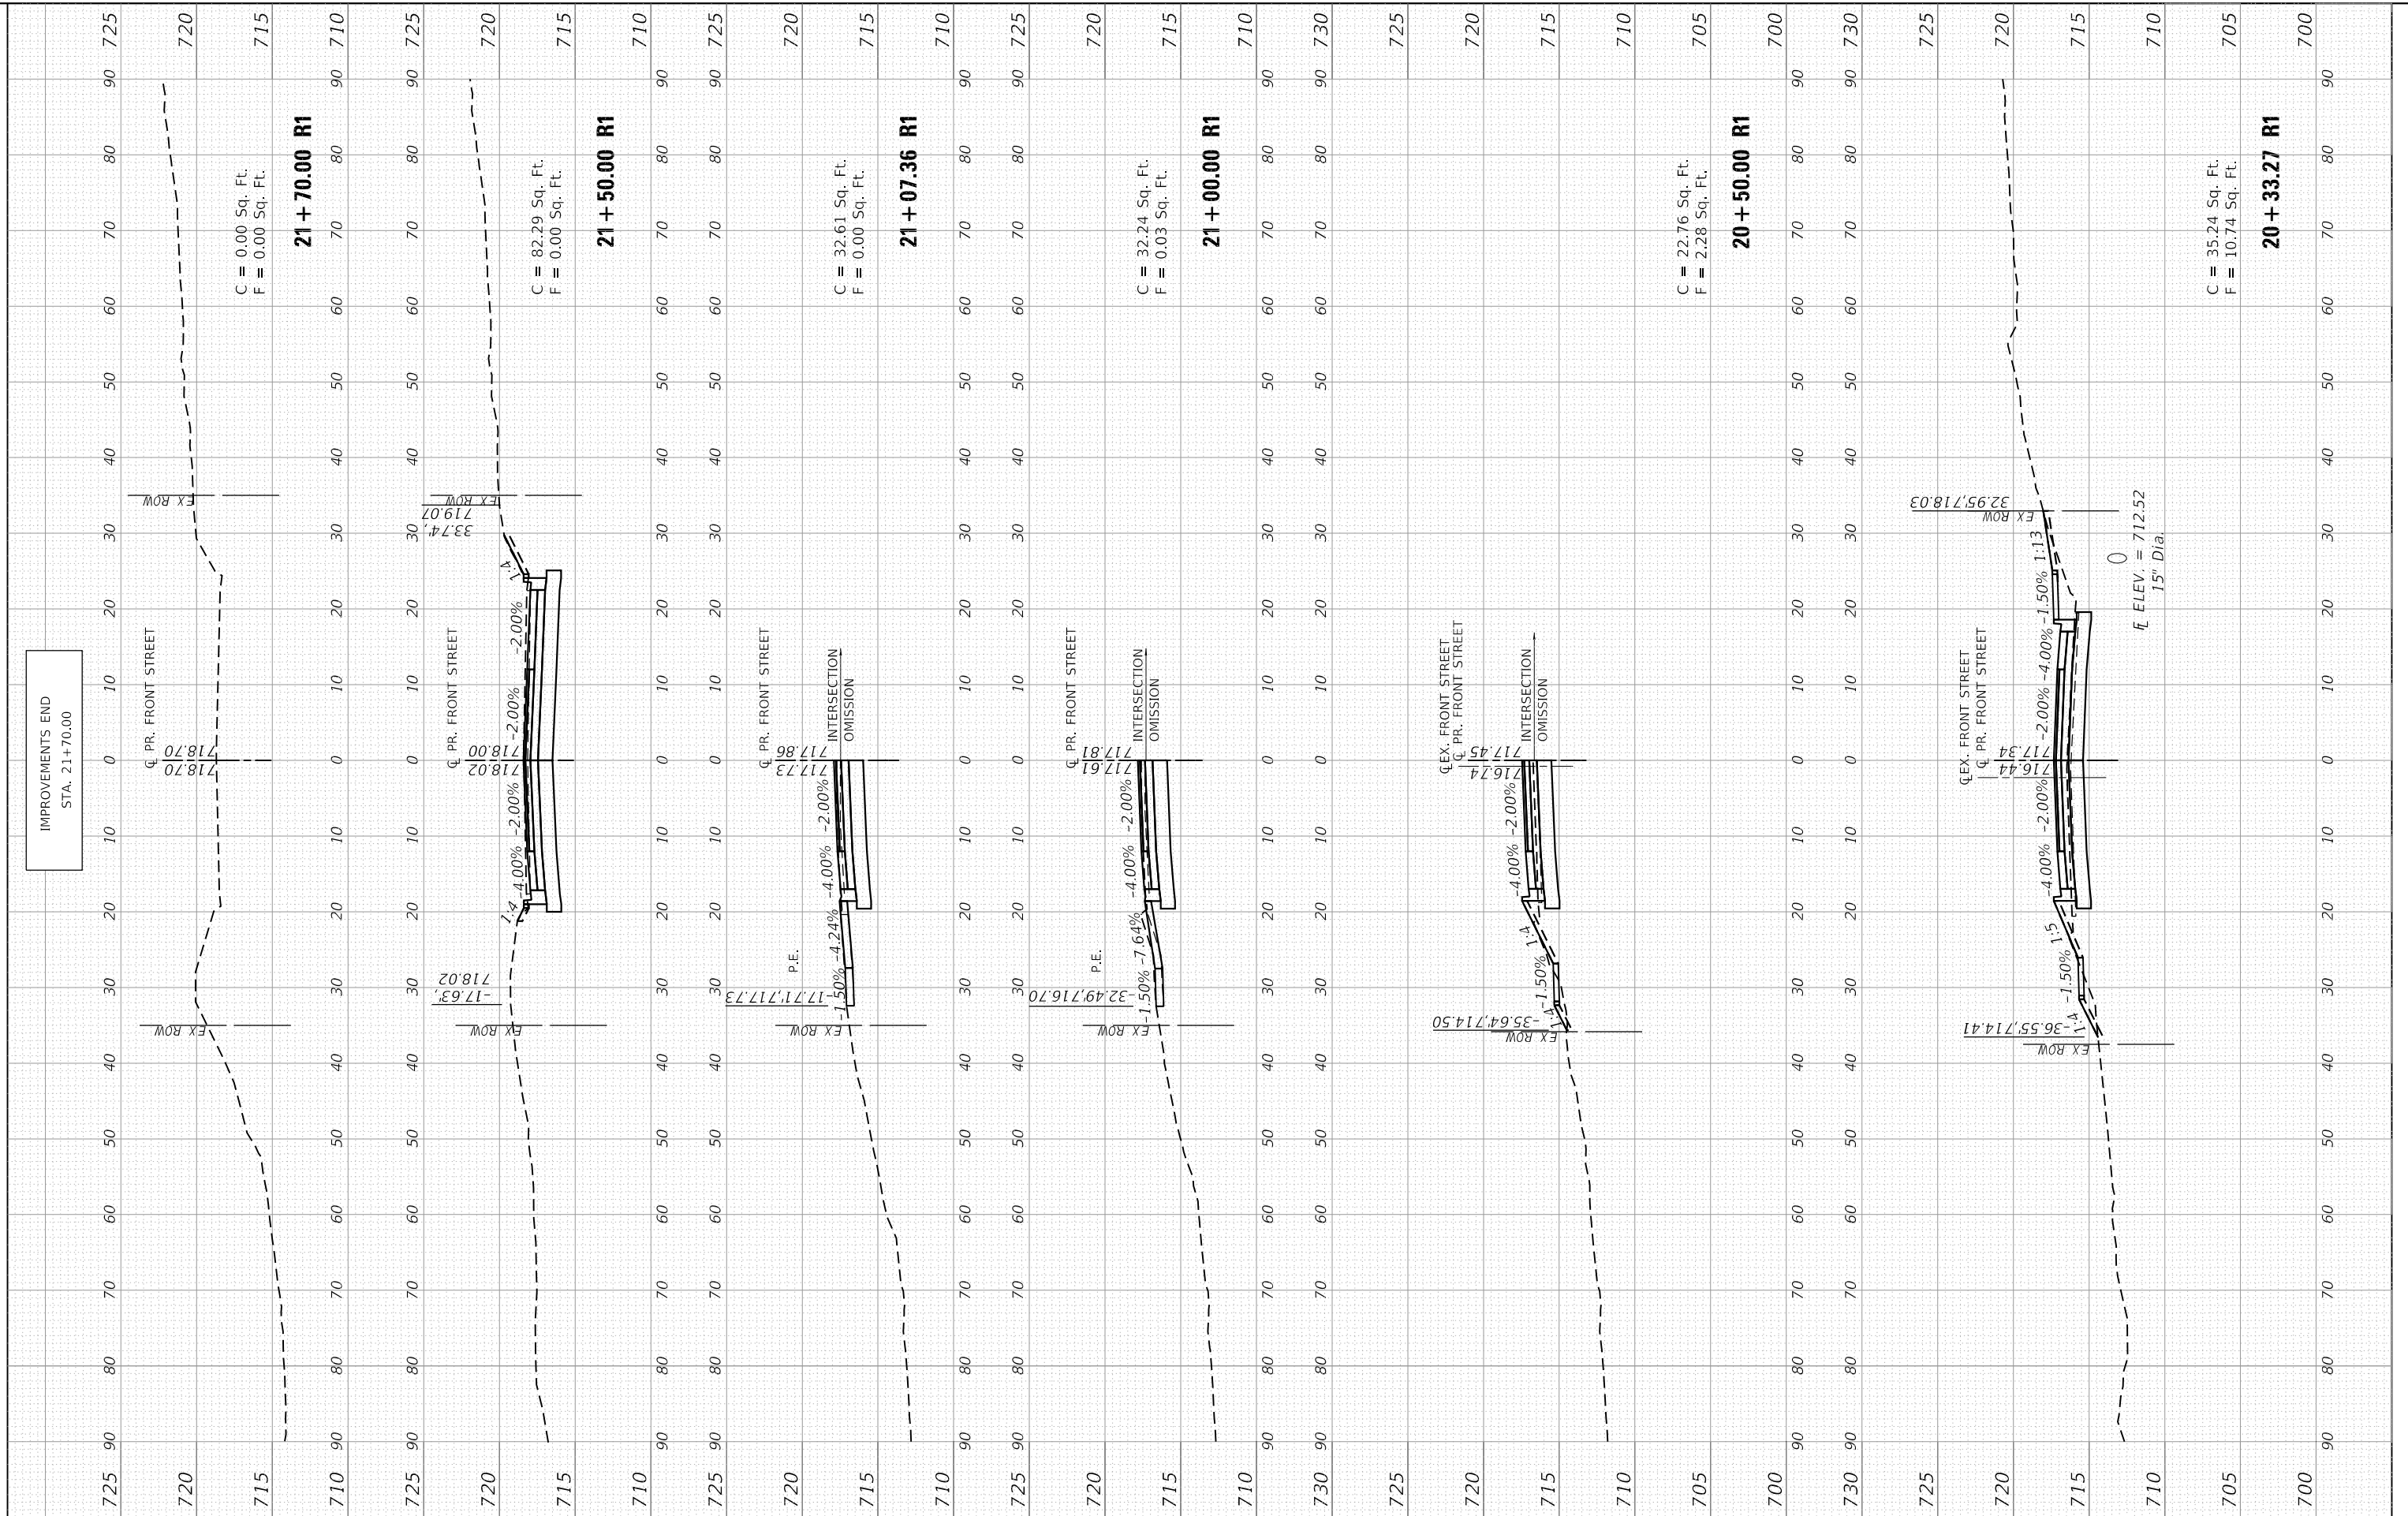

FINAL SURVEY NOTE BOOK NO.	SURVEYED PLOTTED TEMPLATE AREAS CHECKED	BY	DATE

ORIGINAL SURVEY NOTE BOOK NO.	SURVEYED PLOTTED TEMPLATE AREAS CHECKED	BY	DATE

MODEL: RCLPENA
FILE NAME: S:\237\2016\2371601222 (Woodford Co Crt 13 at Front St) I:\CAD\CADD Sheets\0416012-at+xc+e Mill.dgn



USER NAME	= jdspillar
DESIGNED	- CLD
DRAWN	- CAD
CHECKED	- JDS
DATE	- 10/18/2024


REVISED	-
REVISED	-
REVISED	-
REVISED	-

WOODFORD COUNTY
HIGHWAY DEPARTMENT

COUNTY HIGHWAY 13 RECONSTRUCTION AT FRONT ST.
CROSS SECTIONS – EAST MILL STREET

SCALE: SHEET 1 OF 2 SHEETS STA.550+43.67 R1 TO STA. 552+00.00 R1

F.A.S. RTE.	SECTION	COUNTY	TOTAL SHEETS	SHEET NO.
364	20-00091-03-BR	WOODFORD	114	110
CONTRACT NO. 89854				

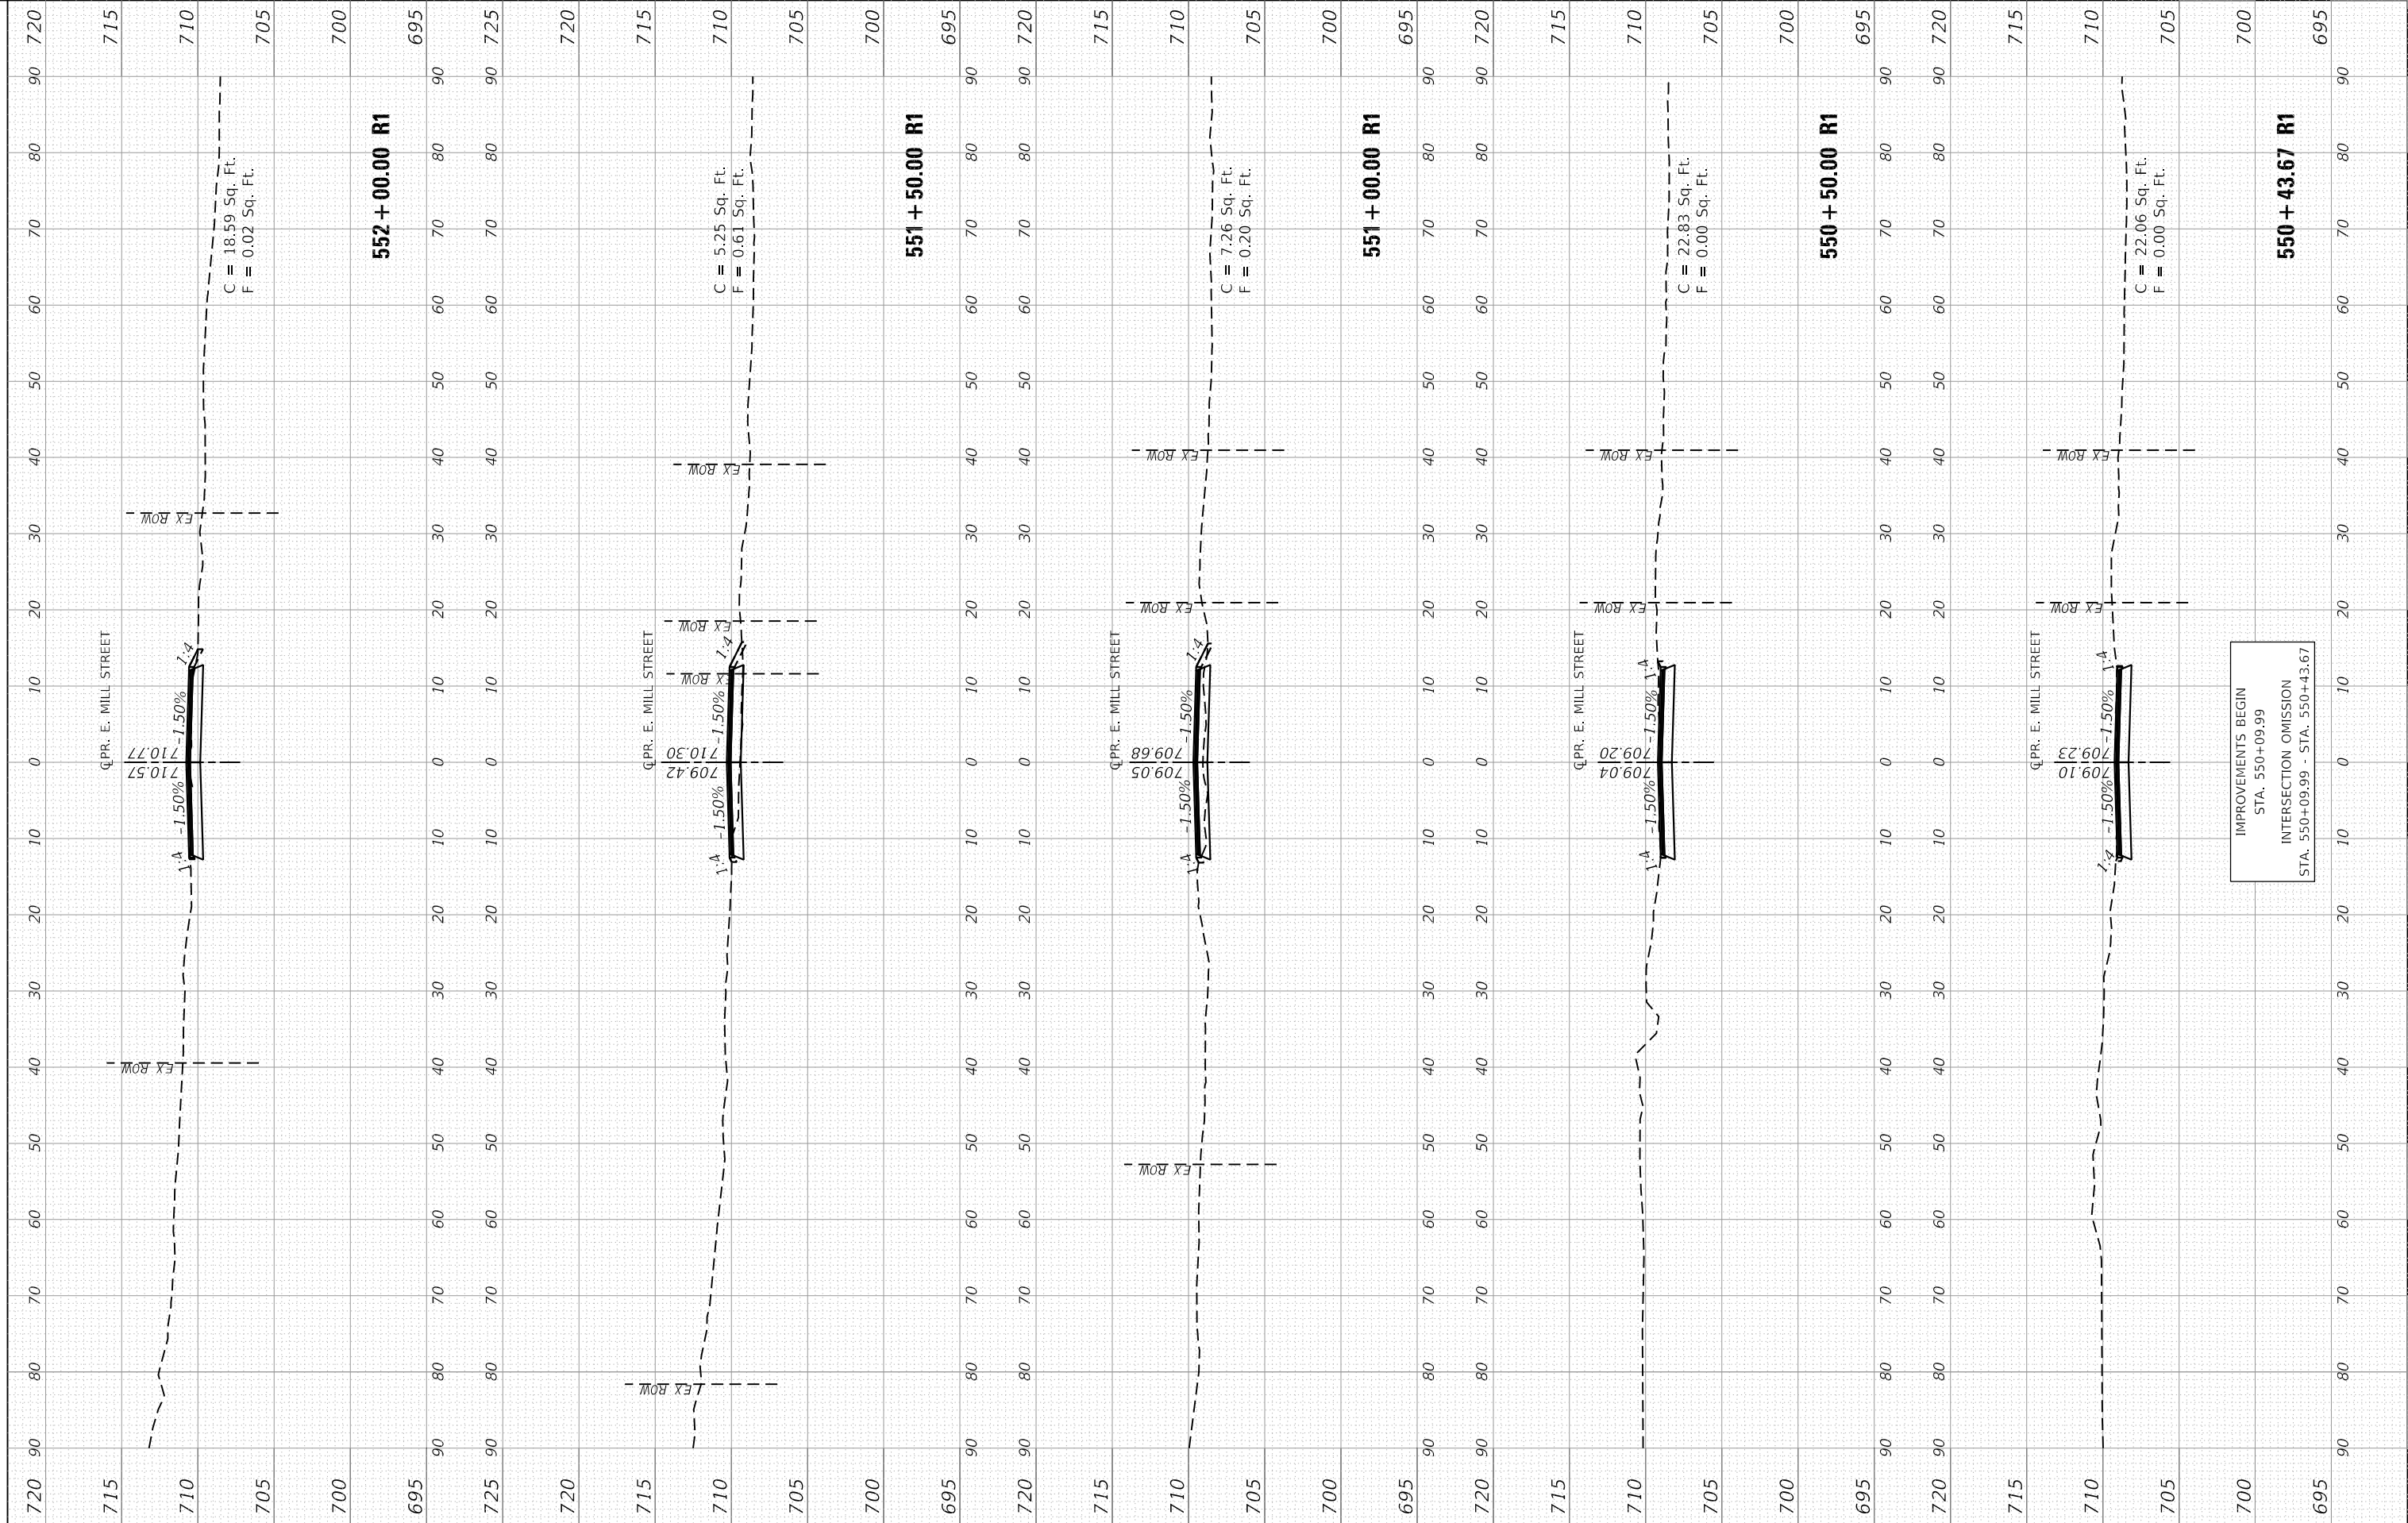

FINAL SURVEY	SURVEYED _____	BY _____	DATE _____
	PLOTTED _____		
NOTE BOOK	TEMPLATE _____		
	AREAS _____		
NO. _____	AREAS CHECKED _____		

ORIGINAL SURVEY		BY	DATE
NOTED			
PLOTTED			
TEMPLATE			
AREAS			
AREAS CHECKED			
NO.			

MODEL: RCLPEMILA
FILE NAME: S:\237\2016\23716012.22 Woodford Co CH 13 at Front St Ph II\CADD\CADD Sheets\DA16012-21t-xsc-E Mill.dgn




USER NAME = jdspller	DESIGNED - CLD	REVISED -
	DRAWN - CAD	REVISED -
PLOT SCALE = 20,0000 ' / in.	CHECKED - JDS	REVISED -
PLOT DATE = 11/12/2024	DATE - 10/18/2024	REVISED -

**WOODFORD COUNTY
HIGHWAY DEPARTMENT**

COUNTY HIGHWAY 13 RECONSTRUCTION AT FRONT ST.
CROSS SECTIONS – EAST MILL STREET

SCALE:	SHEET 2	OF 2	SHEETS	STA.552+27.58 R1 TO STA. 552+27.58 R1
--------	---------	------	--------	---------------------------------------

F.A.S. RTE.	SECTION	COUNTY	TOTAL SHEETS	SHEET NO.
364	20-00091-03-BR	WOODFORD	114	111
		CONTRACT NO. 89854		

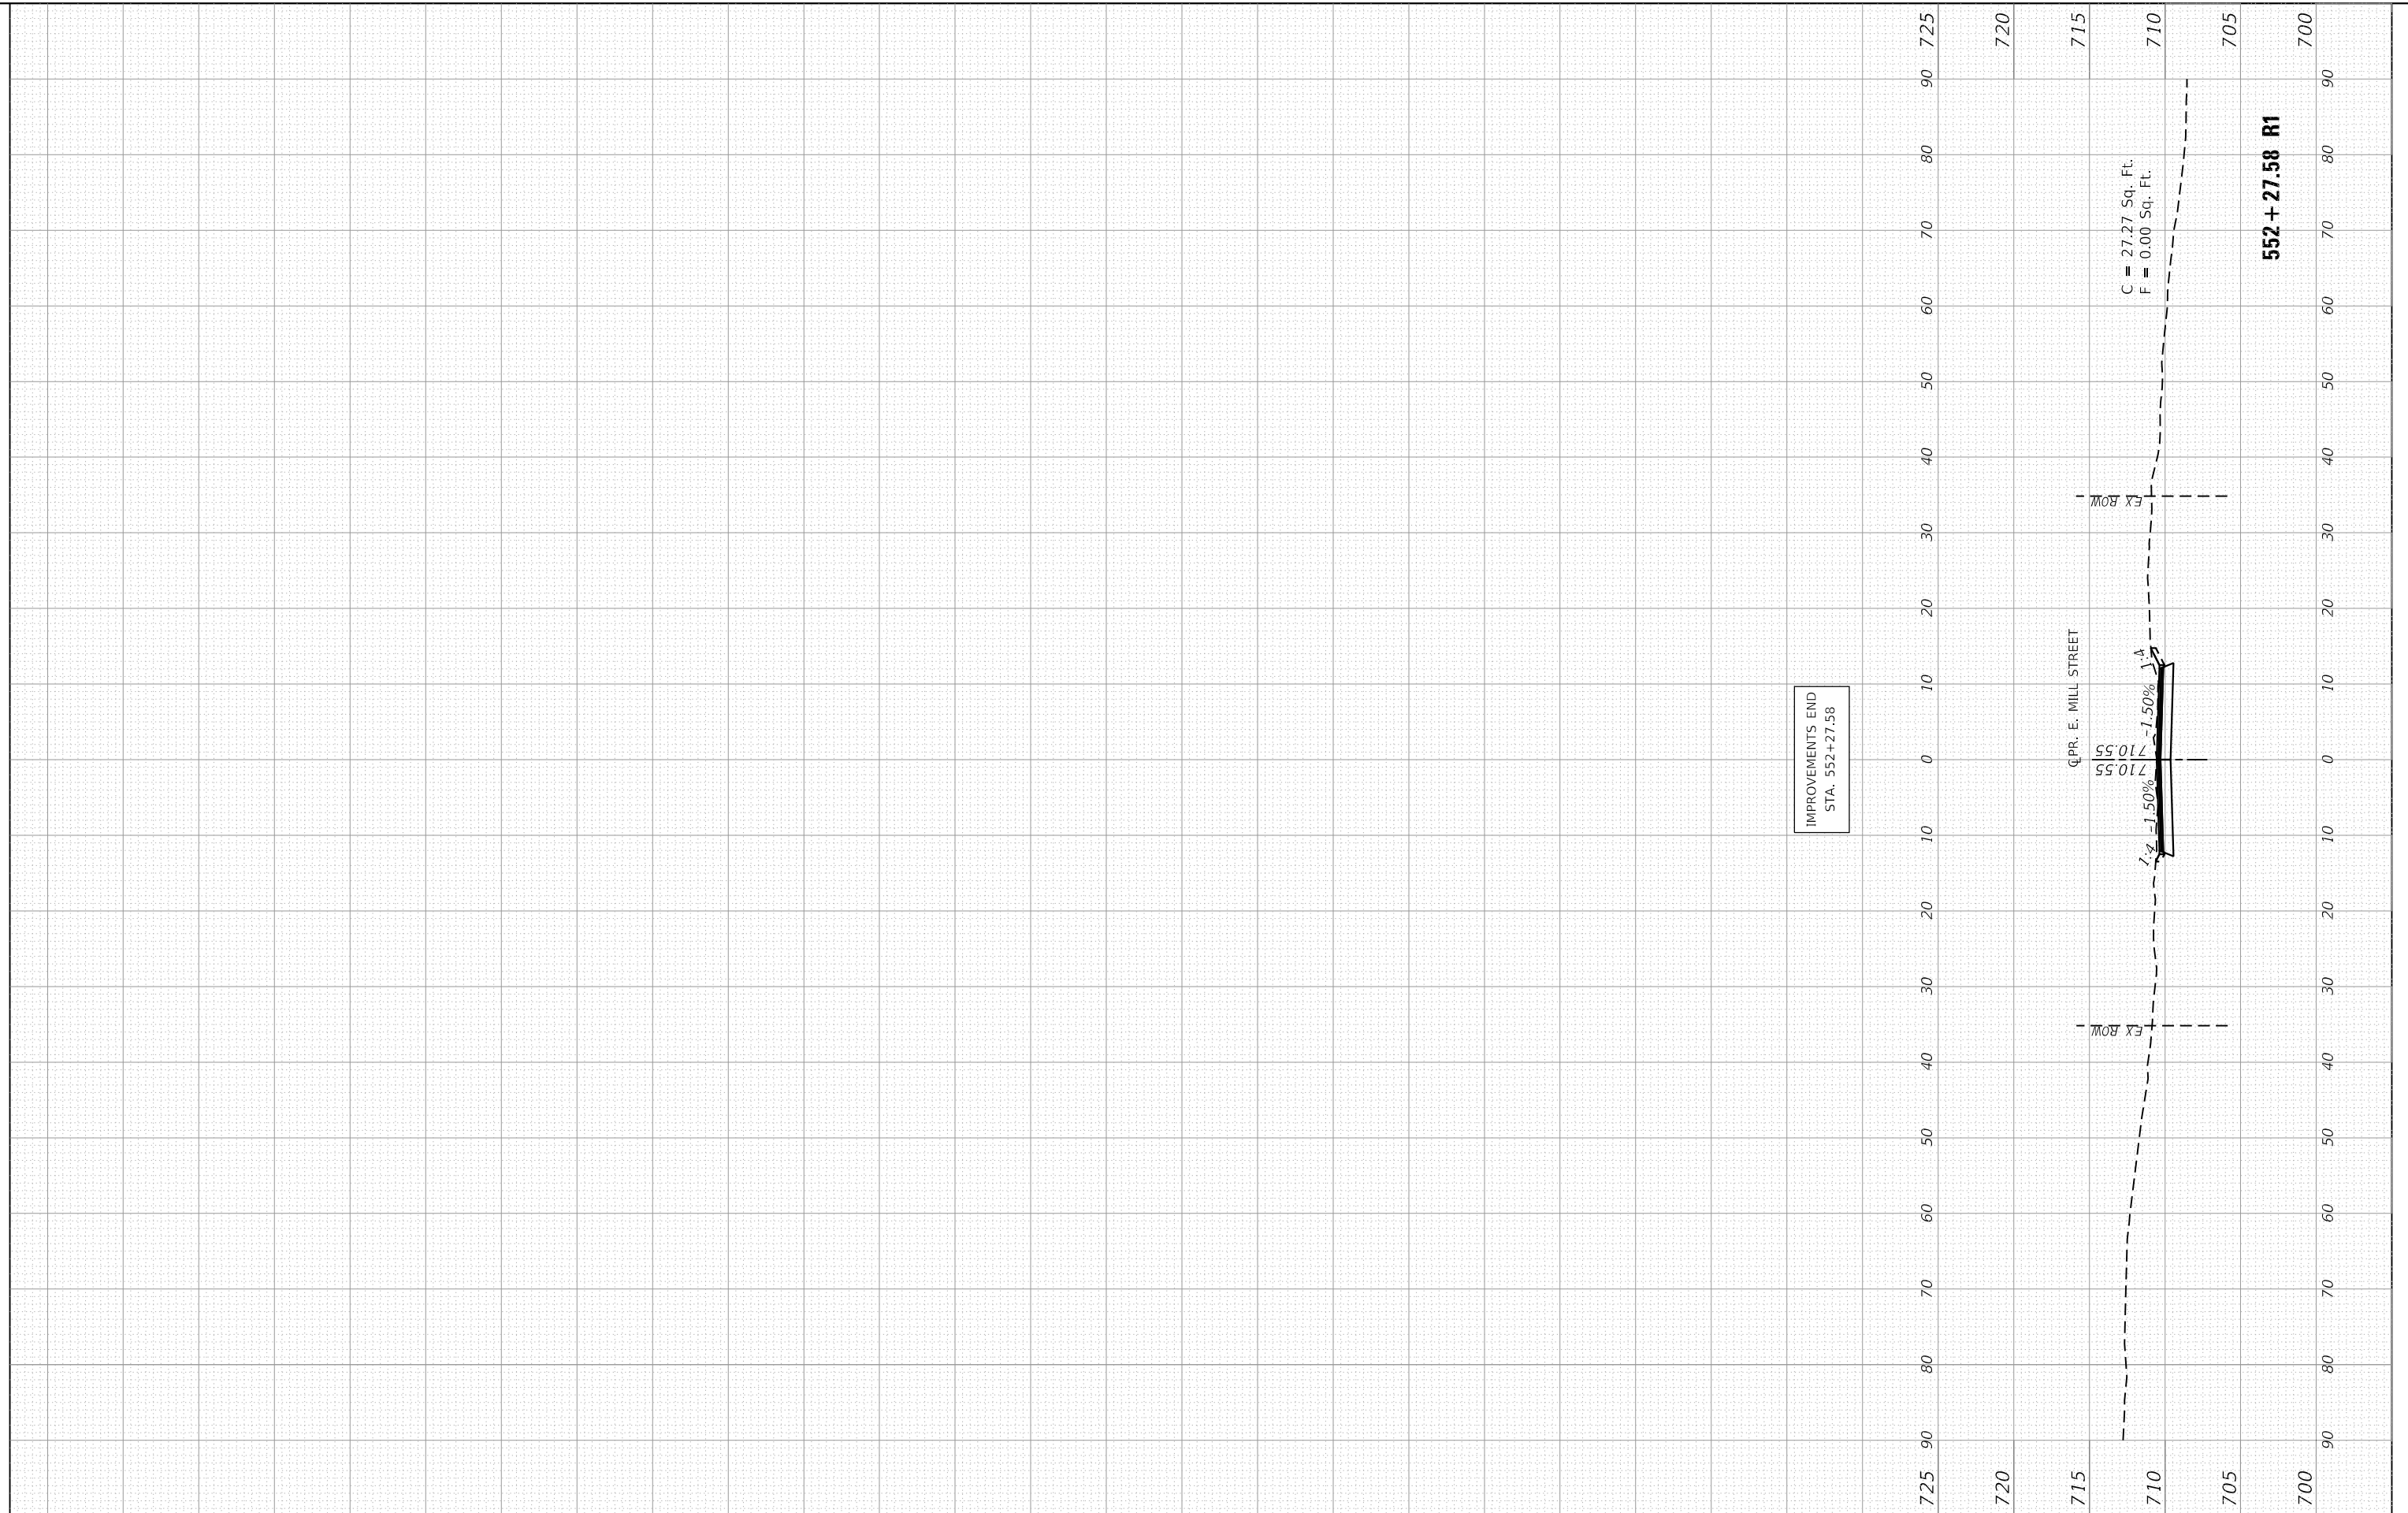

FINAL SURVEY NO.	SURVEYED PLOTTED NOTE BOOK AREAS CHECKED	BY	DATE

ORIGINAL SURVEY NO.	SURVEYED PLOTTED NOTE BOOK AREAS CHECKED	BY	DATE

MODEL: WFLMBRCA
FILE NAME: S:\2020\6\23\1601222 (Woodford Co) CH 13 at Front St PLT\110\CADD\CADD Sheets\0416012-ah-xc-Panther Creek.dgn




USER NAME	= jds\jiller	DESIGNED	- CLD	REVISED	-
		DRAWN	- CAD	REVISED	-
PLOT SCALE	= 20.0000 ' / in.	CHECKED	- JDS	REVISED	-
PLOT DATE	= 11/12/2024	DATE	- 10/18/2024	REVISED	-

WOODFORD COUNTY
HIGHWAY DEPARTMENT

COUNTY HIGHWAY 13 RECONSTRUCTION AT FRONT ST.
CROSS SECTIONS - WEST BRANCH OF PANTHER CREEK

SCALE: SHEET 1 OF 3 SHEETS STA.400+00.00 R1 TO STA. 401+50.00 R1

F.A.S. RTE.	SECTION	COUNTY	TOTAL SHEETS	SHEET NO.
364	20-00091-03-BR	WOODFORD	114	112
CONTRACT NO. 89854				

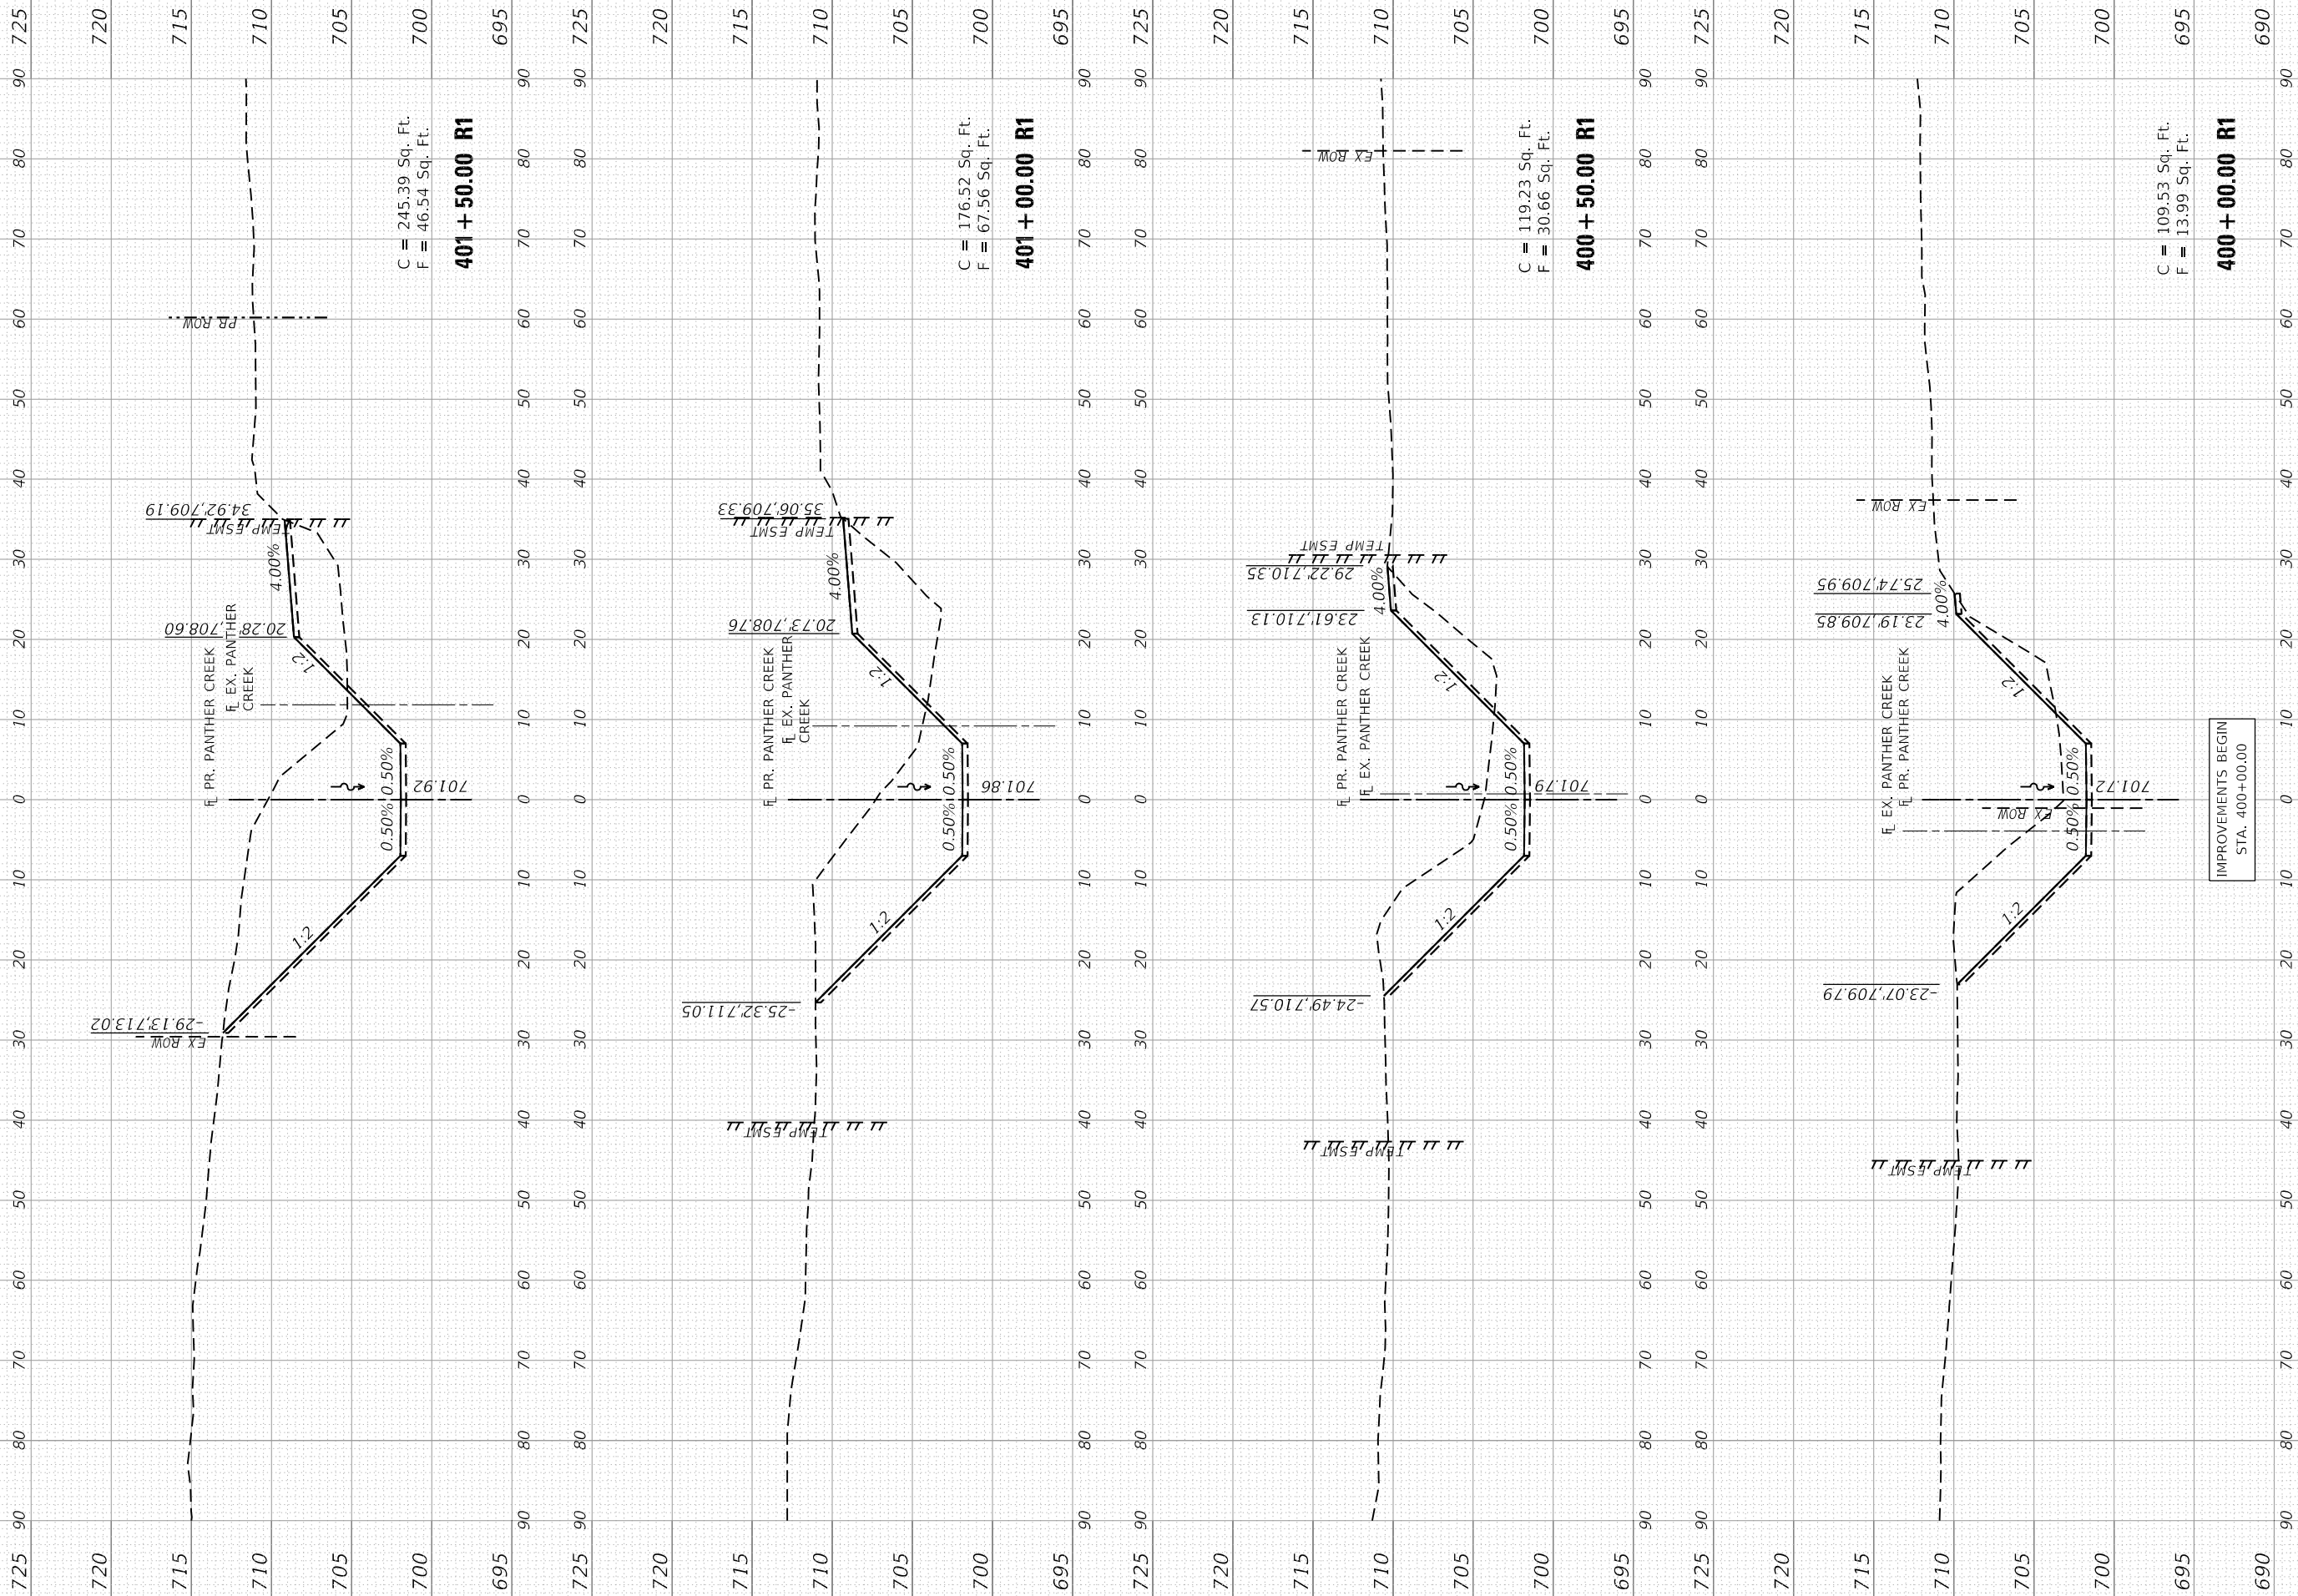

IMPROVEMENTS BEGIN
STA. 400+00.00

C = 245.39 Sq. Ft.
F = 46.54 Sq. Ft.
401 + 50.00 R1

C = 176.52 Sq. Ft.
F = 67.56 Sq. Ft.
401 + 00.00 R1

C = 119.23 Sq. Ft.
F = 30.66 Sq. Ft.
400 + 50.00 R1

C = 109.53 Sq. Ft.
F = 13.99 Sq. Ft.
400 + 00.00 R1

FINAL SURVEY NO.	SURVEYED NOTE BOOK	PLOTTED TEMPLATE	BY	DATE

ORIGINAL SURVEY NO.	SURVEYED NOTE BOOK	PLOTTED TEMPLATE	BY	DATE

MODEL: WFLMBRCA
FILE NAME: S21271201612371601222 Woodford Co Ch 13 at Front St Plt IIICADDI.CADD Sheets0416012-ah-cxc-Panther Creek.dgn



USER NAME	= jdspllr
DESIGNED	- CLD
DRAWN	- CAD
PLOT SCALE	= 20.0000 ' / in.
DATE	= 11/12/2024


REVISD	-
REVISD	-
REVISD	-
REVISD	-

WOODFORD COUNTY
HIGHWAY DEPARTMENT

COUNTY HIGHWAY 13 RECONSTRUCTION AT FRONT ST.
CROSS SECTIONS - WEST BRANCH OF PANTHER CREEK

SCALE: SHEET 2 OF 3 SHEETS STA.401+87.10 R1 TO STA. 403+50.00 R1

F.A.S. RTE.	SECTION	COUNTY	TOTAL SHEETS	SHEET NO.
364	20-00091-03-BR	WOODFORD	114	113
CONTRACT NO. 89854				

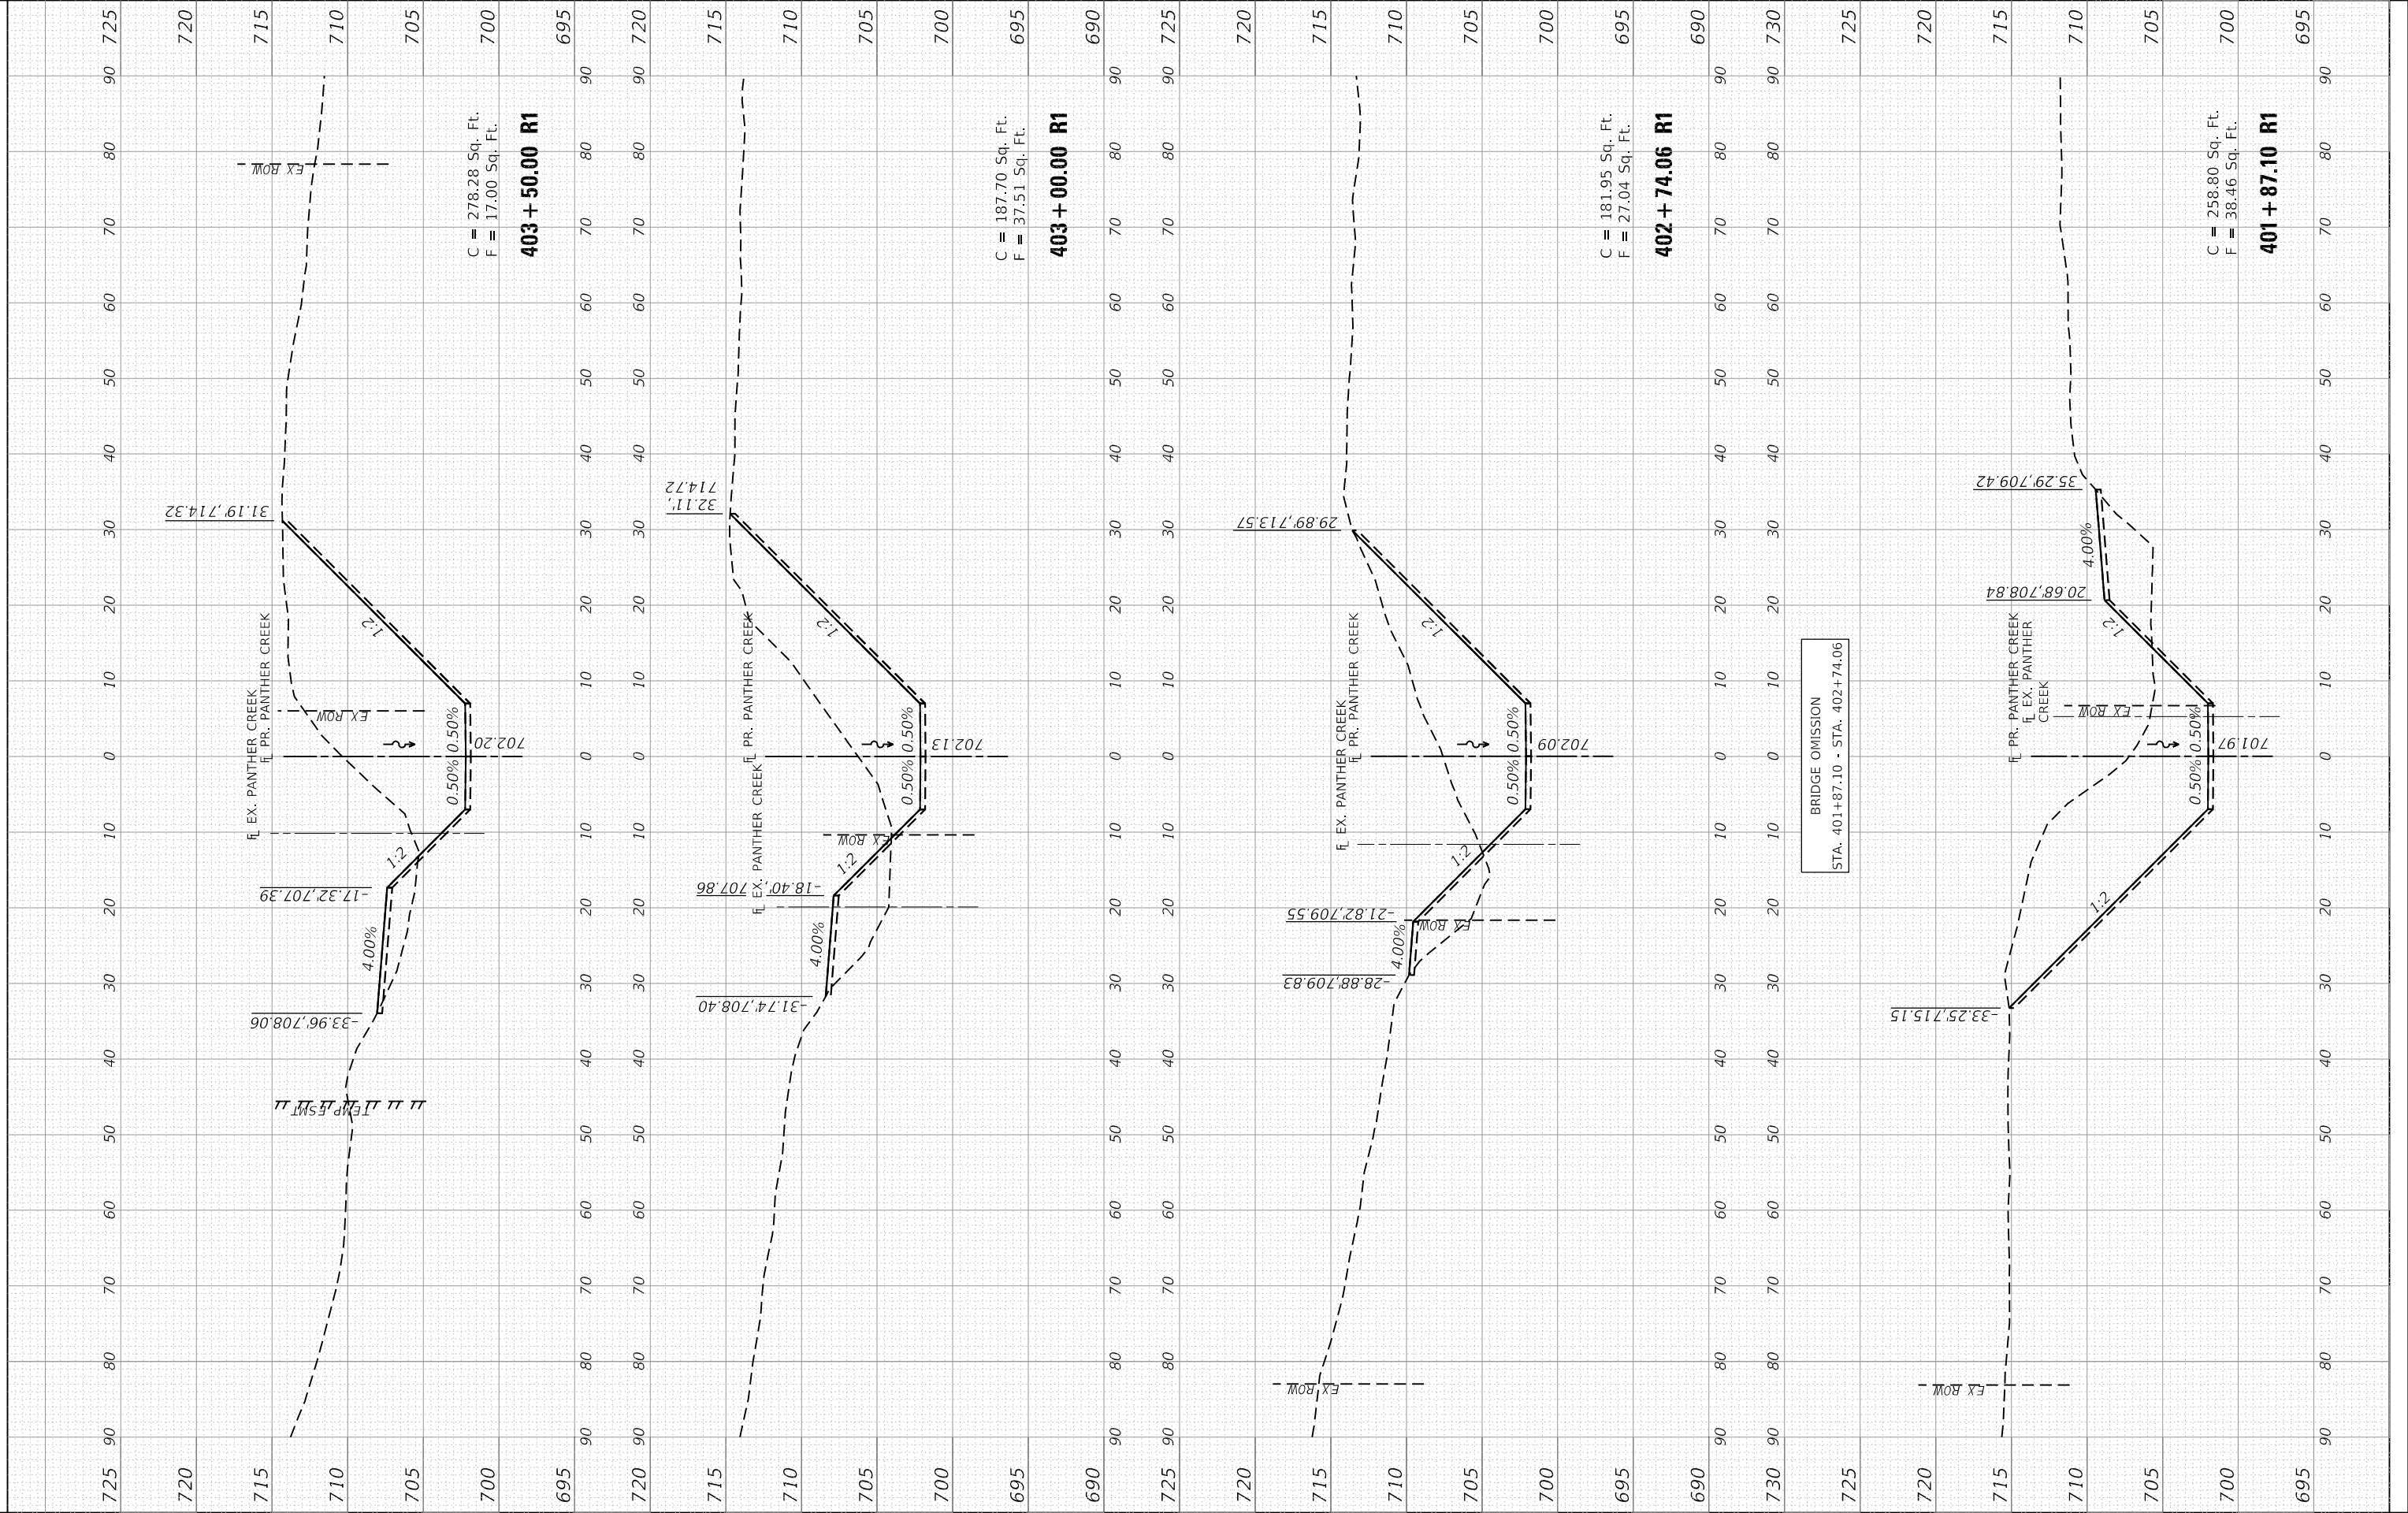

FINAL SURVEY NOTE BOOK NO.	SURVEYED PLOTTED TEMPLATE AREAS CHECKED	BY	DATE

ORIGINAL SURVEY NOTE BOOK NO.	SURVEYED PLOTTED TEMPLATE AREAS CHECKED	BY	DATE

MODEL: WFLMBRCA
FILE NAME: S12371201612371601222 (Woodford Co Ch 13 at Front St) I:\CADD\CADD Sheets\0416012-at-front-st-xxc-Panther Creek.dgn



USER NAME = jdsptiller	DESIGNED - CLD	REVISED -
	DRAWN - CAD	REVISED -
PLOT SCALE = 20,0000 ' / in.	CHECKED - JDS	REVISED -
PLOT DATE = 11/12/2024	DATE - 10/18/2024	REVISED -

WOODFORD COUNTY
HIGHWAY DEPARTMENT

COUNTY HIGHWAY 13 RECONSTRUCTION AT FRONT ST.
CROSS SECTIONS - WEST BRANCH OF PANTHER CREEK

SCALE: SHEET 3 OF 3 SHEETS STA.404+00.00 R1 TO STA. 404+41.01 R1

F.A.S. RTE.	SECTION	COUNTY	TOTAL SHEETS	SHEET NO.
364	20-00091-03-BR	WOODFORD	114	114
				CONTRACT NO. 89854

