

1-21-11 LETTING ITEM 139

STATE OF ILLINOIS
DEPARTMENT OF TRANSPORTATION
DIVISION OF HIGHWAYS

PROPOSED
HIGHWAY PLANS

FOR INDEX OF SHEETS, SEE SHEET NO. 2
FOR LIST OF STANDARDS, SEE SHEET NO. 3

UTILITY NOTE


THE LOCATIONS OF THOSE BURIED AND ABOVEGROUND UTILITIES SHOWN ARE APPROXIMATE, ARE SHOWN FOR CONTRACTOR INFORMATIONAL USE ONLY, AND ARE NOT TO BE REFERENCED FOR CONSTRUCTION PURPOSES. THE IMPLIED PRESENCE OR ABSENCE OF UTILITIES IS NOT TO BE CONSTRUED BY THE OWNER, ENGINEER, CONTRACTOR, OR SUBCONTRACTORS TO BE AN ACCURATE AND COMPLETE REPRESENTATION OF UTILITIES THAT MAY OR MAY NOT EXIST ON THE CONSTRUCTION SITE. BURIED AND ABOVEGROUND UTILITY LOCATION, IDENTIFICATION, AND MARKING ARE THE SOLE RESPONSIBILITY OF THE CONTRACTOR. REROUTING, DISCONNECTION, PROTECTION, ETC. OF ANY UTILITIES MUST BE COORDINATED BETWEEN THE CONTRACTOR, UTILITY COMPANY, AND OWNER. SITE SAFETY, INCLUDING THE AVOIDANCE OF HAZARDS ASSOCIATED WITH BURIED AND ABOVEGROUND UTILITIES, REMAIN THE SOLE RESPONSIBILITY OF THE CONTRACTOR.

DESIGN DESIGNATION

ROADWAY	DESIGN DESIGNATION
I-280	I-3340(28) INTERSTATE 29.0 (FD-20)

FAI ROUTE 280 (I-280)
SECTION 81-1(B-1, HB, HB-1, HB-2, VB, VB-1)R
PROJECT ACNHI-ARRA-280-6(050)003
ROCK ISLAND COUNTY

C-92-159-10

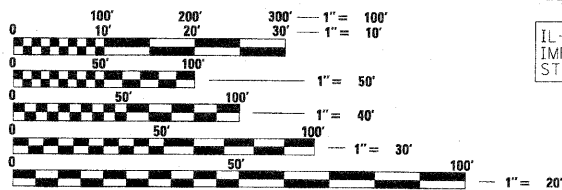


FULL SIZE PLANS HAVE BEEN PREPARED USING STANDARD ENGINEERING SCALES. REDUCED SIZED PLANS WILL NOT CONFORM TO STANDARD SCALES. IN MAKING MEASUREMENTS ON REDUCED PLANS, THE ABOVE SCALES MAY BE USED.

J.U.L.I.E.
JOINT UTILITY LOCATION INFORMATION FOR EXCAVATION
1-800-892-0123
OR 811

PROJECT ENGINEER - REBECCA MARRUFFO
PROJECT MANAGER - EDWARD CONDERMAN (815) 284-5947

CONTRACT NO. 64815

GROSS LENGTH OF PROPOSED F.A.I. 280 (INTERSTATE 280) = NET LENGTH = 7310 LF = 1.384 MILES
GROSS LENGTH OF PROPOSED F.A.P 380 (ILLINOIS 92) = NET LENGTH = 515 LF = 0.098 MILES

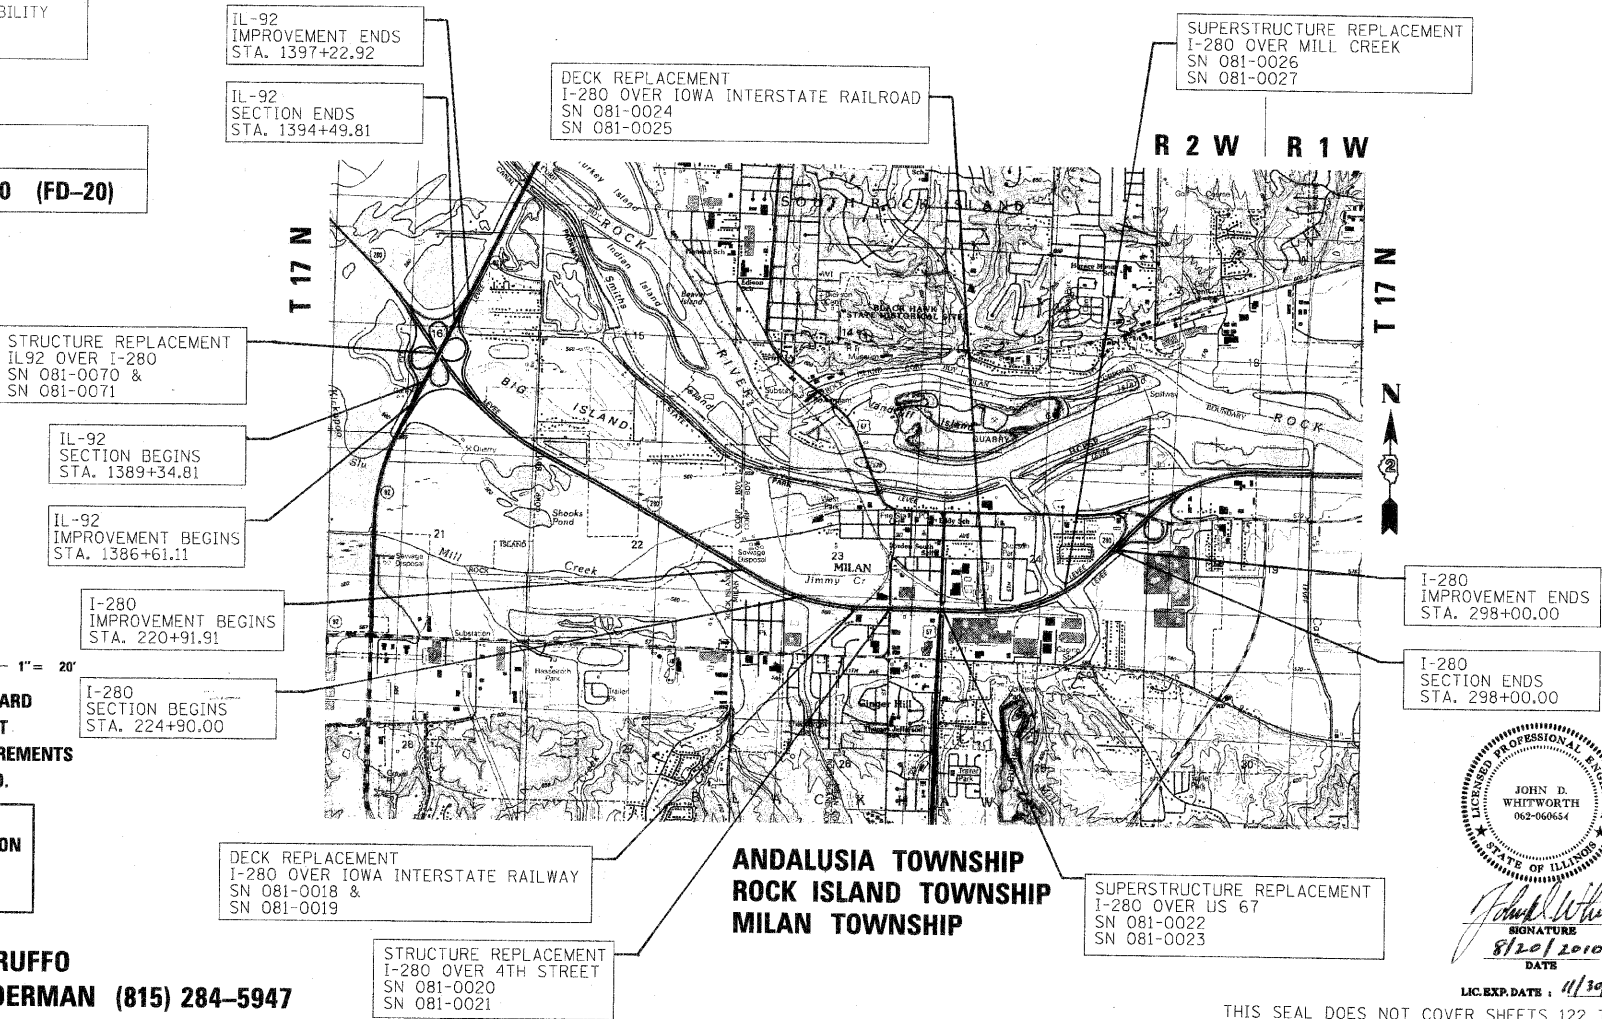


F.A.I. RTE.	SECTION	COUNTY	TOTAL SHEETS	SHEET NO.
280	*	ROCK ISLAND	503	1
		ILLINOIS	CONTRACT NO. 64815	

*81-1 (B-1, HB, HB-1, HB-2, VB, VB-1)R
D-92-045-02 *503+35
528



LOCATION OF SECTION INDICATED THUS: -

REVISED 10/19/10

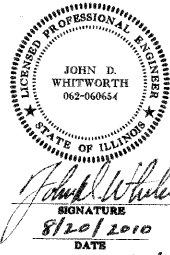

STATE OF ILLINOIS
DEPARTMENT OF TRANSPORTATION
DIVISION OF HIGHWAYS

SUBMITTED Sept 8 2010
George F. Ryan
DEPUTY DIRECTOR OF HIGHWAYS, REGION ENGINEER

October 1 2010
Scott E. Stitt, P.E.
ENGINEER OF DESIGN AND ENVIRONMENT

October 1 2010
Christina M. Reed
DIRECTOR OF HIGHWAYS, CHIEF ENGINEER

PRINTED BY THE AUTHORITY
OF THE STATE OF ILLINOIS

SHEET NO.	SHEET DESCRIPTION	NUMBER	DESCRIPTION
1	COVER SHEET	000001-06	STANDARD SYMBOLS, ABBREVIATIONS AND PATTERNS
2	INDEX OF SHEETS, HIGHWAY STANDARDS & DISTRICT STANDARDS	001001-02	AREAS OF REINFORCEMENT BARS
3 A	GENERAL NOTES	001006	DECIMAL OF AN INCH AND OF A FOOT
3 B	COMMITMENTS & MIXTURE REQUIREMENTS	202001-01	EARTH MEDIAN DITCH CHECK
4 - 9 C	SUMMARY OF QUANTITIES	280001-05	TEMPORARY EROSION CONTROL SYSTEMS
10 - 16 E	SCHEDULES OF QUANTITIES (11 sheets)	420001-07	PAVEMENT JOINTS
17 - 23	TYPICAL SECTIONS	420401-08	BRIDGE APPROACH PAVEMENT CONNECTOR
24 - 34	HORIZONTAL AND VERTICAL CONTROL	482001-02	HMA SHOULDER ADJACENT TO FLEXIBLE PAVEMENT
35 - 39	REMOVAL PLANS	515001-03	NAME PLATE FOR BRIDGES
40 - 49	PLAN AND PROFILE SHEETS	542301-03	PRECAST REINFORCED CONCRETE FLARED END SECTION
50 - 52	CONTRACTOR ACCESS LOCATIONS	542401-01	METAL END SECTION FOR PIPE CULVERTS
53	STAGING TYPICALS	542546-01	FLUSH INLET BOX FOR MEDIAN
54 - 55	PRE-STAGE PLANS - IL 92	601001-04	SUB-SURFACE DRAINS
56 A - 58	PRE-STAGE PLANS 'A' (9 sheets)	601101-01	CONCRETE HEADWALL FOR PIPE DRAIN
59 A - 61	PRE-STAGE PLANS 'B' (9 sheets)	606001-04	CONCRETE CURB TYPE B AND COMBINATION CONCRETE CURB AND GUTTER
62 A - 63 B	PRE-STAGE PLANS 'C' (5 sheets)	609001-05	BRIDGE APPROACH SHOULDER PAVEMENT AND DRAIN
64 - 73	STAGE ONE PLAN (12 sheets)	610001-05	SHOULDER INLET WITH CURB
74 - 82	STAGE TWO PLAN (10 sheets)	630001-09	STEEL PLATE BEAM GUARDRAIL
82 A - 82 H	MISCELLANEOUS STAGING PLANS	630201-06	PCC/HMA STABILIZATION AT STEEL PLATE BEAM GUARDRAIL
83 - 84	STAGING DETOUR	630301-05	SHOULDER WIDENING FOR TYPE 1 (SPECIAL) GUARDRAIL TERMINALS
85 - 88	STAGING CROSSEOVERS	631011-07	TRAFFIC BARRIER TERMINAL, TYPE 2
89 - 90	DELETED	631026-05	TRAFFIC BARRIER TERMINAL, TYPE 5
91 - 97	CROSSOVER CROSS SECTIONS	631031-09	TRAFFIC BARRIER TERMINAL, TYPE 6
98	EROSION CONTROL DETAILS	635001-01	DELINEATORS
99 - 108	EROSION CONROL PLAN	635006-03	REFLECTOR AND TERMINAL MARKER PLACEMENT
109 - 117	RESTORATION PLAN	635011-02	REFLECTOR MARKER AND MOUNTING DETAILS
118 - 121	SIGNING PLANS	638001-02	GLARE SCREEN BLADES
122 - 133 C	DISTRICT 2 BRIDGE PATCHING PLANS (14 sheets)	642001-01	SHOULDER RUMBLE STRIPS
134 - 183	BRIDGES (SN081-0188 & SN 081-0189) IL92	664001-02	CHAIN LINK FENCE
184 - 186	STRUCTURE MOUNTED SIGNS IL92	701101-02	OFF-ROAD OPERATIONS, MULTILANE, 4.5 M (15') TO 600 MM (24") FROM PAVEMENT EDGE
187 - 241	BRIDGES (SN081-0018 & SN 081-0019) IAIS RR	701106-02	OFF-ROAD OPERATIONS, MULTILANE, MORE THAN 4.5 M (15') AWAY
242 - 282	BRIDGES (SN081-0190 & SN 081-0191) 4TH STREET	701400-05	APPROACH TO LANE CLOSURE, FREEWAY/EXPRESSWAY
283 - 336	BRIDGES (SN081-0022 & SN 081-0023) US RTE 67	701401-06	LANE CLOSURE, FREEWAY/EXPRESSWAY
337 - 413	BRIDGES (SN081-0024 & SN 081-0025) IAIS RR	701402-08	LANE CLOSURE, FREEWAY/EXPRESSWAY, WITH BARRIER
414 - 453	BRIDGES (SN081-0026 & SN 081-0027) MILL CREEK	701406-06	LANE CLOSURE, FREEWAY/EXPRESSWAY, DAY OPERATIONS ONLY
454	PAVEMENT DETAILS	701411-07	LANE CLOSURE, MULTILANE, AT ENTRANCE OR EXIT RAMP, FOR SPEEDS > 45 MPH
455 - 456	TRAFFIC BARRIER TERMINAL, TYPE 6B (SPECIAL) (DIST S+d 90.1)	701416-06	LANE CLOSURE, FREEWAY/EXPRESSWAY, WITH CROSSOVER AND BARRIER
457	HOT MIX ASPHALT SHOULDERS (DIST STD 23.4a)	701426-04	LANE CLOSURE, MULTILANE, INTERMITTENT OR MOVING OPERATION, FOR SPEEDS >= 45 MPH
	DELETED	701451-01	RAMP CLOSURE FREEWAY/EXPRESSWAY
	CONCRETE HEADWALLS FOR PIPE DRAINS (DIST STD 27.4)	701456-01	PARTIAL EXIT RAMP CLOSURE FREEWAY/EXPRESSWAY
	DELINEATOR AND POST (DIST STD 37.4)	701601-07	URBAN LANE CLOSURE, MULTILANE, 1W OR 2W WITH NONTRAVERSABLE MEDIAN
458	INFORMATIONAL WARNING SIGN (FOR NARROW TRAVEL LANES) (DIST S+d 39.2)	701606-07	URBAN LANE CLOSURE, MULTILANE, 2W WITH MOUNTABLE MEDIAN
	SLOTTED DRAIN PIPE (DIST STD 61.2)	701701-07	URBAN LANE CLOSURE, MULTILANE INTERSECTION
459 - 461	TYPICAL PAVEMENT MARKINGS (DIST STD 41.1)	701801-04	LANE CLOSURE, MULTILANE 1W OR 2W CROSSWALK OR SIDEWALK CLOSURE
462	PAINTING DETAILS (DIST STD 44.1)	701901-01	TRAFFIC CONTROL DEVICES
463	ROAD CLOSED TO OVERSIZED LOADS (DIST STD 40.4)	704001-06	TEMPORARY CONCRETE BARRIER
	TYPICAL MEDIAN CROSSOVER CLOSURE (DIST STD 98.4)	720001-01	SIGN PANEL MOUNTING DETAILS
	WITNESS MARKER & PERMANENT SURVEY MARKERS, TYPE II (DIST STD 66.2)	720006-02	SIGN PANEL ERECTION DETAILS
464	TYPICAL BENCHING DETAIL ON EXISTING EMBANKMENT (DIST STD 50.4)	720011-01	METAL POSTS FOR SIGNS, MARKERS AND DELINEATORS
	TREE REPLACEMENT SCHEDULE (DIST STD 90.4)	720021-02	SIGN PANELS, EXTRUDED ALUMINUM TYPE
	AUTOMATIC FLAP GATE (DIST STD 73.2)	728001-01	TELESCOPING STEEL SIGN SUPPORT
465	SLOTTED DRAIN PIPE (VARIABLE HEIGHT) (DIST STD 68.1)	729001-01	APPLICATIONS OF TYPES A AND B METAL POSTS (FOR SIGNS & MARKERS)
466 A	DETAILS OF PLANTING AND BRACING TREES (DIST STD 92.1)	780001-02	TYPICAL PAVEMENT MARKINGS
466 B	TRAFFIC CONTROL TYPICAL WEAVE (DIST STD 39.1)	781001-03	TYPICAL APPLICATIONS RAISED REFLECTIVE PAVEMENT MARKERS
466 C	64' MEDIAN SINGLE LANE CROSSOVER (DIST STD 77.1)	836001	LIGHT POLE FOUNDATION
466 D	BEVELED PIPE & GUARD DETAIL (DIST STD 86.1)		
467 - 469	CROSS SECTIONS - ILLINOIS 92 OVER FAI-280		
470 - 494	CROSS SECTIONS - FAI-280		
495 - 497	CROSS SECTIONS - 4TH STREET		
498 - 500	CROSS SECTIONS - US 67		
501 - 503	CROSS SECTIONS - MILL CREEK BIKE PATH		

FILE NAME =				USER NAME = candermentee	DESIGNED -	REVISED - 9/23/2010 - EEC	STATE OF ILLINOIS DEPARTMENT OF TRANSPORTATION	INDEX OF SHEETS AND HIGHWAY STANDARDS				F.A.I. RTE.	SECTION	COUNTY	TOTAL SHEETS	SHEET NO.
c:\pw\work\p\idot\candermentee\08179717\0204502-ahh-index.dgn				DRAWN -	REVISED - 11-17-2010 EEC	280						.	ROCK ISLAND	503	2	
PLOT SCALE = 50.0000 ' / IN.				CHECKED -	REVISED -	CONTRACT NO. 64815										
PLOT DATE = Fri Nov 19 10:29:44 2010				DATE -	REVISED -											
						SCALE:		SHEET NO.	OF	SHEETS	STA.	TO STA.	FED. ROAD DIST. NO. ILLINOIS FED. AID PROJECT			

GENERAL NOTES

- 1 The final top 100 mm (four inches) of soil in any right-of-way area disturbed by the Contractor must be capable of supporting vegetation. The soil must be from the A horizon (zero to 2' deep) of soil profiles of local soils.
- 2 All Borrow/Waste/Use sites must be approved by the Department prior to removing any material from the project or initiating any earthmoving activities, including temporary stockpiling outside the limits of construction.
- 3 The Contractor shall seed all disturbed areas within the project limits. Seeding Class 4 or 2A shall be used, except in front of properties where the grass will be mowed, then use Seeding, Class 1. Class 2A shall be used on front slopes and ditch bottoms. Class 4 shall be used behind Type A gutter, on all backslopes and areas behind the backslope, and beyond the toe of front slope on fill sections without ditches.
- 4 Fertilizer nutrients shall be applied at the rate specified in Sections 250 and 252 of the Standard Specifications.
- 5 Previously pugmilled stockpiles of "Type A" older than 1 month will not be approved for use until a moisture check is run to verify moisture content. Material shipped to projects without being tested will not be accepted.
- 6 Except for the top 75 mm (3"), all aggregate bases and subbases 300 mm (12") in thickness shall be constructed of aggregate gradation CA-2. If the specified thickness exceeds 300 mm (12"), the bases or subbases shall be constructed of topsize 150 mm (6") breaker-run crushed stone with 70% to 90% by weight, passing the 4" sieve and 15% to 40% by weight, passing the 50 mm (2") size sieve, except for the top 75 mm (3"). The breaker-run crushed stone shall be reasonably uniformly graded from coarse to fine and be taken from a quarry ledge capable of producing Class "D" quality aggregate. The top 75 mm (3") shall be gradation CA-6 or CA 10 regardless of thickness. The water necessary to achieve compaction in all but the top 75 mm (3") layer may be added after the subbase or base course is placed on the grade.
- 7 Place LEVELING BINDER (MACHINE METHOD) on curves to attain additional superelevation as indicated on the typical section. The curves requiring such treatment are included in the schedules. Estimated total: 5095 tons.
- 8 The following mixture requirements are applicable for this project:
*** see Sheet No. 3 B for mixture tables ***
- 9 The Contractor will be required to furnish 140 mm (5 1/2") high brass stencils as approved by the Engineer and install stationing at 250' intervals. Stationing shall be placed on both lanes of 2-lane highways and on the outside lanes in both directions on 4-lane highways. The stations shall be placed 150 mm (6") inside the pavement marking edge so they can be read from the shoulder. This work will be included in the cost of the final pavement surface.
- 10 The area to be primed shall be limited to that which can be covered with HMA the same day, unless otherwise permitted by the Engineer (pre-stage on westbound lanes only).
- 11 On full depth pavement, shoulder widths of 1.8 m (6 ft.) or less may be placed, at the Contractor's option, simultaneously with the adjacent traffic lane for both the binder and surface courses, provided the cross slope of both the pavement and shoulder can be satisfactorily obtained. The shoulder will be paid for at the contract unit price per Square Meter (Square Yard) for HOT-MIX ASPHALT SHOULDERS of the thickness specified on the plans and per Ton for HMA SURFACE COURSE Mix C N70.
- 12 Install rumble strips in all shoulders in accordance with State Standard 642001. Rumble Strips shall be placed on shoulders on both sides of the pavement.
- 13 A Nationwide 404 Permit has been Issued for this project and the conditions of that permit must be adhered to.
- 14 The structure numbers on this project will be as follows:
- | Description | EXISTING
STRUCTURE NO. | PROPOSED
STRUCTURE NO. |
|-------------------------------|---------------------------|---------------------------|
| IL 92 over I-280 | 081-0070 & 0071 | 081-0188 & 081-0189 |
| I-280 over Iowa Interstate RR | 081-0018 & 0019 | |
| I-280 over Fourth Street | 081-0020 & 0021 | 081-0191 & 081-0190 |
| I-280 over US 67 | 081-0022 & 0023 | |
| I-280 over Iowa Interstate RR | 081-0024 & 0025 | |
| I-280 over Mill Creek | 081-0026 & 0027 | |
- 15 The thickness for the Bridge Approach Pavement Connector (Flexible) adjacent to existing pavement shall be a minimum of 300 mm (12"). The material shall be 50 mm (2") Hot-Mix Asphalt Surface Course, and the remaining thickness shall be Hot-Mix Asphalt Binder Course.
- 16 At bridge expansion joints, if temporary expansion joint bulkheads are attached to adjacent deck slabs or abutments for support, the contractor shall cut the attachments as soon as the concrete has set to prevent joint damage due to horizontal contraction or expansion.
- 17 Reflector Markers Type B shall be installed on the top of bridge parapet walls. The markers shall be according to Standard 635011 and the color and spacing according to Standard 635006, except the minimum is 2 per side.
- 18 Culvert & bridge flows must be maintained throughout the project. Normal flow shall be allowed to pass at the rate it enters the jobsite. High flows shall be allowed to pass without causing damage to upstream properties.
- 19 Embankment quantities for the construction of the Traffic Barrier Terminals as shown in the plans are included in quantities for Furnished Excavation.
- 20 The contractor shall supply the Resident Engineer with the manufacturer's installation requirements for the type of Steel Plate Beam Guardrail Terminal Type I Special (Tangent) or Steel Plate Beam Guardrail Terminal Type I Special (Flared).
- 21 One 16d galvanized nail shall be used to toe nail the wood block out to the wood post on all Traffic Barrier Terminal Type I Specials.
- 22 Delineators shall be installed as shown in Standard 635001, except that the post shall be rotated 180 degrees and only metal-backed delineators shall be permitted. Delineators shall be placed at the ends of approach guardrail terminal sections, and at each headwall or end section of culverts. This work will be paid for at the contract unit price each for DELINEATORS.
- 23 Permanent Survey Markers, Type II shall be cast-in-place as shown on District Standard 66.2. The bottom of the marker shall be 5'-0" below the ground surface.
- 24 The Contractor shall submit to the Engineer a description of location, elevation, and coordinates for each permanent survey marker. The horizontal and vertical coordinates must be derived by GPS and the elevation derived by a closed level circuit. The Engineer shall submit this information to the Survey Crew.

- 25 The temporary concrete barrier shall be anchored to the pavement with 6 anchors per section in addition to the end sections at the following locations:

IL-92 (Stage 1):	Sta. 1389+12.00 Rt	to	Sta. 1394+65.00 Rt
	Sta. 1389+20.00 Lt	to	Sta. 1394+65.00 Lt
IL-92 (Stage 2):	Sta. 1389+00.00 RT	to	Sta. 1394+96.00 RT
	Sta. 1388+81.00 LT	to	Sta. 1395+00.00 LT

- 26 Tree planting layout shall be performed by the District Landscape Architect. Mulch shall be placed 4" thick and to the diameter around the tree as shown on District Standard 92.1. The mulch shall be hardwood wood chips placed on weed barrier fabric. This work shall be included in the cost of the tree.

- 27 The Contractor shall be responsible for protecting utility property during construction operations as outlined in article 107.31 of the Standard Specifications. A minimum of 48 hours advance notice is required for non-emergency work. The JULIE number is 800-892-0123. The following listed utilities located within the project limits or immediately adjacent to the project construction limits are members of JULIE:

AT&T	Mid-American Energy Co.
City of Rock Island	Village of Milan
Mediacom	

Following are the known utilities located within the project limits or immediately adjacent to the project construction limits which are not members of JULIE and should be notified individually by the contractor:

IDOT

- 28 The applicable portions of article 105.07 of the Standard Specification shall apply except for the following: the Contractor shall be responsible to locate the vertical depths of the underground utilities which may interfere with construction operations. This work will not be measured or paid for separately, but shall be considered as included in the unit bid price for the item of construction involved.

Per SB 699 (90 day utility relocation law), once right-of-way is clear to award the project, a notice will be sent to the utility companies instructing them to have their facilities relocated within 90 days. Estimated date relocation complete = Award Date + 100 days.

- 29 CADD data will be available to Contractors and Consultants working on this project. This information will be provided upon request as MicroStation CADD files and Geopak coordinate geometry files ONLY. If data is required in other formats it will be your responsibility to make these conversions. If any discrepancy or inconsistency arises between the electronic data and the information on the hard copy, the information on the hard copy should be used. Contact the District's Project Engineer to request these files.

- 30 Segmental and landscape block wall details and schedules are for informational use by Village of Milan. No block wall work shall be paid for on this contract.

- 31 Existing median crossovers within the project limits shall be closed using a minimum of two (2) Type III barricades.

- 32 Temporary impact attenuators that have been furnished and placed could be relocated on the same project. The attenuators relocated, from one stage to another, from the project to a storage area, or from the storage area back to the project, will be paid for at the contract unit price for IMPACT ATTENUATORS RELOCATE OF THE PARTICULAR TYPE SPECIFIED.

- 33 Temporary concrete barrier that have been furnished and placed could be relocated on the same project. The temporary concrete barrier relocated, from one stage to another, from the project to a storage area, or from the storage area back to the project, will be paid for at the contract unit price for RELOCATE TEMPORARY CONCERTE BARRIER.

- 34 Erosion control blanket placed within 10 feet of Interstate shoulders shall be stapled at 2 foot centers along edges and seams.

- 35 The Contractor shall sandblast the top of the beams upon removal of the bridge deck. This work will be included in the cost of removing the bridge deck.

- 36 Protective Shield at Mill Creek is only needed above the water in the channel.

1 SHEET
REVISED 10/19/10

* 81-1(B-1, HB, HB-1, HB-2, VB, VB-1)R

FILE NAME =	USER NAME = condermanee	DESIGNED -	REVISED - 9-22-2010 EEC	STATE OF ILLINOIS DEPARTMENT OF TRANSPORTATION	DISTRICT TWO STANDARDS, GENERAL NOTES, AND COMMITMENTS	F.A.I. RTE.	SECTION	COUNTY	TOTAL SHEETS	SHEET NO.
c:\prj\work\pwwidat\condermanee\08179717	0284922-shr-index.dgn	DRAWN -	REVISED -			280	*	ROCK ISLAND	503	3A
	PLOT SCALE = 50,0000 / IN.	CHECKED -	REVISED -							CONTRACT NO. 64815
	PLOT DATE = Wed Oct 06 14:26:09 2010	DATE -	REVISED -			SCALE:	SHEET NO. OF SHEETS	STA. TO STA.	FED. ROAD DIST. NO.	ILLINOIS FED. AID PROJECT

MIXTURE TABLE

TEMPORARY (1 YEAR) BRIDGE DECK OVERLAY - 1.75"

MIXTURE USES(S):	SURFACE
PG:	SBS PG 70-22
DESIGN AIR VOIDS	4.0 @ N90
MIXTURE COMPOSITION (GRADATION MIXTURE)	IL 9.5 OR 12.5
FRICTION AGGREGATE	D
20 YEAR ESAL	25.5
MIX UNIT WEIGHT	119 LBS/SY/IN

RESURFACING AND SUPER-ELEVATION CORRECTION - 1.50" SURFACE, 2.25" BINDER

MIXTURE USES(S):	SURFACE	BINDER	LEVEL BINDER	LEVEL BINDER	TOP SHOULDER (SURFACE)	BOTTOM SHOULDER
PG:	SBS PG 70-22	SBS PG 70-22	SBS PG 70-22	SBS PG 70-22	PG 64-22	PG 58-22
DESIGN AIR VOIDS	4.0 @ N90	4.0 @ N90	4.0 @ N90	4.0 @ N90	4.0 @ N70	4.0 @ N70
MIXTURE COMPOSITION (GRADATION MIXTURE)	IL 9.5 OR 12.5	IL 19.0	IL 9.5	IL 19.0	IL 9.5 OR 12.5	IL 19.0
FRICTION AGGREGATE	D	N/A	N/A	N/A	C	N/A
20 YEAR ESAL	29.0				N/A	N/A
MIX UNIT WEIGHT	119 LBS/SY/IN	119 LBS/SY/IN	119 LBS/SY/IN	119 LBS/SY/IN	112 LBS/SY/IN	112 LBS/SY/IN

NOTE: * USE WHEN LANE MEASURED AT THINNEST MAT DEPTH IS EQUAL OR GREATER THAN 2.25 INCHES

FULL DEPTH PAVEMENT - 15.00"

MIXTURE USES(S):	SURFACE	TOP LIFT BINDER	BOTTOM BINDER LIFTS	TOP SHOULDER	BOTTOM SHOULDER
PG:	SBS PG 70-22	SBS PG 70-22	PG 64-22	PG 64-22	PG 58-22
DESIGN AIR VOIDS	4.0 @ N90	4.0 @ N90	4.0 @ N90	4.0 @ N70	4.0 @ N70
MIXTURE COMPOSITION (GRADATION MIXTURE)	IL 9.5 OR 12.5	IL 19.0	IL 19.0	IL 9.5 OR 12.5	IL 19.0
FRICTION AGGREGATE	D	N/A	N/A	C	N/A
20 YEAR ESAL	29.0			N/A	N/A
MIX UNIT WEIGHT	119 LBS/SY/IN			112 LBS/SY/IN	

IL-92 SHOULDER WIDENING: TEMPORARY PAVEMENT PLACED ON IL-92 SHOULDERS SHALL REMAIN IN PLACE AT THE CONCLUSION OF WORK.

MIXTURE REQUIREMENTS

1. THE FOLLOWING RATES OF APPLICATION HAVE BEEN USED IN CALCULATING PLAN QUANTITIES:

GRANULAR MATERIALS	2.05 TONS / CU YD
BITUMINOUS MAT PRIME COAT	0.00286 TONS / SQ YD (BIT. OR CONC. BASE) OR 0.0143 TONS / SQ YD (AGGREGATE BASE)
AGGREGATE PRIME COAT	0.002 TONS / SQ YD
BITUMINOUS RESURFACING	119 LBS / SQ YD / IN
SHORT TERM PAVEMENT MARKING	10 FT / 100 FT OF APPLICATION
MIX FOR CRACKS, JTS & FLGWYS	0.0003 TONS / SQ YD
LEVEL BINDER (HAND METHOD)	0.0005 TONS / SQ YD
SUPPLEMENTAL WATERING	3 GAL / SQ YD / APPLICATION
FERTILIZER NUTRIENTS (ON SEEDED AREAS)	90 LB / ACRE
FERTILIZER NUTRIENTS (ON SODDED AREAS)	60 LB / ACRE
MULCH, METHOD 2	2 TONS / ACRE

COMMITMENTS

Rock Island County Forest Preserve will coordinate tree planting at Niabi Zoo.

All excavated material must remain on right-of-way within the project limits. This material shall be placed at the locations indicated in the plans or as directed by the Engineer. This is necessary to adhere to the requirements of the Hazardous Waste sign-off for this project.

* 81-1(B)-1, HB, HB-1, HB-2, VB, VB-1/R

FILE NAME = c:\pwwork\pwi\dot\cordermanee\dd0179717\204502-shc-index.dgn	USER NAME = cordermanee	DESIGNED -	REVISED -	STATE OF ILLINOIS DEPARTMENT OF TRANSPORTATION	GENERAL NOTES, AND COMMITMENTS	F.A.I. RTE.	SECTION	COUNTY	TOTAL SHEETS	SHEET NO.	
		DRAWN -	REVISED -			280	.	ROCK ISLAND	503	38	
	PLOT SCALE = 50.0000' / IN.	CHECKED -	REVISED -			CONTRACT NO. 64815					
	PLOT DATE = Fri Sep 03 12:05:19 2010	DATE -	REVISED -			SCALE:	SHEET NO.	OF	SHEETS	STA.	TO STA.
							FED. ROAD DIST. NO.	ILLINOIS	FED. AID PROJECT		

SUMMARY OF QUANTITIES

CODE NO.	ITEM	UNIT	TOTAL QUANTITY	90% FEDERAL, 10% STATE CONSTRUCTION AND SAFETY CODES		
				0004	0011	0014
20100110	TREE REMOVAL (6 TO 15 UNITS DIAMETER)	UNIT	340	340		
20100210	TREE REMOVAL (OVER 15 UNITS DIAMETER)	UNIT	152	152		
20200100	EARTH EXCAVATION	CU YD	6806	6806		
20400800	FURNISHED EXCAVATION	CU YD	6395	6295		100
X2070304	POROUS GRANULAR EMBANKMENT, SPECIAL	CU YD	2291		741	1550
21101615	TOPSOIL FURNISH AND PLACE, 4"	SQ YD	50791	50791		
* 25000210	SEEDING, CLASS 2A	ACRE	17.75	17.75		
* 25000310	SEEDING, CLASS 4	ACRE	0.25	0.25		
* 25000350	SEEDING, CLASS 7	ACRE	0.75	0.75		
* 25000400	NITROGEN FERTILIZER NUTRIENT	POUND	1598	1598		
* 25000500	PHOSPHORUS FERTILIZER NUTRIENT	POUND	1598	1598		
* 25000600	POTASSIUM FERTILIZER NUTRIENT	POUND	1598	1598		
† * 25000750	MOWING	ACRE	23.75	23.75		
25100630	EROSION CONTROL BLANKET	SQ YD	85940	85940		
28000200	EARTH EXCAVATION FOR EROSION CONTROL	CU YD	80	80		
28000305	TEMPORARY DITCH CHECKS	FOOT	700	700		
28000400	PERIMETER EROSION BARRIER	FOOT	7650	7650		
28000500	INLET AND PIPE PROTECTION	EACH	7	7		
28001000	AGGREGATE (EROSION CONTROL)	TON	25	25		
28100109	STONE RIPRAP, CLASS A5	SQ YD	1022			1022
28100707	STONE DUMPED RIPRAP, CLASS A4	SQ YD	42	42		
28200200	FILTER FABRIC	SQ YD	1022			1022
31100100	SUB-BASE GRANULAR MATERIAL, TYPE A	TON	13769	13769		
40600200	BITUMINOUS MATERIALS (PRIME COAT)	TON	29.1	26.8		2.3
40600845	POLYMERIZED LEVELING BINDER (MACHINE METHOD), N90	TON	5095	5095		
40600895	CONSTRUCTING TEST STRIP	EACH	2	2		
40600982	HOT-MIX ASPHALT SURFACE REMOVAL - BUTT JOINT	SQ YD	3064	717		2347
40603240	POLYMERIZED HOT-MIX ASPHALT BINDER COURSE, IL-19.0, N90	TON	7729	7729		
40603345	HOT - MIX ASPHALT SURFACE COURSE, MIX "D", N90	TON	814			814
40603515	POLYMERIZED HOT-MIX ASPHALT SURFACE COURSE, MIX "C", N70	TON	2799	2799		

† NON-PARTICIPATING

* SPECIALTY ITEMS

SUMMARY OF QUANTITIES

CODE NO.	ITEM	UNIT	TOTAL QUANTITY	90% FEDERAL, 10% STATE		
				CONSTRUCTION AND SAFETY CODES		
				0004	0011	0014
		URBAN				
40603545	POLYMERIZED HOT-MIX ASPHALT SURFACE COURSE, MIX "D", N90	TON	3033	3033		
40701981	HOT-MIX ASPHALT PAVEMENT (FULL DEPTH), 15"	SQ YD	3778	3778		
42000516	PORTLAND CEMENT CONCRETE PAVEMENT 10 3/4" (JOINTED)	SQ YD	5555	5555		
42001430	BRIDGE APPROACH PAVEMENT CONNECTOR (FLEXIBLE)	SQ YD	820	820		
42400300	PORTLAND CEMENT CONCRETE SIDEWALK 6 INCH	SQ FT	1082	1082		
44000100	PAVEMENT REMOVAL	SQ YD	1689	1689		
44000164	HOT-MIX ASPHALT SURFACE REMOVAL, 3 3/4"	SQ YD	3654	3654		
44001198	HOT-MIX ASPHALT SURFACE REMOVAL, VARIABLE DEPTH	SQ YD	8100	8100		
44000500	COMBINATION CURB AND GUTTER REMOVAL	FOOT	196	196		
44000600	SIDEWALK REMOVAL	SQ FT	1082	1082		
Z0004552	APPROACH SLAB REMOVAL	SQ YD	1291	1291		
44004250	PAVED SHOULDER REMOVAL	SQ YD	12267	12267		
Z0004638	PAVEMENT BREAKING	SQ YD	4195	4195		
48100100	AGGREGATE SHOULDERS, TYPE A	TON	248	248		
48102100	AGGREGATE WEDGE SHOULDER, TYPE B	TON	353	353		
48203023	HOT-MIX ASPHALT SHOULDERS, 6 1/2"	SQ YD	6257	6257		
50100300	REMOVAL OF EXISTING STRUCTURES NO. 1	EACH	2		2	
50100400	REMOVAL OF EXISTING STRUCTURES NO. 2	EACH	2			2
50100500	REMOVAL OF EXISTING STRUCTURES NO. 3	EACH	2		2	
50101500	REMOVAL OF EXISTING SUPERSTRUCTURES	EACH	2			2
50102400	CONCRETE REMOVAL	CU YD	137.8			137.8
50104650	SLOPE WALL REMOVAL	SQ YD	7088			7088
50157300	PROTECTIVE SHIELD	SQ YD	6,025		2841	3,184
50200100	STRUCTURE EXCAVATION	CU YD	4015		1081	2934
50300100	FLOOR DRAINS	EACH	49			49
50300225	CONCRETE STRUCTURES	CU YD	1963.2		831.4	1,131.8
50300255	CONCRETE SUPERSTRUCTURE	CU YD	5734.8		2088.5	3646.3
50300260	BRIDGE DECK GROOVING	SQ YD	14671		5396	9275
50300280	CONCRETE ENCASEMENT	CU YD	103.4	64.6	18.4	20.4
50300300	PROTECTIVE COAT	SQ YD	18287		6681	11,606
50500505	STUD SHEAR CONNECTORS	EACH	57603		17766	39837

* SPECIALTY ITEMS

REVIS

REVISED 10/19/10

FILE NAME =	USER NAME = Whitw01344	DESIGNED - JDW	REVISED - 9/8/10 EEC	STATE OF ILLINOIS DEPARTMENT OF TRANSPORTATION	SUMMARY OF QUANTITIES				F.A.I. RTE.	SECTION	COUNTY	TOTAL SHEETS	SHEET NO.
0264815-shl-SCQ.dgn		DRAWN - DAP	REVISED -		260	81-1B-1,HB,HB-1,HB-2,VB,VB-1R	ROCK ISLAND	503	5				
MODEL NAME =	PLOT SCALE = 5.0000' / in.	CHECKED - DES	REVISED -		CONTRACT NO. 64815								
2 Summary	PLOT DATE = 09/03/2010	DATE - 07/23/10	REVISED -		SCALE:	SHEET NO.	OF	SHEETS	STA.	TO STA.	FED. ROAD DIST. NO. 7 [ILLINOIS] FED. AID PROJECT 7		

SUMMARY OF QUANTITIES

CODE NO.	ITEM	UNIT	TOTAL QUANTITY	90% FEDERAL, 10% STATE CONSTRUCTION AND SAFETY CODES		
				URBAN		
				0004	0011	0014
Z0010501	CLEANING AND PAINTING STEEL BRIDGE NO. 1	L SUM	1			1
Z0010502	CLEANING AND PAINTING STEEL BRIDGE NO. 2	L SUM	1			1
Z0007101	CONTAINMENT AND DISPOSAL OF LEAD PAINT CLEANING RESIDUES NO.1	L SUM	1			1
Z0007102	CONTAINMENT AND DISPOSAL OF LEAD PAINT CLEANING RESIDUES NO.2	L SUM	1			1
50800105	REINFORCEMENT BARS	POUND	4404	244		4160
50800205	REINFORCEMENT BARS, EPOXY COATED	POUND	1524940		565910	959030
50800515	BAR SPLICERS	EACH	5072		4298	774
51100100	SLOPE WALL 4 INCH	SQ YD	4092		2706	1386
Z0065704	BITUMINOUS COATED AGGREGATE SLOPEWALL 6"	SQ YD	5208			5208
51201300	FURNISHING STEEL PILES HP8X36	FOOT	396			396
51201400	FURNISHING STEEL PILES HP10X42	FOOT	1876		552	1324
51201600	FURNISHING STEEL PILES HP12X53	FOOT	4496		4496	
51201610	FURNISHING STEEL PILES HP12X63	FOOT	574			574
51202305	DRIVING PILES	FOOT	7342		5048	2294
51203600	TEST PILE STEEL HP12X53	EACH	6		6	
51204650	PILE SHOES	EACH	72		24	48
Z0026407	TEMPORARY SHEET PILING	SQ FT	2700		2700	
51500100	NAME PLATES	EACH	12		4	8
51603000	DRILLED SHAFT IN SOIL	CU YD	48.5			48.5
51604000	DRILLED SHAFT IN ROCK	CU YD	5.1			5.1
52000110	PREFORMED JOINT STRIP SEAL	FOOT	431			431
52100010	ELASTOMERIC BEARING ASSEMBLY, TYPE I	EACH	40			40
52100020	ELASTOMERIC BEARING ASSEMBLY, TYPE II	EACH	6			6
52100505	ANCHOR BOLTS, 5/8"	EACH	8			8
52100510	ANCHOR BOLTS, 3/4"	EACH	56		56	
52100520	ANCHOR BOLTS, 1"	EACH	232		112	120
52100530	ANCHOR BOLTS, 1 1/4"	EACH	72			72
52100540	ANCHOR BOLTS, 1 1/2"	EACH	32		28	4
542A0229	PIPE CULVERTS, CLASS A, TYPE 1 24"	FOOT	26	26		
542A1069	PIPE CULVERTS, CLASS A, TYPE 2 24"	FOOT	44	44		

* SPECIALTY ITEMS

SUMMARY OF QUANTITIES

CODE NO.	ITEM	UNIT	TOTAL QUANTITY	90% FEDERAL, 10% STATE		
				CONSTRUCTION AND SAFETY CODES		
				0004	0011	0014
542A1075	PIPE CULVERTS, CLASS A, TYPE 2 30"	FOOT	56	56		
542D0217	PIPE CULVERTS, CLASS D, TYPE 1 12"	FOOT	37	37		
542D0223	PIPE CULVERTS, CLASS D, TYPE 1 18"	FOOT	551	551		
54213447	END SECTIONS 12"	EACH	19	19		
54213669	PRECAST REINFORCED CONCRETE FLARED END SECTIONS 24"	EACH	3	3		
54213675	PRECAST REINFORCED CONCRETE FLARED END SECTIONS 30"	EACH	1	1		
54244405	FLUSH INLET BOX FOR MEDIAN, STANDARD 542546	EACH	1	1		
58700300	CONCRETE SEALER	SQ FT	7303		4315	2988
59000200	EPOXY CRACK INJECTION	FOOT	146			146
59100100	GEOCOMPOSITE WALL DRAIN	SQ YD	1176		400	776
60100060	CONCRETE HEADWALL FOR PIPE DRAINS	EACH	16	16		
60100945	PIPE DRAINS 12"	FOOT	777	777		
60107600	PIPE UNDERDRAINS 4"	FOOT	2830	2830		
60108100	PIPE UNDERDRAINS 4" (SPECIAL)	FOOT	217	217		
Z0046304	PIPE UNDERDRAINS FOR STRUCTURES 4"	FOOT	1998		745	1253
60260100	INLETS TO BE ADJUSTED	EACH	8	2		6
60605000	COMBINATION CONCRETE CURB AND GUTTER, TYPE B-6.24	FOOT	195.5	195.5		
60900215	TYPE C INLET BOX, STANDARD 609001	EACH	2	2		
60900330	TYPE D INLET BOX, STANDARD 609001	EACH	2	2		
60900515	CONCRETE THRUST BLOCKS	EACH	11	11		
61000115	TYPE E INLET BOX, STANDARD 610001	EACH	8	8		
61000225	TYPE F INLET BOX, STANDARD 610001	EACH	7	7		
63000001	STEEL PLATE BEAM GUARD RAIL, TYPE A, 6 FOOT POSTS	FOOT	15262.5	15262.5		
63100045	TRAFFIC BARRIER TERMINAL, TYPE 2	EACH	5	5		
63100070	TRAFFIC BARRIER TERMINAL, TYPE 5	EACH	12	12		
63100085	TRAFFIC BARRIER TERMINAL, TYPE 6	EACH	24	24		
63100167	TRAFFIC BARRIER TERMINAL, TYPE 1 (SPECIAL) TANGENT	EACH	5	5		
63100169	TRAFFIC BARRIER TERMINAL, TYPE 1 (SPECIAL) FLARED	EACH	12	12		
63100217	TRAFFIC BARRIER TERMINAL, TYPE 6B (SPECIAL)	EACH	2	2		
63200310	GUARDRAIL REMOVAL	FOOT	13061	13061		

* SPECIALTY ITEMS

SUMMARY OF QUANTITIES

CODE NO.	ITEM	UNIT	URBAN			
			TOTAL QUANTITY	90% FEDERAL, 10% STATE CONSTRUCTION AND SAFETY CODES		
				0004	0011	0014
63500105	DELINEATORS	EACH	43	43		
63801205	TEMPORARY MODULAR GLARE SCREEN	FOOT	1000	1000		
64200105	SHOULDER RUMBLE STRIPS	FOOT	25061	25061		
66101150	HOT-MIX ASPHALT SHOULDER CURB	FOOT	235	160.0		75
66400505	CHAIN LINK FENCE, 8'	FOOT	1137	1137		
66410300	CHAIN LINK FENCE REMOVAL	FOOT	1137	1137		
67000400	ENGINEER'S FIELD OFFICE, TYPE A	CAL MO	18	18		
67100100	MOBILIZATION	L SUM	1	1		
70101800	TRAFFIC CONTROL AND PROTECTION (SPECIAL)	L SUM	1	1		
70100805	TRAFFIC CONTROL AND PROTECTION, STANDARD 701402	L SUM	1	1		
70100410	TRAFFIC CONTROL AND PROTECTION, STANDARD 701416	EACH	2	2		
70100420	TRAFFIC CONTROL AND PROTECTION, STANDARD 701411	EACH	14	14		
70100700	TRAFFIC CONTROL AND PROTECTION, STANDARD 701406	L SUM	1	1		
70100800	TRAFFIC CONTROL AND PROTECTION, STANDARD 701401	L SUM	1	1		
70100820	TRAFFIC CONTROL AND PROTECTION, STANDARD 701451	L SUM	1	1		
70100825	TRAFFIC CONTROL AND PROTECTION, STANDARD 701456	L SUM	1	1		
70102625	TRAFFIC CONTROL AND PROTECTION, STANDARD 701606	L SUM	1	1		
70102630	TRAFFIC CONTROL AND PROTECTION, STANDARD 701601	L SUM	1	1		
70102635	TRAFFIC CONTROL AND PROTECTION, STANDARD 701701	L SUM	1	1		
70102640	TRAFFIC CONTROL AND PROTECTION, STANDARD 701801	L SUM	1	1		
70103815	TRAFFIC CONTROL SURVEILLANCE	CAL DA	40	40		
70300220	TEMPORARY PAVEMENT MARKING - LINE 4"	FOOT	258627	180982		77645
70301000	WORK ZONE PAVEMENT MARKING REMOVAL	SQ FT	97158	90769		6389
70400100	TEMPORARY CONCRETE BARRIER	FOOT	14400	12087.5		2312.5
70400200	RELOCATE TEMPORARY CONCRETE BARRIER	FOOT	24300	19675		4625
70500100	TEMPORARY STEEL PLATE BEAM GUARD RAIL, TYPE A	FOOT	1975	537.5		1437.5
70500665	TEMPORARY TRAFFIC BARRIER TERMINAL, TYPE 6	EACH	10	5		5
* 72000200	SIGN PANEL - TYPE 2	SQ FT	32	32		
* 72000300	SIGN PANEL - TYPE 3	SQ FT	548	548		
72400320	REMOVE SIGN PANEL - TYPE 2	SQ FT	32	32		
72400330	REMOVE SIGN PANEL - TYPE 3	SQ FT	548	548		

* SPECIALTY ITEMS

FILE NAME : D264815-shl-S00.dgn	USER NAME : Whitw01344	DESIGNED : JDW	REVISED : 9/2/10 - EEC	STATE OF ILLINOIS DEPARTMENT OF TRANSPORTATION	SUMMARY OF QUANTITIES	F.A.I. RTE.	SECTION	COUNTY	TOTAL SHEETS	SHEET NO.
MODEL NAME : B Summary	PLOT SCALE : 5.0000' / 1" =	CHECKED : DES	REVISED :			280	81-118-1,HB,HB-1,HB-2,VB,VB-1R	ROCK ISLAND	503	8
						CONTRACT NO. 64815				
						FED. ROAD DIST. NO. 7 ILLINOIS FED. AID PROJECT 7				
				SCALE:	SHEET NO.	OF	SHEETS	STA.	TO STA.	

SUMMARY OF QUANTITIES

CODE NO.	ITEM	UNIT	TOTAL QUANTITY	90% FEDERAL, 10% STATE CONSTRUCTION AND SAFETY CODES		
				0004	0011	0014
72400730	RELOCATE SIGN PANEL - TYPE 3	SQ FT	548	548		
* 72700100	STRUCTURAL STEEL SIGN SUPPORT - BREAKAWAY	POUND	2138	2138		
* 73000100	WOOD SIGN SUPPORT	FOOT	40	40		
* 73304000	OVERHEAD SIGN STRUCTURE - BRIDGE MOUNTED	FOOT	37		37	
73400100	CONCRETE FOUNDATIONS	CU YD	4.2	4.2		
73602000	REMOVE OVERHEAD SIGN STRUCTURE - BRIDGE MOUNTED	EACH	2		2	
* 78004230	PREFORMED PLASTIC PAVEMENT MARKING, TYPE B - INLAID - LINE 6"	FOOT	8271	8271		
* 78100100	RAISED REFLECTIVE PAVEMENT MARKER	EACH	561	561		
* 78100105	RAISED REFLECTIVE PAVEMENT MARKER (BRIDGE)	EACH	79	79		
* 78200410	GUARDRAIL MARKERS, TYPE A	EACH	335	335		
* 78200520	BARRIER WALL MARKERS, TYPE B	EACH	96	96		
* 78201000	TERMINAL MARKER-- DIRECT APPLIED	EACH	27	22		5
* 78300100	PAVEMENT MARKING REMOVAL	SQ FT	14530	12366		2164
* 78300200	RAISED REFLECTIVE PAVEMENT MARKER REMOVAL	EACH	639	639		
* 80300100	LOCATING UNDERGROUND CABLE	FOOT	500	500		
* A2001814	TREE, ACER SACCHARUM GREEN MOUNTAIN (GREEN MOUNTAIN SUGAR MAPLE), 1-3/4" CALIPER, BALLED AND BURLAPPED	EACH	7	7		
* A2006514	TREE, QUERCUS BICOLOR (SWAMP WHITE OAK), 1-3/4" CALIPER, BALLED AND BURLAPPED	EACH	12	12		
* A2006714	TREE, QUERCUS MACROCARPA (BUR OAK), 1-3/4" CALIPER, BALLED AND BURLAPPED	EACH	12	12		
* A2006914	TREE, QUERCUS PALUSTRIS (PIN OAK), 1-3/4" CALIPER, BALLED AND BURLAPPED	EACH	12	12		
X0322288	MEDIAN CLOSURE	EACH	2	2		
X0322392	BEVELED PIPE AND GUARD	EACH	4	4		
X0323260	SEDIMENT BASIN	EACH	8	8		
Z0018002	DRAINAGE SCUPPERS, DS-11	EACH	7			7
Z0073002	TEMPORARY SOIL RETENTION SYSTEM	SQ FT	206			206
Z0012754	STRUCTURAL REPAIR OF CONCRETE (DEPTH EQUAL TO OR LESS THAN 5 INCHES)	SQ FT	157			157
X0325537	ELASTOMERIC CHECK VALVE 30" DIAMETER	EACH	1	1		
X0325598	DRAINAGE SCUPPERS, DS-12M10	EACH	8		8	

* SPECIALTY ITEMS

REVISD 10/19/10

SUMMARY OF QUANTITIES

CODE NO.	ITEM	UNIT	TOTAL QUANTITY	90% FEDERAL, 10% STATE		
				CONSTRUCTION AND SAFETY CODES		
				0004	0011	0014
Z0026346	NIGHTTIME WORK ZONE LIGHTING	L SUM	1	1		
X0326161	INSTRUMENTED PILES	L SUM	1		1	
X0326402	SIGN SUPPORT SPECIAL	EACH	2	2		
X0326806	WASHOUT BASIN	L SUM	1	1		
Z0062456	TEMPORARY PAVEMENT	SQ YD	2603	2603		
X0751105	REMOVAL OF EXISTING CONCRETE DECK NO. 1	EACH	2			2
X0751205	REMOVAL OF EXISTING CONCRETE DECK NO. 2	EACH	2			2
X4400110	TEMPORARY PAVEMENT REMOVAL	SQ YD	1120	1120		
X5051401	FURNISHING AND ERECTING STRUCTURAL STEEL BRIDGE NO. 1	L SUM	1			1
X5051402	FURNISHING AND ERECTING STRUCTURAL STEEL BRIDGE NO. 2	L SUM	1		1	
X5051403	FURNISHING AND ERECTING STRUCTURAL STEEL BRIDGE NO. 3	L SUM	1			1
X5051404	FURNISHING AND ERECTING STRUCTURAL STEEL BRIDGE NO. 4	L SUM	1			1
X7050167	TEMPORARY TRAFFIC BARRIER TERMINAL, TYPE 1, SPECIAL (TANGENT)	EACH	10	5		5
X8410102	TEMPORARY LIGHTING SYSTEM	L SUM	1	1		
Z0013798	CONSTRUCTION LAYOUT	L SUM	1	1		
Z0016001	DECK SLAB REPAIR (FULL DEPTH, TYPE I)	SQ YD	133			133
Z0016002	DECK SLAB REPAIR (FULL DEPTH, TYPE II)	SQ YD	69			69
Z0016200	DECK SLAB REPAIR (PARTIAL)	SQ YD	677			677
Z0028415	GEOTECHNICAL REINFORCEMENT	SQ YD	1973	1973		
* Z0030030	IMPACT ATTENUATORS (FULLY REDIRECTIVE, NARROW), TEST LEVEL 3	EACH	2	2		
Z0030250	IMPACT ATTENUATORS, TEMPORARY (NON - REDIRECTIVE), TEST LEVEL 3	EACH	5			5
Z0030260	IMPACT ATTENUATORS, TEMPORARY (FULLY REDIRECTIVE, NARROW), TEST LEVEL 3	EACH	4	4		
Z0030330	IMPACT ATTENUATORS, RELOCATE (FULLY - REDIRECTIVE), TEST LEVEL 3	EACH	6	6		
Z0030350	IMPACT ATTENUATORS, RELOCATE (NON - REDIRECTIVE), TEST LEVEL 3	EACH	13	8		5
Z0048665	RAILROAD PROTECTIVE LIABILITY INSURANCE	L SUM	1	1		
Z0065752	SLOTTED DRAIN 12" WITH 6" SLOT	FOOT	127	127		
X5051405	FURNISHING AND ERECTING STRUCTURAL STEEL BRIDGE NO. 5	L SUM	1			1
X5051406	FURNISHING AND ERECTING STRUCTURAL STEEL BRIDGE NO. 6	L SUM	1		1	
Z0065765	SLOTTED DRAIN 18" with VARIABLE SLOT	FOOT	127	127		
X0327064	ELASTOMERIC CHECK VALVE 24" DIAMETER	EACH	1	1		

* SPECIALTY ITEMS

CODE NO.	ITEM	UNIT	TOTAL QUANTITY	90% FEDERAL, 10% STATE		
				CONSTRUCTION AND SAFETY CODES		
				0004	0011	0014
70300100	SHORT-TERM PAVEMENT MARKING	FOOT	2584.00	405.00		2179.00
70300240	TEMPORARY PAVEMENT MARKING - LINE 6"	FOOT	5625.00			5625.00
73700100	REMOVE GROUND-MOUNTED SIGN SUPPORT	EACH	2.00	2.00		
73700200	REMOVE CONCRETE FOUNDATION - GROUND MOUNT	EACH	2.00	2.00		
X0323644	PAVEMENT MARKING GROOVING	FOOT	640.00	640		
X5011100	FOUNDATION REMOVAL	EACH	2.00	2.00		
* X7800610	URETHANE PAVEMENT MARKING - LINE 4"	FOOT	46076.00	46076.00		
* X7800640	URETHANE PAVEMENT MARKING - LINE 8"	FOOT	3916.00	3916.00		
70106800	CHANGEABLE MESSAGE SIGN	CAL MO	40.00	40.00		
84200600	REMOVAL OF LIGHTING UNIT, NO SALVAGE	EACH	2.00		2.00	

* SPECIALTY ITEMS

REVISD 10/19/10

FILE NAME =	USER NAME = cordermanee	DESIGNED -	REVISED - 9/8/10 EEC	STATE OF ILLINOIS DEPARTMENT OF TRANSPORTATION	SUMMARY OF QUANTITIES	F.A.I. RTE.	SECTION	COUNTY	TOTAL SHEETS	SHEET NO.
ct:\pv\work\p\dot\cordermanee\02179717\0204502-sht-index.dgn		DRAWN -	REVISED -			280		ROCK ISLAND	503	9 C
PLOT SCALE = 51.0498" / IN.		CHECKED -	REVISED -			CONTRACT NO. 64815				
PLOT DATE = Wed Sep 08 09:49:58 2010		DATE -	REVISED -			FED. ROAD DIST. NO.	ILLINOIS	FED. AID PROJECT		

MOWING				25000750
LOCATION				MOWING
				ACRE
ROADWAY	BEGIN STATION	END STATION	OFFSET	
I-280	95+00	97+00	MEDIAN	0.1148
I-280	98+50	99+60	MEDIAN	0.0896
I-280	102+35	102+55	MEDIAN	0.0299
I-280	102+39	107+50	MEDIAN	0.3226
I-280	102+70	104+60	RT	0.1537
I-280	221+00	232+00	MEDIAN	1.2121
I-280	234+00	241+00	MEDIAN	0.7713
I-280	242+60	254+00	MEDIAN	1.2562
I-280	255+90	263+50	MEDIAN	0.8375
I-280	266+10	285+90	MEDIAN	2.1818
I-280	287+80	309+00	MEDIAN	2.3361
I-280	311+00	314+00	MEDIAN	0.3306
I-280	273+75	283+75	RT	1.9513
SUBTOTAL				11.5876
I-280	95+00	97+00	MEDIAN	0.1148
I-280	98+50	99+60	MEDIAN	0.0896
I-280	102+35	102+55	MEDIAN	0.0299
I-280	102+39	107+50	MEDIAN	0.3226
I-280	102+70	104+60	RT	0.1537
I-280	102+44	103+95	75 LT	0.1213
I-280	102+70	104+60	75 RT	0.1537
I-280	105+50	106+90	100 LT	0.1124
I-280	221+00	232+00	MEDIAN	1.2121
I-280	234+00	241+00	MEDIAN	0.7713
I-280	242+60	254+00	MEDIAN	1.2562
I-280	255+90	263+50	MEDIAN	0.8375
I-280	266+10	285+90	MEDIAN	2.1818
I-280	287+80	309+00	MEDIAN	2.3361
I-280	311+00	314+00	MEDIAN	0.3306
I-280	273+75	283+75	RT	1.9513
SUBTOTAL				11.9750
TOTAL				23.5625

	EARTH EXCAVATION (20200100)	FURNISHED EXCAVATION (2040800)
	CU YD	CU YD
I-280 STAGE 1 TOTAL	659.6	3031.0
I-280 STAGE 2 TOTAL	668.9	3365.1
REMAINDER TOTAL	5477.1	-101.1
GRAND TOTAL	6805.6	6295.0

FILE NAME =	USER NAME = Whitw01344	DESIGNED -	REVISED - 9/8/10 EEC	STATE OF ILLINOIS DEPARTMENT OF TRANSPORTATION	EARTH EXCAVATION SCHEDULE OF QUANTITIES					F.A.I. RTE.	SECTION	COUNTY	TOTAL SHEETS	SHEET NO.
0264815-sht-schedule.dgn		DRAWN -	REVISED -		280	81-10B-1,HB,HB-1,HB-2,VB,VB-1&R	ROCK ISLAND	503	11					
MODEL NAME =	PLOT SCALE = 50.00X20.0' / in.	CHECKED -	REVISED -		CONTRACT NO. 64815									
1A-Earth Excavation II	PLOT DATE = 09/03/2010	DATE = 07/23/10	REVISED -		SCALE:	SHEET NO.	OF	SHEETS	STA.	TO STA.	FED. ROAD DIST. NO. 7	ILLINOIS	FED. AID PROJECT 7	



EROSION CONTROL I										
LOCATION				25000210	25000310	25000350	25100630	25000400	25000500	25000600
				SEEDING, CLASS 2A	SEEDING, CLASS 4	SEEDING, CLASS 7	EROSION CONTROL BLANKET	NITROGEN FERTILIZER NUTRIENT	PHOSPHORUS FERTILIZER NUTRIENT	POTASSIUM FERTILIZER NUTRIENT
				ACRE	ACRE	ACRE	SQ YD	LB	LB	LB
ROADWAY	BEGIN STATION	END STATION	OFFSET							
I-280	95+00	97+00	0 RT	0.2296						
I-280	95+00	98+50	0 RT				1166.92	21.70	21.70	21.70
I-280	97+00	100+30	0 RT	0.1791						
I-280	98+50	99+60	0 RT				366.87	6.82	6.82	6.82
I-280	98+50	99+60	10 LT		0.25		150.00	2.79	2.79	2.79
I-280	99+60	100+30	0 RT				1011.08	18.80	18.80	18.80
I-280	100+30	102+35	0 RT			0.75				
I-280	102+35	102+55	0 RT	0.0597			288.95	5.37	5.37	5.37
I-280	102+39	107+50	0 RT	0.6452			3122.77	58.07	58.07	58.07
I-280	102+44	103+95	75 LT	0.1213			587.09	10.92	10.92	10.92
I-280	102+70	104+60	75 RT	0.1537			743.91	13.83	13.83	13.83
I-280	105+50	106+90	100 LT	0.1124			544.02	10.12	10.12	10.12
I-280	106+09	107+80	75 LT	0.1374			665.02	12.37	12.37	12.37
I-280	229+00	232+50	65 LT	0.1207			584.19	10.86	10.86	10.86
I-280	229+00	231+20	65 RT	0.0758			366.87	6.82	6.82	6.82
I-280	229+70	231+70	0 RT	0.2388			1155.79	21.49	21.49	21.49
I-280	230+70	233+05	90 LT	0.0965			467.06	8.69	8.69	8.69
I-280	232+80	234+45	85 LT	0.9650			4670.60	86.85	86.85	86.85
I-280	233+70	240+40	65 RT	0.2308			1117.07	20.77	20.77	20.77
I-280	234+00	236+50	0 RT	0.2583			1250.17	23.25	23.25	23.25
I-280	235+00	240+40	65 LT	0.1860			900.24	16.74	16.74	16.74
I-280	238+85	240+90	0 RT	0.2118			1025.11	19.06	19.06	19.06
I-280	241+15	241+15	100 RT	0.0481			232.80	4.33	4.33	4.33
I-280	242+00	242+00	100 RT	0.0826			399.78	7.43	7.43	7.43
I-280	242+85	253+70	65 LT	0.3736			1808.22	33.62	33.62	33.62
I-280	242+85	244+30	0 RT	0.1498			725.03	13.48	13.48	13.48
I-280	242+85	253+70	65 RT	0.3736			1808.22	33.62	33.62	33.62
I-280	250+35	253+70	0 RT	0.3461			1675.12	31.15	31.15	31.15
I-280	254+00	254+00	65 LT	0.1514			732.78	13.63	13.63	13.63
I-280	254+00	254+00	100 RT	0.1010			488.84	9.09	9.09	9.09
I-280	256+20	262+60	65 LT	0.2205			1067.22	19.85	19.85	19.85
I-280	256+20	263+05	0 RT	0.7076			3424.78	63.68	63.68	63.68
I-280	256+20	263+40	65 RT	0.2479			1199.84	22.31	22.31	22.31
I-280	263+40	264+30	120 RT	0.0791			382.84	7.12	7.12	7.12
I-280	265+55	266+65	100 RT	0.0826			399.78	7.43	7.43	7.43
I-280	266+10	285+30	65 LT	1.7630			8532.92	158.67	158.67	158.67
I-280	266+50	285+40	0 RT	1.9525			9450.10	175.73	175.73	175.73
I-280	266+80	285+60	65 RT	1.7264			8355.78	155.38	155.38	155.38
I-280	288+20	298+00	65 LT	0.9000			4356.00	81.00	81.00	81.00
I-280	288+25	298+00	0 RT	1.0072			4874.85	90.65	90.65	90.65
I-280	288+40	298+00	65 RT	0.8816			4266.94	79.34	79.34	79.34
I-280 MEDIAN	280+00	293+50	RT/LT	1.7975			8699.89	161.78	161.78	161.78
IL 92	1386+60	1390+35	0 RT	0.1676			811.18	15.08	15.08	15.08
IL 92	1388+80	1390+15	65 RT	0.0465			225.06	4.19	4.19	4.19
IL 92	1389+35	1390+65	65 LT	0.0448			216.83	4.03	4.03	4.03
IL 92	1392+50	1395+10	70 RT	0.1194			577.90	10.75	10.75	10.75
IL 92	1393+20	1394+40	65 LT	0.0413			199.89	3.72	3.72	3.72
IL 92	1393+30	1397+10	0 RT	0.1744			844.10	15.70	15.70	15.70
TOTAL				17.61	0.25	0.75	85940.44	1598.07	1598.07	1598.07

EROSION CONTROL II								
LOCATION					2800400	2800500	2800305	
					PERIMETER EROSION BARRIER	INLET AND PIPE PROTECTION	TEMPORARY DITCH CHECKS	
					FOOT	EACH	FOOT	
ROADWAY	BEGIN STATION	LT/RT	END STATION	LT/RT				
I-280	200+20	25 LT	200+20	25 LT	50			
I-280	204+80	0 RT				1		
I-280	229+80	70 RT	231+15	70 RT	140			
I-280	231+00	70 LT	232+20	70 LT	125			
I-280	231+00	110 R	232+20	110 R	300			
I-280	232+80	112 RT	234+40	112 Rt	280			
I-280	233+65	70 RT	234+60	70 RT	120			
I-280	234+15	80 RT				1		
I-280	234+80	70 LT	236+30	70 LT	150			
I-280	245+05	10 RT				1		
I-280	263+45	97 LT	264+10	97 LT	250			
I-280	265+25	110 RT				1		
I-280	265+70	102 LT	266+72	102 LT	260			
I-280	266+20	70 LT	285+25	70 LT	2360			
I-280	266+80	70 RT	285+50	70 RT	2360			
I-280	270+80	12.5 RT	270+80	12.5 LT			25	
I-280	271+80	12.5 RT	271+80	12.5 LT			25	
I-280	272+80	12.5 RT	272+80	12.5 LT			25	
I-280	273+80	12.5 RT	273+80	12.5 LT			25	
I-280	274+80	12.5 RT	274+80	12.5 LT			25	
I-280	275+80	12.5 RT	275+80	12.5 LT			25	
I-280	276+80	12.5 RT	276+80	12.5 LT			25	
I-280	277+80	12.5 RT	277+80	12.5 LT			25	
I-280	278+80	12.5 RT	278+80	12.5 LT			25	
I-280	279+80	12.5 RT	279+80	12.5 LT			25	
I-280	281+40	10 RT				1		
I-280	283+80	12.5 RT	283+80	12.5 LT			25	
I-280	284+80	12.5 RT	284+80	12.5 LT			25	
I-280	288+00	109 LT	288+00	109 LT	50			
I-280	288+15	102 LT	288+15	102 LT	45			
I-280	289+00	80 LT	289+00	105 LT			25	
I-280	290+00	80 LT	290+00	105 LT			25	
I-280	290+05	70 RT	290+90	70 RT	140			
I-280	290+35	70 RT	290+60	70 RT	70			
I-280	291+00	80 LT	291+00	105 LT			25	
I-280	292+00	80 LT	292+00	105 LT			25	
I-280	293+00	80 LT	293+00	105 LT			25	
I-280	293+00	90 RT	293+00	115 RT			25	
I-280	294+00	75 LT	294+00	100 LT			25	
I-280	294+00	80 RT	294+00	105 RT			25	
I-280	295+00	70 LT	295+00	95 LT			25	
I-280	295+00	70 RT	295+00	95 RT			25	
I-280	296+00	70 LT	296+00	95 LT			25	
I-280	296+00	70 RT	296+00	95 RT			25	
I-280	296+95	5 RT				1		
I-280	297+00	75 LT	297+00	100 LT			25	
I-280	297+00	70 RT	297+00	95 RT			25	
I-280	298+00	75 LT	298+00	100 LT			25	
I-280	298+00	70 RT	298+00	95 RT			25	
I-280	305+75	25 LT	305+75	25 LT	50			
I-280	311+80	0 RT				1		
I-280	95+00	40RT	98+45	17RT	300			
I-280	98+55	17RT	99+50	12RT	100			
IL 92	1388+80	60 RT	1389+80	60 RT	130			
IL 92	1389+45	70 LT	1390+35	70 LT	120			
IL 92	1392+20	60 RT	1394+25	60 RT	125			
IL 92	1393+60	65 LT	1395+00	65 LT	125			
TOTAL					7650	7	700	

FILE NAME =
D264815-ehi-schedule.dgn
MODEL NAME =
2-Erosion Control I

USER NAME = whtwd1344
PLOT SCALE = 50.0000' / in.
PLOT DATE = 08/25/2010

DESIGNED - JDW	REVISED - 9/8/10 REC
DRAWN - DAP	REVISED -
CHECKED - DES	REVISED -
DATE - 07/23/10	REVISED -

STATE OF ILLINOIS
DEPARTMENT OF TRANSPORTATION

EROSION CONTROL
SCHEDULE OF QUANTITIES

SCALE: SHEET NO. OF SHEETS STA. TO STA.

F.A.I. RTE.	SECTION	COUNTY	TOTAL SHEETS	SHEET NO.
280	81-108-1,108-1,108-2,108-10	ROCK ISLAND	503	12
CONTRACT NO. 64815				

FED. ROAD DIST. NO. 7 [ILLINOIS] FED. AID PROJECT 7

DRAINAGE SCHEDULE																						
				28100707	542A0229	542A1069	542A1075	54213669	54213675	54213447	60100060	60100945	60107600	60108100	60260100	60900215	60900330	60900515	61000115	61000225		
LOCATION				STONE DUMPED RIPRAP, CLASS A4	PIPE CULVERTS, CLASS A, TYPE 1 24"	PIPE CULVERTS, CLASS A, TYPE 2 24"	PIPE CULVERTS, CLASS A, TYPE 2 30"	PRECAST REINFORCED CONCRETE FLARED END SECTIONS 24"	PRECAST REINFORCED CONCRETE FLARED END SECTIONS 30"	END SECTIONS 12"	CONCRETE HEADWALL FOR PIPE DRAINS	PIPE DRAINS 12"	PIPE UNDERDRAINS 4"	PIPE UNDERDRAINS 4" (SPECIAL)	INLETS TO BE ADJUSTED	TYPE C INLET BOX, STANDARD 609006	TYPE D INLET BOX, STANDARD 609006	CONCRETE THRUST BLOCKS	TYPE E INLET BOX, STANDARD 610001	TYPE F INLET BOX, STANDARD 610001	ELASTOMERIC CHECK VALVE 30" DIAMETER	ELASTOMERIC CHECK VALVE 24" DIAMETER
				SQ YD	FOOT	FOOT	FOOT	EACH	EACH	EACH	EACH	FOOT	FOOT	FOOT	EACH	EACH	EACH	EACH	EACH	EACH	EACH	EACH
ROADWAY	STATION	OFFSET	STATION																			
I-280	231+20.90	RT								1		25										
I-280	233+96.40	RT								1		17							1			
I-280	234+94.57	LT								1		90							1			
I-280	240+84.00	LT									1							1		1		
I-280	240+84.00	RT									1											
I-280	242+49.00	LT									1											
I-280	242+49.00	RT									1											
I-280	242+81.77	RT									1											
I-280	242+81.77	LT								2		76										
I-280	253+80.73	LT								2		76						1	1	1		
I-280	253+80.73	LT								1		73						1	1	1		
I-280	253+80.73	RT								1		26								1		
I-280	253+80.73	RT								1		19						1	1			
I-280	265+93.10	LT								1		70						1				
I-280	266+16.68	LT								1		95						1		1		
I-280	266+44.41	RT								1		23				1	1	1				
I-280	266+67.99	RT								1		10				1		1				
I-280	274+00.00									1		83						1				
I-280	281+00.00															1		1				
I-280	281+50.41	56.17 RT														1						
I-280	281+50.41		285+69.77								1											
I-280	281+50.41		285+69.77											371								
I-280	281+50.41	56.17 LT												379								
I-280	281+50.42	LT																				
I-280	281+50.42	RT									1			28								
I-280	281+50.42		285+95.97								1											
I-280	281+50.42		285+95.97																			
I-280	281+50.42	5.25 LT																				

FILE NAME =	USER NAME = Whit01344	DESIGNED - JDW	REVISED - 9/8/10 EEC	STATE OF ILLINOIS DEPARTMENT OF TRANSPORTATION	DRAINAGE SCHEDULE SCHEDULE OF QUANTITIES				F.A.I. RTE.	SECTION	COUNTY	TOTAL SHEETS	SHEET NO.
D264815-sh1-schedule.dgn		DRAWN - OAP	REVISED -						280	81-1B-1,1B,4B-1,1B-2,V6,V8-1JR	ROCK ISLAND	503	15
MODEL NAME =	PLOT SCALE = 50.0000' / IN.	CHECKED - DES	REVISED -		SCALE: SHEET NO. OF SHEETS STA. TO STA.				CONTRACT NO. 64815				
4-Drainage	PLOT DATE = 08/25/2010	DATE - 07/23/10	REVISED -						FEED, ROAD DIST. NO. 7, ILLINOIS DEPT. OF TRANSPORTATION PROJECT 2				



GUARDRAIL AND TRAFFIC BARRIER TERMINAL SCHEDULE											
LOCATION				63000001	63100045	63100070	63100085	63100167	63100169	78200410	78201000
				STEEL PLATE BEAM GUARD RAIL, TYPE A, 6 FOOT POSTS	TRAFFIC BARRIER TERMINAL, TYPE 2	TRAFFIC BARRIER TERMINAL, TYPE 5	TRAFFIC BARRIER TERMINAL, TYPE 6	TRAFFIC BARRIER TERMINAL TYPE 1, SPECIAL (TANGENT)	TRAFFIC BARRIER TERMINAL TYPE 1, SPECIAL (FLARED)	GUARDRAIL MARKERS, TYPE A	TERMINAL MARKER- DIRECT APPLIED
ROADWAY	BEGIN STATION	END STATION	LT/RT	FOOT	EACH	EACH	EACH	EACH	EACH	EACH	EACH
I-280	221+29.80	232+29.94	LT	1,087.5	1	1				18	
I-280	221+66.03	230+68.10	RT	912.5			1	1		16	1
I-280	228+11.65	231+10.25	RT	300.0			1	1		8	1
I-280	233+42.51	240+31.62	RT	700.0		1	1		1	13	
I-280	234+67.37	237+30.64	LT	275.0			1			8	1
I-280	235+08.97	240+60.69	LT	562.5		1	1		1	12	
I-280	236+94.12	240+31.62	RT	337.5			1		1	9	1
I-280	242+73.96	253+59.48	RT	1,087.5		1	1			18	
I-280	243+03.02	253+88.55	LT	1,087.5		1	1			18	
I-280	243+03.03	246+40.54	LT	337.5			1		1	9	1
I-280	250+21.98	253+59.48	RT	337.5			1		1	9	1
I-280	256+05.32	263+21.63	RT	725.0		1	1		1	14	
I-280	256+34.38	262+87.82	LT	662.5		1	1			13	
I-280	256+34.39	259+71.96	LT	337.5			1		1	9	1
I-280	259+49.64	263+12.14	RT	362.5			1		1	9	1
I-280	266+30.93	285+50.50	LT	1,887.5		1	1		1	28	
I-280	266+54.03	269+70.81	LT	312.5			1		1	8	1
I-280	266+76.27	273+66.55	RT	712.5	1	1	1			13	
I-280	281+77.15	285+49.61	RT	375.0			1		1	9	1
I-280	284+14.78	285+62.23	RT	150.0			1	1		6	1
I-280	288+18.48	292+27.65	LT	400.0			1			9	
I-280	288+19.71	297+53.35	RT	950.0		1	1		1	16	1
I-280	288+27.54	291+29.57	LT	300.0					1	8	1
I-280	104+84.59		LT							2	
I-280	105+13.69		LT							2	1
IL-92	1387+18.40	1389+80.90	RT	262.5			1		1	8	1
IL-92	1387+69.86	1389+53.18	RT	187.5			1	1		7	1
IL-92	1389+43.62	1390+53.89	LT	112.5	1	1				6	
IL-92	1393+22.98	1393+60.29	RT	37.5	1	1				5	
IL-92	1393+95.95	1396+45.93	LT	250.0			1	1		8	1
IL-92	1394+23.63	1396+35.95	LT	212.5			1	1		7	1
I-280	235+67.27		RT Median							2	1
I-280	244+03.03		RT Median							2	1
I-280	257+33.46		RT Median							2	1
I-280	267+66.70		RT Median							2	1
I-280	289+16.55		RT Median							2	1
TOTAL				15,262.5	5	12	24	5	12	335	22

DELINEATORS / TEMPORARY GUARDRAIL AND TEMPORARY TRAFFIC BARRIER TERMINAL SCHEDULE									
LOCATION				63500105	70500100	70500685	X7050167		
				DELINEATORS	TEMPORARY STEEL PLATE BEAM GUARD RAIL, TYPE A	TEMPORARY TRAFFIC BARRIER TERMINAL, TYPE 6	TEMPORARY TRAFFIC BARRIER TERMINAL, TYPE 1, SPECIAL (TANGENT)		
ROADWAY	BEGIN STATION	END STATION	LT/RT	EACH	FOOT	EACH	EACH		
I-280	266+79.20	296+49.89	RT	17					
I-280	266+79.20	296+49.89	LT	17					
I-280	296+49.89	298+00.00	RT	1					
I-280	296+49.89	298+00.00	LT	1					
I-280	221+16.62		66.92 RT	1					
I-280	283+65.64		66.97 RT	1					
I-280	292+76.31		71.00 LT	1					
IL-92	1386+68.63		9.90 RT	1					
IL-92	1387+15.81		70.55 RT	1					
IL-92	1396+85.91		74.51 LT	1					
IL-92	1396+95.93		9.76 LT	1					
I-280	234+17.27	235+67.27	RT Median		150.0				
I-280	242+90.53	244+03.03	RT Median		112.5				
I-280	256+20.96	257+33.46	RT Median		112.5				
I-280	266+79.20	267+66.70	RT Median		87.5				
I-280	289+41.55	289+16.55	RT Median		75.0				
I-280	233+73.73		RT Median			1			
I-280	242+46.78		RT Median			1			
I-280	255+77.21		RT Median			1			
I-280	266+41.03		RT Median			1			
I-280	287+97.80		RT Median			1			
I-280	235+67.27		RT Median						
I-280	244+03.03		RT Median						
I-280	257+33.46		RT Median						
I-280	267+66.70		RT Median						
I-280	289+16.55		RT Median						
TOTAL				43	537.5	5	5		

IMPACT ATTENUATOR SCHEDULE						
LOCATION			20030030	20030250	20030260	20030330
			IMPACT ATTENUATORS (FULLY-REDIRECTIVE, NARROW), TEST LEVEL 3	IMPACT ATTENUATORS, TEMPORARY (NON- REDIRECTIVE), TEST LEVEL 3	IMPACT ATTENUATORS, TEMPORARY (FULLY REDIRECTIVE, NARROW), TEST LEVEL 3	IMPACT ATTENUATORS, RELOCATE (FULLY - REDIRECTIVE), TEST LEVEL 3
ROADWAY	STATION	OFFSET	EACH	EACH	EACH	EACH
I-280	100+75.00	28.00 RT			1	
I-280	102+90.00	35.0 RT				1
I-280	103+05.00	86.0 RT				1
I-280	103+97.56	4.54 RT	1			
I-280	104+30.00	45.0 RT			1	
I-280	105+08.00	45.0 LT			1	
I-280	106+01.04	3.98 LT	1			
I-280	106+37.00	84.0 LT			1	
I-280	107+08.00	35.0 RT			1	
I-280	109+29.00	28.00 LT			1	
IL 92	1384+48.00	19.00 RT				1
IL 92	1388+80.00	32.00 RT			1	
IL 92	1394+68.70	32.00 LT			1	
IL 92	1399+25.00	21.00 LT				1
US 67	254+80.90	164.70 LT				1
US 67	254+95.00	164.20 LT				1
US 67	255+03.00	164.90 RT				1
US 67	255+18.00	165.20 RT				1
4th Street	241+71.00	178.00 RT				1
4th Street	241+88.00	177.00 RT				1
SUBTOTAL			2	0	4	8
See Bridge Patching and Overlay						
TOTAL			2		4	8

GUARDRAIL REMOVAL				
LOCATION				63200310
				GUARDRAIL REMOVAL
ROADWAY	BEGIN STATION	END STATION	LT/RT	FOOT
I-280	103+79.12	105+77.54	RT	198.4
I-280	104+21.63	106+19.24	LT	197.6
I-280	221+18.22	232+46.57	LT	1128.4
I-280	221+21.68	231+25.69	RT	1004.0
I-280	230+01.73	231+63.12	RT	161.4
I-280	233+24.41	240+88.96	RT	764.5
I-280	234+11.03	235+72.98	LT	162.0
I-280	234+55.71	240+88.87	LT	633.2
I-280	239+30.88	240+82.01	RT	161.1
I-280	242+43.21	244+02.82	LT	159.6
I-280	242+48.26	254+10.54	LT	1162.3
I-280	242+49.15	254+12.62	RT	1163.5
I-280	252+58.42	254+19.31	RT	160.9
I-280	255+75.82	257+37.26	LT	161.4
I-280	255+78.66	263+60.92	RT	782.3
I-280	255+91.47	263+13.14	LT	721.7
I-280	262+03.74	263+67.68	RT	163.9
I-280	265+98.56	275+02.24	LT	903.7
I-280	265+99.55	267+60.09	LT	160.5
I-280	266+54.28	274+27.79	RT	773.5
I-280	282+98.92	285+99.46	RT	300.5
I-280	284+32.93	285+92.20	RT	159.3
I-280	287+79.05	290+05.35	LT	226.3
I-280	287+85.53	289+47.10	LT	161.6
IL 92	1386+81.29	1390+32.39	RT	351.1
IL 92	1387+22.43	1390+03.81	RT	281.4
IL 92	1389+37.28	1390+74.79	LT	137.5
IL 92	1393+02.40	1393+64.32	RT	61.9
IL 92	1393+46.46	1396+95.10	LT	348.6
IL 92	1393+69.51	1396+78.36	LT	308.8
TOTAL				13060.9

© Copyright Hanson Professional Services Inc. 2005. YEAR\$



Hanson Professional Services Inc.

TEMPORARY CONCRETE BARRIER SCHEDULE					
LOCATION				70400100	70400200
				TEMPORARY CONCRETE BARRIER FOOT	RELOCATE TEMPORARY CONCRETE BARRIER FOOT
ROADWAY	BEGIN		END		
	STATION	OFFSET	STATION	OFFSET	
IL 92 NB	1388+88	35 RT	1389+12	31 RT	25
IL 92 NB	1389+12	31 RT	1394+62	30 RT	550
IL 92 SB	1389+28	31 LT	1394+65	31 LT	537.5
IL 92 SB	1394+65	31 LT	1394+90	35 LT	25
I-280	100+75	29 RT	107+99	29 RT	725
I-280	103+65	85 RT	104+64	68 RT	100
I-280	104+64	68 RT	107+14	69 RT	250
I-280	102+04	29 LT	109+30	29 LT	725
I-280	102+88	67 LT	105+58	67 LT	250
I-280	105+66	67 LT	106+37	84 LT	100
I-280	200+39	20 LT	203+00	44 LT	262.5
I-280	203+00	44 LT	288+37	44 LT	8537.5
SUBTOTAL				12087.5	0
I-280	288+37	44 LT	312+39	27 RT	2350
I-280	102+90	35 RT	106+15	46 RT	325
I-280	103+84	46 LT	107+08	35 LT	325
I-280	104+30	45 RT	106+15	45 RT	187.5
I-280	103+82	45 LT	106+69	45 LT	187.5
4th Street	241+82	122 RT	241+88	177 RT	237.5
4th Street	241+83	122 RT	241+71	177 RT	237.5
US 67	255+18	165 RT	255+15	85 LT	250
US 67	254+80	85 RT	254+81	165 LT	250
US 67	254+80	85 RT	254+95	164 LT	250
US 67	255+03	165 RT	255+15	85 LT	250
SUBTOTAL				0	4850
IL 92 NB	1384+25	18 RT	1386+36	36.1 RT	212.5
IL 92 NB	1386+36	36 RT	1394+99	36.1 RT	862.5
IL 92 SB	1388+89	36 LT	1397+39	36.1 LT	850
IL 92 SB	1397+39	36 LT	1399+25	20.5 LT	187.5
I-280	202+22	29 LT	310+00	44.0 RT	11037.5
I-280	310+00	44 RT	311+99	25.6 RT	200
4th Street	241+82	122 RT	241+88	177.0 RT	237.5
4th Street	241+83	122 RT	241+71	177.0 RT	237.5
US 67	255+18	165 RT	255+15	84.6 LT	250
US 67	254+80	85 RT	254+81	164.7 LT	250
US 67	254+80	85 RT	254+95	164.2 LT	250
US 67	255+03	165 RT	255+15	84.6 LT	250
SUBTOTAL				0	14825
Bridge Patching and Over-Lay				Sheet 57-58	Sheet 60-61, 63A-63B
SUBTOTAL				12087.5	19675
TOTAL				12087.5	19675

TOPSOIL FURNISH AND PLACE, 4"				
LOCATION				21101615
				TOPSOIL FURNISH AND PLACE, 4"
ROADWAY	BEGIN STATION	END STATION	OFFSET	SQ YD
I-280	95+00.00	97+00.00	0 RT	1111.26
I-280	97+00.00	99+80.00	0 RT	1213.00
I-280	102+39.00	107+50.00	0 RT	3122.77
I-280	102+44.00	103+95.00	75 LT	587.09
I-280	102+70.00	104+90.00	75 RT	743.91
I-280	105+50.00	106+90.00	100 LT	544.02
I-280	106+09.00	107+80.00	75 LT	685.02
I-280	200+50.00	202+00.00		357.00
I-280	204+00.00	205+50.00		397.00
I-280	223+40.00	232+06.35	LT Ditch	1197.45
I-280	223+40.00	232+06.35	LT Median	1902.30
I-280	223+40.00	232+06.35	RT Median	1411.49
I-280	223+40.00	232+06.35	RT Ditch	1209.74
I-280	233+44.01	240+51.86	LT Ditch	309.25
I-280	233+44.01	240+51.86	LT Median	954.04
I-280	233+44.01	240+51.86	RT Median	839.50
I-280	233+44.01	240+51.86	RT Ditch	626.18
I-280	242+82.77	253+75.73	LT Ditch	370.22
I-280	242+82.77	253+75.73	LT Median	1525.22
I-280	242+82.77	253+75.73	RT Median	1605.54
I-280	242+82.77	253+75.73	RT Ditch	269.23
I-280	258+14.14	262+93.17	LT Ditch	2909.10
I-280	258+14.14	262+93.17	LT Median	1369.53
I-280	258+14.14	262+93.17	RT Median	1311.15
I-280	258+14.14	262+93.17	RT Ditch	324.85
I-280	268+21.12	285+57.55	LT Ditch	890.34
I-280	268+21.12	285+57.55	LT Median	4788.94
I-280	268+21.12	285+57.55	RT Median	4624.16
I-280	268+21.12	285+57.55	RT Ditch	2529.74
I-280	272+00.00	275+50.00		731.00
I-280	279+50.00	282+50.00		449.00
I-280	288+18.48	298+00.00	LT Ditch	403.60
I-280	288+18.48	298+00.00	LT Median	2491.59
I-280	288+18.48	298+00.00	RT Median	2385.83
I-280	288+18.48	298+00.00	RT Ditch	1016.79
I-280	307+50.00	308+00.00		394.00
I-280	311+00.00	312+50.00		338.00
IL-92	1386+60.00	1390+35.00	0 RT	811.18
IL-92	1388+80.00	1390+15.00	65 RT	225.06
IL-92	1389+35.00	1390+65.00	65 LT	216.83
IL-92	1392+50.00	1395+10.00	70 RT	577.90
IL-92	1393+20.00	1394+40.00	65 LT	199.89
IL-92	1393+30.00	1397+10.00	0 RT	844.10
TOTAL				50790.79

REMOVE OVERHEAD SIGN STRUCTURE - BRIDGE MOUNTED SCHEDULE			
LOCATION (IL-92)			73602000
			REMOVE OVERHEAD SIGN STRUCTURE - BRIDGE MOUNTED
			EACH
BEGIN STATION	OFFSET	END STATION	OFFSET
1391+50.00	LT		
1392+25.00	RT		
SUBTOTAL			2
TOTAL			2

MODULAR GLARE SCREEN SYSTEM SCHEDULE			
LOCATION (I-280)			63801205
			TEMPORARY MODULAR GLARE FOOT
BEGIN STATION	OFFSET	END STATION	OFFSET
203+00.00	LT	208+00.00	LT
305+00.00	RT	310+00.00	RT
SUBTOTAL			1000
TOTAL			1000

CONCRETE ENCASEMENT SCHEDULE			
LOCATION (I-280)			50300280
			CONCRETE ENCASEMENT CU YD
BEGIN STATION	OFFSET	END STATION	OFFSET
202+36.83	0	203+63.17	0
309+36.83	0	310+63.17	0
SUBTOTAL			64.6
TOTAL			64.6

GEOTECHNICAL REINFORCEMENT SCHEDULE			
LOCATION (I-280)			Z0028415
			GEOTECHNICAL REINFORCEMENT SQ YD
BEGIN STATION	OFFSET	END STATION	OFFSET
200+22.51	26.00 LT	205+77.49	26.00 LT
200+22.51	26.00 RT	205+77.49	26.00 RT
307+22.51	26.00 LT	312+77.49	26.00 LT
307+22.51	26.00 RT	312+77.49	26.00 RT
SUBTOTAL			1973
TOTAL			1973

SIGN SCHEDULE						
LOCATION		72000200	72000300	72400320	72400330	72400730
		SIGN PANEL - TYPE 2	SIGN PANEL - TYPE 3	REMOVE SIGN PANEL - TYPE 2	REMOVE SIGN PANEL - TYPE 3	RELOCATE SIGN PANEL - TYPE 3
ROADWAY	BEGIN STATION	LT/RT/STRUCTURE	SQ FT	SQ FT	SQ FT	SQ FT
I-280	98+00.00	86 RT				180.5
I-280	105+40.28	STRUCTURE		171		
I-280	112+00.00	86 LT				171.0
I-280	284+02.59	RT		196		196.0
I-280	289+31.89	LT	32		32	
I-280	104+58.17	STRUCTURE		181		181
TOTAL			32	548	32	547.5

MEDIAN CLOSURE SCHEDULE			
LOCATION (I-280)			X0322288
			MEDIAN CLOSURE EACH
BEGIN STATION	OFFSET	END STATION	OFFSET
203+00.00			
310+00.00			
SUBTOTAL			2
TOTAL			2

STAGING DRAINAGE SCHEDULE						
LOCATION		542D0217	542D0223	54244405	X0322392	Z0065752
		PIPE CULVERTS, CLASS D, TYPE 1 1/2"	PIPE CULVERTS, CLASS D, TYPE 1 1/8"	FLUSH INLET BOX FOR MEDIAN STANDARD 542546	BEVELED PIPE AND GUARD	SLOTTED DRAIN 12" WITH 6" SLOT
ROADWAY	STATION	OFFSET	STATION	FOOT	FOOT	FOOT
I-280	201+10.00		204+00.17		290	
I-280	202+36.83		203+63.17			127
I-280	203+63.17		204+00.17	37		
I-280	204+00.00					
I-280	204+04.76				1	
I-280	308+55.00		204+70.00		65	
I-280	309+36.83		309+36.83		82	
I-280	310+63.17		310+63.17			127
I-280	310+63.17		311+77.00		114	
TOTAL				37	551	127

⚠ SHEET
REVISED 10/19/10

STATE OF ILLINOIS
DEPARTMENT OF TRANSPORTATION

MOT SCHEDULE
SCHEDULE OF QUANTITIES

FILE NAME =	USER NAME = georg00020	DESIGNED = JDW	REVISED = 9/2/10 - EEC	STATE OF ILLINOIS DEPARTMENT OF TRANSPORTATION	MOT SCHEDULE SCHEDULE OF QUANTITIES	F.A.I. RTE.	SECTION	COUNTY	TOTAL SHEETS	SHEET NO.	
B2B439-shv-schedule.dgn		DRAWN = DAP	REVISED = 9/24/10 - EEC								
MODEL NAME =		CHECKED = DES	REVISED = 9/27/10 - EEC								
S-MOT Schedule 1	PLOT DATE = 9/15/2010	DATE = 07/23/10	REVISED =								
					SCALE:	SHEET NO.	OF	SHEETS	STA.	TO STA.	CONTRACT NO. 64815
											FED. ROAD DIST. NO. 7 ILLINOIS FED. AID PROJECT 7



TEMPORARY PAVEMENT MARKING LINE 4" SCHEDULE

				70300220	
LOCATION				TEMPORARY PAVEMENT MARKING LINE 4"	NOTES
ROADWAY	BEGIN STATION	END STATION	LT/RT/RAMP	FT	
IL 92	1373+00.00	1386+17.00	RT	1317	NB RT EDGE LINE
IL 92	1385+30.00	1386+17.00	RT	95	NB RAMP GORE
IL 92	1385+32.00	1397+00.00	RT	1168	NB LT EDGE LINE
IL 92	1386+21.00	1389+12.00	RT	280	NB RAMP TAPER
IL 92	1389+12.00	1394+21.00	RT	509	NB RT EDGE LINE
IL 92	1394+21.00	1396+20.00	RT	165	NB RAMP TAPER
IL 92	1395+81.00	1396+87.00	RT	130	NB RAMP TAPER
IL 92	1395+81.00	1397+00.00	RT	119	NB RT EDGE LINE
IL 92	1386+95.00	1398+45.00	LT	1150	SB LT EDGE LINE
IL 92	1386+95.00	1387+96.00	LT	101	SB RT EDGE LINE
IL 92	1387+03.00	1387+96.00	LT	95	SB RAMP GORE
IL 92	1387+69.00	1389+27.00	LT	160	SB RAMP GORE
IL 92	1389+27.00	1394+65.00	LT	538	SB RT EDGE LINE
IL 92	1394+65.00	1397+35.00	LT	160	SB RAMP TAPER
IL 92	1397+52.00	1398+39.00	LT	100	SB RAMP GORE
IL 92	1397+52.00	1413+03.00	LT	1551	SB RT EDGE LINE
IL 92	1409+40.00	1413+03.00	LT	355	SB RAMP GORE
IL 92	1411+88.00	1415+73.00	LT	385	SB RAMP TAPER
IL 92	1415+73.00	1426+00.00	LT	1027	SB RT EDGE LINE
I-280	103+07.00	107+14.00	RT	410	EB RT EDGE LINE
I-280	102+68.00	107+03.00	LT	420	WB RT EDGE LINE
I-280	179+85.00	199+85.00	RT	2000	EB RT EDGE LINE
I-280	189+85.00	199+85.00	RT	1000	EB LT EDGE LINE
I-280	199+85.00	205+74.00		599	EB RT EDGE LINE THROUGH CROSS OVER
I-280	199+85.00	205+74.00		594	EB LT EDGE LINE CROSS OVER
I-280	205+74.00	306+99.00	LT	10125	EB RT EDGE LINE
I-280	205+74.00	307+26.00	LT	10152	EB LT EDGE LINE
I-280	306+99.00	312+89.00	RT	591	EB RT EDGE LINE THROUGH CROSS OVER
I-280	307+26.00	313+11.00	RT	596	EB LT EDGE LINE THROUGH CROSS OVER
I-280	312+89.00	313+11.00	RT	22	EB RT EDGE LINE
I-280	202+00.00	295+73.00	LT	9373	WB RT EDGE LINE
I-280	302+19.00	312+50.00	LT	1031	WB RT EDGE LINE
I-280	202+00.00	356+74.00	LT	15474	WB LT EDGE LINE
I-280	179+85.00	208+49.00	RT	720	EB SKIP DASH
I-280	199+85.00	202+00.00	RT	215	EB MEDIAN EDGE LINE
I-280	202+00.00	203+00.00	LT	30	WB SKIP DASH
I-280	202+00.00	295+73.00	LT	9373	WB OUTSIDE EDGE LINE
I-280	202+00.00	310+00.00	LT	10800	WB MEDIAN EDGE LINE
I-280	220+00.00	315+61.00	RT	2390	EB SKIP DASH
I-280	220+00.00	298+00.00	RT	7800	EB MEDIAN EDGE LINE
I-280	220+00.00	298+00.00	RT	7800	EB OUTSIDE EDGE LINE
I-280	302+19.00	312+50.00	LT	1031	WB OUTSIDE EDGE LINE
I-280	307+25.00	356+75.00	LT	1240	WB SKIP DASH
SUBTOTAL				103191	
IL 92	1367+56.00	1398+26.00	RT	3070	NB LT EDGE LINE
IL 92	1382+56.00	1386+30.00	RT	374	NB RT EDGE LINE
IL 92	1386+30.00	1395+08.00	RT	292	NB RT SKIP-DASH (2' - 6' GAP)
IL 92	1387+00.00	1395+04.00	RT	804	NB RT EDGE LINE
IL 92	1395+08.00	1398+26.00	RT	318	NB RT EDGE LINE
IL 92	1395+08.00	1396+47.00	RT	139	NB RAMP GORE
IL 92	1385+51.00	1416+18.00	LT	3067	SB LT EDGE LINE
IL 92	1385+51.00	1388+02.00	LT	251	SB RT EDGE LINE
IL 92	1386+83.00	1388+02.00	LT	127	SB RAMP GORE
IL 92	1388+02.00	1397+44.00	LT	314	SB RT SKIP-DASH (2' - 6' GAP)
IL 92	1388+22.00	1396+93.00	LT	871	SB RT EDGE LINE
IL 92	1397+44.00	1401+20.00	LT	124	SB RT EDGE LINE
I-280	174+50.00	312+00.00	RT	13750	EB LT EDGE LINE
I-280	184+50.00	297+63.00	RT	11313	EB RT EDGE LINE
I-280	300+56.00	312+00.00	RT	1144	EB RT EDGE LINE
I-280	198+73.00	200+11.00	LT	138	WB RT EDGE LINE
I-280	199+89.00	205+74.00		591	WB LT EDGE LINE THROUGH CROSS OVER
I-280	200+11.00	206+01.00		596	WB RT EDGE LINE THROUGH CROSS OVER
I-280	205+74.00	307+26.00	RT	10152	WB LT EDGE LINE
I-280	206+01.00	306+99.00	RT	10098	WB RT EDGE LINE
I-280	306+99.00	312+95.00		601	WB RT EDGE LINE THROUGH CROSS OVER
I-280	307+26.00	313+17.00		596	WB LT EDGE LINE THROUGH CROSS OVER
I-280	312+95.00	330+00.00	LT	1705	WB RT EDGE LINE
I-280	327+90	330+00.00	LT	215	WB RAMP GORE
I-280	332+00.00	335+00.00	LT	306	WB RT EDGE LINE
I-280	335+00.00	356+74.00	LT	2174	WB RT EDGE LINE
I-280	313+17.00	314+27.00	LT	110	WB LT EDGE LINE
SUBTOTAL				63240	

TEMPORARY PAVEMENT MARKING LINE 4" SCHEDULE CONT

				70300220	
LOCATION				TEMPORARY PAVEMENT MARKING LINE 4"	NOTES
ROADWAY	BEGIN STATION	END STATION	L/T/RT/RAMP	FT	
I-280	84+85.00	106+15.00	RT	2128	EB LT EDGE LINE
I-280	101+29.00	104+22.00	RT	293	EB RT EDGE LINE
I-280	104+22.00	106+15.00	RT	48	EB RT SKIP DASH (2' - 6' GAP)
I-280	103+84.00	125+10.00	LT	2117	WB LT EDGE LINE
I-280	103+84.00	105+71.00	LT	47	WB RT SKIP DASH (2' - 6' GAP)
I-280	105+71.00	109+67.00	LT	394	WB RT EDGE LINE
I-280	90+46.00	106+17.00	RT	1703	EB RT EDGE LINE
I-280	103+82.00	120+29.00	LT	1766	WB RT EDGE LINE
4th Street				641	SB RT EDGE LINE
4th Street				321	SB LT EDGE LINE
4th Street				641	NB LT EDGE LINE
4th Street				1112	NB LT DOUBLE YELLOW
4th Street				560	NB LT EDGE LINE
4th Street				560	NB RT EDGE LINE
US 67				555	NB RT EDGE LINE
US 67				555	SB RT EDGE LINE
US 67				555	NB LT EDGE LINE
US 67				555	SB LT EDGE LINE
SUBTOTAL				14551	
Bridge Patching and Over-Lay					See Bridge Patching and Over-Lay
TOTAL				180982	

WORK ZONE PAVEMENT MARKING REMOVAL SCHEDULE

				70301000	
LOCATION				WORK ZONE PAVEMENT MARKING REMOVAL	NOTES
ROADWAY	BEGIN STATION	END STATION	LT/RT/RAMP	SQ FT	
IL 92	1373+00.00	1386+17.00	RT	439	NB RT EDGE LINE
IL 92	1385+30.00	1386+17.00	RT	32	NB RAMP GORE
IL 92	1385+32.00	1397+00.00	RT	389	NB LT EDGE LINE
IL 92	1386+21.00	1389+12.00	RT	93	NB RAMP TAPER
IL 92	1389+12.00	1394+21.00	RT	170	NB RT EDGE LINE
IL 92	1394+21.00	1396+20.00	RT	55	NB RAMP TAPER
IL 92	1395+81.00	1396+87.00	RT	43	NB RAMP TAPER
IL 92	1395+81.00	1397+00.00	RT	40	NB RT EDGE LINE
IL 92	1386+95.00	1398+45.00	LT	383	SB LT EDGE LINE
IL 92	1386+95.00	1387+96.00	LT	34	SB RT EDGE LINE
IL 92	1387+03.00	1387+96.00	LT	32	SB RAMP GORE
IL 92	1387+69.00	1389+56.00	LT	60	SB RAMP GORE
IL 92	1389+56.00	1394+65.00	LT	170	SB RT EDGE LINE
IL 92	1394+65.00	1397+35.00	LT	53	SB RAMP TAPER
IL 92	1397+52.00	1398+39.00	LT	33	SB RAMP GORE
IL 92	1397+52.00	1413+03.00	LT	517	SB RT EDGE LINE
IL 92	1409+40.00	1413+03.00	LT	118	SB RAMP GORE
IL 92	1411+90.00	1415+73.00	LT	125	SB RAMP TAPER
IL 92	1415+73.00	1426+00.00	LT	342	SB RT EDGE LINE
I-280	103+07.00	107+14.00	RT	137	EB RT EDGE LINE
I-280	102+88.00	107+03.00	LT	140	WB RT EDGE LINE
I-280	179+85.00	199+85.00	RT	667	EB RT EDGE LINE
I-280	189+85.00	199+85.00	RT	333	EB LT EDGE LINE
I-280	199+85.00	205+74.00		200	EB RT EDGE LINE THROUGH CROSS OVER
I-280	199+85.00	205+74.00		198	EB LT EDGE LINE CROSS OVER
I-280	205+74.00	307+26.00	LT	3384	EB RT EDGE LINE
I-280	205+74.00	307+26.00	LT	3384	EB LT EDGE LINE
I-280	306+99.00	312+89.00	RT	197	EB RT EDGE LINE THROUGH CROSS OVER
I-280	307+26.00	313+11.00	RT	199	EB LT EDGE LINE THROUGH CROSS OVER
I-280	312+89.00	313+11.00	RT	7	EB RT EDGE LINE
I-280	202+00.00	295+73.00	LT	3124	WB RT EDGE LINE
I-280	302+19.00	312+50.00	LT	344	WB RT EDGE LINE
I-280	202+00.00	356+74.00	LT	5158	WB LT EDGE LINE
SUBTOTAL				20600	

WORK ZONE PAVEMENT MARKING REMOVAL SCHEDULE CONT

				70301000	NOTES
LOCATION				WORK ZONE PAVEMENT MARKING REMOVAL	
ROADWAY	BEGIN STATION	END STATION	LT/RT/RAMP	SQ FT	
I-280	179+85.00	208+49.00	RT	240	EB SKIP DASH
I-280	199+85.00	202+00.00	RT	72	EB MEDIAN EDGE LINE
I-280	202+00.00	203+00.00	LT	10	WB SKIP DASH
I-280	202+00.00	220+00.00	LT	600	WB OUTSIDE EDGE LINE
I-280	202+00.00	220+00.00	LT	600	WB MEDIAN EDGE LINE
I-280	220+00.00	315+61.00	RT	797	EB SKIP DASH
I-280	302+19.00	312+50.00	LT	344	WB OUTSIDE EDGE LINE
I-280	307+25.00	356+75.00	LT	413	WB SKIP DASH
IL 92	1367+56.00	1398+26.00	RT	1023	NB LT EDGE LINE
IL 92	1382+56.00	1386+30.00	RT	125	NB RT EDGE LINE
IL 92	1386+30.00	1395+08.00	RT	97	NB RT SKIP-DASH (2' - 4' GAP)
IL 92	1387+00.00	1395+04.00	RT	268	NB RT EDGE LINE
IL 92	1395+08.00	1398+26.00	RT	106	NB RT EDGE LINE
IL 92	1395+08.00	1396+47.00	RT	46	NB RAMP GORE
IL 92	1385+51.00	1416+18.00	LT	1022	SB LT EDGE LINE
IL 92	1385+51.00	1388+02.00	LT	84	SB RT EDGE LINE
IL 92	1386+83.00	1388+02.00	LT	42	SB RAMP GORE
IL 92	1388+02.00	1397+44.00	LT	105	SB RT SKIP-DASH (2' - 4' GAP)
IL 92	1388+22.00	1396+93.00	LT	290	SB RT EDGE LINE
IL 92	1397+44.00	1401+20.00	LT	41	SB RT EDGE LINE
I-280	174+50.00	312+00.00	RT	4583	EB LT EDGE LINE
I-280	184+50.00	297+63.00	RT	3771	EB RT EDGE LINE
I-280	300+56.00	312+00.00	RT	381	EB RT EDGE LINE
I-280	198+73.00	200+11.00	LT	46	WB RT EDGE LINE
I-280	199+89.00	205+74.00		197	WB LT EDGE LINE THROUGH CROSS OVER
I-280	200+11.00	206+01.00		199	WB RT EDGE LINE THROUGH CROSS OVER
I-280	205+74.00	307+26.00	RT	3384	WB LT EDGE LINE
I-280	206+01.00	306+99.00	RT	3366	WB RT EDGE LINE
I-280	306+99.00	312+95.00		200	WB RT EDGE LINE THROUGH CROSS OVER
I-280	307+26.00	313+17.00		199	WB LT EDGE LINE THROUGH CROSS OVER
I-280	312+95.00	330+00.00	LT	568	WB RT EDGE LINE
I-280	327+90.00	330+00.00	LT	72	WB RAMP GORE
I-280	332+00.00	335+00.00	LT	102	WB RT EDGE LINE
I-280	335+00.00	356+74.00	LT	725	WB RT EDGE LINE
I-280	84+85.00	106+15.00	RT	709	EB LT EDGE LINE
I-280	101+29.00	104+22.00	RT	98	EB RT EDGE LINE
I-280	104+22.00	106+15.00	RT	16	EB RT SKIP DASH (2' - 6' GAP)
I-280	103+84.00	125+10.00	LT	706	WB LT EDGE LINE
I-280	103+84.00	105+71.00	LT	16	WB RT SKIP DASH (2' - 6' GAP)
I-280	105+71.00	109+67.00	LT	131	WB RT EDGE LINE
I-280	90+46.00	106+17.00	RT	568	EB RT EDGE LINE
I-280	103+82.00	120+29.00	LT	589	WB RT EDGE LINE
4th Street				214	SB RT EDGE LINE
4th Street				107	SB LT EDGE LINE
4th Street				214	NB LT EDGE LINE
4th Street				371	NB LT DOUBLE YELLOW
US 67				187	NB LT EDGE LINE
US 67				187	NB RT EDGE LINE
US 67				185	NB RT EDGE LINE
US 67				185	SB RT EDGE LINE
US 67				185	NB LT EDGE LINE
US 67				185	SB LT EDGE LINE
SUBTOTAL				70169	
Bridge Patching and Over-Lay					See Bridge Patching and Over-Lay Plan Sheets
TOTAL				90769	

FILE NAME =	USER NAME = Pop00275	DESIGNED - JDW	REVISED - 9/8/10 EEC
D264815-shl-schedule.dgn		DRAWN - DAP	REVISED -
MODEL NAME =	PLOT SCALE = 50.0000' / 1".	CHECKED - DES	REVISED -
6-Pavement Marking I Schedule	PLOT DATE = 08/25/2010	DATE - 07/23/10	REVISED -

FILE NAME =	USER NAME = Whitw01344	DESIGNED - JDW	REVISED - 9/8/10 EEC
D264815-sh1-schedule.dgn		DRAWN - DAP	REVISED -
MODEL NAME =	PLOT SCALE = 50.0000' / in.	CHECKED - DES	REVISED -
7-Pavement Marking 11 Schedule	PLOT DATE = 08/25/2010	DATE - 07/23/10	REVISED -

STATE OF ILLINOIS
DEPARTMENT OF TRANSPORTATION

PAVEMENT MARKING SCHEDULE SCHEDULE OF QUANTITIES				
SCALE:	SHEET NO.	OF	SHEETS	STA. TO STA.

F.A.I. RTE.	SECTION	COUNTY	TOTAL SHEETS	SHEET NO.
280	81-1(B-1,HB,HB-1,HB-2,VB,VB-1H)	ROCK ISLAND	503	16 D
			CONTRACT NO. 64815	
FED. ROAD DIST. NO. 7 ILLINOIS FED. AID PROJECT 7				

TREE REMOVAL			
LOCATION		20100110 6-15 UNIT DIA.	20100210 OVER 15 UNIT DIA.
STATION	OFFSET	UNIT	UNIT
285+69	165' LT	6	
285+69	165' LT	8	
285+69	165' LT	6	
285+72	259' RT	9	
285+72	259' RT	8	
285+72	259' RT	6	
285+72	259' RT	11	
285+78	298' RT		26
285+78	328' RT	8	
285+78	328' RT	9	
285+79	197' RT	12	
285+79	197' RT		16
285+79	197' RT	9	
285+89	155' RT	8	
285+89	155' RT	6	
285+89	155' RT	14	
285+89	155' RT	8	
286+05	137' LT	10	
286+05	137' LT	6	
286+05	137' LT	9	
286+08	167' LT	7	
286+08	167' LT	10	
286+08	167' LT	6	
286+08	167' LT	8	
286+08	176' RT	15	
286+08	176' RT		17
286+17	142' RT		19
286+24	204' LT	8	
286+24	204' LT	13	
286+24	204' LT	9	
286+24	204' LT	6	
286+37	140' RT	12	
286+37	140' RT		19
286+49	150' LT	9	
286+49	150' LT	6	
286+49	150' LT	8	
286+59	140' RT	11	
286+59	140' RT	6	
286+59	140' RT	9	
286+70	154' RT		18
286+70	154' RT	6	
286+71	120' RT	12	
286+71	120' RT	7	
286+80	148' RT	14	
286+80	148' RT	6	
286+80	148' RT		16
286+98	149' RT		21
TOTAL		341	152

78300200 Raised Reflective Pavement Marker Removal				
LOCATION				
STATION	STATION	OFFSET	EACH	
I-280				
223+00	-	301+00	LT & RT	390
IL 92				
1370+50	-	1420+00		249
TOTAL				639

73700100 REMOVE GROUND-MOUNTED SIGN SUPPORT				
LOCATION				
STATION	STATION	OFFSET	EACH	
I-280				
284+03		RT		2
TOTAL				2

73700200 REMOVE CONCRETE FOUNDATION - GROUND MOUNT				
LOCATION				
STATION	STATION	OFFSET	EACH	
I-280				
284+03		RT		2
TOTAL				2


84200600 REMOVAL OF LIGHTING UNIT, NO SALVAGE				
LOCATION				
STATION	STATION	OFFSET	EACH	
I-280				
104+58		Structure		1
105+40		Structure		1
TOTAL				2

50157300 PROTECTIVE SHIELD				
LOCATION				
STATION	STATION	OFFSET	SQ. YD.	
I-280				
286+93	-	287+53	WB Structure	213
287+22	-	287+76	EB Structure	193
TOTAL				406

X5011100 FOUNDATION REMOVAL				
LOCATION				
STATION	STATION	OFFSET	EACH	
I-280				
281+65		74' LT		1
287+70		72' LT		1
TOTAL				2

1 SHEET
ADDED 10/19/10

FILE NAME =		USER NAME = condermanee	DESIGNED -	REVISED -	81-11B-1, HB, HB-1, HB-2, VB, VB-1JR														
at:\pwwork\pwwork\condermanee\0179717\0204502-shit-index.dgn			DRAWN -	REVISED -	STATE OF ILLINOIS DEPARTMENT OF TRANSPORTATION SCHEDULE OF QUANTITIES F.A.I. RTE. 280 SECTION * COUNTY ROCK ISLAND TOTAL SHEETS 503 SHEET NO. 16 E CONTRACT NO. 64815 FED. ROAD DIST. NO. ILLINOIS FED. AID PROJECT														
PLOT SCALE = 50.0000' / 1" IN.			CHECKED -	REVISED -															
PLOT DATE = Wed Oct 06 15:25:32 2010			DATE - 10/6/2010 - EEC	REVISED -															
SCALE:		SHEET NO.		OF	SHEETS	STA.		TO STA.											

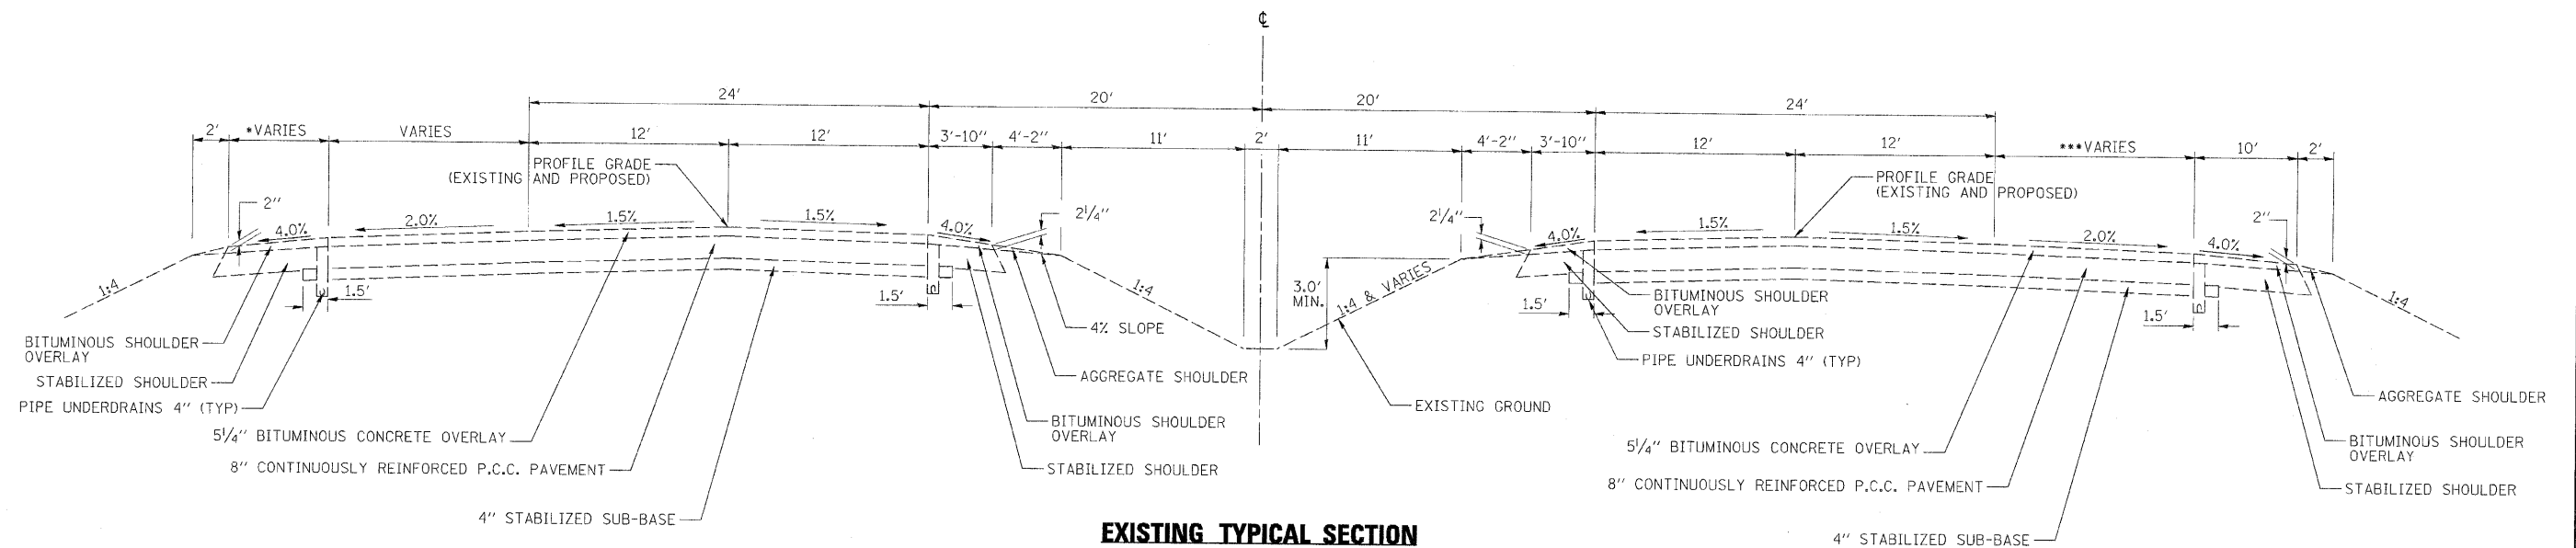


EXISTING TYPICAL SECTION

STA. 1389+35.00 TO STA. 1394+50.00 (IL. RTE 92)

BRIDGE OMISSION

STA. 1390+26.74 TO STA. 1393+13.13 N.B. STRUCT.
STA. 1390+63.71 TO STA. 1393+50.09 S.B. STRUCT.

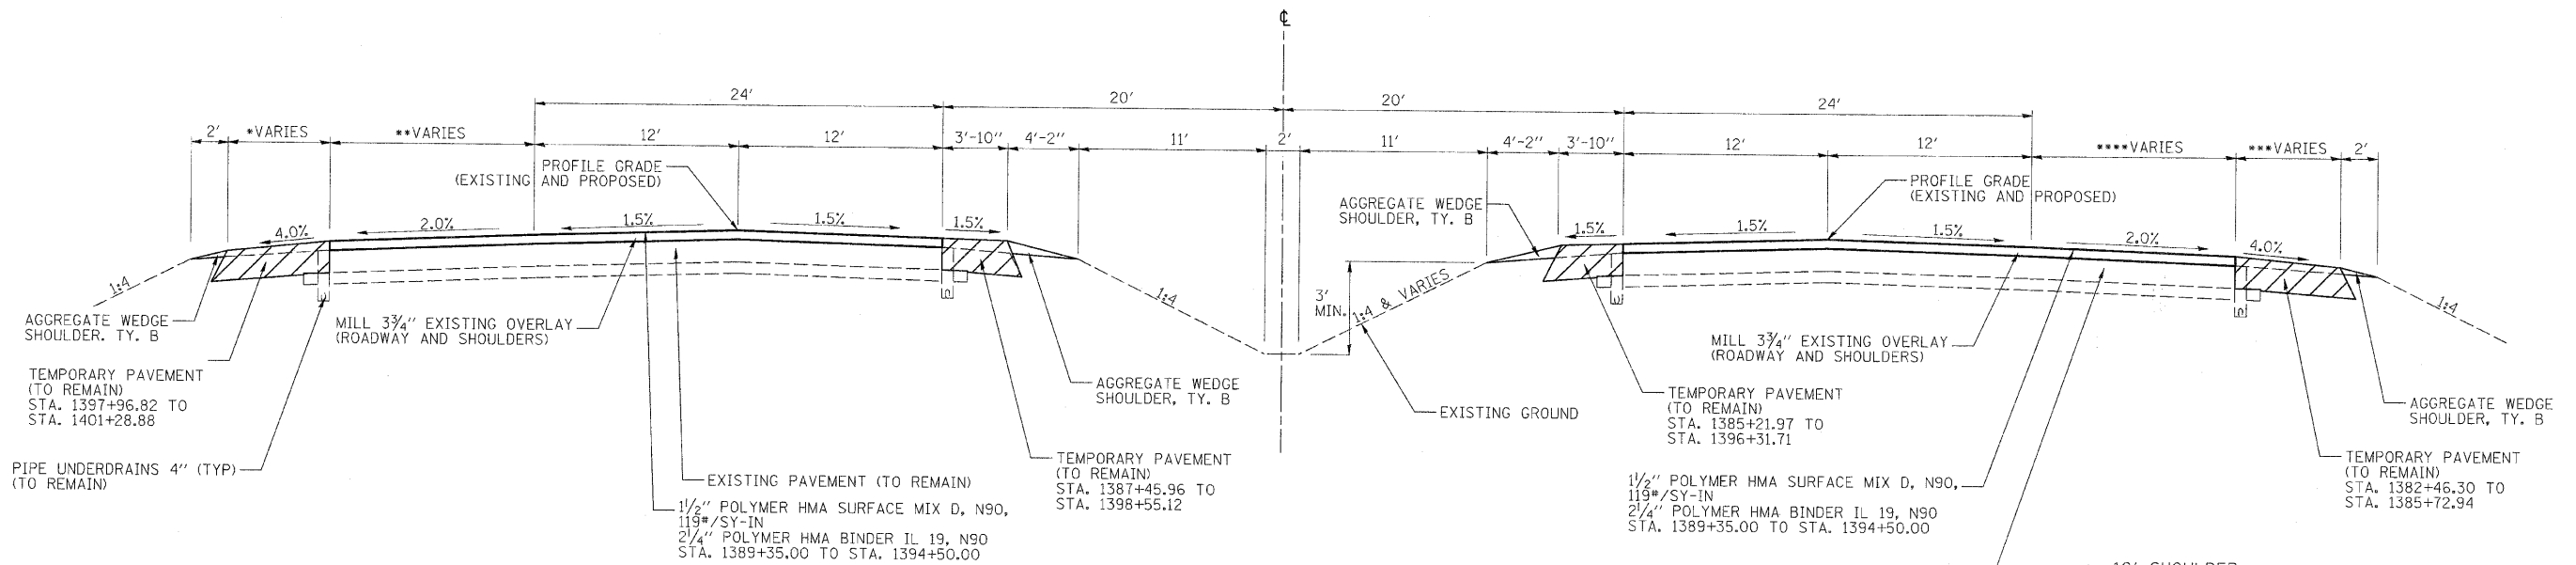

PROPOSED TYPICAL SECTION

STA. 1382+46.30 TO STA. 1401+28.88 (IL. RTE. 92)

BRIDGE OMISSION

STA. 1390+26.74 TO STA. 1393+13.13 N.B. STRUCT.
STA. 1390+63.71 TO STA. 1393+50.09 S.B. STRUCT.


***10' SHOULDER
STA. 1382+46.30 TO STA. 1385+72.94
STA. 1396+23.75 TO STA. 1401+28.88

6' SHOULDER
STA. 1385+72.94 TO STA. 1396+23.75

****12' AUXILIARY LANE
STA. 1387+06.14 TO STA. 1395+00.06

NOTE:
SEE SHEET NO. 3 FOR MIXTURE TABLES.

FILE NAME = D264815-sh-t-typtco1.dgn	USER NAME = Pop0275	DESIGNED - JDW	REVISED -	STATE OF ILLINOIS DEPARTMENT OF TRANSPORTATION	TYPICAL SECTION - ILLINOIS 92	F.A.I. RTE.	SECTION	COUNTY	TOTAL SHEETS	SHEET NO.	
MODEL NAME =	PLOT SCALE = 5.0000 ' / in.	CHECKED - DES	REVISED -			280	81-1B-1,1B,1B-1,1B-2,VB,VB-1R	ROCK ISLAND	503	17	
1-Typ 92	PLOT DATE = 08/25/2010	DATE - 07/23/10	REVISED -			CONTRACT NO. 64815					
						SCALE:	SHEET NO.	OF	SHEETS	STA.	TO STA.

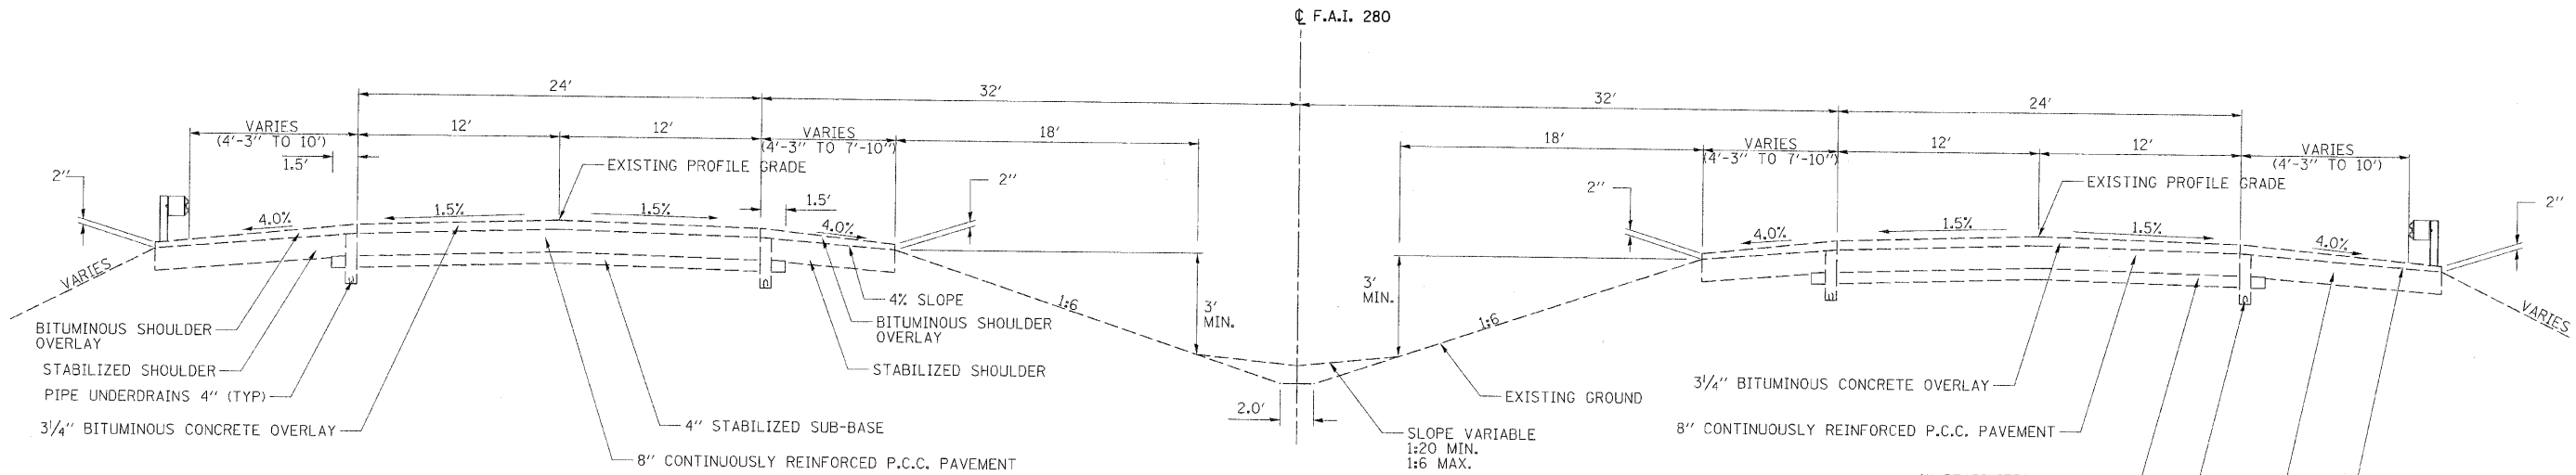

**EXISTING F.A.I. 280
TYPICAL SECTION**

STA. 198+72.51 TO STA. 314+27.49


BRIDGE OMISSION

W.B.

E.B.

STA. 232+30.01 TO STA. 234+32.65
STA. 240+87.85 TO STA. 242+46.77
STA. 254+16.55 TO STA. 255+77.30
STA. 263+23.10 TO STA. 265+92.10
STA. 285+69.77 TO STA. 287+81.09

STA. 231+44.02 TO STA. 233+40.40
STA. 240+87.85 TO STA. 242+46.77
STA. 254+16.56 TO STA. 255+77.31
STA. 263+68.19 TO STA. 266+41.11
STA. 285+95.97 TO STA. 288+02.14

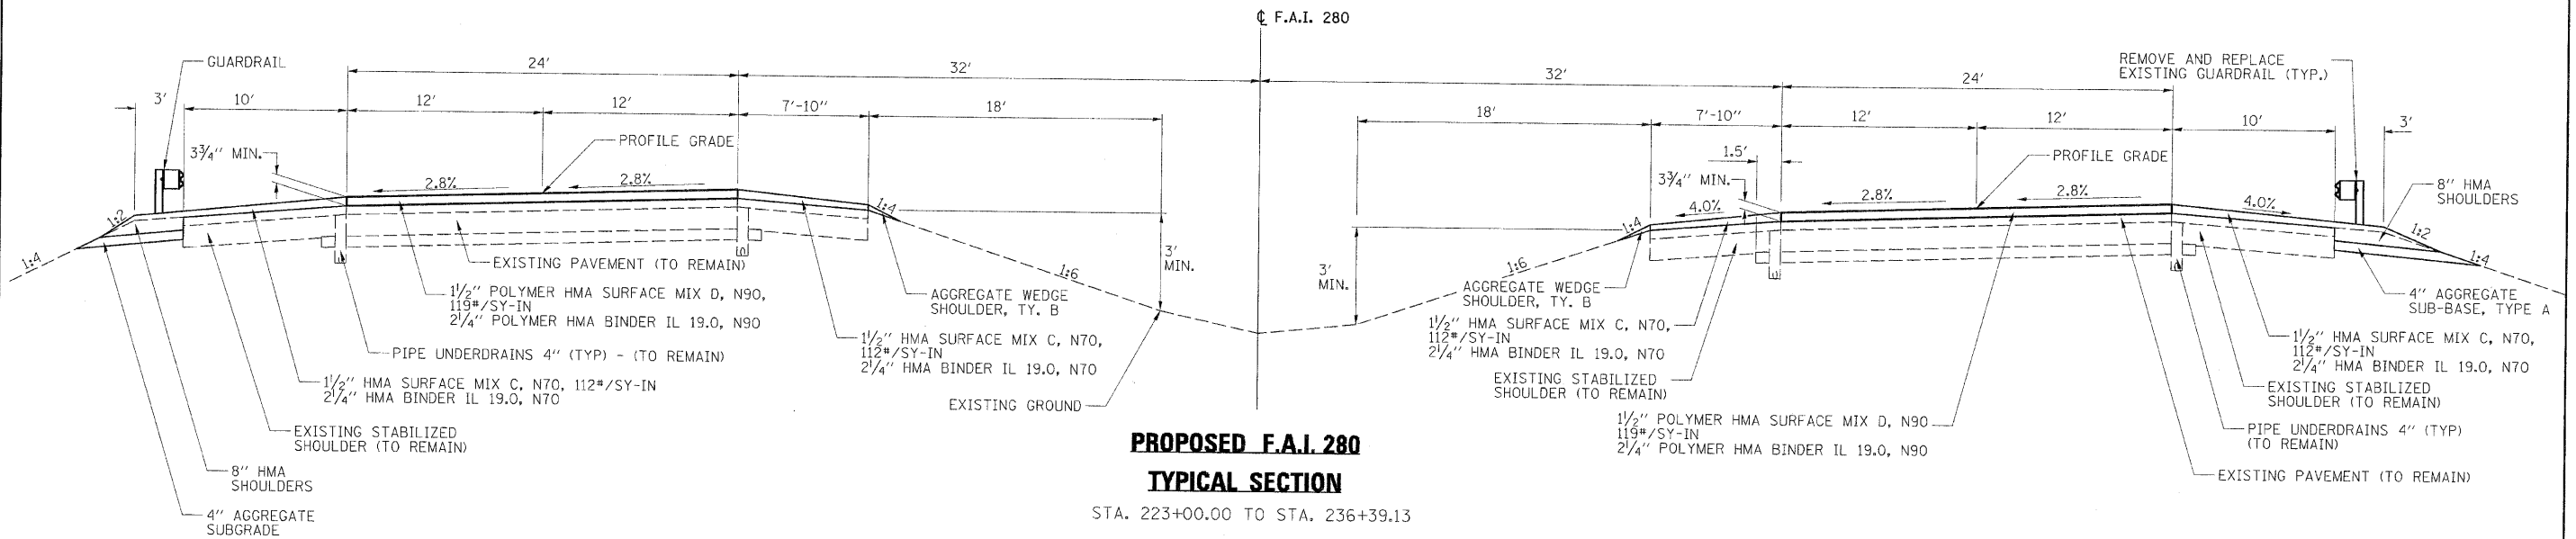

**PROPOSED F.A.I. 280
TYPICAL SECTION**

STA. 223+00.00 TO STA. 236+39.13

BRIDGE OMISSION


W.B.

E.B.

STA. 232+29.95 TO STA. 234+32.59 STA. 231+43.95 TO STA. 233+40.40

NOTE:
SEE SHEET NO. 3 FOR MIXTURE TABLES.

FILE NAME = D264815-shr-typical.dgn	USER NAME = AImu01238	DESIGNED - JDW	REVISED -	STATE OF ILLINOIS DEPARTMENT OF TRANSPORTATION	TYPICAL SECTION - I-280	F.A.I. RTE.	SECTION	COUNTY	TOTAL SHEETS	SHEET NO.
MODEL NAME = 2-Type 280	PLOT SCALE = 5.0000 ' / 1" =	DRAWN - DAP	REVISED -			280	81-11B-1-HB-HB-1-HB-2-VB-VB-11R	ROCK ISLAND	503	18
	PLOT DATE = 09/03/2010	CHECKED - DES	REVISED -			CONTRACT NO. 64815				
		DATE - 07/23/10	REVISED -			SCALE:	SHEET NO. OF SHEETS	STA. TO STA.	FED. ROAD DIST. NO. 7 ILLINOIS FED. AID PROJECT 7	

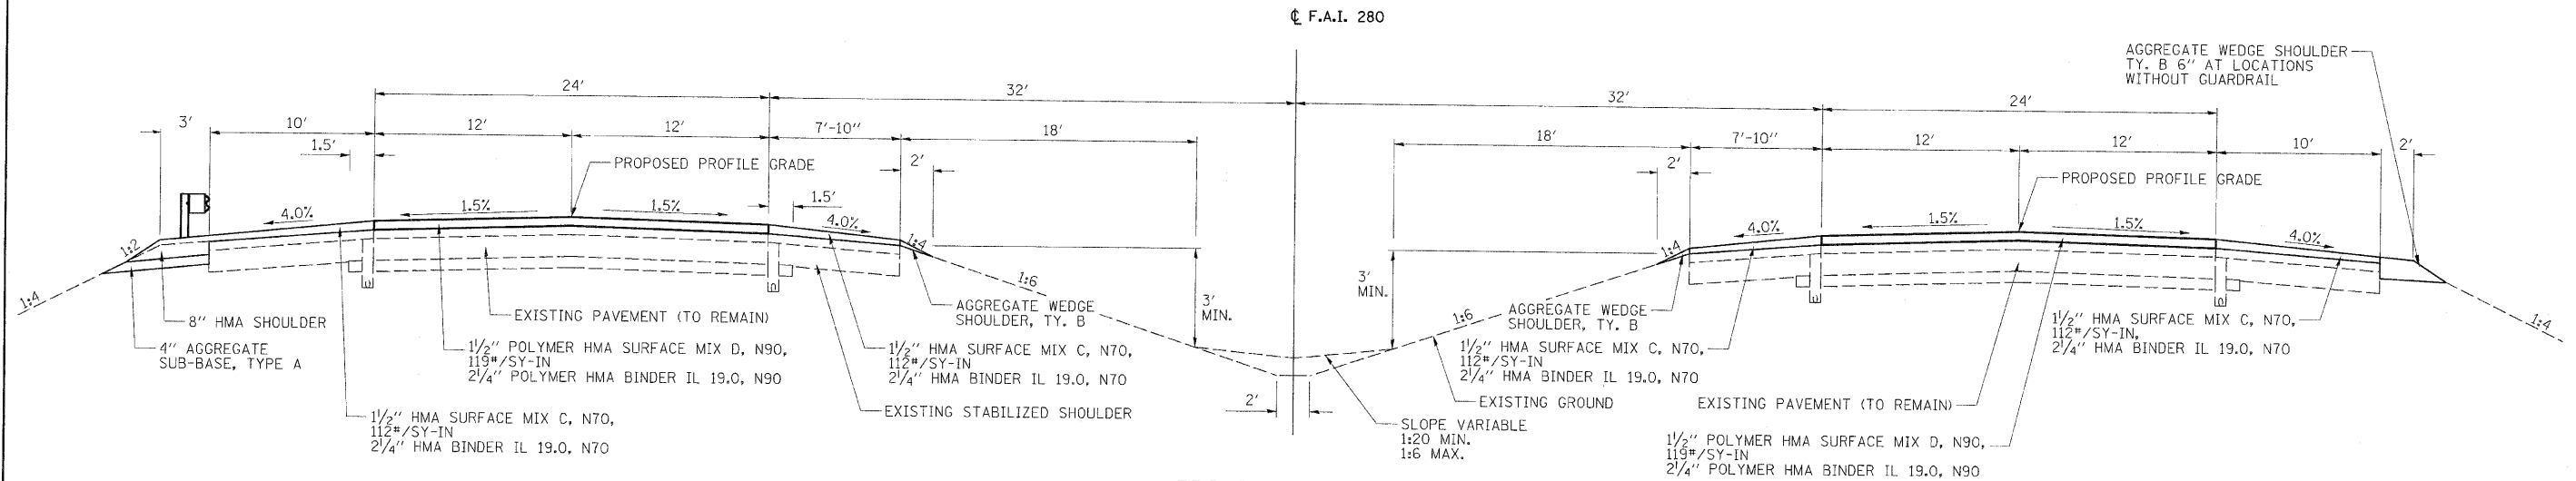

PROPOSED F.A.I. 280
TYPICAL SECTION


STA. 236+39.13 TO STA. 266+79.20
STA. 296+49.89 TO STA. 298+00.00

BRIDGE OMISSION

W.B. STA. 240+87.85 TO STA. 242+46.77
STA. 254+16.55 TO STA. 255+77.30
STA. 263+23.10 TO STA. 265+92.10

E.B. STA. 240+87.85 TO STA. 242+46.77
STA. 254+16.56 TO STA. 255+77.31
STA. 263+68.19 TO STA. 266+41.11

NOTE:
FILLS UP TO 15', 1:4 SLOPE
FILLS 15' TO 25', 1:3 SLOPE
FILLS OVER 25', 1:2 SLOPE

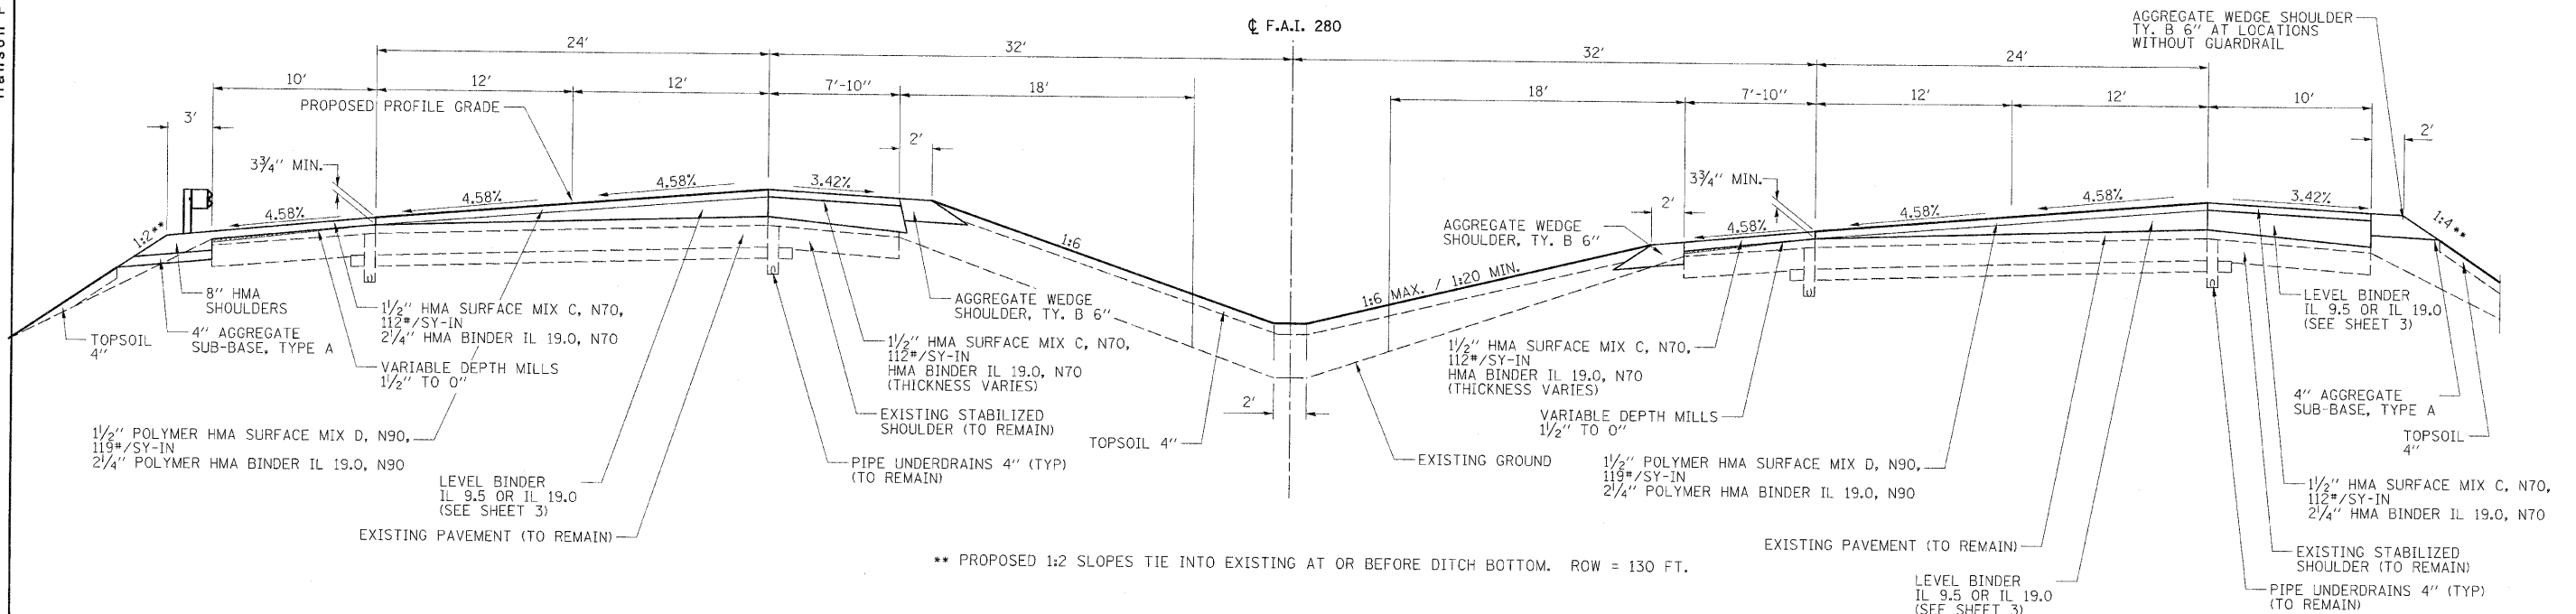


PROPOSED F.A.I. 280 - TYPICAL SECTION
(WEDGE AND S.E. CORRECTION)

STA. 266+79.20 TO STA. 281+50.00
STA. 291+50.00 TO STA. 298+00.00

NOTE:
SEE SHEET NO. 3 FOR MIXTURE TABLES.

FILE NAME = D264815-shr-typical.dgn	USER NAME = Alm01238	DESIGNED - JDW	REVISED -	STATE OF ILLINOIS DEPARTMENT OF TRANSPORTATION	TYPICAL SECTION - I-280	F.A.I. RTE.	SECTION	COUNTY	TOTAL SHEETS	SHEET NO.
MODEL NAME = 3-Typ 280	PLOT SCALE = 5.0000' / 1 in.	DRAWN - DAP	REVISED -			280	81-118-118B-118-2-VB-VB-118	ROCK ISLAND	503	19
	PLOT DATE = 09/03/2010	CHECKED - DES	REVISED -			CONTRACT NO. 64815				
		DATE - 07/23/10	REVISED -			SCALE:	SHEET NO.	OF	SHEETS	STA.

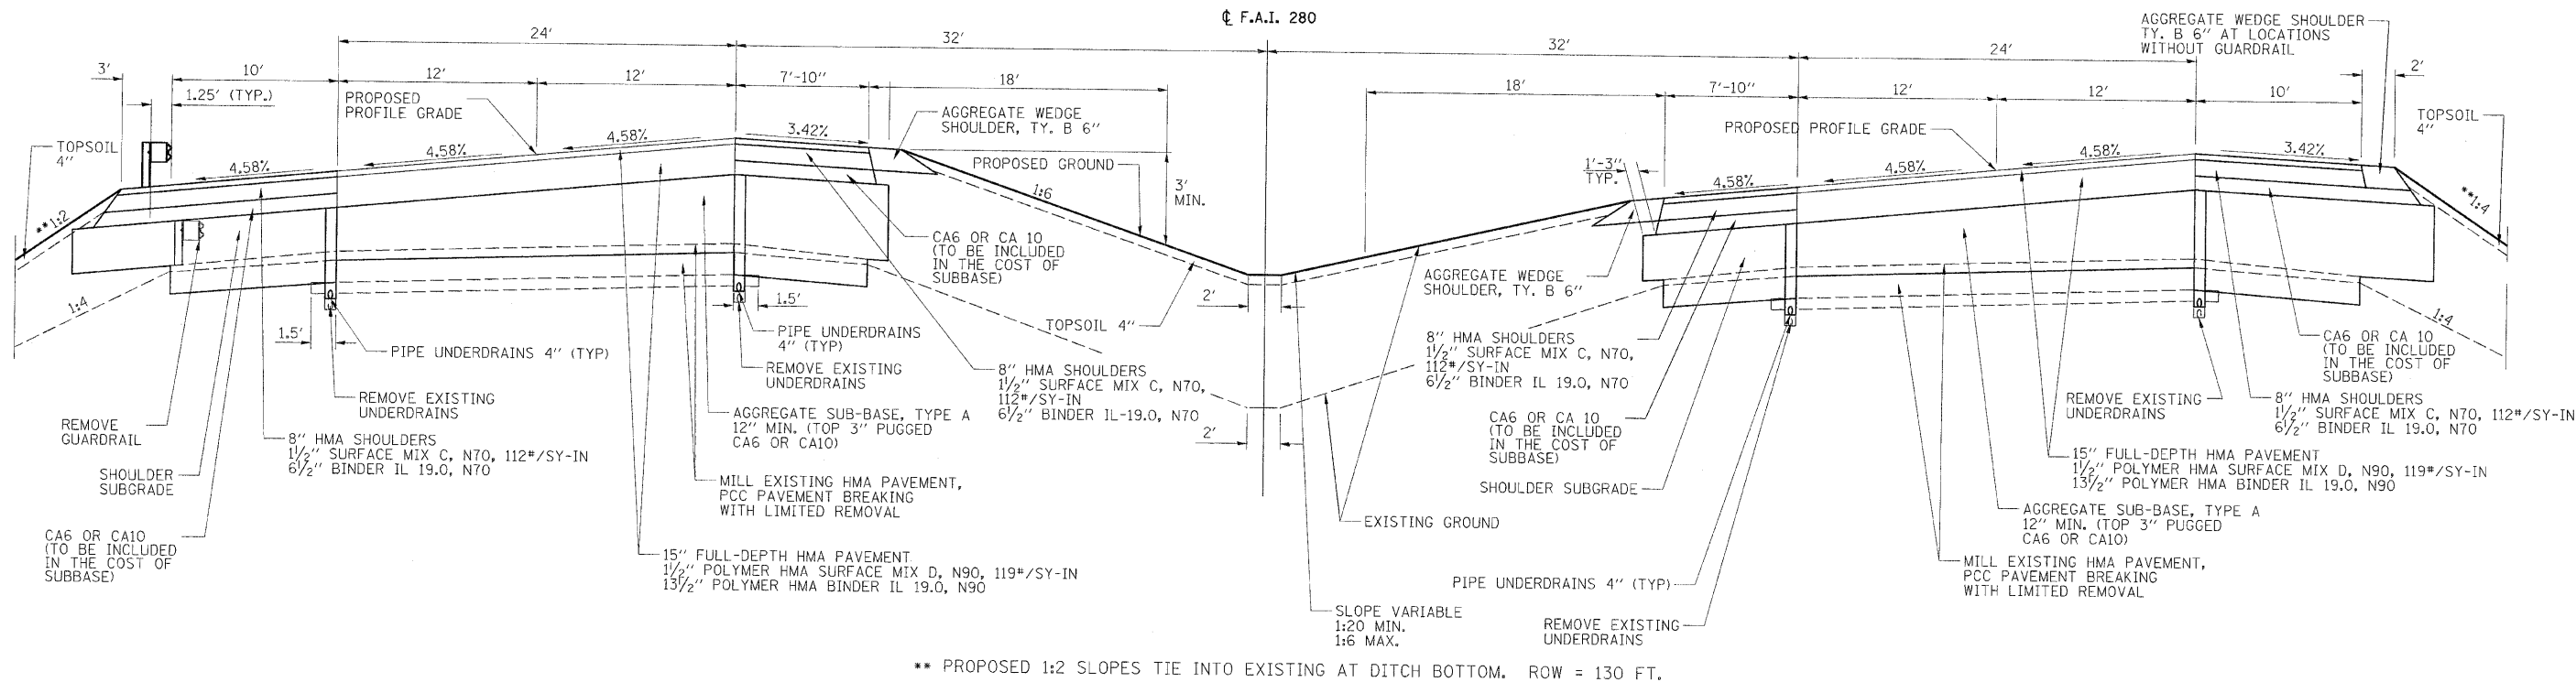

PROPOSED F.A.I. 280
TYPICAL SECTION (FULL-DEPTH PAVEMENT)


STA. 281+50.00 TO STA. 291+50.00

BRIDGE OMISSION

W.B. STA. 285+69.77 TO STA. 287+81.09
E.B. STA. 285+95.97 TO STA. 288+02.14

NOTE:
SEE SHEET NO. 3 FOR MIXTURE TABLES.


FILE NAME = 0264815-shr-typical.dgn	USER NAME = almy01238	DESIGNED - JDW	REVISED -	STATE OF ILLINOIS DEPARTMENT OF TRANSPORTATION	TYPICAL SECTION - I-280	F.A.I. RTE. 280	SECTION 81-10B-1,HB,HB-1,HB-2,VB,VB-1R	COUNTY ROCK ISLAND	TOTAL SHEETS 503	SHEET NO. 20
MODEL NAME = 4-Typ 280	PLOT SCALE = 5.0000" / 1 in.	CHECKED - DES	REVISED -			SCALE:	SHEET NO. OF SHEETS	STA. TO STA.	CONTRACT NO. 64815	
	PLOT DATE = 09/03/2010	DATE - 07/23/10	REVISED -						FED. ROAD DIST. NO. 7 ILLINOIS FED. AID PROJECT 7	

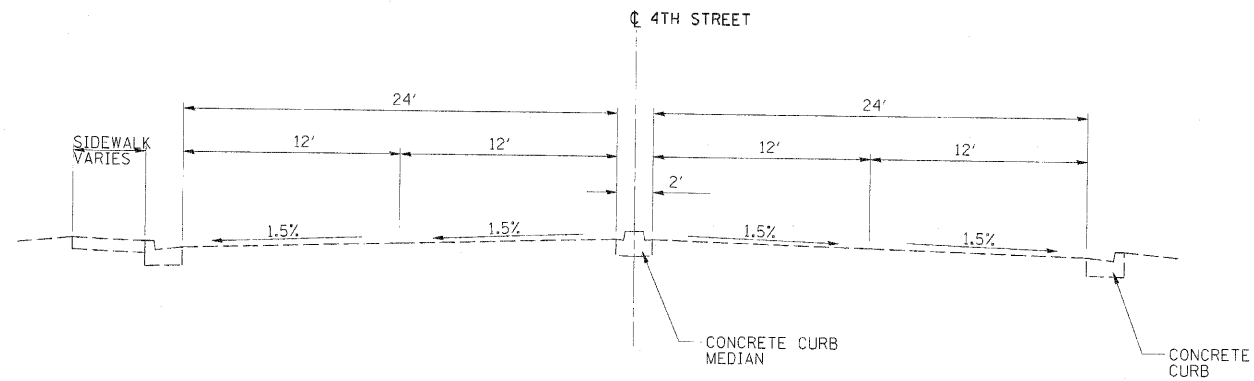

EXISTING 4TH STREET

TYPICAL SECTION

STA. 240+50.00 TO STA. 243+00.00

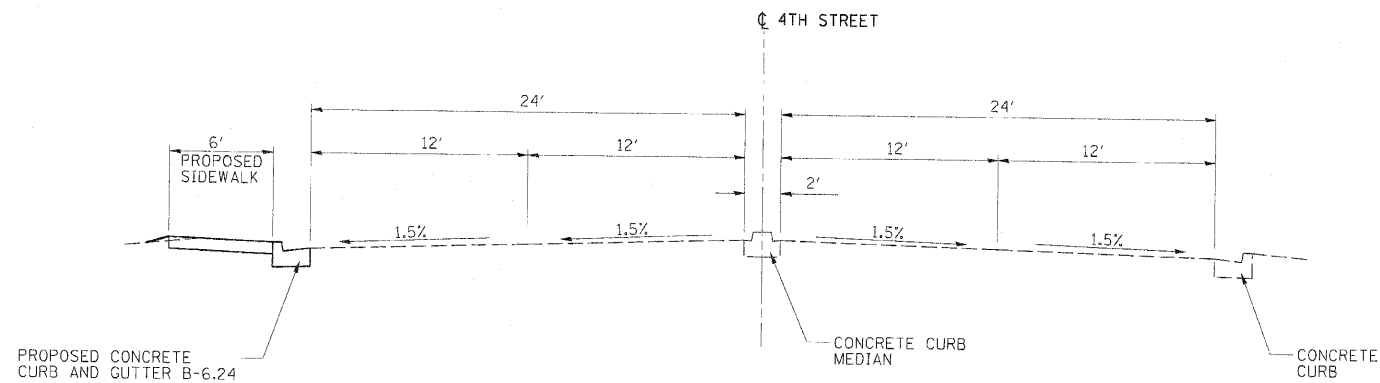


PROPOSED 4TH STREET

TYPICAL SECTION


STA. 240+68+67 TO STA. 242+64.36

FILE NAME =	USER NAME = Pop00936	DESIGNED - JDW	REVISED -	STATE OF ILLINOIS DEPARTMENT OF TRANSPORTATION	TYPICAL SECTION - 4TH STREET	F.A.I. RTE.	SECTION	COUNTY	TOTAL SHEETS	SHEET NO.
D264815-gh-typical.dgn		DRAWN - DAP	REVISED -			280	81-108-1JHB,HB-1,HB-2,VB,VB-1R	ROCK ISLAND	503	21
MODEL NAME =	PLOT SCALE = 5.0000' / 1"	CHECKED - DES	REVISED -			CONTRACT NO. 64815				
B-Typ 4th	PLOT DATE = 08/19/2010	DATE - 07/23/10	REVISED -			FED. ROAD DIST. NO. 7 ILLINOIS FED. AID PROJECT 7				
SCALE:						SHEET NO. OF SHEETS STA. TO STA.				

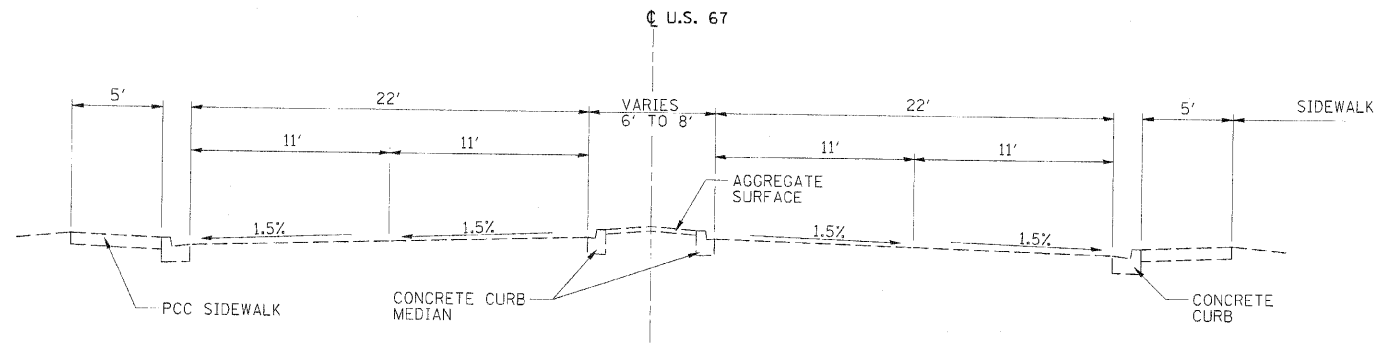


EXISTING AND PROPOSED U.S. 67
TYPICAL SECTION
STA. 61+00.00 TO STA. 64+00.00


FILE NAME = D264815-ah-typical.dgn	USER NAME = Pop00936	DESIGNED = JDW	REVISED =	STATE OF ILLINOIS DEPARTMENT OF TRANSPORTATION	TYPICAL SECTION - US 67	F.A.I. RTE. = 280	SECTION = 81-10B-1, 4B, 10B-1, 10B-2, VB, VB-1/R	COUNTY = ROCK ISLAND	TOTAL SHEETS = 503	SHEET NO. = 22
MODEL NAME = G-Typ 67	PLOT SCALE = 5.00000' / 1" =	DRAWN = DAP	REVISED =			CONTRACT NO. 64815				
	PLOT DATE = 08/19/2010	CHECKED = DES	REVISED =			FED. ROAD DIST. NO. 7 ILLINOIS FED. AID PROJECT 7				
	DATE = 07/23/10		REVISED =			SCALE:	SHEET NO.	OF	SHEETS	STA. TO STA.

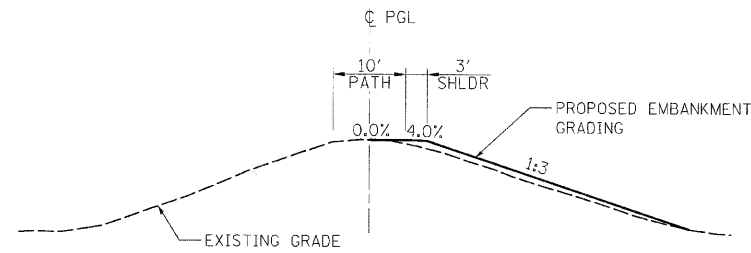


BIKE PATH TYPICAL SECTION
STA. 95+00 TO STA. 98+48

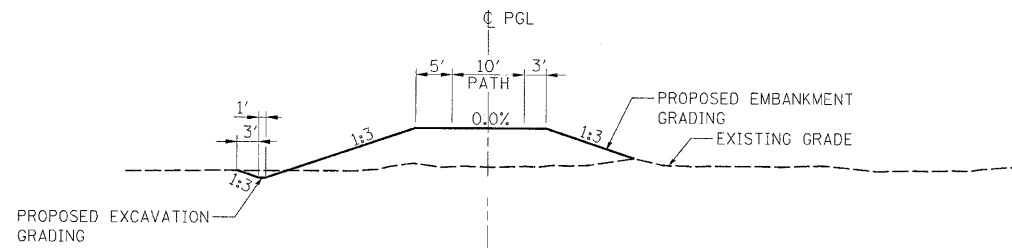


BIKE PATH TYPICAL SECTION
STA. 98+48 TO STA. 98+75

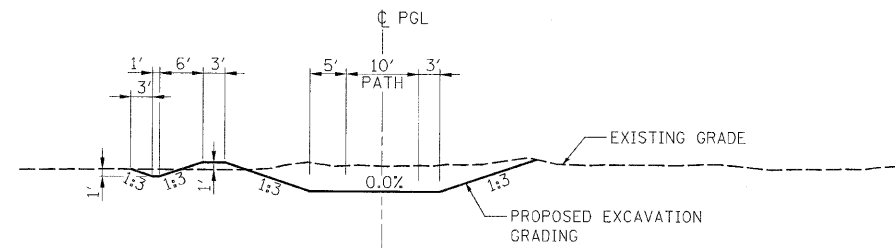

BIKE PATH TYPICAL SECTION
STA. 98+75 TO STA. 99+60

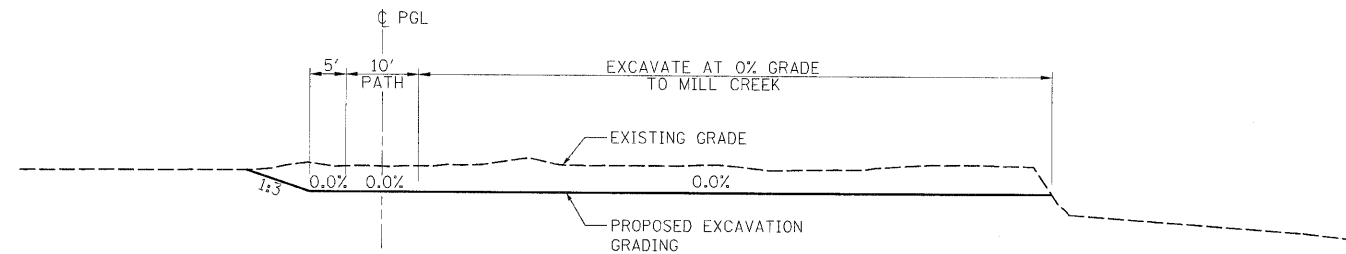

BIKE PATH TYPICAL SECTION
STA. 99+60 TO STA. 100+00
STA. 102+00 TO STA. 102+12±

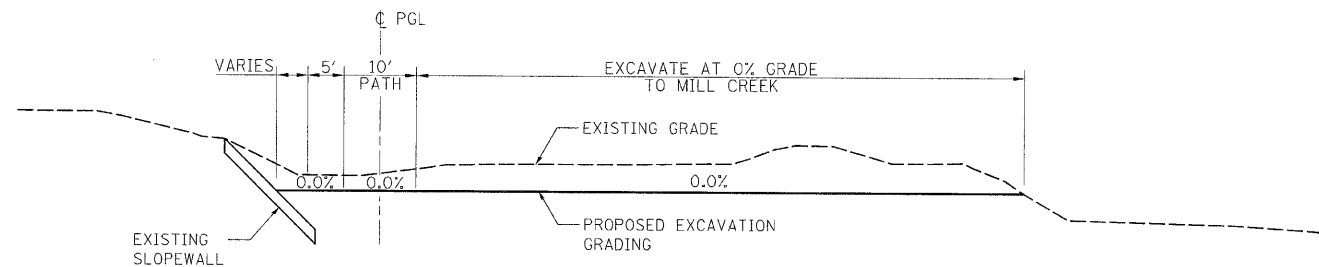

BIKE PATH TYPICAL SECTION
STA. 100+00 TO STA. 102+00

LAYOUT	JDM	07/01/10
DRAWN	JDM	07/09/10
REVIEWED	CRC	07/23/10

FILE NAME = 0264815-ehb-bike-tye.dgn	USER NAME = Hussu00411	DESIGNED - CRC	REVISED -	STATE OF ILLINOIS DEPARTMENT OF TRANSPORTATION	MILL CREEK BIKE PATH TYPICAL SECTIONS	F.A.I. RTE. 280	SECTION 81-HB-1,HB,HB-1,HB-2,VB,VB-1R	COUNTY ROCK ISLAND	TOTAL SHEETS 503	SHEET NO. 23
MODEL NAME = BIKE	PLOT SCALE = 50.0000' / 1"	CHECKED - CRC	REVISED -			CONTRACT NO. 64815				
	PLOT DATE = 08/20/2010	DATE - 07/23/10	REVISED -			FED. ROAD DIST. NO. 7 ILLINOIS FED. AID PROJECT 7				
						SCALE: NTS	SHEET NO.	OF	SHEETS	STA. TO STA.

Chain I280 contains:
51 CUR 350 CUR 360 CUR 370 CUR 380 CUR 390 49

Beginning chain I280 description
=====

Point 51 N 1,754,497.3275 E 2,167,574.5600 Sta 11+13.2974

Course from 51 to PC 350 135° 58' 14.75" Dist 6,728.5751'

Curve Data

Curve 350
P.I. Station 84+31.3573 N 1,749,235.7504 E 2,172,660.7971
Delta = 10° 29' 35.52" (RT)
Degree = 0° 53' 33.10"
Tangent = 589.4848'
Length = 1,175.6726'
Radius = 6,419.4984'
External = 27.0086'
Long Chord = 1,174.0302'
Mid. Ord. = 26.8954'
P.C. Station 78+41.8725 N 1,749,659.5813 E 2,172,251.0902
P.T. Station 90+17.5450 N 1,748,744.3921 E 2,172,986.4647
C.C. N 1,745,197.8673 E 2,167,635.5655

Course from PT 350 to PC 360 146° 27' 50.27" Dist 1,708.5359'

Curve Data

Curve 360
P.I. Station 125+60.6060 N 1,745,791.1144 E 2,174,943.8689
Delta = 27° 01' 42.65" (LT)
Degree = 0° 45' 02.28"
Tangent = 1,834.5250'
Length = 3,600.7552'
Radius = 7,632.9789'
External = 217.3618'
Long Chord = 3,567.4606'
Mid. Ord. = 211.3434'
P.C. Station 107+26.0810 N 1,747,320.2616 E 2,173,930.3648
P.T. Station 143+26.8362 N 1,744,889.5505 E 2,176,541.5749
C.C. N 1,751,537.1875 E 2,180,292.7466

Course from PT 360 to PC 370 119° 26' 07.62" Dist 6,381.0008'

Curve Data

Curve 370
P.I. Station 222+06.3438 N 1,741,017.2240 E 2,183,403.9163
Delta = 29° 19' 38.16" (LT)
Degree = 1° 00' 01.76"
Tangent = 1,498.5068'
Length = 2,931.2918'
Radius = 5,726.7747'
External = 192.8090'
Long Chord = 2,899.3968'
Mid. Ord. = 186.5289'
P.C. Station 207+07.8370 N 1,741,753.6543 E 2,182,098.8518
P.T. Station 236+39.1288 N 1,741,014.3947 E 2,184,902.4204
C.C. N 1,746,741.1591 E 2,184,913.2334

Course from PT 370 to PC 380 90° 06' 29.46" Dist 3,040.0750'

Curve Data

Curve 380
P.I. Station 282+44.2330 N 1,741,005.6996 E 2,189,507.5165
Delta = 44° 33' 32.32" (LT)
Degree = 1° 29' 59.84"
Tangent = 1,565.0293'
Length = 2,970.6852'
Radius = 3,819.8300'
External = 308.1741'
Long Chord = 2,896.3856'
Mid. Ord. = 285.1675'
P.C. Station 266+79.2038 N 1,741,008.6546 E 2,187,942.4900
P.T. Station 296+49.8890 N 1,742,101.6841 E 2,190,624.7159
C.C. N 1,744,828.4778 E 2,187,949.7024

Course from PT 380 to PC 390 45° 32' 57.13" Dist 2,062.5019'

Curve Data

Curve 390
P.I. Station 332+71.8183 N 1,744,638.1084 E 2,193,210.2377
Delta = 44° 24' 54.03" (RT)
Degree = 1° 29' 59.84"
Tangent = 1,559.4274'
Length = 2,961.0868'
Radius = 3,819.8300'
External = 306.0535'
Long Chord = 2,887.5015'
Mid. Ord. = 283.3508'
P.C. Station 317+12.3909 N 1,743,546.0469 E 2,192,097.0372
P.T. Station 346+73.4777 N 1,744,639.0825 E 2,194,769.6648
C.C. N 1,740,819.2532 E 2,194,772.0508

Course from PT 390 to 49 89° 57' 51.16" Dist 3,321.2218'

Point 49 N 1,744,641.1570 E 2,198,090.8860 Sta 379+94.6996

Ending chain I280 description
=====

Chain IL92 contains:
1263 CUR 200 CUR 210 CUR 220 CUR 230 CUR 240 CUR 250 CUR 260 CUR 270 CUR 280 C-
UR 290 340 CUR 300 CUR 310 CUR 320 CUR 330 17

Beginning chain IL92 description
=====

Point 1263 N 1,738,253.6860 E 2,143,717.7880 Sta 1027+36.0602

Course from 1263 to PC 200 N 65° 30' 54.0368" E Dist 181.1115'

Curve Data

Curve 300
P.I. Station 1356+86.2067 N 1,744,335.9743 E 2,172,225.6373
Delta = 25° 25' 06.1979" (RT)
Degree = 1° 00' 02.2055"
Tangent = 1,291.3911'
Length = 2,540.2825'
Radius = 5,726.0699'
External = 143.8166'
Long Chord = 2,519.5022'
Mid. Ord. = 140.2930'
P.C. Station 1343+94.8155 N 1,743,044.7961 E 2,172,202.1856
P.T. Station 1369+35.0981 N 1,745,492.0972 E 2,172,801.0247
C.C. N 1,742,940.8707 E 2,177,927.3113

Course from PT 300 to PC 310 26° 27' 32.1694" Dist 10,982.9456'

Curve Data


Curve 310
P.I. Station 1483+61.6490 N 1,755,721.7617 E 2,177,892.1964
Delta = 17° 19' 40.8303" (RT)
Degree = 1° 58' 05.2128"
Tangent = 443.6052'
Length = 880.4378'
Radius = 2,911.2013'
External = 33.6041'
Long Chord = 877.0862'
Mid. Ord. = 33.2206'
P.C. Station 1479+18.0437 N 1,755,324.6224 E 2,177,694.5453
P.T. Station 1487+98.4815 N 1,756,042.0082 E 2,178,199.1619
C.C. N 1,754,027.5784 E 2,180,300.8097

Course from PT 310 to PC 320 43° 47' 13.0596" Dist 1,092.6783'


Point 17 N 1,763,868.7150 E 2,181,759.4820 Sta 1578+29.4770

Ending chain IL92 description
=====


FILE NAME =	USER NAME = P:\suo00-11	DESIGNED - JDW	REVISED -	STATE OF ILLINOIS DEPARTMENT OF TRANSPORTATION	HORIZONTAL & VERTICAL CONTROL						F.A.I. RTE.	SECTION	COUNTY	TOTAL SHEETS	SHEET NO.
D264815-wht-AT31.dgn		DRAWN - DAP	REVISED -								280	81-118-11H&MB-11H&2-V&B-11R	ROCK ISLAND	503	24
MODEL NAME =	PLOT SCALE = 50.0762' / 1" = 1/2"	CHECKED - DES	REVISED -		CONTRACT NO. 64815										
Chain Desc =	PLOT DATE = 07/28/2008	DATE - 07/23/10	REVISED -												
					SCALE:	SHEET NO.	OF	SHEETS	STA.	TO STA.	FED. ROAD DIST. NO. 7 ILLINOIS FED. AID PROJECT 7				

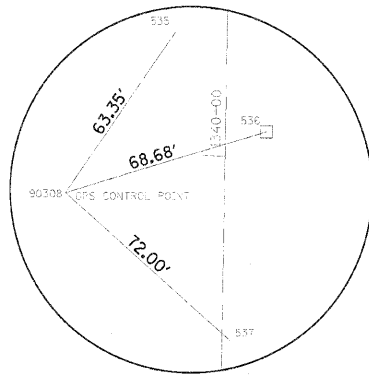


**HORIZONTAL CONTROL POINT NO. 90308
IL-92**

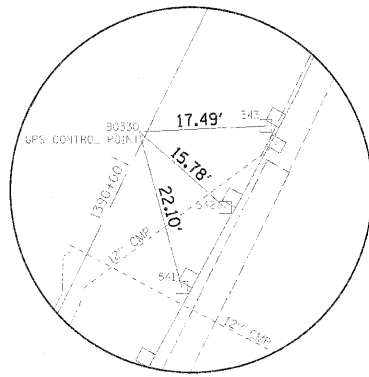


**HORIZONTAL CONTROL POINT NO. 90330
IL-92**

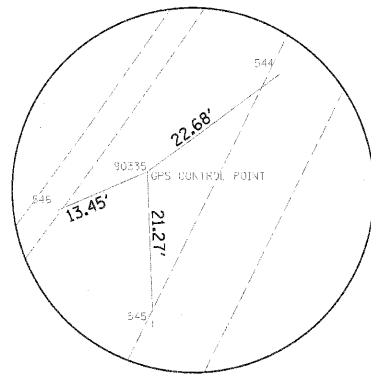


**HORIZONTAL CONTROL POINT NO. 90335
IL-92**

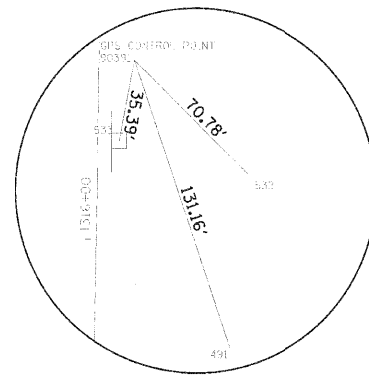


**HORIZONTAL CONTROL POINT NO. 90391
IL-92**

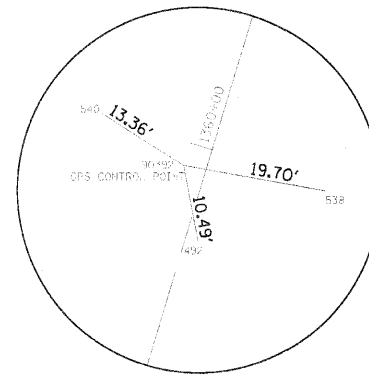


**HORIZONTAL CONTROL POINT NO. 90392
IL-92**

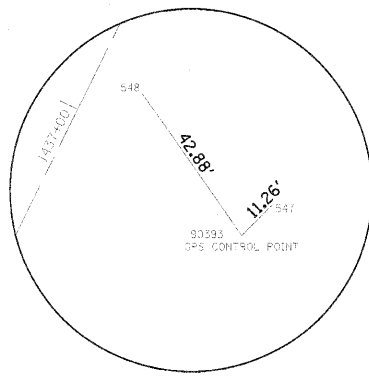


**HORIZONTAL CONTROL POINT NO. 90393
IL-92**

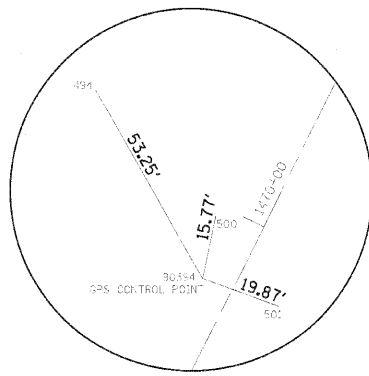


**HORIZONTAL CONTROL POINT NO. 90394
IL-92**

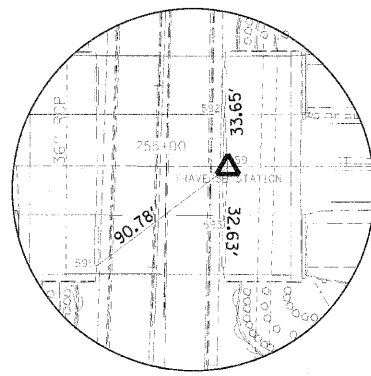


**HORIZONTAL CONTROL POINT NO. 59
I-280**

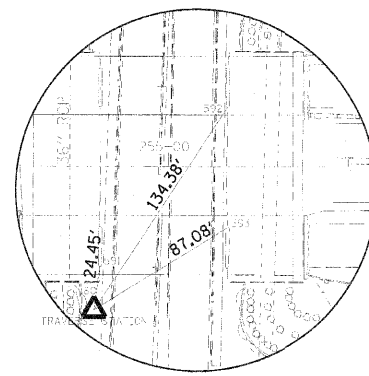


**HORIZONTAL CONTROL POINT NO. 60
I-280**

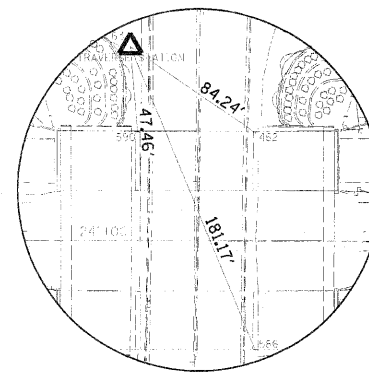


**HORIZONTAL CONTROL POINT NO. 63
I-280**

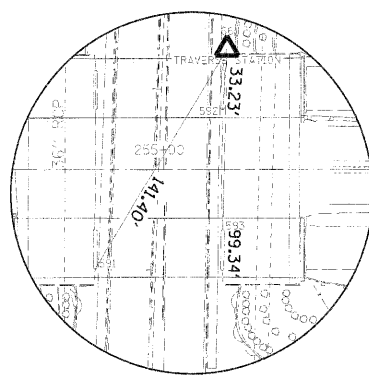


**HORIZONTAL CONTROL POINT NO. 66
I-280**

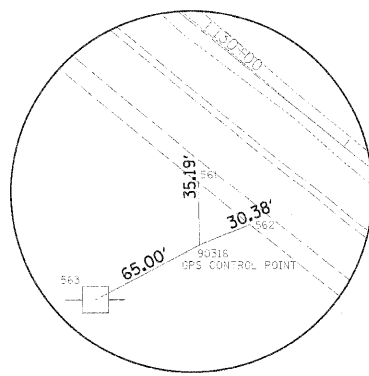


**HORIZONTAL CONTROL POINT NO. 90316
I-280**

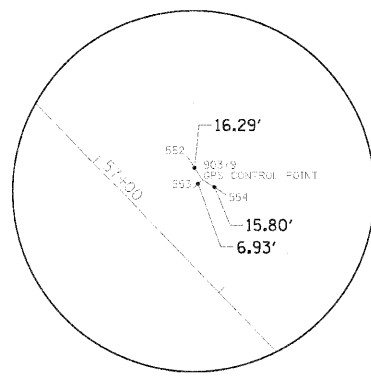


**HORIZONTAL CONTROL POINT NO. 90379
I-280**

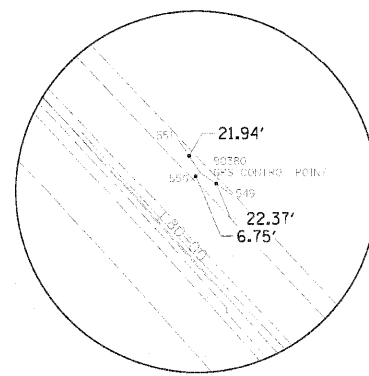


**HORIZONTAL CONTROL POINT NO. 90380
I-280**

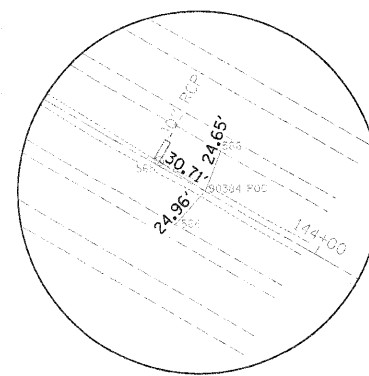


**HORIZONTAL CONTROL POINT NO. 90384
I-280**

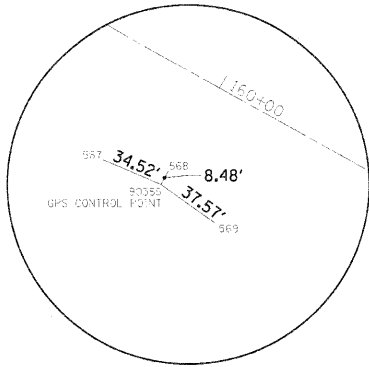


HORIZONTAL CONTROL POINT NO. 90385
I-280

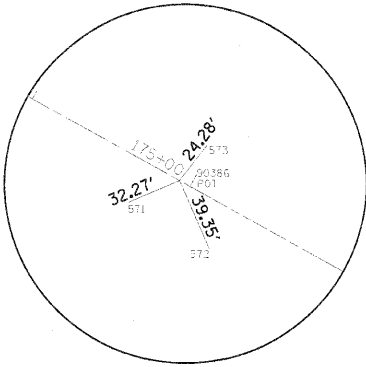


HORIZONTAL CONTROL POINT NO. 90386
I-280

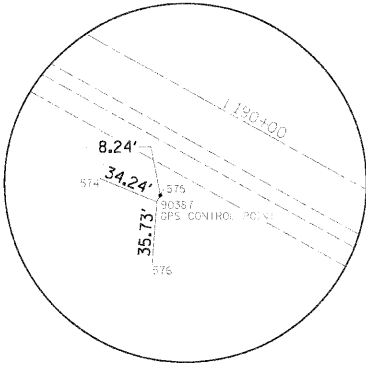


HORIZONTAL CONTROL POINT NO. 90387
I-280

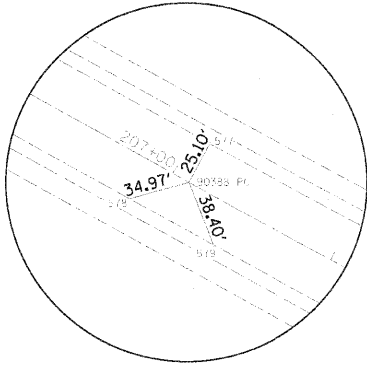


HORIZONTAL CONTROL POINT NO. 90388
I-280

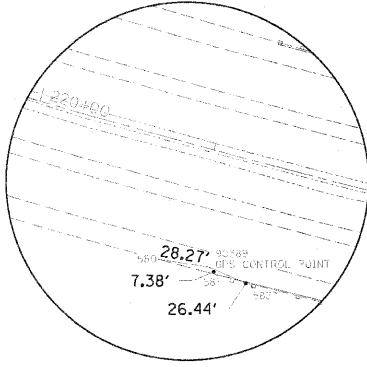

HORIZONTAL CONTROL POINT NO. 90389
I-280

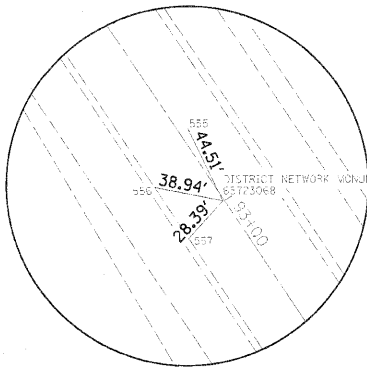

HORIZONTAL CONTROL POINT NO. 65723068
I-280

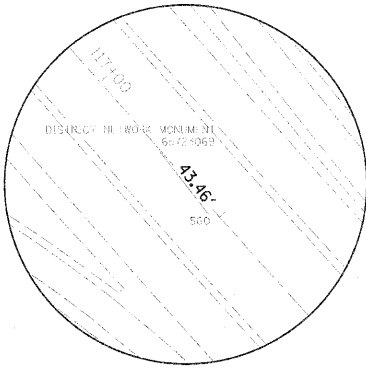


HORIZONTAL CONTROL POINT NO. 65723069
I-280

FILE NAME = D264513-sht-AT33.dgn	USER NAME = jason00411	DESIGNED - JDW	REVISED -	STATE OF ILLINOIS DEPARTMENT OF TRANSPORTATION	HORIZONTAL & VERTICAL CONTROL	F.A.I. RTE. 280	SECTION 81-11B-1,1B,1B-1,1B-2,V8,V8-1R	COUNTY ROCK ISLAND	TOTAL SHEETS 503	SHEET NO. 26
MODEL NAME = Ties02	PLOT SCALE = 50.0000 1" = 50'	DRAWN - DAP	REVISED -			SCALE: 1" = 200' SHEET NO. OF SHEETS STA. TO STA.				FED. ROAD DIST. NO. 7 ILLINOIS FED. AID PROJECT 7
	PLOT DATE = 07/23/10	CHECKED - DES	REVISED -							
		DATE - 07/23/10	REVISED -							


Curve Data

Curve 360
P.I. Station 125+60.6060 N 1,745,791.1144 E 2,174,943.8689
Delta = 27° 01' 42.6484" (LT)
Degree = 0° 45' 02.2845"
Tangent = 1,834.5250'
Length = 3,600.7552'
Radius = 7,632.9789'
External = 217.3618'
Long Chord = 3,567.4606'
Mid. Ord. = 211.3434'
P.C. Station 107+26.0810 N 1,747,320.2616 E 2,173,930.3648
P.T. Station 143+26.8362 N 1,744,889.5505 E 2,176,541.5749
C.C. N 1,751,537.1875 E 2,180,292.7466
Course from PT 360 to PC 370 119° 26' 07.6186" Dist 6,381.0008'

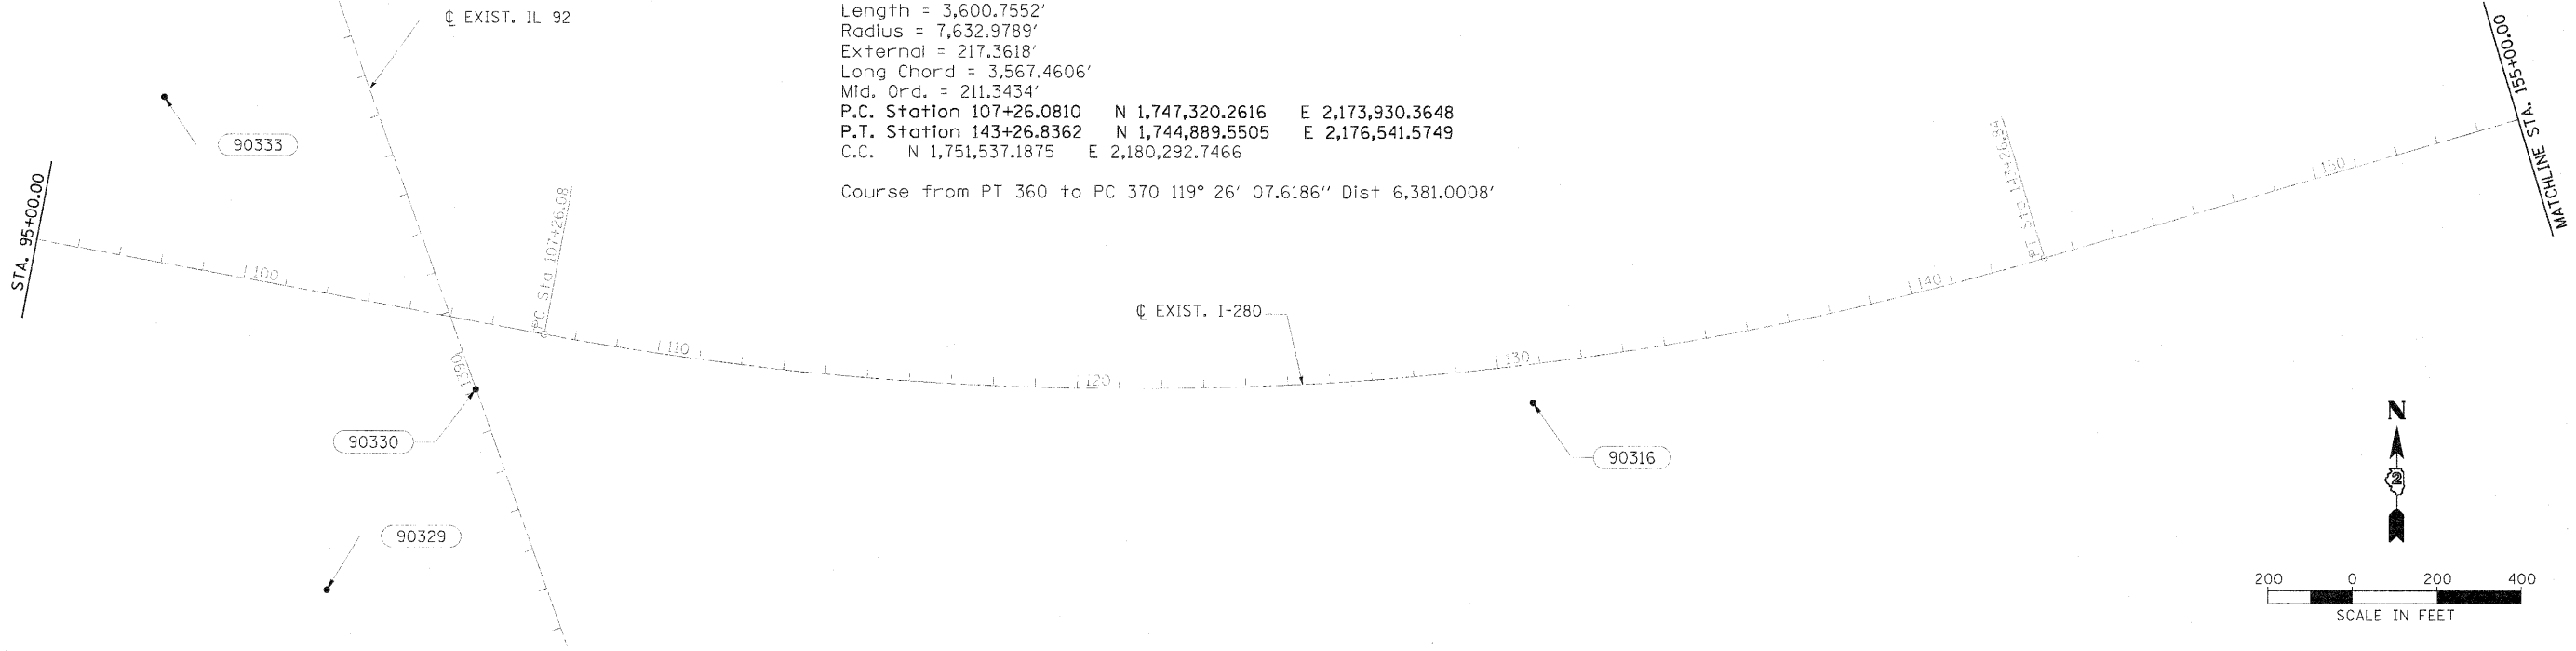

Curve Data

Curve 370
P.I. Station 222+06.3438 N 1,741,017.2240 E 2,183,403.9163
Delta = 29° 19' 38.1612" (LT)
Degree = 1° 00' 01.7622"
Tangent = 1,498.5068'
Length = 2,931.2918'
Radius = 5,726.7747'
External = 192.8090'
Long Chord = 2,899.3968'
Mid. Ord. = 186.5289'
P.C. Station 207+07.8370 N 1,741,753.6543 E 2,182,098.8518
P.T. Station 236+39.1288 N 1,741,014.3947 E 2,184,902.4204
C.C. N 1,746,741.1591 E 2,184,913.2334
Course from PT 370 to PC 380 90° 06' 29.4574" Dist 3,040.0750'

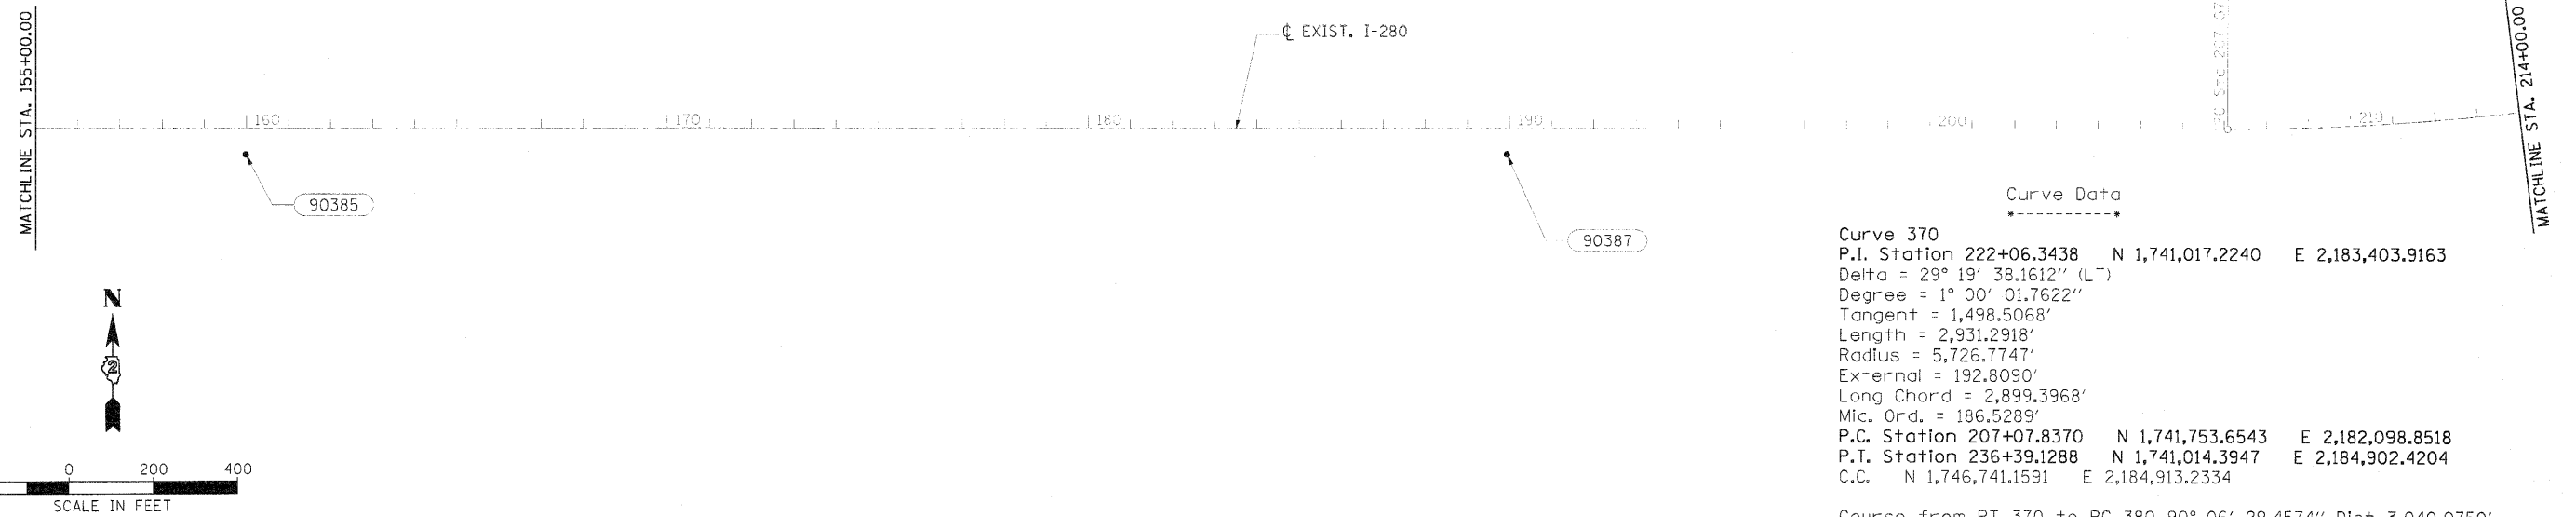

LAYOUT	DAP	05/17/10
DRAWN	DAP	07/23/10
REVIEWED	RES	07/23/10

FILE NAME = 0264015-shr-P1B4.dgn	USER NAME = Hnsau0041	DESIGNED = JDW	REVISED =	STATE OF ILLINOIS DEPARTMENT OF TRANSPORTATION	HORIZONTAL & VERTICAL CONTROL			F.A.I. RTE. 280	SECTION 81-11B-1,1B,1B-2,VB,VB-1R	COUNTY ROCK ISLAND	TOTAL SHEETS 503	SHEET NO. 27
MODEL NAME =	PLOT SCALE = 201.0028' / 1"	CHECKED = DES	REVISED =					CONTRACT NO. 64815				
PLOT DATE = 07/26/2010	DATE = 07/23/10	REVISED =						FED. ROAD DIST. NO. 7 ILLINOIS FED. AID PROJECT 7				
Dec-21								SCALE: 1" = 200' SHEET NO. OF SHEETS STA. TO STA.				



Hanson Professional Services Inc.

Curve Data


Curve 370
P.I. Station 222+06.3438 N 1,741,017.2240 E 2,183,403.9163
Delta = 29° 19' 38.1612" (LT)
Degree = 1° 00' 01.7622"
Tangent = 1,498.5068'
Length = 2,931.2918'
Radius = 5,726.7747'
External = 192.8090'
Long Chord = 2,899.3968'
Mid. Ord. = 186.5289'
P.C. Station 207+07.8370 N 1,741,753.6543 E 2,182,098.8518
P.T. Station 236+39.1288 N 1,741,014.3947 E 2,184,902.4204
C.C. N 1,746,741.1591 E 2,184,913.2334

Course from PT 370 to PC 380 90° 06' 29.4574" Dist 3,040.0750'

Curve Data

Curve 380
P.I. Station 282+44.2330 N 1,741,005.6996 E 2,189,507.5165
Delta = 44° 33' 32.3237" (LT)
Degree = 1° 29' 59.8426"
Tangent = 1,565.0293'
Length = 2,970.6852'
Radius = 3,819.8300'
External = 308.1741'
Long Chord = 2,896.3856'
Mid. Ord. = 285.1675'
P.C. Station 266+79.2038 N 1,741,008.6546 E 2,187,942.4900
P.T. Station 296+49.8890 N 1,742,101.6841 E 2,190,624.7159
C.C. N 1,744,828.4778 E 2,187,949.7024

Course from PT 380 to PC 390 45° 32' 57.1337" Dist 2,062.5019'

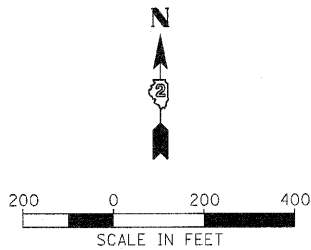

MATCHLINE STA. 214+00.00

MATCHLINE STA. 273+00.00

Curve Data


Curve 390
P.I. Station 332+71.8183 N 1,744,638.1084 E 2,193,210.2377
Delta = 44° 24' 54.0279" (RT)
Degree = 1° 29' 59.8426"
Tangent = 1,559.4274'
Length = 2,961.0868'
Radius = 3,819.8300'
External = 306.0535'
Long Chord = 2,887.5015'
Mid. Ord. = 283.3508'
P.C. Station 317+12.3909 N 1,743,546.0469 E 2,192,097.0372
P.T. Station 346+73.4777 N 1,744,639.0825 E 2,194,769.6648
C.C. N 1,740,819.2532 E 2,194,772.0508

Course from PT 390 to 49 89° 57' 51.1616" Dist 3,321.2218'

Curve Data

Curve 380
P.I. Station 282+44.2330 N 1,741,005.6996 E 2,189,507.5165
Delta = 44° 33' 32.3237" (LT)
Degree = 1° 29' 59.8426"
Tangent = 1,565.0293'
Length = 2,970.6852'
Radius = 3,819.8300'
External = 308.1741'
Long Chord = 2,896.3856'
Mid. Ord. = 285.1675'
P.C. Station 266+79.2038 N 1,741,008.6546 E 2,187,942.4900
P.T. Station 296+49.8890 N 1,742,101.6841 E 2,190,624.7159
C.C. N 1,744,828.4778 E 2,187,949.7024

Course from PT 380 to PC 390 45° 32' 57.1337" Dist 2,062.5019'

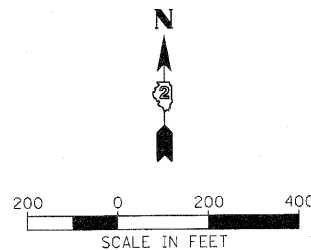

MATCHLINE STA. 333+00.00

LAYOUT	DAP	07/17/10
DRAWN	DAP	07/16/10
REVIEWED	DES	07/27/10

FILE NAME = 2264815-shht-1735.dgn
MODEL NAME =
Dec08

USER NAME = Huesu03411	DESIGNED - JDW	REVISED -
PLOT SCALE = 233.3853 1" = 10'	DRAWN - DAP	REVISED -
PLOT DATE = 07/26/2010	CHECKED - DES	REVISED -
	DATE - 07/23/10	REVISED -

STATE OF ILLINOIS
DEPARTMENT OF TRANSPORTATION

HORIZONTAL & VERTICAL CONTROL

SCALE: 1" = 200' SHEET NO. OF SHEETS STA. TO STA.


F.A.I. RTE.	SECTION	COUNTY	TOTAL SHEETS	SHEET NO.
280	81-118-1,118,119-1,119-2,119,120-119	ROCK ISLAND	503	28
CONTRACT NO. 64815				
FED. ROAD DIST. NO. 7 ILLINOIS FED. AID PROJECT 7				



Curve Data

Curve 390
P.I. Station 332+71.8183 N 1,744,638.1084 E 2,193,210.2377
Delta = 44° 24' 54.0279" (RT)
Degree = 1° 29' 59.8426"
Tangent = 1,559.4274'
Length = 2,961.0868'
Radius = 3,819.8300'
External = 306.0535'
Long Chord = 2,887.5015'
Mid. Ord. = 283.3508'
P.C. Station 317+12.3909 N 1,743,546.0469 E 2,192,097.0372
P.T. Station 346+73.4777 N 1,744,639.0825 E 2,194,769.6648
C.C. N 1,740,819.2532 E 2,194,772.0508

Course from PT 390 to 49 89° 57' 51.1616" Dist 3,321.2218'

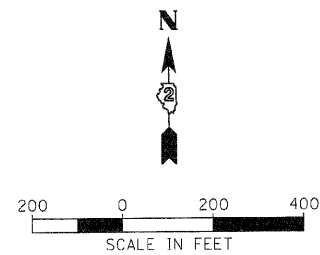

FILE NAME = D26+015+alt+ATD.dgn MODEL NAME = Geom35	USER NAME = Huss.00111	DESIGNED - JDW	REVISED -	STATE OF ILLINOIS DEPARTMENT OF TRANSPORTATION	HORIZONTAL & VERTICAL CONTROL	SCALE:	SHEET NO. OF SHEETS STA. TO STA.	F.A.I. RTE.	SECTION	COUNTY	TOTAL SHEETS	SHEET NO.
	PLOT SCALE = 220.0000 1" = 200'	DRAWN - DAP	REVISED -					280	81-118-1-18,118-1-18-2,118-1-18	ROCK ISLAND	503	29
	PLOT DATE = 07/23/2010	CHECKED - DES	REVISED -					CONTRACT NO. 64815				
		DATE - 07/23/10	REVISED -					FED. ROAD DIST. NO. 7 ILLINOIS FED. AID PROJECT 7				

HORIZONTAL CONTROL POINTS							
POINT	NORTH	EAST	ELEVATION	CHAIN	STATION	OFFSET	DESCRIPTION
90308	1742638.2250	2172142.7690	566.1880	IL92	1339+87.2325	52.0235' LT	GPS CONTROL POINT, PK NAIL
90330	1747345.4320	2173722.3000	587.6530	IL92	1390+04.7833	0.9897' LT	GPS CONTROL POINT, PIN
90335	1748693.8450	2174324.0340	565.3550	IL92	1404+80.0617	63.0788' LT	GPS CONTROL POINT, PIN
90391	1740327.9000	2172168.2850	565.9460	IL92	1316+77.7519	15.4438' RT	GPS CONTROL POINT, CHISELED "X"
90392	1744622.5510	2172450.5140	561.6960	IL92	1359+96.7755	3.1149' LT	GPS CONTROL POINT, PIN
90393	1751517.5390	2175855.3850	570.6790	IL92	1436+90.2879	49.7545' RT	GPS CONTROL POINT, NAIL
90394	1754489.9230	2177270.5360	581.4920	IL92	1469+81.8558	7.6904' LT	GPS CONTROL POINT, PIN

HORIZONTAL CONTROL POINTS							
POINT	NORTH	EAST	ELEVATION	CHAIN	STATION	OFFSET	DESCRIPTION
59	1741010.1260	2186797.9500	567.9250	I280	255+34.6631	0.6896' RT	TRAVERSE STATION, PIN
60	1740931.6360	2186721.8680	567.4480	I280	254+58.7294	79.3231' RT	TRAVERSE STATION, PIN
63	1741120.4500	2185394.2720	559.4240	I280	241+30.7792	106.9838' LT	TRAVERSE STATION, PIN
66	1741076.8700	2186798.3260	566.9580	I280	255+34.9130	66.055' LT	TRAVERSE STATION, NAIL
90316	1745520.6300	2175446.3090	567.9480	I280	130+72.3542	92.7522' RT	GPS CONTROL POINT, PIN
90379	1751189.8980	2170822.9010	574.3580	I280	57+48.9697	36.7619' LT	GPS CONTROL POINT, NAIL
90380	1749571.2480	2172383.2130	565.5370	I280	79+96.3729	35.4699' LT	GPS CONTROL POINT, NAIL
90384	1744887.6770	2176544.8950	566.4140	I280	143+30.6483	0.0000'	POC, DISK
90385	1744013.3110	2177966.2890	567.8660	I280	159+98.2552	62.9603' RT	GPS CONTROL POINT, NAIL
90386	1743331.9700	2179301.7580	563.4700	I280	174+96.1685	0.0405' RT	POT, DISK
90387	1742541.5450	2180574.8880	567.6520	I280	189+93.3986	62.759' RT	GPS CONTROL POINT, NAIL
90388	1741752.4590	2182100.9700	563.8700	I280	207+10.2691	0.0005' RT	PC, DISK
90389	1741157.0680	2183379.2900	575.9190	I280	221+14.6724	64.1713' RT	GPS CONTROL POINT, NAIL
65723068	1748508.8850	2173141.5730	563.0510	I280	92+99.5406	0.8198' RT	DISTRICT NETWORK MONUMENT, GPS CONTROL POINT
65723069	1746505.8420	2174551.8570	565.8070	I280	117+51.2744	0.6474' RT	DISTRICT NETWORK MONUMENT, GPS CONTROL POINT

REFERENCE TIES						
POINT	NORTH	EAST	CHAIN	STATION	OFFSET	DESCRIPTION
500	1754505.3580	2177273.7620	IL92	1469+97.1114	11.6795' LT	WALL, CHISELED "X"
501	1754483.1320	2177289.2130	IL92	1469+84.0978	12.056' RT	WALL, CHISELED "X"
532	1740277.9820	2172218.4630	IL92	1316+28.7533	66.52' RT	TRAFFIC SIGNAL CANTILEVER, SHINER
533	1740293.1550	2172161.5370	IL92	1316+42.8900	9.3278' RT	STREET - SIGN, SHINER
534	1740350.0970	2172255.2780	IL92	1317+01.5250	102.0193' RT	POWER POLE, SHINER
535	1742690.2760	2172178.8840	IL92	1340+39.9308	16.8597' LT	GUARDRAIL STEEL PLATE BEAM, SHINER
536	1742658.0050	2172208.5430	IL92	1340+08.2037	13.3805' RT	GUARDPOST, SHINER
537	1742590.4310	2172196.6240	IL92	1339+40.4244	2.6906' RT	GUARDRAIL STEEL PLATE BEAM, SHINER
538	1744619.0830	2172469.9060	IL92	1359+99.1594	16.4403' RT	SHOULDER, SHINER
539	1744616.9350	2172450.1300	IL92	1359+91.2959	1.8361' LT	DROP BOX, CORNER
540	1744629.7090	2172439.2370	IL92	1360+00.2981	15.9974' LT	SHOULDER, SHINER
541	1747324.1300	2173728.2020	IL92	1389+88.3423	13.7854' RT	GUARDPOST, SHINER
542	1747335.0480	2173734.1830	IL92	1390+00.7815	14.2753' RT	GUARDPOST, SHINER
543	1747346.2690	2173739.7710	IL92	1390+13.3169	14.2784' RT	GUARDPOST, SHINER
544	1748707.2410	2174342.3370	IL92	1405+00.2095	52.6617' LT	SHOULDER, SHINER
545	1748672.5930	2174324.7980	IL92	1404+61.3762	52.9259' LT	SHOULDER, SHINER
546	1748688.5990	2174311.6500	IL92	1404+69.8474	71.8283' LT	SHOULDER, SHINER
547	1751525.4580	2175863.3890	IL92	1437+00.9437	53.3918' RT	GUARDRAIL STEEL PLATE BEAM, END
548	1751552.6310	2175830.7440	IL92	1437+10.7252	12.0591' RT	GUARDRAIL STEEL PLATE BEAM, END

REFERENCE TIES						
POINT	NORTH	EAST	CHAIN	STATION	OFFSET	DESCRIPTION
549	1749557.8780	2172401.1420	I280	80+18.2190	39.6356' LT	SHOULDER, SHINER
550	1749566.5810	2172378.3400	I280	79+96.5033	28.7238' LT	PAVEMENT STATION NUMBER
551	1749589.4850	2172371.0130	I280	79+74.8242	38.8891' LT	SHOULDER, SHINER
552	1751203.6310	2170814.1450	I280	57+33.0102	40.0113' LT	SHOULDER, SHINER
553	1751185.0230	2170817.9710	I280	57+49.0483	29.8291' LT	PAVEMENT STATION NUMBER
554	1751181.1950	2170836.0900	I280	57+64.3937	40.1958' LT	SHOULDER, SHINER
555	1748548.9530	2173122.1970	I280	92+55.4379	5.1656' LT	GUARDRAIL STEEL PLATE BEAM, END
556	1748516.5440	2173103.3950	I280	92+72.0647	28.4113' RT	SHOULDER, SHINER
557	1748487.8590	2173122.4960	I280	93+06.5273	28.3373' RT	SHOULDER, SHINER
560	1746471.4020	2174578.3640	I280	117+94.6261	3.5354' RT	GUARDRAIL STEEL PLATE BEAM, END
561	1745555.8180	2175445.7690	I280	130+50.0519	65.7205' RT	SHOULDER, SHINER
562	1745532.5030	2175474.2770	I280	130+86.5640	65.9746' RT	SHOULDER, SHINER
563	1745490.5300	2175388.7000	I280	130+46.8807	152.3753' RT	POWER POLE, SHINER
564	1744869.4280	2176527.8670	I280	143+24.7933	24.2618' RT	SHOULDER, SHINER
565	1744904.7880	2176519.3880	I280	143+00.0167	2.3198' LT	CATCH BASIN GRATE, CORNER
566	1744910.7890	2176553.4740	I280	143+26.7614	24.3446' LT	SHOULDER, SHINER
567	1744026.9880	2177934.5960	I280	159+63.9320	66.6242' RT	SHOULDER, SHINER
568	1744020.6830	2177970.4790	I280	159+98.2814	54.4808' RT	PAVEMENT STATION NUMBER
569	1743991.2800	2177996.7180	I280	160+35.5831	67.1932' RT	SHOULDER, SHINER
571	1743321.2970	2179271.3030	I280	174+74.8901	24.3026' RT	SHOULDER, SHINER
572	1743295.1780	2179315.7080	I280	175+26.3988	25.2274' RT	SHOULDER, SHINER
573	1743352.7560	2179314.3000	I280	174+96.8763	24.2259' LT	SHOULDER, SHINER
574	1742554.7420	2180543.2970	I280	189+59.4001	66.7908' RT	SHOULDER, SHINER
575	1742548.7820	2180578.8260	I280	189+93.2717	54.5209' RT	PAVEMENT STATION NUMBER
576	1742505.9140	2180572.2790	I280	190+08.6370	95.0726' RT	FENCE CORNER, SHINER
577	1741774.6260	2182112.7500	I280	207+09.6425	25.0944' LT	SHOULDER, SHINER
578	1741743.0800	2182067.2770	I280	206+85.5348	24.7264' RT	SHOULDER, SHINER
579	1741716.5800	2182114.6680	I280	207+39.6946	24.6046' RT	SHOULDER, SHINER
580	1741161.5400	2183351.3740	I280	220+86.8955	67.3218' RT	SHOULDER, SHINER
581	1741151.6660	2183384.3110	I280	221+20.8714	68.0538' RT	GUARDRAIL STEEL PLATE BEAM, END
582	1741146.3320	2183403.4570	I280	221+40.5125	68.1813' RT	GUARDPOST, SHINER
586	1740952.8560	2185463.0950	I280	241+99.9186	60.4799' RT	PIER, CROSS CUT
589	1741131.7250	2185398.6480	I280	241+35.1339	118.2671' LT	SHINER, POWER POLE
590	1741073.1550	2185398.2310	I280	241+34.8275	59.6964' LT	PIER, CROSS CUT
591	1740955.8640	2186725.1730	I280	254+61.9886	55.0889' RT	PIER, CROSS CUT
592	1741043.7160	2186796.0120	I280	255+32.6616	32.8967' LT	PIER, CROSS CUT
593	1740977.5650	2186795.8540	I280	255+32.6285	33.2545' RT	PIER, CROSS CUT

BENCH MARKS							
POINT	NORTH	EAST	ELEVATION	CHAIN	STATION	OFFSET	DESCRIPTION
400	1762337.3710	2180217.0690	570.0100	IL92	1556+64.8459	63.8008' LT	BOLT, TOP
401	1762822.7410	2180711.7340	587.0340	IL92	1563+48.9915	0.4261' LT	WALL, CHISELED SQUARE
402	1764112.2840	2182013.8350	584.8350	IL92	OUT OF CHAIN	-----	BOLT, TOP
403	1764632.2770	2183039.3560	562.8860	IL92	OUT OF CHAIN	-----	TRAFFIC SIGNAL FOUNDATION, CHISELED SQUARE
408	1742811.0310	2172249.0220	567.4350	IL92	1341+61.9396	51.0738' RT	TOP OF WINGWALL, CROSS CUT
430	1747421.4210	2173690.8500	588.4570	IL92	1390+58.8000	63.0028' LT	TOP OF WINGWALL, CROSS CUT
435	1748952.5870	2174409.4780	562.9750	IL92	1407+49.7716	101.8689' LT	SIGN FOUNDATION, CROSS CUT
450	1752833.2060	2176397.5610	574.0130	IL92	1451+09.7139	51.064' LT	DISK, PERM. SURVEY MARKER
491	1740203.4880	2172209.8020	567.2220	IL92	1315+54.1143	59.2132' RT	TRAFFIC SIGNAL FOUNDATION, CROSS CUT
492	1744612.2430	2172452.4580	562.0230	IL92	1359+87.4894	1.7617' RT	DROP BOX, CROSS CUT
493	1751914.6060	2175940.2730	573.8480	IL92	1440+83.5861	51.1649' LT	WALL, DISK
494	1754536.2560	2177244.2830	583.6640	IL92	1470+11.6384	51.8375' LT	WALL, CHISELED SQUARE
497	1757548.7090	2179496.5130	595.1370	IL92	1507+87.7362	35.0542' RT	WALL, CHISELED SQUARE
498	1758585.9490	2179777.7070	583.1260	IL92	1518+55.4716	35.7189' RT	WALL, CHISELED SQUARE
499	1761383.7380	2179831.1920	574.0490	IL92	1546+48.7807	36.2206' LT	WALL, CHISELED SQUARE
1412	1740376.4720	2164486.5500	578.3520	IL92	1238+21.7477	22.8183' LT	TOP OF WINGWALL, PLUG
1413	1740236.1610	2169180.6300	569.3920	IL92	1285+17.6668	23.3789' LT	TOP OF WINGWALL, PLUG
1414	1740225.2620	2171730.1500	563.6380	IL92	1310+67.1473	77.4181' LT	HEADWALL, CROSS CUT

BENCH MARKS							
POINT	NORTH	EAST	ELEVATION	CHAIN	STATION	OFFSET	DESCRIPTION
430	1747421.4210	2173690.8500	588.4570	I280	105+09.4381	143.7581' RT	TOP OF WINGWALL, CROSS CUT
460	1740903.2080	2186708.3510	566.6410	I280	254+45.2661	107.7766' RT	HEADWALL, CHISELED SQUARE
462	1741072.5210	2185463.5470	559.9990	I280	242+00.1446	59.1857' LT	PIER, CHISELED SQUARE
479	1751382.2710	2170656.3870	580.4050	I280	54+94.9249	50.7449' LT	BOLT, CHISELED "X"
481	1748589.6620	2173090.5320	566.7750	I280	92+04.0117	1.2617' LT	BOLT, CHISELED "X"
485	1744306.0030	2177575.3850	567.1810	I280	155+13.9717	0.1589' RT	HEADWALL, CROSS CUT
1401	1751515.6290	2170513.3400	586.3450	I280	52+99.6212	40.5834' LT	WALL, CROSS CUT

SURVEY WORK POINTS							
POINT	NORTH	EAST	ELEVATION	CHAIN	STATION	OFFSET	DESCRIPTION
100	1758496.2510	2179235.6910	562.5150	IL92	1516+96.5737	494.0777' LT	TOPO SURVEY POINT, NAIL
101	1740332.6170	2164321.7790	576.5610	IL92	1236+57.8467	24.184' RT	TRAVERSE STATION, PIN
102	1740368.4900	2164942.4310	572.9350	IL92	1242+77.6979	23.5677' LT	TRAVERSE STATION, PIN
103	1740157.3380	2167125.0770	562.0480	IL92	1264+66.0398	126.08' RT	TRAVERSE STATION, PIN
105	1747822.2130	2174001.3094		IL92	1395+55.9378	36.3618' RT	PIN
106	1748095.1180	2174071.2100		IL92	1398+31.4017	22.6539' LT	PIN
107	1748008.7394	2174020.8242		IL92	1397+31.6211	29.2755' LT	PIN

APPARENT PROPERTY CORNERS							
POINT	NORTH	EAST	ELEVATION	CHAIN	STATION	OFFSET	DESCRIPTION
700	1740359.3890	2165818.2870	563.6510	IL92	1251+53.3315	32.9552' LT	PROPERTY CORNER, PIN
701	1740363.6600	2165663.0570	563.7850	IL92	1249+98.1229	33.3075' LT	PROPERTY CORNER, PIN



CURVE POINT NUMBERS					
CHAIN	CURVE	PI	CC	PC	PT
IL 92	200	200	201	202	203
IL 92	210	210	211	212	213
IL 92	220	220	221	222	223
IL 92	230	230	231	232	233
IL 92	240	240	241	242	243
IL 92	250	250	251	252	253
IL 92	260	260	261	262	263
IL 92	270	270	271	272	273
IL 92	280	280	281	282	283
IL 92	290	290	291	292	293
IL 92	300	300	301	302	303
IL 92	310	310	311	312	313
IL 92	320	320	321	322	323
IL 92	330	330	331	332	333

CURVE POINT NUMBERS					
CHAIN	CURVE	PI	CC	PC	PT
1280	350	350	351	352	353
1280	360	360	361	362	363
1280	370	370	371	372	373
1280	380	380	381	382	383
1280	390	390	391	392	393

FILE NAME =	USER NAME = j_sou0041	DESIGNED - JDW	REVISED -	STATE OF ILLINOIS DEPARTMENT OF TRANSPORTATION HORIZONTAL & VERTICAL CONTROL					F.A.I. RTE.	SECTION	COUNTY	TOTAL SHEETS	SHEET NO.
R204015-shr-ATB11.cgm		DRAWN - DAP	REVISED -						280	81-118-1,118-1,118-2,118-118	ROCK ISLAND	503	34
MODEL NAME =	PLOT SCALE = 50.00002 1" = 1 mi.	CHECKED - DES	REVISED -						CONTRACT NO. 64815				
Mass Info	PLOT DATE = 07/25/2010	DATE - 07/23/10	REVISED -										
				SCALE:	SHEET NO.	OF	SHEETS	STA.	TO STA.	FED. ROAD DIST. NO. 7 ILLINOIS FED. AID PROJECT 7			

NOTES:

1. CONTRACTOR SHALL PROTECT EXISTING UNDERDRAINS.

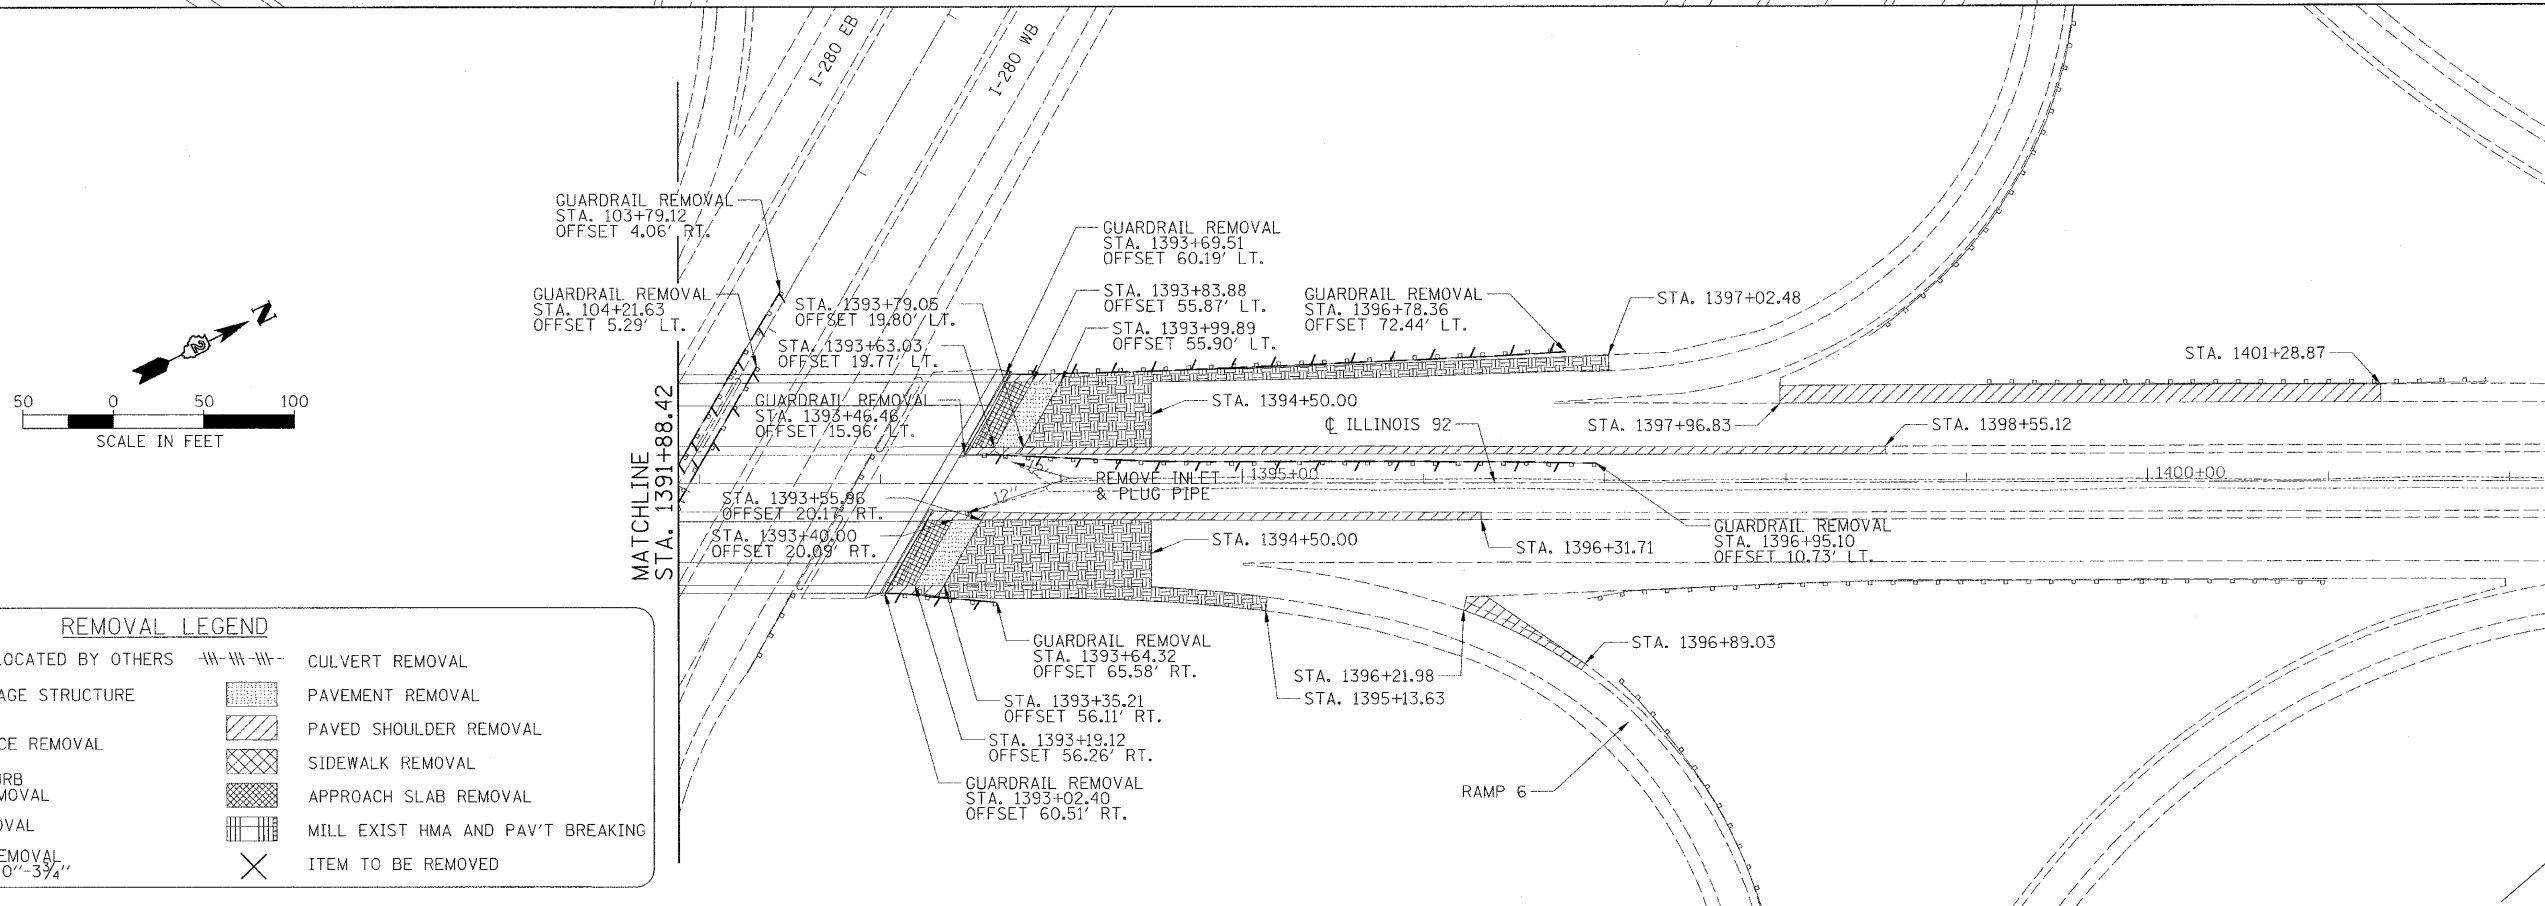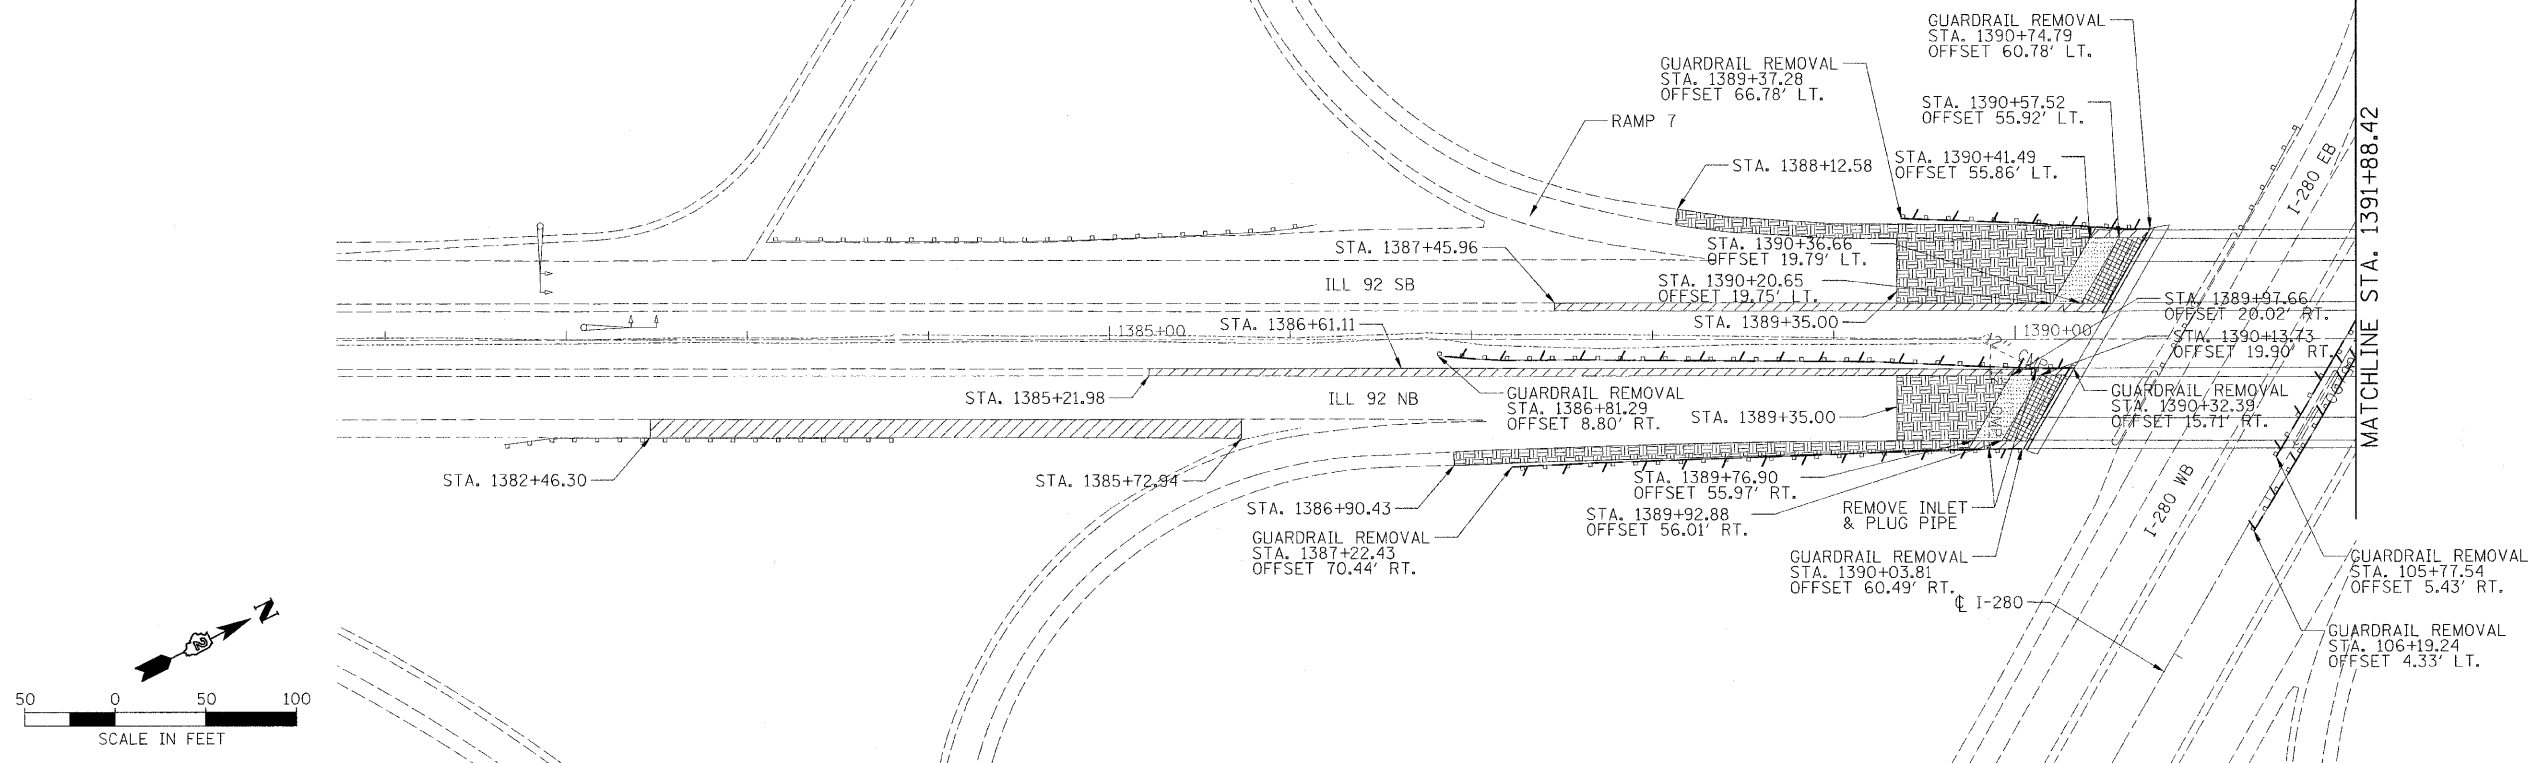

REMOVAL LEGEND

RBO	ITEM TO BE RELOCATED BY OTHERS	---W---W---	CULVERT REMOVAL
001	EXISTING DRAINAGE STRUCTURE (SEE SCHEDULE)	[Hatched Box]	PAVEMENT REMOVAL
---	CHAIN LINK FENCE REMOVAL	[Diagonal Lines]	PAVED SHOULDER REMOVAL
---	COMBINATION CURB AND GUTTER REMOVAL	[Cross-hatch]	SIDEWALK REMOVAL
---	GUARDRAIL REMOVAL	[Stippled Box]	APPROACH SLAB REMOVAL
[Hatched Box]	HMA SURFACE REMOVAL (COLD MILLING) 0"-3 3/4"	[Grid Pattern]	MILL EXIST HMA AND PAV'T BREAKING
		X	ITEM TO BE REMOVED

STATE OF ILLINOIS
DEPARTMENT OF TRANSPORTATION

ILLINOIS 92 - REMOVAL PLAN

SCALE: 1" = 50' SHEET NO. OF SHEETS STA. 1386+00.00 TO STA. 1398+00.00

F.A.I. RTE.	SECTION	COUNTY	TOTAL SHEETS	SHEET NO.
280	81-1(B)-1(HB)+B-1(HB)-2(VB)+B-1(R)	ROCK ISLAND	503	35
CONTRACT NO. 64815				
FED. ROAD DIST. NO. 7 ILLINOIS FED. AID PROJECT 7				



LAYOUT	DAP	03/17/10
DRAWN	DAP	07/16/10
REVIEWED	DES	07/23/10

FILE NAME =	USER NAME = Hussu00411	DESIGNED = JDW	REVISED =
D264815-shr-rem.dgn		DRAWN = DAP	REVISED =
MODEL NAME =	PLOT SCALE = 50.0000' / 1"	CHECKED = DES	REVISED =
RemIL92	PLOT DATE = 08/25/2010	DATE = 07/23/10	REVISED =

REMOVAL LEGEND	
RBO	ITEM TO BE RELOCATED BY OTHERS
001	EXISTING DRAINAGE STRUCTURE (SEE SCHEDULE)
- - -	CHAIN LINK FENCE REMOVAL
- - -	COMBINATION CURB AND GUTTER REMOVAL
- - -	GUARDRAIL REMOVAL
	HMA SURFACE REMOVAL, 3 3/4"
	CULVERT REMOVAL
	HMA SURFACE REMOVAL VARIABLE DEPTH
	PAVEMENT REMOVAL
	PAVED SHOULDER REMOVAL
	SIDEWALK REMOVAL
	APPROACH SLAB REMOVAL
	MILL EXIST HMA AND PAV'T BREAKING
X	ITEM TO BE REMOVED

NOTES:

- CONTRACTOR SHALL PROTECT EXISTING UNDERDRAINS.

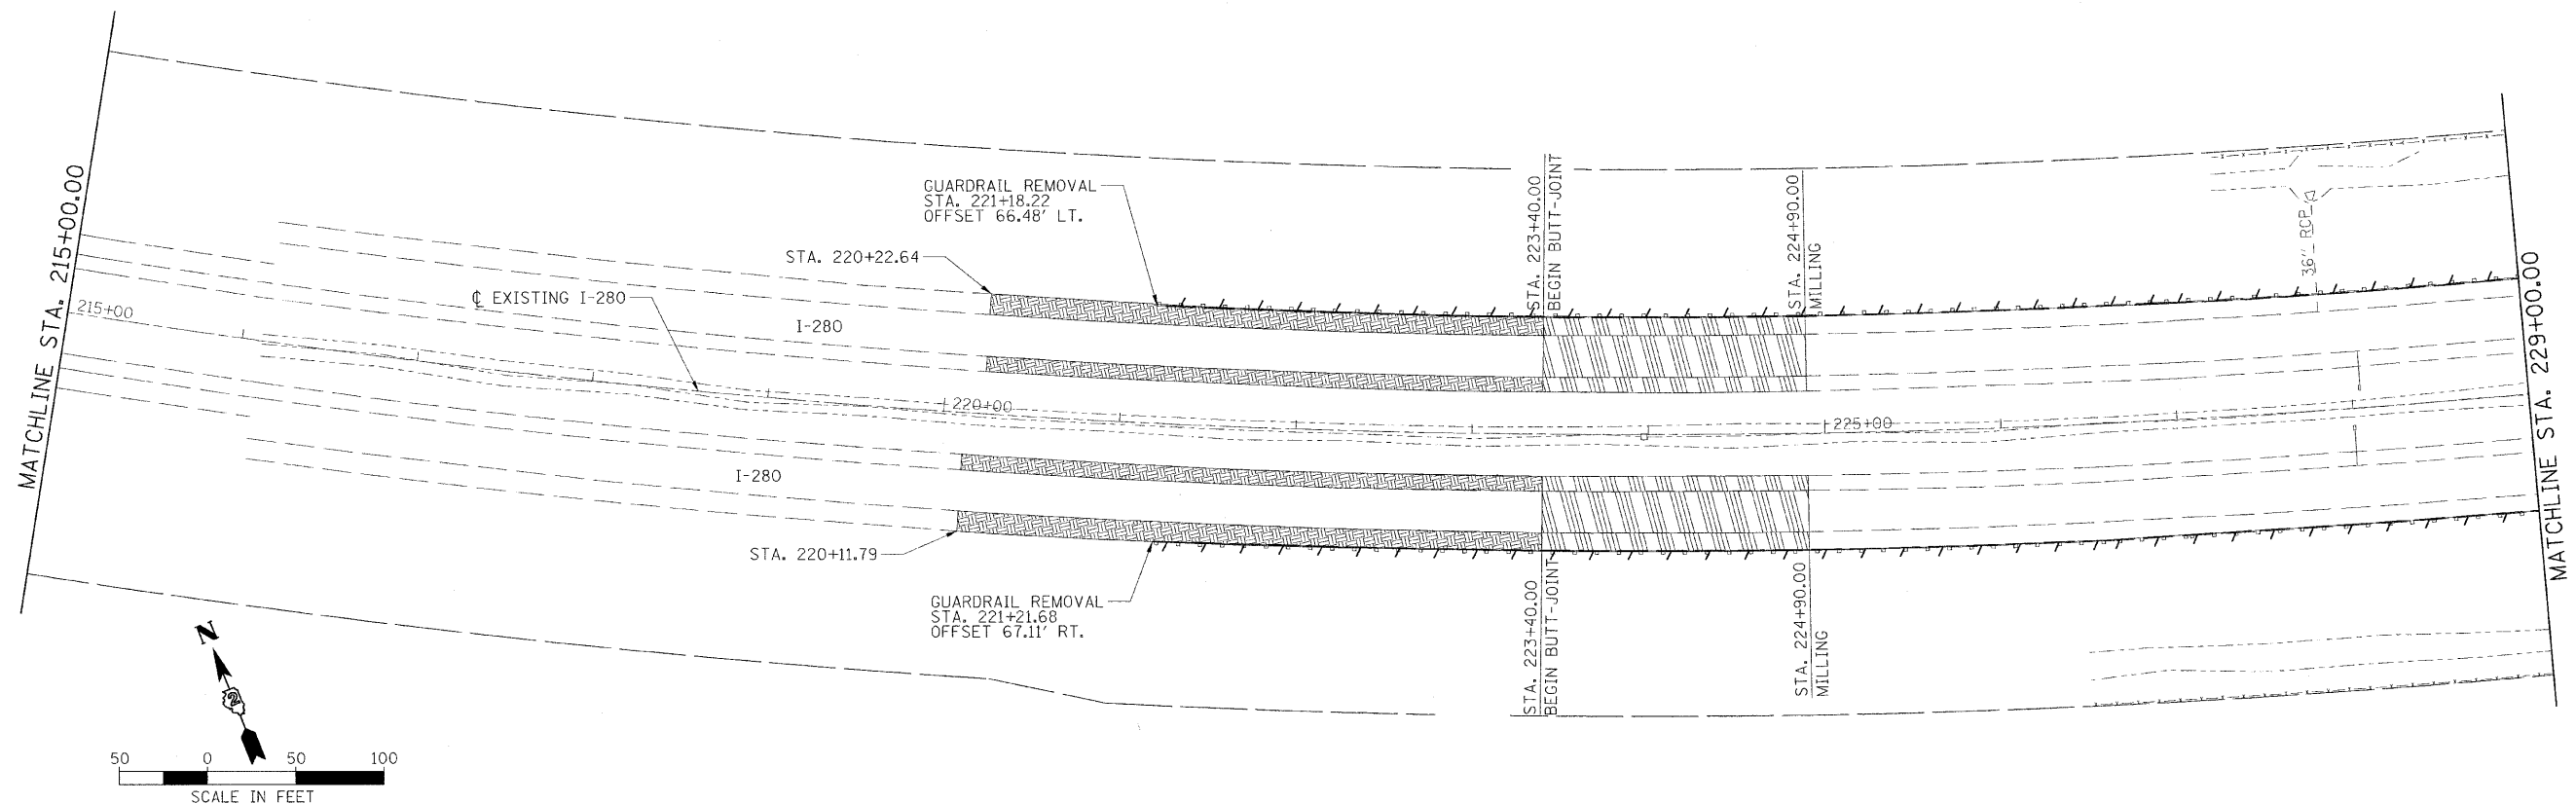
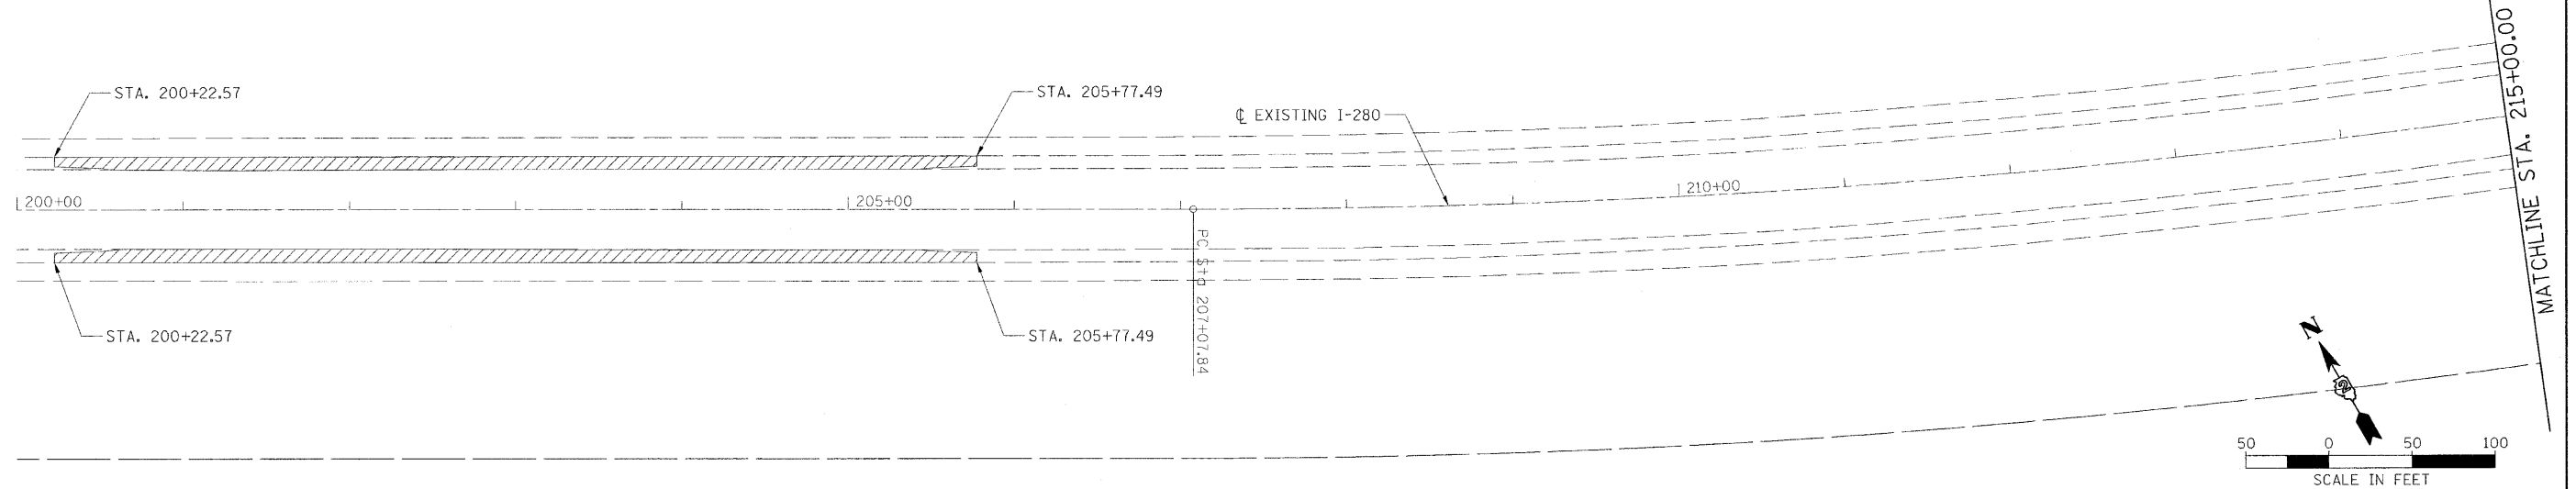


LAYOUT	DAP	03/17/10
DRAWN	DAP	07/16/10
REVIEWED	DES	07/23/10

FILE NAME =	USER NAME = Almj01238	DESIGNED = JDW	REVISED =	STATE OF ILLINOIS DEPARTMENT OF TRANSPORTATION		I-280 - REMOVAL PLAN		F.A.I. RTE.	SECTION	COUNTY	TOTAL SHEETS	SHEET NO.
D264815-shr-namudgn	PLOT SCALE = 50.0000' / 1"	DRAWN = DAP	REVISED =					280	81-1(B)-1(HB)-1(HB)-2(VB)-1(R)	ROCK ISLAND	503	36
MODEL NAME =	PLOT DATE = 09/03/2010	CHECKED = DES	REVISED =					CONTRACT NO. 64815				
Rem01	DATE = 07/23/10	REVISED =	REVISED =					FED. ROAD DIST. NO. 7 (ILLINOIS) FED. AID PROJECT 7				
				SCALE: 1" = 50'		SHEET NO. OF SHEETS		STA. 200+00.00 TO STA. 229+00.00				




Hanson Professional Services Inc.

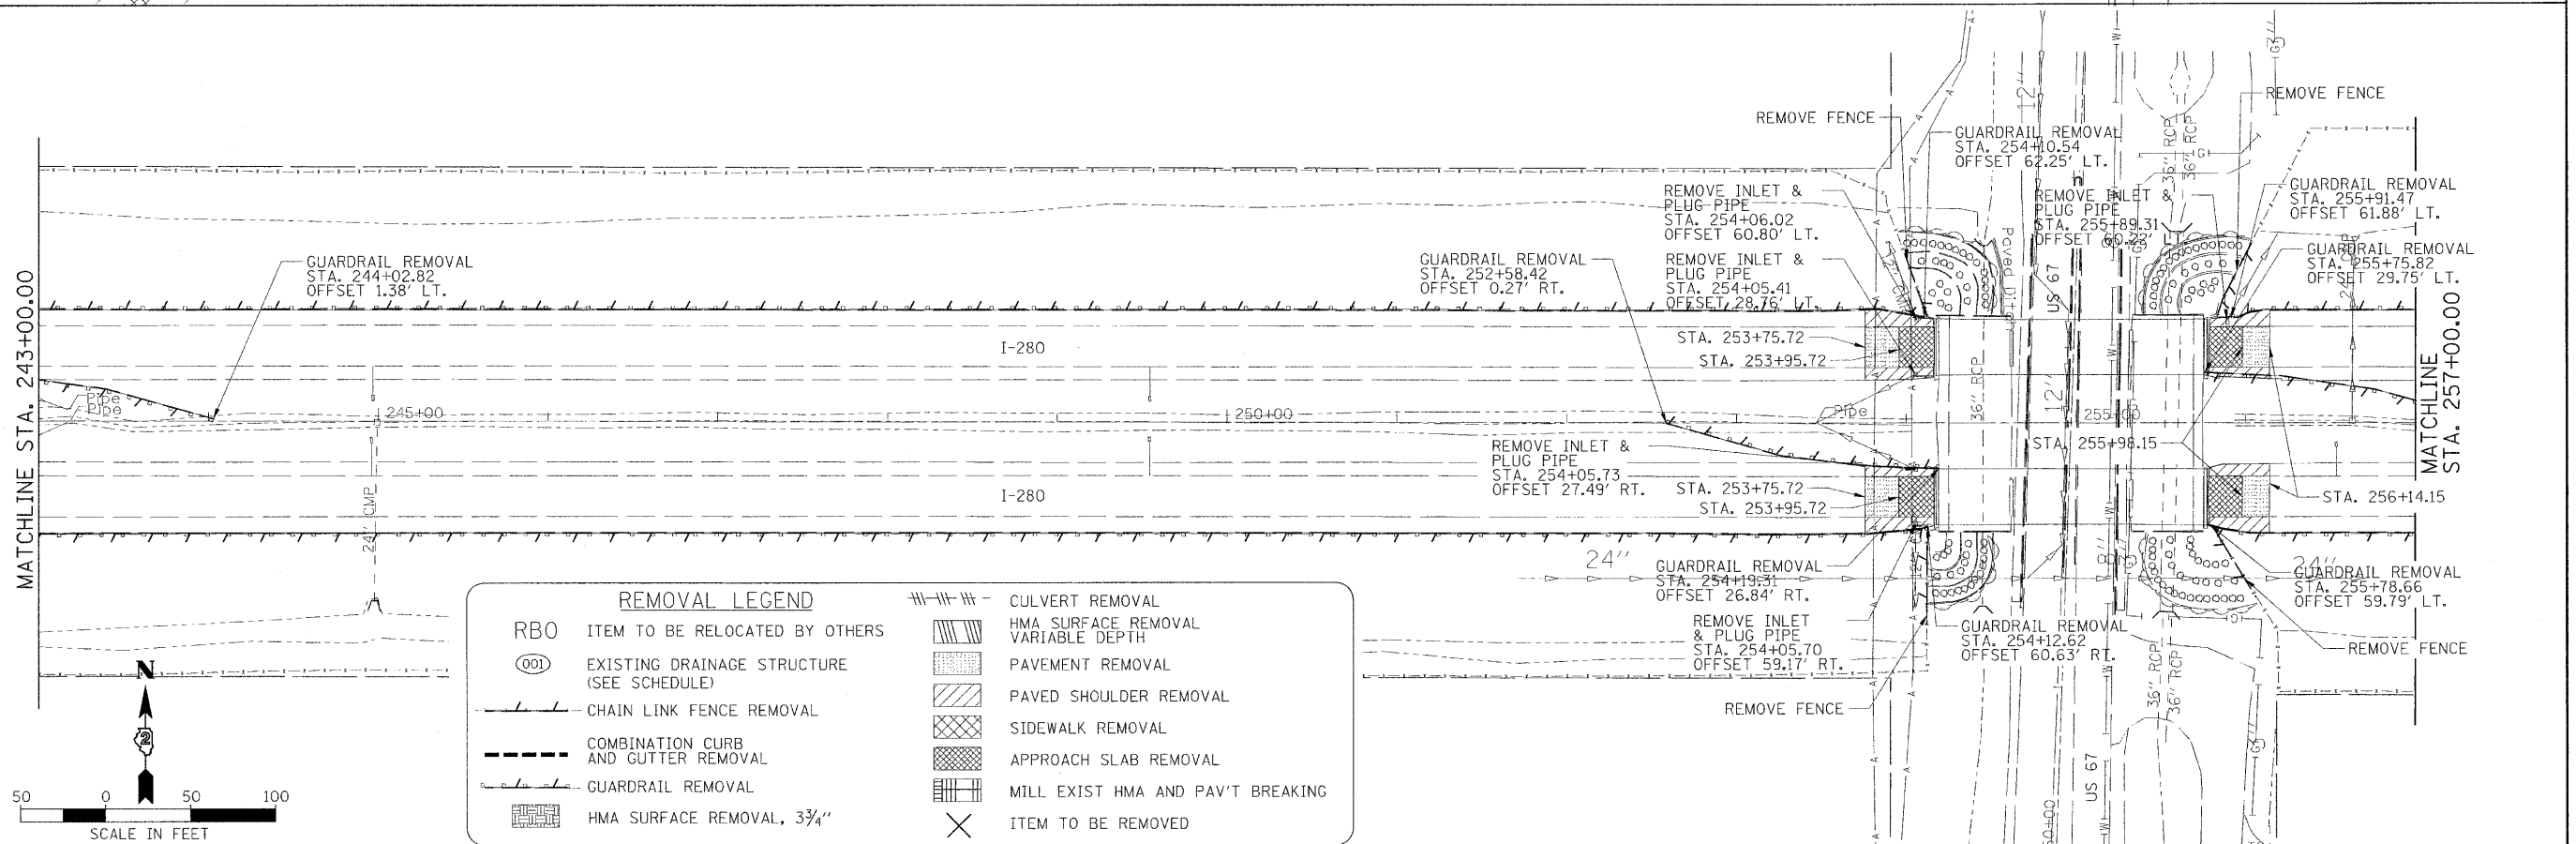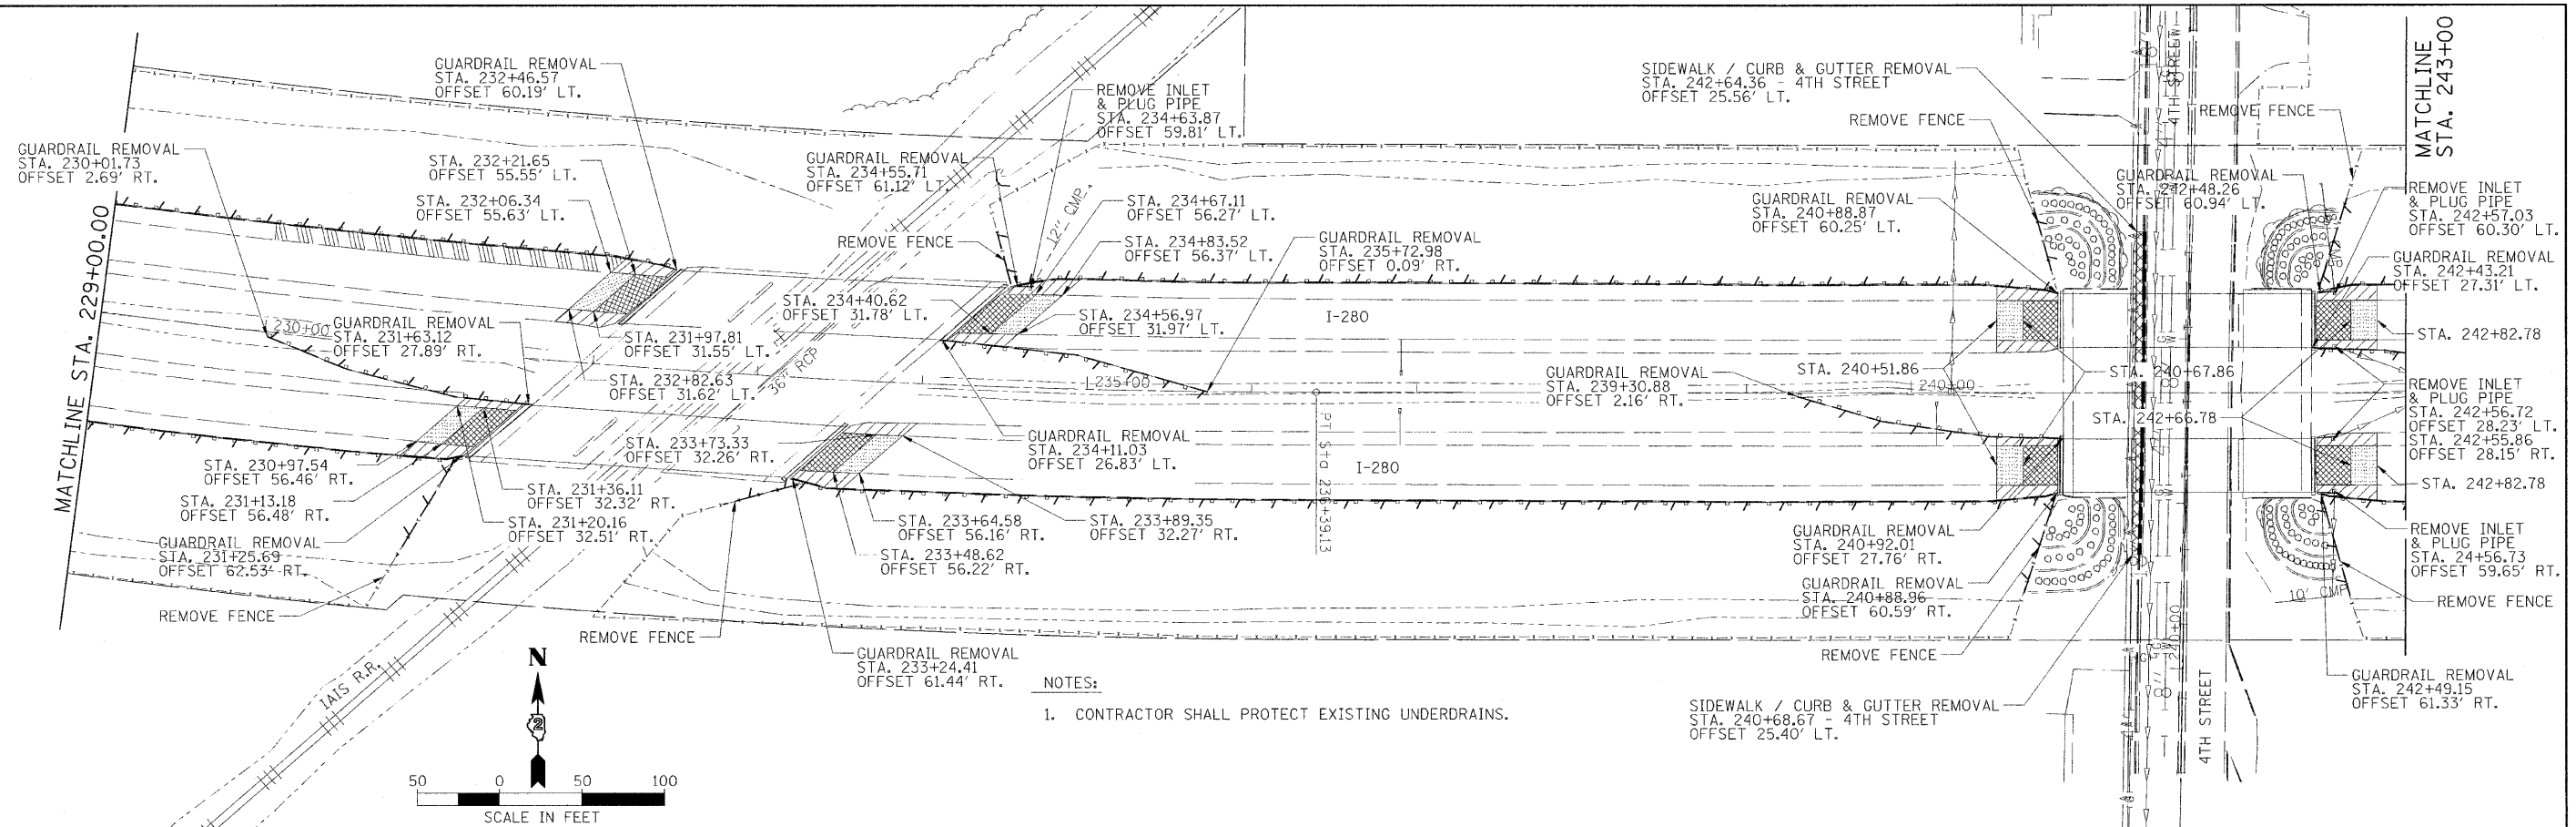


FILE NAME : D264815-shrrem.dgn	USER NAME : AJM01238	DESIGNED : JDW	REVISED :	STATE OF ILLINOIS DEPARTMENT OF TRANSPORTATION				I-280 - REMOVAL PLAN				F.A.I. RTE. : 280	SECTION : 81-1B-LHB,HB-1-LHB-2-VB,VB-1R	COUNTY : ROCK ISLAND	TOTAL SHEETS : 503	SHEET NO. : 37
MODEL NAME :	PLOT SCALE : 50.0000' / 1" =	DRAWN : DAP	REVISED :									SCALE: 1" = 50'	SHEET NO. OF SHEETS	STA. 229+00.00 TO STA. 257+00.00	FED. ROAD DIST. NO. 7 ILLINOIS	FED. AID PROJECT 7
Rem02	PLOT DATE : 09/03/2010	CHECKED : DES	REVISED :													CONTRACT NO. 64815
		DATE : 07/23/10	REVISED :													



Hanson Professional Services Inc.

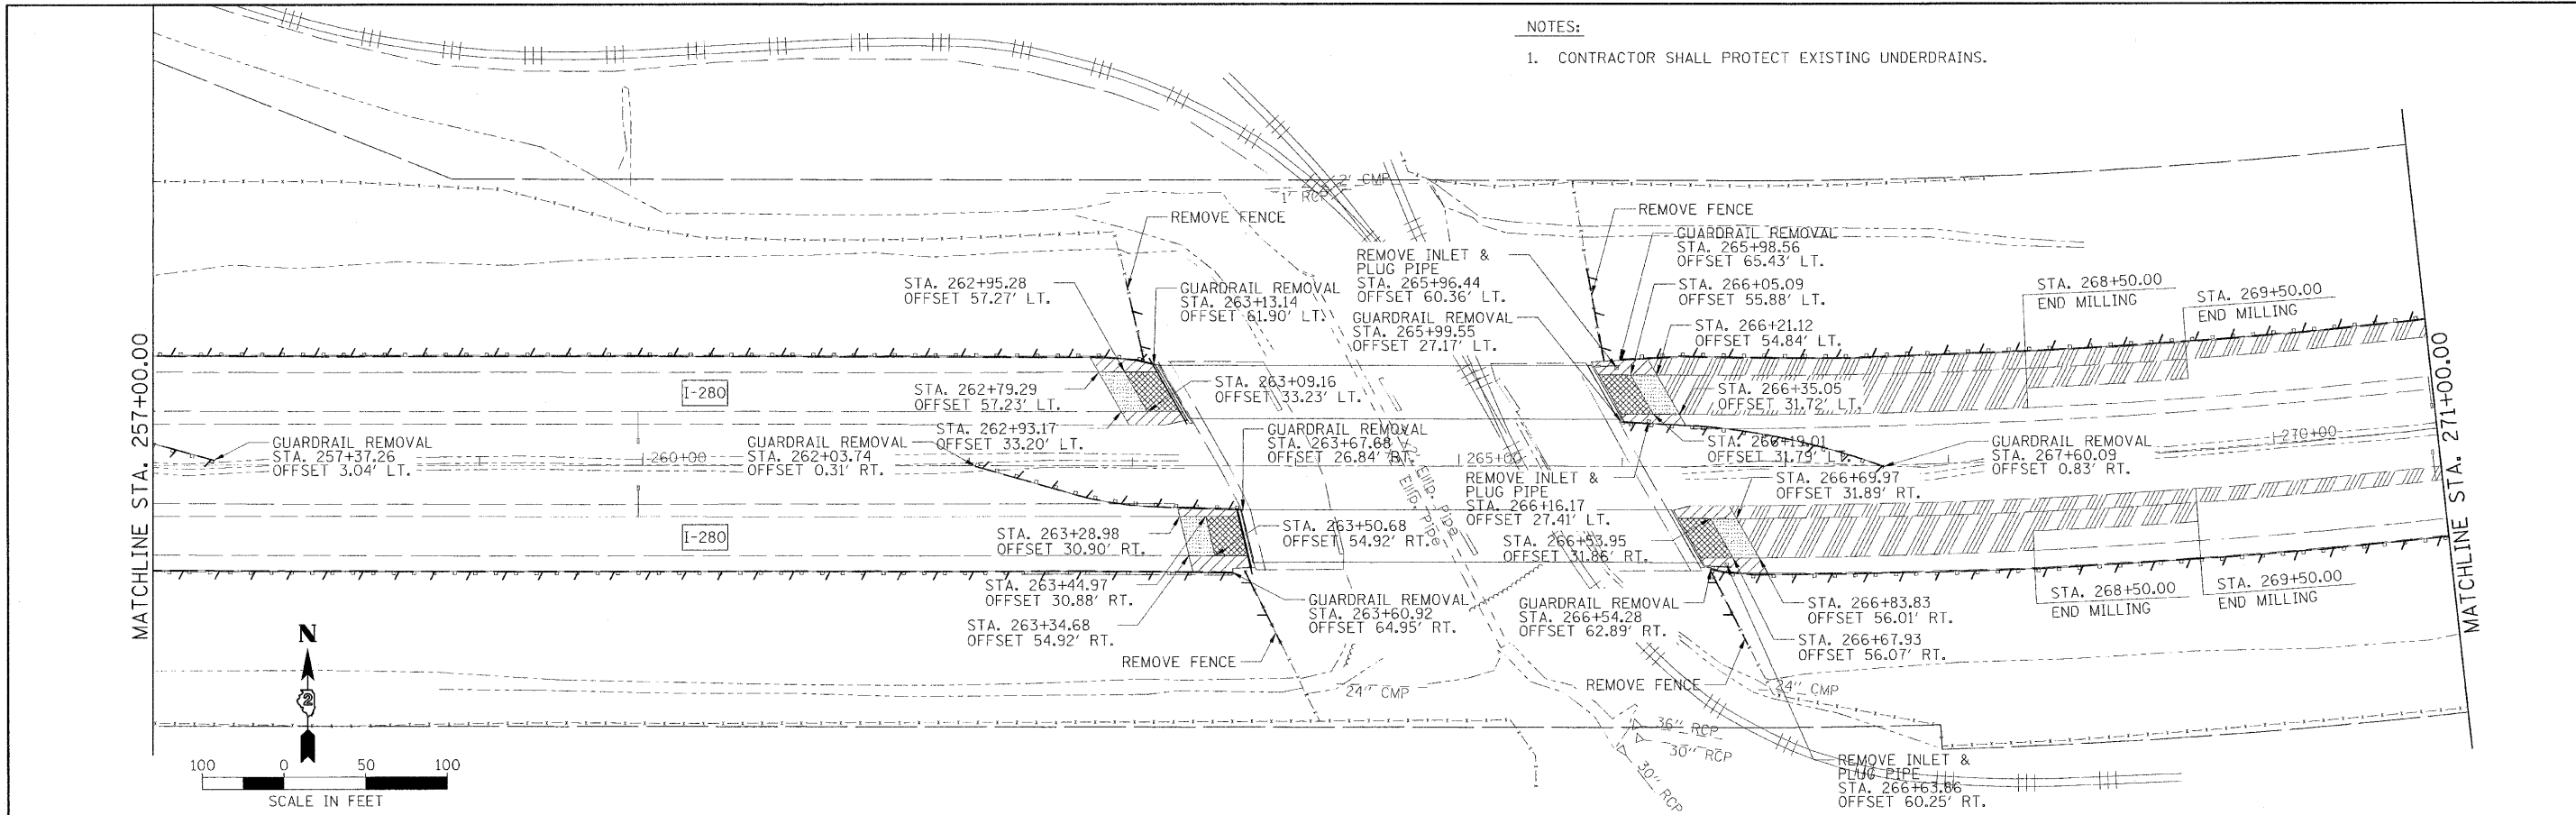


NOTES:
1. CONTRACTOR SHALL PROTECT EXISTING UNDERDRAINS.

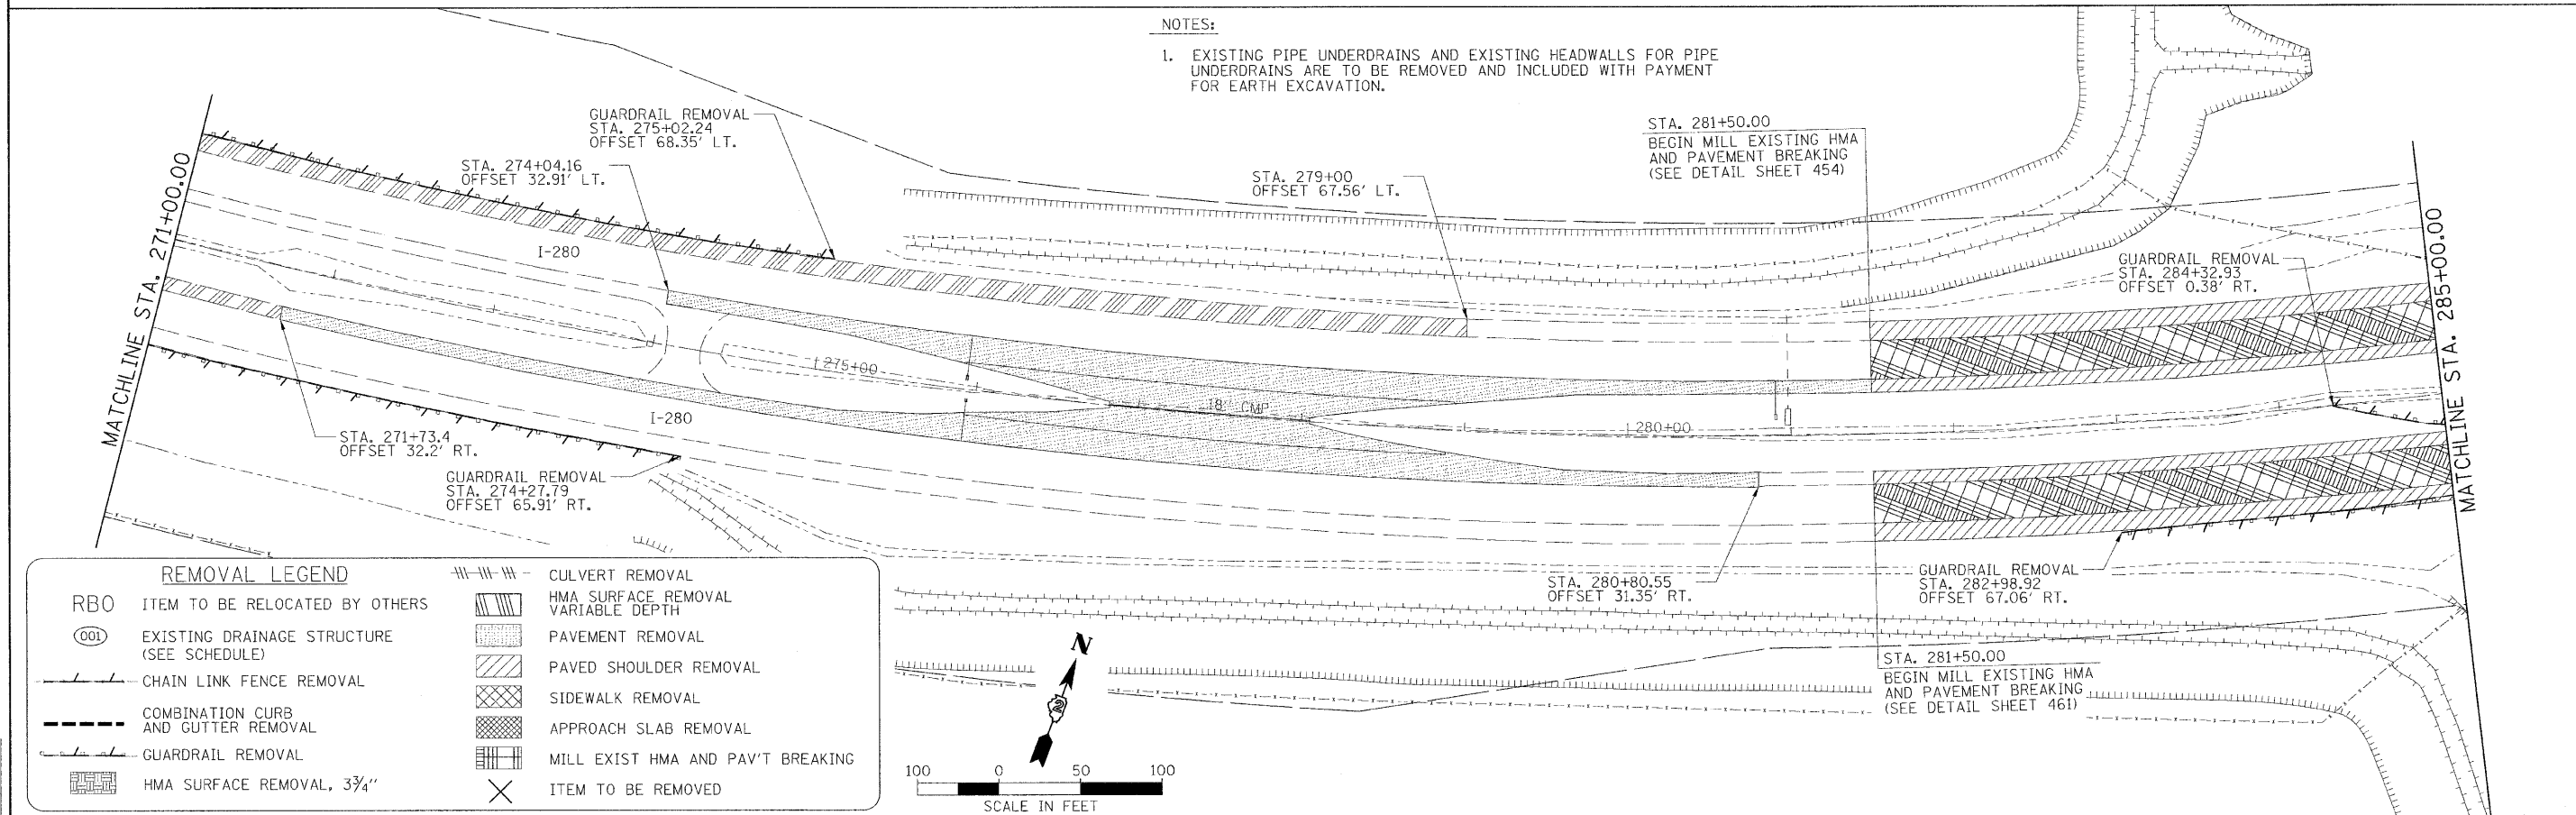

NOTES:
1. EXISTING PIPE UNDERDRAINS AND EXISTING HEADWALLS FOR PIPE UNDERDRAINS ARE TO BE REMOVED AND INCLUDED WITH PAYMENT FOR EARTH EXCAVATION.

REMOVAL LEGEND	
RBO	ITEM TO BE RELOCATED BY OTHERS
(001)	EXISTING DRAINAGE STRUCTURE (SEE SCHEDULE)
---	CHAIN LINK FENCE REMOVAL
---	COMBINATION CURB AND GUTTER REMOVAL
---	GUARDRAIL REMOVAL
---	HMA SURFACE REMOVAL, 3 3/4"
---	CULVERT REMOVAL
---	HMA SURFACE REMOVAL VARIABLE DEPTH
---	PAVEMENT REMOVAL
---	PAVED SHOULDER REMOVAL
---	SIDEWALK REMOVAL
---	APPROACH SLAB REMOVAL
---	MILL EXIST HMA AND PAV'T BREAKING
X	ITEM TO BE REMOVED

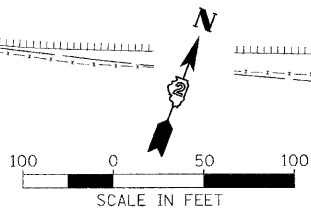

STATE OF ILLINOIS
DEPARTMENT OF TRANSPORTATION

I-280 - REMOVAL PLAN

SCALE: 1" = 50' SHEET NO. OF SHEETS STA. 257+00.00 TO STA. 285+00.00



F.A.I. RTE.	SECTION	COUNTY	TOTAL SHEETS	SHEET NO.
280	81-118-1-HB-HB-1-HB-2-VB-VB-1-R	ROCK ISLAND	503	38
CONTRACT NO. 64815				
FED. ROAD DIST. NO. 7 (ILLINOIS) FED. AID PROJECT 7				

LAYOUT	DAP	03/17/10
DRAWN	DAP	07/16/10
REVIEWED	DES	07/23/10

FILE NAME =	USER NAME =	DESIGNED =	REVISED =
0264815-shr-remudgn	A1m901238	JDW	
MODEL NAME =	PLOT SCALE =	DRAWN =	REVISED =
	50.0000' / 1" = 50'	DAP	
Item#3	PLOT DATE =	CHECKED =	REVISED =
	07/23/2010	DES	
		DATE =	REVISED =
		07/23/10	



Hanson Professional Services Inc.

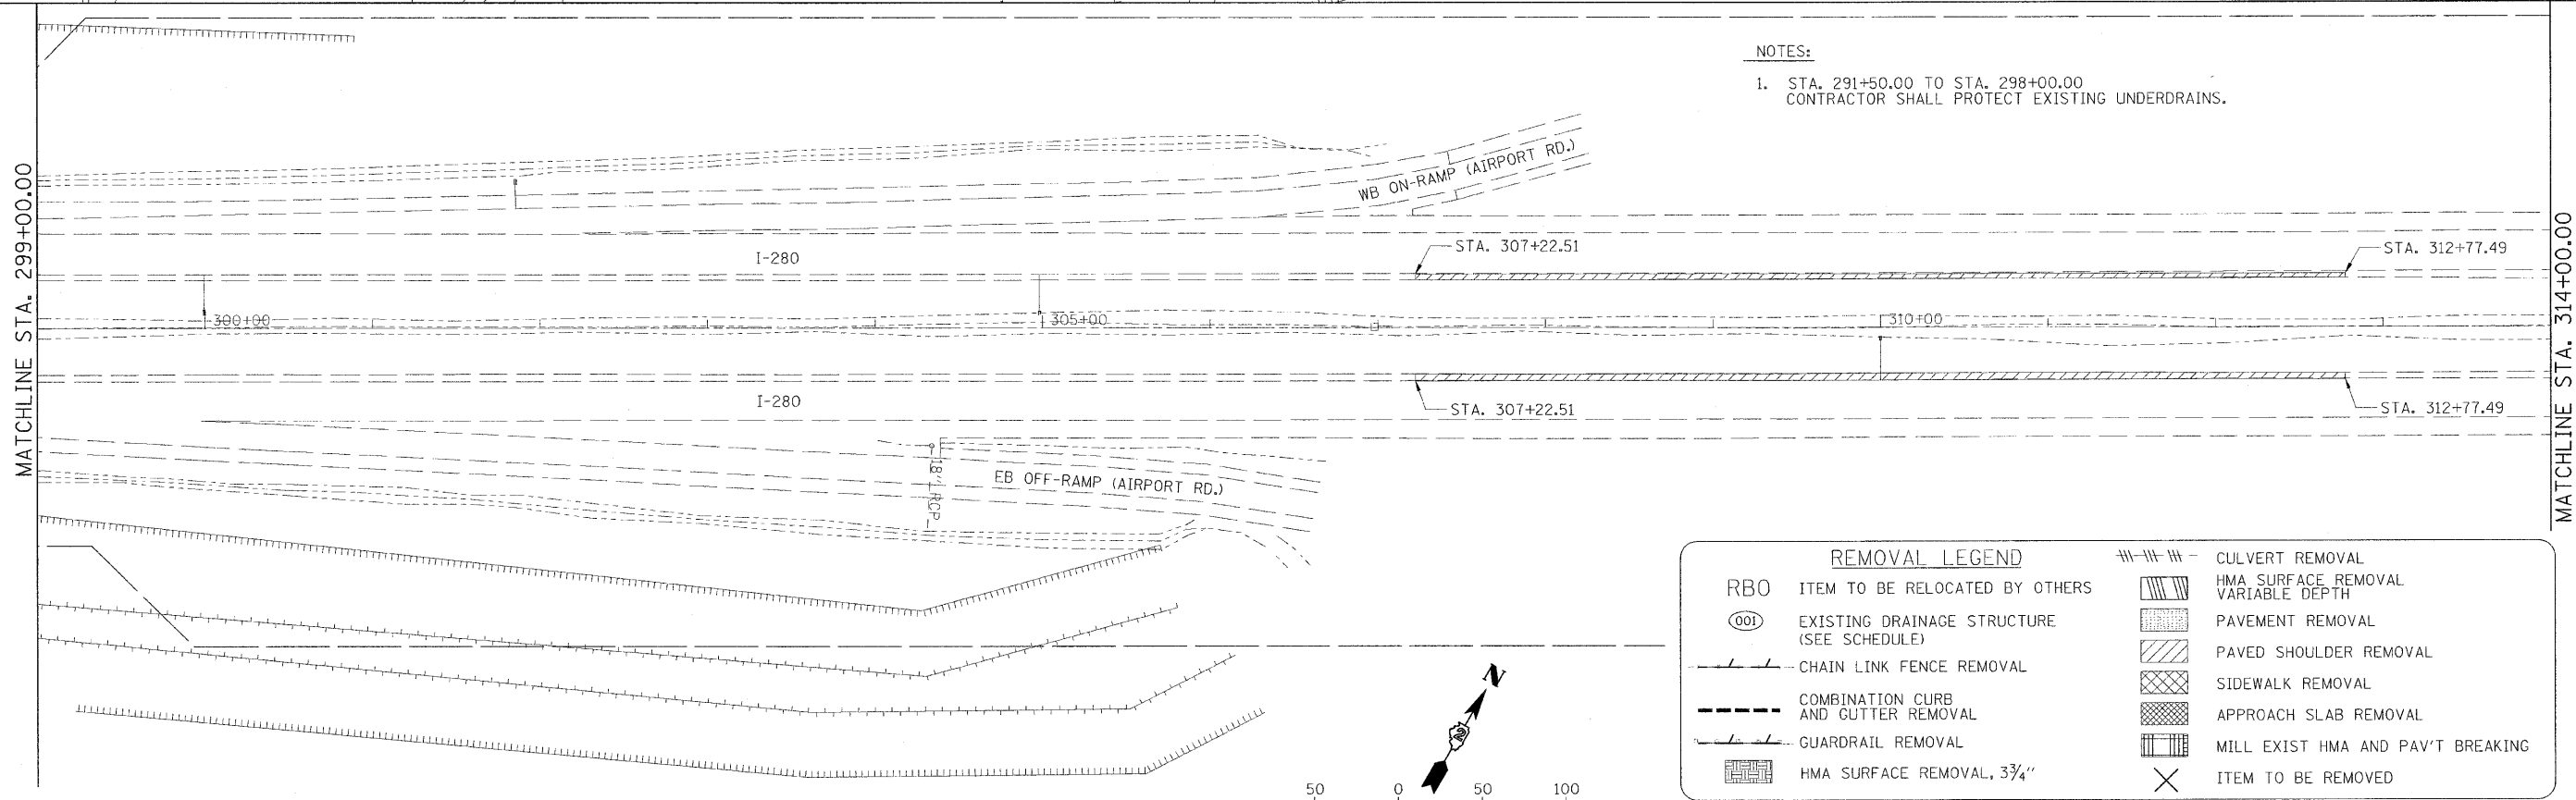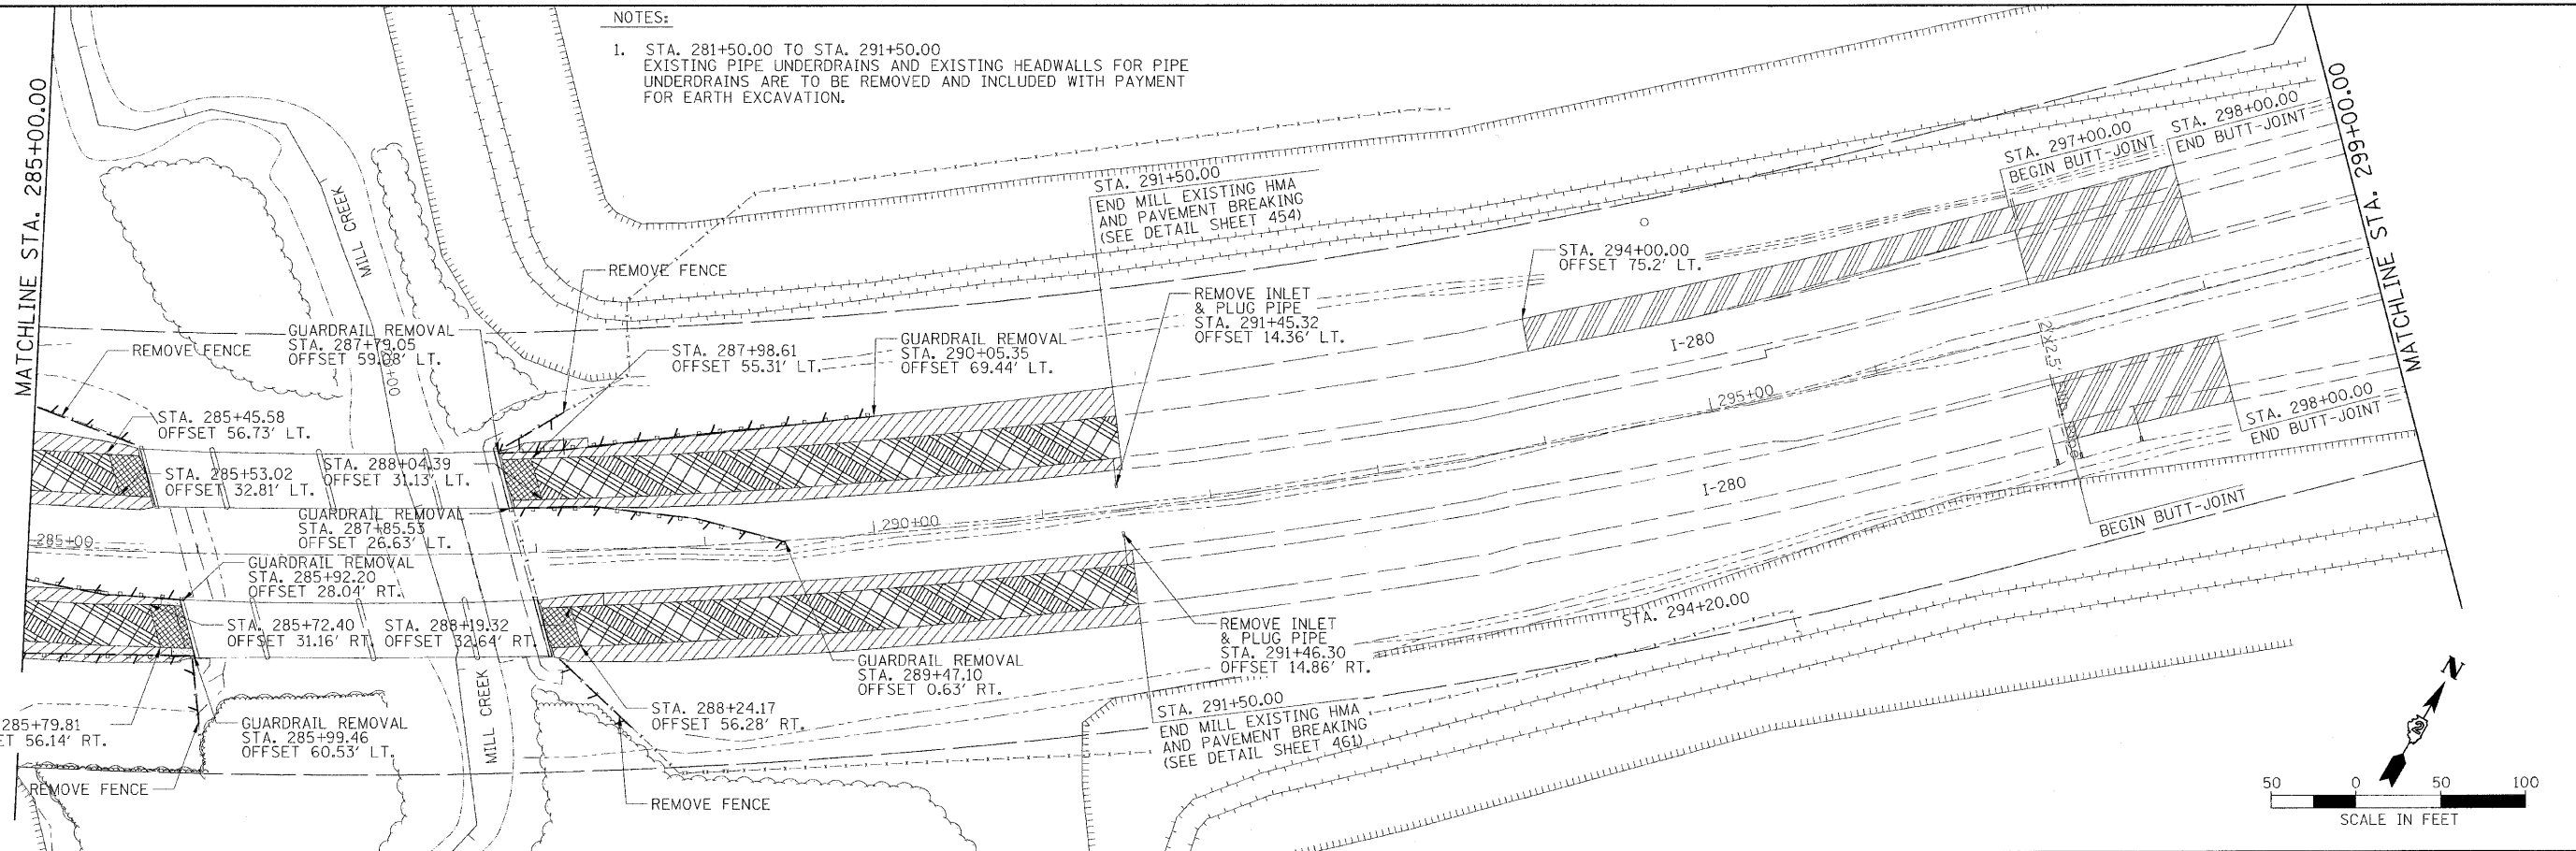

STATE OF ILLINOIS
DEPARTMENT OF TRANSPORTATION

I-280 - REMOVAL PLAN

SCALE: 1" = 50' SHEET NO. OF SHEETS STA. 285+00.00 TO STA. 314+00.00

F.A.I. RTE.	SECTION	COUNTY	TOTAL SHEETS	SHEET NO.
280	81-11B-1,11B,11B-1,11B-2,11B,11B-1,11B-2	ROCK ISLAND	503	39
CONTRACT NO. 64815				
FED. ROAD DIST. NO. 7 [ILLINOIS] FED. AID PROJECT 7				

LAYOUT	DAP	03/17/10
DRAWN	DAP	07/16/10
REVIEWED	DES	07/23/10

FILE NAME = 0264815-shs-remudgn
MODEL NAME =

USER NAME = Almj01238
PLOT SCALE = 50.0000' / in.
PLOT DATE = 09/03/2010

DESIGNED - JDW
DRAWN - DAP
CHECKED - DES
DATE - 07/23/10



REVISED -
REVISED -
REVISED -
REVISED -

Rom04

DATE	BY	DATE
SURVEYED	ALIGNED	CHECKED
NOTE BOOK	NO.	NO.



DATE	BY	DATE
SURVEYED	GRADES CHECKED	STRUCTURE NOTATIONS OK'D
NOTE BOOK	NO.	NO.

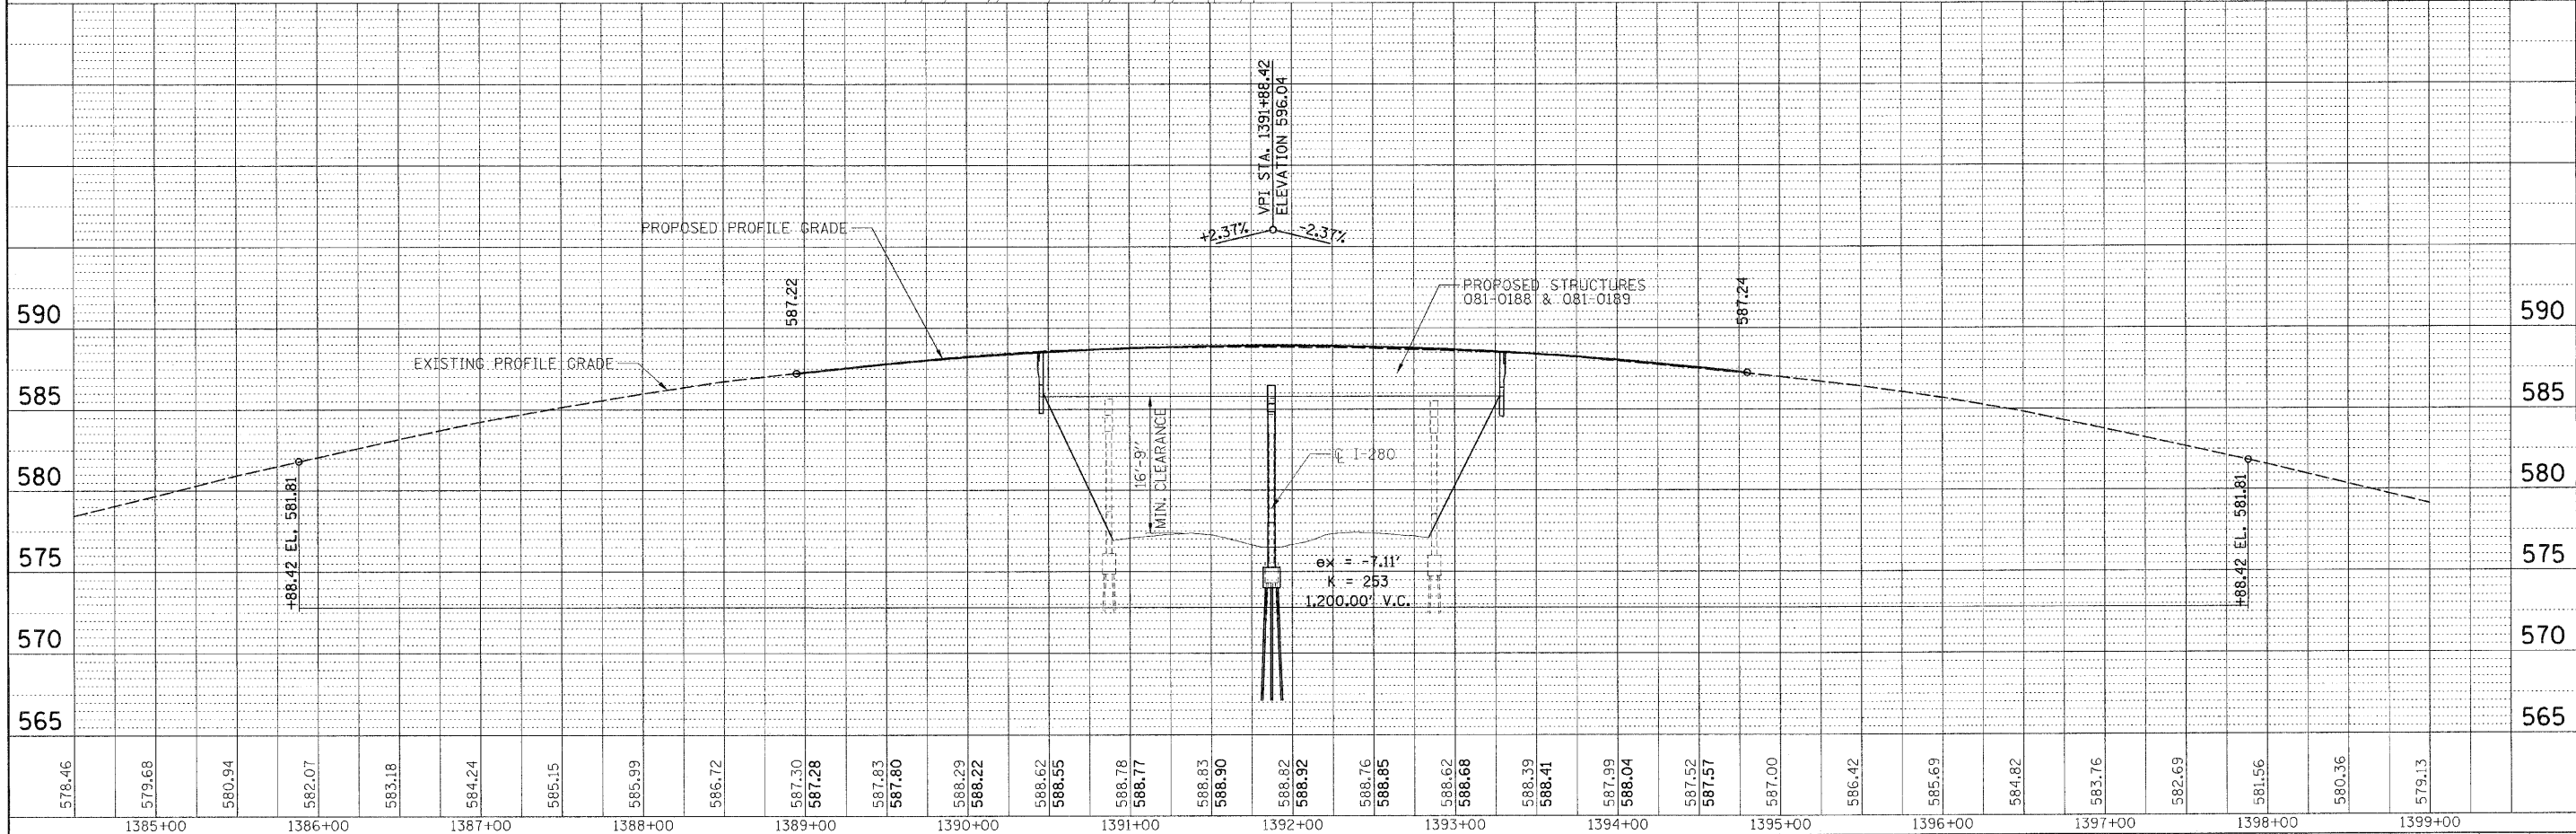
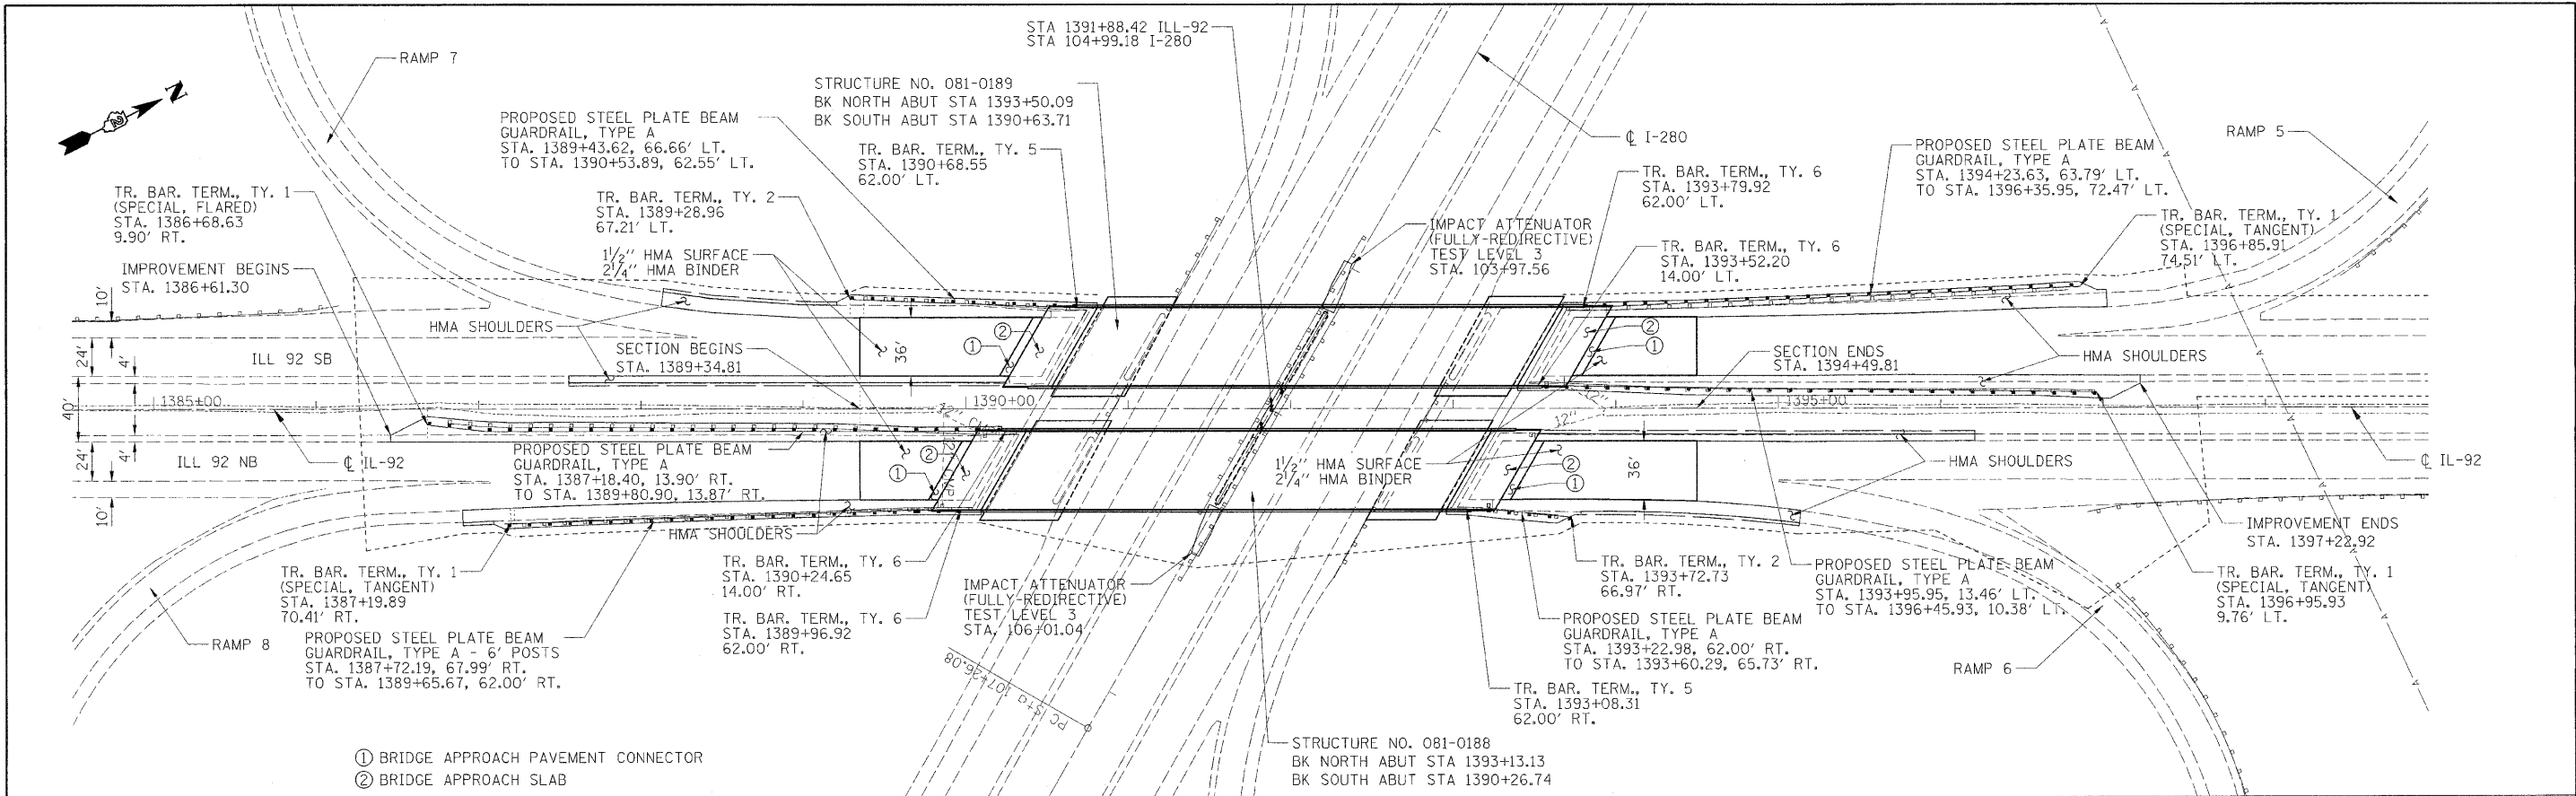


FILE NAME = D264815-shr-plot.pdf	USER NAME = Hussu00121	DESIGNED - JDW	REVISED -	STATE OF ILLINOIS DEPARTMENT OF TRANSPORTATION	ILLINOIS ROUTE 92 PLAN & PROFILE	SCALE: 1" = 50'	SHEET NO. OF SHEETS	STA. 1384+50.00 TO STA. 1399+00.00	7 ILLINOIS FED. AID PROJECT 7	F.A. RTE.	SECTION	COUNTY	TOTAL SHEETS	SHEET NO.
MODEL NAME = Illinois 92	PLOT SCALE = 50.0000' / in.	CHECKED - DES	REVISED -											
	PLOT DATE = 08/24/2010	DATE - 07/23/10	REVISED -											
										81-10B-1-10B-1-10B-2-VB-VB-10R	ROCK ISLAND	503	40	CONTRACT NO. 64815

PLAN	SURVEYED	BY	DATE
	ALIGNED		
	CHECKED		
	NO.		



PROFILE	SURVEYED	BY	DATE
	GRADES		
	CHECKED		
	NO.		

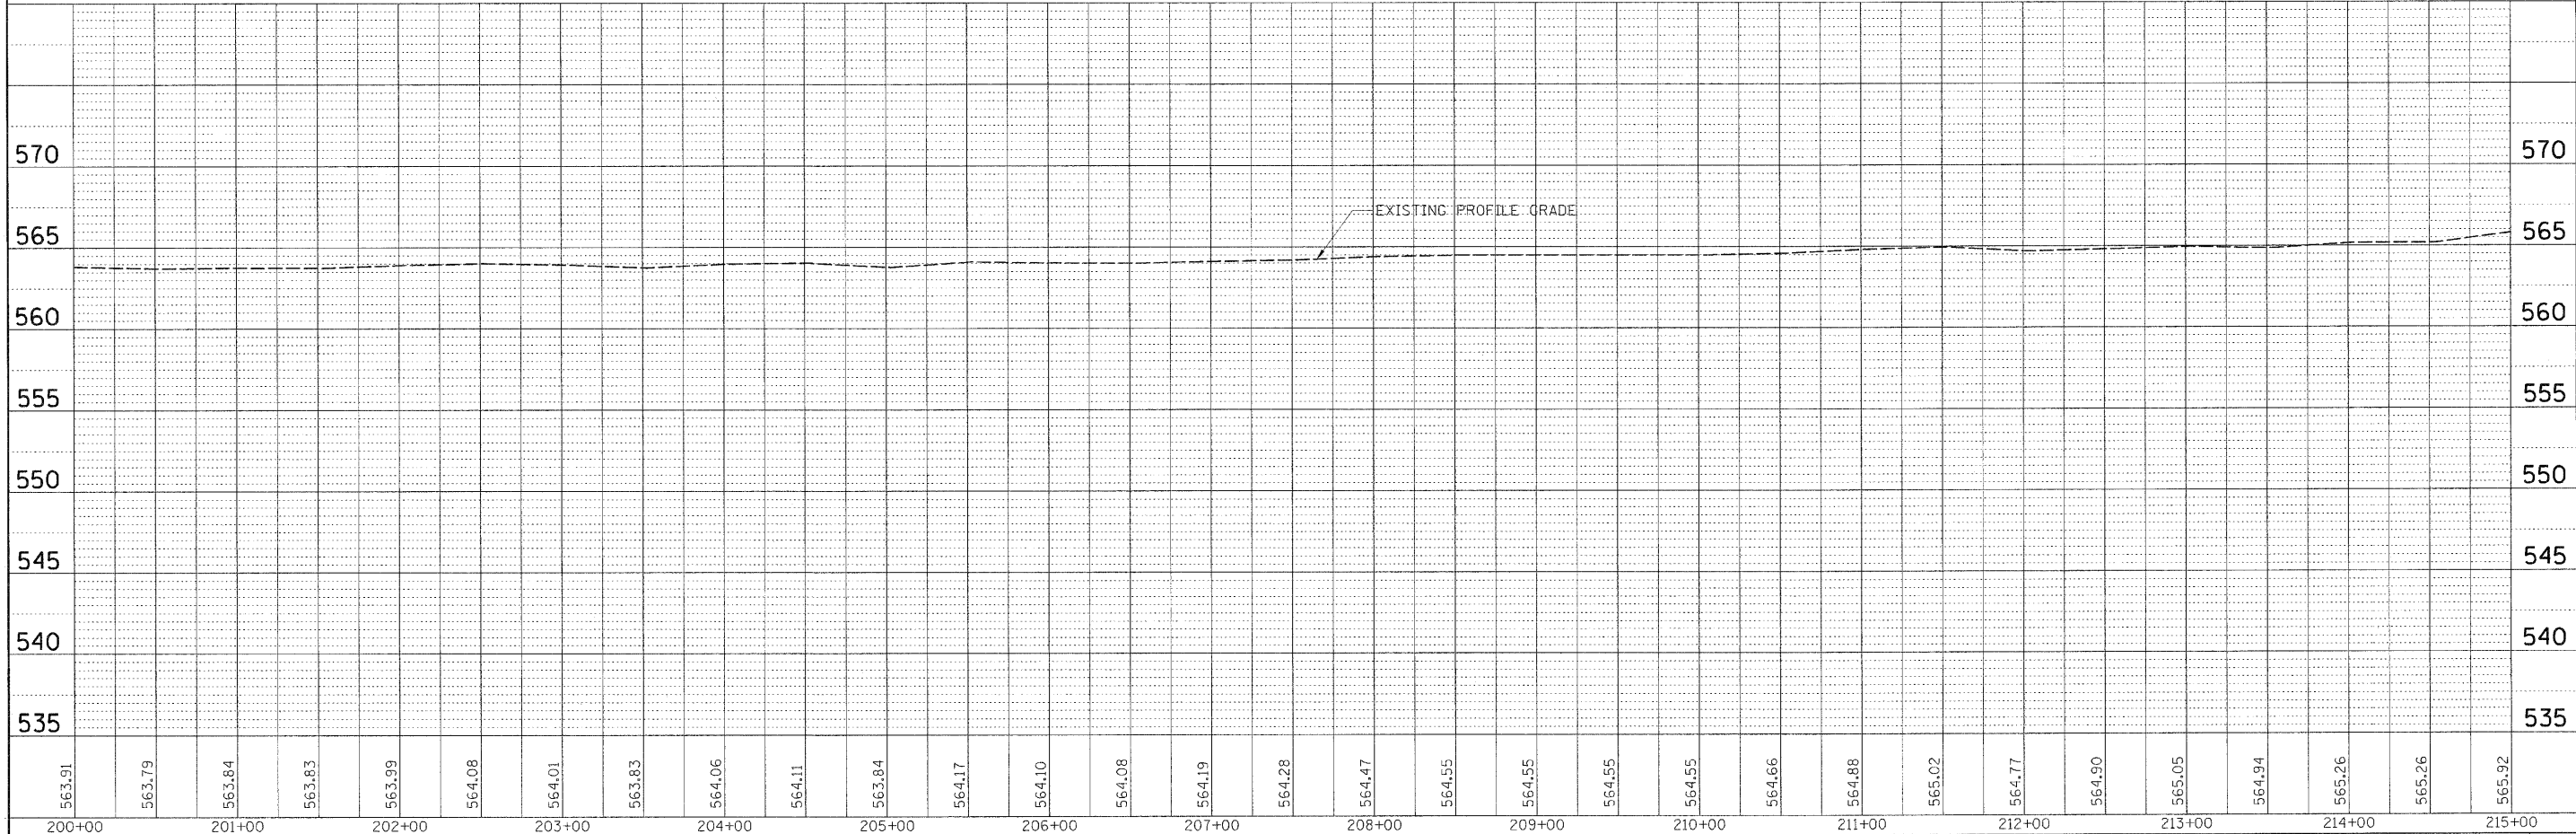
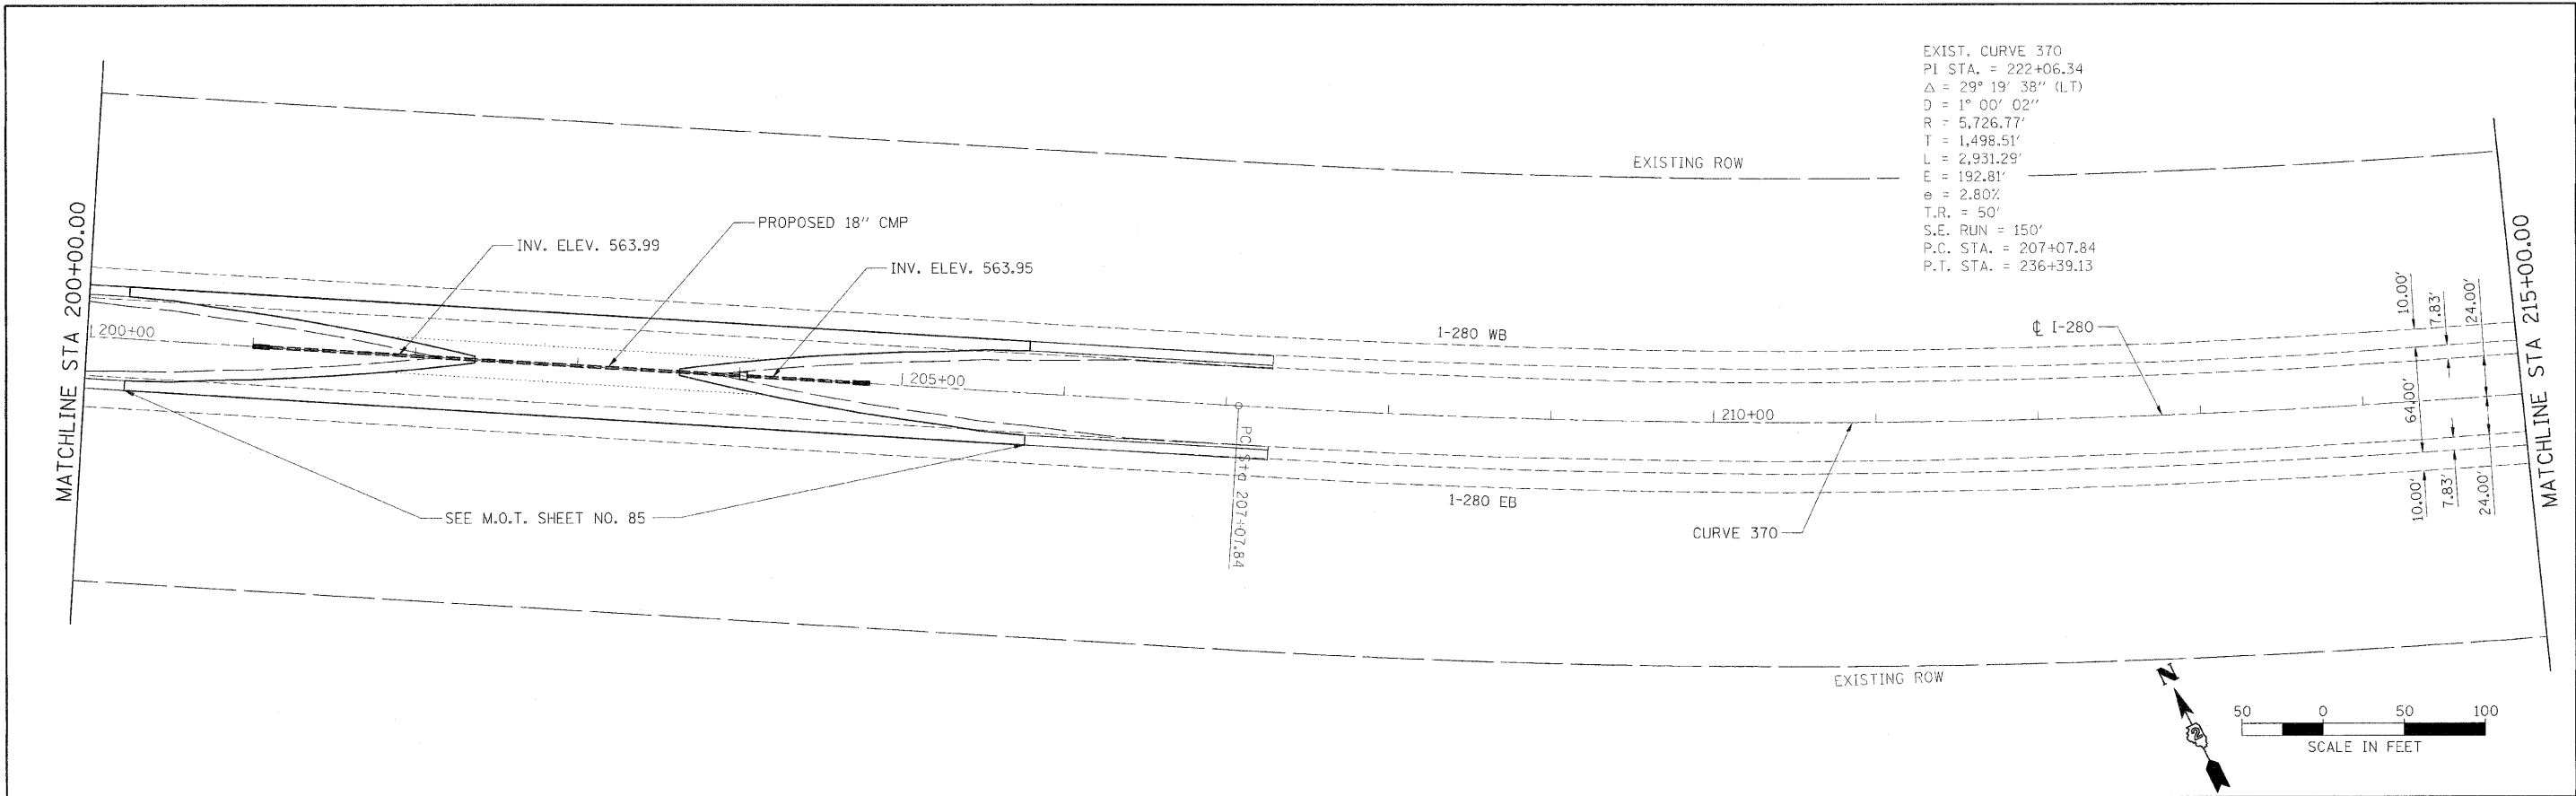


FILE NAME = D:\2010\10\15\101015\101015.dgn	USER NAME = Hussu00411	DESIGNED - JDW	REVISED -	STATE OF ILLINOIS DEPARTMENT OF TRANSPORTATION	I-280 - PLAN & PROFILE	SCALE: 1" = 50'	SHEET NO. OF SHEETS	STA. 200+00.00 TO STA. 215+00.00	F.A. RTE. 280	SECTION 81-1(B)-1(H)-1(H)-1(H)-2(V)-1(H)	COUNTY ROCK ISLAND	TOTAL SHEETS 503	SHEET NO. 41
MODEL NAME = 1280 PP 01	PLOT SCALE = 50.0000' / in.	CHECKED - DES	REVISED -						CONTRACT NO. 64815				
	PLOT DATE = 08/24/2010	DATE - 07/23/10	REVISED -						7 ILLINOIS FED. AID PROJECT 7				


PLAN	SURVEYED	BY	DATE
	ALIGNED		
	CHECKED		
	PAID FILE NAME		
	NO.		




PROFILE	SURVEYED	BY	DATE
	GRADES CHECKED		
	PLAN NOTED		
	STRUCTURE NOTATION CHD		
	NO.		

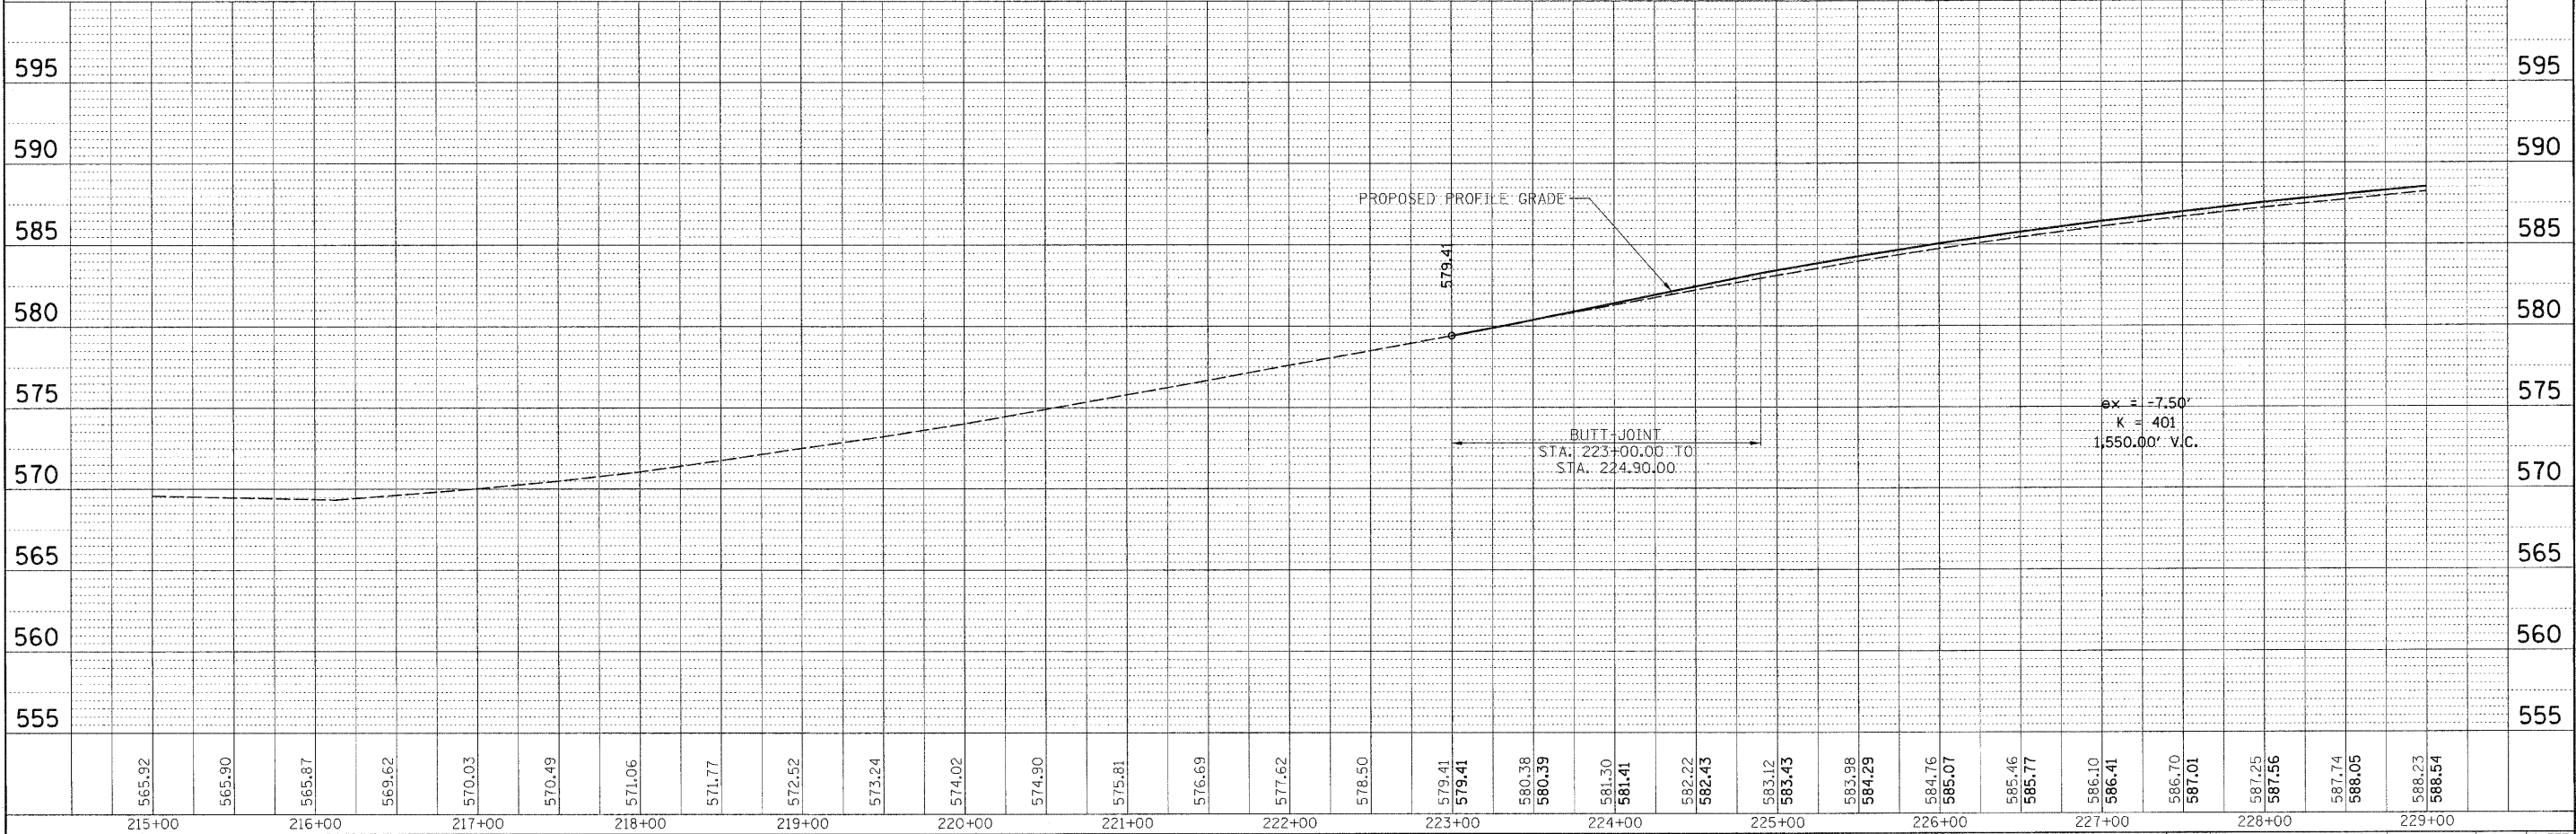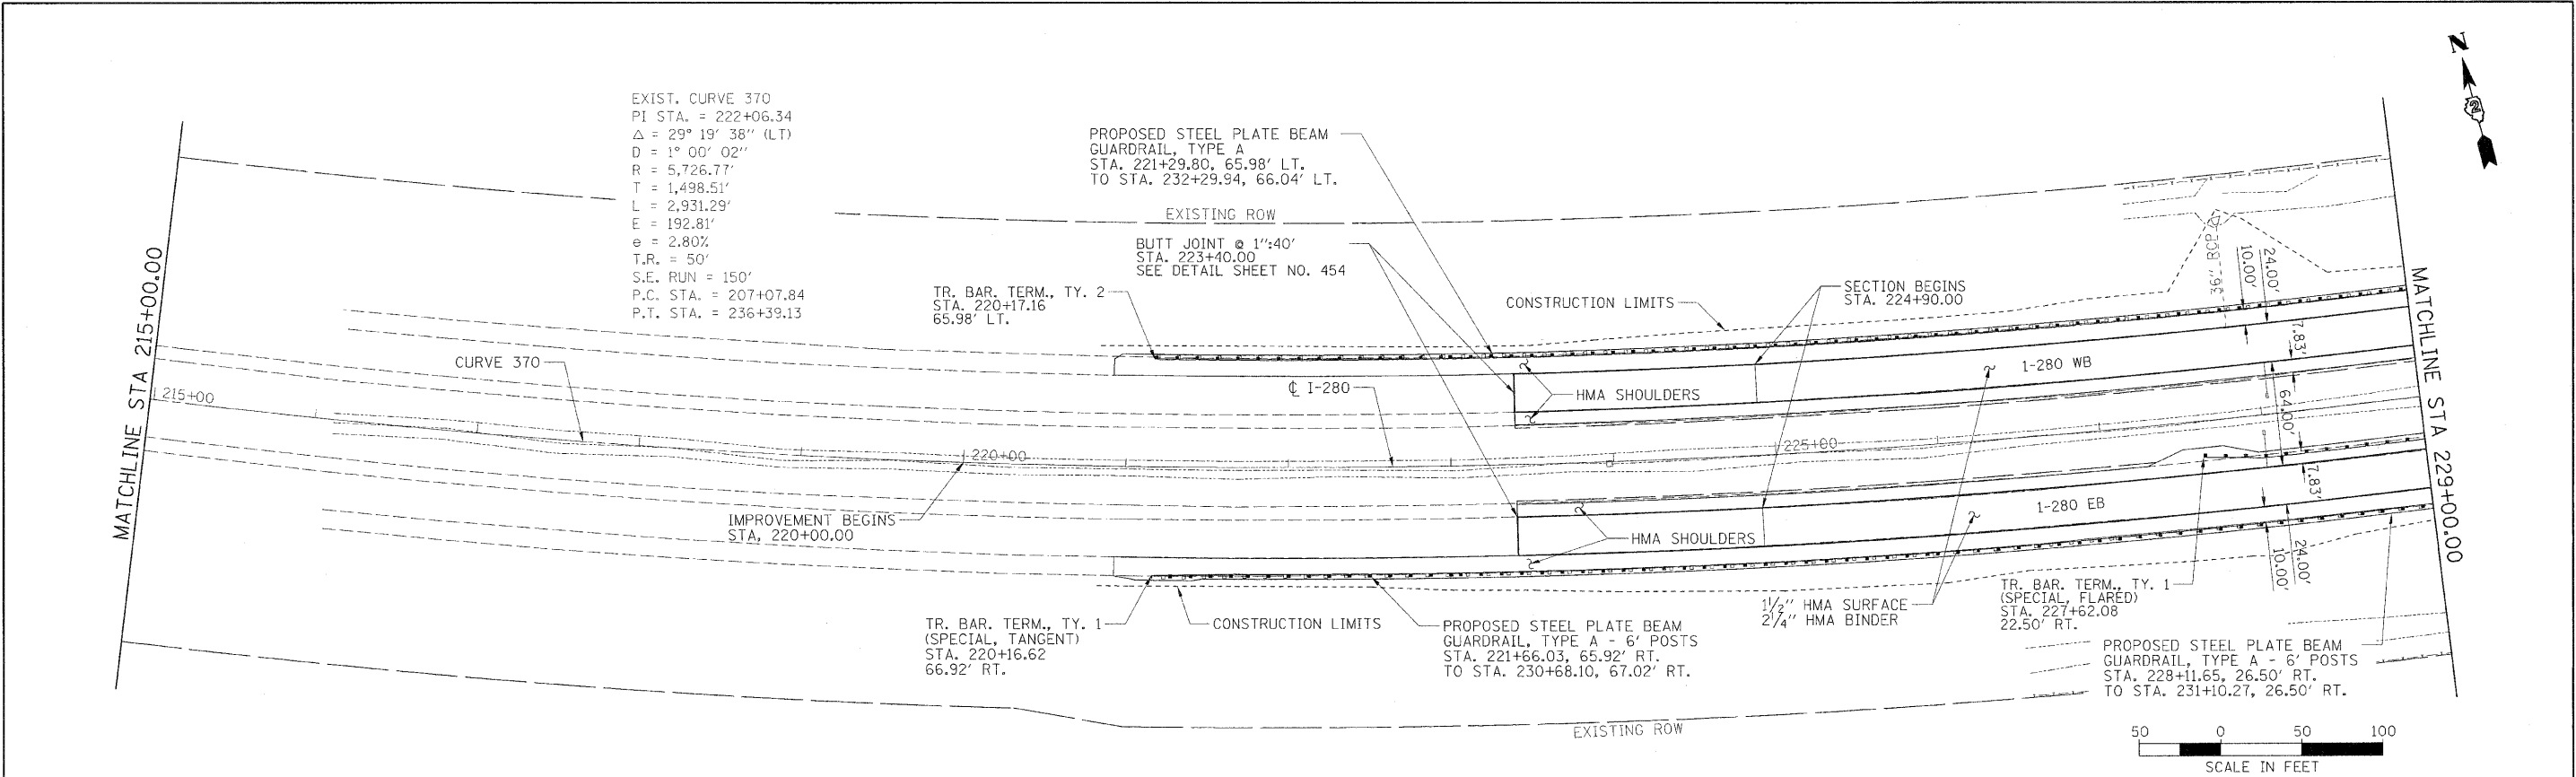

FILE NAME =	USER NAME = Hsu00411	DESIGNED - JDW	REVISED -	STATE OF ILLINOIS DEPARTMENT OF TRANSPORTATION		I-280 - PLAN & PROFILE		F.A. RTE.	SECTION	COUNTY	TOTAL SHEETS	SHEET NO.
D264815-shr-plnprf.dgn		DRAWN - DAP	REVISED -					280	81-10B-1-HB-1-HB-2-VB-VB-1R	ROCK ISLAND	503	42
MODEL NAME =	PLOT SCALE = 50,000' / 1"	CHECKED - DES	REVISED -					CONTRACT NO. 64815				
1200 PP 02	PLOT DATE = 09/24/2010	DATE = 07/23/10	REVISED -					7 ILLINOIS FED. AID PROJECT 7				
				SCALE: 1" = 50'		SHEET NO. OF SHEETS		STA. 215+00.00 TO STA. 229+00.00				

 


PROFILE SURVEYED PLOTTED GRADES CHECKED NOTE BOOK B.M. NOTED STRUCTURE NOTATIONS CHECKED NO.	BY		DATE

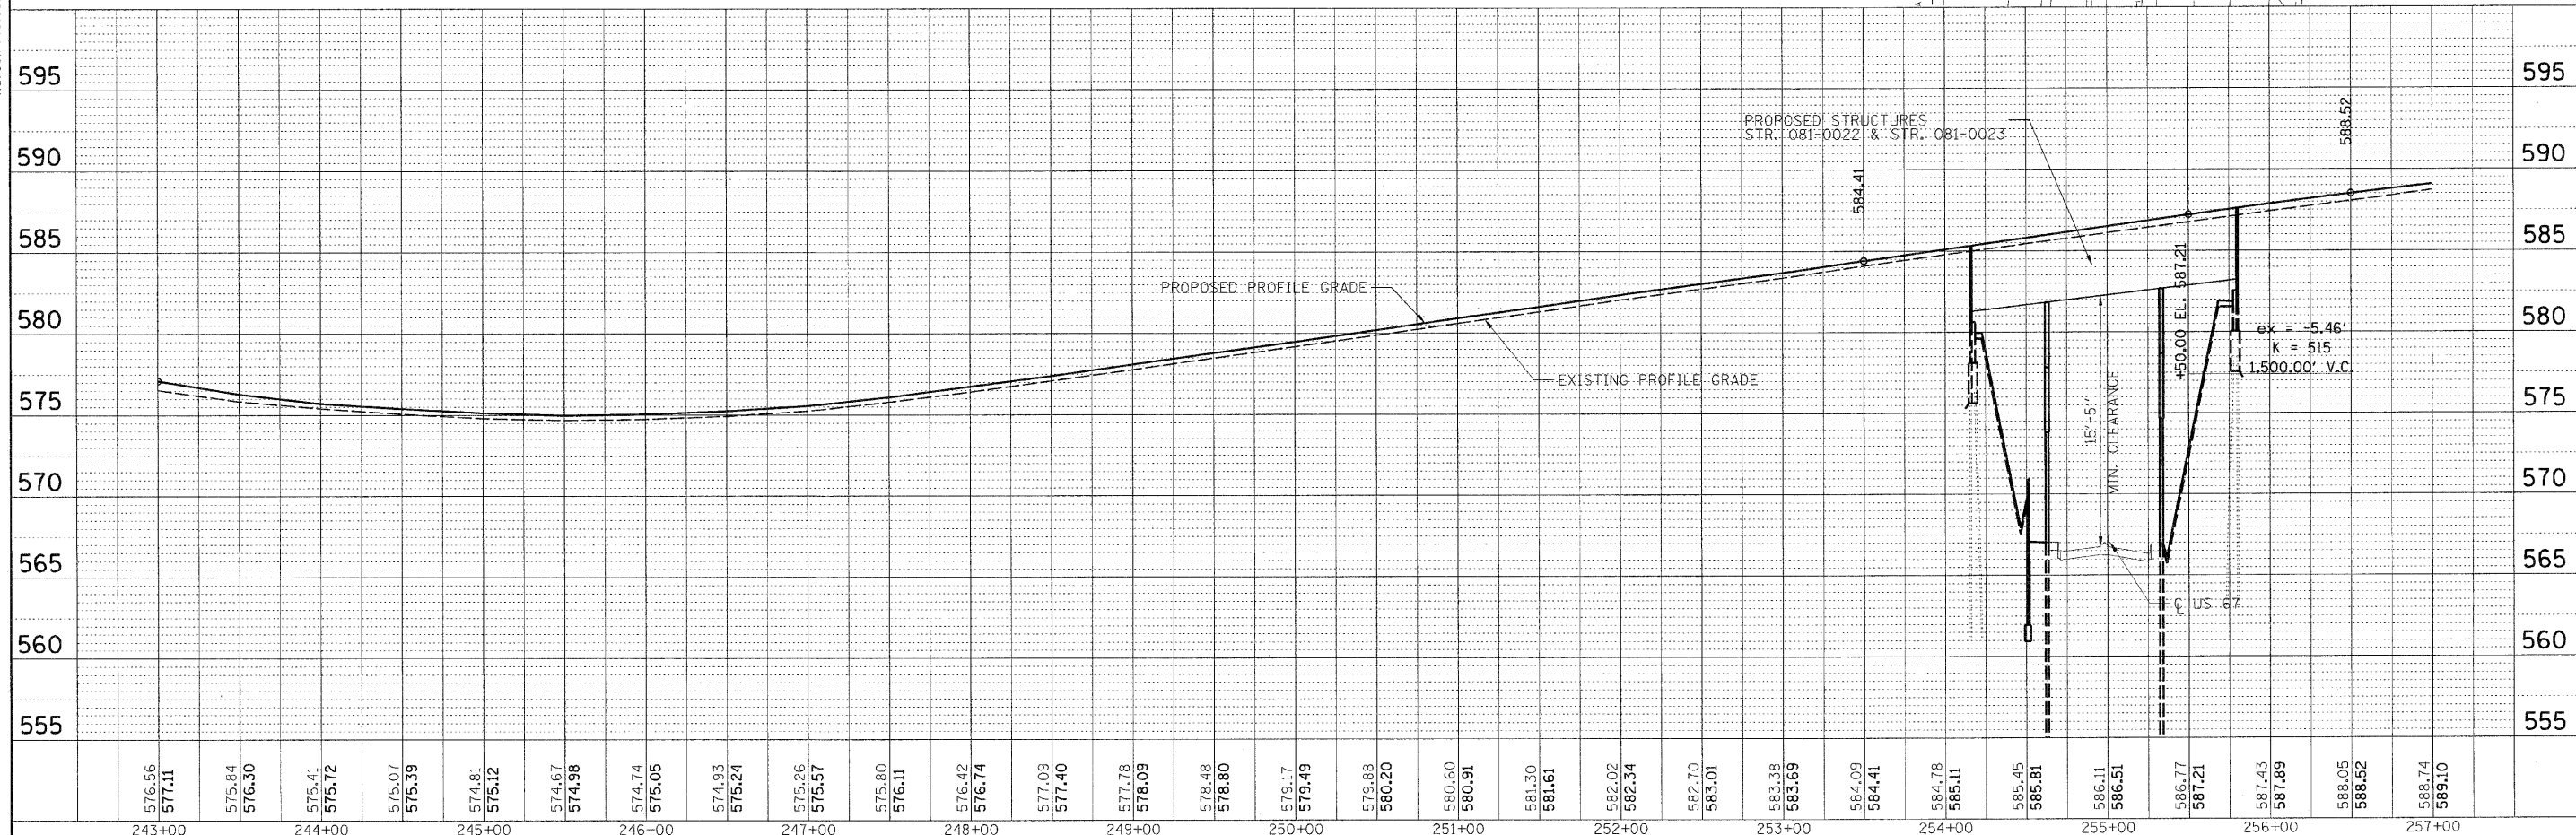


FILE NAME =	USER NAME = Hussa00411	DESIGNED = JDW	REVISED =	STATE OF ILLINOIS DEPARTMENT OF TRANSPORTATION	I-280 - PLAN & PROFILE					F.A. RTE.	SECTION	COUNTY	TOTAL SHEETS	SHEET NO.
D264815=ah-t-plnprf.dgn		DRAWN = DAP	REVISED =							280	81-10B-1,10B-1,10B-2,VLVB-1R	ROCK ISLAND	503	44
MODEL NAME =	PLOT SCALE = 50.0000' / in.	CHECKED = DES	REVISED =		CONTRACT NO. 64815									
1280 PP 04	PLOT DATE = 06/24/2010	DATE = 07/23/10	REVISED =		SCALE: 1" = 50'	SHEET NO.	OF	SHEETS	STA. 243+00.00 TO STA. 257+00.00	7 ILLINOIS	FED. AID PROJECT 7			

NO. _____	DATE _____
BY _____	
SURVEYED _____ PLOTTED _____ GRADES CHECKED _____ B.M. NOTED _____ STRUCTURE NOTATION'S CHECKED _____	
NOTE BOOK _____ PROFILE _____	

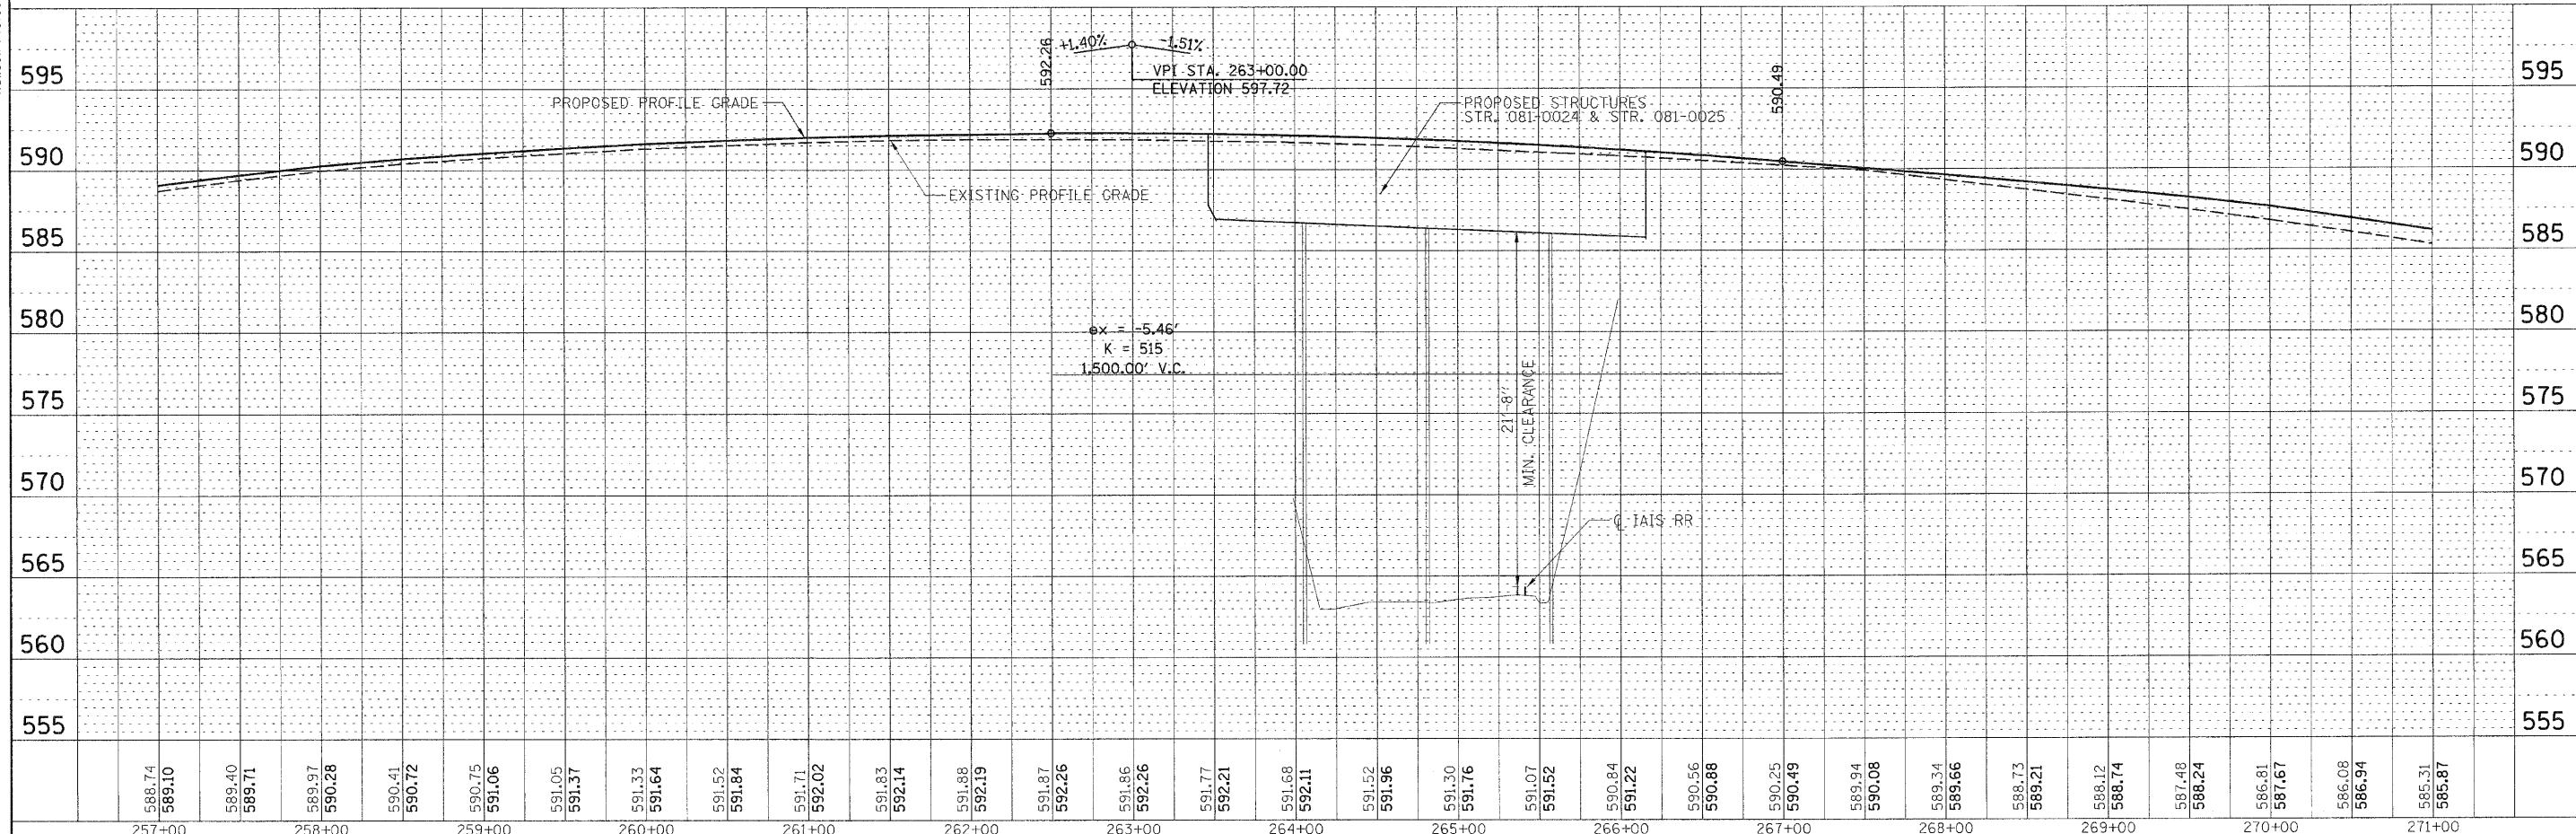


FILE NAME =	USER NAME = Almj01238	DESIGNED = JDW	REVISED =	STATE OF ILLINOIS DEPARTMENT OF TRANSPORTATION				I-280 - PLAN & PROFILE				F.A. RTE.	SECTION	COUNTY	TOTAL SHEETS	SHEET NO.
D264815-shs-plnprf.dgn		DRAWN = DAP	REVISED =									280	81-11B-1-JHB,HB-1-JHB-2-VB,V3-11R	ROCK ISLAND	503	45
MODEL NAME =		CHECKED = DES	REVISED =									CONTRACT NO. 64815				
I260 PP 05	PLOT SCALE = 50.0000' / 1".	DATE = 07/23/10	REVISED =	SCALE: 1" = 50'				SHEET NO.	OF	SHEETS	STA. 257+00.00 TO STA. 271+00.00	7 ILLINOIS FED. AID PROJECT 7				

SURVIVED		BY	DATE
PLOTTED			
GRADES CHECKED			
B.M. NOTED			
STRUCTURE NOTATIONS CHECKED			
NO.			

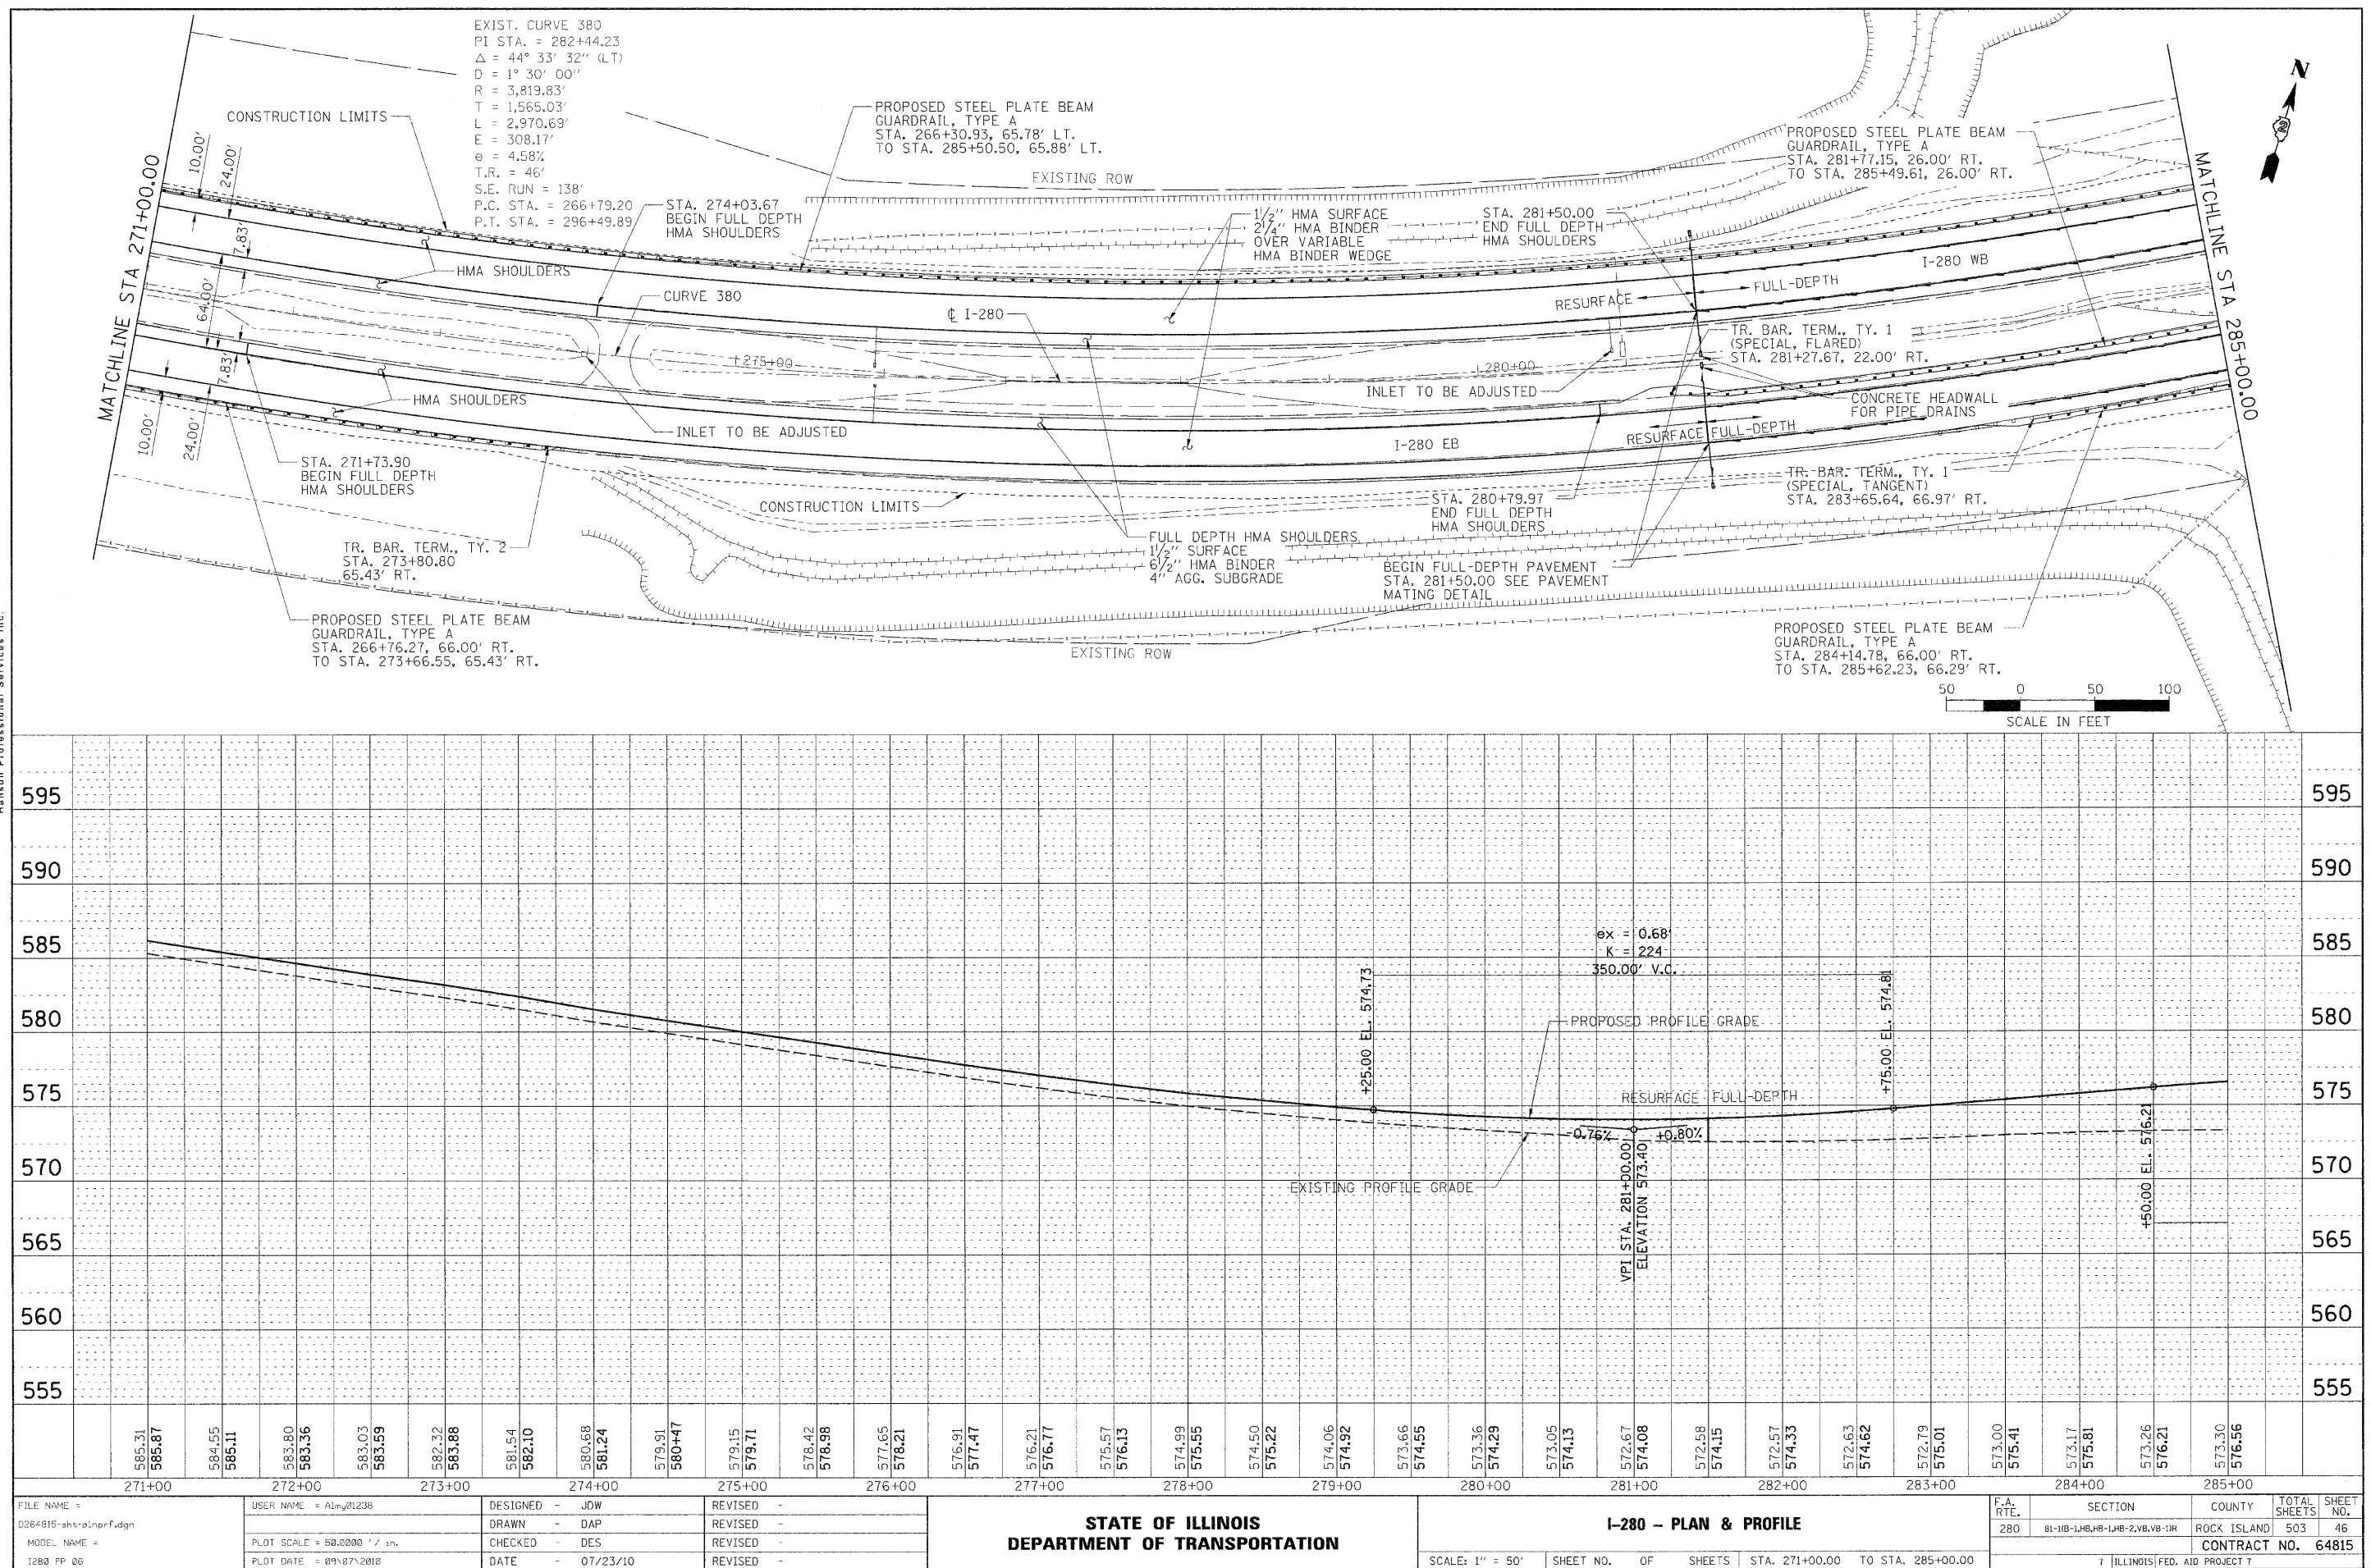

NO.	DATE	BY	DATE
PROFILE			
FLIPPED			
NOTE BOOK			
B.M. NOTED			
STRUCTURE NOTATIONS CHK'D			



© Copyright Hanson Professional Services Inc. 2010

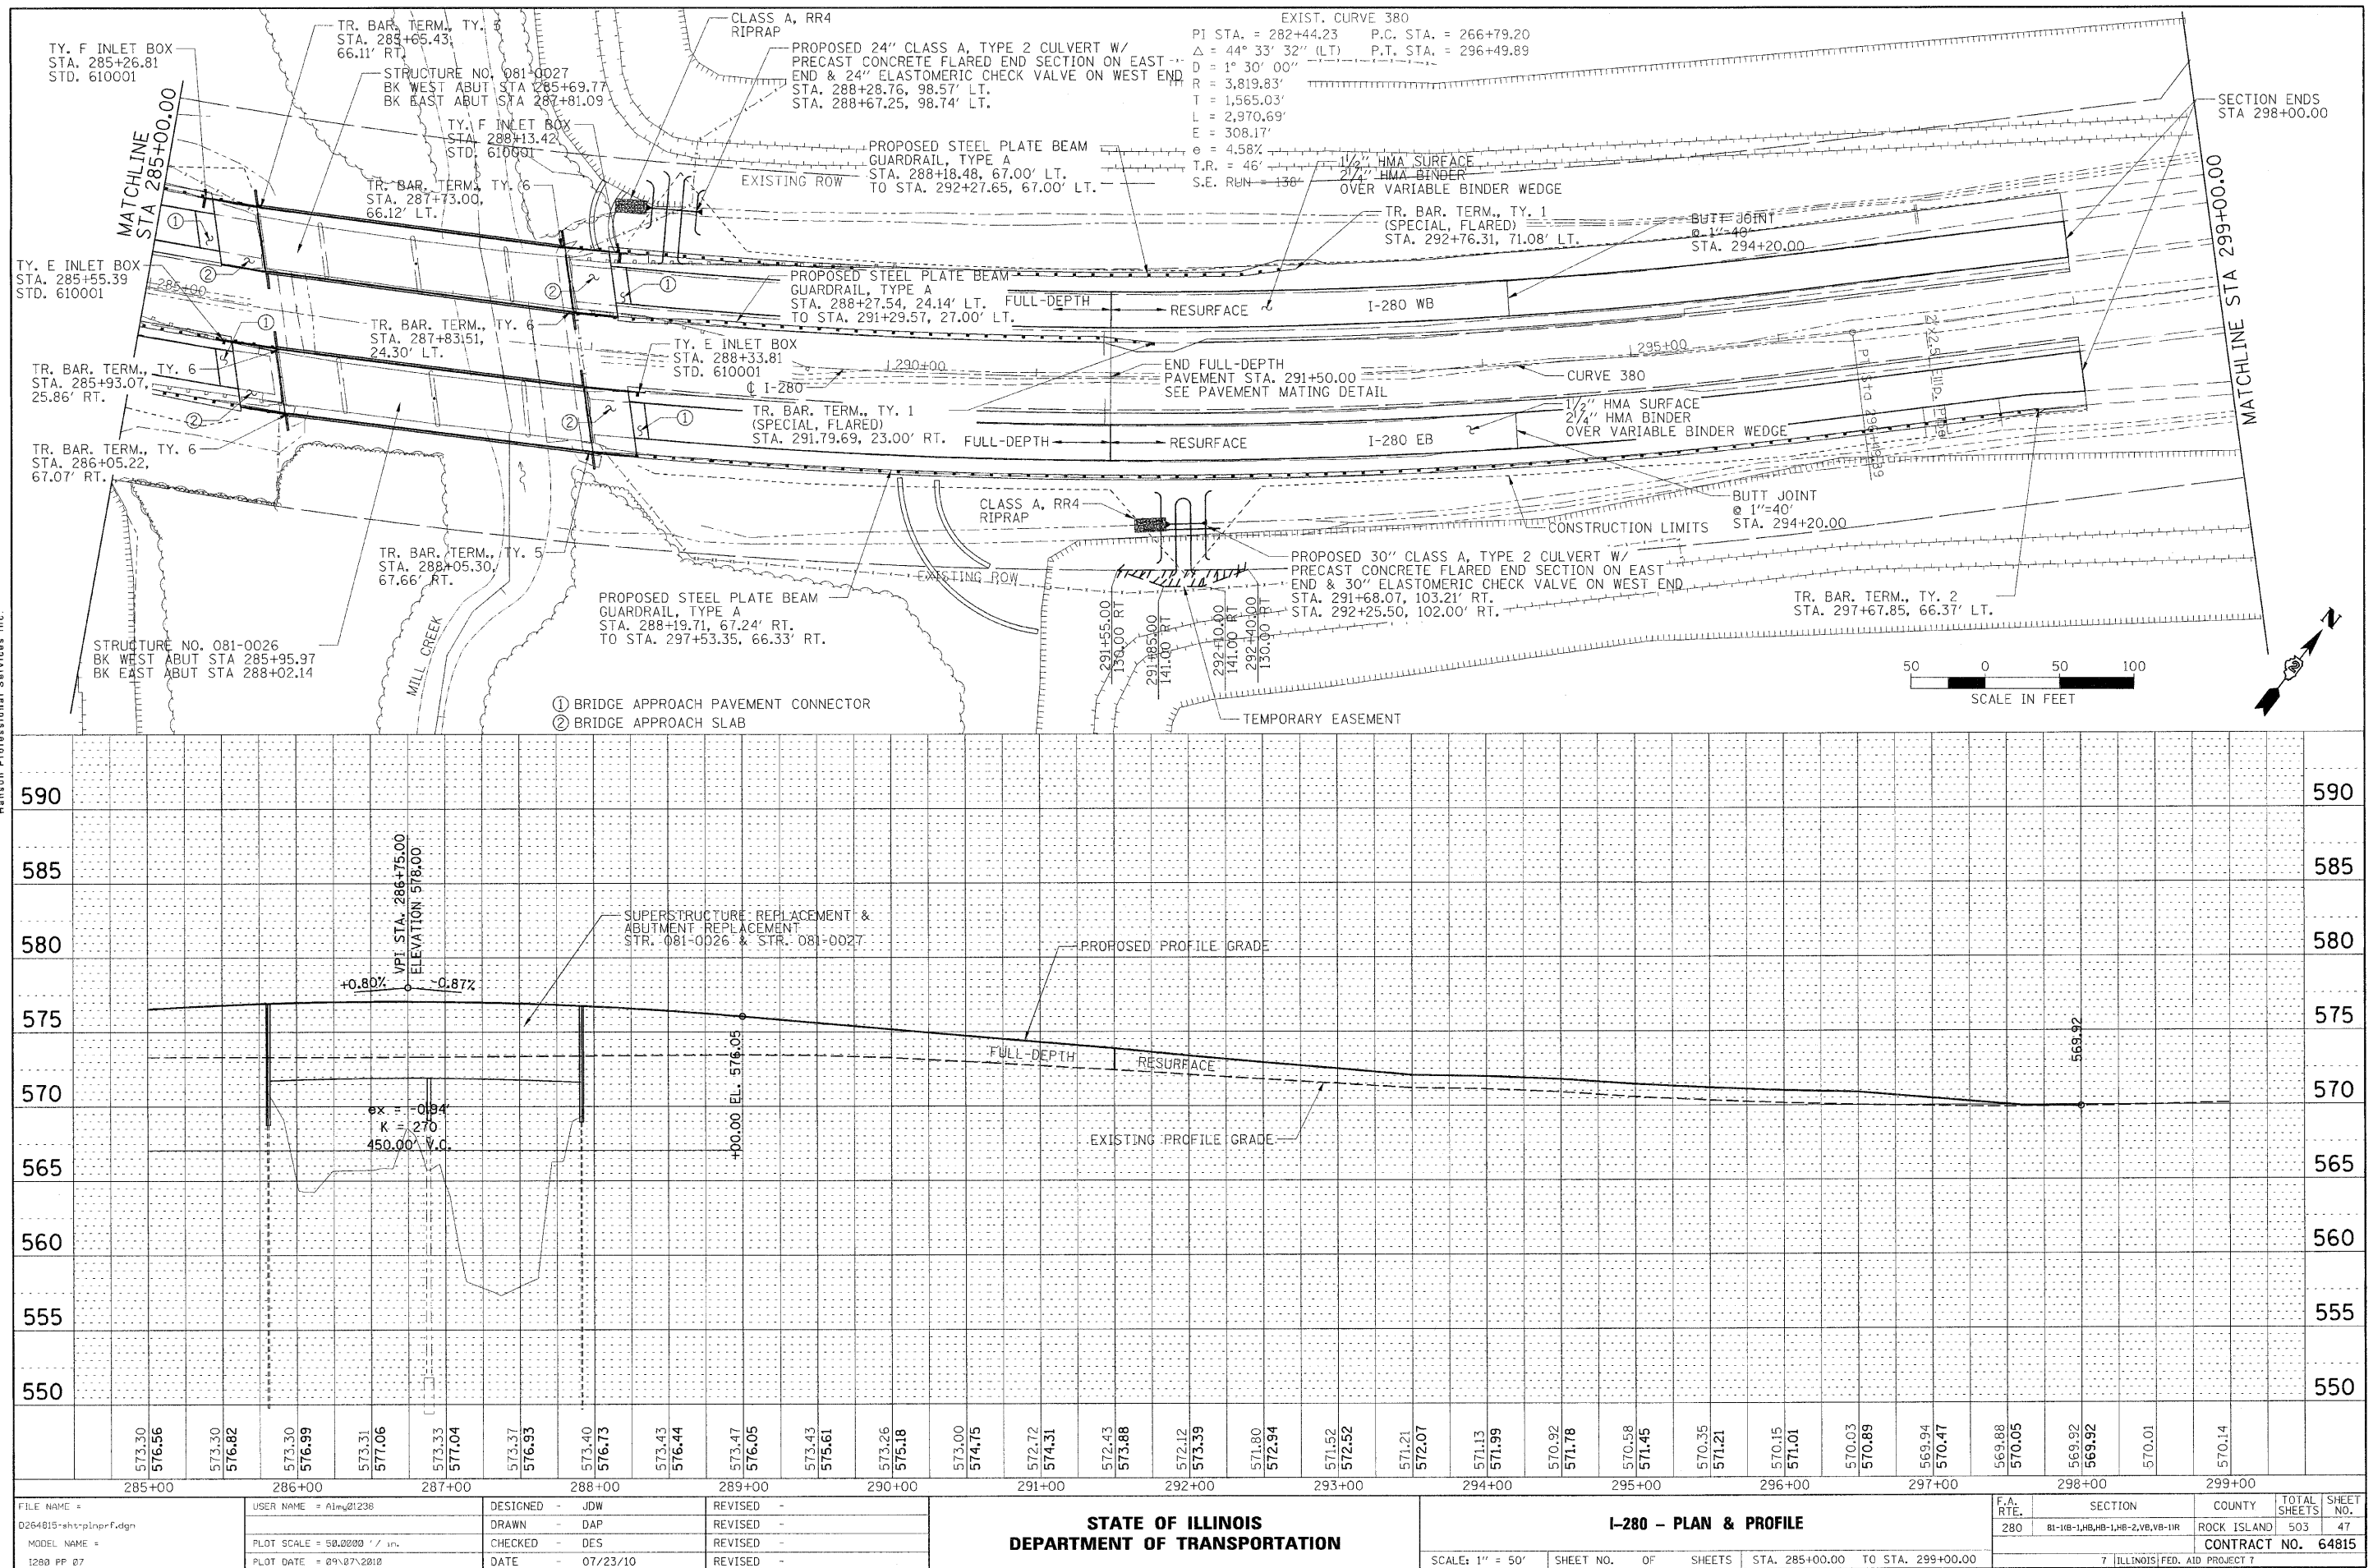

PLAN	SURVEYED	BY	DATE
	ALIGNED		
	CHECKED		
	NOTE BOOK		
	NO.		



PROFILE	SURVEYED	BY	DATE
	GRADES		
	CHECKED		
	NOTE BOOK		
	NO.		

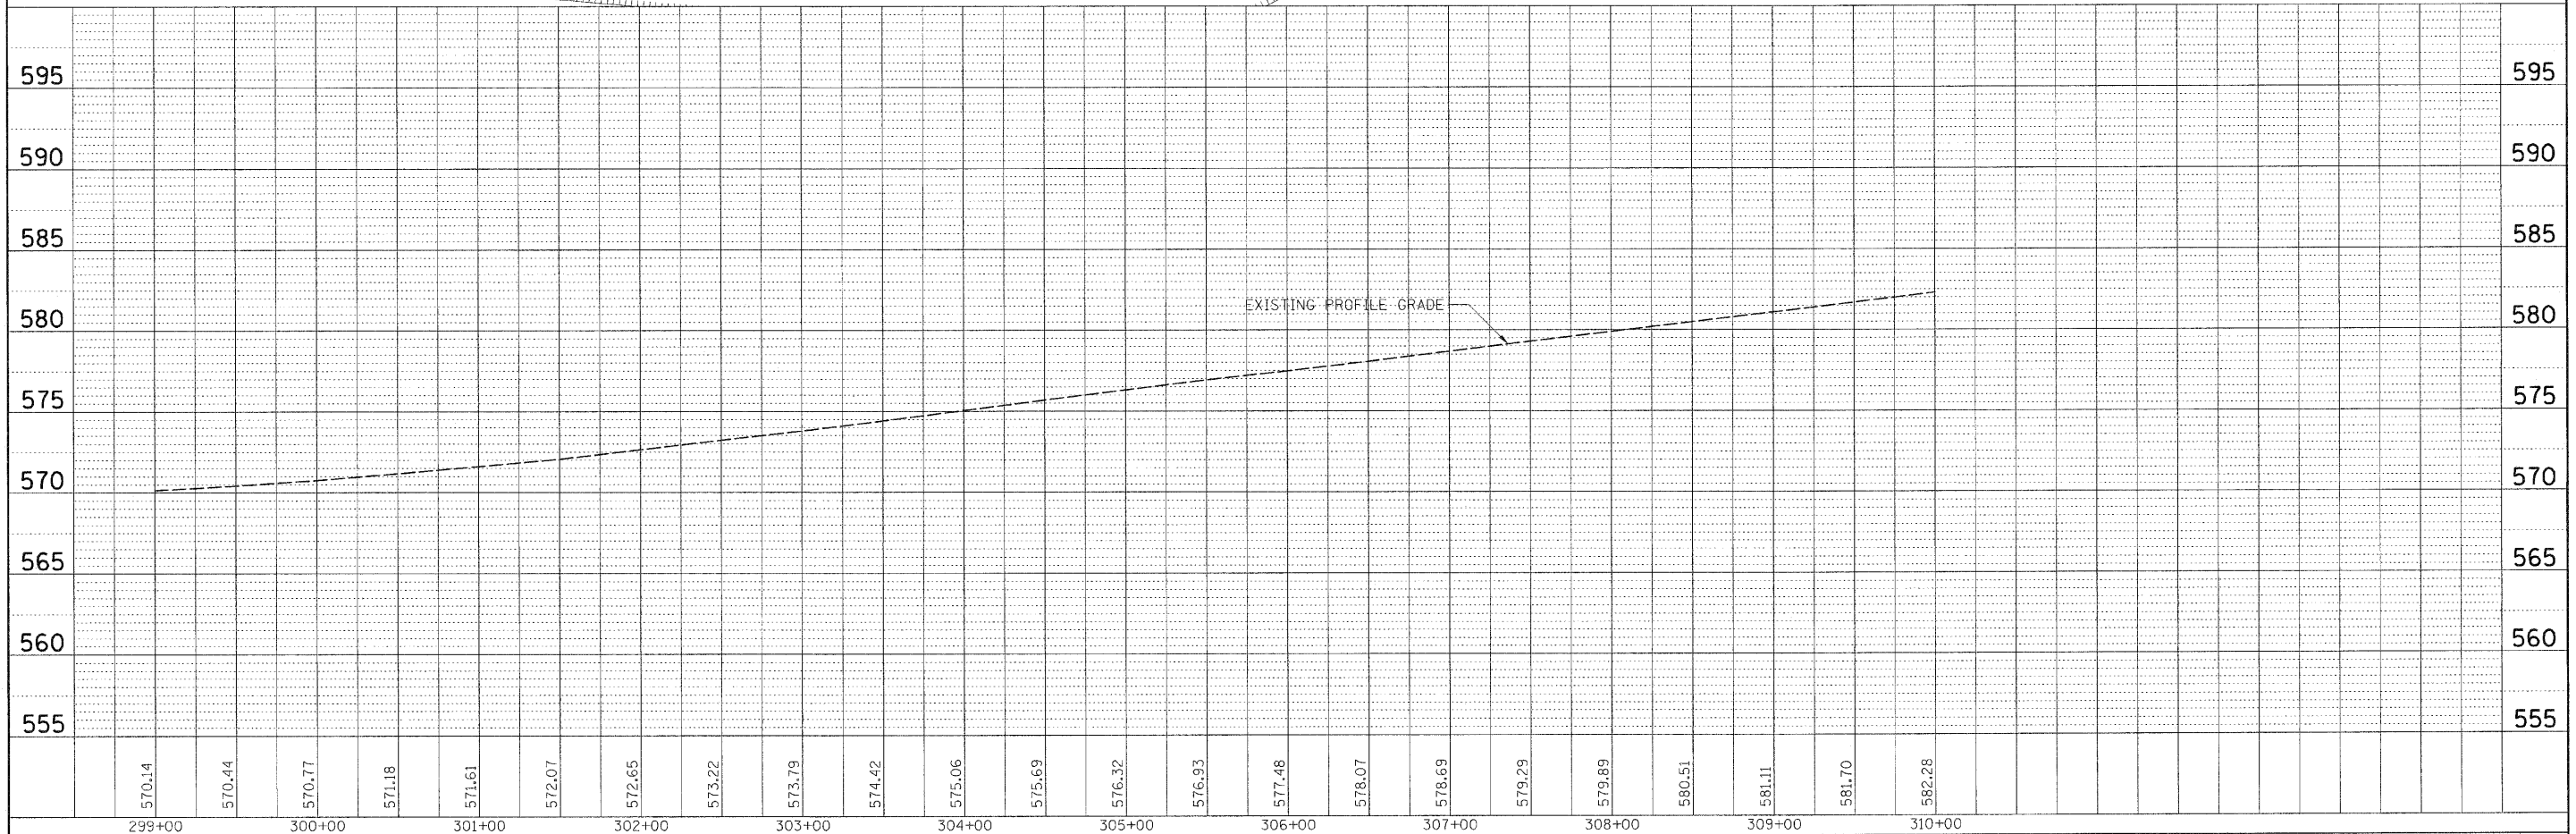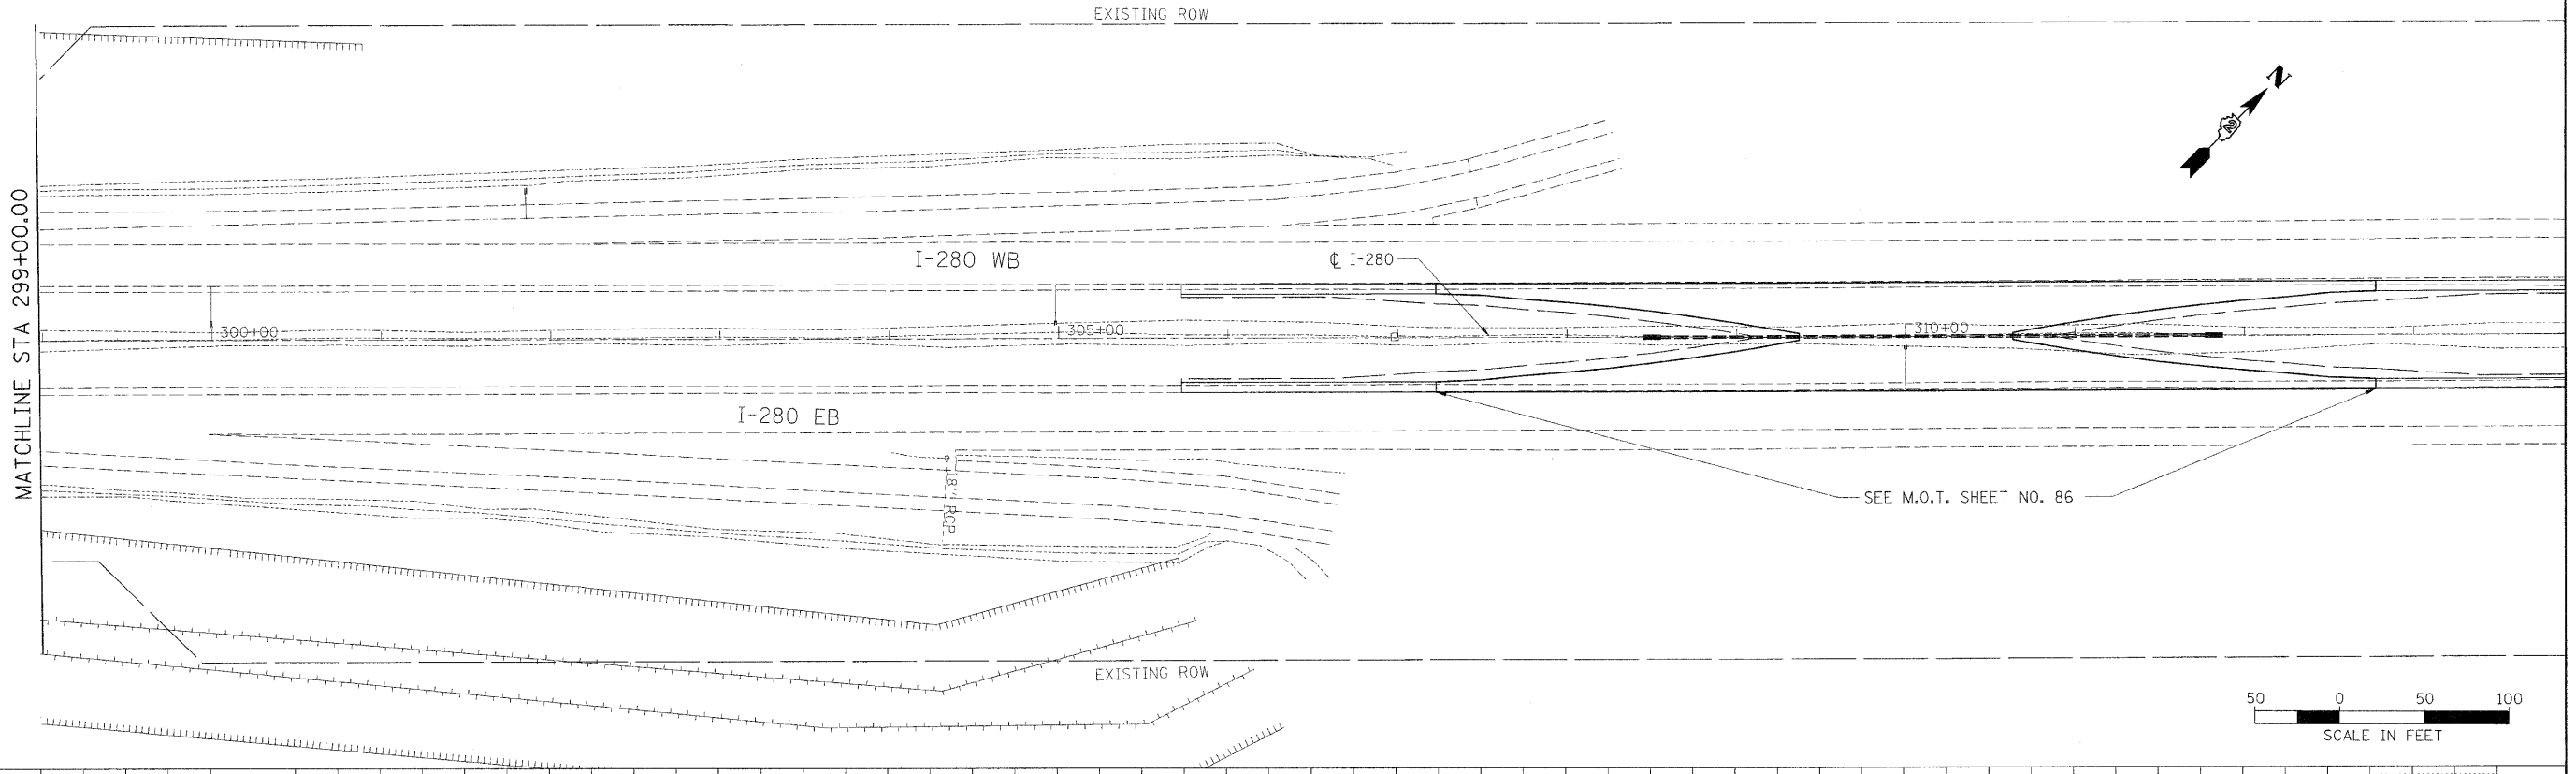


FILE NAME = D264815-sht-plnprf.dgn	USER NAME = Hussu08411	DESIGNED - JDW	REVISED -	STATE OF ILLINOIS DEPARTMENT OF TRANSPORTATION	I-280 - PLAN & PROFILE	SCALE: 1" = 50'	SHEET NO. OF SHEETS	STA. 299+00.00 TO STA. 313+00.00	F.A. RTE. 280	SECTION 81-1(B)-1,HB,HB-1,HB-2,VB,VB-1R	COUNTY ROCK ISLAND	TOTAL SHEETS 503	SHEET NO. 48
MODEL NAME = 1288 PP 08	PLOT SCALE = 50.0000' / 1"	CHECKED - DES	REVISED -						CONTRACT NO. 64815				
	PLOT DATE = 08/24/2010	DATE - 07/23/10	REVISED -						7 ILLINOIS FED. AID PROJECT 7				



PLAN	DATE
NO.	BY
CHECKED	DATE
NO.	BY
CHECKED	DATE
NO.	BY
CHECKED	DATE

© Copyright Hanson Professional Services Inc. 2010
HANSON
Hanson Professional Services Inc.


PROFILE	DATE
NO.	BY
CHECKED	DATE
NO.	BY
CHECKED	DATE
NO.	BY
CHECKED	DATE

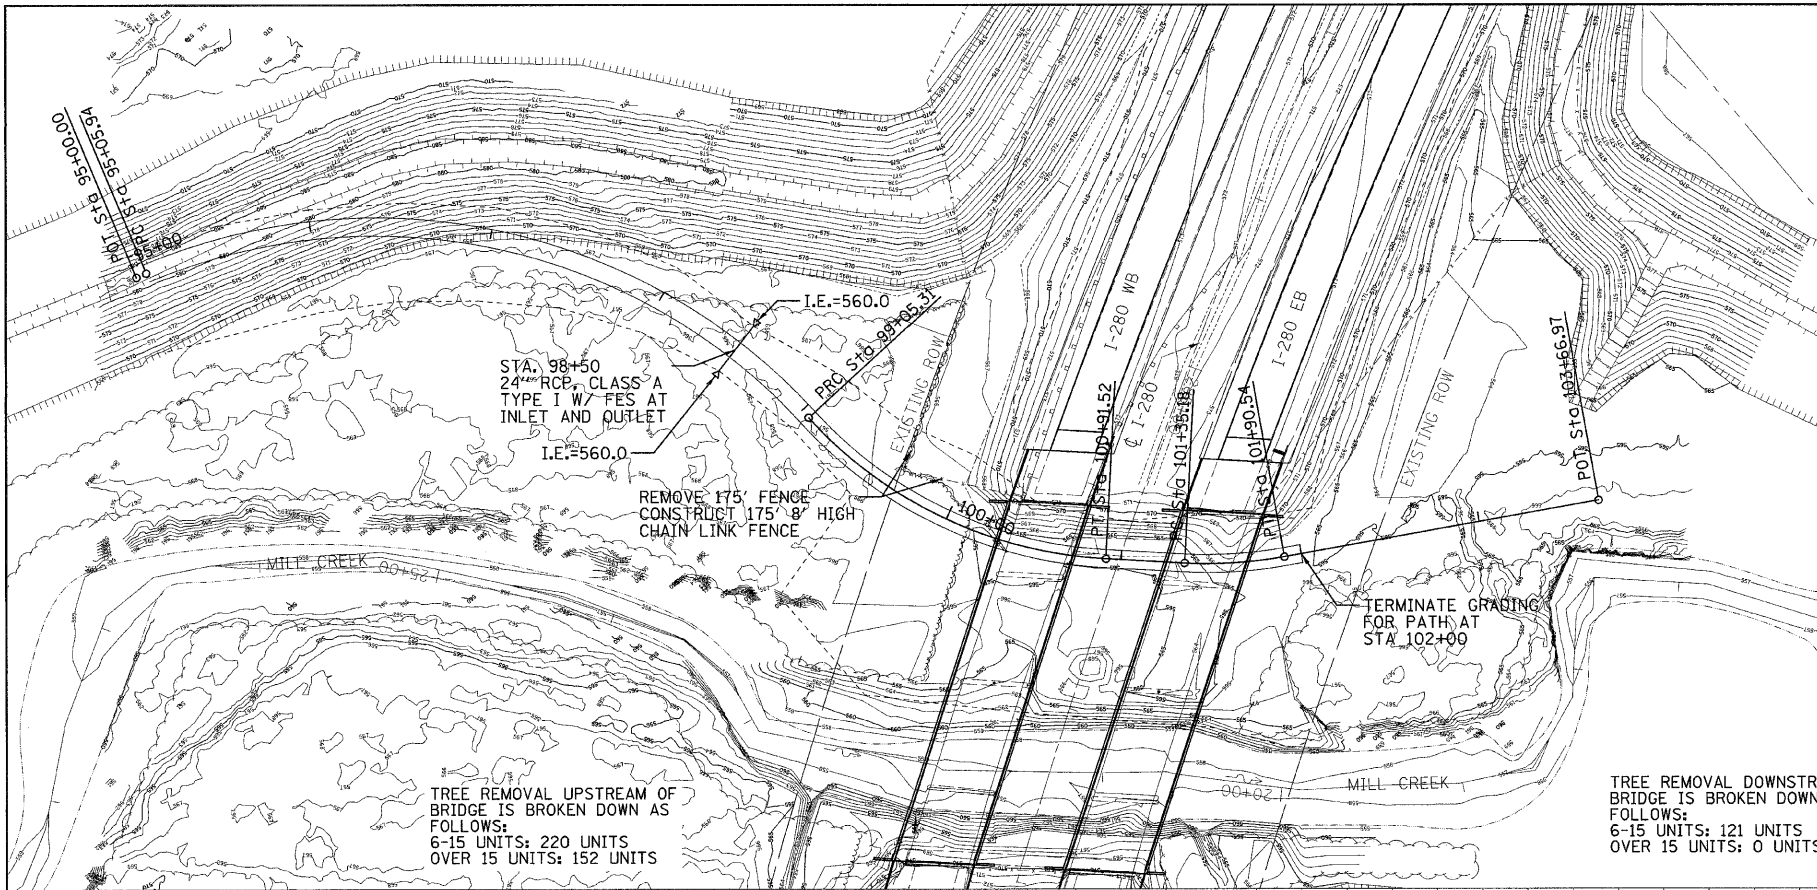


PROP. CURVE BIKE-1 PI STA. = 97+35.23 Δ = 70° 24' 28" (RT) D = 17° 37' 46" R = 325.00' T = 229.29' L = 399.37' E = 72.75' P.C. STA. = 95+05.94 P.T. STA. = 99+05.31	PROP. CURVE BIKE-2 PI STA. = 100+03.38 Δ = 44° 27' 09" (LT) D = 23° 52' 24" R = 240.00' T = 98.07' L = 186.20' E = 19.26' P.C. STA. = 99+05.31 P.T. STA. = 100+91.52	PROP. CURVE BIKE-3 PI STA. = 101+62.98 Δ = 13° 12' 57" (LT) D = 23° 52' 24" R = 240.00' T = 27.80' L = 55.36' E = 1.60' P.C. STA. = 101+35.18 P.T. STA. = 101+90.54
--	---	--

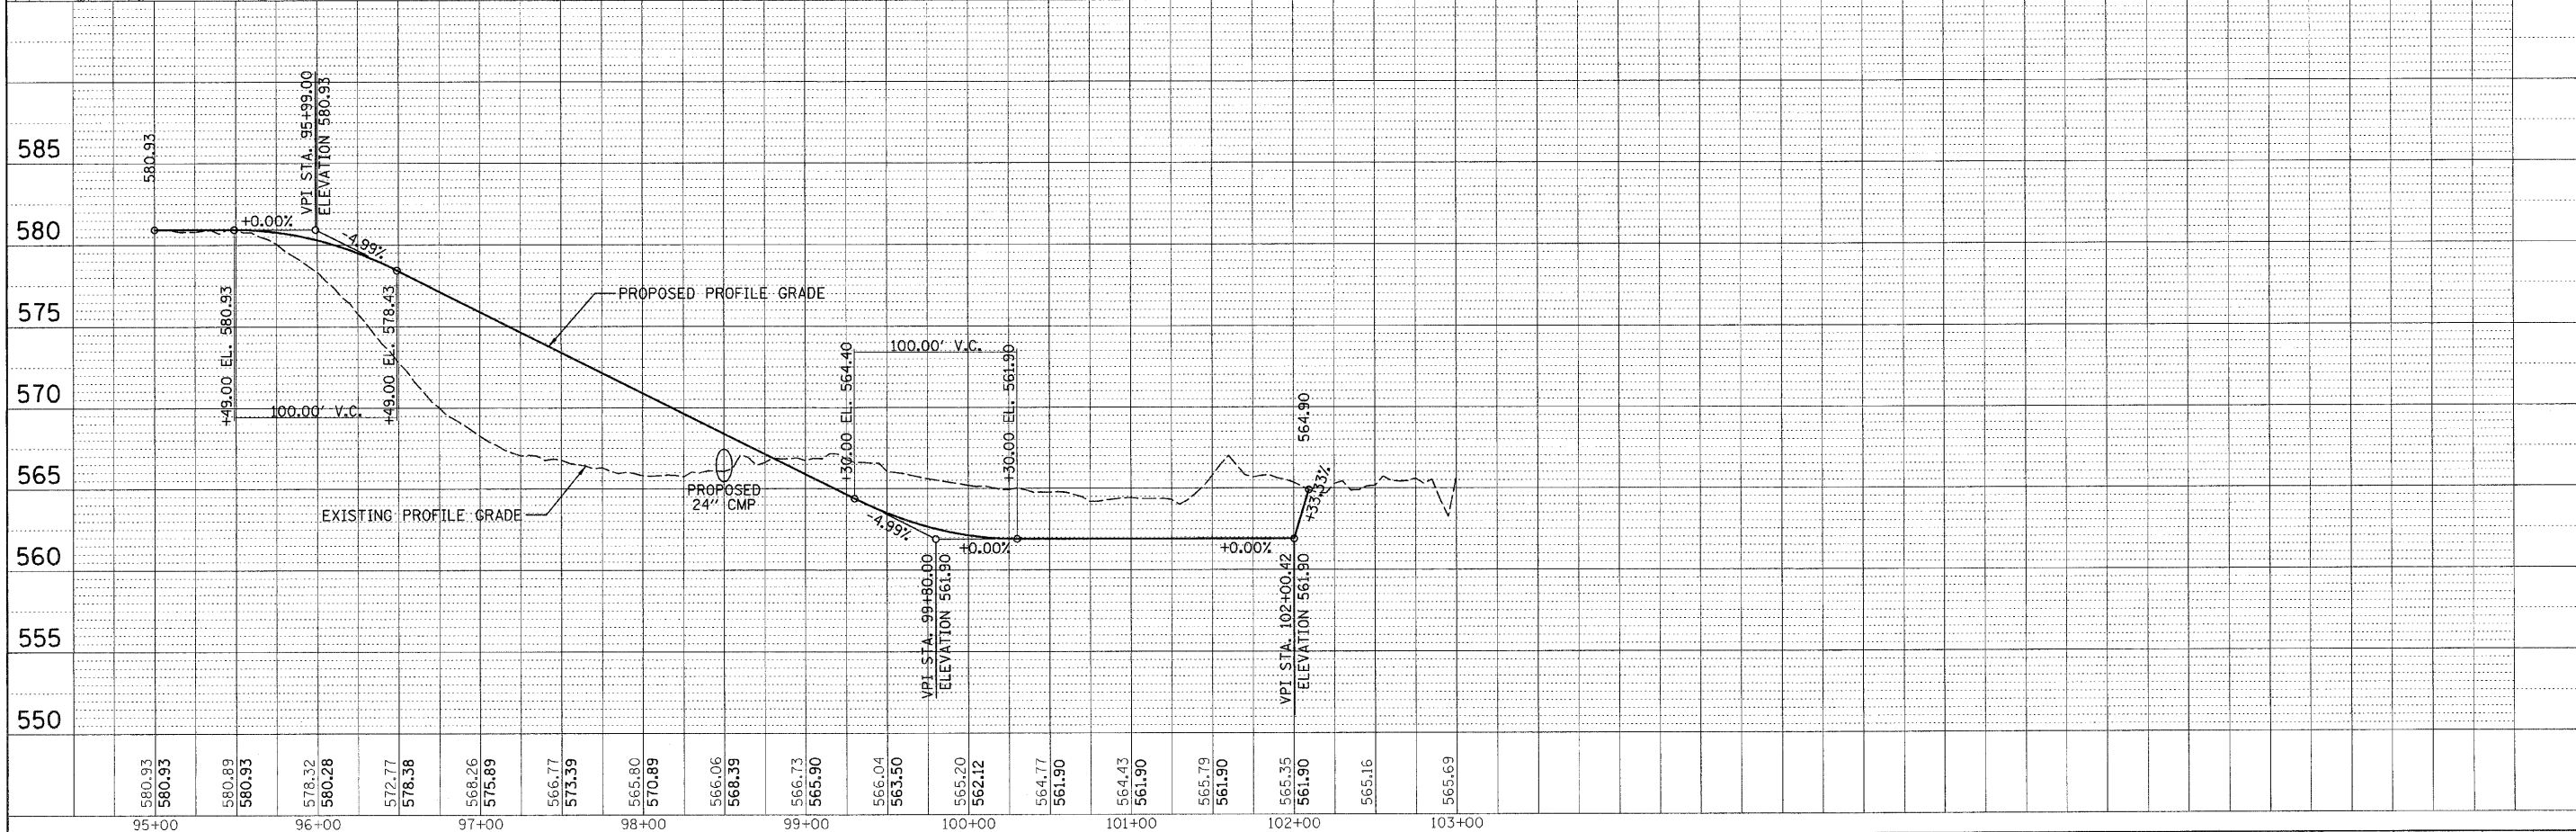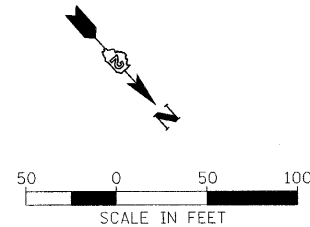

FILE NAME = D264815-shb-bike.dgn	USER NAME = Hussu00411	DESIGNED - CRC	REVISED -	STATE OF ILLINOIS DEPARTMENT OF TRANSPORTATION	MILL CREEK BIKE PATH PLAN & PROFILE	SCALE: 1" = 50'	SHEET NO. OF SHEETS	STA. 95+00 TO STA. 102+12	F.A. RTE.	SECTION	COUNTY	TOTAL SHEETS	SHEET NO.
MODEL NAME = Bike Path	PLOT SCALE = 50.0000' / in.	DRAWN - JDM	REVISED -						280	81-1B-1,1B,1B-2,VB,VB-1B	ROCK ISLAND	503	49
	PLOT DATE = 08/20/2010	CHECKED - CRC	REVISED -						CONTRACT NO. 64815				
		DATE = 07/23/10	REVISED -						7 ILLINOIS FED. AID PROJECT 7				

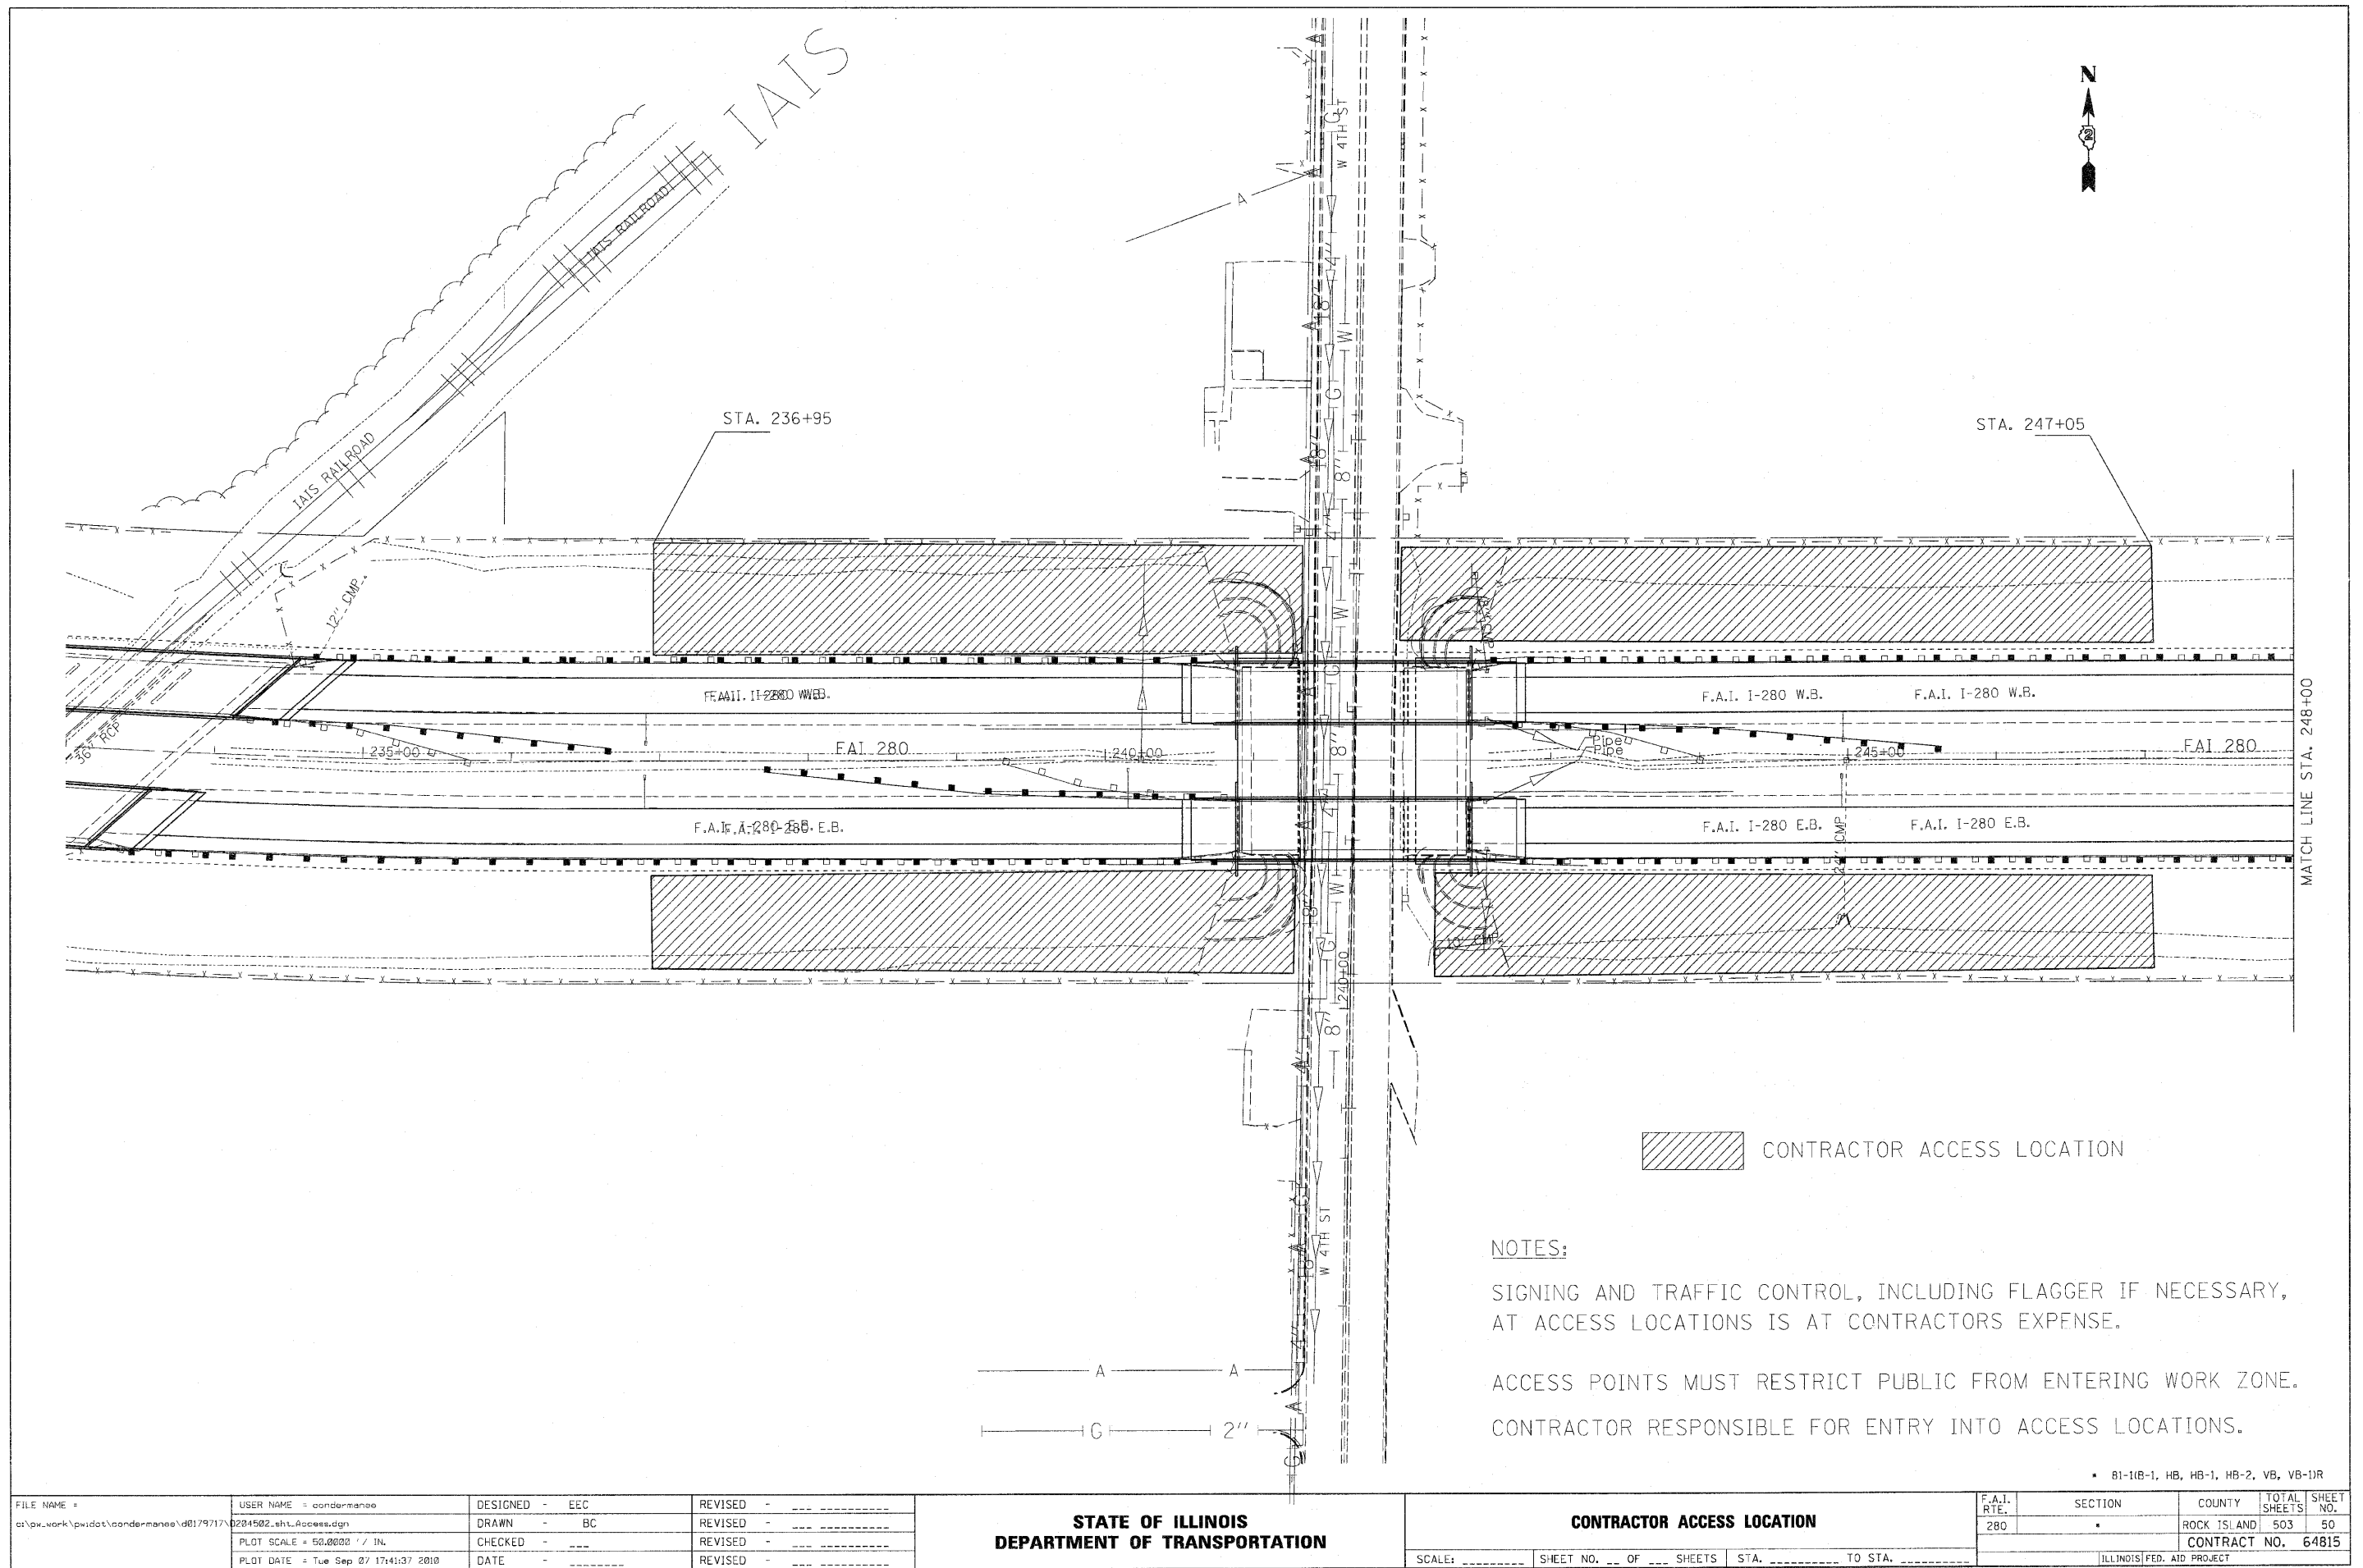

EXCEPT
CONSTRUCTION
VEHICLES

 

1.5" Radius, 0.6" Border, 0.4" Indent, Black on White;
[EXCEPT] C 2K;
[CONSTRUCTION] C 2K 90% spacing;
[VEHICLES] C 2K;
Table of letter and object lefts.

E	X	C	E	P	T
10.1	12.5	15.4	18.4	21.1	23.8
C	O	N	S	T	R
2.2	5.1	8.2	11.0	13.6	16.1
V	E	H	I	C	L
7.7	10.7	13.4	16.6	17.9	21.0

DO NOT
ENTER

RS-1(48)

EXCEPT
CONSTRUCTION
VEHICLES

R3-I101(36x24)
MODIFIED

12'-0" MIN. (TYP.)

STA. 272+95

F.A.I. I-280 W.B.

F.A.I. I-280 E.B.

STA. 271+95

STA. 276+80

STA. 278+05

STA. 281+90

STA. 282+90

CONSTRUCTION
VEHICLE
ENTRANCE
1000 FEET AHEAD
DO NOT FOLLOW

CONTRACTOR ACCESS LOCATION

NOTE:

PAVEMENT MARKINGS SHALL HAVE AN 8 INCH EDGE LINE FROM STATION 270+00 TO 285+00 AND 12 INCH DIAGONALS EVERY 75 FT FROM EDGELINE TO SLOTTED DRAIN.

ALL VEHICLES USING THIS ACCESS SHALL HAVE "CONSTRUCTION VEHICLE - DO NOT FOLLOW" MOUNTED ON THE VEHICLE AND BE VISIBLE TO TRAFFIC BEHIND VEHICLE.

SIGNING, PAVEMENT MARKINGS, & TRAFFIC CONTROL, INCLUDING FLAGGER IF NECESSARY, AT ACCESS LOCATIONS IS AT CONTRACTORS EXPENSE.

ACCESS POINTS MUST RESTRICT PUBLIC FROM ENTERING WORK ZONE.

CONTRACTOR RESPONSIBLE FOR ENTRY INTO ACCESS LOCATIONS.

FLAGGER REQUIRED WHEN ACCESS OPEN, COST AT CONTRACTORS EXPENSE.

Construction Vehicle Entrance;
3.0" Radius, 1.3" Border, 0.5" Indent, Black on Orange;
[CONSTRUCTION] D 2K; [VEHICLE] D 2K; [ENTRANCE] D 2K;
3.0" Radius, 1.3" Border, 0.5" Indent, Black on Orange;
[1000 FEET AHEAD] D 2K 80% spacing; [DO NOT FOLLOW] D 2K 85% spacing;
Table of letter and object lefts.

C	O	N	S	T	R	U	C	T	I	O	N
10.0	17.0	24.4	31.2	37.3	43.5	50.3	57.5	64.0	70.1	73.2	80.6
V	E	H	I	C	L	E					
26.8	34.1	40.4	47.8	50.8	58.0	64.2					
E	N	T	R	A	N	C	E				
21.7	28.0	34.7	40.8	46.9	54.9	62.1	69.3				
I	O	O	F	E	E	T	A	H	E	A	D
4.6	8.0	15.0	21.9	31.6	37.5	43.6	49.0	58.0	65.8	72.7	86.0
D	O	N	O	T	F	O	L	L	O	W	
7.3	14.1	25.7	32.7	39.2	50.2	56.0	63.2	69.2	75.0	81.6	

STATE OF ILLINOIS
DEPARTMENT OF TRANSPORTATION

CONTRACTOR ACCESS LOCATION

F.A.I. RTE.	SECTION	COUNTY	TOTAL SHEETS	SHEET NO.
280	*	ROCK ISLAND	503	52
CONTRACT NO. 64815				

FILE NAME =	USER NAME = condermanee	DESIGNED - EEC	REVISED -
c:\pwork\pwork\condermanee\d9179717\0204582.sht.Access.dgn		DRAWN - BC	REVISED -
	PLOT SCALE = 50.0000' / IN.	CHECKED -	REVISED -
	PLOT DATE = Tue Sep 07 17:41:14 2010	DATE -	REVISED -

SCALE: _____ SHEET NO. ____ OF ____ SHEETS STA. _____ TO STA. _____

* 81-1(B-1, HB, HB-1, HB-2, VB, VB-1)R

GENERAL NOTES:

1. TRAFFIC CONTROL STANDARDS SHOWN ON THE WORK ZONE MAP ON THIS SHEET AND AS MODIFIED BY THESE NOTES INDICATE THE MINIMUM ACCEPTABLE PLACEMENT OF TRAFFIC CONTROL DEVICES. THE CONTRACTOR'S ATTENTION IS CALLED TO THE FACT THAT THIS INFORMATION IS PROVIDED FOR BIDDING PURPOSES AND THAT CHANGES TO THESE STANDARDS MAY BE MADE BY THE ENGINEER TO SUIT FIELD CONDITIONS. IT SHOULD BE NOTED THAT LOCATION AND DURATION OF BARRICADE PLACEMENT WILL BE CONTINGENT UPON THE ANTICIPATED PROGRESS SCHEDULE OF THE CONTRACTOR. ACCESS TO COMMERCIAL, INDUSTRIAL, RESIDENTIAL, OR OTHER LAND USES ADJACENT TO THE WORK ZONE WILL BE MAINTAINED WHEN TRENCHING, TUNNELING, EXCAVATION, OR ROADWAY CONSTRUCTION ACTIVITIES DO NOT CONFLICT WITH THE SAFE MOVEMENT OF VEHICULAR OR PEDESTRIAN TRAFFIC IN THE WORK ZONE.
2. ALL SIGNS ARE REFERENCED TO THE ILLINOIS MANUAL ON UNIFORM TRAFFIC CONTROL DEVICES.

SUGGESTED CONSTRUCTION STAGING:

THE FOLLOWING IS THE PREFERRED CONSTRUCTION STAGING FOR THIS PROJECT. THE PURPOSE OF THIS STAGING IS TO MINIMIZE DELAYS TO THE MOTORIST. THE CONTRACTOR MAY ALTER THE SEQUENCE OF THE CONSTRUCTION WITH THE PRIOR WRITTEN APPROVAL OF THE ENGINEER. PRIOR TO THE START OF CONSTRUCTION, REQUIRED TRAFFIC CONTROL DEVICES SHALL BE IN PLACE.

PRE-STAGE CONSTRUCTION

1. CONSTRUCT THE SHOULDERS ALONG IL 92 THAT WILL BE UTILIZED BY THE THROUGH TRAFFIC DURING STAGE I.
2. CONSTRUCT THE I-280 CROSSEOVERS AT STA. 203+00 AND STA. 310+00. INSTALL THE TEMPORARY LIGHTING FOR THE CROSSOVER AT STA. 203+00. CONSTRUCT TEMPORARY PAVEMENT AT STA. 277+45.
3. INSTALL TEMPORARY STEEL PLATE BEAM GUARDRAIL AND TEMPORARY CONCRETE BARRIER ALONG THE WESTBOUND LANES OF I-280 TO ACCOMMODATE THE STAGE I EASTBOUND TRAFFIC
4. REMOVE TRAFFIC CONTROL AND PROTECTION FROM PRE-STAGE CONSTRUCTION.

STAGE I

- IL 92
1. REDUCE NORTHBOUND AND SOUTHBOUND TRAFFIC TO THE INSIDE LANE FROM STA. 1373+75 TO STA. 1410+00.
2. ERECT BARRICADES, SIGNS, AND TEMPORARY CONCRETE BARRIER AS SHOWN ON THE DRAWING, STATE STANDARDS, AND AS DIRECTED BY THE ENGINEER ON IL 92. PLACE TEMPORARY PAVEMENT MARKINGS.
3. ERECT BARRICADES, SIGNS, AND TEMPORARY CONCRETE BARRIER AS SHOWN ON THE DRAWING, STATE STANDARDS, AND AS DIRECTED BY THE ENGINEER ALONG THE INSIDE SHOULDER OR AUXILIARY LANE OF I-280 AT THE IL 92 INTERCHANGE. WORK AT THE I-280 MEDIAN MUST BE PERFORMED DURING A SEPERATE OPERATION FROM THE AUXILLARY LANES.
4. CONSTRUCT THE OUTSIDE AND AUXILIARY LANES OF THE IL 92 STRUCTURES.
5. REMOVE THE TRAFFIC CONTROL AND PROTECTION FROM STAGE I.

I-280

1. REDUCE THE WESTBOUND TRAFFIC TO THE OUTSIDE LANE FROM STA. 200+00 TO STA. 338+50.
2. ERECT BARRICADES, SIGNS, TEMPORARY CONCRETE BARRIER, AND CLOSE THE AIRPORT ROAD RAMP AS SHOWN ON THE DRAWING, STATE STANDARDS, AND AS DIRECTED BY THE ENGINEER ON I-280. PLACE TEMPORARY PAVEMENT MARKINGS.
3. REDUCE THE EASTBOUND LANES TO THE INSIDE LANE AND REDIRECT OVER THE CROSSOVER FROM STA. 180+00 TO STA. 313+00.
4. CONSTRUCT THE EASTBOUND STRUCTURES AND ROADWAY IMPROVEMENTS.
5. INSTALL THE TEMPORARY GUARDRAIL NECESSARY FOR THE STAGE II TRAFFIC CONFIGURATION.
6. REMOVE THE TRAFFIC CONTROL AND PROTECTION FROM STAGE I.

STAGE II

- IL 92
1. REDUCE NORTHBOUND AND SOUTHBOUND TRAFFIC TO THE OUTSIDE LANE FROM STA. 1371+00 TO STA. 1412+75.
2. ERECT BARRICADES, SIGNS, AND TEMPORARY CONCRETE BARRIER AS SHOWN ON THE DRAWING, STATE STANDARDS, AND AS DIRECTED BY THE ENGINEER ON IL 92. PLACE TEMPORARY PAVEMENT MARKINGS.
3. CONSTRUCT THE INSIDE LANES OF THE IL 92 STRUCTURES.
4. REMOVE THE TRAFFIC CONTROL AND PROTECTION FROM STAGE II.


I-280

1. REDUCE THE EASTBOUND TRAFFIC TO THE OUTSIDE LANE FROM STA. 174+50 TO STA. 314+00.
2. ERECT BARRICADES, SIGNS, TEMPORARY CONCRETE BARRIER, AND CLOSE THE AIRPORT RAMP AS SHOWN ON THE DRAWING, STATE STANDARDS, AND AS DIRECTED BY THE ENGINEER ON I-280. PLACE TEMPORARY PAVEMENT MARKINGS.
3. REDUCE THE WESTBOUND LANES TO THE INSIDE LANE AND REDIRECT OVER THE CROSSOVER FROM STA. 199+00 TO STA. 333+00.
4. CONSTRUCT THE WESTBOUND STRUCTURES AND ROADWAY IMPROVEMENTS.
5. REMOVE THE TRAFFIC CONTROL AND PROTECTION FROM STAGE II.

STAGE III


I-280

1. REMOVE ALL TEMPORARY PAVEMENT MARKINGS, TEMPORARY CONCRETE BARRIER, SIGNS AND TEMPORARY GUARDRAIL.
2. REMOVE TEMPORARY LIGHTS.
3. REMOVE TEMPORARY CONSTRUCTION CROSSEOVERS AND THE TEMPORARY PAVEMENT.

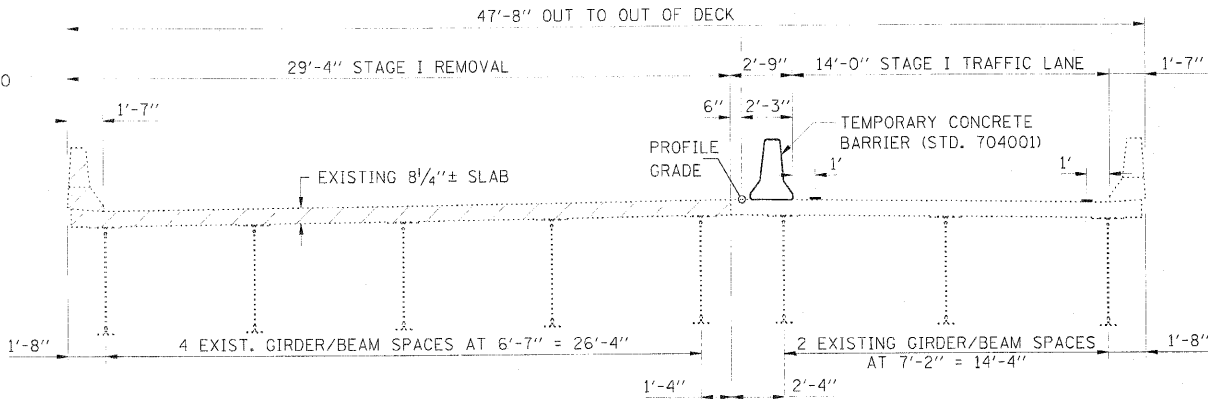


STAGE I - IL 92

LOOKING SOUTH AT NORTH BOUND LANES
LOOKING NORTH AT SOUTH BOUND LANES

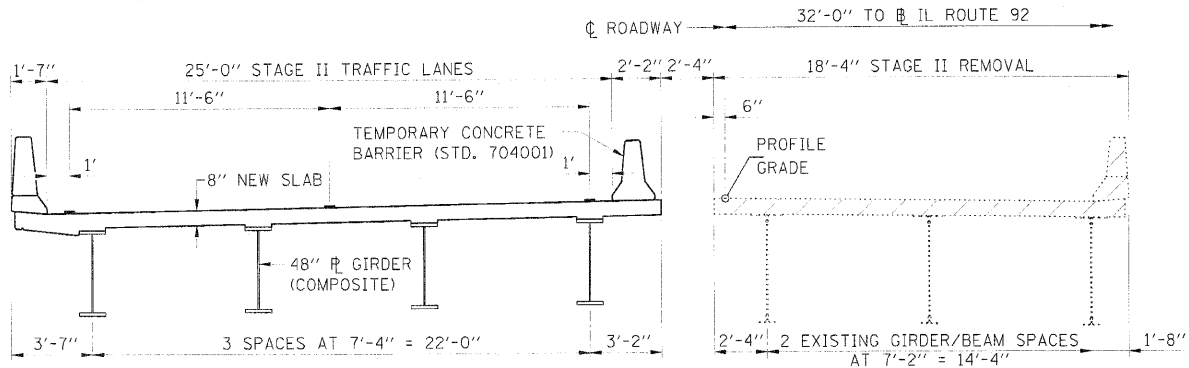

STAGE II - IL 92

LOOKING SOUTH AT NORTH BOUND LANES
LOOKING NORTH AT SOUTH BOUND LANES

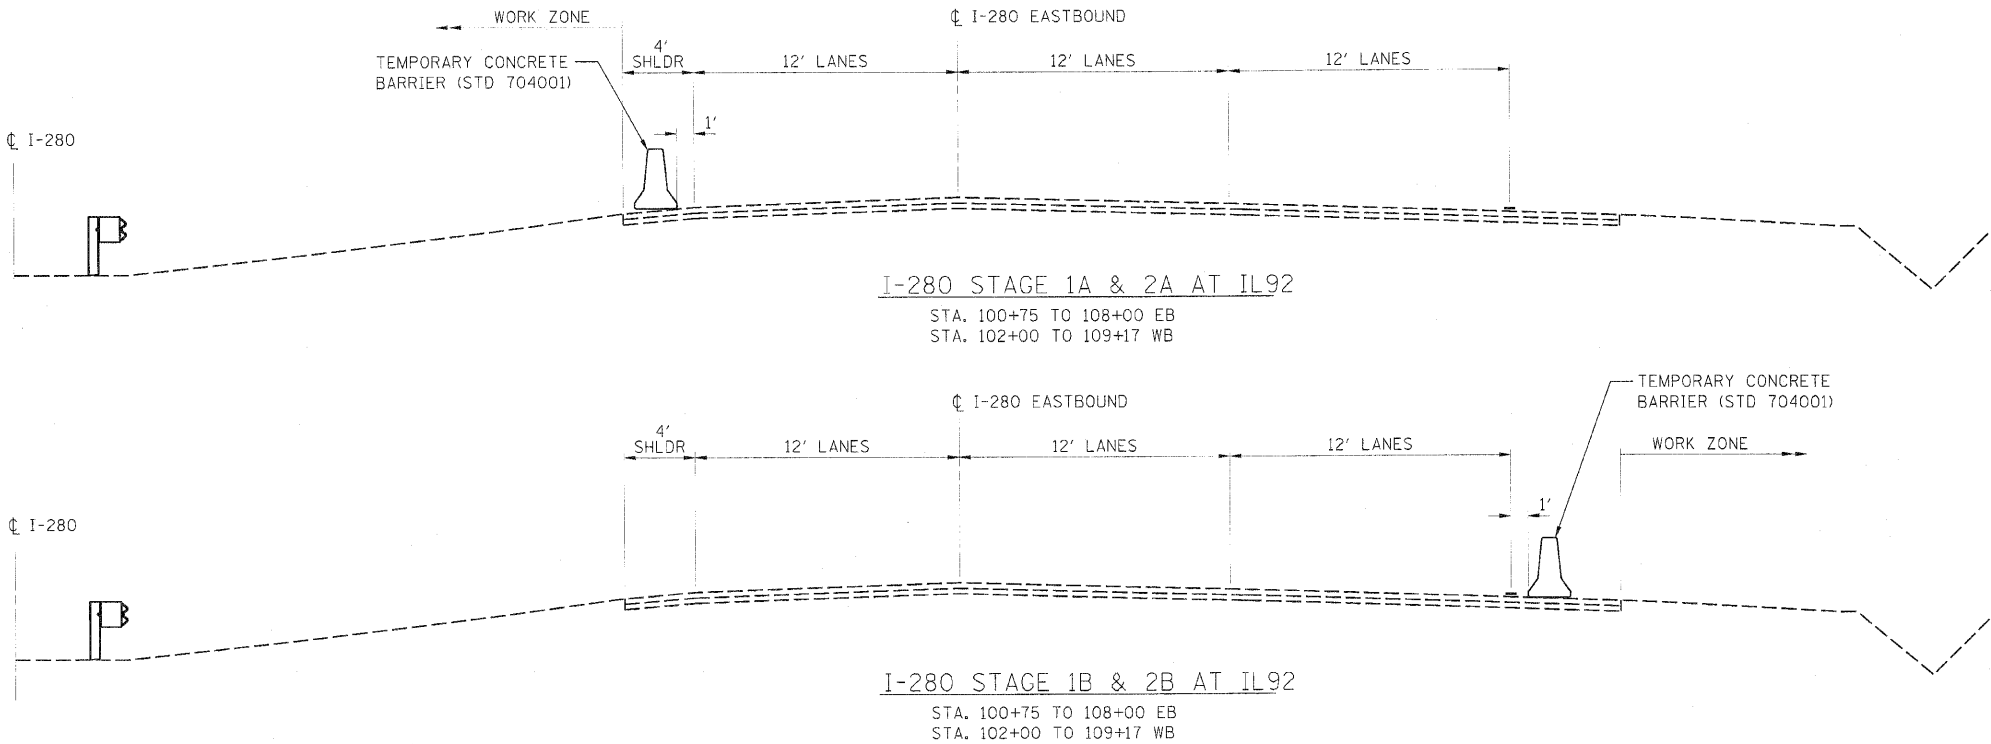

STATE OF ILLINOIS
DEPARTMENT OF TRANSPORTATION

ILLINOIS ROUTE 92 AND I-280
STAGING PLANS
TYPICAL SECTIONS

SCALE: NTS SHEET NO. OF SHEETS STA. TO STA.

F.A.I. RTE.	SECTION	COUNTY	TOTAL SHEETS	SHEET NO.
280	81-10B-1-HB-HB-1-HB-2-VB-VB-1-R	ROCK ISLAND	503	53
CONTRACT NO. 64815				
FED. ROAD DIST. NO. 7 ILLINOIS FED. AID PROJECT 7				

LAYOUT	JDM	03/17/10
PLAN	JDM	03/27/10
SECTION	DPA	07/23/10

FILE NAME: 0264815-sub-01-00000000

USER NAME: jdm01234

DESIGNED DPA

DRAWN JDM

CHECKED DPA



DATE 07/23/10

REVISED

REVISED

REVISED

REVISED

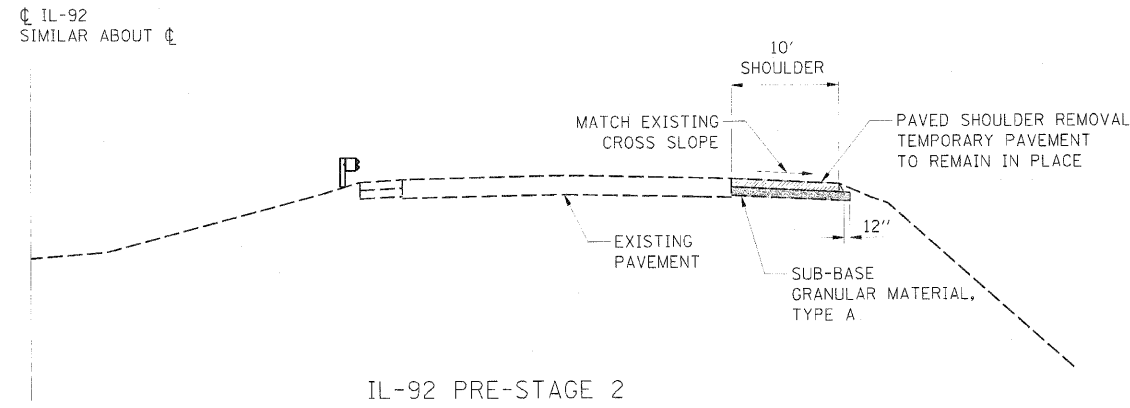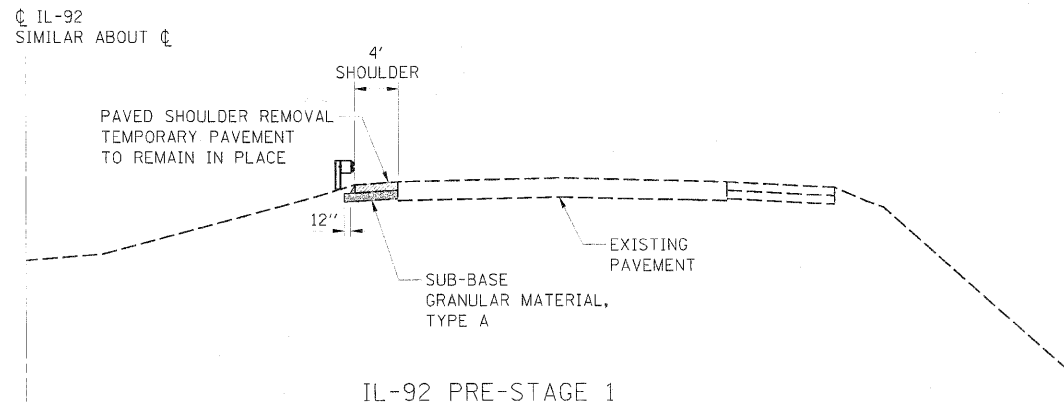


IL-92 PRE-STAGE TYPICAL SECTION

NB INSIDE SHOULDER
STA 1385+21.90 TO STA 1390+09.03
STA 1393+50.49 TO STA 1396+31.71

NB OUTSIDE SHOULDER
STA 1382+46.30 TO STA 1385+72.90
STA 1396+23.75 TO STA 1396+89.03 (RAMP SHLDR)


SB INSIDE SHOULDER
STA 1387+45.96 TO STA 1390+26.54
STA 1393+68.46 TO STA 1398+55.12

SB OUTSIDE SHOULDER
STA 1397+96.82 TO STA 1401+28.88

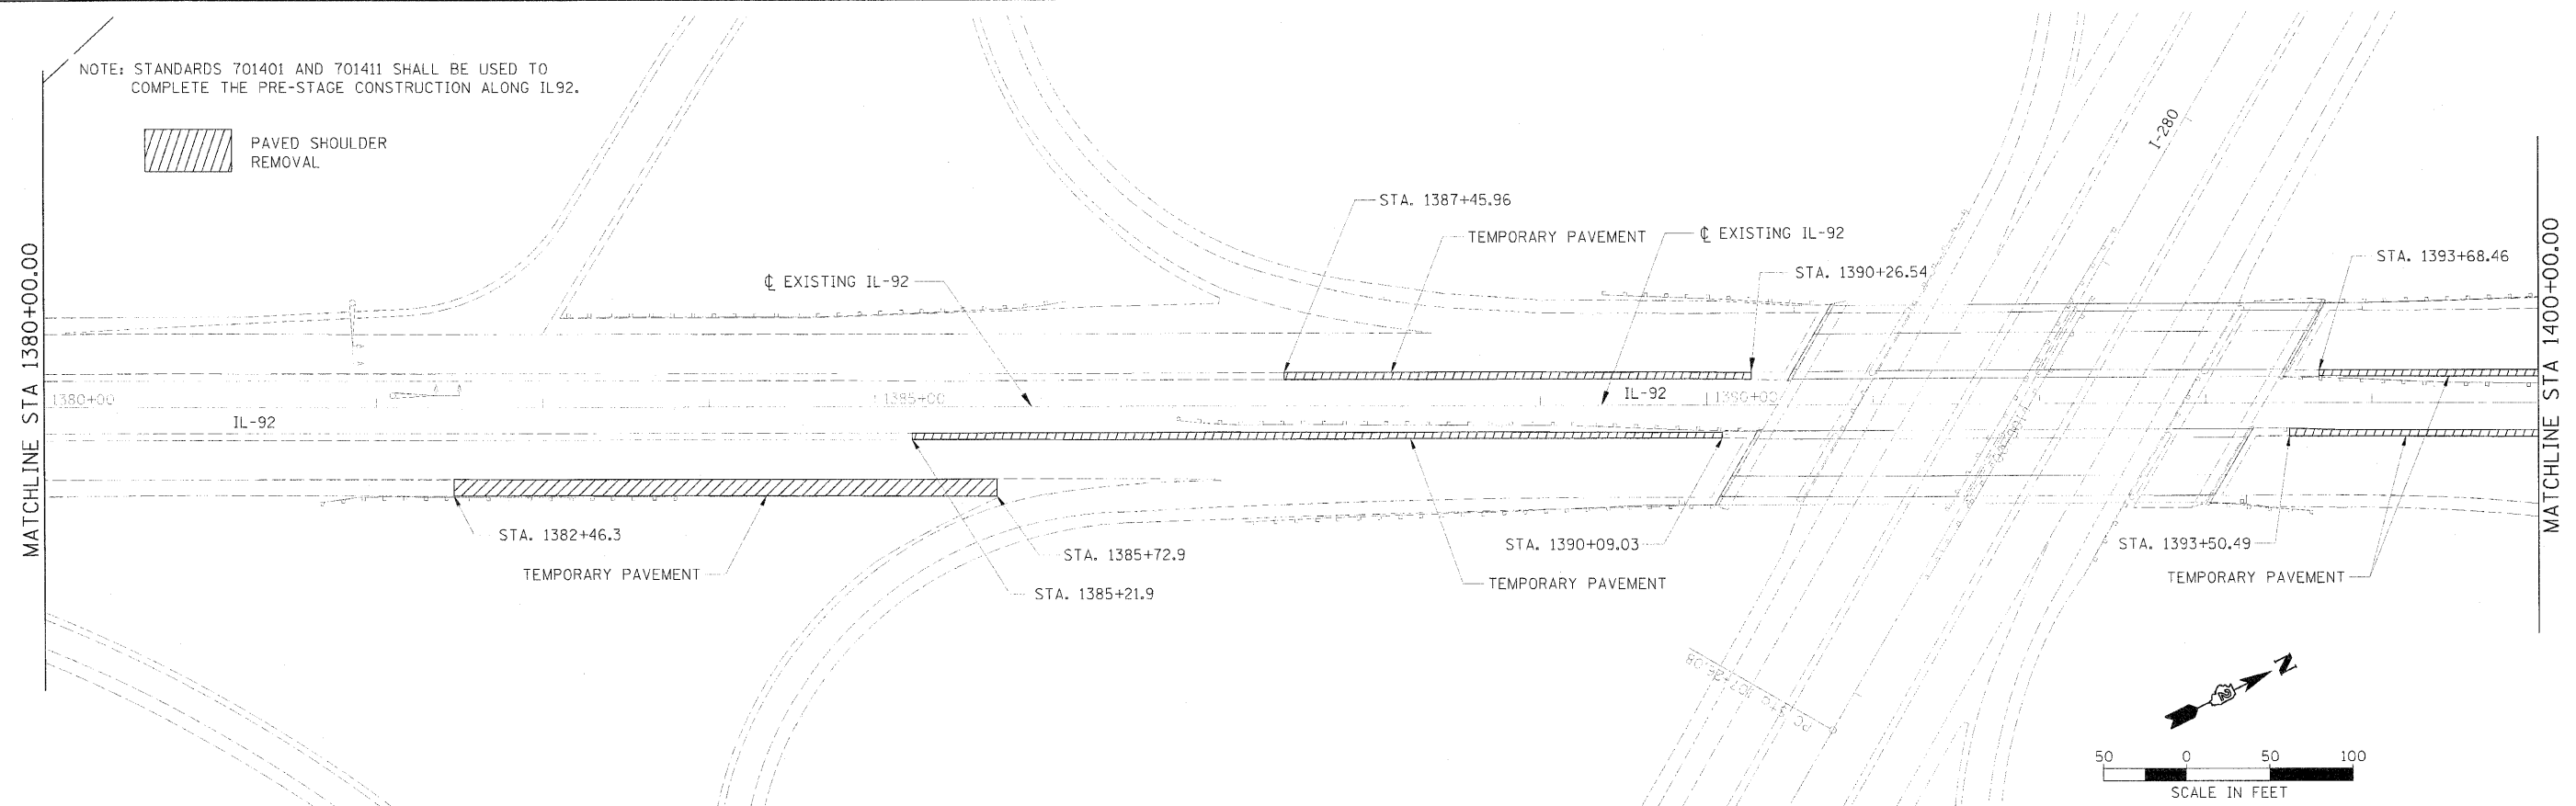

FILE NAME 1204515-2-1-W-2-2-12.dwg	USER NAME jdm	DESIGNED DPA	REVISED	STATE OF ILLINOIS DEPARTMENT OF TRANSPORTATION		ILLINOIS ROUTE 92 STAGING PLANS PRE-STAGE PLAN		F.A.I. RTE. 280	SECTION 81-1B-1,HB,HB-1,HB-2,VB,VB-1R	COUNTY ROCK ISLAND	TOTAL SHEETS 503	SHEET NO. 54
DRAWN JDM	CHECKED DPA	DATE 07/23/10	REVISED					CONTRACT NO. 64815				
SCALE 1" = 50'	DATE 07/23/10	DATE 07/23/10	DATE					FED. ROAD DIST. NO. 7 ILLINOIS FED. AID PROJECT 7				
SCALE 1" = 50'	DATE 07/23/10	DATE 07/23/10	DATE									

NOTE: STANDARDS 701401 AND 701411 SHALL BE USED TO COMPLETE THE PRE-STAGE CONSTRUCTION ALONG IL92.

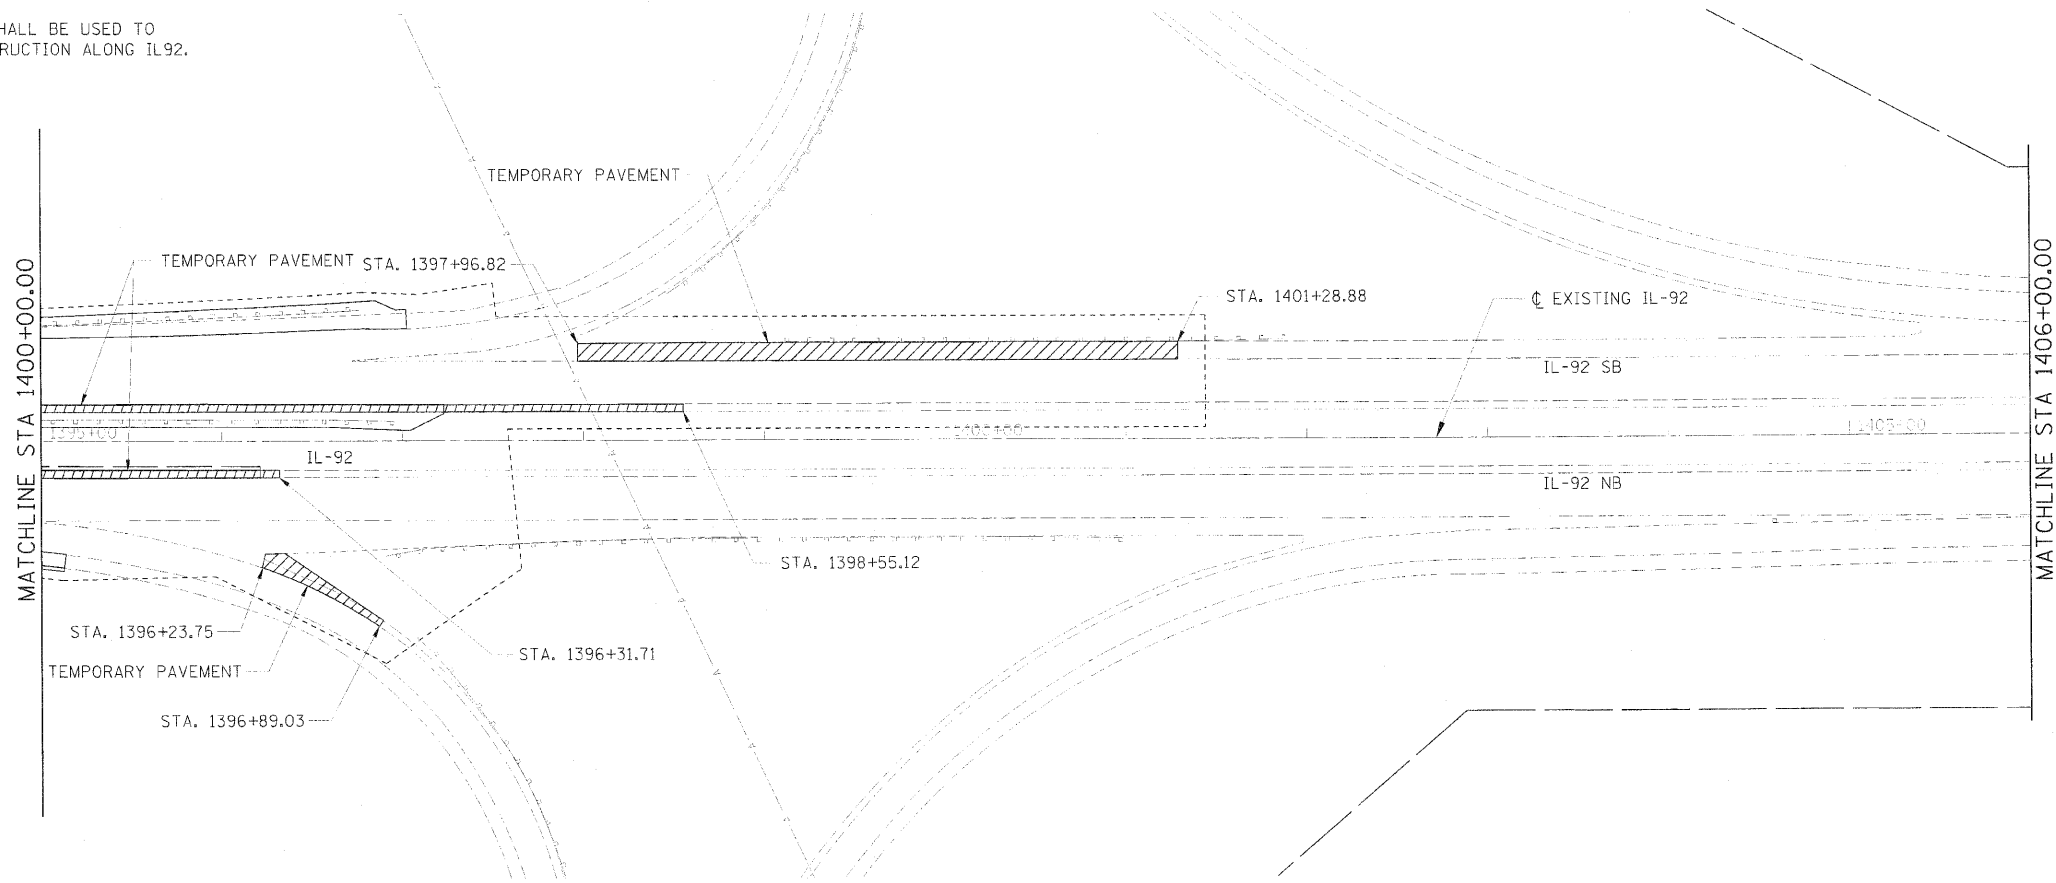

FILE NAME	064495	06/27/10
DRAWN	JDM	06/27/10
CHECKED	DPA	06/27/10

FILE NAME = 064495
DRAWN BY = JDM
CHECKED BY = DPA

DESIGNED BY = DPA
DRAWN BY = JDM
CHECKED BY = DPA
DATE = 07/23/10

DESIGNED BY = DPA
DRAWN BY = JDM
CHECKED BY = DPA
DATE = 07/23/10

REVISED
REVISED
REVISED
REVISED



STATE OF ILLINOIS
DEPARTMENT OF TRANSPORTATION

ILLINOIS ROUTE 92
STAGING PLANS
PRE-STAGE PLAN



SCALE: 1" = 50' SHEET NO. OF SHEETS STA. 1395+00 TO STA. 1406+00

F.A.I. RTE.	SECTION	COUNTY	TOTAL SHEETS	SHEET NO.
280	81-1B-1,HB,HB-1,HB-2,VB,VB-1R	ROCK ISLAND	503	55
CONTRACT NO. 64815				



FED. ROAD DIST. NO. 7 ILLINOIS FED. AID PROJECT 7

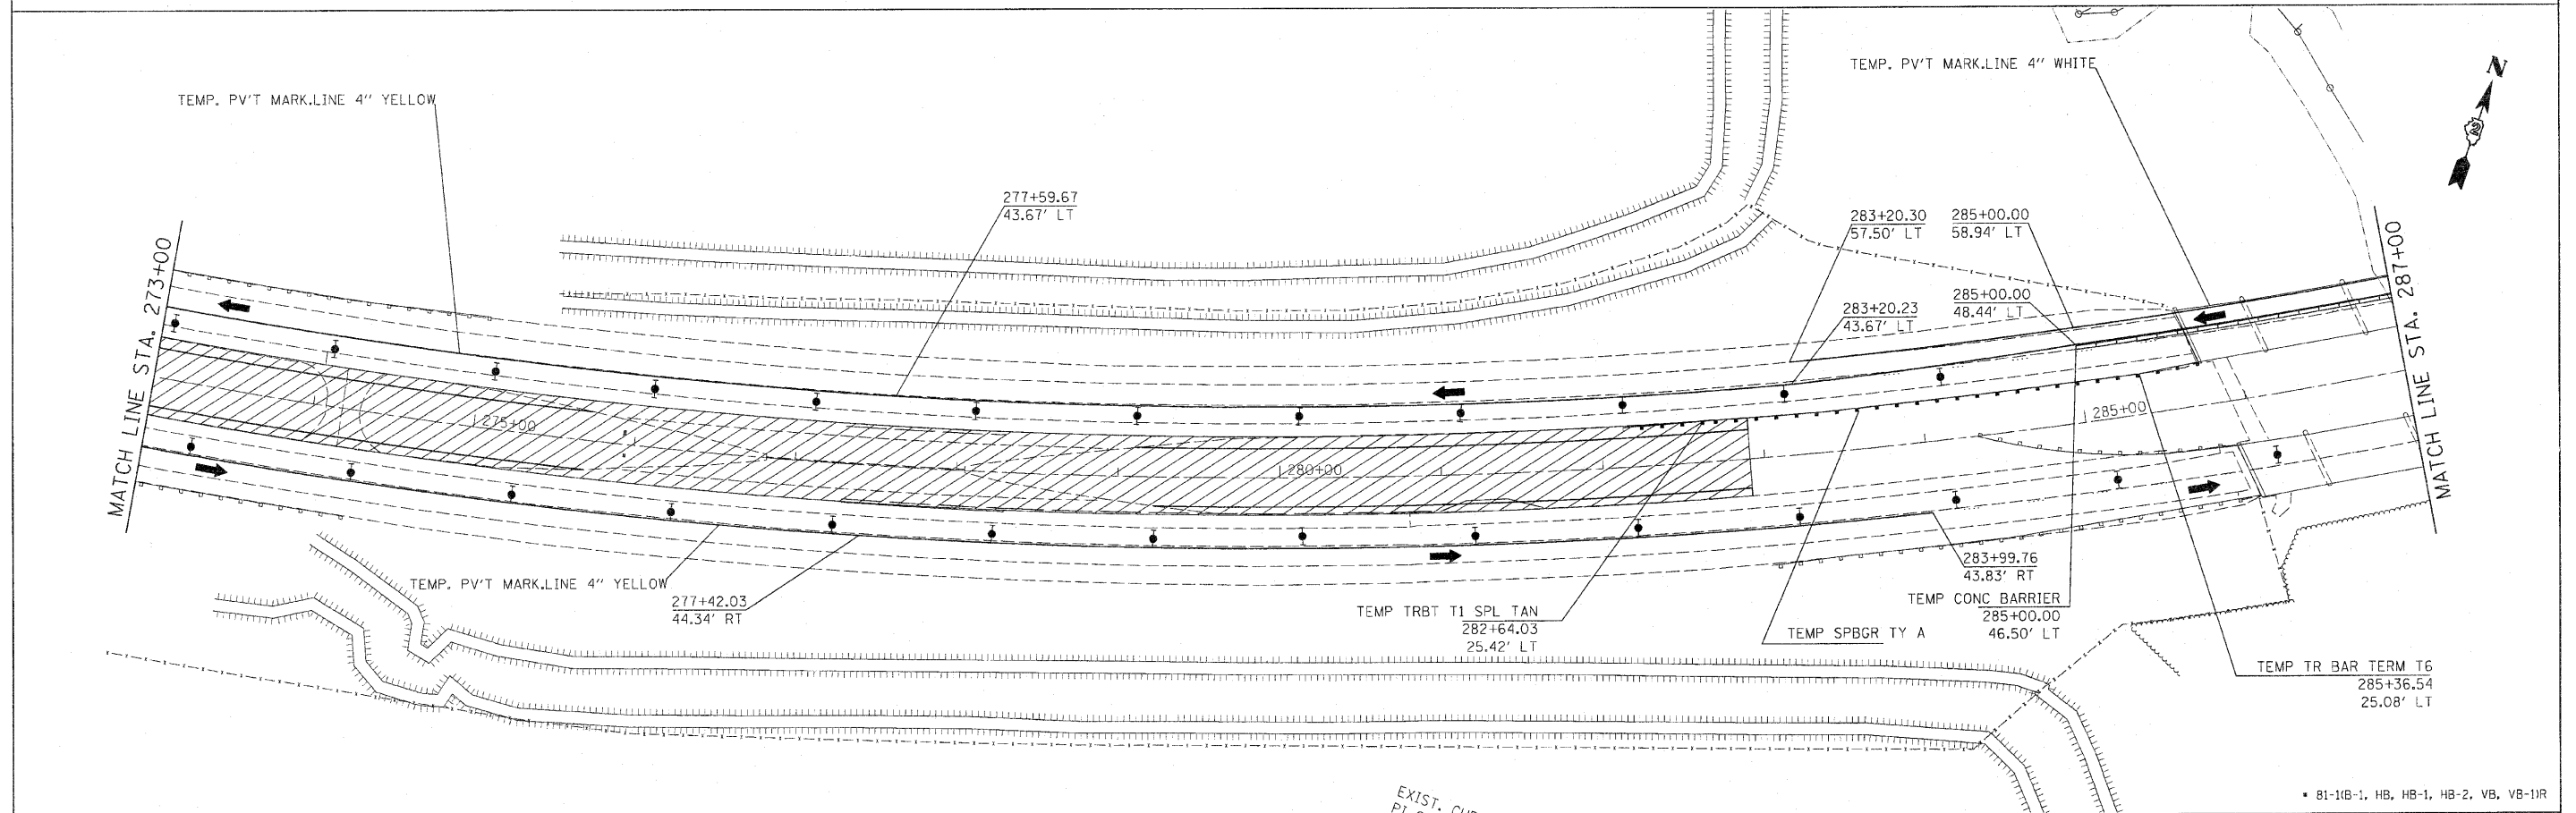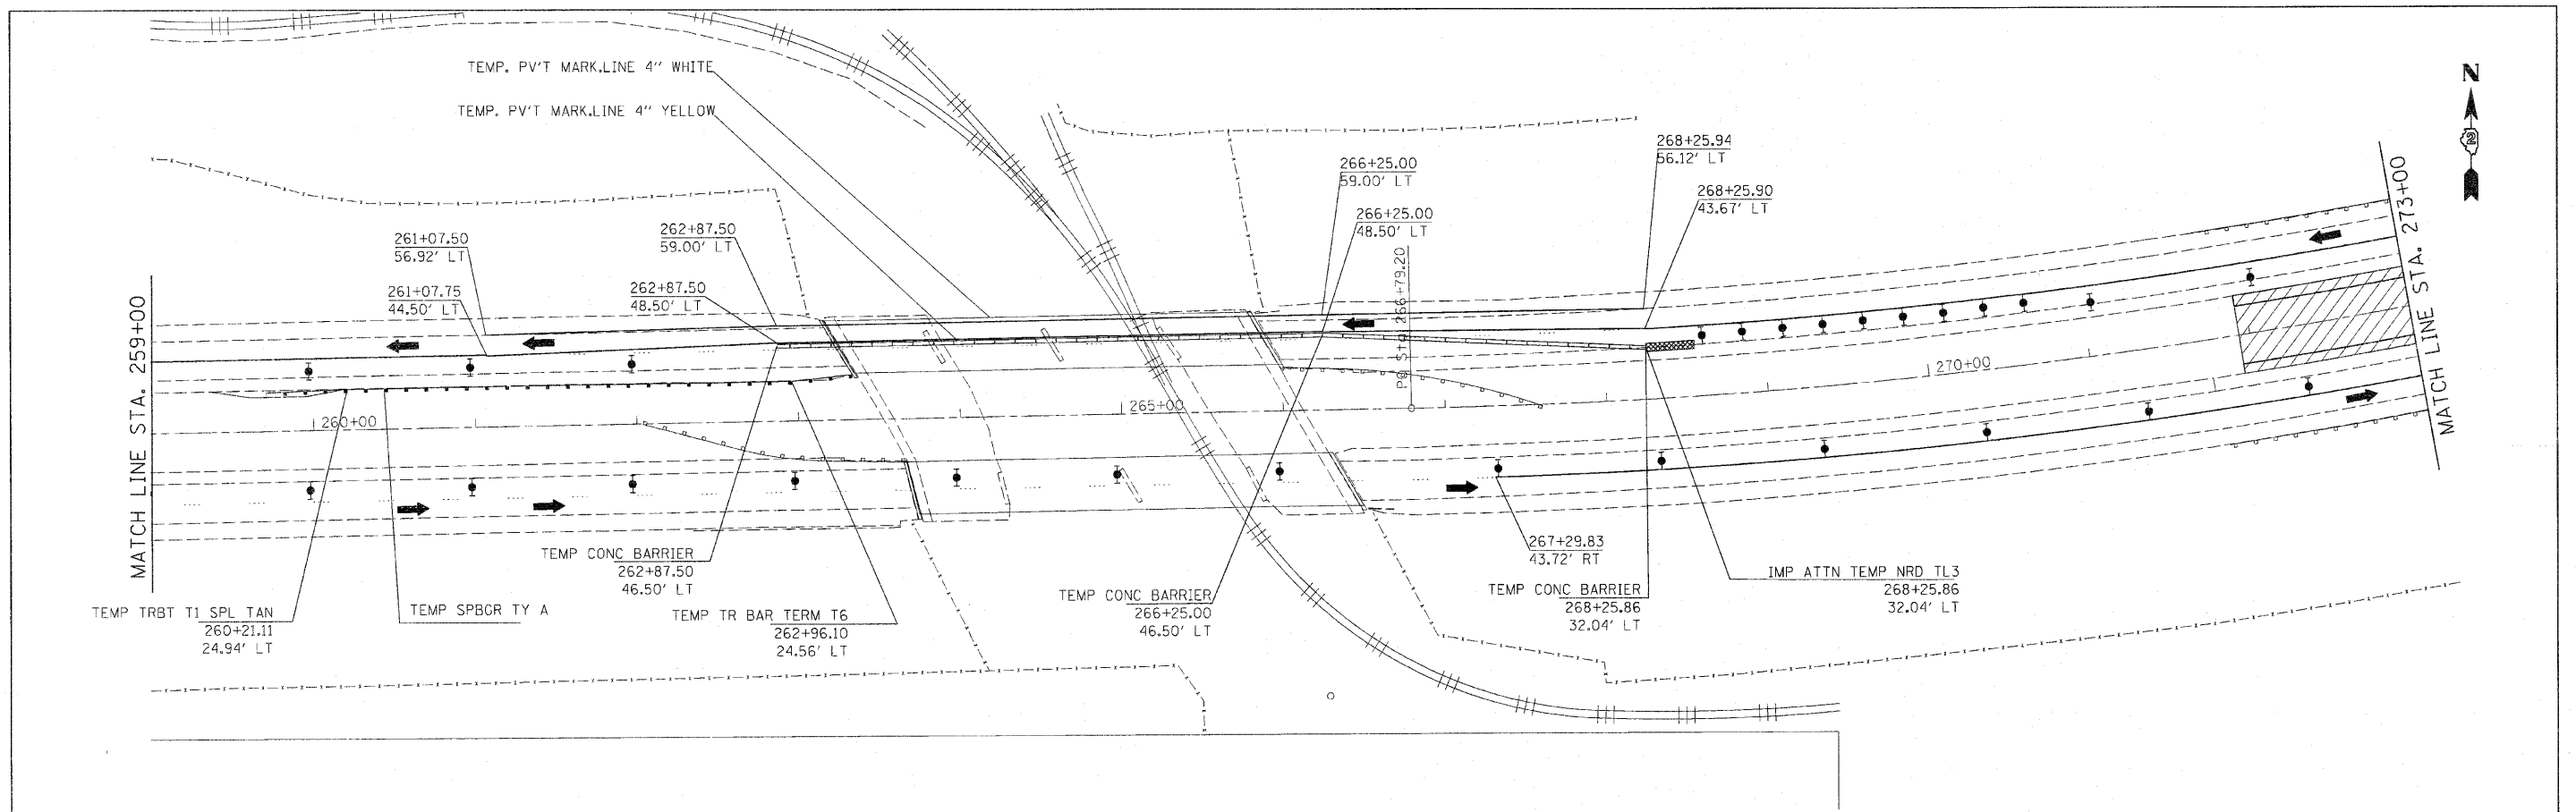

FILE NAME =	USER NAME = condemner	DESIGNED -	REVISED -	STATE OF ILLINOIS DEPARTMENT OF TRANSPORTATION	I - 280 PRE-STAGE PLAN 'A'				F.A.I. RTE.	SECTION	COUNTY	TOTAL SHEETS	SHEET NO.
c:\pwork\pwork\condemner\d0179717\0204502-shr-staging.dgn		DRAWN -	REVISED -		280	*	ROCK ISLAND	503	560				
PLOT SCALE = 50.0000' / IN.		CHECKED -	REVISED -		CONTRACT NO. 64815								
PLOT DATE = Fri Sep 03 16:41:22 2010		DATE -	REVISED -		SCALE:	SHEET NO. 4 OF 9 SHEETS	STA.	TO STA.	ILLINOIS FED. AID PROJECT				

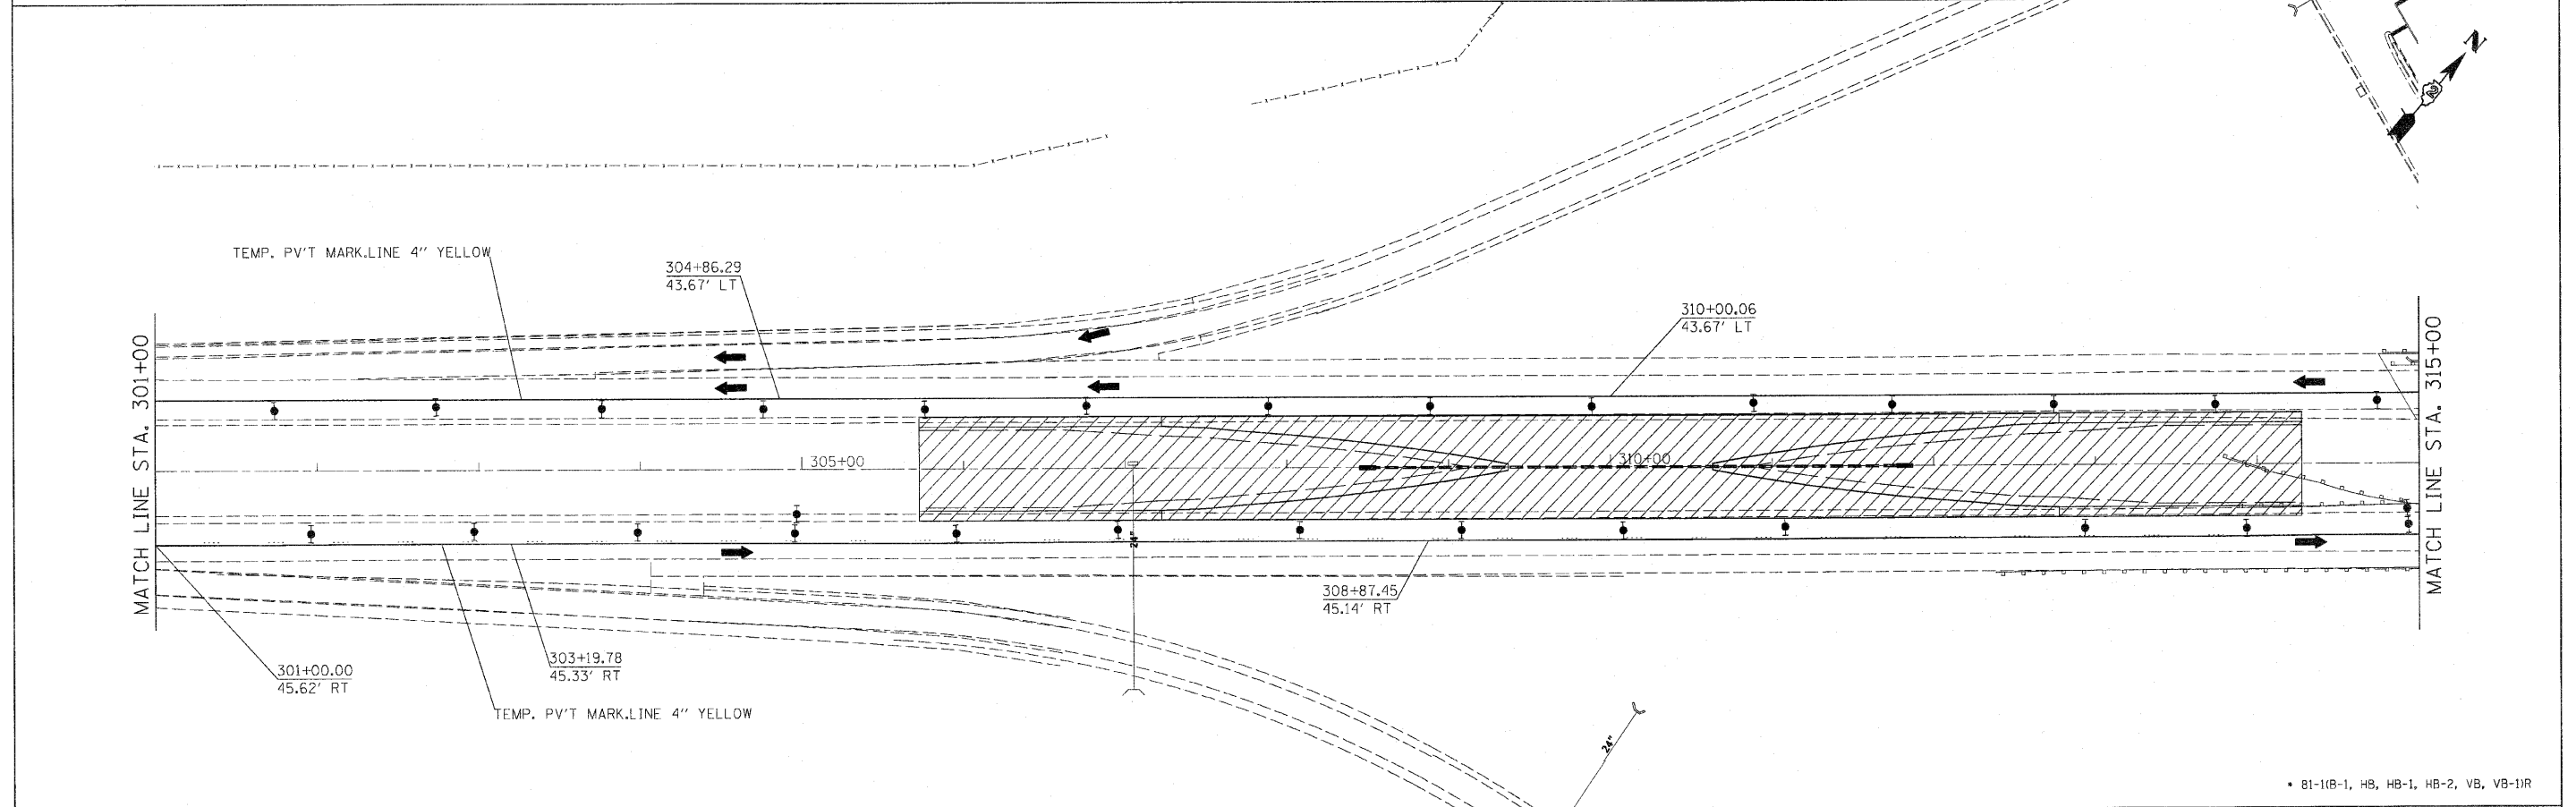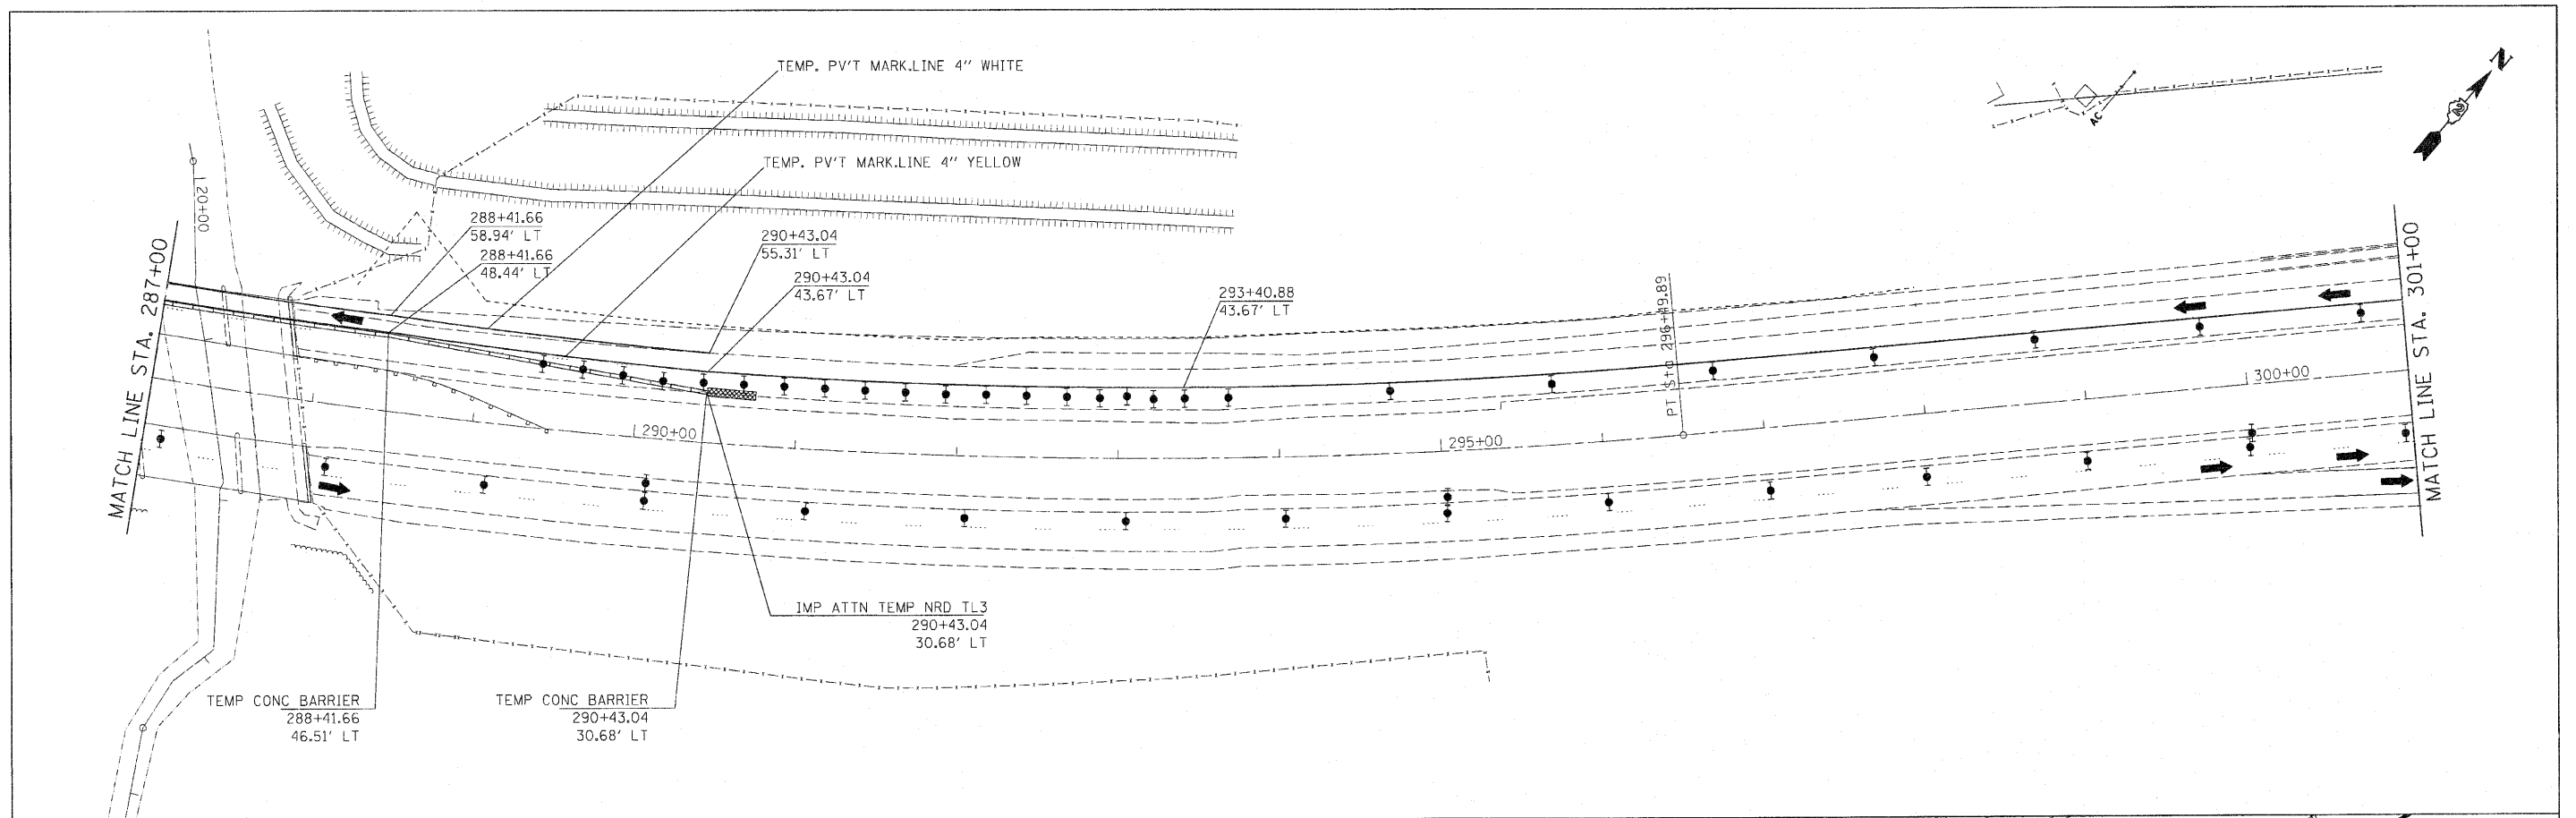



FILE NAME = c:\pwwork\pwwork\condemner\d0179717\0264502-shr-estaging.dgn		USER NAME = condemner	DESIGNED - DRAWN - CHECKED - DATE -	REVISED - REVISED - REVISED - REVISED -	STATE OF ILLINOIS DEPARTMENT OF TRANSPORTATION		I - 280 PRE-STAGE PLAN 'A'		F.A.I. RTE. 280	SECTION *	COUNTY ROCK ISLAND	TOTAL SHEETS 503	SHEET NO. 56E
PLOT SCALE = 50.0000' / IN.		PLOT DATE = Fri Sep 03 16:41:17 2010		SCALE:		SHEET NO. 5 OF 9 SHEETS	STA.	TO STA.	ILLINOIS FED. AID PROJECT CONTRACT NO. 64815				

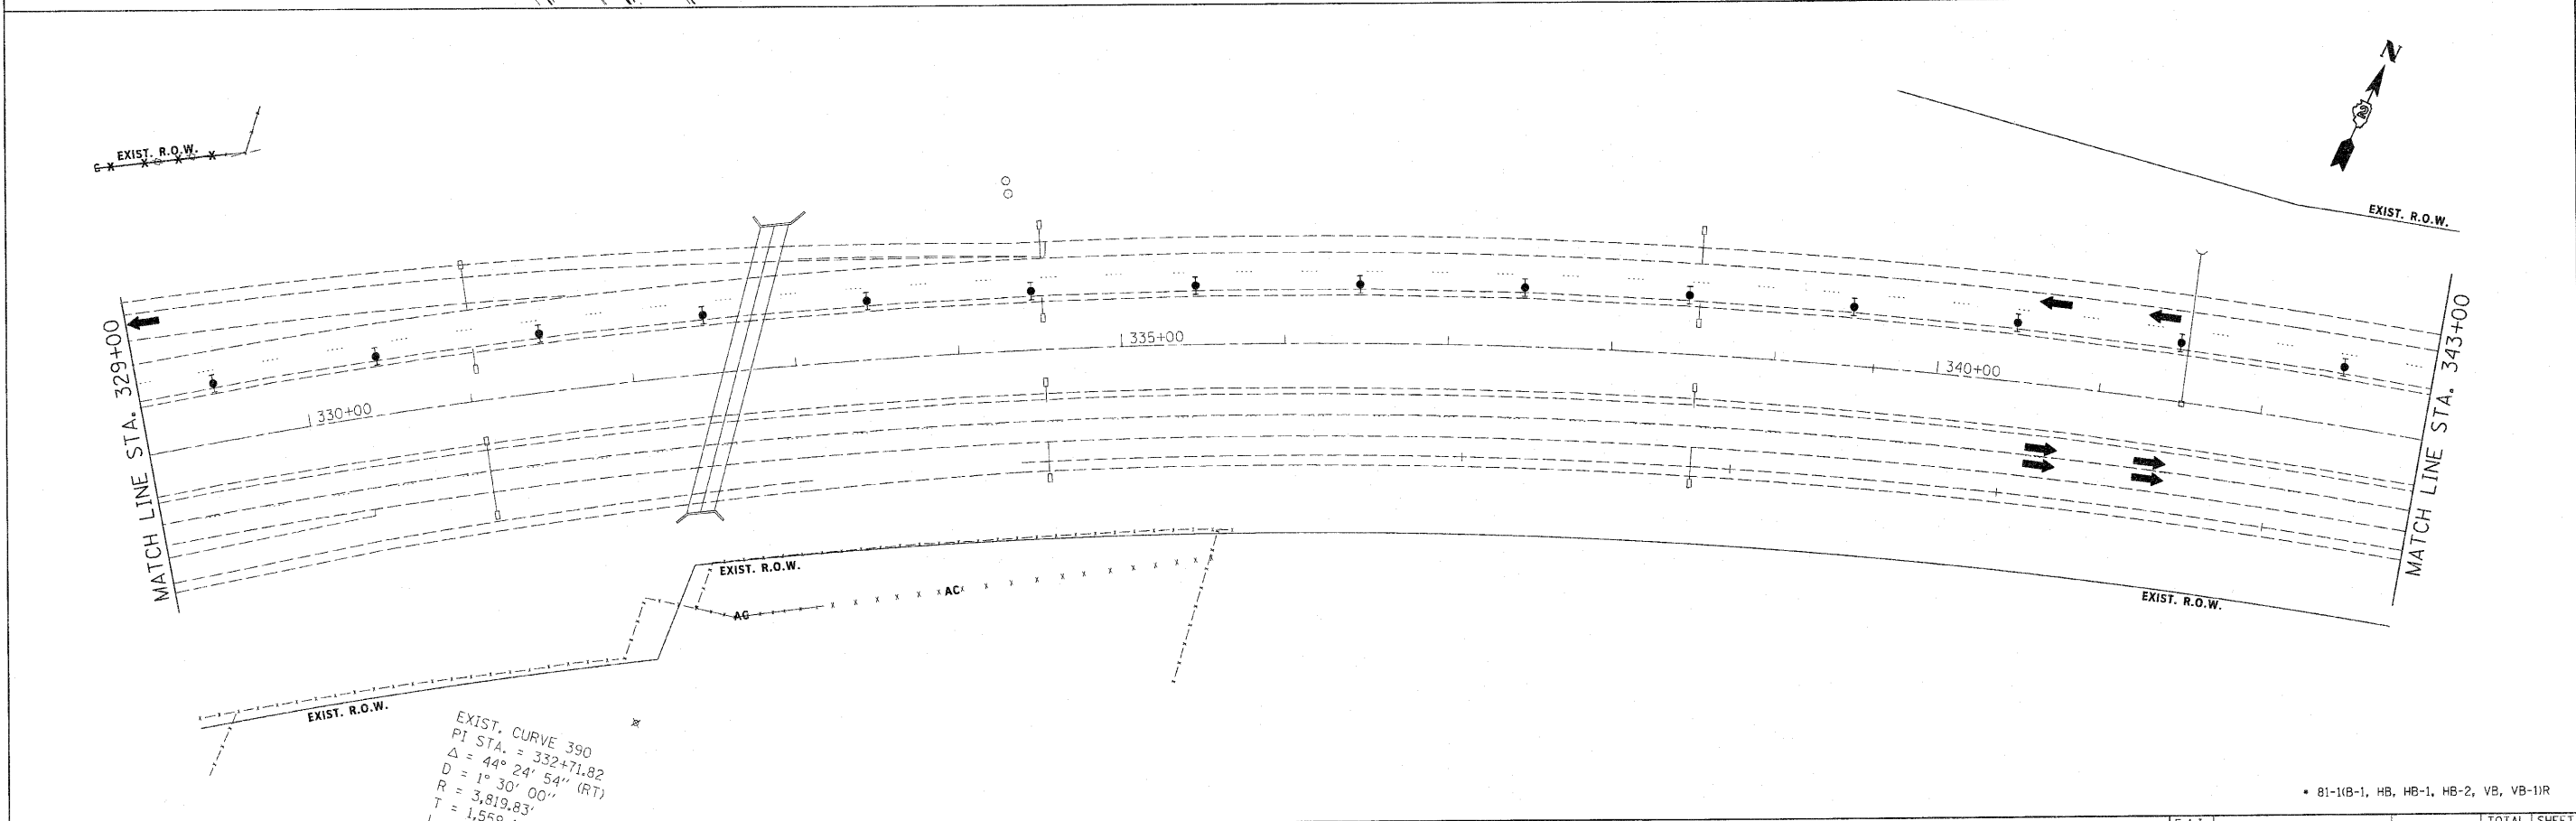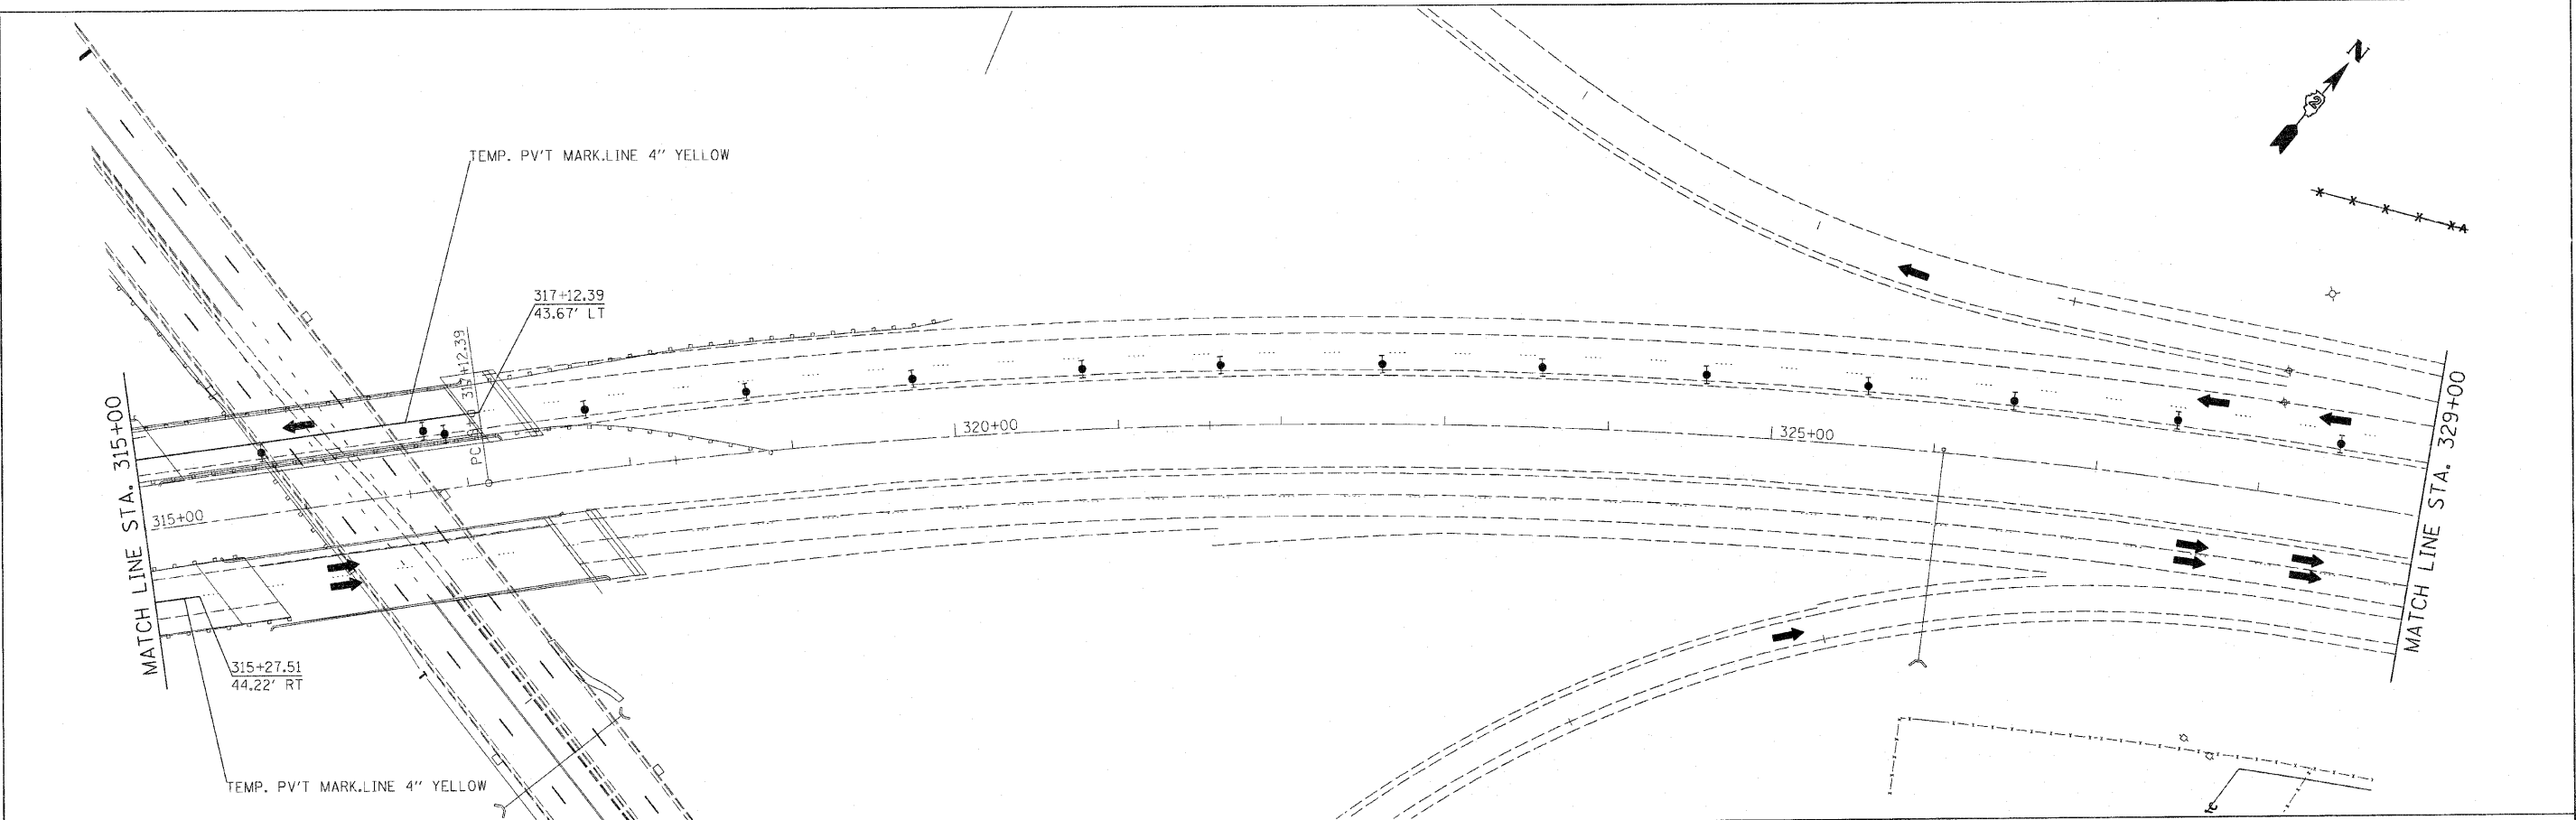

EXIST. CURVE 390
PI STA. = 332+71.82
 $\Delta = 44^\circ 24' 54''$ (RT)
 $R = 3,819.83'$
 $T = 1,559'$

• 81-1(B-1, HB, HB-1, HB-2, VB, VB-1)R

FILE NAME =		USER NAME = condermanee	DESIGNED -	REVISED -	STATE OF ILLINOIS DEPARTMENT OF TRANSPORTATION				I - 280				F.A.I. RTE.	SECTION	COUNTY	SHEETS	SHEET NO.	
c:\pw\work\p\sdot\condermanee\d0179717\0204502-shr-staging.dgn			DRAWN -	REVISED -					PRE-STAGE PLAN 'A'				280	*	ROCK ISLAND	503	56F	
PLOT SCALE = 50.0000' / 1" IN.			CHECKED -	REVISED -									CONTRACT NO. 64815					
PLOT DATE = Fri Sep 03 16:41:14 2010			DATE -	REVISED -									ILLINOIS FED. AID PROJECT					
									SCALE:	SHEET NO. 6 OF 9 SHEETS	STA.	TO STA.						

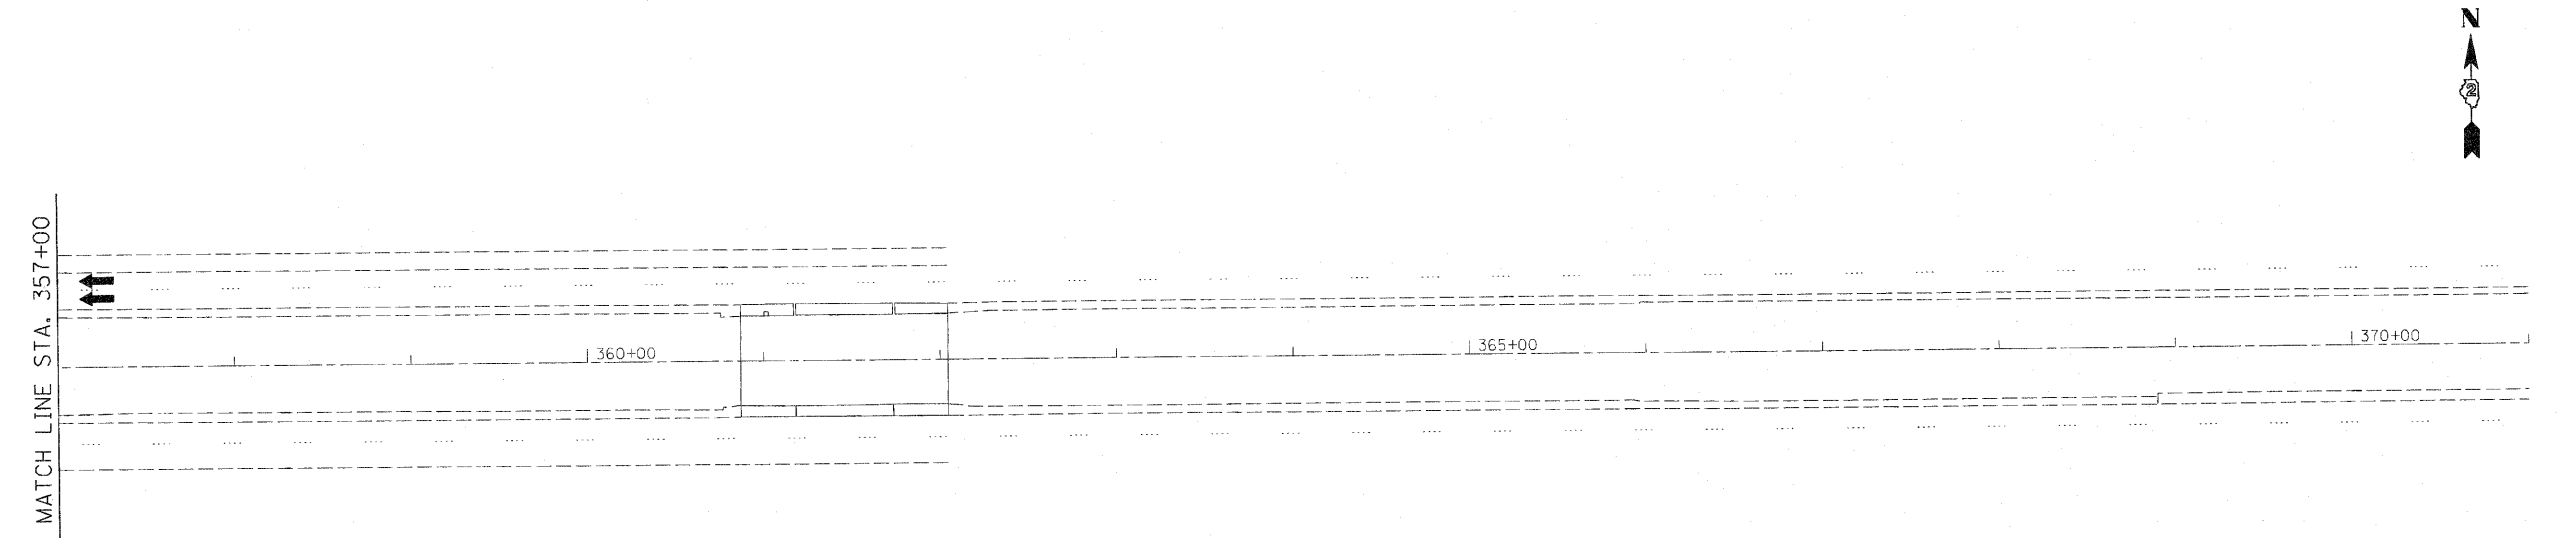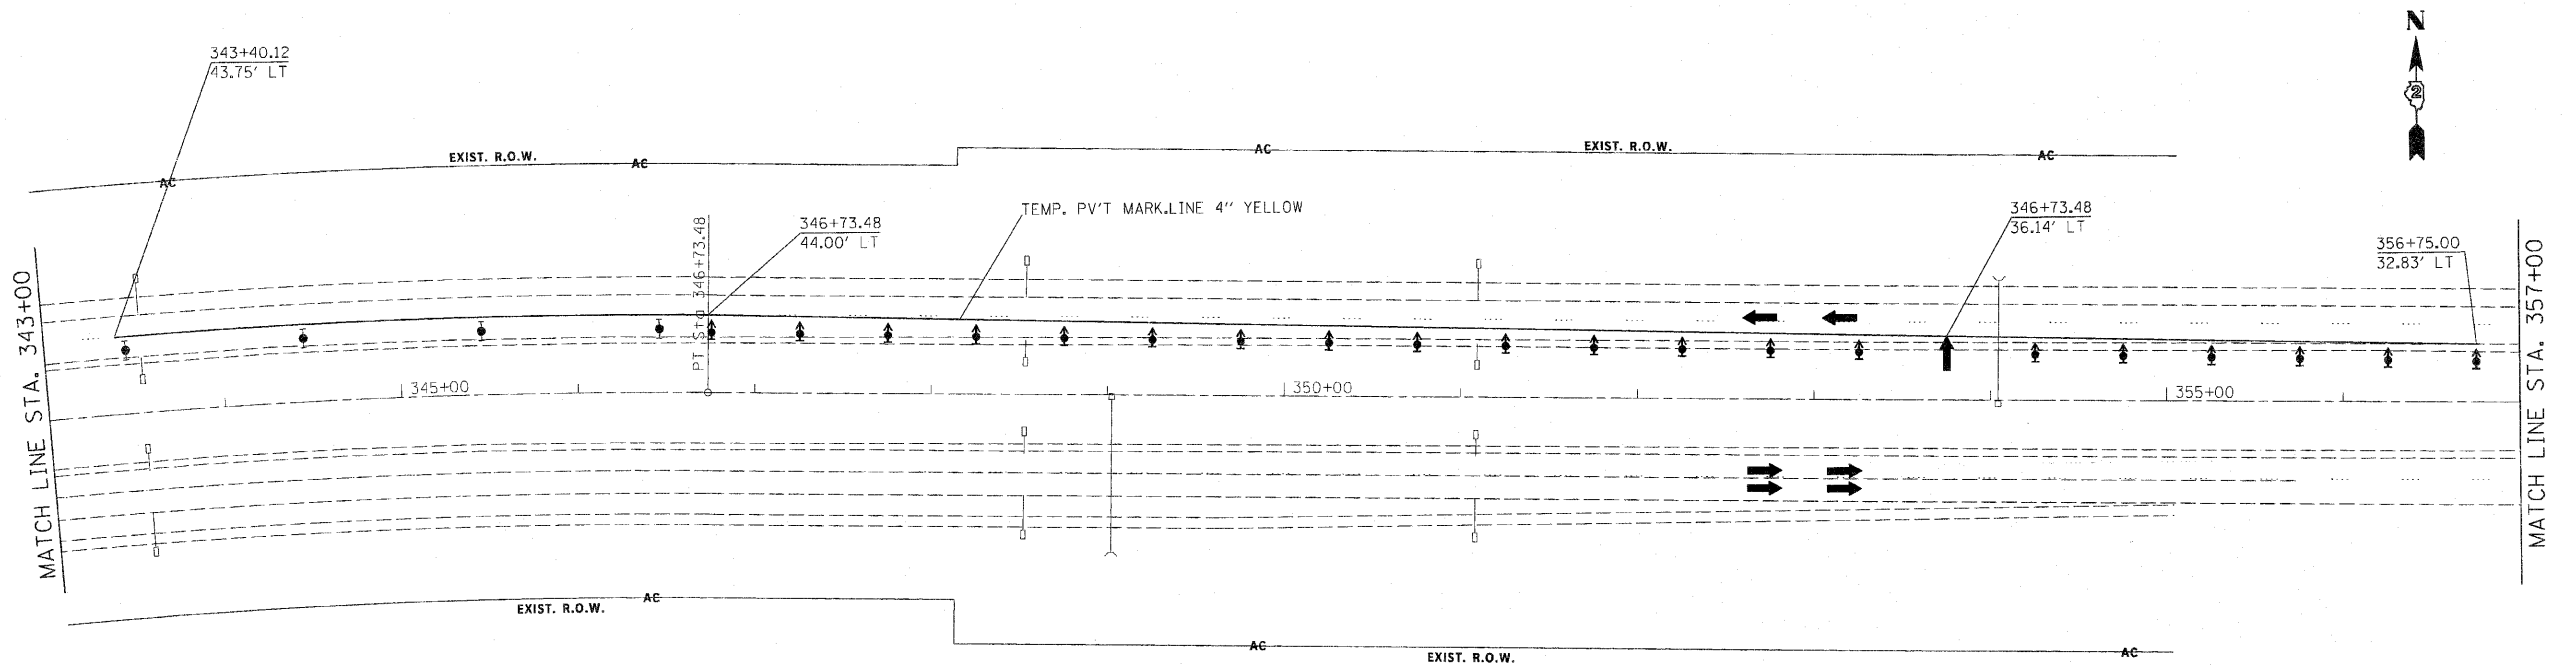



• 81-11B-1, HB, HB-1, HB-2, VB, VB-11R

FILE NAME = c:\pe_work\pwork\condemnation\0179717\204502-shr-staging.dgn	USER NAME = condemnation	DESIGNED -	REVISED -	STATE OF ILLINOIS DEPARTMENT OF TRANSPORTATION	I-280 PRE-STAGE PLAN 'A'	SCALE:	SHEET NO. 7 OF 9 SHEETS	STA.	TO STA.	F.A.I. RTE. 280	SECTION •	COUNTY ROCK ISLAND	TOTAL SHEETS	SHEET NO.
	PLOT SCALE = 5/16" = 1' / IN.	DRAWN -	REVISED -										503	566
	PLOT DATE = Fri Sep 03 16:41:01 2010	CHECKED -	REVISED -										CONTRACT NO. 64815	
		DATE -	REVISED -										ILLINOIS FED. AID PROJECT	

Station	Description	Offset	70300220	78300100	70400100	20030250	X7050167	70500100	70500665	20400800
			Temp. Marking Line - 4"	Pav't Marking removal	Temp. Conc. Barrier Wall	IMP ATTN TEMP NRD	Temp TBT Ty1 Special (Tangent)	Temp SPBGR TA	TEMP TR BAR	Furnish Excav.
			WHITE YELLOW (Foot)	(Sq.Ft.)	(Foot)	(Each)	(Each)	(Foot)	(Each)	(Cu. Yd.)



PAVEMENT MARKINGS

232+00.0	-	234+64.5	right edge line	58.97' - 57.75' Lt	264.50								
232+00.0	-	234+64.5	left edge line	48.47' - 47.25' Lt		264.49							
234+64.5	-	236+53.0	right edge line	57.75' -56.15' Lt	188.50								
234+64.5	-	236+53.0	left edge line	47.25' - 44.3' Lt		188.51							
236+53.0	-	238+72.5	left edge line	44.3' Lt		219.51							
238+72.5	-	240+52.5	left edge line	44.3' - 48.5' Lt		180.00							
238+72.5	-	240+52.5	right edge line	55.72' - 48.5' Lt	180.00								
238+72.5	-	244+51.7	remove right edge line	55.72' - 56.24' Lt			193.07						
240+52.5	-	242+65.0	left edge line	48.5' Lt		212.50							
240+52.5	-	252+65.0	right edge line	59' Lt	1212.50								
242+65.0	-	244+52.1	left edge line	48.5' - 44.3' Lt		187.10							
242+65.0	-	244+51.7	right edge line	59' - 56.24' Lt	186.72								
252+00.0	-	253+80.0	left edge line	44.3' - 48.5' Lt		180.00							
252+00.0	-	253+80.0	right edge line	56.45' - 59' Lt	180.01								
252+00.0	-	257+92.1	remove right edge line	56.45' - 56.59' Lt			197.37						
253+80.0	-	256+05.0	left edge line	48.5' Lt		225.00							
253+80.0	-	256+05.0	right edge line	59' Lt	225.00								
256+05.0	-	257+92.1	left edge line	48.5' - 44.3' Lt		187.10							
256+05.0	-	257+92.1	right edge line	59' - 56.59' Lt	187.10								
257+92.1	-	261+07.8	left edge line	44.3' Lt		315.65							
261+07.8	-	262+87.5	left edge line	44.3' - 48.5' Lt		179.75							
261+07.5	-	262+87.5	right edge line	56.9' - 59' Lt	180.00								
261+07.5	-	268+25.9	remove right edge line	56.92' - 56.12' Lt			239.48						
262+87.5	-	266+25.0	left edge line	48.5' Lt		337.50							
262+87.5	-	266+25.0	right edge line	59' Lt	337.50								
266+25.0	-	268+25.9	left edge line	48.5' - 44.3' Lt		200.90							
266+25.0	-	268+25.9	right edge line	59' - 56.12' Lt	200.94								
268+25.9	-	283+20.2	left edge line	44.3' Lt		1494.33							
267+29.8	-	283+99.8	EB - left edge line	44.3' RT		1669.93							
283+20.2	-	285+00.0	left edge line	44.3' - 48.44' Lt		179.77							
283+20.3	-	285+00.0	right edge line	57.5' - 58.94' Lt	179.70								
283+20.3	-	290+43.0	remove right edge line	57.5' - 55.31' Lt			240.91						
285+00.0	-	288+41.7	left edge line	48.44' - 48.44' Lt		341.66							
285+00.0	-	288+41.7	right edge line	58.94' - 58.94' Lt	341.66								
288+41.7	-	290+43.0	left edge line	48.44' - 44.3' Lt		201.38							
288+41.7	-	290+43.0	right edge line	58.94' - 55.31' Lt	201.38								
290+43.0	-	317+12.4	left edge line	44.3' Lt		2669.35							
301+00.0	-	315+27.5	EB - left edge line	44.3' RT		1427.51							
343+40.1	-	346+73.5	left edge line	44.3' Lt		333.36							
346+76.5	-	356+75.0	taper - left edge line	44.3' - 32' Lt		998.52							
				TOTALS	4,245.53	17,913.62	1,081.84	2,312.50	5.00	5.00	1,437.50	5.00	100.00

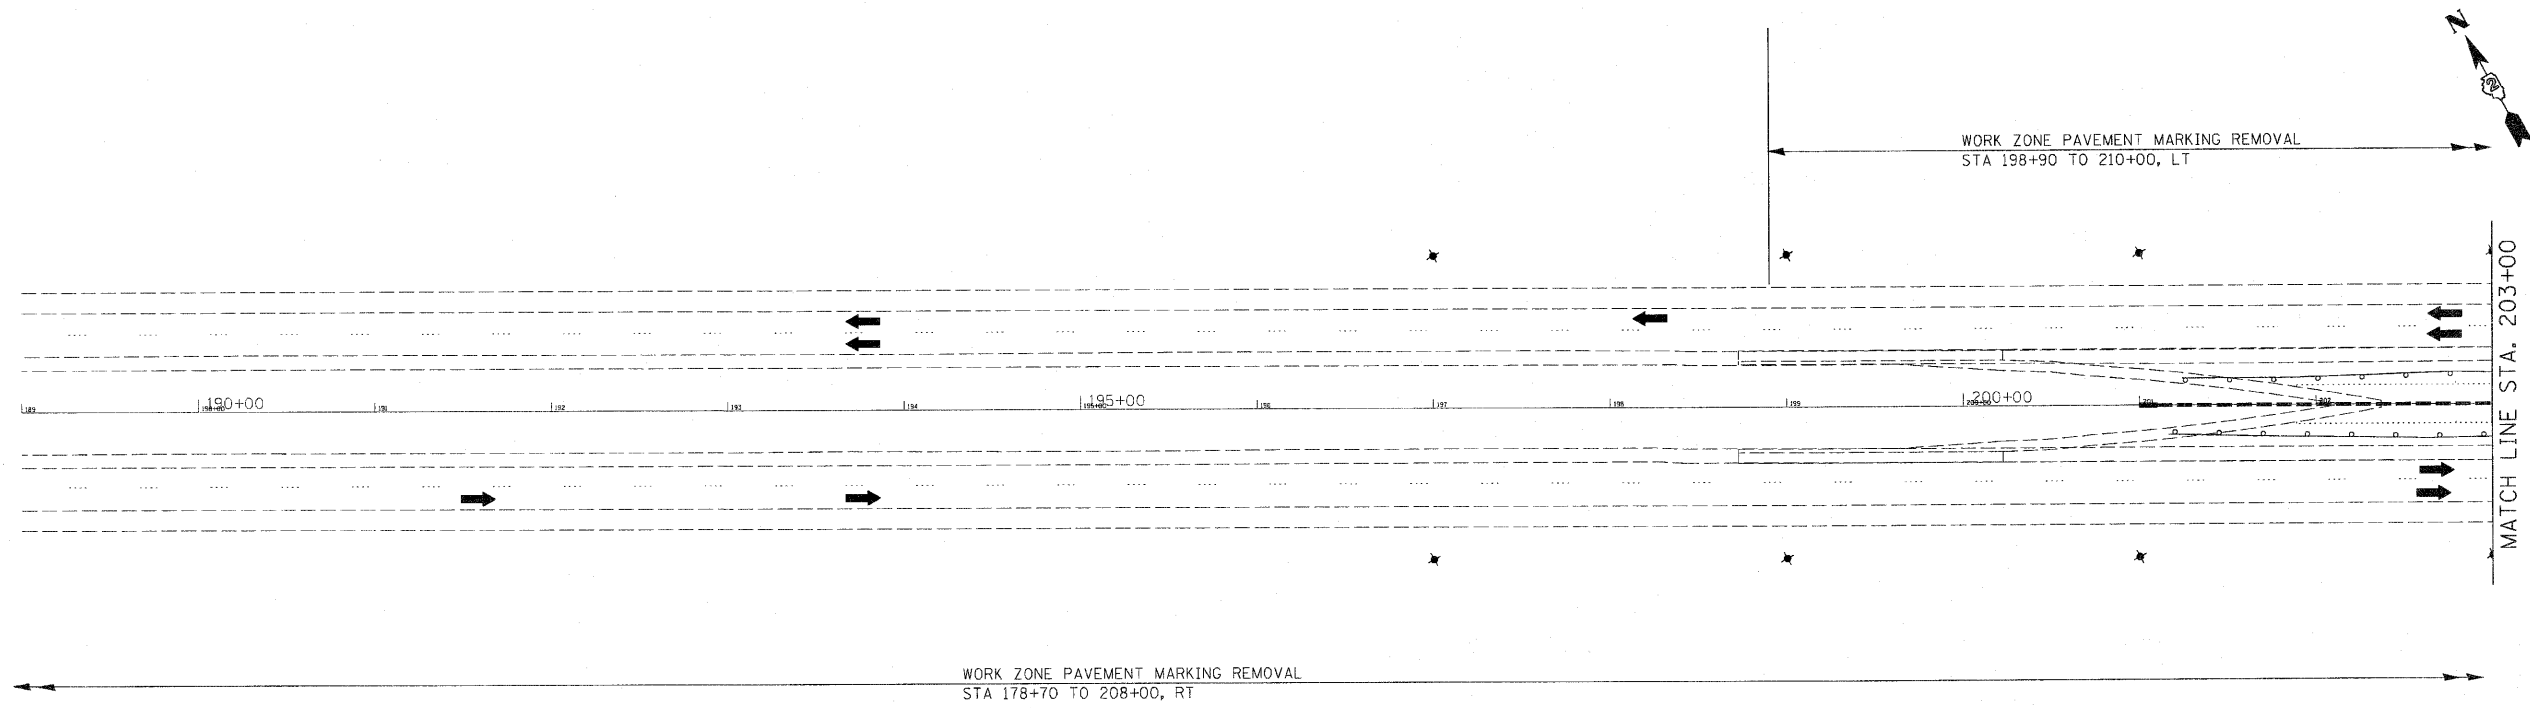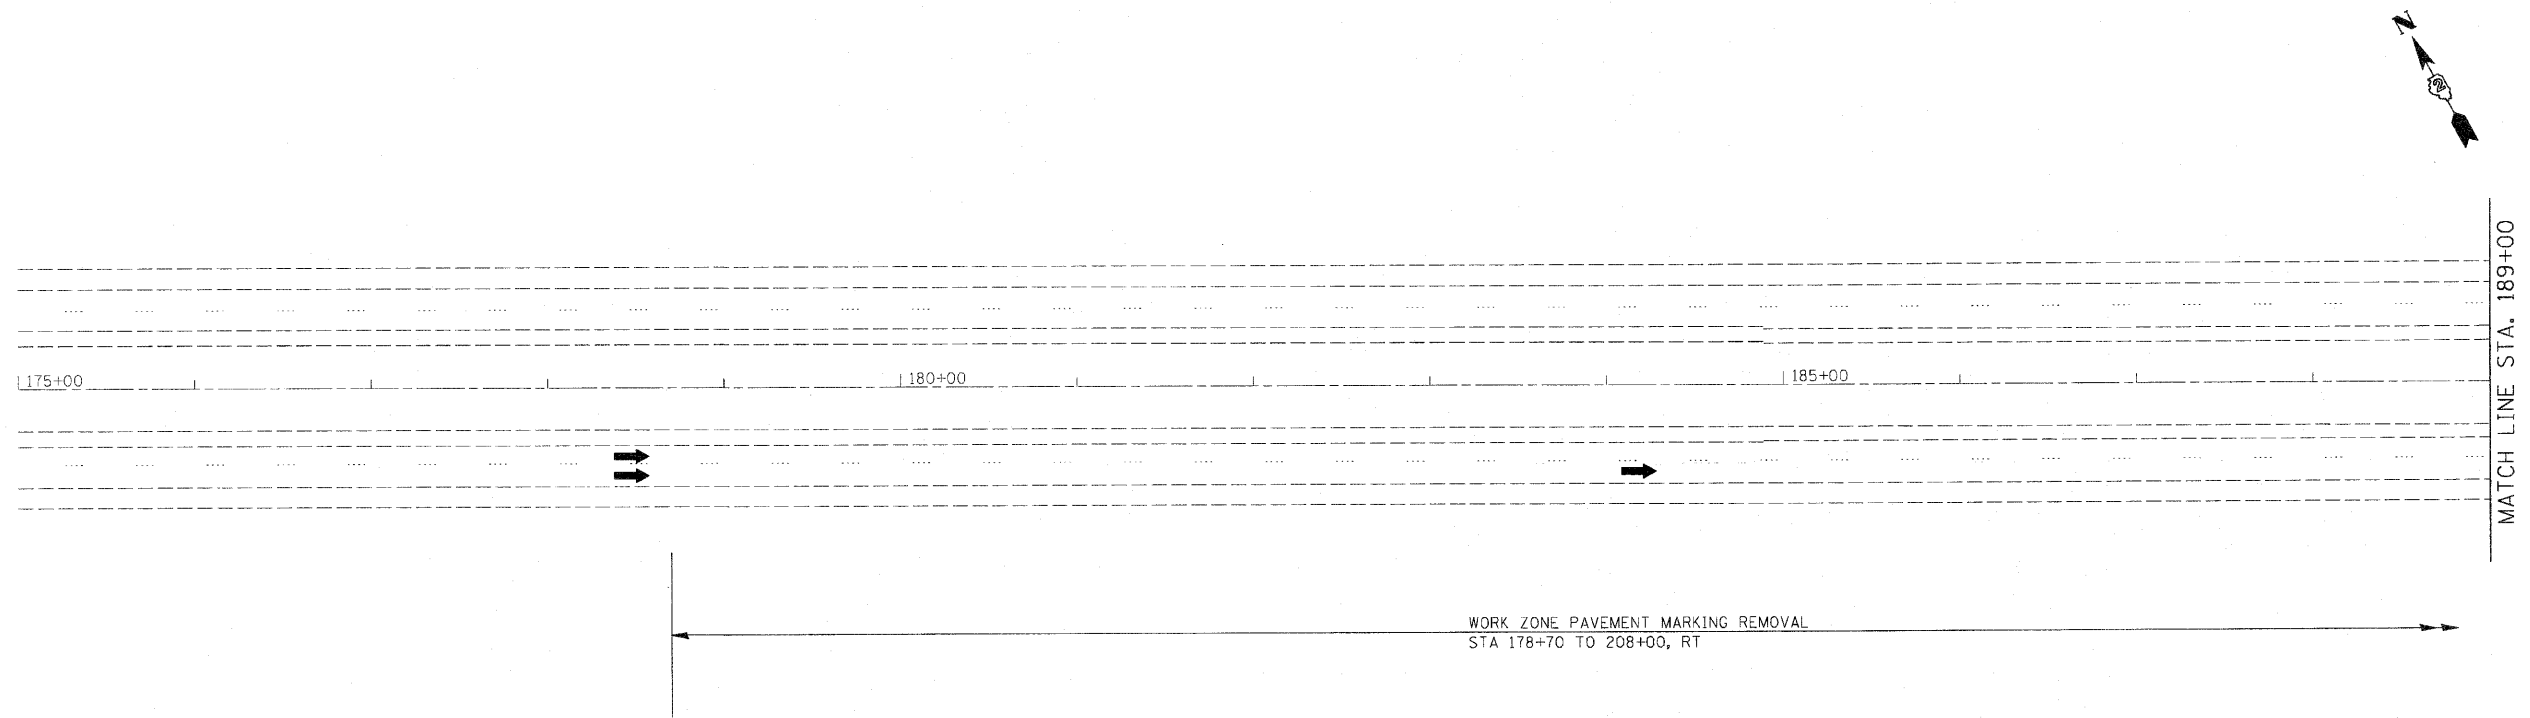



• 81-1(B-1, HB, HB-1, HB-2, VB, VB-10R

FILE NAME = c:\pwork\pwork\condemner\08179717\0204582-sht-staging.dgn	USER NAME = condemner	DESIGNED -	REVISED -	STATE OF ILLINOIS DEPARTMENT OF TRANSPORTATION	I - 280 PRE-STAGE PLAN 'B'			F.A.I. RTE.	SECTION	COUNTY	TOTAL SHEETS	SHEET NO.
		DRAWN -	REVISED -					280		ROCK ISLAND	503	59A
	PLOT SCALE = 81.1985' / IN.	CHECKED -	REVISED -					CONTRACT NO. 64815				
	PLOT DATE = Fri Sep 03 16:40:21 2010	DATE -	REVISED -					ILLINOIS FED. AID PROJECT				
				SCALE:		SHEET NO. 1 OF 9 SHEETS		STA.		TO STA.		

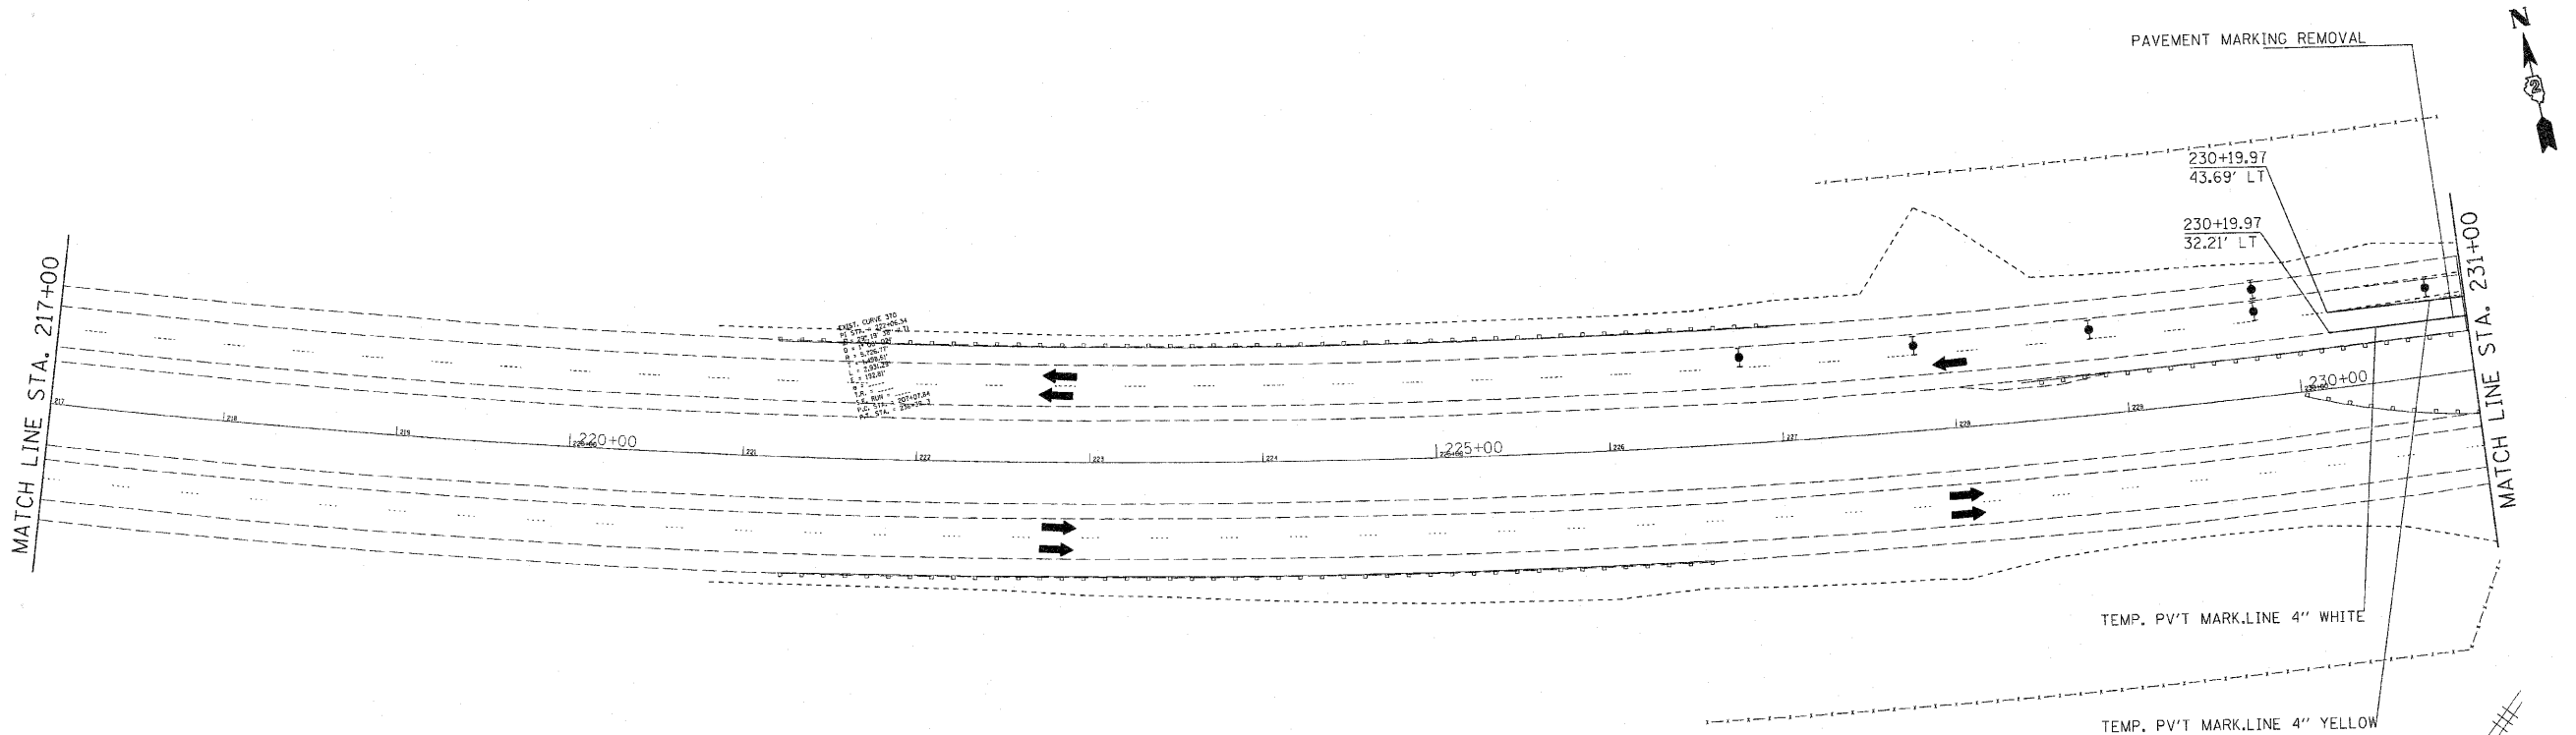
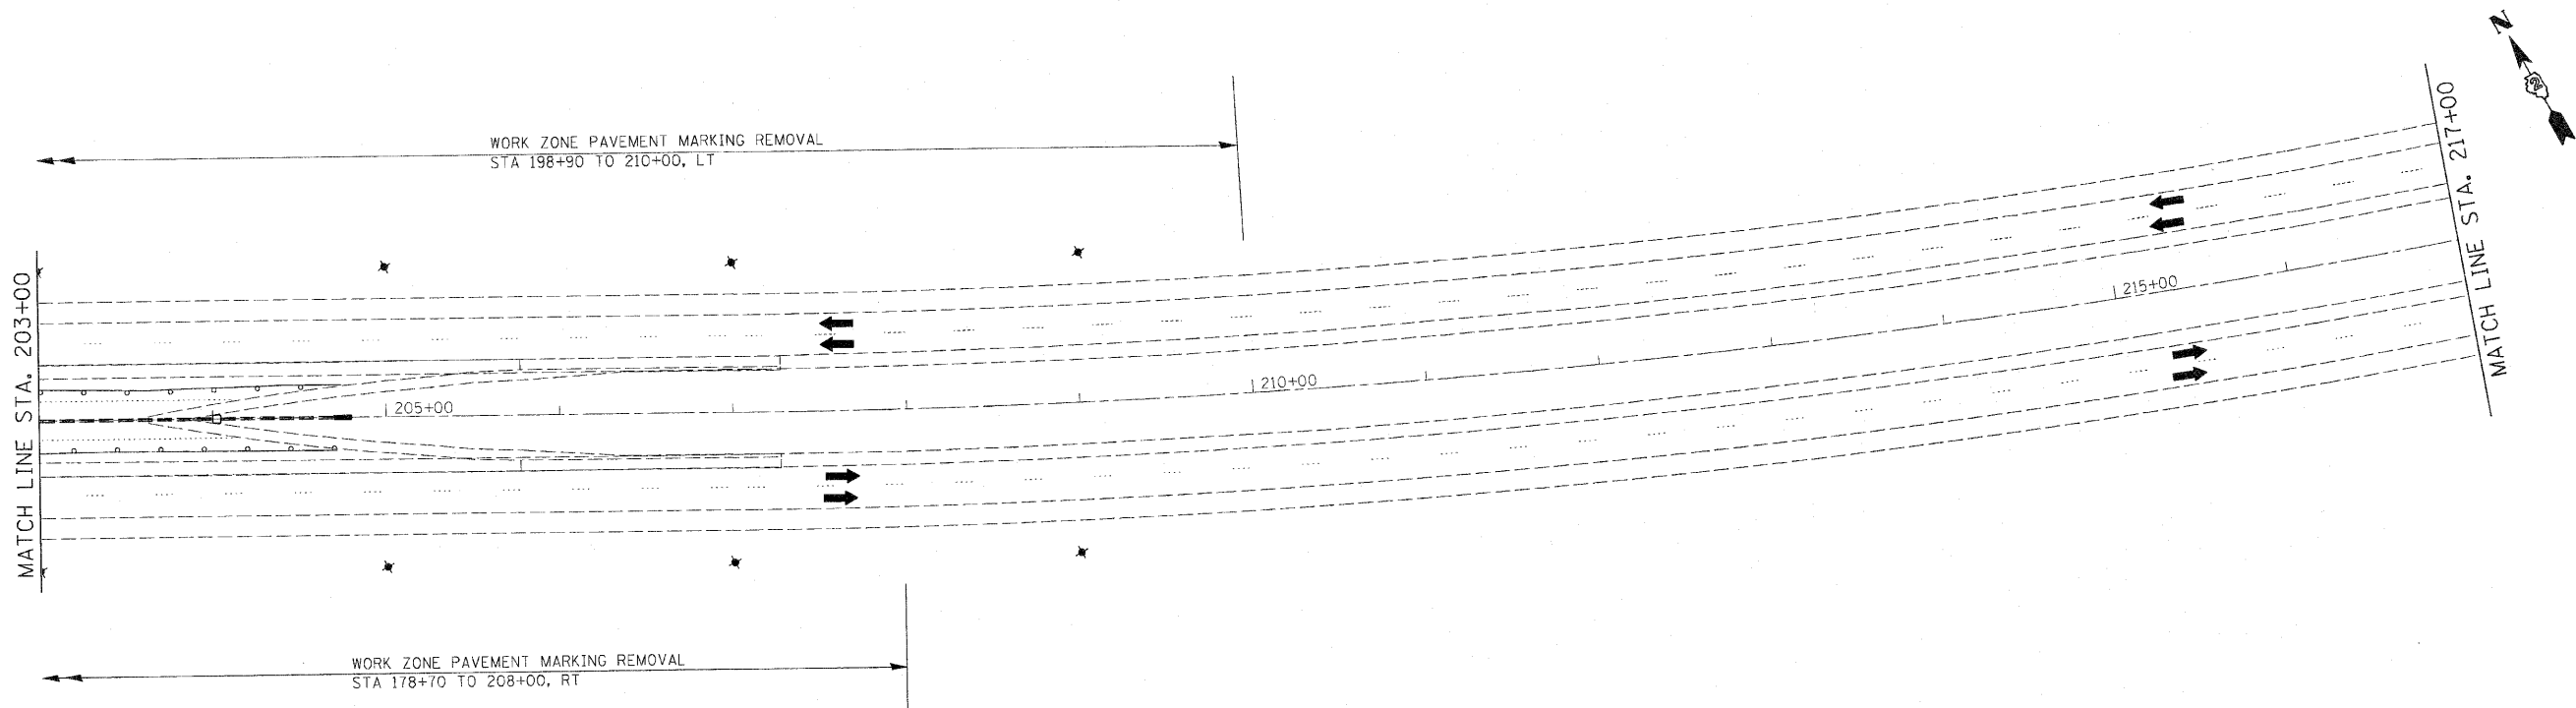


• 81-1(B-1, HB, HB-1, HB-2, VB, VB-1)R



FILE NAME = c:\p\work\p\p\dot\condemner\08179717\0204502-shr-staging.dgn	USER NAME = condemner	DESIGNED -	REVISED -	STATE OF ILLINOIS DEPARTMENT OF TRANSPORTATION	I - 280 PRE-STAGE PLAN 'B'	SCALE: 1" = 40'	SHEET NO. 2 OF 9 SHEETS	STA. TO STA.	F.A.I. RTE. 280	SECTION •	COUNTY ROCK ISLAND	TOTAL SHEET NO.	
		DRAWN -	REVISED -									503	59B
		CHECKED -	REVISED -									CONTRACT NO. 64815	
		DATE -	REVISED -									ILLINOIS FED. AID PROJECT	

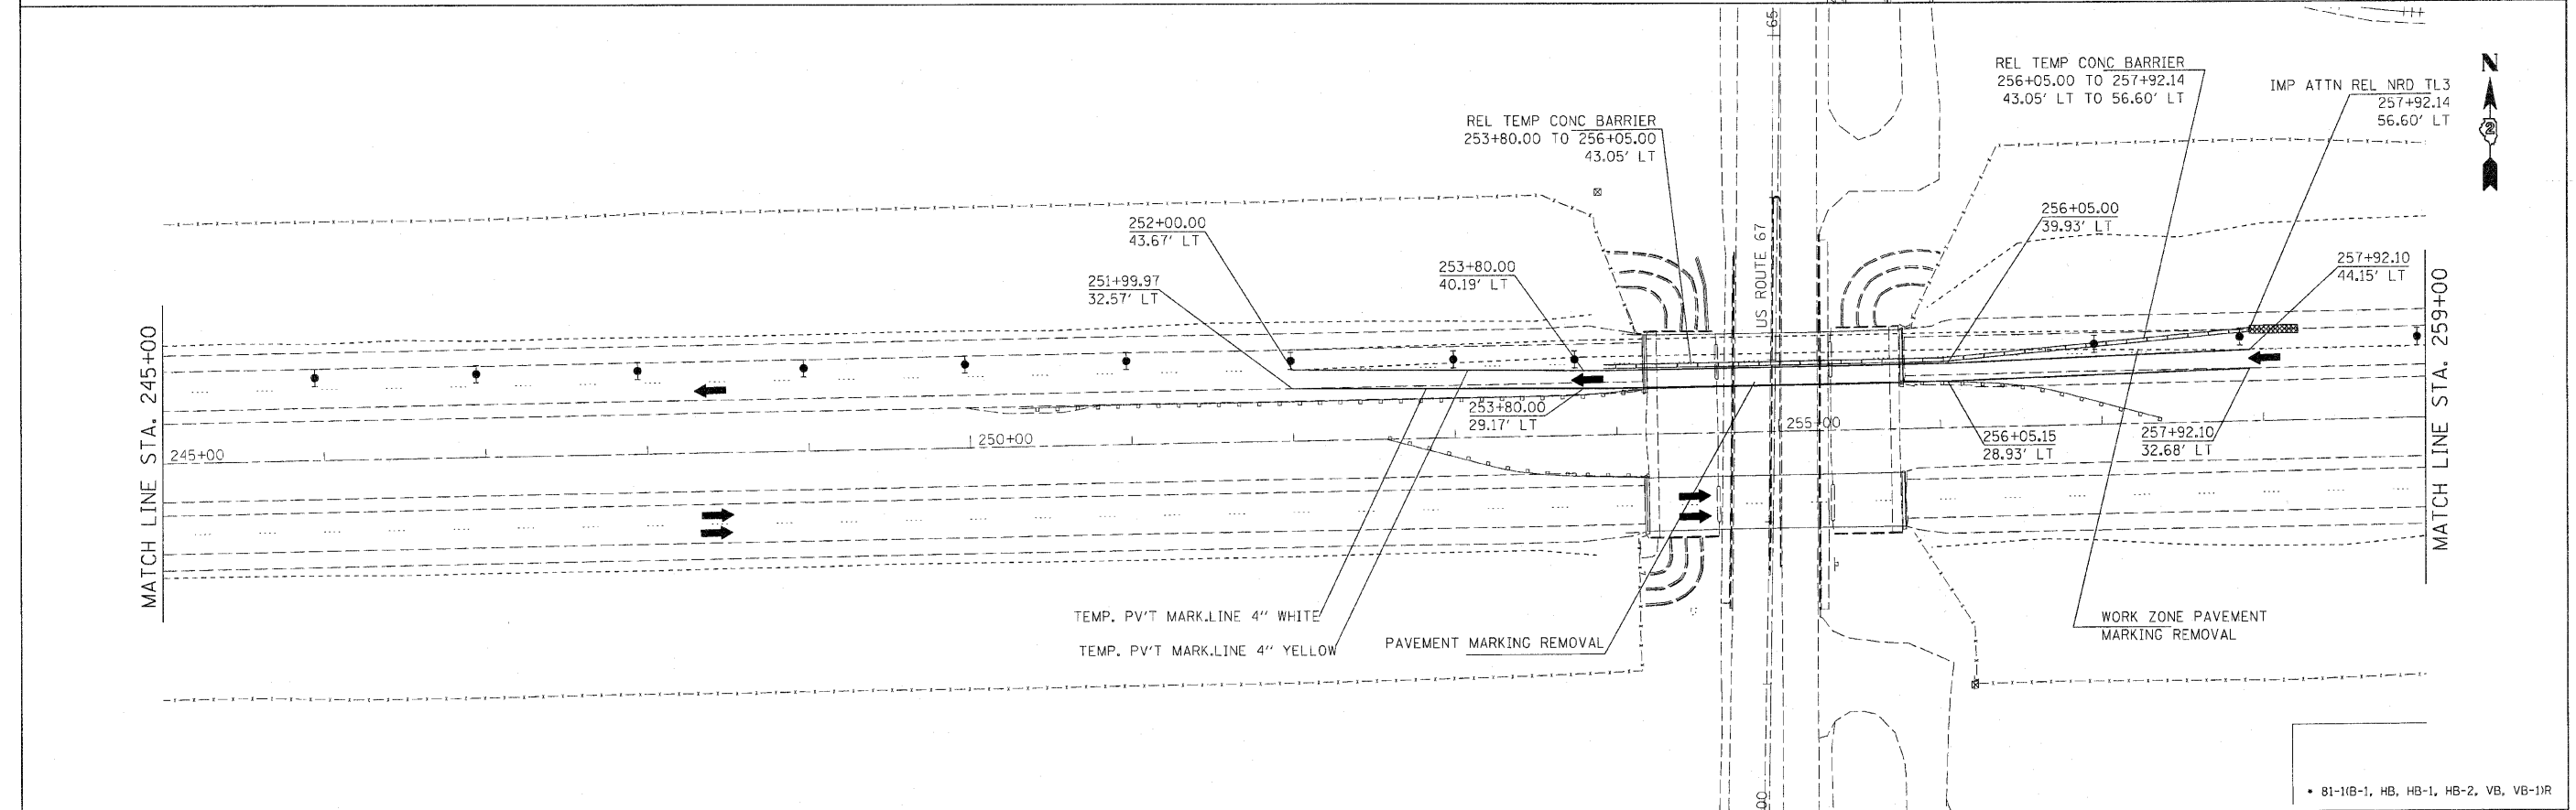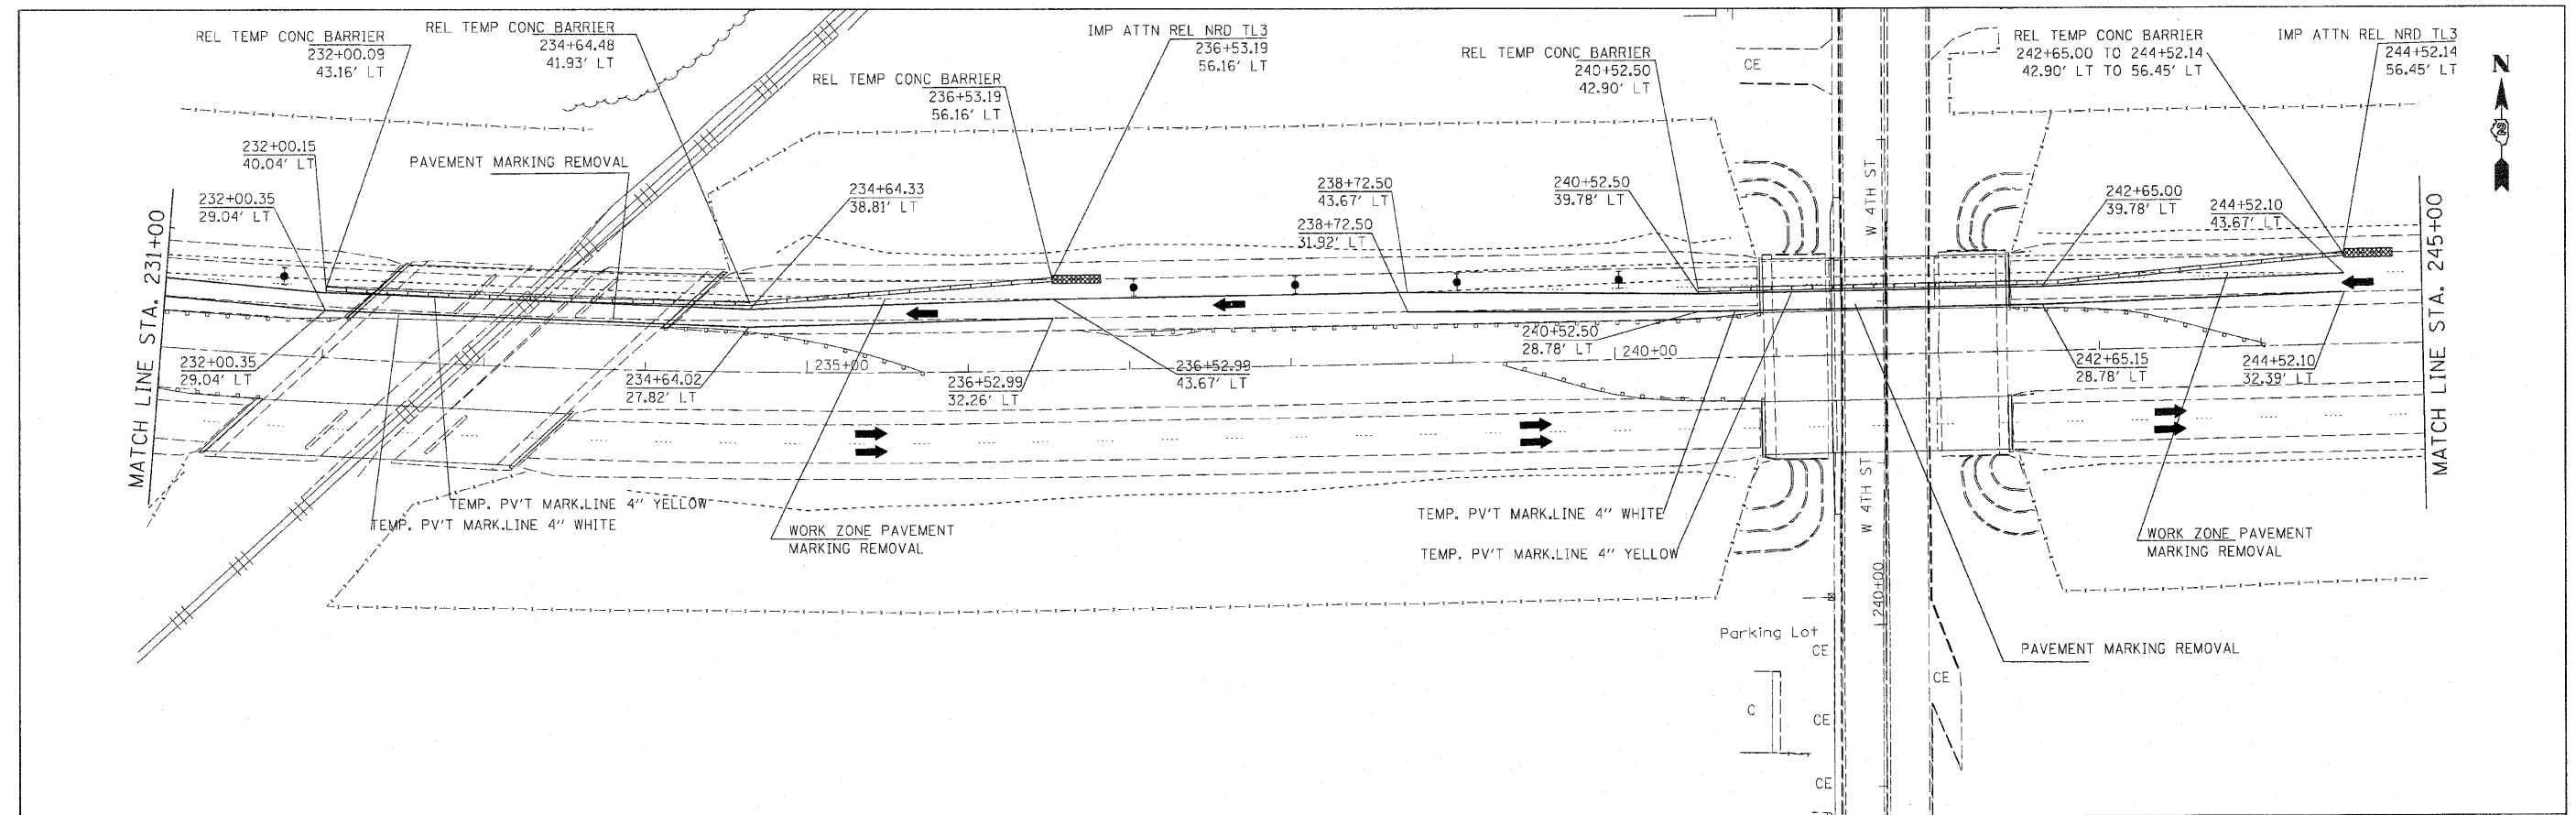

FILE NAME =	USER NAME = condermanee	DESIGNED -	REVISED -	STATE OF ILLINOIS DEPARTMENT OF TRANSPORTATION	I - 280 PRE-STAGE PLAN 'B'	F.A.I. RTE.			SECTION	COUNTY	TOTAL SHEETS	SHEET NO.
cd\ps_work\psidot\condermanee\20179717\204502-shr-staging.dgn		DRAWN -	REVISED -			280		ROCK ISLAND	503	59C		
PLOT SCALE = 81.1985' / IN.		CHECKED -	REVISED -			CONTRACT NO. 64815						
PLOT DATE = Fri Sep 03 16:40:11 2010		DATE	REVISED			ILLINOIS FED. AID PROJECT						
						SCALE:	SHEET NO. 3 OF 9 SHEETS	STA.	TO STA.			


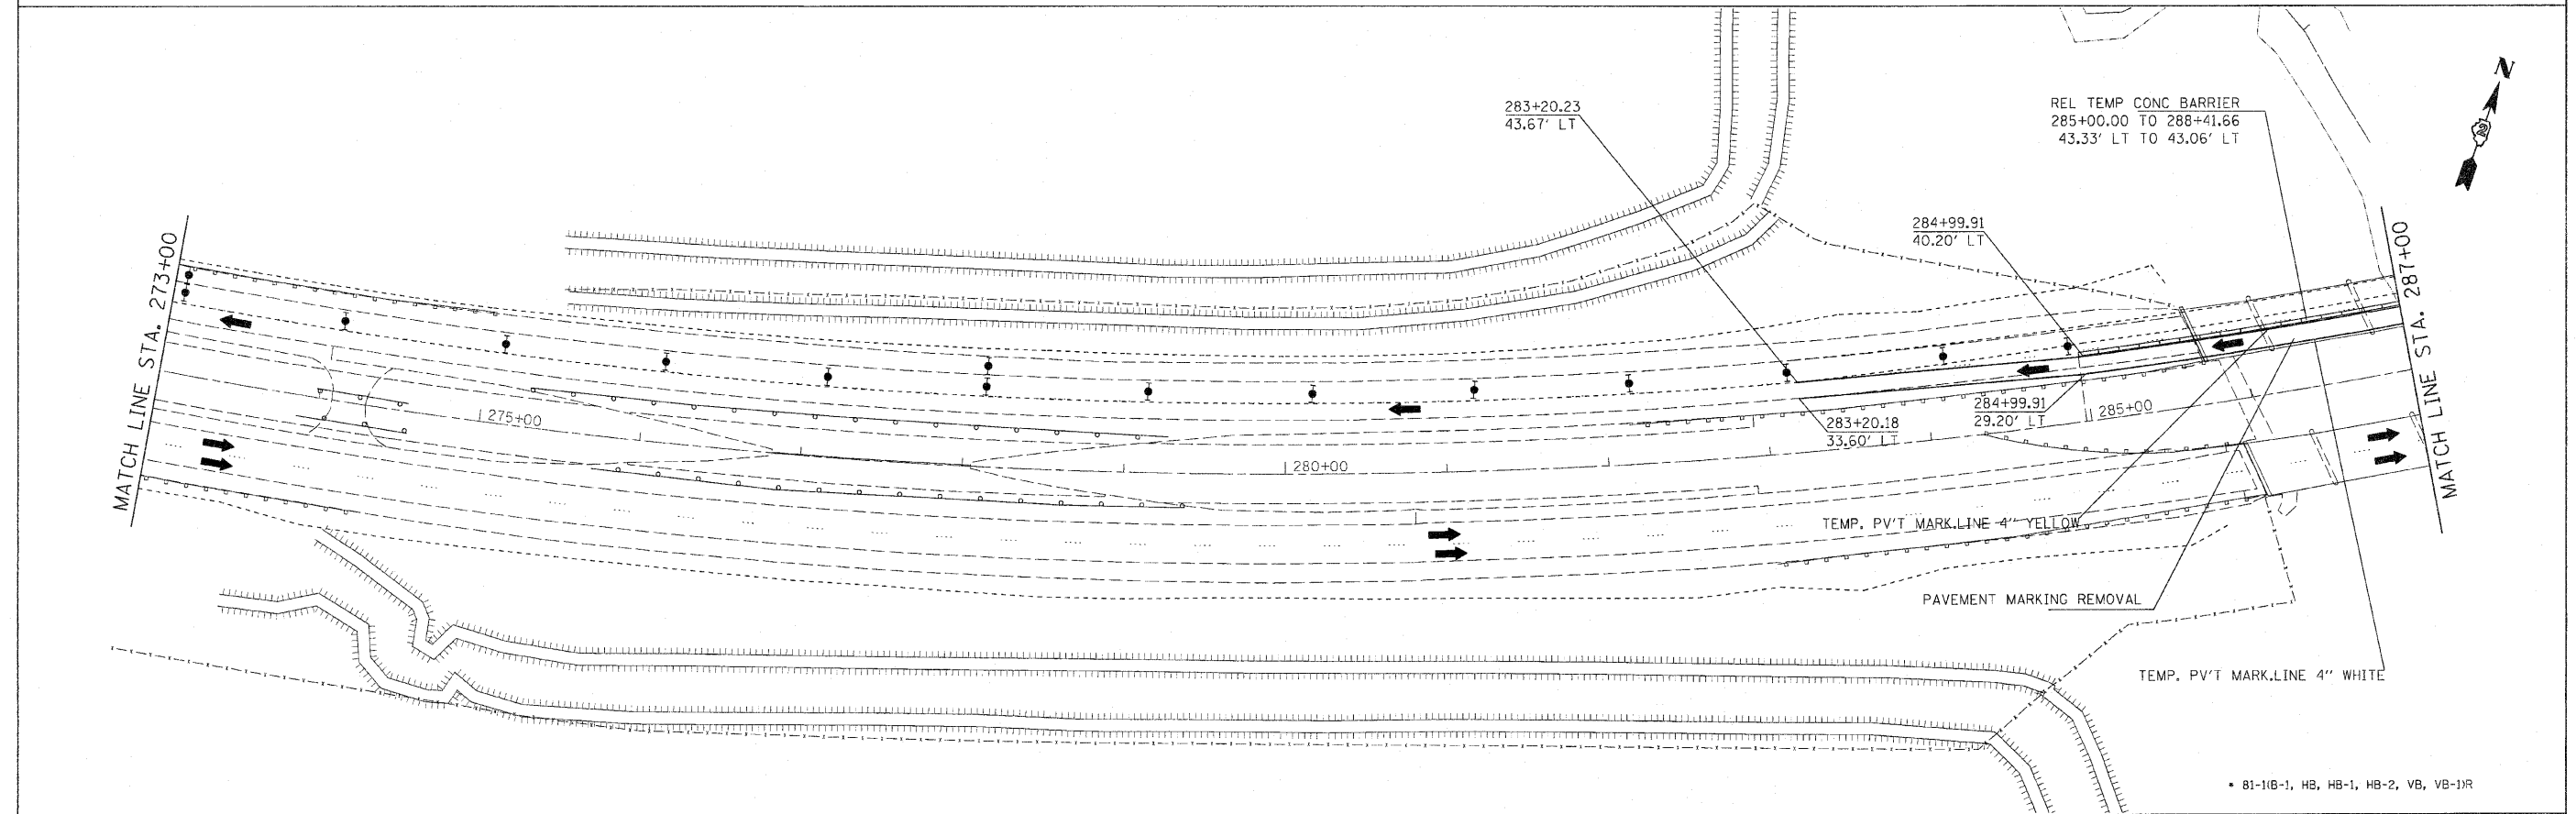
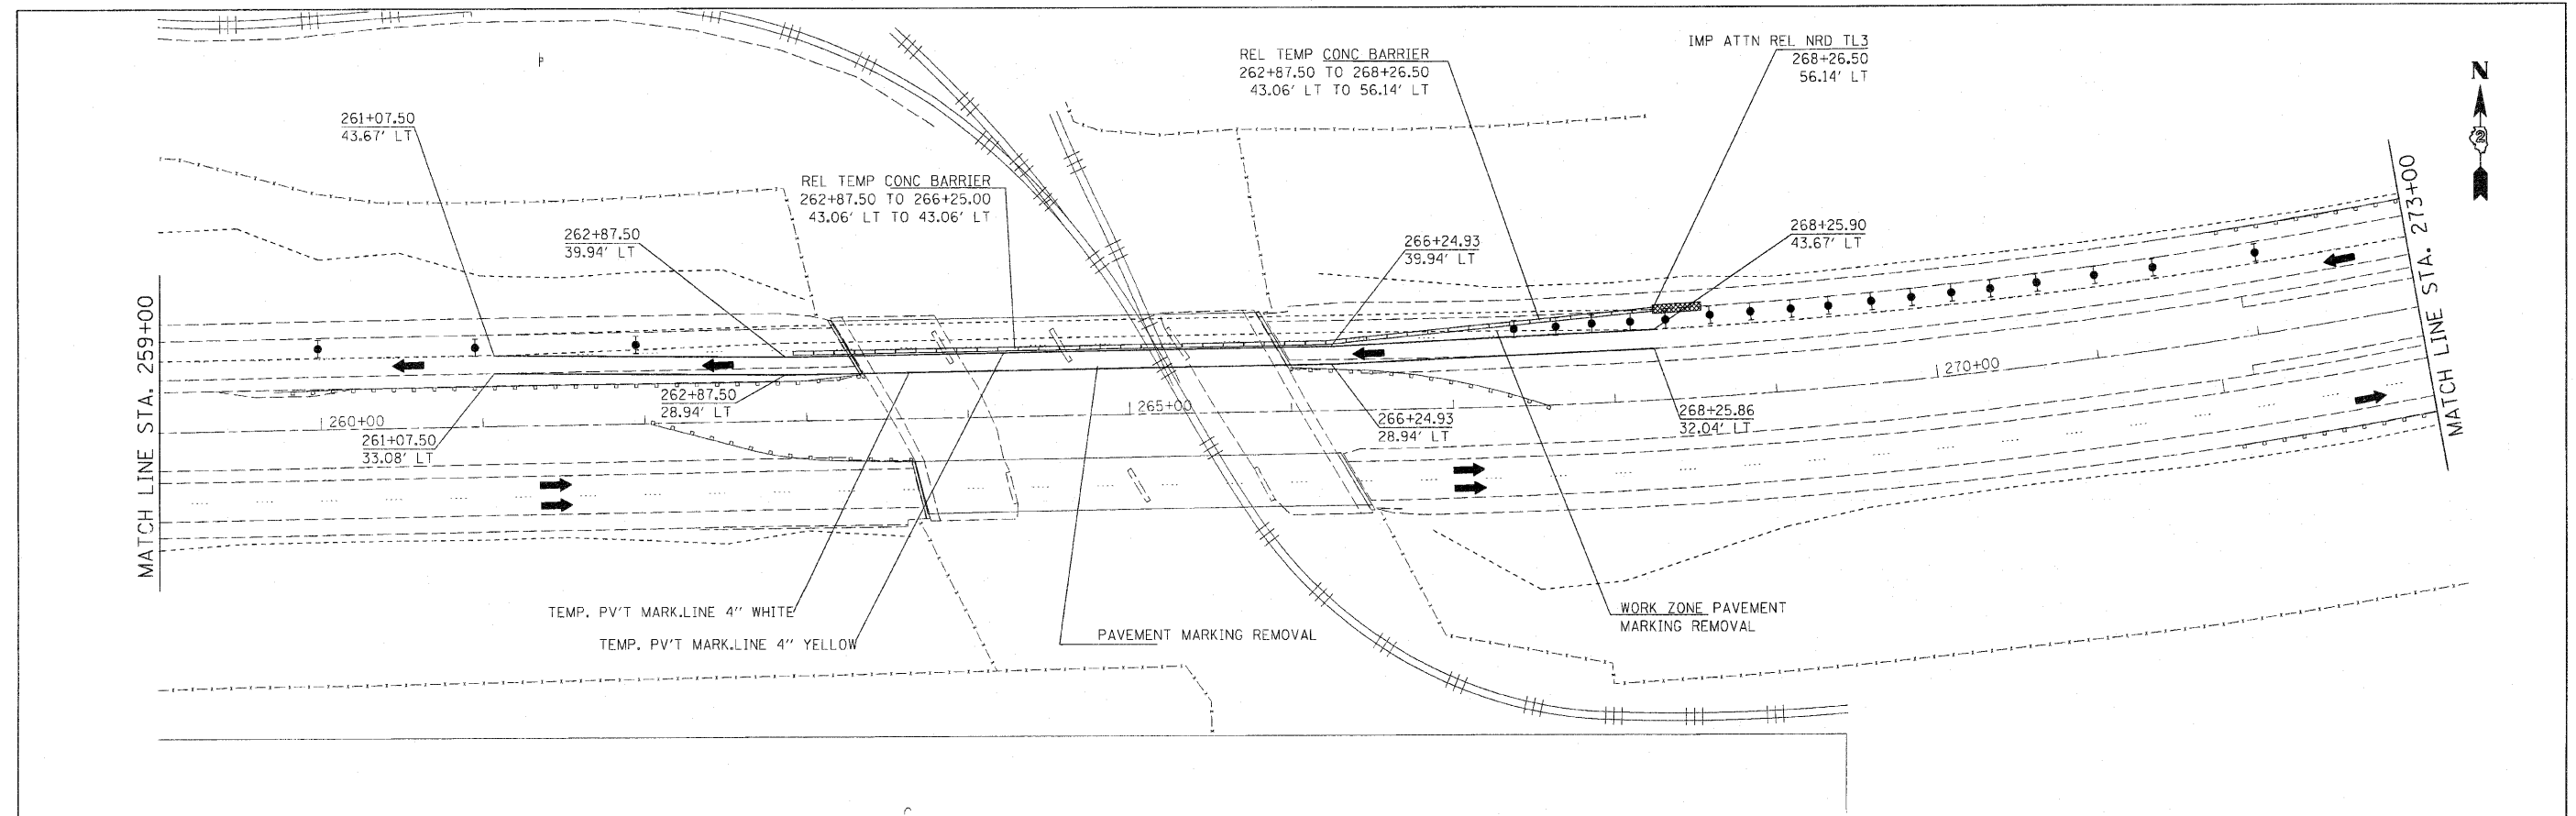




FILE NAME = c:\p\work\p\dat\condemnee\d0179717\0204582-shk-staging.dgn	USER NAME = condemnee	DESIGNED -	REVISED -	STATE OF ILLINOIS DEPARTMENT OF TRANSPORTATION	I - 280 PRE-STAGE PLAN 'B'	SCALE:	SHEET NO. 4 OF 9 SHEETS	STA. TO STA.	F.A.I. RTE. 280	SECTION	COUNTY	TOTAL SHEETS	SHEET NO.
	PLOT SCALE = 81,1985' / IN.	DRAWN -	REVISED -								ROCK ISLAND	503	590
	PLOT DATE = Fri Sep 03 16:40:24 2010	CHECKED -	REVISED -						CONTRACT NO. 64815				
		DATE -	REVISED -						ILLINOIS FED. AID PROJECT				

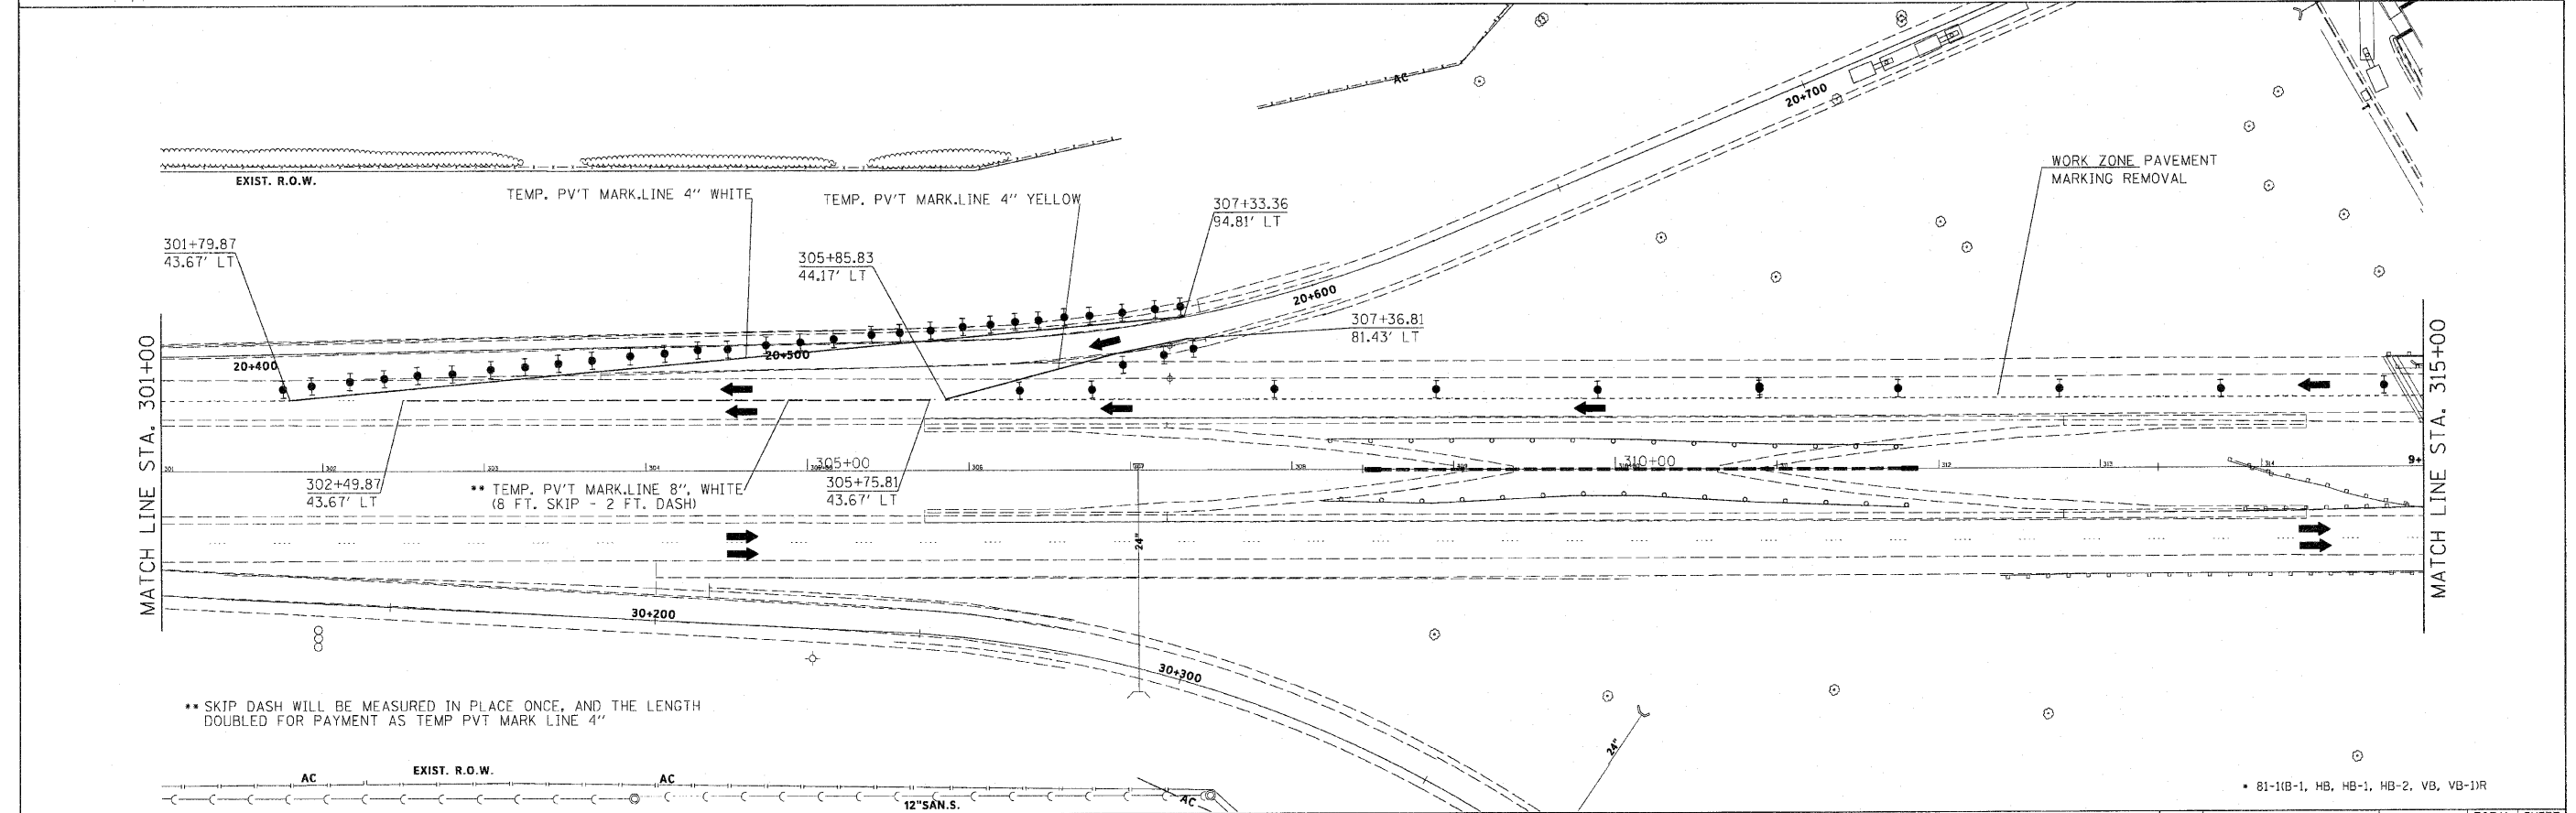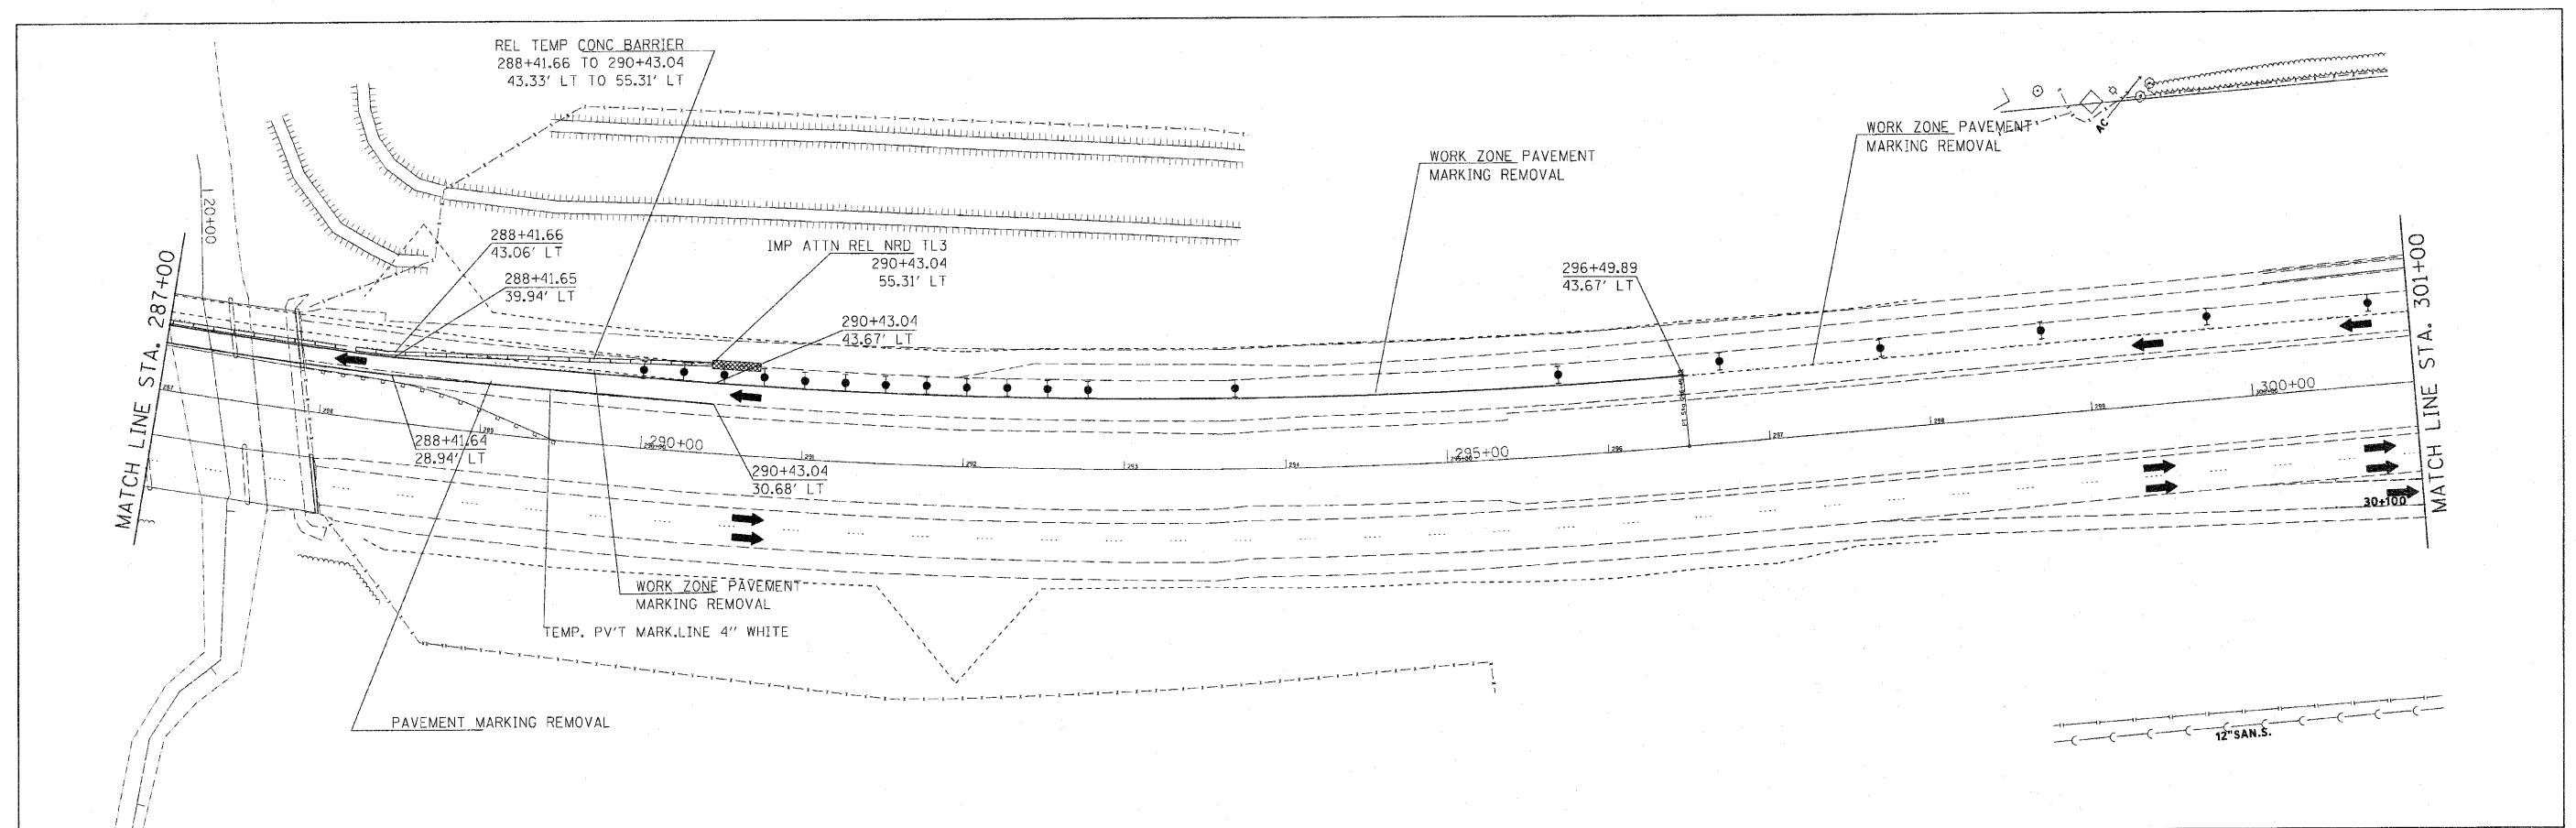

** SKIP DASH WILL BE MEASURED IN PLACE ONCE, AND THE LENGTH DOUBLED FOR PAYMENT AS TEMP PVT MARK LINE 4"

FILE NAME =	USER NAME = condemnee	DESIGNED -	REVISED -	STATE OF ILLINOIS DEPARTMENT OF TRANSPORTATION	I - 280 PRE-STAGE PLAN 'B'	F.A.I. RTE.		SECTION	COUNTY	TOTAL SHEETS	SHEET NO.
or\pw\work\pilot\condemnee\08179717\	204502-shr-staging.dgn	DRAWN -	REVISED -			280	.	ROCK ISLAND	503	59E	
	PLOT SCALE = 81.1988' / IN.	CHECKED -	REVISED -			CONTRACT NO. 64815					
	PLOT DATE = Fri Sep 03 16:39:49 2010	DATE -	REVISED -			ILLINOIS FED. AID PROJECT					
SCALE:		SHEET NO. 5 OF 9 SHEETS		STA.		TO STA.					

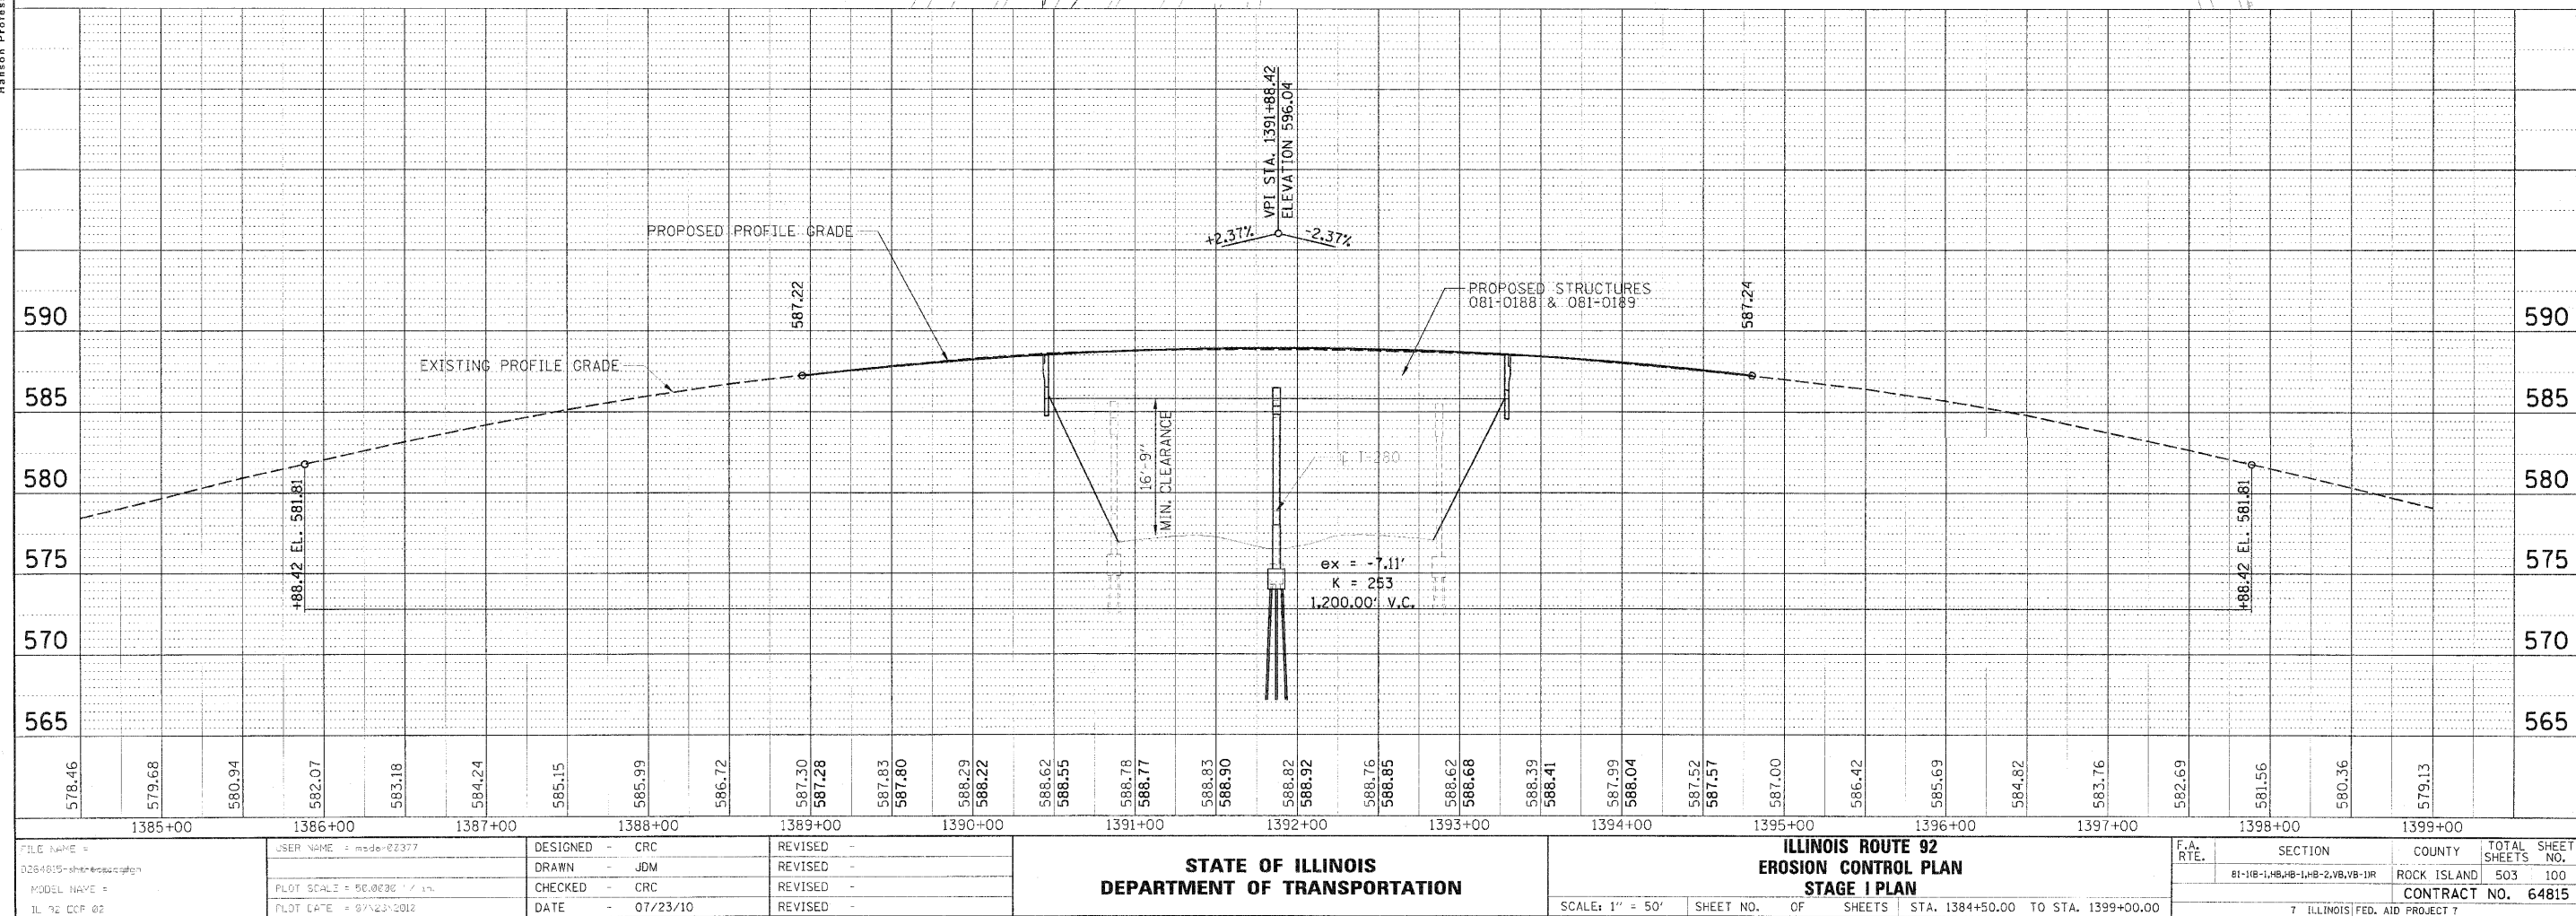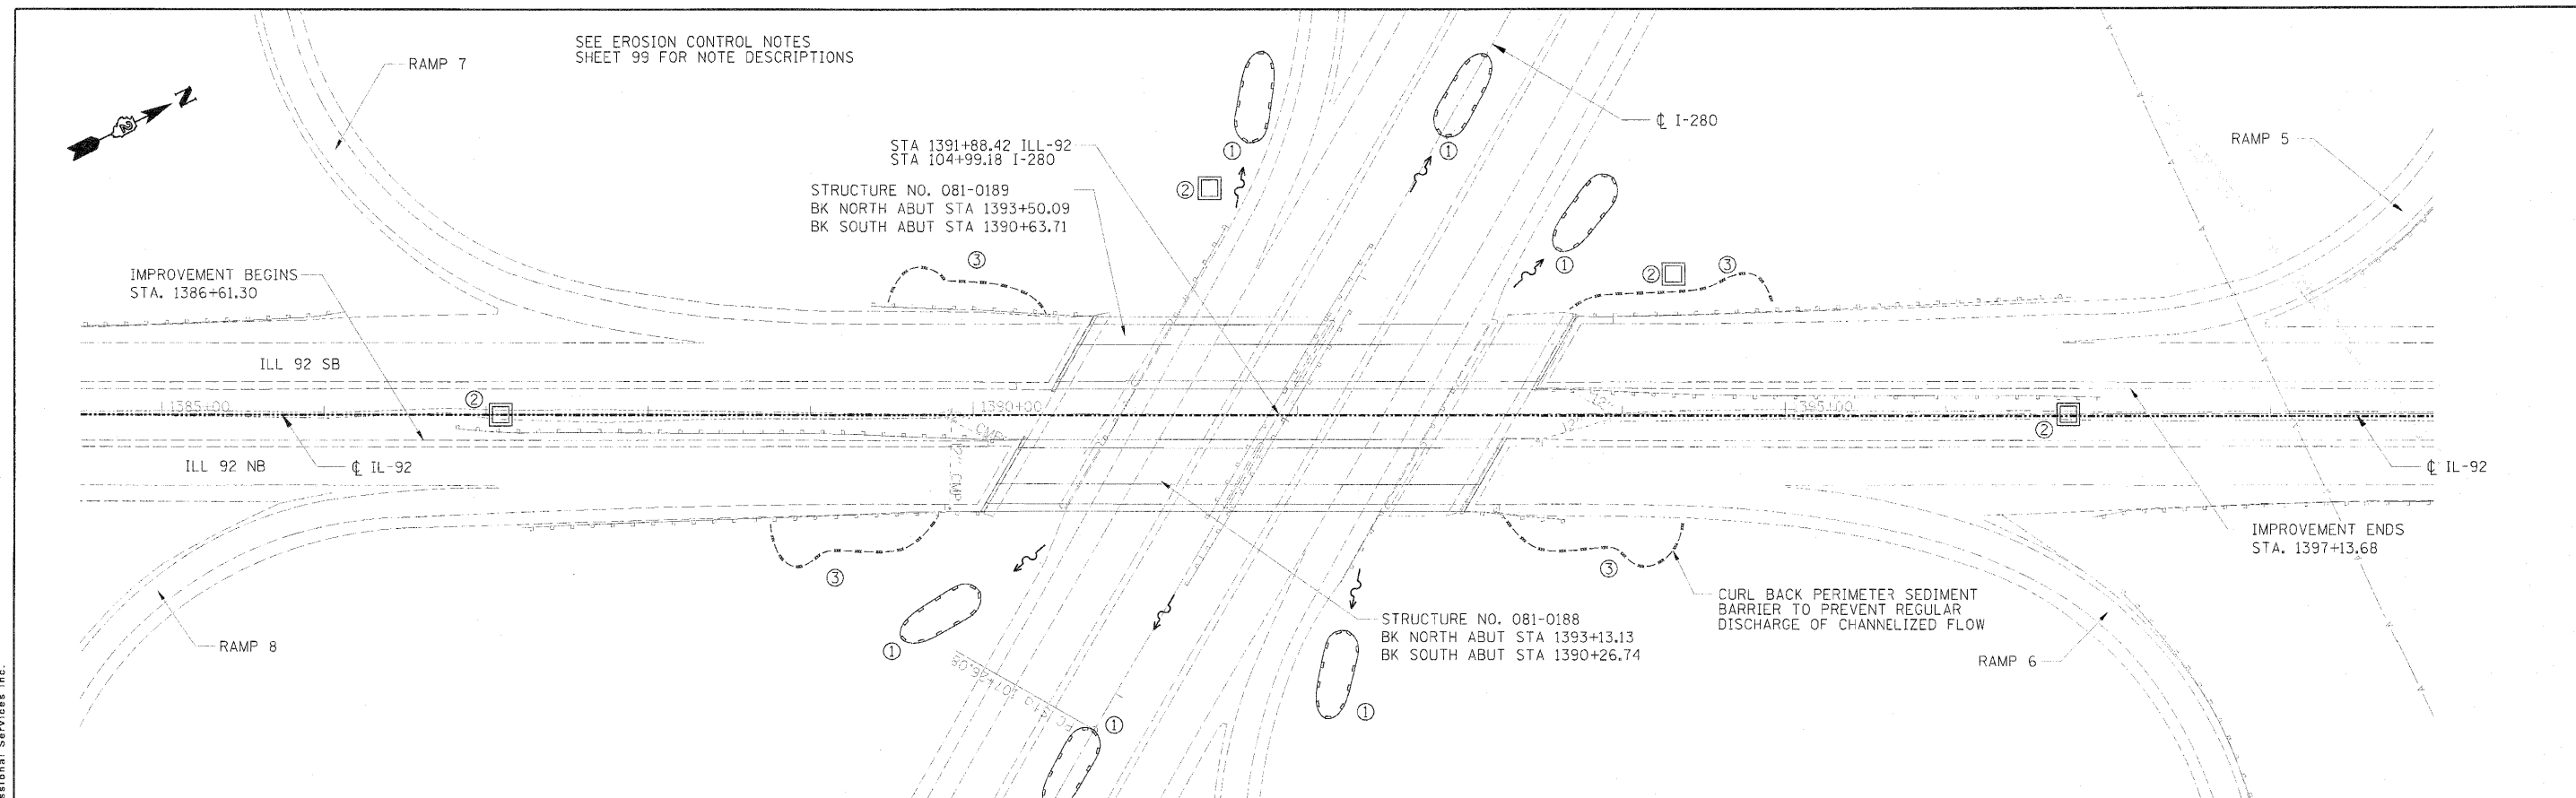 

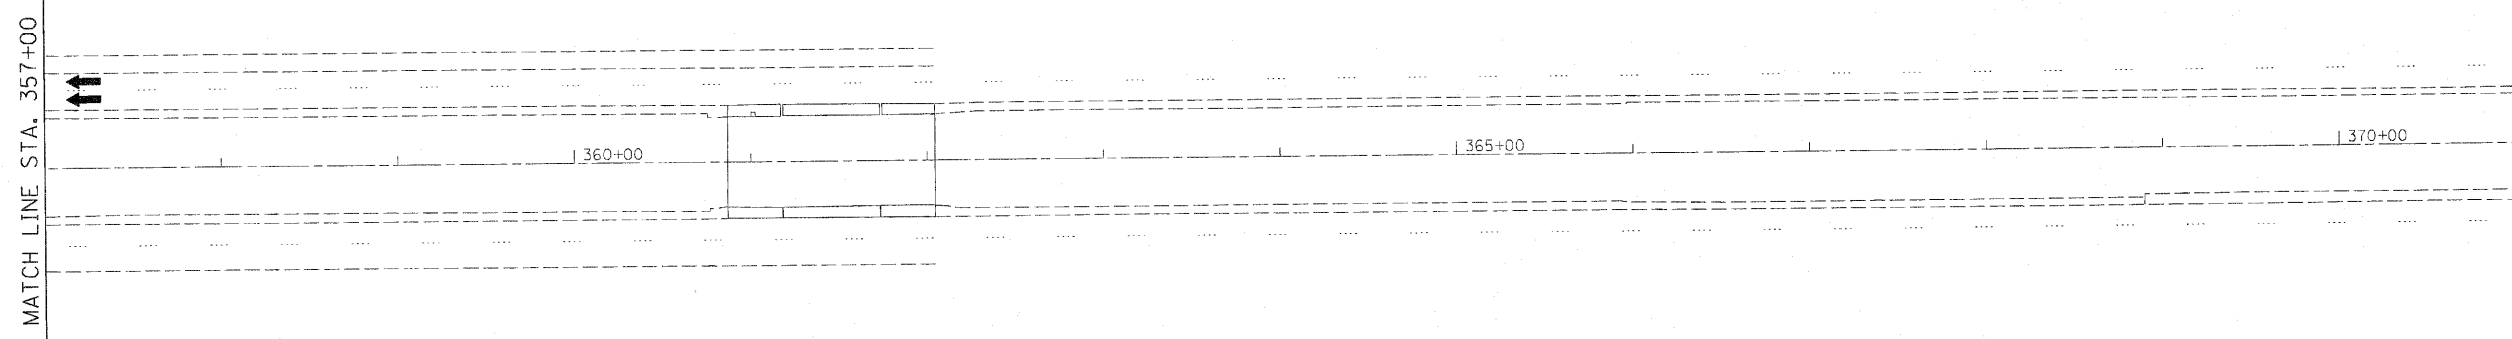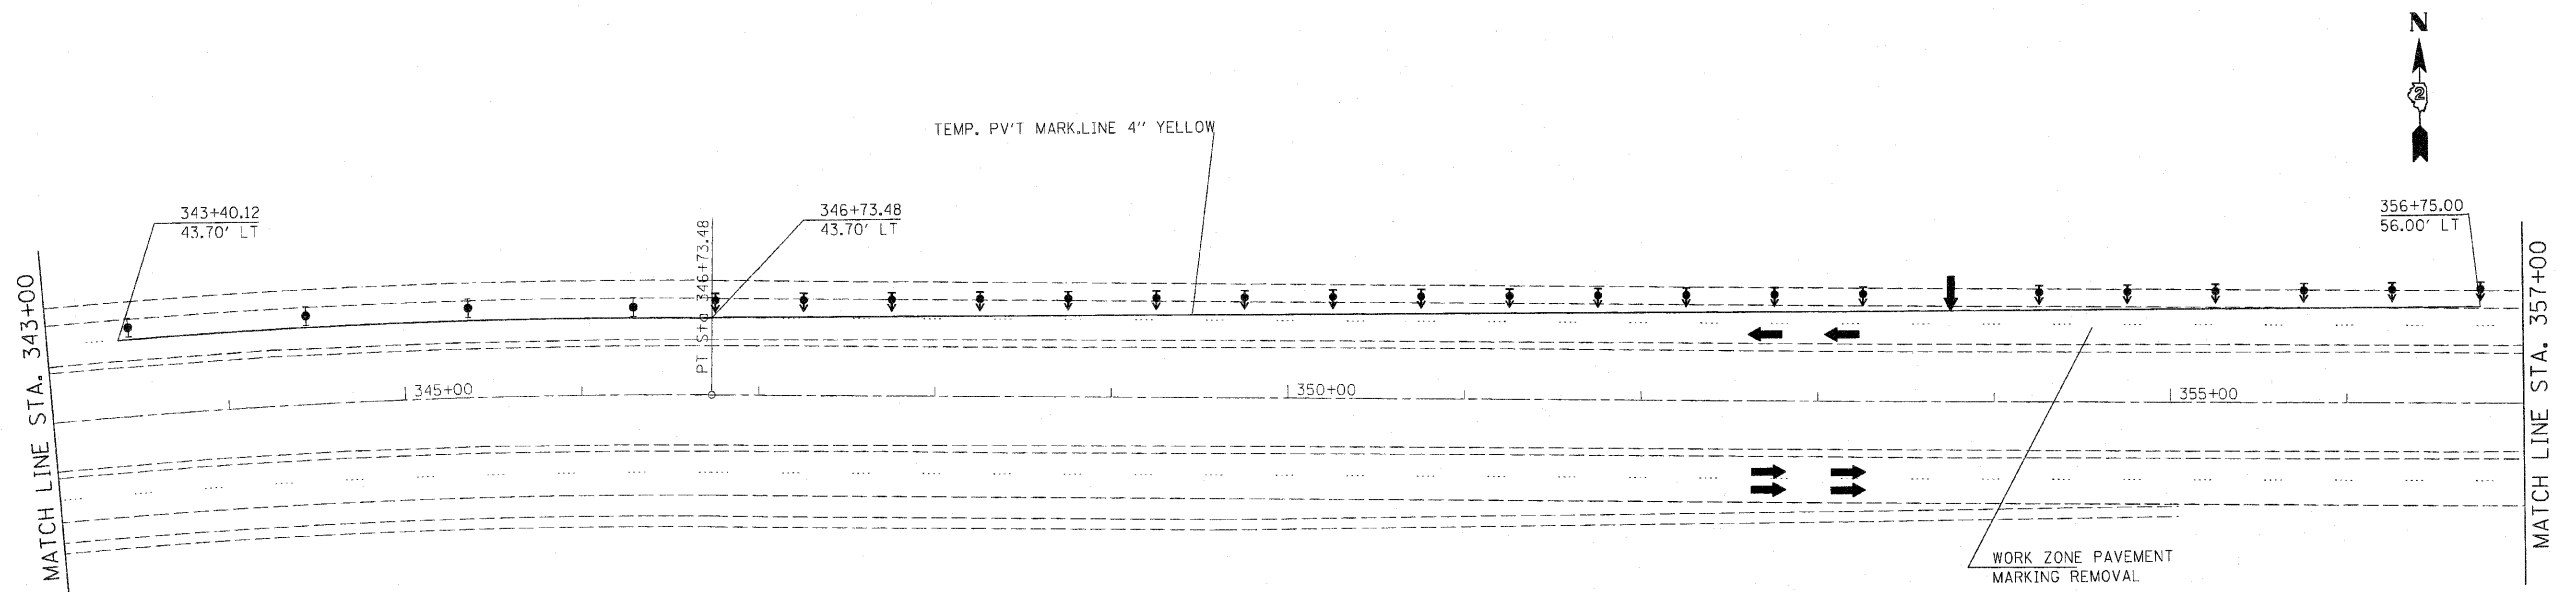

• 81-118-1, HB, HB-1, HB-2, VB, VB-11R

FILE NAME = c:\pwwork\pwwid\condemner\08179717\0204582-shr-tagging.dgn	USER NAME = condemner	DESIGNED -	REVISED -	STATE OF ILLINOIS DEPARTMENT OF TRANSPORTATION	I - 280 PER-STGE PLAN 'B'				F.A.I. RTE.	SECTION	COUNTY	TOTAL SHEETS	SHEET NO.
		DRAWN -	REVISED -		280	*	ROCK ISLAND	503	596				
	PLOT SCALE = 81.1955' / IN.	CHECKED -	REVISED -		CONTRACT NO. 64815								
	PLOT DATE = Fri Sep 03 16:39:30 2010	DATE -	REVISED -		SCALE:	SHEET NO. 7 OF 9 SHEETS	STA.	TO STA.	ILLINOIS FED. AID PROJECT				

				70300220		78300100	70400200	Z0030350	70301000
				Temp. Marking Line - 4"		Pav't Marking removal	Relocate Temp. Conc. Barrier	IMP ATTN Relocate NRD TL3	Work Zone Pv't Mark removal
				WHITE	YELLOW				
				(Foot)	(Foot)	(Sq.Ft.)	(Foot)	(Each)	(Sq.Ft)
178+70.0	-	188+69.7	EB - taper	32.3' - 44.3' Rt					333.22
188+69.7	-	208+00.0	EB - left edge line	44.3' Rt					643.45
183+90.0	-	210+00.0	left edge line	44.3' Lt					870.00
230+20.0	-	232+00.4	right edge line	43.99' - 40.04' Lt	180.38				
230+20.0	-	232+00.4	left edge line	32.21' - 29.04' Lt		180.38			
230+20.0	-	236+53.0	remove left edge line	32.21' - 32.26' Lt		211.01			
232+00.2	-	234+64.3	right edge line	40.04' - 38.81' Lt	264.18				
232+00.4	-	234+64.0	left edge line	29.04' - 27.82' Lt		263.67			
234+64.3	-	236+53.0	right edge line	38.81' - 43.7' Lt	188.66				
234+64.0	-	236+53.0	left edge line	27.82' - 32.26' Lt		188.97			
235+00.0	-	236+50.0	removal						50.00
236+53.0	-	238+72.5	right edge line	43.7' Lt		219.51			
238+72.5	-	240+52.5	left edge line	31.92' - 28.78' Lt		180.00			
238+72.5	-	240+52.5	right edge line	43.7' - 39.78' Lt	180.00				
238+72.5	-	244+52.1	remove right edge line			193.20			
240+52.5	-	242+65.2	left edge line	28.78' Lt		212.65			
240+52.5	-	252+65.0	right edge line	39.78' Lt	1212.50				
242+65.2	-	244+52.1	left edge line	28.78' - 32.39' Lt		186.95			
242+65.0	-	244+52.1	right edge line	39.78' - 43.7' Lt	187.10				
243+20.0	-	244+50.0	removal						43.33
252+00.0	-	253+80.0	left edge line	32.57' - 29.17' Lt		180.03			
252+00.0	-	253+80.0	right edge line	43.7' - 40.19' Lt	180.00				
252+00.0	-	257+92.1	remove right edge line			197.37			
253+80.0	-	256+05.2	left edge line	29.17' - 28.93' Lt		225.15			
253+80.0	-	256+05.0	right edge line	40.19' - 39.93' Lt	225.00				
256+05.2	-	257+92.1	left edge line	28.93' - 32.68' Lt		186.95			
256+05.0	-	257+92.1	right edge line	39.93' - 43.7' Lt	187.10				
257+92.1	-	261+07.5	remove temp mark	44.3' Lt					105.13
261+07.5	-	262+87.5	left edge line	33.08' - 28.94' Lt		180.00			
261+07.5	-	262+87.5	right edge line	43.7' - 39.94' Lt	180.00				
261+07.5	-	268+25.9	remove left edge line			239.45			
262+87.5	-	266+24.9	left edge line	28.94' Lt		337.43			
262+87.5	-	266+24.9	right edge line	39.94' Lt	337.43				
266+24.9	-	268+25.9	left edge line	28.94' - 32.04' Lt		200.93			
266+24.9	-	268+25.9	right edge line	39.94' - 43.67' Lt	200.97				
267+00.0	-	283+20.2	remove temp mark						540.08
267+29.8	-	283+99.8	EB - remove temp mark						556.64
283+20.2	-	284+99.9	left edge line	33.6' - 29.2' Lt		179.73			
283+20.2	-	284+99.9	right edge line	43.67' - 40.2' Lt	179.68				
SHEET TOTAL				3,703.00	2,922.35	841.03	-	-	3,141.85

• 81-1(B-1, HB, HB-1, HB-2, VB, VB-1)R

FILE NAME =	USER NAME = condermanee	DESIGNED -	REVISED -	STATE OF ILLINOIS DEPARTMENT OF TRANSPORTATION	I - 280 PRE-STAGE PLAN 'B'	SCALE:			SHEET NO. 8 OF 9 SHEETS			STA. TO STA.			F.A.I. RTE.	SECTION	COUNTY	TOTAL SHEETS	SHEET NO.		
ca:\p\work\p\idat\condermanee\d0179717\2804502-shr-staging.dgn		DRAWN -	REVISED -			280													ROCK ISLAND	503	60
PLOT SCALE = 81.1985' / 1" IN.		CHECKED -	REVISED -																	CONTRACT NO. 64815	
PLOT DATE = Fri Sep 03 16:39:17 2010		DATE -	REVISED -																ILLINOIS FED. AID PROJECT		


Station		Offset	Description	Temp. Marking Line - 4"		Pav't Marking removal (Sq.Ft.)	Relocate Temp. Conc. (Foot)	IMP ATTN Relocate NRD (Each)	Work Zone Pav't Mark removal (Sq.Ft)
				WHITE	YELLOW				
				(Foot)					
283+20.2	-	290+43.0	remove left edge line			240.94			
284+99.9	-	288+41.6	left edge line		341.73				
284+99.9	-	288+41.7	right edge line	341.74					
288+41.6	-	290+43.0	left edge line		201.40				
288+41.7	-	290+43.0	right edge line	201.39					
289+00.0	-	317+12.4	remove temp mark						937.47
290+43.0	-	296+49.9	right edge line	606.85					
301+00.0	-	315+27.5	EB - remove temp mark						475.84
301+79.9	-	307+33.4	ramp - right edge line	43.67' - 94.81' Lt	553.49				
302+49.9	-	305+75.8	# ramp gore - turkey tracks 8"	43.67' Lt	130.38				
	-	#	paid as two 4" lines						
305+85.8	-	307+36.8	ramp - left edge line	44.17' - 81.43' Lt	150.98				
343+40.1	-	346+73.5	remove temp mark	44.3' Lt					111.12
346+73.5	-	356+75.0	remove temp mark taper	44.3' - 32' Lt					333.84
343+40.1	-	346+73.5	right edge line	43.7' Lt	333.38				
346+76.5	-	356+75.0	taper - right edge line	43.7' - 56' Lt	998.52				

RELOCATE BARRIER WALL


232+00.1	-	234+64.5	From 46.6' - 45.37' Lt	43.16' - 41.93' Lt			262.5		
234+64.5	-	236+53.2	From taper 45.37' - 32.26' Lt	41.93' - 56.16' Lt			187.5		
		236+53.2	From 32.26' Lt	56.16' Lt				1	
240+52.5	-	242+65.0	From 46.5' Lt	42.90' Lt			212.5		
242+65.0	-	244+52.1	From taper 46.5' - 32.41' Lt	42.90' - 56.45' Lt			187.5		
		244+52.1	From 32.41' Lt	56.45' Lt				1	
253+80.0	-	256+05.0	From 46.5' Lt	43.05' Lt			225.0		
256+05.0	-	257+92.1	From taper 46.5' - 32.68' Lt	43.05' - 56.60' Lt			187.5		
		257+92.1	From 32.68' Lt	56.60' Lt				1	
262+87.5	-	266+25.0	From 46.5' Lt	43.06' Lt			337.5		
266+25.0	-	268+26.5	From taper 46.5' - 32.04' Lt	43.06' - 56.14' Lt			187.5		
		268+25.9	From 32.04' Lt	56.14' Lt				1	
285+00.0	-	288+41.7	From 46.51' Lt	43.33' - 43.06' Lt			337.5		
288+41.7	-	290+43.0	From taper 46.5' - 30.68' Lt	43.06' - 55.31' Lt			187.5		
		290+43.0	From 30.68' Lt	55.31' Lt				1	

TOTALS

6,868.75	3,616.46	1,081.97	2,312.50	5.00	5,000.12
----------	----------	----------	----------	------	----------

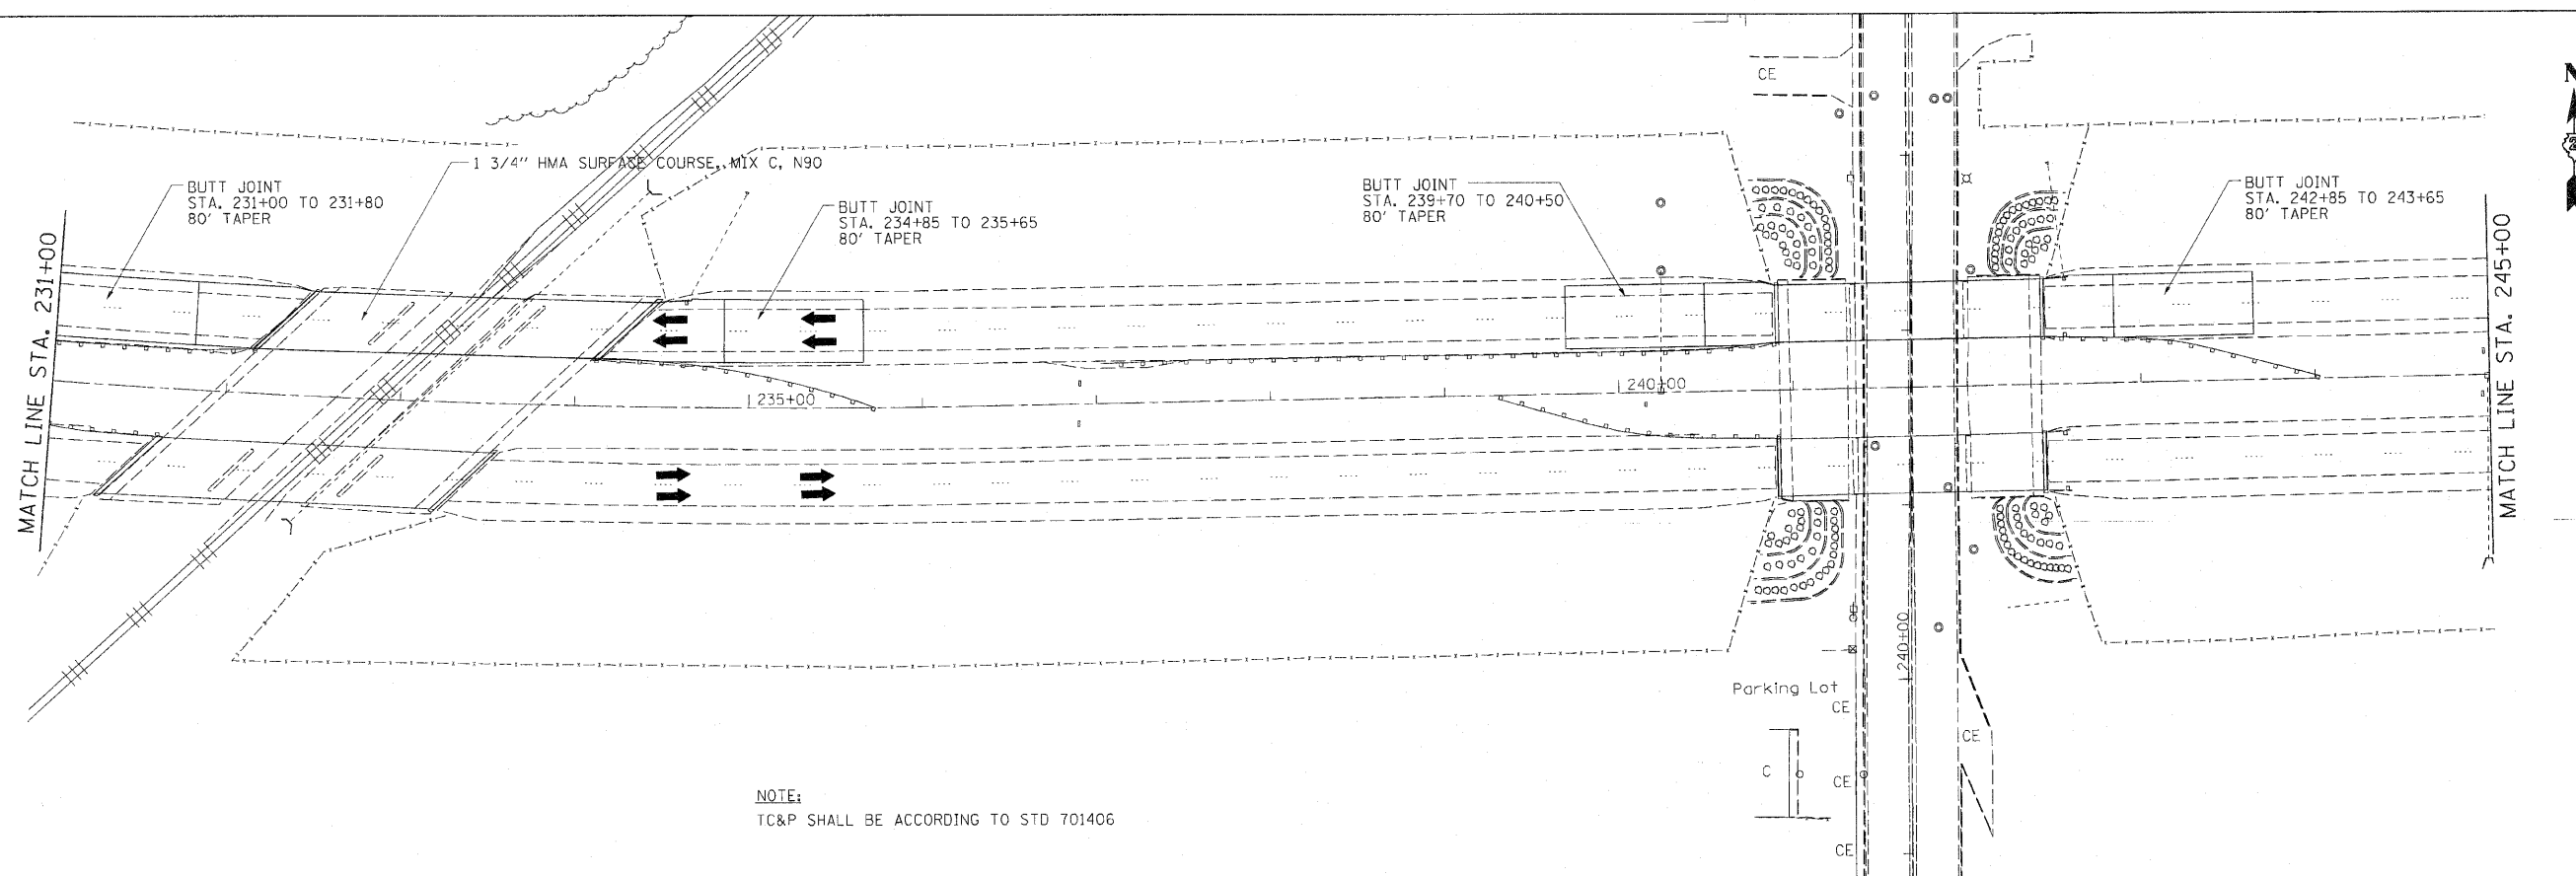


NOTE:
TC&P SHALL BE ACCORDING TO STD 701406

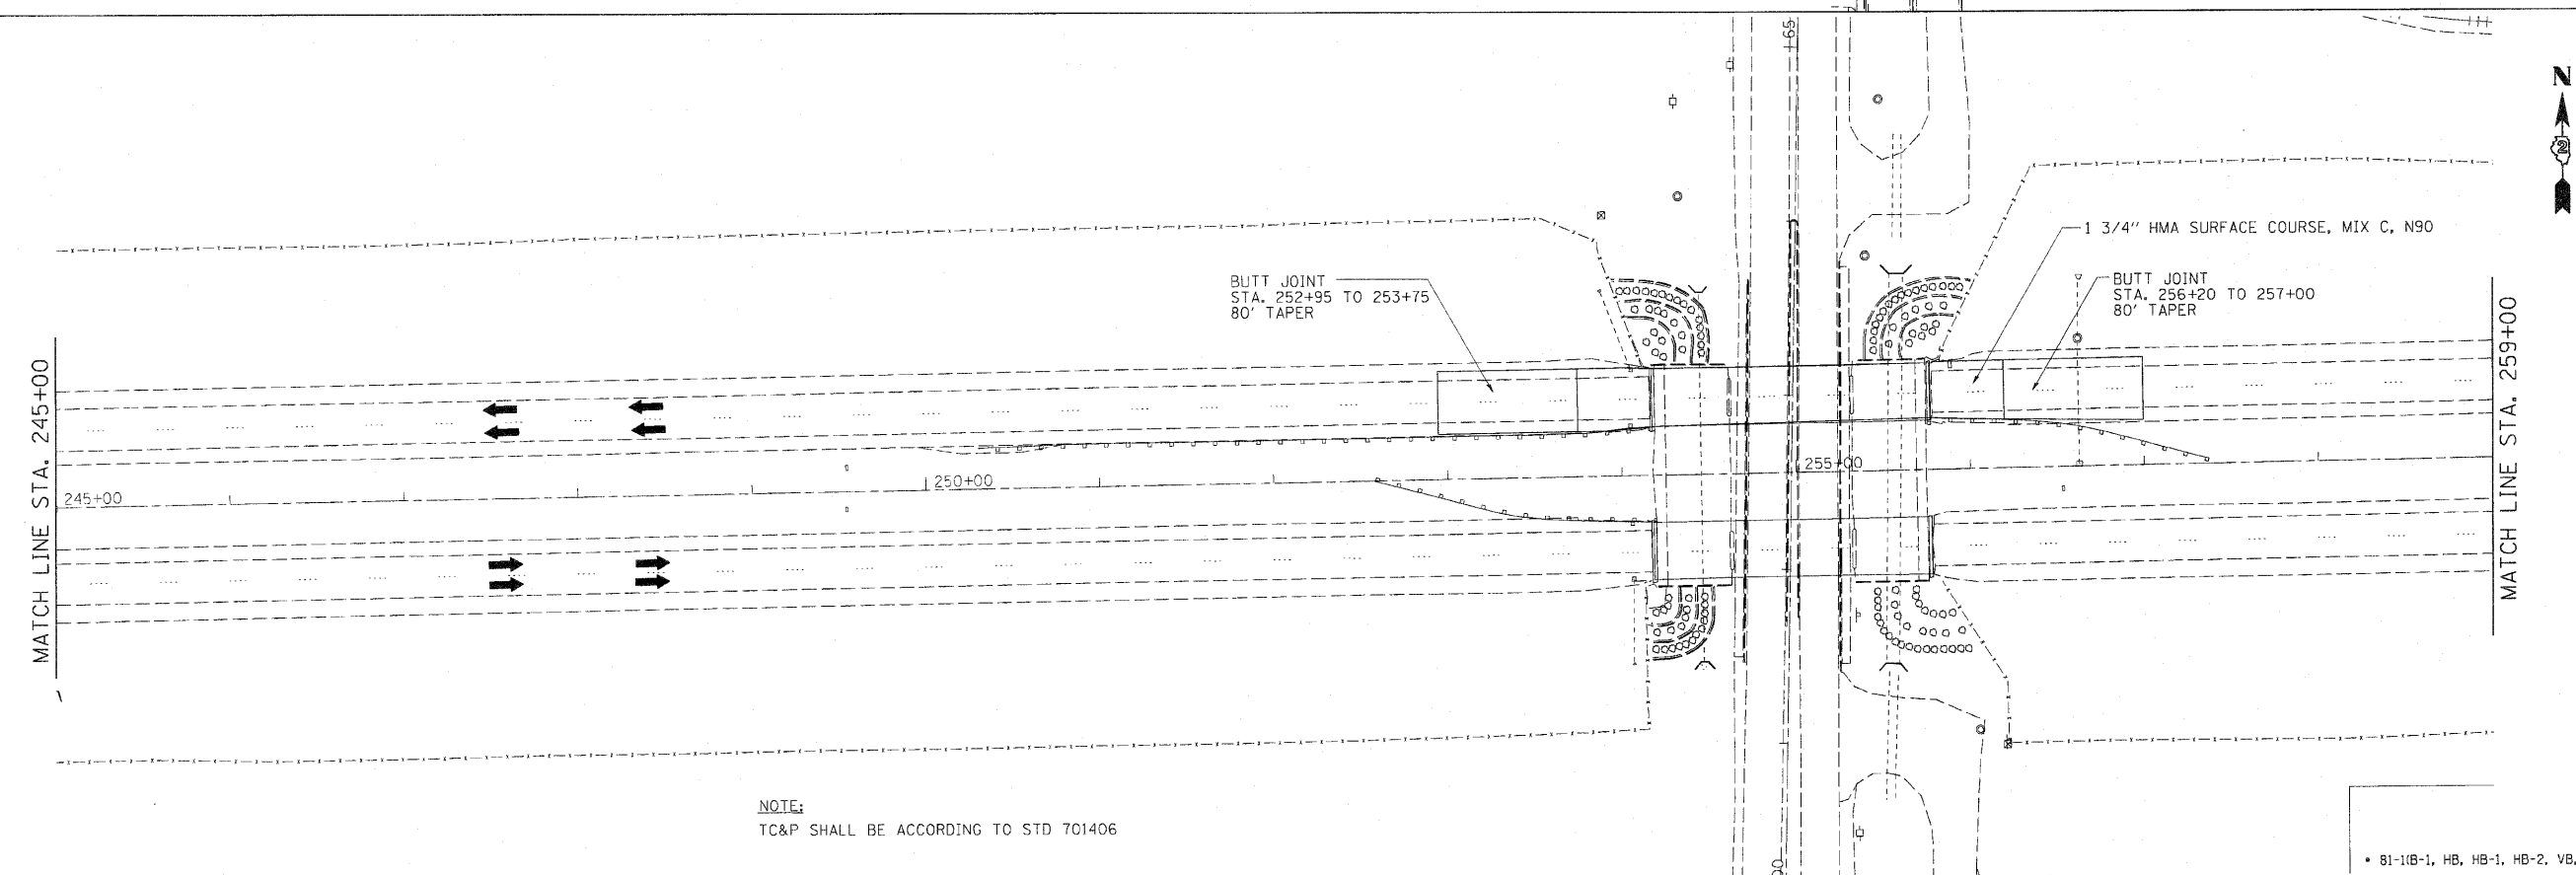


NOTE:
TC&P SHALL BE ACCORDING TO STD 701406

• 81-11B-1, HB, HB-1, HB-2, VB, VB-1/R

FILE NAME =	USER NAME = canderneee	DESIGNED -	REVISED -	STATE OF ILLINOIS DEPARTMENT OF TRANSPORTATION	1- 280 PRE-STAGE PLAN "C"			F.A.T. RTE.	SECTION	COUNTY	TOTAL SHEETS	SHEET NO.
c:\pwork\pwork\canderneee\08179717	204502-shi-staging.dgn	DRAWN -	REVISED -					280	.	ROCK ISLAND	503	62A
	PLOT SCALE = 5/11/95 1/4 IN.	CHECKED -	REVISED -									CONTRACT NO. 64815
	PLOT DATE = Fri Sep 03 16:38:41 2010	DATE -	REVISED -									ILLINOIS FED. AID PROJECT

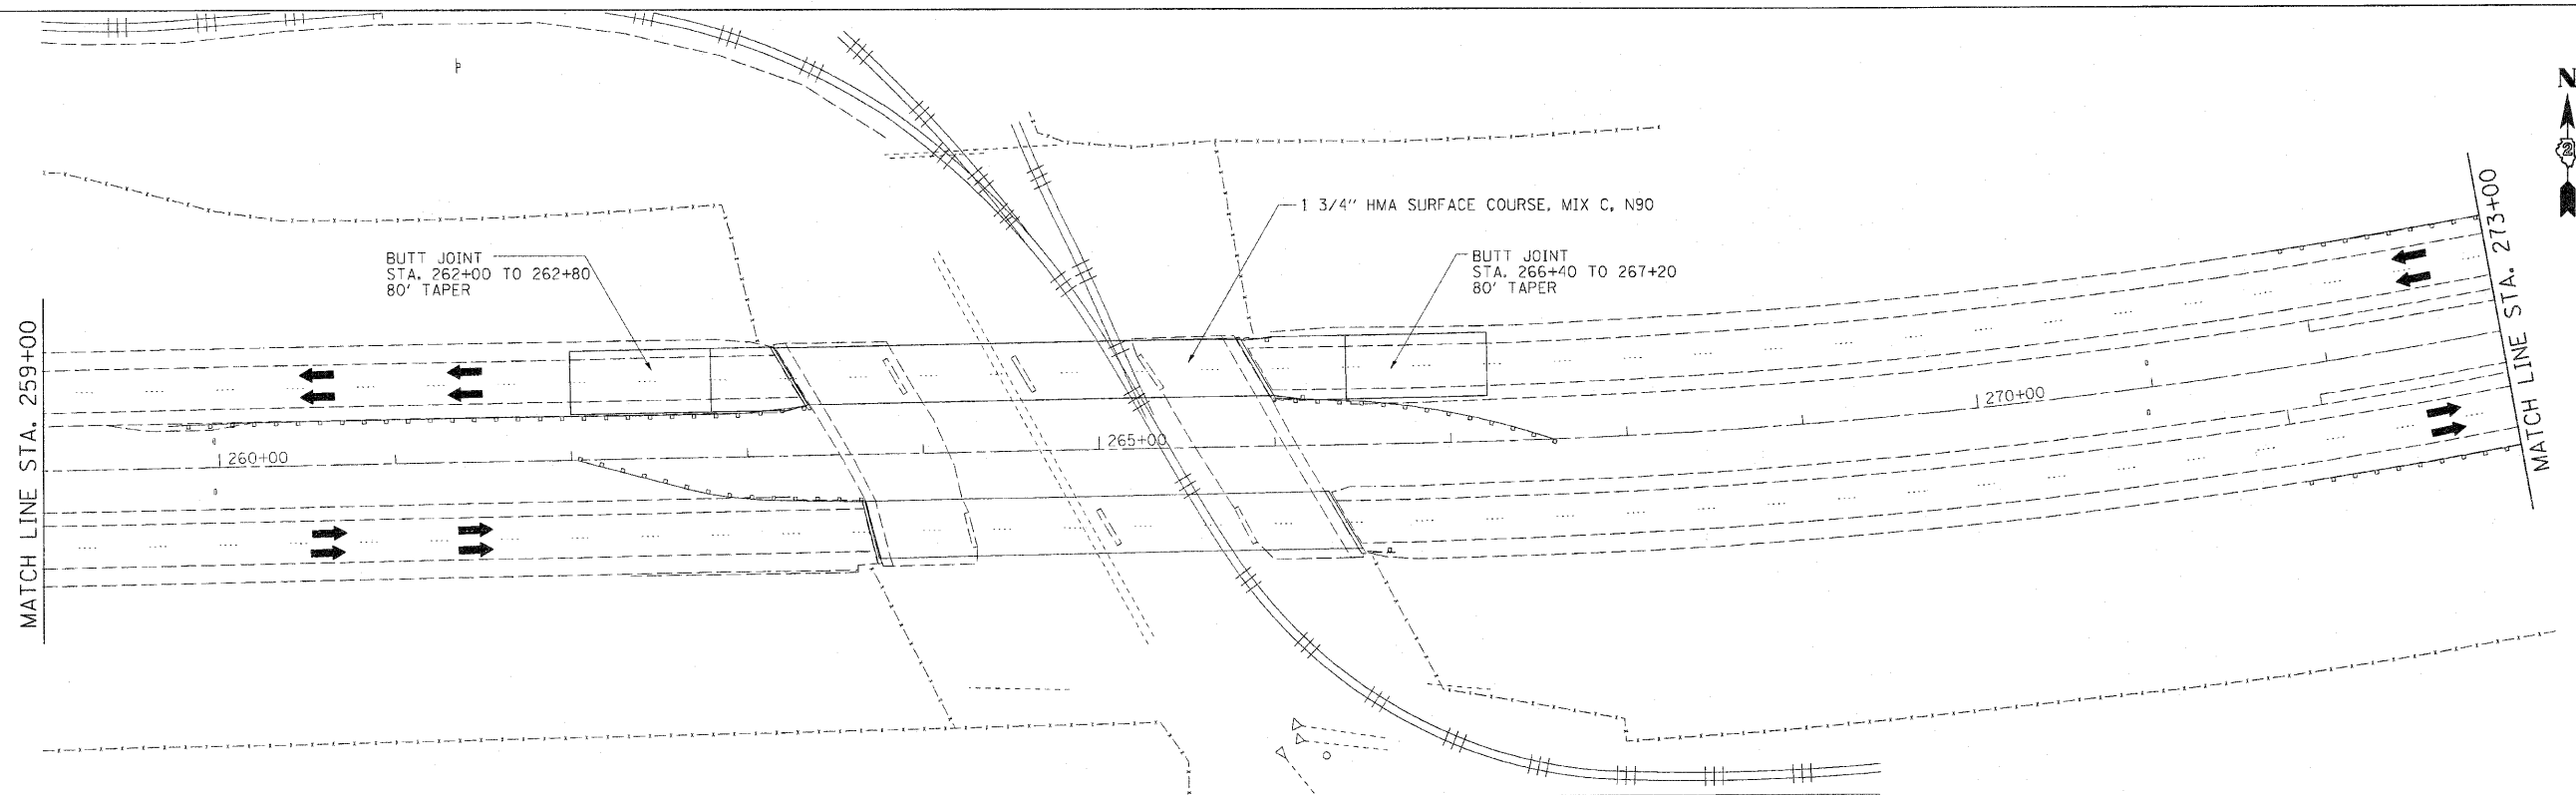



NOTE:
TC&P SHALL BE ACCORDING TO STD 701406

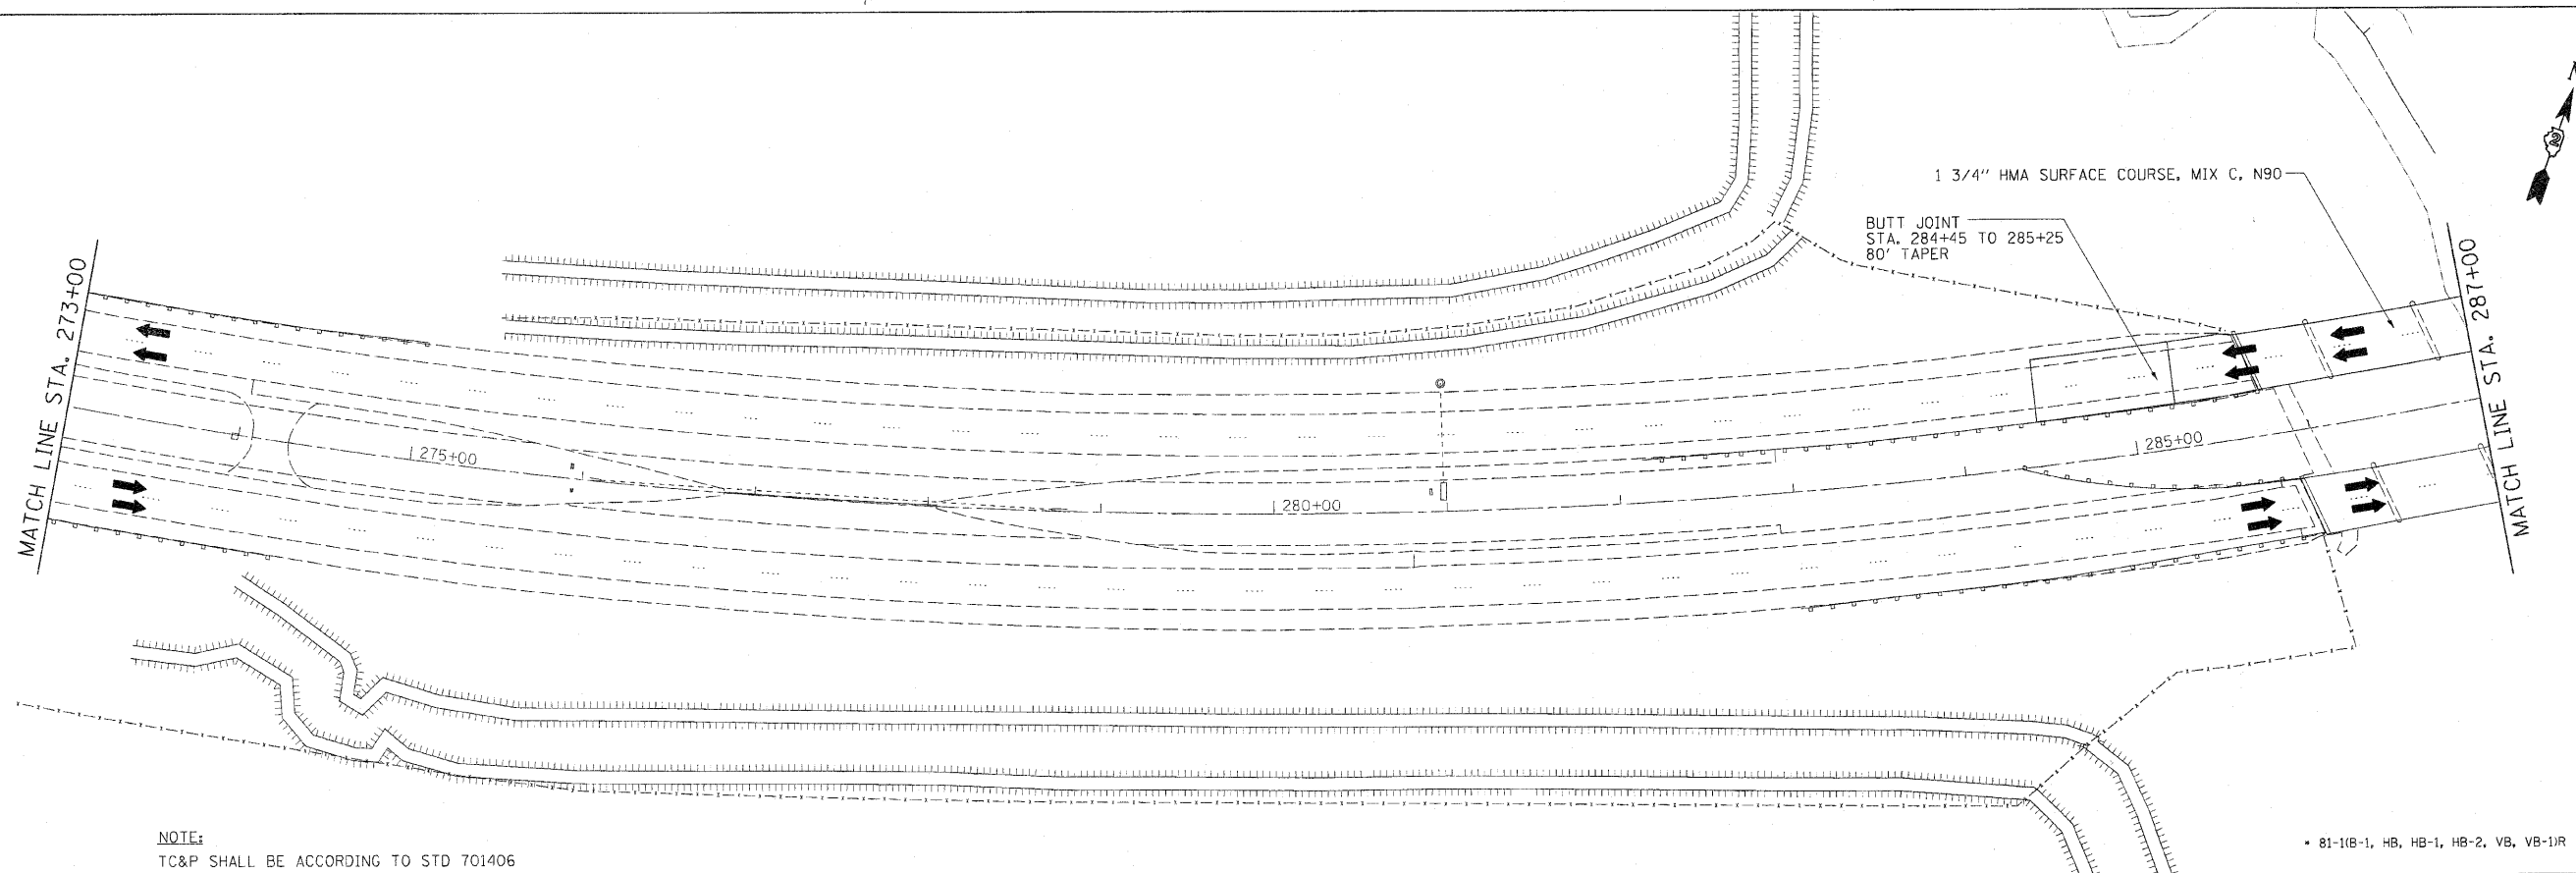

NOTE:
TC&P SHALL BE ACCORDING TO STD 701406

• 81-11B-1, HB, HB-1, HB-2, VB, VB-1/R

FILE NAME =	USER NAME = candermanee	DESIGNED -	REVISED -	STATE OF ILLINOIS DEPARTMENT OF TRANSPORTATION	I - 280 PRE-STAGE PLAN "C"	F.A.I	SECTION	COUNTY	TOTAL	SHEET
ca\pw\work\p\idots\candermanee\id8179717	284602-shs-staging.dgn	DRAWN -	REVISED -			RTE.			SHEETS	NO.
	PLOT SCALE = 5/11/95 1/2 IN.	CHECKED -	REVISED -			280	.	ROCK ISLAND	503	62B
	PLOT DATE = Fri Sep 03 16:33:33 2010	DATE -	REVISED -			CONTRACT NO. 64815				
						ILLINOIS FED. AID PROJECT				
SCALE:		SHEET NO. OF SHEETS STA. TO STA.								

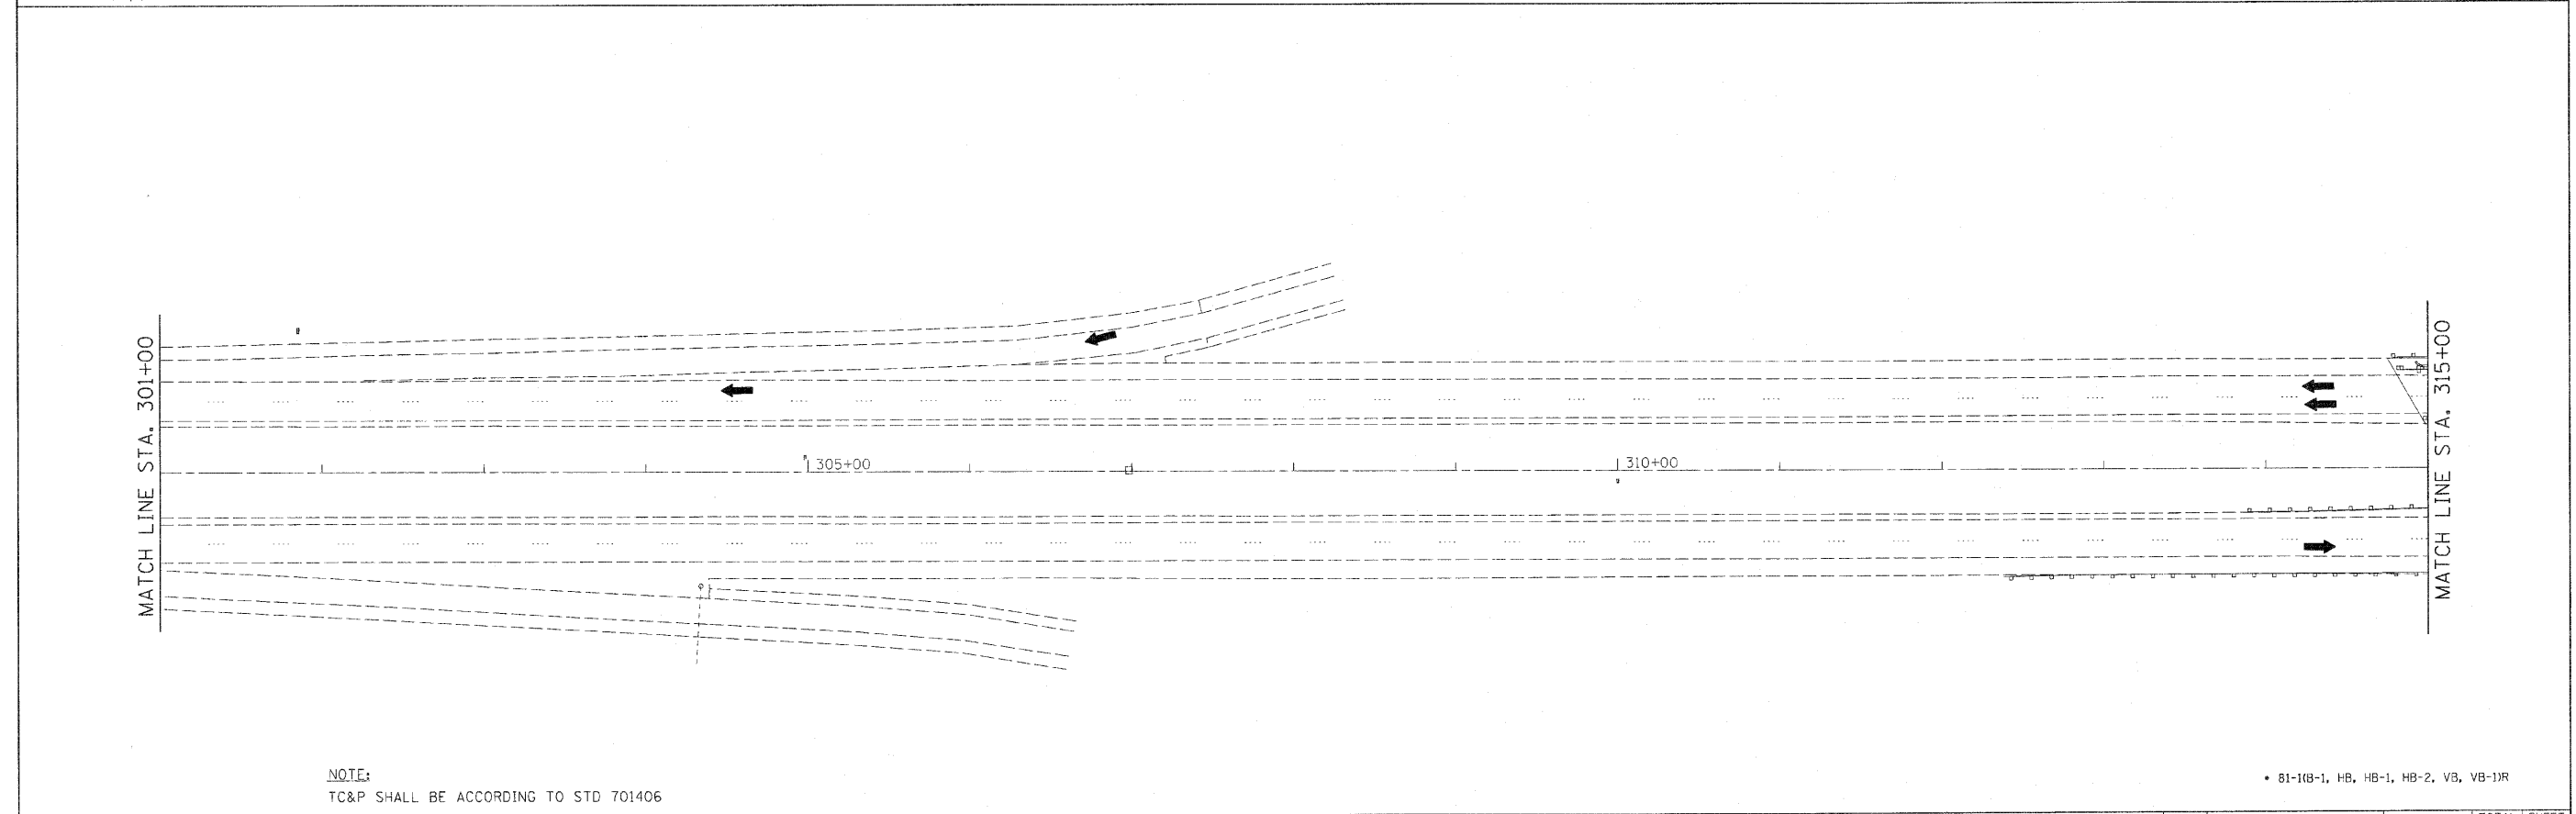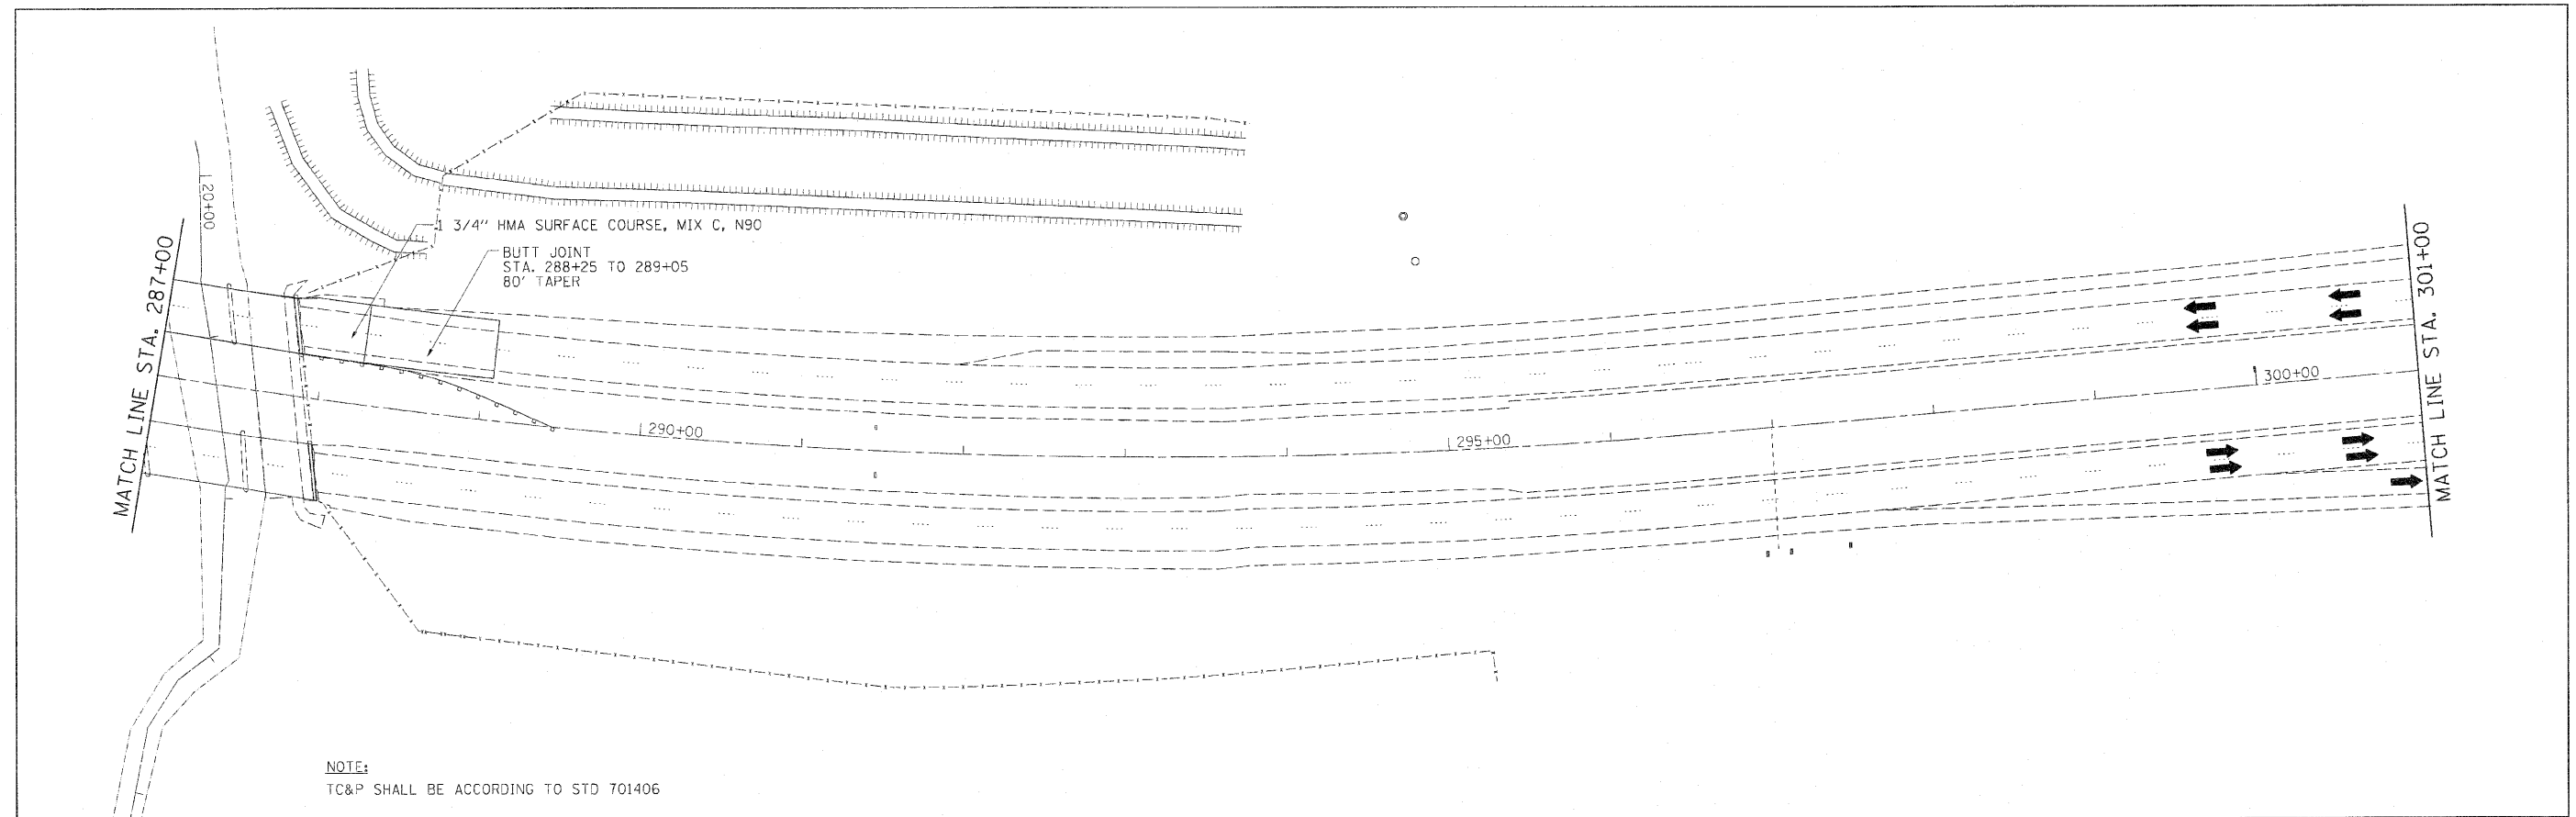

FILE NAME =	USER NAME = candermones	DESIGNED -	REVISED -	STATE OF ILLINOIS DEPARTMENT OF TRANSPORTATION	I - 280 PRE-STAGE PLAN "C"			F.A.J. RTE.	SECTION	COUNTY	TOTAL SHEETS	SHEET NO.
ca:\p\work\p\ridat\candermones\ad0179717\0204502-shr-staging.dgn	PLOT SCALE = 51.1985' / 1" IN.	DRAWN -	REVISED -					280		ROCK ISLAND	503	62C
PLOT DATE = Fri Sep 03 16:38:21 2010	DATE -	CHECKED -	REVISED -		SCALE: SHEET NO. OF SHEETS STA. TO STA.			CONTRACT NO. 64815				
								ILLINOIS FED. AID PROJECT				



• 81-10B-1, HB, HB-1, HB-2, VB, VB-1JR

228+89.9	-	231+78.5												287.50
230+20.0	-	231+00.0							293.33					
230+20.0	-	231+00.0							26.67					
231+00.0	-	231+80.0	Butt Joint Taper					60		27.09		238.22	0.068	
231+80.0	-	234+85.0	Resurfacing					228.75			118.09		0.345	
234+85.0	-	235+65.0	Butt Joint Taper					60		27.09		236.33	0.068	
235+65.0	-	236+52.0							58.00					
237+53.1	-	240+52.5												300.00
238+72.0	-	239+70.0							130.67					
239+70.0	-	240+50.0	Butt Joint Taper					60		26.46		236.67	0.068	
240+50.0	-	242+85.0	Resurfacing					176.25			88.59		0.259	
242+85.0	-	243+65.0	Butt Joint Taper					60		26.59		234.11	0.067	
243+65.0	-	244+52.0							87.00					
250+80.3	-	253+80.0												300.00
252+00.0	-	252+95.0							126.67					
252+95.0	-	253+75.0	Butt Joint Taper					60		26.46		231.56	0.066	
253+75.0	-	256+20.0	Resurfacing					183.75			93.01		0.271	
256+20.0	-	257+00.0	Butt Joint Taper					60		26.59		234.22	0.067	
257+00.0	-	257+92.0							92.00					
260+21.1	-	262+96.1												275.00
261+10.0	-	262+00.0							120.00					
262+00.0	-	262+80.0	Butt Joint Taper					60		26.53		233.67	0.067	
262+80.0	-	266+40.0	Resurfacing					270			135.54		0.396	
266+40.0	-	267+20.0	Butt Joint Taper					60		27.22		236.44	0.068	
267+20.0	-	268+25.0							105.00					
SHEET TOTAL			SHEET TOTAL	2312.5	0.0	0.0	0.0	1338.8	934.3	186.8	435.2	1644.8	1.7	1162.50

FILE NAME =	USER NAME = condermanee	DESIGNED -	REVISED -	STATE OF ILLINOIS DEPARTMENT OF TRANSPORTATION	1 - 280 PRE-STAGE PLAN "C"				F.A.I. RTE.	SECTION	COUNTY	TOTAL SHEETS	SHEET NO.
c:\pwwork\pwwork\condermanee\0179717\0201502-shr-staging.dgn	DRAWN -	REVISED -	280						.	ROCK ISLAND	503	63 A	
PLOT SCALE = 5/14985' / IN.	CHECKED -	REVISED -	CONTRACT NO. 64815				ILLINOIS FED. AID PROJECT						
PLOT DATE = Fri Sep 03 16:36:10 2010	DATE -	REVISED -											
				SCALE:	SHEET NO.	OF	SHEETS	STA.	TO STA.				

Station	Location	Offset	70400200	70300220	70300240	70300100	70301000	40603345	40600982	40600200	63200310		
			Relocate Temp. Conc. Barrier (Foot)	Temp. Pav't Marking Line - 4"	Temp. Pav't Marking Line - 6"	Short Term Pav't Marking	Work Zone Pav't MARK Removal (Sq.Ft)	HMA Asphalt Surface Course Mix 'D', N90 tapers 1.75" surface (Ton)	HMA Surface removal butt joint (Sc.Yd.)	Bituminous Materials Prime Coat (Ton)	Guardrail removal (Foot)		
				White (Foot)	Yellow (Foot)								
266+40.0 - 267+20.0	Butt Joint Taper						60	27.22		236.44	0.068		
267+20.0 - 268+25.0							105.00						
282+64.0 - 285+36.5											275.00		
283+20.0 - 284+45.0							166.67						
284+45.0 - 285+25.0	Butt Joint Taper						60	26.91		238.33	0.068		
285+25.0 - 288+25.0	Resurfacing						225		110.94		0.324		
288+25.0 - 289+05.0	Butt Joint Taper						60	26.46		227	0.065		
289+05.0 - 290+42.0							182.67						
175+00.0 - 310+00.0	EASTBOUND Winter Shut Down			13,500.0	13,500.0	3,375.0							
220+00.0 - 310+00.0	WESTBOUND Winter Shut Down			9,000	9,000.0	2,250.0							
IL 92						900							
SHEET TOTAL			0	22500	22500	5625	1305	454.33	80.59	110.94	701.77	0.524	275.00
TOTALS			2312.50	45000.00	5625.00	2643.75	1388.67	813.57	2346.55	2.27	1437.50		

FILE NAME =	USER NAME = candermanee	DESIGNED -	REVISED -	STATE OF ILLINOIS DEPARTMENT OF TRANSPORTATION					I - 280 PRE-STAGE 'C'				F.A.I. RTE.	SECTION	COUNTY	TOTAL SHEETS	SHEET NO.
c:\pwworking\pwworking\candermanee\d0179717	0204502-shr-staging.dgn	DRAWN -	REVISED -						280	*	ROCK ISLAND	503	63 B				
	PLOT SCALE = 51.1985' / IN.	CHECKED -	REVISED -						SCALE:		SHEET NO.	OF	SHEETS	STA.	TO STA.	CONTRACT NO. 64815	
	PLOT DATE = Fri Sep 03 16:37:58 2010	DATE -	REVISED -									ILLINOIS FED. AID PROJECT					

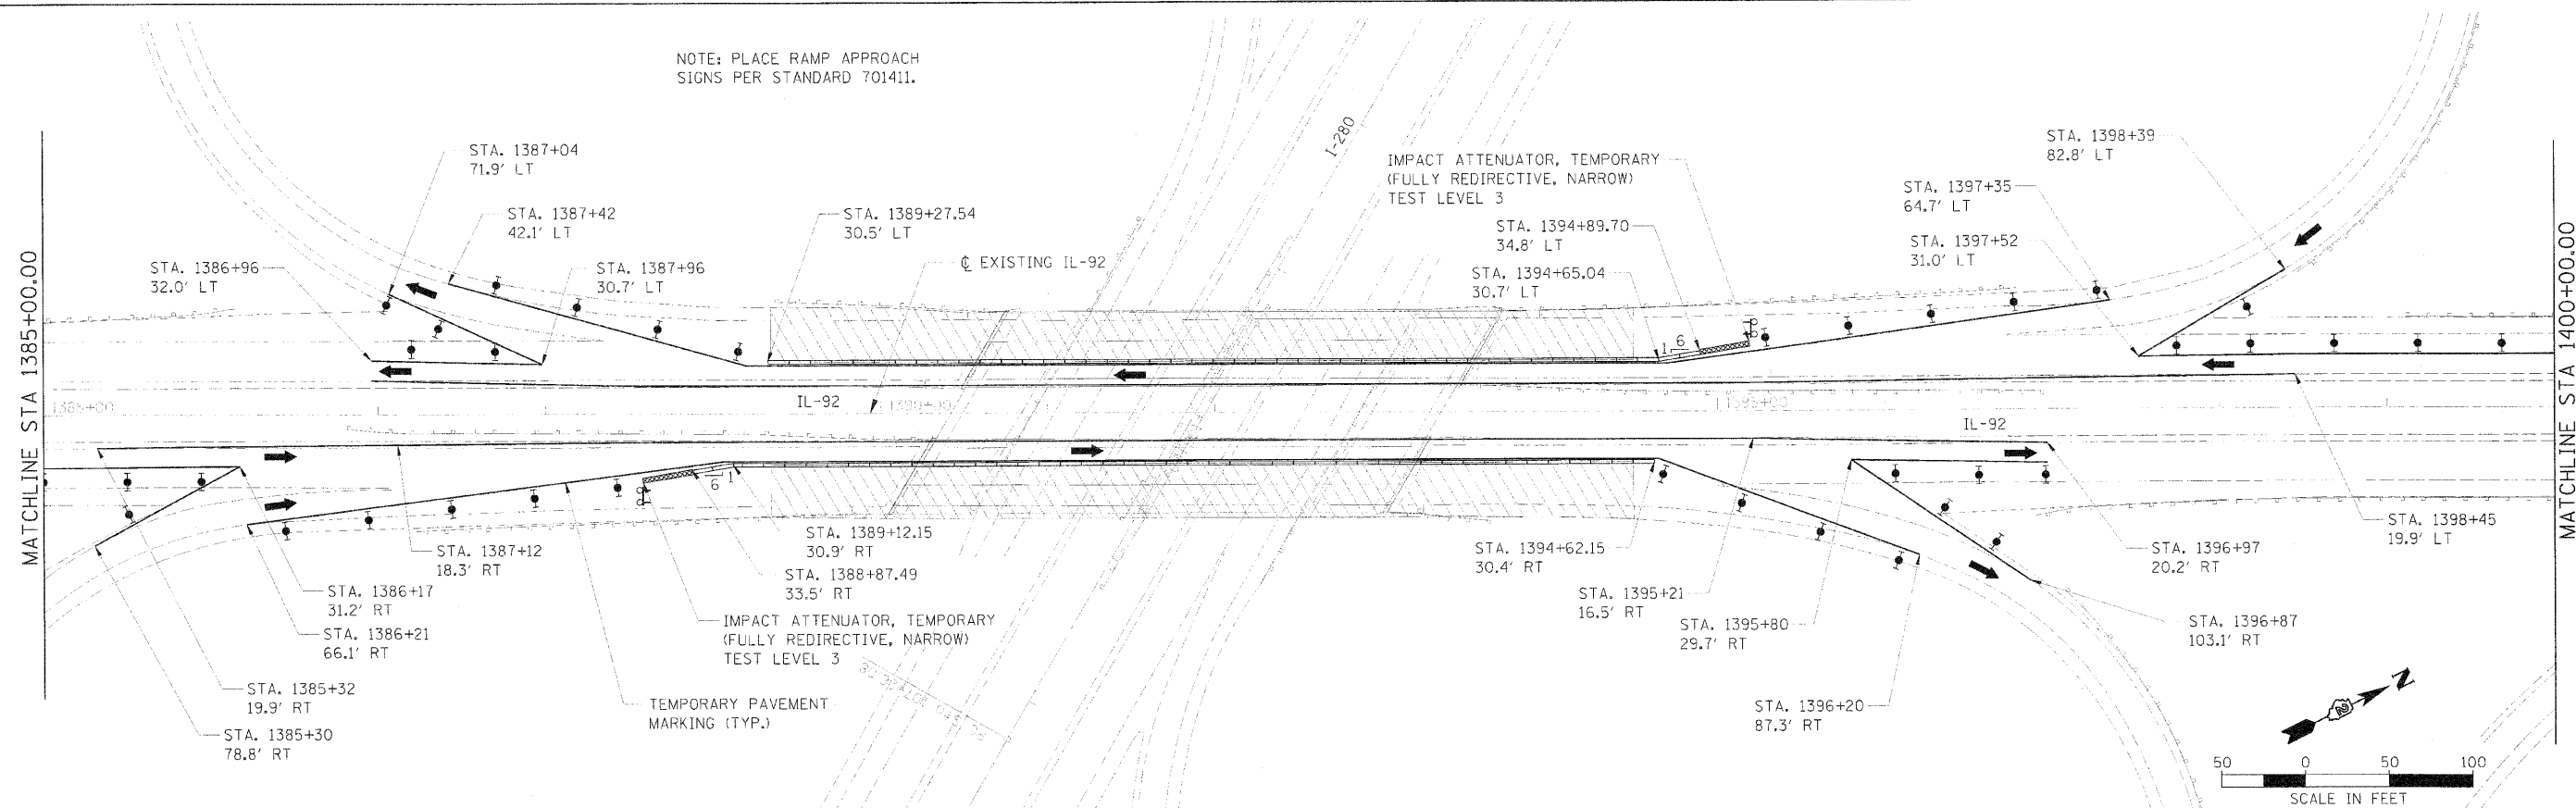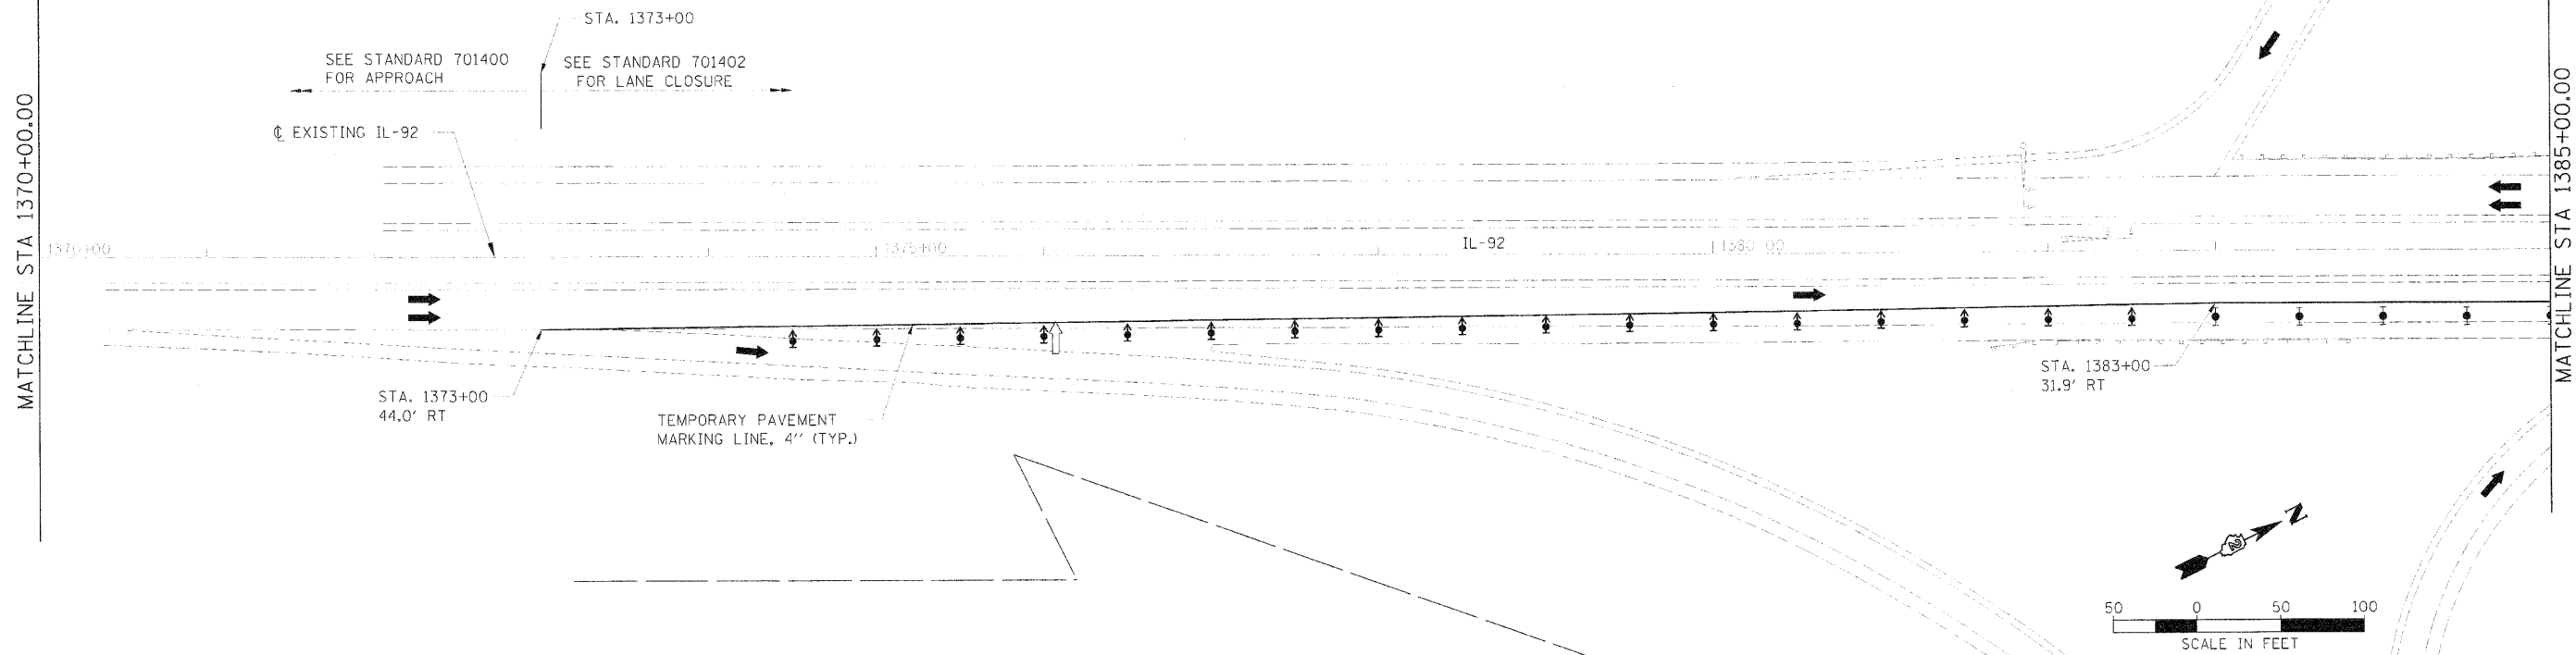

DESIGNED	DPA
DRAWN	JDM
CHECKED	DPA
DATE	07/23/10

DESIGNED	DPA
DRAWN	JDM
CHECKED	DPA
DATE	07/23/10

REVISED	REVISED
REVISED	REVISED
REVISED	REVISED




STATE OF ILLINOIS
DEPARTMENT OF TRANSPORTATION

ILLINOIS ROUTE 92
STAGING PLANS
STAGE 1 PLAN

SCALE: 1" = 50' SHEET NO. OF SHEETS STA. 1370+00 TO STA. 1400+00

F.A.I. RTE.	SECTION	COUNTY	TOTAL SHEETS	SHEET NO.
280	81-11B-1-HB-HB-1-HB-2-VB-VB-1-R	ROCK ISLAND	503	64
CONTRACT NO. 64815				

FED. ROAD DIST. NO. 7 ILLINOIS FED. AID PROJECT 7

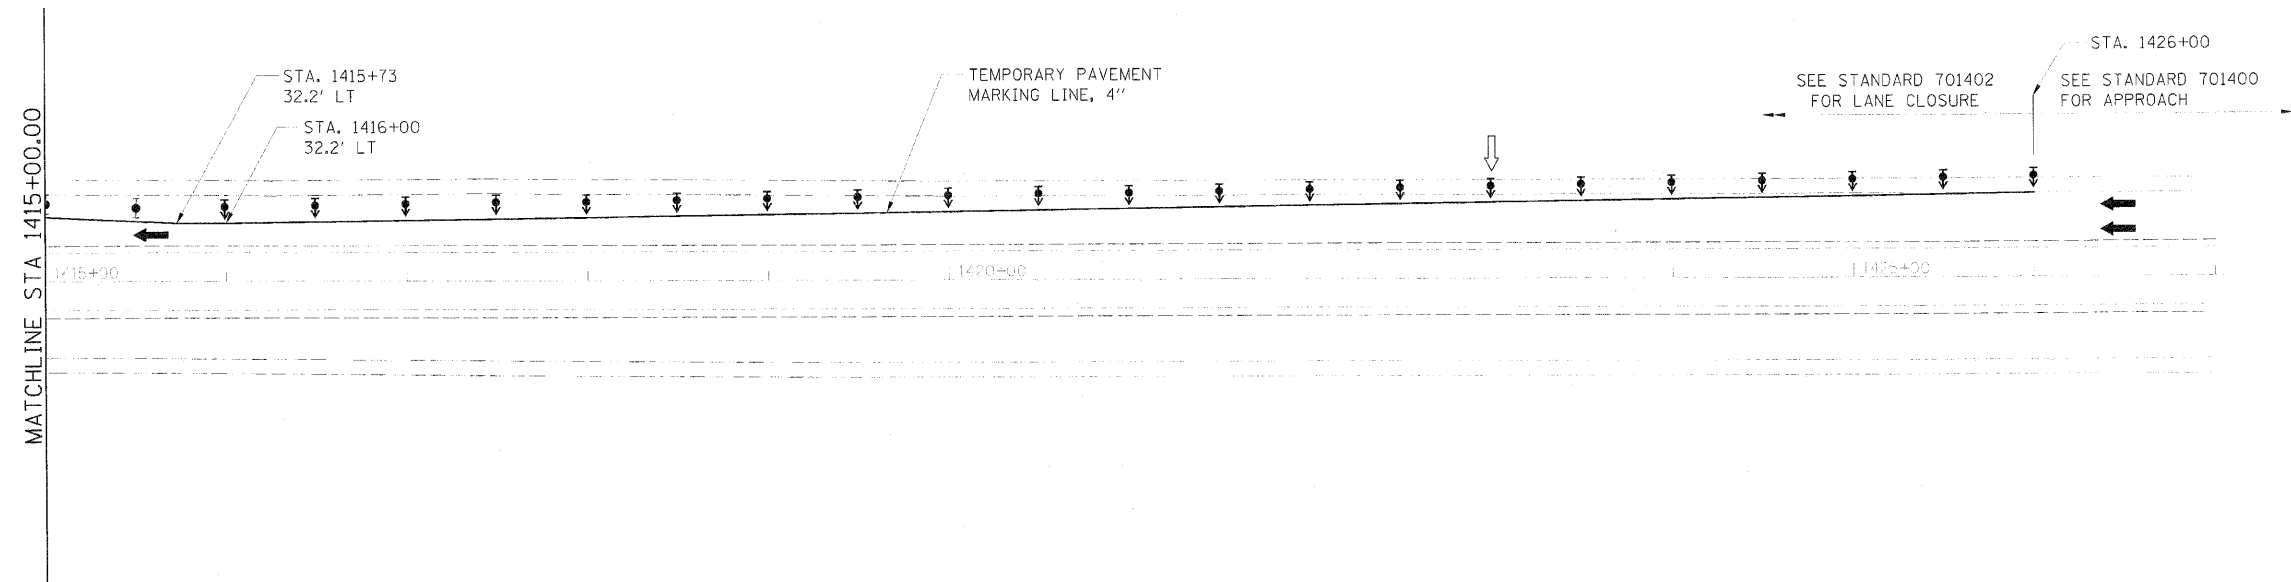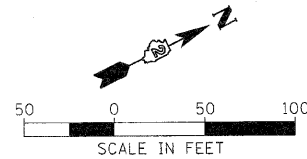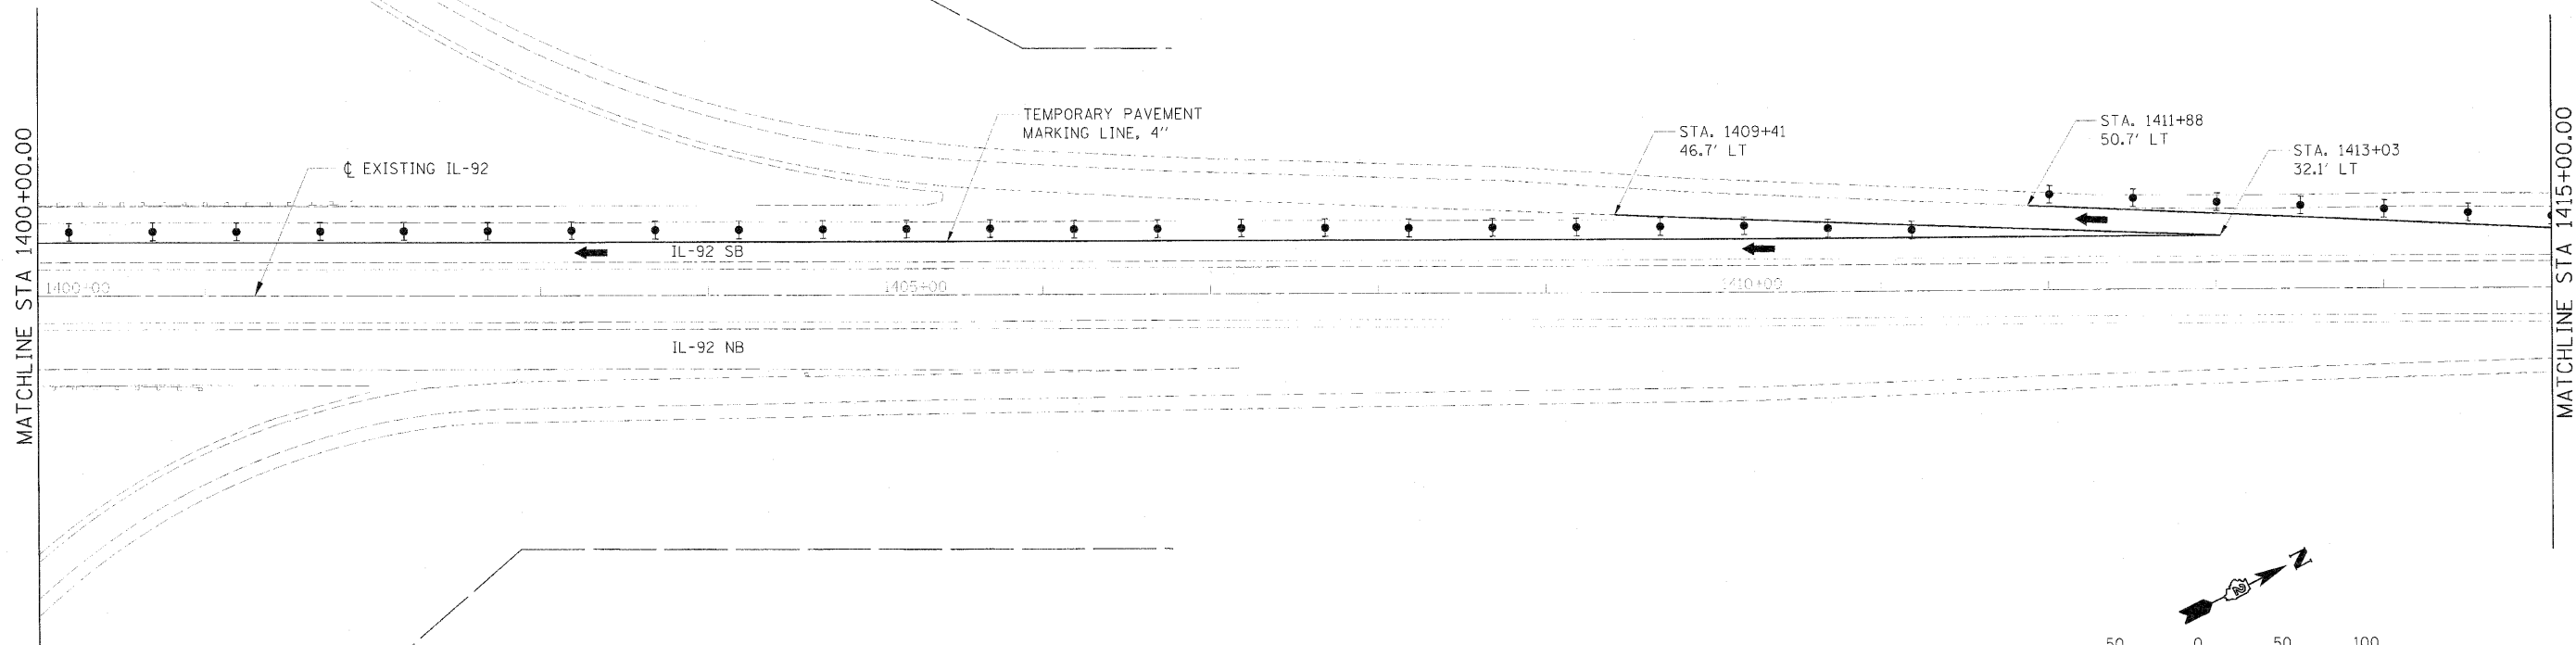

DATE	05/17/10
DRAWN	JDM
CHECKED	DPA
DESIGNED	DPA

FILE NAME: 64815-Sub-18-Inc-05.dwg
PROJECT NAME: 64815-Sub-18-Inc-05

USER NAME: JDM
PLOT SCALE: 200000 1/2 in.
PLOT DATE: 08/19/2010

DESIGNED	DPA
DRAWN	JDM
CHECKED	DPA
DATE	07/23/10

REVISED	
REVISED	
REVISED	

STATE OF ILLINOIS
DEPARTMENT OF TRANSPORTATION

ILLINOIS ROUTE 92 AND I-280
STAGING PLANS
STAGE I PLAN

SCALE: 1" = 50' SHEET NO. OF SHEETS STA. 1400+00 TO STA. 1415+00

F.A.I. RTE.	SECTION	COUNTY	TOTAL SHEETS	SHEET NO.
280	81-1(B)-1,HB,HB-1,HB-2,VB,VB-1R	ROCK ISLAND	503	65
		CONTRACT NO. 64815		
FED. ROAD DIST. NO. 7 ILLINOIS FED. AID PROJECT 7				

FED. ROAD DIST. NO. 7 ILLINOIS FED. AID PROJECT 7

SEE STANDARD 701400
FOR THE APPROACH

MATCHLINE STA 90+00.00

MATCHLINE STA 101+00.00



W20-1103(0)-48
AT STA. 77+00 25' RT.
AT STA. 77+00 75' RT.



W21-5B

EXISTING I-280

I-280 WB

I-280 EB

IMPACT ATTENUATOR, TEMPORARY
(FULLY REDIRECTIVE NARROW)
TEST LEVEL 3

BEGIN TEMPORARY CONCRETE
BARRIER STA. 100+74.50
29.1' RT

RELOCATE SIGN PANEL-TYPE 3
WOOD SIGN SUPPORT
STA. 98+00
86.0' RT

MATCHLINE STA 101+00.00

MATCHLINE STA 116+00.00

IL-92 NB

IL-92 SB

I-280 WB

I-280 SB

END TEMPORARY CONCRETE
BARRIER STA. 102+04.60, 29.1' LT.

RELOCATE SIGN PANEL-TYPE 3
WOOD SIGN SUPPORT
STA. 112+00
86.0' LT

EXISTING IL-280

END TEMPORARY CONCRETE
BARRIER STA. 109+29.03
27.9' LT

IMPACT ATTENUATOR, TEMPORARY
(FULLY REDIRECTIVE NARROW)
TEST LEVEL 3

END TEMPORARY CONCRETE
BARRIER STA. 107+99.50
29.1' RT



E5-1A



W21-5B
AT STA. 117+50
25' RT.



W20-1103(0)-48
AT STA. 132+50 25' RT.
AT STA. 132+50 75' RT.



SCALE IN FEET

STATE OF ILLINOIS
DEPARTMENT OF TRANSPORTATION

I-280
STAGING PLANS
STAGE 1A & 2A PLAN

SCALE: 1" = 50' SHEET NO. OF SHEETS STA. 90+00 TO STA. 116+00

F.A.I. RTE.	SECTION	COUNTY	TOTAL SHEETS	SHEET NO.
280	81-11B-1, 11B-2, 11B-3, 11B-4, 11B-99, 11B-100	ROCK ISLAND	503	66
CONTRACT NO. 64815				

FED. ROAD DIST. NO. 7 ILLINOIS FED. AID PROJECT 7

SEE STANDARD 701400
FOR THE APPROACH



W20-I103(O)-48
AT STA. 77+00 25' RT.
AT STA. 77+00 75' RT.

MATCHLINE STA 90+00.00

RT STA 90+30+71.55

I-280 WB

I-280 EB

EXISTING I-280

MATCHLINE STA 101+00.00

RELOCATE SIGN PANEL-TYPE 3
WOOD SIGN SUPPORT
STA. 98+00
86.0' RT

MATCHLINE STA 101+00.00

TEMPORARY PAVEMENT
MARKING LINE, 4"

END TEMPORARY CONCRETE
BARRIER STA. 102+88.03
68.3' LT.

IL-92 NB

IL-92 SB

STA. 105+38.18
68.0' LT

TEMPORARY PAVEMENT
MARKING LINE, 4"

BEGIN TEMPORARY CONCRETE
BARRIER STA. 106+36.86, 84.2' LT
IMPACT ATTENUATOR, TEMPORARY
(FULLY REDIRECTIVE NARROW)
TEST LEVEL 3

RELOCATE SIGN PANEL-TYPE 3
WOOD SIGN SUPPORT
STA. 112+00
86.0' LT

EXISTING IL-280

I-280 WB

I-280 SB

TEMPORARY PAVEMENT
MARKING LINE, 4" RT
STA 103+07, 93.6' RT

IMPACT ATTENUATOR, TEMPORARY
(FULLY REDIRECTIVE NARROW)
TEST LEVEL 3

BEGIN TEMPORARY CONCRETE
BARRIER STA. 103+65.24
84.5' RT

STA. 104+63.90
68.2' RT


TEMPORARY PAVEMENT
MARKING LINE, 4"

END TEMPORARY CONCRETE
BARRIER STA. 107+13.90
68.5' RT

EXIT
E5-1A



W20-I103(O)-48
AT STA. 132+50 25' RT.
AT STA. 132+50 75' RT.

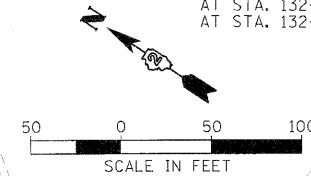

MATCHLINE STA 116+00.00

STATE OF ILLINOIS
DEPARTMENT OF TRANSPORTATION

I-280
STAGING PLANS
STAGE 1B & 2B PLAN

SCALE: 1" = 50' SHEET NO. OF SHEETS STA. 90+00 TO STA. 116+00

F.A.I. RTE.	SECTION	COUNTY	TOTAL SHEETS	SHEET NO.
280	81-11B-1,11B-1,11B-2,11B-3,11B-4	ROCK ISLAND	503	66A
CONTRACT NO. 64815				

FED. ROAD DIST. NO. 7 ILLINOIS FED. AID PROJECT 7

FILE NAME: 2264815-STA 116-116+00.dgn
DRAWN: JDM
CHECKED: DPA
DATE: 07/23/10
PLOT DATE: 08/15/10


IN ILLINOIS

8.1 8 38.1 2.9 2.9 60 2 2 8 12

I	N
2.9	5.5

I	L	L	I	N	O	I	S
19.0	21.6	27.4	33.2	35.8	42.5	49.4	51.6

WHEN THE RIGHT LANE IS CLOSED, RIGHT LANE CLOSED SIGNS SHALL BE SUBSTITUTED FOR THE LEFT LANE CLOSED SIGNS.

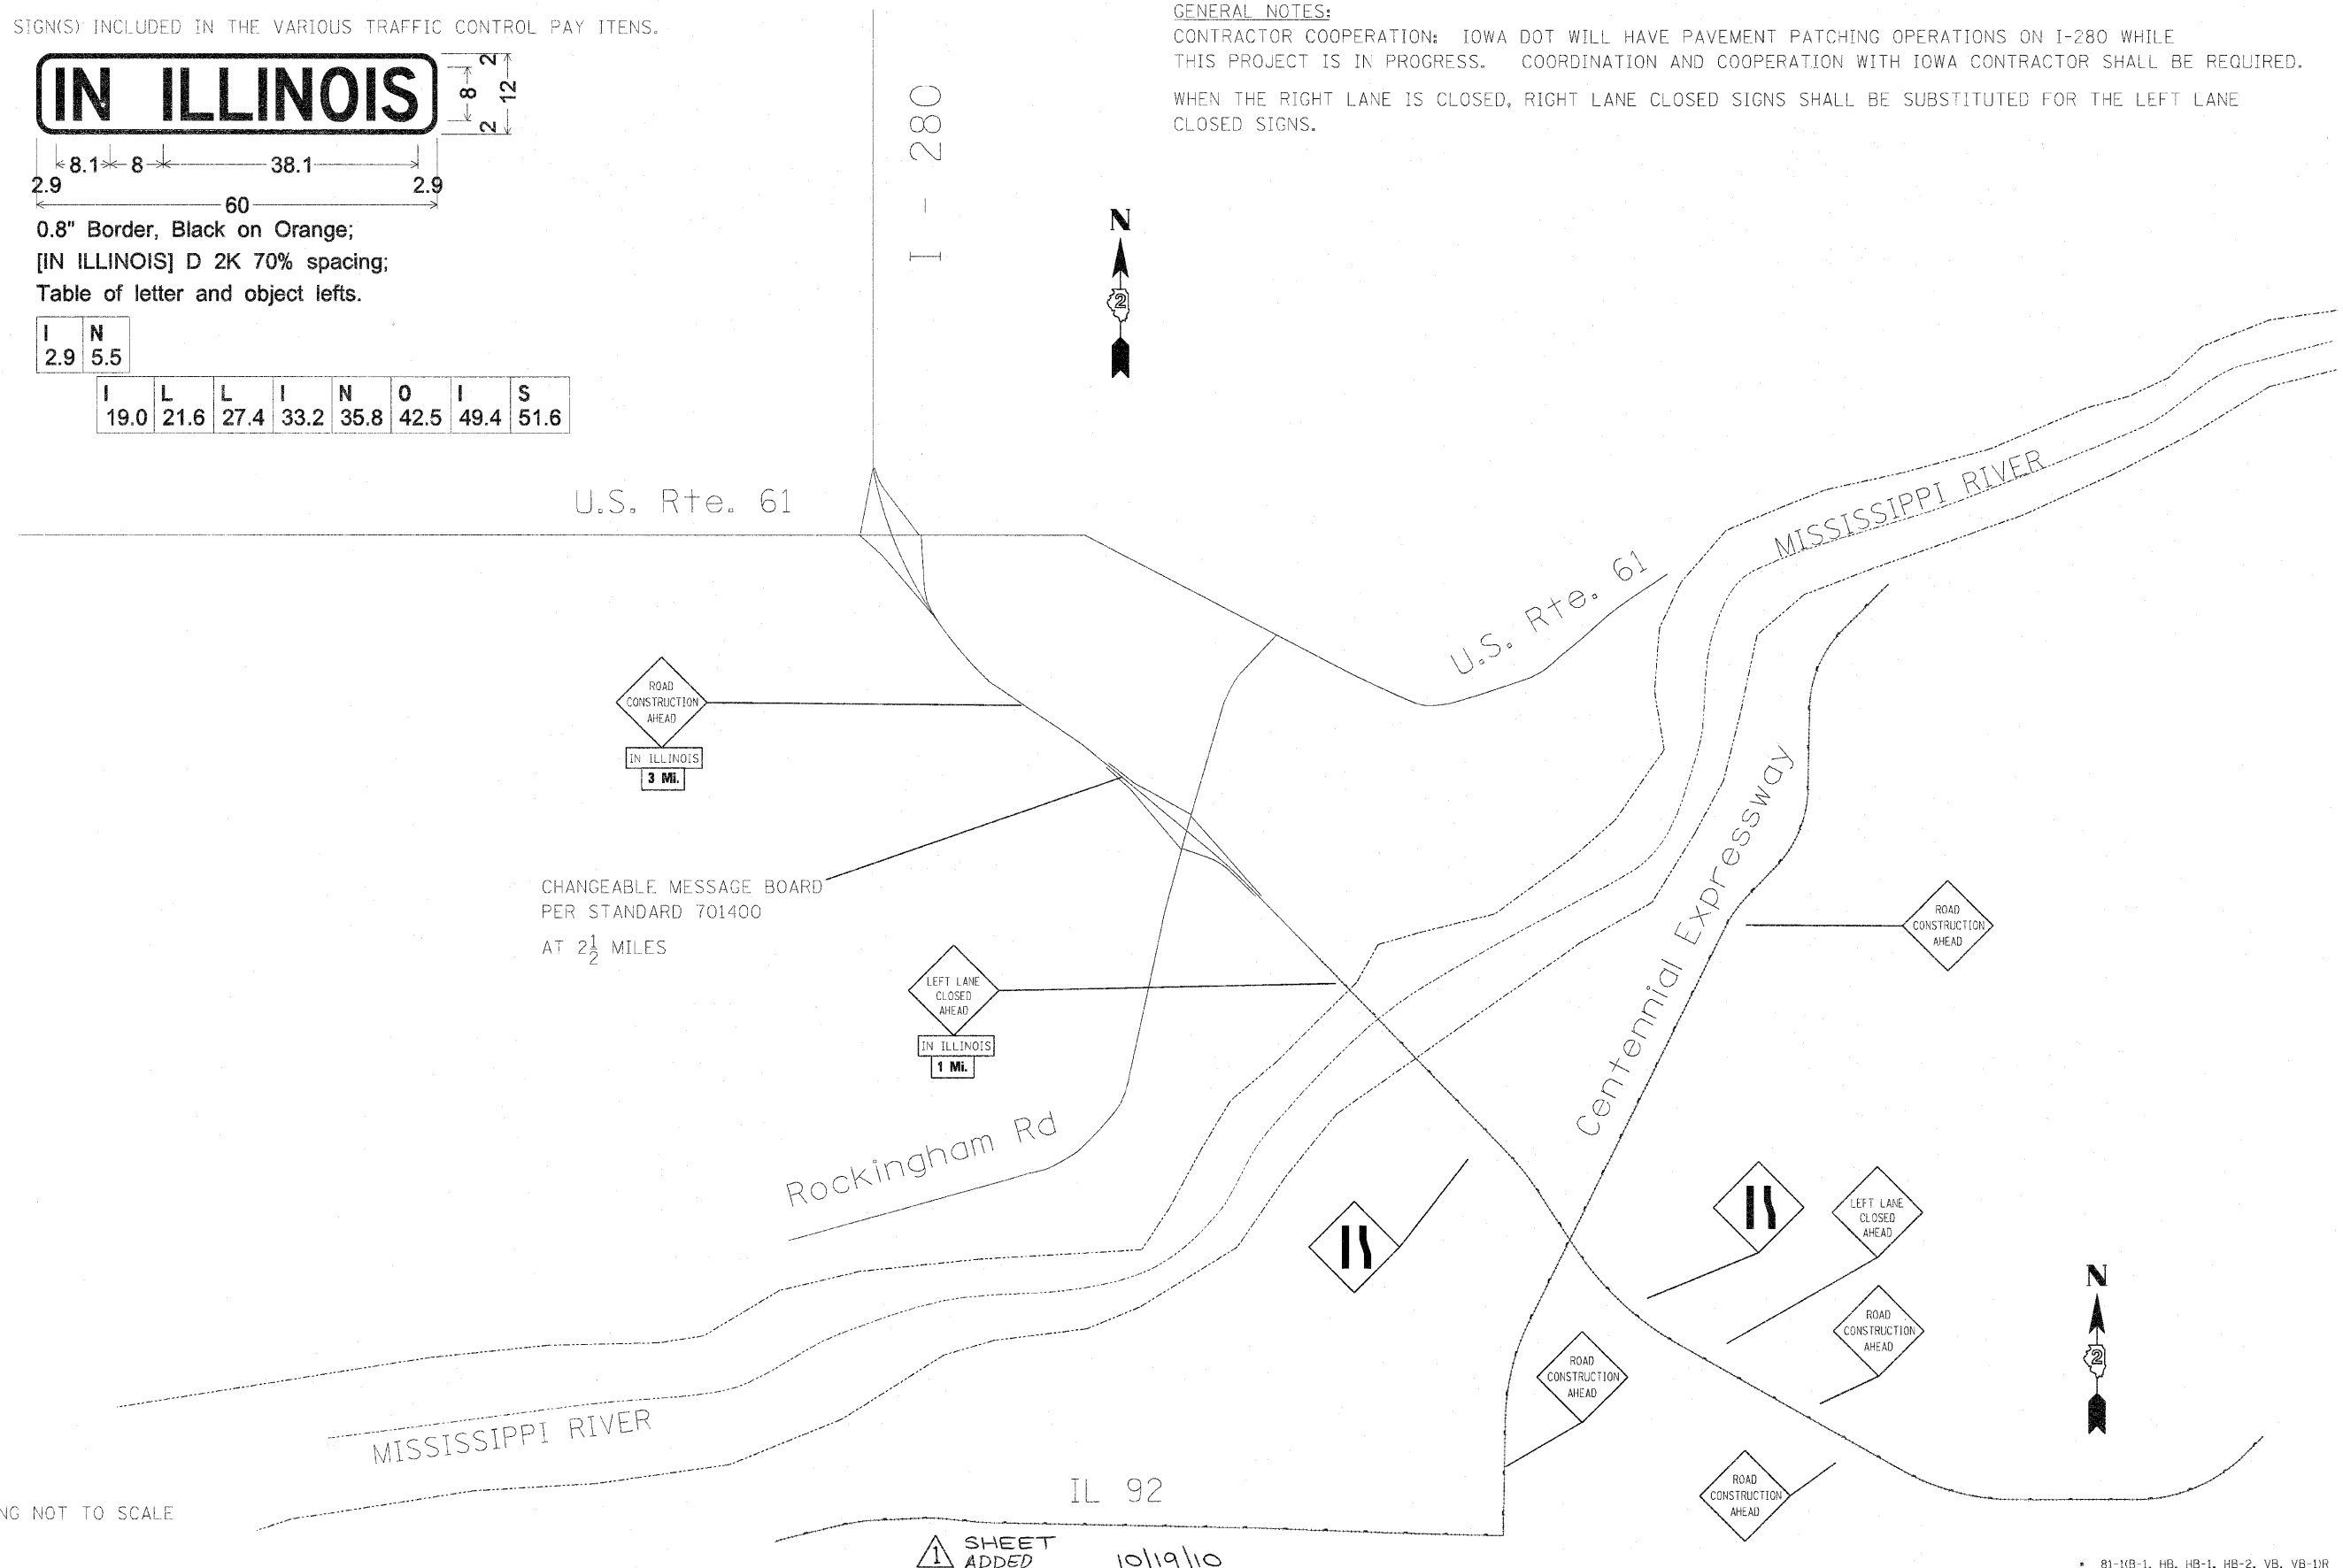


DRAWING NOT TO SCALE

1 SHEET
ADDED 10/19/10


* 81-1(B-1, HB, HB-1, HB-2, VB, VB-1)R

FILE NAME =	USER NAME = condermanee	DESIGNED -	REVISED -	STATE OF ILLINOIS DEPARTMENT OF TRANSPORTATION	TRAFFIC CONTROL SIGNING STATE OF IOWA				F.A.I. RTE.	SECTION	COUNTY	TOTAL SHEETS	SHEET NO.
c:\p\work\p\wdot\condermanee\dd0179717\204502\tsign1.dgn		DRAWN -	REVISED -		280		ROCK ISLAND	503	66 B				
PLOT SCALE = 2000.0000 ' / IN.	CHECKED - 10/4/2010 - EEC	REvised -			CONTRACT NO. 64815								
PLOT DATE = Tue Oct 25 08:04:45 2010	DATE -	REVISED -			SCALE:	SHEET NO.	OF SHEETS	STA.	TO STA.	ILLINOIS FED. AID PROJECT			

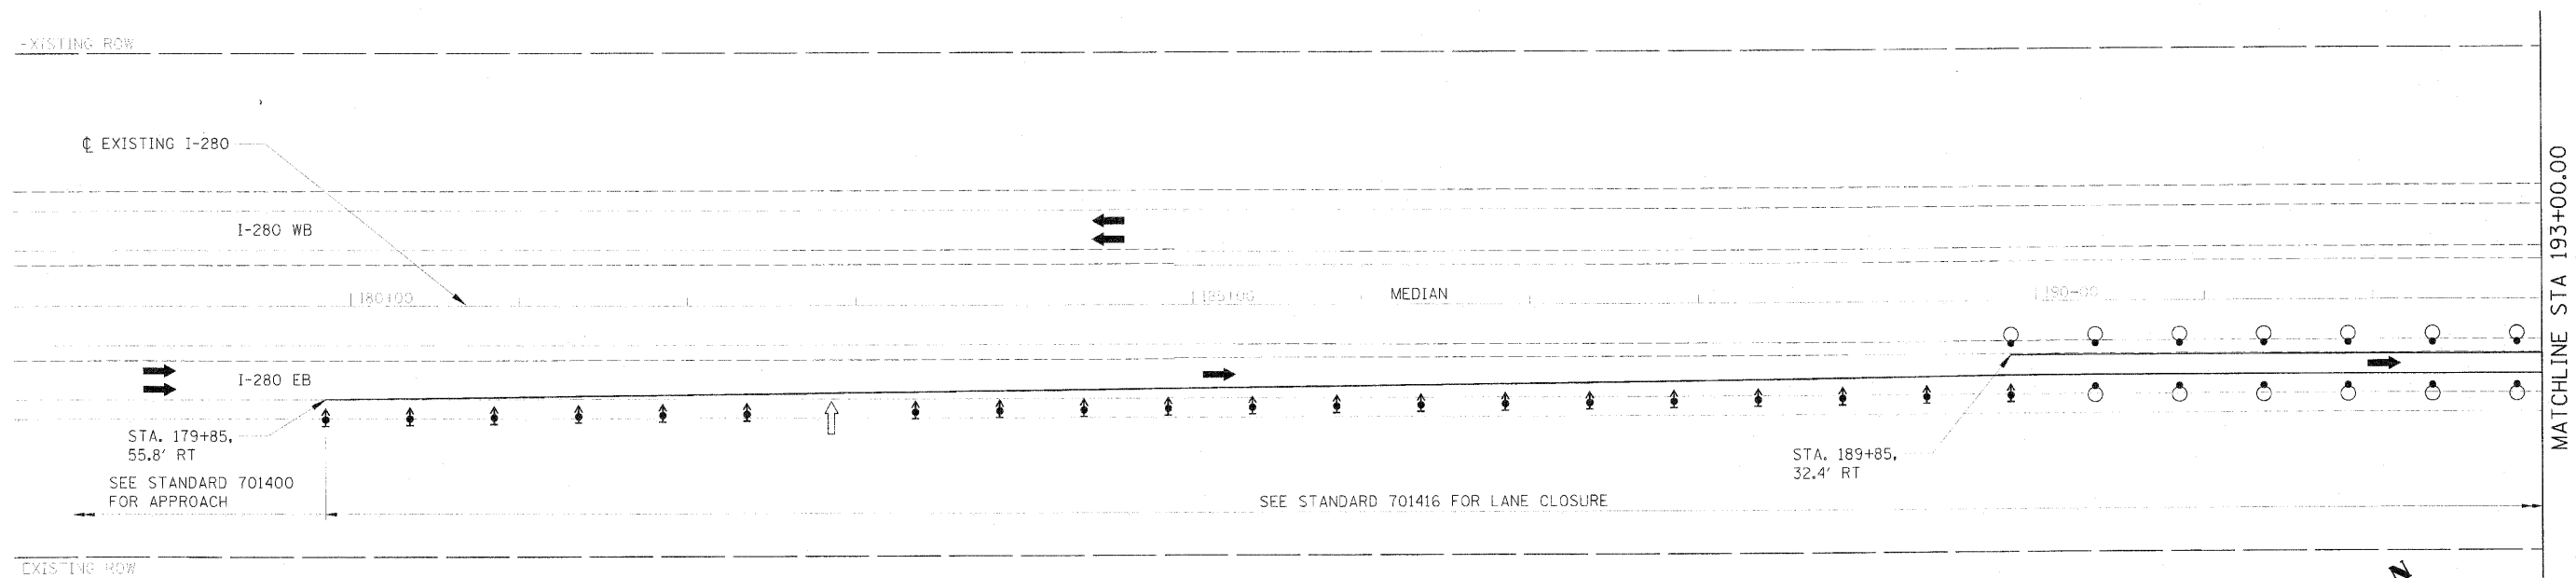


LEGEND

- ARROW BOARD
- WORK AREA
- SIGN
- DIRECTION INDICATOR BARRICADE WITH STEADY BURN MONO-DIRECTIONAL LIGHT
- TYPE II BARRICADE WITH STEADY BURN MONO-DIRECTIONAL LIGHT
- DRUM WITH STEADY BURN MONO-DIRECTIONAL LIGHT
- VERTICAL PANEL (BACK TO BACK)
- TYPE III BARRICADE WITH FLASHING LIGHTS
- TEMPORARY CONCRETE BARRIER
- BI-DIRECTIONAL BARRIER MARKER

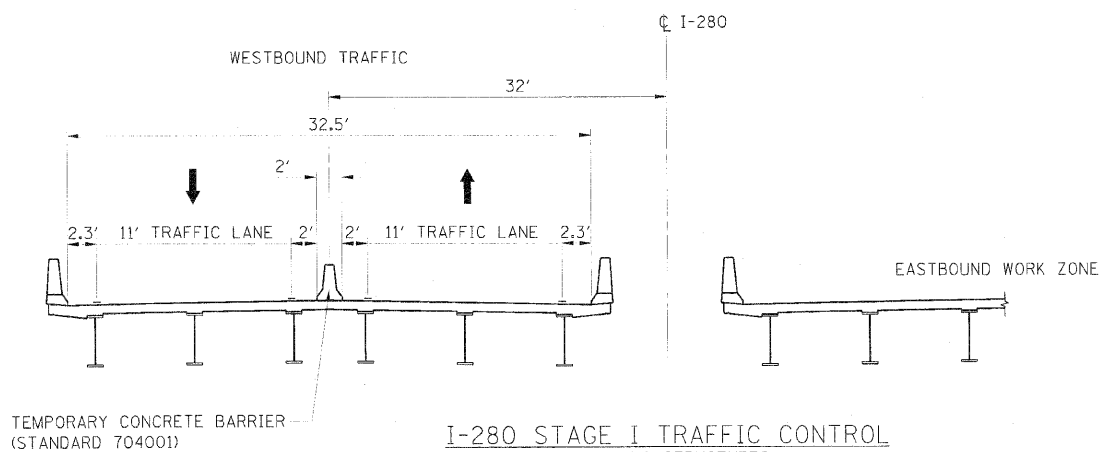


I-280 STAGE I TRAFFIC CONTROL AT EXISTING STRUCTURES

STA 232+32 TO STA 234+33
STA 240+90 TO STA 242+45
STA 254+17 TO STA 255+78
STA 263+25 TO STA 265+91
STA 285+69 TO STA 287+83

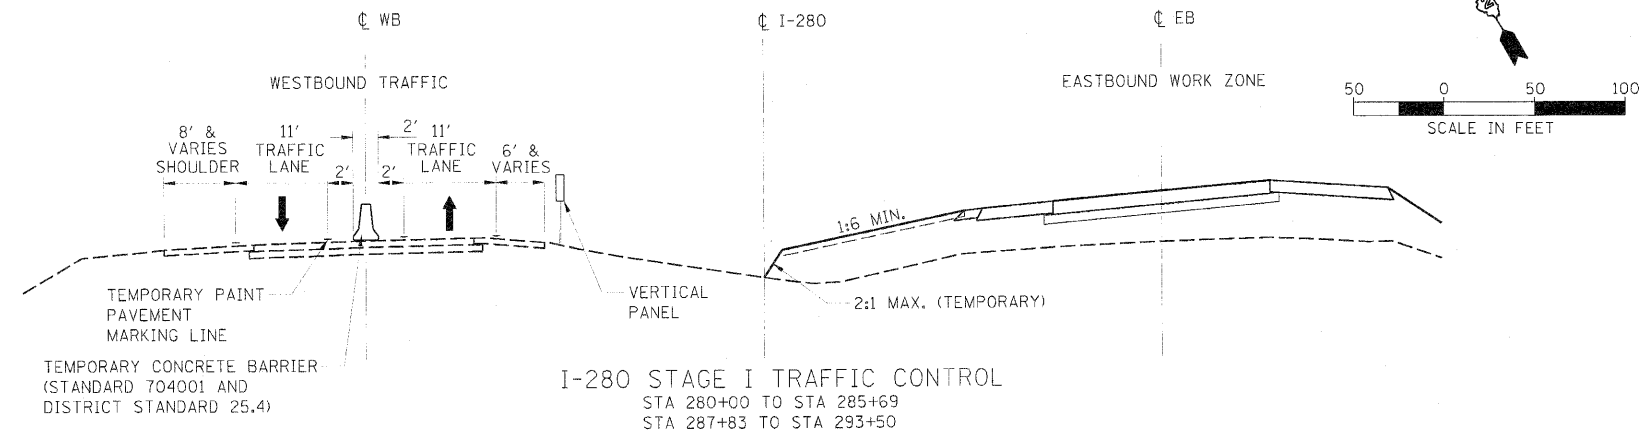

I-280 STAGE I TRAFFIC CONTROL STA 280+00 TO STA 285+69 STA 287+83 TO STA 293+50

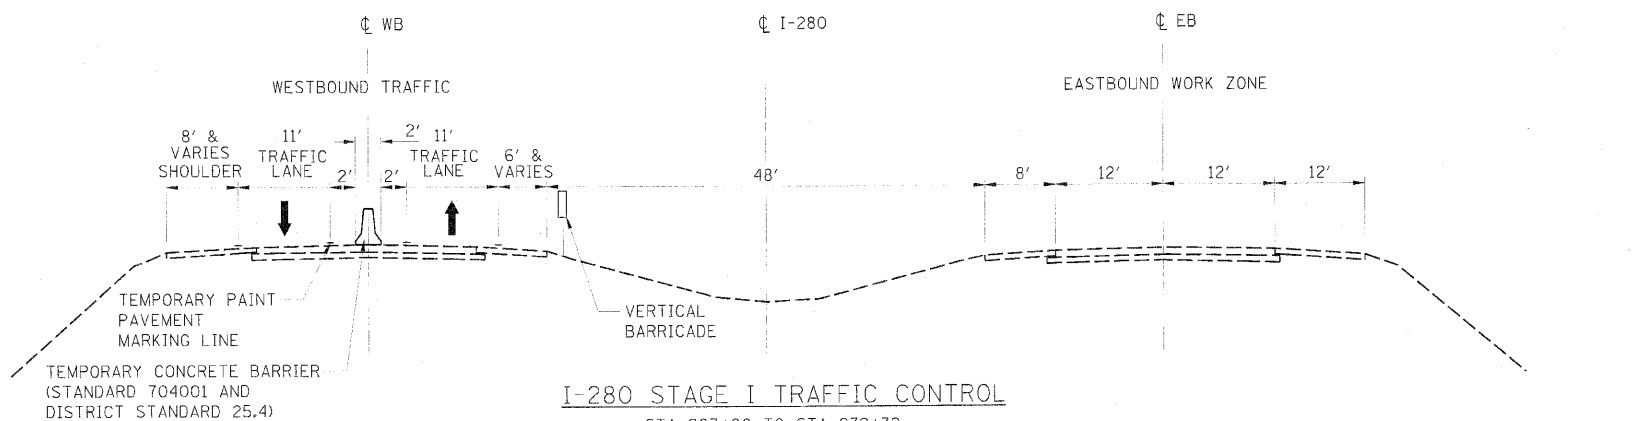

I-280 STAGE I TRAFFIC CONTROL

STA 203+00 TO STA 232+32
STA 234+33 TO STA 240+90
STA 242+45 TO STA 254+17
STA 255+78 TO STA 263+25
STA 265+91 TO STA 280+00
STA 293+50 TO STA 307+26

STATE OF ILLINOIS
DEPARTMENT OF TRANSPORTATION

I-280
STAGING PLANS
STAGE I PLAN



SCALE: 1" = 50' SHEET NO. OF SHEETS STA. 178+00 TO STA. 193+00

F.A.I. RTE.	SECTION	COUNTY	TOTAL SHEETS	SHEET NO.
280	61-118-1, 118-2, 118-3, 118-4, 118-99, 119-00	ROCK ISLAND	503	67
CONTRACT NO. 64815				

FED. ROAD DIST. NO. 7 ILLINOIS FED. AID PROJECT 7



Hanson Professional Services Inc.

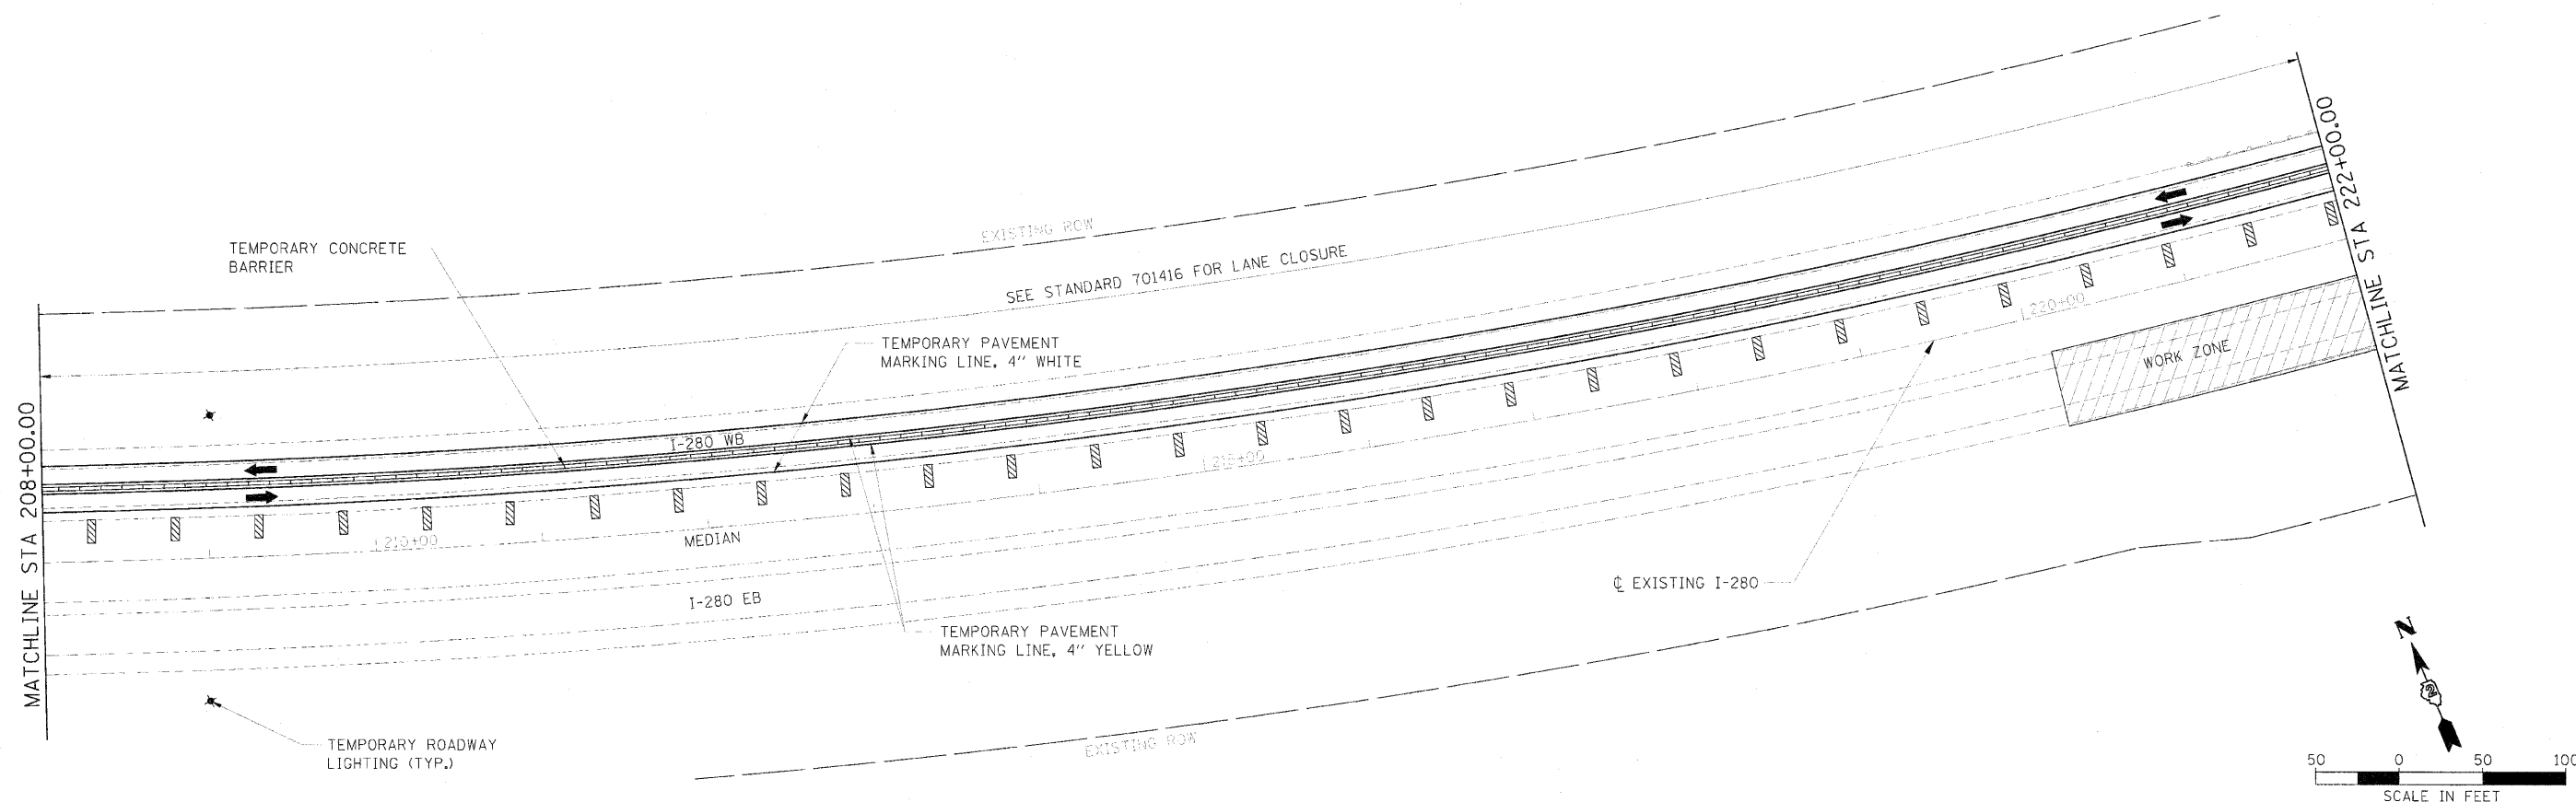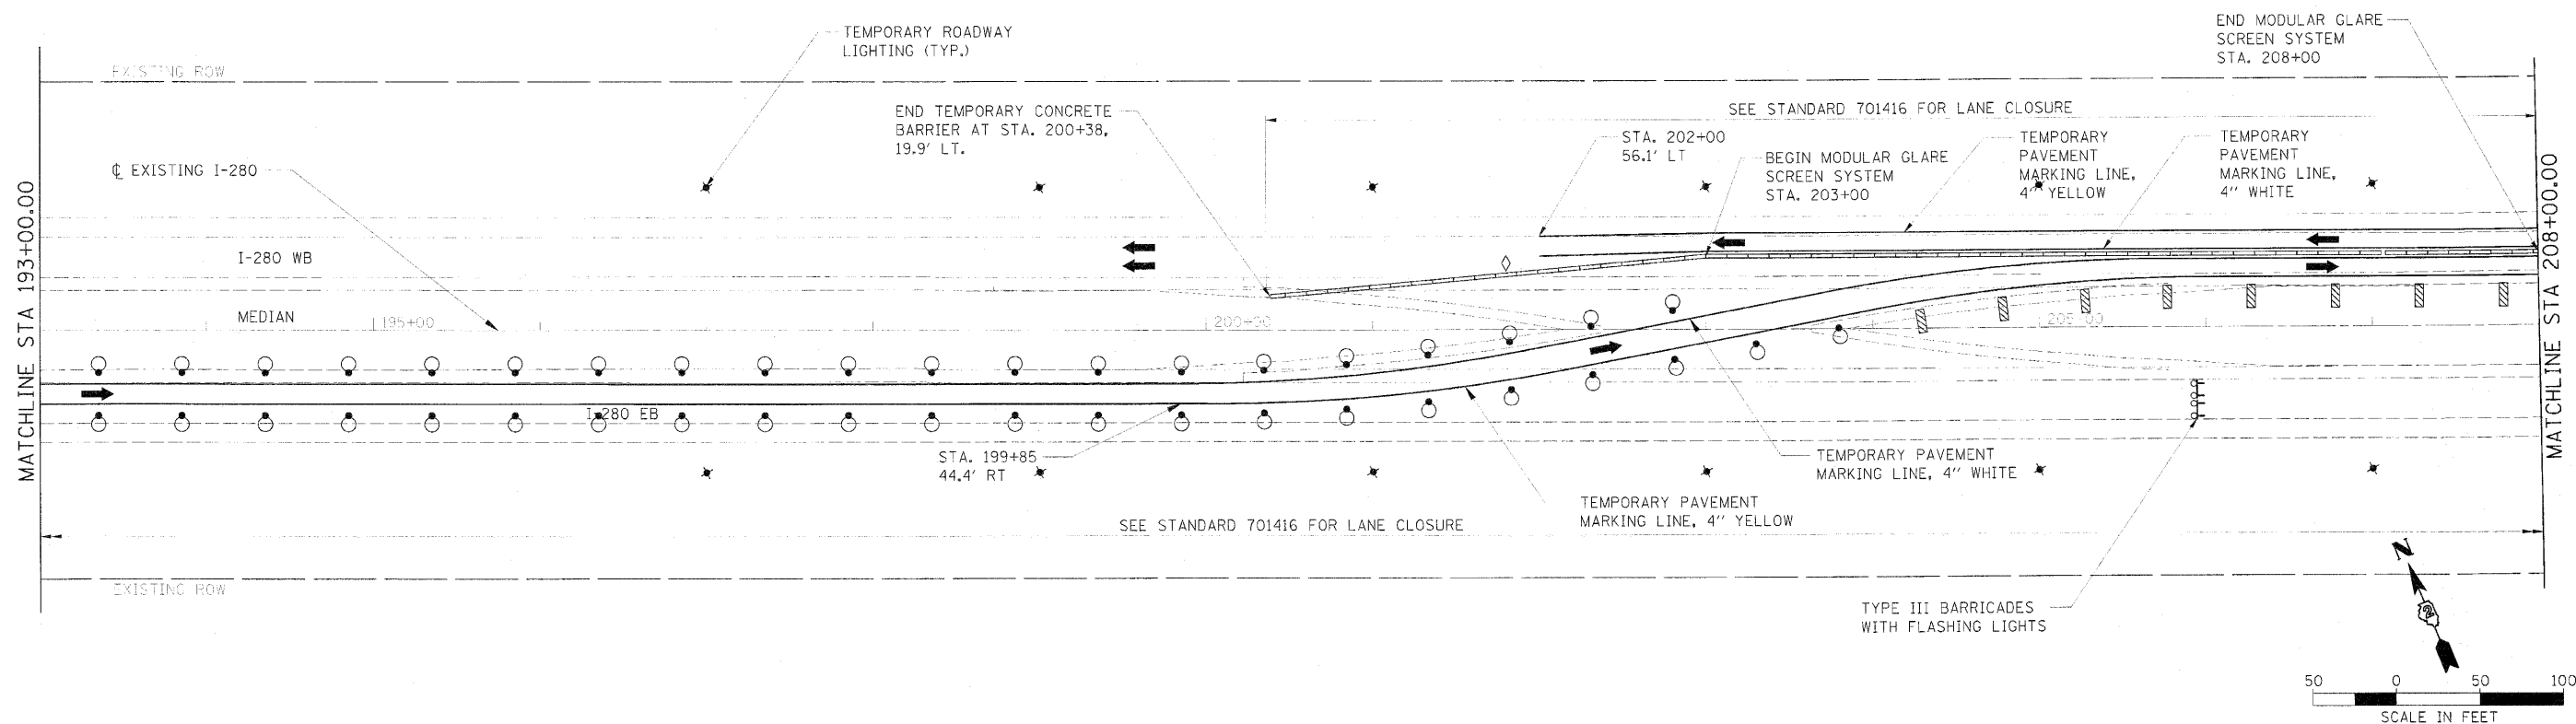

DATE	07/23/10
DESIGNED	DPA
DRAWN	MWH
CHECKED	DPA
DATE	07/23/10


DESIGNED	DPA	REVISED	
DRAWN	MWH	REVISED	
CHECKED	DPA	REVISED	
DATE	07/23/10	REVISED	

STATE OF ILLINOIS
DEPARTMENT OF TRANSPORTATION


I-280
STAGING PLANS
STAGE I PLAN

SCALE: 1" = 50' SHEET NO. OF SHEETS STA. 193+00 TO STA. 222+00

F.A.I. RTE.	SECTION	COUNTY	TOTAL SHEETS	SHEET NO.
280	81-11B-1,11B-2,11B-3,11B-4,11B-5,11B-6,11B-7,11B-8,11B-9,11B-10,11B-11,11B-12,11B-13,11B-14,11B-15,11B-16,11B-17,11B-18,11B-19,11B-20,11B-21,11B-22,11B-23,11B-24,11B-25,11B-26,11B-27,11B-28,11B-29,11B-30,11B-31,11B-32,11B-33,11B-34,11B-35,11B-36,11B-37,11B-38,11B-39,11B-40,11B-41,11B-42,11B-43,11B-44,11B-45,11B-46,11B-47,11B-48,11B-49,11B-50,11B-51,11B-52,11B-53,11B-54,11B-55,11B-56,11B-57,11B-58,11B-59,11B-60,11B-61,11B-62,11B-63,11B-64,11B-65,11B-66,11B-67,11B-68,11B-69,11B-70,11B-71,11B-72,11B-73,11B-74,11B-75,11B-76,11B-77,11B-78,11B-79,11B-80,11B-81,11B-82,11B-83,11B-84,11B-85,11B-86,11B-87,11B-88,11B-89,11B-90,11B-91,11B-92,11B-93,11B-94,11B-95,11B-96,11B-97,11B-98,11B-99,11B-100	ROCK ISLAND	503	68
CONTRACT NO. 64815				


 


SEE STANDARD 701416 FOR LANE CLOSURE

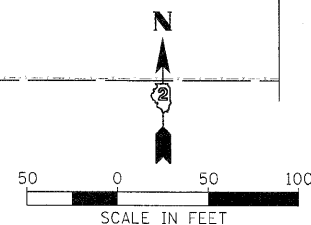

01/22/20	WMO	REVIEWED
01/22/20	WMO	REVIEWED
01/21/20	HMA	INQRY

FILE NAME = 1204815-shs-14 100.30.dgn MODEL NAME = Y01	SIR NAME = FingDP38 PLT SCALE = 38.4/280' / in. PLT DATE = 28/04/2018	DESIGNED DRAWN CHECKED DATE	DPA MWH DPA 07/23/10	REVISED REVISED REVISED REVISED	STATE OF ILLINOIS DEPARTMENT OF TRANSPORTATION	I-280 STAGING PLANS STAGE I PLAN					F.A.I. RTE.	SECTION	COUNTY	TOTAL SHEET NO.	SHEET NO.	
						SCALE: 1" = 50'	SHEET NO.	OF	SHEETS	STA. 222+00	TO STA. 251+00	280	81-1B-1,1B,1B-1,1B-2,YB,YB-1R	ROCK ISLAND	503	69
											FED. ROAD DIST. NO. 7 ILLINOIS FED. AID PROJECT 7					
											CONTRACT NO. 64815					

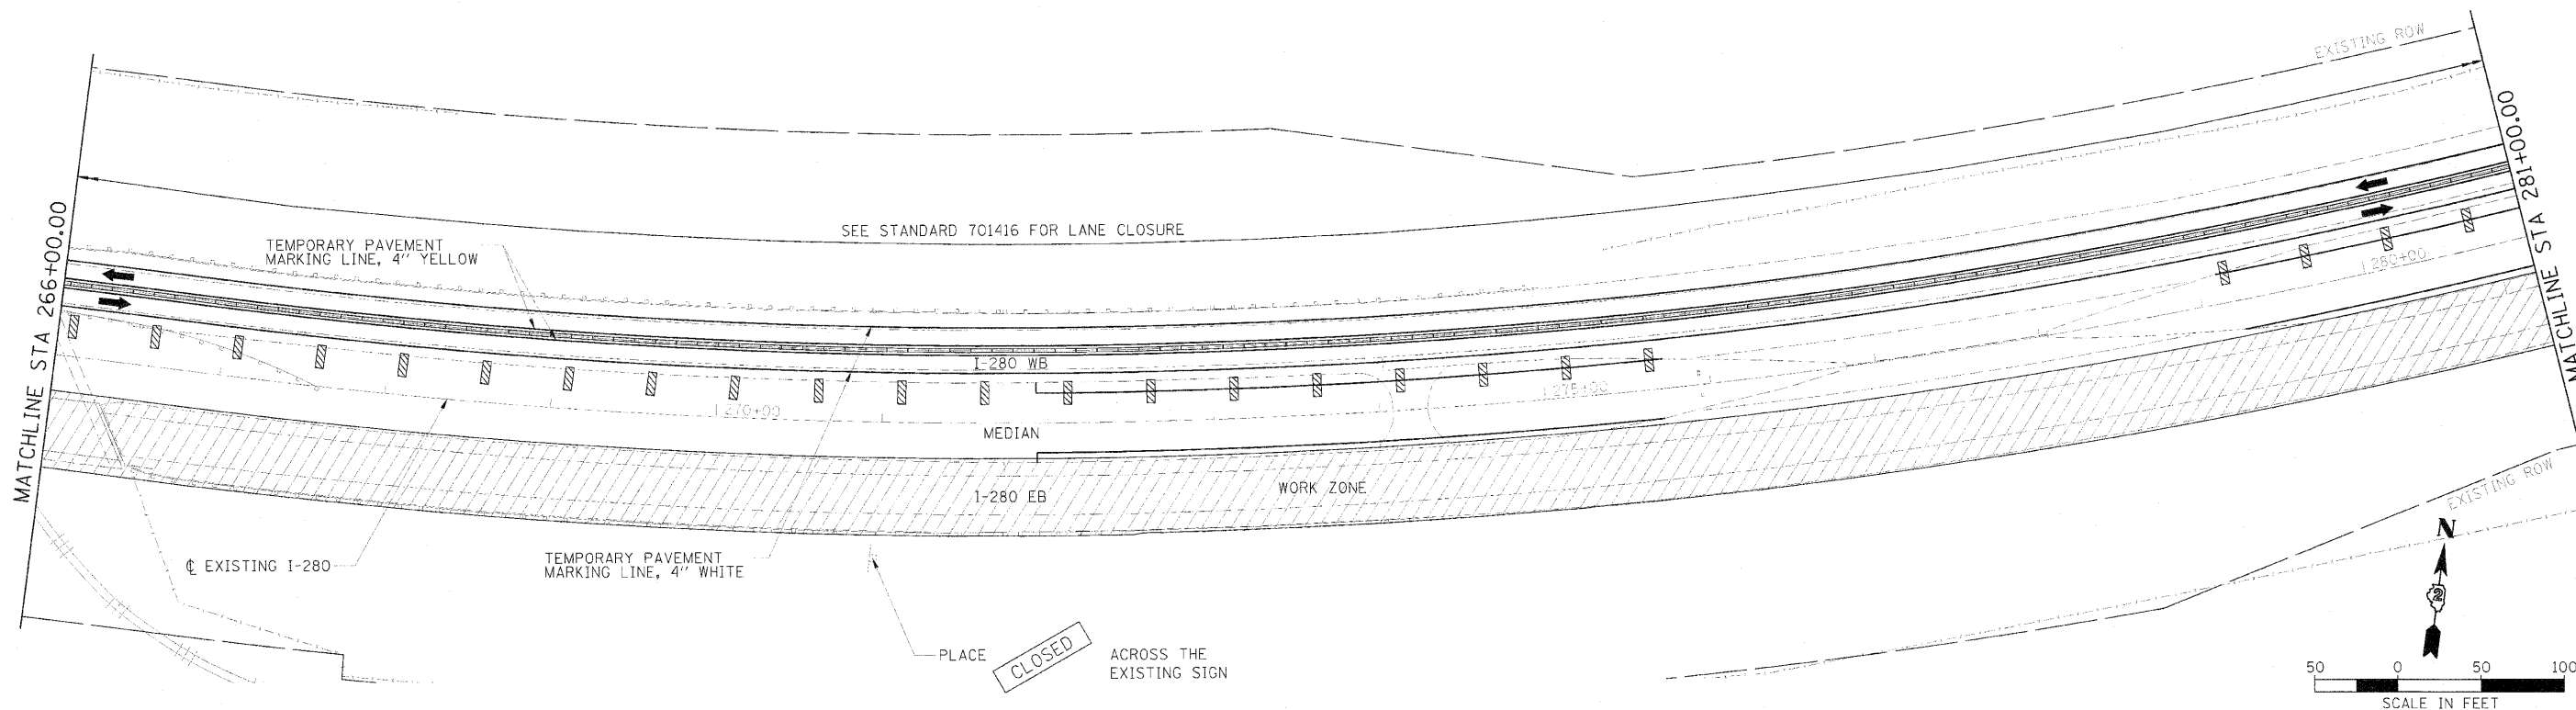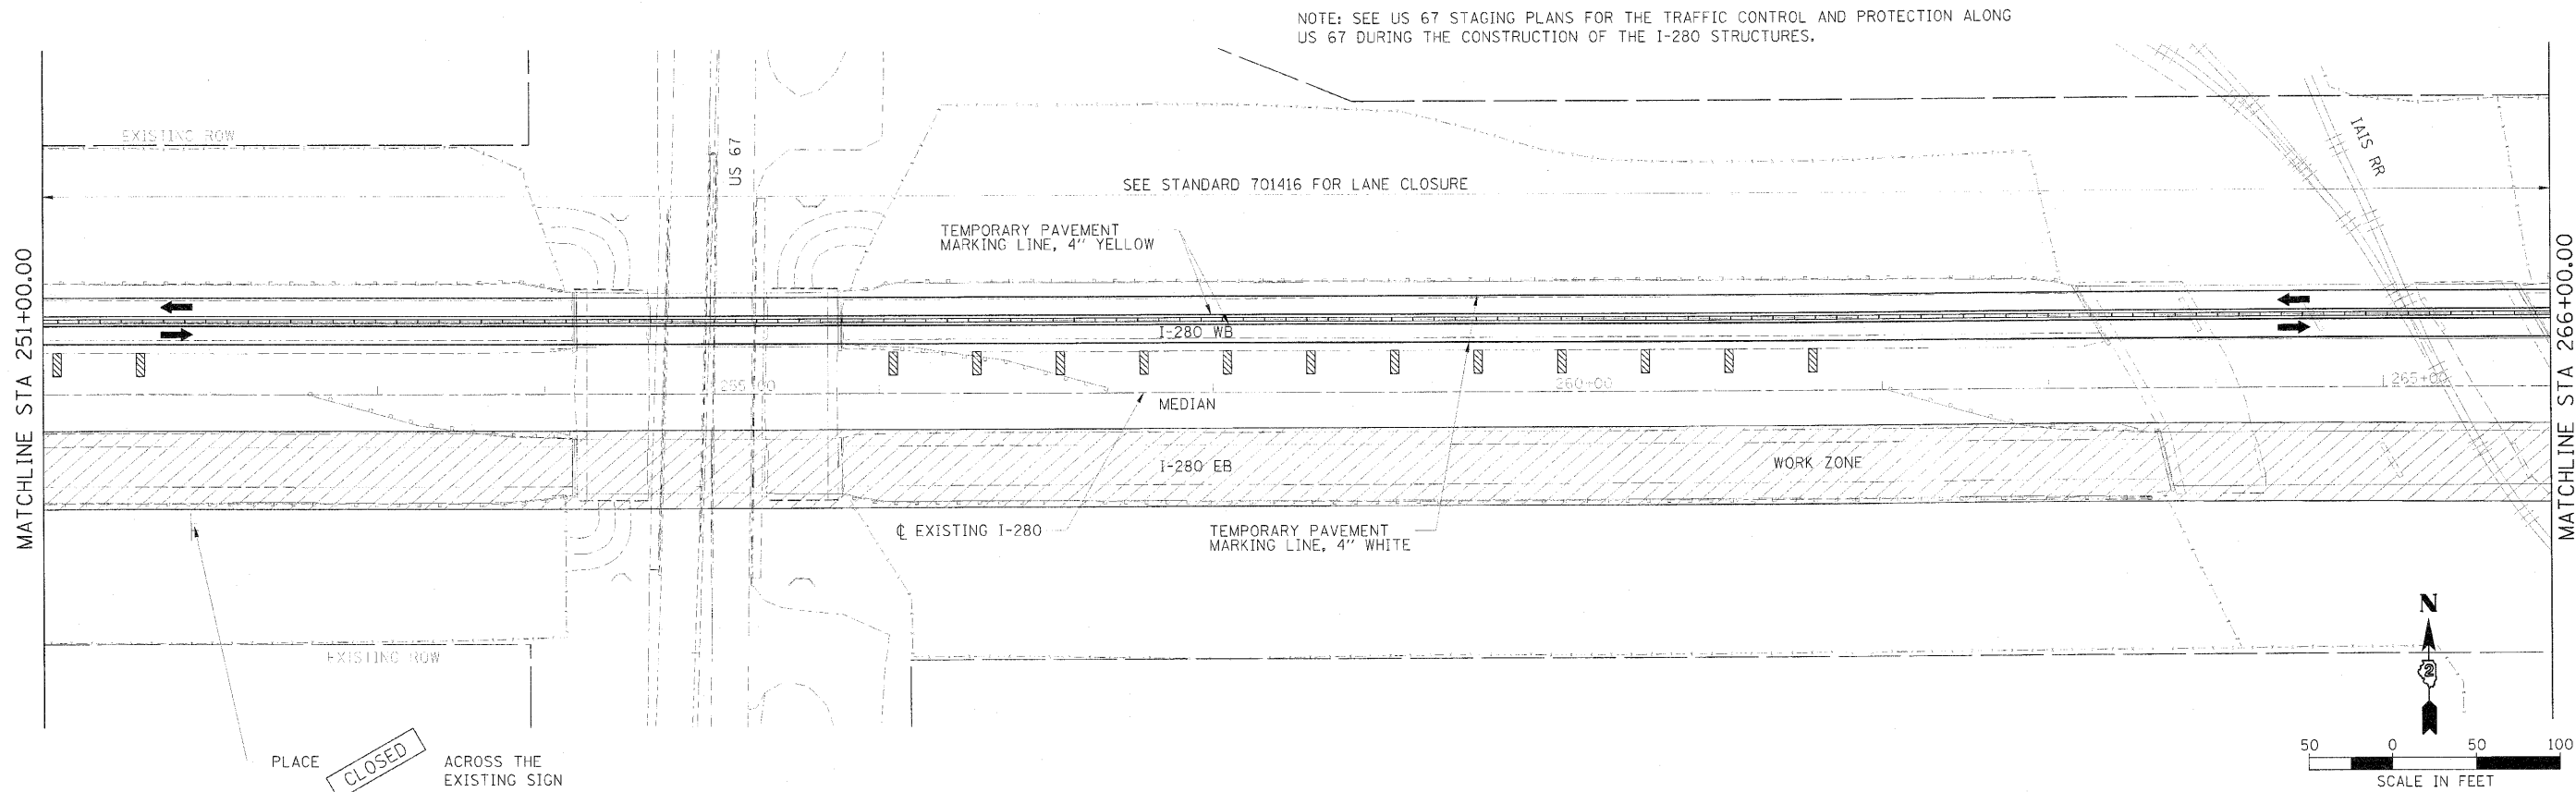

DATE	07/21/10
BY	08/27/10
CHKD	08/27/10
APPD	08/27/10

PROJECT NAME -
0204815-sha 15cr0458dgn
SHEET NAME -
MDT

USER NAME - 21w2225b
PROJECT SCALE - 50' = 1" (1/4")
DATE - 08/27/2010

DESIGNED - DPA
DRAWN - MWH
CHECKED - DPA
DATE - 07/23/10



REVISED
REVISED
REVISED
REVISED

STATE OF ILLINOIS
DEPARTMENT OF TRANSPORTATION

I-280
STAGING PLANS
STAGE I PLAN

SCALE: 1" = 50' SHEET NO. OF SHEETS STA. 251+00 TO STA. 281+00

F.A.I. RTE.	SECTION	COUNTY	TOTAL SHEETS	SHEET NO.
280	81-11B-1,11B,11B-1,11B-2,11B,11B-1,11B-2	ROCK ISLAND	503	70
CONTRACT NO. 64815				
FED. ROAD DIST. NO. 7 ILLINOIS FED. AID PROJECT 7				

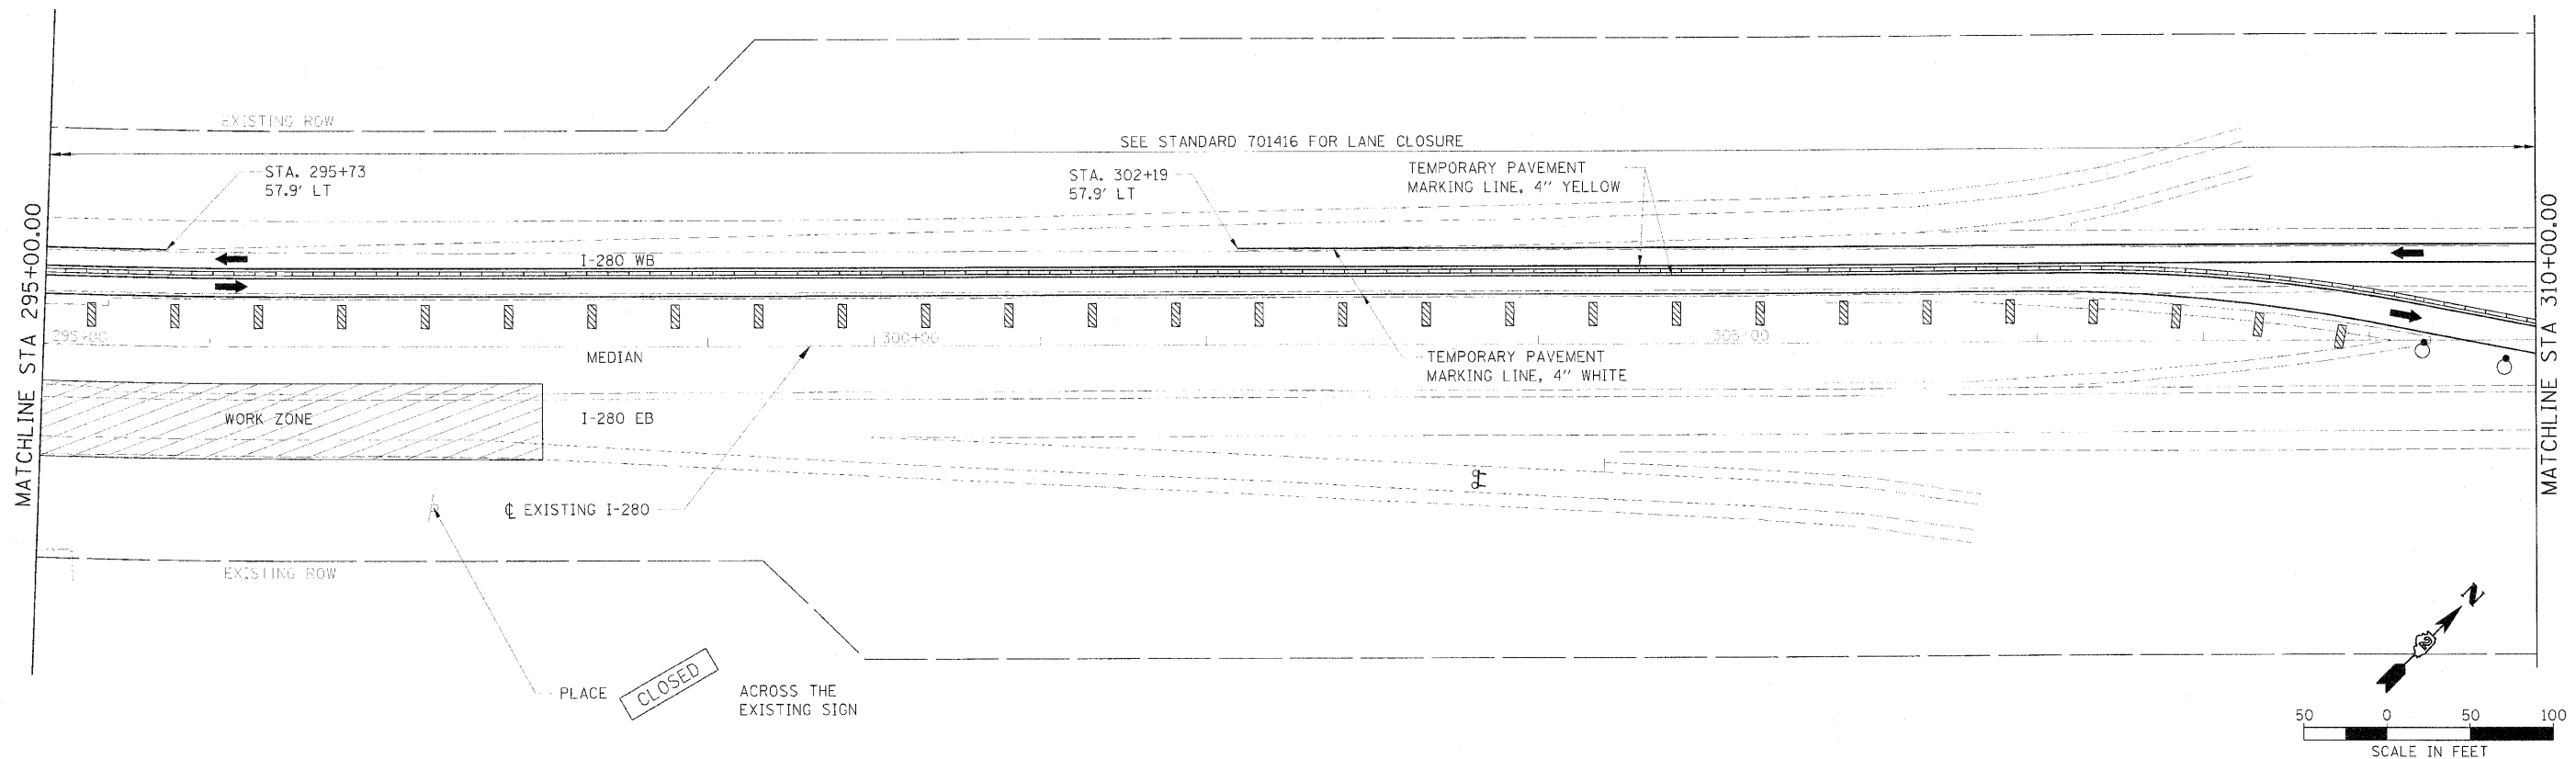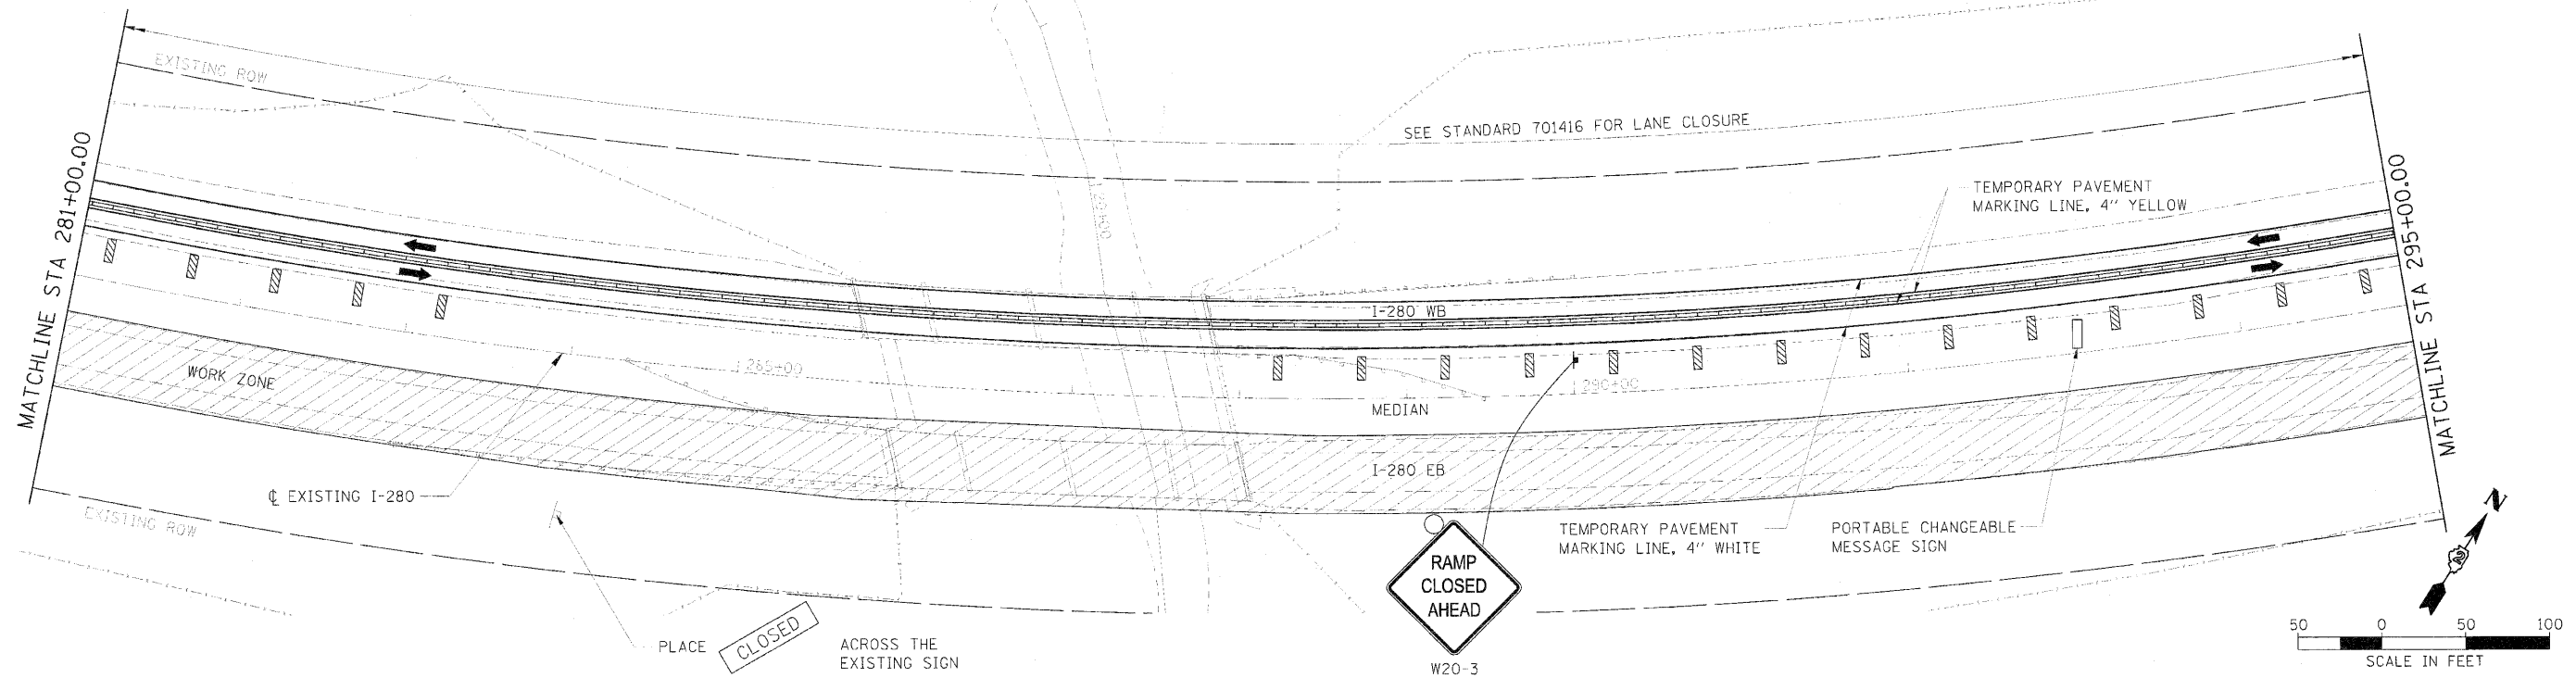

DESIGNED	DPA
DRAWN	MWH
CHECKED	DPA
DATE	07/23/10

FILE NAME - D:\4815-sha-051\I-280\plan

PROJECT NAME - I-280

NOT

USER NAME - mwh@hps.com

PLOT SCALE - 1" = 50'

PLOT DATE - 08/03/2010

DESIGNED DPA

DRAWN MWH

CHECKED DPA

DATE 07/23/10

REVISED

REVISED

REVISED

REVISED

STATE OF ILLINOIS
DEPARTMENT OF TRANSPORTATION

I-280
STAGING PLANS
STAGE I PLAN

SCALE: 1" = 50'



SHEET NO. OF SHEETS STA. 281+00 TO STA. 310+00

F.A.I. RTE.	SECTION	COUNTY	TOTAL SHEETS	SHEET NO.
280	81-11B-1, 11B-2, 11B-3, 11B-4, 11B-99, 11B-100	ROCK ISLAND	503	71
CONTRACT NO. 64815				

FED. ROAD DIST. NO. 7 ILLINOIS FED. AID PROJECT 7



Hanson Professional Services Inc.

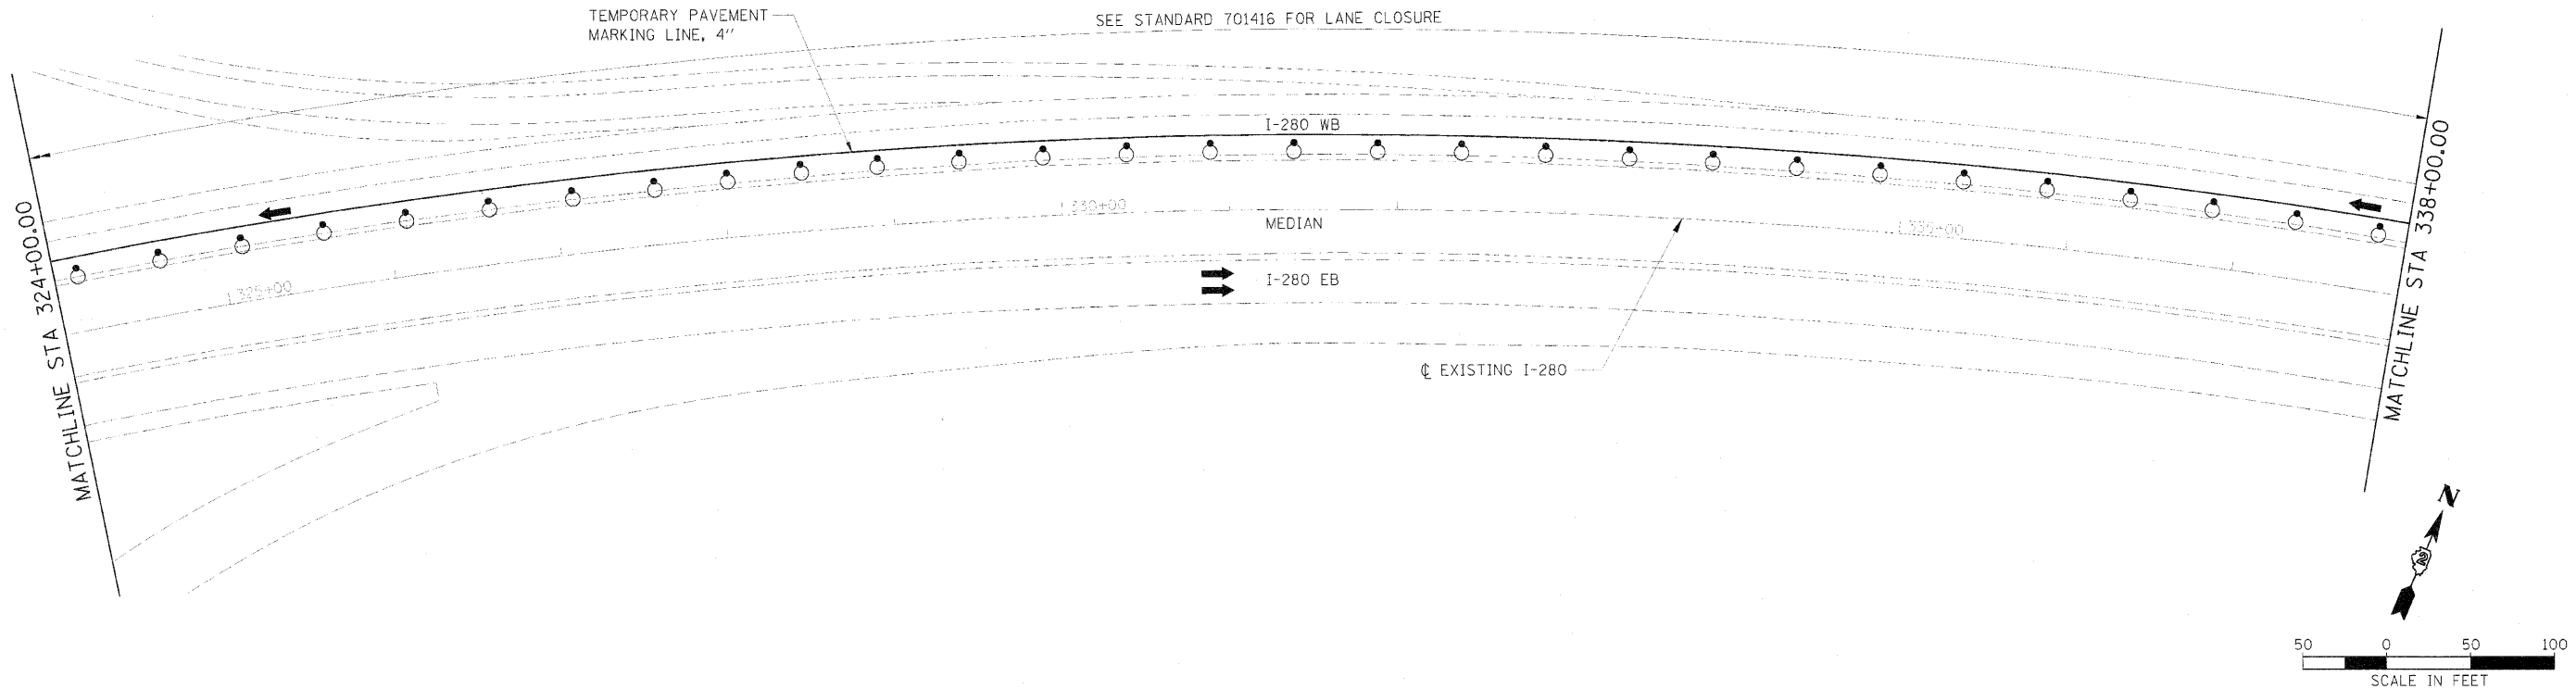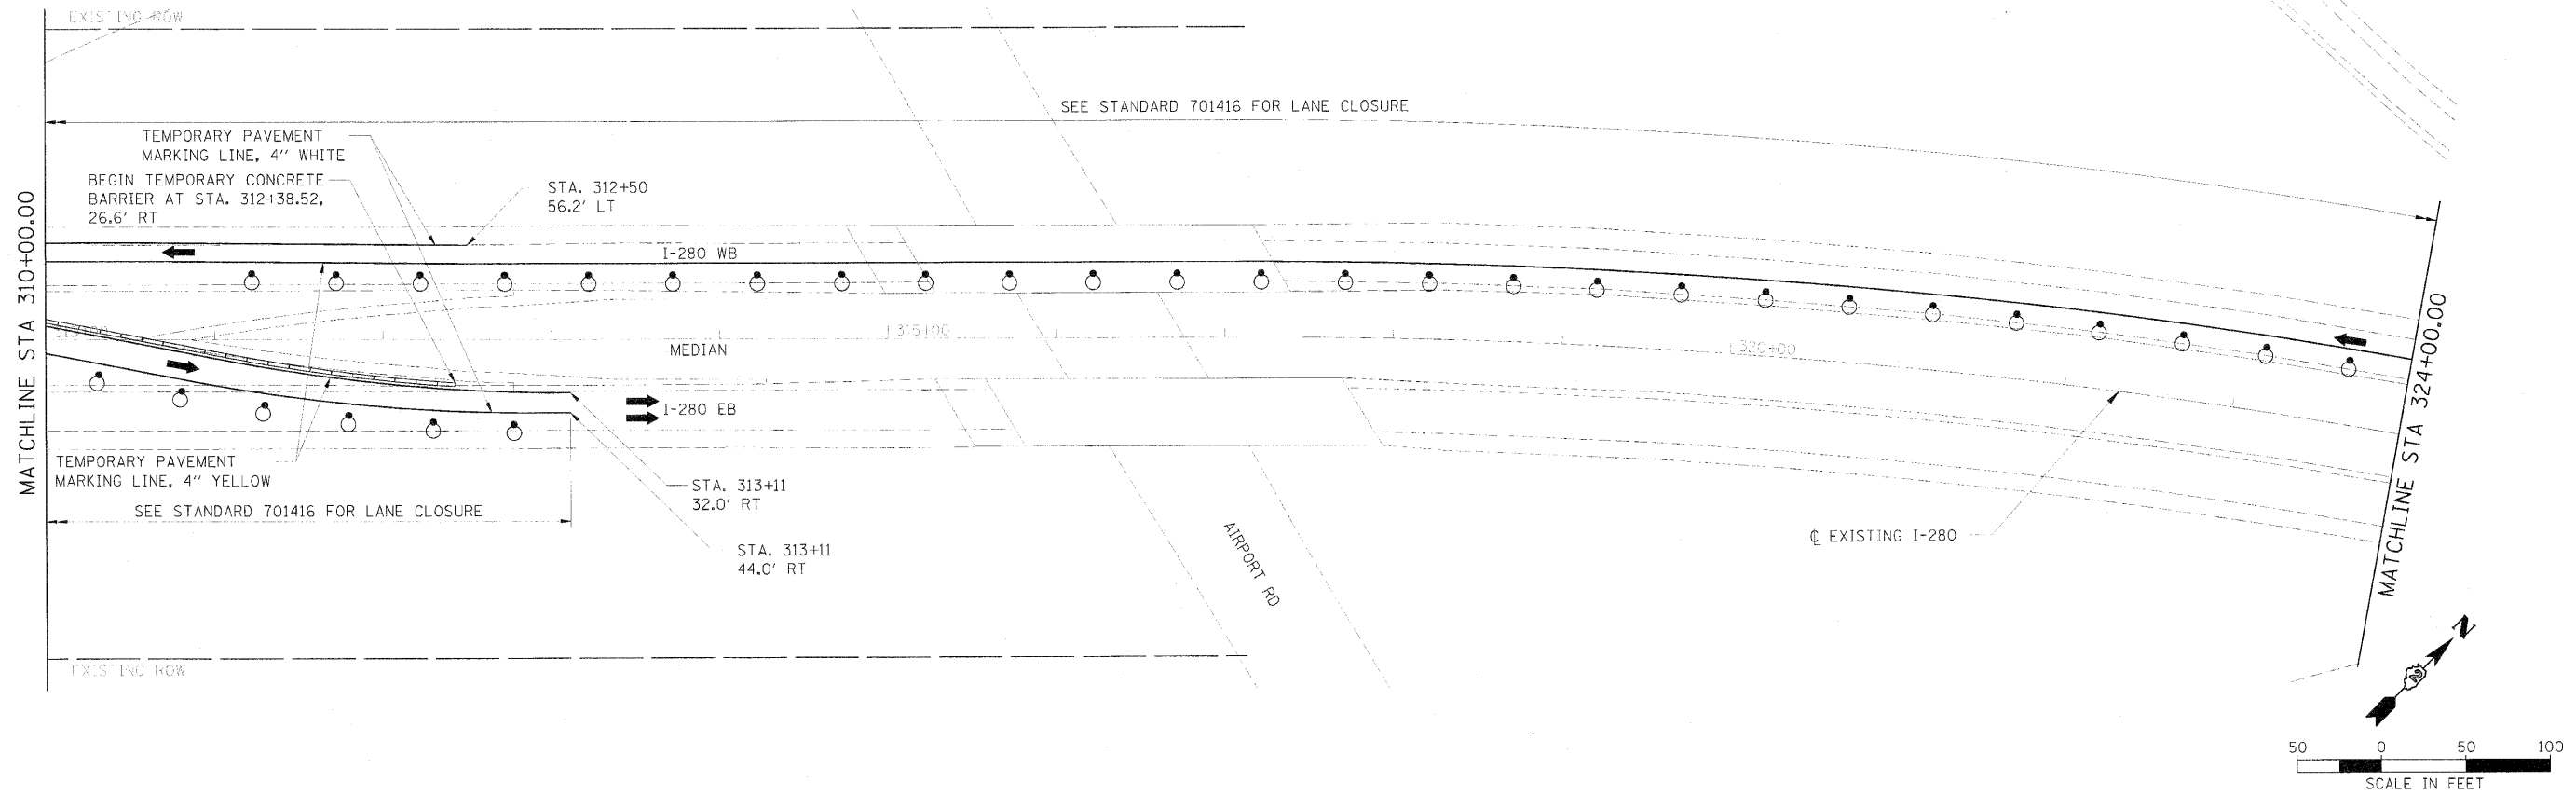

DESIGNED	DPA
DRAWN	MWH
CHECKED	DPA
DATE	07/23/10

DESIGNED	DPA
DRAWN	MWH
CHECKED	DPA
DATE	07/23/10

STATE OF ILLINOIS
DEPARTMENT OF TRANSPORTATION



I-280
STAGING PLANS
STAGE I PLAN

SCALE: 1" = 50' SHEET NO. OF SHEETS STA. 310+00 TO STA. 338+00

F.A.I. RTE.	SECTION	COUNTY	TOTAL SHEETS	SHEET NO.
280	81-10B-1,10B,10B-1,10B-2,10B,10B-10	ROCK ISLAND	503	72
FED. ROAD DIST. NO. 7 ILLINOIS FED. AID PROJECT 7			CONTRACT NO. 64815	

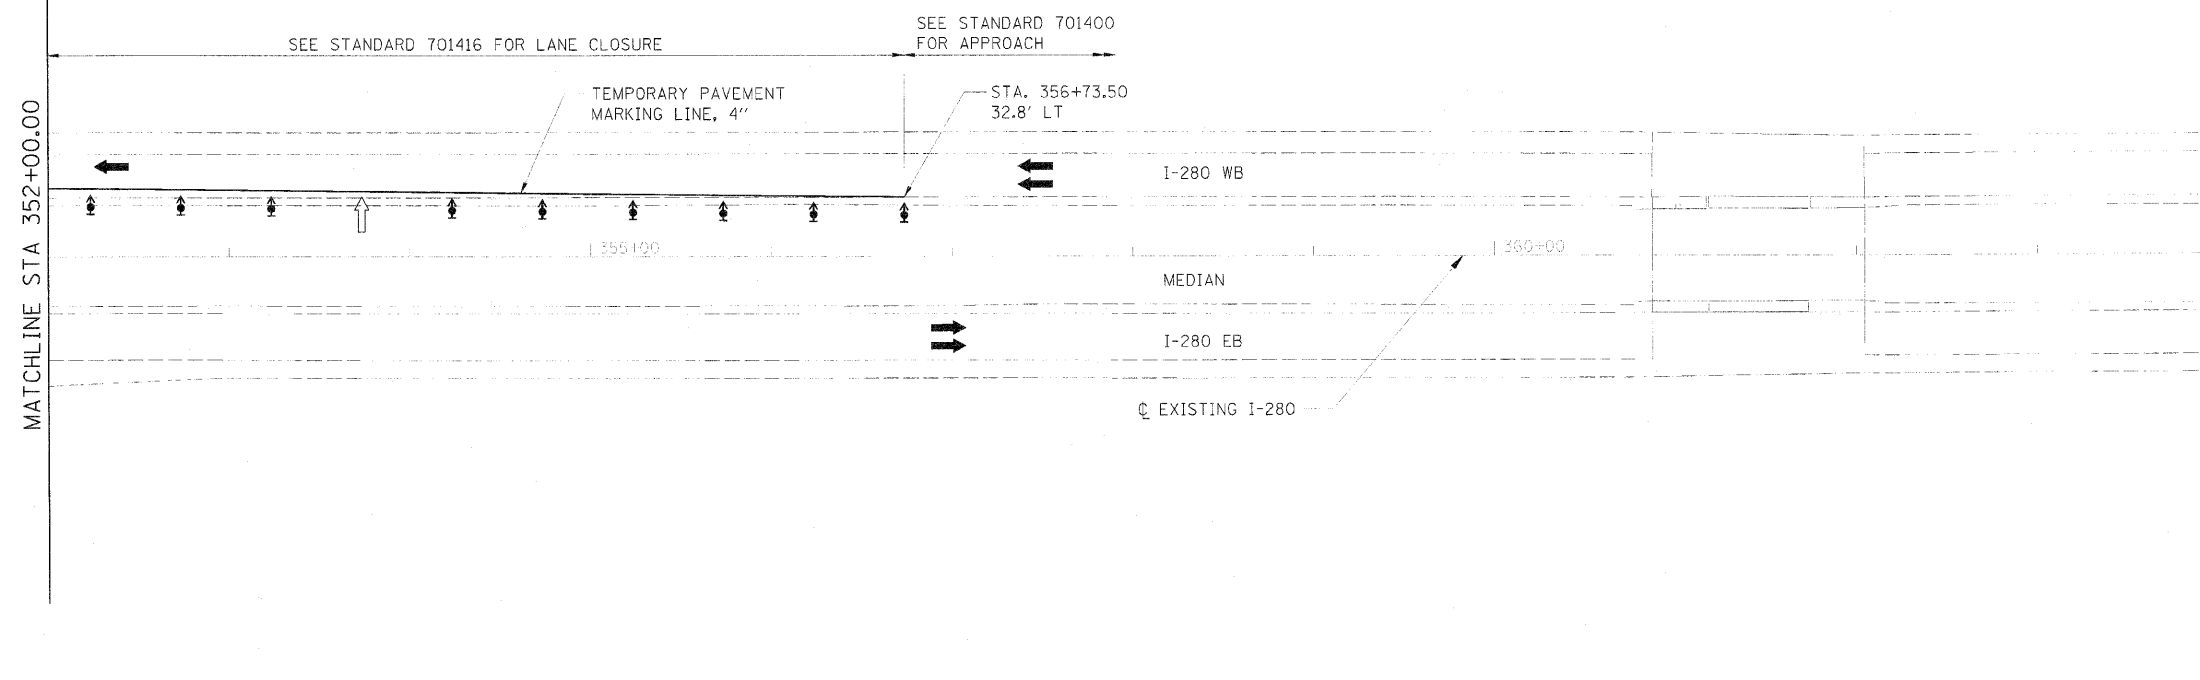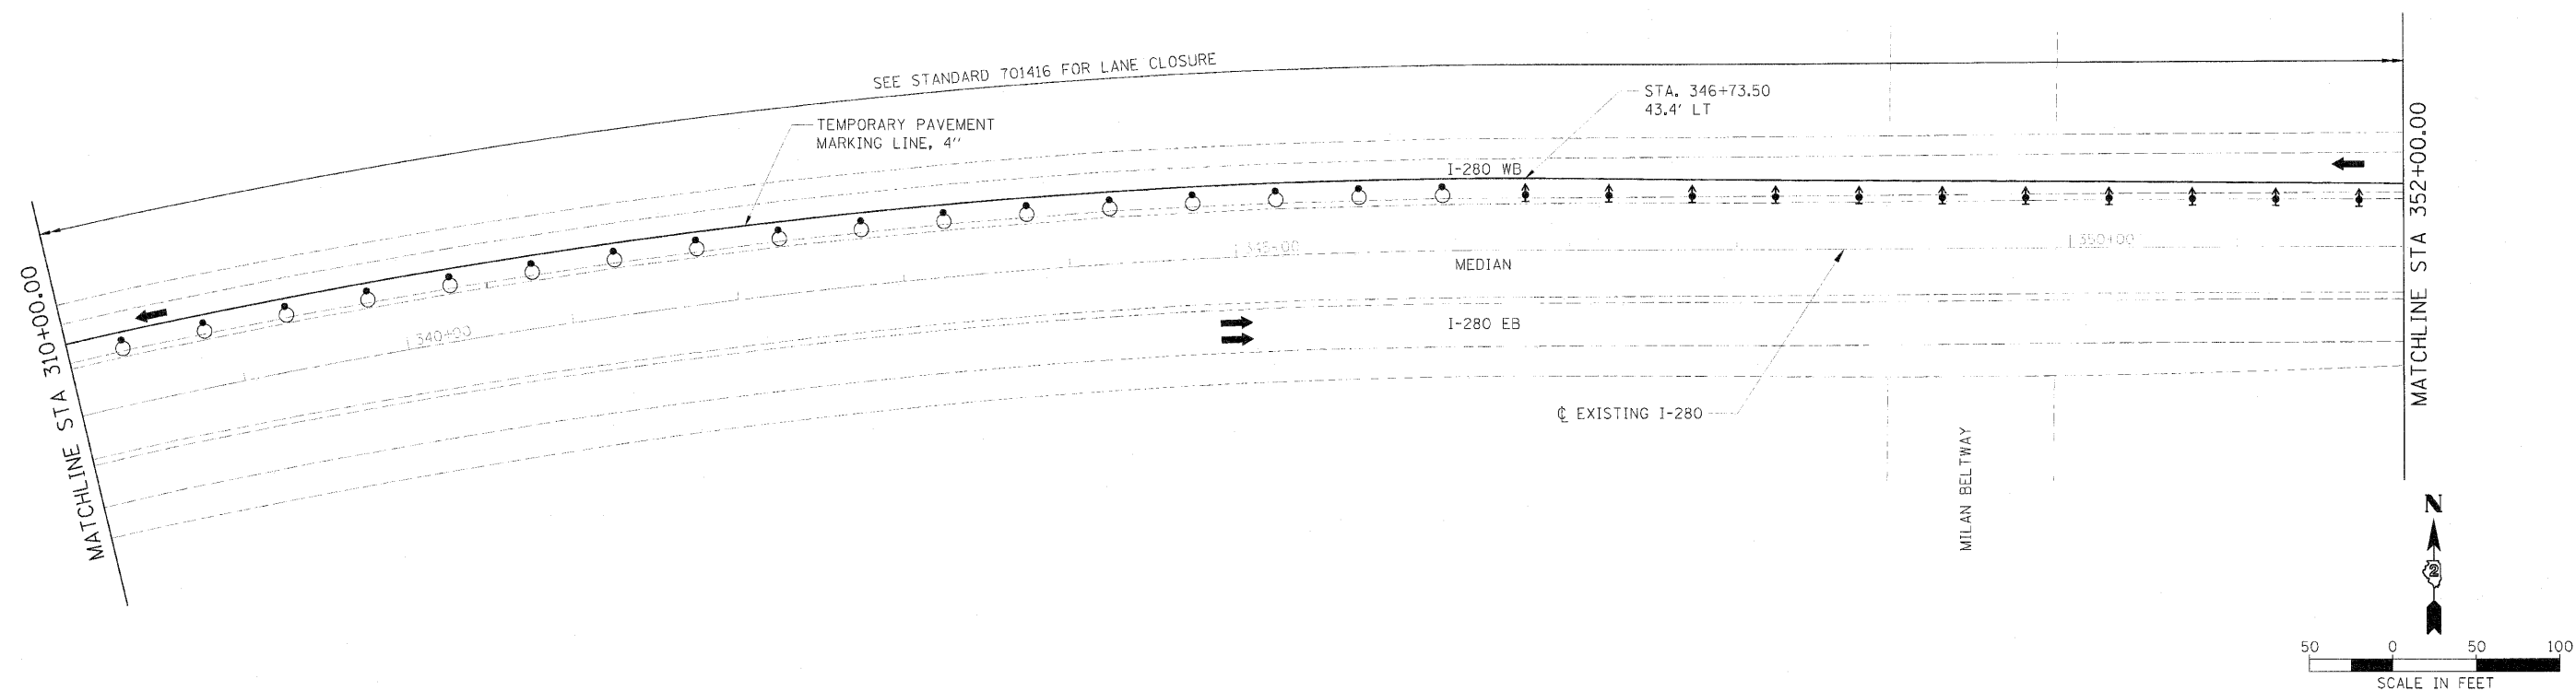

FILE NAME =	SPR NAME = ALN000000	DESIGNED	DPA	REVISED	STATE OF ILLINOIS DEPARTMENT OF TRANSPORTATION	I-280 STAGING PLANS STAGE 1 PLAN				F.A.I. RTE.	SECTION	COUNTY	TOTAL SHEETS	SHEET NO.
1024815-sh-170-171-172-1109-1110														
MODT. NAME =	PLAT SCALE = PLAT000000	CHECKED	DPA	REVISED		SCALE: 1" = 50'	SHEET NO.	OF	SHEETS	STA. 338+00	TO STA. 364+00	FED. ROAD DIST. NO. 7	ILLINOIS FED. AID PROJECT 7	
PLAT	PLAT DATE = 06/29/2010	DATE	07/23/10	REVISED								CONTRACT NO. 64815		

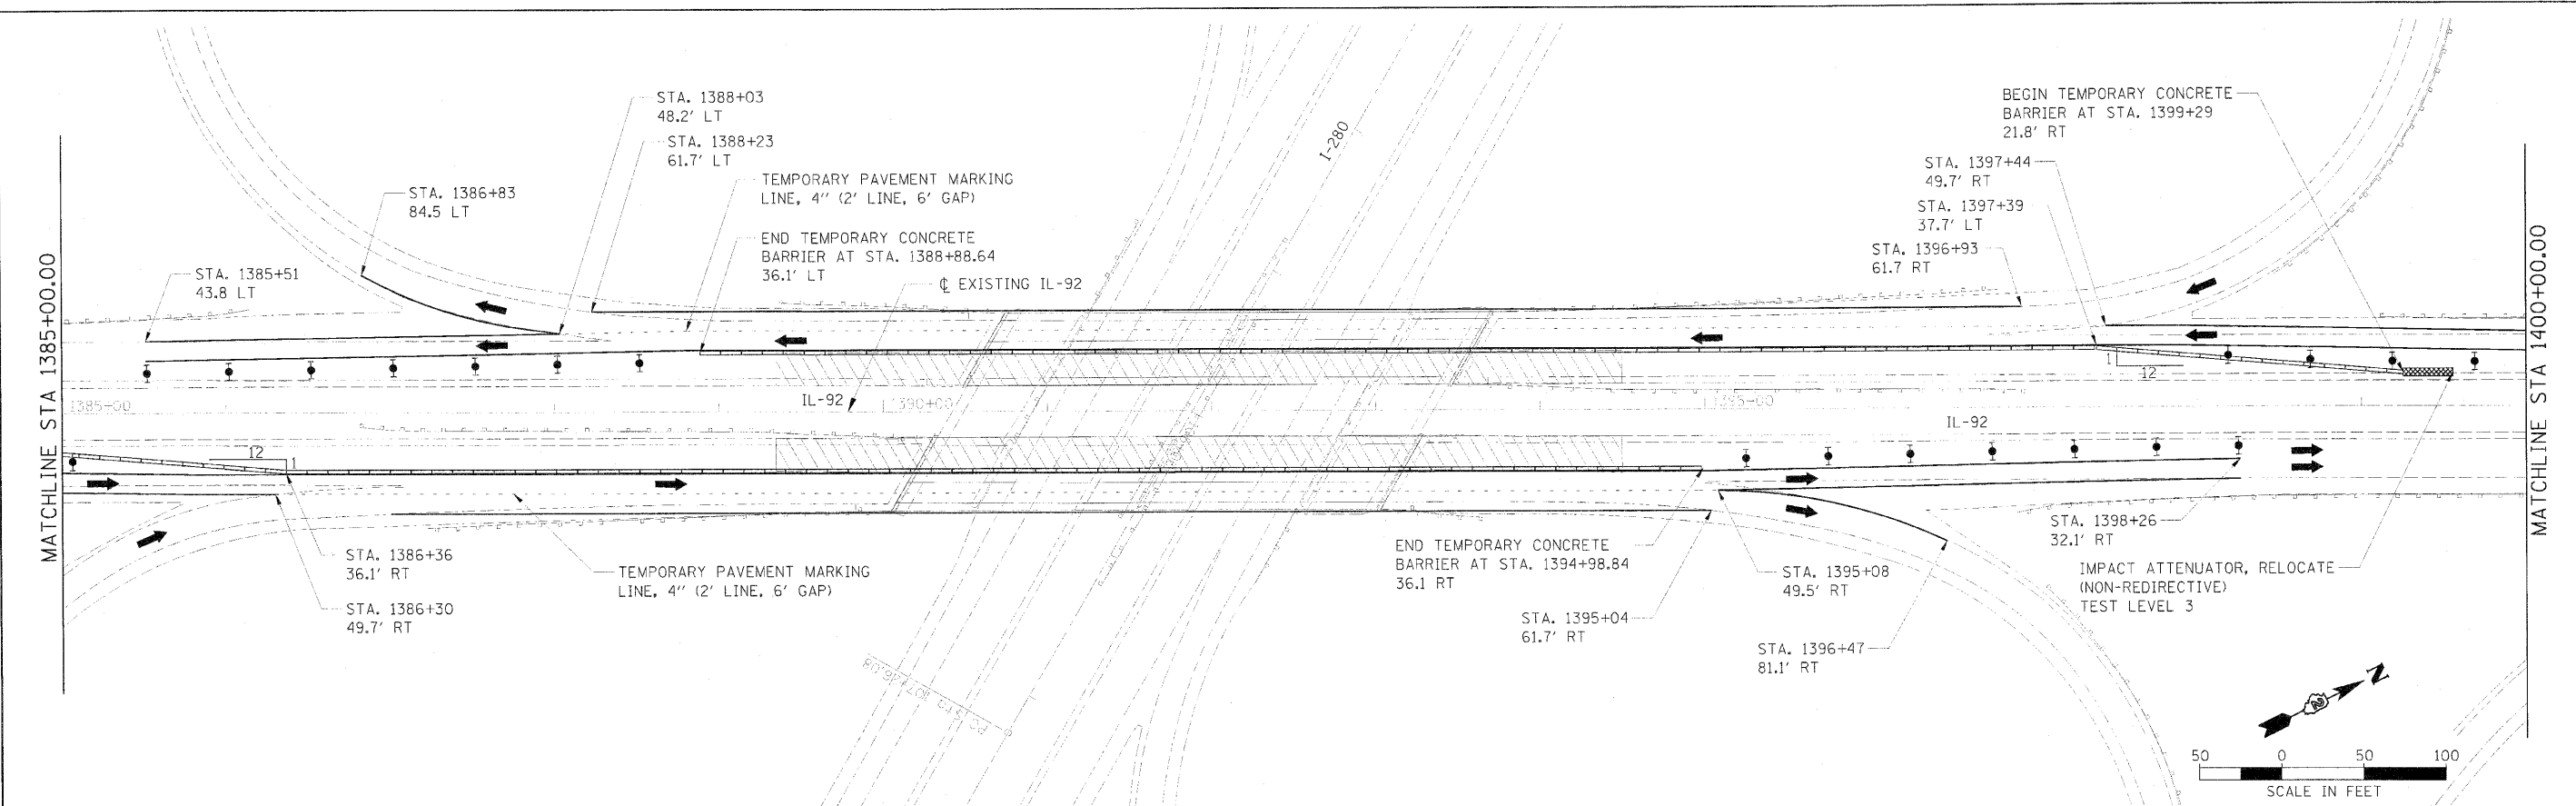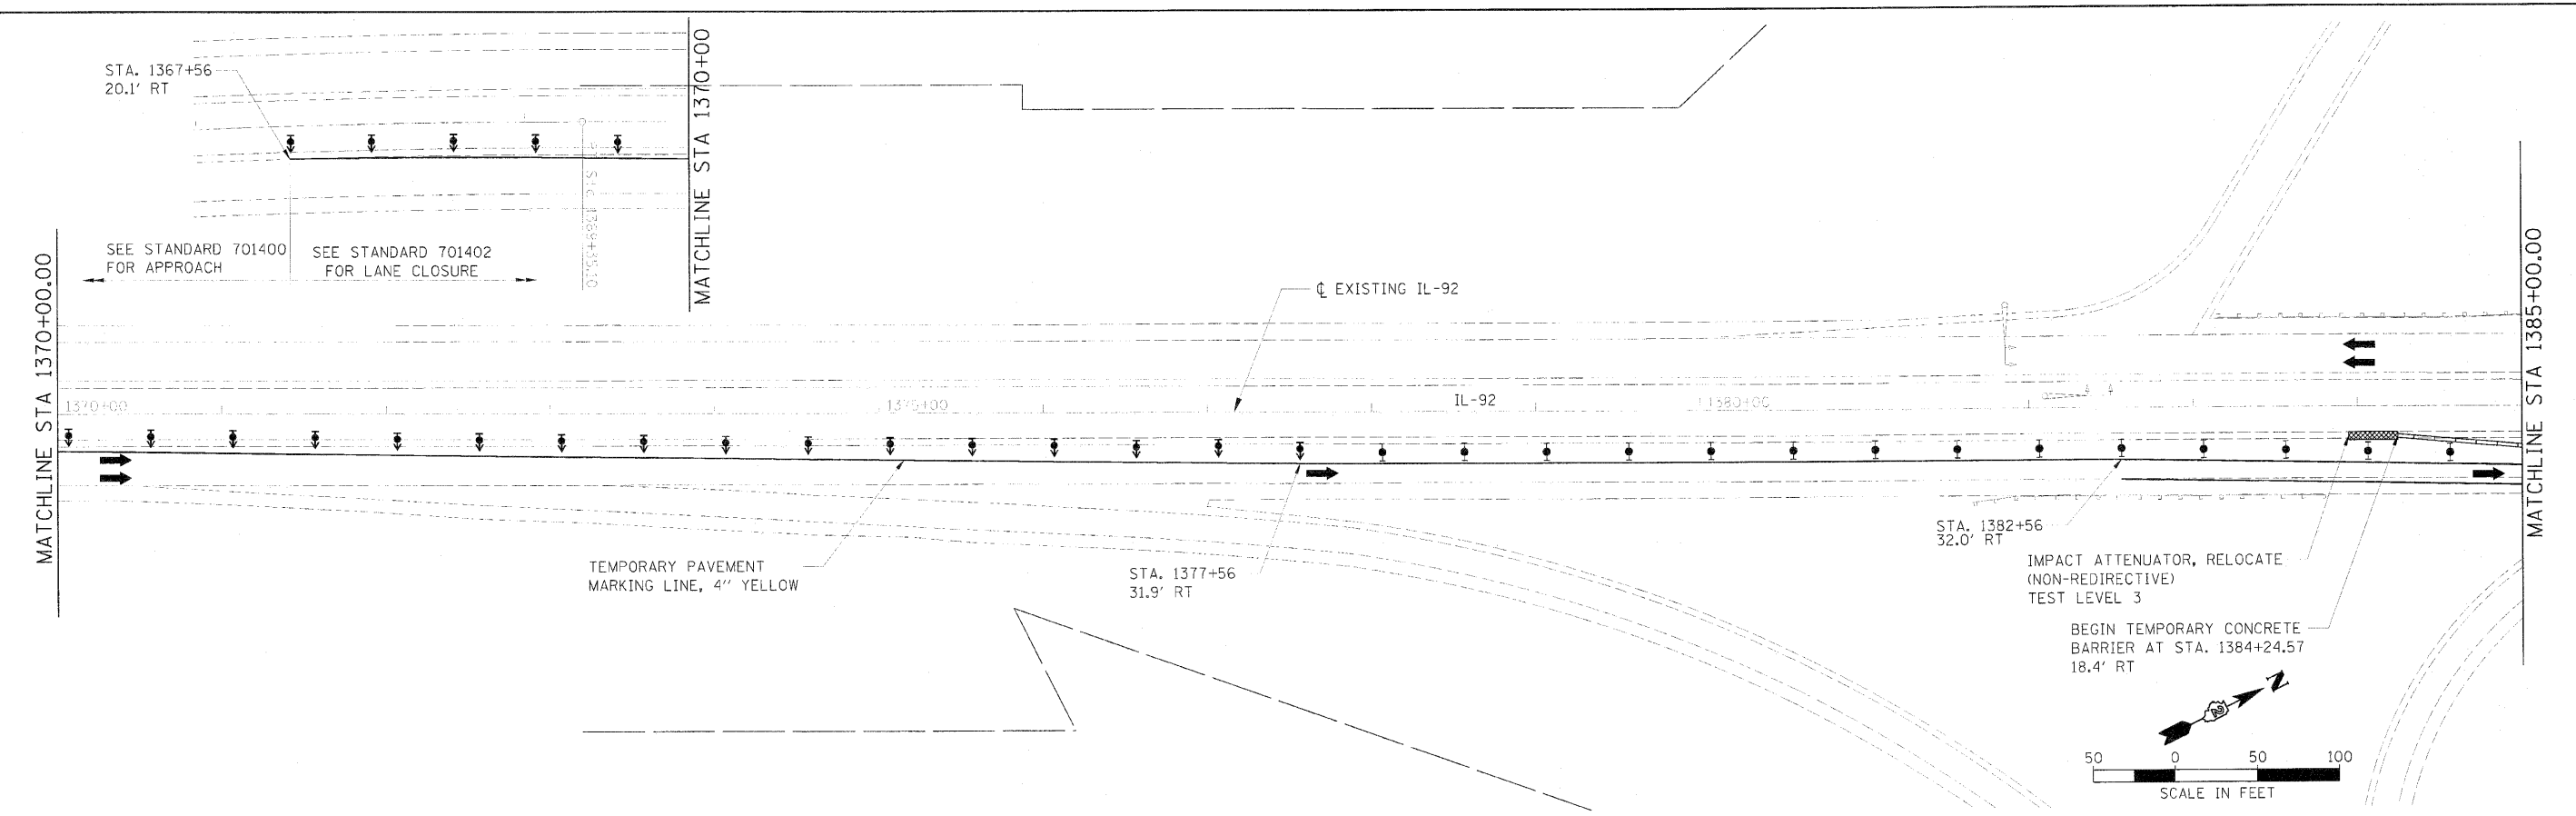

FILE NAME	06-21-10
USER NAME	06-21-10
DESIGNED	06-21-10
DRAWN	06-21-10
CHECKED	06-21-10
DATE	06-21-10

FILE NAME	06-21-10
USER NAME	06-21-10
DESIGNED	06-21-10
DRAWN	06-21-10
CHECKED	06-21-10
DATE	06-21-10

STATE OF ILLINOIS
DEPARTMENT OF TRANSPORTATION

ILLINOIS ROUTE 92
STAGING PLANS
STAGE II PLAN

SCALE: 1" = 50' SHEET NO. OF SHEETS STA. 1370+00 TO STA. 1400+00

F.A.I. RTE.	SECTION	COUNTY	TOTAL SHEETS	SHEET NO.
280	81-118-1,HB,HB-1,HB-2,VB,VB-1R	ROCK ISLAND	503	74
CONTRACT NO. 64815				

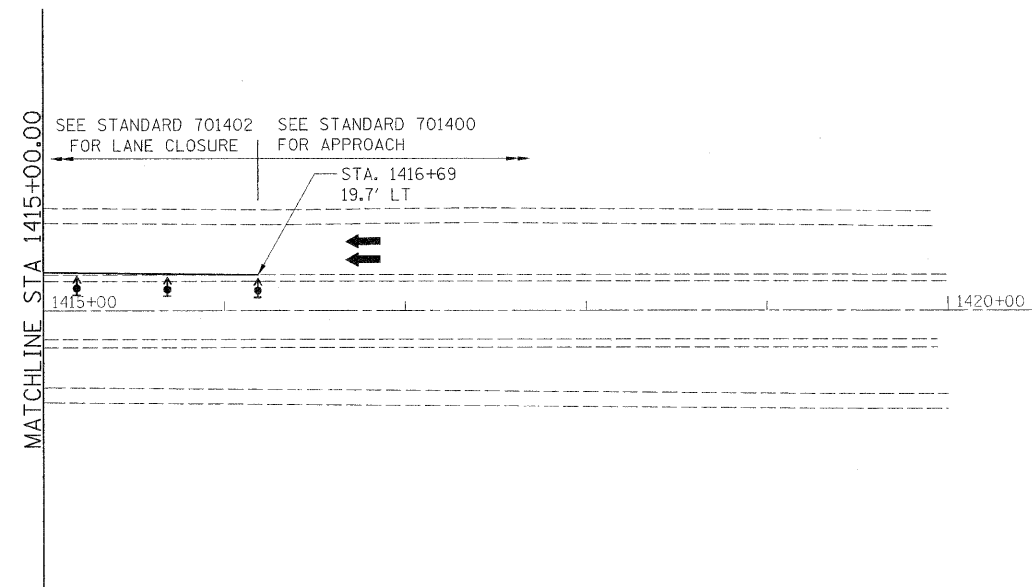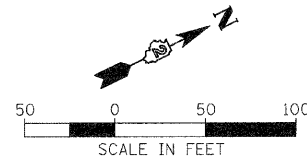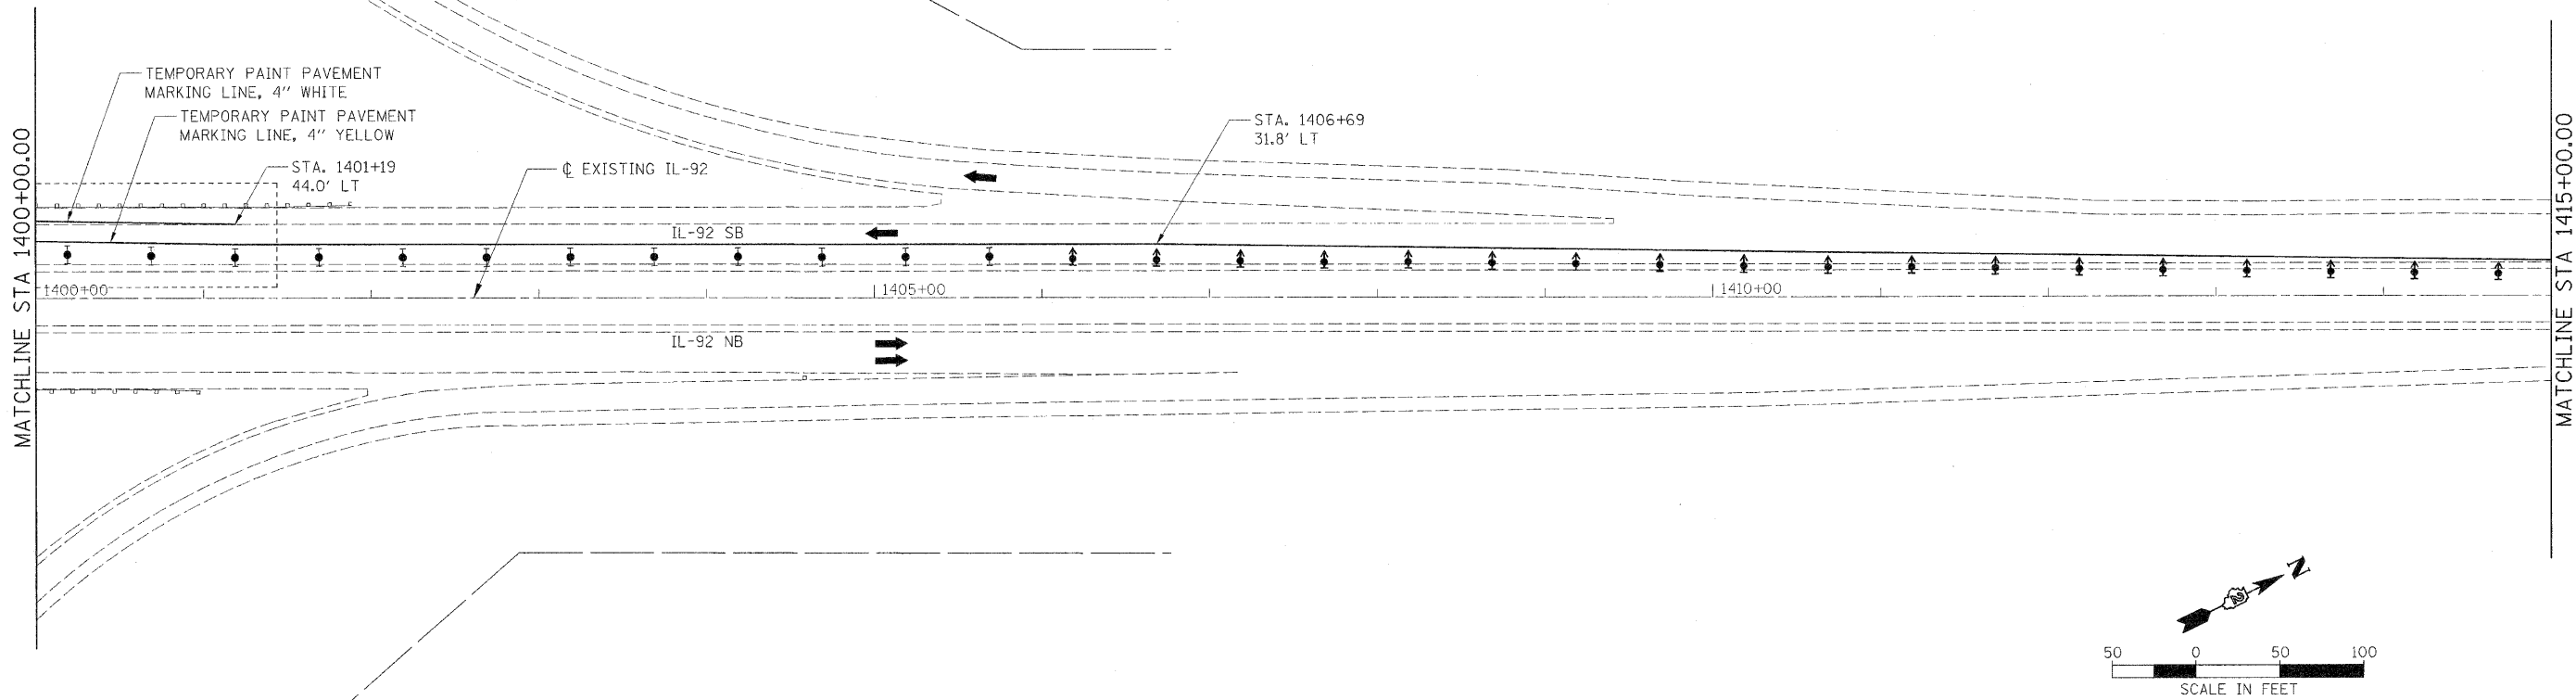

LAYOUT	JDM	03/17/10
DRAWN	JDM	05/27/10
REVIEWED	DPA	07/23/10


FILE NAME =	USER NAME = Hussu00411	DESIGNED - DPA	REVISED -
D264815-shr-19-2mot92.dgn		DRAWN - JDM	REVISED -
MODEL NAME =	PLOT SCALE = 50.0000' / 1" =	CHECKED - DPA	REVISED -
MOT	PLOT DATE = 08/24/2010	DATE - 07/23/10	REVISED -

STATE OF ILLINOIS
DEPARTMENT OF TRANSPORTATION

ILLINOIS ROUTE 92
STAGING PLANS
STAGE II PLAN


SCALE: 1" = 50' SHEET NO. OF SHEETS STA. 1400+00 TO STA. 1415+00

F.A.I. RTE.	SECTION	COUNTY	TOTAL SHEETS	SHEET NO.
280	81-1(B)-1(HB)+B-1(HB)-2(VB)+B-1(R)	ROCK ISLAND	503	75
CONTRACT NO. 64815				
FED. ROAD DIST. NO. 7 ILLINOIS FED. AID PROJECT 7				

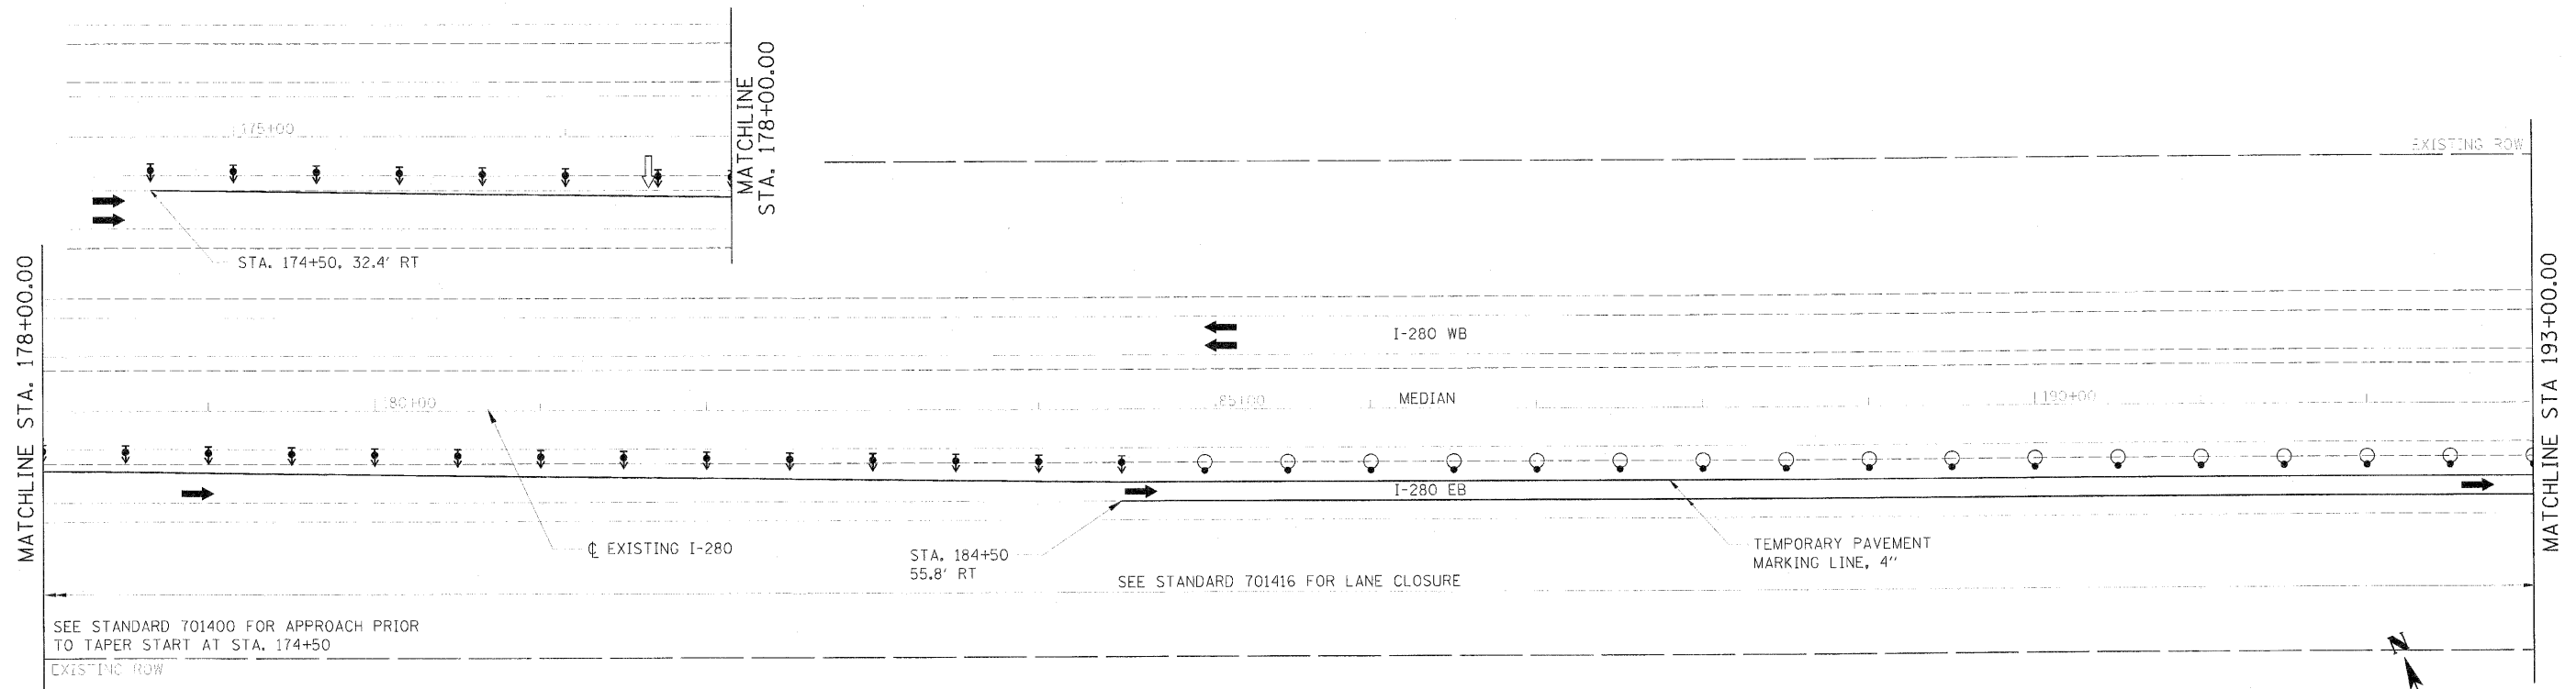


LEGEND

- | | | | |
|--|---|--|--|
| | ARROW BOARD | | DRUM WITH STEADY BURN MONO-DIRECTIONAL LIGHT |
| | WORK AREA | | VERTICAL PANEL (BACK TO BACK) |
| | SIGN | | TYPE III BARRICADE WITH FLASHING LIGHTS |
| | DIRECTION INDICATOR BARRICADE WITH STEADY BURN MONO-DIRECTIONAL LIGHT | | TEMPORARY CONCRETE BARRIER |
| | TYPE II BARRICADE WITH STEADY BURN MONO-DIRECTIONAL LIGHT | | BI-DIRECTIONAL BARRIER MARKER |

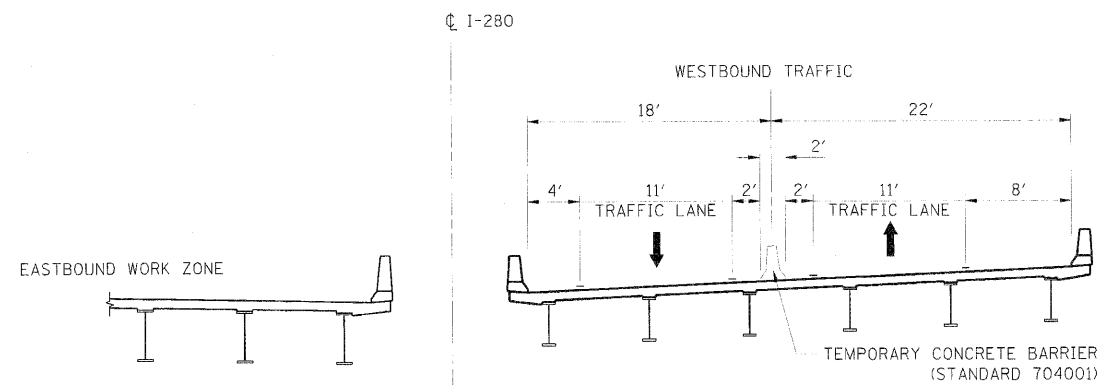


I-280 STAGE II TRAFFIC CONTROL AT STRUCTURES

STA 231+41 TO STA 233+44
STA 240+88 TO STA 242+47
STA 254+16 TO STA 255+78
STA 263+68 TO STA 266+40
STA 285+96 TO STA 288+02

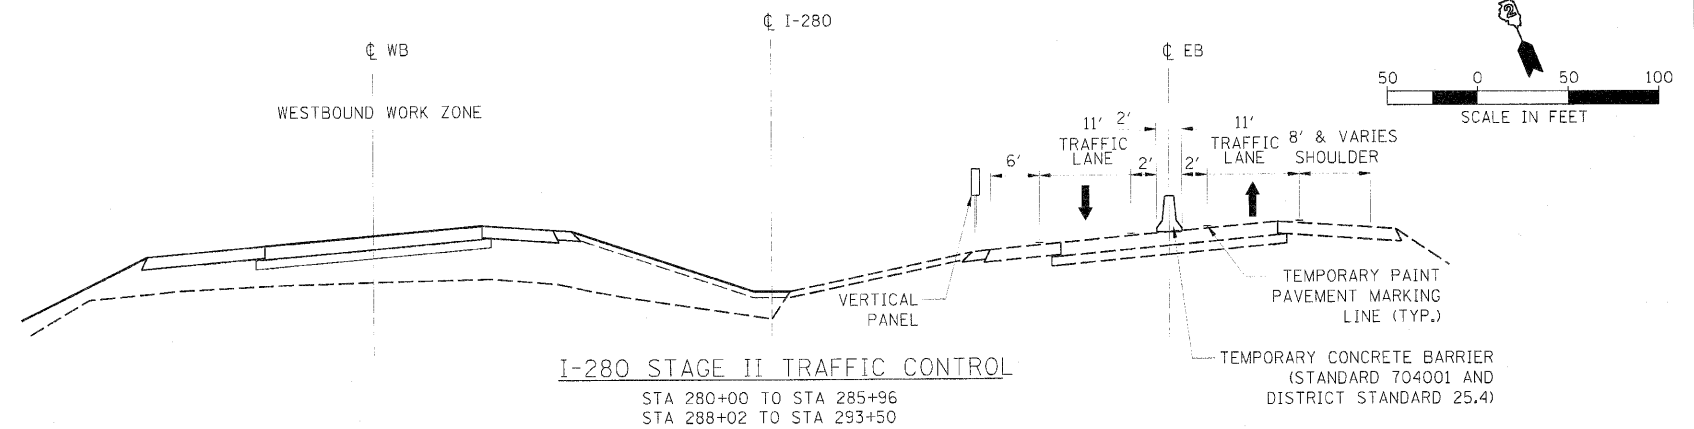

I-280 STAGE II TRAFFIC CONTROL

STA 280+00 TO STA 285+96
STA 288+02 TO STA 293+50

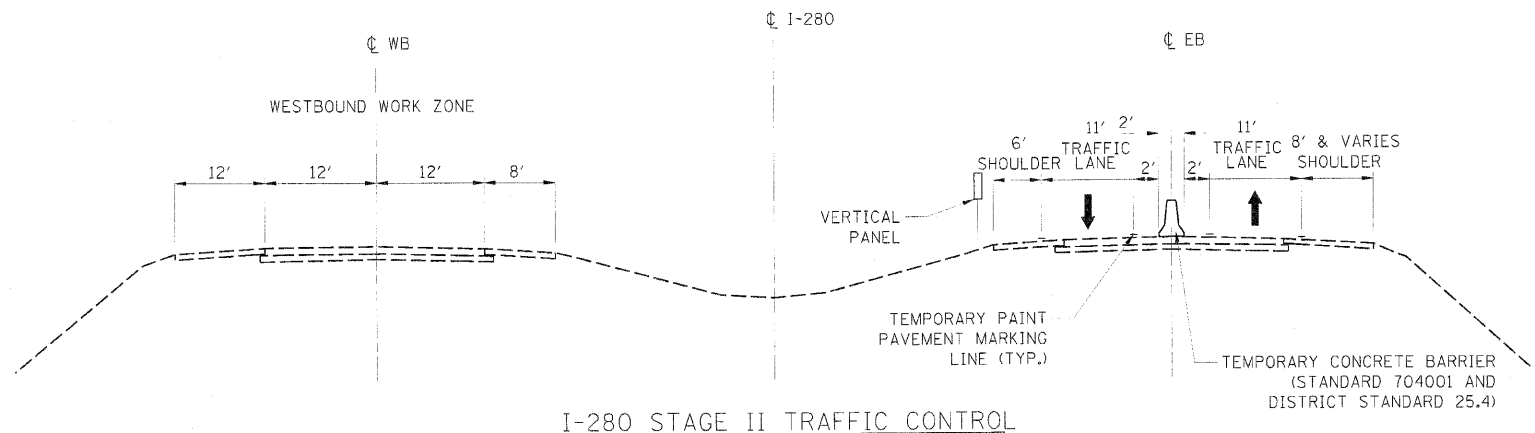

I-280 STAGE II TRAFFIC CONTROL

STA 205+74 TO STA 231+41
STA 233+44 TO STA 240+88
STA 242+47 TO STA 254+16
STA 255+78 TO STA 263+68
STA 266+40 TO STA 280+00
STA 293+50 TO STA 307+26



**STATE OF ILLINOIS
DEPARTMENT OF TRANSPORTATION**

**I-280
STAGING PLANS
STAGE II PLAN**

SCALE: 1" = 50' SHEET NO. OF SHEETS STA. 178+00 TO STA. 193+00

F.A.I. RTE.	SECTION	COUNTY	TOTAL SHEETS	SHEET NO.
280	81-108-1, 108-2, 108-3, 108-4, 108-99, 108-100	ROCK ISLAND	503	76
CONTRACT NO. 64815				

FED. ROAD DIST. NO. 7 ILLINOIS FED. AID PROJECT 7

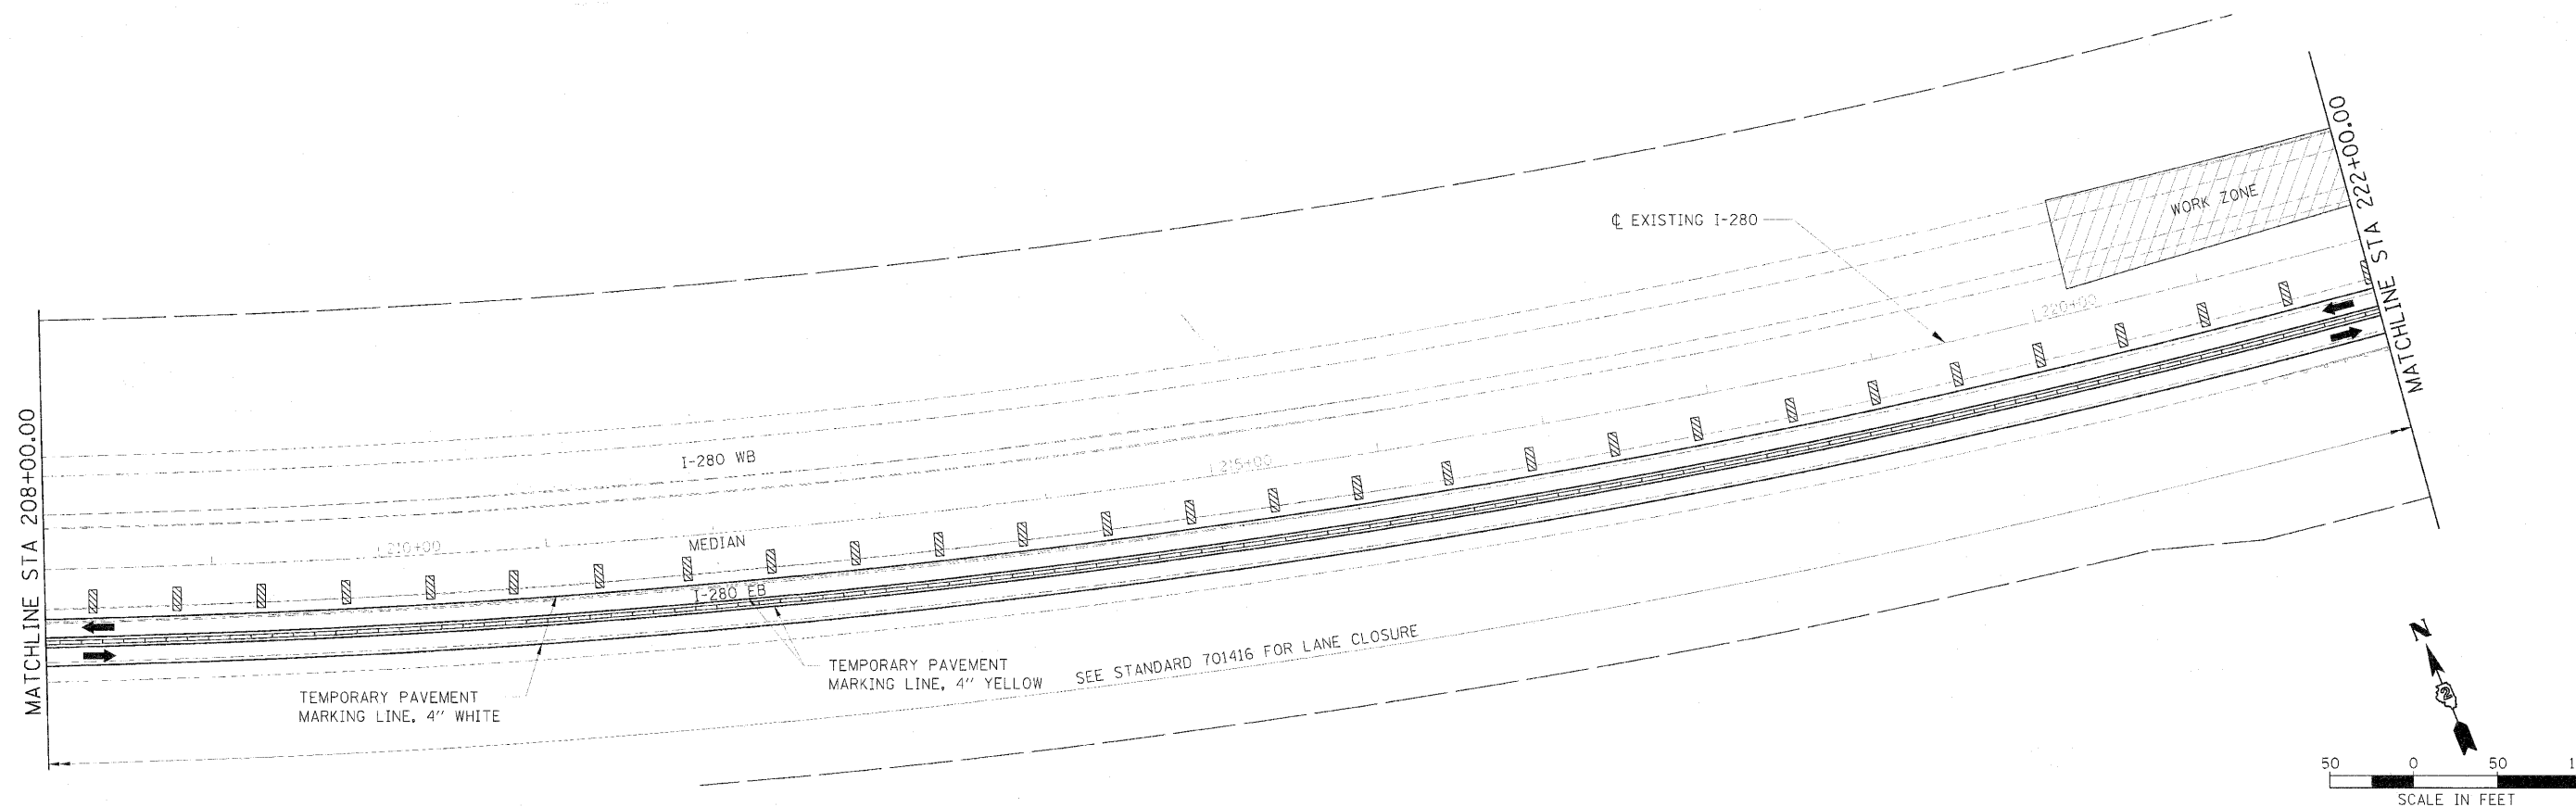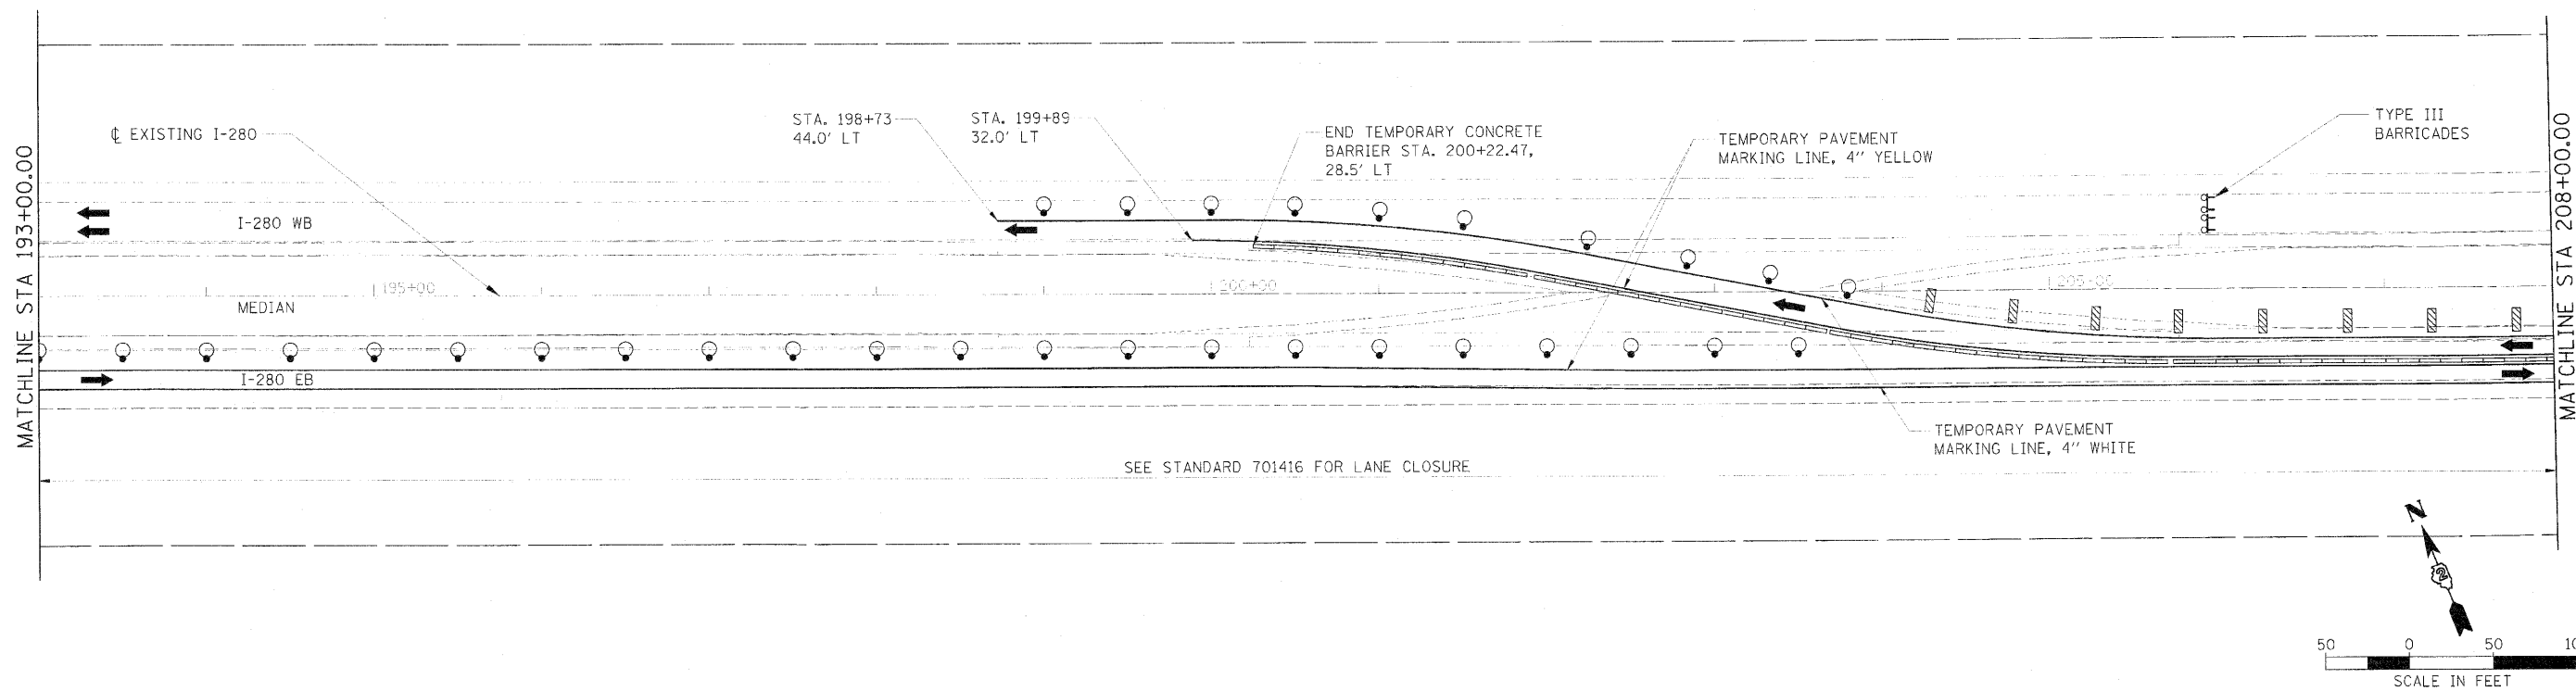

DATE	07/17/10
DESIGNED	DPA
DRAWN	MWH
CHECKED	DPA
DATE	07/23/10

PROJECT NAME
MUT

USER NAME
PROJECT SCALE
PLOT DATE

DESIGNED
DRAWN
CHECKED
DATE


DPA
MWH
DPA
07/23/10

REVISED
REVISED
REVISED
REVISED


STATE OF ILLINOIS
DEPARTMENT OF TRANSPORTATION

I-280
STAGING PLANS
STAGE II PLAN
SCALE: 1" = 50'
SHEET NO. OF SHEETS STA. 193+00 TO STA. 222+00

F.A.I. RTE.	SECTION	COUNTY	TOTAL SHEETS	SHEET NO.
280	81-1(B)-1(HB)-1(HB)-2(VB)-1(R)	ROCK ISLAND	503	77
CONTRACT NO.				64815
FED. ROAD DIST. NO. 7 (ILLINOIS) FED. AID PROJECT 7				

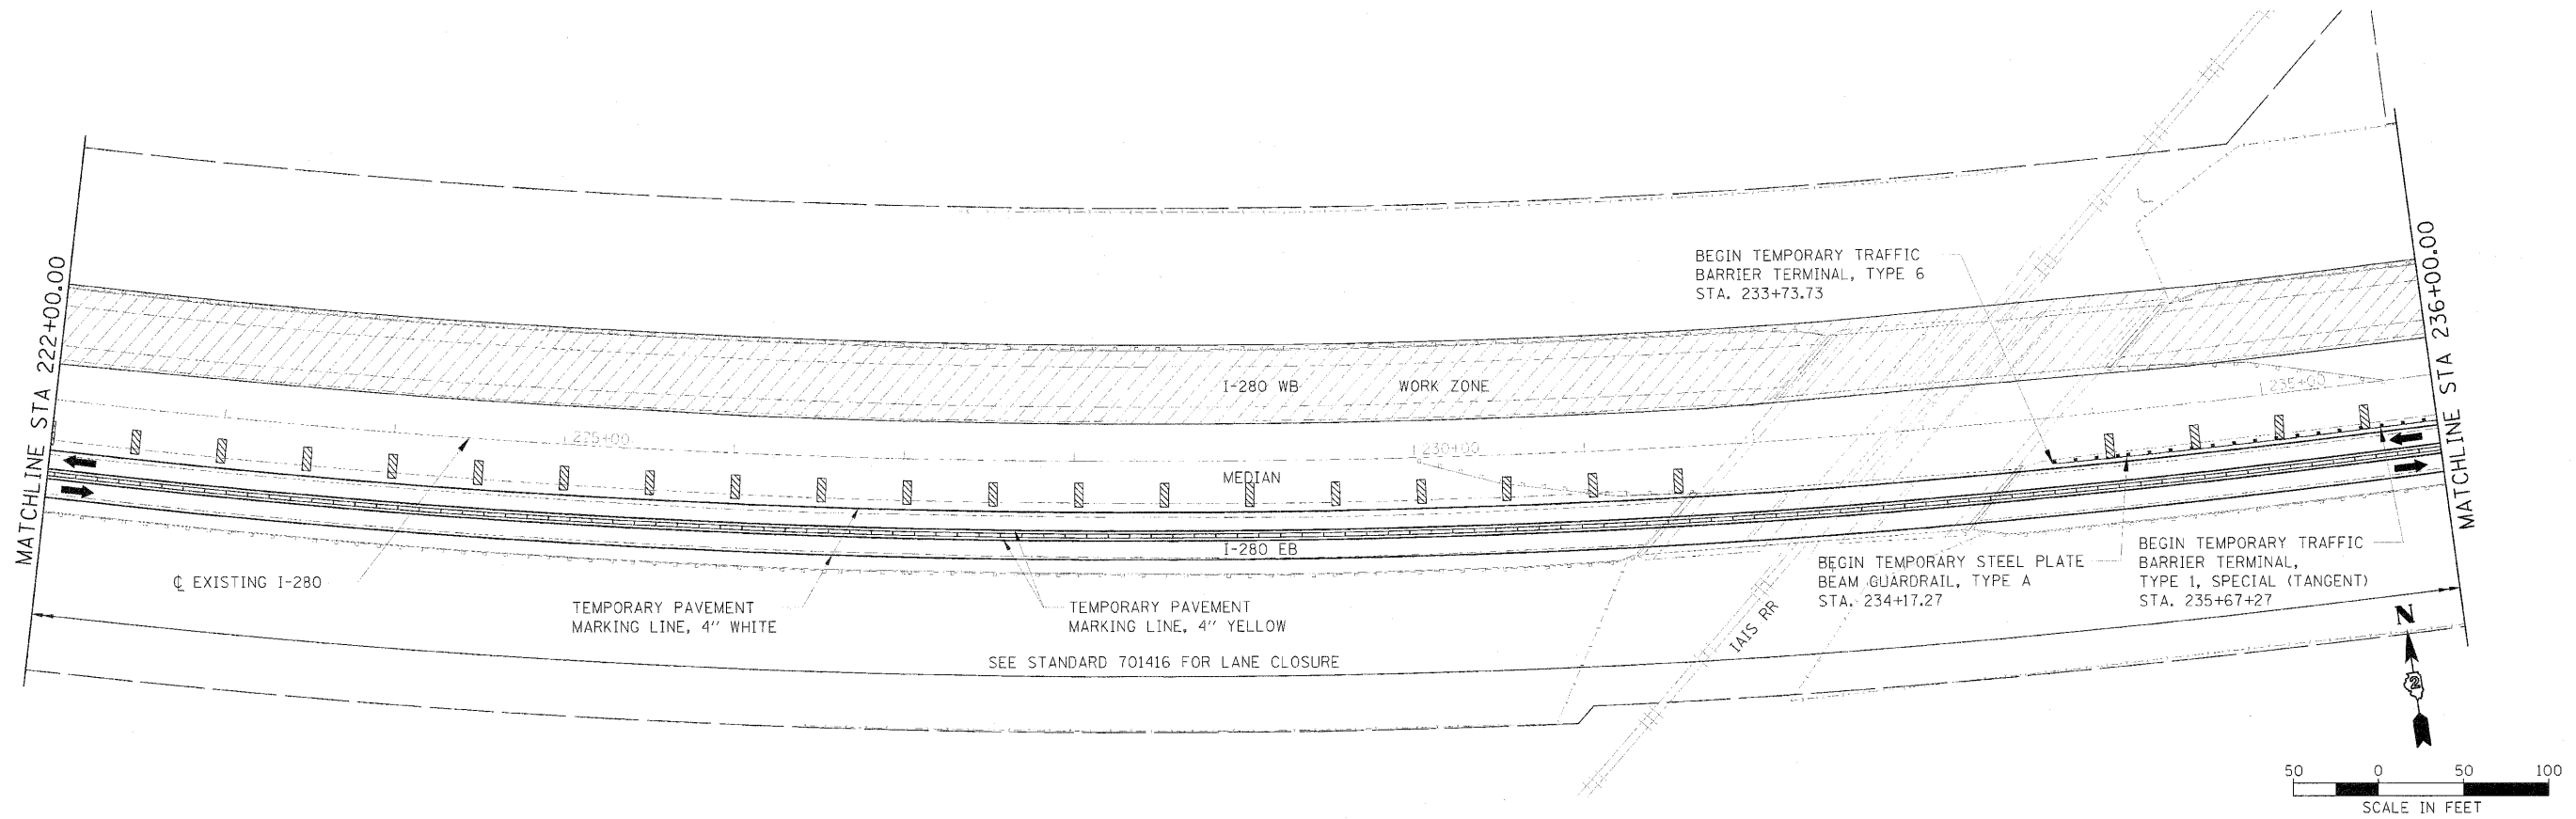

NOTE: SEE 4TH STREET STAGING PLANS FOR THE TRAFFIC CONTROL AND PROTECTION ALONG 4TH STREET DURING THE CONSTRUCTION OF THE I-280 STRUCTURES.

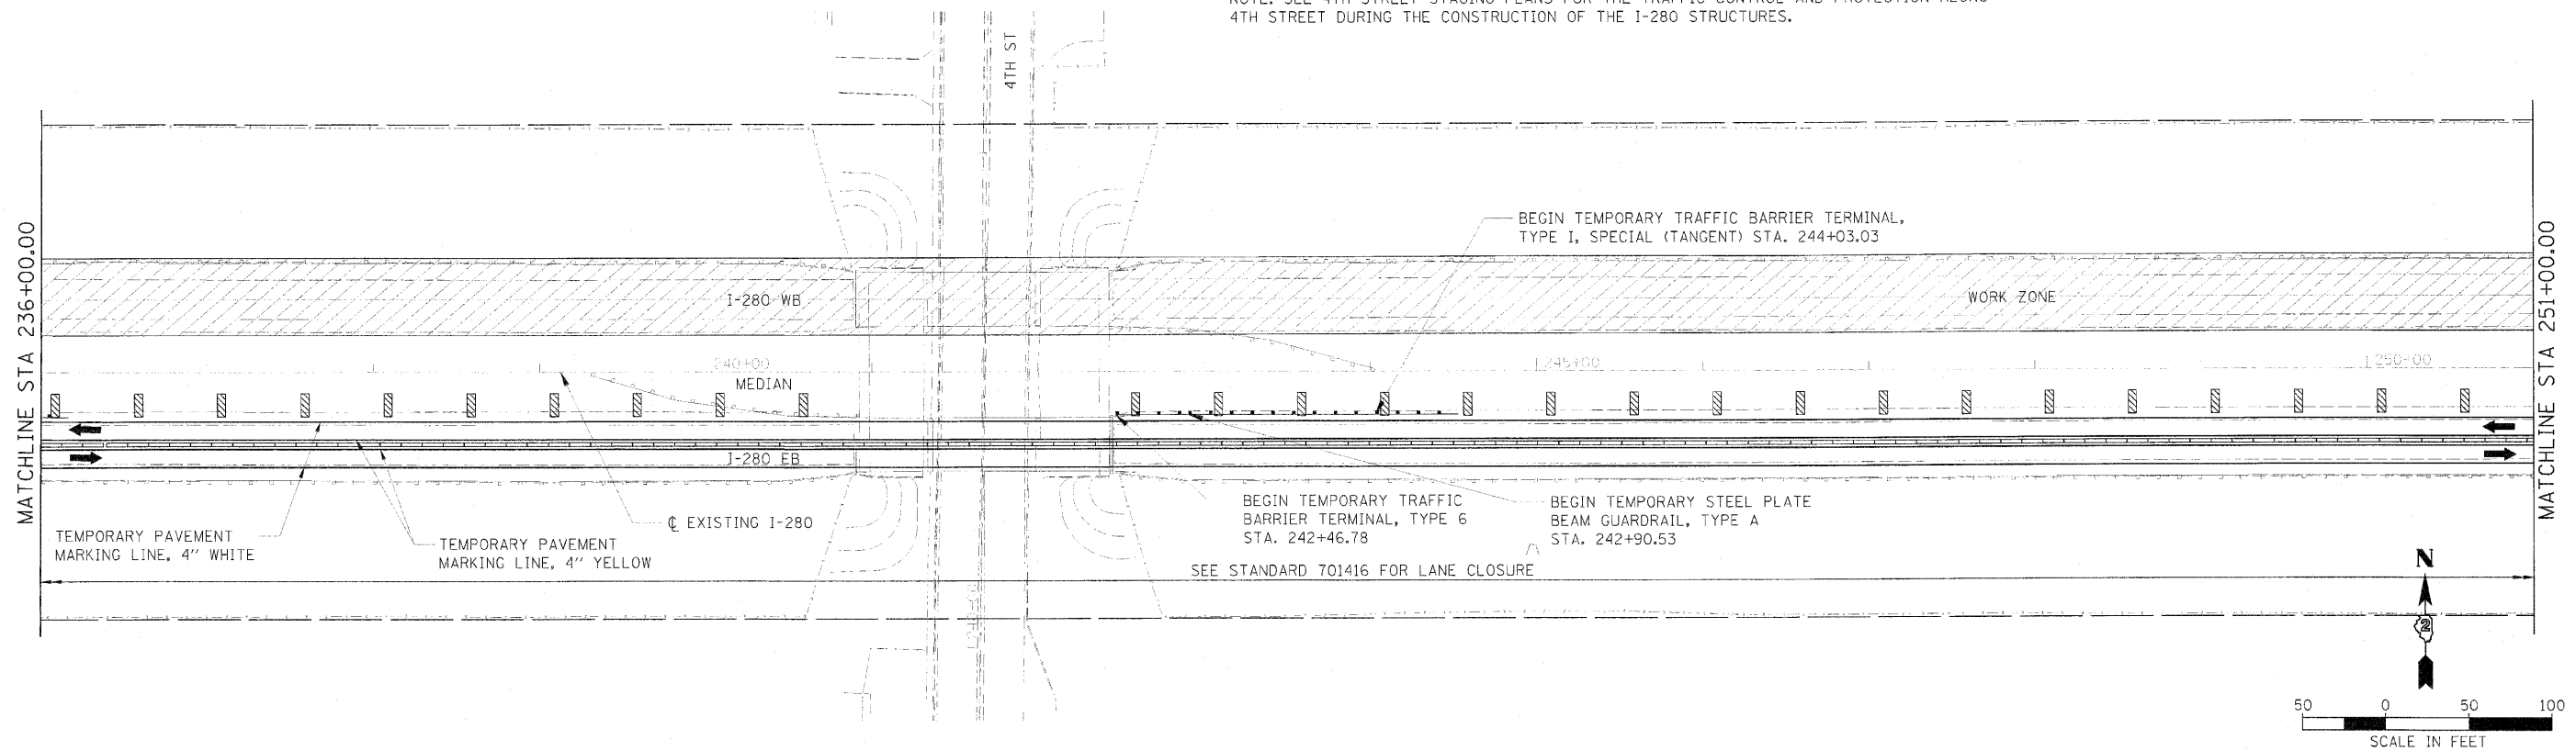

DESIGNED: MWH 03/17/10
DRAWN: MWH 05/27/10
CHECKED: DPA 07/23/10
DATE: 07/23/10

DESIGNED: MWH 03/17/10
DRAWN: MWH 05/27/10
CHECKED: DPA 07/23/10
DATE: 07/23/10

STATE OF ILLINOIS
DEPARTMENT OF TRANSPORTATION

I-280
STAGING PLANS
STAGE II PLAN

SCALE: 1" = 50' SHEET NO. OF SHEETS STA. 222+00 TO STA. 251+00

F.A.I. RTE. 280 SECTION 81-1B-1-HB-1-HB-2-VB-1B-1R COUNTY ROCK ISLAND TOTAL SHEETS 503 SHEET NO. 78 CONTRACT NO. 64815

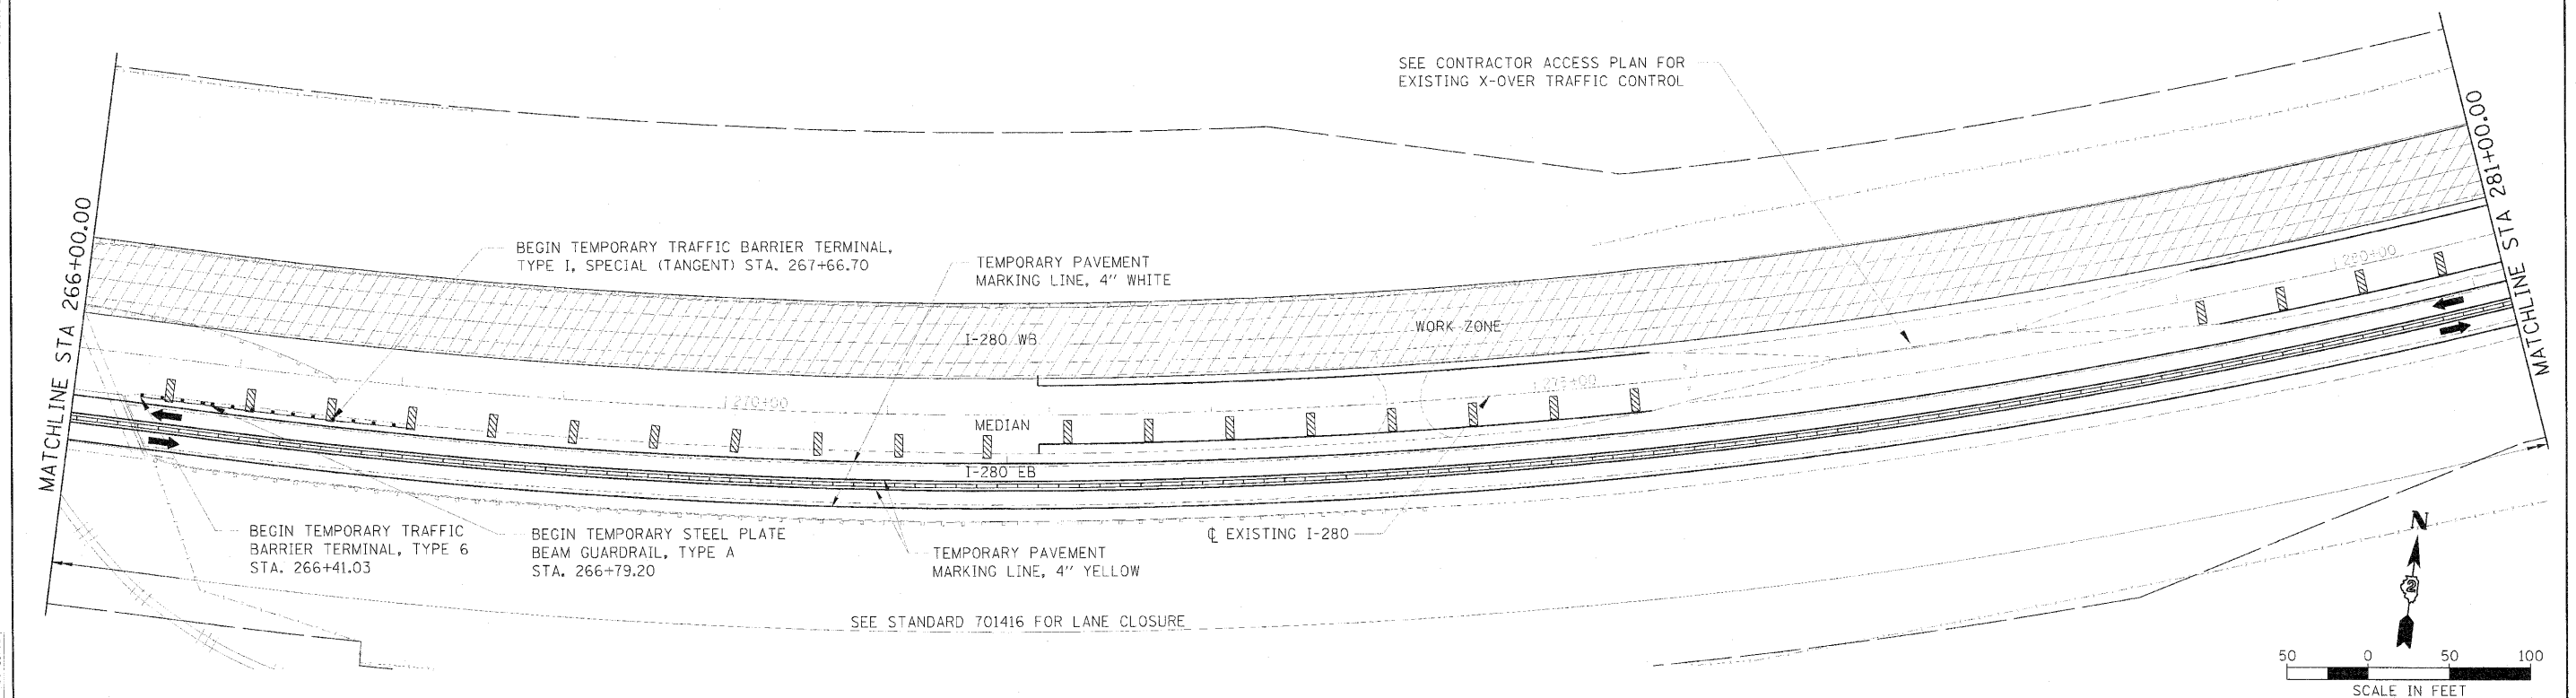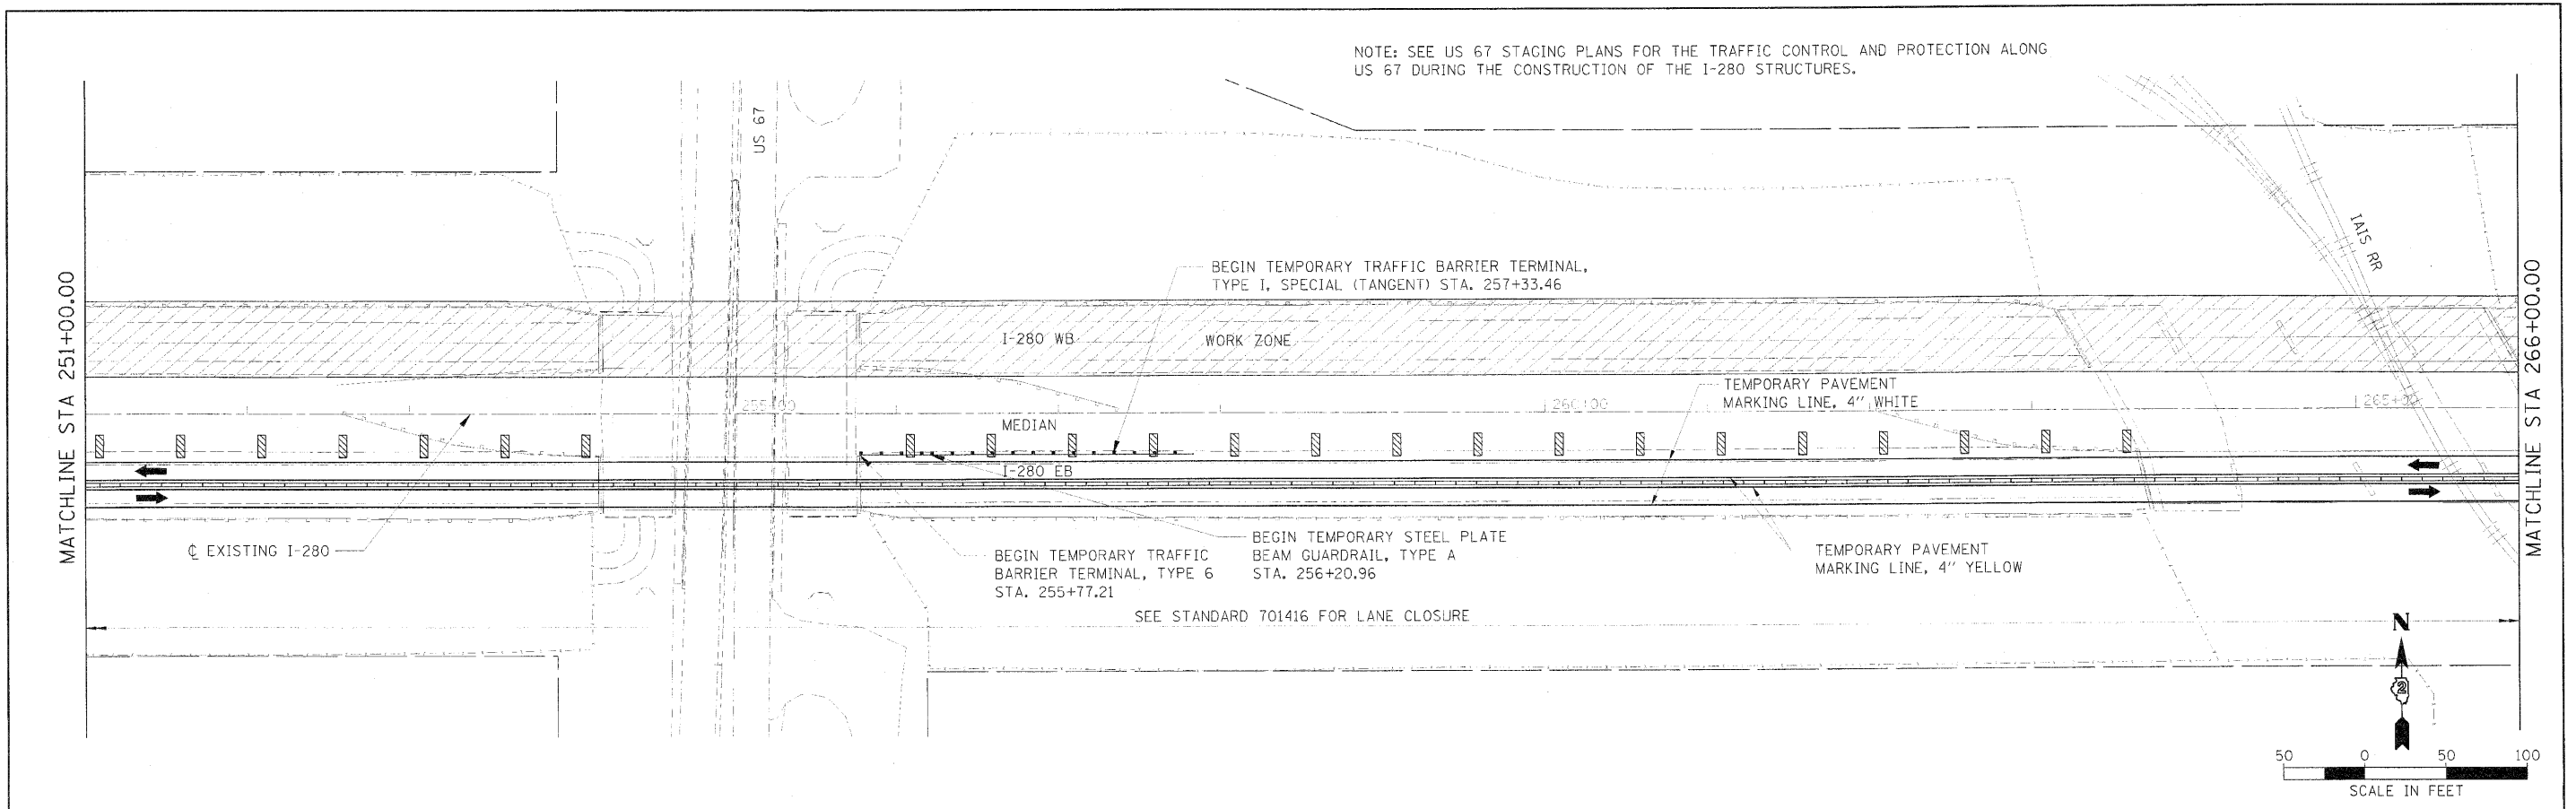

FILE NAME	DATE
11254210-1-23-2010	06/11/10
11254210-1-23-2010	07/23/10

DESIGNED	DPA
DRAWN	MWH
CHECKED	DPA
DATE	07/23/10

REVISION	NO.	DESCRIPTION
1	1	ISSUED FOR PERMIT
2	2	ISSUED FOR CONSTRUCTION

STATE OF ILLINOIS	DEPARTMENT OF TRANSPORTATION
-------------------	------------------------------

SCALE: 1" = 50'	SHEET NO. 07	OF 10 SHEETS	STA. 251+00	TO STA. 281+00
-----------------	--------------	--------------	-------------	----------------



I-280 STAGING PLANS STAGE II PLAN	
-----------------------------------	--

F.A.I. RTE.	SECTION	COUNTY	TOTAL SHEETS	SHEET NO.
280	81-11B-1-11B-1-11B-2-11B-1-11B	ROCK ISLAND	503	79
CONTRACT NO. 64815				

FED. ROAD DIST. NO. 7 ILLINOIS FED. AID PROJECT 7				
---	--	--	--	--



Hanson Professional Services Inc.

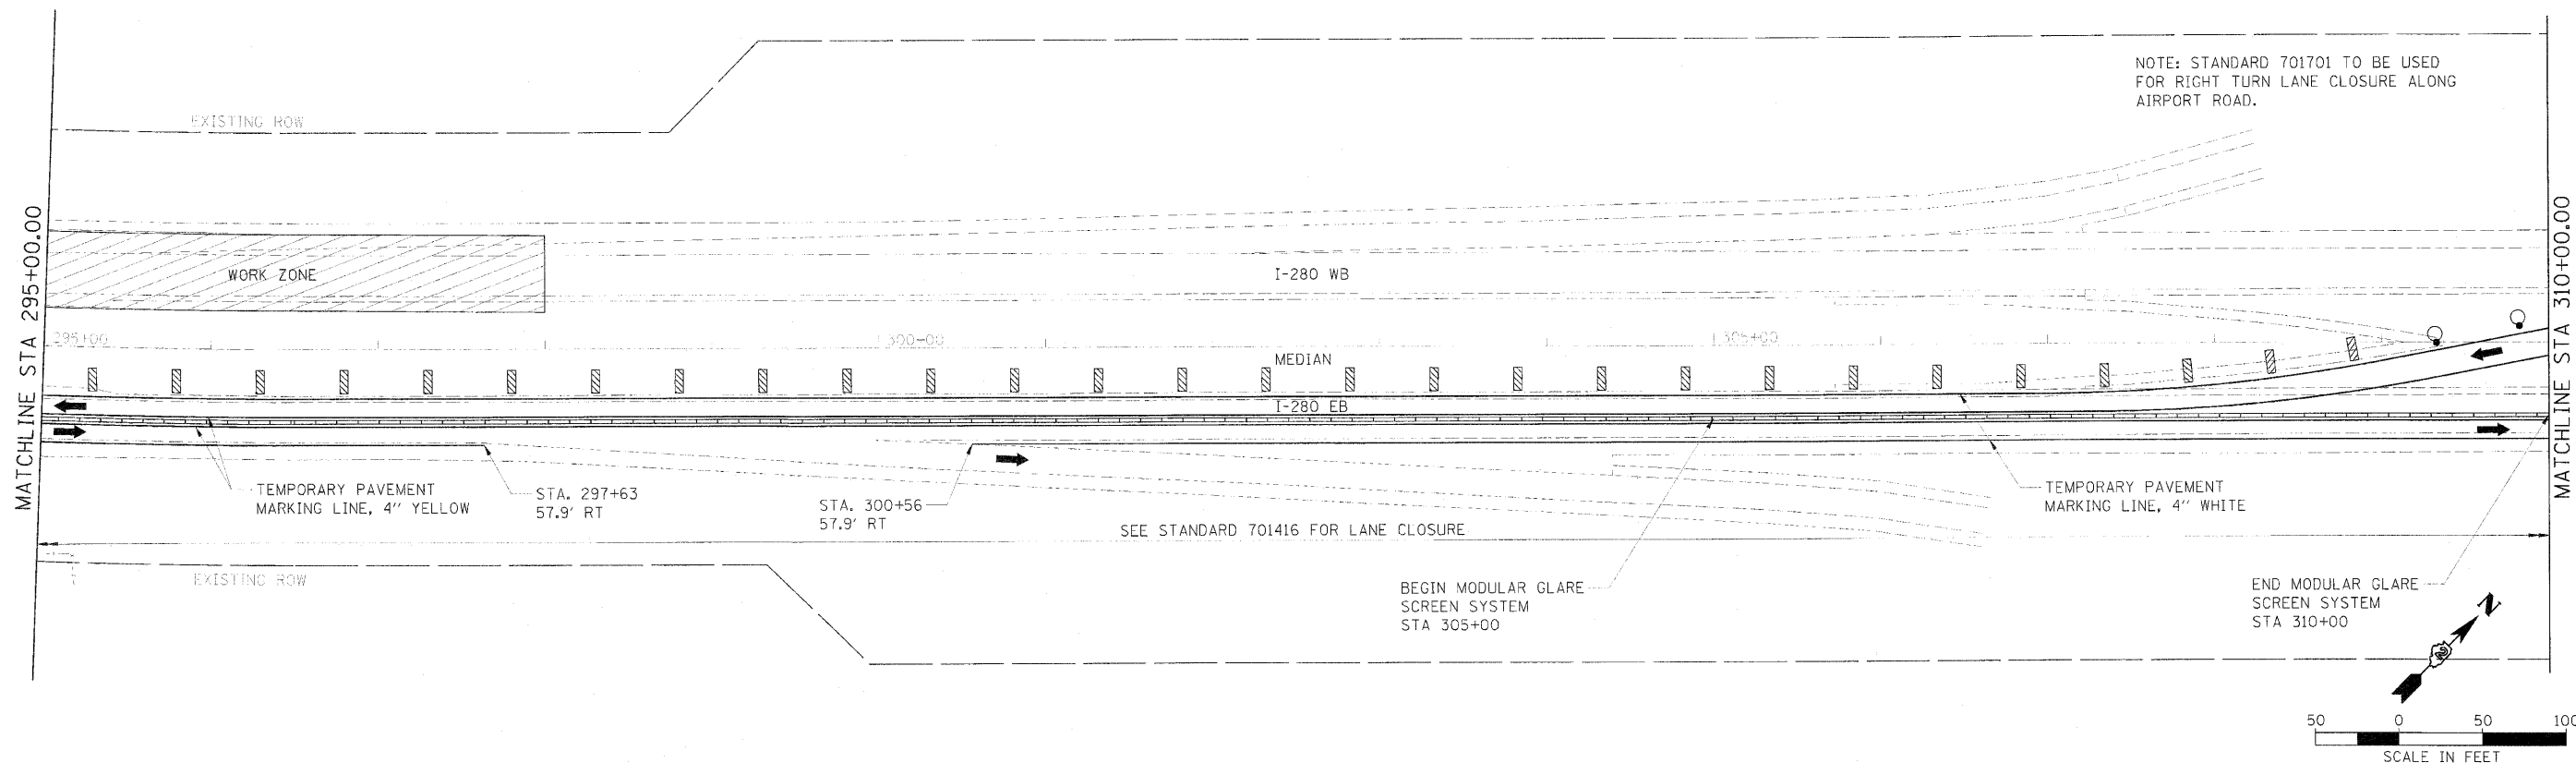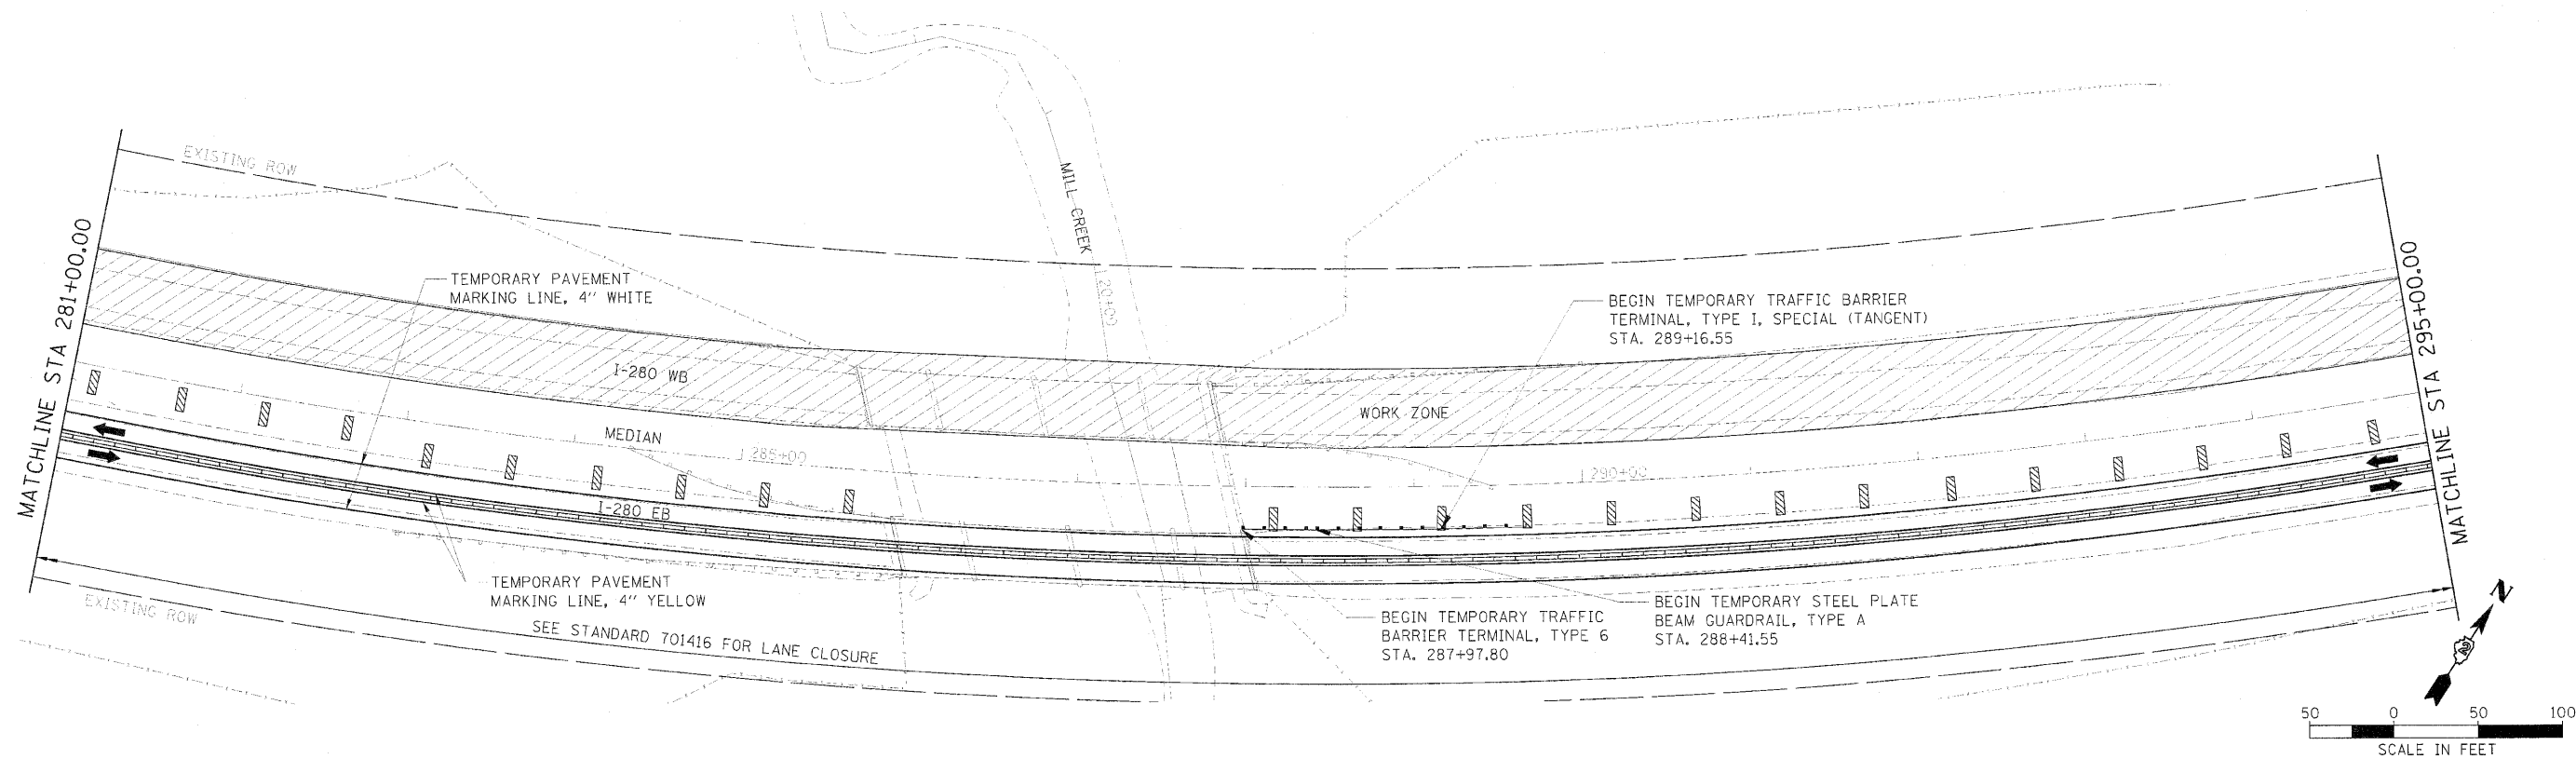

1	2	
---	---	---	---	---	---	---	---	---	----	----	-----

DESIGNED	DPA	REVISED	
DRAWN	MWH	REVISED	
CHECKED	DPA	REVISED	
DATE	07/23/10	REVISED	



STATE OF ILLINOIS
DEPARTMENT OF TRANSPORTATION

I-280
STAGING PLANS
STAGE II PLAN

SCALE: 1" = 50' SHEET NO. OF SHEETS STA. 281+00 TO STA. 310+00

F.A.I. RTE.	SECTION	COUNTY	TOTAL SHEETS	SHEET NO.
280	81-11B-11B-11B-2-VB-VB-11R	ROCK ISLAND	503	80
CONTRACT NO. 64815				

FED. ROAD DIST. NO. 7 ILLINOIS FED. AID PROJECT 7

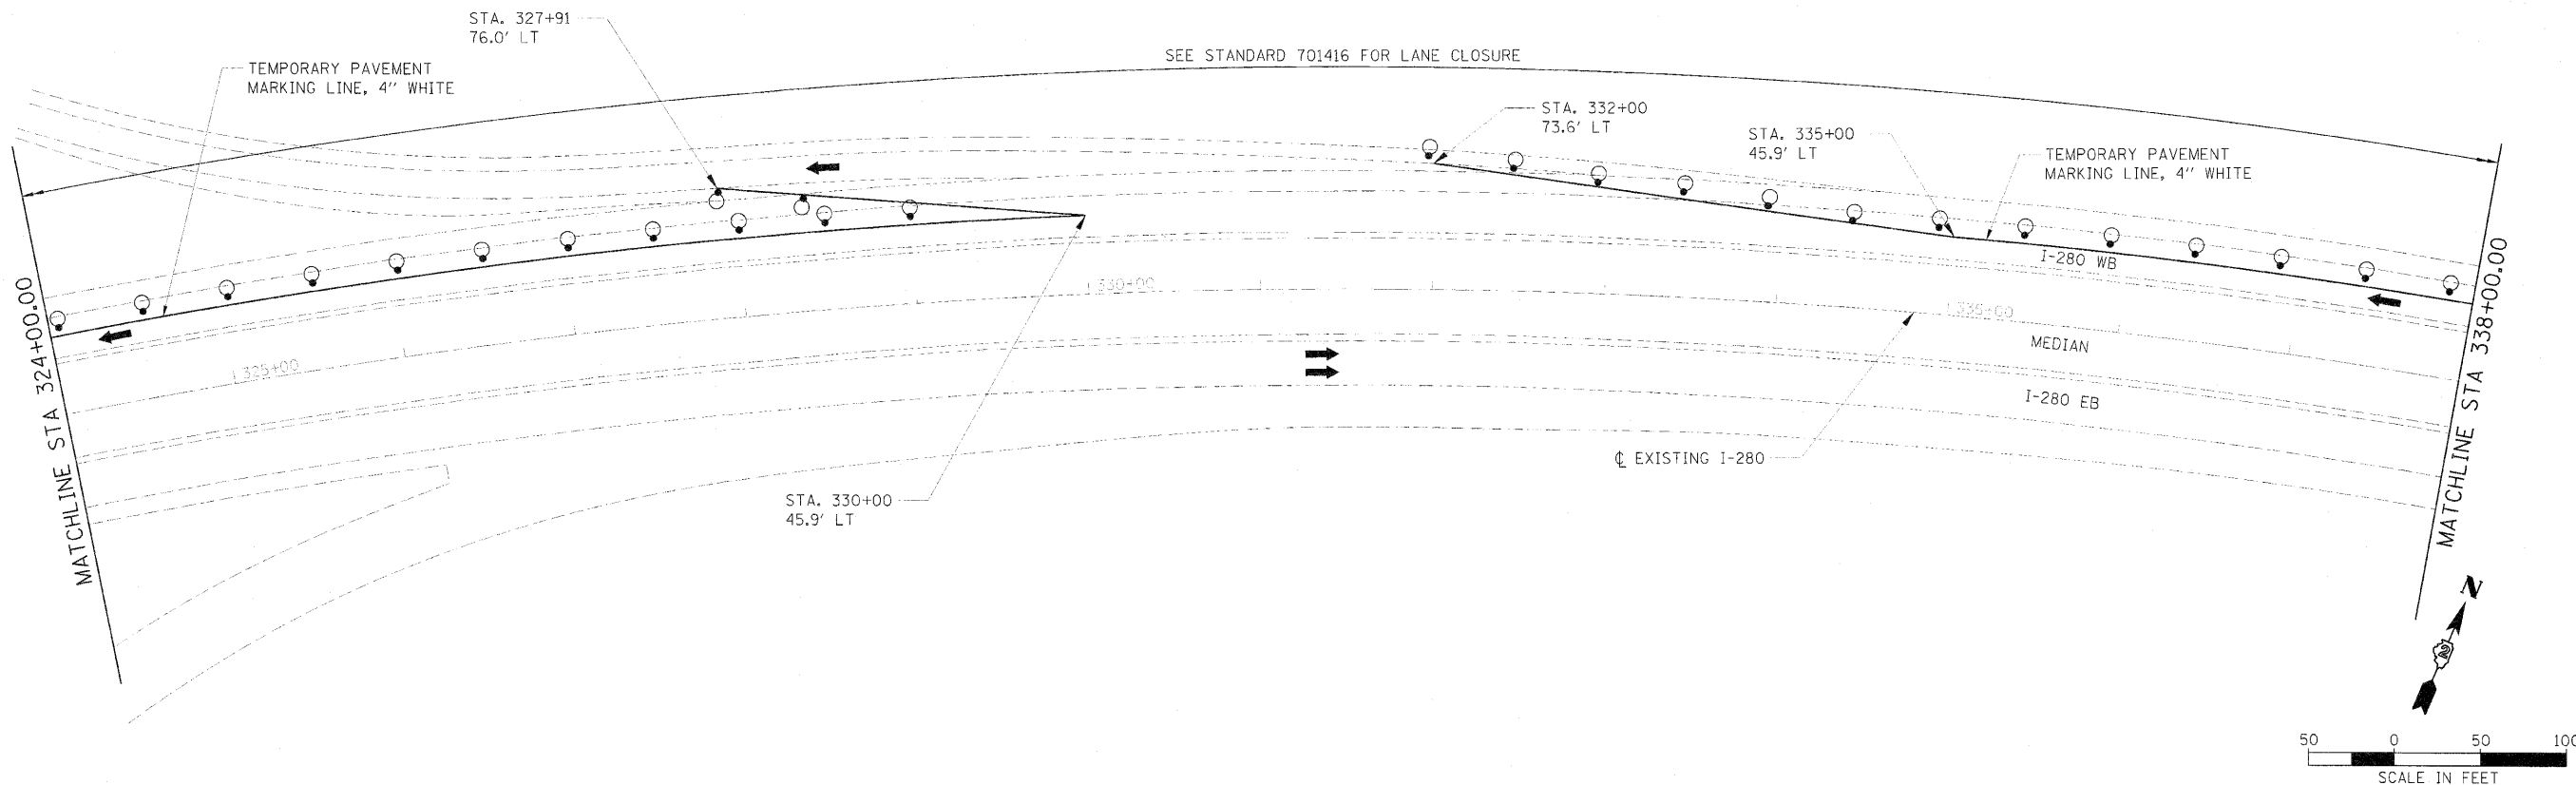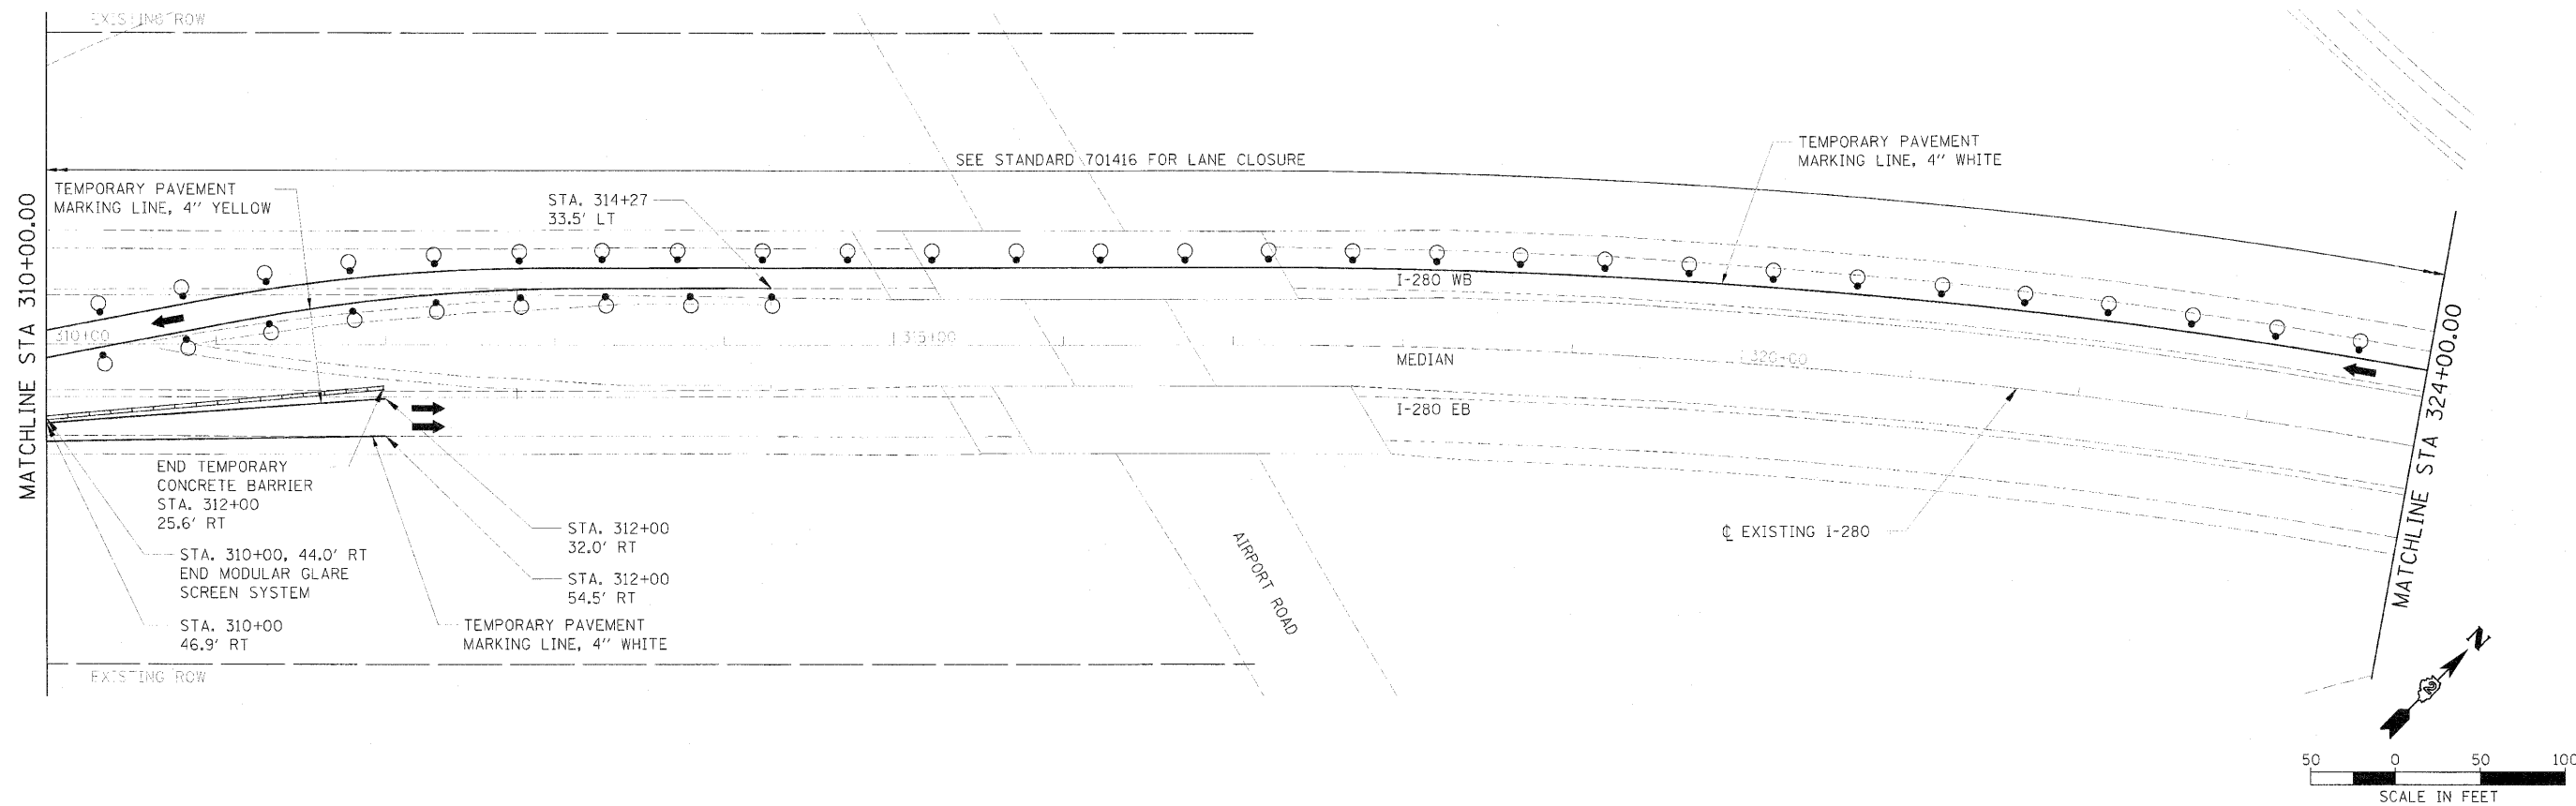

FILE NAME	0204925
USER NAME	0204925
DESIGNED	DPA
DRAWN	MWH
CHECKED	DPA
DATE	07/23/10

DESIGNED	DPA
DRAWN	MWH
CHECKED	DPA
DATE	07/23/10

STATE OF ILLINOIS
DEPARTMENT OF TRANSPORTATION

I-280
STAGING PLANS
STAGE II PLAN

SCALE: 1" = 50' SHEET NO. OF SHEETS STA. 310+00 TO STA. 338+00

F.A.I. RTE.	SECTION	COUNTY	TOTAL SHEETS	SHEET NO.
280	81-11B-1-11B-1-11B-2-VB-VB-11R	ROCK ISLAND	503	81
CONTRACT NO. 64815				
FED. ROAD DIST. NO. 7 ILLINOIS FED. AID PROJECT 7				

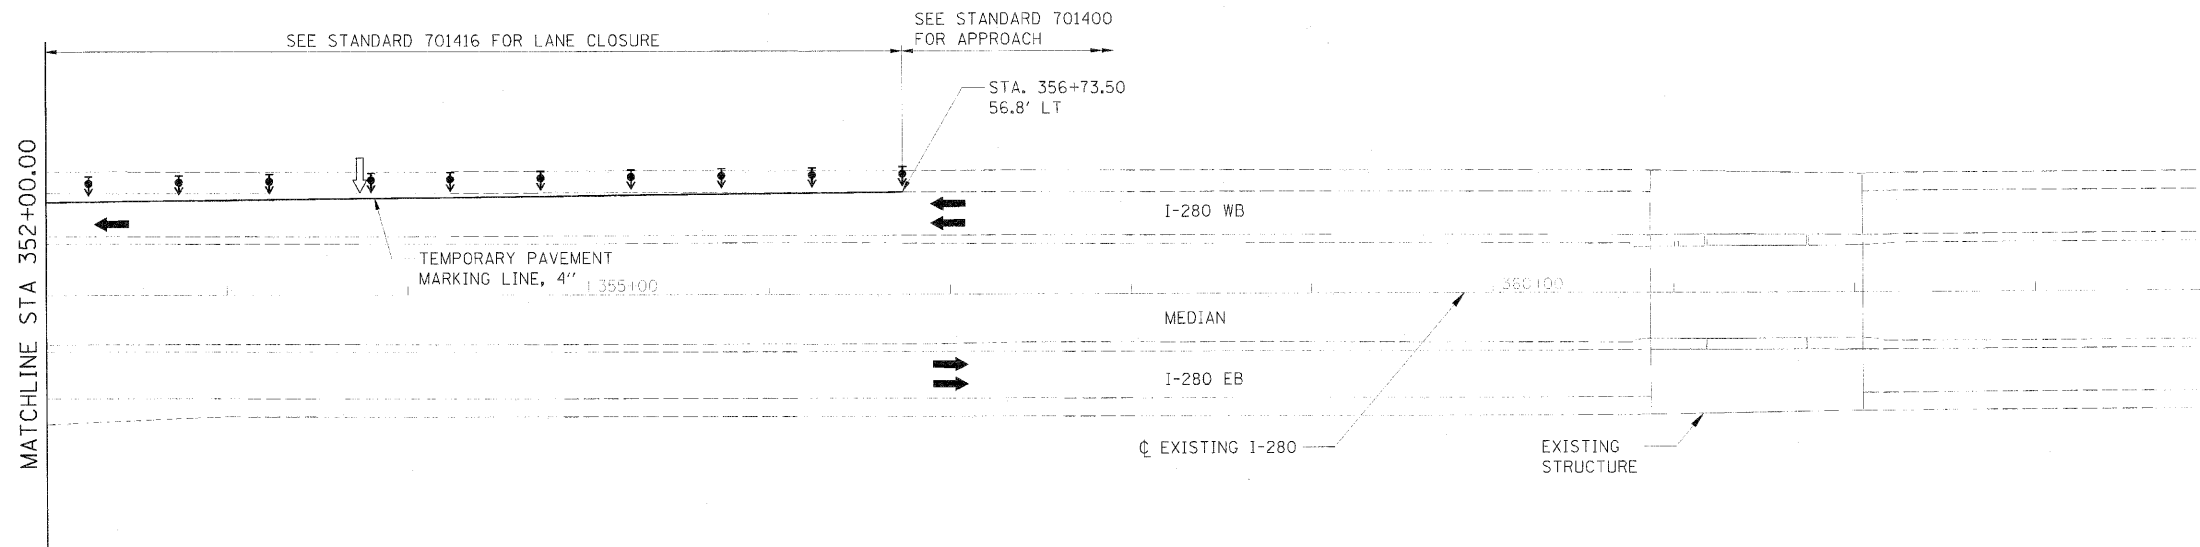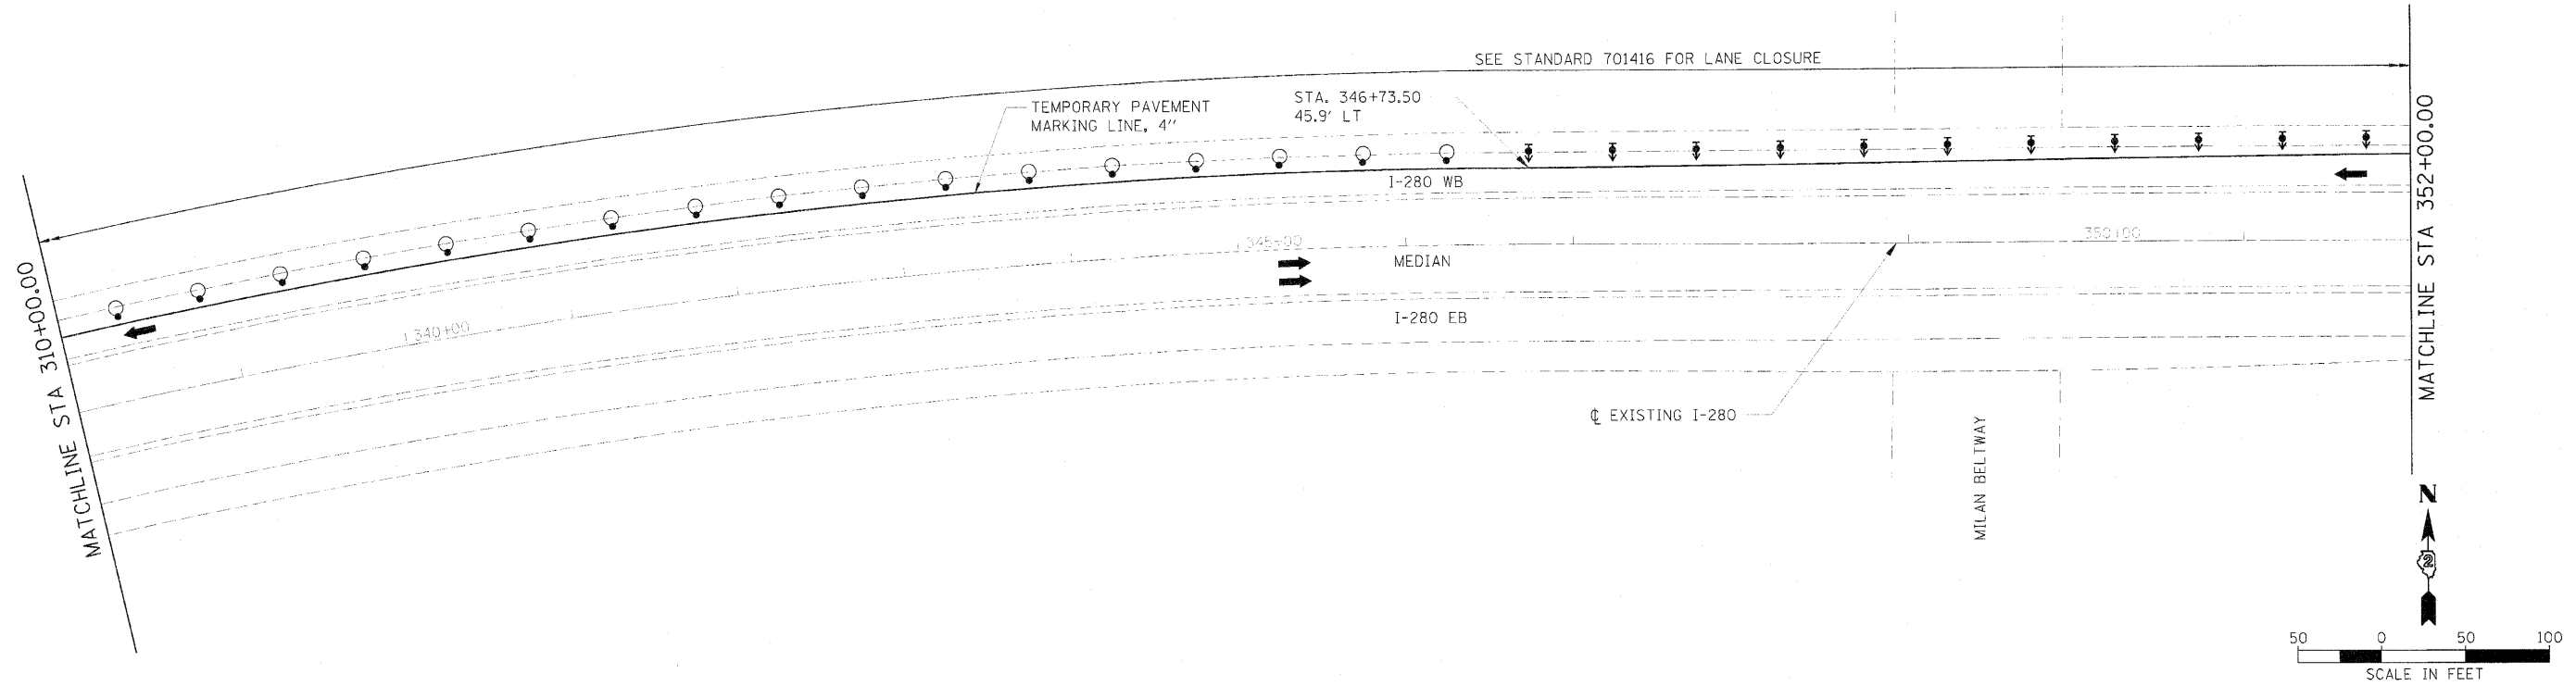

LAYOUT	MPH	15/17/10
DRAWN	MR	07/27/10
REVIEWED	DPA	07/28/10
NOT		

FILE NAME: J:\64815-ent-25A-Zent80.dwg
MODEL NAME: NOT

USER NAME: Abagelcjb
PLOT SCALE: 1/2" = 50'
PLOT DATE: 08/01/2010

DESIGNED: DPA
DRAWN: MWH
CHECKED: DPA
DATE: 07/23/10






REVISED:
REVISED:
REVISED:
REVISED:

STATE OF ILLINOIS
DEPARTMENT OF TRANSPORTATION

I-280
STAGING PLANS
STAGE II PLAN

SCALE: 1" = 50' SHEET NO. OF SHEETS STA. 338+00 TO STA. 364+00

F.A.I. RTE.	SECTION	COUNTY	TOTAL SHEETS	SHEET NO.
280	81-11B-11B-11B-2-VB-VB-11R	ROCK ISLAND	503	82
CONTRACT NO. 64815				
FED. ROAD DIST. NO. 7 ILLINOIS FED. AID PROJECT 7				

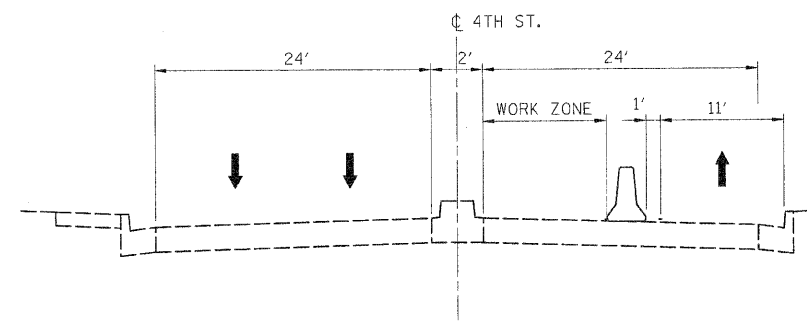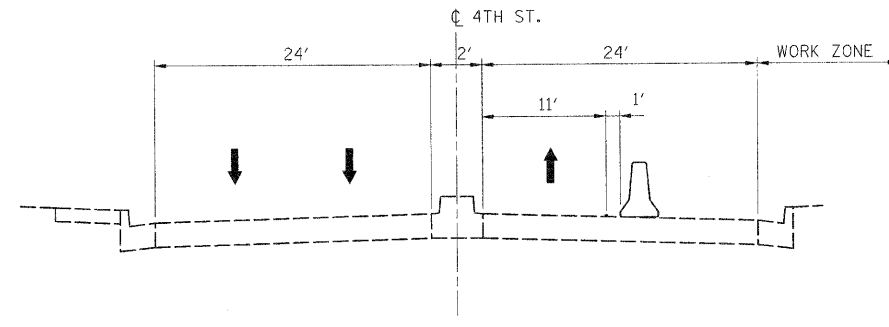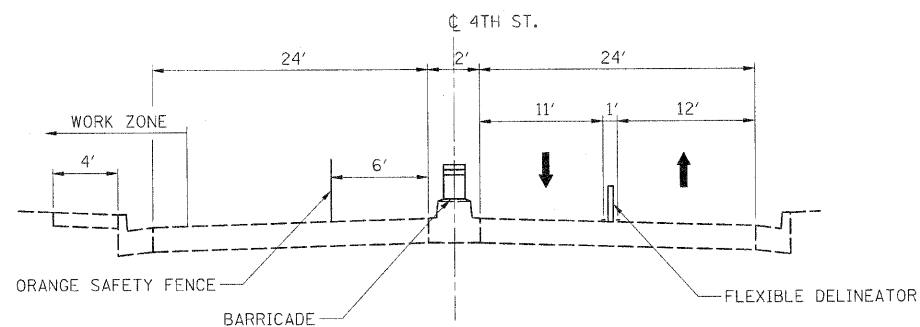 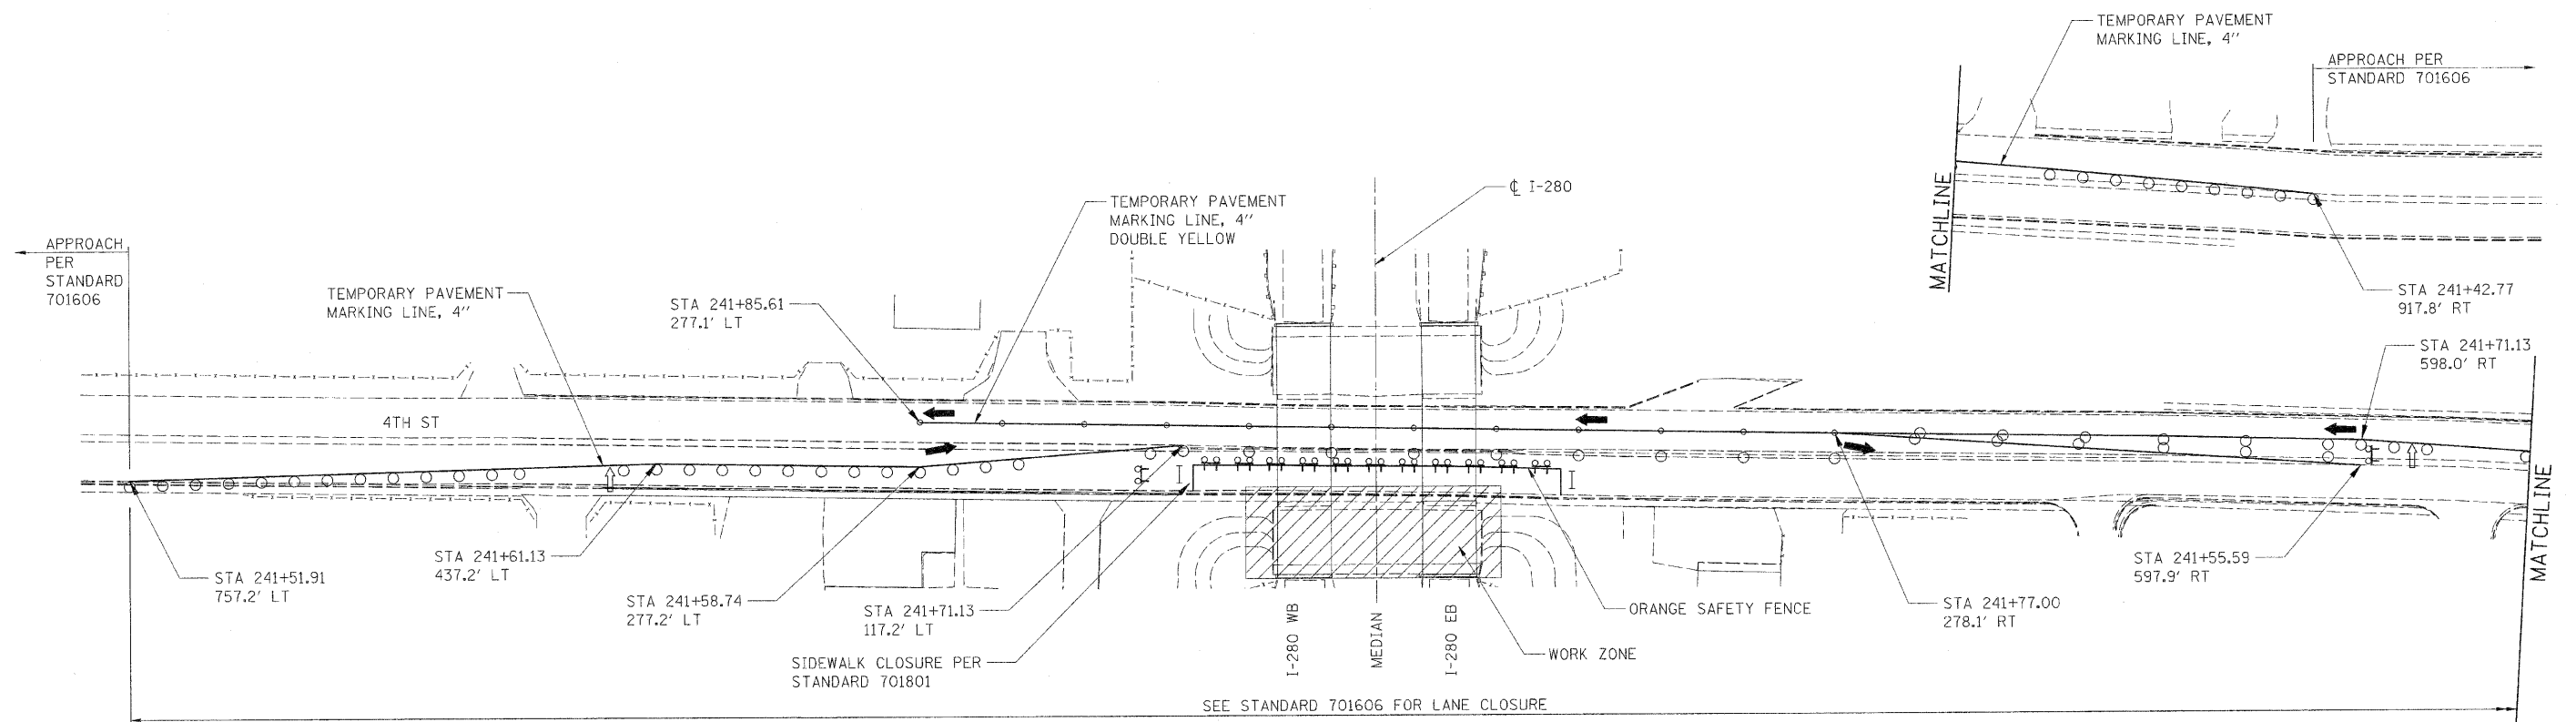

LEGEND

- ↑ ARROW BOARD
- ◯ DRUM, CONE, OR BARRICADE
- FLEXIBLE DELINEATOR
- ⚡ TYPE III BARRICADE WITH FLASHING LIGHTS
- TEMPORARY CONCRETE BARRIER
- ▨ WORK AREA
- I SIDWALK CLOSURE SIGN

STATE OF ILLINOIS
DEPARTMENT OF TRANSPORTATION

4TH STREET
STAGING PLANS
STAGE 1A AND 2A

F.A.I. RTE.	SECTION	COUNTY	TOTAL SHEETS	SHEET NO.
280	81-110-1-HB-HB-1-HB-2-VB-VB-1R	ROCK ISLAND	503	82A
CONTRACT NO. 64815				
FED. ROAD DIST. NO. 7 (ILLINOIS) FED. AID PROJECT 7				

SCALE: 1" = 50' SHEET NO. OF SHEETS STA. TO STA.



LAYOUT	MWH	08/17/10
DRAWN	MWH	08/17/10
REVIEWED	DPA	07/23/10
MOT		

FILE NAME = 0264815-sh1-36-1not80.sgn
MODEL NAME = MOT

USER NAME = HUSS00411
PLOT SCALE = 50.0000' / 1" = 50.0000'
PLOT DATE = 08/24/2010

DESIGNED - DPA
DRAWN - MWH
CHECKED - DPA
DATE - 07/23/10

REVISED -
REVISED -
REVISED -
REVISED -

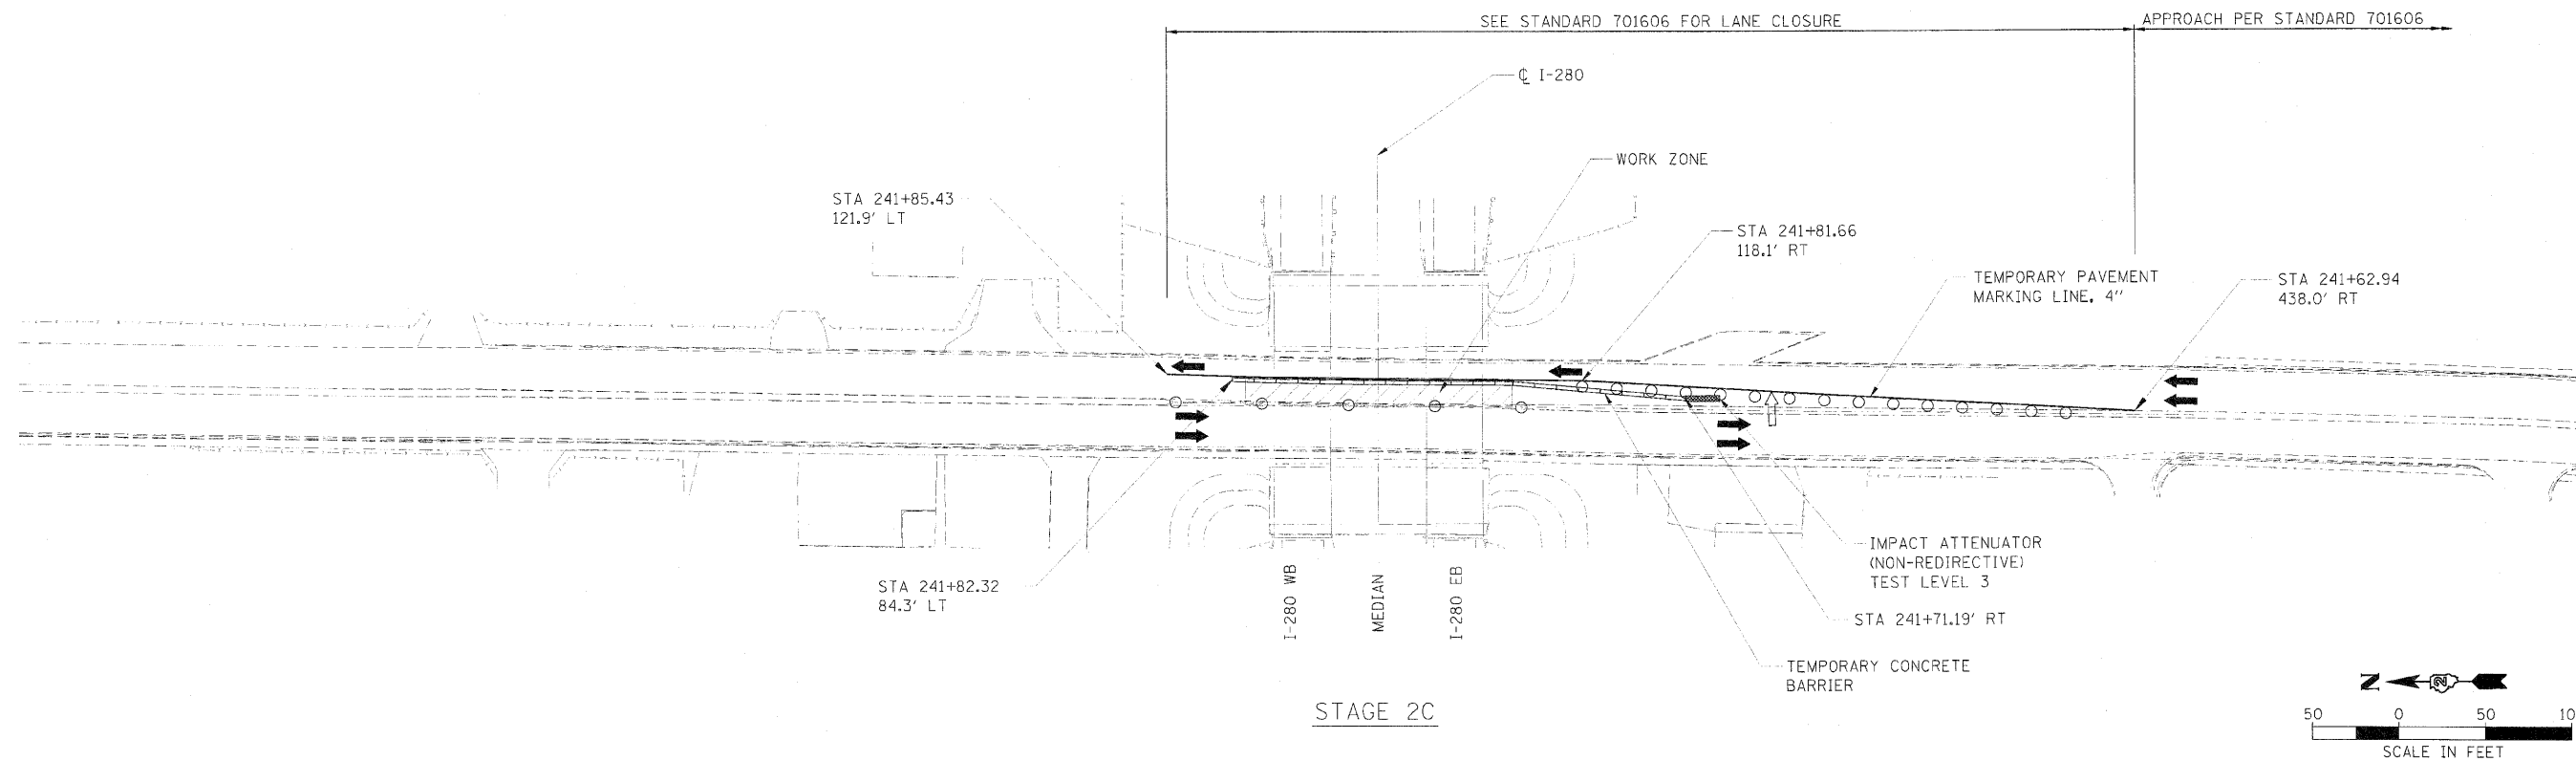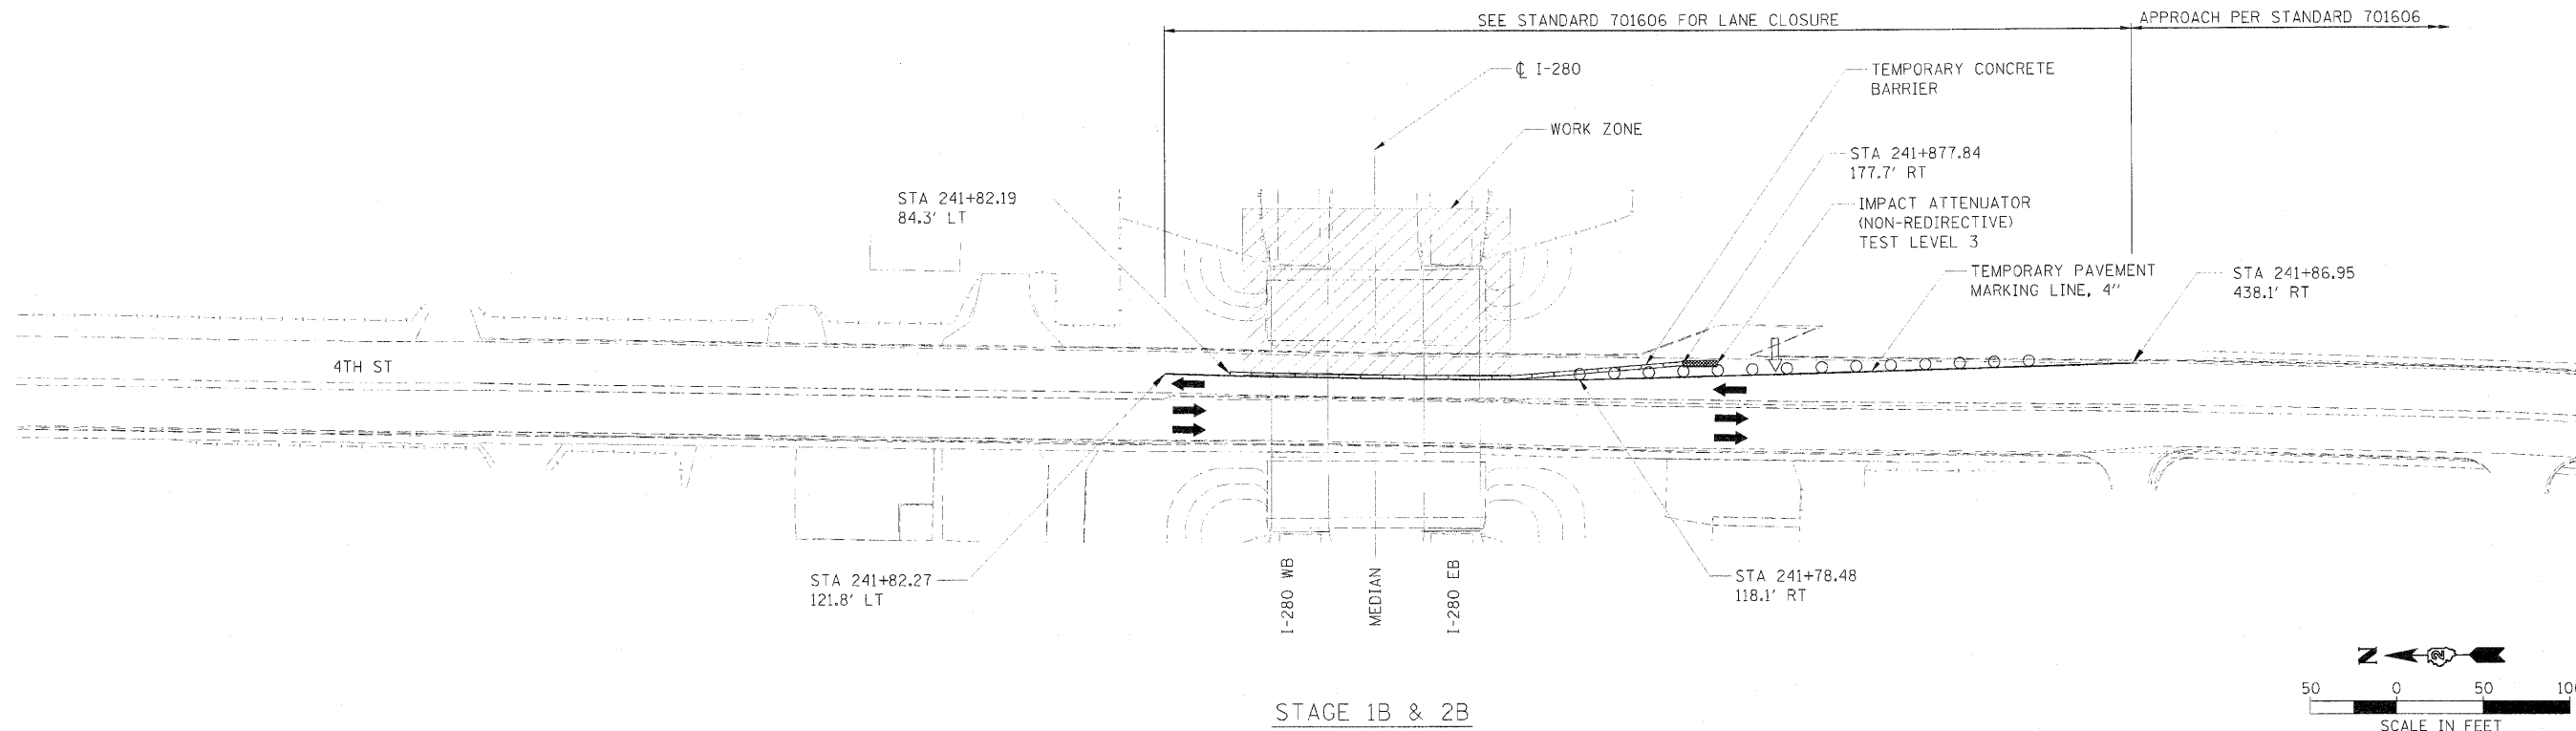

FILE NAME: 13254815-4th St / Imp 1B/2B.dgn
DRAWN: MWH
CHECKED: DPA
DATE: 07/23/10
REVIEWED: DPA
PLOT DATE: 08/17/10

FILE NAME: 13254815-4th St / Imp 1B/2B.dgn
DRAWN: MWH
CHECKED: DPA
DATE: 07/23/10
REVIEWED: DPA
PLOT DATE: 08/17/10

FILE NAME: 13254815-4th St / Imp 1B/2B.dgn
DRAWN: MWH
CHECKED: DPA
DATE: 07/23/10
REVIEWED: DPA
PLOT DATE: 08/17/10

DESIGNED: DPA
DRAWN: MWH
CHECKED: DPA
DATE: 07/23/10



REVISED: 08/17/10
REVISED: 08/17/10
REVISED: 08/17/10
REVISED: 08/17/10

STATE OF ILLINOIS
DEPARTMENT OF TRANSPORTATION

4TH STREET
STAGING PLANS
STAGE 1B & 2B, STAGE 2C

SCALE: 1" = 50' SHEET NO. OF SHEETS STA. TO STA.

F.A.I. RTE.	SECTION	COUNTY	TOTAL SHEETS	SHEET NO.
280	81-HB-1-HB-1-HB-2-VB-VB-1R	ROCK ISLAND	503	828
CONTRACT NO. 64815				
FED. ROAD DIST. NO. 7 ILLINOIS FED. AID PROJECT 7				

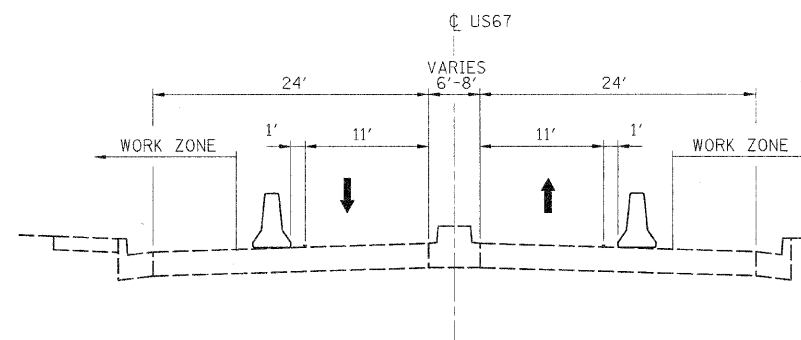
 


50 0 50 100

SCALE IN FEET

	ARROW BOARD		DRUM, CONE, OR BARRICADE
	WORK AREA		FLEXIBLE DELINEATOR
	SIDEWALK CLOSURE SIGN		TYPE III BARRICADE WITH FLASHING LIGHTS
			TEMPORARY CONCRETE BARRIER

FILE NAME =	USER NAME = Husan00411	DESIGNED - DPA	REVISED -	STATE OF ILLINOIS DEPARTMENT OF TRANSPORTATION	US67					F.A.I. RTE.	SECTION	COUNTY	TOTAL SHEETS	SHEET NO.
D264815-shr-58-1-mot88.dgn		DRAWN - MWH	REVISED -		STAGING PLANS					280	81-1B-1,4B,1B-1,4B-2,VB,VB-1R	ROCK ISLAND	503	82C
MODEL NAME =	PL0T SCALE = 50.0000' / 1in.	CHECKED - DPA	REVISED -		STAGE 1A & 2A					CONTRACT NO. 64815				
MOT	PL0T DATE = 08\24\2010	DATE - 07/23/10	REVISED -		SCALE: 1" = 50'	SHEET NO.	OF SHEETS	STA.	TO STA.	FED. ROAD DIST. NO. 7	ILLINOIS FED. AID PROJECT 7			

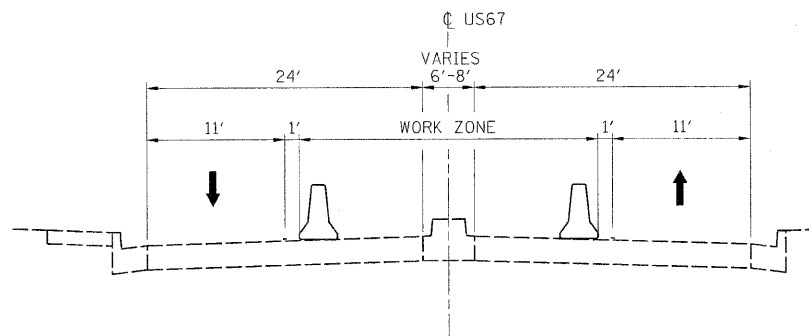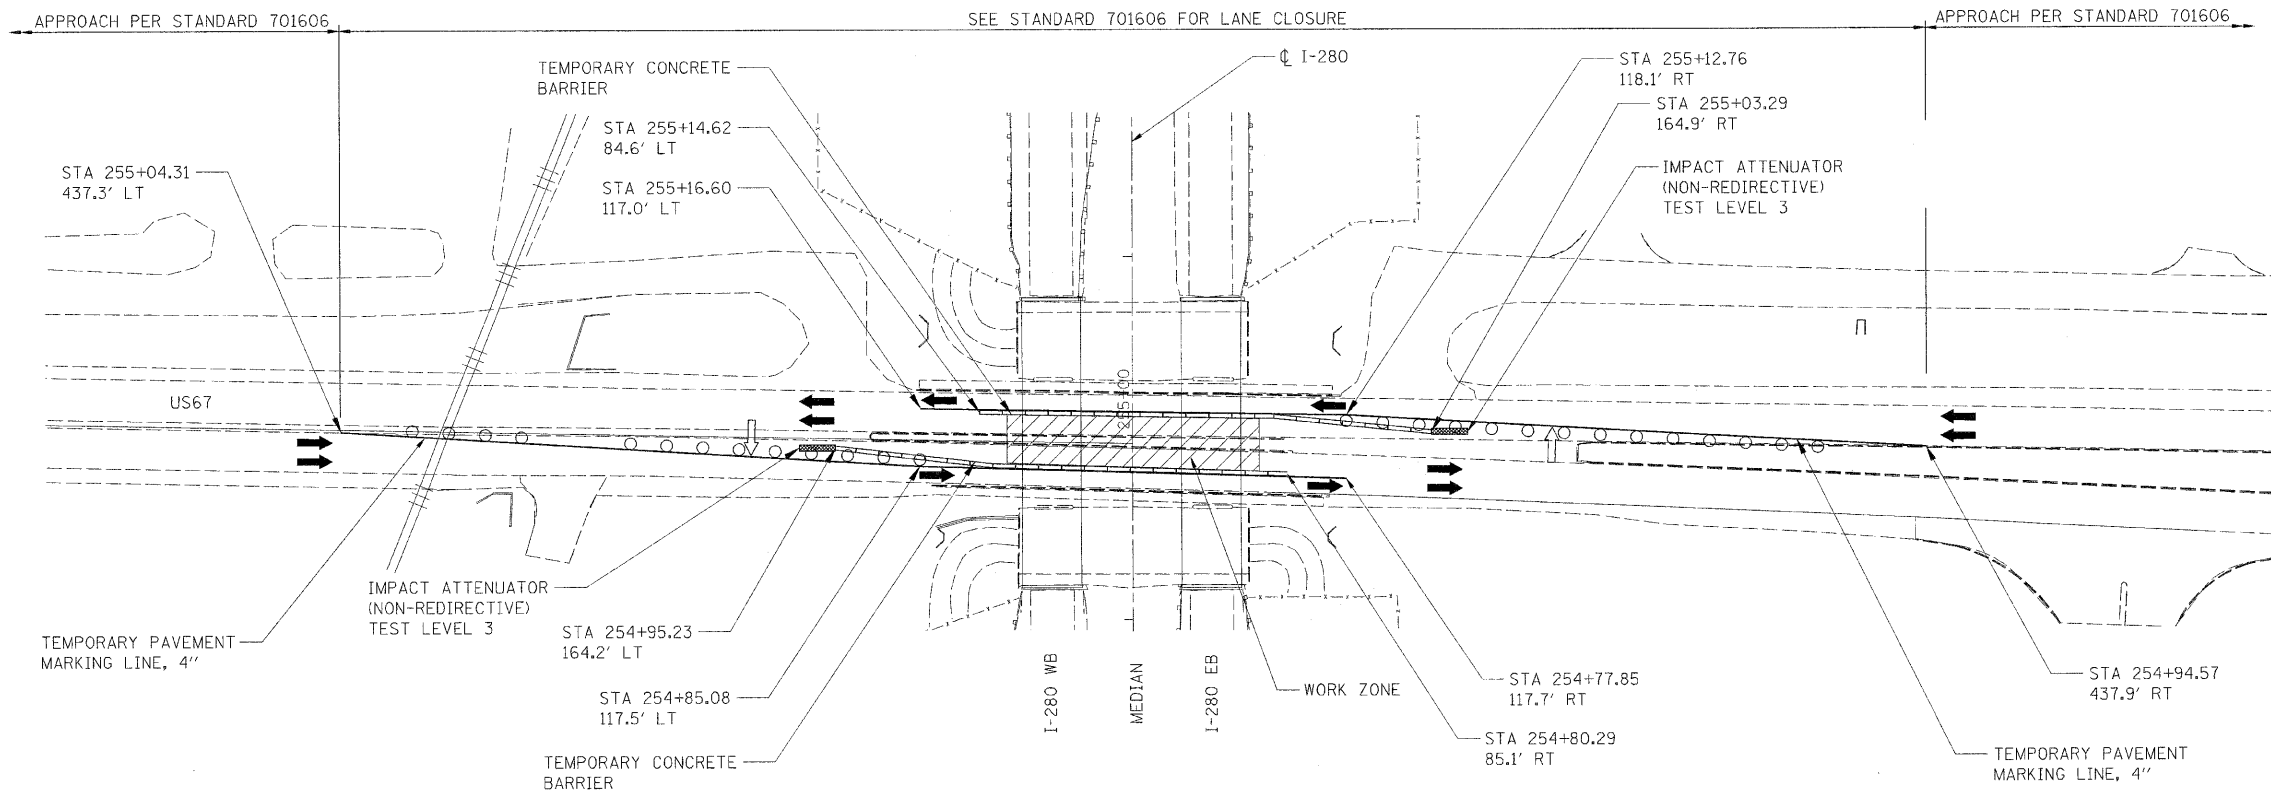




US67 STAGE 1B & 2B TRAFFIC CONTROL

LEGEND

- | | | | |
|--|-----------------------|--|---|
| | ARROW BOARD | | DRUM, CONE, OR BARRICADE |
| | WORK AREA | | FLEXIBLE DELINEATOR |
| | SIDEWALK CLOSURE SIGN | | TYPE III BARRICADE WITH FLASHING LIGHTS |
| | | | TEMPORARY CONCRETE BARRIER |

LAYOUT	MWH	08/17/10
DRAWN	MWH	08/17/10
REVIEWED	DPA	07/23/10

FILE NAME = D264815-shr-39-1mot80.dgn	USER NAME = Mura.00411	DESIGNED - DPA	REVISED -	STATE OF ILLINOIS DEPARTMENT OF TRANSPORTATION	US67 STAGING PLANS STAGE 1B & 2B			F.A.I. RTE. 280	SECTION 81-1B-1,1B,1B-1,1B-2,VB,VB-1R	COUNTY ROCK ISLAND	TOTAL SHEETS 503	SHEET NO. 82D
MODEL NAME = MOT	PLOT SCALE = 50.0000' / 1" =	CHECKED - DPA	REVISED -		SCALE: 1" = 50'	SHEET NO.	OF SHEETS	STA.	TO STA.	CONTRACT NO. 64815		
	PLOT DATE = 08/24/2010	DATE - 07/23/10	REVISED -							FED. ROAD DIST. NO. 7 ILLINOIS FED. AID PROJECT 7		

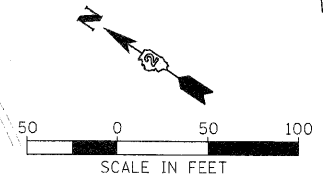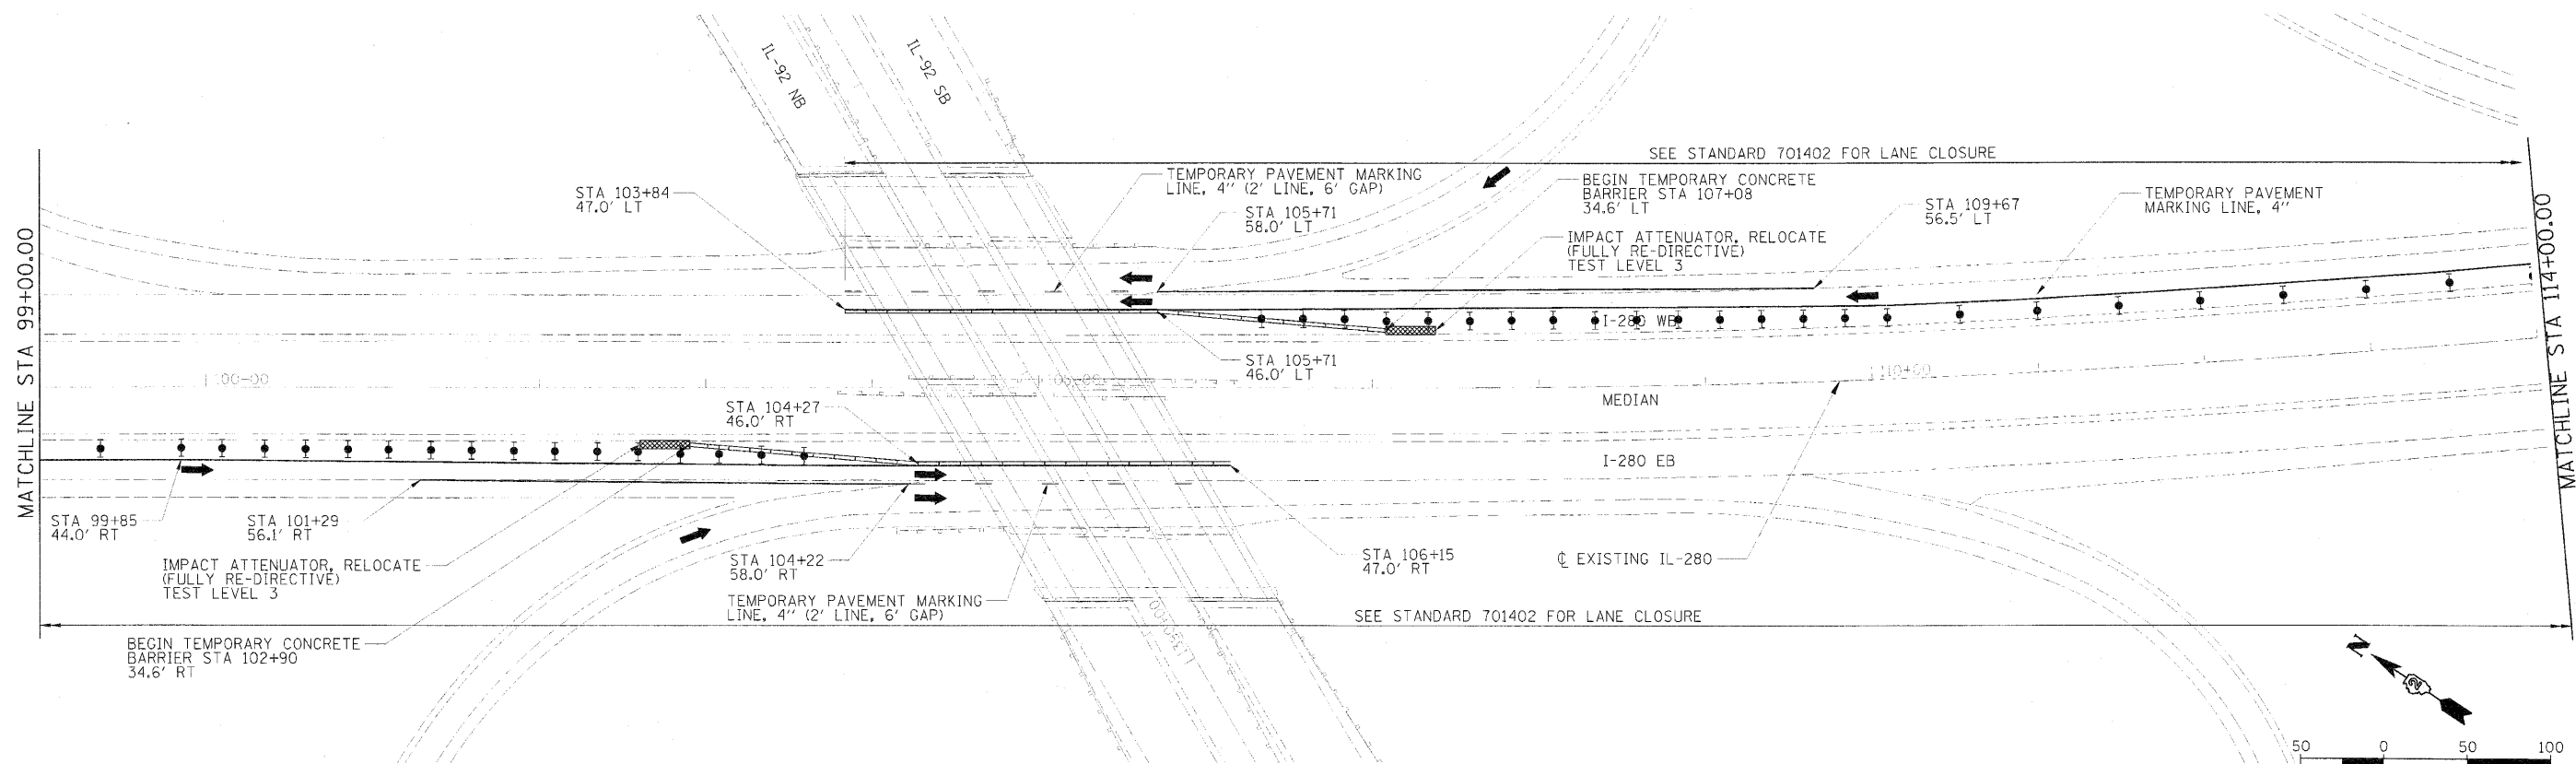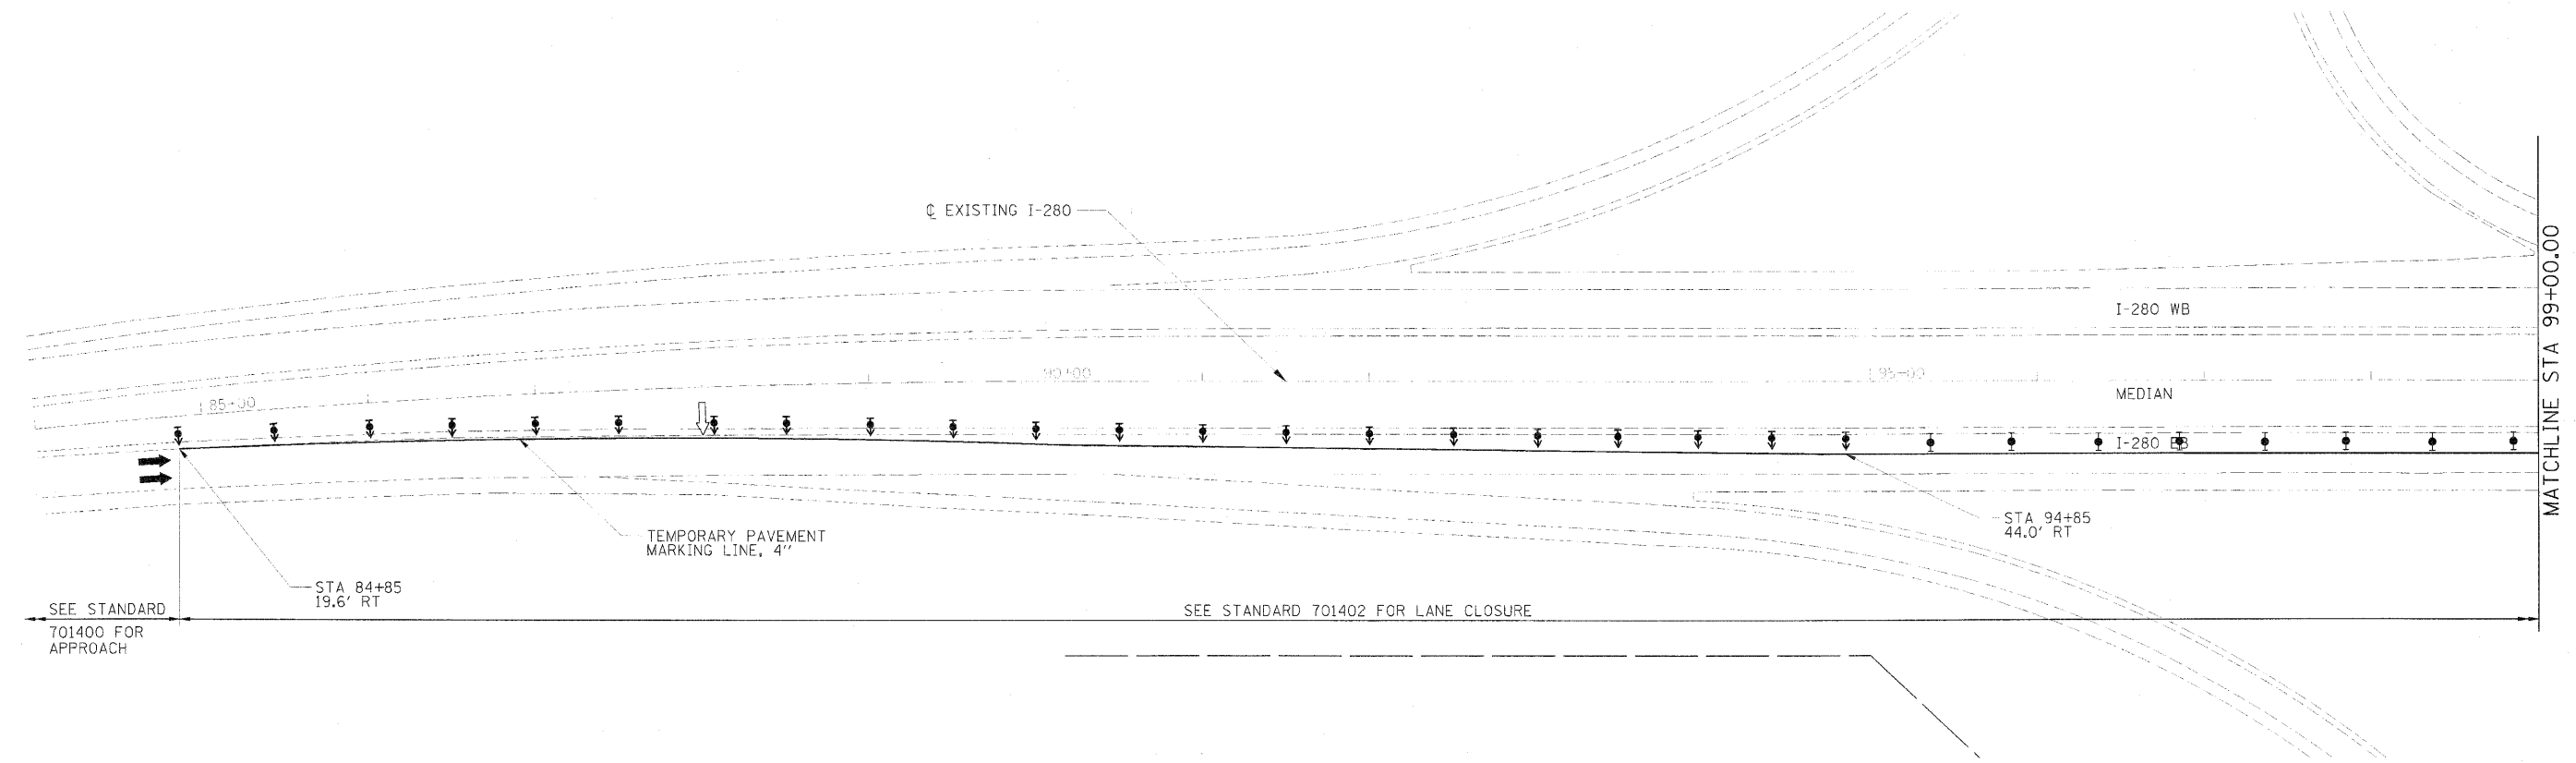

LAYOUT	08/17/10
DESIGN	08/17/10
CHECKED	07/23/10
DATE	07/23/10



FILE NAME	USER NAME	DESIGNED	DPA	REVISED
130483-shs-43-misc	Plng2236	DRAWN	MWH	REVISED
MODIFY NAME	PLAT SCALE	CHECKED	DPA	REVISED
	1/8" = 50'	DATE	07/23/10	REVISED
	PLAT DATE			

**STATE OF ILLINOIS
DEPARTMENT OF TRANSPORTATION**

**ILLINOIS ROUTE 92
STAGING PLANS
BRIDGE PAINTING STAGE 1**

SCALE: 1" = 50' SHEET NO. OF SHEETS STA. TO STA.

F.A.I. RTE.	SECTION	COUNTY	TOTAL SHEETS	SHEET NO.
280	81-118-1,118,119-1,119-2,119-11R	ROCK ISLAND	503	82E
FED. ROAD DIST. NO. 7 ILLINOIS FED. AID PROJECT 7			CONTRACT NO. 64815	

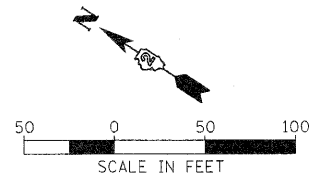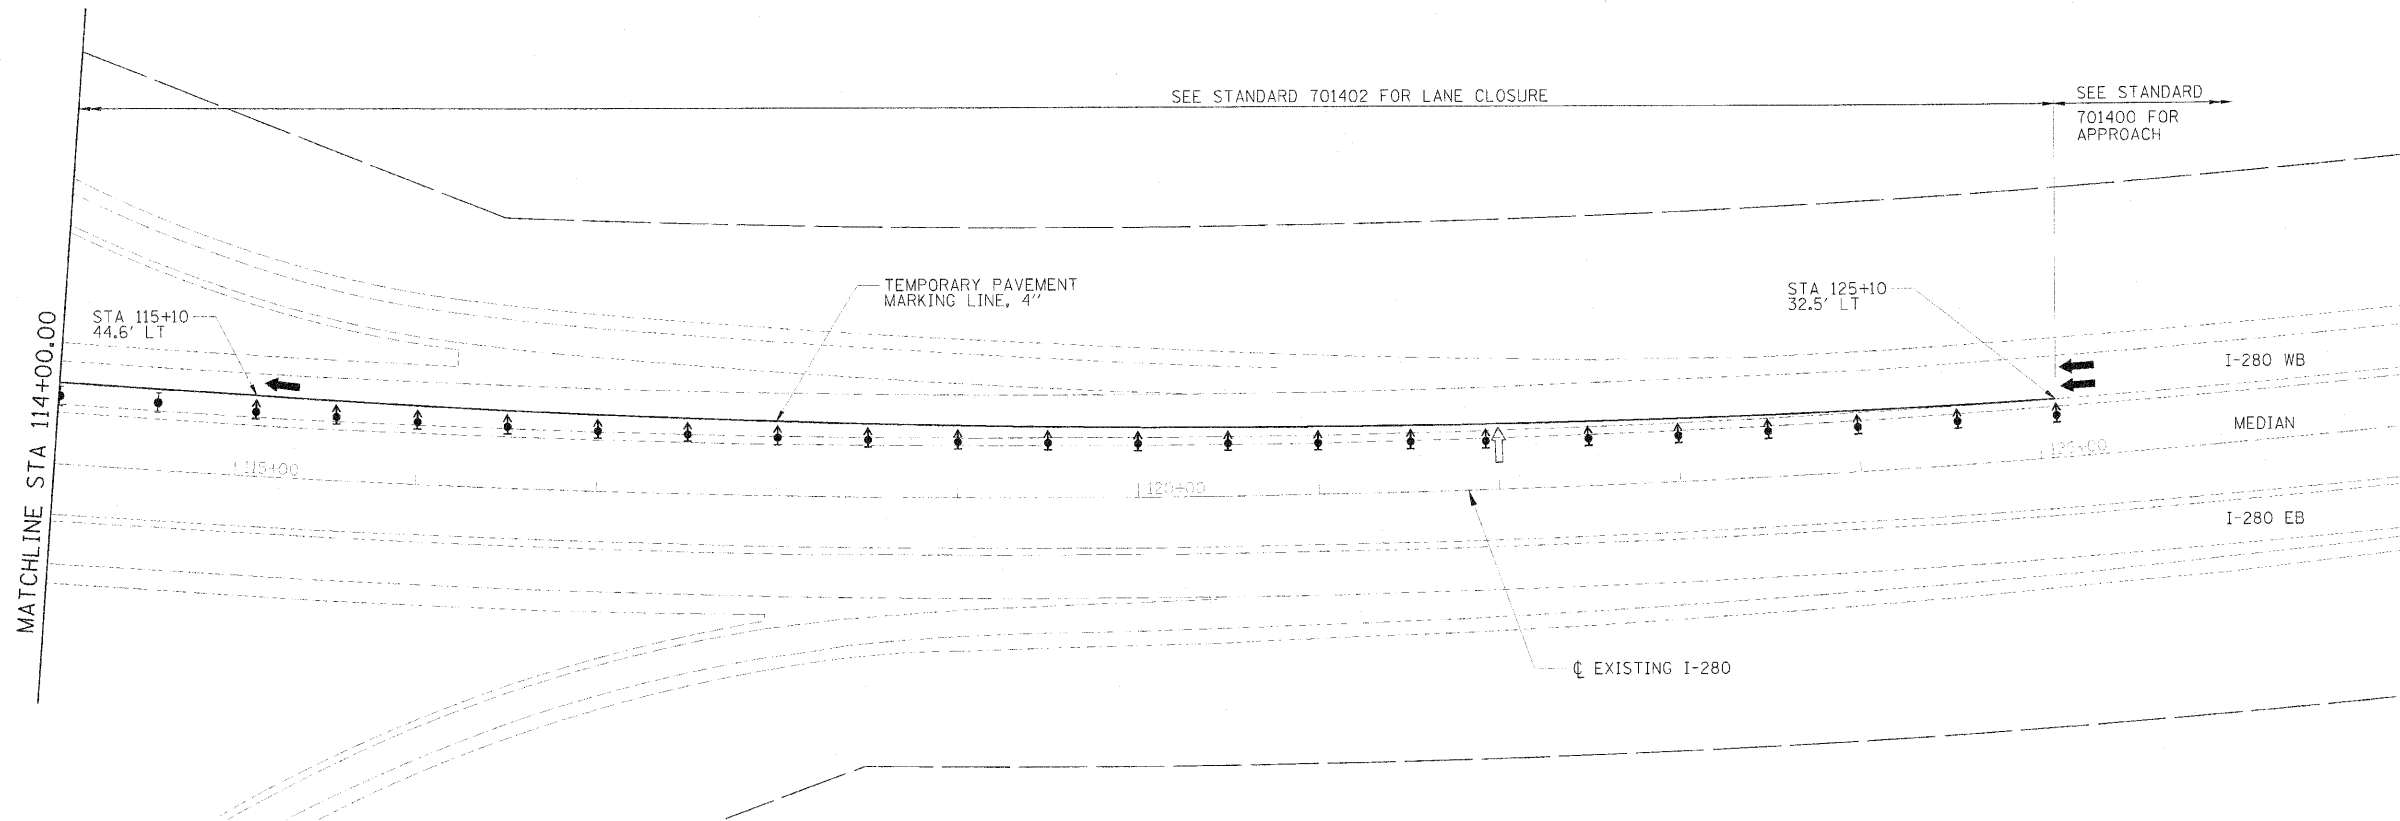

FILE NAME: 0604875
DRAWN: MWH
CHECKED: DPA
DATE: 07/23/10

DESIGNED: DPA
DRAWN: MWH
CHECKED: DPA
DATE: 07/23/10

USER NAME: 0604875
PLOT DATE: 7/23/2010

DESIGNED: DPA
DRAWN: MWH
CHECKED: DPA
DATE: 07/23/10



REVISED: -
REVISED: -
REVISED: -
REVISED: -

STATE OF ILLINOIS
DEPARTMENT OF TRANSPORTATION


ILLINOIS ROUTE 92
STAGING PLANS
BRIDGE PAINTING STAGE 1

SCALE: 1" = 50' SHEET NO. OF SHEETS STA. TO STA.

F.A.I. RTE.	SECTION	COUNTY	TOTAL SHEETS	SHEET NO.
280	81-10B-1,10B-1,10B-2,10B-3,10B-4	ROCK ISLAND	503	82F
CONTRACT NO. 64815				
FED. ROAD DIST. NO. 7 ILLINOIS FED. AID PROJECT 7				

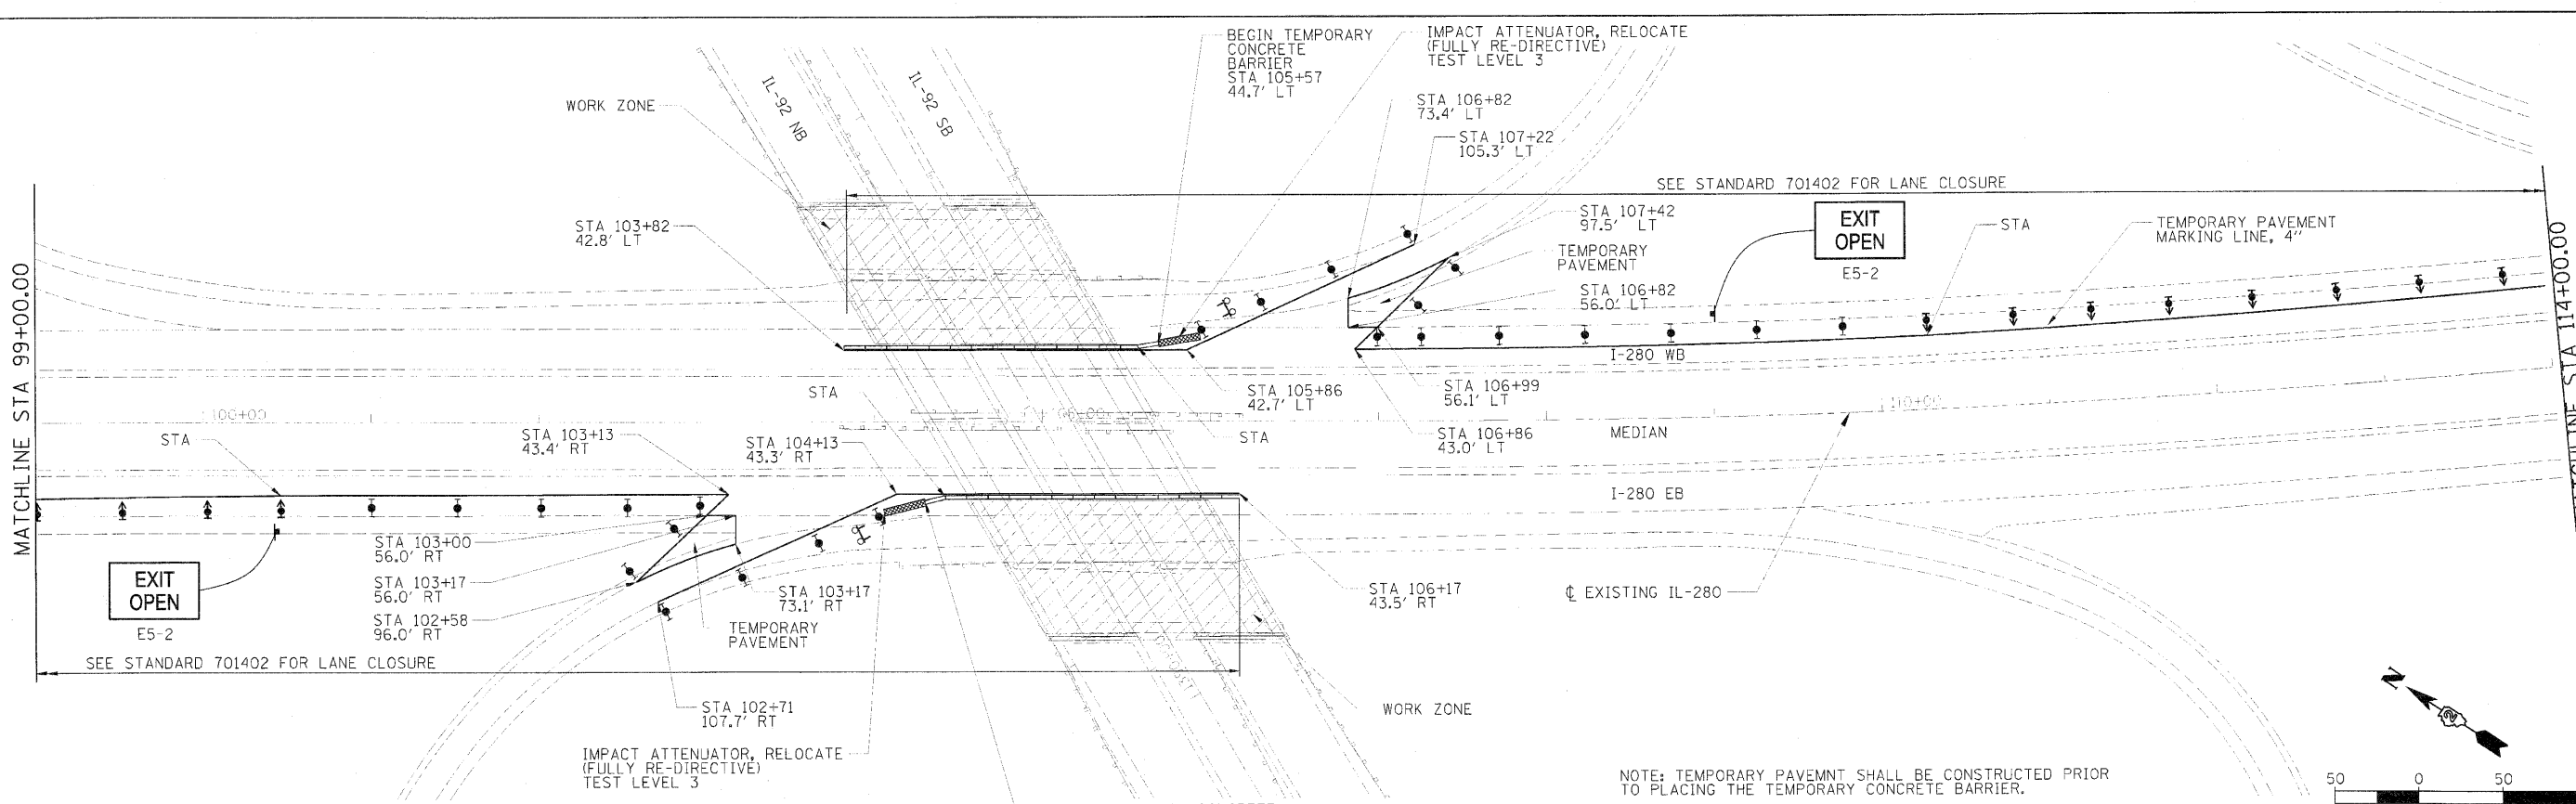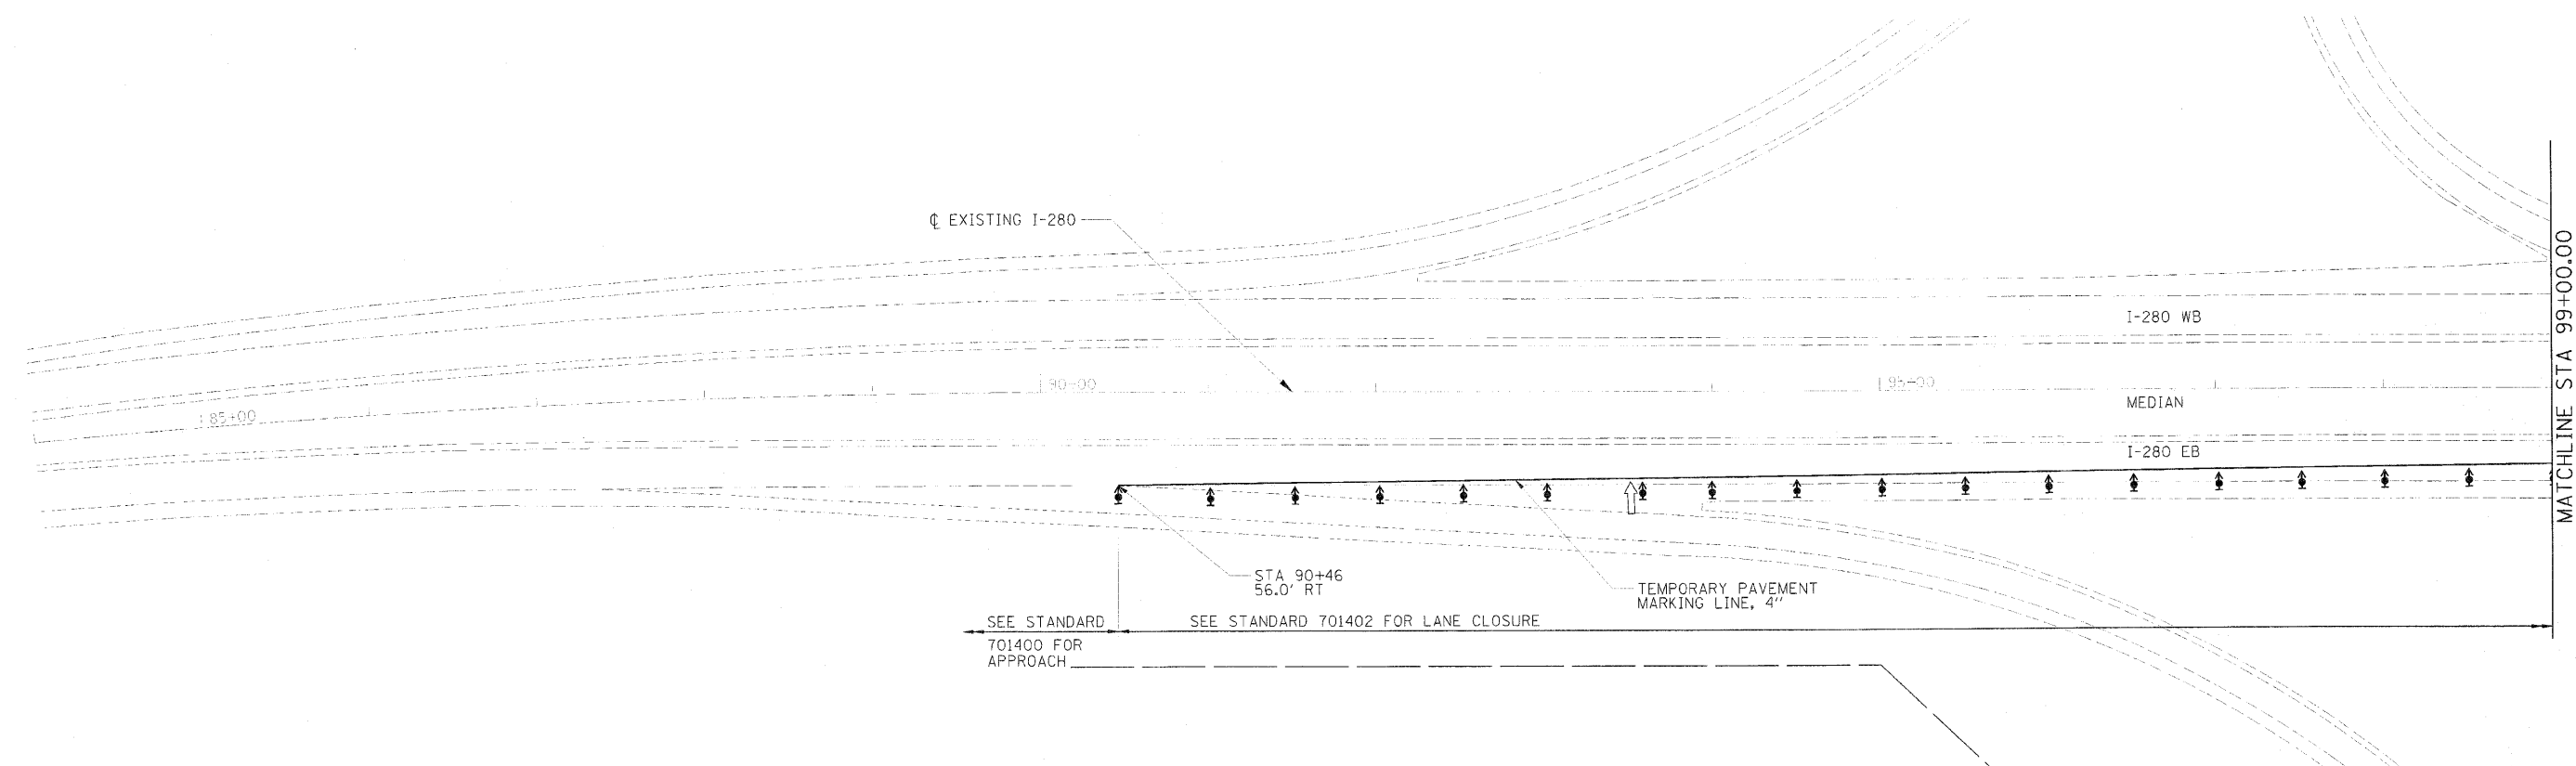

NOTE: TEMPORARY PAVEMENT SHALL BE CONSTRUCTED PRIOR TO PLACING THE TEMPORARY CONCRETE BARRIER.

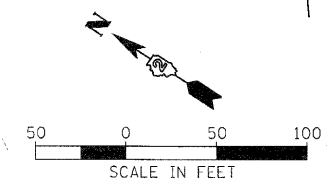

DESIGNED: DPA
DRAWN: MWH
CHECKED: DPA
DATE: 07/23/10

PROJECT: 02048
SHEET: 503 OF 503
CONTRACT: 64815

DESIGNED: DPA
DRAWN: MWH
CHECKED: DPA
DATE: 07/23/10



DESIGNED: DPA
DRAWN: MWH
CHECKED: DPA
DATE: 07/23/10

STATE OF ILLINOIS
DEPARTMENT OF TRANSPORTATION

ILLINOIS ROUTE 92
STAGING PLANS
BRIDGE PAINTING STAGE 2

SCALE: 1" = 50' SHEET NO. OF SHEETS STA. TO STA.

F.A.I. RTE.	SECTION	COUNTY	TOTAL SHEETS	SHEET NO.
280	81-1B-1, 1B-2, 1B-3, 1B-4, 1B-99, 1B-100	ROCK ISLAND	503	826
CONTRACT NO. 64815				

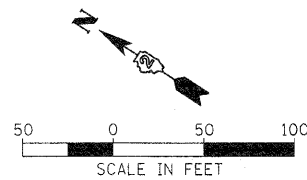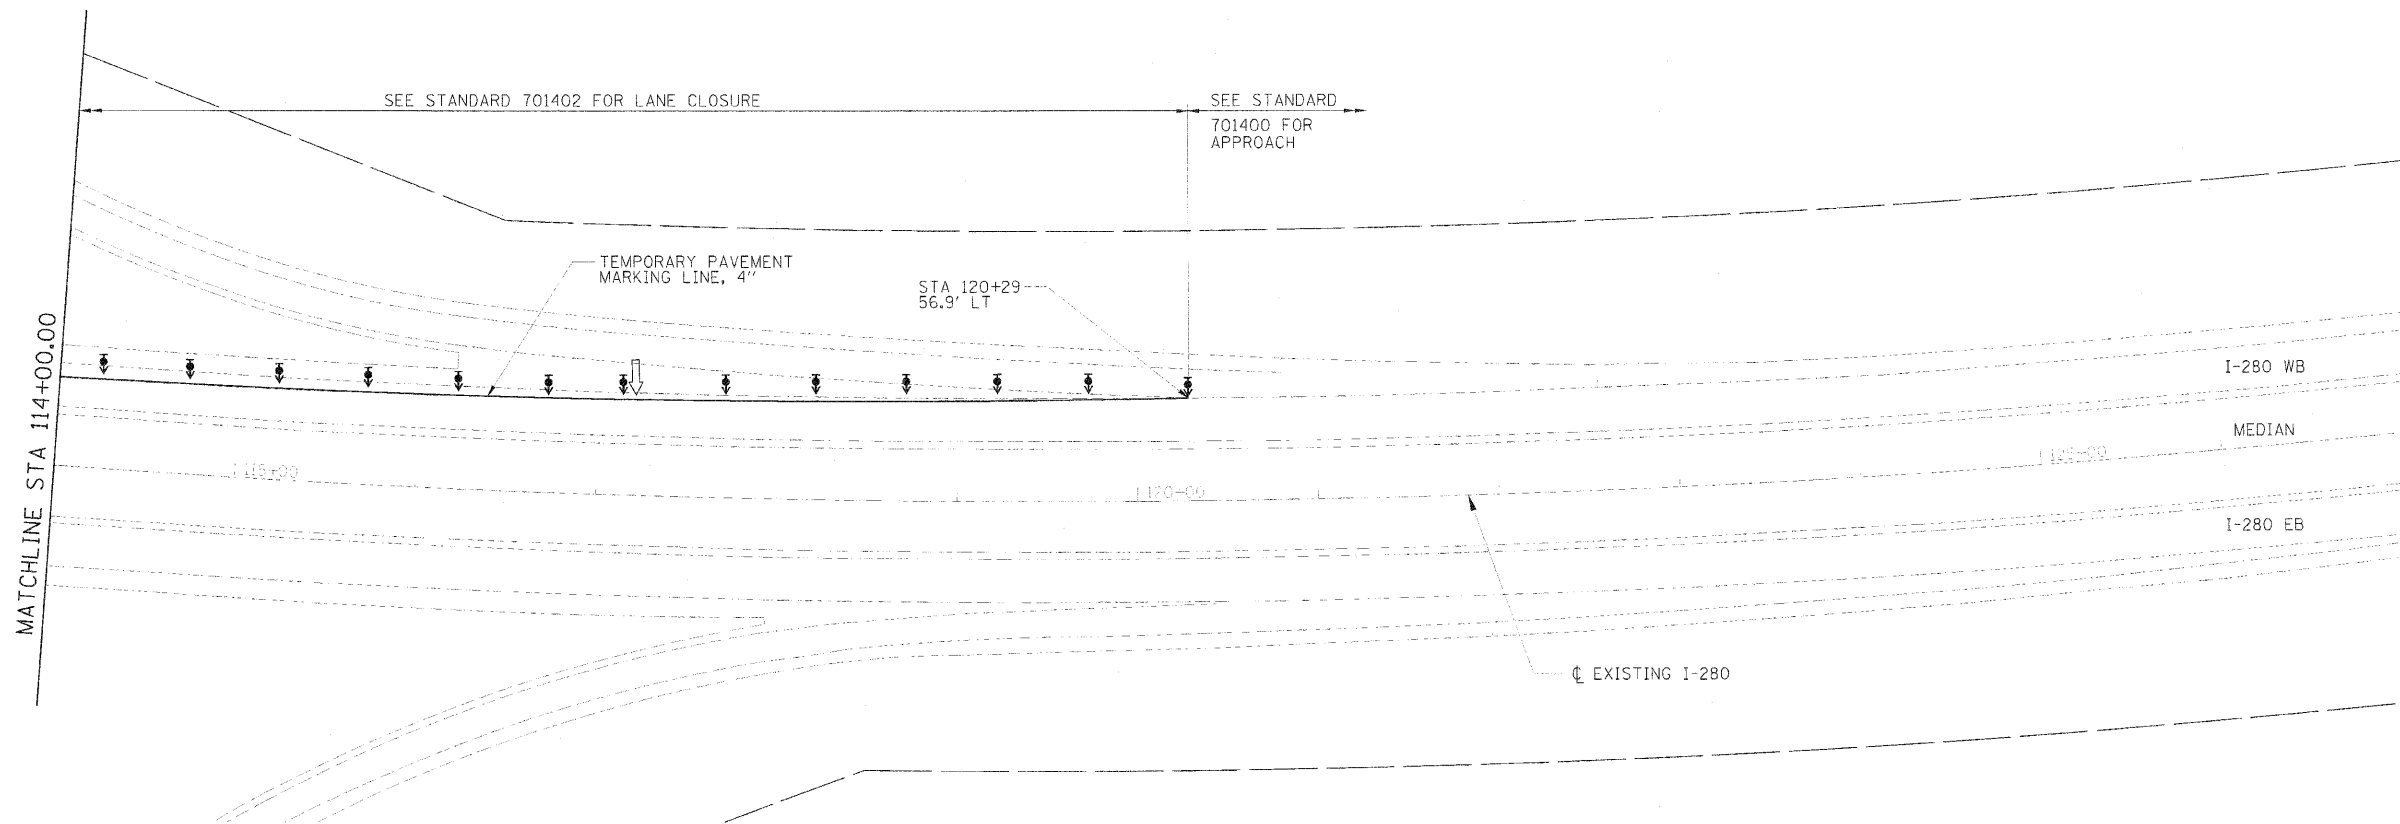

DATE: 08/17/10
DRAWN: MWH
CHECKED: DPA
DESIGNED: DPA
DATE: 07/23/10

FILE NAME: 0214925-00-43.mxd
MODEL NAME: 0214925-00-43.mxd
PLOT DATE: 08/17/10

DESIGNED: DPA
DRAWN: MWH
CHECKED: DPA
DATE: 07/23/10

REVISED: REVISED
REVISED: REVISED
REVISED: REVISED


STATE OF ILLINOIS
DEPARTMENT OF TRANSPORTATION

ILLINOIS ROUTE 92
STAGING PLANS
BRIDGE PAINTING STAGE 2

SCALE: 1" = 50'
SHEET NO. OF SHEETS STA. TO STA.


F.A.I. RTE.	SECTION	COUNTY	TOTAL SHEETS	SHEET NO.
280	81-1B-1,1B,1B-1,1B-2,1B,1B-1R	ROCK ISLAND	503	82H
CONTRACT NO. 64815				

FED. ROAD DIST. NO. 7 ILLINOIS FED. AID PROJECT 7

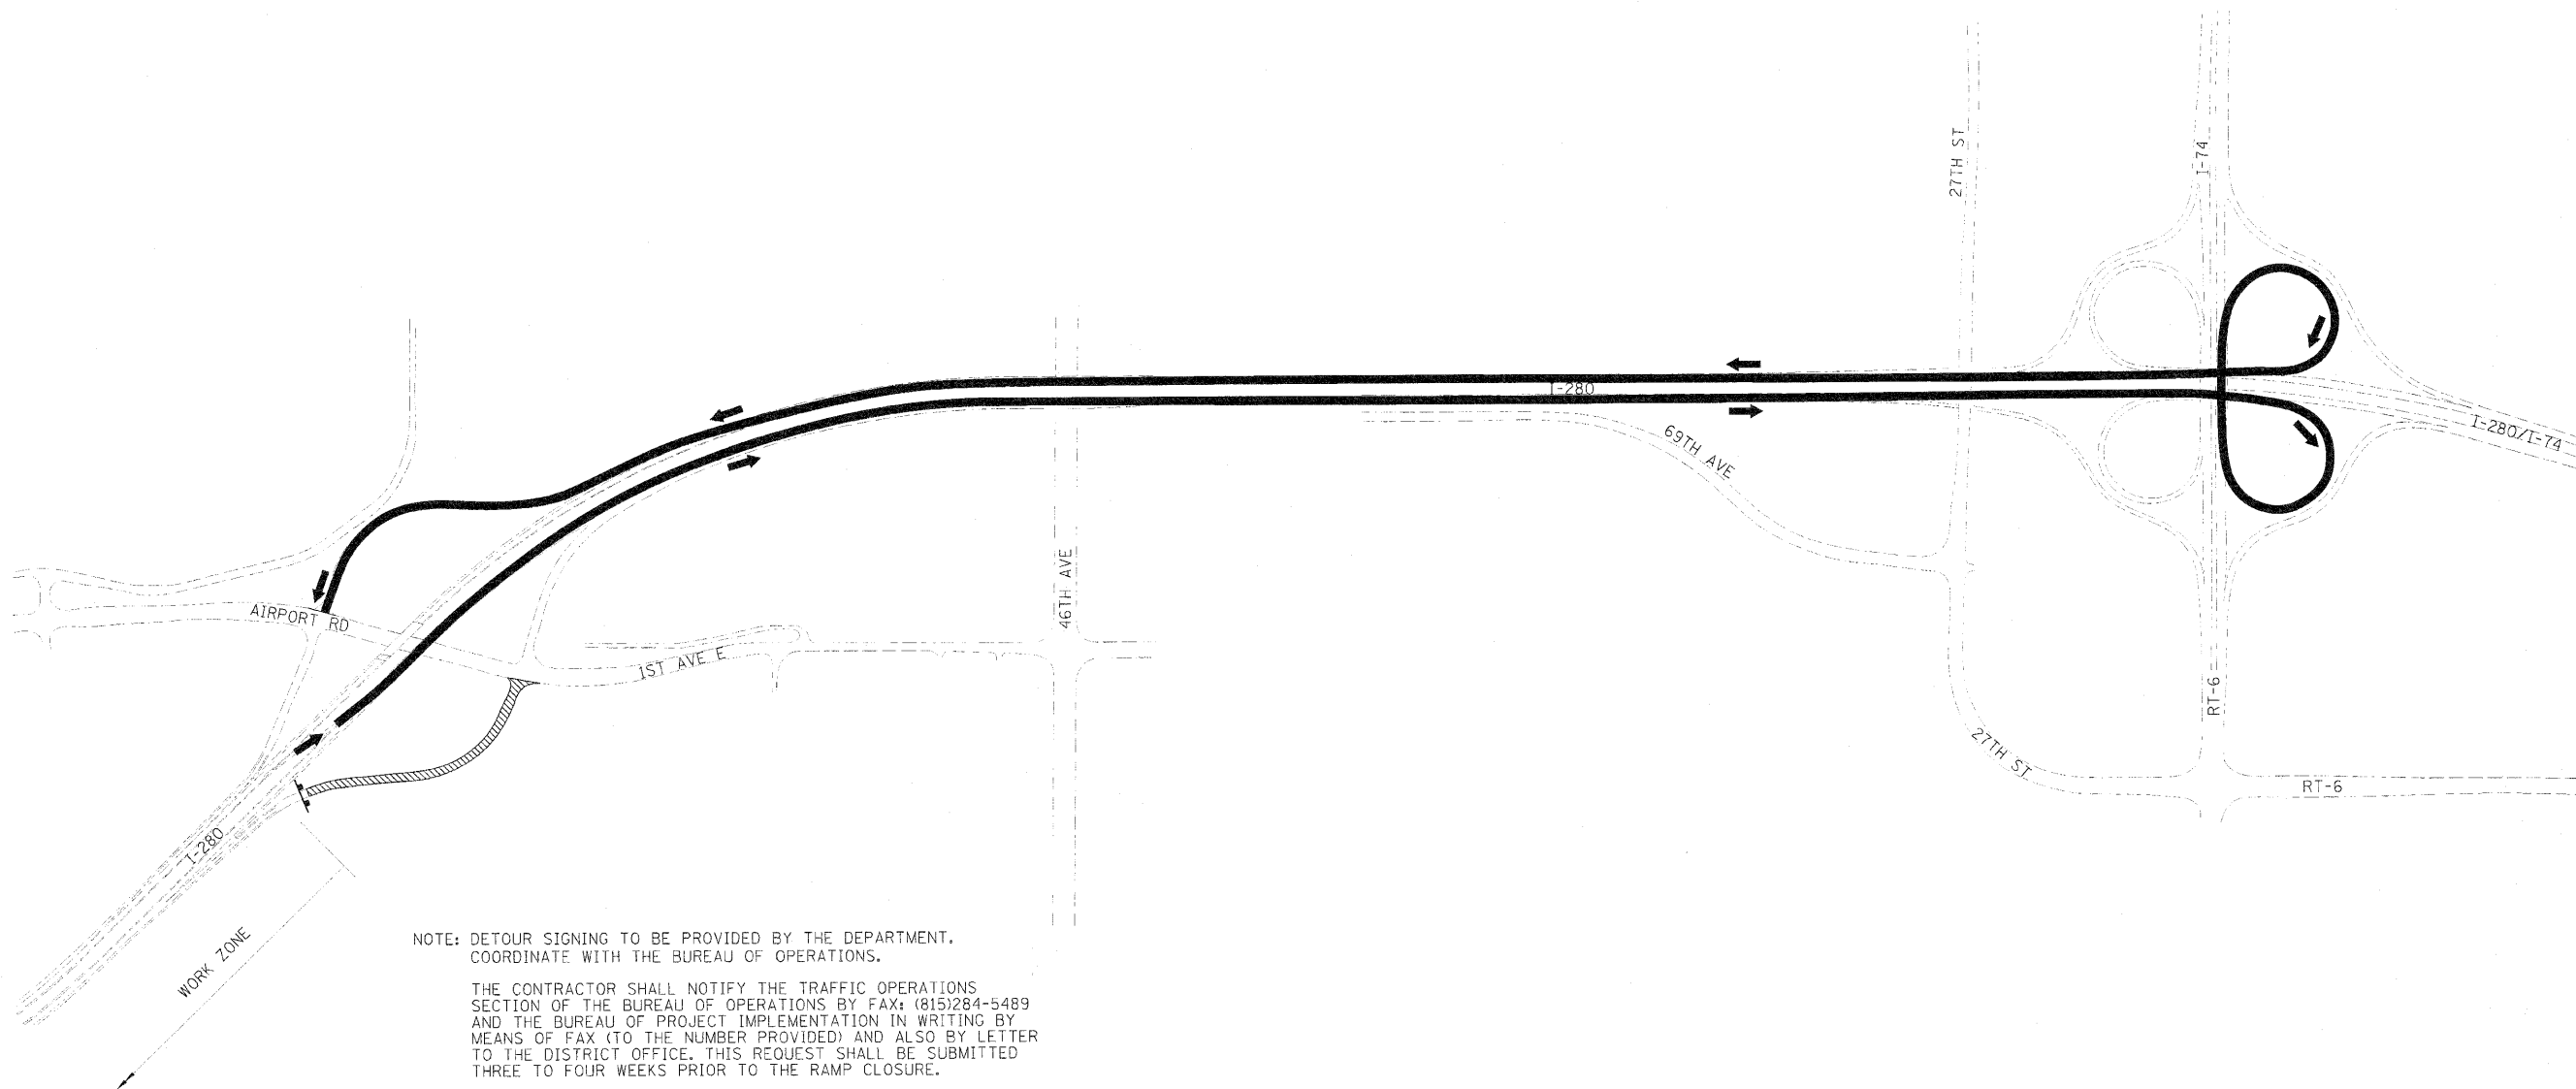

LEGEND

- DETOUR ROUTE
▨ CLOSED RAMP

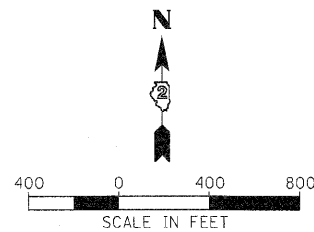

DESIGNED	DPA
DRAWN	JDM
CHECKED	DPA
DATE	07/23/10

PROJECT NAME: I-280/I-74
PROJECT NO: 64815
SHEET NO: 83

DESIGNED: DPA
DRAWN: JDM
CHECKED: DPA
DATE: 07/23/10

DESIGNED: DPA
DRAWN: JDM
CHECKED: DPA
DATE: 07/23/10


REVIS
REVISE
REVISE
REVISE

STATE OF ILLINOIS
DEPARTMENT OF TRANSPORTATION

ILLINOIS ROUTE 92 AND I-280
STAGING PLANS
STAGE I DETOUR PLAN

SCALE: 1" = 400' SHEET NO. OF SHEETS STA. TO STA.

F.A.I. RTE.	SECTION	COUNTY	TOTAL SHEETS	SHEET NO.
280	81-1/8-1, HB, HB-1, HB-2, VB, VB-1/2	ROCK ISLAND	503	83
CONTRACT NO. 64815				
FED. ROAD DIST. NO. 7 ILLINOIS FED. AID PROJECT 7				

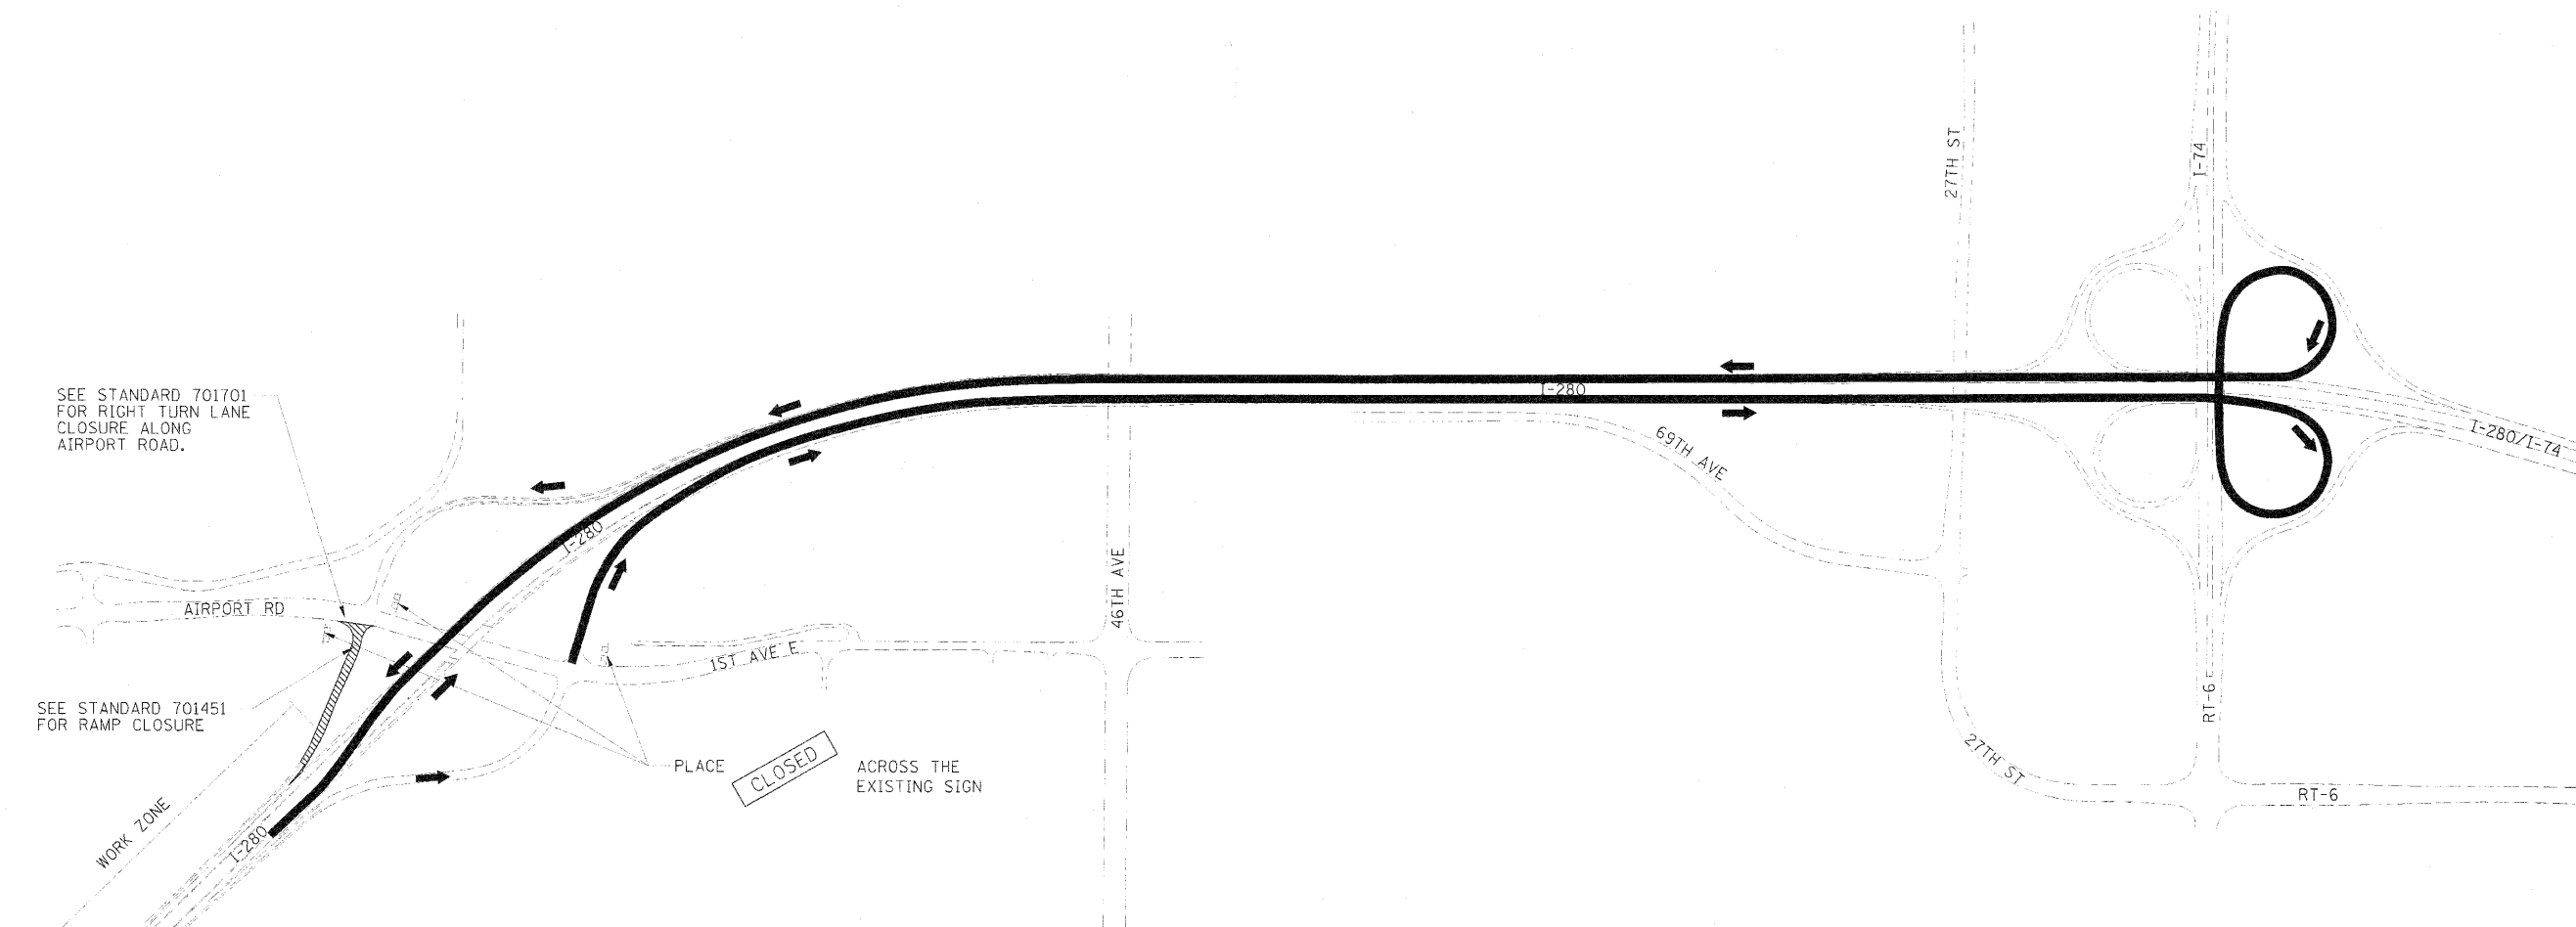


NOTE: DETOUR SIGNING TO BE PROVIDED BY THE DEPARTMENT.
COORDINATE WITH THE BUREAU OF OPERATIONS.

THE CONTRACTOR SHALL NOTIFY THE TRAFFIC OPERATIONS
SECTION OF THE BUREAU OF OPERATIONS BY FAX: (815)284-5489
AND THE BUREAU OF PROJECT IMPLEMENTATION IN WRITING BY
MEANS OF FAX (TO THE NUMBER PROVIDED) AND ALSO BY LETTER
TO THE DISTRICT OFFICE. THIS REQUEST SHALL BE SUBMITTED
THREE TO FOUR WEEKS PRIOR TO THE RAMP CLOSURE.


LEGEND

— DETOUR ROUTE
▨ CLOSED RAMP

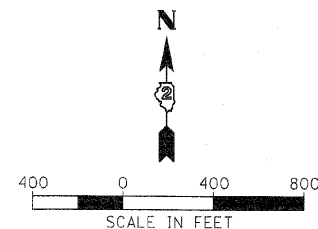

DESIGNED	05/17/10
DRAWN	05/21/10
CHECKED	06/01/10
REVIEWED	07/23/10



FILE NAME: 02649.Dwg	SEE NAME: 01w2028	DESIGNED: DPA	REVISOR: DPA	ILLINOIS ROUTE 92 AND I-280	F.A.I. RTE: 280	SECTION: 61-11B-1, 11B-2, 11B-3, 11B-4, 11B-99, 11B-100	COUNTY: ROCK ISLAND	TOTAL SHEETS: 503	SHEET NO.: 84
MODEL NAME: 02649.Dwg	PLT SCALE: 1/4" = 100'	CHECKED: DPA	REVISOR: DPA	DEPARTMENT OF TRANSPORTATION	SCALE: 1" = 400'	SHEET NO. OF SHEETS STA. TO STA.	FED. ROAD DIST. NO. 7 (ILLINOIS) FED. AID PROJECT 7	CONTRACT NO. 64815	
DATE: 07/23/10	PLT DATE: 08/13/2010	DATE: 07/23/10	REVISOR: DPA						

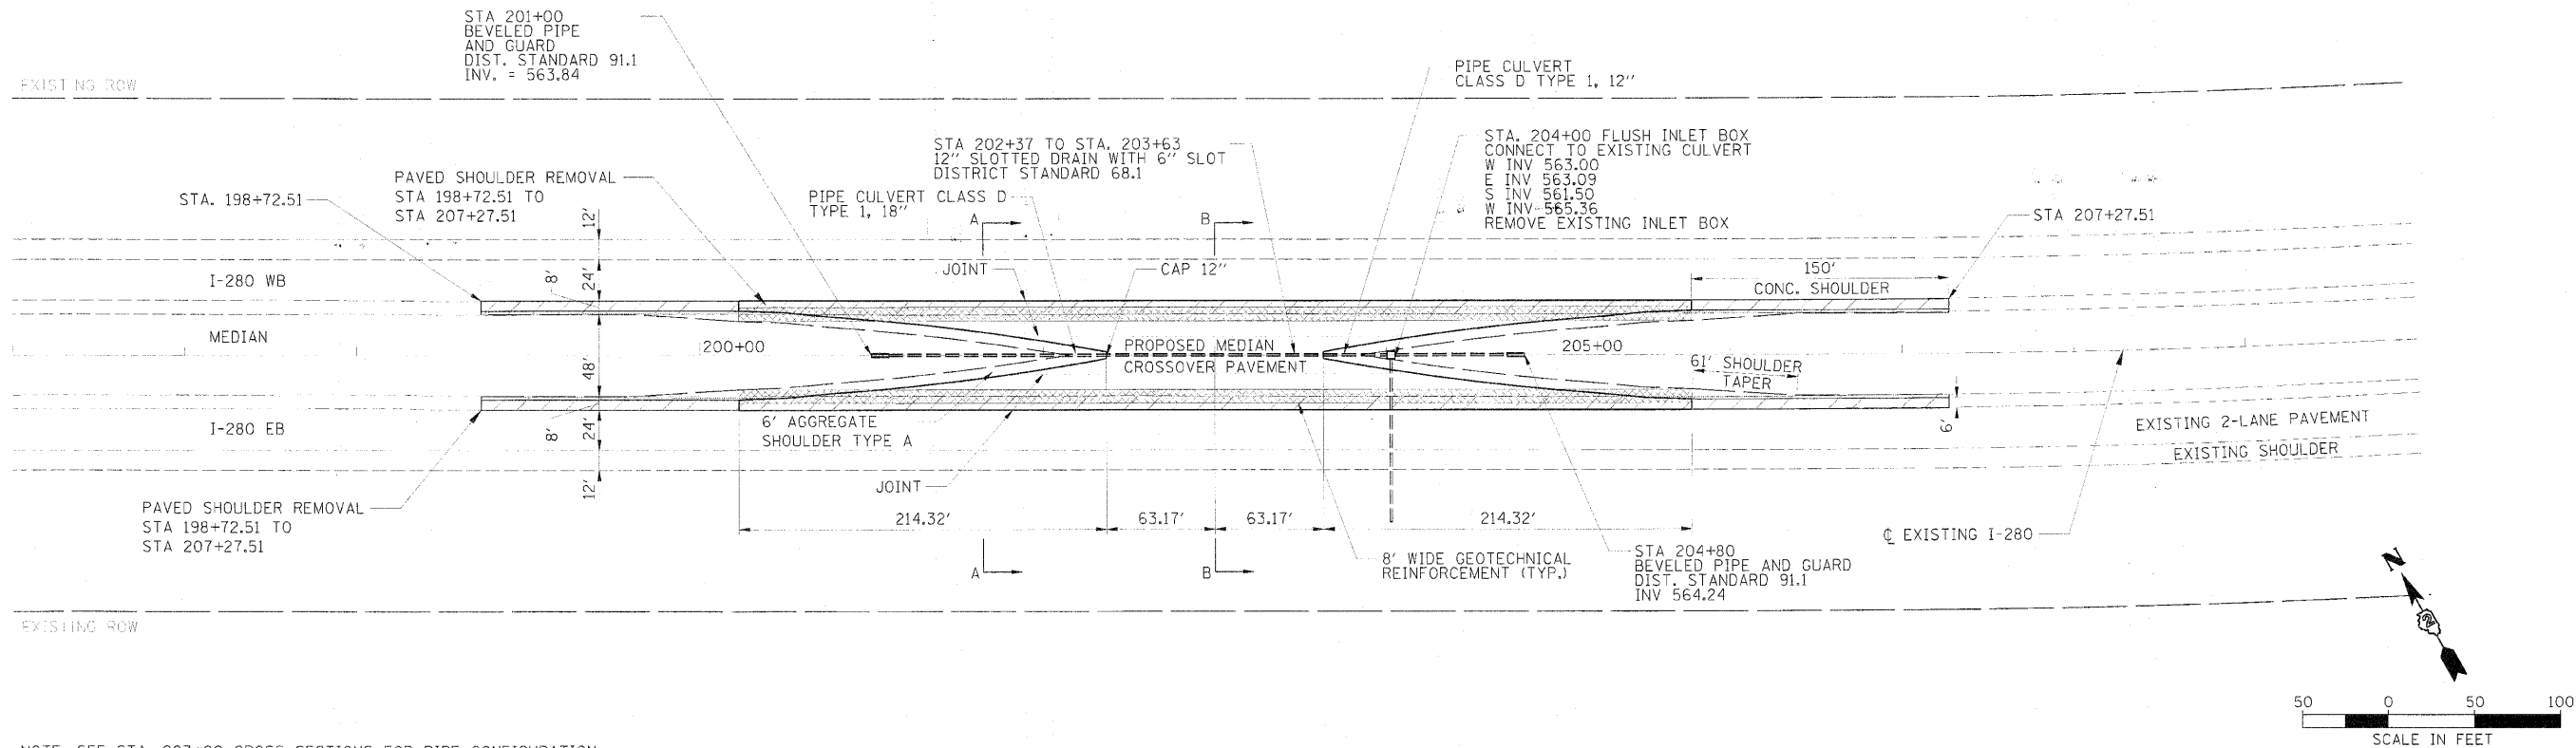


NOTE: SEE STA. 203+00 CROSS SECTIONS FOR PIPE CONFIGURATION.

CROSSOVER #1 WESTBOUND PAVEMENT STA / OFFSETS AND ELEVATIONS						
WESTBOUND	LOCATION	EXISTING EDGE OF PAVEMENT		PROPOSED EDGE OF PAVEMENT		
	STATION	OFFSET	ELEV.	PROPOSED CROSS SLOPE	OFFSET	ELEV.
START TAPER	200+22.51	32	LT 568.05	-4.00%	26.00	LT 567.81
	200+50.00	32	LT 568.05	-2.29%	25.00	LT 567.89
	200+75.00	32	LT 568.05	-2.01%	22.56	LT 567.86
BEVELED PIPE	201+00.00	32	LT 568.04	-2.02%	20.60	LT 567.81
	201+25.00	32	LT 568.04	-2.03%	18.20	LT 567.76
	201+50.00	32	LT 568.06	-1.98%	15.36	LT 567.73
	201+75.00	32	LT 568.07	-2.01%	12.07	LT 567.67
	202+00.00	32	LT 568.09	-1.99%	8.33	LT 567.62
	202+25.00	32	LT 568.10	-2.26%	4.14	LT 567.47
START DRAIN	202+36.83	32	LT 568.10	-2.37%	2.00	LT 567.39
	202+50.00	32	LT 568.11	-2.41%	0.00	LT 567.34
AT CROSSOVER	203+00.00	32	LT 568.11	-2.63%	0.00	LT 567.27
	203+50.00	32	LT 568.14	-2.81%	0.00	LT 567.24
END DRAIN	203+63.17	32	LT 568.14	-2.90%	2.00	LT 567.27
	203+75.00	32	LT 568.14	-2.62%	4.14	LT 567.41
	204+00.00	32	LT 568.13	-1.99%	8.33	LT 567.66
	204+25.00	32	LT 568.12	-2.01%	12.07	LT 567.72
	204+50.00	32	LT 568.11	-1.98%	15.36	LT 567.78
BEVELED PIPE	204+75.00	32	LT 568.12	-2.03%	18.20	LT 567.84
	205+00.00	32	LT 568.13	-2.02%	20.60	LT 567.90
	205+25.00	32	LT 568.14	-2.01%	22.56	LT 567.95
	205+50.00	32	LT 568.16	-2.29%	25.00	LT 568.00
END TAPER	205+77.49	32	LT 568.18	-4.00%	26.00	LT 567.94



CROSSOVER #1 EASTBOUND PAVEMENT STA / OFFSETS AND ELEVATIONS						
EASTBOUND	LOCATION	EXISTING EDGE OF PAVEMENT		PROPOSED EDGE OF PAVEMENT		
	STATION	OFFSET	ELEV.	PROPOSED CROSS SLOPE	OFFSET	ELEV.
START TAPER	200+22.51	32	RT 567.88	-4.00%	26.00	RT 567.64
	200+50.00	32	RT 567.84	-2.29%	25.00	RT 567.68
	200+75.00	32	RT 567.81	-2.01%	22.56	RT 567.62
BEVELED PIPE	201+00.00	32	RT 567.84	-2.02%	20.60	RT 567.61
	201+25.00	32	RT 567.88	-2.03%	18.20	RT 567.60
	201+50.00	32	RT 567.93	-1.98%	15.36	RT 567.60
	201+75.00	32	RT 567.96	-2.01%	12.07	RT 567.56
	202+00.00	32	RT 567.97	-1.99%	8.33	RT 567.50
	202+25.00	32	RT 567.98	-2.01%	4.14	RT 567.42
START DRAIN	202+36.83	32	RT 567.99	-2.00%	2.00	RT 567.39
	202+50.00	32	RT 567.98	-2.00%	0.00	RT 567.34
AT CROSSOVER	203+00.00	32	RT 567.91	-2.00%	0.00	RT 567.27
	203+50.00	32	RT 567.88	-2.00%	0.00	RT 567.24
END DRAIN	203+63.17	32	RT 567.87	-2.00%	2.00	RT 567.27
	203+75.00	32	RT 567.87	-2.01%	4.14	RT 567.31
	204+00.00	32	RT 567.86	-1.99%	8.33	RT 567.39
	204+25.00	32	RT 567.84	-2.01%	12.07	RT 567.44
	204+50.00	32	RT 567.82	-1.98%	15.36	RT 567.49
BEVELED PIPE	204+75.00	32	RT 567.81	-2.03%	18.20	RT 567.53
	205+00.00	32	RT 567.82	-2.02%	20.60	RT 567.59
	205+25.00	32	RT 567.84	-2.01%	22.56	RT 567.65
	205+50.00	32	RT 567.87	-2.29%	25.00	RT 567.71
END TAPER	205+77.49	32	RT 567.86	-4.00%	26.00	RT 567.62


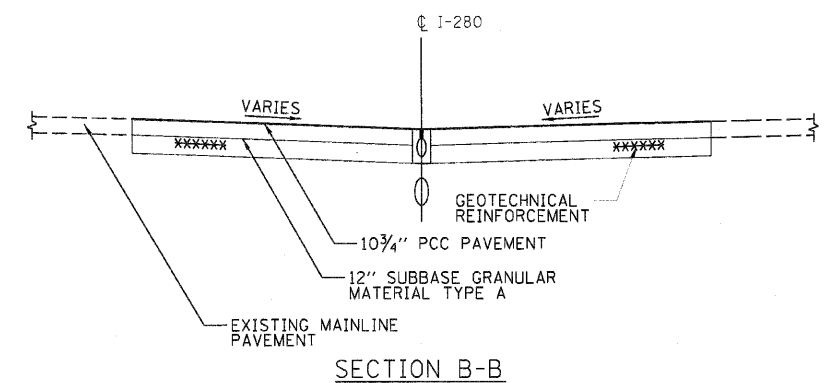
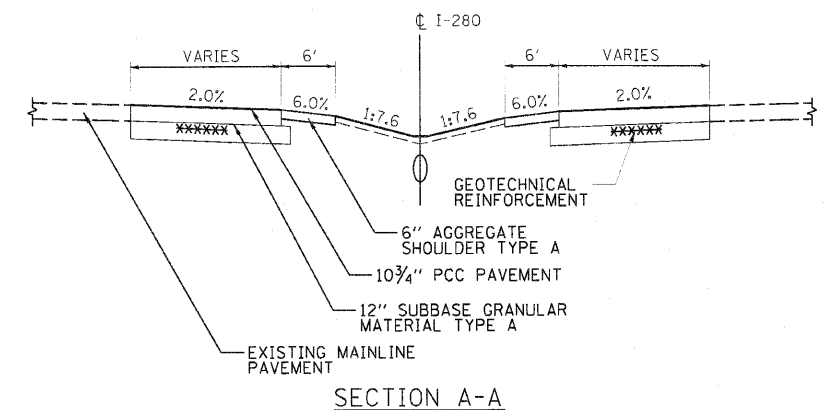


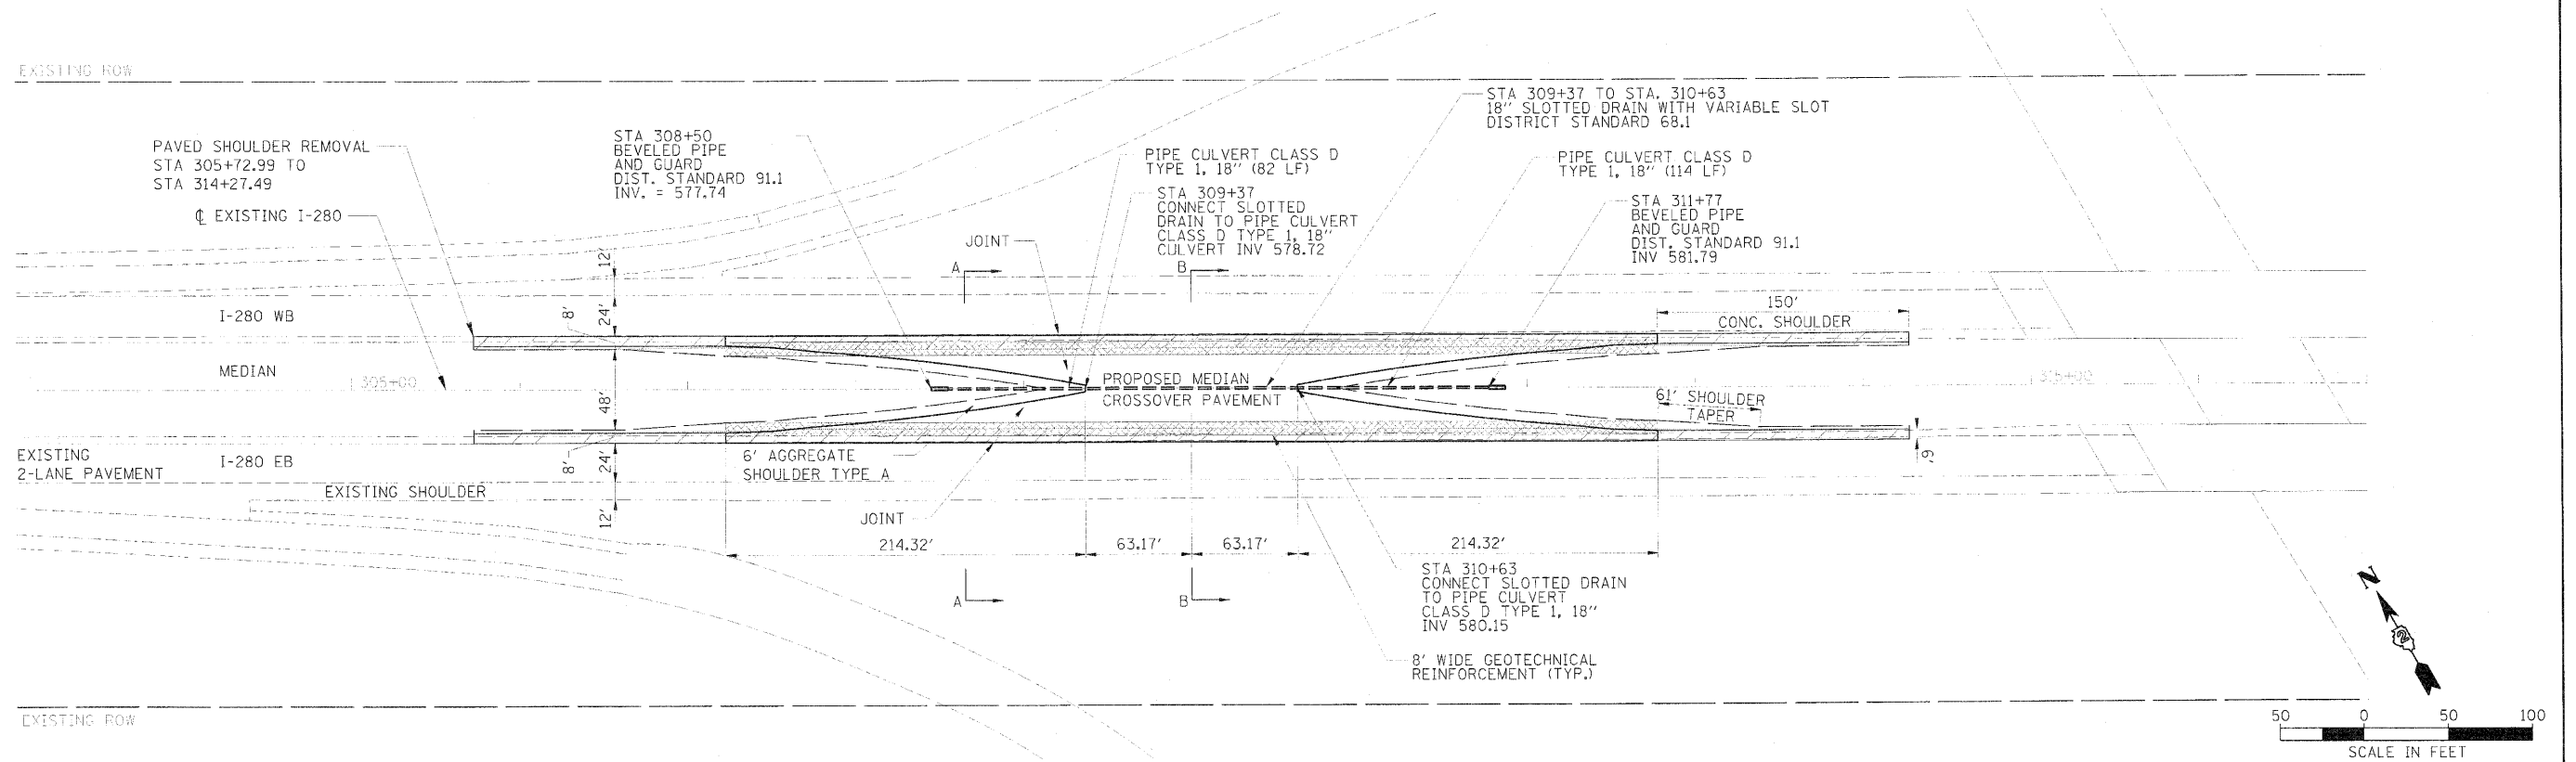

CROSSOVER #2 WESTBOUND PAVEMENT STA / OFFSETS AND ELEVATIONS									
WESTBOUND	LOCATION		EXISTING EDGE OF PAVEMENT		PROPOSED EDGE OF PAVEMENT		PROPOSED CROSS SLOPE		
	STATION	OFFSET	LT	ELEV.	LT	ELEV.	PROPOSED CROSS SLOPE	OFFSET	ELEV.
START TAPER	307+22.51	32	LT	578.79	-4.00%	26.00	LT	578.55	
	307+50.00	32	LT	579.13	-2.29%	25.00	LT	578.97	
	307+75.00	32	LT	579.43	-2.01%	22.56	LT	579.24	
	308+00.00	32	LT	579.73	-2.02%	20.60	LT	579.50	
	308+25.00	32	LT	580.03	-2.03%	18.20	LT	579.75	
BEVELED PIPE	308+50.00	32	LT	580.33	-1.98%	15.36	LT	580.00	
	308+75.00	32	LT	580.63	-2.01%	12.07	LT	580.23	
	309+00.00	32	LT	580.93	-1.99%	8.33	LT	580.46	
	309+25.00	32	LT	581.23	-2.01%	4.14	LT	580.67	
START DRAIN	309+36.83	32	LT	581.37	-2.00%	2.00	LT	580.77	
	309+50.00	32	LT	581.52	-2.00%	0.00	LT	580.88	
AT CROSSOVER	310+00.00	32	LT	582.08	-2.00%	0.00	LT	581.44	
	310+50.00	32	LT	582.74	-2.00%	0.00	LT	582.10	
END DRAIN	310+63.17	32	LT	582.92	-2.00%	2.00	LT	582.32	
	310+75.00	32	LT	583.07	-2.01%	4.14	LT	582.51	
	311+00.00	32	LT	583.38	-1.99%	8.33	LT	582.91	
	311+25.00	32	LT	583.70	-2.01%	12.07	LT	583.30	
	311+50.00	32	LT	583.97	-1.98%	15.36	LT	583.64	
	311+75.00	32	LT	584.20	-2.03%	18.20	LT	583.92	
	312+00.00	32	LT	584.43	-2.02%	20.60	LT	584.20	
	312+25.00	32	LT	584.70	-2.01%	22.56	LT	584.51	
	312+50.00	32	LT	584.97	-2.29%	25.00	LT	584.81	
END TAPER	312+77.49	32	LT	585.29	-4.00%	26.00	LT	585.05	

CROSSOVER #2 EASTBOUND PAVEMENT STA / OFFSETS AND ELEVATIONS									
EASTBOUND	LOCATION		EXISTING EDGE OF PAVEMENT		PROPOSED EDGE OF PAVEMENT		PROPOSED CROSS SLOPE		
	STATION	OFFSET	RT	ELEV.	RT	ELEV.	PROPOSED CROSS SLOPE	OFFSET	ELEV.
START TAPER	307+22.51	32	RT	578.98	-4.00%	26.00	RT	578.74	
	307+50.00	32	RT	579.32	-2.29%	25.00	RT	579.16	
	307+75.00	32	RT	579.64	-2.01%	22.56	RT	579.45	
	308+00.00	32	RT	579.94	-2.02%	20.60	RT	579.71	
	308+25.00	32	RT	580.23	-2.03%	18.20	RT	579.95	
BEVELED PIPE	308+50.00	32	RT	580.52	-1.98%	15.36	RT	580.19	
	308+75.00	32	RT	580.84	-2.01%	12.07	RT	580.44	
	309+00.00	32	RT	581.16	-1.99%	8.33	RT	580.69	
	309+25.00	32	RT	581.48	-2.58%	4.14	RT	580.76	
START DRAIN	309+36.83	32	RT	581.62	-2.83%	2.00	RT	580.77	
	309+50.00	32	RT	581.77	-2.78%	0.00	RT	580.88	
AT CROSSOVER	310+00.00	32	RT	582.37	-2.91%	0.00	RT	581.44	
	310+50.00	32	RT	582.98	-2.75%	0.00	RT	582.10	
END DRAIN	310+63.17	32	RT	583.14	-2.73%	2.00	RT	582.32	
	310+75.00	32	RT	583.28	-2.51%	4.14	RT	582.58	
	311+00.00	32	RT	583.57	-1.99%	8.33	RT	583.10	
	311+25.00	32	RT	583.86	-2.01%	12.07	RT	583.46	
	311+50.00	32	RT	584.14	-1.98%	15.36	RT	583.81	
	311+75.00	32	RT	584.41	-2.03%	18.20	RT	584.13	
	312+00.00	32	RT	584.67	-2.02%	20.60	RT	584.44	
	312+25.00	32	RT	584.95	-2.01%	22.56	RT	584.76	
	312+50.00	32	RT	585.22	-2.29%	25.00	RT	585.06	
END TAPER	312+77.49	32	RT	585.53	-4.00%	26.00	RT	585.29	

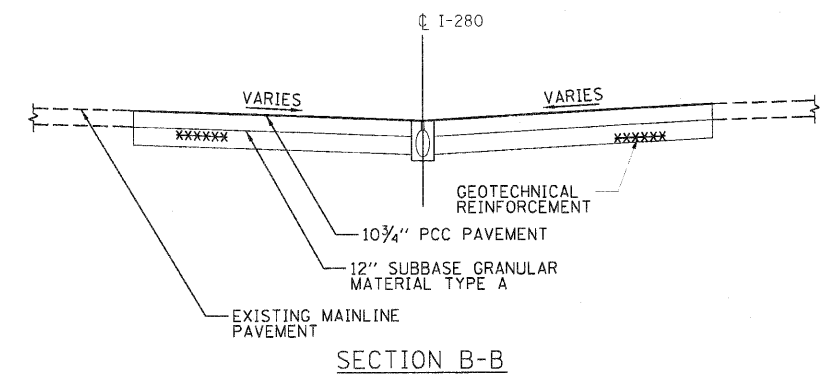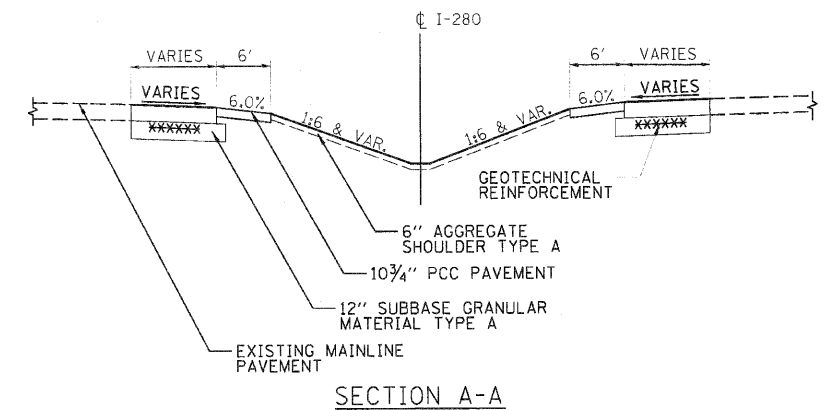

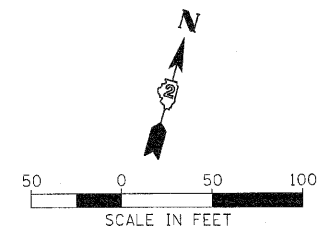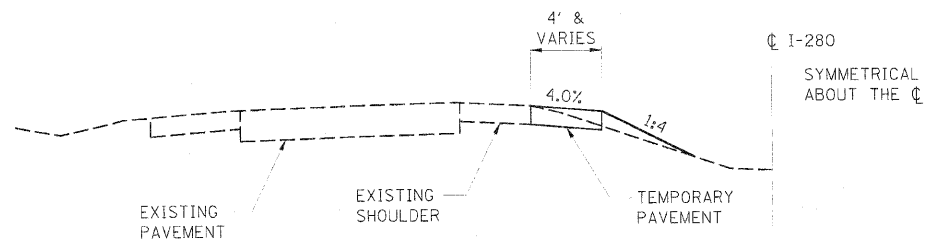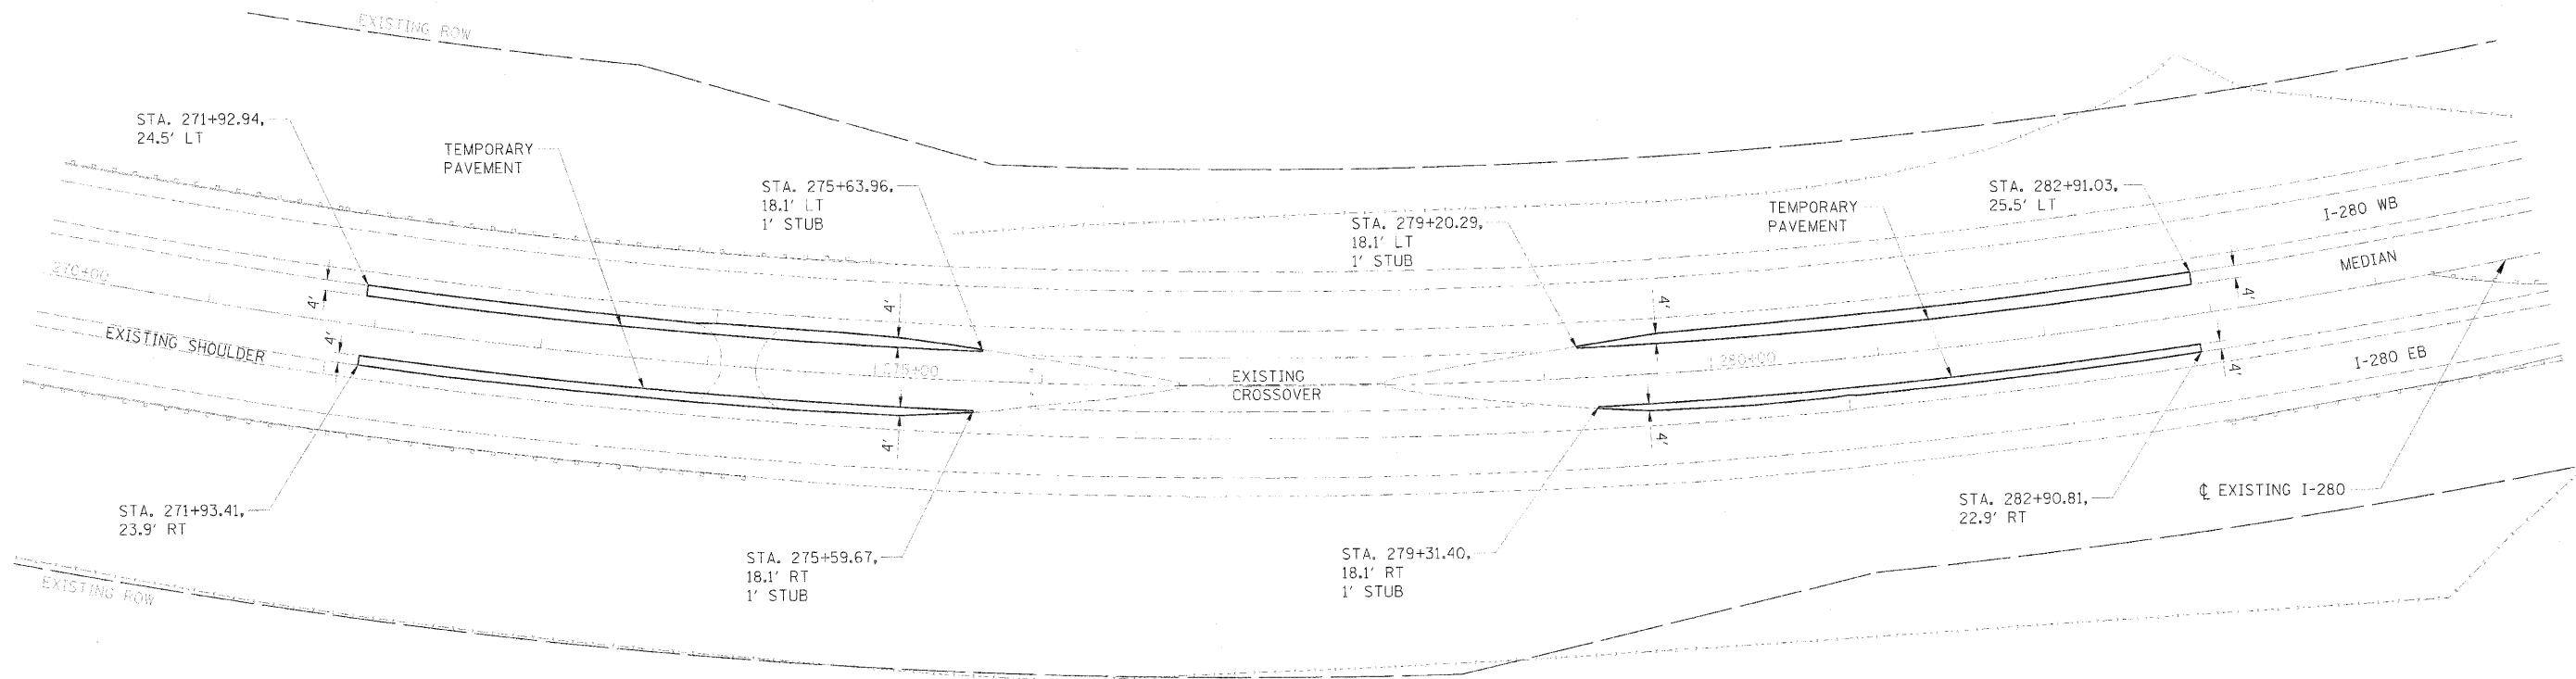

TYPICAL SECTION FOR TEMPORARY CROSSOVER

STA. 271+92.94 TO STA. 275+72.52
STA. 279+11.32 TO STA. 282+91.03

STATE OF ILLINOIS
DEPARTMENT OF TRANSPORTATION



I-280
STAGING PLANS
TEMPORARY CROSSOVER

SCALE: 1" = 50' SHEET NO. OF SHEETS STA. 270+00 TO STA. 285+00

P.A.I. RTE.	SECTION	COUNTY	TOTAL SHEETS	SHEET NO.
280	61-1(B)-1, H&B-1, H&B-2, V&B-1&2	ROCK ISLAND	503	87
CONTRACT NO. 64815				

FED. ROAD DIST. NO. 7 ILLINOIS FED. AID PROJECT 7


DESIGNED	DPA
DRAWN	MWH
CHECKED	DPA
DATE	07/23/10

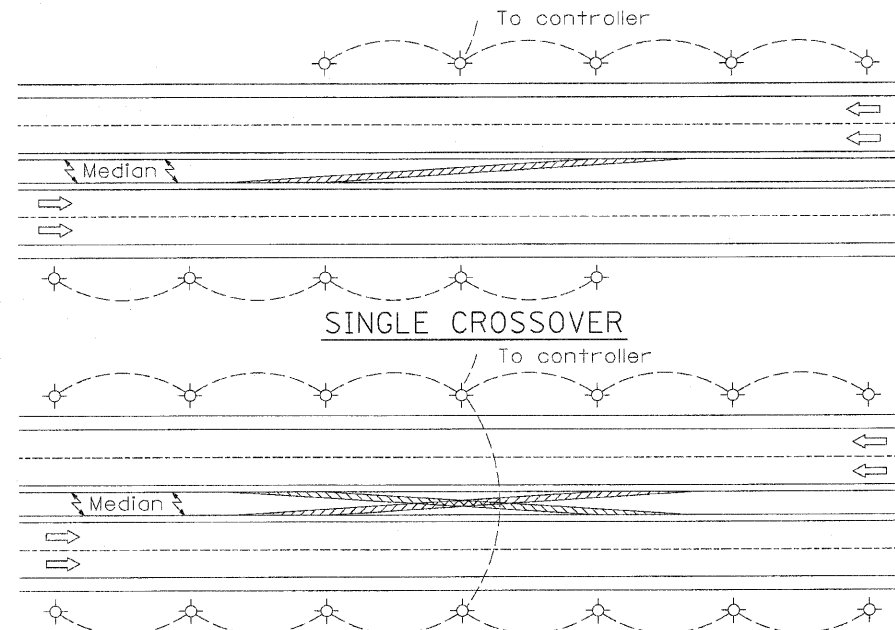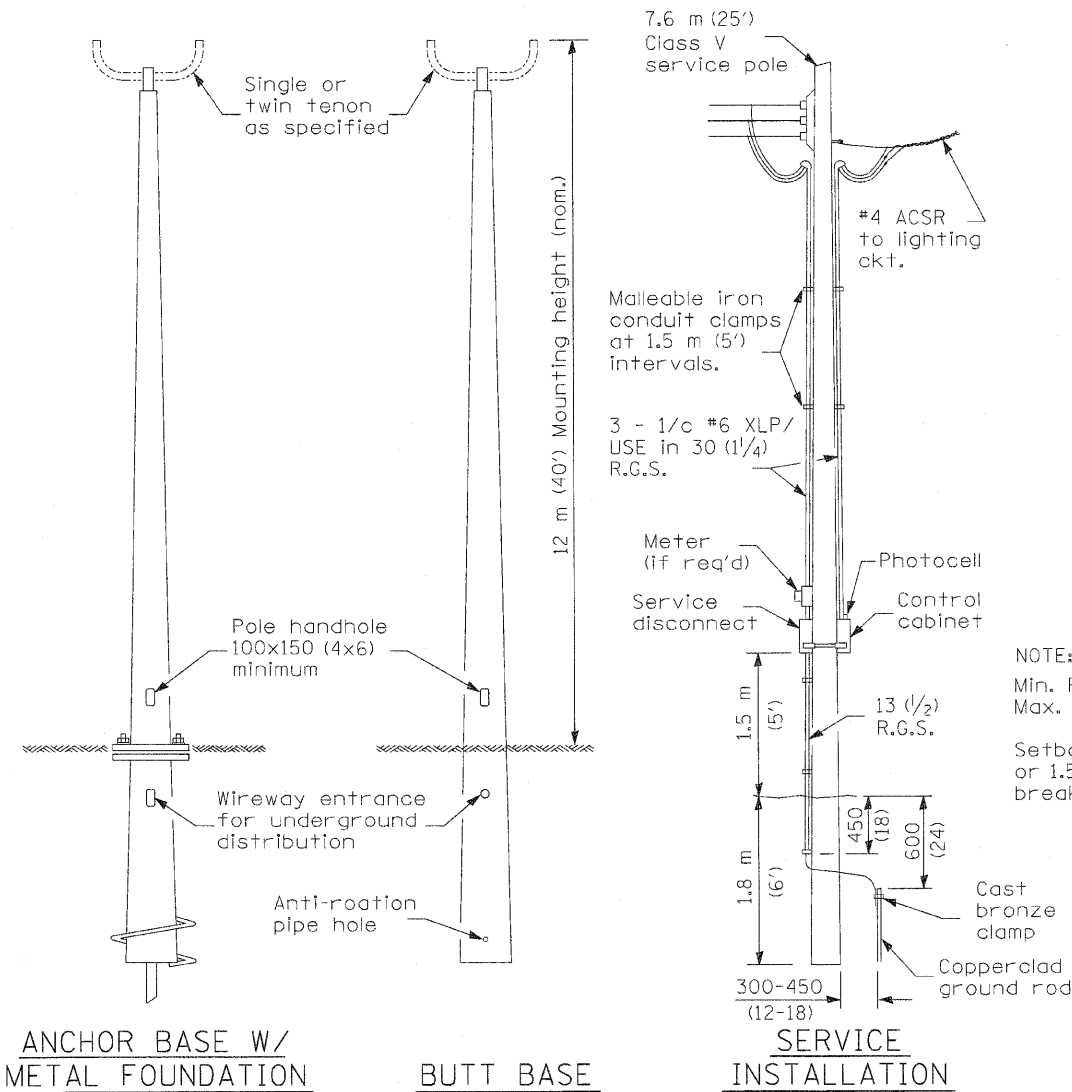


NOTE:
Min. Pole spacing 60 m (200')
Max. Pole spacing 75 m (250')
Setback shall be min. 9 m (30') or 1.5 m (5') back of ditch, unless breakaway type pole is used.

- ① Luminaire
- ② Wood pole, class 3 or better
- ③ 63 (2 1/2) Galv. steel conduit
- ④ Single offset pole band
- ⑤ Conduit bushing
- ⑥ Cable clamps on 600 (24) centers
- ⑦ 2/c #12 Type USE cable
- ⑧ 25 (1) Galv. steel conduit 3.0 m (10') in length


NOTE:
Luminaire(s) shall be oriented and the mounting angle adjusted as recommended by the Engineer.
Connect luminaire equipment ground to ACSR messenger.

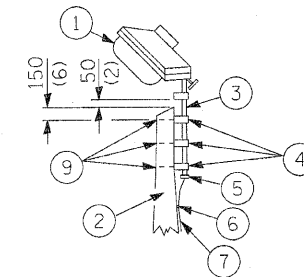

- ⑨ 16 (5/8) Ø hot dipped galvanized bolt with flat washer & locknut (3 req'd)
- ⑩ Conduit clamps on 900 (36) centers
- ⑪ Unit duct
- ⑫ Threaded reducer
- ⑬ "C" Condulet, threaded
- ⑭ 40 (1 1/2) Galv. steel conduit for 1 unit duct or 75 (3) galv. steel conduit for 2 or 3 unit ducts.

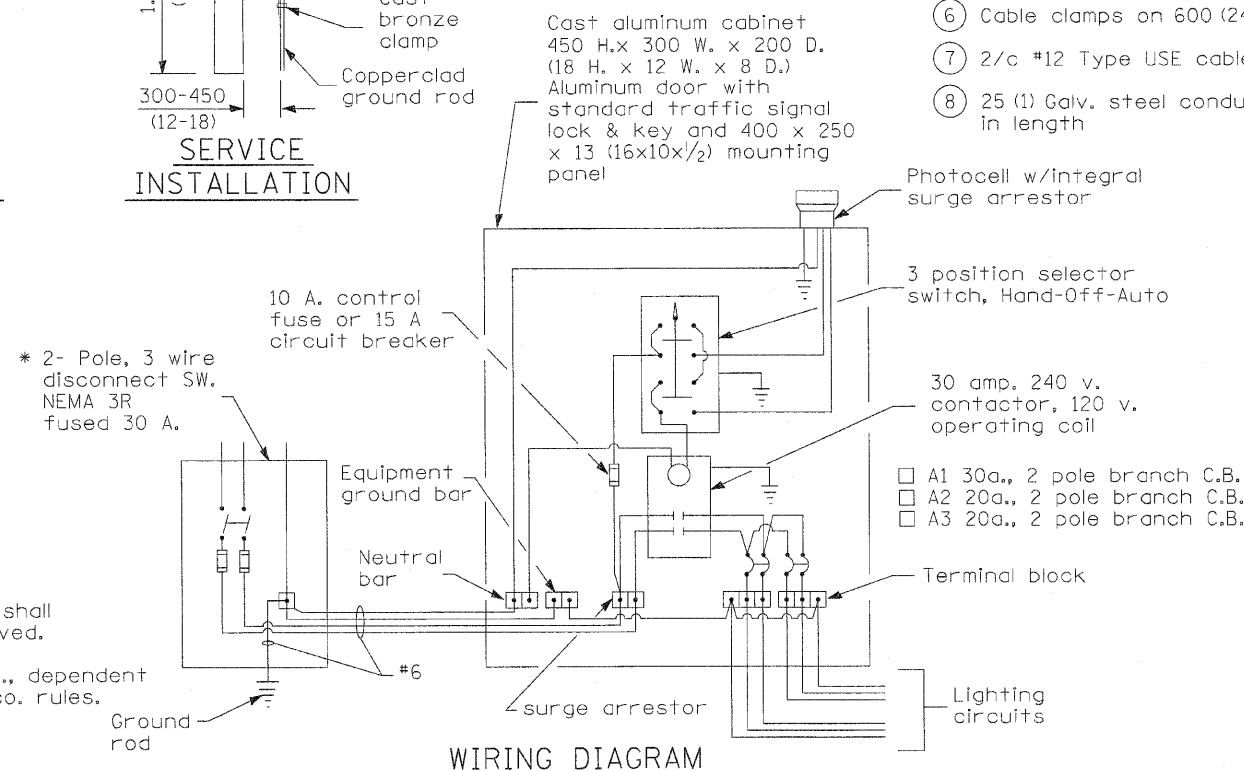

NOTE:
All equipment shall be U.L. approved.
* 30 A. or 60 A., dependent upon utility co. rules.

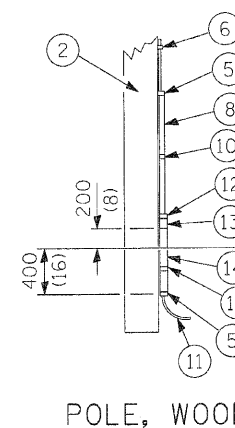

POLE LENGTH	DEPTH IN GROUND
19.8 m (65')	3.6 m (12')
18.0 m (60')	3.0 m (10')
16.8 m (55')	2.7 m (9')
16.0 m (50')	2.4 m (8')
13.7 m (45')	2.1 m (7')
12.0 m (40')	2.0 m (6.5')
10.7 m (35')	1.8 m (6')
9.0 m (30')	1.7 m (5.5')

All dimensions are in millimeters (inches) unless otherwise shown.

TEMPORARY ROADWAY LIGHTING

STATE OF ILLINOIS
DEPARTMENT OF TRANSPORTATION

I-280
STAGING PLANS
CROSSOVER TEMPORARY LIGHTING

SCALE: NTS SHEET NO. OF SHEETS STA. TO STA.


F.A.I. RTE.	SECTION	COUNTY	TOTAL SHEETS	SHEET NO.
280	81-11B-1, HB, HB-1, HB-2, VB, VB-1R	ROCK ISLAND	503	88
FED. ROAD DIST. NO. 7 (ILLINOIS) FED. AID PROJECT 7			CONTRACT NO. 64815	

[illegible]


SCALE: 1" = 10'	SHEET NO.	OF	SHEETS	STA. 200+50	TO STA. 203+50
-----------------	-----------	----	--------	-------------	----------------

F.A. RTE.	SECTION	COUNTY	TOTAL SHEETS	SHEET NO.
280	81-11B-1,11B,11B-2,VB,VB-11R	ROCK ISLAND	503	91
CONTRACT NO. 64815				
7 ILLINOIS FED. AID PROJECT 7				

ORIGINAL	SURVEYED	BY	DATE
SURVEY			
PLOTTED			
TEMPLATE			
ARCAS			
ARCAS CHECKED			
NOTE BOOK			

 

ORIGINAL	SURVEY	DATE
NOTE BOOK	PLANT	DATE
AREA	AREA	DATE

 


**I-280
MAINTENANCE OF TRAFFIC
CROSSOVER CROSS SECTIONS**

SCALE: 1" = 10' SHEET NO. OF SHEETS STA. 272+00 TO STA. 274+50

F.A. RTE.	SECTION	COUNTY	TOTAL SHEETS	SHEET NO.
280	81-1B-1,H8,H8-1,H8-2,V8,V8-1R	ROCK ISLAND	503	93
		CONTRACT NO. 64815		
7 ILLINOIS FED. AID PROJECT 7				


FINAL	DATE
SURVEY	
NOTE BOOK	
AREAS	
AREAS	

ORIGINAL	DATE
SURVEY	
NOTE BOOK	
AREAS	
AREAS	

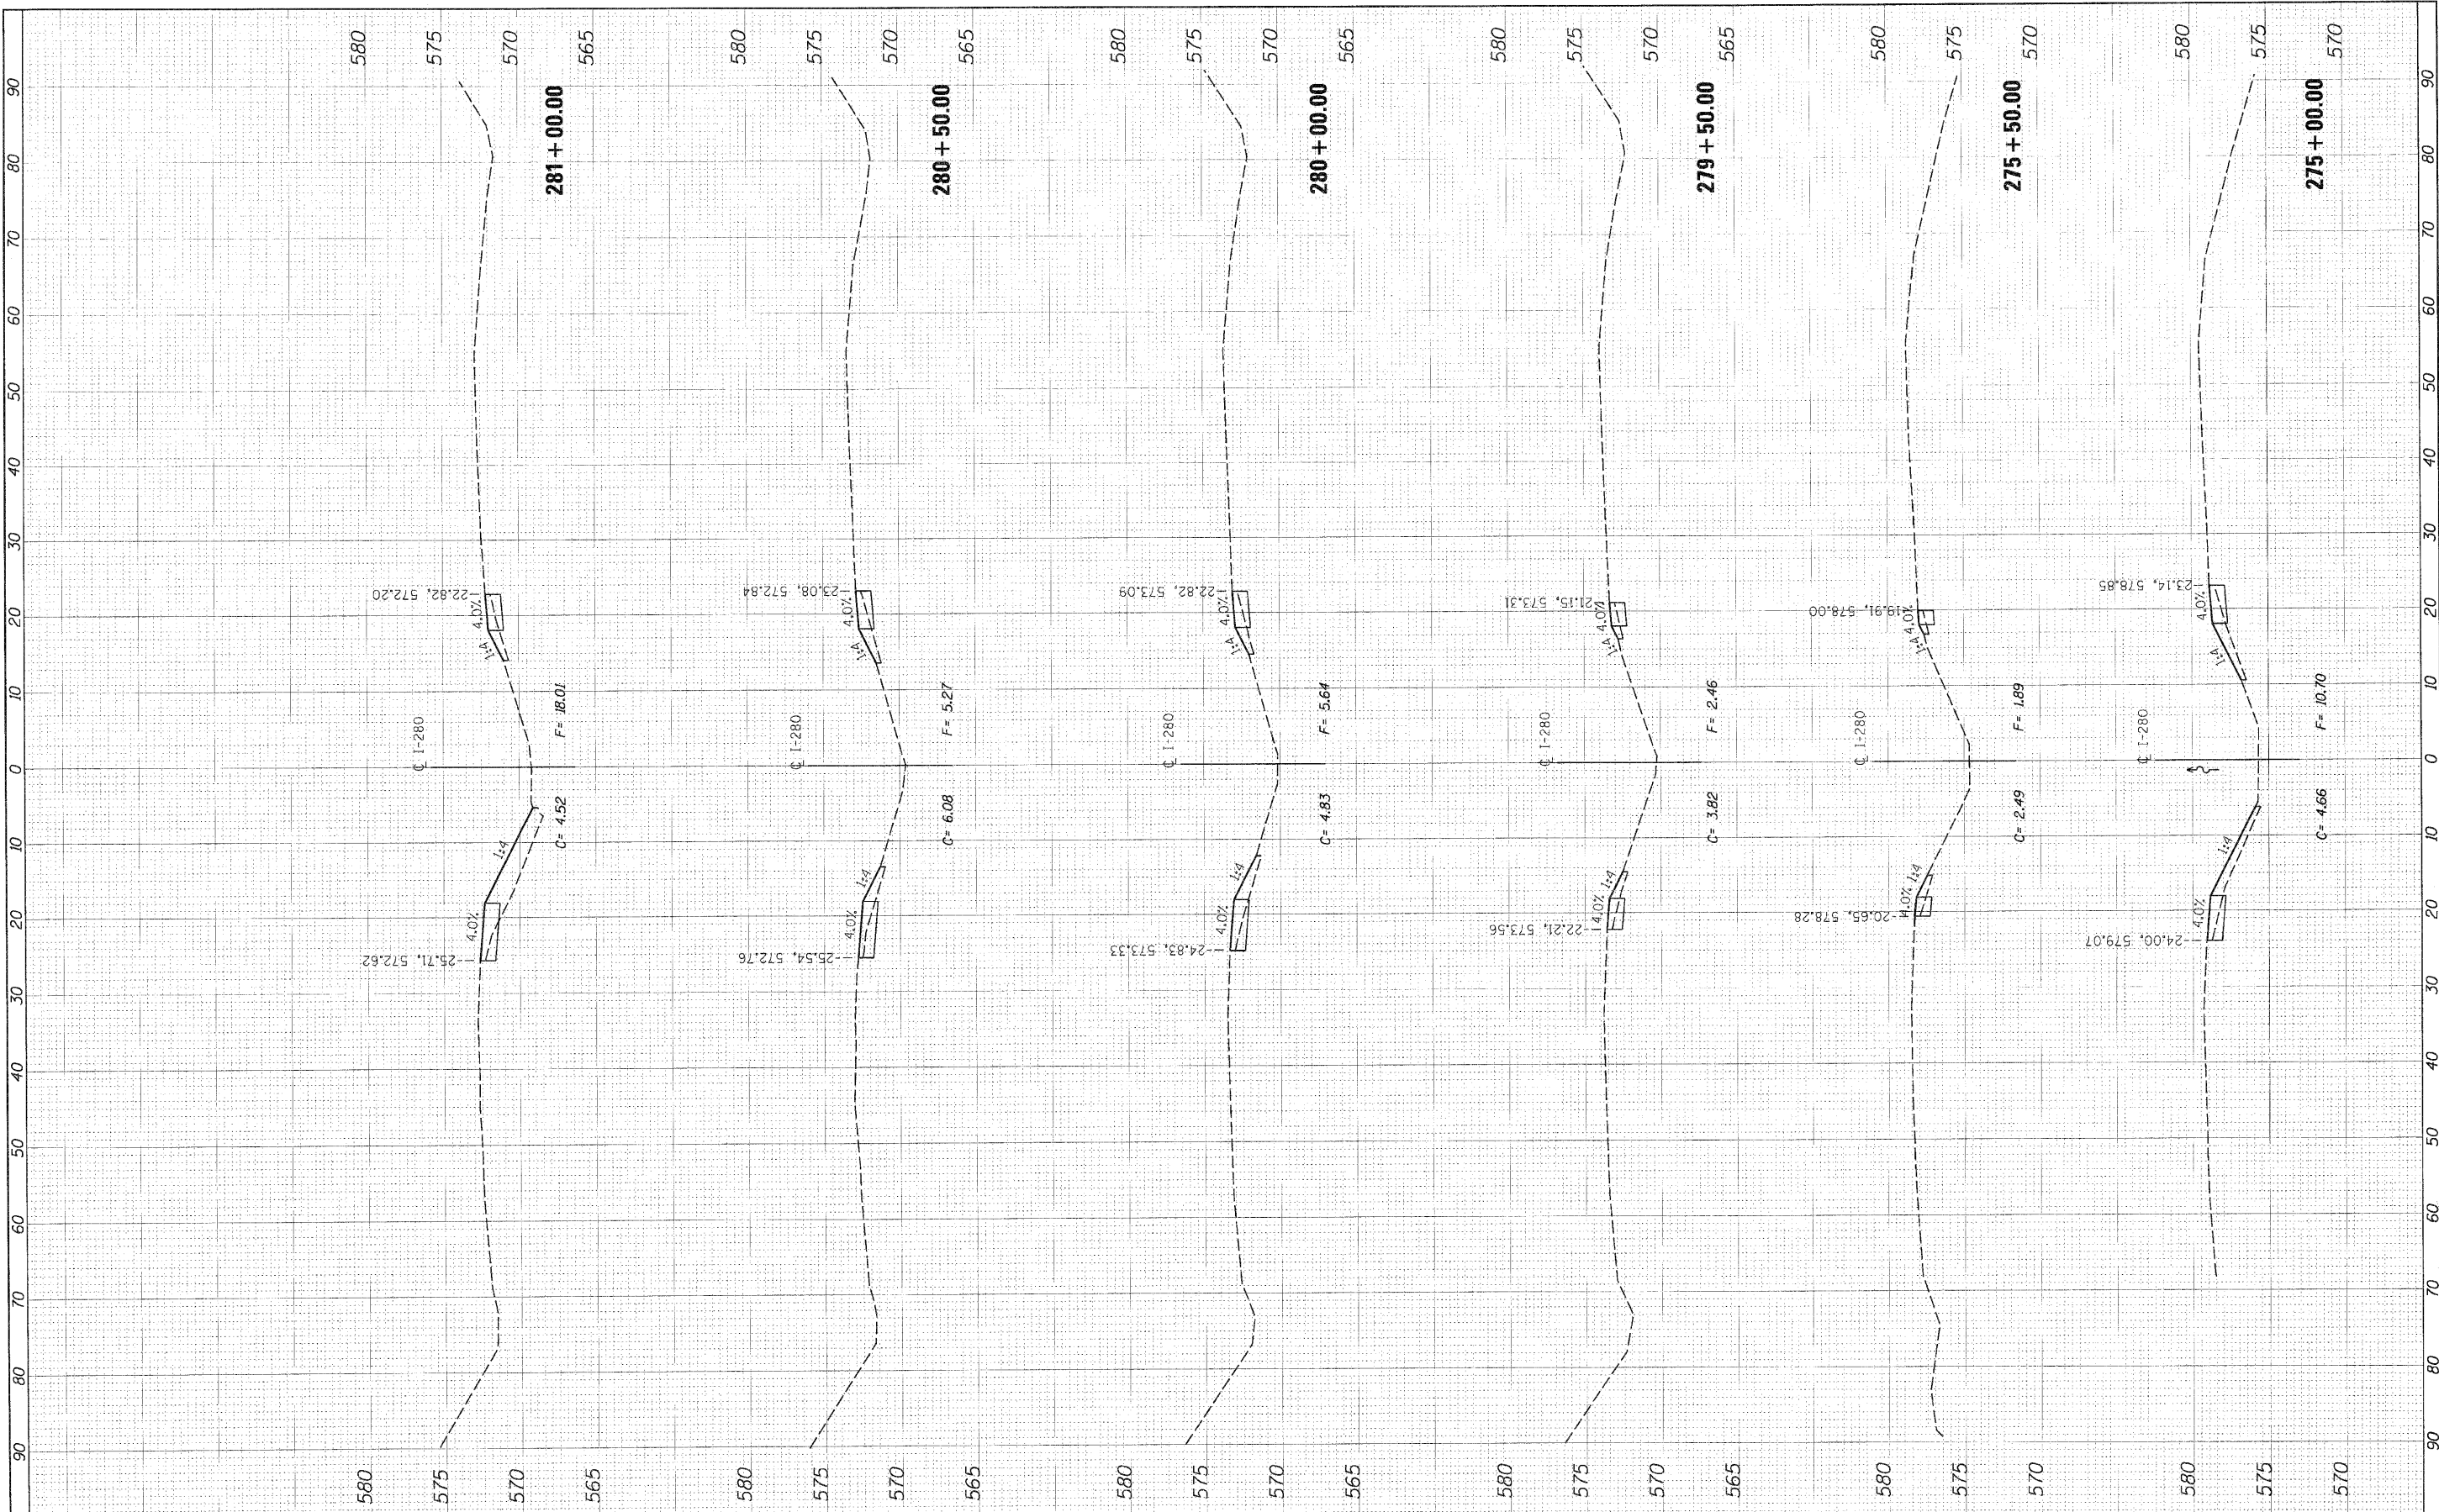


FILE NAME = J284815-shr-ss-MOT-272.dgn	USER NAME = Huser_02411	DESIGNED - DPA	REVISED -	STATE OF ILLINOIS DEPARTMENT OF TRANSPORTATION	I-280 MAINTENANCE OF TRAFFIC CROSSOVER CROSS SECTIONS				F.A. RTE.	SECTION	COUNTY	TOTAL SHEETS	SHEET NO.
		DRAWN - MWH	REVISED -		280	81-1B-1HB-1HB-2VB-VB-1JR	ROCK ISLAND	503	94				
	PLOT SCALE = 10.0000' / in.	CHECKED - DPA	REVISED -		CONTRACT NO. 64815								
	PLOT DATE = 07/23/10	DATE - 07/23/10	REVISED -		7 ILLINOIS FED. AID PROJECT 7								
				SCALE: 281+00.00	SHEET NO.	OF	SHEETS	STA. 275+00	TO STA. 281+00				

ORIGINAL SURVEY	SURVEYED	BY	DATE
PLOTTED			
TEMPERATURE			
AREAS			
CHECKS			
NOTE BOOK			

 


FINAL	REVISED	BY	DATE
SURVEY	NOTED	DATE	
NOTE BOOK	TEMPLATE	DATE	
BY	DATE		


ORIGINAL	DATE	BY
SURVEY	DATE	
NOTE BOOK	DATE	
BY	DATE	

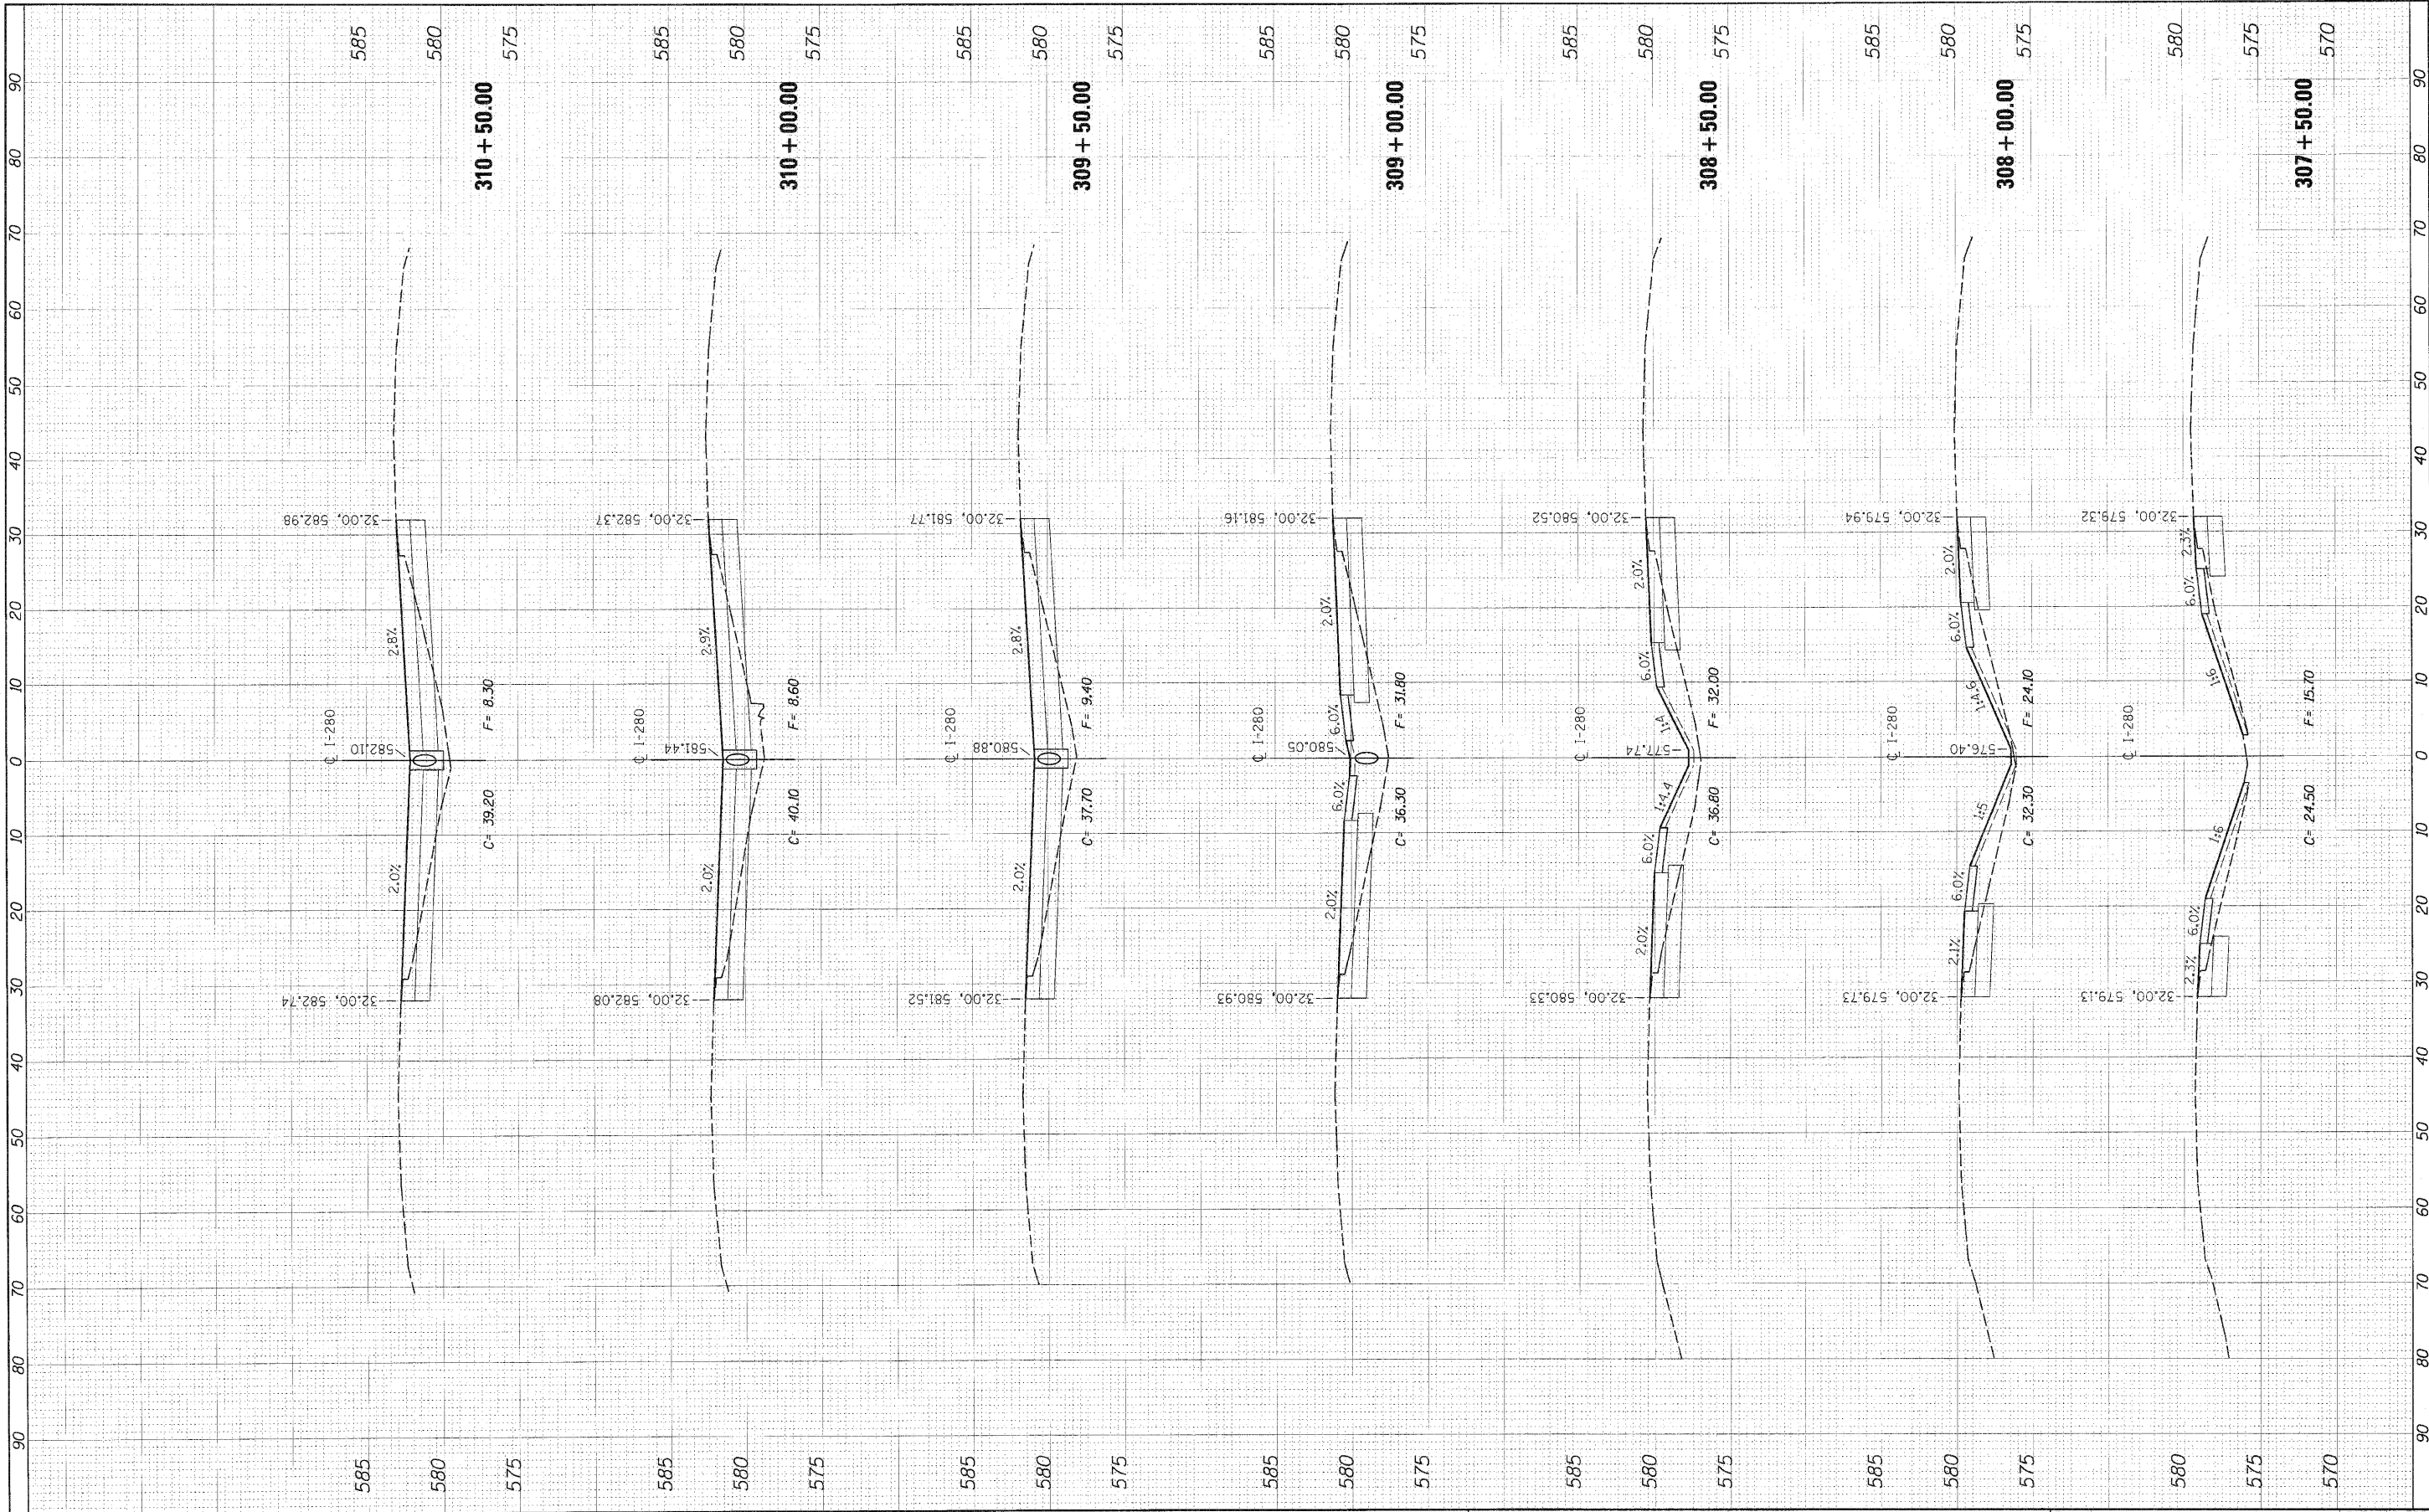


FILE NAME = J264815-entire-MOT-307.dgn	USER NAME = p250224-1	DESIGNED - DPA	REVISED -	STATE OF ILLINOIS DEPARTMENT OF TRANSPORTATION	I-280 MAINTENANCE OF TRAFFIC CROSSOVER CROSS SECTIONS	SCALE: 1" = 10'	SHEET NO. OF SHEETS STA. 307+50 TO STA. 310+50	F.A. RTE. 280	SECTION 81-11B-1,11B,11B-1,11B-2,VB,VB-11R	COUNTY ROCK ISLAND	TOTAL SHEETS 503	SHEET NO. 96
		DRAWN - MWH	REVISED -									
		CHECKED - DPA	REVISED -									
		DATE - 07/23/10	REVISED -									
CONTRACT NO. 64815												

ORIGINAL SURVEY	SURVEYED	BY	DATE
NOTED			
MEAS			
ADRS. CHANGED			

 


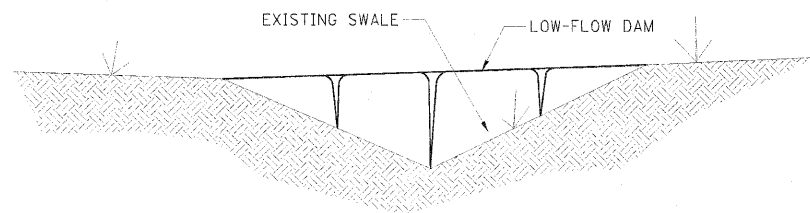


CROSS SECTION OF LOW-FLOW DAM

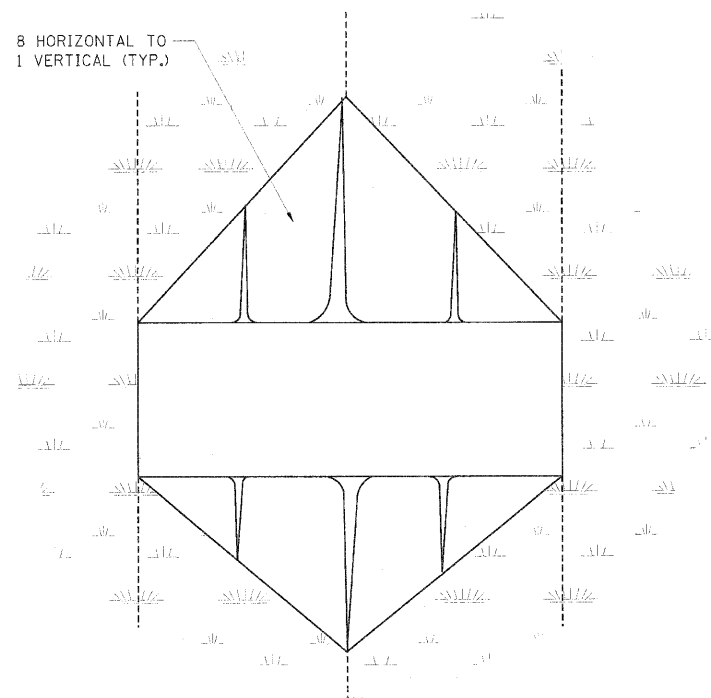


LOW-FLOW DAM
NTS

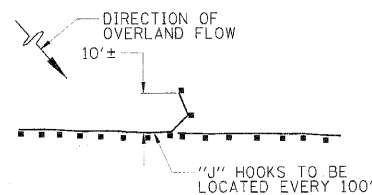


INSTALLATION OF "J" HOOKS FOR SEDIMENT BARRIERS
NOT INSTALLED PARALLEL TO THE CONTOUR LINE
NTS

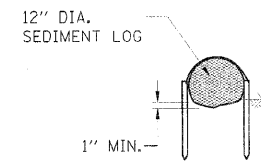


SEDIMENT LOG CROSS SECTION
NTS

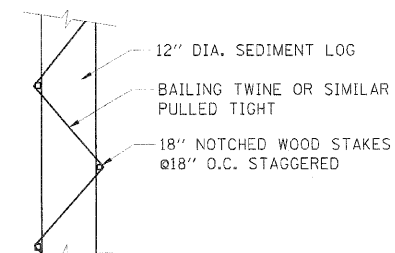

SEDIMENT LOG PLAN VIEW
NTS

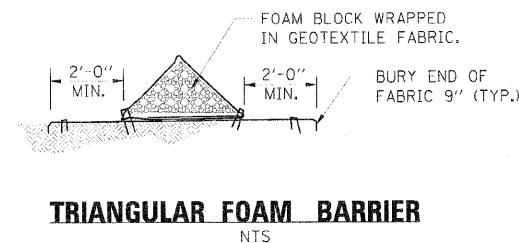


TRIANGULAR FOAM BARRIER
NTS

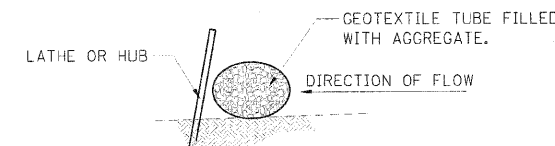


ROC-SOC OR ROCK FILLED TUBE
NTS


SEDIMENT BARRIERS FOR CONCENTRATED FLOWS

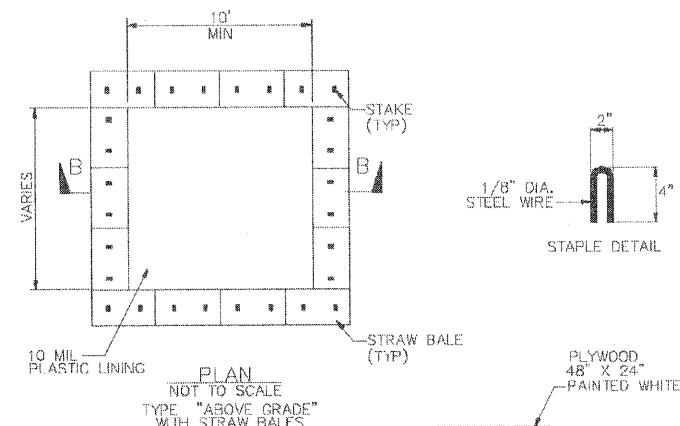


PLAN
NOT TO SCALE
TYPE "ABOVE GRADE"
WITH STRAW BALES

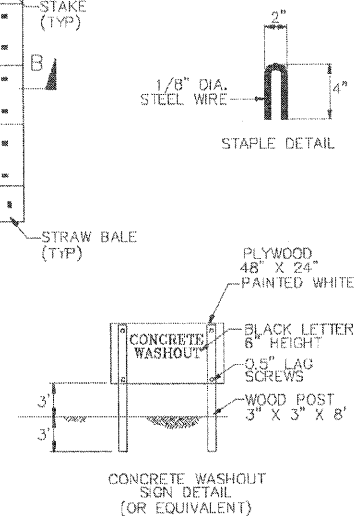


CONCRETE WASHOUT SIGN DETAIL
(OR EQUIVALENT)

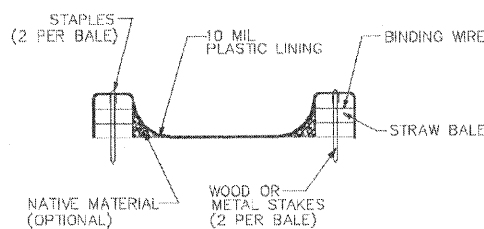


SECTION B-B
NOT TO SCALE

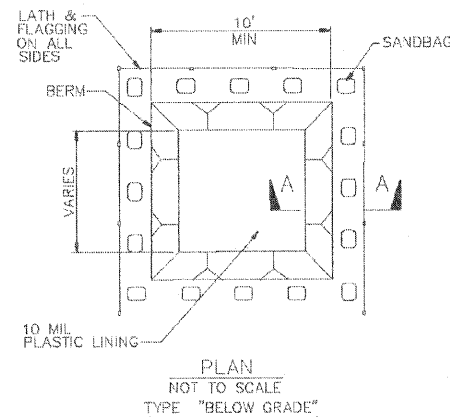


PLAN
NOT TO SCALE
TYPE "BELOW GRADE"

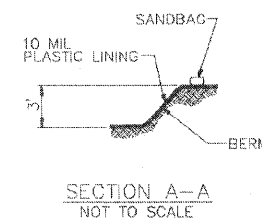

SECTION A-A
NOT TO SCALE

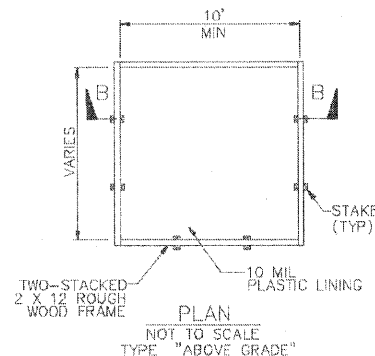

PLAN
NOT TO SCALE
TYPE "ABOVE GRADE"

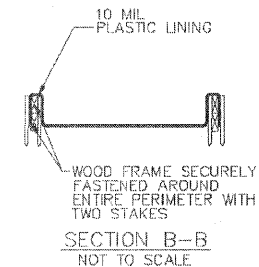

SECTION B-B
NOT TO SCALE

- NOTES**
1. ACTUAL LAYOUT DETERMINED IN FIELD.
 2. THE CONCRETE WASHOUT SIGN SHALL BE INSTALLED WITHIN 30 FT. OF THE TEMPORARY CONCRETE WASHOUT FACILITY.

CONCRETE TRUCK WASHOUT

FILE NAME =	USER NAME = mds-20077	DESIGNED = CRC	REVISED =	STATE OF ILLINOIS DEPARTMENT OF TRANSPORTATION	ILLINOIS ROUTE 92 AND I-280 EROSION CONTROL DETAILS			F.A.I. RTE.	SECTION	COUNTY	TOTAL SHEETS	SHEET NO.
0264512-sht-ecodsdgn		DRAWN = JDM	REVISED =					280	81-1(B)-1,4(B),8(B)-1,4(B)-2,6(B),8(B)-1(R)	ROCK ISLAND	503	98
MODEL NAME =	PLOT SCALE = 5/8" = 1'-0"	CHECKED = CRC	REVISED =		SCALE: NTS			SHEET NO. OF SHEETS STA. TO STA.				
DET:	PLOT DATE = 27/22/2010	DATE = 07/23/10	REVISED =					FED. ROAD DIST. NO. 7 ILLINOIS FED. AID PROJECT 7				

EROSION CONTROL NOTES

1. RESIDENT ENGINEER, IN CONJUNCTION WITH THE CONTRACTOR, SHALL DETERMINE THE BEST LOCATION FOR SEDIMENT BASINS. SEDIMENT BASINS SHALL INCORPORATE THE FOLLOWING FEATURES:

A. SEDIMENT BASINS TO BE LOCATED DOWN GRADIENT OF ALL WORK THAT CREATES SURFACE DISTURBANCE.

B. SEDIMENT BASINS TO BE LOCATED BEHIND CONCRETE VEHICLE BARRIERS.

C. SEDIMENT BASINS TO BE DELINEATED BY ORANGE CONSTRUCTION DRUM WITH REFLECTIVE TAPE OR TYPE I BARRIERS.

D. MINIMUM DIMENSIONS ARE TO BE 1.5 FOOT DEEP AND A 400 SQUARE FOOT SURFACE AREA.

E. OVERFLOW LIP IS TO BE PROTECTED BY NON-ERODABLE MATERIAL. NON-ERODABLE MATERIAL INCLUDES RIPRAP, SAND BAGS, BAGS OF RED1-MIX CONCRETE, CONCRETE BLOCKS, ETC.

F. PRIOR TO BEGINNING FINAL RESTORATION THE SEDIMENT BASINS SHALL BE REMOVED.

G. REMOVAL OF THE SEDIMENT TRAP SHALL INCLUDE REMOVAL OF TRAPPED SEDIMENT, REMOVAL OF NON-ERODABLE EDGE, FILLING THE TRAP WITH LOOSELY COMPACTED EARTH MATERIAL TO WITHIN 6 INCHES OF EXISTING GRADE, PLACING 6-INCHES OF TOP SOIL, FINAL GRADING, SEEDING WITH SPECIFIED SEED MIX, AND PLACING EROSION CONTROL BLANKET OVER AREA OF FORMER SEDIMENT TRAP.
2. CONCRETE TRUCK WASH OUT AREAS ARE TO BE LOCATED BY CONTRACTOR. CONCRETE TRUCK WASH OUTS ARE TO INCORPORATE THE FOLLOWING FEATURES:

A. THE CONCRETE TRUCK WASH OUT AREA SHALL BE CLEARLY MARKED WITH A SIGN.

B. THE CONCRETE TRUCK WASH OUT AREA SHALL BE LINED WITH PLASTIC.

C. THE CONCRETE TRUCK WASH OUT AREA SHALL BE SEPARATED FROM OVERLAND STORM WATER FLOWS.

D. THE CONCRETE TRUCK WASH OUT AREA SHALL BE READILY ACCESSIBLE TO CONCRETE TRUCKS.

E. THE CONCRETE TRUCK WASH OUT AREA SHALL BE LOCATED BEHIND VEHICLE BARRIERS OR A MINIMUM OF 30 FEET FROM THE EDGE OF PAVEMENT CARRYING LIVE TRAFFIC.

F. PRIOR TO FINAL RESTORATION THE CONCRETE TRUCK WASHOUT AREAS SHALL BE REMOVED.

G. REMOVAL OF THE CONCRETE TRUCK WASH OUTS SHALL INCLUDE REMOVAL OF SETTLED CEMENT AND AGGREGATE, REMOVAL OF PLASTIC LINING, FILLING THE WASH OUT WITH LOOSELY COMPACTED EARTH MATERIAL TO WITHIN 6 INCHES OF EXISTING GRADE, PLACING 6-INCHES OF TOP SOIL, FINAL GRADING, SEEDING WITH SPECIFIED SEED MIX, AND PLACING EROSION CONTROL BLANKET OVER AREA OF FORMER CEMENT TRUCK WASH OUT.
3. PERIMETER SEDIMENT BARRIERS SHALL BE INSTALLED PER LOCATIONS INDICATED ON PLAN. PRIOR TO INSTALLING THE PERIMETER SEDIMENT BARRIERS THE RESIDENT ENGINEER SHALL REVIEW THE PROPOSED LOCATIONS AND MAKE MODIFICATIONS AS REQUIRED BY PROJECT SPECIFIC CONDITIONS. PERIMETER SEDIMENT BARRIERS SHALL INCORPORATE THE FOLLOWING FEATURES:

A. PERIMETER SEDIMENT BARRIERS SEPARATED FROM TRAFFIC BY VEHICLE BARRIERS OR GUARD RAILS MAY BE LOCATED WITHIN 5 FEET OF THE SEPARATION DEVICE.

B. PERIMETER SEDIMENT BARRIERS ADJACENT TO LIVE TRAFFIC SHALL BE SEPARATED FROM THE EDGE OF PAVEMENT CARRYING LIVE TRAFFIC BY A MINIMUM OF 15 FEET.

C. SILT FENCE MAY NOT BE USED AS A PERIMETER SEDIMENT BARRIER ADJACENT TO LIVE TRAFFIC UNLESS IT IS LOCATED BEHIND CONCRETE VEHICLE BARRIERS OR GUARD RAIL.

D. SILT FENCE SHALL NOT BE USED AS PERIMETER SEDIMENT BARRIER ADJACENT TO MILL CREEK.

E. PERIMETER SEDIMENT BARRIERS THAT ARE THE FINAL METHOD OF TRAPPING SEDIMENT FROM THE PROJECT PRIOR TO DISCHARGE OF STORM WATER ON UNDISTURBED AREAS SHALL NOT BE REMOVED UNTIL FINAL TURF IS ESTABLISHED IN GOOD CONDITION.

F. REMOVAL OF THE PERIMETER SEDIMENT BARRIERS INCLUDES REMOVAL OF TRAPPED SEDIMENT, REMOVAL OF THE PERIMETER SEDIMENT BARRIER, REMOVAL OF ANY SUPPORTS FOR THE SEDIMENT BARRIER, AND REMOVAL OF ANY DEBRIS OR REDUNDANT INSTALLATIONS OF THE SEDIMENT BARRIERS. ALL AREAS IN WHICH VEGETATION GROWTH MAY HAVE BEEN HINDERED BY THE SEDIMENT BARRIER SHALL HAVE A NEW SEED BED PREPARED. THESE AREAS SHALL BE SEEDED AND MULCHED IN THE SAME MANNER AS ADJACENT AREAS.
4. THE PERIMETER SEDIMENT BARRIER INSTALLED AT THIS LOCATION SHALL MEET THE REQUIREMENTS OF THE PERIMETER SEDIMENT BARRIERS SPECIFIED IN ITEM 3. IN ADDITION, THE PERIMETER SEDIMENT BARRIER INSTALLED AT THIS LOCATION SHALL INCORPORATE THE FOLLOWING FEATURES:

A. THE SEDIMENT BARRIER SHALL BE CAPABLE OF WITHSTANDING CONCENTRATED FLOWS WITHOUT FAILURE. SILT FENCE IS NOT ACCEPTABLE AT THIS LOCATION.

B. THE MINIMUM HEIGHT OF PERIMETER SEDIMENT BARRIER AT THIS LOCATION SHALL BE 12 INCHES. THE MAXIMUM HEIGHT OF PERIMETER SEDIMENT BARRIER AT THIS LOCATION SHALL BE 18 INCHES.

C. PERIMETER SEDIMENT BARRIERS THAT ARE THE FINAL METHOD OF TRAPPING SEDIMENT FROM THE PROJECT PRIOR TO DISCHARGE OF STORM WATER ON UNDISTURBED AREAS SHALL NOT BE REMOVED UNTIL FINAL TURF IS ESTABLISHED IN GOOD CONDITION UP GRADIENT OF THE BARRIER.

D. REMOVAL OF THESE PERIMETER SEDIMENT BARRIERS SHALL CONFORM TO REMOVAL SPECIFICATIONS INDICATED IN SECTION 3 SEDIMENT BARRIER.

5. INLET PIPE PROTECTION FOR CULVERT PIPES SHALL BE PLACED ONLY AT THE INLET END. INLET PIPE PROTECTION FOR CULVERT PIPES SHALL INCLUDE THE FOLLOWING FEATURES:

A. THE INLET PIPE PROTECTION SHALL BE CAPABLE OF WITHSTANDING CONCENTRATED FLOWS WITHOUT FAILURE.

B. THE HEIGHT OF THE INSTALLED INLET PIPE PROTECTION SHALL BE GREATER THAN ONE HALF OF THE HEIGHT OF THE CULVERT PIPE. THE HEIGHT OF THE INLET PIPE PROTECTION SHALL BE LESS THAN 75 PERCENT OF THE HEIGHT OF THE CULVERT PIPE.

C. THE INLET PIPE PROTECTION SHALL BE INSTALLED FROM ABUTTING ONE SIDE OF THE CULVERT OR END SECTION TO THE OTHER SIDE. A MINIMUM SPACE OF THREE FEET SHALL BE INCORPORATED INTO THE LAYOUT BETWEEN THE FAR EDGE OF THE CULVERT OR END SECTION AND THE INNER SIDE OF THE ARC CREATED BY THE INSTALLATION OF THE INLET PIPE PROTECTION.

D. THE INLET PIPE PROTECTION FOR CULVERT PIPES MAY BE REMOVED AS SOON AS TURF IS ESTABLISHED IN AREAS UP GRADIENT OF THE SEDIMENT BARRIER.
6. LOW FLOW DAMS SHALL BE INSTALLED IN GENERAL VICINITY OF AREA INDICATED ON PLANS. LOCATION SHALL BE COORDINATED WITH CONTRACTOR AND RESIDENT ENGINEER. LOW FLOW DAMS SHALL INCORPORATE THE FOLLOWING FEATURES:

A. LOW FLOW DAMS SHALL BE CENTERED ON EXISTING DRAINAGE SWALES OR DITCHES.

B. IF CONSTRUCTION TRAFFIC WILL TRAVEL OVER LOW FLOW DAMS, THEN A 3-INCH LAYER OF CA 7 SHALL BE PLACED ON TOP OF LOW FLOW DAMS.

C. PRIOR TO BEGINNING FINAL RESTORATION THE LOW FLOW DAM SHALL BE REMOVED.

D. REMOVAL OF THE LOW FLOW DAM SHALL INCLUDE REMOVAL OF TRAPPED SEDIMENT, RE-GRADING OF THE AREA OF THE LOW FLOW DRAINAGE CONTAINMENT, FINAL GRADING, SEEDING WITH SPECIFIED SEED MIX, AND PLACING EROSION CONTROL BLANKET OVER AREA OF FORMER LOW FLOW DRAINAGE CONTAINMENT.

RESTORATION TREATMENT NOTES

RESTORATION TREATMENT 1: SEED AND EROSION CONTROL BLANKET

PREVIOUSLY EXCAVATED TOPSOIL SHALL BE REPLACED IN DISTURBED AREAS IN ACCORDANCE WITH THE APPROPRIATE PORTIONS OF SECTION 211 OF THE STANDARD SPECIFICATIONS. TOPSOIL SHALL BE FINAL GRADED AND TRIMMED IN ACCORDANCE WITH SECTION 212 OF THE STANDARD SPECIFICATIONS. THE SPECIFIED SEED MIX SHALL BE IDOT CLASS 2A, SALT TOLERANT SLOPE MIXTURE, FOR THE EXTERIOR AREAS LOCATED BETWEEN THE EDGE OF PAVEMENT OR SHOULDER AND THE TOE OF SLOPE FOR THE BACK SLOPE. THE SPECIFIED SEED MIX SHALL BE IDOT CLASS 2A, SALT TOLERANT SLOPE MIXTURE, FOR THE MEDIAN AREAS. THE SPECIFIED SEED MIX SHALL BE IDOT CLASS 4, NATIVE GRASS, FOR THE EXTERIOR AREAS FROM THE TOE OF SLOPE FOR THE BACK SLOPE TO THE RIGHT-OF-WAY LINE OR THE LIMITS OF DISTURBANCE.

RESTORATION TREATMENT 2: SEED

PREVIOUSLY EXCAVATED TOPSOIL SHALL BE REPLACED IN DISTURBED AREAS IN ACCORDANCE WITH THE APPROPRIATE PORTIONS OF SECTION 211 OF THE STANDARD SPECIFICATIONS. TOPSOIL SHALL BE FINAL GRADED AND TRIMMED IN ACCORDANCE WITH SECTION 212 OF THE STANDARD SPECIFICATIONS. THE SPECIFIED SEED MIX SHALL BE IDOT CLASS 7 TEMPORARY TURF COVER MIXTURE FOR THE AREAS FROM THE TEN FEET SOUTH OF THE SOUTH EDGE OF THE EAST-BOUND BRIDGE TO TEN FEET NORTH OF THE NORTH EDGE OF THE WEST BOUND BRIDGE AT THE MILL CREEK CROSSING. NO MULCH SHALL BE APPLIED IN THIS AREA AFTER SEEDING.

STATE OF ILLINOIS
DEPARTMENT OF TRANSPORTATION

ILLINOIS ROUTE 92 AND I-280
EROSION CONTROL PLAN
EROSION CONTROL NOTES

SCALE: SHEET NO. OF SHEETS STA. TO STA.

F.A.I. RTE.	SECTION	COUNTY	TOTAL SHEETS	SHEET NO.
280	81-11B-14B4B-14B-24B4B-14B	ROCK ISLAND	503	99
CONTRACT NO. 64815				
FED. ROAD DIST. NO. 7 ILLINOIS FED. AID PROJECT 7				

DESIGNED	10/17/10
DRAWN	05/21/08
CHECKED	07/23/10
DATE	

FILE NAME =	USER NAME = radar0221
0284812-entree.dgn	
MODEL NAME =	
1200 ECP 01	

DESIGNED -	CRC
DRAWN -	JDM
CHECKED -	CRC
DATE -	07/23/10

REVISED -	
REVISED -	
REVISED -	
REVISED -	