

STATE OF ILLINOIS
DEPARTMENT OF TRANSPORTATION

PROPOSED
HIGHWAY PLANS


MICHIGAN CITY ROAD OVER I-94 (BISHOP FORD FREEWAY)
F.A.I. RTE. 94 SEC. FAI 94 22 Structure 2
FEDERAL PROJECT NO.: NHPP-GZ34(587)
PROJECT BRIDGE REPLACEMENT,
ROADWAY RECONSTRUCTION AND LIGHTING
COOK COUNTY

C-91-205-22

F.A.I. RTE.	SECTION	COUNTY	TOTAL SHEETS	SHEET NO.
94	FAI 94 22 Structure 2	COOK	158	1
		ILLINOIS	CONTRACT NO. 62R62	
* 157 + 1 = 158 TOTAL SHEETS				

PROJECT IS LOCATED
IN THE VILLAGE OF DOLTON


D-91-158-22

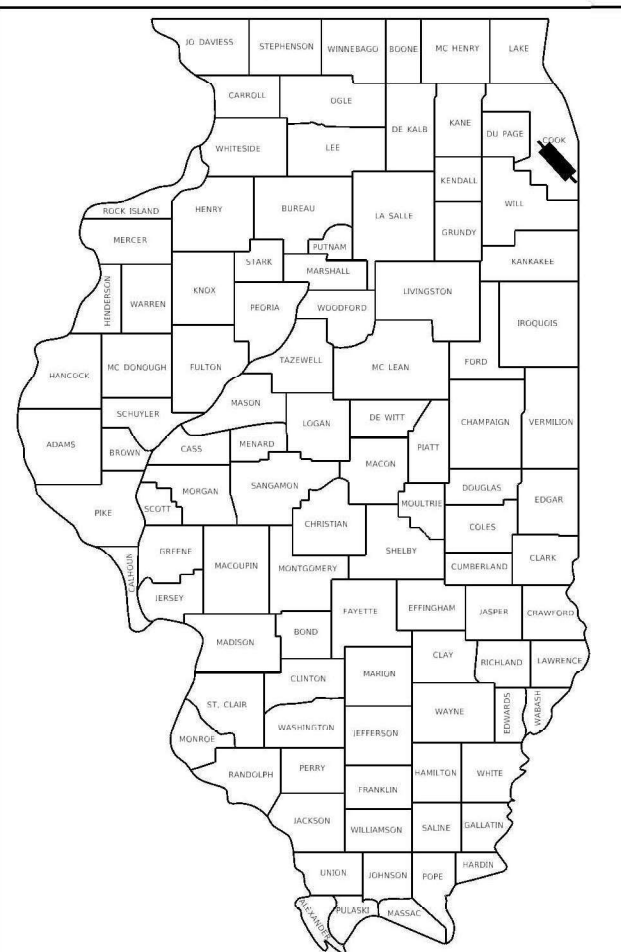

FOR INDEX OF SHEETS, SEE SHEET NO. 2

	FAI 94	MICHIGAN CITY ROAD	SB ENTR. RAMP	NB EXIT RAMP
FUNCTIONAL CLASS.:	INTERSTATE	MAJOR COLLECTOR	RAMP	RAMP
DESIGN SPEED:	55 MPH	35 MPH	25 MPH	25 MPH
POSTED SPEED:	55 MPH	35 MPH	25 MPH	25 MPH
ADT:	132,290	13,450	7000	6500
HV %:	10.0%	10.0%	1.2%	2.3%

WORK ON THIS PROJECT WILL CONSIST OF:
BRIDGE REPLACEMENT; ROADWAY RECONSTRUCTION
AND RESURFACING, SAFETY IMPROVEMENTS, DRAINAGE
IMPROVEMENTS, LIGHTING IMPROVEMENTS, ROADWAY
SIGNING, PAVEMENT MARKING, AND LANDSCAPING.

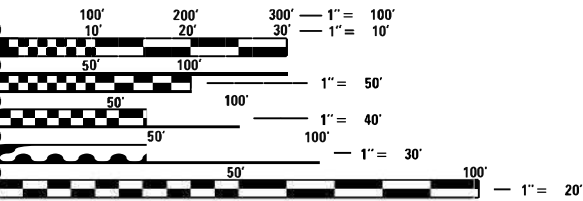


FULL SIZE PLANS HAVE BEEN PREPARED USING STANDARD
ENGINEERING SCALES. REDUCED SIZED PLANS WILL NOT
CONFORM TO STANDARD SCALES. IN MAKING MEASUREMENTS
ON REDUCED PLANS, THE ABOVE SCALES MAY BE USED.

J.U.L.I.E.
JOINT UTILITY LOCATION INFORMATION FOR EXCAVATORS
1-800-892-0123 OR 811




MEADE ELECTRIC CO. DISTRICT ONE ELECTRICAL
MAINTENANCE CONTRACTOR LOCATES IDOT ELECTRICAL
EQUIPMENT AND UNDERGROUND CABLES 773-287-7672

PROJECT ENGINEER: OMAR ABOALNADIE, P.E.
PROJECT MANAGER: ROBERT STRICKER, P.E.

CONTRACT NO. 62R62

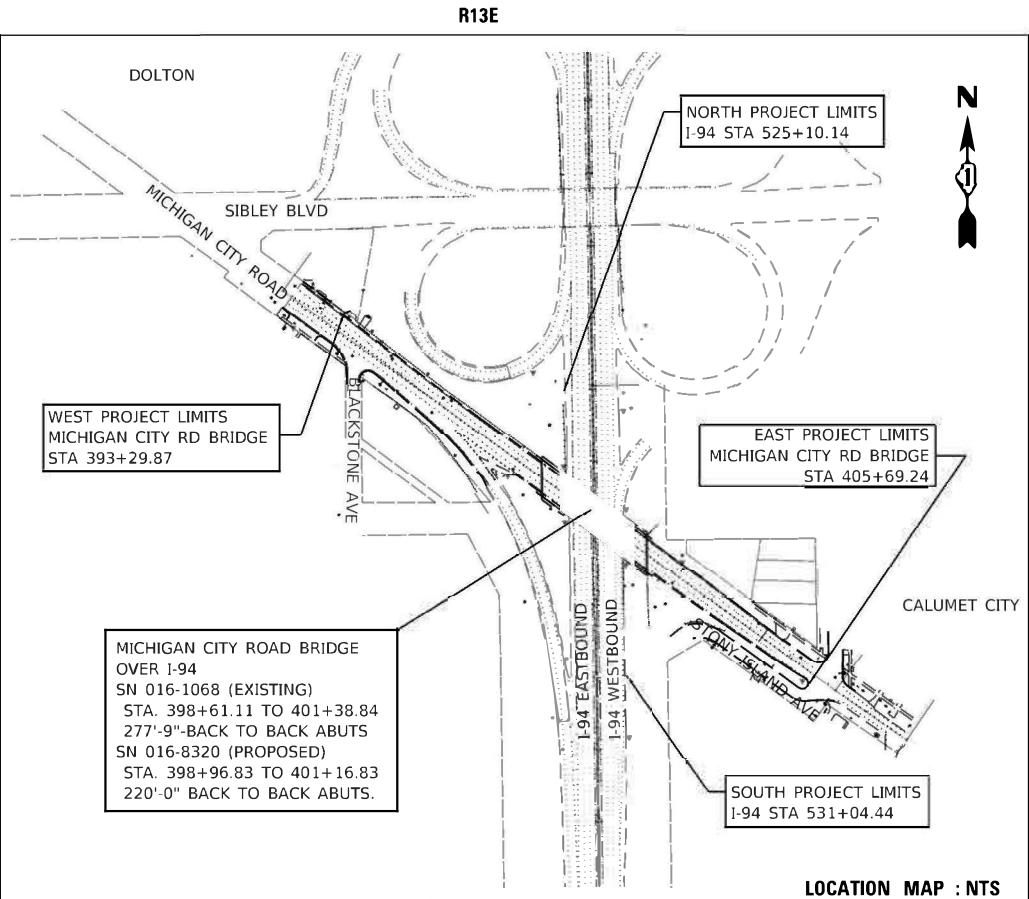

GROSS / NET LENGTH = 1239.37 FT. = 0.235 MILES

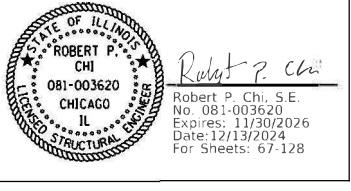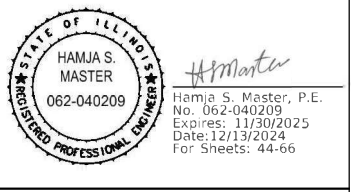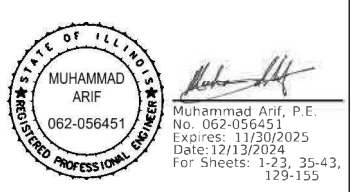

STATE OF ILLINOIS
DEPARTMENT OF TRANSPORTATION

SUBMITTED Dec 17 2024
Regional Engineer
March 21 2025
Engineer of Design and Environment
March 21 2025
Director of Highways Project Implementation

PRINTED BY THE AUTHORITY
OF THE STATE OF ILLINOIS

INDEX OF SHEETS:

SHEET NO.	SHEET TITLE
1	COVER SHEET
2	INDEX OF SHEETS/INDEX OF STATE STANDARDS
3	GENERAL NOTES
4- 16	SUMMARY OF QUANTITIES
17- 18	SCHEDULES OF QUANTITIES
19- 20	ALIGNMENTS, TIES, AND BENCHMARKS
21- 23	TYPICAL SECTIONS
24	MAINTENANCE OF TRAFFIC - GENERAL NOTES AND SEQUENCE PLAN
25	MAINTENANCE OF TRAFFIC - SCHEDULE OF QUANTITIES
26- 27	MAINTENANCE OF TRAFFIC - TYPICAL SECTIONS
28	MAINTENANCE OF TRAFFIC - MICHIGAN CITY ROAD PLAN STAGE 1
28A	MAINTENANCE OF TRAFFIC - MICHIGAN CITY ROAD PLAN STAGE 2
29	MAINTENANCE OF TRAFFIC - MICHIGAN CITY ROAD OVER I-94 STAGE 1
30- 31	MAINTENANCE OF TRAFFIC - MICHIGAN CITY ROAD OVER I-94 STAGE 2A
32- 33	MAINTENANCE OF TRAFFIC - MICHIGAN CITY ROAD OVER I-94 STAGE 2B
34	MAINTENANCE OF TRAFFIC - I-94 STAGE 1 & 2 OVERHEAD SIGNAGE
35	MAINTENANCE OF TRAFFIC - SIGN PANEL DETAILS
36	MAINTENANCE OF TRAFFIC - DETOUR PLAN- WB I-94 TO EB SIBLEY BLVD
37	MAINTENANCE OF TRAFFIC - DETOUR PLAN MICHIGAN CITY ROAD
38	REMOVAL AND PROPOSED ROADWAY PLAN
39	PROPOSED PLAN AND PROFILE SHEET
40- 41	ADA RAMP DETAILS
42- 43	PAVEMENT MARKING AND SIGNING PLAN
44	EROSION CONTROL AND LANDSCAPING PLAN
45	EXISTING DRAINAGE AND UTILITY PLAN
46	PROPOSED GRADING PLAN
47- 69	ELECTRICAL PLANS MICHIGAN CITY ROAD OVER I-94 LIGHTING PLANS
70- 112	STRUCTURAL PLANS SN 016-8320: MICHIGAN CITY ROAD OVER I-94
113- 119	BORING LOGS
120- 131	MICHIGAN CITY ROAD OVER I-94 RETAINING WALL GENERAL PLAN AND ELEVATION
132- 144	CROSS SECTIONS MICHIGAN CITY ROAD OVER I-94 CROSS SECTION SHEETS

IDOT DISTRICT 1 STANDARDS

145	TC-08: FREEWAY ENTRANCE AND EXIT RAMP CLOSURE DETAILS
146	TC-09: TRAFFIC CONTROL DETAILS FOR FREEWAY SINGLE & MULTI-LANE WEAVE
147	TC-11: TYPICAL APPLICATIONS RAISED REFLECTIVE PAVEMENT MARKERS (SNOW-PLOW RESISTANT)
148- 149	TC-12: MULTI-LANE FREEWAY PAVEMENT MARKING DETAILS
150	TC-13: DISTRICT ONE TYPICAL PAVEMENT MARKINGS
151	TC-16: SHORT TERM PAVEMENT MARKING LETTERS AND SYMBOLS
152	TC-17: TRAFFIC CONTROL FOR SHOULDER CLOSURES AND PARTIAL RAMP CLOSURES
153	TC-18: SIGNING FOR FLAGGING OPERATIONS AT WORK ZONE OPENINGS
154	TC-21: DETOUR SIGNING FOR CLOSING STATE HIGHWAYS
155	TC-22: ARTERIAL ROAD INFORMATION SIGN
156	BD-22: PAVEMENT PATCHING FOR HMA SURFACED PAVEMENT
157	BD-51: BENCHING DETAIL FOR EMBANKMENT WIDENING

IDOT HIGHWAY STANDARDS:

STD. NO.	STANDARD TITLE
000001-08	STANDARD SYMBOLS, ABBREVIATIONS AND PATTERNS
280001-07	TEMPORARY EROSION CONTROL SYSTEMS
353001-05	PCC BASE COURSE WITH HMA BINDER AND SURFACE COURSES
420001-10	PAVEMENT JOINTS
420106-07	36' JOINTED PCC PAVEMENT
420111-04	PCC PAVEMENT ROUNDOUTS
420301-09	EXIT RAMP TERMINAL
420401-13	PAVEMENT CONNECTOR (PCC) FOR BRIDGE APPROACH SLAB
424001-12	PERPENDICULAR CURB RAMP5 FOR SIDEWALKS
482011-03	HMA SHLD. STRIPS/SHLDS. WITH RESURFACING OR WIDENING AND RESURFACING PROJECTS
483001-06	PCC SHOULDER
515001-04	NAME PLATES FOR BRIDGES
601001-05	PIPE UNDERDRAINS
602001-02	CATCH BASIN TYPE A
604001-05	FRAME AND LIDS TYPE 1
606001-08	CONCRETE CURB TYPE B AND COMBINATION CONCRETE CURB AND GUTTER
606306-04	CORRUGATED PC CONCRETE MEDIANS
630001-13	STEEL PLATE BEAM GUARDRAIL
631011-10	TRAFFIC BARRIER TERMINAL, TYPE 2
631026-06	TRAFFIC BARRIER TERMINAL, TYPE 5
631031-18	TRAFFIC BARRIER TERMINAL, TYPE 6
635001-02	DELINEATORS
637006-05	CONCRETE BARRIER, DOUBLE FACE, 44 IN. HEIGHT
642006-01	SHOULDER RUMBLE STRIPS, 8 IN.
643001-03	SAND MODULE IMPACT ATTENUATORS
664001-02	CHAIN LINK FENCE
701001-02	OFF-ROAD OPERATIONS, 2L, 2W, MORE THAN 15''(4.5 M) AWAY
701006-05	OFF-ROAD OPERATIONS, 2L, 2W, 15''(4.5 M) TO 24''''(600 MM)FROM PAVEMENT EDGE
701011-04	OFF-ROAD MOVING OPERATIONS, 2L, 2W, DAY ONLY
701101-05	OFF-ROAD OPERATIONS, MULTILANE, 15''(4.5 M) TO 24''''(600 MM) FROM PAVEMENT EDGE
701106-02	OFF-ROAD OPERATIONS, MULTILANE, MORE THAN 15''(4.5 M) AWAY
701400-12	APPROACH TO LANE CLOSURE, FREEWAY/EXPRESSWAY
701401-13	LANE CLOSURE, FREEWAY/EXPRESSWAY
701401-13	LANE CLOSURE, FREEWAY/EXPRESSWAY
701402-12	LANE CLOSURE, FREEWAY/EXPRESSWAY, WITH BARRIER
701411-09	LANE CLOSURE, MULTILANE, AT ENTRANCE OR EXIT RAMP, FOR SPEEDS > 45 MPH
701421-08	LANE CLOSURE, MULTILANE, DAY OPERATIONS ONLY, FOR SPEEDS > 45 MPH TO 55 MPH
701422-10	LANE CLOSURE, MULTILANE, FOR SPEEDS > 45 MPH TO 55 MPH
701423-10	LANE CLOSURE, MULTILANE, WITH BARRIER, FOR SPEEDS > 45 MPH TO 55 MPH
701426-09	LANE CLOSURE, MULTILANE, INTERMITTENT OR MOVING OPERATION, FOR SPEEDS > 45 MPH
701427-05	LANE CLOSURE, MULTILANE, INTERMITTENT OR MOVING OPERATION, FOR SPEEDS ≤??40 MPH
701428-01	TRAFFIC CONTROL, SETUP AND REMOVAL, FREEWAY/EXPRESSWAY
701446-11	TWO LANE CLOSURE, FREEWAY/EXPRESSWAY
701901-10	TRAFFIC CONTROL DEVICES
704001-08	TEMPORARY CONCRETE BARRIER
782006-01	GUARDRAIL AND BARRIER WALL REFLECTOR MOUNTING DETAILS

COMMITMENTS

IDOT HAS RECENTLY ADOPTED THE CHICAGO METROPOLITAN AGENCY FOR PLANNING'S (CMAP) COMMUNITY COHORT METHODOLOGY TO ENSURE THAT THE DEPARTMENT'S COMMITMENT TO EQUITABLE PROJECT SELECTION AND FUNDING DECISIONS ARE FULFILLED.

MODEL - SHEET NAMES
FILE NAME: G:\222070 IDOT D1_PFB 204-201_Michigan_City_Rd_Bridges\03A_Design\01 CAD\03 Sheet\04\0001\003 D1E3B62-04 index 01.dgn

 DELTA ENGINEERING GROUP, LLC CONSULTING ENGINEERS, ARCHITECTS, ENVIRONMENTAL SCIENTISTS CHICAGO, IL 60604 T 312.377.7700, F 312.427.6145	USER NAME = denisb		DESIGNED = MA/DB	REVISED =	STATE OF ILLINOIS DEPARTMENT OF TRANSPORTATION	INDEX OF SHEETS, HIGHWAY STANDARDS DISTRICT 1 STANDARDS				F.A.I. RTE.	SECTION	COUNTY	TOTAL SHEETS	SHEET NO.
	DRAWN = DB		CHECKED = MA	REVISED =						94	FAI 94 22 STRUCTURE 2	COOK	157	2
	PLOT SCALE = 40.0000 " / in.		DATE = 03/03/2025	REVISED =		CONTRACT NO. 62R62								
	PLOT DATE = 3/3/2025					ILLINOIS FED. AID PROJECT								
	SCALE: N/A		SHEET 01 OF 01 SHEETS								STA. N/A TO STA. N/A			

MODEL: 41-MODEL-NAMES
FILE: 41-UNIT-GEN-01220720 IDOT D1: P1B 204-201: Michigan City Rd Bridge02A Design01 CAD0102 Sheet0400a0002-01E2B62-4br-Gen_Notes_01.dgn

GENERAL NOTES:

1.

ALL CONSTRUCTION SHALL BE DONE IN ACCORDANCE WITH THE "STANDARD SPECIFICATIONS FOR ROAD AND BRIDGE CONSTRUCTION", ADOPTED JANUARY 1, 2022; THE "SUPPLEMENTAL SPECIFICATIONS AND RECURRING SPECIAL PROVISIONS", ADOPTED JANUARY 1, 2025; THE LATEST EDITION OF THE "ILLINOIS MANUAL ON UNIFORM TRAFFIC CONTROL DEVICES FOR STREETS AND HIGHWAYS" (IMUTCD); THE "STANDARD SPECIFICATIONS FOR TRAFFIC CONTROL ITEMS" (SSTCI); THE DETAILS IN THE PLANS AND THE "SPECIAL PROVISIONS" INCLUDED IN THE CONTRACT DOCUMENTS.
2.

THE CONTRACTOR SHALL BE MADE AWARE THAT ALL CONSTRUCTION VEHICLES SHALL BE LIMITED TO 15 FEET ABOVE EXISTING GRADE WHILE CROSSING UNDER COMMONWEALTH EDISON'S TRANSMISSION LINES.
3.

THE CONTRACTOR SHALL MAINTAIN ALL ROADWAYS OPEN TO TRAFFIC AS SHOWN ON THE MAINTENANCE OF TRAFFIC PLANS.
4.

PRIOR TO STARTING ANY EXCAVATION OR ANY OTHER CONSTRUCTION ACTIVITIES, THE CONTRACTOR SHALL CALL J.U.L.I.E. AT (800) 892-0123 FOR FIELD LOCATIONS OF BURIED ELECTRIC, TELEPHONE, CABLE, AND GAS FACILITIES (48 HOURS NOTIFICATION IS REQUIRED). CONTACT THE APPLICABLE MUNICIPALITY FOR SEWER AND WATER LOCATIONS.

IT SHALL BE THE CONTRACTOR'S RESPONSIBILITY TO NOTIFY IDOT AND/OR APPLICABLE MUNICIPALITY AT LEAST 10 DAYS IN ADVANCE OF ANY CONSTRUCTION NEAR IDOT OR MUNICIPALITY OWNED ELECTRICAL, COMMUNICATIONS, OR TRAFFIC CONTROL CABLES. IDOT AND/OR APPLICABLE MUNICIPALITY ELECTRICIANS WILL LOCATE ANY POSSIBLE INTERFERING CABLES.

NOTE: IDOT FACILITIES ARE NOT LOCATED BY JULIE OR DIGGER. IDOT ELECTRICAL FACILITIES INCLUDING ROADWAY LIGHTING, FIBER OPTIC, ITS EQUIPMENT, TRAFFIC SIGNAL AND PUMP STATION FACILITIES ARE LOCATED BY THE DEPARTMENT'S ELECTRICAL MAINTENANCE CONTRACTOR. AS OF THE LETTING DATE, CONTACT THE MEADE ELECTRIC COMPANY AT 773-287-7672.

IF THE CONTRACTOR CUTS OR DAMAGES ANY CABLES, EITHER THROUGH CARELESSNESS OR FAILURE TO FOLLOW THE ABOVE PROCEDURE, HE SHALL THEN BE HELD RESPONSIBLE FOR THE REPAIRING OF ALL DAMAGES AT HIS EXPENSE, TO THE SATISFACTION OF THE AGENCY.
5.

ANY ITEM NOT CALLED FOR REMOVAL AND DAMAGED BY THE CONTRACTOR DURING CONSTRUCTION WILL BE REPLACED BY THE CONTRACTOR AT HIS EXPENSE.
6.

NIGHT OPERATIONS: IF CONTRACTOR ELECTS TO UTILIZE ARTIFICIAL LIGHTING IN NIGHT OPERATIONS, HE SHALL EXERCISE THE UTMOST PRECAUTION IN PREVENTING ADVERSE VISIBILITY TO THE MOTORING PUBLIC AS WELL AS THE ADJOINING RESIDENTIAL AREAS.
7.

TWO WEEKS PRIOR TO PLACEMENT OF PERMANENT PAVEMENT MARKINGS ON IDOT ARTERIAL ROADS, THE ENGINEER SHALL CONTACT PATRICE HARRIS, AREA TRAFFIC FIELD TECHNICIAN AT PATRICE.HARRIS@ILLINOIS.GOV
8.

ALL HORIZONTAL COORDINATES AND VERTICAL ELEVATIONS REFER TO NAD83 (CORS) ILLINOIS EAST ZONE HORIZONTAL DATUM AND NAVD88 VERTICAL DATUM, RESPECTIVELY.
9.

10 FT TRANSITIONS SHALL BE USED TO MATCH PROPOSED ITEMS OF WORK TO EXISTING ITEMS IN THE FIELD, UNLESS OTHERWISE SHOWN. THE TRANSITIONS SHALL BE PAID FOR AT THE CONTRACT UNIT PRICE FOR THE PROPOSED ITEM OF WORK SPECIFIED.
10.

THE SCALE SHOWN ON THE DRAWINGS APPLIES ONLY TO FULL SIZE PLANS AND NOT TO THE REDUCED SIZE PLANS.
11.

DIMENSIONS: IT SHALL BE THE CONTRACTOR'S RESPONSIBILITY TO VERIFY ALL DIMENSIONS AND CONDITIONS EXISTING IN THE FIELD PRIOR TO ORDERING MATERIALS AND BEGINNING CONSTRUCTION.
12.

THE LOCATIONS OF EXISTING DRAINAGE STRUCTURES AND STORM LINES ARE APPROXIMATE, AND THE PLANS DO NOT GUARANTEE THEIR ACCURACY. THEIR EXACT HORIZONTAL AND VERTICAL LOCATIONS ARE TO BE DETERMINED IN THE FIELD BY THE CONTRACTOR AT HIS OWN EXPENSE.
13.

THE CONTRACTOR SHALL BE RESPONSIBLE FOR THE PROTECTION OF ALL UNDERGROUND OR SURFACE UTILITIES EVEN THOUGH THEY MAY NOT BE SHOWN ON THE PLANS. ANY UTILITY THAT IS DAMAGED DURING CONSTRUCTION SHALL BE REPAIRED OR REPLACED TO THE SATISFACTION OF THE ENGINEER. THIS WORK SHALL BE AT THE CONTRACTOR'S EXPENSE.
14.

ANY EXISTING OR PROPOSED STORM SEWER DAMAGED BY THE CONTRACTOR DURING CONSTRUCTION SHALL BE REPLACED TO THE SATISFACTION OF THE ENGINEER AT THE CONTRACTOR'S EXPENSE.
15.

THE CONTRACTOR SHALL NOT OPEN OR SHUT ANY WATER VALVES OR FIRE HYDRANTS WITHOUT PRIOR WRITTEN AUTHORIZATION FROM THE OWNING MUNICIPALITY. UNAUTHORIZED USE IS SUBJECT TO ARREST AND PROSECUTION.
16.

THE CONTRACTOR TO CONTACT THE ROADSIDE DEVELOPMENT UNIT AT (847) 705-4171 AT LEAST 2 WEEKS PRIOR TO FORESTRY WORK TO IDENTIFY AND MARK TREES TO SAVE WITHIN TREE REMOVAL AREAS.
17.

THE CONTRACTOR SHALL CONTACT THE ARTERIAL TRAFFIC CONTROL SUPERVISOR KALPANA KANNAN-HOSADURGA AT KALPANA.KANNAN-HORSADURGA@ILLINOIS.GOV A MINIMUM OF 72 HOURS IN ADVANCE OF BEGINNING WORK.
18.

THE CONTRACTOR SHALL USE CARE IN GRADING OR EXCAVATING NEAR ANY AND ALL EXISTING ITEMS THAT WILL NOT BE REMOVED. ANY DAMAGE DONE TO EXISTING ITEMS BY THE CONTRACTOR SHALL BE REPAIRED OR REPLACED TO THE SATISFICATION OF THE ENGINEER AT THE CONTRACTORS OWN EXPENSE.
19.

ANY ABANDONED UTILITY OR SEWER ENCOUNTERED DURING CONSTRUCTION OR ANY EXISTING UTILITY OR SEWER ABANDONED AS PART OF THE CONSTRUCTION THAT IS NOT BEING FILLED WITH C.L.S.M., AS PER PLAN, SHALL BE PLUGGED AS DIRECTED BY THE ENGINEER AND ABANDONED IN PLACE. THIS WORK SHALL BE INCLUDED IN THE COST OF THE CONTRACT.
20.

ALL ESC MEASURES WILL BE MAINTAINED IN ACCORDANCE WITH THE IDOT EROSION AND SEDIMENT CONTROL FIELD GUIDE FOR CONSTRUCTION INSPECTION FOUND ON THE CONSTRUCTION TAB AT: <https://idot.illinois.gov/content/dam/sol/en/web/idot/documents/transportation-system/manuals-guides-and-handbooks/highways/environment/erosion-and-sediment-control-field-guide-for-construction-inspection.pdf>

21.

THE CONTRACTOR SHALL MAINTAIN THE SURFACE DRAINAGE OF ALL ROADWAYS DURING CONSTRUCTION OF THIS PROJECT. WHEN EXISTING DRAINAGE FACILITIES ARE DISTURBED, THE CONTRACTOR SHALL PROVIDE AND MAINTAIN TEMPORARY OUTLETS AND CONNECTIONS FOR ALL PRIVATE OR PUBLIC DRAINS, SEWERS, AND CATCH BASINS. HE SHALL PROVIDE FACILITIES TO TAKE IN ALL STORM WATER WHICH WILL BE RECEIVED BY THESE DRAINS AND SEWERS AND DISCHARGE THE SAME. HE SHALL PROVIDE AND MAINTAIN A PUMPING PLANT, IF NECESSARY, AND A TEMPORARY OUTLET AND BE PREPARED AT ALL TIMES TO DISPOSE OF THE WATER RECEIVED FROM THESE TEMPORARY CONNECTIONS UNTIL SUCH TIME AS THE PERMANENT CONNECTIONS WITH SEWERS ARE BUILT AND IN SERVICE. THIS WORK SHALL BE INCLUDED IN THE COST OF THE CONTRACT.
22.

FENCE: EXISTING FENCE THAT HAS TO BE DISCONNECTED AND/OR REMOVED FOR THE CONTRACTOR'S OPERATION SHALL BE RECONNECTED AND/OR REPLACED BY THE CONTRACTOR IN KIND AT NO ADDITIONAL COST TO IDOT. TEMPORARY FENCE SHOULD BE INSTALLED IF EXISTING FENCE IS REMOVED BY THE CONTRACTOR IN ACCORDANCE WITH SECTION 664 OF THE STANDARD SPECIFICATIONS. ANY RIGHT-OF-WAY MARKERS DISTURBED BY THE CONTRACTOR'S OPERATION SHALL BE REESTABLISHED BY A REGISTERED LAND SURVEYOR AT THE CONTRACTOR'S EXPENSE.
23.

THE CONTRACTOR SHALL TAKE ALL NECESSARY SAFETY PRECAUTIONS TO PROTECT AND PROVIDE ACCESS TO ABUTTING PROPERTY, UTILITIES, PEDESTRIANS, AND VEHICULAR TRAFFIC.
24.

NO PAYMENT WILL BE MADE FOR RESTORATION BEYOND THE LIMITS SHOWN ON THE PLANS.
25.

ANY EXISTING UTILITY ADJUSTMENT AGREEMENTS AND SCHEDULES FOR THE ADJUSTMENT OF UTILITIES, WHICH MAY AFFECT THE WORK, WILL BE MADE AVAILABLE TO THE BIDDERS UPON REQUEST.
26.

THE CONTRACTOR SHALL BE RESPONSIBLE FOR PROTECTING AND PRESERVING THE PROJECT'S SURVEY CONTROL POINTS AND BENCHMARKS. RELOCATING AND REPLACING CONTROL POINTS AND BENCHMARKS SHALL BE THE CONTRACTORS RESPONSIBILITY AT HIS OWN EXPENSE.
27.

ALL TRENCHES AND OPENINGS MADE IN THE ROADWAY SHALL BE BACKFILLED AND ADEQUATELY COMPACTED IN ACCORDANCE WITH METHOD I SPECIFIED IN ARTICLE 550.07 OF THE STATE STANDARD SPECIFICATIONS.
28.

EXISTING DRAINAGE STRUCTURES, EXISTING STORM SEWERS AND EXISTING FLARED END SECTIONS TO REMAIN SHALL BE RECONNECTED WITH THE DRAINAGE SYSTEM. THIS WORK SHALL BE INCLUDED IN THE COST OF DRAINAGE STRUCTURES OR STORM SEWERS, OF THE TYPE AND SIZE SPECIFIED.
29.

ALL VEHICLES INCLUDING PASSENGER CARS, WHETHER OWNED BY THE CONTRACTOR OR ANYONE REPRESENTING HIM, SHALL BE EQUIPPED WITH A YELLOW FLASHING LIGHT MOUNTED EITHER ON TOP OR IN THE REAR WINDOW OF THE VEHICLE AND VISIBLE FOR AT LEAST 500 FEET TO THE REAR OF THE VEHICLE, AND A SIGN MUST BE DISPLAYED ON EACH SIDE OF THE VEHICLE AND WITH LETTERS AT LEAST 3 INCHES IN HEIGHT AND WITH A SUITABLE STROKE, SHOWING THE COMPANY NAME AND ADDRESS. MAGNETIC OR TEMPORARY SIGNS ARE ACCEPTABLE.
30.

FLOURESCENT VEST AND HARD HATS: ALL CONSTRUCTION PERSONNEL WILL BE REQUIRED TO WEAR ANSI CLASS II FLOURESCENT ORANGE, FLOURESCENT YELLOW/GREEN OR A COMBINATION OF FLOURESCENT ORANGE AND FLOURESCENT YELLOW/GREEN VESTS AND HARD HATS AT ALL TIMES WHILE ON THE CONSTRUCTION SITE.
31.

AT THE TIME OF THE PRECONSTRUCTION CONFERENCE, THE CONTRACTOR SHALL SUBMIT FOR APPROVAL, THE PROPOSED CONCRETE TRUCK WASH OUT LOCATIONS. RUNOFF FROM WASH AREAS SHALL BE CONTAINED IN THE DESIGNATED AREAS SO THAT RUNOFF DOES NOT REACH THE STORM SEWER OR DITCH SYSTEMS.
32.

POLLUTION CONTROL: THE CONTRACTOR WILL BE REQUIRED TO COMPLY WITH ALL FEDERAL AND STATE REGULATIONS REGARDING AIR, WATER, AND NOISE POLLUTION. HE WILL NOT BE ALLOWED TO BUILD FIRES IN THE SITE.
33.

DURING CONSTRUCTION OPERATIONS THE CONTRACTOR SHALL TAKE NECESSARY PRECAUTIONS TO PROTECT ADJACENT TRAVEL LANES FROM DEBRIS BLOWN OR OTHERWISE REMOVED FROM THE CONSTRUCTION AREAS. THE CONTRACTOR SHALL ALSO BE RESPONSIBLE FOR KEEPING DEBRIS OFF THE TRAVELED LANE SURFACES. THIS WORK SHALL BE INCIDENTAL TO THE CONTRACT.
34.

THE CONTRACTOR IS RESPONSIBLE FOR COORDINATING HIS CONSTRUCTION OPERATIONS WITH CONSTRUCTION AND MAINTENANCE OPERATIONS, INCLUDING UTILITY RELOCATIONS AND ADJUSTMENTS, OF OTHER CONTRACTORS WORKING WITHIN THE LIMITS OF THE PROJECTS AND ADJACENT TO THE PROJECT.
35.

THE CONTRACTOR'S OPERATIONS AND TEMPORARY STORAGE ACTIVITIES SHALL BE LIMITED TO THE WORK AREA AND/OR CONSTRUCTION LIMITS. ANY ADDITIONAL STAGING AREAS ADJACENT TO THE PROJECT ARE SUBJECT TO THE APPROVAL BY THE APPROPRIATE AGENCY.
36.

NO ADDITIONAL COMPENSATION WILL BE ALLOWED TO THE CONTRACTOR FOR COMPLIANCE WITH THE ABOVE REQUIREMENTS. THE CONTRACTOR MUST GET ADVANCED APPROVAL FOR A STAGING AREA WITH ACCESS LOCATIONS CLEARLY DEFINED.
37.

THE CONTRACTOR IS REQUIRED TO OBTAIN ALL NECESSARY PERMITS AND WRITTEN AUTHORIZATION FROM ALL GOVERNING AGENCIES FOR CONSTRUCTION ABOVE, ADJACENT TO AND ON ROADWAYS UNDER THEIR JURISDICTION.
38.

FULL DEPTH SAW CUTS WILL BE REQUIRED FOR ALL REMOVAL ITEMS. SAW CUTTING WILL BE INCLUDED IN THE APPROPRIATE PAY ITEM.
39.

THE CONTRACTOR'S PERSONNEL AND EQUIPMENT SHALL ONLY BE PERMITTED TO ENTER AND LEAVE IDOT HIGHWAYS VIA EXISTING RAMPS AND SHALL BE REQUIRED TO MOVE IN THE DIRECTION OF PUBLIC TRAFFIC. ALL MOVEMENTS ON OR ACROSS THE PUBLICLY TRAVELED RIGHT-OF-WAY SHALL BE CONTROLLED BY THE CONTRACTOR SO AS NOT TO ENDANGER PUBLIC TRAFFIC.
40.

THE DEPARTMENT HAS NOT OBTAINED ANY PERMITS FOR OFF SITE BORROW, WASTE, USE (BWU) AREAS, PRIOR TO WORKING IN BWU AREAS, IF THE CONTRACTOR CHOOSES TO USE ACTIVITIES REQUIRING PERMITS IT IS THE CONTRACTOR'S RESPONSIBILITY TO SECURE THE PROPER PERMITS. IN ADDITION TO THE BORROW REVIEW (BDE 2289) AND USE/WASTE REVIEW (BDE 2290) SUBMITTALS. THE CONTRACTOR SHALL SUBMIT AN EROSION AND SEDIMENT CONTROL (ESC) PLAN FOR EVERY BWU SITE TO THE DEPARTMENT FOR ACCEPTANCE. GUIDELINES FOR ACCEPTABLE BWU PRACTICES CAN BE FOUND IN SECTION II.G.1 AND 2 OF THE SWPPP. THE COST OF ALL MATERIALS AND LABOR NECESSARY TO COMPLY WITH THE ABOVE PROVISIONS TO

PREPARE AND IMPLEMENT ESC PLANS WILL NOT BE PAID FOR SEPARATELY, BUT SHALL BE CONSIDERED AS INCLUDED IN THE UNIT BID PRICES OF THE CONTRACT AND NO ADDITIONAL COMPENSATION WILL BE ALLOWED

41.

AT ANY TIME WHEN, IN THE JUDGEMENT OF THE ENGINEER, THE CONTRACTOR HAS OBSTRUCTED OR CLOSED A ROAD OR IS CARRYING ON OPERATIONS CAUSING GREATER INTERFERENCE OR INCONVENIENCE THAN NECESSARY FOR THE PROPER PROSECUTION OF THE WORK, THE ENGINEER MAY REQUIRE THE CONTRACTOR TO FINISH THE SECTION OF THE WORK WHICH IS IN PROGRESS BEFORE WORK IS STARTED ON ANY ADDITIONAL SECTION AND, IN ADDITION THERETO, MAY REQUIRE THE CONTRACTOR TO TAKE ANY OTHER ACTIONS WHICH WILL MINIMIZE INCONVENIENCE TO VEHICULAR AND PEDESTRIAN TRAFFIC.
42.

UPON COMPLETION OF THE WORK AND BEFORE ACCEPTANCE AND FINAL PAYMENT WILL BE MADE, THE AGENCY RIGHT-OF-WAY, STREAM CHANNELS AND BANKS WITHIN SAID RIGHT-OF-WAY OR AFFECTED BY THE WORK AT DRAINAGE STRUCTURES, BORROW PITS, OTHER STRUCTURES, AND ALL AREAS OCCUPIED BY THE CONTRACTOR IN CONNECTION WITH THE WORK SHALL BE CLEANED OF ALL RUBBISH, EXCESS MATERIALS, FALSE WORK, TEMPORARY PAVING, TEMPORARY STRUCTURES, AND EQUIPMENT. ALL PARTS OF THE WORK SHALL BE LEFT IN NEAT AND PRESENTABLE CONDITION IN ACCORDANCE WITH THIS SUB-SECTION.
43.

FOR WORK OUTSIDE THE LIMITS OF BRIDGE APPROACH PAVEMENT, ALL REFERENCES IN THE HIGHWAY STANDARDS AND STANDARD SPECIFICATIONS FOR REINFORCEMENT, DOWEL BARS AND TIE BARS IN PAVEMENT, SHOULDERS, CURB, GUTTER, COMBINATION CURB & GUTTER AND MEDIAN SHALL BE EPOXY COATED, UNLESS NOTED ON THE PLANS.
44.

AGGREGATE SUBGRADE IMPROVEMENT (ASI) 12" (30300112) SHALL CONSIST OF A COMBINATION OF A 9" THICK POROUS GRANULAR EMBANKMENT WITH A 3" (MINIMUM) CA-6 AGGREGATE CAP. IN SHOULDER AND GORE AREAS, THE DEPTH OF THE AGGREGATE CAP MAY VARY UP TO 5". THE ADDITIONAL THICKNESS OF THE CAPPING LAYER SHALL BE PAID FOR AS AGGREGATE SUBGRADE IMPROVEMENT 12" (30300112), AND NO ADDITIONAL COMPENSATION WILL BE ALLOWED. THE AGGREGATE GRADATION FOR THE AGGREGATE SUBGRADE IMPROVEMENT 12" LOWER LIFT SHALL BE CS1 OR RR1.
45.

GEOTECHNICAL FABRIC FOR GROUND STABILIZATION AND/OR AGGREGATE SUBGRADE IMPROVEMENT (CU YD) HAS BEEN PROVIDED FOR USE AT THE LOCATIONS INDICATED FOR SOILS THAT TEND TO BE UNSTABLE AND/OR UNSUITABLE. THE ACTUAL NEED FOR REMOVAL AND REPLACEMENT WITH ABOVE ITEM WILL BE DETERMINED IN THE FIELD AT THE TIME OF CONSTRUCTION BY THE GEOTECHNICAL ENGINEER. ALL POTENTIALLY UNSTABLE SOILS SHOULD BE TESTED WITH A STATIC OR DYNAMIC CONE PENETROMETER AND TREATED IN ACCORDINACE WITH ARTICLE 301.04 OF THE STANDARD SPECIFICATIONS AND IDOT SUBGRADE STABILITY MANUAL. IF UNSTABLE AND/OR UNSUITABLE SOILS ARE NOT ENCOUNTERED, THEN THE QUANTITY SHALL BE DEDUCTED AND NO ADDITIONAL COMPENSATION WILL BE DUE TO THE CONTRACTOR.
46.

ANY AGGREGATE SUBGRADE IMPROVEMENT CONTAMINATED AND/OR DAMAGED BY THE CONTRACTOR'S VEHICLES AND/OR EQUIPMENT IS TO BE REMOVED AND REPLACED AS DIRECTED BY THE ENGINEER AT CONTRACTOR'S EXPENSE.
47.

THE SUBGRADE STABILITY SHALL BE VERIFIED BY PROOF ROLLING WITH A FULLY LOADED TANDEN-AXLE TRUCK.
48.

ANY AGGREGATE SUBGRADE IMPROVEMENT CONTAMINATED AND/OR DAMAGED BY THE CONTRACTOR'S VEHICLES AND/OR EQUIPMENT IS TO BE REMOVED AND REPLACED AS DIRECTED BY THE ENGINEER AT CONTRACTOR EXPENSE.
49.

PIPE UNDERDRAINS SHALL BE INSTALLED ACCORDING TO SECTION 601 OF THE SSRBC AND STANDARD 601001-05. TOP OF PIPE UNDERDRAINS SHALL BE PLACED MINIMUM 6" BELOW THE AGGREGATE SUBGRADE IMPROVEMENT LAYER.
50.

UNDERDRAINS CONNECTIONS TO DRAINAGE STRUCTURES SHALL BE INCLUDED IN THE COST OF THE PIPE UNDERDRAINS. THE COST MAKING PIPE BACKFILLING STORM SEWER CONSTRUCTED UNDER THE ROADWAY SPECIFIED UNDER ART. 550.07(b,c) OF THE SSRBC WILL NOT BE ALLOWED
51.

PLEASE CONTACT THE ROADSIDE DEVELOPMENT UNIT AT (847) 705-4171 AT LEAST 72 HOURS IN ADVANCE OF BOTH TREE CLEARING WORK AND WEED CONTROL WORK.
52.

THE CONTRACTOR SHALL REQUEST AND GAIN APPROVAL FROM THE ILLINOIS DEPARTMENT OF TRANSPORTATION'S EXPRESSWAY TRAFFIC OPERATIONS ENGINEER AT WWW.IDOTLCS.COM TWENTY-FOUR (24) HOURS IN ADVANCE OF ALL DAILY LANE, RAMP AND SHOULDER CLOSURES AND 7 DAYS IN ADVANCE OF ALL PERMANENT AND WEEKEND CLOSURES ON ALL FREEWAY AND/OR EXPRESSWAYS IN DISTRICT ONE. THIS ADVANCE NOTIFICATION IS CALCULATED BASED ON WORKWEEK OF MONDAY THROUGH FRIDAY AND SHALL NOT INCLUDE WEEKENDS OR HOLIDAYS.
53.

THE DEPARTMENT HAS NOT OBTAINED ANY PERMITS FOR OFFSITE BORROW, WASTE, USE (BWU) AREAS. PRIOR TO WORKING IN BWU AREAS, IF THE CONTRACTOR CHOOSES TO USE ACTIVITIES REQUIRING PERMITS IT IS THE CONTRACTOR'S RESPONSIBILITY TO SECURE THE PROPER PERMITS. IN ADDITION TO THE BORROW REVIEW (BDE 2289) and USE/WASTE REVIEW (BDE 2290) SUBMITTALS, THE CONTRACTOR SHALL SUBMIT AN EROSION AND SEDIMENT CONTROL (ESC) PLAN FOR EVERY BWU SITE TO THE DEPARTMENT FOR ACCEPTANCE. GUIDELINES FOR ACCEPTABLE BWU PRACTICES CAN BE FOUND IN SECTION II.G.1 AND 2 of the SWPPP.
54.

THE COST OF ALL MATERIALS AND LABOR NECESSARY TO COMPLY WITH THE ABOVE PROVISIONS TO PREPARE AND IMPLEMENT ESC PLANS WILL NOT BE PAID FOR SEPARATELY BUT SHALL BE CONSIDERED AS INCLUDED IN THE UNIT BID PRICES OF THE CONTRACT AND NO ADDITIONAL COMPENSATION WILL BE ALLOWED.
55.

ALL EXCAVATION, GRADING, AND EMBANKMENT ACTIVITIES FOR THE TEMPORARY RAMP AND INTERSECTION CONSTRUCTION SHALL BE REVERSED AND SITE CONDITIONS RESTORED TO THEIR ORIGINAL STATE FOLLOWING COMPLETION OF THE IMPROVEMENT AND REMOVAL OF THE TEMPORARY PAVEMENTS. EARTHWORK QUANTITIES FOR THE VARIOUS OPERATIONS HAVE BEEN INCLUDED IN THE CONTRACT AND CAN BE FOUND IN THE EARTHWORK TABLE.
56.

BEFORE BEGINNING ANY WORK, THE CONTRACTOR SHALL RETAIN AND RECORD, FOR FUTURE REFERENCE, ALL EXISTING PAVEMENT MARKING LINES (AND RAISED REFLECTIVE PAVEMENT MARKERS) IN ORDER THAT THESE LOCATIONS BE RE-ESTABLISHED FOR STRIPING. EXACT LOCATIONS OF ALL PAVEMENT MARKINGS SHALL BE AS DIRECTED BY THE ENGINEER.

CONTACT INFORMATION

IDOT TRAFFIC FIELD TECHNICIAN PATRICE.HARRIS@ILLINOIS.GOV

 DELTA ENGINEERING GROUP, LLC CONSULTING ENGINEERS, ARCHITECTS, CONSTRUCTION MANAGERS, SURVEYORS 111 W JACKSON BLVD, SUITE 910 CHICAGO, IL 60604 T 312.377.7700, F 312.427.6145	USER NAME = denisb	DESIGNED - MA/DB	REVISED -	STATE OF ILLINOIS DEPARTMENT OF TRANSPORTATION	MICHIGAN CITY ROAD OVER I-94 GENERAL NOTES					F.A.I. RTE.	SECTION	COUNTY	TOTAL SHEETS	SHEET NO.
	DRAWN - DB	REVISED -	REVISED -							94	FAI 94 22 STRUCTURE 2	COOK	157	3
	PLOT SCALE = 40,0000 ' / in.	CHECKED - MA	REVISED -		CONTRACT NO. 62R62									
	PLOT DATE = 12/13/2024	DATE - 12/13/2024	REVISED -											
					SCALE:	SHEET	OF	SHEETS	STA.	TO STA.	ILLINOIS FED. AID PROJECT			

* = SPECIALTY ITEM

				90% FED / 10% STATE		
				0004	0010	0021
CODE NO.	ITEM	UNIT	TOTAL QUANTITY	ROADWAY RECONSTR.	BRIDGE REPLACEMENT	HIGHWAY LIGHTING
* X8210410	HIGH MAST LUMINAIRE COUNTERWEIGHT	EACH	67			67
20100110	TREE REMOVAL (6 TO 15 UNITS DIAMETER)	UNIT	92	92		
20100210	TREE REMOVAL (OVER 15 UNITS DIAMETER)	UNIT	40	40		
20100500	TREE REMOVAL , ACRES	ACRE	1	1		
20101100	TREE TRUNK PROTECTION	EACH	10	10		
20101200	TREE ROOT PRUNING	EACH	7	7		
20101300	TREE PRUNING (1 TO 10 INCH DIAMETER)	EACH	3	3		
20101350	TREE PRUNING (OVER 10 INCH DIAMETER)	EACH	4	4		
20200100	EARTH EXCAVATION	CU YD	1005	1005		
20201200	REMOVAL AND DISPOSAL OF UNSUITABLE MATERIAL	CU YD	206	206		
20800150	TRENCH BACKFILL	CU YD	33	33		
21001000	GEOTECHNICAL FABRIC FOR GROUND STABILIZATION	SQ YD	725	725		
21101615	TOPSOIL FURNISH AND PLACE , 4"	SQ YD	4098	4098		
25000210	SEEDING, CLASS 2A	ACRE	0.5	0.5		

STATE OF ILLINOIS
DEPARTMENT OF TRANSPORTATION

MICHIGAN CITY ROAD OVER I-94
SUMMARY OF QUANTITIES

SCALE: N/A SHEET 01 OF 13 SHEETS STA. N/A TO STA. N/A

F.A.I. RTE.	SECTION	COUNTY	TOTAL SHEETS	SHEET NO.
94	FAI 94 22 STRUCTURE 2	COOK	157	4
CONTRACT NO. 62R62				
ILLINOIS FED. AID PROJECT				

Model: Definit
Date: 01/22/2020
Project: I-94
Sheet: 004 of 157
Title: SUMMARY OF QUANTITIES

 DELTA ENGINEERING GROUP, LLC 111 W JACKSON BLVD, SUITE 910 CHICAGO, IL 60604 T 312.377.7700, F 312.427.6145	USER NAME = denisb	DESIGNED = MA/DB	REVISED =
		DRAWN = DB	REVISED =
	PLOT SCALE = 2.0000" = 1'	CHECKED = MA	REVISED =
	PLOT DATE = 12/31/2024	DATE = 12/13/2024	REVISED =

* = SPECIALTY ITEM

* = SPECIALTY ITEM				90% FED / 10% STATE		
				0004	0010	0021
CODE NO.	ITEM	UNIT	TOTAL QUANTITY	ROADWAY RECONSTR.	BRIDGE REPLACEMENT	HIGHWAY LIGHTING
25000312	SEEDING, CLASS 4A	ACRE	0.25	0.25		
25000400	NITROGEN FERTILIZER NUTRIENT	POUND	90	90		
25000600	POTASSIUM FERTILIZER NUTRIENT	POUND	90	90		
25100115	MULCH, METHOD 2	ACRE	0.50	0.50		
25100630	EROSION CONTROL BLANKET	SQ YD	2206	2206		
25200110	SODDING, SALT TOLERANT	SQ YD	1514	1514		
25200200	SUPPLEMENTAL WATERING	UNIT	1921	1921		
28000250	TEMPORARY EROSION CONTROL SEEDING	POUND	35	35		
28000305	TEMPORARY DITCH CHECKS	FOOT	21	21		
28000400	PERIMETER EROSION BARRIER	FOOT	1823	1823		
28000510	INLET FILTERS	EACH	22	22		
28001200	TEMPORARY HEAVY DUTY EROSION CONTROL BLANKET	SQ YD	518	518		
30300001	AGGREGATE SUBGRADE IMPROVEMENT	CU YD	219	219		
30300112	AGGREGATE SUBGRADE IMPROVEMENT 12"	SQ YD	2636	2636		

MODEL: 4\\MODEL\\NAMES
FILE: \\name: C:\2220720 IDOT D1.PTB 204-201 Michigan City Rd Bridge\03a Design\01 CADD\02 Sheet\Roadway\006-D\02R62-sht-500_03.dgn

				90% FED / 10% STATE		
				0004	0010	0021
CODE NO.	ITEM	UNIT	TOTAL QUANTITY	ROADWAY RECONSTR.	BRIDGE REPLACEMENT	HIGHWAY LIGHTING
35101582	AGGREGATE BASE COURSE, TYPE B 2"	SQ YD	588	588		
35101600	AGGREGATE BASE COURSE, TYPE B 4"	SQ YD	1527	1527		
35501335	HOT-MIX ASPHALT BASE COURSE, 12 3/4"	SQ YD	356	356		
40600275	BITUMINOUS MATERIALS (PRIME COAT)	POUND	80	80		
40600290	BITUMINOUS MATERIALS (TACK COAT)	POUND	80	80		
4060462	HOT-MIX ASPHALT SURFACE COURSE, 1L-9.5, MIX "D", N70	TON	42	42		
42000080	PAVEMENT CONNECTOR (PCC) FOR BRIDGE APPROACH SLAB	SQ YD	352	352		
42000501	PORTLAND CEMENT CONCRETE PAVEMENT 10" (JOINTED)	SQ YD	1623	1623		
42001300	PROTECTIVE COAT	SQ YD	6171	3524	2647	
42300100	PORTLAND CEMENT CONCRETE DRIVEWAY PAVEMENT, 5 INCH	SQ YD	18	18		
42400200	PORTLAND CEMENT CONCRETE SIDEWALK 5 INCH	SQ FT	12462	12462		
42400800	DETECTABLE WARNINGS	SQ FT	60	60		
44000100	PAVEMENT REMOVAL	SQ YD	2150	2150		
44000200	DRIVEWAY PAVEMENT REMOVAL	SQ YD	18	18		

* = SPECIALTY ITEM



DELTA ENGINEERING GROUP, LLC

111 W JACKSON BLVD, SUITE 910
CHICAGO, IL 60604
T 312.377.7700, F 312.427.6145

USER NAME = denisb	DESIGNED - MA/DB	REVISED -
	DRAWN - DB	REVISED -
PLOT SCALE = 2.0000 ' / in.	CHECKED - MA	REVISED -
PLOT DATE = 12/20/2024	DATE - 12/13/2024	REVISED -

STATE OF ILLINOIS
DEPARTMENT OF TRANSPORTATION

MICHIGAN CITY ROAD OVER I-94 SUMMARY OF QUANTITIES			
SCALE: N/A	SHEET 03 OF 13 SHEETS	STA. N/A	TO STA. N/A

F.A.I. RTE.	SECTION	COUNTY	TOTAL SHEETS	SHEET NO.
94	FAI 94 22 STRUCTURE 2	COOK	157	6
CONTRACT NO. 62R62				
		ILLINOIS	FED. AID PROJECT	

MODEL: \$MODELNAME\$
FILE NAME: G:\P220720 IDOT D1 PTB 204-001 Michigan City Rd Bridge\03A Design\01 CADD\02 Sheet\Roadway\007-D 62R62-shr-500 04.dgn

* = SPECIALTY ITEM * * = NON-PARTICIPATING ITEMS				90% FED / 10% STATE		
				0004	0010	0021
CODE NO.	ITEM	UNIT	TOTAL QUANTITY	ROADWAY RECONSTR.	BRIDGE REPLACEMENT	HIGHWAY LIGHTING
44000500	COMBINATION CURB AND GUTTER REMOVAL	FOOT	636	636		
44000600	SIDEWALK REMOVAL	SQ FT	1478	1478		
44004250	PAVED SHOULDER REMOVAL	SQ YD	261	261		
44200050	WELDED WIRE REINFORCEMENT	SQ YD	352	352		
44201298	DOWEL BARS 1 1/4 "	EACH	98	98		
48101500	AGGREGATE SHOULDERS , TYPE B 6 "	SQ YD	816	816		
48300500	PORTLAND CEMENT CONCRETE SHOULDERS 10 "	SQ YD	18	18		
50100100	REMOVAL OF EXISTING STRUCTURES	L SUM	1		1	
50157300	PROTECTIVE SHIELD	SQ YD	1074		1074	
50200100	STRUCTURE EXCAVATION	CU YD	483		483	
50200450	REMOVAL OF UNSUITABLE MATERIAL FOR STRUCTURES	SQ YD	314		314	
50300225	CONCRETE STRUCTURES	CU YD	392		392	
50300255	CONCRETE SUPERSTRUCTURE	CU YD	602		602	
50300260	BRIDGE DECK GROOVING	SQ YD	1480		1480	

MODEL \$MODELNAME\$
FILE NAME: C:\1220723 IDOT D1.PTB 204-001 Michigan City Rd Bridge\03A Design\01 CADD\02 Sheet\Roadway\008.D\02R62-sht-500_05.dgn

				90% FED / 10% STATE		
				0004	0010	0021
CODE NO.	ITEM	UNIT	TOTAL QUANTITY	ROADWAY RECONSTR.	BRIDGE REPLACEMENT	HIGHWAY LIGHTING
50300285	FORMLINER TEXTURED SURFACE	SQ FT	960		960	
50301350	CONCRETE SUPERSTRUCTURE (APPROACH SLAB)	CU YD	203		203	
50500105	FURNISHING AND ERECTING STRUCTURAL STEEL	L SUM	1		1	
50500505	STUD SHEAR CONNECTORS	EACH	5694		5694	
50800105	REINFORCEMENT BARS	POUND	62690		62690	
50800205	REINFORCEMENT BARS, EPOXY COATED	POUND	318430		318430	
* 50901720	BICYCLE RAILING	FOOT	210		210	
* 50901735	BICYCLE RAILING, CURVED	FOOT	247		247	
* 50901739	BRIDGE FENCE RAILING, CURVED	FOOT	487		487	
* 50901750	PARAPET RAILING	FOOT	240		240	
* 51200961	FURNISHING METAL SHELL PILES 16" X 0.312"	FOOT	990		990	
* 51202305	DRIVING PILES	FOOT	990		990	
* 51203200	TEST PILE METAL SHELLS	EACH	2		2	
* 51204650	PILE SHOES	EACH	20		20	



DELTA ENGINEERING GROUP, LLC

111 W JACKSON BLVD, SUITE 910
CHICAGO, IL 60604
T 312.377.7700, F 312.427.6145

USER NAME = denisb	DESIGNED - MA/DB	REVISED -
	DRAWN - DB	REVISED -
PLOT SCALE = 2.0000 ' / in.	CHECKED - MA	REVISED -
PLOT DATE = 12/20/2024	DATE - 12/13/2024	REVISED -

STATE OF ILLINOIS
DEPARTMENT OF TRANSPORTATION

MICHIGAN CITY ROAD OVER I-94 SUMMARY OF QUANTITIES			
SCALE: N/A	SHEET 05 OF 13 SHEETS	STA. N/A	TO STA. N/A

F.A.I. RTE.	SECTION	COUNTY	TOTAL SHEETS	SHEET NO.
94	FAI 94 22 STRUCTURE 2	COOK	157	8
CONTRACT NO. 62R62				
ILLINOIS FED. AID PROJECT				

MODEL \$MODELNAME\$
FILE NAME: G:\1220723 IDOT D1 PFB 204-001 Michigan City Rd Bridge\03A Design\01 CADD\02 Sheet\Roadway\009-D162R62-2ht-500_06.dgn

				90% FED / 10% STATE		
				0004	0010	0021
				ROADWAY RECONSTR.	BRIDGE REPLACEMENT	HIGHWAY LIGHTING
* = SPECIALTY ITEM						
CODE NO.	ITEM	UNIT	TOTAL QUANTITY			
* 51500100	NAME PLATES	EACH	2		2	
51603000	DRILLED SHAFT IN SOIL	CU YD	207		207	
51604000	DRILLED SHAFT IN ROCK	CU YD	8		8	
52100010	ELASTOMERIC BEARING ASSEMBLY, TYPE I	EACH	10		10	
52100520	ANCHOR BOLTS, 1"	EACH	40		40	
52100530	ANCHOR BOLTS, 1 1/4"	EACH	20		20	
52200020	TEMPORARY SOIL RETENTION SYSTEM	SQ FT	342		342	
* 52200105	FURNISHING SOLDIER PILES (W SECTION)	FOOT	480		480	
* 52200200	DRILLING AND SETTING SOLDIER PILES (IN SOIL)	CU FT	2592		2592	
52200250	UNTREATED TIMBER LAGGING	SQ FT	960		960	
52200500	MECHANICALLY STABILIZED EARTH RETAINING WALL	SQ FT	4092		4092	
550A0340	STORM SEWERS, CLASS A, TYPE 2 12"	FOOT	44	44		
56109210	WATER VALVES TO BE ADJUSTED	EACH	1	1		
58600101	GRANULAR BACKFILL FOR STRUCTURES	CU YD	126		126	

MODEL: 4MODELNAME
FILE: Name: C:\2220720 IDOT D1.PTB 204-001 Michigan City Rd Bridge\03A Design\01 CADD\02 Sheet\Roadway\010-D1E2R62-sht-500_07.dgn

* = SPECIALTY ITEM

CODE NO.	ITEM	UNIT	TOTAL QUANTITY	90% FED / 10% STATE		
				0004	0010	0021
				ROADWAY RECONSTR.	BRIDGE REPLACEMENT	HIGHWAY LIGHTING
58700300	CONCRETE SEALER	SQ FT	33767	31711	2056	
59100100	GEOCOMPOSITE WALL DRAIN	SQ YD	107		107	
60146304	PIPE UNDERDRAINS FOR STRUCTURES 4"	FOOT	220		220	
60200105	CATCH BASINS, TYPE A, 4'-DIAMETER, TYPE 1 FRAME, OPEN LID	EACH	2	2		
60255500	MANHOLES TO BE ADJUSTED	EACH	5	5		
60260100	INLETS TO BE ADJUSTED	EACH	2	2		
60500060	REMOVING INLETS	EACH	1	1		
60600605	CONCRETE CURB, TYPE B	FOOT	45	45		
60624610	CORRUGATED MEDIAN (DOWELLED)	SQ FT	687	687		
* 63000001	STEEL PLATE BEAM GUARDRAIL, TYPE A, 6 FOOT POSTS	FOOT	638	638		
* 63100045	TRAFFIC BARRIER TERMINAL, TYPE 2	EACH	5	5		
* 63100070	TRAFFIC BARRIER TERMINAL, TYPE 5	EACH	2	2		
* 63100085	TRAFFIC BARRIER TERMINAL, TYPE 6	EACH	2	2		
* 63100089	TRAFFIC BARRIER TERMINAL, TYPE 6B	EACH	4	4		



DELTA ENGINEERING GROUP, LLC
111 W JACKSON BLVD, SUITE 910
CHICAGO, IL 60604
T 312.377.7700, F 312.427.6145

USER NAME = denisb	DESIGNED - MA/DB	REVISED -
	DRAWN - DB	REVISED -
PLOT SCALE = 2.0000 ' / in.	CHECKED - MA	REVISED -
PLOT DATE = 12/20/2024	DATE - 12/13/2024	REVISED -

STATE OF ILLINOIS
DEPARTMENT OF TRANSPORTATION

MICHIGAN CITY ROAD OVER I-94 SUMMARY OF QUANTITIES			
SCALE: N/A	SHEET 07 OF 13 SHEETS	STA. N/A	TO STA. N/A

F.A.I. RTE.	SECTION	COUNTY	TOTAL SHEETS	SHEET NO.
94	FAI 94 22 STRUCTURE 2	COOK	157	10
CONTRACT NO. 62R62				
		ILLINOIS	FED. AID PROJECT	

MODEL: 4\\MODEL\\NAMES
FILE: \\names: C:\2220720 IDOT D1.PTB 204-001 Michigan City Rd Bridge\03A Design\01 CADD\02 Sheet\Roadway\01-1-D1E2R62-sht-500_08.dgn

				90% FED / 10% STATE		
				0004	0010	0021
CODE NO.	ITEM	UNIT	TOTAL QUANTITY	ROADWAY RECONSTR.	BRIDGE REPLACEMENT	HIGHWAY LIGHTING
* 63100167	TRAFFIC BARRIER TERMINAL, TYPE 1 (SPECIAL) TANGENT	EACH	4	4		
63200310	GUARDRAIL REMOVAL	FOOT	572	572		
64200108	SHOULDER RUMBLE STRIPS, 8 INCH	FOOT	1417	1,417		
66400305	CHAIN LINK FENCE, 6'	FOOT	633	633		
66900200	NON-SPECIAL WASTE DISPOSAL	CU YD	4670	4670		
66900530	SOIL DISPOSAL ANALYSIS	EACH	2	2		
67100100	MOBILIZATION	L SUM	1	1		
* 66901001	REGULATED SUBSTANCES PRE-CONSTRUCTION PLAN	L SUM	1	1		
* 66901003	REGULATED SUBSTANCES FINAL CONSTRUCTION REPORT	L SUM	1	1		
* 66901006	REGULATED SUBSTANCES MONITORING	CAL DA	40	40		
70107025	CHANGEABLE MESSAGE SIGN	CAL DA	1200	1200		
70300221	TEMPORARY PAVEMENT MARKING - LINE 4"- PAINT	FOOT	16496	16496		
70300231	TEMPORARY PAVEMENT MARKING - LINE 5"- PAINT	FOOT	5871	5871		
70300241	TEMPORARY PAVEMENT MARKING - LINE 6"- PAINT	FOOT	719	719		
70300251	TEMPORARY PAVEMENT MARKING - LINE 8"- PAINT	FOOT	1781	1781		
70307140	TEMPORARY PAVEMENT MARKING - LINE 8" TYPE IV TAPE	FOOT	2371	2371		

* = SPECIALTY ITEM



DELTA ENGINEERING GROUP, LLC
111 W JACKSON BLVD, SUITE 910
CHICAGO, IL 60604
T 312.377.7700, F 312.427.6145

USER NAME = denisb	DESIGNED - MA/DB	REVISED -
	DRAWN - DB	REVISED -
PLOT SCALE = 2.0000' / in.	CHECKED - MA	REVISED -
PLOT DATE = 12/20/2024	DATE - 12/13/2024	REVISED -

STATE OF ILLINOIS
DEPARTMENT OF TRANSPORTATION

MICHIGAN CITY ROAD OVER I-94
SUMMARY OF QUANTITIES

SCALE: N/A	SHEET 08 OF 13 SHEETS	STA. N/A TO STA. N/A
------------	-----------------------	----------------------

F.A.I. RTE.	SECTION	COUNTY	TOTAL SHEETS	SHEET NO.
94	FAI 94 22 STRUCTURE 2	COOK	157	11
CONTRACT NO. 62R62				
		ILLINOIS	FED. AID PROJECT	

MODEL: 4MODELNAME\$
FILE: Name: C:\P220720 IDOT D1 PTB 204-001 Michigan City Rd Bridge\02A Design\01 CADD\02 Sheet\Roadway\012-D1E2R62-sh1-500-09.dgn

* = SPECIALTY ITEM
* * = NON-PARTICIPATING ITEMS

CODE NO.	ITEM	UNIT	TOTAL QUANTITY	90% FED / 10% STATE		
				0004	0010	0021
				ROADWAY RECONSTR.	BRIDGE REPLACEMENT	HIGHWAY LIGHTING
70400100	TEMPORARY CONCRETE BARRIER	FOOT	1100	1100		
70400125	PINNING TEMPORARY CONCRETE BARRIER	EACH	975	975		
70400200	RELOCATE TEMPORARY CONCRETE BARRIER	FOOT	888	888		
70600260	IMPACT ATTENUATORS, TEMPORARY (FULLY REDIRECTIVE, NARROW), TEST LEVEL 3	EACH	2	2		
70600332	IMPACT ATTENUATORS, RELOCATE (FULLY REDIRECTIVE, NARROW), TEST LEVEL 3	EACH	2	2		
* 72000100	SIGN PANEL - TYPE 1	SQ FT	12	12		
* 72000300	SIGN PANEL - TYPE 3	SQ FT	54	54		
* 72400330	REMOVE SIGN PANEL - TYPE 3	SQ FT	54	54		
* 72400500	RELOCATE SIGN PANEL ASSEMBLY - TYPE A	EACH	4	4		
* 72400710	RELOCATE SIGN PANEL - TYPE 1	SQ FT	32	32		
* 72501000	TERMINAL MARKER - DIRECT APPLIED	EACH	4	4		
72900100	METAL POST - TYPE A	FOOT	21	21		
* 78000200	THERMOPLASTIC PAVEMENT MARKING - LINE 4"	FOOT	6576	6576		
* 78000500	THERMOPLASTIC PAVEMENT MARKING - LINE 8"	FOOT	1595	1595		



DELTA ENGINEERING GROUP, LLC
111 W JACKSON BLVD, SUITE 910
CHICAGO, IL 60604
T 312.377.7700, F 312.427.6145

USER NAME = denisb	DESIGNED - MA/DB	REVISED -
	DRAWN - DB	REVISED -
PLOT SCALE = 2.0000 ' / in.	CHECKED - MA	REVISED -
PLOT DATE = 1/7/2025	DATE - 12/13/2024	REVISED -

STATE OF ILLINOIS
DEPARTMENT OF TRANSPORTATION

MICHIGAN CITY ROAD OVER I-94 SUMMARY OF QUANTITIES			
SCALE: N/A	SHEET 09 OF 13 SHEETS	STA. N/A	TO STA. N/A

F.A.I. RTE.	SECTION	COUNTY	TOTAL SHEETS	SHEET NO.
94	FAI 94 22 STRUCTURE 2	COOK	157	12
CONTRACT NO. 62R62				
		ILLINOIS	FED. AID PROJECT	

MODEL: 4MODEL.NAMES
FILE: NAME: C:\7220720 IDOT D1.PTB 204-001 Michigan City Rd Bridge\03A Design\01 CADD\02 Sheet\Roadway\013-D\02R62-sht-500_10.dgn

* = SPECIALTY ITEM * * = NON-PARTICIPATING ITEMS				90% FED / 10% STATE		
				0004	0010	0021
CODE NO.	ITEM	UNIT	TOTAL QUANTITY	ROADWAY RECONSTR.	BRIDGE REPLACEMENT	HIGHWAY LIGHTING
* 78000600	THERMOPLASTIC PAVEMENT MARKING - LINE 12"	FOOT	427	427		
* 78004210	PREFORMED PLASTIC PAVEMENT MARKING, TYPE B - INLAID - LINE 4"	FOOT	2928	2928		
* 78004240	PREFORMED PLASTIC PAVEMENT MARKING, TYPE B - INLAID - LINE 8"	FOOT	318	318		
* 78004635	PREFORMED PLASTIC PAVEMENT MARKING, TYPE D - STANDARD - LINE 7"	FOOT	396	396		
* 78009004	MODIFIED URETHANE PAVEMENT MARKING - LINE 4"	FOOT	2443	2443		
* 78009008	MODIFIED URETHANE PAVEMENT MARKING - LINE 8"	FOOT	227	227		
* 78009012	MODIFIED URETHANE PAVEMENT MARKING - LINE 12"	FOOT	85	85		
* 78009024	MODIFIED URETHANE PAVEMENT MARKING - LINE 24"	FOOT	87	87		
* 78011040	GROOVING FOR RECESSED PAVEMENT MARKING 8"	FOOT	227	227		
* 78100100	RAISED REFLECTIVE PAVEMENT MARKER	EACH	364	364		
* 78200005	GUARDRAIL REFLECTORS, TYPE A	EACH	28	28		
	78300200 RAISED REFLECTIVE PAVEMENT MARKER REMOVAL	EACH	364	364		
* 78300202	PAVEMENT MARKING REMOVAL - WATER BLASTING	SQ FT	7565	7565		
* 81100320	CONDUIT ATTACHED TO STRUCTURE, 1" DIA., PVC COATED GALVANIZED STEEL	FOOT	950			950



DELTA ENGINEERING GROUP, LLC

111 W JACKSON BLVD, SUITE 910
CHICAGO, IL 60604
T 312.377.7700, F 312.427.6145

USER NAME = denisb	DESIGNED - MA/DB	REVISED -
	DRAWN - DB	REVISED -
PLOT SCALE = 2.0000 ' / in.	CHECKED - MA	REVISED -
PLOT DATE = 1/7/2025	DATE - 12/13/2024	REVISED -

STATE OF ILLINOIS
DEPARTMENT OF TRANSPORTATION

MICHIGAN CITY ROAD OVER I-94 SUMMARY OF QUANTITIES			
SCALE: N/A	SHEET 10 OF 13 SHEETS	STA. N/A	TO STA. N/A

F.A.I. RTE.	SECTION	COUNTY	TOTAL SHEETS	SHEET NO.
94	FAI 94 22 STRUCTURE 2	COOK	157	13
CONTRACT NO. 62R62				
		ILLINOIS	FED. AID PROJECT	

MODEL: 4MODEL.NAMES
FILE: Name: C:\2220720 IDOT.D1.PTB 204-001 Michigan City Rd Bridge\03A Design\01 CADD\02 Sheet\Roadway\014-D\02R62-sht-500_11.dgn

* = SPECIALTY ITEM
* * = NON-PARTICIPATING ITEMS

				90% FED / 10% STATE		
				0004	0010	0021
CODE NO.	ITEM	UNIT	TOTAL QUANTITY	ROADWAY RECONSTR.	BRIDGE REPLACEMENT	HIGHWAY LIGHTING
* 81100805	CONDUIT ATTACHED TO STRUCTURE, 3" DIA., PVC COATED GALVANIZED STEEL	FOOT	60			60
* 81300220	JUNCTION BOX, STAINLESS STEEL, ATTACHED TO STRUCTURE, 6" X 6" X 4"	EACH	24			24
* 81300530	JUNCTION BOX, STAINLESS STEEL, ATTACHED TO STRUCTURE, 12" X 10" X 6"	EACH	4			4
* 81300830	JUNCTION BOX, STAINLESS STEEL, ATTACHED TO STRUCTURE, 18" X 18" X 8"	EACH	4			4
* 81603081	UNIT DUCT, 600V, 3-1C NO.2, 1/C NO.4 GROUND, (XLP-TYPE USE), 1 1/2" DIA. POLYETHYLENE	FOOT	400			400
* 81702110	ELECTRIC CABLE IN CONDUIT, 600V (XLP-TYPE USE) 1/C NO. 10	FOOT	4600			4600
* 82110017	LUMINAIRE, LED, HIGHMAST, OUTPUT DESIGNATION J	EACH	113			113
* 82110026	LUMINAIRE, LED, UNDERPASS, SUSPENDED, OUTPUT DESIGNATION D	EACH	24			24
* 83600365	LIGHT POLE FOUNDATION, METAL, 15" BOLT CIRCLE, 10" X 8'	EACH	3			3
* 83800205	BREAKAWAY DEVICE, TRANSFORMER BASE, 15 INCH BOLT CIRCLE	EACH	2			2
* 84200600	REMOVAL OF LIGHTING UNIT, NO SALVAGE	EACH	28			28
* 84200804	REMOVAL OF POLE FOUNDATION	EACH	3			3
* 84400105	RELOCATE EXISTING LIGHTING UNIT	EACH	3			3
* X1400190	REMOVAL OF HIGH MAST LUMINAIRES, SALVAGE	EACH	113			113



DELTA ENGINEERING GROUP, LLC

111 W JACKSON BLVD, SUITE 910
CHICAGO, IL 60604
T 312.377.7700, F 312.427.6145

USER NAME = denisb	DESIGNED - MA/DB	REVISED -
	DRAWN - DB	REVISED -
PLOT SCALE = 2.0000 ' / in.	CHECKED - MA	REVISED -
PLOT DATE = 1/7/2025	DATE - 12/13/2024	REVISED -

STATE OF ILLINOIS
DEPARTMENT OF TRANSPORTATION

MICHIGAN CITY ROAD OVER I-94 SUMMARY OF QUANTITIES			
SCALE: N/A	SHEET 11 OF 13 SHEETS	STA. N/A	TO STA. N/A

F.A.I. RTE.	SECTION	COUNTY	TOTAL SHEETS	SHEET NO.
94	FAI 94 22 STRUCTURE 2	COOK	157	14
CONTRACT NO. 62R62				
		ILLINOIS	FED. AID PROJECT	

MODEL: 41MODELNAME\$
FILE: Name: C:\12220720 IDOT D1.PTB 204-001 Michigan City Rd Bridge\03A Design\01 CADD\02 Sheet\Roadway\015-D\02R62-sht-500_12.dgn

				90% FED / 10% STATE		
				0004	0010	0021
CODE NO.	ITEM	UNIT	TOTAL QUANTITY	ROADWAY RECONSTR.	BRIDGE REPLACEMENT	HIGHWAY LIGHTING
* X1400341	REMOVAL OF LUMINAIRE, SALVAGE	EACH	8			8
X2010514	SELECTIVE CLEARING	ACRE	1	1		
X4024000	TEMPORARY ACCESS (FIELD ENTRANCE)	EACH	1	1		
X4421761	CLASS D PATCHES, TYPE I, 10 INCH (SPECIAL)	SQ YD	240	240		
X4421763	CLASS D PATCHES, TYPE II, 10 INCH (SPECIAL)	SQ YD	240	240		
X5080530	BAR TERMINATOR	EACH	1304		1304	
* * X5537800	STORM SEWERS TO BE CLEANED 12"	FOOT	279	279		
* * X5537900	STORM SEWERS TO BE CLEANED 15"	FOOT	428	428		
* * X5538000	STORM SEWERS TO BE CLEANED 18"	FOOT	408	408		
X6060052	COMBINATION CONCRETE CURB AND GUTTER, TYPE B-6.24 (SPECIAL)	FOOT	617	617		
X6420002	FILLING EXISTING RUMBLE STRIP	FOOT	1417	1417		
X6640300	CHAIN LINK FENCE REMOVAL	FOOT	894	894		
X6640312	CHAIN LINK GATES TO BE REMOVED AND RE-ERECTED	EACH	1	1		
X6700407	ENGINEER'S FIELD OFFICE, TYPE A (D1)	CAL MO	30	30		

MODEL: 4MODELNAME\$
FILE: Name: \\C:\CG22\ehrel\p220720 IDOT D1 PTB 204-001 Michigan City Rd Bridge\03A Design\01 CADD\02 Sheet\roadway\015-D1-62R62-shr-S00_13.dgn

* = SPECIALTY ITEM
* * = NON-PARTICIPATING ITEMS

CODE NO.	ITEM	UNIT	TOTAL QUANTITY	90% FED / 10% STATE		
				0004	0010	0021
				ROADWAY RECONSTR.	BRIDGE REPLACEMENT	HIGHWAY LIGHTING
X7010216	TRAFFIC CONTROL AND PROTECTION, (SPECIAL)	L SUM	1	1		
X7010410	SPEED DISPLAY TRAILER	CAL MO	20	20		
X7011015	TRAFFIC CONTROL AND PROTECTION (EXPRESSWAYS)	L SUM	1	1		
X7013820	TRAFFIC CONTROL AND SURVEILLANCE (EXPRESSWAYS)	CAL DA	300	300		
Z0004552	APPROACH SLAB REMOVAL	SQ YD	683	683		
X8210007	LUMINAIRE ,LED ,ROADWAY ,REPLACEMENT , OUTPUT DESIGNATION H	EACH	8	8		
* * Z0010614	CLEANING EXISTING MANHOLE OR HANDHOLE	EACH	12	12		
* * Z0010615	CLEANING EXISTING INLETS	EACH	19	19		
X7200203	DETOUR SIGNING	LSUM	1	1		
Z0018002	DRAINAGE SCUPPERS, DS-11	EACH	4		4	
Z0029090	DIAMOND GRINDING (BRIDGE SECTION)	SQ YD	1480		1480	
X7200061	TEMPORARY INFORMATION SIGNING	SQ FT	171	171		
* Z0033020	LUMINAIRE SAFETY CABLE ASSEMBLY	EACH	8			8
* X8000003	MAINTENANCE OF LIGHTING SYSTEM	CAL MO	12			12
* Z0073510	TEMPORARY TRAFFIC SIGNAL TIMING	EACH	8	8		
Ø Z0076600	TRAINEES	HOUR	2500	2500		
Ø Z0076604	TRAINEES - TRAINING PROGRAM GRADUATE	HOUR	2500	2500		

Ø 0042



USER NAME = denisb	DESIGNED - MA/DB	REVISED -
	DRAWN - DB	REVISED -
PLOT SCALE = 2.0000 ' / in.	CHECKED - MA	REVISED -
PLOT DATE = 1/7/2025	DATE - 12/13/2024	REVISED -

STATE OF ILLINOIS
DEPARTMENT OF TRANSPORTATION

MICHIGAN CITY ROAD OVER I-94
SUMMARY OF QUANTITIES

SCALE: N/A SHEET 13 OF 13 SHEETS STA. N/A TO STA. N/A

F.A.I. RTE.	SECTION	COUNTY	TOTAL SHEETS	SHEET NO.
94	FAI 94 22 STRUCTURE 2	COOK	157	16
CONTRACT NO. 62R62				
ILLINOIS FED. AID PROJECT				

MODEL: 4\\MODEL\\NAVES
FILE NAME: U:\\CAG02\\bri\\elLP220726 IDOT D1 P1B 204-001 Michigan City 3d Bridge033A Design\\C1 CAD\\D02 Sheet\\toadway\\D1-D162R62-chn-SCHEDULE_01.dgn

PAVEMENT AND SHOULDER REMOVAL

ALIGNMENT/LOCATION	FROM		TO		PAVEMENT REM (SQ YD)	PAVED SHOULDER REMOVAL (SQ YD)	SIDEWALK REMOVAL (SQ FT)	DRIVE PAVEMENT REM (SQ YD)	APPROACH SLAB REM (SQ YD)
	STATION	OFFSET	STATION	OFFSET					
W OF BRIDGE-DRIVEWAY	393+70.79	40.78' LT	393+83.30	40.04' LT				18	
W OF BRIDGE- FULL DEPTH PVMT	397+20.00	23.65' LT	398+81.31	24.00' RT	875				
SW OF BRIDGE-GORE AREA PVMT	397+34.45	40.49' RT	398+81.31	24.00' RT	108				
EB I-94 RAMP ENTRANCE	397+14.04	39.92' RT	398+04.41	85.43' RT	160				
E OF BRIDGE- FULL DEPTH PVMT	401+23.80	23.80' LT	403+20.00	22.44' RT	975				
I-94 MEDIAN AREA	527+28.55	9.50' RT	528+13.48	6.61 LT	32				
I-94 EB SHOULDER	526+82.5	57.51 RT	527+85.0	42.93 RT		152			
I-94 WB SHOULDER	527+75.4	58.31 LT	528+61.1	55.27 LT		32			
I-94 WB SHOULDER GORE AREA	526+65.12	54.37 LT	527+30.61	42.54 LT		77			
NW OF BRIDGE	398+28.5	31.13' LT	399+00.2	29.96' LT			358		
SW OF BRIDGE	398+72.7	26.50' RT	399+46.6	31.45' RT			361		
NW OF BRIDGE	400+54.2	31.13' LT	401+25.7	26.74' LT			343		
SW OF BRIDGE	400+96.9	53.38' RT	401+71.6	26.58' RT			346		
EB MCR SIDEWALK	393+80.5	44.61' RT	394+03.1	52.60' RT			71		
WEST OF BRIDGE	398+45.8	24.00' LT	399+46.6	24.00' RT					341
EAST OF BRIDGE	400+54.2	40.49' RT	401+60.9	24.00' RT					342
NOMINAL QUANTITY									
TOTAL					2150	261	1478	18	683

* NOMINAL QUANTITY FOR USE AS DIRECTED BY THE ENGINEER FOR SHOULDER REPAIRS

CHAIN LINK FENCE & GATE REMOVAL

ALIGNMENT/LOCATION	FROM		TO		CH LK FENCE REMOV (FOOT)	CH LK GATES TO BE REMOVED AND RE-ERECTED (EACH)	CH LK FENCE 6' (FOOT)
	STATION	OFFSET	STATION	OFFSET			
W OF BRIDGE AT DRIVEWAY						1	
NW QUADRANT AT BRIDGE	393+58.30	37.6 RT	399+29.96	31.1 RT	541		13
NW QUADRANT AT BRIDGE	393+83.06	41.02 LT	394+50.00	47.03 LT			67
NW QUADRANT AT BRIDGE	396+60.00	43.33 LT	398+40.15	37.42 LT			180
SE QUADRANT AT BRIDGE	401+60.88	32.54' RT	402+29.43	121.91' RT	175		111
SW QUADRANT AT BRIDGE	398+72.60	32.21 RT	396+30.13	56.98 RT	73		
NE QUADRANT AT BRIDGE	401+13.01	32.41 LT	403+50.0	64.25 LT			236
NE QUADRANT AT BRIDGE	401+13.01	32.4 RT	401+17.78	64.3 RT	105		26
TOTAL					894	1	633

EARTHWORK SCHEDULE

EARTHWORK SCHEDULE			EARTH EXCAVATION	STRUCTURE EARTH EXCAVATION	EARTH EXCAVATION (ADJUSTED FOR SHRINKAGE**)	EMBANKMENT (FILL)	EARTHWORK BALANCE (WASTE(+) OR SHORTAGE(-))	FURNISHED EXCAVATION
LOCATION	FROM STA.	TO STA.	(CU YD)	(CU YD)	(CU YD)	(CU YD)	(CU YD)	(CU YD)
MICHIGAN CITY ROAD WEST OF BRIDGE	393+00.00	393+50.00	5.5		5	0.1	5	
MICHIGAN CITY ROAD WEST OF BRIDGE	393+50.00	393+77.04	8.2		10	0.0	10	
MICHIGAN CITY ROAD WEST OF BRIDGE	393+77.04	394+00.00	9.3		10	0.0	10	
MICHIGAN CITY ROAD WEST OF BRIDGE	394+00.00	394+50.00	26.1		25	8.2	17	
MICHIGAN CITY ROAD WEST OF BRIDGE	394+50.00	395+00.00	29.2		25	18.6	6	
MICHIGAN CITY ROAD WEST OF BRIDGE	395+00.00	395+50.00	23.7		25	27.2	-2	
MICHIGAN CITY ROAD WEST OF BRIDGE	395+50.00	396+00.00	21.7		20	29.2	-9	
MICHIGAN CITY ROAD WEST OF BRIDGE	396+00.00	396+50.00	21.6		20	23.3	-3	
MICHIGAN CITY ROAD WEST OF BRIDGE	396+50.00	396+60.00	4.5		5	22.0	-17	
MICHIGAN CITY ROAD WEST OF BRIDGE	396+60.00	397+00.00	15.1		15	140.7	-126	
MICHIGAN CITY ROAD WEST OF BRIDGE	397+00.00	397+20.00	38.6		35	68.5	-33	
MICHIGAN CITY ROAD WEST OF BRIDGE	397+20.00	397+50.00	63.5		55	98.7	-44	
MICHIGAN CITY ROAD WEST OF BRIDGE	397+50.00	398+00.00	149.1		130	114.8	15	
MICHIGAN CITY ROAD WEST OF BRIDGE	398+00.00	398+50.00	70.8		65	174.1	-109	
MICHIGAN CITY ROAD WEST OF BRIDGE	398+50.00	398+68.08	12.3		15	165.7	-151	
BRIDGE COMMISSION						SUB-TOTAL	-431	431
MICHIGAN CITY ROAD EAST OF BRIDGE	401+45.59	401+50.00	2.2		5	29.3	-24	
MICHIGAN CITY ROAD EAST OF BRIDGE	401+50.00	402+00.00	47.6		45	244.7	-200	
MICHIGAN CITY ROAD EAST OF BRIDGE	402+00.00	402+50.00	89.5		80	139.5	-59	
MICHIGAN CITY ROAD EAST OF BRIDGE	402+50.00	403+00.00	119.8		105	106.6	-2	
MICHIGAN CITY ROAD EAST OF BRIDGE	403+00.00	403+20.00	48.5		45	36.1	9	
MICHIGAN CITY ROAD EAST OF BRIDGE	403+20.00	403+50.00	40.3		35	77.1	8	
MICHIGAN CITY ROAD EAST OF BRIDGE	403+50.00	403+72.34	9.4		10	6.5	3	
MICHIGAN CITY ROAD EAST OF BRIDGE	403+72.34	404+00.00	11.8		10	0.5	10	
MICHIGAN CITY ROAD EAST OF BRIDGE	404+00.00	404+50.00	12.6		15	1.8	13	
MICHIGAN CITY ROAD EAST OF BRIDGE	404+50.00	405+00.00	6.3		10	1.8	8	
MICHIGAN CITY ROAD EAST OF BRIDGE	405+00.00	405+50.00	5.8		5	0.2	5	
MICHIGAN CITY ROAD EAST OF BRIDGE	405+50.00	406+00.00	2.5		5	1.8	3	
						SUB-TOTAL	-226	226
TOTAL	-	-	896		830	1,487	-657	657

EB I-94 SHOULDER - SOUTH OF BRIDGE	526+24.80	526+82.53	33		30		30	
EB I-94 SHOULDER - NORTH OF BRIDGE	527+58.40	527+87.04	14		15		15	
WB I-94 SHOULDER - NORTH OF BRIDGE	527+54.93	527+90.03	16		15		15	
WB I-94 SHOULDER - SOUTH OF BRIDGE	528+61.89	529+18.76	46		40		40	
WEST BRIDGE ABUTMENT	526+82.53	527+34.76		1,352	1,150		1,150	
EAST BRIDGE ABUTMENT	527+75.43	529+00.75		1,611	1,370		1,370	
WEST MSE WALL	526+82.53	527+34.76		157	135			
EAST MSE WALL	527+75.43	529+00.75		157	135			
MCRB RETAINING WALL	394+50.00	396+60.00		39	35			
I-94 MEDIAN PIER	527+28.55	528+13.48		155	135		135	
TOTAL			109	3,471	3,060		2,098	
GRAND TOTAL			1,005	3,471	3,890	1,487	2,098	

* SEE STRUCTURAL PLANS

** SHRINKAGE FACTOR OF 0.15 APPLIED PER IDOT D1 MATERIALS GROUP

TREE REMOVAL

ALIGNMENT/LOCATION	FROM		TO		TREE REMOV 6-15 (UNIT)	TREE REMOV OVER 15 (UNIT)	TREE REMOV ACRES (AC)	TREE ROOT PRUNING EACH	TREE PRUNING (1 TO 10 IN DIA) EACH	TREE PRUNING (OVER 10 IN DIA) EACH
	STATION	OFFSET	STATION	OFFSET						
NW QUADRANT	393+29.9	LT	398+76.6	LT			0.41	3	1	1
SE QUADRANT	400+81.3	RT	405+67.51	RT			0.25	2		1
SW QUADRANT	394+34.0	RT	397+66.2	RT			0.29	2	2	2
NOMINAL QUANTITY*					92	40				
TOTAL					92	40	0.95			
ROUNDED TOTAL					N/A	N/A	1.00	7	3	4

* NOMINAL QUANTITY USAGE TO BE DETERMINED BY THE ENGINEER IN THE FIELD.



DELTA ENGINEERING GROUP, LLC CONSULTING ENGINEERS/CONSTRUCTION MANAGERS/SURVEYORS 111 W JACKSON BLVD, SUITE 910 CHICAGO, IL 60604 T 312.377.7700, F 312.427.6145	USER NAME = denisb	DESIGNED - MA/DB	REVISED -
		DRAWN - DB	REVISED -
PLOT SCALE = 40.0000 ' / in.	CHECKED - MA	REVISED -	
PLOT DATE = 12/20/2024	DATE - 12/13/2024	REVISED -	

STATE OF ILLINOIS
DEPARTMENT OF TRANSPORTATION

MICHIGAN CITY ROAD OVER I-94
SCHEDULE OF QUANTITIES

SCALE: N/A SHEET 01 OF 02 SHEETS STA. N/A TO STA. N/A

F.A.I. RTE.	SECTION	COUNTY	TOTAL SHEETS	SHEET NO.
94	FAI 94 22 STRUCTURE 2	COOK	157	17
CONTRACT NO. 62R62				
ILLINOIS FED. AID PROJECT				

PROPOSED PAVEMENT AND SHOULDER

ALIGNMENT/LOCATION	FROM		TO		AGG SUBGRADE IMPR 12 (SQ YD)	AGG BASE CSE B 2 (SQ YD)	AGG BASE CSE B 4 (SQ YD)	HMA BASE CSE 12 3/4 (SQ YD)	HMA SC IL-9.5 DN70 (TON)	PVT CON PCC BR APP SL (SQ YD)	PCC PVT 10 JOINTD (SQ YD)	PCC DRIVEWAY PAVT 5 (SQ YD)	PC CONC SIDEWALK 5 (SQ FT)	AGGREGATE SHLDS B 6 (SQ YD)	PCC SHOULDERS 10 (SQ YD)	CONCRETE CURB, TYPE B (FOOT)	CORRUGATED MED DOW (SQ FT)
	STATION	OFFSET	STATION	OFFSET													
WEST OF BRIDGE - FULL PAVMT	397+20.00	23.65 LT	398+85.99	24.00 RT	951						615						
WEST OF BRIDGE - GORE AREA	397+34.45	40.49 RT	398+86.00	24.00 RT	90						110						
I-94 EB ENTRANCE RAMP	397+16.08	37.09 RT	398+01.78	93.05 RT	174						148						
EAST OF BRIDGE - FULL PAVMT	401+78.50	24.00 LT	403+20.00	24.44 RT	1065						750						
I-94 EB SHOULDER	526+78.45	63.22 RT	527+85.00	42.93 RT	159		486	159	18					335			
I-94 EB INSIDE LANE PAVEMENT	527+28.55	5.80 RT	528+13.48	9.56 RT	32			32	4								
I-94 MEDIAN PAVEMENT	527+28.55	6.12 LT	528+13.48	6.60 RT	117			117	14								
I-94 WB SHOULDER	527+75.70	65.12 LT	528+61.12	55.27 LT	48		240	48	6					481			
WEST OF BRIDGE CONNECTOR	398+35.20	24.00 LT	398+86.00	24.00 RT						176							
EAST OF BRIDGE CONNECTOR	401+27.67	24.00 LT	401+78.50	24.00 RT						176							
WB MCRD WEST OF BRIDGE	393+71.09	40.20 LT	393+83.06	41.02 LT								18					
WB MCRD SIDEWALK	393+29.87	39.77 LT	393+71.09	40.20 LT			27						238				
WB MCRD SIDEWALK	393+83.06	41.02 LT	398+40.15	37.42 LT			499						4484				
EB MCRD SIDEWALK	397+75.71	56.61 RT	398+85.99	24.00 RT		80							718				
EB MCRD SIDEWALK	394+32.72	42.68 RT	397+68.82	85.91 RT		261							2347				
EB MCRD SIDEWALK	393+80.47	44.61 RT	394+03.12	52.60 RT		239							66				
WB MCRD SIDEWALK	401+27.67	24.00 LT	403+72.34	26.58 LT			275						2466				
EB MCRD SIDEWALK	401+65.43	26.58 RT	405+68.08	30.90 RT		8							2143				
I-94 RAMP ENTRANCE LT SIDE	397+75.71	56.61 RT	398+35.77	75.30 RT											10		
I-94 RAMP ENTRANCE RT SIDE	397+53.83	69.94 RT	398+01.78	93.05 RT											8		
WEST OF BRIDGE GORE AREA	397+34.45	40.49 RT	398+09.31	24.00 RT													687
EB MCRD GORE AREA	397+68.83	44.77 RT	398+10.06	29.73 RT												45	
NOMINAL QUANTITY																	
TOTAL					2636	588	1527	356	42	352	1623	18	12462	816	18	45	687

* NOMINAL QUANTITY FOR USE AS DIRECTED BY THE ENGINEER FOR SHOULDER REPAIRS

PROPOSED GUARDRAIL / TRAFFIC BARRIER TERMINALS

ALIGNMENT/LOCATION	FROM		TO		SPBGR TY A 6FT POSTS (FOOT)	TRAF BAR TERM T2 (EACH)	TRAF BAR TERM T5 (EACH)	TRAF BAR TERM T6 (EACH)
	STATION	OFFSET	STATION	OFFSET				
WB MCRD WEST OF BRIDGE	397+85.12	26.58 LT	398+35.12	26.58 LT	50.0			
WB MCRD EAST OF BRIDGE	401+61.68	26.63 LT	402+99.18	26.63 LT	137.5			
EB MCRD WEST OF BRIDGE	398+24.64	34.08 RT	398+74.64	34.08 RT	50.0			
EB MCRD WEST OF BRIDGE	401+68.15	33.58 RT	401+93.15	33.58 RT	25.0			
STONY ISLAND AVE	402+97.53	56.35 RT	403+4302	38.64 RT	50.0			
EB I-94 SHOULDER	525+35.14	60.06 RT	526+60.13	59.15 RT	125.0			
WB I-94 SHOULDER	528+79.44	60.33 LT	530.79.44	62.66 LT	200.0			
WB MCRD WEST OF BRIDGE	397+72.62	26.58 LT	397+85.12	26.58 LT		1		
EB MCRD EAST OF BRIDGE	401+93.15	33.58 RT	402+05.65	33.58 RT		1		
STONY ISLAND AVE	403+43.02	38.64 RT	403+55.28	35.85 RT		1		
EB I-94 SHOULDER	526+60.13	59.15 RT	526+72.63	59.36 RT		1		
WB I-94 SHOULDER	528+66.94	60.33 LT	528+79.44	60.33 LT		1		
WB MCRD WEST OF BRIDGE	398+35.12	26.58 LT	398+47.62	26.58 LT			1	
EB MCRD EAST OF BRIDGE	401+55.65	33.58 RT	401+68.15	33.58 RT			1	
EB MCRD WEST OF BRIDGE	401+24.18	34.08 RT	401+61.68	34.08 RT				1
EB MCRD WEST OF BRIDGE	398+74.64	34.08 RT	399+12.14	34.08 RT				1
TOTAL					638	5	2	2

* NOMINAL QUANTITY FOR USE AS DIRECTED BY THE ENGINEER FOR SHOULDER REPAIRS

PROPOSED CURB AND GUTTER

ALIGNMENT/LOCATION	FROM		TO		COMB CC&G TB6.24 SPECIAL (FOOT)
	STATION	OFFSET	STATION	OFFSET	
WB MICHIGAN CITY BRIDGE ROAD	397+20.0	23.65 LT	398+50.2	24.00 LT	128.5
EB MICHIGAN CITY BRIDGE ROAD	398+22.7	26.58 RT	398+86.0	24.40 RT	66.5
WB OF MCRD BRIDGE	401+18.4	23.80' LT	403+20.0	43.07' LT	202
EB OF MCRD BRIDGE	401+71.6	26.58' RT	403+20.0	22.44' LT	165
I-94 SB ENTRANCE RAMP	397+54.1	69.4 RT	397+77.1	79.33 RT	25.0
SB BLACKSTONE AVE	393+80.5	44.61 RT	394+03.1	52.60 RT	15.0
NB BLACKSTONE AVE	18+79.7	101.3 LT	19+08.2	78.2 LT	15.0
TOTAL					617

* NOMINAL QUANTITY FOR USE AS DIRECTED BY THE ENGINEER FOR SHOULDER REPAIRS

CURB AND GUTTER REMOVAL

ALIGNMENT/LOCATION	FROM		TO		COMB CURB GUTTER REM (FOOT)
	STATION	OFFSET	STATION	OFFSET	
WB OF MCRD BRIDGE	397+20.0	23.65' LT	23+07.3	8.0 RT	125
EB OF MCRD BRIDGE	397+79.4	35.28' RT	398+81.3	24.00' RT	84
WB OF MCRD BRIDGE	401+18.4	23.80' LT	403+20.0	43.47' LT	202
EB OF MCRD BRIDGE	401+71.0	20.58' RT	403+20.0	22.44' LT	165
TOTAL					636

PROPOSED CURB AND GUTTER

ALIGNMENT/LOCATION	FROM		TO		COMB CC&G TB.24 SPECIAL (FOOT)
	STATION	OFFSET	STATION	OFFSET	
WB MICHIGAN CITY BRIDGE ROAD	397+20.0	23.65' LT	398+50.2	24.00' LT	128.5
EB MICHIGAN CITY BRIDGE ROAD	398+22.7	26.58' RT	398+86.0	24.00' RT	66.5
WB OF MCRD BRIDGE	401+18.4	23.80' LT	403+20.0	43.47' LT	202
EB OF MCRD BRIDGE	401+71.6	26.58' RT	403+20.0	22.44' LT	165
I-94 SB ENTRANCE RAMP	397+54.1	69.4' RT	397+77.1	79.33' RT	25.0
SB BLACKSTONE AVE	393+80.5	44.61' RT	394+03.1	52.60' RT	15.0
NB BLACKSTONE AVE	18+79.7	101.3' LT	19+08.2	78.2' LT	15.0
TOTAL					617





* NOMINAL QUANTITY FOR USE AS DIRECTED BY THE ENGINEER FOR SHOULDER REPAIRS

CONT.


PROPOSED GUARDRAIL / TRAFFIC BARRIER TERMINALS

ALIGNMENT/LOCATION	FROM		TO		TRAF BAR TERM T6B (EACH)	TR BAR TRM T1 SPL TAN (EACH)	TERMINAL MARKER - DA (EACH)
	STATION	OFFSET	STATION	OFFSET			
I-94 MEDIAN WB	526+96.33	2.44 LT	527+46.06	1.49' LT	1		
I-94 MEDIAN WB	401+61.68	26.63 LT	528+47.05	3.35 LT	1		
I-94 MEDIAN EB	526+96.33	2.31 RT	528+47.05	3.35 LT	1		
I-94 MEDIAN EB	527+46.37	1.65 RT	528+46.99	3.68 RT	1		
WB MCRD EAST OF BRIDGE	402+99.18	26.63 LT	403+24.18	26.30 LT		1	1
EB MCRD WEST OF BRIDGE	398+01.23	42.84 RT	398+24.64	34.08 RT		1	1
WB I-94 SHOULDER	530+79.44	62.66 LT	531+04.44	62.66 LT		1	1
EB I-94 SHOULDER	525+10.14	60.40 RT	525+35.14	60.06 RT		1	1
TOTAL					4	4	4

* NOMINAL QUANTITY FOR USE AS DIRECTED BY THE ENGINEER FOR SHOULDER REPAIRS.

    


EAST PROJECT LIMITS
I-94 STA 546+60.19

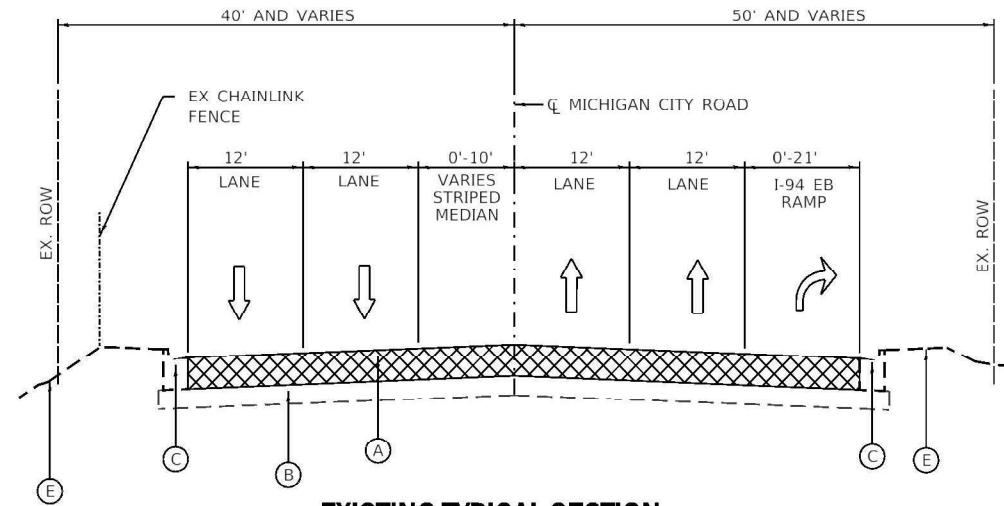


1 EXISTING TYPICAL SECTION

LOOKING EAST
STA 393+29.87 TO 398+93.14
STA 397+20.00 TO STA 398+93.14 (PAVEMENT REMOVAL LIMITS)

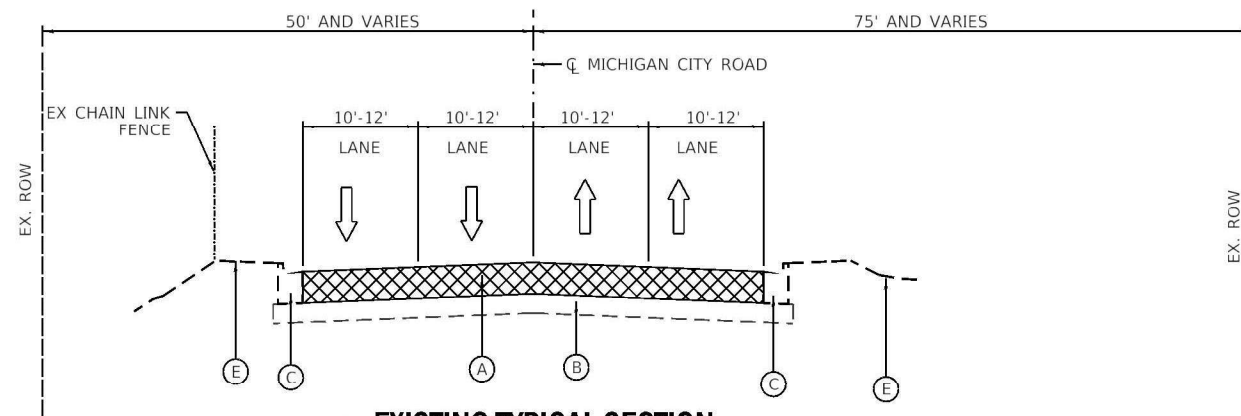

2 EXISTING TYPICAL SECTION

LOOKING EAST
STA 401+18.40 TO 405+69.24
STA 401+18.40 TO STA 403+20.00 (PAVEMENT REMOVAL LIMITS)

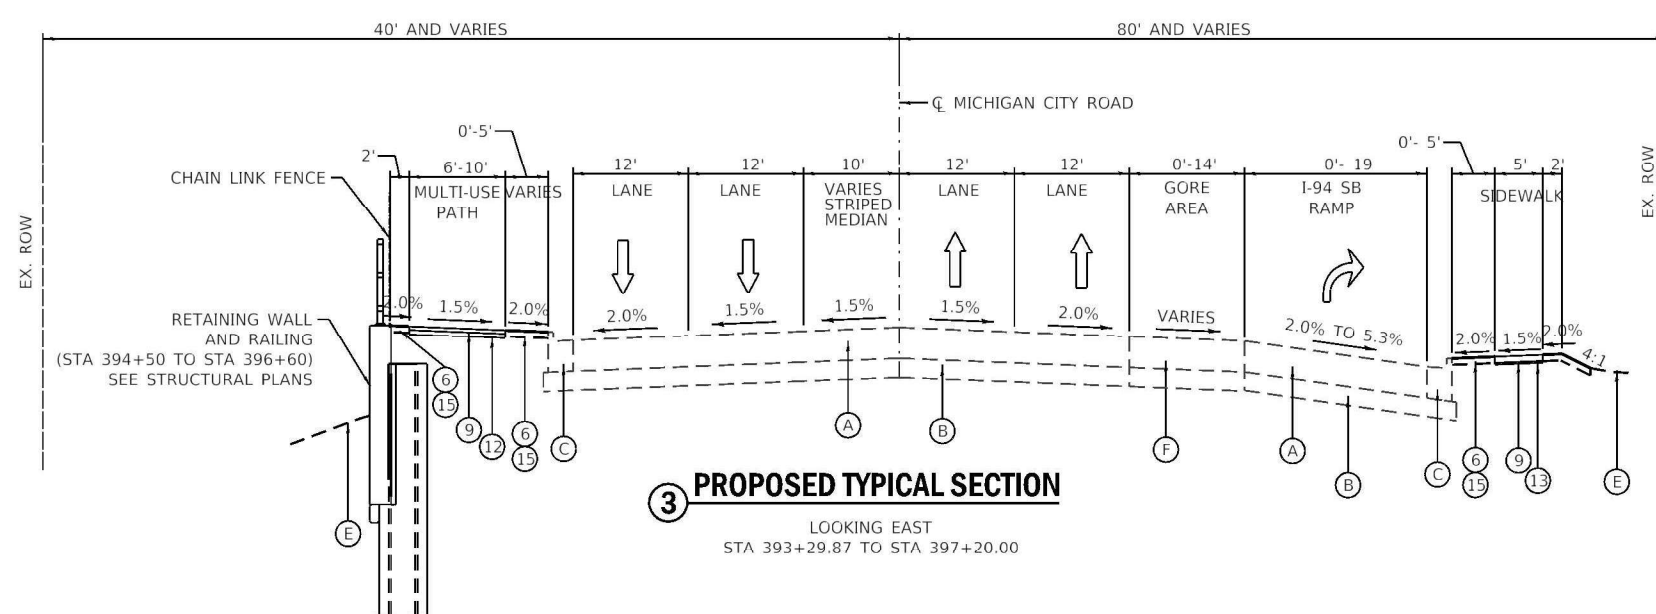

3 PROPOSED TYPICAL SECTION

LOOKING EAST
STA 393+29.87 TO STA 397+20.00

LEGEND

PAVEMENT REMOVAL

EXISTING LEGEND

- (A) EXISTING PCC PAVEMENT (10" PCC)
- (B) EXISTING SUBBASE
- (C) EXISTING CURB & GUTTER, TYPE B-6.24
- (D) EXISTING SIDEWALK
- (E) EXISTING TOPSOIL
- (F) EXISTING GORE
- (G) EXISTING HMA SURFACE
- (H) EXISTING HMA BINDER
- (I) EXISTING HMA SUBBASE
- (J) EXISTING HMA SHOULDER
- (K) EXISTING AGGREGATE BASE COURSE
- (L) FILLING EXISTING RUMBLE STRIP

PROPOSED LEGEND

- 1 PORTLAND CEMENT CONCRETE PAVEMENT 10" (JOINTED)
- 2 HOT-MIX ASPHALT SURFACE COURSE, IL-9.5, MIX "D", N70
- 3 AGGREGATE SUBGRADE IMPROVEMENT 12"
- 4 HOT-MIX ASPHALT BASE COURSE, 12 3/4"
- 5 CORRUGATED MEDIAN (DOWELLED)
- 6 TOPSOIL FURNISH AND PLACE, 4"
- 7 COMBINATION CONCRETE CURB AND GUTTER, TYPE B-6.24 (SPECIAL)
- 8 STEEL PLATE BEAM GUARDRAIL, TYPE A, 6 FOOT POSTS
- 9 PORTLAND CEMENT CONCRETE SIDEWALK 5 INCH
- 10 PORTLAND CEMENT CONCRETE DRIVEWAY PAVEMENT, 5 INCH
- 11 PORTLAND CEMENT CONCRETE SHOULDERS 10"
- 12 AGGREGATE BASE COURSE, TYPE B 4"
- 13 AGGREGATE BASE COURSE, TYPE B 2"
- 14 AGGREGATE SHOULDERS, TYPE B 6"
- 15 SEEDING (SEE EROSION CONTROL PLAN)
- 16 RUMBLE STRIP

NOTES:

THE "AGGREGATE SUBGRADE IMPROVEMENT" ITEM/MATERIAL SHOULD BE USED TO REPLACE ANY UNSUITABLE SOILS BELOW THE BOTTOM OF THE IMPROVED SUBGRADE LAYER THAT ARE ENCOUNTERED IN THE FIELD DURING CONSTRUCTION. THE ACTUAL NEED FOR REMOVAL AND REPLACEMENT WITH AGGREGATE SUBGRADE IMPROVEMENT SHOULD BE DETERMINED IN THE FIELD AT THE TIME OF CONSTRUCTION BY THE GEOTECHNICAL ENGINEER OR SOILS INSPECTOR. ALL POTENTIALLY UNSTABLE SOILS SHOULD BE TESTED WITH A CONE PENETROMETER AND TREATED IN ACCORDANCE WITH ARTICLE 301.04 OF THE SSRBC AND THE UNDERCUT GUIDELINES IN THE IDOT SUBGRADE STABILITY MANUAL. ANY MATERIAL NOT NEEDED FOR UNDERCUT REPLACEMENT AT THE TIME OF CONSTRUCTION SHOULD BE DELETED FROM THE CONTRACT WITH NO EXTRA COMPENSATION TO THE CONTRACTOR.

MODEL: SH0601.NAMES
FILE: NAME: C:\2220720 IDOT D1_PTB 204-001 Michigan City Rd Bridge\02A Design\01 CADD\02 Sheet\Roadway\021.D1E2R62-ent-Typical 01.dgn



DELTA ENGINEERING GROUP, LLC
CONSULTING ENGINEERS, CONSTRUCTION MANAGERS, SURVEYORS
111 W. JACKSON BLVD, SUITE 910
CHICAGO, IL 60604
T 312.377.7700, F 312.427.6145

USER NAME = denisb	DESIGNED - MA/DB	REVISED -
	DRAWN - DB	REVISED -
PLOT SCALE = 20.0000" = 1 in.	CHECKED - MA	REVISED -
PLOT DATE = 1/3/2025	DATE - 12/13/2024	REVISED -


**STATE OF ILLINOIS
DEPARTMENT OF TRANSPORTATION**

**MICHIGAN CITY ROAD OVER I-94
TYPICAL SECTION**

SCALE: 1:10 SHEET 01 OF 03 SHEETS STA. N/A TO STA. N/A

F.A.I. RTE.	SECTION	COUNTY	TOTAL SHEETS	SHEET NO.
94	FAI 94 22 STRUCTURE 2	COOK	157	21
CONTRACT NO. 62R62				
ILLINOIS FED. AID PROJECT				

MODEL: 4-2024-001
FILE NAME: I-94-GO22-Structure 2.dgn
DESIGNER: DELTA ENGINEERING GROUP, LLC
PROJECT: I-94 GO22 Structure 2.dgn
DATE: 12/13/2024
SCALE: 1" = 20.0000' / in.
PLOT DATE: 12/13/2024

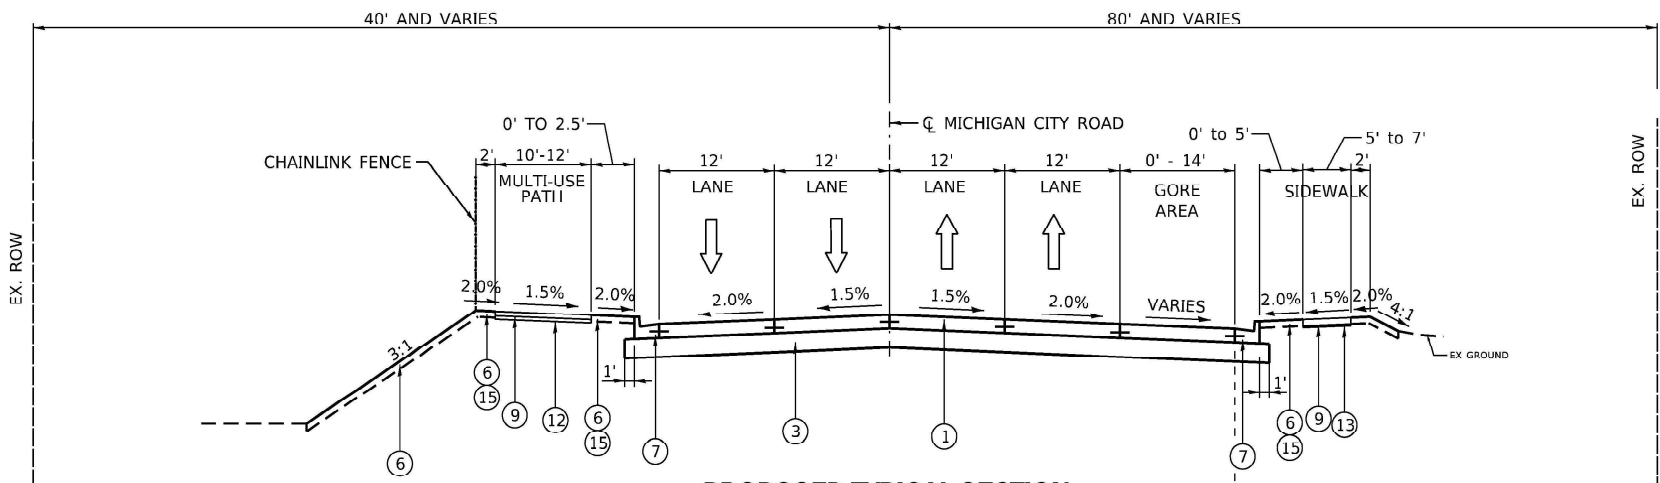

4 PROPOSED TYPICAL SECTION


LOOKING EAST
STA 397+20.00 TO STA 398+68.08
(STA 393+29.87 TO STA 397+20.00 - NO PAVEMENT IMPROVEMENTS)
(STA 397+20.00 TO STA 398+68.08 - PAVEMENT RECONSTRUCTION)
(STA 398+68.08 TO STA 401+45.59 - BRIDGE OMISSION)

EXISTING LEGEND

- (A) EXISTING PCC PAVEMENT (10" PCC)
- (B) EXISTING SUBBASE
- (C) EXISTING CURB & GUTTER, TYPE B-6.24
- (D) EXISTING SIDEWALK
- (E) EXISTING TOPSOIL
- (F) EXISTING GORE
- (G) EXISTING HMA SURFACE
- (H) EXISTING HMA BINDER
- (I) EXISTING HMA SUBBASE
- (J) EXISTING HMA SHOULDER
- (K) EXISTING AGGREGATE BASE COURSE
- (L) FILLING EXISTING RUMBLE STRIP

PROPOSED LEGEND

- (1) PORTLAND CEMENT CONCRETE PAVEMENT 10" (JOINTED)
- (2) HOT-MIX ASPHALT SURFACE COURSE, IL-9.5, MIX "D", N70
- (3) AGGREGATE SUBGRADE IMPROVEMENT 12"
- (4) HOT-MIX ASPHALT BASE COURSE, 12 3/4"
- (5) CORRUGATED MEDIAN (DOWELLED)
- (6) TOPSOIL FURNISH AND PLACE, 4"
- (7) COMBINATION CONCRETE CURB AND GUTTER, TYPE B-6.24 (SPECIAL)
- (8) STEEL PLATE BEAM GUARDRAIL, TYPE A, 6 FOOT POSTS
- (9) PORTLAND CEMENT CONCRETE SIDEWALK 5 INCH
- (10) PORTLAND CEMENT CONCRETE DRIVEWAY PAVEMENT, 5 INCH
- (11) PORTLAND CEMENT CONCRETE SHOULDERS 10"
- (12) AGGREGATE BASE COURSE, TYPE B 4"
- (13) AGGREGATE BASE COURSE, TYPE B 2"
- (14) AGGREGATE SHOULDERS, TYPE B 6"
- (15) SEEDING (SEE EROSION CONTROL PLAN)
- (16) RUMBLE STRIP

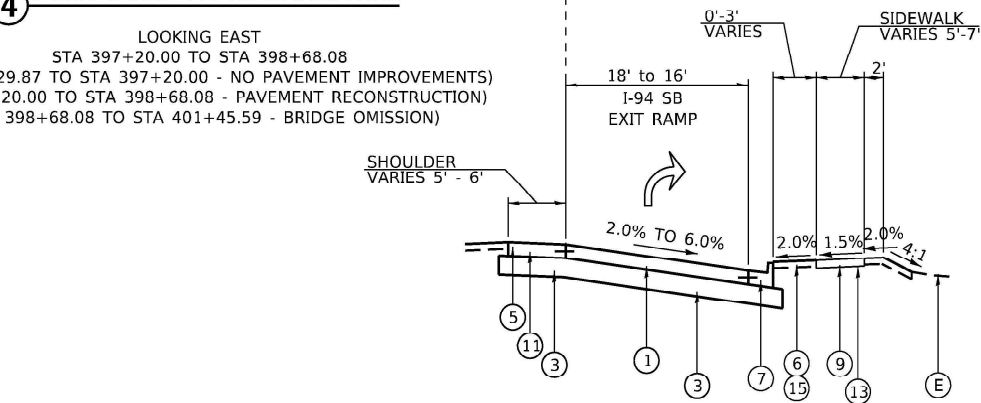

5 PROPOSED TYPICAL SECTION


LOOKING EAST
STA 401+45.59 TO STA 403+20.00
(STA 401+45.59 TO STA 403+20.00 - PAVEMENT RECONSTRUCTION)
(STA 403+20.00 TO STA 405+69.24 - NO PAVEMENT IMPROVEMENTS)


HOT-MIX ASPHALT MIXTURE REQUIREMENTS		
MIXTURE TYPE	AIR VOIDS @NDES	QUALITY MANAGEMENT PROGRAM (QMP)
INTERSTATE 94: GORE, SHOULDER, AND MAINLINE PAVEMENT RESTORATION		
HOT-MIX ASPHALT SURFACE COURSE, IL-9.5, MIX "D", N70; 2"	4% @ 70 Gyr.	QC/QA
HOT-MIX ASPHALT BASE COURSE, 12 3/4" (HMA BINDER IL-19.0)	4% @ 90 Gyr.	QC/QA
INTERSTATE 94: FILLING EXISTING RUMBLE STRIPS		
HOT-MIX ASPHALT SURFACE COURSE, IL-9.5, MIX "D", N70; 2"	4% @ 70 Gyr.	QC/QA
DETOUR ROUTE: CLASS D PATCHES, TYPE (I & II) 10" (SPECIAL)		
HOT-MIX ASPHALT SURFACE COURSE, IL-9.5, MIX "D", N70; 2"	4% @ 70 Gyr.	QC/QA
HOT-MIX ASPHALT BINDER IL-19.0, 8"	4% @ 70 Gyr.	QC/QA

MIX TABLE NOTES:

- THE "AC TYPE" FOR HMA SHALL BE "PG 64-2.2" UNLESS MODIFIED BY RECLAIMED MATERIALS SPECIFICATIONS.
- THE UNIT WEIGHT USED TO CALCULATE ALL HMA SURFACE MIXTURE QUANTITIES IS 112 LBS/SQ YD/IN.

I-94 PAVEMENT DETAILS (GORE, SHOULDER AND MAINLINE)

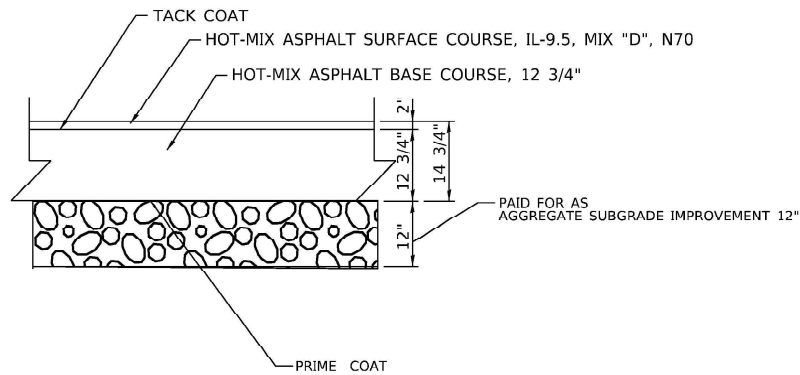


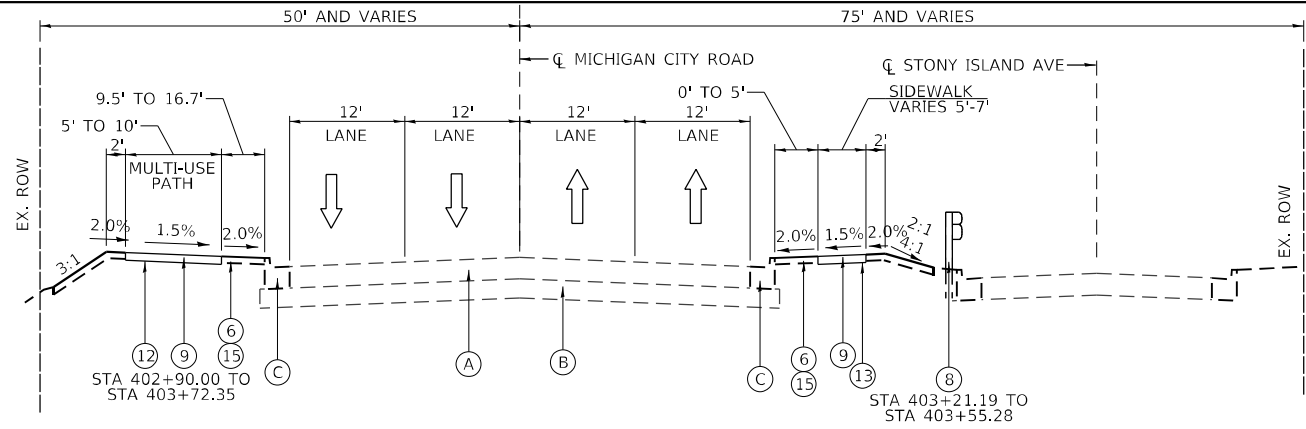

6 PROPOSED TYPICAL SECTION

LOOKING EAST
STA 403+20.00 TO STA 405+69.24


- EXISTING LEGEND**
- (A) EXISTING PCC PAVEMENT (10" PCC)
 - (B) EXISTING SUBBASE
 - (C) EXISTING CURB & GUTTER, TYPE B-6.24
 - (D) EXISTING SIDEWALK
 - (E) EXISTING TOPSOIL
 - (F) EXISTING GORE
 - (G) EXISTING HMA SURFACE
 - (H) EXISTING HMA BINDER
 - (I) EXISTING HMA SUBBASE
 - (J) EXISTING HMA SHOULDER
 - (K) EXISTING AGGREGATE BASE COURSE
 - (L) FILLING EXISTING RUMBLE STRIP

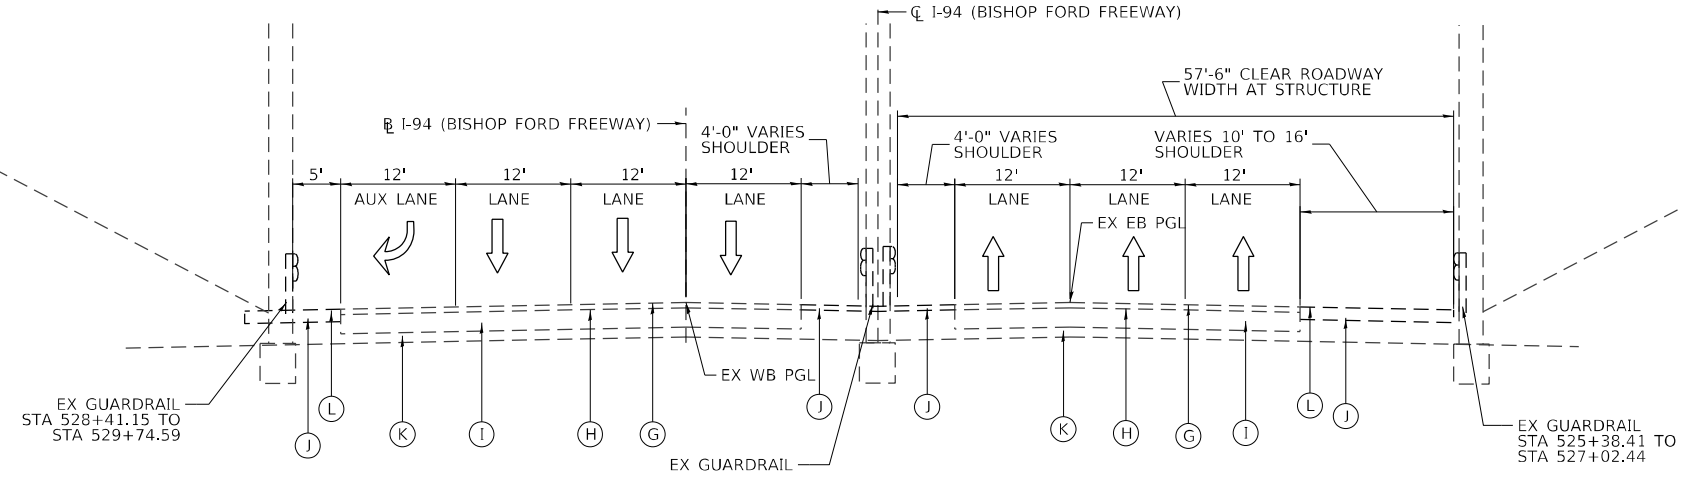

7 EXISTING TYPICAL SECTION

LOOKING SOUTH
STA 526+24.75 TO 549+31.91 (I-94 CENTERLINE)
STA 1526+24.75 TO STA 1549+31.91 (I-94 BASELINE EB)

- PROPOSED LEGEND**
- (1) PORTLAND CEMENT CONCRETE PAVEMENT 10" (JOINTED)
 - (2) HOT-MIX ASPHALT SURFACE COURSE, IL-9.5, MIX "D", N70
 - (3) AGGREGATE SUBGRADE IMPROVEMENT 12"
 - (4) HOT-MIX ASPHALT BASE COURSE, 12 3/4"
 - (5) CORRUGATED MEDIAN (DOWELLED)
 - (6) TOPSOIL FURNISH AND PLACE, 4"
 - (7) COMBINATION CONCRETE CURB AND GUTTER, TYPE B-6.24 (SPECIAL)
 - (8) STEEL PLATE BEAM GUARDRAIL, TYPE A, 6 FOOT POSTS
 - (9) PORTLAND CEMENT CONCRETE SIDEWALK 5 INCH
 - (10) PORTLAND CEMENT CONCRETE DRIVEWAY PAVEMENT, 5 INCH
 - (11) PORTLAND CEMENT CONCRETE SHOULDERS 10"
 - (12) AGGREGATE BASE COURSE, TYPE B 4"
 - (13) AGGREGATE BASE COURSE, TYPE B 2"
 - (14) AGGREGATE SHOULDERS, TYPE B 6"
 - (15) SEEDING (SEE EROSION CONTROL PLAN)
 - (16) RUMBLE STRIP

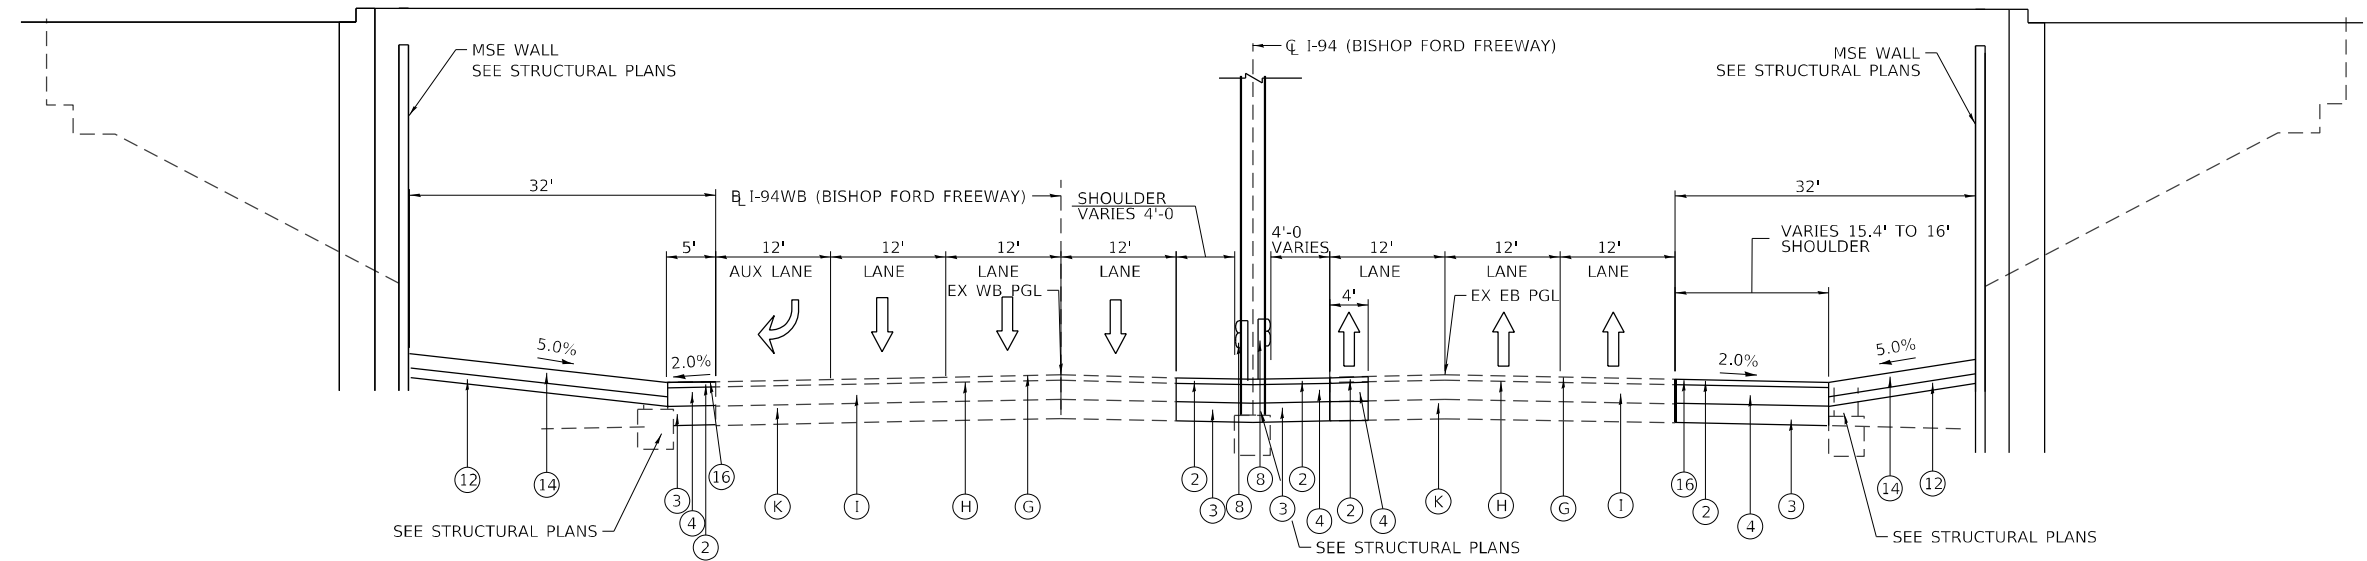

8 PROPOSED TYPICAL SECTION

LOOKING SOUTH
STA 526+24.75 TO 529+31.91 (I-94 CENTERLINE)
STA 1526+24.75 TO STA 1529+31.91 (I-94 BASELINE EB)

MODEL: 4 MODEL NAMES
FILE NAME: \\C:\CG2\shrel\UP220720\DOT D1 PTB 204401 Michigan City Rd Bridge\03A Design\01 CADD\02 Sheet\Roadway\023-D1-62R62-sh1-Typical 03.dgn

DELTA ENGINEERING GROUP, LLC
CONSULTING ENGINEERS, CONSTRUCTION MANAGERS, SURVEYORS
111 W JACKSON BLVD, SUITE 910
CHICAGO, IL 60604
T 312.377.7700, F 312.427.6145

USER NAME = denisb	DESIGNED - MA/DB	REVISED -
DRAWN - DB	REVISED -	
PLOT SCALE = 20,0000' = 1 in.	CHECKED - MA	REVISED -
PLOT DATE = 12/13/2024	DATE - 12/13/2024	REVISED -

**STATE OF ILLINOIS
DEPARTMENT OF TRANSPORTATION**

**MICHIGAN CITY ROAD OVER I-94
TYPICAL SECTION**

SCALE: N/A SHEET 03 OF 03 SHEETS STA. N/A TO STA. N/A

F.A.I. RTE.	SECTION	COUNTY	TOTAL SHEETS	SHEET NO.
94	FAI 94 22 STRUCTURE 2	COOK	157	23
CONTRACT NO. 62R62				
ILLINOIS FED. AID PROJECT				

MOTEL Default
FILE NAME: N:\2023\2072\Drawings\Main\CADD_Sheets\16262-11-MOT\notes01.dgn

MAINTENANCE OF TRAFFIC NOTES

1. ALL CONFLICTING EXISTING PAVEMENT MARKINGS AND RAISED REFLECTIVE PAVEMENT MARKER REFLECTORS LOCATED WITHIN TEMPORARY LANE CLOSURE TAPERS, LANE SHIFT TAPERS OR IN LOCATIONS THAT CONFLICT THE TEMPORARY PAVEMENT MARKING FOR STAGING SHALL BE REMOVED. PAVEMENT MARKING REMOVAL SHALL BE COMPLETED WITH WATER BLASTING WITH VACUUM RECOVERY. THE EXISTING PAVEMENT MARKING AND RAISED REFLECTIVE MARKER REFLECTORS THAT WERE REMOVED SHALL BE RESTORED IN KIND AFTER THE COMPLETION OF THE STAGING.
2. THE CONTRACTOR SHALL CONTACT KALPANA KANNAN-HOSADURGA, THE DISTRICT ONE TRAFFIC CONTROL SUPERVISOR AT KALPANA KANNAN-HOSADURGA@ILLINOIS. A MINIMUM OF 72 HOURS IN ADVANCED OF BEGINNING OF WORK.
3. NIGHT TIME LANE CLOSURES AND FULL CLOSURE OF ONE DIRECTION OF TRAFFIC ON I-94 IS PERMITTED DURING THE ALLOWABLE HOURS SPECIFIED IN THE KEEPING EXPRESSWAYS OPEN TO TRAFFIC SPECIAL PROVISION AND AS APPROVED BY THE BUREAU OF TRAFFIC OPERATIONS.
4. CHANGEABLE MESSAGE SIGNS SHALL BE INSTALLED TWO WEEKS PRIOR TO ALL ROAD CLOSURE, TRAFFIC STAGE CHANGES, AND NEW TRAFFIC SIGNAL TURN-ON EVENTS ON EACH APPROACH OF THE EFFECTED ROADWAY TO WARN MOTORISTS OF THE UPCOMING EVENT. THE SIGNS SHALL BE REMOVED TWO WEEKS THEREAFTER UNLESS THE SIGNS ARE NEEDED AGAIN FOR A SUBSEQUENT FUTURE EVENT THAT WILL OCCUR WITHIN 2 WEEKS ON THE SAME APPROACH OF THE EFFECTED ROADWAY. THE SIGN LOCATIONS SHALL BE (DETERMINED BY THE ENGINEER) PLACED AS DIRECTED BY THE ENGINEER.
5. PAVEMENT MARKING TAPE, TYPE IV SHOWN ON THE PLANS FOR ANY CONSTRUCTION STAGE THAT THE CONTRACTOR PROPOSES TO EXTEND OVER THE WINTER PERIODS SHALL MEAN MODIFIED URETHANE PAVEMENT MARKING AND WILL BE PAID FOR THEIR RESPECTIVE CONTRACT UNIT PRICE.
6. DETOUR SIGNANGE SHALL BE CONSIDERED INCLUDED IN THE COST FOR TEMPORARY TRAFFIC CONTROL AND PROTECTION (SPECIAL) EXCEPT AS OTHERWISE NOTED.
7. TRAFFIC CONDITIONS, ACCIDENTS AND OTHER UNFORESEEN EMERGENCY CONDITIONS MAY REQUIRE THE ENGINEER TO RESTRICT, MODIFY, OR REMOVE LANE CLOSURES OR CHANNELIZATION SHOWN ON THE PLANS. THE CONTRACTOR SHALL MAKE THE NECESSARY ADJUSTMENTS AS DIRECTED BY THE ENGINEER TO ANY REQUEST MADE BY THE ENGINEER FOR CORRECTION, IMPROVEMENT OR MODIFICATION OF THE MAINTENANCE OF TRAFFIC CONTROL DEVICES.
8. DURING CONSTRUCTION OPERATIONS, THE CONTRACTOR SHALL TAKE NECESSARY PRECAUTIONS TO PROTECT ADJACENT TRAFFIC LANES, WHICH ARE OPEN TO TRAFFIC, FROM DEBRIS BEING BLOWN OR OTHERWISE REMOVED FROM THE CONSTRUCTION AREAS. THE CONTRACTOR SHALL ALSO BE RESPONSIBLE FOR KEEPING DEBRIS OFF OF THE ADJACENT TRAVELED LANE SURFACE.
9. A MINIMUM 1 FOOT SHY DISTANCE BETWEEN THE TEMPORARY CONCRETE BARRIER WALL AND THE OUTSIDE EDGE OF THE ADJACENT TEMPORARY PAVEMENT MARKING SHALL BE PROVIDED AT ALL LOCATIONS.
10. TEMPORARY CONCRETE BARRIER WALL SHALL BE PINNED WHEN WORK IS TO OCCUER WITHIN 24" BEHIND THE WALL. NO WORK SHALL OCCUER WITH 6" BEHIND THE BARRIER WALL. THIS WORK SHALL BE INCLUDED IN THE COST OF TEMPORARY CONCRETE BARRIER WALL.
11. THE CONTRACTOR SHALL COVER ALL EXISTING SIGNS WHICH CONFLICTS WITH TEMPORARY SIGNING. THIS WORK SHALL BE INCLUDED IN THE COST OF TRAFFIC CONTROL AND PROTECTION (SPECIAL).
12. THE CONTRACTOR SHALL REMOVE ALL EXISTING RUMBLE STRIPS ADJACENT TO PROPOSED LANE SHIFTS. THIS WORK SHALL BE PAID FOR AS FILLING EXISTING RUMBLE STRIP.
13. A QUANTITY OF CLASS D PATCHING (SPECIAL) HAS BEEN PROVIDED FOR PAVEMENT REPAIRS AS NEEDED ALONG THE PROPOSED DETOUR ROUTE FOR MICHIGAN CITY ROAD. PATCHING SHALL BE COMPLETED AT LOCATIONS AS DIRECTED BY THE ENGINEER.
14. TEMPORARY TRAFFIC SIGNAL TIMING SHALL BE PERFORMED AT THE FOLLOWING INTERSECTIONS:

A. TS 3475 - IL 83 / SIBLEY BOULEVARD & LINCOLN AVENUE / MICHIGAN CITY ROAD
B. TS 4482 - IL 83 / SIBLEY BOULEVARD & MADISON AVENUE
C. TS 4480 - IL 83 / SIBLEY BOULEVARD & CLYDE AVENUE
D. TS 4490 - IL 83 / SIBLEY BOULEVARD & YATES AVENUE
E. TS 4500 - IL 83 / SIBLEY BOULEVARD & TORRENCE AVENUE/ IL 83
F. TS 4495 - TORRENCE AVENUE / IL 83 & PULASKI ROAD
G. TS 3480 - MICHIGAN CITY ROAD & TORRENCE AVENUE
H. TS 4440 - PULASKI ROAD & MICHIGAN CITY ROAD
15. THE CONTRACTOR SHALL BE RESPONSIBLE FOR COORDINATING WORK AND TRAFFIC CONTROL WITH ADJACENT ACTIVE CONTRACTS. INCLUDING BUT NOT LIMITED TO CONTRACT 62W87. MODIFICATION OF THE WORK ZONE MAY BE NEEDED TO MATCH INTO THE LANE PLACEMENT OF THE ADJACENT CONTRACT(S) AND SHALL BE COMPLETED AS DIRECTED BY THE ENGINEER.
16. THE CONTRACTOR SHALL NOT OBSCURE EXISTING SIGNAGE DURING THE PLACEMENT OF THE DETOUR SIGNAGE.
17. TRAFFIC SHALL BE RESTORED TO THE EXISTING LANE CONFIGURATION FOR A WINTER SHUTDOWN PERIOD. PAVEMENT REMOVAL AND REPLACEMENT UNDER STAGED CONSTRUCTION WITH LONG TERM LANE CLOSURES AND/OR SHIFTS SHALL BE COMPLETED PRIOR TO ENTERING A WINTER SHUTDOWN PERIOD. A QUANTITY OF TEMPORARY PAVEMENT MARKING (PAINT) HAS BEEN PROVIDED TO RESTORE EXISTING PAVEMENT MARKING LOCATIONS PRIOR TO THE WINTER SHUTDOWN.

SEQUENCE OF CONSTRUCTION

PRE- STAGE

TRAFFIC:

- I. I-94:

a. TRAFFIC IN EXISTING LANE POSITIONS.
b. TEMPORARY LANE AND/OR SHOULDER CLOSURES PER IDOT DISTRICT 1 STANDARD TC-17 AND IDOT STANDARDS 701401 & 701446.

CONSTRUCTION:

- I. I-94:

a. INSTALLATION OF ADVANCED SIGNING, PROTECTIVE SHIELD, TEMPORARY PAVEMENT MARKING, AND EROSION CONTROL.
b. REMOVAL OF RUMBLE STRIPS AND REPAIR OF EXISTING PAVEMENT FOR FUTURE STAGED TRAFFIC.

STAGE 1

TRAFFIC:

- I. I-94:

a. TRAFFIC SHIFTED TO THE OUTER LANES WITH REDUCED LANE WIDTHS. THE INSIDE SHOULDER WILL BE CLOSED. WB AND EB TRAFFIC WILL BE MAINTAINED AT THREE LANES DURING PEAK TIMES.
b. TEMPORARY LANE CLOSURES OF LANE 1 PER IDOT STANDARD 701401.
c. ONE DIRECTION OF I-94 WILL BE CLOSED AT VARIOUS TIMES FOR A MAXIMUM OF 15 MINUTES DURING NIGHTTIME HOURS TO ALLOW FOR GIRDER DEMOLITION.

- II. MICHIGAN CITY ROAD:

a. FULL CLOSURE WITH TRAFFIC DETOURED.

- III. I-94 WESTBOUND RAMP TO EASTBOUND SIBLEY BOULEVARD:

a. FULL CLOSURE WITH TRAFFIC DETOURED.

- IV. I-94 WESTBOUND RAMP TO EASTBOUND SIBLEY BOULEVARD:

a. LONG TERM RAMP WIDTH REDUCTION PER IDOT DISTRICT 1 STANDARD TC-17.

CONSTRUCTION:

- I. I-94:

a. ROADWAY RESTORATION OF THE INSIDE SHOULDER AND MEDIAN AREA.
- II. MICHIGAN CITY ROAD:

a. DEMOLITION OF EXISTING SUPER STRUCTURE AND PIER 2 (MIDDLE PIER).
b. CONSTRUCTION OF THE PROPOSED MIDDLE PIER.

STAGE 2A

TRAFFIC:

- I. I-94:

a. LONG TERM CLOSURE OF EB LANE 1.
b. TRAFFIC SHIFTED TO THE INNER LANES WITH REDUCED LANE WIDTHS. THE OUTSIDE SHOULDERS WILL BE CLOSED. WB AND EB TRAFFIC WILL BE MAINTAINED AT THREE LANES.
c. ONE DIRECTION OF I-94 WILL BE CLOSED AT VARIOUS TIMES FOR A MAXIMUM OF 15 MINUTES DURING NIGHTTIME HOURS FOR SUPERSTRUCTURE AND STEEL GIRDER ERECTION.

- II. I-94 WESTBOUND RAMP TO EASTBOUND SIBLEY BOULEVARD:

a. FULL CLOSURE WITH TRAFFIC DETOURED.

- III. I-94 WESTBOUND RAMP TO EASTBOUND SIBLEY BOULEVARD:

a. LONG TERM RAMP WIDTH REDUCTION PER IDOT DISTRICT 1 STANDARD TC-17.

- IV. MICHIGAN CITY ROAD:

a. FULL CLOSURE WITH TRAFFIC DETOURED.

CONSTRUCTION:

- I. I-94:

a. ROADWAY RESTORATION OF THE OUTSIDE SHOULDER AND ROADSIDE AREA.
b. PAVEMENT MARKING TO REMAIN FOR STAGE 2B.
- II. MICHIGAN CITY ROAD:

a. DEMOLITION OF APPROACH SLABS, PIER 1, PIER 3, AND BRIDGE ABUTMENTS.
b. COMPLETION OF THE EAST AND WEST BRIDGE ABUTMENT AND RETAINING WALLS.
c. ERECTION OF PROPOSED GIRDERS AND CONSTRUCTION OF THE SUPERSTRUCTURE.

STAGE 2B

TRAFFIC:

- I. I-94:

a. REMAIN IN SAME LAYOUT AS STAGE 2A. EASTBOUND TAPERS TO BE MODIFIED TO MATCH STAGE CHANGE FOR CONTRACT 62W87.

CONSTRUCTION:

- I. I-94:

a. CONTINUE WORK FROM STAGE 2A.

STAGE 3

TRAFFIC:

- I. I-94:

a. TRAFFIC IN EXISTING LANE POSITION.
b. TEMPORARY LANE AND/OR SHOULDER CLOSURES PER IDOT DISTRICT 1 STANDARD TC-17 AND IDOT STANDARDS 701401 & 701446.
- II. MICHIGAN CITY ROAD:

a. TEMPORARY LANE CLOSURE ON MICHIGAN CITY ROAD PER IDOT STANDARD 701606.
- III. EASTBOUND SIBLEY BOULEVARD TO EASTBOUND I-94 ENTRANCE RAMP:

a. TEMPORARY FULL RAMP CLOSURE PER IDOT DISTRICT 1 STANDARD TC-08.
b. TEMPORARY PARTIAL RAMP CLOSURE PER IDOT DISTICT 1 STANDARD TC-17.

CONSTRUCTION:

- I. I-94

a. INSTALLATION OF FINAL PAVEMENT MARKING AND RUMBLE STRIPS.
- II. MICHIGAN CITY ROAD:

a. COMPLETION OF THE RETAINING WALL AND ROADWAY IMPROVEMENTS.
b. REMOVAL OF TEMPORARY EROSION CONTROL AND DETOUR SIGNING.
c. INSTALLATION OF LANDSCAPING, PERMANENT SIGNING, RUMBLE STRIOS AND PAVEMENT MARKING.

STATE OF ILLINOIS
DEPARTMENT OF TRANSPORTATION

MAINTENANCE OF TRAFFIC GENERAL NOTES
AND SEQUENCE OF CONSTRUCTION

SCALE: N.T.S. SHEET 1 OF 1 SHEETS STA. TO STA.



V3 Companies
7325 Janes Avenue
Woodridge, IL 60517
630.724.9200 phone
630.724.9202 fax
www.v3co.com

USER NAME = amuro

PLOT SCALE = 2"
PLOT DATE = 3/3/2025

DESIGNED - AM
DRAWN - DRP
CHECKED - JWB
DATE - 3/3/2025

REVISED -
REVISED -
REVISED -
REVISED -

F.A.U. RTE.	SECTION	COUNTY	TOTAL SHEETS	SHEET NO.
3593	0606(2HB)R-86	COOK	157	24
CONTRACT NO. 62R62				
		ILLINOIS	FED. AID PROJECT	

MODEL: Default
FILE NAME: N:\2023\2024\Drawings\MentCAD - Sheets\CT152R62-shr-VOTsch01.dgn

TEMPORARY PAVEMENT MARKING - LINE 4" PAINT					
ROAD	STATION FROM	LT /RT	STATION TO	LT /RT	LENGTH (FEET)
STAGE 1					
EB I-94	513+36	57.0' RT	518+43	40.1' RT	521
EB I-94	523+10	42.9' RT	534+80	42.5' RT	1,170
EB I-94	521+69	6.5' RT	536+38	6.3' RT	1,469
WB I-94	521+68	43.1' LT	535+32	43.1' LT	1,365
WB I-94	519+75	6.3' LT	535+31	6.6' LT	1,556
WINTER STAGE					
OVERALL					3,148
STAGE 2A					
EB I-94	491+73.90	8.9' RT	535+52.54	19.6' RT	4,381
EB I-94	511+64.34	42.1' RT	518+60.18	29.0' RT	696
EB I-94	523+04.59	29.0' RT	526+05.51	42.8' RT	1,301
WB I-94	527+08.15	40.8' LT	534+67.67	43.2' LT	757
STAGE 2B					
EB I-94	529+39.07	28.0' RT	530+31.97	30.1' RT	93
EB I-94	529+39.30	6.0' RT	529+78.02	6.9' RT	39
TOTAL					16,496

TEMPORARY PAVEMENT MARKING - LINE 5" PAINT					
ROAD	STATION FROM	LT /RT	STATION TO	LT /RT	LENGTH (FEET)
STAGE 1					
EB I-94	522+15	18.6' RT	535+68	18.7' RT	399
EB I-94	523+67	18.8' RT	529+00	18.1' RT	318
WB I-94	526+91	30.1' LT	534+50	30.9' LT	366
WB I-94	527+68	19.0' LT	533+68	18.7' LT	335
WINTER STAGE					
OVERALL					3,428
STAGE 2A					
EB I-94	512+07.67	30.1' RT	535+62.12	30.8' RT	589
WB I-94	525+40.64	30.2' LT	534+11.59	30.9' LT	422
STAGE 2B					
EB I-94	529+39.30	17.0' RT	529+93.24	18.2' RT	14
TOTAL					5,871

TEMPORARY PAVEMENT MARKING - LINE 6" PAINT					
ROAD	STATION FROM	LT /RT	STATION TO	LT /RT	LENGTH (FEET)
STAGE 1					
EB I-94	518+43	40.1' RT	523+12	41.7' RT	155
WINTER STAGE					
OVERALL					417
STAGE 2A					
EB I-94	518+60	29.0' RT	523+05	29.0' RT	147
TOTAL					719

TEMPORARY PAVEMENT MARKING - LINE 8" PAINT				
ROAD	STATION FROM	STATION TO	LT /RT	LENGTH (FEET)
WINTER STAGE				
OVERALL				1605
STAGE 2				
EB I-94	517+98	518+60	29.0' RT	71
EB I-94	523+05	523+96	29.0' RT	105
TOTAL				1,781

TEMPORARY PAVEMENT MARKING - LINE 8" TYPE IV TAPE		
STAGES	ROAD	LENGTH (FEET)
1	MICHIGAN RD	1258
2	MICHIGAN RD	1113
TOTAL		2,371

TEMPORARY CONCRETE BARRIER				
ROAD	STATION FROM	STATION TO	LT /RT	LENGTH (FEET)
STAGE 1				
EB I-94	525+74	529+73	RT	400
WB I-94	526+50	531+32	LT	488
STAGE 2A				
EB I-94	524+07	529+36	RT	106
WB I-94	525+41	531+00	LT	106

RELOCATE TEMPORARY CONCRETE BARRIER				
ROAD	STATION FROM	STATION TO	LT /RT	LENGTH (FEET)
STAGE 2A				
EB I-94	524+07	529+36	RT	488
WB I-94	525+41	531+00	LT	400
TOTAL				888

IMPACT ATTENUATORS, TEMPORARY (FULLY REDIRECTIVE, NARROW), TEST LEVEL 3						
ROAD	STATION FROM	STATION TO	LT /RT	LENGTH (FEET)	DESCRIPTION	QUANTITY (EACH)
STAGE 1						
EB I-94	523+96	524+07	52.0' RT	40	Temp Imp Atten	1
WB I-94	530+99	531+10	50.0' LT	40	Temp Imp Atten	1
TOTAL						2

IMPACT ATTENUATORS, RELOCATE (FULLY REDIRECTIVE, NARROW), TEST LEVEL 3						
ROAD	STATION FROM	STATION TO	LT /RT	LENGTH (FEET)	DESCRIPTION	QUANTITY (EACH)
STAGE 2A						
EB I-94	524+96	525+07	38.1' RT	40	Temp Imp Atten	1
WB I-94	531+10	531+50	39.0' RT	40	Temp Imp Atten	1
TOTAL						2

TEMPORARY PAVEMENT MARKING REMOVAL - WATER BLASTING					
ROAD	STATION FROM	LT /RT	STATION TO	LT /RT	AREA (SQ FT)
STAGE 1					
EB I-94	513+36	57.0' RT	518+43	40.1' RT	174
EB I-94	523+10	42.9' RT	534+80	42.5' RT	390
EB I-94	518+43	40.1' RT	523+12	41.7' RT	78
EB I-94	521+69	6.5' RT	536+38	6.3' RT	490
EB I-94	522+15	18.6' RT	535+68	18.7' RT	166
EB I-94	523+67	18.8' RT	529+00	18.1' RT	133
WB I-94	526+91	30.1' LT	534+50	30.9' LT	153
WB I-94	521+68	43.1' LT	535+32	43.1' LT	455
WB I-94	519+75	6.3' LT	535+31	6.6' LT	519
WB I-94	527+68	18.0' LT	533+68	18.7' LT	140
STAGE 2A					
EB I-94	529+37.95	28.0' RT	536+05.51	42.8' RT	357
EB I-94	529+38.08	17.0' RT	535+62.12	30.8' RT	253
STAGE 2B					
EB I-94	529+37.95	28.0' RT	536+05.51	42.8' RT	7
EB I-94	529+38.08	17.0' RT	535+62.12	30.8' RT	7
EB I-94	529+39.07	28.0' RT	530+31.97	30.1' RT	13
EB I-94	529+39.30	6.0' RT	529+78.02	6.9' RT	31
EB I-94	491+73.90	8.9' RT	535+52.54	19.6' RT	1460
EB I-94	511+64.34	42.1' RT	518+60.18	29.0' RT	232
EB I-94	523+04.59	29.0' RT	526+05.51	42.8' RT	434
WB I-94	527+08.15	40.8' LT	534+67.67	43.2' LT	252
EB I-94	529+39.30	17.0' RT	529+93.24	18.2' RT	22
WB I-94	525+40.64	30.3' LT	534+11.59	30.9' LT	981
EB I-94	511+07.67	30.1' RT	535+62.12	30.8' RT	744
EB I-94	518+60	29.0' RT	523+05	29.0' RT	74
TOTAL					7,565

FILLING EXISTING RUMBLE STRIP				
ROAD	STATION FROM	STATION TO	LT /RT	LENGTH (FEET)
PRESTAGE				
EB I-94	513+36	517+96	RIGHT SHLDR	460
EB I-94	523+95	531+07	RIGHT SHLDR	712
WB I-94	524+22	526+67	RIGHT SHLDR	245
TOTAL				1,417



V3 Companies
7325 Janes Avenue
Woodridge, IL 60517
630.724.9200 phone
630.724.9202 fax
www.v3co.com

USER NAME = amuro

PLOT SCALE = 2"
PLOT DATE = 3/3/2025

DESIGNED - AM
DRAWN - DRP
CHECKED - JWB
DATE - 3/3/2025


REVISED -
REVISED -
REVISED -
REVISED -

STATE OF ILLINOIS
DEPARTMENT OF TRANSPORTATION


MAINTENANCE OF TRAFFIC
SCHEDULE OF QUANTITIES

SCALE: N.T.S. SHEET 1 OF 1 SHEETS STA. TO STA.

F.A.U. RTE.	SECTION	COUNTY	TOTAL SHEETS	SHEET NO.
3593	0606(2H)R-R6	COOK	157	25
CONTRACT NO. 62R62				
ILLINOIS FED. AID PROJECT				

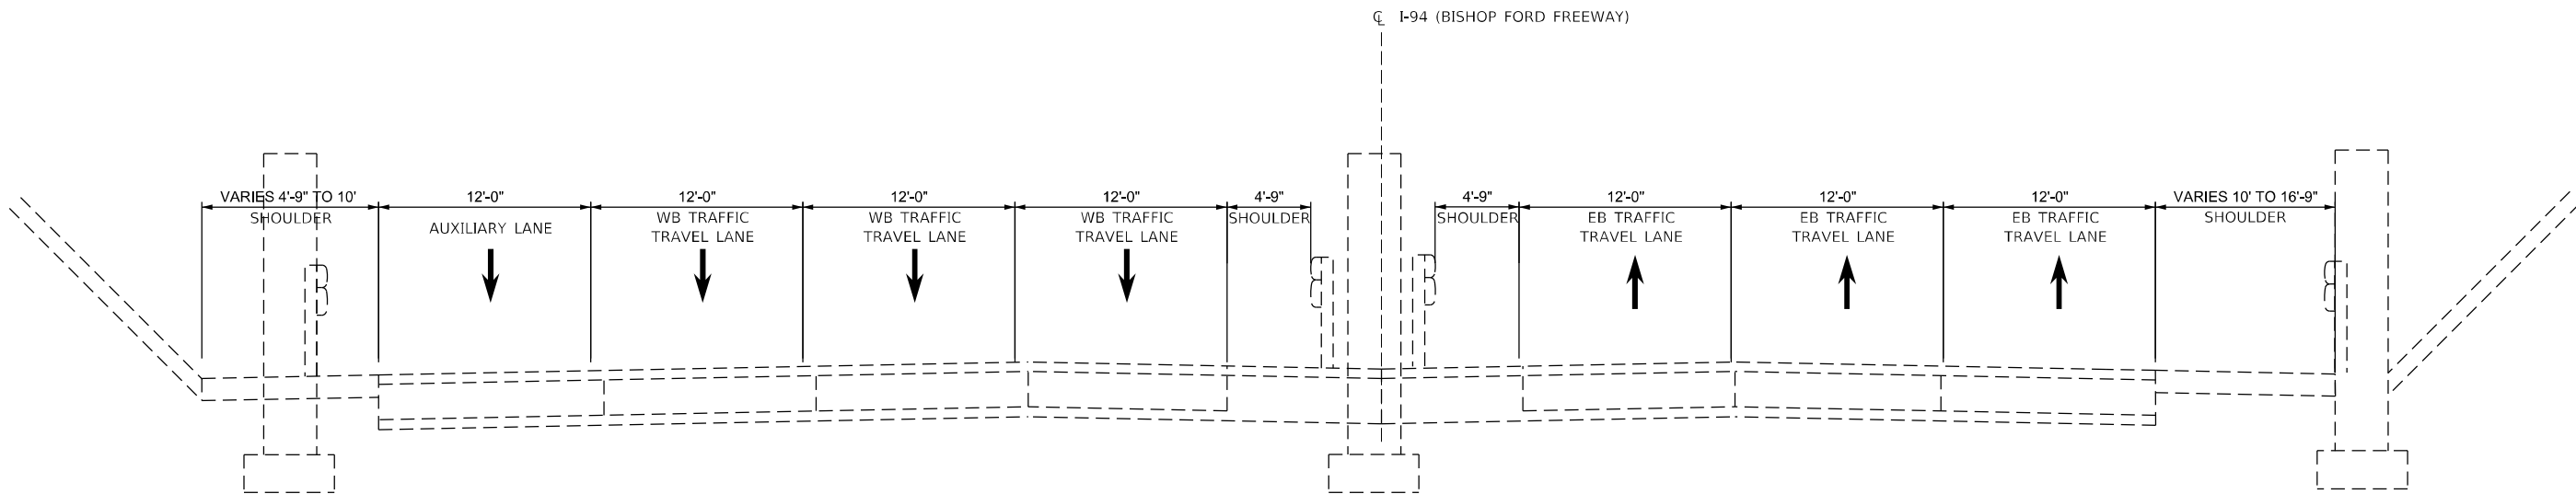

EXISTING - TYPICAL SECTION
LOOKING SOUTH
I-94 UNDER MICHIGAN CITY ROAD

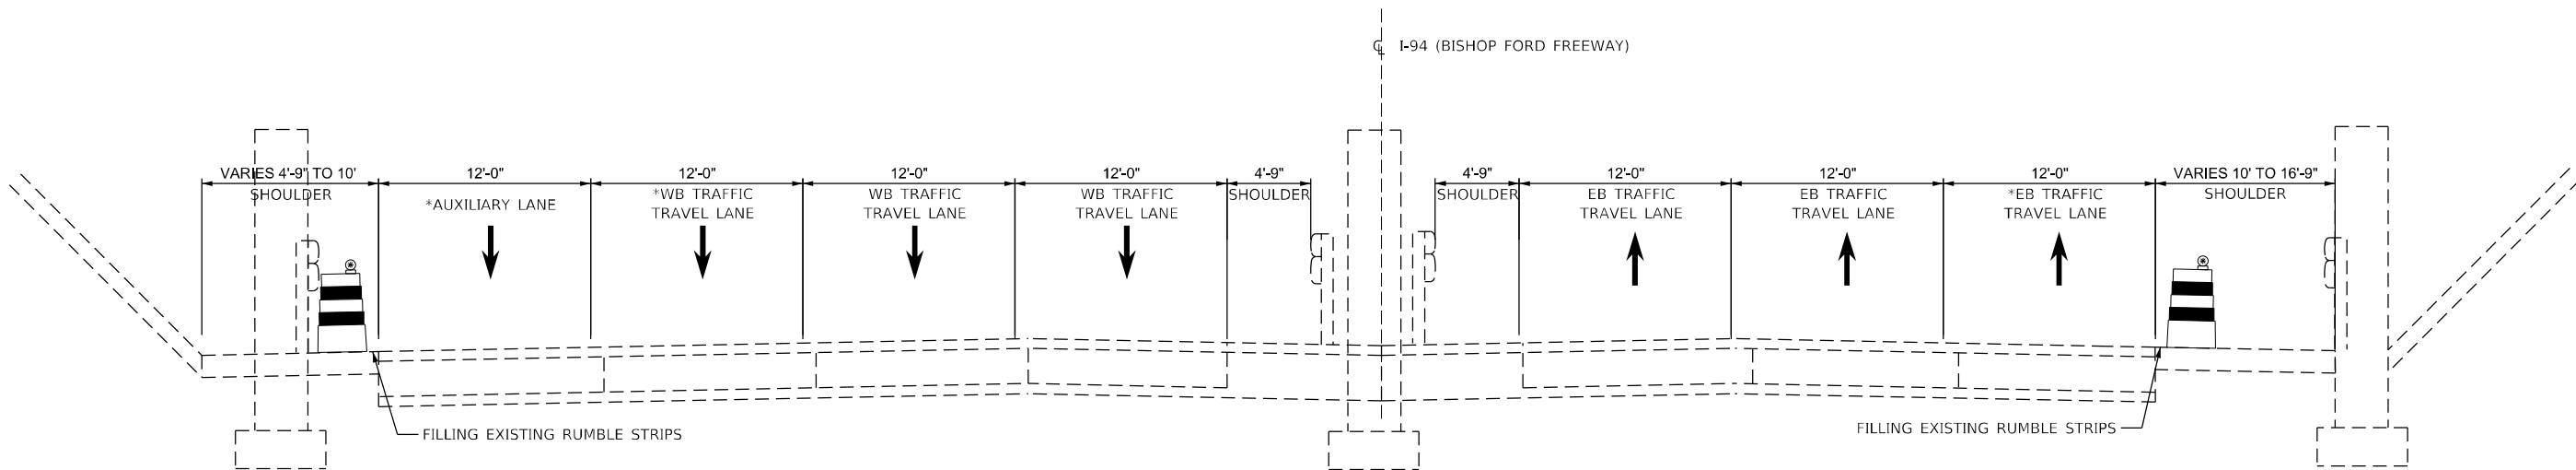


PRE STAGE - TYPICAL SECTION
LOOKING SOUTH
I-94 UNDER MICHIGAN CITY ROAD

MOT TRAFFIC CONTROL DEVICES

- ① PAVEMENT MARKING PAINT - 4" WHITE SOLID LINE
- ② PAVEMENT MARKING PAINT - 4" YELLOW SOLID LINE
- ③ PAVEMENT MARKING PAINT - 5" WHITE SKIP DASH LINE 10'-30'
- Ⓐ EXISTING PAVEMENT MARKING TO REMAIN

MOT SYMBOL LEGEND

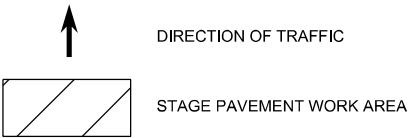

TYPE II BARRICADES OR DRUMS WITH STEADY BURNING LIGHTS AT 50 FT CENTERS AND 25 FT SPACING ON TAPERS

* LANE CLOSED WITH TEMPORARY CLOSURES DURING ALLOWABLE HOURS.

STATE OF ILLINOIS
DEPARTMENT OF TRANSPORTATION

MAINTENANCE OF TRAFFIC TYPICAL SECTIONS

SCALE: N.T.S. SHEET 1 OF 2 SHEETS STA. TO STA.

F.A.U. RTE.	SECTION	COUNTY	TOTAL SHEETS	SHEET NO.
3593	0606(2HB)R-86	COOK	157	26
CONTRACT NO. 62R62				
ILLINOIS FED. AID PROJECT				

MODEL: Default
FILE NAME: N:\2023\230724DrawingsMain\CADD_Sheets\62R62-sh-MOTTyp01.dgn





V3 Companies
7325 Janes Avenue
Woodridge, IL 60517
630.724.9200 phone
630.724.9202 fax
www.v3co.com

USER NAME = amuro	DESIGNED - AM
PLOT SCALE = 10'	DRAWN - DRP
PLOT DATE = 3/3/2025	CHECKED - JWB
	DATE - 3/3/2025

REVIS	REVIS
REVIS	REVIS
REVIS	REVIS
REVIS	REVIS


MODEL: Default
FILE NAME: N:\2025\230724DrawingsMain\CADD_Sheets\0162R62-sh-MOTTyp01.dgn

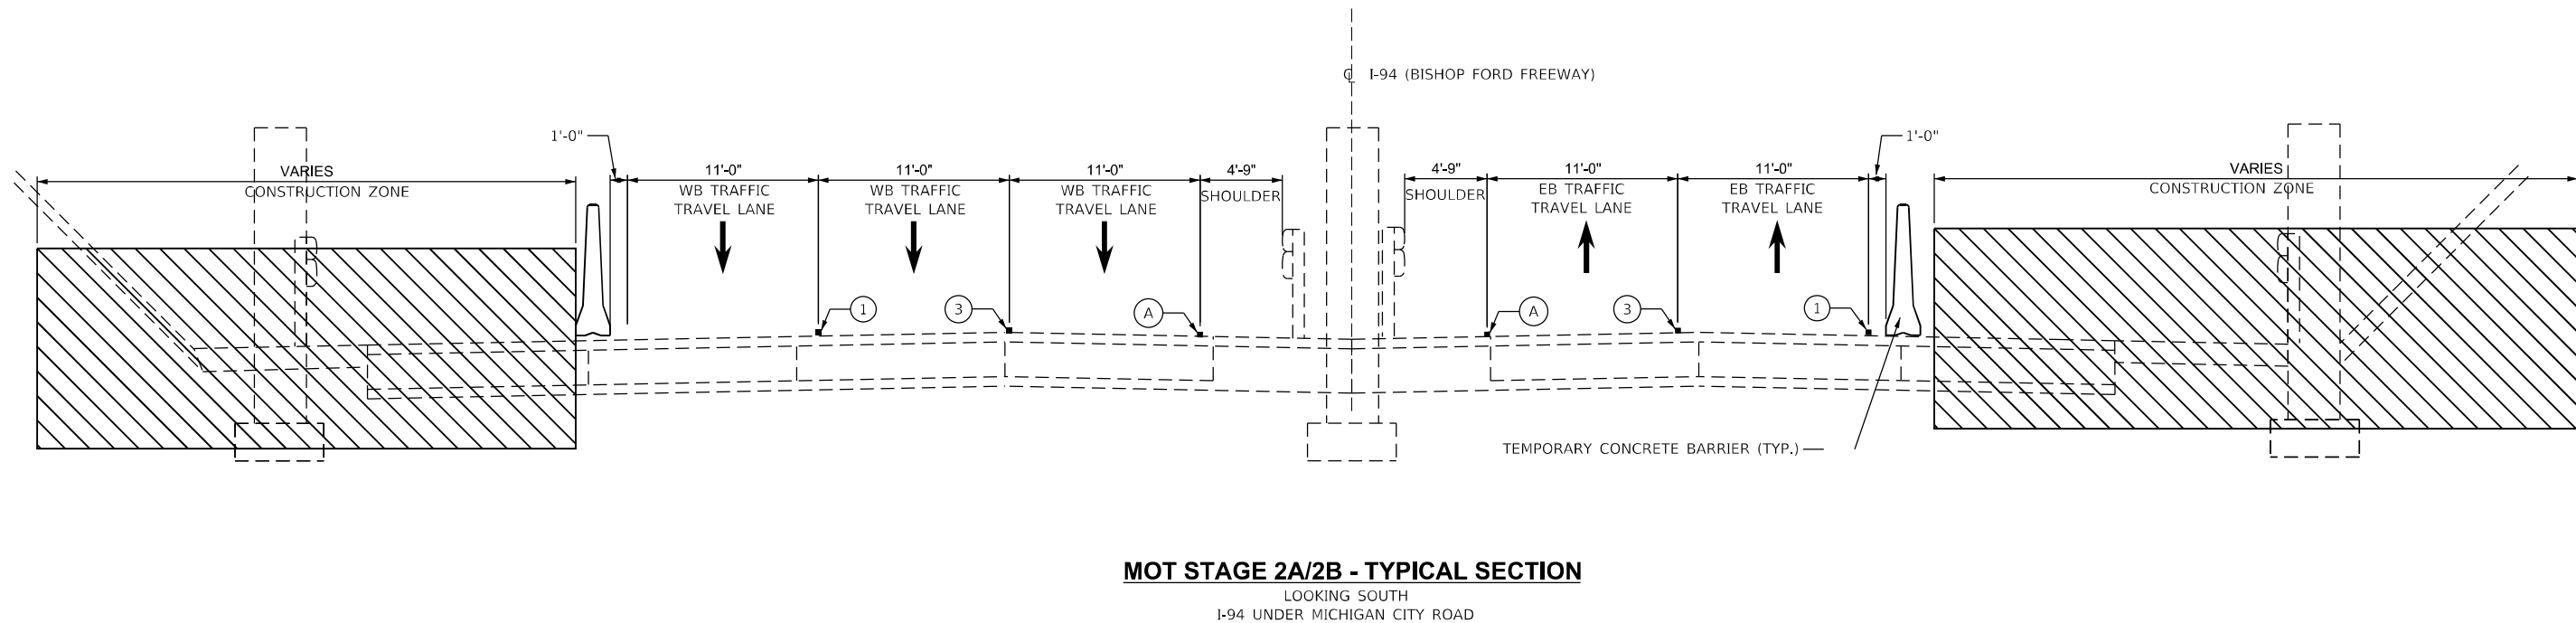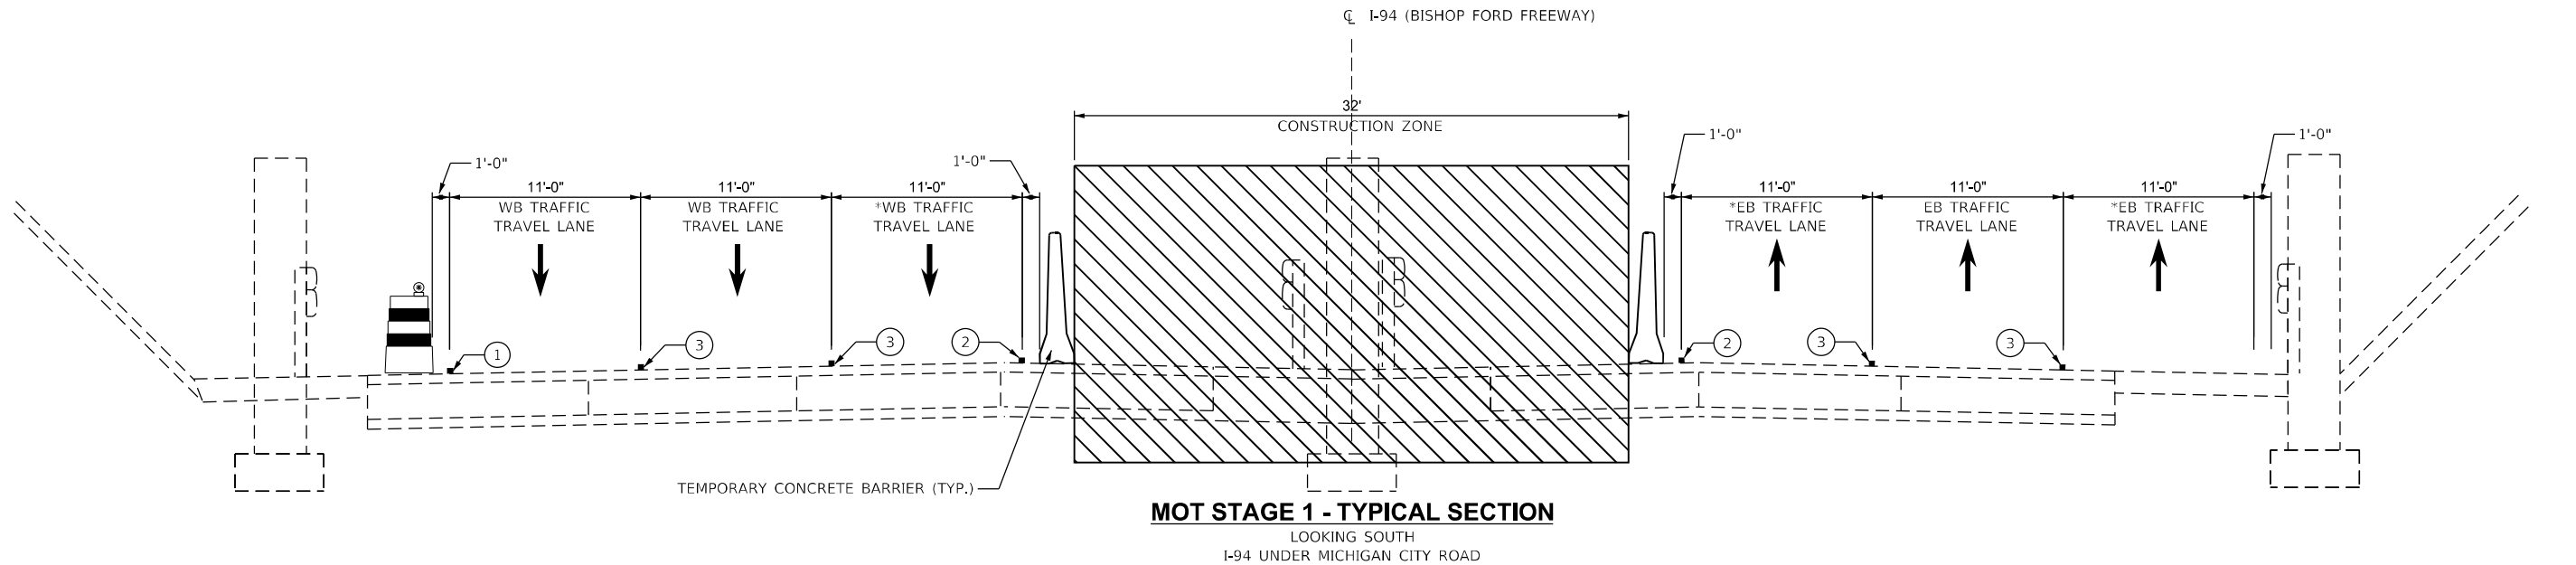

MOT TRAFFIC CONTROL DEVICES

- ① PAVEMENT MARKING PAINT - 4" WHITE SOLID LINE
- ② PAVEMENT MARKING PAINT - 4" YELLOW SOLID LINE
- ③ PAVEMENT MARKING PAINT - 5" WHITE SKIP DASH LINE 10'-30'
- Ⓐ EXISTING PAVEMENT MARKING TO REMAIN

MOT SYMBOL LEGEND

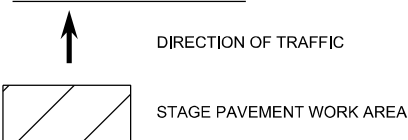

TYPE II BARRICADES OR DRUMS WITH STEADY BURNING LIGHTS AT 50 FT CENTERS AND 25 FT SPACING ON TAPERS

* LANE CLOSED WITH TEMPORARY CLOSURES DURING ALLOWABLE HOURS.



V3 Companies
7325 Janes Avenue
Woodridge, IL 60517
630.724.9200 phone
630.724.9202 fax
www.v3co.com

USER NAME	= amuro
PLOT SCALE	= 10'
PLOT DATE	= 3/3/2025

DESIGNED	- AM
DRAWN	- DRP
CHECKED	- JWB
DATE	- 3/3/2025


REVISED	-
REVISED	-
REVISED	-
REVISED	-

**STATE OF ILLINOIS
DEPARTMENT OF TRANSPORTATION**

MAINTENANCE OF TRAFFIC TYPICAL SECTIONS

SCALE: N.T.S. SHEET 2 OF 2 SHEETS STA. TO STA.

F.A.U. RTE.	SECTION	COUNTY	TOTAL SHEETS	SHEET NO.
3593	0606(2HB)R-86	COOK	157	27
CONTRACT NO. 62R62				
ILLINOIS FED. AID PROJECT				

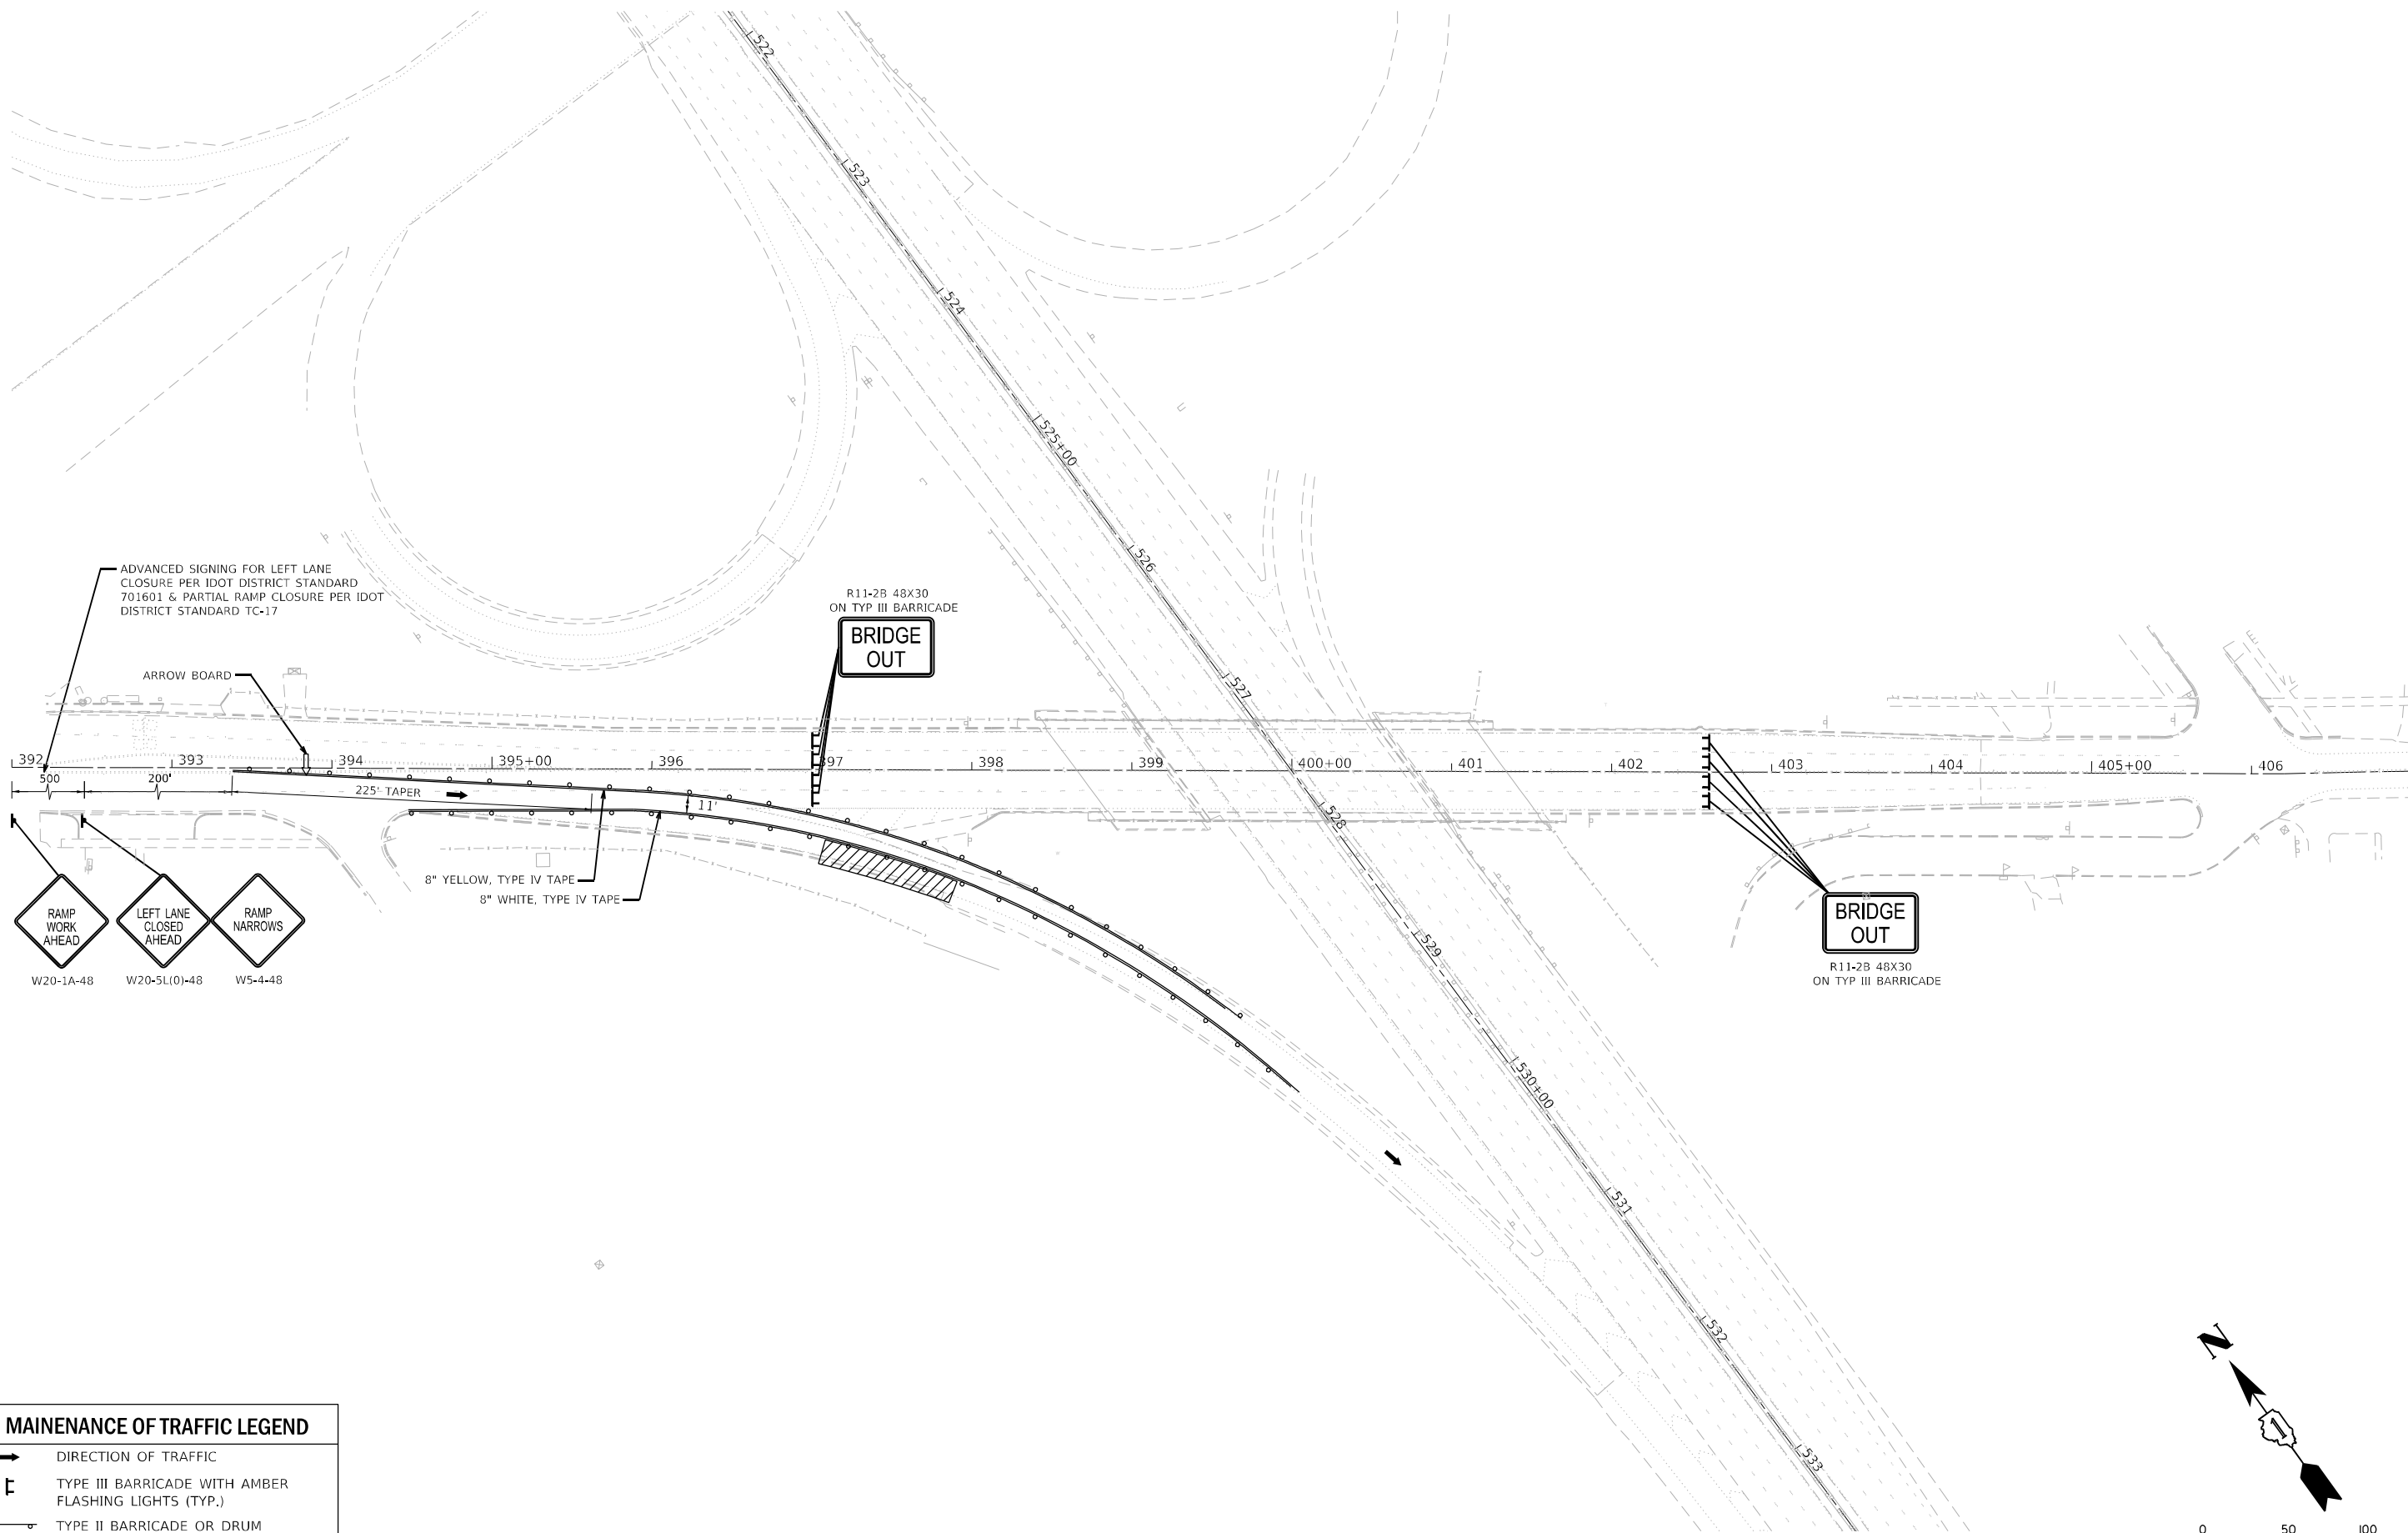


MAINTENANCE OF TRAFFIC LEGEND

DIRECTION OF TRAFFIC

TYPE III BARRICADE WITH AMBER FLASHING LIGHTS (TYP.)

TYPE II BARRICADE OR DRUM

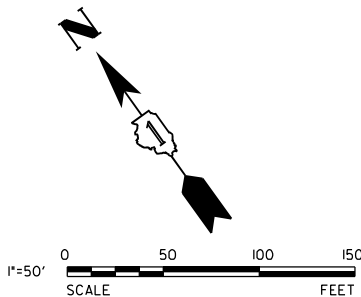

MODEL: Default
FILE NAME: N:\2023\230724DrawingsMain\CADD_Sheets\0162R62-1h-w\0700.dgn



V3 Companies
7325 Janes Avenue
Woodridge, IL 60517
630.724.9200 phone
630.724.9202 fax
www.v3co.com

USER NAME	= amuro
PLOT SCALE	= 100'
PLOT DATE	= 3/3/2025

DESIGNED	- AM
DRAWN	- DRP
CHECKED	- JWB
DATE	- 3/3/2025


REVISED	-
REVISED	-
REVISED	-
REVISED	-

STATE OF ILLINOIS
DEPARTMENT OF TRANSPORTATION

MAINTENANCE OF TRAFFIC PLAN - MICHIGAN CITY ROAD
STAGE 1

SCALE: 1"=50' SHEET 1 OF 1 SHEETS STA. 392+00.00 TO STA. 407+00.00

F.A.U. RTE.	SECTION	COUNTY	TOTAL SHEETS	SHEET NO.
3593	0606(2HB)R-86	COOK	157	28
CONTRACT NO. 62R62				
ILLINOIS FED. AID PROJECT				

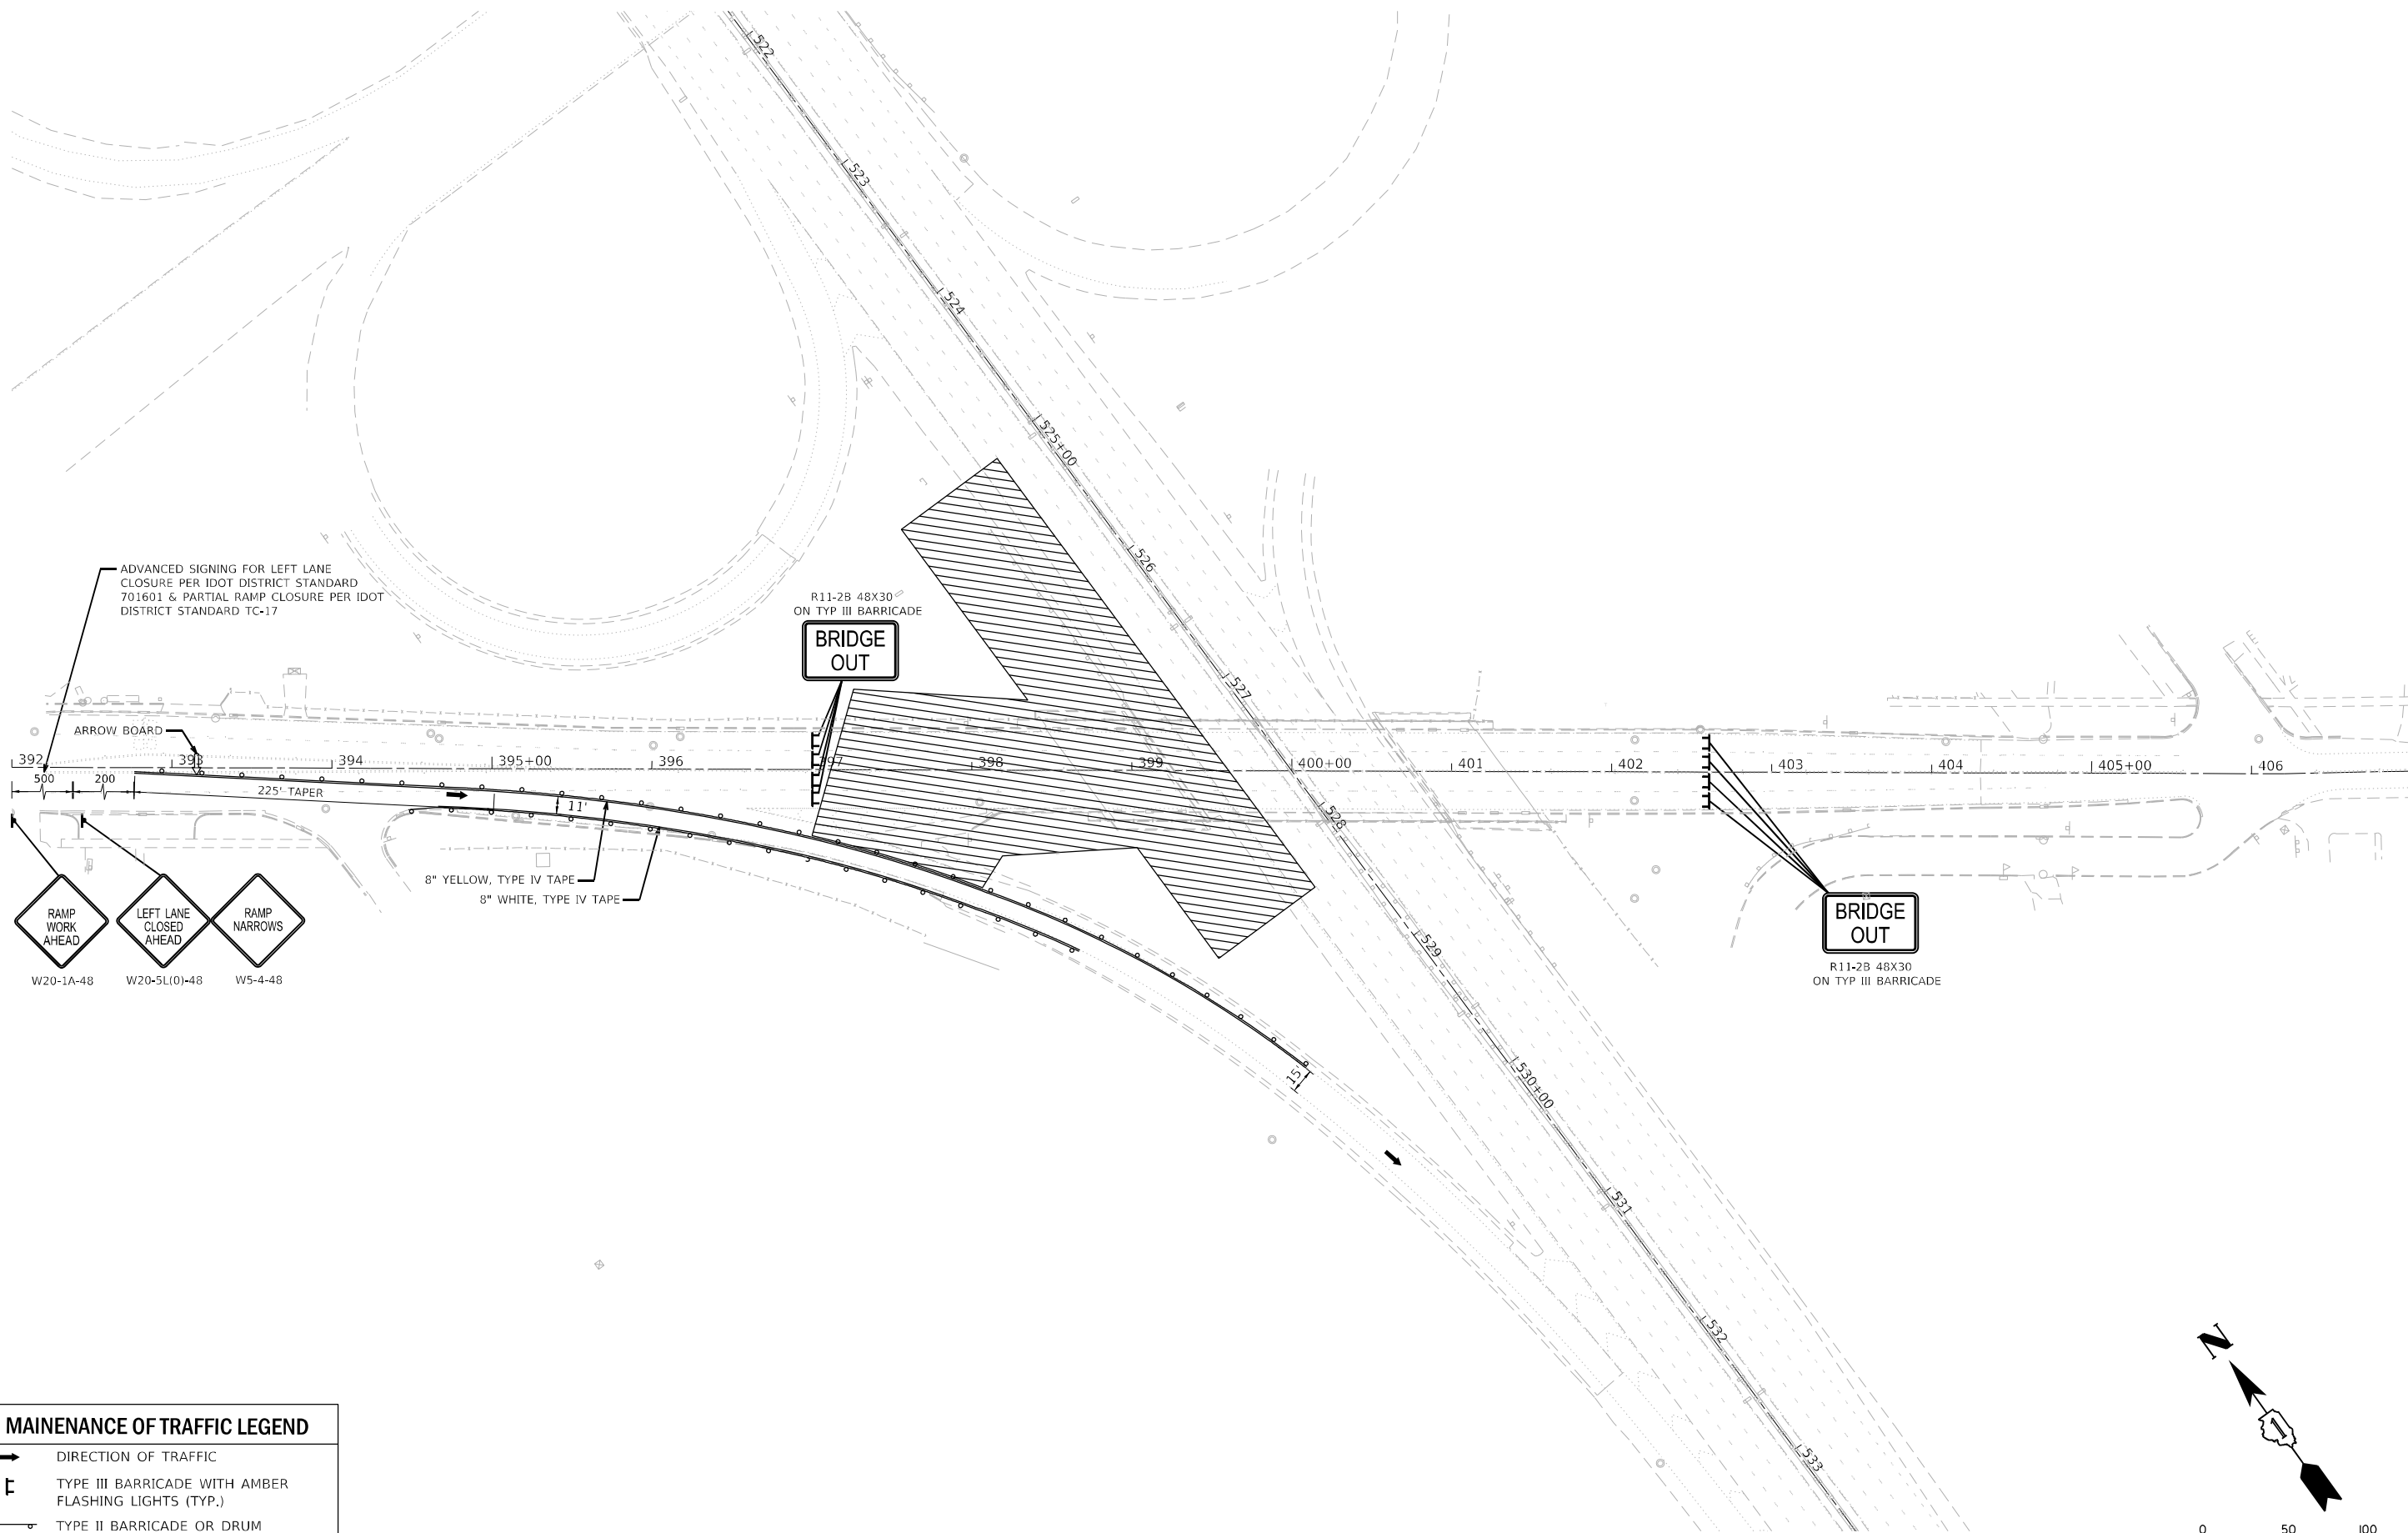

ADVANCED SIGNING FOR LEFT LANE CLOSURE PER IDOT DISTRICT STANDARD 701601 & PARTIAL RAMP CLOSURE PER IDOT DISTRICT STANDARD TC-17

R11-2B 48X30
ON TYP III BARRICADE

BRIDGE
OUT

BRIDGE
OUT

R11-2B 48X30
ON TYP III BARRICADE


RAMP
WORK
AHEAD
W20-1A-48

LEFT LANE
CLOSED
AHEAD
W20-5L(0)-48

RAMP
NARROWS
W5-4-48

8" YELLOW, TYPE IV TAPE
8" WHITE, TYPE IV TAPE

MAINTENANCE OF TRAFFIC LEGEND	
	DIRECTION OF TRAFFIC
	TYPE III BARRICADE WITH AMBER FLASHING LIGHTS (TYP.)
	TYPE II BARRICADE OR DRUM

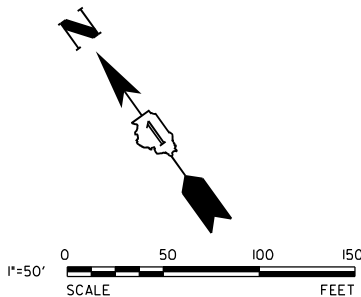

MODEL: Default
FILE NAME: N:\2023\230724DrawingsMain\CADD_Sheets\62R62-2h-w\OT002.dgn



V3 Companies
7325 Janes Avenue
Woodridge, IL 60517
630.724.9200 phone
630.724.9202 fax
www.v3co.com

USER NAME = amuro
PLOT SCALE = 100'
PLOT DATE = 3/3/2025

DESIGNED - AM
DRAWN - DRP
CHECKED - JWB
DATE - 3/3/2025

REVISED -
REVISED -
REVISED -
REVISED -

STATE OF ILLINOIS
DEPARTMENT OF TRANSPORTATION

MAINTENANCE OF TRAFFIC PLAN - MICHIGAN CITY ROAD
STAGE 2


SCALE: 1"=50' SHEET 1 OF 1 SHEETS STA. 392+00.00 TO STA. 407+00.00

F.A.U. RTE.	SECTION	COUNTY	TOTAL SHEETS	SHEET NO.
3593	0606(2HB)R-86	COOK	157	28A
CONTRACT NO. 62R62				
ILLINOIS FED. AID PROJECT				




MAINTENANCE OF TRAFFIC LEGEND	
	DIRECTION OF TRAFFIC
	IMPACT ATTENUATOR, (NON-DIRECTIVE NARROW), TEST LEVEL 3
	TYPE III BARRICADE WITH AMBER FLASHING LIGHTS (TYP.)
	WORK ZONE
	TYPE II BARRICADE OR DRUM

- NOTES:
- SEE IDOT DISTRICT 1 STANDARD TC-09 FOR ADDITIONAL DETAILS FOR LANE WEAVE.
 - PAVEMENT MARKING LINES SHALL BE 8" WIDE FOR GORE OUTLINE AND 12' WIDE (2-6") FOR CHEVRONS AND HATCHES.

- NOTE:
LEFT LANE CLOSURE PER IDOT
STANDARD 701401 APPROACH
PER IDOT STANDARD 701400
- PAVEMENT MARKING PAINT - 4" WHITE SOLID LINE
 - PAVEMENT MARKING PAINT - 4" YELLOW SOLID LINE
 - PAVEMENT MARKING PAINT - 5" WHITE SKIP DASH LINE 10'-30'
 - PAVEMENT MARKING PAINT - 6" WHITE DOTTED LINE
 - PAVEMENT MARKING PAINT - 8" WHITE SOLID LINE
 - EXISTING PAVEMENT MARKING TO REMAIN

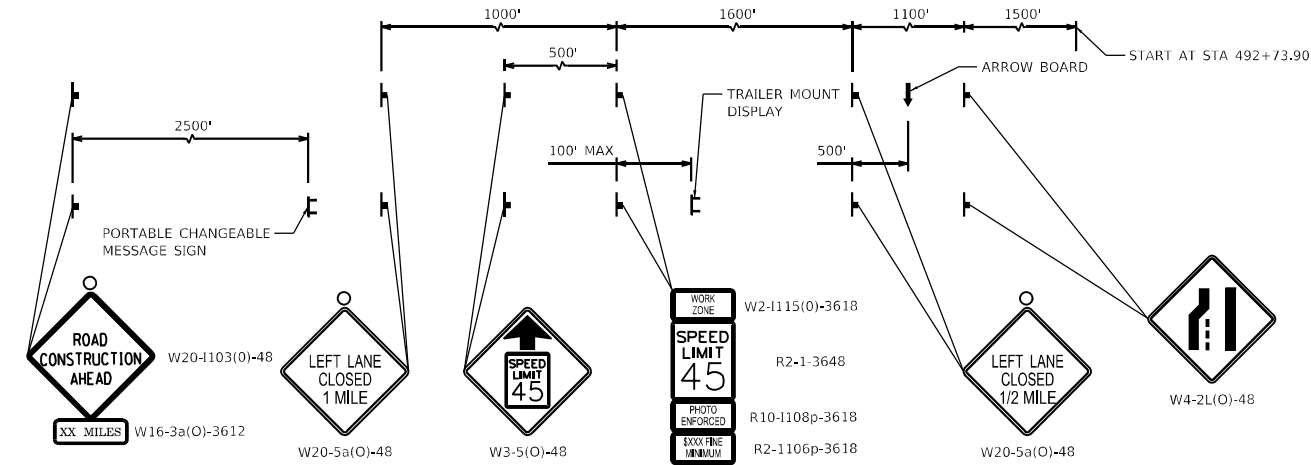

APPROACH TO LANE CLOSURE DETAIL (IDOT STANDARD 701400-12)

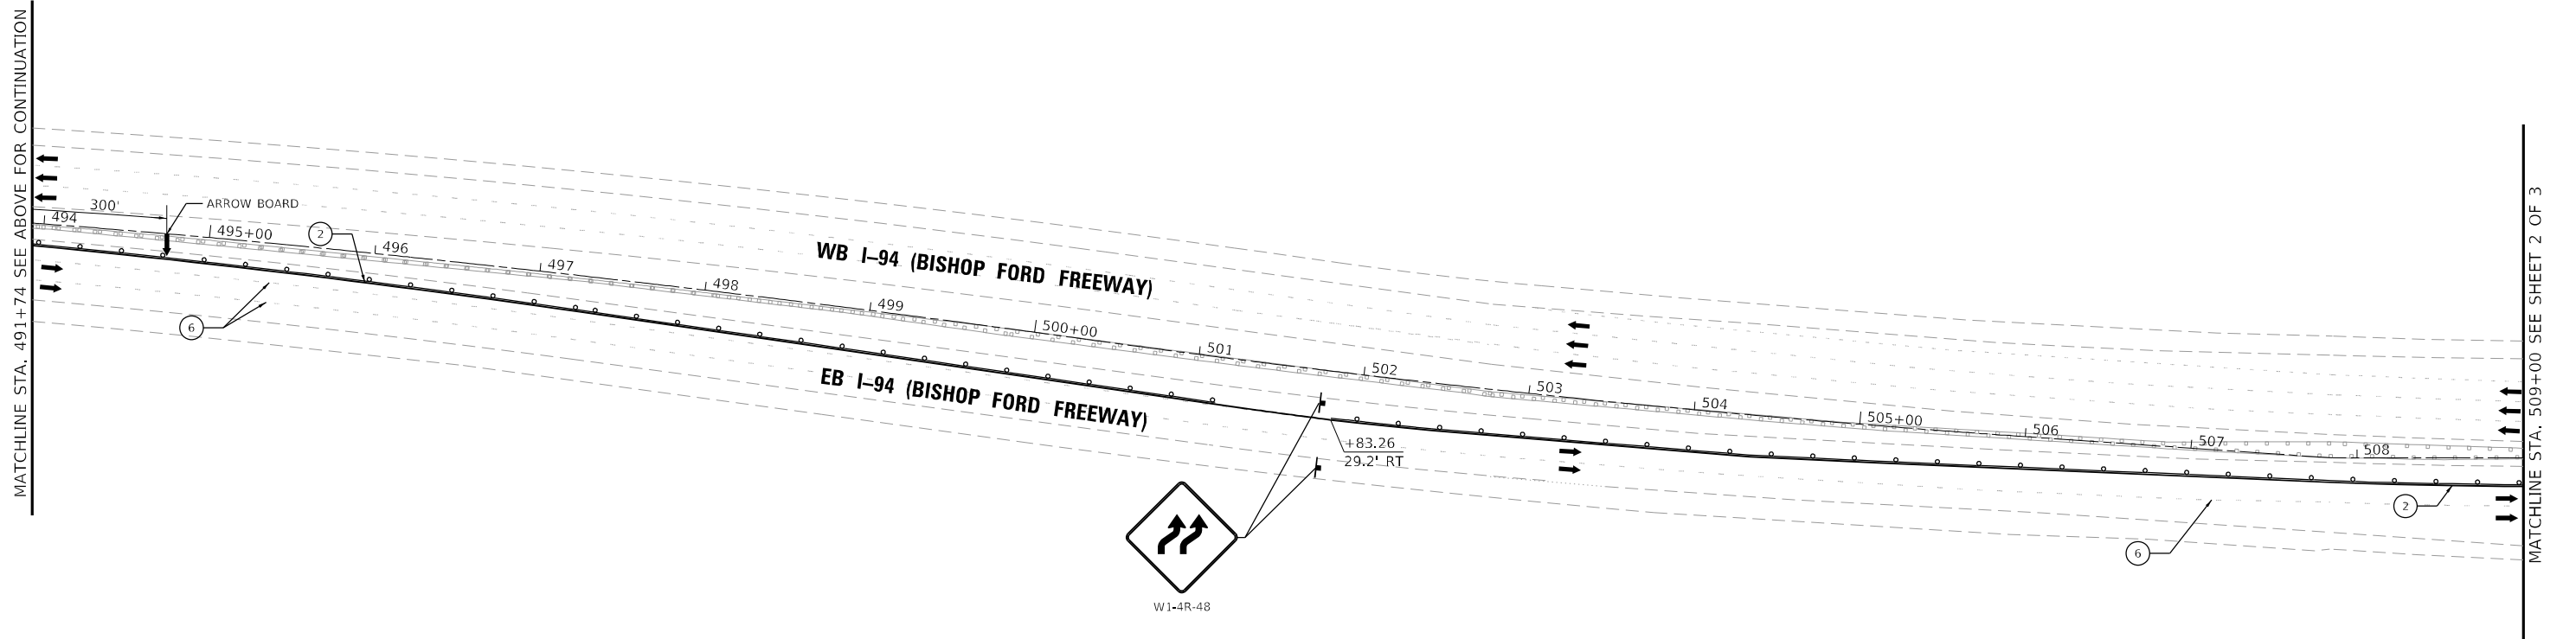 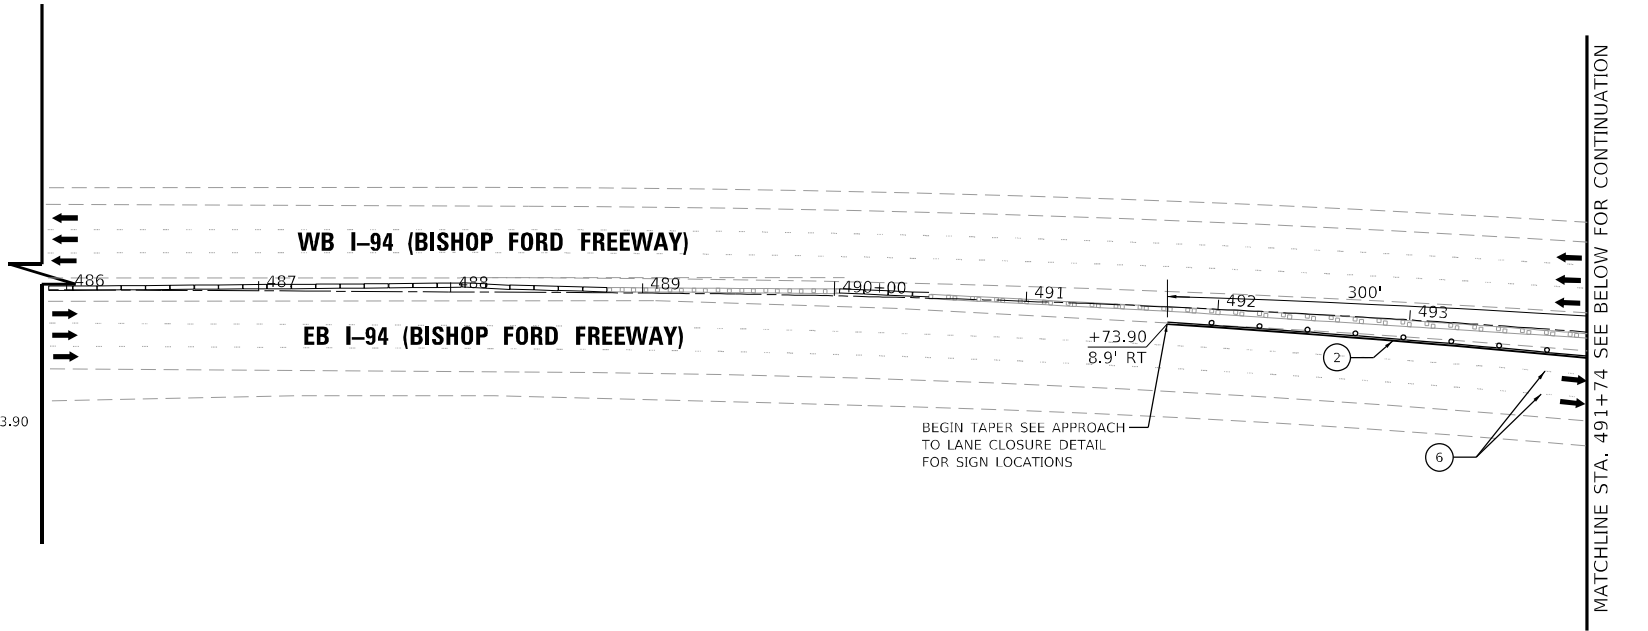

MODEL: Default
FILE NAME: N:\2023\230724\Drawings\Main\CADD_Sheets\16262-1h-0720.dgn



V3 Companies
7325 Janes Avenue
Woodridge, IL 60517
630.724.9200 phone
630.724.9202 fax
www.v3co.com

USER NAME = amuro
PLOT SCALE = 100'
PLOT DATE = 3/3/2025

DESIGNED - AM
DRAWN - DRP
CHECKED - JWB
DATE - 3/3/2025

REVISED -
REVISED -
REVISED -
REVISED -

STATE OF ILLINOIS
DEPARTMENT OF TRANSPORTATION

MAINTENANCE OF TRAFFIC - I-94 STAGE 2A

SCALE: 1"=50' SHEET 1 OF 2 SHEETS STA. 491+73.90 TO STA. 509+00.00

F.A.U. RTE.	SECTION	COUNTY	TOTAL SHEETS	SHEET NO.
3593	0606(2HB)R-86	COOK	157	30
CONTRACT NO. 62R62				
ILLINOIS FED. AID PROJECT				

MAINTENANCE OF TRAFFIC LEGEND	
	DIRECTION OF TRAFFIC
	IMPACT ATTENUATOR, (NON-DIRECTIVE NARROW), TEST LEVEL 3
	TYPE III BARRICADE WITH AMBER FLASHING LIGHTS (TYP.)
	WORK ZONE
	TYPE II BARRICADE OR DRUM

- NOTES:
- SEE IDOT DISTRICT 1 STANDARD TC-09 FOR ADDITIONAL DETAILS FOR LANE WEAVE.
 - PAVEMENT MARKING LINES SHALL BE 8" WIDE FOR GORE OUTLINE AND 12" WIDE (2-6") FOR CHEVRONS AND HATCHES.
- PAVEMENT MARKING PAINT - 4" WHITE SOLID LINE
 - PAVEMENT MARKING PAINT - 4" YELLOW SOLID LINE
 - PAVEMENT MARKING PAINT - 5" WHITE SKIP DASH LINE 10'-30'
 - PAVEMENT MARKING PAINT - 6" WHITE DOTTED LINE
 - PAVEMENT MARKING PAINT - 8" WHITE SOLID LINE
 - EXISTING PAVEMENT MARKING TO REMAIN


END
WORK ZONE
SPEED LIMIT

W1-6R(O)-6030
ABOVE TYPE III
BARRICADE

MATCHLINE STA. 509+00 SEE SHEET 1 OF 3

MATCHLINE STA. 524+00 SEE BELOW FOR CONTINUATION

4'X8'; 1 BORDER; 10 CAPITAL LETTERS
BACKGROUND SHEETING SHALL BE THE
SAME AS ALL DIAMOND SHAPED
CONSTRUCTION SIGNS.

 

INSTALL RAMP CLOSURE
ADVANCED INFORMATION
SIGNING PER IDOT DISTRICT 1
STANDARD TC-08

DO NOT
ENTER
R5-1-4848

ROAD
CLOSED
R11-2 48X30
ON TY III BARRICADE

BRIDGE
OUT
R11-2B 48X30
ON TYP III BARRICADE

THIS RAMP
WILL BE
CLOSED

BRIDGE
OUT
R11-2B 48X30
ON TYP III BARRICADE

SEE PLAN FOR MICHIGAN CITY
ROAD FOR ADDITIONAL LAYOUT.

ADVANCED WARNING SIGN SEQUENCE DETAIL SIGN GROUP C

ADVANCED WARNING SIGN SEQUENCE DETAIL SIGN GROUP B

MODEL: Default
FILE NAME: N:\02073\3072\Drawings\Main\CAD\Drawings\16762-1h-MOT0702.dgn



V3 Companies
7325 Janes Avenue
Woodridge, IL 60517
630.724.9200 phone
630.724.9202 fax
www.v3co.com

USER NAME = amuro
DESIGNED - AM
DRAWN - DRP
CHECKED - JWB
DATE - 3/3/2025
PLOT SCALE = 100'
PLOT DATE = 3/3/2025

DESIGNED - AM
DRAWN - DRP
CHECKED - JWB
DATE - 3/3/2025
REVISED -
REVISED -
REVISED -
REVISED -

STATE OF ILLINOIS
DEPARTMENT OF TRANSPORTATION

MAINTENANCE OF TRAFFIC - I-94 STAGE 2A


SCALE: 1"=50' SHEET 2 OF 2 SHEETS STA. 509+00.00 TO STA. 539+00.00

F.A.U. RTE.	SECTION	COUNTY	TOTAL SHEETS	SHEET NO.
3593	0606(2HB)R-86	COOK	157	31
CONTRACT NO. 62R62				
ILLINOIS FED. AID PROJECT				





MAINTENANCE OF TRAFFIC LEGEND	
	DIRECTION OF TRAFFIC
	IMPACT ATTENUATOR, (NON-DIRECTIVE NARROW), TEST LEVEL 3
	TYPE III BARRICADE WITH AMBER FLASHING LIGHTS (TYP.)
	WORK ZONE
	TYPE II BARRICADE OR DRUM

- NOTES:
- SEE IDOT DISTRICT 1 STANDARD TC-09 FOR ADDITIONAL DETAILS FOR LANE WEAVE.
 - PAVEMENT MARKING LINES SHALL BE 8" WIDE FOR GORE OUTLINE AND 12' WIDE (2-6") FOR CHEVRONS AND HATCHES.

- NOTE:
LEFT LANE CLOSURE PER IDOT
STANDARD 701401 APPROACH
PER IDOT STANDARD 701400
- PAVEMENT MARKING PAINT - 4" WHITE SOLID LINE
 - PAVEMENT MARKING PAINT - 4" YELLOW SOLID LINE
 - PAVEMENT MARKING PAINT - 5" WHITE SKIP DASH LINE 10'-30'
 - PAVEMENT MARKING PAINT - 6" WHITE DOTTED LINE
 - PAVEMENT MARKING PAINT - 8" WHITE SOLID LINE
 - EXISTING PAVEMENT MARKING TO REMAIN

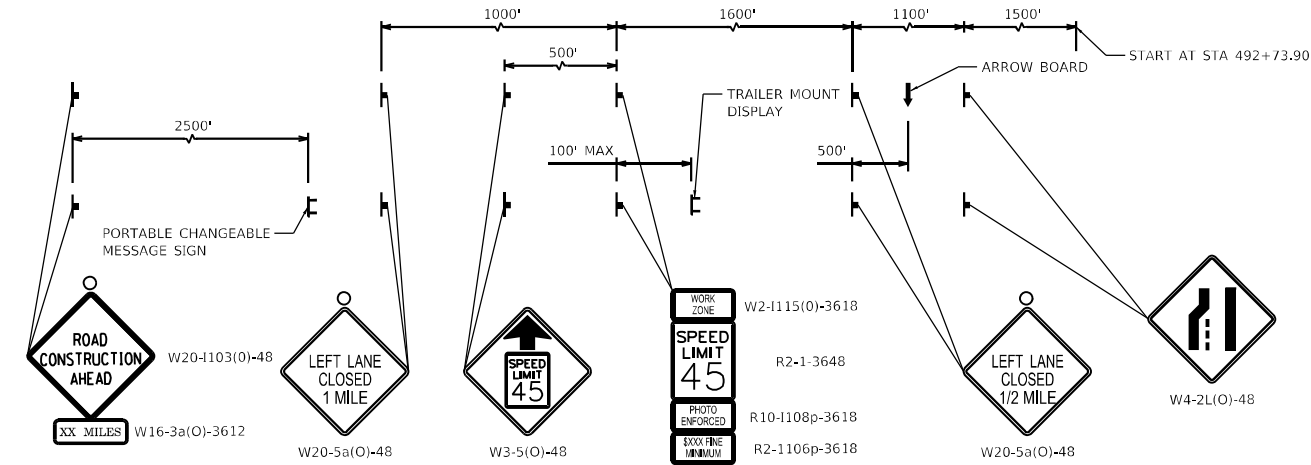

APPROACH TO LANE CLOSURE DETAIL (IDOT STANDARD 701400-12)

 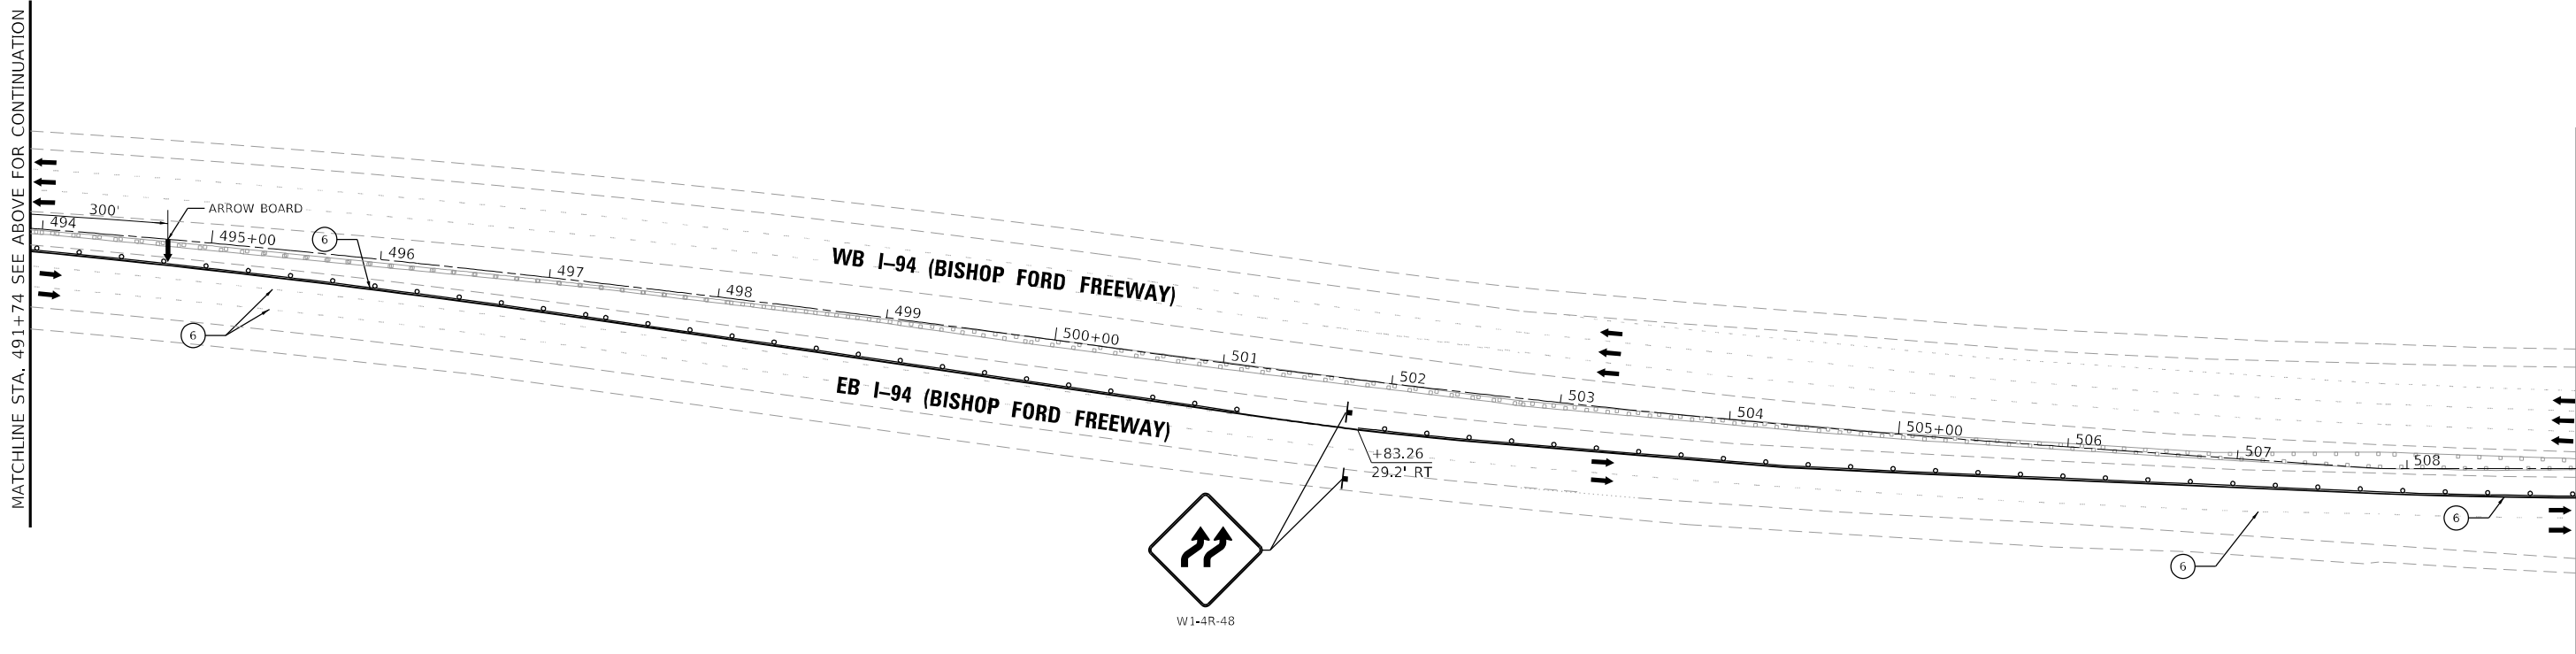 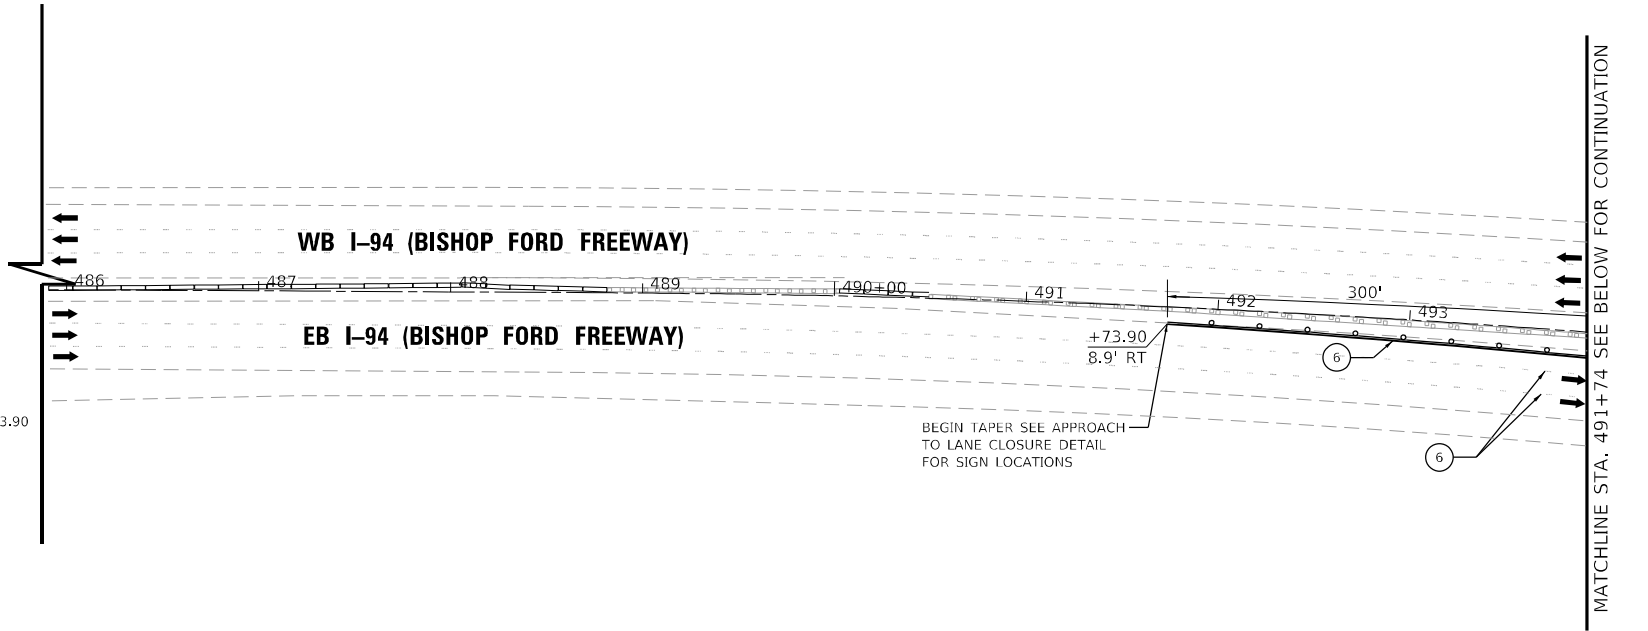

MODEL: Default
FILE NAME: N:\2023\230724\Drawings\Main\CADD_Sheets\ID16262-2h-0703.dgn



V3 Companies
7325 Janes Avenue
Woodridge, IL 60517
630.724.9200 phone
630.724.9202 fax
www.v3co.com

USER NAME	= amuro
PLOT SCALE	= 100,0000 ' / in.
PLOT DATE	= 3/3/2025

DESIGNED -	AM
DRAWN -	DRP
CHECKED -	JWB
DATE -	3/3/2025

REVISED -	
REVISED -	
REVISED -	
REVISED -	

STATE OF ILLINOIS
DEPARTMENT OF TRANSPORTATION

MAINTENANCE OF TRAFFIC - I-94 STAGE 2B

SCALE: 1"=50' SHEET 1 OF 2 SHEETS STA. 491+73.90 TO STA. 509+00.00

F.A.U. RTE.	SECTION	COUNTY	TOTAL SHEETS	SHEET NO.
3593	0606(2HB)R-86	COOK	157	32
CONTRACT NO. 62R62				
ILLINOIS FED. AID PROJECT				

MAINTENANCE OF TRAFFIC LEGEND	
	DIRECTION OF TRAFFIC
	IMPACT ATTENUATOR, (NON-DIRECTIVE NARROW), TEST LEVEL 3
	TYPE III BARRICADE WITH AMBER FLASHING LIGHTS (TYP.)
	WORK ZONE
	TYPE II BARRICADE OR DRUM

- NOTES:
- SEE IDOT DISTRICT 1 STANDARD TC-09 FOR ADDITIONAL DETAILS FOR LANE WEAVE.
 - PAVEMENT MARKING LINES SHALL BE 8" WIDE FOR GORE OUTLINE AND 12" WIDE (2-6") FOR CHEVRONS AND HATCHES.
- PAVEMENT MARKING PAINT - 4" WHITE SOLID LINE
 - PAVEMENT MARKING PAINT - 4" YELLOW SOLID LINE
 - PAVEMENT MARKING PAINT - 5" WHITE SKIP DASH LINE 10'-30'
 - PAVEMENT MARKING PAINT - 6" WHITE DOTTED LINE
 - PAVEMENT MARKING PAINT - 8" WHITE SOLID LINE
 - EXISTING PAVEMENT MARKING TO REMAIN

END
WORK ZONE
SPEED LIMIT

W1-6R(O)-6030
ABOVE TYPE III
BARRICADE

MATCHLINE STA. 509+00 SEE SHEET 1 OF 3


MATCHLINE STA. 524+00 SEE BELOW FOR CONTINUATION

IL RTE 83
(SIBLEY BOULEVARD)

WB I-94 (BISHOP FORD FREEWAY)

EB I-94 (BISHOP FORD FREEWAY)

4'X8'; 1 BORDER; 10 CAPITAL LETTERS
BACKGROUND SHEETING SHALL BE THE
SAME AS ALL DIAMOND SHAPED
CONSTRUCTION SIGNS.

 

MATCHLINE STA. 524+00 SEE ABOVE FOR CONTINUATION

MATCHLINE STA. 539+00 SEE BELOW FOR CONTINUATION

WB I-94 (BISHOP FORD FREEWAY)

EB I-94 (BISHOP FORD FREEWAY)

INSTALL RAMP CLOSURE
ADVANCED INFORMATION
SIGNING PER IDOT DISTRICT 1
STANDARD TC-08

DO NOT
ENTER

ROAD
CLOSED

BRIDGE
OUT

BRIDGE
OUT

ADVANCED WARNING SIGN SEQUENCE DETAIL SIGN GROUP C

ADVANCED WARNING SIGN SEQUENCE DETAIL SIGN GROUP B

MODEL: Default
FILE NAME: N:\2023\2024\Drawings\Main\CAD\Drawings\16762-11-07\701.dgn



V3 Companies
7325 Janes Avenue
Woodridge, IL 60517
630.724.9200 phone
630.724.9202 fax
www.v3co.com

USER NAME = amuro
PLOT SCALE = 100,000' / in.
PLOT DATE = 3/3/2025

DESIGNED - AM
DRAWN - DRP
CHECKED - JWB
DATE - 3/3/2025

REVISED -
REVISED -
REVISED -
REVISED -

STATE OF ILLINOIS
DEPARTMENT OF TRANSPORTATION

MAINTENANCE OF TRAFFIC - I-94 STAGE 2B


SCALE: 1"=50'

SHEET 2 OF 2 SHEETS STA. 509+00.00 TO STA. 539+00.00

F.A.U. RTE.	SECTION	COUNTY	TOTAL SHEETS	SHEET NO.
3593	0606(2HB)R-86	COOK	157	33
CONTRACT NO. 62R62				
ILLINOIS FED. AID PROJECT				

1:25

NOT TEMPORARY SIGN PANEL "RAMP CLOSED" WILL BE MEASURED AND PAID FOR SEPARATELY AT THE CONTRACT UNIT PRICE FOR TEMPORARY INFORMATION SIGNING.

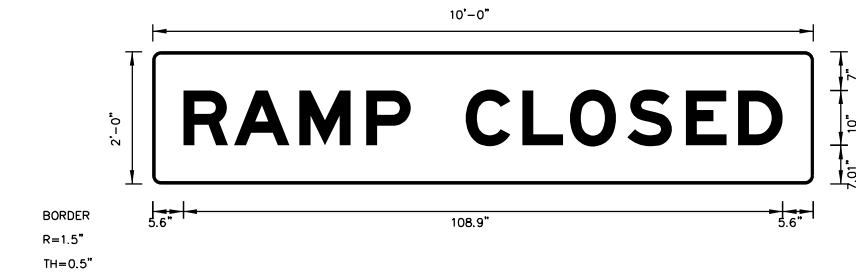

Panel Style: Street Name 4-3in.ssi
M.U.T.C.D.: 2009 Edition


Panel Style: Street Name 4-3in.ssi
Dimensions are in inches.tenths

SIGN NUMBER	name
WIDTH x HGHT.	10'-0" x 2'-0"
BORDER WIDTH	0.5"
CORNER RADIUS	1.5"
MOUNTING	Overhead
BACKGROUND	TYPE: Reflective
	COLOR: Orange
LEGEND/BORDER	TYPE: Reflective
	COLOR: White/White

[illegible][illegible]

1:25

MOT TEMPORARY SIGN PANEL "USE EXIT 71A" WILL BE MEASURED AND PAID FOR SEPARATELY AT THE CONTRACT UNIT PRICE FOR TEMPORARY INFORMATION SIGNING.

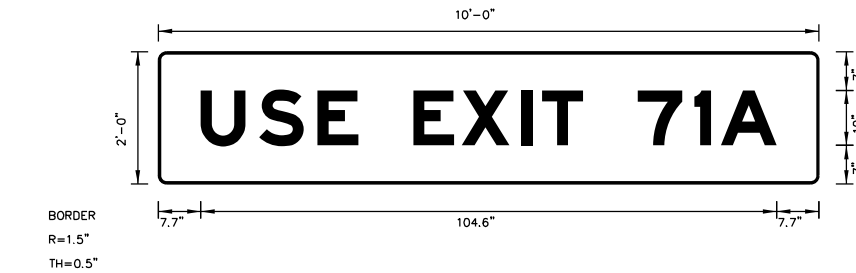

Panel Style: Street Name 4-3in.ssi
M.U.T.C.D.: 2009 Edition

Panel Style: Street Name 4-3in.ss
Dimensions are in inches.tenths

SIGN NUMBER	name
WIDTH x HGHT.	10'-0" x 2'-0"
BORDER WIDTH	0.5"
CORNER RADIUS	1.5"
MOUNTING	Overhead
BACKGROUND	TYPE: Reflective
	COLOR: Orange
LEGEND/BORDER	TYPE: Reflective
	COLOR: White/White

[illegible][illegible]

V3 Companies
7325 Janes Avenue
Woodridge, IL 60517
630.724.9200 phone
630.724.9202 fax
www.v3co.com


USER NAME = jbauer	DESIGNED - AM	REVISED -
	DRAWN - DRP	REVISED -
PLOT SCALE = 2'	CHECKED - JWB	REVISED -
PLOT DATE = 12/20/2024	DATE - 12/20/2024	REVISED -

STATE OF ILLINOIS
DEPARTMENT OF TRANSPORTATION


MAINTENANCE OF TRAFFIC SIGN PANEL DETAILS

SCALE: N.T.S.	SHEET 1 OF 1 SHEETS	STA. TO STA.
---------------	---------------------	--------------


F.A.U. RTE.	SECTION	COUNTY	TOTAL SHEETS	SHEET NO.
3593	0606(2HB)R-86	COOK	157	35
		CONTRACT NO. 62R62		
		ILLINOIS	FED. AID PROJECT	

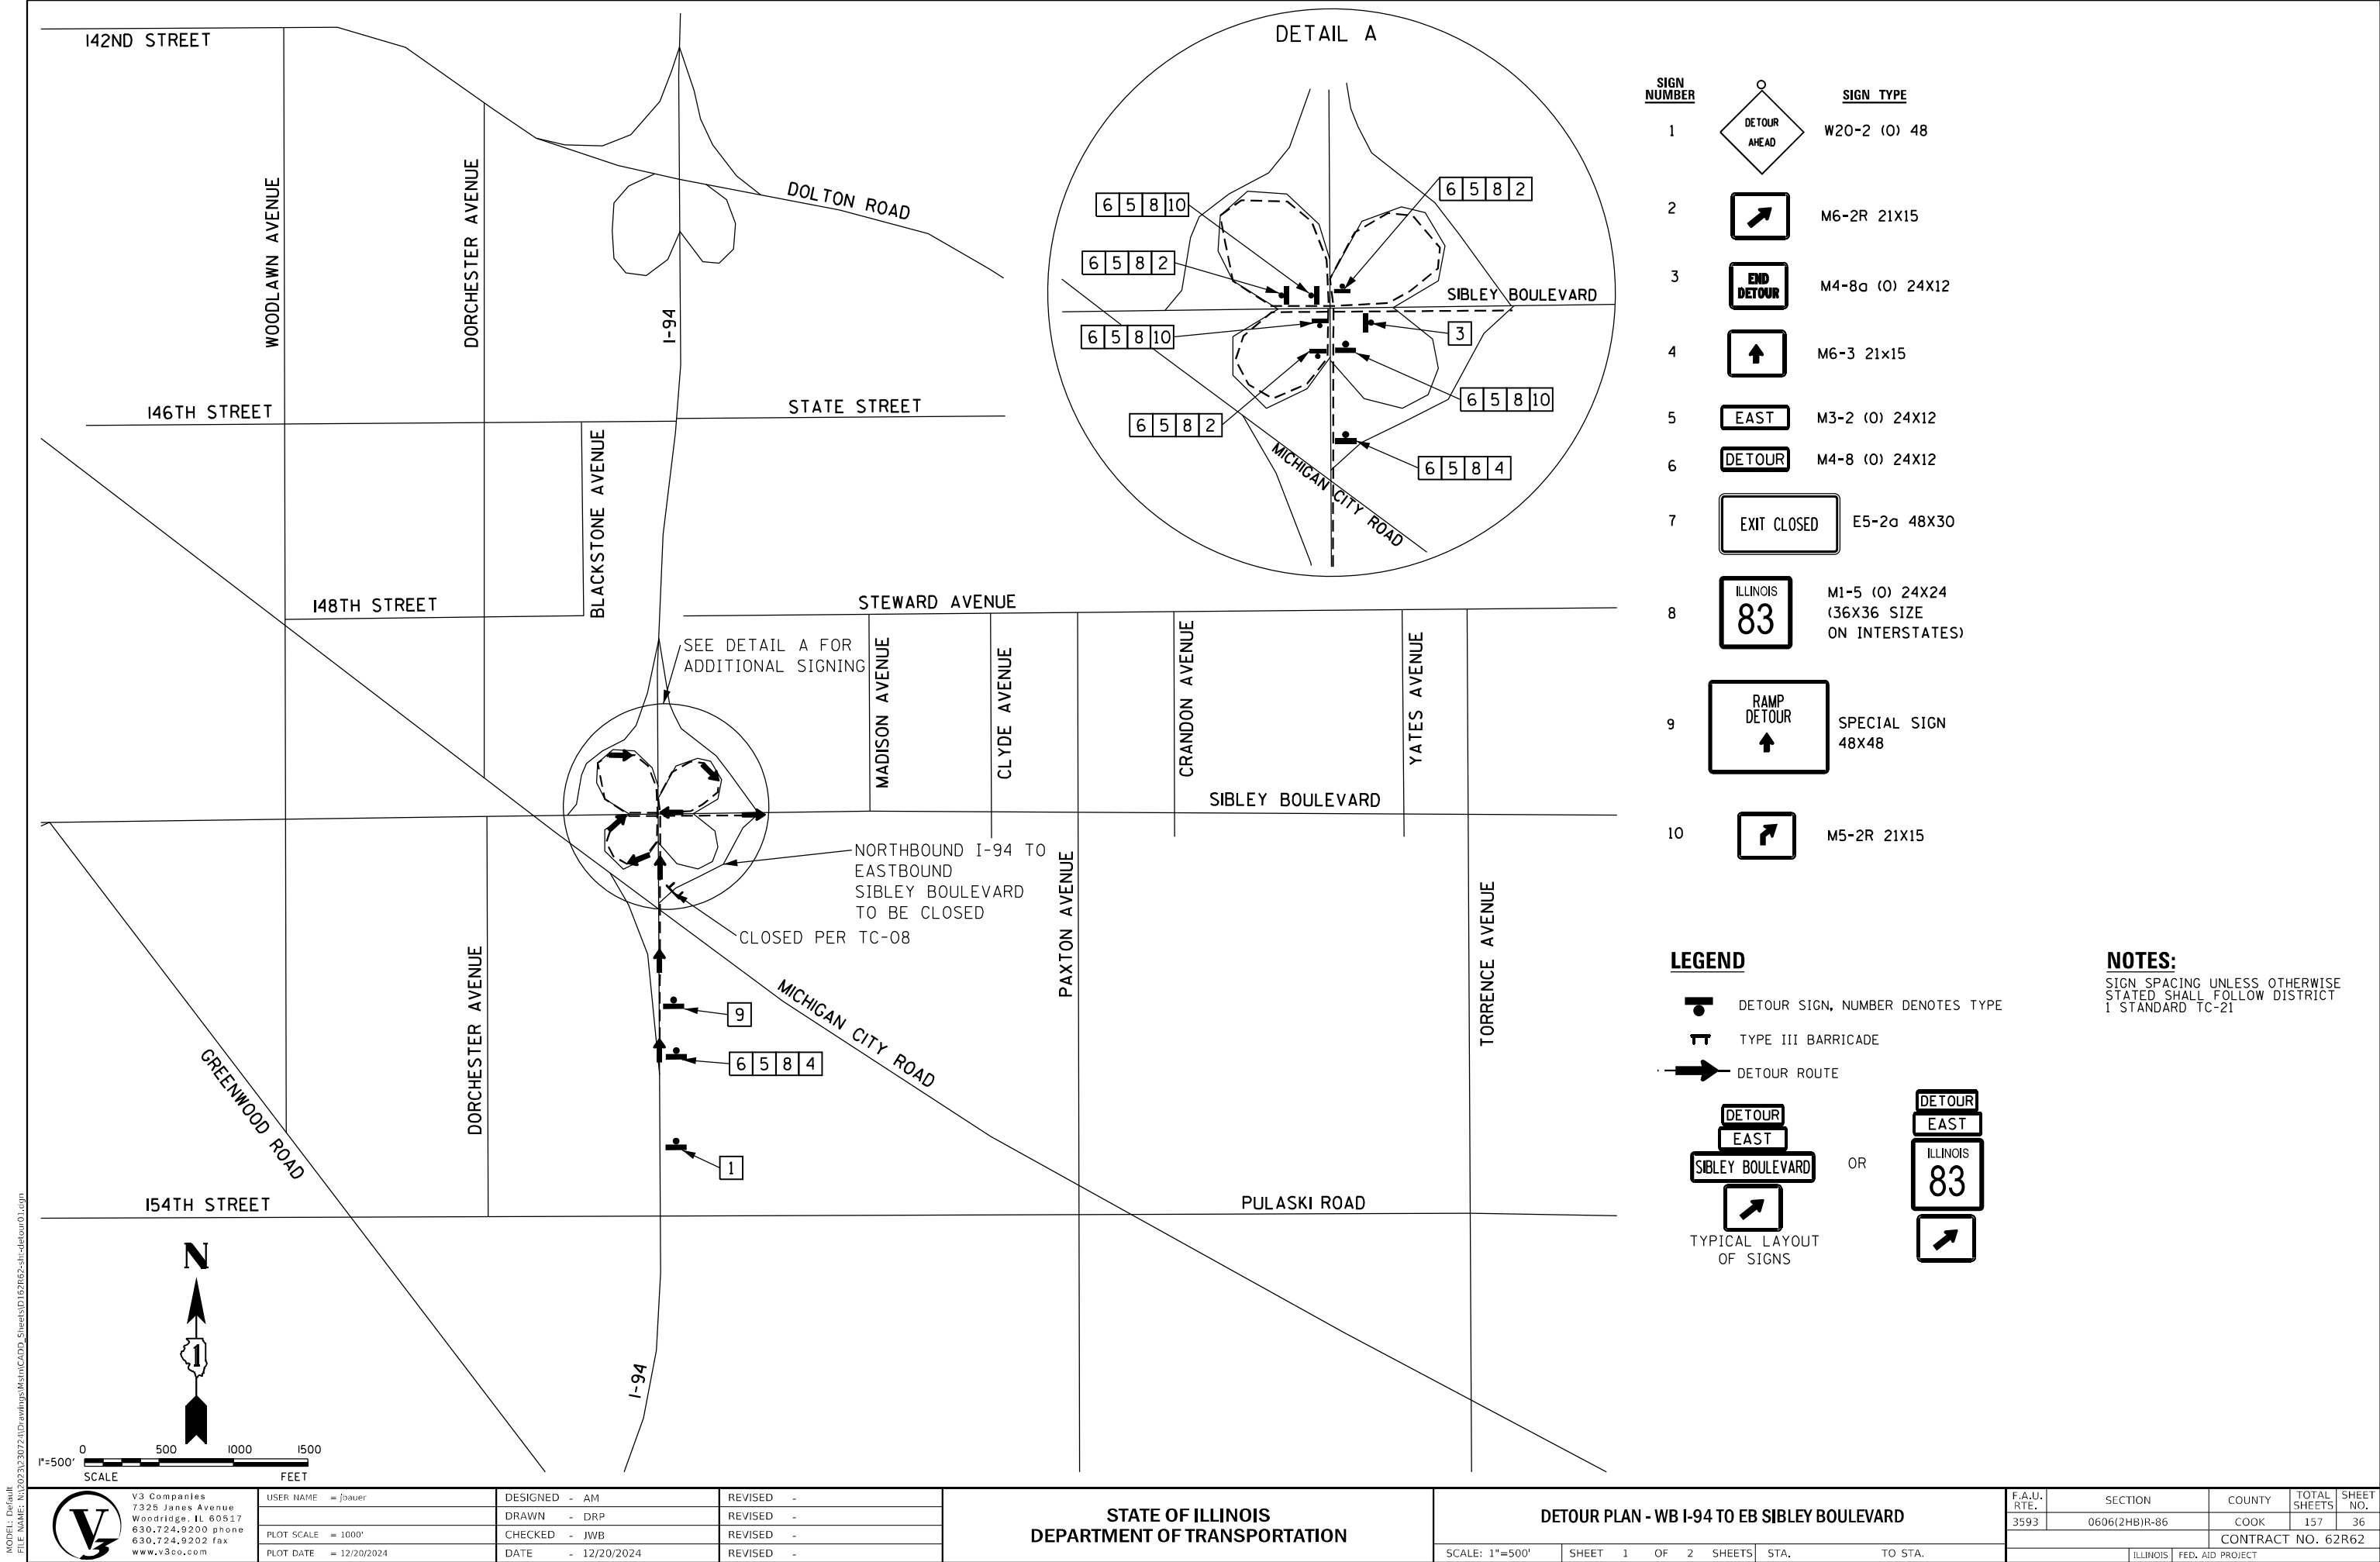

MODEL: Default
FILE NAME: N:\2023\230724\Drawings\Main\CADD_Sheets\I162R62-In-Detour01.dgn

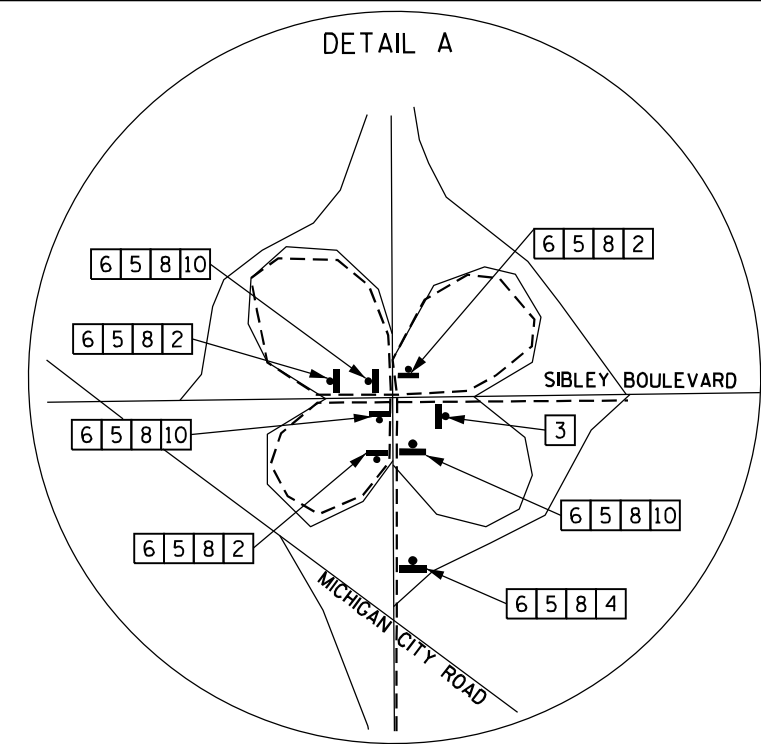

- | SIGN NUMBER | | SIGN TYPE |
|-------------|--|---|
| 1 | | W20-2 (O) 48 |
| 2 | | M6-2R 21X15 |
| 3 | | M4-8a (O) 24X12 |
| 4 | | M6-3 21x15 |
| 5 | | M3-2 (O) 24X12 |
| 6 | | M4-8 (O) 24X12 |
| 7 | | E5-2a 48X30 |
| 8 | | M1-5 (O) 24X24
(36X36 SIZE ON INTERSTATES) |
| 9 | | SPECIAL SIGN 48X48 |
| 10 | | M5-2R 21X15 |

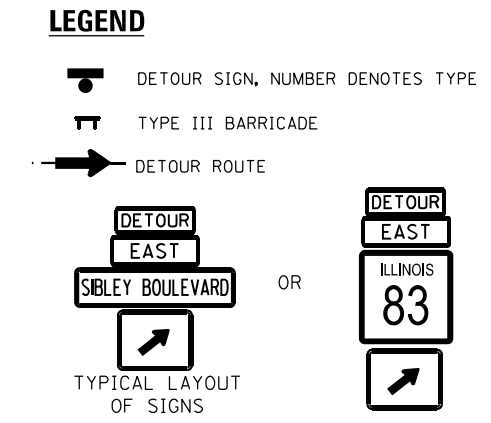

NOTES:
SIGN SPACING UNLESS OTHERWISE STATED SHALL FOLLOW DISTRICT 1 STANDARD TC-21



V3 Companies
7325 Janes Avenue
Woodridge, IL 60517
630.724.9200 phone
630.724.9202 fax
www.v3co.com

USER NAME = jbauer
PLOT SCALE = 1000'
PLOT DATE = 12/20/2024


DESIGNED - AM	REVISED -
DRAWN - DRP	REVISED -
CHECKED - JWB	REVISED -
DATE - 12/20/2024	REVISED -

REVISED -
REVISED -
REVISED -
REVISED -

STATE OF ILLINOIS
DEPARTMENT OF TRANSPORTATION

DETOUR PLAN - WB I-94 TO EB SIBLEY BOULEVARD			
SCALE: 1"=500'	SHEET 1	OF 2 SHEETS	STA. TO STA.

F.A.U. RTE.	SECTION	COUNTY	TOTAL SHEETS	SHEET NO.
3593	0606(2HB)R-86	COOK	157	36
CONTRACT NO. 62R62				
ILLINOIS FED. AID PROJECT				

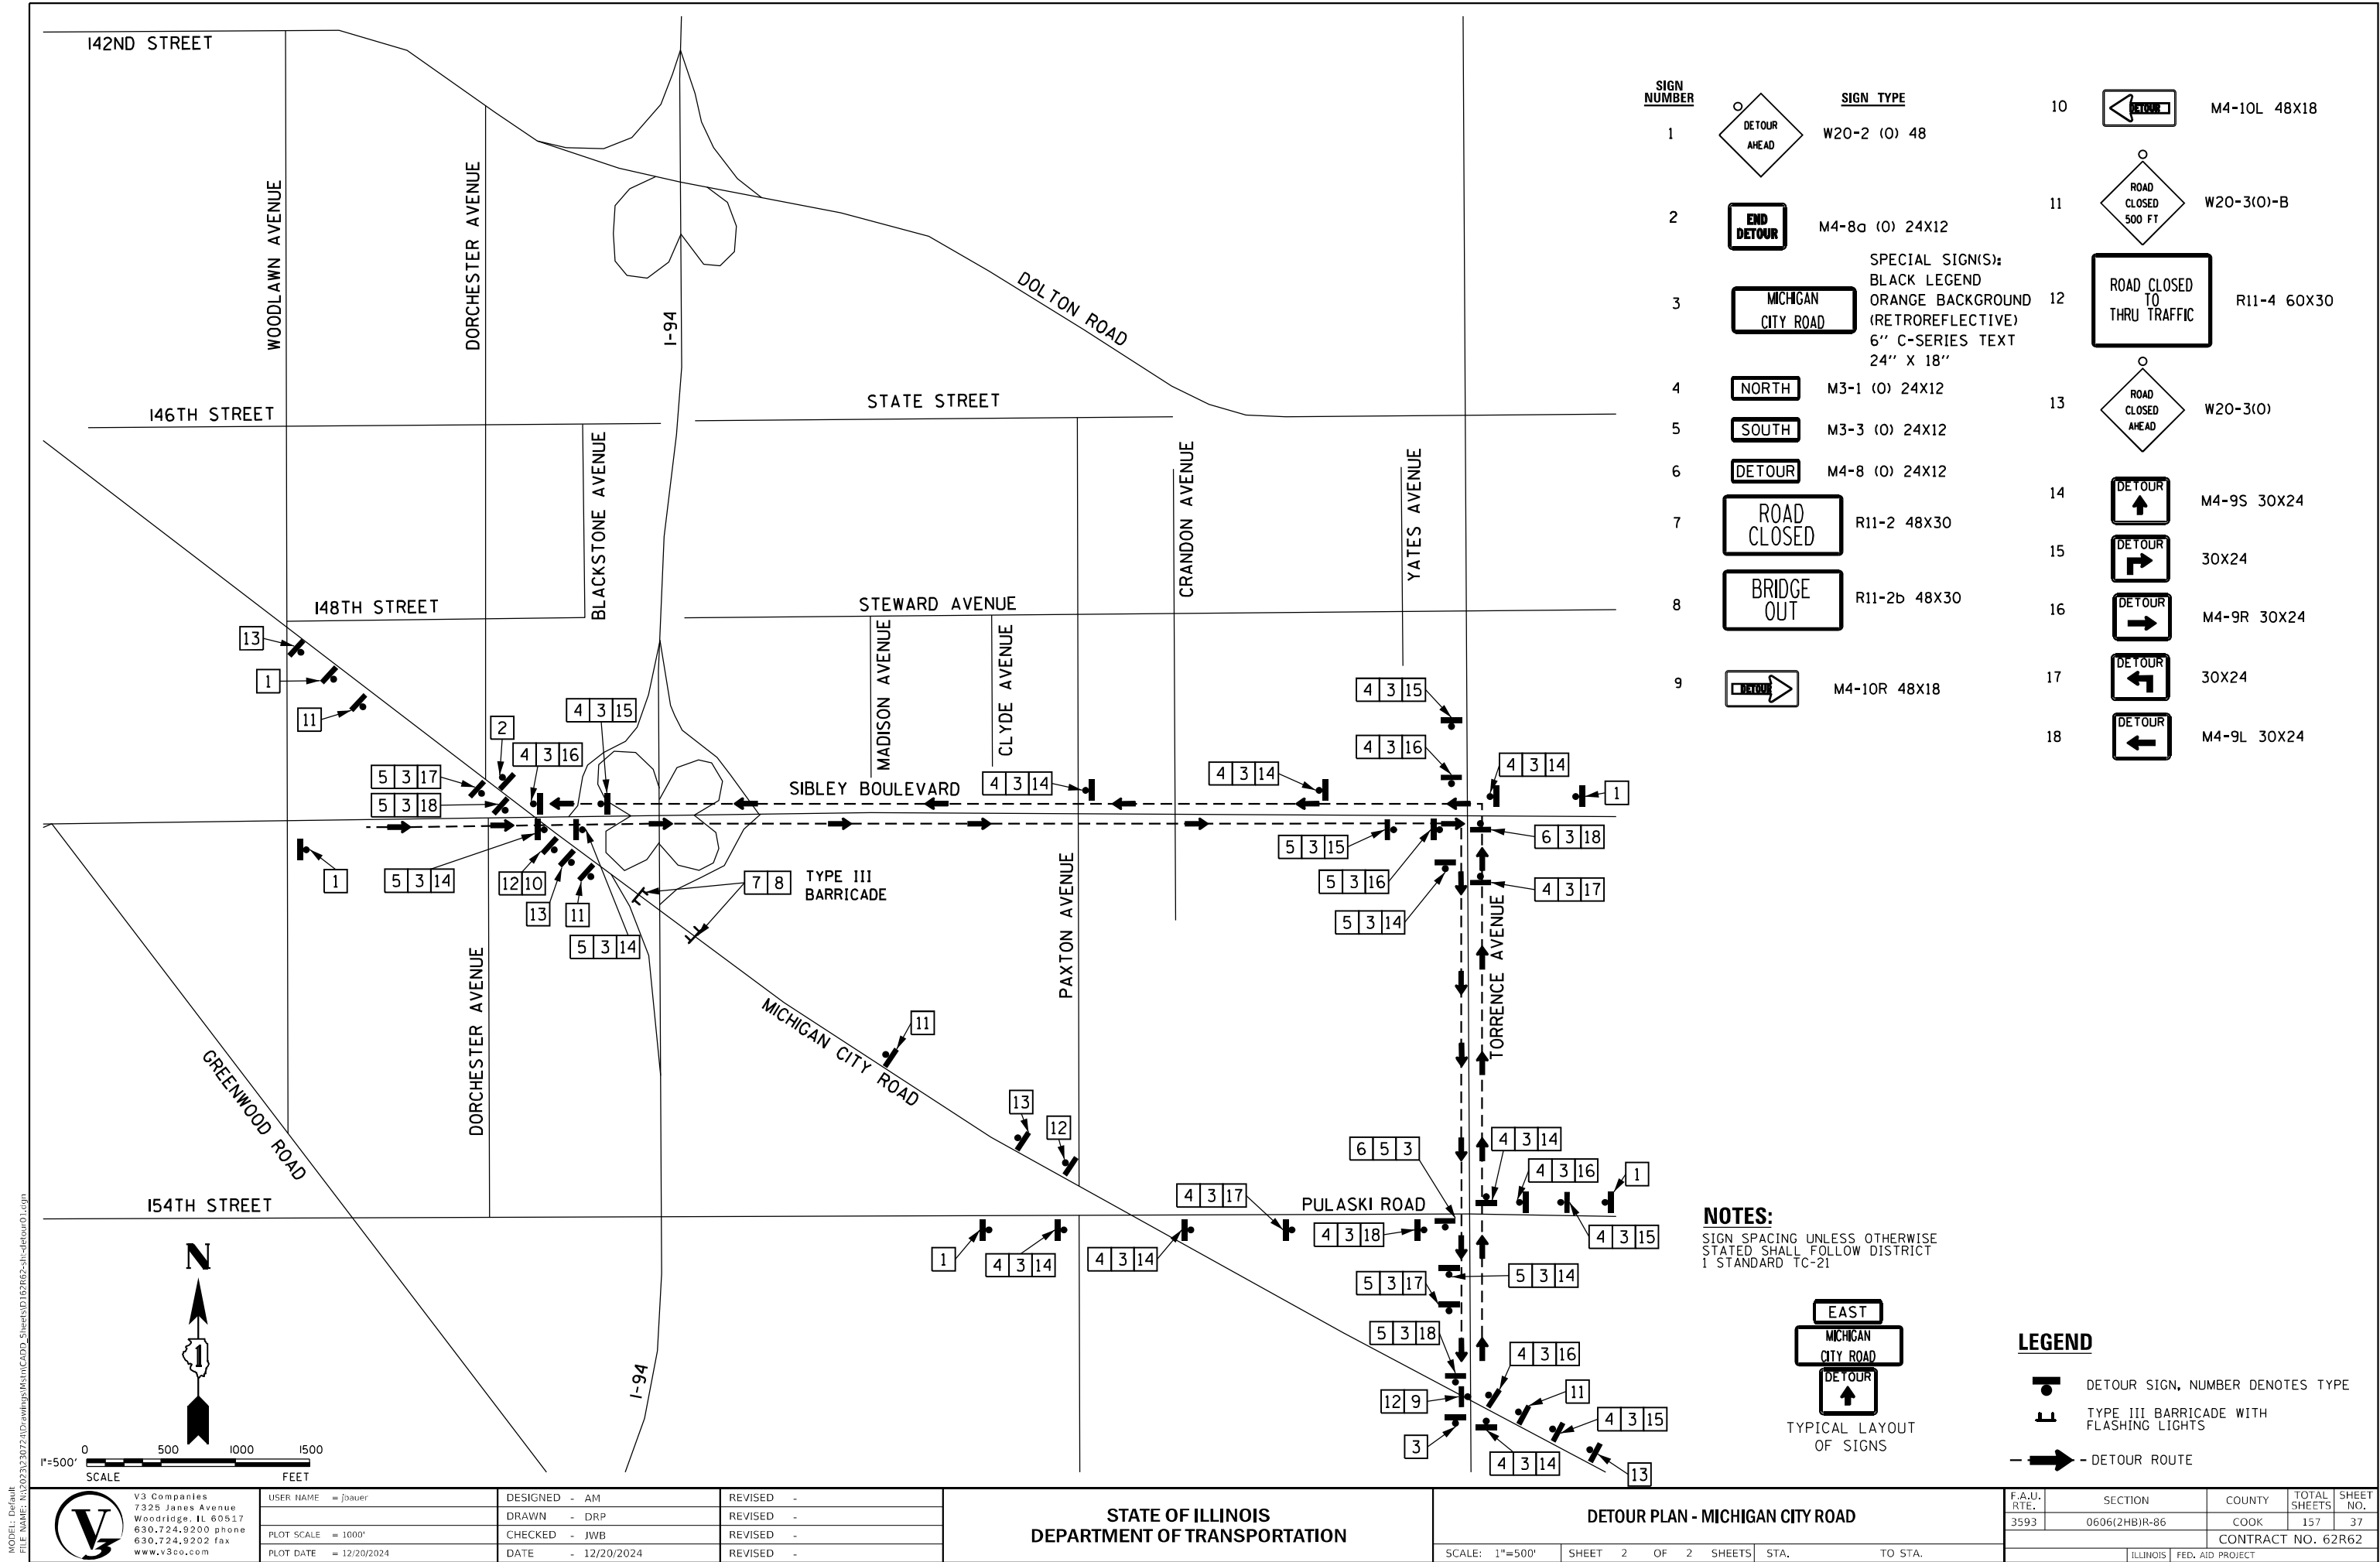

SIGN
NUMBER



SIGN TYPE
W20-2 (O) 48

1



M4-8a (O) 24X12

2



SPECIAL SIGN(S):
BLACK LEGEND
ORANGE BACKGROUND
(RETROREFLECTIVE)
6" C-SERIES TEXT
24" X 18"

3



M3-1 (O) 24X12

4



M3-3 (O) 24X12

5



M4-8 (O) 24X12

6



R11-2 48X30

7



R11-2b 48X30

8



M4-10R 48X18

10



M4-10L 48X18

11



W20-3(O)-B

12



R11-4 60X30

13



W20-3(O)

14



M4-9S 30X24

15



30X24

16



M4-9R 30X24

17



30X24

18



M4-9L 30X24

NOTES:

SIGN SPACING UNLESS OTHERWISE
STATED SHALL FOLLOW DISTRICT
1 STANDARD TC-21



TYPICAL LAYOUT
OF SIGNS

LEGEND

- DETOUR SIGN, NUMBER DENOTES TYPE
- TYPE III BARRICADE WITH FLASHING LIGHTS
- DETOUR ROUTE

STATE OF ILLINOIS
DEPARTMENT OF TRANSPORTATION

DETOUR PLAN - MICHIGAN CITY ROAD

SCALE: 1"=500' SHEET 2 OF 2 SHEETS STA. TO STA.

F.A.U. RTE.	SECTION	COUNTY	TOTAL SHEETS	SHEET NO.
3593	0606(2HB)R-86	COOK	157	37
CONTRACT NO. 62R62				
ILLINOIS FED. AID PROJECT				

MODEL: Default
FILE NAME: N:\2023\230724\Drawings\Main\CAD\Drawings\Sheet\162R62-11-Detour01.dgn





V3 Companies
7325 Janes Avenue
Woodridge, IL 60517
630.724.9200 phone
630.724.9202 fax
www.v3co.com

USER NAME = jbauer
DESIGNED - AM
DRAWN - DRP
CHECKED - JWB
PLOT SCALE = 1000'
PLOT DATE = 12/20/2024

REVISD -
REVISD -
REVISD -
REVISD -


DATE = 12/20/2024

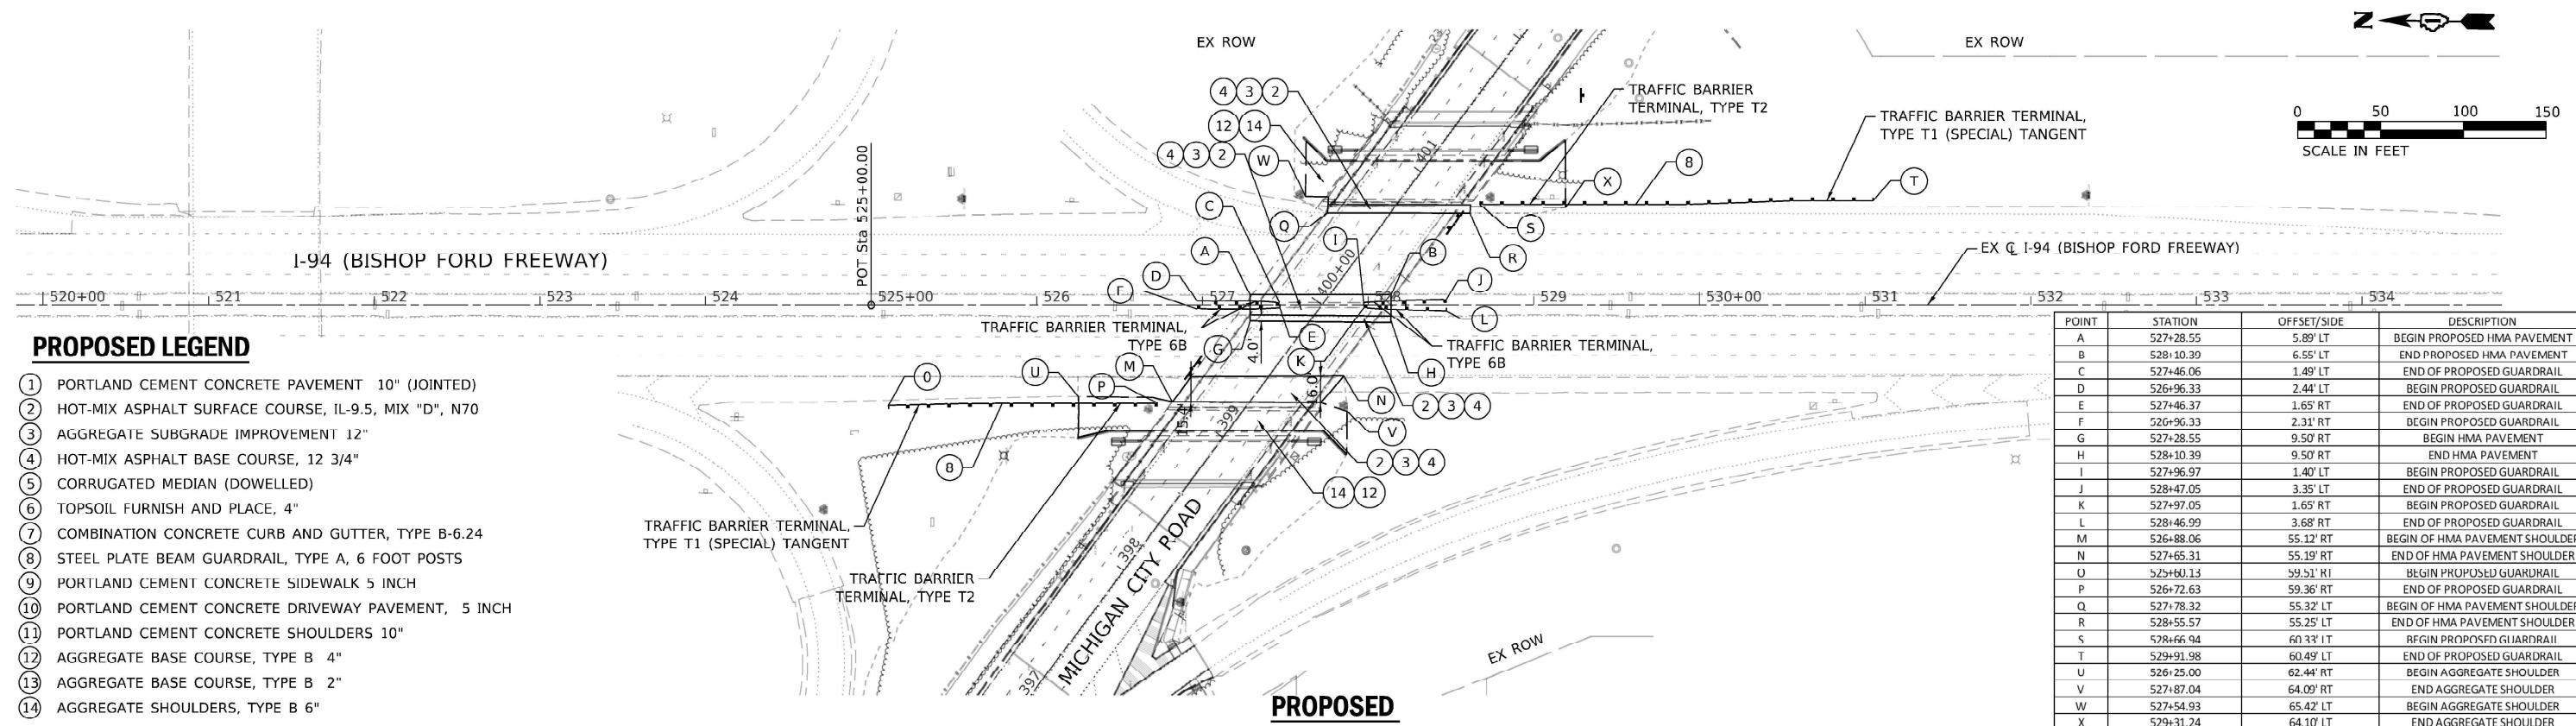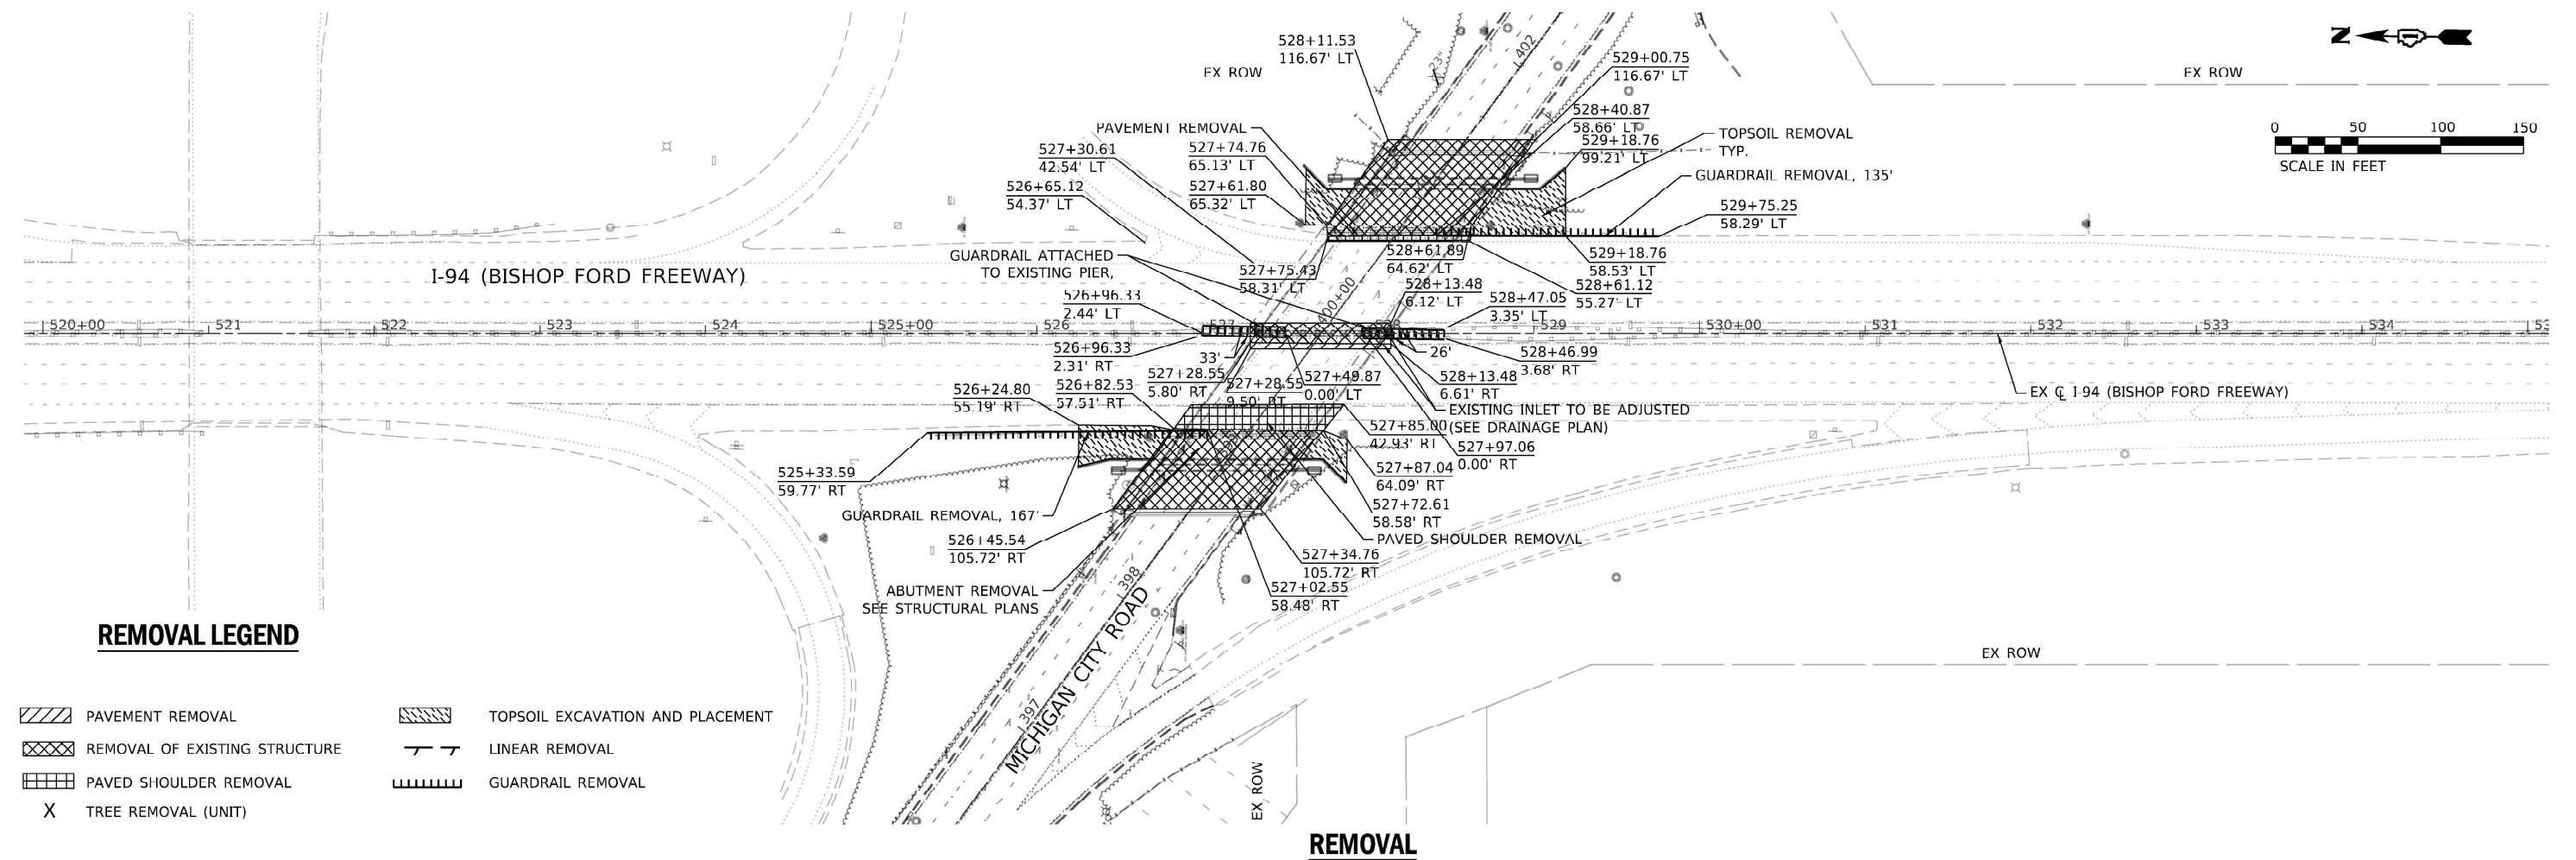


POINT	STATION	OFFSET/SIDE	DESCRIPTION
A	527+28.55	5.89' LT	BEGIN PROPOSED HMA PAVEMENT
B	528+10.39	6.55' LT	END PROPOSED HMA PAVEMENT
C	527+46.06	1.49' LT	END OF PROPOSED GUARDRAIL
D	526+96.33	2.44' LT	BEGIN PROPOSED GUARDRAIL
E	527+46.37	1.65' RT	END OF PROPOSED GUARDRAIL
F	526+96.33	2.31' RT	BEGIN PROPOSED GUARDRAIL
G	527+28.55	9.50' RT	BEGIN HMA PAVEMENT
H	528+10.39	9.50' RT	END HMA PAVEMENT
I	527+96.97	1.40' LT	BEGIN PROPOSED GUARDRAIL
J	528+47.05	3.35' LT	END OF PROPOSED GUARDRAIL
K	527+97.05	1.65' RT	BEGIN PROPOSED GUARDRAIL
L	528+46.99	3.68' RT	END OF PROPOSED GUARDRAIL
M	526+88.06	55.12' RT	BEGIN OF HMA PAVEMENT SHOULDER
N	527+65.31	55.19' RT	END OF HMA PAVEMENT SHOULDER
U	525+60.13	59.51' RT	BEGIN PROPOSED GUARDRAIL
P	526+72.63	59.36' RT	END OF PROPOSED GUARDRAIL
Q	527+78.32	55.32' LT	BEGIN OF HMA PAVEMENT SHOULDER
R	528+55.57	55.25' LT	END OF HMA PAVEMENT SHOULDER
S	529+66.94	60.33' LT	BEGIN PROPOSED GUARDRAIL
T	529+91.98	60.49' LT	END OF PROPOSED GUARDRAIL
U	526+25.00	62.44' RT	BEGIN AGGREGATE SHOULDER
V	527+87.04	64.09' RT	END AGGREGATE SHOULDER
W	527+54.93	65.42' LT	BEGIN AGGREGATE SHOULDER
X	529+31.24	64.10' LT	END AGGREGATE SHOULDER

POINT	STATION	OFFSET	SIDE	ELEVATION
A	393+80.47	44.61	RT	605.67
B	393+80.47	49.74	RT	605.76
C	393+85.53	49.46	RT	605.51
D	393+85.52	44.46	RT	605.54
E	393+90.53	49.19	RT	605.48
F	393+90.52	43.89	RT	605.51
G	393+89.27	43.16	RT	605.98
H	393+90.48	41.06	RT	605.58
I	393+94.57	43.94	RT	605.57
J	393+99.85	48.88	RT	605.54
K	393+96.22	48.88	RT	605.44
L	394+01.23	54.29	RT	606.21
M	394+03.17	52.60	RT	605.52



MICHIGAN CITY ROAD

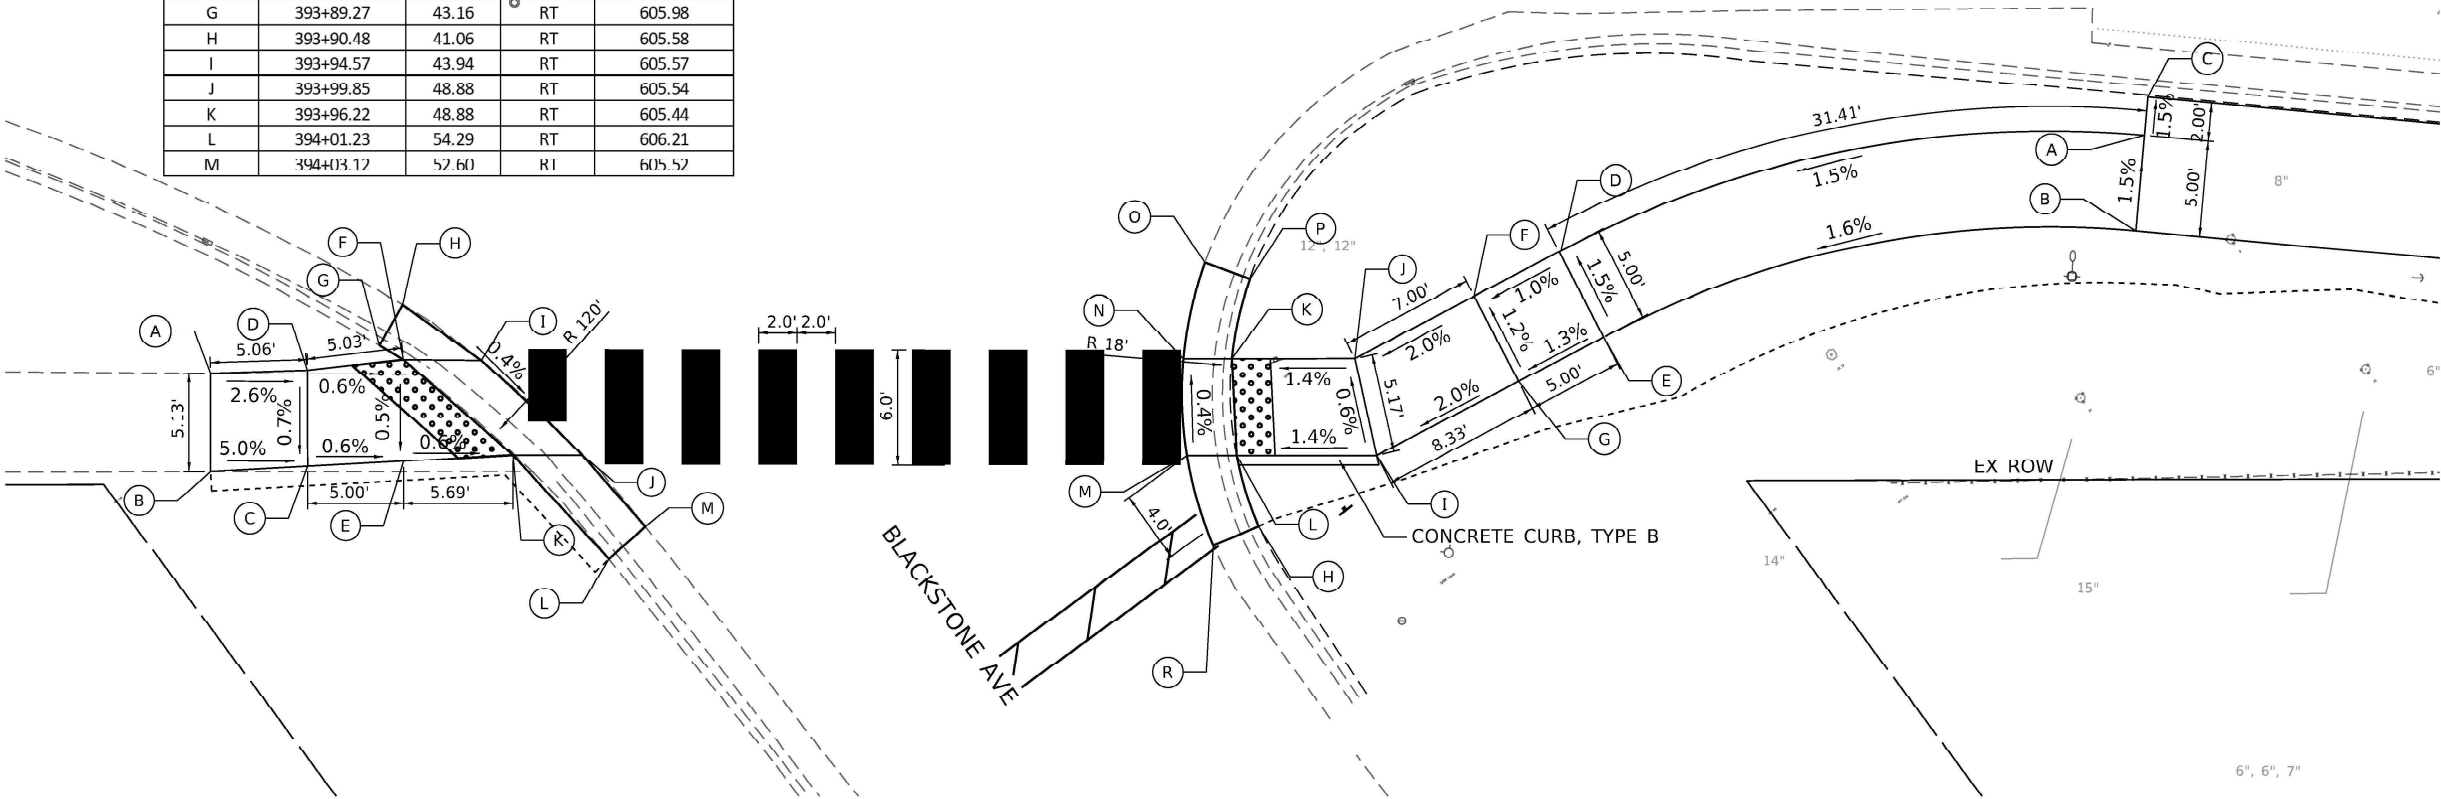


POINT	STATION	OFFSET	SIDE	ELEVATION
A	394+81.23	32.24	RT	606.42
B	394+80.78	37.22	RT	606.49
C	394+81.41	30.25	RT	606.39
D	394+50.83	38.25	RT	605.96
E	394+53.05	42.73	RT	606.04
F	394+46.30	40.61	RT	605.91
G	394+48.61	45.04	RT	605.97
H	394+35.07	52.58	RT	606.27
I	394+41.23	48.90	RT	605.80
J	394+40.09	43.85	RT	605.77
K	394+33.67	43.86	RT	605.68
L	394+33.93	48.90	RT	605.70
M	394+31.34	48.91	RT	605.79
N	394+31.16	43.86	RT	605.77
O	394+32.28	38.87	RT	605.76
P	394+34.63	39.72	RT	606.30

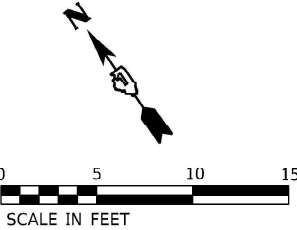


POINT	STATION	OFFSET	SIDE	ELEVATION
A	393+69.98	32.51	RT	606.08
B	393+84.48	32.07	RT	606.07
C	393+83.97	34.07	RT	606.10
D	393+83.17	37.23	RT	606.15
E	393+83.30	40.04	RT	606.19
F	393+71.01	37.89	RT	606.16
G	393+70.91	39.19	RT	606.18
H	393+83.53	45.07	RT	606.78
I	393+70.54	44.08	RT	606.57

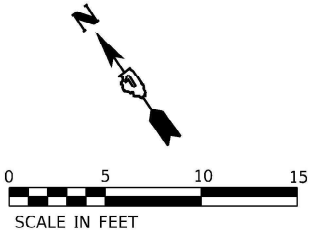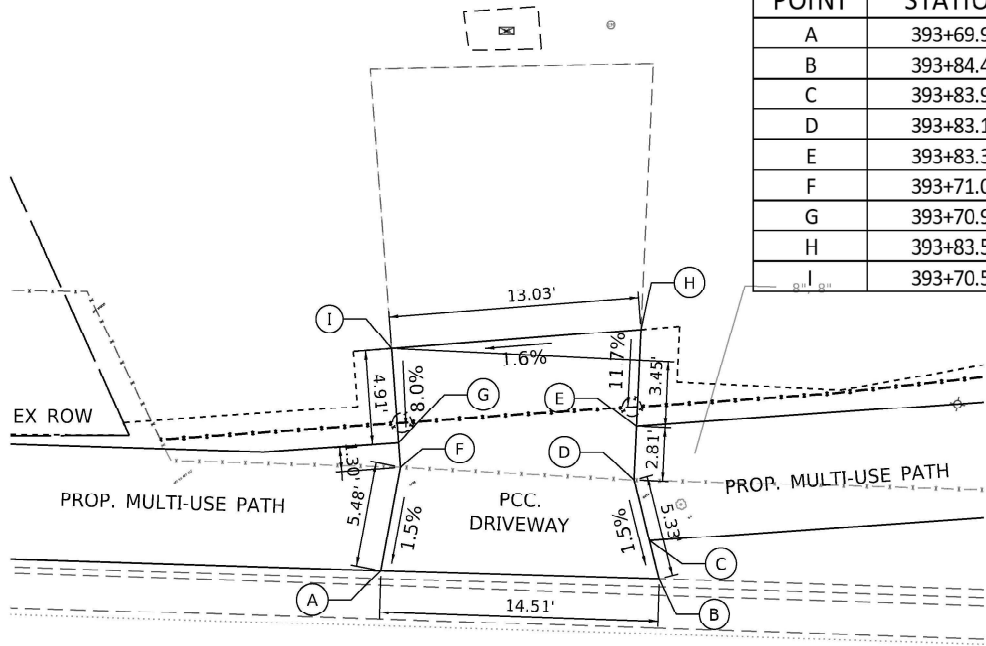

MICHIGAN CITY ROAD

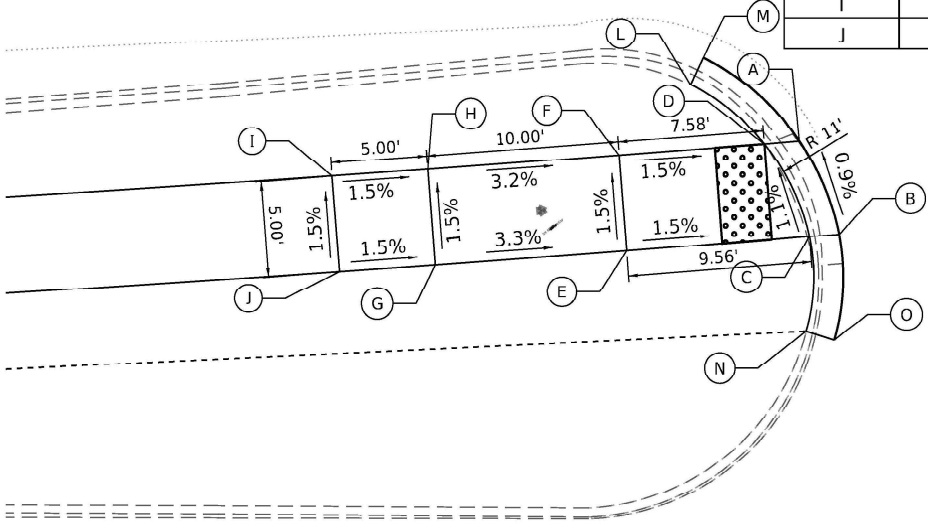

POINT	STATION	OFFSET	SIDE	ELEVATION
A	405+67.16	20.55	RT	605.28
B	405+69.24	25.40	RT	605.33
C	405+67.70	25.52	RT	605.29
D	405+65.34	20.69	RT	605.24
E	405+58.17	26.25	RT	605.43
F	405+57.78	21.27	RT	605.35
G	405+48.20	26.98	RT	605.76
H	405+47.81	22.00	RT	605.68
I	405+42.82	22.35	RT	605.75
J	405+43.21	27.33	RT	605.83

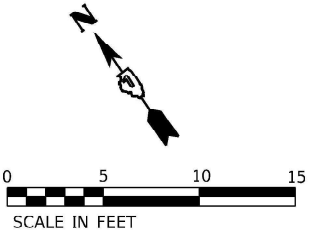

STONY ISLAND AVENUE

STATE OF ILLINOIS
DEPARTMENT OF TRANSPORTATION

MICHIGAN CITY ROAD OVER I-94
ADA RAMP DETAILS

SCALE: 1:5 SHEET 02 OF 02 SHEETS STA. 392+00.00 TO STA. 395+00.00

F.A.I. RTE.	SECTION	COUNTY	TOTAL SHEETS	SHEET NO.
94	FAI 94 22 STRUCTURE 2	COOK	157	41
CONTRACT NO. 62R62				
ILLINOIS FED. AID PROJECT				


MODEL: 440621.DWG
FILE: 440621.DWG
USER: denisb
DESIGNED: MA/DB
DRAWN: DB
CHECKED: MA
DATE: 12/13/2024
REVISED:
REVISED:
REVISED:
REVISED:
PLOT SCALE: 1/8" = 10.0000' / in.
PLOT DATE: 12/13/2024

DELTA ENGINEERING GROUP, LLC
CONSULTING ENGINEERS, ARCHITECTS, SURVEYORS
111 W JACKSON BLVD, SUITE 910
CHICAGO, IL 60604
T 312.377.7700, F 312.427.6145

DESCRIPTION	UNITS	QUANTITY
PREFORMED PLASTIC PAVEMENT MARKING, TYPE D - STANDARD - LINE 7"	FOOT	396
MODIFIED URETHANE PAVEMENT MARKING - LINE 4"	FOOT	2443
MODIFIED URETHANE PAVEMENT MARKING - LINE 8"	FOOT	227
MODIFIED URETHANE PAVEMENT MARKING - LINE 12"	FOOT	85
MODIFIED URETHANE PAVEMENT MARKING - LINE 24"	FOOT	87
GROOVING FOR RECESSED PAVEMENT MARKING 8"	FOOT	227
RAISED REFLECTIVE PAVEMENT MARKER	EACH	72
RAISED REFLECTIVE PAVEMENT MARKER REMOVAL	EACH	72

PROPOSED/RELOCATE SIGN SCHEDULE

SIGN ID	SIGN DESCRIPTION	ALIGNMENT	LOCATION		SIGN		SUPPORT			SIGN PANEL - TYPE 1 (SQ FT)	RELOC SIGN PANEL ASSEMBLY TYPE A (EACH)	RELOC SIGN PANEL T1 (SQ FT)	METAL POST - TYPE A (FOOT)
			STATION	OFFSET	WIDTH (IN)	HEIGHT (IN)	POST TYPE	NO. OF POSTS	LENGTH				
R1-1-TS-01-R	STOP SIGN	MCRB EB	394+36.07	43.34 RT	2.5	2.5	GROUND, STL	1	11		1	6	
M1-1-TS-02-R	INTERSTATE ROUTE SIGN	MCRB EB	397+99.00	43.56 RT	2	2	GROUND, STL	1	16		1	4	
M3-2-TS-01-L	DIRECTION	MCRB EB	397+96.95	33.38 RT	1.25	1.75						2	
M6-2-TS-03-L	ARROW	MCRB EB	397+96.95	33.38 RT	1.5	2						3	
W4-2-TS-03-R	MERGE TO LEFT	MCRB EB	401+87.18	29.47 RT	2.5	2.5	GROUND, STL	1	11		1	6	
M1-1-TS-02-R	INTERSTATE ROUTE SIGN	MCRB WB	397+66.33	29.32 LT	2	2	GROUND, STL	1	16		1	4	
M4-5-TS-01-L	TO	MCRB WB	397+67.44	28.05 LT	1	2						2	
M3-4-TS-02-	WEST	MCRB WB	397+67.44	28.05 LT	1	2						2	
M6-3-TS-04-L	ARROW	MCRB WB	397+67.44	28.05 LT	1	2						2	
W11-2-TS-01-P	PEDESTRIAN	MCRB EB	397+74.66	47.30 RT	2	2	GROUND, STL	1	11	4			11
W16-7P-TS-02-P	ARROW	MCRB EB	397+74.67	47.30 RT	1	2				2			
W11-2-TS-03-P	PEDESTRIAN	MCRB EB	397+63.60	74.74 RT	2	2	GROUND, STL	1	11	4			11
W16-7P-TS-04-P	ARROW	MCRB EB	397+63.61	74.74 RT	1	2				2			
TOTAL										12	4	32	21

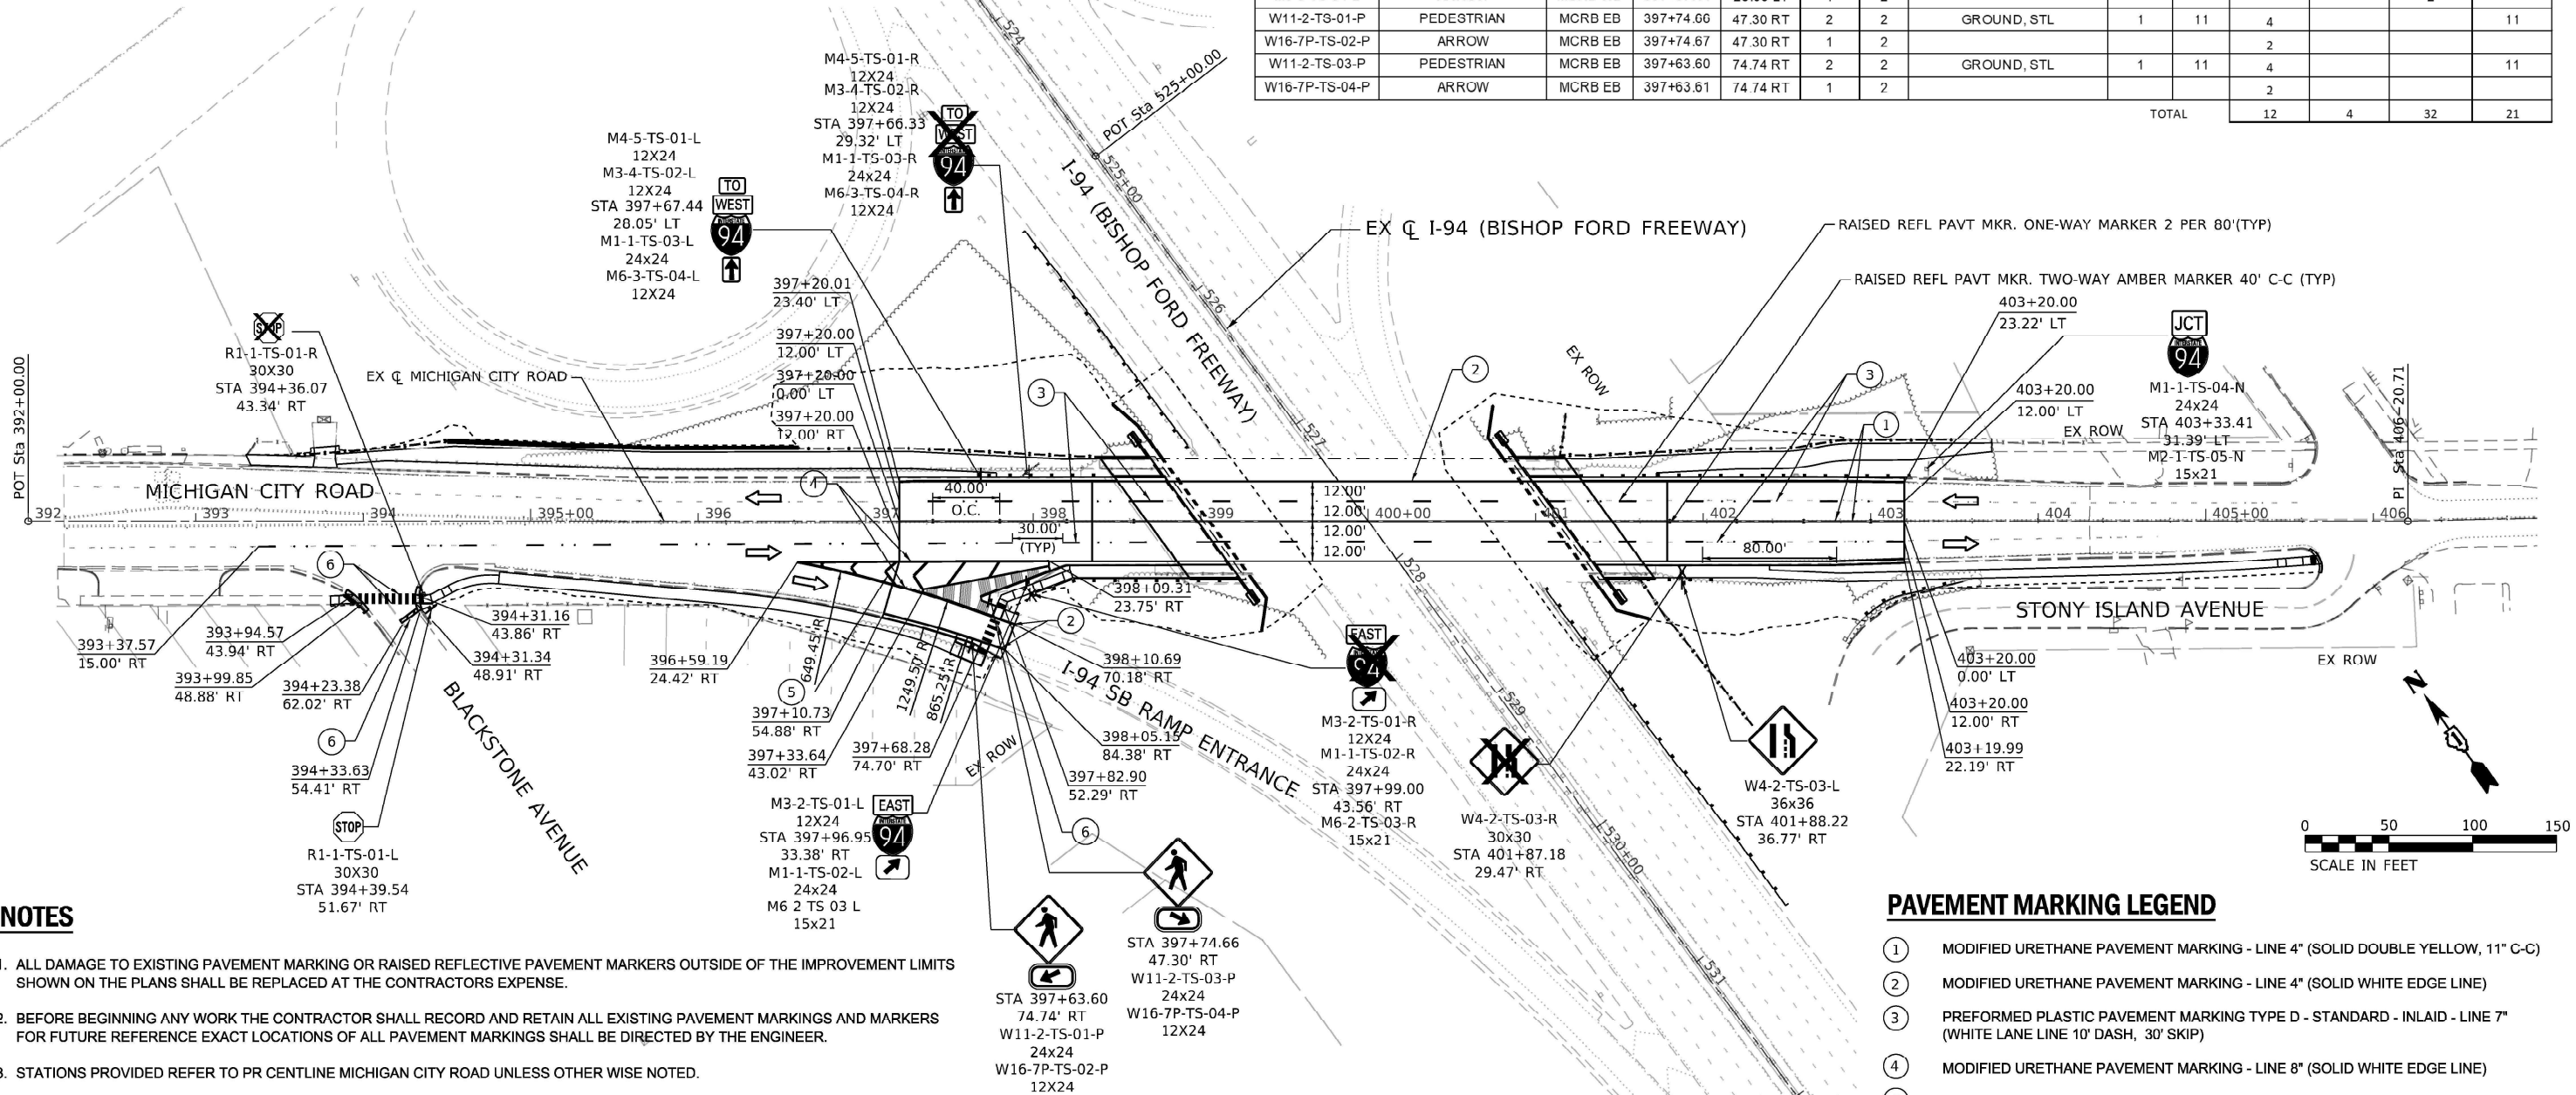

NOTES

- ALL DAMAGE TO EXISTING PAVEMENT MARKING OR RAISED REFLECTIVE PAVEMENT MARKERS OUTSIDE OF THE IMPROVEMENT LIMITS SHOWN ON THE PLANS SHALL BE REPLACED AT THE CONTRACTORS EXPENSE.
- BEFORE BEGINNING ANY WORK THE CONTRACTOR SHALL RECORD AND RETAIN ALL EXISTING PAVEMENT MARKINGS AND MARKERS FOR FUTURE REFERENCE EXACT LOCATIONS OF ALL PAVEMENT MARKINGS SHALL BE DIRECTED BY THE ENGINEER.
- STATIONS PROVIDED REFER TO PR CENTLINE MICHIGAN CITY ROAD UNLESS OTHER WISE NOTED.
- ALL PAVEMENT MARKINGS INSTALLED OVER CONCRETE SHALL BE MODIFIED URETHANE OF THE WIDTH SPECIFIED.
- ALL SIGNS SHALL BE GROUND MOUNTED UNLESS OTHERWISE NOTED.
- SEE SIGN SCHEDULE FOR SIGN POST LENGTHS.
- INSTALL RAISED REFLECTIVE PAVEMENT MARKER PER DISTRICT 1 STANDARD TC-11
- NO RAISED REFLECTIVE PAVEMENT MARKERS ON BRIDGE DECK.
- PREFORMED PAVEMENT MARKINGS TYPE D AND GROOVING FOR RECESSED PAVEMENT MARKINGS SHALL BE USED FOR ALL LANE LINE PAVEMENT MARKINGS WITHIN BRIDGE LIMITS AND PCC PAVEMENTS.

GUIDE SIGN SEQUENCE NUMBERING CODE

SIGN	MOUNTING TYPE	SIGN PANEL NUMBER	
		SGN-TS-01-N	
		REMOVED (R)	
		PROPOSED (P)	
		REMAIN (N)	
		RELOCATED (L)	
TS	TELESCOPING STEEL	WP	WOOD POST
BS	BREAKAWAY STEEL	SS	SIGN STRUCTURE


PAVEMENT MARKING LEGEND

- MODIFIED URETHANE PAVEMENT MARKING - LINE 4" (SOLID DOUBLE YELLOW, 11" C-C)
 - MODIFIED URETHANE PAVEMENT MARKING - LINE 4" (SOLID WHITE EDGE LINE)
 - PREFORMED PLASTIC PAVEMENT MARKING TYPE D - STANDARD - INLAID - LINE 7" (WHITE LANE LINE 10' DASH, 30' SKIP)
 - MODIFIED URETHANE PAVEMENT MARKING - LINE 8" (SOLID WHITE EDGE LINE)
 - MODIFIED URETHANE PAVEMENT MARKING - LINE 12" (SOLID WHITE EDGE LINE)
 - MODIFIED URETHANE PAVEMENT MARKING - LINE 24" (SOLID WHITE STOP BAR)
- X SIGN PANEL REMOVAL OR REMOVE SIGN PANEL ASSEMBLY
- † PROPOSED SIGN PANEL OR SIGN PANEL ASSEMBLY
- RAISED REFLECTIVE PAVEMENT MARKER ONE-WAY CRYSTAL MARKER
- RAISED REFLECTIVE PAVEMENT MARKER TWO-WAY AMBER MARKER

MODEL: 4-MODEL.NAMES
FILE: 4-NAME: 101CAG022484relUP20726 IDOT D-1 PFB 204-001 Michigan City 3d Bridge0334 Design: C1 CAD0002 StreetRoadway039-D-162462-shd-fvmt Mrcong 01.dgn

	DELTA ENGINEERING GROUP, LLC CONSULTING ENGINEERS, CONSTRUCTION MANAGERS, SURVEYORS 111 W JACKSON BLVD, SUITE 910 CHICAGO, IL 60604 T 312.377.7700, F 312.427.6145	USER NAME = denisb	DESIGNED - MA/DB	REVISED -	STATE OF ILLINOIS DEPARTMENT OF TRANSPORTATION	MICHIGAN CITY ROAD OVER F.A.I. ROUTE 94 PAVEMENT MARKING AND SIGNING PLAN	SCALE: 1:50	SHEET 01 OF 02 SHEETS	STA. 392+00.00 TO STA. 401+50.00	RTE.		SECTION	COUNTY	SHEETS	NO.
		PLOT SCALE = 100.0045' / in.	DRAWN - DB	REVISED -						94	FAI 94 22 STRUCTURE 2	COOK	157	42	
		PLOT DATE = 12/20/2024	CHECKED - MA	REVISED -						CONTRACT NO. 62R62					
										ILLINOIS FED. AID PROJECT					

MODEL: SHOWNAMES
FILE: MICHIGAN CITY RD BRIDGE.DWG
CADD002: SheetRoadway\041.D\FE62-err-05 01.dwg

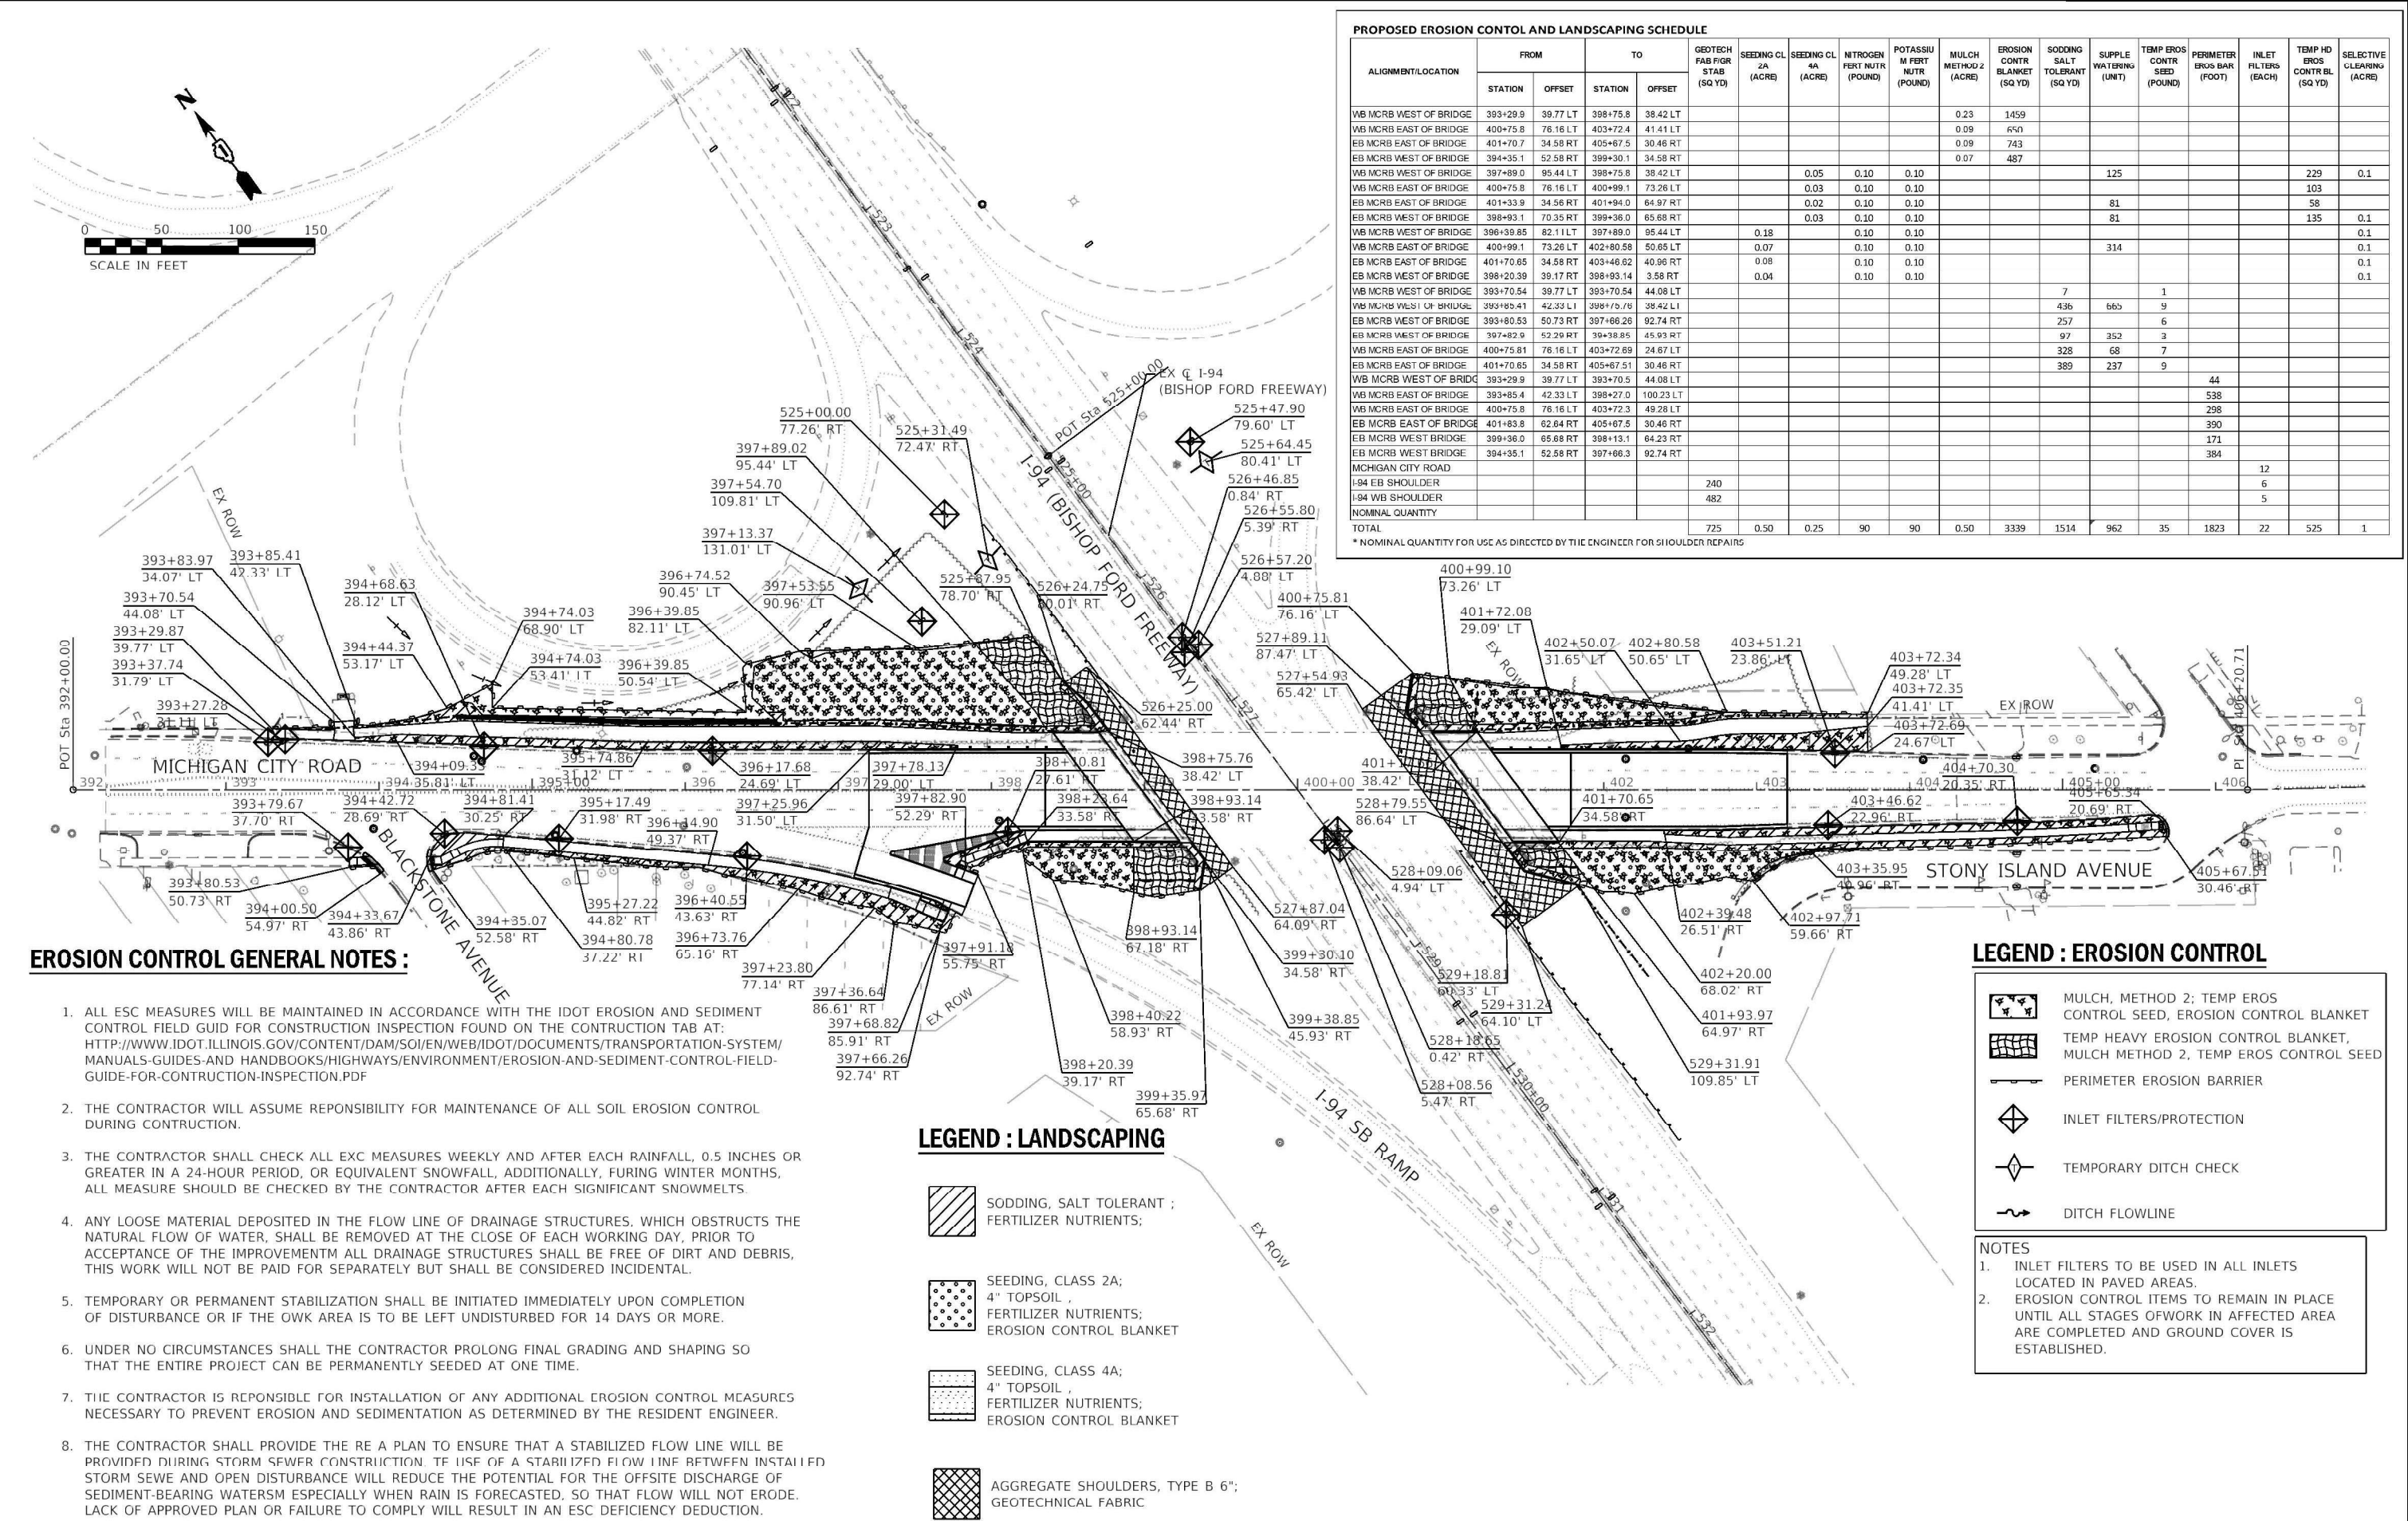

EROSION CONTROL GENERAL NOTES :

- ALL ESC MEASURES WILL BE MAINTAINED IN ACCORDANCE WITH THE IDOT EROSION AND SEDIMENT CONTROL FIELD GUID FOR CONSTRUCTION INSPECTION FOUND ON THE CONSTRUCTION TAB AT: [HTTP://WWW.IDOT.ILLINOIS.GOV/CONTENT/DAM/DOI/EN/WEB/IDOT/DOCUMENTS/TRANSPORTATION-SYSTEM/MANUALS-GUIDES-AND-HANDBOOKS/HIGHWAYS/ENVIRONMENT/EROSION-AND-SEDIMENT-CONTROL-FIELD-GUIDE-FOR-CONSTRUCTION-INSPECTION.PDF](http://www.idot.illinois.gov/content/dam/soi/en/web/idot/documents/transportation-system/manuals-guides-and-handbooks/highways/environment/erosion-and-sediment-control-field-guide-for-construction-inspection.pdf)
- THE CONTRACTOR WILL ASSUME RESPONSIBILITY FOR MAINTENANCE OF ALL SOIL EROSION CONTROL DURING CONSTRUCTION.
- THE CONTRACTOR SHALL CHECK ALL EXC MEASURES WEEKLY AND AFTER EACH RAINFALL, 0.5 INCHES OR GREATER IN A 24-HOUR PERIOD, OR EQUIVALENT SNOWFALL, ADDITIONALLY, FURING WINTER MONTHS, ALL MEASURE SHOULD BE CHECKED BY THE CONTRACTOR AFTER EACH SIGNIFICANT SNOWMELTS.
- ANY LOOSE MATERIAL DEPOSITED IN THE FLOW LINE OF DRAINAGE STRUCTURES, WHICH OBSTRUCTS THE NATURAL FLOW OF WATER, SHALL BE REMOVED AT THE CLOSE OF EACH WORKING DAY, PRIOR TO ACCEPTANCE OF THE IMPROVEMENTM ALL DRAINAGE STRUCTURES SHALL BE FREE OF DIRT AND DEBRIS, THIS WORK WILL NOT BE PAID FOR SEPARATELY BUT SHALL BE CONSIDERED INCIDENTAL.
- TEMPORARY OR PERMANENT STABILIZATION SHALL BE INITIATED IMMEDIATELY UPON COMPLETION OF DISTURBANCE OR IF THE OWK AREA IS TO BE LEFT UNDISTURBED FOR 14 DAYS OR MORE.
- UNDER NO CIRCUMSTANCES SHALL THE CONTRACTOR PROLONG FINAL GRADING AND SHAPING SO THAT THE ENTIRE PROJECT CAN BE PERMANENTLY SEEDD AT ONE TIME.
- THE CONTRACTOR IS RESPONSIBLE FOR INSTALLATION OF ANY ADDITIONAL EROSION CONTROL MEASURES NECESSARY TO PREVENT EROSION AND SEDIMENTATION AS DETERMINED BY THE RESIDENT ENGINEER.
- THE CONTRACTOR SHALL PROVIDE THE RE A PLAN TO ENSURE THAT A STABILIZED FLOW LINE WILL BE PROVIDED DURING STORM SEWER CONSTRUCTION. THE USE OF A STABILIZED FLOW LINE BETWEEN INSTALLED STORM SEWE AND OPEN DISTURBANCE WILL REDUCE THE POTENTIAL FOR THE OFFSITE DISCHARGE OF SEDIMENT-BEARING WATERSM ESPECIALLY WHEN RAIN IS FORECASTED, SO THAT FLOW WILL NOT ERODE. LACK OF APPROVED PLAN OR FAILURE TO COMPLY WILL RESULT IN AN ESC DEFICIENCY DEDUCTION.

LEGEND : LANDSCAPING

- SODDING, SALT TOLERANT ; FERTILIZER NUTRIENTS;
- SEEDING, CLASS 2A; 4" TOPSOIL ; FERTILIZER NUTRIENTS; EROSION CONTROL BLANKET
- SEEDING, CLASS 4A; 4" TOPSOIL ; FERTILIZER NUTRIENTS; EROSION CONTROL BLANKET
- AGGREGATE SHOULDERS, TYPE B 6"; GEOTECHNICAL FABRIC

PROPOSED EROSION CONTO AND LANDSCAPING SCHEDULE

ALIGNMENT/LOCATION	FROM		TO		GEOTECH FAB FIBR STAB (SQ YD)	SEEDING CL 2A (ACRE)	SEEDING CL 4A (ACRE)	NITROGEN FERT NUTR (POUND)	POTASSIUM FERT NUTR (POUND)	MULCH METHOD 2 (ACRE)	EROSION CONTR BLANKET (SQ YD)	SODDING SALT TOLERANT (SQ YD)	SUPPLE WATERING (UNIT)	TEMP EROS CONTR SEED (POUND)	PERIMETER EROS BAR (FOOT)	INLET FILTERS (EACH)	TEMP HD EROS CONTR BL (SQ YD)	SELECTIVE CLEARING (ACRE)
	STATION	OFFSET	STATION	OFFSET														
WB MCRB WEST OF BRIDGE	393+29.9	39.77 LT	398+75.8	38.42 LT						0.23	1459							
WB MCRB EAST OF BRIDGE	400+75.8	76.16 LT	403+72.4	41.41 LT						0.09	640							
EB MCRB EAST OF BRIDGE	401+70.7	34.58 RT	405+67.5	30.46 RT						0.09	743							
EB MCRB WEST OF BRIDGE	394+35.1	52.58 RT	399+30.1	34.58 RT						0.07	487							
WB MCRB WEST OF BRIDGE	397+89.0	95.44 LT	398+75.8	38.42 LT		0.05	0.10	0.10					125				229	0.1
WB MCRB EAST OF BRIDGE	400+75.8	76.16 LT	400+99.1	73.26 LT			0.03	0.10	0.10								103	
EB MCRB EAST OF BRIDGE	401+33.9	34.58 RT	401+94.0	64.97 RT			0.02	0.10	0.10					81			58	
WB MCRB EAST OF BRIDGE	398+93.1	70.35 RT	399+36.0	65.88 RT			0.03	0.10	0.10					81			135	0.1
WB MCRB WEST OF BRIDGE	396+39.85	82.11 LT	397+89.0	95.44 LT		0.18		0.10	0.10									0.1
WB MCRB EAST OF BRIDGE	400+99.1	73.26 LT	402+80.58	50.65 LT		0.07		0.10	0.10				314					0.1
EB MCRB EAST OF BRIDGE	401+70.85	34.58 RT	403+46.62	40.96 RT		0.08		0.10	0.10									0.1
EB MCRB WEST OF BRIDGE	398+20.39	39.17 RT	398+93.14	3.58 RT		0.04		0.10	0.10									0.1
WB MCRB WEST OF BRIDGE	393+70.54	39.77 LT	393+70.54	44.08 LT								7		1				
WB MCRB WEST OF BRIDGE	393+85.41	42.33 LT	398+75.8	38.42 LT								436	660	9				
EB MCRB WEST OF BRIDGE	393+80.53	50.73 RT	397+66.28	92.74 RT								257		6				
EB MCRB WEST OF BRIDGE	397+82.9	52.29 RT	399+36.0	45.93 RT								97	352	3				
WB MCRB EAST OF BRIDGE	400+75.81	76.16 LT	403+72.69	24.67 LT								328	68	7				
EB MCRB EAST OF BRIDGE	401+70.85	34.58 RT	405+67.51	30.46 RT								389	237	9				
WB MCRB WEST OF BRIDGE	393+29.9	39.77 LT	393+70.5	44.08 LT												44		
WB MCRB EAST OF BRIDGE	393+85.4	42.33 LT	398+27.0	100.23 LT												538		
WB MCRB EAST OF BRIDGE	400+75.8	76.16 LT	403+72.3	49.28 LT												298		
EB MCRB EAST OF BRIDGE	401+83.8	62.64 RT	405+67.5	30.46 RT												390		
EB MCRB WEST OF BRIDGE	399+36.0	65.88 RT	398+13.1	64.23 RT												171		
EB MCRB WEST OF BRIDGE	394+35.1	52.58 RT	397+66.3	92.74 RT												384		
MICHIGAN CITY ROAD																12		
I-94 EB SHOULDER					240											6		
I-94 WB SHOULDER					482											5		
NOMINAL QUANTITY																		
TOTAL					725	0.50	0.25	90	90	0.50	3339	1514	962	35	1823	22	525	1

* NOMINAL QUANTITY FOR USE AS DIRECTED BY THE ENGINEER FOR SHOULDER REPAIRS

LEGEND : EROSION CONTROL

- MULCH, METHOD 2; TEMP EROS CONTROL SEED, EROSION CONTROL BLANKET
- TEMP HEAVY EROSION CONTROL BLANKET, MULCH METHOD 2, TEMP EROS CONTROL SEED
- PERIMETER EROSION BARRIER
- INLET FILTERS/PROTECTION
- TEMPORARY DITCH CHECK
- DITCH FLOWLINE

NOTES

- INLET FILTERS TO BE USED IN ALL INLETS LOCATED IN PAVED AREAS.
- EROSION CONTROL ITEMS TO REMAIN IN PLACE UNTIL ALL STAGES OFWORK IN AFFECTED AREA ARE COMPLETED AND GROUND COVER IS ESTABLISHED.



USER NAME = denisb	DESIGNED - MA/DB	REVISED -
	DRAWN - DB	REVISED -
PLOT SCALE = 100.0045 ' / in.	CHECKED - MA	REVISED -
PLOT DATE = 2/28/2025	DATE - 12/13/2024	REVISED -

STATE OF ILLINOIS
DEPARTMENT OF TRANSPORTATION

MICHIGAN CITY ROAD OVER F.A.I. ROUTE 94
EROSION CONTROL AND LANDSCAPE PLAN


SCALE: 1:50 SHEET 01 OF 01 SHEETS STA. 392+00.00 TO STA. 401+50.00

F.A.I. RTE.	SECTION	COUNTY	TOTAL SHEETS	SHEET NO.
94	FAI 94 22 STRUCTURE 2	COOK	157	44
CONTRACT NO. 62R62				
ILLINOIS FED. AID PROJECT				

DRAINAGE PIPE CLEANING SCHEDULE							
ALIGNMENT	UPSTREAM		DOWNSTREAM		STRUCTURE TYPE	SIZE	LENGTH
	STATION	OFFSET	STATION	OFFSET			
MCRB WEST OF BRIDGE	393+96.34	25.34 RT	395+15.09	29.65 RT	STORM SEWER	12	120
MCRB WEST OF BRIDGE	395+98.94	23.53 RT	398+05.11	20.03 RT	STORM SEWER	18	206
MCRB WEST OF BRIDGE	395+15.09	29.65 RT	393+96.34	25.34 RT	STORM SEWER	12	73
MCRB WEST OF BRIDGE	396+37.65	41.39 RT	395+98.94	23.53 RT	STORM SEWER	12	42
MCRB WEST OF BRIDGE	396+17.83	20.45 LT	396+00.76	15.11 LT	STORM SEWER	12	17
MCRB WEST OF BRIDGE	396+00.76	15.11 LT	395+98.94	23.53 RT	STORM SEWER	12	39
MCRB EAST OF BRIDGE	402+14.44	20.08 LT	404+08.78	19.69 LT	STORM SEWER	15	194
MCRB EAST OF BRIDGE	404+08.78	19.69 LT	406+04.56	22.04 LT	STORM SEWER	15	196
MCRB EAST OF BRIDGE	402+14.25	17.96 RT	402+14.44	20.08 LT	STORM SEWER	15	38
MCRB EAST OF BRIDGE	404+70.30	20.35 RT	404+69.67	21.08 LT	STORM SEWER	12	41
MCRB EAST OF BRIDGE	404+69.89	41.78 RT	404+70.30	20.35 RT	STORM SEWER	12	21
TOTAL							987

PROPOSED DRAINAGE STRUCTURE SCHEDULE										
STRUCTURE NO.	ALIGNMENT	STATION	OFFSET	RIM	UNIT	INVERT ELEVATIONS			PAY ITEM DESCRIPTION	
				ELEV	EACH	NORTH	SOUTH	EAST		WEST
S-101	EB MICHIGAN CITY RD	398+13.14	26.00 RT	613.28	1			607.66		CATCH BASINS, TYPE A, 4' DIA, TYP 1 FRAME, OPEN LID
S-102	WB MICHIGAN CITY RD	401+80.64	24.00 LT	613.35	1		595.95			CATCH BASINS, TYPE A, 4' DIA, TYP 1 FRAME, OPEN LID

PROPOSED DRAINAGE PIPE SCHEDULE								
PIPE NO	ALIGNMENT	FROM STATION	OFFSET	TO STATION	OFFSET	PAY ITEM DESCRIPTION	LENGTH	SLOPE
							(FT)	(%)
P-101	EB MICHIGAN CITY RD	398+05.19	20.08 RT	398+13.14	26.00 RT	STORM SEWRS, CLASS A, TYPE 2, 12"	10	0.5
P-102	WB MICHIGAN CITY RD	401+80.64	24.00 LT	402+14.47	20.07 LT	STORM SEWRS, CLASS A, TYPE 2, 12"	34	0.5

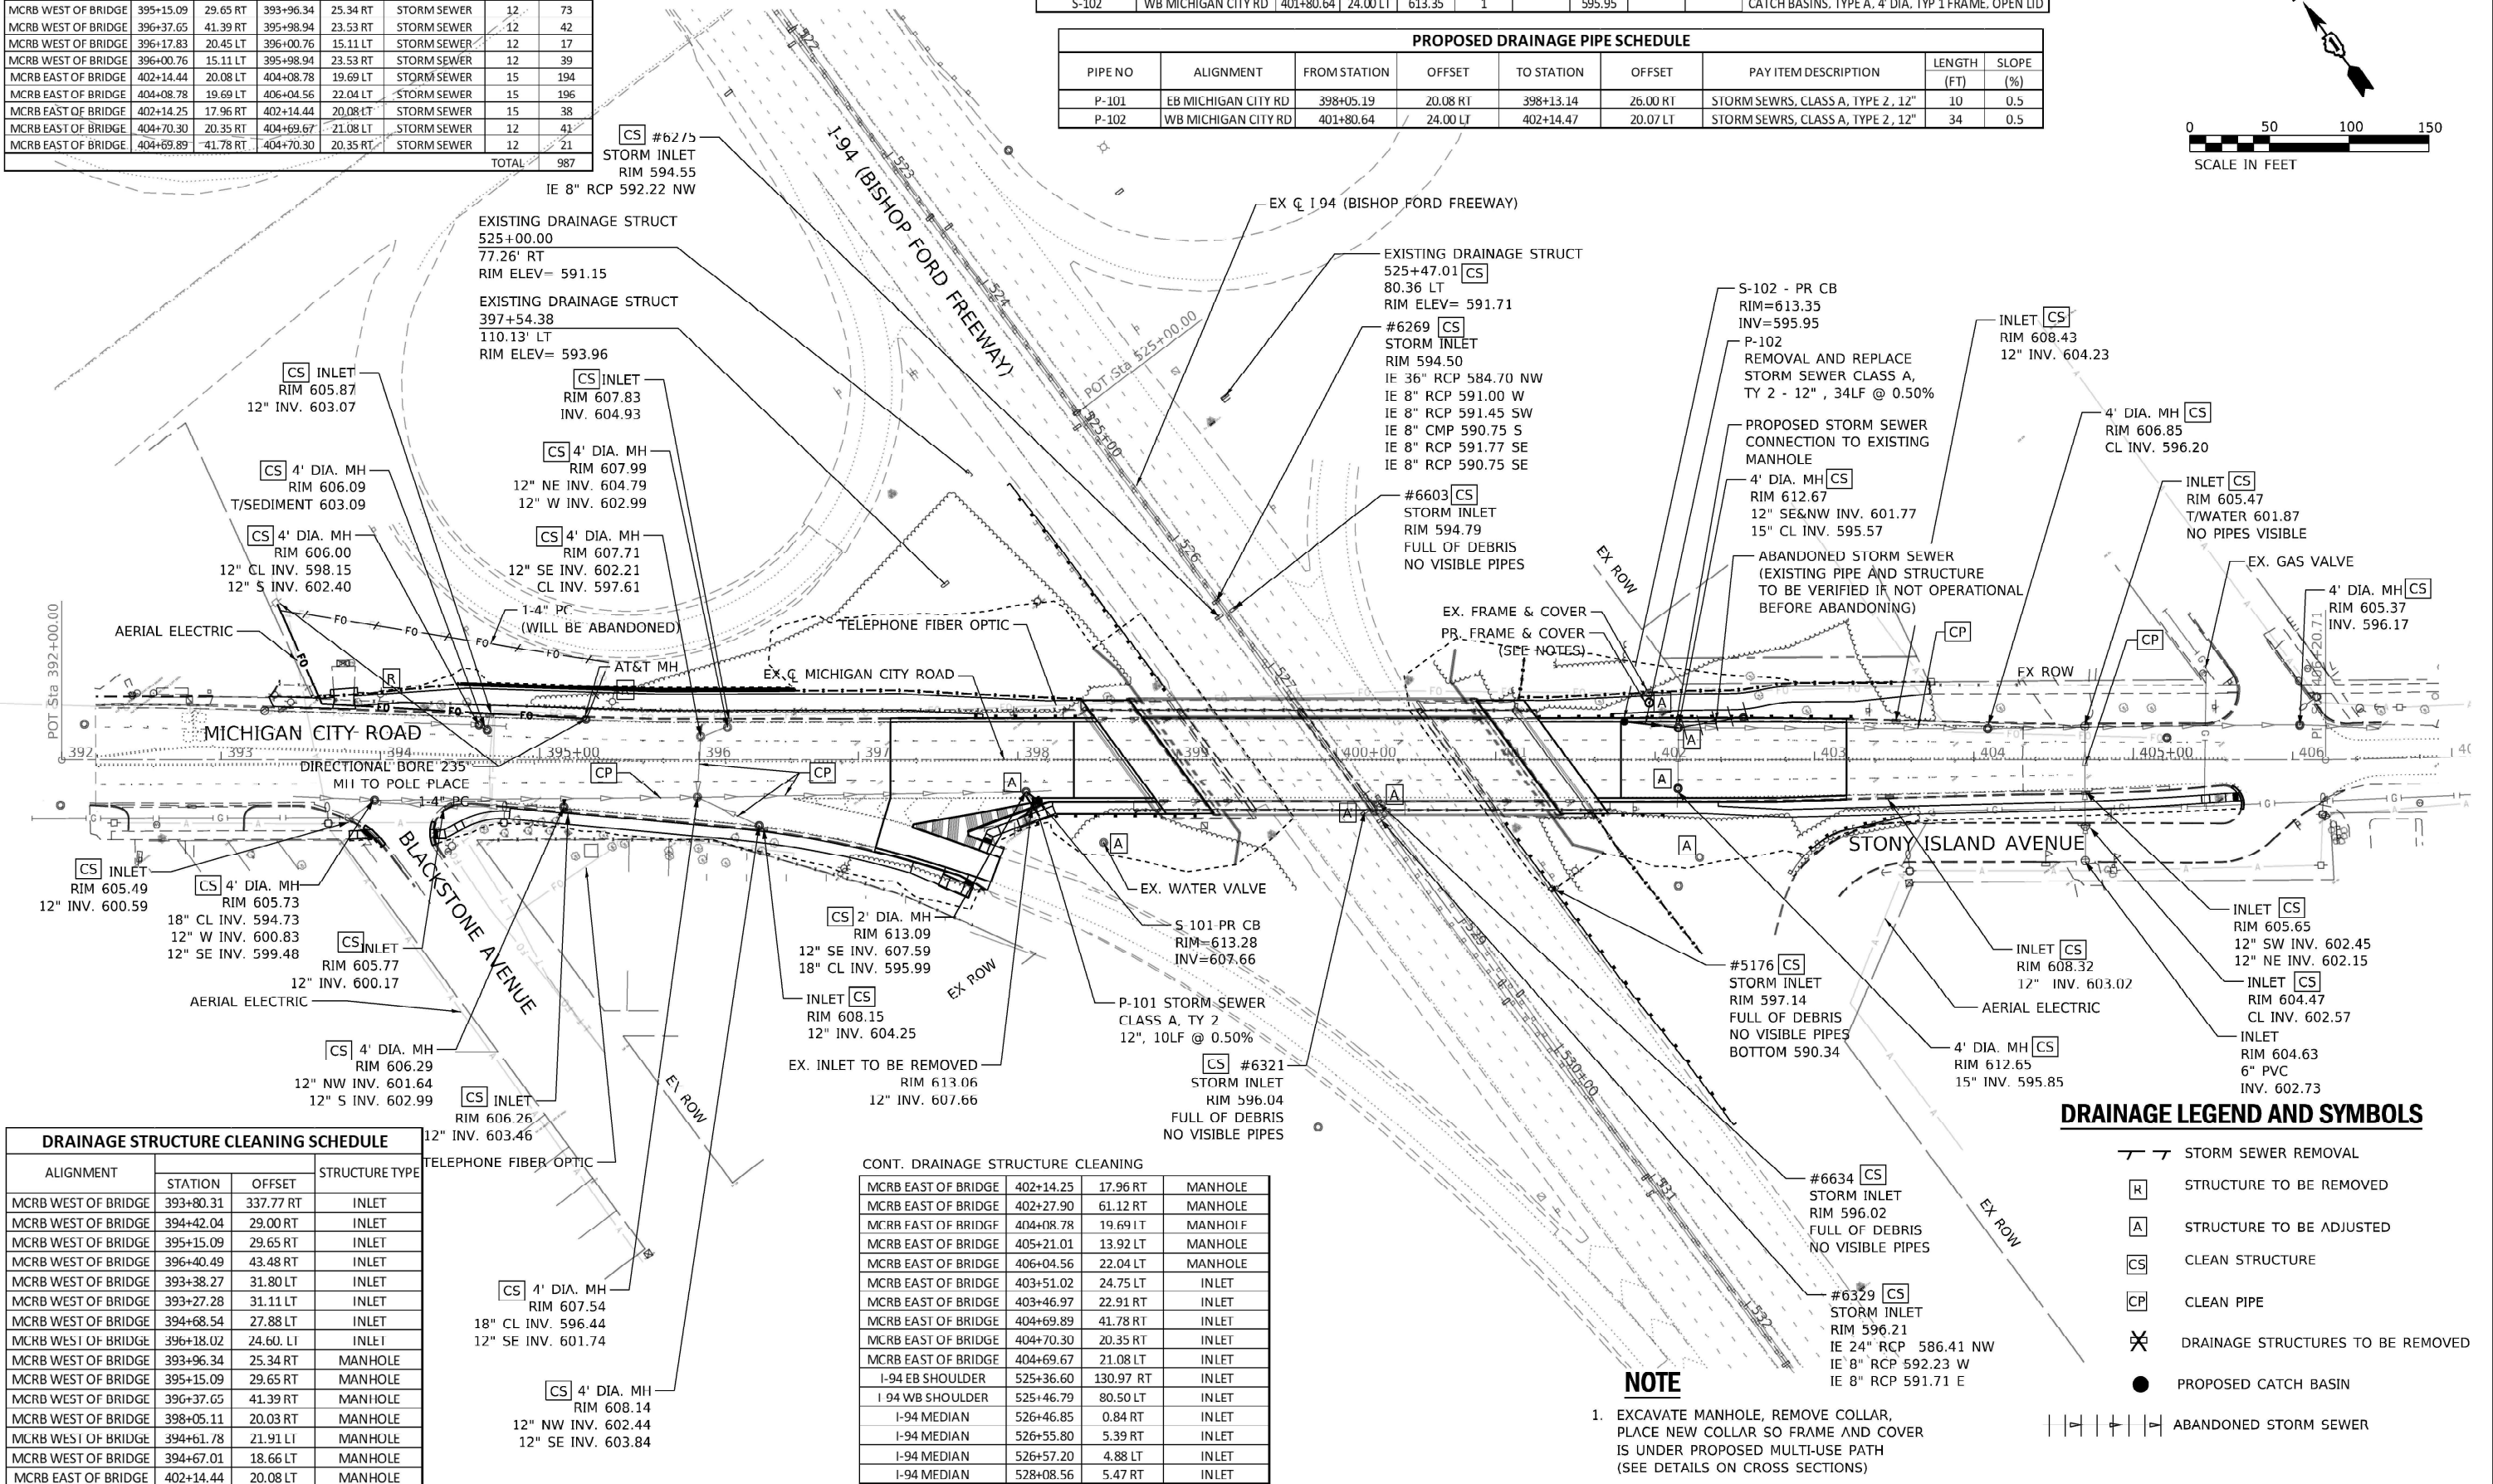



DRAINAGE STRUCTURE CLEANING SCHEDULE			
ALIGNMENT	STATION	OFFSET	STRUCTURE TYPE
MCRB WEST OF BRIDGE	393+80.31	337.77 RT	INLET
MCRB WEST OF BRIDGE	394+42.04	29.00 RT	INLET
MCRB WEST OF BRIDGE	395+15.09	29.65 RT	INLET
MCRB WEST OF BRIDGE	396+40.49	43.48 RT	INLET
MCRB WEST OF BRIDGE	393+38.27	31.80 LT	INLET
MCRB WEST OF BRIDGE	393+27.28	31.11 LT	INLET
MCRB WEST OF BRIDGE	394+68.54	27.88 LT	INLET
MCRB WEST OF BRIDGE	396+18.02	24.60 LT	INLET
MCRB WEST OF BRIDGE	393+96.34	25.34 RT	MANHOLE
MCRB WEST OF BRIDGE	395+15.09	29.65 RT	MANHOLE
MCRB WEST OF BRIDGE	396+37.65	41.39 RT	MANHOLE
MCRB WEST OF BRIDGE	398+05.11	20.03 RT	MANHOLE
MCRB WEST OF BRIDGE	394+61.78	21.91 LT	MANHOLE
MCRB WEST OF BRIDGE	394+67.01	18.66 LT	MANHOLE
MCRB EAST OF BRIDGE	402+14.44	20.08 LT	MANHOLE

CONT. DRAINAGE STRUCTURE CLEANING			
MCRB EAST OF BRIDGE	402+14.25	17.96 RT	MANHOLE
MCRB EAST OF BRIDGE	402+27.90	61.12 RT	MANHOLE
MCRB EAST OF BRIDGE	404+08.78	19.69 LT	MANHOLE
MCRB EAST OF BRIDGE	405+21.01	13.92 LT	MANHOLE
MCRB EAST OF BRIDGE	406+04.56	22.04 LT	MANHOLE
MCRB EAST OF BRIDGE	403+51.02	24.75 LT	INLET
MCRB EAST OF BRIDGE	403+46.97	22.91 RT	INLET
MCRB EAST OF BRIDGE	404+69.89	41.78 RT	INLET
MCRB EAST OF BRIDGE	404+70.30	20.35 RT	INLET
MCRB EAST OF BRIDGE	404+69.67	21.08 LT	INLET
I-94 EB SHOULDER	525+36.60	130.97 RT	INLET
I-94 WB SHOULDER	525+46.79	80.50 LT	INLET
I-94 MEDIAN	526+46.85	0.84 RT	INLET
I-94 MEDIAN	526+55.80	5.39 RT	INLET
I-94 MEDIAN	526+57.20	4.88 LT	INLET
I-94 MEDIAN	528+08.56	5.47 RT	INLET

DRAINAGE LEGEND AND SYMBOLS

- STORM SEWER REMOVAL
- STRUCTURE TO BE REMOVED
- STRUCTURE TO BE ADJUSTED
- CLEAN STRUCTURE
- CLEAN PIPE
- DRAINAGE STRUCTURES TO BE REMOVED
- PROPOSED CATCH BASIN
- ABANDONED STORM SEWER

NOTE
1. EXCAVATE MANHOLE, REMOVE COLLAR, PLACE NEW COLLAR SO FRAME AND COVER IS UNDER PROPOSED MULTI-USE PATH (SEE DETAILS ON CROSS SECTIONS)

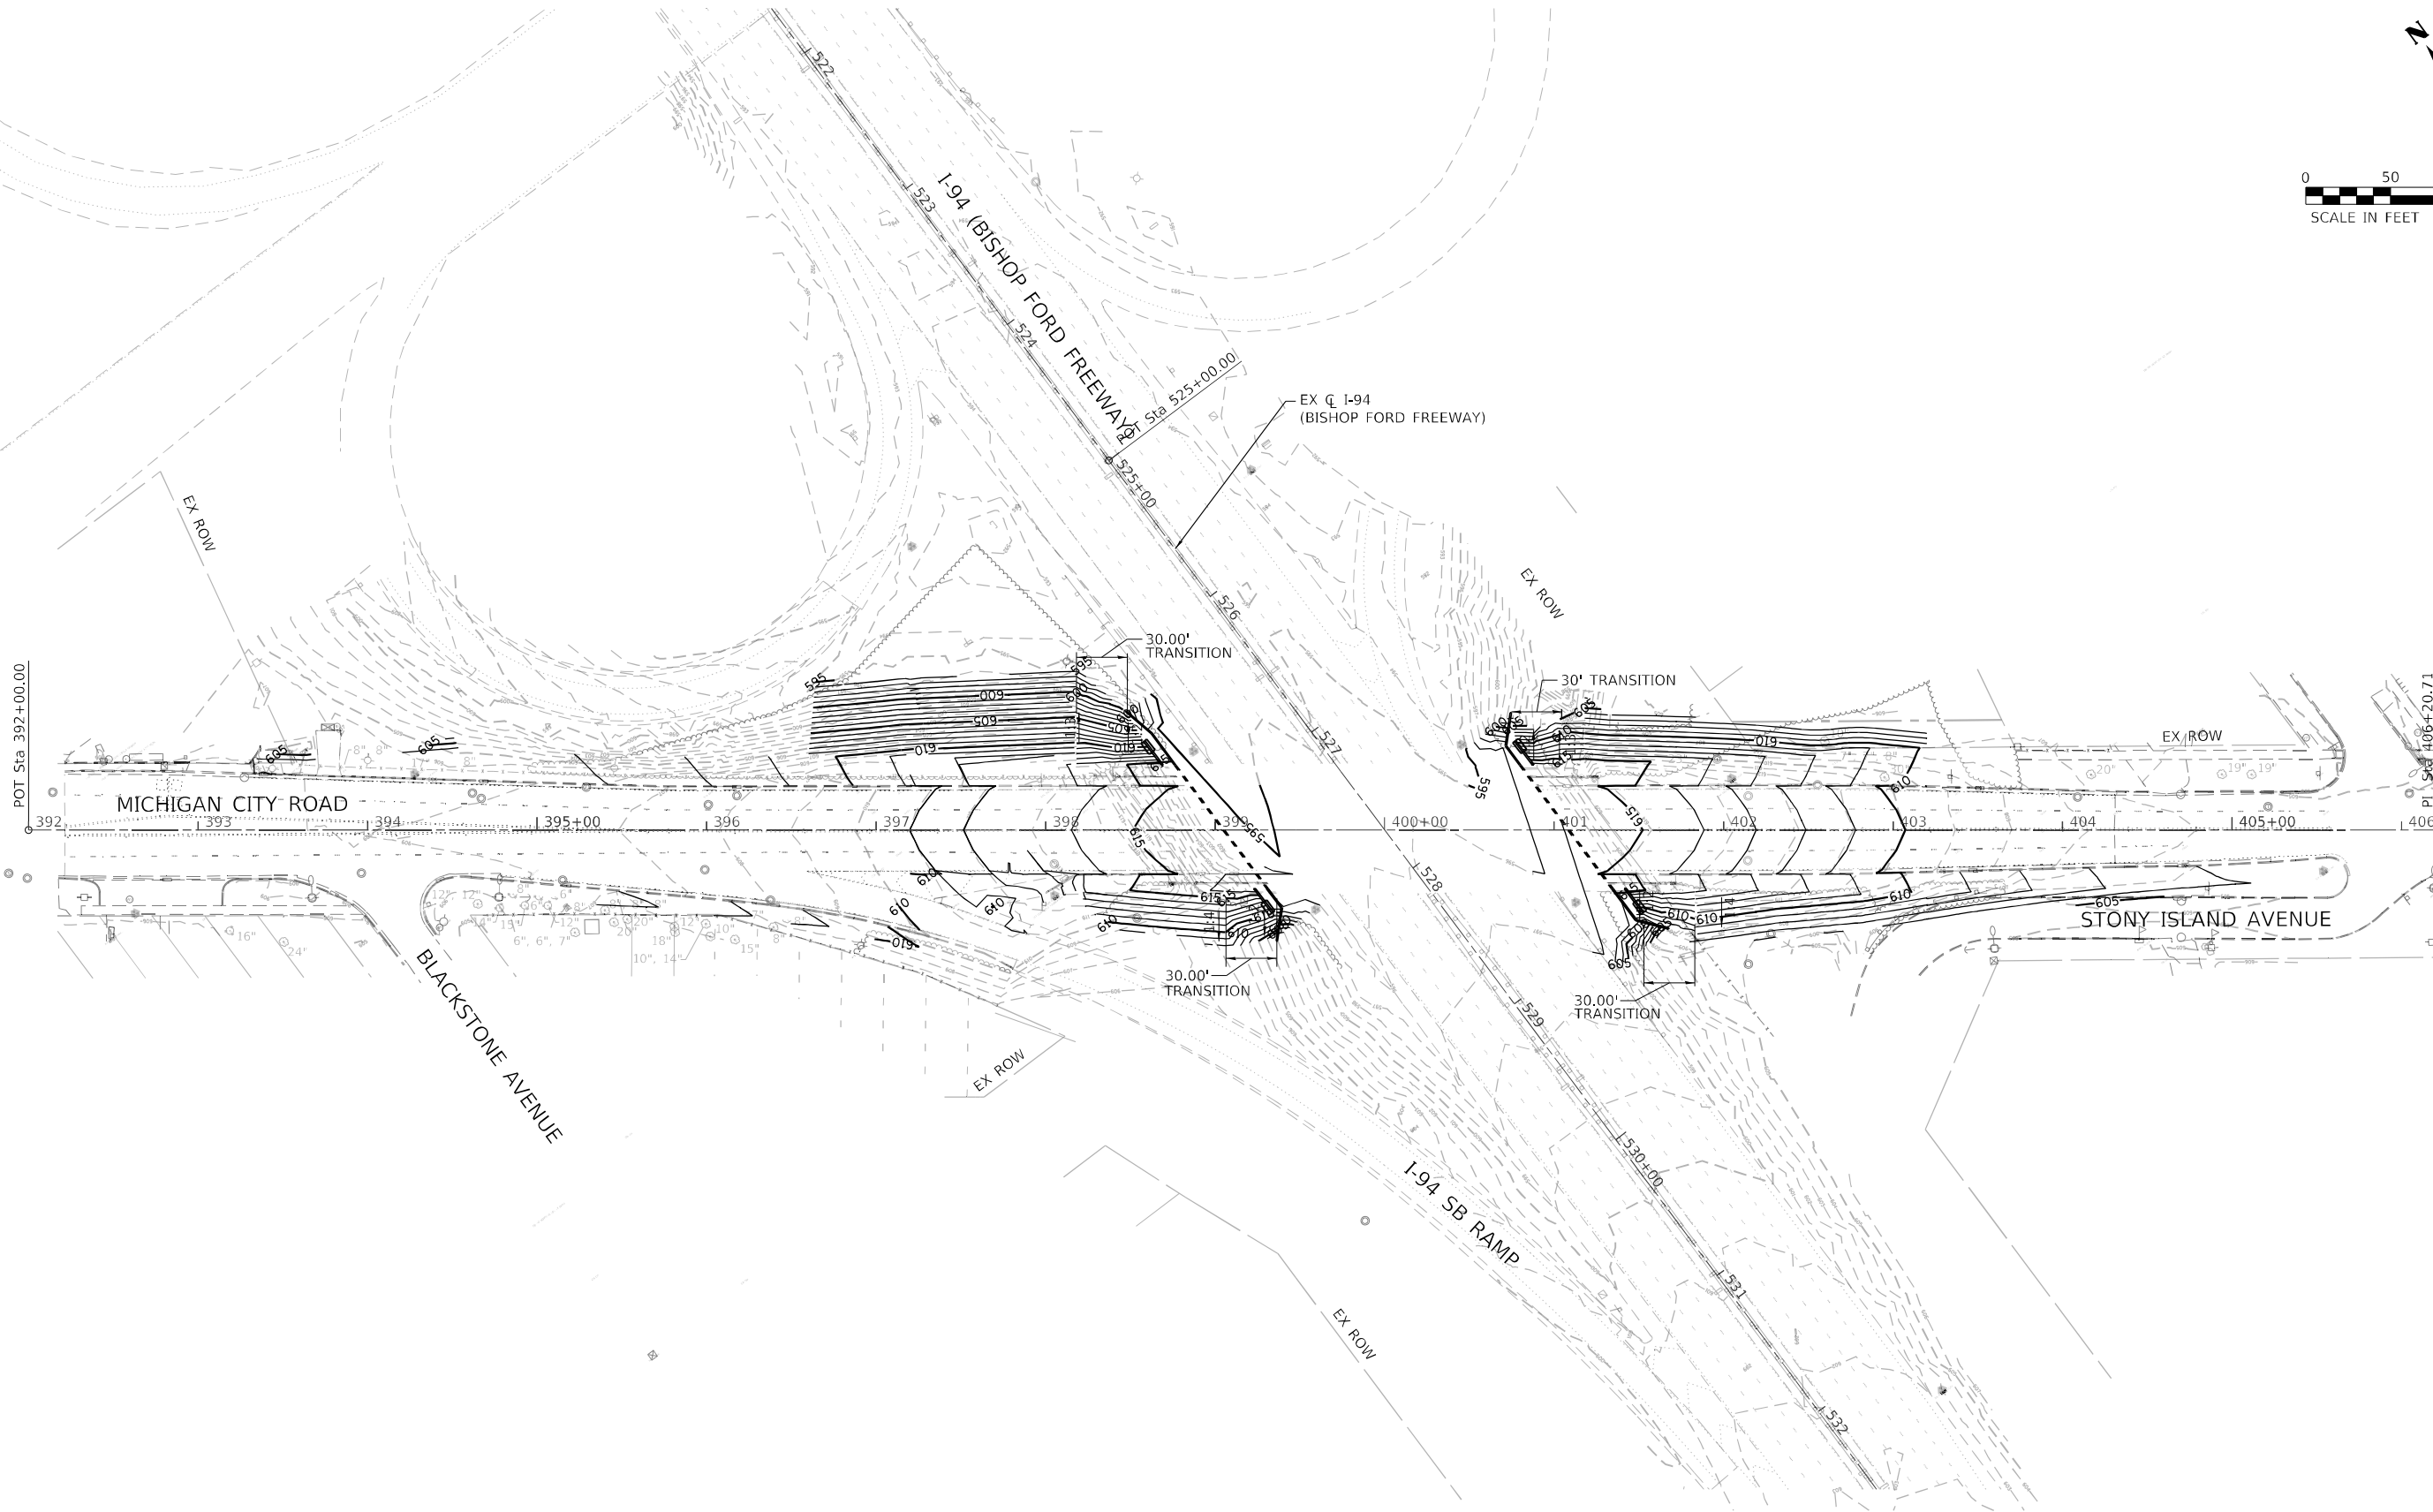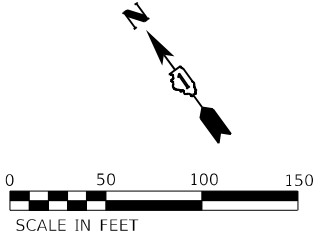

MODEL: 3\MODEL\NAMES
FILE NAME: U:\CAG022\shrewl\p27070 IDOT D1 PTB 204-001 Michigan City Rd Bridge\03A Design\01 CADD\02 Sheet\Roadway\003-D1-62R62-sh-cb\GRADING_01.dgn

 DELTA ENGINEERING GROUP, LLC CONSULTING ENGINEERS, CONSTRUCTION MANAGERS, SURVEYORS 111 W JACKSON BLVD, SUITE 910 CHICAGO, IL 60604 T 312.377.7700, F 312.427.6145	USER NAME = denish		DESIGNED - MA/DB	REVISED -	STATE OF ILLINOIS DEPARTMENT OF TRANSPORTATION	MICHIGAN CITY ROAD OVER F.A.I. ROUTE 94 PROPOSED GRADING PLAN			F.A.I. RTE.	SECTION	COUNTY	TOTAL SHEETS	SHEET NO.
	DRAWN - DB		CHECKED - MA	REVISED -					94	FAI 94 22 STRUCTURE 2	COOK	157	46
	PLOT SCALE = 100,0045' / in.		DATE - 12/13/2024	REVISED -		SCALE: 1:50			CONTRACT NO. 62R62				
	PLOT DATE = 12/13/2024					SHEET 01 OF 01 SHEETS			ILLINOIS FED. AID PROJECT				

GENERAL NOTES:

1. ALL UNDERGROUND UNIT DUCT SHALL BE 30 INCHES MINIMUM BELOW GRADE.
2. NO LIGHTING CIRCUIT OR PORTION THEREOF SHALL BE REMOVED FROM NIGHT TIME OPERATION OF EXISTING LIGHTING WITHOUT THE APPROVAL OF THE ENGINEER. ALL EXISTING LIGHTING SHALL OPERATE FROM DUSK TO DAWN DAILY FOR DURATION OF THE PROJECT TO MAINTAIN ILLUMINATION OF TRAVELED ROADWAYS.
3. PROPOSED COUNTERWEIGHT MUST MATCH THE WEIGHT OF THE PROPOSED LED HIGH MAST LUMINAIRE.
4. THE EXISTING LIGHT TOWERS ARE "T" STYLE ARMS. THERE ARE 6 ARMS WHICH CAN ACCOMODATE TWO LUMINAIRES ON EACH ARM. CONTRACTOR SHALL VERIFY THE PROPOSED LUMINAIRES WILL FIT WITH THE TENON ARMS AND NOT RUB AGAINST EACH OTHER OR IS TOO BIG OF A LUMINAIRE HOUSING. CONTRACTOR TO DEMONSTRATE IN THE FIELD BY INSTALLING TWO PROPOSED LED LUMINAIRES SIDE BY SIDE BEFORE PURCHASING THE ENTIRE QUANTITY OF LUMINAIRES.

CONTACT NOTES:


1. CALL JULIE OR DIGGER FOR CABLE LOCATES, CALL IDOT EMC AT (708) 524-2145 FOR IDOT MAINTAINED CABLE LOCATES.

REMOVAL NOTES:

1. ALL SALVAGE EXISTING EQUIPMENT INCLUDING, LUMINAIRES, SHALL BE RETURNED TO STATE STOCK. THE EXISTING COUNTERWEIGHTS ON THE TOWER TENON ARMS SHALL ALSO BE REMOVED WHEN THE EXISITNG HPS LUMINAIRES ARE REMOVED. THE EXISTING CONTERWEIGHTS SHOULD BE SCRAPPED.THE CONTRACTOR SHALL CALL EMC AT (708) 524-2145 FOR MORE DETAILS AND DELIVERY PLACE.
2. LOCATIONS SELECTED FOR COLLECTION OF DEBRIS AND/OR STORAGE OF EQUIPMENT SHALL BE AS APPROVED BY THE ENGINEER.

SYMBOL LEGEND:

- 

 REPLACE EXISTING HIGH MAST LUMINAIRES WITH LED (59,000 LUMENS MINIMUM), AND NEW COUNTERWEIGHT HPS LUMINAIRES TO BE SALVAGED TO IDOT OR OTHERWISE INDICATED - NUMBER OF FIXTURES SHOWN ON PLAN
- 

EXISTING UNIT DUCT, SIZE AS PER PLANS
- 

UNDERGROUND CONDUIT, GALVANIZED STEEL, 4" DIA.
- 

PROPOSED UNIT DUCT, SIZE AS PER PLANS
- 

EXISTING IDOT LIGHTING CONTROLLER TO REMAIN
- 

RELOCATED LIGHT POLE AND MAST ARM ON PROPOSED METAL FOUNDATION, 10" X 8' LONG BREAKAWAY DEVICE, TRANSFORMER BASE, 15 INCH BOLT CIRCLE LUMINAIRE, LED, ROADWAY, OUTPUT DESIGNATION H, 4000 KELVIN (26,000 LUMENS MINIMUM), LUMINAIRE SAFETY CABLE ASSEMBLY
- 

REMOVE AND RELOCATE LIGHT POLE ON NEW FOUNDATION
- 

EXISTING LIGHT POLE TO REMAIN, REPLACE HPS LUMINAIRE TO LED
- 

PROPOSED UNDERPASS LUMINAIRE, LUMINAIRE, LED, UNDERPASS, SUSPENDED, OUTPUT DESIGNATION D
- 

EXISTING UNDERPASS LUMINAIRE TO BE REMOVED
- 

JUNCTION BOX, SIZE AS SHOWN ON PLAN

ABBREVIATIONS:

- EEXISTING TO REMAIN
- E.O.P.EDGE OF PAVEMENT
- FTFEET OR FOOT
- GNDGROUND
- JBJUNCTION BOX
- MAMAST ARM
- NO.NUMBER
- N.T.S.NOT TO SCALE
- PPROPOSED
- PVCPOLYVINYL CHLORIDE
- RGSRIGID GALVANISED STEEL
- RREMOVE
- STASTATION
- U.N.O.UNLESS NOTED OTHERWISE
- HPSHIGH PRESSURE SODIUM

					Towers				Quantity of Luminaires							
Location	Cabinet Main Route	Cabinet Nearest Cross Street	County	Controllor	Total Tower Qty	Total Lum. Qty	Qua-nity	400W	#	Height	Make Shaft / LD	Lower Device	Year Installed	GPS Latitude	Longitude	
1032	I-94	147th St	Cook	G1	15	113	1	8	8G1AB1	100'	Summit / American	Int	1988	41.622046	-87.578574	
							1	8	8G1AB2	100'	Summit / American	Int	1988	41.622219	-87.577769	
							1	6	6G1AB3	100'	Summit / American	Int	1988	41.622414	-87.576783	
							1	8	8G1CD1	100'	Summit / American	Int	1988	41.622996	-87.578577	
							1	8	8G1CD2	100'	Summit / American	Int	1988	41.623528	-87.577866	
							1	8	8G1CD3	100'	Summit / American	Int	1988	41.62416	-87.578596	
							1	8	8G1CD4	100'	Summit / American	Int	1988	41.622994	-87.577365	
							1	8	8G1EF1	100'	Summit / American	Int	1988	41.622478	-87.579291	
							1	8	8G1EF2	100'	Summit / American	Int	1988	41.622923	-87.580574	
							1	8	8G1EF3	100'	Summit / American	Int	1988	41.623676	-87.580157	
							1	8	8G1EF4	100'	Summit / American	Int	1988	41.623936	-87.579338	
							1	5	5G1EF5	100'	Summit / American	Int	1988	41.625543	-87.579401	
							1	8	8G1GH1	100'	Summit / American	Int	1988	41.622217	-87.580113	
							1	8	8G1GH2	100'	Summit / American	Int	1988	41.621478	-87.579295	
							1	6	6G1GH3	100'	Summit / American	Int	1988	41.620612	-87.578689	

MODEL NAME
FILE NAME



DELTA ENGINEERING GROUP, LLC
CONSULTING ENGINEERS, CONSTRUCTION MANAGERS, SURVEYORS
111 W JACKSON BLVD, SUITE 910
CHICAGO, IL 60604
T 312.377.7700, F 312.427.6145

USER NAME = \$USERS	DESIGNED - KK/HM	REVISED -
	DRAWN - AM/KK	REVISED -
PLOT SCALE = \$SCALE\$	CHECKED - LF	REVISED -
PLOT DATE = \$DATE\$	DATE - 03/05/2025	REVISED -


STATE OF ILLINOIS
DEPARTMENT OF TRANSPORTATION

SYMBOLS LEGEND, GENERAL NOTES AND REMOVAL NOTES
EXISTING TOWER INFORMATION

SCALE: N/A SHEET 01 OF 01 SHEETS STA. N/A TO STA. N/A

F.A.I. RTE.	SECTION	COUNTY	TOTAL SHEETS	SHEET NO.
94	FAI 94 22 STRUCTURE 2	COOK	157	47
CONTRACT NO. 62R62				
ILLINOIS FED. AID PROJECT				

ELT-01

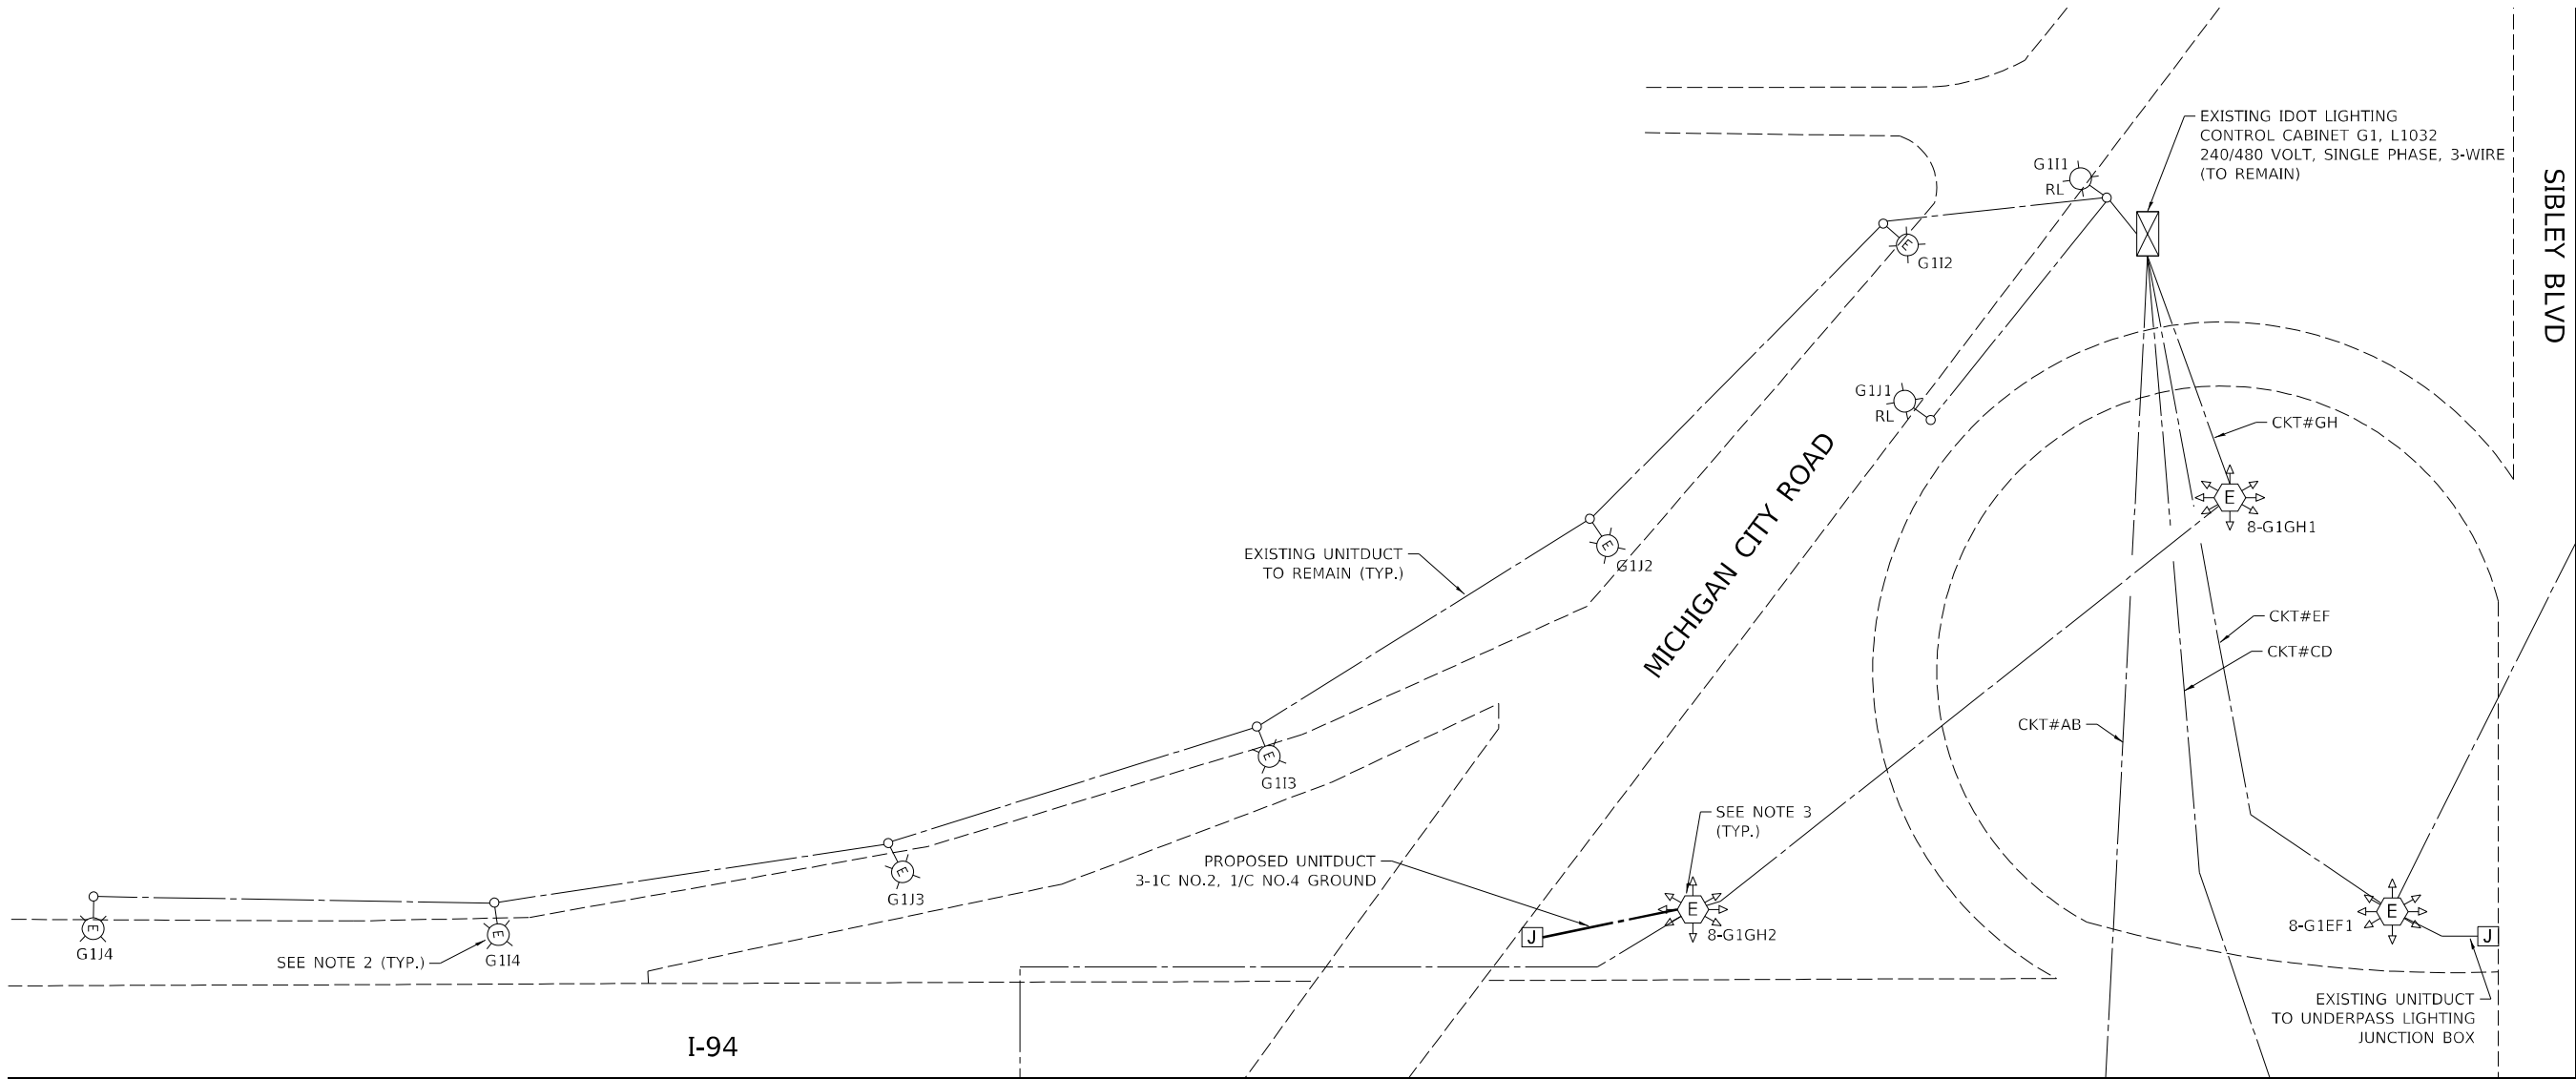

NOTES:

- 1. REFER TO REMOVAL NOTES ON SHEET ELT-01.
- 2. CONTRACTOR TO REPLACE EXISTING ROADWAY HPS LUMINAIRES TO LED LUMINAIRES, LUMINAIRE, LED, ROADWAY, OUTPUT DESIGNATION H (TYP.). 4000 KELVIN, INSTALL LUMINAIRE SAFETY CABLE. EXISTING HPS LUMINAIRE SALVAGE TO IDOT. ALSO REPLACE THE POLE WIRE, FUSES AND ADD POLE GROUND WIRE.
- 3. CONTRACTOR TO REPLACE EXISTING HIGHMAST HPS LUMINAIRES TO LED LUMINAIRES, LUMINAIRE, LED, HIGHMAST, OUTPUT DESIGNATION J (TYP.), 4000 KELVIN, EXISTING HPS LUMINAIRE SALVAGE TO IDOT. CONTRACTOR TO MATCHLED LUMINAIRE ORIENTATIONS WITH THE EXISTING HPS LUMINAIRE ORIENTATIONS. CONTRACTOR TO REMOVE THE EXISTING COUNTERWEIGHTS, NO SALVAGE. CONTRACTOR TO INSTALL NEW COUNTERWEIGHTS TO MATCH THE WEIGHT OF THE LED LUMANAIRE.

DESCRIPTION	UNIT	QTY
LUMINAIRE, LED, ROADWAY, REPLACEMENT, OUTPUT DESIGNATION H	EACH	8
LUMINAIRE, LED, HIGHMAST, OUTPUT DESIGNATION J	EACH	24
REMOVAL OF HIGH MAST LUMINAIRE, SALVAGE	EACH	24
REMOVAL OF LUMINAIRE, SALVAGE	EACH	8
LUMINAIRE SAFETY CABLE ASSEMBLY	EACH	8
HIGH MAST LUMINAIRE COUNTERWEIGHT	EACH	12
UNIT DUCT, 600V, 3-1C NO.2, 1/C NO.4 GROUND, (XLP-TYPE USE), 1 1/2" DIA. POLYETHYLENE	FOOT	100

MODEL 3:MODEL NAMES
FILE: 3:MODEL STYLES



DELTA ENGINEERING GROUP, LLC

CONSULTING ENGINEERS, CONSTRUCTION MANAGERS, SURVEYORS

111 W JACKSON BLVD, SUITE 910

CHICAGO, IL 60604

T 312.377.7700, F 312.427.6145

USER NAME = \$USERS	DESIGNED - KK/HM	REVISED -
	DRAWN - AM/KK	REVISED -
PLOT SCALE = \$SCALES	CHECKED - LF	REVISED -
PLOT DATE = \$DATES	DATE - 03/05/2025	REVISED -


STATE OF ILLINOIS
DEPARTMENT OF TRANSPORTATION

MICHIGAN CITY ROAD OVER I-94
INTERCHANGE LIGHTING PLAN

SCALE: SHEET OF SHEETS STA. TO STA.

F.A.I. RTE.	SECTION	COUNTY	TOTAL SHEETS	SHEET NO.
94	FAI 94 22 STRUCTURE 2	COOK	157	48
CONTRACT NO. 62R62				
ILLINOIS FED. AID PROJECT				

ELT-02

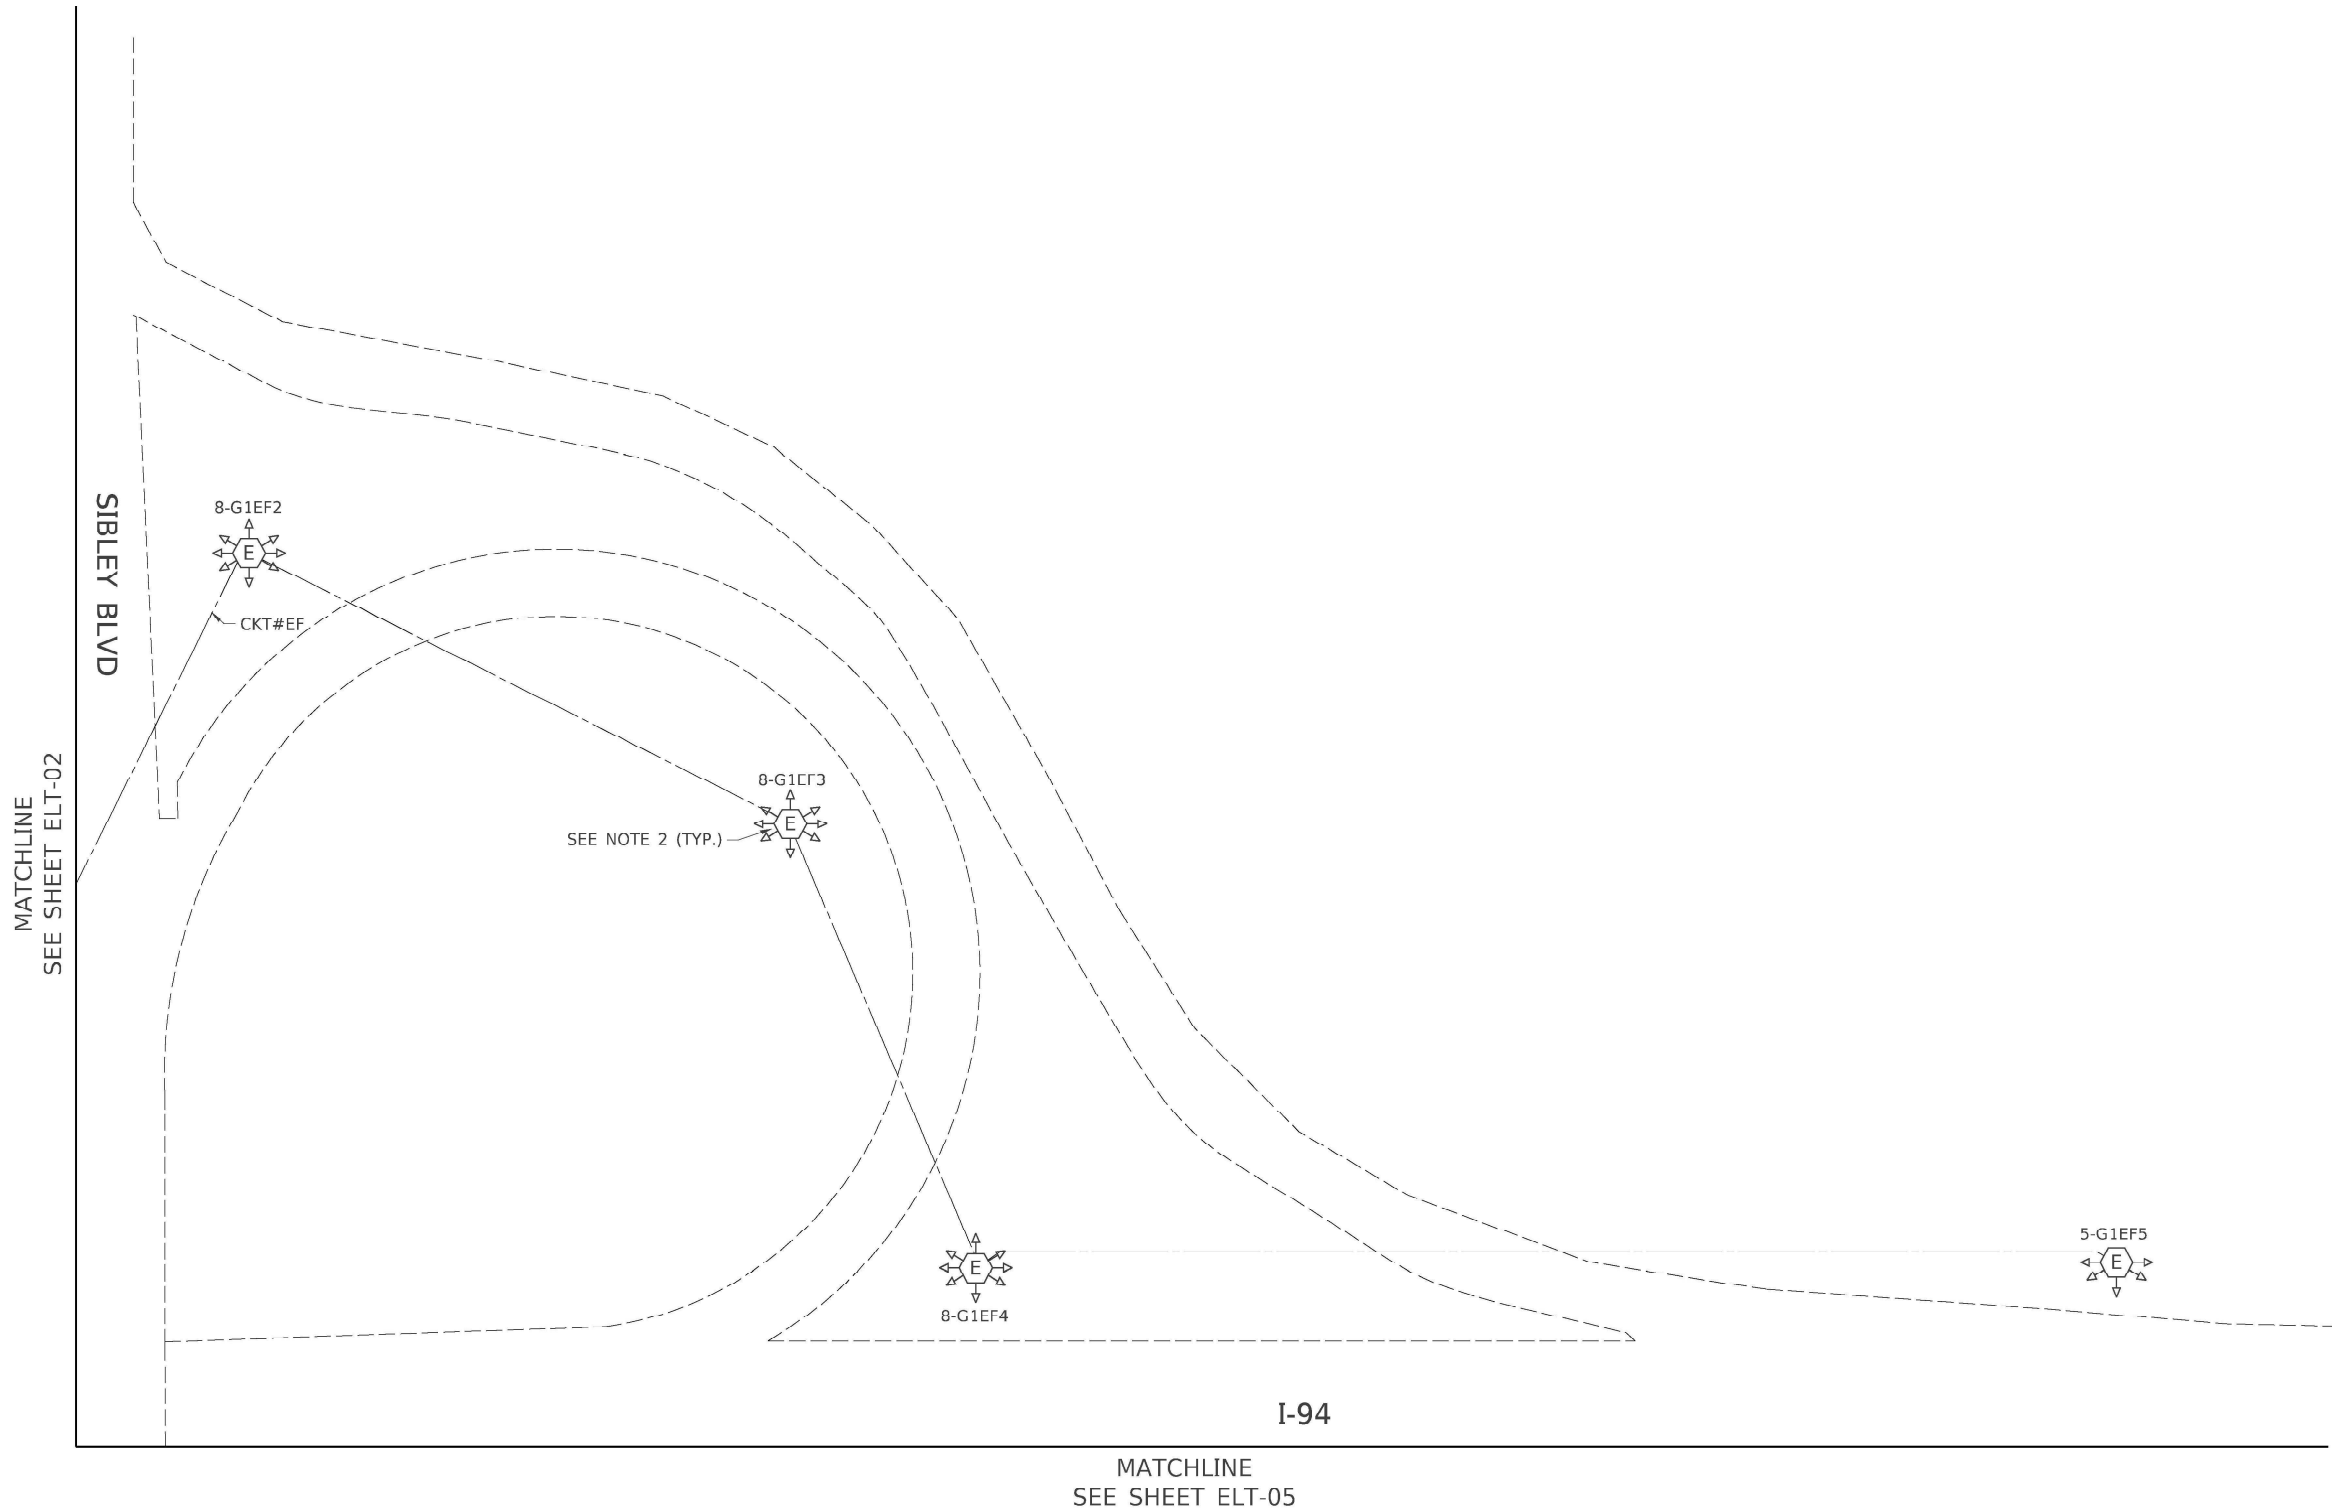

NOTES:

- REFER TO REMOVAL NOTES ON SHEET ELT-01.
- CONTRACTOR TO REPLACE EXISTING HIGHMAST HPS LUMINAIRES TO LED LUMINAIRES, LUMINAIRE, LED, HIGHMAST, OUTPUT DESIGNATION J (TYP.), 4000 KELVIN. EXISTING HPS LUMINAIRE SALVAGE TO IDOT. CONTRACTOR TO MATCHLED LUMINAIRE ORIENTATIONS WITH THE EXISTING HPS LUMINAIRE ORIENTATIONS. CONTRACTOR TO REMOVE THE EXISTING COUNTERWEIGHTS, NO SALVAGE. CONTRACTOR TO INSTALL NEW COUNTERWEIGHTS TO MATCH THE WEIGHT OF THE LED LUMANAIRE.

DESCRIPTION	UNIT	QTY
LUMINAIRE, LED, HIGHMAST, OUTPUT DESIGNATION J	EACH	29
REMOVAL OF HIGH MAST LUMINAIRES, SALVAGE	EACH	29
HIGH MAST LUMINAIRE COUNTERWEIGHT	EACH	19

MODEL: 43406ELNAMES
FILE NAME: G:\11222073 IDOT D1_PTB 204-001 Michigan City Rd Bridge\03A Design\01 CADD\02 Sheet\Lighting\012362-shr-ELT-04.dgn



DELTA ENGINEERING GROUP, LLC

CONSULTING ENGINEERS, CONSTRUCTION MANAGERS, SURVEYORS

111 W JACKSON BLVD, SUITE 910

CHICAGO, IL 60604

T 312.377.7700, F 312.427.6145

USER NAME = rmamucod	DESIGNED - KK/HM	REVISED -
	DRAWN - AM/KK	REVISED -
PLOT SCALE = 0.200" / in.	CHECKED - LF	REVISED -
PLOT DATE = 12/13/2024	DATE - 12/13/2024	REVISED -

STATE OF ILLINOIS
DEPARTMENT OF TRANSPORTATION

MICHIGAN CITY ROAD OVER I-94
INTERCHANGE LIGHTING PLAN

SCALE: SHEET OF SHEETS STA. TO STA.

F.A.I. RTE.	SECTION	COUNTY	TOTAL SHEETS	SHEET NO.
94	FAI 94 22 STRUCTURE 2	COOK	157	50
CONTRACT NO. 62R62				
ILLINOIS FED. AID PROJECT				

ELT-04

MATCHLINE
SEE SHEET ELT-04

I-94



MATCHLINE
SEE SHEET ELT-03
SIBLEY BLVD

8-G1CD1
CKT#CD

8-G1CD3

8-G1CD2

8-G1CD4

NOTES:

1. REFER TO REMOVAL NOTES ON SHEET ELT-01.
2. CONTRACTOR TO REPLACE EXISTING HIGHMAST HPS LUMINAIRES TO LED LUMINAIRES, LUMINAIRE, LED, HIGHMAST, OUTPUT DESIGNATION J (TYP.), 4000 KELVIN. EXISTING HPS LUMINAIRE SALVAGE TO IDOT. CONTRACTOR TO MATCHLED LUMINAIRE ORIENTATIONS WITH THE EXISTING HPS LUMINAIRE ORIENTATIONS. CONTRACTOR TO REMOVE THE EXISTING COUNTERWEIGHTS, NO SALVAGE. CONTRACTOR TO INSTALL NEW COUNTERWEIGHTS TO MATCH THE WEIGHT OF THE LED LUMANAIRE.

DESCRIPTION	UNIT	QTY
LUMINAIRE, LED, HIGHMAST, OUTPUT DESIGNATION J	EACH	32
REMOVAL OF HIGH MAST LUMINAIRES, SALVAGE	EACH	32
HIGH MAST LUMINAIRE COUNTERWEIGHT	EACH	16

MODEL: 4100ELNAMES
FILE: I:\STATE 6111220720 IDOT D1_PTB 204-001 Michigan City Rd Bridge\03A Design\01 CADD\02 Sheet\Lighting\012362-shl-ELT-05.dgn

DELTA ENGINEERING GROUP, LLC
CONSULTING ENGINEERS, CONSTRUCTION MANAGERS, SURVEYORS
111 W JACKSON BLVD, SUITE 910
CHICAGO, IL 60604
T 312.377.7700, F 312.427.6145

USER NAME = rmamucod	DESIGNED - KK/HM	REVISED -
	DRAWN - AM/KK	REVISED -
PLOT SCALE = 0.200" / in.	CHECKED - LF	REVISED -
PLOT DATE = 12/13/2024	DATE - 12/13/2024	REVISED -

**STATE OF ILLINOIS
DEPARTMENT OF TRANSPORTATION**

**MICHIGAN CITY ROAD OVER I-94
INTERCHANGE LIGHTING PLAN**

SCALE: SHEET OF SHEETS STA. TO STA.



F.A.I. RTE.	SECTION	COUNTY	TOTAL SHEETS	SHEET NO.
94	FAI 94 22 STRUCTURE 2	COOK	157	51
				CONTRACT NO. 62R62
ILLINOIS FED. AID PROJECT				

ELT-05

EXISTING IDOT LIGHTING
CONTROLLER G1 TO REMAIN

VILLAGE OF DOLTON LIGHT POLE,
CONTRACTOR TO COORDINATE REMOVAL
AND RE-INSTALLATION WORK WITH VILLAGE OF DOLTON

EXISTING IDOT LIGHTING UNIT,
REMOVE AND RELOCATE ON NEW
FOUNDATION

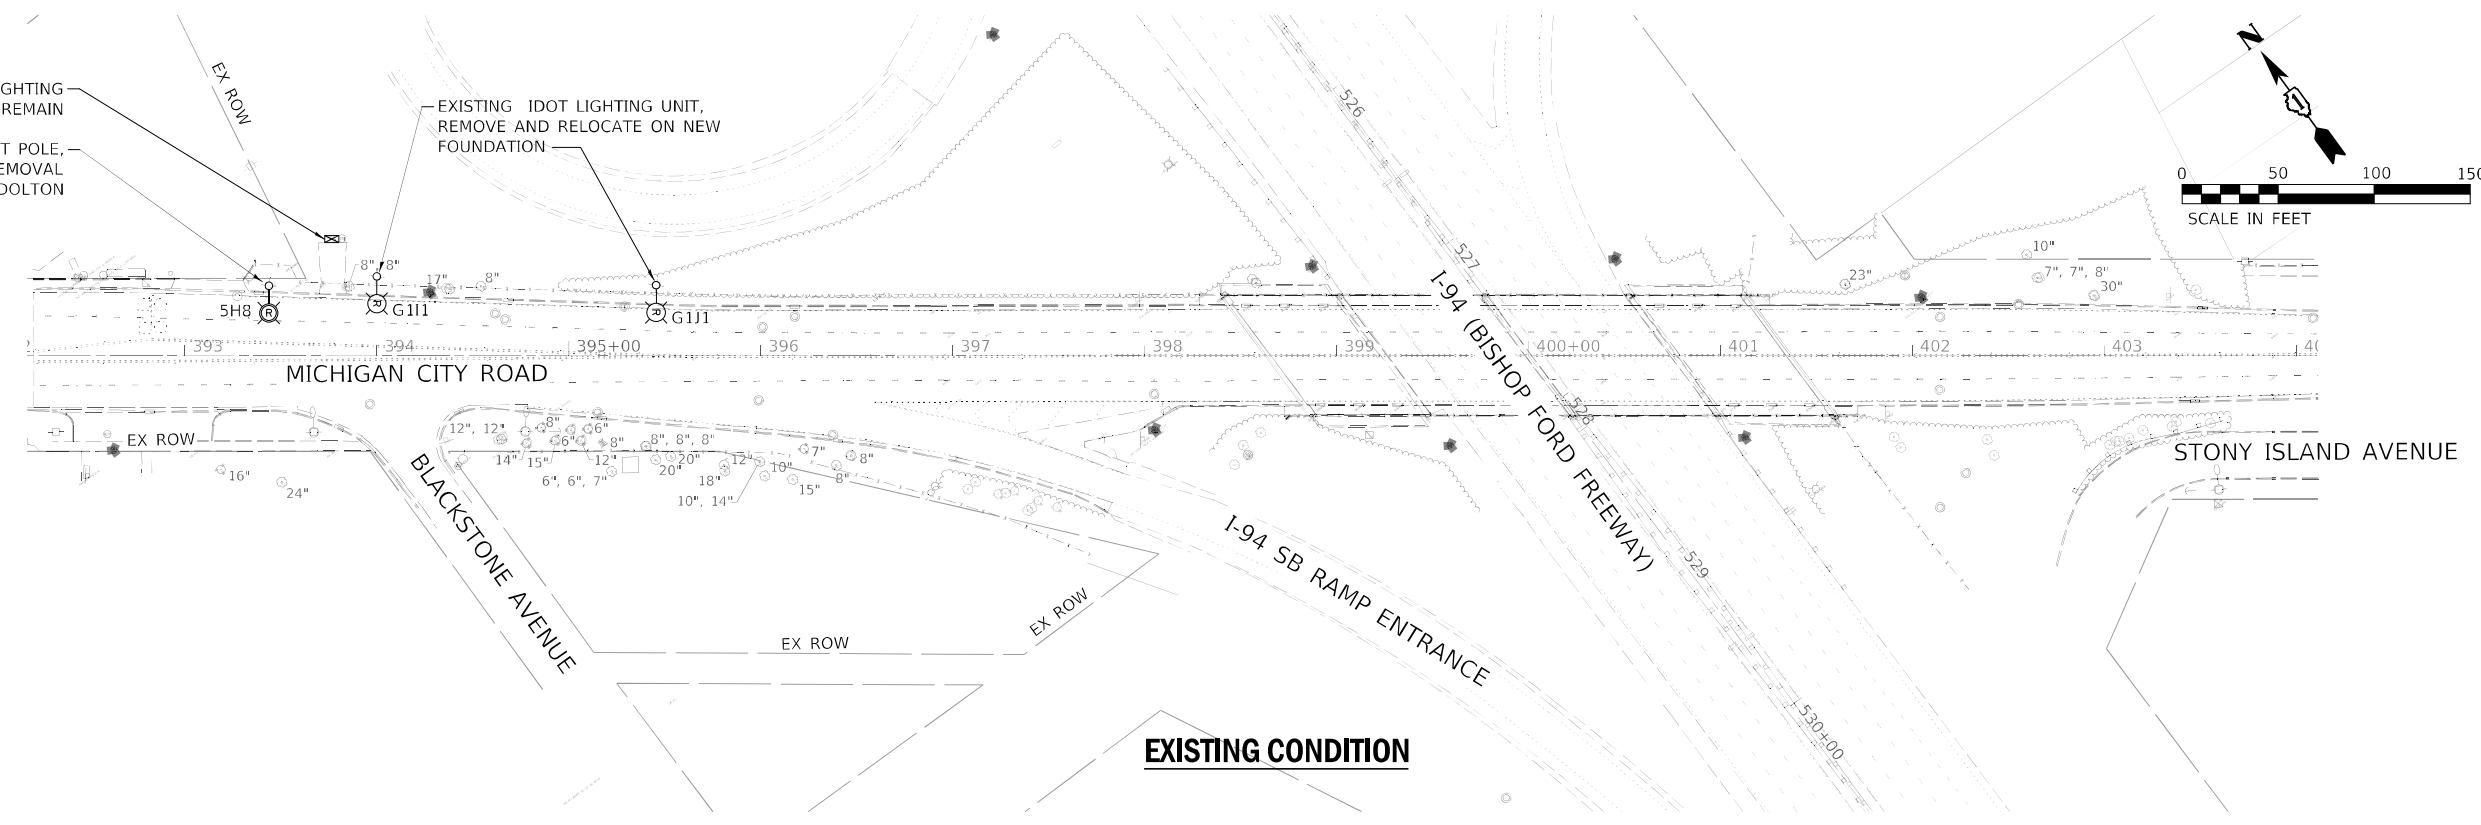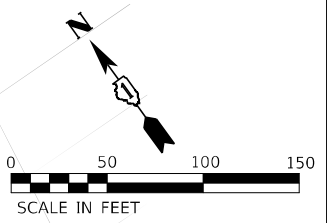

EXISTING CONDITION


EXISTING IDOT LIGHTING
CONTROLLER G1 TO REMAIN

RELOCATED VILLAGE OF DOLTON LIGHT POLE,
ON NEW FOUNDATION, CONTRACTOR TO RECONNECT
TO EXISTING CIRCUIT
STA. 393+44
OFFSET 44FT LT

RELOCATED IDOT LIGHTING UNIT
NEW LED LUMINAIRE, LIGHT POLE
FOUNDATION, BREAKAWAY DEVICE,
TRANSFORMER BASE
STA 394+00
OFFSET 46LT

UNIT DUCT, 600V, 3-1C NO.2,
1/C NO.4 GROUND, (XLP-TYPE USE),
1 1/2" DIA. POLYETHYLENE

RELOCATED IDOT LIGHTING UNIT
NEW LED LUMINAIRE, LIGHT POLE
FOUNDATION, BREAKAWAY DEVICE,
TRANSFORMER BASE
STA 395+45
OFFSET 46LT

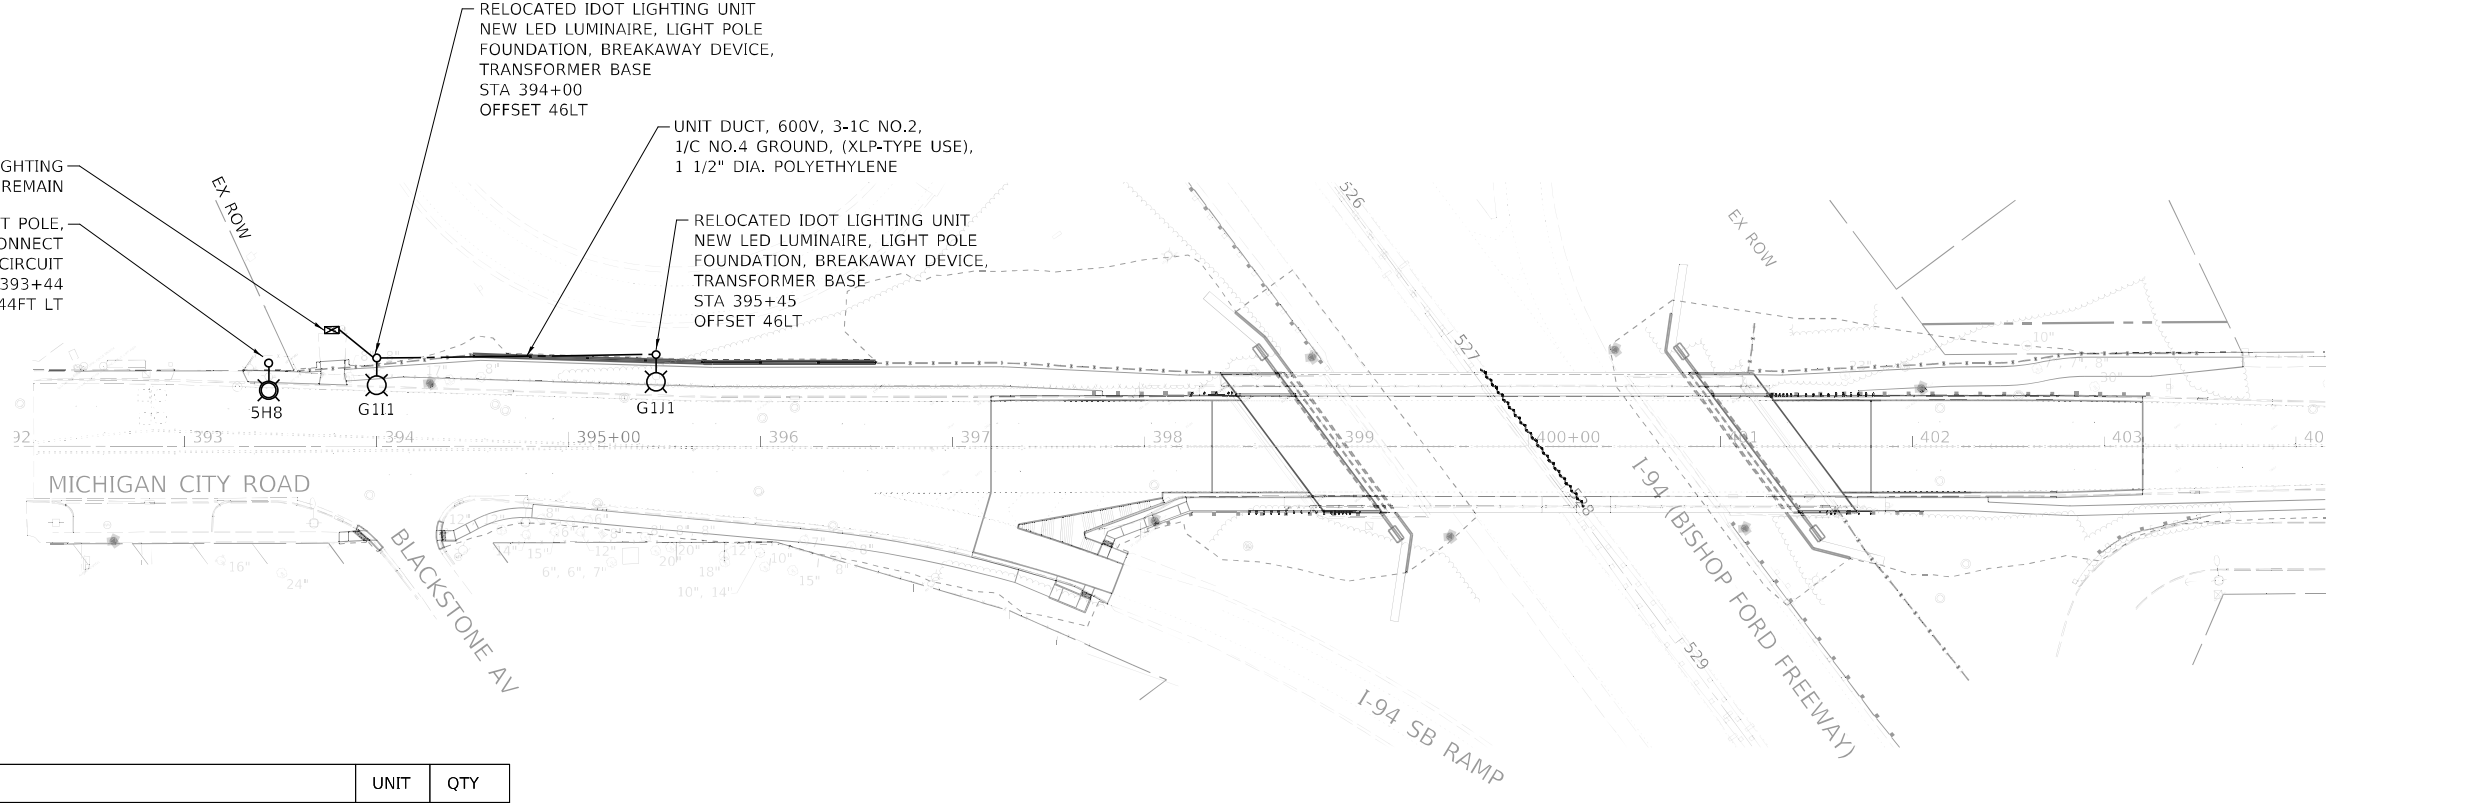

PROPOSED CONDITION

DESCRIPTION	UNIT	QTY
UNIT DUCT, 600V, 3-1C NO.2, 1/C NO.4 GROUND, (XLP-TYPE USE), 1 1/2" DIA. POLYETHYLENE	FOOT	200
LIGHT POLE FOUNDATION, METAL, 15" BOLT CIRCLE, 10" X 8"	EACH	3
BREAKAWAY DEVICE, TRANSFORMER BASE, 15 INCH BOLT CIRCLE	EACH	2
REMOVAL OF POLE FOUNDATION	EACH	3
RELOCATE EXISTING LIGHTING UNIT	EACH	3

MODEL: 434061.NAMES
FILE: NAME: C:\2220720 IDOT D1_PTB 204-2001 Michigan City Rd Bridge\02A Design\01 CADD\02 Sheet\Lighting\0167R62-47-ELT-06.dgn

DELTA ENGINEERING GROUP, LLC
CONSULTING ENGINEERS, CONSTRUCTION MANAGERS, SURVEYORS
111 W JACKSON BLVD, SUITE 910
CHICAGO, IL 60604
T 312.377.7700, F 312.427.6145


USER NAME = rmanucod	DESIGNED - KK/HM	REVISED -
	DRAWN - AM/KK	REVISED -
PLOT SCALE = 100,0000 ' / in.	CHECKED - LF	REVISED -
PLOT DATE = 12/13/2024	DATE - 12/13/2024	REVISED -

**STATE OF ILLINOIS
DEPARTMENT OF TRANSPORTATION**

MICHIGAN CITY ROAD BRIDGE LIGHTING RELOCATION PLAN			
SCALE:	SHEET	OF	SHEETS
STA.	TO STA.		

F.A.I. RTE.	SECTION	COUNTY	TOTAL SHEETS	SHEET NO.
94	FAI 94 22 STRUCTURE 2	COOK	157	52
CONTRACT NO. 62R62				
ILLINOIS		FED. AID PROJECT		


ELT-06

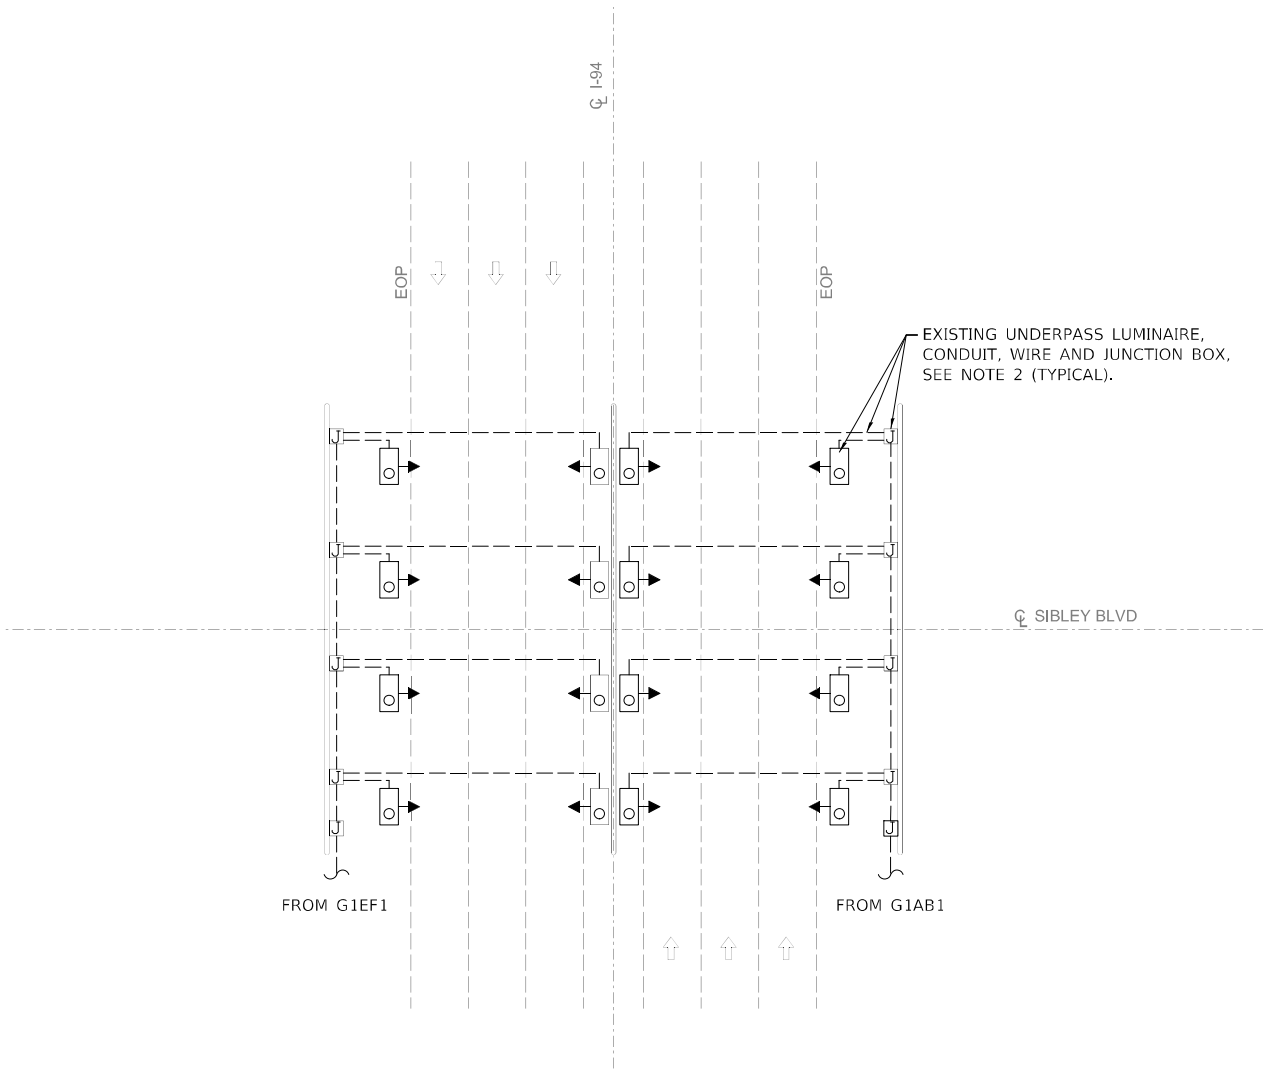

EXISTING UNDERPASS LIGHTING
N.T.S.

NOTES:

- REFER TO REMOVAL NOTES ON SHEET ELT-01.
- CONTRACTOR TO REMOVE EXISTING UNDERPASS LUMINAIRES AND SCRAPPED. REMOVE CONDUIT, JUNCTION BOX AND ELECTRIC CABLES. THIS WORK WILL BE PAID UNDER PAYITEM REMOVAL OF LIGHTING UNIT, NO SALVAGE.
- SEE IDOT STANDARD SHEET BE-901, FOR PROPOSED UNDERPASS LUMINAIRE INSTALLATION DETAILS.
- INSTALL NEW FUSE HOLDERS, 30 AMP FUSES AND NEUTRAL SLUG INSIDE JUNCTION BOX. USE EXISTING UNIT DUCT FROM LIGHT TOWER TO JUNCTION BOX.

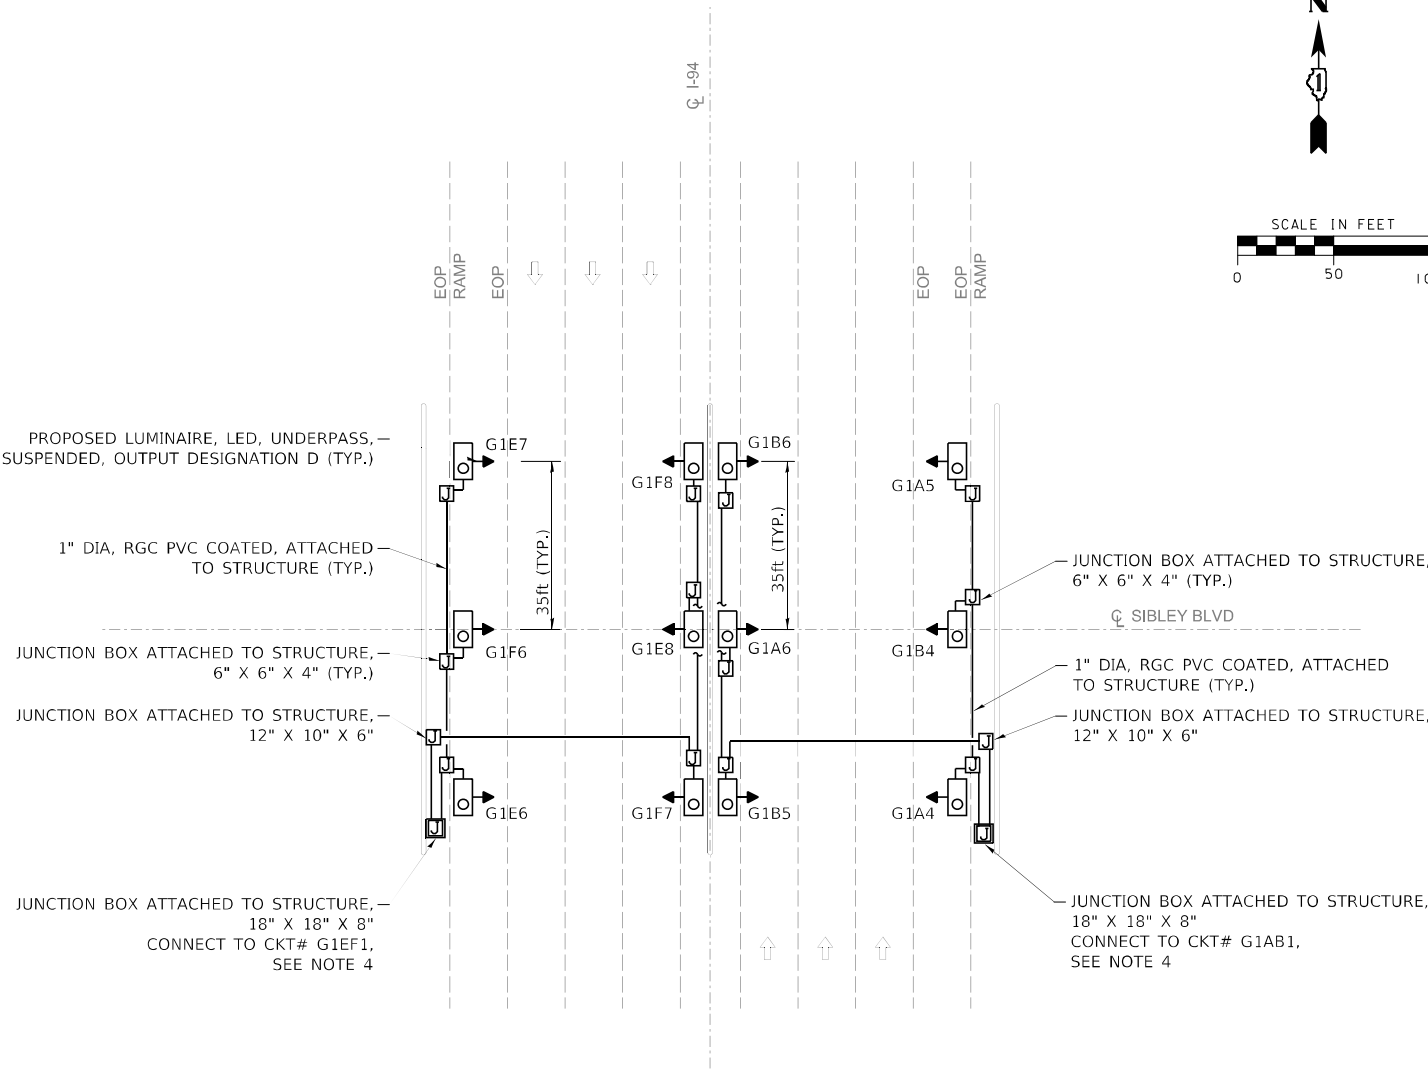

PROPOSED UNDERPASS LIGHTING
N.T.S.

DESCRIPTION	UNIT	QTY
CONDUIT ATTACHED TO STRUCTURE, 1" DIA., PVC COATED GALVANIZED STEEL	FOOT	500
JUNCTION BOX, STAINLESS STEEL, ATTACHED TO STRUCTURE, 6" X 6" X 4"	EACH	12
JUNCTION BOX, STAINLESS STEEL, ATTACHED TO STRUCTURE, 12" X 10" X 6"	EACH	2
JUNCTION BOX, STAINLESS STEEL, ATTACHED TO STRUCTURE, 18" X 18" X 8"	EACH	2
ELECTRIC CABLE IN CONDUIT, 600V (XLP-TYPE USE) 1/C NO. 10	FOOT	2400
LUMINAIRE, LED, UNDERPASS, SUSPENDE, OUTPUT DESIGNATION D	EACH	12
REMOVAL OF LIGHTING UNIT, NO SALVAGE	EACH	16
CONDUIT ATTACHED TO STRUCTURE, 3" DIA., PVC COATED GALVANIZED STEEL	FOOT	30

MODEL: 43MODEL.NAMES
FILE: SIBLEY BLVD 22 STRUCTURE 2.DWG
DATE: 12/13/2024
PROJECT: I-94 OVER SIBLEY BLVD
SHEET: 157 OF 157
DRAWN: AM/KK
CHECKED: LF
DATE: 12/13/2024



DELTA ENGINEERING GROUP, LLC
CONSULTING ENGINEERS, ARCHITECTS, SURVEYORS
111 W JACKSON BLVD, SUITE 910
CHICAGO, IL 60604
T 312.377.7700, F 312.427.6145



USER NAME = rmanuod	DESIGNED - KK/HM	REVISED -
	DRAWN - AM/KK	REVISED -
PLOT SCALE = 100,0000 ' / in.	CHECKED - LF	REVISED -
PLOT DATE = 12/13/2024	DATE - 12/13/2024	REVISED -

STATE OF ILLINOIS
DEPARTMENT OF TRANSPORTATION

SIBLEY BLVD OVER I-94 UNDERPASS LIGHTING - SIBLEY BLVD			
SCALE:	SHEET	OF	SHEETS
	STA.	TO	STA.


F.A.I. RTE.	SECTION	COUNTY	TOTAL SHEETS	SHEET NO.
94	FAI 94 22 STRUCTURE 2	COOK	157	53
CONTRACT NO. 62R62				
ILLINOIS FED. AID PROJECT				

ELT-07

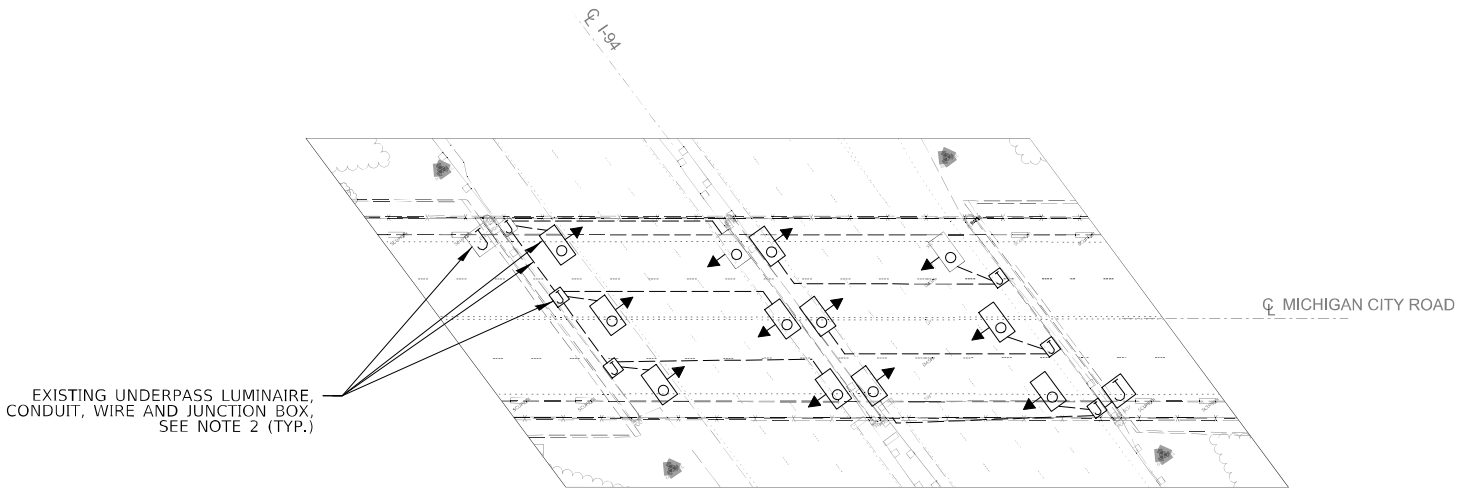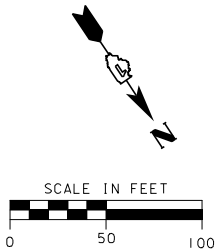

EXISTING UNDERPASS LIGHTING
N.T.S.

DESCRIPTION	UNIT	QTY
CONDUIT ATTACHED TO STRUCTURE, 1" DIA., PVC COATED GALVANIZED STEEL	FOOT	450
JUNCTION BOX, STAINLESS STEEL, ATTACHED TO STRUCTURE, 6" X 6" X 4"	EACH	12
JUNCTION BOX, STAINLESS STEEL, ATTACHED TO STRUCTURE, 12" X 10" X 6"	EACH	2
JUNCTION BOX, STAINLESS STEEL, ATTACHED TO STRUCTURE, 18" X 18" X 8"	EACH	2
ELECTRIC CABLE IN CONDUIT, 600V (XLP-TYPE USE) 1/C NO. 10	FOOT	2200
LUMINAIRE, LED, UNDERPASS, SUSPENDED, OUTPUT DESIGNATION D	EACH	12
REMOVAL OF LIGHTING UNIT, NO SALVAGE	EACH	12
CONDUIT ATTACHED TO STRUCTURE, 3" DIA., PVC COATED GALVANIZED STEEL	FOOT	30

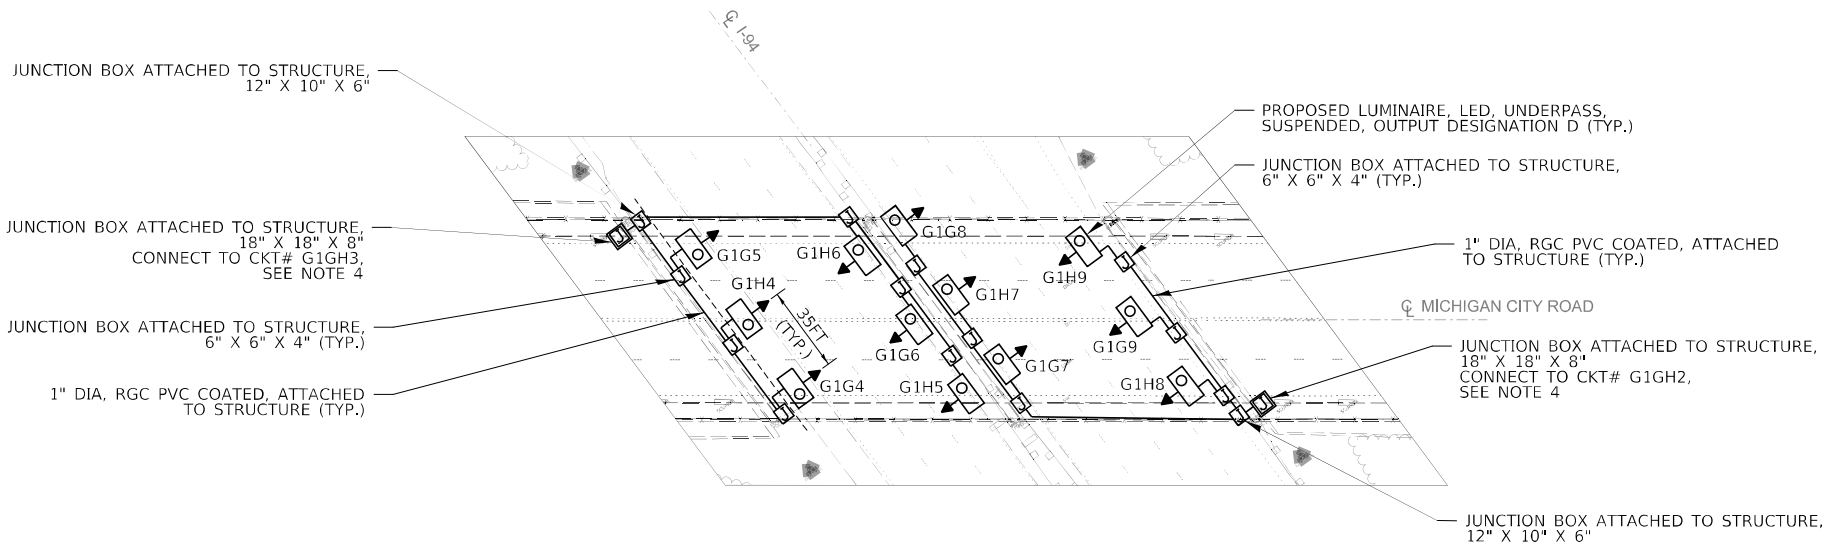

PROPOSED UNDERPASS LIGHTING
N.T.S.

NOTES:

- REFER TO REMOVAL NOTES ON SHEET ELT-01.
- CONTRACTOR TO REMOVE EXISTING UNDERPASS LUMINAIRES AND SCRAPPED. REMOVE CONDUIT, JUNCTION BOX AND ELECTRIC CABLES. THIS WORK WILL BE PAID UNDER PAYITEM (84200600) REMOVAL OF LIGHTING UNIT, NO SALVAGE.
- SEE IDOT STANDARD SHEET BE-901, FOR PROPOSED UNDERPASS LUMINAIRE INSTALLATION DETAILS.
- INSTALL NEW FUSE HOLDERS, 30 AMP FUSES AND NEUTRAL SLUG INSIDE JUNCTION BOX. CONNECT PROPOSED UNIT DUCT FROM LIGHT TOWER TO PROPOSED JUNCTION BOX.

MODEL: 43\\MODEL\\NAMES
FILE: NAME: C:\22272730 IDOT.D1.PTB 204-201 Michigan City Rd Bridge\03A Design\01 CAD\02 Sheet\Lighting\0167R62-517-ELT-08.dgn



USER NAME = rmanucod	DESIGNED - KK/HM	REVISED - _____
DRAWN - AM/KK	REVISED - _____	
PLOT SCALE = 60,0000 ' / in.	CHECKED - LF	REVISED - _____
PLOT DATE = 12/13/2024	DATE - 12/13/2024	REVISED - _____



STATE OF ILLINOIS
DEPARTMENT OF TRANSPORTATION

MICHIGAN CITY ROAD OVER I-94
UNDERPASS LIGHTING - MICHIGAN CITY BRIDGE


SCALE: SHEET OF SHEETS STA. TO STA.

F.A.I. RTE.	SECTION	COUNTY	TOTAL SHEETS	SHEET NO.
94	FAI 94 22 STRUCTURE 2	COOK	157	54
CONTRACT NO. 62R62				
ILLINOIS FED. AID PROJECT				

ELT-08

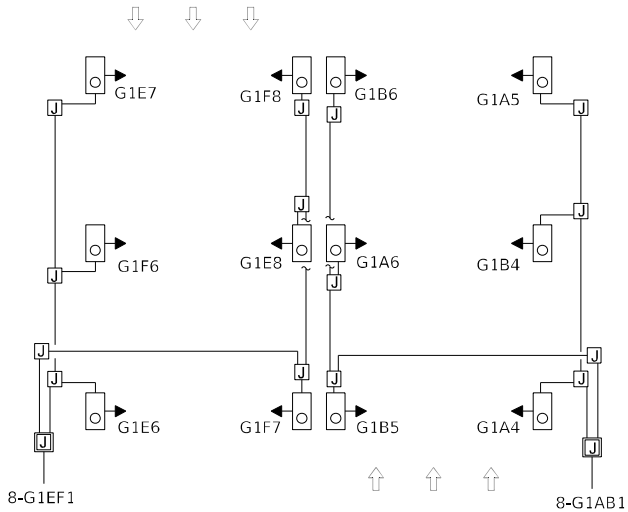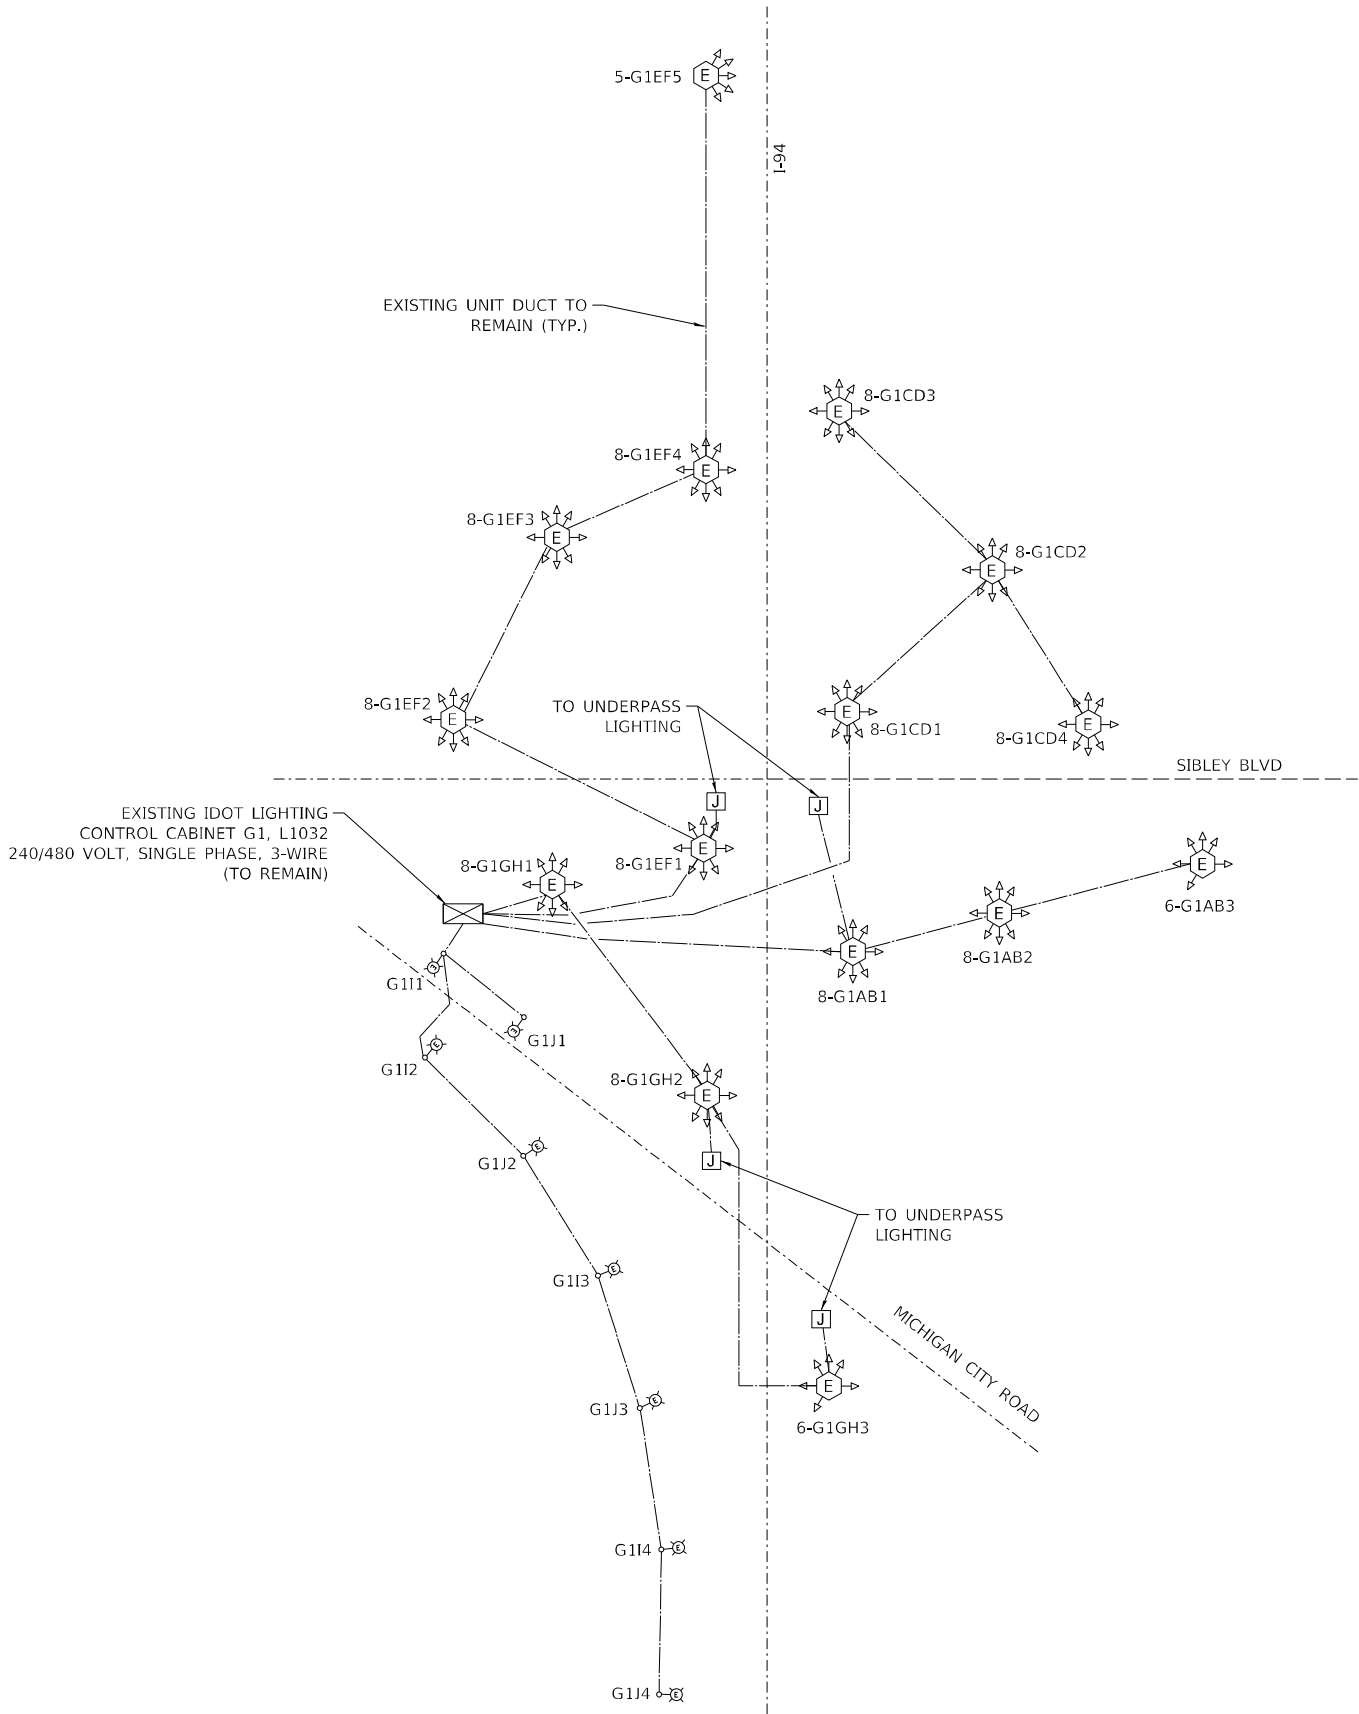

SIBLEY BLVD UNDERPASS LIGHTING

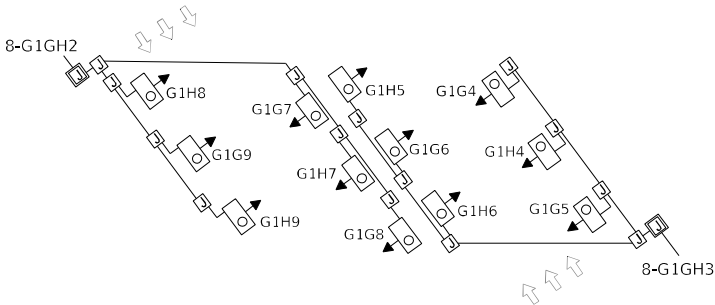

MICHIGAN CITY ROAD UNDERPASS LIGHTING

NOTES:

1. THE PROPOSED LED LUMINAIRE FOR ROADWAY, LOAD HAS BEEN CALCULATED AT 1.00 AMPS/LUMINAIRE.
2. THE PROPOSED LED LUMINAIRE FOR UNDERPASS, LOAD HAS BEEN CALCULATED AT 0.5 AMPS/LUMINAIRE.
3. THE PROPOSED LED LUMINAIRE FOR HIGHMAST, LOAD HAS BEEN CALCULATED AT 1.5 AMPS/LUMINAIRE.

LIGHTING CONTROLLER 'G1' L1032			
CKT#	CONNECTED LOAD AMPS PHASE "A"	CKT#	CONNECTED LOAD AMPS PHASE "B"
A	18	B	18
C	24	D	24
E	28.5	F	30
G	19.5	H	19.5
I	4	J	4
TOTAL	94	TOTAL	95.5

MODEL NAME
FILE NAME

DELTA ENGINEERING GROUP, LLC
CONSULTING ENGINEERS, ARCHITECTS, SURVEYORS
111 W JACKSON BLVD, SUITE 910
CHICAGO, IL 60604
T 312.377.7700, F 312.427.6145


USER NAME = \$USERS	DESIGNED - KK/HM	REVISED -
PLOT SCALE = \$SCALE\$	DRAWN - AM/KK	REVISED -
PLOT DATE = \$DATE\$	CHECKED - LF	REVISED -
	DATE - 03/05/2025	REVISED -

STATE OF ILLINOIS
DEPARTMENT OF TRANSPORTATION

MICHIGAN CITY ROAD OVER I-94 SINGLE LINE DIAGRAM CONTROLLER G1			
SCALE:	SHEET	OF SHEETS	STA. TO STA.

F.A.I. RTE.	SECTION	COUNTY	TOTAL SHEETS	SHEET NO.
94	FAI 94 22 STRUCTURE 2	COOK	157	55
CONTRACT NO. 62R62				
ILLINOIS FED. AID PROJECT				

ELT-09

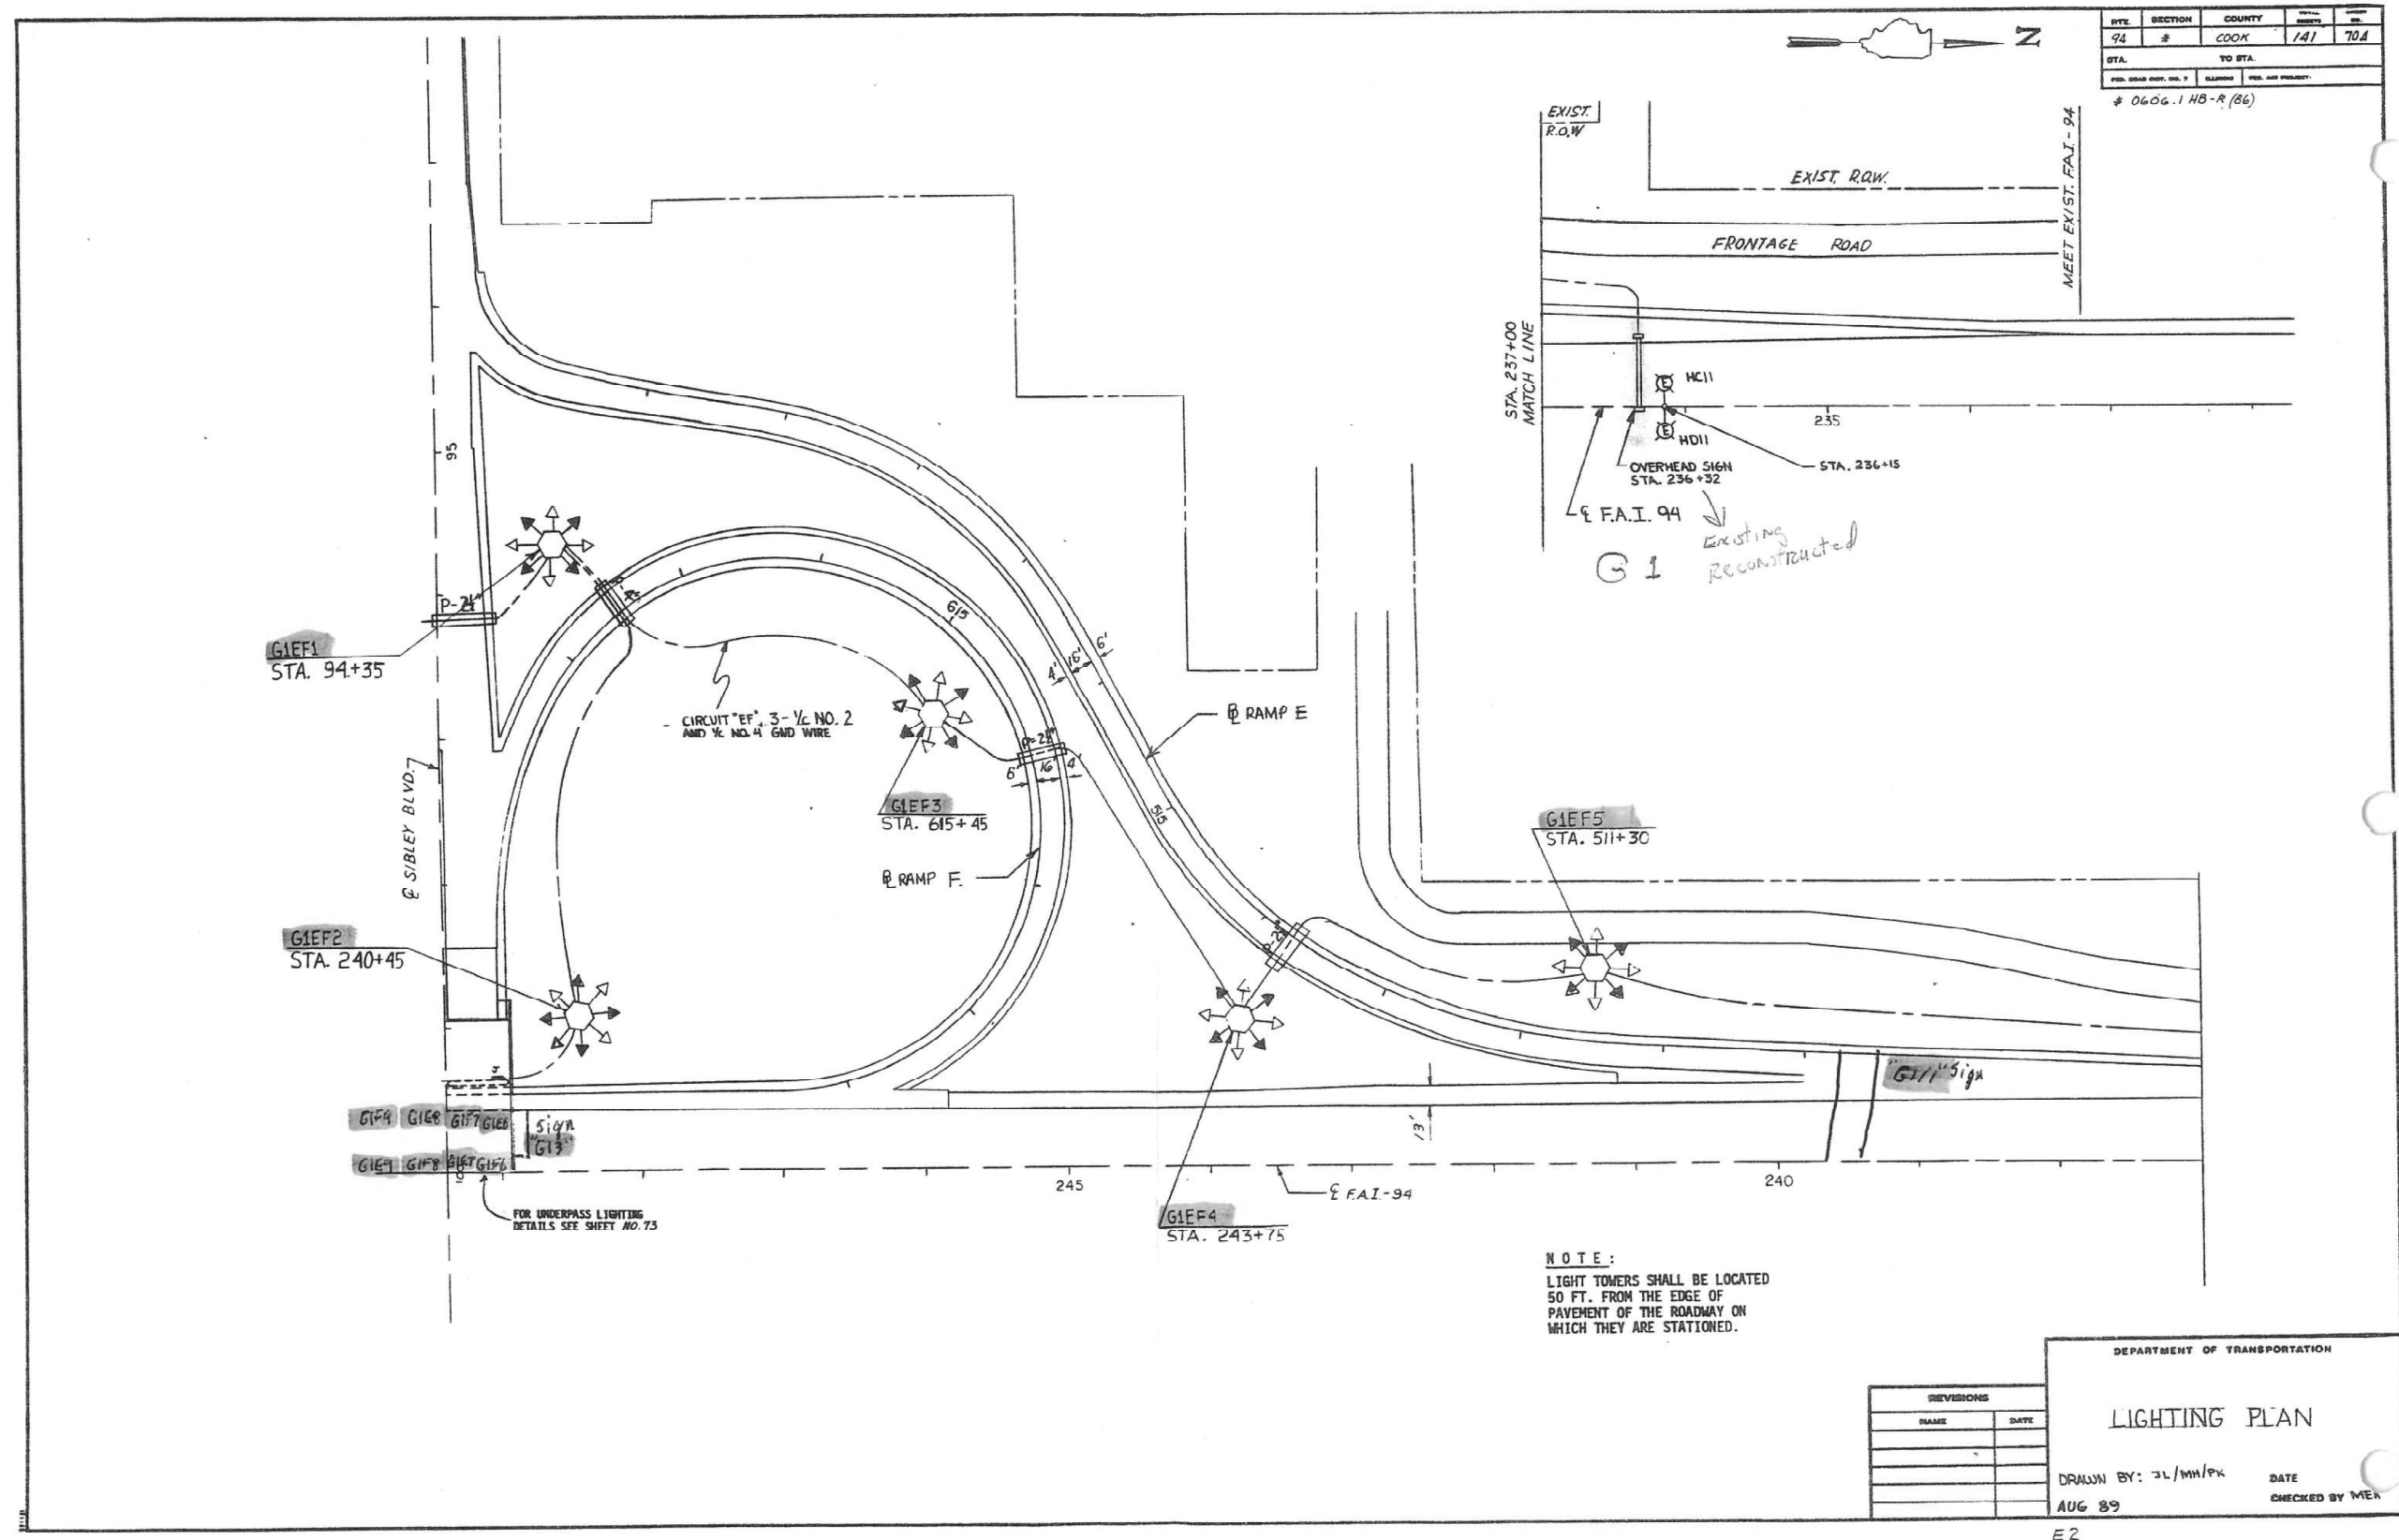

ROUTE	SECTION	COUNTY	TOTAL SHEETS	SHEET NO.
94	#	COOK	141	70A
TO STA.				
# 0606.1 HB-R (86)				

REVISIONS	
NAME	DATE

DEPARTMENT OF TRANSPORTATION	
LIGHTING PLAN	
DRAWN BY: JL/MA/PK	DATE
AUG 89	CHECKED BY: MEN

FOR INFORMATION

MODEL: 4100ELNAMES
FILE: 4100ELNAMES.GLT
DATE: 12/13/2023
DOT: D1, P1B 204-001, Michigan City Rd Bridge/23A Design/01 CADD/02 Sheet/Lighting/012362-SH-ELT-11.dgn


DELTA ENGINEERING GROUP, LLC
CONSULTING ENGINEERS, CONSTRUCTION MANAGERS, SURVEYORS
111 W JACKSON BLVD, SUITE 910
CHICAGO, IL 60604
T 312.377.7700, F 312.427.6145

USER NAME = rmamucod	DESIGNED - KK/HM	REVISED -
DRAWN - AM/KK	REVISOR -	REVISOR -
PLOT SCALE = 100.0000' / 1" =	CHECKED - LF	REVISOR -
PLOT DATE = 12/13/2024	DATE - 12/13/2024	REVISOR -

STATE OF ILLINOIS
DEPARTMENT OF TRANSPORTATION

MICHIGAN CITY ROAD OVER I-94
EXISTING LIGHTING PLAN
SCALE: SHEET OF SHEETS STA. TO STA.

F.A.I. RTE.	SECTION	COUNTY	TOTAL SHEETS	SHEET NO.
94	FAI 94 22 STRUCTURE 2	COOK	157	57
CONTRACT NO. 62R62				
ILLINOIS FED. AID PROJECT				

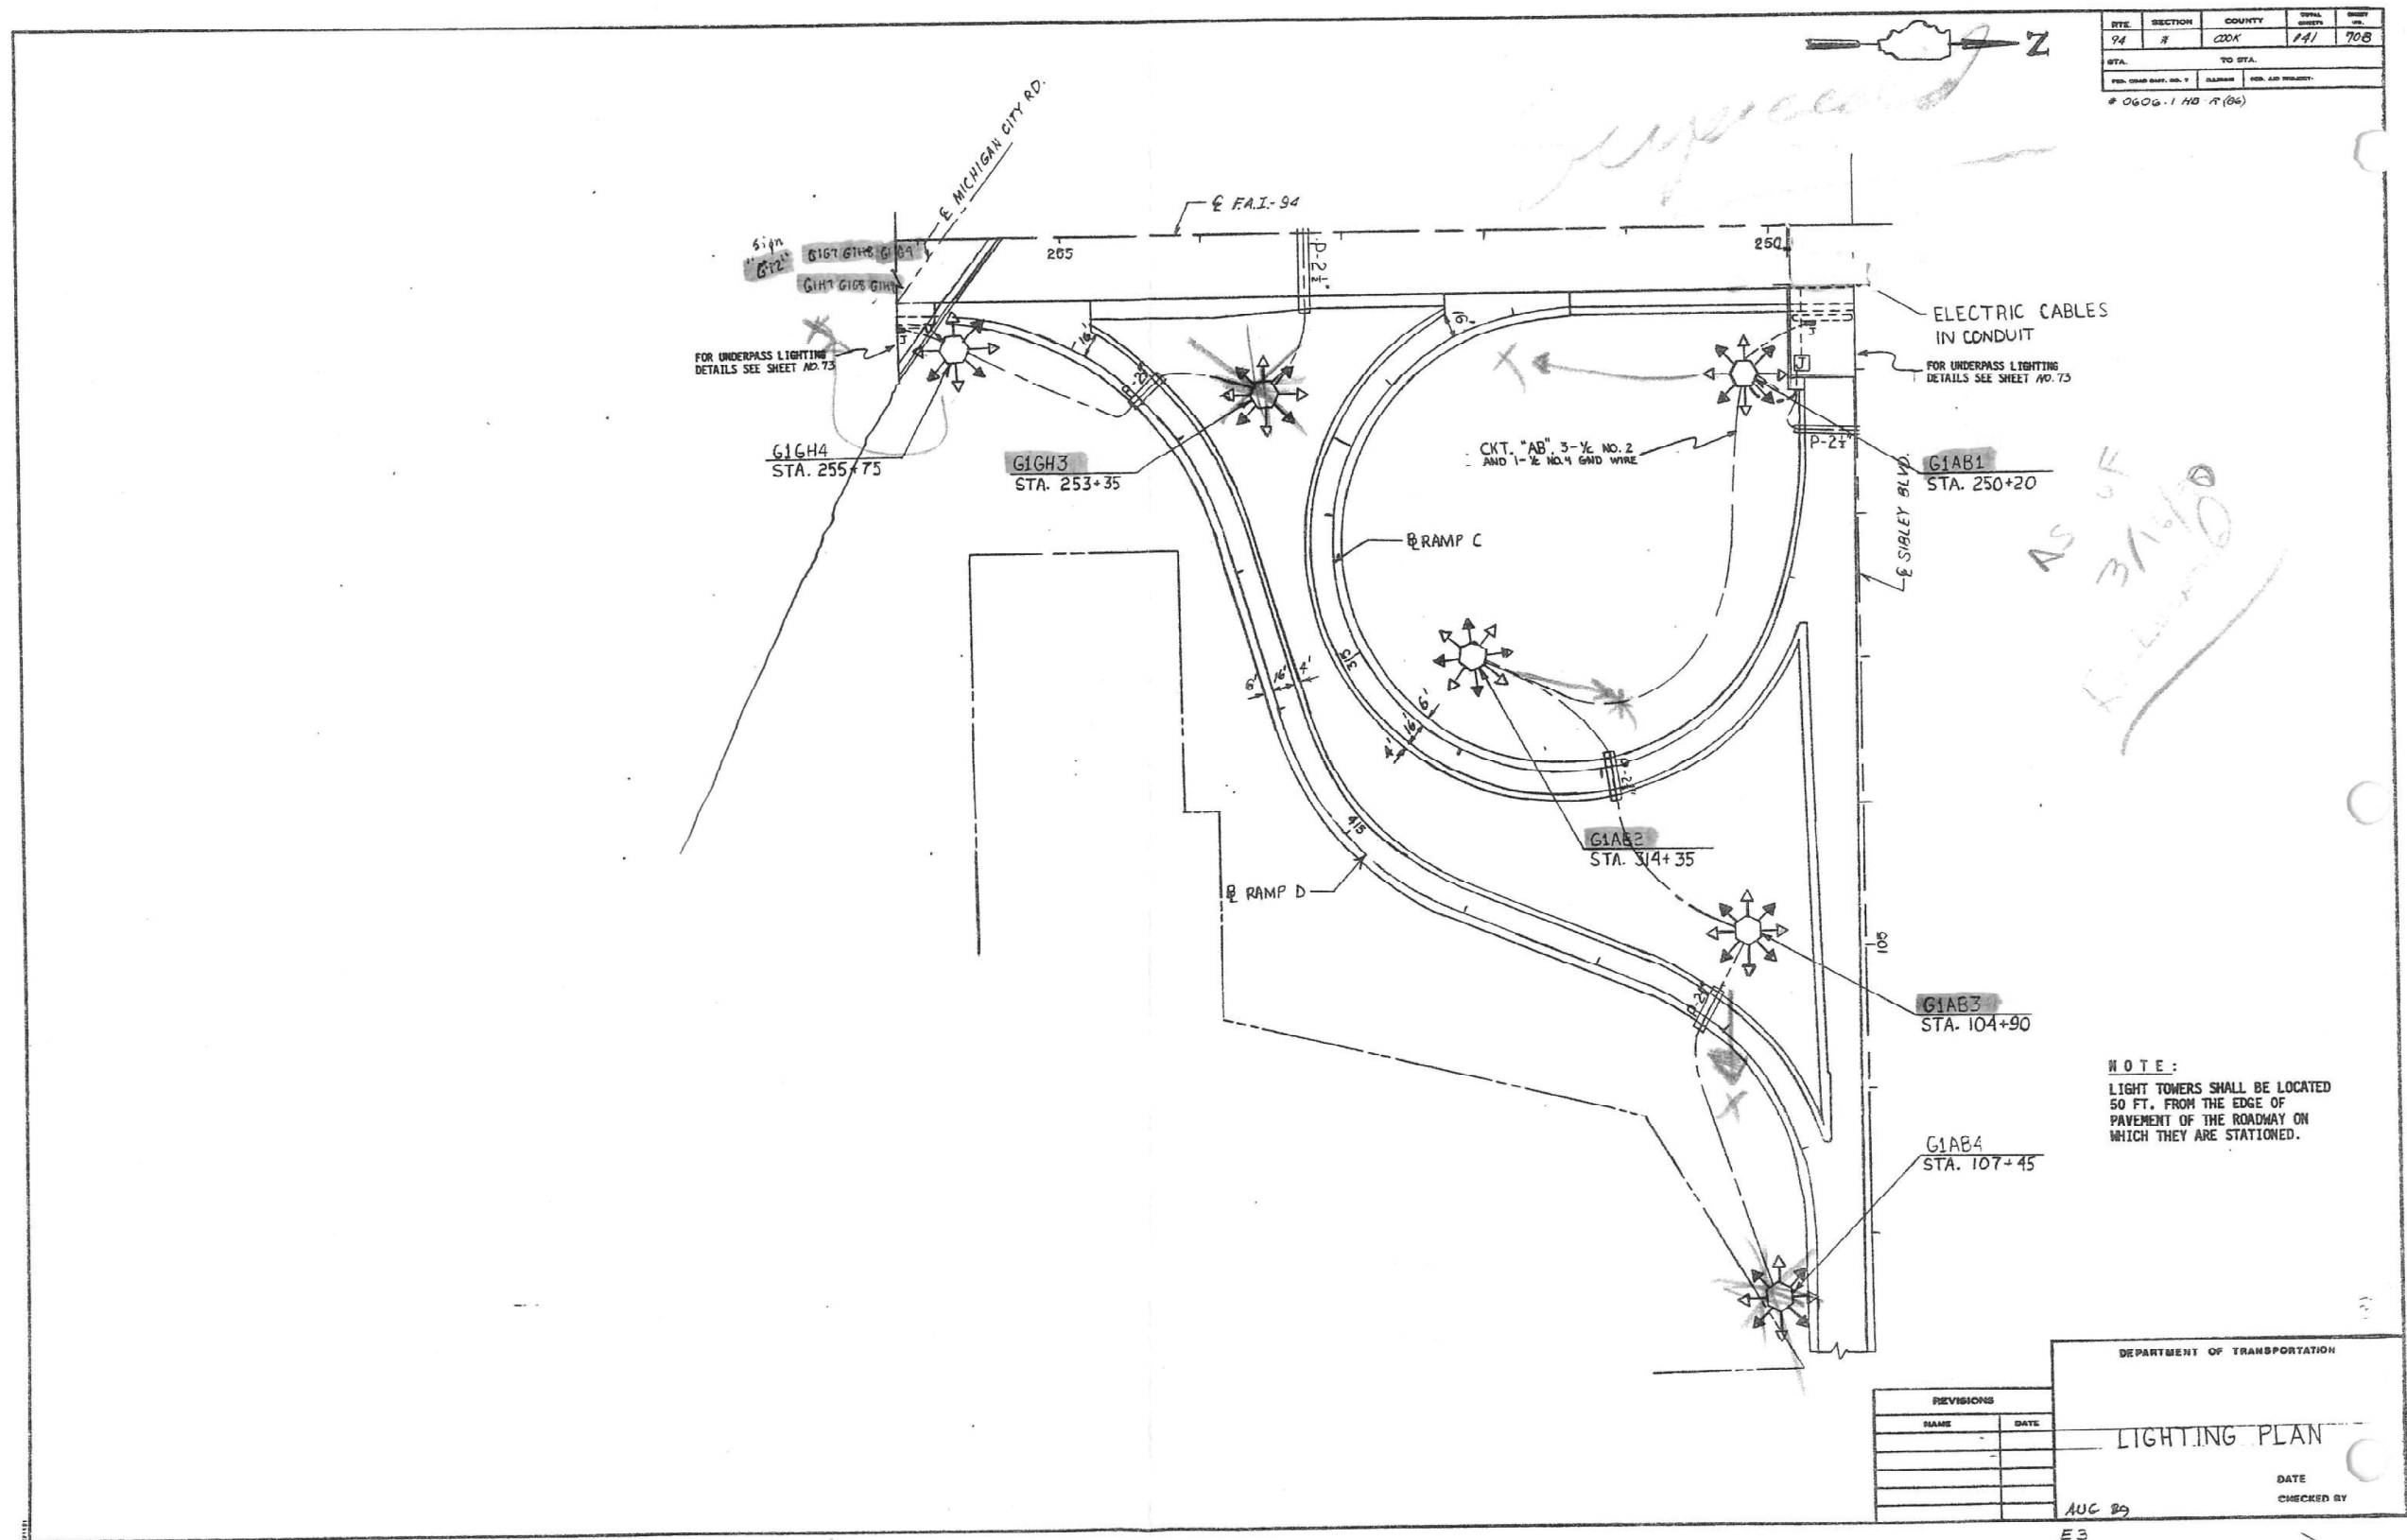

ROUTE	SECTION	COUNTY	TOTAL SHEETS	SHEET NO.
94	22	COOK	157	58
TO STA.				
FROM STA.				
# 0606-1 HB T (86)				

NOTE:
LIGHT TOWERS SHALL BE LOCATED
50 FT. FROM THE EDGE OF
PAVEMENT OF THE ROADWAY ON
WHICH THEY ARE STATIONED.

PREVISIONS	
NAME	DATE

DEPARTMENT OF TRANSPORTATION	
LIGHTING PLAN	
DATE	CHECKED BY
AUG 89	E3

STATE OF ILLINOIS
DEPARTMENT OF TRANSPORTATION

MICHIGAN CITY ROAD OVER I-94
EXISTING LIGHTING PLAN


F.A.I. RTE.	SECTION	COUNTY	TOTAL SHEETS	SHEET NO.
94	FAI 94 22 STRUCTURE 2	COOK	157	58
CONTRACT NO. 62R62				
ILLINOIS FED. AID PROJECT				

MODEL: 4100ELNAMES
FILE: I:\STATE 94\220720\DOT D1_PTB 204-001 Michigan City Rd Bridge\GSA Design\01 CADD\02 Sheet\Lighting\012362-sh-ELT-12.dgn

DELTA ENGINEERING GROUP, LLC
CONSULTING ENGINEERS, CONSTRUCTION MANAGERS, SURVEYORS
111 W JACKSON BLVD, SUITE 910
CHICAGO, IL 60604
T 312.377.7700, F 312.427.6145

USER NAME = rmamucod	DESIGNED - KK/HM	REVISED -
DRAWN - AM/KK	REVISOR -	
PLOT SCALE = 100.0000' / 1"	CHECKED - LF	REVISED -
PLOT DATE = 12/13/2024	DATE - 12/13/2024	REVISED -

FOR INFORMATION

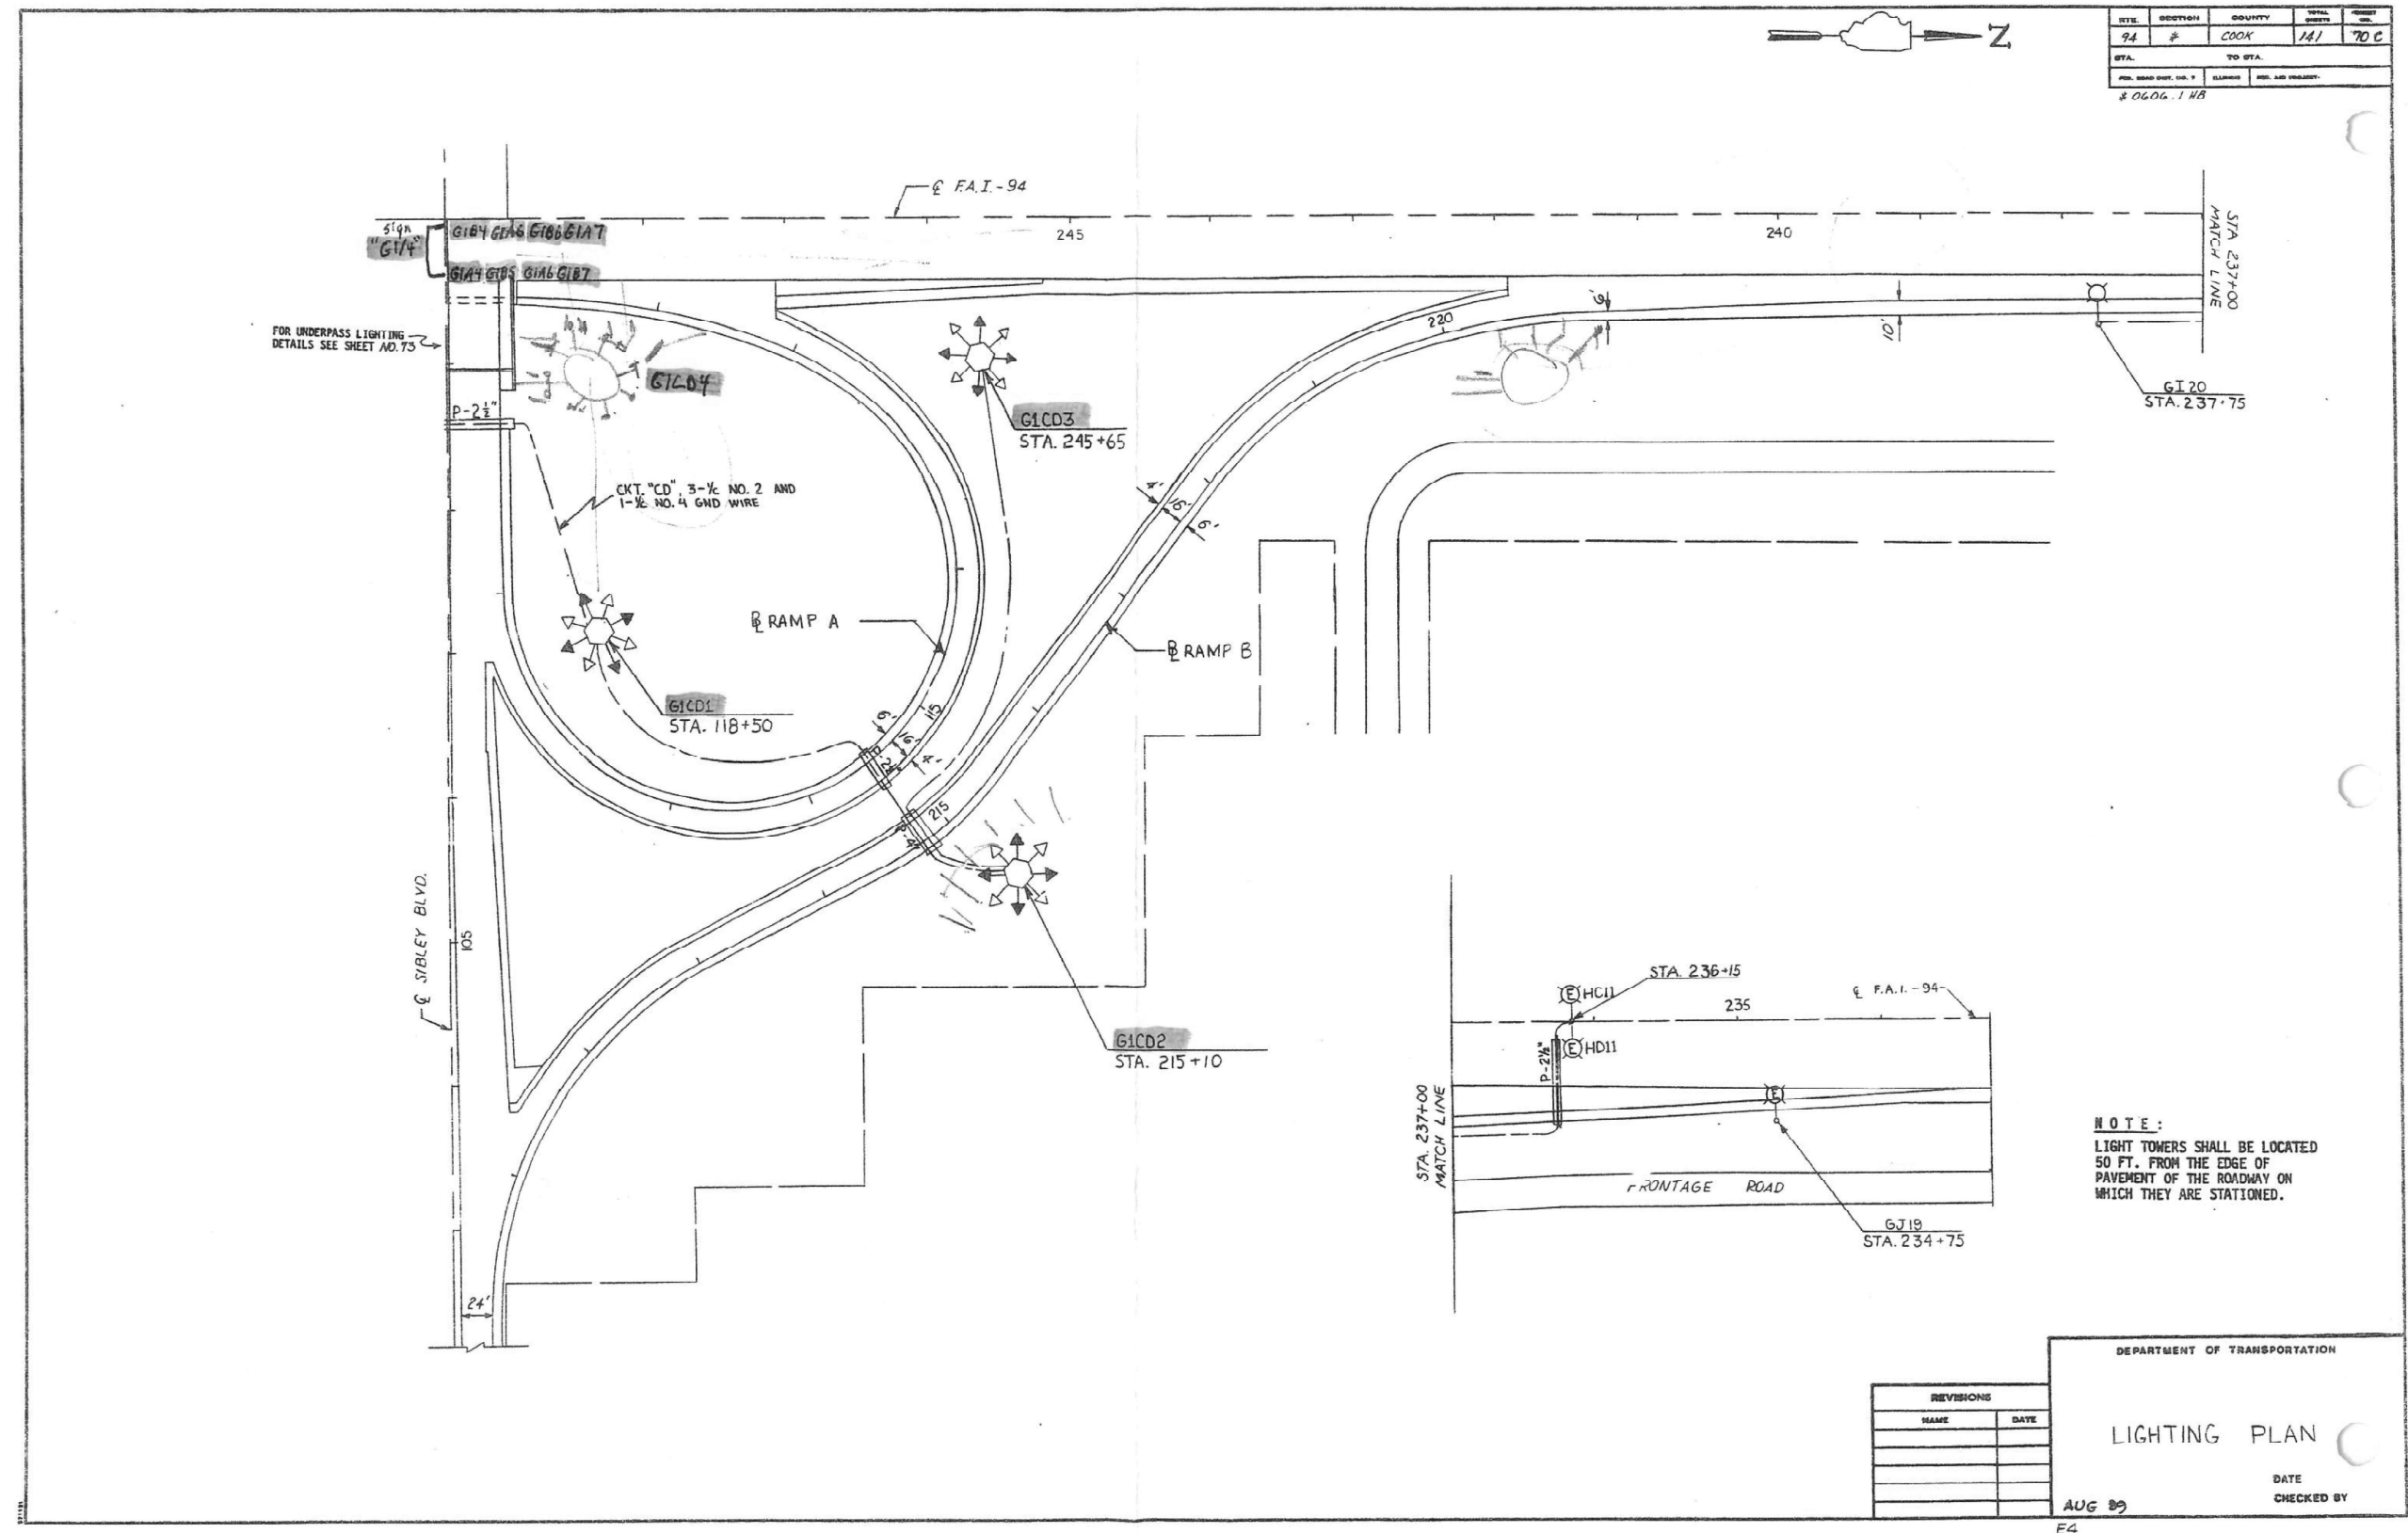

NOTE:
LIGHT TOWERS SHALL BE LOCATED
50 FT. FROM THE EDGE OF
PAVEMENT OF THE ROADWAY ON
WHICH THEY ARE STATIONED.

REVISIONS	
NAME	DATE

DEPARTMENT OF TRANSPORTATION	
LIGHTING PLAN	
DATE	CHECKED BY
AUG 09	E4

FOR INFORMATION

MODEL: 44061.MXD
FILE NAME: G:\2220723\DOT D1_PTB 204-001_Michigan_City_Rd_Bridge\G23A_Design\01_CADD\02_Sheet\Lighting\012362-SHEET-13.dgn

DELTA ENGINEERING GROUP, LLC
CONSULTING ENGINEERS, CONSTRUCTION MANAGERS, SURVEYORS
111 W JACKSON BLVD, SUITE 910
CHICAGO, IL 60604
T 312.377.7700, F 312.427.6145


USER NAME = rmamucod	DESIGNED - KK/HM	REVISED -
DRAWN - AM/KK	REVISED -	
PLOT SCALE = 100.0000' / 1" =	CHECKED - LF	REVISED -
PLOT DATE = 12/13/2024	DATE - 12/13/2024	REVISED -

STATE OF ILLINOIS
DEPARTMENT OF TRANSPORTATION

MICHIGAN CITY ROAD OVER I-94
EXISTING LIGHTING PLAN
SCALE: SHEET OF SHEETS STA. TO STA.


F.A.I. RTE.	SECTION	COUNTY	TOTAL SHEETS	SHEET NO.
94	FAI 94 22 STRUCTURE 2	COOK	157	59
CONTRACT NO. 62R62				
ILLINOIS FED. AID PROJECT				

ELI-13

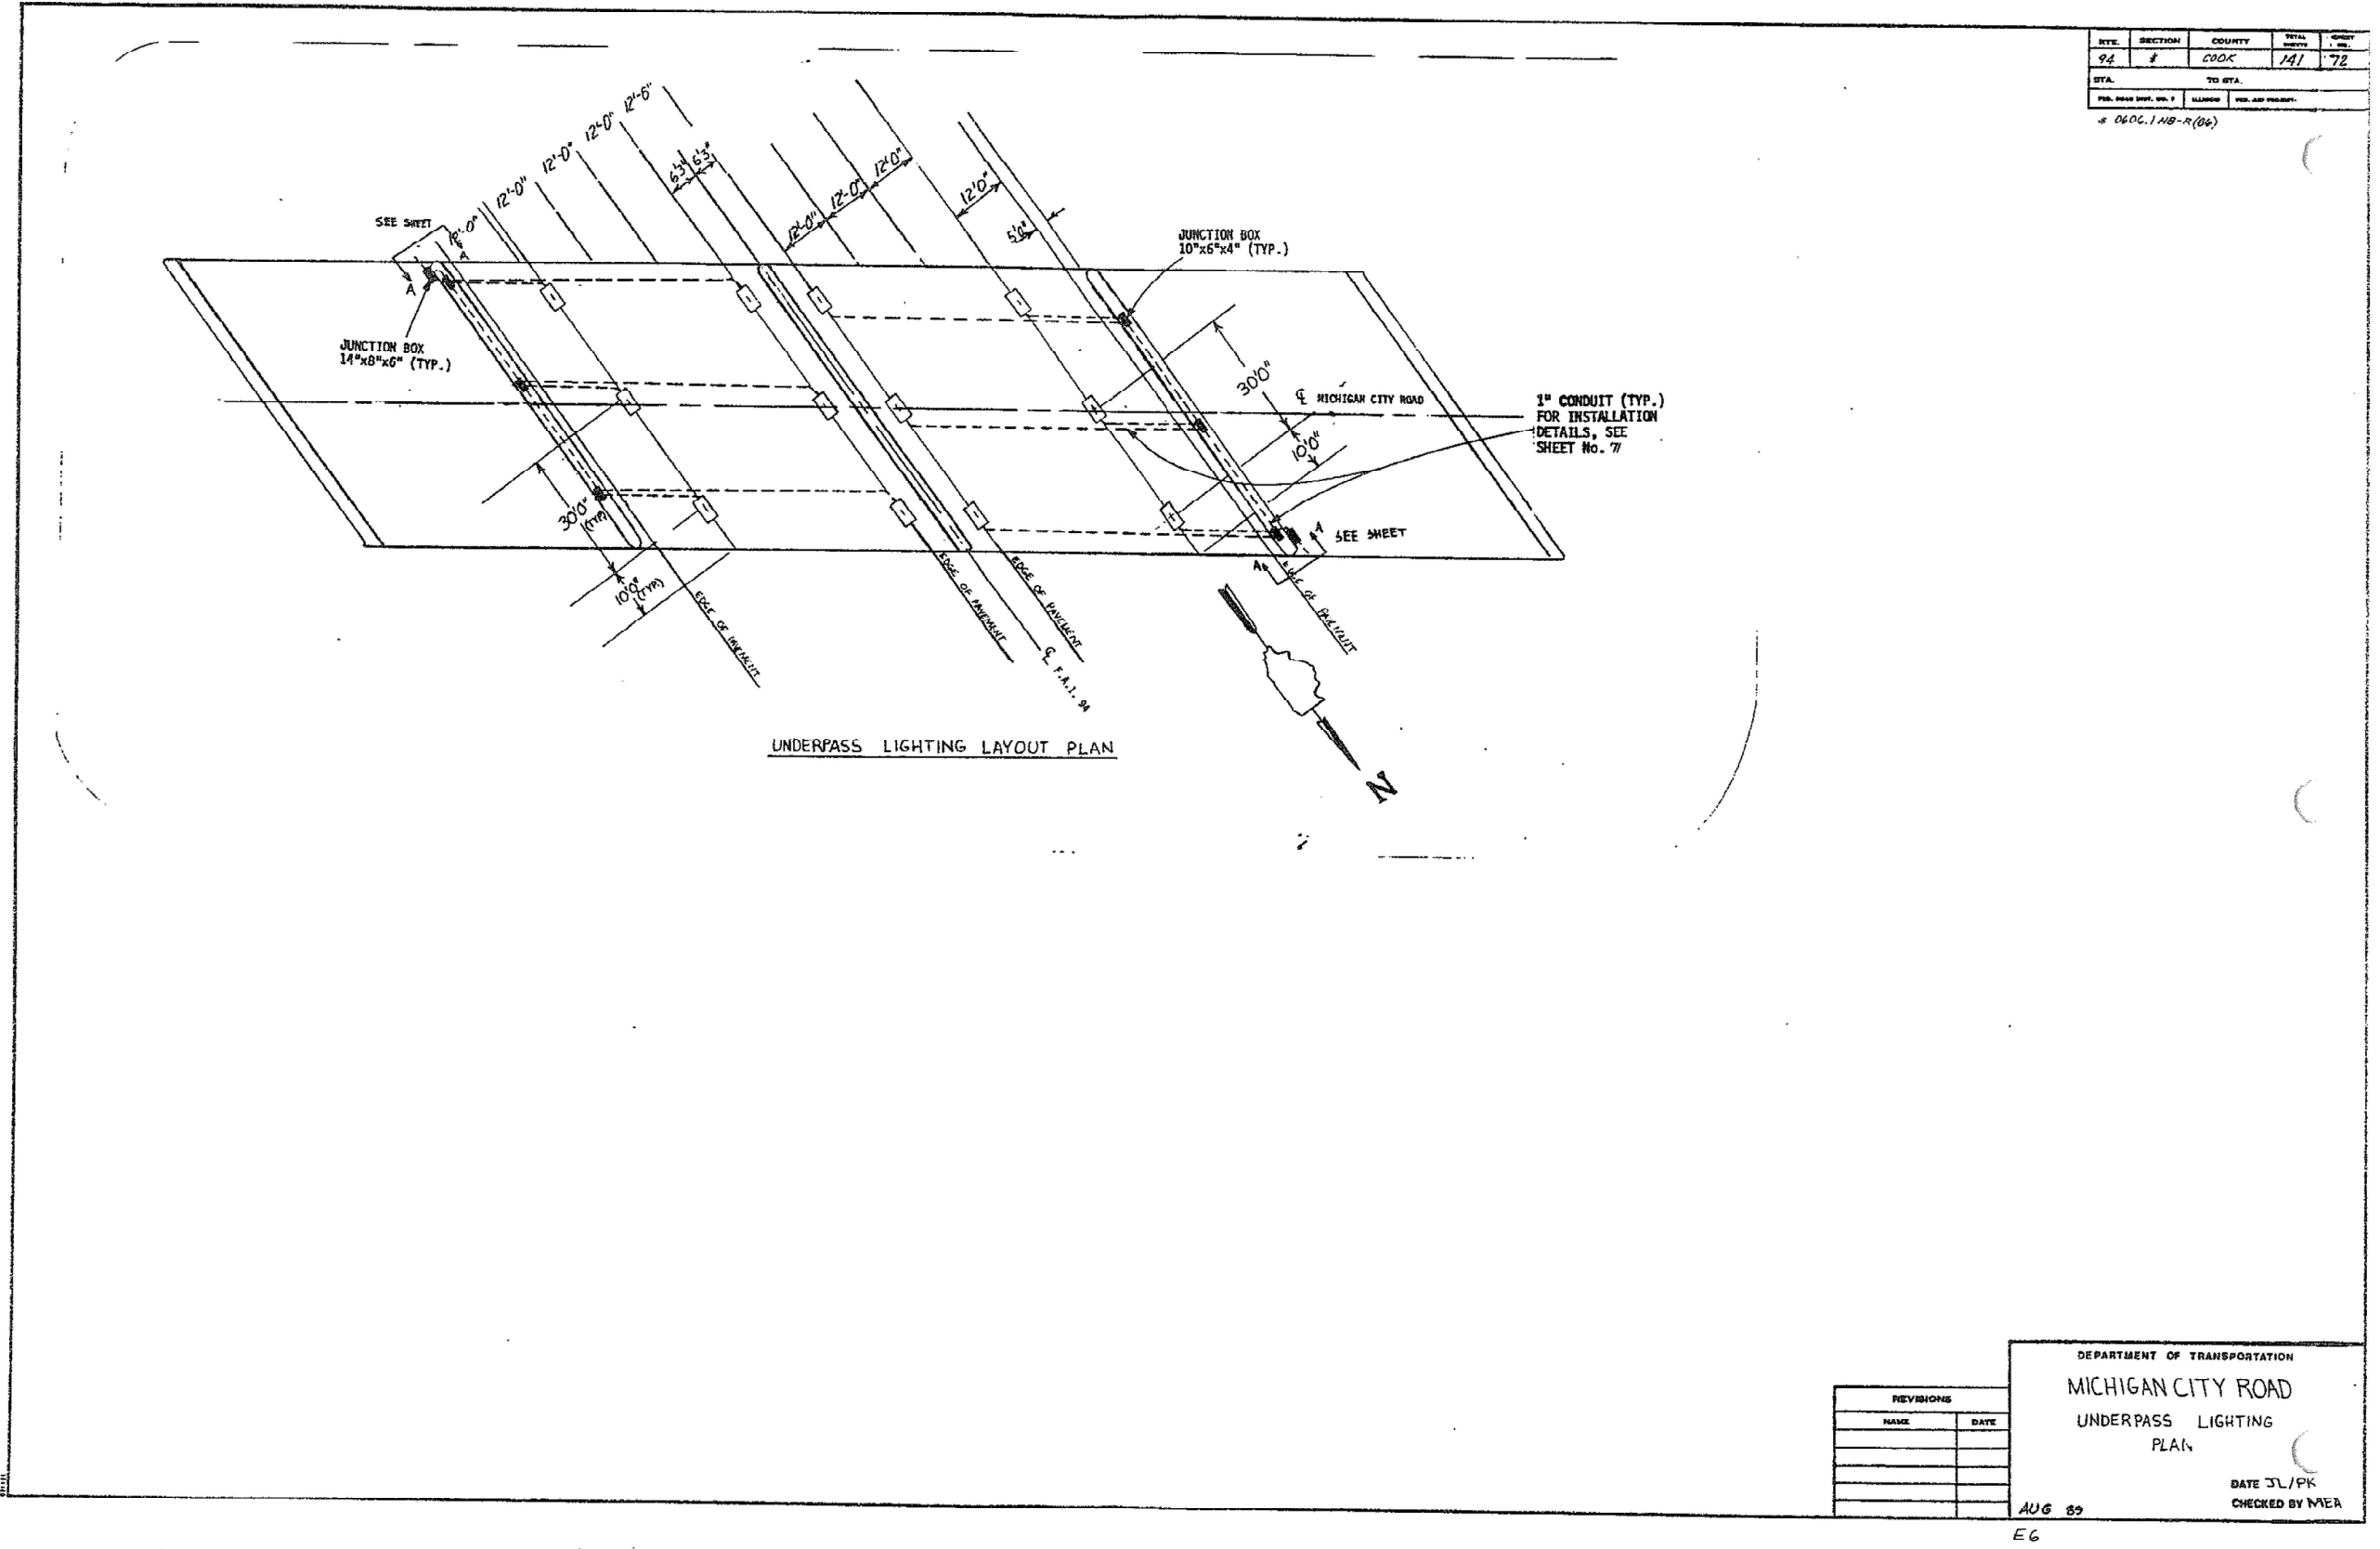

FOR INFORMATION

MODEL: 4100ELMAYES
FILE NAME: C:\11220720\DOT D1_PTB 204-001 Michigan City Rd Bridge\03A Design\01 CADD\02 Sheet\Lighting\012362-sh-ELT-15.dgn

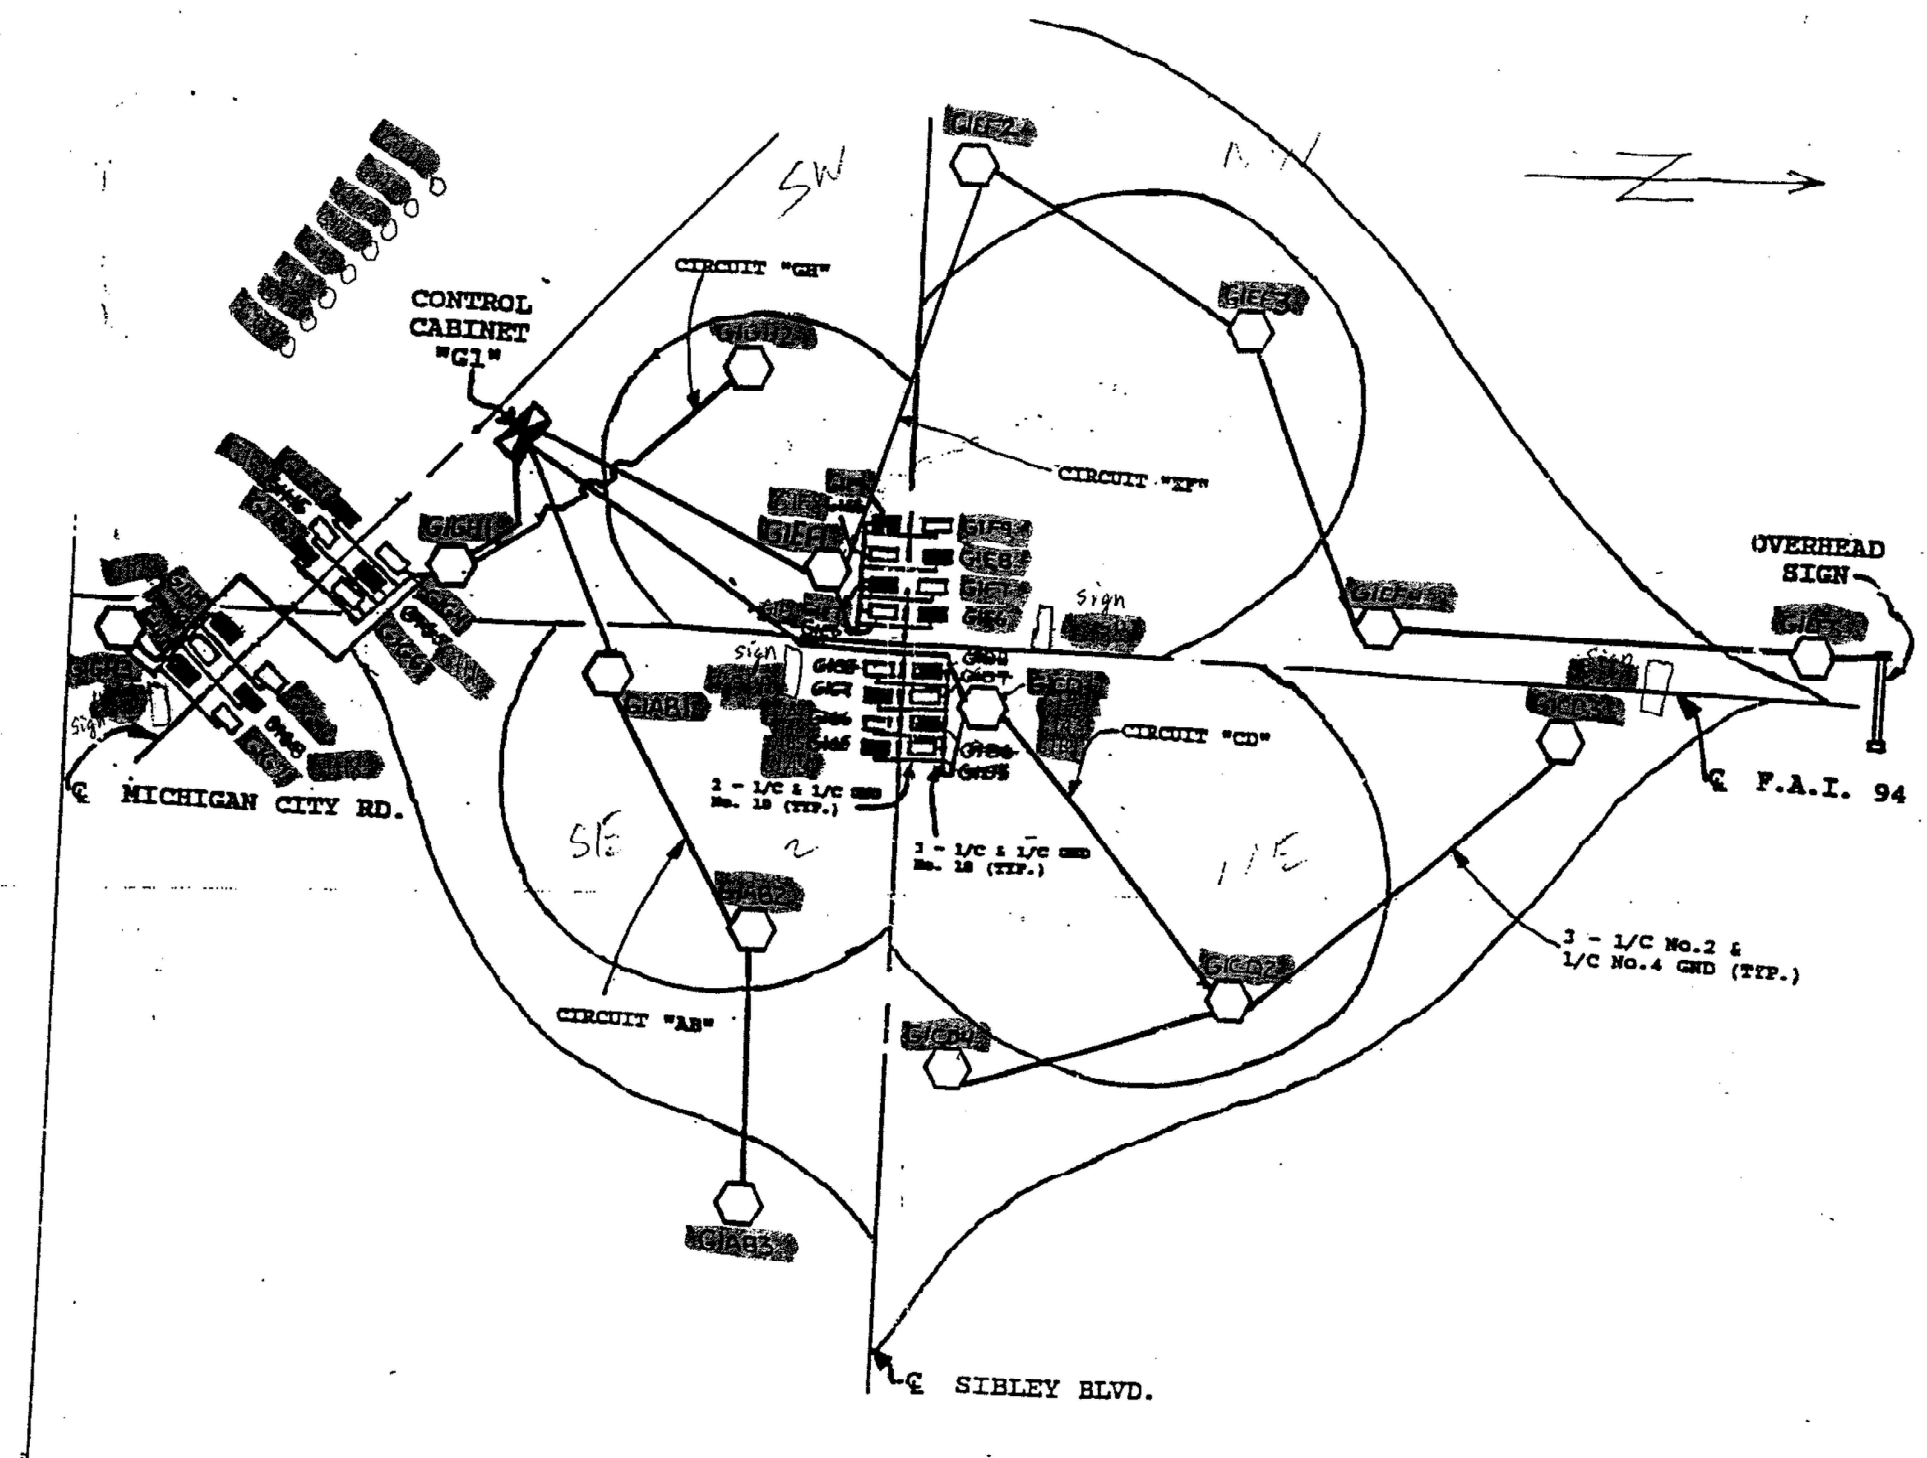

SYMBOLS

High Mast Tower with 8 400W SPS
luminaire, 4 on black wire & 4 on red wire.

SW 120 Unidirectional Luminaire
shaded on black wire, unshaded on red wire.

1 HB (F-190)

REPORT OF TRANSPORTATION

WIRING DIAGRAM

CONTROL CABINET "C1"

DATE
AUG 99

DESIGNED BY
CHECKED BY
DRAWN BY
PLOT DATE

TRUCTION
BY MSW

FOR INFORMATION

MODEL: 44061.MXD
FILE NAME: C:\12220720\DOT D1_PTB 204-001 Michigan City Rd Bridge\USA Design\01 CADD\02 Sheet\Lighting\012362-sh-ELT-17.dgn

DELTA ENGINEERING GROUP, LLC
CONSULTING ENGINEERS, CONSTRUCTION MANAGERS, SURVEYORS
111 W JACKSON BLVD, SUITE 910
CHICAGO, IL 60604
T 312.377.7700, F 312.427.6145

USER NAME = rmamucod	DESIGNED - KK/HM	REVISED -
	DRAWN - AM/KK	REVISED -
PLOT SCALE = 100.0000' / in.	CHECKED - LF	REVISED -
PLOT DATE = 12/13/2024	DATE - 12/13/2024	REVISED -


STATE OF ILLINOIS
DEPARTMENT OF TRANSPORTATION

MICHIGAN CITY ROAD OVER I-94 EXISTING LIGHTING PLAN			
SCALE:	SHEET	OF SHEETS	STA. TO STA.

F.A.I. RTE.	SECTION	COUNTY	TOTAL SHEETS	SHEET NO.
94	FAI 94 22 STRUCTURE 2	COOK	157	63
CONTRACT NO. 62R62				
ILLINOIS FED. AID PROJECT				

ELT-17

REV	SECTION	COUNTY	TOTAL SHEETS	SHEET NO.
94	#	COOK	141	74
TO STA.				
FROM STA.				

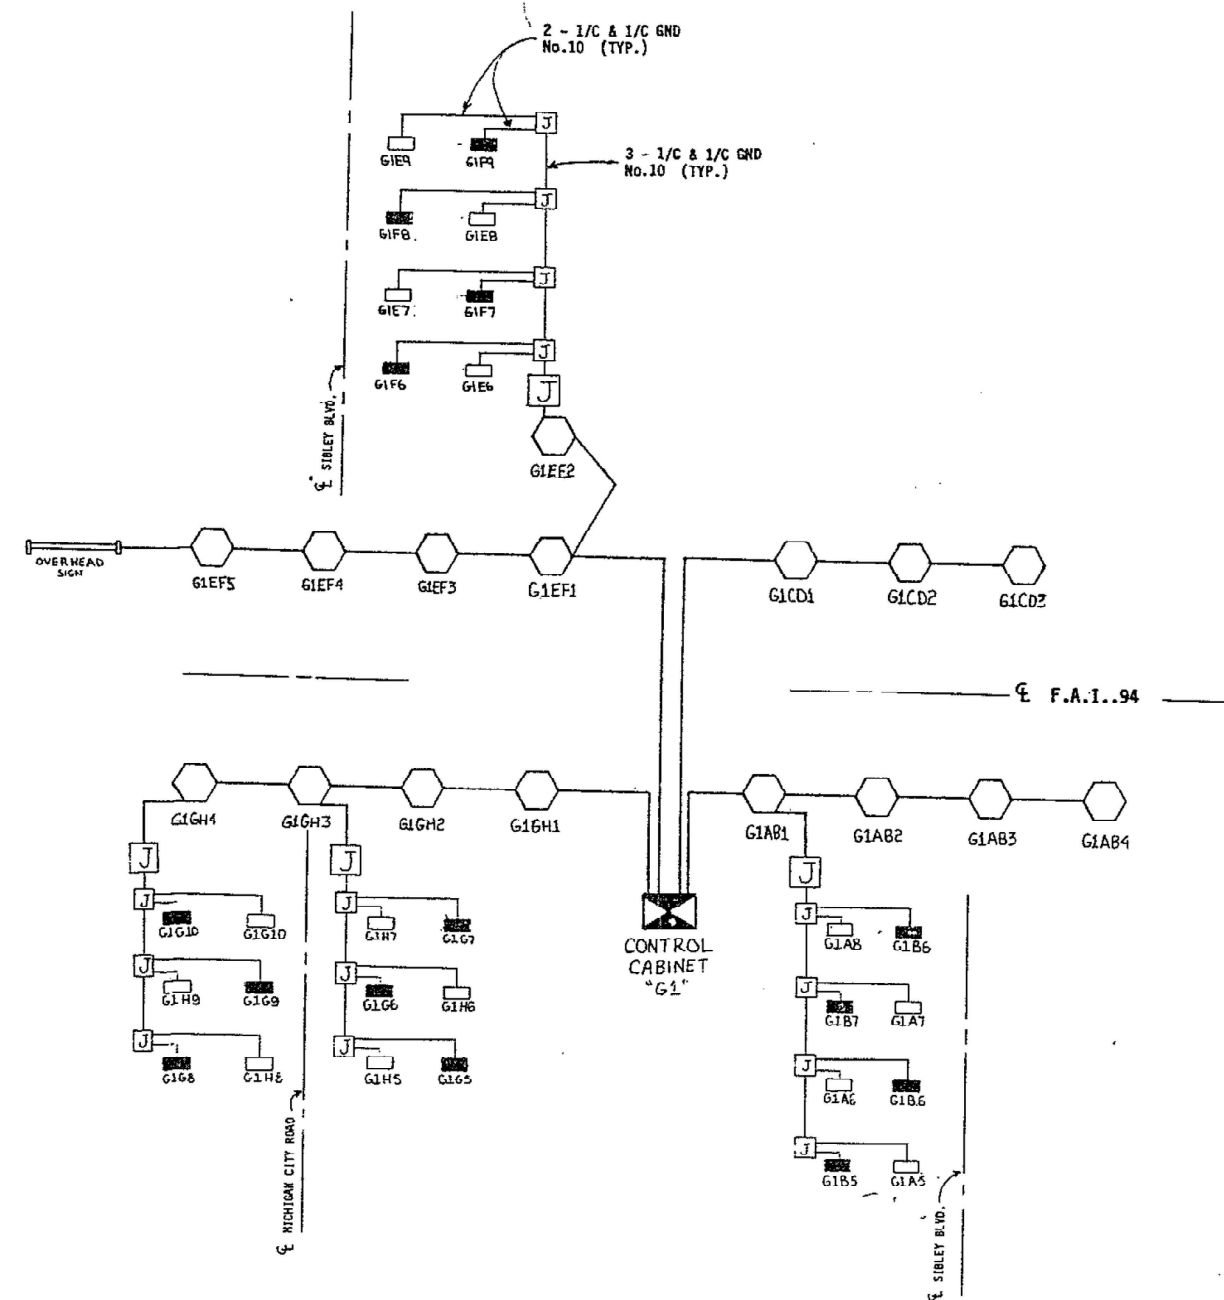

SYMBOLS



- High Mast Tower with 8 400W HPS luminaires, 4 on black wire & 4 on red wire.
- 3 - 1/4 No.2 & 1/4 No.4 gnd Electrical Cables.
- 3 - 1/4 & 1/4 gnd No.10 Electrical Cables.
- 55W IPS Underpass Luminaire, shaded on black wire, unshaded on red wire.
- 14" X 8" X 6" Junction Box, attached to structure.
- 10" X 6" X 4" Junction Box, attached to structure.

REVISIONS	
NAME	DATE

DEPARTMENT OF TRANSPORTATION

WIRING DIAGRAM

CONTROL CABINET "G1"

DATE
AUG 89

CHECKED BY

E 7

FOR INFORMATION

MODEL: 440DELTA.MXD
FILE NAME: G:\11220720\DOT D1_PTB 204-001 Michigan City Rd Bridge\GSA Design\01 CADD\02 Sheet\Lighting\012362-SHEET-13.dgn

DELTA ENGINEERING GROUP, LLC
CONSULTING ENGINEERS, CONSTRUCTION MANAGERS, SURVEYORS
111 W JACKSON BLVD, SUITE 910
CHICAGO, IL 60604
T 312.377.7700, F 312.427.6145



USER NAME = rmamucod	DESIGNED - KK/HM	REVISED -
DRAWN - AM/KK	REVISOR -	
PLOT SCALE = 100.0000' / 1"	CHECKED - LF	REVISED -
PLOT DATE = 12/13/2024	DATE - 12/13/2024	REVISED -

STATE OF ILLINOIS
DEPARTMENT OF TRANSPORTATION

MICHIGAN CITY ROAD OVER I-94 EXISTING LIGHTING PLAN			
SCALE:	SHEET	OF	SHEETS

F.A.I. RTE.	SECTION	COUNTY	TOTAL SHEETS	SHEET NO.
94	FAI 94 22 STRUCTURE 2	COOK	157	64
CONTRACT NO. 62R62				
ILLINOIS FED. AID PROJECT				

ELT-18

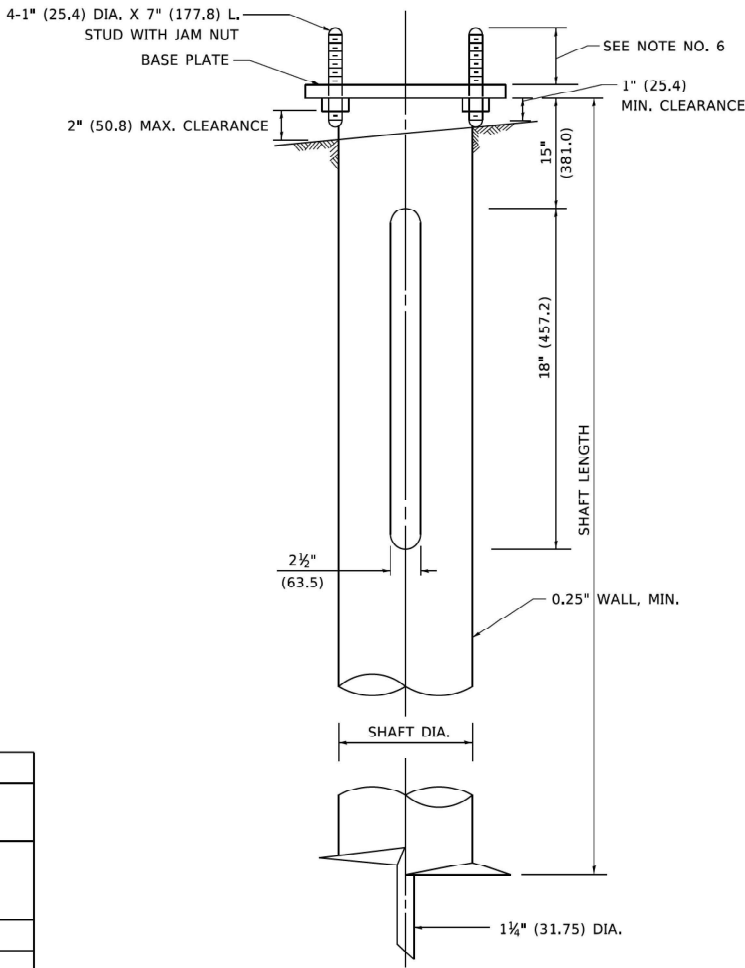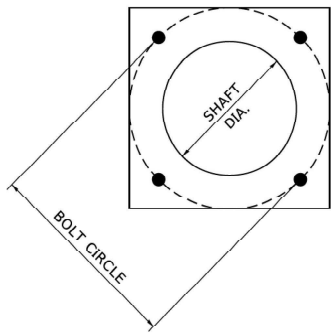

HELIX FOUNDATION SIZE

POLE MOUNTING HEIGHT	BOLT CIRCLE	SHAFT DIAMETER	SHAFT LENGTH	BASEPLATE
30 FT.	11½"	8¾"	6 FT.	12"x12"x1"
31 FT.-35 FT.	11½"	8¾"	6 FT.	12"x12"x1"
36 FT.-40FT.	15"	8¾"	6 FT.	15"x15"x1¼"
41 FT.-45 FT.	15"	8¾"	6 FT.	15"x15"x1¼"
46 FT.-50 FT.	15"	10"	8 FT.	15"x15"x1¼"

METAL HELIX FOUNDATION MATERIALS

ITEM	MATERIAL REQUIREMENT
BASEPLATE	AASHTO M 270M, GRADE 36 (M270M, GRADE 250)
SHAFT	ASTM A 252, GRADE 2 (PHOSPHOROUS 0.04% MAXIMUM, SULFUR 0.05% MAXIMUM)
HELIX SCREW	AASHTO M 183 (ASTM A 635)
PILOT POINT	AASHTO M 270 (ASTM A 575)
ANCHOR RODS/STUDS	AASHTO M 314 (ASTM F 1554)
HEXAGON NUTS	AASHTO M 291M (ASTM A 563) GRADE DH, OR AASHTO M 292 (ASTM A 194) GRADE 2H
WASHERS	AASHTO M 293 (ASTM F 436)

NOTES

- ALL DIMENSION IN INCHES (MILLIMETERS) UNLESS OTHERWISE SHOWN.
- ALL MATERIAL SHALL BE GALVANIZED ACCORDING TO AASHTO M111, UNLESS OTHERWISE SPECIFIED.
- ALL WELDS SHALL BE CONTINUOUS AND NOT LESS THAN 1#4" (6.35 mm) FILLET WELDS. THE WELDED FOUNDATION SHALL BE CAPABLE OF WITHSTANDING 10,000 FT/LBS (13558.18 n.m) OF INSTALLATION TORQUE APPLIED ABOUT THE AXIS OF THE FOUNDATION.
- THE HELIX FOUNDATION SHAFT SHALL BE INSTALLED VERTICAL AND THE BASE PLATE SHALL BE IN LEVEL. THE BREAKAWAY COUPLINGS AND HARDWARE SHALL NOT BE USED TO ALIGN THE POLE INSTALLATION.
- THE CABLE TRENCH SHALL BE BACKFILLED AND FIRMLY COMPACTED BEFORE THE INSTALLATION OF THE LIGHT POLE.
- THE CONTRACTOR SHALL COORDINATE EXTENSION OF ANCHOR BOLTS ABOVE TOP OF THE BASE PLATE WITH THE BREAKAWAY DEVICE MANUFACTURER'S REQUIREMENTS.
- ANY VOIDS WITHIN THE METAL FOUNDATION SHALL BE FILLED WITH FINE AGGREGATE.
- METAL FOUNDATIONS SHALL BE INSTALLED IN UNDISTURBED SOIL. PREDRILLING A PILOT HOLE AND/OR BACKFILLING AROUND THE FOUNDATION IS NOT ALLOWED.
- THE METAL FOUNDATION SHALL NOT BE INSTALLED TO A TORQUE WHICH EXCEEDS THE MANUFACTURER'S MAXIMUM TORQUE RATING NOR SHALL IT BE INSTALLED TO AN INSTALLATION TORQUE VALUE OF LESS THAN 3,500 FT LB (4,750 KNM). METAL FOUNDATIONS THAT ARE NOT INSTALLED TO FULL INSTALLATION DEPTH OR DO NOT ACHIEVE THE MINIMUM INSTALLATION TORQUE SHALL BE REMOVED AND REPLACED WITH A CONCRETE FOUNDATION AT NO ADDITIONAL COST.
- THE BASEPLATE SHALL BE PERPENDICULAR TO THE SHAFT AXIS ($\pm 1^\circ$) AND THE HOLE CENTERLINE SHALL BE CONCENTRIC (± 0.188) TO THE SHAFT AXIS.
- THE PILOT POINT AND SHAFT AXIS SHALL BE CONCENTRIC (± 0.125) AND IN LINE ($\pm 2^\circ$).
- THE BASEPLATE SHALL BE STAMPED WITH THE MANUFACTURERS NAME AND DATE OF MANUFACTURE.

MODEL: Default
FILE NAME: p:\p1\plan\com\del\Illinois\p1\DOT\Documents\DOT - Office\District - 1\Project\CHS58273\1\CADD\data\CDsheet\bas303.dgn

	USER NAME = f00temj	DESIGNED -	REVISED -	STATE OF ILLINOIS DEPARTMENT OF TRANSPORTATION	LIGHT POLE FOUNDATION, METAL				F.A. RTE.	SECTION	COUNTY	TOTAL SHEETS	SHEET NO.
		DRAWN - DLB	REVISED -										
	PLOT SCALE = 30.0000 ' / in.	CHECKED -	REVISED -						BE-305		CONTRACT NO.		
	PLOT DATE = 4/19/2019	DATE - 02-27-07	REVISED -		ILLINOIS FED. AID PROJECT								
					SCALE: NONE	SHEET 1	OF 1	SHEETS	STA.	TO STA.			

MODEL: 4MODEL NAME\$
FILE NAME: G:\112220730 IDOT D1 P1B 204-001 Michigan City Rd Bridge\USA Design\01 CADD\02 Sheet\Lighting\D12362-shl-ELT-13.dgn

6/27/2019 2:21:10 PM User:chadwin



DELTA ENGINEERING GROUP, LLC
CONSULTING ENGINEERS, CONSTRUCTION MANAGERS, SURVEYORS
111 W JACKSON BLVD, SUITE 910
CHICAGO, IL 60604
T 312.377.7700, F 312.427.6145

USER NAME = rmanucod	DESIGNED - KK/HM	REVISED -
	DRAWN - AM/KK	REVISED -
PLOT SCALE = 100.0000 ' / in.	CHECKED - LF	REVISED -
PLOT DATE = 12/13/2024	DATE - 12/13/2024	REVISED -


STATE OF ILLINOIS
DEPARTMENT OF TRANSPORTATION

STANDARD DETAILS


SCALE: SHEET OF SHEETS STA. TO STA.

F.A.I. RTE.	SECTION	COUNTY	TOTAL SHEETS	SHEET NO.
94	FAI 94 22 STRUCTURE 2	COOK	157	65
CONTRACT NO. 62R62				
ILLINOIS FED. AID PROJECT				

ELT-19

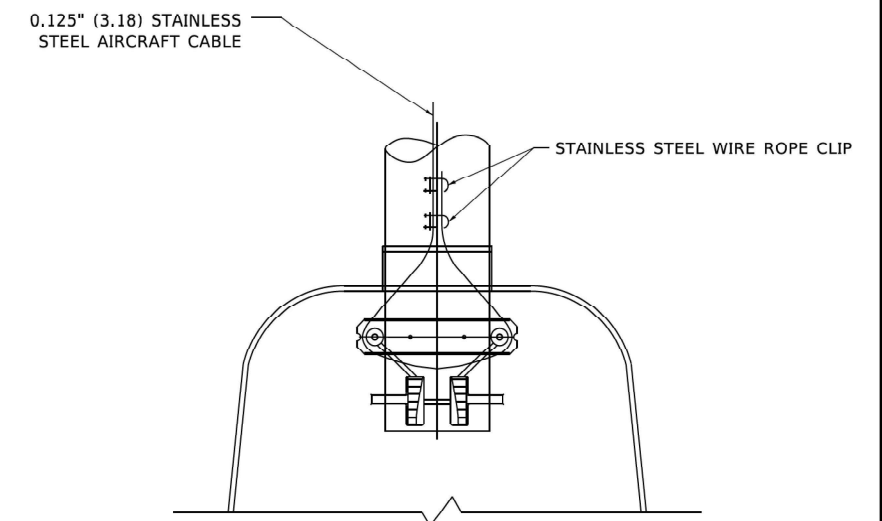


BOTTOM VIEW
N.T.S.

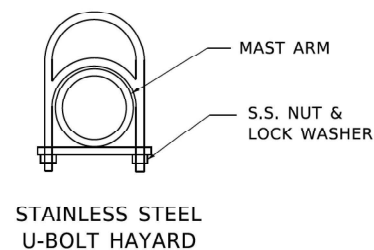

NOTES:

1. ALL DIMENSIONS ARE IN MILLIMETERS (INCHES) UNLESS OTHERWISE SHOWN.
2. CONTRACTOR SHALL ADJUST THE WIRE CLIP TO ELIMINATE ANY SLACK FROM THE WIRE ROPE.
3. THE 0.125" (3.18) STAINLESS STEEL AIRCRAFT CABLE SHALL REMAIN VISIBLE FROM THE GROUND LEVEL.
4. THE BREAKING STRENGTH OF THE CABLE SHALL BE 1700 LBS. MIN.

FILE NAME: 2024	USER NAME = footemj	DESIGNED -	REVISED - 08-08-03	STATE OF ILLINOIS DEPARTMENT OF TRANSPORTATION	LUMINAIRE SAFETY CABLE ASSEMBLY				F.A. RTE.	SECTION	COUNTY	TOTAL SHEETS	SHEET NO.
		DRAWN -	REVISED -										
	PLOT SCALE = 50.0000 ' / in.	CHECKED -	REVISED -		BE-701				CONTRACT NO.				
	PLOT DATE = 4/19/2019	DATE -	REVISED -										
						SCALE: NONE	SHEET 1	OF 1	SHEETS	STA.	TO STA.		ILLINOIS FED. AID PROJECT

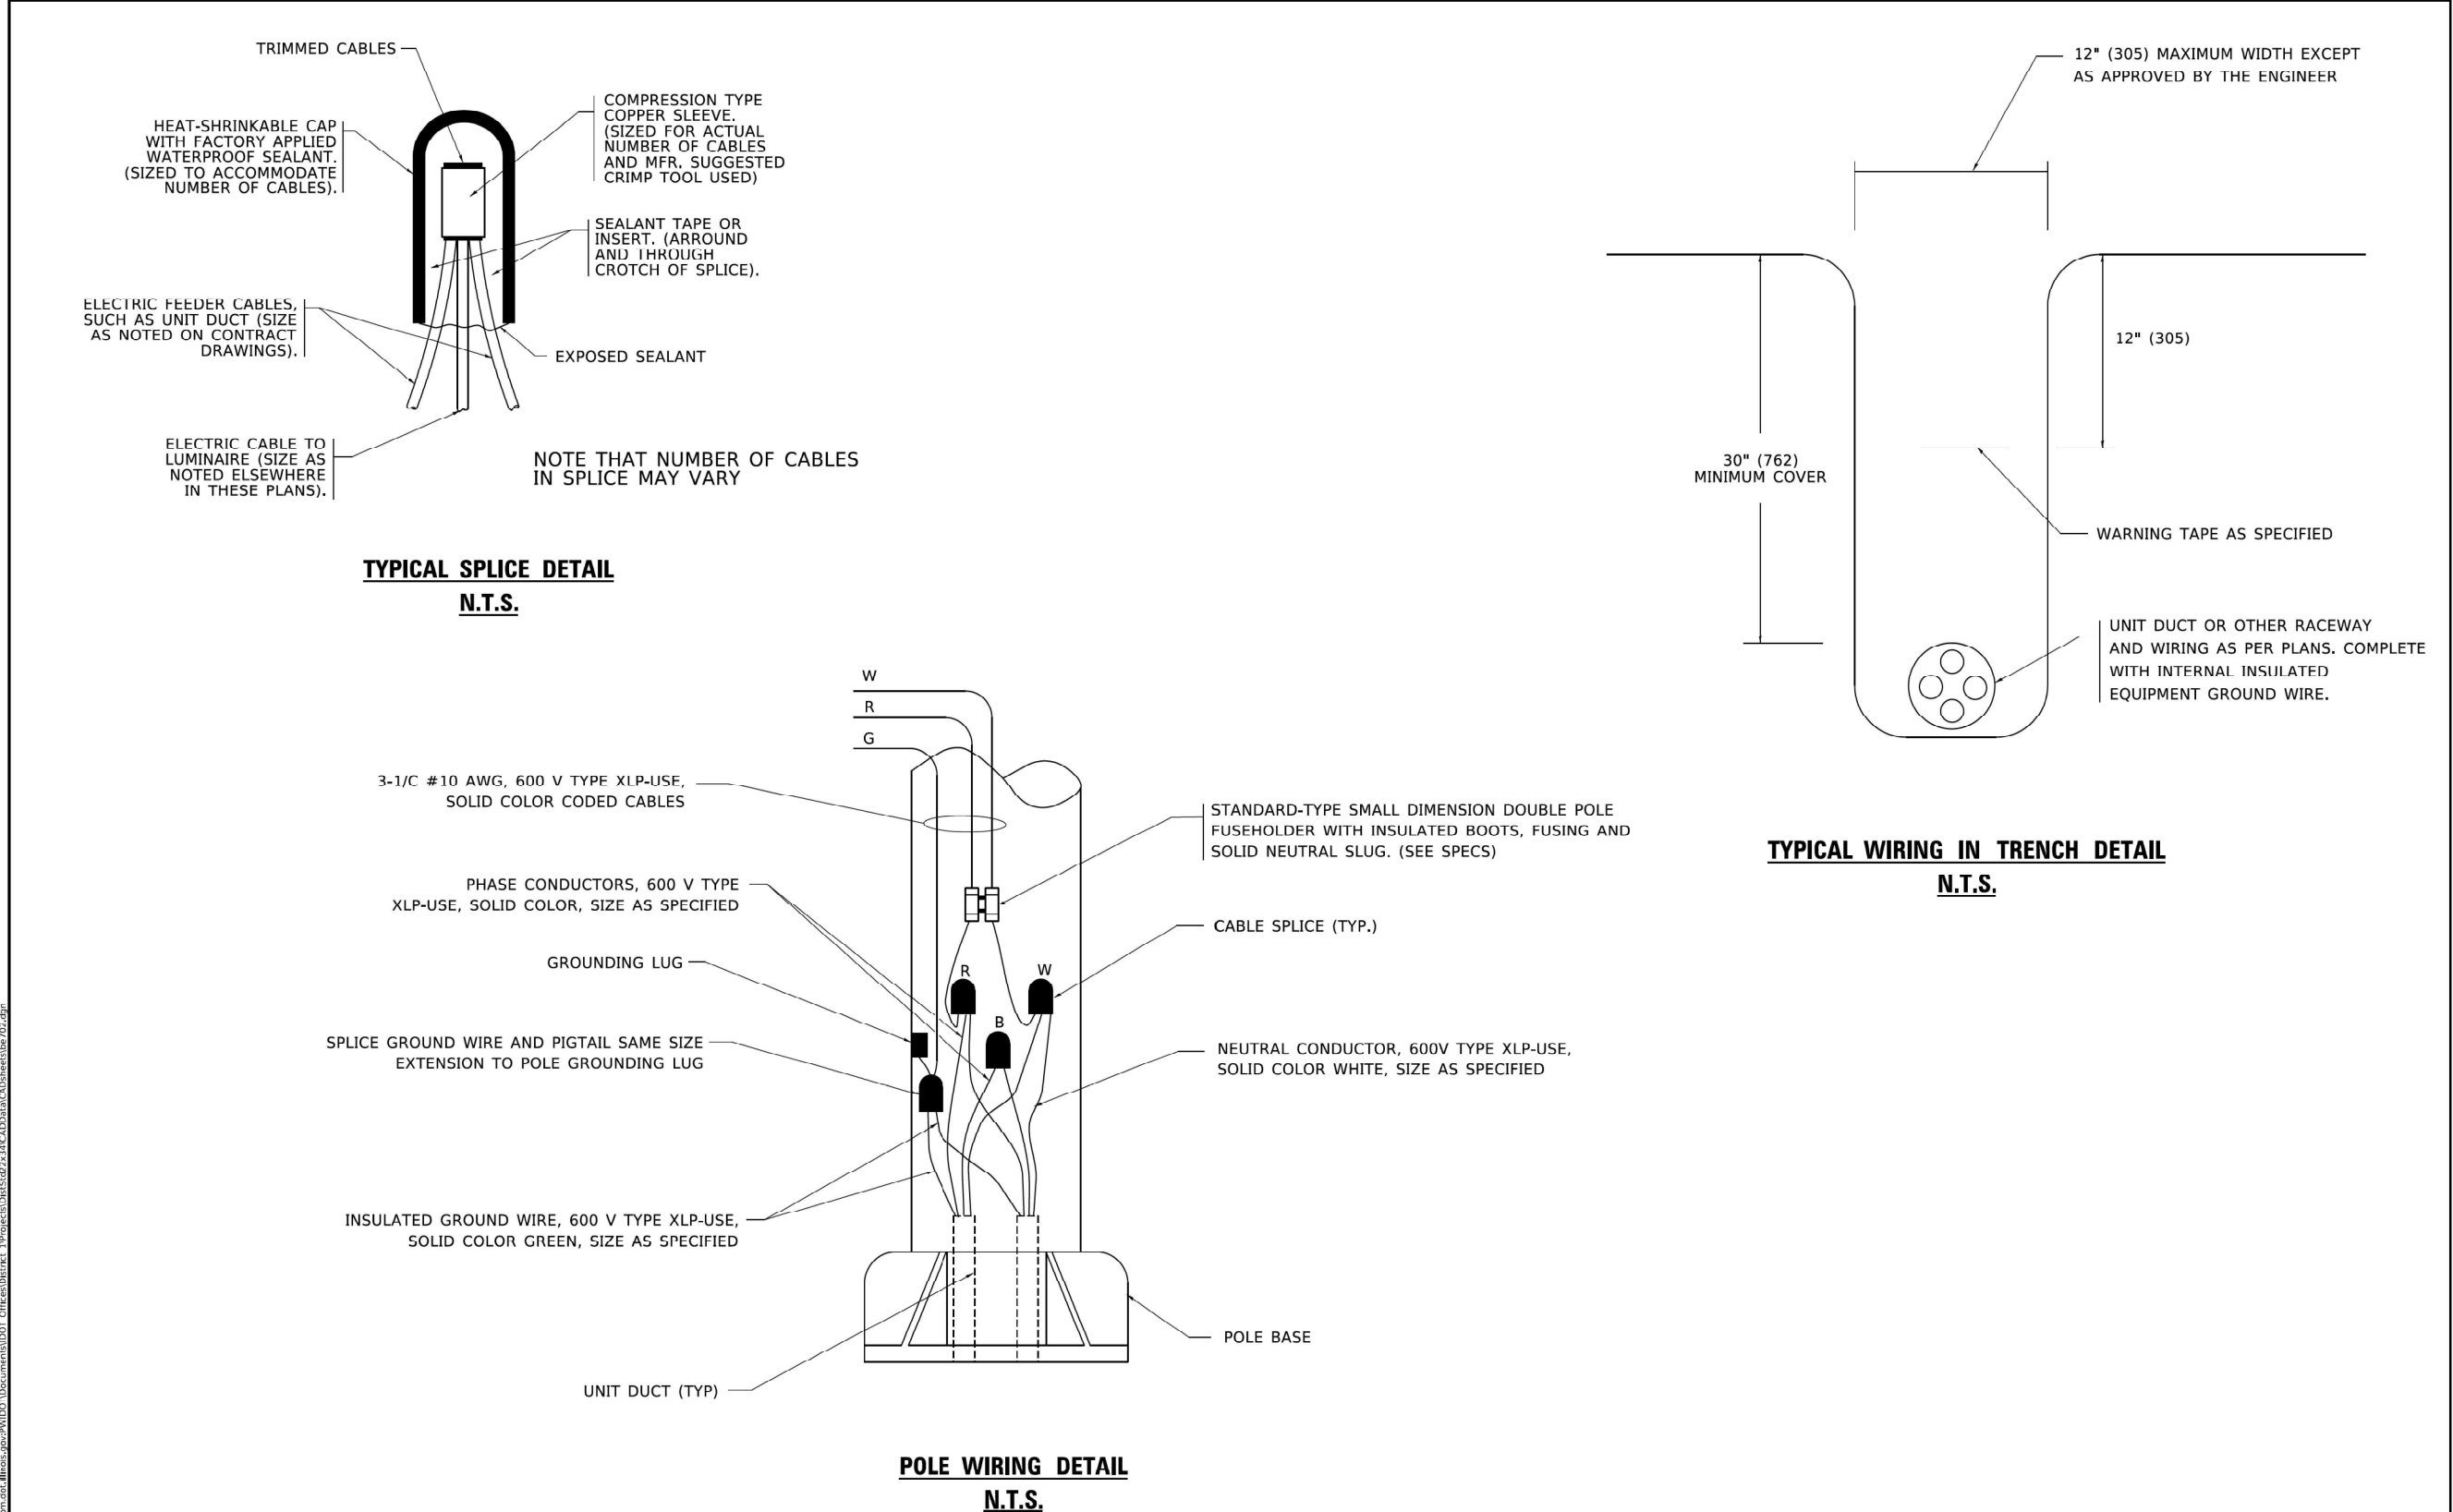

FILE NAME	USER NAME = leysa	DESIGNED -	REVISED - 02/04/2020	STATE OF ILLINOIS DEPARTMENT OF TRANSPORTATION	MISC. ELECTRICAL DETAILS SHEET A				F.A. RTE.	SECTION	COUNTY	TOTAL SHEETS	SHEET NO.
		DRAWN -	REVISED -										
	PLOT SCALE = 50.0000 ' / in.	CHECKED -	REVISED -										
	PLOT DATE = 3/2/2020	DATE - 08/08/2003	REVISED -		BE-702		CONTRACT NO.						
					SCALE: NONE	SHEET 1	OF 1	SHEETS	STA.	TO STA.	ILLINOIS FED. AID PROJECT		

MODEL: 41406ELNAMES
FILE NAME: G:\12220730 IDOT D1 P1B 204-001 Michigan City Rd Bridge\USA Design\01 CADD\02 Sheet\Lighting\012362-shl-ELT-21.dgn



12/13/2024 7:37:37 AM User:rmamucod

	DELTA ENGINEERING GROUP, LLC CONSULTING ENGINEERS, CONSTRUCTION MANAGERS, SURVEYORS 111 W JACKSON BLVD, SUITE 910 CHICAGO, IL 60604 T 312.377.7700, F 312.427.6145	USER NAME = rmamucod	DESIGNED - KK/HM	REVISED -	STATE OF ILLINOIS DEPARTMENT OF TRANSPORTATION	STANDARD DETAILS					F.A.I. RTE.	SECTION	COUNTY	TOTAL SHEETS	SHEET NO.
			DRAWN - AM/KK	REVISED -											
		PLOT SCALE = 100.0000' / in.	CHECKED - LF	REVISED -							94	FAI 94 22 STRUCTURE 2	COOK	157	67
		PLOT DATE = 12/13/2024	DATE - 12/13/2024	REVISED -							CONTRACT NO. 62R62				
		SCALE:		SHEET OF SHEETS		STA. TO STA.		ILLINOIS FED. AID PROJECT							

ELT-21



NOTES:
ONE SET OF HARDWARE
SUPPLIED PER COUNTERWEIGHT. HARDWARE
CAN ACCEPT UP TO (2) COUNTER WEIGHTS.

COUNTERWEIGHT TO BE FABRICATED FROM A36
STEEL AND HOT DIP GALVANIZED PER ASTM A123
STANDARDS. **COUNTERWEIGHT IS NOT PAINTED.**
ALL ATTACHMENT HARDWARE TO BE STAINLESS STEEL

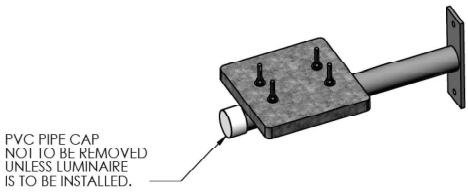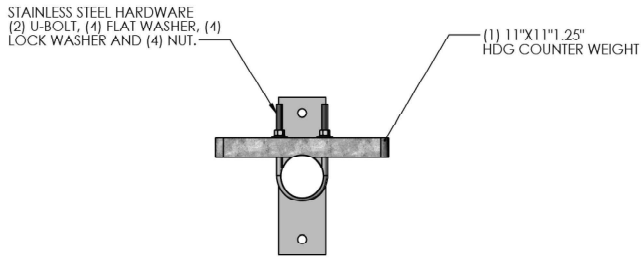

SINGLE COUNTERWEIGHT
CONFIGURATION.

(1) COUNTERWEIGHT TO BE SUPPLIED
PER EMPTY LUMINAIRE POSITION TO
ENSURE PROPER BALANCE OF
LUMINAIRE RING.

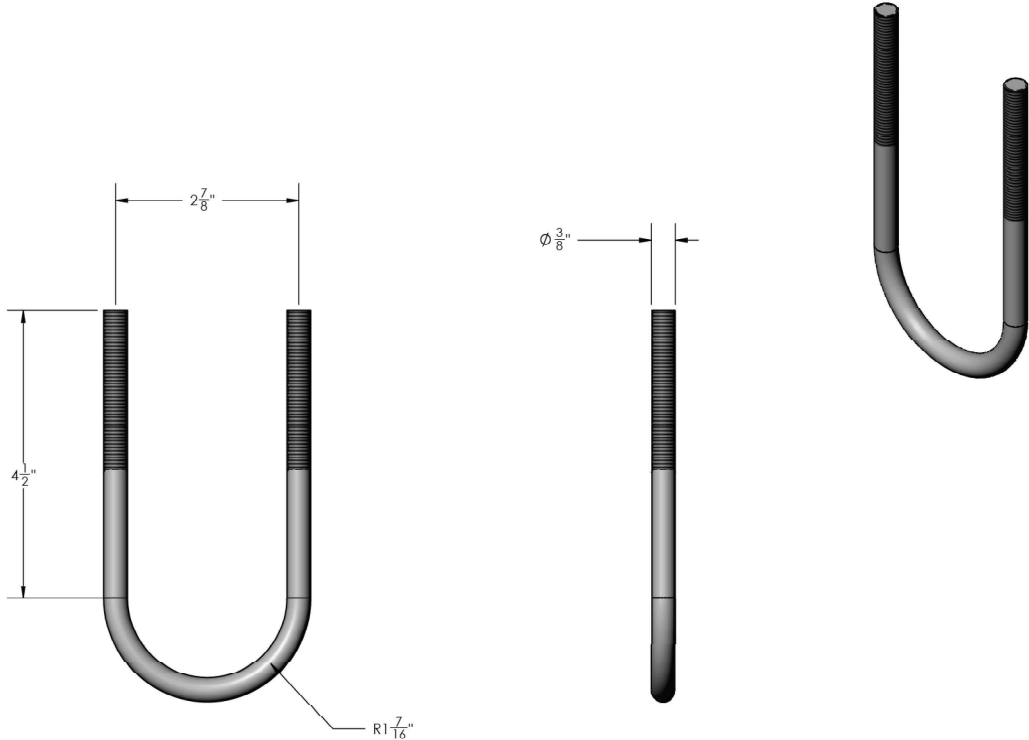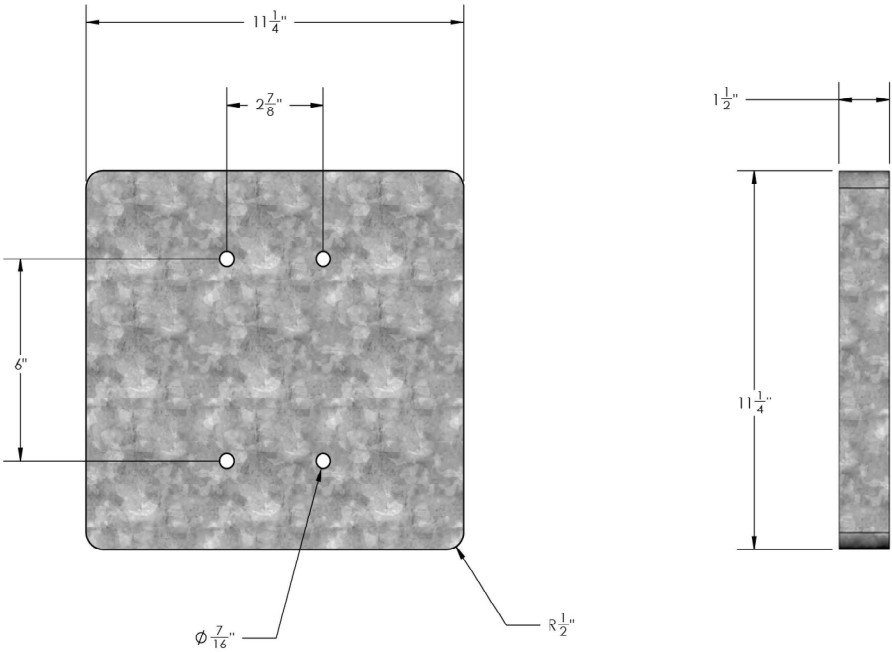

STATE OF ILLINOIS
DEPARTMENT OF TRANSPORTATION

HIGH MAST LUMINAIRE COUNTERWEIGHT DETAILS

SCALE: SHEET OF SHEETS STA. TO STA.

F.A.I. RTE.	SECTION	COUNTY	TOTAL SHEETS	SHEET NO.
94	FAI 94 22 STRUCTURE 2	COOK	157	69
CONTRACT NO. 62R62				
ILLINOIS FED. AID PROJECT				

USER NAME = rmamucod	DESIGNED - KK/HM	REVISED -
DRAWN - AM/KK	REVISED -	
PLOT SCALE = 100.0000' / in.	CHECKED - LF	REVISED -
PLOT DATE = 12/13/2024	DATE - 12/13/2024	REVISED -

TOTAL BILL OF MATERIAL


ITEM	UNIT	SUPER	SUB	TOTAL
Protective Coat	Sq yd	2,596		2,596
Removal of Existing Structures	Each			1
Protective shield	Sq yd	1,074		1,074
Structure Excavation	Cu yd		444	444
Removal and Disposal of Unsuitable Material for Structures	Cu yd		314	314
Concrete Structures	Cu yd		334.6	334.6
Concrete Superstructure	Cu yd	601.5		601.5
Bridge Deck Grooving (Longitudinal)	Sq yd	1,480		1,480
Concrete Superstructure (Approach slab)	Cu yd	202.8		202.8
Furnishing and Erecting Structural Steel	L sum	1		1
Stud Shear Connectors	Each	5,430		5,430
Reinforcement Bars	Pound		62,690	62,690
Reinforcement Bars, Epoxy Coated	Pound	214,630	95,100	309,730
Bicycle Railing, Curved	Foot	247		247
Bridge Fence Railing, Curved	Foot	487		487
Parapet Railing	Foot	240		240
Furnishing Metal Shell Piles 16" x 0.312"	Foot		990	990
Driving Piles	Foot		990	990
Test Pile Metal Shells	Each		2	2
Pile Shoes	Each		20	20
Name Plates	Each	1		1
Drilled Shaft in Soil	Cu yd		207	207
Drilled Shaft in Rock	Cu yd		8	8
Elastomeric Bearing Assembly, Type I	Each	10		10
Anchor Bolts, 1"	Each	40		40
Anchor Bolts, 1 1/4"	Each	20		20
Temporary Soil Retention System	Sq ft		342	342
Mechanically Stabilized Earth Retaining Wall	Sq ft		4,092	4,092
Concrete Sealer	Sq ft		2,056	2,056
Bar Terminators	Each	432	872	1,304
Drainage Scuppers, DS-11	Each	4		4
Diamond Grinding (Bridge Section)	Sq yd	1,480		1,480

STATION 400+00.00
BUILT 20__ BY
STATE OF ILLINOIS
F.A.U. RTE. 3593 SEC. FAI 94 22 Structure 2
LOADING HL-93
STRUCTURE NO. 016-8320


NAME PLATE
See Std. 515001

INDEX OF SHEETS


- S-1 General Plan And Elevation
- S-2 General Data
- S-3 Substructure Layout
- S-4 Temporary Soil Retention System
- S-5 Substructure Details
- S-6 Suggested Erection Plan
- S-7 Top of Slab Elevations - Layout
- S-8 Top of Slab Elevations - 1
- S-9 Top of Slab Elevations - 2
- S-10 Top of West Approach Slab Elevations
- S-11 Top of East Approach Slab Elevations
- S-12 Superstructure Deck Plan
- S-13 Superstructure Cross Section
- S-14 Superstructure Details
- S-15 Parapet Elevation
- S-16 Diaphragm Details
- S-17 West Approach Slab Plan
- S-18 East Approach Slab Plan
- S-19 Approach Slab Details - 1
- S-20 Approach Slab Details - 2
- S-21 Bicycle Railing, Curved & Parapet Railing (1 of 2)
- S-22 Bicycle Railing, Curved & Parapet Railing (2 of 2)
- S-23 Bridge Fence Railing, Curved (1 of 2)
- S-24 Bridge Fence Railing, Curved (2 of 2)
- S-25 Drainage Scuppers, DS-11
- S-26 Framing Plan
- S-27 Girder Elevation and Details
- S-28 Girder Details and Moment Table
- S-29 Bearing Details
- S-30 West Abutment Plan and Elevation - 1
- S-31 West Abutment Plan and Elevation - 2
- S-32 West Abutment Details
- S-33 West Abutment Wingwall Extension
- S-34 East Abutment Plan and Elevation - 1
- S-35 East Abutment Plan and Elevation - 2
- S-36 East Abutment Wingwall Extension
- S-37 East Abutment Details
- S-38 West MSE Wall Details
- S-39 East MSE Wall Details
- S-40 MSE Wall Coping Details
- S-41 Pier Details - 1
- S-42 Pier Details - 2
- S-43 Metal Shell Piles Details
- S-44 Boring Logs - 1
- S-45 Boring Logs - 2
- S-46 Boring Logs - 3
- S-47 Boring Logs - 4
- S-48 Boring Logs - 5
- S-49 Boring Logs - 6
- S-50 Boring Logs - 7

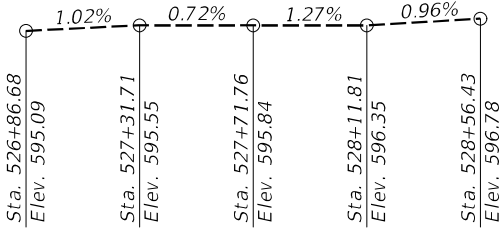

PROFILE GRADE
(Along P.G.L. EB T-94)

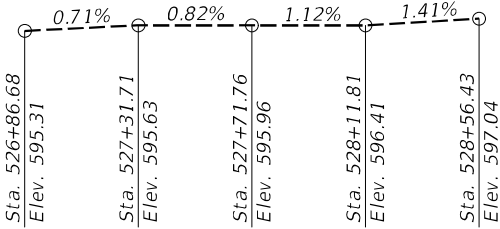

PROFILE GRADE
(Along P.G.L. WB T-94)

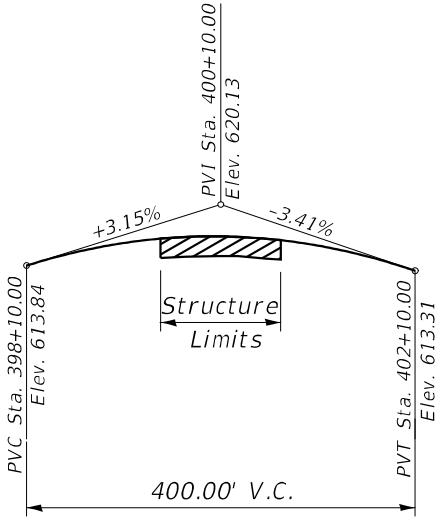

PROFILE GRADE
(Along $\curvearrowright$ Michigan City Road)

Note:
The profile grade shows the final elevations after grinding.

GENERAL NOTES

1. Fasteners shall be ASTM F3125 Grade A325 Type 1, Fasteners shall be hot dip galvanized. See Special Provision for "Hot Dip Galvanizing for Structural Steel." Bolts 5/8 inches diameter. holes 11/16 inches diameter, unless otherwise noted.
2. Calculated weight of Structural Steel (Grade 50) = 621,290 Lbs.
Calculated weight of Structural Steel (Grade 36) = 48,000 Lbs.
3. All structural steel shall be galvanized. See special provision for "Hot Dip Galvanizing for Structural Steel".
4. No field welding is permitted except as specified in the contract documents.
5. Reinforcement bars designated (E) shall be epoxy coated.
6. If the Contractor elects to use cantilever forming brackets on the exterior beams or girders, the brackets shall be placed at the same locations as required for the hardwood blocks in Article 503.06(b) of the Standard Specifications. If additional cantilever forming brackets are required, hardwood blocking shall be wedged between the exterior and first interior beam at each of these additional bracket locations.
7. Bearing seat surfaces shall be constructed or adjusted to the designated elevations within a tolerance of 1/8 inch (0.01 ft.). Adjustment shall be made either by grinding the surface or by shimming the bearings.
8. The fascia and underside of the exterior girders and their associated splice plates shall be shop painted with field touch up. The color of the final finish coat of paint shall be Interstate Green, Munsell No. 7.5G 4/8. See Special Provision for "Hot Dip Galvanizing for Structural Steel".
9. The existing structural steel coating contains lead. The Contractor shall take appropriate precautions to address the presence of lead on this project.
10. Slipforming of the parapets is not allowed.
11. The embankment configuration shown shall be the minimum that must be placed and compacted prior to construction of the abutments.
12. The Contractor shall provide a steel erection plan and calculations sealed by an Illinois licensed Structural Engineer for review and approval by the Engineer. Cost included in Furnishing and Erecting Structural Steel.
13. Concrete Sealer shall be applied to all exposed faces areas of pier.



DELTA ENGINEERING GROUP, LLC
CONSULTING PROFESSIONAL ENGINEERS, ARCHITECTS, SURVEYORS
111 W JACKSON BLVD, SUITE 910
CHICAGO, IL 60604
T 312.377.7700, F 312.427.6145


USER NAME = \$USERS	DESIGNED - RC	REVISED -
	DRAWN - RM	REVISED -
PLOT SCALE = \$SCALES	CHECKED - SMK	REVISED -
PLOT DATE = 2/23/2025	DATE - 12/13/2024	REVISED -

STATE OF ILLINOIS
DEPARTMENT OF TRANSPORTATION

GENERAL DATA
STRUCTURE NO. 016-8320

SCALE: SHEET S-2 OF S-50 SHEETS STA. TO STA.

F.A.I. RTE.	SECTION	COUNTY	TOTAL SHEETS	SHEET NO.
94	FAI 94 22 Structure 2	COOK	157	71
CONTRACT NO. 62R62				
		ILLINOIS	FED. AID PROJECT	

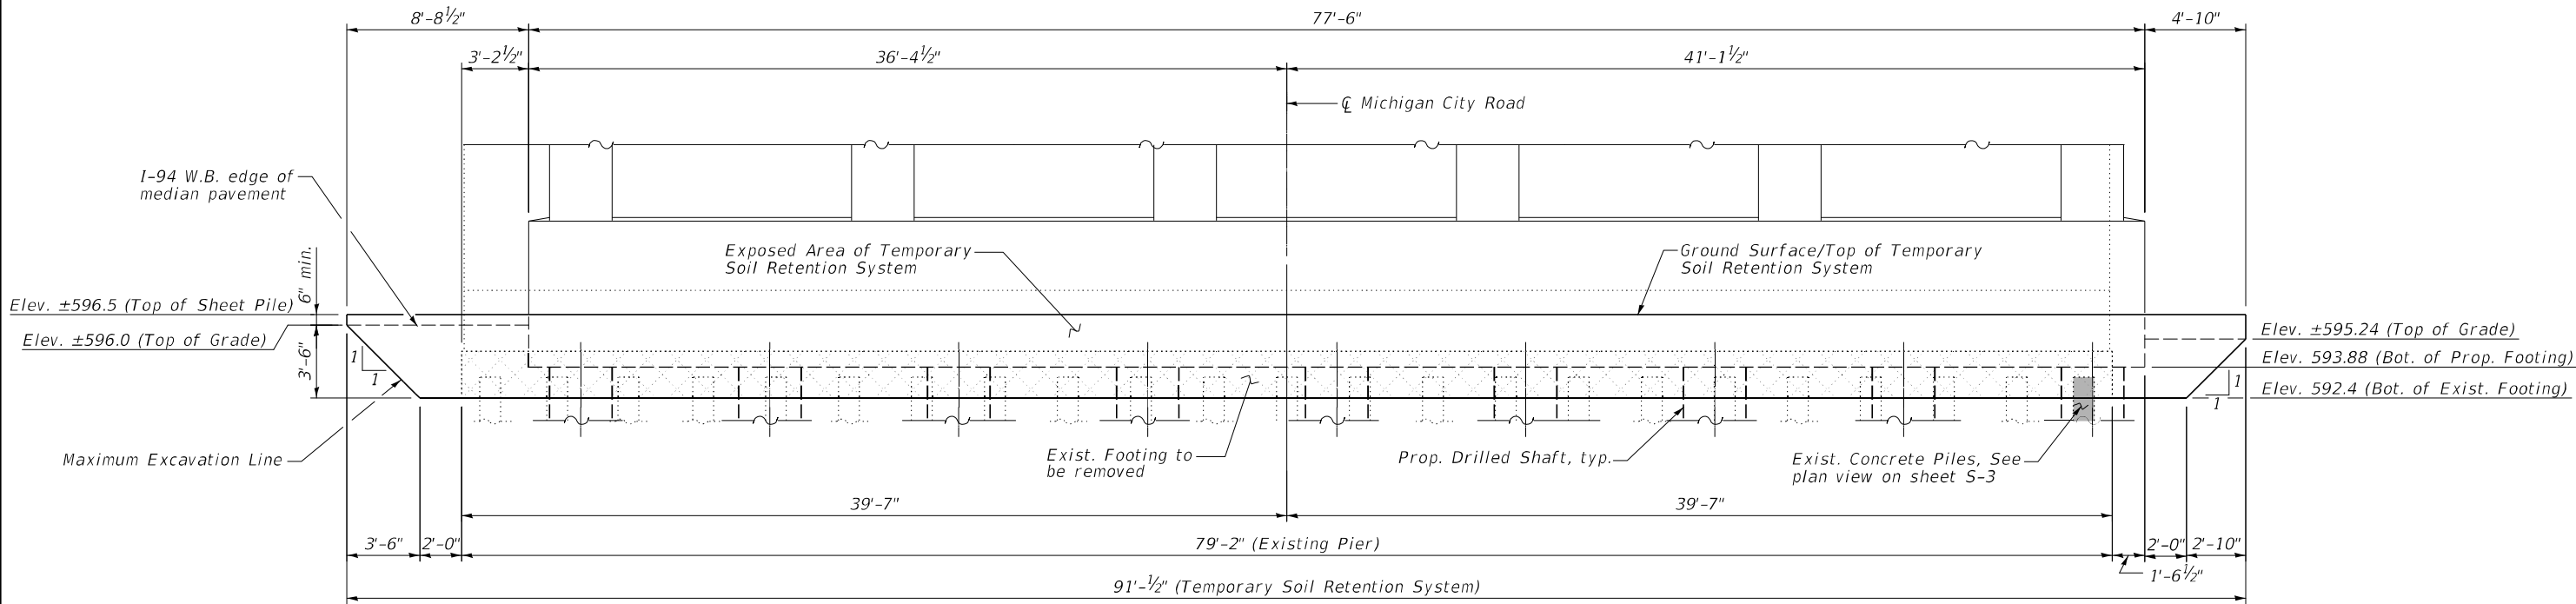


SECTION E-E
TEMPORARY SOIL RETENTION SYSTEM AT CENTER PIER
(Looking West)

BILL OF MATERIAL

Item	Unit	Quantity
Temporary Soil Retention System	Sq ft	342

SEQUENCE OF CONSTRUCTION FOR
MSE WALL AND ABUTMENTS

1. After removal of existing structures and excavate to bottom limits of Removal and Disposal of Unsuitable Material for Structures and backfill with select fill for MSE wall construction site. The areas are described on the sheets S-3, S-38 and S-39 and the typical section is shown on sheet S-5 for each of East and west abutment. The backfill shall be select fill used in MSE wall and compacted to a minimum of 95% of maximum dry density as determined by AASHTO T-180 Standard Test Methods for Moisture Density Relations of Soils and Soil-Aggregate Mixtures (ASTM D1557) in accordance with IDOT standard construction requirements.
2. Pre-core holes through the backfill to Elevation 582.0 below for installation of pile sleeves for metal shell piles with shoes. The pre-cored holes shall match the pile sleeves perimeter within 1/8 inch. Bury the pile sleeves by pushing them into the pre-core holes. The bottom of the sleeves ends up matching the bottom limits of the Removal and Disposal of Unsuitable Material as shown on the typical section. The top of the pipe sleeves shall match with bottom of abutment pile caps.
3. Construct MSE wall with soil reinforcements in layers.
4. Install metal shell piles and fill up the pipe sleeve with sand except leave top 10'-0" empty as shown on the typical section. The top of piles shall have a minimum of two feet above the bottom of abutments.

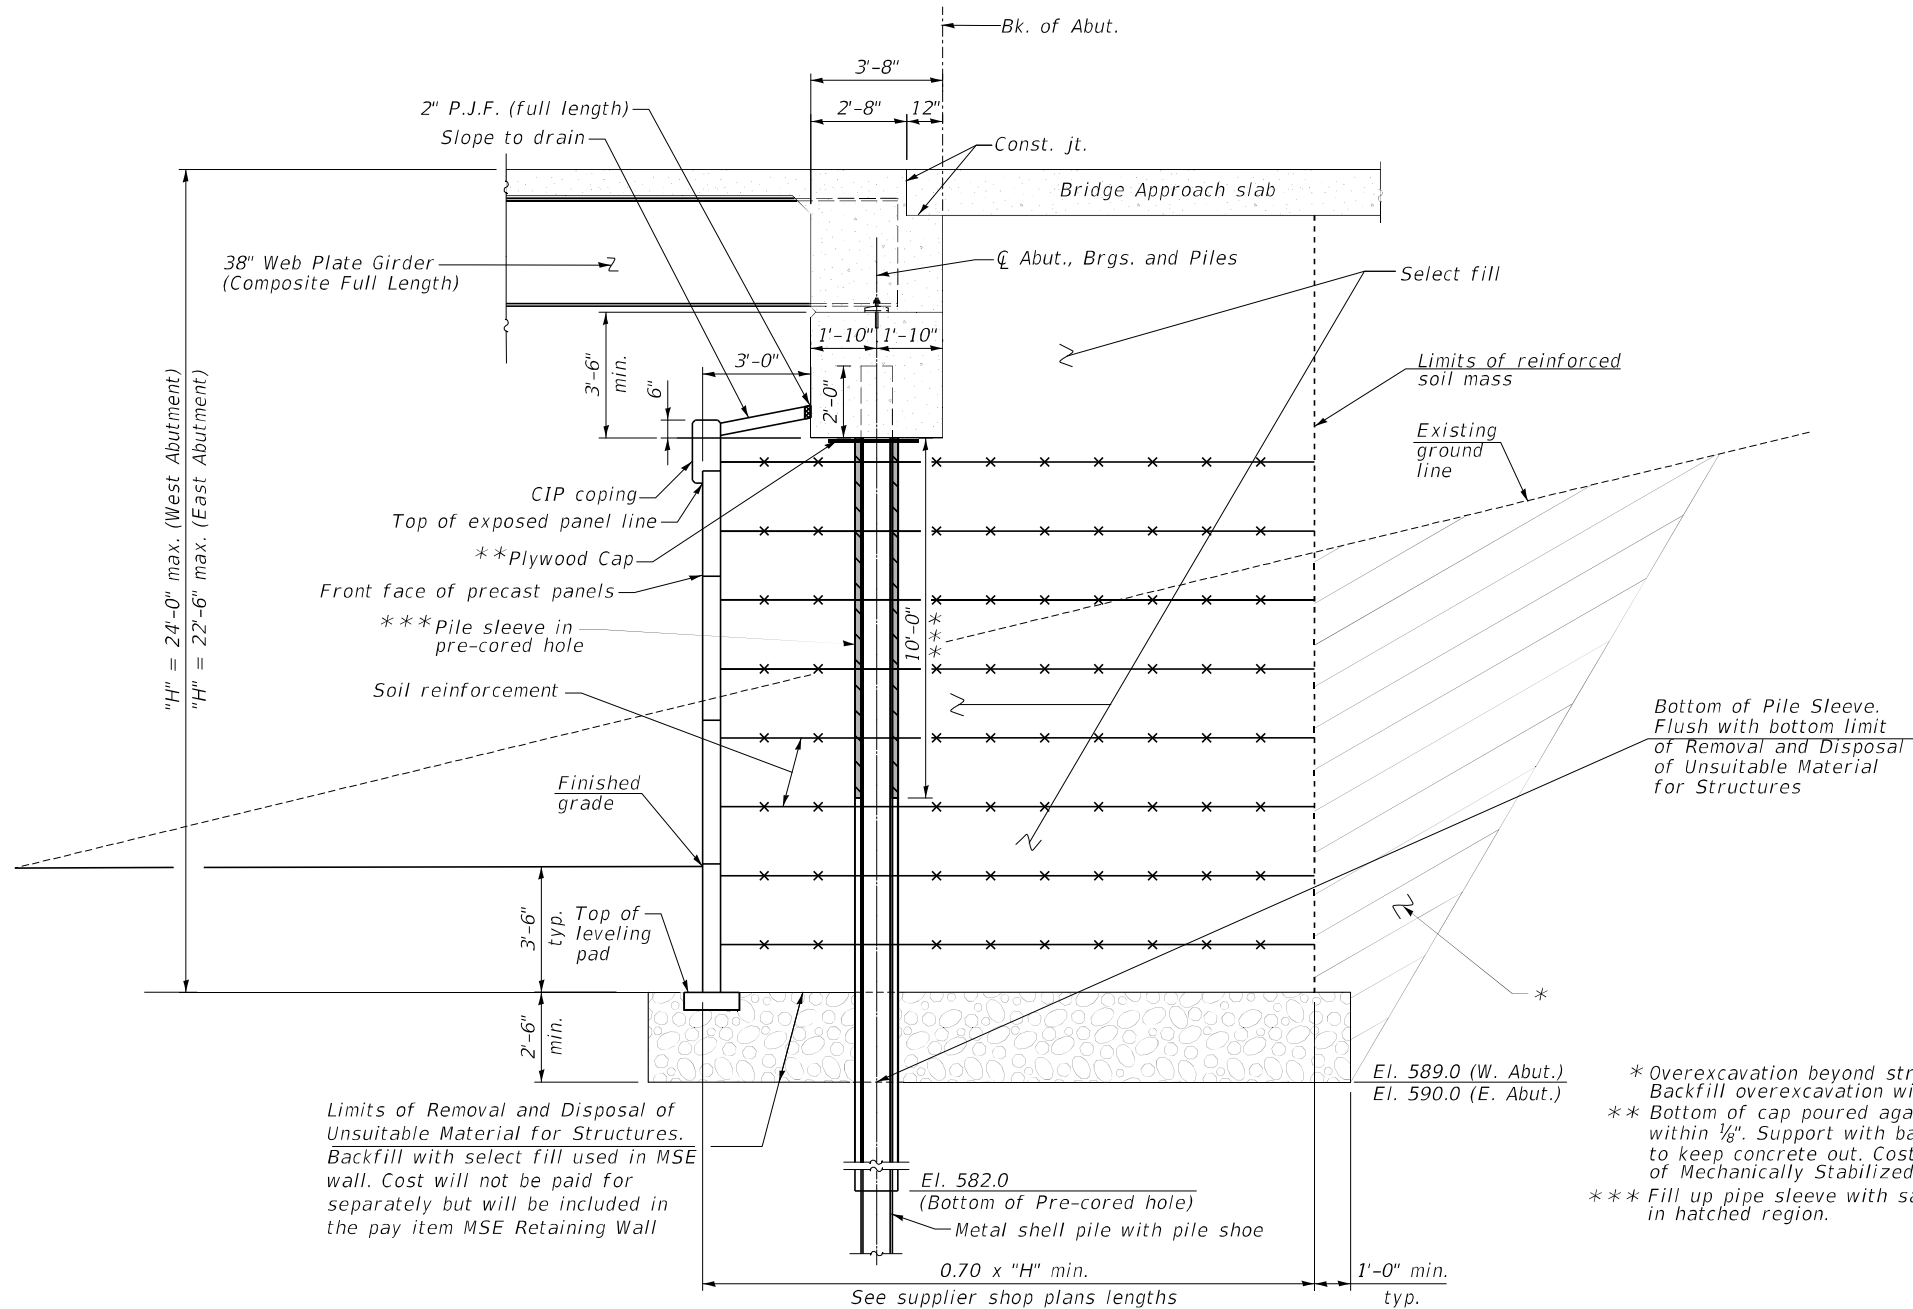

SECTION D-D
(SECTION THRU INTEGRAL ABUTMENT)
(Horiz. dim. @ Rt. L's)

- * Overexcavation beyond structure excavation. This area not measured for payment. Backfill overexcavation with same material used for select fill used in MSE wall.
- ** Bottom of cap poured against top of plywood. Cut opening to match pile perimeter within 1/8". Support with bars tack welded to piles rated for 500 lbs. Seal gaps to keep concrete out. Cost of pipe sleeve, bars and plywood is included in the cost of Mechanically Stabilized Earth Retaining Wall.
- *** Fill up pipe sleeve with sand except leave top 10'-0" empty as shown in hatched region.

MODEL TCU Plan
FILE NAME: S:\2220720 IDOT D1 P18 204-201 Midspan City Rd Bridge\02A Design\01 CADD\02 Sheet\Structures\Bridge\62R62-005-MSE WallDet.dgn

DELTA ENGINEERING GROUP, LLC
CONSULTING ENGINEERS, ARCHITECTS, PLANNERS, SURVEYORS
111 W JACKSON BLVD, SUITE 910
CHICAGO, IL 60604
T 312.377.7700, F 312.427.6145

USER NAME = \$USERS	DESIGNED - RC	REVISED -
	DRAWN - RM	REVISED -
PLOT SCALE = \$SCALES	CHECKED - SMK	REVISED -
PLOT DATE = 2/23/2025	DATE - 12/13/2024	REVISED -

STATE OF ILLINOIS
DEPARTMENT OF TRANSPORTATION

SUBSTRUCTURE DETAILS
STRUCTURE NO. 016-8320


SCALE: SHEET S-5 OF S-50 SHEETS STA. TO STA.

F.A.I. RTE.	SECTION	COUNTY	TOTAL SHEETS	SHEET NO.
94	FAI 94 22 Structure 2	COOK	157	74
CONTRACT NO. 62R62				
ILLINOIS FED. AID PROJECT				

STAGE 1 PHASING SEQUENCE

PHASE 1


- 1. Construct West and East Abutment and Wingwall.
- 2. Construct Pier Foundation, Columns and Pier Cap Beam.
- 3. Set up Temporary Shoring Tower. Use it as pivot point for placing Segment 1 Girders with elastometric bearings on Pier. Brace the Shoring Tower against Pier with Counter weight as required.
- 4. Erect Segment 1 Girders over Pier. Provide adequate blocking for temporary condition.

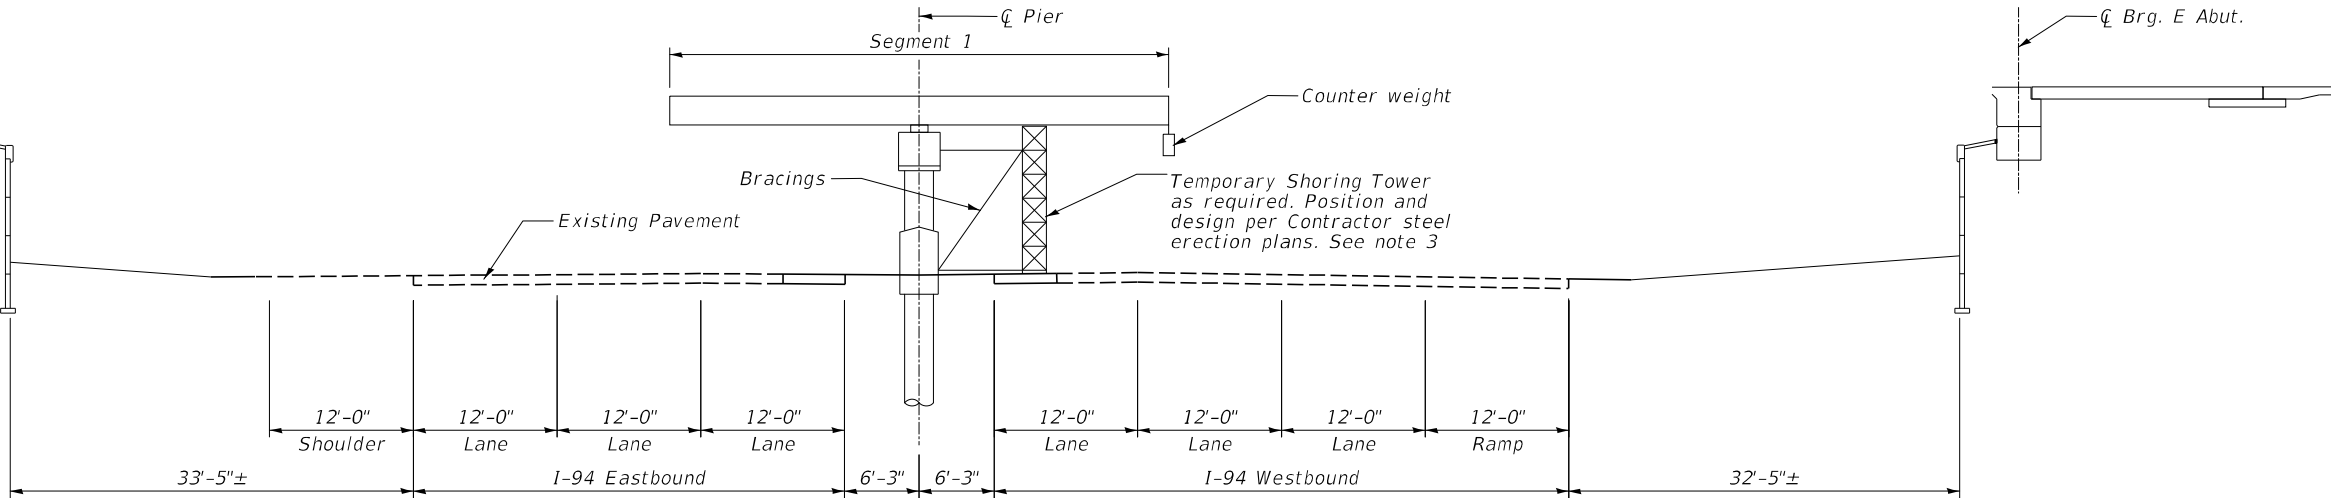

PHASE 1
(Looking North)

PHASE 2


- 1. Erect Segment 2 Girders over West Abutment.
- 2. Bolt Field Splice 1 together with Segment 1 prior to additional segment erection.

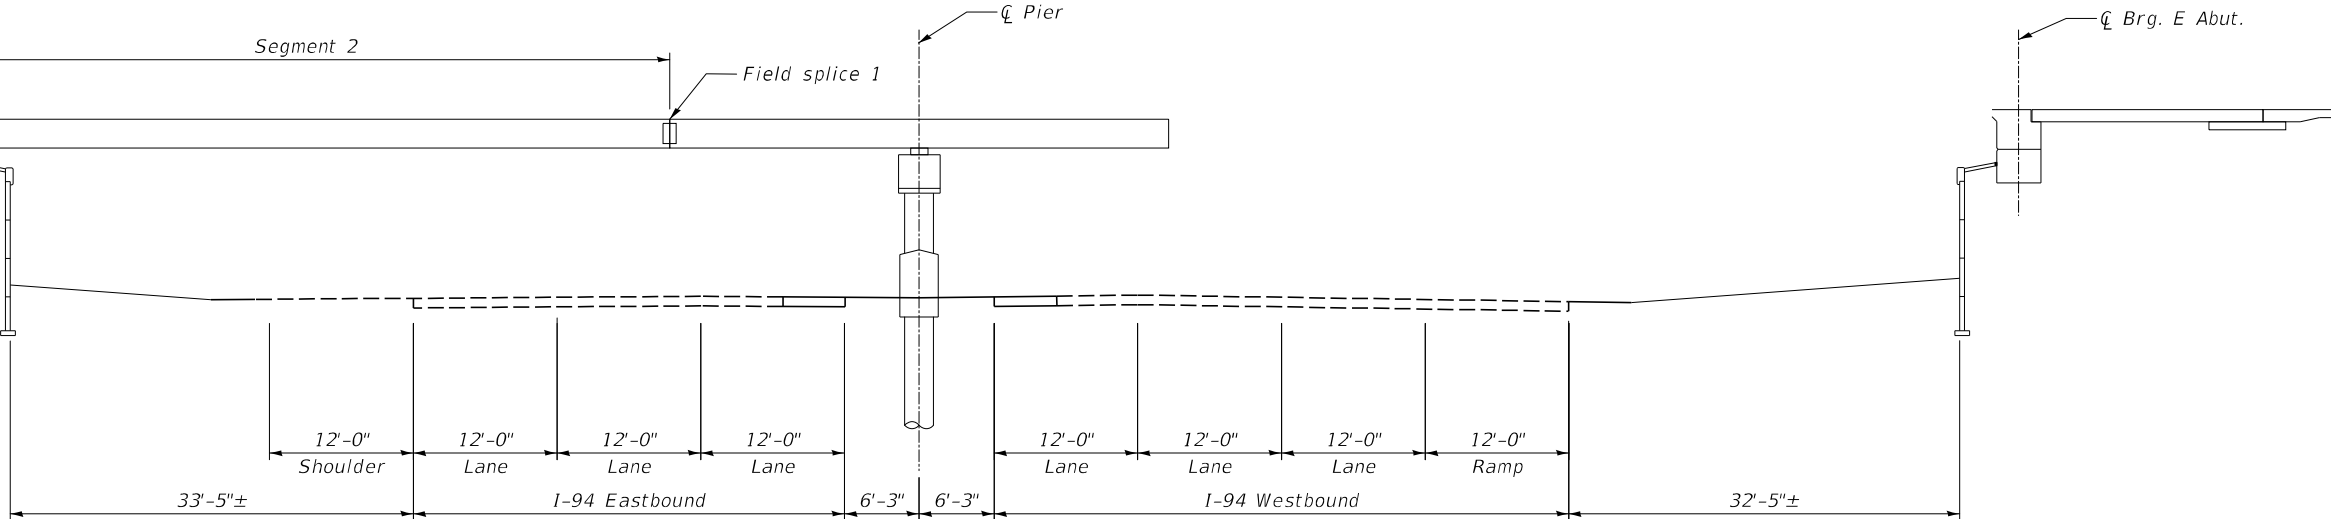

PHASE 2
(Looking North)

PHASE 3

- 1. Field or Shop assemble Segment 3 and 3A on the ground into one piece.
- 2. Erect Segment 3 and 3A over East Abutment.
- 3. Bolt Field Splice 2 together with Segment 1.
- 4. Prior to deck construction, a protective shield system shall be installed entire length of the Bridge.
- 5. Construct Deck and Approach slabs.

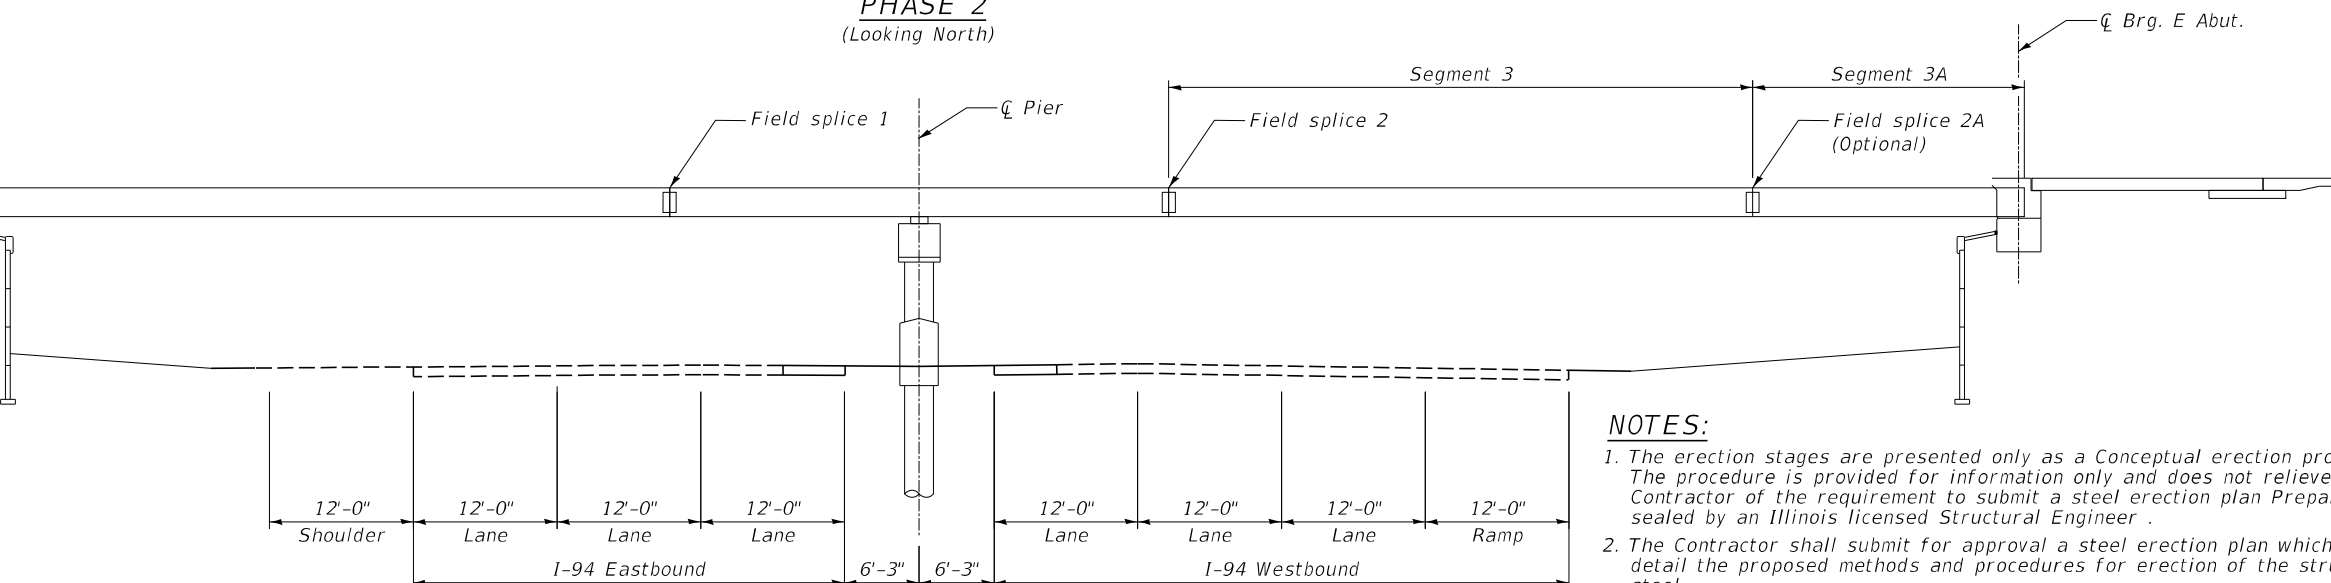



PHASE 3
(Looking North)

- NOTES:**
- 1. The erection stages are presented only as a Conceptual erection procedure. The procedure is provided for information only and does not relieve the Contractor of the requirement to submit a steel erection plan Prepared and sealed by an Illinois licensed Structural Engineer .
 - 2. The Contractor shall submit for approval a steel erection plan which shall detail the proposed methods and procedures for erection of the structural steel.
 - 3. Lane closures shall follow the Keeping the Expressway Open to Traffic Special Provision.

MODEL TGI_Plan
FILE NAME: S:\2220770_IBOT.D1_PTB 204-001_Midigan City Rd Bridge\03A_Design\01_CADD\02_SheetStructures\Bridge\016R62-006-ErectionDet.dgn


 DELTA ENGINEERING GROUP, LLC CONSULTING ENGINEERS, ARCHITECTS, PLANNERS, CONSTRUCTION MANAGERS, SURVEYORS 111 W JACKSON BLVD, SUITE 910 CHICAGO, IL 60604 T 312.377.7700, F 312.427.6145	USER NAME = \$USERS		DESIGNED - RC	REVISED -	STATE OF ILLINOIS DEPARTMENT OF TRANSPORTATION	SUGGESTED ERECTION PLAN STRUCTURE NO. 016-8320					F.A.I. RTE.	SECTION	COUNTY	TOTAL SHEETS	SHEET NO.
	DRAWN - RM		CHECKED - SMK	REVISED -							94	FAI 94 22 Structure 2	COOK	157	75
	PLOT SCALE = \$SCALES		DATE - 12/13/2024	REVISED -		CONTRACT NO. 62R62									
	PLOT DATE = 2/23/2025					ILLINOIS FED. AID PROJECT									
						SCALE:	SHEET S-6 OF S-50 SHEETS	STA.	TO STA.						

MODEL: 43MODEL.NAMES
FILE: 43MODEL.DWG
CADD: 02 SheetStructures(Bridge)D162R62-007150_Elevs.dgn
DOT D1, P1B 204-201, Michigan City Rd Bridge(02A, Design)01

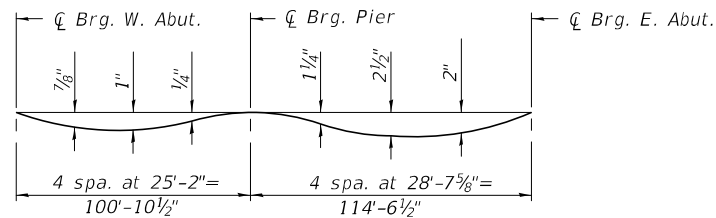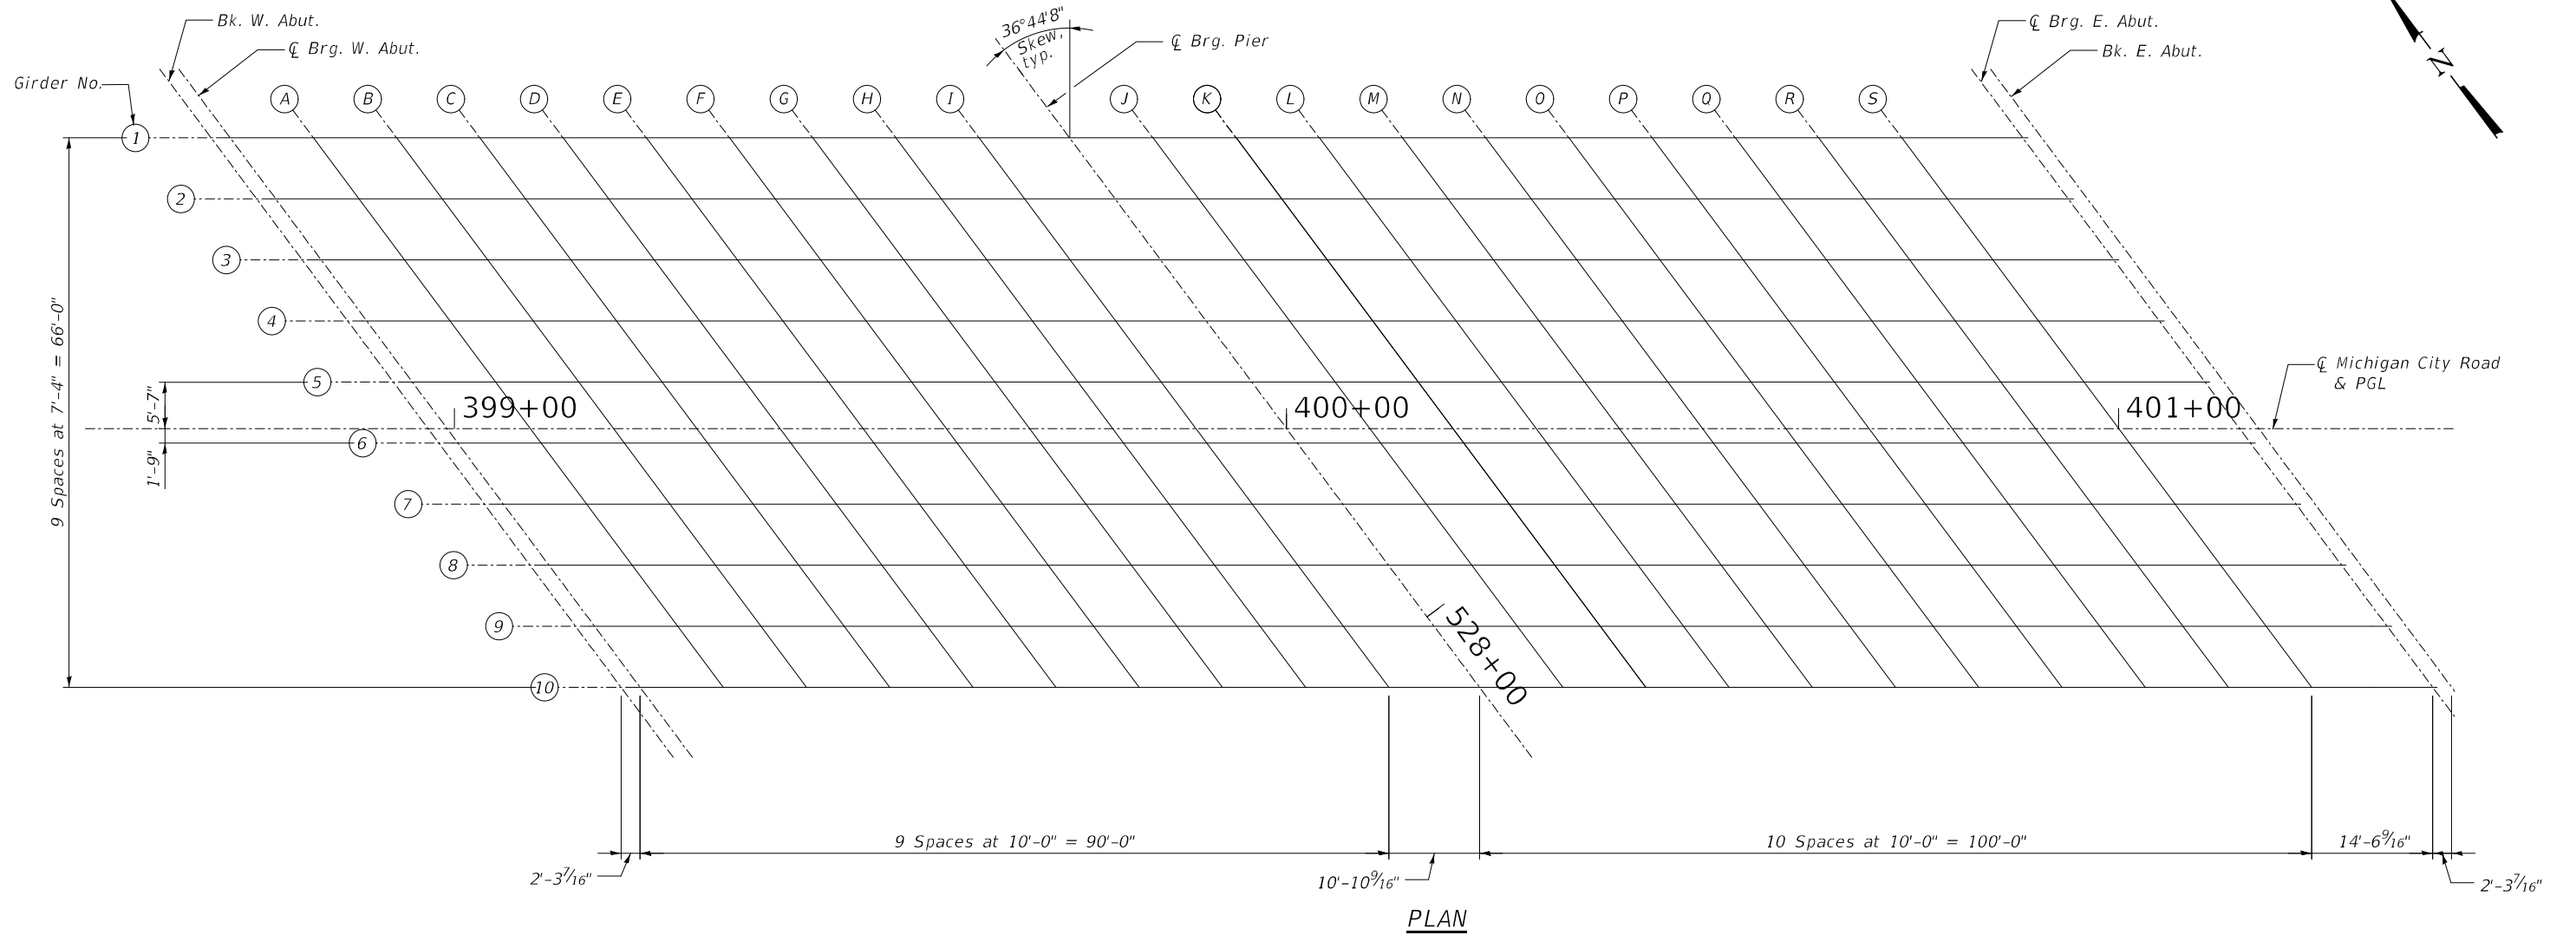

DEAD LOAD DEFLECTION DIAGRAM
GIRDERS 1 - 10
(Includes weight of concrete only.)

Note:
The above deflections are not to be used in the field if the engineer is working from the grade elevations adjusted for dead load deflections as shown on sheet S-8 and S-9.

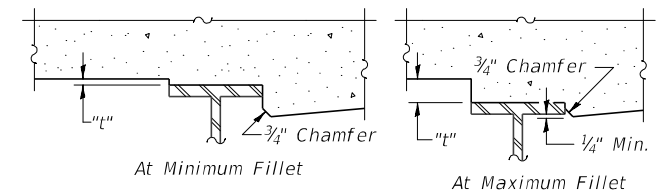

To determine "t" After all structural steel has been erected, elevations of the top flanges of the beams shall be taken at intervals shown on above. These elevations subtracted from the "Theoretical Grade Elevations Adjusted for Dead Load Deflection and Grinding" shown on sheets S-8 and S-9, minus the initial slab thickness prior to grinding, equals the fillet heights "t" above top flange of beams.
The slab is to be ground after curing to achieve smoothness, but the slab is not to be ground to elevations below the "Theoretical Grade Elevations" shown on sheets S-8 and S-9. For grinding the deck, see Special Provisions.

FILLET HEIGHTS

STATE OF ILLINOIS
DEPARTMENT OF TRANSPORTATION

TOP OF SLAB ELEVATIONS - LAYOUT
STRUCTURE NO. 016-8320

SCALE: SHEET S-7 OF S-50 SHEETS STA. TO STA.

F.A.I. RTE.	SECTION	COUNTY	TOTAL SHEETS	SHEET NO.
94	FAI 94 22 Structure 2	COOK	157	76
CONTRACT NO. 62R62				
ILLINOIS FED. AID PROJECT				

GIRDER 1

Location	Station	Offset	Theoretical Grade Elevations	Theoretical Grade Elevations Adjusted For Dead Load Deflection and Grinding
Bk. W. Abut.	398+70.77	-34.92	615.11	615.13
CL. W. Brg.	398+73.06	-34.92	615.16	615.18
A	398+83.06	-34.92	615.37	615.42
B	398+93.06	-34.92	615.55	615.64
C	399+03.06	-34.92	615.72	615.83
D	399+13.06	-34.92	615.88	615.99
E	399+23.06	-34.92	616.02	616.12
F	399+33.06	-34.92	616.14	616.22
G	399+43.06	-34.92	616.24	616.30
H	399+53.06	-34.92	616.33	616.37
I	399+63.06	-34.92	616.40	616.42
CL. Brg. Pier	399+73.94	-34.92	616.46	616.48
J	399+83.94	-34.92	616.50	616.54
K	399+93.94	-34.92	616.52	616.61
L	400+03.94	-34.92	616.53	616.66
M	400+13.94	-34.92	616.52	616.70
N	400+23.94	-34.92	616.49	616.70
O	400+33.94	-34.92	616.45	616.68
P	400+43.94	-34.92	616.39	616.62
Q	400+53.94	-34.92	616.31	616.52
R	400+63.94	-34.92	616.21	616.39
S	400+73.94	-34.92	616.11	616.22
CL. E. Brg.	400+88.48	-34.92	615.92	615.94
Bk. E. Abut.	400+90.77	-34.92	615.88	615.90

GIRDER 2

Location	Station	Offset	Theoretical Grade Elevations	Theoretical Grade Elevations Adjusted For Dead Load Deflection and Grinding
Bk. W. Abut.	398+76.24	-27.58	615.12	615.14
CL. W. Brg.	398+78.53	-27.58	615.17	615.19
A	398+88.53	-27.58	615.36	615.42
B	398+98.53	-27.58	615.54	615.60
C	399+08.53	-27.58	615.70	615.80
D	399+18.53	-27.58	615.85	615.95
E	399+28.53	-27.58	615.98	616.07
F	399+38.53	-27.58	616.09	616.17
G	399+48.53	-27.58	616.18	616.24
H	399+58.53	-27.58	616.26	616.30
I	399+68.53	-27.58	616.33	616.34
CL. Brg. Pier	399+79.41	-27.58	616.38	616.40
J	399+89.41	-27.58	616.41	616.45
K	399+99.41	-27.58	616.42	616.50
L	400+09.41	-27.58	616.41	616.55
M	400+19.41	-27.58	616.39	616.57
N	400+29.41	-27.58	616.36	616.57
O	400+39.41	-27.58	616.30	616.54
P	400+49.41	-27.58	616.24	616.47
Q	400+59.41	-27.58	616.15	616.36
R	400+69.41	-27.58	616.05	616.22
S	400+79.41	-27.58	615.93	616.05
CL. E. Brg.	400+93.95	-27.58	615.73	615.75
Bk. E. Abut.	400+96.24	-27.58	615.69	615.71

GIRDER 3

Location	Station	Offset	Theoretical Grade Elevations	Theoretical Grade Elevations Adjusted For Dead Load Deflection and Grinding
Bk. W. Abut.	398+81.71	-20.25	615.32	615.34
CL. W. Brg.	398+84.01	-20.25	615.37	615.39
A	398+94.01	-20.25	615.55	615.61
B	399+04.01	-20.25	615.72	615.80
C	399+14.01	-20.25	615.87	615.97
D	399+24.01	-20.25	616.01	616.12
E	399+34.01	-20.25	616.13	616.23
F	399+44.01	-20.25	616.23	616.32
G	399+54.01	-20.25	616.32	616.38
H	399+64.01	-20.25	616.39	616.43
I	399+74.01	-20.25	616.45	616.46
CL. Brg. Pier	399+84.89	-20.25	616.49	616.51
J	399+94.89	-20.25	616.51	616.55
K	400+04.89	-20.25	616.51	616.59
L	400+14.89	-20.25	616.50	616.63
M	400+24.89	-20.25	616.47	616.65
N	400+34.89	-20.25	616.42	616.64
O	400+44.89	-20.25	616.36	616.59
P	400+54.89	-20.25	616.28	616.52
Q	400+64.89	-20.25	616.19	616.40
R	400+74.89	-20.25	616.08	616.25
S	400+84.89	-20.25	615.95	616.07
CL. E. Brg.	400+99.42	-20.25	615.73	615.75
Bk. E. Abut.	401+01.71	-20.25	615.70	615.72

GIRDER 4

Location	Station	Offset	Theoretical Grade Elevations	Theoretical Grade Elevations Adjusted For Dead Load Deflection and Grinding
Bk. W. Abut.	398+87.19	-12.92	615.57	615.59
CL. W. Brg.	398+89.48	-12.92	615.62	615.64
A	398+99.48	-12.92	615.79	615.85
B	399+09.48	-12.92	615.95	616.04
C	399+19.48	-12.92	616.10	616.20
D	399+29.48	-12.92	616.22	616.33
E	399+39.48	-12.92	616.34	616.43
F	399+49.48	-12.92	616.43	616.51
G	399+59.48	-12.92	616.51	616.57
H	399+69.48	-12.92	616.57	616.60
I	399+79.48	-12.92	616.61	616.63
CL. Brg. Pier	399+90.36	-12.92	616.65	616.67
J	400+00.36	-12.92	616.66	616.70
K	400+10.36	-12.92	616.65	616.74
L	400+20.36	-12.92	616.63	616.76
M	400+30.36	-12.92	616.59	616.77
N	400+40.36	-12.92	616.54	616.75
O	400+50.36	-12.92	616.47	616.70
P	400+60.36	-12.92	616.38	616.61
Q	400+70.36	-12.92	616.27	616.49
R	400+80.36	-12.92	616.15	616.33
S	400+90.36	-12.92	616.02	616.14
CL. E. Brg.	401+04.90	-12.92	615.79	615.81
Bk. E. Abut.	401+07.19	-12.92	615.75	615.77

GIRDER 5

Location	Station	Offset	Theoretical Grade Elevations	Theoretical Grade Elevations Adjusted For Dead Load Deflection and Grinding
Bk. W. Abut.	398+92.66	-5.59	615.79	615.81
CL. W. Brg.	398+94.95	-5.59	615.83	615.85
A	399+04.95	-5.59	616.00	616.05
B	399+14.95	-5.59	616.15	616.25
C	399+24.95	-5.59	616.28	616.38
D	399+34.95	-5.59	616.40	616.51
E	399+44.95	-5.59	616.50	616.60
F	399+54.95	-5.59	616.59	616.67
G	399+64.95	-5.59	616.66	616.72
H	399+74.95	-5.59	616.71	616.75
I	399+84.95	-5.59	616.75	616.77
CL. Brg. Pier	399+95.83	-5.58	616.77	616.79
J	400+05.83	-5.58	616.77	616.81
K	400+15.83	-5.58	616.76	616.84
L	400+25.83	-5.58	616.73	616.86
M	400+35.83	-5.58	616.68	616.86
N	400+45.83	-5.58	616.61	616.83
O	400+55.83	-5.58	616.53	616.77
P	400+65.83	-5.58	616.44	616.67
Q	400+75.83	-5.58	616.33	616.54
R	400+85.83	-5.58	616.20	616.37
S	400+95.83	-5.58	616.05	616.17
CL. E. Brg.	401+10.37	-5.58	615.81	615.83
Bk. E. Abut.	401+12.66	-5.58	615.77	615.79

GIRDER 6

Location	Station	Offset	Theoretical Grade Elevations	Theoretical Grade Elevations Adjusted For Dead Load Deflection and Grinding
Bk. W. Abut.	398+98.13	1.75	615.94	615.96
CL. W. Brg.	399+00.43	1.75	615.98	616.00
A	399+10.43	1.75	616.14	616.19
B	399+20.43	1.75	616.28	616.36
C	399+30.43	1.75	616.41	616.51
D	399+40.43	1.75	616.52	616.62
E	399+50.43	1.75	616.61	616.71
F	399+60.43	1.75	616.69	616.77
G	399+70.43	1.75	616.75	616.81
H	399+80.43	1.75	616.79	616.82
I	399+90.43	1.75	616.82	616.84
CL. Brg. Pier	400+01.30	1.75	616.83	616.85
J	400+11.30	1.75	616.82	616.86
K	400+21.30	1.75	616.80	616.88
L	400+31.30	1.75	616.76	616.89
M	400+41.30	1.75	616.70	616.88
N	400+51.30	1.75	616.63	616.85
O	400+61.30	1.75	616.54	616.78
P	400+71.30	1.75	616.44	616.67
Q	400+81.30	1.75	616.31	616.53
R	400+91.30	1.75	616.18	616.35
S	401+01.30	1.75	616.02	616.14
CL. E. Brg.	401+15.84	1.75	615.77	615.79
Bk. E. Abut.	401+18.13	1.75	615.72	615.74

MODEL: 43\\MODEL\\NAMES
FILE: NAME: C:\222070.DDOT D1.PTB 204-2001, Michigan City Rd Bridge\\02A_Design\\01_CADD\\02_Sheet\\Structures\\Bridge\\D16\\R62-008-ISO_Elevs.dgn

MODEL: 43\\MODEL\\NAME5
FILE: NAME5_01222023.DWG
DOT: D1, PTH 204+201, Michigan City Rd Bridge\\03A_Design\\01_CADD\\02_Sheet\\Structures\\Bridge\\016R62-009-ISO_Elev2.dgn

GIRDER 7

Location	Station	Offset	Theoretical Grade Elevations	Theoretical Grade Elevations Adjusted For Dead Load Deflection and Grinding
Bk. W. Abut.	399+03.61	9.08	615.92	615.94
CL. W. Brg.	399+05.90	9.08	615.96	616.00
A	399+15.90	9.08	616.11	616.16
B	399+25.90	9.08	616.24	616.33
C	399+35.90	9.08	616.36	616.46
D	399+45.90	9.08	616.46	616.57
E	399+55.90	9.08	616.54	616.64
F	399+65.90	9.08	616.61	616.69
G	399+75.90	9.08	616.66	616.72
H	399+85.90	9.08	616.70	616.73
I	399+95.90	9.08	616.72	616.73
CL. Brg. Pier	400+06.78	9.08	616.72	616.74
J	400+16.78	9.08	616.70	616.74
K	400+26.78	9.08	616.67	616.75
L	400+36.78	9.08	616.62	616.75
M	400+46.78	9.08	616.56	616.73
N	400+56.78	9.08	616.47	616.69
O	400+66.78	9.08	616.38	616.61
P	400+76.78	9.08	616.26	616.50
Q	400+86.78	9.08	616.13	616.34
R	400+96.78	9.08	615.98	616.16
S	401+06.78	9.08	615.82	615.94
CL. E. Brg.	401+21.32	9.08	615.55	615.57
Bk. E. Abut.	401+23.61	9.08	615.51	615.53

GIRDER 8

Location	Station	Offset	Theoretical Grade Elevations	Theoretical Grade Elevations Adjusted For Dead Load Deflection and Grinding
Bk. W. Abut.	399+09.08	16.41	615.88	615.90
CL. W. Brg.	399+11.37	16.41	615.91	615.93
A	399+21.37	16.41	616.05	616.11
B	399+31.37	16.41	616.18	616.26
C	399+41.37	16.41	616.28	616.39
D	399+51.37	16.41	616.38	616.48
E	399+61.37	16.41	616.45	616.55
F	399+71.37	16.41	616.51	616.59
G	399+81.37	16.41	616.55	616.61
H	399+91.37	16.41	616.58	616.61
I	400+01.37	16.41	616.59	616.60
CL. Brg. Pier	400+12.25	16.41	616.58	616.60
J	400+22.25	16.41	616.55	616.60
K	400+32.25	16.41	616.51	616.60
L	400+42.25	16.41	616.45	616.59
M	400+52.25	16.41	616.38	616.56
N	400+62.25	16.41	616.29	616.51
O	400+72.25	16.41	616.18	616.42
P	400+82.25	16.41	616.06	616.29
Q	400+92.25	16.41	615.92	616.13
R	401+02.25	16.41	615.76	615.94
S	401+12.25	16.41	615.59	615.71
CL. E. Brg.	401+26.79	16.41	615.31	615.33
Bk. E. Abut.	401+29.08	16.41	615.26	615.28

GIRDER 9

Location	Station	Offset	Theoretical Grade Elevations	Theoretical Grade Elevations Adjusted For Dead Load Deflection and Grinding
Bk. W. Abut.	399+14.55	23.75	615.81	615.83
CL. W. Brg.	399+16.84	23.75	615.84	615.86
A	399+26.84	23.75	615.98	616.03
B	399+36.84	23.75	616.09	616.17
C	399+46.84	23.75	616.19	616.29
D	399+56.84	23.75	616.27	616.38
E	399+66.84	23.75	616.34	616.44
F	399+76.84	23.75	616.39	616.47
G	399+86.84	23.75	616.42	616.48
H	399+96.84	23.75	616.44	616.47
I	400+06.84	23.75	616.44	616.46
CL. Brg. Pier	400+17.72	23.75	616.42	616.44
J	400+27.72	23.75	616.39	616.43
K	400+37.72	23.75	616.34	616.42
L	400+47.72	23.75	616.27	616.40
M	400+57.72	23.75	616.19	616.37
N	400+67.72	23.75	616.09	616.30
O	400+77.72	23.75	615.97	616.21
P	400+87.72	23.75	615.84	616.07
Q	400+97.72	23.75	615.69	615.90
R	401+07.72	23.75	615.52	615.70
S	401+17.72	23.75	615.34	615.46
CL. E. Brg.	401+32.26	23.75	615.05	615.07
Bk. E. Abut.	401+34.55	23.75	615.00	615.02


GIRDER 10

Location	Station	Offset	Theoretical Grade Elevations	Theoretical Grade Elevations Adjusted For Dead Load Deflection and Grinding
Bk. W. Abut.	399+20.02	31.08	615.92	615.94
CL. W. Brg.	399+22.32	31.08	615.95	615.97
A	399+32.32	31.08	616.07	616.13
B	399+42.32	31.08	616.18	616.26
C	399+52.32	31.08	616.27	616.37
D	399+62.32	31.08	616.34	616.45
E	399+72.32	31.08	616.40	616.50
F	399+82.32	31.08	616.44	616.52
G	399+92.32	31.08	616.46	616.52
H	400+02.32	31.08	616.47	616.51
I	400+12.32	31.08	616.46	616.48
CL. Brg. Pier	400+23.20	31.08	616.43	616.45
J	400+33.20	31.08	616.39	616.43
K	400+43.20	31.08	616.33	616.42
L	400+53.20	31.08	616.26	616.39
M	400+63.20	31.08	616.17	616.34
N	400+73.20	31.08	616.06	616.27
O	400+83.20	31.08	615.93	616.17
P	400+93.20	31.08	615.79	616.03
Q	401+03.20	31.08	615.63	615.85
R	401+13.20	31.08	615.46	615.63
S	401+23.20	31.08	615.27	615.39
CL. E. Brg.	401+37.74	31.08	614.96	614.98
Bk. E. Abut.	401+40.02	31.08	614.91	614.93

⌒ MICHIGAN CITY ROAD & PGL

Location	Station	Offset	Theoretical Grade Elevations	Theoretical Grade Elevations Adjusted For Dead Load Deflection and Grinding
Bk. W. Abut.	398+96.83	-00.00	615.95	615.97
CL. W. Brg.	398+99.12	-00.00	615.99	616.01
A	399+09.12	-00.00	616.15	616.20
B	399+19.12	-00.00	616.29	616.37
C	399+29.12	-00.00	616.42	616.52
D	399+39.12	-00.00	616.53	616.64
E	399+49.12	-00.00	616.63	616.72
F	399+59.12	-00.00	616.70	616.79
G	399+69.12	-00.00	616.77	616.82
H	399+79.12	-00.00	616.81	616.85
I	399+89.12	-00.00	616.84	616.86
CL. Brg. Pier	400+00.00	00.00	616.85	616.87
J	400+10.00	00.00	616.85	616.89
K	400+20.00	00.00	616.83	616.91
L	400+30.00	00.00	616.79	616.92
M	400+40.00	00.00	616.74	616.92
N	400+50.00	00.00	616.67	616.88
O	400+60.00	00.00	616.58	616.81
P	400+70.00	00.00	616.48	616.71
Q	400+80.00	00.00	616.36	616.57
R	400+90.00	00.00	616.22	616.39
S	401+00.00	00.00	616.07	616.19
CL. E. Brg.	401+14.54	00.00	615.82	615.84
Bk. E. Abut.	401+16.83	-00.00	615.78	615.80

MODEL: 4\MODEL\NAMES
FILE: NAME: C:\P22\20720_IDOT_D1_PTB_204\201_Michigan_City_Rd_Bridge\02A_Design\01_CADD\02_Sheet\Structures\Bridge\016R62-01\0150_Appr_Elevs_W.dgn

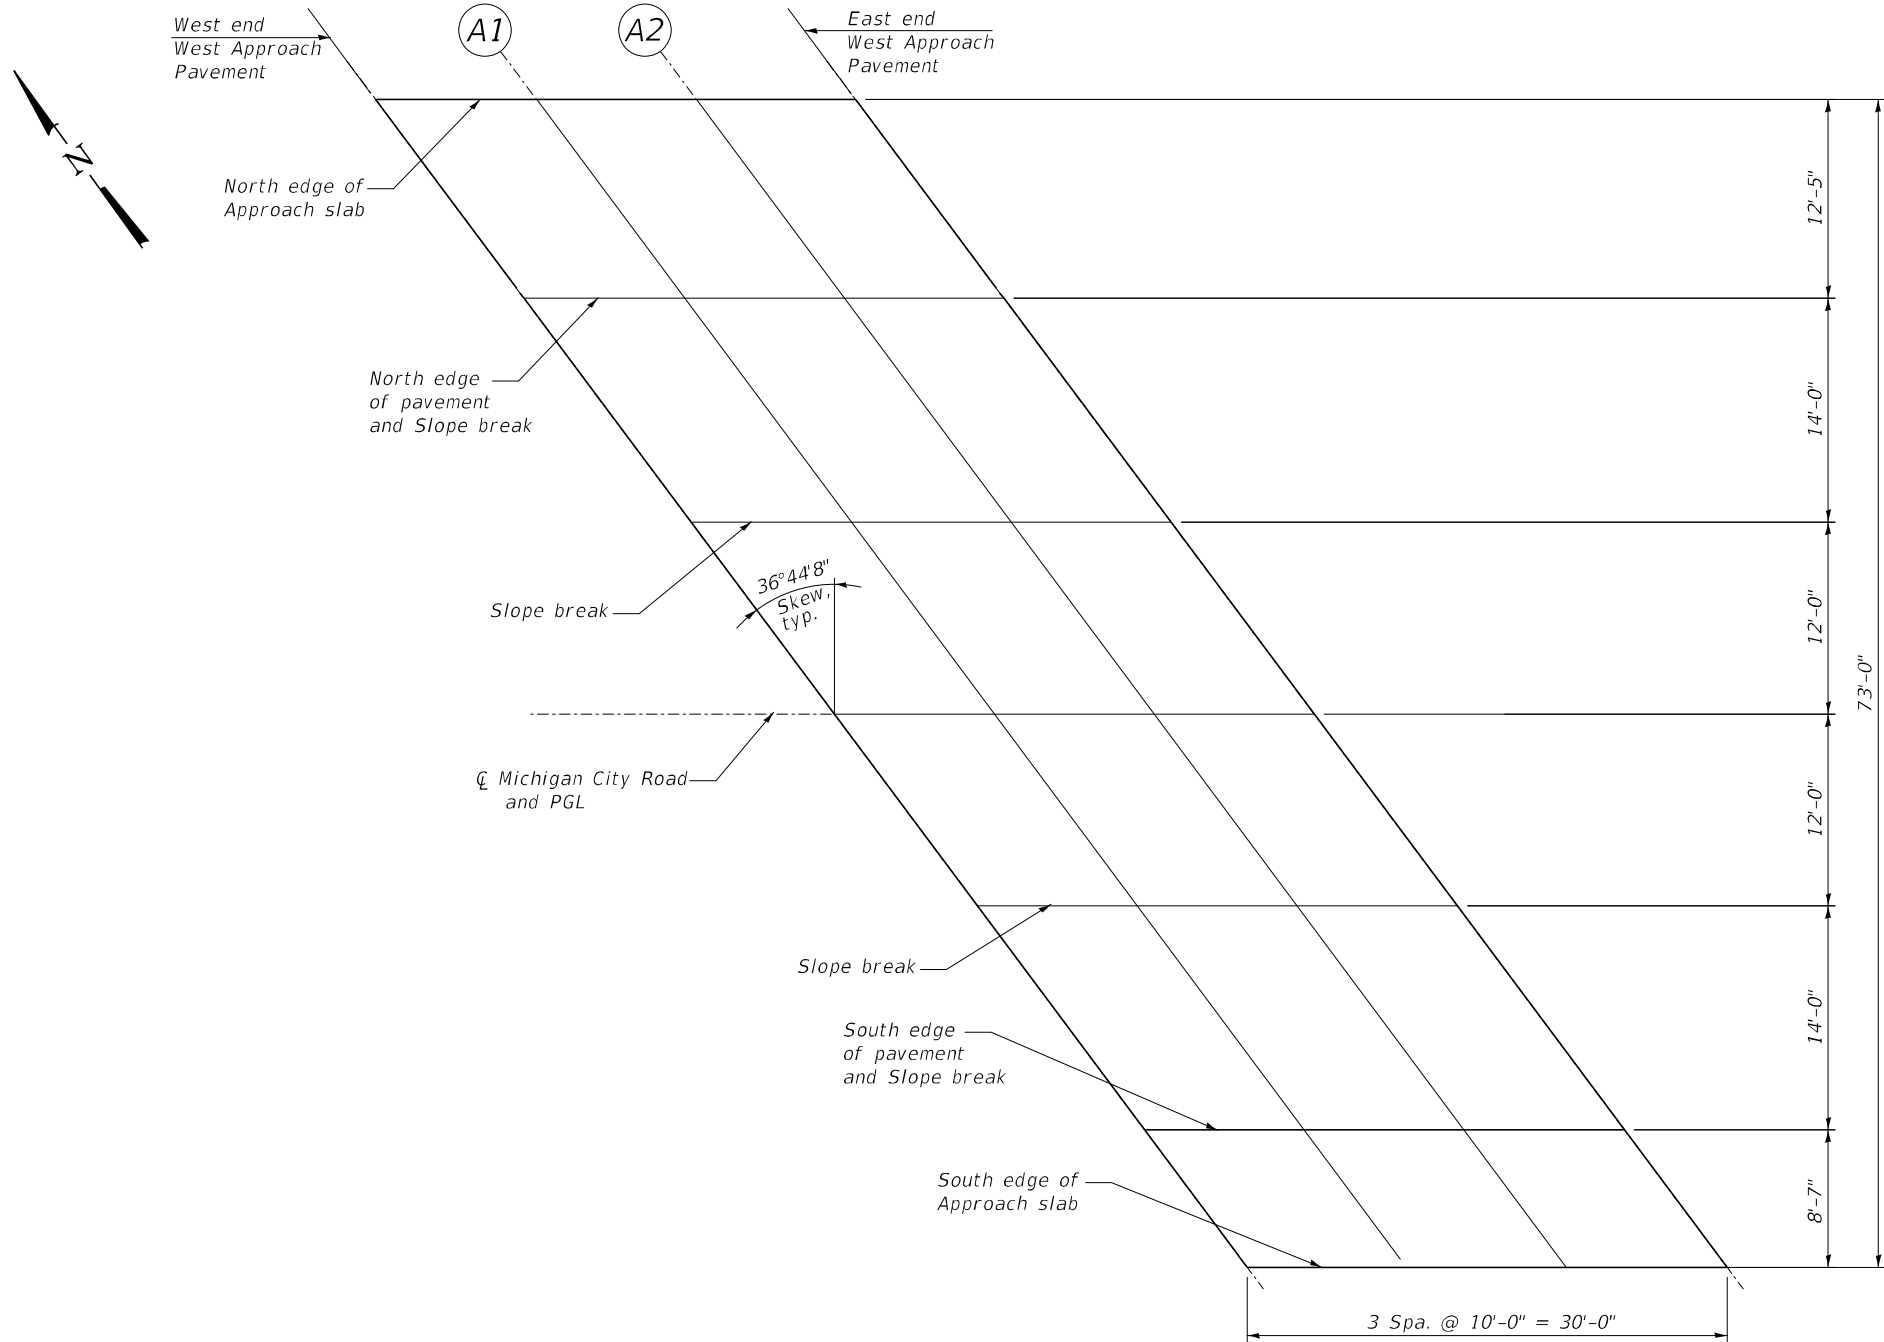

WEST APPROACH SLAB PLAN

NORTH EDGE OF APPROACH SLAB

Location	Station	Offset	Theoretical Grade Elev.	Theo. Grade Elev. Adj. For Grinding
W. End Appr. Pav't	398+39.41	-38.42	614.41	614.43
A1	398+49.41	-38.42	614.67	614.69
A2	398+59.41	-38.42	614.91	614.93
E. End Appr. Pav't	398+69.41	-38.42	615.14	615.16

NORTH EDGE OF PAVEMENT AND SLOPE BREAK

Location	Station	Offset	Theoretical Grade Elev.	Theo. Grade Elev. Adj. For Grinding
W. End Appr. Pav't	398+48.67	-26.00	614.47	614.49
A1	398+58.67	-26.00	614.71	614.73
A2	398+68.67	-26.00	614.94	614.96
E. End Appr. Pav't	398+78.67	-26.00	615.15	615.17

SLOPE BREAK

Location	Station	Offset	Theoretical Grade Elev.	Theo. Grade Elev. Adj. For Grinding
W. End Appr. Pav't	398+59.12	-12.00	615.00	615.02
A1	398+69.12	-12.00	615.23	615.25
A2	398+79.12	-12.00	615.44	615.46
E. End Appr. Pav't	398+89.12	-12.00	615.63	615.65

Michigan City Road and PGL

Location	Station	Offset	Theoretical Grade Elev.	Theo. Grade Elev. Adj. For Grinding
W. End Appr. Pav't	398+68.08	0.00	615.38	615.40
A1	398+78.08	0.00	615.59	615.61
A2	398+88.08	0.00	615.79	615.81
E. End Appr. Pav't	398+98.08	0.00	615.97	615.99

SLOPE BREAK

Location	Station	Offset	Theoretical Grade Elev.	Theo. Grade Elev. Adj. For Grinding
W. End Appr. Pav't	398+77.03	12.00	615.39	615.41
A1	398+87.03	12.00	615.59	615.61
A2	398+97.03	12.00	615.77	615.79
E. End Appr. Pav't	399+07.03	12.00	615.93	615.95

SOUTH EDGE OF PAVEMENT AND SLOPE BREAK

Location	Station	Offset	Theoretical Grade Elev.	Theo. Grade Elev. Adj. For Grinding
W. End Appr. Pav't	398+87.48	26.00	615.32	615.34
A1	398+97.48	26.00	615.50	615.52
A2	399+07.48	26.00	615.66	615.68
E. End Appr. Pav't	399+17.48	26.00	615.81	615.83

SOUTH EDGE OF APPROACH SLAB

Location	Station	Offset	Theoretical Grade Elev.	Theo. Grade Elev. Adj. For Grinding
W. End Appr. Pav't	398+93.89	34.58	615.56	615.58
A1	399+03.89	34.58	615.73	615.75
A2	399+13.89	34.58	615.89	615.91
E. End Appr. Pav't	399+23.89	34.58	616.02	616.04

DELTA ENGINEERING GROUP, LLC

CONSULTING ENGINEERS, ARCHITECTS, PLANNERS, CONSTRUCTION MANAGERS, SURVEYORS

111 W JACKSON BLVD, SUITE 910

CHICAGO, IL 60604

T 312.377.7700, F 312.427.6145

USER NAME

= rmanucod

DESIGNED -

RC

DRAWN -

RM

CHECKED -

SMK

DATE -

12/13/2024

REVIS

-

REVIS

-

REVIS

-

REVIS

-

SCALE

= 12:0.0000 " = 1" / 12'

PLOT DATE

= 12/13/2024

STATE OF ILLINOIS

DEPARTMENT OF TRANSPORTATION

TOP OF WEST APPROACH SLAB ELEVATIONS

STRUCTURE NO. 016-8320

SCALE:

SHEET S-10 OF S-50 SHEETS

STA.

TO STA.

F.A.I. RTE.

SECTION

COUNTY

TOTAL SHEETS

SHEET NO.

94

FAI 94 22 Structure 2

COOK


157

79

CONTRACT NO. 62R62

ILLINOIS

FED. AID PROJECT

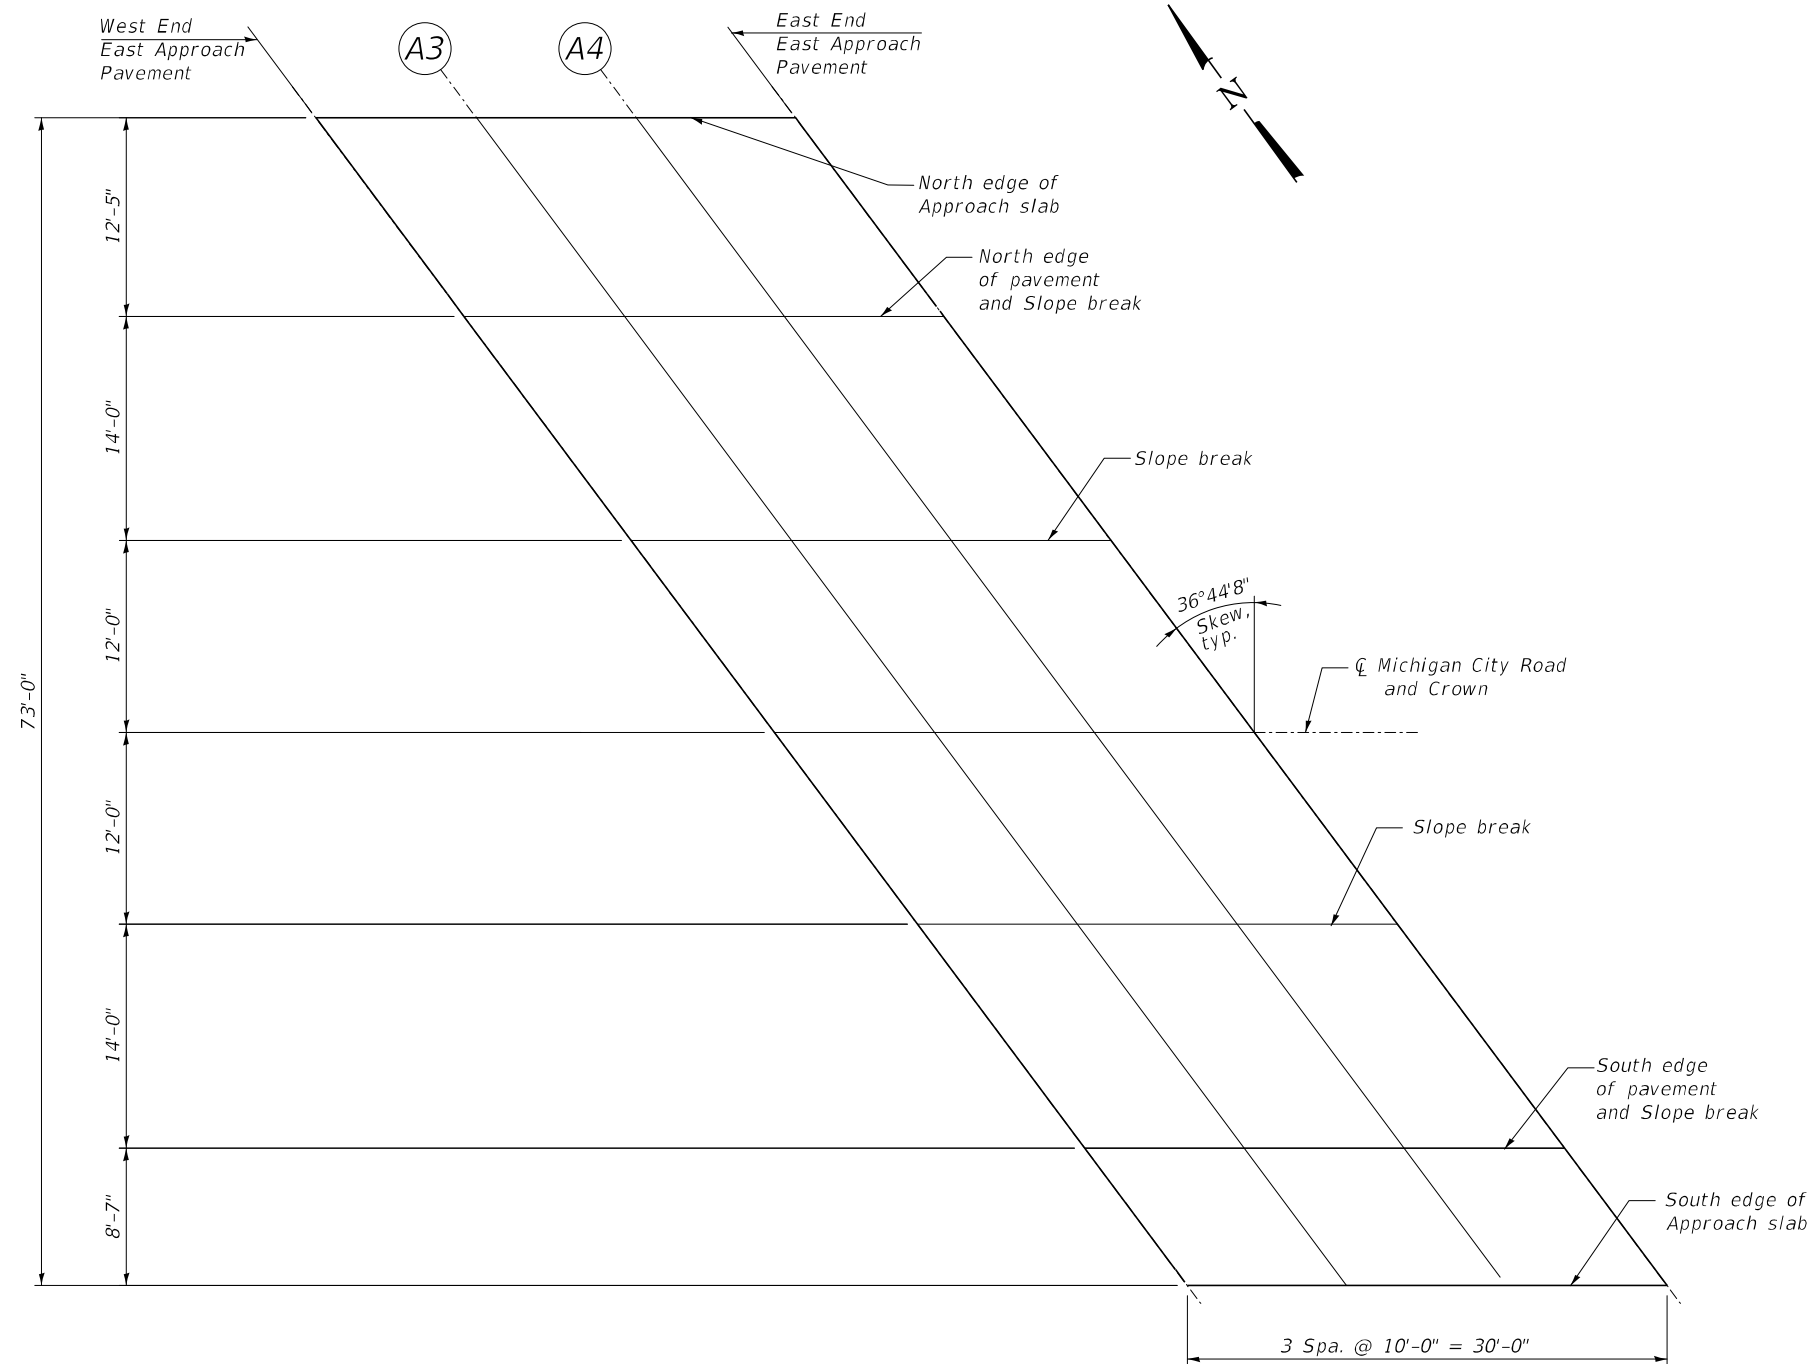

EAST APPROACH SLAB PLAN

<i>Location</i>	<i>Station</i>	<i>Offset</i>	<i>Theoretical Grade Elev.</i>	<i>Theo. Grade Elev. Adj. For Grinding</i>
<i>W. End Appr. Pav't</i>	<i>400+86.91</i>	<i>-38.42</i>	<i>615.99</i>	<i>616.01</i>
<i>A3</i>	<i>400+96.91</i>	<i>-38.42</i>	<i>615.84</i>	<i>615.86</i>
<i>A4</i>	<i>401+06.91</i>	<i>-38.42</i>	<i>615.68</i>	<i>615.70</i>
<i>E. End Appr. Pav't</i>	<i>401+16.91</i>	<i>-38.42</i>	<i>615.50</i>	<i>615.52</i>

<i>Location</i>	<i>Station</i>	<i>Offset</i>	<i>Theoretical Grade Elev.</i>	<i>Theo. Grade Elev. Adj. For Grinding</i>
<i>W. End Appr. Pav't</i>	<i>400+96.17</i>	<i>-26.00</i>	<i>615.67</i>	<i>615.69</i>
<i>A3</i>	<i>401+06.17</i>	<i>-26.00</i>	<i>615.51</i>	<i>615.53</i>
<i>A4</i>	<i>401+16.17</i>	<i>-26.00</i>	<i>615.33</i>	<i>615.35</i>
<i>E. End Appr. Pav't</i>	<i>401+26.17</i>	<i>-26.00</i>	<i>615.13</i>	<i>615.15</i>

<u>SLOPE BREAK</u>				
<i>Location</i>	<i>Station</i>	<i>Offset</i>	<i>Theoretical Grade Elev.</i>	<i>Theo. Grade Elev. Adj. For Grinding</i>
<i>W. End Appr. Pav't</i>	<i>401+06.62</i>	<i>-12.00</i>	<i>615.78</i>	<i>615.80</i>
<i>A3</i>	<i>401+16.62</i>	<i>-12.00</i>	<i>615.60</i>	<i>615.62</i>
<i>A4</i>	<i>401+26.62</i>	<i>-12.00</i>	<i>615.40</i>	<i>615.42</i>
<i>E. End Appr. Pav't</i>	<i>401+36.62</i>	<i>-12.00</i>	<i>615.19</i>	<i>615.21</i>


<i>Location</i>	<i>Station</i>	<i>Offset</i>	<i>Theoretical Grade Elev.</i>	<i>Theo. Grade Elev. Adj. For Grinding</i>
<i>W. End Appr. Pav't</i>	<i>401+15.58</i>	<i>0.00</i>	<i>615.80</i>	<i>615.82</i>
<i>A3</i>	<i>401+25.58</i>	<i>0.00</i>	<i>615.60</i>	<i>615.62</i>
<i>A4</i>	<i>401+35.58</i>	<i>0.00</i>	<i>615.39</i>	<i>615.41</i>
<i>E. End Appr. Pav't</i>	<i>401+45.58</i>	<i>0.00</i>	<i>615.17</i>	<i>615.19</i>

<i>Location</i>	<i>Station</i>	<i>Offset</i>	<i>Theoretical Grade Elev.</i>	<i>Theo. Grade Elev. Adj. For Grinding</i>
<i>W. End Appr. Pav't</i>	<i>401+24.53</i>	<i>12.00</i>	<i>615.45</i>	<i>615.47</i>
<i>A3</i>	<i>401+34.53</i>	<i>12.00</i>	<i>615.24</i>	<i>615.26</i>
<i>A4</i>	<i>401+44.53</i>	<i>12.00</i>	<i>615.01</i>	<i>615.03</i>
<i>E. End Appr. Pav't</i>	<i>401+54.53</i>	<i>12.00</i>	<i>614.77</i>	<i>614.80</i>


<i>Location</i>	<i>Station</i>	<i>Offset</i>	<i>Theoretical Grade Elev.</i>	<i>Theo. Grade Elev. Adj. For Grinding</i>
<i>W. End Appr. Pav't</i>	<i>401+34.98</i>	<i>26.00</i>	<i>614.95</i>	<i>614.97</i>
<i>A3</i>	<i>401+44.98</i>	<i>26.00</i>	<i>614.72</i>	<i>614.74</i>
<i>A4</i>	<i>401+54.98</i>	<i>26.00</i>	<i>614.48</i>	<i>614.50</i>
<i>E. End Appr. Pav't</i>	<i>401+64.98</i>	<i>26.00</i>	<i>614.22</i>	<i>614.24</i>

<i>Location</i>	<i>Station</i>	<i>Offset</i>	<i>Theoretical Grade Elev.</i>	<i>Theo. Grade Elev. Adj. For Grinding</i>
<i>W. End Appr. Pav't</i>	<i>401+41.39</i>	<i>34.58</i>	<i>614.93</i>	<i>614.95</i>
<i>A3</i>	<i>401+51.39</i>	<i>34.58</i>	<i>614.70</i>	<i>614.72</i>
<i>A4</i>	<i>401+61.39</i>	<i>34.58</i>	<i>614.44</i>	<i>614.46</i>
<i>E. End Appr. Pav't</i>	<i>401+71.39</i>	<i>34.58</i>	<i>614.17</i>	<i>614.19</i>

MODEL: TEL_R1a
FILE: NAME: S-12207270, IDOT, D1, P1B, 204-201, Michigan City Rd Bridge(03A, Design)01 CAD0102_SheetStructures(Bridge)012-Super_DeckPlan.dgn

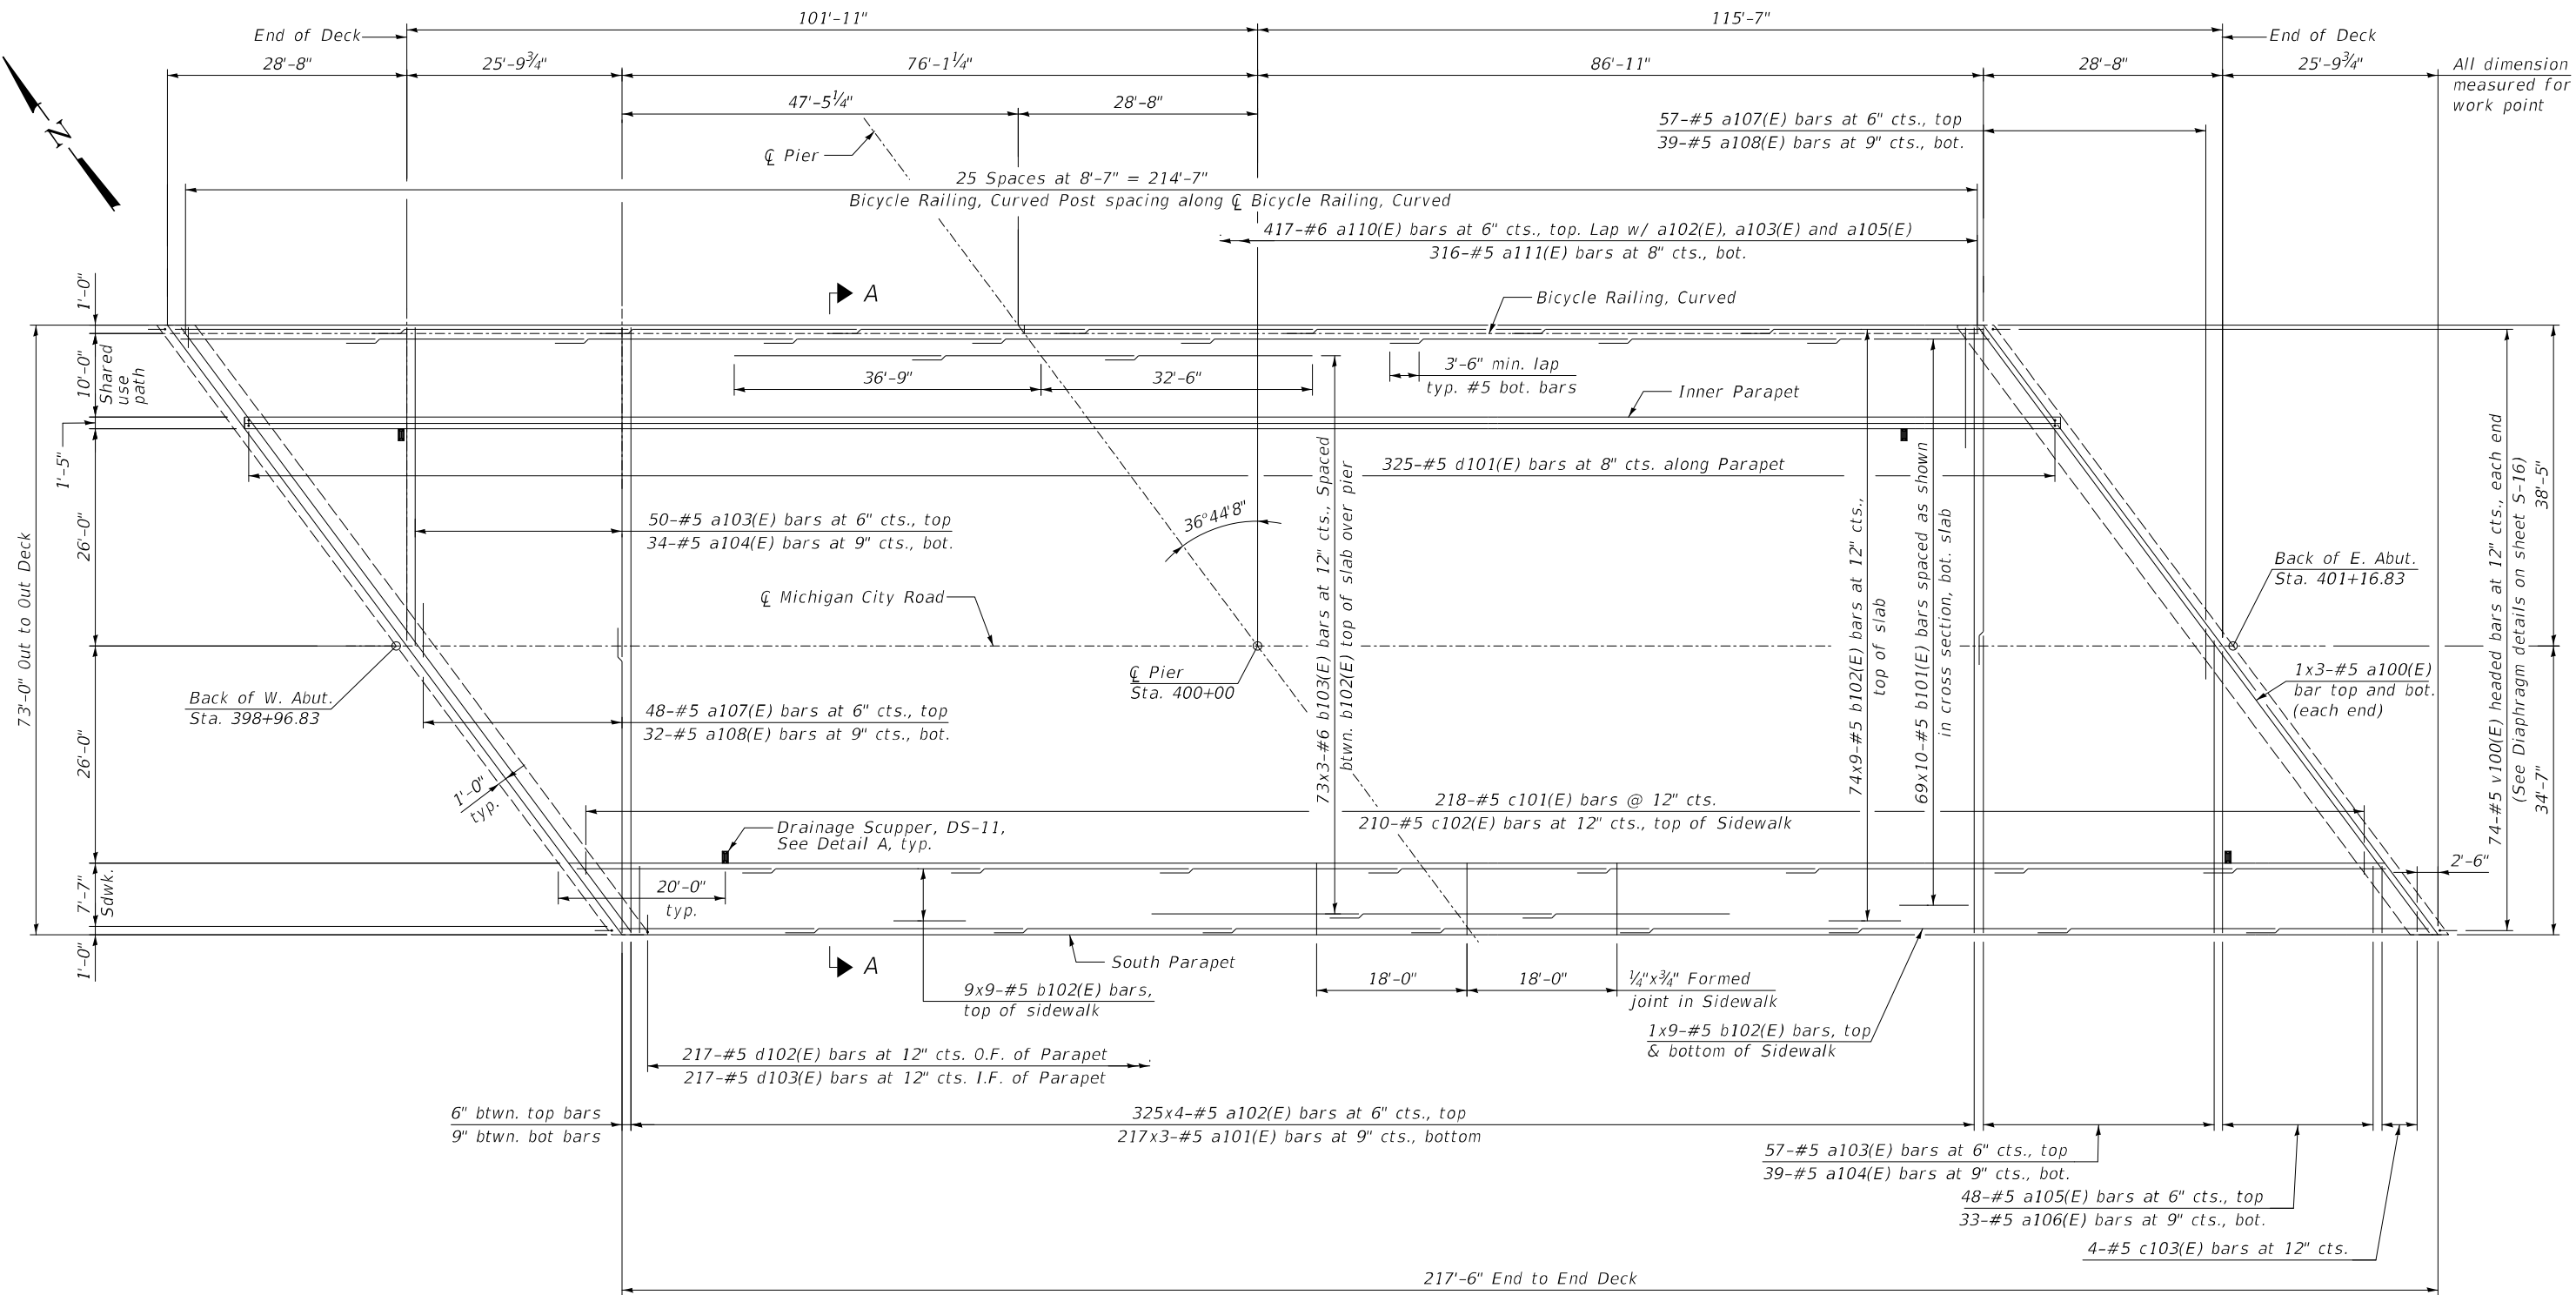

DECK PLAN

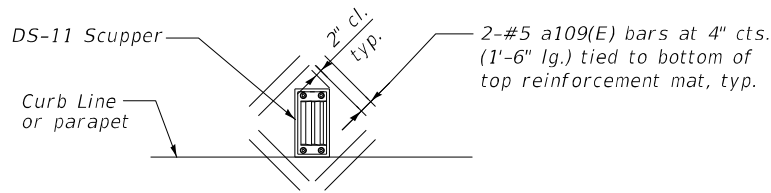

DETAIL A PLAN

Note: Cut longitudinal reinforcement to clear drainage scuppers.

MINIMUM BAR LAP

#5 Bar = 3'-6"
#6 Bar = 3'-7"

NOTES:

1. Bars indicated thus 3x8 #5 etc. indicates 3 lines of bars with 8 lengths per line.
2. For deck cross section, see Sht. S-13.
3. For parapet elevations, see Sht. S-15.
4. For bar list and bent bar details, see Sht. S-14.
5. See field cutting diagram on sheet S-14.
6. For deck pouring sequence, sheet on S-14.







USER NAME = \$USERS	DESIGNED - RC	REVISED -
PLOT SCALE = \$SCALES	CHECKED - SMK	REVISED -
PLOT DATE = 2/23/2025	DATE - 12/13/2024	REVISED -

STATE OF ILLINOIS
DEPARTMENT OF TRANSPORTATION

SUPERSTRUCTURE DECK PLAN
STRUCTURE NO. 016-8320

SCALE: SHEET S-12 OF S-50 SHEETS STA. TO STA.

F.A.I. RTE.	SECTION	COUNTY	TOTAL SHEETS	SHEET NO.
94	FAI 94 22 Structure 2	COOK	157	81
CONTRACT NO. 62R62				
ILLINOIS FED. AID PROJECT				

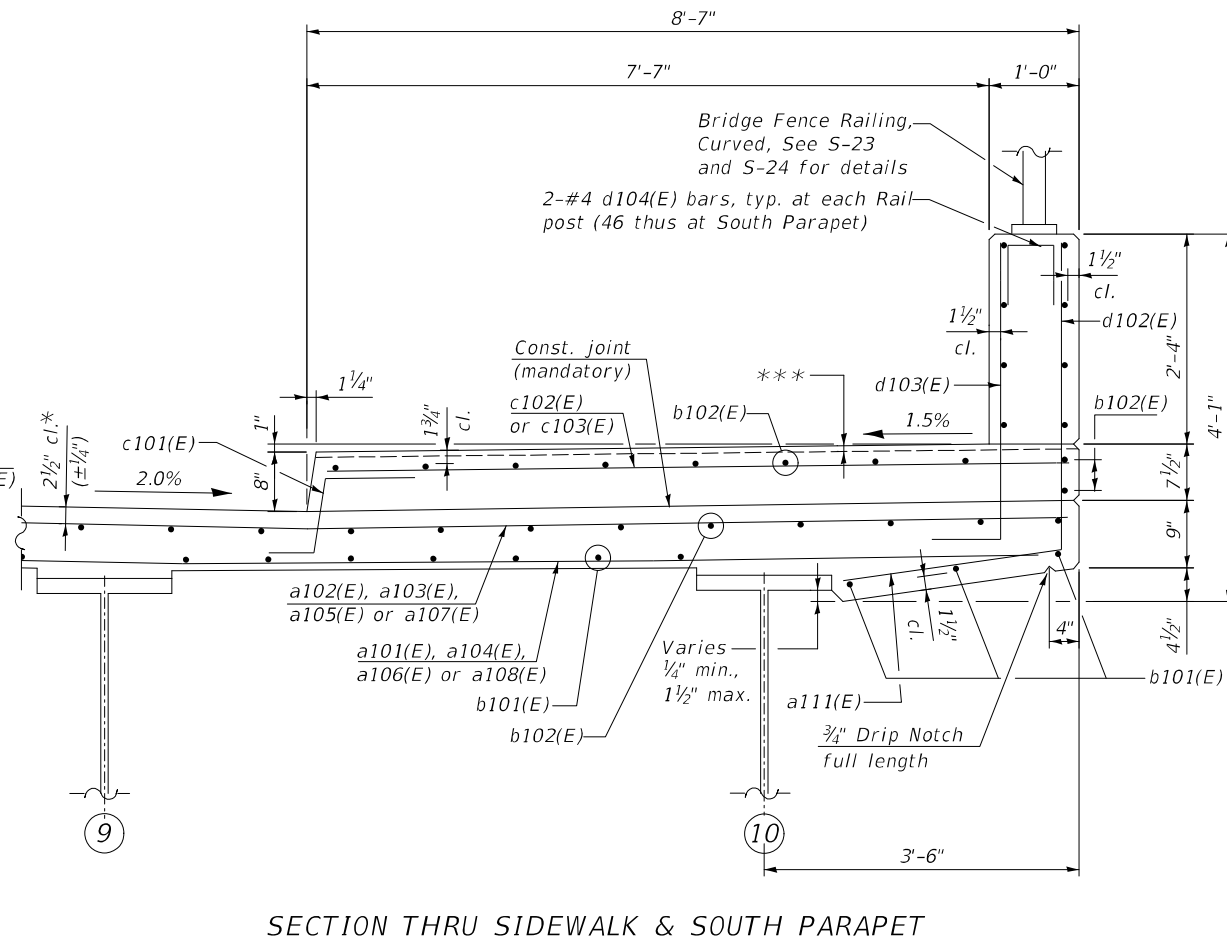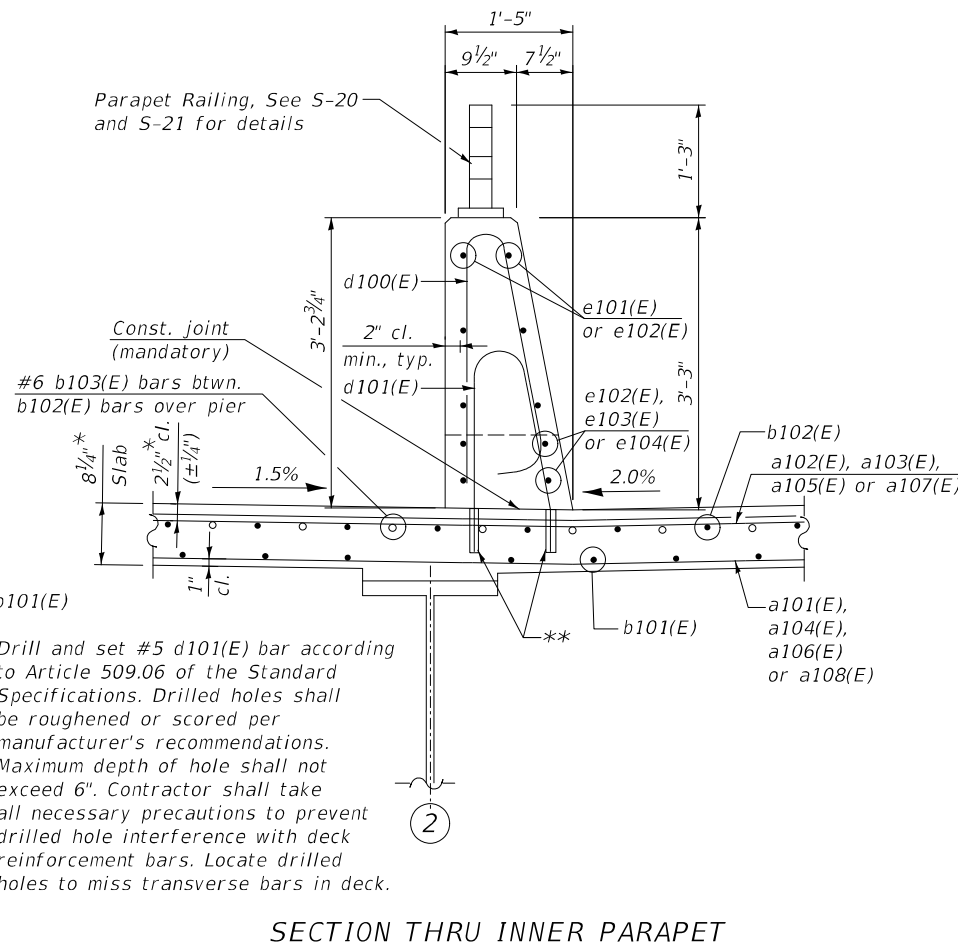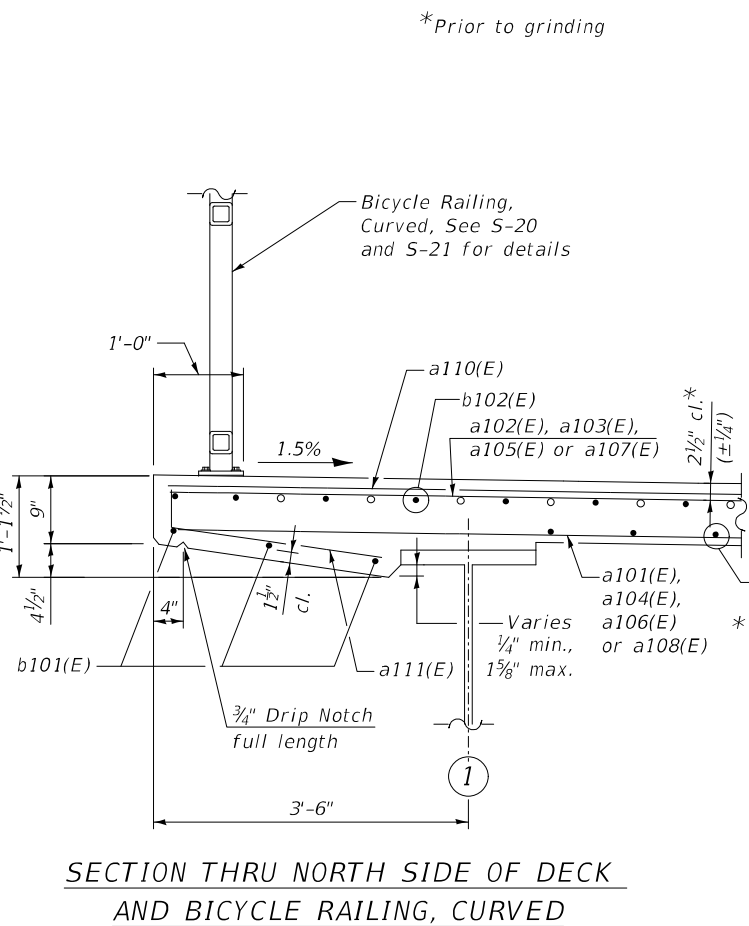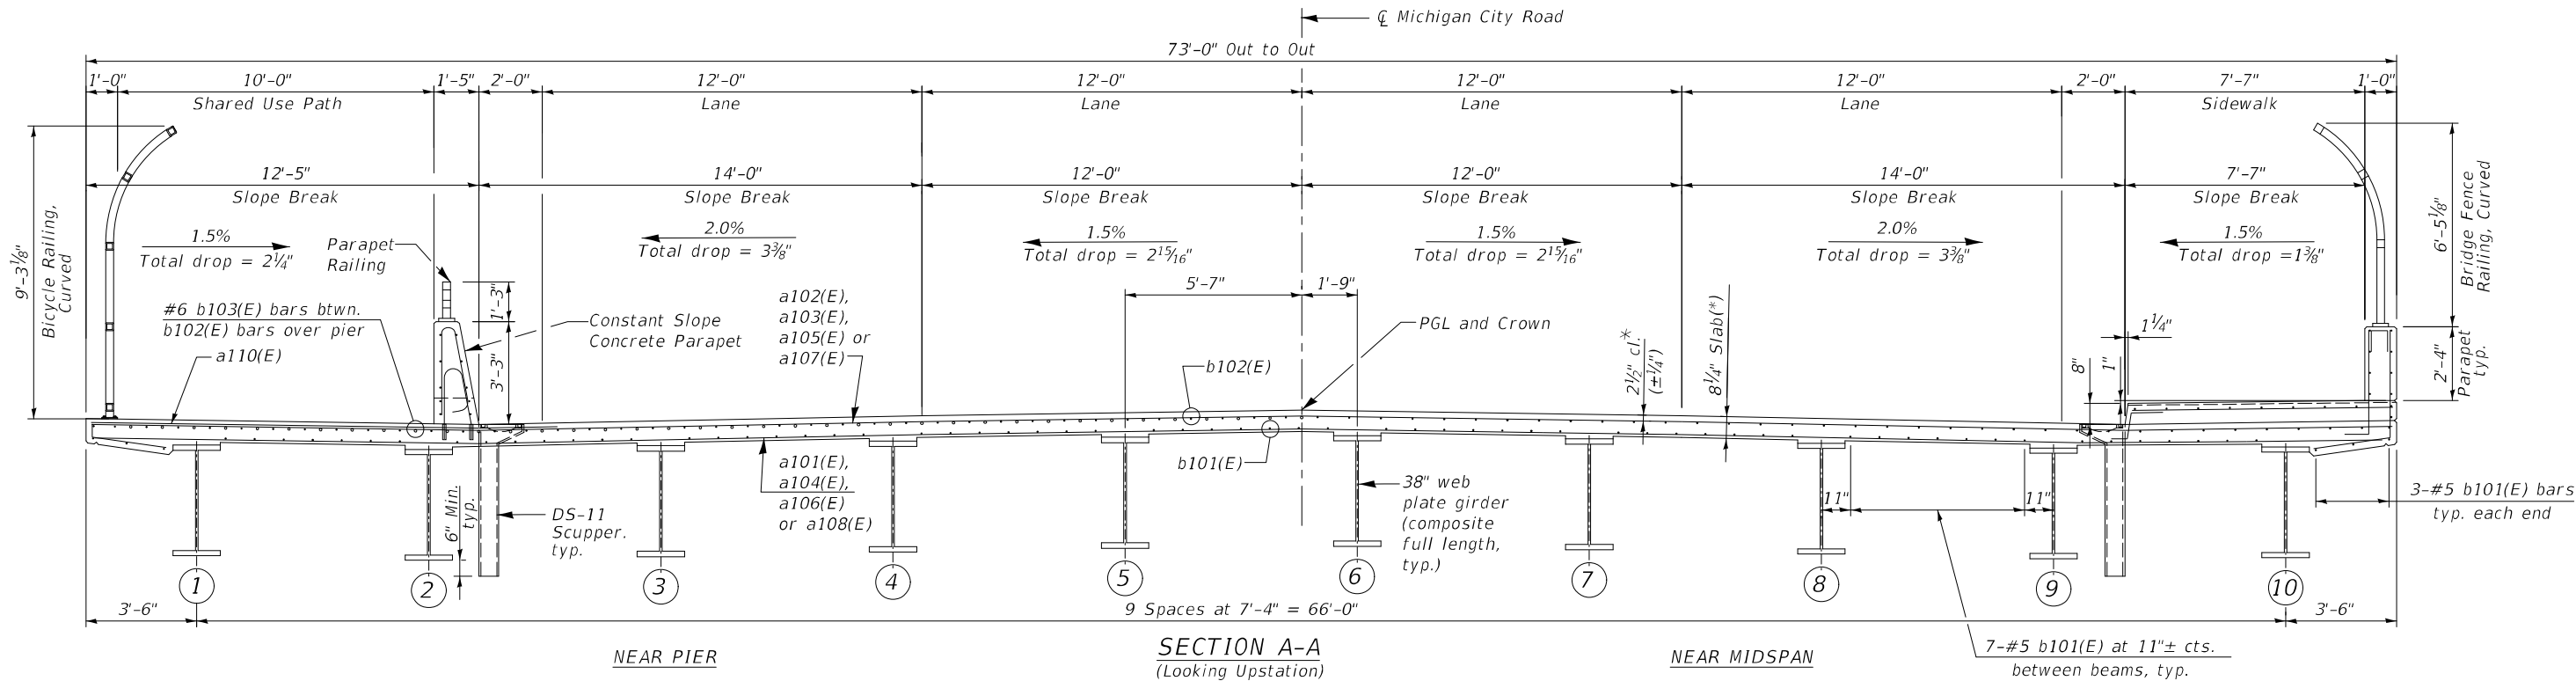

*** 1/4" x 3/4" Formed joint with Bridge Relief joint Sealer (full width along joint backer rod not required) at Pier and either side. See sheet S-12.

MODEL TGI_R1a
FILE NAME: S:\2022\0720_IDOT_D1_PTB_204-201_Michigan_City_Rd_Bridge\02A_Design\01_CADD\02_Sheet\Structures\Bridge\016R62-0135uper_DeckDet1.dgn

DELTA ENGINEERING GROUP, LLC
CONSULTING PROFESSIONAL ENGINEERS, ARCHITECTS, SURVEYORS
111 W JACKSON BLVD, SUITE 910
CHICAGO, IL 60604
T 312.377.7700, F 312.427.6145

USER NAME = \$USERS
DESIGNED - RC
DRAWN - RM
PLOT SCALE = \$SCALE\$
PLOT DATE = 2/23/2025


REVISD -
REVISD -
REVISD -
REVISD -

STATE OF ILLINOIS
DEPARTMENT OF TRANSPORTATION

SUPERSTRUCTURE CROSS SECTION
STRUCTURE NO. 016-8320


SCALE: SHEET S-13 OF S-50 SHEETS STA. TO STA.

F.A.I. RTE.	SECTION	COUNTY	TOTAL SHEETS	SHEET NO.
94	FAI 94 22 Structure 2	COOK	157	82
CONTRACT NO. 62R62				
ILLINOIS FED. AID PROJECT				

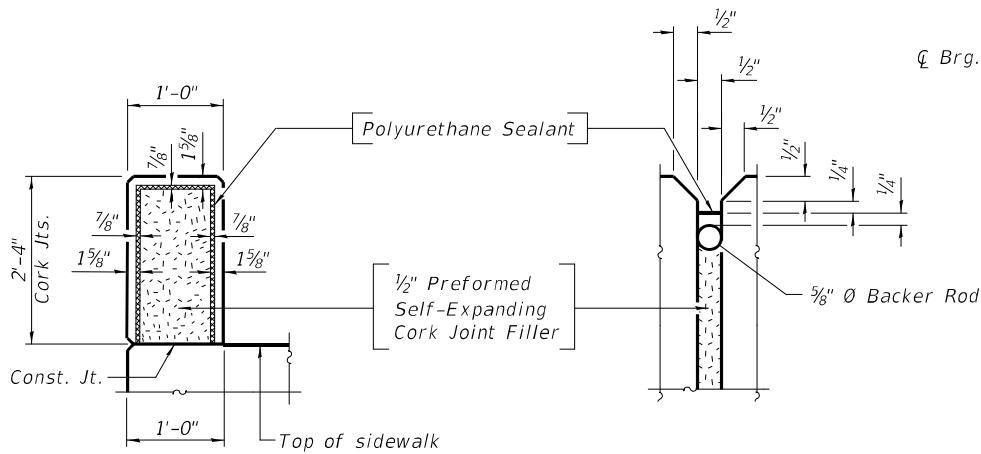


PARAPET JOINT DETAILS


Notes:
The Polyurethane Sealant shall be according to Article 1050.04 of the Std. Spec.
and the color shall be gray.

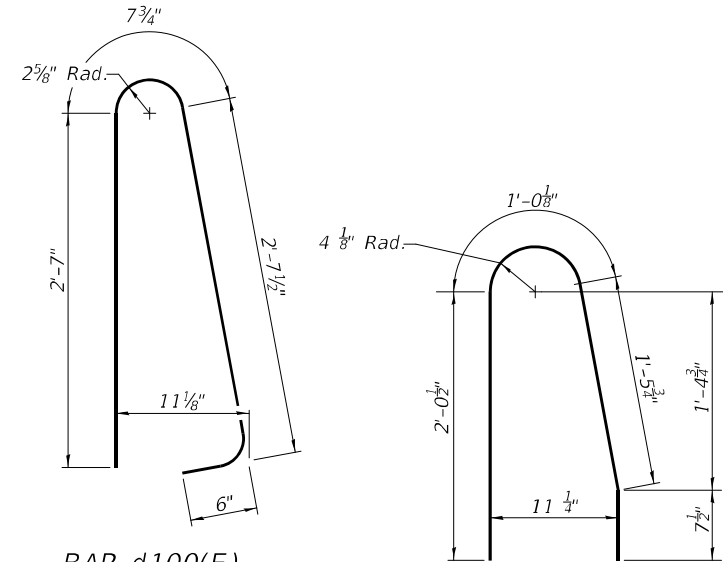


BAR d100(E)

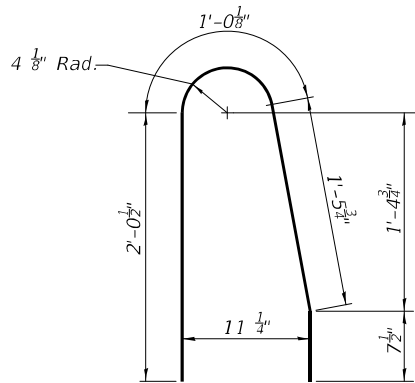


BAR d101(E)

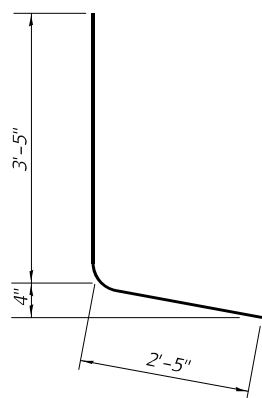


BAR d102(E)

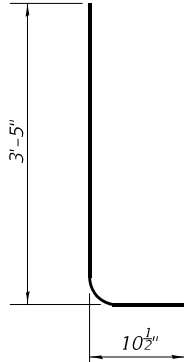


BAR d103(E)

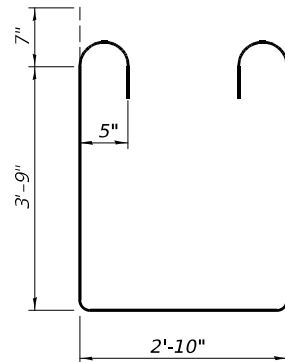

BAR s101(E)

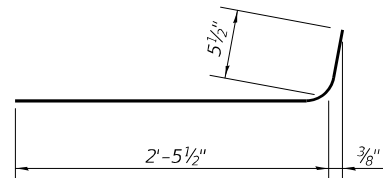


BAR a111(E)

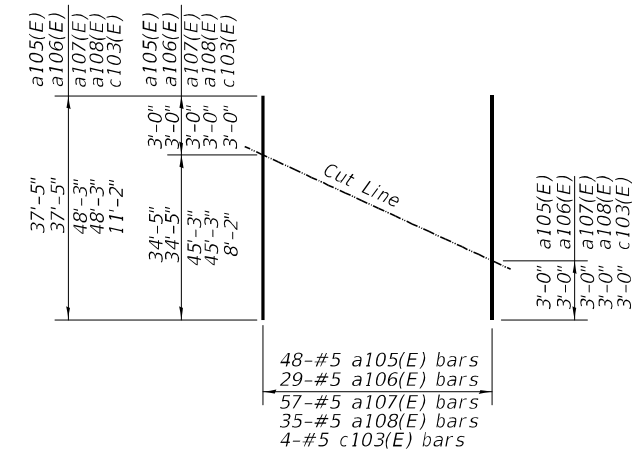


FIELD CUTTING DIAGRAM


Order a105(E), a106(E), a107(E), a108(E) and c103(E) full length.
Cut as shown and use remainder of bars in opposite wing.

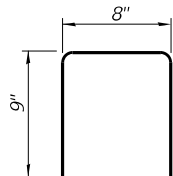


BAR d104(E)

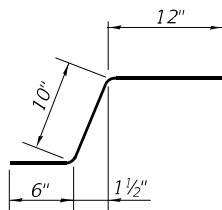

BAR c101(E)

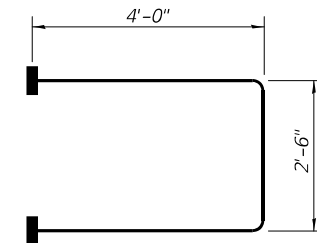

BAR s100(E)
(Headed-284 #5 Bar Terminators)

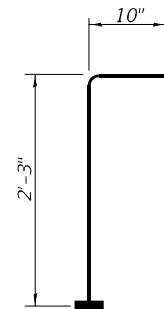


BAR v100(E)
(Headed-148 #5 Bar Terminators)

MINIMUM BAR LAP

#5 Bar = 3'-6"
#6 Bar = 3'-7"

Note:
1. Bar Terminators, paid for separately.
See Total Bill of Material.

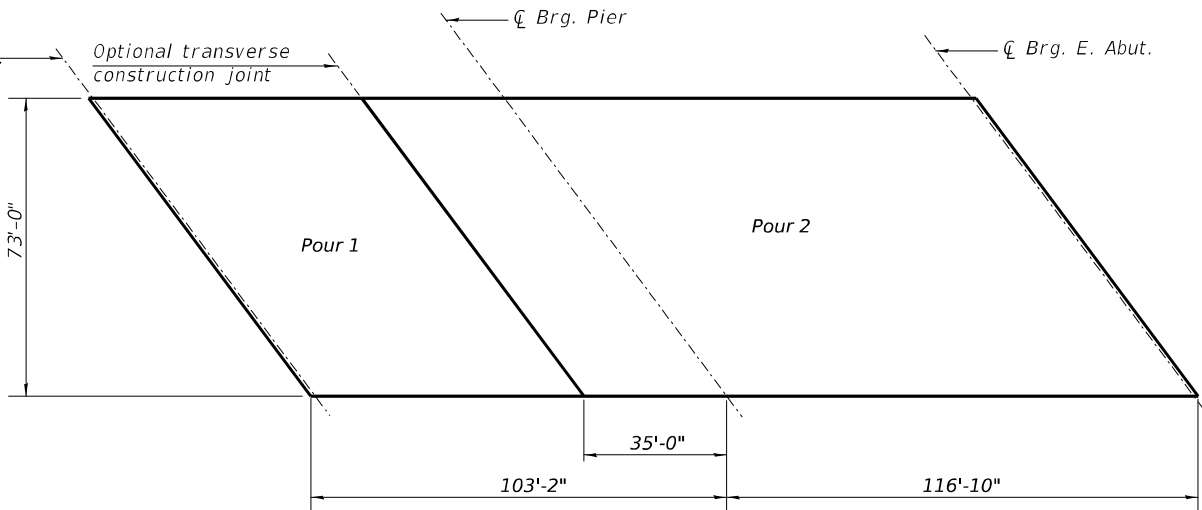

DECK POURING SEQUENCE

When the deck pour is stopped for the day at one or more of the transverse bonded construction joints in the deck pouring sequence as shown, the next pour shall not be made until both of the following are met:
1. At least 72 hours shall be have elapsed from the end of the previous pour.
2. The concrete strength shall have attained a minimum flexural strength of 675 psi or a minimum compressive strength of 4,000 psi.

SUPERSTRUCTURE
BILL OF MATERIAL

Bar	No.	Size	Length	Shape
a100(E)	12	#5	32'-9"	
a101(E)	585	#5	26'-9"	
a102(E)	1300	#5	20'-0"	
a103(E)	57	#5	38'-0"	
a104(E)	35	#5	38'-0"	
a105(E)	48	#5	37'-5"	
a106(E)	29	#5	37'-5"	
a107(E)	57	#5	48'-3"	
a108(E)	35	#5	48'-3"	
a109(E)	32	#5	1'-6"	
a110(E)	417	#6	14'-0"	
a111(E)	316	#6	2'-11"	
b101(E)	690	#5	25'-0"	
b102(E)	772	#5	27'-3"	
b103(E)	219	#6	26'-0"	
c101(E)	218	#5	8'-3"	
c102(E)	210	#5	8'-3"	
c103(E)	4	#5	11'-2"	
d100(E)	325	#5	6'-4 1/4"	
d101(E)	325	#5	5'-2"	
d102(E)	217	#4	5'-10"	
d103(E)	217	#6	4'-5"	
d104(E)	104	#4	2'-2"	
e101(E)	182	#4	13'-5"	
e102(E)	36	#4	18'-8"	
e103(E)	12	#4	29'-5"	
e104(E)	12	#4	34'-0"	
m100(E)	30	#6	33'-2"	
m101(E)	72	#6	8'-10"	
m102(E)	16	#6	4'-0"	
s100(E)	142	#5	10'-6"	
s101(E)	142	#5	11'-6"	
v100(E)	148	#5	3'-1"	
Item			Unit	Quantity
Protective Coat			Sq. Yd.	2,034
Concrete Superstructure			Cu. Yd.	574.7
Bridge Deck Grooving (Longitudinal)			Sq. Yd.	1,160
Reinforcement Bars, Epoxy Coated			Pound	125,740
Diamond Grinding (Bridge Section)			Sq. Yd.	1,160

STATE OF ILLINOIS
DEPARTMENT OF TRANSPORTATION


SUPERSTRUCTURE DETAILS
STRUCTURE NO. 016-8320

SCALE: SHEET S-14 OF S-50 SHEETS STA. TO STA.


F.A.I. RTE.	SECTION	COUNTY	TOTAL SHEETS	SHEET NO.
94	FAI 94 22 Structure 2	COOK	157	83
CONTRACT NO. 62R62				
ILLINOIS FED. AID PROJECT				

USER NAME = \$USERS\$	DESIGNED - RC	REVISED -
	DRAWN - RM	REVISED -
PLOT SCALE = \$SCALES\$	CHECKED - SMK	REVISED -
PLOT DATE = 2/23/2025	DATE - 12/13/2024	REVISED -

MODEL: 43MODEL NAME: DELTA ENGINEERING GROUP, LLC
FILE NAME: C:\P220720\DOT D1 PTH 204-201 Midspan City Rd Bridge\02A Design\01 CADD\02 Sheet\Structures\Bridge\016R62-015-ParapetElev.dgn

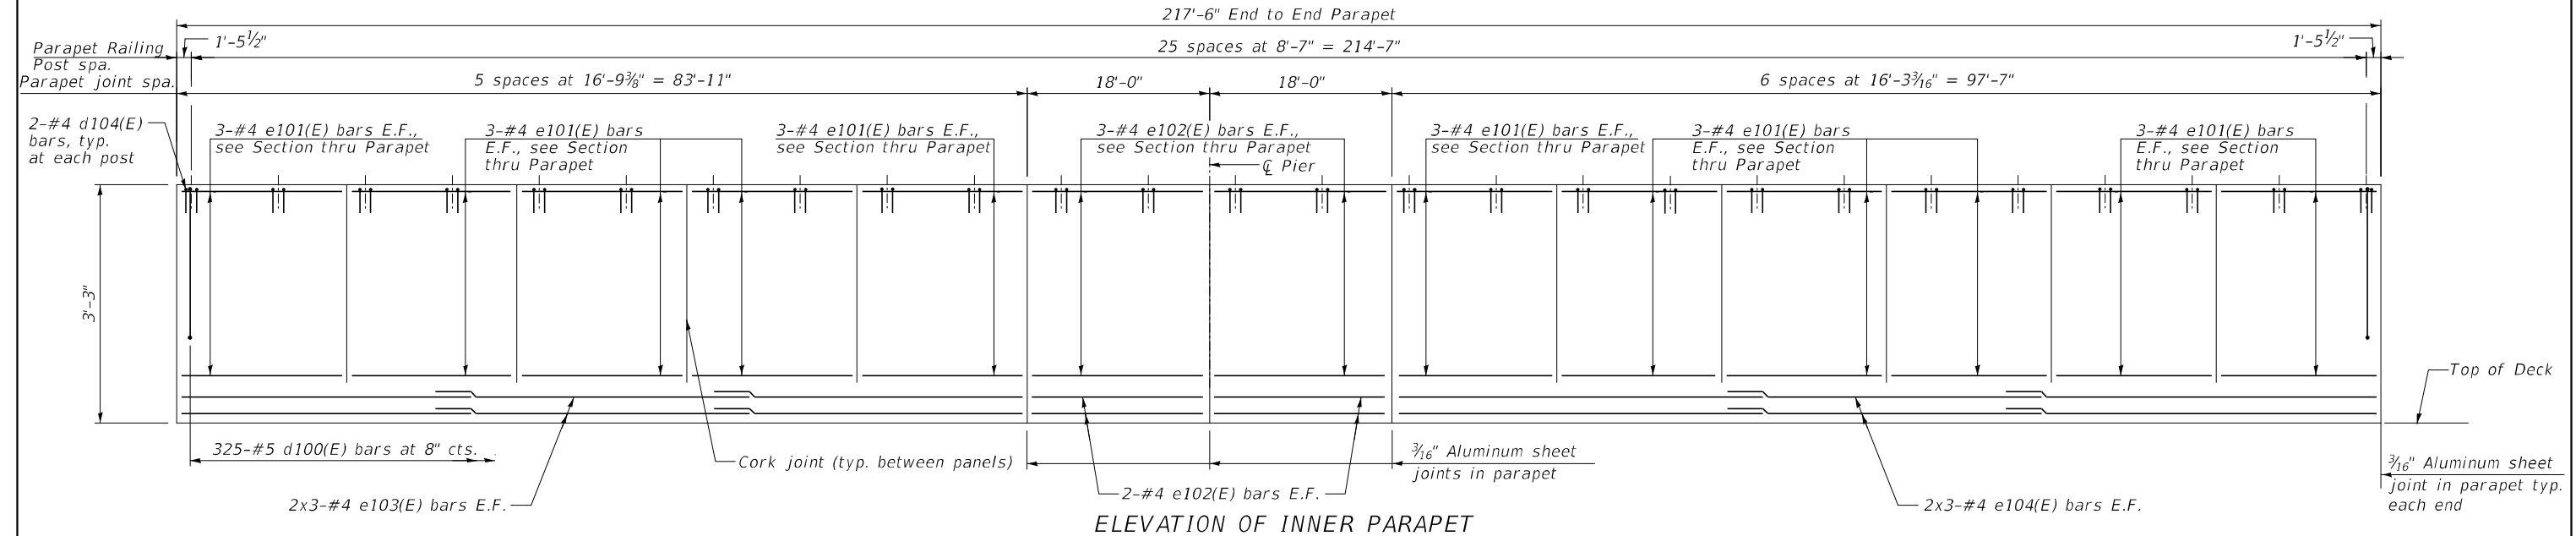


ELEVATION OF INNER PARAPET

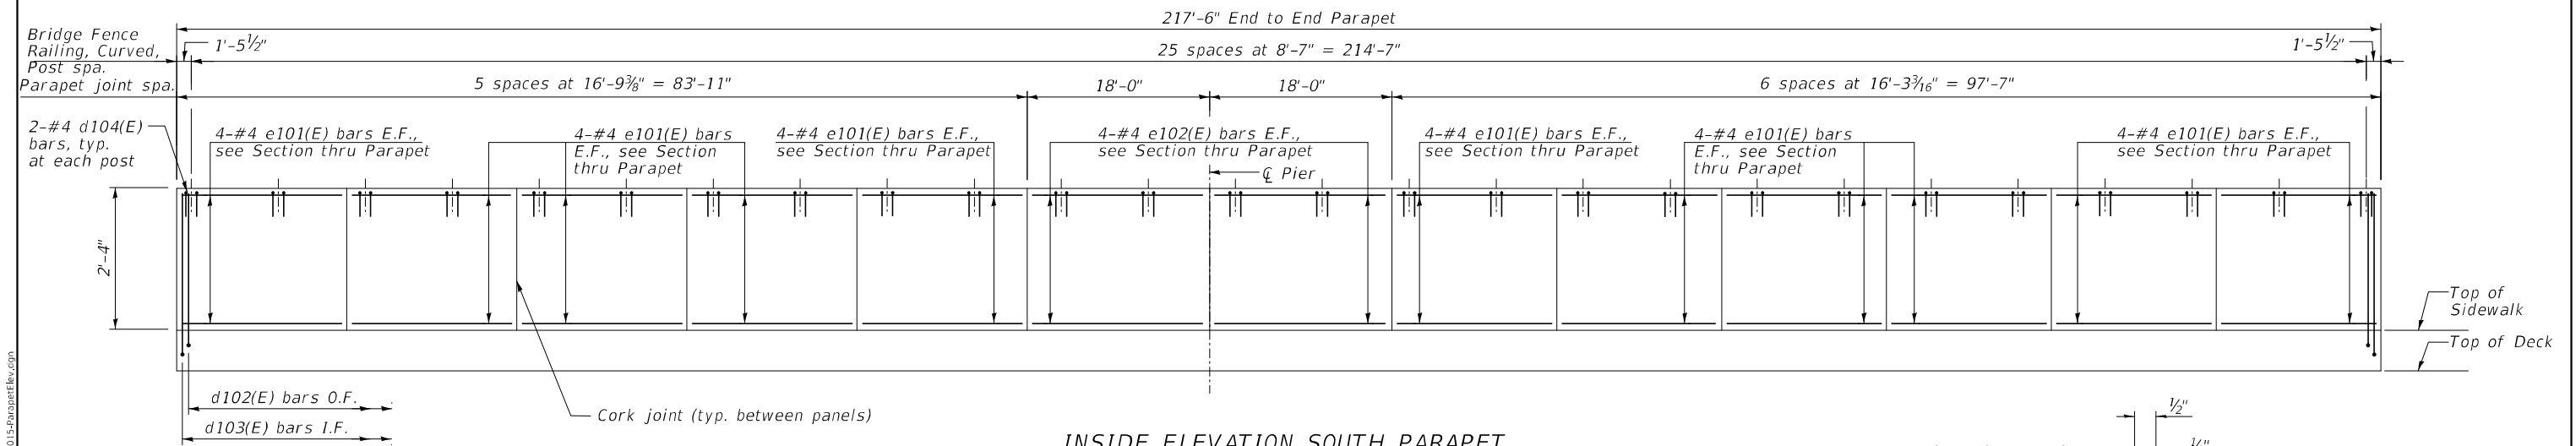

INSIDE ELEVATION SOUTH PARAPET


MINIMUM BAR LAP
#4 Bar = 2'-8"

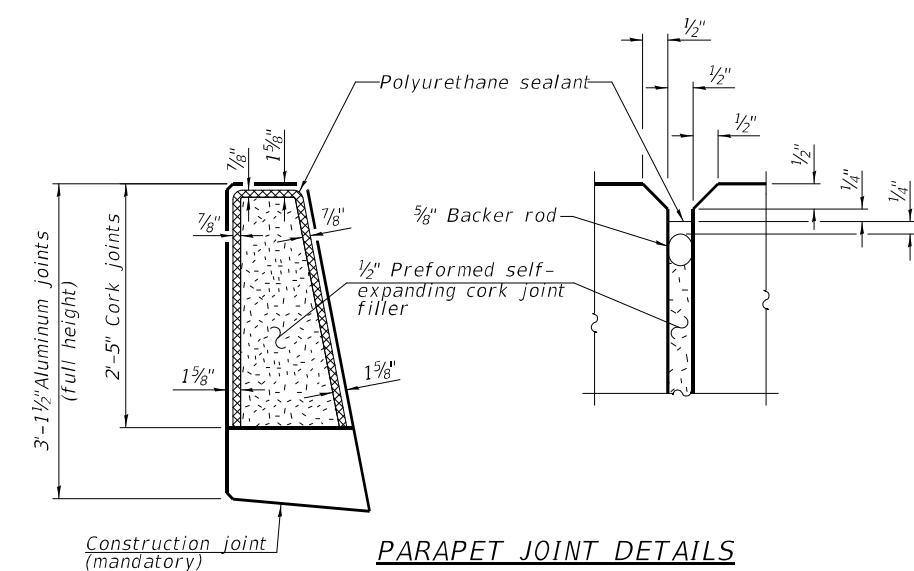


PARAPET JOINT DETAILS

The 3/16" aluminum sheet shall be ASTM B 209 alloy 3003-H14 and coated with 5 mils of either bitumen paint or epoxy paint to minimize reaction with wet concrete. Cost included with Concrete Superstructure.
The polyurethane sealant shall be according to Article 1050.04 of the Standard Specifications and the color shall be gray.

 DELTA ENGINEERING GROUP, LLC CONSULTING PROFESSIONAL ENGINEERS, ARCHITECTS, SURVEYORS 111 W JACKSON BLVD, SUITE 910 CHICAGO, IL 60604 T 312.377.7700, F 312.427.6145	USER NAME = rmanucod		DESIGNED - RC	REVISED -	STATE OF ILLINOIS DEPARTMENT OF TRANSPORTATION	PARAPET ELEVATION STRUCTURE NO. 016-8320		F.A.I. RTE.	SECTION	COUNTY	TOTAL SHEETS	SHEET NO.
	DRAWN - RM		CHECKED - SMK	REVISED -		SCALE:		94	FAI 94 22 Structure 2	COOK	157	84
	PLOT SCALE = 16:0.0000 " = 1' / in.		DATE - 12/13/2024	REVISED -		SHEET S-15 OF S-50 SHEETS		CONTRACT NO. 62R62				
	PLOT DATE = 12/13/2024					STA. TO STA.		ILLINOIS FED. AID PROJECT				

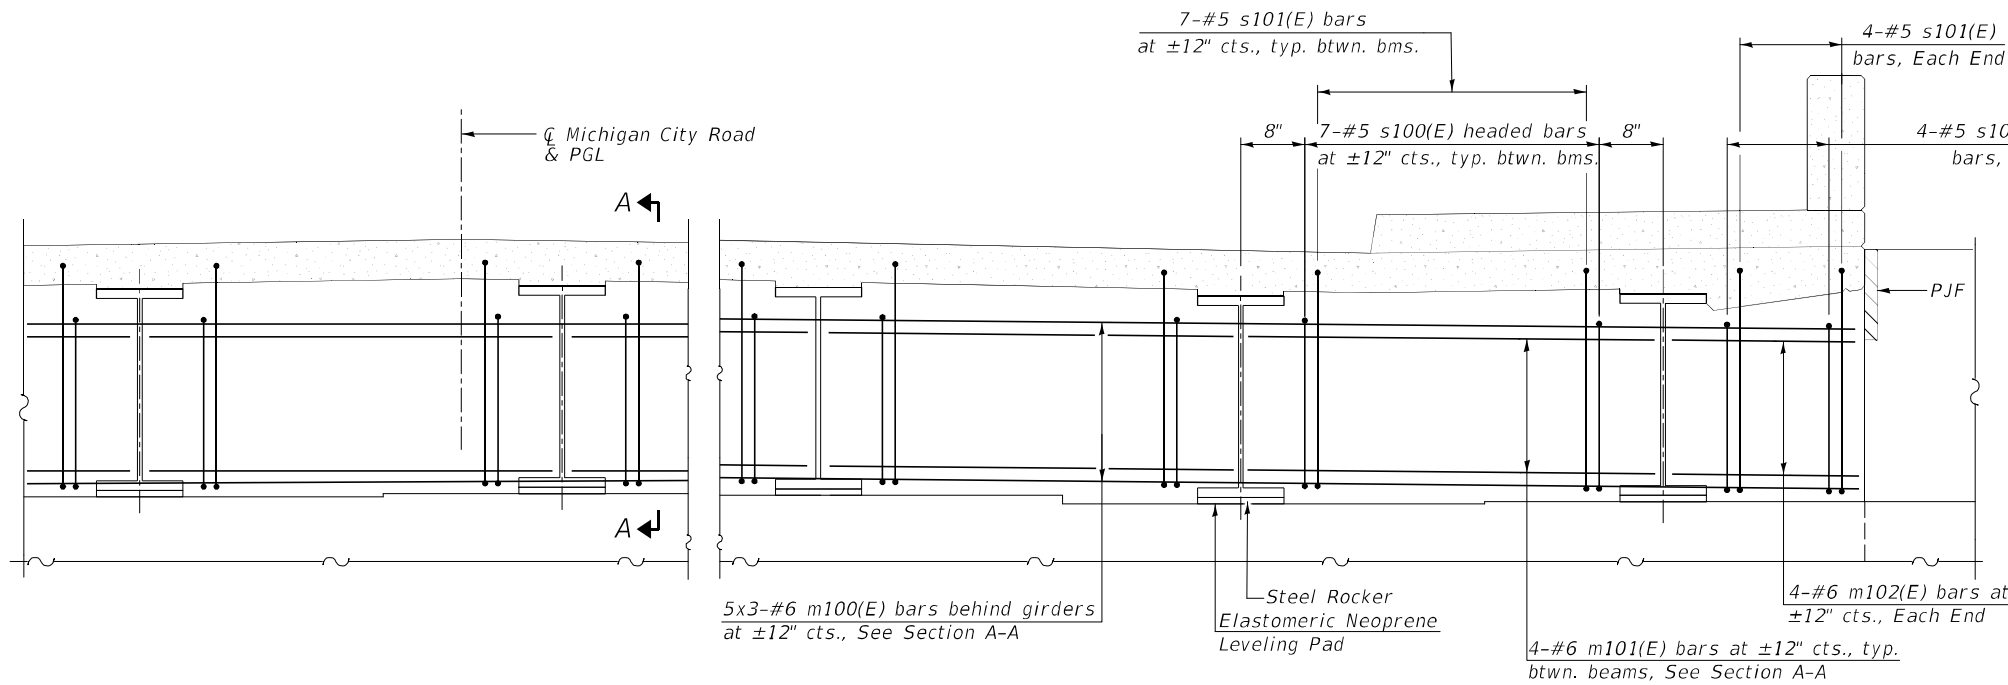


DIAPHRAGM AT ABUTMENT
(Full Diaphragm not shown for clarity)
(East Abutment shown, West Abutment Similar)

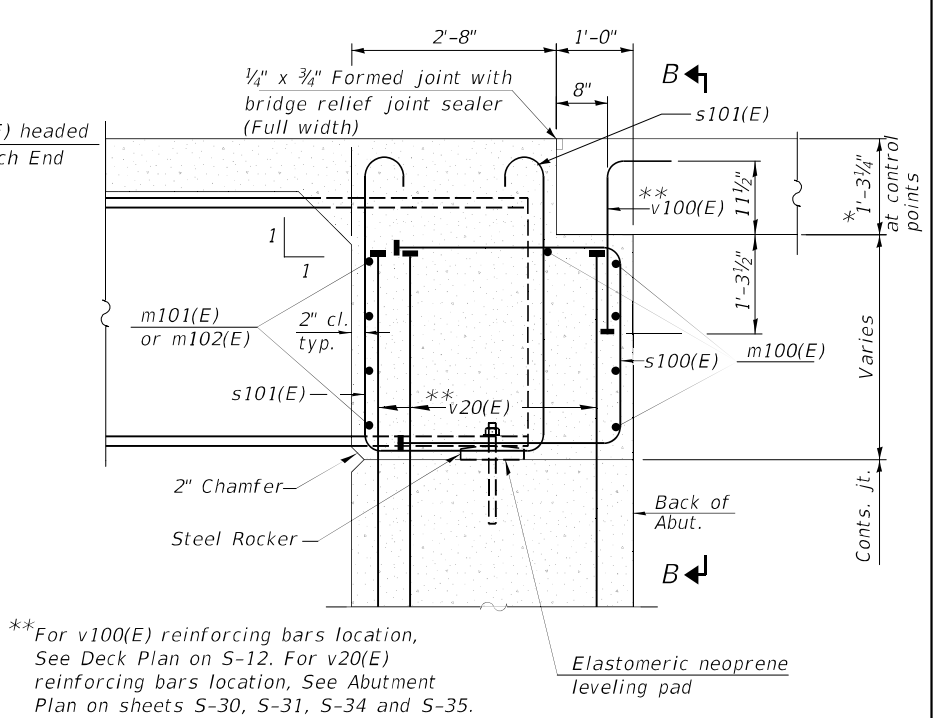


**For v100(E) reinforcing bars location, See Deck Plan on S-12. For v20(E) reinforcing bars location, See Abutment Plan on sheets S-30, S-31, S-34 and S-35.

SECTION A-A
(at Rt. Z's)

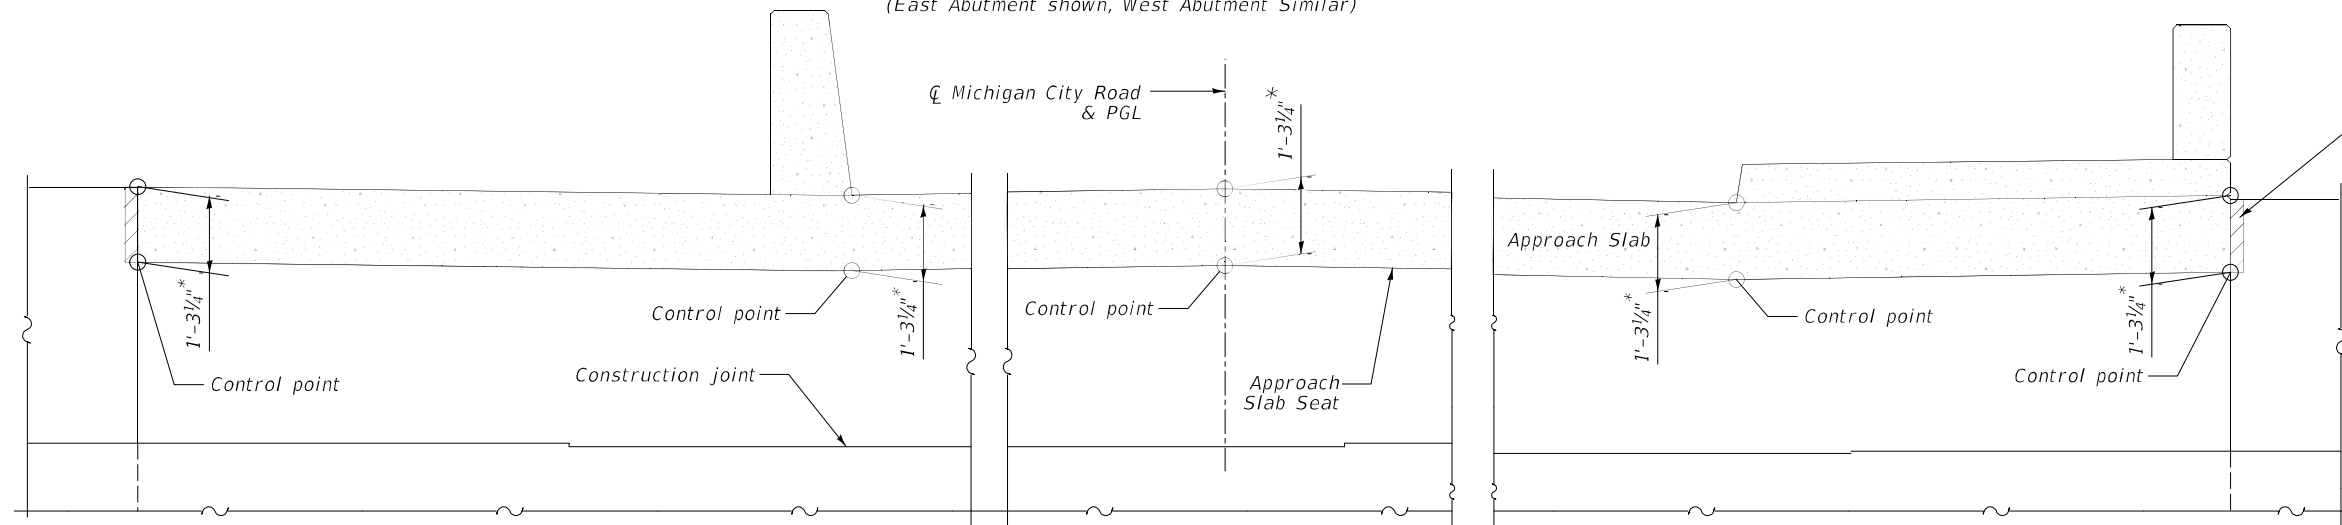

*Prior to grinding

VIEW B-B

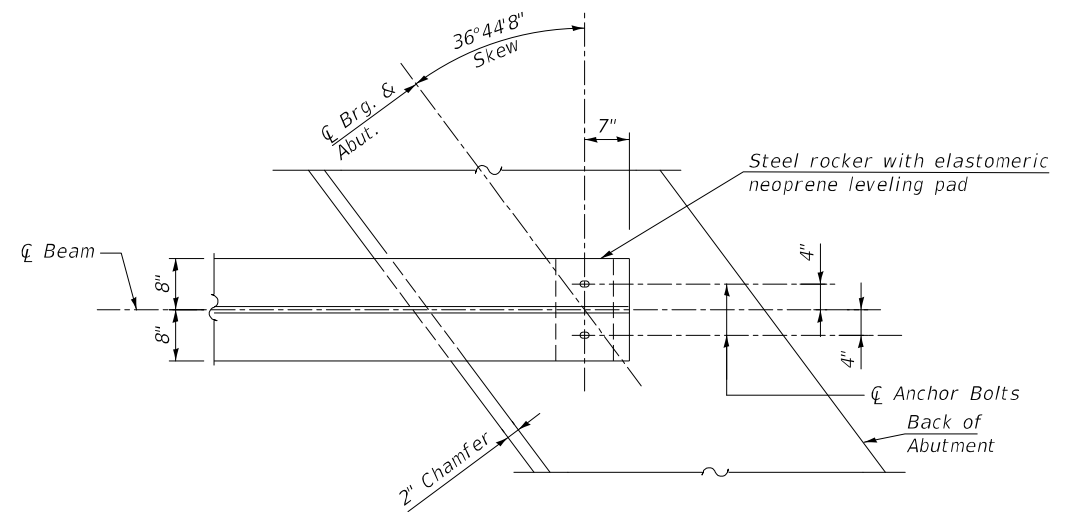

PLAN AT ABUTMENT
(Showing bottom flange of beam)

- Notes:
1. Reinforcement bars in diaphragm are billed with superstructure on sheet S-14.
 2. Concrete in diaphragm is included with Concrete Superstructure on sheet S-14.
 3. For details of bars s100(E), s101(E) and v100(E) see sheet S-14.
 4. The approach slab seat shall have a constant slope determined from the control points shown.
 5. Steel rocker and fill plates included in the cost of Furnishing and Erecting Structural Steel.
 6. The s100(E), s101(E) and v100(E) bars shall be placed parallel to beams. Spacing for these bars shall be at right angles to the beams.

STATE OF ILLINOIS
DEPARTMENT OF TRANSPORTATION

DIAPHRAGM DETAILS
STRUCTURE NO. 016-8320

SCALE: SHEET S-16 OF S-50 SHEETS STA. TO STA.

F.A.I. RTE.	SECTION	COUNTY	TOTAL SHEETS	SHEET NO.
94	FAI 94 22 Structure 2	COOK	157	85
CONTRACT NO. 62R62				
ILLINOIS FED. AID PROJECT				


USER NAME = \$USERS	DESIGNED - RC	REVISED -
	DRAWN - RM	REVISED -
PLOT SCALE = \$SCALES	CHECKED - SMK	REVISED -
PLOT DATE = 2/23/2025	DATE - 12/13/2024	REVISED -

TOP AND BOTTOM ELEVATIONS
FOR APPROACH FOOTING


East Approach		
Point/ Location	Top	Bottom
A	614.41	613.58
B	614.05	613.22
C	614.13	613.30
D	614.12	613.29
E	613.73	612.90
F	613.20	612.37
H	614.18	613.35
G	613.16	612.33
J	613.80	612.97
K	613.86	613.03
L	613.83	613.00
M	613.42	612.59
N	612.87	612.04
P	612.82	611.99

MINIMUM BAR LAP

#4 = 2'-5"
#5 = 3'-6"
#8 = 4'-9"

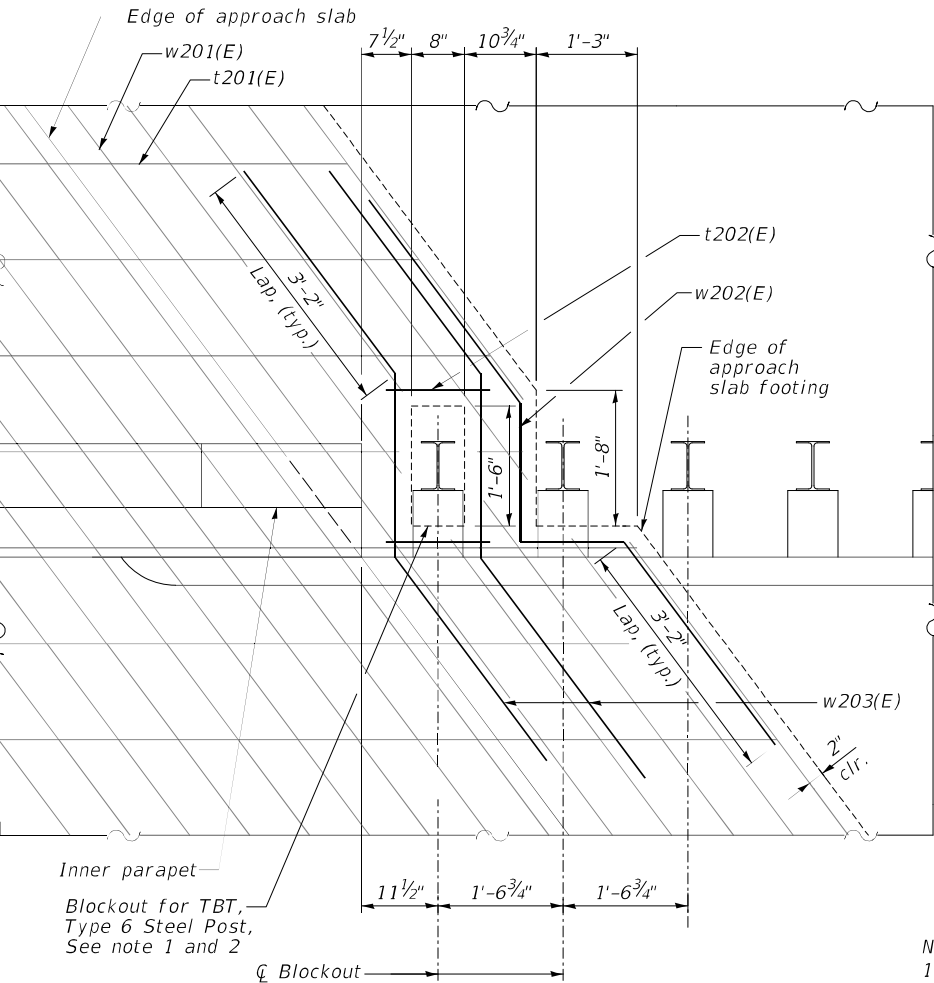

SOUTHEAST BLOCKOUT DETAIL

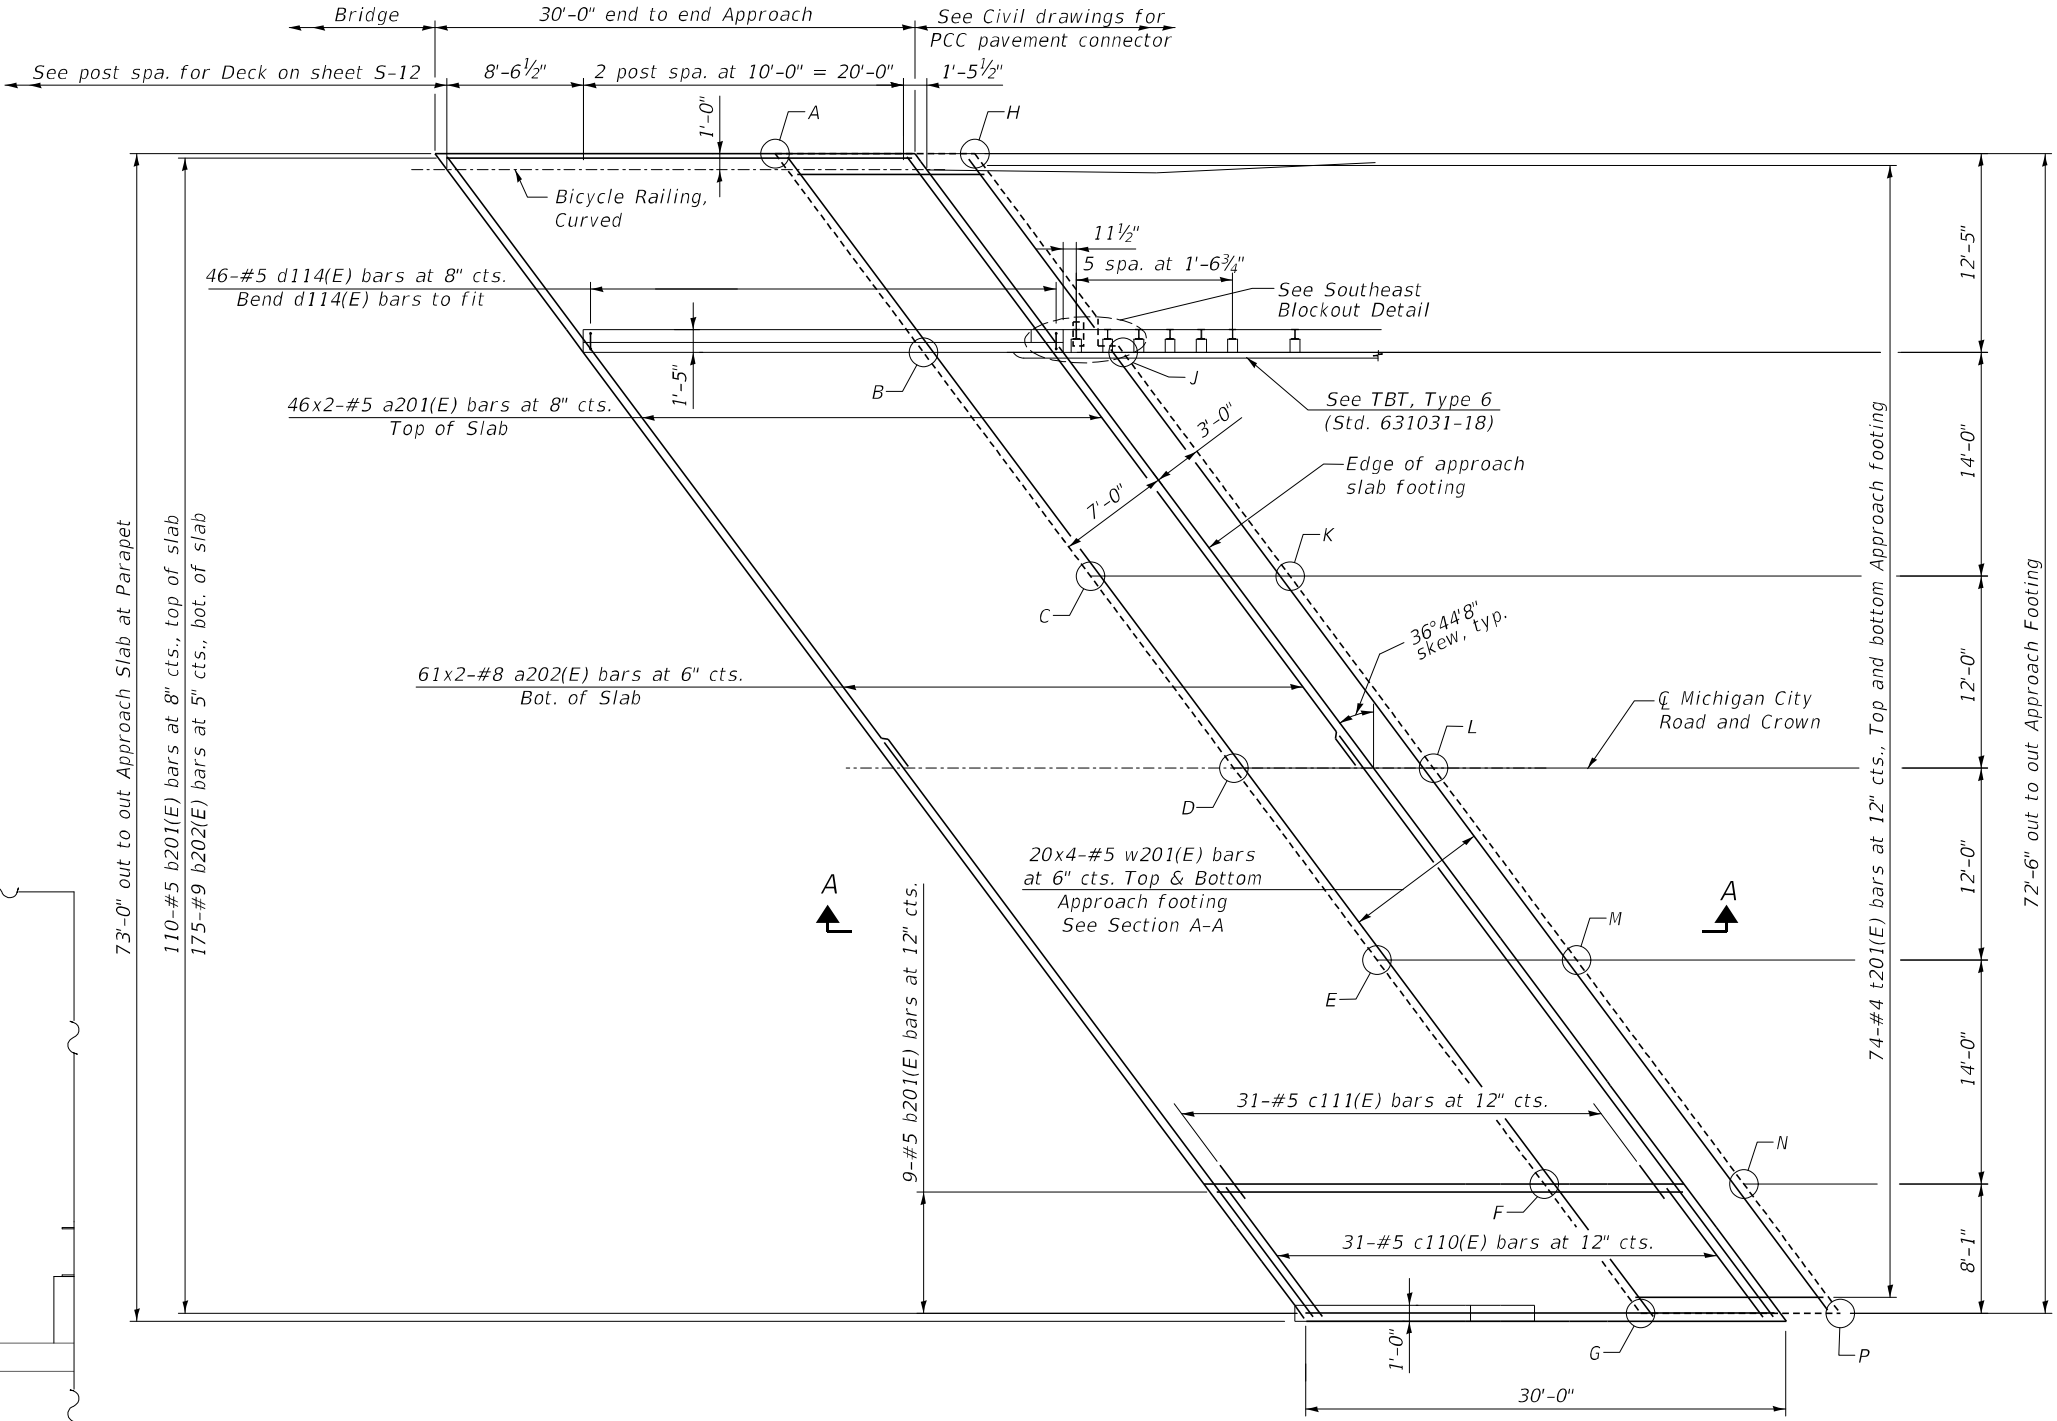

EAST APPROACH SLAB PLAN

- Notes:
1. Spacing and cutting the t201(E) and w201(E) reinforcing steel in field to clear off blockout.
 2. Fill the blockout with CA-11 aggregate backfill. Cost included in Concrete Structures.

MODEL: TGI_R14.dgn
FILE: I:\BID\2022\202730_IBOT.D1_PTB 204-201_Michigan_City_Rd_Bridge\03A_Design\01_CADD\02_Sheet\Structures\Bridge\016R62-01_B.App_SlabPlan_E.dgn

DELTA ENGINEERING GROUP, LLC
CONSULTING PROFESSIONAL ENGINEERS, ARCHITECTS, PLANNERS
111 W JACKSON BLVD, SUITE 910
CHICAGO, IL 60604
T 312.377.7700, F 312.427.6145





USER NAME = \$USERS	DESIGNED - RC	REVISED -
PLOT SCALE = \$SCALES	DRAWN - RM	REVISED -
PLOT DATE = 2/25/2025	CHECKED - SMK	REVISED -
	DATE - 12/13/2024	REVISED -

STATE OF ILLINOIS
DEPARTMENT OF TRANSPORTATION

EAST APPROACH SLAB PLAN STRUCTURE NO. 016-8320	
SCALE:	SHEET S-18 OF S-50 SHEETS
STA.	TO STA.

F.A.I. RTE.	SECTION	COUNTY	TOTAL SHEETS	SHEET NO.
94	FAI 94 22 Structure 2	COOK	157	87
CONTRACT NO. 62R62				
ILLINOIS FED. AID PROJECT				

Bar	No.	Size	Length	Shape
a201(E)	192	#5	47'-1"	
a202(E)	244	#8	48'-3"	
b201(E)	238	#5	29'-8"	
b202(E)	350	#9	29'-8"	
c110(E)	62	#5	10'-4"	
c111(E)	62	#5	8'-0"	
d110(E)	20	#6	6'-7"	
d111(E)	20	#5	6'-5"	
d112(E)	48	#4	4'-8"	
d113(E)	48	#6	4'-6"	
d114(E)	184	#5	6'-4 1/4"	
d115(E)	184	#5	5'-2"	
d116(E)	48	#4	2'-2"	
e110(E)	80	#4	14'-8"	
e111(E)	16	#4	29'-8"	
e120(E)	8	#4	3'-9"	
e121(E)	8	#4	3'-8"	
t201(E)	244	#4	12'-1"	
t202(E)	16	#4	1'-4"	
w201(E)	320	#5	25'-1"	
w202(E)	8	#5	9'-5"	
w203(E)	8	#5	8'-6"	
Item			Unit	Quantity
Protective Coat			Sq. Yd.	562
Concrete Structures			Cu. Yd.	56.2
Concrete Superstructure			Cu. Yd.	26.8
Bridge Deck Grooving (Longitudinal)			Sq. Yd.	320
Concrete Superstructure (Approach Slab)			Cu. Yd.	202.8
Reinforcement Bars, Epoxy Coated			Pound	99,420
Diamond Grinding (Bridge Section)			Sq. Yd.	320

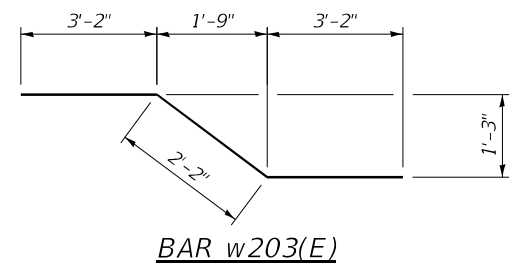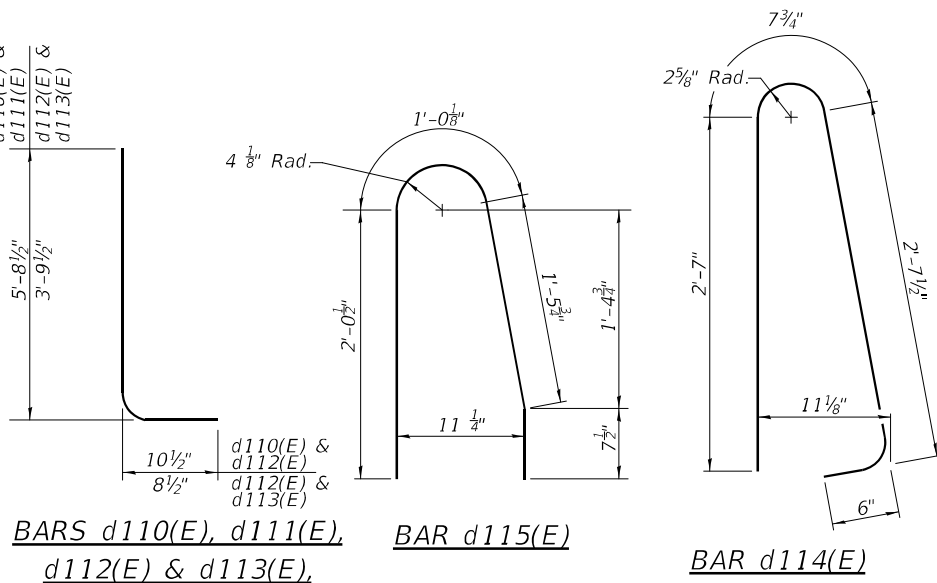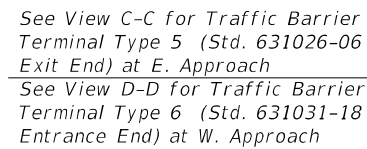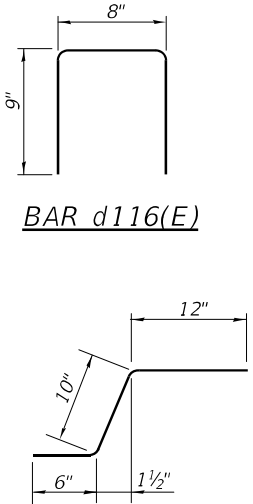


DELTA ENGINEERING GROUP, LLC
CONSULTING ENGINEERS, CONSTRUCTION MANAGERS, SURVEYORS
111 W JACKSON BLVD, SUITE 910
CHICAGO, IL 60604
T 312.377.7700, F 312.427.6145


USER NAME = \$USER\$	DESIGNED - RC	REVISED -
	DRAWN - RM	REVISED -
PLOT SCALE = \$SCALE\$	CHECKED - SMK	REVISED -
PLOT DATE = 2/25/2025	DATE - 12/13/2024	REVISED -

SCALE:	SHEET S-20 OF S-50 SHEETS	STA.	TO STA.
--------	---------------------------	------	---------


F.A.I. RTE.	SECTION	COUNTY	TOTAL SHEETS	SHEET NO.
94	FAI 94 22 Structure 2	COOK	157	89
		CONTRACT NO. 62R62		
ILLINOIS		FED. AID PROJECT		

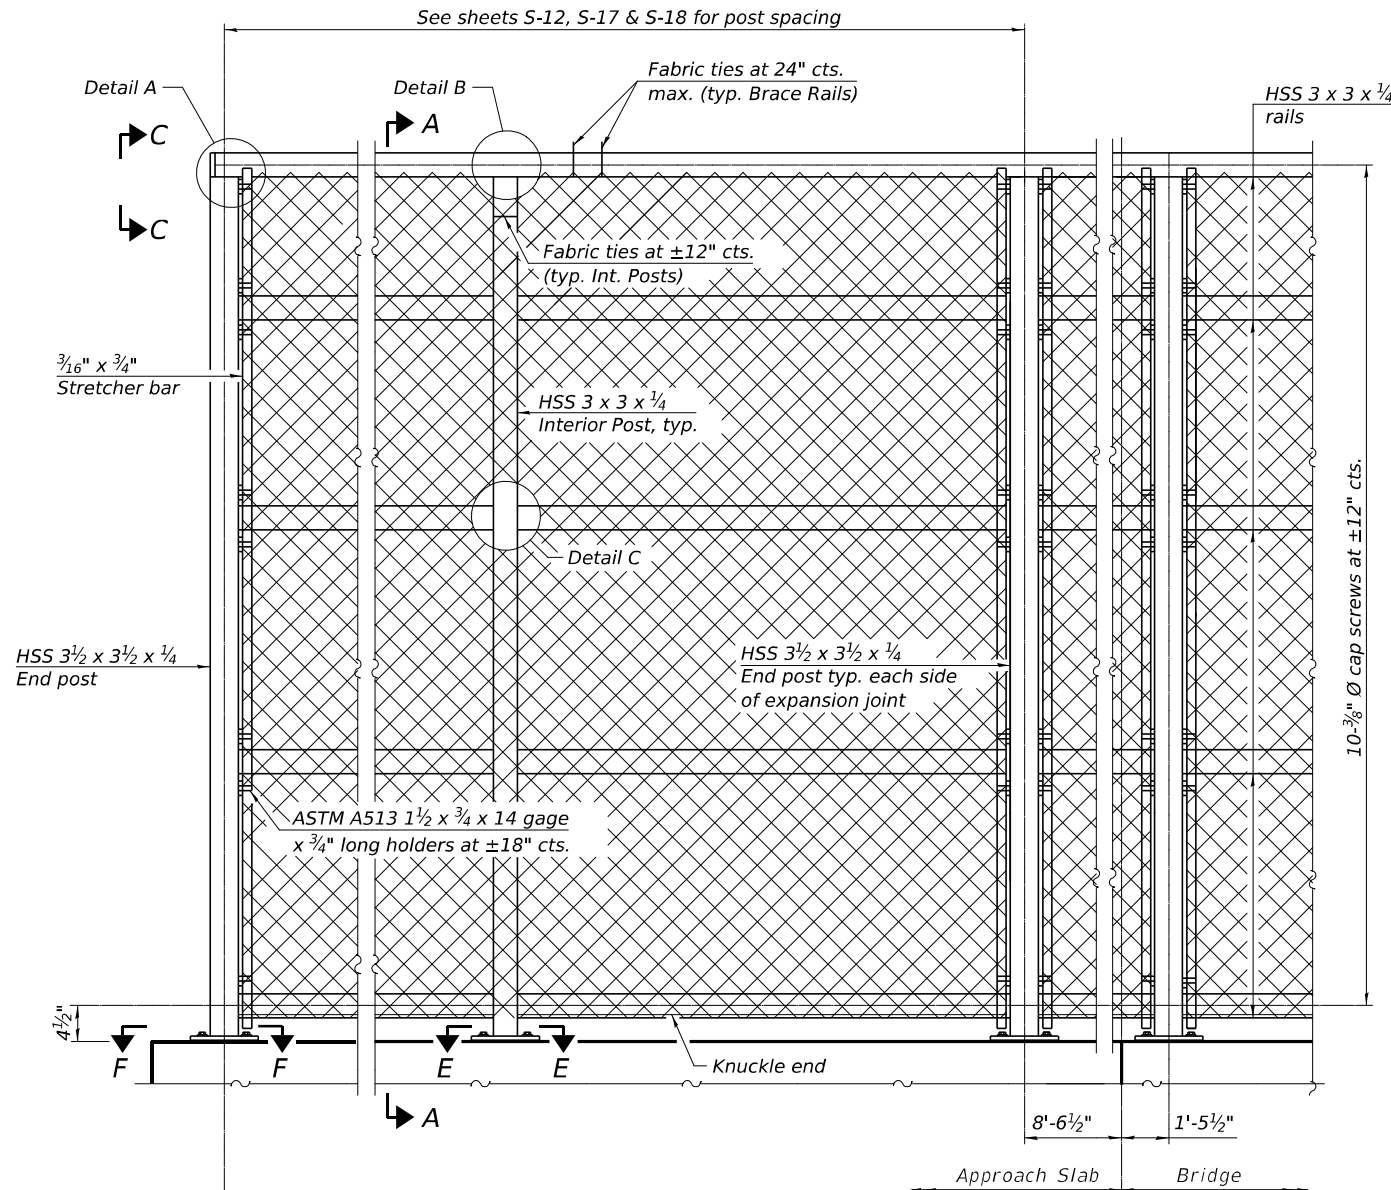

ELEVATION BICYCLE RAILING, CURVED
(Inside face)

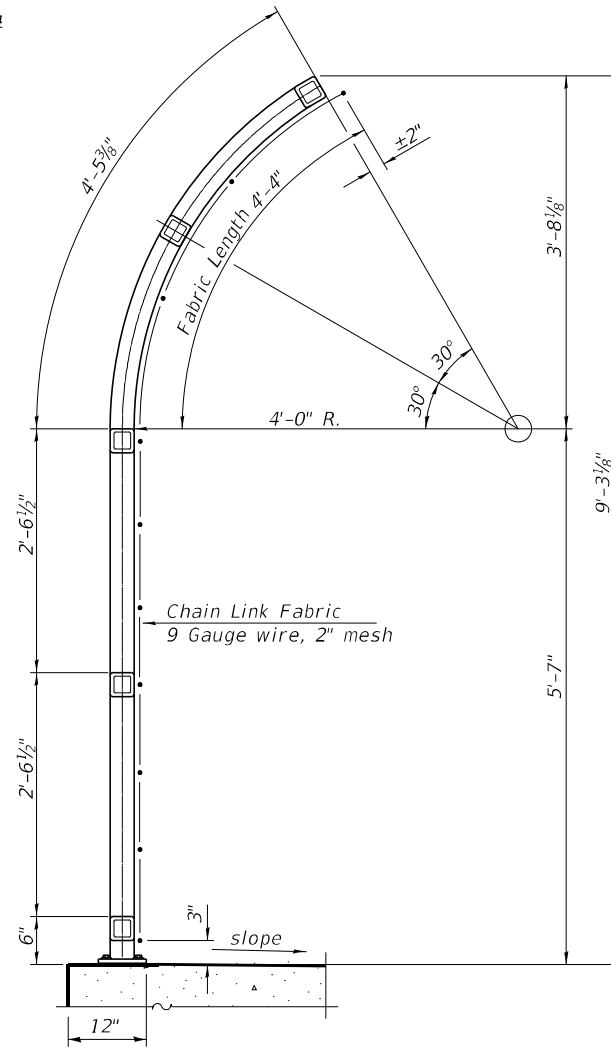


SECTION A-A

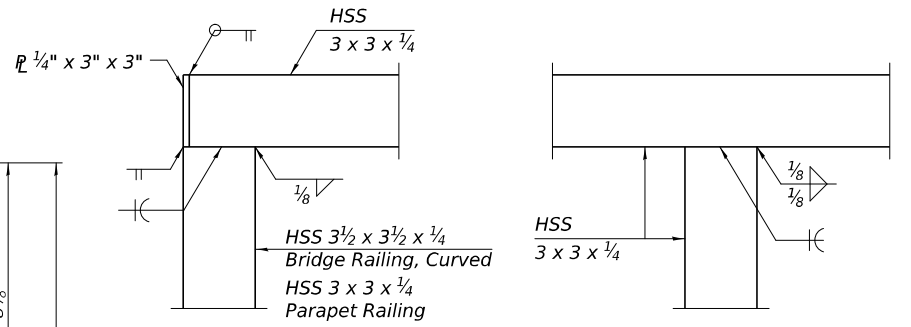


DETAIL A
(Parapet railing shown, bicycle railing similar)

DETAIL B

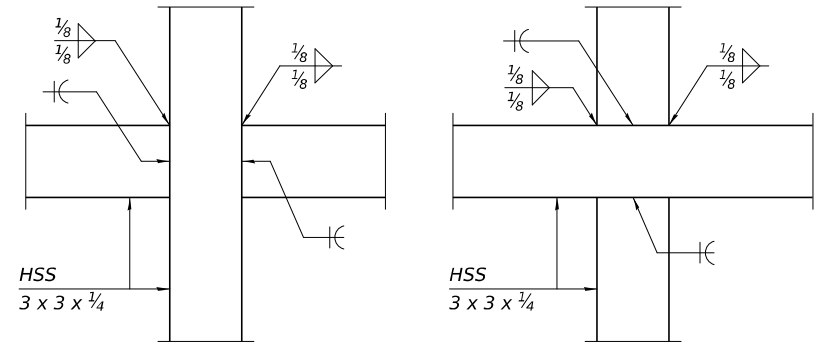

DETAIL C

DETAIL D

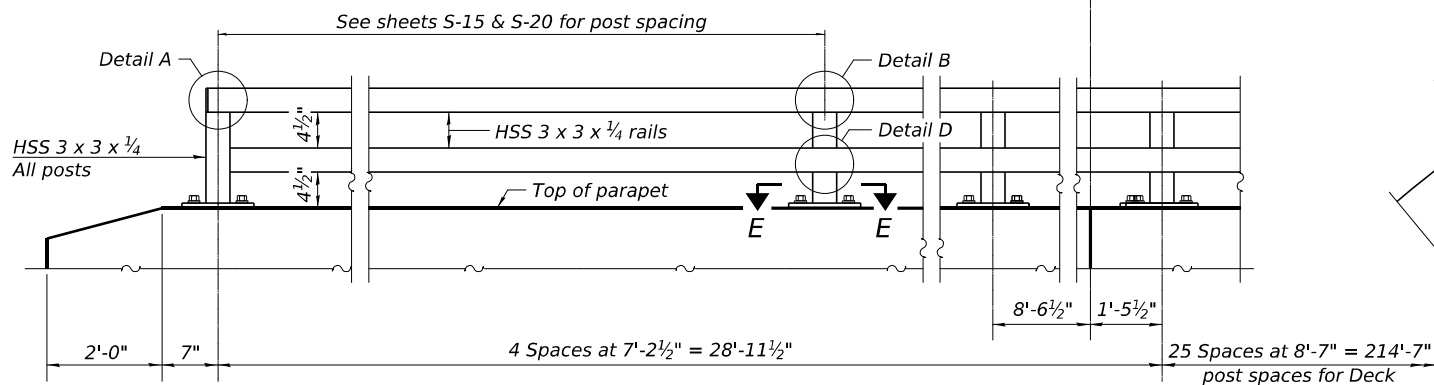


ELEVATION PARAPET RAILING
(Inside face)

RAILING CRITERIA


MASH 2016 Test Level	4
Parapet Railing Weight (plf)	25
Bicycle Railing Weight (plf)	50
Max Post Spacing	10'-0"

R-33


5-15-2023

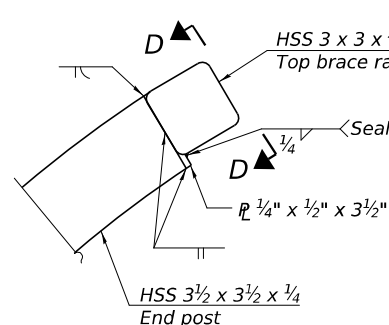

VIEW C-C

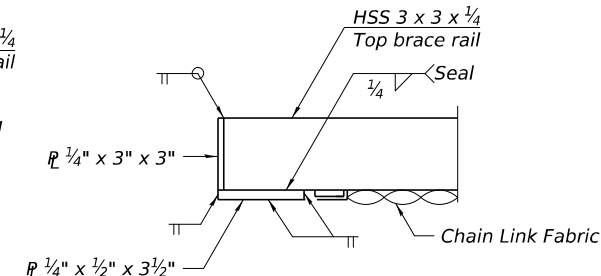

VIEW D-D

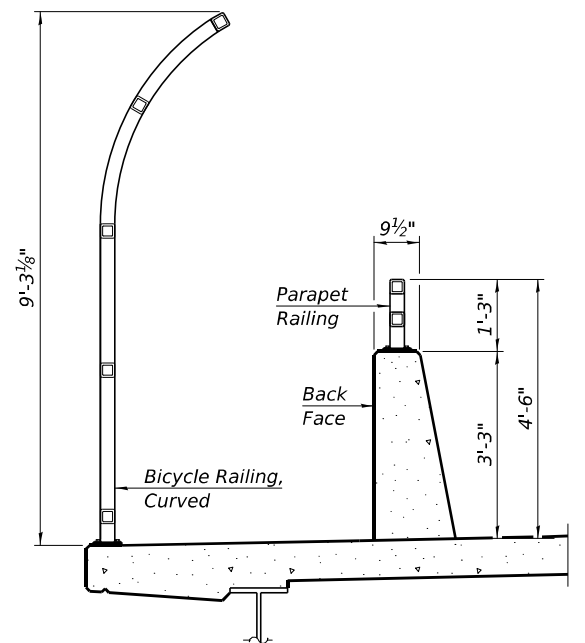


SECTION THRU DECK

STATE OF ILLINOIS
DEPARTMENT OF TRANSPORTATION

BICYCLE RAILING, CURVED & PARAPET RAILING (1 of 2)
STRUCTURE NO. 016-8320


SCALE: SHEET S-21 OF S-50 SHEETS STA. TO STA.

F.A.I. RTE.	SECTION	COUNTY	TOTAL SHEETS	SHEET NO.
94	FAI 94 22 Structure 2	COOK	157	90
CONTRACT NO. 62R62				
ILLINOIS FED. AID PROJECT				

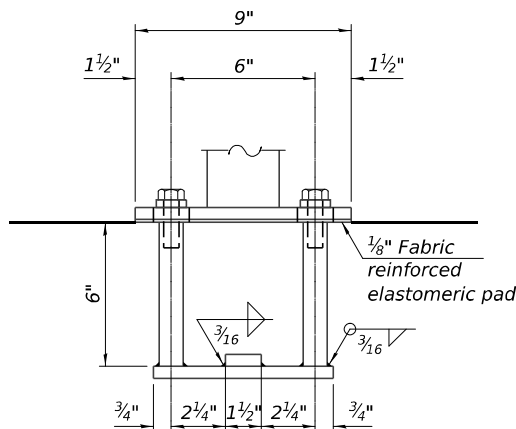


ANCHORAGE ASSEMBLY


The Bicycle Railing, Curved fasteners for end posts near expansion joints may need to be installed prior to installing the bent plates.
In lieu of the cast-in-place anchor device shown, the Contractor has the option of drilling and setting $\frac{5}{8}$ " $\varnothing$ fully threaded anchor rods with the same plate washers as specified above and heavy hex lock nuts according to Article 509.06 of the Standard Specifications. Embedment shall be according to the manufacturer's specifications.

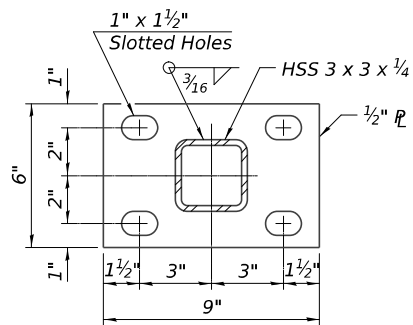

SECTION E-E

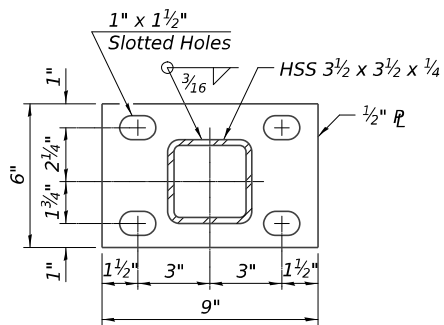


SECTION F-F

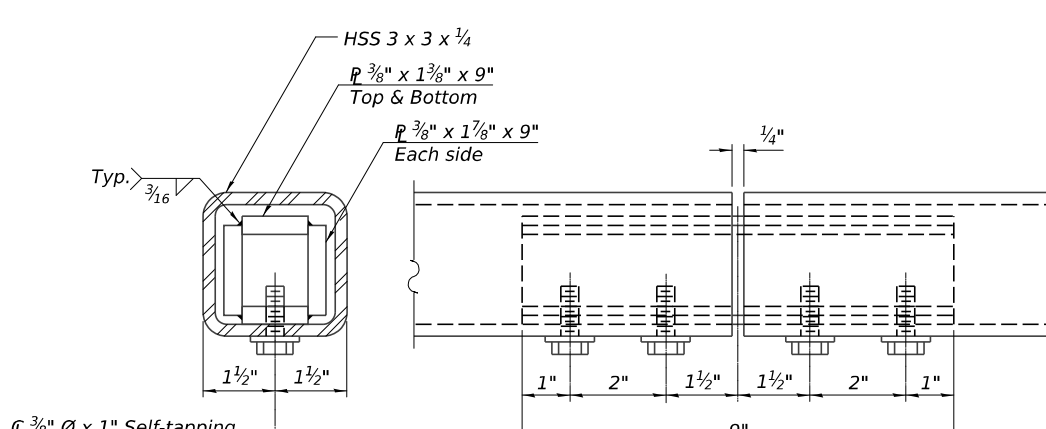


MATERIAL SPLICE

$\frac{3}{8}$ " $\varnothing$ x 1" Self-tapping HHCS in $\frac{1}{2}$ " $\varnothing$ holes in HSS tubing and pilot holes per manufacturer in plates

Notes:
Place reinforcement bars to miss anchor rod locations.
CVN testing is not required for the HSS tubing used in the Bicycle Railing, Curved.
All HSS tubing used for the Parapet Railing shall be CVN tested according to Article 1006.34(b) of the Standard Specifications.
All HSS tubing used for the Parapet Railing shall be ASTM A500 grade C.
All base plates used for the Parapet Railing shall be AASHTO M270 grade 50.
All heavy hex nuts shall be according to ASTM A 563 grade DH.
All fully threaded anchor rods shall be ASTM F1554 grade 105.
The post base plate shall be fastened to the curb snug tight and given an additional $\frac{1}{8}$ " turn.
Rail splice inserts may be built out of bent plates of the same thicknesses and outside geometry limits as the 4 plate rail splice inserts shown.
All steel rail elements shall be galvanized according to Article 509.05 of the Standard Specifications.

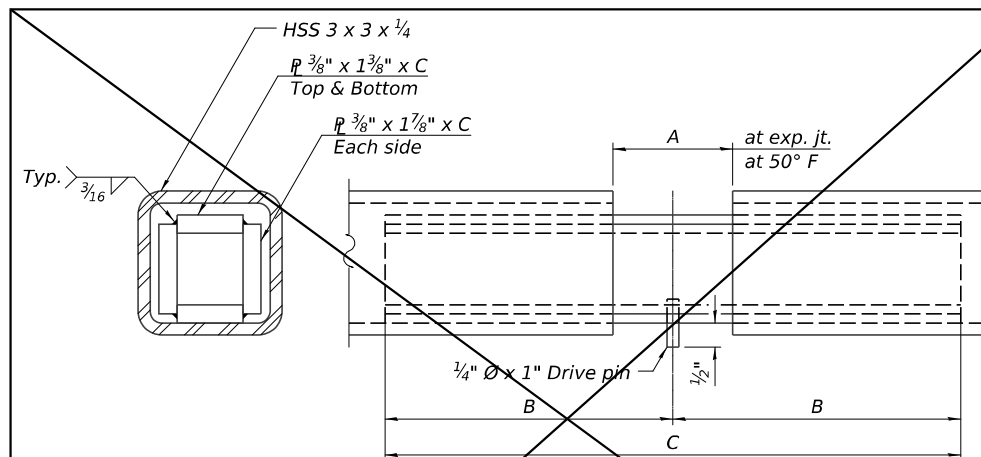

EXPANSION SPLICE

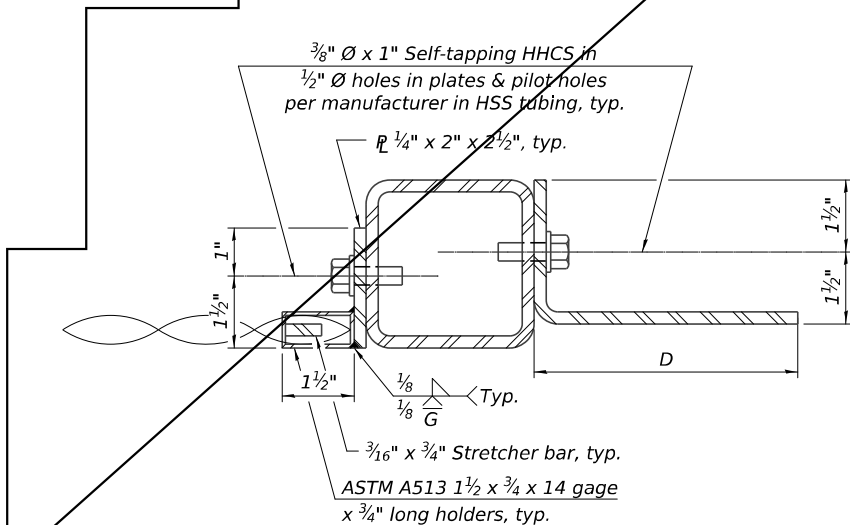

SECTION B-B

TABLE OF DIMENSIONS

Location	T	A	B	C	D	E
Over Strip Seal Jt.	$\leq 4"$	$2\frac{1}{2}"$	$1'-2"$	$2'-4"$	$7\frac{1}{4}"$	$7"$
Over Finger or Modular Jt.	$\leq 9\frac{1}{2}"$	$5\frac{1}{2}"$	$1'-7\frac{3}{4}"$	$3'-3\frac{1}{2}"$		
Over Finger or Modular Jt.	$\leq 15"$	$8\frac{1}{4}"$	$2'-1\frac{1}{4}"$	$4'-2\frac{1}{2}"$		

T = ; total movement based on total temperature range from -20°F to 120°F along centerline of roadway at expansion joint.

BILL OF MATERIAL

Item	Unit	Quantity
Bicycle Railing, Curved	Foot	247
Parapet Railing	Foot	240

R-33

5-15-2023

DELTA ENGINEERING GROUP, LLC
CONSULTING ENGINEERS, ARCHITECTS, PLANNERS
111 W JACKSON BLVD, SUITE 910
CHICAGO, IL 60604
T 312.377.7700, F 312.427.6145

USER NAME = rmanucod
DRAWN - RM
CHECKED - SMK
DATE - 12/13/2024


DESIGNED - RC
REVISD -
REVISD -
REVISD -
REVISD -

STATE OF ILLINOIS
DEPARTMENT OF TRANSPORTATION


BICYCLE RAILING, CURVED & PARAPET RAILING (2 of 2)
STRUCTURE NO. 016-8320

SCALE: SHEET S-22 OF S-50 SHEETS STA. TO STA.


F.A.I. RTE.	SECTION	COUNTY	TOTAL SHEETS	SHEET NO.
94	FAI 94 22 Structure 2	COOK	157	91
CONTRACT NO. 62R62				
ILLINOIS FED. AID PROJECT				

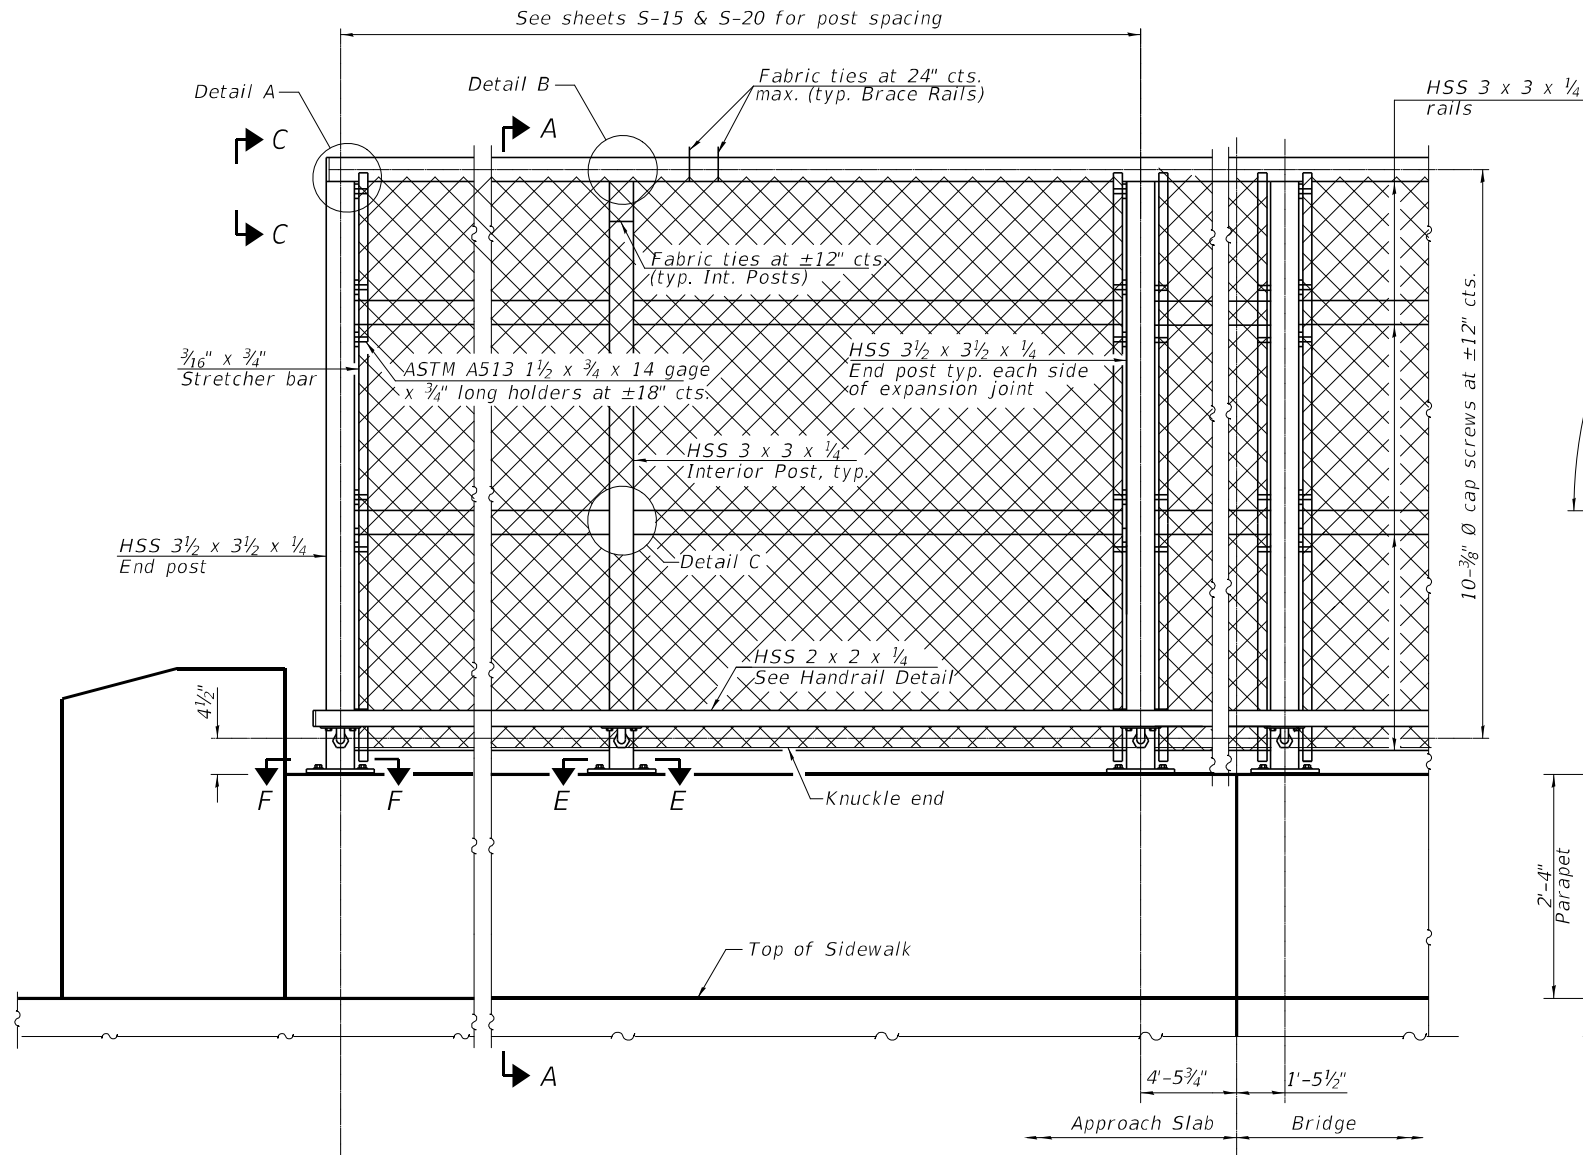

ELEVATION BRIDGE FENCE RAILING, CURVED
(Inside face)

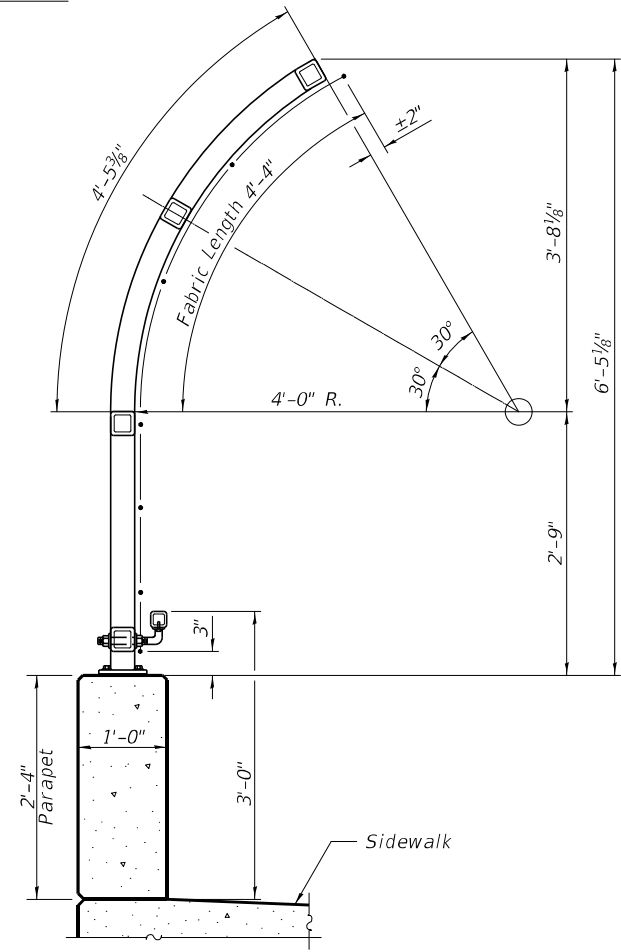


SECTION A-A

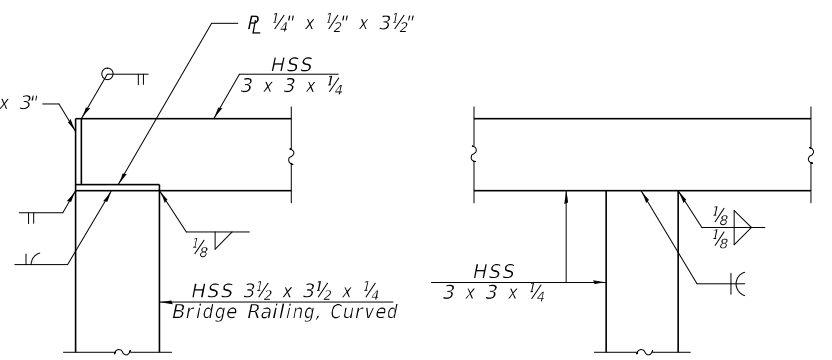


DETAIL A


DETAIL B

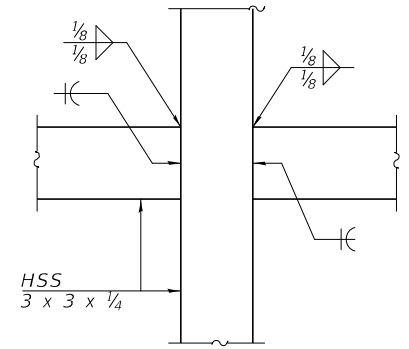


DETAIL C

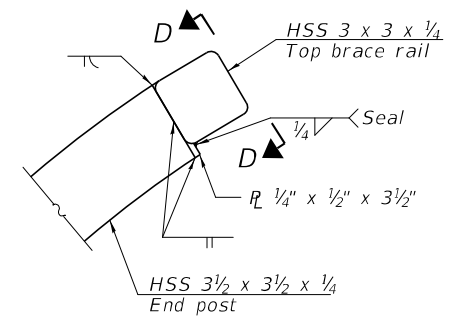


VIEW C-C

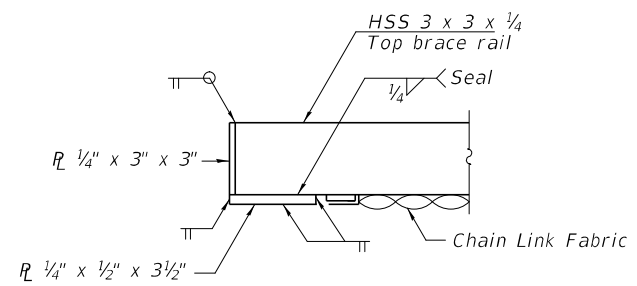


VIEW D-D

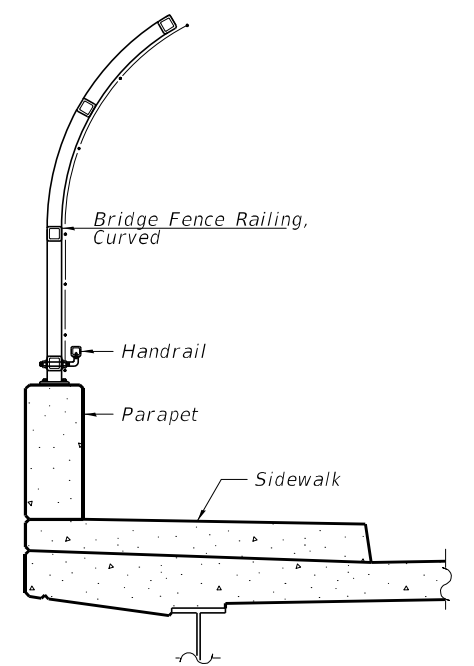

SECTION THRU DECK

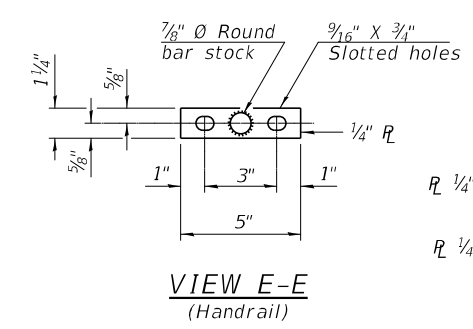

VIEW E-E
(Handrail)

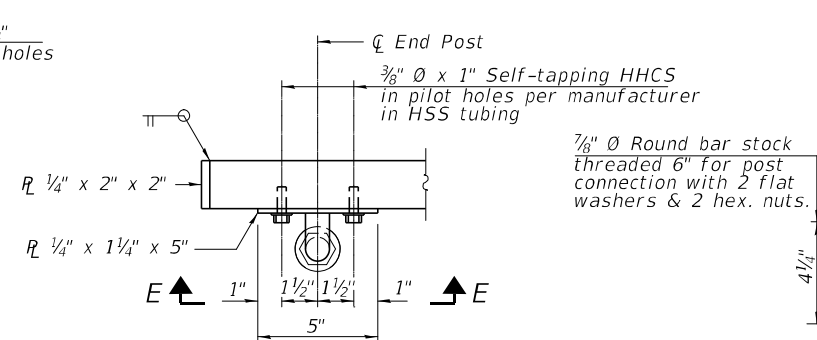

HANDRAIL DETAIL



RAILING CRITERIA

NCHRP 350 Test Level	4
Railing Weight (plf)	70
Max Post Spacing	10'-0"

R-32

5-15-2023

D E G FILE NAME: DELTA ENGINEERING GROUP, LLC 111 W JACKSON BLVD, SUITE 910 CHICAGO, IL 60604 T 312.377.7700, F 312.427.6145	USER NAME = \$USERS	DESIGNED - RC	REVISED -	STATE OF ILLINOIS DEPARTMENT OF TRANSPORTATION	BRIDGE FENCE RAILING, CURVED (1 of 2) STRUCTURE NO. 016-8320	F.A.I. RTE.	SECTION	COUNTY	TOTAL SHEETS	SHEET NO.
		DRAWN - RM	REVISED -			94	FAI 94 22 Structure 2	COOK	157	92
	PLOT SCALE = \$SCALE\$	CHECKED - SMK	REVISED -			CONTRACT NO. 62R62				
	PLOT DATE = 2/23/2025	DATE - 12/13/2024	REVISED -			ILLINOIS FED. AID PROJECT				
SCALE:		SHEET S-23 OF S-50 SHEETS		STA.		TO STA.				

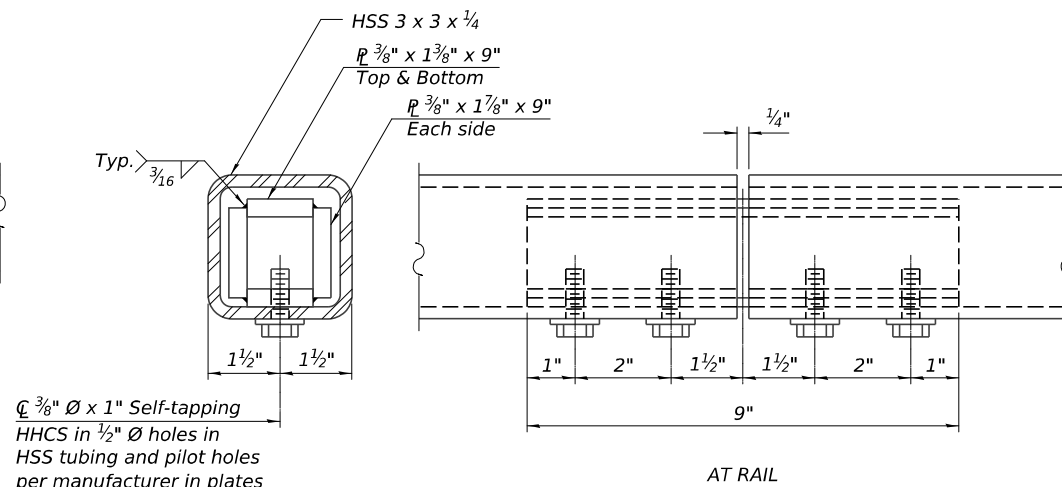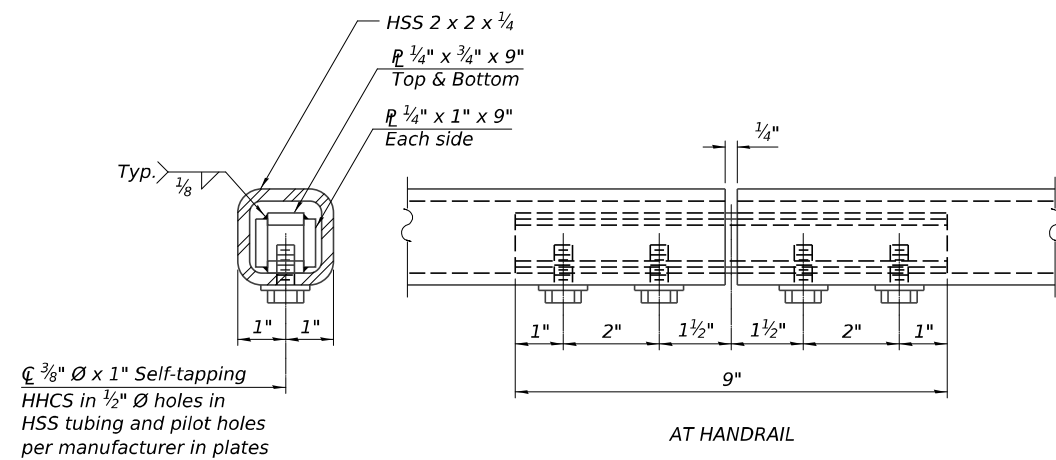

Notes:



*Place reinforcement bars to miss anchor rod locations.
CVN testing is not required for the HSS tubing used
in the Bridge Fence Railing, Curved.*

All HSS tubing used for the Handrail shall be CVN tested according to Article 1006.34(b) of the Standard Specifications. All heavy hex nuts shall be according to ASTM A 563 grade DH. All fully threaded anchor rods shall be ASTM F1554 grade 105. The post base plate shall be fastened to the curb snug tight and given an additional 1/8" turn.

Rail splice inserts may be built out of bent plates of the same thicknesses and outside geometry limits as the 4 plate rail splice inserts shown.

All steel rail elements shall be galvanized according to Article 509.05 of the Standard Specifications.



MATERIAL SPLICE

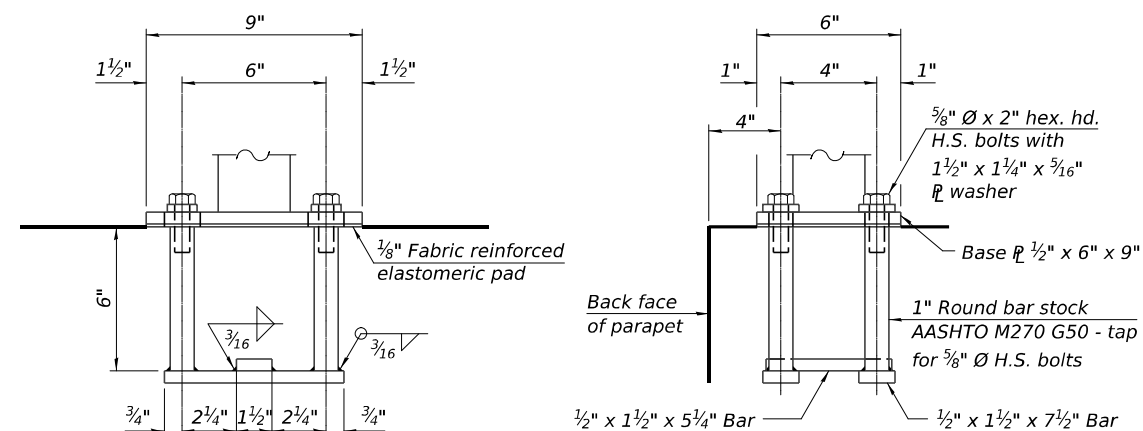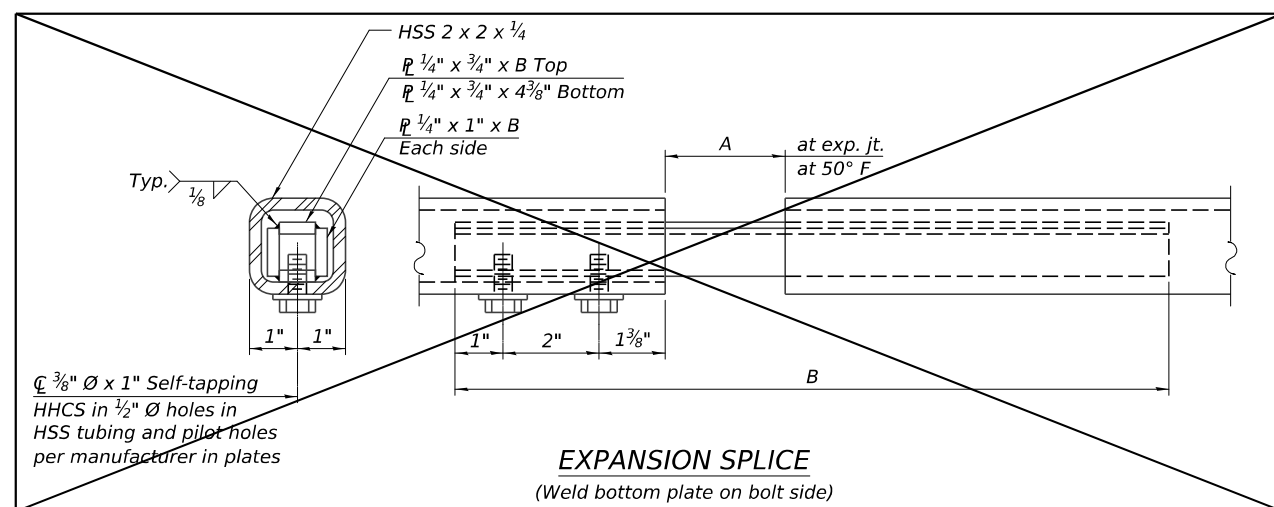

ANCHORAGE ASSEMBLY


The Bridge Fence Railing, Curved fasteners for end posts near expansion joints may need to be installed prior to installing the bent plates.

In lieu of the cast-in-place anchor device shown, the Contractor has the option of drilling and setting $\frac{5}{8}$ " Ø fully threaded anchor rods with the same plate washers as specified above and heavy hex lock nuts according to Article 509.06 of the Standard Specifications. Embedment shall be according to the manufacturer's specifications.

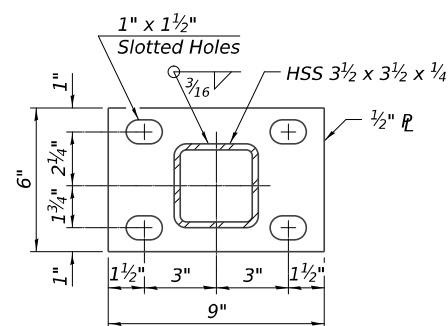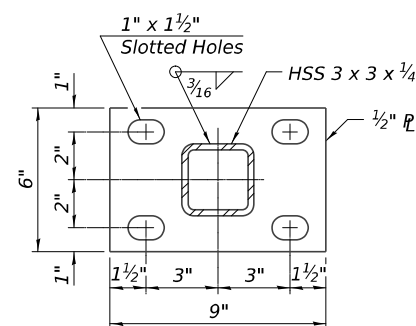



Location	T	A	B	C	D
Over Strip Seal Jt.	≤4"	2½"	1'-5⅞"	7¼"	7"
Over Finger or Modular Jt.	≤9½"	5½"	1'-11⅝"		
Over Finger or Modular Jt.	≤15"	8¼"	2'-5⅞"		

$T =$; total movement based on total temperature range from -20°F to 120°F along centerline of roadway at expansion joint.

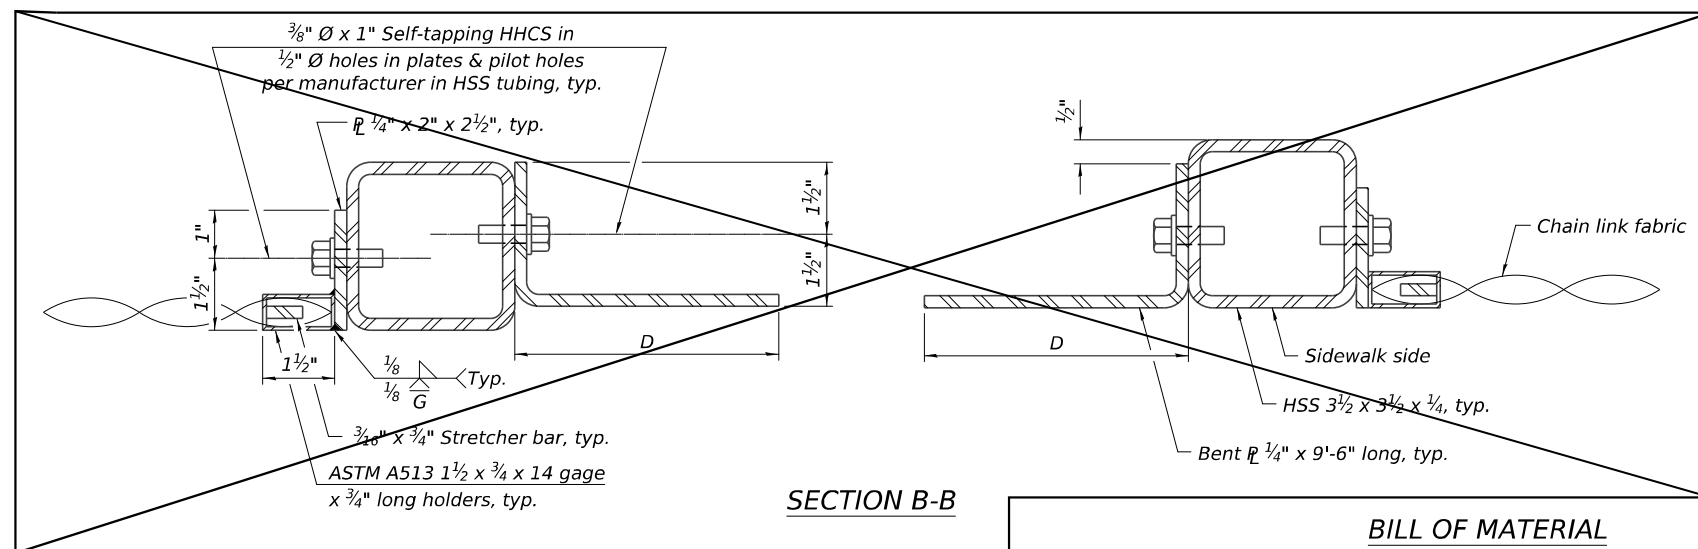


BILL OF MATERIAL


Item	Unit	Quantity
<i>Bridge Fence Railing, Curved</i>	<i>Foot</i>	<i>487</i>

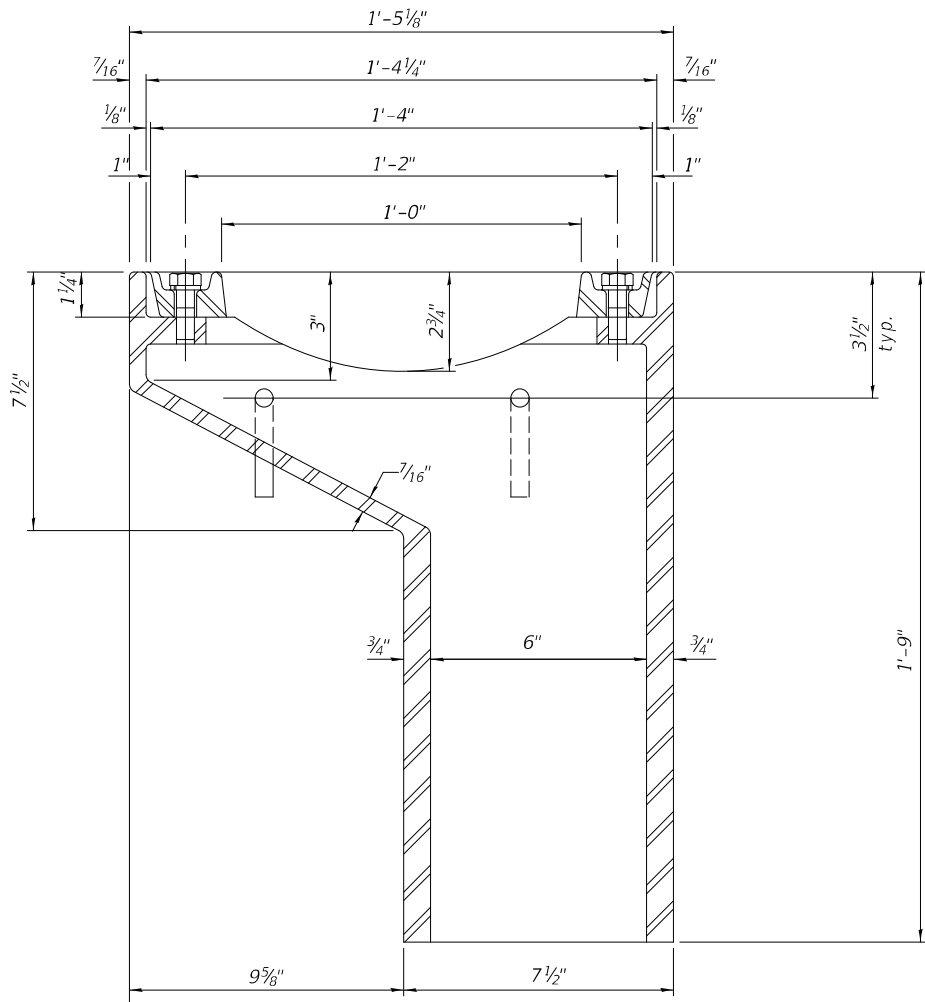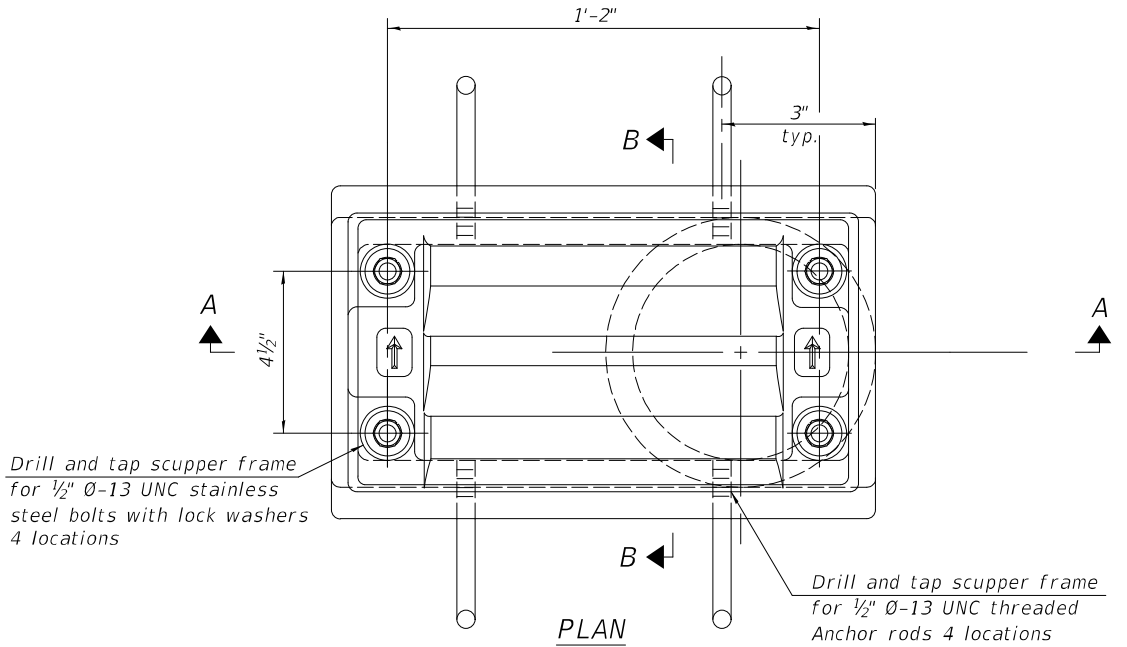



See sheet S-13 for scupper location relative to parapet.

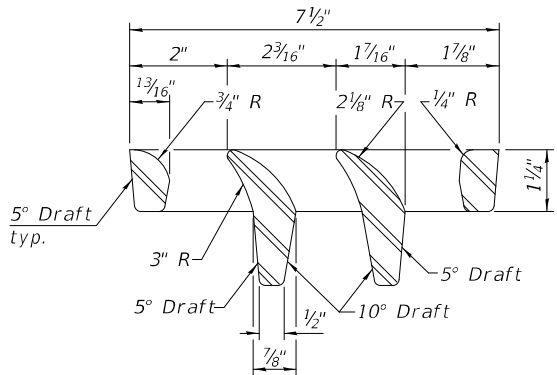


VANE GRATE DETAIL

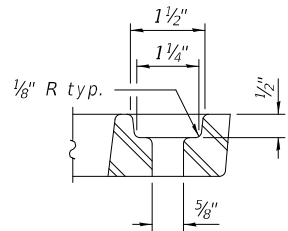

GRATE BOLT HOLE DETAIL

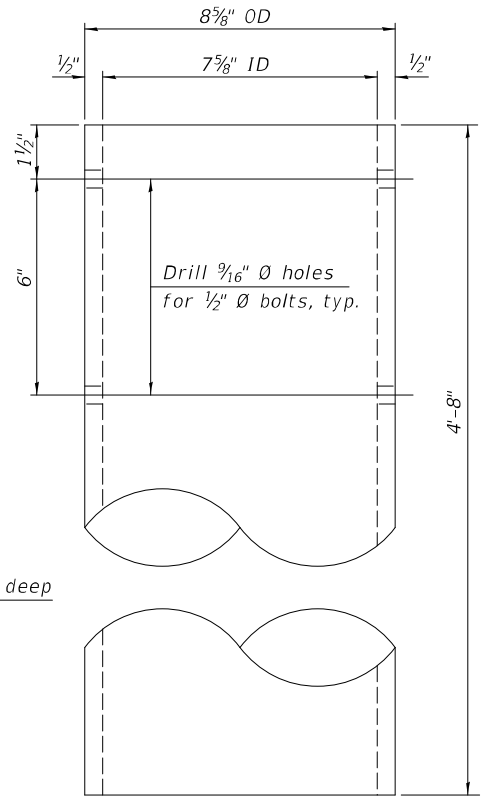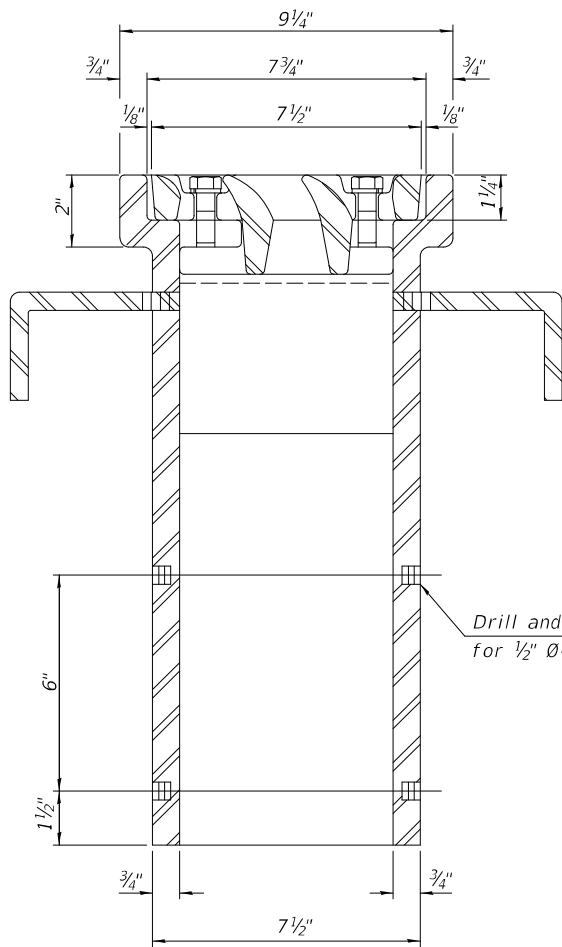

DOWNSPOUT

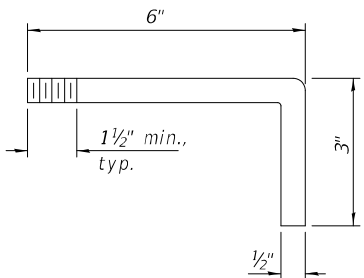

ANCHOR ROD DETAIL

BILL OF MATERIAL

ITEM	UNIT	QUANTITY
Drainage Scuppers, DS-11	Each	4

Notes:

- All cast iron parts shall be gray iron conforming to the requirements of AASHTO M105, Class 35B and AASHTO M306.
- Bolts, anchor rods, nuts and washers shall be according to ASTM A307 and shall be galvanized according to AASHTO M232. As an alternate stainless steel may be used.
- Stainless steel hardware shall be according to Article 1006.29(d) of the Standard Specifications.
- Structural steel weldments of equal sections and of the same configuration may be substituted for the cast iron scupper frames and downspouts; however, the scupper grates shall remain cast iron. Fillet or full penetration welds shall be used for the weldments. Details shall be submitted to the Engineer for approval.
- Structural steel scupper frames and downspouts, when utilized, shall be galvanized according to AASHTO M111.
- As an alternate, fiberglass may be used for downspouts according to ASTM D2996 with a short-time rupture strength hoop tensile stress of 30,000 psi min. in lieu of the cast iron or structural steel.
- Exterior surfaces of downspouts and exterior exposed surfaces of the scupper frame below deck shall be pigmented or painted to match the color of the adjacent beam.
- The Contractor shall take appropriate measures to assure that Protective Coat is not applied to the scupper.
- Cost of the grate, frame, downspout, anchor rods, nuts and washers including complete installation of the scupper shall be paid for at the contract unit price for Drainage Scupper, DS-11.

DS-11

5-15-2023



USER NAME = \$USERS\$	DESIGNED - RC	REVISED -
PLOT SCALE = \$SCALES\$	DRAWN - RM	REVISED -
PLOT DATE = 2/23/2025	CHECKED - SMK	REVISED -
	DATE - 12/13/2024	REVISED -


STATE OF ILLINOIS
DEPARTMENT OF TRANSPORTATION

DRAINAGE SCUPPERS, DS-11
STRUCTURE NO. 016-8320

SCALE: SHEET S-25 OF S-50 SHEETS STA. TO STA.

F.A.I. RTE.	SECTION	COUNTY	TOTAL SHEETS	SHEET NO.
94	FAI 94 22 Structure 2	COOK	157	94
CONTRACT NO. 62R62				
ILLINOIS FED. AID PROJECT				


MODEL: TGI_Plan
FILE: NAME: S:\2220720_IBOT_D1_PTB_204-201_Michigan_City_Rd_Bridge\03A_Design\01_CADD\02_Sheet\Structures\Bridge\016R62-026-Framing.dgn

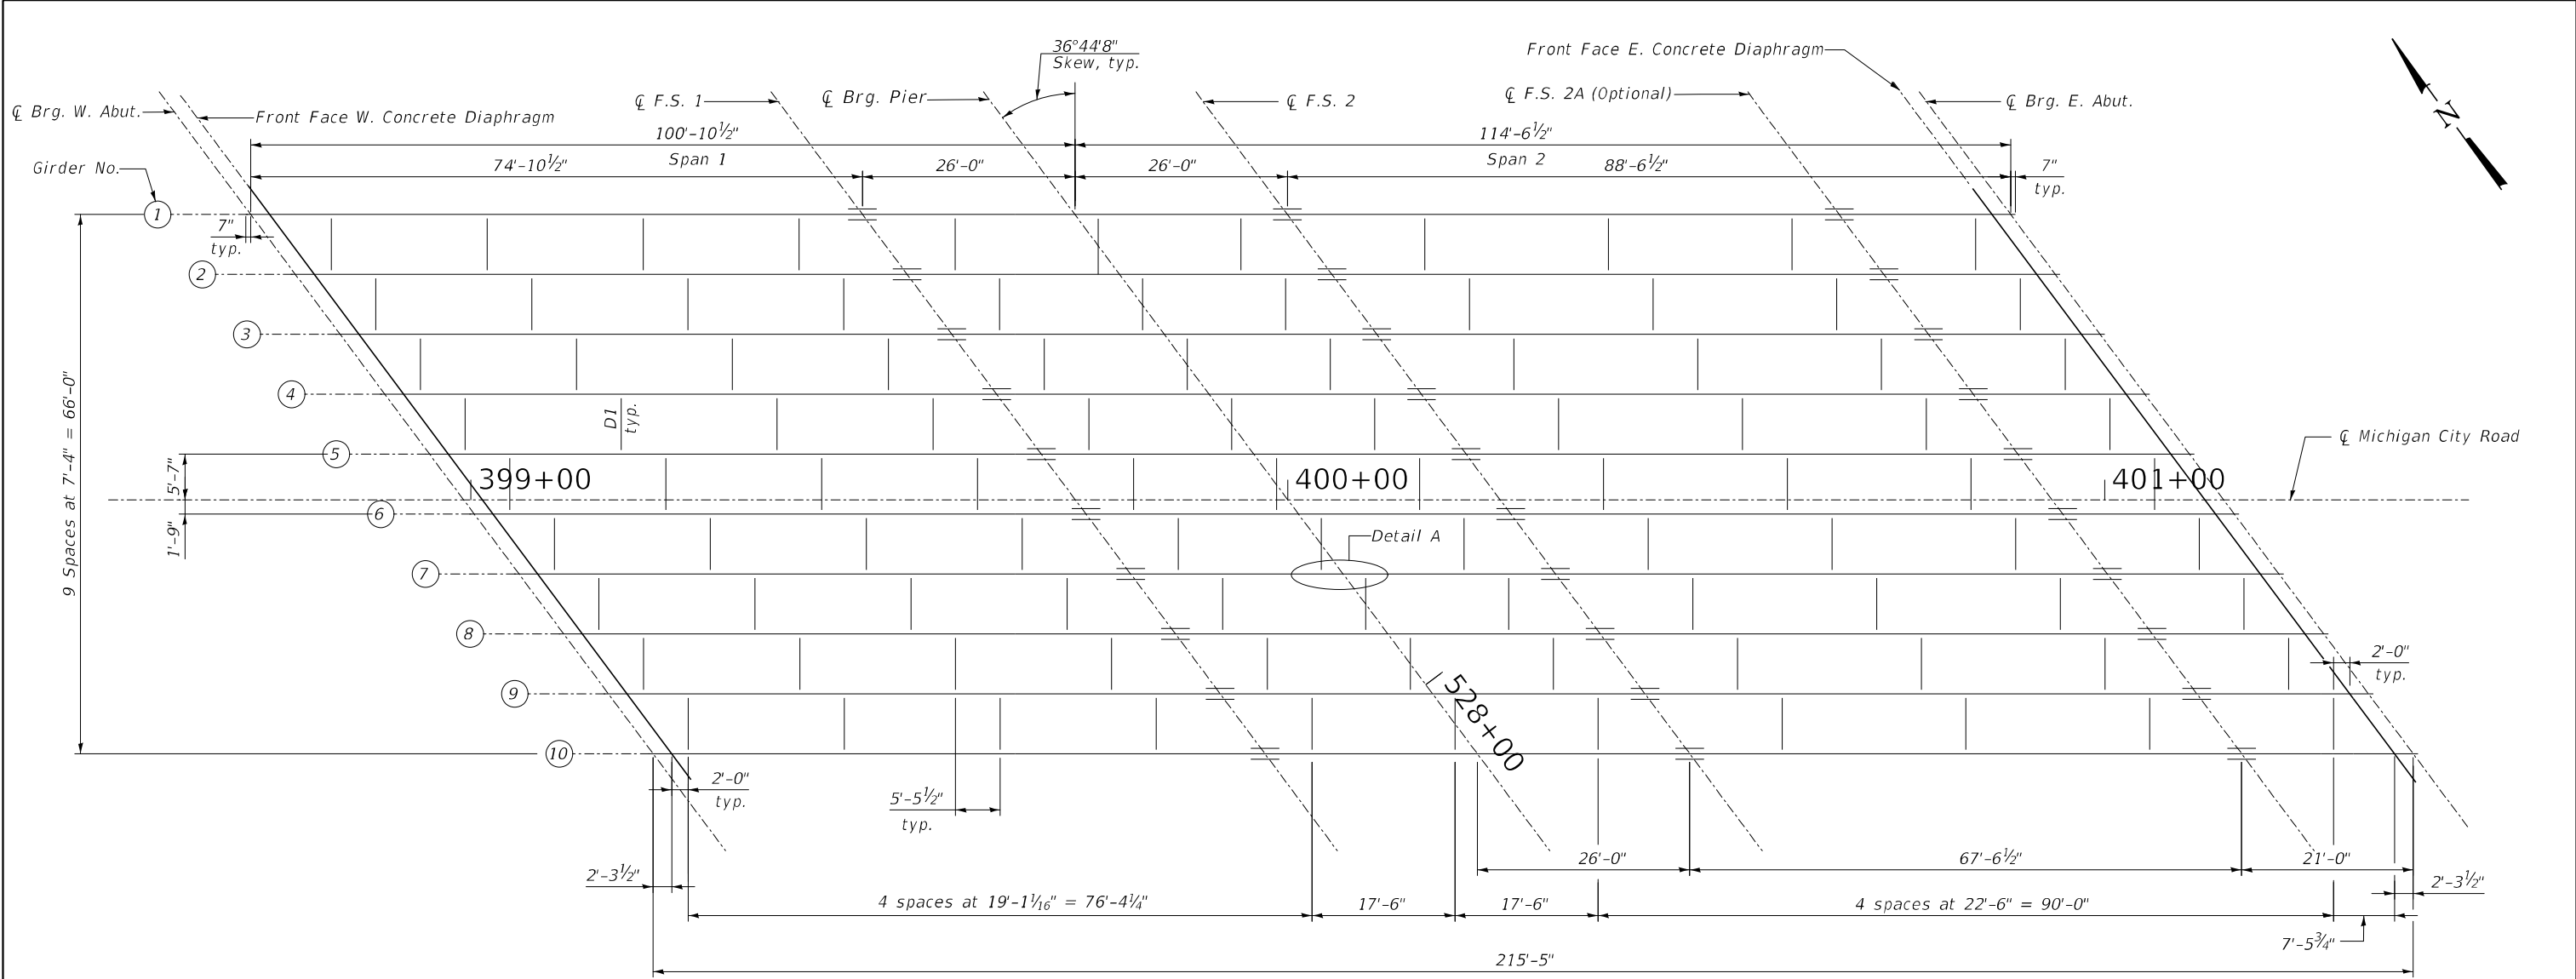


FRAMING PLAN

- Notes:
1. All diaphragms between girders shall be installed with erection pins and bolts in accordance with the erection plan approved by the Engineer. Individual diaphragms at supports may be temporarily disconnected to install bearing anchor bolts.
 2. Diaphragm spacing measured to back face of channel.
 3. All interior diaphragms are to be D1 diaphragms.


 DELTA ENGINEERING GROUP, LLC CONSULTING ENGINEERS, ARCHITECTS, PLANNERS, CONSTRUCTION MANAGERS, SURVEYORS 111 W JACKSON BLVD, SUITE 910 CHICAGO, IL 60604 T 312.377.7700, F 312.427.6145	USER NAME = \$USERS		DESIGNED - RC	REVISED -	STATE OF ILLINOIS DEPARTMENT OF TRANSPORTATION	FRAMING PLAN STRUCTURE NO. 016-8320	SCALE:	SHEET S-26 OF S-50 SHEETS	STA.	TO STA.	F.A.I. RTE.	SECTION	COUNTY	TOTAL SHEETS	SHEET NO.
	DRAWN - RM		REVIS	ED							94	FAI 94 22 Structure 2	COOK	157	95
	PLOT SCALE = \$SCALE\$		CHECKED - SMK	REVISED -							CONTRACT NO. 62R62				
	PLOT DATE = 2/23/2025		DATE - 12/13/2024	REVISED -							ILLINOIS FED. AID PROJECT				

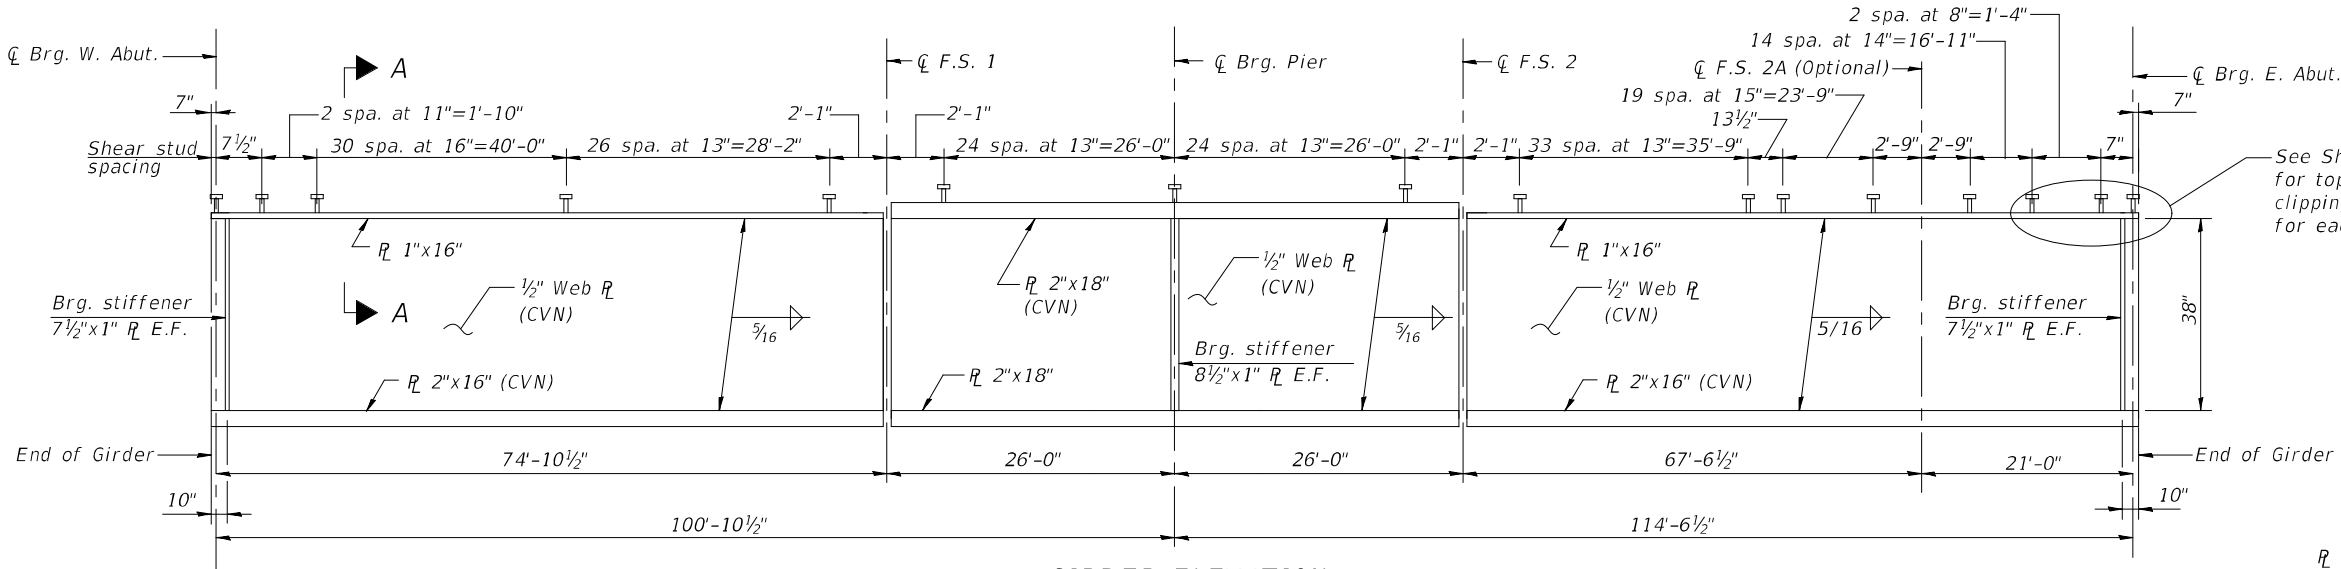


GIRDER ELEVATION

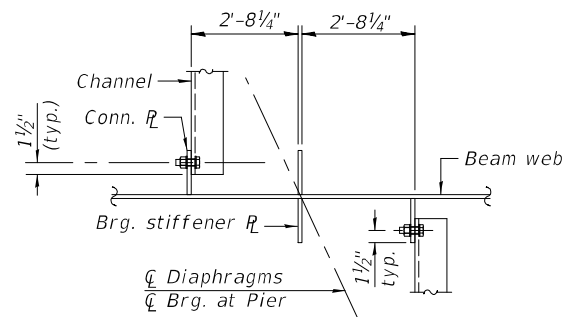

DETAIL A

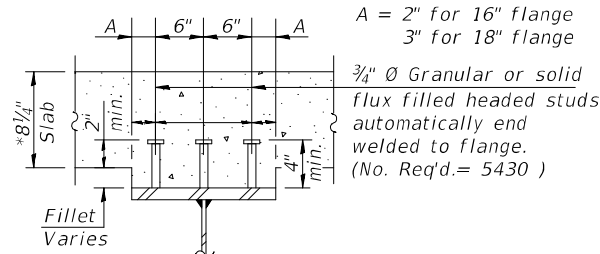


SECTION A-A
*Prior to grinding

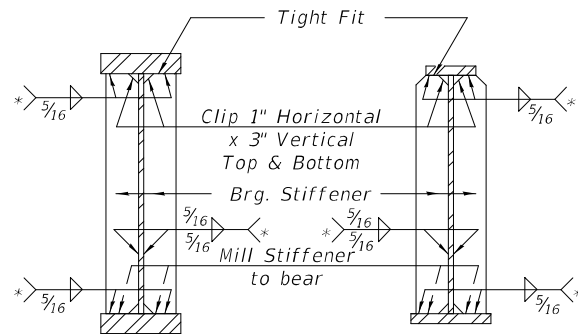


SECTION
AT PIER

SECTION
AT ABUTMENT


* Terminate 1/4" (±1/8") from the end of plate intersects.

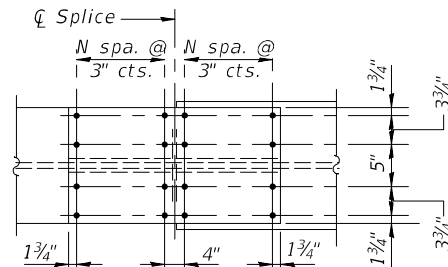

TOP FLANGE SPLICE

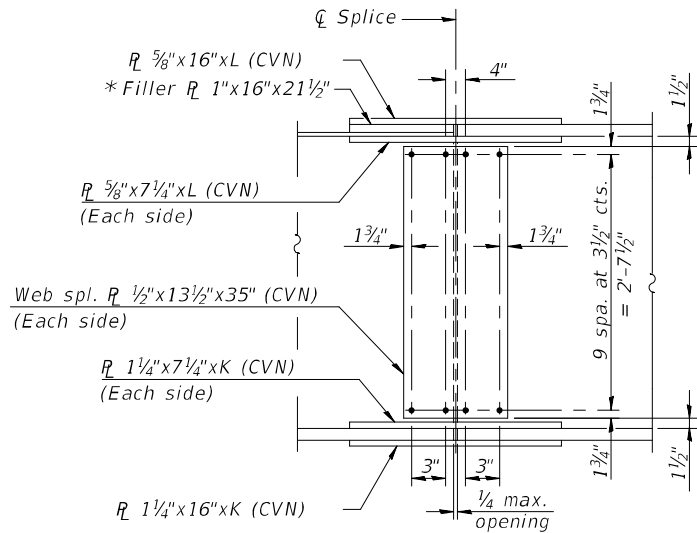

WEB PLATES

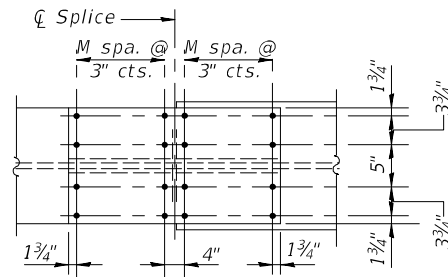

BOTTOM FLANGE SPLICE

FIELD SPLICE

Splice #1 as shown
Splice #2 Symmetrical to as shown

* Splice #2A optional same as shown except no filler plate (Splicing Flanges have same width and thickness)
For dimension N, M, L & K, See field splice dimension table
30 Field Splices Required Total


- Notes:
1. All structural steel for girders, bearing stiffener plates, and splice plates except fill plates shall be AASHTO M270 Grade 50.
 2. Load carrying components designated "CVN" denotes Charpy-V-Notch impact energy requirements, zone 2.

TOP OF WEB ELEVATIONS
(FOR FABRICATION ONLY)


Girder	℄ Brg. W. Abut.	℄ Field Splice 1	℄ Brg. Pier	℄ Field Splice 2	℄ Brg. E. Abut.
1	614.33	615.36	615.52	615.67	615.08
2	614.33	615.29	615.43	615.56	614.89
3	614.53	615.43	615.54	615.65	614.90
4	614.78	615.61	615.70	615.78	614.96
5	614.99	615.75	615.82	615.88	614.98
6	615.15	615.84	615.88	615.92	614.93
7	615.13	615.75	615.77	615.78	614.72
8	615.08	615.63	615.63	615.62	614.48
9	615.01	615.50	615.47	615.44	614.22
10	615.12	615.54	615.49	615.43	614.13

FIELD SPLICE DIMENSION TABLE

	N	M	L	K
Field Splice #1	6	7	43 1/2"	49 1/2"
Field Splice #2	6	7	43 1/2"	49 1/2"
Field Splice #2A Optional	9	9	61 1/2"	61 1/2"

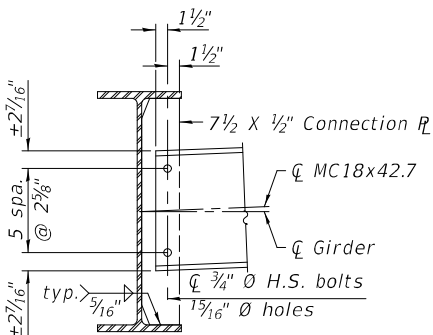

INTERIOR DIAPHRAGM
(D1 Diaphragm)

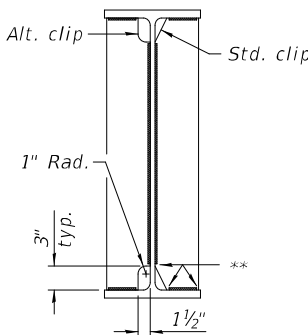


WELD LIMITS AND CLIP DETAILS

** Stop welds 1/4" (±1/8") from edges as shown.
Typical.

No. of D1 Diaphragm Req'd. = 99

INTERIOR DIAPHRAGM CONNECTION DETAILS

Two hardened washers required for each set of oversized holes.
Alternate channels of equal depth and larger weight are permitted to facilitate material acquisition. Alternate channels, if utilized, shall be provided at no additional cost to the Department. See Detail A for connection plate orientation.

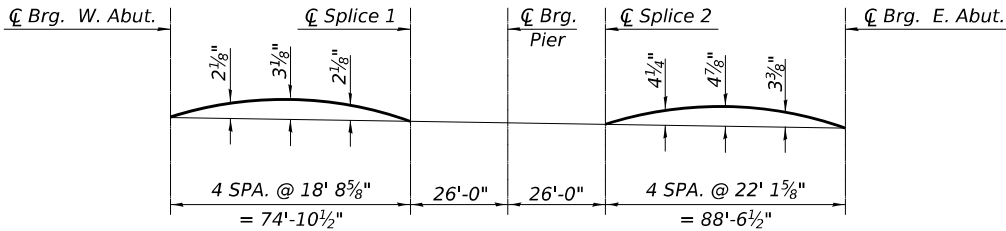

CAMBER DIAGRAM


STATE OF ILLINOIS
DEPARTMENT OF TRANSPORTATION

GIRDER ELEVATION AND DETAILS
STRUCTURE NO. 016-8320

SCALE: SHEET S-27 OF S-50 SHEETS STA. TO STA.

F.A.I. RTE.	SECTION	COUNTY	TOTAL SHEETS	SHEET NO.
94	FAI 94 22 Structure 2	COOK	157	96
CONTRACT NO. 62R62				
ILLINOIS FED. AID PROJECT				

USER NAME = \$USERS	DESIGNED - RC	REVISED -
PLOT SCALE = \$SCALES	DRAWN - RM	REVISED -
PLOT DATE = 2/23/2025	CHECKED - SMK	REVISED -
	DATE - 12/13/2024	REVISED -

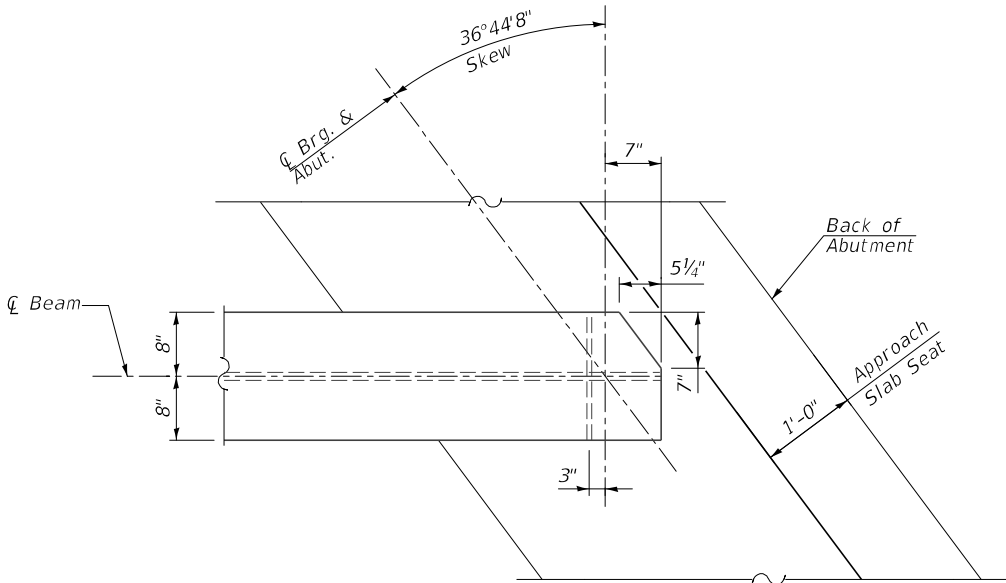

TOP FLANGE PLAN - CLIPPED
(E. Abut. shown W. Abut. similar)

INTERIOR GIRDER MOMENT TABLE				
		0.4 Span 1	Pier	0.6 Span 2
I_s	(in ⁴)	19,229	30,822	19,229
$I_c(n)$	(in ⁴)	51,654	—	51,654
$I_c(3n)$	(in ⁴)	36,173	—	36,173
$I_c(cr)$	(in ⁴)	—	35,287	—
S_s	(in ³)	1,207	1,468	1,207
$S_c(n)$	(in ³)	1,595	—	1,595
$S_c(3n)$	(in ³)	1,472	—	1,472
$S_c(cr)$	(in ³)	—	1,539	—
S_x	(in ³)	1,595	—	1,595
DC1	(k/')	1.065	1.065	1.065
M_{DC1}	(k)	607	1771	954
DC2	(k/')	0.462	0.462	0.462
M_{DC2}	(k)	295	523	441
DW	(k/')	0.260	0.260	0.260
M_{DW}	(k)	166	295	248
LLDF		0.592	0.592	0.579
$M_{\ell + IM}$	(k)	1,400	1,314	1,605
f_{ℓ} (Strength I)	(ksi)	0	0	0
$M_u + 1/3 f_{\ell} S_x$	(k)	3,805	5,577	4,920
$\phi_r M_n$	(k)	7,086	—	7,086
f_s DC1	(ksi)	6.03	14.48	9.49
f_s DC2	(ksi)	2.40	4.07	3.60
f_s DW	(ksi)	1.35	2.30	2.02
$f_s (\ell + IM)$	(ksi)	10.53	10.24	12.07
f_{ℓ} (Service II)	(ksi)	0	0	0
$f_s + f_{\ell} / 2$ (Service II)	(ksi)	23.47	34.16	30.80
Service II Resistance	(ksi)	47.50	47.50	47.50
$f_s + f_{\ell} / 3$ (Strength I)	(ksi)	30.99	44.56	40.52
$\phi_r F_n$	(ksi)	50.00	50.00	50.00
V_f	(k)	18.9	27.4	20.0

- I_s, S_s : Non-composite moment of inertia and section modulus of the steel section used for computing f_s (Total-Strength I, and Service II) due to non-composite dead loads (in.⁴ and in.³).
- $I_c(n), S_c(n)$: Composite moment of inertia and section modulus of the steel and deck based upon the modular ratio, "n", used for computing f_s (Total-Strength I, and Service II) in uncracked sections due to short-term composite live loads (in.⁴ and in.³).
- $I_c(3n), S_c(3n)$: Composite moment of inertia and section modulus of the steel and deck based upon 3 times the modular ratio, "3n", used for computing f_s (Total-Strength I, and Service II) in uncracked sections, due to long-term composite (superimposed) dead loads (in.⁴ and in.³).
- $I_c(cr), S_c(cr)$: Composite moment of inertia and section modulus of the steel and longitudinal deck reinforcement, used for computing f_s (Total-Strength I and Service II) in cracked sections, due to both short-term composite live loads and long-term composite (superimposed) dead loads (in.⁴ and in.³).
- S_x : Section modulus about the major axis of a section to the controlling flange, tension or compression, taken as yield moment with respect to the controlling flange over the yield strength of the controlling flange (in.³). See Design Guide 3.3.4 on the primary Bridges and Structures Page.
- DC1: Un-factored non-composite dead load (kips/ft.).
- M_{DC1} : Un-factored moment due to non-composite dead load (kip-ft.).
- DC2: Un-factored long-term composite (superimposed excluding future wearing surface) dead load (kips/ft.).
- M_{DC2} : Un-factored moment due to long-term composite (superimposed excluding future wearing surface) dead load (kip-ft.).
- DW: Un-factored long-term composite (superimposed future wearing surface only) dead load (kips/ft.).
- M_{DW} : Un-factored moment due to long-term composite (superimposed future wearing surface only) dead load (kip-ft.).
- LLDF: Live Load Distribution Factor for moment and shear computed according to Article 4.6.2.2 and further IDOT provisions.
- $M_{\ell + IM}$: Un-factored live load moment plus dynamic load allowance (impact) (kip-ft.).
- M_u : Strength I load combination of factored design moments (kip-ft.).
 $1.25 (M_{DC1} + M_{DC2}) + 1.5 M_{DW} + 1.75 M_{\ell + IM}$
- f_{ℓ} : Factored calculated flange lateral bending stress as calculated using Article 6.10.1.6 and as further simplified by IDOT provisions (ksi).

INTERIOR GIRDER REACTION TABLE			
	E. Abut.	Pier	W. Abut.
LLDF	0.767	0.767	0.767
OCF	1.15	1.15	1.15
R_{DC1}	(k) 46.7	146.5	41.2
R_{DC2}	(k) 14.6	45.9	12.9
R_{DW}	(k) 11.4	35.8	10.1
R_{ℓ}	(k) 84.2	158.0	82.0
R_{IM}	(k) 20.6	75.8	20.6
R_{Total} (Strength I)(Impact)	(k) 277.1	703.4	262.4
R_{Total} (Strength I)(No Impact)	(k) 240.0	570.7	226.3

	Δ_{Allow}	$\Delta_{LL+IM} (*)$
Service I live load plus impact deflection (inches) per AASHTO LRFD Bridge Design Specification 9.5.2	1.37	1.18

(*) Calculated maximum deflection occurs in span 2.

- $\phi_r M_n$: Factored nominal flexural resistance of the section determined as specified in Article 6.10.7.1 or A6 as applicable (kip-ft.).
- f_s DC1: Un-factored stress at edge of flange for controlling steel flange due to vertical non-composite dead loads as calculated below (ksi).
 M_{DC1} / S_s
- f_s DC2: Un-factored stress at edge of flange for controlling steel flange due to vertical composite dead loads as calculated below (ksi).
 $M_{DC2} / S_c(3n)$ or $M_{DC2} / S_c(cr)$ as applicable.
- f_s DW: Un-factored stress at edge of flange for controlling steel flange due to vertical composite future wearing surface loads as calculated below (ksi).
 $M_{DW} / S_c(3n)$ or $M_{DW} / S_c(cr)$ as applicable.
- $f_s (\ell + IM)$: Un-factored stress at edge of flange for controlling steel flange due to vertical composite live load plus impact loads as calculated below (ksi).
 $M_{\ell + IM} / S_c(n)$ or $M_{\ell + IM} / S_c(cr)$ as applicable.
- $f_s + f_{\ell} / 2$ (Service II): Sum of stresses as computed below (ksi).
 f_s DC1 + f_s DC2 + f_s DW + $1.3 f_s (\ell + IM) + f_{\ell} / 2$
- Service II Resistance: Composite $(0.95R_n F_{yf})$ or noncomposite $(0.80R_n F_{yf})$ stress capacity according to Article 6.10.4.2 (ksi).
- $f_s + f_{\ell} / 3$ (Strength I): Sum of stresses as computed below on non-compact sections (ksi).
 $1.25 (f_s$ DC1 + f_s DC2) + $1.5 f_s$ DW + $1.75 f_s (\ell + IM) + f_{\ell} / 3$
- $\phi_r F_n$: Factored nominal flexural resistance of the section as specified in Article 6.10.7.2 or 6.10.8 as applicable (ksi).
- V_r : Maximum factored shear range in span computed according to Article 6.10.10.
- LLDF: Live Load Distribution Factor for moment and shear computed according to Article 4.6.2.2 and further IDOT provisions.
- OCF: Obtuse Correction Factor computed according to Article 4.6.2.2.3c or as further simplified by IDOT provisions.
- R_{DC1} : Un-factored reaction due to non-composite dead load (kip).
- R_{DC2} : Un-factored reaction due to long-term composite (superimposed excluding future wearing surface) dead load (kip).
- R_{DW} : Un-factored reaction due to long-term composite (superimposed future wearing surface only) dead load (kip).
- R_{ℓ} : Un-factored live load reaction (kip).
- R_{IM} : Un-factored dynamic load allowance (impact) (kip).
- R_{Total} (Strength I)(Impact): Strength I load combination of factored design reactions (kip).
 $1.25 (R_{DC1} + R_{DC2}) + 1.5 R_{DW} + 1.75 (R_{\ell} + R_{IM})$
- R_{Total} (Strength I)(No Impact): Strength I load combination of factored design reactions, not including (kip). dynamic load allowance (Impact) (kip).
 $1.25 (R_{DC1} + R_{DC2}) + 1.5 R_{DW} + 1.75 (R_{\ell})$

MODEL: 43MODEL.NAMES
FILE: NAME: C:\2220720 IDOT.D1.PTB 204-001 Michigan City Rd Bridge\03A_Design\01_CADD\02_Sheet\Structures\Bridge\016R62-03B-GirderDet2.dgn



DELTA ENGINEERING GROUP, LLC
CONSULTING ENGINEERS, CONSTRUCTION MANAGERS, SURVEYORS
111 W JACKSON BLVD, SUITE 910
CHICAGO, IL 60604
T 312.377.7700, F 312.427.6145

USER NAME = rmanucod
PLOT SCALE = 2:0.0000 " = 1" / in.
PLOT DATE = 12/13/2024

DESIGNED - RC
DRAWN - RM
CHECKED - SMK
DATE - 12/13/2024


REVISED -
REVISED -
REVISED -
REVISED -

STATE OF ILLINOIS
DEPARTMENT OF TRANSPORTATION


GIRDER DETAILS AND MOMENT TABLE
STRUCTURE NO. 016-8320

SCALE: SHEET S-28 OF S-50 SHEETS STA. TO STA.


F.A.I. RTE.	SECTION	COUNTY	TOTAL SHEETS	SHEET NO.
94	FAI 94 22 Structure 2	COOK	157	97
CONTRACT NO. 62R62				
ILLINOIS FED. AID PROJECT				

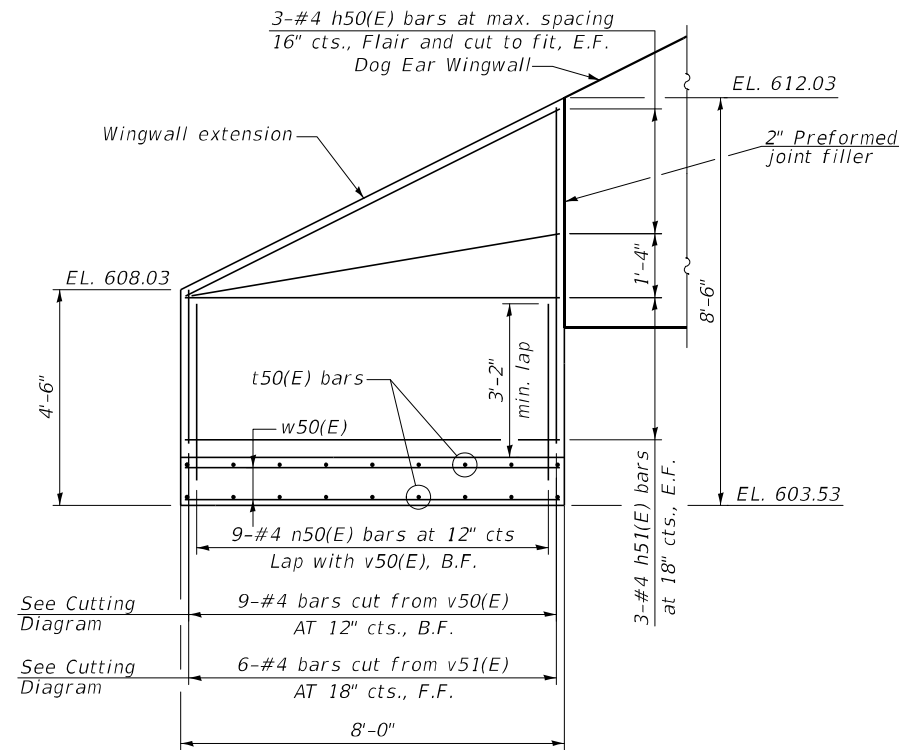

SOUTH WINGWALL EXTENSION ELEVATION

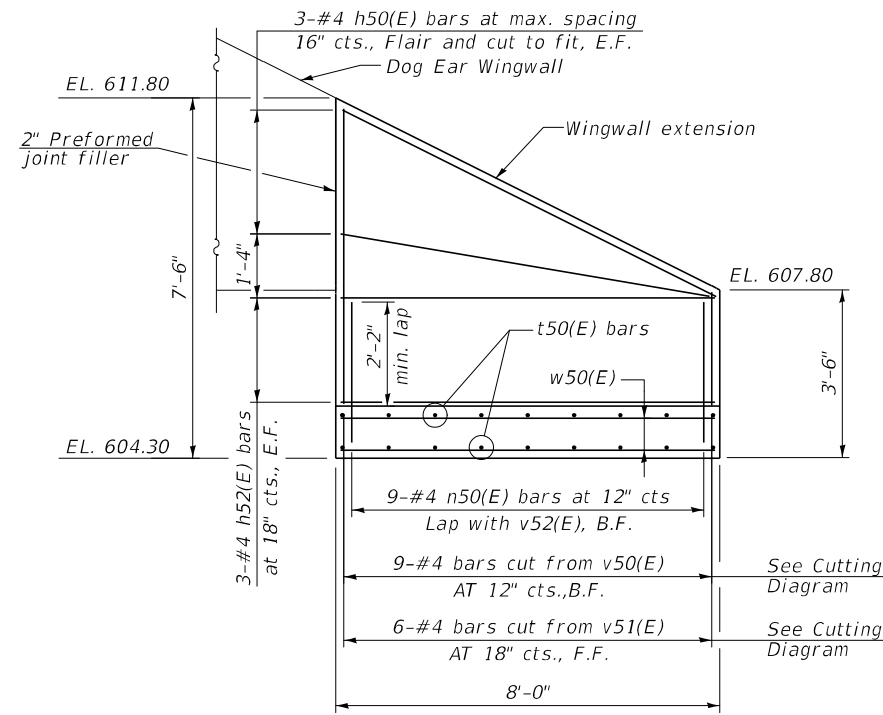


NORTH WINGWALL EXTENSION ELEVATION

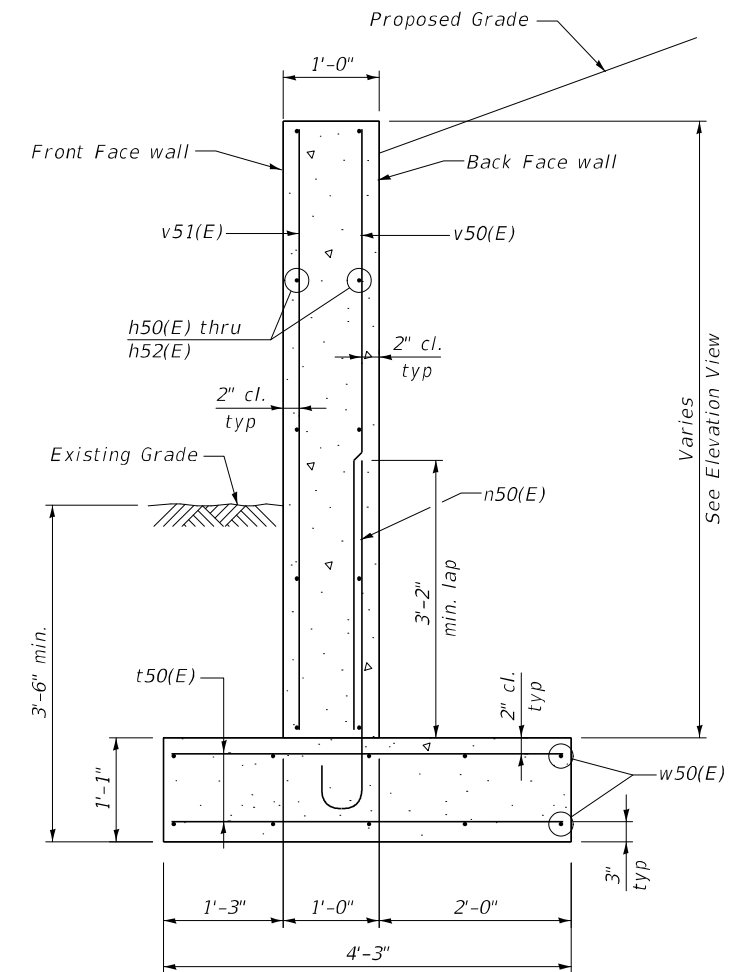


**TYPICAL CROSS SECTION
THROUGH WING WALL EXTENSION**

Maximum applied service bearing pressure
 $Q_{max} = 2100$ psf

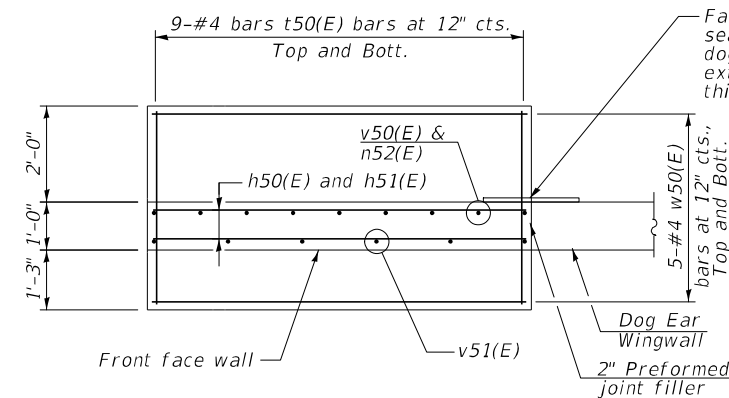


SOUTH WINGWALL EXTENSION PLAN

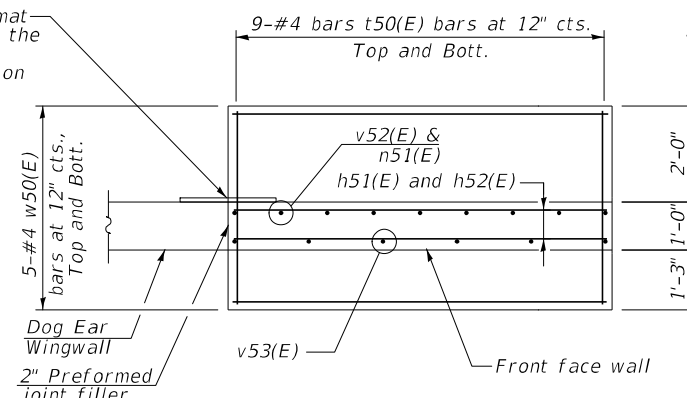

NORTH WINGWALL EXTENSION PLAN

2" PJF (per Article 1051.09 of the Standard Specifications) bonded to suitable adhesive as recommended by supplier. The cost is included in concrete structure

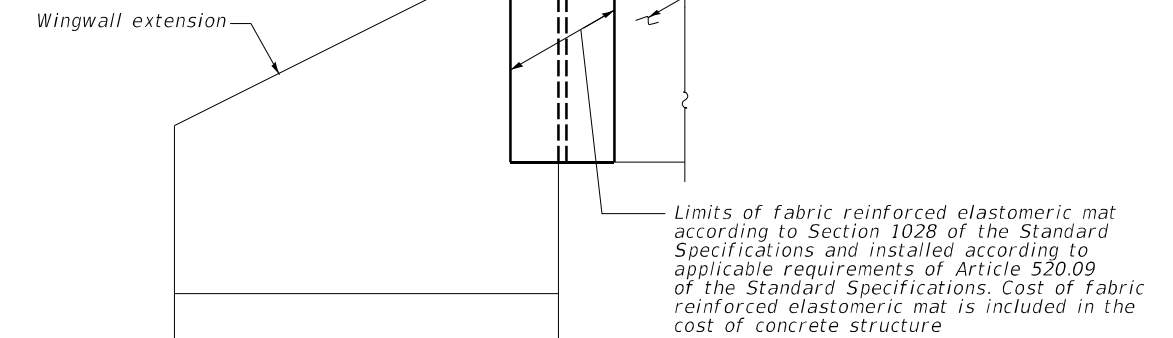

ELEVATION AT BACK OF WINGWALLS

MODEL: 3-MODEL-NAMES
FILE: NAME: C:\2220720\DOT D1_PTB 204-201 Midigan City Rd Bridge\03A Design\01 CAD\02 Sheet\Structures\Bridge\016R62-032A\Wingwall Ext.dgn

DELTA ENGINEERING GROUP, LLC
CONSULTING PROFESSIONAL ENGINEERS, ARCHITECTS, SURVEYORS
111 W JACKSON BLVD, SUITE 910
CHICAGO, IL 60604
T 312.377.7700, F 312.427.6145

USER NAME = rmanuod	DESIGNED - RC	REVISED -
	DRAWN - RM	REVISED -
PLOT SCALE = 4:0,0000 " = 1" / in.	CHECKED - SMK	REVISED -
PLOT DATE = 12/13/2024	DATE - 12/13/2024	REVISED -

**STATE OF ILLINOIS
DEPARTMENT OF TRANSPORTATION**

**WEST ABUTMENT WINGWALL EXTENSION
STRUCTURE NO. 016-8320**


SCALE: SHEET S-32 OF S-50 SHEETS STA. TO STA.

F.A.I. RTE.	SECTION	COUNTY	TOTAL SHEETS	SHEET NO.
94	FAI 94 22 Structure 2	COOK	157	101
CONTRACT NO. 62R62				
ILLINOIS FED. AID PROJECT				


BILL OF MATERIAL

Bar	No.	Size	Length	Shape
h20(E)	40	#5	13'-6"	
h21(E)	12	#5	19'-2"	
h22(E)	4	#5	10'-2"	
h23(E)	8	#5	30'-8"	
h24(E)	8	#5	26'-2"	
h50(E)	12	#4	8'-9"	
h51(E)	6	#4	7'-8"	
h52(E)	6	#4	7'-8"	
n50(E)	18	#4	4'-1"	
p20(E)	30	#7	33'-6"	
s20(E)	65	#6	14'-4"	
s21(E)	4	#6	16'-0"	
s22(E)	20	#5	4'-2"	
* sp20(E)	10	#4	2'-0"	
t50(E)	36	#4	3'-11"	
u21(E)	8	#6	12'-8"	
u22(E)	115	#5	9'-2"	
v20(E)	218	#8	6'-0"	
v21(E)	8	#5	8'-6"	
v22(E)	16	#5	10'-0"	
v50(E)	9	#4	9'-2"	
v51(E)	6	#4	9'-2"	
w50(E)	20	#4	7'-8"	
Removal and Disposal of Unsuitable Material for Structures			Cu. yd.	157.0
Concrete Structures			Cu. yd.	70.9
Reinforcement Bars, Epoxy Coated			Pound	13,160
Furnishing Metal Shell Piles 16"x0.312			Foot	486
Driving Piles			Foot	486
Test Pile Metal Shells			Each	1
Pile Shoes			Each	10


* Length is height of spiral.

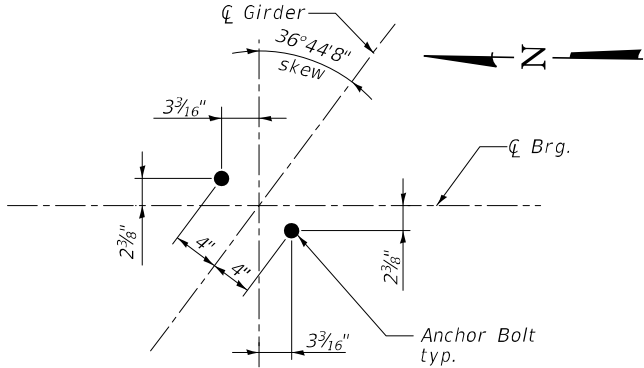

BEARING ANCHOR BOLT
LAYOUT DETAILS

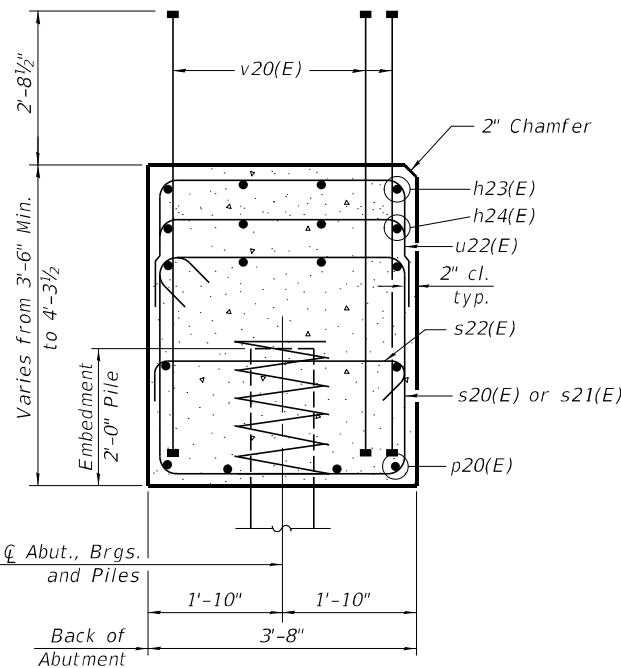


SEC. THRU ABUT.
Dimensions at right angles to abutment.

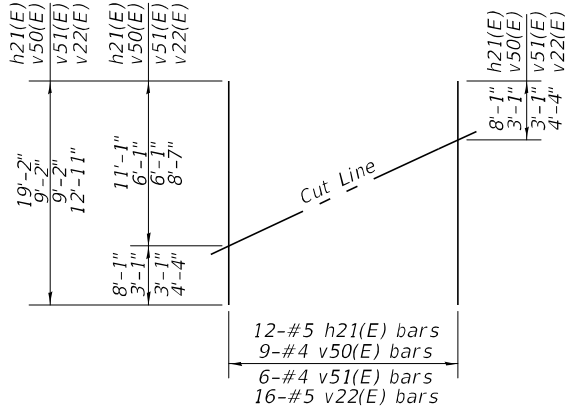


FIELD CUTTING DIAGRAM


Order h21(E), v22(E), v50(E) and v51(E) full length. Cut as shown and use remainder of bars in opposite wing.

 


BAR v20(E)
(Headed-436 #8 Bar Terminators)

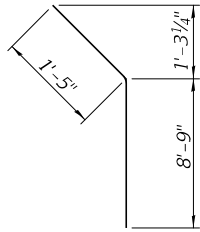


BAR h22(E)

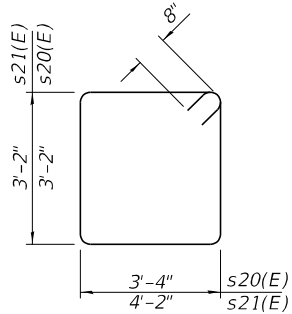


BAR s20(E) & s21(E)

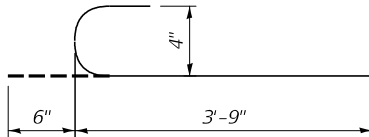


n50(E) Bar

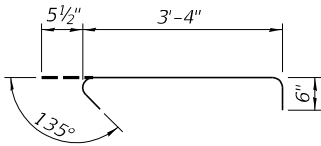

BAR s22(E)


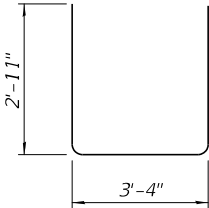


BAR u22(E)

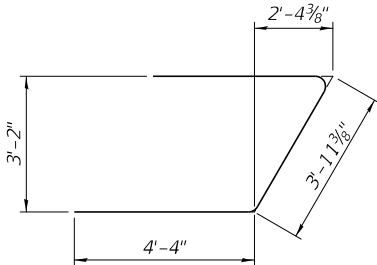

BAR u21(E)

Note:
1. Bar Terminators, paid for separately.
See Total Bill of Material.

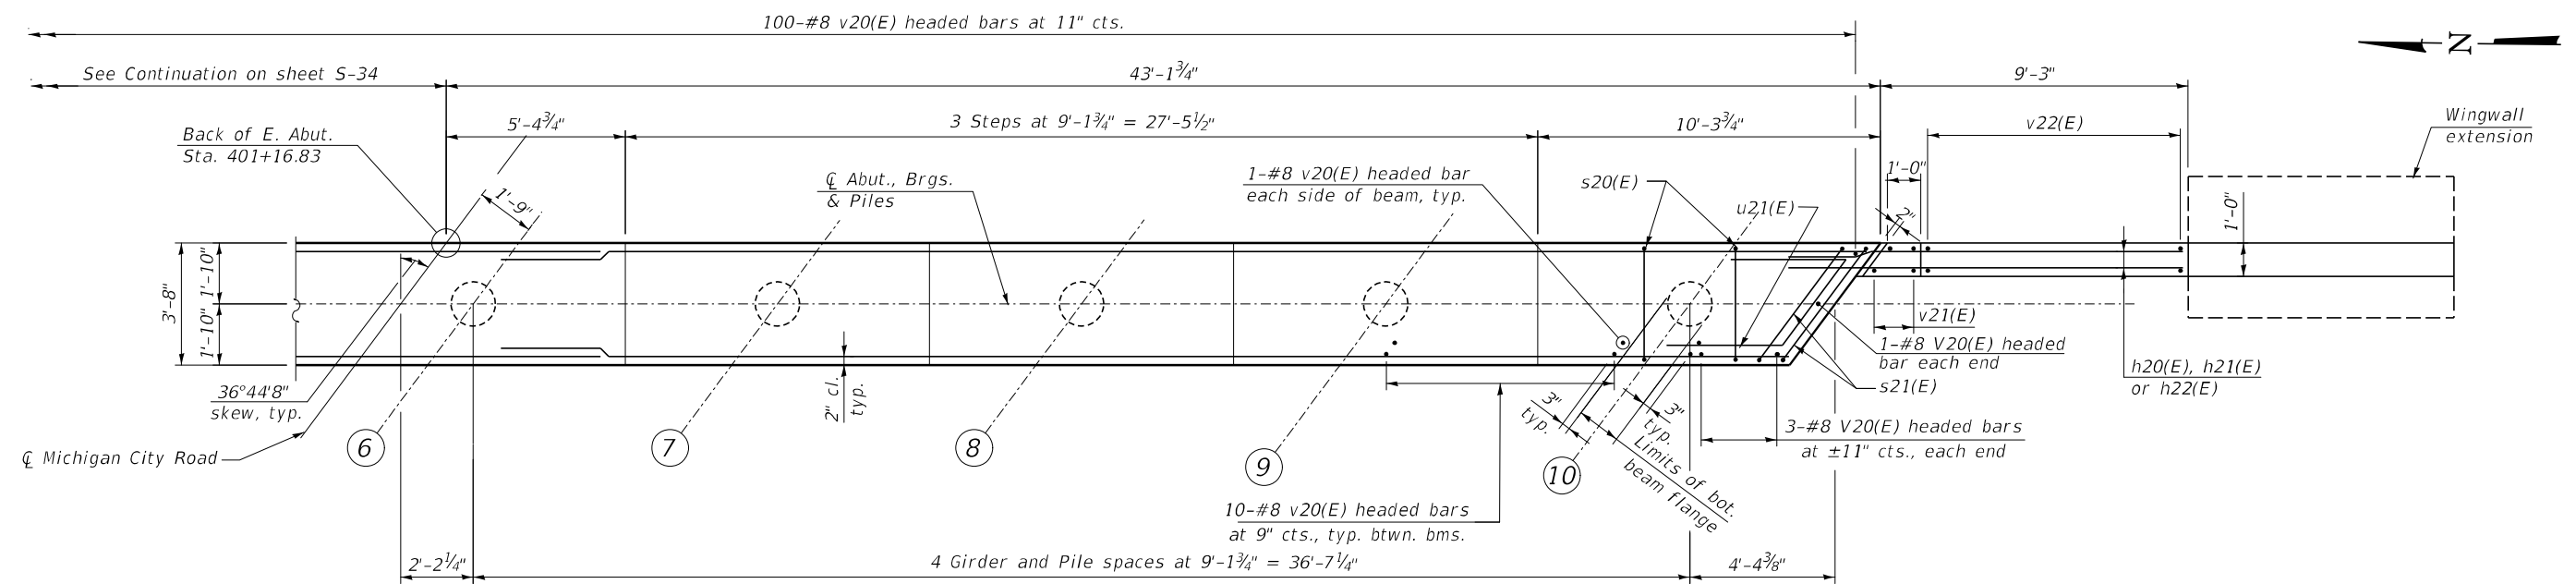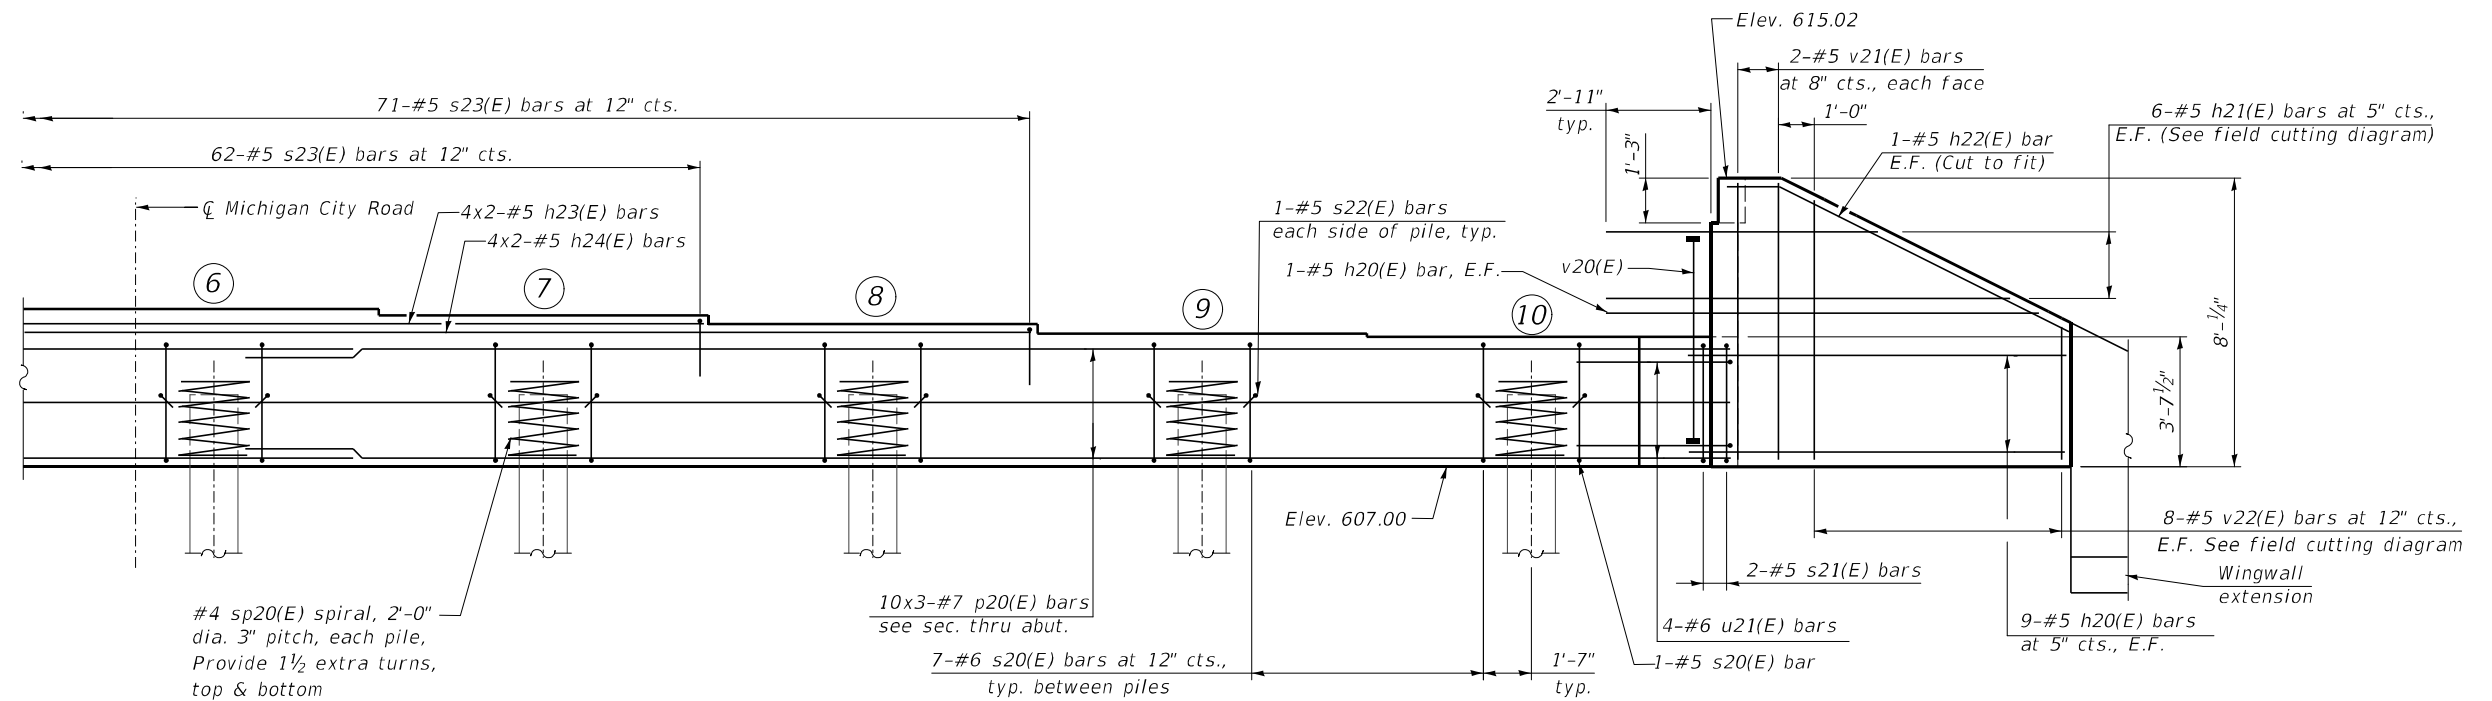


Note:
See Sheet S-34 for bearing seats and pile data.


BILL OF MATERIAL

Bar	No.	Size	Length	Shape
h20(E)	40	#5	13'-6"	
h21(E)	12	#5	19'-2"	
h22(E)	4	#5	10'-2"	
h23(E)	8	#5	30'-8"	
h24(E)	8	#5	26'-2"	
h50(E)	12	#4	8'-9"	
h51(E)	6	#4	7'-8"	
h52(E)	6	#4	7'-8"	
n50(E)	18	#4	4'-1"	
p20(E)	30	#7	33'-6"	
s20(E)	65	#6	14'-4"	
s21(E)	4	#6	16'-0"	
s22(E)	20	#5	4'-2"	
* sp20(E)	10	#4	2'-0"	
t50(E)	36	#4	3'-11"	
u21(E)	8	#6	12'-8"	
u22(E)	115	#5	9'-2"	
v20(E)	218	#8	6'-0"	
v21(E)	8	#5	8'-6"	
v22(E)	16	#5	10'-0"	
v50(E)	9	#4	9'-2"	
v51(E)	6	#4	9'-2"	
w50(E)	20	#4	7'-8"	
Removal and Disposal of Unsuitable Material for Structures			Cu. yd.	157.0
Concrete Structures			Cu. yd.	70.9
Reinforcement Bars, Epoxy Coated			Pound	13,160
Furnishing Metal Shell Piles 16"x0.312			Foot	504
Driving Piles			Foot	504
Test Pile Metal Shells			Each	1
Pile Shoes			Each	10


* Length is height of spiral.

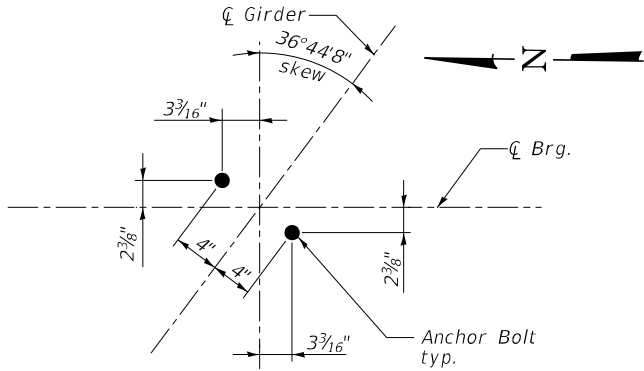

BEARING ANCHOR BOLT
LAYOUT DETAILS

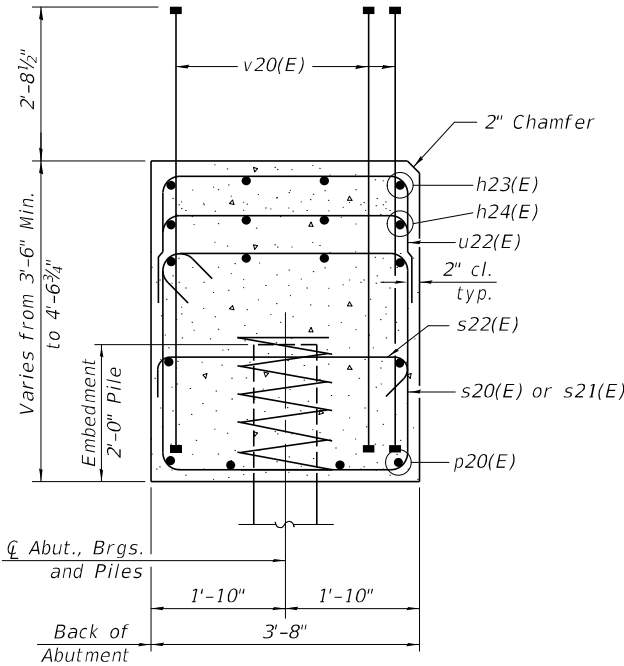


SEC. THRU ABUT.
Dimensions at right angles to abutment.

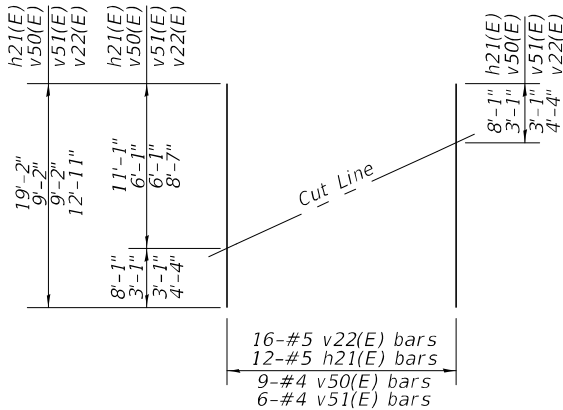


FIELD CUTTING DIAGRAM

Order h21(E), v22(E), v50(E) and v51(E) full length. Cut as shown and use remainder of bars in opposite wing.

 


BAR v20(E)


(Headed-436 #8 Bar Terminators)

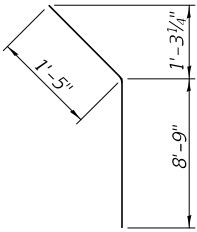


BAR h22(E)

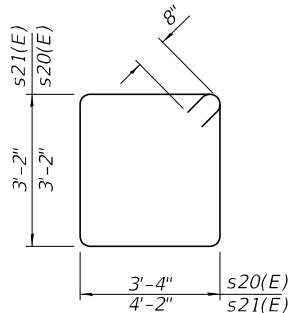


BAR s20(E) & s21(E)

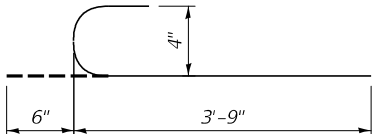


n50(E) Bar

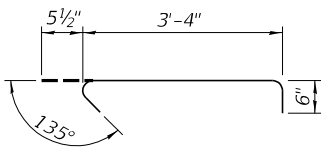

BAR s22(E)

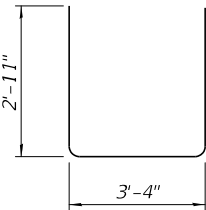


BAR u22(E)

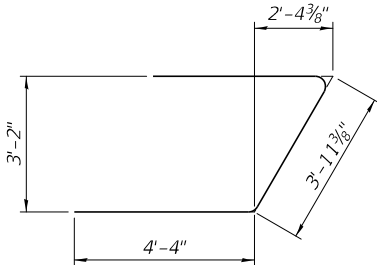


BAR u21(E)

Note:
1. Bar Terminators, paid for separately.
See Total Bill of Material.

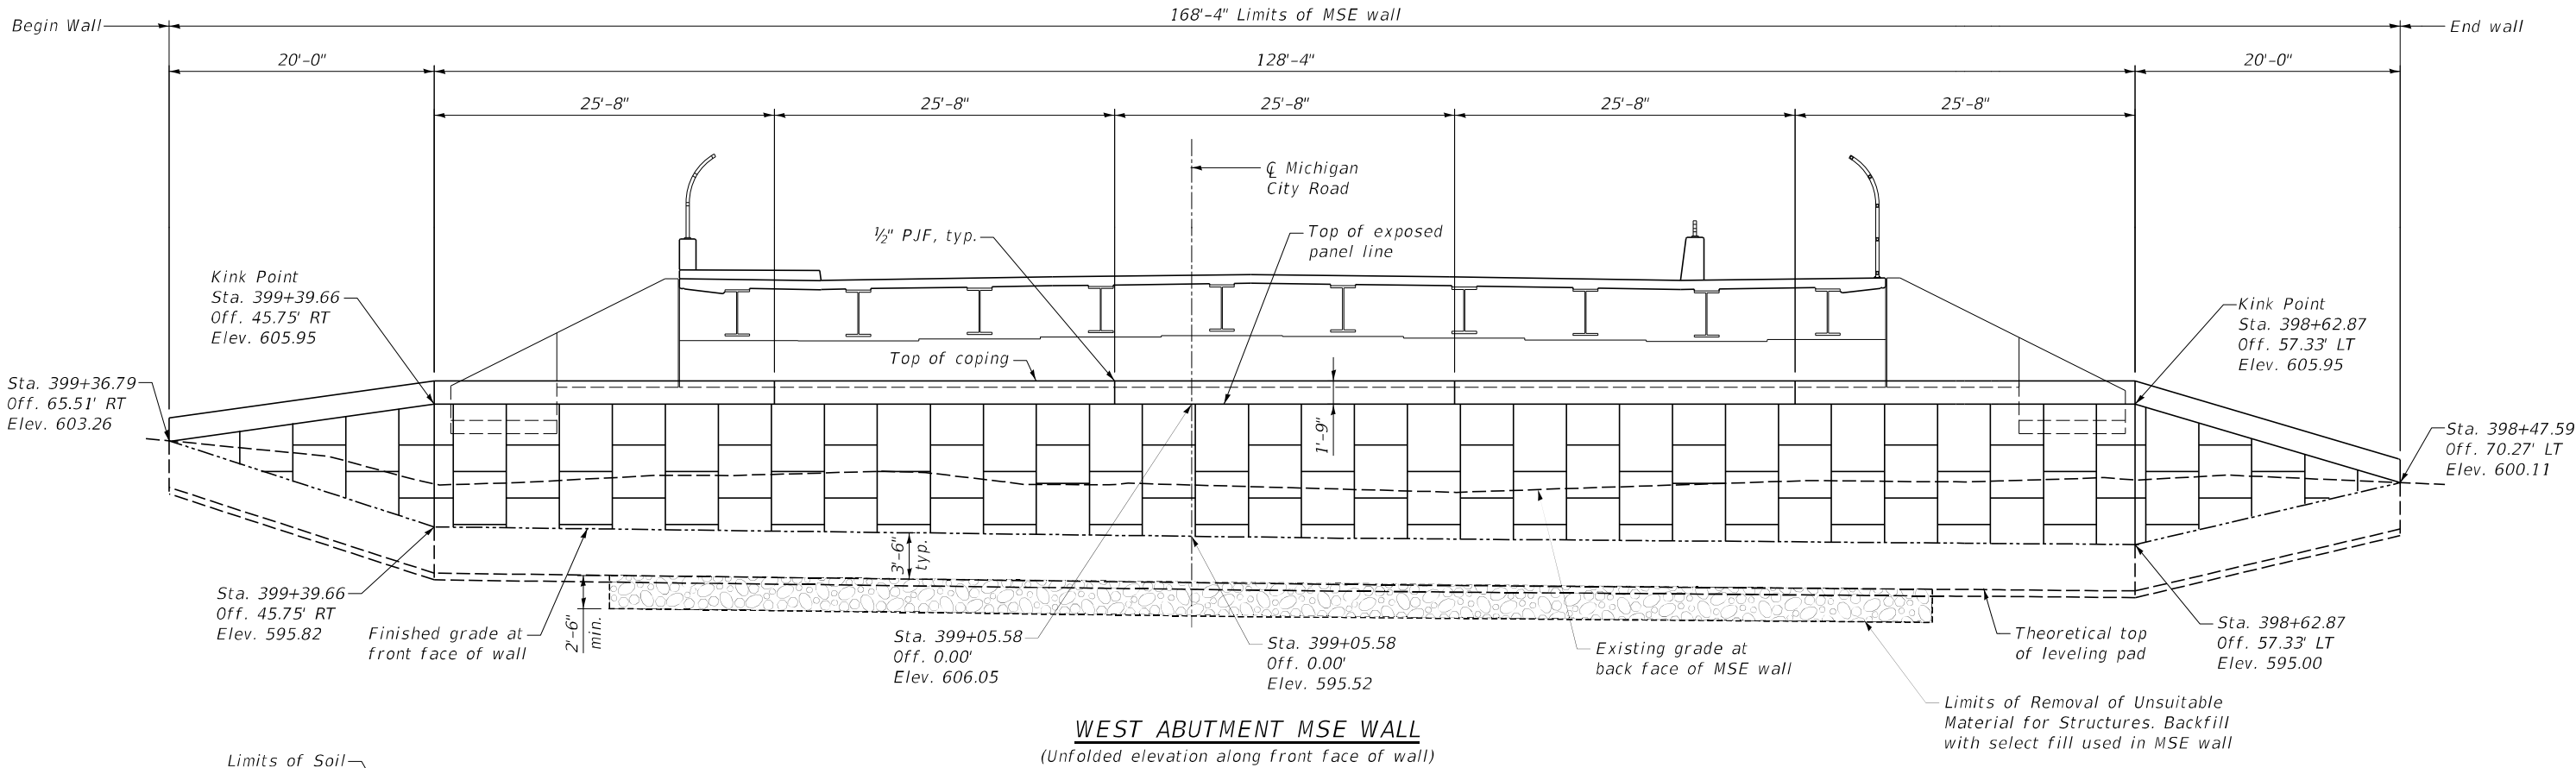

WEST ABUTMENT MSE WALL
(Unfolded elevation along front face of wall)

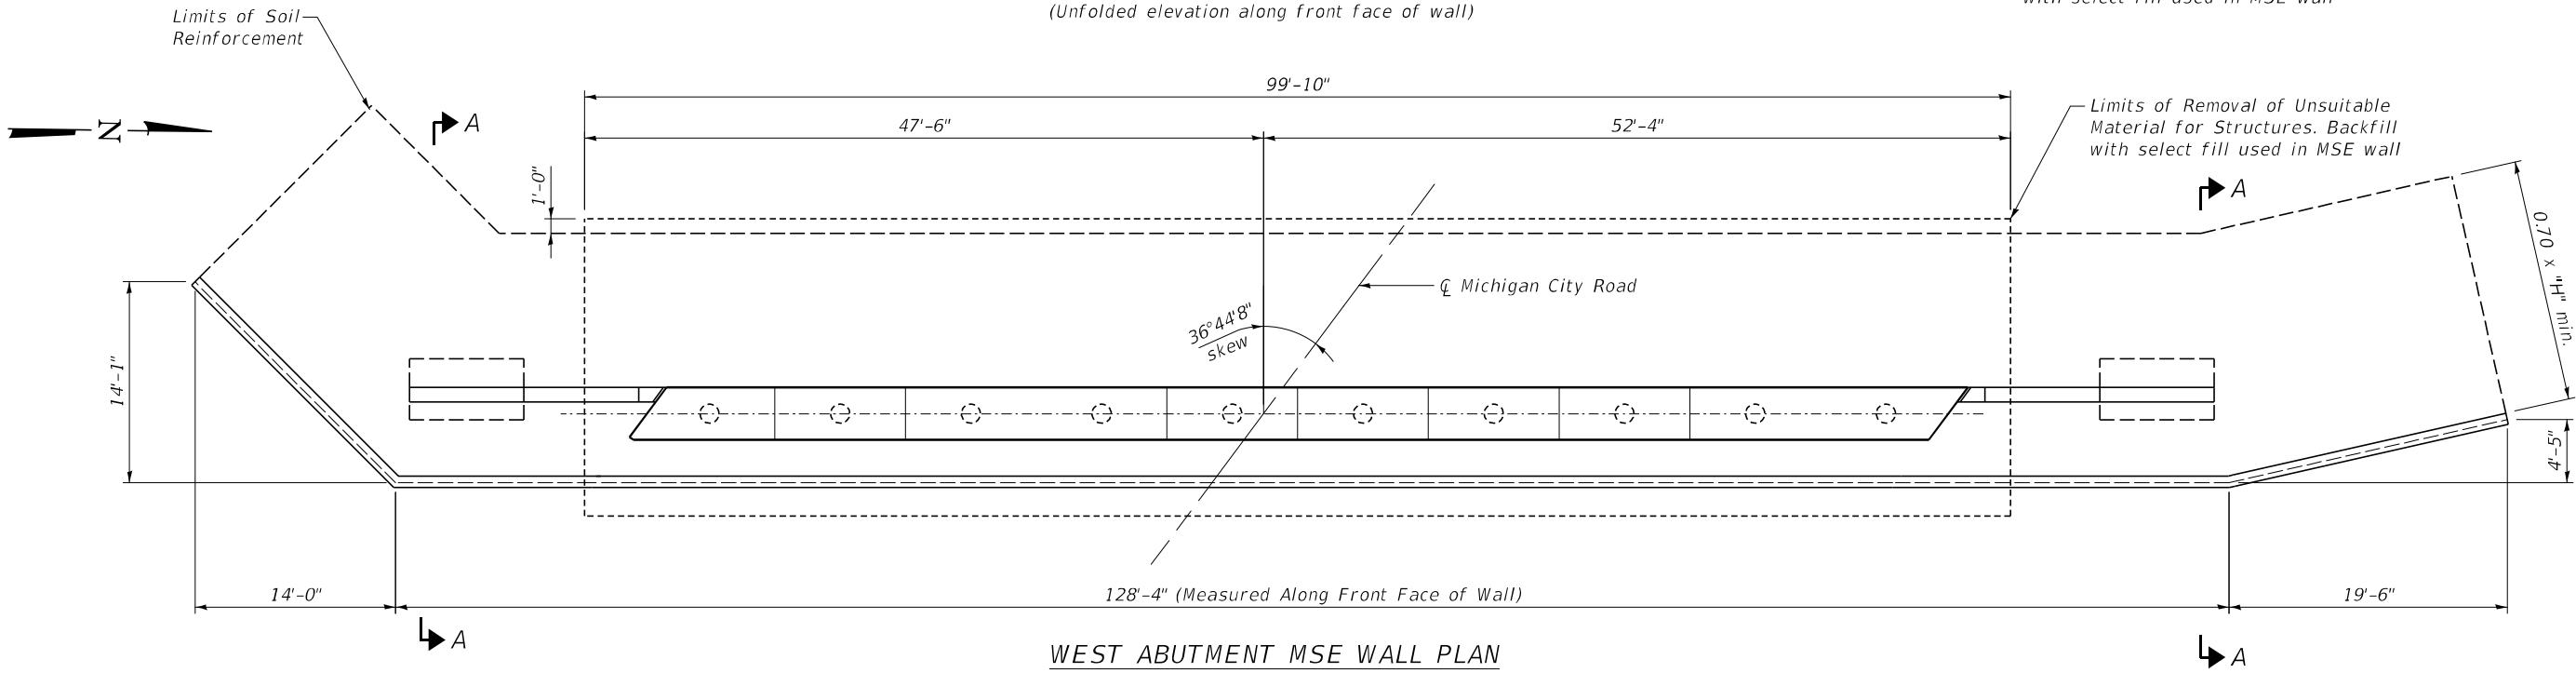

WEST ABUTMENT MSE WALL PLAN



BILL OF MATERIAL

Item	Unit	Quantity
Mechanically Stabilized Earth Retaining Wall	Sq ft	2,155
* Structure Excavation	Cu. yd.	157

* For location, See S-5 section D.

Note:
For section A-A, See sheet S-3.

MODEL TCU_R1a
FILE NAME: S:\2220720_00T_D1_PTB_204-201_Michigan_City_Rd_Bridge\02A_Design\01_CADD\02_Sheet\Structures\Bridge\62R62-03B-ASEWall_V.dgn

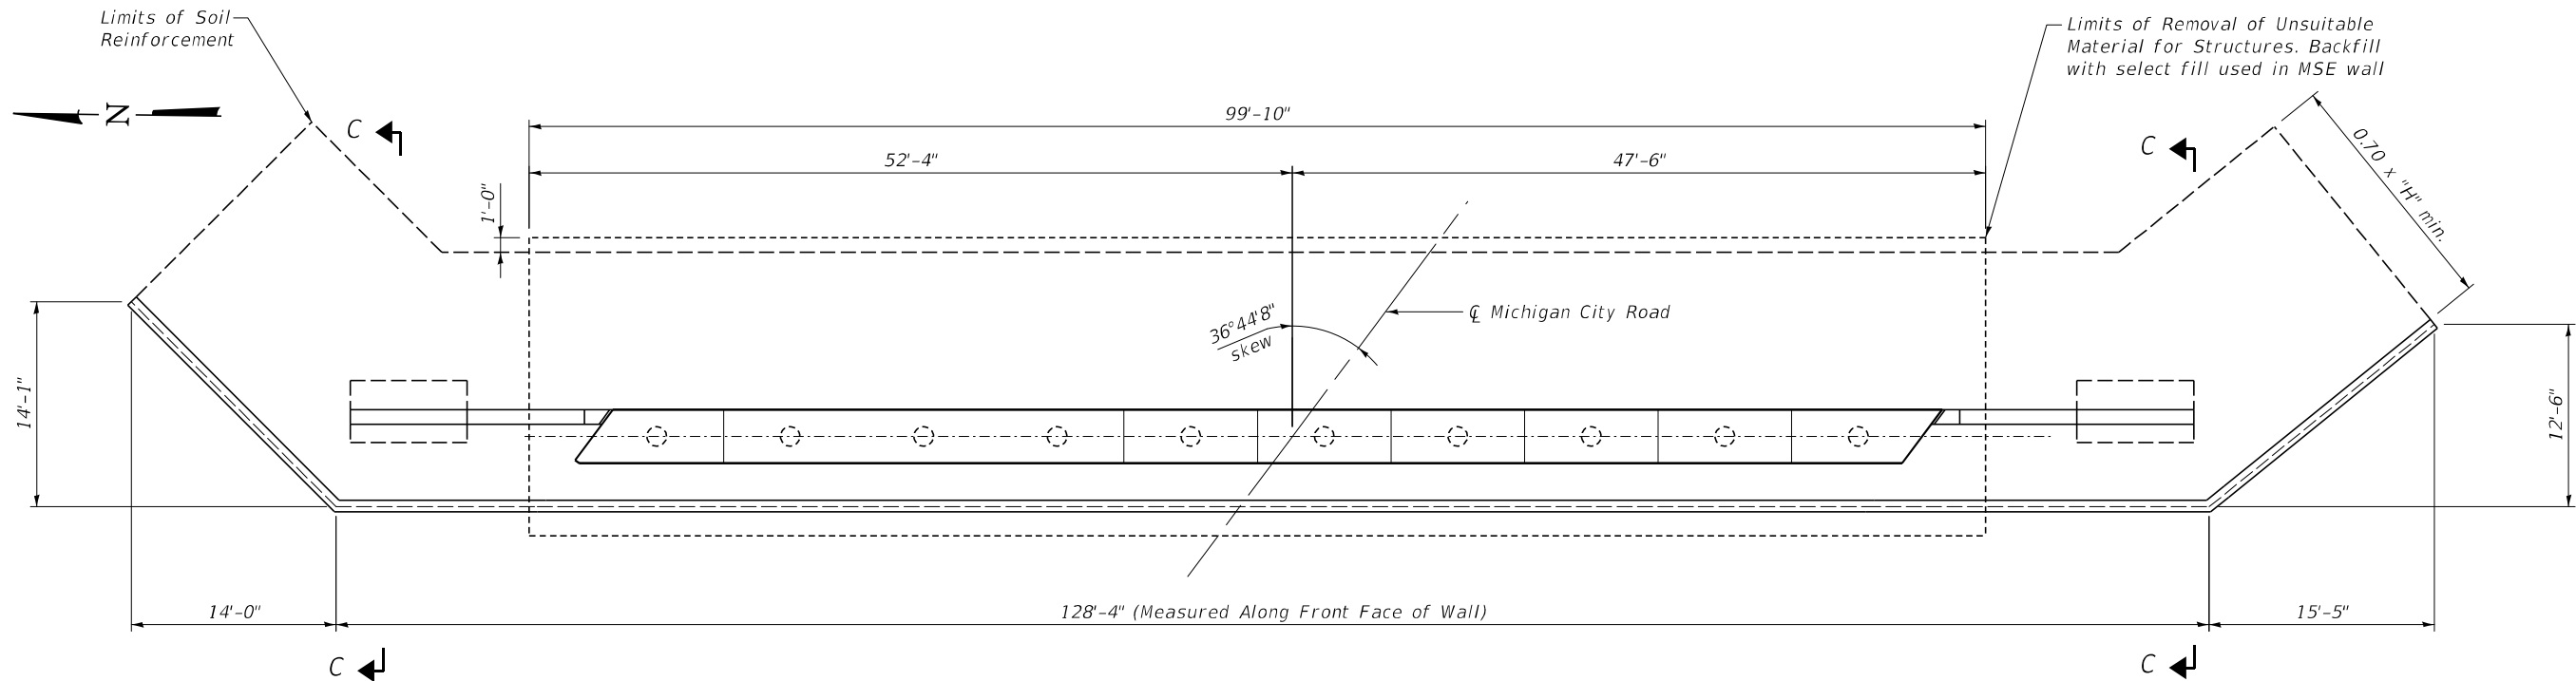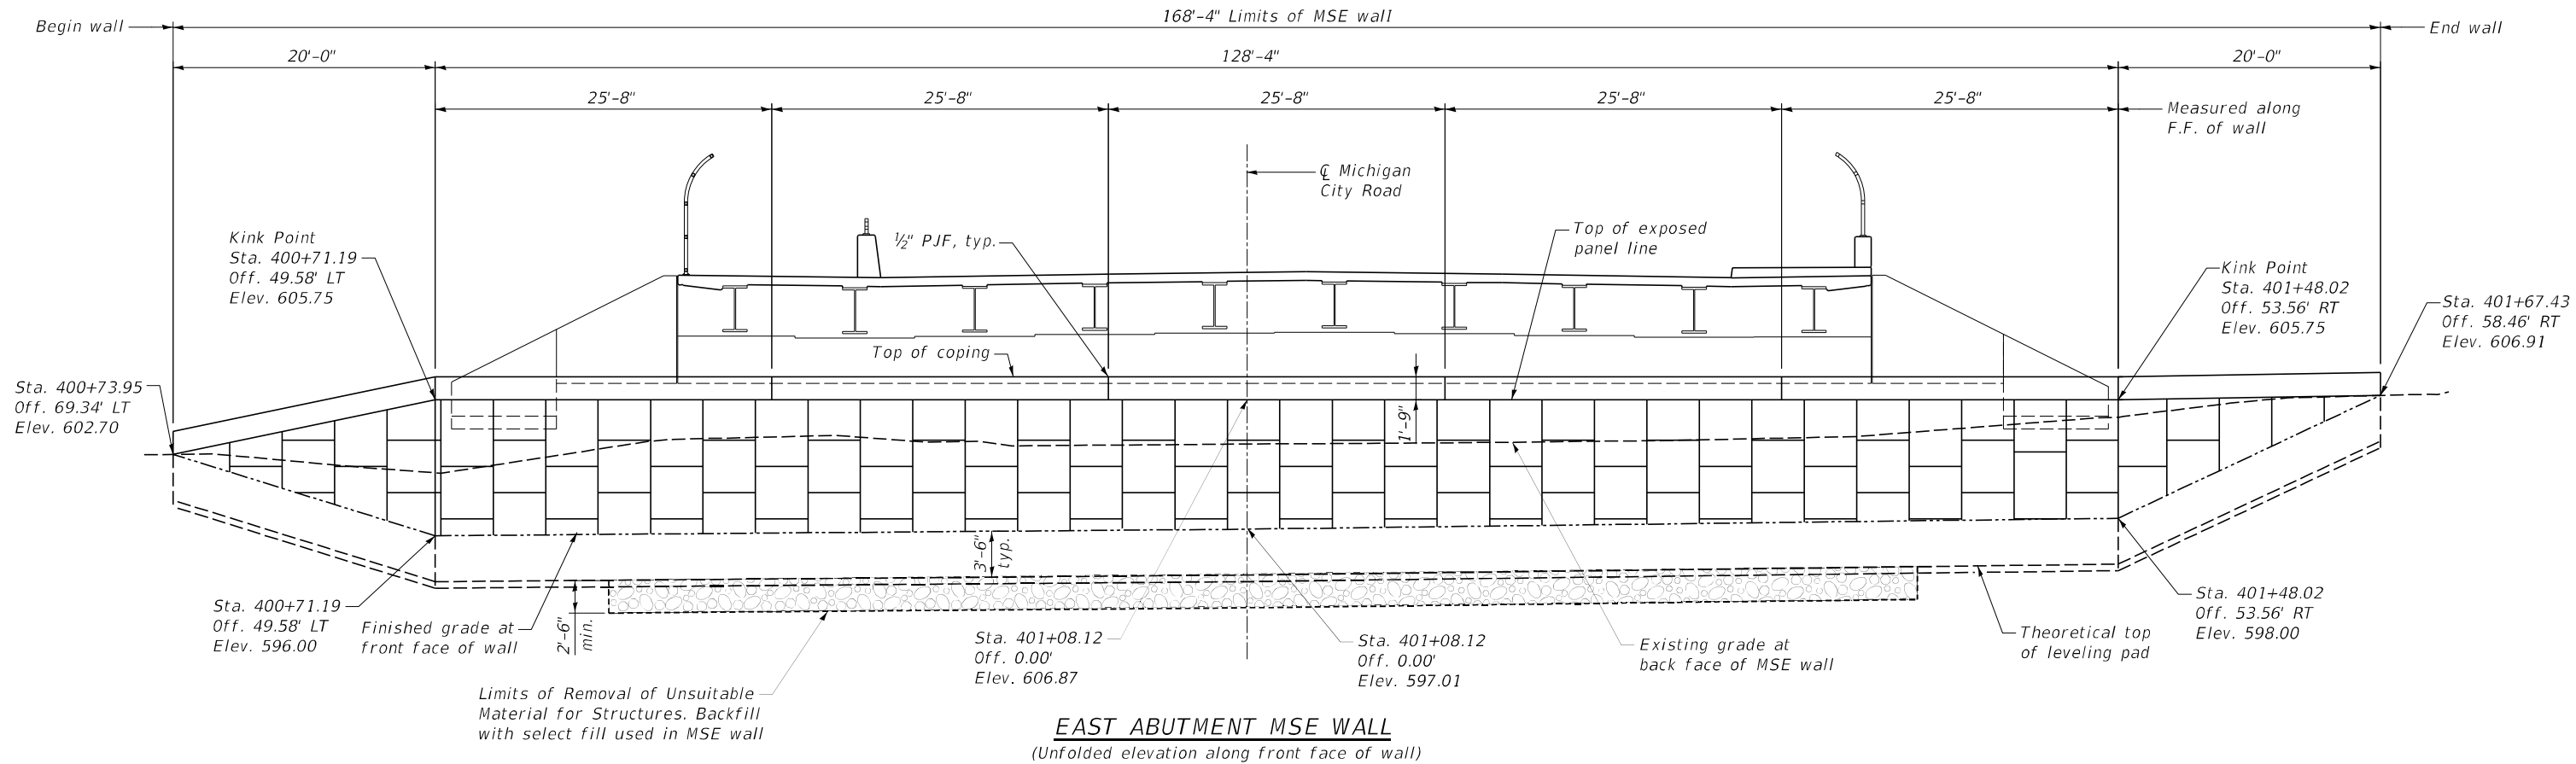

Note:
For section C-C, See sheet S-3.

BILL OF MATERIAL

Item	Unit	Quantity
Mechanically Stabilized Earth Retaining Wall	Sq ft	1,937
* Structure Excavation	Cu. yd.	157

* For location, See S-5 section D.

MODEL TCU Plan
FILE NAME: S:\2220720\DOT D1 P1B 204\201 Michigan City Rd Bridge\2A Design\01 CADD\02 Sheet\Structures\Bridge\162R62-0394MSEWall E.dgn




USER NAME = \$USERS	DESIGNED - RC	REVISED -
	DRAWN - RM	REVISED -
PLOT SCALE = \$SCALE\$	CHECKED - SMK	REVISED -
PLOT DATE = 2/23/2025	DATE - 12/13/2024	REVISED -

STATE OF ILLINOIS
DEPARTMENT OF TRANSPORTATION


EAST MSE WALL DETAILS
STRUCTURE NO. 016-8320

SCALE: SHEET S-39 OF S-50 SHEETS STA. TO STA.

F.A.I. RTE.	SECTION	COUNTY	TOTAL SHEETS	SHEET NO.
94	FAI 94 22 Structure 2	COOK	157	108
CONTRACT NO. 62R62				
ILLINOIS FED. AID PROJECT				

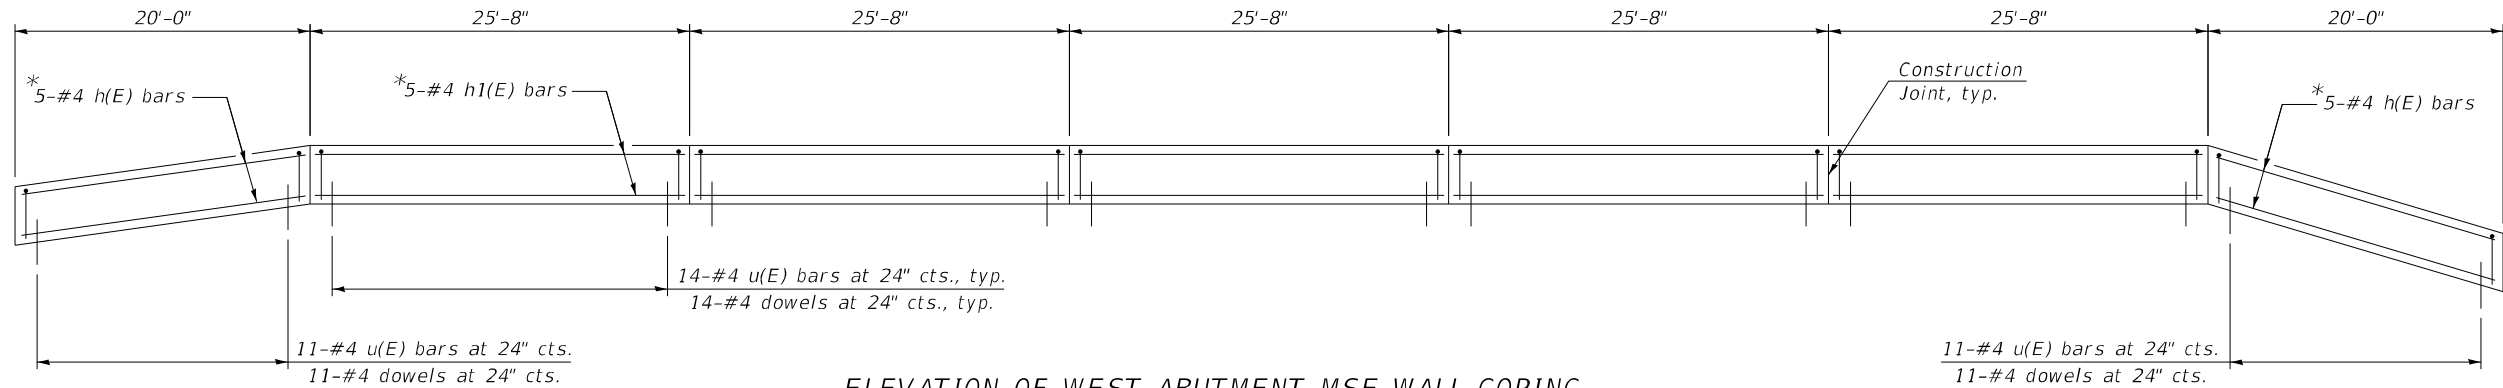

ELEVATION OF WEST ABUTMENT MSE WALL COPING
(Looking West)

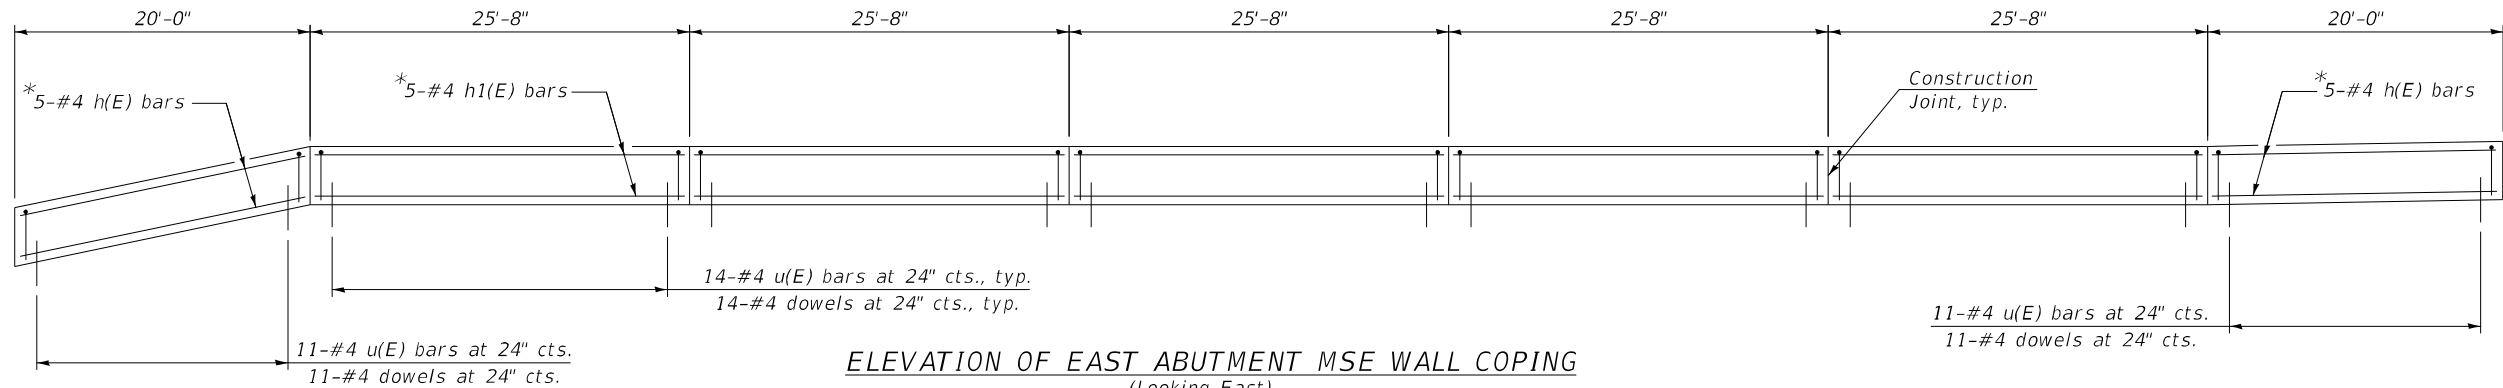

ELEVATION OF EAST ABUTMENT MSE WALL COPING
(Looking East)
* See typical section Abutment Coping

MINIMUM BAR LAPS
#4 = 2'-7"

*BAR LIST
WEST ABUTMENT MSE WALL COPING

Bar	No.	Size	Length	Shape
h(E)	10	#4	19'-6"	—
h1(E)	25	#4	25'-4"	—
u(E)	92	#4	3'-2"	⌊


* For information only

*BAR LIST
EAST ABUTMENT MSE WALL COPING


Bar	No.	Size	Length	Shape
h(E)	10	#4	19'-6"	—
h1(E)	25	#4	25'-4"	—
u(E)	92	#4	3'-2"	⌊

* For information only

Notes:
The cost of coping seal, cast-in-place concrete coping, reinforcement bars and dowel bars are included in cost of " Mechanically Stabilized Earth Retaining Wall".
The contractor may substitute a precast coping at their own expense, the details of which must be included in the shop plans and approved by the engineer.

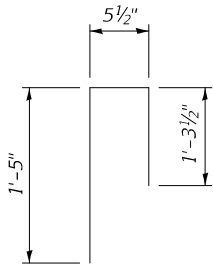

Bar u(E)

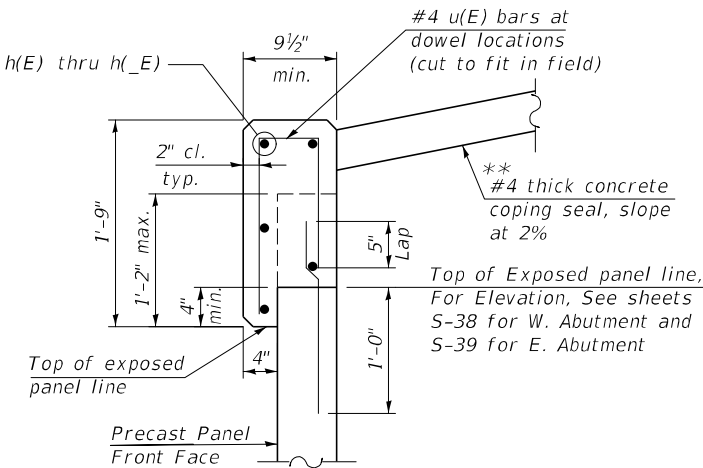

TYPICAL SECTION - COPING
** Use 4" thick concrete coping seal at abutment and wingwall

Note:
For MSE wall cross section, See sheet on S-3 section A-A and section C-C.

MODEL: TGI_R1a
FILE: NAME: S:\2220720_IDOT-D1-PTB-204-201_Midigan_City_Rd_Bridge\03A_Design\01_CADD\02_SheetStructures\Bridge\016R62-0404MSE_Coping.dgn

DELTA ENGINEERING GROUP, LLC
CONSULTING ENGINEERS, CONSTRUCTION MANAGERS, SURVEYORS
111 W JACKSON BLVD, SUITE 910
CHICAGO, IL 60604
T 312.377.7700, F 312.427.6145

USER NAME = \$USERS	DESIGNED - RC	REVISED -
	DRAWN - RM	REVISED -
PLOT SCALE = \$SCALES	CHECKED - SMK	REVISED -
PLOT DATE = 2/25/2025	DATE - 12/13/2024	REVISED -

STATE OF ILLINOIS
DEPARTMENT OF TRANSPORTATION

MSE WALL COPING DETAILS
STRUCTURE NO. 016-8320

SCALE: SHEET S-40 OF S-50 SHEETS STA. TO STA.

F.A.I. RTE.	SECTION	COUNTY	TOTAL SHEETS	SHEET NO.
94	FAI 94 22 Structure 2	COOK	157	109
CONTRACT NO. 62R62				
ILLINOIS FED. AID PROJECT				

BILL OF MATERIAL

Bar	No.	Size	Length	Shape
h1(E)	4	#5	24'-6"	
h2(E)	24	#6	32'-9"	
h3(E)	22	#8	39'-8"	
p1(E)	14	#11	51'-11"	
p2(E)	14	#11	51'-11"	
p3(E)	14	#11	16'-5"	
s1(E)	48	#5	10'-4"	
s2(E)	230	#5	12'-11"	
s3(E)	152	#6	14'-8"	
s4(E)	10	#6	6'-8"	
sp1(E)	6	#5	6'-9"	
sp2	9	#5	93'-0"	
u1(E)	12	#6	14'-0"	
u2(E)	16	#8	17'-9"	
v1(E)	72	#10	13'-5"	
v2	324	#11	36'-5"	
v3(E)	108	#11	14'-1"	
Structure Excavation			Cu. yd.	130
Concrete Structures			Cu. yd.	136.6
Reinforcement Bars, Epoxy Coated			Pound	58,250
Reinforcement Bars			Pound	62,690
Drilled Shaft in Soil			Cu. yd.	207
Drilled Shaft in Rock			Cu. yd.	8
* Temporay Soil Retention System			Sq. ft.	342
Concrete Sealer			Sq. ft.	2,056





* See sheets S-4 & S-5 for location.
** Length is height of spiral.

BEARING SEATS

GIRDER #	ELEVATION	STEP HT.
1	611.54	1 1/8"
2	611.45	1 1/4"
3	611.56	1 7/8"
4	611.72	1 3/8"
5	611.84	0
6	611.84	2 1/4"
7	611.84	1 7/8"
8	611.65	
9	611.49	
10	611.49	

Notes:
Cast steps monolithically with cap.
Space cap reinforcement to miss anchor bolts.
Minimum lap for spirals = 10'-6"

F.A.I. RTE.	SECTION	COUNTY	TOTAL SHEETS	SHEET NO.
94	FAI 94 22 Structure 2	COOK	157	111
CONTRACT NO. 62R62				
ILLINOIS FED. AID PROJECT				

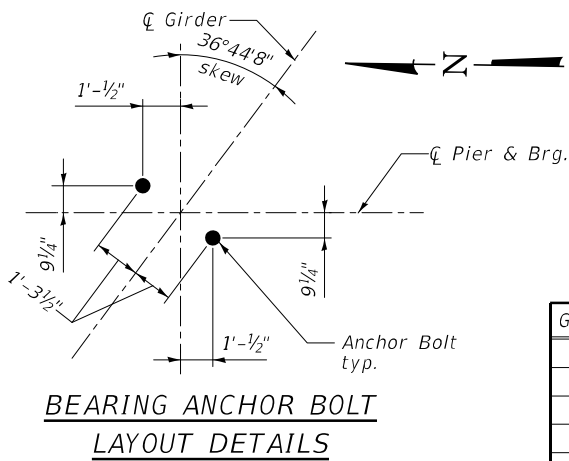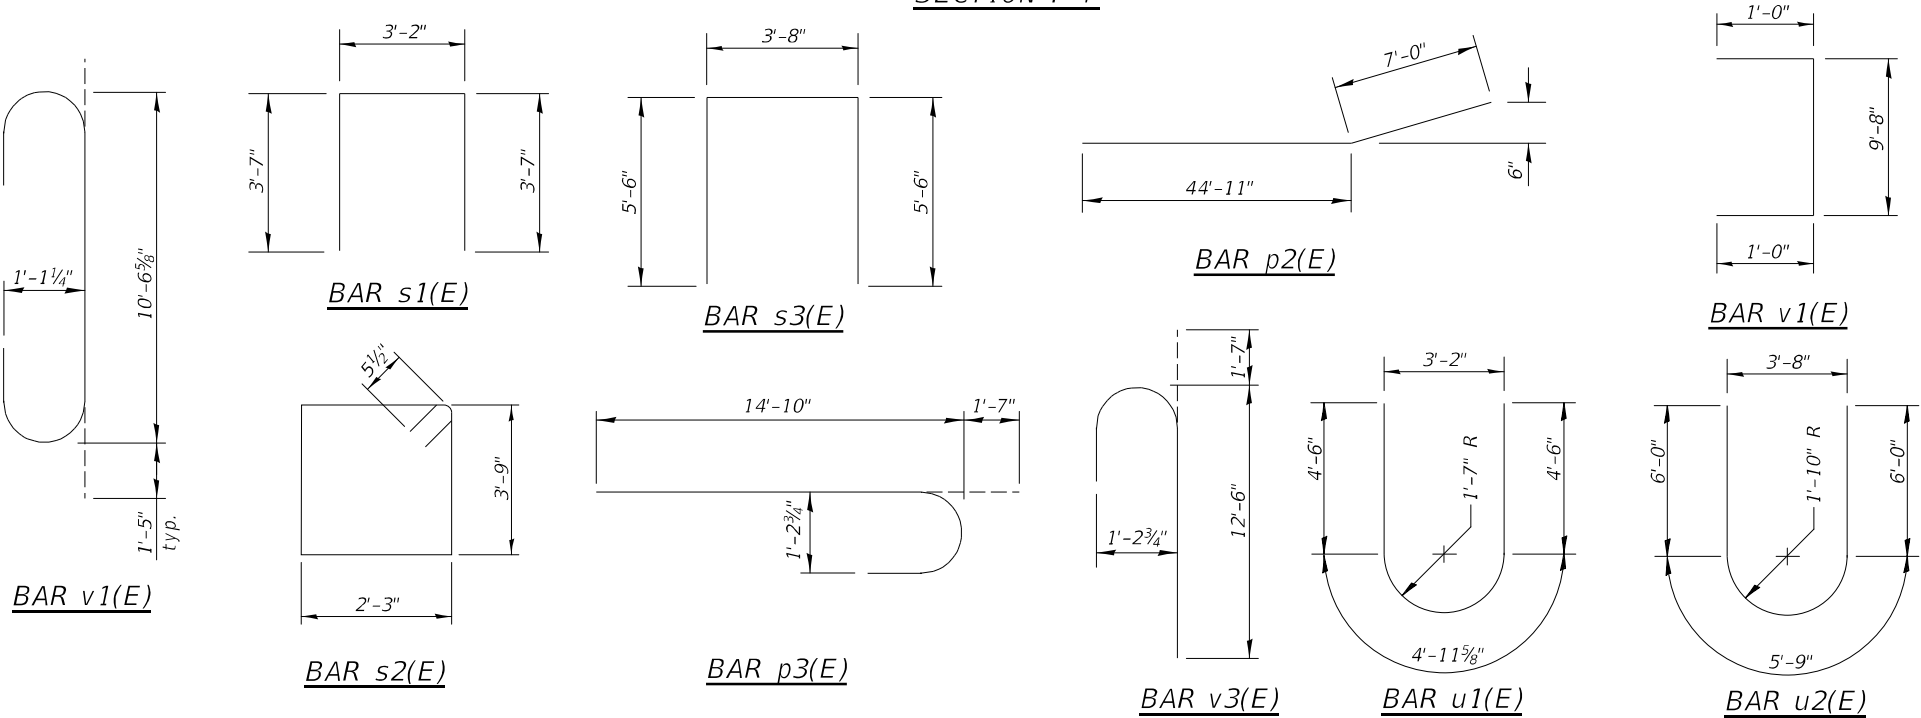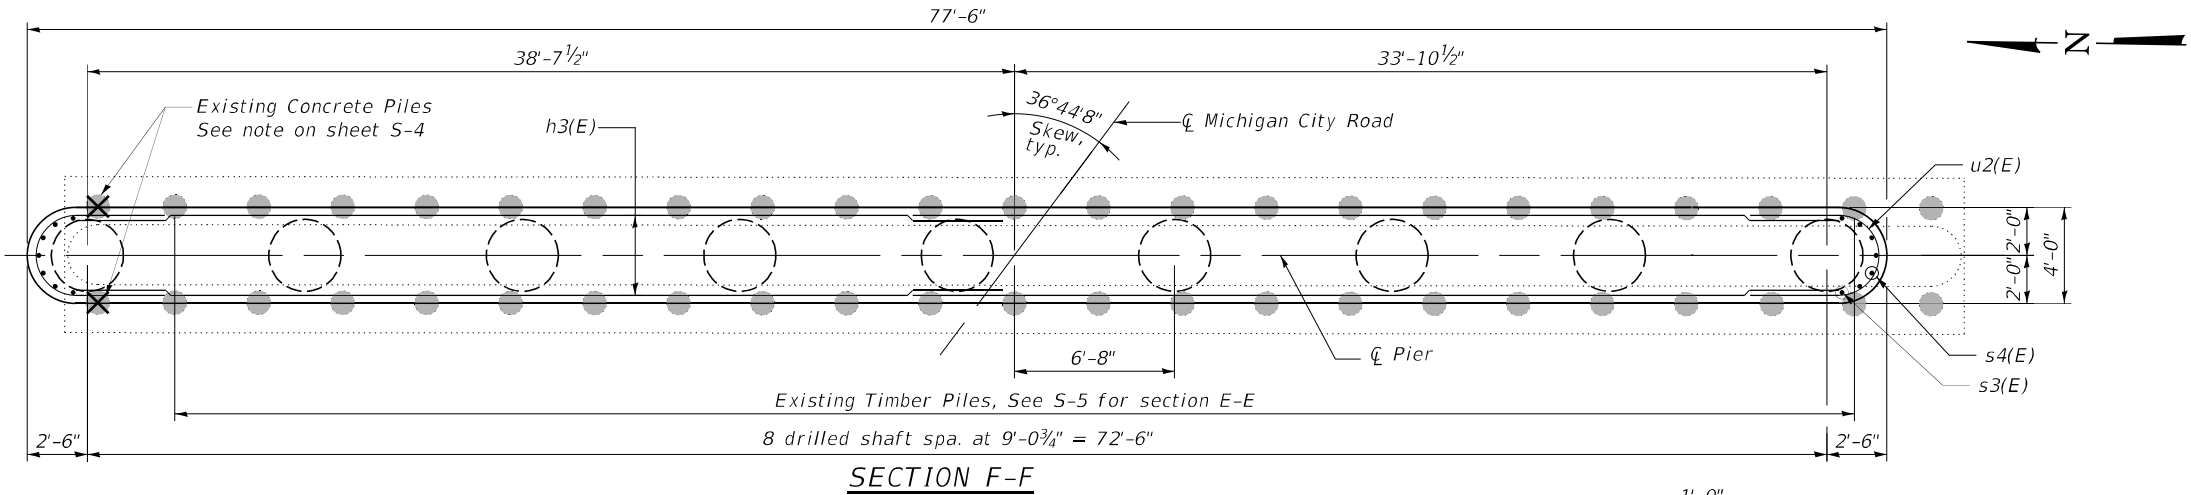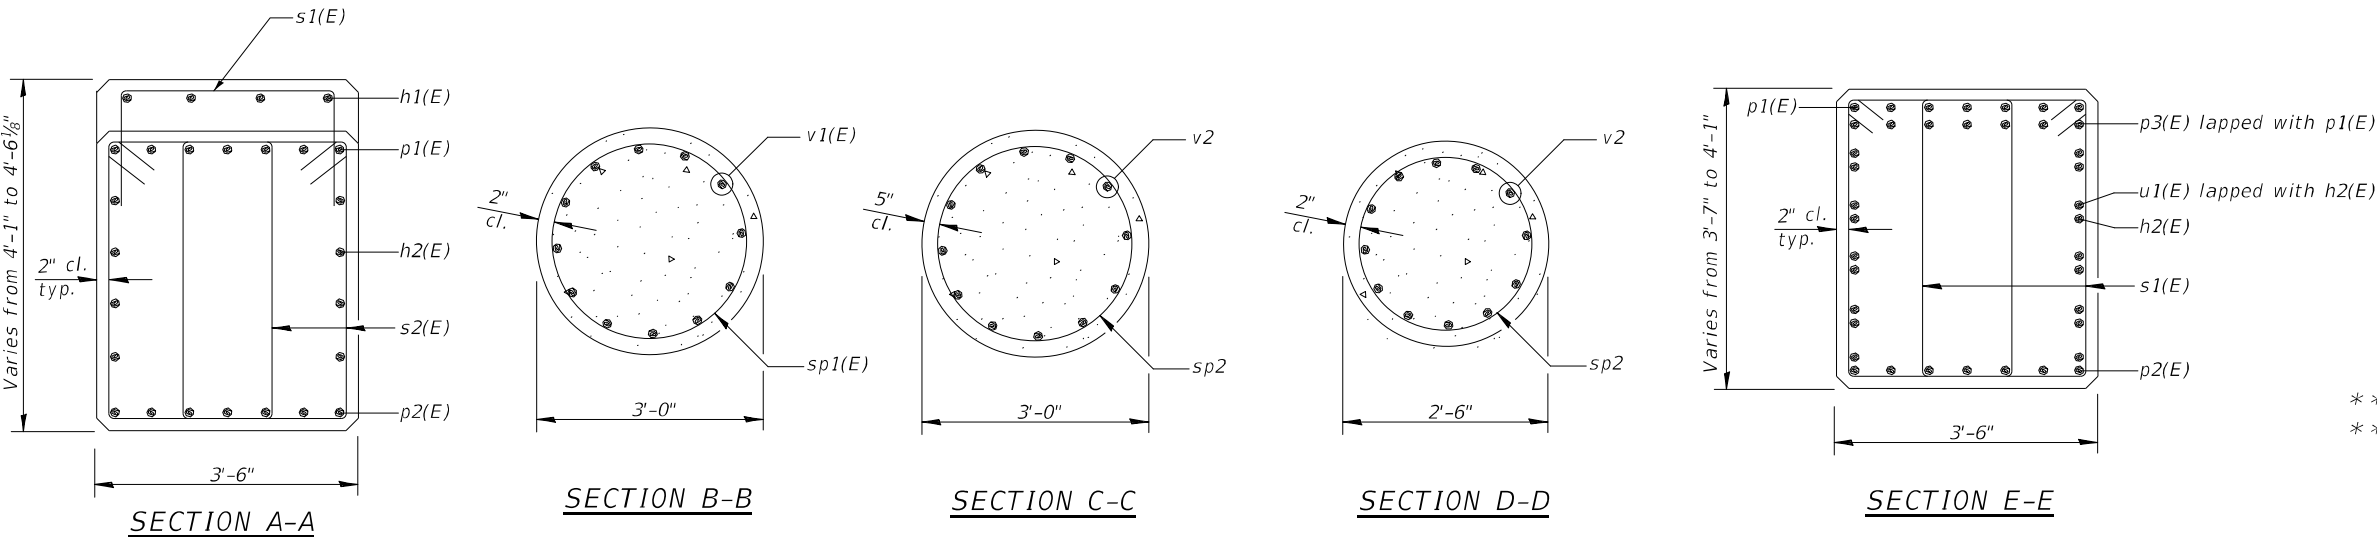

STATE OF ILLINOIS
DEPARTMENT OF TRANSPORTATION


PIER DETAILS - 2
STRUCTURE NO. 016-8320

SCALE: SHEET S-42 OF S-50 SHEETS STA. TO STA.

MODEL TGI_Plan
FILE NAME: S:\20220720_IDOT_D1_PTB_204-201_Michigan_City_Rd_Bridge\03A_Design\01_CADD\02_SheetStructures\Bridge\016R62-042-PierDet2.dgn


DELTA ENGINEERING GROUP, LLC
CONSULTING ENGINEERS
111 W JACKSON BLVD, SUITE 910
CHICAGO, IL 60604
T 312.377.7700, F 312.427.6145

USER NAME = \$USERS	DESIGNED - RC	REVISED -
	DRAWN - RM	REVISED -
PLOT SCALE = \$SCALES	CHECKED - SMK	REVISED -
PLOT DATE = 2/23/2025	DATE - 12/13/2024	REVISED -

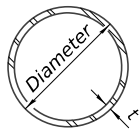


METAL SHELL PILE TABLE


Designation and outside diameter	Wall thickness t	Weight per foot (Lbs./ft.)	Inside volume (yd. ³ /ft.)
PP12	0.250"	31.40	0.0267
PP14	0.250"	36.75	0.0368
PP14	0.312"	45.65	0.0361
PP16	0.312"	52.32	0.0478
PP16	0.375"	62.64	0.0470

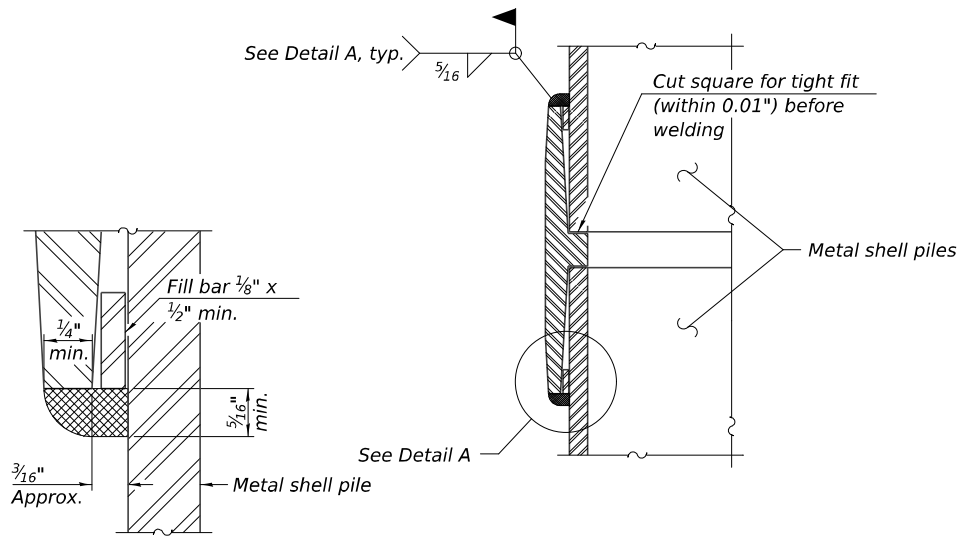

DETAIL A

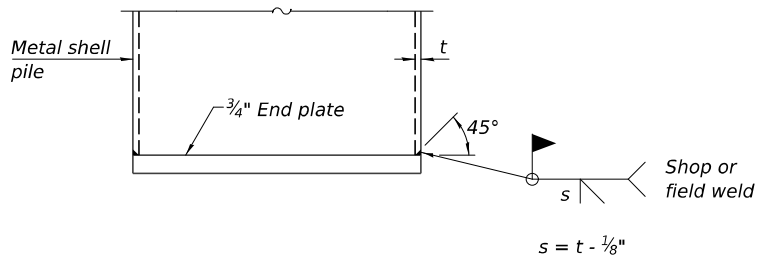

END PLATE ATTACHMENT

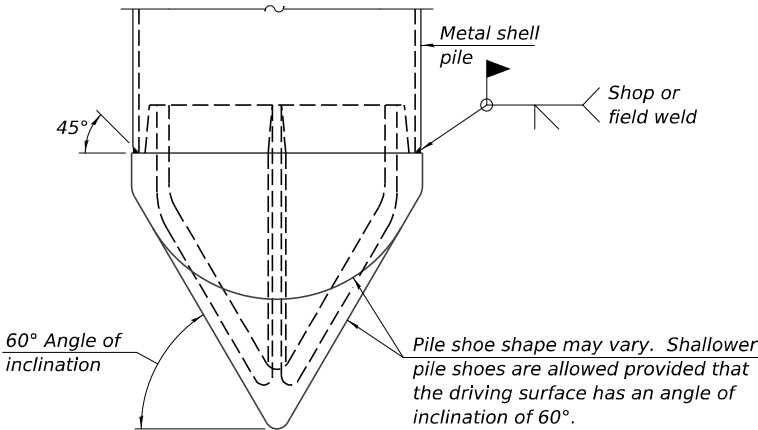


PILE SHOE ATTACHMENT

(When called for on the plans, the Contractor shall furnish metal shell pile shoes consisting of a single piece conical pile point as shown. The pile shoes shall be cast in one piece steel according to either ASTM A 148 Grade 80-50 or AASHTO M 103 Grade 65-35 and shall provide full bearing over the full circumference of the metal shell pile. The pile shoe shall have tapered leads to assure proper alignment and fitting and shall be secured to the pile with a circumferential weld).


WELDED COMMERCIAL SPLICE

Notes:
The 1/8" x 1/2" min. fill bar may be constructed of 2 bars with a 1/8" max. gap between them.
Pile segments shall be driven to solid contact with splicer before welding.

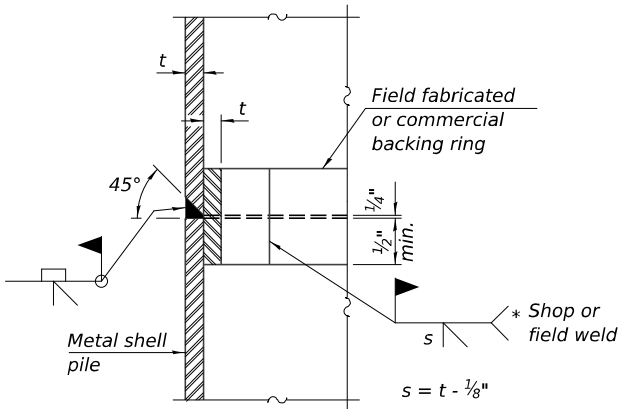


COMPLETE PENETRATION WELD SPLICE

* Field fabricated backing ring may be made from pile shell by removing segment to allow reducing circumference and vertically rejoin with partial joint penetration weld.

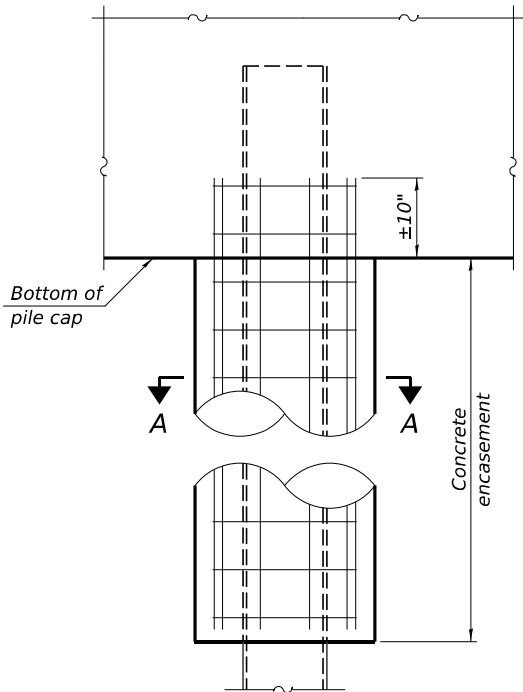


ELEVATION

INDIVIDUAL PILE
CONCRETE ENCASEMENT
(When specified)

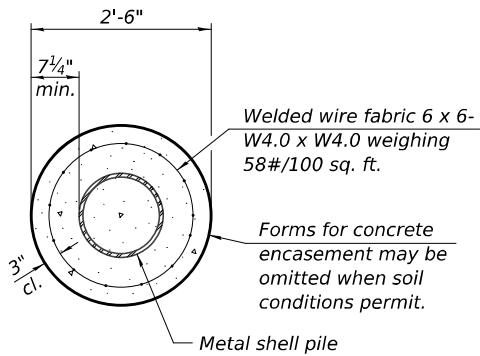


SECTION A-A

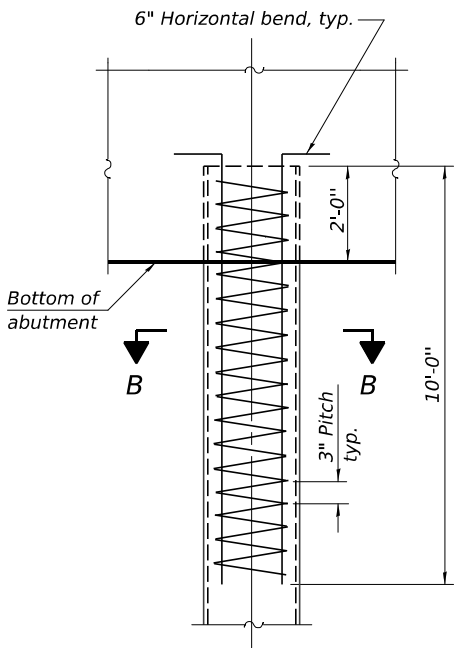

ELEVATION

REINFORCEMENT AT ABUTMENTS
(Omit when concrete encasement is specified)

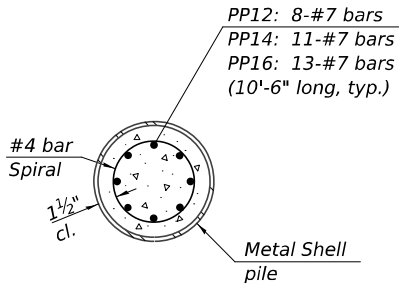

SECTION B-B

Note:
The metal shell piles shall be according to Article 1006.05 of the Standard Specifications.

F-MS

5-15-2023



USER NAME = rmanucod
DESIGNED - RC
DRAWN - RM
CHECKED - SMK
DATE - 12/13/2024
PLOT SCALE = 2:0.0000 " = 1" / in.
PLOT DATE = 12/13/2024

DESIGNED - RC
DRAWN - RM
CHECKED - SMK
DATE - 12/13/2024
REVISED -
REVISED -
REVISED -
REVISED -

STATE OF ILLINOIS
DEPARTMENT OF TRANSPORTATION

METAL SHELL PILES DETAILS
STRUCTURE NO. 016-8320

SCALE: SHEET S-43 OF S-50 SHEETS STA. TO STA.

F.A.I. RTE.	SECTION	COUNTY	TOTAL SHEETS	SHEET NO.
94	FAI 94 22 Structure 2	COOK	157	112
CONTRACT NO. 62R62				
ILLINOIS FED. AID PROJECT				

Page 1 of 3Date 7/26/23

ROUTE	<u>Michigan City Rd</u>	DESCRIPTION	<u>Bridge Boring</u>	LOGGED BY	<u>TS</u>
--------------	-------------------------	--------------------	----------------------	------------------	-----------

SECTION Michigan City Rd LOCATION , SEC. , TWP. , RNG. ,

COUNTY	COOK	DRILLING RIG	CME 75	HAMMER TYPE	AUTO
		DRILLING METHOD	UGA	HAMMER SIZE (in)	30.0

STRUCT. NO. _____	D	R	U	M	Surface Water Elev. _____ N/A ft	D	R	U	M
Station _____	E	L	C	O	Stream Bed Elev. _____ N/A ft	E	L	C	O
	P	W	S	I		P	W	S	I
	T	S	Qu	T		T	S	Qu	T
BORING NO. _____					Groundwater Elev.: _____				
Station _____ BSB-01					First Encounter _____ None ft				
Offset _____ 397+96.00					Upon Completion _____ N/A ft				
Ground Surface Elev. _____ 8.90 ft RT					After _____ N/A Hrs. N/A ft				
	(ft)	(6")	(tsf)	(%)		(ft)	(6")	(tsf)	(%)

The Unconfined Compressive Strength (UCS) Failure Mode is indicated by (B-Bulge, S-Shear, P-Penetrometer)
The SPT (N value) is the sum of the last two blow values in each sampling zone (AASHTO T206)

Page 2 of 3Date 7/26/23

ROUTE	Michigan City Rd	DESCRIPTION	Bridge Boring	LOGGED BY	TS
--------------	------------------	--------------------	---------------	------------------	----

SECTION Michigan City Rd LOCATION , SEC. , TWP. , RNG. ,

COUNTY	COOK	DRILLING RIG	CME 75	HAMMER TYPE	AUTO
		DRILLING METHOD	USA		

STRUCT. NO. _____	D	R	U	M	Surface Water Elev. _____ N/A ft	D	R	U	M
Station _____	E	L	C	O	Stream Bed Elev. _____ N/A ft	E	L	C	O
	P	W	S	I		P	W	S	I
	T	S	Qu	T		T	S	Qu	T
BORING NO. _____					Groundwater Elev.: _____				
Station _____ BSB-01					First Encounter _____ None ft				
Offset _____ 397+96.00					Upon Completion _____ N/A ft				
Ground Surface Elev. _____ 8.90ft RT					After _____ N/A Hrs. N/A ft				
_____ 614.00 ft	(ft)	(6")	(tsf)	(%)		(ft)	(6")	(tsf)	(%)

The Unconfined Compressive Strength (UCS) Failure Mode is indicated by (B-Bulge, S-Shear, P-Penetrometer)
The SPT (N value) is the sum of the last two blow values in each sampling zone (AASHTO T206)

Page 3 of 3

Date 7/26/23

ROUTE	<u>Michigan City Rd</u>	DESCRIPTION	<u>Bridge Boring</u>	LOGGED BY	<u>TS</u>
--------------	-------------------------	--------------------	----------------------	------------------	-----------

SECTION Michigan City Rd LOCATION , SEC. , TWP. , RNG. ,

COUNTY	COOK	DRILLING RIG	CME 75	HAMMER TYPE	AUTO
		DRILLING METHOD	USA	HAMMER TEE (A)	30.0

STRUCT. NO. _____	D	B	U	M	Surface Water Elev. _____	N/A	ft	D	B	U	M
Station _____	E	L	C	O	Stream Bed Elev. _____	N/A	ft	E	L	C	O
	P	W	S	I				P	W	S	I
	T	H	Qu	S				T	H	Qu	S
BORING NO. _____					Groundwater Elev.: _____						
Station _____					First Encounter _____	None	ft				
Offset _____					Upon Completion _____	N/A	ft				
Ground Surface Elev. _____	ft	(ft)	(6")	(tsf)	After N/A Hrs. _____	N/A	ft	(ft)	(6")	(tsf)	(%)

The Unconfined Compressive Strength (UCS) Failure Mode is indicated by (B-Bulge, S-Shear, P-Penetrometer)
The SPT (N value) is the sum of the last two blow values in each sampling zone (AASHTO T206)



USER NAME	= rmamucod
PLOT SCALE	= 2:0.0000 1/2" / in.
PLOT DATE	= 12/13/2024

DESIGNED	-	RC
DRAWN	-	RM
CHECKED	-	SMK
DATE	-	12/13/2024

REVISED -
REVISED -
REVISED -
REVISED -

**STATE OF ILLINOIS
DEPARTMENT OF TRANSPORTATION**

BORING LOGS - 1
STRUCTURE NO. 016-8320

SCALE:	SHEET S-44 OF S-50 SHEETS	STA.	TO STA.
--------	---------------------------	------	---------

F.A.I. RTE.	SECTION	COUNTY	TOTAL SHEETS	SHEET NO.
94	FAI 94 22 Structure 2	COOK	157	113
		CONTRACT NO. 62R62		
ILLINOIS		FED. AID PROJECT		

Page 1 of 3

Date 7/31/23

ROUTE Michigan City Rd DESCRIPTION Bridge Boring LOGGED BY DV/EH

SECTION Michigan City Rd LOCATION , SEC. , TWP. , RNG. ,

COUNTY	COOK	DRILLING RIG	D-50 ATV	HAMMER TYPE	AUTO
		DRILLING METHOD	UGA	HAMMER TEE (IN)	24.5

STRUCT. NO.		D	R	I	M	Surface Water Elev.	N/A	ft	D	R	I	M
Station		E	L	C	O	Stream Bed Elev.	N/A	ft	E	L	C	O
		P	L	S	I				P	L	S	I
		T	W	S	T				H	W	S	T
		H		Qu								
BORING NO.	BSB-06					Groundwater Elev.:						
Station	401+77.00	(ft)	((6"))	(tsf)	(%)	First Encounter	595.5	ft ▼				
Offset	14.60R RT					Upon Completion	N/A	ft				
Ground Surface Elev.	614.00	ft				After N/A Hrs.	N/A	ft	(ft)	((6"))	(tsf)	(%)

The Unconfined Compressive Strength (UCS) Failure Mode is indicated by (B-Bulge, S-Shear, P-Penetrometer)
The SPT (N value) is the sum of the last two blow values in each sampling zone (AASHTO T206)

Page 2 of 3Date 7/31/23

ROUTE Michigan City Rd DESCRIPTION Bridge Boring LOGGED BY DV/EH

SECTION Michigan City Rd LOCATION , SEC. , TWP. , RNG. ,

COUNTY	COOK	DRILLING RIG	D-50 ATV	HAMMER TYPE	AUTO
		DRILLING METHOD	UGA	HAMMER TEE (in)	24.5

STRUCT. NO. _____	D	R	U	M	Surface Water Elev. _____ N/A ft	D	R	U	M
Station _____	E	L	C	O	Stream Bed Elev. _____ N/A ft	E	L	C	O
	P	O	S	I		P	O	S	I
	T	W	S	S		T	W	S	S
	H	S	Qu	T		H	S	Qu	T
BORING NO. _____					Groundwater Elev.: _____				
Station _____					First Encounter _____ 595.5 ft ▼				
Offset _____					Upon Completion _____ N/A ft				
Ground Surface Elev. _____ 614.00 ft	(ft)	(6")	(tsf)	(%)	After _____ N/A Hrs.	(ft)	(6")	(tsf)	(%)

The Unconfined Compressive Strength (UCS) Failure Mode is indicated by (B-Bulge, S-Shear, P-Penetrometer)
The SPT (N value) is the sum of the last two blow values in each sampling zone (AASHTO T206)

Page 3 of 3

Date 7/31/23

ROUTE	<u>Michigan City Rd</u>	DESCRIPTION	<u>Bridge Boring</u>	LOGGED BY	<u>DV/EH</u>
--------------	-------------------------	--------------------	----------------------	------------------	--------------

SECTION Michigan City Rd LOCATION , SEC. , TWP. , RNG. ,

COUNTY	COOK	DRILLING RIG	D-50 ATV	HAMMER TYPE	AUTO
		DRILLING METHOD	USA	HAMMER TYPE (IN)	24.5

STRUCT. NO. _____	D	B	U	M	Surface Water Elev. _____	N/A	ft	D	B	U	M
Station _____	E	L	C	O	Stream Bed Elev. _____	N/A	ft	E	L	C	O
	P	O	S	I				P	O	S	I
	T	W	S	T				T	W	S	T
	H		Qu					H		Qu	
BORING NO. _____					Groundwater Elev.: _____						
Station _____					First Encounter _____	595.5	ft ▼				
Offset _____					Upon Completion _____	N/A	ft				
					After N/A Hrs. _____	N/A	ft				
Ground Surface Elev. _____	ft	(ft)	(/6")	(tsf)	(%)			(ft)	(/6")	(tsf)	(%)

The Unconfined Compressive Strength (UCS) Failure Mode is indicated by (B-Bulge, S-Shear, P-Penetrometer)
The SPT (N value) is the sum of the last two blow values in each sampling zone (AASHTO T206)



USER NAME	= rmamucod
PLOT SCALE	= 2:0.0000
PLOT DATE	= 12/13/202

DESIGNED	-	RC
DRAWN	-	RM
CHECKED	-	SMK
DATE	-	12/1

REVISED	-
REVISED	-
REVISED	-
REVISED	-

**STATE OF ILLINOIS
DEPARTMENT OF TRANSPORTATION**

BORING LOGS - 6
STRUCTURE NO. 016-8320

SCALE:	SHEET S-49 OF S-50 SHEETS	STA.	TO STA.
--------	---------------------------	------	---------

F.A.	
------	--

RTE

SECTION

RTE.	SECTION

COUNTY

TOTAL

SHEETS

COOK	157	118
------	-----	-----

ILLINOIS	FED. AID PROJECT
----------	------------------



Illinois Department
of Transportation
Division of Highways
GSG

SOIL BORING LOG

Page 1 of 2

Date 10/26/23

ROUTE Michigan City Rd DESCRIPTION Bridge Boring LOGGED BY DV

SECTION Michigan City Rd LOCATION SEC. TWP. RNG.

COUNTY COOK DRILLING RIG DRILLING METHOD HSA HAMMER TYPE HAMMER EFF (%) AUTO 89.0

STRUCT. NO.	D	R	U	M	Surface Water Elev.	N/A	ft	D	R	U	M
Station	E	L	C	O	Stream Bed Elev.	N/A	ft	E	L	C	O
BORING NO.	P	O	S	I	Groundwater Elev.:			P	O	S	I
Station	T	W	Qu	T	First Encounter	590.5	ft	T	W	Qu	T
Offset	H	S			Upon Completion	N/A	ft	H	S		
Ground Surface Elev.					After	N/A	Hrs.				
10 inches of Concrete											
613.17											
8 inches of Aggregate Base											
012.00											
Brown, Moist											
FILL: SAND, with gravel											
13											
610.50											
Brown, Moist											
FILL: SAND, trace gravel											
5											
7											
7											
3											
5											
6											
4											
8											
4											
1											
1											
1											
1											
1											
1											
2											
6											
8											
13											
12											
19											
16											
20											

The Unconfined Compressive Strength (UCS) Failure Mode is indicated by (B-Bulge, S-Shear, P-Penetrometer)
The SPT (N value) is the sum of the last two blow values in each sampling zone (AASHTO T206)

BBS, form 137 (Rev. 8-99)



Illinois Department
of Transportation
Division of Highways
GSG

SOIL BORING LOG

Page 2 of 2

Date 10/26/23

ROUTE Michigan City Rd DESCRIPTION Bridge Boring LOGGED BY DV

SECTION Michigan City Rd LOCATION SEC. TWP. RNG.

COUNTY COOK DRILLING RIG DRILLING METHOD HSA HAMMER TYPE HAMMER EFF (%) AUTO 89.0

STRUCT. NO.	D	R	U	M	Surface Water Elev.	N/A	ft	D	R	U	M
Station	E	L	C	O	Stream Bed Elev.	N/A	ft	E	L	C	O
BORING NO.	P	O	S	I	Groundwater Elev.:			P	O	S	I
Station	T	W	Qu	T	First Encounter	590.5	ft	T	W	Qu	T
Offset	H	S			Upon Completion	N/A	ft	H	S		
Ground Surface Elev.					After	N/A	Hrs.				
Very Stiff to Hard											
Gray, Moist											
SILTY CLAY, trace gravel (CL/ML)											
(continued)											
550.50											
Hard to Very Hard											
Gray, Moist											
SILTY CLAY, trace gravel (CL/ML)											
6											
8											
9											
10											
11											
14											
10											
11											
14											
15											
The Unconfined Compressive Strength (UCS) Failure Mode is indicated by (B-Bulge, S-Shear, P-Penetrometer)
The SPT (N value) is the sum of the last two blow values in each sampling zone (AASHTO T206)

BBS, form 137 (Rev. 8-99)

MODEL: 430DELMAINVS
FILE NAME: G:\12220723\DOT D1_PTB 204-001_Michigan_City_Rd_Bridge\GSA_Design\01_CADD\02_Sheet\Structures\Bridge\016R62-050-Boring_Log7.dgn



DELTA ENGINEERING GROUP, L.L.C.
CONSULTING ENGINEERS, CONSTRUCTION MANAGERS, SURVEYORS
111 W JACKSON BLVD, SUITE 910
CHICAGO, IL 60604
T 312.377.7700, F 312.427.6145

USER NAME = rmamucod
DESIGNED - RC
DRAWN - RM
CHECKED - SMK
DATE - 12/13/2024
PLOT SCALE = 2:0.0000' = 1" / in.
PLOT DATE = 12/13/2024

DESIGNED - RC
DRAWN - RM
CHECKED - SMK
DATE - 12/13/2024
REVISED -
REVISED -
REVISED -
REVISED -

STATE OF ILLINOIS
DEPARTMENT OF TRANSPORTATION

BORING LOGS - 7
STRUCTURE NO. 016-8320

SCALE: SHEET S-50 OF S-50 SHEETS STA. TO STA.

F.A.I. RTE.	SECTION	COUNTY	TOTAL SHEETS	SHEET NO.
94	FAI 94 22 Structure 2	COOK	157	119
CONTRACT NO. 62R62				
ILLINOIS FED. AID PROJECT				

Existing Structure: None



DESIGN STRESSES

FIELD UNITS

$f'_c = 3,500 \text{ psi}$
 $f_y = 60,000 \text{ psi (Reinforcement)}$
 $f_y = 50,000 \text{ psi (M270 Grade 50)}$

HIGHWAY CLASSIFICATION

Michigan City Road
Functional Class: Other Principal Arterial
ADT: 9,300 (2014); 9,579 (2032)
ADTT: 279 (2014); 287 (2032)
DHV: 930 (2014)
Design Speed: 35 m.p.h.
Posted Speed: 35 m.p.h.
Two-Way Traffic
Directional Distribution: 50:50

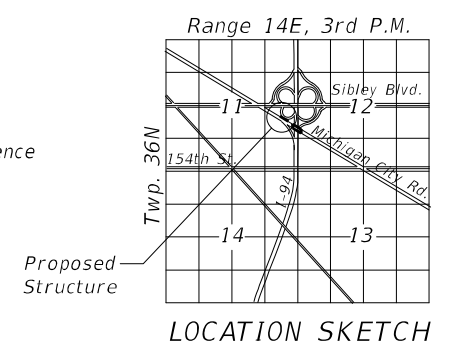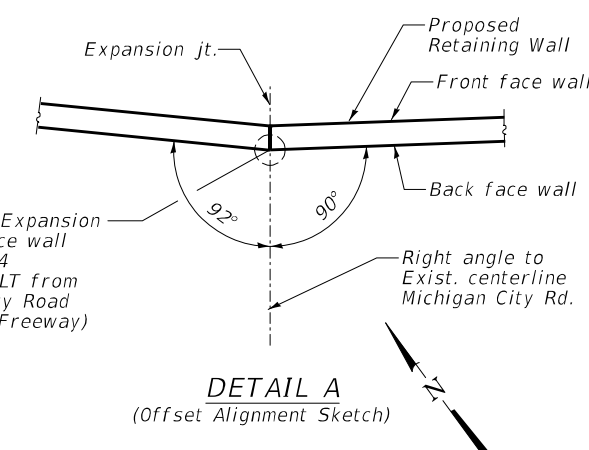

GENERAL PLAN & ELEVATION
RETAINING WALL ALONG SHARED USE PATH
MICHIGAN CITY ROAD OVER I-94
(BISHOP FORD FREEWAY)
COOK COUNTY
STATION 394+50 TO 396+60

MODEL: \$MODELNAME\$
FILE NAME: G:\P230720_I00T_D1_PTR_204-001_Michigan_City_Rd_RdImag03A_Deslinv01_CADD\02_SheetStructures\Retaining_Wall\0162862-050.LRW,CDE.dgn



USER NAME = rmanurud	DESIGNED - RC	REVISED -
	DRAWN - RM	REVISED -
PLOT SCALE = 24:0,0000 "x" / in.	CHECKED - SMK	REVISED -
PLOT DATE = 12/13/2024	DATE - 12/13/2024	REVISED -

STATE OF ILLINOIS
DEPARTMENT OF TRANSPORTATION

Note:
1. All offsets are measured to Back Face Wall from the centerline of Michigan City Road.

SCALE:	SHEET	OF	SHEETS	STA.	TO STA.
--------	-------	----	--------	------	---------

	F.A.I. R.T.E.	SECTION	COUNTY	TOTAL SHEETS	RW- SHEET NO.
	94	FAI 94 22 Structure 2	COOK	157	120
CONTRACT NO. 62R62					
		ILLINOIS	FED. AID PROJECT		

GENERAL NOTES:


1. No field welding is permitted except as specified in the contract documents.
2. Reinforcement bars shall conform to the requirements of ASTM A706 Grade 60.
3. Reinforcement bars designated (E) shall be epoxy coated.
4. The Contractor is responsible for the design and performance of the lagging using no less than a 3 inches nominal rough sawn thickness and timber with a minimum allowable bending stress of 1,000 psi.
5. The clear cover for the reinforcement bars to the surface of concrete shall be 2" unless otherwise shown.
6. Protective Coat shall be applied to all exposed surfaces of the concrete facing for the full length of the wall.
7. All exposed concrete edges shall have 3/4"x45 degree chamfer, except where shown otherwise. Chamfer on vertical edges shall be continued a minimum of one foot below finished grade level.

INDEX OF SHEETS

- RW-1General Plan and Elevation
- RW-2General Notes
- RW-3Plan and Elevation 1
- RW-4Plan and Elevation 2
- RW-5Plan and Elevation 3
- RW-6Plan and Elevation 4
- RW-7Sections and Details 1
- RW-8Sections and Details 2
- RW-9Bicycle Railing Detail 1
- RW-10Bicycle Railing Detail 2
- RW-11Soil Boring Logs 1
- RW-12Soil Boring Logs 2

TOTAL BILL OF MATERIAL

ITEM	UNIT	TOTAL
Structure Excavation	Cu. Yd.	39
Concrete Structures	Cu. Yd.	57.5
Protective Coat	Sq. yd.	51
Stud Shear Connectors	Each	264
Reinforcement Bars, Epoxy Coated	Pound	8,700
Name Plates	Each	1
Bicycle Railing	Foot	210
Drilling and Setting Soldier Piles (In Soil)	Cu. Ft.	2,592
Form Liner Textured Surface	Sq. Ft.	960
Furnishing Soldier Piles (W Section)	Foot	480
Geocomposite Wall Drain	Sq. yd.	107
Pipe Underdrains for Structures 4"	Foot	220
Granular Backfill for Structures	Cu. Yd.	126
Untreated Timber Lagging	Sq. Ft.	960

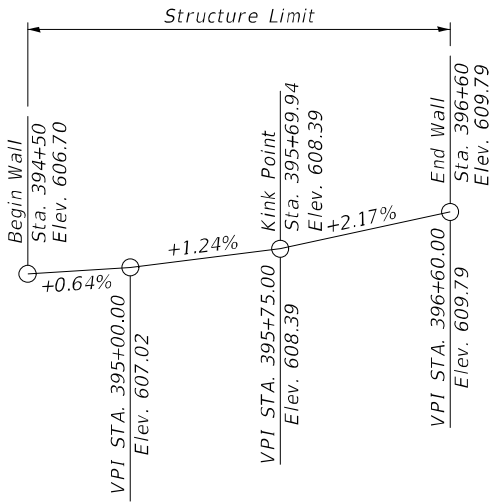

PROFILE GRADE

(Gutter line behind Retaining Wall)

MODEL: 4\\MODEL\\NAME: FILE: NAME: 0112220720 IDOT: D1_PTB 204-201 Midspan City Rd Bridge\\02A Design\\01 CAD\\02 Sheet\\Structures\\Retaining Wall\\0162R62-051-RW-CentD1a.dgn





USER NAME = rmanucod	DESIGNED - RC	REVISED -
	DRAWN - RM	REVISED -
PLOT SCALE = 2:0.0000 '"/>	CHECKED - SMK	REVISED -
PLOT DATE = 12/13/2024	DATE - 12/13/2024	REVISED -

STATE OF ILLINOIS
DEPARTMENT OF TRANSPORTATION

GENERAL DATA			
SCALE:	SHEET	OF	SHEETS
	STA.	TO	STA.

F.A.I. RTE.	SECTION	COUNTY	TOTAL SHEETS	SHEET NO.
94	FAI 94 22 Structure 2	COOK	157	121
CONTRACT NO. 62R62				
ILLINOIS FED. AID PROJECT				

RW-2

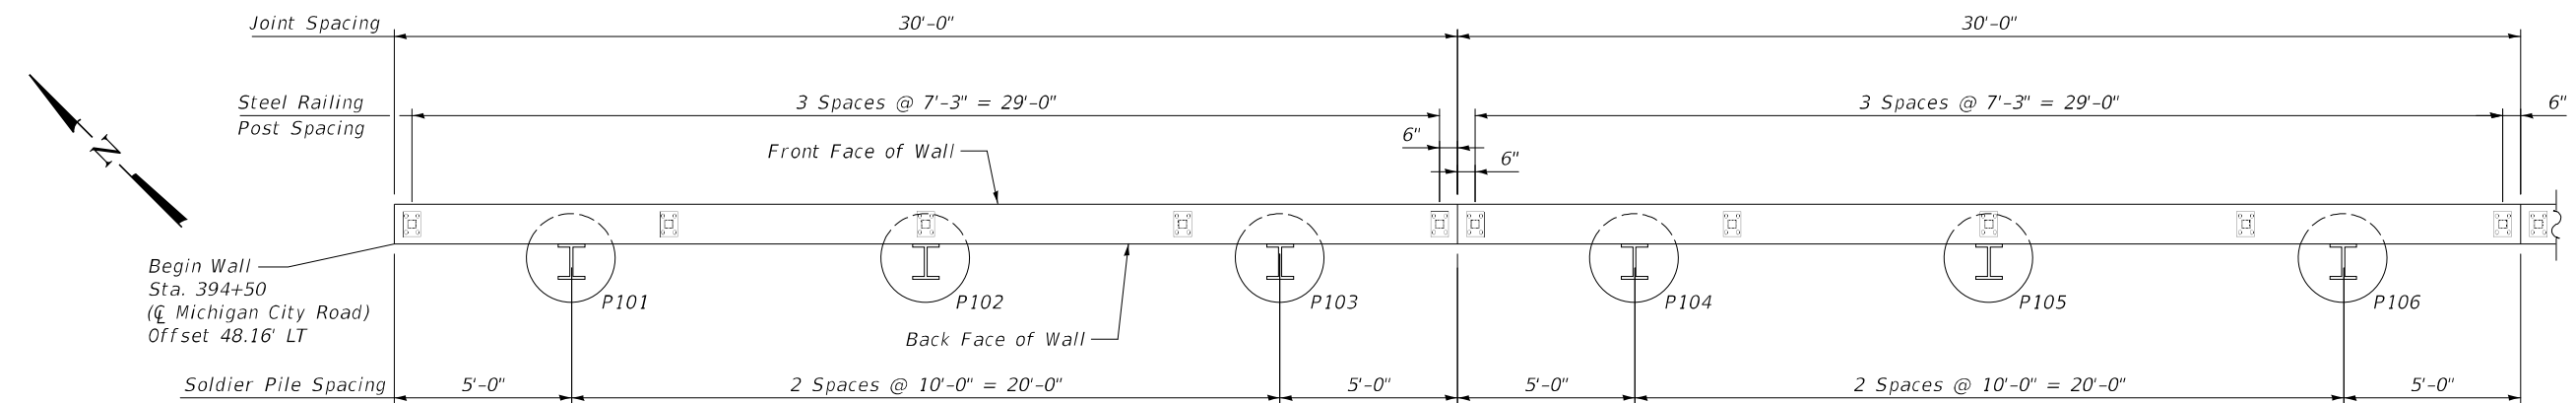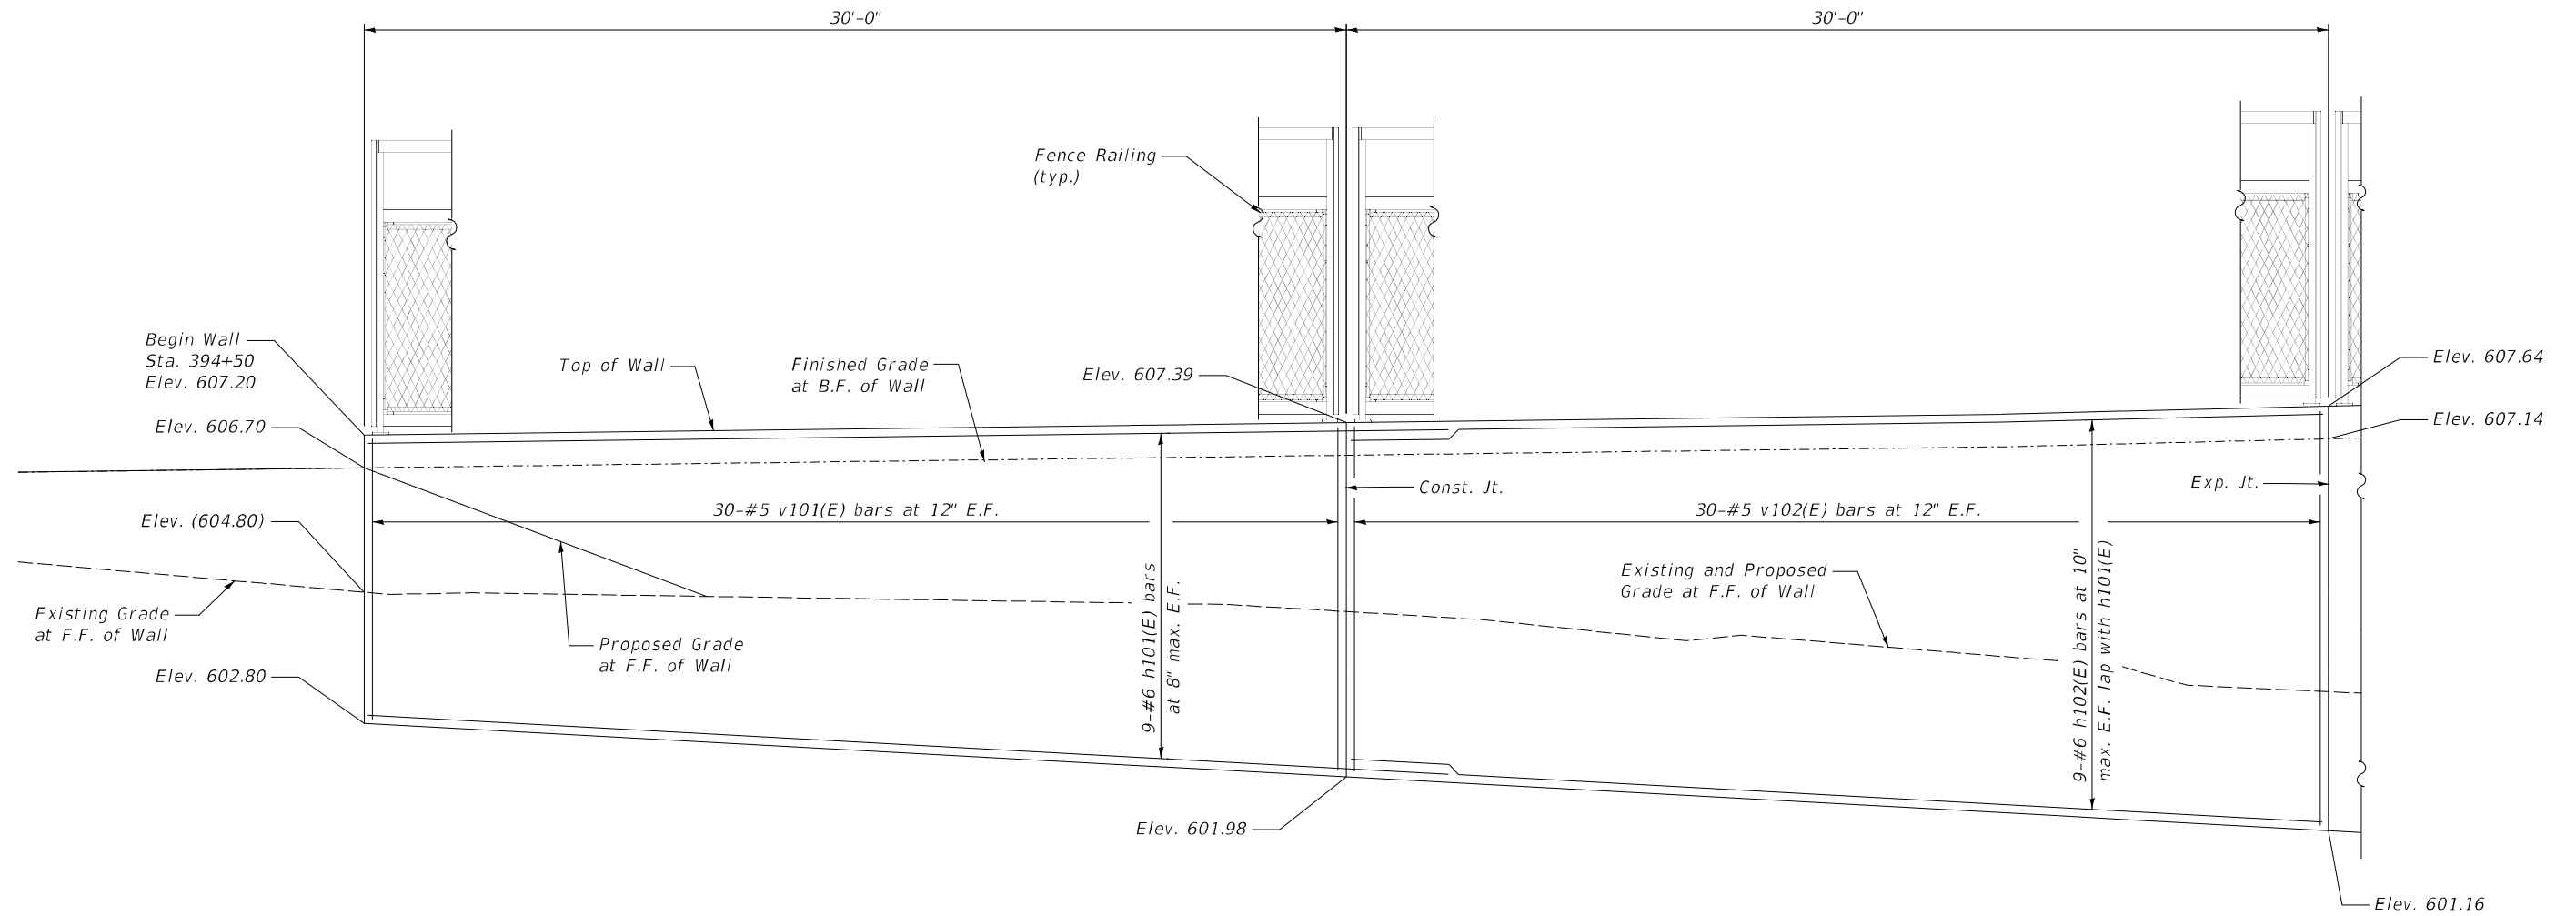

MODEL: 3\\MODEL\\NAME: FILE: 3\\NAME: 12/22/2020 IDOT: D1_PTB 204-201 Michigan City Rd Bridge\\02A Design\\01 CAD\\02 Sheet\\Structures\\Retaining Wall\\D 62R62-053-RW-3-Elev01.dgn



USER NAME = rmanucod	DESIGNED - RC	REVISED -
	DRAWN - RM	REVISED -
PLOT SCALE = 5:4,0000 "x / in.	CHECKED - SMK	REVISED -
PLOT DATE = 12/13/2024	DATE - 12/13/2024	REVISED -



STATE OF ILLINOIS
DEPARTMENT OF TRANSPORTATION

PLAN AND ELEVATION 1; STA. 394+50 TO STA. 395+09.97
RETAINING WALL ALONG SHARED USE PATH

SCALE: SHEET OF SHEETS STA. TO STA.

F.A.I. RTE.	SECTION	COUNTY	TOTAL SHEETS	SHEET NO.
94	FAI 94 22 Structure 2	COOK	157	122
CONTRACT NO. 62R62				
ILLINOIS FED. AID PROJECT				

RW-3

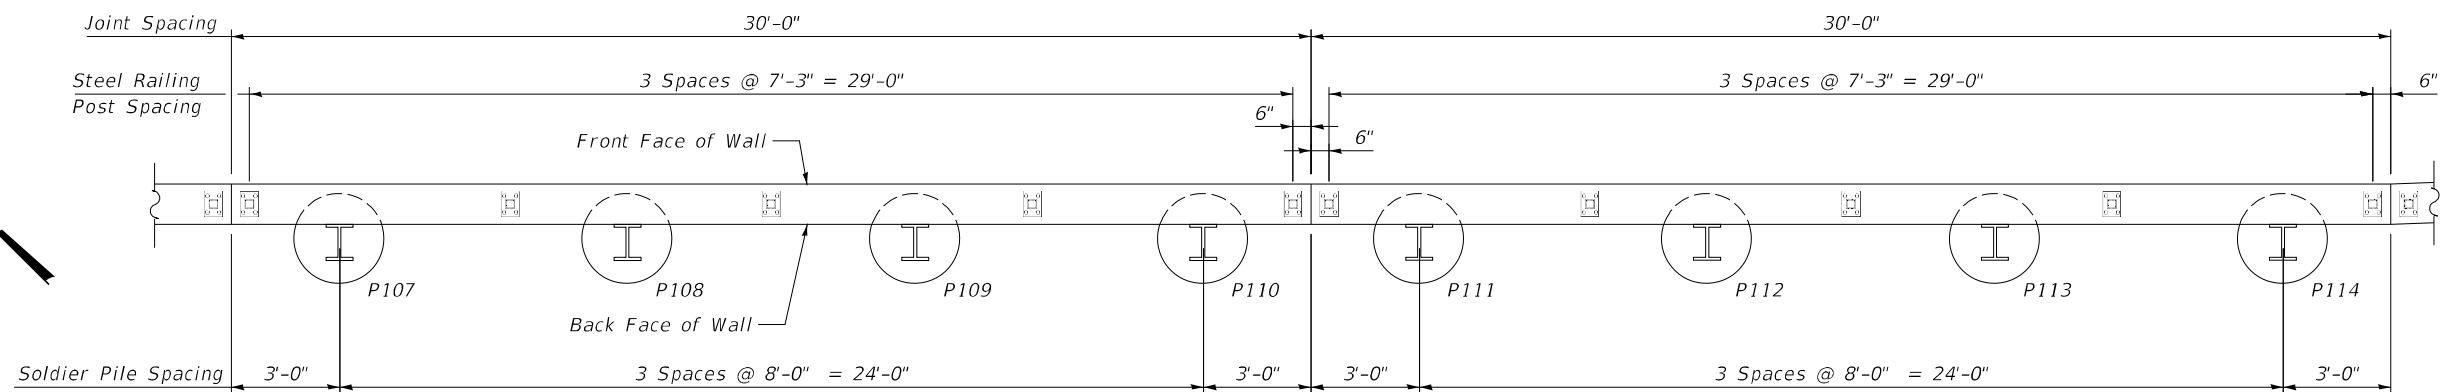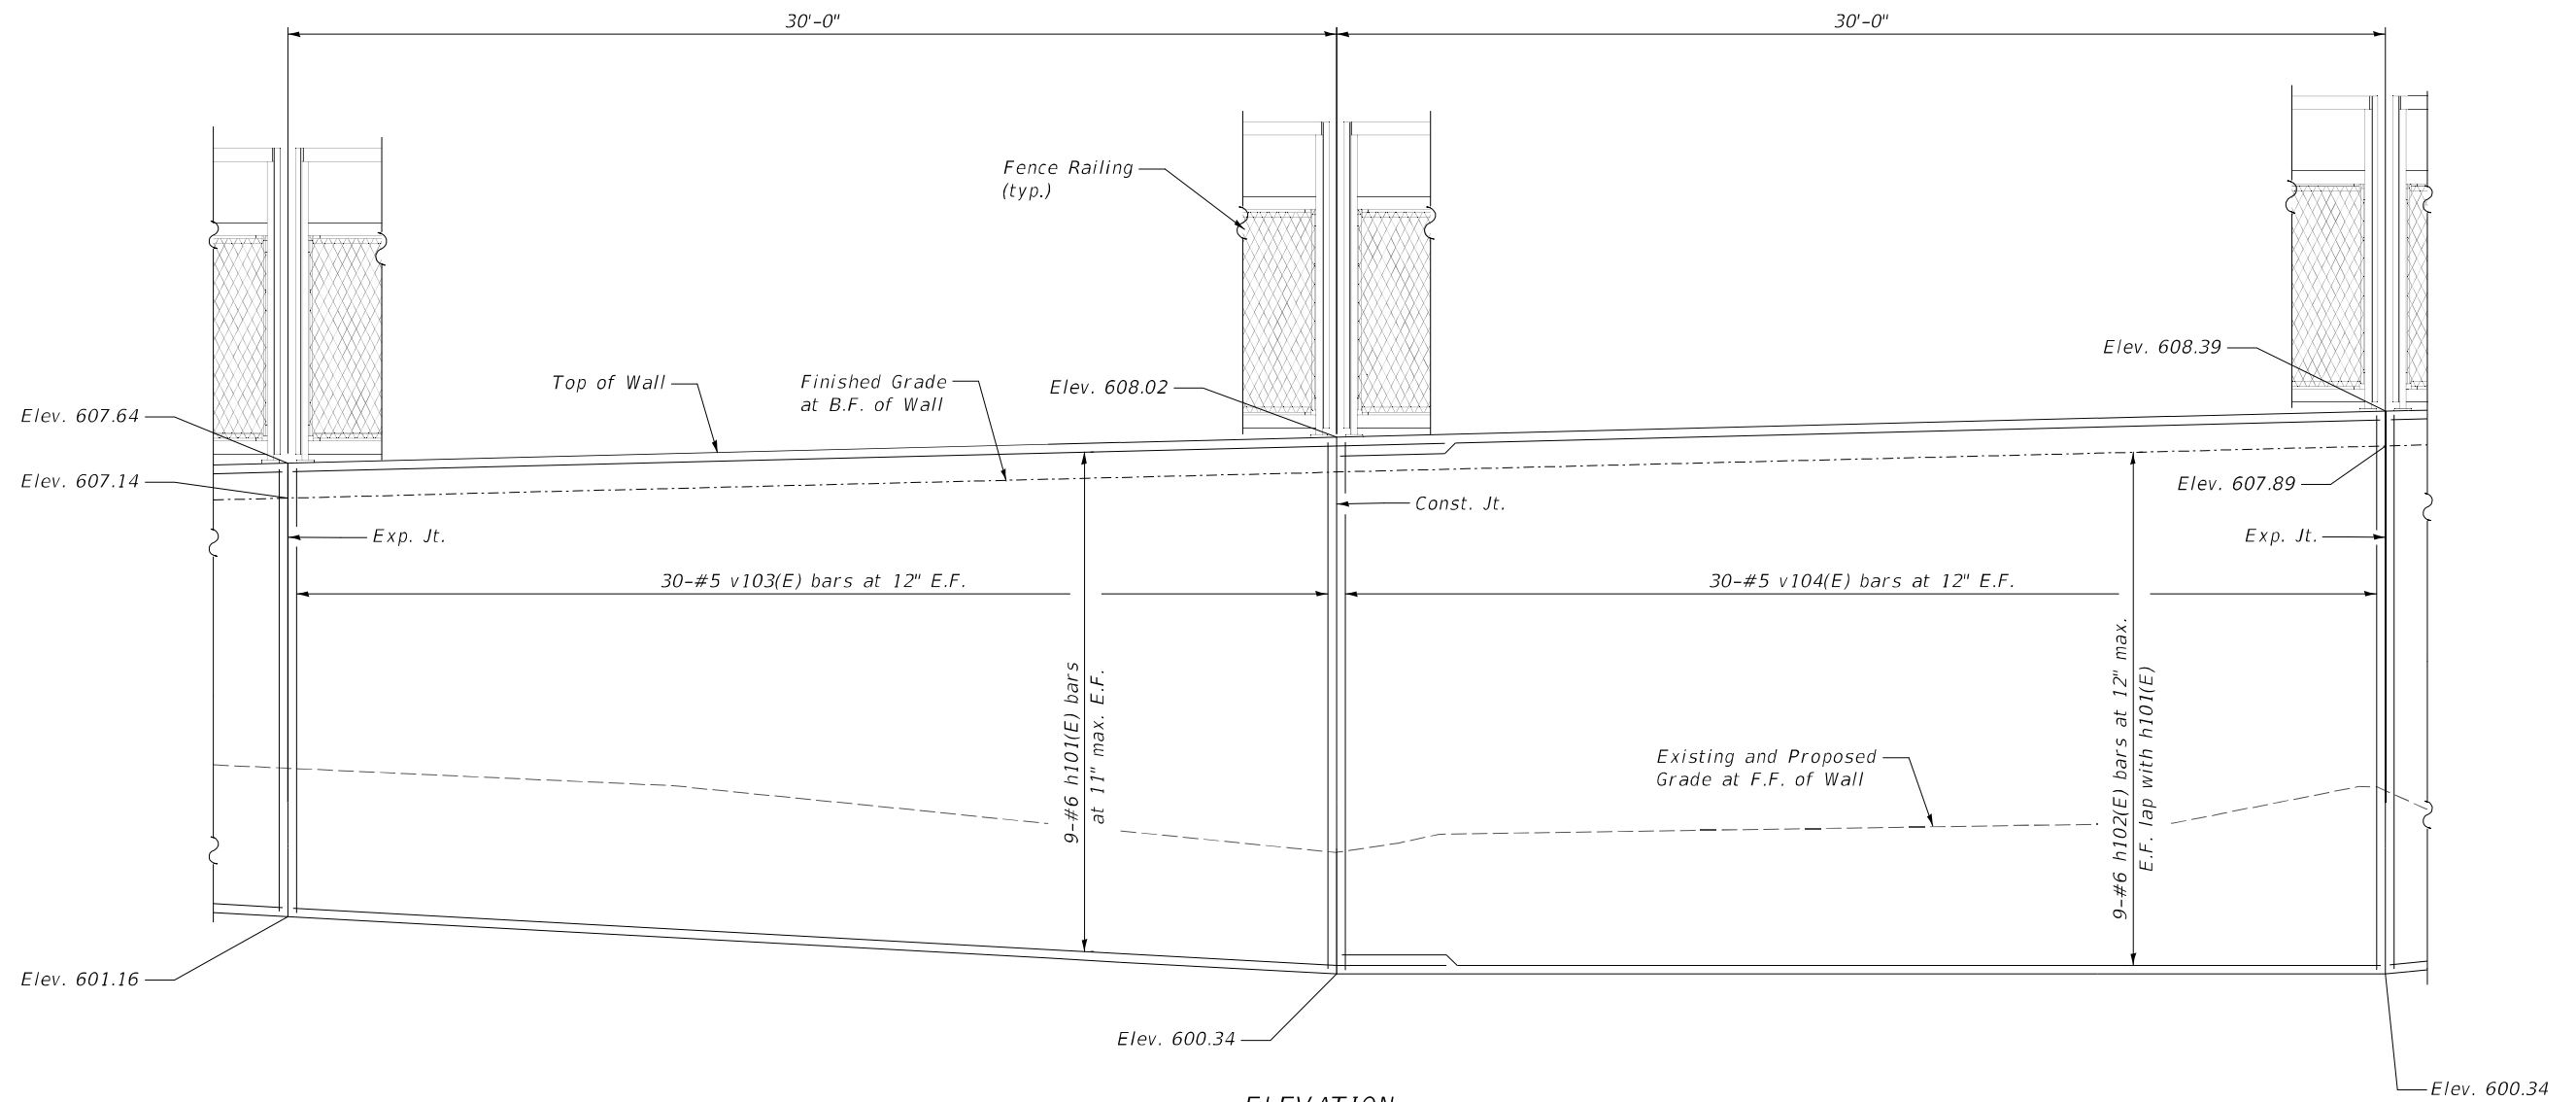

MODEL: 3-MODEL NAME: DELTA ENGINEERING GROUP, LLC
FILE: 3-MODEL NAME: DELTA ENGINEERING GROUP, LLC
CADD: 02 - Sheet Structures/Retaining Wall/02-RW-4-Elev02.dgn



USER NAME = rmanuod	DESIGNED - RC	REVISED -
	DRAWN - RM	REVISED -
PLOT SCALE = 5/4,0000' = 1" / in.	CHECKED - SMK	REVISED -
PLOT DATE = 12/13/2024	DATE - 12/13/2024	REVISED -


STATE OF ILLINOIS
DEPARTMENT OF TRANSPORTATION

PLAN AND ELEVATION 2; STA. 395+09.97 TO STA. 395+69.94
RETAINING WALL ALONG SHARED USE PATH


SCALE: SHEET OF SHEETS STA. TO STA.

F.A.I. RTE.	SECTION	COUNTY	TOTAL SHEETS	SHEET NO.
94	FAI 94 22 Structure 2	COOK	157	123
CONTRACT NO. 62R62				
ILLINOIS FED. AID PROJECT				


RW-4

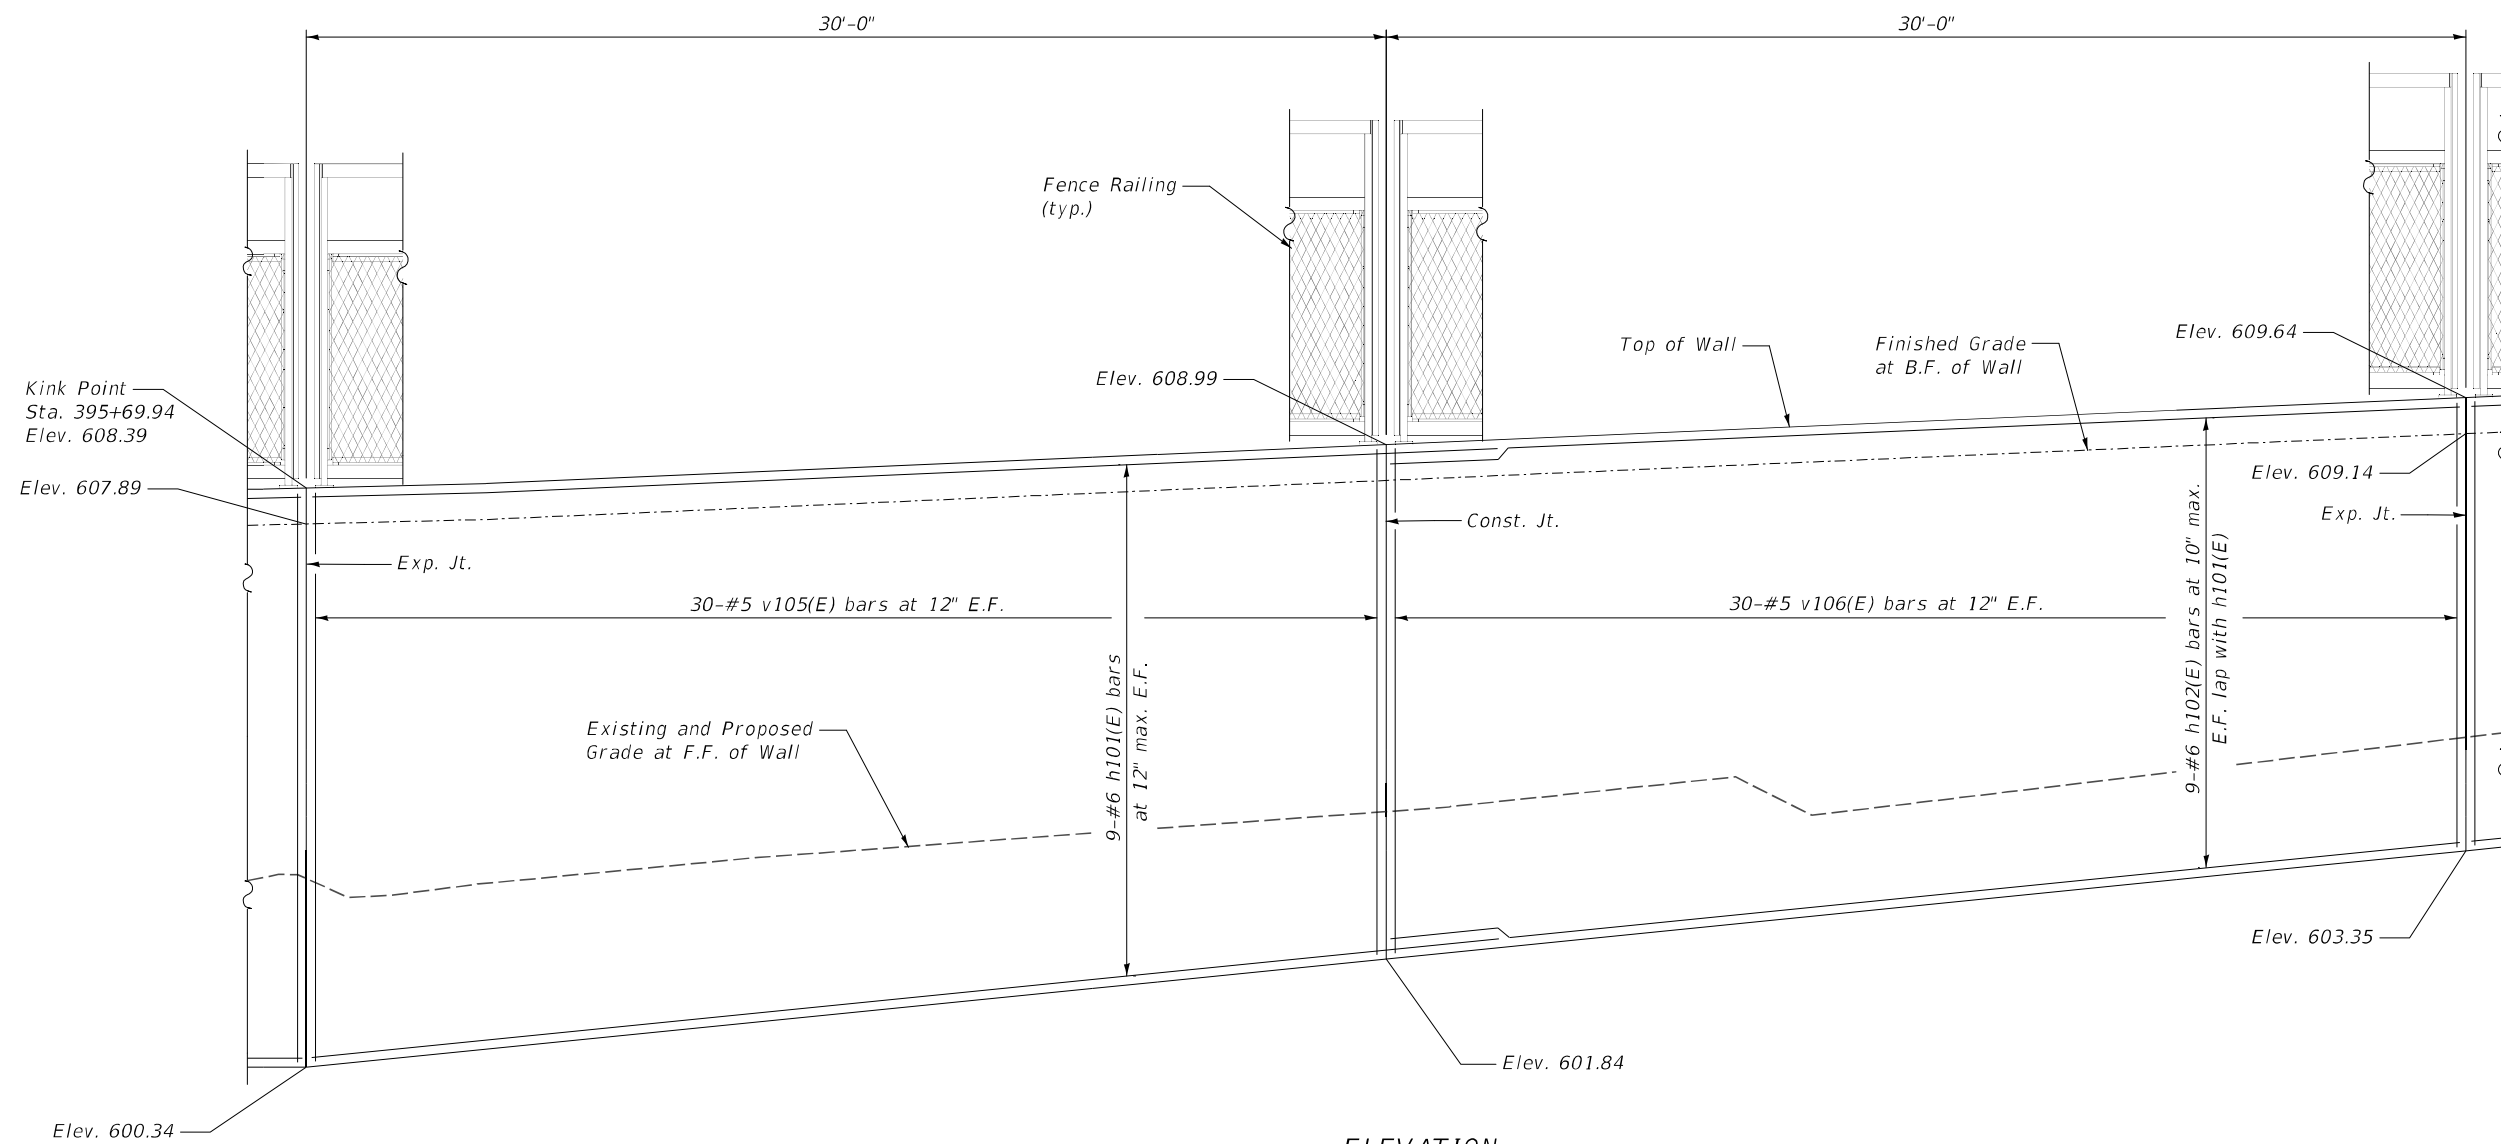


ELEVATION
(Looking @ B.F. Wall)

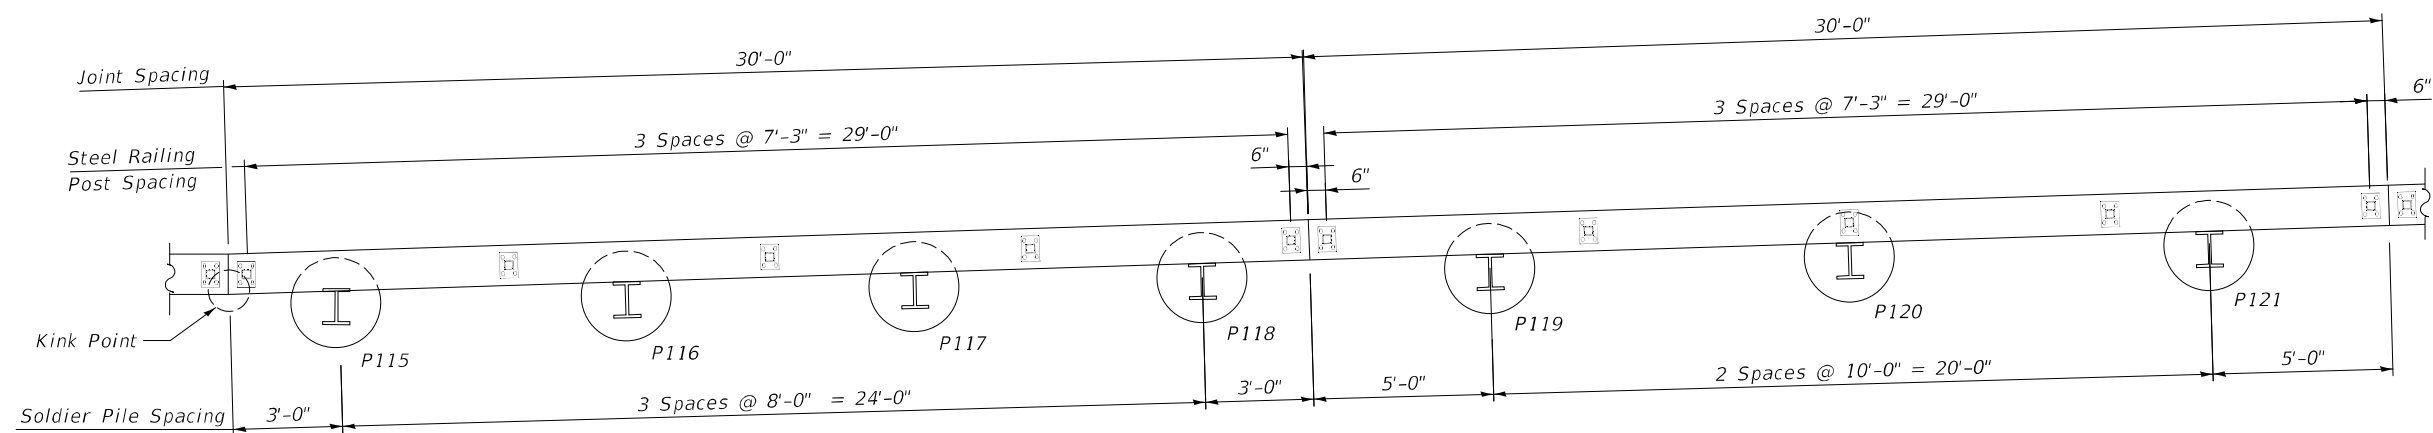

PLAN

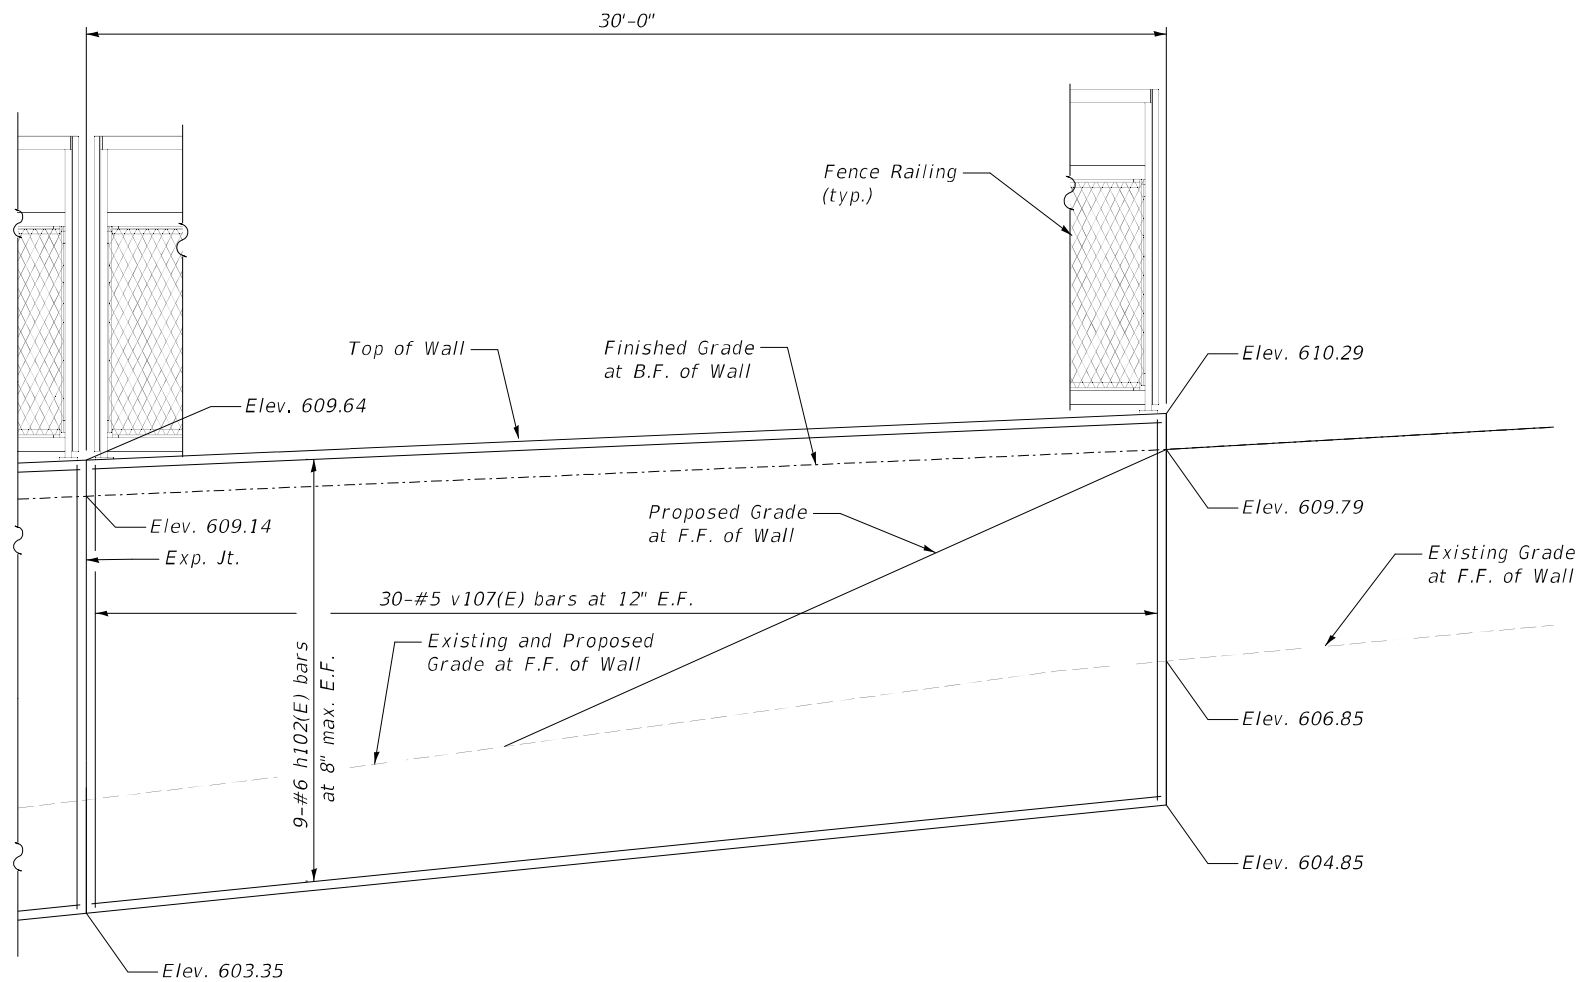

ELEVATION
(Looking @ B.F. Wall)

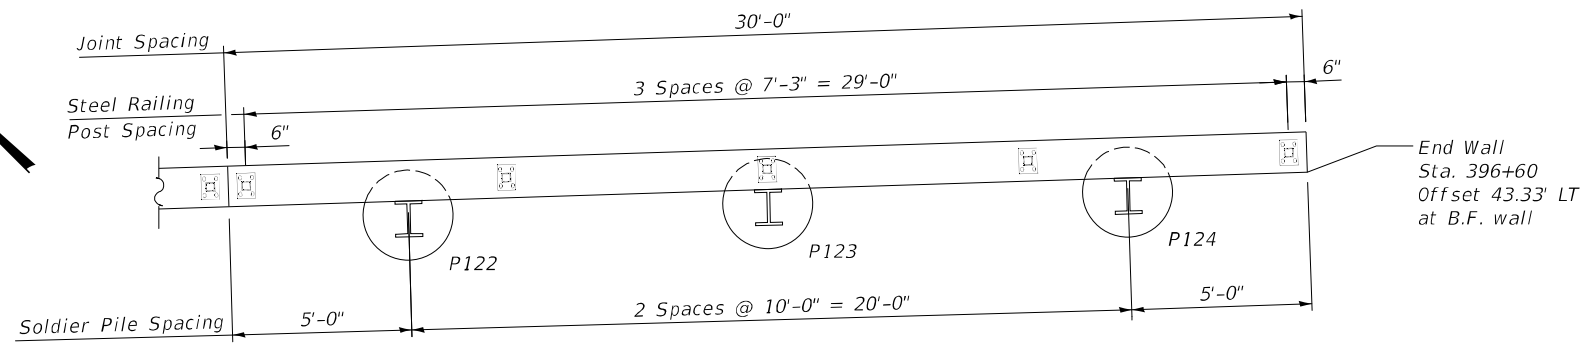

PLAN

MODEL: 340DELNAME5
FILE: 340DELNAME5.dgn
DELTA ENGINEERING GROUP, LLC
111 W JACKSON BLVD, SUITE 910
CHICAGO, IL 60604
T 312.377.7700, F 312.427.6145



USER NAME = rmanuod	DESIGNED - RC	REVISED -
	DRAWN - RM	REVISED -
PLOT SCALE = 5/4,0000 = 1/8" / in.	CHECKED - SMK	REVISED -
PLOT DATE = 12/13/2024	DATE - 12/13/2024	REVISED -


STATE OF ILLINOIS
DEPARTMENT OF TRANSPORTATION

PLAN AND ELEVATION 4; STA. 396+30.02 TO STA. 396+40
RETAINING WALL ALONG SHARED USE PATH

SCALE: SHEET OF SHEETS STA. TO STA.


F.A.I. RTE.	SECTION	COUNTY	TOTAL SHEETS	SHEET NO.
94	FAI 94 22 Structure 2	COOK	157	125
CONTRACT NO. 62R62				
ILLINOIS FED. AID PROJECT				

RW-6

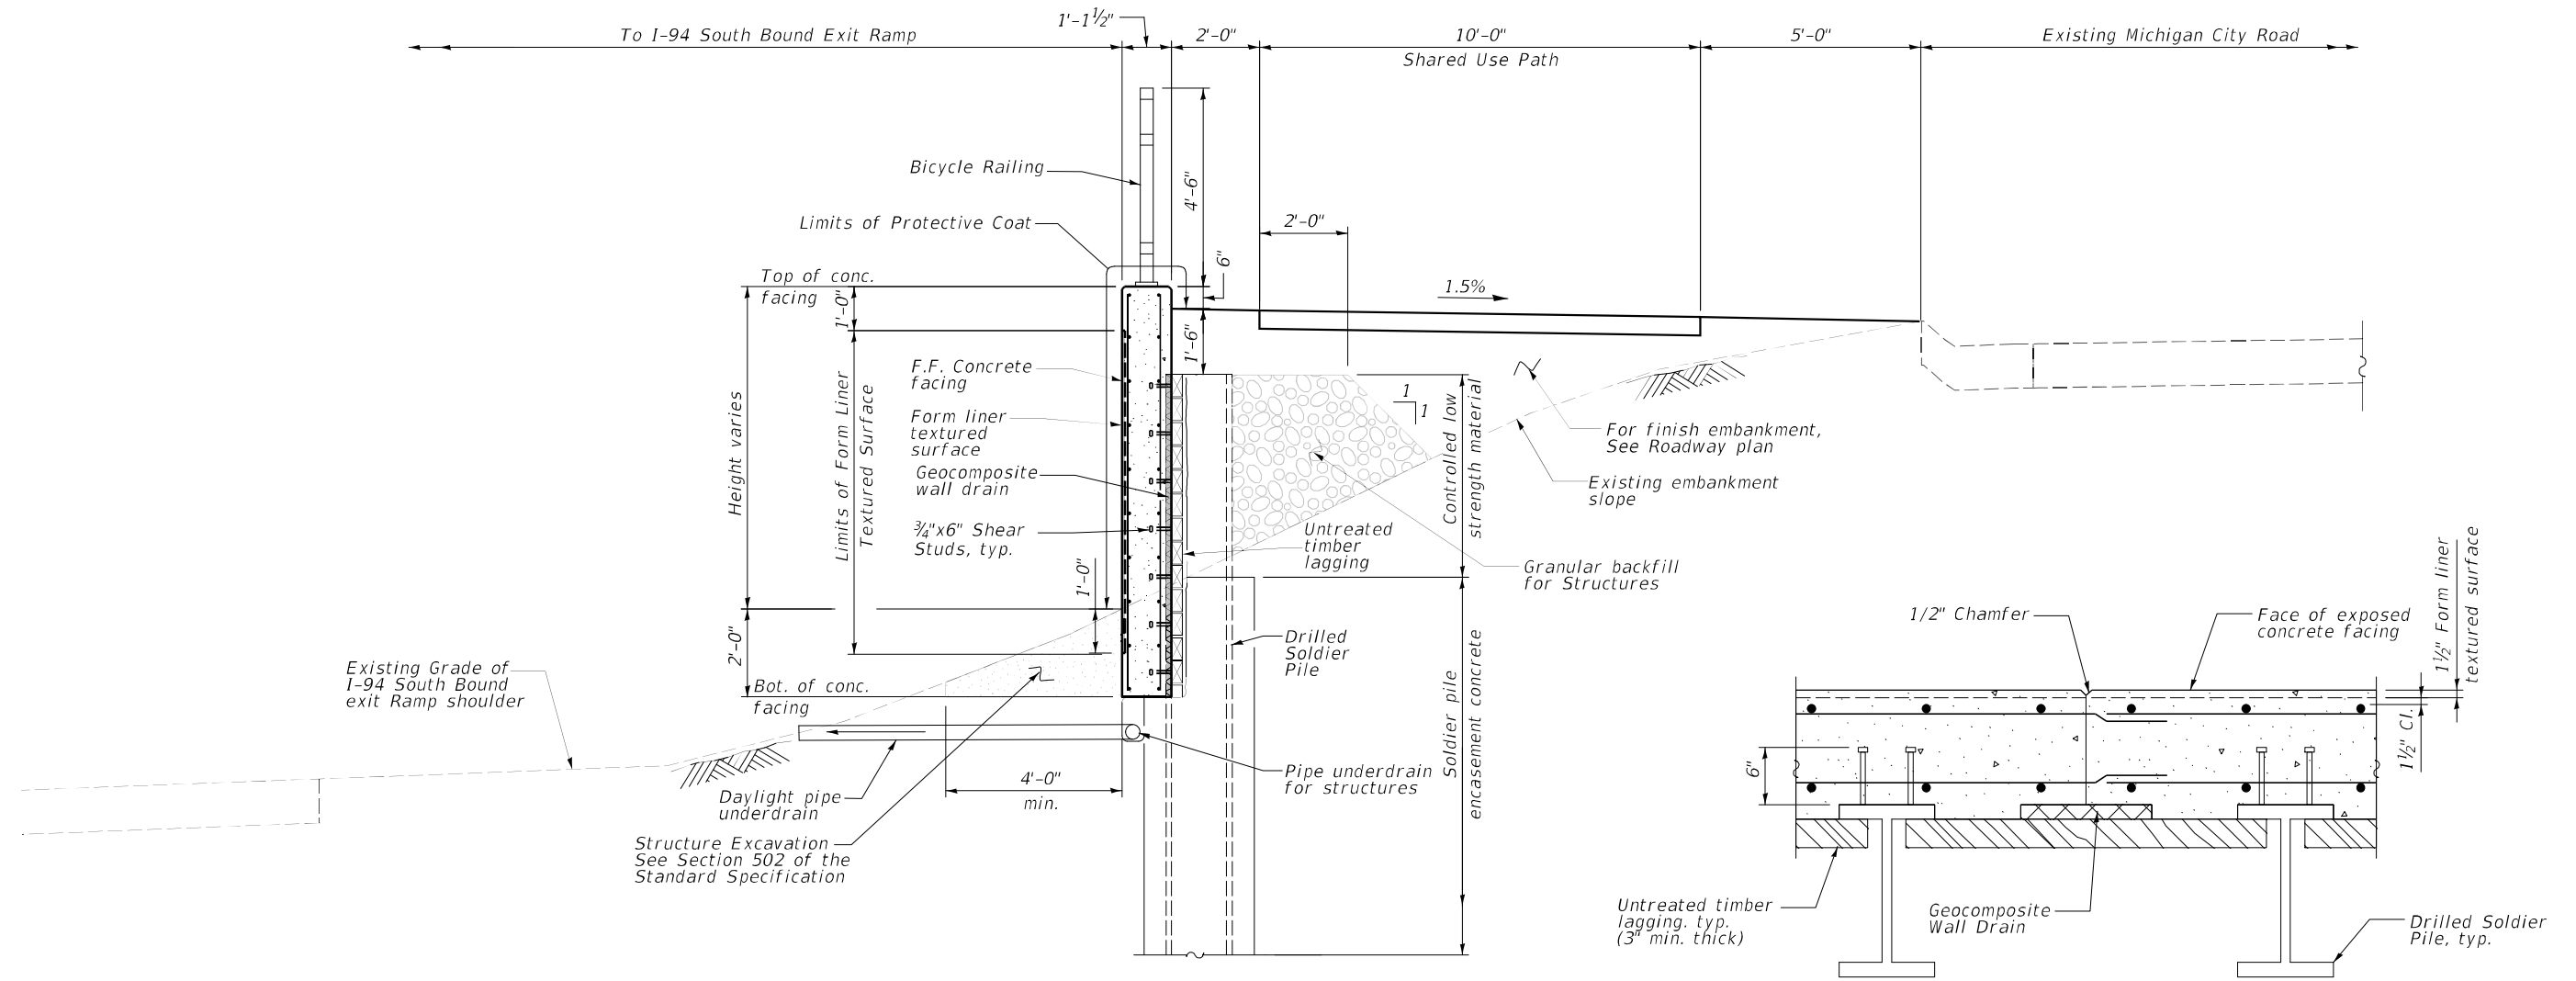


TYPICAL SECTION - SOLDIER PILE WALL
(Looking Upstation)

CONSTRUCTION JOINT DETAILS

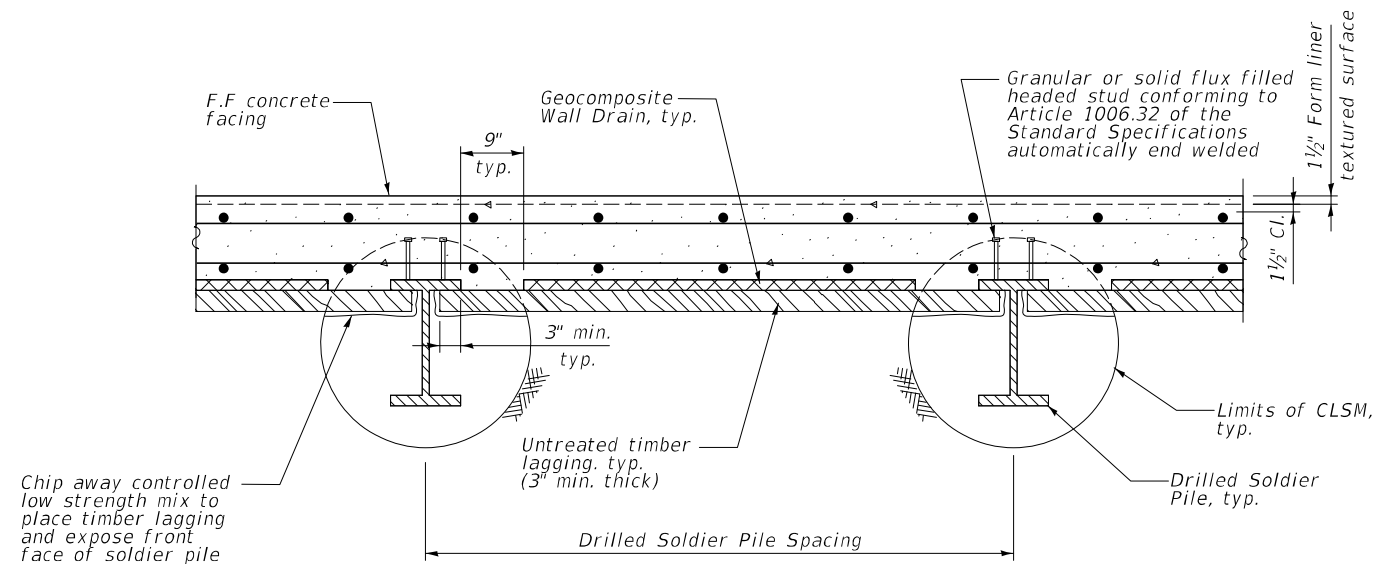

HORIZONTAL SECTION THRU SOLDIER WALL

The Contractor is responsible for the design and performance of the lagging using no less than a 3 in. nominal rough-sawn thickness and timber with minimum allowable bending stress of 1000 psi. A nominal thickness up to 6 in. is expected in some portions of the wall.

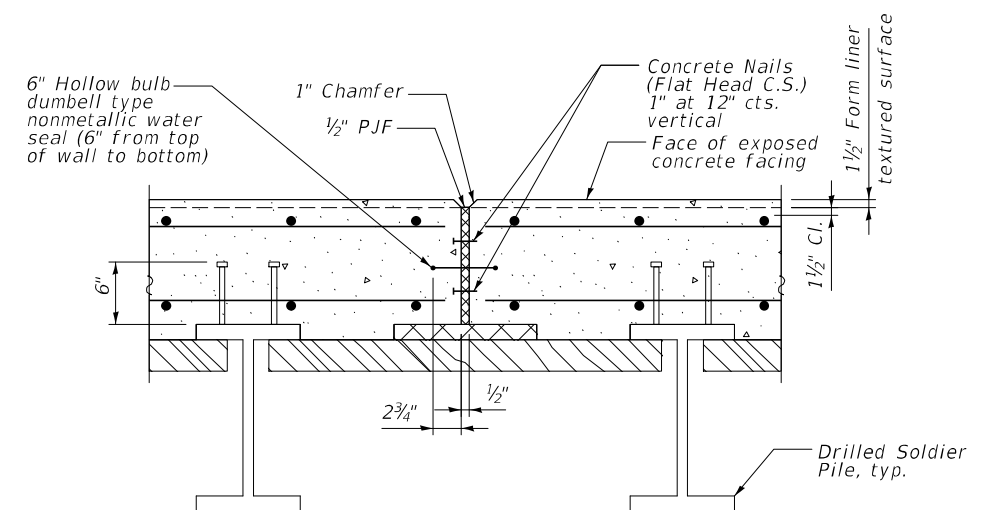

EXPANSION JOINT DETAILS

MODEL: 43001.DWG
FILE: 43001.DWG
DATE: 12/13/2024
PROJECT: I-94 South Bound Exit Ramp
SHEET: 157 OF 126
CONTRACT NO. 62R62

DELTA ENGINEERING GROUP, LLC
CONSULTING ENGINEERS, ARCHITECTS, PLANNERS, ENVIRONMENTAL SCIENTISTS
111 W JACKSON BLVD, SUITE 910
CHICAGO, IL 60604
T 312.377.7700, F 312.427.6145

USER NAME = rmanuod	DESIGNED - RC	REVISED -
DRAWN - RM	REVISED -	
PLOT SCALE = 4:0,0000 1" = 40'	CHECKED - SMK	REVISED -
PLOT DATE = 12/13/2024	DATE - 12/13/2024	REVISED -

STATE OF ILLINOIS
DEPARTMENT OF TRANSPORTATION


SCALE:	SHEET	OF	SHEETS	STA.	TO	STA.

F.A.I. RTE.	SECTION	COUNTY	TOTAL SHEETS	SHEET NO.
94	FAI 94 22 Structure 2	COOK	157	126
CONTRACT NO. 62R62				
ILLINOIS FED. AID PROJECT				

RW-7

SOLDIER PILE SCHEDULE

Soldier Pile Data						Concrete Encasement Data		
Pile No.	Size	Top Elev.	Bot. Elev.	Length (ft)	No. of Studs	Dia. (in)	Top Elev.	Length (ft)
P101	W24x131	605.23	587.23	18.00	6	36"	602.66	15.43
P102	W24x131	605.29	587.29	18.00	8	36"	602.36	15.07
P103	W24x131	605.34	587.34	18.00	8	36"	602.06	14.72
P104	W24x131	605.41	587.41	18.00	8	36"	601.90	14.49
P105	W24x131	605.50	587.50	18.00	10	36"	601.60	14.10
P106	W24x131	605.58	587.58	18.00	10	36"	601.30	13.72
P107	W24x131	605.68	583.68	22.00	10	36"	601.08	17.40
P108	W24x131	605.78	583.78	22.00	12	36"	600.86	17.08
P109	W24x131	605.88	583.88	22.00	12	36"	600.64	16.76
P110	W24x131	605.98	583.98	22.00	12	36"	600.42	16.44
P111	W24x131	606.05	584.05	22.00	12	36"	600.34	16.29
P112	W24x131	606.15	584.15	22.00	14	36"	600.34	16.19
P113	W24x131	606.25	584.25	22.00	14	36"	600.34	16.09
P114	W24x131	606.35	584.35	22.00	14	36"	600.34	15.99
P115	W24x131	606.42	584.42	22.00	14	36"	600.49	16.07
P116	W24x131	606.59	584.59	22.00	14	36"	600.56	15.97
P117	W24x131	606.75	584.75	22.00	14	36"	600.62	15.87
P118	W24x131	606.92	584.92	22.00	14	36"	600.69	15.77
P119	W24x131	607.10	589.10	18.00	10	36"	602.90	13.80
P120	W24x131	607.34	589.34	18.00	10	36"	603.05	13.71
P121	W24x131	607.58	589.58	18.00	10	36"	603.20	13.62
P122	W24x131	607.71	589.71	18.00	10	36"	603.50	13.79
P123	W24x131	607.95	589.95	18.00	10	36"	604.05	14.11
P124	W24x131	608.18	590.18	18.00	8	36"	604.60	14.42

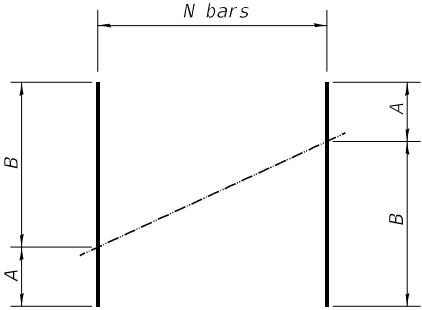


Bar	A	B	N
v101(E)	4'-1"	5'-2"	30
v102(E)	5'-2"	6'-3"	30
v103(E)	6'-3"	7'-5"	30
v104(E)	7'-5"	7'-9"	30
v105(E)	6'-6"	7'-9"	30
v106(E)	5'-6"	6'-6"	30
v107(E)	5'-2"	5'-6"	30


BAR LIST

Bar	No.	Size	Length	Shape
h101(E)	54	#6	34'-2"	=====
h102(E)	72	#6	29'-9"	=====
v101(E)	30	#5	9'-3"	=====
v102(E)	30	#5	11'-5"	=====
v103(E)	30	#5	13'-8"	=====
v104(E)	30	#5	15'-2"	=====
v105(E)	30	#5	14'-3"	=====
v106(E)	30	#5	12'-0"	=====
v107(E)	30	#5	10'-8"	=====

BAR CUTTING BAR

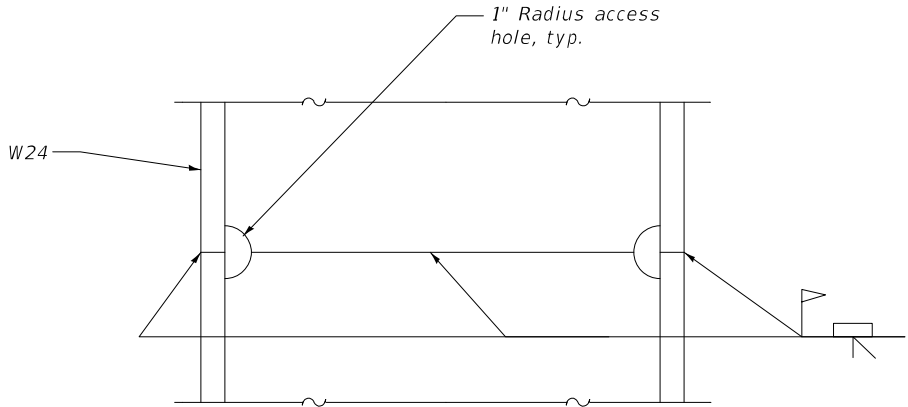

SOLDIER PILE WELDED SPLICE DETAIL (OPTIONAL)

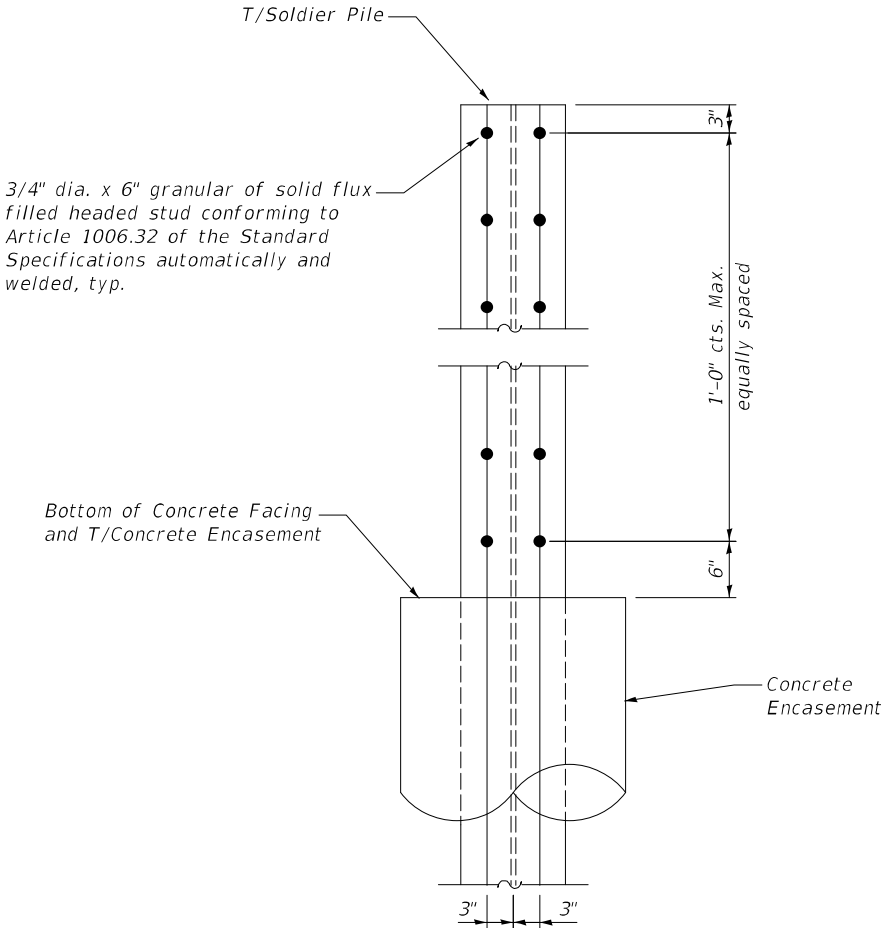

SHEAR STUD DETAIL

MODEL: 4-MODEL NAMES
FILE: 62R62-0220203.DWG
DATE: 12/13/2024
PROJECT: ILLINOIS DEPARTMENT OF TRANSPORTATION
DRAWING: 62R62-0220203.DWG
SHEET: 157 OF 127
SCALE: 1/8" = 1'-0"



DELTA ENGINEERING GROUP, LLC
CONSULTING ENGINEERS, ARCHITECTS, PLANNERS
111 W JACKSON BLVD, SUITE 910
CHICAGO, IL 60604
T 312.377.7700, F 312.427.6145

USER NAME = rmanuod

DESIGNED - RC

DRAWN - RM

CHECKED - SMK

DATE - 12/13/2024

REVISED -

REVISED -

REVISED -

REVISED -


STATE OF ILLINOIS
DEPARTMENT OF TRANSPORTATION

SECTION AND DETAILS - 2


SCALE: SHEET OF SHEETS STA. TO STA.

F.A.I. RTE.	SECTION	COUNTY	TOTAL SHEETS	SHEET NO.
94	FAI 94 22 Structure 2	COOK	157	127
CONTRACT NO. 62R62				
ILLINOIS FED. AID PROJECT				


RW-8

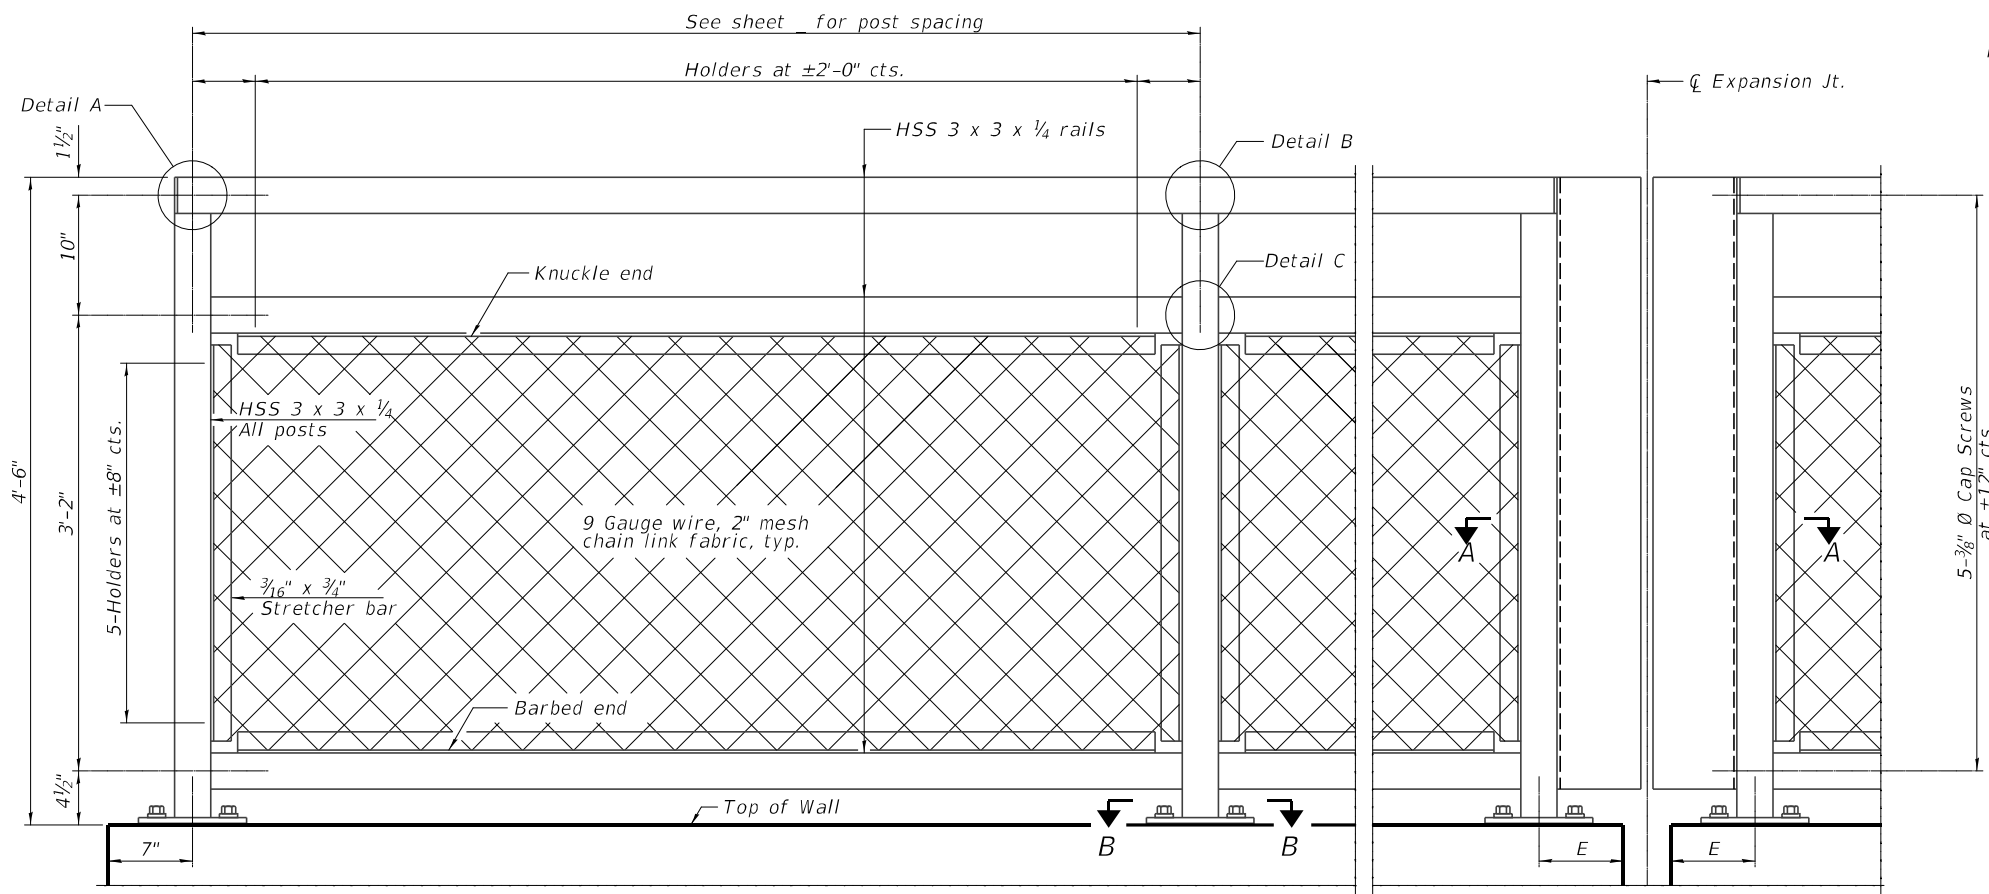


ELEVATION BICYCLE RAILING
(Inside face)

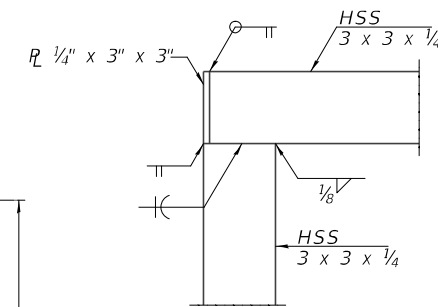


DETAIL A

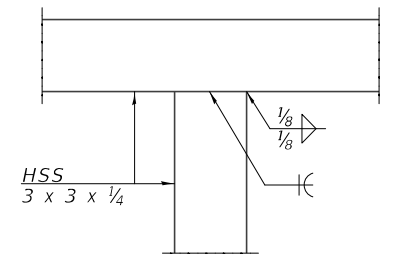


DETAIL B

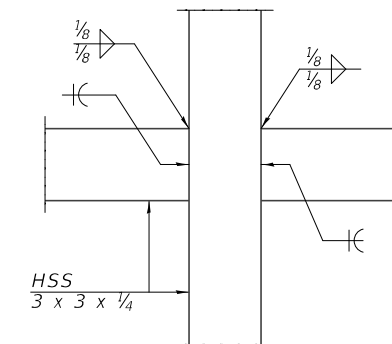


DETAIL C

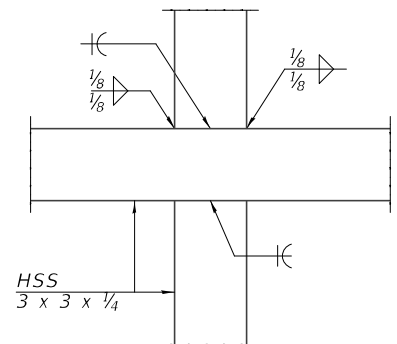

DETAIL D

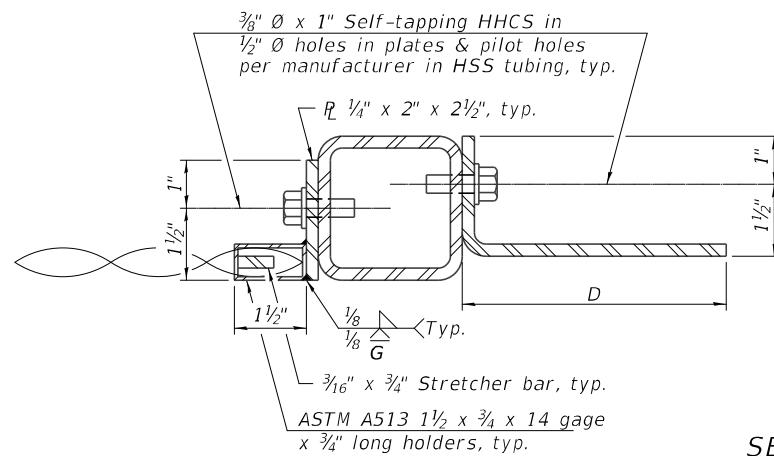

SECTION A-A

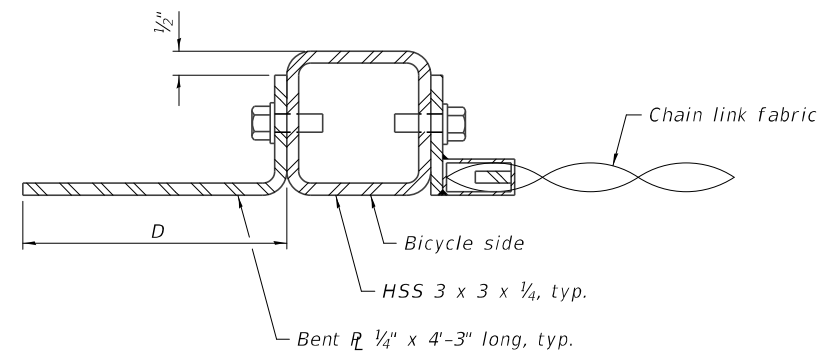

SECTION B-B


TABLE OF DIMENSIONS

Location	T	A	B	C	D	E
Over Strip Seal Jt.	≤4"	2½"	1'-2"	2'-4"	7¼"	7"
Over Finger or Modular Jt.	≤9½"	5½"	1'-7¾"	3'-3½"		
Over Finger or Modular Jt.	≤15"	8¾"	2'-1¾"	4'-2½"		

$T=1\frac{1}{8}"$; total movement based on total temperature range from -20°F to 120°F along centerline of roadway at expansion joint.


BILL OF MATERIAL

Item	Unit	Quantity
Bicycle Railing	Foot	210

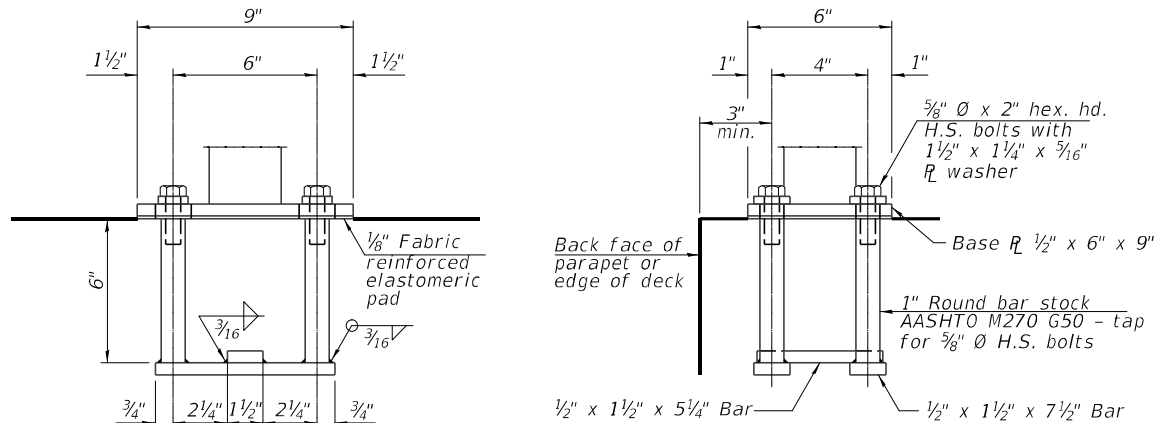


ANCHORAGE ASSEMBLY

The Bicycle Railing fasteners for end posts near expansion joints may need to be installed prior to installing the bent plates. In lieu of the cast-in-place anchor device shown, the Contractor has the option of drilling and setting 5/8" Ø fully threaded anchor rods with the same plate washers as specified above and heavy hex lock nuts according to Article 509.06 of the Standard Specifications. Embedment shall be according to the manufacturer's specifications.

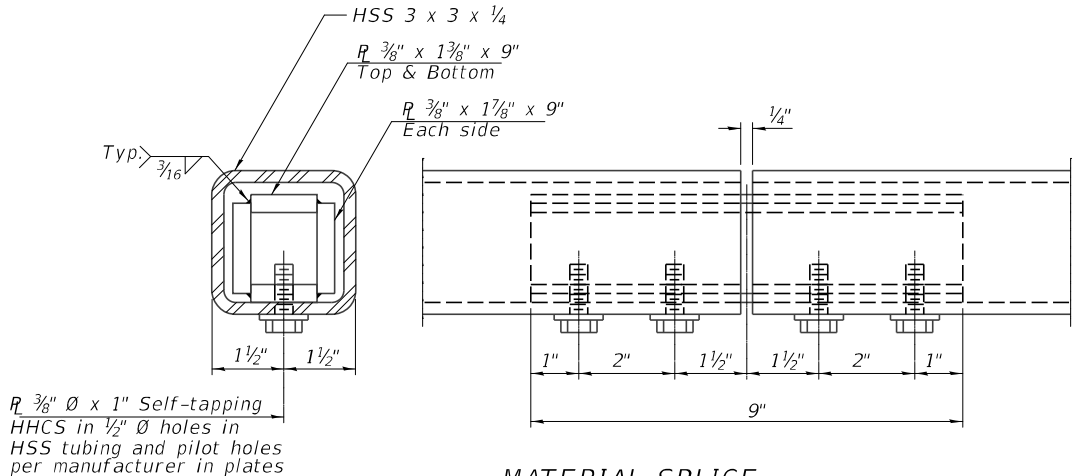

MATERIAL SPLICE

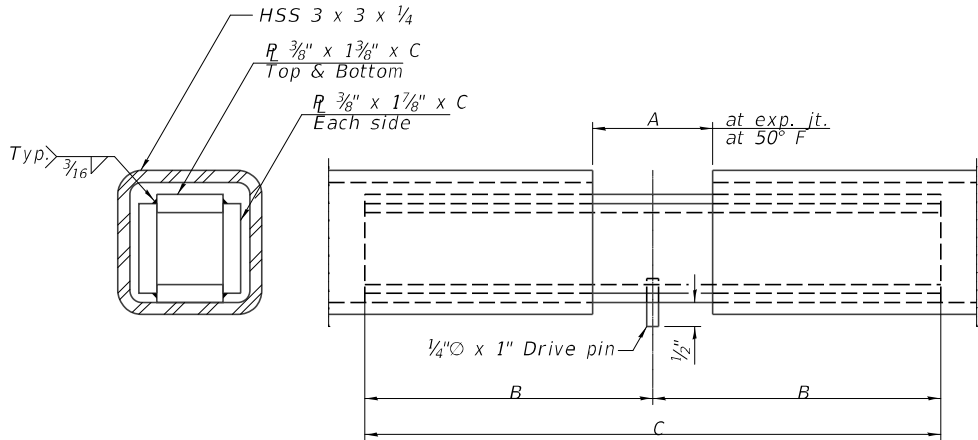

EXPANSION SPLICE

Notes:
Place reinforcement bars to miss anchor rod locations.
CVN testing is not required for the HSS tubing used in the Bicycle Railing.
All HSS tubing used for the Parapet Railing shall be CVN tested according to Article 1006.34(b) of the Standard Specifications.
All HSS tubing used for the Parapet Railing shall be ASTM A500 grade C.
All base plates used for the Paraper Railing shall be AASHTO M270 grade 50.
All heavy hex nuts shall be according to ASTM A 563 grade DH.
All fully threaded anchor rods shall be ASTM F1554 grade 105.
The post base plate shall be fastened to the curb snug tight and given an additional 1/8" turn.
Rail splice inserts may be built out of bent plates of the same thicknesses and outside geometry limits as the 4 plate rail splice inserts shown.
When the contract specifies a galvanized railing, all steel rail elements shall be galvanized according to Article 509.05 of the Standard Specifications. When the contract specifies a painted railing, all posts, rail, splices, anchor devices and plates of the railing shall be painted according to the paint system for railings as specified in the General Notes.
See sheet of for dimensions of concrete openings at expansion joints.

MODEL: 43MODEL.NAMES
FILE: 43MODEL.CAD
CADD: 02_SheetStructures(Retaining Wall)02-055-RW-Railing_Detail02.dgn
111 W JACKSON BLVD, SUITE 910
CHICAGO, IL 60604
T 312.377.7700, F 312.427.6145



USER NAME = rmanucod	DESIGNED - RC	REVISED -
PLOT SCALE = 2:0.0000 " = 1" / in.	DRAWN - RM	REVISED -
PLOT DATE = 12/13/2024	CHECKED - SMK	REVISED -
	DATE - 12/13/2024	REVISED -

STATE OF ILLINOIS
DEPARTMENT OF TRANSPORTATION

BICYCLE RAILING DETAILS (1 OF 2)

SCALE: SHEET OF SHEETS STA. TO STA.

F.A.I. RTE.	SECTION	COUNTY	TOTAL SHEETS	SHEET NO.
94	FAI 94 22 Structure 2	COOK	157	129
CONTRACT NO. 62R62				
ILLINOIS FED. AID PROJECT				

RW-10

Page 1 of 1

Date 9/28/23

ROUTE	<u>Michigan City Rd</u>	DESCRIPTION	<u>Retaining Wall Boring</u>	LOGGED BY	<u>AA</u>
--------------	-------------------------	--------------------	------------------------------	------------------	-----------

SECTION Michigan City Rd **LOCATION** , SEC. , TWP. , RNG. ,

COUNTY	COOK	DRILLING RIG	CME 75	Latitude 41.6218694, Longitude -087.5805250	HAMMER TYPE	AUTO
		DRILLING METHOD	HSA		HAMMER EFF (%)	79.8

STRUCT. NO. _____	D	B	U	M	Surface Water Elev. _____ N/A ft	D	B	U	M
Station _____	E	L	C	O	Stream Bed Elev. _____ N/A ft	E	L	C	O
	P	O	S	I		P	O	S	I
BORING NO. _____ RWB-01	T	W	S	T	Groundwater Elev.: _____	T	W	S	T
Station _____ 394+52.69	H	S	Qu		First Encounter _____ 595.2 ft ▼	H	S	Qu	
Offset _____ 15.20ft LT					Upon Completion _____ N/A ft				
Ground Surface Elev. _____ 606.24 ft	(ft)	(/6")	(tsf)	(%)	After _____ N/A Hrs. _____ N/A ft	(ft)	(/6")	(tsf)	(%)

The Unconfined Compressive Strength (UCS) Failure Mode is indicated by (B-Bulge, S-Shear, P-Penetrometer)
The SPT (N value) is the sum of the last two blow values in each sampling zone (AASHTO T206)

BBS, form 137 (Rev. 8-99)

Page 1 of 1

Date 9/28/23

ROUTE	<u>Michigan City Rd</u>	DESCRIPTION	<u>Retaining Wall Boring</u>	LOGGED BY	<u>AA</u>
--------------	-------------------------	--------------------	------------------------------	------------------	-----------

SECTION Michigan City Rd **LOCATION** , SEC. , TWP. , RNG. ,

COUNTY <u>COOK</u>		DRILLING RIG <u>CME 75</u>		Latitude <u>41.6217528</u> , Longitude <u>-087.5803139</u>		HAMMER TYPE <u>AUTO</u>	
		DRILLING METHOD <u>HSA</u>				HAMMER EFF (%) <u>79.8</u>	

STRUCT. NO. _____	D	B	U	M	Surface Water Elev. _____	N/A	ft	D	B	U	M
Station _____	E	L	C	O	Stream Bed Elev. _____	N/A	ft	P	L	C	O
	T	W	S	I				H	S	Qu	T
BORING NO. _____	RWB-02				Groundwater Elev.:						
Station _____	395+23.26				First Encounter _____	595.7	ft	▼			
Offset _____	15.21ft LT				Upon Completion _____	N/A	ft				
Ground Surface Elev. _____	606.71	ft	(ft)	(/6")	(tsf)	(%)					
					After _____	N/A	Hrs.				

The Unconfined Compressive Strength (UCS) Failure Mode is indicated by (B-Bulge, S-Shear, P-Penetrometer)
The SPT (N value) is the sum of the last two blow values in each sampling zone (AASHTO T206)

BBS, form 137 (Rev. 8-99)

Page 1 of 1

Date 9/28/23

ROUTE	<u>Michigan City Rd</u>	DESCRIPTION	<u>Retaining Wall Boring</u>	LOGGED BY	<u>AA</u>
--------------	-------------------------	--------------------	------------------------------	------------------	-----------

SECTION Michigan City Rd **LOCATION** , SEC. , TWP. , RNG. ,

COUNTY	COOK	DRILLING RIG	Latitude 41.6216556, Longitude -087.5801028
		DRILLING METHOD	CME 75
			HSA
			HAMMER TYPE
			AUTO
			HAMMER EFF (%)
			79.8

[illegible]

The Unconfined Compressive Strength (UCS) Failure Mode is indicated by (B-Bulge, S-Shear, P-Penetrometer)
The SPT (N value) is the sum of the last two blow values in each sampling zone (AASHTO T206)

BBS, form 137 (Rev. 8-99)

Page 1 of 1

Date 9/28/23

ROUTE Michigan City Rd **DESCRIPTION** Retaining Wall Boring **LOGGED BY** AA

SECTION Michigan City Rd **LOCATION** , SEC. , TWP. , RNG. ,

COUNTY	COOK	DRILLING RIG	Latitude 41.6215389, Longitude -087.5798917	
		DRILLING METHOD	CME 75	HAMMER TYPE
			HSA	AUTO
				HAMMER EFF (%)
				79.8

STRUCT. NO.	D	B	U	M	Surface Water Elev.	N/A	ft	D	B	U	M
Station _____	E	L	C	O	Stream Bed Elev.	N/A	ft	E	L	C	O
	P	O	S	I				P	O	S	I
	T	W	S	S				T	W	S	S
BORING NO.	H	S	Qu	T	Groundwater Elev.:			H	S	Qu	T
RWB-04					First Encounter	595.8	ft ▼				
Station 396+62.14					Upon Completion	N/A	ft				
Offset 21.00ft LT					After N/A Hrs.	N/A	ft				
Ground Surface Elev. 609.33 ft	(ft)	(/6")	(tsf)	(%)				(ft)	(/6")	(tsf)	(%)


The Unconfined Compressive Strength (UCS) Failure Mode is indicated by (B-Bulge, S-Shear, P-Penetrometer)
The SPT (N value) is the sum of the last two blow values in each sampling zone (AASHTO T206)

BBS, form 137 (Rev. 8-99)

FINAL SURVEY	SURVEYED _____	BY _____	DATE _____
	PLOTTED _____		
NOTE BOOK	TEMPLATE _____		
	AREAS _____		
NO. _____	AREAS CHECKED _____		

ORIGINAL SURVEY	SURVEYED _____	BY _____	DATE _____
	PLOTTED _____		
NOTE BOOK	TEMPLATE _____		
	AREAS _____		
NO. _____	AREAS CHECKED _____		

MODEL: 4MODELNAME5
FILE NAME: C:\P\220720 IDOT D1 PTB 204-001 Michigan City Rd Bridge\03A Design\01 CADD\02 Sheet\Roadway\129 141D162R62-shi-XSEC MCRD_01.dgn

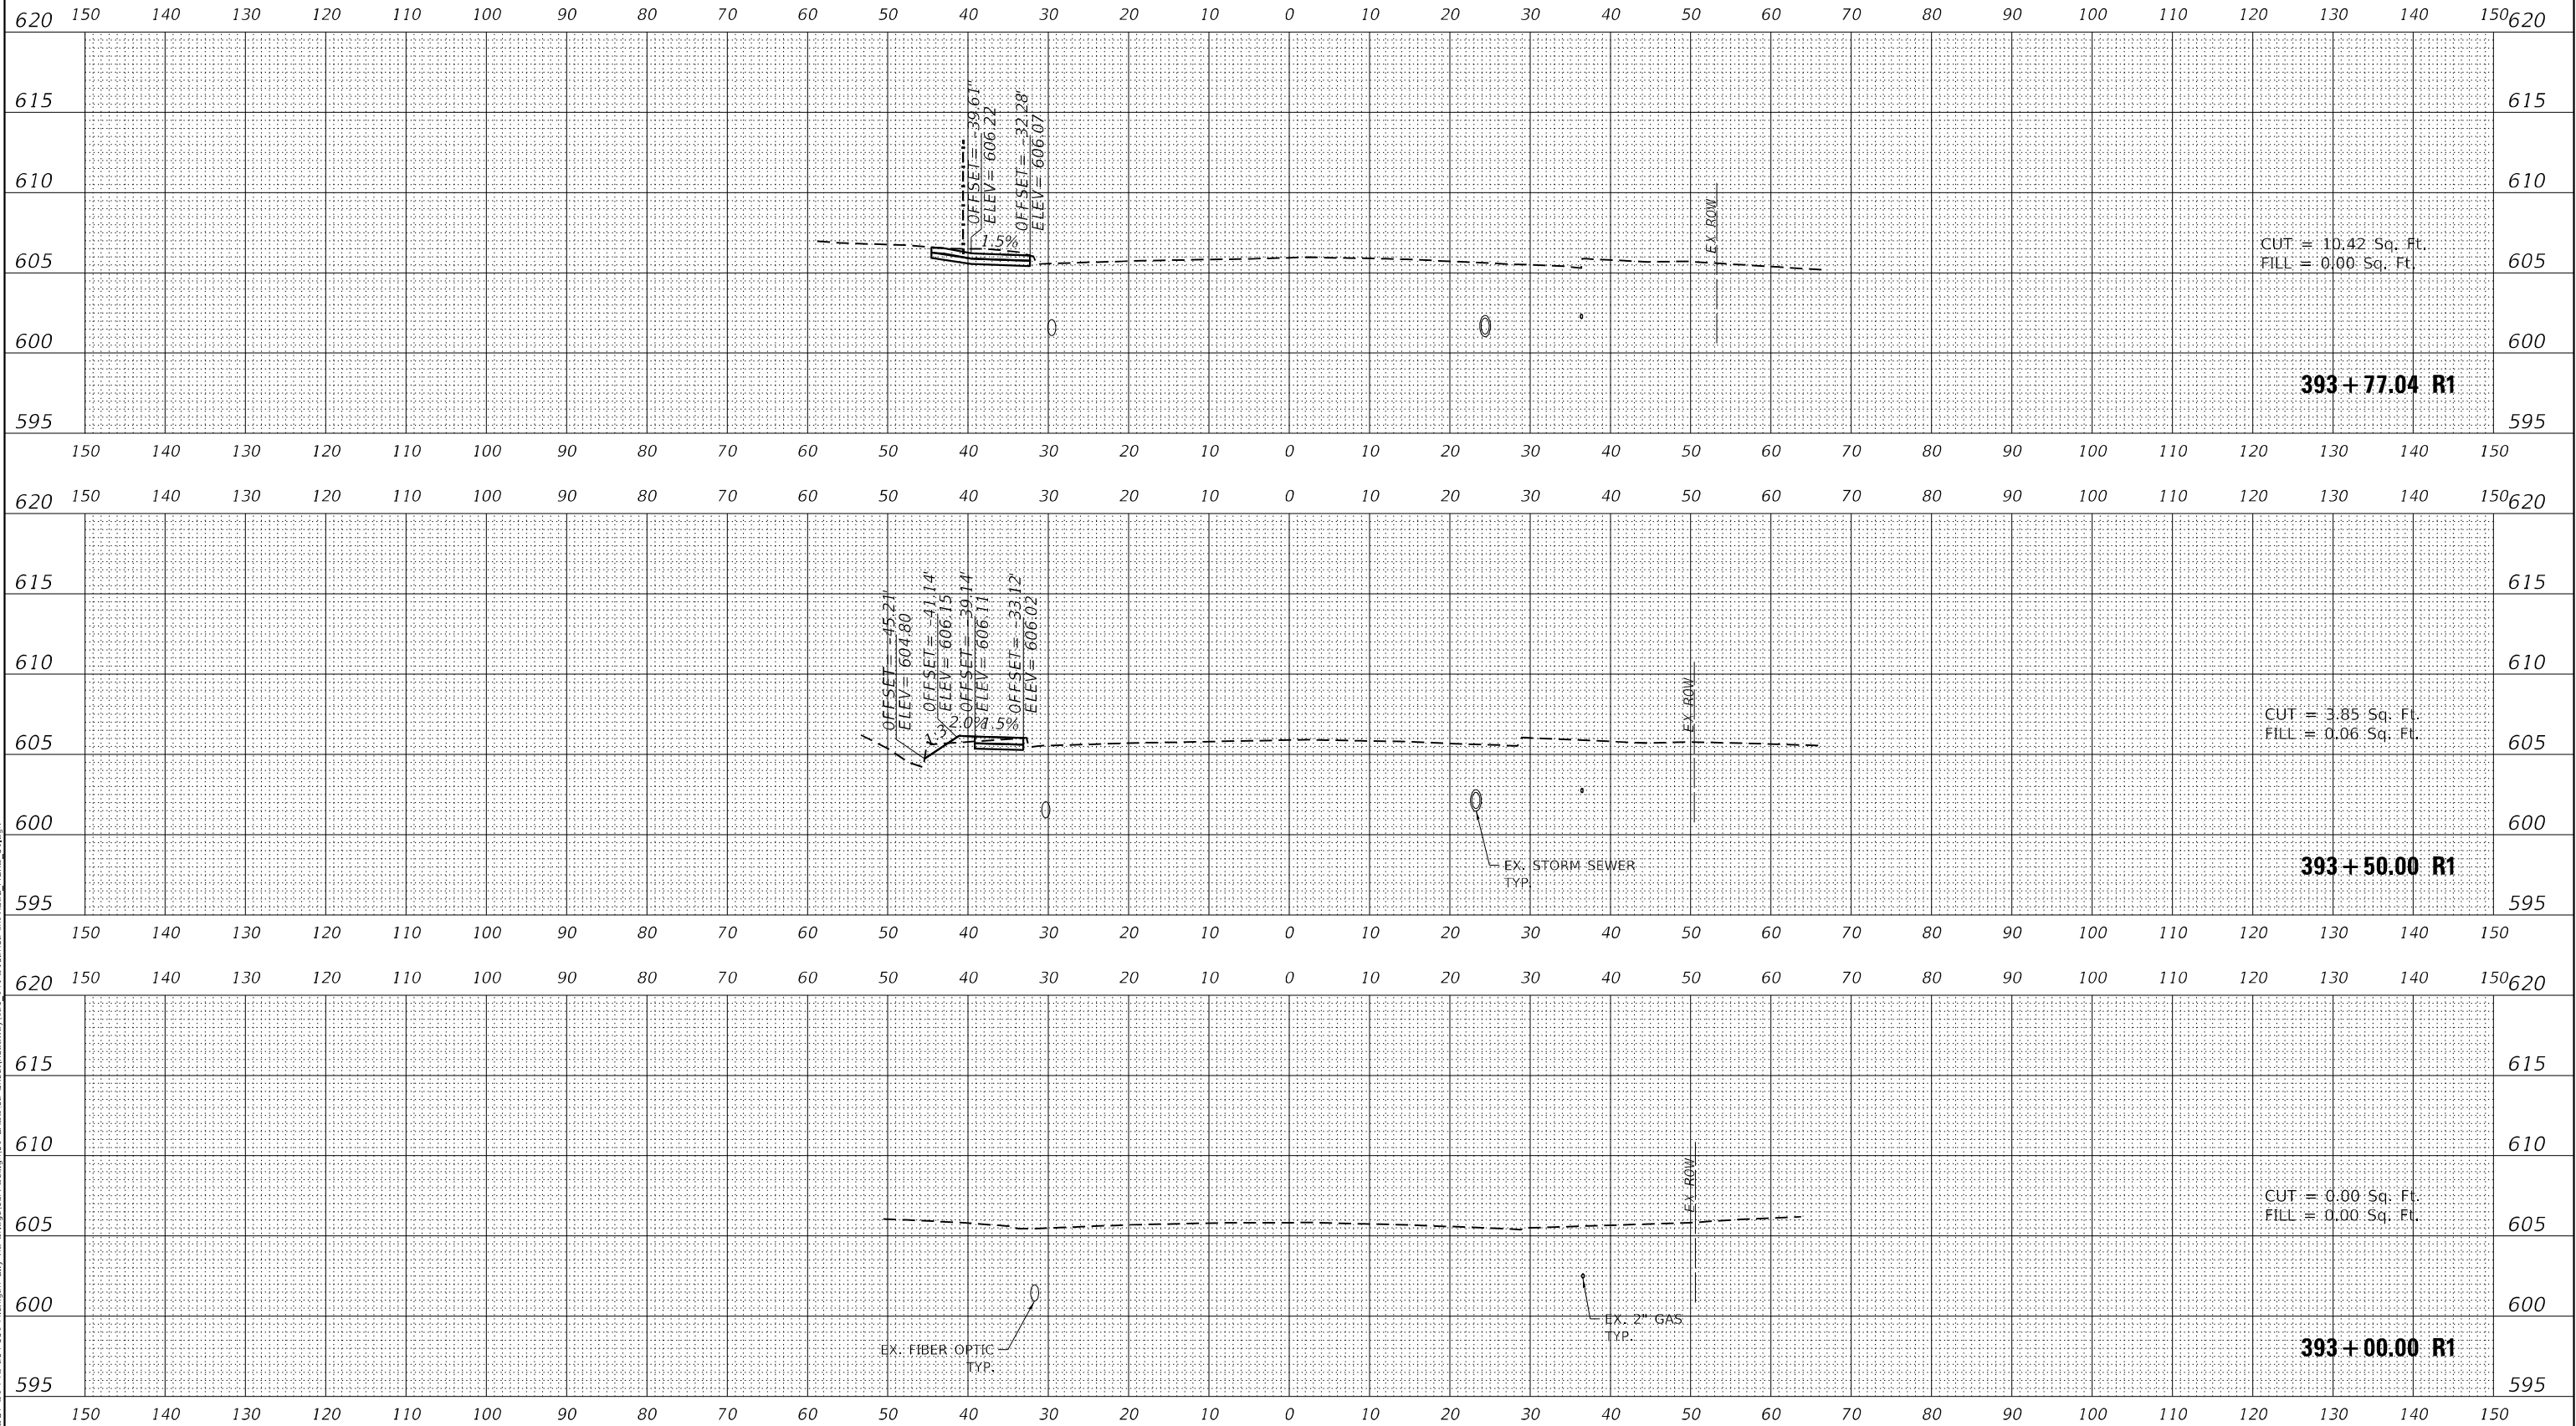

DELTA ENGINEERING GROUP, LLC
CONSULTING ENGINEERS, CONSTRUCTION MANAGERS, SURVEYORS
111 W JACKSON BLVD, SUITE 910
CHICAGO, IL 60604
T 312.377.7700, F 312.427.6145

USER NAME = denish	DESIGNED - DB	REVISED -
	DRAWN - DB	REVISED -
PLOT SCALE = 20,0000 ' / in.	CHECKED - MA	REVISED -
PLOT DATE = 12/13/2024	DATE - 12/13/2024	REVISED -

**STATE OF ILLINOIS
DEPARTMENT OF TRANSPORTATION**

MICHIGAN CITY ROAD OVER I-94
PROPOSED CROSS SECTION

SCALE: 1:10	SHEET 01 OF 13 SHEETS	STA. 393+00.00 R1 TO STA. 393+77.04 R1
-------------	-----------------------	--

F.A. RTE.	SECTION	COUNTY	TOTAL SHEETS	SHEET NO.
94	FAI 94 22 STRUCTURE 2	COOK	157	132
		CONTRACT NO. 62R62		
ILLINOIS		FED. AID PROJECT		

ORIGINAL SURVEY		SURVEYED _____	BY _____	DATE _____
NOTE BOOK		PLOTTED _____		
		TEMPLATE _____		
		AREAS _____		
NO. _____		AREAS CHECKED _____		


MODEL: \$MODELNAMES



FINAL SURVEY	SURVEYED _____	BY _____	DATE _____
	PLOTTED _____		
NOTE BOOK	TEMPLATE _____		
	AREAS _____		
NO. _____	AREAS CHECKED _____		


ORIGINAL SURVEY		BY _____	DATE _____
NOTE BOOK	SURVEYED _____		
	PLOTTED _____		
	TEMPLATE _____		
	AREAS _____		
NO. _____	AREAS CHECKED _____		

MODEL: 5\MODEL\NAMES	NO.	AREAS CHECKED
FILE NAME: G:\P220720 IDOT D1 PTB 204-001 Michigan City Rd Bridge\03A Design\01 CADD\02 Sheet\Roadway\129_141-D162\062-shh-XSEC MCRD_01.dgn		

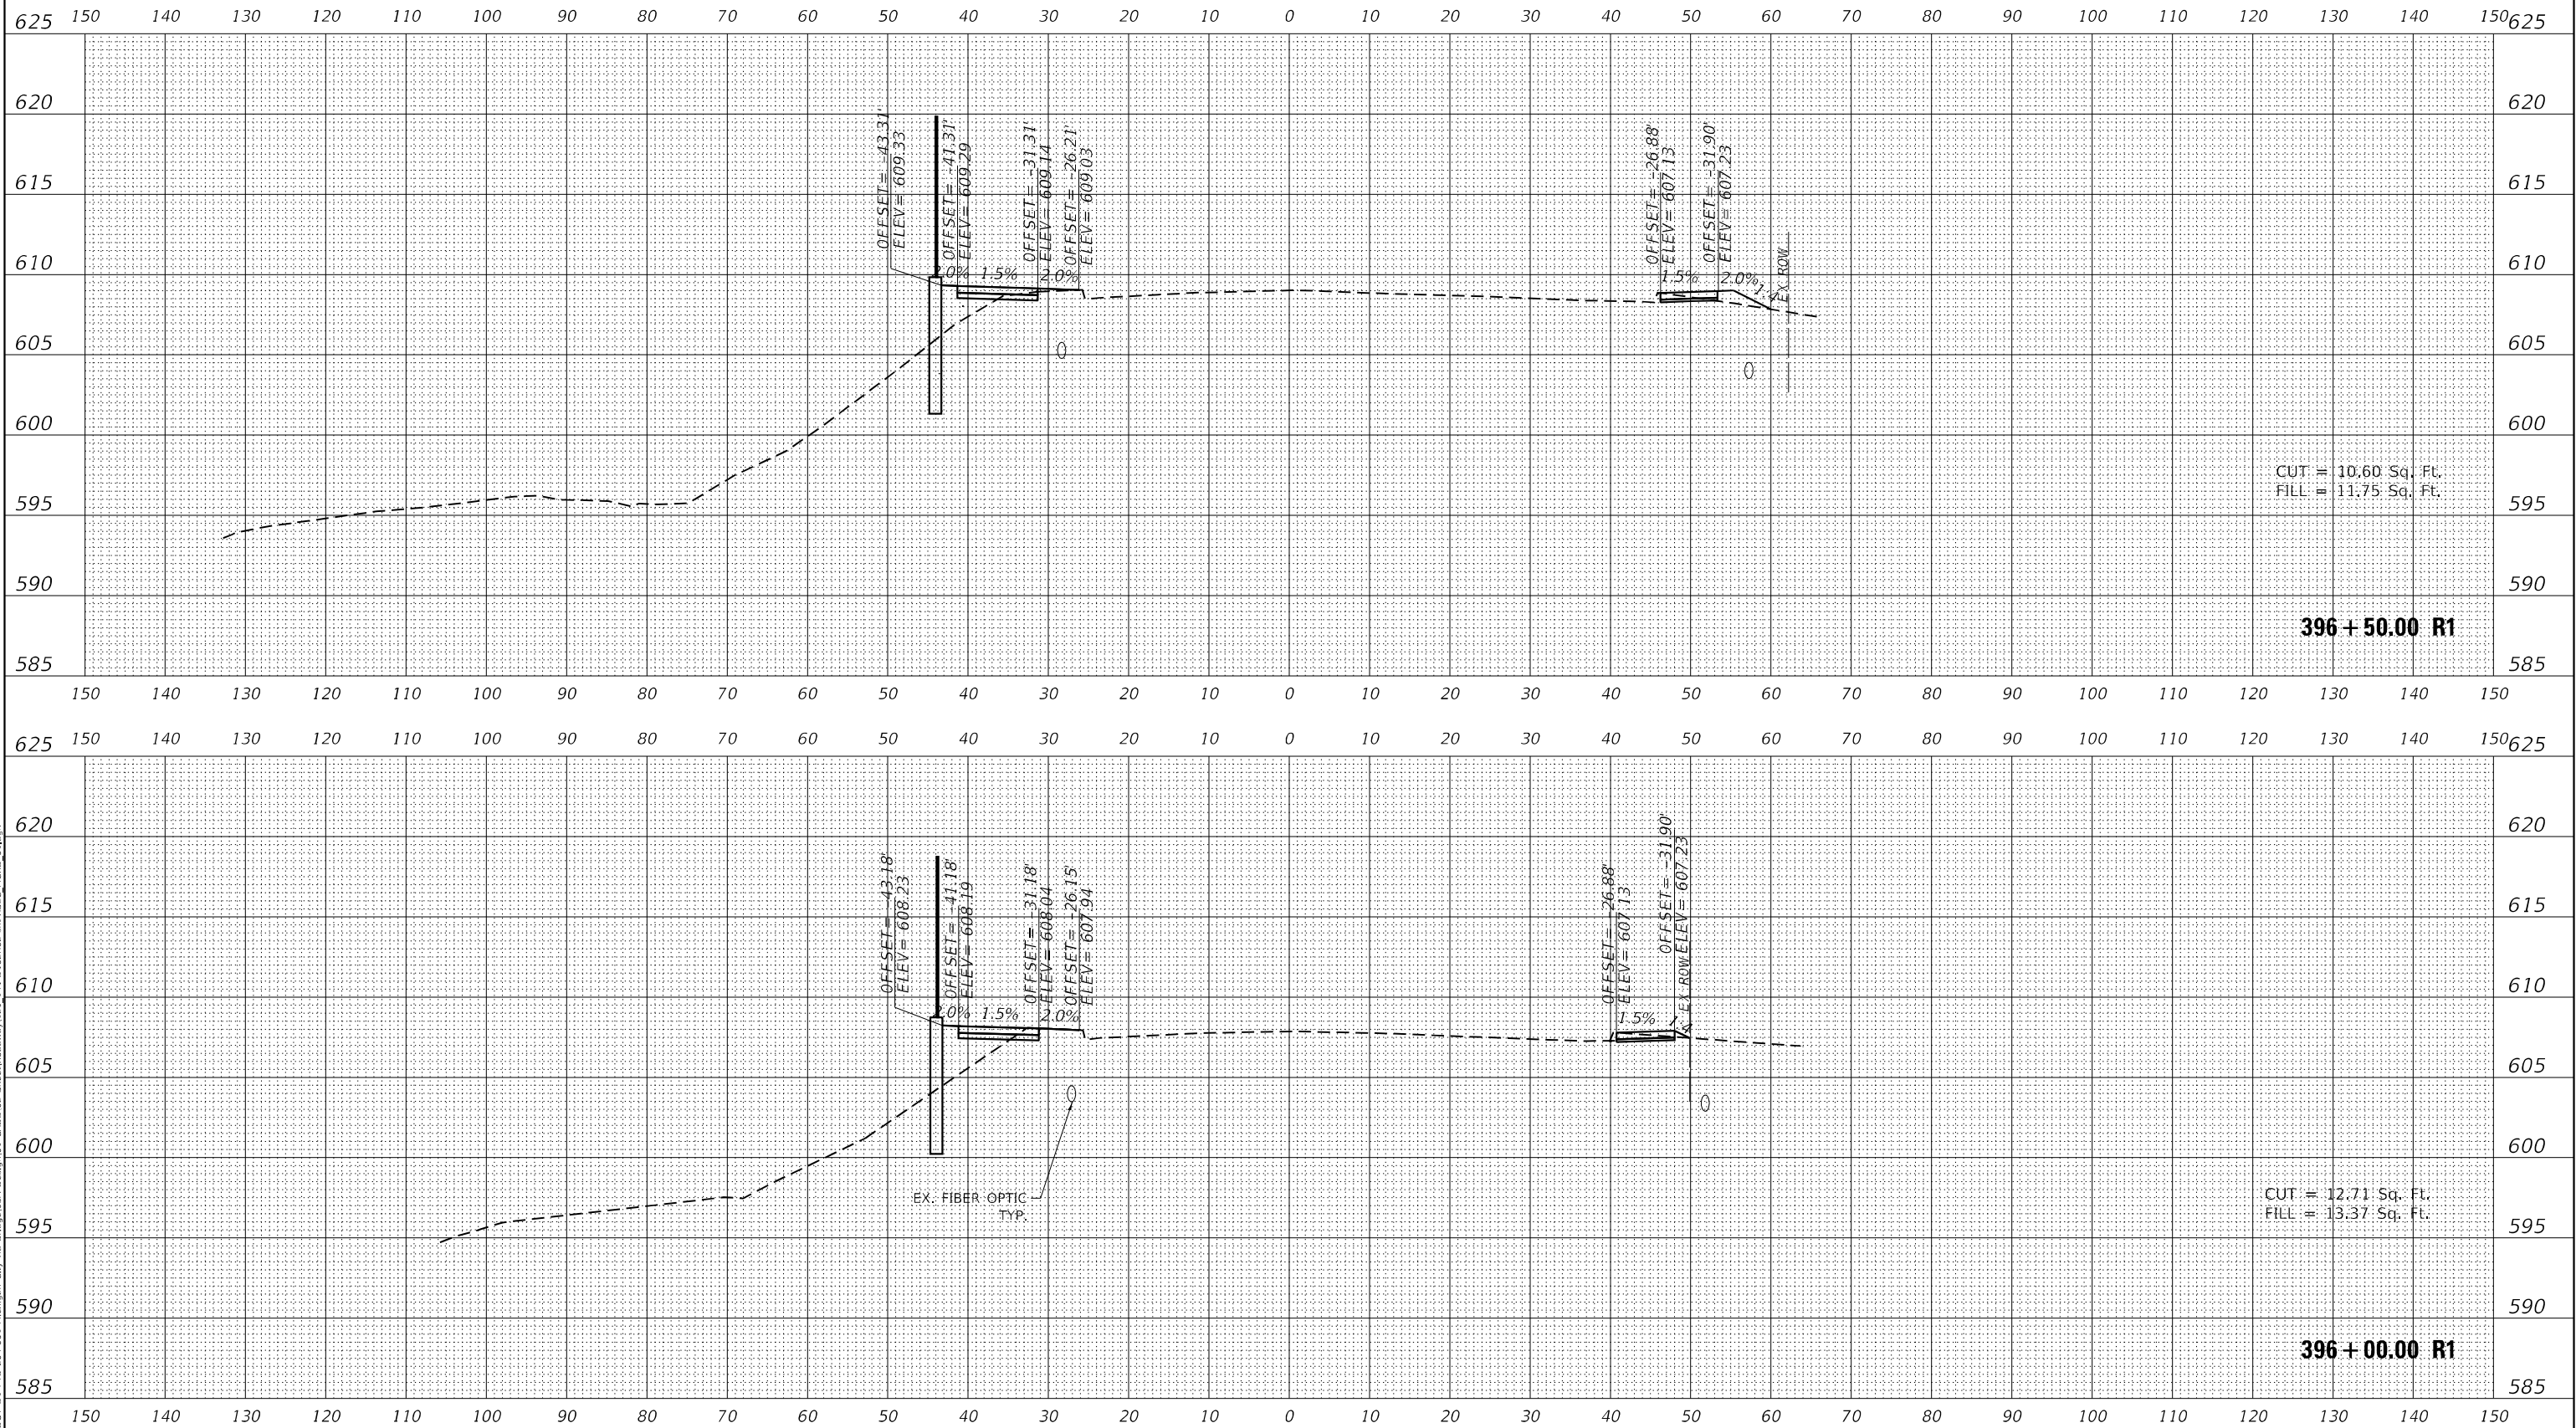


 DELTA ENGINEERING GROUP, LLC CONSULTING ENGINEERS, ARCHITECTS, PLANNERS, SURVEYORS 111 W JACKSON BLVD, SUITE 910 CHICAGO, IL 60604 T 312.377.7700, F 312.427.6145	USER NAME = denisb	DESIGNED - DB	REVISED -	STATE OF ILLINOIS DEPARTMENT OF TRANSPORTATION	MICHIGAN CITY ROAD OVER I-94 PROPOSED CROSS SECTION					F.A. RTE.	SECTION	COUNTY	TOTAL SHEETS	SHEET NO.
	PLOT SCALE = 20,000' = 1 in.	DRAWN - DB	REVISED -							94	FAI 94 22 STRUCTURE 2	COOK	157	135
	PLOT DATE = 12/13/2024	CHECKED - MA	REVISED -		CONTRACT NO. 62R62									
	DATE = 12/13/2024	REVISID -	SCALE: 1:10		SHEET 01 OF 13 SHEETS	STA. 396+00.00 R1 TO STA. 396+50.00 R1								
										ILLINOIS		FED. AID PROJECT		

FINAL SURVEY	SURVEYED _____	BY _____	DATE _____
	PLOTTED _____		
NOTE BOOK	TEMPLATE _____		
	AREAS _____		
NO. _____	AREAS CHECKED _____		

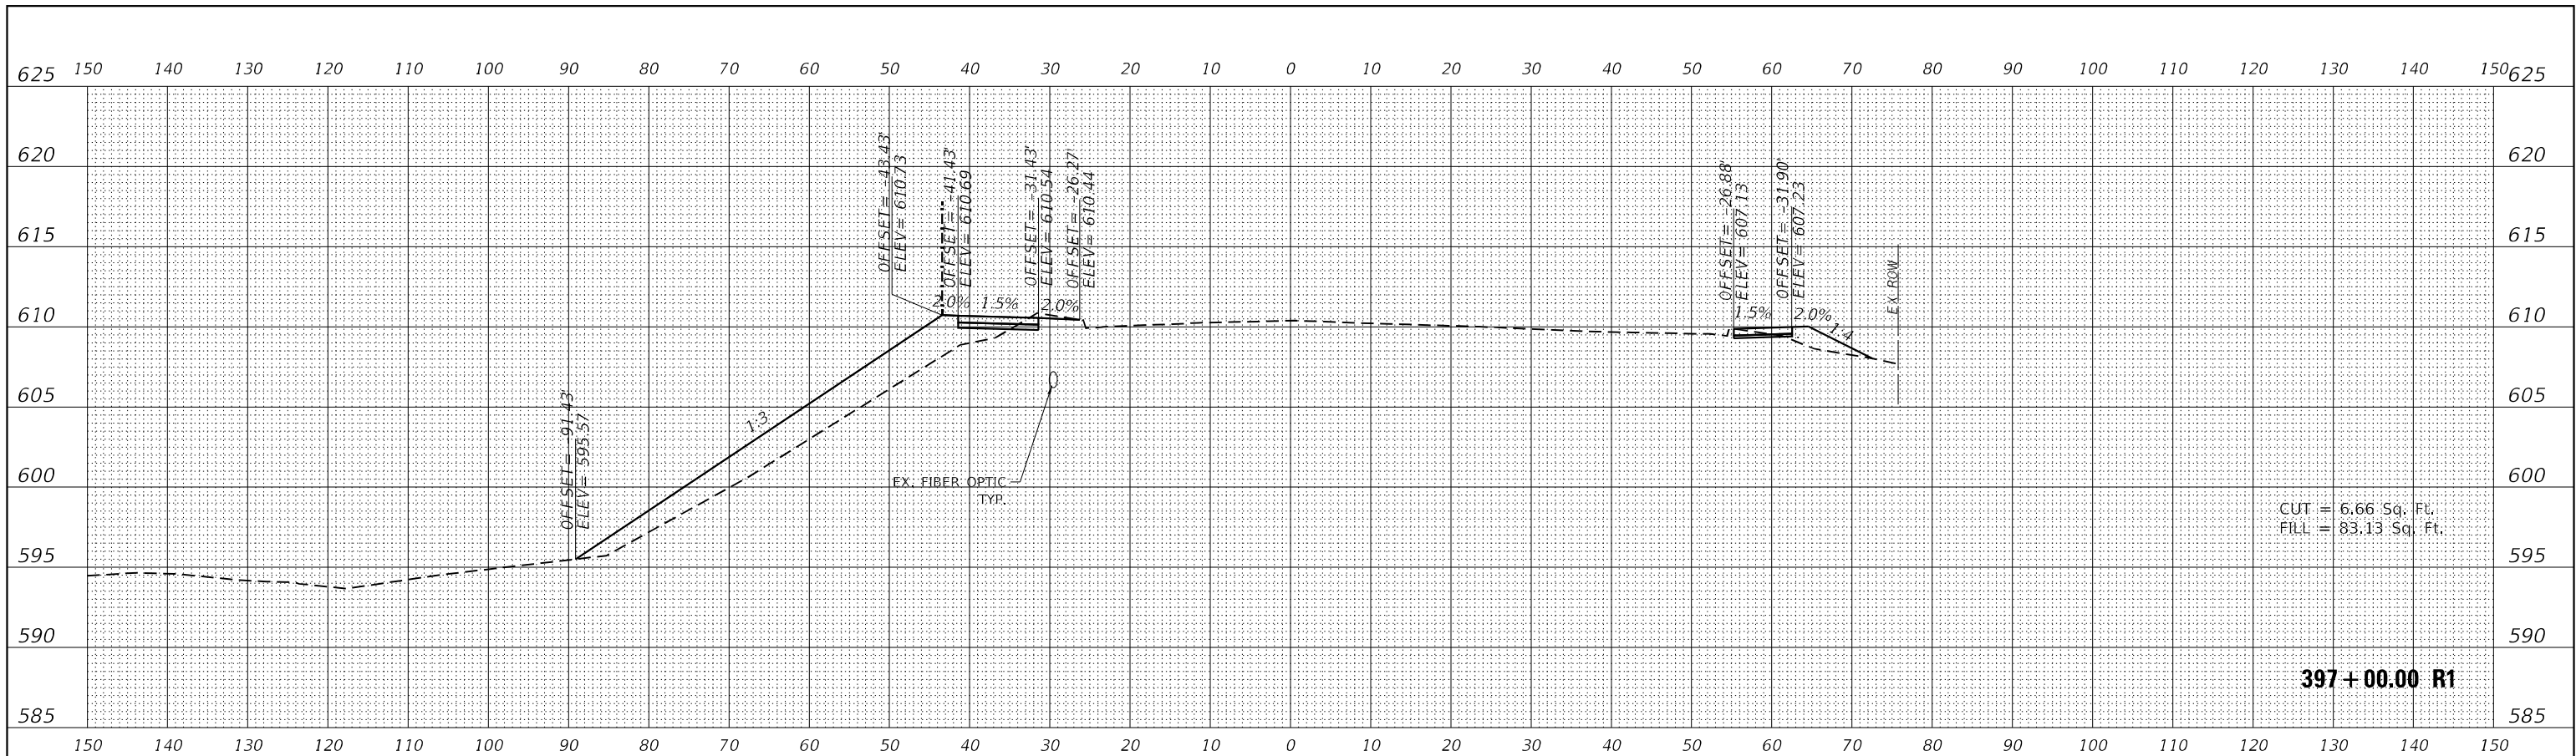

ORIGINAL SURVEY		BY _____	DATE _____
NOTE BOOK	SURVEYED _____		
	PLOTTED _____		
	TEMPLATE _____		
	AREAS _____		
NO. _____	AREAS CHECKED _____		

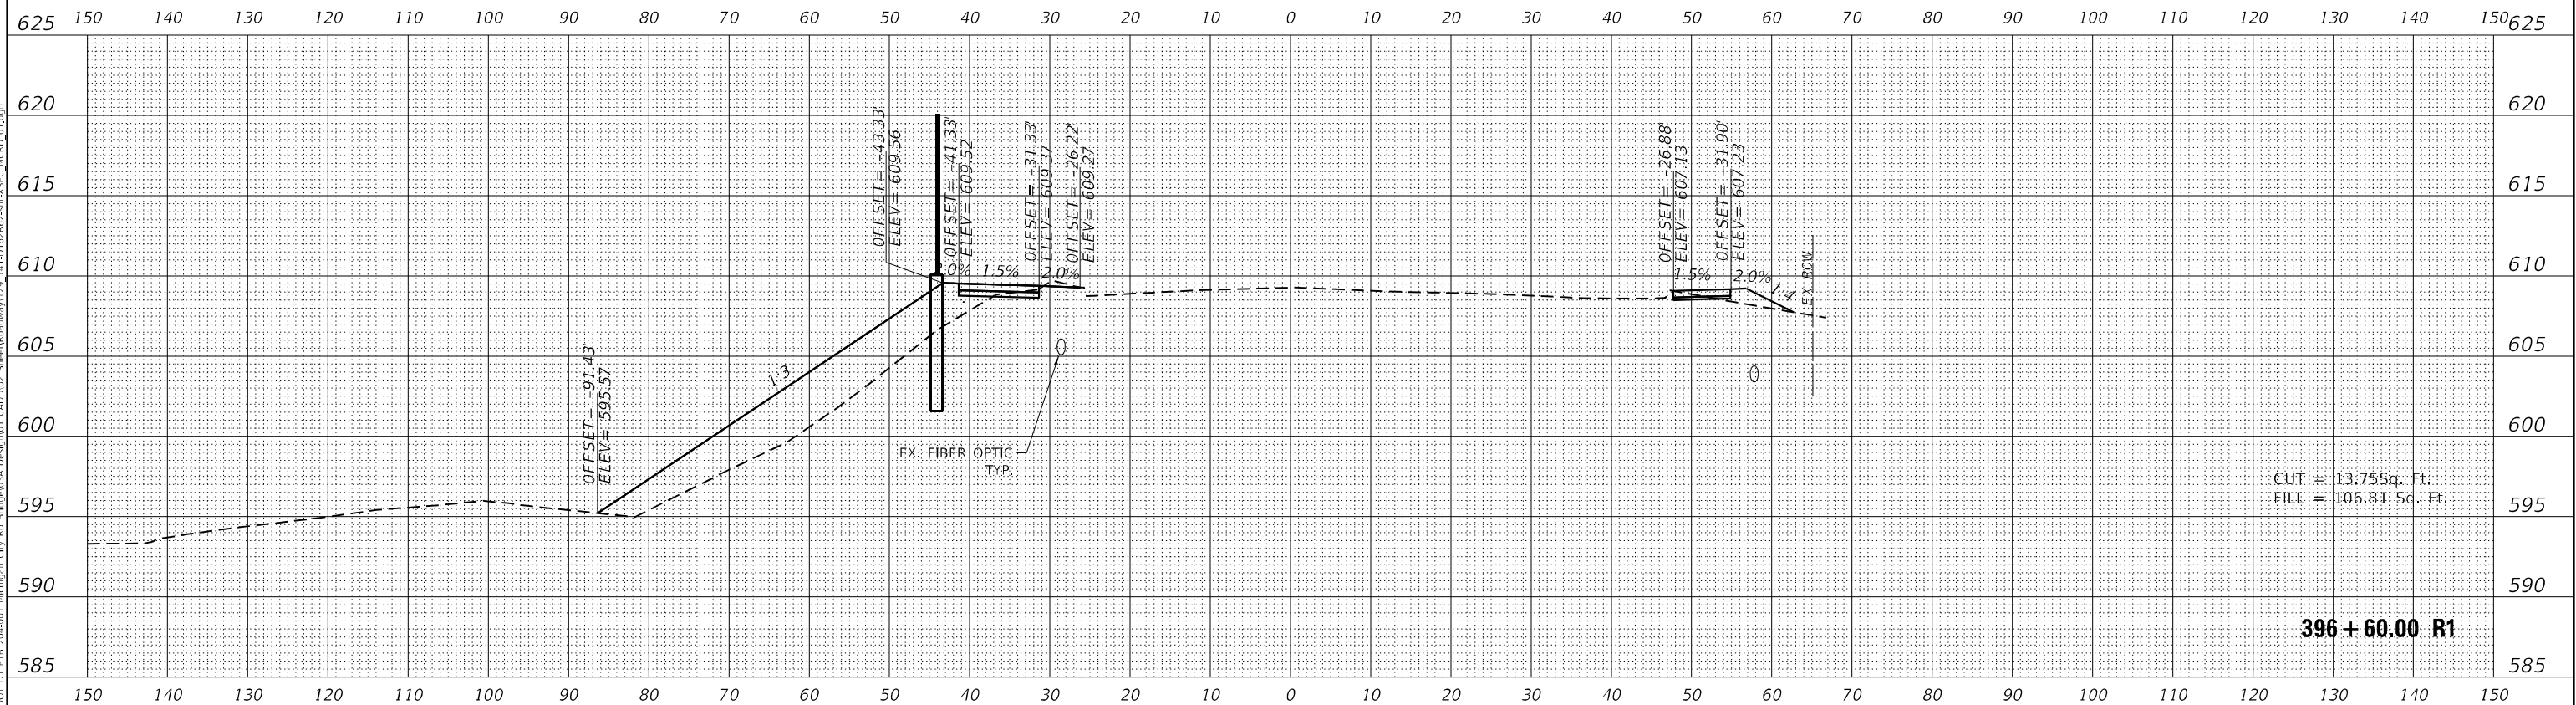

MODEL: \$MODELNAMES



DELTA ENGINEERING GROUP, LLC
CONSULTING ENGINEERS, CONSTRUCTION MANAGERS, SURVEYORS
111 W JACKSON BLVD, SUITE 910
CHICAGO, IL 60604
T 312.377.7700, F 312.427.6145

USER NAME = denishb	DESIGNED - DB	REVISED -
	DRAWN - DB	REVISED -
PLOT SCALE = 20,0000 ' / in.	CHECKED - MA	REVISED -
PLOT DATE = 12/13/2024	DATE - 12/13/2024	REVISED -

**STATE OF ILLINOIS
DEPARTMENT OF TRANSPORTATION**

MICHIGAN CITY ROAD OVER I-94
PROPOSED CROSS SECTION

SCALE: 1:10	SHEET 01 OF 13 SHEETS	STA. 396+60.00 R1 TO STA. 397+00.00 R1
-------------	-----------------------	--

F.A. RTE.	SECTION	COUNTY	TOTAL SHEETS	SHEET NO.
94	FAI 94 22 STRUCTURE 2	COOK	157	136
		CONTRACT NO. 62R62		
ILLINOIS		FED. AID PROJECT		

ORIGINAL SURVEY	SURVEYED _____	BY _____	DATE _____
	PLOTTED _____		
NOTE BOOK	TEMPLATE _____		
	AREAS _____		
NO. _____	AREAS CHECKED _____		

MODEL: \$MODELNAMES




 DELTA ENGINEERING GROUP, LLC CONSULTING ENGINEERS, CONSTRUCTION MANAGERS, SURVEYORS 111 W JACKSON BLVD, SUITE 910 CHICAGO, IL 60604 T 312.377.7700, F 312.427.6145	USER NAME = denisb	DESIGNED - DB	REVISED -	STATE OF ILLINOIS DEPARTMENT OF TRANSPORTATION	MICHIGAN CITY ROAD OVER I-94 PROPOSED CROSS SECTION					F.A. RTE.	SECTION	COUNTY	TOTAL SHEETS	SHEET NO.
		DRAWN - DB	REVISED -							94	FAI 94 22 STRUCTURE 2	COOK	157	137
	PLOT SCALE = 20,000' = 1" / in.	CHECKED - MA	REVISED -		SCALE: 1" = 10' SHEET 01 OF 13 SHEETS STA. 267+30.00 TO STA. 267+50.00 P1					CONTRACT NO. 62R62				
	PLOT DATE = 12/12/2024	DATE = 12/12/2024	REVISED -											


FINAL SURVEY	NO.	SURVEYED PLOTTED TEMPLATE AREAS CHECKED	BY	DATE

ORIGINAL SURVEY	NO.	SURVEYED PLOTTED TEMPLATE AREAS CHECKED	BY	DATE


MODEL: \$MODELNAME\$
FILE NAME: G:\P22020.DOT 01_PTB 204-001 Michigan City Rd Bridge\03A Draw\01 CAD\02 Sheet\ roadway\129_141-D 62R62-STRUCT-SEC_MICRD_01.dgn

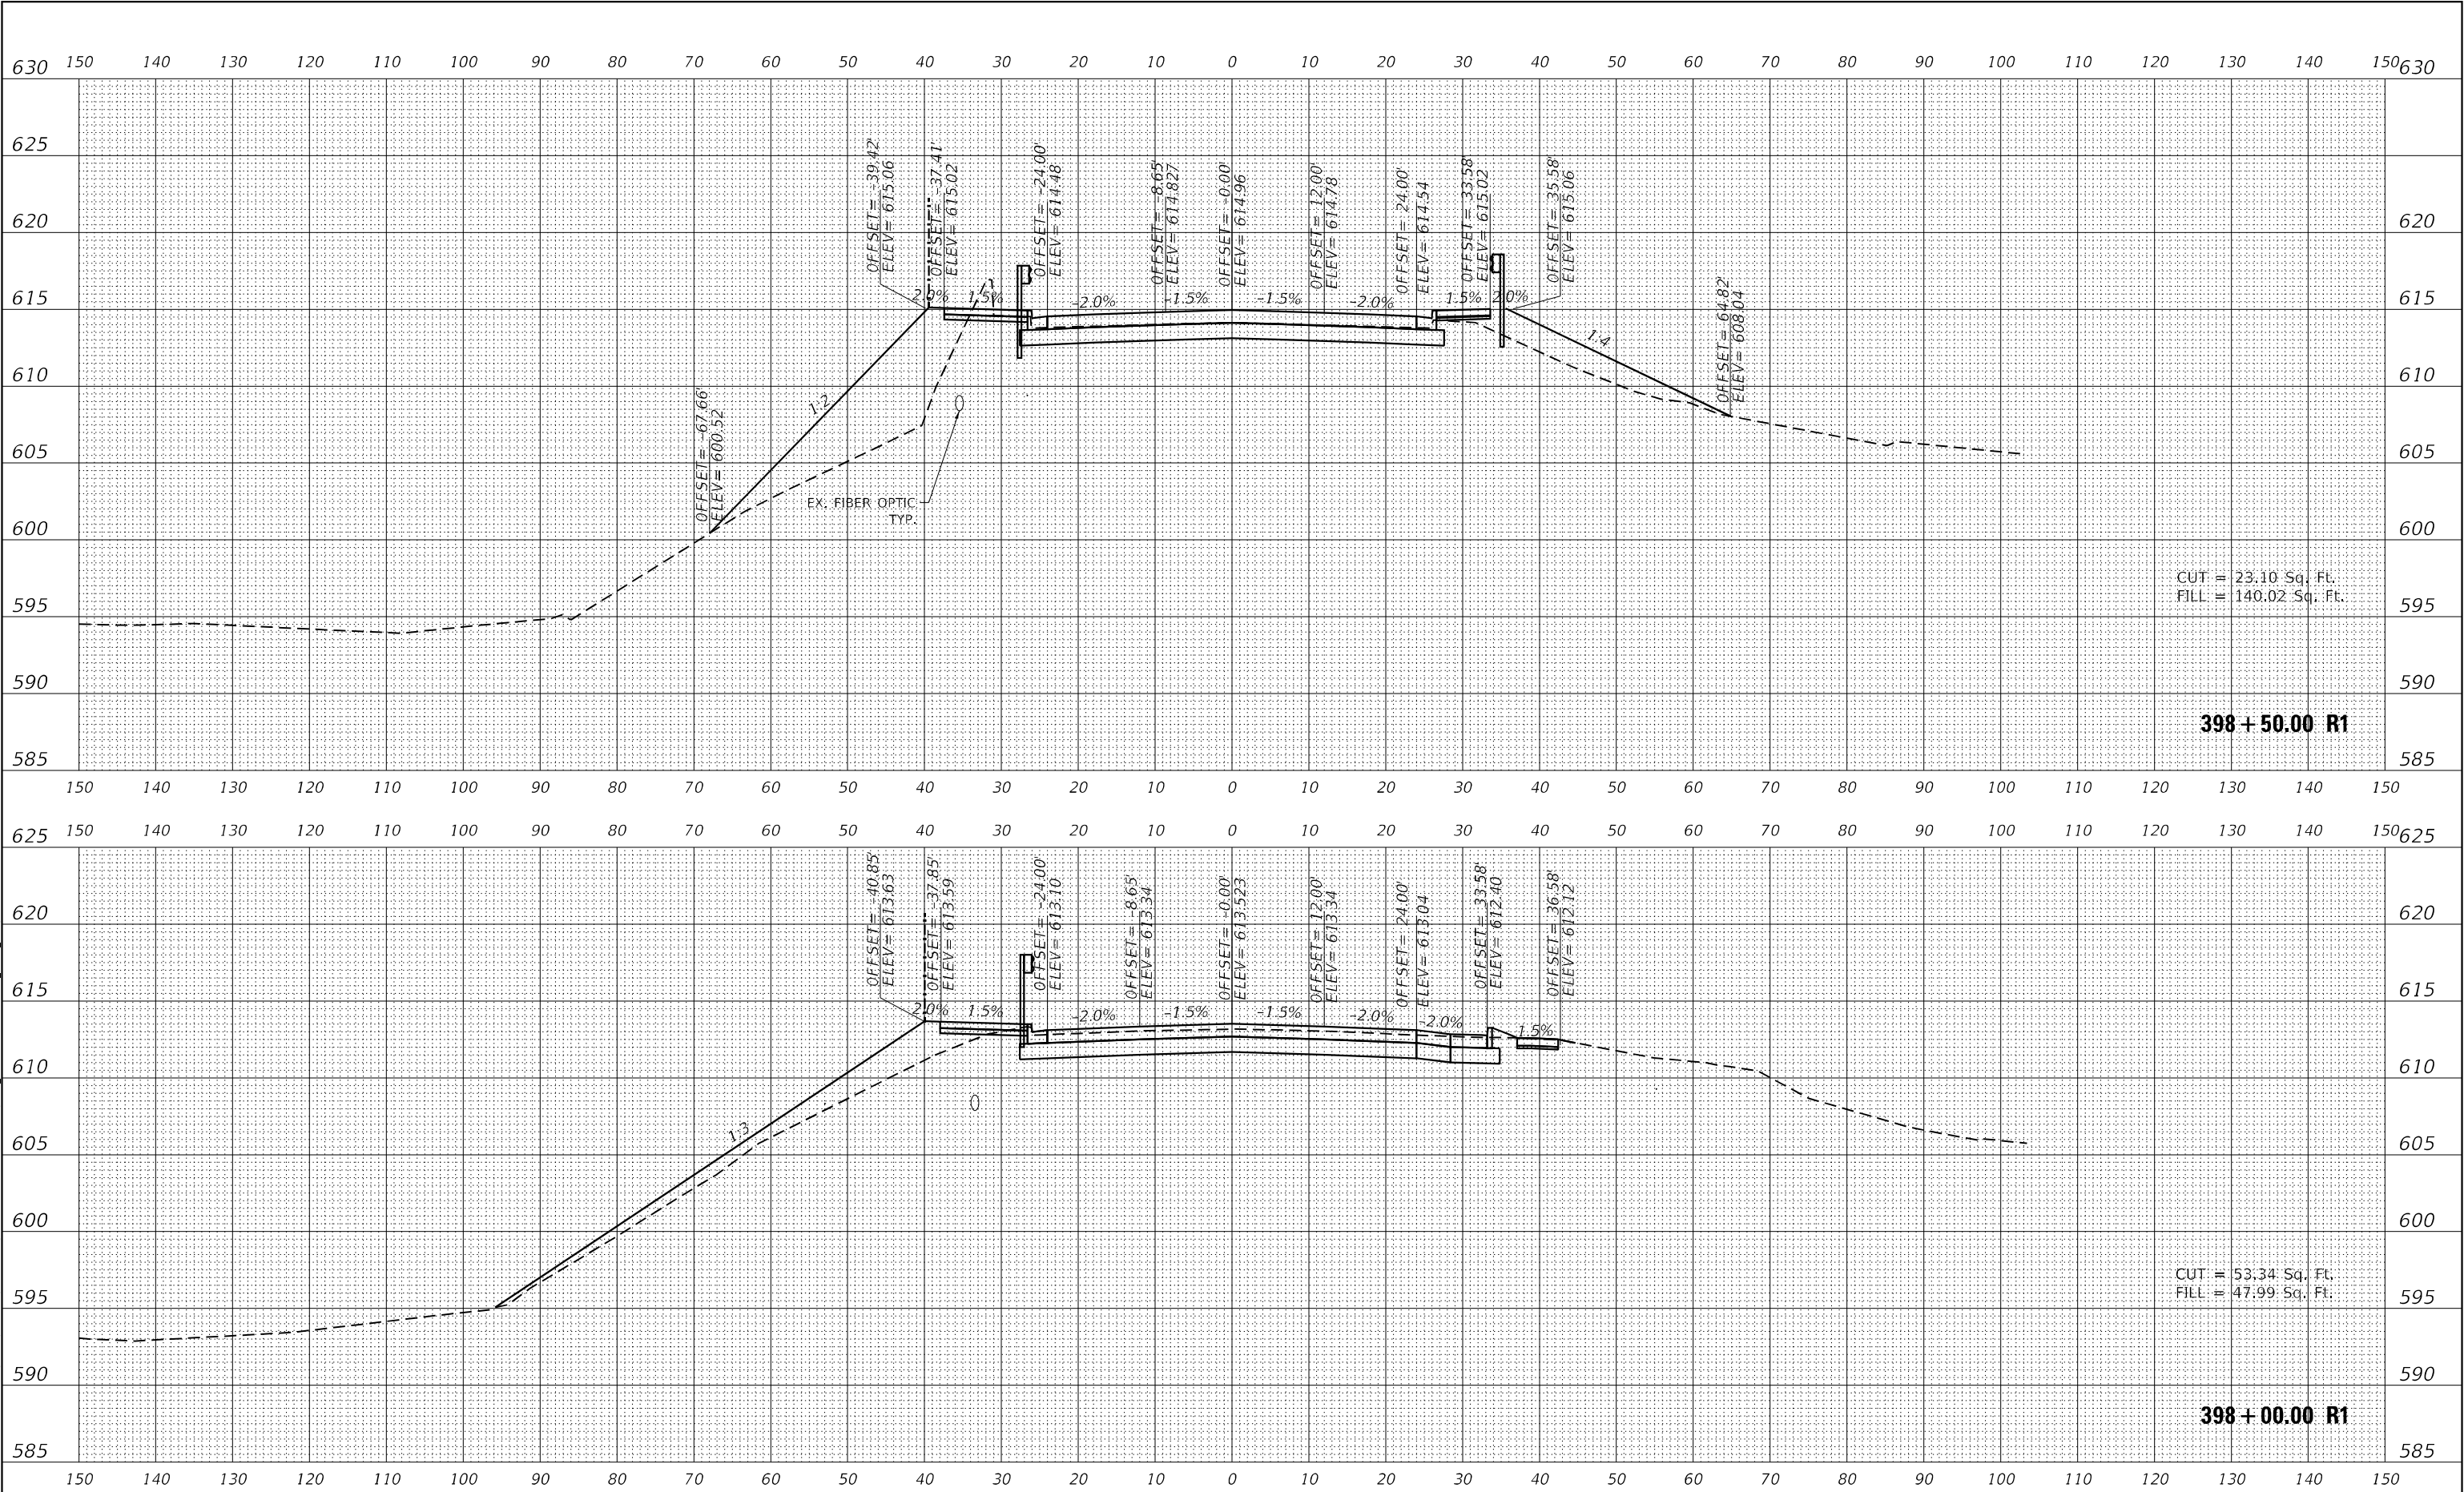

FINAL SURVEY	SURVEYED _____	BY _____	DATE _____
	PLOTTED _____		
NOTE BOOK	TEMPLATE _____		
	AREAS _____		
NO. _____	AREAS CHECKED _____		

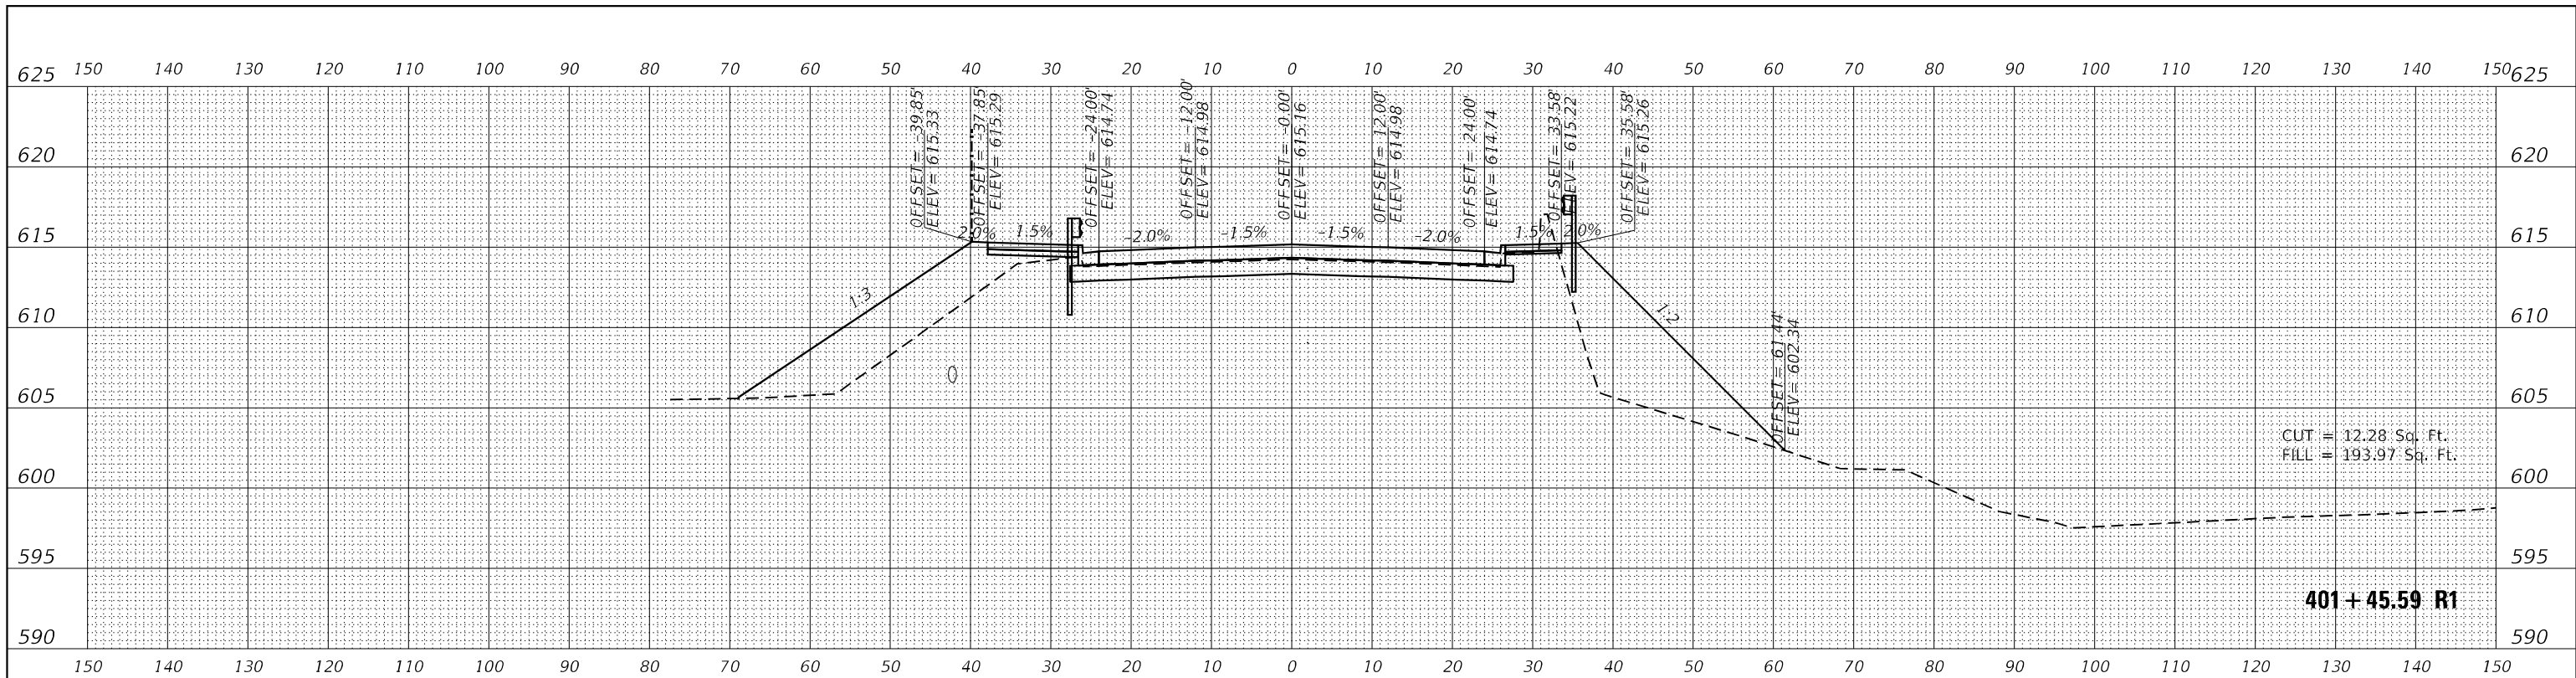

BRIDGE OMISSION

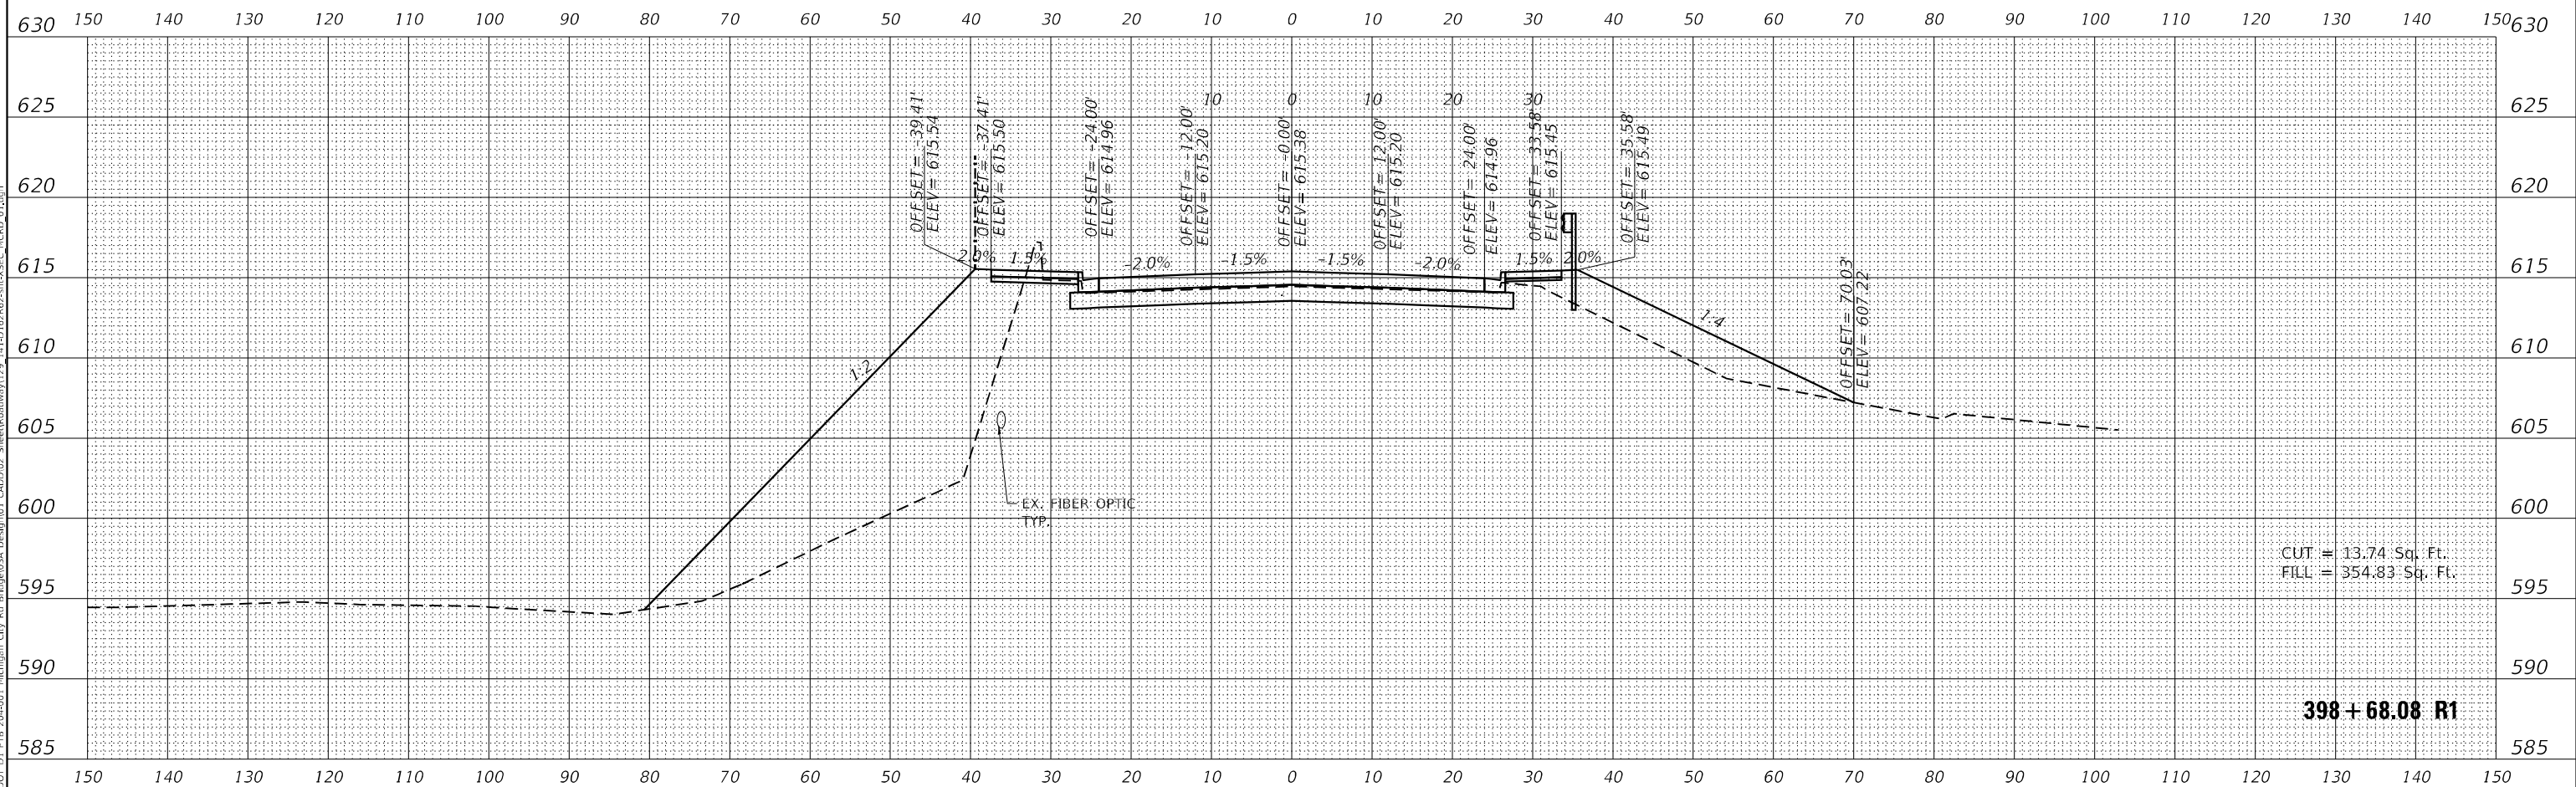

DELTA ENGINEERING GROUP, LLC
CONSULTING ENGINEERS, CONSTRUCTION MANAGERS, SURVEYORS
111 W JACKSON BLVD, SUITE 910
CHICAGO, IL 60604
T 312.377.7700, F 312.427.6145

```
USER NAME      = denisb
```

[illegible]

PLOT SCALE = 20 000

PLOT DATE = 12/13/

DESIGNED - DB

DRAWN - DB

CHECKED	MA
---------	----

DATE	12/1
------	------

REVISÉ -

REVISÉ _____

REVISED _____

REVISÉD

STATE OF ILLINOIS
DEPARTMENT OF TRANSPORTATION

MICHIGAN CITY ROAD OVER I-94
PROPOSED CROSS SECTION

SCALE: 1:10

SHEET 01 OF 13 SHEETS	STA. 398+68.08 R1 TO STA. 401+45.59 R1
-----------------------	--

F.A. RTE.	
--------------	--

94

[illegible]

--	--

SECTION

4 22 STRUC

--	--

COUNTY

COOK

CONTRACT

CONTRACT

TOTAL SHEETS	SHEET NO.
--------------	-----------

157	139
-----	-----

T NO 62B62

NO. 02R02

ILLINOIS		FED. AID PROJECT
----------	--	------------------


									
--	--	--	--	--	--	--	--	--	--

MODEL: 4MODELNAME5	NO.	AREAS CHECKED
--------------------	-----	---------------

ORIGINAL SURVEY		BY _____	DATE _____
NOTE BOOK	SURVEYED _____		
	PLOTTED _____		
	TEMPLATE _____		
	AREAS _____		
NO. _____	AREAS CHECKED _____		

ORIGINAL SURVEY		BY _____	DATE _____
NOTE BOOK	SURVEYED _____		
	PLOTTED _____		
	TEMPLATE _____		
	AREAS _____		
NO. _____	AREAS CHECKED _____		

MODEL: \$MODELNAMES

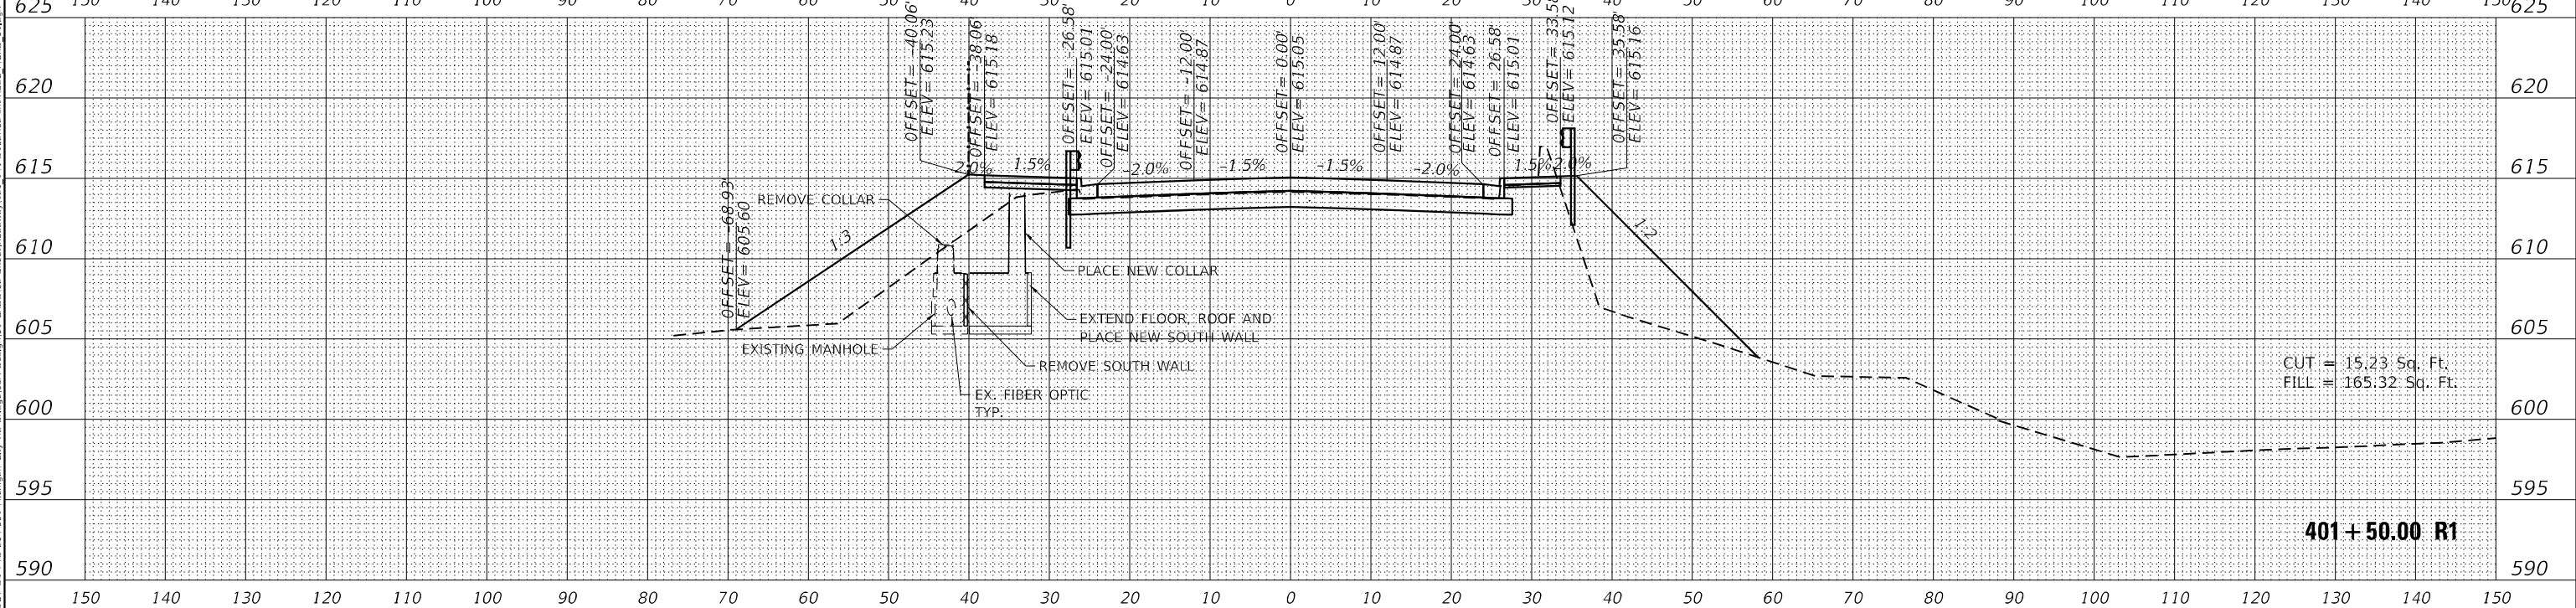


 DELTA ENGINEERING GROUP, LLC CONSULTING ENGINEERS, ARCHITECTS, SURVEYORS 111 W JACKSON BLVD, SUITE 910 CHICAGO, IL 60604 T 312.377.7700, F 312.427.6145	USER NAME = denish	DESIGNED - DB	REVISED -	STATE OF ILLINOIS DEPARTMENT OF TRANSPORTATION	MICHIGAN CITY ROAD OVER I-94 PROPOSED CROSS SECTION				F.A. RTE.	SECTION	COUNTY	TOTAL SHEETS	SHEET NO.
	PLOT SCALE = 20,000' = 1 in.	DRAWN - DB	REVISED -						94	FAI 94 22 STRUCTURE 2	COOK	157	140
	PLOT DATE = 12/13/2024	CHECKED - MA	REVISED -		CONTRACT NO. 62R62								
		DATE = 12/13/2024	REVISED -		SCALE: 1:10	SHEET 01 OF 13 SHEETS	STA. 401+50.00 R1 TO STA. 402+00.00 R1				ILLINOIS	FED. AID PROJECT	

FINAL SURVEY NO.	SURVEYED DATE	BY	PLOTTED DATE	TEMPLATE NO.	AREAS CHECKED

ORIGINAL SURVEY NO.	SURVEYED DATE	BY	PLOTTED DATE	TEMPLATE NO.	AREAS CHECKED

MODEL: SH06DELTA.DWG
FILE NAME: G:\2022\2020\DOT_01_PTB_204-001_Michigan_City_Rd_Bridge\04_Design\01_CADD\02_Sheet\Roadway\129_141-D162R62-Proposed_Cross_Sec_Micro_01.dgn

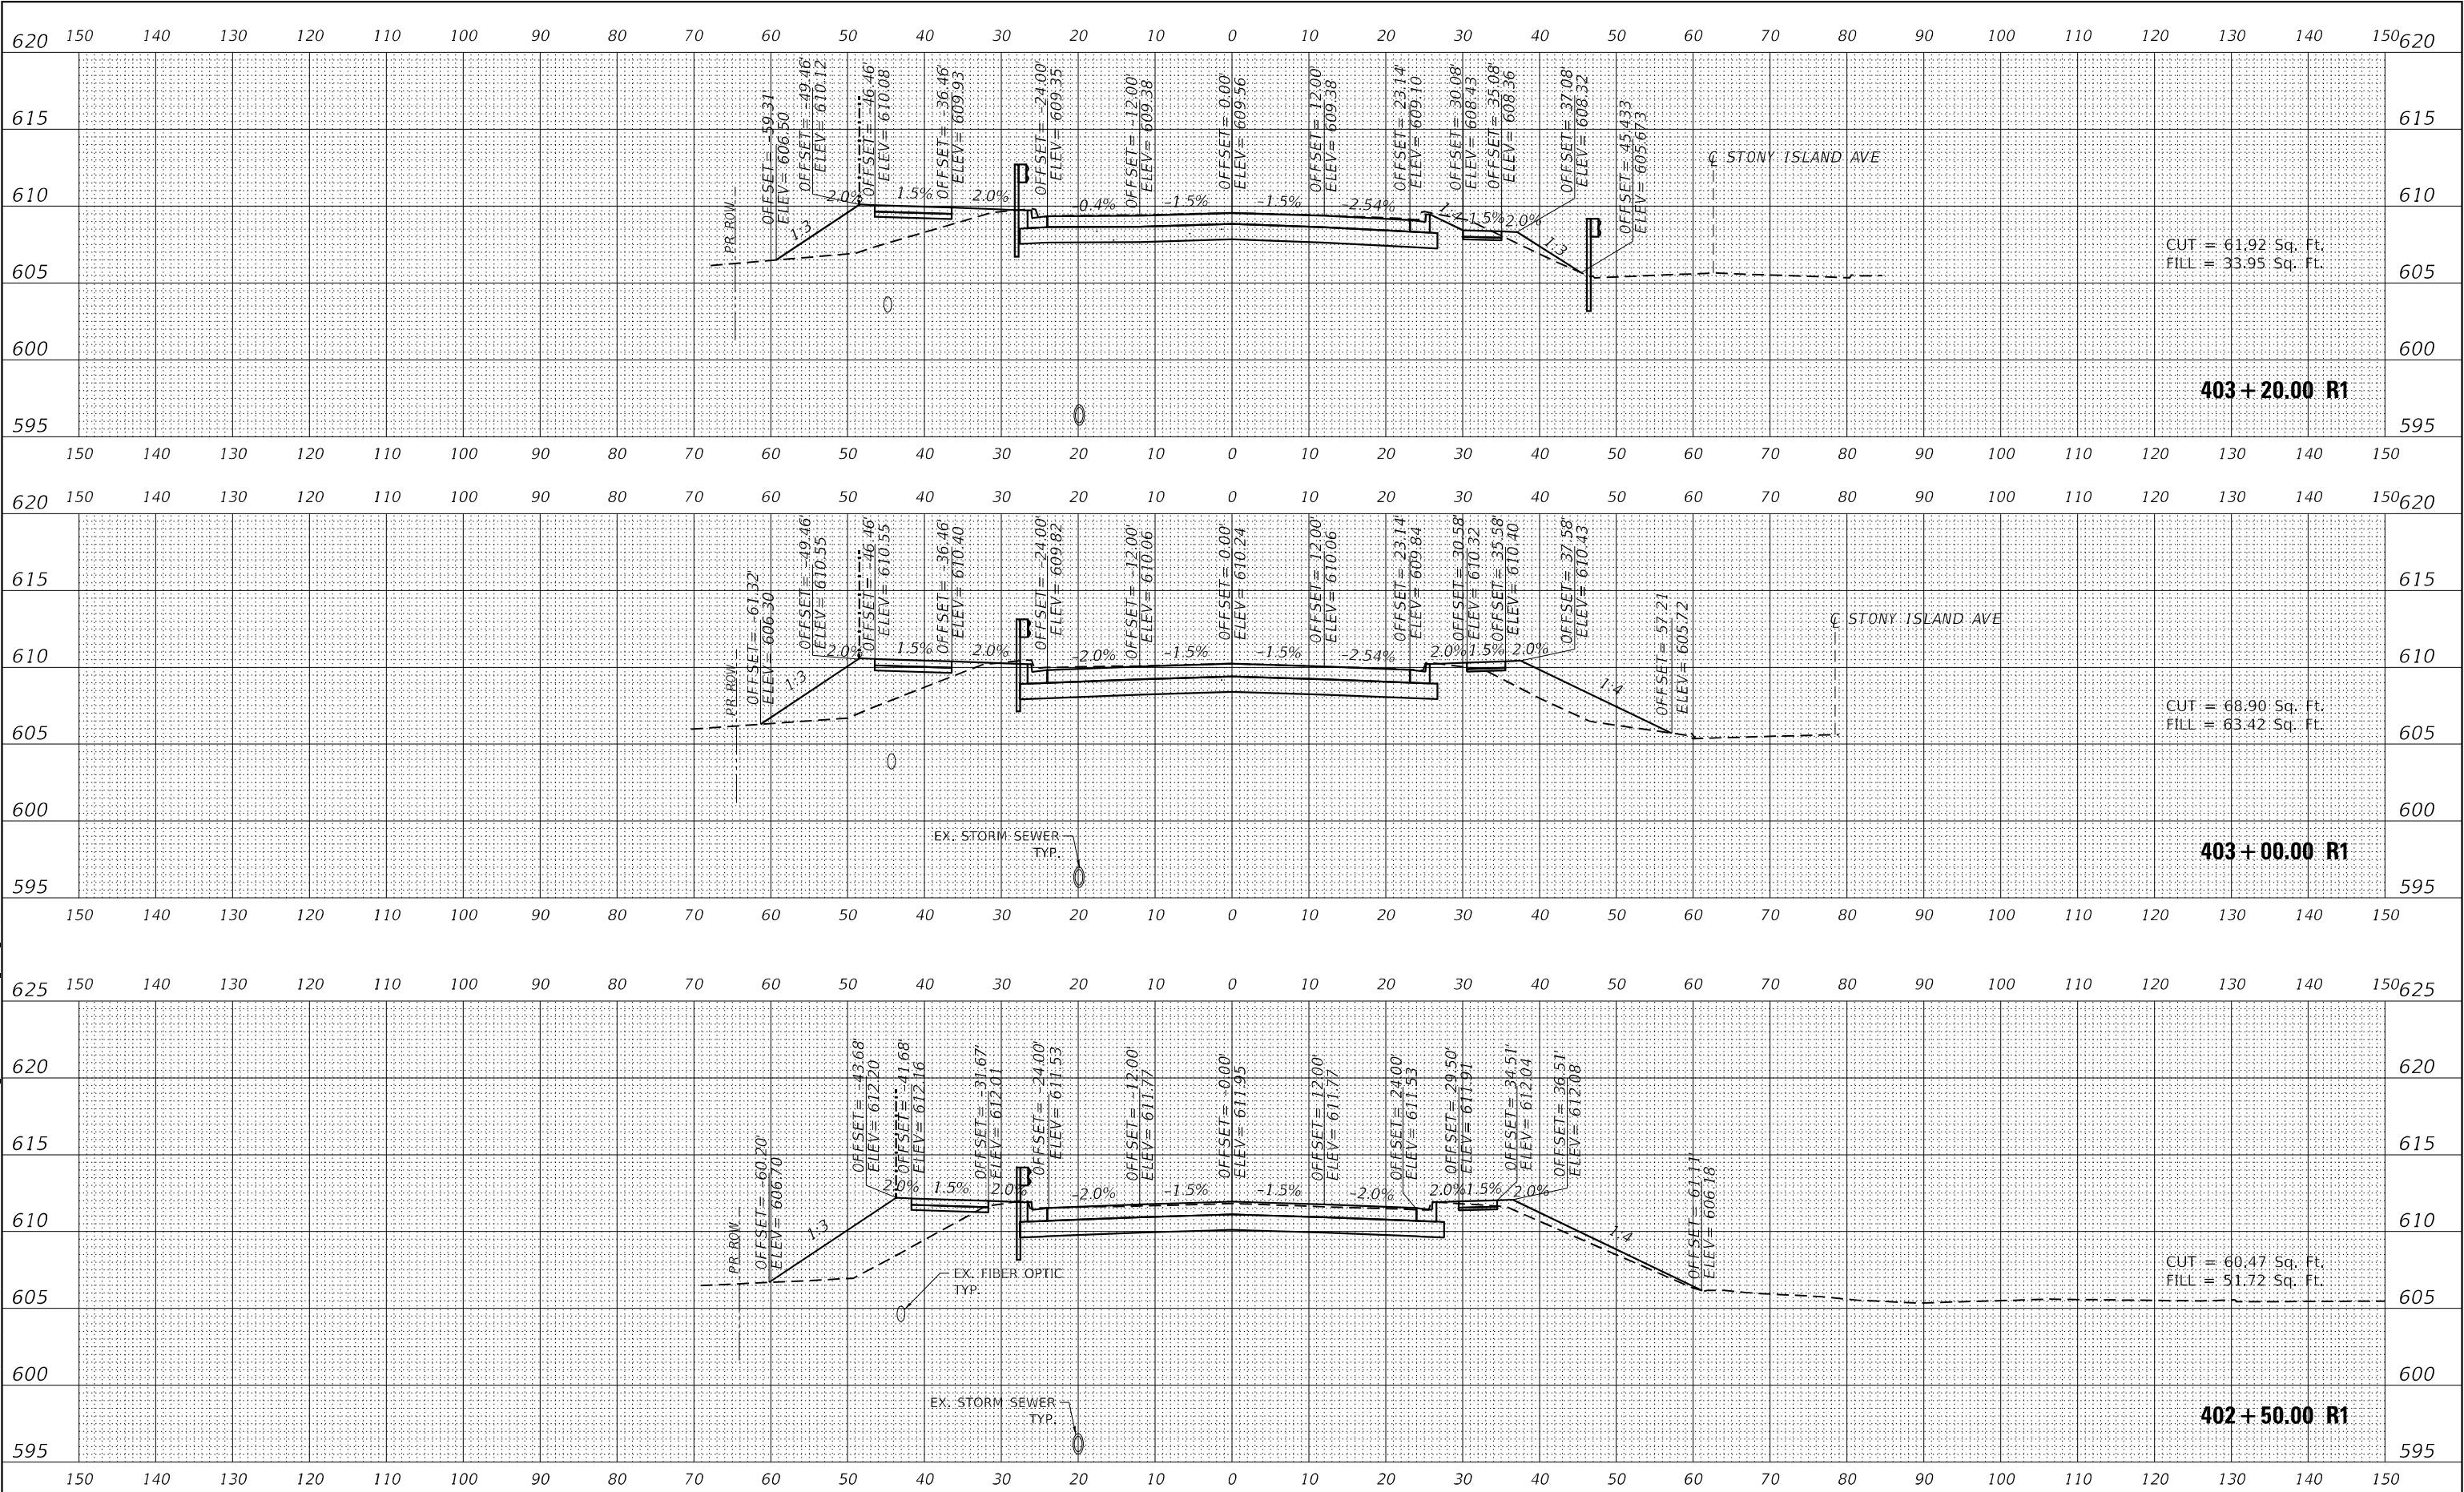


 DELTA ENGINEERING GROUP, LLC CONSULTING ENGINEERS, ARCHITECTS, PLANNERS, CONSTRUCTION MANAGERS, SURVEYORS 111 W JACKSON BLVD, SUITE 910 CHICAGO, IL 60604 T 312.377.7700, F 312.427.6145	USER NAME = denish		DESIGNED - DB		REVISED -		STATE OF ILLINOIS DEPARTMENT OF TRANSPORTATION				MICHIGAN CITY ROAD OVER I-94 PROPOSED CROSS SECTION				F.A. RTE.	SECTION		COUNTY	TOTAL SHEETS	SHEET NO.
	PLOT SCALE = 20,0000' / in.		DRAWN - DB		REVISED -										94	FAI 94 22 STRUCTURE 2		COOK	157	141
	PLOT DATE = 12/13/2024		CHECKED - MA		REVISED -										CONTRACT NO. 62R62					
			DATE - 12/13/2024		REVISED -										SCALE: 1:10		SHEET 01 OF 13 SHEETS		STA. 402+50.00 R1 TO STA. 403+20.00 R1	

FINAL SURVEY NOTE BOOK NO.	SURVEYED PLOTTED TEMPLATE AREAS CHECKED	BY	DATE

ORIGINAL SURVEY NOTE BOOK NO.	SURVEYED PLOTTED TEMPLATE AREAS CHECKED	BY	DATE

MODEL: \$MODELNAME\$
FILE NAME: G:\220720\DOT 01_PTB 204-001_Michigan_City_Rd_Bridge\04_Drain\01_CADD\02_Sheet\ roadway\129_141-D162R62-204-SEC_MICRD_01.dgn

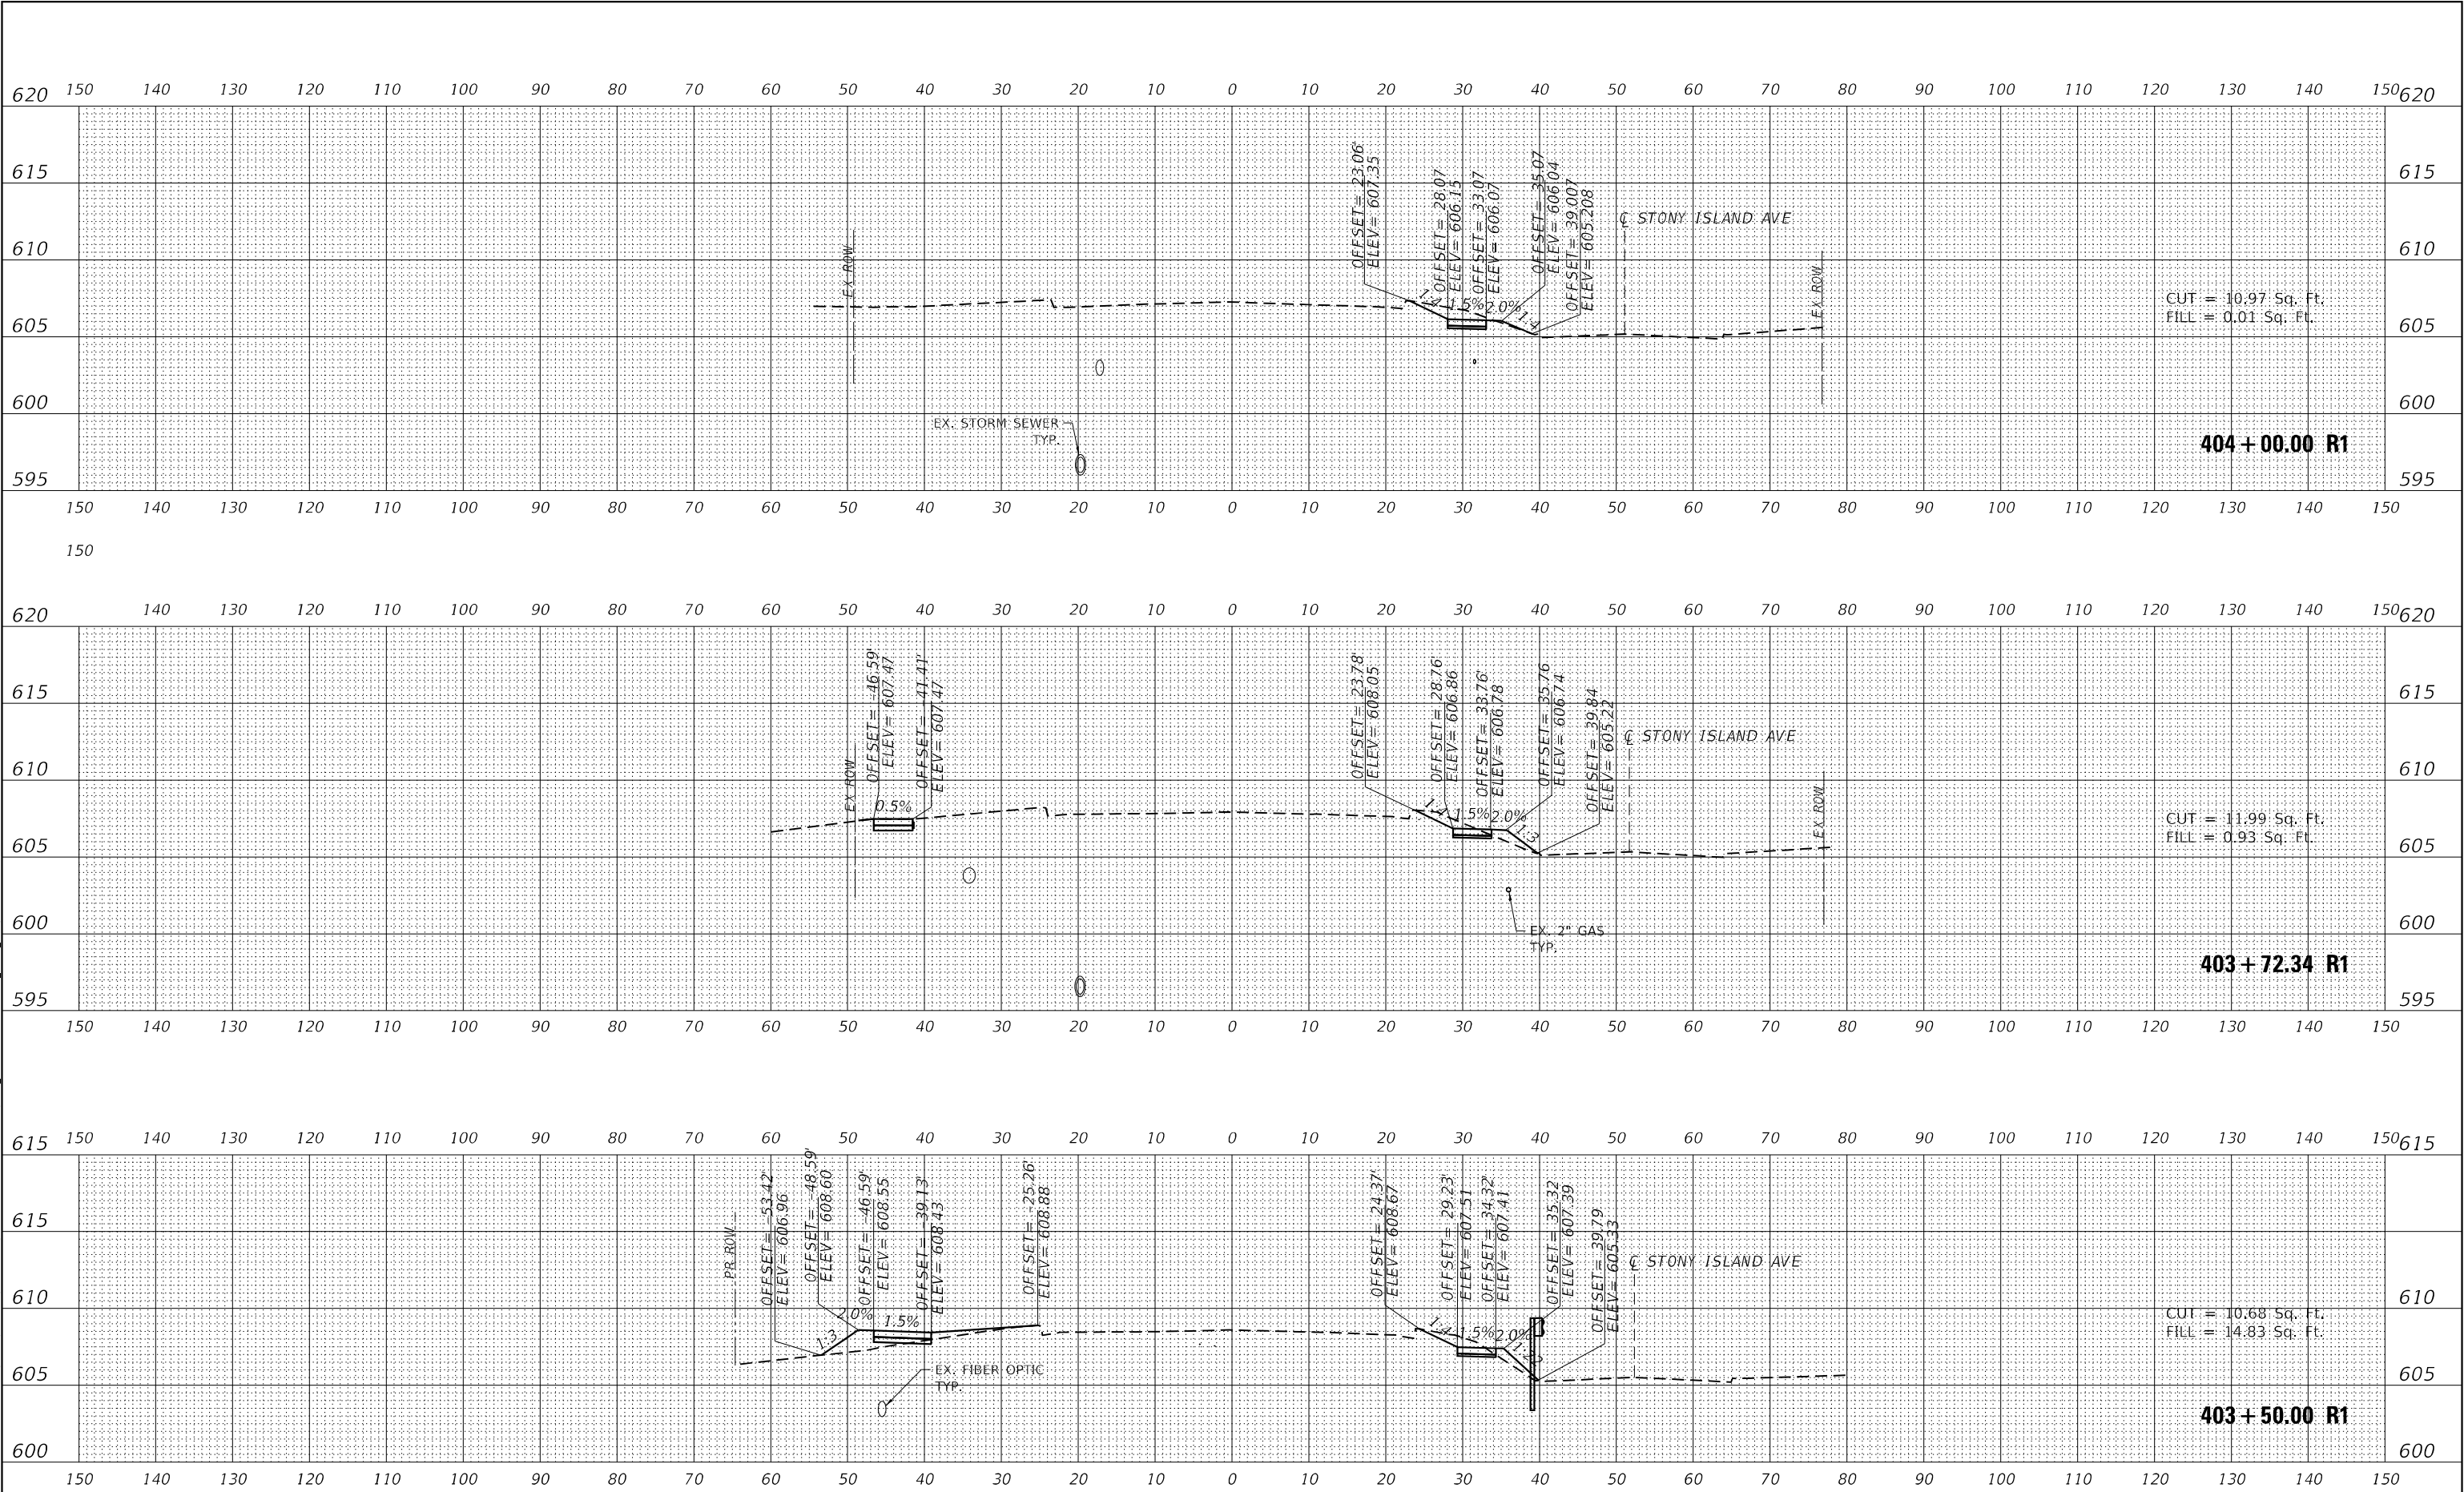


 DELTA ENGINEERING GROUP, LLC CONSULTING ENGINEERS, ARCHITECTS, PLANNERS, CONSTRUCTION MANAGERS, SURVEYORS 111 W JACKSON BLVD, SUITE 910 CHICAGO, IL 60604 T 312.377.7700, F 312.427.6145	USER NAME = denish		DESIGNED - DB	REVISED -	STATE OF ILLINOIS DEPARTMENT OF TRANSPORTATION	MICHIGAN CITY ROAD OVER I-94 PROPOSED CROSS SECTION				F.A. RTE.	SECTION	COUNTY	TOTAL SHEETS	SHEET NO.
	PLOT SCALE = 20,000.0' / in.		DRAWN - DB	REVISED -						94	FAI 94 22 STRUCTURE 2	COOK	157	142
	PLOT DATE = 12/13/2024		CHECKED - MA	REVISED -		CONTRACT NO. 62R62								
			DATE - 12/13/2024	REVISED -		SCALE: 1:10		SHEET 01 OF 13 SHEETS	STA. 403+50.00 R1 TO STA. 404+00.00 R1		ILLINOIS FED. AID PROJECT			

FINAL	SURVEYED	BY	DATE
SURVEY	PLOTTED		
NOTE BOOK	TEMPLATE		
NO.	AREAS CHECKED		

ORIGINAL	SURVEYED	BY	DATE
SURVEY	PLOTTED		
NOTE BOOK	TEMPLATE		
NO.	AREAS CHECKED		

MODEL: \$MODELNAME\$
FILE NAME: G:\2220720\DOT 01_PTB 204-001_Michigan City Rd Bridge\03A Design\01_CADD\02 Sheet\ roadway\129_141-01\62R62-01-ASEC_MICRD_01.dgn

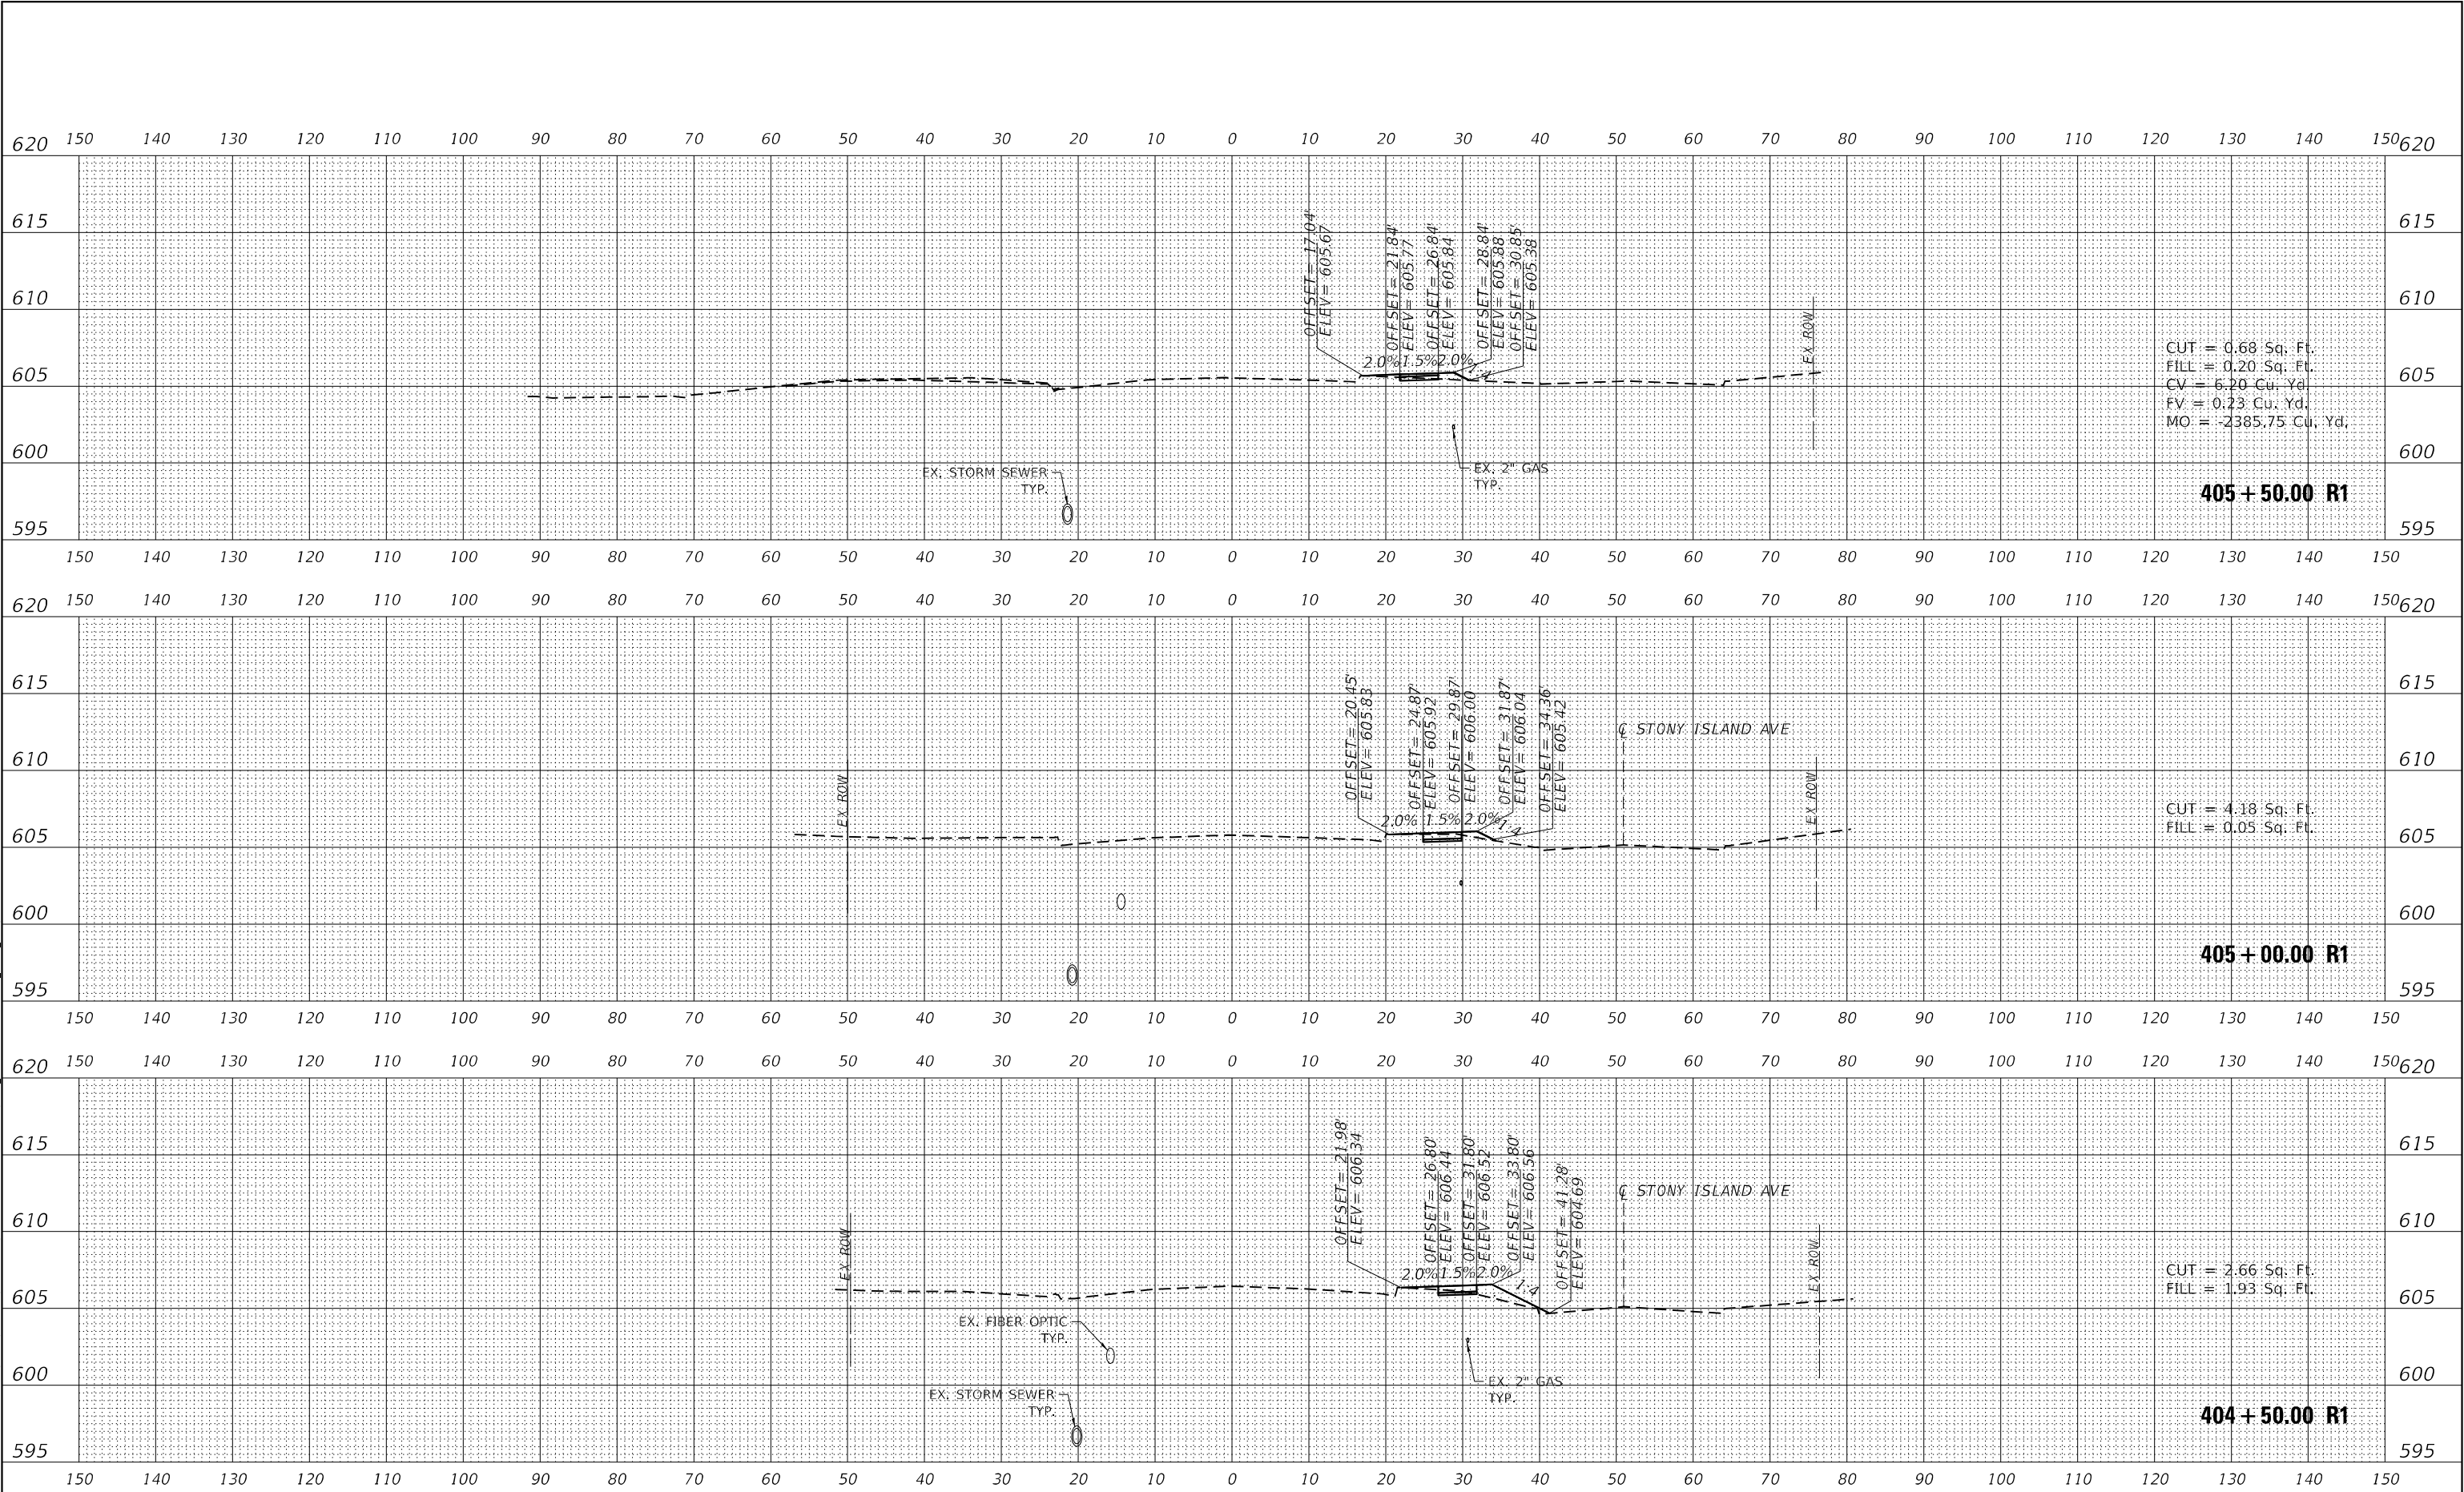

DELTA ENGINEERING GROUP, LLC
CONSULTING ENGINEERS, ARCHITECTS, PLANNERS, CONSTRUCTION MANAGERS, SURVEYORS
111 W JACKSON BLVD, SUITE 910
CHICAGO, IL 60604
T 312.377.7700, F 312.427.6145

USER NAME = denisb
PLOT SCALE = 20,0000 * / in.
PLOT DATE = 12/13/2024

DESIGNED - DB
DRAWN - DB
CHECKED - MA
DATE - 12/13/2024

REVISED -
REVISED -
REVISED -
REVISED -

STATE OF ILLINOIS
DEPARTMENT OF TRANSPORTATION

MICHIGAN CITY ROAD OVER I-94
PROPOSED CROSS SECTION


SCALE: 1:10 SHEET 12 OF 13 SHEETS STA. 404+50.00 R1 TO STA. 405+50.00 R1

F.A. RTE.	SECTION	COUNTY	TOTAL SHEETS	SHEET NO.
94	FAI 94 22 STRUCTURE 2	COOK	157	143
CONTRACT NO. 62R62				
ILLINOIS FED. AID PROJECT				

FINAL SURVEY NOTE BOOK NO.	SURVEYED PLOTTED TEMPLATE AREAS CHECKED	BY	DATE


ORIGINAL SURVEY NOTE BOOK NO.	SURVEYED PLOTTED TEMPLATE AREAS CHECKED	BY	DATE

MODEL: \$MODELNAME\$
FILE NAME: G:\220720\DOT 01_P1R 204-001_Michigan City Rd Bridge\03A Design\01_CADD\02 Sheet\ roadway\129_141-D\62R62-01-05EC_MICRD_01.dgn

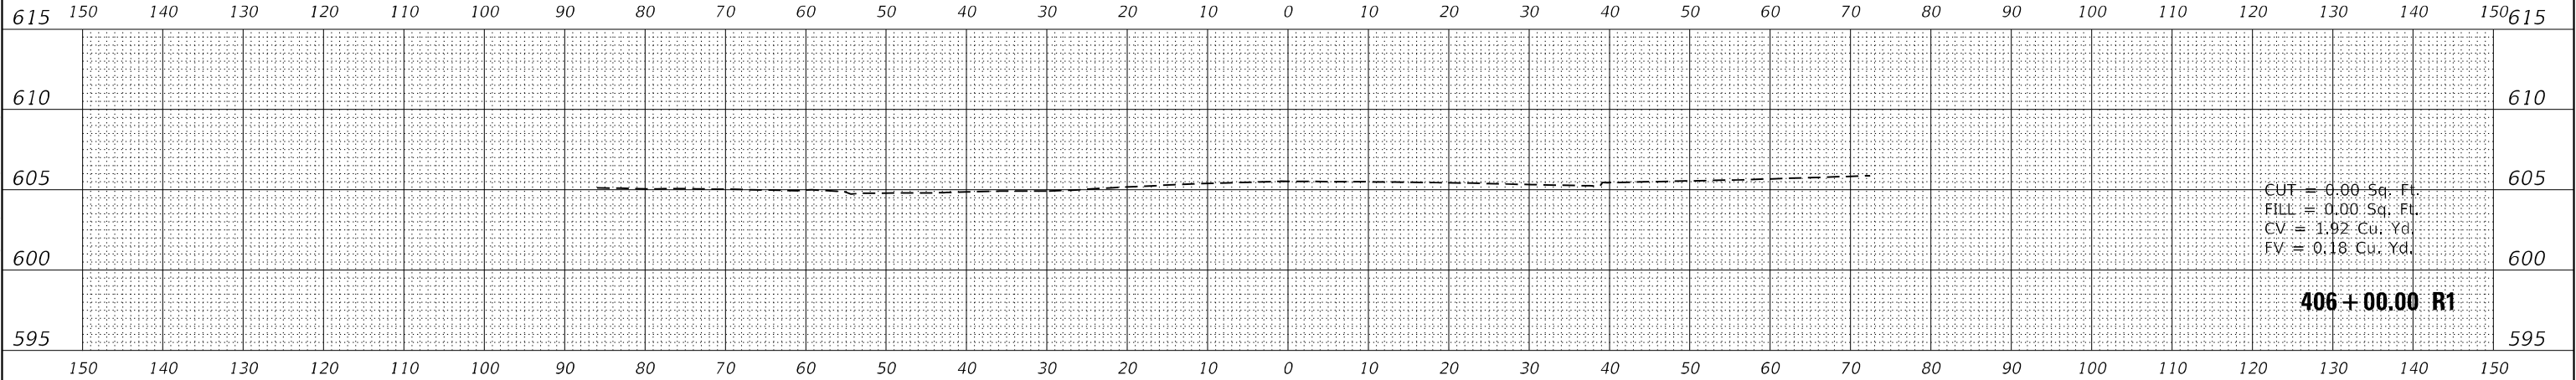

 DELTA ENGINEERING GROUP, LLC CONSULTING ENGINEERS, ARCHITECTS, PLANNERS, CONSTRUCTION MANAGERS, SURVEYORS 111 W JACKSON BLVD, SUITE 910 CHICAGO, IL 60604 T 312.377.7700, F 312.427.6145	USER NAME = denisb	DESIGNED - DB	REVISED -	STATE OF ILLINOIS DEPARTMENT OF TRANSPORTATION	MICHIGAN CITY ROAD OVER I-94 PROPOSED CROSS SECTION			F.A. RTE.	SECTION	COUNTY	TOTAL SHEETS	SHEET NO.
	DRAWN - DB	REVISED -	94					FAI 94 22 STRUCTURE 2	COOK	157	144	
	PLOT SCALE = 20,0000 ' / in.	CHECKED - MA	REVISED -		CONTRACT NO. 62R62							
	PLOT DATE = 12/13/2024	DATE - 12/13/2024	REVISED -		SCALE: 1:10	SHEET 13 OF 13 SHEETS	STA. 406+00.00 R1 TO STA. 406+00.00 R1	ILLINOIS		FED. AID PROJECT		

MODEL: Default
FILE: I:\Users\GULL2220720\DOT D1_PTB 204-001_Michigan_City Rd Bridge\USA Design\01 CAD\DOT2 Sheet\Roadway\142-D1\ENR6-shit-DOT STD 01.dgn

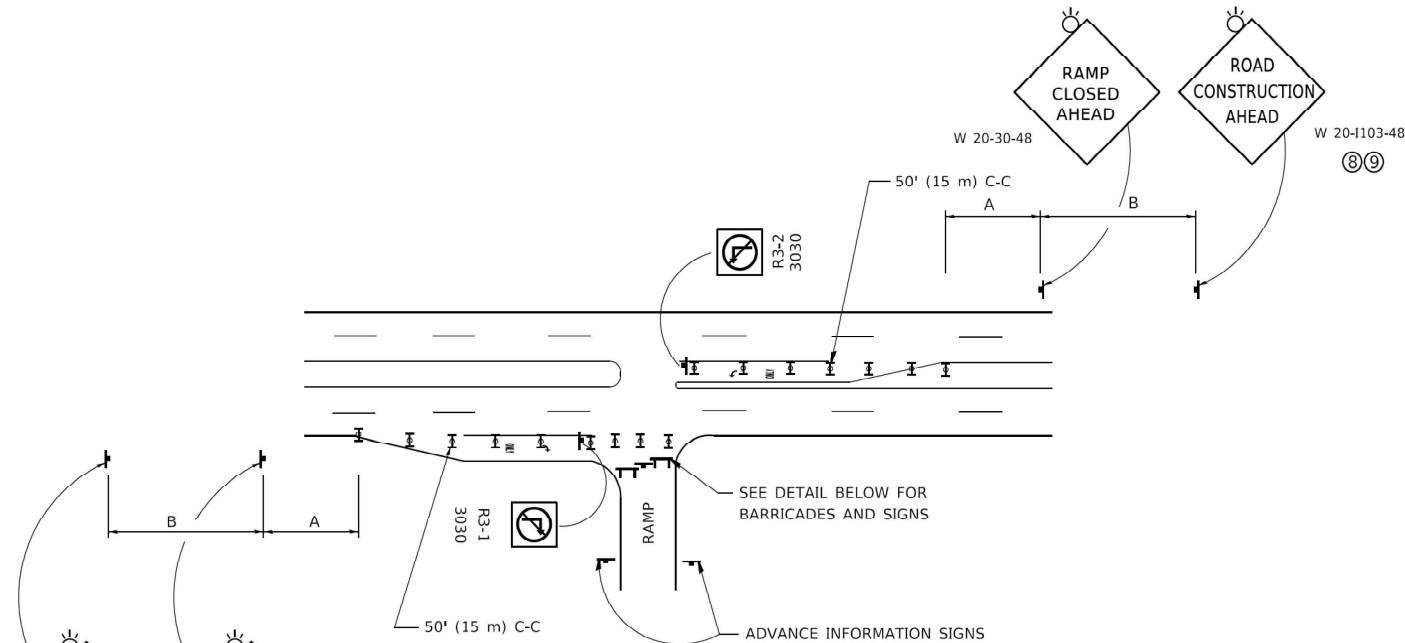


ENTRANCE RAMP CLOSURE

SIGN SPACING TABLE

FACILITY	DISTANCE BETWEEN SIGNS	
	A	B
EXPRESSWAY >24 HOURS	1000' (300 m)	1500' (450 m)
EXPRESSWAY ≤24 HOURS	500' (150 m)	500' (150 m)
ARTERIAL 55 MPH	500' (150 m)	500' (150 m)
ARTERIAL 50-45 MPH	350' (100 m)	350' (100 m)
ARTERIAL <45 MPH	200' (60 m)	200' (60 m)


DISTANCES MAY BE SHORTENED DEPENDING UPON THE PROXIMITY OF ADJACENT RAMPS OR INTERSECTIONS.

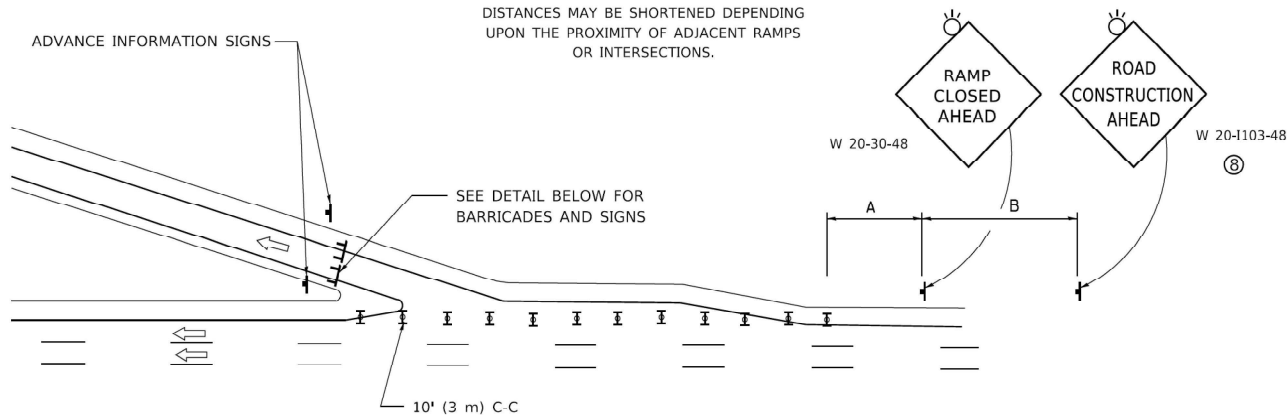

EXIT RAMP CLOSURE


SYMBOLS

- TYPE II BARRICADE OR DRUM
- TYPE III BARRICADE WITH 2 FLASHING LIGHTS

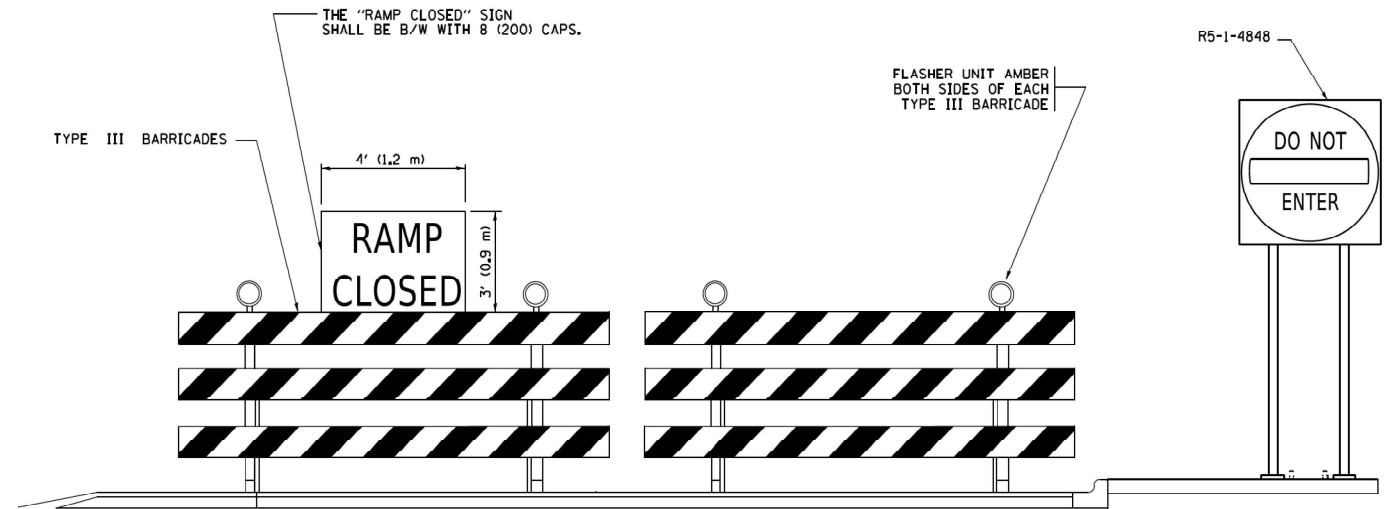


DETAIL FOR REQUIRED BARRICADES & SIGNS

RAMP CLOSURE ADVANCE WARNING SIGN

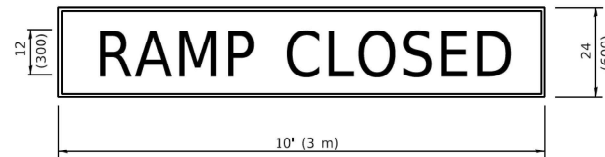

BLACK LEGEND ON ORANGE
BACKGROUND MOUNTED
DIAGONALLY
E MOD FONT
1 (25) BORDER
THESE SIGNS ARE REQUIRED ON ALL THE EXIT
GUIDE SIGNS FOR EXIT RAMPS THAT WILL BE
CLOSED FOR MORE THAN FOUR (4) CONSECUTIVE DAYS.

RAMP CLOSURE ADVANCE INFORMATION SIGN

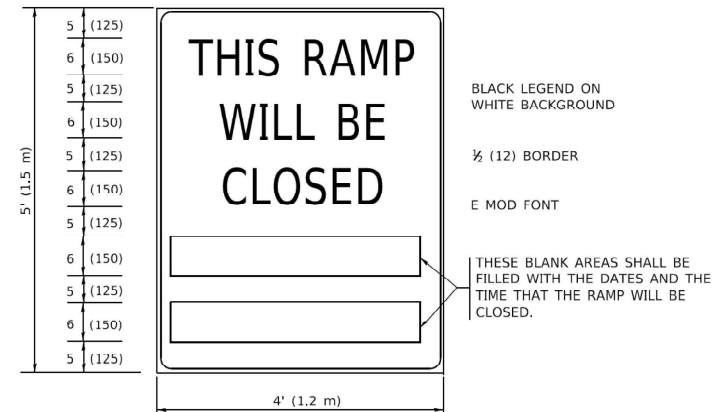

BLACK LEGEND ON
WHITE BACKGROUND

½ (12) BORDER

E MOD FONT

THESE BLANK AREAS SHALL BE
FILLED WITH THE DATES AND THE
TIME THAT THE RAMP WILL BE
CLOSED.

THESE SIGNS ARE REQUIRED ON BOTH SIDES OF THE RAMP, MINIMUM OF 1 WEEK IN ADVANCE OF THE CLOSURE.

THESE SIGNS SHALL BE FABRICATED AND PAID FOR ACCORDING TO THE TEMPORARY INFORMATION SIGNING SPECIAL PROVISION

GENERAL NOTES:

- CONES MAY BE SUBSTITUTED FOR DRUMS OR TYPE II BARRICADES DURING DAY OPERATIONS. CONES SHALL BE A MINIMUM OF 28 (700) HIGH.
- VERTICAL BARRICADES SHALL NOT BE USED FOR RAMP CLOSURES.
- A FLAGGER SHALL BE POSITIONED AT EACH CLOSED RAMP THAT IS OPEN TO CONSTRUCTION VEHICLES, PRECEDED BY A W20-7 FLAGGER WARNING SIGN.
- ALL ROUTE MARKERS AND TRAILBLAZER ASSEMBLIES WHICH DIRECT MOTORISTS TO A CLOSED ENTRANCE RAMP SHALL BE COVERED WHEN THE RAMP IS CLOSED FOR MORE THAN FOUR (4) DAYS.
- THE SIGNING AND BARRICADING WHICH IS REQUIRED BY THIS DETAIL SHALL BE INCLUDED IN THE COST OF TRAFFIC CONTROL AND PROTECTION (EXPRESSWAYS).
- AUTHORIZATION FROM THE DISTRICT'S BUREAU OF TRAFFIC IS REQUIRED FOR ALL RAMP CLOSURES.
- THE RAMP CLOSURE ADVANCE INFORMATION SIGNS SHALL BE ERECTED IF THE CLOSURE TIME EXCEEDS TWENTY-FOUR (24) HOURS. ADDITIONAL ADVANCE WARNING SIGNS ON EXIT GUIDE SIGNING WILL BE REQUIRED FOR EXIT RAMP CLOSURES THAT EXCEED FOUR (4) DAYS IN LENGTH.
- ROAD CONSTRUCTION AHEAD SIGNS MAY BE OMITTED WHEN THIS DETAIL IS USED IN CONJUNCTION WITH OTHER TRAFFIC CONTROL THAT ALREADY INCLUDES A ROAD CONSTRUCTION AHEAD SIGN.
- ARTERIAL ROAD CONSTRUCTION AHEAD SIGNS SHALL BE INSTALLED ON THE LEFT SIDE OF TRAFFIC IF THE MEDIAN IS MORE THAN 10 FT WIDE.

ALL DIMENSIONS ARE IN INCHES (MILLIMETERS)
UNLESS OTHERWISE SHOWN.

1000' (300 m)

100' MIN. (30 m) MIN.

12:1 TAPER

TEMPORARY CONCRETE BARRIER WALL

IMPACT ATTENUATOR

40:1 TAPER

W1-6R0-6030 ABOVE TYPE III BARRICADE (5)

50' C-C (15 m)

150' MIN. (45 m)

100' (30 m) C-C

SHOULDER

SHOULDER

EXISTING LANE LINES SHALL BE REMOVED IF WEAVE IS IN PLACE FOR MORE THAN 4 DAYS

LANE CLOSED
BARRICADING
STANDARD FOR
LANE CLOSURE

(6)

Diagram illustrating the setup for a one-lane closure on a two-lane highway, showing two scenarios: with and without a center turn lane.

Left Scenario (Without Center Turn Lane):

- Work Area:** 800' (240 m) long.
- Signage:**
 - W1-4R-48 (Diamond sign with two arrows pointing in opposite directions).
 - W1-6R0-6030 ABOVE TYPE III BARRICADE (Barricade sign).
 - ALL TRAFFIC (Rectangular sign with two arrows pointing in opposite directions).
- Dimensions:**
 - 100' MIN. (30 m) MIN. (Minimum taper length).
 - 200' (60 m) (Taper length).
 - 800' (240 m) (Work area length).
 - 12:1 TAPER (Taper slope).
 - SPEED LIMIT: 1 TAPER MIN. (Speed limit sign).
- Structures:** IMPACT ATTENUATOR, TEMPORARY CONCRETE BARRIER WALL.

Right Scenario (With Center Turn Lane):

- Work Area:** 800' (240 m) long.
- Signage:**
 - W1-4R-48 (Diamond sign with two arrows pointing in opposite directions).
 - W1-6R0-6030 ABOVE TYPE III BARRICADE (Barricade sign).
 - ALL TRAFFIC (Rectangular sign with two arrows pointing in opposite directions).
- Dimensions:**
 - 100' MIN. (30 m) MIN. (Minimum taper length).
 - 200' (60 m) (Taper length).
 - 800' (240 m) (Work area length).
 - 12:1 TAPER (Taper slope).
 - SPEED LIMIT: 1 TAPER MIN. (Speed limit sign).
 - 300' (90 m) TAPER (Taper length).
- Structures:** IMPACT ATTENUATOR, TEMPORARY CONCRETE BARRIER WALL, WORK AREA.

Additional Notes:

- VERTICAL PANELS OR BARRICADES @ 200' (60 m) ON TANGENT @ 100' (30 m) ON CURVE.
- 4'x 8' (1.2 m x 2.4 m) LETTERS B AS ALL DIA.

- | | | | | |
|----------------|-----------------------|--------------------|-----------------|--------------|
| F.A.I.
RTE. | SECTION | COUNTY | TOTAL
SHEETS | SHEET
NO. |
| 94 | FAI 94 22 STRUCTURE 2 | COOK | 157 | 146 |
| TC-25 | | CONTRACT NO. 62R62 | | |
| | ILLINOIS | FED. AID PROJECT | | |



DELTA ENGINEERING GROUP, LLC
CONSULTING ENGINEERS, CONSTRUCTION MANAGERS, SURVEYORS
111 W JACKSON BLVD, SUITE 910
CHICAGO, IL 60604
T 312.377.7700, F 312.427.6145

USER NAME	= denisb
PLOT SCALE	= 20.000
PLOT DATE	= 12/13/


DESIGNED	-	MA/DB
DRAWN	-	DB
CHECKED	-	MA
DATE	-	12/13

	REVISED -
	REVISED -
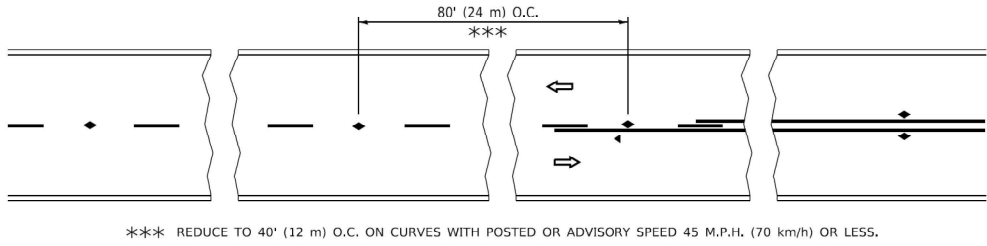


TWO-LANE/TWO-WAY

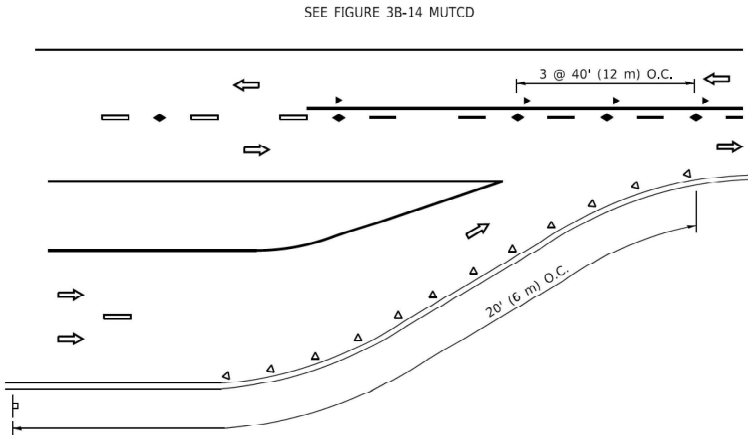


LANE REDUCTION TRANSITION

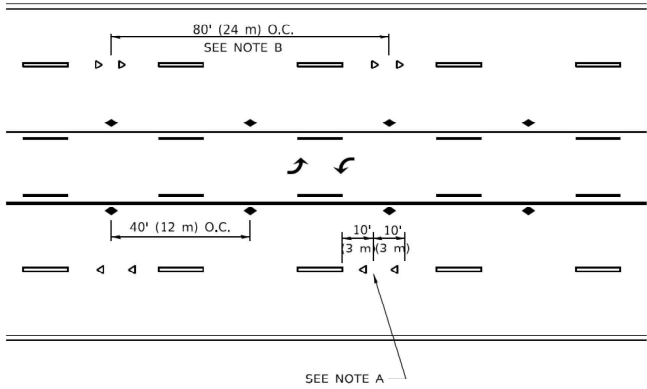

TWO-WAY LEFT TURN

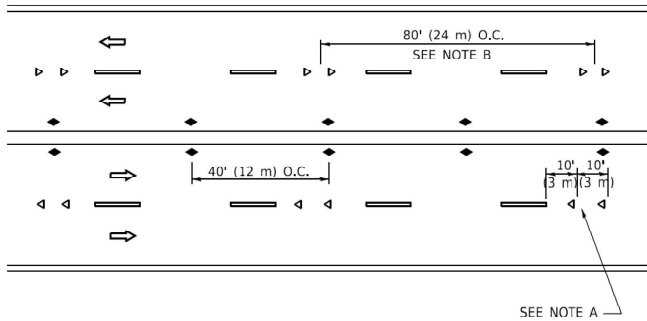

MULTI-LANE/UNDIVIDED

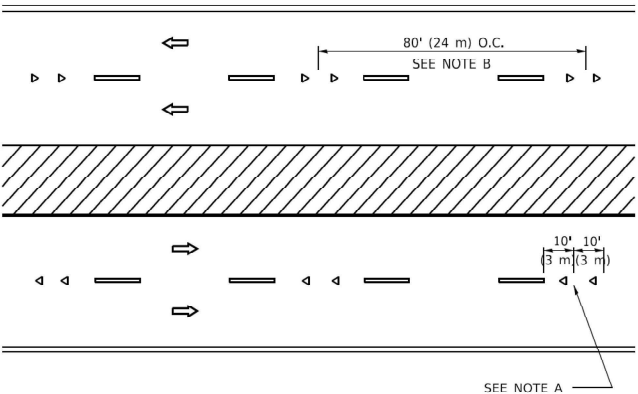

MULTI-LANE/DIVIDED

GENERAL NOTES

- MARKERS USED WITH DASHED LINES SHALL BE CENTERED IN THE GAP BETWEEN SEGMENTS.
- MARKERS USED ADJACENT TO SOLID LINES SHALL BE OFFSET 2 TO 3 (50 TO 75) TOWARD TRAFFIC AS SHOWN.
- MARKERS THROUGH TANGENTS LESS THAN 500' (150 m) IN LENGTH BETWEEN CURVES SHALL BE INSTALLED AT THE LESSER OF THE TWO CURVE SPACINGS.
- MARKERS ARE TO BE USED ADJACENT TO BOTH SOLID WHITE LINES IN DUAL LEFT TURN LANES

LANE MARKER NOTES

- USE DOUBLE LANE LINE MARKERS SPACED AS SHOWN.
- REDUCE TO 40' (12 m) O.C. ON CURVES WHERE ADVISORY SPEEDS ARE 10 M.P.H (20 km/h) LOWER THAN POSTED SPEEDS.

SYMBOLS

- YELLOW STRIPE
- WHITE STRIPE
- ONE-WAY AMBER MARKER
- ONE-WAY CRYSTAL MARKER (W/O)
- TWO-WAY AMBER MARKER


DESIGN NOTES

- DOUBLE LANE LINE MARKERS SHALL BE USED UNLESS SPECIFIED OTHERWISE.
- EXCEPT AS SHOWN ON THE LANE REDUCTION TRANSITION AND FREEWAY EXIT RAMP DETAIL, MARKERS ARE NOT TO BE SPECIFIED ON RIGHT EDGE LINES.
- THE EXACT MARKER LIMITS, SPACING, AND COLOR SHALL BE INCLUDED IN THE PLANS WHEN STANDARD SPECIFICATIONS ARE NOT BEING USED.
- MARKERS SHOULD NOT BE USED ALONGSIDE CURBS EXCEPT FOR EXTREMELY SHORT SECTIONS OF CURBS WHERE NOT MORE THAN TWO MARKERS WOULD BE INVOLVED.


All dimensions are in inches (millimeters) unless otherwise shown.

MODEL: Default
FILE: I:\Users\GULL\2220720\DOT D1_PTB 204-001 Michigan City Rd Bridge\USA Design\01 CADD\02 Sheet\Roadway\144-D\E2R62-shit-DOT STD 01.dgn


 DELTA ENGINEERING GROUP, LLC CONSULTING ENGINEERS, CONSTRUCTION MANAGERS, SURVEYORS 111 W JACKSON BLVD, SUITE 910 CHICAGO, IL 60604 T 312.377.7700, F 312.427.6145	USER NAME = denisb	DESIGNED - MA/DB	REVISED -	STATE OF ILLINOIS DEPARTMENT OF TRANSPORTATION	TYPICAL APPLICATIONS RAISED REFLECTIVE PAVEMENT MARKERS (SNOW-PLOW RESISTANT)				F.A.I. RTE.	SECTION	COUNTY	TOTAL SHEETS	SHEET NO.
	PLOT SCALE = 20.0000 ' / in.	CHECKED - MA	REVISED -						94	FAI 94 22 STRUCTURE 2	COOK	157	147
	PLOT DATE = 12/13/2024	DATE = 12/13/2024	REVISED -		SCALE: 1:10 SHEET 03 OF 13 SHEETS STA. N/A TO STA. N/A				TC-11		CONTRACT NO. 62R62		
									ILLINOIS FED. AID PROJECT				

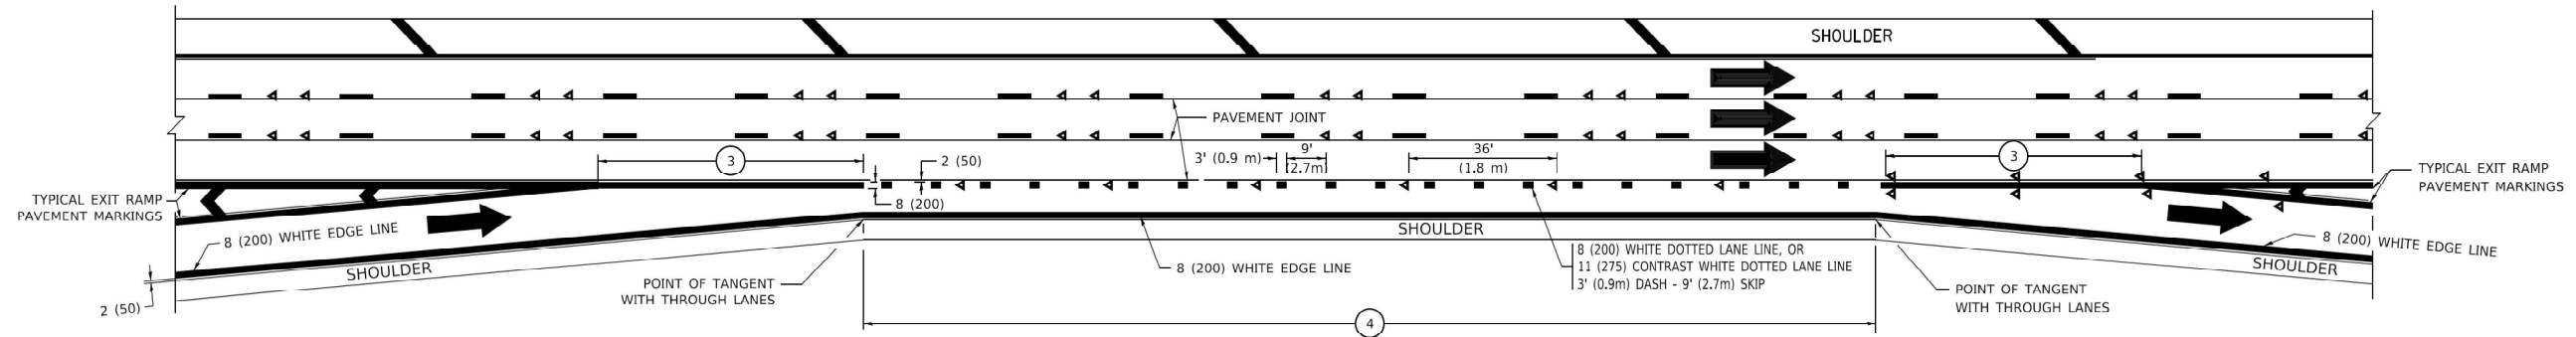


AUXILIARY LANE MARKINGS

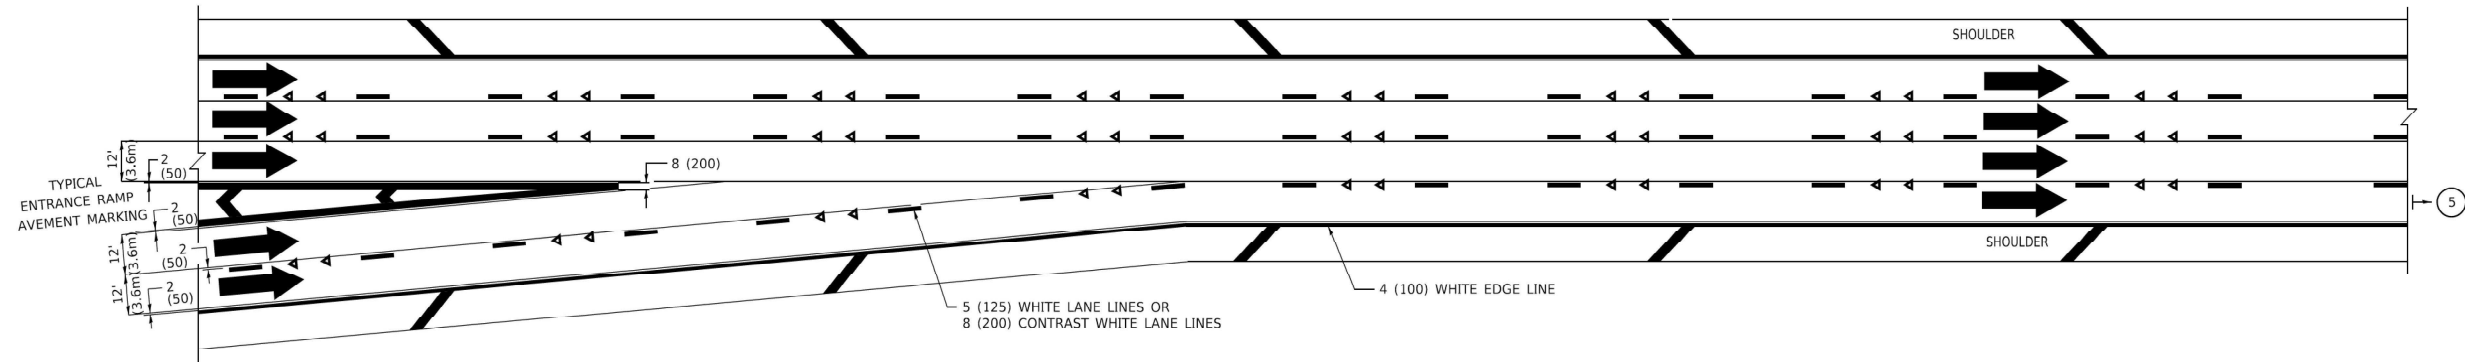

TWO LANE ENTRANCE RAMP WITH MERGE MARKINGS

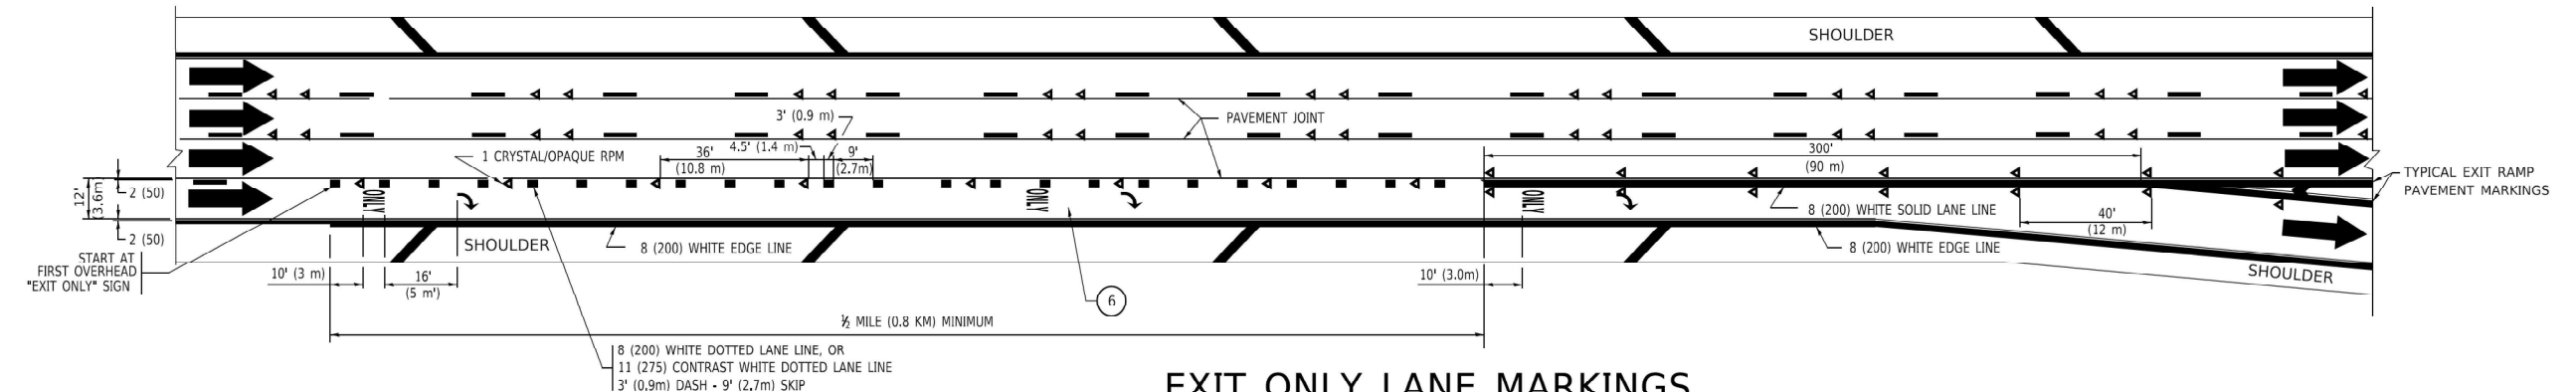

EXIT ONLY LANE MARKINGS

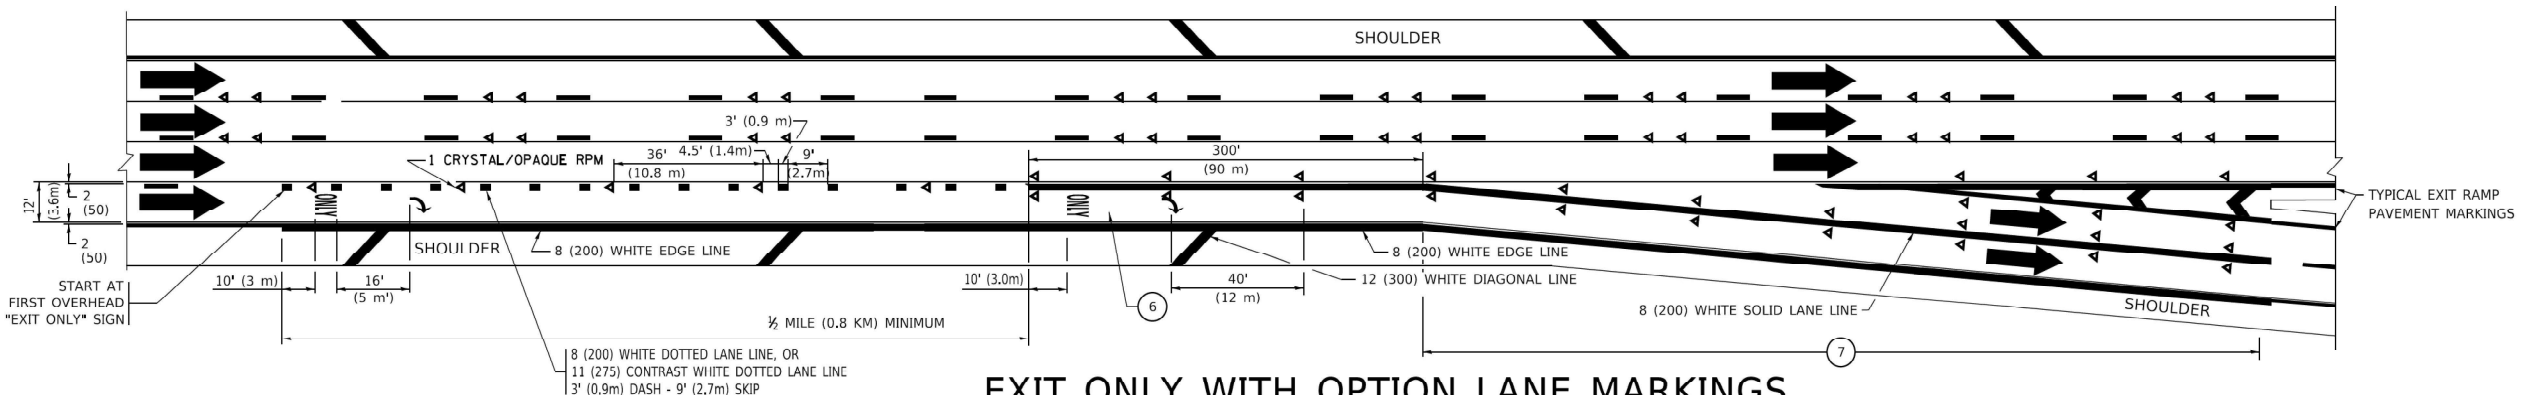

EXIT ONLY WITH OPTION LANE MARKINGS


NOTES:

- 3 OMIT WHEN LENGTH OF AUXILIARY LANE IS LESS THAN 500' (150 m).
- 4 8-INCH WIDE DOTTED LANE LINE MARKINGS SHALL BE USED WHEN THE LENGTH OF THE AUXILIARY LANE IS 2 MILES OR LESS.
- 5 FOR TWO-LANE ENTRANCE RAMP, IF RIGHT LANE ENDS, USE TYPICAL ENTRANCE RAMP PAVEMENT MARKINGS.
- 6 ONLY AND ARROWS EQUALLY SPACED, 500' (150 m) MAXIMUM SPACING. FULL SIZE LETTERS AND ARROW SHALL BE USED..
- 7 CONTINUE 8" SOLID LANE LINE THROUGH EXIT TO END OF PAVED GORE.


MODEL: Default
FILE: I:\Users\G.L\220720 IDOT D1.PTB 204-001 Michigan City Rd Bridge\USA Design\01 CAD\032 Sheet\Roadway\146-D1\2R62-shit-DOT STD 01.dgn

USER NAME	= denisb	DESIGNED -	MA/DB	REVISED -	
		DRAWN -	DB	REVISED -	
PLOT SCALE	= 20.0000 ' / in.	CHECKED -	MA	REVISED -	
PLOT DATE	= 12/13/2024	DATE -	12/13/2024	REVISED -	


F.A.I. RTE.	SECTION	COUNTY	TOTAL SHEETS	SHEET NO.
94	FAI 94 22 STRUCTURE 2	COOK	157	149
TC-12		CONTRACT NO. 62R62		
ILLINOIS		FED. AID PROJECT		

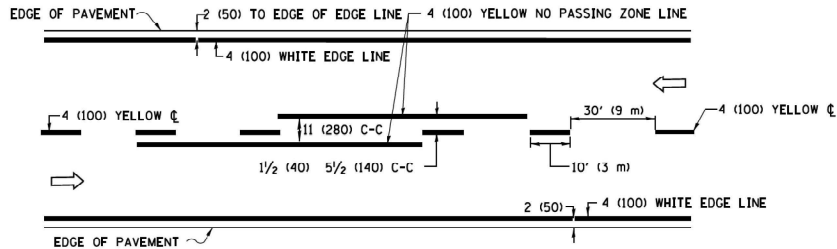

2-LANE ROADWAY

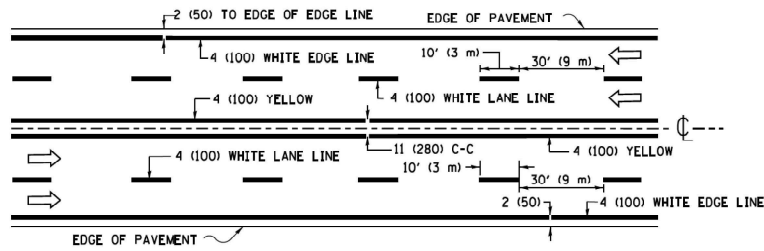


MULTI-LANE UNDIVIDED

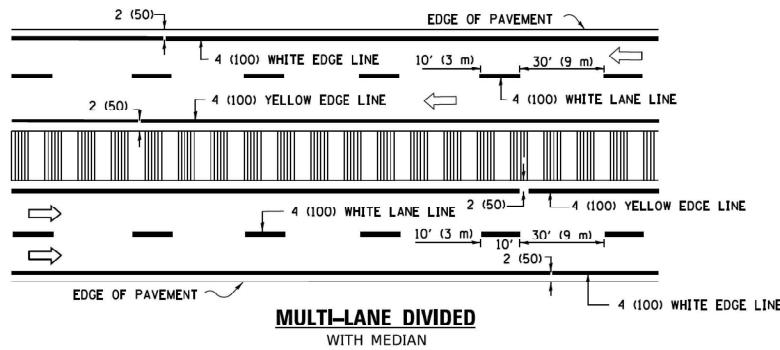


MULTI-LANE DIVIDED WITH MEDIAN

TYPICAL LANE AND EDGE LINE MARKING

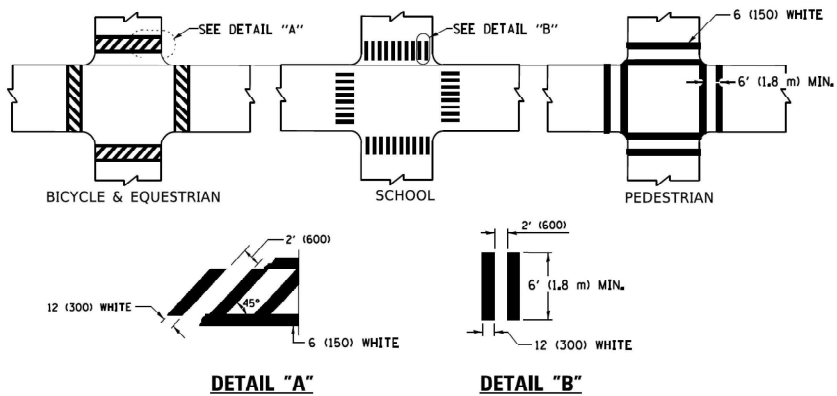


TYPICAL CROSSWALK MARKING


* MARKINGS SHALL BE INSTALLED PARALLEL TO THE CENTERLINE OF THE ROAD WHICH IT CROSSES

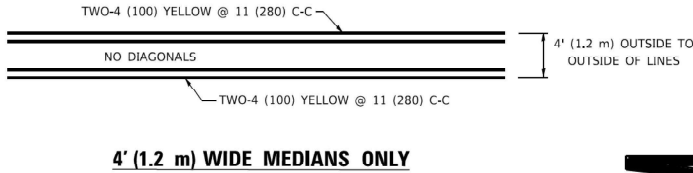

4' (1.2 m) WIDE MEDIANS ONLY

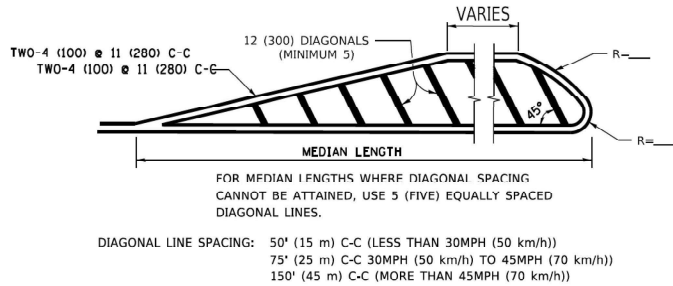


MEDIANS OVER 4' (1.2 m) WIDE

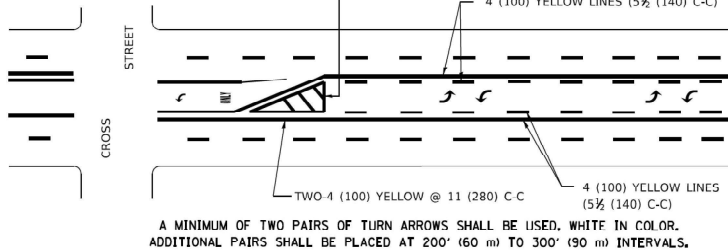


MEDIAN WITH TWO-WAY LEFT TURN LANE

TYPICAL PAINTED MEDIAN MARKING

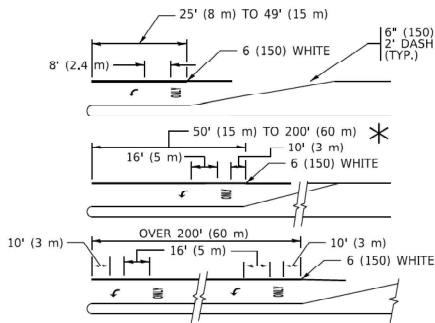


TYPICAL LEFT (OR RIGHT) TURN LANE

TYPICAL TURN LANE MARKING

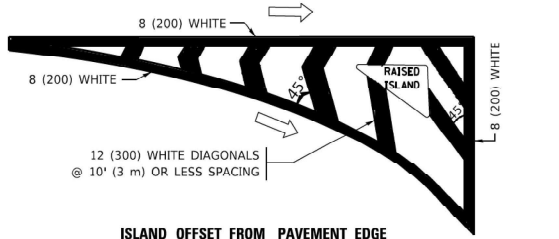


ISLAND OFFSET FROM PAVEMENT EDGE

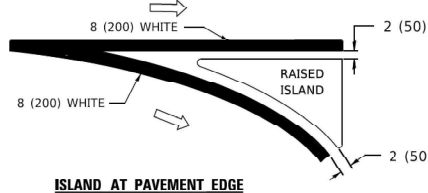


ISLAND AT PAVEMENT EDGE

TYPICAL ISLAND MARKING

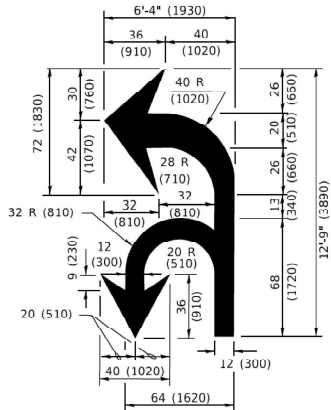

COMBINATION LEFT AND U-TURN

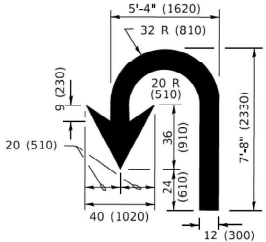

U-TURN

LANE REDUCTION TRANSITION

* LANE REDUCTION ARROWS REQUIRED AT SPEEDS OF 45 MPH OR GREATER OR WHEN SPECIFIED IN PLANS.

TYPE OF MARKING	WIDTH OF LINE	PATTERN	COLOR	SPACING / REMARKS
CENTERLINE ON 2 LANE PAVEMENT	4 (100)	SKIP-DASH	YELLOW	10' (3 m) LINE WITH 30' (9 m) SPACE
CENTERLINE ON MULTI-LANE UNDIVIDED PAVEMENT	2 @ 4 (100)	SOLID	YELLOW	11 (280) C-C
NO PASSING ZONE LINES: FOR ONE DIRECTION FOR BOTH DIRECTIONS	4 (100) 2 @ 4 (100)	SOLID SOLID	YELLOW YELLOW	5½ (140) C-C FROM SKIP-DASH CENTERLINE 11 (280) C-C OMIT SKIP-DASH CENTERLINE BETWEEN
LANE LINES	4 (100) 5 (125) ON FREEWAYS	SKIP-DASH SKIP-DASH	WHITE WHITE	10' (3 m) LINE WITH 30' (9 m) SPACE
DOTTED LINES (EXTENSIONS OF CENTER, LANE OR TURN LANE MARKINGS)	SAME AS LINE BEING EXTENDED	SKIP-DASH	SAME AS LINE BEING EXTENDED	2' (600) LINE WITH 6' (1.8 m) SPACE
EDGE LINES	4 (100)	SOLID	YELLOW-LEFT WHITE-RIGHT	OUTLINE MEDIANS IN YELLOW
TURN LANE MARKINGS	6 (150) LINE: FULL SIZE LETTERS & SYMBOLS (8' (2.4m))	SOLID	WHITE	SEE TYPICAL TURN LANE MARKING DETAIL
TWO WAY LEFT TURN MARKING	2 @ 4 (100) EACH DIRECTION 8' (2.4m) LEFT ARROW	SKIP-DASH AND SOLID IN PAIRS	YELLOW WHITE	10' (3 m) LINE WITH 30' (9 m) SPACE FOR SKIP-DASH; 5½ (140) C-C BETWEEN SOLID LINE AND SKIP-DASH LINE SEE TYPICAL TWO-WAY LEFT TURN MARKING DETAIL
CROSSWALK LINES (PEDESTRIAN) A. DIAGONALS (BIKE & EQUESTRIAN) B. LONGITUDINAL BARS (SCHOOL)	2 @ 6 (150) 12 (300) @ 45° 12 (300) @ 90°	SOLID SOLID	WHITE WHITE WHITE	NOT LESS THAN 6' (1.8 m) APART 2' (600) APART SEE TYPICAL CROSSWALK MARKING DETAILS.
STOP LINES	24 (600)	SOLID	WHITE	PLACE 4' (1.2 m) IN ADVANCE OF AND PARALLEL TO CROSSWALK, IF PRESENT. OTHERWISE, PLACE AT DESIRED STOPPING POINT. PARALLEL TO CROSSROAD CENTERLINE, WHERE POSSIBLE
PAINTED MEDIANS	2 @ 4 (100) WITH 12 (300) DIAGONALS @ 45° NO DIAGONALS USED FOR 4' (1.2 m) WIDE MEDIANS	SOLID	YELLOW: TWO WAY TRAFFIC WHITE: ONE WAY TRAFFIC	11 (280) C-C FOR THE DOUBLE LINE SEE TYPICAL PAINTED MEDIAN MARKING.
GORE MARKING AND CHANNELIZING LINES	8 (200) WITH 12 (300) DIAGONALS @ 45°	SOLID	WHITE	DIAGONALS: 15' (4.5 m) C-C (LESS THAN 30MPH (50 km/h)) 20' (6 m) C-C 30MPH (50 km/h) TO 45MPH (70 km/h)) 30' (9 m) C-C (OVER 45MPH (70 km/h))
RAILROAD CROSSING	24 (600) TRANSVERSE LINES; "RR" IS 6' (1.8 m) LETTERS; 16 (400) LINE FOR "X"	SOLID	WHITE	SEE STATE STANDARD 780001 AREA OF: "R"=3.6 SQ. FT. (0.33 m²) EACH "X"=54.0 SQ. FT. (5.0 m²)
SHOULDER DIAGONALS (REQUIRED FOR SHOULDERS ≥ 8')	12 (300) @ 45°	SOLID	WHITE - RIGHT YELLOW - LEFT	50' (15 m) C-C (LESS THAN 30MPH (50 km/h)) 75' (25 m) C-C (30 MPH (50 km/h) TO 45MPH (70 km/h)) 150' (45 m) C-C (OVER 45MPH (70 km/h))
U TURN ARROW	SEE DETAIL	SOLID	WHITE	16.3 SF
2 ARROW COMBINATION LEFT AND U TURN	SEE DETAIL	SOLID	WHITE	30.4 SF

FOR FURTHER DETAILS ON PAVEMENT MARKING REFER TO STANDARD SPECIFICATIONS FOR ROAD AND BRIDGE CONSTRUCTION AND STATE STANDARD 780001.

All dimensions are in inches (millimeters) unless otherwise shown.

MODEL: Default
FILE: Pavement_Guide_20220720.DOT D1.PTB 204-001 Michigan City Rd Bridge(USA Design)01 CADD032 Sheet(Roadway)1147-D1(286)-skt-DOT STD.dgn



DELTA ENGINEERING GROUP, LLC
CONSULTING ENGINEERS/CONSTRUCTION MANAGERS/CLAYTON
111 W JACKSON BLVD, SUITE 910
CHICAGO, IL 60604
T 312.377.7700, F 312.427.6145


USER NAME = denisb	DESIGNED - MA/DB	REVISED -
	DRAWN - DB	REVISED -
PLOT SCALE = 40.0000 ' / in.	CHECKED - MA	REVISED -
PLOT DATE = 12/13/2024	DATE - 12/13/2024	REVISED -

STATE OF ILLINOIS
DEPARTMENT OF TRANSPORTATION

DISTRICT ONE
TYPICAL PAVEMENT MARKINGS



SCALE: N/A SHEET 06 OF 13 SHEETS STA. N/A TO STA. N/A

F.A.I. RTE.	SECTION	COUNTY	TOTAL SHEETS	SHEET NO.
94	FAI 94 22 STRUCTURE 2	COOK	157	150
TC-13		CONTRACT NO. 62R62		
ILLINOIS		FED. AID PROJECT		

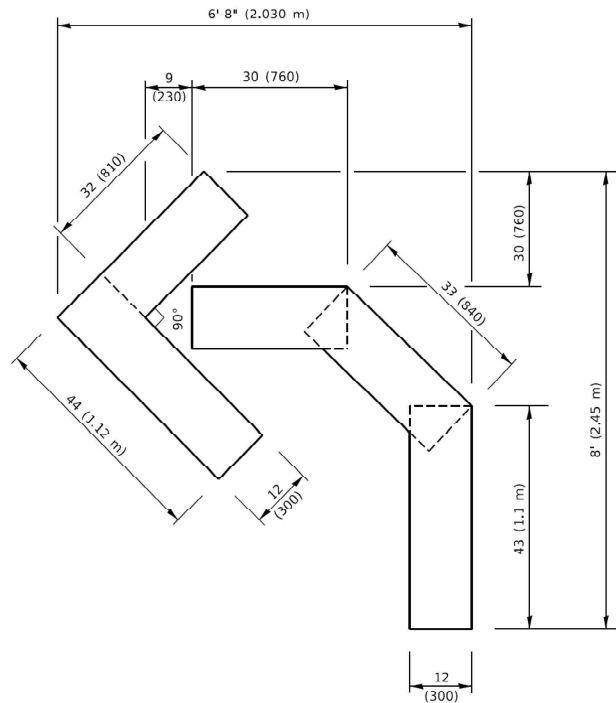


QUANTITY

4 (100) LINE = 45.5 ft. (13.9 m)
15.2 sq. ft. (1.41 sq. m)

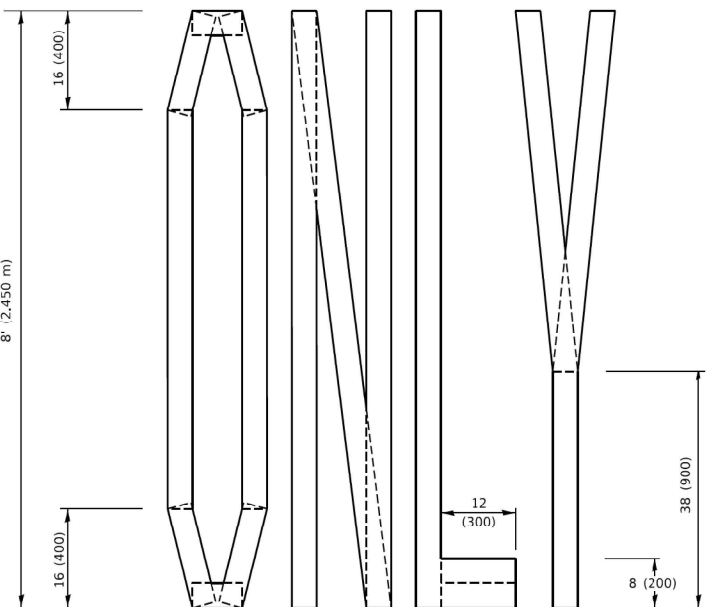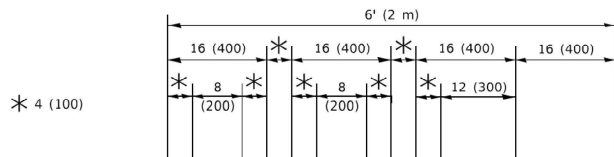

QUANTITY

4 (100) LINE = 64.1 ft. (19.5 m)
21.4 sq. ft. (1.99 sq. m)

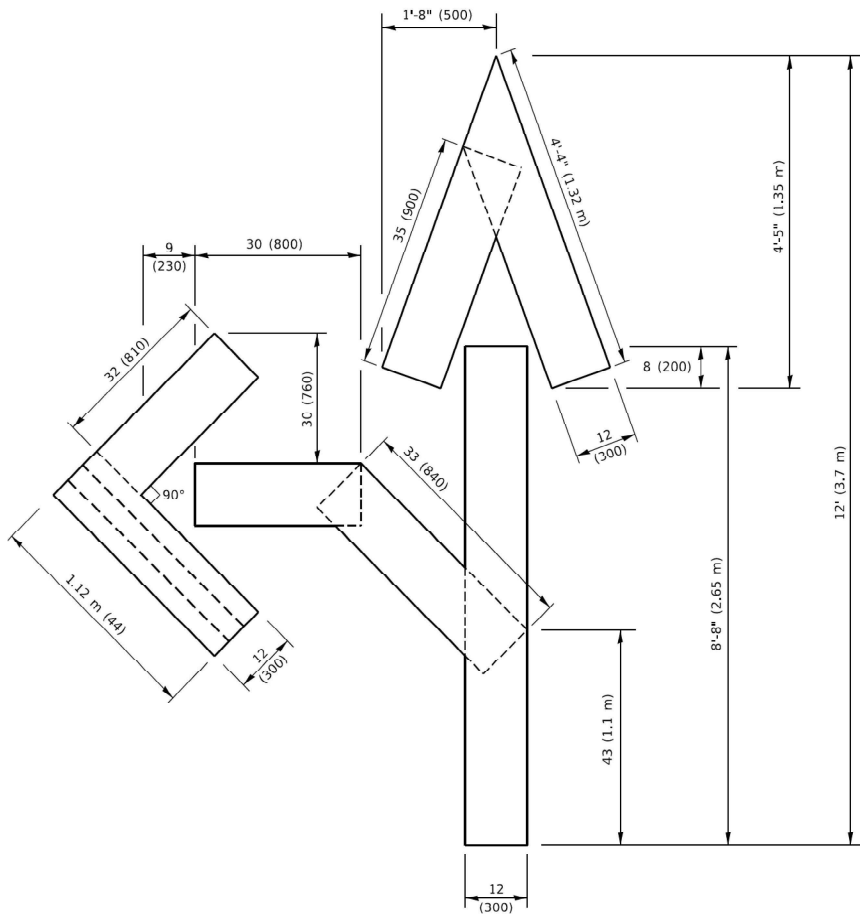


QUANTITY

4 (100) LINE = 82.5 ft. (25.1 m)
27.5 sq. ft. (2.53 sq. m)

NOTE:

ALL QUANTITIES OF PLACEMENT ARE REPRESENTED
IN LINEAR FEET OF 4" LINES TO MATCH THE
4" TEMPORARY TAPE PAY ITEM AND REPRESENTS
THE TOTAL QUANTITY OF 4" TAPE REQUIRED.

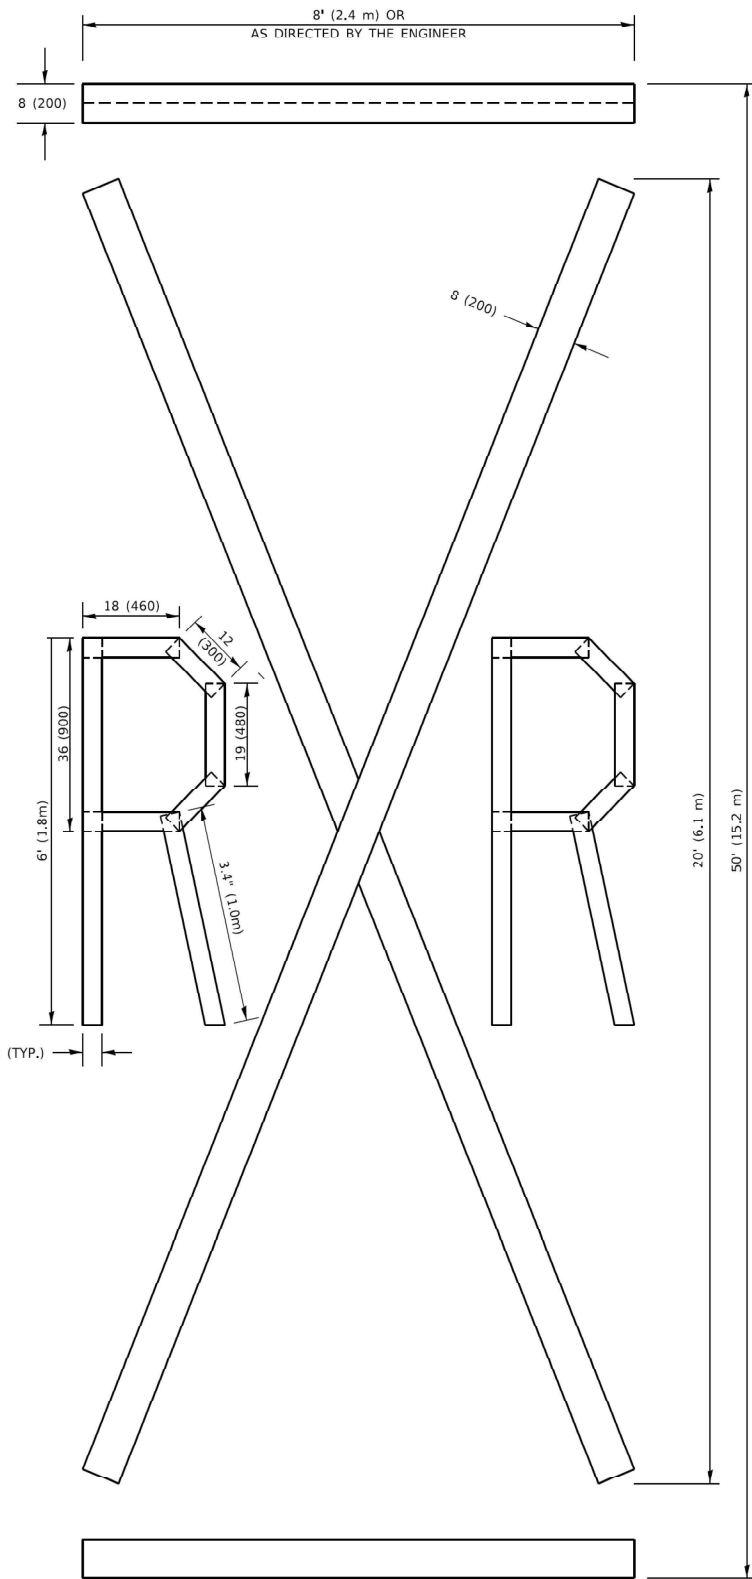

QUANTITY

4 (100) LINE = 225.9 ft. (68.9 m)
75.3 sq. ft. (6.99 sq. m)

All dimensions are in inches (millimeters)
unless otherwise shown.

MODEL: Default
FILE: I:\Users\GULL\2220720\DOT D1_PTB 204-001_Michigan_City_Rd Bridge\USA_Design\01_CADD\02_Sheet\Roadway\148-D1E2R62-shit-DOT STD.dgn



DELTA ENGINEERING GROUP, LLC
CONSULTING ENGINEERS, CONSTRUCTION MANAGERS, SURVEYORS
111 W JACKSON BLVD, SUITE 910
CHICAGO, IL 60604
T 312.377.7700, F 312.427.6145

USER NAME = denisb
PLOT SCALE = 40.0000 ' / in.
PLOT DATE = 12/13/2024

DESIGNED - MA/DB
DRAWN - DB
CHECKED - MA
DATE - 12/13/2024

REVISED -
REVISED -
REVISED -
REVISED -


STATE OF ILLINOIS
DEPARTMENT OF TRANSPORTATION

SHORT TERM PAVEMENT MARKING LETTERS AND SYMBOLS


SCALE: N/A SHEET 07 OF 13 SHEETS STA. N/A TO STA. N/A

F.A.I. RTE.	SECTION	COUNTY	TOTAL SHEETS	SHEET NO.
94	FAI 94 22 STRUCTURE 2	COOK	157	151
TC-16		CONTRACT NO. 62R62		
		ILLINOIS FED. AID PROJECT		


PARTIAL RAMP CLOSURE DETAILS

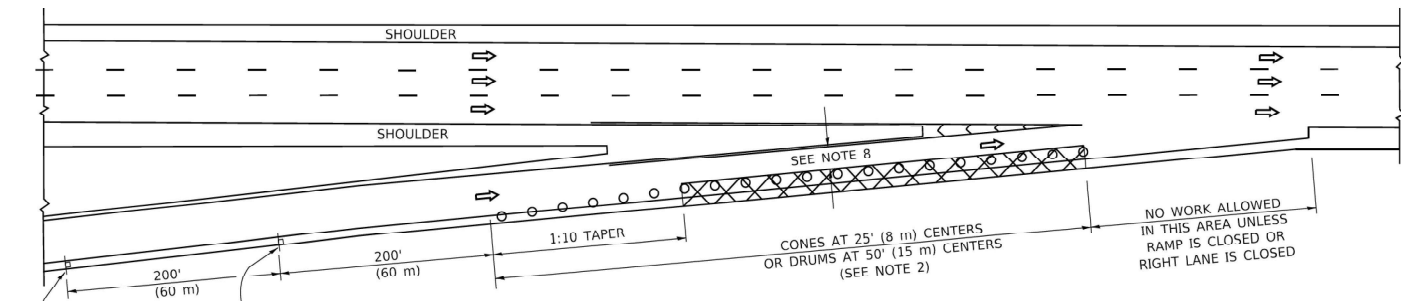

TYPICAL ENTRANCE RAMP

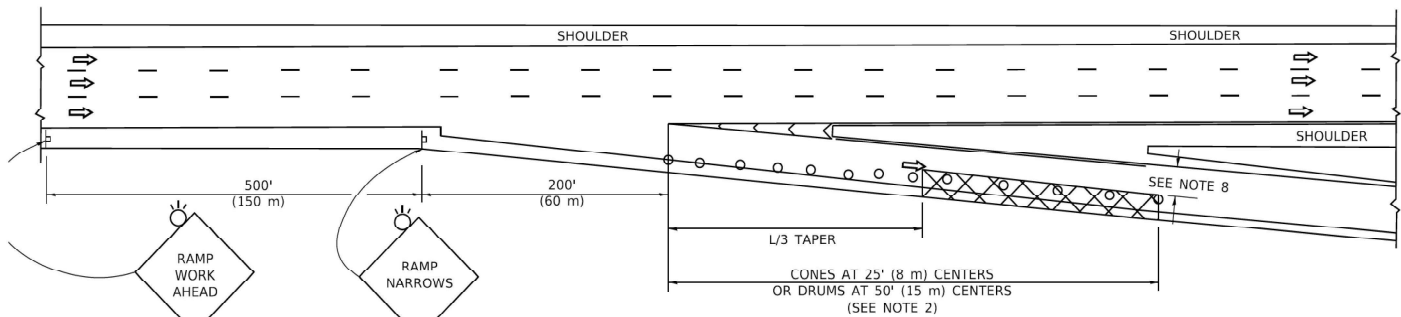

TYPICAL EXIT RAMP

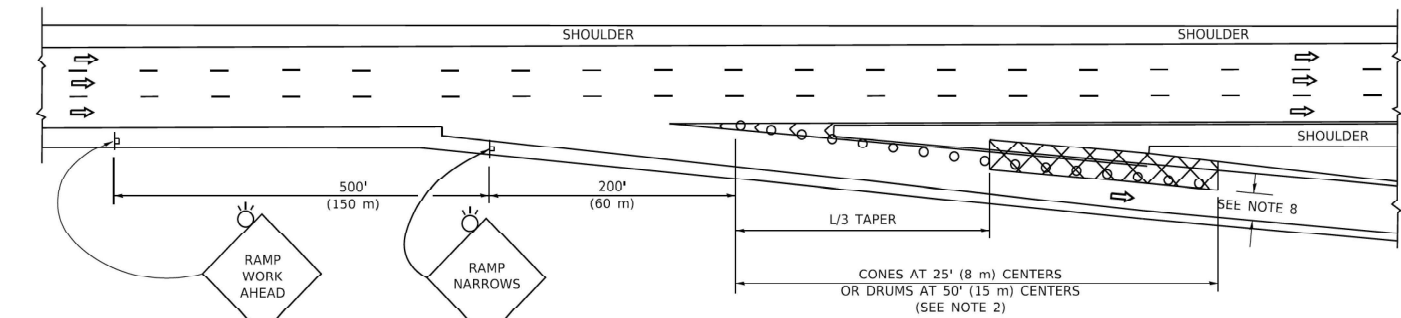

TYPICAL EXIT RAMP


SYMBOLS

- ACTIVE WORK AREA
- SIGN ON PORTABLE OR PERMANENT SUPPORT
- FLAGGER WITH CONTROL SIGN
- TYPE II BARRICADE OR DRUM
- CONE, DRUM OR BARRICADE
- IMPACT ATTENUATOR OF TYPE AND TEST LEVEL SPECIFIED


GENERAL NOTES:

- THE "L" DISTANCE EQUALS:
SPEED LIMIT FORMULAS
45 mph (80 km/h) METRIC ENGLISH
OR GREATER: $L = 0.65(W)(S)$ $L = (W)(S)$
W = WIDTH OF OFFSET IN FEET (METERS)
S = NORMAL POSTED SPEED MPH (KM/H)
- TYPE II BARRICADES OR DRUMS ARE REQUIRED FOR ALL NIGHTTIME CLOSURES. TYPE II BARRICADES OR DRUMS WITH MONODIRECTIONAL STEADY BURN LIGHTS ARE REQUIRED FOR DELINEATING OBSTACLES, EXCAVATIONS, OR HAZARDS EXCEEDING 100 FT (30m) IN LENGTH AT NIGHT.
- ALL SIGNS SHALL BE POST MOUNTED IF THE CLOSURE TIME EXCEEDS FOUR DAYS.
- FLASHING LIGHTS SHALL BE USED DURING THE HOURS OF DARKNESS AND SHALL BE INSTALLED ABOVE THE FIRST TWO SETS OF SIGNS.

SHOULDER CLOSURE DETAILS

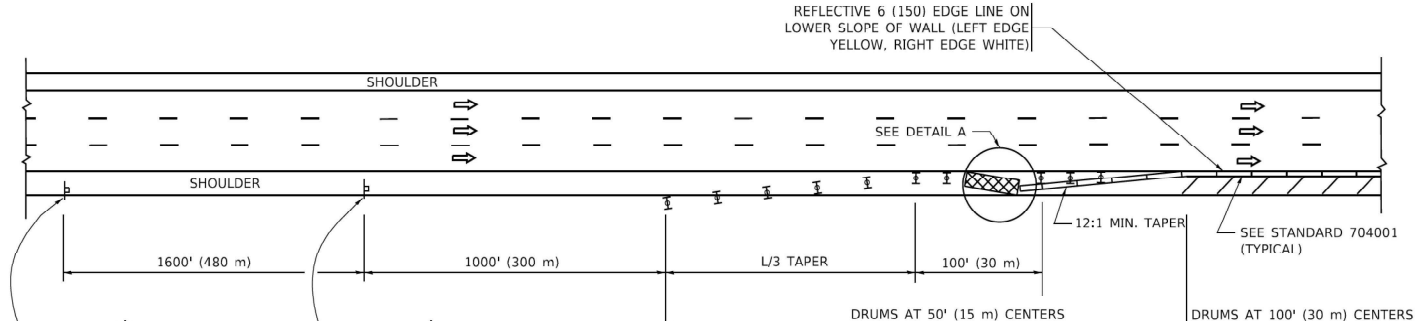


PERMANENT SHOULDER CLOSURE

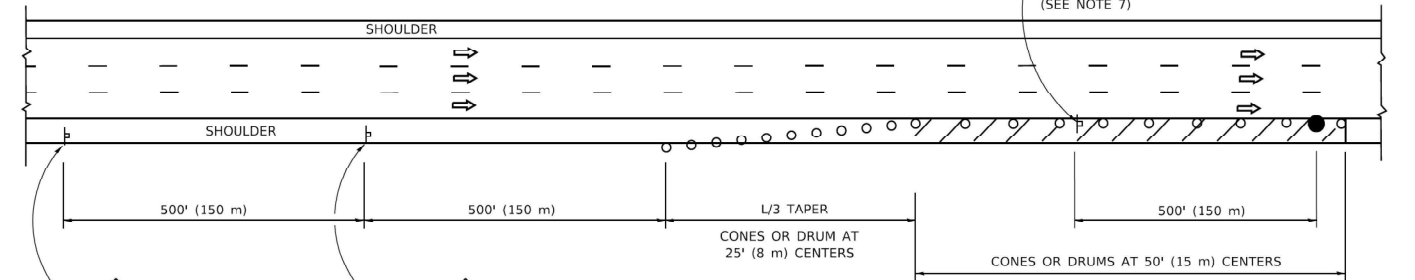

DAYTIME SHOULDER CLOSURE

- THIS DETAIL IS USED WHERE:
- VEHICLES, EQUIPMENT, WORKERS OR THEIR ACTIVITIES ENCOACH IN AN AREA CLOSER THAN 15' (4.5 m) TO THE EDGE OF PAVEMENT FOR A PERIOD IN EXCESS OF 15 MINUTES.

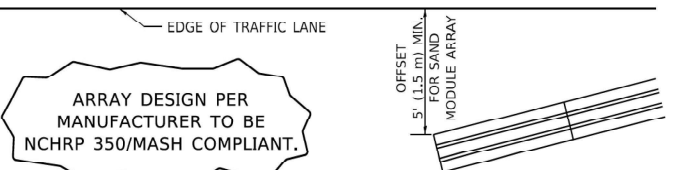

DETAIL "A"
IMPACT ATTENUATOR, TEMPORARY
(SEE NOTE 5)

- THE IMPACT ATTENUATOR, TEMPORARY IS NOT REQUIRED WHEN THE TEMPORARY CONCRETE BARRIER WALL IS PROTECTED BY OR IS TIED INTO THE EXISTING GUARDRAIL. IF OFFSET IS LESS THAN 5 FEET USE NARROW USE TYPE DEVICE TO MEET NCHRP350/MASH.
- AUTHORIZATION FROM THE DISTRICT'S BUREAU OF TRAFFIC IS REQUIRED FOR ALL FREEWAY CLOSURES.
- THE FLAGGER AND FLAGGER SIGN ARE REQUIRED AT THE ABOVE WORK SITES WHEN:
 - FOUR OR MORE WORK VEHICLES ENTER THE TRAFFIC LANES IN A ONE HOUR PERIOD.
 - THE WORK ACTIVITY REQUIRES FREQUENT ENCOACHMENT INTO THE LANE OPEN TO TRAFFIC.THE FLAGGER SHALL BE STATIONED APPROXIMATELY 100' (30 m) TO 200' (60 m) IN ADVANCE OF THE WORKERS.
- 12' MIN. WIDTH TANGENT SECTION
16' MIN. WIDTH CURVE SECTION.

ALL DIMENSIONS ARE IN INCHES (MILLIMETERS)
UNLESS OTHERWISE SHOWN.

STATE OF ILLINOIS
DEPARTMENT OF TRANSPORTATION

TRAFFIC CONTROL DETAILS FOR FREEWAY
SHOULDER CLOSURES AND PARTIAL RAMP CLOSURES


SCALE: N/A SHEET 08 OF 13 SHEETS STA. N/A TO STA. N/A

F.A.I. RTE.	SECTION	COUNTY	TOTAL SHEETS	SHEET NO.
94	FAI 94 22 STRUCTURE 2	COOK	157	152
TC-17		CONTRACT NO. 62R62		
ILLINOIS		FED. AID PROJECT		


USER NAME = denisb	DESIGNED - MA/DB	REVISED -
	DRAWN - DB	REVISED -
PLOT SCALE = 40.0000' / in.	CHECKED - MA	REVISED -
PLOT DATE = 12/13/2024	DATE - 12/13/2024	REVISED -

SIGNING FOR FLAGGING OPERATIONS AT WORK ZONE OPENINGS

WORK ZONE EXIT OPENING

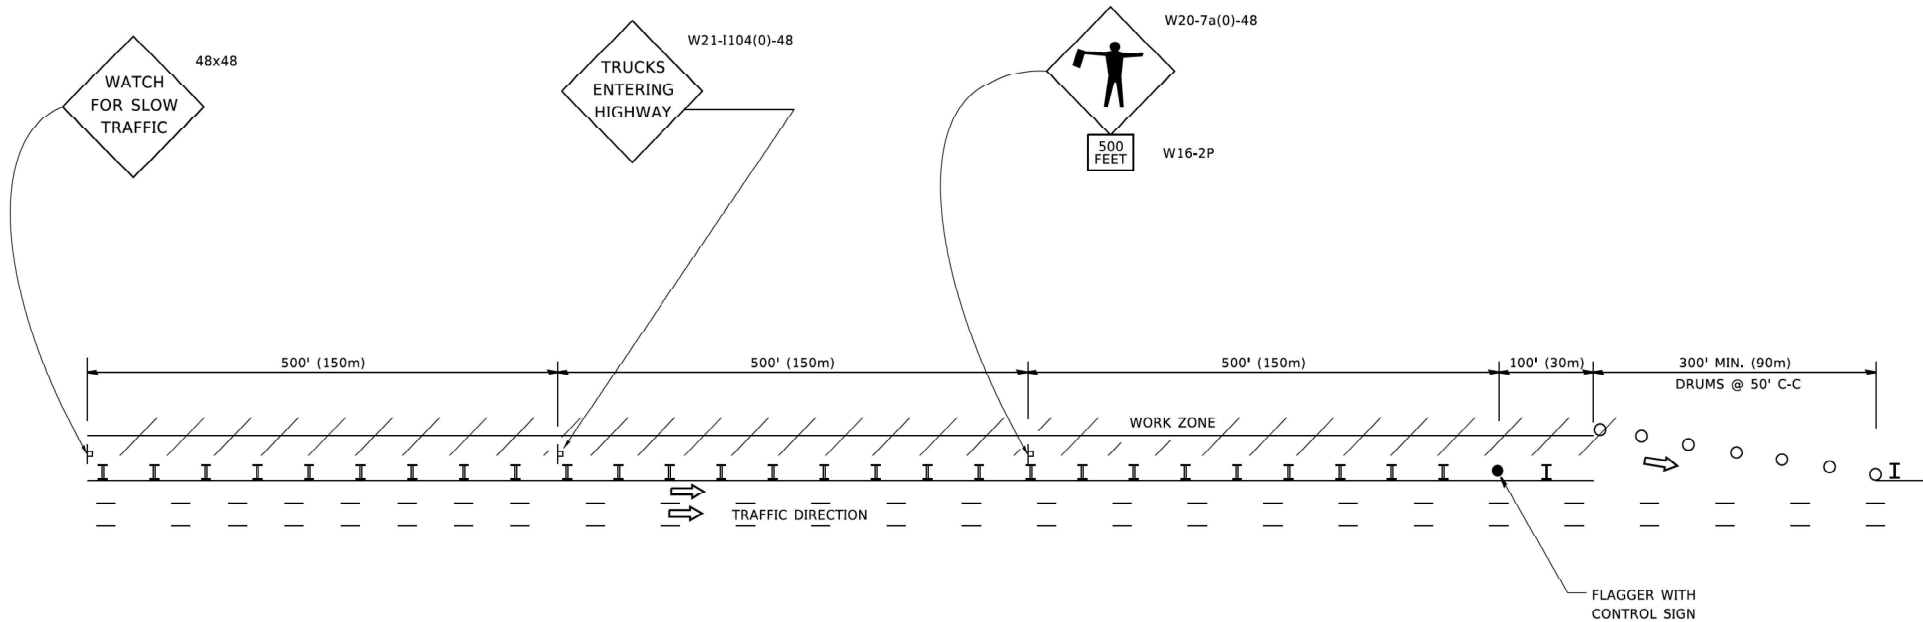

WORK ZONE ENTRY OPENING

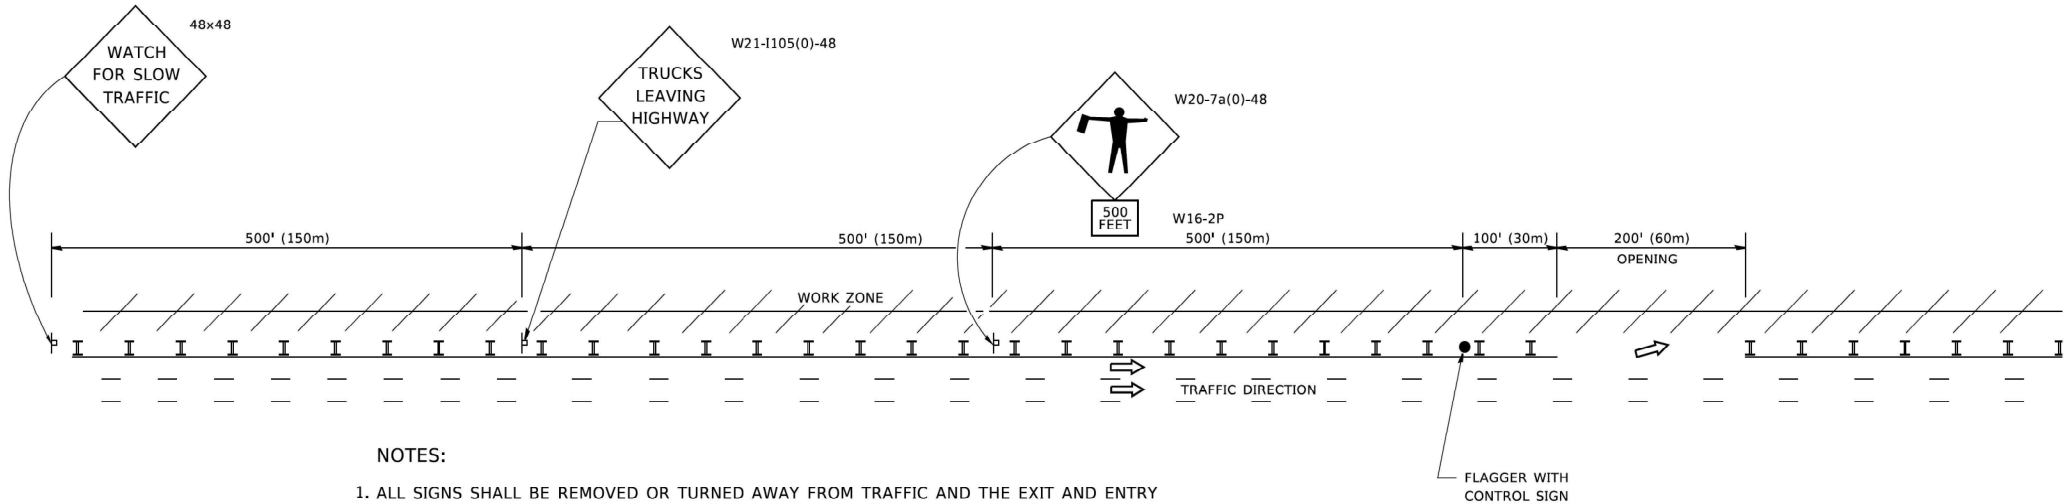

NOTES:

1. ALL SIGNS SHALL BE REMOVED OR TURNED AWAY FROM TRAFFIC AND THE EXIT AND ENTRY OPENINGS SHALL BE CLOSED WHEN THE FLAGGING OPERATION CEASES. NON OPERATING EQUIPMENT SHALL COMPLY WITH ARTICLE 701.11
2. WORK ZONE OPENINGS SHALL BE A MINIMUM OF ONE HALF MILE APART AND A MINIMUM OF ONE QUARTER MILE FROM ALL ENTRANCE AND EXIT RAMPS.
3. EXITING THE WORK ZONE AT ANY PLACE OTHER THAN AT A WORK ZONE EXIT OPENING WILL BE PROHIBITED.
4. ALL VEHICLES SHALL ENTER THE WORK ZONE AT ENTRY OPENINGS, USING THEIR TURN SIGNALS TO WARN MOTORISTS
5. FLAGGERS SHALL NOT STOP TRAFFIC OR DIRECT TRAFFIC INTO AN ADJACENT LANE.

ALL DIMENSIONS ARE IN INCHES (MILLIMETERS)
UNLESS OTHERWISE SHOWN

STATE OF ILLINOIS
DEPARTMENT OF TRANSPORTATION

FREEWAY /EXPRESSWAY SIGNING FOR FLAGGING OPERATIONS
AT WORK ZONE OPENINGS ON FREEWAYS /EXPRESSWAYS

SCALE: N/A SHEET 09 OF 13 SHEETS STA. N/A TO STA. N/A


F.A.I. RTE.	SECTION	COUNTY	TOTAL SHEETS	SHEET NO.
94	FAI 94 22 STRUCTURE 2	COOK	157	153
TC-18		CONTRACT NO. 62R62		
		ILLINOIS FED. AID PROJECT		

Model: Default
File Name: G:\12220720 IDOT D1 P1B 204-001 Michigan City Rd Bridge\GSA Design\01 CADD\02 Sheet\Roadway\150-D1E2R62-shit-DOT STD.dgn



DELTA ENGINEERING GROUP, LLC
CONSULTING ENGINEERS, CONSTRUCTION MANAGERS, SURVEYORS
1111 W JACKSON BLVD, SUITE 910
CHICAGO, IL 60604
T 312.777.7700, F 312.427.6145

USER NAME = denisb	DESIGNED - MA/DB	REVISED -
	DRAWN - DB	REVISED -
PLOT SCALE = 40.0000 ' / in.	CHECKED - MA	REVISED -
PLOT DATE = 12/13/2024	DATE - 12/13/2024	REVISED -

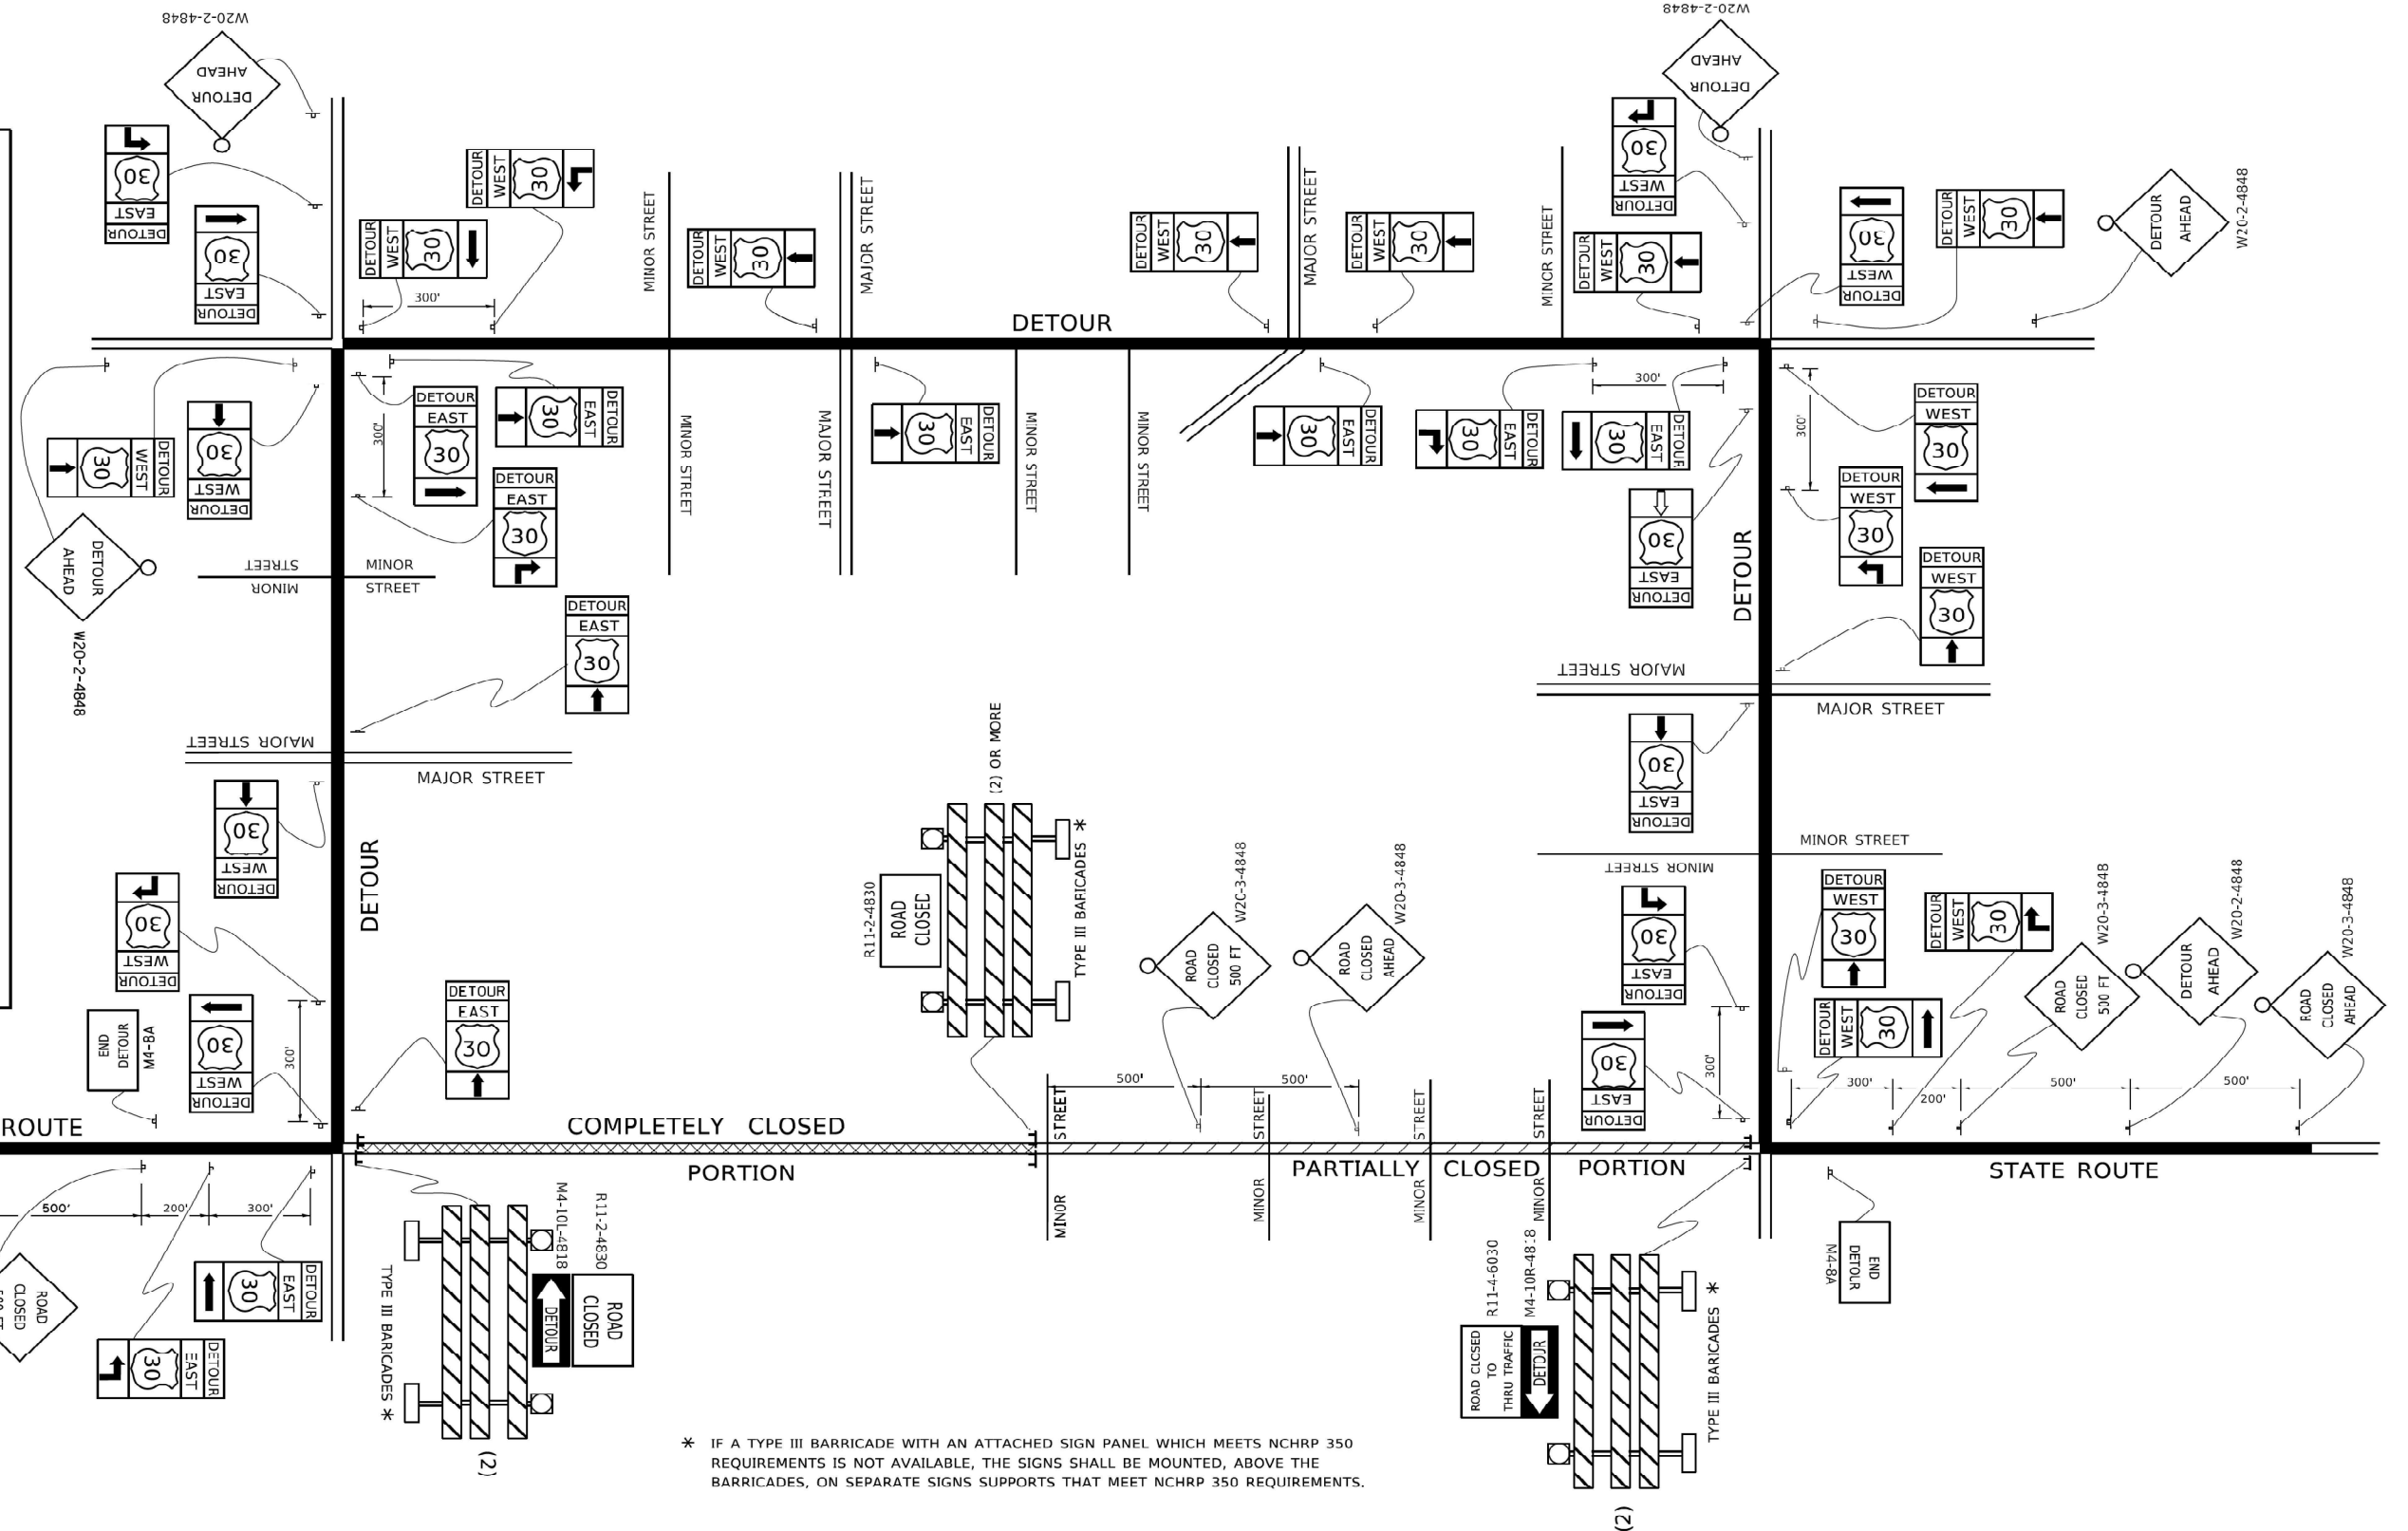


**STATE OF ILLINOIS
DEPARTMENT OF TRANSPORTATION**

SCALE: N/A	SHEET 10 OF 14 SHEETS	STA. N/A TO STA. N/A
------------	-----------------------	----------------------

F.A.I. RTE.	SECTION	COUNTY	TOTAL SHEETS	SHEET NO.
94	FAI 94 22 STRUCTURE 2	COOK	157	154
TC-21		CONTRACT NO. 62R62		
	ILLINOIS	FED. AID PROJECT		

MODEL: Default
FILE: I:\Users\GULL220720\DOT D1_PTB 204-001_Michigan_City_Rd Bridge\GSA_Design\01_CADD\02_Sheet\Roadway\152-D1E2R62-shit-DOT STD.dgn

DELTA ENGINEERING GROUP, LLC CONSULTING ENGINEERS, CONSTRUCTION MANAGERS, SURVEYORS 111 W JACKSON BLVD, SUITE 910 CHICAGO, IL 60604 T 312.377.7700, F 312.427 6145	USER NAME = denisb	DESIGNED - MA/DB	REVISED -	STATE OF ILLINOIS DEPARTMENT OF TRANSPORTATION	ARTERIAL ROAD INFORMATION SIGN				F.A.I. RTE.	SECTION	COUNTY	TOTAL SHEETS	SHEET NO.
		DRAWN - DB	REVISED -						94	FAI 94 22 STRUCTURE 2	COOK	157	155
	PLOT SCALE = 40.0000 ' / in.	CHECKED - MA	REVISED -						TC-22		CONTRACT NO. 62R62		
	PLOT DATE = 12/13/2024	DATE - 12/13/2024	REVISED -		SCALE: N/A	SHEET 11	OF 14 SHEETS	STA. N/A	TO STA. N/A	ILLINOIS FED. AID PROJECT			

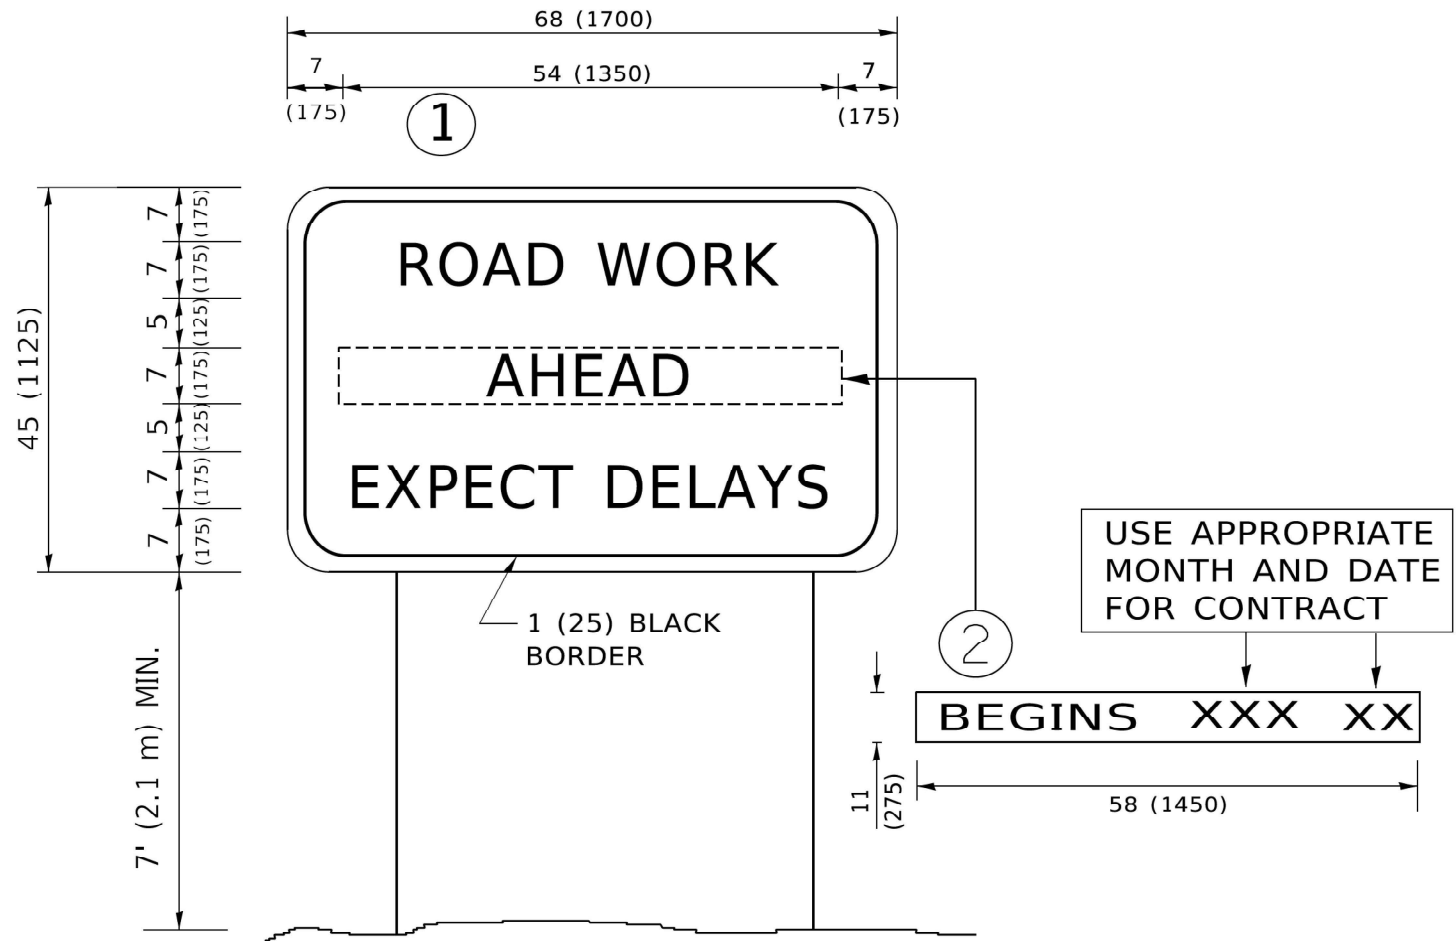

NOTES:

1. USE BLACK LETTERING ON ORANGE BACKGROUND.
2. ERECT SIGNS IN ADVANCE OF THE LOCATION FOR THE "ROAD CONSTRUCTION AHEAD" SIGN AT LOCATIONS AS DIRECTED BY THE ENGINEER.
3. ERECT SIGN①WITH INSTALLED PANEL②ONE WEEK PRIOR TO THE START OF CONSTRUCTION.
4. REMOVE PANEL②SOON AFTER THE START OF CONSTRUCTION.
5. SEE SPECIAL PROVISION FOR "TEMPORARY INFORMATION SIGNING" FOR ADDITIONAL INFORMATION.
6. ONE SIGN ASSEMBLY EQUALS 25.70 SQ. FT. (2.3 SQ. M.)
7. SHALL BE PAID FOR AS TEMPORARY INFORMATION SIGNING.

ALL DIMENSIONS ARE IN INCHES (MILLIMETERS)
UNLESS OTHERWISE SHOWN.


METHOD OF MEASUREMENT

REFER TO SECTION 442 OF THE STANDARD SPECIFICATIONS FOR ROAD AND BRIDGE CONSTRUCTION AND THE RECURRING SPECIAL PROVISION "PATCHING WITH HOT-MIX ASPHALT OVERLAY REMOVAL."

BASIS OF PAYMENT

- 1. REFER TO SECTION 442 OF THE STANDARD SPECIFICATIONS FOR ROAD AND BRIDGE CONSTRUCTION AND THE RECURRING SPECIAL PROVISION "PATCHING WITH HOT-MIX ASPHALT OVERLAY REMOVAL."
- 2. SAW CUT/SCORING OF EXISTING HMA OVERLAY IS INCLUDED IN THE COST OF PAVEMENT PATCHING.
- 3. SAW CUT/SCORING OF EXISTING PAVEMENT IS INCLUDED IN THE COST OF PAVEMENT PATCHING.

* SEE TYPICAL SECTIONS FOR THICKNESS AND MATERIALS

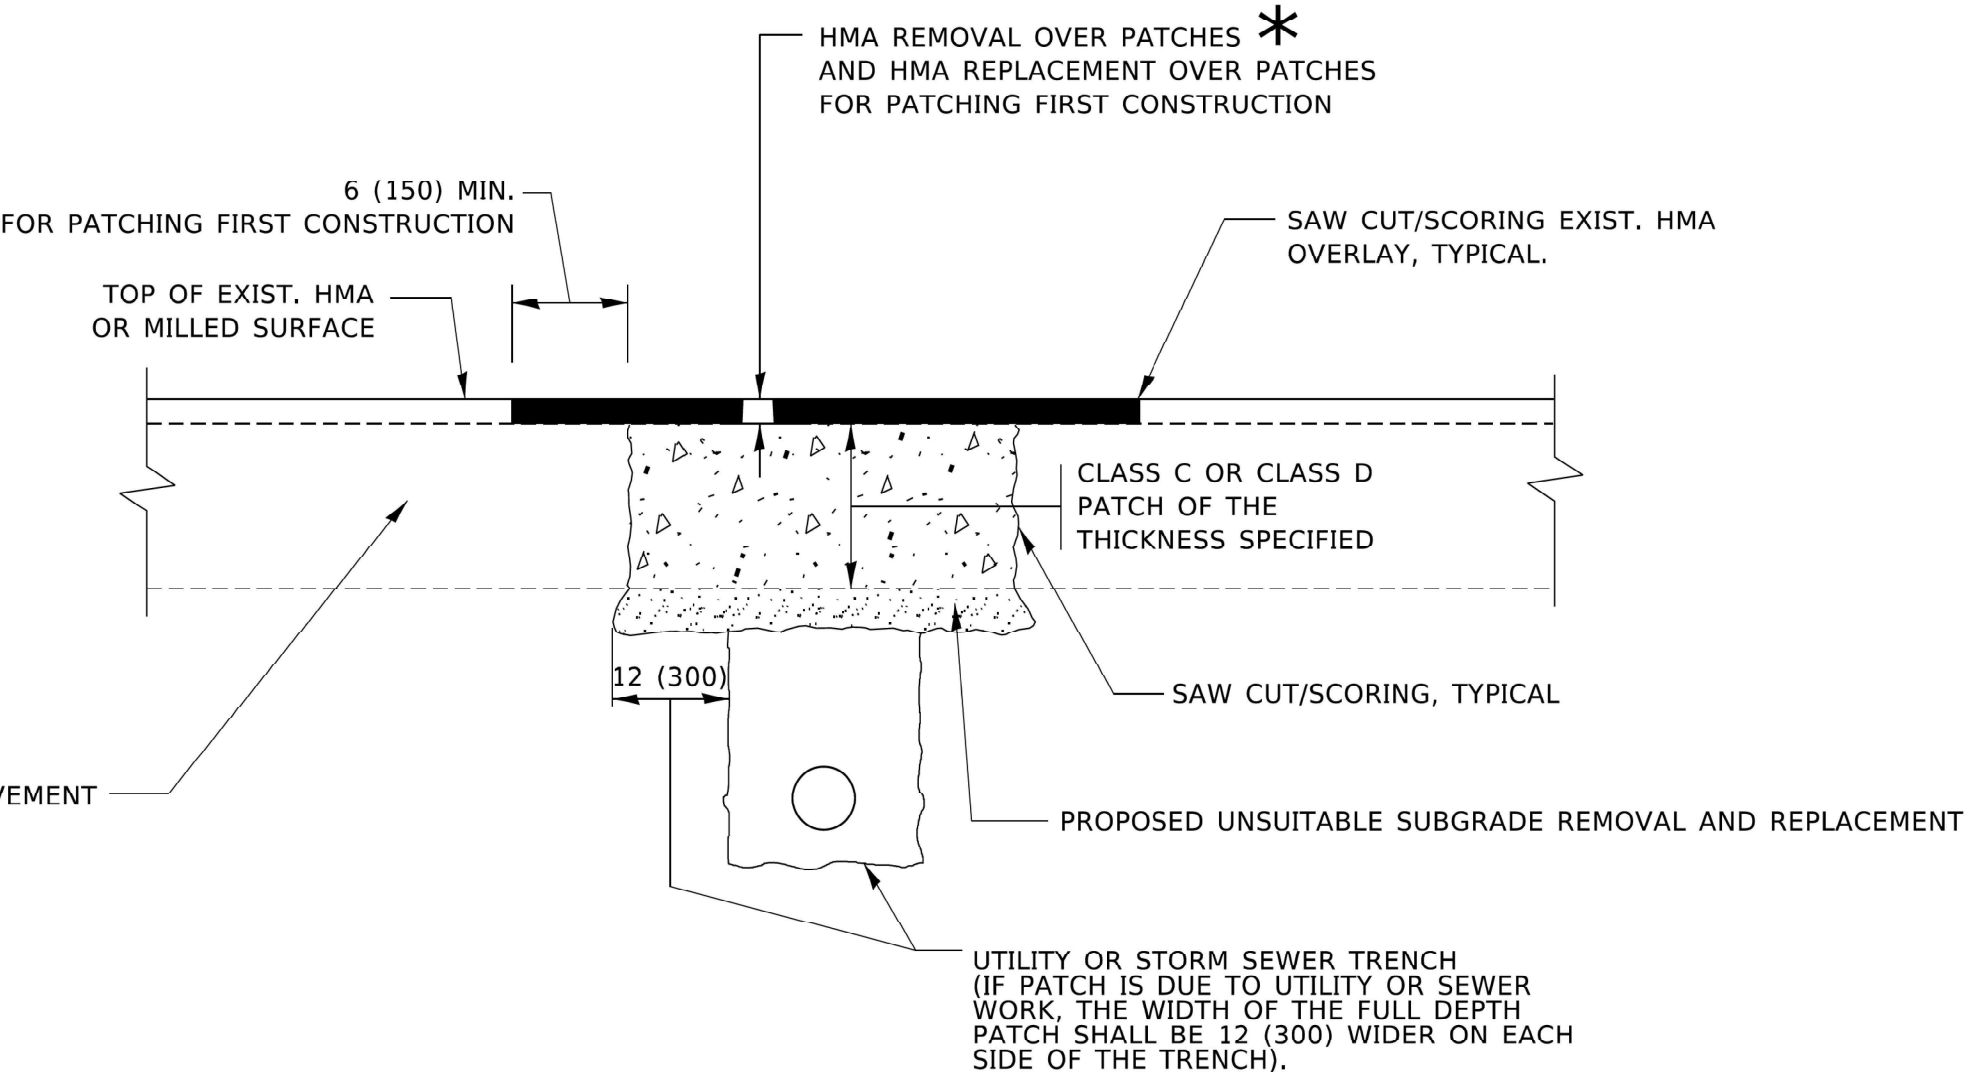

SEQUENCE OF CONSTRUCTION (PATCHING FIRST)

- 1. REMOVE THE EXISTING HMA MATERIAL OVER THE AREA TO BE PATCHED.
- 2. REMOVE AND REPLACE WITH CLASS C OR D PATCH.
- 3. REPLACE HMA MATERIAL OVER THE AREA TO BE PATCHED.


SEQUENCE OF CONSTRUCTION (MILLING FIRST)

- 1. MILL HMA FIRST IF THERE IS AT LEAST 4½ INCHES OR MORE OF HMA MATERIAL ON TOP OF THE EXISTING PAVEMENT OR IF THE PAVEMENT IS FULL DEPTH HMA. A MINIMUM OF 2 INCHES OF HMA MATERIAL SHALL BE IN PLACE AFTER MILLING.
- 2. REMOVE AND REPLACE WITH FULL DEPTH CLASS D PATCHES TO TOP OF MILLED SURFACE.

ALL DIMENSIONS ARE IN INCHES (MILLIMETERS) UNLESS OTHERWISE SHOWN.

MODEL: Default
FILE: I:\Users\GULL2220720\DOT D1_PTB 204-001_Michigan_City_Rd Bridge\USA_Design\01 CAD\DOT2 Sheet\Roadway\154-D\B2R62-shit-DOT STD.dgn

 DELTA ENGINEERING GROUP, LLC CONSULTING ENGINEERS, CONSTRUCTION MANAGERS, SURVEYORS 111 W JACKSON BLVD, SUITE 910 CHICAGO, IL 60604 T 312.377.7700, F 312.427.6145	USER NAME = denisb		DESIGNED - MA/DB	REVISED -	STATE OF ILLINOIS DEPARTMENT OF TRANSPORTATION	PAVEMENT PATCHING FOR HMA SURFACED PAVEMENT					F.A.I. RTE.	SECTION	COUNTY	TOTAL SHEETS	SHEET NO.
	DRAWN - DB		CHECKED - MA	REVISED -		94	FAI 94 22 STRUCTURE 2	COOK	157	156					
	PLOT SCALE = 20.0000 ' / in.		DATE - 12/13/2024	REVISED -		RD400-04 (BD-22)		CONTRACT NO. 62R62							
	PLOT DATE = 12/13/2024					ILLINOIS FED. AID PROJECT									
			SCALE: 1:10						SHEET 12	OF 13	SHEETS	STA. N/A	TO STA. N/A		

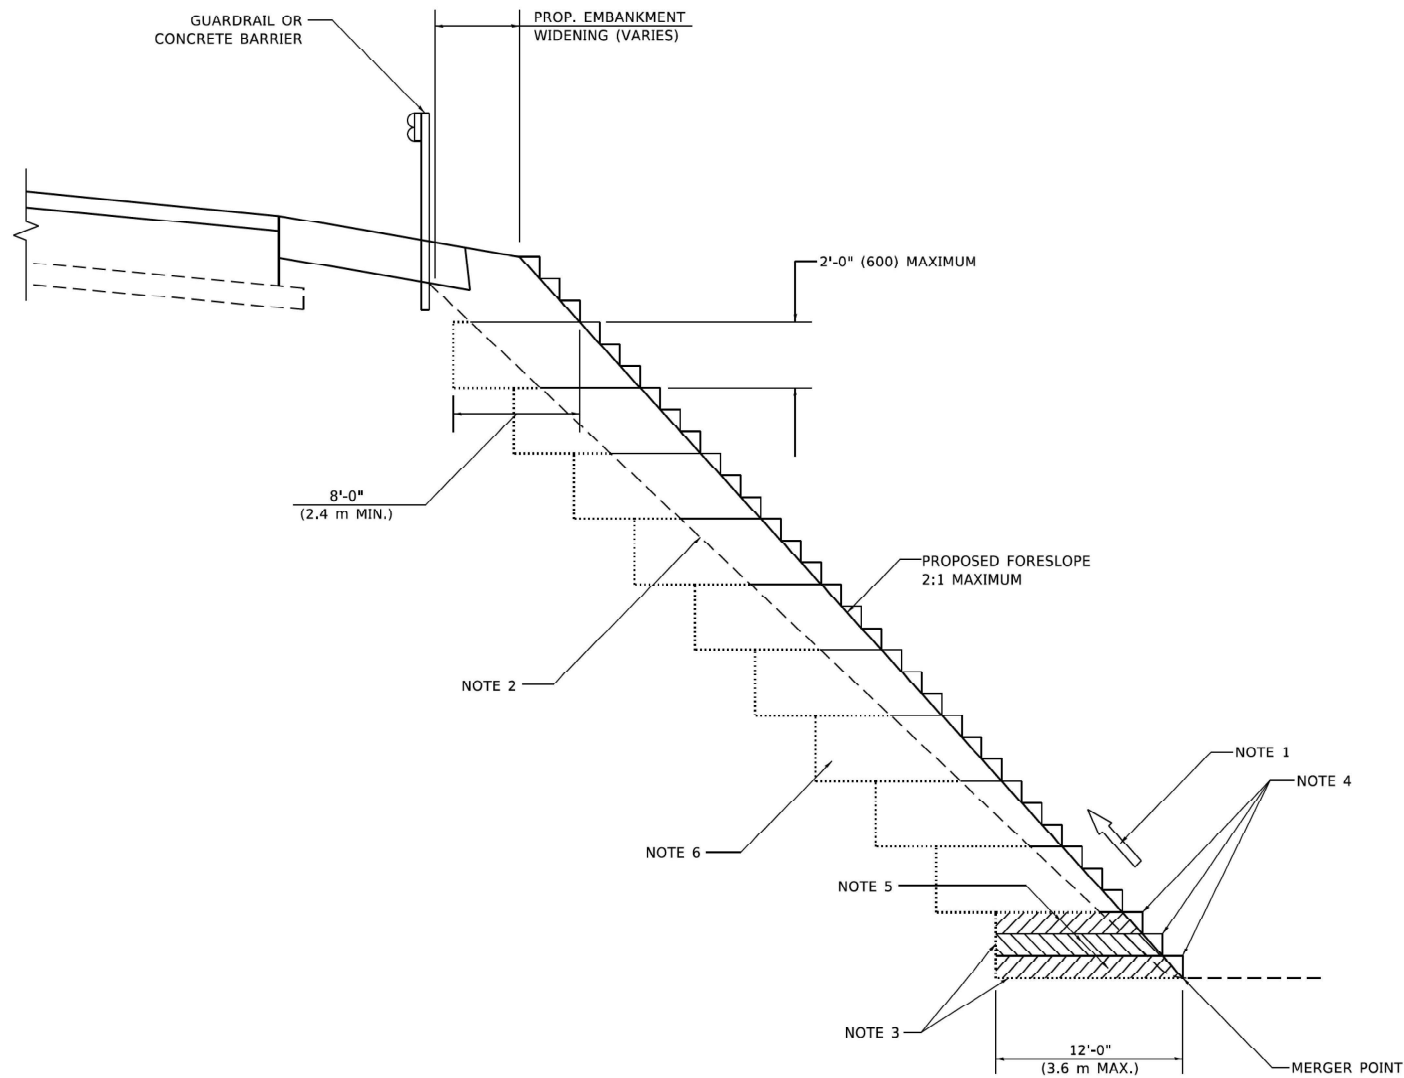

**TYPICAL BENCHING DETAIL
FOR EMBANKMENT**

GENERAL NOTES

1. CONSTRUCT SUCCEEDING BENCH CUTS AND EMBANKMENT PLACEMENT AND COMPACTION FROM BOTTOM TO TOP IN STAIRSTEP FASHION.
2. EXISTING FORESLOPE PREPARED IN ACCORDANCE WITH ARTICLE 205.03 OF THE STANDARD SPECIFICATIONS.
3. BENCH CUT EXISTING SLOPE TYPICAL FOR EACH STEP.
4. TRIM TO FINAL SLOPE.
5. EQUAL 8-INCH (200) LIFTS OF EMBANKMENT COMPACTED IN ACCORDANCE WITH ARTICLE 205.05 OF THE STANDARD SPECIFICATIONS.

BASIS OF PAYMENT

1. EXCAVATION OF BENCH CUTS WITHIN EXISTING EMBANKMENT WILL BE PAID FOR AT THE CONTRACT UNIT PRICE PER CUBIC METER OR CUBIC YARD FOR "EARTH EXCAVATION". THIS PRICE WILL INCLUDE ALL LABOR AND MATERIAL, NO ADDITIONAL COMPENSATION WILL BE ALLOWED.

ALL DIMENSIONS ARE IN INCHES (MILLIMETERS)
UNLESS OTHERWISE SHOWN.

MODEL: Default
FILE: I:\Users\GULL2220720\DOT D1_PTB 204-001_Michigan_City_Rd Bridge\GSA_Design\01_CADD\02_Sheet\Roadway\155-D\B2R62-shit-DOT STD.dgn

 DELTA ENGINEERING GROUP, LLC CONSULTING ENGINEERS, CONSTRUCTION MANAGERS, SURVEYORS 111 W JACKSON BLVD, SUITE 910 CHICAGO, IL 60604 T 312.377.7700, F 312.427.6145	USER NAME = denisb		DESIGNED - MA/DB	REVISED -	STATE OF ILLINOIS DEPARTMENT OF TRANSPORTATION	BENCHING DETAIL FOR EMBANKMENT WIDENING					F.A.I. RTE.	SECTION	COUNTY	TOTAL SHEETS	SHEET NO.
	DRAWN - DB		REVIS	ED							94	FAI 94 22 STRUCTURE 2	COOK	157	157
	PLOT SCALE = 20.0000 ' / in.		CHECKED - MA	REVISED -		SCALE: 1:10				BD-51		CONTRACT NO. 62R62			
	PLOT DATE = 12/13/2024		DATE - 12/13/2024	REVISED -		SHEET 13	OF 13	SHEETS	STA. N/A	TO STA. N/A	ILLINOIS FED. AID PROJECT				