

STATE OF ILLINOIS
DEPARTMENT OF TRANSPORTATION

F.A.P. RTE.	SECTION	COUNTY	TOTAL SHEETS	SHEET NO.
693	118RS-8,W-2	TAZEWELL	292	1
ILLINOIS			CONTRACT NO. 68A65	

* 292 + 1 = 293 TOTAL SHEETS

D-94-009-12

FOR INDEX OF SHEETS, SEE SHEET NO. 2


PROPOSED
HIGHWAY PLANS

FAP ROUTE 693 (IL 9)
SECTION 118RS-8,W-2
PROJECT NHPP-B5LT(281)
WIDENING AND RESURFACING
TAZEWELL COUNTY

C-94-008-12

DESIGN DESIGNATION:
IL RT. 9
OTHER PRINCIPAL ARTERIAL


ADT = 7800 (2023)
MU = 3.80% (2023)
SU = 3.21% (2023)

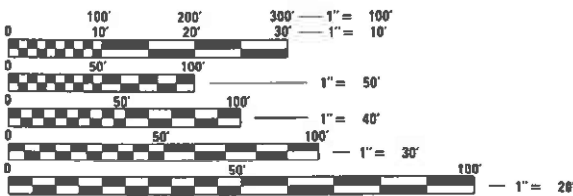

FULL SIZE PLANS HAVE BEEN PREPARED USING STANDARD
ENGINEERING SCALES. REDUCED SIZED PLANS WILL NOT
CONFORM TO STANDARD SCALES. IN MAKING MEASUREMENTS
ON REDUCED PLANS, THE ABOVE SCALES MAY BE USED.

J.U.L.I.E.
JOINT UTILITY LOCATION INFORMATION FOR EXCAVATORS
1-800-892-0123
OR 811

PROJECT ENGINEER: REBECCA MARRUFFO 309-671-3394
PROJECT MANAGER: ANNA DEVINE 309-671-3475
CATALOG NO. 034713-00D
CONTRACT NO. 68A65

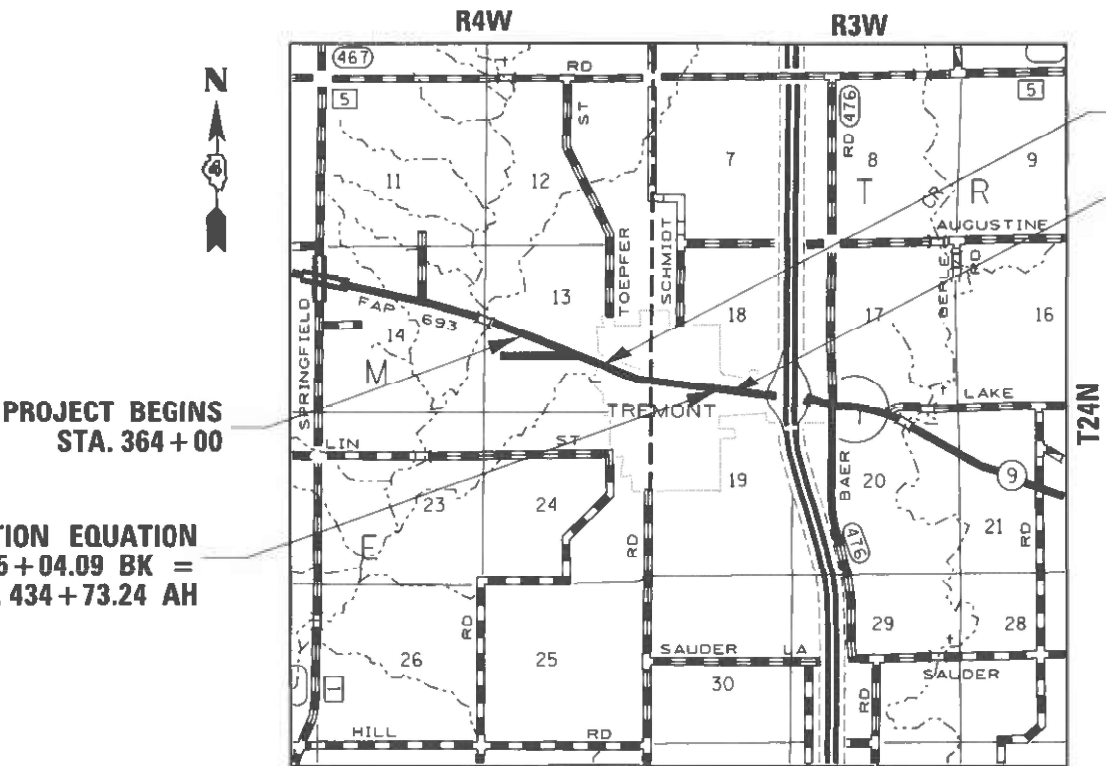

TIBER CREEK
PROP. SN 090-2507
PROJECT ENDS
STA. 438 + 30



PROJECT DESCRIPTION:
THIS PROJECT CONSISTS OF PAVEMENT WIDENING OF IL 9
FOR THE ADDITION OF A BIDIRECTIONAL TURN LANE AND
BIKE LANES. ADDITIONAL WORK INCLUDES BUT NOT LIMITED
TO: PAVEMENT PATCHING, MILLING AND RESURFACING, ADA
IMPROVEMENTS, DRAINAGE UPGRADES, PAVEMENT MARKING,
AND OTHER RELATED COLLATERAL WORK NECESSARY TO
COMPLETE THE WORK IN THE PLANS AND AS DESCRIBED
HEREIN.

STATE OF ILLINOIS DEPARTMENT OF TRANSPORTATION	
SUBMITTED	Feb 13 2025 Kensel A. Barnett RSO REGIONAL ENGINEER
March 21 2025	[Signature] ENGINEER OF DESIGN AND ENVIRONMENT
March 21 2025	[Signature] DIRECTOR OF HIGHWAYS PROJECT IMPLEMENTATION

PRINTED BY THE AUTHORITY
OF THE STATE OF ILLINOIS

GROSS LENGTH = 7446.5 FT. = 1.41 MILE
NET LENGTH = 7446.5 FT. = 1.41 MILE

MODEL Default
FILE Name: p:\ulldct-aw-bendley.com\p\ulldot\Documents\DOT Offices\District 4\Projects\ID4_68A65\CADD\Bns\CADDsheets\ID468A65-shc-gen.mxd.dgn

COMMITMENTS:

Commitments are not to be altered without the written approval of all parties to which the commitment was made.

JOHN D. BAER AND BRENDA L. BAER (PARCEL NO. 4ACG020)
15739 TOEPFER STREET
TREMONT, ILLINOIS 61568

- ACCESS TO THE PROPERTY FROM SOUTH LOCUST STREET SHALL BE MAINTAINED AT ALL TIMES DURING CONSTRUCTION.
- THE PROPERTY OWNER SHALL BE NOTIFIED 30 DAYS PRIOR TO ANY NEW CONSTRUCTION WORK ALONG THEIR PROPERTY LINE AT (309)642-0635.

GETZ FAMILY LIMITED PARTNERSHIP (PARCEL NO. 4ACG001)
P.O. BOX 157
MORTON, ILLINOIS 61550

- A FIELD ENTRANCE, WITH A WIDTH OF 30 FEET, SHALL BE INSTALLED AT APPROXIMATE STATION 372+50.

LEE KERR (PARCEL NO. 4ACG013)
506 W. PEARL STREET
TREMONT, ILLINOIS 61568

- PROPERTY OWNER SHALL BE NOTIFIED AT LEAST 30 DAYS BEFORE THE START OF ANY NEW CONSTRUCTION ALONG THIER PROPERTY LINE AT (309) 256-3177

VIRGINA LANG (PARCEL NO. 4ACG005)
700 W. PEARL STREET
TREMONT, ILLINOIS 61568

- THE PROPERTY OWNER SHALL BE NOTIFIED 30 DAYS IN ADVANCE OF ANY WORK BEING PERFORMED AT THE PROPERTY.

GENERAL NOTES:

SOIL REPORT AVAILABILITY

The Soils Report and all soils data collected and processed in conjunction with the design this of improvement is on file at the District Office where it is available for inspection by Contractors or prospective bidders. By submitting a bid, the Contractor acknowledges that the Soils Report and data have been made available, that the Contractor is aware of the report contents and appendices, and that the Soils Report is part of the contract documents.

AVAILABILITY OF ELECTRONIC FILES

Micro Station and GEOPAK files of this project will be made available to the Contractor after contract award. If there is a conflict between the electronic files and the printed contract plans and documents, the printed contract plans and documents shall take precedence over the electronic files. The Contractor shall accept all risk associated with using the electronic files and shall hold the Department harmless for any errors or omissions in the electronic files and the data contained therein. Errors or delays resulting from the use of the electronic files by the Contractor shall not result in an extension of time for any interim or final completion date or shall not be considered cause for additional compensation. The Contractor shall not use, share, or distribute these electronic files except for the purpose of constructing this contract. Any claims by third parties due to use or errors shall be the responsibility of the Contractor. The Contractor shall include this disclaimer with the transfer of these electronic files to any other parties and shall include appropriate language binding them to similar responsibilities.

INDEX OF SHEETS

- 1 COVER SHEET
- 2-4 INDEX OF SHEETS, COMMITMENTS, GENERAL NOTES, AND JOB SPECIFIC NOTES
- 5-10 STATUS OF UTILITIES
- 11-27 SUMMARY OF QUANTITIES
- 28-41 SCHEDULES OF QUANTITIES
- 42-47 TYPICAL SECTIONS
- 48 LINE DIAGRAM
- 49-52 ALIGNMENT, TIES, AND BENCHMARKS
- 53-58 RIGHT-OF-WAY SHEETS
- 59-71 REMOVAL PLANS
- 72-84 PLAN & PROFILE - IL ROUTE 9
- 85-88 PLAN & PROFILE - SIDE ROADS
- 89-100 TRAFFIC CONTROL PLANS
- 101-126 DRAINAGE & EROSION CONTROL PLANS
- 127-136 LANDSCAPE PLAN
- 137-143 PAVEMENT MARKING PLAN
- 144-147 RRFB DETAILS
- 148-154 ADA DETAILS
- 155-157 FLUME DETAILS
- 158-162 CULVERT DETAILS
- 163-167 JOB SPECIFIC DETAILS
- 168-172 FOR INFORMATION ONLY SHEETS
- 173-241 CROSS-SECTIONS - IL 9
- 242-259 CROSS-SECTIONS - SIDE ROADS
- 260-292 DISTRICT CADD STANDARDS

HIGHWAY STANDARDS

000001-08	482011-03	606001-08	701326-04
001001-02	515001-04	606006-04	701336-07
001006	542001-06	606101-05	701501-06
280001-07	542011-02	664001-02	701502-09
420001-10	542301-03	666001-01	701701-10
420101-07	542306-03	701001-02	701801-06
420111-04	542311-07	701006-05	701901-10
420701-03	542401-04	701011-04	704001-08
424001-12	602301-04	701201-05	720001-01
424006-06	602401-07	701206-05	720006-04
424011-05	602402-03	701301-04	725001-01
424021-07	602701-02	701306-04	728001-01
424026-04	604001-05	701311-03	780001-05
442201-03	604036-03	701321-19	781001-04
482001-02			782006-01
			BLR-21-9

DISTRICT STANDARDS

205001	423201	602101
280101	424106	604001
406101	510001	604201
406201	540000	606101
406301	540106	630101
406501	602001	635003
423002	602006	701331
423106	602021	780001
423116	602026	

TREE REMOVAL - UTILITY RELOCATION

Tree removal may be necessary prior to utility companies being able to relocate their facilities outside the construction limits. The Contractor should coordinate any contract tree removal activities with the utility companies to eliminate conflicts and potential delays caused by utility tree removal activities or incomplete utility relocations.

CONSECUTIVE SIDE STREET (ROAD) CLOSURE - PROHIBITED

1. No two consecutive side streets (roads) may be closed at the same time during construction. The Contractor must alternate streets (roads).
2. Adjacent side roads will not be closed simultaneously. BLR Standard 21 shall be used for all local road closures without any entrances within the closed area. BLR Standard 22 can be used where it is necessary to allow local traffic access.

TEMPORARY MATERIAL REQUIREMENTS - UTILITY AND DRIVEWAY CROSSINGS

Incidental hot-mix asphalt surface shall be used for all temporary side road crossings. Aggregate surface course may be used for all driveway crossings except during winter shutdown in accordance with Article 107.09.

WINTER SHUTDOWN RESTRICTIONS ON COLD MILLED PROJECTS

Prior to winter shutdown the following steps shall be taken:

- All cold milled surfaces shall be overlaid.
- All lanes shall be reopened to traffic.
- Manholes, where applicable, shall be adjusted to the elevation of the binder course/leveling binder to ease in plowing snow, and re-adjusted to finished grade in the Spring. The initial manhole adjustment will be paid for at the contract unit price and any re-adjustment, as directed by the Engineer, will be paid for in accordance with Article 109.04.
- Temporary or permanent pavement marking shall be placed as applicable.
- Polymer Leveling Binder shall not be exposed over winter shutdown.

TREE REMOVAL RESTRICTIONS

Due to the potential presence of endangered bats no tree removal will be allowed on this project between April 1st and September 30th.

The District 4 Roadside Manager, Brittany Gavin (309) 671-4479, shall be contacted and prior approval obtained for any tree removal beyond the limits/locations included in the plans.

	USER NAME = \$USERS	DESIGNED -	REVISED -	STATE OF ILLINOIS DEPARTMENT OF TRANSPORTATION	INDEX OF SHEETS, COMMITMENTS, GENERAL NOTES, & JOB SPECIFIC NOTES			F.A.P. RTE.	SECTION	COUNTY	TOTAL SHEETS	SHEET NO.
		DRAWN -	REVISED -					693	118RS-8,W-2	TAZEWELL	292	2
	PLOT SCALE = 1:400	CHECKED -	REVISED -					CONTRACT NO. 68A65				
	PLOT DATE = 2/14/2025	DATE -	REVISED -		SCALE:	SHEET 1	OF 3	SHEETS	STA.	TO STA.	ILLINOIS FED. AID PROJECT	

POLYMERIZED BITUMINOUS MATERIALS (TACK COAT) RATES

Surface Type	Residual Rate
Milled (HMA or PCC)	0.08 lb /sq ft
Existing Pavement	0.08 lb /sq ft
Fog Coat (between lifts)	0.08 lb /sq ft

HOT-MIX ASPHALT MIXTURE REQUIREMENTS

The following mixture requirements are applicable for this project:

Location(s):	Mainline	Mainline	Mainline	Shoulder	Shoulder	Mainline	Mainline	Mainline	Mainline
Mixture Use(s):	Polymer Surface 2"	Polymer Surface 1.75"	Polymer Level Binder 1"	Polymer Surface 1.75"	Polymer Level Binder 1"	Intown Binder Build Up	Incidental Surface Temporary Shoulder Temporary Pavement	Out of Town Binder Build Up	HMA Base Course HMA Widening Class D Patching HMA Shoulders (Lower Lifts)
AC/PG:	SBS or SBR 70-28	SBS or SBR 70-28	SBS or SBR 70-28	SBS or SBR 70-28	SBS or SBR 70-28	PG 58-28	PG 58-28	PG 58-28	PG 58-28
Design Air Voids:	4.0% @ N=50	4.0% @ N=50	4.0% @ N=50	4.0% @ N=50	4.0% @ N=50	4.0% @ N=50	4.0% @ N=50	4.0% @ N=50	4.0% @ N=50
Mixture Composition: (Mixture Gradation)	IL 9.5	IL 9.5	IL 4.75	IL 9.5	IL 4.75	IL 9.5	IL 9.5	IL 19.0	IL 19.0
Friction Aggregate:	Mix E	Mix E	N/A	Mix E	N/A	N/A	Mix C	N/A	N/A
Quality Management Program:	QCP	QCP	QCP	QCQA	QCQA	QCQA	QCQA	QCQA	QCQA
MTD:	YES	YES	YES	YES	YES	YES	NO	YES	YES

Note: 1) Individual lift thickness of each mix type will be no less than 3 times nominal maximum aggregate size and no more than 6 times nominal maximum aggregate size, unless otherwise approved by the Engineer.
2) For design purposes, mixture weight for all mixes is determined to be 112.0 lb/s.y./in., unless otherwise noted.
3) Sublot sizes for PFP and QCP mixes will be 1000 tons, unless otherwise agreed to by the Engineer and the paving contractor.

JOB SPECIFIC NOTES:

1. NO IN-TOWN (WEST ST. TO EAST ST.) CONSTRUCTION ACTIVITIES, LANE REDUCTIONS, AND SIDE ROAD CLOSURES SHALL BE ALLOWED THURSDAY THROUGH SUNDAY OF THE 2025 AND 2026 TREMONT TURKEY FESTIVAL.
2. THE COMMERCIAL DRIVEWAY (LT. STA. 421+02) FOR PINKY'S SHALL NOT BE UNDER CONSTRUCTION FROM MAY 15TH TO AUGUST 31ST, IN BOTH 2025 AND 2026 CONSTRUCTION YEARS.
3. THE COMMERCIAL ENTRANCE AT LOCUST ST. STA. 9+49.8, SHALL BE CONSTRUCTED IN TWO (2) PHASES TO ALLOW ACCESS AT ALL TIMES TO THE BUSINESS (200 W. PEARL ST.) AND ATM.
4. REMOVING & REINSTALLING SIGNS SHALL BE COORDINATED WITH OPERATIONS SUPERVISOR, BILL HARMANN AT (309) 693-5176. (SEE GENERAL NOTE)
5. GRATES & LIDS BEING REMOVED AND NOT REUSED SHALL BE DELIVERED TO THE HOPEDALE MAINTENANCE YARD AT 6923 PRAIRIE ROAD, HOPEDALE, IL 61747. CONTACT DALE HILES TO ARRANGE FOR DELIVERY AT 1-309-264-1865. THIS WORK SHALL BE INCLUDED IN THE COST OF THE VARIOUS DRAINAGE PAY ITEMS.
6. EXISTING DRAINS
AT LOCATIONS WHERE EXISTING CLEAN WATER DRAINS ARE OUTLET INTO EXISTING DITCHES, THE DRAIN SHALL BE CUT OR EXTENDED TO DRAIN INTO THE PROPOSED DITCH AND/OR INLET. THE WORK SHALL BE INCLUDED IN THE COST FOR EARTH EXCAVATION.

MODEL: Default
FILE: \\nattlep-arvullect-aw-bentley.com\FW\DOT\Documents\DOT Offices\District 4\Project\ID_68A65\CAO\Draws\CD\Sheets\ID468A65-shc-gen-note.dgn

	USER NAME = \$USER\$	DESIGNED -	REVISED -	STATE OF ILLINOIS DEPARTMENT OF TRANSPORTATION	INDEX OF SHEETS, COMMITMENTS, GENERAL NOTES, & JOB SPECIFIC NOTES			F.A.P. RTE.	SECTION	COUNTY	TOTAL SHEETS	SHEET NO.
	DRAWN -	REVIS	ED -					693	118RS-8,W-2	TAZEWell	292	4
	PLOT SCALE = 1:400	CHECKED -	REVISED -					CONTRACT NO. 68A65				
	PLOT DATE = 4/1/2025	DATE -	REVISED -		SCALE:	SHEET 3	OF 3	SHEETS	STA.	TO STA.	ILLINOIS FED. AID PROJECT	

STATUS OF UTILITIES				
Company & Location	Min. Depth	Type of Utility	Type of conflict	Disposition
Note: Stationing & Offsets are approximent unless provided by company				
AMEREN-ELECTRIC				
Rt. Sta. 392+80		Pole w/ guy wire #2446628	Grading & Shaping & Prop. SS	1' cut at this location - Should be OK
Aerial crossing at Sta. 393+50			Widening	Caution
Rt. Sta. 397+78		Pole #2379536	Pole in foreslope	Relocate
Rt. Sta. 399+08		Pole #2379534	Pole in foreslope - Manhole	
Rt. Sta. 403+53		Pole #2379533	Grading & Shaping & Riprap	
Lt. Sta. 412+48		Pole #2379524	Proposed Curb & Gutter	
Lt. Sta. 413+15		Pole #2379522	Causing Sight Distance Issues	
Rt. Sta. 413+20		Guy wire attached to pole #2379506	Proposed Inlet	
Lt. Sta. 414+20		Pole with guy wire #2379521	Proposed Sidewalk	
Lt. Sta. 415+30		Pole #2379520		
Lt. Sta. 416+50		Pole with guy wire #2379519		
Aerial crossing at Sta. 417+33			Equipment	
Lt. Sta. 418+60		Pole #2451422	Proposed Sidewalk	Relocate
Aerial crossing at Sta. 419+91			Equipment	Caution
Lt. Sta. 419+90		Pole #2451421	Proposed Sidewalk	Relocate
Rt. Sta. 420+80		Pole #2451420		Remove Abandoned Pole
Lt. Sta. 421+30		Pole #2451423		
Lt. Sta. 422+50		Pole with guy wire #2451424		Relocate
Aerial crossing at Sta. 422+50			Equipment	Caution
Rt. Sta. 422+50		Pole #2379760 (Street Light)	Proposed Curb & Gutter	
Lt. Sta. 430+00		Pole with light #2379823	Proposed Sicewalk/ADA ramp	Relocate
Aerial crossing at Sta. 430+10			Equipment	Caution

NOTES:

- ADJUSTMENT OF WATER VALVES, CURB BOXES, AND SANITARY MANHOLES SHALL BE INCLUDED IN THE CONTRACT. WORK SHALL BE PERFORMED BY THE CONTRACTOR.
- PLEASE CHECK ALL YOUR FACILITIES WITHIN THE CONSTRUCTION LIMITS OF THIS PROJECT.
1. PAVEMENT REMOVAL, FULL DEPTH PAVEMENT PATCHING, PROPOSED WIDENING, PROPOSED CURB AND GUTTER, AND ADA RAMP.
2. PROPOSED DRAINAGE STRUCTURES (CULVERS, STORM SEWER, INLETS, MANHOLES)

	USER NAME = \$USER\$	DESIGNED -	REVISED -	STATE OF ILLINOIS DEPARTMENT OF TRANSPORTATION	STATUS OF UTILITIES					F.A.P. RTE.	SECTION	COUNTY	TOTAL SHEETS	SHEET NO.
	PLOT SCALE = 1:100	DRAWN -	REVISED -							693	118RS-8, W-2	TAZEWELL	292	5
	PLOT DATE = 2/14/2025	CHECKED -	REVISED -		SCALE:		SHEET 1 OF 6 SHEETS	STA.	TO STA.	CONTRACT NO. 68A65				
	DATE -	REVISED -	ILLINOIS FED. AID PROJECT											

Model: Default
File Name: p:\ulldet-cw.bentley.com\PIV\DOT\Documents\DOT_Offices\District_4\Project\DA_68A65\CAOD\ba3\CAD\sheet\DA68A65-shc-gen.mxd.dgn

STATUS OF UTILITIES				
Company & Location	Min. Depth	Type of Utility	Type of conflict	Disposition
Note: Stationing & Offsets are approximent unless provided by company				
AMEREN-GAS				
Rt. Sta. 380+68 to 388+28 (offset=35')	36"	4" PE		Caution
Rt. Sta. 388+28 to 390+25 (offset=34' to 23')				
Rt. Sta. 390+25 to 391+50 (offset= 23')			Widening	Conflict
IL 9 crossing at 389+60		2" STL		
Rt. Sta. 391+50 to 404+00 (offset =23' to 24')		4" STL	Widening & Proposed 8x4 culvert	
IL 9 crossing at 396+43		2" STL		Caution
Rt. Sta. 407+51.3		4: STL	Proposed inlet	
Rt. Sta. 409+94.7				Relocate
IL 9 crossing at 419+72		4" STL	Proposed Storm Sewer	
Lt. Sta. 424+30 to 425+40			Proposed Inlet Manhole	
Lt. Sta. 428+12.79				Caution
IL 9 crossing at 434+75				
COMCAST				
See Ameren conflicts above for poles/aerial lines that are in conflict				
Right Side (south of IL 9)				
Rt. Sta. 374+80 to 390+50	18"	Buried Cable	Proposed ditch, entrance and crossroad culverts	Relocate
Rt. Sta. 390+25 to 392+50				Caution
Rt. Sta. 392+50 to 393+00			Proposed storm sewer	Relocate
Rt. Sta. 393+00 to 396+00			Eathwork	Caution
Left Side (north of IL 9)				
Lt. Sta. 417+50 to 424+75	18"	Buried Cable		Caution
Lt. Sta. 424+75 to 425+00			Proposed Manhole	Relocate
Lt. Sta. 425+00 to 429+00				Caution
Lt. Sta. 429+00 to 430+25			Propoced Curb	Relocate

- NOTES:
- ADJUSTMENT OF WATER VALVES, CURB BOXES, AND SANITARY MANHOLES SHALL BE INCLUDED IN THE CONTRACT. WORK SHALL BE PERFORMED BY THE CONTRACTOR.
 - PLEASE CHECK ALL YOUR FACILITIES WITHIN THE CONSTRUCTION LIMITS OF THIS PROJECT.
1. PAVEMENT REMOVAL, FULL DEPTH PAVEMENT PATCHING, PROPOSED WIDENING, PROPOSED CURB AND GUTTER, AND ADA RAMP.
2. PROPOSED DRAINAGE STRUCTURES (CULVERS, STORM SEWER, INLETS, MANHOLES)

Model Default
FILE: \\nrt-pc-001\project-aw-bentley.com\PIV\DOT\Documents\DOT Offices\District A\Projects\DA_68A65\CADD\B3\CAD\Sheet\DA68A65-shc-gen-note.dgn

STATUS OF UTILITIES				
Company & Location	Min. Depth	Type of Utility	Type of conflict	Disposition
Note: Stationing & Offsets are approximent unless provided by company				
FRONTIER				
See Ameren conflicts above for poles/aerial lines that are in conflict				
Rt. Sta. 388+50 to 389+84.62	36"	Buried Fiber	See Note 1	Relocate
Rt. Sta. 389+84.62		Pedistal / Marker	Proposed Entrance	
IL 9 crossing ~ Sta. 389+60	36"	Buried Fiber	See Note 1	Caution
Rt. Sta. 412+72 (SW Quadrant- West Street)		Handholes and/or markers	Proposed curb with new radius	Relocate (Company to verify ownership)
Rt. Sta. 413+50 (SE Quadrant- West Street)			Proposed Inlet in grass	
Rt. Sta. 411+22 to 414+20	36"	Buried Fiber	See Note 1	Caution
IL 9 crossing at 414+20				
Rt. Sta. 417+26 (SW Quadrant- Locust Street)		Handholes and/or markers	Proposed ADA Ramp	Relocate
Lt. Sta. 414+20 to 415+00	36"	Buried Fiber	See Note 1	Caution
Lt. Sta. 415+00			Proposed Inlet	Relocate
Lt. Sta. 415+00 to 422+57			See Note 1	Caution
Lt. Sta. 422+57		Handholes and/or markers	Proposed Sidewalk	Relocate
Lt. Sta. 422+57 to 424+89.53	36"	Buried Fiber	See Note 1	Caution
Lt. Sta. 424+89.53			Proposed Storm Sewer	Relocate
Lt. Sta. 424+89.53 to 425+66			See Note 1 & 2	Caution
IL 9 crossing at 425+66 (James St.)				
Rt. Sta. 425+66 to 438+46.5				
BLUEBIRD/PEG				
Rt. Sta. 368+00 to 371+00	24"	Buried Fiber/ Copper	Subgrade improvement	6" of coverage - Relocate
Rt. Sta. 371+00 to 374+75				1' to 1 1/2' of coverage - Caution
Rt. Sta. 374+75 to 375+50				6" of coverage - Relocate
Rt. Sta. 375+50 to 383+50				1' to 1 1/2' of coverage - Caution
Rt. Sta. 383+50 to 386+25				6" of coverage - Relocate
Rt. Sta. 390+00 to 405+00		Proposed Storm Sewer		Relocate
Rt. Sta. 405+00 to 412+50				Caution
Rt. Sta. 412+72 (SW Quadrant - West Street)		Handhole & Marker	Proposed curb with new radius	Relocate (Company to verify ownership)
Rt. Sta.413+50 (SE Quadrant - West Street)		Utility Pole & Marker		Caution (Company to verify ownership)
Rt. Sta. 413+70 (SE Quadrant - West Street)		Handhole & Marker		
Lt. Sta. 413+20 (NE Quadrant - West Street)		(2) Pedistals		
Lt. Sta. 413+50 (SE Quadrant - West Street)		Handhole & Marker	Proposed Inlet in grass	Relocate (Company to verify ownership)
IL 9 crossing at 413+30/413+50		Buried Fiber/ Copper	See Note 1	Caution
Rt. Side (West Street to Locust Street)		Buried Fiber/ Copper	Proposed Storm Sewer	Relocate (Company to verify ownership)
Lt. Sta. 416+00 to 424+89.53			See Note 1	Caution
Lt. Sta. 424+89.53			Proposed Storm Sewer	Relocate
Lt. Sta. 424+89.53 to 425+75			See Note 1	Conflict
Lt. Sta. 429+25 to 430+25			Proposed Curb/Grade change	Conflict
STRATUS				
Rt. Sta.367+88 to 422+00	24"	Fiber	See Note 1 & 2	Relocate
Rt. Sta. 412+72 (SW Quadrant - West Street)		Handhole & Marker	Proposed curb with new radius	Relocate (Company to verify ownership)
Rt. Sta. 417+26 (SW Quadrant- Locust Street)		(2) Handholes & Markers	Proposed ADA Ramp	Relocate (Company to verify ownership)
IL 9 crossing at 421+70 (Sampson St.)		Handhole & Fiber	See Note 1 & 2	Relocate (Company to verify ownership)
Rt. Sta. 422+00 to 434+50 (Sampson Street to Chestnut Street)			Sidewalk & back of curb foundation	Relocate (Company to verify ownership)

- NOTES:
- ADJUSTMENT OF WATER VALVES, CURB BOXES, AND SANITARY MANHOLES SHALL BE INCLUDED IN THE CONTRACT. WORK SHALL BE PERFORMED BY THE CONTRACTOR.
 - PLEASE CHECK ALL YOUR FACILITIES WITHIN THE CONSTRUCTION LIMITS OF THIS PROJECT.
1. PAVEMENT REMOVAL, FULL DEPTH PAVEMENT PATCHING, PROPOSED WIDENING, PROPOSED CURB AND GUTTER, AND ADA RAMP.
2. PROPOSED DRAINAGE STRUCTURES (CULVERS, STORM SEWER, INLETS, MANHOLES)

	USER NAME = \$USERS	DESIGNED -	REVISED -	STATE OF ILLINOIS DEPARTMENT OF TRANSPORTATION	STATUS OF UTILITIES			F.A.P. RTE.	SECTION	COUNTY	TOTAL SHEETS	SHEET NO.
		DRAWN -	REVISED -					693	118RS-8,W-2	TAZEWELL	292	7
	PLOT SCALE = 1:100	CHECKED -	REVISED -					CONTRACT NO. 68A65				
	PLOT DATE = 2/14/2025	DATE -	REVISED -		SCALE:	SHEET 3	OF 6 SHEETS	STA.	TO STA.	ILLINOIS FED. AID PROJECT		

Model: Default
File Name: p:\project-aw-bentley.com\PIV\DOT\Documents\DOT_Offices\District_4\Project\DA_68A65\CADD\Bis\CADsheets\DA68A65-sht-gen.mxd.dgn

STATUS OF UTILITIES					
Company & Location	Min. Depth	Type of Utility	Type of conflict	Disposition	
Note: Stationing & Offsets are approximent unless provided by company					
TREMONT-WATER					
Rt. Sta. 389+92	36"	Fire Hydrant	Grading & Shaping Ditch	Adjust	
Rt. Sta. 392+90.46 (offset=40')			See Note 2	Relocate	
IL 9 crossing at 390+26			Full Depth Pavement Patching	Caution	
Rt. Sta. 397+78.5		Fire Hydrant	Grading & Shaping Ditch	Adjust	
Rt. Sta. 397+78.5 to 402+42		Water Main & Service Lines	Widening	Caution - See Note 3	
Rt. Sta. 402+42 to 412+93			Grading & Shaping Ditch	Caution	
IL 9 crossing at 411+00		Water Main	Proposed Flume	Company needs to verify depth and offset under culvert to verify not in conflict	
Rt. 412+93 to 413+56		Water Main	See Note 1 & 2	Conflict	
Rt. Sta. 417+26 (offset= 26.5')		Fire Hydrant	See Note 1	Conflict	
Rt. Sta. 417+34		Valve		Adjust	
Lt. Sta. 417+34		Curb Box			
Rt. Sta. 417+46		2 Valves			
Lt. Sta. 417+58		Valve			
IL 9 crossing at 417+58 (Locust St.)		Water Main	Full Depth Pavement Patching	Caution	
Lt. Sta. 417+80		Curb Box		Adjust	
IL 9 crossing (Sampson St.)		8" Water Main	Full Depth Pavement Patching	Caution	
Rt. Sta. 422+42 (offset= 48')		Fire Hydrant			
Lt. Sta. 422+35 (offset= 67')		Water Main	Full Depth Pavement Patching	Caution	
IL 9 crossing at 429+70 (Harris St.)					
Rt. Sta. 429+70 (offset= 45')		Fire Hydrant	See Note 1	Conflict	
Lt. Sta. 429+70 (offset= 46')		Fire Hydrant		Caution	
		Water Valve		Conflict	

- NOTES:
- ADJUSTMENT OF WATER VALVES, CURB BOXES, AND SANITARY MANHOLES SHALL BE INCLUDED IN THE CONTRACT. WORK SHALL BE PERFORMED BY THE CONTRACTOR.
 - PLEASE CHECK ALL YOUR FACILITIES WITHIN THE CONSTRUCTION LIMITS OF THIS PROJECT.
1. PAVEMENT REMOVAL, FULL DEPTH PAVEMENT PATCHING, PROPOSED WIDENING, PROPOSED CURB AND GUTTER, AND ADA RAMP.
2. PROPOSED DRAINAGE STRUCTURES (CULVERS, STORM SEWER, INLETS, MANHOLES)

Model: Default
File: \\nashville-bentley.com\FW\DOT\Documents\DOT_Offices\District_4\Projects\DA_68A65\CA0D9a3\CAD\Sheets\DA68A65-shc-gen.mxd.dgn

STATUS OF UTILITIES				
Company & Location	Min. Depth	Type of Utility	Type of conflict	Disposition
Note: Stationing & Offsets are approximent unless provided by company				
TREMONT-SANITARY				
See Cross Sections for Depths				
Rt. Sta. 393+38.5 (offset=47.3')		Manhole No. 53B	Grading & Shaping Ditch	Reconstruct (By contractor)
Rt. Sta. 397+86.14 (offset=31.6')		Manhole No. 53	Proposed Sidewalk	Reconstruct (By contractor) (Use ADA compliant lid)
IL 9 crossing at 397+75			Patching, Widening & Resurfacing	Caution
Rt. Sta. 401+31.3 (offset=33.6')		Manhole No. 52		Reconstruct (By contractor) (Use ADA compliant lid)
Rt. Sta. 402+81 (offset=35.5')		Manhole No. 196B	Proposed Sidewalk	Reconstruct (By contractor)
Rt. Sta. 402+81 to 403+27.8		8" PVC Sanitary Sewer under Tiber Creek	Riprap	Caution
Rt. Sta. 404+86.5 (offset=37.7')		Abandoned Lift Station	Proposed Sidewalk	Remove and/or Fill-Work (By Contractor)
Rt. Sta. 405+02.1 (offset=37.4')		Manhole No. 30A	Grading & Shaping Ditch	Reconstruct (leave in place, extend to match new ground elevation)(By Contractor)
Rt. Sta. 407+83.5 (offset=39.1')		Manhole No. 31	Grading & Shaping Ditch	Reconstruct (leave in place, extend to match new ground elevation)(By Contractor)
Rt. Sta. 411+07.7 (offset=40.1')		Manhole No. 32	Grading & Shaping Ditch	Reconstruct (leave in place, extend to match new ground elevation)(By Contractor)
Rt. Sta. 413+45.2 (offset=52.8')		Manhole No. 33		Caution
Rt. Sta. 413+51.8 (offset=77')		Manhole No. 33A		Caution
Rt. Sta. 415+14.8 (offset=50.5')		Manhole No. 34A		Caution
Rt. Sta. 415+32.8 (offset=52')		Manhole No. 34	Proposed Entrance & Sidewalk	Adjust with ADA compliant lid (By Contractor)
Rt. Sta. 416+86.6 (offset=31.8')		Manhole No. ?	Proposed Sidewalk	Adjust with ADA compliant lid (By Contractor)
Rt. Sta. 417+53.3 (offset=35')		Manhole No. 35	Butt Joint & crosswalk	Adjust with ADA compliant lid (By Contractor)
Rt. Sta. 419+77 (offset=29')		Manhole No. 36	Proposed Entrance & Sidewalk	Adjust (By Contractor)
Rt. Sta. 419+78.8 (offset=35.0')		Manhole No. 36A	Proposed Entrance & Sidewalk	Adjust with ADA compliant lid (By Contractor)
Rt. Sta.422+71 (offset=32.8')		Manhole No.37A	Proposed Sidewalk	Adjust (By Contractor)
Rt. Sta. 422+85 (offset=28.4')		Manhole No. 37		Caution
Rt. Sta. 425+01 (offset=24.4')		Manhole No. 38A	Proposed Sidewalk	Adjust with ADA compliant lid (By Contractor)
Rt. Sta. 425+70 (offset=22.6')		Manhole No. 38	Full Depth Pavement Patch	Adjust (By Contractor)
Rt. Sta. 430+06 (offset=27.6')		Manhole No. 39	Full Depth Pavement Patch	Adjust with ADA compliant lid (By Contractor)
Rt. Sta. 430+28.4 (offset=28')		Manhole No. 39A	Proposed Sidewalk	Caution
Rt. Sta. 432+23 (offset=25.4')		Manhole No. 40	Proposed Entrance & Sidewalk	Adjust with ADA compliant lid (By Contractor)
Rt. Sta. 434+34 (offset=20')		Manhole No. 41	Resurfacing	Adjust (By Contractor)
Rt. Sta. 436+43 (offset=41')		Manhole No. 43		Adjust (By Contractor)

- NOTES:
- ADJUSTMENT OF WATER VALVES, CURB BOXES, AND SANITARY MANHOLES SHALL BE INCLUDED IN THE CONTRACT. WORK SHALL BE PERFORMED BY THE CONTRACTOR.
 - PLEASE CHECK ALL YOUR FACILITIES WITHIN THE CONSTRUCTION LIMITS OF THIS PROJECT.
1. PAVEMENT REMOVAL, FULL DEPTH PAVEMENT PATCHING, PROPOSED WIDENING, PROPOSED CURB AND GUTTER, AND ADA RAMP.
2. PROPOSED DRAINAGE STRUCTURES (CULVERS, STORM SEWER, INLETS, MANHOLES)

	USER NAME = \$USERS	DESIGNED -	REVISED -	STATE OF ILLINOIS DEPARTMENT OF TRANSPORTATION	STATUS OF UTILITIES			F.A.P. RTE.	SECTION	COUNTY	TOTAL SHEETS	SHEET NO.
		DRAWN -	REVISED -					693	118R5-8,W-2	TAZEWELL	292	9
	PLOT SCALE = 1:100	CHECKED -	REVISED -					CONTRACT NO. 68A65				
	PLOT DATE = 2/14/2025	DATE -	REVISED -		SCALE:	SHEET 5	OF 6 SHEETS	STA.	TO STA.	ILLINOIS FED. AID PROJECT		

Model: Default
File: \\nursery-prod\ultra-cw-bentley.com\FW\DOT\Documents\DOT Offices\District 4\Projects\DA_68A65\CADD\B3\CAD\Sheet1\DA68A65-shc-gen.mxd.dgn

STATUS OF UTILITIES				
Company & Location	Min. Depth	Type of Utility	Type of conflict	Disposition
Note: Stationing & Offsets are approximent unless provided by company				
WINDSTREAM				
Rt. Sta. 412+72 (SW Quadrant - West Street)	18"	Handhole and/or markers	Proposed curb with new radius	Relocate (Company to verify ownership)
IL 9 crossing at West Street		Buried Fiber	See Note 1 & 2	Caution (Company to verify ownership)
Lt. Sta. (NW quadrant of West Street)			Proposed curb with new radius	
IL 9 crossing at Sampson Street			See Note 1 & 2	
SE quadrant (Sampson Street)		Handhole and/or markers	See Note 1	Relocate (Company to verify ownership)
Rt. Sta. 412+75 to 434+50		Buried Fiber	See Note 1 & 2	Relocate
Rt. Sta. 417+26 (SW Quadrant- Locust Street)		Handhole and/or markers	Proposed ADA Ramp	Relocate (Company to verify ownership)
METRO COMM				
LT. Sta. 425+60 to 438+46.5 (37' to 40' north from center of IL 9)	42"	Buried Fiber	See Note 1 & 2	Caution
IL 9 crossing at 425+60	60"			Caution
I-3 BROADBAND				
Sta. 379+33.28	36"	Buried Fiber	Proposed Cross Road Culverts	Caution
IL 9 crossing at 373+90			See Note 1 & 2	Caution (Company to verify ownership)
IL 9 crossing at 376+70				Conflict
IL 9 crossing at Rt 383+00				Caution
IL 9 crossing at 386+95			Proposed Storm Sewer	Relocate
IL 9 crossing at 389+50				
Rt. Sta. 392+70 to 393+10				
IL 9 crossing at 397+43			See Note 1 & 2	Caution
Rt. Sta. 398+75 to 399+25			Proposed Storm Sewer	
Rt. Sta. 399+00 to 403+50				
Rt. Sta. 403+59.61			Proposed Tiber Creek Culvert	Company needs to verify depth and offset under culvert to verify not in conflict
Rt. Sta. 403+50 to 405+00			Grading & Shaping	Relocate
IL 9 crossing at 413+27 at West St.			See Note 1 & 2	Caution
Rt. Sta. 413+50 (SE Quadrant- West Street)		Handhole and/or markers	Proposed Inlet in grass	Relocate (Company to verify ownership)
Rt. Sta. 417+26 (SW Quadrant- Locust Street)		Handhole and/or markers	Proposed ADA Ramp	

- NOTES:
- ADJUSTMENT OF WATER VALVES, CURB BOXES, AND SANITARY MANHOLES SHALL BE INCLUDED IN THE CONTRACT. WORK SHALL BE PERFORMED BY THE CONTRACTOR.
 - PLEASE CHECK ALL YOUR FACILITIES WITHIN THE CONSTRUCTION LIMITS OF THIS PROJECT.
1. PAVEMENT REMOVAL, FULL DEPTH PAVEMENT PATCHING, PROPOSED WIDENING, PROPOSED CURB AND GUTTER, AND ADA RAMP.
2. PROPOSED DRAINAGE STRUCTURES (CULVERS, STORM SEWER, INLETS, MANHOLES)

Model: Default
File: \\mwpd-pw\usdot-cw\kentley.com\p\WIDOT\Documents\DOT_Offices\District_4\Project3\DA_68A65\CADD\3a\CAD\sheet\168A65-shc-500.dgn

	CODE NO.	ITEM	UNIT	TOTAL QUANTITY	CONSTRUCTION CODE			
					TAZEWELL COUNTY 80% FED/20% STATE	TAZEWELL COUNTY 80% FED/20% STATE	TAZEWELL COUNTY 80/10/10	TAZEWELL COUNTY 80% FED/20% STATE
					ROADWAY	BOX CULVERT	TRAFFIC SIGNALS	NONE
					0004 RURAL	0004 S.N. 090-2507	0021 RURAL	0044 RURAL
	20100110	TREE REMOVAL (6 TO 15 UNITS DIAMETER)	UNIT	38	38			
	20100210	TREE REMOVAL (OVER 15 UNITS DIAMETER)	UNIT	257	257			
	20100500	TREE REMOVAL, ACRES	ACRE	0.5	0.5			
*	20101400	NITROGEN FERTILIZER NUTRIENT	POUND	600	600			
*	20101500	PHOSPHORUS FERTILIZER NUTRIENT	POUND	600	600			
*	20101600	POTASSIUM FERTILIZER NUTRIENT	POUND	600	600			
	20200100	EARTH EXCAVATION	CU YD	8040	8040			
	20400800	FURNISHED EXCAVATION	CU YD	1730	1730			
	20700220	POROUS GRANULAR EMBANKMENT	CU YD	148		148		
	20800150	TRENCH BACKFILL	CU YD	645	645			
	21001000	GEOTECHNICAL FABRIC FOR GROUND STABILIZATION	SQ YD	143		143		
*	21101615	TOPSOIL FURNISH AND PLACE, 4"	SQ YD	12655	12655			
*	25000100	SEEDING, CLASS 1	ACRE	5.25	5.25			
*	25000300	SEEDING, CLASS 3	ACRE	1	1			

*= SPECIALTY ITEM

	USER NAME = \$USERS	DESIGNED -	REVISED -	STATE OF ILLINOIS DEPARTMENT OF TRANSPORTATION	SUMMARY OF QUANTITIES			F.A.P. RTE.	SECTION	COUNTY	TOTAL SHEETS	SHEET NO.
	PLOT SCALE = 1:100	DRAWN -	REVISED -					693	118R5-8,W-2	TAZEWELL	292	11
	PLOT DATE = 2/14/2025	CHECKED -	REVISED +		SCALE: SHEET 1 OF 17 SHEETS STA. TO STA.			CONTRACT NO. 68A65				
		DATE -	REVISED +					ILLINOIS FED. AID PROJECT				

Model: Default
File: \\mwpd-pw\usdot-cw\kentley.com\p\m\DOT\Documents\DOT_Offices\District_4\Project3\DA_68A65\CADD\3a\CAD\Sheet\UD\68A65-shc-500.dgn

	CODE NO.	ITEM	UNIT	TOTAL QUANTITY	CONSTRUCTION CODE			
					TAZEWELL COUNTY 80% FED/20% STATE	TAZEWELL COUNTY 80% FED/20% STATE	TAZEWELL COUNTY 80/10/10	TAZEWELL COUNTY 80% FED/20% STATE
					ROADWAY	BOX CULVERT	TRAFFIC SIGNALS	NONE
					0004	0004	0021	0044
					RURAL	S.N. 090-2507	RURAL	RURAL
**	25000750	MOWING	ACRE	3.75	3.75			
*	25100115	MULCH, METHOD 2	ACRE	5.25	5.25			
	25100635	HEAVY DUTY EROSION CONTROL BLANKET	SQ YD	5057	5057			
*	25200110	SODDING, SALT TOLERANT	SQ YD	3367	3367			
*	25200200	SUPPLEMENTAL WATERING	UNIT	14.7	14.7			
*	28000250	TEMPORARY EROSION CONTROL SEEDING	POUND	10	10			
	28000305	TEMPORARY DITCH CHECKS	FOOT	570	570			
	28000315	AGGREGATE DITCH CHECKS	TON	24	24			
	28000400	PERIMETER EROSION BARRIER	FOOT	3477	3477			
	28000500	INLET AND PIPE PROTECTION	EACH	61	61			
	28001100	TEMPORARY EROSION CONTROL BLANKET	SQ YD	220	220			
	28100209	STONE RIPRAP, CLASS A5	TON	261	261			
	28100225	STONE RIPRAP, CLASS B3	TON	90	90			
	28200200	FILTER FABRIC	SQ YD	284	284			

**100% STATE

	USER NAME = \$USERS	DESIGNED -	REVISED -	STATE OF ILLINOIS DEPARTMENT OF TRANSPORTATION	SUMMARY OF QUANTITIES			F.A.P. RTE.	SECTION	COUNTY	TOTAL SHEETS	SHEET NO.
		DRAWN -	REVISED -					693	118R5-8,W-2	TAZEWELL	292	12
	PLOT SCALE = 1:100	CHECKED -	REVISED +					CONTRACT NO. 68A65				
	PLOT DATE = 2/14/2025	DATE -	REVISED +		SCALE:	SHEET 2	OF 17 SHEETS	STA.	TO STA.	ILLINOIS FED. AID PROJECT		

MODEL: Default
FILE: \\mwpd-pw\usdot-cw\kentley.com\PI\DOT\Documents\DOT_Offices\District_4\Project3\DA_68A65\CADD\3a\CAD\sheet\UD168A65-shc-500.dgn

CODE NO.	ITEM	UNIT	TOTAL QUANTITY	CONSTRUCTION CODE			
				TAZEWELL COUNTY 80% FED/20% STATE	TAZEWELL COUNTY 80% FED/20% STATE	TAZEWELL COUNTY 80/10/10	TAZEWELL COUNTY 80% FED/20% STATE
				ROADWAY	BOX CULVERT	TRAFFIC SIGNALS	NONE
				0004	0004	0021	0044
				RURAL	S.N. 090-2507	RURAL	RURAL
30300001	AGGREGATE SUBGRADE IMPROVEMENT	CU YD	847	847			
30300112	AGGREGATE SUBGRADE IMPROVEMENT 12"	SQ YD	11061	11061			
31100300	SUBBASE GRANULAR MATERIAL, TYPE A 4"	SQ YD	667	667			
31100500	SUBBASE GRANULAR MATERIAL, TYPE A 6"	SQ YD	237	237			
31101200	SUBBASE GRANULAR MATERIAL, TYPE B 4"	SQ YD	4068	4068			
35501317	HOT-MIX ASPHALT BASE COURSE, 8 1/4"	SQ YD	3613	3613			
35501323	HOT-MIX ASPHALT BASE COURSE, 9 3/4"	SQ YD	4686	4686			
35501328	HOT-MIX ASPHALT BASE COURSE, 11"	SQ YD	6032	6032			
35600709	HOT-MIX ASPHALT BASE COURSE WIDENING, 8 1/4"	SQ YD	27	27			
35600720	HOT-MIX ASPHALT BASE COURSE WIDENING, 11"	SQ YD	122	122			
40200500	AGGREGATE SURFACE COURSE, TYPE A 6"	SQ YD	72	72			
40200700	AGGREGATE SURFACE COURSE, TYPE A 8"	SQ YD	345	345			
40201000	AGGREGATE FOR TEMPORARY ACCESS	TON	752	752			
40600295	POLYMERISZED BITUMINOUS MATERIALS (TACK COAT)	TON	41,714	41,714			

	USER NAME = \$USERS	DESIGNED -	REVISED -	STATE OF ILLINOIS DEPARTMENT OF TRANSPORTATION	SUMMARY OF QUANTITIES			F.A.P. RTE.	SECTION	COUNTY	TOTAL SHEETS	SHEET NO.
		DRAWN -	REVISED -					693	118RS-8,W-2	TAZEWELL	292	13
	PLOT SCALE = 1:100	CHECKED -	REVISED +					CONTRACT NO. 68A65				
	PLOT DATE = 2/14/2025	DATE -	REVISED +		SCALE:	SHEET 3	OF 17 SHEETS	STA.	TO STA.	ILLINOIS FED. AID PROJECT		

Model: Default
File: \\mwpd-cw-bentley.com\pwwd\DOT\Documents\DOT_Offices\District_4\Project3\DA_68A65\CADD\Drawings\Sheet\68A65-shc-500.dgn

CODE NO.	ITEM	UNIT	TOTAL QUANTITY	CONSTRUCTION CODE			
				TAZEWELL COUNTY 80% FED/20% STATE	TAZEWELL COUNTY 80% FED/20% STATE	TAZEWELL COUNTY 80/10/10	TAZEWELL COUNTY 80% FED/20% STATE
				ROADWAY	BOX CULVERT	TRAFFIC SIGNALS	NONE
				0004	0004	0021	0044
				RURAL	S.N. 090-2507	RURAL	RURAL
40600405	MATERIAL TRANSFER DEVICE	TON	7953	7953			
40600982	HOT-MIX ASPHALT SURFACE REMOVAL - BUTT JOINT	SQ YD	7132	7132			
40600990	TEMPORARY RAMP	SQ YD	404	404			
40602978	HOT-MIX ASPHALT BINDER COURSE, IL- 9.5, N50	TON	60	60			
40603080	HOT-MIX ASPHALT BINDER COURSE, IL-19.0, N50	TON	1341	1341			
40603200	POLYMERIZED HOT-MIX ASPHALT BINDER COURSE, IL-4.75, N50	TON	1227	1227			
40604170	POLYMERIZED HOT-MIX ASPHALT SURFACE COURSE, IL-9.5, MIX "E", N50	TON	3384	3384			
40800050	INCIDENTAL HOT-MIX ASPHALT SURFACING	TON	274	274			
42000201	PORTLAND CEMENT CONCRETE PAVEMENT 7" (JOINTED)	SQ YD	581	581			
42300200	PORTLAND CEMENT CONCRETE DRIVEWAY PAVEMENT, 6 INCH	SQ YD	147	147			
42300300	PORTLAND CEMENT CONCRETE DRIVEWAY PAVEMENT, 7 INCH	SQ YD	2140	2140			
42400100	PORTLAND CEMENT CONCRETE SIDEWALK 4 INCH	SQ FT	17098	17098			
42400300	PORTLAND CEMENT CONCRETE SIDEWALK 6 INCH	SQ FT	480	480			
44000100	PAVEMENT REMOVAL	SQ YD	6963	6963			

USER NAME = \$USERS	DESIGNED -	REVISED -	STATE OF ILLINOIS DEPARTMENT OF TRANSPORTATION	SUMMARY OF QUANTITIES			F.A.P. RTE.	SECTION	COUNTY	TOTAL SHEETS	SHEET NO.
	DRAWN -	REVISED -					693	118RS-8,W-2	TAZEWELL	292	14
	PLOT SCALE = 1:100	CHECKED -	REVISED +	SCALE:			CONTRACT NO. 68A65				
	PLOT DATE = 2/14/2025	DATE -	REVISED +	SHEET 4 OF 17 SHEETS			ILLINOIS FED. AID PROJECT				

MODEL: Default
FILE: \\mwp1001-cw.bentley.com\\P\\IDOT\\Documents\\IDOT Offices\\District 4\\Project3\\D4_68A65\\CADD\\Data\\CAD\\Sheet\\D468A65-shc-500.dgn

CODE NO.	ITEM	UNIT	TOTAL QUANTITY	CONSTRUCTION CODE			
				TAZEWELL COUNTY 80% FED/20% STATE	TAZEWELL COUNTY 80% FED/20% STATE	TAZEWELL COUNTY 80/10/10	TAZEWELL COUNTY 80% FED/20% STATE
				ROADWAY	BOX CULVERT	TRAFFIC SIGNALS	NONE
				0004	0004	0021	0044
				RURAL	S.N. 090-2507	RURAL	RURAL
44000154	HOT-MIX ASPHALT SURFACE REMOVAL, 1 1/4"	SQ YD	8638	8638			
44000157	HOT-MIX ASPHALT SURFACE REMOVAL, 2"	SQ YD	5062	5062			
44000200	DRIVEWAY PAVEMENT REMOVAL	SQ YD	3960	3960			
44000300	CURB REMOVAL	FOOT	464	464			
44000400	GUTTER REMOVAL	FOOT	90	90			
44000500	COMBINATION CURB AND GUTTER REMOVAL	FOOT	3904	3904			
44000600	SIDEWALK REMOVAL	SQ FT	5951	5951			
44004250	PAVED SHOULDER REMOVAL	SQ YD	1108	1108			
44201789	CLASS D PATCHES, TYPE II, 12 INCH	SQ YD	11	11			
44201796	CLASS D PATCHES, TYPE IV, 12 INCH	SQ YD	101	101			
44201823	CLASS D PATCHES, TYPE I, 15 INCH	SQ YD	6	6			
44201827	CLASS D PATCHES, TYPE II, 15 INCH	SQ YD	297	297			
44201831	CLASS D PATCHES, TYPE III, 15 INCH	SQ YD	172	172			
44201833	CLASS D PATCHES, TYPE IV, 15 INCH	SQ YD	1711	1711			

PLOT SCALE = 1:100	USER NAME = \$USERS	DESIGNED -	REVISED -	STATE OF ILLINOIS DEPARTMENT OF TRANSPORTATION	SUMMARY OF QUANTITIES			F.A.P. RTE.	SECTION	COUNTY	TOTAL SHEETS	SHEET NO.
	PLOT DATE = 2/14/2025	DRAWN -	REVISED -					693	118RS-8,W-2	TAZEWELL	292	15
		CHECKED -	REVISED +		CONTRACT NO. 68A65							
		DATE -	REVISED +		SCALE:	SHEET 5	OF 17	SHEETS	STA.	TO STA.	ILLINOIS FED. AID PROJECT	

MODEL: Default
FILE: \\mwpd-cw-bentley.com\pwwd\DOT\Documents\DOT_Offices\District_4\Project3\DA_68A65\CADD\Drawings\CD\Sheet\CD168A65-shc-500.dgn

CODE NO.	ITEM	UNIT	TOTAL QUANTITY	CONSTRUCTION CODE			
				TAZEWELL COUNTY 80% FED/20% STATE	TAZEWELL COUNTY 80% FED/20% STATE	TAZEWELL COUNTY 80/10/10	TAZEWELL COUNTY 80% FED/20% STATE
				ROADWAY	BOX CULVERT	TRAFFIC SIGNALS	NONE
				0004	0004	0021	0044
				RURAL	S.N. 090-2507	RURAL	RURAL
48101200	AGGREGATE SHOULDERS, TYPE B	TON	553	553			
48203029	HOT-MIX ASPHALT SHOULDERS, 8"	SQ YD	4255	4255			
50100100	REMOVAL OF EXISTING STRUCTURES	EACH	1		1		
50102400	CONCRETE REMOVAL	CU YD	1.7	1.7			
50104400	CONCRETE HEADWALL REMOVAL	EACH	1	1			
50105220	PIPE CULVERT REMOVAL	FOOT	1251	1251			
50200100	STRUCTURE EXCAVATION	CU YD	670	474	196		
50200450	REMOVAL AND DISPOSAL OF UNSUITABLE MATERIAL FOR STRUCTURES	CU YD	98		98		
50300225	CONCRETE STRUCTURES	CU YD	281	281			
50800105	REINFORCEMENT BARS	POUND	24	24			
50800205	REINFORCEMENT BARS, EPOXY COATED	POUND	37397	20472	16925		
50800515	BAR SPLICERS	EACH	46		46		
50901760	PIPE HANDRAIL	FOOT	711	711			
51500100	NAME PLATES	EACH	1		1		
52200020	TEMPORARY SOIL RETENTION SYSTEM	SQ FT	50		50		

USER NAME = \$USERS	DESIGNED -	REVISED -	STATE OF ILLINOIS DEPARTMENT OF TRANSPORTATION	SUMMARY OF QUANTITIES			F.A.P. RTE.	SECTION	COUNTY	TOTAL SHEETS	SHEET NO.
	DRAWN -	REVISED -					693	118RS-8,W-2	TAZEWELL	292	16
	PLOT SCALE = 1:100	CHECKED -	REVISED +	SCALE:			CONTRACT NO. 68A65				
	PLOT DATE = 2/14/2025	DATE -	REVISED +	SHEET 6 OF 17 SHEETS			ILLINOIS FED. AID PROJECT				

MODEL: Default
FILE: \\mwpd-pw\usdot-cw\kentley.com\PW\DOT\Documents\DOT_Offices\District_4\Project3\DA_68A65\CADD\Drawn\CADDsheetUD168A65-shc-500.dgn

CODE NO.	ITEM	UNIT	TOTAL QUANTITY	CONSTRUCTION CODE			
				TAZEWELL COUNTY 80% FED/20% STATE	TAZEWELL COUNTY 80% FED/20% STATE	TAZEWELL COUNTY 80/10/10	TAZEWELL COUNTY 80% FED/20% STATE
				ROADWAY	BOX CULVERT	TRAFFIC SIGNALS	NONE
				0004	0004	0021	0044
				RURAL	S.N. 090-2507	RURAL	RURAL
54002020	EXPANSION BOLTS 3/4 INCH	EACH	8	8			
54003000	CONCRETE BOX CULVERTS	CU YD	103.2		103.2		
54010504	PRECAST CONCRETE BOX CULVERTS 5' X 4'	FOOT	17	17			
542A5473	PIPE CULVERTS, CLASS A, TYPE 1 EQUIVALENT ROUND-SIZE 18"	FOOT	55	55			
542A5482	PIPE CULVERTS, CLASS A, TYPE 1 EQUIVALENT ROUND-SIZE 27"	FOOT	110	110			
542D0223	PIPE CULVERTS, CLASS D, TYPE 1 18"	FOOT	92	92			
542D5473	PIPE CULVERTS, CLASS D, TYPE 1 EQUIVALENT ROUND-SIZE 18"	FOOT	560	560			
54214503	PRECAST REINFORCED CONCRETE FLARED END SECTIONS, EQUIVALENT ROUND-SIZE 18"	EACH	2	2			
54214722	PRECAST REINFORCED CONCRETE FLARED END SECTIONS - ELLIPTICAL, EQUIVALENT ROUND-SIZE 27"	EACH	4	4			
54248510	CONCRETE COLLAR	CU YD	3	3			
54262718	METAL FLARED END SECTIONS 18"	EACH	4	4			
54262724	METAL FLARED END SECTIONS 24"	EACH	2	2			
54262818	METAL FLARED END SECTIONS, EQUIVALENT ROUND-SIZE 18"	EACH	18	18			
550A0070	STORM SEWERS, CLASS A, TYPE 1 15"	FOOT	97	97			
550A0090	STORM SEWERS, CLASS A, TYPE 1 18"	FOOT	246	246			

USER NAME = \$USERS	DESIGNED -	REVISED -	STATE OF ILLINOIS DEPARTMENT OF TRANSPORTATION	SUMMARY OF QUANTITIES			F.A.P. RTE.	SECTION	COUNTY	TOTAL SHEETS	SHEET NO.
	DRAWN -	REVISED -					693	118RS-8,W-2	TAZEWELL	292	17
	PLOT SCALE = 1:100	CHECKED -	REVISED +	SCALE:			SHEET 7 OF 17 SHEETS STA. TO STA.				
	PLOT DATE = 2/14/2025	DATE -	REVISED +				ILLINOIS FED. AID PROJECT				

Model: Default
File: \\mwpd-cw-bentley.com\\P\\IDOT\\Documents\\DOT_Offices\\District_4\\Project3\\D4_68A65\\CADD\\Data\\CAD\\Sheet\\D468A65-shc-500.dgn

CODE NO.	ITEM	UNIT	TOTAL QUANTITY	CONSTRUCTION CODE			
				TAZEWELL COUNTY 80% FED/20% STATE	TAZEWELL COUNTY 80% FED/20% STATE	TAZEWELL COUNTY 80/10/10	TAZEWELL COUNTY 80% FED/20% STATE
				ROADWAY	BOX CULVERT	TRAFFIC SIGNALS	NONE
				0004	0004	0021	0044
				RURAL	S.N. 090-2507	RURAL	RURAL
550A0360	STORM SEWERS, CLASS A, TYPE 2 15"	FOOT	179	179			
550A0380	STORM SEWERS, CLASS A, TYPE 2 18"	FOOT	831	831			
550A0410	STORM SEWERS, CLASS A, TYPE 2 24"	FOOT	206	206			
55100500	STORM SEWER REMOVAL 12"	FOOT	141	141			
55100700	STORM SEWER REMOVAL 15"	FOOT	99	99			
59100100	GEOCOMPOSITE WALL DRAIN	SQ YD	143		143		
60221100	MANHOLES, TYPE A, 5'-DIAMETER, TYPE 1 FRAME, CLOSED LID	EACH	1	1			
60221000	MANHOLES, TYPE A, 5'-DIAMETER, TYPE 1 FRAME, OPEN LID	EACH	3	3			
60235300	INLETS, TYPE A, TYPE 1 FRAME, CLOSED LID	EACH	3	3			
60236200	INLETS, TYPE A, TYPE 8 GRATE	EACH	5	5			
60255500	MANHOLES TO BE ADJUSTED	EACH	5	5			
60257900	MANHOLES TO BE RECONSTRUCTED	EACH	8	8			
60500040	REMOVING MANHOLES	EACH	7	7			
60500060	REMOVING INLETS	EACH	7	7			

USER NAME = \$USERS	DESIGNED -	REVISED -
	DRAWN -	REVISED -
PLOT SCALE = 1:100	CHECKED -	REVISED +
PLOT DATE = 2/14/2025	DATE -	REVISED +

STATE OF ILLINOIS
DEPARTMENT OF TRANSPORTATION

SUMMARY OF QUANTITIES

SCALE: SHEET 8 OF 17 SHEETS STA. TO STA.

F.A.P. RTE.	SECTION	COUNTY	TOTAL SHEETS	SHEET NO.
693	118R5-8,W-2	TAZEWELL	292	18
ILLINOIS FED. AID PROJECT			CONTRACT NO. 68A65	

Model: Default
File: \\mwp1-pw\usdot-cw\kentley.com\p\WIDOT\Documents\DOT_Offices\District_4\Project3\DA_68A65\CADD\3a\CAD\sheet\UD\68A65-shc-500.dgn

CODE NO.	ITEM	UNIT	TOTAL QUANTITY	CONSTRUCTION CODE			
				TAZEWELL COUNTY 80% FED/20% STATE	TAZEWELL COUNTY 80% FED/20% STATE	TAZEWELL COUNTY 80/10/10	TAZEWELL COUNTY 80% FED/20% STATE
				ROADWAY	BOX CULVERT	TRAFFIC SIGNALS	NONE
				0004 RURAL	0004 S.N. 090-2507	0021 RURAL	0044 RURAL
60600095	CLASS SI CONCRETE (OUTLET)	CU YD	7.5	7.5			
60605000	COMBINATION CONCRETE CURB AND GUTTER, TYPE B-6.24	FOOT	6067	6067			
60605500	COMBINATION CONCRETE CURB AND GUTTER, TYPE B-6.24 (VARIABLE WIDTH GUTTER FLAG)	FOOT	5B7	5B7			
60920006	PIPE CULVERTS TO BE CLEANED 6"	FOOT	64	64			
60920012	PIPE CULVERTS TO BE CLEANED 12"	FOOT	36	36			
66600105	FURNISHING AND ERECTING RIGHT OF WAY MARKERS	EACH	16	16			
* 66900200	NON-SPECIAL WASTE DISPOSAL	CU YD	285	285			
* 66900530	SOIL DISPOSAL ANALYSIS	EACH	3	3			
* 66901001	REGULATED SUBSTANCES PRE-CONSTRUCTION PLAN	L SUM	1	1			
* 66901003	REGULATED SUBSTANCES FINAL CONSTRUCTION REPORT	L SUM	1	1			
* 66901006	REGULATED SUBSTANCES MONITORING	CAL DA	17	17			
67000400	ENGINEER'S FIELD OFFICE, TYPE A	CAL MO	19	19			
67100100	MOBILIZATION	L SUM	1	1			
70100405	TRAFFIC CONTROL AND PROTECTION, STANDARD 701321	EACH	2	2			

*= SPECIALTY ITEM

PLOT SCALE = 1:100 PLOT DATE = 2/14/2025	USER NAME = \$USERS	DESIGNED -	REVISED -	STATE OF ILLINOIS DEPARTMENT OF TRANSPORTATION	SUMMARY OF QUANTITIES			F.A.P. RTE.	SECTION	COUNTY	TOTAL SHEETS	SHEET NO.
		DRAWN -	REVISED -					693	118RS-8,W-2	TAZEWELL	292	19
		CHECKED -	REVISED +		CONTRACT NO. 68A65							
		DATE -	REVISED +		SCALE:	SHEET 9	OF 17 SHEETS	STA.	TO STA.	ILLINOIS FED. AID PROJECT		

Model: Default
File: \\mwp1-pw\usdot-cw\kentley.com\p\WIDOT\Documents\DOT_Offices\District_4\Project3\DA_68A65\CADD\3a\CAD\sheet\UD168A65-shc-500.dgn

CODE NO.	ITEM	UNIT	TOTAL QUANTITY	CONSTRUCTION CODE			
				TAZEWELL COUNTY 80% FED/20% STATE	TAZEWELL COUNTY 80% FED/20% STATE	TAZEWELL COUNTY 80/10/10	TAZEWELL COUNTY 80% FED/20% STATE
				ROADWAY	BOX CULVERT	TRAFFIC SIGNALS	NONE
				0004	0004	0021	0044
				RURAL	S.N. 090-2507	RURAL	RURAL
70100450	TRAFFIC CONTROL AND PROTECTION, STANDARD 701201	L SUM	1	1			
70100455	TRAFFIC CONTROL AND PROTECTION, STANDARD 701206	L SUM	1	1			
70100460	TRAFFIC CONTROL AND PROTECTION, STANDARD 701306	L SUM	1	1			
70100500	TRAFFIC CONTROL AND PROTECTION, STANDARD 701326	L SUM	1	1			
70100600	TRAFFIC CONTROL AND PROTECTION, STANDARD 701336	L SUM	1	1			
70102620	TRAFFIC CONTROL AND PROTECTION, STANDARD 701501	L SUM	1	1			
70102622	TRAFFIC CONTROL AND PROTECTION, STANDARD 701502	L SUM	1	1			
70102635	TRAFFIC CONTROL AND PROTECTION, STANDARD 701701	L SUM	1	1			
70102640	TRAFFIC CONTROL AND PROTECTION, STANDARD 701801	L SUM	1	1			
70103815	TRAFFIC CONTROL SURVEILLANCE	CAL DA	5	5			
70106500	TEMPORARY BRIDGE TRAFFIC SIGNALS	EACH	2	2			
70106700	TEMPORARY RUMBLE STRIPS	EACH	9	9			
70107006	PAVEMENT MARKING BLACKOUT TAPE, 6"	FOOT	684	684			
70107025	CHANGEABLE MESSAGE SIGN	CAL DA	14	14			

PLOT SCALE = 1:100	USER NAME = \$USERS	DESIGNED -	REVISED -	STATE OF ILLINOIS DEPARTMENT OF TRANSPORTATION	SUMMARY OF QUANTITIES			F.A.P. RTE.	SECTION	COUNTY	TOTAL SHEETS	SHEET NO.
	PLOT DATE = 2/14/2025	DRAWN -	REVISED -					693	118RS-8,W-2	TAZEWELL	292	20
		CHECKED -	REVISED +		CONTRACT NO. 68A65							
		DATE -	REVISED +		SCALE:	SHEET 10	OF 17 SHEETS	STA.	TO STA.	ILLINOIS FED. AID PROJECT		

MODEL: Default
FILE: \\mwp1-pw\usdot-cw\kentley.com\PI\DOT\Documents\DOT_Offices\District_4\Project3\DA_68A65\CAOD\3a\CA0\sheet\UD168A65-shc-500.dgn

CODE NO.	ITEM	UNIT	TOTAL QUANTITY	CONSTRUCTION CODE			
				TAZEWELL COUNTY 80% FED/20% STATE	TAZEWELL COUNTY 80% FED/20% STATE	TAZEWELL COUNTY 80/10/10	TAZEWELL COUNTY 80% FED/20% STATE
				ROADWAY	BOX CULVERT	TRAFFIC SIGNALS	NONE
				0004	0004	0021	0044
				RURAL	S.N. 090-2507	RURAL	RURAL
70300100	SHORT TERM PAVEMENT MARKING	FOOT	3478	3478			
70300150	SHORT TERM PAVEMENT MARKING REMOVAL	SQ FT	1898	1898			
70300221	TEMPORARY PAVEMENT MARKING - LINE 4"- PAINT	FOOT	68858	68858			
70300241	TEMPORARY PAVEMENT MARKING - LINE 6"- PAINT	FOOT	13820	13820			
70300251	TEMPORARY PAVEMENT MARKING - LINE 8"- PAINT	FOOT	109	109			
70300261	TEMPORARY PAVEMENT MARKING - LINE 12"- PAINT	FOOT	307	307			
70300281	TEMPORARY PAVEMENT MARKING - LINE 24"- PAINT	FOOT	627	627			
70307120	TEMPORARY PAVEMENT MARKING - LINE 4" - TYPE IV TAPE	FOOT	2217	2217			
70400100	TEMPORARY CONCRETE BARRIER	FOOT	775	775			
70400125	PINNING TEMPORARY CONCRETE BARRIER	EACH	60	60			
70400200	RELOCATE TEMPORARY CONCRETE BARRIER	FOOT	650	650			
70500100	TEMPORARY STEEL PLATE BEAM GUARDRAIL, TYPE A	FOOT	150	150			
70500615	TEMPORARY TRAFFIC BARRIER TERMINAL, TYPE 1	EACH	2	2			
70600250	IMPACT ATTENUATORS, TEMPORARY (NON- REDIRECTIVE), TEST LEVEL 3	EACH	4	4			

PLOT SCALE = 1:100 PLOT DATE = 2/14/2025	USER NAME = \$USERS	DESIGNED -	REVISED -	STATE OF ILLINOIS DEPARTMENT OF TRANSPORTATION	SUMMARY OF QUANTITIES			F.A.P. RTE.	SECTION	COUNTY	TOTAL SHEETS	SHEET NO.
		DRAWN -	REVISED -					693	118RS-8,W-2	TAZEWELL	292	21
		CHECKED -	REVISED +		CONTRACT NO. 68A65							
		DATE -	REVISED +		SCALE:	SHEET 11	OF 17 SHEETS	STA.	TO STA.	ILLINOIS FED. AID PROJECT		

MODEL Default
FILE Name: p:\project-aw-bentley.com\p\VDOT\Documents\DOT Office\District A\Project\DA_68A65\CAOD\DA3\CAD\sheet\DA68A65-shc-500.dgn

	CODE NO.	ITEM	UNIT	TOTAL QUANTITY	CONSTRUCTION CODE			
					TAZEWELL COUNTY 80% FED/20% STATE	TAZEWELL COUNTY 80% FED/20% STATE	TAZEWELL COUNTY 80/10/10	TAZEWELL COUNTY 80% FED/20% STATE
					ROADWAY	BOX CULVERT	TRAFFIC SIGNALS	NONE
					0004	0004	0021	0044
					RURAL	S.N. 090-2507	RURAL	RURAL
	70600350	IMPACT ATTENUATORS, RELOCATE (NON- REDIRECTIVE), TEST LEVEL 3	EACH	4	4			
*	72000100	SIGN PANEL - TYPE 1	SQ FT	59	59			
*	72501000	TERMINAL MARKER - DIRECT APPLIED	EACH	2	2			
*	72800100	TELESCOPING STEEL SIGN SUPPORT	FOOT	203.5	203.5			
*	78009000	MODIFIED URETHANE PAVEMENT MARKING - LETTERS AND SYMBOLS	SQ FT	997	997			
*	78009004	MODIFIED URETHANE PAVEMENT MARKING - LINE 4"	FOOT	17595	17595			
*	78009006	MODIFIED URETHANE PAVEMENT MARKING - LINE 6"	FOOT	13820	13820			
*	78009008	MODIFIED URETHANE PAVEMENT MARKING - LINE 8"	FOOT	109	109			
*	78009012	MODIFIED URETHANE PAVEMENT MARKING - LINE 12"	FOOT	307	307			
*	78009024	MODIFIED URETHANE PAVEMENT MARKING - LINE 24"	FOOT	627	627			
*	78011000	GROOVING FOR RECESSED PAVEMENT MARKING, LETTERS AND SYMBOLS	SQ FT	910	910			
*	78011025	GROOVING FOR RECESSED PAVEMENT MARKING 5"	FOOT	17595	17595			
*	78011035	GROOVING FOR RECESSED PAVEMENT MARKING 7"	FOOT	13820	13820			
*	78011045	GROOVING FOR RECESSED PAVEMENT MARKING 9"	FOOT	109	109			

*= SPECIALTY ITEM

	USER NAME = \$USERS	DESIGNED -	REVISED -	STATE OF ILLINOIS DEPARTMENT OF TRANSPORTATION	SUMMARY OF QUANTITIES			F.A.P. RTE.	SECTION	COUNTY	TOTAL SHEETS	SHEET NO.
	DRAWN -	DRAWN -	REVISED -					693	118RS-8,W-2	TAZEWELL	292	22
	PLOT SCALE = 1:100	CHECKED -	REVISED -					CONTRACT NO. 68A65				
	PLOT DATE = 2/14/2025	DATE -	REVISED -		SCALE:	SHEET 12	OF 17	SHEETS	STA.	TO STA.	ILLINOIS FED. AID PROJECT	

Model Default
FILE NAME: p:\project-aw-bentley.com\p\INDOT\Documents\DOT Office\District A\Project\DA_68A65\CADD\B3\CAD\sheet\DA68A65-shc-500.dgn

					CONSTRUCTION CODE			
					TAZEWELL COUNTY 80% FED/20% STATE	TAZEWELL COUNTY 80% FED/20% STATE	TAZEWELL COUNTY 80/10/10	TAZEWELL COUNTY 80% FED/20% STATE
	CODE NO.	ITEM	UNIT	TOTAL QUANTITY	ROADWAY 0004	BOX CULVERT 0004	TRAFFIC SIGNALS 0021	NONE 0044
					RURAL	S.N. 090-2507	RURAL	RURAL
*	78011065	GROOVING FOR RECESSED PAVEMENT MARKING 13"	FOOT	307	307			
*	78011125	GROOVING FOR RECESSED PAVEMENT MARKING 25"	FOOT	627	627			
*	78100100	RAISED REFLECTIVE PAVEMENT MARKER	EACH	329	329			
	78300200	RAISED REFLECTIVE PAVEMENT MARKER REMOVAL	EACH	177	177			
	78300201	PAVEMENT MARKING REMOVAL - GRINDING	SQ FT	2748	2748			
*	A2C025G5	TREE, CERCIS CANADENSIS (REDBUD), CONTAINER GROWN, 5-GALLON	EACH	10	10			
*	B20018G5	TREE, SYRINGA RETICULATA (JAPANESE TREE LILAC), CONTAINER GROWN, 5-GALLON	EACH	7	7			
*	B2004712	TREE, MALUS ROYAL RAINDROPS (ROYAL RAINDROPS CRABAPPLE), 2 1/2" CALIPER, TREE FORM, BALLED AND BURLAPPED	EACH	3	3			
*	C2003605	SHRUB, HYDRANGEA QUERCIFOLIA BRENHIL (GATSBY GAL OAKLEAF HYDRANGEA) 3 GALLON CONTAINER	EACH	15	15			
*	C20058G5	SHRUB, RHUS AROMATICA GRO-LOW (GRO-LOW FRAGRANT SUMAC), 5-GALLON	EACH	50	50			
*	C20154G5	SHRUB, JUNIPERUS VIRGINIANA BLUE MOUNTAIN, (BLUE MOUNTAIN JUNIPER), 5-GALLON	EACH	11	11			
*	K0012995	PERENNIAL PLANTS, ORNAMENTAL TYPE, 5-GALLON POT	UNIT	17	17			
*	K0013022	PERENNIAL PLANTS, PRAIRIE TYPE, 2,GALLON POT	UNIT	10	10			
	K1001980	RIVER ROCK, 6"	SQ YD	356	356			

*= SPECIALTY ITEM

	USER NAME = \$USERS	DESIGNED -	REVISED -	STATE OF ILLINOIS DEPARTMENT OF TRANSPORTATION	SUMMARY OF QUANTITIES			F.A.P. RTE.	SECTION	COUNTY	TOTAL SHEETS	SHEET NO.
		DRAWN -	REVISED -					693	118RS-8,W-2	TAZEWELL	292	23
	PLOT SCALE = 1:100	CHECKED -	REVISED -					CONTRACT NO. 68A65				
	PLOT DATE = 2/14/2025	DATE -	REVISED -		SCALE:	SHEET 13	OF 17	SHEETS	STA.	TO STA.	ILLINOIS FED. AID PROJECT	

Model: Default
File: \\mwpd-pw-bentley.com\\P\\MIDOT\\Documents\\DOT Offices\\District 4\\Project3\\DA 68A65\\CADD\\Data\\CAD\\Sheet\\D168A65-shc-500.dgn

					CONSTRUCTION CODE			
					TAZEWELL COUNTY 80% FED/20% STATE	TAZEWELL COUNTY 80% FED/20% STATE	TAZEWELL COUNTY 80/10/10	TAZEWELL COUNTY 80% FED/20% STATE
CODE NO.	ITEM	UNIT	TOTAL QUANTITY					
				ROADWAY	BOX CULVERT	TRAFFIC SIGNALS	NONE	
				0004 RURAL	0004 S.N. 090-2507	0021 RURAL	0044 RURAL	
* X0321501	WEED BARRIER FABRIC	SQ YD	356	356				
* X0323160	VIDEO INSPECTION OF STORM SEWER	FOOT	925	925				
* X1400326	RECTANGULAR RAPID FLASHING BEACON ASSEMBLY (COMPLETE)	EACH	8			8		
* X2111212	PLANTING SOIL MIX FURNISH AND PLACE, 12"	SQ YD	356	356				
* X2600011	REMOVE AND RELOCATE SIGN PANEL	EACH	1	1				
X4240420	PORTLAND CEMENT CONCRETE SIDEWALK 4 INCH (SPECIAL)	SQ FT	775	775				
X4240440	PORTLAND CEMENT CONCRETE SIDEWALK 6 INCH (SPECIAL)	SQ FT	3671	3671				
* X4240800	DETECTABLE WARNINGS (SPECIAL)	SQ FT	192	192				
X4401198	HOT-MIX ASPHALT SURFACE REMOVAL, VARIABLE DEPTH	SQ YD	1350	1350				
X4430200	STRIP REFLECTIVE CRACK CONTROL TREATMENT	FOOT	4454	4454				
X4810100	TEMPORARY SHOULDERS	SQ YD	3199	3199				
X5400005	BOX CULVERT REMOVAL	FOOT	71	71				
X5430224	CURED-IN-PLACE PIPE LINER, 24"	FOOT	413	413				
X5537800	STORM SEWERS TO BE CLEANED 12"	FOOT	312	312				

*= SPECIALTY ITEM

	USER NAME = \$USERS	DESIGNED -	REVISED -	STATE OF ILLINOIS DEPARTMENT OF TRANSPORTATION	SUMMARY OF QUANTITIES			F.A.P. RTE.	SECTION	COUNTY	TOTAL SHEETS	SHEET NO.
	PLOT SCALE = 1:100	DRAWN -	REVISED -					693	118RS-8,W-2	TAZEWELL	292	24
	PLOT DATE = 2/14/2025	CHECKED -	REVISED +		SCALE:			CONTRACT NO. 68A65				
		DATE -	REVISED +		SHEET 14 OF 17 SHEETS			ILLINOIS FED. AID PROJECT				

Model: Default
File: \\mwpd-cw-bentley.com\pwwd\DOT\Documents\DOT_Offices\District_4\Project3\DA_68A65\CADD\3a\CAD\Sheet\UD\68A65-shc-500.dgn

CODE NO.	ITEM	UNIT	TOTAL QUANTITY	CONSTRUCTION CODE			
				TAZEWELL COUNTY 80% FED/20% STATE	TAZEWELL COUNTY 80% FED/20% STATE	TAZEWELL COUNTY 80/10/10	TAZEWELL COUNTY 80% FED/20% STATE
				ROADWAY	BOX CULVERT	TRAFFIC SIGNALS	NONE
				0004	0004	0021	0044
				RURAL	S.N. 090-2507	RURAL	RURAL
X5538000	STORM SEWERS TO BE CLEANED 18"	FOOT	200	200			
X5619210	WATER VALVES TO BE ADJUSTED (SPECIAL)	EACH	5	5			
X5810103	MEMBRANE WATERPROOFING SYSTEM FOR BURIED STRUCTURES	SQ YD	143		143		
X6020082	INLETS, TYPE G-1	EACH	7	7			
X6021065	INLETS, TYPE G-1 (SPECIAL)	EACH	7	7			
X6021824	INLET-MANHOLE, TYPE G-1, 4' DIAMETER (SPECIAL)	EACH	8	8			
X6021825	INLET-MANHOLE, TYPE G-1, 5' DIAMETER (SPECIAL)	EACH	5	5			
X6021828	INLET-MANHOLE, TYPE G-1, 8' DIAMETER (SPECIAL)	EACH	1	1			
X6025600	MANHOLES TO BE ADJUSTED (SPECIAL)	EACH	7	7			
X6025800	MANHOLES TO BE ADJUSTED WITH NEW TYPE 1 FRAME, CLOSED LID (SPECIAL)	EACH	3	3			
X6026057	SANITARY MANHOLES TO BE RECONSTRUCTED WITH NEW TYPE 1 FRAME, CLOSED LID	EACH	4	4			
X6026200	INLETS TO BE ADJUSTED (SPECIAL)	EACH	4	4			
X6028000	MANHOLES TO BE RECONSTRUCTED (SPECIAL)	EACH	1	1			
X6050206	FILLING EXISTING STORM SEWERS	FOOT	165	165			

USER NAME = \$USERS	DESIGNED -	REVISED -	STATE OF ILLINOIS DEPARTMENT OF TRANSPORTATION	SUMMARY OF QUANTITIES			F.A.P. RTE.	SECTION	COUNTY	TOTAL SHEETS	SHEET NO.
	DRAWN -	REVISED -					693	118RS-8,W-2	TAZEWELL	292	25
PLOT SCALE = 1:100	CHECKED -	REVISED +		SCALE:			SHEET 15 OF 17 SHEETS STA. TO STA.				
PLOT DATE = 2/14/2025	DATE -	REVISED +					ILLINOIS FED. AID PROJECT				

Model: Default
File: \\mwpd-pw\usdot-cw\kentley.com\p\WIDOT\Documents\DOT_Offices\District_4\Project3\DA_68A65\CADD\3a\CAD\Sheet\UD168A65-shc-500.dgn

CODE NO.	ITEM	UNIT	TOTAL QUANTITY	CONSTRUCTION CODE			
				TAZEWELL COUNTY 80% FED/20% STATE	TAZEWELL COUNTY 80% FED/20% STATE	TAZEWELL COUNTY 80/10/10	TAZEWELL COUNTY 80% FED/20% STATE
				ROADWAY	BOX CULVERT	TRAFFIC SIGNALS	NONE
				0004	0004	0021	0044
				RURAL	S.N. 090-2507	RURAL	RURAL
X6050208	FILLING EXISTING CULVERTS	CU YD	6.4	6.4			
X6050212	FILLING EXISTING DRAINAGE STRUCTURES	EACH	1	1			
X6062700	CONCRETE GUTTER, TYPE A (SPECIAL)	FOOT	90	90			
X6350204	LINEAR DELINEATOR PANELS, 4 INCH	EACH	4	4			
X6640618	ORNAMENTAL FENCE	FOOT	80	80			
X6660410	REMOVE RIGHT-OF-WAY MARKERS	EACH	3	3			
X7010216	TRAFFIC CONTROL AND PROTECTION, (SPECIAL)	L SUM	1	1			
X7011800	TRAFFIC CONTROL AND PROTECTION, STANDARD BLR 21	L SUM	1	1			
XZ013798	CONSTRUCTION STATION LAYOUT	L SUM	1	1			
Z0001002	GUARDRAIL AGGREGATE EROSION CONTROL	TON	32	32			
Z0007601	BUILDING REMOVAL NO. 1	L SUM	1				1
Z0013798	CONSTRUCTION LAYOUT	L SUM	1	1			
* Z0049801	REMOVAL AND DISPOSAL OF FRIABLE ASBESTOS, BUILDING NO. 1	L SUM	1				1
* Z0049901	REMOVAL AND DISPOSAL OF NON-FRIABLE ASBESTOS, BUILDING NO. 1	L SUM	1				1

*= SPECIALTY ITEM

PLOT SCALE = 1:100	USER NAME = \$USERS	DESIGNED -	REVISED -	STATE OF ILLINOIS DEPARTMENT OF TRANSPORTATION	SUMMARY OF QUANTITIES			F.A.P. RTE.	SECTION	COUNTY	TOTAL SHEETS	SHEET NO.
	PLOT DATE = 2/14/2025	DRAWN -	REVISED -					693	118RS-8,W-2	TAZEWELL	292	26
		CHECKED -	REVISED +		SCALE:			CONTRACT NO. 68A65				
		DATE -	REVISED +		SHEET 16 OF 17 SHEETS			ILLINOIS FED. AID PROJECT				

Model: Default
File: \\mwp1-pw\usdot-cw\kentley.com\PW\DOT\Documents\DOT_Offices\District_4\Project3\DA_68A65\CADD\3a\CAD\Sheet\UD\68A65-shc-500.dgn

CODE NO.	ITEM	UNIT	TOTAL QUANTITY	CONSTRUCTION CODE			
				TAZEWELL COUNTY 80% FED/20% STATE	TAZEWELL COUNTY 80% FED/20% STATE	TAZEWELL COUNTY 80/10/10	TAZEWELL COUNTY 80% FED/20% STATE
				ROADWAY	BOX CULVERT	TRAFFIC SIGNALS	NONE
				0004	0004	0021	0044
				RURAL	S.N. 090-2507	RURAL	RURAL
*	Z0054500	ROCK FILL	TON	151	0	151	
	Z0056650	STORM SEWERS, TYPE 1, WATER MAIN QUALITY PIPE, 15"	FOOT	59	59		
	Z0056652	STORM SEWERS, TYPE 1, WATER MAIN QUALITY PIPE, 18"	FOOT	179	179		
	Z0056669	STORM SEWERS, TYPE 2, WATER MAIN QUALITY PIPE, 15"	FOOT	185	185		
	Z0056670	STORM SEWERS, TYPE 2, WATER MAIN QUALITY PIPE, 18"	FOOT	123	123		
	Z0056672	STORM SEWERS, TYPE 2, WATER MAIN QUALITY PIPE, 24"	FOOT	719	719		
Ø	Z0076600	TRAINEES	HOURL	2000	2000		
	Z0062456	TEMPORARY PAVEMENT	SQ YD	1914	1914		
Ø	Z0076604	TRAINEES - TRAINING PROGRAM GRADUATE	HOURL	2000	2000		
	Z0073400	TEMPORARY SUPPORT SYSTEM	EACH	1		1	
*= SPECIALTY ITEM Ø 0042							

MODEL Default
FILE Name: 68A65-CA00DDB3\DOT Office\District 68A65\CA00DDB3\CAD\sheet\68A65-shc-schedule.dgn

							INFORMATION ONLY			
LOCATION				EARTH EXCAVATION	FURNISHED EXCAVATION	EARTH EXCAVATION ADJUST FOR SHRINKAGE	EMBANKMENT	EARTHWORK BALANCE WASTE (+) OR SHORTAGE (-)	TOPSOIL FURNISH AND PLACE 4"	
				CU YD	CU YD	CU YD	CU YD	CU YD	SQ YD	
IL 9										
RT										
STA.	367+50.0	TO	412+50.0	3091.0	2106.0	1734.0	3840.0	-2106.0	5445.1	
STA.	412+50.0	TO	435+00.0	710.0	-375.2	375.2	0.0	375.2	352.7	
LT										
STA.	367+50.0	TO	412+50.0	3749.0		2178.9	1591.0	587.9	6394.8	
STA.	412+50.0	TO	435+00.0	488.0		343.9	26.0	317.9	464.4	
SUBTOTAL				8038.0	1730.8	4632.0	5457.0	-825.0	12657.0	
TOTAL				8040.0	1730.0				12655.0	
Cut and Fills were calculated assuming 4" vegetation removal										
Non-Special Waste areas were not included in calculation for Furnished Ex.										

REGULATED SUBSTANCES SCHEDULE					
LOCATION	NON-SPECIAL WASTE DISPOSAL	REGULATED SUBSTANCES PRE-CONSTRUCTION PLAN	REGULATED SUBSTANCES MONITORING	REULATED SUBSTANCES FINAL CONSTRUCTION REPORT	SOIL DISPOSAL ANALYSIS
	CU YD	LSUM	CAL DAY	LSUM	EACH
IL 9					
JOBSITE	285.0	1.0	17.0	1.0	3.0
SUBTOTAL	285.0	1.0	17.0	1.0	3.0
TOTAL	285.0	1.0	17.0	1.0	3.0
SEE SPECIAL PROVISIONS FOR LOCATIONS					

BUILDING REMOVAL SCHEDULE			
LOCATION	BUILDING REMOVAL NO. 1	REMOVAL AND DISPOSAL OF FRIABLE ASBESTOS, BUILDING NO. 1	REMOVAL AND DISPOSAL OF NON-FRIABLE ASBESTOS, BUILDING NO. 1
	LSUM	LSUM	LSUM
IL 9			
504 W. PEARL ST.	1.0	1.0	1.0
TOTAL	1.0	1.0	1.0

PAVEMENT PATCHING SCHEDULE							
LOCATION	CLASS D PATCHES, TYPE I, 15 INCH	CLASS D PATCHES, TYPE II, 15 INCH		CLASS D PATCHES, TYPE III, 15 INCH		CLASS D PATCHES, TYPE IV, 15 INCH	
	SQ. YD.	#	SQ. YD.	#	SQ. YD.	#	SQ. YD.
EASTBOUND							
WEST END OF PROJECT							
		0	0.0	0	0.0	4	226.7
WEST ST.							
		5	42.7	0	0.0	0	0.0
SAMPSON ST.							
JAMES ST.							
		3	29.3	0	0.0	1	100.0
HARRIS ST.							
		6	58.7	1	16.0	1	26.7
CHESTNUT ST.							
		1	8.0	1	20.0	0	0.0
EAST END OF PROJECT							
EAST BOUND TOTAL		15	139	2	36	6	353
WESTBOUND							
EAST END OF PROJECT							
CHESTNUT ST.							
		0	0.0	0	0.0	2	53.3
HARRIS ST.							
		3	30.7	0	0.0	1	26.7
JAMES ST.							
SAMPSON ST.							
		2	16.0	0	0.0	0	0.0
LOCUST ST.							
WEST ST.							
		5	42.7	2	40.0	5	380.0
OLD IL 9							
		2	13.3	0	0.0	10	620.0
END OF PROJECT							
WESTBOUND TOTAL		12	103	2	40	18	1080
SUBTOTAL		27.0	241.3	4.0	76.0	24.0	1433.3
SUBTOTAL FROM STORM SEWER SCHEDULE	5.5		19.9		84.9		62.7
WINTER BREAKUP (15%)			36.2		11.4		215.0
PROJECT TOTAL	6.0		297.0		172.0		1711.0

TREE REMOVAL SCHEDULE				
LOCATION	OFFSET	TREE REMOVAL (6 TO 15 UNITS DIAMETER)	TREE REMOVAL (OVER 15 UNITS DIAMETER)	TREE REMOVAL (ACRES)
		UNIT	UNIT	ACRE
IL 9				
STA. 398+33	86 FT. RIGHT		42.0	
	46 FT. RIGHT		42.0	
STA. 399+12	45 FT. RIGHT		36.0	
STA. 400+59	46 FT. RIGHT		36.0	
LT. STA. 398+00 TO 405+00				0.46
STA. 409+57	54 FT. LEFT		36.0	
STA. 412+30.0	75 FT. LEFT		65.0	
STA. 415+68	32 FT. RIGHT	15.0		
STA. 416+04	32 FT. RIGHT	15.0		
STA. 417+90	45 FT. RIGHT	8.0		
SUBTOTAL		38.0	257.0	0.5
TOTAL		38.0	257.0	0.5

	USER NAME = \$USERS	DESIGNED -	REVISED -	STATE OF ILLINOIS DEPARTMENT OF TRANSPORTATION	SCHEDULES OF QUANTITIES			F.A.P. RTE.	SECTION	COUNTY	TOTAL SHEETS	SHEET NO.
		DRAWN -	REVISED -					693	118RS-8,W-2	TAZEWELL	292	28
	PLOT SCALE = 1:100	CHECKED -	REVISED -					CONTRACT NO. 68A65				
	PLOT DATE = 3/14/2025	DATE -	REVISED -		SCALE:	SHEET 1	OF 14 SHEETS	STA.	TO STA.	ILLINOIS	FED. AID PROJECT	

[illegible]

DRAINAGE REMOVAL SCHEDULE			
LOCATION		PIPE CULVERT REMOVAL	CONCRETE HEADWALL REMOVAL
		FOOT	EACH
IL 9			
RT.	Sta. 370+52.20	26.0	
LT.	Sta. 374+31.06	54.0	
RT.	Sta. 375+15.20	50.0	
LT.	Sta. 376+35.90	47.0	
RT.	Sta. 380+00.00	120.0	
RT.	Sta. 383+72.60	89.0	
RT.	Sta. 384+40.00	140.0	
RT.	Sta. 386+07.80	51.0	
LT.	Sta. 386+54.40	63.0	
RT.	Sta. 389+25.00	47.0	
LT.	Sta. 394+00.32	36.0	
RT.	Sta. 394+20.36	40.0	
RT.	Sta. 395+45.02	54.0	
LT.	Sta. 396+42.46	28.0	
RT.	Sta. 397+50.00	54.0	
RT.	Sta. 398+50.00	28.0	
RT.	Sta. 399+84.07	32.0	
RT.	Sta. 400+47.99	30.0	
RT.	Sta. 401+00.00	48.0	
RT.	Sta. 401+95.53	48.0	
RT.	Sta. 405+37.20	75.4	
RT.	Sta. 408+00.00	58.0	
RT.	Sta. 409+95.50		1.0
RT.	Sta. 413+28.00	22.5	
LT.	Sta. 413+04.50	10.0	
SUBTOTAL		1250.9	1.0
TOTAL		1251.0	1.0

	USER NAME = \$USERS\$	DESIGNED -	REVISED -	STATE OF ILLINOIS DEPARTMENT OF TRANSPORTATION	SCHEDULES OF QUANTITIES				F.A.P. RTE.	SECTION	COUNTY	TOTAL SHEETS	SHEET NO.
		DRAWN -	REVISED -						693	118RS-8.W-2	TAZEWELL	292	29
	PLOT SCALE = 1:100	CHECKED -	REVISED -						CONTRACT NO. 68A65				
	PLOT DATE = 3/14/2025	DATE -	REVISED -		SCALE:	SHEET 2	OF 14 SHEETS	STA.	TO STA.				

MODEL: Default
FILE: \\nslc-prod\project-aw-bentley.com\FW\DOT\Documents\DOT_Offices\District_68A65\CADD\Bids\CADDsheets\DWG68A65-sch-schedule.dgn

MAINLINE RESURFACING SCHEDULE																															
LOCATION			LENGTH	EB & WB LN WIDTH	BI- DIRECTIONA L LANE	HMA SURFACE REMOVAL - BUTT JOINT	HMA SURFACE REMOVAL - 1-1/4"	HMA SURFACE REMOVAL - 2"	HMA SURFACE REMOVAL - VARIABLE DEPTH	PAVEMENT REMOVAL	PAVED SHOULDER REMOVAL	HMA BASE COURSE			AGGREGATE SUBGRADE IMPROVEMENT 12"	AGGREGATE SUBGRADE IMPROVEMENT	POLY. HMA SURFACE COURSE, IL-9.5, MIX "E", N50			POLY. HMA BINDER COURSE, IL- 4.75, N50	HMA BINDER COURSE, IL- 9.5, N50		HMA BINDER COURSE, IL-19.0, N50			POLY. BIT. MATERIALS (TACK COAT)	MATERIAL TRANSFER DEVICE	STRIP REFLECTIVE CRACK CONTROL TREATMENT*			
												8 1/4"	9 3/4"	11"			1.75"	2"	6" wide joint trim		1"	1.5"	3"	3.75"	7"				11.25"	0.08 LB/SQ FT	
						FOOT	FOOT	FOOT	SQ. YD.	SQ. YD.	SQ. YD.	SQ. YD.	SQ. YD.	SQ. YD.	SQ. YD.	SQ. YD.	SQ. YD.	CU. YD.	TON	TON	TON	TON	TON	TON	TON	TON	TON	TON	TON	TON	TON
IL RT. 9																															
STA.	367+88	TO	368+18	30.0		29.8	99.2						161.3	173.1		447.4		119.0		0.5	68.0							149.7	187.4	30.0	
STA.	368+18	TO	370+00	182.0		33.3		455.0				50.6								3.0								1011.6	3.0	182.0	
STA.	370+00	TO	390+43	2042.7	24.0	13.0		5106.7				567.4	1588.8	1702.3		6241.6		823.0		33.4	470.3							12562.6	1326.6	2042.7	
STA.	390+43	TO	391+77	134.7	24.0	13.0		336.7				37.4	104.8	172.1		381.6		60.1		1.5	34.4							818.0	96.0	134.7	
STA.	391+77	TO	392+50	72.4	24.0	13.0		181.1				8.0	56.3	92.6		205.2		32.3		0.8	18.5							440.0	51.6	72.4	
STA.	392+50	TO	393+28	77.8	24.0	13.0		194.4				21.6	60.5	99.4		220.3		34.7		0.8	19.8							472.3	55.4	77.8	
STA.	393+28	TO	399+03	575.4	24.0	13.0		1438.5				159.8	447.5	735.2		1630.3		256.9		6.3	146.8							3494.6	409.9	575.4	
STA.	399+03	TO	400+39	135.9	24.0	13.0				339.8		37.8	105.7	173.7		385.1		60.7		1.5	34.7							825.4	96.8	135.9	
STA.	400+39	TO	401+17	77.7	24.0	13.0	354.0					21.6	60.4	99.3			88.5	34.7		0.8	19.8			74.3				701.9	129.7	77.7	
STA.	401+17	TO	402+16	99.4	24.0	13.0	452.8					27.6	77.3	127.0			126.8	44.4		1.1	25.4				177.5			897.9	248.3	99.4	
STA.	402+16	TO	403+71	155.0	24.0	13.0	706.1					43.1	120.6	198.1			212.4	69.2		1.7	39.5					444.9	1400.2	555.3	155.0		
STA.	403+71	TO	404+69	98.0	24.0	13.0	446.4					27.2	76.2	125.2			132.8	43.8		1.1	25.0					281.3	885.3	351.1	98.0		
STA.	404+69	TO	404+98	29.0	24.0	13.0	132.1					8.1	22.6	37.1			38.8	12.9		0.3	7.4					83.2	262.0	103.9	29.0		
STA.	404+98	TO	406+08	110.0	24.0	13.0	501.1					30.6	85.6	140.6			144.2	49.1		1.2	28.1				196.4		993.7	274.8	110.0		
STA.	406+08	TO	406+95	87.0	24.0	13.0	396.3					24.2	67.7	111.2			103.4	38.8		0.9	22.2			83.2				785.9	145.2	87.0	
STA.	406+95	TO	408+50	155.0	24.0	13.0				387.5		43.1	120.6	198.1		439.2		69.2		1.7	39.5							941.4	110.4	155.0	
STA.	408+50	TO	409+00	50.0	24.0	13.0		127.8			28.5		38.9	63.9		141.7		22.3		0.5	12.8							303.7	35.6	50.0	
STA.	409+00	TO	412+12	312.0	24.0	13.0		797.3			378.5		381.3	398.7		884.0		152.9		3.4	87.4							1894.9	243.6	312.0	
STA.	412+12	TO	412+42	30.0	24.0	12.0	134.8						36.7	38.3		85.0		15.8			8.4							177.4	24.2	30.0	
STA.	412+42	TO	424+24	1182.0	24.0	18.0			2364.0						3152.0				617.8									3971.5	617.8		
STA.	424+24	TO	425+58	133.5	24.0	18.0				623.0					356.0				69.8									448.6	69.8		
STA.	425+58	TO	426+29	71.0	24.0	18.0	331.3								189.3				37.1	0.4	18.6							238.6	56.1		
STA.	426+29	TO	426+73	44.5	24.0	18.0	207.7								118.7				23.3	0.3	11.6	7.5						149.5	42.6		
STA.	426+73	TO	427+74	101.0	24.0	18.0	471.3								269.3				52.8	0.6	26.4		33.9					339.4	113.7		
STA.	427+74	TO	428+87	113.0	24.0	18.0	527.3								301.3				59.1	0.7	29.5	19.0						379.7	108.3		
STA.	428+87	TO	430+14	127.0	24.0	18.0	592.7								338.7				66.4	0.8	33.2							426.7	100.4		
STA.	430+14	TO	435+04	490.1	24.0	18.0			980.2						1306.9				256.2										1646.7	256.2	
STA. EQN 435+04.09 BK = 434+73.42 AH																															
STA.	434+73.42	TO	438+20	346.6	VARIES	12.0			1718.2										192.4										137.5	192.4	
STA.	438+20	TO	438+30	10.0	VARIES	12.0	52.7												5.9										4.2	5.9	
SUBTOTAL						5405.9	8637.6	5062.4	1350.3	6378.6	1107.9	3612.7	4685.6	6032.2	11061.4	847.0	1939.8	1380.7	63.3	1227.1	26.5	33.9	157.6	373.9	809.3	36760.5	6012.1	4454.0			
SIDE ROAD PAVEMENT TABLE SUBTOTAL						1725.7				583.9																	1242.5				
SHOULDER TABLE SUBTOTAL																											3711.2	1940.4			
TOTAL						7132.0	8638.0	5062.0	1350.0	6963.0	1108.0	3613.0	4686.0	6032.0	11061.0	847.0		3384.0		1227.0	60.0			1341.0		41714.0	7953.0	4454.0			
*STRIP CRACK CONTROL ONLY APPLIED TO SOUTH SIDE																															

MODEL Default
FILE Name: c:\pwworkspace\benlley.com\FW\DOT Documents\DOT Office\District A\Project\DA_68A65\CADD\DA\CAD\sheet\DA68A65-shc-schedule.dgn

SIDE ROAD PAVEMENT SCHEDULE													
LOCATION				AREA	HMA SURFACE REMOVAL - BUTT JOINT	PAYMENT REMOVAL	HMA BASE COURSE WIDENING, 8-1/4"	HMA BASE COURSE WIDENING, 11"	POLY. BIT. MATERIALS (TACK COAT)	TEMPORARY RAMP	PCC PAVEMENT 7" (JOINTED)	SUBBASE GRANULAR MATERIAL, TYPE A 4"	INCIDENTAL HMA SURFACING
						PCC			0.08 LB/SQ FT				2" & VARIES
				SQ. FT.	SQ. YD.	SQ. YD.	SQ. YD.	SQ. YD.	POUND	SQ. YD.	SQ. YD.	SQ. YD.	TON
IL RT. 9 SIDE ROADS													
OLD RT. 9													
STA.	8+40.4	TO	9+77.5	3880.8	431.2	75.4	26.7		310.5	51.1			71.5
WEST ST.													
STA.	9+05.9	TO	9+76.9	2716.2	301.8			50.5	217.3	57.8			33.8
STA.	10+23.4	TO	10+73.7	1980.0	220.0			22.3	158.4	55.6			24.6
LOCUST ST.													
STA.	9+20.0	TO	9+79.7	2187.0	243.0			30.8	175.0	54.1			27.2
STA.	10+21.1	TO	10+78.7	2250.0	250.0			3.0	180.0	63.0			28.0
SAMPSON ST.													
STA.	9+71.6	TO	9+79.0	717.3	79.7				57.4	64.4			8.9
STA.	10+21.0	TO	10+71.8	1800.0	200.0			15.8	144.0	57.8			22.4
JAMES ST.													
STA.	9+59.0	TO	9+79.0			118.5					120.0	120.0	
HARRIS ST.													
STA.	9+35.6	TO	9+78.8	1961.1		170.9					217.4	217.4	
STA.	10+21.0	TO	10+81.9	2192.4		219.1					243.6	243.6	
CHESTNUT ST.													
STA.	9+71.6	TO	9+79.0										
SUBTOTAL					1725.7	583.9	26.7	122.4	1242.5	403.7	581.0	581.0	216.5
PROPOSED ENTRANCES TABLE SUBTOTAL													57.3
SIDEWALK TABLE SUBTOTAL												86.0	
TOTAL					SEE MAINLINE RESURF SCHEDULE		27.0	122.0	SEE MAINLINE	404.0	581.0	667.0	274.0

SHOULDER SCHEDULE										
LOCATION				LENGTH	RT SHLDR WIDTH	LT SHLDR WIDTH	HMA SHOULDERS, 8"	POLY. BIT. MATERIALS (TACK COAT)	MATERIAL TRANSFER DEVICE	AGGREGATE SHOULDERS, TYPE B
								0.08 LB/SQ FT		
				FOOT	FOOT	FOOT	SQ. YD.	POUND	TON	TON
IL 9										
STA.	367+88	TO	368+30	42.0	0.0	0.0	0.0	0.0	0.0	8.5
STA.	368+30	TO	370+00	170.0	0-6.0	0-6.0	113.3	108.8	51.7	34.4
STA.	370+00	TO	370+32	32.0	6.0	6.0	42.7	35.8	19.5	6.5
STA.	370+32	TO	370+71	39.0	8.0	6.0	60.7	49.9	27.7	3.9
STA.	370+71	TO	372+25	154.0	6.0	6.0	205.3	172.5	93.6	31.2
STA.	372+25	TO	372+75	50.0	6.0	8.0	77.8	64.0	35.5	5.1
STA.	372+75	TO	374+06	131.0	6.0	6.0	174.7	146.7	79.6	26.5
STA.	374+06	TO	374+56	50.0	6.0	8.0	77.8	64.0	35.5	5.1
STA.	374+56	TO	374+89	33.0	6.0	6.0	44.0	37.0	20.1	6.7
STA.	374+89	TO	375+41	52.0	8.0	6.0	80.9	66.6	36.9	5.3
STA.	375+41	TO	376+10	69.0	6.0	6.0	92.0	77.3	42.0	14.0
STA.	376+10	TO	376+61	51.0	6.0	8.0	79.3	65.3	36.2	5.2
STA.	376+61	TO	379+55	294.0	6.0	6.0	392.0	329.3	178.8	59.5
STA.	379+55	TO	380+12	57.0	8.0	6.0	88.7	73.0	40.4	5.8
STA.	380+12	TO	381+96	184.0	6.0	6.0	245.3	206.1	111.9	37.3
STA.	381+96	TO	382+93	97.0	6.0	8.0	150.9	124.2	68.8	9.8
STA.	382+93	TO	383+34	41.0	6.0	6.0	54.7	45.9	24.9	8.3
STA.	383+34	TO	384+12	78.0	8.0	6.0	121.3	99.8	55.3	7.9
STA.	384+12	TO	385+80	168.0	6.0	6.0	224.0	188.2	102.1	34.0
STA.	385+80	TO	386+22	42.0	8.0	6.0	65.3	53.8	29.8	4.3
STA.	386+22	TO	386+36	14.0	8.0	8.0	24.9	20.2	11.3	0.0
STA.	386+36	TO	386+83	47.0	6.0	8.0	73.1	60.2	33.3	4.8
STA.	386+83	TO	389+55	272.0	6.0	6.0	362.7	304.6	165.4	55.1
STA.	389+55	TO	390+43	88.0	6.0	8.0	136.9	112.6	62.4	8.9
STA.	390+43	TO	391+77	134.0	6.0	6.0	89.3	85.8	40.7	13.6
STA.	391+77	TO	392+50	73.0	0.0	6.0	48.7	46.7	22.2	7.4
STA.	392+50	TO	393+78	128.0	6.0	6.0	85.3	81.9	38.9	13.0
STA.	393+78	TO	395+81	203.0	6.0	8.0	180.4	162.4	82.3	0.0
STA.	395+81	TO	408+76	1295.0	8.0	6.0	863.3	828.8	393.7	131.1
SUBTOTAL							4255.3	3711.2	1940.4	552.8
TOTAL							4255.0	SEE RESURF. SCHEDULE		553.0

	USER NAME = \$USERS	DESIGNED -	REVISED -	STATE OF ILLINOIS DEPARTMENT OF TRANSPORTATION	SCHEDULES OF QUANTITIES				F.A.P. RTE.	SECTION	COUNTY	TOTAL SHEETS	SHEET NO.
		DRAWN -	REVISED -						693	118RS-8,W-2	TAZEWELL	292	31
	PLOT SCALE = 1:100	CHECKED -	REVISED -						CONTRACT NO. 68A65				
	PLOT DATE = 3/14/2025	DATE -	REVISED -		SCALE:	SHEET 4	OF 14	SHEETS	STA.	TO STA.	ILLINOIS FED. AID PROJECT		

Model: Default
File: \\nslc-proj\ulcst-sw-bentley.com\PIV\DOT\Documents\DOT_Offices\District_68A65\CADD\B3\CAD\Sheet\DA68A65-Sub-Schedule.dgn

SIDEWALK, CC&G, AND ADA RAMP SCHEDULE																		
LOCATION				SIDEWALK REMOVAL	PCC SIDEWALK 4 INCH	PCC SIDEWALK 4 INCH (SPECIAL)	PCC SIDEWALK 6 INCH	PCC SIDEWALK 6 INCH (SPECIAL)	DETECTABLE WARNINGS (SPECIAL)	COMBINATION CURB AND GUTTER REMOVAL	GUTTER REMOVAL	CONCRETE GUTTER, TYPE A (SPECIAL)	CLASS SI CONCRETE (OUTLET)	CCC&G, TYPE B-6.24	CCC&G, TYPE B- 6.24 (VARIABLE WIDTH GUTTER FLAG)	SUBBASE GRANULAR MATERIAL, TYPE B 4"	SUBBASE GRANULAR MATERIAL, TYPE A 4"	ORNAMENTAL FENCE
RT. IL 9																		
STA.	390+42.7	TO	391+95.0			611.0			10.0					127.8		43.7		
SW QUAD OLD IL 9													2.4	20.0		6.8		
SE QUAD OLD IL 9										89.9	89.9		2.7	26.1		8.9		
STA.	392+32.0	TO	402+81.0	4300.1				10.0						953.5		326.3		
STA.	402+81.0	TO	403+61.0				480.0							80.0		27.4		80.0
STA.	403+61.0	TO	412+67.3		4195.6					142.2				844.3		288.9		
SW QUAD WEST ST.				210.8	365.8			10.0	56.0						65.0	18.9		
SE QUAD WEST ST.					111.4	163.5		22.8	73.4						62.0	16.9		
STA.	413+62.1	TO	417+15.4	2148.5	1434.4			219.2	254.5					360.4		123.3		
SW QUAD LOCUST ST.					267.3			10.0	65.3						52.4	14.8		
SE QUAD LOCUST ST.					295.3			10.0	79.8						72.0	20.3		
STA.	418+09.3	TO	421+58.3	1565.4	1736.2				300.9					336.0		115.0		
SE QUAD SAMPSON ST.					220.4			10.0	27.4						28.1	8.6		
STA.	422+71.8	TO	425+53.5	1247.3	244.5			1129.2	228.4					266.8		91.3		
SW QUAD JAMES ST.					30.0				36.0						32.3		8.3	
SE QUAD JAMES ST.									17.3						21.5		6.1	
STA.	426+44.2	TO	429+35.1						99.6					273.3		93.5		
SW QUAD HARRIS ST.									64.2						45.8		12.8	
SE QUAD HARRIS ST.				173.1	275.6			15.0	68.2					36.3	14.5		16.5	
STA.	430+38.6	TO	434+08.5		570.5			1169.1	260.3					367.8		125.9		
SW QUAD CHESTNUT				93.1	82.6				30.5						26.2		7.5	
LT. IL 9																		
STA.	408+55.4	TO	412+25.6						23.0			2.4		312.6		107.0		
NW QUAD WEST ST.									46.5					54.0		18.5		
NE QUAD WEST ST.									29.1					10.6	40.0	11.3		
STA.	413+23.5	TO	417+09.9		632.7			1153.0	10.0	327.7				360.4		123.3		
NW QUAD LOCUST ST.					68.5				17.4	31.3					25.4	8.2		
NE QUAD LOCUST ST.					75.7				17.0	72.8				29.6	31.2	18.9		
STA.	418+03.4	TO	421+67.2	89.3	1658.6				202.9					363.8		124.5		
NW QUAD SAMPSON ST.				191.7	159.4				20.0	59.9				44.9	10.0	18.3		
NE QUAD SAMPSON ST.				87.3	201.7				20.0	34.2					32.5	9.5		
STA.	422+55.4	TO	429+24.3						668.9					642.8		220.0		
NW QUAD HARRIS ST.									79.3					55.4	18.0		24.1	
NE QUAD HARRIS ST.				144.0	171.7				10.0	46.8				22.4	10.5		10.7	
STA.	430+13.0	TO	435+04.0						477.9					478.0		163.6		
SUBTOTAL				5950.5	17098.0	774.5	480.0	3670.5	192.2	3904.3	89.9	89.9	7.5	6066.8	587.4	2153.7	86.0	80.0
TOTAL				5951.0	17098.0	775.0	480.0	3671.0	192.0	3904.0	90.0	90.0	7.5	6067.0	587.0	SEE STAGING SCHEDULE	SEE HMA SCHEDULE	80.0

USER NAME = \$USER\$	DESIGNED -	REVISED -
	DRAWN -	REVISED -
PLOT SCALE = 1:100	CHECKED -	REVISED -
PLOT DATE = 3/14/2025	DATE -	REVISED -

STATE OF ILLINOIS
DEPARTMENT OF TRANSPORTATION

SCHEDULES OF QUANTITIES

SCALE: SHEET 5 OF 14 SHEETS STA. TO STA.

F.A.P. RTE.	SECTION	COUNTY	TOTAL SHEETS	SHEET NO.
693	118RS-8,W-2	TAZEWELL	292	32
CONTRACT NO. 68A65				
ILLINOIS FED. AID PROJECT				

Model - Default
FILE: \\nrt1c-prod\ultra-cw-bentley.com\PIV\DOT-Documents\DOT-Office\District_A\Projects\DL_68A65\CAOD\B3\CAD\Sheets\DL68A65-sht-schedule.dgn

PROPOSED ENTRANCES SCHEDULE												
LOCATION			TYPE	MATERIAL	AREA	AGGREGATE SURFACE COURSE TYPE A 6"	AGGREGATE SURFACE COURSE TYPE A 8"	PCC DRIVEWAY PAVEMENT, 6"	PCC DRIVEWAY PAVEMENT, 7"	INCIDENTAL HOT-MIX ASPHALT SURFACING	DRIVEWAY PAVEMENT REMOVAL	CURB REMOVAL
						SQ. FT.	SQ. YD.	SQ. YD.	SQ. YD.	SQ. YD.	8 INCH TON	SQ. YD.
IL RT. 9												
RT	STA.	370+52.2	FE	AGG	370.9		41.2				48.1	
LT	STA.	372+50.0	FE	AGG	878.8		97.6					
LT	STA.	374+31.1	CE	CONC	587.3				65.3		117.6	
RT	STA.	375+15.2	CE	CONC	553.6				61.5		126.6	
LT	STA.	376+35.9	CE	CONC	645.9				71.8		127.2	
RT	STA.	379+75.0	CE	AGG	1188.1		68.7		63.3			
LT	STA.	382+44.3	CE	CONC	1046.7				116.3		348.3	
RT	STA.	383+72.6	CE	CONC	938.7				104.3		245.5	
RT	STA.	386+07.8	CE	CONC	579.4				64.4		137.3	
LT	STA.	386+54.4	CE	AGG	740.9		82.3					
RT	STA.	389+27.0	CE	BIT	395.6						44.0	
LT	STA.	389+85.8	CE	CONC	621.2				69.0		181.1	
RT	STA.	390+25.0	CE	BIT	400.5						44.5	
RT	STA.	390+64.2	CE	CONC	818.1				90.9			
LT	STA.	394+00.3	CE	AGG	495.2		55.0				49.8	
RT	STA.	394+20.4	CE	CONC	894.3				99.4		155.9	
RT	STA.	395+45.0	CE	CONC	809.1				89.9		120.2	
LT	STA.	395+51.9	CE	CONC	1133.1				125.9		127.0	
LT	STA.	396+42.0	CE	BIT	440.5						48.9	
RT	STA.	397+50.0	CE	CONC	688.0				76.4		123.3	
RT	STA.	398+50.0	PE	CONC	243.7			27.1			37.8	
				AGG	210.0	23.3						
RT	STA.	399+50	PE	CONC	243.0			27.0				
RT	STA.	399+83.6	PE	CONC	288.7							
RT	STA.	400+50.0	PE	CONC	188.0			23.2			408.0	
				AGG	296.5	32.9						
RT	STA.	401+00.0	FE	CONC	396.0			44.0				
RT	STA.	402+00.0	FE	CONC	1205.4							
RT	STA.	405+37.2	CE	CONC	1081.4				120.2		200.9	
RT	STA.	408+00.0	CE	CONC	746.4				82.9		156.2	
LT	STA.	414+50.0	CE	CONC	1140.2				126.7		135.1	
RT	STA.	414+69.1	CE	CONC	1366.9				151.9	7.6	155.6	43.5
RT	STA.	415+33.5	CE	CONC	939.4				104.4		107.8	44
LT	STA.	419+66.8	CE	CONC	759.2				84.4		66.5	10.5
RT	STA.	419+79.0	CE	CONC	530.8				59.0		77.6	39.5
LT	STA.	419+92.8	PL	CONC	103.8						103.8	89.3
LT	STA.	421+02.0	CE	CONC	344.0				38.2		49.9	22.0
RT	STA.	423+15.7	CE	CONC	296.1				32.9		58.8	
				BIT	530.7					26.4		
RT	STA.	423+53.8	PE	AGG	145.0	16.1					15.0	
				CONC	200.0			22.2				
RT	STA.	424+53.2	PE	CONC	34.2			3.8				
RT	STA.	427+17.3	CE	CONC	342.9				38.1		133.4	127.2
RT	STA.	427+79.4	CE	CONC	330.0				36.7			
RT	STA.	428+56.6	CE	CONC	305.1				33.9			
RT	STA.	432+26.0	CE	CONC	454.7				50.5		63.6	36.7
RT	STA.	433+39.2	CE	CONC	408.3				45.4		54.4	51.0
LOCUST ST.												
LT	STA.	09+49.8	CE	CONC	332.1				36.9		63.2	
				BIT	295.0					14.7		
RT	STA.	10+60.7	CE	BIT	174.6					8.7	27.0	
SUBTOTAL						72.4	344.9	147.3	2140.3	57.3	3959.9	463.7
TOTAL						72.0	345.0	147.0	2140.0	SEE SIDEROAD PVT SCHED.	3960.0	464.0

RIPRAP SCHEDULE								
LOCATION			WIDTH	LENGTH	AREA	STONE RIPRAP, CLASS B3	STONE RIPRAP CLASS A5	FILTER FABRIC
			FOOT	FOOT	SQ FT	TON	TON	SQ YD
IL 9								
RT.	STA.	374+23.0	5	10	50	1.9		
RT.	STA.	378+00.0	5	10	50	1.9		
LT.	STA.	379+33.0	10	20	200	7.4		
RT.	STA.	379+33.0	8	25	200	7.4		
RT.	STA.	391+91.0	5	5	25	0.9		
RT.	STA.	392+34.0			170	6.3		
LT.	STA.	395+14.0	5	5	25	0.9		
LT. STA. 397+63 TO 397+90					237	8.8		
RT. STA. 402+81 TO 403+61					1481.9	54.9		
					756.5		77.1	84.1
LT. STA. 403+70 TO 404+37					1055.4		107.5	117.3
LT. STA. 408+30 TO 409+00					747.6		76.1	83.1
SUBTOTAL						90.4	260.7	284.4
TOTAL						90.0	261.0	284.0

CROSS ROAD CULVERTS							
LOCATION		PIPE CULVERTS, CLASS A, TYPE 1 EQUIVALENT ROUND- SIZE 27"	PRECAST REINFORCED CONCRETE FLARED END SECTIONS- ELLIPTICAL, EQUIVALENT ROUND - SIZE 27"	TRENCH BACKFILL	SUBBASE GRANULAR MATERIAL, TYPE A 6"	CLASS D PATCHES, TYPE II 12"	CLASS D PATCHES, TYPE IV 12"
IL 9							
STA	379+33.28	110.0	4.0	11.2	36.9	11.3	25.6
STA	403+58.00				200.2		75.4
SUB TOTAL		110.0	4.0	11.2	237.1	11.3	101.0
TOTAL		110.0	4.0	SEE STORM SEWER SCHEDULE	237.0	11.0	101.0

MODEL Default
FILE Name: p:\w\dot-aw-beadley.com\FW\DOT-Documents\DOT Office\District A\Projects\DA_68A65\CAOD\DA3\CAD\sheet\DA68A65-shc-schedule.dgn

ENTRANCE DRAINAGE SCHEDULE									
LOCATION			TYPE	PIPE CULVERTS, CLASS D, TYPE I	METAL FLARED END SECTIONS	PIPE CULVERTS, CLASS D, TYPE 1, EQUIV ROUND	METAL FLARED END SECTIONS, EQUIVALENT ROUND-SIZE	PIPE CULVERTS, CLASS A, TYPE 1, EQUIV ROUND	PRECAST REINFORCED CONC FLARED END SECTION EQUIV ROUND
				18"	18"	18"	18"	18"	18"
				FOOT	EACH	FOOT	EACH	FOOT	EACH
IL 9									
RT	STA.	370+52.2	FE			40	2		
LT	STA.	372+50.0	FE			55	2		
LT	STA.	374+31.1	CE	50	2				
RT	STA.	375+15.2	CE			50	2		
LT	STA.	376+35.9	CE			47	2		
RT	STA.	379+83.0	CE					55	2
LT	STA.	382+50.0	CE			100	2		
RT	STA.	383+72.6	CE			85	2		
RT	STA.	386+07.8	CE			51	2		
LT	STA.	386+54.4	CE			62	2		
LT	STA.	394+00.0	CE	42	2				
LT	STA.	395+50.0	CE			70	2		
SUBTOTAL				92.0	4.0	560.0	18.0	55.0	2.0
TOTAL				92.0	4.0	560.0	18.0	55.0	2.0

DRAINAGE STRUCTURE ADJUSTMENT SCHEDULE													
LOCATION			PROPOSED LID ELEVATION	OFFSET	INLETS TO BE ADJUSTED (SPECIAL)	MANHOLES TO BE ADJUSTED	MANHOLES TO BE ADJUSTED (SPECIAL)	MANHOLES TO BE ADJUSTED WITH NEW TYPE 1 FRAME, CLOSED LID (SPECIAL)	SANITARY MANHOLES TO BE RECONSTRUCTED WITH NEW TYPE 1 FRAME, CLOSED LID (SPECIAL)	MANHOLES TO BE RECONSTRUCTED	MANHOLES TO BE RECONSTRUCTED (SPECIAL)	WATER VALVES TO BE ADJUSTED (SPECIAL)	
				FOOT	EACH	EACH	EACH	EACH	EACH	EACH	EACH	EACH	EACH
STATION			Match Prop. Shoulder	24		1.0							
LT	STA	385+92.5		24		1.0							
LT	STA	389+30.5											
RT	STA	393+38.5	635.89	47.6						1.0			
RT	STA	397+86.1	635.58	31.5					1.0				
RT	STA	401+31.3	635.36	34.1					1.0				
RT	STA	402+81.0	635.75	35.5						1.0			
RT	STA	405+02.1	level 5-cut cross section	37.4						1.0			
RT	STA	407+83.5		39.1						1.0			
RT	STA	411+07.7		40.1						1.0			
RT	STA	415+32.8	641.14	52.0				1.0					
RT	STA	416+86.6	643.02	31.7		1.0							
LT	STA	417+39.2	640.86		1.0								
RT	STA	417+53.3	Match Prop. Roadway					1.0					
LT	STA	417+85.5	Match Prop. Ground							1.0			
RT	STA	419+77.0	642.69	29.0		1.0							
RT	STA	419+78.8	642.78	35.0				1.0					
RT	STA	422+00.0	Match Prop. Roadway	23.0			1.0						
LT	STA	422+28.7		45.6	1.0								
RT	STA	422+58.4	642.28	34.2					1.0				
RT	STA	422+70.5	Match Prop. Ground	29.9		1.0							
RT	STA	425+00.0	645.08	24.4						1.0			
RT	STA	425+70.0	Match Prop. Roadway	22.6			1.0						
RT	STA	425+73.1	644.10	27.8	1.0								
RT	STA	426+24.1	644.43	31.4	1.0								
RT	STA	426+37.9	Match Prop. Roadway	19.1			1.0						
RT	STA	429+62.0		18.0			1.0						
RT	STA	429+67.0	Match Prop. Ground	49.8						1.0			
RT	STA	430+00.0	Match Prop. Roadway	18.0			1.0						
RT	STA	430+06.0		27.6			1.0						
RT	STA	432+23.0	Match Prop. Ground	25.4					1.0				
RT	STA	434+34.0	Match Prop. Roadway	20.0			1.0						
Location determined by Engineer. Extra Quantity											1.0		
TOTAL						4.0	5.0	7.0	3.0	4.0	8.0	1.0	5.0

LOCATION			INLET & PIPE PROTECTION
IL 9			EACH
RT.	STA.	370+33	1
RT.	STA.	374+90	1
RT.	STA.	379+33	2
RT.	STA.	380+17	1
RT.	STA.	384+15	1
RT.	STA.	386+32	1
RT.	STA.	391+77	1
RT.	STA.	392+90	2
RT.	STA.	395+00	1
RT.	STA.	397+00	1
RT.	STA.	398+00	1
RT.	STA.	399+00	2
RT.	STA.	400+00	1
RT.	STA.	402+50	1
RT.	STA.	404+89	1
RT.	STA.	405+97	1
RT.	STA.	407+51	1
RT.	STA.	409+94	1
RT.	STA.	413+50.8	1
RT.	STA.	417+21.8	1
RT.	STA.	417+36	1
RT.	STA.	417+86	1
RT.	STA.	418+24.8	1
RT.	STA.	424+89.5	1
RT.	STA.	425+73	1
RT.	STA.	426+24	1
RT.	STA.	426+38	1
RT.	STA.	428+13	1
RT.	STA.	429+74	1
RT.	STA.	430+04	1
RT.	STA.	434+34	1
RT.	STA.	434+67.5	1
RT.	STA.	435+16	1
RT.	STA.	437+75	1
LT.	STA.	372+20	1
LT.	STA.	374+00	1
LT.	STA.	376+10	1
LT.	STA.	383+00	1
LT.	STA.	386+89	1
LT.	STA.	393+80	1
LT.	STA.	395+15	1
LT.	STA.	412+19	1
LT.	STA.	413+08	1
LT.	STA.	413+50	1
LT.	STA.	415+00	1
LT.	STA.	415+23	1
LT.	STA.	417+39	1
LT.	STA.	417+74	1
LT.	STA.	422+28	1
LT.	STA.	424+89.5	1
LT.	STA.	427+20	1
LT.	STA.	428+13	1
LT.	STA.	429+90.7	1
LT.	STA.	430+19.5	1
LT.	STA.	435+25	1
LT.	STA.	437+78	1
WEST STREET			
RT.	STA.	9+31	1
LT.	STA.	9+31	1
TOTAL			61.0

USER NAME = \$USERS	DESIGNED -	REVISED -
	DRAWN -	REVISED -
PLOT SCALE = 1:100	CHECKED -	REVISED -
PLOT DATE = 3/14/2025	DATE -	REVISED -

STATE OF ILLINOIS
DEPARTMENT OF TRANSPORTATION

SCHEDULES OF QUANTITIES

SCALE: SHEET 7 OF 14 SHEETS STA. TO STA.

F.A.P. RTE.	SECTION	COUNTY	TOTAL SHEETS	SHEET NO.
693	118RS-8,W-2	TAZEWELL	292	34
			CONTRACT NO. 68A65	
		ILLINOIS	FED. AID PROJECT	

STORM SEWER SCHEDULE																									
LOCATION			PIPE CULVERTS TO BE CLEANED		STORM SEWERS TO BE CLEANED		VIDEO INSPECTION OF STORM SEWER	CURED IN PLACE PIPE LINER, 24"	STORM SEWERS, CLASS A		STORM SEWERS, CLASS A			STORM SEWERS, WATER MAIN QUALITY PIPE		STORM SEWERS, WATER MAIN QUALITY PIPE			TRENCH BACKFILL	CLASS D PATCHES, 15"				METAL FLARED END SECTION 24"	
									TYPE 1		TYPE 2			TYPE 1		TYPE 2				TYPE I	TYPE II	TYPE III	TYPE IV		
STRUTURE	TO	STRUCTURE	6" FOOT	12" FOOT	12" FOOT	18" FOOT	FOOT	FOOT	15" FOOT	18" FOOT	15" FOOT	18" FOOT	24" FOOT	15" FOOT	18" FOOT	15" FOOT	18" FOOT	24" FOOT	CU YD	SQ YD	SQ YD	SQ YD	SQ YD	EACH	
1	TO	2									115.5								23.3			16.9			
3	TO	2														37.0			9						
2	TO	4										211.5							140.8						
4	TO	5										202.0							62						
5	TO	8																202.0	32.4						
6	TO	7														102.0									
7	TO	8														20.5			5.8						
8	TO	9																102	20.9						
9	TO	10																252	70.3						
10	TO	CREEK																40.5	3.1					1	
CREEK	TO	11											97.5						11.8					1	
11	TO	12										110.0							17.1						
13	TO	12									23.5								2.7						
12	TO	14										156.0							16.4						
15	TO	14									19.5								1.1						
14	TO	16								245.5									25.8						
17	TO	16									20								1.1						
WEST STREET INTERSECTION																									
RT. 413+60			64																						
18	TO	19													31				7.2		9.6				
20	TO	19																34	7.0						
21	TO	19														25			5.9						
19	TO	23																88.5	18.1			35.2			
26	TO	25							28										6.6						
25	TO	24													147.5				34.1						
24	TO	23										42.0							9.7						
23	TO	22											87.0						17.8				27.4		
22		FLUME											21.5						0.6						
MH @ LT. 417+85.5	TO	28			120		120																		
28	TO	20					413	413																	
20	TO	FLUME			192		192																		
LOCUST STREET INTSECTION																									
28	TO	27												15.0					3.5	2.5					
29	TO	28															51.5		11.9			17.1			
30	TO	29							39										9.2	3.0					
29	TO	MH @ LT. 417+85.5															71.0		16.4			19.2			
RT. STA. 417+86				36																					
32	TO	33										62							14.3			15.9			
34	TO	35										47							10.9			15.9			
36	TO	34				200	200																		
HARRIS STREET INTSECTION																									
MH @ RT 429+67	TO	37												5.0					1.2						
38	TO	37												38.5					9.1		10.3				
39	TO	40							30										7.1						
SUBTOTAL			64.00	36.00	312.00	200.00	925.00	413.00	97.00	245.50	178.50	830.50	206.00	58.50	178.50	184.50	122.50	719.00	634.20	5.49	19.91	84.91	62.67	2.00	
TOTAL FROM CROSS ROAD CULVERTS																			11.17						
TOTAL			64.0	36.0	312.0	200.0	925.0	413.0	97.0	246.0	179.0	831.0	206.0	59.0	179.0	185.0	123.0	719.0	645.0	SEE PAVT PATCHING SCHEDULE				2.0	

	USER NAME = \$USERS	DESIGNED -	REVISED -	STATE OF ILLINOIS DEPARTMENT OF TRANSPORTATION	SCHEDULES OF QUANTITIES				F.A.P. RTE.	SECTION	COUNTY	TOTAL SHEETS	SHEET NO.
		DRAWN -	REVISED -						693	118RS-8.W-2	TAZEWELL	292	35
	PLOT SCALE = 1:100	CHECKED -	REVISED -		CONTRACT NO. 68A65								
	PLOT DATE = 3/14/2025	DATE -	REVISED -										
					SCALE:	SHEET 8	OF 14	SHEETS	STA.	TO STA.			

Model Default
FILE: \\nrt-cw-bentley.com\\P\\DOT\\Documents\\DOT Office\\District 6\\6A65\\CAD\\Data\\CAD\\sheets\\D6A65\\ht-schedule.dgn

LOCATION						DRAINAGE STRUCTURE SCHEDULE										
						PROPOSED OFFSET TO CONTROL POINT OR TOP OF BOX	PROPOSED ELEVATION AT CONTROL POINT OR TOP OF BOX	M.H. TYPE A, 5'	M.H. TYPE A, 5'	INLET-MANHOLE, TYPE G-1 (SPECIAL)			INLETS, TYPE A		INLETS	
								DIAMETER TYPE 1 FRAME	DIAMETER TYPE 1 FRAME	4' DIA	5' DIA	8' DIA	TYPE 1 FRAME	TYPE 8 GRATE	TYPE G-1	TYPE G-1 SPECIAL
STRUCTURE #	STATION			FOOT		CLOSED LID EACH	OPEN LID EACH	TYPE 1 FRAME EACH	TYPE 1 FRAME EACH	TYPE 1 FRAME EACH	CLOSED LID EACH	EACH	EACH	EACH		
IL 9 (PEARL STREET)																
1	RT	STA	391+77.0	22.5	639.27									1.0		
2	RT	STA	392+90.5	22.5	638.38			1.0								
3	RT	STA	392+90.5	56.4	634.00							1.0				
4	RT	STA	395+00.0	22.5	636.97									1.0		
5	RT	STA	397+00.0	22.5	635.59			1.0								
6	RT	STA	398+00.0	45.4	633.40							1.0				
7	RT	STA	399+00.0	43.7	633.54							1.0				
8	RT	STA	399+00.0	22.5	634.73			1.0								
9	RT	STA	400+00.0	22.5	634.51			1.0								
10	RT	STA	402+50.0	22.5	635.18				1.0							
11	RT	STA	404+89.3	22.5	635.06				1.0							
12	RT	STA	405+97.2	22.5	634.74			1.0								
13	RT	STA	405+97.2	50.3	635.85						1.0					
14	RT	STA	407+51.2	22.5	634.58			1.0								
15	RT	STA	407+51.3	45.9	635.83						1.0					
16	RT	STA	409+94.7	22.5	635.70			1.0								
17	RT	STA	409+94.7	40.9	636.25						1.0					
WEST STREET INTERSECTION																
18	WEST STREET STA. LT. STA. 9+31			11	639.04								1.0			
19	WEST STREET STA. RT. STA. 9+31			16.6	638.92				1.0							
20	WEST STREET STA. RT. STA. 8+97			23.9	Match Roadway	1.0										
21	RT	STA	413+50.00	46.3	638.12							1.0				
22	LT	STA	412+19.0	22.5	637.48				1.0							
23	LT	STA	413+08.2	26.1	637.79				1.0							
24	LT	STA	413+50.0	21.0	638.25									1.0		
25	LT	STA	415+00.0	21.0	639.37									1.0		
26	LT	STA	415+23.1	35.5	639.68							1.0				
LOCUST STREET INTSECTION																
27	RT	STA	417+21.8	21.0	641.95								1.0			
28	RT	STA	417+36.30	23.4	Match Roadway		1.0									
29	RT	STA	417+86.60	22.3	Match Roadway		1.0									
30	RT	STA	418+24.75	21.0	641.71									1.0		
31	LT	STA	417+73.87	41.8	640.94								1.0			
IL 9 (PEARL STREET)																
32	RT	STA	424+89.53	21.0	644.35									1.0		
33	LT	STA	424+89.53	37.0	645.37		1.0									
34	RT	STA	428+13.00	21.0	645.49					1.0						
35	LT	STA	428+13.00	21.0	645.48			1.0								
36	LT	STA	427+20.1	22.7	645.21									1.0		
HARRIS STREET INTSECTION																
37	RT	STA	429+73.9	49.2	645.20								1.0			
38	RT	STA	430+05.40	44.8	645.19								1.0			
39	LT	STA	429+90.70	36.9	645.98								1.0			
40	LT	STA	430+18.30	21.0	646.08								1.0			
SUBTOTAL						1.0	3.0	8.0	5.0	1.0	3.0	5.0	7.0	7.0		
TOTAL						1.0	3.0	8.0	5.0	1.0	3.0	5.0	7.0	7.0		

	USER NAME = \$USERS	DESIGNED -	REVISED -	STATE OF ILLINOIS DEPARTMENT OF TRANSPORTATION	SCHEDULES OF QUANTITIES						F.A.P. RTE.	SECTION	COUNTY	TOTAL SHEETS	SHEET NO.
		DRAWN -	REVISED -								693	118RS-8,W-2	TAZEWELL	292	36
	PLOT SCALE = 1:100	CHECKED -	REVISED -								CONTRACT NO. 68A65				
	PLOT DATE = 3/14/2025	DATE -	REVISED -		SCALE:	SHEET 9	OF 14	SHEETS	STA.	TO STA.	ILLINOIS FED. AID PROJECT				

Model: Default
File: \\nrt-cw-bentley.com\PIV\DOT\Documents\DOT Offices\District 6\68A65\CAOD\B3\CAD\sheet\1468A65-shc-schedule.dgn

TEMPORARY GUARDRAIL SCHEDULE								
LOCATION				TEMPORARY STEEL PLATE BEAM GUARDRAIL, TYPE A	TEMPORARY TRAFFIC BARRIER TERMINAL, TYPE 1	TERMINAL MARKER DIRECT APPLIED	LINEAR DELINEATOR PANELS, 4 INCH	GUARDRAIL AGGREGATE FOR EROSION CONTROL
				FOOT	EACH	EACH	EACH	TONS
PRE-STAGE TIBER CREEK								
STA.	402+30.6	TO	402+80.6	150.0	1.0	1.0	4.0	31.6
STA.	402+80.6	TO	404+30.6					
STA.	404+30.6	TO	404+80.6		1.0	1.0		
SUBTOTAL				150.0	2.0	2.0	4.0	31.6
TOTAL				150.0	2.0	2.0	4.0	32.0

LOCATION	AGGREGATE FOR TEMPORARY ACCESS
	TON
IL 9	
STA. 364+00 TO STA. 413+00	432.8
1' depth - 19 entrances	
STA. 413+00 TO STA. 438+30	318.9
1' depth - 14 entrances	
SUBTOTAL	751.7
TOTAL	752.0

STAGING TABLE										
LOCATION				TEMPORARY CONCRETE BARRIER	RELOCATE TEMPORARY CONCRETE BARRIER	PINNING TEMPORARY CONCRETE BARRIER	IMPACT ATTENUATORS, TEMPORARY (NON- REDIRECTIVE), TEST LEVEL 3	IMPACT ATTENUATORS, RELOCATE (NON- REDIRECTIVE), TEST LEVEL 3	TEMPORARY RUMBLE STRIPS	TEMPORARY BRIDGE TRAFFIC SIGNALS
				FOOT	FOOT	EACH	EACH	EACH	EACH	EACH
DOUBLE ELLIPTICAL										
STA.	375+66.0	TO	383+06.0							
STAGE I				287.5			2.0		6.0	1.0
STAGE II				125.0	287.5			2.0		
TIBER CREEK BOX CULVERT										
STA.	399+66.0	TO	407+71.0							
STAGE I				362.5		30.0	2.0			
STAGE II					362.5	30.0		2.0	3.0	1.0
SUBTOTAL				775.0	650.0	60.0	4.0	4.0	9.0	2.0
TOTAL				775.0	650.0	60.0	4.0	4.0	9.0	2.0

STAGING TEMPORARY PAVEMENT & MISC. SCHEDULE														
LOCATION				TEMPORARY EROSION CONTROL SEEDING	TEMPORARY DITCH CHECKS	AGGREGATE DITCH CHECKS	TEMPORARY EROSION CONTROL BLANKET	SUBBASE GRANULAR MATERIAL, TYPE B, 4"	CONCRETE COLLAR	REINFORCEMENT BARS	EXPANSION BOLTS 3/4 INCH	PRECAST CONCRETE BOX CULVERTS 5' X 4'	TEMPORARY SHOULDER	TEMPORARY PAVEMENT
				POUND	FOOT	TON	SQ. YD.	SQ. YD.	CU. YD.	POUND	EACH	FOOT	SQ. YD.	SQ. YD.
MAINLINE														
STA.	367+52.0	TO	377+33.0										654.0	
DOUBLE ELLIPTICAL														
STA.	375+66.0	TO	383+06.0											
STAGE I													433.3	
STAGE II														
MAINLINE														
STA.	381+33.0	TO	402+23.0										1393.3	
TIBER CREEK/FLUME														
STA.	396+53.0	TO	412+12.0											
PRE-STAGE				10.0	50.0	23.7	219.9	1914.3	2.7	24.0	8.0	17.0	45.6	1914.3
STAGE I													673.1	
STAGE II														
SUBTOTAL				10.0	50.0	23.7	219.9	1914.3	2.7	24.0	8.0	17.0	3199.3	1914.3
SUBTOTAL FROM SIDEWALK SCHEDULE								2153.7						
TOTAL				10.0	SEE SEEDING SCHEDULE	24.0	220.0	4068.0	3.0	24.0	8.0	17.0	3199.0	1914.0

	USER NAME = \$USERS	DESIGNED -	REVISED -	STATE OF ILLINOIS DEPARTMENT OF TRANSPORTATION	SCHEDULES OF QUANTITIES						F.A.P. RTE.	SECTION	COUNTY	TOTAL SHEETS	SHEET NO.
		DRAWN -	REVISED -								693	118RS-8,W-2	TAZEWELL	292	37
	PLOT SCALE = 1:100	CHECKED -	REVISED -								CONTRACT NO. 68A65				
	PLOT DATE = 3/14/2025	DATE -	REVISED -		SCALE:	SHEET 10	OF 14	SHEETS	STA.	TO STA.	ILLINOIS FED. AID PROJECT				

MODEL Default
FILE Name: p:\project-aw-bentley.com\p\INDOT\Documents\DOT Office\District A\Project\DA_68A65\CADD\DA68A65-shc-schedule.dgn

STAGING PAVEMENT MARKING SCHEDULE											
LOCATION				TEMPORARY PAVEMENT MARKING - LINE 4" - PAINT		TEMPORARY PAVEMENT MARKING - LINE 4" - TYPE IV TAPE		SHORT TERM PAVEMENT MARKING	SHORT TERM PAVEMENT MARKING REMOVAL	PAVEMENT MARKING BLACKOUT TAPE, 6"	PAVEMENT MARKING REMOVAL - GRINDING
				WHITE FOOT	DOUBLE YELLOW FOOT	WHITE FOOT	DOUBLE YELLOW FOOT				
MAINLINE STAGE I											
STA.	365+26.8	TO	368+00.0			373	410		261	342.2	
STA.	368+00.0	TO	412+36.1	8872.2	8872.2						1848.7
STA.	412+36.1	TO	413+89.0		305.8						13
STA.	413+89.0	TO	417+09.3	320.3	640.6						27
STA.	418+00.0	TO	421+81.4	381.4	762.8						32
STA.	422+58.6	TO	425+09.9	251.3	502.6						21
STA.	425+09.9	TO	426+59.9								13
STA.	426+59.9	TO	429+36.0	276.1	552.2						24
STA.	430+10.9	TO	434+00.0	389.1	778.2						33
STA.	434+00.0	TO	435+04.1	59.6	208.18						9
STA.	434+73.4	TO	437+77.6	878.0							26
MAINLINE STAGE II											
STA.	365+26.8	TO	368+00.0			183.7	192.8		125.5		
STA.	368+00.0	TO	412+36.1	8872.2	8872.2						
STA.	412+36.1	TO	413+89.0		305.8						
STA.	413+89.0	TO	417+09.3	320.3	640.6						
STA.	418+00.0	TO	421+81.4	381.4	762.8						
STA.	422+58.6	TO	425+09.9	251.3	502.6						
STA.	425+09.9	TO	426+59.9								
STA.	426+59.9	TO	429+36.0	276.1	552.2						
STA.	430+10.9	TO	434+00.0	389.1	778.2						
STA.	434+00.0	TO	435+04.1	59.6	208.18						
STA.	434+73.4	TO	438+38	878.0							
STA.	439+00.0	TO	442+52.5	352.5	705.0	352.5	705.0		352.5	342.2	
MAINLINE STAGE III											
STA.	365+26.8	TO	368+00.0								
STA.	368+00.0	TO	412+36.1					665	222		
STA.	412+36.1	TO	413+89.0					23	8		
STA.	413+89.0	TO	417+09.3					48	16		
STA.	418+00.0	TO	421+81.4					57	19		
STA.	422+58.6	TO	425+09.9					38	13		
STA.	425+09.9	TO	426+59.9					23	8		
STA.	426+59.9	TO	429+36.0					41	14		
STA.	430+10.9	TO	434+00.0					58	19		
STA.	434+00.0	TO	435+04.1					16	5		
STA.	434+73.4	TO	438+38.0					55	18		
STA.	439+00.0	TO	442+52.5								
MAINLINE FINAL											
STA.	364+00.0	TO	412+36.1					1644	548		
STA.	412+36.1	TO	413+89.0					52	17		
STA.	413+89.0	TO	417+09.3					109	36		
STA.	418+00.0	TO	421+81.4					130	43		
STA.	422+58.6	TO	425+09.9					85	28		
STA.	425+09.9	TO	426+59.9					51	17		
STA.	426+59.9	TO	429+36.0					94	31		
STA.	430+10.9	TO	434+00.0					132	44		
STA.	434+00.0	TO	435+04.1					35	12		
STA.	434+73.4	TO	438+30.0					121	40		
FLUME											
STA.	407+35.0	TO	412+36.0	1002	1002						668
STA.	412+36.0	TO	414+13.0	100							33
SUBTOTAL				24310.5	26952.2	909.2	1307.8	3478.0	1898.3	684.4	2748.0
TOTAL				SEE TEMP PAVT MARKING SCHEDULE		2217.0		3478.0	1898.0	684.0	2748.0

	USER NAME = \$USERS	DESIGNED -	REVISED -	STATE OF ILLINOIS DEPARTMENT OF TRANSPORTATION	SCHEDULES OF QUANTITIES				F.A.P. RTE.	SECTION	COUNTY	TOTAL SHEETS	SHEET NO.
		DRAWN -	REVISED -						693	118RS-8,W-2	TAZEWELL	292	38
	PLOT SCALE = 1:100	CHECKED -	REVISED -						CONTRACT NO. 68A65				
	PLOT DATE = 3/14/2025	DATE -	REVISED -		SCALE:	SHEET 11	OF 14	SHEETS	STA.	TO STA.	ILLINOIS FED. AID PROJECT		

MODEL: Default
FILE: \\nrt1c-proj\ultra-cw-bentley.com\PIV\DOT\Documents\DOT Offices\District 4\Projects\DA_68A65\CA00\DA01\CAD\sheet\DA68A65-sht-schedule.dgn

LOCATION					PERIMETER EROSION BARRIER
					FOOT
IL 9					
RT.	STA.	399+50	TO	400+05	133.8
RT.	STA.	400+76	TO	403+35	362.2
LT.	STA.	379+24	TO	379+39	32.6
LT.	STA.	403+69	TO	412+53	1658.8
LT.	STA.	422+56	TO	429+33	718.5
LT.	STA.	430+07	TO	413+18	571.5
SUBTOTAL					3477.4
TOTAL					3477.0

SEEDING SCHEDULE																		
LOCATION					TEMPORARY DITCH CHECKS		SEEDING, CLASS, 1	SEEDING, CLASS, 3	MULCH METHOD 2	HEAVY DUTY EROSION CONTROL BLANKET	NITROGEN FERTILIZER NUTRIENT		PHOSPHORUS FERTILIZER NUTRIENT		POTASSIUM FERTILIZER NUTRIENT		SODDING, SALT TOLERANT	SUPPLEMENTAL WATERING
											90 LB/ACRE	60 LB/ACRE	90 LB/ACRE	60 LB/ACRE	90 LB/ACRE	60 LB/ACRE		
					# (10' EACH)	FOOT	ACRE	ACRE	ACRE	SQ. YD.	POUND		POUND		POUND		SQ. YD.	UNIT
IL 9																		
RT	STA.	368+00.0	TO	379+00.0	7	70	0.85		0.85		76.9		76.9		76.9			
RT	STA.	379+00.0	TO	382+00.0	2	20	0.15		0.15		13.6		13.6		13.6			
RT	STA.	382+00.0	TO	392+00.0	5	50	0.54		0.54		48.9		48.9		48.9			
RT	STA.	392+00.0	TO	399+16.5	4	40	0.35		0.35		31.2		31.2		31.2			
RT	STA.	399+16.5	TO	400+66.5	1	10	0.18		0.18		16.1		16.1		16.1			
RT	STA.	400+66.5	TO	405+23.1	3	30	0.55		0.55		49.5		49.5		49.5			
RT	STA.	405+51.5	TO	413+00.0	4	40	0.55		0.55		49.4		49.4		49.4			8.0
RT	STA.	413+32.2	TO	417+41.9			0.18		0.18		15.9	4.1	15.9	4.1	15.9	4.1	328.8	2.6
RT	STA.	417+73.12	TO	422+00.0							5.9		5.9		5.9		476.1	
RT	STA.	422+28.3	TO	425+81.5							6.5		6.5		6.5		521.7	
RT	STA.	426+47.0	TO	429+68.5							2.5		2.5		2.5		199.6	
RT	STA.	430+00.0	TO	434+35.6							4.8		4.8		4.8		384.6	
LT	STA.	368+00.0	TO	379+00.0	6	60	0.60		0.60		54.2		54.2		54.2			
LT	STA.	379+00.0	TO	382+00.0	2	20	0.12		0.12		11.2		11.2		11.2			
LT	STA.	382+00.0	TO	393+00.0	7	70	0.38		0.38		33.8		33.8		33.8			
LT	STA.	393+00.0	TO	393+91.3	1	10	0.05		0.05		4.3		4.3		4.3			
LT	STA.	394+09.4	TO	397+65.5	3	30	0.24		0.24		21.2		21.2		21.2			
LT	STA.	397+65.5	TO	409+00.0	7	70		1.04		5057.39	94.0		94.0		94.0			
LT	STA.	409+00.0	TO	412+53.27			0.13		0.13		11.7		11.7		11.7			
LT	STA.	413+00.0	TO	417+32.26							5.0		5.0		5.0		406.5	
LT	STA.	417+73.12	TO	422+00.0							6.2		6.2		6.2		498.5	
LT	STA.	422+28.3	TO	429+56.1			0.29		0.29		26.1		26.1		26.1			4.2
LT	STA.	429+89.6	TO	435+17.5							6.8		6.8		6.8		551.5	
SUBTOTAL						520.0	5.16	1.0	5.16	5057.4	558.1	41.7	558.1	41.7	558.1	41.7	3367.2	14.7
SUBTOTAL FROM STAGING TEMP PAVT & MISC						50.0												
TOTAL						570.0	5.25	1.0	5.25	5057.0	600.0		600.0		600.0		3367.0	14.7

BIKE LANE PAVEMENT MARKING				
LOCATION				MODIFIED URETHANE PAVEMENT MARKING - LETTERS AND SYMBOLS
				BIKE LANE
				SQ. FT.
RT. IL 9				
STA.	370+00			10.2
STA.	377+00			10.2
STA.	387+00			10.2
STA.	391+25			10.2
STA.	393+25			10.2
STA.	401+50			10.2
STA.	405+79	TO	407+67	10.2
STA.	408+40	TO	412+36	10.2
STA.	413+75			10.2
STA.	416+25			10.2
STA.	418+75			10.2
STA.	422+75			10.2
STA.	425+00			10.2
STA.	426+50			10.2
STA.	429+00			10.2
STA.	431+00			10.2
STA.	435+00			10.2
LT. IL 9				
STA.	375+25			10.2
STA.	385+00			10.2
STA.	391+50			10.2
STA.	397+00			10.2
STA.	406+75			10.2
STA.	409+00	TO	411+00	10.2
STA.	414+00			10.2
STA.	416+75			10.2
STA.	420+50			10.2
STA.	423+00			10.2
STA.	425+00			10.2
STA.	427+00			10.2
STA.	429+00			10.2
STA.	434+00			10.2
STA. EQN 435+04.09 BK = 434+73.24 AH				
STA.	438+00			10.2
SUBTOTAL				326.4
TOTAL				SEE PAVEMENT MARKING TABLE

LANDSCAPE SCHEDULE															
LOCATION					PLANTING SOIL MIX FURNISH AND PLACE, 12"	RIVER ROCK, 6"	WEED BARRIER FABRIC	SHRUB, HYDRANGEA QUERCIFOLIA BRENHIL (GATSBY GAL OAKLEAF HYDRANGEA) 3 GALLON CONTAINER	SHRUB, JUNIPERUS VIRGINIANA BLUE MOUNTAIN, (BLUE MOUNTAIN JUNIPER), 5 GALLON	PERENNIAL PLANTS, ORNAMENTAL TYPE, 5- GALLON POT (ILEX CRENATA, SOFT TOUCH)	PERENNIAL PLANTS, PRAIRIE TYPE, 2,GALLON POT (ANDROPOGON GERARDII, BLACKHAWKS)	SHRUB, RHUS AROMATICA GRO-LOW (GRO-LOW FRAGRANT SUMAC), 5 GALLON	TREE, CERCIS CANADENSIS (REDBUD), CONTAINER GROWN, 5 GALLON	TREE, SYRINGA RETICULATA (JAPANESE TREE LILAC), CONTAINER GROWN, 5 GALLON	TREE, MALUS ROYAL RAINDROPS (ROYAL RAINDROPS CRABAPPLE), 2 1/2" CALIPER, TREE FORM, BALLED AND BURLAPPED
					SQ YD	SQ YD	SQ YD	EACH	EACH	UNIT	UNIT	EACH	EACH	EACH	EACH
					IL 9										
LT	STA.	398+50.0	TO	401+00.0								50.0	10.0	7.0	3.0
LT	STA.	409+00.0	TO	412+60.0	356.0	356.0	356.0	15.0	11.0	17.0	10.0				
TOTAL					356.0	356.0	356.0	15.0	11.0	17.0	10.0	50.0	10.0	7.0	3.0

	USER NAME = \$USERS\$		DESIGNED -		REVISED -		STATE OF ILLINOIS DEPARTMENT OF TRANSPORTATION	SCHEDULES OF QUANTITIES				F.A.P. RTE.	SECTION	COUNTY	TOTAL SHEETS	SHEET NO.
			DRAWN -		REVISED -							693	118RS-8,W-2	TAZEWELL	292	39
	PLOT SCALE = 1:100		CHECKED -		REVISED -							CONTRACT NO. 68A65				
	PLOT DATE = 3/14/2025		DATE -		REVISED -			SCALE:	SHEET 12	OF 14	SHEETS	STA.	TO STA.		ILLINOIS	FED. AID PROJECT

MODEL Default
FILE Name: p:\mldet-aw-bendley.com\PIV\DOT\Documents\DOT Offices\District A\Projects\DA_68A65\CAOD\DA\CAD\sheet\DA68A65-shc-schedule.dgn

PAVEMENT MARKING																										
LOCATION				LENGTH	MODIFIED URETHANE PAVEMENT MARKING - LINE 4"		GROOVING FOR RECESSED PAVEMENT MARKING 5"	MODIFIED URETHANE PAVEMENT MARKING - LINE 6"	GROOVING FOR RECESSED PAVEMENT MARKING 7"	MODIFIED URETHANE PAVEMENT MARKING - LINE 8"	GROOVING FOR RECESSED PAVEMENT MARKING 9"	MODIFIED URETHANE PAVEMENT MARKING - LINE 12"	GROOVING FOR RECESSED PAVEMENT MARKING 13"	MODIFIED URETHANE PAVEMENT MARKING - LINE 24"		GROOVING FOR RECESSED PAVEMENT MARKING 25"	MODIFIED URETHANE PAVEMENT MARKING - LETTERS AND SYMBOLS		GROOVING FOR RECESSED PAVEMENT MARKING, LETTERS AND SYMBOLS	RAISED REFLECTIVE PAVEMENT MARKER REMOVAL	RAISED REFLECTIVE PAVEMENT MARKER					
					YELLOW			WHITE		WHITE		YELLOW		STOP BAR	CROSSWALK		# OF SYMBOLS	ARROW			SQ. FT.	SQ. FT.	EACH	1 WAY CRYSTAL	1 WAY AMBER	2 WAY AMBER
					SKIP	SOLID		SOLID		SOLID		SOLID														
					FOOT	FOOT		FOOT		FOOT		FOOT		FOOT	FOOT		FOOT	FOOT			FOOT	FOOT	FOOT	FOOT	FOOT	FOOT
IL RT. 9																										
STA.	364+00	TO	368+00	400.0		800.0	800.0	800.0	800.0											10.0		10.0				
STA.	368+00	TO	371+58	357.5		1365.4	1365.4	715.0	715.0			117.8	117.8							9.0		18.0				
STA.	371+58	TO	374+00	242.5		970.0	970.0	485.0	485.0			189.6	189.6							6.0		12.0				
STA.	374+00	TO	391+77	1777.0	900.0	3554.0	4454.0	3554.0	3554.0								9.0	140.4	190.4	44.0		88.0				
STA.	391+77	TO	392+50	73.0				73.0	73.0											2.0						
STA.	392+50	TO	412+36	1986.0	1000.0	3972.0	4972.0	3972.0	3972.0								6.0	93.6	127.0	50.0		100.0				
	WEST ST														48.0	48.0				0.0						
STA.	413+35	TO	414+37	102.0		182.0	182.0	165.5	165.5	109.0	109.0				72.0	72.0	2.0	31.2	42.3	3.0	3.0	3.0				
STA.	414+37	TO	415+40	103.0		206.0	206.0	206.0	206.0											3.0		3.0				
STA.	415+40	TO	417+10	170.0	80.0	340.0	420.0	340.0	340.0								4.0	62.4	84.6	4.0		8.0				
	LOCUST ST														36.0	126.0	162.0			0.0						
STA.	418+10	TO	421+61	351.0	180.0	702.0	882.0	702.0	702.0						72.0	72.0	4.0	62.4	84.6	9.0		18.0				
	SAMPSON ST														15.0	108.0	123.0			0.0						
STA.	422+67	TO	425+54	287.0	140.0	574.0	714.0	574.0	574.0						72.0	72.0	4.0	62.4	84.6	7.0		14.0				
STA.	425+54	TO	426+46	92.0				92.0	92.0											2.0						
STA.	426+46	TO	429+26	280.0	140.0	560.0	700.0	560.0	560.0								4.0	62.4	84.6	7.0		14.0				
	HARRIS ST.																			0.0						
STA.	430+00	TO	434+08	408.0	200.0	786.0	986.0	759.0	759.0						78.0	78.0	4.0	62.4	84.6	10.0		20.0				
STA.	434+08	TO	434+87	79.0				79.0	79.0											2.0						
STA.	434+87	TO	435+04	17.1	20.0	34.2	54.2	34.2	34.2											0.0						
STA. EQN 435+04.09 BK = 434+73.24 AH																										
STA.	434+73	TO	438+28	354.8	180.0	709.5	889.5	709.5	709.5								6.0	93.6	127.0	9.0		18.0				
SUBTOTAL					2840.0	14755.1	17595.1	13820.2	13820.2	109.0	109.0	307.4	307.4	51.0	576.0	627.0		670.8	909.9	177.0	3.0	30.0	296.0			
BIKE LANE MARKING TABLE SUBTOTAL																		326.4								
TOTAL					17595.0		17595.0	13820.0	13820.0	109.0	109.0	307.0	307.0	627.0		627.0	997.0		910.0	177.0	329.0					

SIGN SCHEDULE								
LOCATION		MUTCD NO.	DESCRIPTION	WIDTH	HIEGHT	SIGN PANEL - TYPE 1	TELESCOPING STEEL SIGN SUPPORT	REMOVE AND RELOCATE SIGN PANEL
IL RT. 9				IN.	IN.	SQ. FT.	FT.	EACH
STA.	OFFSET							
368+00	24.0 RT.	R-3-17	BIKE LANE	24.0	18.0	3.0	12.5	
		R3-17aP	AHEAD	24.0	9.0	1.5		
371+00	30.0 LT.	R-3-17	BIKE LANE	24.0	18.0	3.0	13.5	
		R3-17bP	ENDS	24.0	9.0	1.5		
377+00	30.0 RT.	R-3-17	BIKE LANE	24.0	18.0	3.0	13.5	
389+83.3	37.0 RT.		BIG ARTS YOKEL					1.0
391+50	30.0 LT.	R-3-17	BIKE LANE	24.0	18.0	3.0	13.5	
393+45	30.0 RT.	R-3-17	BIKE LANE	24.0	18.0	3.0	13.5	
406+60	30.0 LT.	R-3-17	BIKE LANE	24.0	18.0	3.0	13.5	
409+00	28.0 RT.	R-3-17	BIKE LANE	24.0	18.0	3.0	13.5	
409+80	26.5 RT.	S1-1	SCHOOL CROSSING	36.0	36.0	9.0	13.5	
		W16-9P	AHEAD	24.0	12.0	2.0		
416+40	25.0 RT.	R-3-17	BIKE LANE	24.0	18.0	3.0	13.5	
416+70	25.0 LT.	R-3-17	BIKE LANE	24.0	18.0	3.0	13.5	
420+50	25.0 LT.	R-3-17	BIKE LANE	24.0	18.0	3.0	13.5	
421+00	25.0 RT.	R-3-17	BIKE LANE	24.0	18.0	3.0	13.5	
427+00	25.0 LT.	R-3-17	BIKE LANE	24.0	18.0	3.0	13.5	
437+50	25.0 RT.	R-3-17	BIKE LANE	24.0	18.0	3.0	14.5	
		R3-17bP	ENDS	24.0	9.0	1.5		
440+00	25.0 LT.	R-3-17	BIKE LANE	24.0	18.0	3.0	14.5	
		R3-17aP	AHEAD	24.0	9.0	1.5		
TOTAL						59.0	203.5	1.0

RIGHT OF WAY MARKER SCHEDULE						
LOCATION			OFFSET	METHOD	FURNISHING AND ERECTING RIGHT OF WAY MARKERS	REMOVE RIGHT-OF-WAY MARKERS
					EACH	EACH
IL 9			FT.			
LT	STA	368+00.00	36.0	A	1.0	
LT	STA	369+00.00	50.0	A	1.0	
LT	STA	374+70.00	50.0	A	1.0	
LT	STA	380+00.00	45.0	A	1.0	
LT	STA	382+20.00	45.0	A	1.0	
LT	STA	383+22.62	64.7	A	1.0	
LT	STA	388+30.39	45.0	A	1.0	
RT	STA	388+63.9	40.0			1.0
RT	STA	393+71.21	55.0	A	1.0	
RT	STA	395+00.00	55.0	A	1.0	
RT	STA	397+90.00	50.0	A	1.0	
RT	STA	399+13.7	40.0			1.0
RT	STA	399+93.29	245.8	A	1.0	
RT	STA	400+07.22	236.7	A	1.0	
RT	STA	400+07.11	55.0	A	1.0	
RT	STA	400+68.49	55.0	A	1.0	
RT	STA	400+74.99	192.1	A	1.0	
RT	STA	402+62.7	55.0			1.0
RT	STA	402+76.34	60.0	A	1.0	
TOTAL					16.0	3.0

	USER NAME = \$USERS		DESIGNED -		REVISED -		STATE OF ILLINOIS DEPARTMENT OF TRANSPORTATION	SCHEDULES OF QUANTITIES				F.A.P. RTE.	SECTION		COUNTY	TOTAL SHEETS	SHEET NO.
			DRAWN -		REVISED -							693	118RS-8,W-2		TAZEWELL	292	40
	PLOT SCALE = 1:100		CHECKED -		REVISED -							CONTRACT NO. 68A65					
	PLOT DATE = 3/14/2025		DATE -		REVISED -			SCALE:	SHEET 13	OF 14	SHEETS	STA.	TO STA.	ILLINOIS		FED. AID PROJECT	

Model: Default
File: \\nrt-cw-bentley.com\\P\\V\\DOT\\Documents\\DOT Offices\\District 4\\Projects\\D4_68A65\\CADD\\D4_68A65\\CADD\\Sheet\\D468A65-shc-schedule.dgn

JOBSITE TABLE						
LOCATION	MOBILIZATION	ENGINEER'S FIELD OFFICE, TYPE A	CHANGEABLE MESSAGE SIGN*	CONSTRUCTION STATION LAYOUT	CONSTRUCTION LAYOUT	MOWING**
	LSUM	CAL MO	CAL DAY	LSUM	LSUM	ACRE
JOBSITE	1.0	19.0	14.0	1.0	1.0	3.72
TOTAL	1.0	19.0	14.0	1.0	1.0	3.75
*2 BOARDS AT 7 DAYS EACH						
**2 MOWINGS						

TEMPORARY PAVEMENT MARKING											
LOCATION				LENGTH	TEMPORARY PAVEMENT MARKING - LINE 4" - PAINT		TEMPORARY PAVEMENT MARKING - LINE 6" - PAINT	TEMPORARY PAVEMENT MARKING - LINE 8" - PAINT	TEMPORARY PAVEMENT MARKING - LINE 12" - PAINT	TEMPORARY PAVEMENT MARKING - LINE 24" - PAINT	
					YELLOW		WHITE	WHITE	YELLOW	STOP BAR	CROSSWALK
					SKIP	SOLID	SOLID	SOLID	SOLID		
FOOT				FOOT	FOOT	FOOT	FOOT	FOOT	FOOT	FOOT	FOOT
IL RT. 9											
STA.	364+00	TO	368+00	400.0		800.0	800.0				
STA.	368+00	TO	371+58	357.5		1365.4	715.0		117.8		
STA.	371+58	TO	374+00	242.5		970.0	485.0		189.6		
STA.	374+00	TO	391+77	1777.0	900.0	3554.0	3554.0				
STA.	391+77	TO	392+50	73.0			73.0				
STA.	392+50	TO	412+36	1986.0	1000.0	3972.0	3972.0				
	WEST ST										48.0
STA.	413+35	TO	414+37	102.0		182.0	165.5	109.0			72.0
STA.	414+37	TO	415+40	103.0		206.0	206.0				
STA.	415+40	TO	417+10	170.0	80.0	340.0	340.0				
	LOCUST ST									36.0	126.0
STA.	418+10	TO	421+61	351.0	180.0	702.0	702.0				72.0
	SAMPSON ST									15.0	108.0
STA.	422+67	TO	425+54	287.0	140.0	574.0	574.0				72.0
STA.	425+54	TO	426+46	92.0			92.0				
STA.	426+46	TO	429+26	280.0	140.0	560.0	560.0				
	HARRIS ST.										
STA.	430+00	TO	434+08	408.0	200.0	786.0	759.0				78.0
STA.	434+08	TO	434+87	79.0			79.0				
STA.	434+87	TO	435+04	17.1	20.0	34.2	34.2				
STA. EQN 435+04.09 BK = 434+73.24 AH											
STA.	434+73	TO	438+28	354.8	180.0	709.5	709.5				
SUBTOTAL					2840.0	14755.1	13820.2	109.0	307.4	51.0	576.0
STAGING PAVT MARK SCHEDULE TOTAL					51262.7						
TOTAL					68858.0		13820.0	109.0	307.0	627.0	

TRAFFIC CONTROL TABLE													
LOCATION	TRAFFIC CONTROL AND PROTECTION, STANDARD 701201	TRAFFIC CONTROL AND PROTECTION, STANDARD 701206	TRAFFIC CONTROL AND PROTECTION, STANDARD 701306	TRAFFIC CONTROL AND PROTECTION, STANDARD 701321	TRAFFIC CONTROL AND PROTECTION, STANDARD 701326	TRAFFIC CONTROL AND PROTECTION, (SPECIAL)	TRAFFIC CONTROL AND PROTECTION, STANDARD 701336	TRAFFIC CONTROL AND PROTECTION, STANDARD 701501	TRAFFIC CONTROL AND PROTECTION, STANDARD 701502	TRAFFIC CONTROL AND PROTECTION, STANDARD 701701	TRAFFIC CONTROL AND PROTECTION, STANDARD 701801	TRAFFIC CONTROL AND PROTECTION, STANDARD BLR 21	TRAFFIC CONTROL SURVEILLANCE
	LSUM	LSUM	LSUM	EACH	LSUM	LSUM	LSUM	LSUM	LSUM	LSUM	LSUM	LSUM	CAL DAY
JOBSITE	1.0	1.0	1.0	2.0	1.0	1.0	1.0	1.0	1.0	1.0	1.0	1.0	5.0
TOTAL	1.0	1.0	1.0	2.0	1.0	1.0	1.0	1.0	1.0	1.0	1.0	1.0	5.0

	USER NAME = \$USERS	DESIGNED -	REVISED -	STATE OF ILLINOIS DEPARTMENT OF TRANSPORTATION	SCHEDULES OF QUANTITIES					F.A.P. RTE.	SECTION	COUNTY	TOTAL SHEETS	SHEET NO.
		DRAWN -	REVISED -							693	118RS-8,W-2	TAZEWELL	292	41
	PLOT SCALE = 1:100	CHECKED -	REVISED -							CONTRACT NO. 68A65				
	PLOT DATE = 3/14/2025	DATE -	REVISED -		SCALE:	SHEET 14	OF 14	SHEETS	STA.	TO STA.	ILLINOIS FED. AID PROJECT			

LEGEND

EXISTING

- 1

PCC PAVEMENT 9-6-9
- 2

HOT-MIX ASPHALT OVERLAY
- 3

BASE COURSE WIDENING
- 4

AGGREGATE SHOULDER
- 5

CCC&G TY B6.12
- 6

BITUMINOUS SHOULDER (15")
- 7

SUB-BASE GRANULAR MATERIAL

PROPOSED

- 18

HMA SURFACE REMOVAL, VAR. DEPTH
- 19

HOT-MIX ASPHALT SURFACE REMOVAL, 1 1/4"
- 20

HOT-MIX ASPHALT SURFACE REMOVAL, 2"
- 21

PAVED SHOULDER REMOVAL (15")
- 22

PAVEMENT REMOVAL (11")
- 23

JOINT TRIMMING
- 24

HMA BASE COURSE, (8 1/4" LT SIDE & 9 3/4" RT SIDE)
- 25

HMA BASE COURSE, 11"
- 26

POLY. HMA IL 4.75 BINDER COURSE N50, 1.0"
- 27

HMA IL-9.5 BINDER COURSE N50, VARIES
- 28

HMA IL-19.0 BINDER COURSE N50, VARIES
- 29

POLY. HMA SURF. COURSE, MIX "E", N50, 1 3/4"
- 30

POLY. HMA SURF. COURSE, MIX "E", N50, 2"
- 31

HOT-MIX ASPHALT SHOULDERS, 8"
- 32

AGGREGATE SHOULDERS, TYPE B, 8"
- 33

STRIP CRACK CONTROL TREATMENT
- 34

AGGREGATE SUBGRADE IMPROVEMENT
- 35

SUBBASE GRANULAR MATERIAL, TYPE B
- 36

COMB. CONCRETE CURB & GUTTER, TY B-6.24
- 37

PCC SIDEWALK
- 38

MODIFIED URETHANE PAVEMENT MARKING
- 39


EMBANKMENT
- 40

TOPSOIL FURNISH & PLACE, 4"
- 41

HANDRAIL

IL 9

CL

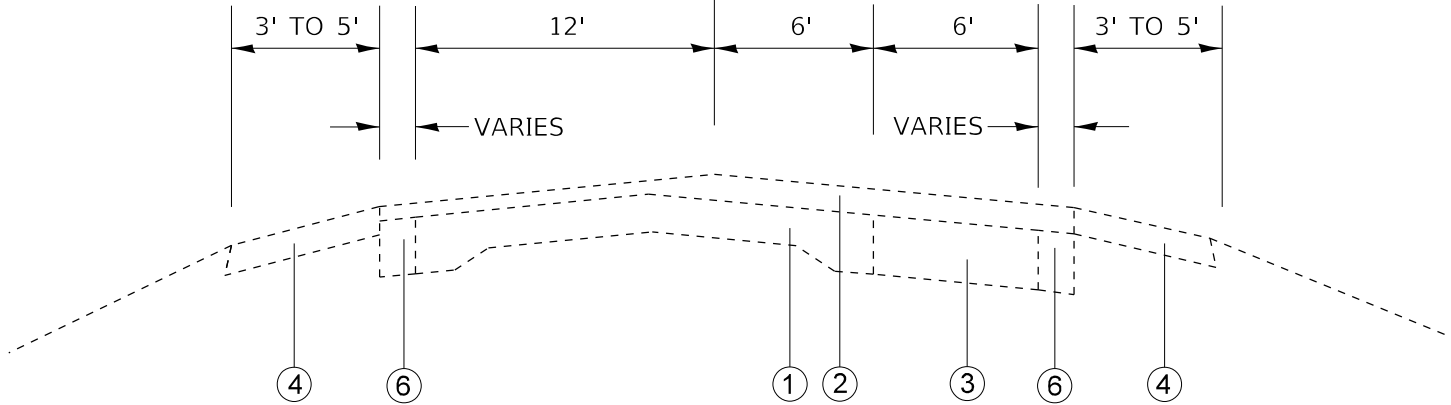


EXISTING TYPICAL SECTION

STA. 367+88 TO 409+12

IL 9


CL

49' & VAR.

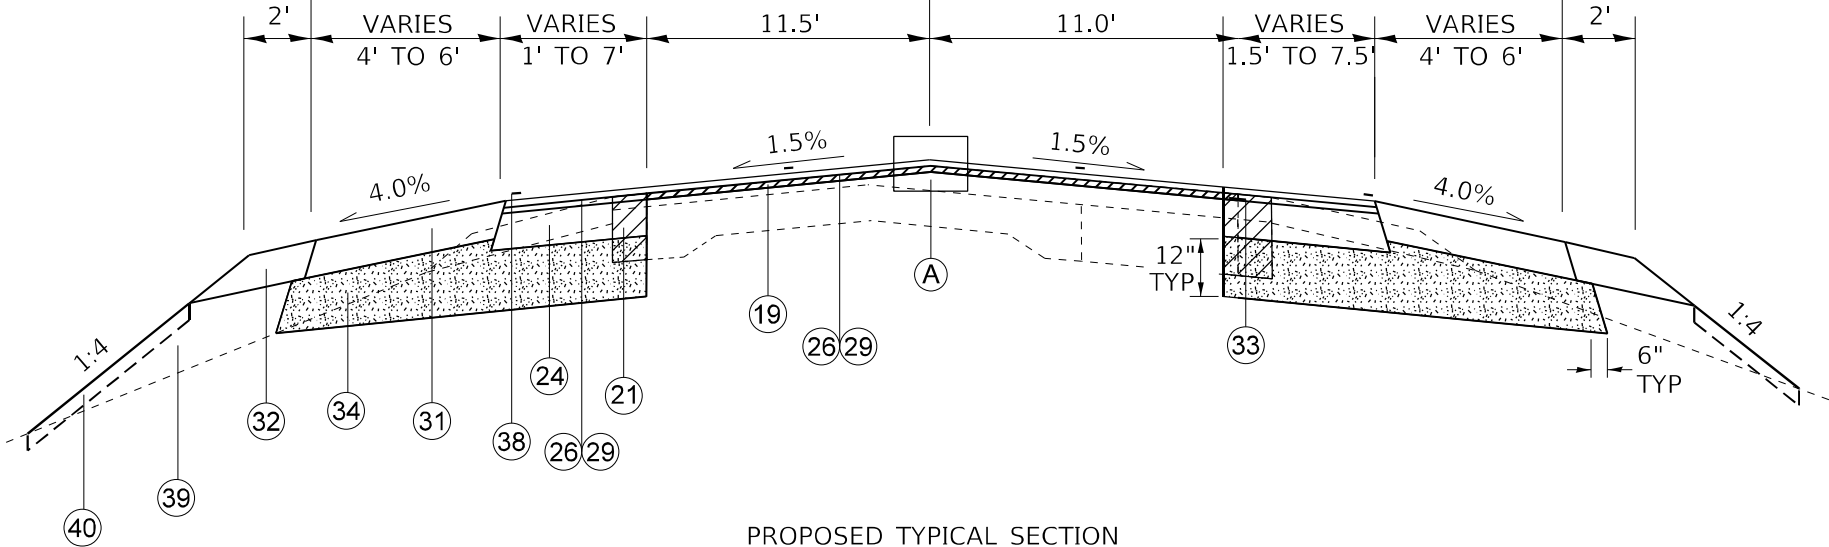

PROPOSED TYPICAL SECTION

STA. 367+88 TO 370+00

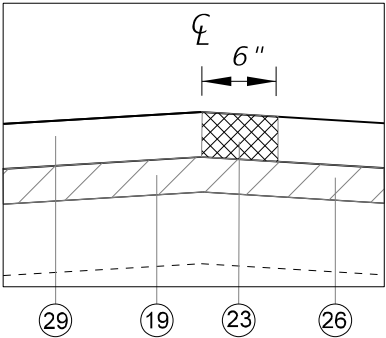

NOTE:
SEE TRAFFIC CONTROL PLANS
AND HMA JOINT TRIMMING
SPECIAL PROVISION FOR
JOINT TREATMENT DETAILS

DETAIL "A"

MODEL: Default
FILE: \\nslc-pw-bentley.com\FW\DOT\Documents\DOT Offices\District 6\6A65\CAAD\B6\1\CAAD\Sheet\1\6A65\Sheet\typical.dgn

USER NAME = \$USERS	DESIGNED -	REVISED -
	DRAWN -	REVISED -
PLOT SCALE = 1:40	CHECKED -	REVISED -
PLOT DATE = 2/14/2025	DATE -	REVISED -

STATE OF ILLINOIS
DEPARTMENT OF TRANSPORTATION

TYPICAL SECTION

SCALE: SHEET 1 OF 6 SHEETS STA. TO STA.

F.A.P. RTE.	SECTION	COUNTY	TOTAL SHEETS	SHEET NO.
693	118RS-8,W-2	TAZEWELL	292	42
CONTRACT NO. 68A65				
ILLINOIS FED. AID PROJECT				

LEGEND

EXISTING

- 1

PCC PAVEMENT 9-6-9
- 2

HOT-MIX ASPHALT OVERLAY
- 3

BASE COURSE WIDENING
- 4

AGGREGATE SHOULDER
- 5

CCC&G TY B6.12
- 6

BITUMINOUS SHOULDER (15")
- 7

SUB-BASE GRANULAR MATERIAL

PROPOSED

- 18

HMA SURFACE REMOVAL, VAR. DEPTH
- 19

HOT-MIX ASPHALT SURFACE REMOVAL, 1 1/4"
- 20

HOT-MIX ASPHALT SURFACE REMOVAL, 2"
- 21

PAVED SHOULDER REMOVAL (15")
- 22

PAVEMENT REMOVAL (11")
- 23

JOINT TRIMMING
- 24

HMA BASE COURSE, (8 1/4" LT SIDE & 9 3/4" RT SIDE)
- 25

HMA BASE COURSE, 11"
- 26

POLY. HMA IL 4.75 BINDER COURSE N50, 1.0"
- 27

HMA IL-9.5 BINDER COURSE N50, VARIES
- 28

HMA IL-19.0 BINDER COURSE N50, VARIES
- 29

POLY. HMA SURF. COURSE, MIX "E", N50, 1 3/4"
- 30

POLY. HMA SURF. COURSE, MIX "E", N50, 2"
- 31

HOT-MIX ASPHALT SHOULDERS, 8"
- 32

AGGREGATE SHOULDERS, TYPE B, 8"
- 33

STRIP CRACK CONTROL TREATMENT
- 34

AGGREGATE SUBGRADE IMPROVEMENT
- 35

SUBBASE GRANULAR MATERIAL, TYPE B
- 36

COMB. CONCRETE CURB & GUTTER, TY B-6.24
- 37


PCC SIDEWALK
- 38

MODIFIED URETHANE PAVEMENT MARKING
- 39


EMBANKMENT
- 40

TOPSOIL FURNISH & PLACE, 4"
- 41


HANDRAIL

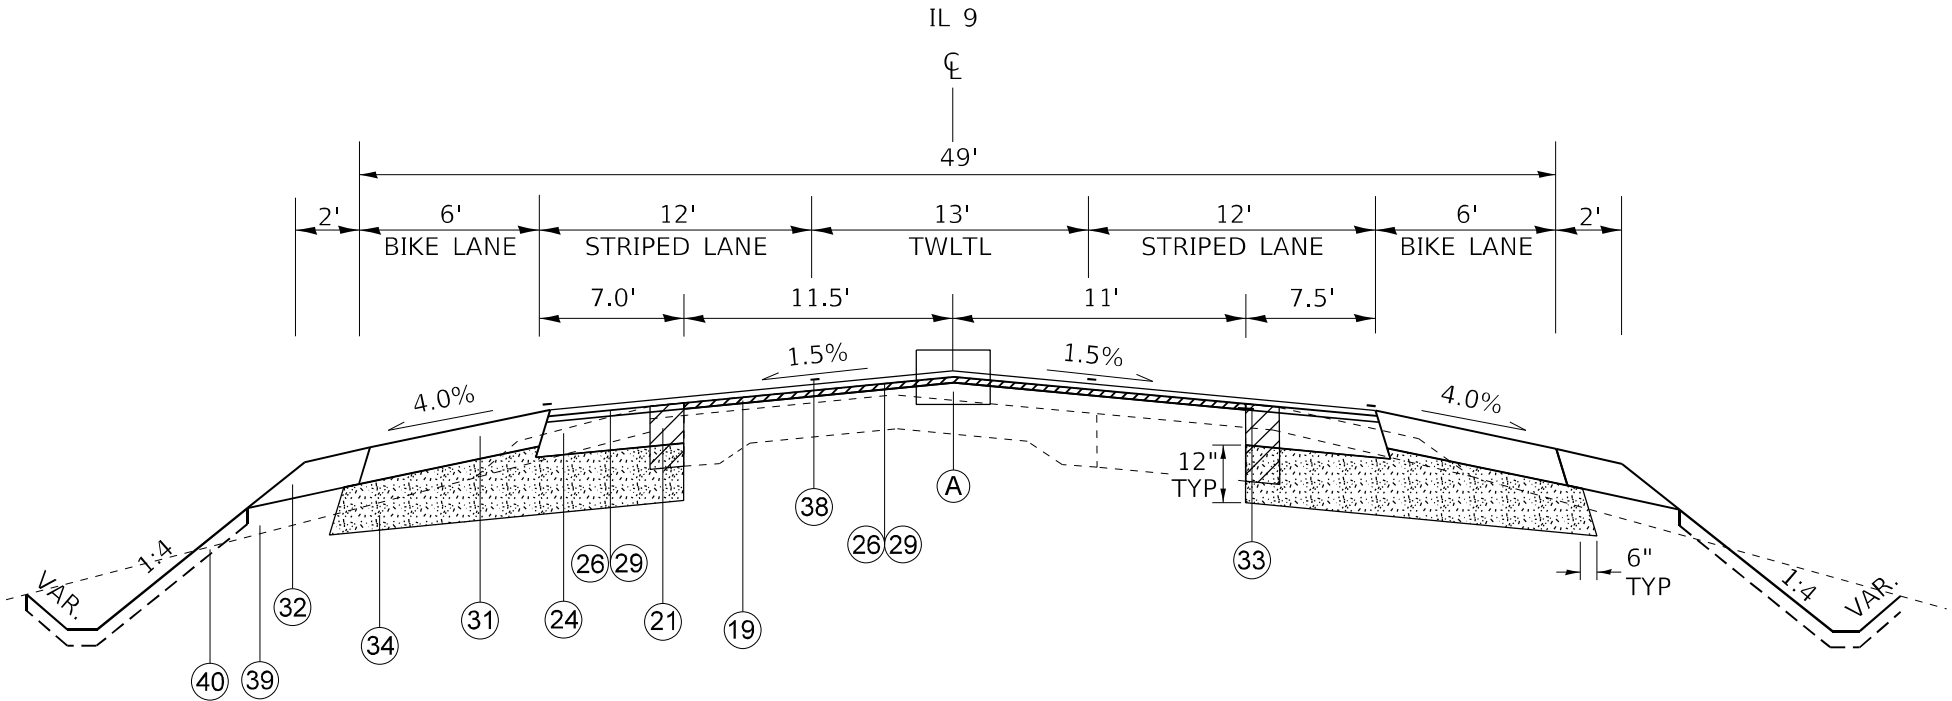

PROPOSED TYPICAL SECTION
STA. 370+00 TO 390+42.7

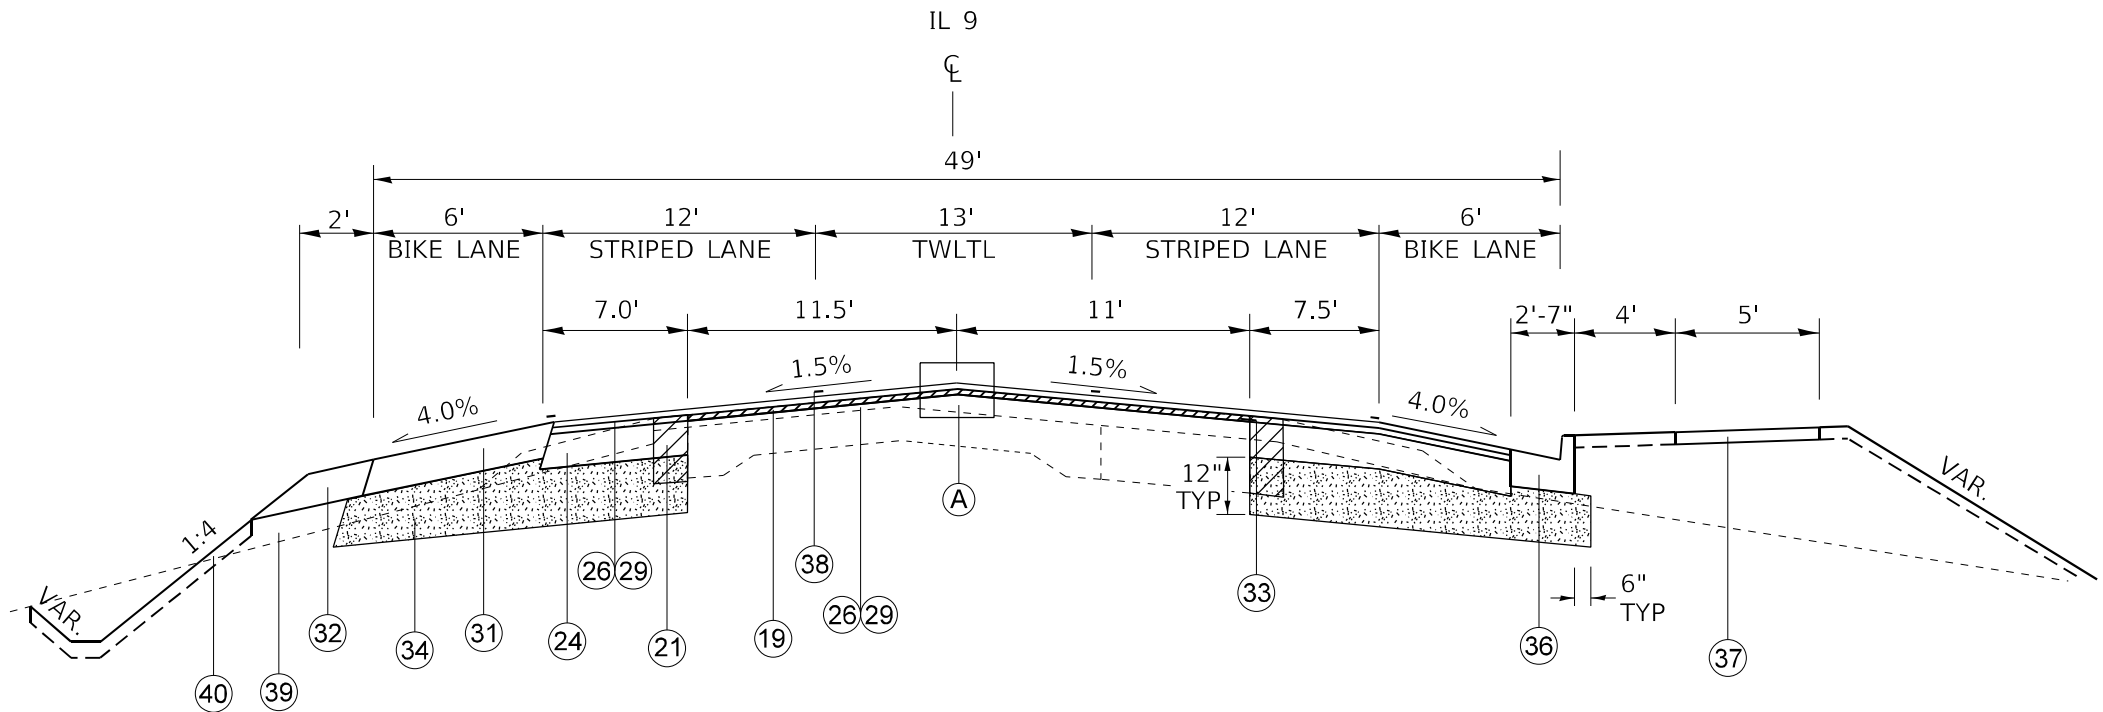

PROPOSED TYPICAL SECTION
STA. 390+42.7 TO 399+03

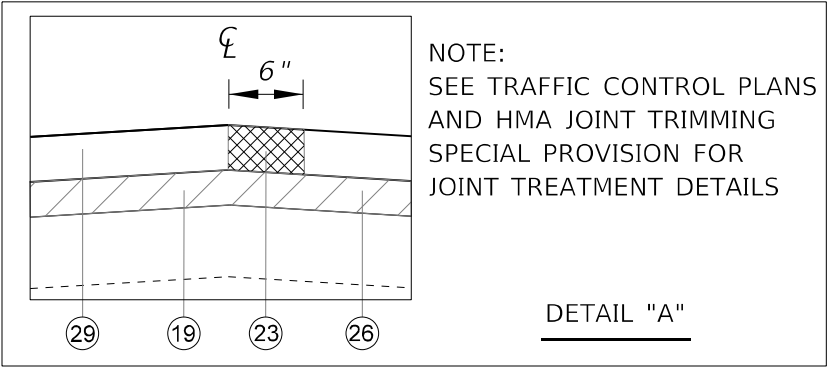

MODEL: Default
FILE: \\nslc-pw-bentley.com\\P\\V\\DOT\\Documents\\DOT Offices\\District A\\Projects\\D4_68A65\\CAD\\DMS\\CAD\\sheets\\D468A65-shc-typical.dgn


USER NAME = \$USERS	DESIGNED -	REVISED -
PLOT SCALE = 1:40	DRAWN -	REVISED -
PLOT DATE = 2/14/2025	CHECKED -	REVISED -
	DATE -	REVISED -

STATE OF ILLINOIS
DEPARTMENT OF TRANSPORTATION


TYPICAL SECTION			
SCALE:	SHEET 2	OF 6 SHEETS	STA. TO STA.

F.A.P. RTE.	SECTION	COUNTY	TOTAL SHEETS	SHEET NO.
693	118R5-8,W-2	TAZEWELL	292	43
CONTRACT NO. 68A65				
ILLINOIS FED. AID PROJECT				

LEGEND

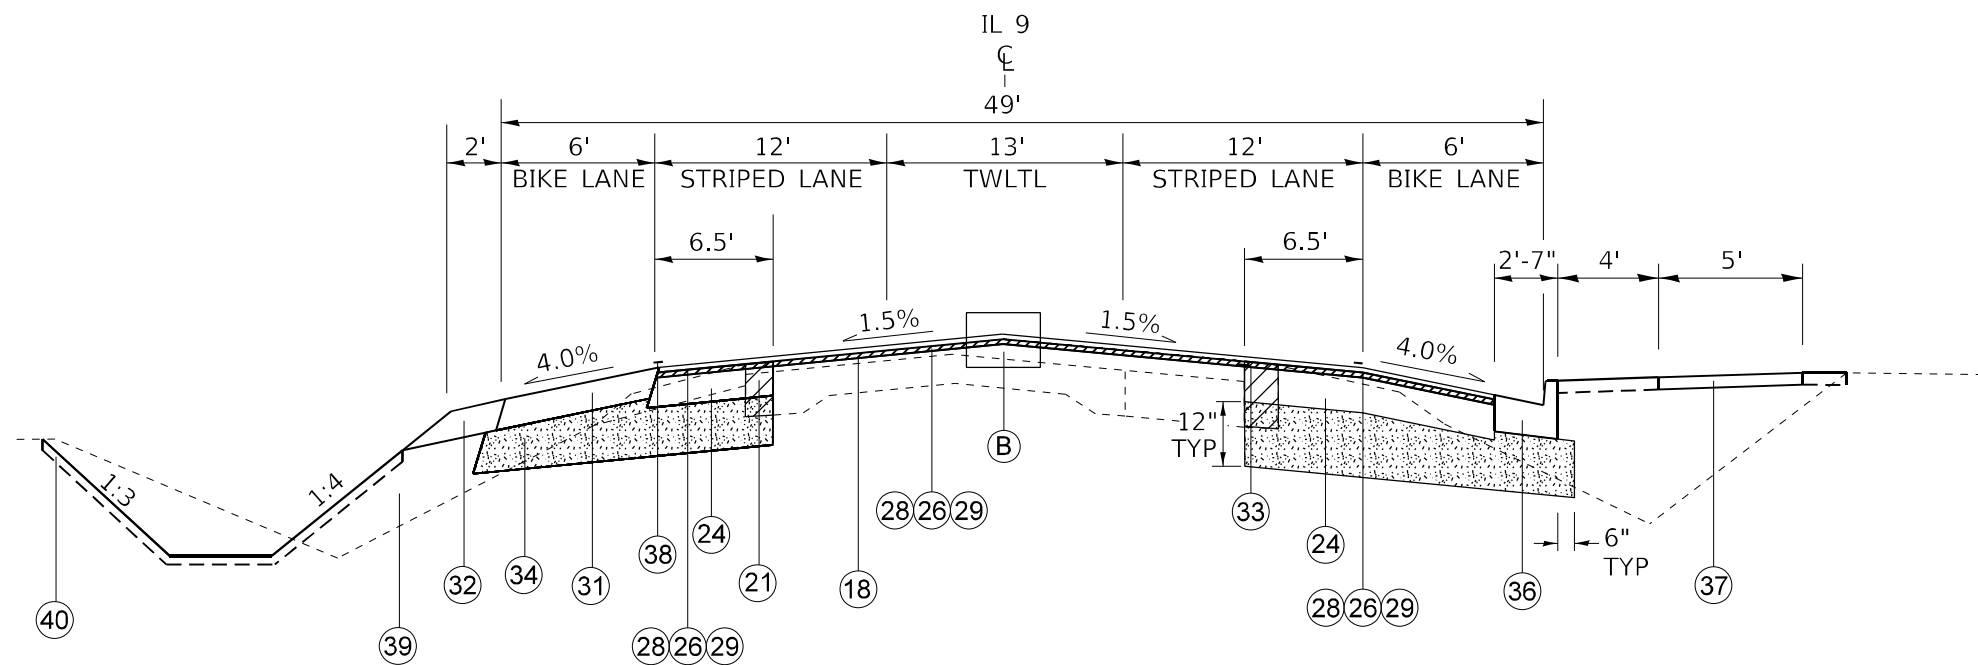


PROPOSED TYPICAL SECTION
STA. 399+03 TO 408+53.86
(TIBER CREEK CULVERT REPLACEMENT - STA. 403+58)

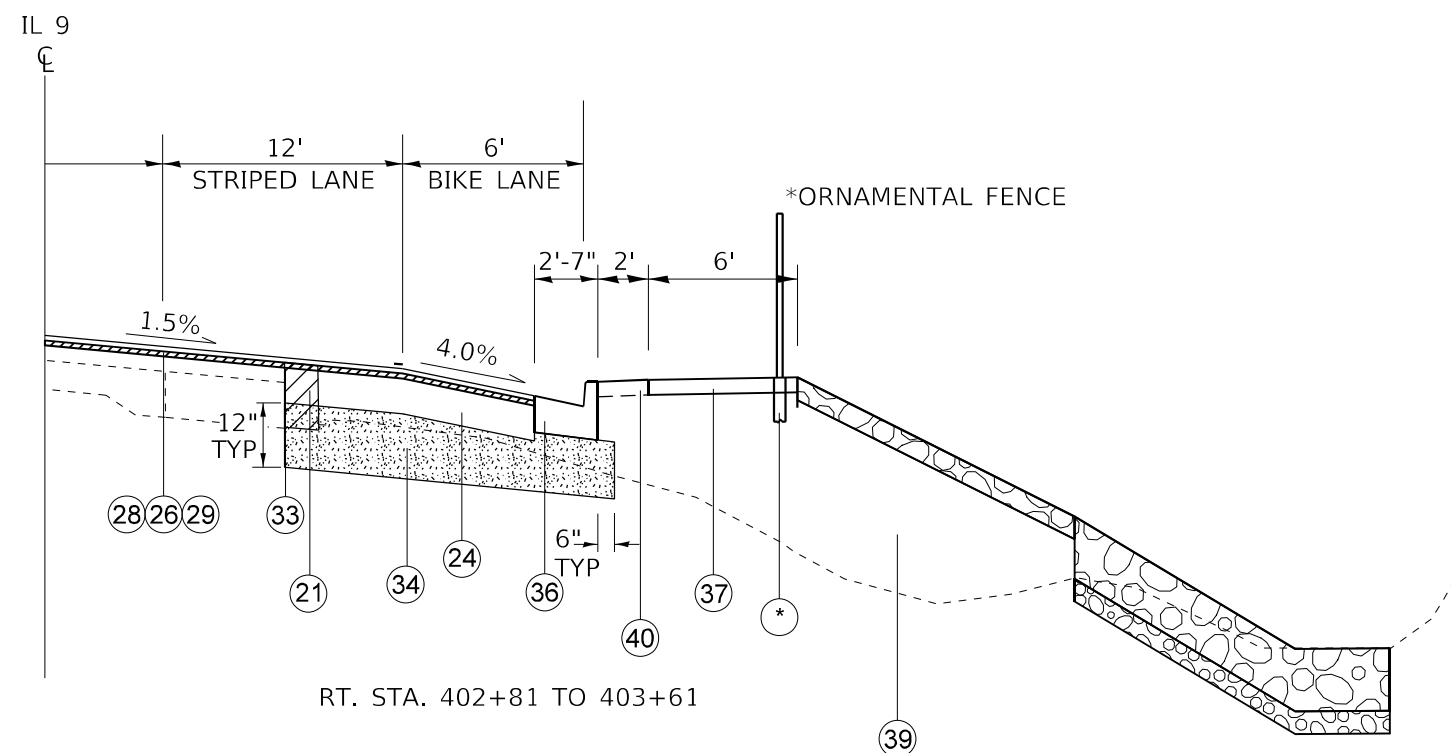

RT. STA. 402+81 TO 403+61

- | <u>EXISTING</u> | |
|---------------------------|------------------------------|
| ① PCC PAVEMENT 9-6-9 | ⑤ CCC&G TY B6.12 |
| ② HOT-MIX ASPHALT OVERLAY | ⑥ BITUMINOUS SHOULDER (15") |
| ③ BASE COURSE WIDENING | ⑦ SUB-BASE GRANULAR MATERIAL |
| ④ AGGREGATE SHOULDER | |

- PROPOSED
- ⑪ HMA SURFACE REMOVAL, VAR. DEPTH
 - ⑫ HOT-MIX ASPHALT SURFACE REMOVAL, 1 1/4"
 - ⑬ HOT-MIX ASPHALT SURFACE REMOVAL, 2"
 - ⑭ PAVED SHOULDER REMOVAL (15")
 - ⑮ PAVEMENT REMOVAL (11")
 - ⑯ JOINT TRIMMING
 - ⑰ HMA BASE COURSE, (8 1/4" LT SIDE & 9 3/4" RT SIDE)
 - ⑱ HMA BASE COURSE, 11"
 - ⑲ POLY. HMA IL 4.75 BINDER COURSE N50, 1.0"
 - ⑳ HMA IL-9.5 BINDER COURSE N50, VARIES
 - ㉑ HMA IL-19.0 BINDER COURSE N50, VARIES
 - ㉒ POLY. HMA SURF. COURSE, MIX "E", N50, 1 3/4"
 - ㉓ POLY. HMA SURF. COURSE, MIX "E", N50, 2"
 - ㉔ HOT-MIX ASPHALT SHOULDERS, 8"
 - ㉕ AGGREGATE SHOULDERS, TYPE B, 8"
 - ㉖ STRIP CRACK CONTROL TREATMENT
 - ㉗ AGGREGATE SUBGRADE IMPROVEMENT 
 - ㉘ SUBBASE GRANULAR MATERIAL, TYPE B
 - ㉙ COMB. CONCRETE CURB & GUTTER, TY B-6.24
 - ㉚ PCC SIDEWALK
 - ㉛ MODIFIED URETHANE PAVEMENT MARKING
 - ㉜ EMBANKMENT
 - ㉝ TOPSOIL FURNISH & PLACE, 4"
 - ㉞ HANDRAIL

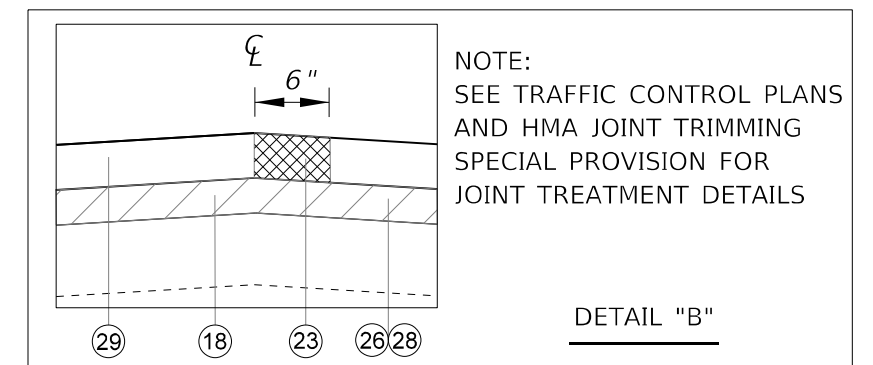

USER NAME = \$USERS\$	DESIGNED -	REVISED -
	DRAWN -	REVISED -
PLOT SCALE = 1:40	CHECKED -	REVISED -
PLOT DATE = 2/14/2025	DATE -	REVISED -

STATE OF ILLINOIS
DEPARTMENT OF TRANSPORTATION




TYPICAL SECTION

SCALE:	SHEET 3	OF 6	SHEETS	STA.	TO STA.
--------	---------	------	--------	------	---------

F.A.P. RTE.	SECTION	COUNTY	TOTAL SHEETS	SHEET NO.
693	118RS-8,W-2	TAZEWELL	292	44
		CONTRACT NO. 68A65		
		ILLINOIS	FED. AID PROJECT	

MODEL: Default
FILE NAME: pww\ltdot-pww.bentley.com\PWIDOT Documents\IDOT Offices\District 4\Projects\D4_68A65\CADDData\CADsheets\D468A65-sh-typical.dgn

MODEL: Default
FILE: \\nrt1p2-prod\ultra-cw-bentley.com\PIV\DOT\Documents\DOT Offices\District A\Projects\DA_68A65\CA00DB3\CAD\sheet\DA68A65-shc-typical.dgn

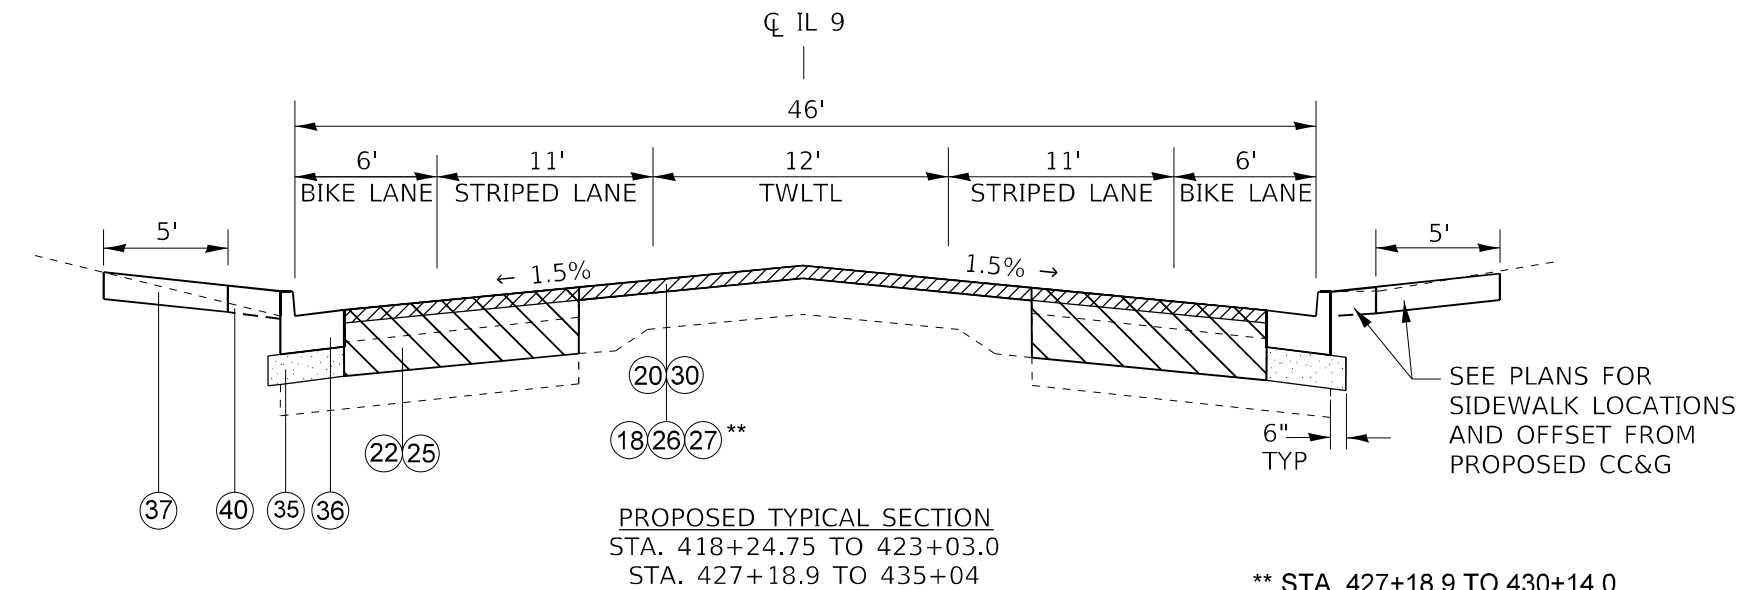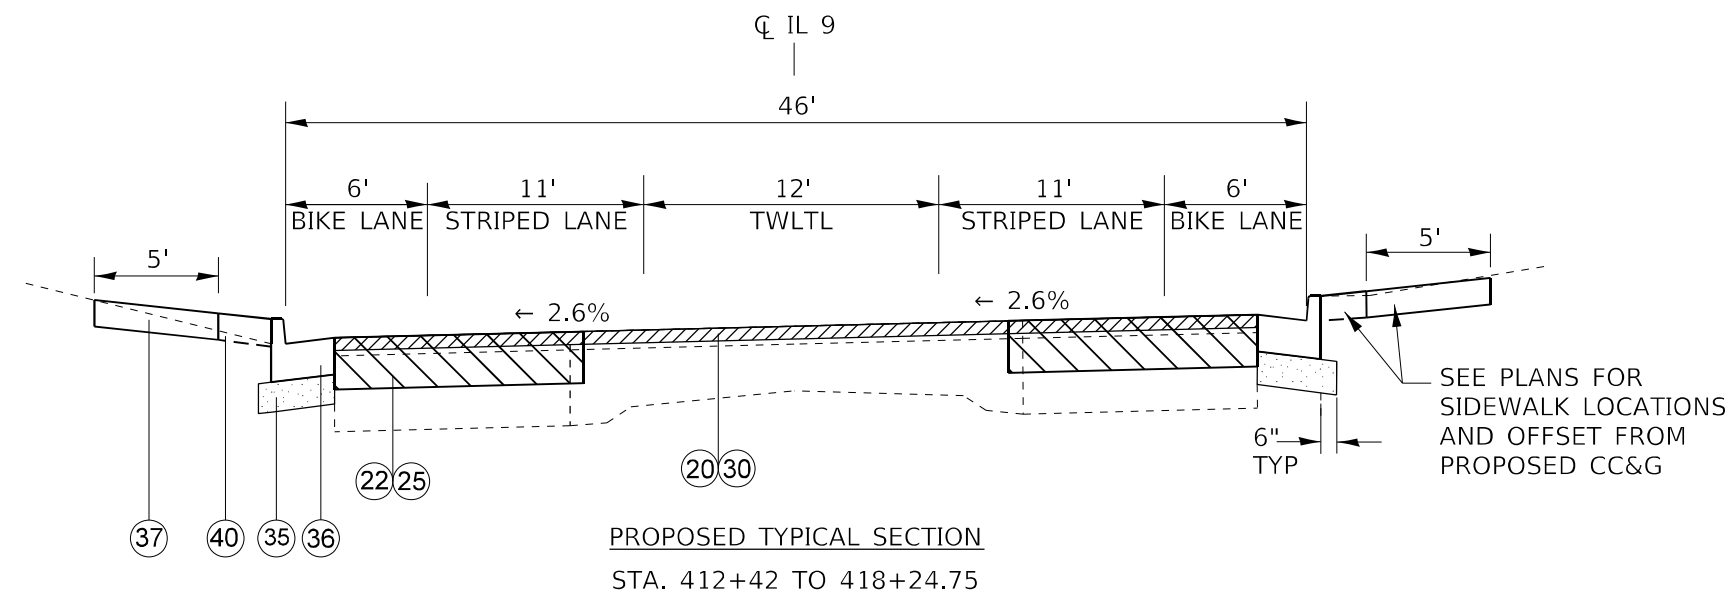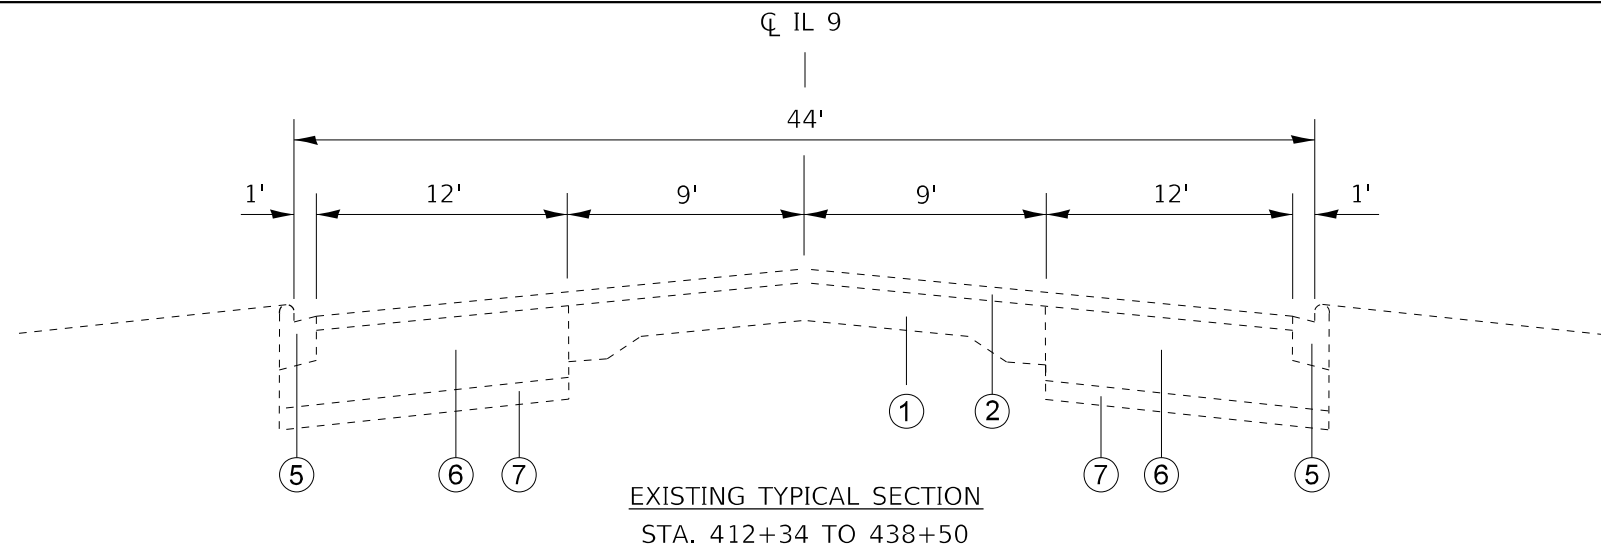

LEGEND

EXISTING

- ① PCC PAVEMENT 9-6-9 ⑤ CCC&G TY B6.12
② HOT-MIX ASPHALT OVERLAY ⑥ BITUMINOUS SHOULDER (15")
③ BASE COURSE WIDENING ⑦ SUB-BASE GRANULAR MATERIAL
④ AGGREGATE SHOULDER

PROPOSED

- ⑱ HMA SURFACE REMOVAL, VAR. DEPTH
⑲ HOT-MIX ASPHALT SURFACE REMOVAL, 1 1/4"
⑳ HOT-MIX ASPHALT SURFACE REMOVAL, 2"
㉑ PAVED SHOULDER REMOVAL (15")
㉒ PAVEMENT REMOVAL (11")
㉓ JOINT TRIMMING
㉔ HMA BASE COURSE, (8 1/4" LT SIDE & 9 3/4" RT SIDE)
㉕ HMA BASE COURSE, 11"
㉖ POLY. HMA IL 4.75 BINDER COURSE N50, 1.0"
㉗ HMA IL-9.5 BINDER COURSE N50, VARIES
㉘ HMA IL-19.0 BINDER COURSE N50, VARIES
㉙ POLY. HMA SURF. COURSE, MIX "E", N50, 1 3/4"
㉚ POLY. HMA SURF. COURSE, MIX "E", N50, 2"
㉛ HOT-MIX ASPHALT SHOULDERS, 8"
㉜ AGGREGATE SHOULDERS, TYPE B, 8"
㉝ STRIP CRACK CONTROL TREATMENT
㉞ AGGREGATE SUBGRADE IMPROVEMENT
㉟ SUBBASE GRANULAR MATERIAL, TYPE B
㊱ COMB. CONCRETE CURB & GUTTER, TY B-6.24
㊲ PCC SIDEWALK
㊳ MODIFIED URETHANE PAVEMENT MARKING
㊴ EMBANKMENT
㊵ TOPSOIL FURNISH & PLACE, 4"
㊶ HANDRAIL

TABLE FOR SUPERELEVATION				
CURVE NO.	S.E. TRANSITION ATTAINED	FULL SUPER	RATE	S.E. TRANSITION REMOVED
	STA. TO STA.	STA. TO STA.		STA. TO STA.
1	STA. 411+47.12 TO STA. 412+59.62	STA. 412+59.62 TO STA. 417+12.3	2.61%	STA. 417+12.3 TO STA. 418+24.75
2	STA. 423+03.0 TO STA. 424+07.1	STA. 424+07.1 TO STA. 426+14.8	2.30%	STA. 426+14.8 TO STA. 427+18.9

USER NAME = \$USERS	DESIGNED -	REVISED -
	DRAWN -	REVISED -
PLOT SCALE = 1:40	CHECKED -	REVISED -
PLOT DATE = 2/14/2025	DATE -	REVISED -

STATE OF ILLINOIS
DEPARTMENT OF TRANSPORTATION

TYPICAL SECTION

SCALE: SHEET 5 OF 6 SHEETS STA. TO STA.

F.A.P. RTE.	SECTION	COUNTY	TOTAL SHEETS	SHEET NO.
693	118R5-8,W-2	TAZEWELL	292	46
CONTRACT NO. 68A65				
ILLINOIS FED. AID PROJECT				

LEGEND

EXISTING

- 1

PCC PAVEMENT 9-6-9
- 2

HOT-MIX ASPHALT OVERLAY
- 3

BASE COURSE WIDENING
- 4

AGGREGATE SHOULDER
- 5

CCC&G TY B6.12
- 6

BITUMINOUS SHOULDER (15")
- 7

SUB-BASE GRANULAR MATERIAL

PROPOSED

- 18

HMA SURFACE REMOVAL, VAR. DEPTH
- 19

HOT-MIX ASPHALT SURFACE REMOVAL, 1 1/4"
- 20

HOT-MIX ASPHALT SURFACE REMOVAL, 2"
- 21

PAVED SHOULDER REMOVAL (15")
- 22

PAVEMENT REMOVAL (11")
- 23

JOINT TRIMMING
- 24

HMA BASE COURSE, (8 1/4" LT SIDE & 9 3/4" RT SIDE)
- 25

HMA BASE COURSE, 11"
- 26

POLY. HMA IL 4.75 BINDER COURSE N50, 1.0"
- 27

HMA IL-9.5 BINDER COURSE N50, VARIES
- 28

HMA IL-19.0 BINDER COURSE N50, VARIES
- 29

POLY. HMA SURF. COURSE, MIX "E", N50, 1 3/4"
- 30

POLY. HMA SURF. COURSE, MIX "E", N50, 2"
- 31

HOT-MIX ASPHALT SHOULDERS, 8"
- 32

AGGREGATE SHOULDERS, TYPE B, 8"
- 33

STRIP CRACK CONTROL TREATMENT
- 34

AGGREGATE SUBGRADE IMPROVEMENT
- 35

SUBBASE GRANULAR MATERIAL, TYPE B
- 36

COMB. CONCRETE CURB & GUTTER, TY B-6.24
- 37

PCC SIDEWALK
- 38


MODIFIED URETHANE PAVEMENT MARKING
- 39

EMBANKMENT
- 40

TOPSOIL FURNISH & PLACE, 4"
- 41


HANDRAIL

TABLE FOR SUPERELEVATION				
CURVE NO.	S.E. TRANSITION ATTAINED	FULL SUPER	RATE	S.E. TRANSITION REMOVED
	STA. TO STA.			STA. TO STA.
1	STA. 411+47.12 TO STA. 412+59.62	STA. 412+59.62 TO STA. 417+12.3	2.61%	STA. 417+12.3 TO STA. 418+24.75
2	STA. 423+03.0 TO STA. 424+07.1	STA. 424+07.1 TO STA. 426+14.8	2.30%	STA. 426+14.8 TO STA. 427+18.9

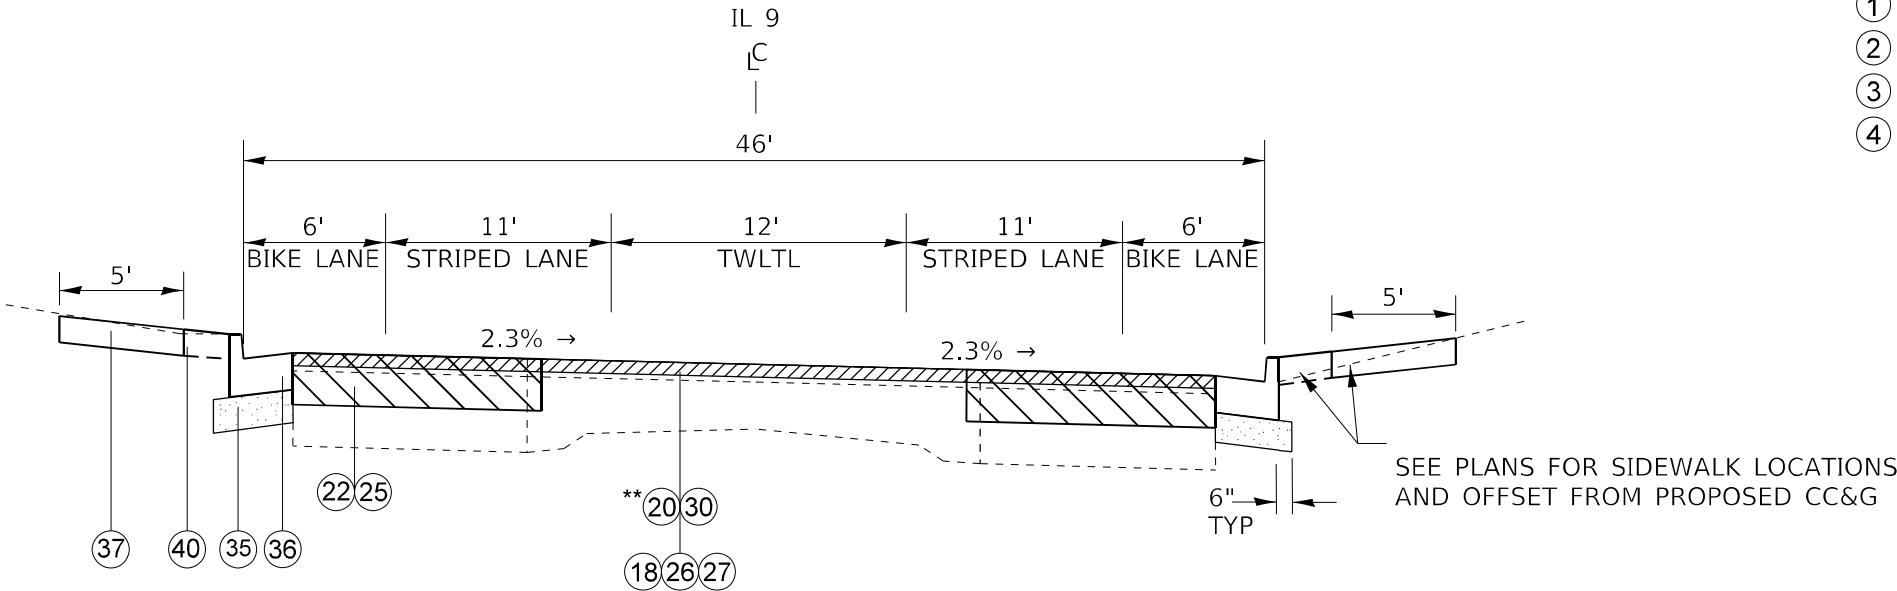

PROPOSED TYPICAL SECTION
STA. 423+03.0 TO 427+18.9

** STA. 424+03.0 TO 424+24

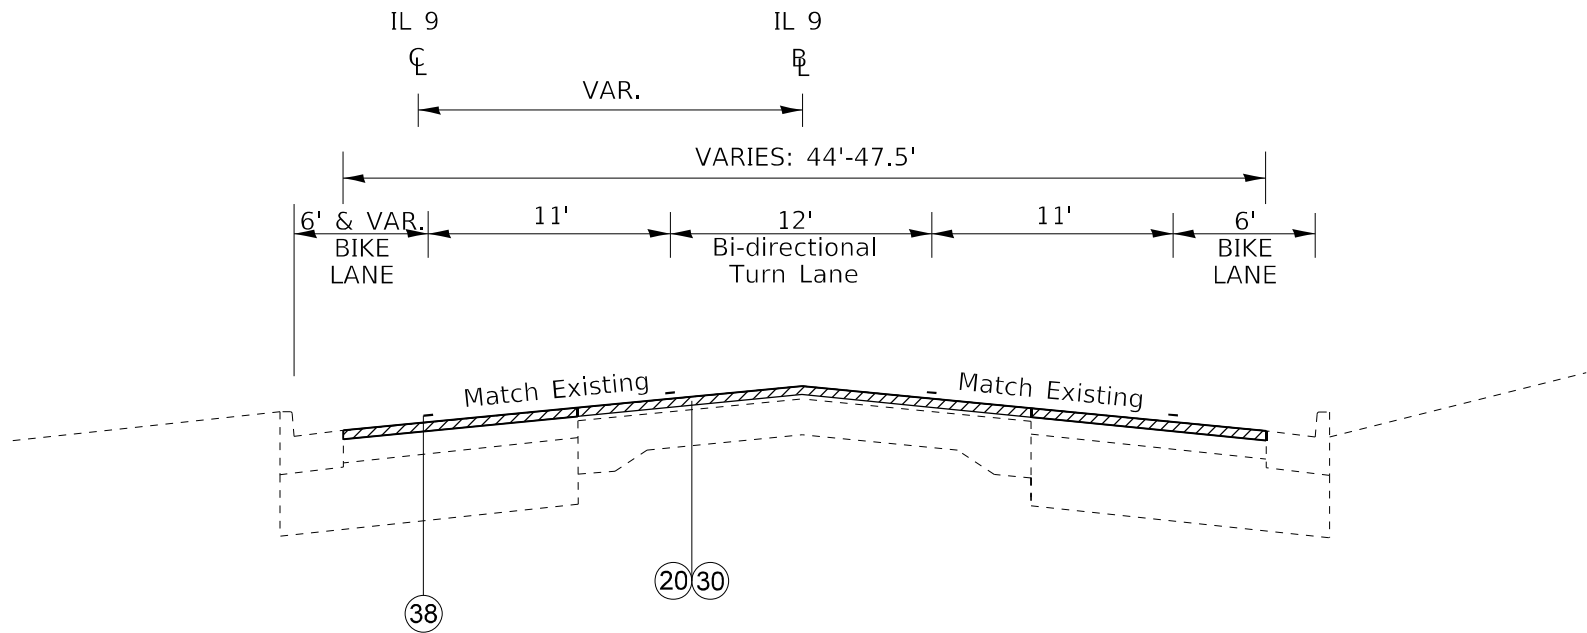

PROPOSED TYPICAL SECTION
STA. 435+04.09 TO 438+46.5
STA. EQN. STA. 435+04.09 BK = STA. 434+73.42 AH

MODEL: Default
FILE: \\nslp-pxw-bentley.com\FW\DOT\Documents\DOT Offices\District 4\Projects\ID_68A65\CA00D03\CAD\Sheets\ID_68A65\shc-typical.dgn

USER NAME = \$USERS	DESIGNED -	REVISED -
	DRAWN -	REVISED -
PLOT SCALE = 1:40	CHECKED -	REVISED -
PLOT DATE = 2/14/2025	DATE -	REVISED -



STATE OF ILLINOIS
DEPARTMENT OF TRANSPORTATION

TYPICAL SECTION

SCALE: SHEET 6 OF 6 SHEETS STA. TO STA.


F.A.P. RTE.	SECTION	COUNTY	TOTAL SHEETS	SHEET NO.
693	118RS-8,W-2	TAZEWELL	292	47
CONTRACT NO. 68A65				
ILLINOIS FED. AID PROJECT				

MODEL: Default
FILE: h:\uipr_2024\il-9\il-9\DOT Documents\DOT Office\District 4\Projects\DA_68A65\CADD\B3\CAD\sheet1\DA68A65-shc-cover.dgn

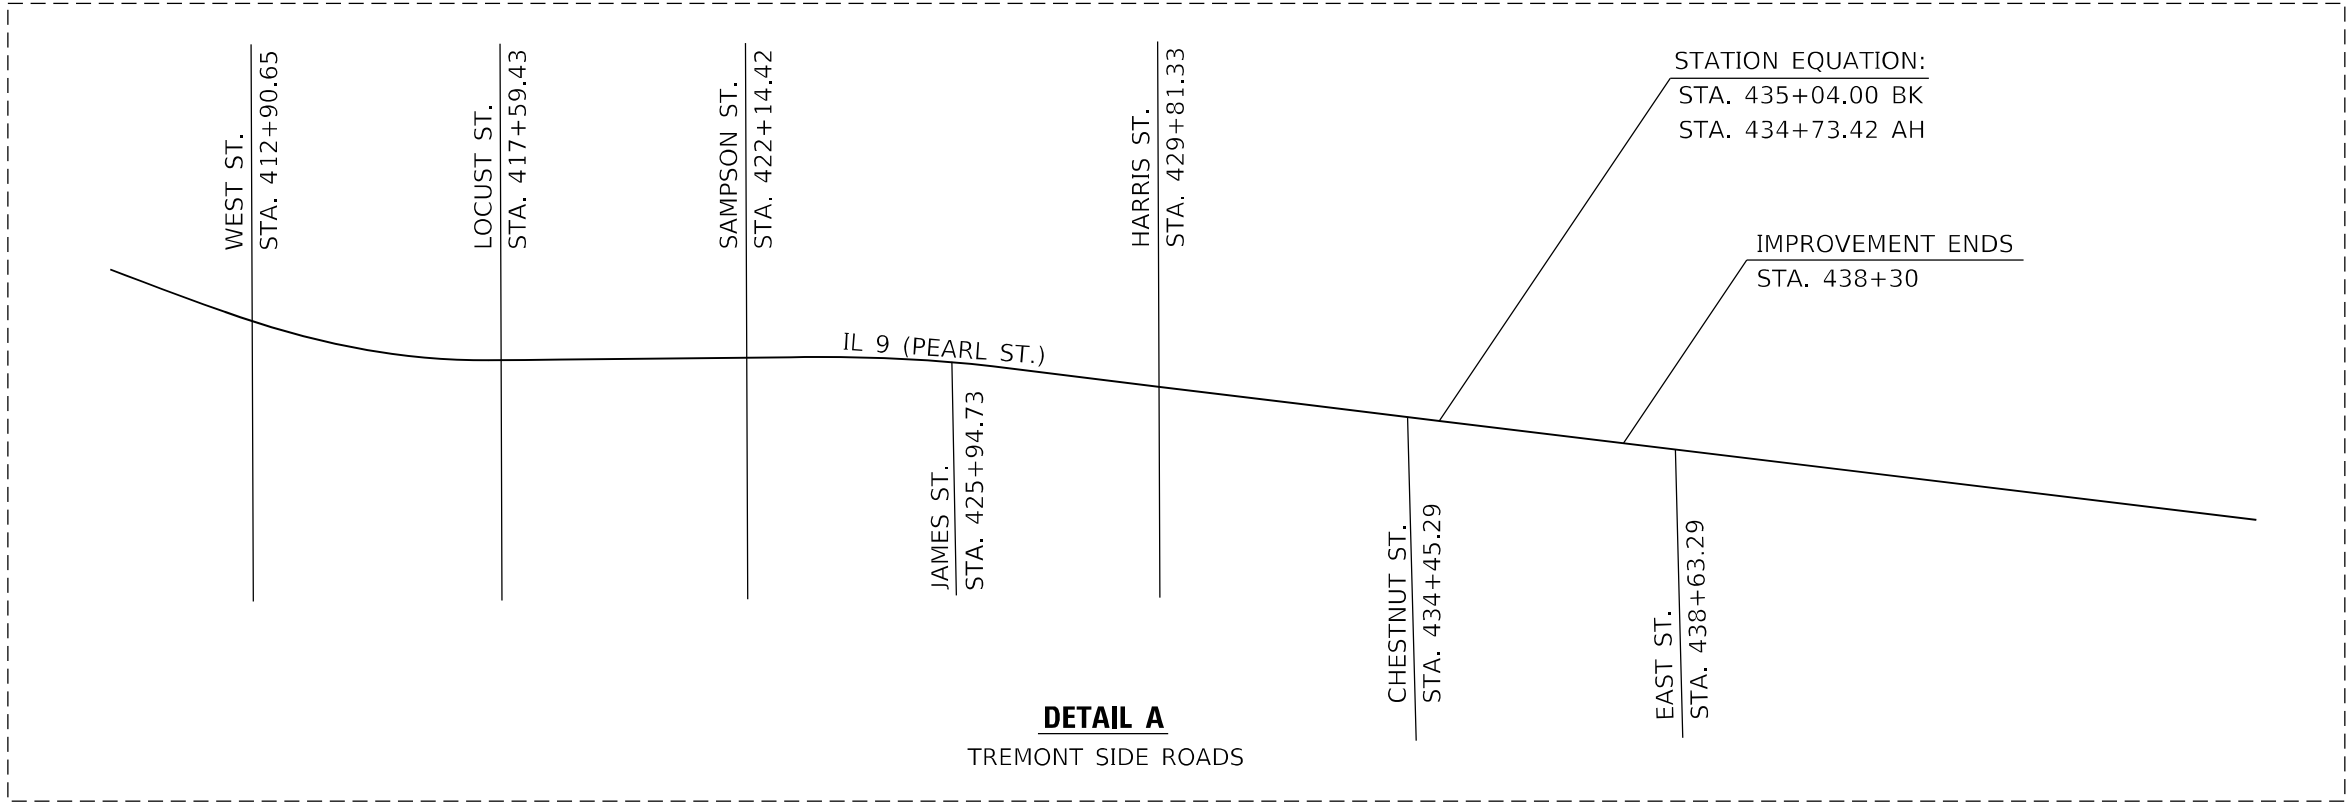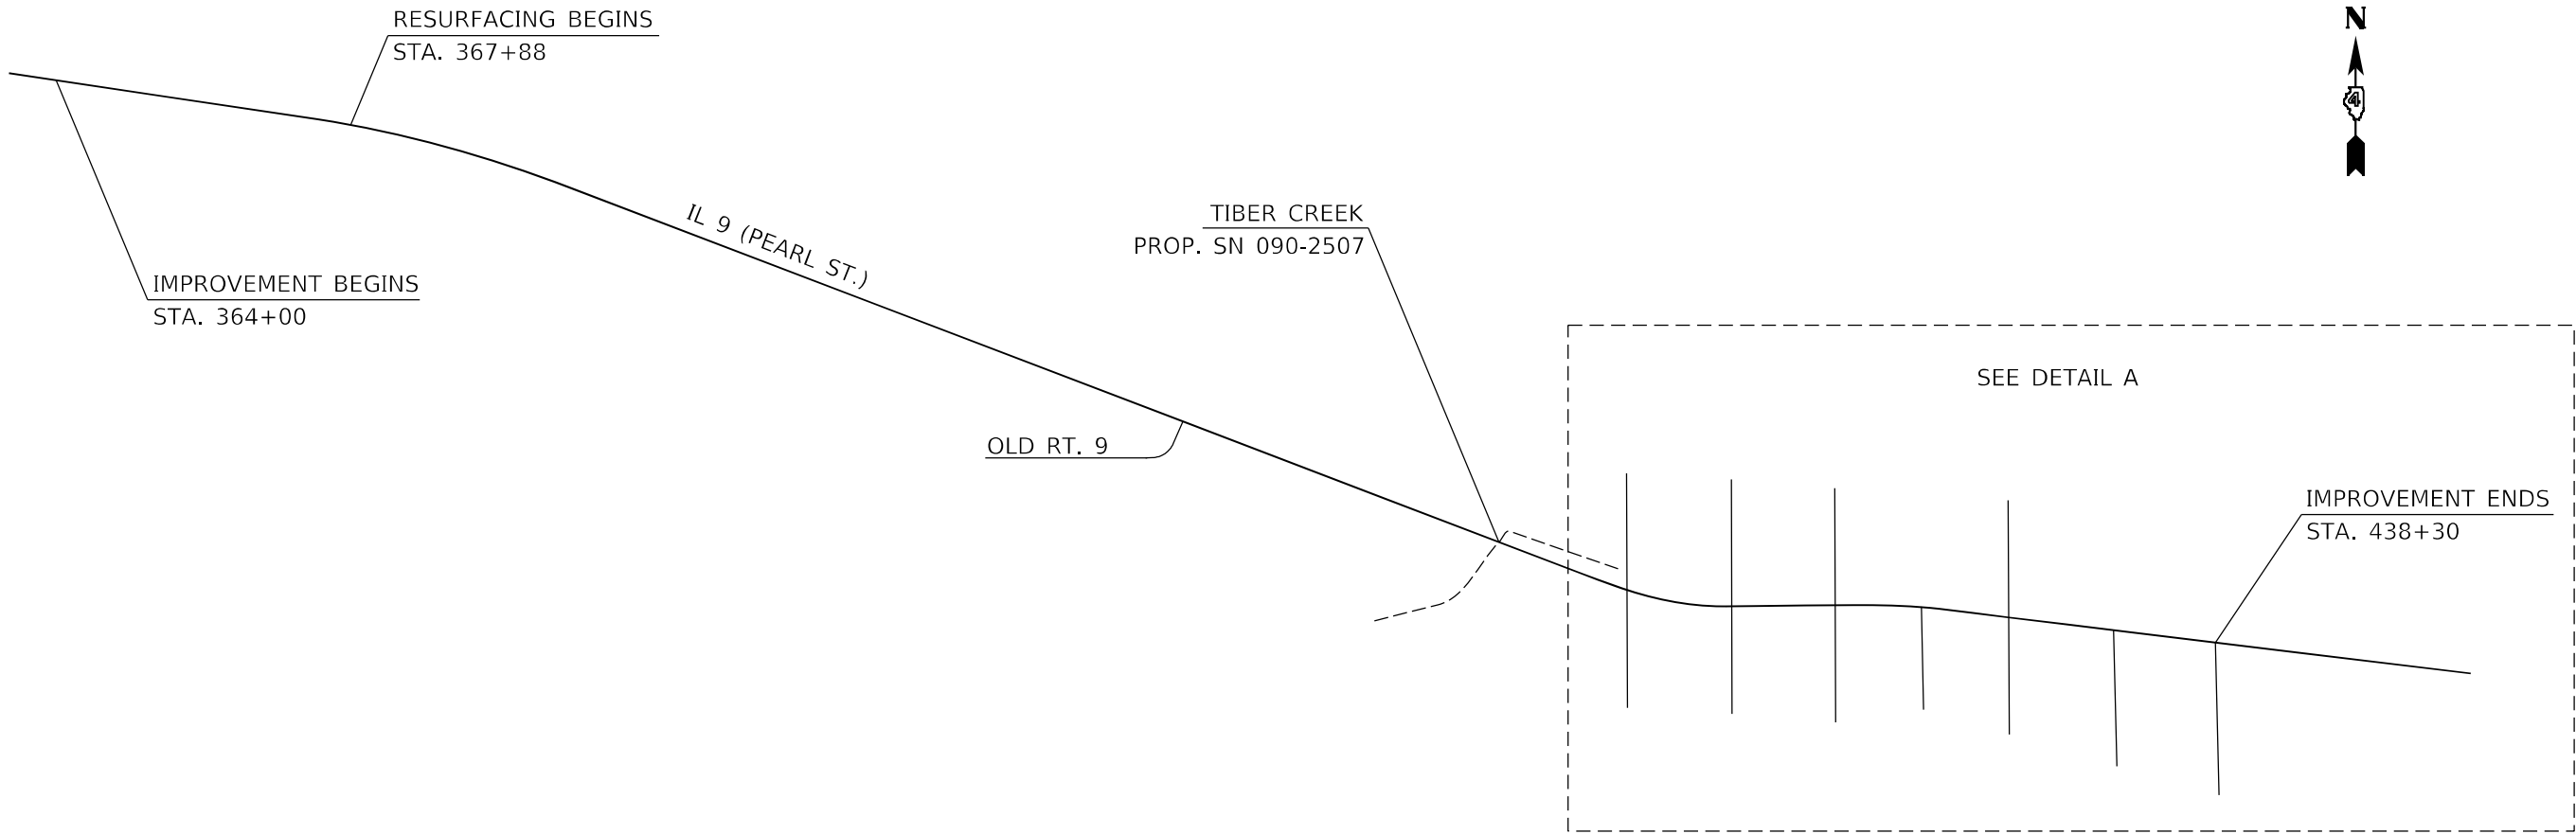


	USER NAME = \$USERS	DESIGNED -	REVISED -	STATE OF ILLINOIS DEPARTMENT OF TRANSPORTATION	LINE DIAGRAM			F.A.P. RTE.	SECTION	COUNTY	TOTAL SHEETS	SHEET NO.
	PLOT SCALE = 1:100	DRAWN -	REVISED -					693	118RS-8,W-2		292	48
	PLOT DATE = 2/14/2025	CHECKED -	REVISED -		SCALE: SHEET 1 OF 1 SHEETS STA. TO STA.			CONTRACT NO. 68A65				
		DATE -	REVISED -					ILLINOIS FED. AID PROJECT				


Model: Default
File Name: p:\project-aw-bentley.com\p\dot\Documents\DOT_Offices\District_4\Projects\DA_68A65\CADD\Drawings\CADD\Drawings\Sheet-ATB.dgn

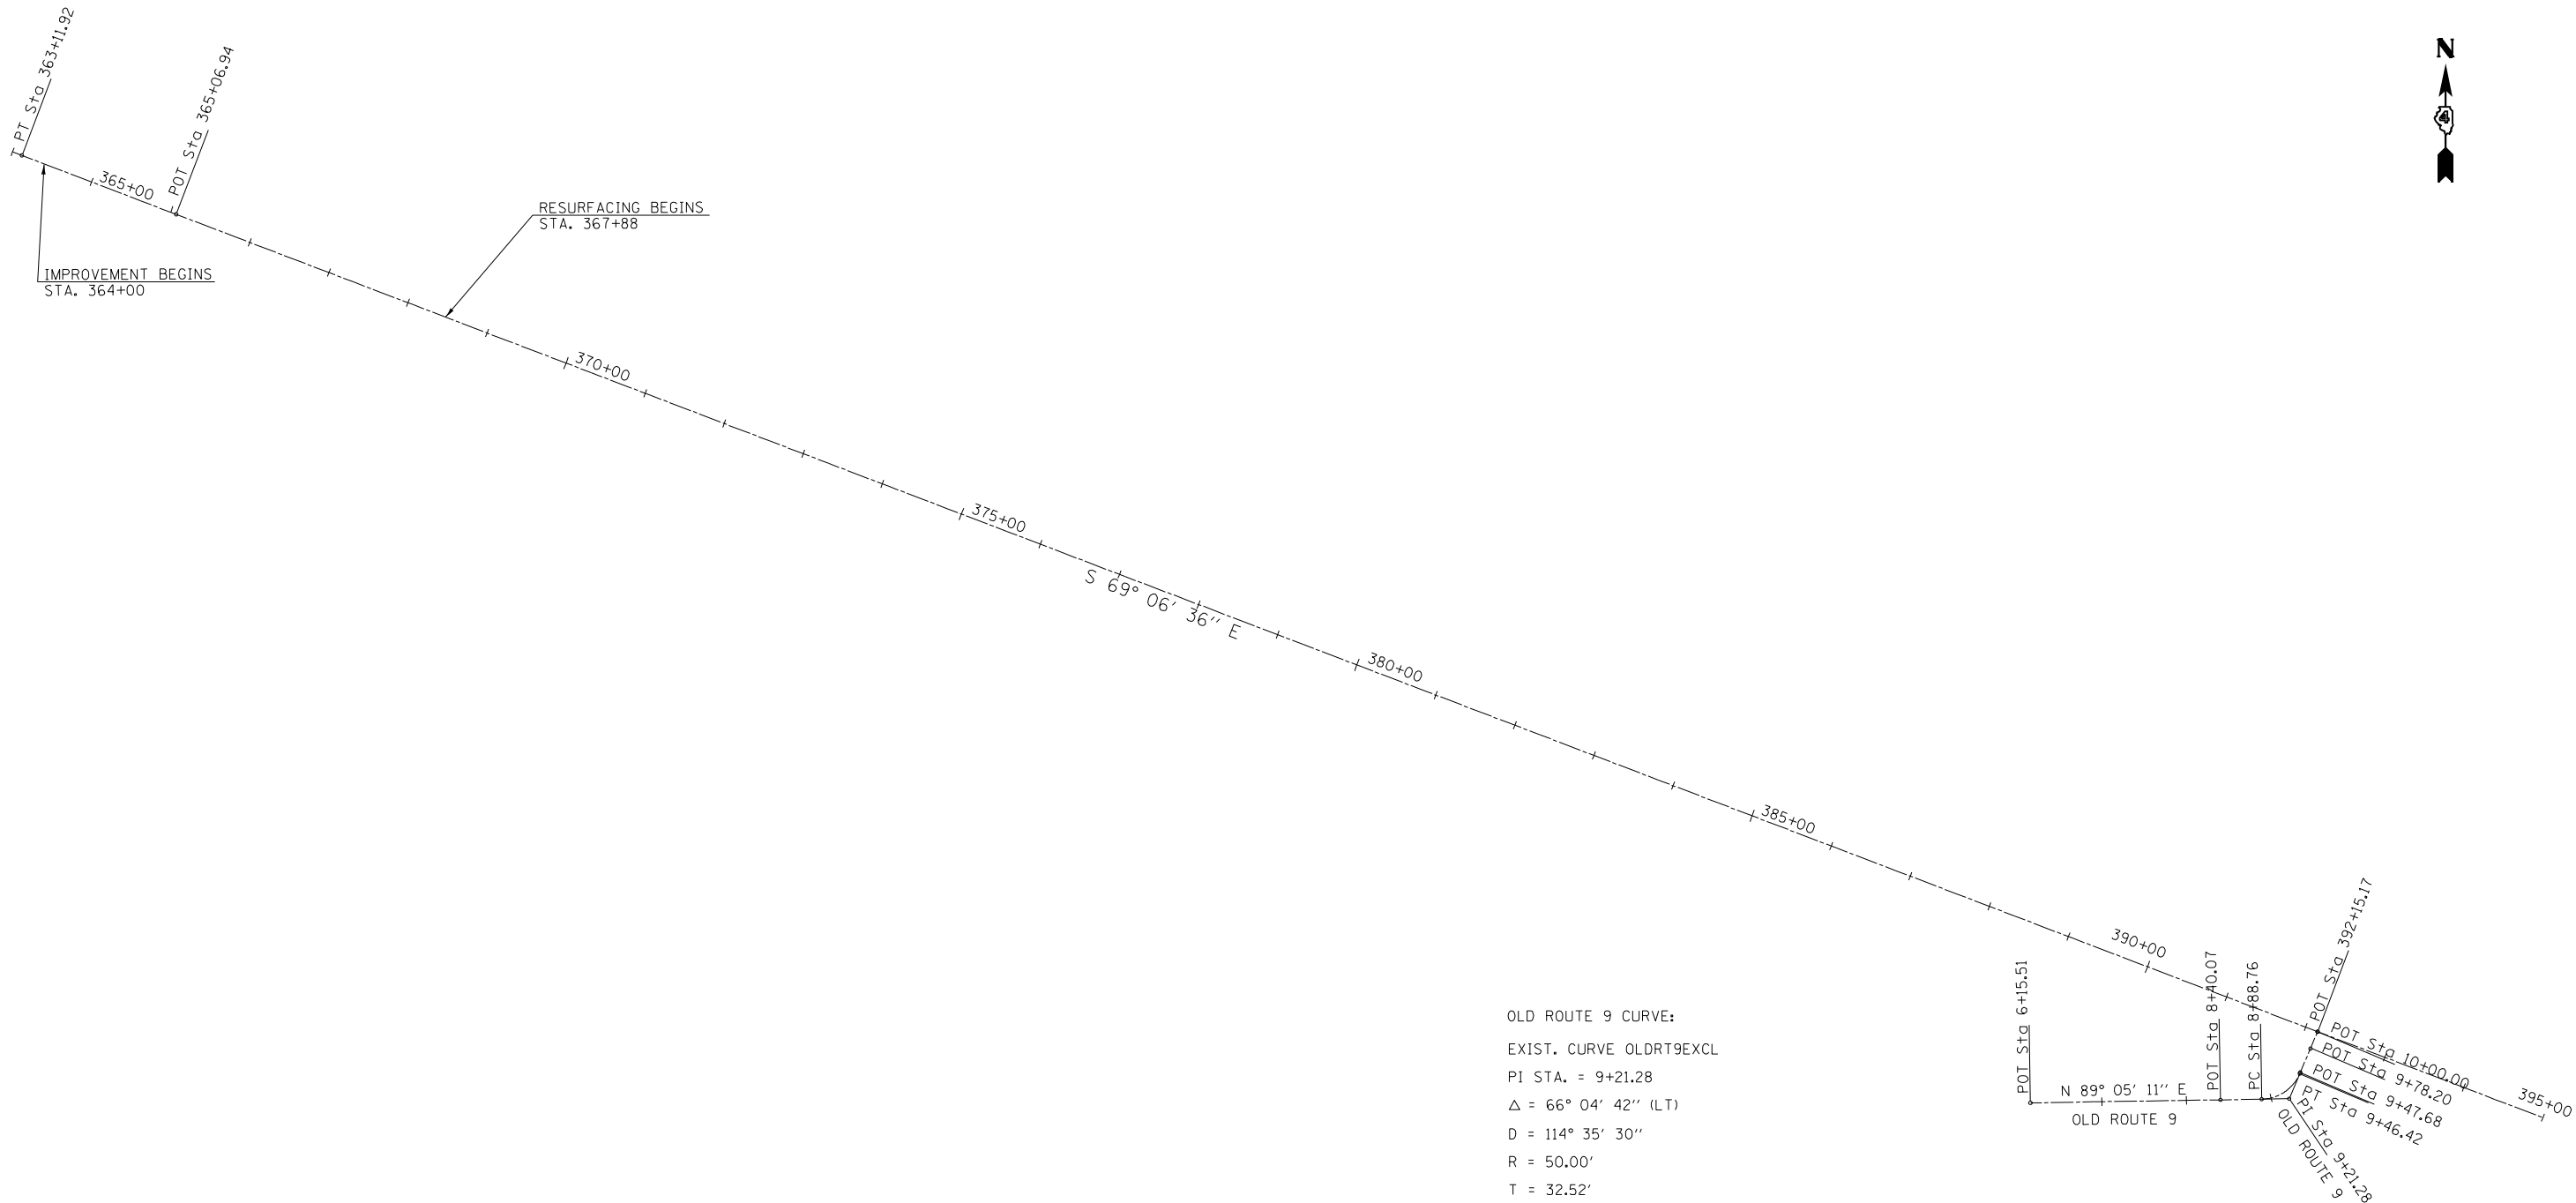

OLD ROUTE 9 CURVE:
EXIST. CURVE OLDRT9EXCL
PI STA. = 9+21.28
 Δ = 66° 04' 42" (LT)
D = 114° 35' 30"
R = 50.00'
T = 32.52'
L = 57.66'
E = 9.64'
e = ----
T.R. = ----
S.E. RUN = ----
P.C. STA. = 8+88.76
P.T. STA. = 9+46.42

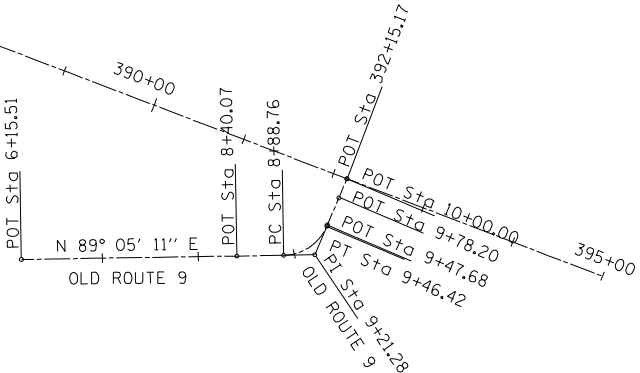

	USER NAME = \$USERS	DESIGNED -	REVISED -	STATE OF ILLINOIS DEPARTMENT OF TRANSPORTATION	ALIGNMENT, TIES & BENCHMARKS			F.A.P. RTE.	SECTION	COUNTY	TOTAL SHEETS	SHEET NO.
	PLOT SCALE = 1:200	DRAWN -	REVISED -					693	118RS-8,W-2	TAZEWELL	292	49
	PLOT DATE = 2/14/2025	CHECKED -	REVISED -		SCALE: SHEET 1 OF 4 SHEETS STA. TO STA.			CONTRACT NO. 68A65				
		DATE -	REVISED -					ILLINOIS FED. AID PROJECT				

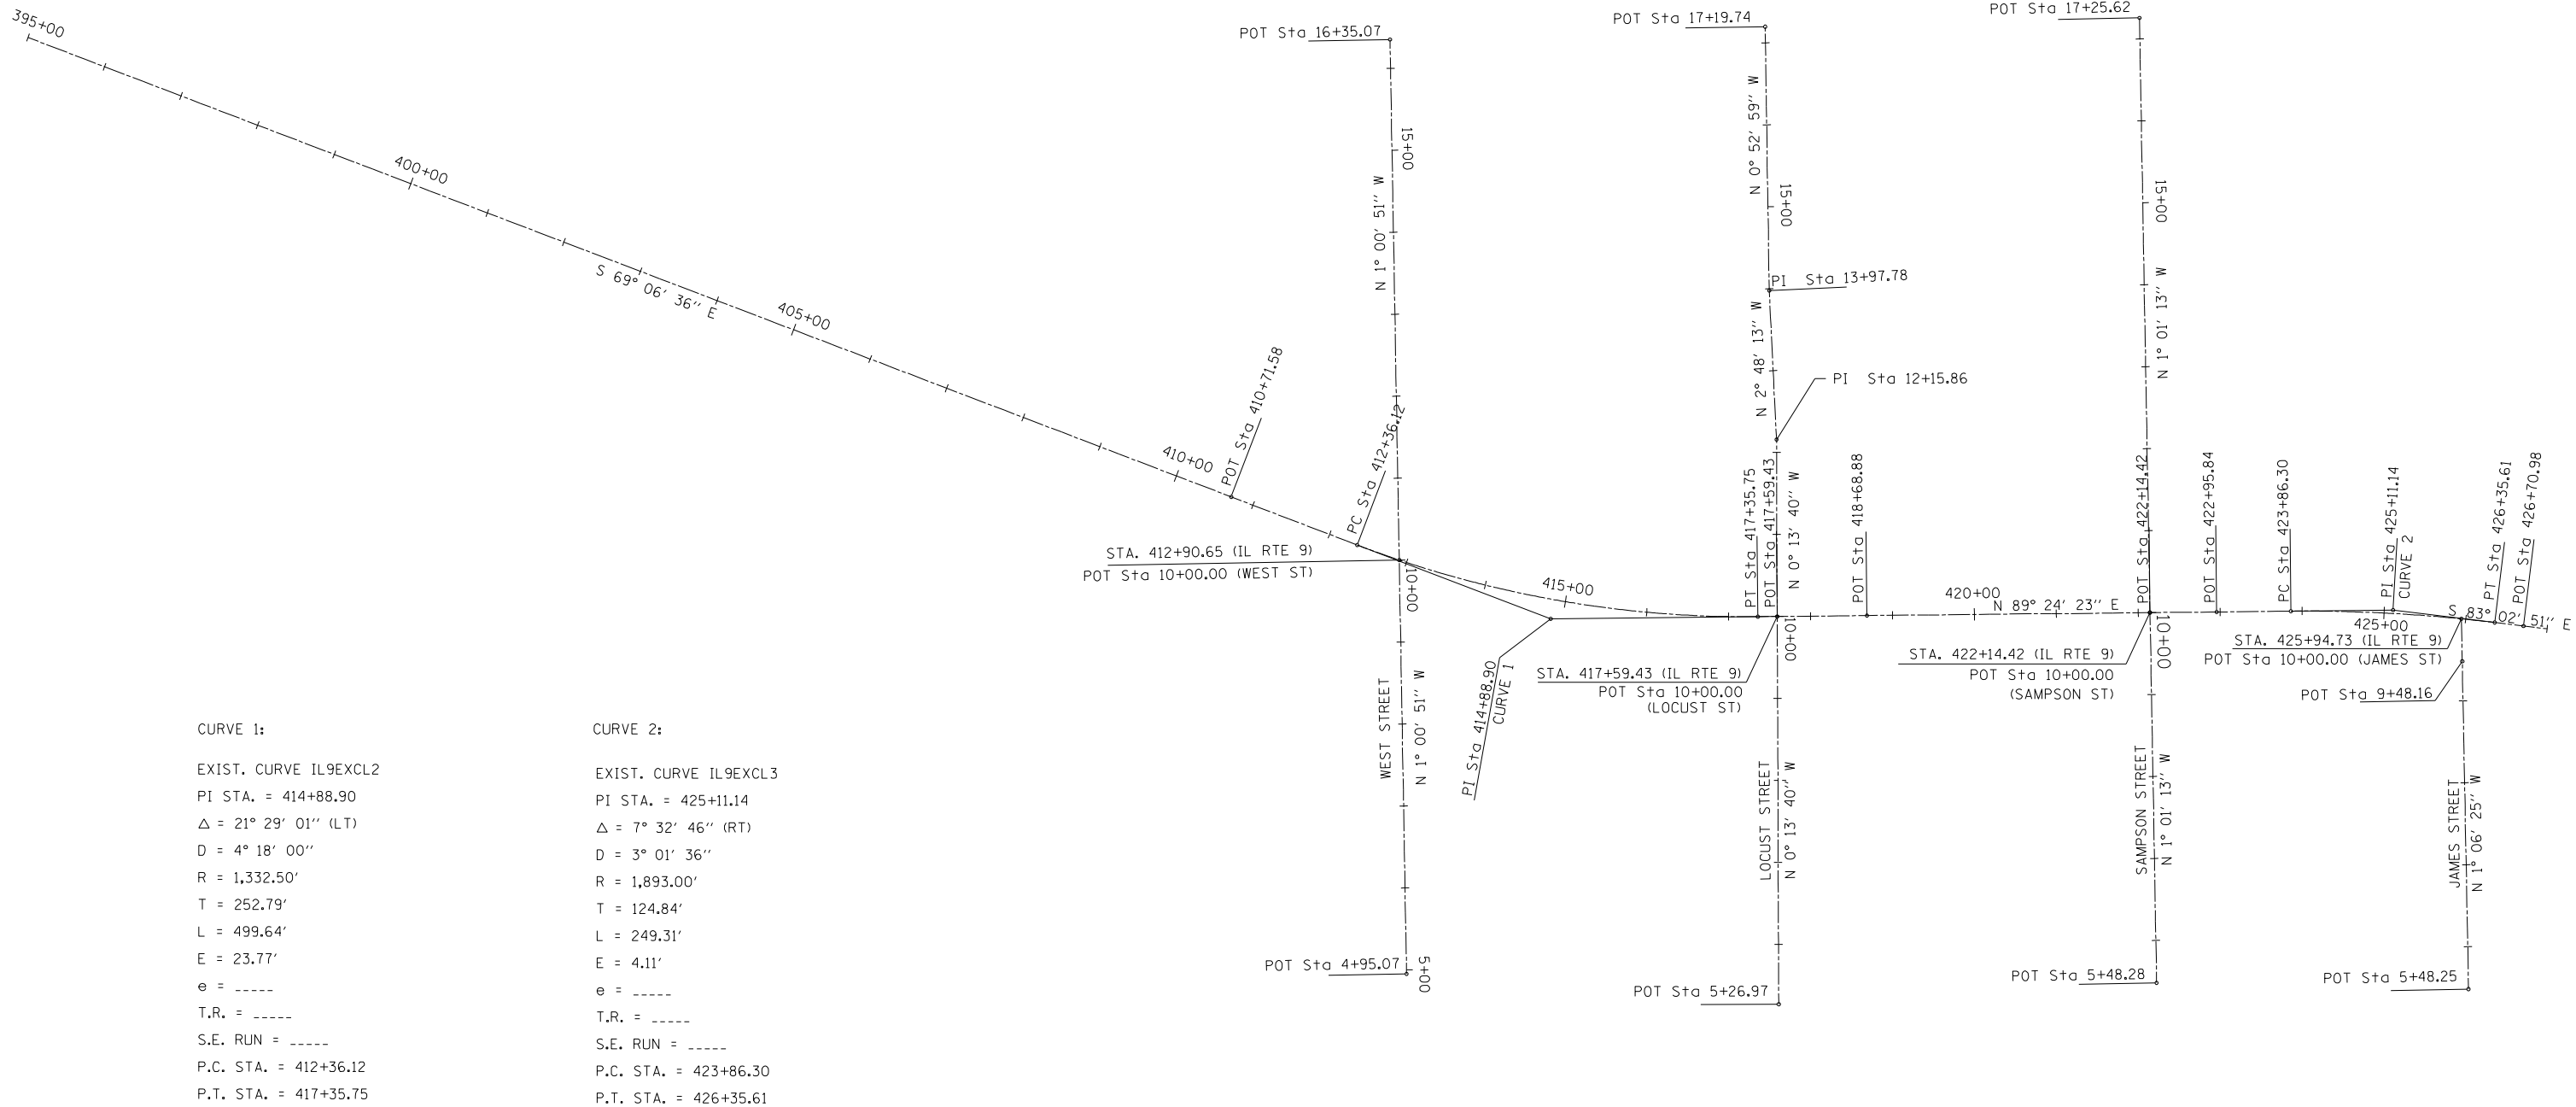

CURVE 1:

EXIST. CURVE IL9EXCL2
PI STA. = 414+88.90
 Δ = 21° 29' 01" (LT)
D = 4° 18' 00"
R = 1,332.50'
T = 252.79'
L = 499.64'
E = 23.77'
e = ----
T.R. = ----
S.E. RUN = ----
P.C. STA. = 412+36.12
P.T. STA. = 417+35.75

CURVE 2:

EXIST. CURVE IL9EXCL3
PI STA. = 425+11.14
 Δ = 7° 32' 46" (RT)
D = 3° 01' 36"
R = 1,893.00'
T = 124.84'
L = 249.31'
E = 4.11'
e = ----
T.R. = ----
S.E. RUN = ----
P.C. STA. = 423+86.30
P.T. STA. = 426+35.61


STATE OF ILLINOIS
DEPARTMENT OF TRANSPORTATION

ALIGNMENT, TIES & BENCHMARKS

SCALE: SHEET 2 OF 4 SHEETS STA. TO STA.

F.A.P. RTE.	SECTION	COUNTY	TOTAL SHEETS	SHEET NO.
693	118RS-8,W-2	TAZEWELL	292	50
CONTRACT NO. 68A65				
ILLINOIS FED. AID PROJECT				

Model: Default
File Name: p:\project-aw-bentley.com\PIV\DOT\Documents\DOT_Offices\District 4\Projects\DA_68A65\CADD\B3\CADD\sheet\DA68A65-shc-47B.dgn

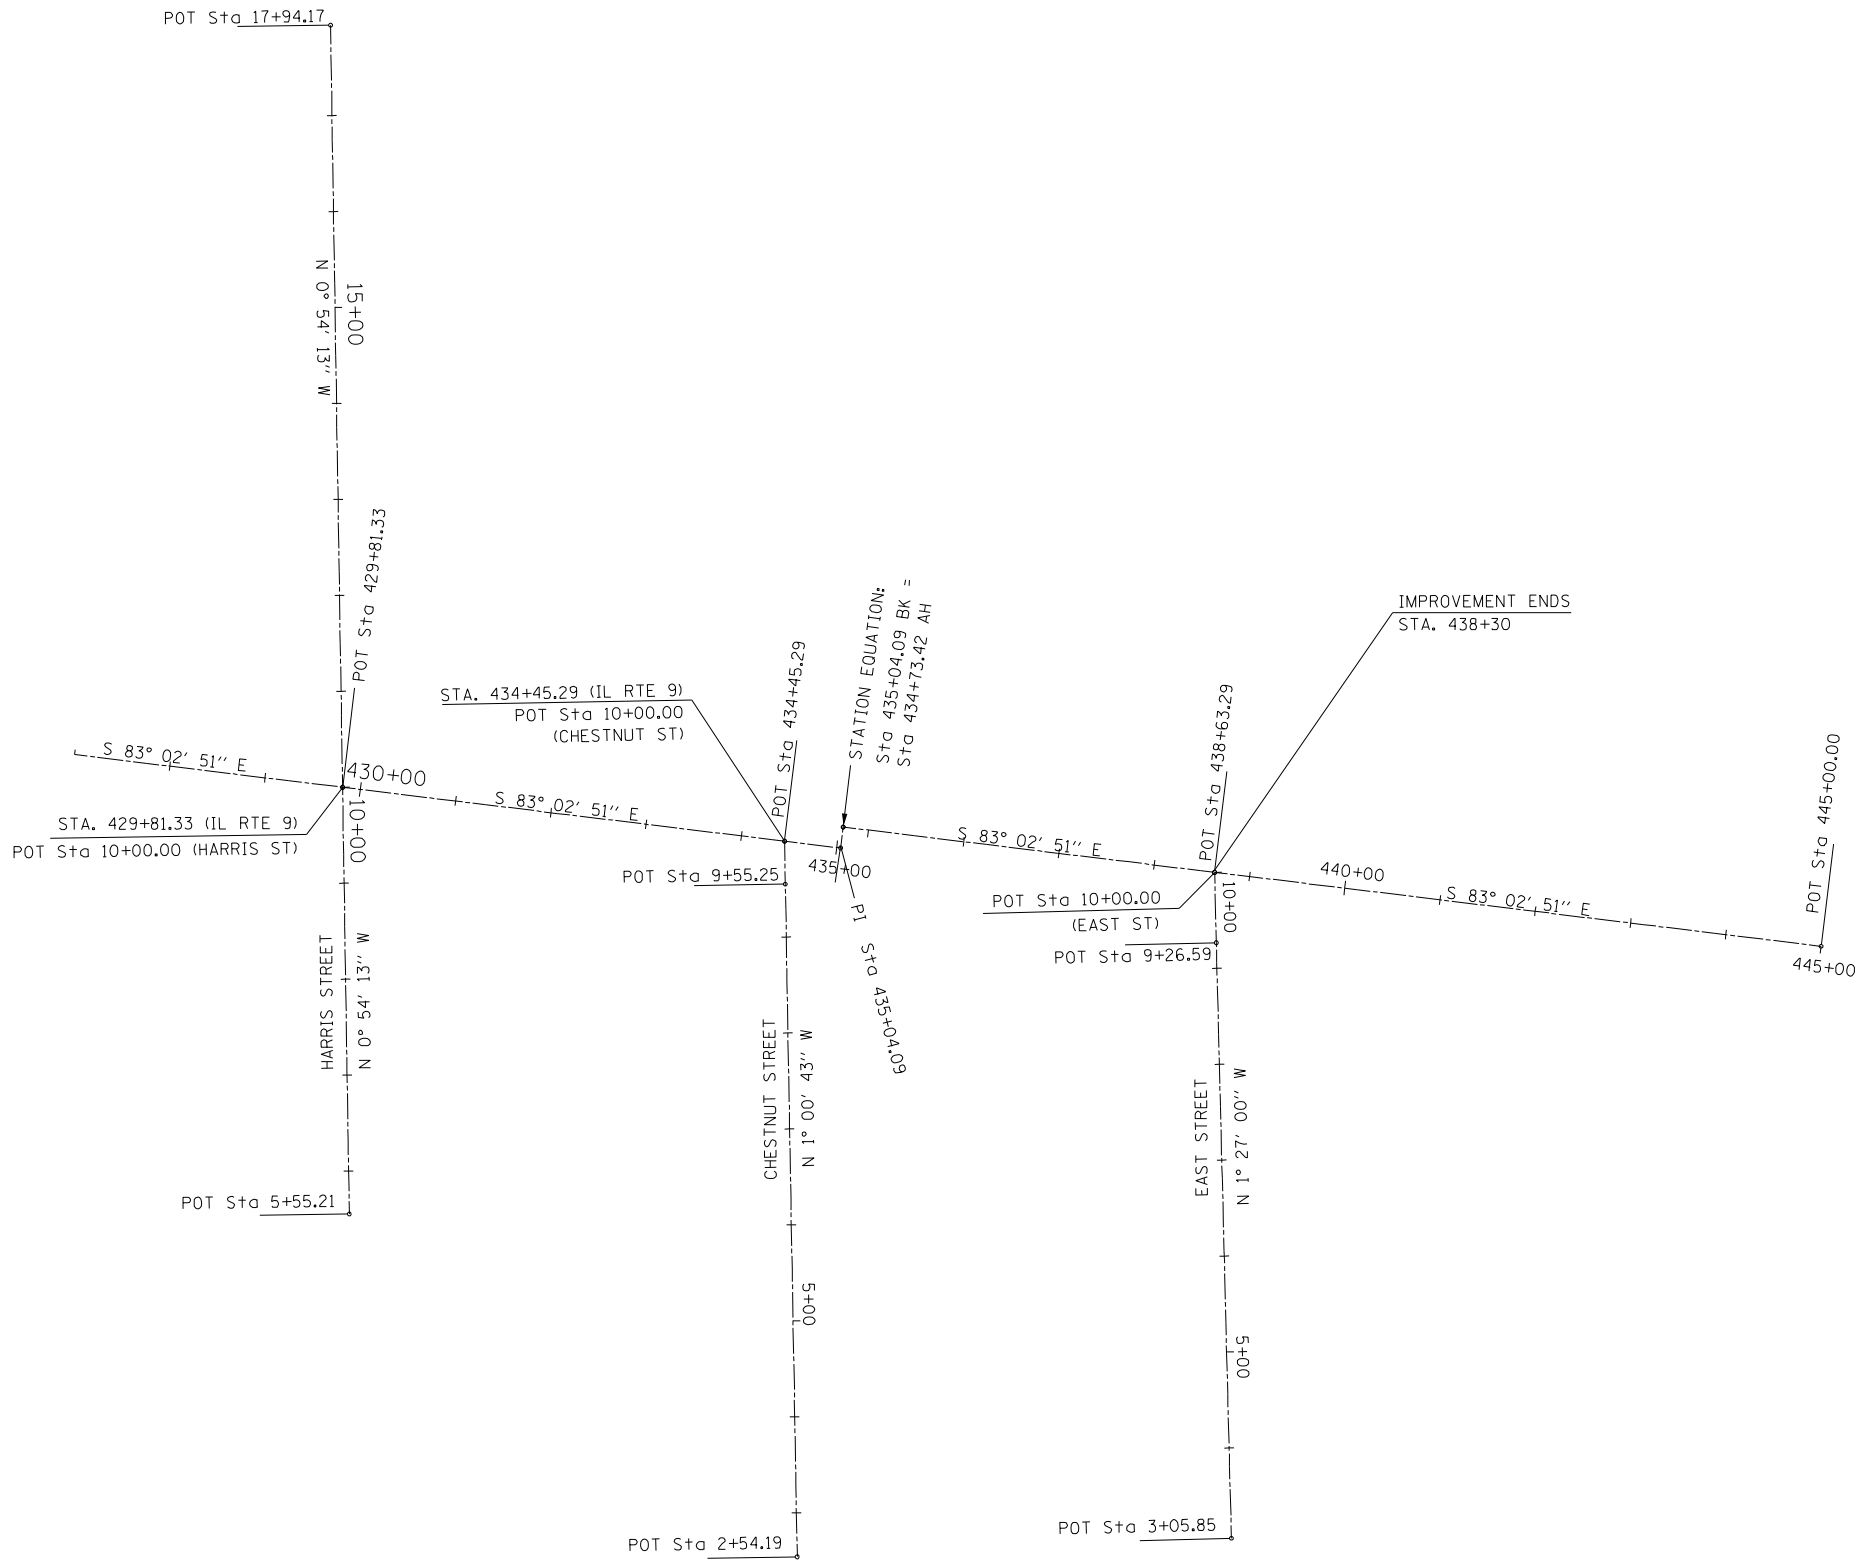

USER NAME = \$USERS	DESIGNED -	REVISED -
	DRAWN -	REVISED -
PLOT SCALE = 1:200	CHECKED -	REVISED -
PLOT DATE = 2/14/2025	DATE -	REVISED -


STATE OF ILLINOIS
DEPARTMENT OF TRANSPORTATION

ALIGNMENT, TIES & BENCHMARKS


SCALE: SHEET 3 OF 4 SHEETS STA. TO STA.

F.A.P. RTE.	SECTION	COUNTY	TOTAL SHEETS	SHEET NO.
693	118RS-8,W-2	TAZEWELL	292	51
CONTRACT NO. 68A65				
ILLINOIS		FED. AID PROJECT		

CONTROL POINT 91223

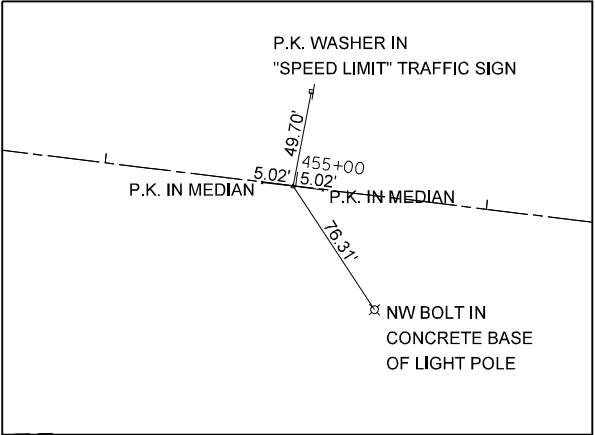

CONTROL POINT 91214

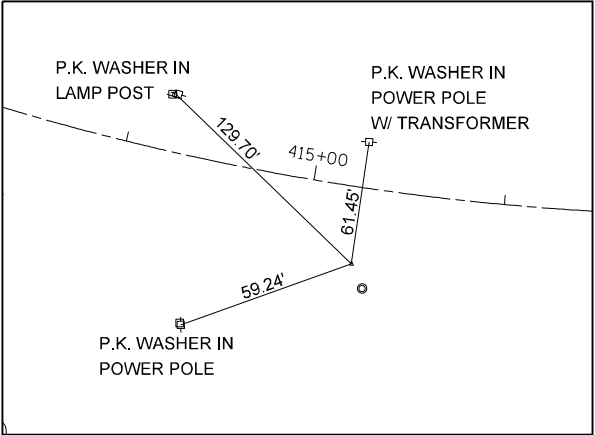

BENCH MARKS

- B.M. #901 CHISELED "U" IN W. NOSE OF PCC ISLAND @ INT OF IL 9 & I 155 SB EXIT RAMP, EAST OF TREMONT, STA. 457+15
ELEV. = 660.898
- B.M. #902 CHISELED "U" IN CENTER OF PCC MEDIAN, +/- 10' WEST NOSE, W SIDE OF INT OF IL 9 & PINE STREET, STA. 449+49
ELEV. = 658.033
- B.M. #903 CHISELED "L" IN NE CORNER OF A 2' X 2' BOX CULVERT N SIDE OF IL 9, +/- 75' E OF S CHESTNUT STREET
ELEV. = 645.754
- B.M. #904 CHISELED "U" WEST END OF PCC WINGWALL FOR BOX CULVERT UNDER SAMPSON ST, NE QUAD OF IL 9 & SAMPSON ST
ELEV. = 643.088
- B.M. #905 APEX OF ROW MONUMENT 55' LT OF PAVEMENT, STA 597+30 |
ELEV. = 691.737
- B.M. #906 N CAP BOLT F.H. @ EAST END OF CIRCLE DRIVE FOR TREMONT HIGH PAVEMENT STA. 407+80 60' RT.
ELEV. = 638.566
- B.M. #907 TOP EDGE OF CMP WEST SIDE (UNDER THE SUBWAY ENTRANCE) PAVEMENT STA 397+50 33' RT
ELEV. = 633.787
- B.M. #908 N CAP BOLT F.H. (CHISLED "+") @ PAVEMENT STA 390+03 42' RT IN FRONT OF YOKELINN
ELEV. = 641.616
- B.M. #909 CHISELED "U" IN CENTER 6" PCC HDWL FOR 2X2 BOX CULVERT 24' RT @ PAVEMENT STA 379+25
ELEV. = 636.740

MODEL: Default
FILE: \\nursery-prod\project-cw-bentley.com\PIV\DOT\Documents\DOT_Offices\District_4\Projects\DA_68A65\CADD\B3\CAD\sheet\DA68A65-sh-41B.dgn

USER NAME = \$USERS\$	DESIGNED -	REVISED -
	DRAWN -	REVISED -
PLOT SCALE = 1:200	CHECKED -	REVISED -
PLOT DATE = 2/14/2025	DATE -	REVISED -

STATE OF ILLINOIS
DEPARTMENT OF TRANSPORTATION

ALIGNMENT, TIES & BENCHMARKS


SCALE: SHEET 4 OF 4 SHEETS STA. TO STA.

F.A.P. RTE.	SECTION	COUNTY	TOTAL SHEETS	SHEET NO.
693	118RS-8,W-2	TAZEWELL	292	52
CONTRACT NO. 68A65				
ILLINOIS FED. AID PROJECT				



- (A) $\frac{393+71.37}{55.00'}$
(B) $\frac{393+58.61}{60.00'}$
(C) $\frac{394+51.67}{59.83'}$
(D) $\frac{395+00.00}{55.00'}$

(1) FAP RTE 693 (IL 9) STA 392+15.17 =
TAZEWELL STREET STA 10+00.00

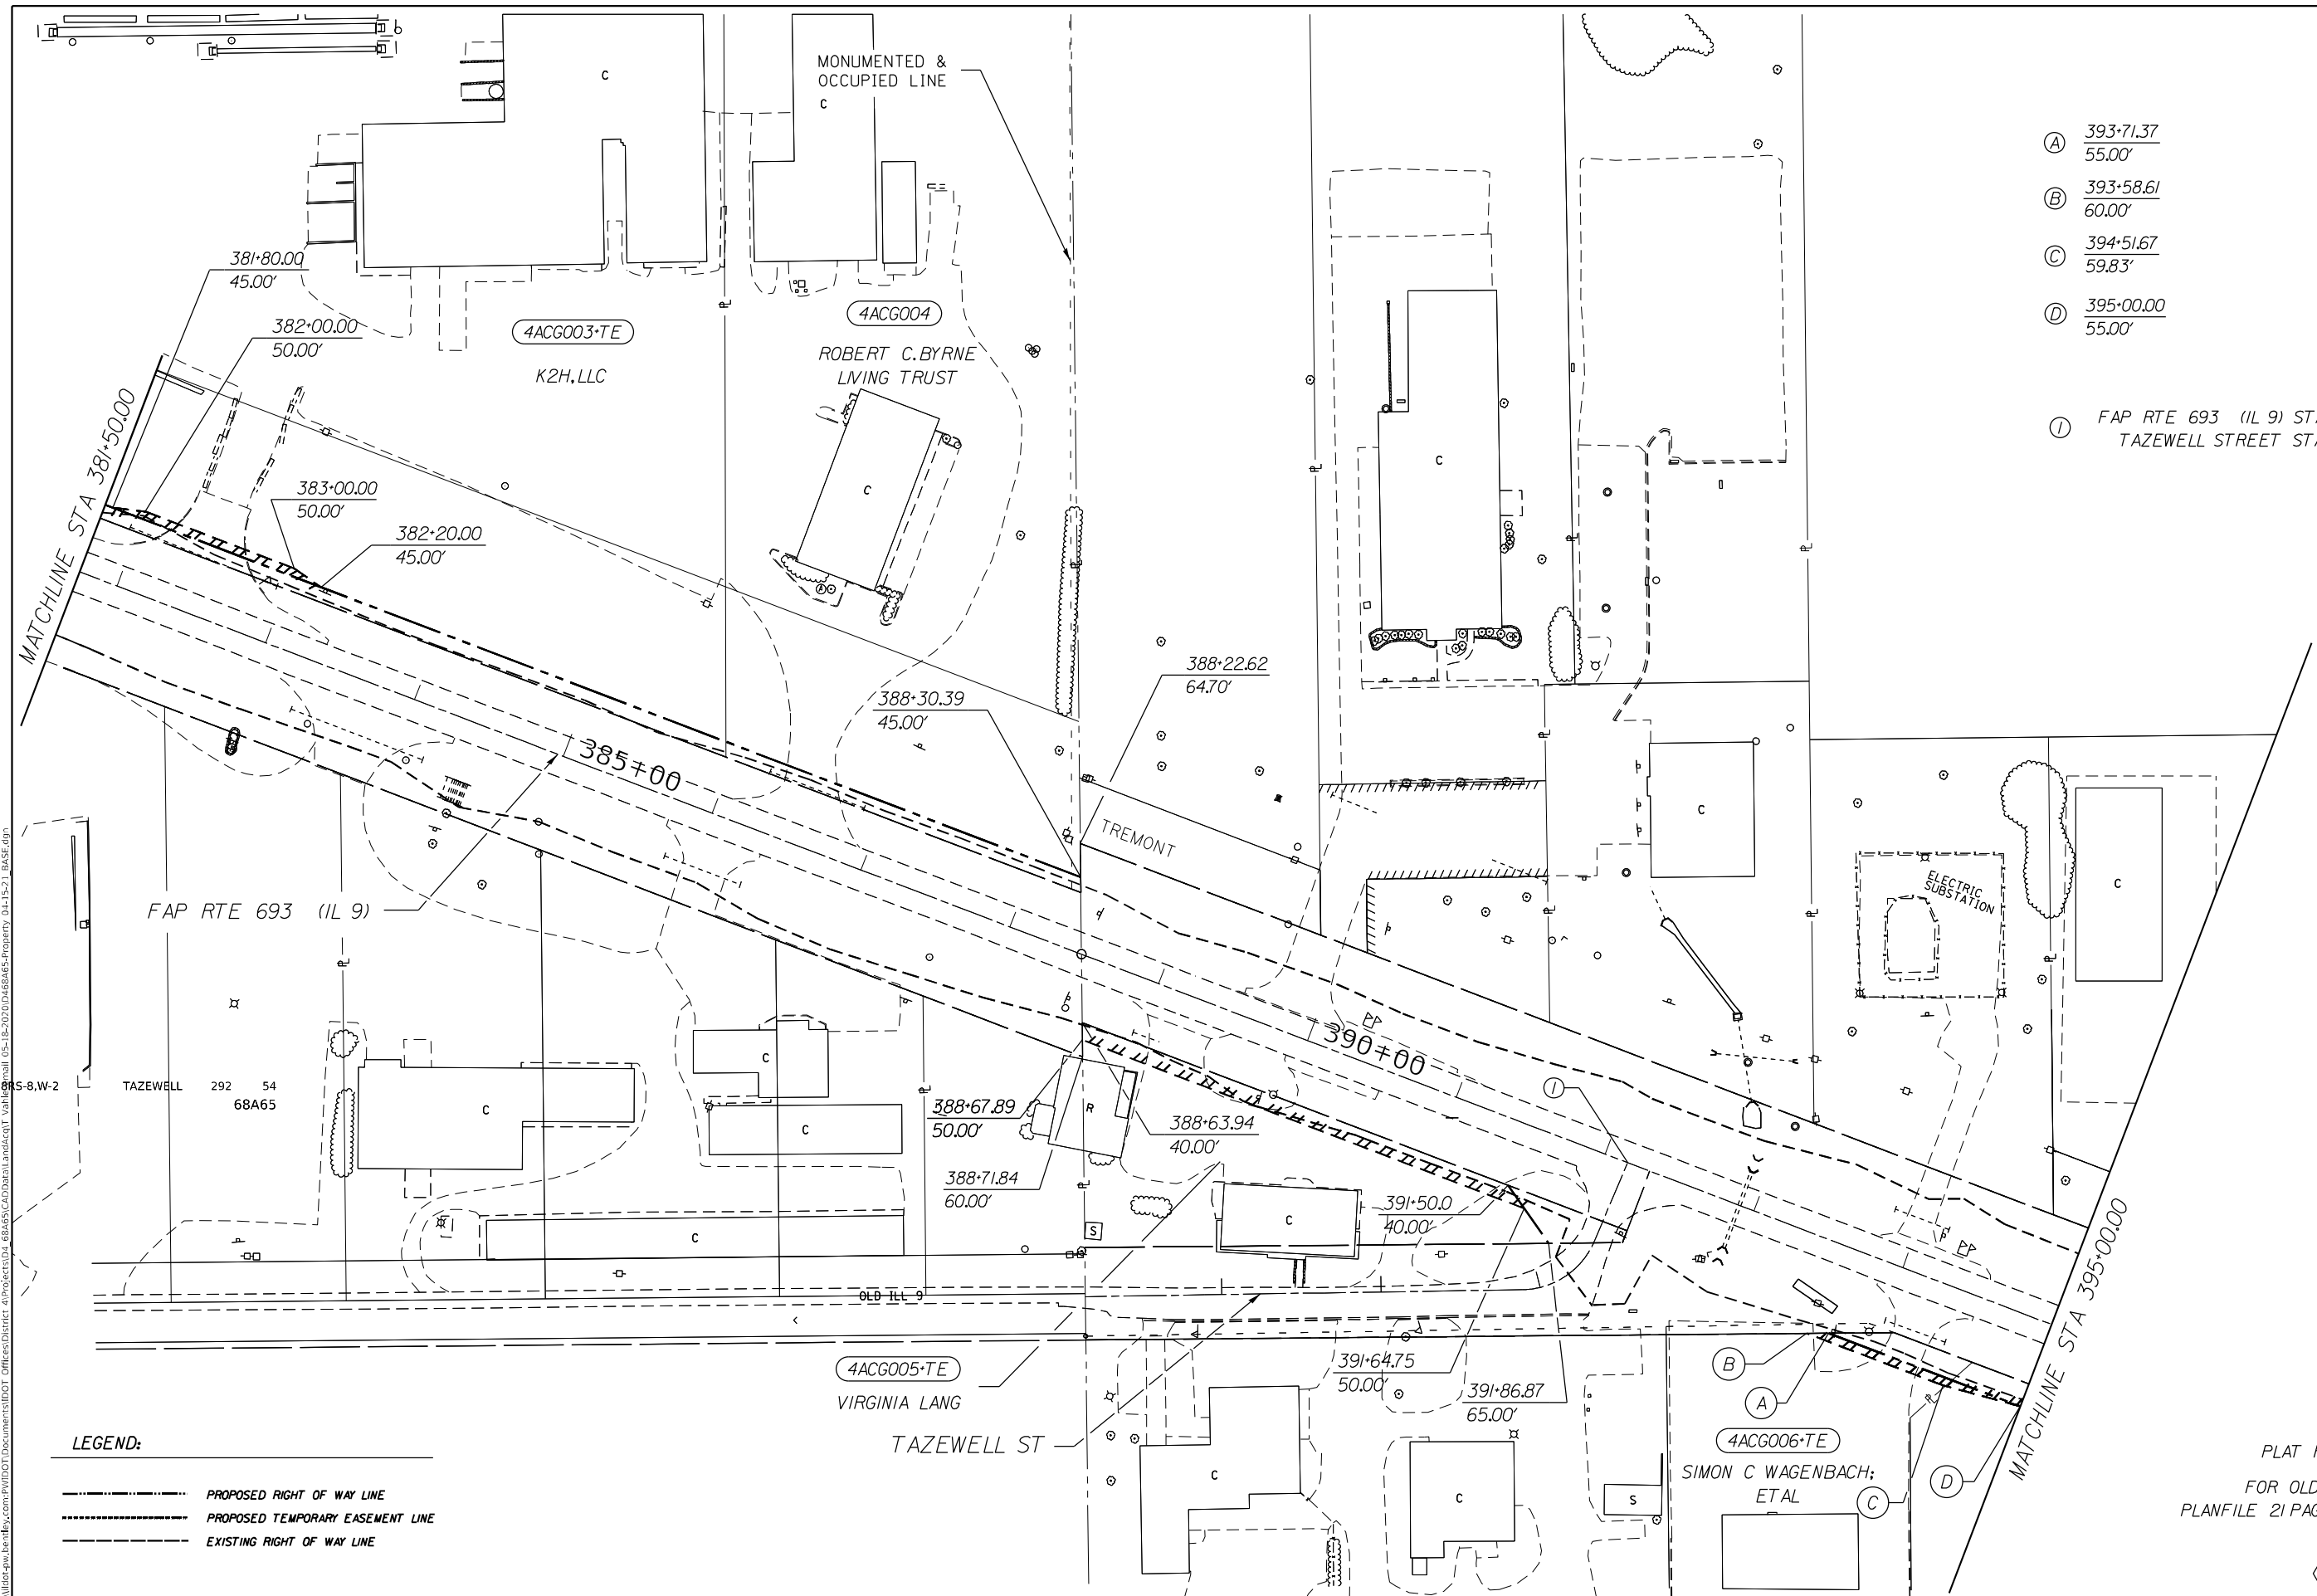

LEGEND:

- PROPOSED RIGHT OF WAY LINE
- - - PROPOSED TEMPORARY EASEMENT LINE
- - - EXISTING RIGHT OF WAY LINE

STATE OF ILLINOIS
DEPARTMENT OF TRANSPORTATION

RIGHT OF WAY PLAN SHEET

SCALE: 1" = 100' SHEET 2 OF 6 SHEETS STA. TO STA.

PLAT FILE 182
FOR OLD ROW SEE:
PLANFILE 21 PAGE(S) 28, 30, 32, 33

(21) (46)

USER NAME = \$USERS	DESIGNED -	REVISED -
	DRAWN -	REVISED -
PLOT SCALE = 1:200	CHECKED -	REVISED -
PLOT DATE = 2/14/2025	DATE -	REVISED -

F.A.P. RTE.	SECTION	COUNTY	TOTAL SHEETS	SHEET NO.
693	118R5-8,W-2	TAZEWELL	292	54
R-94-002-15		CONTRACT NO. 68A65		
CATALOG NO: 034713-00		ILLINOIS	FED. AID PROJECT	

MODEL: Default
FILE: 118R5-8,W-2
C:\p\118R5-8,W-2\118R5-8,W-2.dwg
PLOT DATE: 2/14/2025
PLOT SCALE: 1:200
PLOT USER: \$USERS
PLOT DEVICE: HP DesignJet 5000PS
PLOT PAPER: 36x48
PLOT ORIENT: Landscape
PLOT RANGE: All
PLOT RESOLUTION: 300
PLOT SHEET: 2 of 6
PLOT STATUS: Success
PLOT TIME: 10:00 AM
PLOT USER: \$USERS
PLOT DEVICE: HP DesignJet 5000PS
PLOT PAPER: 36x48
PLOT ORIENT: Landscape
PLOT RANGE: All
PLOT RESOLUTION: 300
PLOT SHEET: 2 of 6
PLOT STATUS: Success
PLOT TIME: 10:00 AM
PLOT USER: \$USERS


LEGEND:

- PROPOSED RIGHT OF WAY LINE
 PROPOSED TEMPORARY EASEMENT LINE
 EXISTING RIGHT OF WAY LINE

(A)	$\frac{395+00.00}{55.00'}$	(H)	$\frac{400+40.00}{70.00'}$	(O)	$\frac{400+15.00}{55.00'}$
(B)	$\frac{396+00.00}{50.00'}$	(I)	$\frac{400+55.00}{70.00'}$		
(C)	$\frac{397+90.00}{50.00'}$	(J)	$\frac{400+66.75}{65.00'}$		
(D)	$\frac{399+16.10}{46.06'}$	(K)	$\frac{400+66.49}{55.00'}$		
(E)	$\frac{399+93.29}{245.80'}$	(L)	$\frac{400+68.64}{139.08'}$		
(F)	$\frac{400+07.22}{236.66'}$	(M)	$\frac{400+73.63}{138.95'}$		
(G)	$\frac{400+07.11}{55.00'}$	(N)	$\frac{400+74.99}{192.10'}$		



MODEL: Default
 FILE: 118RS-8-W-2
 PROJECT: 68A65-002-15
 SHEET: 21
 DATE: 2/14/2025

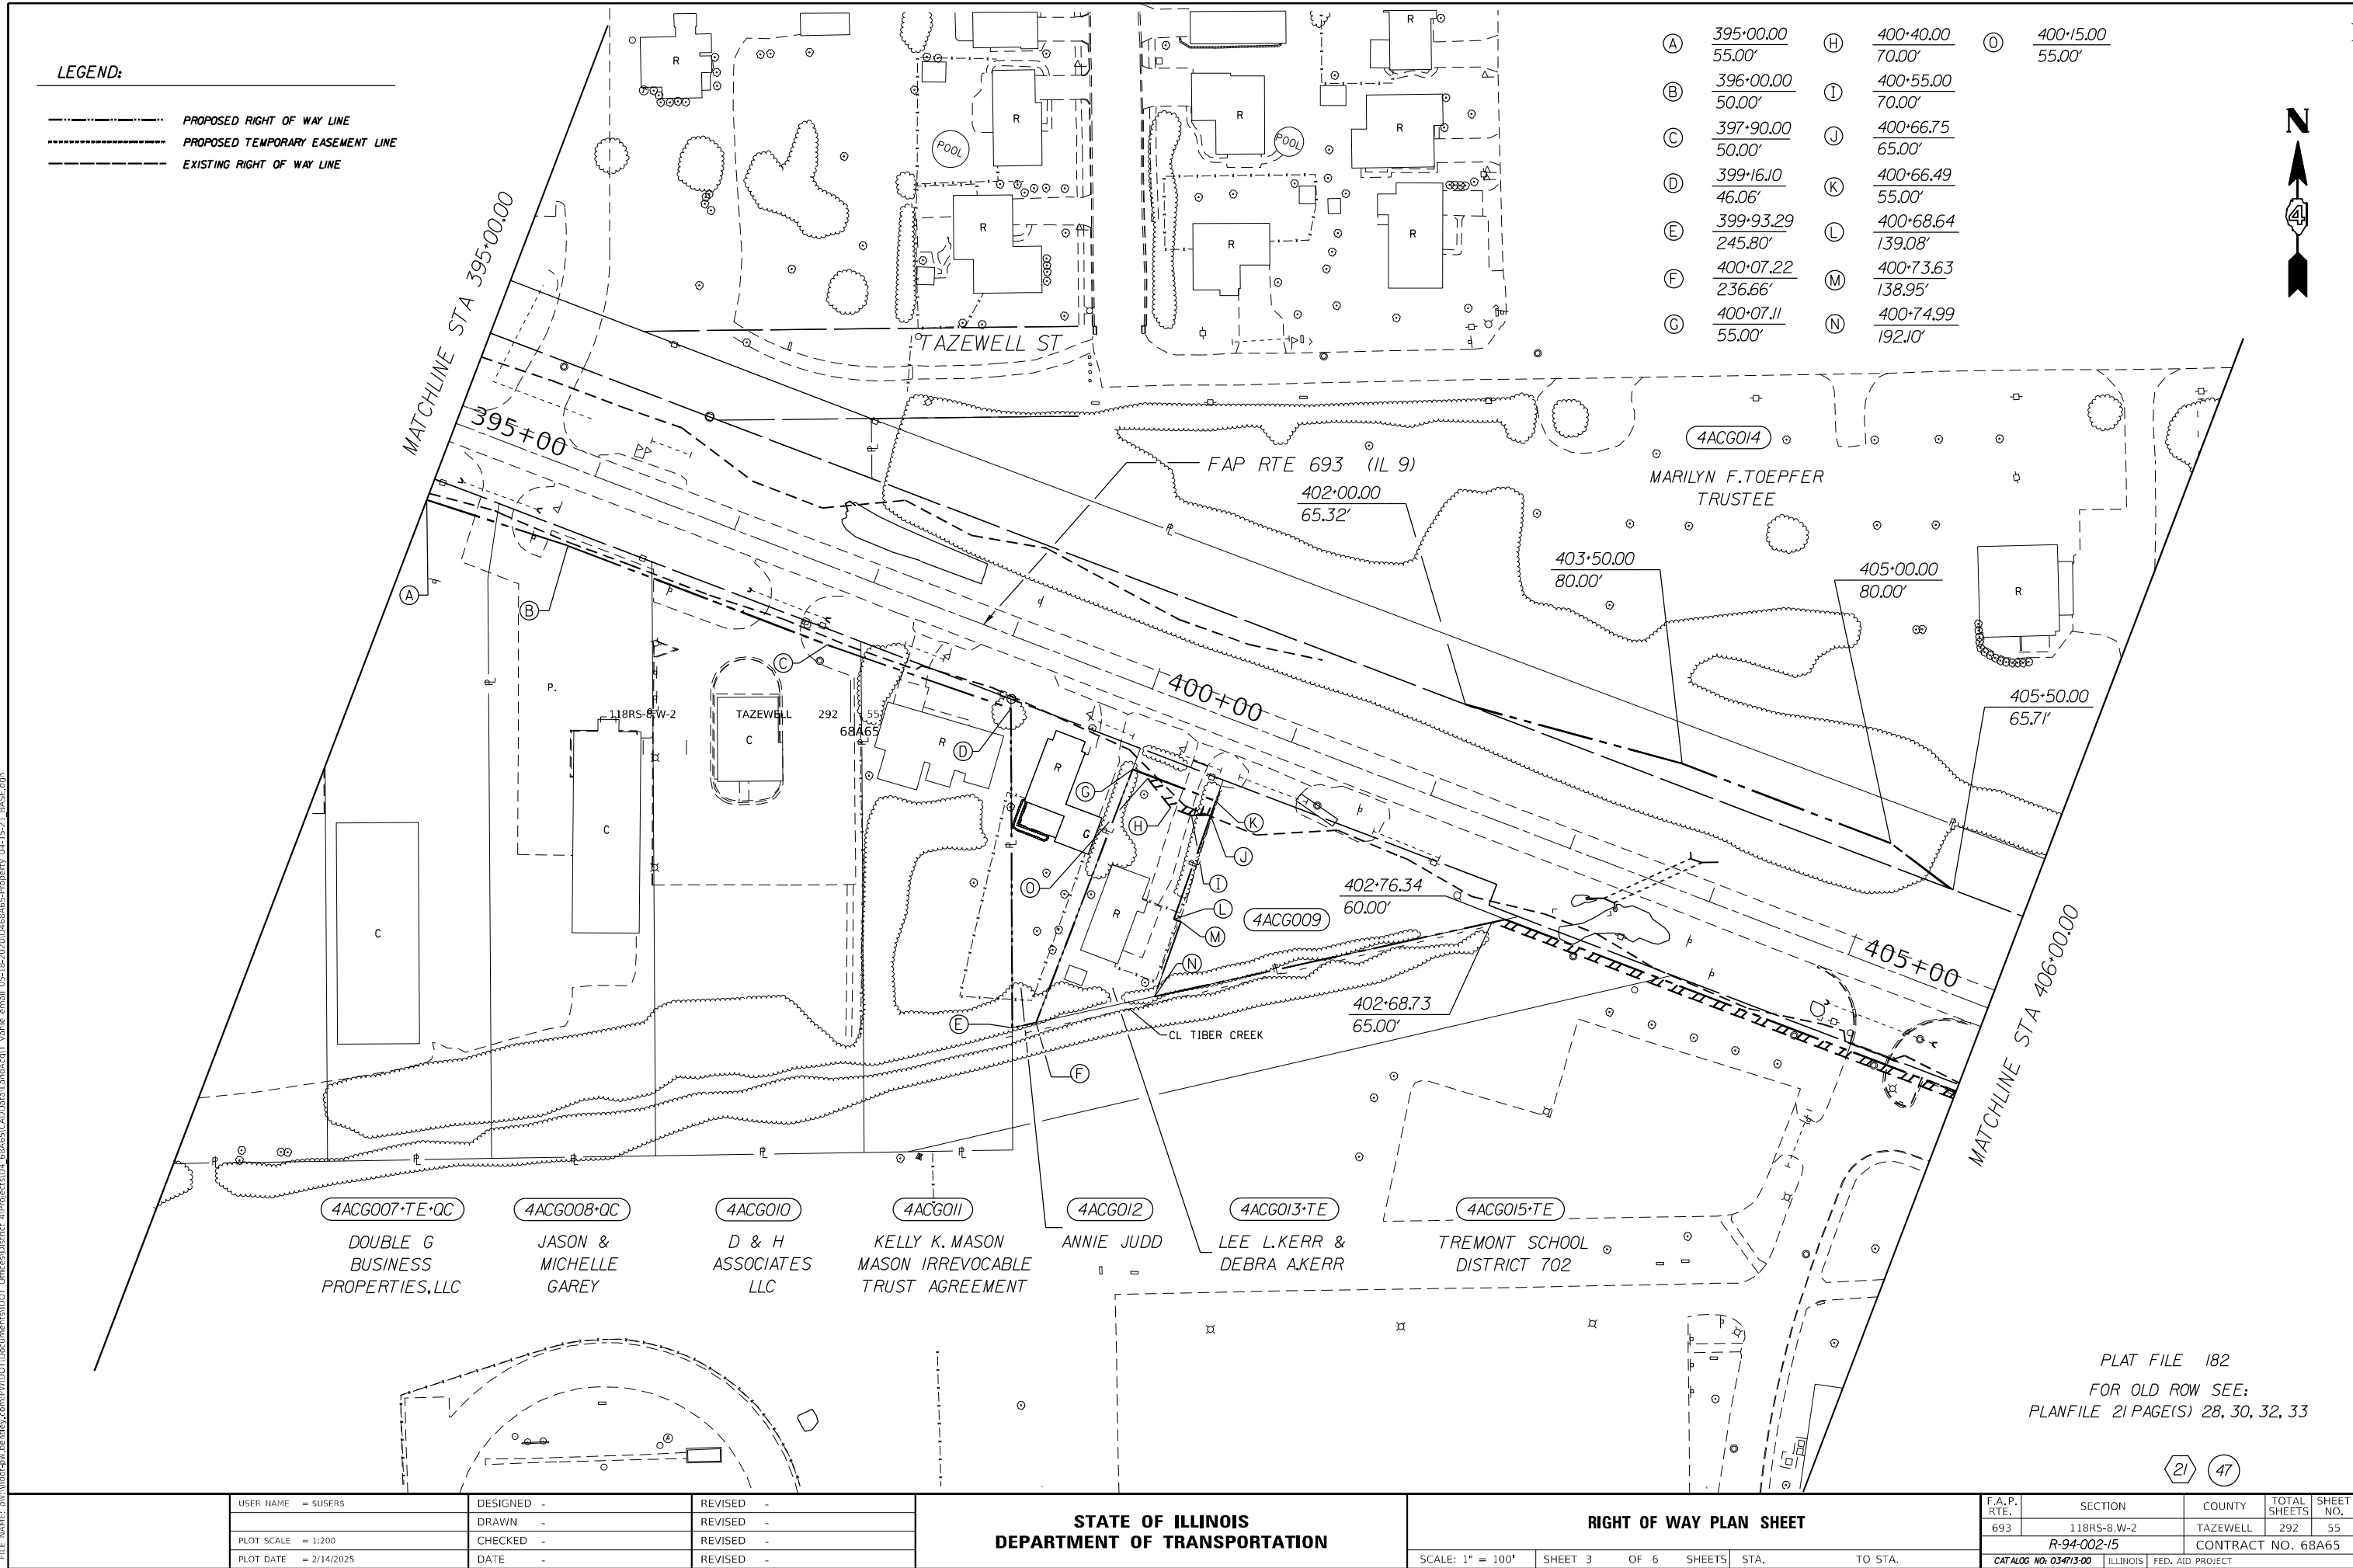

PLAT FILE 182
 FOR OLD ROW SEE:
 PLANFILE 21 PAGE(S) 28, 30, 32, 33

21 47

USER NAME = \$USERS	DESIGNED -	REVISED -
	DRAWN -	REVISED -
PLOT SCALE = 1:200	CHECKED -	REVISED -
PLOT DATE = 2/14/2025	DATE -	REVISED -


STATE OF ILLINOIS
 DEPARTMENT OF TRANSPORTATION

RIGHT OF WAY PLAN SHEET

SCALE: 1" = 100' SHEET 3 OF 6 SHEETS STA. TO STA.

F.A.P. RTE.	SECTION	COUNTY	TOTAL SHEETS	SHEET NO.
693	118RS-8-W-2	TAZEWELL	292	55
	R-94-002-15			
CATALOG NO. 034713-00	ILLINOIS	FED. AID PROJECT		

MODEL: Default
FILE: 118RS-8-W-2.dwg
PROJECT: 118RS-8-W-2
DRAWN: 05/18/2023
DESIGNED: 05/18/2023
CHECKED: 05/18/2023
DATE: 2/14/2025

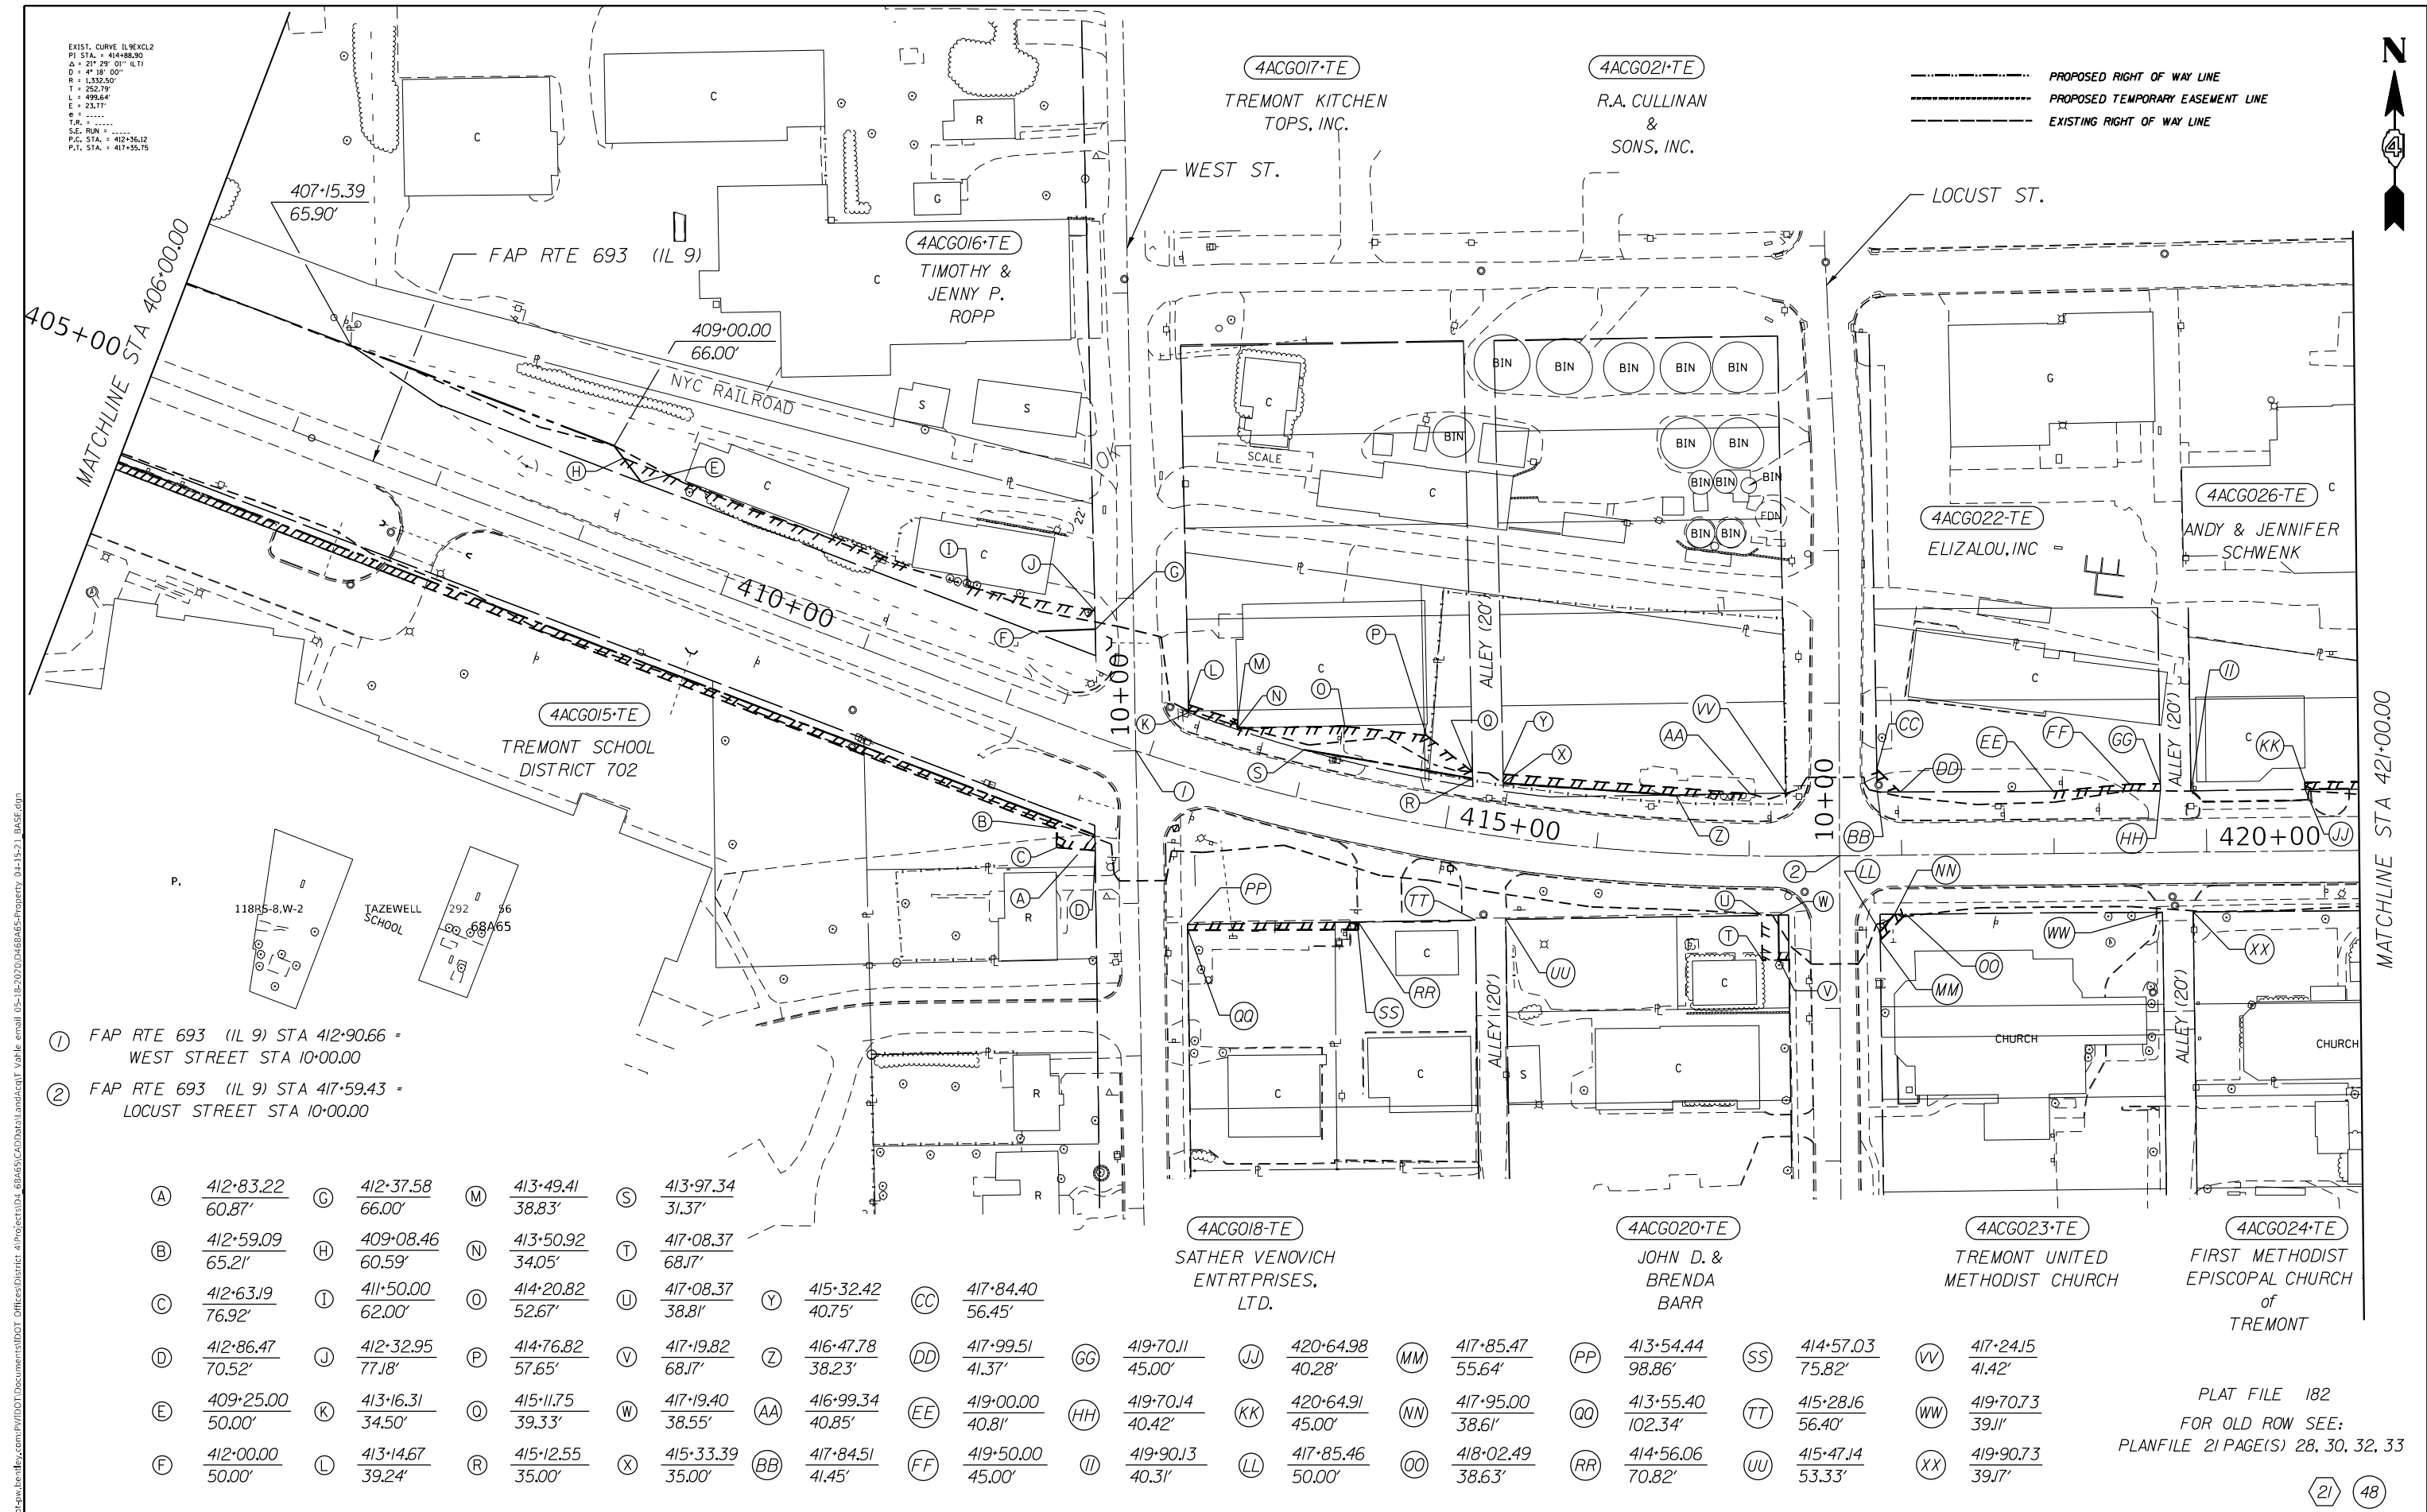

- ① FAP RTE 693 (IL 9) STA 412+90.66 - WEST STREET STA 10+00.00
- ② FAP RTE 693 (IL 9) STA 417+59.43 - LOCUST STREET STA 10+00.00

A	412+83.22 60.87'	G	412+37.58 66.00'	M	413+49.41 38.83'	S	413+97.34 31.37'
B	412+59.09 65.21'	H	409+08.46 60.59'	N	413+50.92 34.05'	T	417+08.37 68.17'
C	412+63.19 76.92'	I	411+50.00 62.00'	O	414+20.82 52.67'	U	417+08.37 38.81'
D	412+86.47 70.52'	J	412+32.95 77.18'	P	414+76.82 57.65'	V	417+19.82 68.17'
E	409+25.00 50.00'	K	413+16.31 34.50'	Q	415+11.75 39.33'	W	417+19.40 38.55'
F	412+00.00 50.00'	L	413+14.67 39.24'	R	415+12.55 35.00'	X	415+33.39 35.00'
						Y	415+32.42 40.75'
						CC	417+84.40 56.45'
						DD	417+99.51 41.37'
						GG	419+70.11 45.00'
						JJ	420+64.98 40.28'
						MM	417+85.47 55.64'
						PP	413+54.44 98.86'
						SS	414+57.03 75.82'
						VV	417+24.15 41.42'
						WW	419+70.73 39.11'
						XX	419+90.73 39.17'
						YY	415+33.39 35.00'
						ZZ	416+47.78 38.23'
						AA	416+99.34 40.85'
						EE	419+00.00 40.81'
						HH	419+70.14 40.42'
						KK	420+64.91 45.00'
						NN	417+95.00 38.61'
						QQ	413+55.40 102.34'
						TT	415+28.16 56.40'
						UU	415+47.14 53.33'
						XX	419+90.73 39.17'
						YY	415+33.39 35.00'
						ZZ	416+47.78 38.23'
						AA	416+99.34 40.85'
						EE	419+00.00 40.81'
						HH	419+70.14 40.42'
						KK	420+64.91 45.00'
						NN	417+95.00

----- PROPOSED RIGHT OF WAY LINE
 ===== PROPOSED TEMPORARY EASEMENT LINE
 ----- EXISTING RIGHT OF WAY LINE


- ① FAP RTE 693 (IL 9) STA 422+14.42 =
SAMPSON STREET STA 10+00.00
- ② FAP RTE 693 (IL 9) STA 425+94.73 =
JAMES STREET STA 10+00.00
- ③ FAP RTE 693 (IL 9) STA 429+81.33 =
HARRIS STREET STA 10+00.00

```

EXIST. CURVE IL9EXCL3
PI STA. = 425+11.14
Δ = 7° 32' 46" (RT)
D = 3° 01' 36"
R = 1,893.00'
T = 124.84'
L = 249.31'
E = 4.11'
e = -----
T.R. = -----
S.E. RUN = -----
P.C. STA. = 423+86.30
P.T. STA. = 426+35.61

```

(A)	$\frac{421 \cdot 65.00}{39.66'}$	(O)	$\frac{426 \cdot 41.98}{38.00'}$
(B)	$\frac{421 \cdot 55.41}{39.63'}$	(P)	$\frac{429 \cdot 45.53}{31.26'}$
(C)	$\frac{421 \cdot 76.13}{60.39'}$	(Q)	$\frac{429 \cdot 46.50}{38.00'}$
(D)	$\frac{421 \cdot 76.08}{50.00'}$	(R)	$\frac{430 \cdot 37.00}{31.55'}$
(E)	$\frac{421 \cdot 75.32}{45.00'}$	(S)	$\frac{430 \cdot 28.02}{43.00'}$
(F)	$\frac{421 \cdot 75.35}{40.24'}$	(T)	$\frac{430 \cdot 28.93}{49.36'}$
(G)	$\frac{422 \cdot 65.00}{39.52'}$	(U)	$\frac{429 \cdot 36.11}{34.77'}$
(H)	$\frac{422 \cdot 56.08}{50.00'}$	(V)	$\frac{422 \cdot 55.35}{40.36'}$
(I)	$\frac{422 \cdot 56.10}{54.14'}$	(W)	$\frac{425 \cdot 50.96}{51.75'}$
(J)	$\frac{424 \cdot 96.05}{33.31'}$	(X)	$\frac{426 \cdot 31.65}{35.72'}$
(K)	$\frac{425 \cdot 59.14}{31.00'}$	(Y)	$\frac{430 \cdot 30.03}{33.00'}$
(L)	$\frac{425 \cdot 44.81}{43.88'}$	(Z)	$\frac{430 \cdot 12.45}{70.83'}$
(M)	$\frac{425 \cdot 61.90}{57.66'}$	(AA)	$\frac{430 \cdot 38.80}{38.00'}$
(N)	$\frac{426 \cdot 40.90}{30.32'}$		

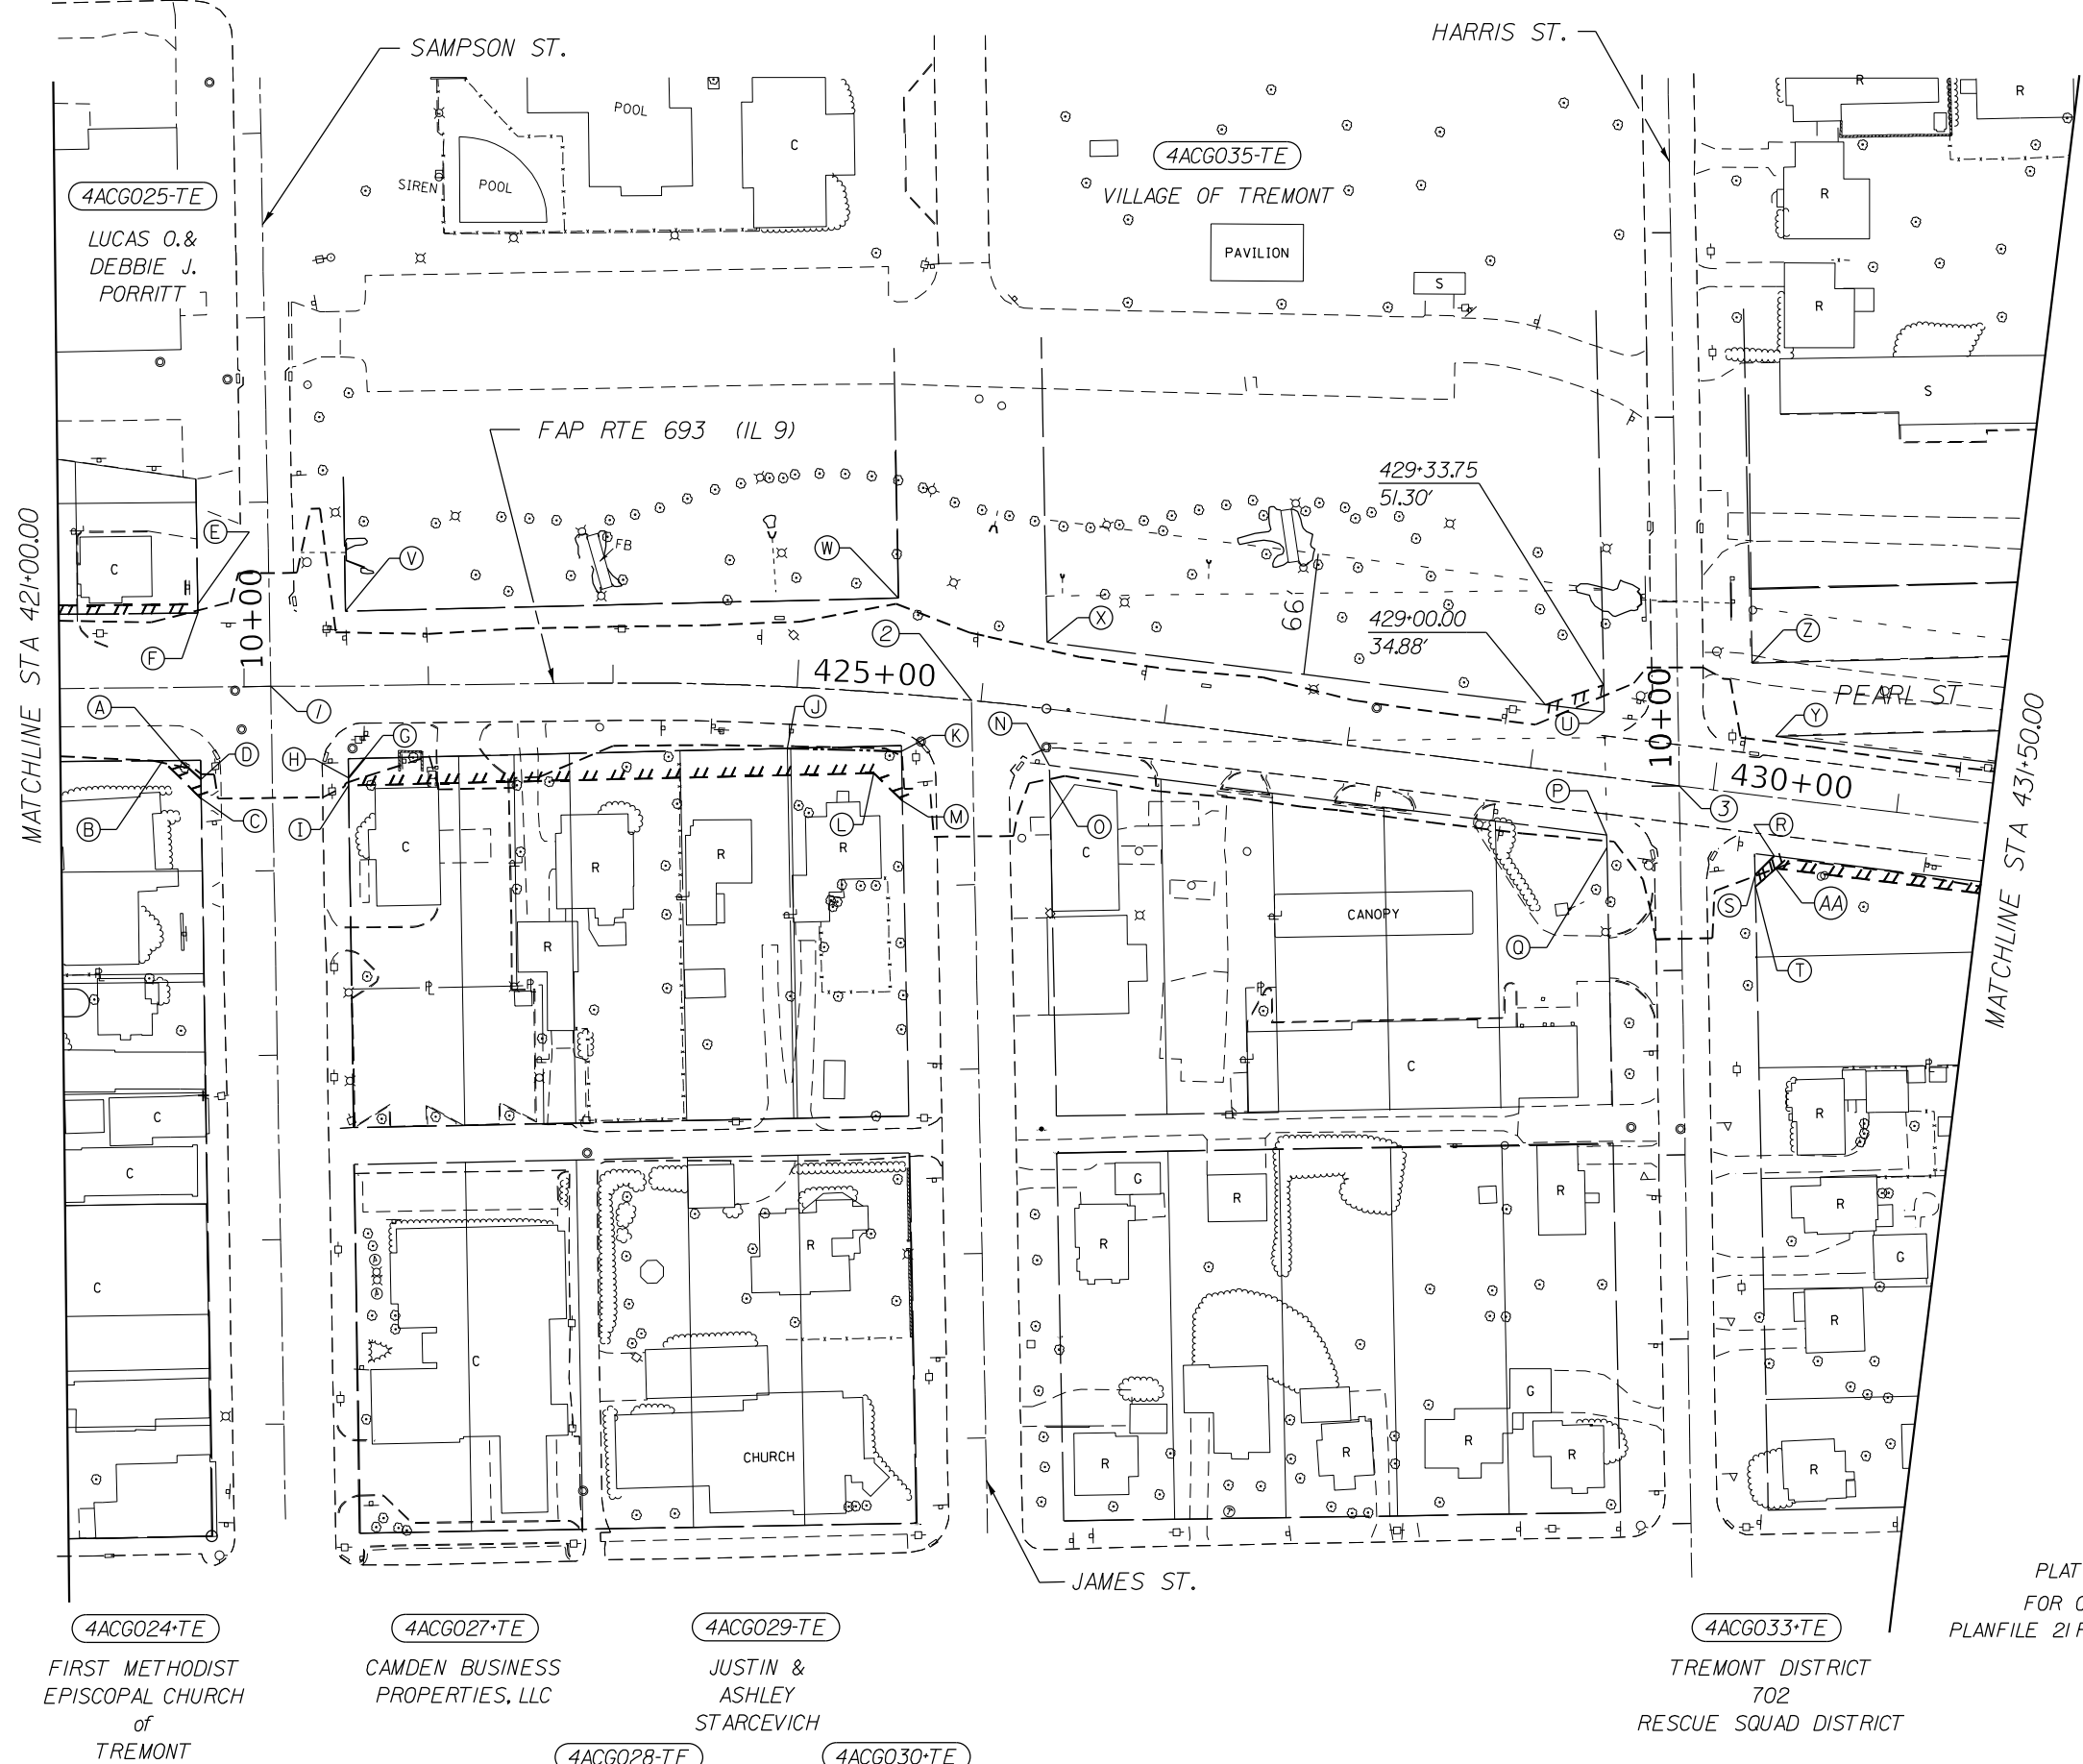

PLAT FILE 182
FOR OLD ROW SEE:
PLANFILE 21 PAGE(S) 28, 30, 32, 33

21 50

----- PROPOSED RIGHT OF WAY LINE
 PROPOSED TEMPORARY EASEMENT LINE
 ----- EXISTING RIGHT OF WAY LINE

① FAP RTE 693 (IL 9) STA 434+45.29 =
CHESTNUT STREET STA 10+00.00

② FAP RTE 693 (IL 9) STA 438+63.29 =
EAST STREET STA 10+00.00

MATCHLINE STA 431+50.00

4ACG033+TE

TREMONT DISTRICT
702
RESCUE SQUAD DISTRICT

4ACG034-TE

TREMONT BANCORP.INC

STATION EQUATION:
STA 435+26.09 BK =
STA 434+73.42 AH

- FAP RTE 693 (IL 9)

$$\begin{array}{r} \text{\tiny{1}} \\ - \text{\tiny{1}} \end{array} \overline{) 435 + 00} \\ \underline{435 + 00} \quad$$
$$\underline{\underline{440+00}}$$

PLAT FILE 182

FOR OLD ROW SEE:
PLANFILE 21 PAGE(S) 28, 30, 32, 33

USER NAME = 5USER5	DESIGNED -	REVISED -
	DRAWN -	REVISED -
PLOT SCALE = 1:200	CHECKED -	REVISED -
PLOT DATE = 2/14/2025	DATE -	REVISED -

**STATE OF ILLINOIS
DEPARTMENT OF TRANSPORTATION**

RIGHT OF WAY PLAN SHEET

SCALE: 1" = 100'	SHEET 6	OF 6	SHEETS	STA.	TO STA.
------------------	---------	------	--------	------	---------

F.A.P. RTE.	SECTION	COUNTY	TOTAL SHEETS	SHEET NO.
693	118RS-8,W-2	TAZEWELL	292	58
R-94002-15		CONTRACT NO. 68A65		
CATALOG NO: 034713-00	ILLINOIS	FED. AID PROJECT		

MODEL: Default
 FILE NAME: n:\all\dot-zw\ben\law.com\pw\INDOT.Documents\INDOT_Offices\District_4\Projects\04_68465\CA00Data\andAcnT_Vale_email_05-18-2020\0468465-Property_04-15-21_BASE.dgn



- PLAN NOTES:**
1. SEE SPECIAL PROVISION FOR NON-SPECIAL WASTE PRIOR TO ANY EXCAVATION WORK
 2. SEE SCHEDULE FOR SIGN REMOVAL LOCATIONS
 3. PAVEMENT REMOVAL SHALL CONSIST OF REMOVING THE EXISTING 4-5" HMA SURFACE AND 6-7" OF THE CRUSHED STONE BASE FROM STA. 412+42 TO 435+04 (SEE TYPICALS)
 4. PAVED SHOULDER REMOVAL MATERIAL MAY INCLUDE HMA AND PCC
 5. FOR ADDITIONAL REMOVAL ITEMS, SEE DRAINAGE SHEETS




	USER NAME = \$USERS\$	DESIGNED -	REVISED -	STATE OF ILLINOIS DEPARTMENT OF TRANSPORTATION	EXISTING UTILITIES & REMOVAL PLANS					F.A.P. RTE.	SECTION	COUNTY	TOTAL SHEETS	SHEET NO.
		DRAWN -	REVISED -							693	118RS-8,W-2	TAZEWELL	292	59
	PLOT SCALE = 1:40	CHECKED -	REVISED -							CONTRACT NO. 68A65				
	PLOT DATE = 3/13/2025	DATE -	REVISED -		SCALE:	SHEET 1	OF 13	SHEETS	STA.	TO STA.				
												ILLINOIS	FED. AID PROJECT	



MATCH LINE STA. 371+00

MATCH LINE STA. 377+00

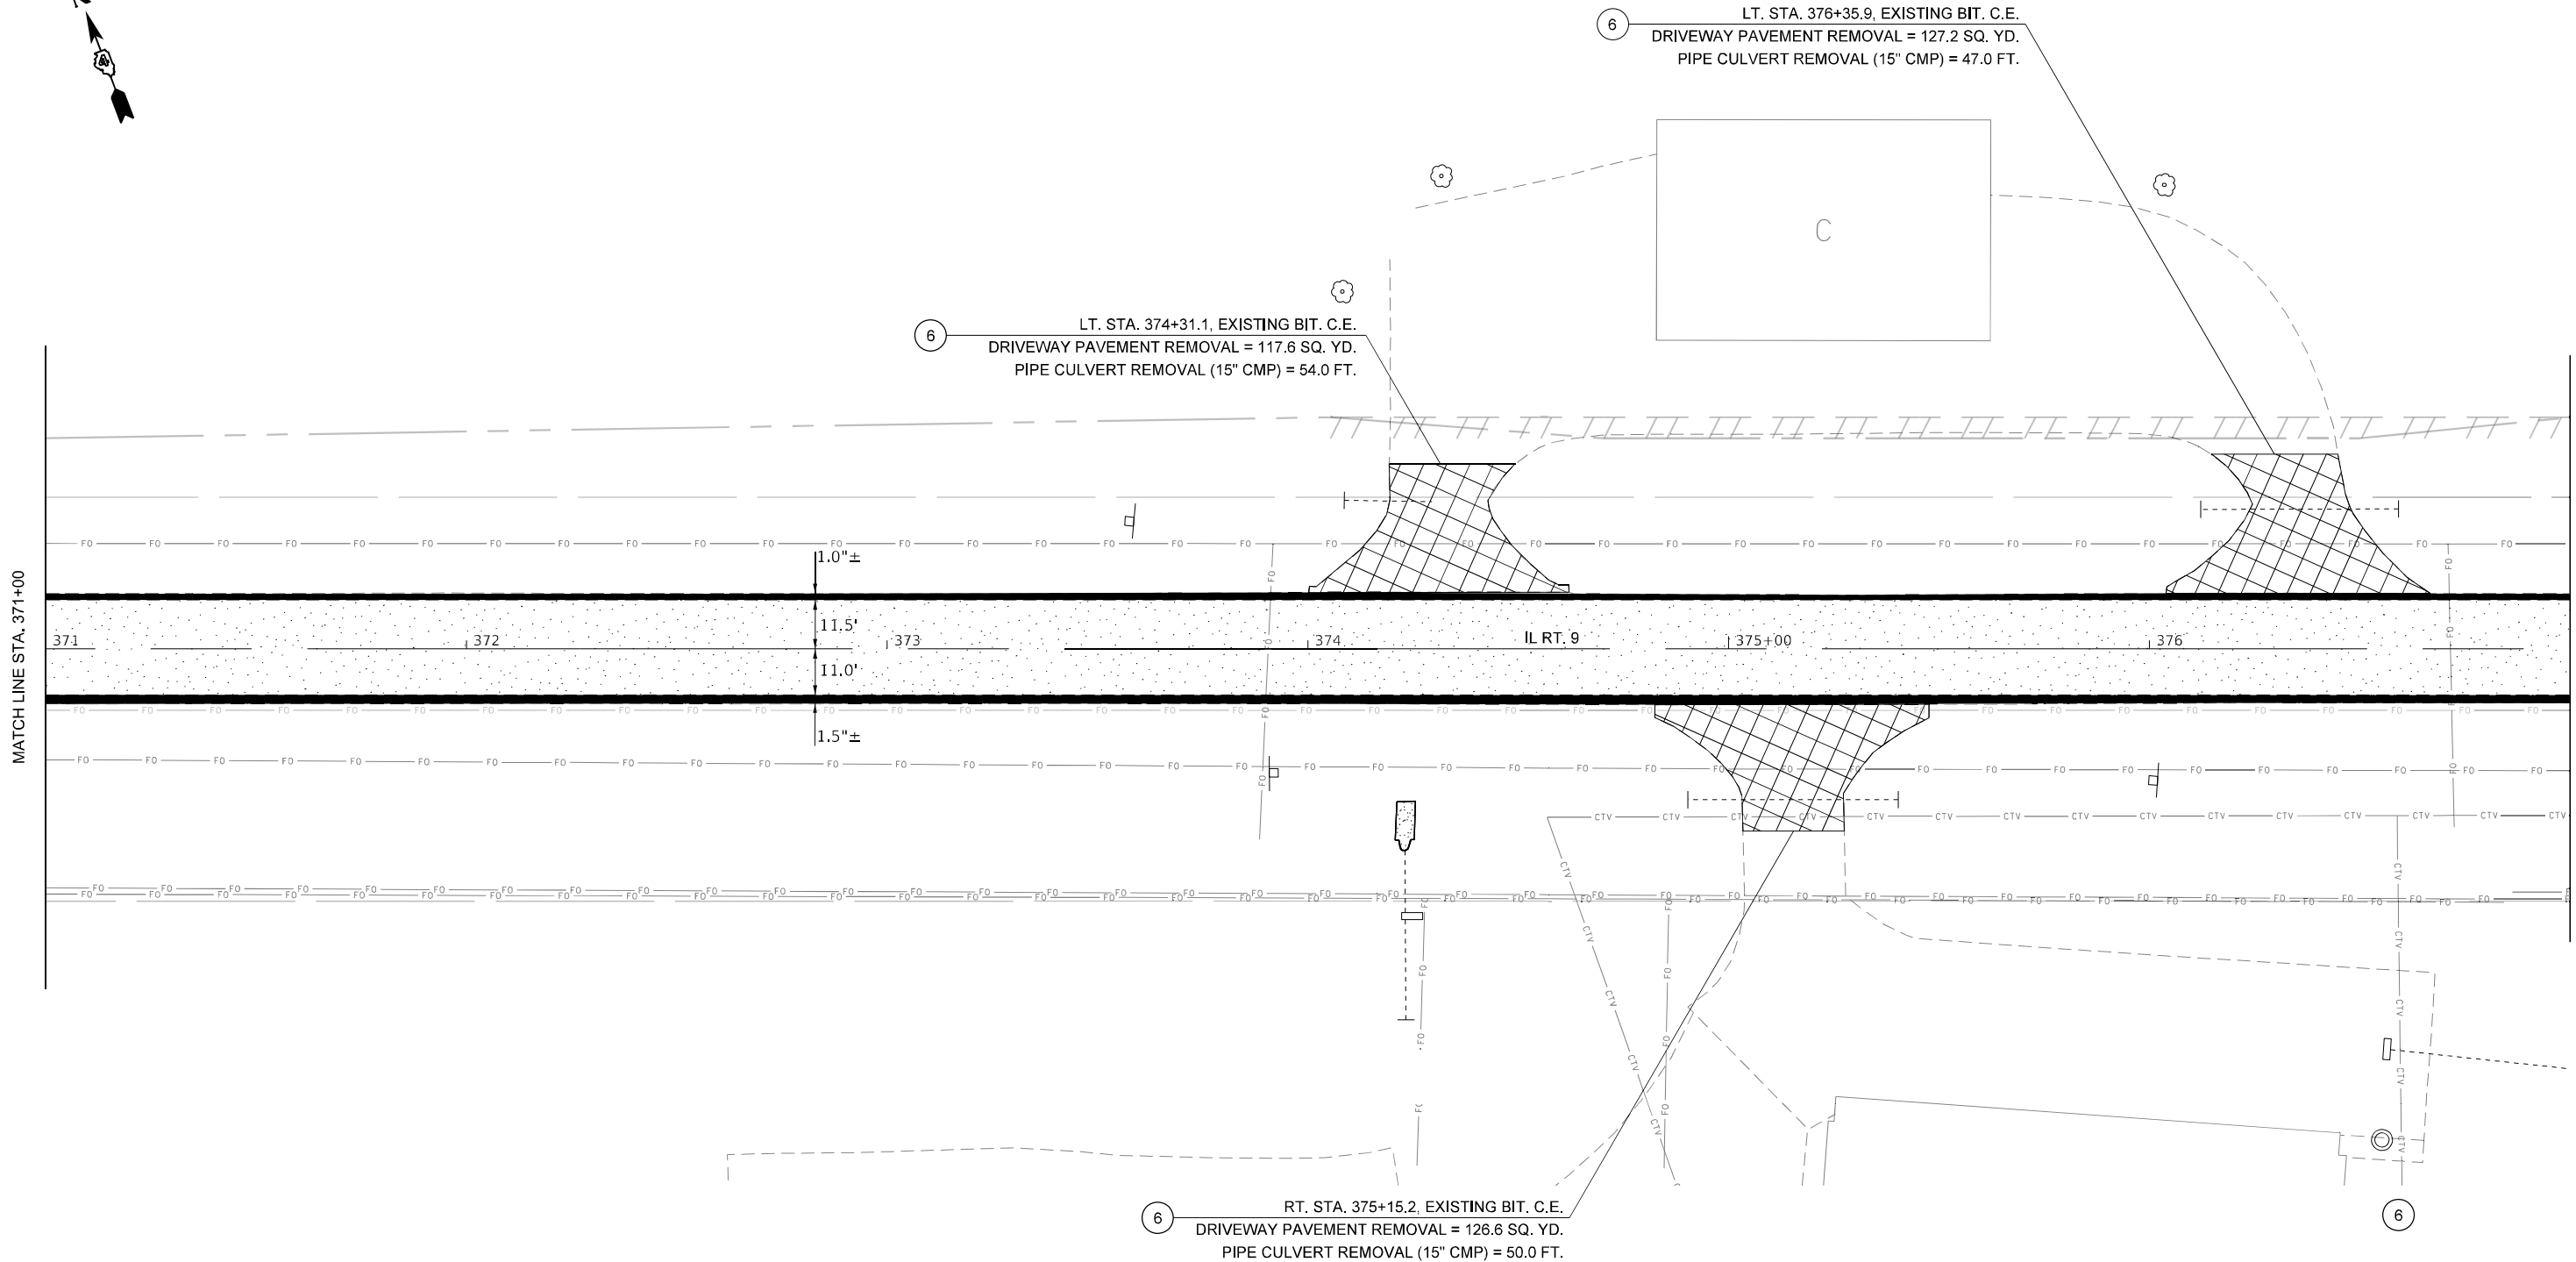

LEGEND

- | | | | | | |
|-----------------------------------|--|--|--|-----------------|--|
| 1 HMA SURFACE REMOVAL, BUTT-JOINT | | 5 PAVED SHOULDER REMOVAL | | PROPOSED R.O.W. | |
| 2 PAVEMENT REMOVAL | | 6 DRIVEWAY PAVEMENT REMOVAL | | EXISTING R.O.W. | |
| 3 HMA SURFACE REMOVAL | | 7 PAVEMENT PATCHING (SEE SCHEDULES FOR TYPE) | | PROPOSED T.E. | |
| 4 SIDEWALK REMOVAL | | 8 TREE REMOVAL | | | |

PLAN NOTES:

- SEE SPECIAL PROVISION FOR NON-SPECIAL WASTE PRIOR TO ANY EXCAVATION WORK
- SEE SCHEDULE FOR SIGN REMOVAL LOCATIONS
- PAVEMENT REMOVAL SHALL CONSIST OF REMOVING THE EXISTING 4-5" HMA SURFACE AND 6-7" OF THE CRUSHED STONE BASE FROM STA. 412+42 TO 435+04 (SEE TYPICALS)
- PAVED SHOULDER REMOVAL MATERIAL MAY INCLUDE HMA AND PCC
- FOR ADDITIONAL REMOVAL ITEMS, SEE DRAINAGE SHEETS



MODEL: Default
FILE: \\nrt11c-prod\sect-aw-bentley.com\pl\w\DOT-Documents\DOT-Office\District-AP\Projects\DA_68A65\CADD\B3\CAD\Sheets\DA68A65-shc-removal.dgn


USER NAME = \$USERS	DESIGNED -	REVISED -
PLOT SCALE = 1:40	DRAWN -	REVISED -
PLOT DATE = 2/14/2025	CHECKED -	REVISED -
	DATE -	REVISED -

STATE OF ILLINOIS
DEPARTMENT OF TRANSPORTATION

EXISTING UTILITIES
& REMOVAL PLANS

SCALE: SHEET 2 OF 13 SHEETS STA. TO STA.


F.A.P. RTE.	SECTION	COUNTY	TOTAL SHEETS	SHEET NO.
693	118R5-8,W-2	TAZEWELL	292	60
CONTRACT NO. 68A65				
ILLINOIS FED. AID PROJECT				

 


6 LT. STA. 382+44.3, EXISTING CONC. C.E.
DRIVEWAY PAVEMENT REMOVAL = 348.3 SQ. YD.



- ① HMA SURFACE REMOVAL, BUTT-JOINT
- ② PAVEMENT REMOVAL
- ③ HMA SURFACE REMOVAL
- ④ SIDEWALK REMOVAL

 

- 5 PAVED SHOULDER REMOVAL
- 6 DRIVEWAY PAVEMENT REMOVAL
- 7 PAVEMENT PATCHING
(SEE SCHEDULES FOR TYPE)
- 8 TREE REMOVAL

 

PROPOSED R.O.W. _____

EXISTING R.O.W. —————

PROPOSED T.E.

PLAN NOTES:

1. SEE SPECIAL PROVISION FOR NON-SPECIAL WASTE PRIOR TO ANY EXCAVATION WORK
2. SEE SCHEDULE FOR SIGN REMOVAL LOCATIONS
3. PAVEMENT REMOVAL SHALL CONSIST OF REMOVING THE EXISTING 4-5" HMA SURFACE AND 6-7" OF THE CRUSHED STONE BASE FROM STA. 412+42 TO 435+04 (SEE TYPICALS)
4. PAVED SHOULDER REMOVAL MATERIAL MAY INCLUDE HMA AND PCC
5. FOR ADDITIONAL REMOVAL ITEMS, SEE DRAINAGE SHEETS



USER NAME = \$USER\$	DESIGNED -	REVISED -
	DRAWN -	REVISED -
PLOT SCALE = 1:40	CHECKED -	REVISED -
PLOT DATE = 2/14/2025	DATE -	REVISED -

**STATE OF ILLINOIS
DEPARTMENT OF TRANSPORTATION**


EXISTING UTILITIES & REMOVAL PLANS

SCALE:	SHEET 3	OF 13	SHEETS	STA.	TO STA.
--------	---------	-------	--------	------	---------

F.A.P. RTE.	SECTION	COUNTY	TOTAL SHEETS	SHEET NO.
693	118RS-8,W-2	TAZEWELL	292	61
		CONTRACT NO. 68A65		
ILLINOIS		FED. AID PROJECT		

MODEL: Default
FILE NAME: pwt\\idwt-pw.bentley.com\\PWT\\IDOT Documents\\IDOT Offices\\District 4\\Projects\\ID 68A65\\CADData\\CADsheets\\D468A65-shr-removal.dgn

MODEL: Default
FILE: \\nrt11c-prod\project-aw-bead\aw-bead\aw-bead\DOT Documents\DOT Office\District A\Projects\DA_68A65\CAOD\DA65\CD\Sheets\DA68A65-shc-removal.dgn

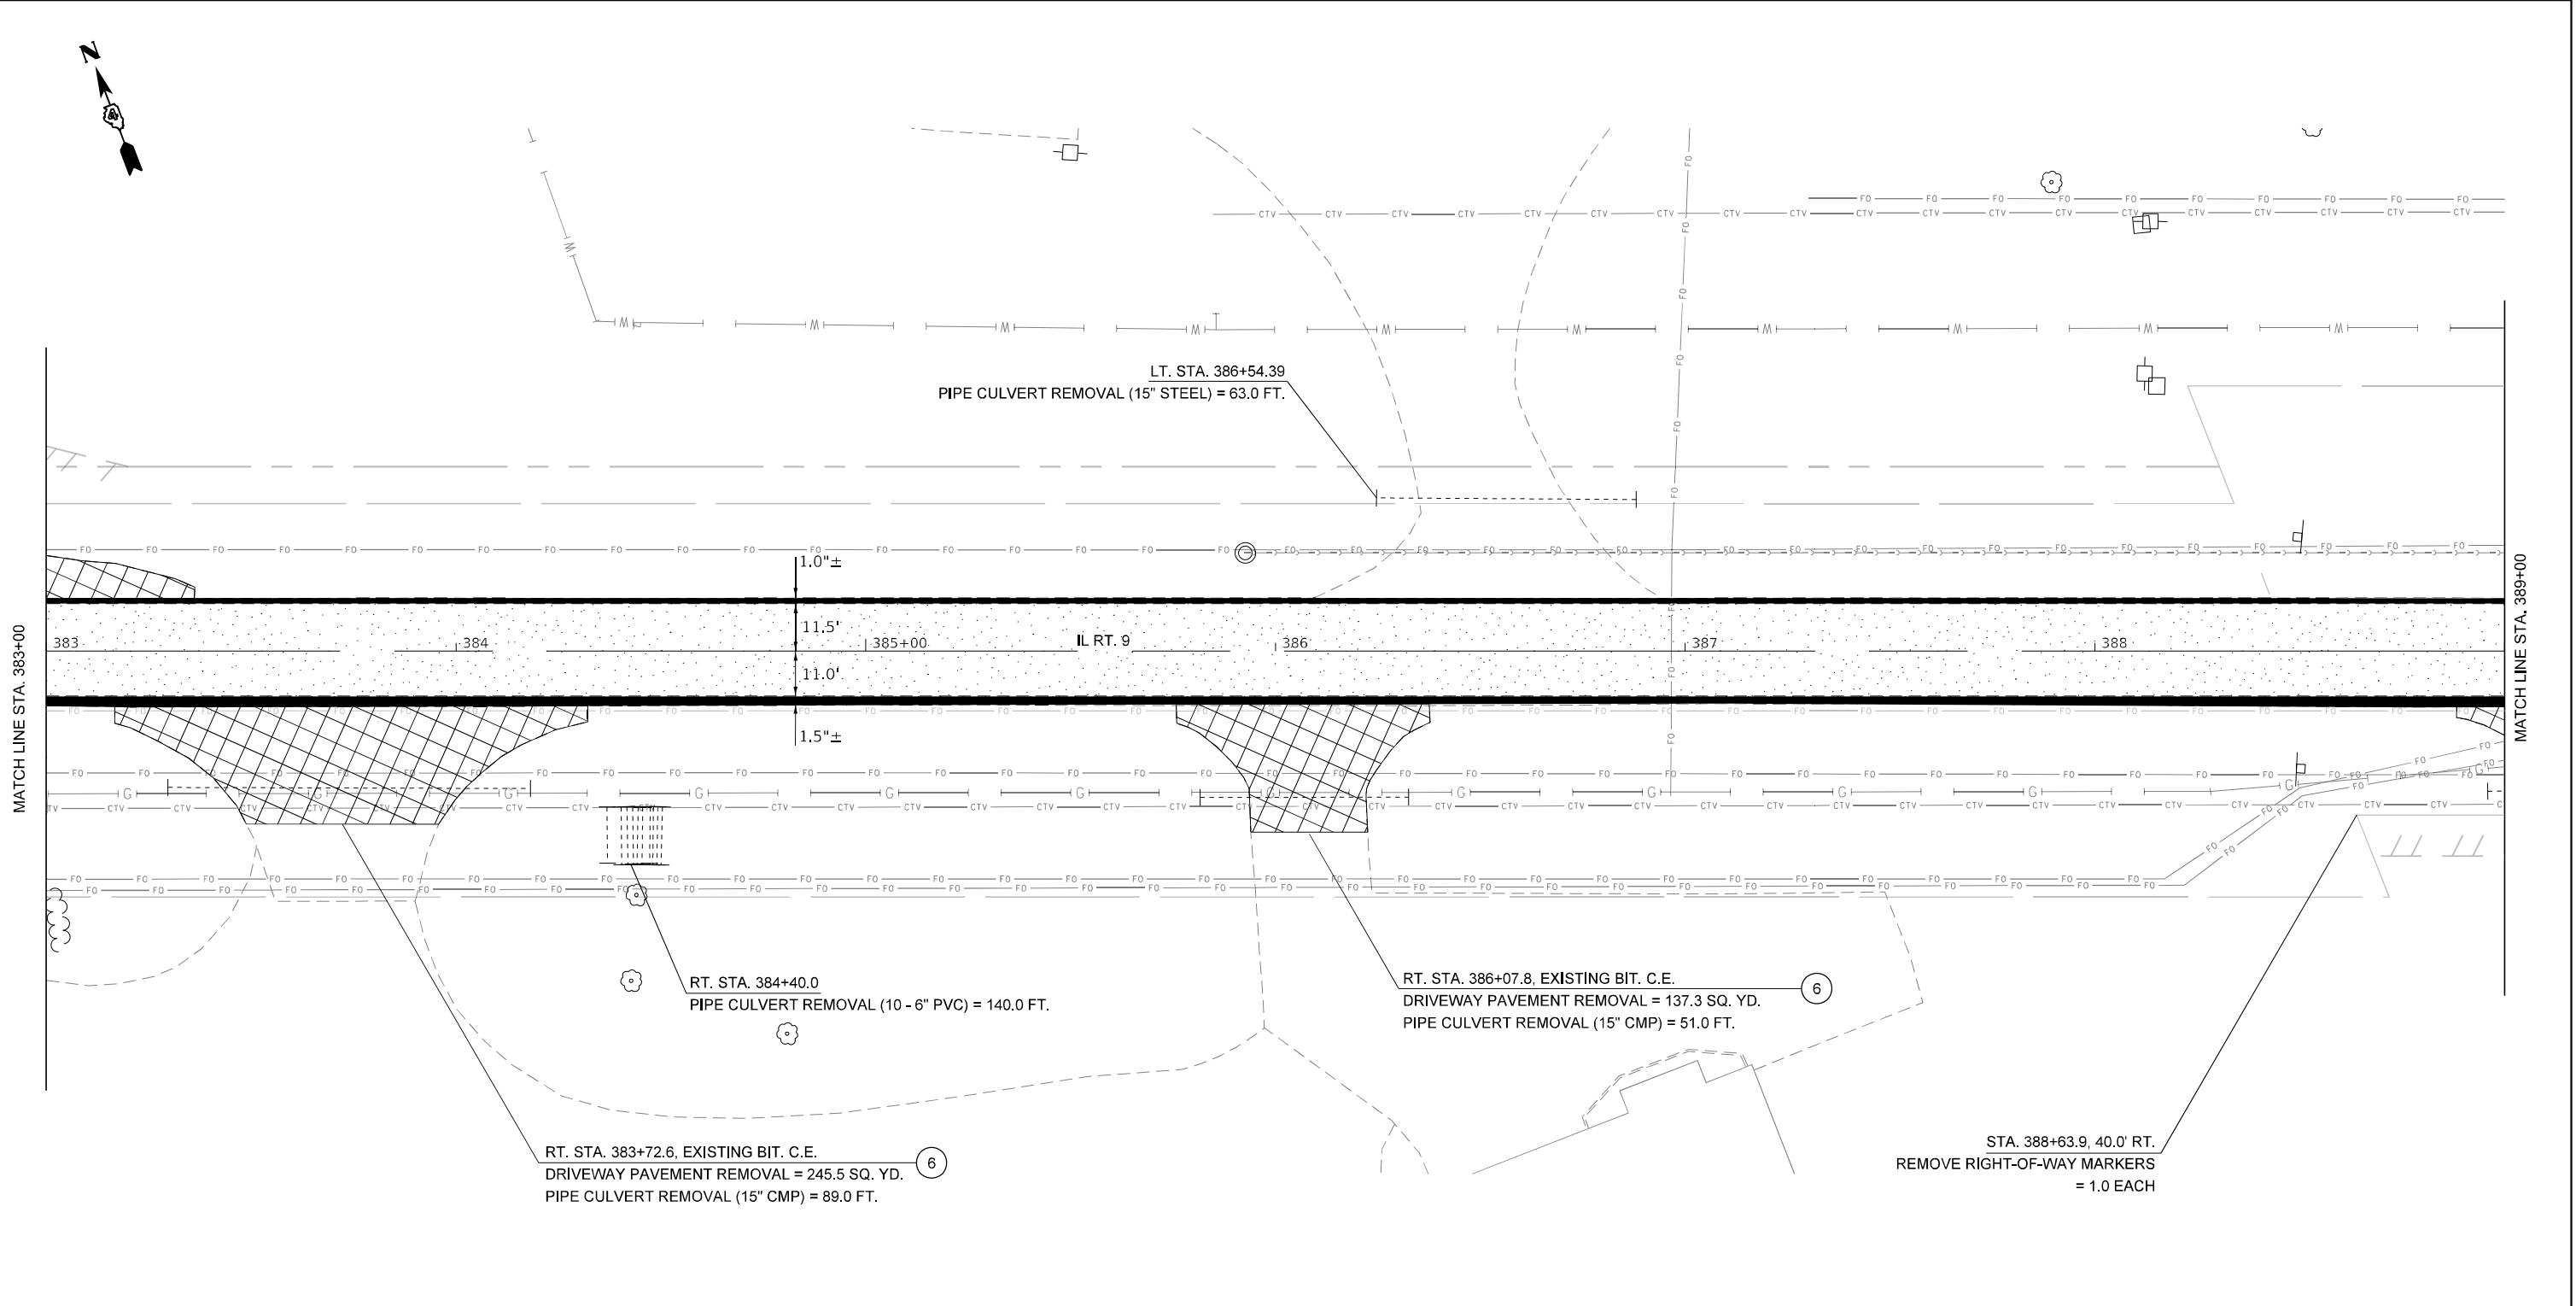

LEGEND

- | | | | | | |
|-----------------------------------|--|--|--|-----------------|--|
| 1 HMA SURFACE REMOVAL, BUTT-JOINT | | 5 PAVED SHOULDER REMOVAL | | PROPOSED R.O.W. | |
| 2 PAVEMENT REMOVAL | | 6 DRIVEWAY PAVEMENT REMOVAL | | EXISTING R.O.W. | |
| 3 HMA SURFACE REMOVAL | | 7 PAVEMENT PATCHING (SEE SCHEDULES FOR TYPE) | | PROPOSED T.E. | |
| 4 SIDEWALK REMOVAL | | 8 TREE REMOVAL | | | |

- PLAN NOTES:
- SEE SPECIAL PROVISION FOR NON-SPECIAL WASTE PRIOR TO ANY EXCAVATION WORK
 - SEE SCHEDULE FOR SIGN REMOVAL LOCATIONS
 - PAVEMENT REMOVAL SHALL CONSIST OF REMOVING THE EXISTING 4-5" HMA SURFACE AND 6-7" OF THE CRUSHED STONE BASE FROM STA. 412+42 TO 435+04 (SEE TYPICALS)
 - PAVED SHOULDER REMOVAL MATERIAL MAY INCLUDE HMA AND PCC
 - FOR ADDITIONAL REMOVAL ITEMS, SEE DRAINAGE SHEETS



USER NAME = \$USERS	DESIGNED -	REVISED -
	DRAWN -	REVISED -
PLOT SCALE = 1:40	CHECKED -	REVISED -
PLOT DATE = 2/14/2025	DATE -	REVISED -

STATE OF ILLINOIS
DEPARTMENT OF TRANSPORTATION

EXISTING UTILITIES
& REMOVAL PLANS


SCALE: SHEET 4 OF 13 SHEETS STA. TO STA.

F.A.P. RTE.	SECTION	COUNTY	TOTAL SHEETS	SHEET NO.
693	118RS-8,W-2	TAZEWELL	292	62
CONTRACT NO. 68A65				
ILLINOIS FED. AID PROJECT				



MATCH LINE STA. 389+00

MATCH LINE STA. 395+00

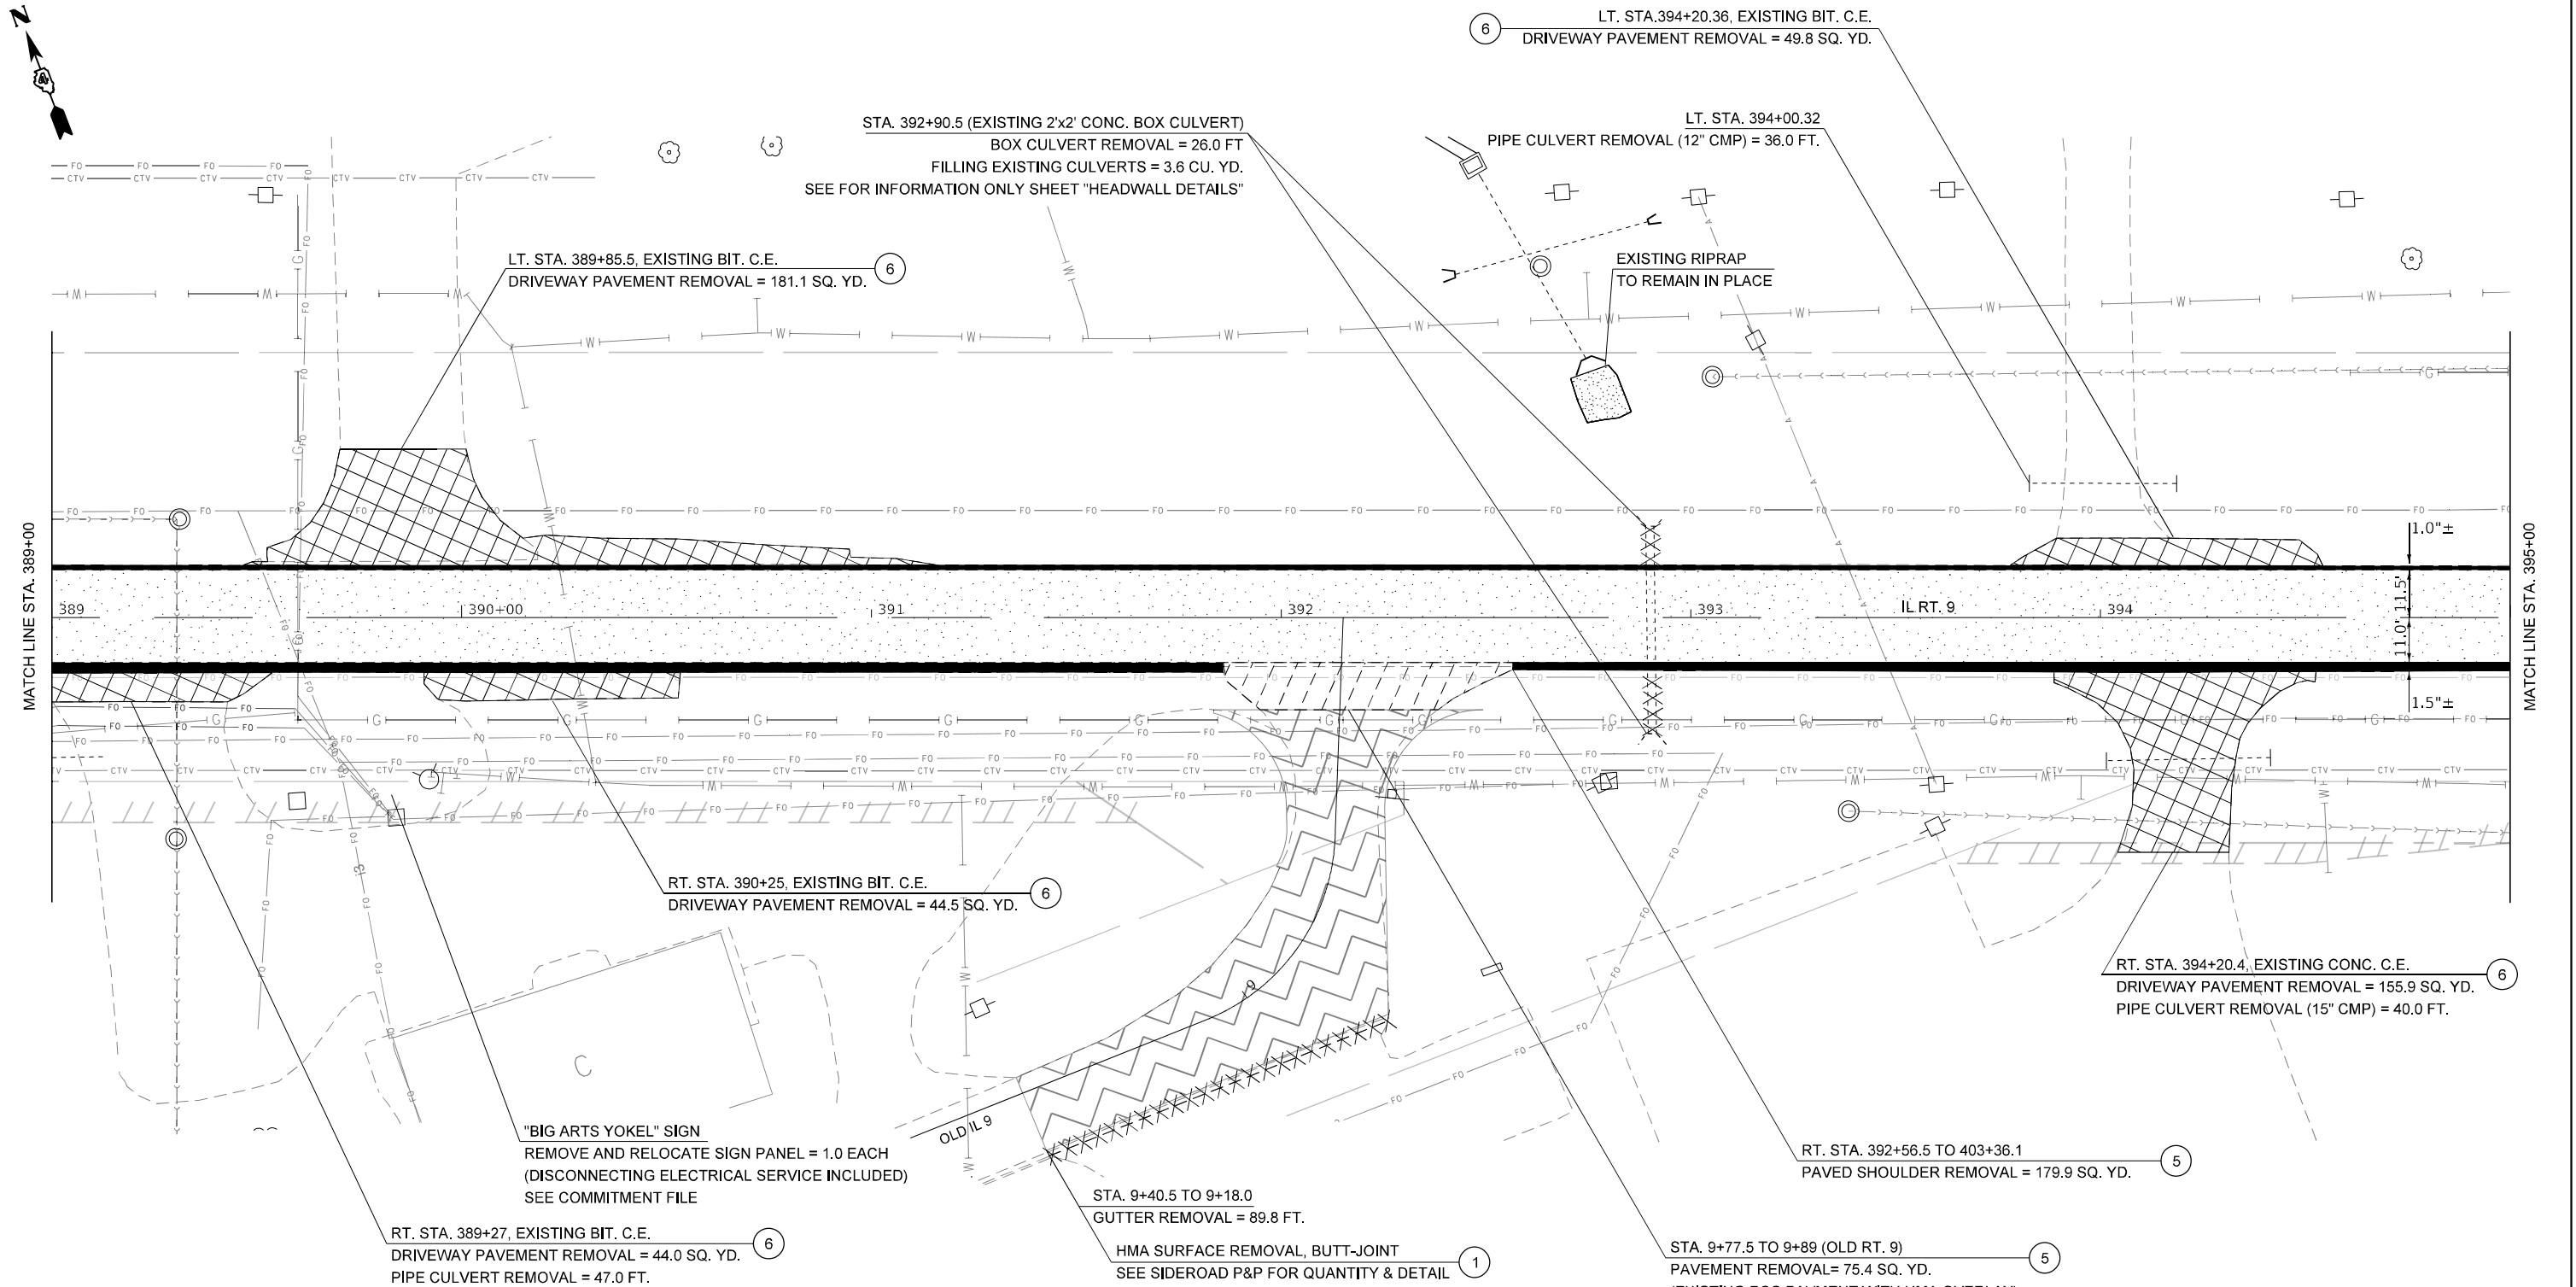


LEGEND

- | | | | | | |
|-----------------------------------|--|--|--|-----------------|--|
| 1 HMA SURFACE REMOVAL, BUTT-JOINT | | 5 PAVED SHOULDER REMOVAL | | PROPOSED R.O.W. | |
| 2 PAVEMENT REMOVAL | | 6 DRIVEWAY PAVEMENT REMOVAL | | EXISTING R.O.W. | |
| 3 HMA SURFACE REMOVAL | | 7 PAVEMENT PATCHING (SEE SCHEDULES FOR TYPE) | | PROPOSED T.E. | |
| 4 SIDEWALK REMOVAL | | 8 TREE REMOVAL | | | |

PLAN NOTES:

1. SEE SPECIAL PROVISION FOR NON-SPECIAL WASTE PRIOR TO ANY EXCAVATION WORK
2. SEE SCHEDULE FOR SIGN REMOVAL LOCATIONS
3. PAVEMENT REMOVAL SHALL CONSIST OF REMOVING THE EXISTING 4-5" HMA SURFACE AND 6-7" OF THE CRUSHED STONE BASE FROM STA. 412+42 TO 435+04 (SEE TYPICALS)
4. PAVED SHOULDER REMOVAL MATERIAL MAY INCLUDE HMA AND PCC
5. FOR ADDITIONAL REMOVAL ITEMS, SEE DRAINAGE SHEETS

 

MODEL: Default
FILE: \\nrt-01\public\aw-beadley.com\PI\DOT\Documents\DOT - Office\District 04_68A65\CADD\B3\CADD\Sheet\0468A65-shc-removal.dgn

USER NAME = \$USERS	DESIGNED -	REVISED -
PLOT SCALE = 1:40	DRAWN -	REVISED -
PLOT DATE = 3/13/2025	CHECKED -	REVISED -
	DATE -	REVISED -

STATE OF ILLINOIS
DEPARTMENT OF TRANSPORTATION

**EXISTING UTILITIES
& REMOVAL PLANS**


SCALE: SHEET 5 OF 13 SHEETS STA. TO STA.

F.A.P. RTE.	SECTION	COUNTY	TOTAL SHEETS	SHEET NO.
693	118R5-8,W-2	TAZEWELL	292	63
CONTRACT NO. 68A65				
ILLINOIS FED. AID PROJECT				

MODEL: Default
FILE: \\nrt-01\public\aw-beadley.com\PI\DOT\Documents\DOT - Offices\District 4\Projects\DU_68A65\CA\DDb\CAD\Sheets\DU68A65-shc-removal.dgn

MATCH LINE STA. 395+00

MATCH LINE STA. 401+00

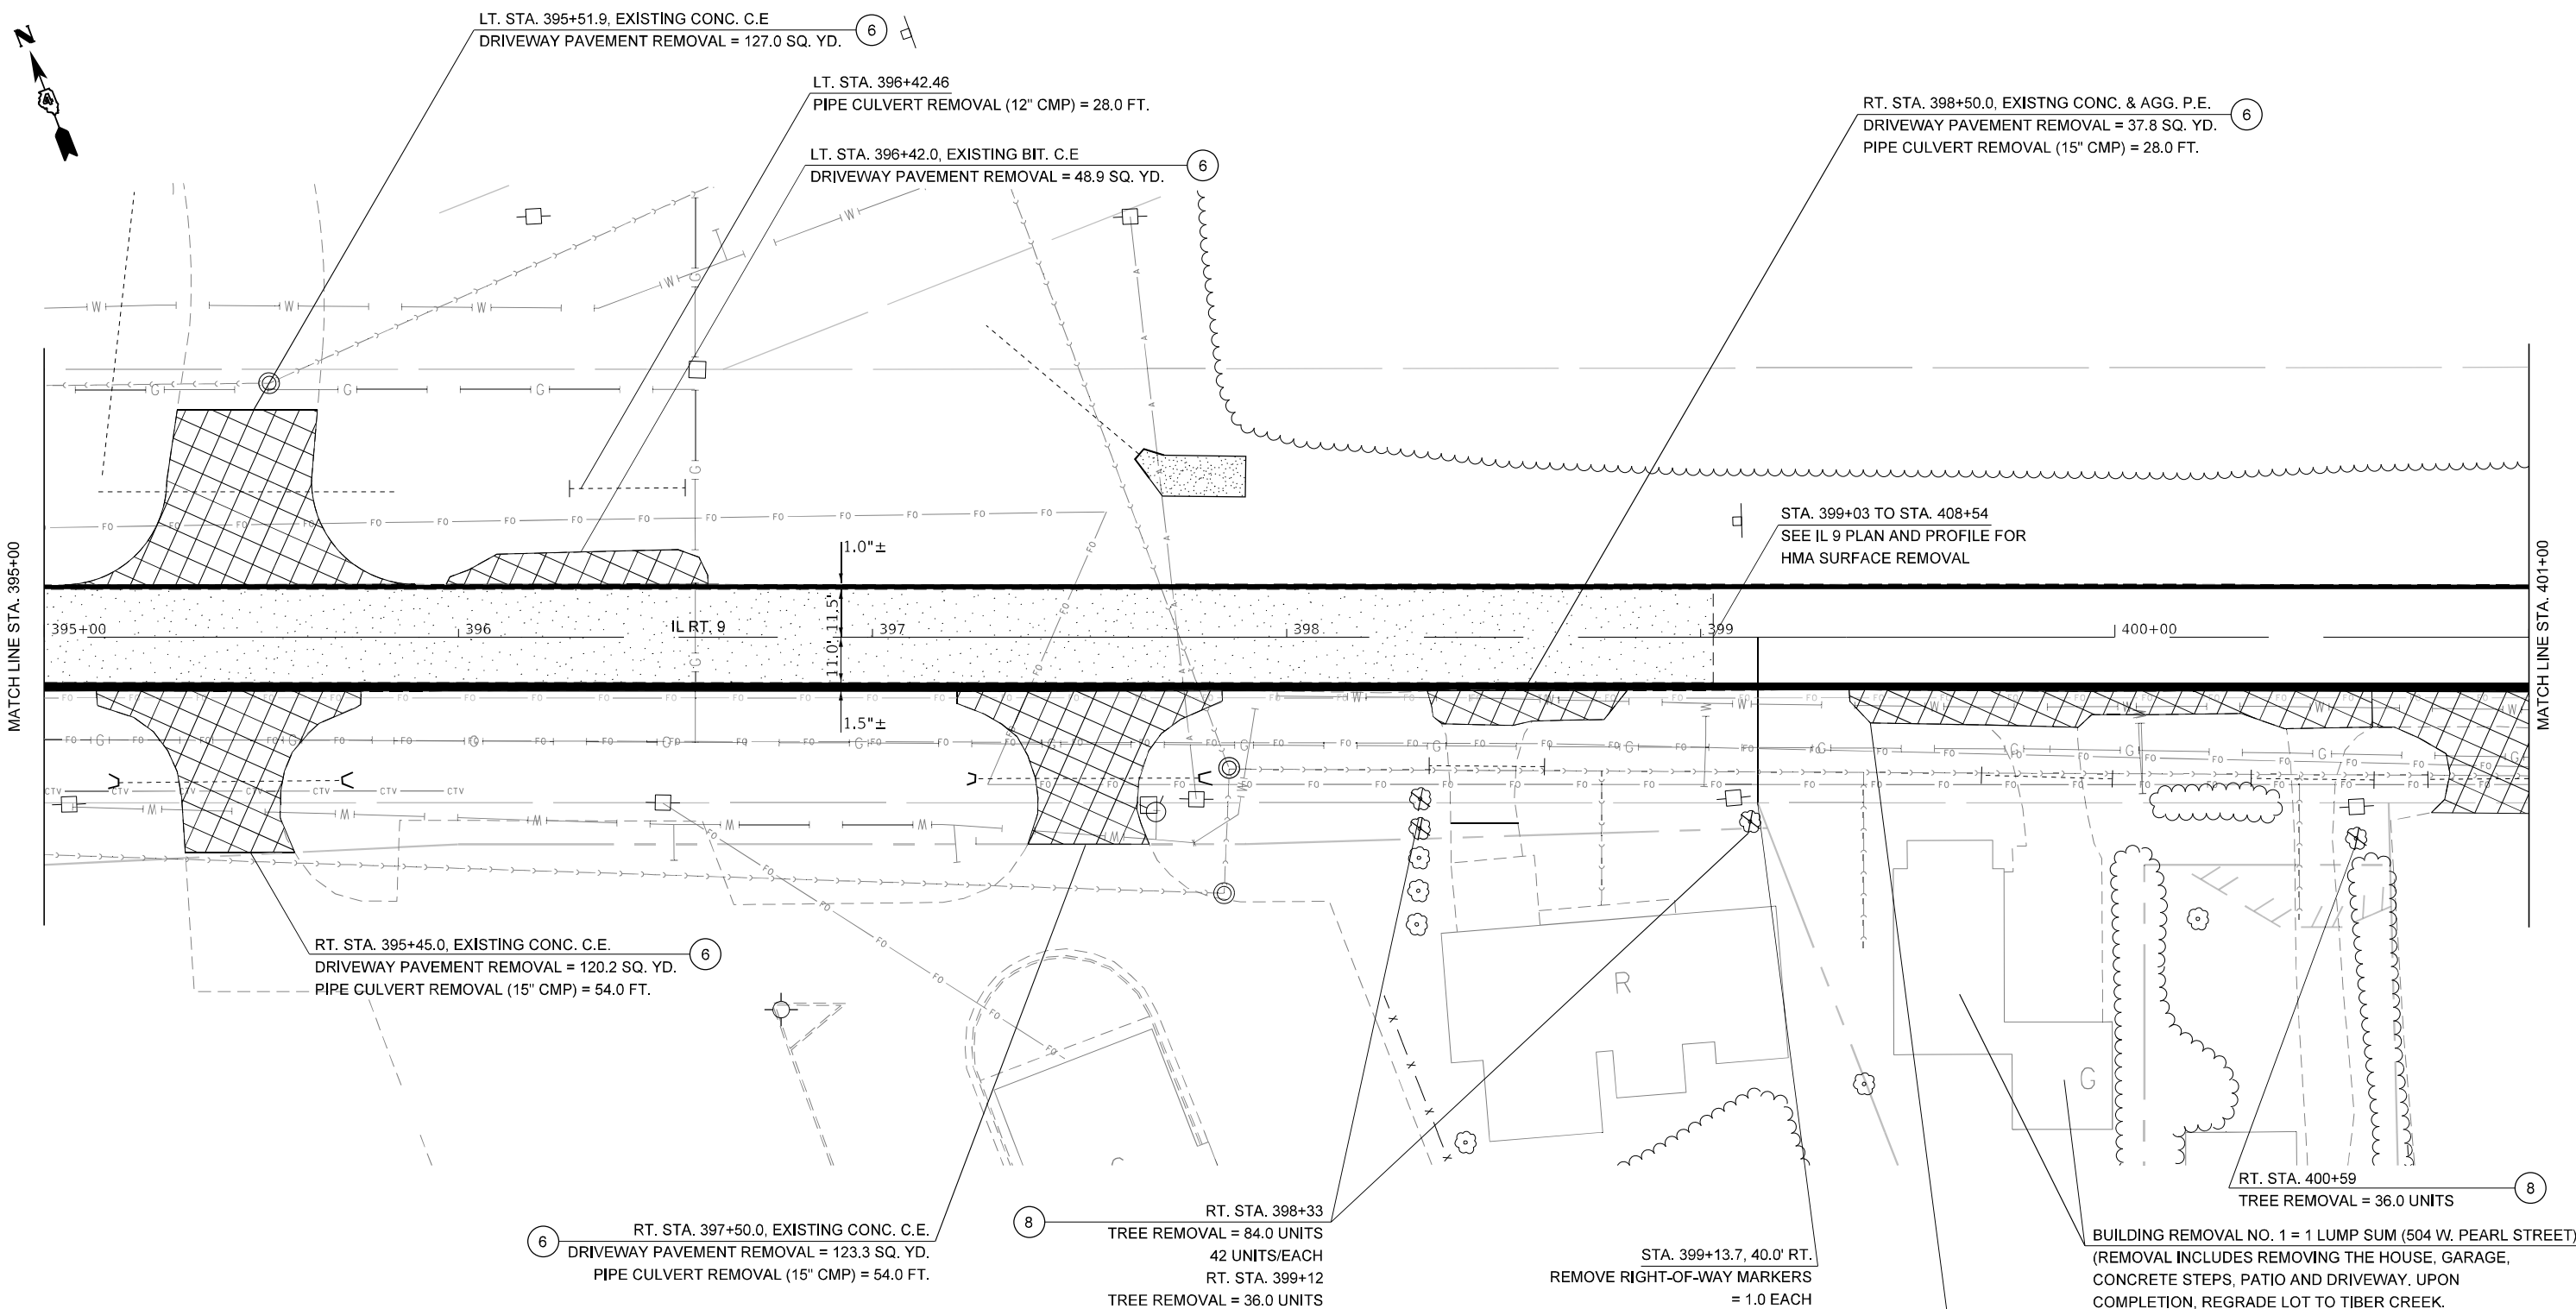

LEGEND

- | | | | | | |
|-----------------------------------|--|--|--|-----------------|--|
| 1 HMA SURFACE REMOVAL, BUTT-JOINT | | 5 PAVED SHOULDER REMOVAL | | PROPOSED R.O.W. | |
| 2 PAVEMENT REMOVAL | | 6 DRIVEWAY PAVEMENT REMOVAL | | EXISTING R.O.W. | |
| 3 HMA SURFACE REMOVAL | | 7 PAVEMENT PATCHING (SEE SCHEDULES FOR TYPE) | | PROPOSED T.E. | |
| 4 SIDEWALK REMOVAL | | 8 TREE REMOVAL | | | |

PLAN NOTES:

- SEE SPECIAL PROVISION FOR NON-SPECIAL WASTE PRIOR TO ANY EXCAVATION WORK
- SEE SCHEDULE FOR SIGN REMOVAL LOCATIONS
- PAVEMENT REMOVAL SHALL CONSIST OF REMOVING THE EXISTING 4-5" HMA SURFACE AND 6-7" OF THE CRUSHED STONE BASE FROM STA. 412+42 TO 435+04 (SEE TYPICALS)
- PAVED SHOULDER REMOVAL MATERIAL MAY INCLUDE HMA AND PCC
- FOR ADDITIONAL REMOVAL ITEMS, SEE DRAINAGE SHEETS



USER NAME = \$USERS	DESIGNED -	REVISED -
	DRAWN -	REVISED -
PLOT SCALE = 1:40	CHECKED -	REVISED -
PLOT DATE = 3/13/2025	DATE -	REVISED -

STATE OF ILLINOIS
DEPARTMENT OF TRANSPORTATION

**EXISTING UTILITIES
& REMOVAL PLANS**

SCALE: SHEET 6 OF 13 SHEETS STA. TO STA.

F.A.P. RTE.	SECTION	COUNTY	TOTAL SHEETS	SHEET NO.
693	118R5-8,W-2	TAZEWELL	292	64
CONTRACT NO. 68A65				
ILLINOIS FED. AID PROJECT				



8 LT. STA. 398+00 TO 405+00
TREE REMOVAL = 0.46 ACRES

STA. 403+58 (EXISTING 5'x4' CONC. BOX CULVERT)
REMOVAL OF EXISTING STRUCTURE = 1.0 EACH

LT. STA. 403+80.6 TO STA. 408+54.0
PAVED SHOULDER REMOVAL = 52.6 SQ. YD.

EXISTING RIPRAP TO BE REMOVED
SHALL BE CONSIDERED INCLUDED
IN THE COST OF THE VARIOUS
EARTHWORK ITEMS

MATCH LINE STA. 401+00

401 402 403 404 405+00 IL RT. 9 406

MATCH LINE STA. 407+00

EXISTING PARKING LOT CURB TO REMAIN
SEE CROSS SECTIONS

RT. STA. 405+37.2
PIPE CULVERT REMOVAL (15" RCCP) = 75.4 FT.
REMOVING MANHOLES = 1.0 EACH

RT. STA. 405+37.2, EXISTING CONC. C.E.
DRIVEWAY PAVEMENT REMOVAL = 200.9 SQ. YD.

RT. STA. 404+86.5, 37.7' RT.
ABANDONED SANITARY LIFT STATION AND
CONNECTING PIPES SHALL BE REMOVED OR
FILLED TO THE SATISFACTION OF THE ENGINEER.
CONTACT THE VILLAGE SANITATION DEPARTMENT
PRIOR TO PERFORMING THE WORK.
WORK PAID AS REMOVING MANHOLES = 1.0 EACH

STA. 402+62.7, 55.0' RT.
REMOVE RIGHT-OF-WAY MARKERS
= 1.0 EACH


STA. 403+50
LARGE DEBRIS IN CHANNEL TO BE INCLUDED
IN THE COST OF STRUCTURE REMOVAL

RT. STA. 403+56.7 TO STA. 408+54.0
PAVED SHOULDER REMOVAL = 82.9 SQ. YD.


EXISTING RIPRAP TO BE REMOVED
SHALL BE CONSIDERED INCLUDED
IN THE COST OF THE VARIOUS
EARTHWORK ITEMS

LEGEND

- 1 HMA SURFACE REMOVAL, BUTT-JOINT
2 PAVEMENT REMOVAL
3 HMA SURFACE REMOVAL
4 SIDEWALK REMOVAL

 

- 5 PAVED SHOULDER REMOVAL
6 DRIVEWAY PAVEMENT REMOVAL
7 PAVEMENT PATCHING (SEE SCHEDULES FOR TYPE)
8 TREE REMOVAL

 

PROPOSED R.O.W. — — — — —
EXISTING R.O.W. — — — — —
PROPOSED T.E. // // // // //

PLAN NOTES:

1. SEE SPECIAL PROVISION FOR NON-SPECIAL WASTE PRIOR TO ANY EXCAVATION WORK
2. SEE SCHEDULE FOR SIGN REMOVAL LOCATIONS
3. PAVEMENT REMOVAL SHALL CONSIST OF REMOVING THE EXISTING 4-5" HMA SURFACE AND 6-7" OF THE CRUSHED STONE BASE FROM STA. 412+42 TO 435+04 (SEE TYPICALS)
4. PAVED SHOULDER REMOVAL MATERIAL MAY INCLUDE HMA AND PCC
5. FOR ADDITIONAL REMOVAL ITEMS, SEE DRAINAGE SHEETS



MODEL: Default
FILE: \\nrc\p\project-aw\hwy.com\p\w\dot\Documents\DOT Office\District A\Projects\DA_68A65\CADD\B3\CAD\Sheet\DA68A65-shc-removal.dgn

USER NAME = \$USERS	DESIGNED -	REVISED -
PLOT SCALE = 1:40	DRAWN -	REVISED -
PLOT DATE = 3/13/2025	CHECKED -	REVISED -
	DATE -	REVISED -

STATE OF ILLINOIS
DEPARTMENT OF TRANSPORTATION


EXISTING UTILITIES
& REMOVAL PLANS

SCALE: SHEET 7 OF 13 SHEETS STA. TO STA.

F.A.P. RTE.	SECTION	COUNTY	TOTAL SHEETS	SHEET NO.
693	118R5-8,W-2	TAZEWELL	292	65
CONTRACT NO. 68A65				
ILLINOIS FED. AID PROJECT				



MATCH LINE STA. 407+00

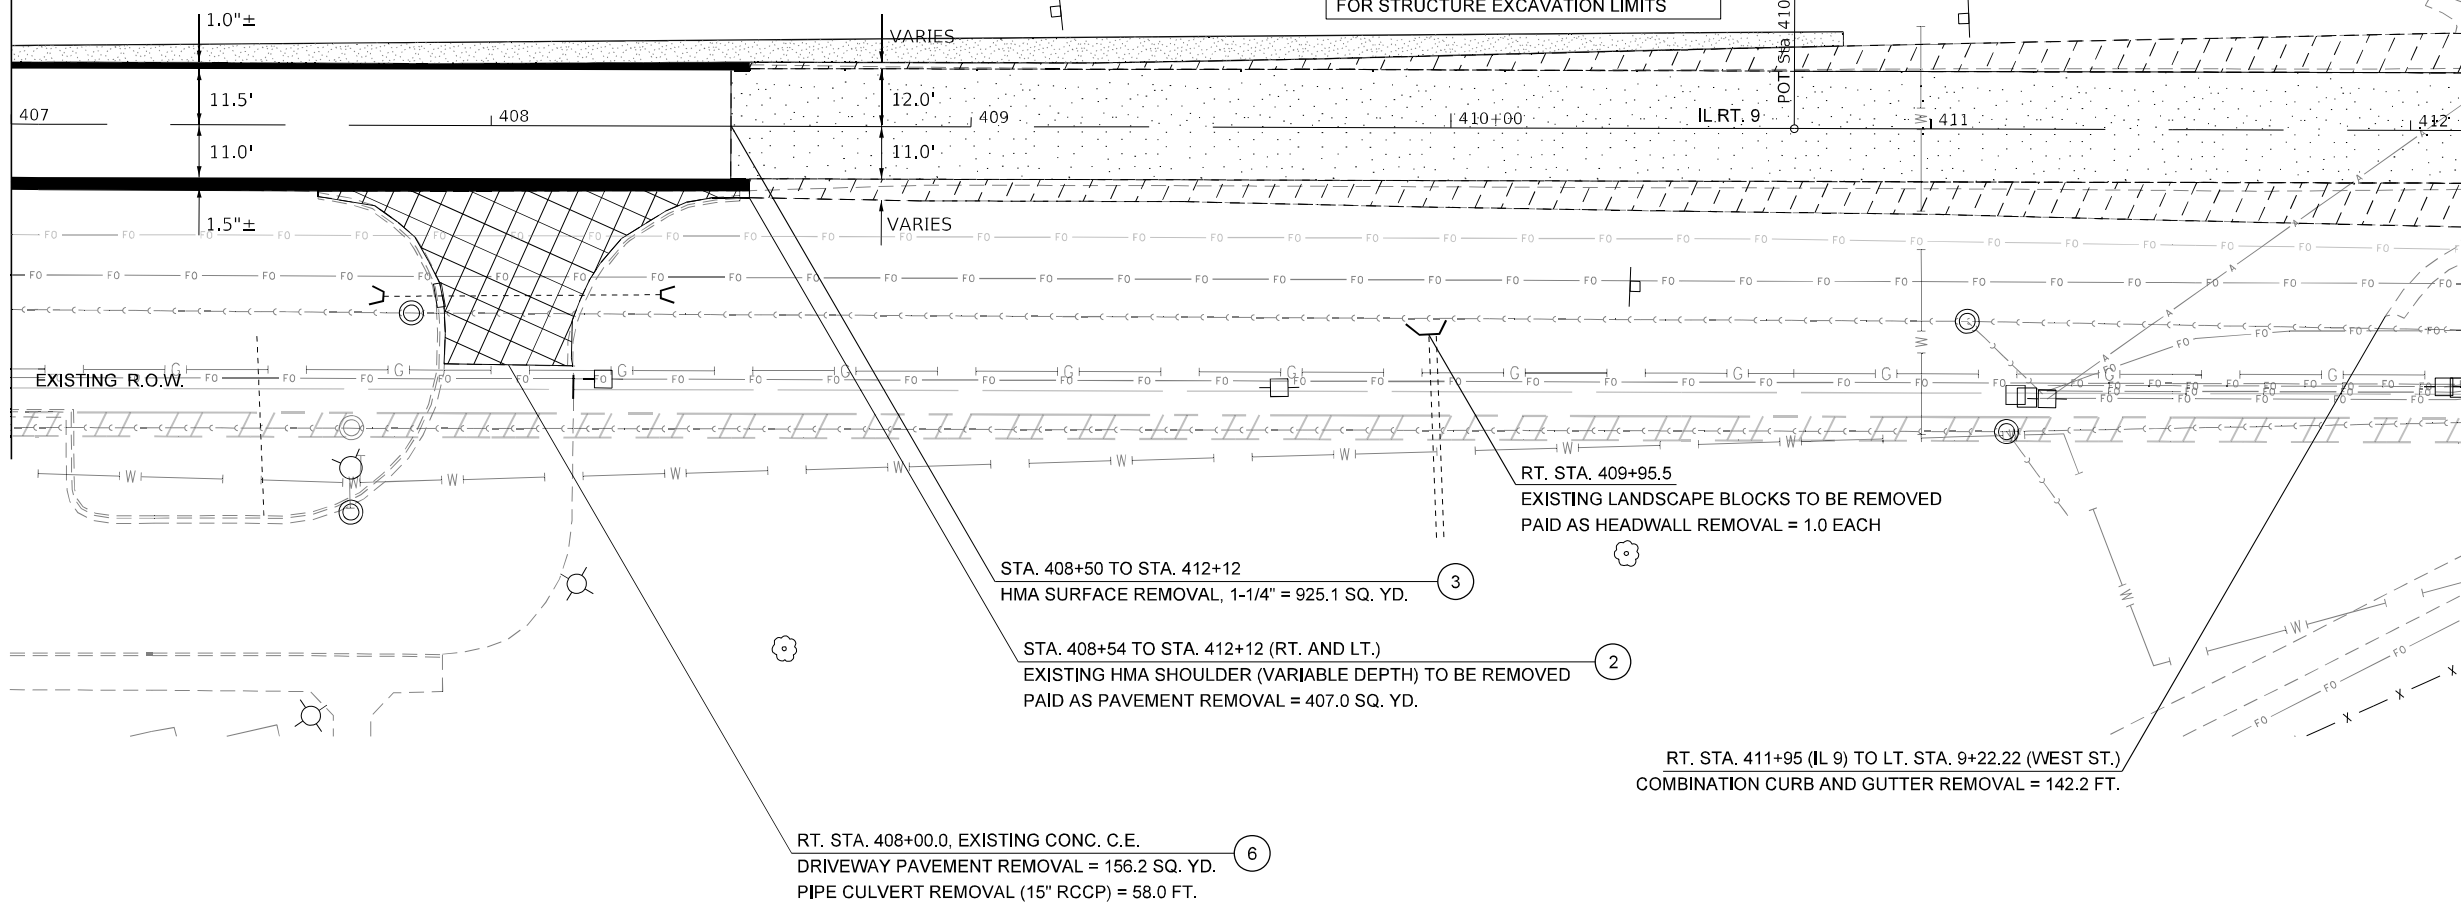

MATCH LINE STA. 412+12

LEGEND

- | | | | | | |
|-----------------------------------|--|--|--|-----------------|--|
| 1 HMA SURFACE REMOVAL, BUTT-JOINT | | 5 PAVED SHOULDER REMOVAL | | PROPOSED R.O.W. | |
| 2 PAVEMENT REMOVAL | | 6 DRIVEWAY PAVEMENT REMOVAL | | EXISTING R.O.W. | |
| 3 HMA SURFACE REMOVAL | | 7 PAVEMENT PATCHING (SEE SCHEDULES FOR TYPE) | | PROPOSED T.E. | |
| 4 SIDEWALK REMOVAL | | 8 TREE REMOVAL | | | |

PLAN NOTES:

- SEE SPECIAL PROVISION FOR NON-SPECIAL WASTE PRIOR TO ANY EXCAVATION WORK
- SEE SCHEDULE FOR SIGN REMOVAL LOCATIONS
- PAVEMENT REMOVAL SHALL CONSIST OF REMOVING THE EXISTING 4-5" HMA SURFACE AND 6-7" OF THE CRUSHED STONE BASE FROM STA. 412+42 TO 435+04 (SEE TYPICALS)
- PAVED SHOULDER REMOVAL MATERIAL MAY INCLUDE HMA AND PCC
- FOR ADDITIONAL REMOVAL ITEMS, SEE DRAINAGE SHEETS




STATE OF ILLINOIS
DEPARTMENT OF TRANSPORTATION

EXISTING UTILITIES
& REMOVAL PLANS


SCALE: SHEET 8 OF 13 SHEETS STA. TO STA.

F.A.P. RTE.	SECTION	COUNTY	TOTAL SHEETS	SHEET NO.
693	118R5-8,W-2	TAZEWELL	292	66
CONTRACT NO. 68A65				
ILLINOIS FED. AID PROJECT				

MODEL: Default
FILE: \\nrt-ar\project-arw\hwy\com\p\w\DOT\Documents\DOT_Offices\District_A\Projects\DL_68A65\CA0000\CAD\Sheets\DL68A65-9-hrt-removal.dgn

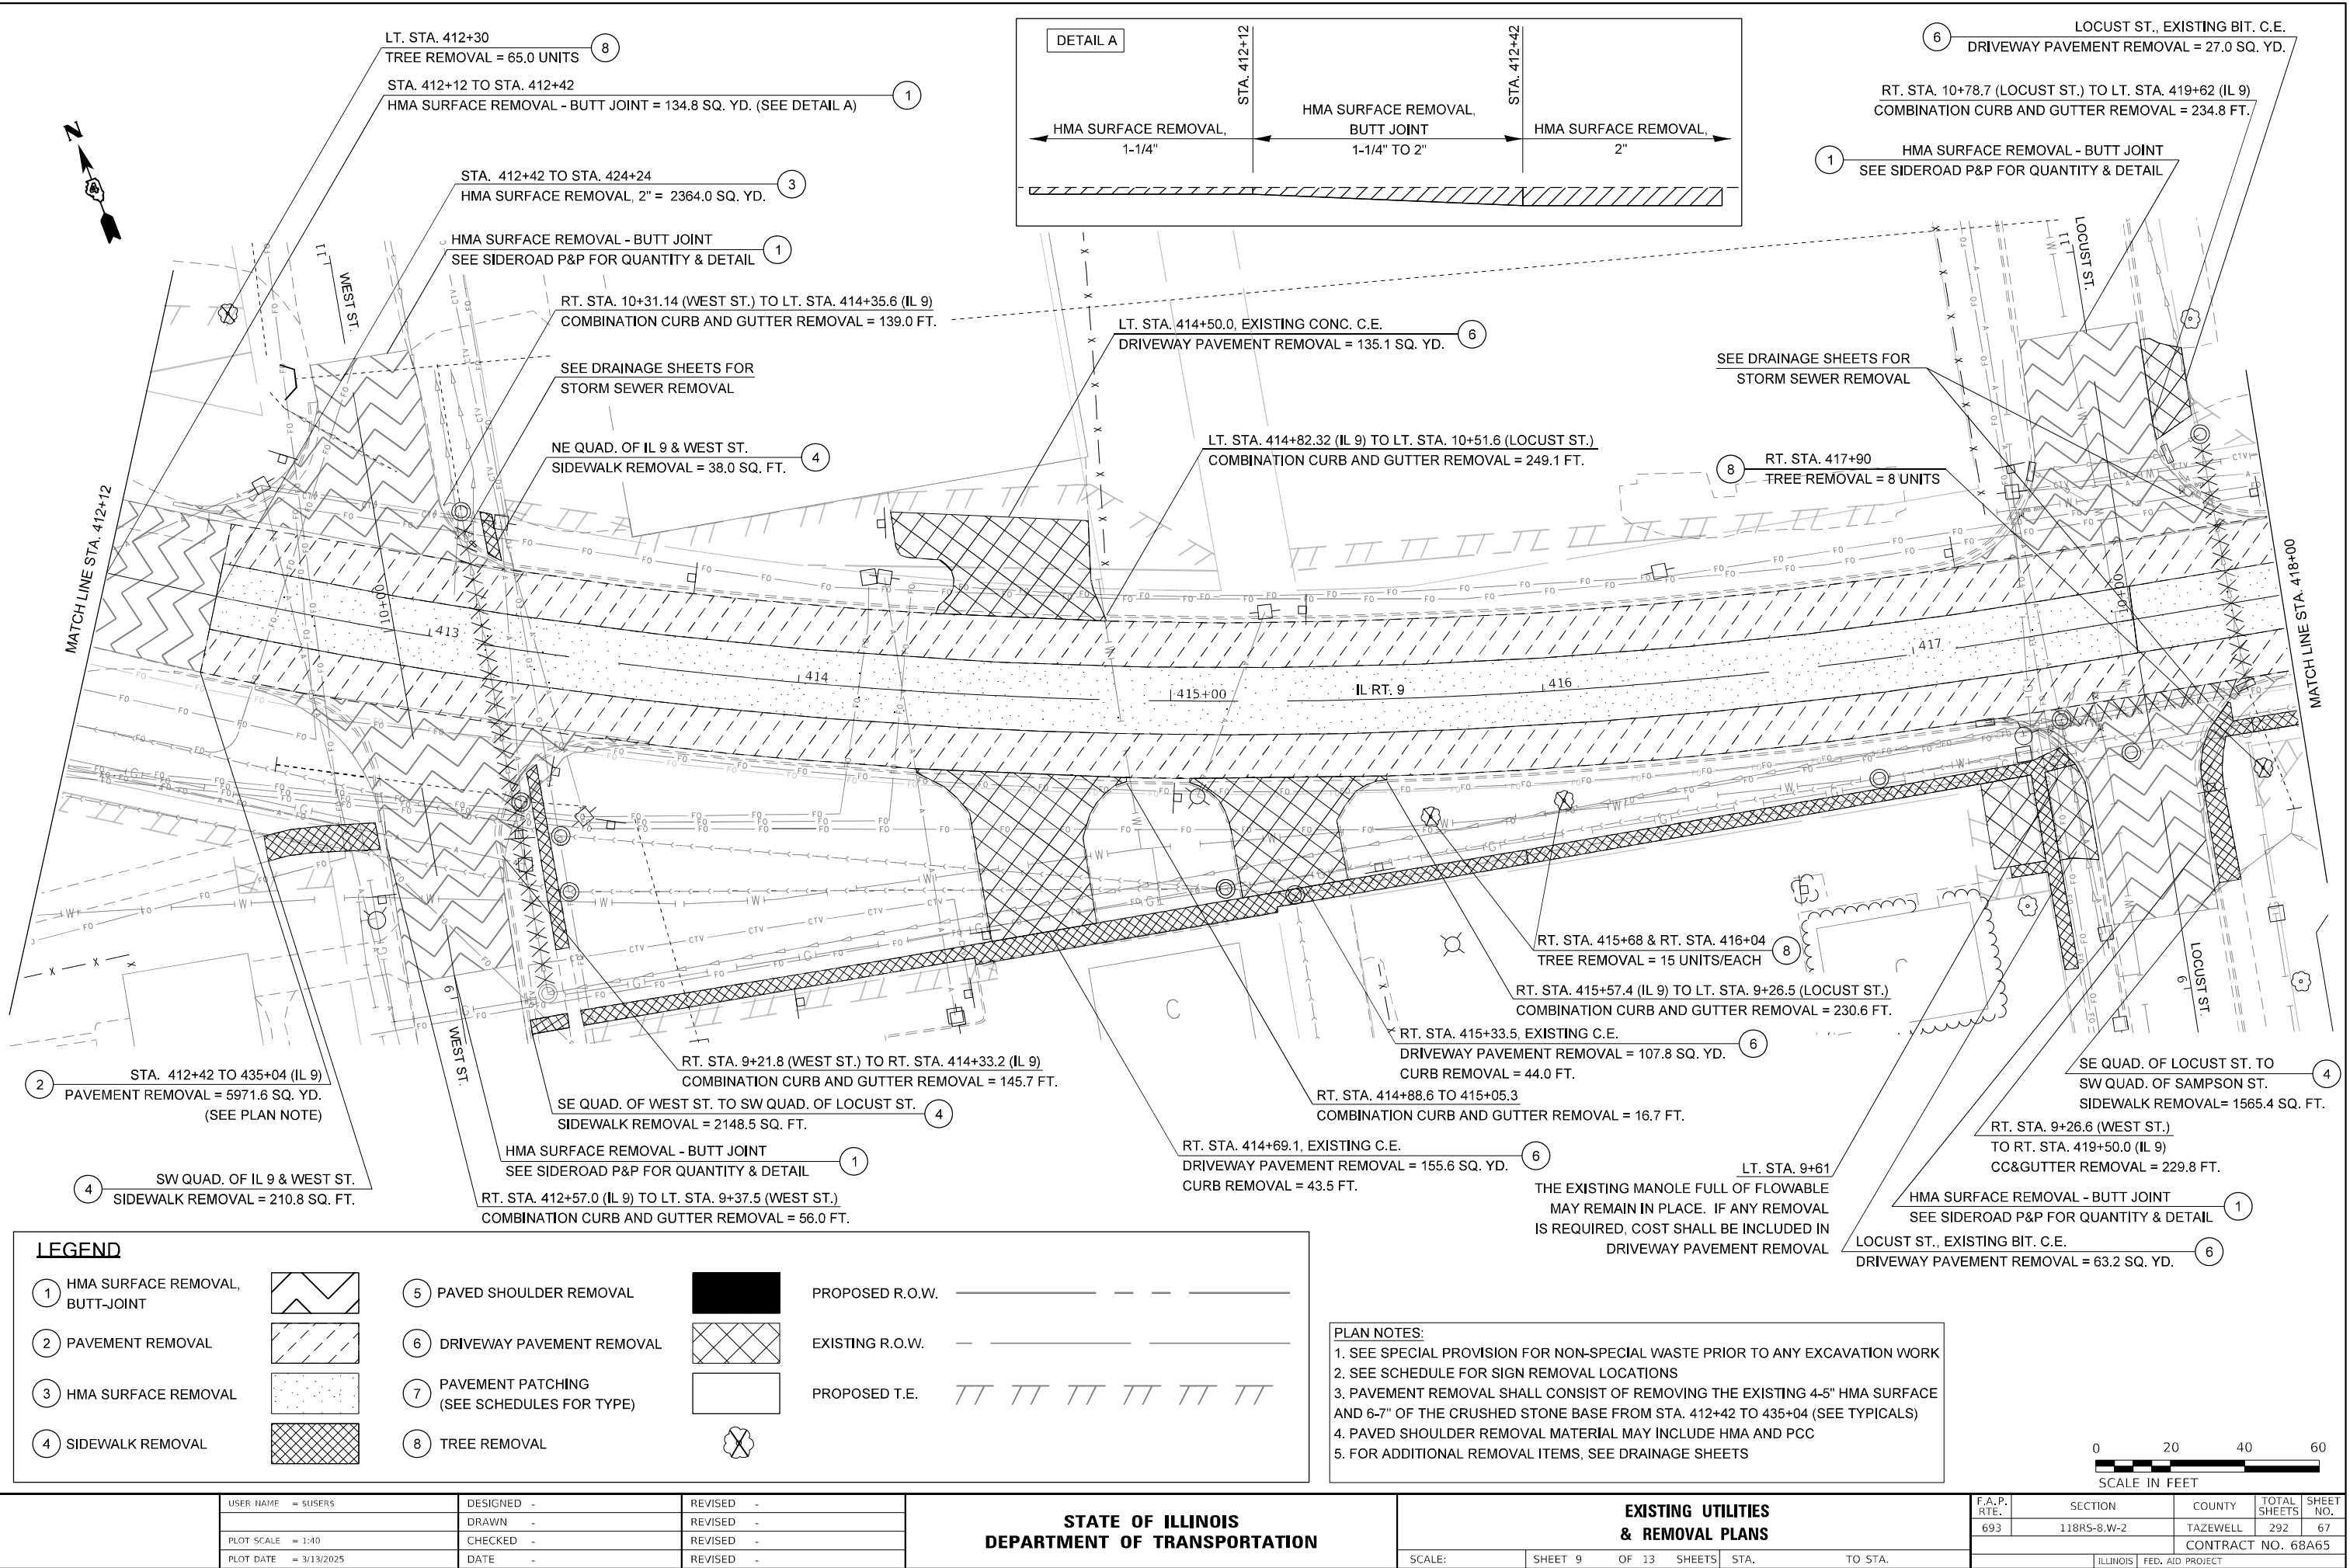

MODEL: Default
FILE: \\dotgov\public\aw-beadley.com\PI\DOT\Documents\DOT Office\District 4\Projects\DA_68A65\CA\DDb\CAD\Sheets\DA68A65-shc-removal.dgn

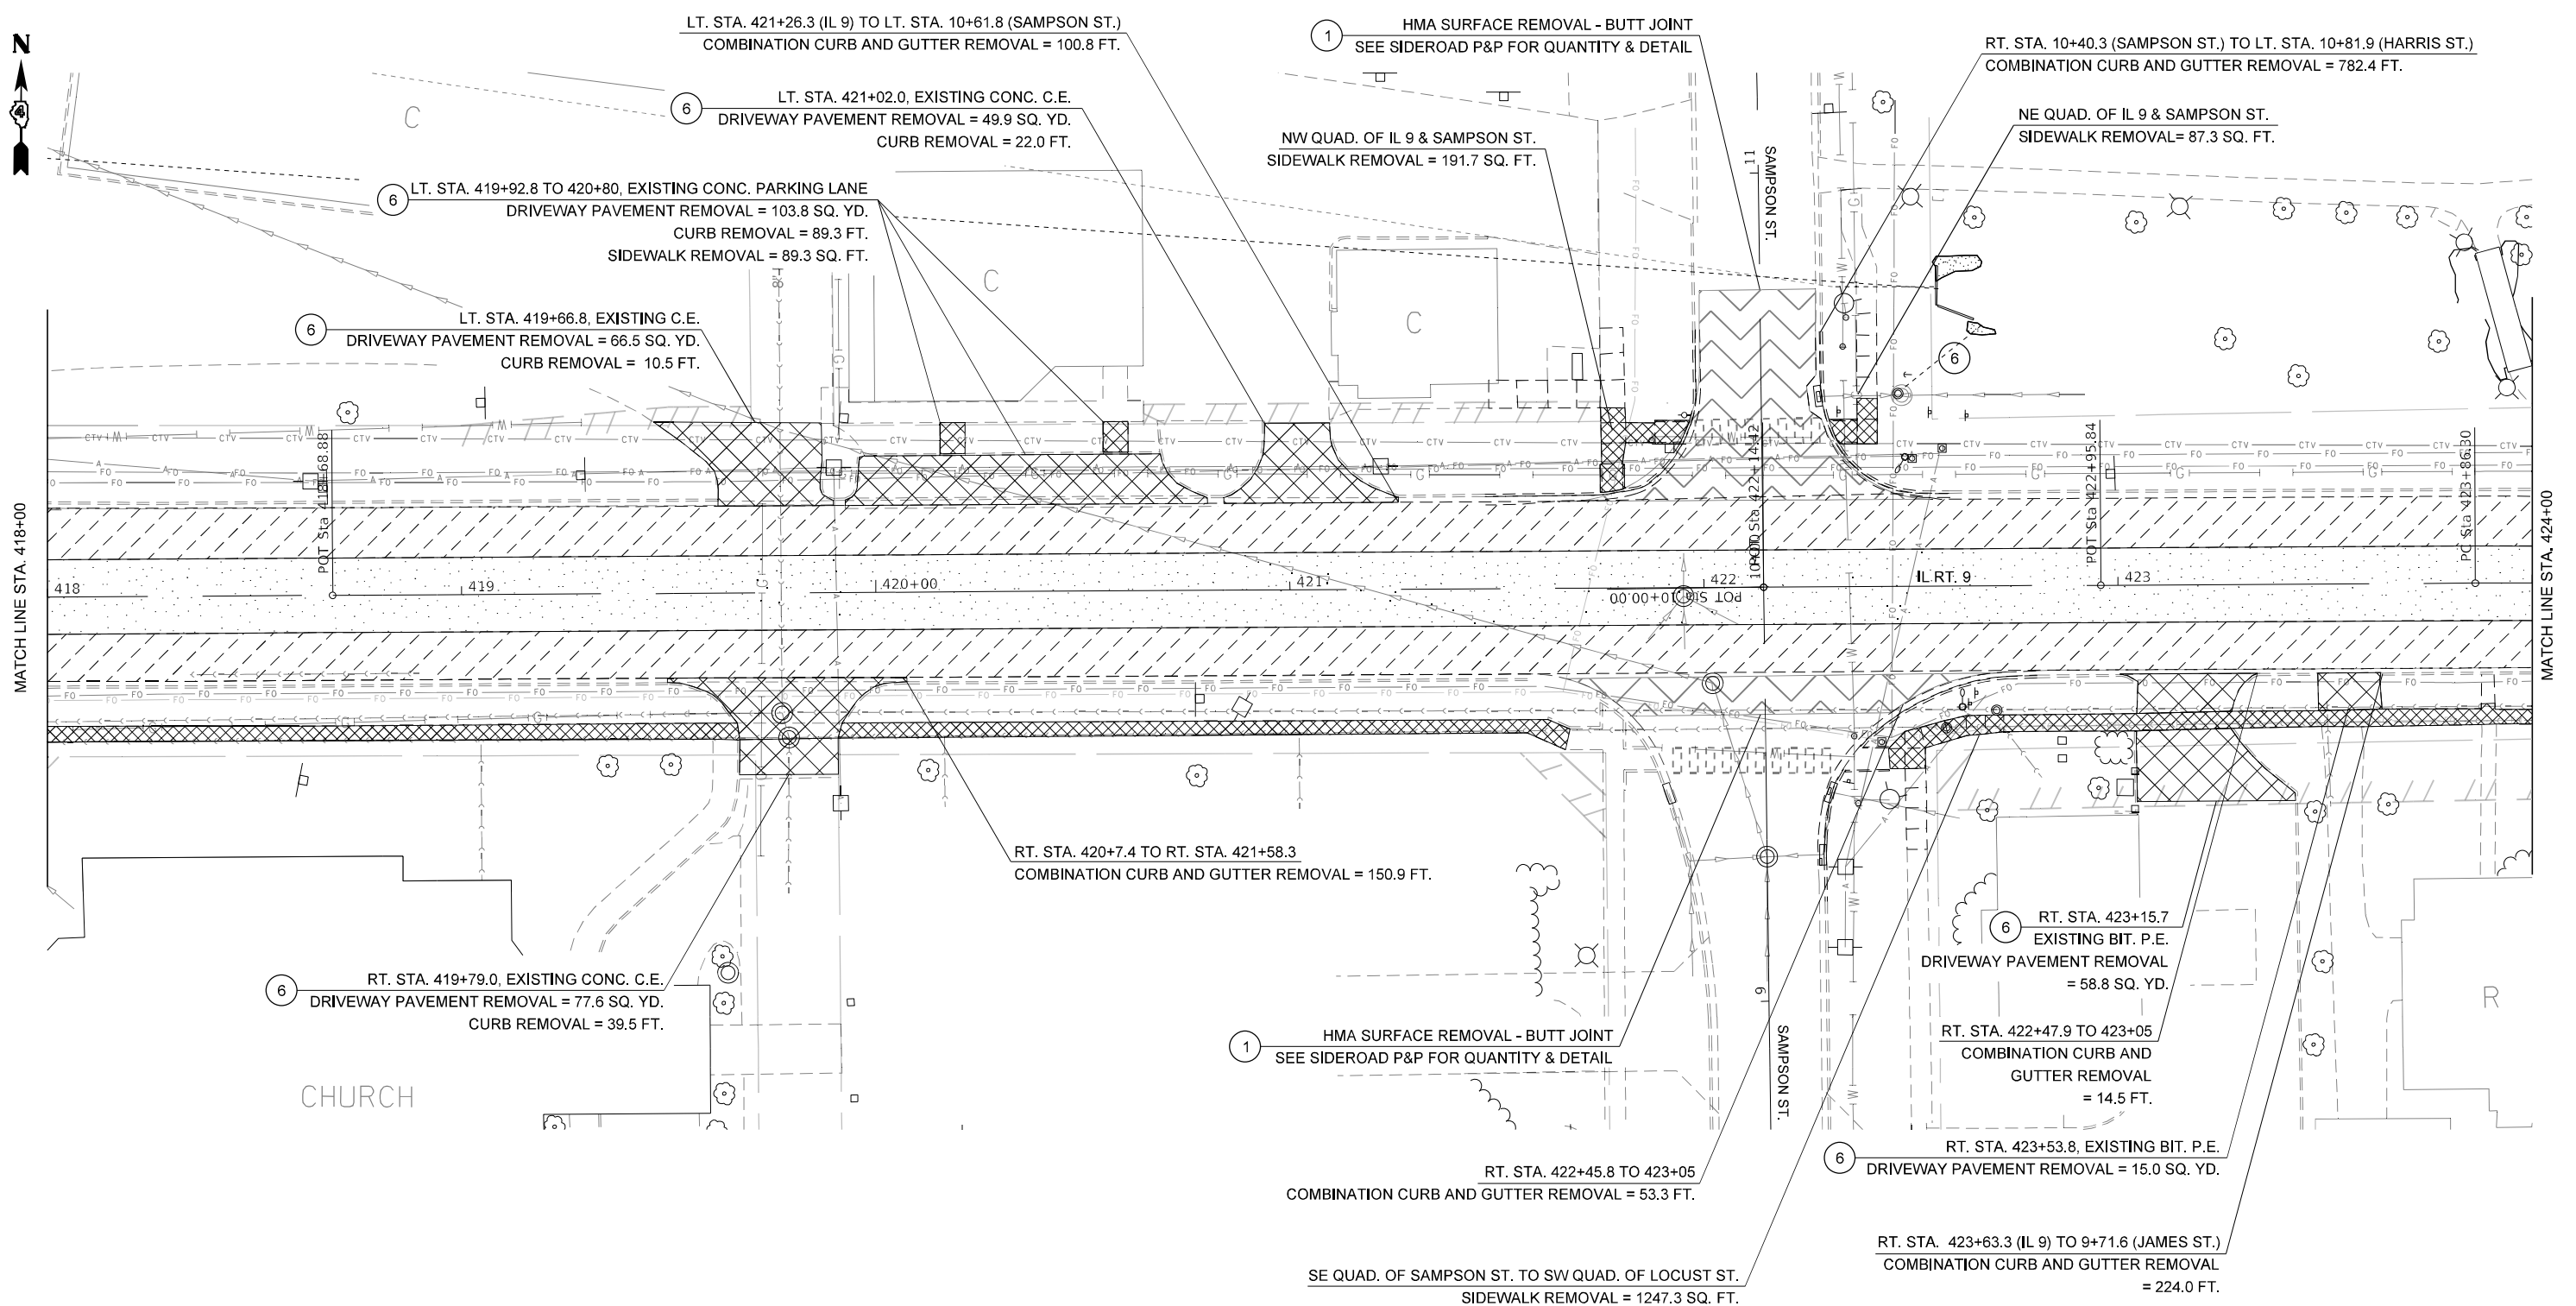

LEGEND

- | | | | | | |
|-----------------------------------|--|--|--|-----------------|--|
| 1 HMA SURFACE REMOVAL, BUTT-JOINT | | 5 PAVED SHOULDER REMOVAL | | PROPOSED R.O.W. | |
| 2 PAVEMENT REMOVAL | | 6 DRIVEWAY PAVEMENT REMOVAL | | EXISTING R.O.W. | |
| 3 HMA SURFACE REMOVAL | | 7 PAVEMENT PATCHING (SEE SCHEDULES FOR TYPE) | | PROPOSED T.E. | |
| 4 SIDEWALK REMOVAL | | 8 TREE REMOVAL | | | |

PLAN NOTES:

1. SEE SPECIAL PROVISION FOR NON-SPECIAL WASTE PRIOR TO ANY EXCAVATION WORK
2. SEE SCHEDULE FOR SIGN REMOVAL LOCATIONS
3. PAVEMENT REMOVAL SHALL CONSIST OF REMOVING THE EXISTING 4-5" HMA SURFACE AND 6-7" OF THE CRUSHED STONE BASE FROM STA. 412+42 TO 435+04 (SEE TYPICALS)
4. PAVED SHOULDER REMOVAL MATERIAL MAY INCLUDE HMA AND PCC
5. FOR ADDITIONAL REMOVAL ITEMS, SEE DRAINAGE SHEETS




USER NAME = \$USERS	DESIGNED -	REVISED -
PLOT SCALE = 1:40	DRAWN -	REVISED -
PLOT DATE = 3/13/2025	CHECKED -	REVISED -
	DATE -	REVISED -

STATE OF ILLINOIS
DEPARTMENT OF TRANSPORTATION

EXISTING UTILITIES & REMOVAL PLANS

SCALE: SHEET 10 OF 13 SHEETS STA. TO STA.

F.A.P. RTE.	SECTION	COUNTY	TOTAL SHEETS	SHEET NO.
693	118R5-8,W-2	TAZEWELL	292	68
CONTRACT NO. 68A65				
ILLINOIS FED. AID PROJECT				

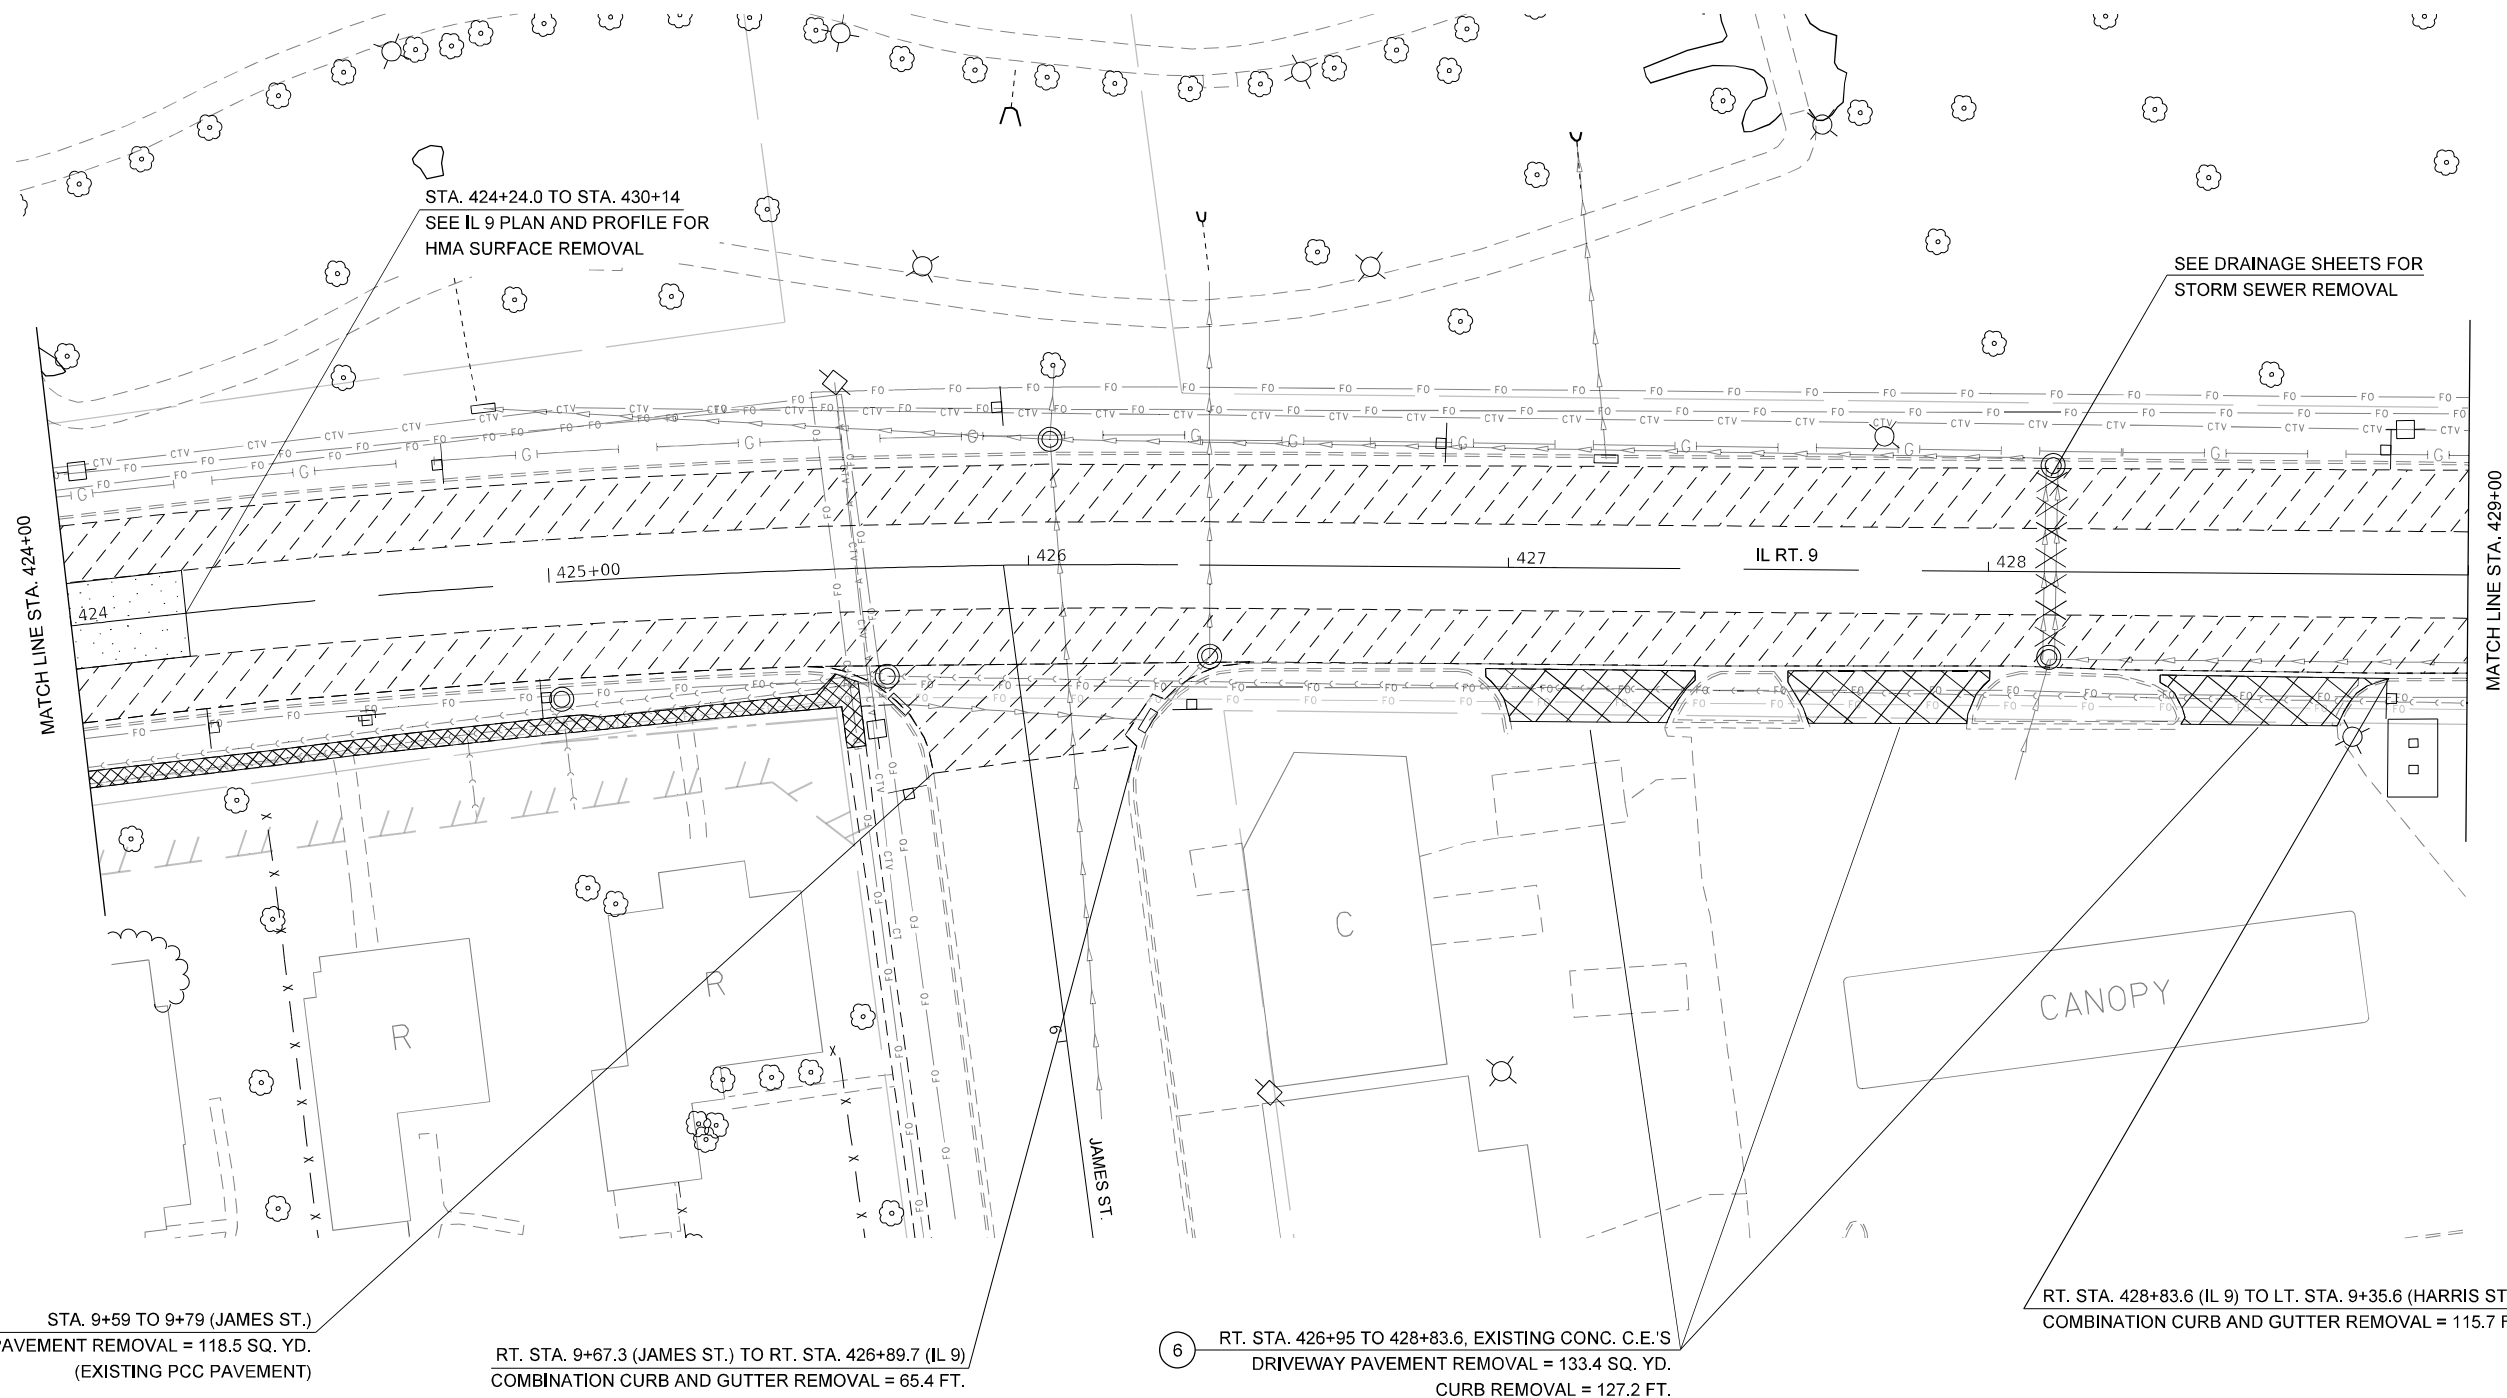

LEGEND

- | | | | | | |
|-----------------------------------|--|--|--|-----------------|--|
| 1 HMA SURFACE REMOVAL, BUTT-JOINT | | 5 PAVED SHOULDER REMOVAL | | PROPOSED R.O.W. | |
| 2 PAVEMENT REMOVAL | | 6 DRIVEWAY PAVEMENT REMOVAL | | EXISTING R.O.W. | |
| 3 HMA SURFACE REMOVAL | | 7 PAVEMENT PATCHING (SEE SCHEDULES FOR TYPE) | | PROPOSED T.E. | |
| 4 SIDEWALK REMOVAL | | 8 TREE REMOVAL | | | |

- PLAN NOTES:
- SEE SPECIAL PROVISION FOR NON-SPECIAL WASTE PRIOR TO ANY EXCAVATION WORK
 - SEE SCHEDULE FOR SIGN REMOVAL LOCATIONS
 - PAVEMENT REMOVAL SHALL CONSIST OF REMOVING THE EXISTING 4-5" HMA SURFACE AND 6-7" OF THE CRUSHED STONE BASE FROM STA. 412+42 TO 435+04 (SEE TYPICALS)
 - PAVED SHOULDER REMOVAL MATERIAL MAY INCLUDE HMA AND PCC
 - FOR ADDITIONAL REMOVAL ITEMS, SEE DRAINAGE SHEETS



MODEL: Default
FILE: \\usfpc-prod\usfpc-aw-bentley.com\pl\WIDOT\Documents\DOT_Offices\District_A\Projects\DA_68A65\CADD\Bids\CADDsheets\DA68A65-shc-removal.dgn

USER NAME	= \$USERS	DESIGNED	-	REVISED	-
DRAWN	-	REVIS	-	REVISED	-
PLOT SCALE	= 1:40	CHECKED	-	REVISED	-
PLOT DATE	= 3/13/2025	DATE	-	REVISED	-


STATE OF ILLINOIS
DEPARTMENT OF TRANSPORTATION

EXISTING UTILITIES
& REMOVAL PLANS

SCALE: SHEET 11 OF 13 SHEETS STA. TO STA.

F.A.P. RTE.	SECTION	COUNTY	TOTAL SHEETS	SHEET NO.
693	118R5-8,W-2	TAZEWELL	292	69
CONTRACT NO. 68A65				
ILLINOIS FED. AID PROJECT				

MODEL: Default
FILE: \\nrt11c-prod\paw-bentley.com\pl\DOT\Documents\DOT_Offices\District_4\Projects\DA_68A65\CADD\B3\CADDsheets\DA68A65-shc-removal.dgn

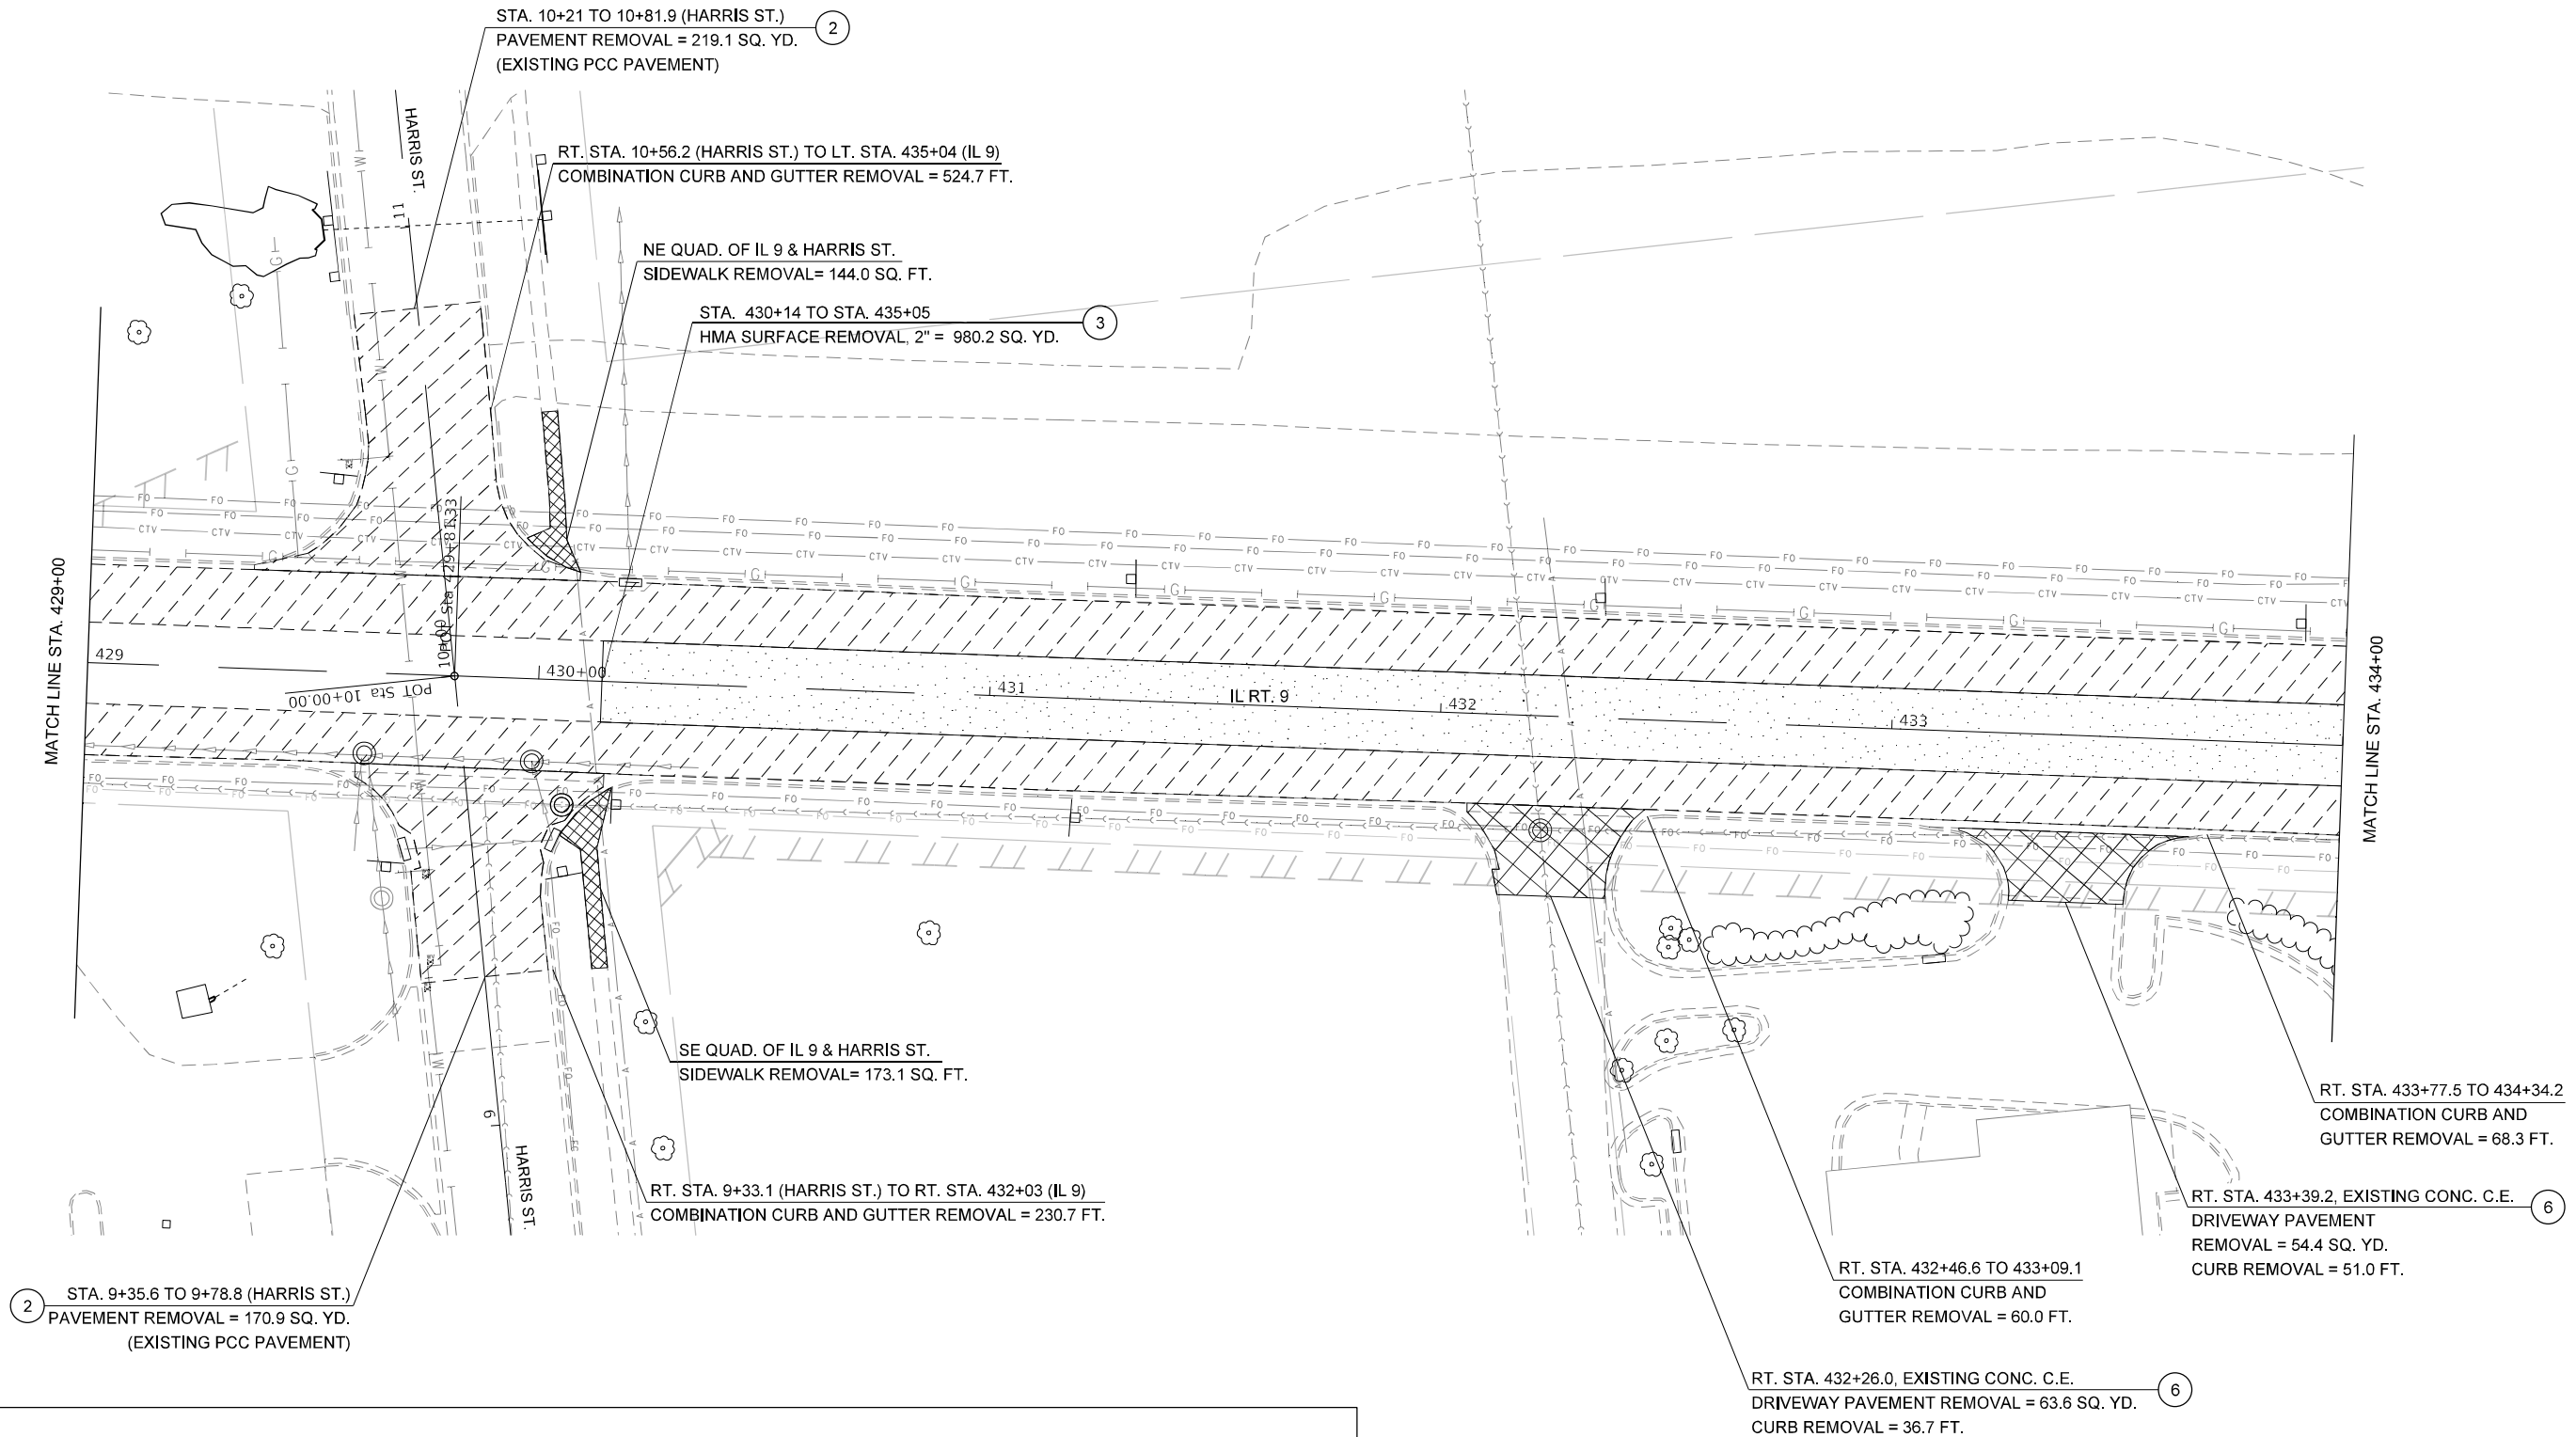

LEGEND

- | | | | | | |
|-----------------------------------|--|--|--|-----------------|--|
| 1 HMA SURFACE REMOVAL, BUTT-JOINT | | 5 PAVED SHOULDER REMOVAL | | PROPOSED R.O.W. | |
| 2 PAVEMENT REMOVAL | | 6 DRIVEWAY PAVEMENT REMOVAL | | EXISTING R.O.W. | |
| 3 HMA SURFACE REMOVAL | | 7 PAVEMENT PATCHING (SEE SCHEDULES FOR TYPE) | | PROPOSED T.E. | |
| 4 SIDEWALK REMOVAL | | 8 TREE REMOVAL | | | |

PLAN NOTES:

1. SEE SPECIAL PROVISION FOR NON-SPECIAL WASTE PRIOR TO ANY EXCAVATION WORK
2. SEE SCHEDULE FOR SIGN REMOVAL LOCATIONS
3. PAVEMENT REMOVAL SHALL CONSIST OF REMOVING THE EXISTING 4-5" HMA SURFACE AND 6-7" OF THE CRUSHED STONE BASE FROM STA. 412+42 TO 435+04 (SEE TYPICALS)
4. PAVED SHOULDER REMOVAL MATERIAL MAY INCLUDE HMA AND PCC
5. FOR ADDITIONAL REMOVAL ITEMS, SEE DRAINAGE SHEETS




USER NAME = \$USERS	DESIGNED -	REVISED -
DRAWN -	REVISED -	
PLOT SCALE = 1:40	CHECKED -	REVISED -
PLOT DATE = 2/14/2025	DATE -	REVISED -

**STATE OF ILLINOIS
DEPARTMENT OF TRANSPORTATION**


**EXISTING UTILITIES
& REMOVAL PLANS**

SCALE: SHEET 12 OF 13 SHEETS STA. TO STA.


F.A.P. RTE.	SECTION	COUNTY	TOTAL SHEETS	SHEET NO.
693	118R5-8,W-2	TAZEWELL	292	70
CONTRACT NO. 68A65				
ILLINOIS FED. AID PROJECT				

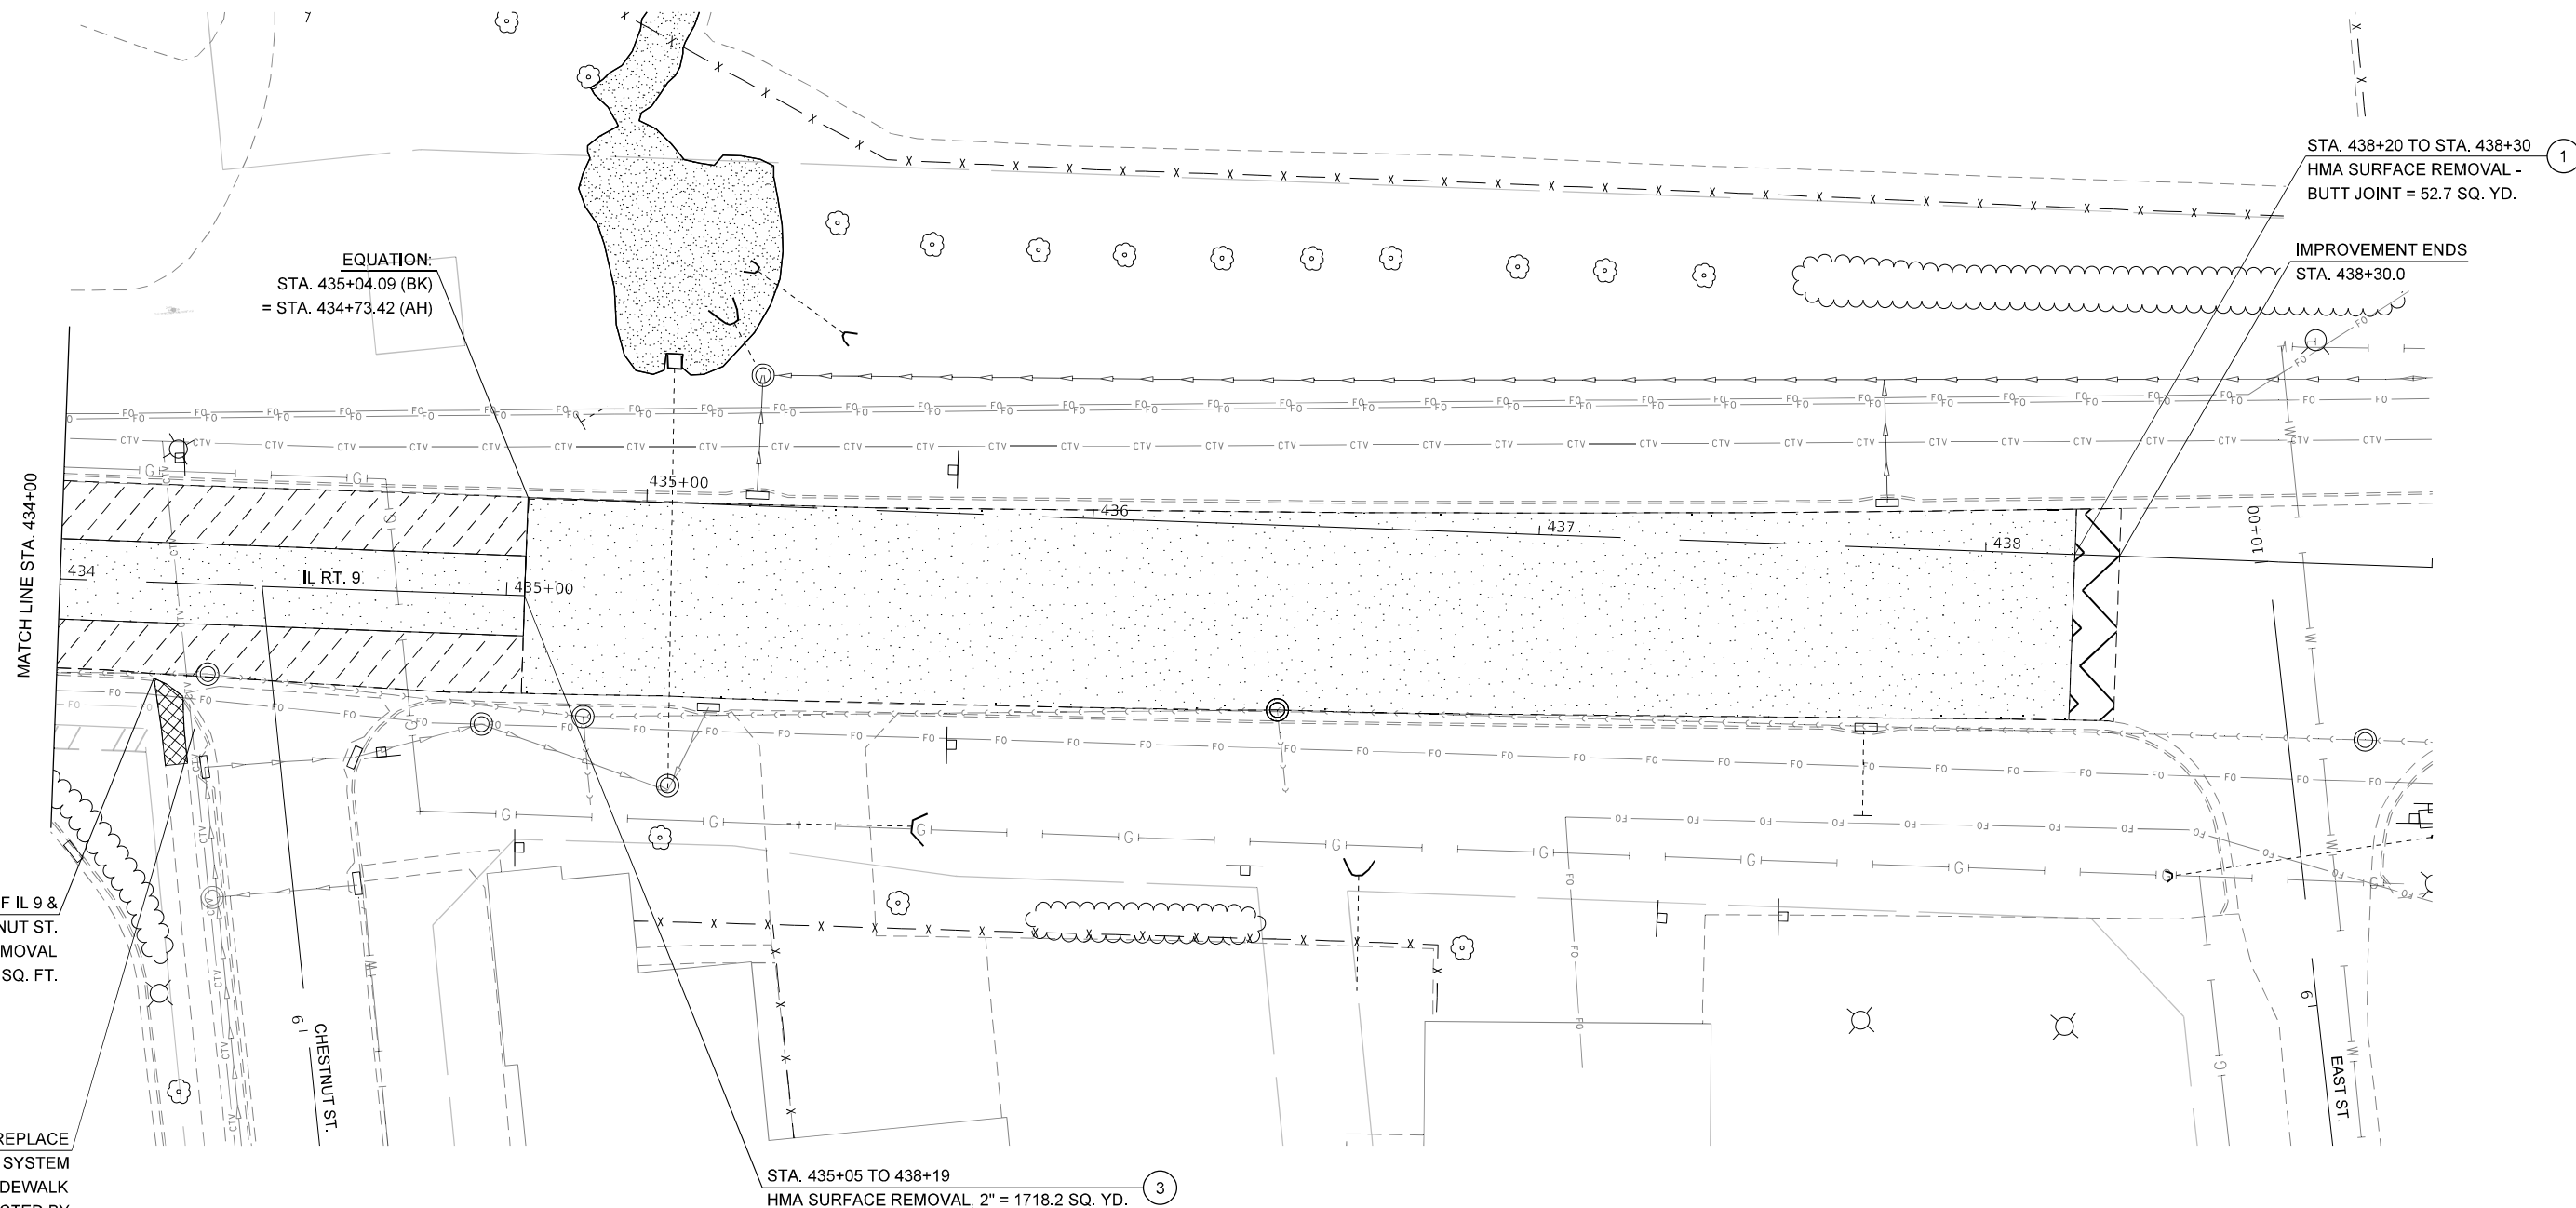

- 1 HMA SURFACE REMOVAL, BUTT-JOINT
- 2 PAVEMENT REMOVAL
- 3 HMA SURFACE REMOVAL
- 4 SIDEWALK REMOVAL

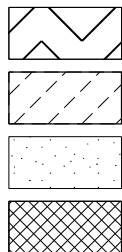

- 5 PAVED SHOULDER REMOVAL
- 6 DRIVEWAY PAVEMENT REMOVAL
- 7 PAVEMENT PATCHING
(SEE SCHEDULES FOR TYPE)
- 8 TREE REMOVAL

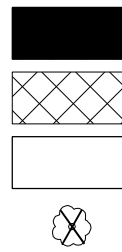

PROPOSED R.O.W. _____

EXISTING R.O.W. _____

PROPOSED T.E.

1. SEE SPECIAL PROVISION FOR NON-SPECIAL WASTE PRIOR TO ANY EXCAVATION WORK
2. SEE SCHEDULE FOR SIGN REMOVAL LOCATIONS
3. PAVEMENT REMOVAL SHALL CONSIST OF REMOVING THE EXISTING 4-5" HMA SURFACE AND 6-7" OF THE CRUSHED STONE BASE FROM STA. 412+42 TO 435+04 (SEE TYPICALS)
4. PAVED SHOULDER REMOVAL MATERIAL MAY INCLUDE HMA AND PCC
5. FOR ADDITIONAL REMOVAL ITEMS, SEE DRAINAGE SHEETS



USER NAME = 5USER\$	DESIGNED -	REVISED -
	DRAWN -	REVISED -
PLOT SCALE = 1:40	CHECKED -	REVISED -
PLOT DATE = 2/14/2025	DATE -	REVISED -

STATE OF ILLINOIS
DEPARTMENT OF TRANSPORTATION

EXISTING UTILITIES & REMOVAL PLANS


SCALE:	SHEET 13	OF 13	SHEETS	STA.	TO STA.
--------	----------	-------	--------	------	---------

F.A.P. RTE.	SECTION	COUNTY	TOTAL SHEETS	SHEET NO.
693	118RS-8.W-2	TAZEWELL	292	71
		CONTRACT NO. 68A65		
ILLINOIS		FED. AID PROJECT		

MODEL: Default
FILE NAME: new\ilrnt-aw beat\law.com\p\ilrnt\Documents\ilrnt_Offices\District_4\Projects\l4_68465\CADData\CADcheers\l4_68465_cheat-removal.dgn


PLAN	SURVEYED PLOTTED	BY	DATE
NOTE BOOK	CHECKED	FILE NAME	

PROFILE	SURVEYED PLOTTED	BY	DATE
NOTE BOOK	CHECKED	NOTATION	CHKD

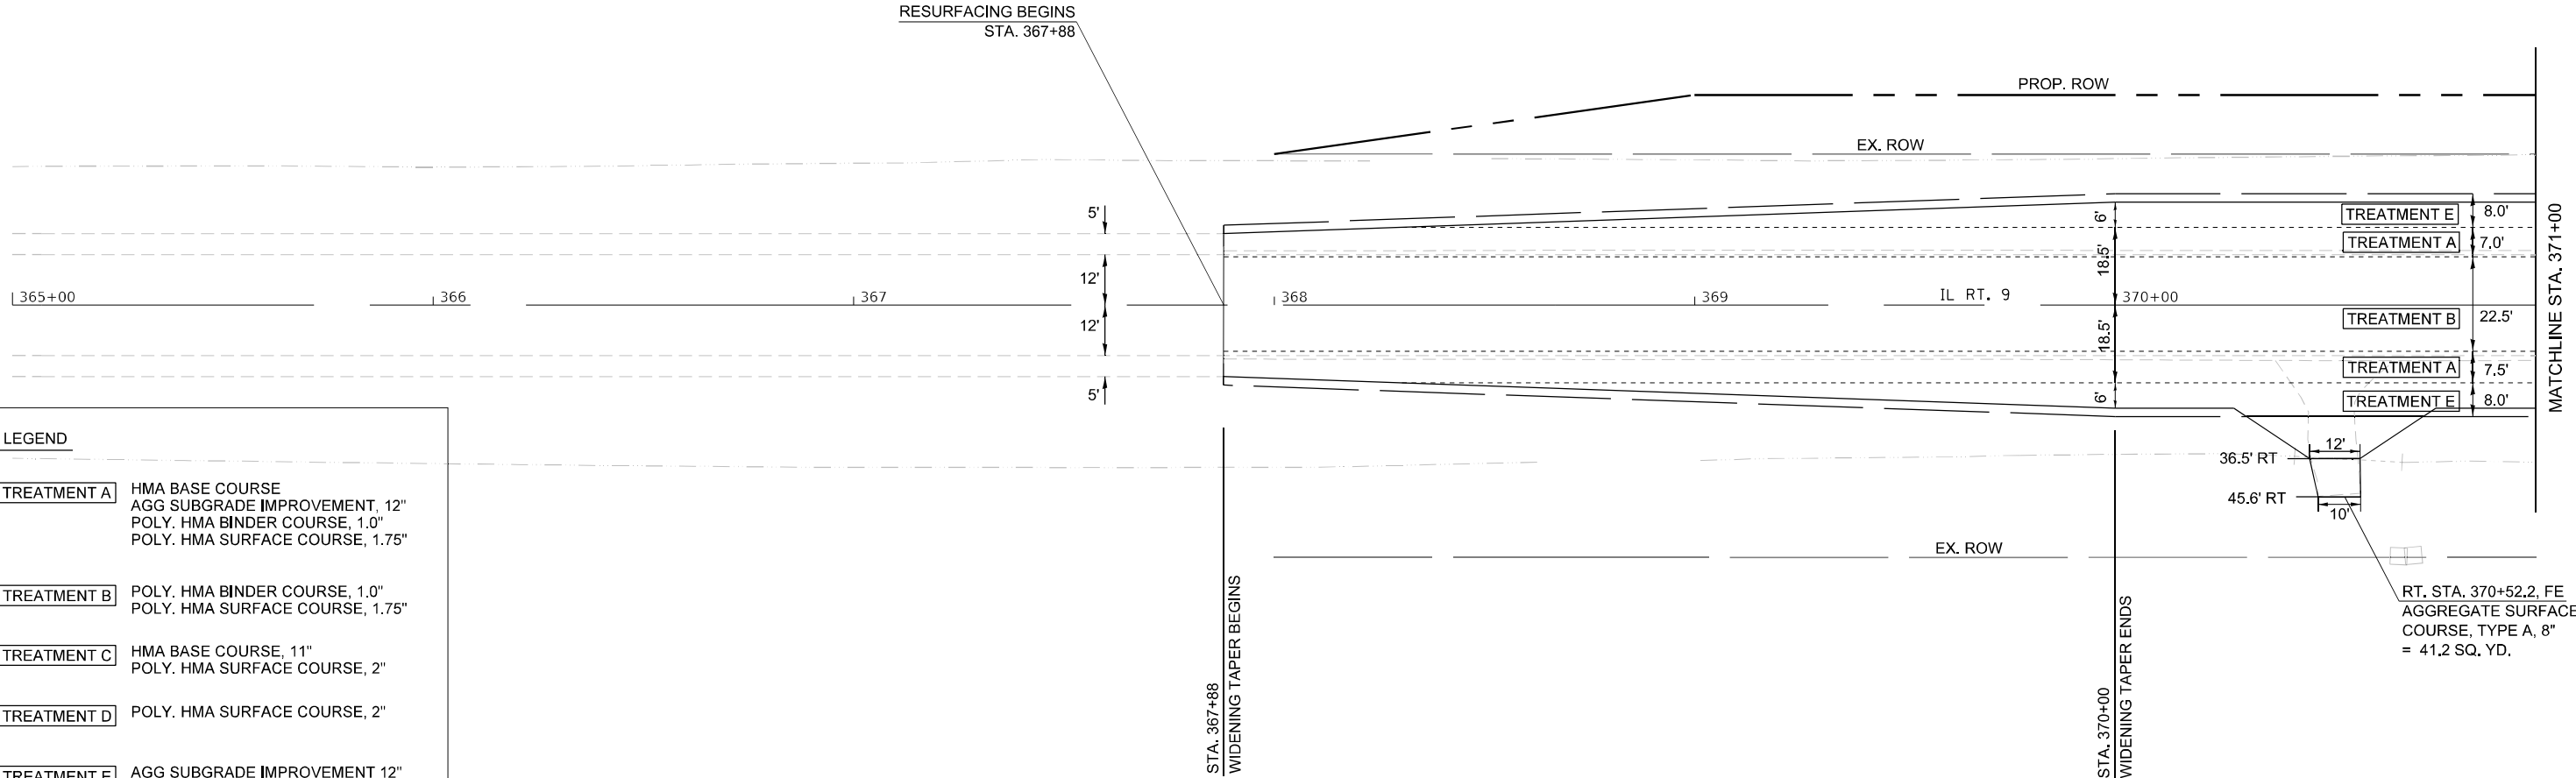

- LEGEND**
- TREATMENT A** HMA BASE COURSE
AGG SUBGRADE IMPROVEMENT, 12"
POLY. HMA BINDER COURSE, 1.0"
POLY. HMA SURFACE COURSE, 1.75"
 - TREATMENT B** POLY. HMA BINDER COURSE, 1.0"
POLY. HMA SURFACE COURSE, 1.75"
 - TREATMENT C** HMA BASE COURSE, 11"
POLY. HMA SURFACE COURSE, 2"
 - TREATMENT D** POLY. HMA SURFACE COURSE, 2"
 - TREATMENT E** AGG SUBGRADE IMPROVEMENT 12"
HMA SHOULDERS, 8"
AGGREGATE SHOULDERS, TYPE B, 8"

PLAN NOTES:
1. SEE TYPICALS FOR PROPOSED ROADWAY TEMPLATE
2. SEE DRAINAGE SHEETS FOR PROPOSED DRAINAGE ITEMS

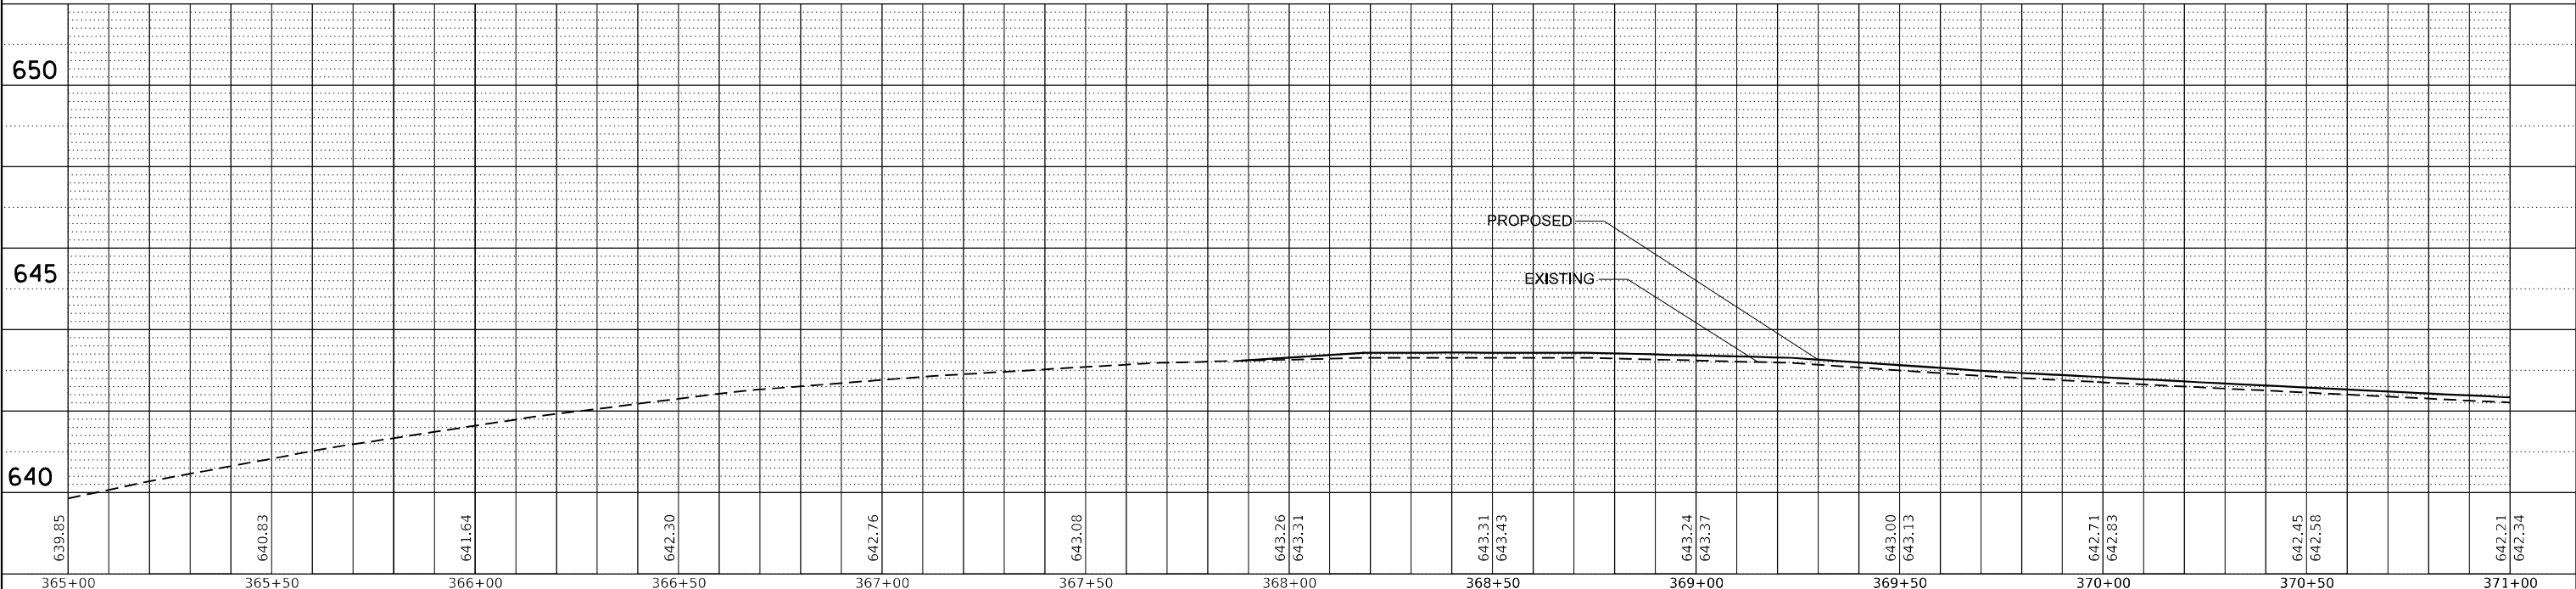

FILE NAME =	USER NAME = \$USER\$	DESIGNED -	REVISED -	STATE OF ILLINOIS DEPARTMENT OF TRANSPORTATION	PLAN & PROFILE IL 9 (PEARL STREET)		F.A.P. RTE.	SECTION	COUNTY	TOTAL SHEETS	SHEET NO.
*FILEL\$		DRAWN -	REVISED -		693	118RS-8,W-2	TAZEWELL	292	72		
		CHECKED -	REVISED -		CONTRACT NO. 68A65						
*MODELNAME\$	PLOT DATE = \$DATE\$	DATE -	REVISED -		SCALE:	SHEET \$S	OF \$OS SHEETS	STA. 365+00	TO STA. 371+00	ILLINOIS FED. AID PROJECT	

PLAN	SURVEYED _____		BY _____	DATE _____
	PLOTTED _____			
NOTE BOOK	ALIGNMENT CHECKED _____			
NO. _____	RT. OF WAY CHECKED _____			
	CADD FILE NAME _____			

PROFILE	SURVEYED _____	BY _____	DATE _____
	PLOTTED _____		
	GRADES CHECKED _____		
	B.M. NOTED _____		
NOTE BOOK	STRUCTURE NOTATIONS CHK'D		
NO. _____			



MATCHLINE STA. 371+00

MATCHLINE STA. 377+00

LT. STA. 372+50.0, FE
AGGREGATE SURFACE COURSE, TYPE A 8" = 97.6 SQ. YD.

LT. STA. 374+31.1, CE
PCC DRIVEWAY PAVEMENT, 7" = 65.3 SQ. YD.

LT. STA. 376+35.9, CE
PCC DRIVEWAY PAVEMENT, 7" = 71.8 SQ. YD.

RT. STA. 375+15.2, CE
PCC DRIVEWAY PAVEMENT, 7" = 61.5 SQ. YD.

LEGEND

TREATMENT A HMA BASE COURSE
AGG SUBGRADE IMPROVEMENT, 12"
POLY. HMA BINDER COURSE, 1.0"
POLY. HMA SURFACE COURSE, 1.75"


TREATMENT B POLY. HMA BINDER COURSE, 1.0"
POLY. HMA SURFACE COURSE, 1.75"

TREATMENT C HMA BASE COURSE, 11"
POLY. HMA SURFACE COURSE, 2"

TREATMENT D POLY. HMA SURFACE COURSE, 2"

TREATMENT E AGG SUBGRADE IMPROVEMENT 12"
HMA SHOULDERS, 8"
AGGREGATE SHOULDERS, TYPE B, 8"

PLAN NOTES:
1. SEE TYPICALS FOR PROPOSED ROADWAY TEMPLATE
2. SEE DRAINAGE SHEETS FOR PROPOSED DRAINAGE ITEMS

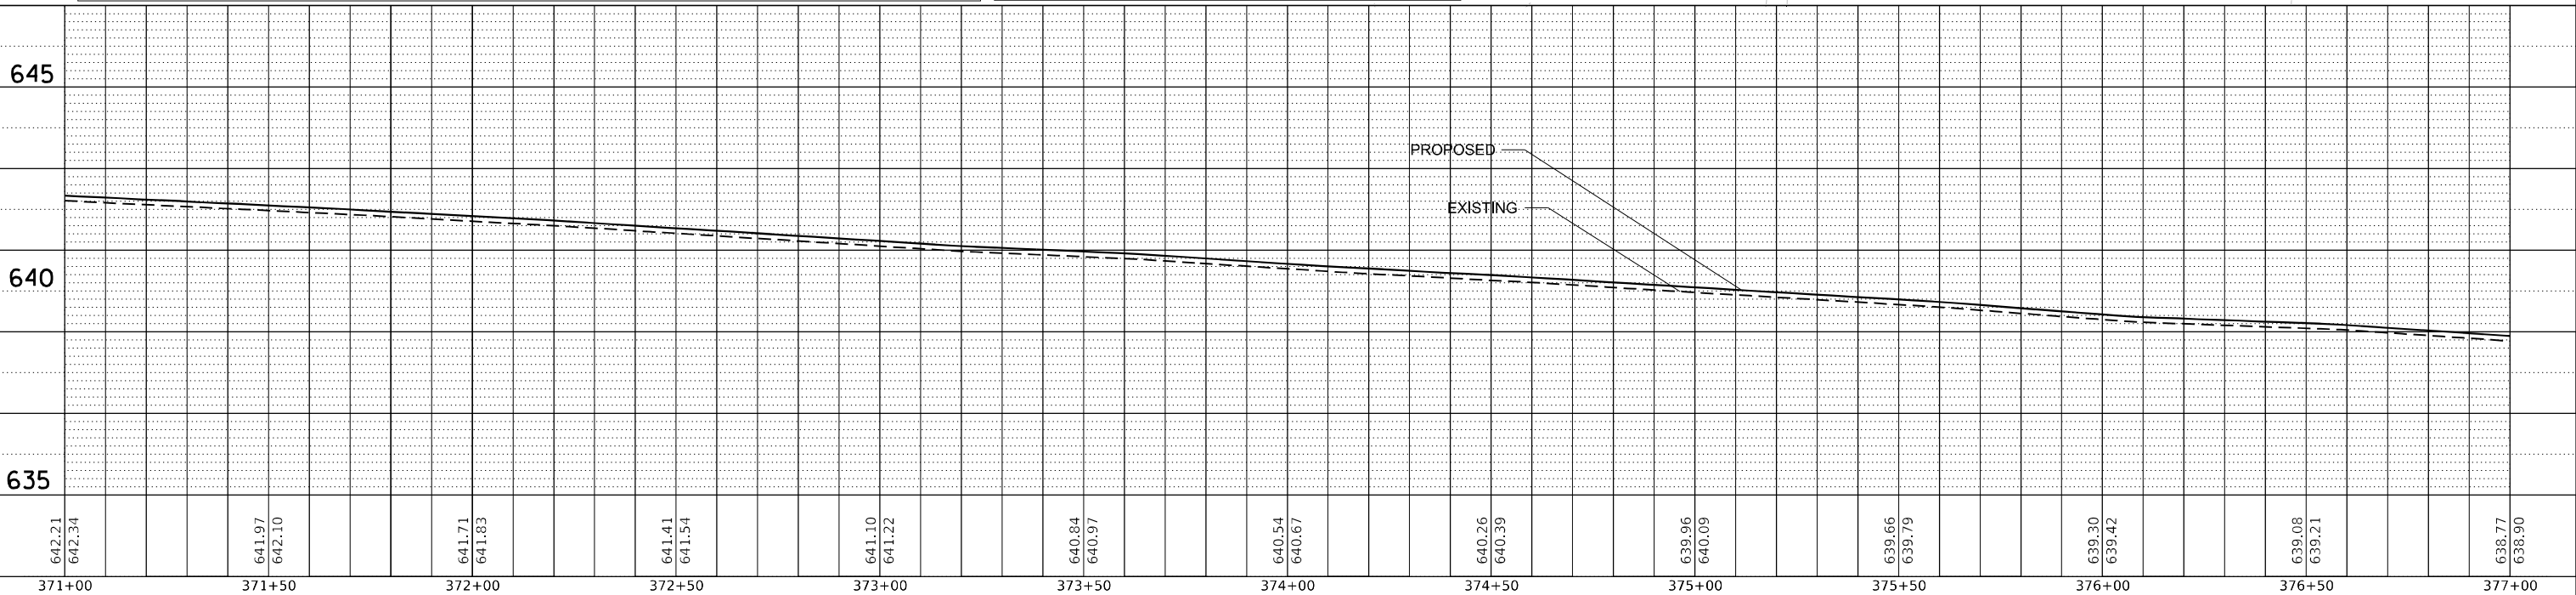

FILE NAME =	USER NAME = \$USER\$	DESIGNED -	REVISED -	STATE OF ILLINOIS DEPARTMENT OF TRANSPORTATION	PLAN & PROFILE IL 9 (PEARL STREET)		F.A.P. RTE.	SECTION	COUNTY	TOTAL SHEETS	SHEET NO.
\$FILEL\$		DRAWN -	REVISED -				693	118RS-8,W-2	TAZEWELL	292	73
\$MODELNAME\$		CHECKED -	REVISED -		SCALE: SHEET \$S OF \$OS SHEETS STA. 371+00 TO STA. 377+00		CONTRACT NO. 68A65				
		DATE -	REVISED -				ILLINOIS FED. AID PROJECT				

PLAN	SURVEYED _____		BY _____	DATE _____
	NOTE BOOK	ALIGNMENT CHECKED _____		
NO. _____		RT. OF WAY CHECKED _____		
		CADD FILE NAME _____		

PROFILE	SURVEYED _____	BY _____	DATE _____
	PLOTTED _____		
	GRADES CHECKED _____		
	B.M. NOTED _____		
	STRUCTURE NOTATIONS CHK'D _____		
NOTE BOOK			
NO. _____			



LEGEND

TREATMENT A

HMA BASE COURSE
AGG SUBGRADE IMPROVEMENT, 12"
POLY. HMA BINDER COURSE, 1.0"
POLY. HMA SURFACE COURSE, 1.75"

TREATMENT B

POLY. HMA BINDER COURSE, 1.0"
POLY. HMA SURFACE COURSE, 1.75"

TREATMENT C

HMA BASE COURSE, 11"
POLY. HMA SURFACE COURSE, 2"

TREATMENT D



POLY. HMA SURFACE COURSE, 2"

TREATMENT E

AGG SUBGRADE IMPROVEMENT 12"
HMA SHOULDERS, 8"
AGGREGATE SHOULDERS, TYPE B, 8"


PLAN NOTES:

1. SEE TYPICALS FOR PROPOSED ROADWAY TEMPLATE
2. SEE DRAINAGE SHEETS FOR PROPOSED DRAINAGE ITEMS

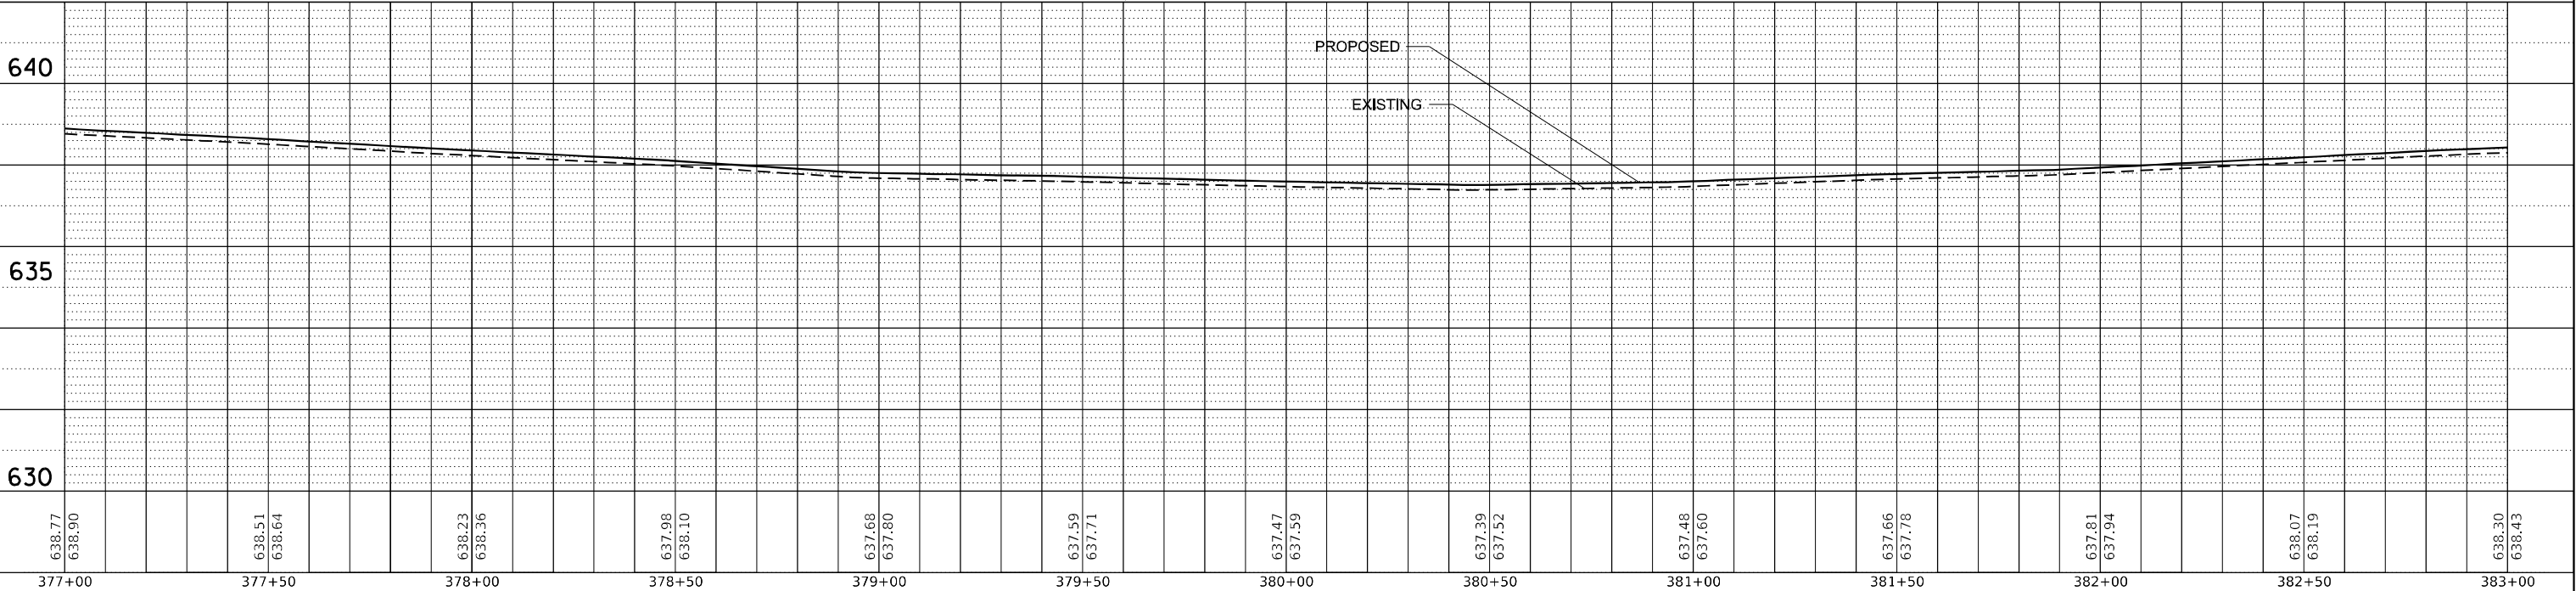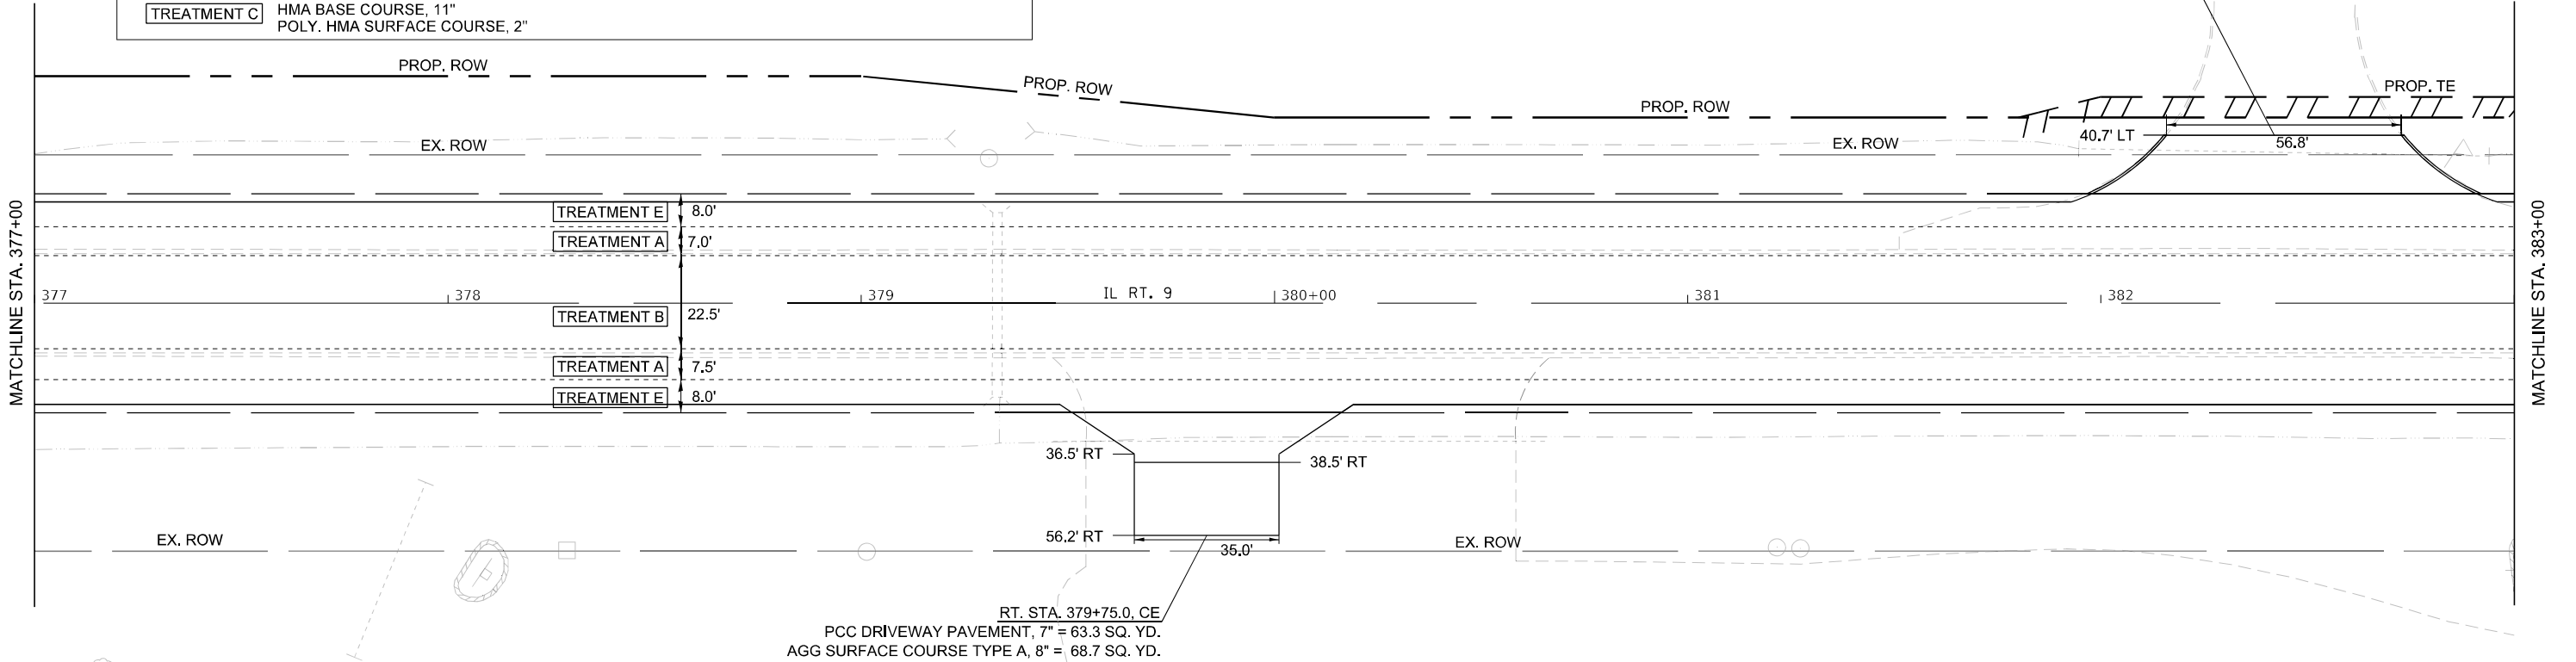

FILE NAME =	USER NAME = \$USER\$	DESIGNED -	REVISED -	STATE OF ILLINOIS DEPARTMENT OF TRANSPORTATION	PLAN & PROFILE IL 9 (PEARL STREET)		F.A.P. RTE.	SECTION	COUNTY	TOTAL SHEETS	SHEET NO.
*FILEL\$		DRAWN -	REVISED -				693	118RS-8,W-2	TAZEWELL	292	74
		CHECKED -	REVISED -		CONTRACT NO. 68A65		ILLINOIS FED. AID PROJECT				
*MODELNAME\$		DATE -	REVISED -		SCALE:		SHEET \$S	OF \$OS SHEETS	STA. 377+00	TO STA. 383+00	


PROFILE	SURVEYED _____	BY _____	DATE _____
	PLOTTED _____		
NOTE BOOK	GRADES CHECKED _____		
NO. _____	B.M. NOTED _____		
	STRUCTURE NOTAT'NS CH'KD _____		

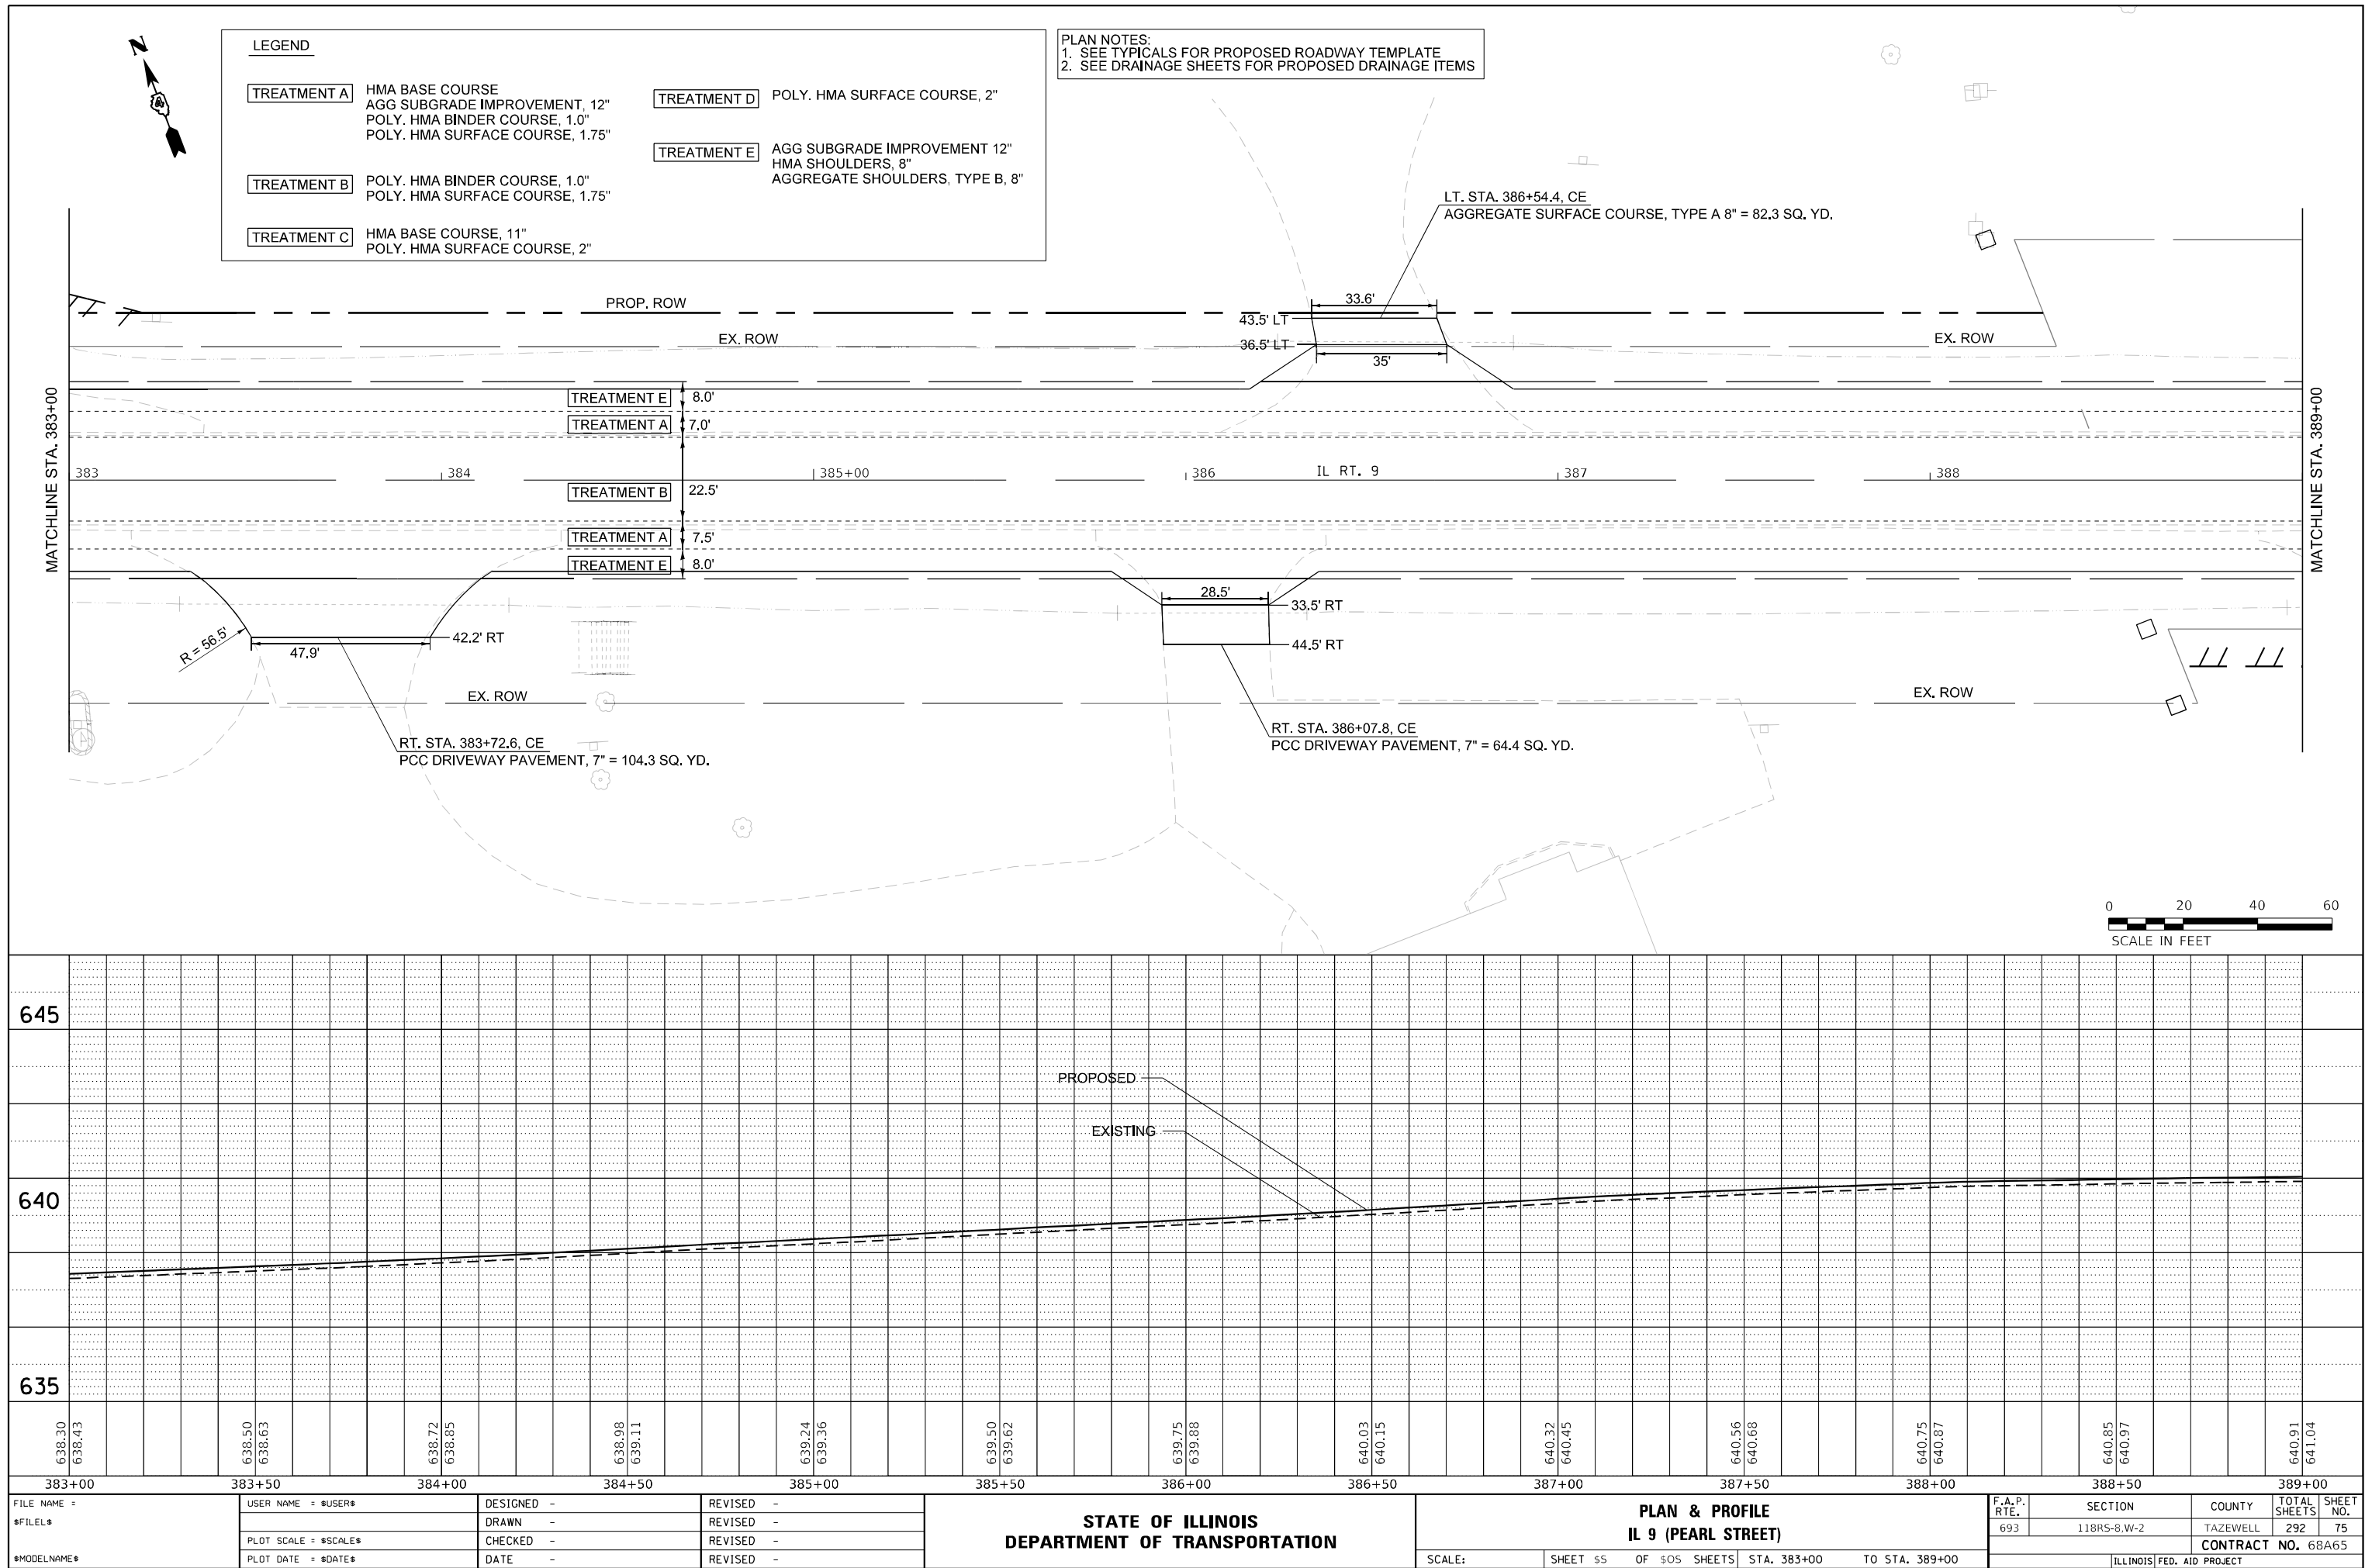

PLAN	SURVEYED	BY	DATE
NOTE BOOK NO.	PLOTTED	ALIGNMENT CHECKED	CADD FILE NAME

PROFILE	SURVEYED	BY	DATE
NOTE BOOK NO.	PLOTTED	GRADES CHECKED	STRUCTURE NOTATIONS CHKD

MODEL \$MODELNAME\$
FILE NAME: \$FILEL\$

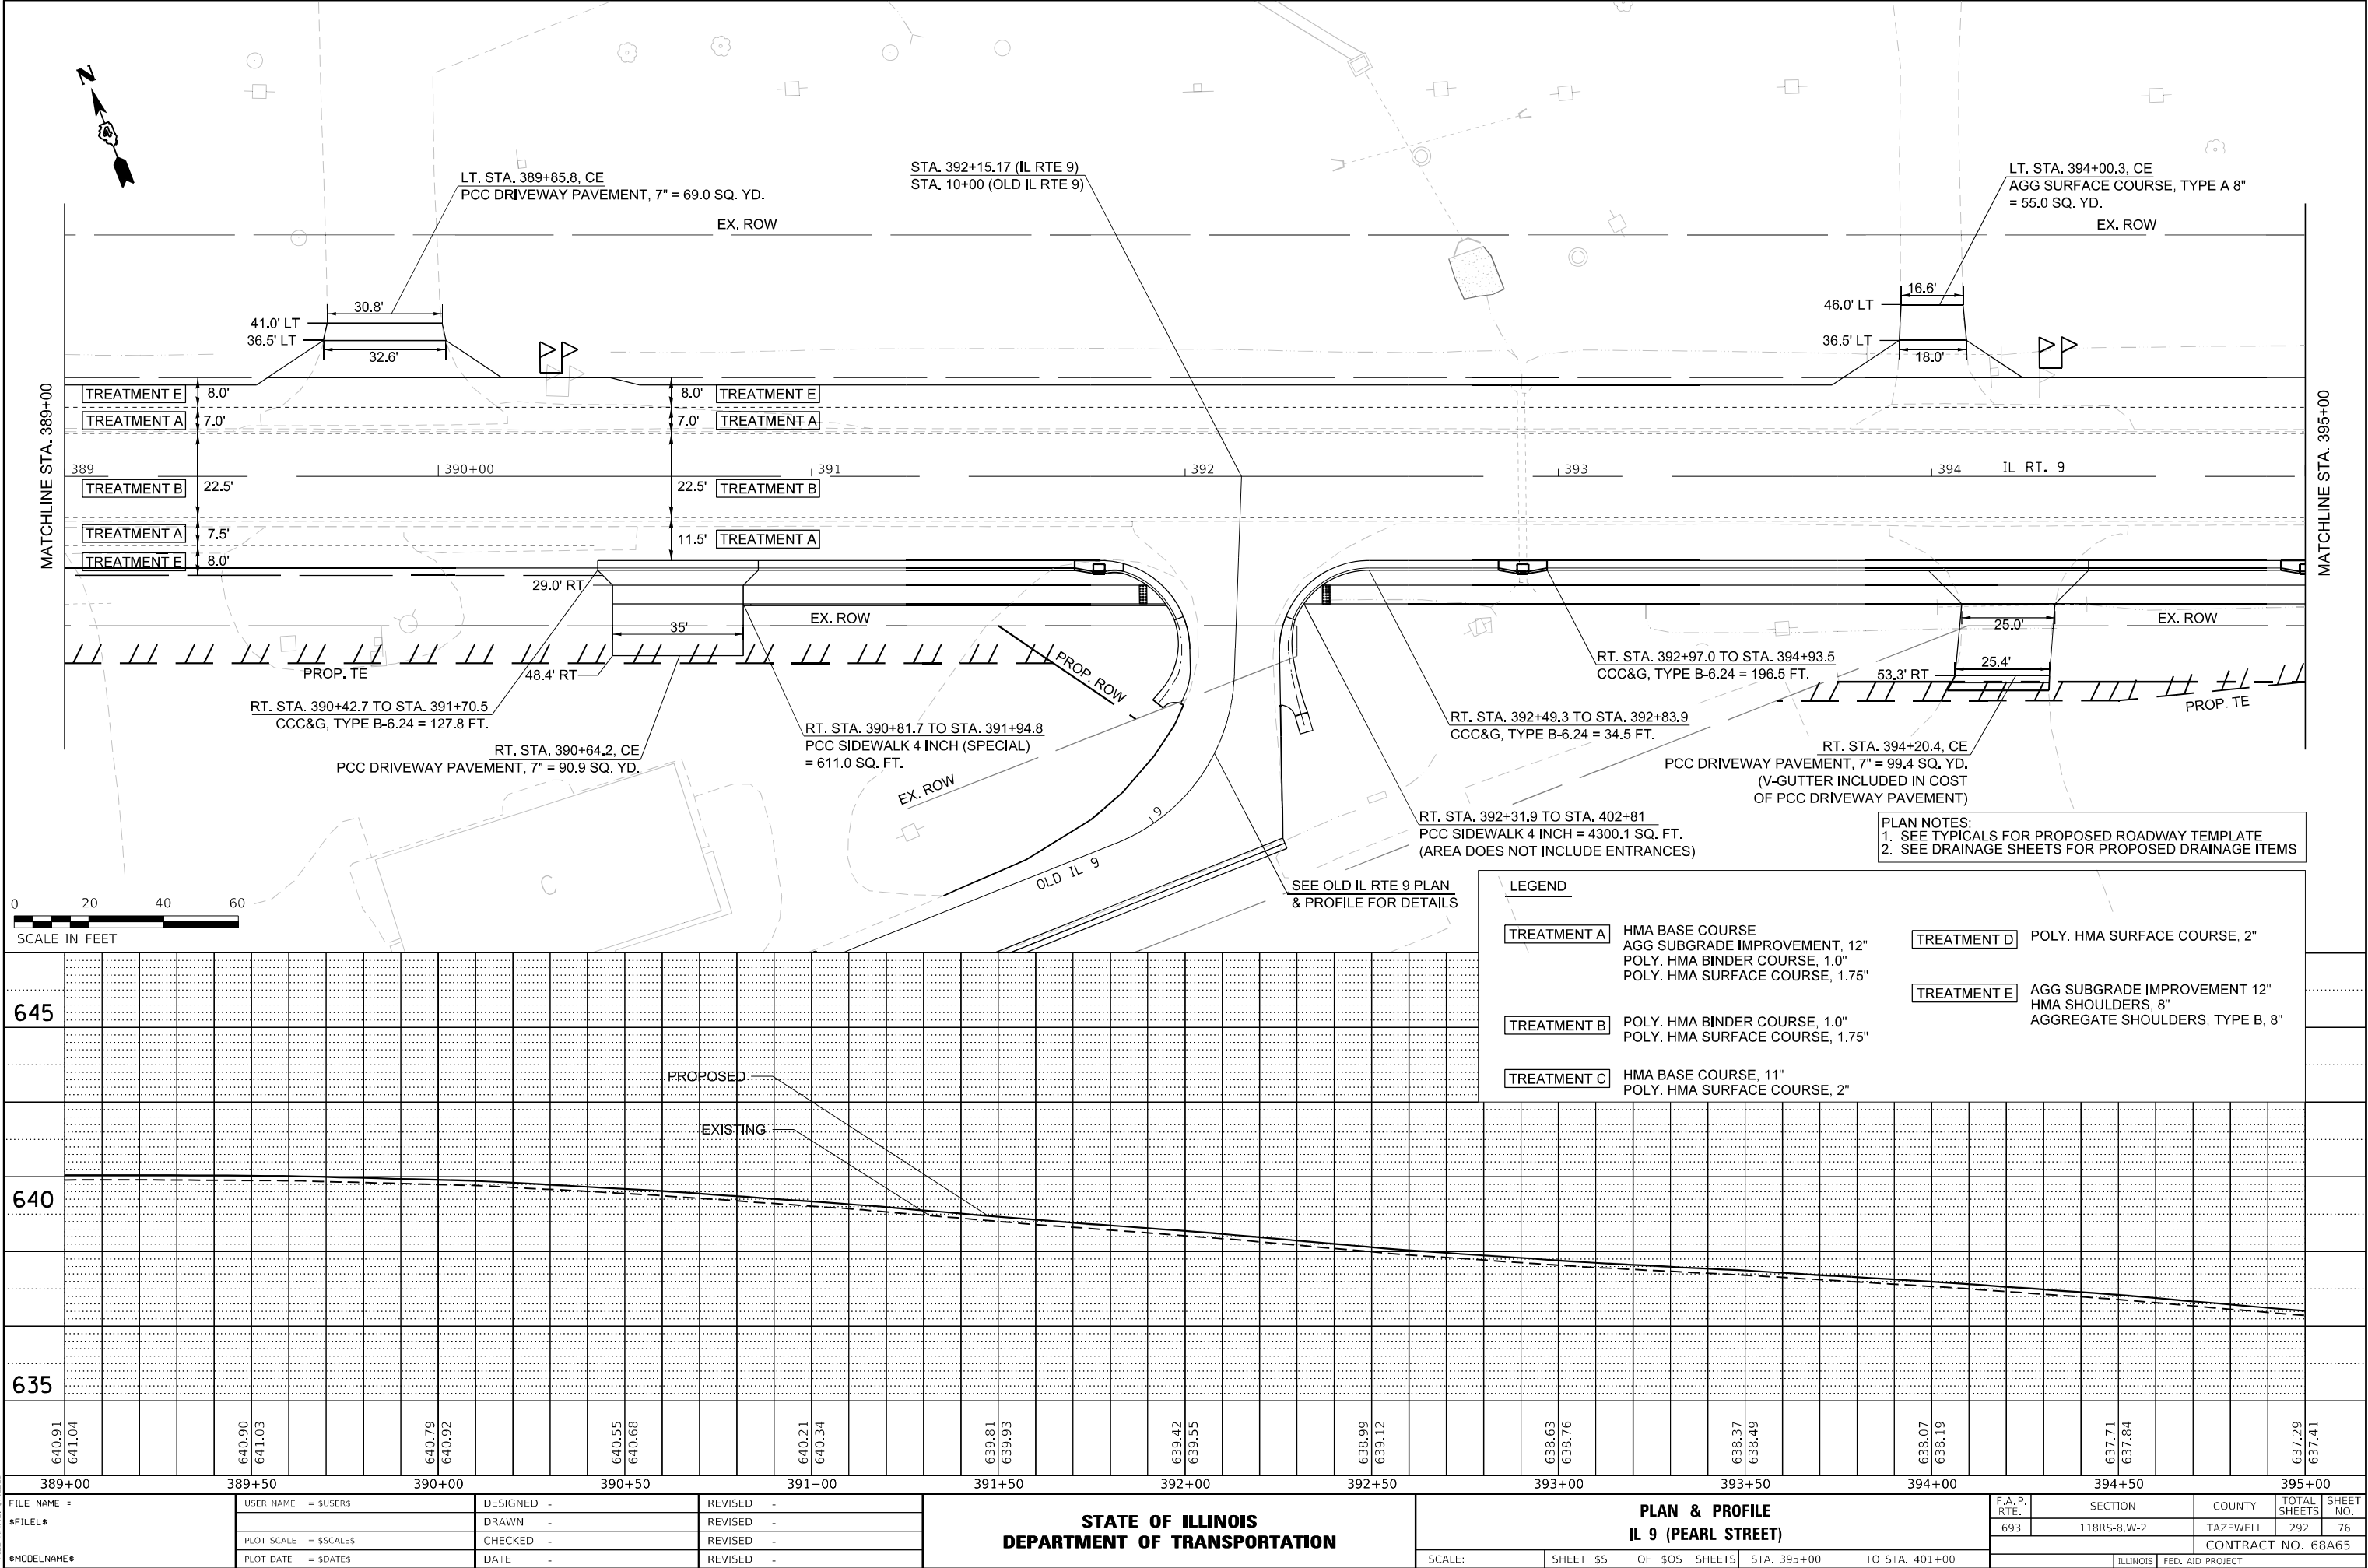

PLAN	SURVEYED	DATE
NOTE BOOK NO.	PLOTTED	BY
ALIGNMENT CHECKED		
CADD FILE NAME		

PROFILE	SURVEYED	DATE
NOTE BOOK NO.	PLOTTED	BY
GRADES CHECKED		
STRUCTURE NOTATIONS CHWD		

MODEL \$MODELNAME\$
FILE NAME: \$FILE\$

PLAN NOTES:
1. SEE TYPICALS FOR PROPOSED ROADWAY TEMPLATE
2. SEE DRAINAGE SHEETS FOR PROPOSED DRAINAGE ITEMS

LEGEND

TREATMENT A HMA BASE COURSE
AGG SUBGRADE IMPROVEMENT, 12"
POLY. HMA BINDER COURSE, 1.0"
POLY. HMA SURFACE COURSE, 1.75"

TREATMENT B POLY. HMA BINDER COURSE, 1.0"
POLY. HMA SURFACE COURSE, 1.75"


TREATMENT C HMA BASE COURSE, 11"
POLY. HMA SURFACE COURSE, 2"

TREATMENT D POLY. HMA SURFACE COURSE, 2"

TREATMENT E AGG SUBGRADE IMPROVEMENT 12"
HMA SHOULDERS, 8"
AGGREGATE SHOULDERS, TYPE B, 8"

MATCHLINE STA. 395+00

MATCHLINE STA. 401+00

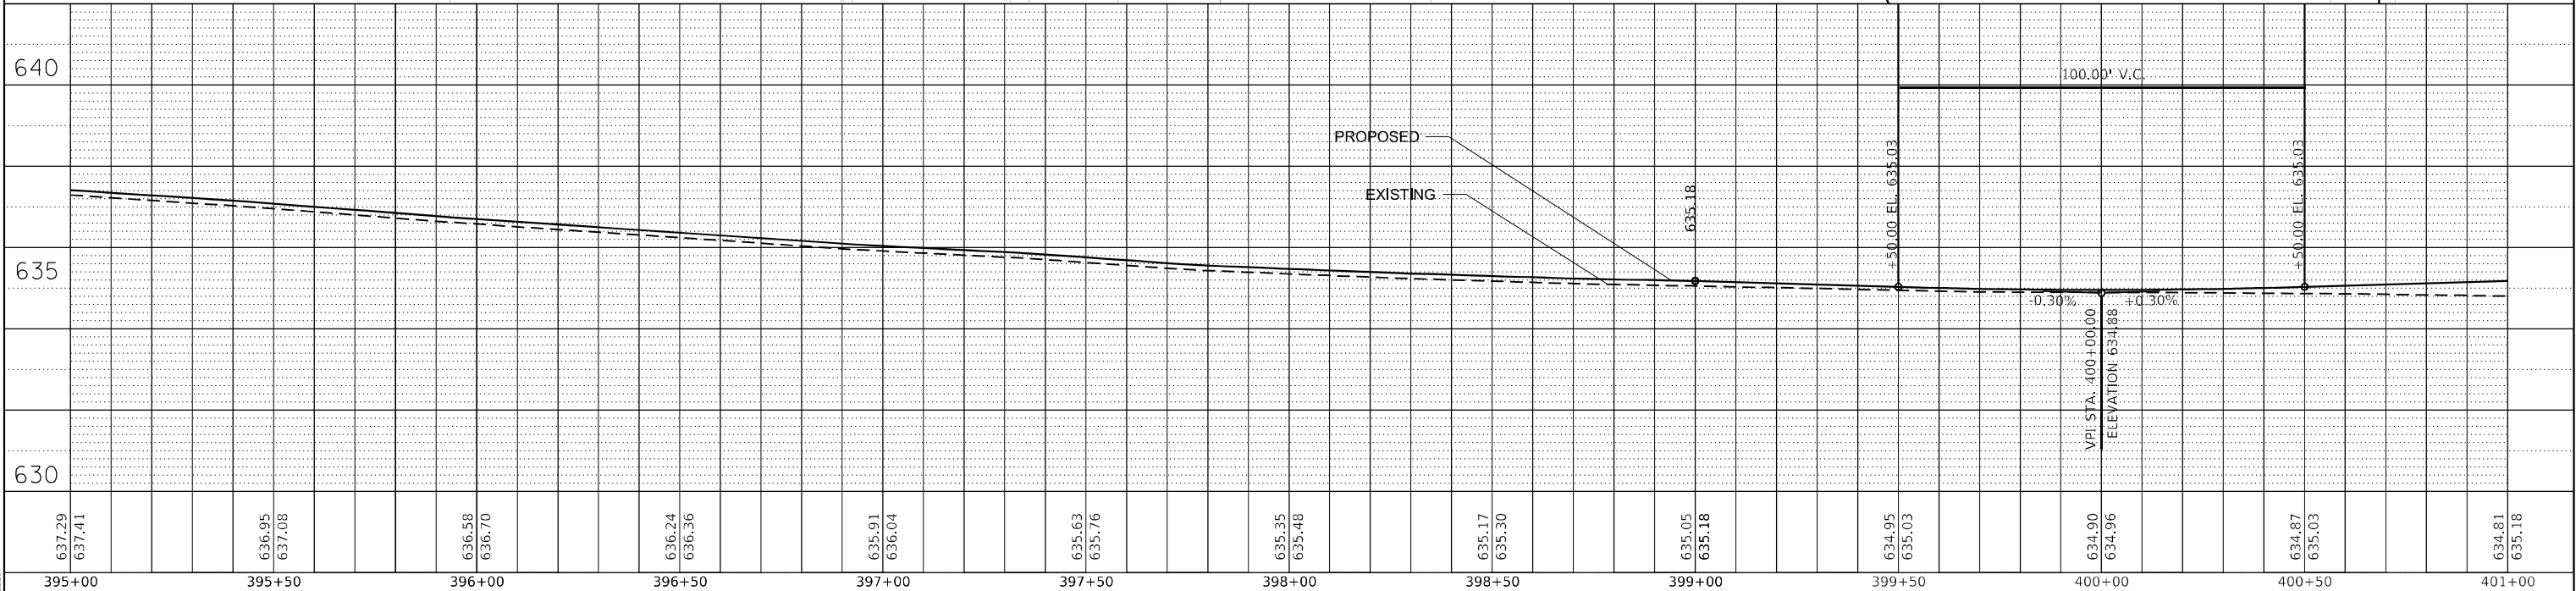

USER NAME = \$USERS\$	DESIGNED -	REVISED -
	DRAWN -	REVISED -
PLOT SCALE = \$SCALES\$	CHECKED -	REVISED -
PLOT DATE = \$DATES\$	DATE -	REVISED -

STATE OF ILLINOIS
DEPARTMENT OF TRANSPORTATION

PLAN & PROFILE
IL 9 (PEARL STREET)

SCALE: SHEET \$S OF \$OS SHEETS STA. 395+00 TO STA. 401+00

F.A.P. RTE.	SECTION	COUNTY	TOTAL SHEETS	SHEET NO.
693	118RS-8,W-2	TAZEWELL	292	77
CONTRACT NO. 68A65				
ILLINOIS FED. AID PROJECT				



PLAN	SURVEYED	BY	DATE
NOTE BOOK NO.	PLOTTED		
	ALIGNED		
	CHECKED		
	FILE NAME		

PROFILE	SURVEYED	BY	DATE
NOTE BOOK NO.	PLOTTED		
	GRADES CHECKED		
	STRUCTURE NOTATIONS CHKD		



PLAN NOTES:
1. SEE TYPICALS FOR PROPOSED ROADWAY TEMPLATE
2. SEE DRAINAGE SHEETS FOR PROPOSED DRAINAGE ITEMS

LEGEND	
TREATMENT A	HMA BASE COURSE AGG SUBGRADE IMPROVEMENT, 12" POLY. HMA BINDER COURSE, 1.0" POLY. HMA SURFACE COURSE, 1.75"
TREATMENT B	POLY. HMA BINDER COURSE, 1.0" POLY. HMA SURFACE COURSE, 1.75"
TREATMENT C	HMA BASE COURSE, 11" POLY. HMA SURFACE COURSE, 2"
TREATMENT D	POLY. HMA SURFACE COURSE, 2"
TREATMENT E	AGG SUBGRADE IMPROVEMENT 12" HMA SHOULDERS, 8" AGGREGATE SHOULDERS, TYPE B, 8"

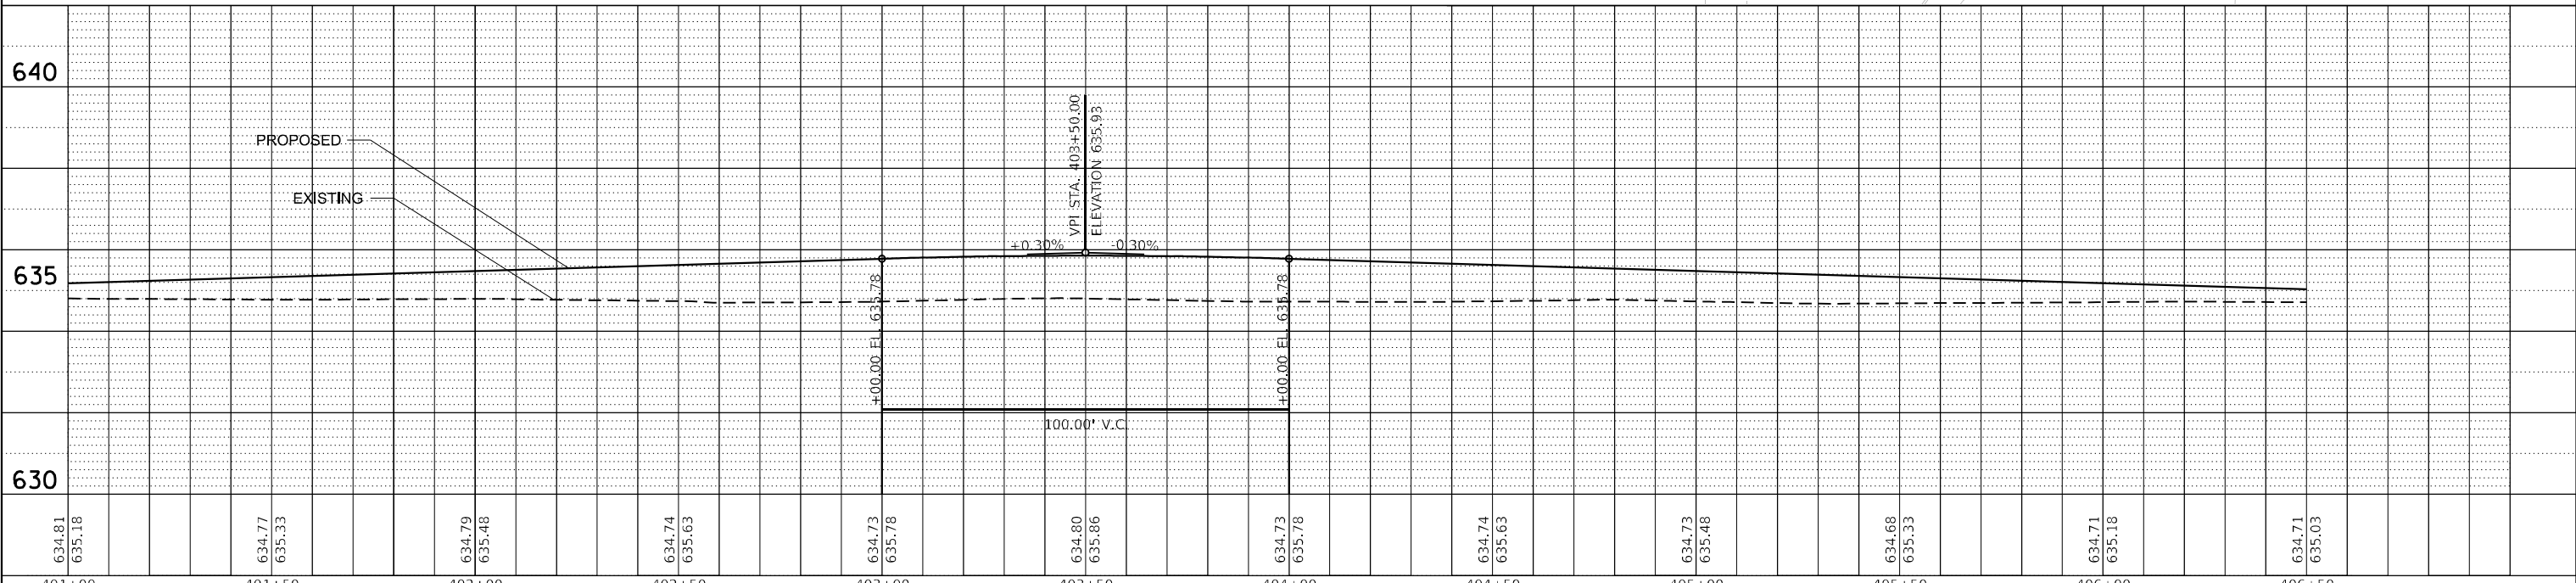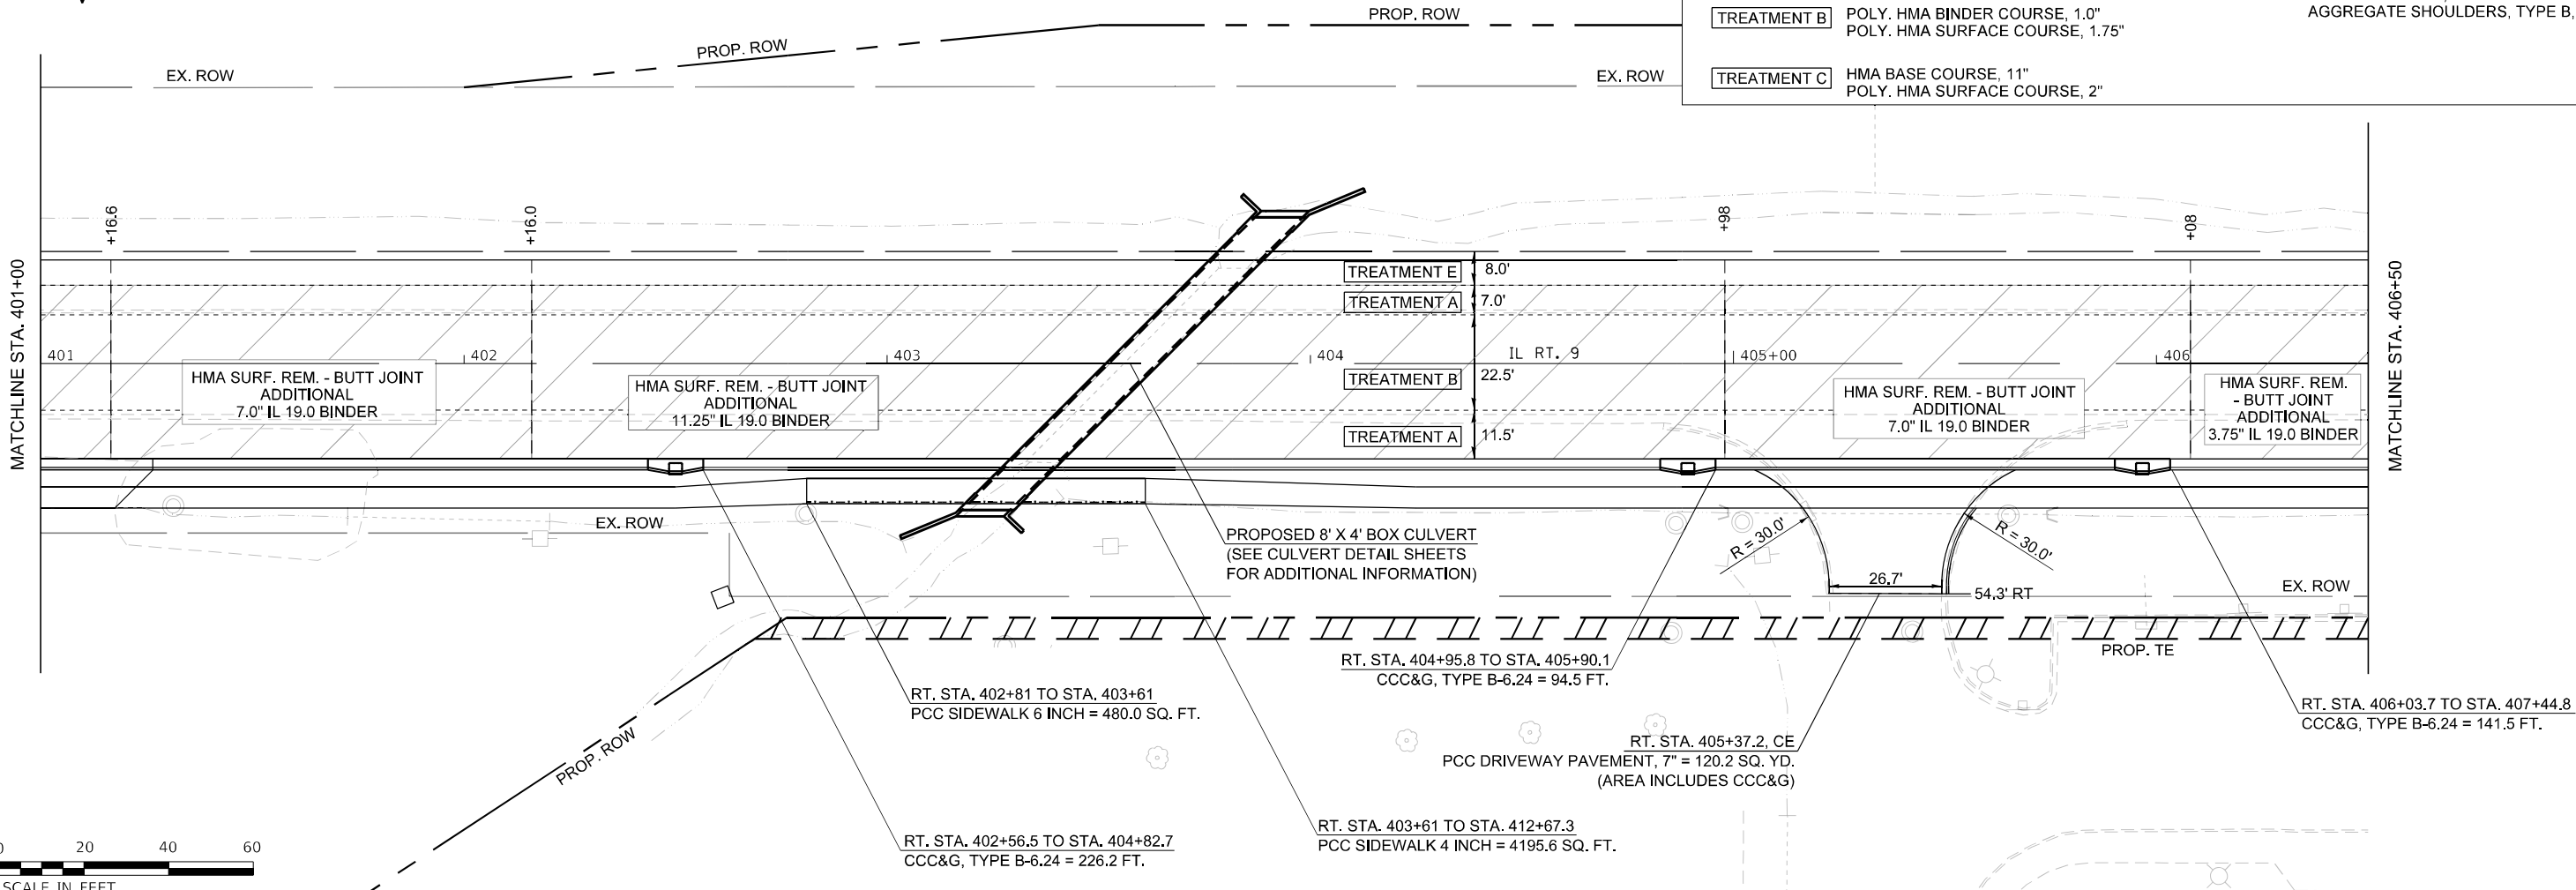


FILE NAME =	USER NAME = \$USER\$	DESIGNED -	REVISED -	STATE OF ILLINOIS DEPARTMENT OF TRANSPORTATION	PLAN & PROFILE IL 9 (PEARL STREET)		F.A.P. RTE.	SECTION	COUNTY	TOTAL SHEETS	SHEET NO.
*FILEL\$		DRAWN -	REVISED -				693	118RS-8,W-2		292	78
		CHECKED -	REVISED -				CONTRACT NO. 68A65				
*MODELNAME\$		DATE -	REVISED -		SCALE: SHEET \$S OF \$OS SHEETS STA. 401+00 TO STA. 407+00		ILLINOIS FED. AID PROJECT				

PLAN	SURVEYED	DATE
NOTE BOOK NO.	PLOTTED	BY
ALIGNMENT CHECKED	FILED	
CADD FILE NAME		

PROFILE	SURVEYED	DATE
NOTE BOOK NO.	PLOTTED	BY
GRADES CHECKED	FILED	
STRUCTURE NOTATIONS CHWD		

MODEL \$MODELNAME\$
FILE NAME: \$FILES

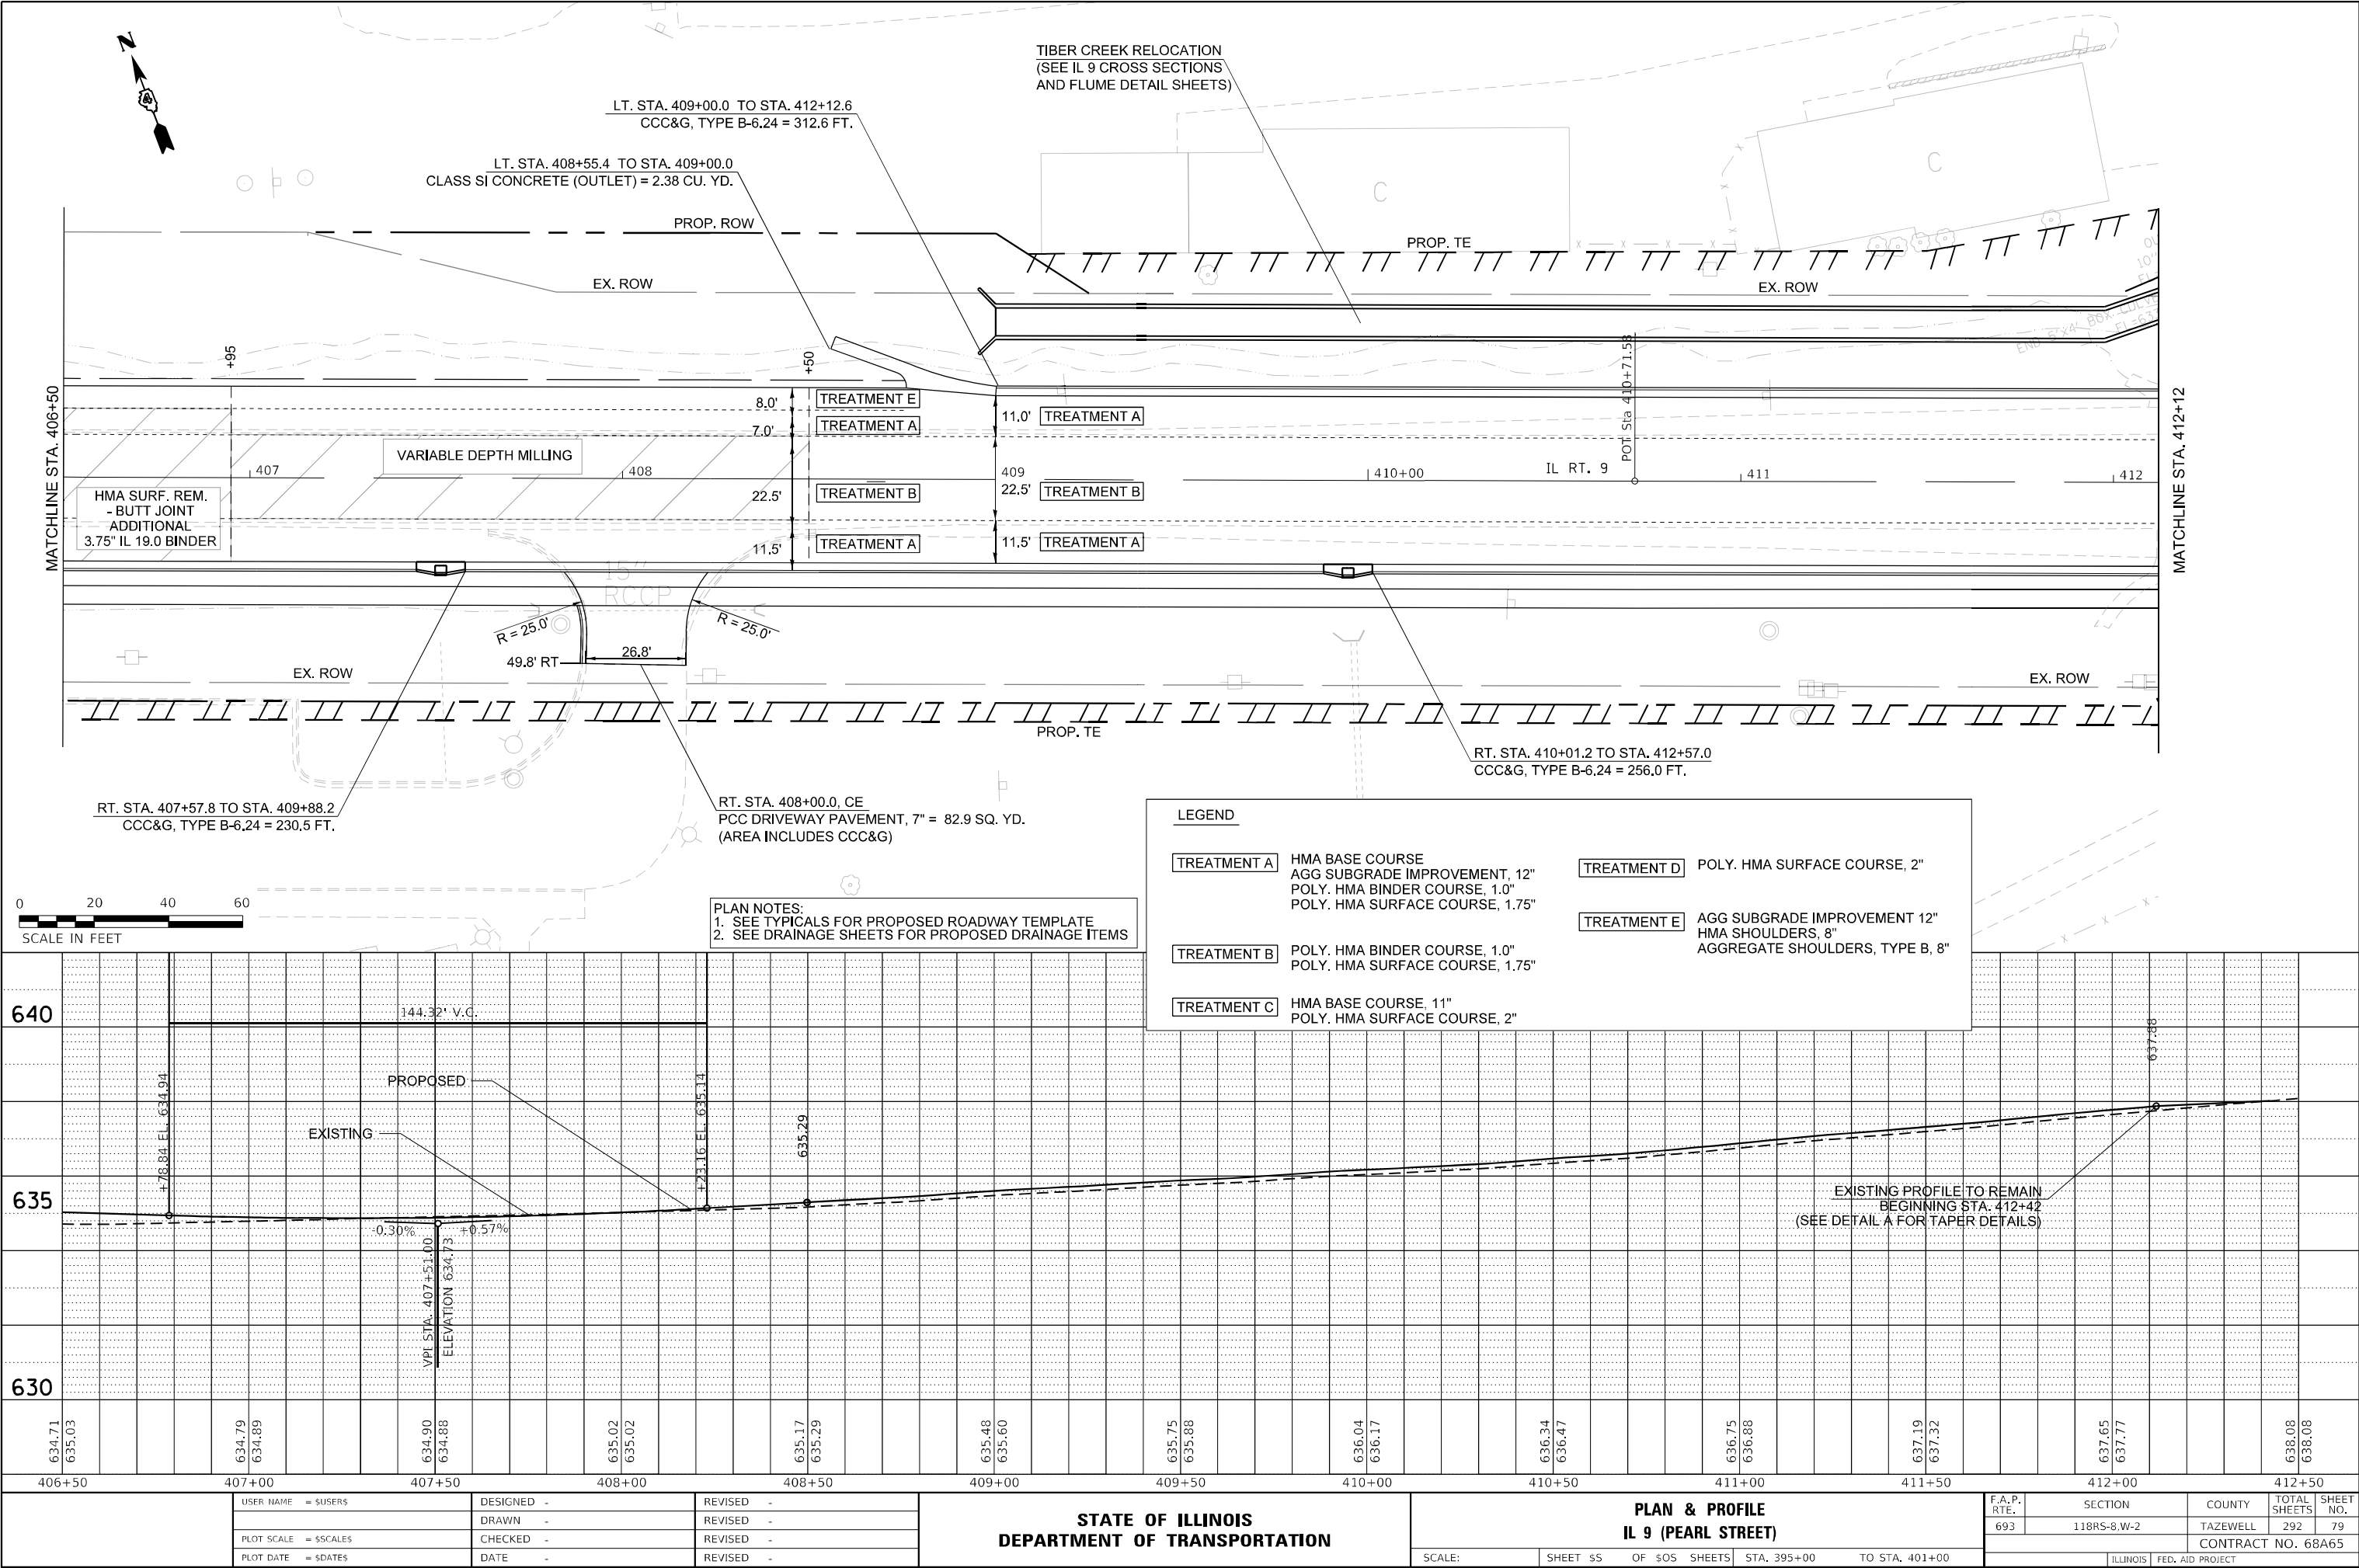



PLAN NOTES:
1. SEE TYPICALS FOR PROPOSED ROADWAY TEMPLATE
2. SEE DRAINAGE SHEETS FOR PROPOSED DRAINAGE ITEMS
3. SEE CROSS-SECTIONS FOR CENTERLINE ELEVATIONS

LEGEND

- TREATMENT A** HMA BASE COURSE
AGG SUBGRADE IMPROVEMENT, 12"
POLY. HMA BINDER COURSE, 1.0"
POLY. HMA SURFACE COURSE, 1.75"
- TREATMENT B** POLY. HMA BINDER COURSE, 1.0"
POLY. HMA SURFACE COURSE, 1.75"
- TREATMENT C** HMA BASE COURSE, 11"
POLY. HMA SURFACE COURSE, 2"

- TREATMENT D** POLY. HMA SURFACE COURSE, 2"
- TREATMENT E** AGG SUBGRADE IMPROVEMENT 12"
HMA SHOULDERS, 8"
AGGREGATE SHOULDERS, TYPE B, 8"

DETAIL A

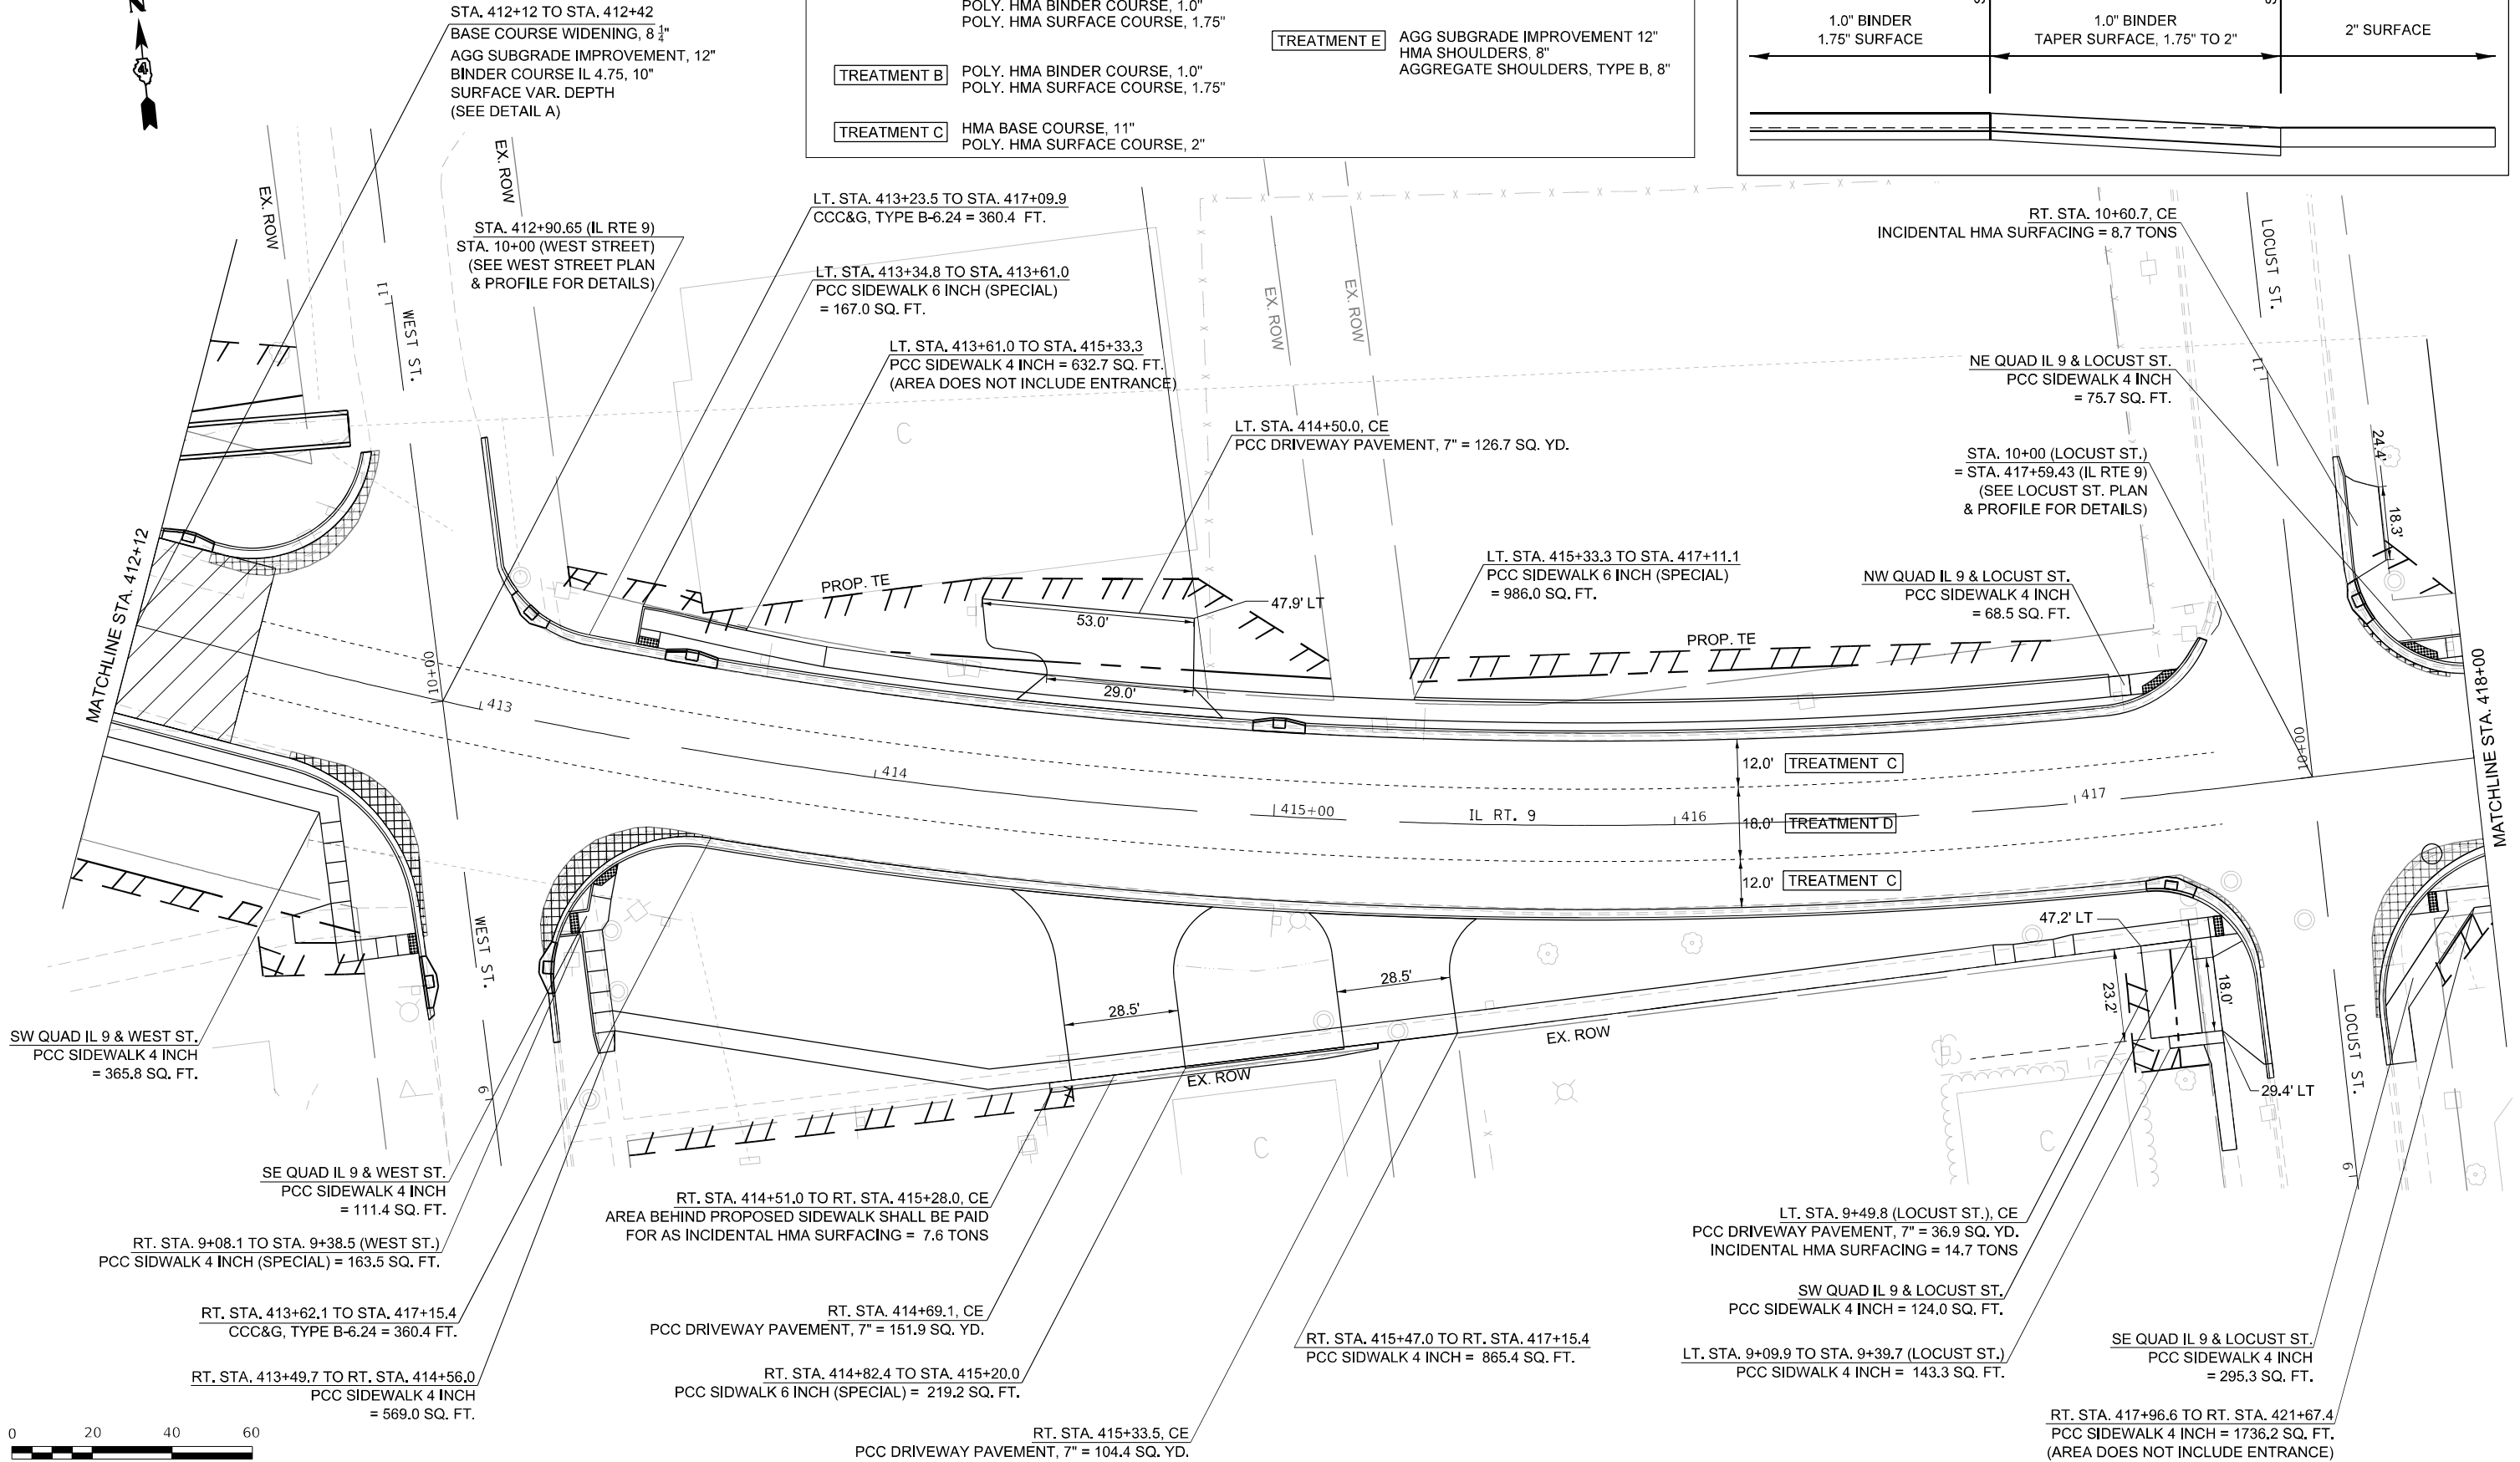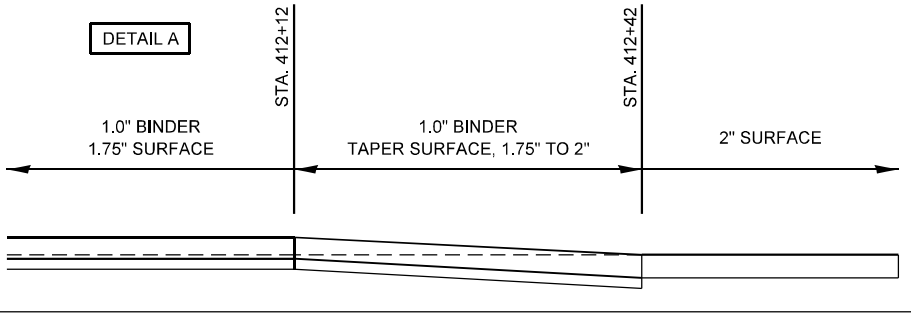

0 20 40 60
SCALE IN FEET

MODEL: 31001
FILE: 31001.DWG


USER NAME = \$USERS	DESIGNED -	REVISED -
DRAWN -	REVISED -	
PLOT SCALE = \$SCALES	CHECKED -	REVISED -
PLOT DATE = \$DATES	DATE -	REVISED -

STATE OF ILLINOIS
DEPARTMENT OF TRANSPORTATION

PLAN
IL 9 (PEARL STREET)

SCALE: SHEET \$S OF \$OS SHEETS STA. TO STA.

F.A.P. RTE.	SECTION	COUNTY	TOTAL SHEETS	SHEET NO.
693	118R5-8,W-2	TAZEWELL	292	80
CONTRACT NO. 68A65				
ILLINOIS FED. AID PROJECT				

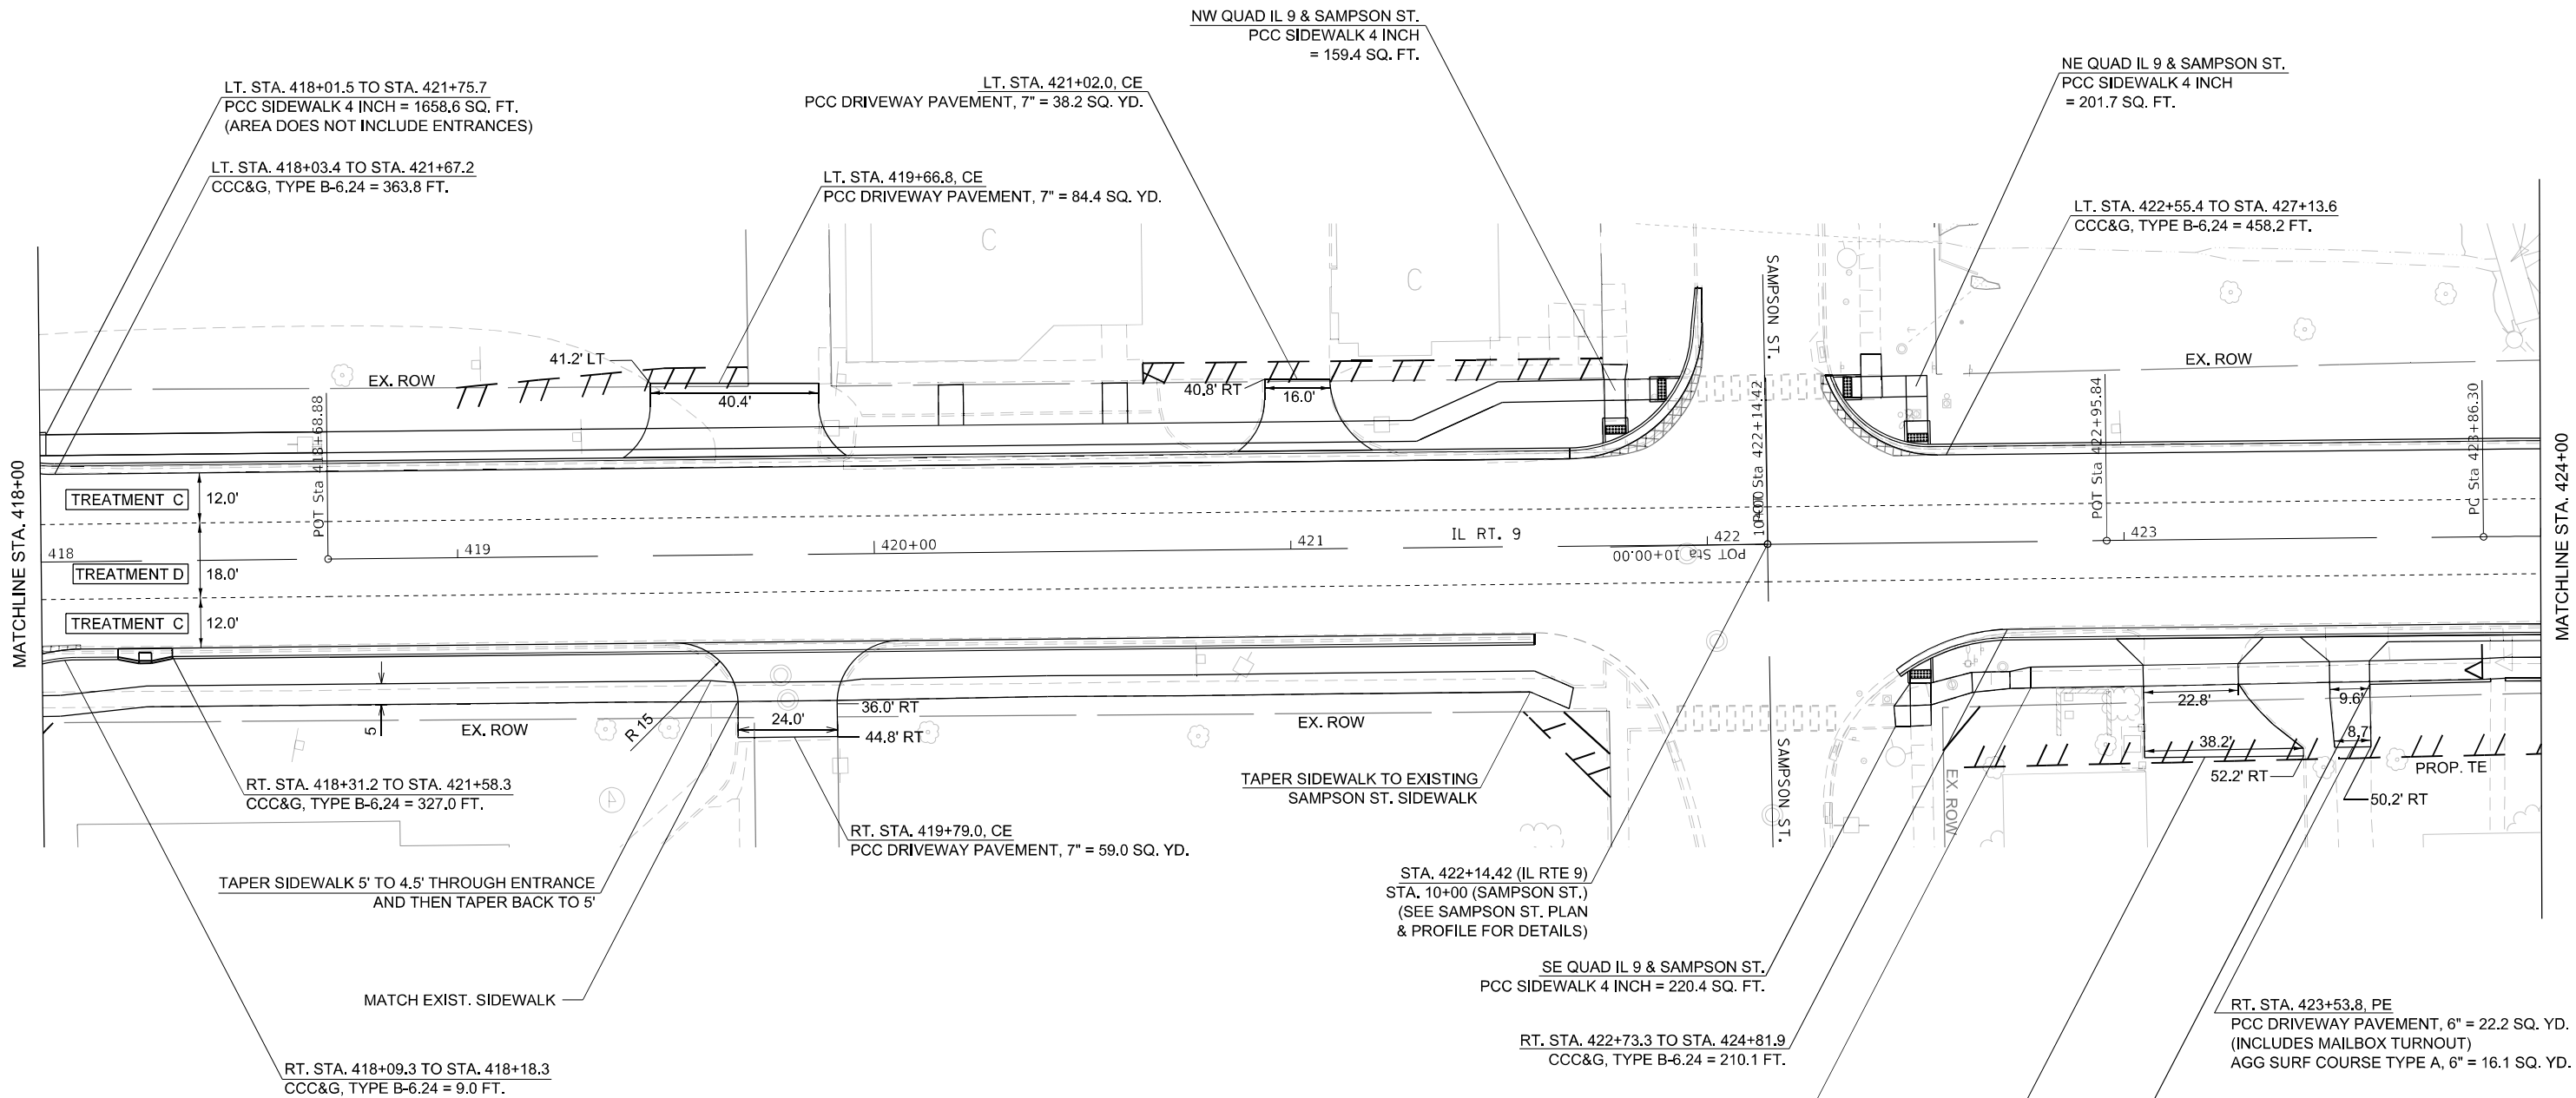

LEGEND

TREATMENT A	HMA BASE COURSE AGG SUBGRADE IMPROVEMENT, 12" POLY. HMA BINDER COURSE, 1.0" POLY. HMA SURFACE COURSE, 1.75"	TREATMENT D	POLY. HMA SURFACE COURSE, 2"
TREATMENT B	POLY. HMA BINDER COURSE, 1.0" POLY. HMA SURFACE COURSE, 1.75"	TREATMENT E	AGG SUBGRADE IMPROVEMENT 12" HMA SHOULDERS, 8" AGGREGATE SHOULDERS, TYPE B, 8"
TREATMENT C	HMA BASE COURSE, 11" POLY. HMA SURFACE COURSE, 2"		

PLAN NOTES:
1. SEE TYPICALS FOR PROPOSED ROADWAY TEMPLATE
2. SEE DRAINAGE SHEETS FOR PROPOSED DRAINAGE ITEMS
3. SEE CROSS-SECTIONS FOR CENTERLINE ELEVATIONS



MODEL: \\MODEL\NAMES
FILE: \\MODEL\STYLES

USER NAME = \$USERS	DESIGNED -	REVISED -
	DRAWN -	REVISED -
PLOT SCALE = \$SCALE\$	CHECKED -	REVISED -
PLOT DATE = \$DATE\$	DATE -	REVISED -


STATE OF ILLINOIS
DEPARTMENT OF TRANSPORTATION

PLAN
IL 9 (PEARL STREET)

SCALE: SHEET \$S OF \$OS SHEETS STA. TO STA.


F.A.P. RTE.	SECTION	COUNTY	TOTAL SHEETS	SHEET NO.
693	118R5-8,W-2	TAZEWELL	292	81
CONTRACT NO. 68A65				
ILLINOIS FED. AID PROJECT				

PROFILE	SURVEYED _____	BY _____	DATE _____
	PLOTTED _____		
NOTE BOOK _____	GRADES CHECKED _____		
	R.M., NOTED _____		
NO. _____	STRUCTURE NOTATIONS CHK'D _____		

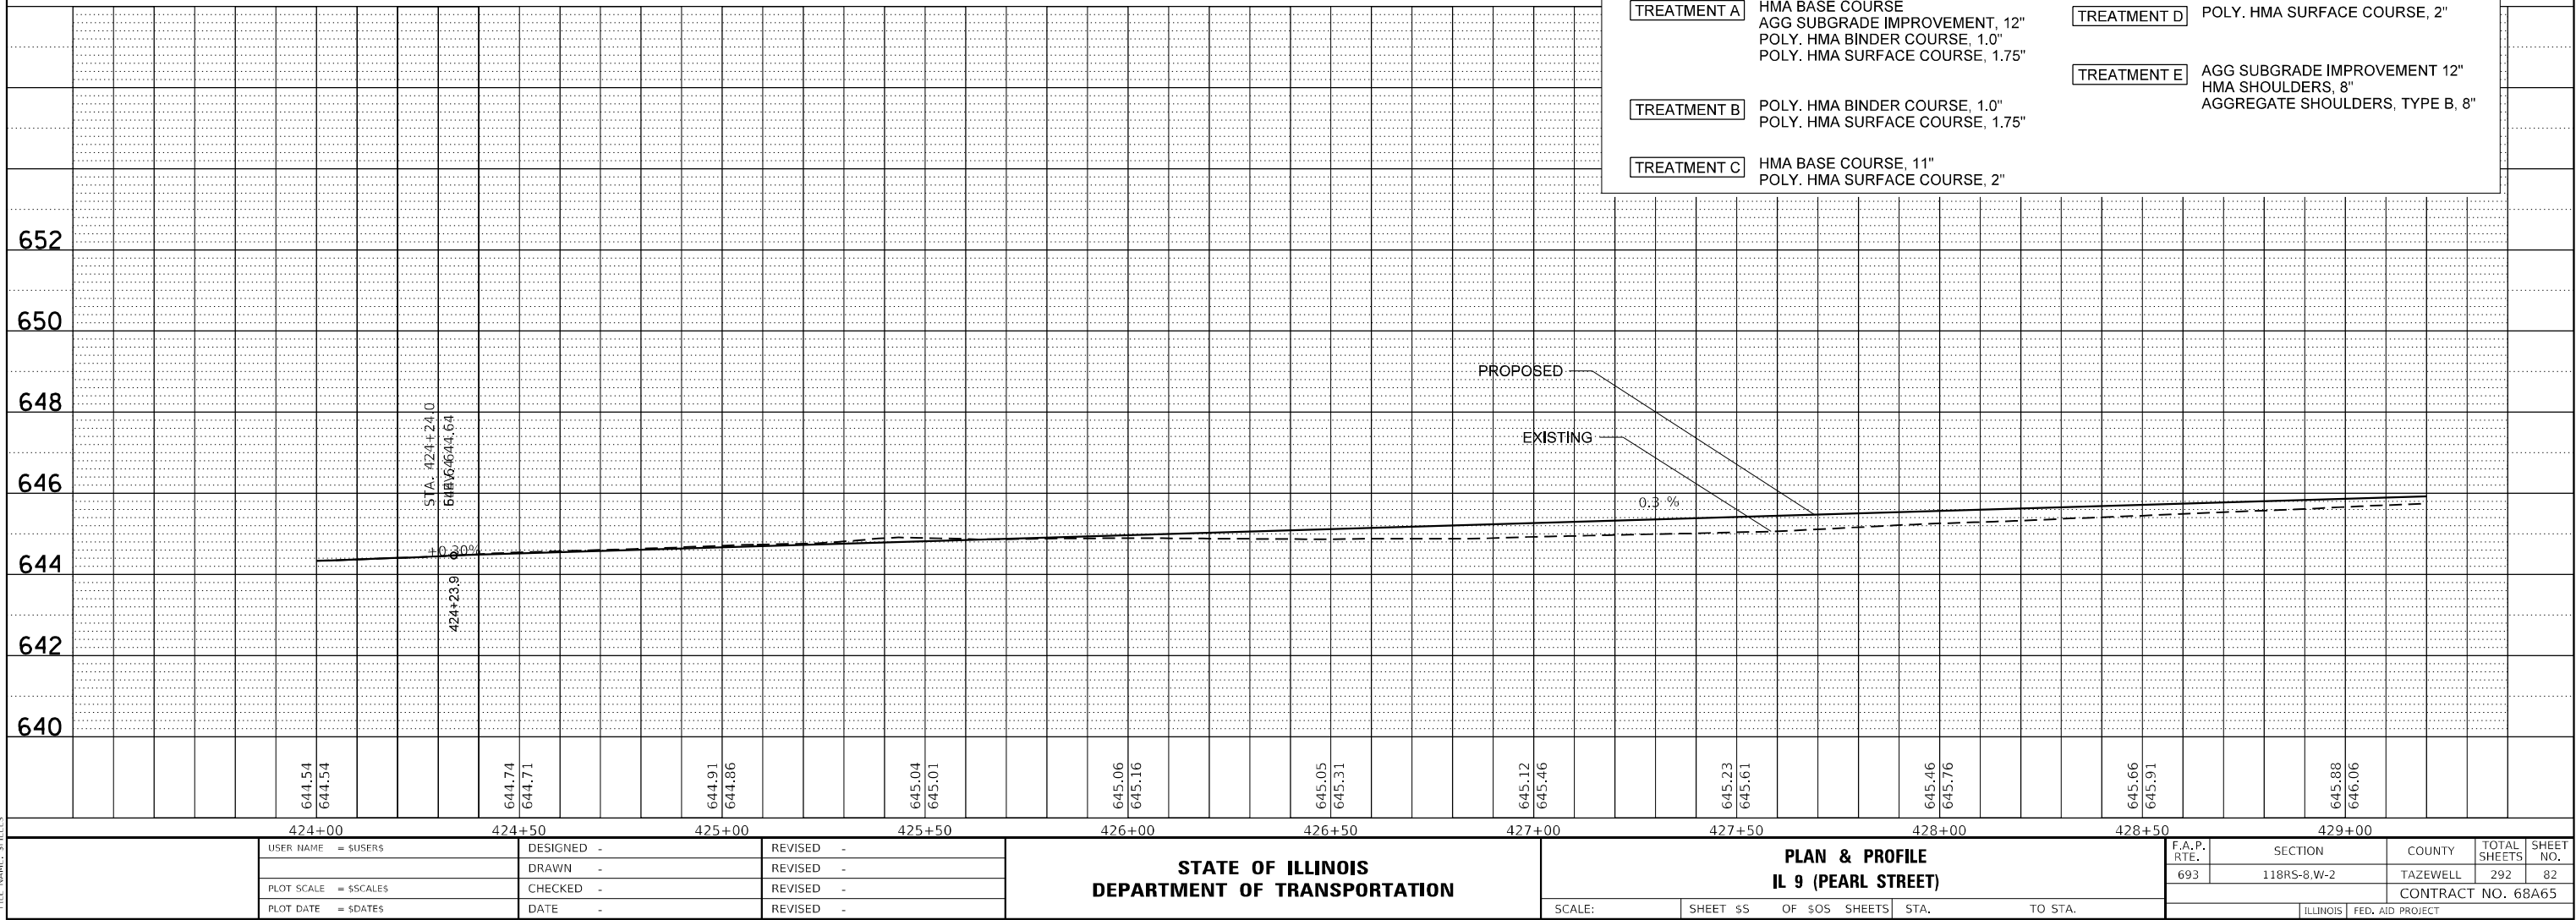

PLAN	SURVEYED	BY	DATE
NOTE BOOK	PLOTTED	ALIGNMENT CHECKED	
NO.	CADD FILE NAME		

PROFILE	SURVEYED	BY	DATE
NOTE BOOK	PLOTTED	GRADES CHECKED	
NO.	STRUCTURE NOTATIONS CHWD		

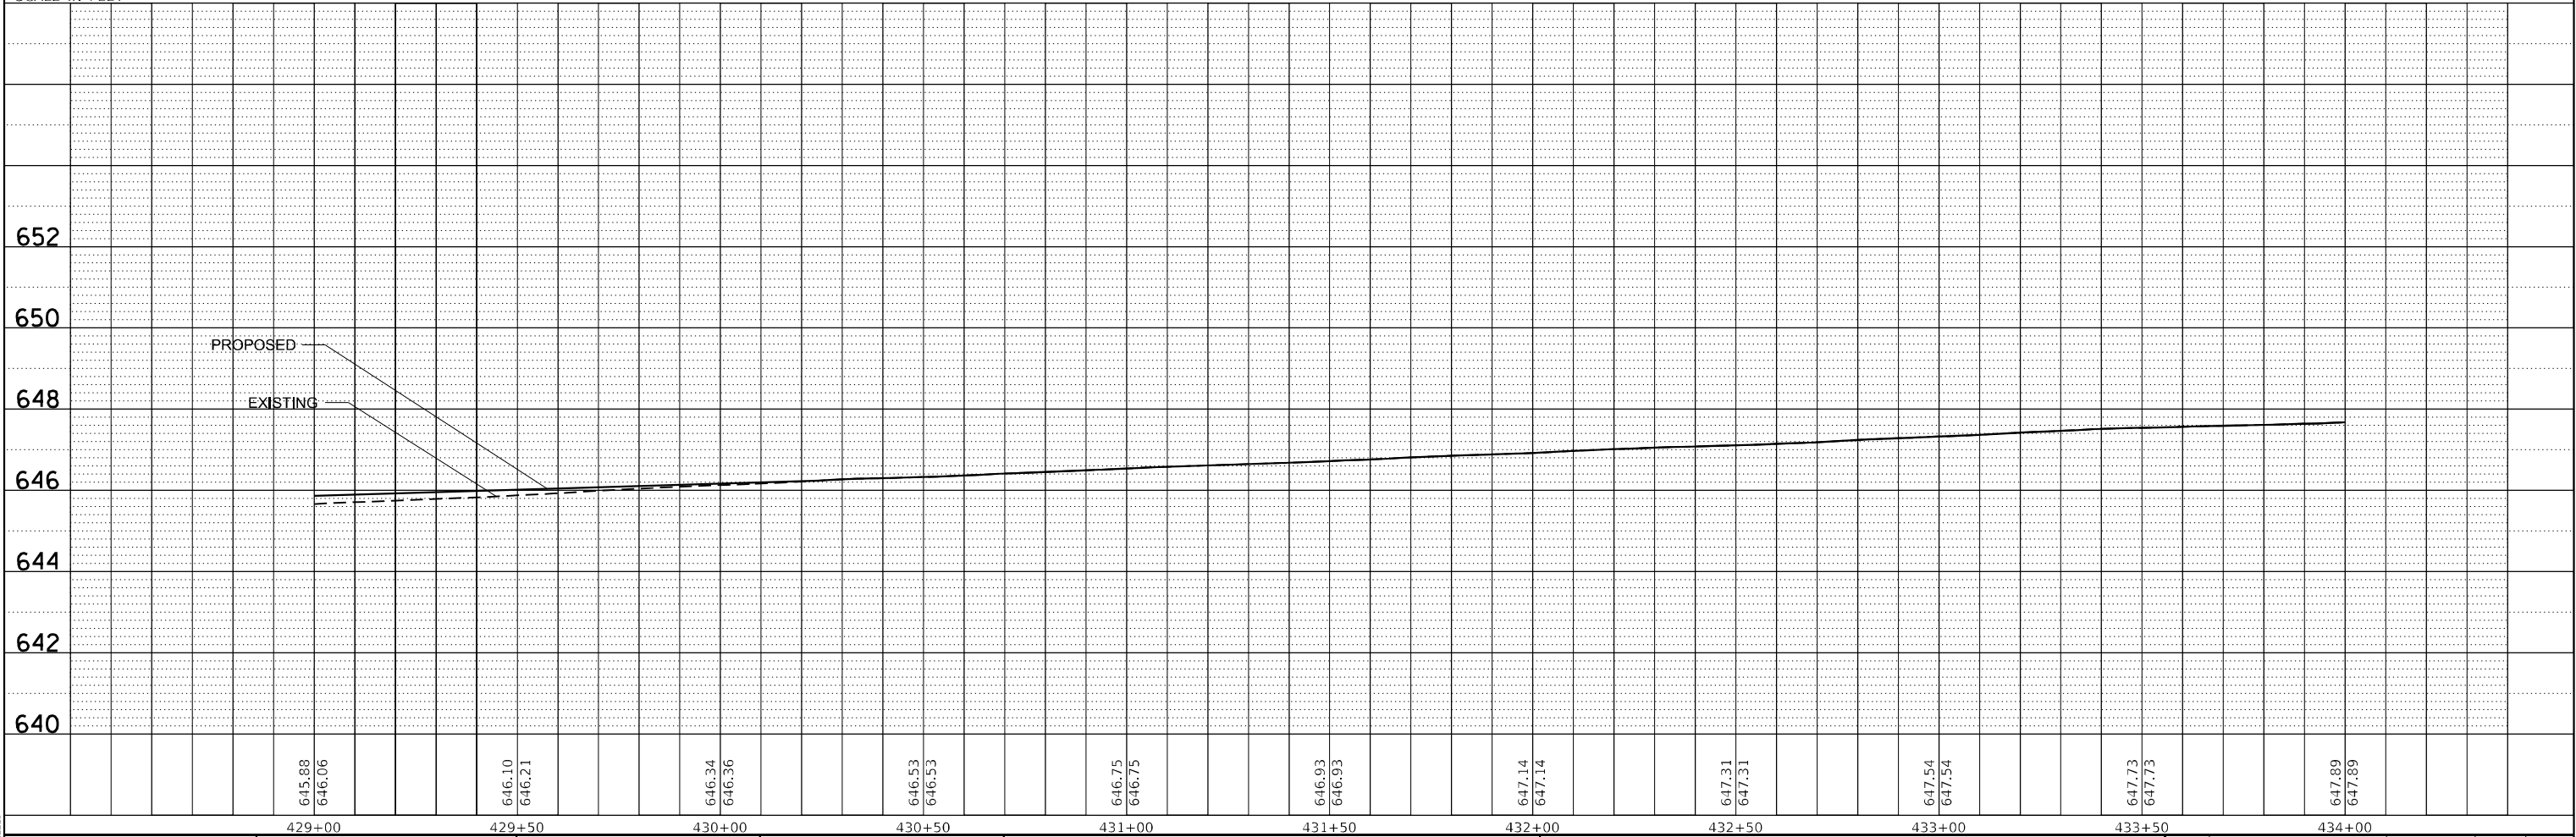


MODEL: \$MODELNAME\$
FILE NAME: \$FILES\$

USER NAME = \$USERS\$	DESIGNED -	REVISED -
	DRAWN -	REVISED -
PLOT SCALE = \$SCALES\$	CHECKED -	REVISED -
PLOT DATE = \$DATES\$	DATE -	REVISED -

STATE OF ILLINOIS
DEPARTMENT OF TRANSPORTATION

PLAN & PROFILE IL 9 (PEARL STREET)	
SCALE:	SHEET \$S OF \$OS SHEETS STA. TO STA.

F.A.P. RTE.	SECTION	COUNTY	TOTAL SHEETS	SHEET NO.
693	118R5-8,W-2	TAZEWELL	292	83
CONTRACT NO. 68A65				
ILLINOIS		FED. AID PROJECT		

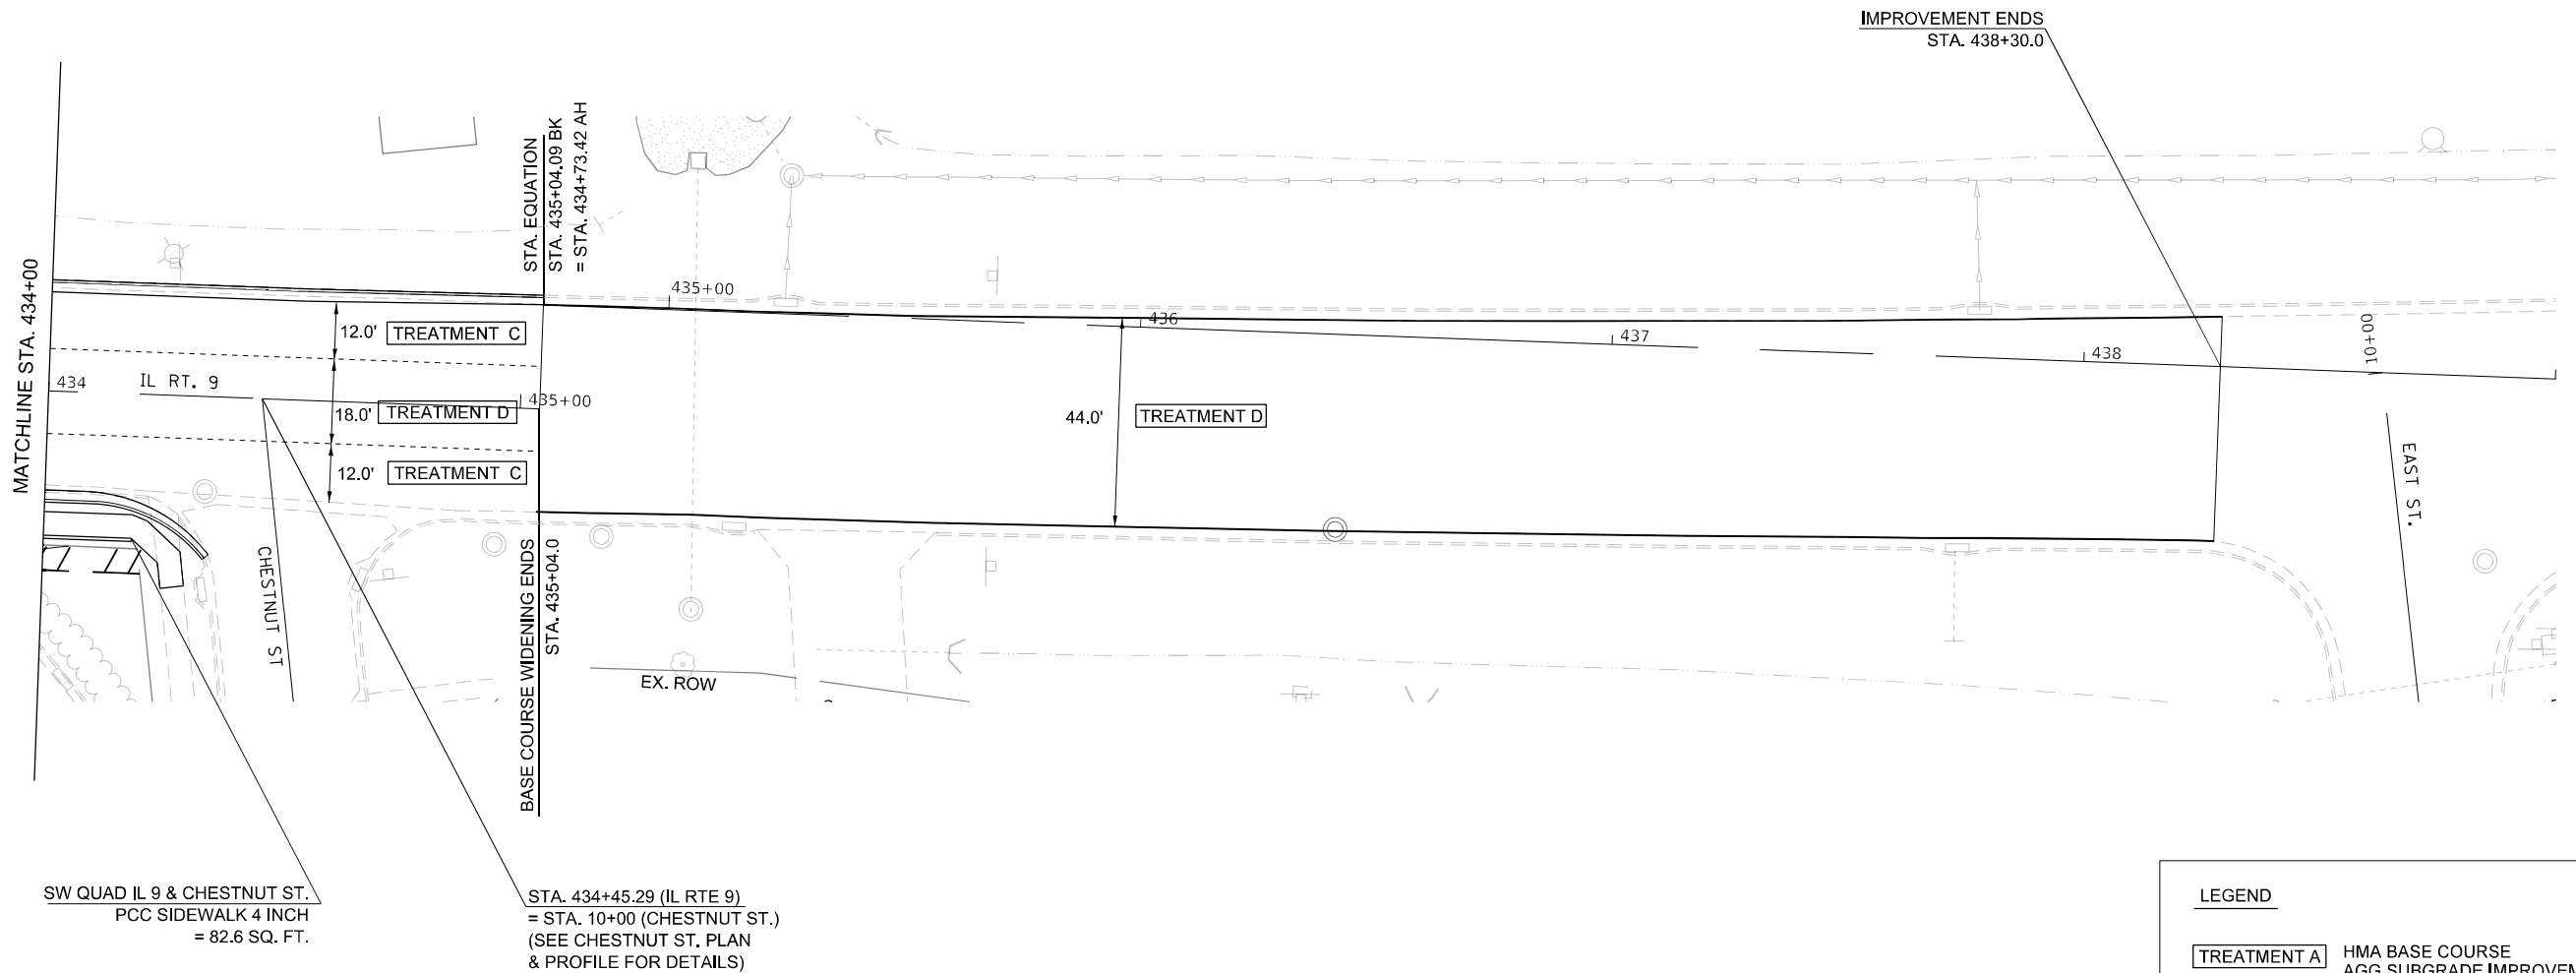

PLAN NOTES:
1. SEE TYPICALS FOR PROPOSED ROADWAY TEMPLATE
2. SEE DRAINAGE SHEETS FOR PROPOSED DRAINAGE ITEMS
3. SEE CROSS-SECTIONS FOR CENTERLINE ELEVATIONS

LEGEND

- TREATMENT A** HMA BASE COURSE
AGG SUBGRADE IMPROVEMENT, 12"
POLY. HMA BINDER COURSE, 1.0"
POLY. HMA SURFACE COURSE, 1.75"
- TREATMENT B** POLY. HMA BINDER COURSE, 1.0"
POLY. HMA SURFACE COURSE, 1.75"
- TREATMENT C** HMA BASE COURSE, 11"
POLY. HMA SURFACE COURSE, 2"
- TREATMENT D** POLY. HMA SURFACE COURSE, 2"
- TREATMENT E** AGG SUBGRADE IMPROVEMENT 12"
HMA SHOULDERS, 8"
AGGREGATE SHOULDERS, TYPE B, 8"

MODEL: 31MODEL.NAMES
FILE: 31MODEL.STYLES

USER NAME = \$USERS\$	DESIGNED -	REVISED -
DRAWN -	REVISED -	
PLOT SCALE = \$SCALE\$	CHECKED -	REVISED -
PLOT DATE = \$DATE\$	DATE -	REVISED -

STATE OF ILLINOIS
DEPARTMENT OF TRANSPORTATION


PLAN
IL 9 (PEARL STREET)

SCALE: SHEET \$S OF \$OS SHEETS STA. TO STA.

F.A.P. RTE.	SECTION	COUNTY	TOTAL SHEETS	SHEET NO.
693	118RS-8,W-2	TAZEWELL	292	84
CONTRACT NO. 68A65				
ILLINOIS FED. AID PROJECT				

PROFILE	SURVEYED _____	BY _____	DATE _____
	PLOTTED _____		
	GRADES CHECKED _____		
	BLK. NOTED _____		
	STRUCTURE NOTATIONS CHECKED _____		
NOTE BOOK NO. _____			


LEGEND	
	HMA SURF. REMOVAL - BUTT JOINT
	PCC PAVEMENT 7" (JOINTED)
	BSE CSE WIDENING

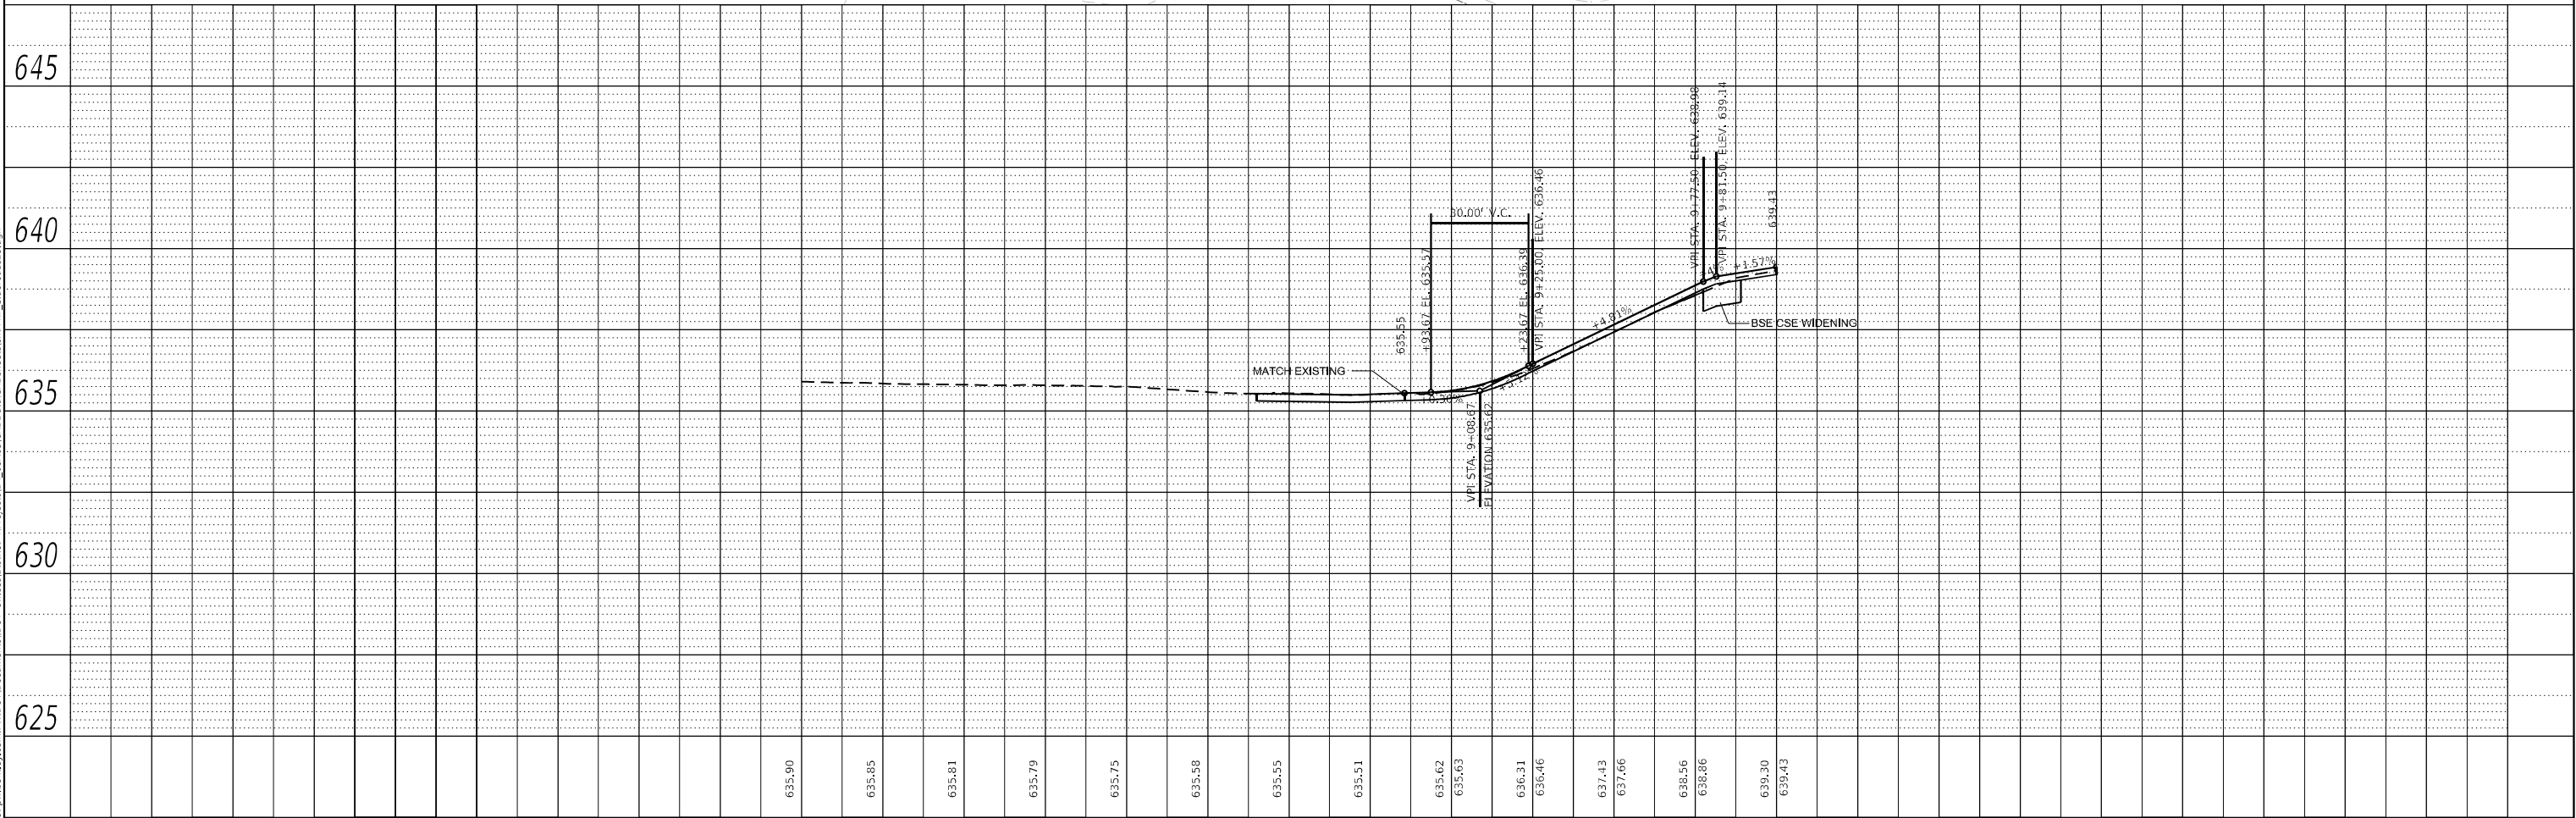





F.A.P. RTE.	SECTION	COUNTY	TOTAL SHEETS	SHEET NO.
693	118RS-8,W-2	TAZEWELL	292	85
		CONTRACT NO. 68A65		
ILLINOIS		FED. AID PROJECT		

PROFILE	SURVEYED _____	BY _____	DATE _____
	PLOTTED _____		
NOTE BOOK _____	GRADES CHECKED _____		
	R.M., NOTED _____		
NO. _____	STRUCTURE NOTATIONS CHK'D _____		



MODEL: Default
FILE NAME: DWT

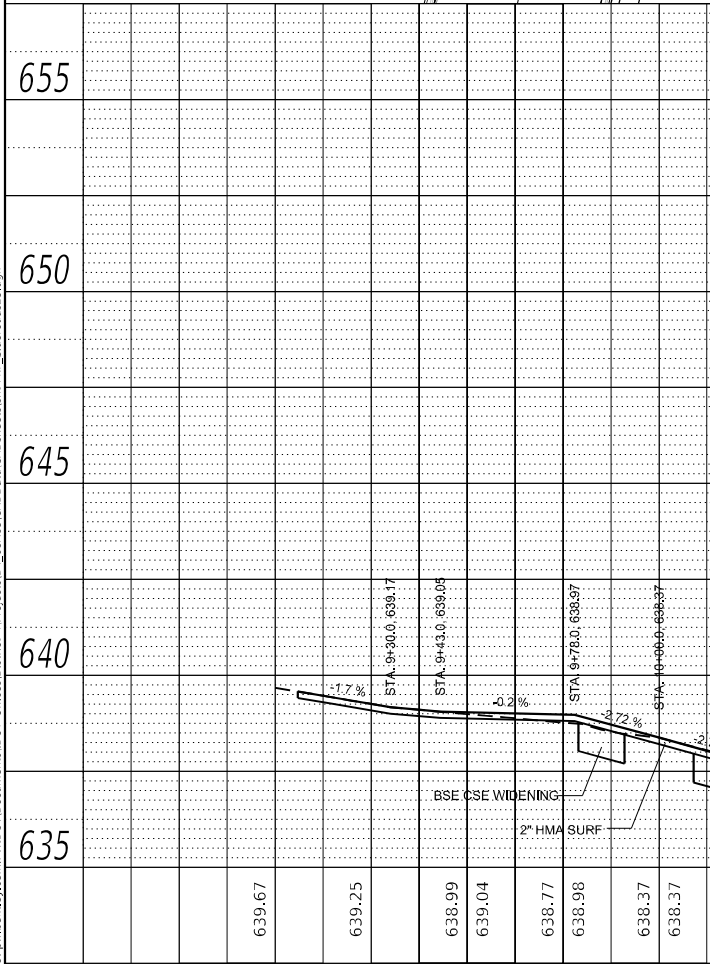

637.75	
637.81	
638.35	
639.37	
640.93	

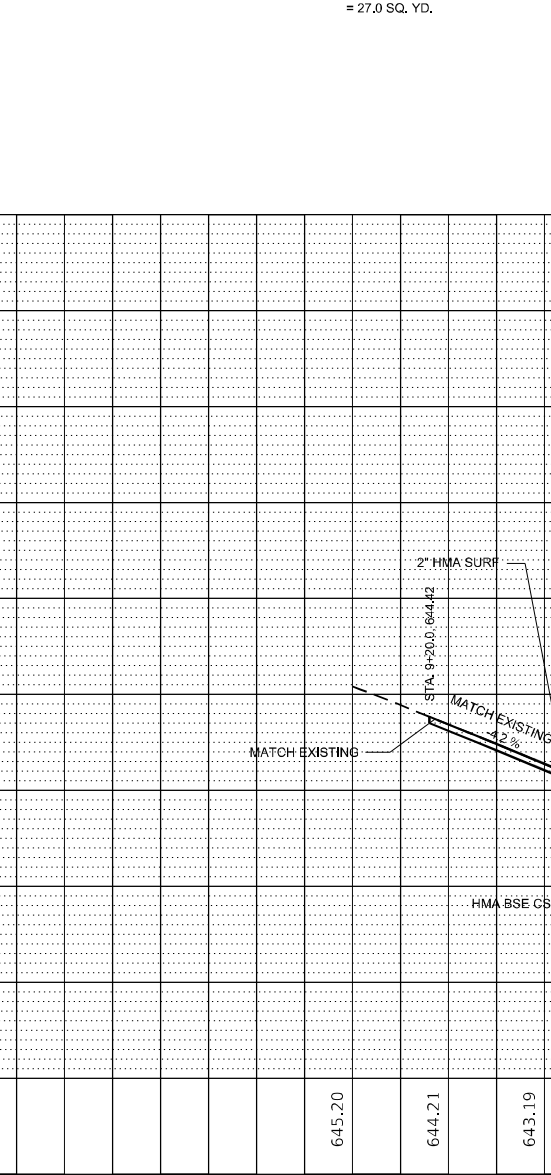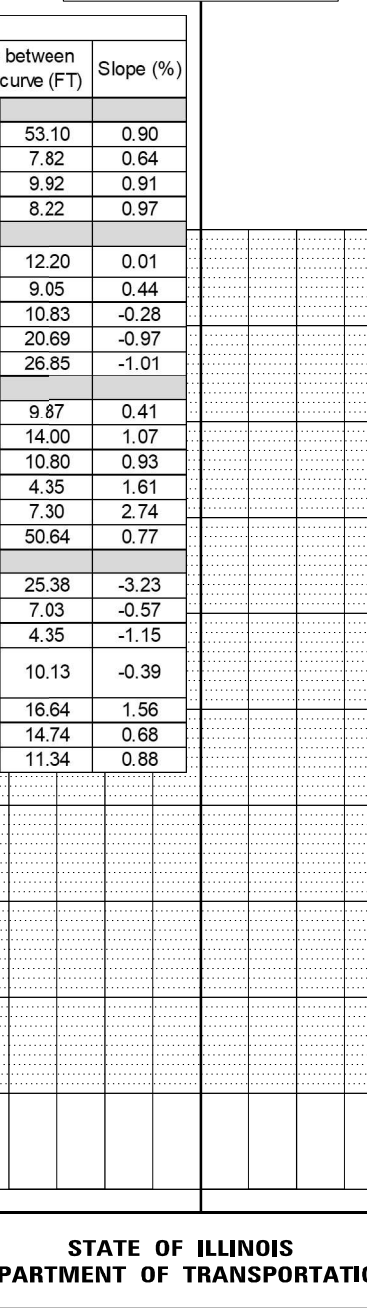  [illegible]

PROFILE		BY	DATE
NOTE BOOK NO. _____	SURVEYED _____		
	PLOTTED _____		
	GRADES CHECKED _____		
	R.M. NOTED _____		
	STRUCTURE NOTATIONS CHKD _____		

 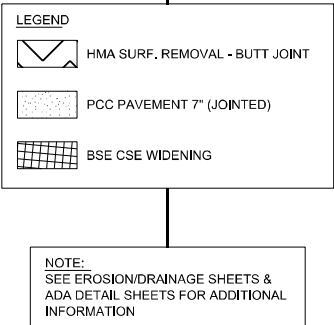


660		Sampson St.																				James St.										660	
		Station	Alignment	Offset (FT)		Elev.	Distance between points on curve (FT)		Slope (%)										Station	Alignment	Offset (FT)		Elev.	Distance between points on curve (FT)	
		A	422+45.0	IL 9	30.5	RT	643.57												A	425+53.5	IL 9	21.0	RT	644.54	
		B	422+50.7	IL 9	26.7	RT	643.70	A-B	6.76	-1.92									B	425+67.3	IL 9	24.4	RT	644.42	A-B	13.00	
		C	422+71.8	IL 9	21.0	RT	643.83	B-C	22.10	-0.59									C	425+73.1	IL 9	27.8	RT	644.41	B-C	6.50	
		D	10+40.4	Sampson	14.5	RT	643.47												D	9+74.8	James	24.5	LT	
		E	10+37.8	Sampson	15.4	RT	643.59	D-E	2.7	-4.44									E	9+68.7	James	21.9	RT	644.45	C-D	6.5	
		F	422+50.7	IL 9	21.4	LT	643.78	E-F	27.92	-0.68									F	9+59.0	James	20.1	LT	644.61	D-E	9.89	
		G	422+55.4	IL 9	21.0	LT	643.78	F-G	4.79	0.00									F	9+65.1	James	24.9	RT	644.43	
		H	421+67.2	IL 9	21.0	LT	643.46												G	426+24.1	IL 9	31.4	RT	
		I	421+78.1	IL 9	22.9	LT	643.48	H-I	11.17	-0.18									H	426+29.1	IL 9	27.0	RT	644.53	F-G	6.50	
		J	10+37.83	Sampson	18.8	LT	643.63	I-J	23.13	-0.65									H	426+44.2	IL 9	21.0	RT	644.98	G-H	17.9	
		K	10+53.40	Sampson	14.8	LT	643.79	J-K	16.22	-0.99	
		L	10+61.80	Sampson	14.7	LT	643.86	K-L	8.47	-0.83	
655																																655	
650																																650	
645																						645	
640																																640	
9+00		10+00										11+00										12+00										8+00										9+00										10+00																													
USER NAME = SUSERS		DESIGNED -										REVISED -										STATE OF ILLINOIS DEPARTMENT OF TRANSPORTATION										F.A.P. RTE.										SECTION										COUNTY										TOTAL SHEETS										SHEET NO.									
PLOT SCALE = 1:50		DRAWN -										REVISED -																				693										118R5-8,W-2										TAZEWELL										292										87									
PLOT DATE = 2/14/2025		CHECKED -										REVISED -																				CONTRACT NO. 68A65	
		DATE -										REVISED -																				ILLINOIS										FED. AID PROJECT																																							
SCALE:		SHEET 3 OF 4 SHEETS										STA.										TO STA.	

PLAN	SURVEYED	DATE
NO.	BY	
NOTE BOOK	ALIGNED CHECKED	
	DATE	
	CADD FILE NAME	

PROFILE	SURVEYED	DATE
NO.	BY	
NOTE BOOK	GRADES CHECKED	
	STRUCTURE NOTATIONS CHWD	

MODEL: Default
FILE NAME: j:\m118d-epw\benlley.com\FW\DOT Documents\DOT Offices\Biller 68A65\CDData\CD sheets\sl-jump\Sideroad-27.dgn


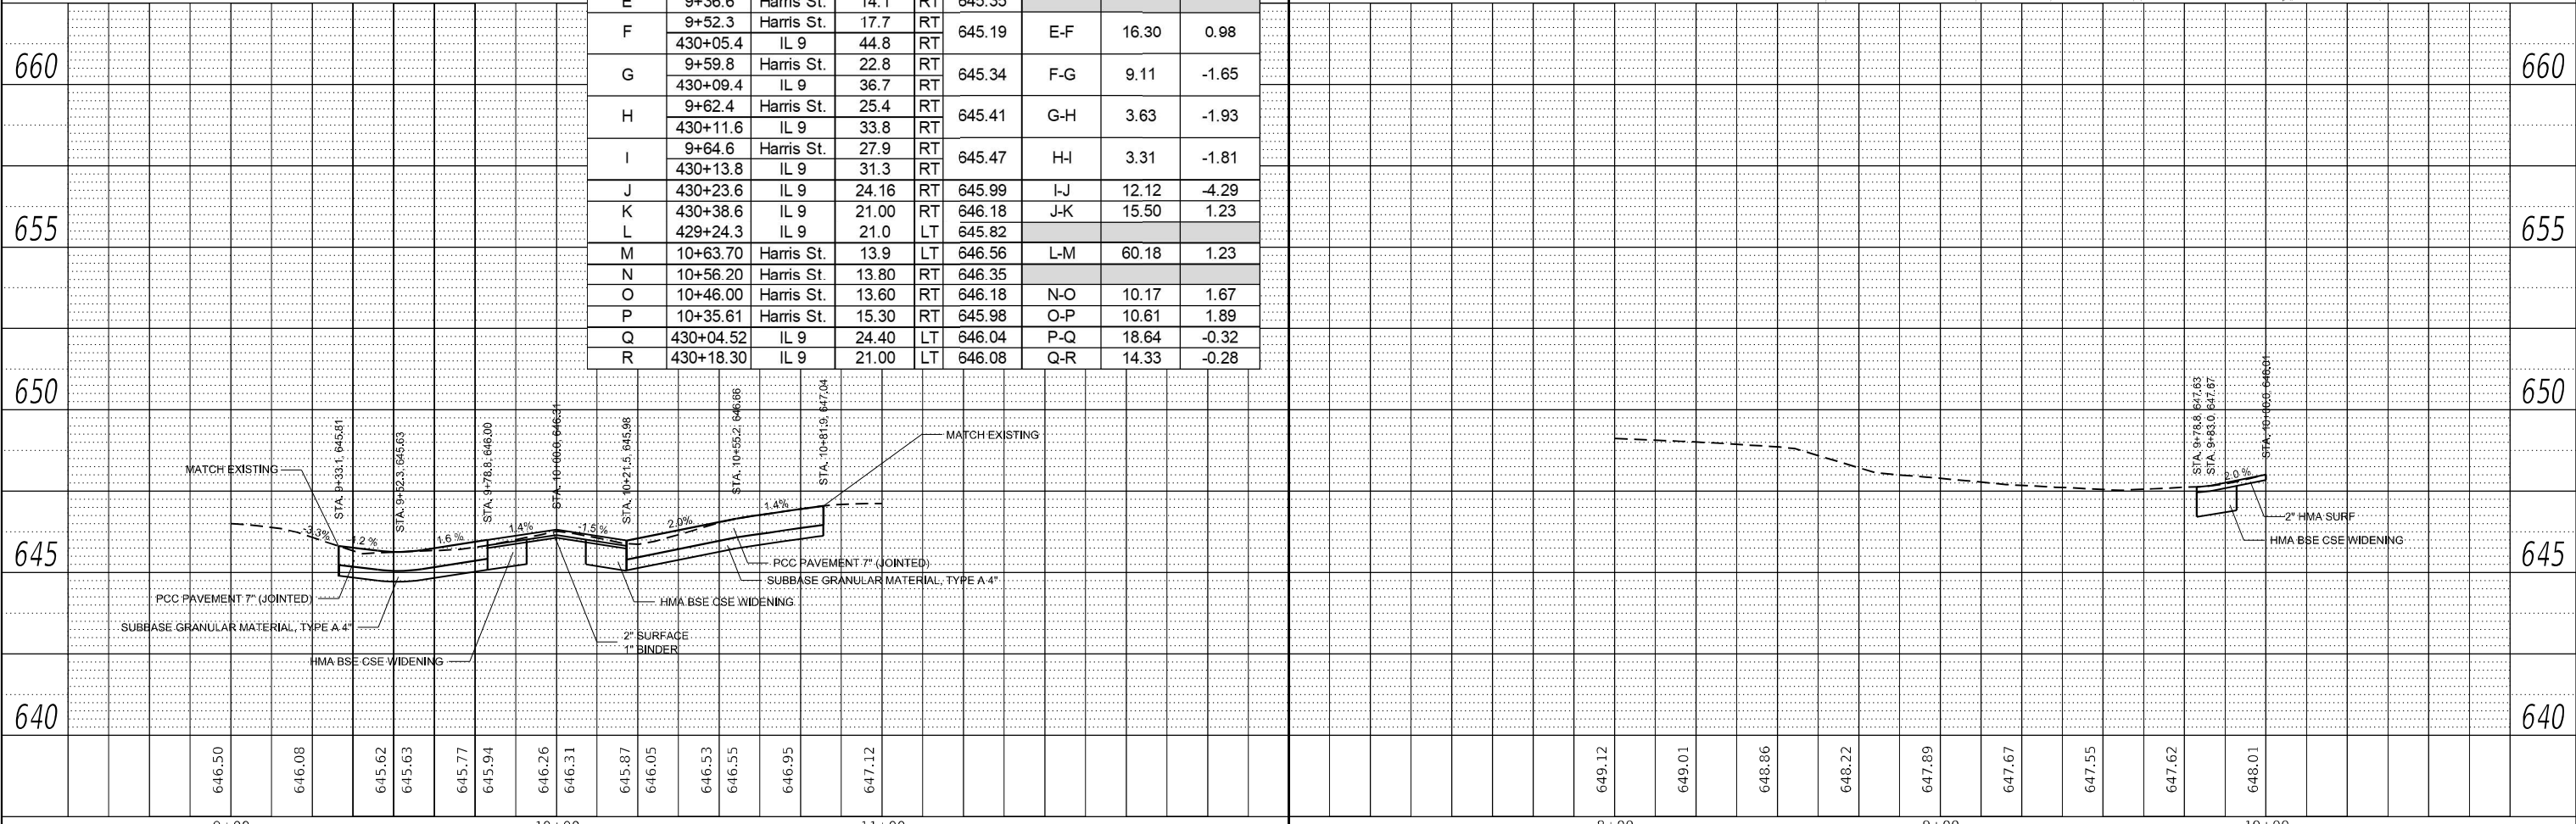


USER NAME = \$USERS	DESIGNED -	REVISED -
PLOT SCALE = 1:50	DRAWN -	REVISED -
PLOT DATE = 2/14/2025	CHECKED -	REVISED -
	DATE -	REVISED -

STATE OF ILLINOIS
DEPARTMENT OF TRANSPORTATION

SIDE ROAD PLAN & PROFILE HARRIS ST. & CHESTNUT ST.				F.A.P. RTE.	SECTION	COUNTY	TOTAL SHEETS	SHEET NO.
SCALE: SHEET 4 OF 4 SHEETS STA. TO STA.				693	118R5-S-W-2	TAZEWELL	292	88
				CONTRACT NO. 68A65				
				ILLINOIS FED. AID PROJECT				

MODEL: Default
FILE: \\nlp-01\project-aw-bentley.com\pl\w\DOT\Documents\DOT Offices\District A\Projects\DA_68A65\CADD\B3\CADD\sheet\DA68A65-shc-project-stage1.dgn

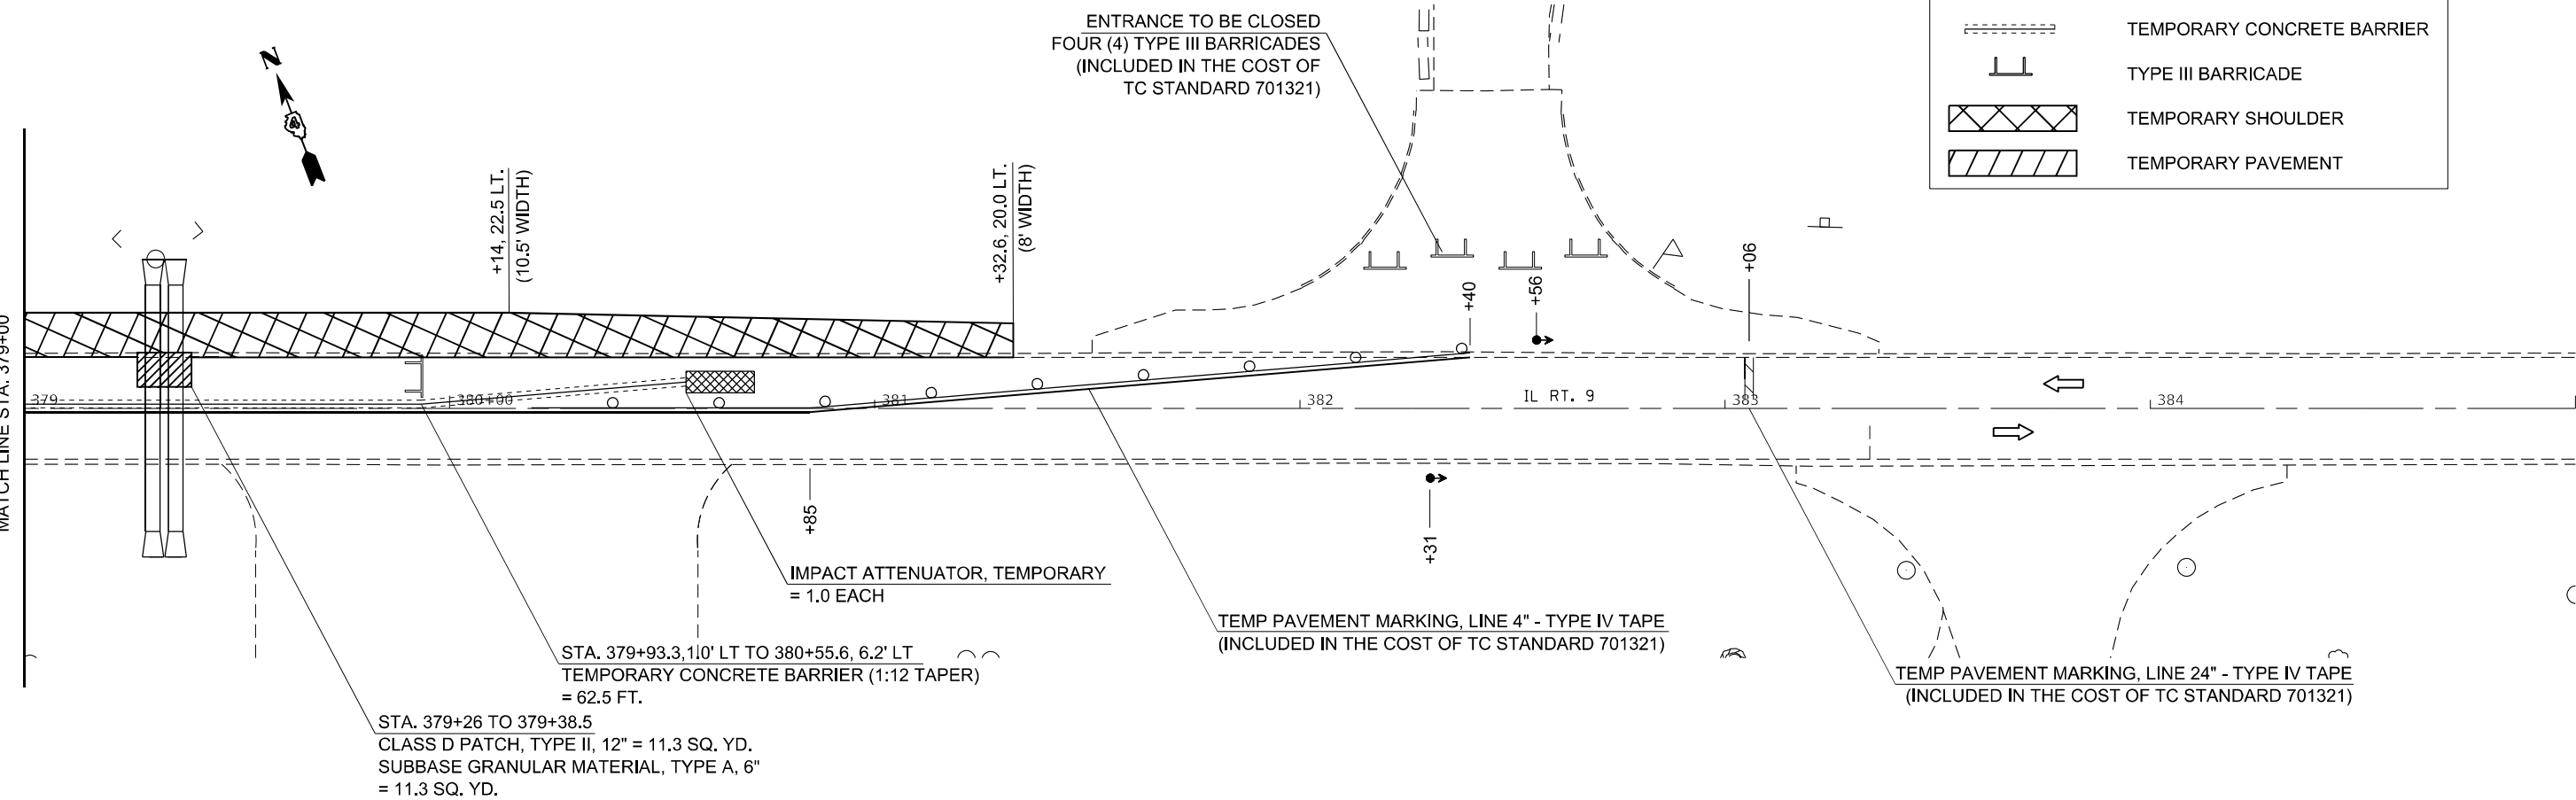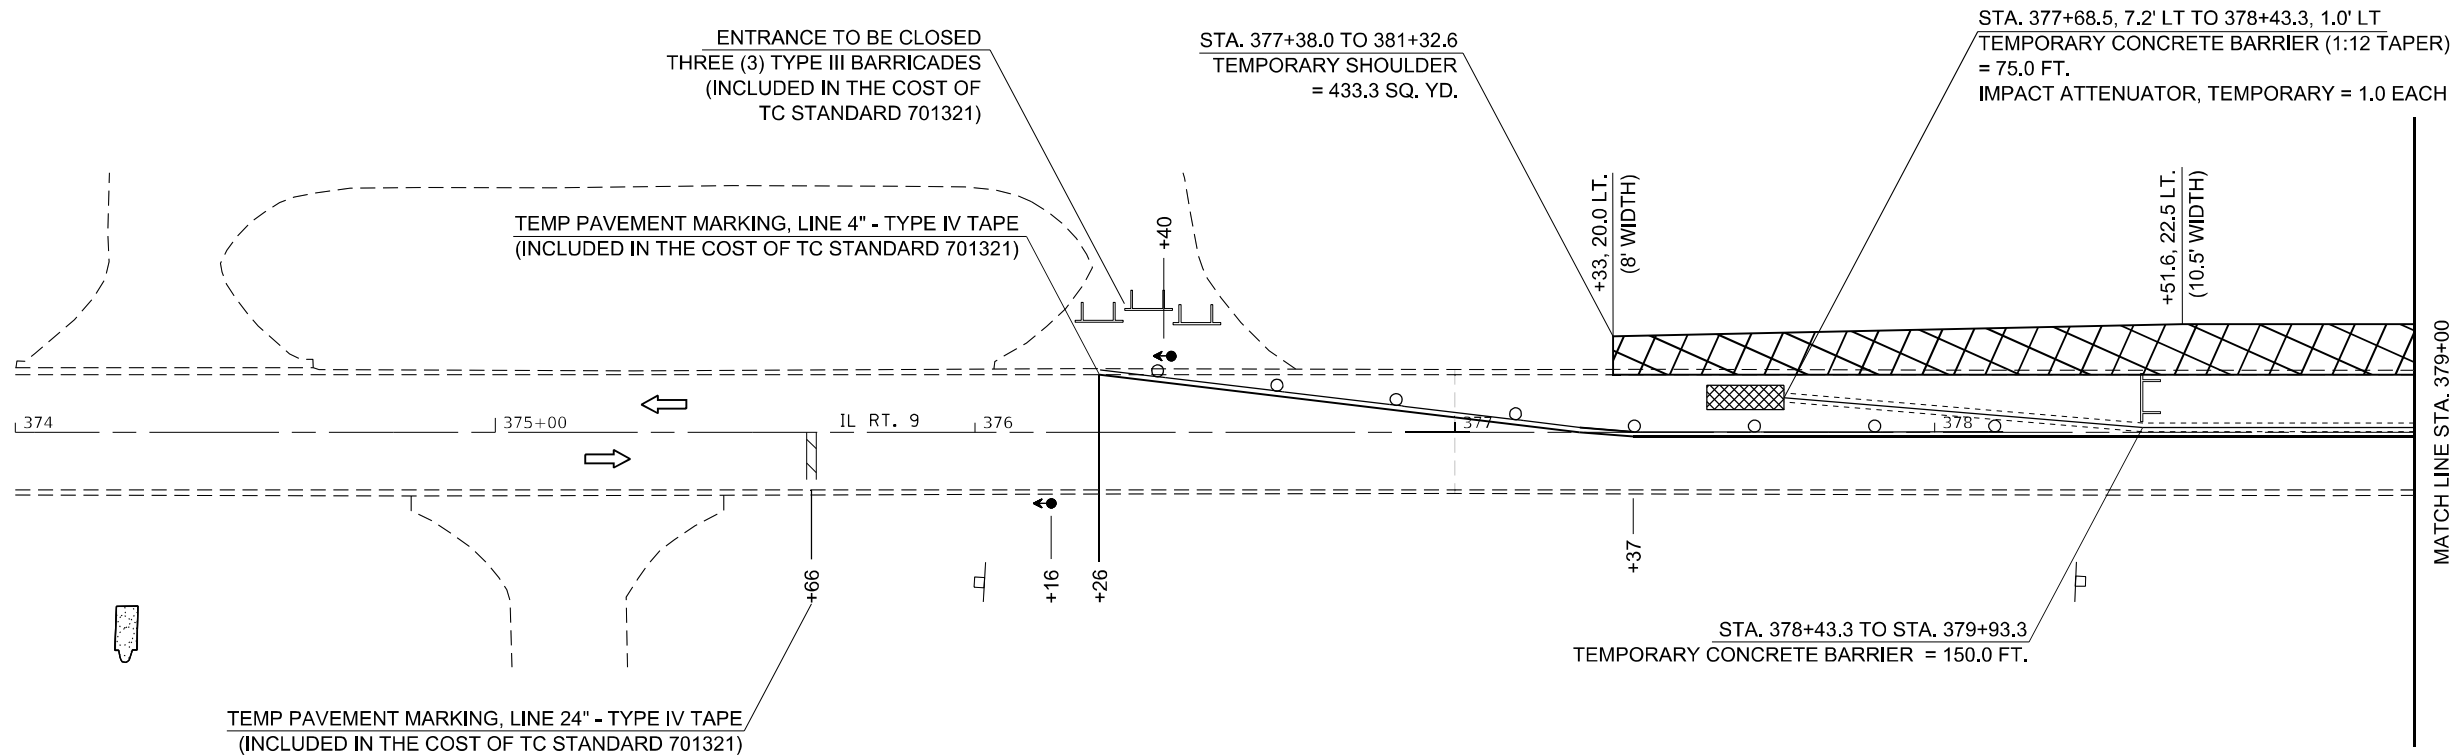

LEGEND	
	TRAFFIC SIGNALS
	DRUMS
	TEMPORARY CONCRETE BARRIER
	TYPE III BARRICADE
	TEMPORARY SHOULDER
	TEMPORARY PAVEMENT



USER NAME = \$USERS	DESIGNED -	REVISED -
PLOT SCALE = 1:40	DRAWN -	REVISED -
PLOT DATE = 2/14/2025	CHECKED -	REVISED -
	DATE -	REVISED -

STATE OF ILLINOIS
DEPARTMENT OF TRANSPORTATION

STAGE I - DOUBLE ELLIPTICAL TRAFFIC CONTROL PLAN			
SCALE:	SHEET 1	OF 12 SHEETS	STA. TO STA.

F.A.P. RTE.	SECTION	COUNTY	TOTAL SHEETS	SHEET NO.
693	118R5-8-W-2	TAZEWELL	292	89
CONTRACT NO. 68A65				
ILLINOIS FED. AID PROJECT				

MODEL: Default
FILE: \\nslp-ar\project-aw-bentley.com\PIV\DOT\Documents\DOT Offices\District A\Projects\DA_68A65\CA\DDb3\CAD\Sheets\DA68A65-shc-project\StageIIa.DG.dgn

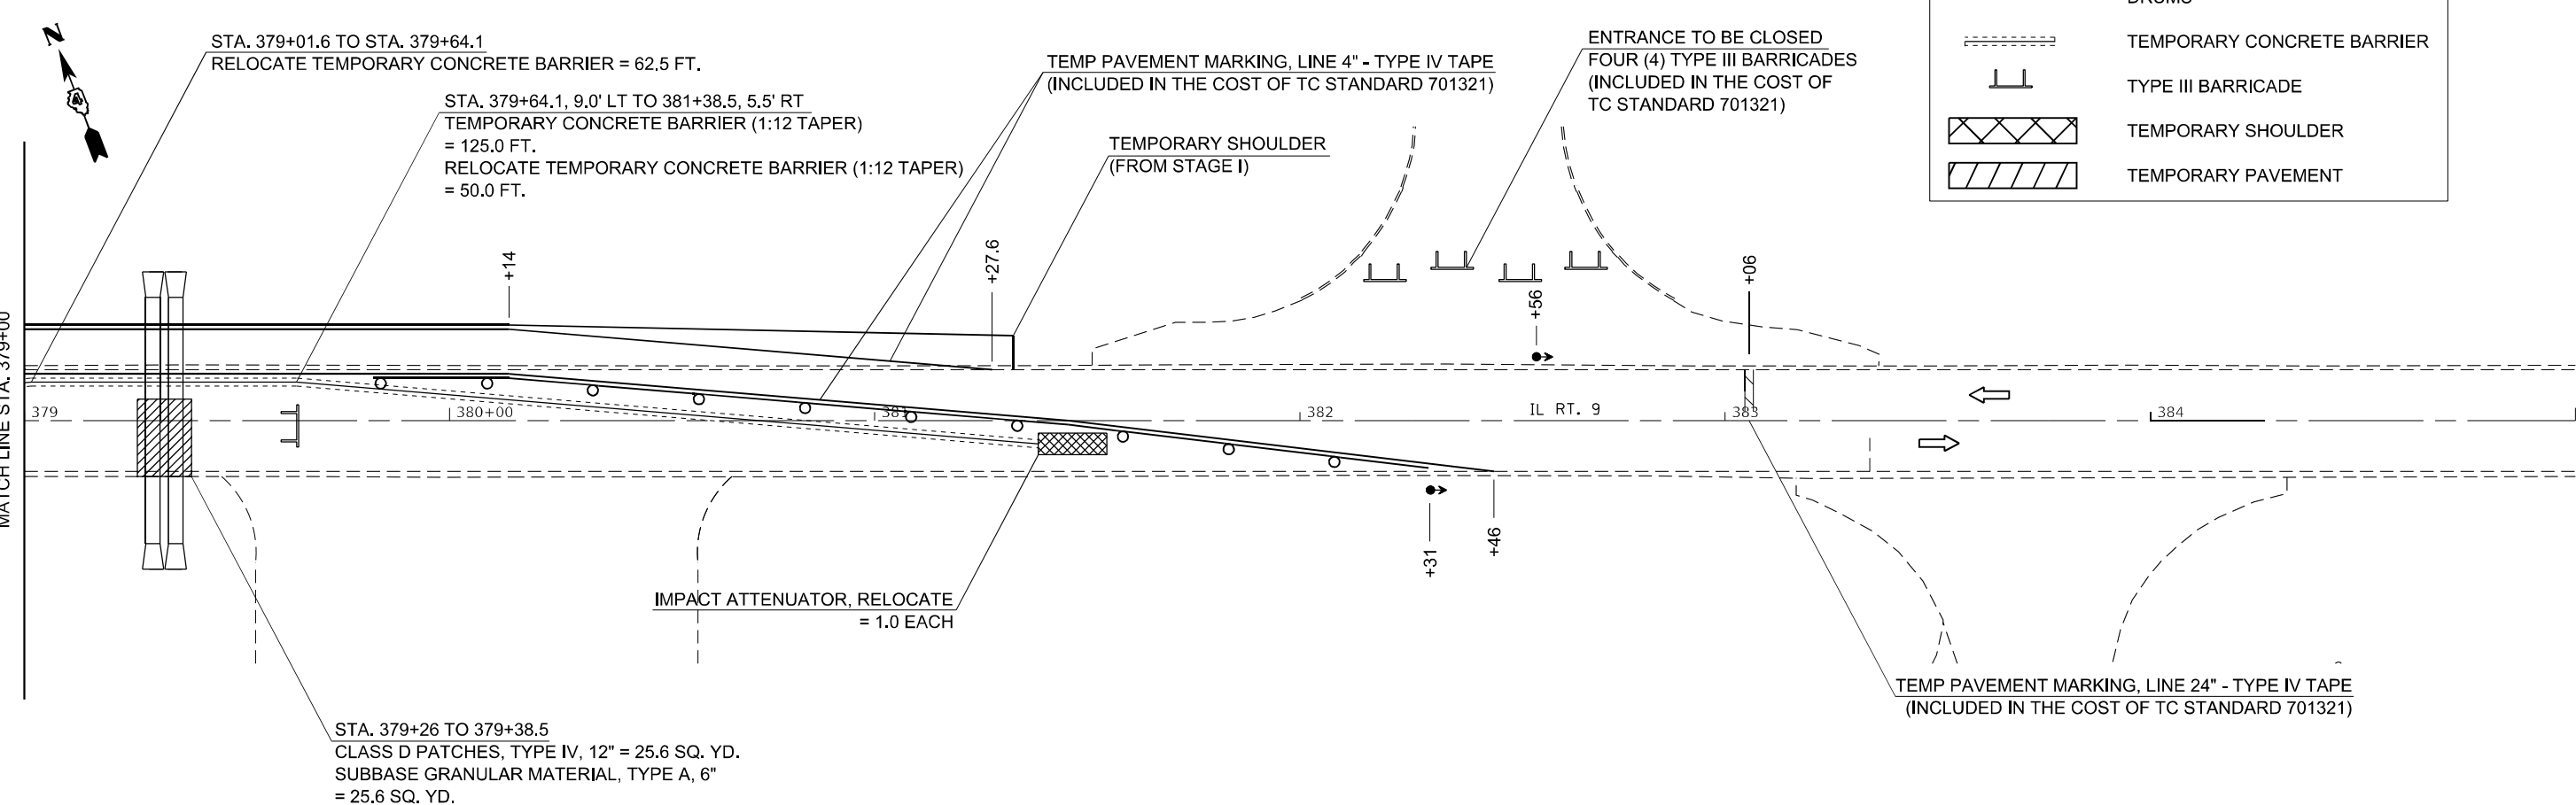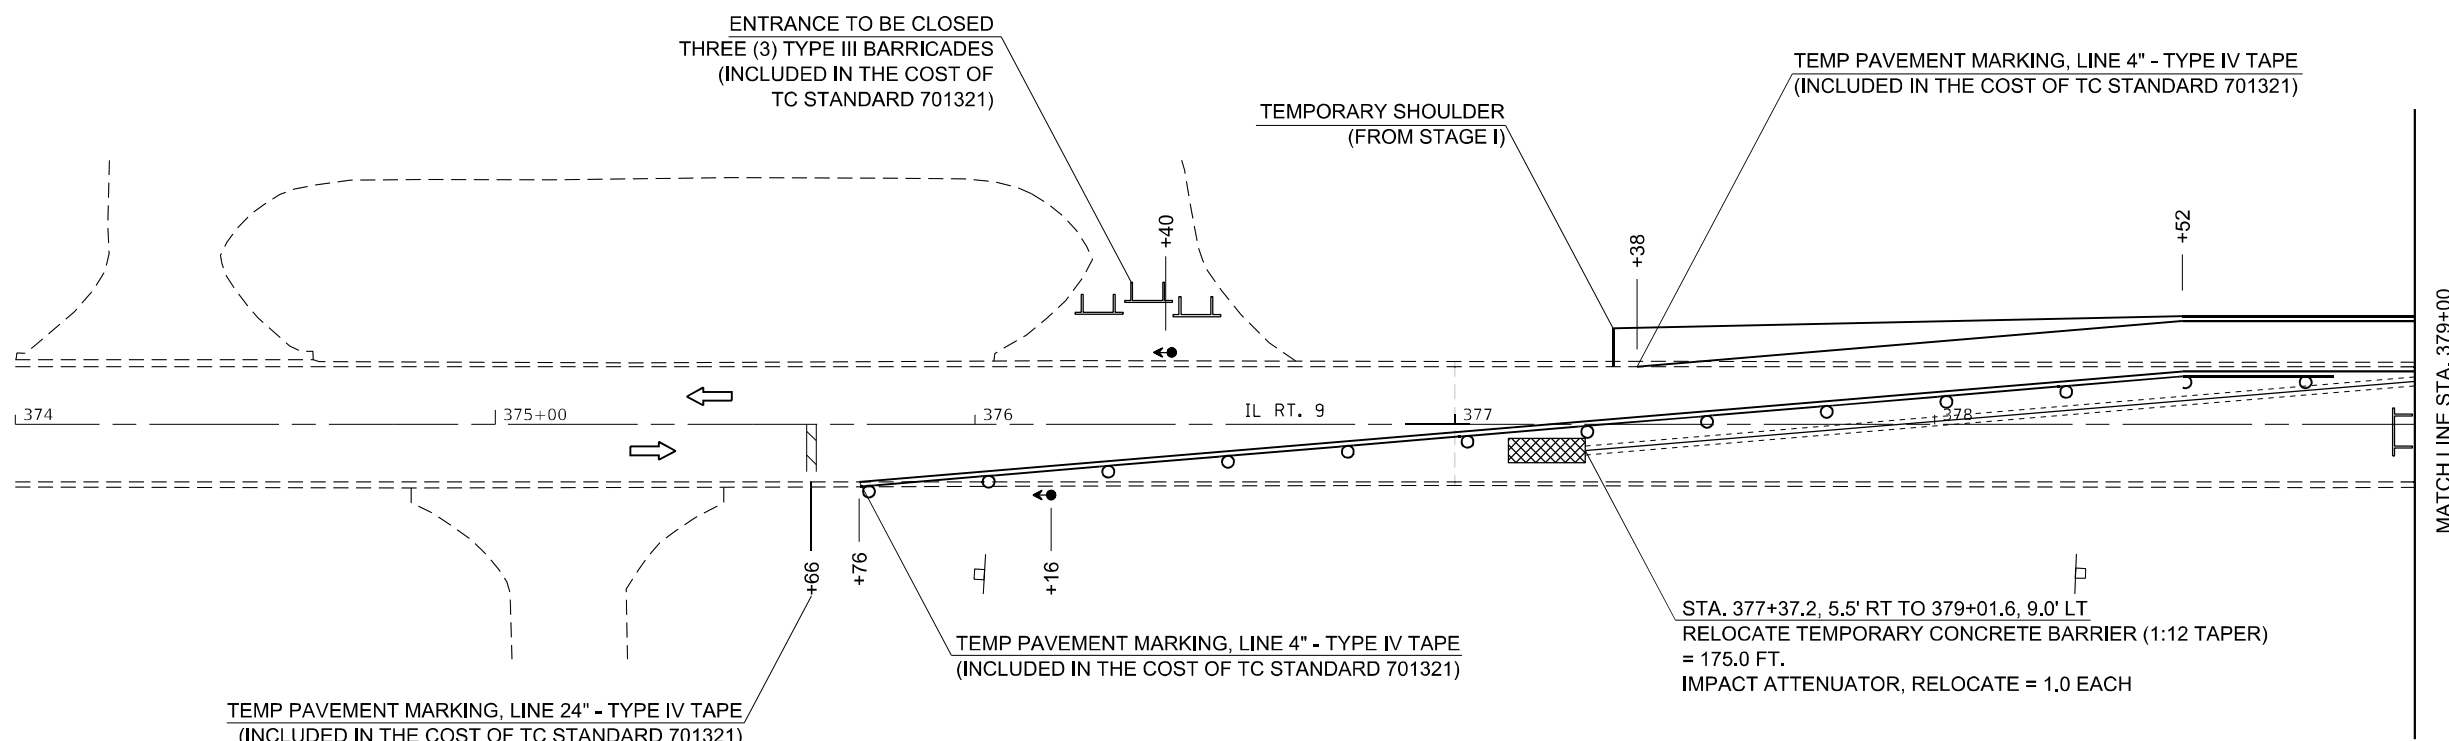

LEGEND

TRAFFIC SIGNALS

DRUMS

TEMPORARY CONCRETE BARRIER

TYPE III BARRICADE

TEMPORARY SHOULDER

TEMPORARY PAVEMENT

USER NAME	= \$USERS	DESIGNED	-	REVISED	-
DRAWN	-	REVISION	-	REVISED	-
PLOT SCALE	= 1:40	CHECKED	-	REVISED	-
PLOT DATE	= 2/14/2025	DATE	-	REVISED	-

STATE OF ILLINOIS
DEPARTMENT OF TRANSPORTATION

STAGE II – DOUBLE ELLIPTICAL
TRAFFIC CONTROL PLAN



SCALE: SHEET 2 OF 12 SHEETS STA. TO STA.

F.A.P. RTE.	SECTION	COUNTY	TOTAL SHEETS	SHEET NO.
693	118R5-8-W-2	TAZEWELL	292	90
CONTRACT NO. 68A65				
ILLINOIS FED. AID PROJECT				


PRE STAGE NOTES:

PRE STAGE SHALL BE COMPLETED USING HIGHWAY STANDARD 701326-04.

1. PRIOR TO PRE-STAGE WORK, THE CONTRACTOR SHALL GPS LOCATE WATER VALVES & METERS WITHIN THE TIBER CREEK STAGING LIMITS IN ADDITION TO THE SANITARY MANHOLE #196B AT STA. 402+81 35.5 RT. A COPY OF LOCATE INFORMATION SHALL BE GIVEN TO THE RESIDENT ENGINEER.
2. REMOVE WINGWALLS AND TEMPORARILY EXTEND EXISTING BOX CULVERT WITH A PRECAST 5' X 4' BOX CULVERT. CONCRETE COLLAR, EXPANSION BOLTS, AND REINFORCEMENT BARS WILL BE PER DISTRICT STANDARD 540106-D4.
3. COMPLETE EARTH EXCAVATION (WIDENING) AND TEMPORARY PAVEMENT. USE SURPLUS MATERIAL TO PLACE EMBANKMENT AT 1:2 SLOPES BEHIND GUARDRAIL EXTENDING TO THE TOE OF BOX CULVERT. OFFSET EAST AND WEST DITCH AS NECESSARY TO MAINTAIN DRAINAGE. TEMPORARY PAVEMENT SHALL BE BACKFILLED WITHIN 3" OF EXISTING PAVEMENT TO AVOID DROP OFF.
4. INSTALL ALL TEMPORARY EROSION AND SEDIMENT CONTROL MEASURES.
5. COMPLETE GUARDRAIL AGGREGATE AND INSTALL TEMPORARY GUARDRAIL AT LOCATIONS NOTED ON THE PLAN SHEETS.

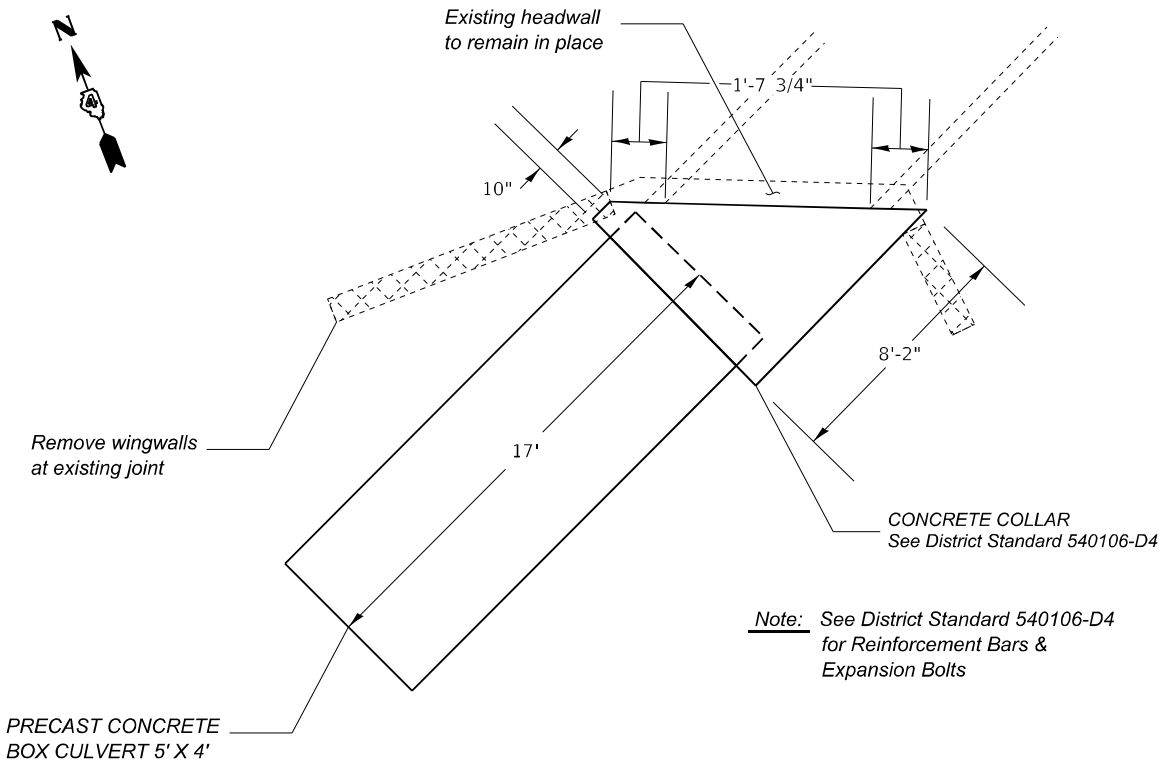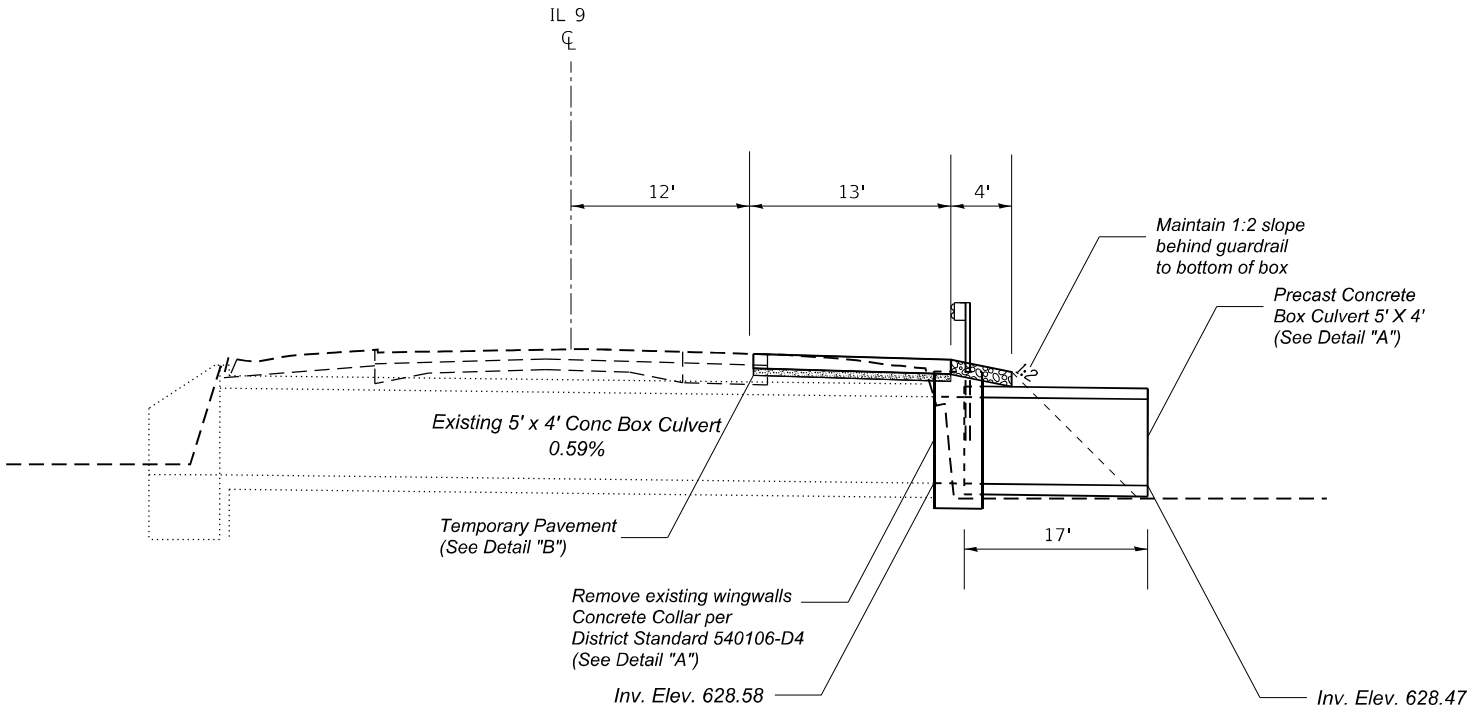

PLAN VIEW
DETAIL "A"

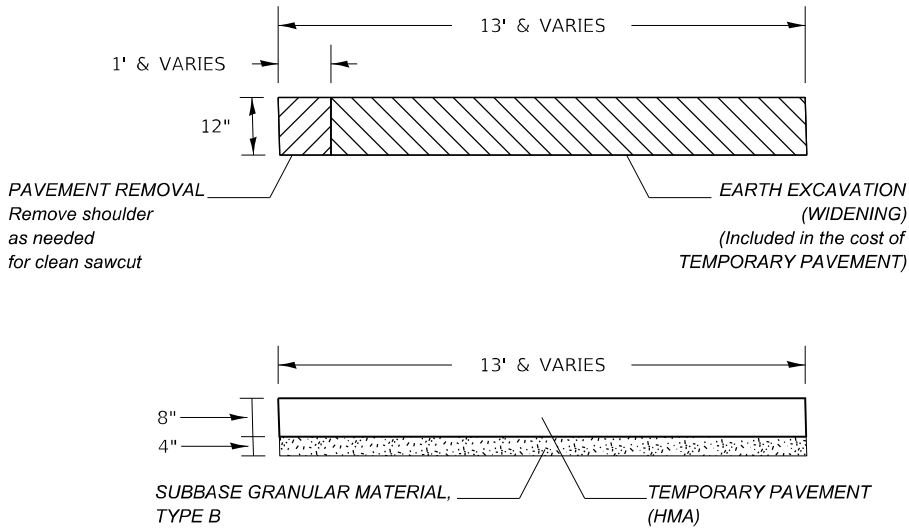

DETAIL "B"

MODEL: Default
FILE: \\nautilus-prod\lsc-aw-bentley.com\PIV\DOT\Documents\DOT Offices\District 4\Projects\DA_68A65\CADD\B3\CADD\Sheet\DA68A65-Sub-Project\Strgling_DG.dgn

USER NAME = \$USERS	DESIGNED -	REVISED -
PLOT SCALE = 1:40	DRAWN -	REVISED -
PLOT DATE = 2/14/2025	CHECKED -	REVISED -
	DATE -	REVISED -


STATE OF ILLINOIS
DEPARTMENT OF TRANSPORTATION

PRE-STAGE – TIBER CREEK BOX CULVERT
TRAFFIC TYPICAL SECTION


SCALE: SHEET 3 OF 12 SHEETS STA. TO STA.

F.A.P. RTE.	SECTION	COUNTY	TOTAL SHEETS	SHEET NO.
693	118RS-8,W-2	TAZEWELL	292	91
CONTRACT NO. 68A65				
ILLINOIS FED. AID PROJECT				

MODEL: Default
FILE: \\nrt1p1\proj\68a65\CADD\Drawings\DOT\Office\Drawings\DOT\68a65\CADD\Drawings\DOT\68a65\Sheet\Traffic\Traffic.dgn

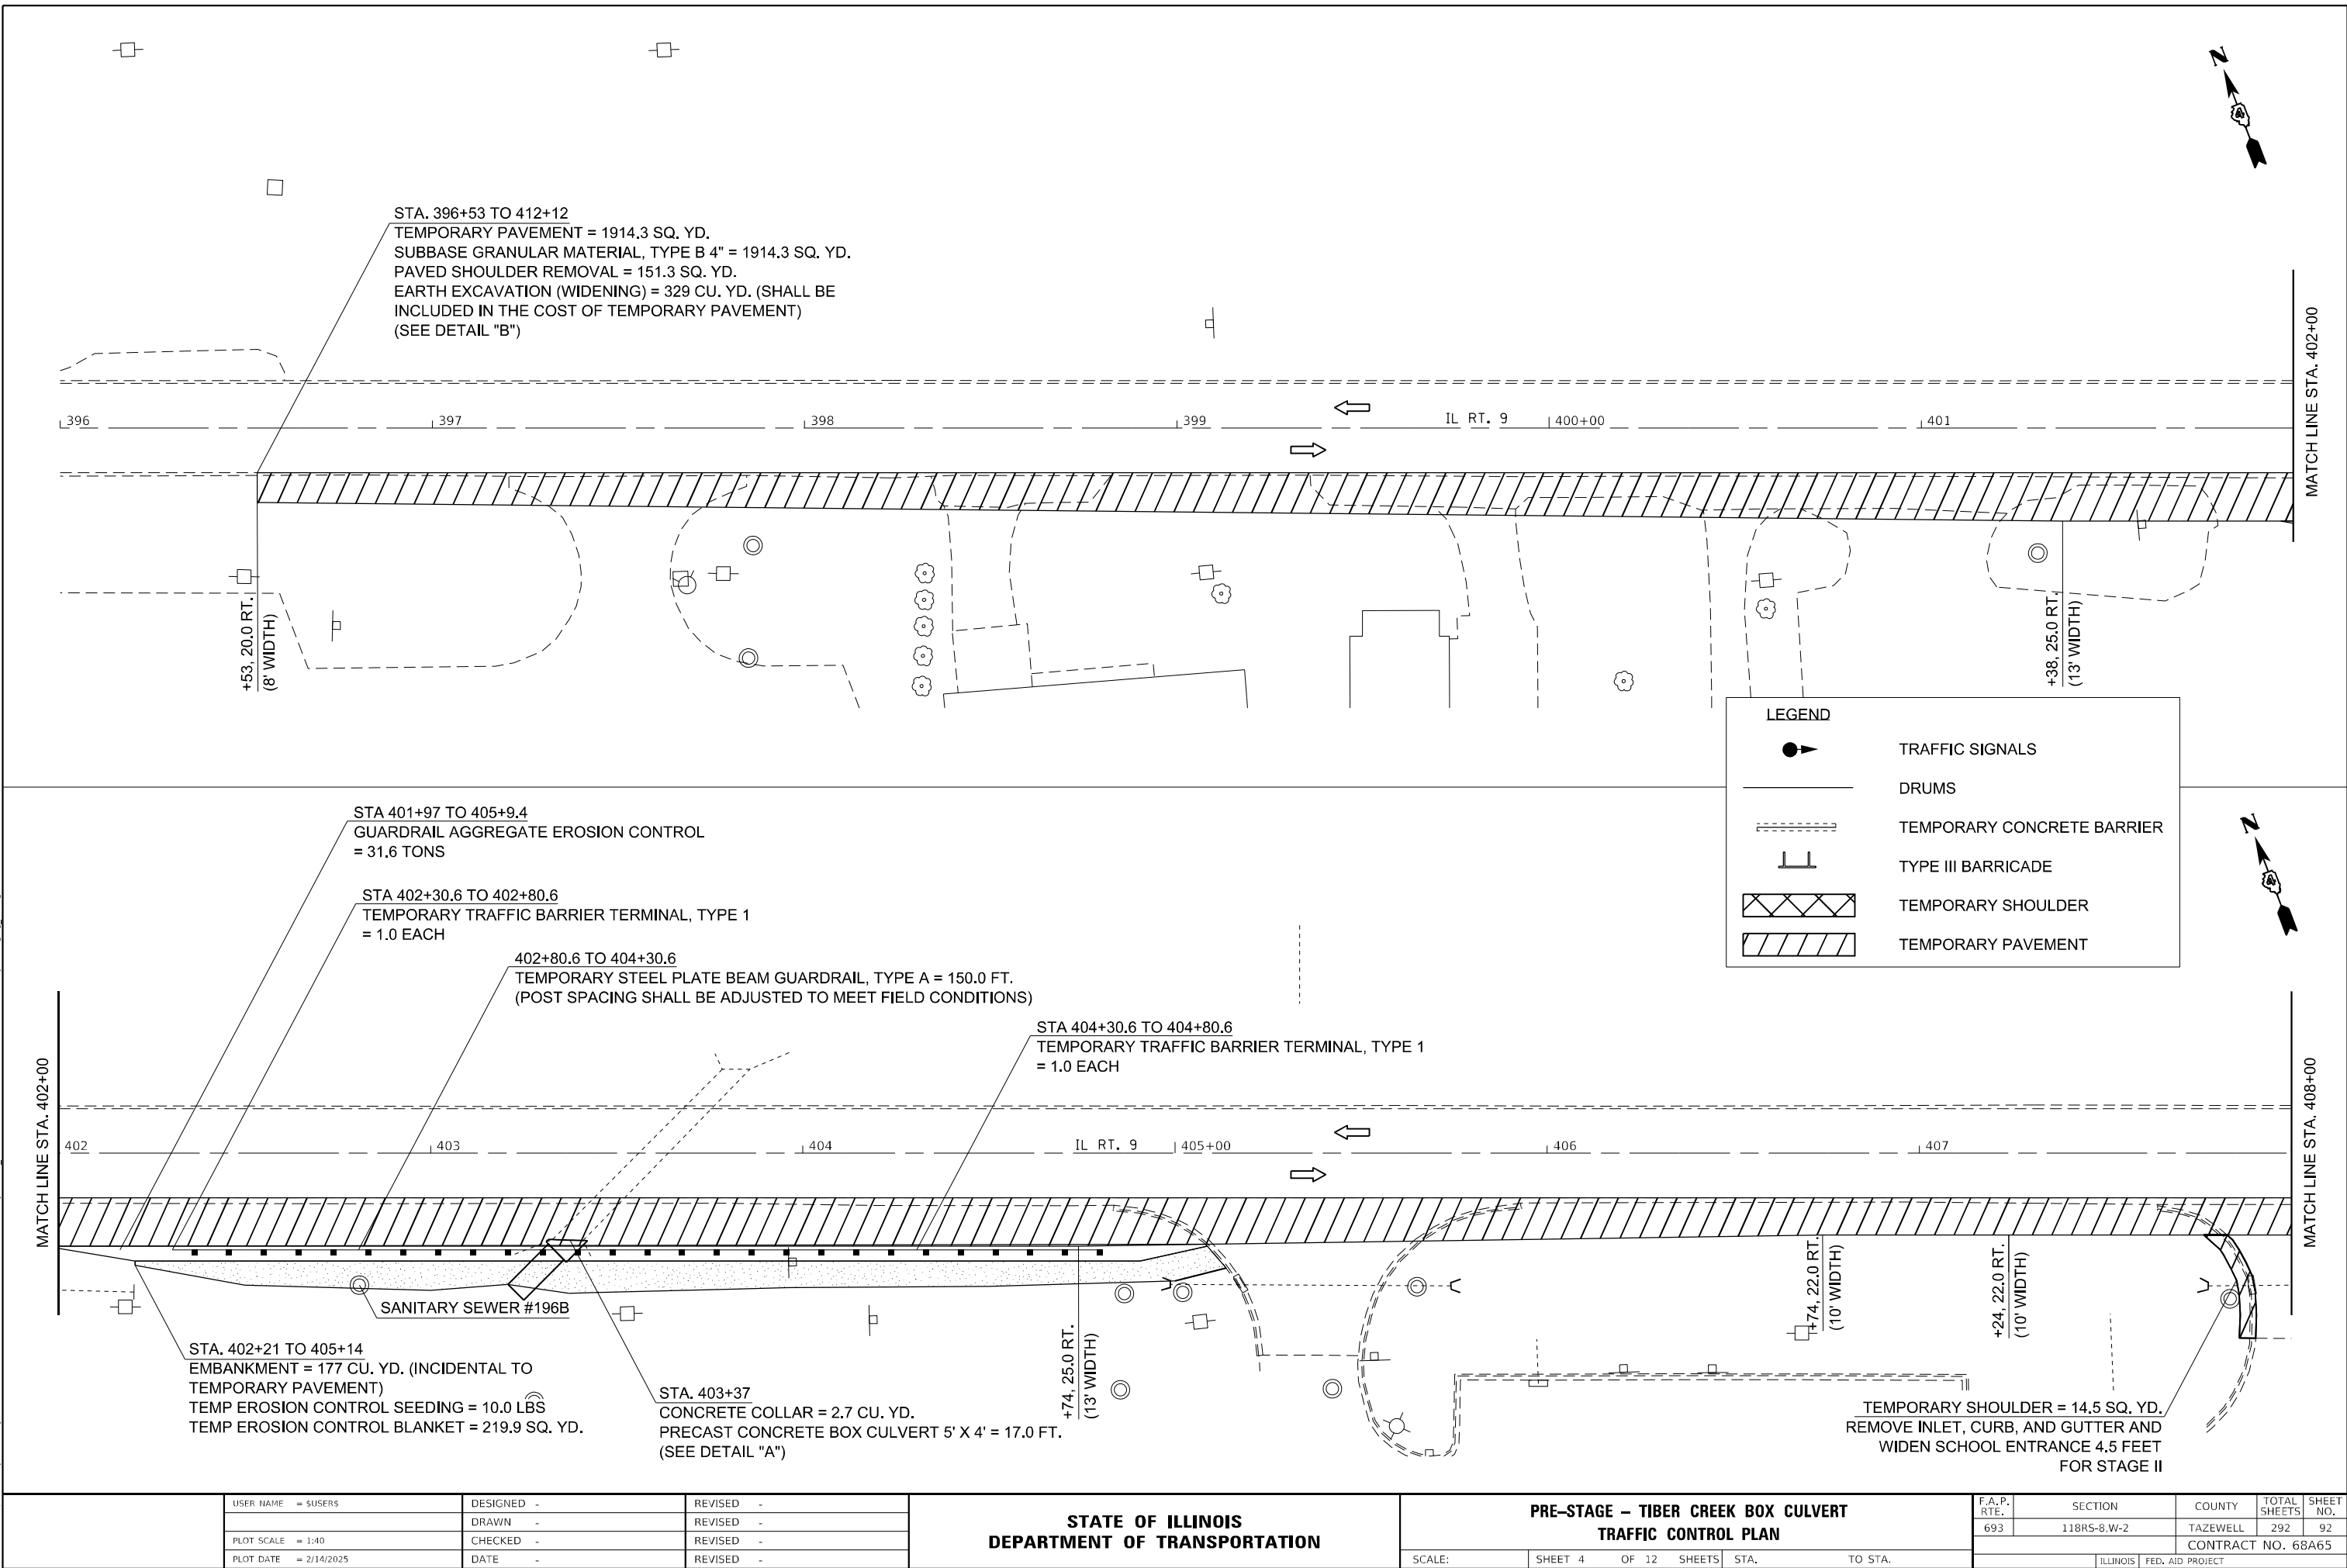

MODEL: Default
FILE: \\na11c6-proj\ultra-cw-bentley.com\PI\DOT\Documents\DOT_Offices\District_4\Projects\DA_68A65\CADD\Drawn\CAD\Sheet\DA68A65-Sub\Project\Strajing_DG.dgn

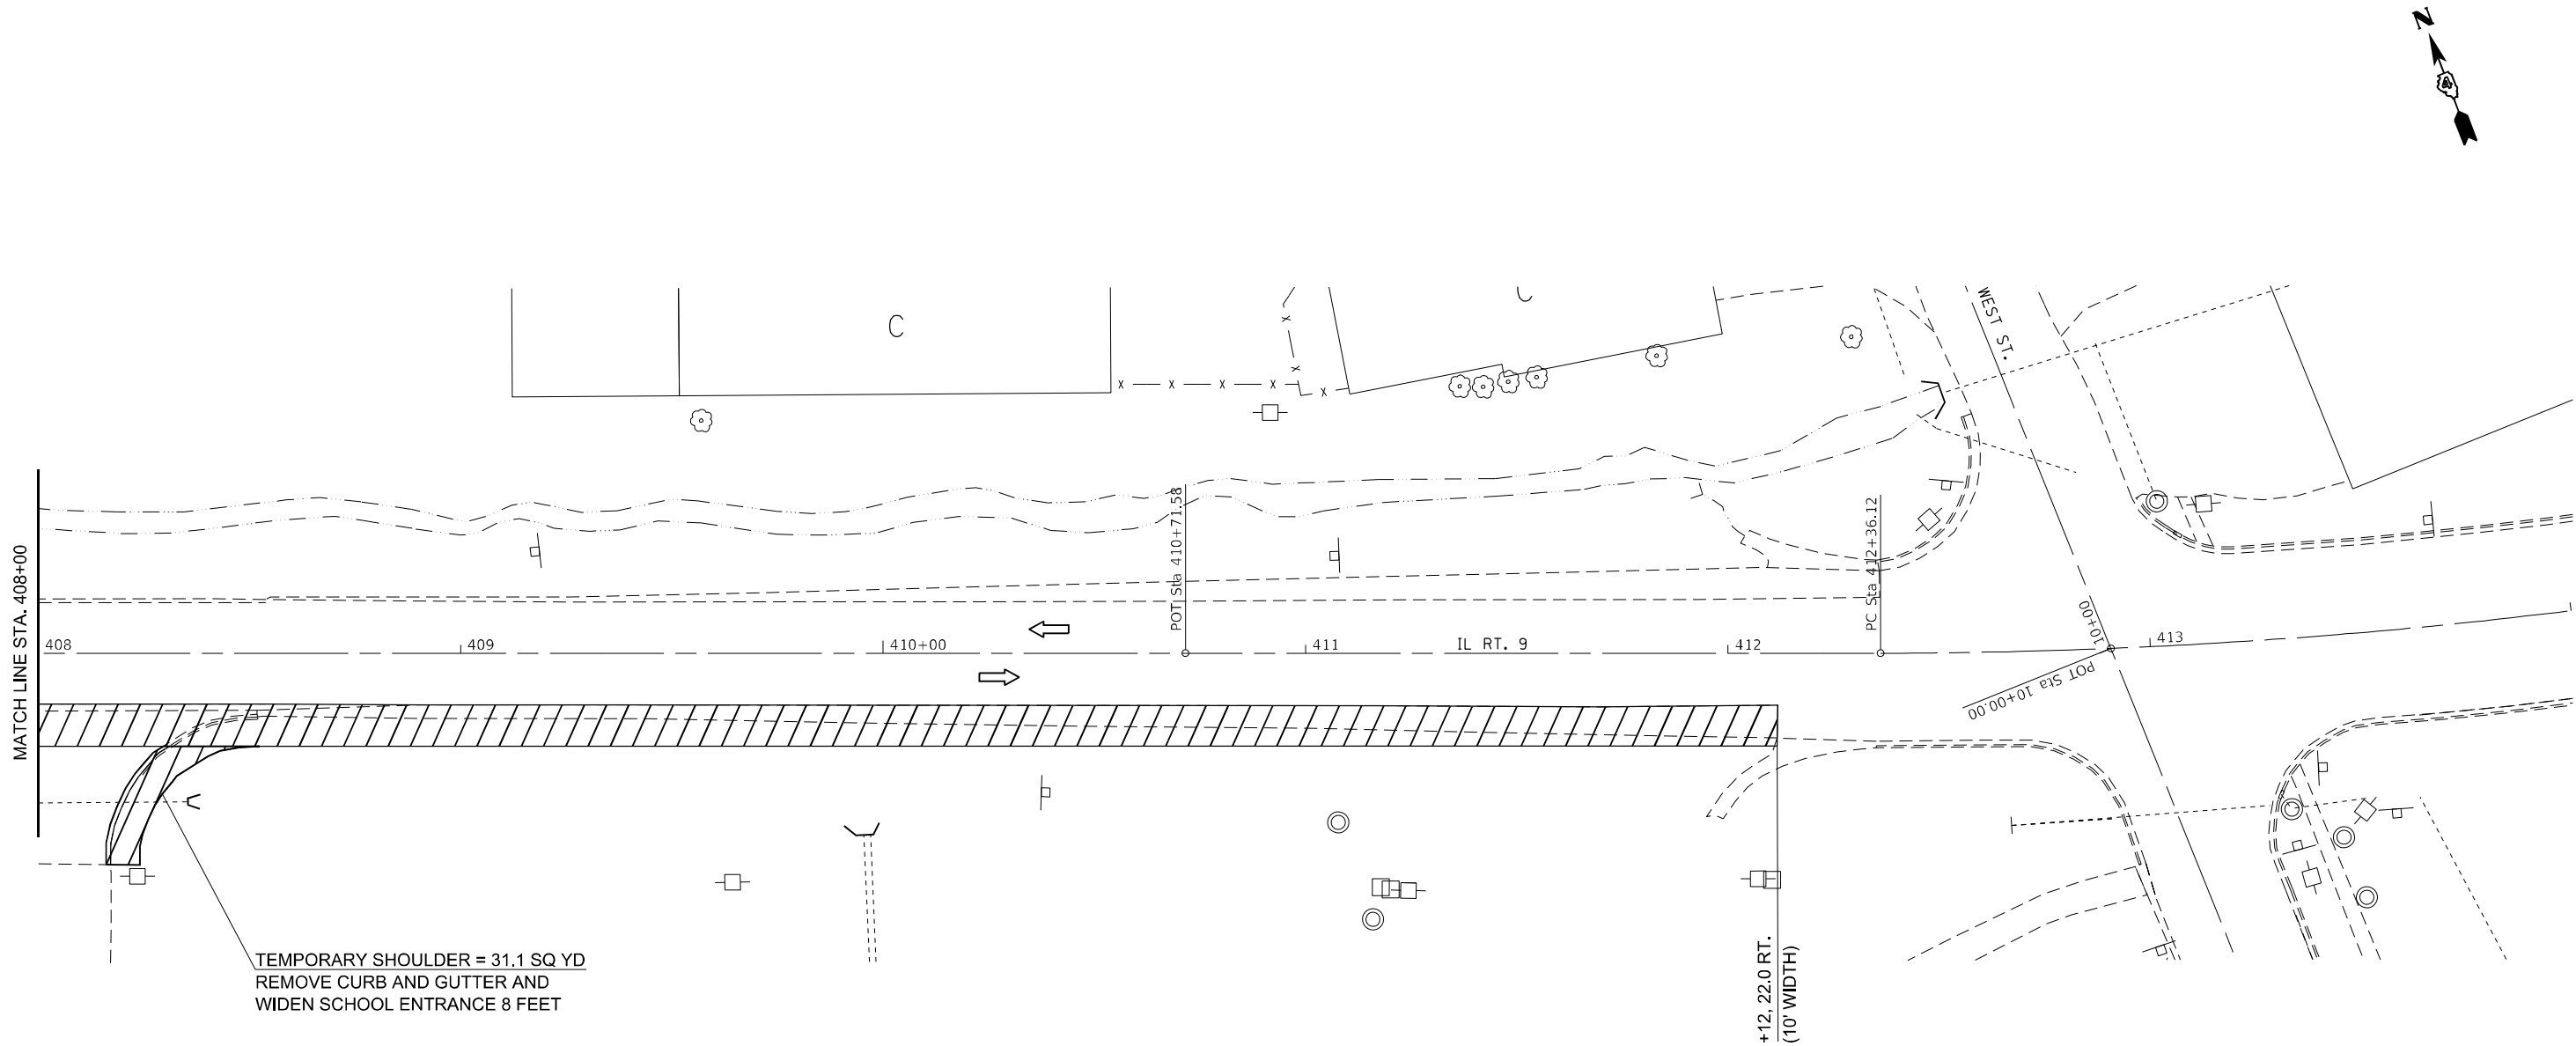



LEGEND	
	TRAFFIC SIGNALS
	DRUMS
	TEMPORARY CONCRETE BARRIER
	TYPE III BARRICADE
	TEMPORARY SHOULDER
	TEMPORARY PAVEMENT

USER NAME = \$USERS	DESIGNED -	REVISED -
PLOT SCALE = 1:40	DRAWN -	REVISED -
PLOT DATE = 2/14/2025	CHECKED -	REVISED -
	DATE -	REVISED -

STATE OF ILLINOIS
DEPARTMENT OF TRANSPORTATION

PRE-STAGE – TIBER CREEK BOX CULVERT TRAFFIC CONTROL PLAN			
SCALE:	SHEET 5	OF 12 SHEETS	STA. TO STA.

F.A.P. RTE.	SECTION	COUNTY	TOTAL SHEETS	SHEET NO.
693	118RS-8,W-2	TAZEWELL	292	93
CONTRACT NO. 68A65				
ILLINOIS FED. AID PROJECT				

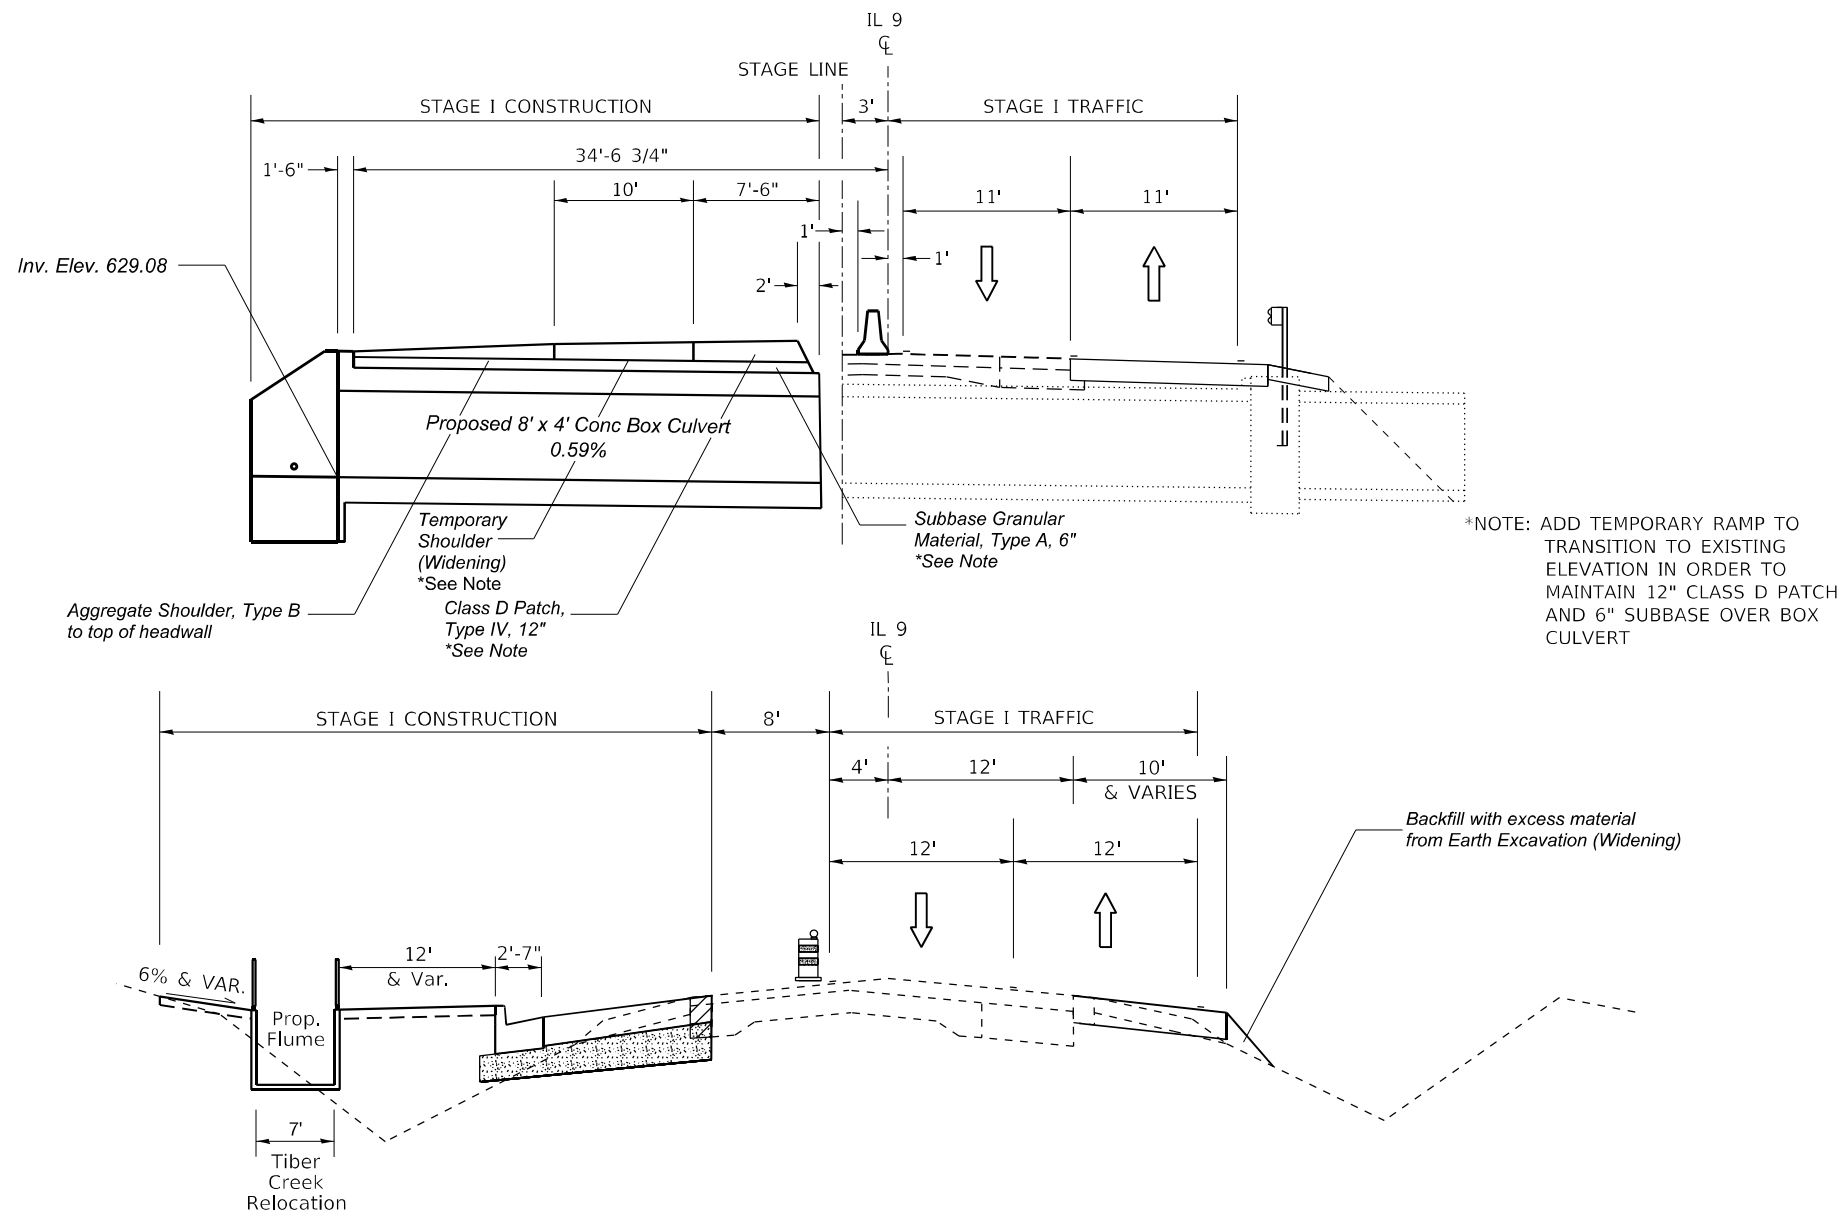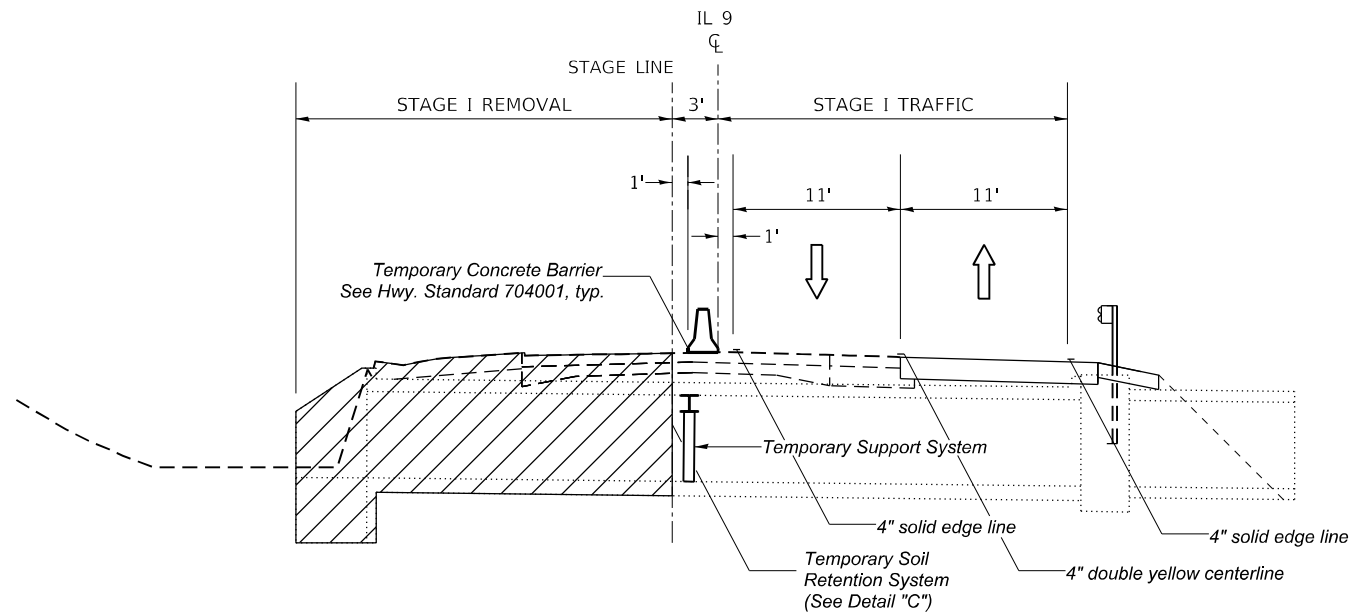

STAGE I NOTES:

STAGE I FOR TIBER CREEK CONSTRUCTION SHALL CONFORM TO DISTRICT 4 CADD STANDARD 701331, SPECIAL (TO BE PAID FOR AS TRAFFIC CONTROL AND PROTECTION, SPECIAL). FLUME CONSTRUCTION SHALL CONFORM TO HIGHWAY TRAFFIC CONTROL STANDARD 701502.

USING TRAFFIC CONTROL STANDARDS REMOVE EXISTING CONFLICTING PERMANENT PAVEMENT MARKINGS

EXISTING OR TEMPORARY PAVEMENT MARKINGS SHALL BE ON BOTH SIDES OF OPEN LANES AND A DOUBLE YELLOW CENTERLINE.

ADVISORY SPEED LIMIT SHALL BE 30 MPH.


MAINTAIN TWO WAY TRAFFIC THROUGHOUT CONSTRUCTION.

CLOSE NORTH LEG OF WEST STREET PER HIGHWAY STANDARD BLR 21-9 AS NECESSARY TO COMPLETE FLUME CONSTRUCTION

TEMPORARY CONCRETE BARRIER SHALL BE PINNED BETWEEN STA. 403+27 AND 404+04 DUE TO DROP OFF. PINNING SHALL BE PAID FOR AS PINNING TEMPORARY CONCRETE BARRIER. PINNING THAT IS REQUIRED ADJACENT TO IMPACT ATTENUATORS WILL NOT BE PAID FOR SEPARATELY, BUT IS INCLUDED IN THE COST OF TEMPORARY CONCRETE BARRIER.

TRAFFIC CONTROL ADJUSTMENTS MAY BE NECESSARY TO ACCOMODATE TRAFFIC FOR TREMONT HIGH SCHOOL. CONSTRUCTION TRAFFIC MAY BE RESTRICTED DURING THE SCHOOL YEAR AT THE BEGINNING AND END OF DAY. THE CONTRACTOR SHALL CONSULT WITH THE RESIDENT ENGINEER IN ORDER TO MAINTAIN TRAFFIC FLOW THROUGHOUT CONSTRUCTION. ANY TRAFFIC CONTROL ADJUSTMENTS NECESSARY SHALL BE CONSIDERED INCLUDED IN THE COST OF THE TRAFFIC CONTROL STANDARD.

CONTACT DISTRICT 4 GEOTECHNICAL ENGINEER TO CONFIRM SOIL STABILITY AFTER REMOVAL OF UNSUITABLE MATERIAL.

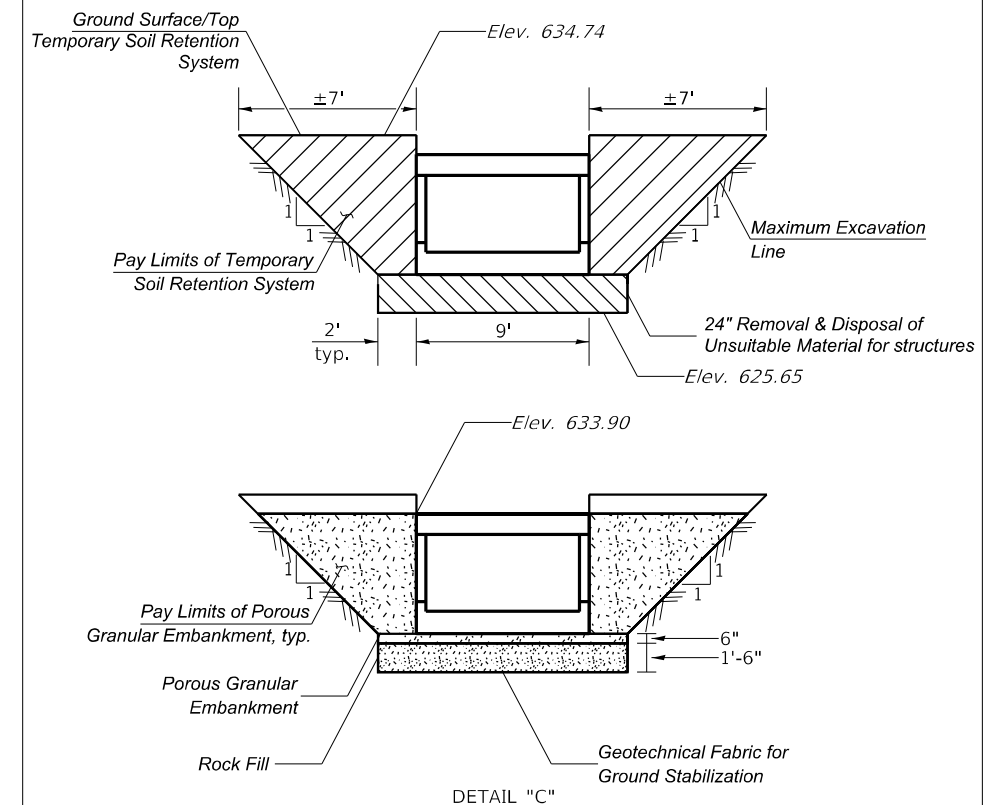


STATE OF ILLINOIS
DEPARTMENT OF TRANSPORTATION

STAGE I- TIBER CREEK BOX CULVERT TRAFFIC CONTROL TYPICAL SECTIONS


SCALE: SHEET 6 OF 12 SHEETS STA. TO STA.

F.A.P. RTE.	SECTION	COUNTY	TOTAL SHEETS	SHEET NO.
693	118R5-8	TAZEWELL	292	94
CONTRACT NO. 68A65				
ILLINOIS FED. AID PROJECT				

MODEL: Default
FILE: \\nslc-pw-bentley.com\\P\\V\\DOT\\Documents\\DOT Office\\District A\\Projects\\D4_68A65\\CADD\\D468A65\\chc-project\\Staging_DG.dgn

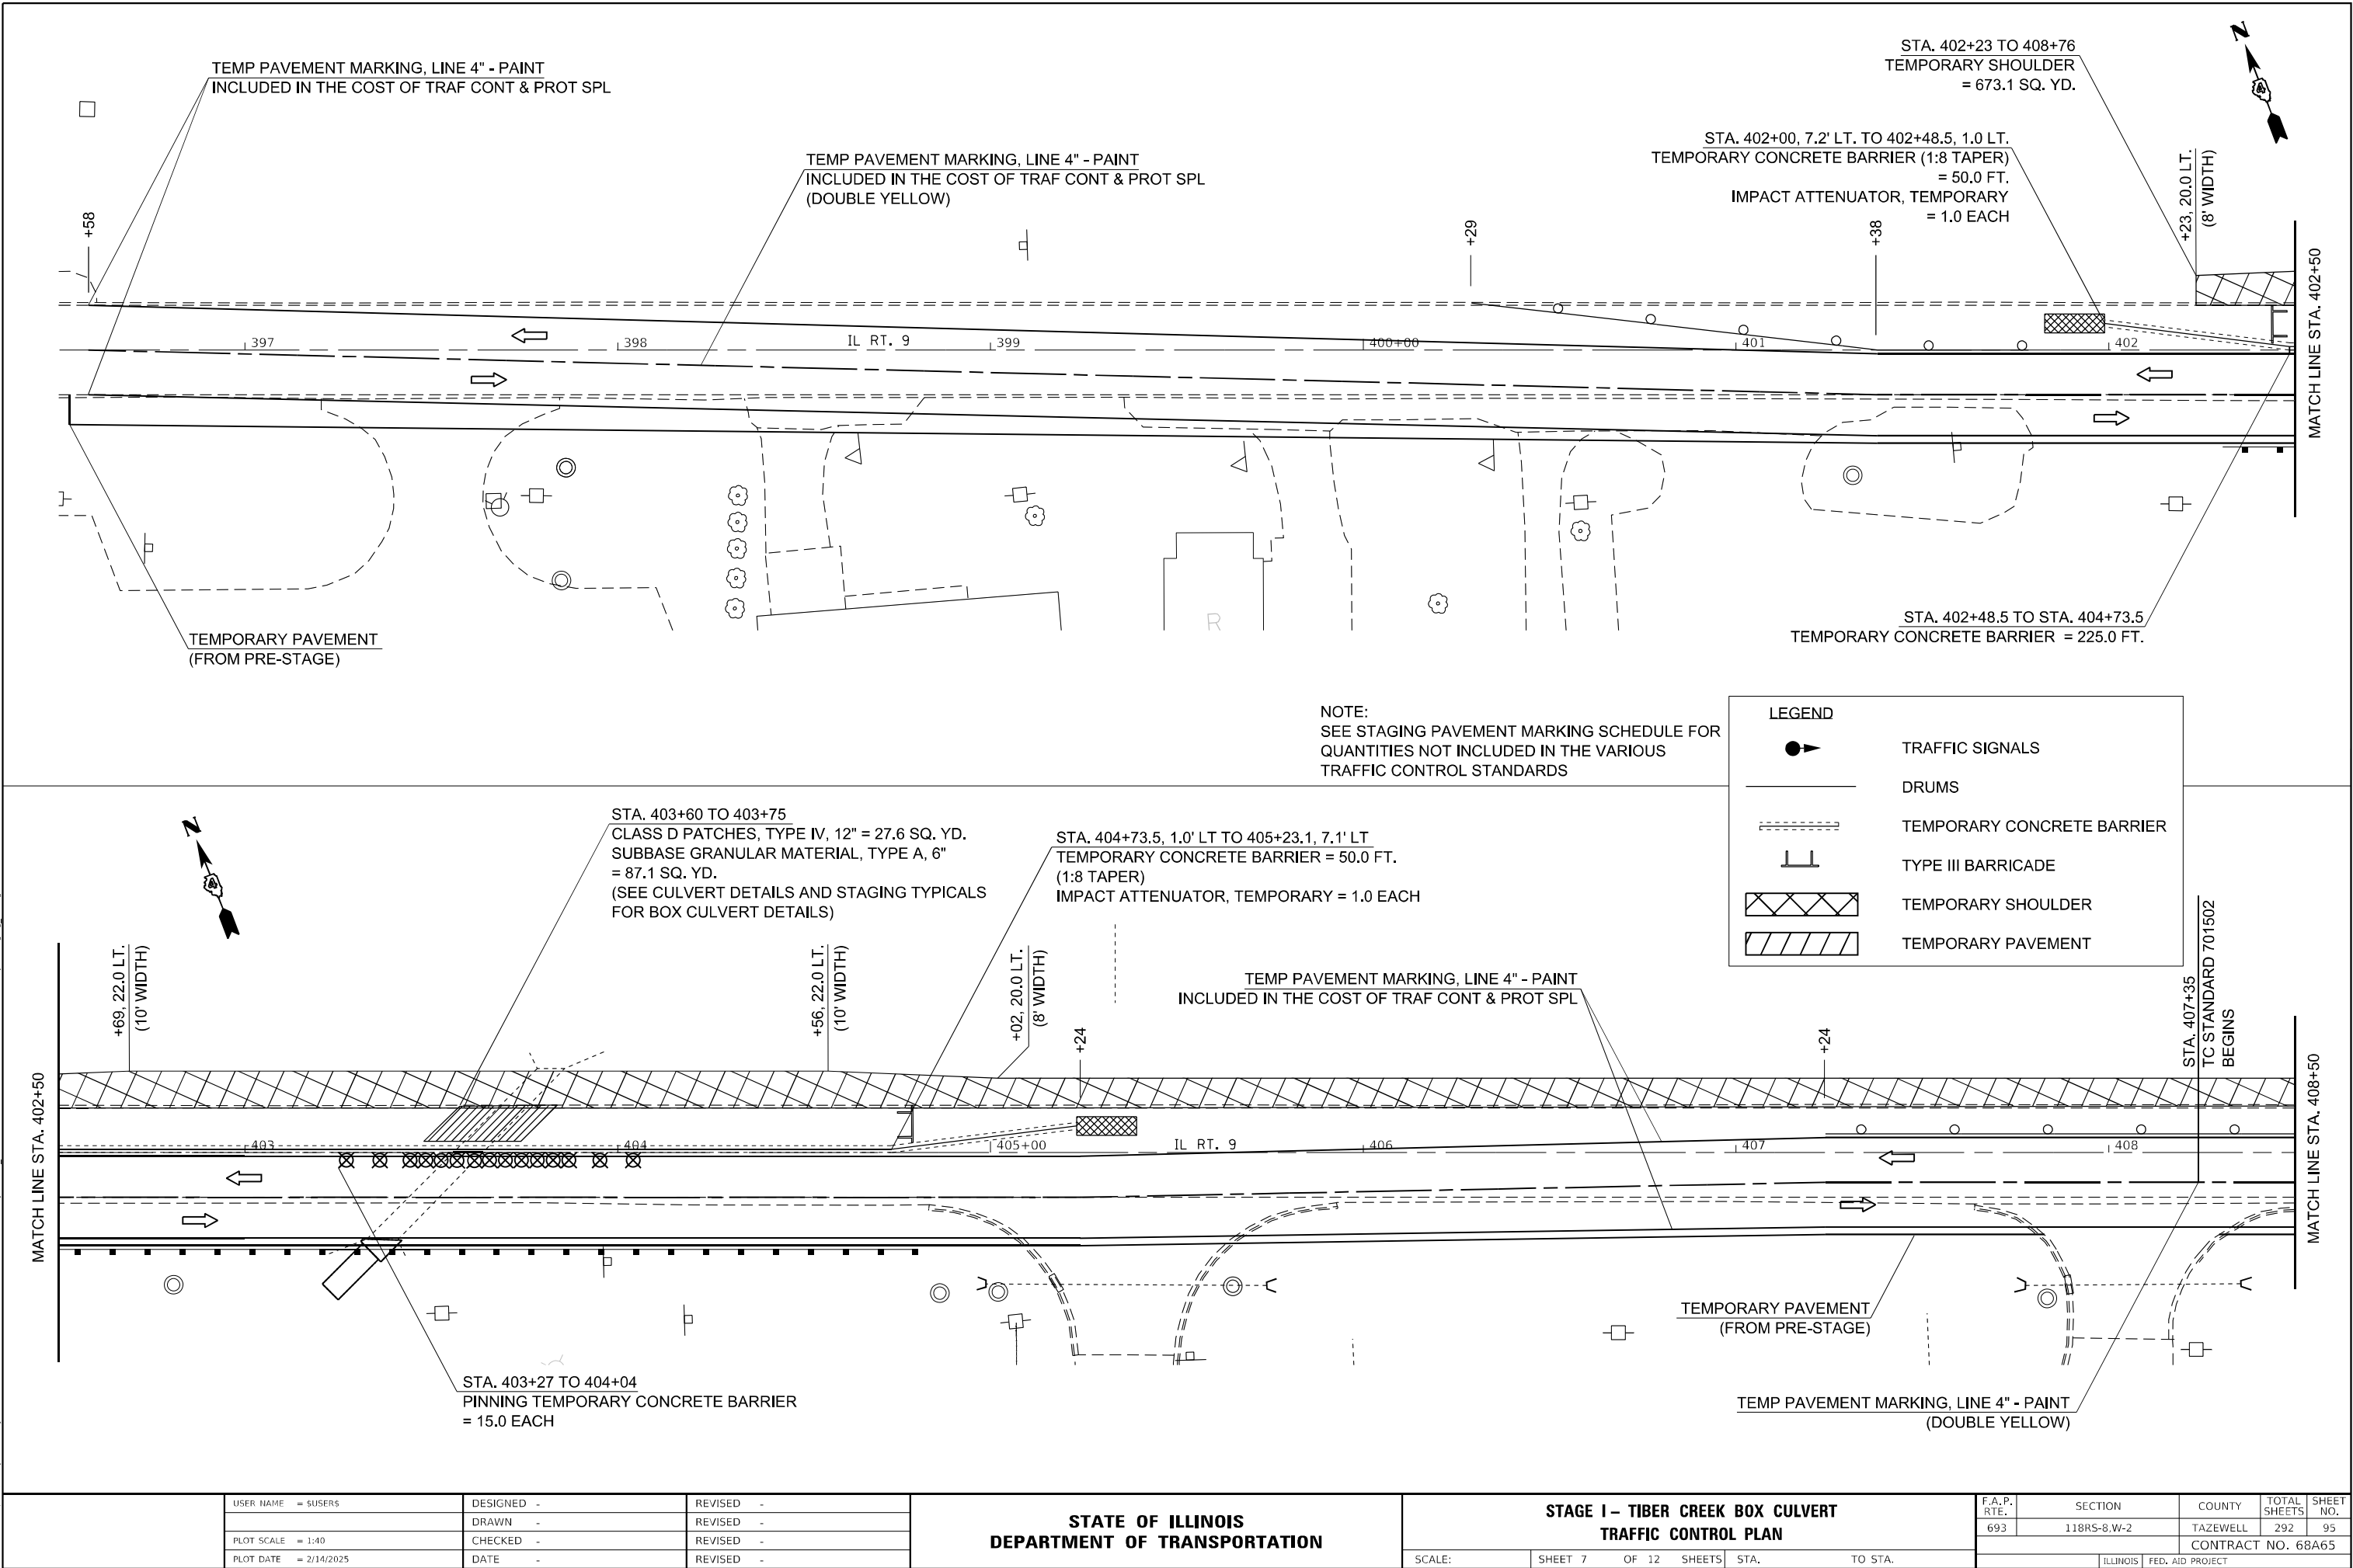

MODEL: Default
FILE: \\nslc-proj\ultra-cw-bentley.com\FW\DOT\Documents\DOT_Offices\District_4\Projects\DA_68A65\CA\000a3\CAD\sheet\DA68A65-shc-project-staging_DG.dgn

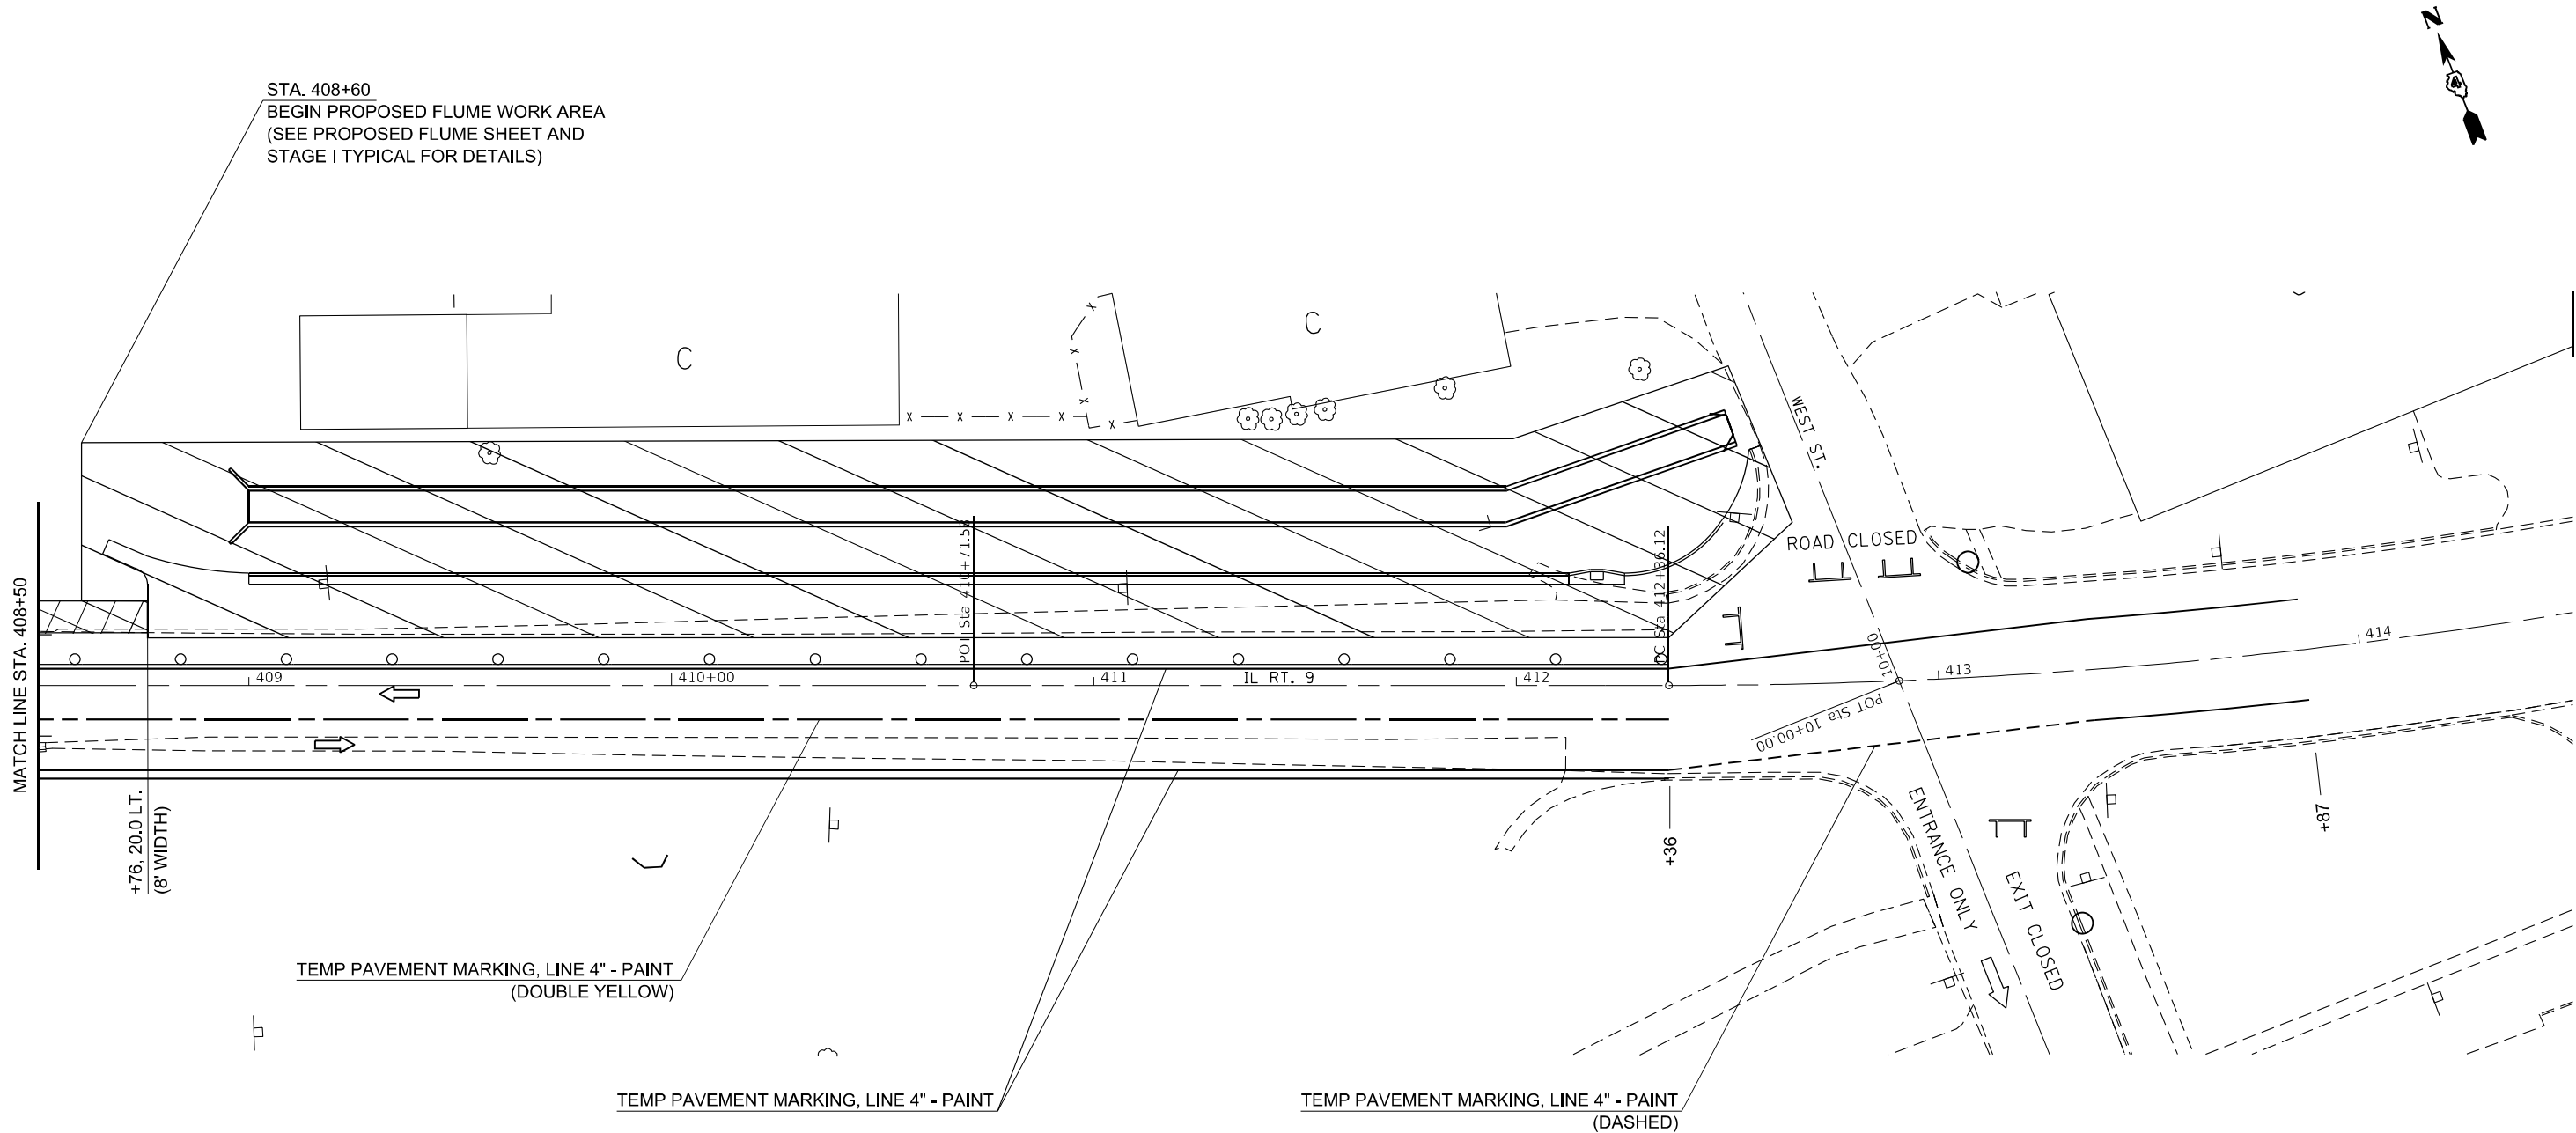

NOTE:
SEE STAGING PAVEMENT MARKING SCHEDULE FOR
QUANTITIES NOT INCLUDED IN THE VARIOUS
TRAFFIC CONTROL STANDARDS


LEGEND	
	TRAFFIC SIGNALS
	DRUMS
	TEMPORARY CONCRETE BARRIER
	TYPE III BARRICADE
	TEMPORARY SHOULDER
	TEMPORARY PAVEMENT

	USER NAME = \$USERS	DESIGNED -	REVISED -
		DRAWN -	REVISED -
	PLOT SCALE = 1:40	CHECKED -	REVISED -
	PLOT DATE = 2/14/2025	DATE -	REVISED -

STATE OF ILLINOIS
DEPARTMENT OF TRANSPORTATION

STAGE I - TIBER CREEK BOX CULVERT TRAFFIC CONTROL PLAN			
SCALE:	SHEET 8	OF 12 SHEETS	STA. TO STA.

F.A.P. RTE.	SECTION	COUNTY	TOTAL SHEETS	SHEET NO.
693	118RS-8,W-2	TAZEWELL	292	96
CONTRACT NO. 68A65				
ILLINOIS FED. AID PROJECT				

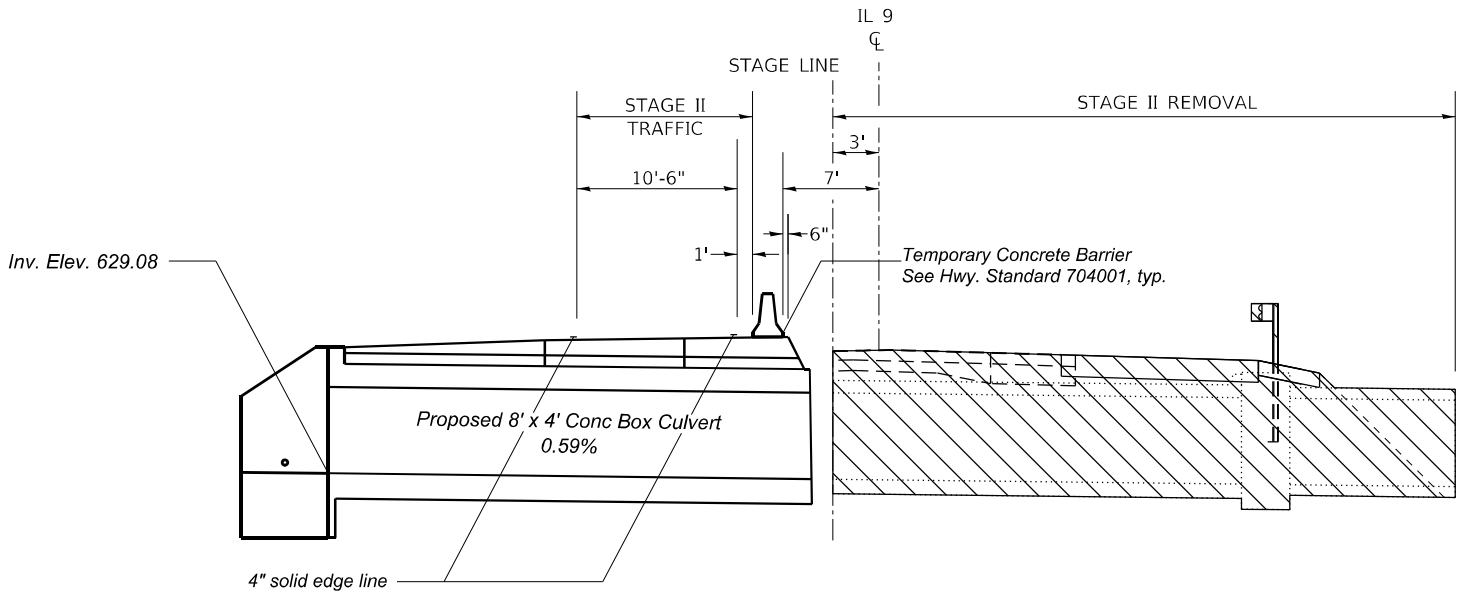

STAGE II NOTES:

STAGE II SHALL CONFORM TO HIGHWAY TRAFFIC CONTROL STANDARD 701321.

REMOVE EXISTING CONFLICTING PAVEMENT MARKINGS

ADVISORY SPEED LIMIT SHALL BE 30 MPH.


THE WEST ENTRANCE TO TREMONT HIGH SCHOOL SHALL BE CLOSED.

TEMPORARY RUMBLE STRIPS FROM STANDARD 701321 ARE ONLY NEEDED FOR WEST SIDE OF TRAFFIC CONTROL.

TEMPORARY CONCRETE BARRIER SHALL BE PINNED BETWEEN STA. 403+28 AND 404+05 DUE TO DROP OFF. PINNING SHALL BE PAID FOR AS PINNING TEMPORARY CONCRETE BARRIER. PINNING THAT IS REQUIRED ADJACENT TO IMPACT ATTENUATORS WILL NOT BE PAID FOR SEPARATELY, BUT IS INCLUDED IN THE COST OF TEMPORARY CONCRETE BARRIER.

TEMPORARY GUARDRAIL AND BOX CULVERT EXTENSION CAN BE REMOVED WHEN STAGE I IS COMPLETE.


TRAFFIC CONTROL ADJUSTMENTS MAY BE NECESSARY TO ACCOMODATE TRAFFIC FOR TREMONT HIGH SCHOOL. CONSTRUCTION TRAFFIC MAY BE RESTRICTED DURING THE SCHOOL YEAR AT THE BEGINNING AND END OF DAY. THE CONTRACTOR SHALL CONSULT WITH THE RESIDENT ENGINEER IN ORDER TO MAINTAIN TRAFFIC FLOW THROUGHOUT CONSTRUCTION. ANY TRAFFIC CONTROL ADJUSTMENTS NECESSARY SHALL BE CONSIDERED INCLUDED IN THE COST OF THE TRAFFIC CONTROL STANDARD.

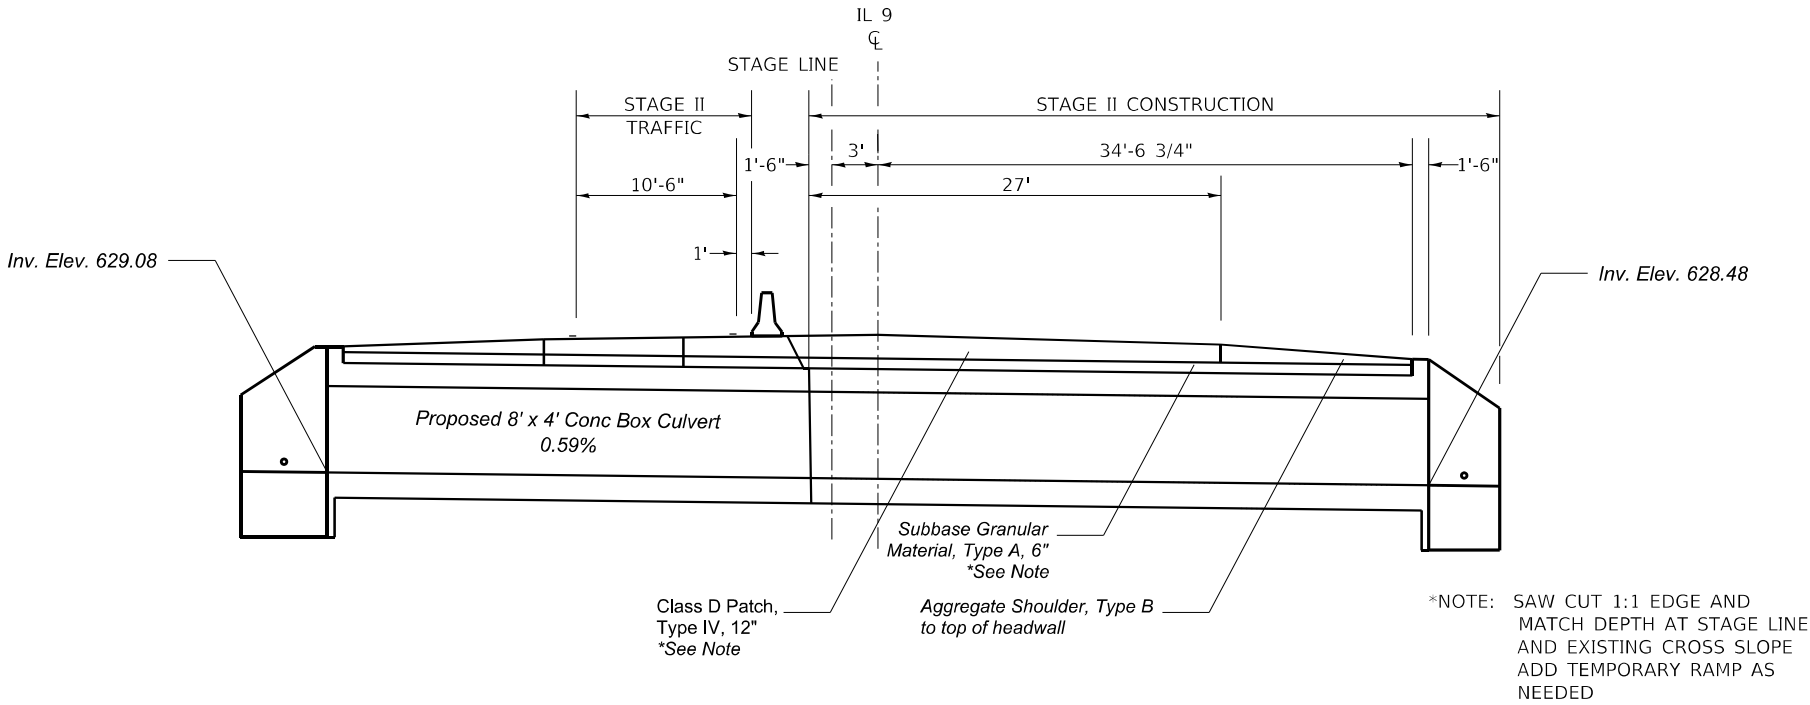

*NOTE: SAW CUT 1:1 EDGE AND MATCH DEPTH AT STAGE LINE AND EXISTING CROSS SLOPE ADD TEMPORARY RAMP AS NEEDED

MODEL: Default
FILE: \\naupc-prod\project-aw-bentley.com\FW\DOT\Documents\DOT Offices\District 4\Projects\DA_68A65\CADD\DA68A65\Sheet\ProjectStageII.dgn

	USER NAME = \$USERS	DESIGNED -	REVISED -	STATE OF ILLINOIS DEPARTMENT OF TRANSPORTATION	STAGE II – TIBER CREEK BOX CULVERT TRAFFIC CONTROL TYPICAL SECTIONS	SCALE:	SHEET 9	OF 12	SHEETS	STA.	TO STA.	F.A.P. RTE.	SECTION	COUNTY	TOTAL SHEETS	SHEET NO.
	PLOT SCALE = 1:40	DRAWN -	REVISED -									693	118RS-8	TAZEWELL	292	97
	PLOT DATE = 2/14/2025	CHECKED -	REVISED -									CONTRACT NO. 68A65				
		DATE -	REVISED -									ILLINOIS FED. AID PROJECT				

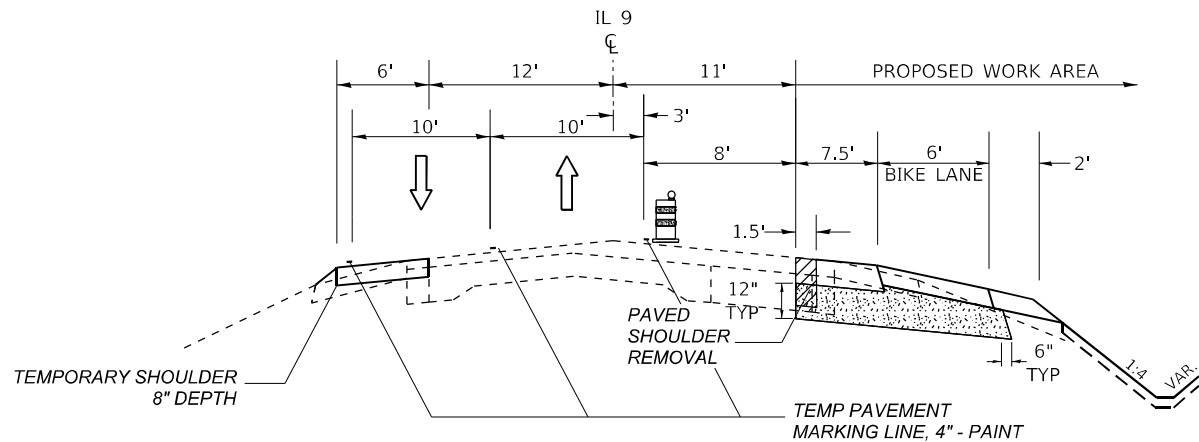

STAGE I NOTES:


COMPLETE TEMPORARY SHOULDER ON NORTH SIDE PER HIGHWAY TRAFFIC CONTROL STANDARD 701326 AND REMOVE EXISTING CONFLICTING PAVEMENT MARKINGS.

TEMPORARY PAVEMENT MARKINGS SHALL BE ON BOTH SIDES OF THE OPEN LANES WITH A DOUBLE YELLOW CENTERLINE.

CLOSE THE EASTBOUND SHOULDER AND SHIFT TRAFFIC TO THE NORTH PER HIGHWAY TRAFFIC CONTROL STANDARD 701502. MAINTAIN 8' WIDTH FROM AGGREGATE SUBGRADE IMPROVEMENT TO TRAVELED WAY. REGULATORY SPEED LIMIT SHALL BE 30 MPH. MAINTAIN TWO WAY TRAFFIC THROUGHOUT CONSTRUCTION.

REMOVE 1.5' INTO EXISTING PAVEMENT AND CONSTRUCT AGGREGATE SUBGRADE IMPROVEMENT AND HMA BASE COURSE. MATCH BASE COURSE INTO EXISTING SURFACE.

INSTALL TEMPORARY PAVEMENT MARKINGS (PAINT) ON BOTH SIDES OF WITH A DOUBLE YELLOW CENTERLINE FOR STAGE II TRAFFIC.

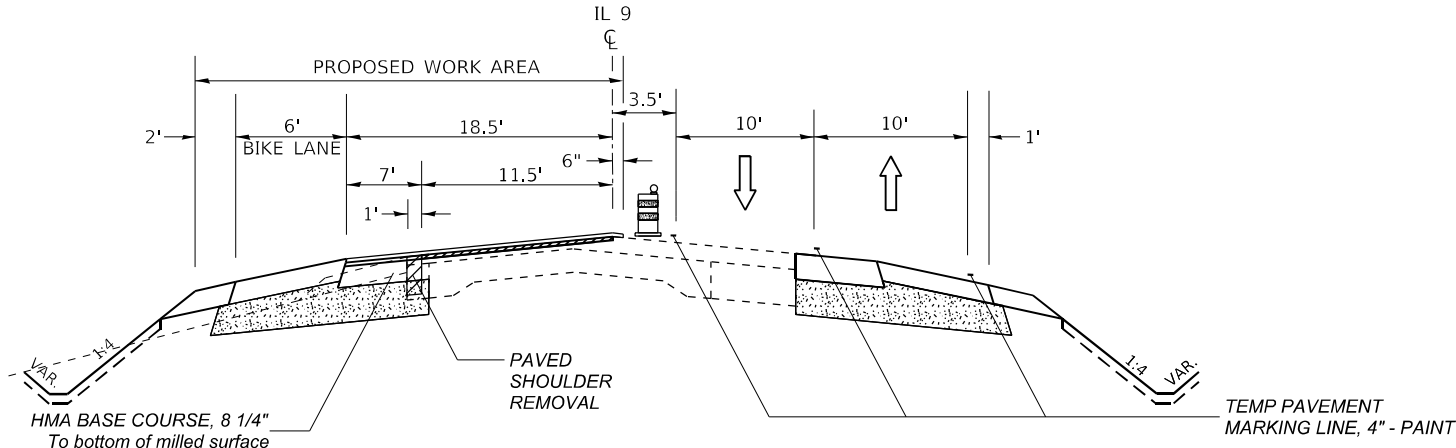


STAGE II NOTES:

CLOSE THE WESTBOUND LANE AND SHIFT TRAFFIC TO THE SOUTH PER HIGHWAY TRAFFIC CONTROL STANDARD 701502. REGULATORY SPEED LIMIT SHALL BE 30 MPH. MAINTAIN TWO WAY TRAFFIC THROUGHOUT CONSTRUCTION.

REMOVE 1' INTO THE EXISTING PAVEMENT AND CONSTRUCT AGGREGATE SUBGRADE IMPROVEMENT AND HMA BASE COURSE. MATCH BASE COURSE TO THE BOTTOM OF THE MILLED SURFACE.

COMPLETE ALL WORK IN WESTBOUND LANE WITH SURFACE EXTENDING 6" INTO THE EASTBOUND LANE.

INSTALL SHORT TERM PAVEMENT MARKINGS ON FINAL SURFACE FOR STAGE III TRAFFIC.

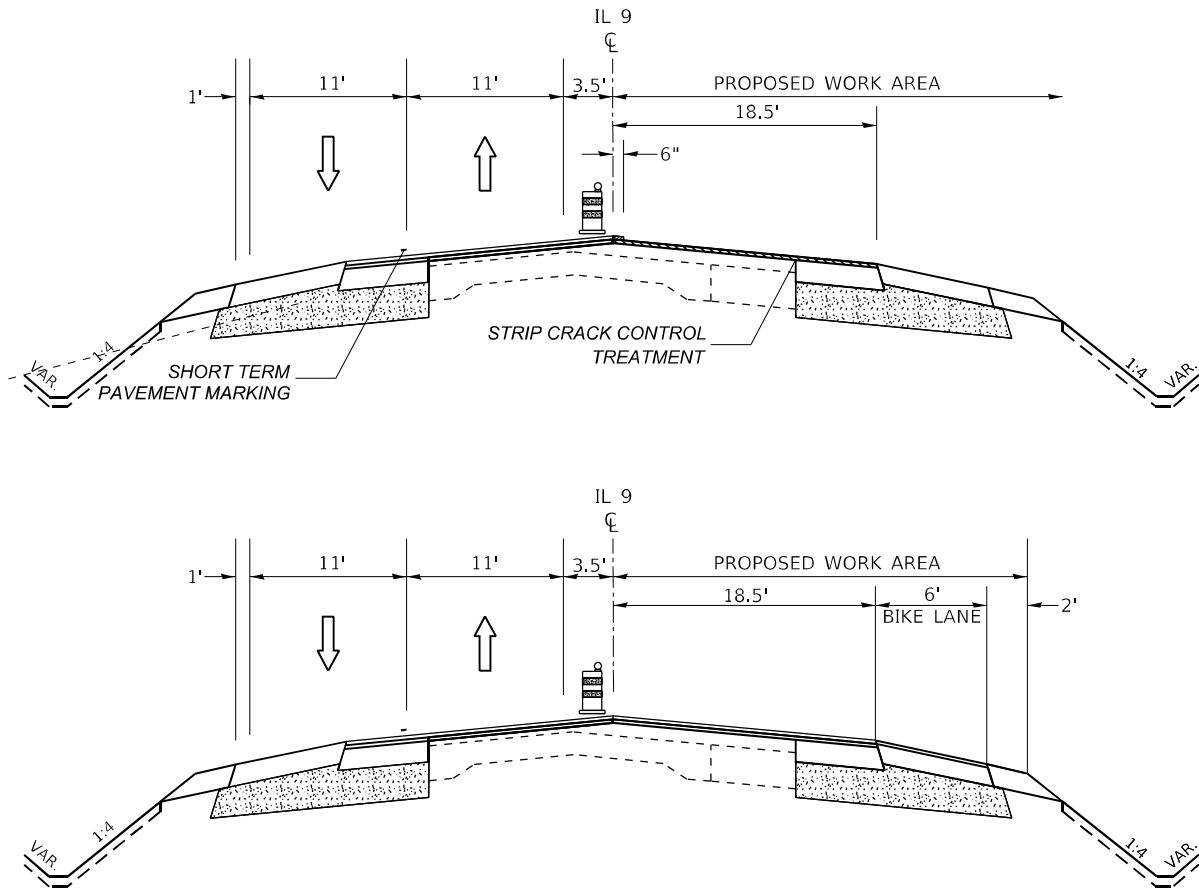

STAGE III NOTES:

CLOSE THE EASTBOUND LANE AND SHIFT TRAFFIC TO THE NORTH PER HIGHWAY TRAFFIC CONTROL STANDARD 701502. REGULATORY SPEED LIMIT SHALL BE 30 MPH. MAINTAIN TWO WAY TRAFFIC THROUGHOUT CONSTRUCTION.

MILL SURFACE, INCLUDING 6" OVERAGE, FROM CENTERLINE TO EDGE OF SHOULDER. THE REMOVAL OF 6" SURFACE AT CENTERLINE SHALL BE INCLUDED IN THE COST OF HMA SURFACE REMOVAL, 1 1/4".

-PLACE STRIP REFLECTIVE CRACK CONTROL TREATMENT ON SOUTH SIDE ONLY.

-PLACE BINDER AND SURFACE TO EDGE OF SHOULDER.

-PLACE FINAL SURFACE ON SHOULDER.

-PLACE FINAL AGGREGATE SHOULDER TO MATCH HMA SHOULDER.


MODEL: Default
FILE: \\nslc-pw-bentley.com\\P\\V\\DOT\\Documents\\DOT Offices\\District 4\\Projects\\D4_68A65\\CADD\\D468A65\\chc\\ProjectStrgling_DG.dgn

USER NAME	= \$USERS\$	DESIGNED	-	REVISED	-
		DRAWN	-	REVISED	-
PLOT SCALE	= 1:40	CHECKED	-	REVISED	-
PLOT DATE	= 2/14/2025	DATE	-	REVISED	-

STATE OF ILLINOIS
DEPARTMENT OF TRANSPORTATION

MAINLINE TRAFFIC CONTROL	
SCALE:	SHEET 11 OF 12 SHEETS
STA.	TO STA.

F.A.P. RTE.	SECTION	COUNTY	TOTAL SHEETS	SHEET NO.
693	118R5-8,W-2	TAZEWELL	292	99
CONTRACT NO. 68A65				
ILLINOIS FED. AID PROJECT				

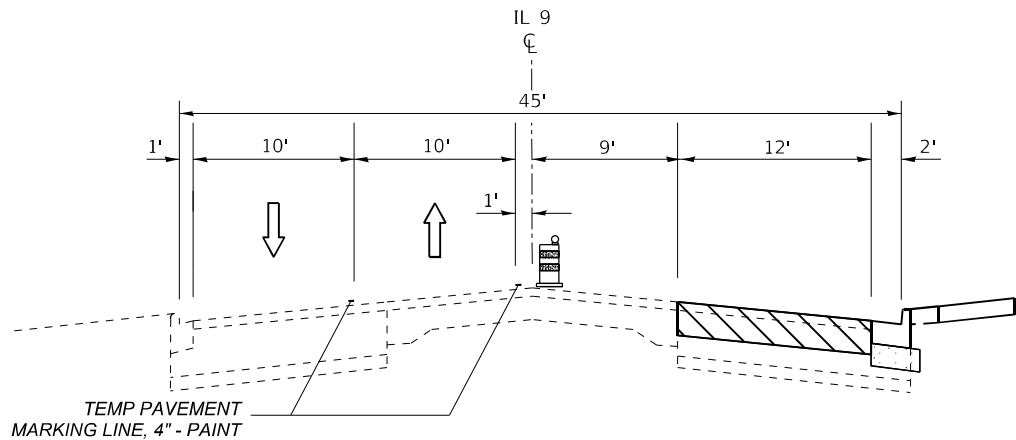

STAGE I NOTES:

CLOSE THE EASTBOUND LANE PER HIGHWAY TRAFFIC CONTROL STANDARD 701502.
REGULATORY SPEED LIMIT SHALL BE 25 MPH.
MAINTAIN TWO WAY TRAFFIC THROUGHOUT CONSTRUCTION.


REMOVE EXISTING CONFLICTING PAVEMENT MARKINGS.

TEMPORARY PAVEMENT MARKINGS SHALL BE NEXT TO THE WORK AREA
AND A DOUBLE YELLOW CENTERLINE.

COMPLETE HMA BASE COURSE AND CURB.
MATCH BASE COURSE TO THE CURB.

INSTALL TEMPORARY PAVEMENT MARKING LINE, 4" PAINT FOR STAGE II.

BUILD UP TO TOP LIFT OF BINDER THROUGH PROFILE ADJUSTMENT SECTION FROM
STA. 424+24 TO STA. 430+14. MATCH INTO PROPOSED CURB ELEVATION.

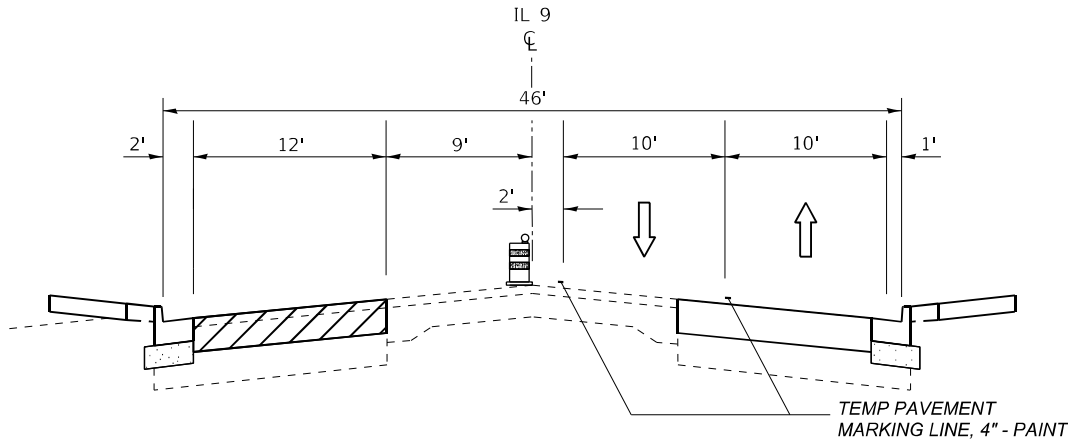

STAGE II NOTES:

CLOSE THE WESTBOUND LANE PER HIGHWAY TRAFFIC CONTROL STANDARD 701502.
REGULATORY SPEED LIMIT SHALL BE 25 MPH.
MAINTAIN TWO WAY TRAFFIC THROUGHOUT CONSTRUCTION.


TEMPORARY PAVEMENT MARKINGS SHALL BE NEXT TO THE WORK AREA
AND A DOUBLE YELLOW CENTERLINE.

COMPLETE HMA BASE COURSE AND CURB, MATCHING INTO THE PROPOSED ELEVATION
OF THE CURB.

REMOVE SURFACE EXTENDING FROM CENTERLINE TO CURB. COMPLETE ADDITIONAL REMOVAL
AND BINDER BUILD UP IN PROFIILE ADJUSTMENT AREA FROM STATION 424+24 TO STA 430+14.

MAINTAIN CONTINUOUS PAVING WITH SURFACE. WHEN SURFACE IS ABOVE EXISTING PROFILE,
PAVE 6" INTO THE EASTBOUND LANE.


INSTALL SHORT TERM PAVEMENT MARKINGS FOR STAGE III.

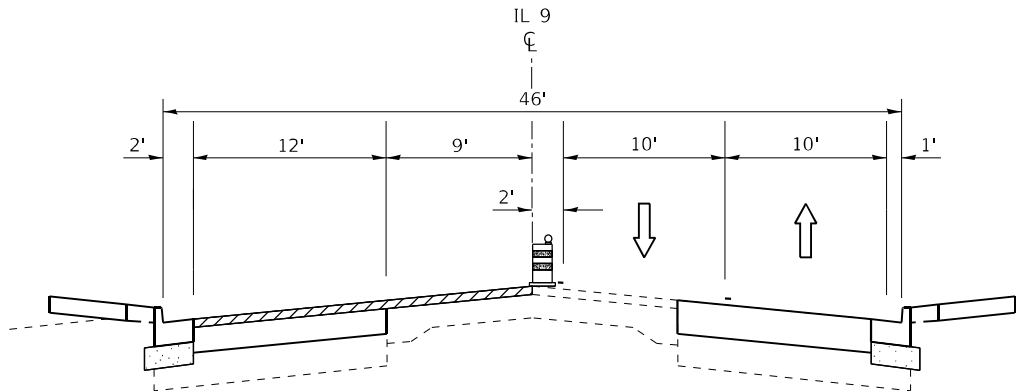

STAGE III NOTES:

CLOSE THE EASTBOUND LANE PER HIGHWAY TRAFFIC CONTROL STANDARD 701502.
REGULATORY SPEED LIMIT SHALL BE XX MPH.
MAINTAIN TWO WAY TRAFFIC THROUGHOUT CONSTRUCTION.

REMOVE SURFACE EXTENDING FROM CENTERLINE TO CURB. COMPLETE ADDITIONAL REMOVAL
AND BINDER BUILD UP IN PROFIILE ADJUSTMENT AREA FROM STATION 424+24 TO STA 430+14.
ADDITIONAL 6" REMOVAL OF SURFACE AT CENTERLINE IS INCLUDED IN THE ASSOCIATED
PAY ITEMS.

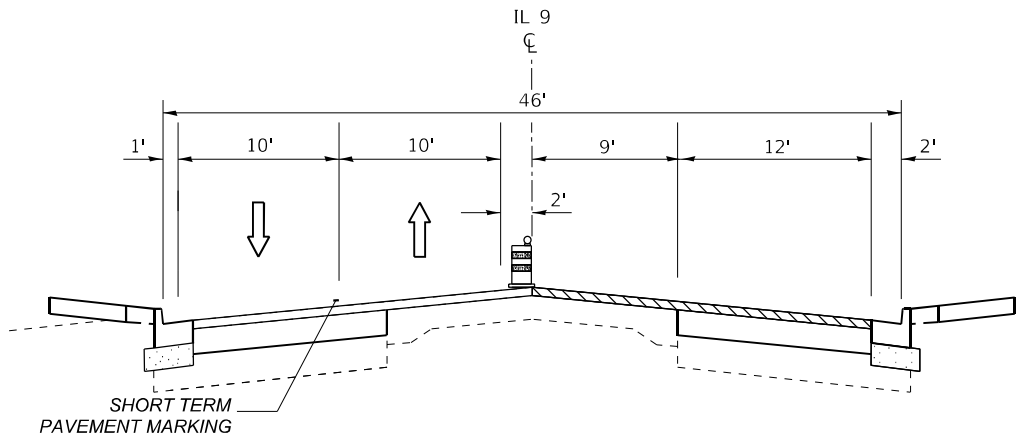

MODEL: Default
FILE: \\nslc-pw-bentley.com\FW\DOT\Documents\DOT Offices\District 4\Projects\DA_68A65\CA00DB3\CAD\sheet3\DA68A65-shc-project-stage_03.dgn

USER NAME = \$USERS	DESIGNED -	REVISED -
	DRAWN -	REVISED -
PLOT SCALE = 1:40	CHECKED -	REVISED -
PLOT DATE = 2/14/2025	DATE -	REVISED -

STATE OF ILLINOIS
DEPARTMENT OF TRANSPORTATION

MAINLINE TRAFFIC CONTROL			
SCALE:	SHEET 12	OF 12 SHEETS	STA. TO STA.

F.A.P. RTE.	SECTION	COUNTY	TOTAL SHEETS	SHEET NO.
693	118RS-8,W-2	TAZEWELL	292	100
CONTRACT NO. 68A65				
ILLINOIS FED. AID PROJECT				