

STATE OF ILLINOIS
DEPARTMENT OF TRANSPORTATION

F.A.I. RTE.	SECTION	COUNTY	TOTAL SHEETS	SHEET NO.
57		PULASKI	103 *	1
		ILLINOIS	CONTRACT NO. 78A80	

77(1,1-1,1-2,1-3,2,2-1,3)RS-3;Bridge Repair 25-4

* 103 + 2 = 105 TOTAL SHEETS

D-99-059-24

FOR INDEX OF SHEETS, SEE SHEET NO. 3

TRAFFIC DATA

TRAFFIC DATA I-57 PULASKI COUNTY			
I-57 (FAI 57)			
STA. 3.39 - 170.72			
	2025	2035	2045
PV =	3,545	3,920	4,320
SU =	3,265	3,605	3,985
MU =	330	365	405
ADT =	7,140	7,890	8,710

TOWNSHIPS

MOUNDS
VILLA RIDGE
PULASKI
ULLIN
WETAUG


BEGIN IMPROVEMENT
STA. 61+77 SB
62+97 NB

BRIDGE DECK OVERLAY
SN 077-0007(08)

DESIGN DESIGNATION : N/A

COORDINATE SYSTEM : ILLINOIS WEST

POSTED SPEED : 70 MPH

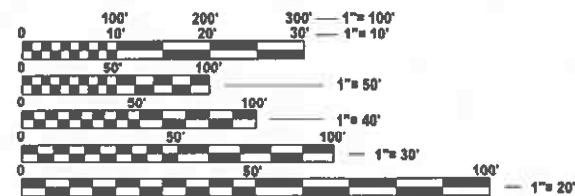

FULL SIZE PLANS HAVE BEEN PREPARED USING STANDARD
ENGINEERING SCALES. REDUCED SIZED PLANS WILL NOT
CONFORM TO STANDARD SCALES. IN MAKING MEASUREMENTS
ON REDUCED PLANS, THE ABOVE SCALES MAY BE USED.

J.U.L.I.E.
JOINT UTILITY LOCATION INFORMATION FOR EXCAVATION
1-800-892-0123
OR 811

PROJECT ENGINEER VALERIE ROLLA
PROJECT DESIGNER NATHANIEL MORRIS

END SB IMPROVEMENT
STA 688+75


GROSS LENGTH = 62,763.14 FT. (SB) / 41,013.66 FT. (NB) = 11.887 MILES (SB) / 7.768 MILES (NB)
NET LENGTH = 61,797.33 FT. (SB) / 40,047.55 FT. (NB) = 11.704 MILES (SB) / 7.585 MILES (NB)

CONTRACT NO. 78A80

PROPOSED HIGHWAY PLANS

FAI ROUTE 57 (I-57/US 51)
SECTION 77(1,1-1,1-2,1-3,2,2-1,3)RS-3;BRIDGE REPAIR 25-4
PROJECT NHPP-YWWM(315)
RESURFACING & BRIDGE DECK OVERLAY
PULASKI COUNTY

C-99-107-24

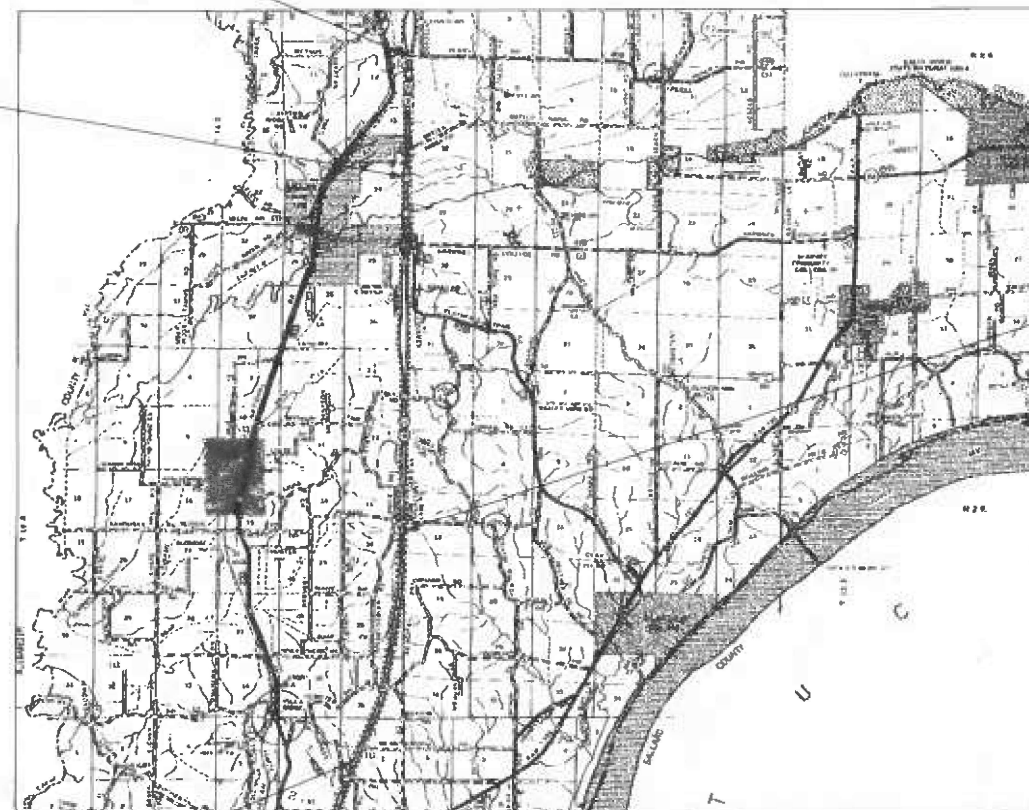

END NB IMPROVEMENT
STA 472+65



STATE OF ILLINOIS
DEPARTMENT OF TRANSPORTATION

SUBMITTED Feb 13 20 25
Lora S. Rensing RD
REGIONAL ENGINEER
March 21 2025
[Signature]
ENGINEER OF DESIGN AND ENVIRONMENT
March 21 2025
[Signature]
DIRECTOR OF HIGHWAYS PROJECT IMPLEMENTATION

**PRINTED BY THE AUTHORITY
OF THE STATE OF ILLINOIS**

MODEL: 02-Signature (Sheet)
FILE NAME: c:\pwworking\mcherry\p04098577\0978490-Sha-Cover_Sig.dgn

Prepared By:	<u>Susan Re</u>
	DISTRICT STUDIES & PLANS ENGINEER
Examined By:	
	DISTRICT LAND ACQUISITION ENGINEER
Examined By:	<u>Carrie Nelson</u>
	DISTRICT PROGRAM DEVELOPMENT ENGINEER
Examined By:	<u>[Signature]</u>
	DISTRICT OPERATIONS ENGINEER
Examined By:	
	DISTRICT PROJECT IMPLEMENTATION ENGINEER
Examined By:	<u>Bendwills</u>
	DISTRICT CONSTRUCTION ENGINEER
Examined By:	<u>Ann Hays</u>
	DISTRICT MATERIALS ENGINEER

	USER NAME	DESIGNED	REVISED	STATE OF ILLINOIS DEPARTMENT OF TRANSPORTATION	SIGNATURE SHEET				FA I RTE	SECTION	COUNTY	TOTAL SHEETS	SHEET NO.
	Brandy Maes	DRAWN	REVISED		SCALE:	SHEET 2	OF 2	SHEETS	STA.	TO STA.	ILLINOIS	FED. AID PROJECT	CONTRACT NO. 78A80
	PLOT DATE	CHECKED	REVISED										
	2/6/2025	DATE	REVISED										

MTD CROSSING RESTRICTIONS TABLE						
FAI 64 (I-64) SN & CENTERLINE STATION			EXISTING FILL HEIGHT OVER BOX CULVERT	THICKNESS OF EXISTING PAVEMENT OVER STRUCTURE	MAXIMUM GROSS WEIGHT RESTRICTIONS	MTD CROSSING RESTRICTIONS
			FOOT	FOOT	TONS	
CULVERTS						
SN 077-7014	MP	16.20	2.1	16" (10" PCC, 6" HMA)	40	Emptied *
SN 077-7034	MP	16.08	6	16" (10" PCC, 6" HMA)	40	Emptied *
SN 077-7033	MP	15.65	6	16" (10" PCC, 6" HMA)	40	Emptied *
SN 077-7032	MP	14.11	10	16" (10" PCC, 6" HMA)	40	Emptied *
SN 077-7026	MP	13.36	2	14" (8" CRPCC, 6" HMA)	40	Emptied *
SN 077-7028	MP	13.28	2	14" (8" CRPCC, 6" HMA)	40	Emptied *
SN 077-7018	MP	12.16	16.4	14.25" (7" CRPCC, 7.25" HMA)	40	Emptied *
SN 077-7027	MP	11.64	2	14" (8" CRPCC, 6" HMA)	40	Emptied *
SN 077-7025	MP	11.61	2	14" (8" CRPCC, 6" HMA)	40	Emptied *
SN 077-7024	MP	11.56	2	14" (8" CRPCC, 6" HMA)	40	Emptied *
SN 077-7023	MP	11.52	2.5	14" (8" CRPCC, 6" HMA)	40	Emptied *
SN 077-7029	MP	11.50	2	14" (8" CRPCC, 6" HMA)	40	Emptied *
SN 077-7022	MP	11.47	2	14" (8" CRPCC, 6" HMA)	40	Emptied *
SN 077-7030	MP	11.43	2	14" (8" CRPCC, 6" HMA)	40	Emptied *
SN 077-7021	MP	11.40	2	14" (8" CRPCC, 6" HMA)	40	Emptied *
SN 077-7031	MP	11.34	3.3	14" (8" CRPCC, 6" HMA)	37.6	Emptied *
SN 077-7020	MP	11.32	2.2	14" (8" CRPCC, 6" HMA)	32.8	Emptied *
SN 077-7019	MP	10.68	10	14" (8" CRPCC, 6" HMA)	40	Emptied *
SN 077-7017	MP	9.92	11.2	14" (8" CRPCC, 6" HMA)	40	Emptied *
SN 077-7016	MP	9.65	28	14" (8" CRPCC, 6" HMA)	40	Emptied *
SN 077-7010	MP	9.00	10.5	14" (8" CRPCC, 6" HMA)	40	Emptied *
SN 077-7013	MP	6.99	8.3	19.25" HMA	40	Emptied *
SN 077-7015	MP	5.88	9	19.25" HMA	40	Emptied *
SN 077-7011	MP	5.41	9	19.25" HMA	40	Emptied *
SN 077-7012	MP	4.71	9	19.25" HMA	40	Emptied *
BRIDGES						
SN 077-0005	MP	13.87	N/A	N/A	40	Emptied *
SN 077-0006	MP	13.88	N/A	N/A	40	Emptied *
SN 077-0007	MP	14.43	N/A	N/A	40	Emptied *
SN 077-0008	MP	14.44	N/A	N/A	40	Emptied *
SN 077-0013	MP	16.14	N/A	N/A	40	Emptied *
SN 077-0014	MP	16.15	N/A	N/A	40	Emptied *
SN 077-0040	MP	14.93	N/A	2.75" HMA	40	Emptied *

GENERAL NOTES

FACTORS USED FOR ESTIMATING PLAN QUANTITIES ARE AS FOLLOWS AND SHALL NOT BE USED FOR THE BASIS OF FINAL QUANTITIES:

ALL HOT MIX ASPHALT	2.016 TONS/CU. YD.
ALL AGGREGATE	2.05 TONS/CU. YD.

THE QUANTITY OF SHORT TERM PAVEMENT MARKING SHOWN IN THE PLANS IS BASED ON ONE APPLICATION EACH FOR THE HMA SURFACE REMOVAL, BINDER COURSE, AND SURFACE COURSE

EXISTING PIPE UNDERDRAIN OUTLETS IN THE FORESLOPES OR MEDIAN SLOPES SHALL BE PRESERVED AND PROTECTED DURING CONSTRUCTION. ANY DAMAGE TO AN UNDERDRAIN OUTLET RESULTING FROM CONSTRUCTION ACTIVITY SHALL BE REPAIRED AT THE CONTRACTOR'S EXPENSE.

LONGITUDINAL JOINT SEALANT SHALL BE PLACED UNDER THE HMA SURFACE COURSE

WHEN SHOULDER RESURFACING OF 6 FEET OR LESS IS ALLOWED TO BE PLACED SIMULTANEOUSLY WITH THE ADJACENT TRAFFIC LANE, THE MAINLINE QUALITY MANAGEMENT PROGRAM WILL BE ENFORCED FOR THE MAINLINE AND SHOULDERS

COMMITMENTS: NONE

SHEET NO	DESCRIPTION
1	COVER SHEET
2	SIGNATURE SHEET
3	INDEX OF SHEETS, GENERAL NOTES, COMMITMENTS, MTD TABLE, & HIGHWAY STANDARDS
3A	MIX DESIGN
4-10	SUMMARY OF QUANTITIES
11-19	TYPICAL SECTIONS
20	MAINLINE RESURFACING SCHEDULE
21	SHOULDER RESURFACING/RUMBLE STRIPS SCHEDULE
22	RAMPS & CROSSOVER RESURFACING SCHEDULE,
23-24	PAVEMENT MARKING SCHEDULE
25	PIPE UNDERDRAIN SCHEDULE
25A	PATCHING SCHEDULES
26-52	FAI 57 PLAN LAYOUT
53-54	DETAIL: HMA TRANSITION UNDER OVERPASSES
55	DETAIL: BUTT JOINTS
56-102	BRIDGE PLANS
103	DETAIL: ROUGH GROOVED SURFACE, UNEVEN LANE SIGN, & UNDERDRAIN OUTLET MARKER

000001-08 STANDARD SYMBOLS, ABBREVIATIONS AND PATTERNS
001001-02 AREAS OF REINFORCEMENT BARS
001006 DECIMAL OF AN INCH AND OF A FOOT
420001-10 PAVEMENT JOINTS
420401-13 PAVEMENT CONNECTOR (PCC) FOR BRIDGE APPROACH SLAB
420701-03 PAVEMENT WELDED WIRE REINFORCEMENT
442001-04 CLASS A PATCHES
442101-09 CLASS B PATCHES
601001-05 PIPE UNDERDRAINS
601101-02 CONCRETE HEADWALL FOR PIPE UNDERDRAINS
642001-03 SHOULDER RUMBLE STRIPS, 16 IN
701101-05 OFF-ROAD OPERATIONS, MULTILANE, 15 FT TO 24 IN FROM PAVEMENT EDGE
701106-02 OFF-ROAD OPERATIONS, MULTILANE, MORE THAN 15 FT AWAY
701400-12 APPROACH TO LANE CLOSURE, FREEWAY_EXPRESSWAY
701401-13 LANE CLOSURE, FREEWAY_EXPRESSWAY
701402-12 LANE CLOSURE, FREEWAY_EXPRESSWAY WITH BARRIER
701411-09 LANE CLOSURE MULTILANE, AT ENTRANCE OR EXIT RAMP, FOR SPEEDS 45 MPH OR MORE
701426-09 LANE CLOSURE, MULTILANE, INTERMITTENT OR MOVING OPERATION, FOR SPEEDS 45 MPH OR MORE
701428-01 TRAFFIC CONTROL, SETUP AND REMOVAL, FREEWAY/EXPRESSWAY
701456-05 PARTIAL EXIT RAMP CLOSURE FREEWAY/EXPRESSWAY
701901-10 TRAFFIC CONTROL DEVICES
780001-05 TYPICAL PAVEMENT MARKINGS
781001-04 TYPICAL APPLICATIONS RAISED REFLECTIVE PAVEMENT MARKERS

STATE OF ILLINOIS
DEPARTMENT OF TRANSPORTATION

SCALE:	SHEET 3	OF 1	SHEETS	STA.	TO STA.
--------	---------	------	--------	------	---------

77(1.1-1.1-2.1-3.2.2-1.3)RS-3:Bridge Repair 25-4

MODEL: MIX DESIGN [Sheet]
FILE NAME: c:\p\work\p\w\id\code\mmd\086571\0878A80-ShrB-Index_GenNotes.dgn

Locations	Hot-Mix Asphalt Surface Course (1 ½", 1 ¾")
Mixture Use(s):	Polymerized Hot-Mix Asphalt Surface Course, Mix D, N90
PG:	SBS PG 76 - 22
Design Air Voids:	4.0%, 90 Gyration Design
Mixture Composition: (Gradation Mixture)	IL-9.5mm
Friction Aggregate:	Mix D
Mixture Weight:	112 lbs/sq yd/in
Quality Management Program:	PFP
Sublot Size:	1,000 tons
Material Transfer Device	Yes

Locations	Hot-Mix Asphalt Binder Course (2 ¼")
Mixture Use(s):	Polymerized Hot-Mix Asphalt Binder Course, IL-19.0, N90
PG64-22	SBS PG 76-22
Design Air Voids:	4.0%, 90 Gyration Design
Mixture Composition: (Gradation Mixture)	IL-19.0mm
Friction Aggregate:	None
Mixture Weight:	112 lbs/sq yd/in
Quality Management Program:	PFP
Sublot Size:	1,000 tons
Material Transfer Device	Yes

Locations	Hot-Mix Asphalt Binder Course (1 ½")
Mixture Use(s):	Hot-Mix Asphalt Binder Course, IL-9.5 FG, N90
PG64-22	PG76-22
Design Air Voids:	4.0%, 90 Gyration Design
Mixture Composition: (Gradation Mixture)	IL-9.5mm
Friction Aggregate:	None
Mixture Weight:	112 lbs/sq yd/in
Quality Management Program:	QC/QA
Sublot Size:	3,000 tons
Material Transfer Device	No

Locations	Hot-Mix Shoulders 2", Hot-Mix Shoulders 10" (Top Lift), Hot-Mix Asphalt Shoulders (3 ¾" and 3 ¼" Top Lifts)
Mixture Use(s):	Hot-Mix Asphalt Surface Course, Mix C, N30
PG:	PG64 -22
Design Air Voids:	4.0%, 30 Gyration Design
Mixture Composition: (Gradation Mixture)	IL-9.5L
Friction Aggregate:	None
Mixture Weight:	112 lbs/sq yd/in
Quality Management Program:	QCP: 10' shoulders QC/QA: 4' Shoulders
Sublot Size:	QCP: 1000 tons QC/QA: 3,000 tons
Material Transfer Device	10' Shoulders - Yes 4' Shoulders - No

Locations	Hot-Mix Asphalt Shoulders (3 ¾" Lower Lift), Hot-Mix Shoulders 10" (Lower Lifts)
Mixture Use(s):	Hot-Mix Asphalt Binder Course, IL-19.0, N50
PG64-22	PG 64-22
Design Air Voids:	4.0%, 50 Gyration Design
Mixture Composition: (Gradation Mixture)	IL-19.0mm
Friction Aggregate:	None
Mixture Weight:	112 lbs/sq yd/in
Quality Management Program:	QCP: 10' shoulders QC/QA: 4' Shoulders
Sublot Size:	QCP: 1,000 tons QC/QA: 3,000 tons
Material Transfer Device	10' Shoulders - Yes 4' Shoulders - No

Locations	Hot-Mix Asphalt Shoulder (3 ¼" Lower Lift)
Mixture Use(s):	Hot-Mix Asphalt Binder Course, IL-9.5 FG, N50
PG64-22	PG 64-22
Design Air Voids:	4.0%, 50 Gyration Design
Mixture Composition: (Gradation Mixture)	IL-9.5mm
Friction Aggregate:	None
Mixture Weight:	112 lbs/sq yd/in
Quality Management Program:	QCP: 10' shoulders QC/QA: 4' Shoulders
Sublot Size:	QCP: 1,000 tons QC/QA: 3,000 tons
Material Transfer Device	10' Shoulders: Yes 4' Shoulders: No

Lift thicknesses

Hot Mix Asphalt Shoulders 3 ¾":
1 ½" Surface Course
2 ¼" Binder Course

Hot Mix Asphalt Shoulders 3 ¼":
1 ¾" Surface Course
1 ½" Binder Course

Hot Mix Asphalt Shoulders 10":
1 ½" Surface Course
2 ¼" Binder Course
2 ¼" Binder Course
4" Binder Course

STATION EQUATIONS USED

EQ STA 66+47.82 Ȣ SBL (BK) = STA 65+79.97 Ȣ MEDIAN (AH)
EQ STA 66+27.18 Ȣ NBL (BK) = STA 65+79.97 Ȣ MEDIAN (AH)
EQ STA 259+37.77 Ȣ MEDIAN (BK) = STA 259+39.47 Ȣ SBL (AH)
EQ STA 259+37.77 Ȣ MEDIAN (BK) = STA 259+39.47 Ȣ NBL (AH)
EQ STA 348+23.50 Ȣ SBL (BK) = STA 348+44.35 Ȣ MEDIAN (AH)
EQ STA 348+23.50 Ȣ NBL (BK) = STA 348+44.35 Ȣ MEDIAN (AH)

OMISSIONS

SN 077-0014 (SB)	STA 80+45.02	TO 82+00.35
SN 077-0013 (NB)	STA 81+11.34	TO 82+66.97
SN 077-0008 (SB)	STA 168+90.10	TO 174+97.90
SN 077-0007 (NB)	STA 168+90.10	TO 174+97.90
SN 077-0005 (SB)	STA 200+40.65	TO 202+22.48
SN 077-0006 (NB)	STA 200+21.51	TO 202+03.34

STATIONING FOR STRUCTURES IS FROM THE MEDIAN ALIGNMENT USED IN THE ROADWAY PLANS

	USER NAME = mellissa.cole	DESIGNED -	REVISED -	STATE OF ILLINOIS DEPARTMENT OF TRANSPORTATION	MIX DESIGN			F.A.I. RTE.	SECTION	COUNTY	TOTAL SHEETS	SHEET NO.
		DRAWN -	REVISED -					57	*	PULASKI	103	3A
		CHECKED -	REVISED -					CONTRACT NO. 78A80				
	PLOT DATE = 3/20/2025	DATE -	REVISED -		SCALE:	SHEET 000	OF SHEETS	STA.	TO STA.	ILLINOIS FED. AID PROJECT		

SUMMARY OF QUANTITIES

CODE NUMBER	ITEM DESCRIPTION	UNIT	TOTAL QUANTITY	COUNTY:	PULASKI CO	PULASKI CO
				ROUTE:	FAI 57	FAI 57
				FUNDING:	90% FEDERAL / 10% STATE	90% FEDERAL / 10% STATE
				LOCATION:	RURAL	RURAL
					ROADWAY	STRUCTURE
					0005	0013
20200100	EARTH EXCAVATION	CU YD	5		0	5
20400800	FURNISHED EXCAVATION	CU YD	20		0	20
40600290	BITUMINOUS MATERIALS (TACK COAT)	POUND	260,515		259,800	715
40600370	LONGITUDINAL JOINT SEALANT	FOOT	101,866		101,866	0
40600405	MATERIAL TRANSFER DEVICE	TON	59,533		59,533	0
40600982	HOT-MIX ASPHALT SURFACE REMOVAL - BUTT JOINT	SQ YD	1,341		868	473
40600990	TEMPORARY RAMP	SQ YD	738		588	150
40603219	POLYMERIZED HOT-MIX ASPHALT BINDER COURSE, IL-9.5FG, N90	TON	92		92	0
40603240	POLYMERIZED HOT-MIX ASPHALT BINDER COURSE, IL-19.0, N90	TON	34,937		34,937	0
40604164	POLYMERIZED HOT-MIX ASPHALT SURFACE COURSE, IL-9.5FG, MIX "D", N90	TON	23,433		23,433	0
42000060	WELDED WIRE REINFORCEMENT	SQ YD	238		0	238
42000080	PAVEMENT CONNECTOR (PCC) FOR BRIDGE APPROACH SLAB	SQ YD	238		0	238
44000155	HOT-MIX ASPHALT SURFACE REMOVAL, 1 1/2"	SQ YD	435,071		435,071	0

MODEL: SQQ 1 [Sheet]
FILE NAME: c:\p_work\p\work\illinois.gov\098577\0978480-SHC-SQ.dgn

SUMMARY OF QUANTITIES - CONT

CODE NUMBER	ITEM DESCRIPTION	UNIT	TOTAL QUANTITY	COUNTY:	PULASKI CO	PULASKI CO
				ROUTE:	FAI 57	FAI 57
				FUNDING:	90% FEDERAL / 10% STATE	90% FEDERAL / 10% STATE
				LOCATION:	RURAL	RURAL
					ROADWAY	STRUCTURE
					0005	0013
44000157	HOT-MIX ASPHALT SURFACE REMOVAL, 2"	SQ YD	916		0	916
44000162	HOT-MIX ASPHALT SURFACE REMOVAL, 3 1/4"	SQ YD	5,546		5,546	0
44000164	HOT-MIX ASPHALT SURFACE REMOVAL, 3 3/4"	SQ YD	11,156		11,156	0
44004250	PAVED SHOULDER REMOVAL	SQ YD	104		0	104
44200620	CLASS A PATCHES, TYPE II, 14 INCH	SQ YD	125		125	0
44200624	CLASS A PATCHES, TYPE III, 14 INCH	SQ YD	16		16	0
44201043	CLASS B PATCHES, TYPE II, 16 INCH	SQ YD	499		499	0
44201047	CLASS B PATCHES, TYPE III, 16 INCH	SQ YD	200		200	0
44201048	CLASS B PATCHES, TYPE IV, 16 INCH	SQ YD	347		347	0
44201297	DOWEL BARS 1"	EACH	1,680		1,680	0
44213000	PATCHING REINFORCEMENT	SQ YD	141		141	0
44213200	SAW CUTS	FOOT	5,308		5,308	0
44213204	TIE BARS 3/4"	EACH	33		33	0

MODEL: SOQ 2 [Sheet]
FILE NAME: c:\pwworking\tdh086771\0878a8\p-ShrC-Ssq.dgn

SUMMARY OF QUANTITIES - CONT

CODE NUMBER	ITEM DESCRIPTION	UNIT	TOTAL QUANTITY	COUNTY:	PULASKI CO	PULASKI CO
				ROUTE:	FAI 57	FAI 57
				FUNDING:	90% FEDERAL / 10% STATE	90% FEDERAL / 10% STATE
				LOCATION:	RURAL	RURAL
					ROADWAY 0005	STRUCTURE 0013
48102100	AGGREGATE WEDGE SHOULDER, TYPE B	TON	3,075		3,075	0
48203005	HOT-MIX ASPHALT SHOULDERS, 2"	SQ YD	103		0	103
48203037	HOT-MIX ASPHALT SHOULDERS, 10"	SQ YD	104		0	104
48203100	HOT-MIX ASPHALT SHOULDERS	TON	33,771		33,771	0
50102400	CONCRETE REMOVAL	CU YD	56.6		0	56.6
50200100	STRUCTURE EXCAVATION	CU YD	140		0	140
50300225	CONCRETE STRUCTURES	CU YD	48		0	48
50300255	CONCRETE SUPERSTRUCTURE	CU YD	74.4		0	74.4
50300300	PROTECTIVE COAT	SQ YD	2,802		0	2,802
50301350	CONCRETE SUPERSTRUCTURE (APPROACH SLAB)	CU YD	129.4		0	129.4
50500405	FURNISHING AND ERECTING STRUCTURAL STEEL	POUND	4,610		0	4,4610
50800205	REINFORCEMENT BARS, EPOXY COATED	POUND	88,540		0	88,540
50800515	BAR SPLICERS	EACH	1,138		0	1,138

REV SK

MODEL: SQQ 3 [Sheet]
FILE NAME: c:\p\work\pvt\tdh\levy\tdh09857110878A80-ShtC-Ssq.dgn

	USER NAME = Brandy.Maes	DESIGNED -	REVISED -	STATE OF ILLINOIS DEPARTMENT OF TRANSPORTATION	SCALE:			SHEET 6 OF 7 SHEETS			STA. TO STA.			FAI RTE.	SECTION	COUNTY	TOTAL SHEETS	SHEET NO.
		DRAWN -	REVISED -											57	*	PULASKI	103	6
		CHECKED -	REVISED -											CONTRACT NO. 78A80				
	PLOT DATE = 2/6/2025	DATE -	REVISED -											ILLINOIS FED. AID PROJECT				

SUMMARY OF QUANTITIES - CONT

SUMMARY OF QUANTITIES - CONT			COUNTY:	PULASKI CO	PULASKI CO
			ROUTE:	FAI 57	FAI 57
			FUNDING:	90% FEDERAL / 10% STATE	90% FEDERAL / 10% STATE
			LOCATION:	RURAL	RURAL
CODE NUMBER	ITEM DESCRIPTION	UNIT	TOTAL QUANTITY	ROADWAY	STRUCTURE
				0005	0013
52100010	ELASTOMERIC BEARING ASSEMBLY, TYPE I	EACH	28	0	28
52100520	ANCHOR BOLTS, 1"	EACH	56	0	56
52200020	TEMPORARY SOIL RETENTION SYSTEM	SQ FT	112	0	112
58600101	GRANULAR BACKFILL FOR STRUCTURES	CU YD	120	0	120
59100100	GEOCOMPOSITE WALL DRAIN	SQ YD	40	0	40
60100060	CONCRETE HEADWALLS FOR PIPE DRAINS	EACH	4	0	4
60146304	PIPE UNDERDRAINS FOR STRUCTURES 4"	FOOT	308	0	308
64200116	SHOULDER RUMBLE STRIPS, 16 INCH	FOOT	202,307	202,307	0
67100100	MOBILIZATION	L SUM	1.0	0.5	0.5
70100207	TRAFFIC CONTROL AND PROTECTION, STANDARD 701402	EACH	2	0	2
70100420	TRAFFIC CONTROL AND PROTECTION, STANDARD 701411	EACH	4	4	0
70100800	TRAFFIC CONTROL AND PROTECTION, STANDARD 701401	L SUM	1	1	0
70100825	TRAFFIC CONTROL AND PROTECTION, STANDARD 701456	L SUM	1	1	0

MODEL: SQQ 4 [Sheet]
FILE NAME: c:\pw_work\pwwork\hollis\pwwork\86771\0978A8\p-ShrC-Ssq.dgn

SUMMARY OF QUANTITIES - CONT

COUNTY:	PULASKI CO	PULASKI CO
ROUTE:	FAI 57	FAI 57
FUNDING:	90% FEDERAL / 10% STATE	90% FEDERAL / 10% STATE
LOCATION:	RURAL	RURAL
TOTAL QUANTITY	ROADWAY	STRUCTURE
	0005	0013

CODE NUMBER	ITEM DESCRIPTION	UNIT	TOTAL QUANTITY		
70107025	CHANGEABLE MESSAGE SIGN	CAL DA	28	28	0
70300100	SHORT TERM PAVEMENT MARKING	FOOT	37,341	36,829	512
70300150	SHORT TERM PAVEMENT MARKING REMOVAL	SQ FT	18,594	18,420	174
70300241	TEMPORARY PAVEMENT MARKING - LINE 6"- PAINT	FOOT	230,055	225,825	4,230
70300251	TEMPORARY PAVEMENT MARKING - LINE 8"- PAINT	FOOT	1,782	1,782	0
70400100	TEMPORARY CONCRETE BARRIER	FOOT	1,175	0	1,175
70400125	PINNING TEMPORARY CONCRETE BARRIER	EACH	66	0	66
70400200	RELOCATE TEMPORARY CONCRETE BARRIER	FOOT	1,150	0	1,150
70600251	IMPACT ATTENUATORS, TEMPORARY (NON- REDIRECTIVE, NARROW), TEST LEVEL 3	EACH	2	0	2
70600352	IMPACT ATTENUATORS, RELOCATE (NON- REDIRECTIVE,NARROW), TEST LEVEL 3	EACH	2	0	2
* 78000100	THERMOPLASTIC PAVEMENT MARKING - LETTERS AND SYMBOLS	SQ FT	924	924	0
* 78000400	THERMOPLASTIC PAVEMENT MARKING - LINE 6"	FOOT	230,055	230,055	0
* /8000500	THERMOPLASTIC PAVEMENT MARKING - LINE 8"	FOOT	1,782	1,782	0

* SPECIALTY ITEM

MODEL: SOQ 5 [Sheet]
FILE NAME: c:\pwworking\pwworking\dtd986771\0978A8\p-ShitC-Ssq.dgn

SUMMARY OF QUANTITIES - CONT

SUMMARY OF QUANTITIES - CONT				COUNTY:	PULASKI CO	PULASKI CO
				ROUTE:	FAI 57	FAI 57
				FUNDING:	90% FEDERAL / 10% STATE	90% FEDERAL / 10% STATE
				LOCATION:	RURAL	RURAL
CODE NUMBER	ITEM DESCRIPTION	UNIT	TOTAL QUANTITY	ROADWAY	STRUCTURE	
				0005	0013	
*						
	78011000	GROOVING FOR RECESSED PAVEMENT MARKING, LETTERS AND SYMBOLS	SQ FT	2,005	2,005	0
*						
	78011035	GROOVING FOR RECESSED PAVEMENT MARKING 7"	FOOT	230,055	230,055	0
*						
	78011045	GROOVING FOR RECESSED PAVEMENT MARKING 9"	FOOT	1,782	1,782	0
*						
	78100100	RAISED REFLECTIVE PAVEMENT MARKER	EACH	1,405	1,405	0
	78300200	RAISED REFLECTIVE PAVEMENT MARKER REMOVAL	EACH	1,405	1,405	0
	78300201	PAVEMENT MARKING REMOVAL - GRINDING	SQ FT	119,686	115,923	3,763
	X0322278	RODENT SHIELDS	EACH	462	462	0
	X5030250	BRIDGE DECK GROOVING (LONGITUDINAL)	SQ YD	1,960	0	1,960
	X5030275	CONCRETE WEARING SURFACE REMOVAL	SQ YD	2246	0	2246
	X5030301	CONCRETE WEARING SURFACE (VARIABLE DEPTH)	SQ YD	2184	0	2184
	X5051204	STRUCTURAL STEEL REMOVAL	POUND	4,720	0	4,720
	X5051206	STRUCTURAL STEEL REPAIR	POUND	1,212	0	1,212
	X5080530	BAR TERMINATORS	EACH	552	0	552

* SPECIALTY ITEM

MODEL: SQQ 6 [Sheet]
FILE NAME: c:\p_work\p\work\illinois.gov\085771\0878480-SHC-SQ.dgn

SUMMARY OF QUANTITIES - CONT

COUNTY:	PULASKI CO	PULASKI CO
ROUTE:	FAI 57	FAI 57
FUNDING:	90% FEDERAL / 10% STATE	90% FEDERAL / 10% STATE
LOCATION:	RURAL	RURAL
TOTAL QUANTITY	ROADWAY	STRUCTURE
	0005	0013

CODE NUMBER	ITEM DESCRIPTION	UNIT	TOTAL QUANTITY		
Z0001899	JACK AND REMOVE EXISTING BEARINGS	EACH	28	0	28
Z0004552	APPROACH SLAB REMOVAL	SQ YD	529	0	529
Z0007101	CONTAINMENT AND DISPOSAL OF LEAD PAINT CLEANING RESIDUES NO. 1	L SUM	1	0	1
Z0007102	CONTAINMENT AND DISPOSAL OF LEAD PAINT CLEANING RESIDUES NO. 2	L SUM	1	0	1
Z0010501	CLEANING AND PAINTING STEEL BRIDGE NO. 1	L SUM	1	0	1
Z0010502	CLEANING AND PAINTING STEEL BRIDGE NO. 2	L SUM	1	0	1
Z0012157	BRIDGE DECK SCARIFICATION 1/2"	SQ YD	2,184	0	2,184
Z0012754	STRUCTURAL REPAIR OF CONCRETE (DEPTH EQUAL TO OR LESS THAN 5 INCHES)	SQ FT	42	0	42
Z0016001	DECK SLAB REPAIR (FULL DEPTH, TYPE I)	SQ YD	1	0	1
Z0016002	DECK SLAB REPAIR (FULL DEPTH, TYPE II)	SQ YD	19	0	19
Z0029090	DIAMOND GRINDING (BRIDGE SECTION)	SQ YD	2,464	0	2,464
Z0076600	TRAINEES	HOURL	1000	1000	
Z0037100	PAVEMENT FABRIC, EPOXY COATED	SQ YD	547	547	0
Z0076604	TRAINEES TRAINING PROGRAM GRADUATE	HOURL	1000	1000	

Ø

Ø

Ø 0042


REV - MS

MODEL: SQQ 7 [Sheet]
FILE NAME: c:\pw_work\pwwork\hollis\dlld986771\0978A8(p-ShrC-Ssq.dgn

	USER NAME = Brandy.Maes	DESIGNED -	REVISED -	STATE OF ILLINOIS DEPARTMENT OF TRANSPORTATION				F.A.I RTE.	SECTION	COUNTY	TOTAL SHEETS	SHEET NO.
		DRAWN -	REVISED -					57	*	PULASKI	103	10
		CHECKED -	REVISED -					CONTRACT NO. 78A80				
	PLOT DATE = 2/6/2025	DATE -	REVISED -					ILLINOIS FED. AID PROJECT				
					SCALE:	SHEET 10	OF 7	SHEETS	STA.	TO STA.		

NB & SB LANES
(LOOKING IN DIRECTION OF TRAVEL)
INLAY UNDER SN 077-0028

* MATCH EXISTING CROSS SLOPE

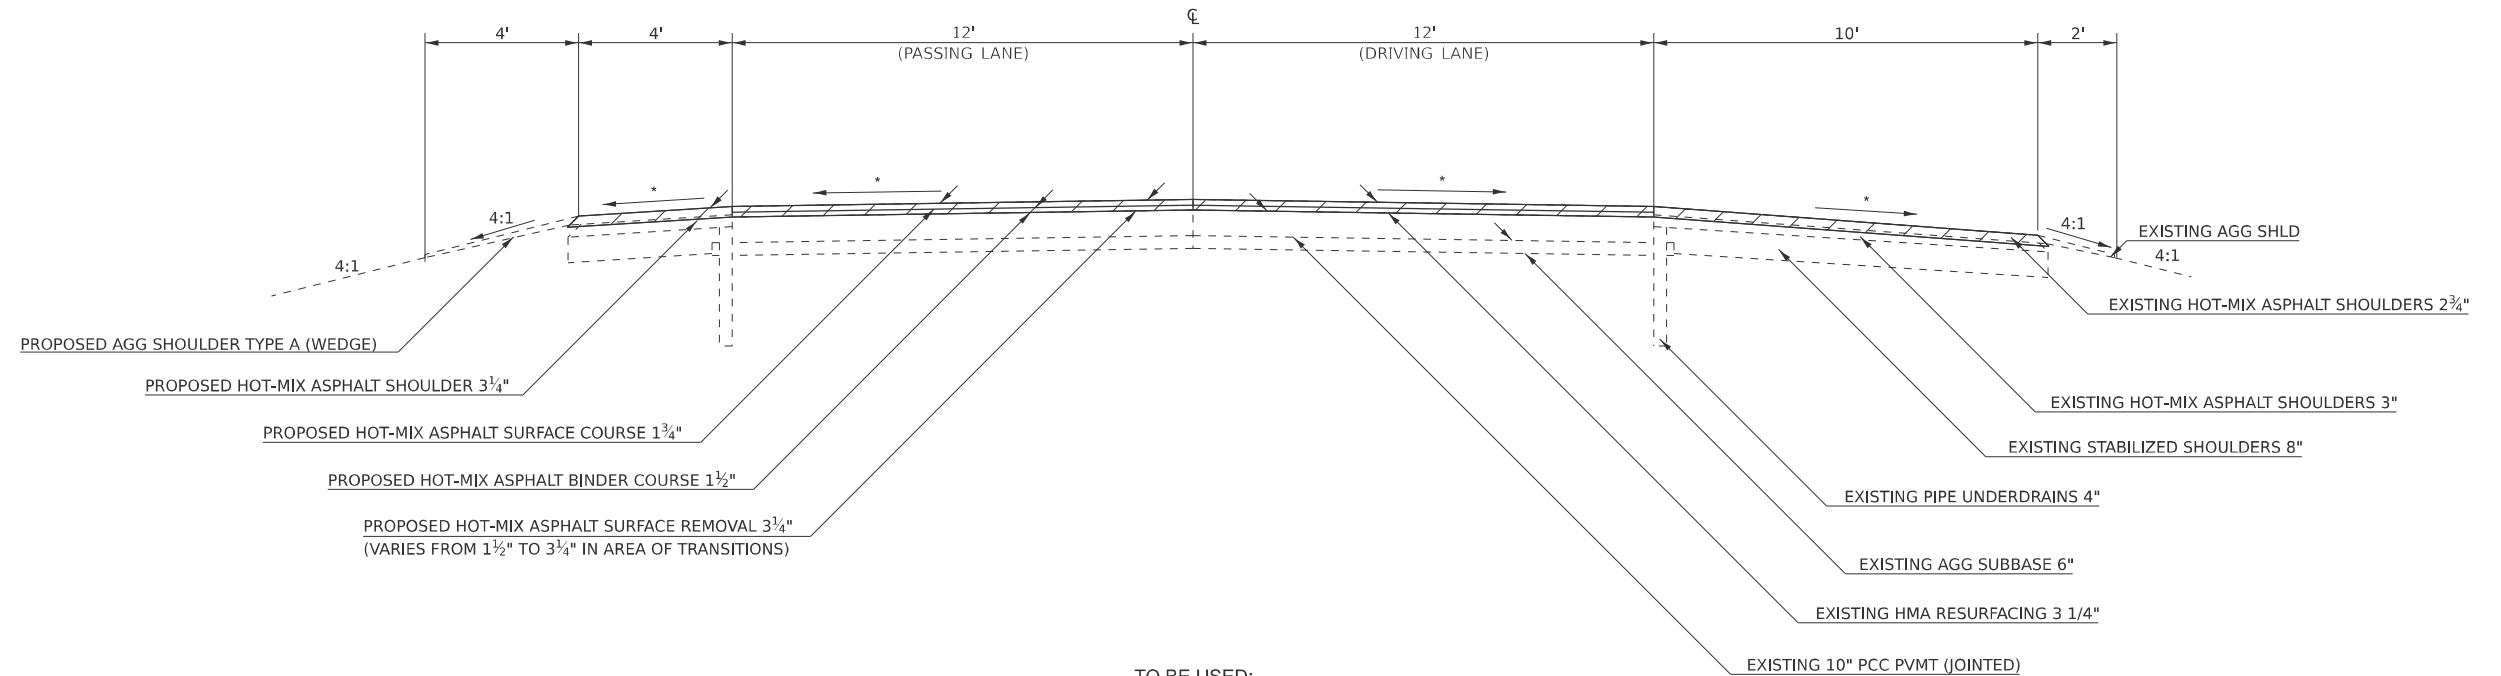


TO BE USED:
SB LANES: STA 61+77.00 ∇ SBL TO STA 69+49.79 ∇ MEDIAN
NB LANES: STA 62+97.00 ∇ NBL TO STA 69+49.79 ∇ MEDIAN

STATION EQUATIONS USED:
EQ STA 66+47.80 ∇ SBL (BK) = STA 65+79.97 ∇ MEDIAN (AH)
EQ STA 66+27.18 ∇ NBL (BK) = STA 65+79.97 ∇ MEDIAN (AH)

FILE NAME:	USER NAME = nathaniel.morris	DESIGNED -	REVISED -	STATE OF ILLINOIS DEPARTMENT OF TRANSPORTATION	TYPICAL SECTION 1				F.A.I RTE.	SECTION	COUNTY	TOTAL SHEETS	SHEET NO.	
		DRAWN -	REVISED -						57	*	PULASKI	103	11	
		CHECKED -	REVISED -							CONTRACT NO. 78A80				
	PLOT DATE = 2/14/2025	DATE -	REVISED -		SCALE:	SHEET 11	OF 9 SHEETS	STA.	TO STA.					
									ILLINOIS	FED. AID PROJECT				

NB & SB LANES
(LOOKING IN DIRECTION OF TRAVEL)

* MATCH EXISTING CROSS SLOPE

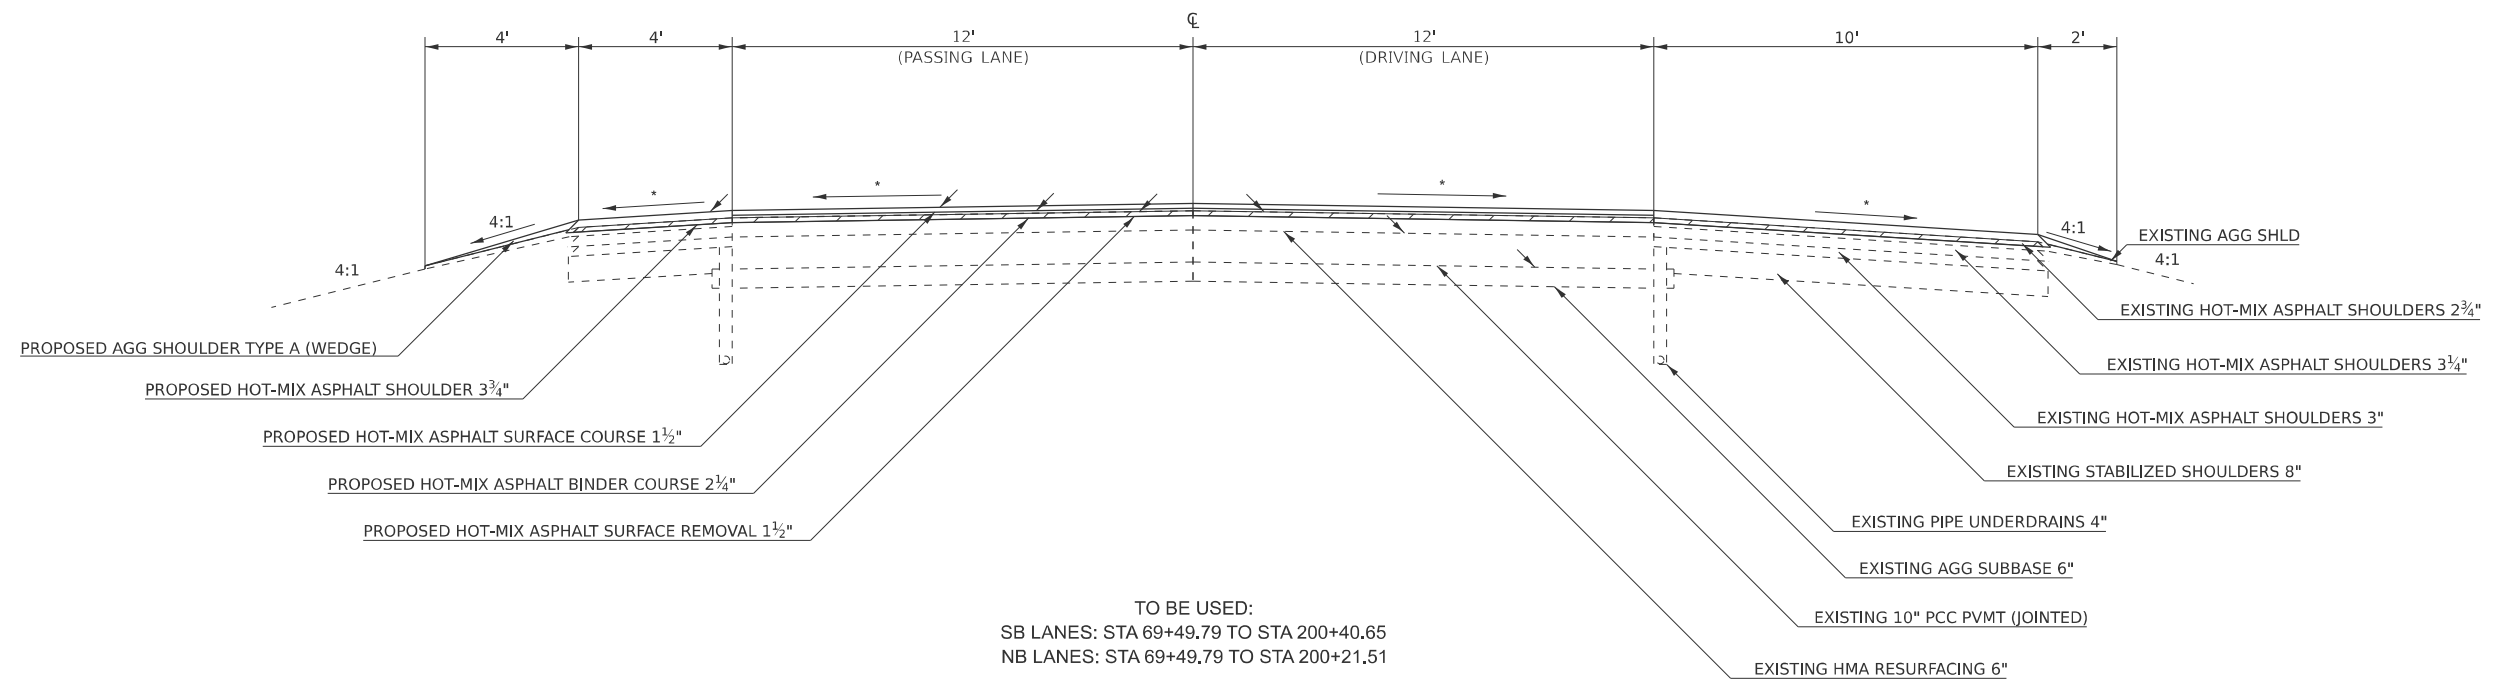

TO BE USED:
SB LANES: STA 69+49.79 TO STA 200+40.65
NB LANES: STA 69+49.79 TO STA 200+21.51

BRIDGE OMMISIONS:
SB LANES:
STA 80+45.02 TO STA 82+00.35
STA 168+90.10 TO 174+97.90
STA 200+40.65 TO 202+22.48
NB LANES:
STA 81+11.64 TO STA 82+66.97
STA 168+90.10 TO STA 174+97.90
STA 200+21.51 TO STA 202+03.34


USER NAME = nathaniel.morris	DESIGNED -	REVISED -	STATE OF ILLINOIS DEPARTMENT OF TRANSPORTATION	TYPICAL SECTION 2				F.A.I RTE.	SECTION		COUNTY	TOTAL SHEETS	SHEET NO.
	DRAWN -	REVISED -						57	*		PULASKI	103	12
	CHECKED -	REVISED -		CONTRACT NO. 78A80									
PLOT DATE = 2/14/2025	DATE -	REVISED -		SCALE:	SHEET 12	OF 9	SHEETS	STA.	TO STA.				

77(1,1-1,1-2,1-3,2,2-1,3)RS-3;Bridge Repair 25-4

MODEL: Typical Section-1 [Sheet]
FILE NAME: c:\pw_work\pwidotnathaniel.morris@illinois.gov\0985771\0978A80-ShtID-Typicals.dgn

NB & SB LANES
(LOOKING IN DIRECTION OF TRAVEL)

* MATCH EXISTING CROSS SLOPE

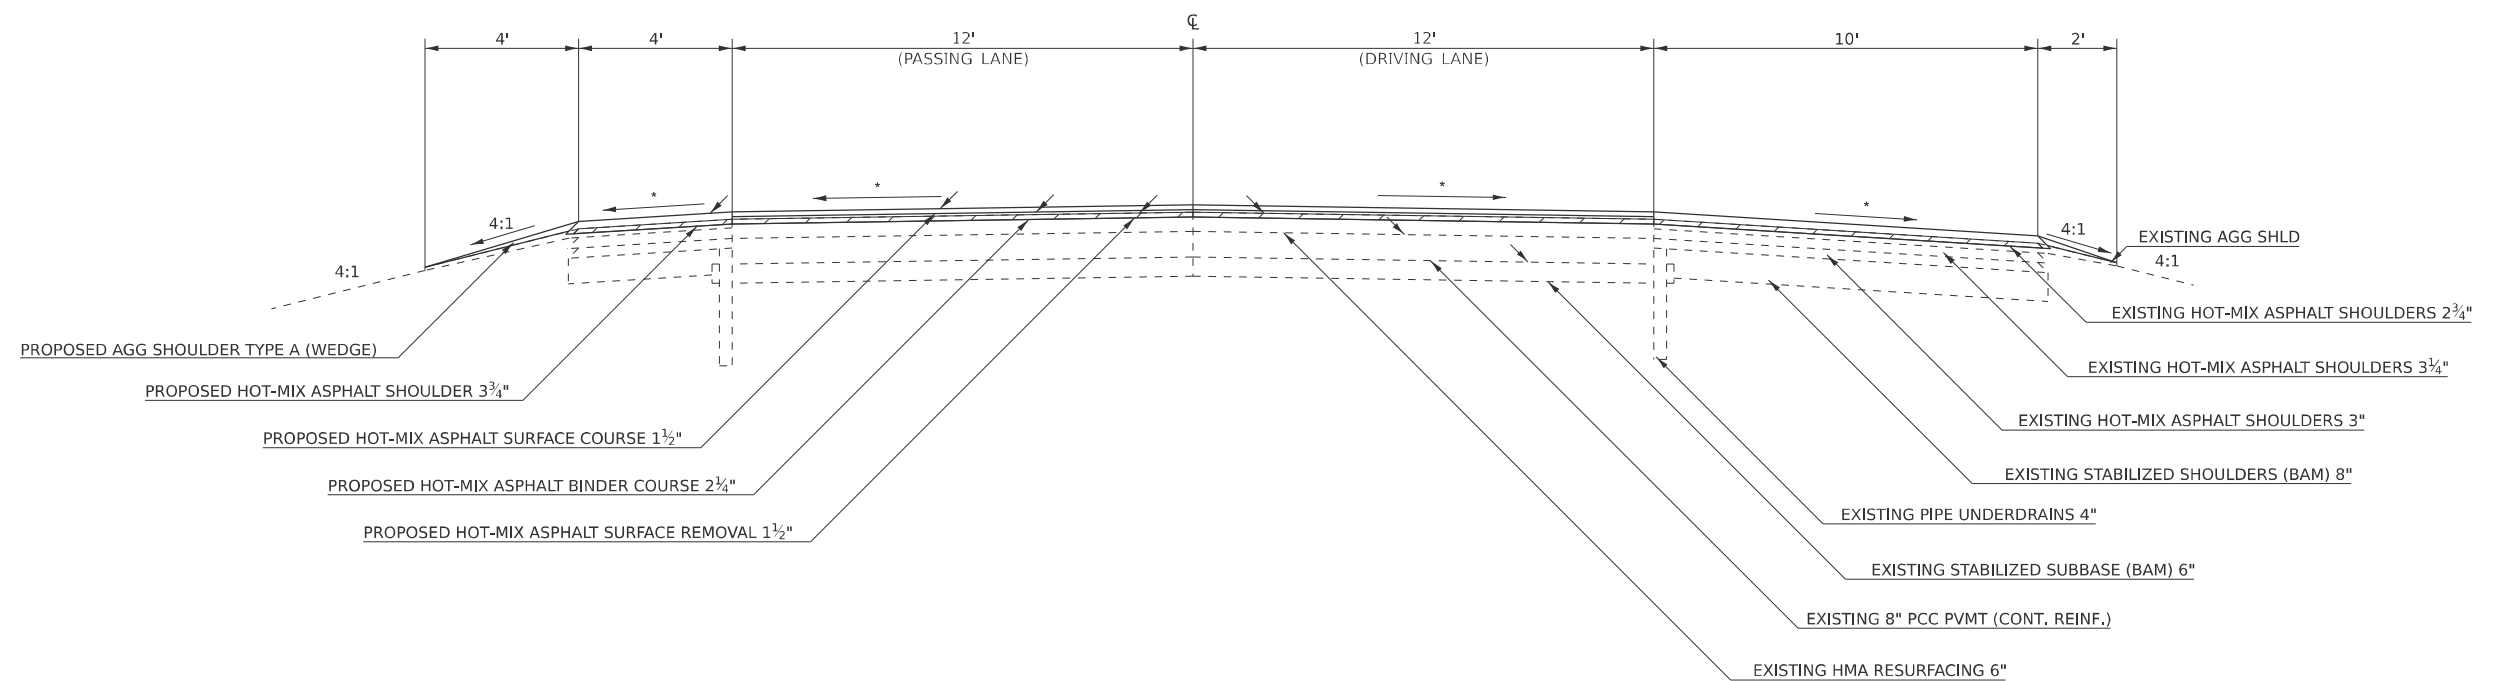


TO BE USED:
SB LANES: STA 202+22.48 TO STA 228+50
NB LANES: STA 202+03.34 TO STA 228+50

FILE NAME:	USER NAME = nathaniel.morris	DESIGNED -	REVISED -	STATE OF ILLINOIS DEPARTMENT OF TRANSPORTATION	TYPICAL SECTION 3				F.A.I RTE.	SECTION	COUNTY	TOTAL SHEETS	SHEET NO.
		DRAWN -	REVISED -						57	*	PULASKI	103	13
		CHECKED -	REVISED -										
	PLOT DATE = 2/14/2025	DATE -	REVISED -		SCALE:	SHEET 13	OF 9 SHEETS	STA.	TO STA.	CONTRACT NO. 78A80			
						ILLINOIS	FED. AID PROJECT						

TYPICAL SECTION #4

NB & SB LANES
(LOOKING IN DIRECTION OF TRAVEL)

* MATCH EXISTING CROSS SLOPE

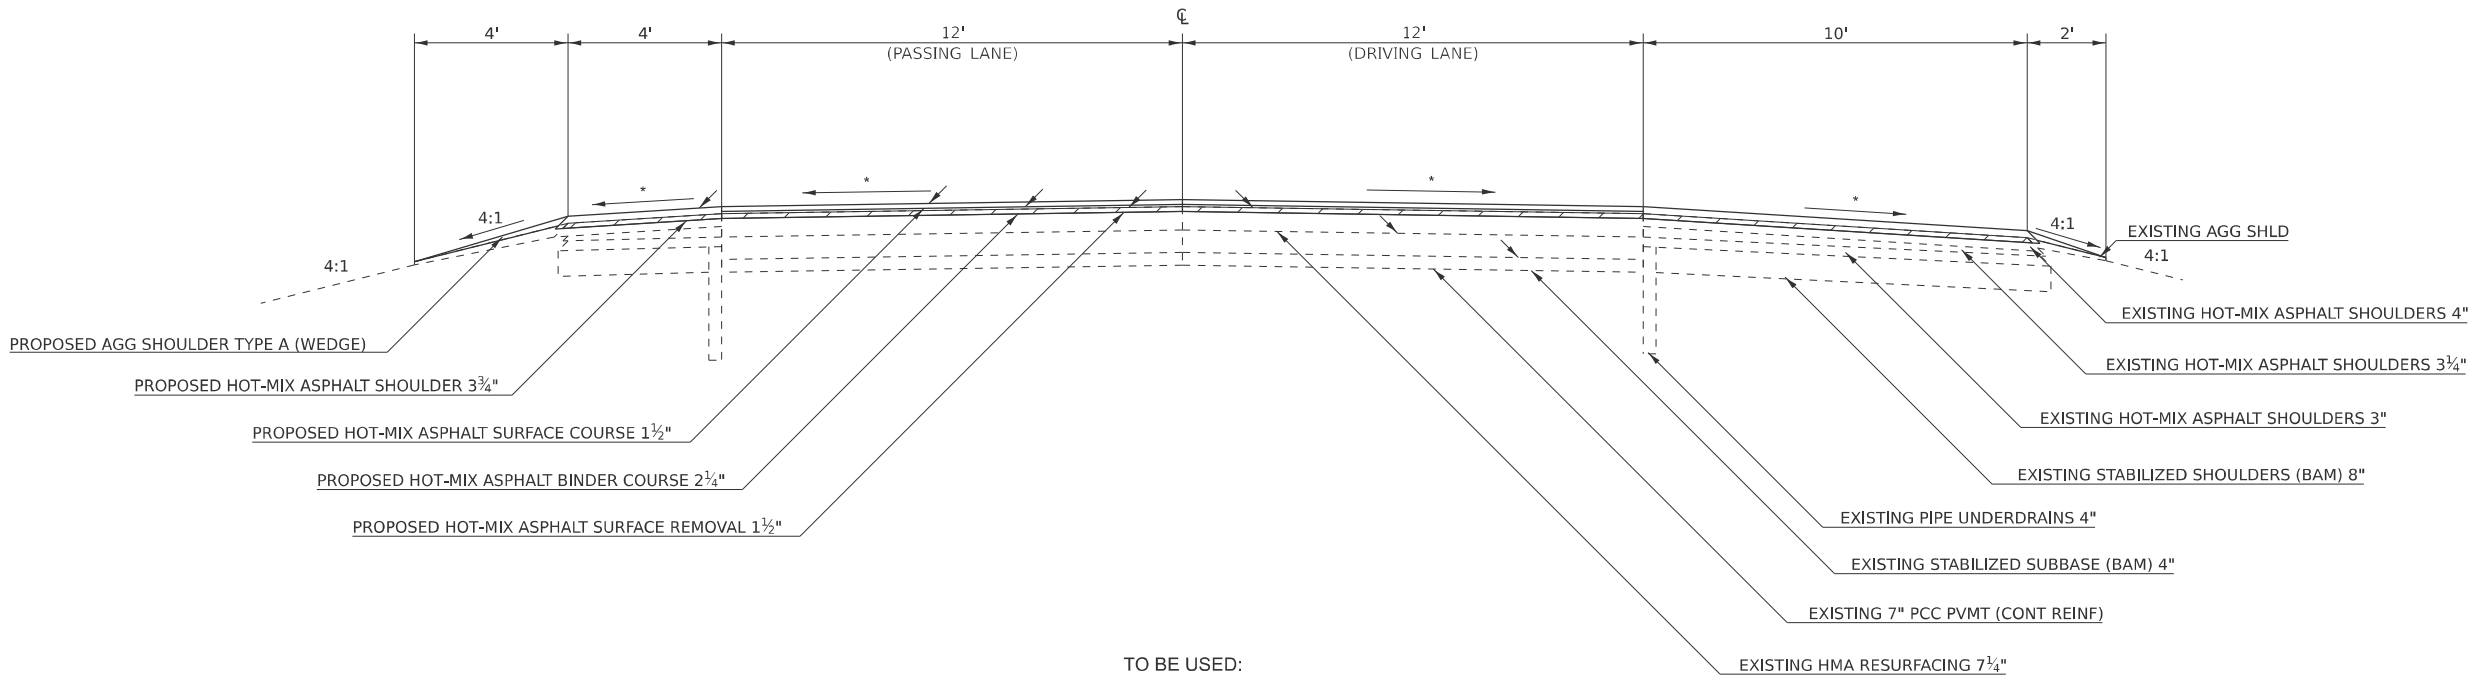

TO BE USED:
NB & SB LANES
STA 228+50.00 TO STA 357+71.00
STA 363+90.00 TO STA 467+35.00


STATION EQUATIONS USED:
EQ STA 259+37.33 CL MEDIAN (BK) = STA 259+39.47 CL SBL / CL NBL (AH)
EQ STA 348+43.34 CL SBL (BK) = STA 348+44.35 CL MEDIAN (AH)
EQ STA 348+23.50 CL NBL (BK) = STA 348+44.35 CL MEDIAN (AH)

MODEL: Typical Section-3 (Sheet)
FILE NAME: c:\p\work\pilot\nathaniel.morris@illinois.gov\0985771\0978480-SHD-Typicals.dgn

	USER NAME = nathaniel.morris	DESIGNED -	REVISED -	STATE OF ILLINOIS DEPARTMENT OF TRANSPORTATION	TYPICAL SECTION 4			F.A.I RTE.	SECTION	COUNTY	TOTAL SHEETS	SHEET NO.
		DRAWN -	REVISED -					57	*	PULASKI	103	14
		CHECKED -	REVISED -					CONTRACT NO. 78A80				
	PLOT DATE = 2/14/2025	DATE -	REVISED -		SCALE:	SHEET 14	OF 9 SHEETS	STA.	TO STA.	ILLINOIS FED. AID PROJECT		

NB & SB LANES
(LOOKING IN DIRECTION OF TRAVEL)
INLAY UNDER SN 077-0032

* MATCH EXISTING CROSS SLOPE

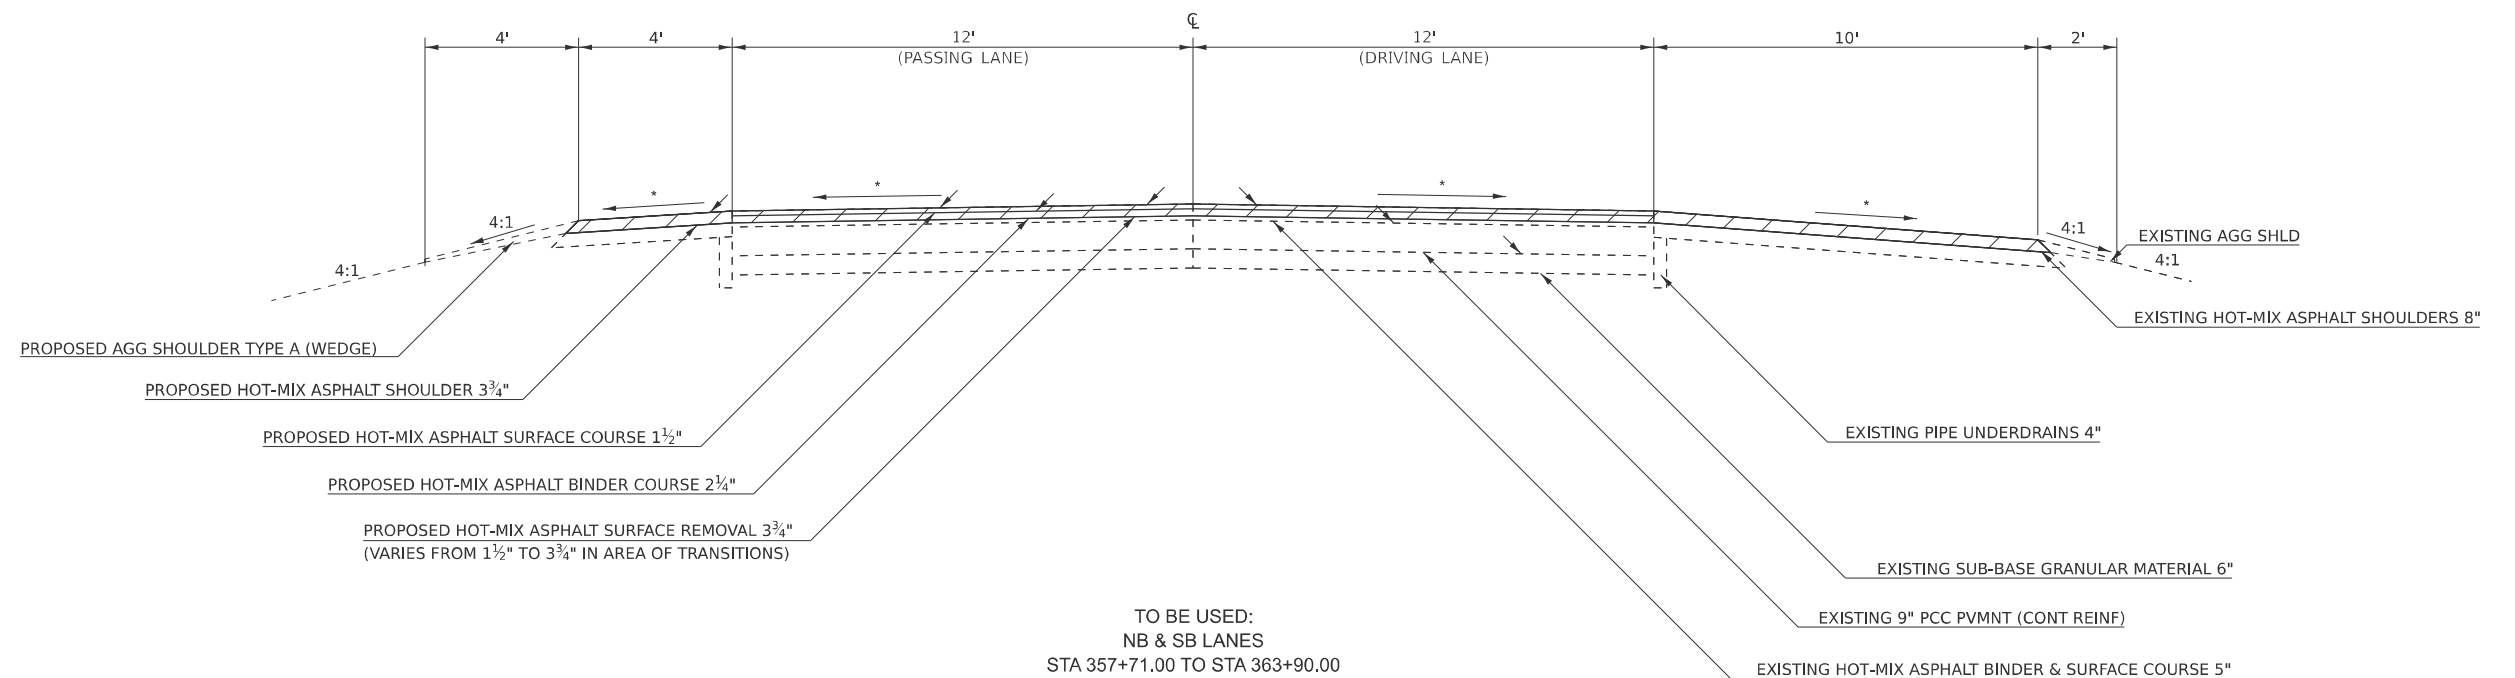

TO BE USED:
NB & SB LANES
STA 357+71.00 TO STA 363+90.00

FILE NAME:	USER NAME = nathaniel.morris	DESIGNED -	REVISED -	STATE OF ILLINOIS DEPARTMENT OF TRANSPORTATION	TYPICAL SECTION 5				F.A.I RTE.	SECTION	COUNTY	TOTAL SHEETS	SHEET NO.
		DRAWN -	REVISED -						57	*	PULASKI	103	15
		CHECKED -	REVISED -										
	PLOT DATE = 2/14/2025	DATE -	REVISED -		SCALE:	SHEET 15	OF 9 SHEETS	STA.	TO STA.	CONTRACT NO. 78A80			
						ILLINOIS	FED. AID PROJECT						

77(1,1-1,1-2,1-3,2,2-1,3)RS-3; Bridge Repair 25-4

MODEL: Typical Section-5 [Sheet]
FILE NAME: c:\pw_work\pwwid\thaniel.morris@illinois.gov\0985771\0978A80-ShtID-Typicals.dgn

NB & SB LANES
(LOOKING IN DIRECTION OF TRAVEL)
INLAY UNDER SN 077-0033

The diagram illustrates a cross-section of a proposed road improvement project. The total width is 40 feet, divided into several sections:

- Left Shoulder:** 4 feet wide, sloped at 4:1.
- Left Lane:** 12 feet wide, labeled "(PASSING LANE)".
- Centerline:** Indicated by a vertical line labeled "C".
- Right Lane:** 12 feet wide, labeled "(DRIVING LANE)".
- Right Shoulder:** 10 feet wide, sloped at 4:1.
- Far Right:** 2 feet wide, sloped at 4:1.

The diagram shows the following layers and materials:

- PROPOSED AGG SHOULDER TYPE A (WEDGE):** Indicated by a dashed line on the left shoulder.
- PROPOSED HOT-MIX ASPHALT SHOULDER 3 3/4":** Indicated by a solid line on the left shoulder.
- PROPOSED HOT-MIX ASPHALT SURFACE COURSE 1 1/2":** Indicated by a solid line on the left shoulder.
- PROPOSED HOT-MIX ASPHALT BINDER COURSE 2 3/4":** Indicated by a solid line on the left shoulder.
- PROPOSED HOT-MIX ASPHALT SURFACE REMOVAL 3 3/4":** Indicated by a solid line on the left shoulder, with a note: "(VARIES FROM 1 1/2" TO 3 3/4" IN AREA OF TRANSITIONS)".
- EXISTING AGG SHLD:** Indicated by a dashed line on the right shoulder.
- EXISTING HOT-MIX ASPHALT SHOULDERS 8":** Indicated by a solid line on the right shoulder.
- EXISTING PIPE UNDERDRAINS 4":** Indicated by a solid line on the right shoulder.
- EXISTING SUB-BASE GRANULAR MATERIAL 6":** Indicated by a solid line on the right shoulder.
- EXISTING HOT-MIX ASPHALT BASE COURSE 11":** Indicated by a solid line on the right shoulder.
- EXISTING HOT-MIX ASPHALT BINDER & SURFACE COURSE 5":** Indicated by a solid line on the right shoulder.

Arrows indicate the direction of traffic flow: leftward for the passing lane and rightward for the driving lane.


MODEL: Typical Section-6 [Sheet]
FILE NAME: c:\pw_work\pwidotnathaniel.morris@illinois.gov\0985771\ID978A80-ShtID-Typicals.dgn

77(1,1-1,1-2,1-3,2,2-1,3)RS-3;Bridge Repair 25-4

TYPICAL SECTION #7

SB LANES ONLY
(LOOKING IN DIRECTION OF TRAVEL)

* MATCH EXISTING CROSS SLOPE

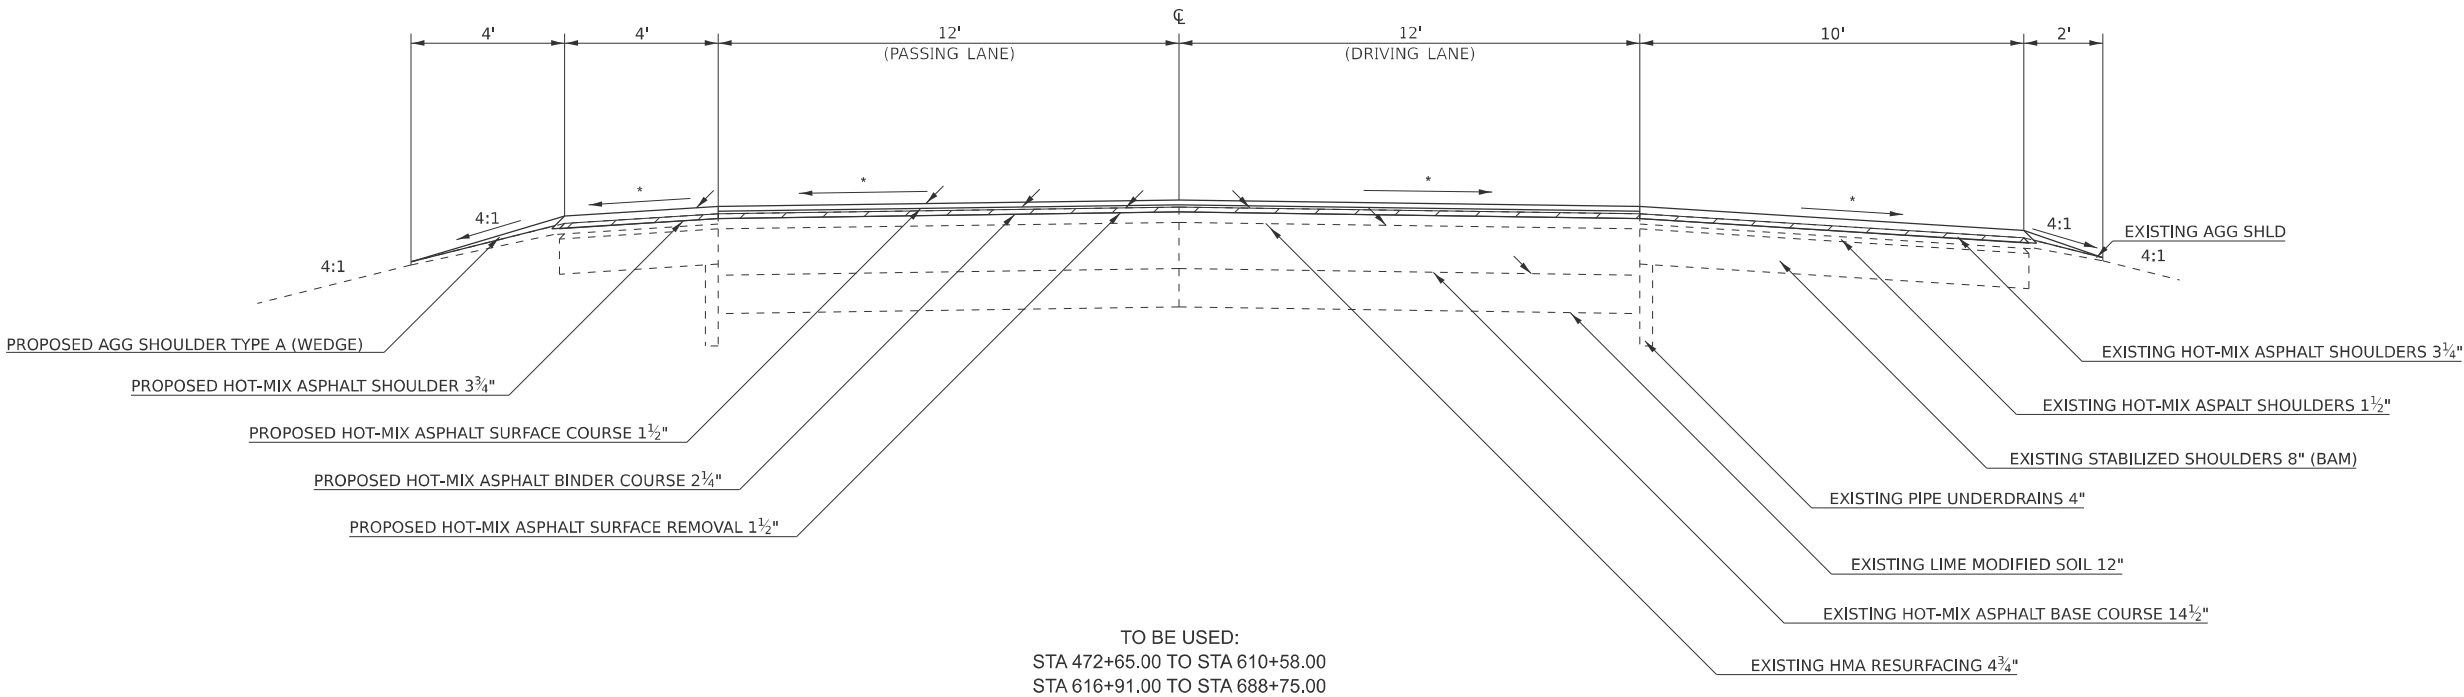


TO BE USED:
STA 472+65.00 TO STA 610+58.00
STA 616+91.00 TO STA 688+75.00

MODEL: Typical Section-7 (Sheet)
FILE NAME: c:\p\work\pilot\nathaniel.morris@illinois.gov\098577\0978480-SHD-Typicals.dgn

	USER NAME = nathaniel.morris	DESIGNED -	REVISED -	STATE OF ILLINOIS DEPARTMENT OF TRANSPORTATION	TYPICAL SECTION 7			F.A.I RTE.	SECTION	COUNTY	TOTAL SHEETS	SHEET NO.
		DRAWN -	REVISED -					57	*	PULASKI	103	17
		CHECKED -	REVISED -					CONTRACT NO. 78A80				
	PLOT DATE = 2/14/2025	DATE -	REVISED -		SCALE:	SHEET 17	OF 9 SHEETS	STA.	TO STA.	ILLINOIS FED. AID PROJECT		

TYPICAL SECTION #8

SB LANES ONLY
(LOOKING IN DIRECTION OF TRAVEL)
INLAY UNDER SN 077-0034

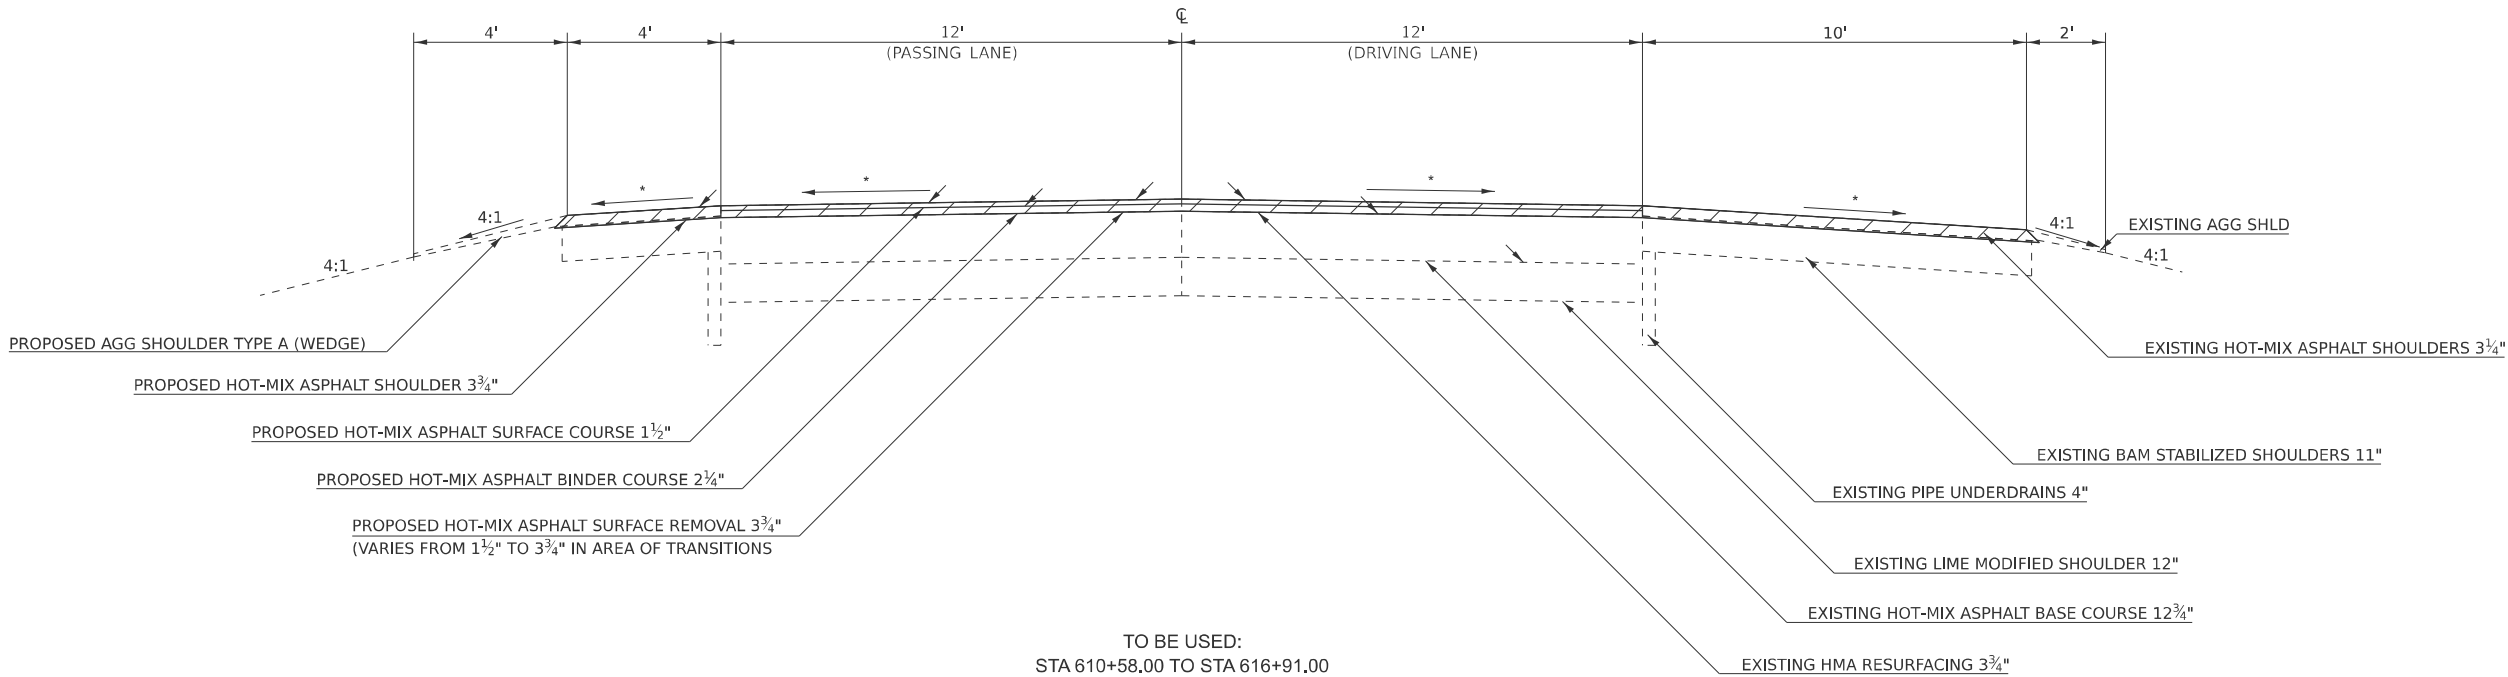




MODEL: Typical Section-8 [Sheet]
FILE NAME: c:\p\work\pilot\nathaniel.morris@illinois.gov\098577\ID978480-SHD-Typicals.dgn

	USER NAME = nathaniel.morris	DESIGNED -	REVISED -	STATE OF ILLINOIS DEPARTMENT OF TRANSPORTATION	TYPICAL SECTION 8			F.A.I RTE.	SECTION	COUNTY	TOTAL SHEETS	SHEET NO.
		DRAWN -	REVISED -					57	*	PULASKI	103	18
		CHECKED -	REVISED -					CONTRACT NO. 78A80				
	PLOT DATE = 2/14/2025	DATE -	REVISED -		SCALE:	SHEET 18	OF 9 SHEETS	STA.	TO STA.	ILLINOIS FED. AID PROJECT 77(1,1-1,1-2,1-3,2,2-1,3)RS-3;Bridge Repair 25-4		

TYPICAL SECTION #9

RAMPS
(LOOKING IN DIRECTION OF TRAVEL)

* MATCH EXISTING CROSS SLOPE

 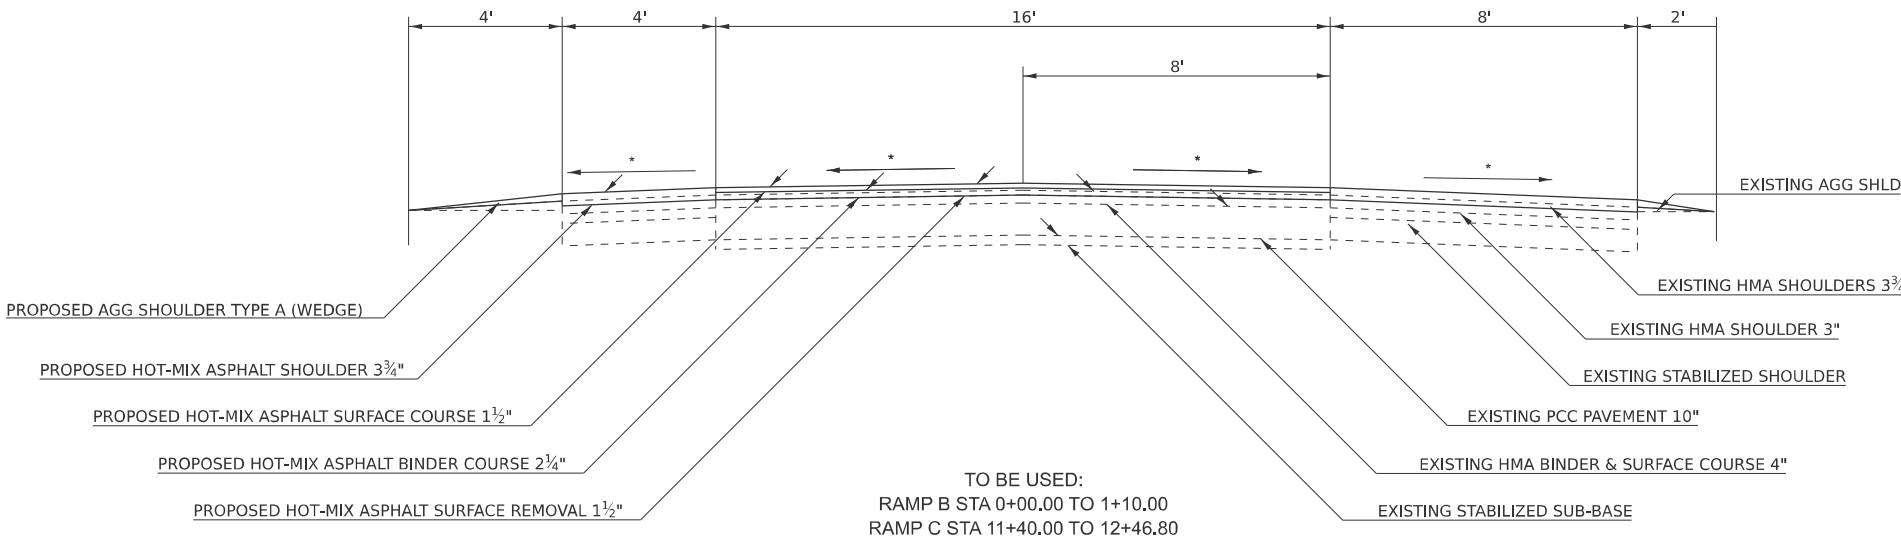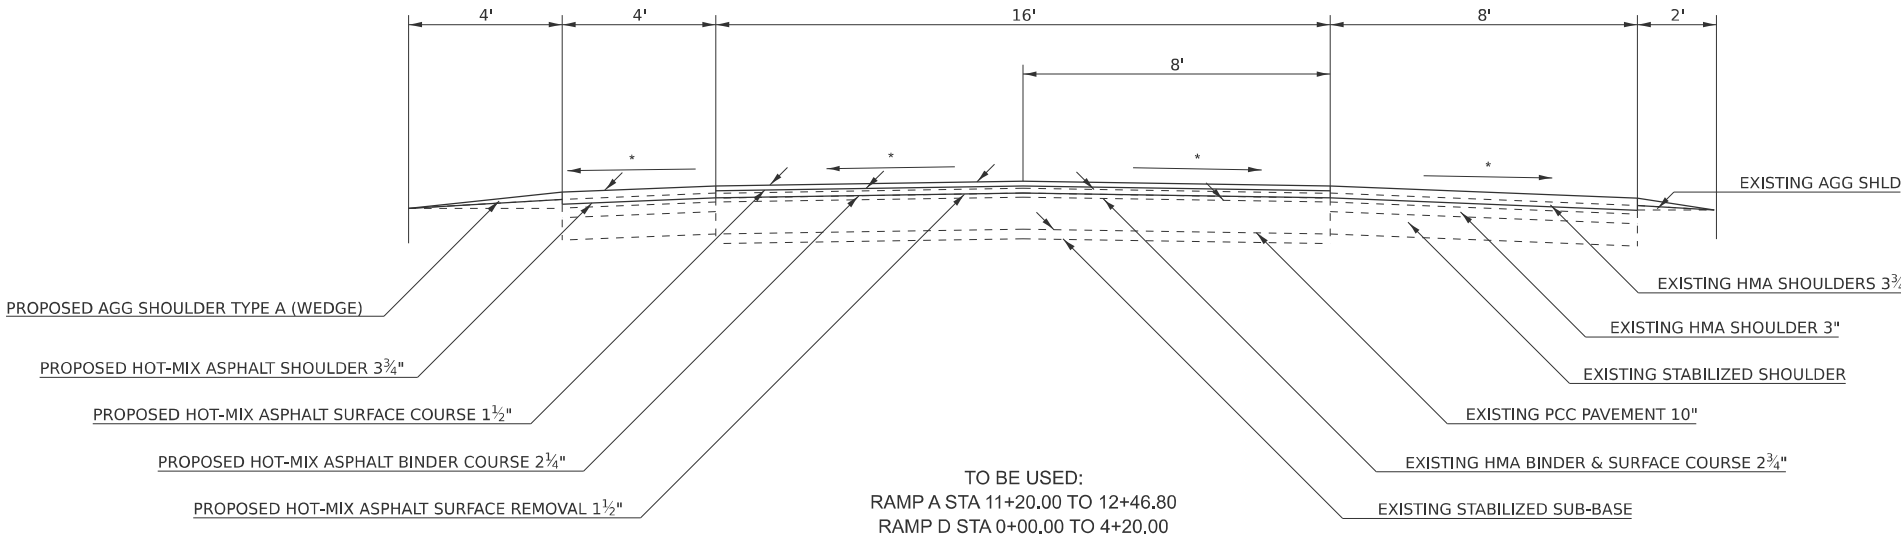

STATE OF ILLINOIS
DEPARTMENT OF TRANSPORTATION

TYPICAL SECTION 9

SCALE: SHEET 19 OF 9 SHEETS STA. TO STA.

F.A.I RTE.	SECTION	COUNTY	TOTAL SHEETS	SHEET NO.
57	*	PULASKI	103	19
CONTRACT NO. 78A80				

ILLINOIS FED. AID PROJECT
77(1,1-1,1-2,1-3,2,2-1,3)RS-3;Bridge Repair 25-4

MODEL: Typical Section-9 [Sheet]
FILE NAME: c:\p\work\pilot\nathaniel.morris@illinois.gov\098577\0978A80-SHD-Typical.dgn

USER NAME = nathaniel.morris	DESIGNED -	REVISED -
	DRAWN -	REVISED -
	CHECKED -	REVISED -
PLOT DATE = 2/14/2025	DATE -	REVISED -

MODEL: Schedules_1 [Sheet]
FILE NAME: c:\p\work\pwrtd\nathaniel.morris@illinois.gov\d098577\ID978490-SHE-Schedules.dgn

I - 57
MAINLINE RESURFACING SCHEDULE

LOCATION STATION TO STATION			LENGTH	ROADWAY WIDTH	TEMP RAMP	HMA SUR. REMOVAL - BUTT JOINT *	HMA SUR. REMOVAL , 1 1/2"	HMA SUR. REMOVAL 3 1/4" *	HMA SUR. REMOVAL 3 3/4" *	HMA BINDER COURSE (1 1/2")	HMA SUR. COURSE (1 3/4")	HMA BINDER COURSE (2 1/4")	HMA SUR. COURSE (1 1/2")	BIT. MAT. (TACK COAT)	LONG. JOINT SEALANT	NOTES	
			(INFO ONLY)														
FAI 57 (I-57/US 51)			FOOT	FOOT	SQ YD	SQ YD	SQ YD	SQ YD	SQ YD	TON	TON	TON	TON	LBS	FOOT		
SOUTHBOUND																	
61+77.00	TO	66+47.82	470.82	24	51	51	642	971		7	8	149	99	848	471		
EQ STA 66+47.82 (BK) = STA 65+79.97 (AH)																	
65+79.97	TO	80+45.02	1,465.05	24	37	37	2,903	1,590		39	45	436	291	2,638	1,465		
80+45.02	TO	82+00.35	GAP 077-0014														
82+00.35	TO	168+90.10	8,689.75	24	37	37	23,173					2,920	1,947	15,642	8,690		
168+90.10	TO	174+97.90	GAP 077-0008														
174+97.90	TO	200+40.65	2,542.75	24	37	37	6,781					855	570	4,577	2,543		
200+40.65	TO	202+22.48	GAP 077-0005														
202+22.48	TO	210+87.59	865.11	24	37	37	2,307					291	194	1,558	865		
210+87.59	TO	217+50.33	662.74														SEE RAMP SCHED (RAMP D)
217+50.33	TO	238+20.29	2,069.96	24			5,520					696	464	3,726	2,070		
238+20.29	TO	247+70.34	950.05														SEE RAMP SCHED (RAMP C)
247+70.34	TO	259+37.77	1,167.43	24			3,114					393	262	2,102	1,167		
EQ STA 259+37.77 (BK) = STA 259+39.47 (AH)																	
259+39.47	TO	348+43.34	8,903.87	24			23,744					2,992	1,995	16,027	8,904		
EQ STA 348+43.34 (BK) = STA 348+44.35 (AH)																	
348+44.35	TO	688+75.00	34,030.65	24	43	43	90,302		6,365			11,435	7,623	61,256	34,031		
I-57 SOUTHBOUND SUBTOTALS					242	242	158,486	2,561	6,365	46	53	20,167	13,445	108,374	60,205		
NORTHBOUND																	
62+97.00	TO	66+27.18	330.18	24	51	51		1,395		7	8	104	74	595	330		
EQ STA 66+27.18 (BK) = STA 65+79.97 (AH)																	
65+79.97	TO	81+11.34	1,531.37	24	37	37	3,080	1,590		39	45	476	344	2,757	1,531		
81+11.34	TO	82+66.97	GAP 077-0013														
82+66.97	TO	168+90.10	8,623.13	24	37	37	22,996					2,898	1,932	15,522	8,623		
168+90.10	TO	174+97.90	GAP 077-0007														
174+97.90	TO	200+21.51	2,523.61	24	37	37	6,730					848	566	4,543	2,524		
200+21.51	TO	202+03.34	GAP 077-0006														
202+03.34	TO	207+73.46	570.12	24	37	37	1,521					192	128	1,027	570		
207+73.46	TO	217+23.23	949.77														SEE RAMP SCHED (RAMP A)
217+23.23	TO	237+93.47	2,070.24	24			5,521					696	464	3,727	2,070		
237+93.47	TO	244+56.21	662.74														SEE RAMP SCHED (RAMP B)
244+56.21	TO	259+37.77	1,481.56	24			3,951					498	332	2,667	1,482		
EQ STA 259+37.77 (BK) = STA 259+39.47 (AH)																	
259+39.47	TO	348+23.50	8,884.03	24			23,691					2,986	1,991	15,992	8,884		
EQ STA 348+23.50 (BK) = STA 348+44.35 (AH)																	
348+44.35	TO	472+65.00	12,420.65	24	51	51	33,006		4,791			4,174	2,783	22,358	12,421		
I-57 NORTHBOUND SUBTOTALS					250	250	100,496	2,985	4,791	46	53	12,872	8,614	69,188	38,435		
I-57 MAINLINE RESURFACING TOTALS					492	492	258,982	5,546	11,156	92	106	33,039	22,059	177,562	98,640		

*INCLUDES SHOULDER HMA SURFACE REMOVAL QUANTITY

	USER NAME = nathaniel.morris		DESIGNED -	REVISED -	STATE OF ILLINOIS DEPARTMENT OF TRANSPORTATION	SCHEDULES MAINLINE RESURFACING				F.A.I RTE.	SECTION		COUNTY	TOTAL SHEETS	SHEET NO.
			DRAWN -	REVISED -						57	*		PULASKI	103	20
			CHECKED -	REVISED -						CONTRACT NO. 78A80					
	PLOT DATE = 2/14/2025		DATE -	REVISED -		SCALE:	SHEET 20	OF 6	SHEETS	STA.	TO STA.	ILLINOIS FED. AID PROJECT			

SHOULDER RESURFACING/RUMBLE STRIPS SCHEDULE

LOCATION STATION TO STATION			LENGTH	SHOULDER WIDTH				AVG. AGG SHLDR DEPTH	HMA SUR. REMOVAL 1 1/2"	HMA SHLDR, 3 1/4"	HMA SHLDR, 3 3/4"	AGG. WEDGE SHLDR, TYPE A	BIT. MAT. (TACK COAT)	SHLDR RUMBLE STRIPS, 16"		NOTES
				HMA		AGG										
				LT	RT	LT	RT									
				FOR INFORMATIONAL PURPOSE ONLY										LT	RT	
FAI 57 (I-57)			FOOT	FOOT	FOOT	FOOT	FOOT	INCH	SQ YD	TON	TON	TON	POUND	FOOT	FOOT	
SOUTHBOUND																
61+77.00	TO	66+47.82	470.82	4	10	4	2	1.25	733		154	16	330	471	471	
EQ STA 66+47.82 (BK) = STA 65+79.97 (AH)																
65+79.97	TO	80+45.02	1,465.05	4	10	4	2	1.25	2,279	57	422	49	1,026	1,465	1,465	
80+45.02	TO	82+00.35	GAP 077-0014													
82+00.35	TO	168+90.10	8,689.75	4	10	4	2	1.25	13,518		2,839	289	6,083	8,690	8,690	
168+90.10	TO	174+97.90	GAP 077-0008													
174+97.90	TO	200+40.65	2,542.75	4	10	4	2	1.25	3,956		831	85	1,780	2,543	2,543	
200+40.65	TO	202+22.48	GAP 077-0005													
202+22.48	TO	210+87.59	865.11	4	10	4	2	1.25	1,346		283	29	606	865	865	
210+87.59	TO	216+50.33	562.74													SEE RAMP SCHED (RAMP C)
216+50.33	TO	240+20.27	2,369.94	4	10	4	2	1.25	3,687		775	79	1,659	2,370	2,370	
240+20.27	TO	247+70.34	750.07													SEE RAMP SCHED (RAMP D)
247+70.34	TO	259+37.77	1,167.43	4	10	4	2	1.25	1,817		382	39	818	1,167	1,167	
EQ STA 259+37.77 (BK) = STA 259+39.47 (AH)																
259+39.47	TO	348+43.34	8,903.87	4	10	4	2	1.25	13,851		2,909	296	6,233	8,904	8,904	
EQ STA 348+43.34 (BK) = STA 348+44.35 (AH)																
348+44.34	TO	472+00.00	12,355.66	4	10	4	2	1.25	19,220		4,037	411	8,649	12,356	12,356	
472+00.00	TO	688+75.00	21,675.00	4	10	4	2	1.25	33,717		7,081	720	15,173	21,675	21,675	
I-57 SOUTHBOUND SUBTOTALS									94,124	57	19,713	2,013	42,357	60,505	60,505	
NORTHBOUND																
62+97.00	TO	66+27.18	330.18	10	4	2	4	0.75	514		108	8	232	330	330	
EQ STA 66+27.18 (BK) = STA 65+79.97 (AH)																
65+79.97	TO	81+11.34	1,531.37	10	4	2	4	0.75	2,383	57	444	37	1,072	1,531	1,531	
81+11.34	TO	82+66.97	GAP 077-0013													
82+66.97	TO	168+90.10	8,623.13	10	4	2	4	0.75	13,414		2,817	205	6,037	8,623	8,623	
168+90.10	TO	174+97.90	GAP 077-0007													
173+43.75	TO	200+21.51	2,677.76	10	4	2	4	0.75	4,166		875	64	1,875	2,678	2,678	
200+21.51	TO	202+03.34	GAP 077-0006													
202+03.34	TO	207+73.46	570.12	10	4	2	4	0.75	887		187	14	400	570	570	
207+73.46	TO	215+23.53	750.07													SEE RAMP SCHED (RAMP A)
215+23.53	TO	239+26.03	2,402.50	10	4	2	4	0.75	3,738		785	58	1,682	2,403	2,403	
239+26.03	TO	244+56.21	530.18													SEE RAMP SCHED (RAMP B)
244+56.21	TO	259+37.77	1,481.56	10	4	2	4	0.75	2,305		484	36	1,038	1,482	1,482	
EQ STA 259+37.77 (BK) = STA 259+39.47 (BK)																
259+39.47	TO	348+23.50	8,884.03	10	4	2	4	0.75	13,820		2,903	211	6,219	8,884	8,884	
EQ STA 348+23.50 (BK) = STA 348+44.35 (AH)																
348+44.35	TO	472+65.00	12,420.65	10	4	2	4	0.75	19,322		4,058	295	8,695	12,421	12,421	
I-57 NORTHBOUND SUBTOTALS									60,549	57	12,661	928	27,250	38,921	38,921	
I-57 SHOULDER RESURFACING/RUMBLE STRIP TOTALS									154,673	114	32,374	2,941	69,607	99,427	99,427	
														198,853		

MODEL: Schedules 2 [Sheet]
FILE NAME: c:\p\work\pwr\tdm\haley\tdm\986771\0978A8p-ShtE-Schedules.dgn

I - 57

LOCATION STATION TO STATION				LENGTH	ROADWAY WIDTH	TEMP RAMP	HMA SUR. REMOVAL - BUTT JOINT	HMA SUR. REMOVAL 1 1/2"	HMA BINDER COURSE (2 1/4")	HMA SUR. COURSE (1 1/2")	HMA SHLDR	AGG. WEDGE SHLDR, TYPE A	BIT. MAT. (TACK COAT)	LONG. JOINT SEALANT	SHLDR RUMBLE STRIPS, 16"	
															LT	RT
FAI 57 (I-57)				FOOT	FOOT	SQ YD	SQ YD	SQ YD	TON	TON	TON	TON	POUND	FOOT	FOOT	FOOT
RAMP D (SOUTHBOUND EXIT)																
I-57 SOUTHBOUND	210+87.59	TO	217+50.33													
MAINLINE	210+87.59	TO	217+50.33	662.74	24			2,799	223	149	93	7	1,326	663		663
RAMP TRANSITION	210+87.59	TO	217+50.33	662.74	VAR.			1,290	163	109	101	15	1,136			
RAMP	0+00.00	TO	4+75.00	475.00	16	24	94	1,478	107	71	199	11	855			
RAMP C (SOUTHBOUND ENTRANCE)																
I-57 SOUTHBOUND	238+20.29	TO	247+70.34													
MAINLINE	238+20.29	TO	247+70.34	950.05	24			4,012	320	213	134	10	1,901	950		950
RAMP TRANSITION	238+20.29	TO	247+70.34	950.05	VAR.			1,006	127	85	42	22	1,060			
RAMP	12+46.80	TO	10+65.00	182.00	16	24	94	567	41	28	100	5	328			
RAMP A (NORTHBOUND ENTRANCE)																
I-57 NORTHBOUND	207+73.46	TO	217+23.23													
MAINLINE	207+73.46	TO	217+23.23	949.77	24			4,011	320	213	133	10	1,900	950	950	
RAMP TRANSITION	207+73.46	TO	217+23.23	949.77	VAR.			1,005	127	85	154	22	1,059			
RAMP	12+46.80	TO	10+65.00	182.00	16	24	94	567	41	28	100	5	328			
RAMP B (NORTHBOUND EXIT)																
I-57 NORTHBOUND	237+93.47	TO	244+56.21													
MAINLINE	237+93.47	TO	244+56.21	662.74	24			2,799	223	149	93	7	1,392	663	663	
RAMP TRANSITION	237+93.47	TO	244+56.21	662.74	VAR.			1,290	163	109	45	15	1,004			
RAMP	0+00.00	TO	1+90.00	190.00	16	24	94	592	43	29	89	5	342			
I-57 RAMP SUBTOTALS						96	376	21,416	1,898	1,268	1,283	134	12,631	3,225	1,613	1,613

3,225

SUMMARY OF PAVEMENT CALCULATIONS FOR FAI 57

LOCATION	TFMP . RAMPS	HMA SUR . REMOVAL - BUTT JOINT	HMA SUR . REMOVAL , 1 1/2 "	HMA SUR . REMOVAL , 3 1/4 "	HMA SUR . REMOVAL , 3 3/4 "	HMA BINDER COURSE (1 1/2 ")	HMA BINDER COURSE (2 1/4 ")	HMA SURF COURSE (1 1/2 ")	HMA SURF COURSE (1 3/4 ")	MATERIAL TRANSFER DEVICE	HMA SHLDR	AGG . WEDGE SHLDR , TYPE B	BIT . MAT . (TACK COAT)	LONG . JOINT SEALANT	SHLDR RUMBLE STRIPS , 16 "		
															LT	RT	
		SQ YD	SQ YD	SQ YD	SQ YD	SQ YD	TON	TON	TON	TON	TON	TON	TON	POUND	FOOT	FOOT	FOOT
I - 57 (FAI 57) MAINLINE	492	492	258,982	5,546	11,156	92	33,039	22,059	106	55,098			177,562	98,640			
I - 57 (FAI 57) SHOULDERS			154,673								32,488	2,941	69,607		99,427	99,427	
I - 57 (FAI 57) RAMPS	96	376	21,416				1,898	1,268		3,166	1,283	134	12,631	3,225	1,613	1,613	
I - 57 PROJECT TOTALS	588	868	435,071	5,546	11,156	92	34,937	23,327	106	58,264	33,771	3,075	259,800	101,866	101,039	101,039	
								23,433								202,079	

I - 57 PAVEMENT MARKING SCHEDULE

LOCATION STATION TO STATION *			LENGTH (INFO ONLY)	THERMOPLASTIC				GROOVING FOR RECESSED PAVEMENT MARKING 7 "	GROOVING FOR RECESSED PAVEMENT MARKING 9 "	NOTES
				SKIP DASH WHITE 6 "	SOLID YELLOW 6 "	SOLID WHITE 6 "	SOLID WHITE 8 "			
				CENTER LINE	INSIDE EOP	OUTSIDE EOP	GORE			
FAI 57 (I-57)			FOOT	FOOT	FOOT	FOOT	FOOT	FOOT	FOOT	
SOUTHBOUND										
61+77.00	TO	66+47.82	471	118	471	471		1,060		
EQ STA 66+46.82 (BK) = STA 65+79.97 (AH)										
65+79.97	TO	80+45.02	1,466	367	1,466	1,466		3,299		
80+45.02	TO	82+00.35	GAP 077-0014							
82+00.35	TO	168+90.10	8,690	2,173	8,690	8,690		19,553		
168+90.10	TO	174+97.90	GAP 077-0008							
174+97.90	TO	200+40.65	2,543	636	2,543	2,543		5,722		
200+40.65	TO	202+22.48	GAP 077-0005							
202+22.48	TO	259+37.77	5,716	1,429	5,716	5,716		12,861		
EQ STA 259+37.77 (BK) = 259+39.47 (AH)										
259+39.47	TO	348+43.34	8,904	2,226	8,904	8,904		20,034		
EQ STA 348+43.34 (BK) = STA 348+44.35 (AH)										
348+44.35	TO	688+75.00	34,031	8,508	34,031	34,031		76,570		
RAMP D (SB EXIT)										
0+00.00	TO	4+75.00	475			475		475		Ramp Outside EOP
214+22.00	TO	217+14.50	293				560		560	Gore
RAMP C (SB ENTRANCE)										
11+40.00	TO	12+64.80	125			125		125		Ramp Outside EOP
236+85.00	TO	238+36.50	152				308		308	Gore
I - 57 SOUTHBOUND SUBTOTALS				15,457	61,821	62,421	868	139,699	868	
NORTHBOUND										
62+97.00	TO	66+27.18	331	83	331	331		745		
EQ STA 66+27.18 (BK) = STA 65+79.97 (AH)										
65+79.97	TO	81+11.34	1,532	383	1,532	1,532		3,447		
81+11.34	TO	82+66.97	GAP 077-0013							
82+66.97	TO	168+90.10	8,624	2,156	8,624	8,624		19,404		
168+90.10	TO	174+97.90	GAP 077-0007							
174+97.90	TO	200+21.51	2,524	631	2,524	2,524		5,679		
200+21.51	TO	202+03.34	GAP 077-0006							
202+03.34	TO	259+37.77	5,735	1,434	5,735	5,735		12,904		
EQ STA 259+37.77 (BK) = STA 259+39.47 (AH)										
259+39.47	TO	348+23.50	8,885	2,222	8,885	8,885		19,992		
EQ STA 348+23.50 (BK) = STA 348+44.35 (AH)										
348+44.35	TO	472+65.00	12,421	3,106	12,421	12,421		27,948		
RAMP A (NB ENTRANCE)										
11+20.00	TO	12+46.80	127			127		127		Ramp Outside EOP
217+25.00	TO	218+32.50	108				178		178	Gore
RAMP B (NB EXIT)										
0+00	TO	1+10.00	110			110		110		Ramp Outside EOP
238+00.00	TO	241+65.00	365				736		736	Gore
I - 57 NORTHBOUND SUBTOTALS				10,015	40,052	40,289	914	90,356	914	
I - 57 TOTALS				25,472	101,873	102,710	1,782	230,055	1,782	
				230,055						

MODEL: Schedules 4 [Sheet]
FILE NAME: c:\pav_work\pwrtdm\hollis\pud\986771\0978A80-ShtE-Schedules.dgn

	USER NAME = Brandy,Maes	DESIGNED -	REVISED -	STATE OF ILLINOIS DEPARTMENT OF TRANSPORTATION	SCHEDULES PAVEMENT MARKING				FAI RTE.	SECTION	COUNTY	TOTAL SHEETS	SHEET NO.
		DRAWN -	REVISED -						57	*	PULASKI	103	23
		CHECKED -	REVISED -		CONTRACT NO. 78A80								
	PLOT DATE = 2/6/2025	DATE -	REVISED -		SCALE:	SHEET 23	OF 6	SHEETS	STA.	TO STA.	ILLINOIS FED. AID PROJECT 77(1,1-1,1-2,1-3,2,2-1,3)RS-3;Bridge Repair 25-4		

I - 57 PAVEMENT MARKING SCHEDULE - CONTINUED

LOCATION STATION TO STATION *			LENGTH (INFO ONLY)	TEMP PVMT MARKING, 6" PAINT	TEMP PVMT MARKING, 8" PAINT	TEMP PVMT MARKING REMOVAL - GRINDING	SHORT TERM PVMT MARKING, 6"			SHORT TERM PVMT MARKING REMOVAL	RAISED REFLECTIVE PVMT MARKER REMOVAL	ONE-WAY RAISED REFLECTIVE PVMT MARKERS		NOTES
							SKIP DASH WHITE	DIAG. STRIPE YELLOW	DIAG. STRIPE WHITE			CRYSTAL	AMBER	
FAI 57 (I-57)			FOOT	FOOT	FOOT	SQ FT	FOOT	FOOT	FOOT	SQ FT	EACH	EACH	EACH	
SOUTHBOUND														
61+77.00	TO	66+47.82	471	1,060		530	95	38	38	86	6	6		
EQ STA 66+47.82 (BK) = STA 65+79.97 (AH)														
65+79.97	TO	80+45.02	1,466	3,299		1,650	294	118	118	265	19	19		
80+45.02	TO	82+00.35	GAP 077-0014											
82+00.35	TO	168+90.10	8,690	19,553		9,777	1,738	696	696	1,565	109	109		
168+90.10	TO	174+97.90	GAP 077-0008											
174+97.90	TO	200+40.65	2,543	5,722		2,861	509	204	204	459	32	32		
200+40.65	TO	202+22.48	GAP 077-0005											
202+22.48	TO	259+37.77	5,716	12,861		6,431	1,144	458	458	1,030	72	72		
EQ STA 259+37.77 (BK) = STA 259+39.47 (AH)														
259+39.47	TO	348+43.34	8,904	20,034		10,017	1,781	713	713	1,604	112	112		
EQ STA 348+43.34 (BK) = STA 348+44.35 (AH)														
348+44.35	TO	688+75.00	34,031	76,570		38,285	6,807	2,723	2,723	6,127	426	426		
RAMP D (SB EXIT)														
0+00	TO	4+75.00	475	475		238		38	38	38	39	34	5	
214+22.00	TO	217+14.50	293		560	280					18	18		
RAMP C (SB ENTRANCE)														
11+40.00	TO	12+64.80	125	125		63		10	10	10				
236+85.00	TO	238+36.50	152		308	154								
I-57 SOUTHBOUND SUBTOTALS				139,699	868	70,286	12,368	4,998	4,998	11,184	833	828	5	
NORTHBOUND														
62+97.00	TO	66+27.18	331	745		373	67	27	27	61	5	5		
EQ STA 66+27.18 (BK) = STA 65+79.97 (AH)														
65+79.97	TO	81+11.34	1,532	3,447		1,724	307	123	123	277	20	20		
81+11.34	TO	82+66.97	GAP 077-0013											
82+66.97	TO	168+90.10	8,624	19,404		9,702	1,725	690	690	1,553	108	108		
168+90.10	TO	174+97.90	GAP 077-0007											
174+97.90	TO	200+21.51	2,524	5,679		2,840	505	202	202	455	32	32		
200+21.51	TO	202+03.34	GAP 077-0006											
202+03.34	TO	259+37.77	5,735	12,904		6,452	1,147	459	459	1,033	72	72		
EQ STA 259+37.77 (BK) = STA 259+39.47 (AH)														
259+39.47	TO	348+23.50	8,885	19,992		9,996	1,777	711	711	1,600	112	112		
EQ STA 348+23.50 (BK) = STA 348+44.35 (AH)														
348+44.35	TO	472+65.00	12,421	27,948		13,974	2,485	994	994	2,237	156	156		
RAMP A (NB ENTRANCE)														
11+20.00	TO	12+46.80	127	127		64		11	11	11				
217+25.00	TO	218+32.50	108		178	89								
RAMP B (NB EXIT)														
0+00	TO	1+10.00	110	110		55		9	9	9	45	33	12	
238+00.00	TO	241+65.00	365		736	368					22	22		
I-57 NORTHBOUND SUBTOTALS				90,356	914	45,637	8,013	3,226	3,226	7,236	572	560	12	
I-57 TOTALS				230,055	1,782	115,923	20,381	8,224	8,224	18,420	1,405	1,388	17	
							36,829					1,405		

MODEL: Schedules 5 (Sheet)
FILE NAME: c:\pwy\work\hollis\ydl\dd986771\0978A80-ShtE-Schedules.dgn

	USER NAME = Brandy,Maes		DESIGNED -	REVISED -	STATE OF ILLINOIS DEPARTMENT OF TRANSPORTATION	SCHEDULES PAVEMENT MARKING CONTINUED				F.A.I RTE.	SECTION	COUNTY	TOTAL SHEETS	SHEET NO.
			DRAWN -	REVISED -						57	*	PULASKI	103	24
			CHECKED -	REVISED -						CONTRACT NO. 78A80				
	PLOT DATE = 2/6/2025		DATE -	REVISED -		SCALE:	SHEET 24	OF 6	SHEETS	STA.	TO STA.	ILLINOIS FED. AID PROJECT		

I - 57 UNDERDRAIN CLEANING SCHEDULE

LOCATION STATION TO STATION			RODENT SHIELDS	THERMOPLASTIC PAVEMENT MARKING - LETTERS & SYMBOLS	GROOVING FOR RECESSED PAVEMENT MARKING - LETTERS & SYMBOLS
FAI 57 (I-57/US 51)			EACH	SQ FT	SQ FT
SOUTHBOUND					
65+00.00	TO	80+45.00	9	18	39
82+01.00	TO	145+88.00	32	64	139
146+23.00	TO	152+62.00	4	8	17
154+32.00	TO	170+44.00	6	12	26
173+43.00	TO	200+75.00	16	32	69
201+75.00	TO	211+75.00	12	24	52
211+75.00	TO	246+00.00	14	28	61
246+00.00	TO	271+00.00	12	24	52
271+00.00	TO	294+00.00	10	20	43
294+00.00	TO	319+00.00	10	20	43
319+00.00	TO	344+00.00	10	20	43
344+00.00	TO	369+00.00	10	20	43
369+00.00	TO	394+00.00	10	20	43
394+00.00	TO	418+00.00	10	20	43
418+00.00	TO	443+00.00	10	20	43
443+00.00	TO	470+16.00	10	20	43
470+16.00	TO	497+50.00	14	28	61
497+50.00	TO	521+50.00	10	20	43
521+50.00	TO	546+50.00	10	20	43
546+50.00	TO	572+50.00	10	20	43
572+50.00	TO	597+50.00	10	20	43
597+50.00	TO	622+00.00	10	20	43
622+00.00	TO	650+00.00	12	24	52
650+00.00	TO	675+00.00	10	20	43
675+00.00	TO	688+75.00	6	12	26
I-57 SOUTHBOUND SUBTOTALS			277	554	1,202

LOCATION STATION TO STATION			RODENT SHIELDS	THERMOPLASTIC PAVEMENT MARKING - LETTERS & SYMBOLS	GROOVING FOR RECESSED PAVEMENT MARKING - LETTERS & SYMBOLS
FAI 57 (I-57/US 51)			EACH	SQ FT	SQ FT
NORTHBOUND					
65+00.00	TO	81+11.00	9	18	39
82+67.00	TO	145+61.00	32	64	139
145+96.00	TO	152+20.00	4	8	17
153+91.00	TO	170+44.00	6	12	26
173+43.00	TO	200+55.00	16	32	69
201+75.00	TO	211+75.00	12	24	52
211+75.00	TO	246+00.00	14	28	61
246+00.00	TO	271+00.00	12	24	52
271+00.00	TO	294+00.00	10	20	43
294+00.00	TO	319+00.00	10	20	43
319+00.00	TO	344+00.00	10	20	43
344+00.00	TO	369+00.00	10	20	43
369+00.00	TO	394+00.00	10	20	43
394+00.00	TO	418+00.00	10	20	43
418+00.00	TO	443+00.00	10	20	43
443+00.00	TO	470+16.00	10	20	43
I-57 NORTHBOUND SUBTOTALS			185	370	803
I-57 MAINLINE TOTALS			462	924	2,005

	USER NAME = nathaniel.morris	DESIGNED -	REVISED -	STATE OF ILLINOIS DEPARTMENT OF TRANSPORTATION	SCHEDULES UNDERDRAIN CLEANING			F.A.I RTE.	SECTION	COUNTY	TOTAL SHEETS	SHEET NO.
		DRAWN -	REVISED -					57	*	PULASKI	103	25
		CHECKED -	REVISED -		CONTRACT NO. 78A80							
	PLOT DATE = 2/14/2025	DATE -	REVISED -		SCALE:	SHEET 25 OF 6 SHEETS	STA. TO STA.	ILLINOIS FED. AID PROJECT				


MODEL: Schedules 7 [Sheet]
FILE NAME: c:\paw_work\paw\dm\thaniel.morris@illinois.gov\0985771\0978A80-SNIE-Schedules.dgn

CLASS B PATCHES, 16"										
Lane	MM	Patch	Width	Length	TY II	TY III	TY IV	Saw Cuts	Dowel Bars	Tie Bars
		#	(ft)	(ft)	(sy)	(sy)	(sy)	(ft)	(ea)	(ea)
SB	20.8	1	12.0	6.0	8.0			48	20	0
SB	20.0	2	12.0	6.0	8.0			48	20	0
SB	20.0	3	12.0	6.0	8.0			48	20	0
SB	20.0	4	12.0	20.0			26.7	76	20	0
SB	20.0	5	12.0	6.0	8.0			48	20	0
SB	20.0	6	12.0	6.0	8.0			48	20	0
SB	20.0	7	12.0	6.0	8.0			48	20	0
SB	20.0	8	12.0	6.0	8.0			48	20	0
SB	20.0	9	12.0	6.0	8.0			48	20	0
SB	20.0	10	12.0	6.0	8.0			48	20	0
SB	20.0	11	12.0	6.0	8.0			48	20	0
SB	20.0	12	12.0	6.0	8.0			48	20	0
SB	20.0	13	12.0	6.0	8.0			48	20	0
SB	20.0	14	12.0	6.0	8.0			48	20	0
SB	20.0	15	12.0	6.0	8.0			48	20	0
SB	20.0	16	12.0	6.0	8.0			48	20	0
SB	20.0	17	12.0	6.0	8.0			48	20	0
SB	19.9	18	12.0	6.0	8.0			48	20	0
SB	19.9	19	12.0	6.0	8.0			48	20	0
SB	19.9	20	12.0	6.0	8.0			48	20	0
SB	19.9	21	12.0	6.0	8.0			48	20	0
SB	19.9	22	12.0	20.0			26.7	76	20	0
SB	19.9	23	12.0	20.0			26.7	76	20	0
SB	19.9	24	12.0	6.0	8.0			48	20	0
SB	19.9	25	12.0	6.0	8.0			48	20	0
SB	19.9	26	12.0	15.0		20.0		66	20	0
SB	19.9	27	12.0	15.0		20.0		66	20	0
SB	19.9	28	12.0	6.0	8.0			48	20	0
SB	19.9	29	12.0	6.0	8.0			48	20	0
SB	19.9	30	12.0	6.0	8.0			48	20	0
SB	19.9	31	12.0	6.0	8.0			48	20	0
SB	19.9	32	12.0	6.0	8.0			48	20	0
SB	19.9	33	12.0	6.0	8.0			48	20	0
SB	19.9	34	12.0	6.0	8.0			48	20	0
SB	19.9	35	12.0	15.0		20.0		66	20	0
SB	19.9	36	12.0	15.0		20.0		66	20	0
SB	19.9	37	12.0	6.0	8.0			48	20	0
SB	19.8	38	12.0	6.0	8.0			48	20	0
SB	19.8	39	12.0	6.0	8.0			48	20	0
SB	19.8	40	12.0	6.0	8.0			48	20	0
SB	19.8	41	12.0	6.0	8.0			48	20	0
SB	19.8	42	12.0	6.0	8.0			48	20	0
SB	19.8	43	12.0	6.0	8.0			48	20	0
SB	19.8	44	12.0	6.0	8.0			48	20	0
SB	19.8	45	12.0	6.0	8.0			48	20	0
SB	19.7	46	12.0	6.0	8.0			48	20	0
SB	19.7	47	12.0	6.0	8.0			48	20	0
SB	19.5	48	12.0	6.0	8.0			48	20	0
SB	19.5	49	12.0	20.0			26.7	76	20	0
SB	19.5	50	12.0	6.0	8.0			48	20	0
SB	18.8	51	12.0	6.0	8.0			48	20	0
SB	18.8	52	12.0	6.0	8.0			48	20	0
SB	18.8	53	12.0	6.0	8.0			48	20	0
SB	18.8	54	12.0	6.0	8.0			48	20	0

CLASS B PATCHES, 16" CONT.										
Lane	MM	Patch	Width	Length	TY II	TY III	TY IV	Saw Cuts	Dowel Bars	Tie Bars
		#	(ft)	(ft)	(sy)	(sy)	(sy)	(ft)	(ea)	(ea)
SB	18.8	55	12.0	6.0	8.0			48	20	0
SB	18.8	56	12.0	6.0	8.0			48	20	0
SB	18.8	57	12.0	6.0	8.0			48	20	0
SB	18.8	58	12.0	12.0		16.0		60	20	0
SB	18.8	59	12.0	12.0		16.0		60	20	0
SB	18.8	60	12.0	12.0		16.0		60	20	0
SB	17.8	75	12.0	20.0			26.7	76	20	0
SB	17.8	76	12.0	20.0			26.7	76	20	0
SB	17.8	77	12.0	6.0	8.0			48	20	0
SB	16.5	78	12.0	6.0	8.0			48	20	0
SB	16.5	79	12.0	6.0	8.0			48	20	0
SB	16.5	80	12.0	6.0	8.0			48	20	0
SB	16.0	81	12.0	12.0		16.0		60	20	0
SB	16.0	82	12.0	12.0		16.0		60	20	0
SB	16.0	83	12.0	6.0	8.0			48	20	0
SB	16.0	84	12.0	6.0	8.0			48	20	0
SB	16.0	85	12.0	6.0	8.0			48	20	0
SB	15.4	86	12.0	6.0	8.0			48	20	0
SB	15.4	87	12.0	25.0			33.3	86	20	8.3333
SB	15.4	88	12.0	25.0			33.3	86	20	8.3333
SB	15.4	89	12.0	25.0			33.3	86	20	8.3333
SB	15.4	90	12.0	25.0			33.3	86	20	8.3333
SB	14.0	91	12.0	20.0			26.7	76	20	0
SB	14.0	92	12.0	20.0			26.7	76	20	0
SB	14.0	93	12.0	15.0		20.0		66	20	0
SB	14.0	94	12.0	15.0		20.0		66	20	0
SB	14.0	95	12.0	6.0	8.0			48	20	0
SB	13.2	96	12.0	6.0	8.0			48	20	0
SB	13.2	97	12.0	10.0	13.3			56	20	0
SB	13.2	98	12.0	10.0	13.3			56	20	0
Totals					499	200	347	4592	1680	33

CLASS A PATCHES, 14"							
Lane	MM	Patch	Width	Length	TY II	TY III	Saw Cuts
		#	(ft)	(ft)	(sy)	(sy)	(ft)
SB	18.5	61	12.0	12.0		16.0	60
SB	18.5	62	12.0	10.0	13.3		56
SB	18.4	63	12.0	10.0	13.3		56
SB	18.4	64	12.0	8.0	10.7		52
SB	18.4	65	12.0	8.0	10.7		52
SB	18.0	66		8.0	10.7		52
SB	18.0	67	12.0	8.0	10.7		52
SB	18.0	68	12.0	6.0	8.0		48
SB	18.0	69	12.0	6.0	8.0		48
SB	18.0	70	12.0	6.0	8.0		48
SB	18.2	71	12.0	6.0	8.0		48
SB	18.2	72	12.0	6.0	8.0		48
SB	18.2	73	12.0	6.0	8.0		48
SB	18.2	74	12.0	6.0	8.0		48
Totals					125	16	716

MODEL: Unnamed Plan - Plan 1 [Sheet]
FILE NAME: c:\p\work\p\work\hollis\ld\986771\0978A80-ShtF-Plan Sheets.dgn

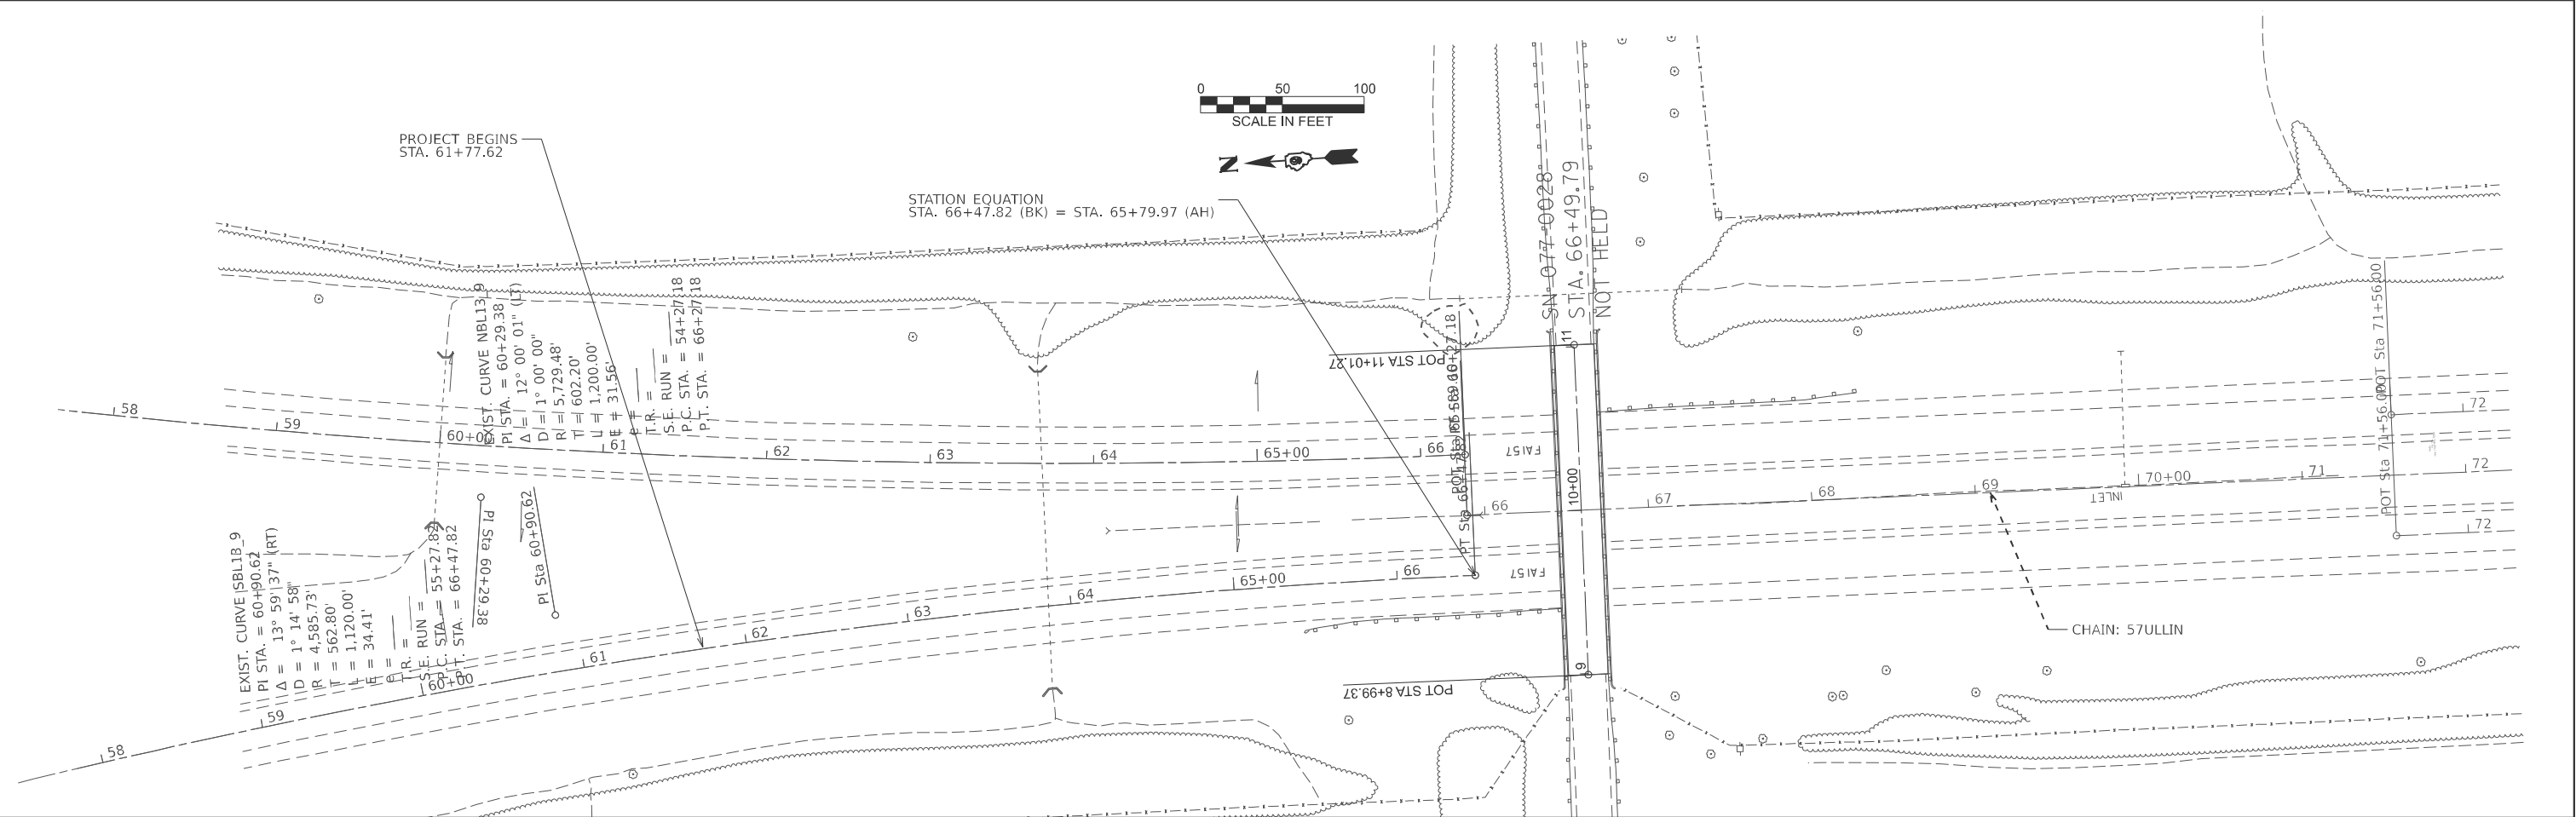

THIS SPACE INTENTIONALLY LEFT BLANK

	USER NAME = Brandy,Maes	DESIGNED -	REVISED -
		DRAWN -	REVISED -
		CHECKED -	REVISED -
	PLOT DATE = 2/6/2025	DATE -	REVISED -

STATE OF ILLINOIS
DEPARTMENT OF TRANSPORTATION





I-57 PLAN

SCALE: 1"=50' SHEET 26 OF 30 SHEETS STA. 57+65.9469 TO STA. 72+65.9469

F.A.I RTE.	SECTION	COUNTY	TOTAL SHEETS	SHEET NO.
57	*	PULASKI	103	26
CONTRACT NO. 78A80				
ILLINOIS FED. AID PROJECT				

77(1,1-1,1-2,1-3,2,2-1,3)RS-3;Bridge Repair 25-4

MODEL: 57ULLIN - Plan 4 (Sheet)
FILE NAME: c:\pw_work\pwid\matherial.morris@illinois.gov\098577\0978480-SHF-Plan Sheets.dgn

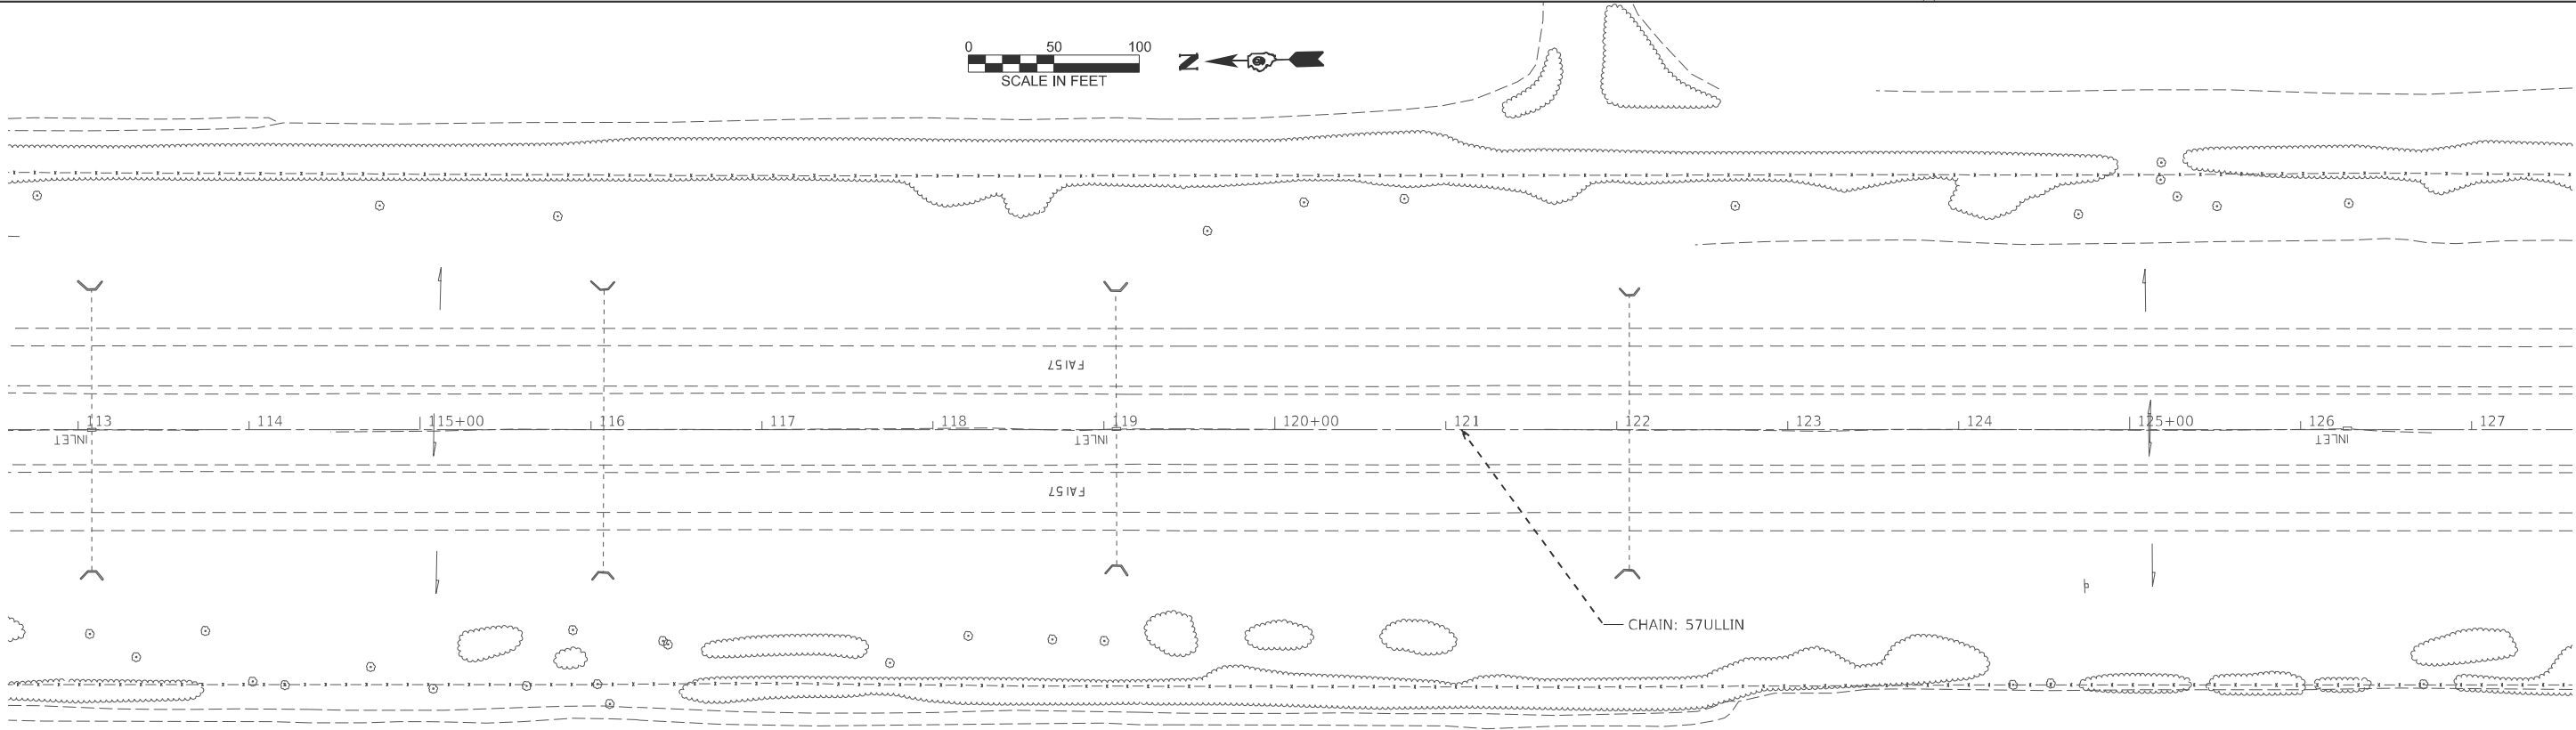 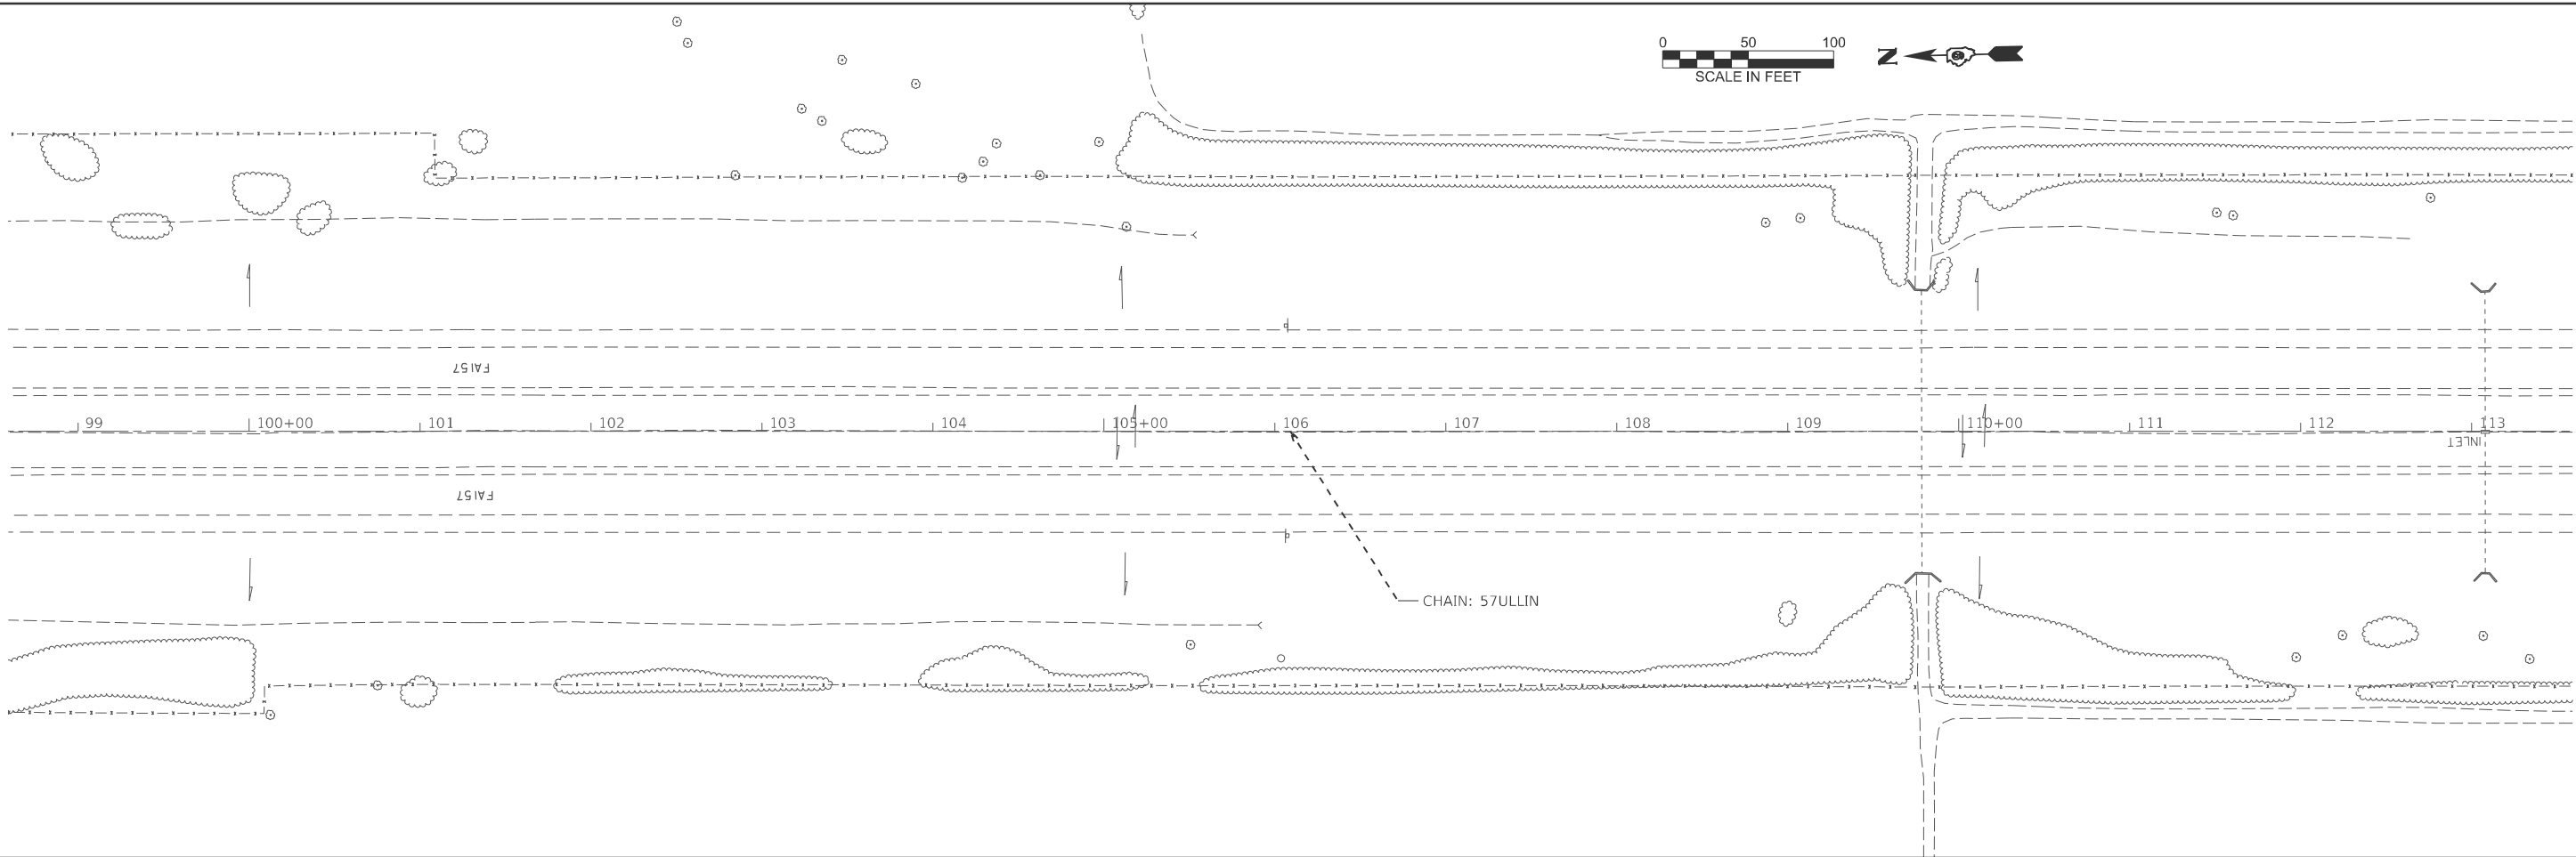 


	USER NAME = Brandy, Maes	DESIGNED -	REVISED -
		DRAWN -	REVISED -
		CHECKED -	REVISED -
	PLOT DATE = 2/6/2025	DATE -	REVISED -

STATE OF ILLINOIS
DEPARTMENT OF TRANSPORTATION

I-57 PLAN			
SCALE: 1"=50'	SHEET 28	OF 30 SHEETS	STA. 99+00.00 TO STA. 127+00.00

F.A.I RTE.	SECTION	COUNTY	TOTAL SHEETS	SHEET NO.
57	*	PULASKI	103	28
CONTRACT NO. 78A80				
ILLINOIS FED. AID PROJECT				

MODEL: 57ULLIN - Plan 10 [Sheet]
FILE NAME: c:\pw_work\pwr\hollis\hollis\985771\0978A80-ShtF-Plan Sheets.dgn

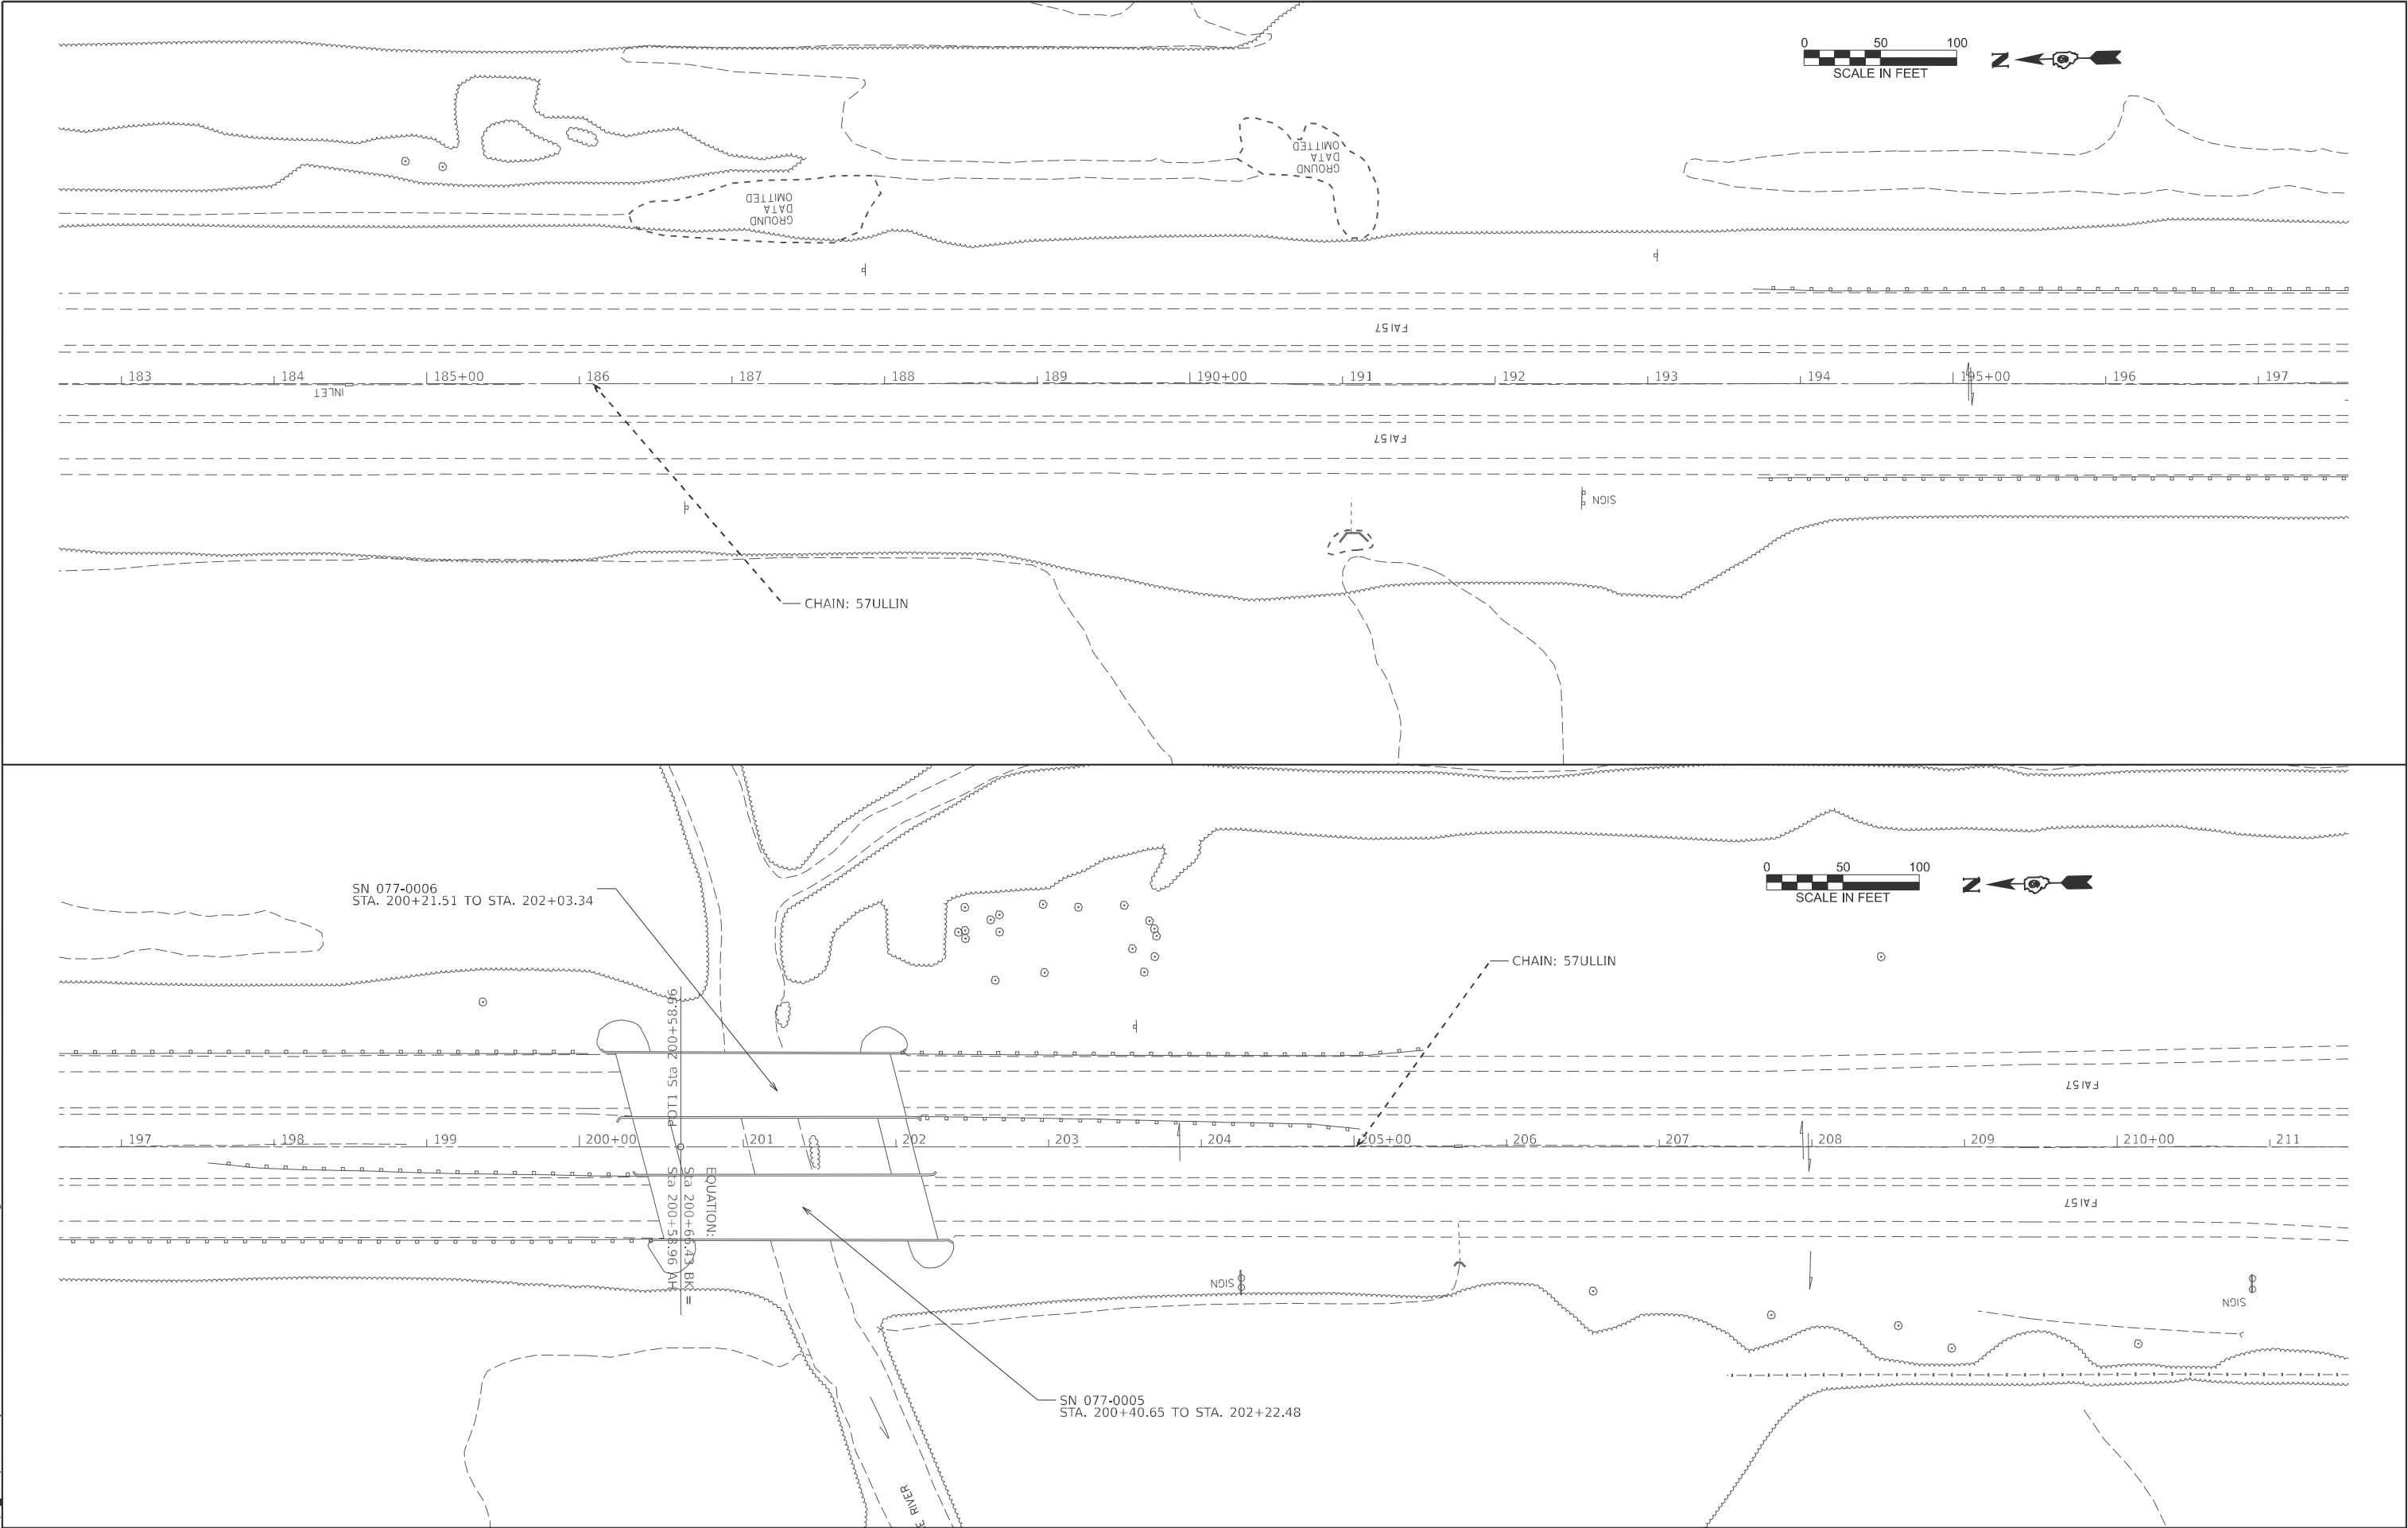


PLOT DATE = 2/6/2025	USER NAME = Brandy,Maes	DESIGNED -	REVISED -
		DRAWN -	REVISED -
		CHECKED -	REVISED -
		DATE -	REVISED -

STATE OF ILLINOIS
DEPARTMENT OF TRANSPORTATION

I-57 PLAN			
SCALE: 1"=50'	SHEET 31	OF 30 SHEETS	STA. 183+00.00 TO STA. 211+00.00

F.A.I RTE.	SECTION	COUNTY	TOTAL SHEETS	SHEET NO.
57	*	PULASKI	103	31
CONTRACT NO. 78A80				
ILLINOIS FED. AID PROJECT				

MODEL: 57ULLIN - Plan 12 [Sheet]
FILE NAME: c:\pw_work\pwrch\hollis\dd986771\0978A80-ShtF-Plan Sheets.dgn

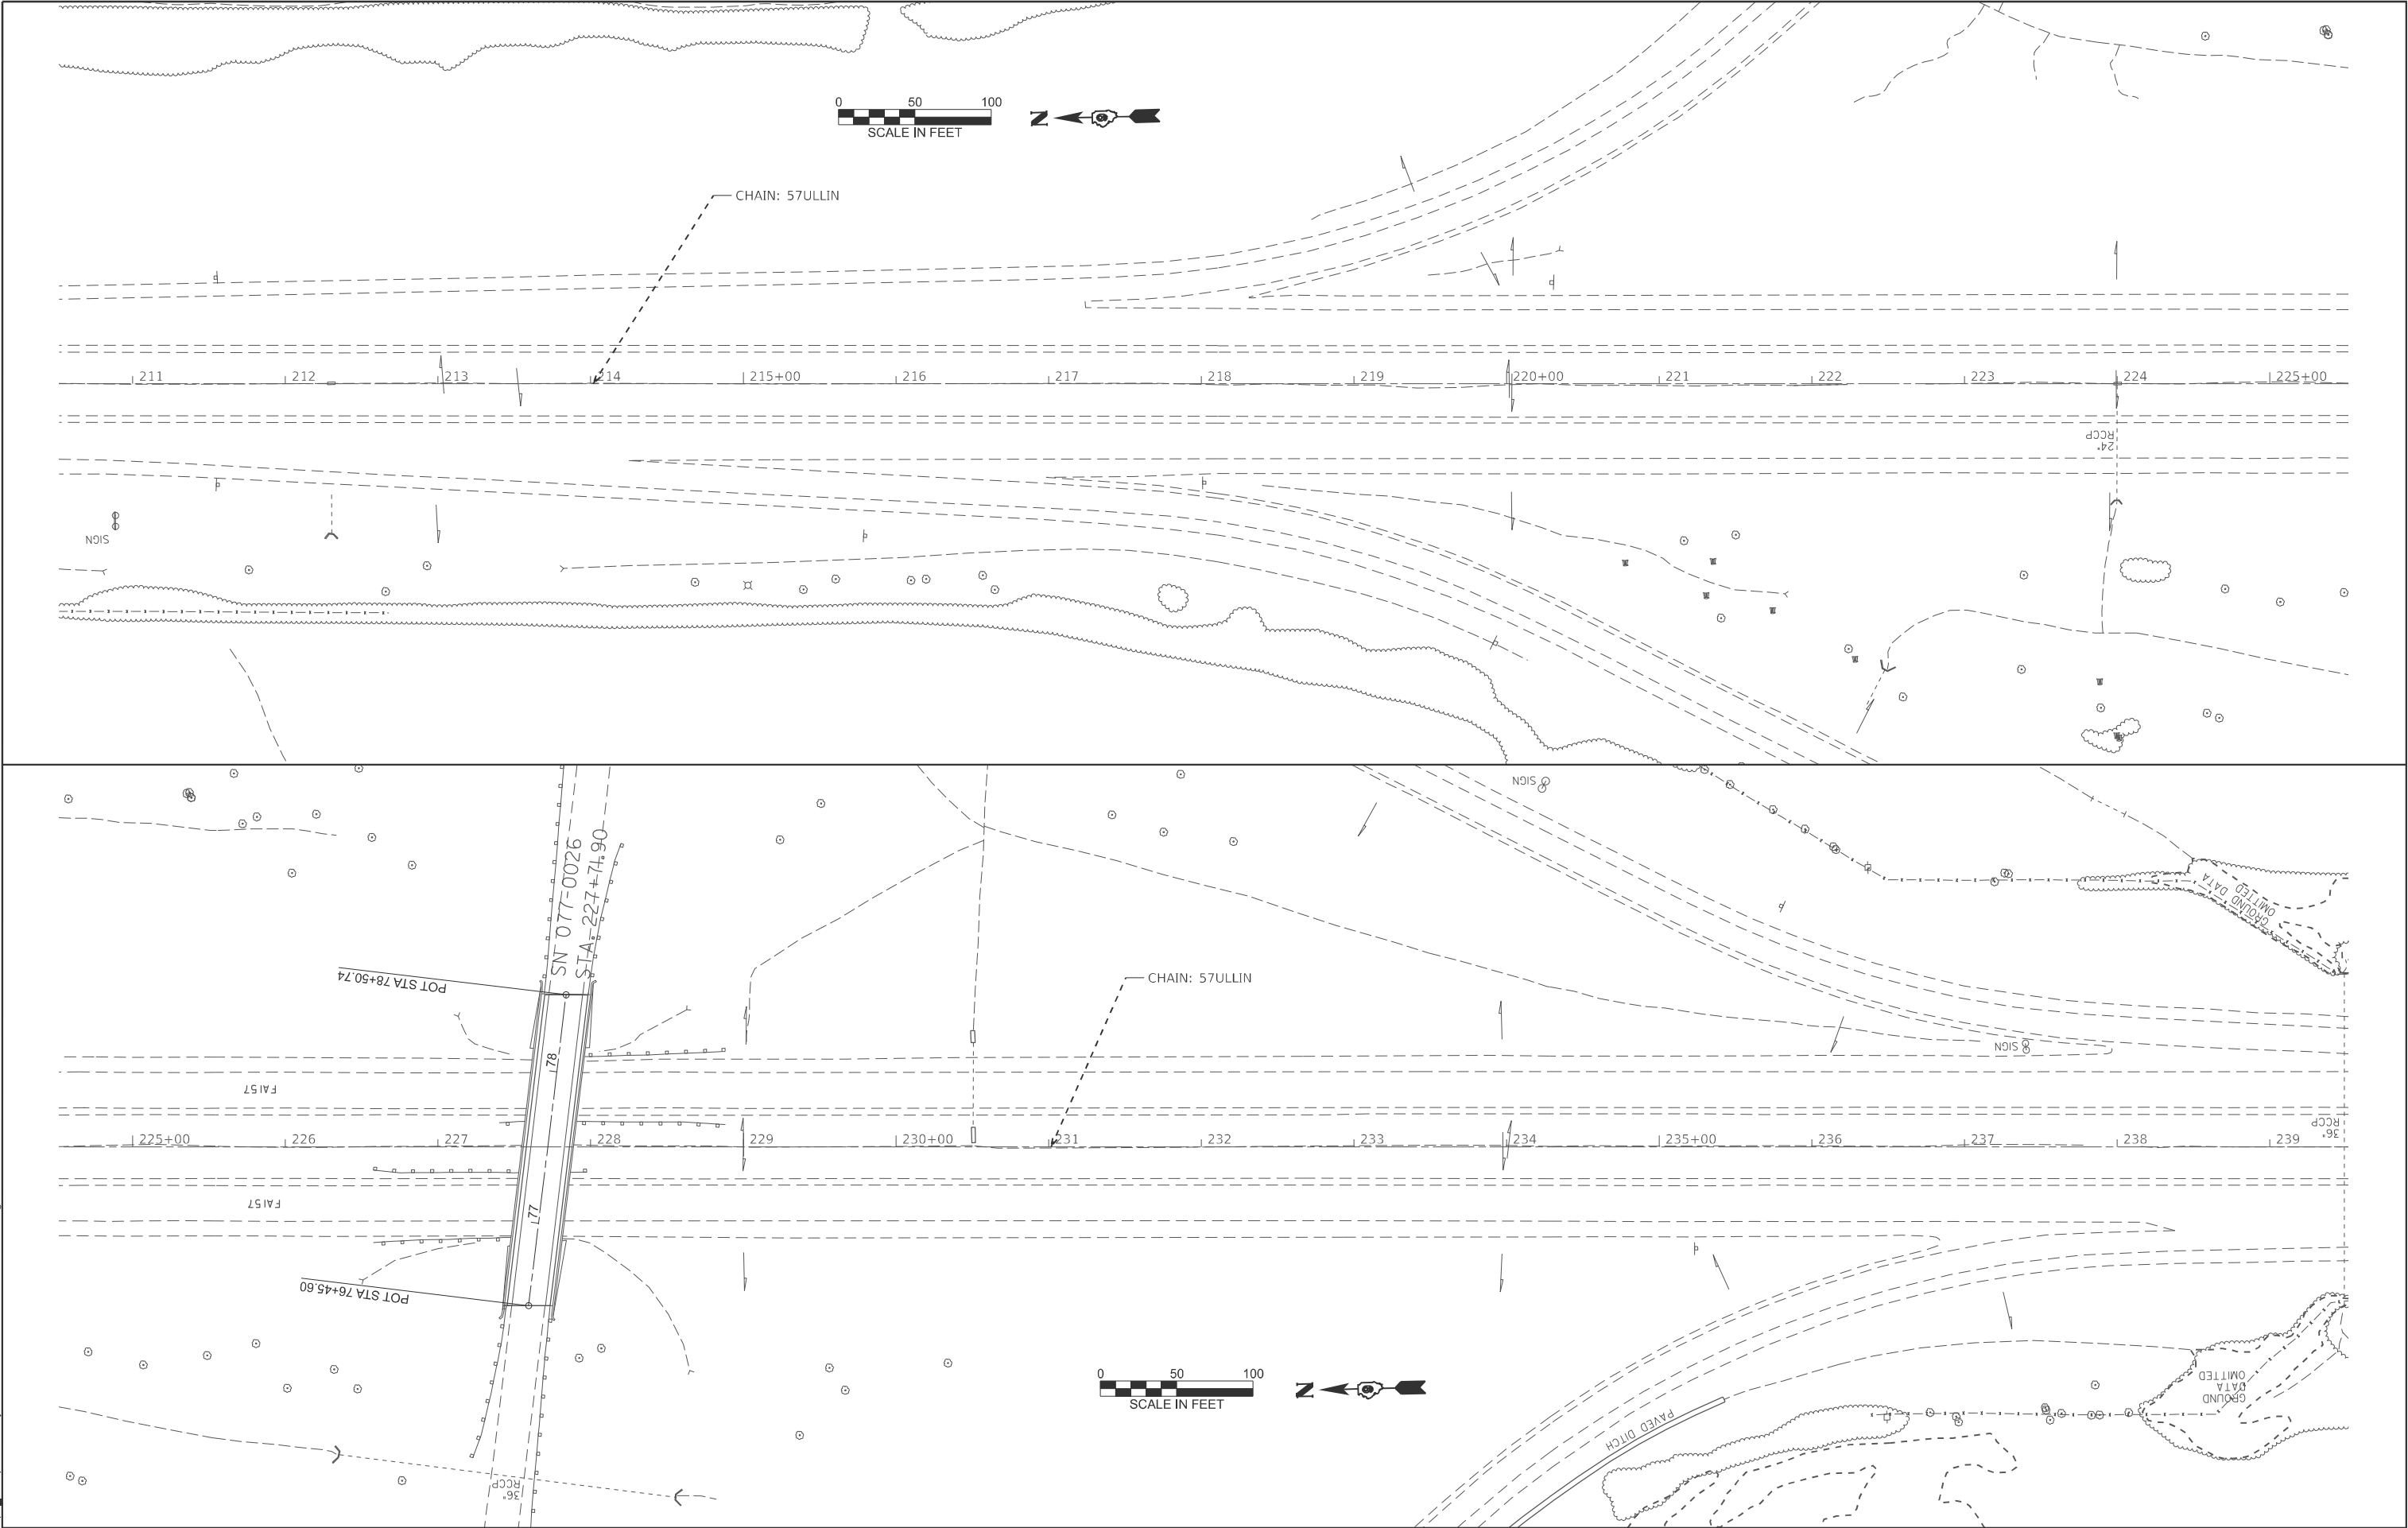



USER NAME = Brandy, Maes	DESIGNED -	REVISED -
	DRAWN -	REVISED -
	CHECKED -	REVISED -
	DATE -	REVISED -
PLOT DATE = 2/6/2025		

STATE OF ILLINOIS
DEPARTMENT OF TRANSPORTATION

I-57 PLAN			
SCALE: 1"=50'	SHEET 32	OF 30 SHEETS	STA. 211+00.00 TO STA. 239+00.00

F.A.I RTE.	SECTION	COUNTY	TOTAL SHEETS	SHEET NO.
57	*	PULASKI	103	32
CONTRACT NO. 78A80				
ILLINOIS FED. AID PROJECT				


MODEL: 57ULLIN - Plan 14 [Sheet]
FILE NAME: c:\pw_work\pwrch\hollis\ldd\985771\0978A80-ShtF-Plan Sheets.dgn

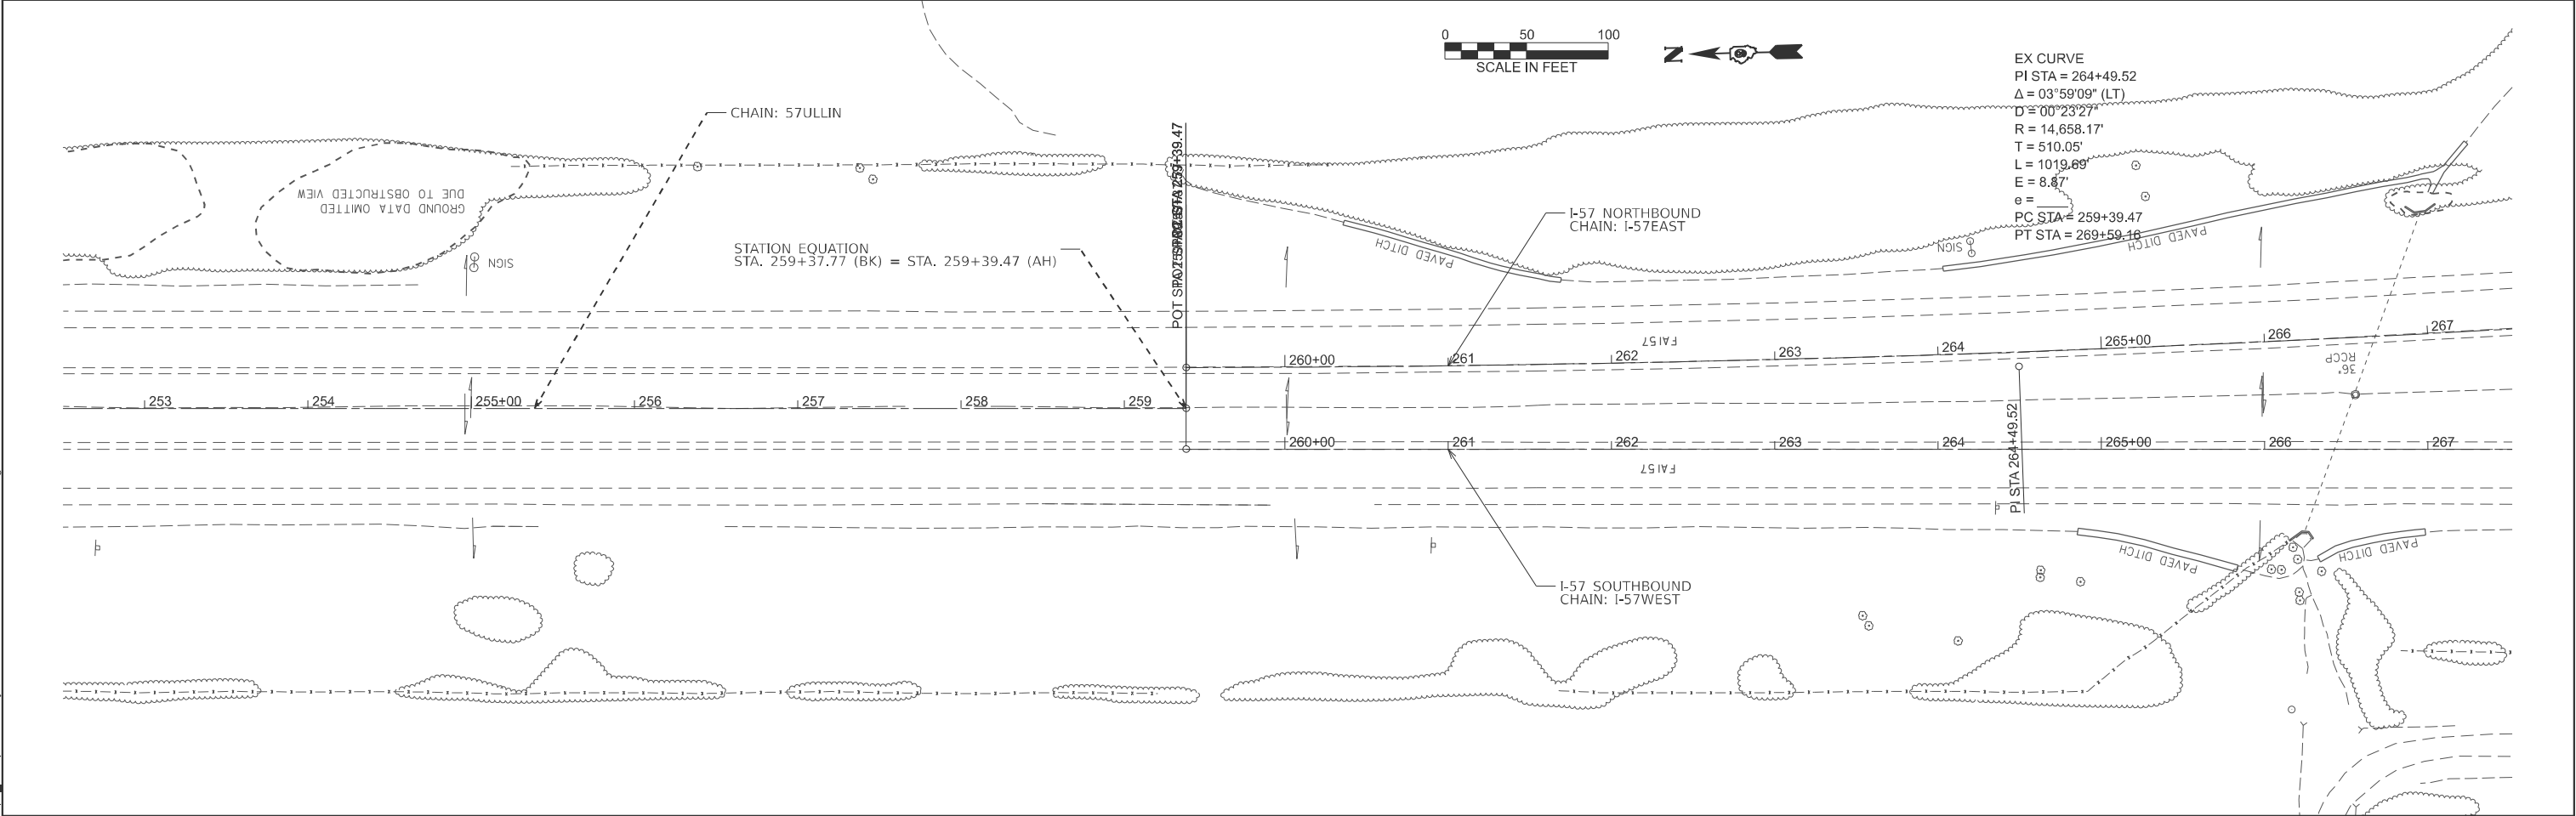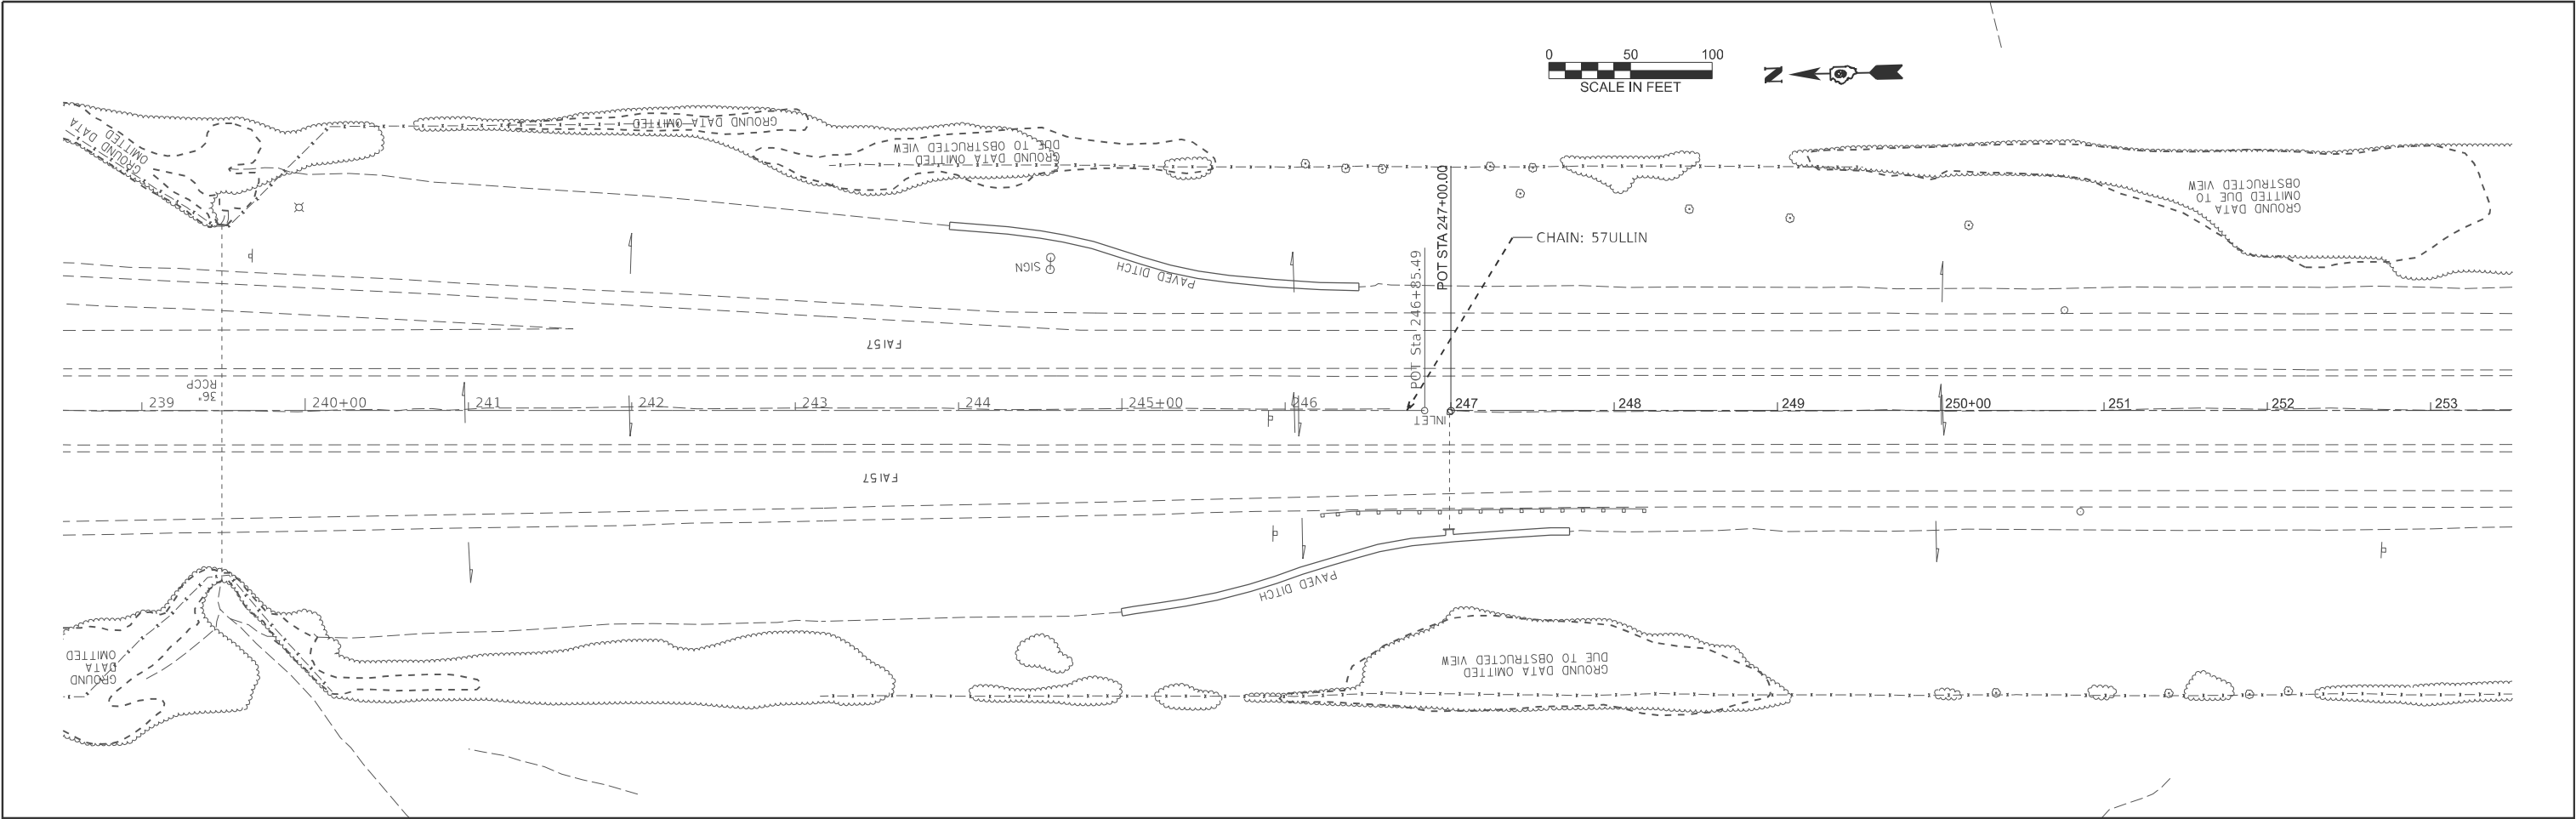

EX CURVE
PI STA = 264+49.52
 $\Delta = 03^{\circ}59'09''$ (LT)
 $D = 00^{\circ}23'27''$
R = 14,658.17'
T = 510.05'
L = 1019.89'
E = 8.47'
e =
PC STA = 259+39.47
PT STA = 269+59.16

USER NAME = Brandy, Maes	DESIGNED -	REVISED -	STATE OF ILLINOIS DEPARTMENT OF TRANSPORTATION	I-57 PLAN			F.A.I RTE.	SECTION	COUNTY	TOTAL SHEETS	SHEET NO.
	DRAWN -	REVISED -					57	*	PULASKI	103	33
	CHECKED -	REVISED -					CONTRACT NO. 78A80				
	DATE -	REVISED -					ILLINOIS FED. AID PROJECT				
PLOT DATE = 2/6/2025	DATE -	REVISED -		SCALE: 1"=50'	SHEET 33	OF 30 SHEETS	STA. 239+00.00	TO STA. 267+00.00	77(1,1-1,1-2,1-3,2,2-1,3)RS-3;Bridge Repair 25-4		

MODEL: I-57WEST - Plan 16 (Sheet)
FILE NAME: c:\p\work\jw\idnathaniel.morris@illinois.gov\0985771\0978480-SHIF-Plan Sheets.dgn

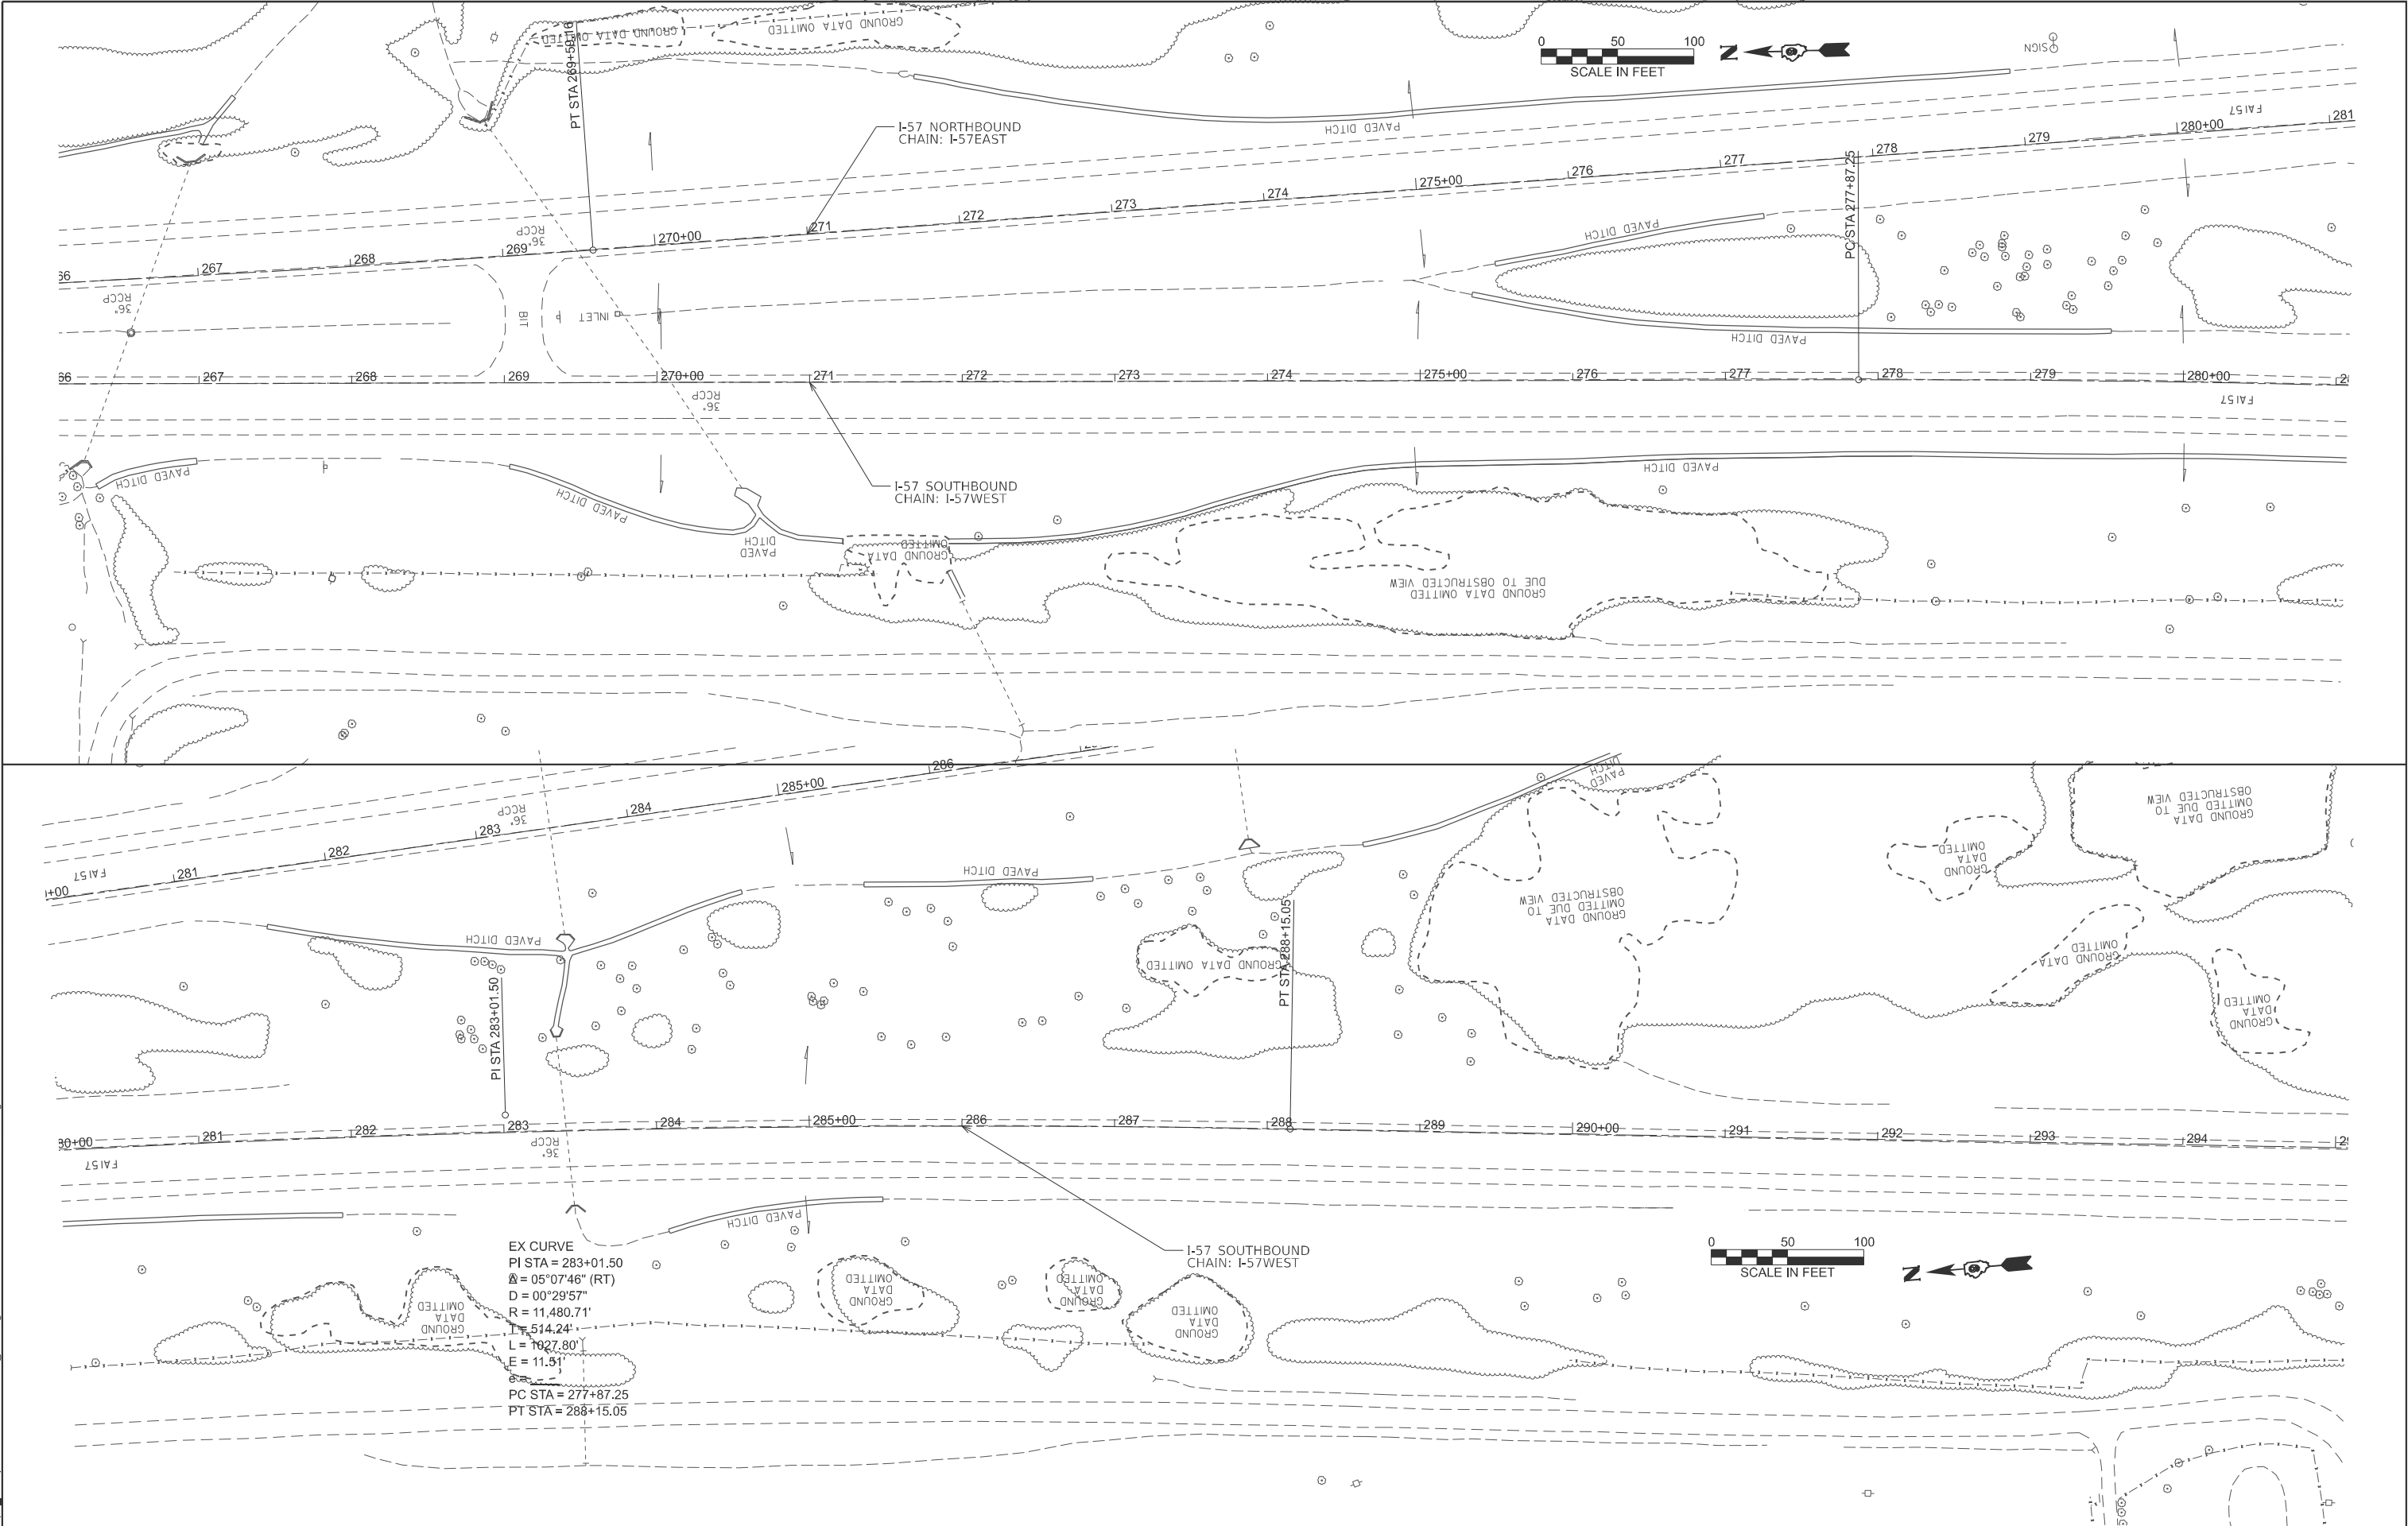


USER NAME = nathaniel.morris	DESIGNED -	REVISED -
	DRAWN -	REVISED -
	CHECKED -	REVISED -
	DATE -	REVISED -

STATE OF ILLINOIS
DEPARTMENT OF TRANSPORTATION

I-57 SB PLAN			
SCALE: 1"=50'	SHEET 34	OF 30 SHEETS	STA. 266+58.27 TO STA. 294+58.27

F.A.I. RTE.	SECTION	COUNTY	TOTAL SHEETS	SHEET NO.
57	*	PULASKI	103	34
CONTRACT NO. 78A80				

MODEL: I-57WEST - Plan 18 (Sheet)
FILE NAME: c:\p\work\wcd\thaniel.morris@illinois.gov\098577\ID978480-SHF-Plan Sheets.dgn

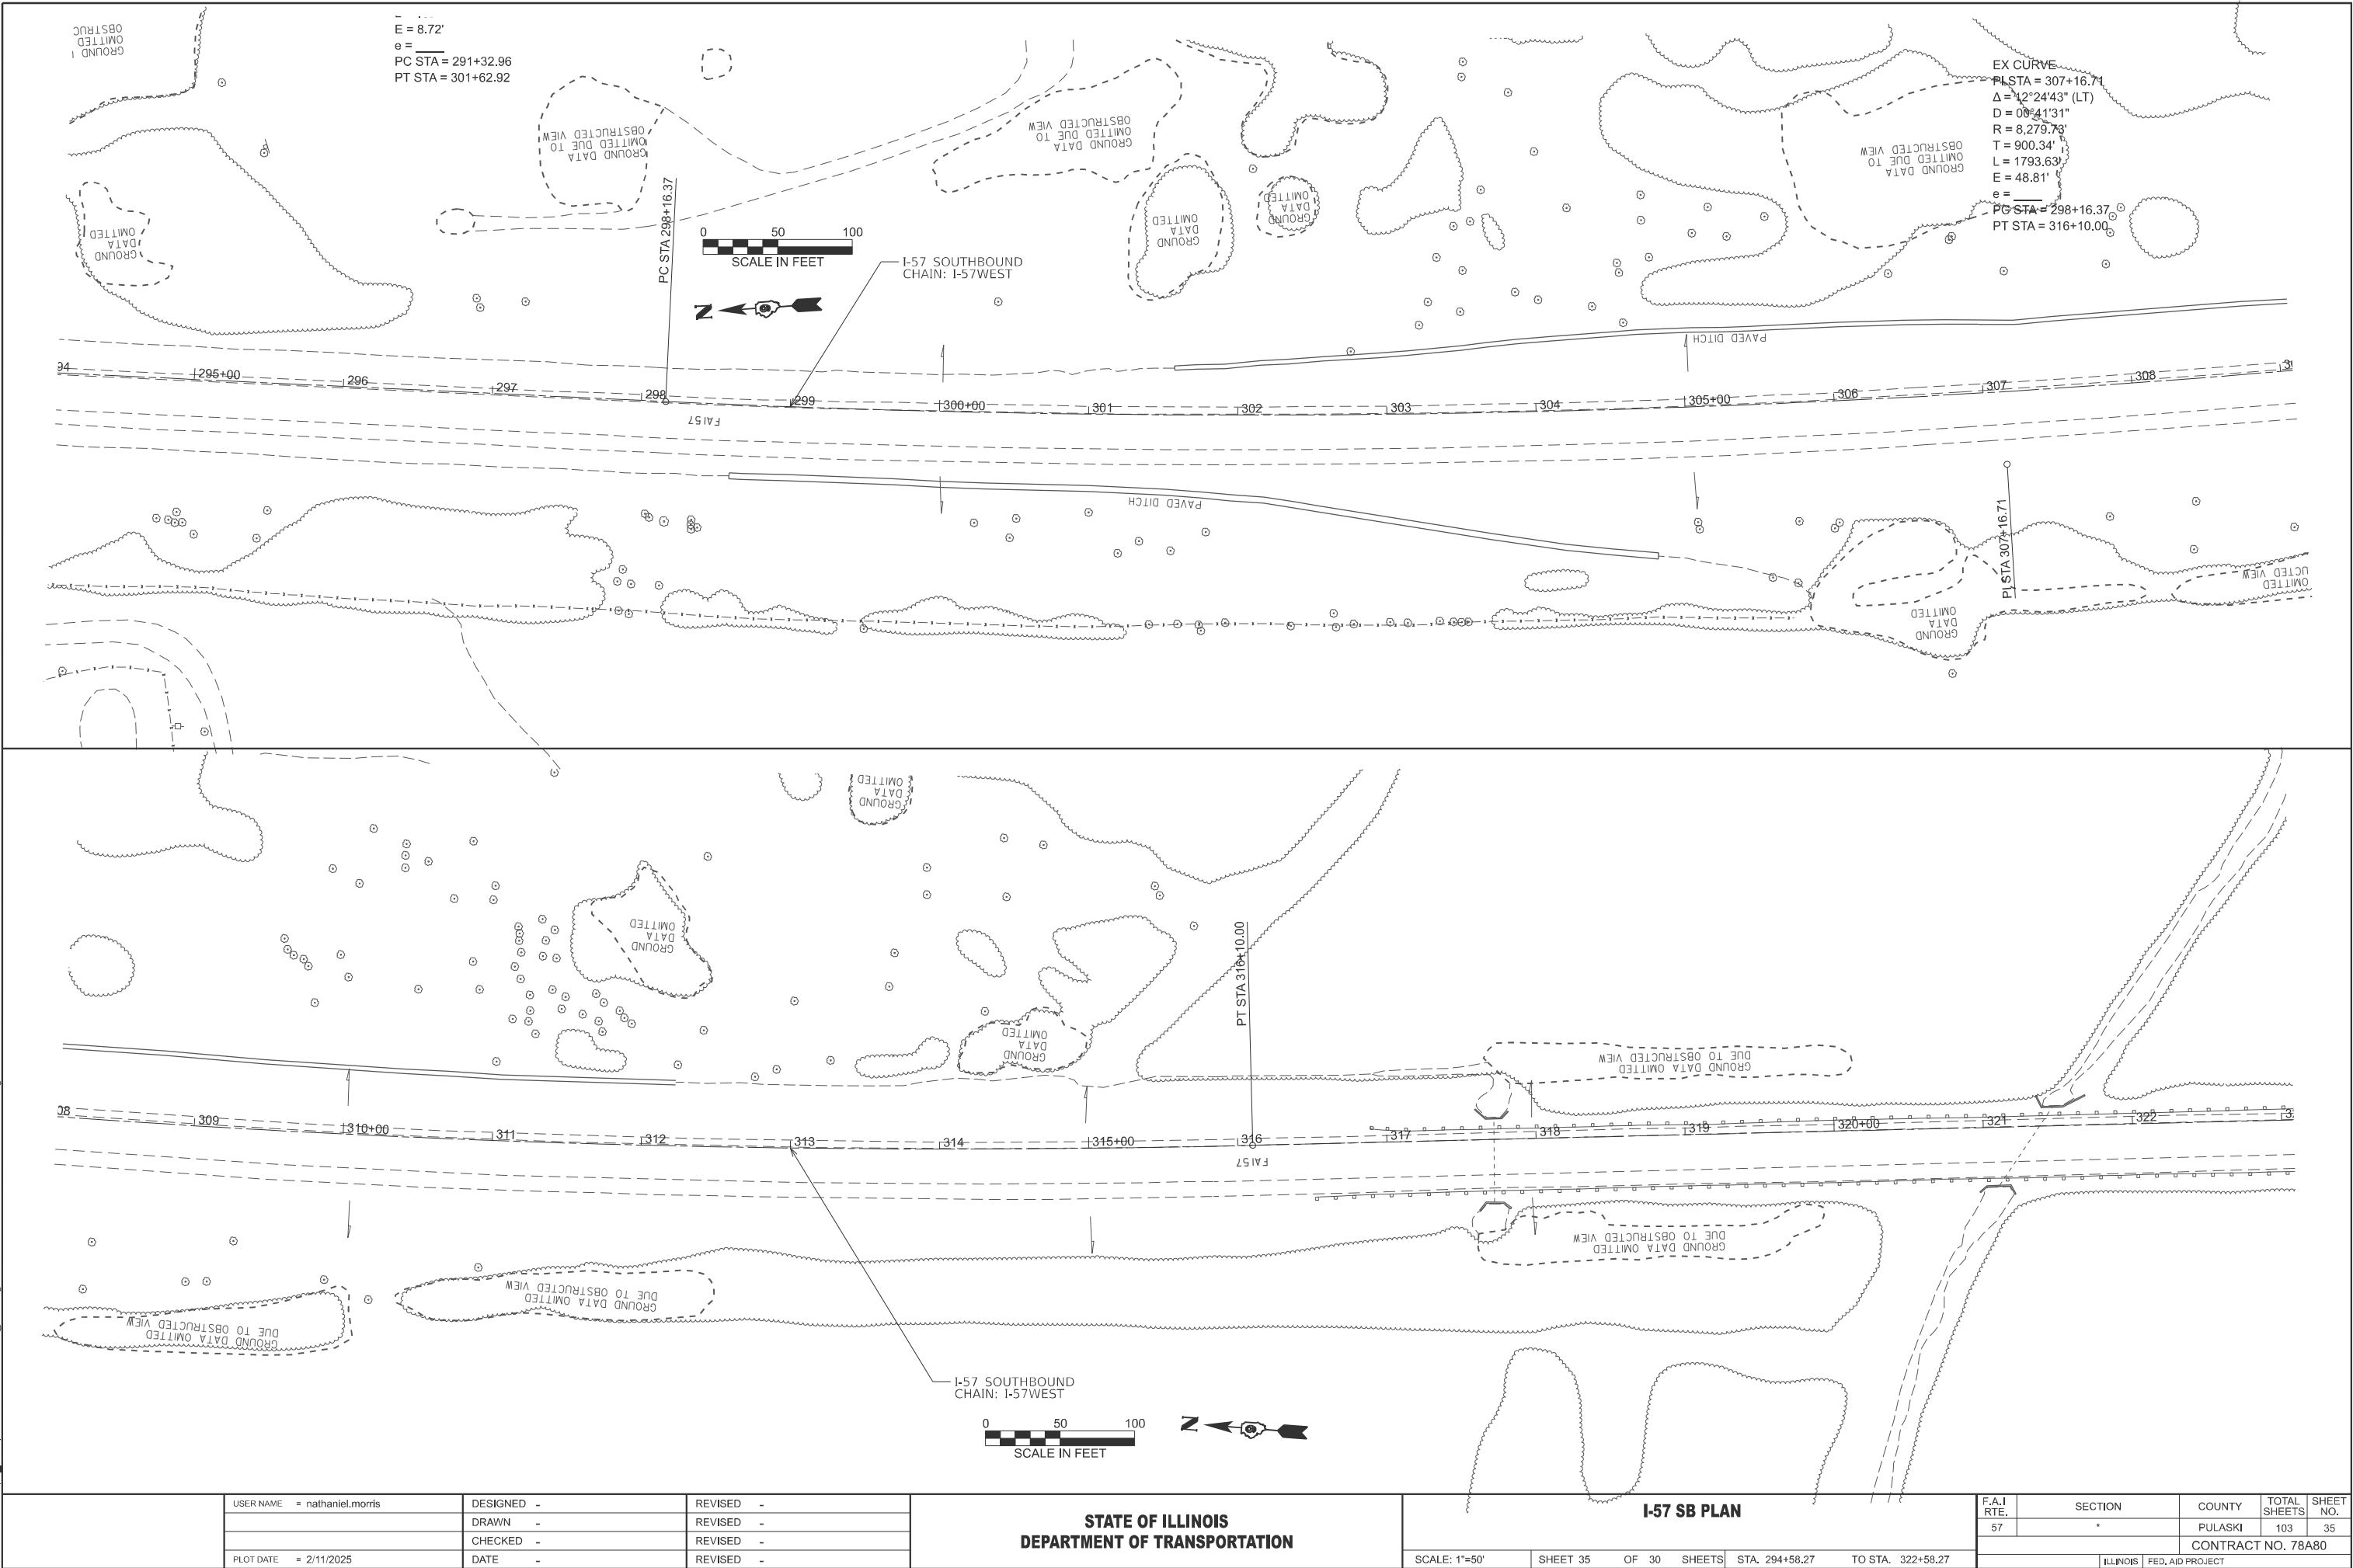


USER NAME = nathaniel.morris	DESIGNED -	REVISED -
	DRAWN -	REVISED -
	CHECKED -	REVISED -
PLOT DATE = 2/11/2025	DATE -	REVISED -

STATE OF ILLINOIS
DEPARTMENT OF TRANSPORTATION

I-57 SB PLAN					
SCALE: 1"=50'	SHEET 35	OF 30	SHEETS	STA. 294+58.27	TO STA. 322+58.27

F.A.I RTE.	SECTION	COUNTY	TOTAL SHEETS	SHEET NO.
57	*	PULASKI	103	35
CONTRACT NO. 78A80				
ILLINOIS FED. AID PROJECT				

MODEL: I-57EAST - Plan 22 (Sheet)
FILE NAME: c:\p\work\wilco\nathaniel.morris@illinois.gov\098577\ID978480-SHF-Plan Sheets.dgn

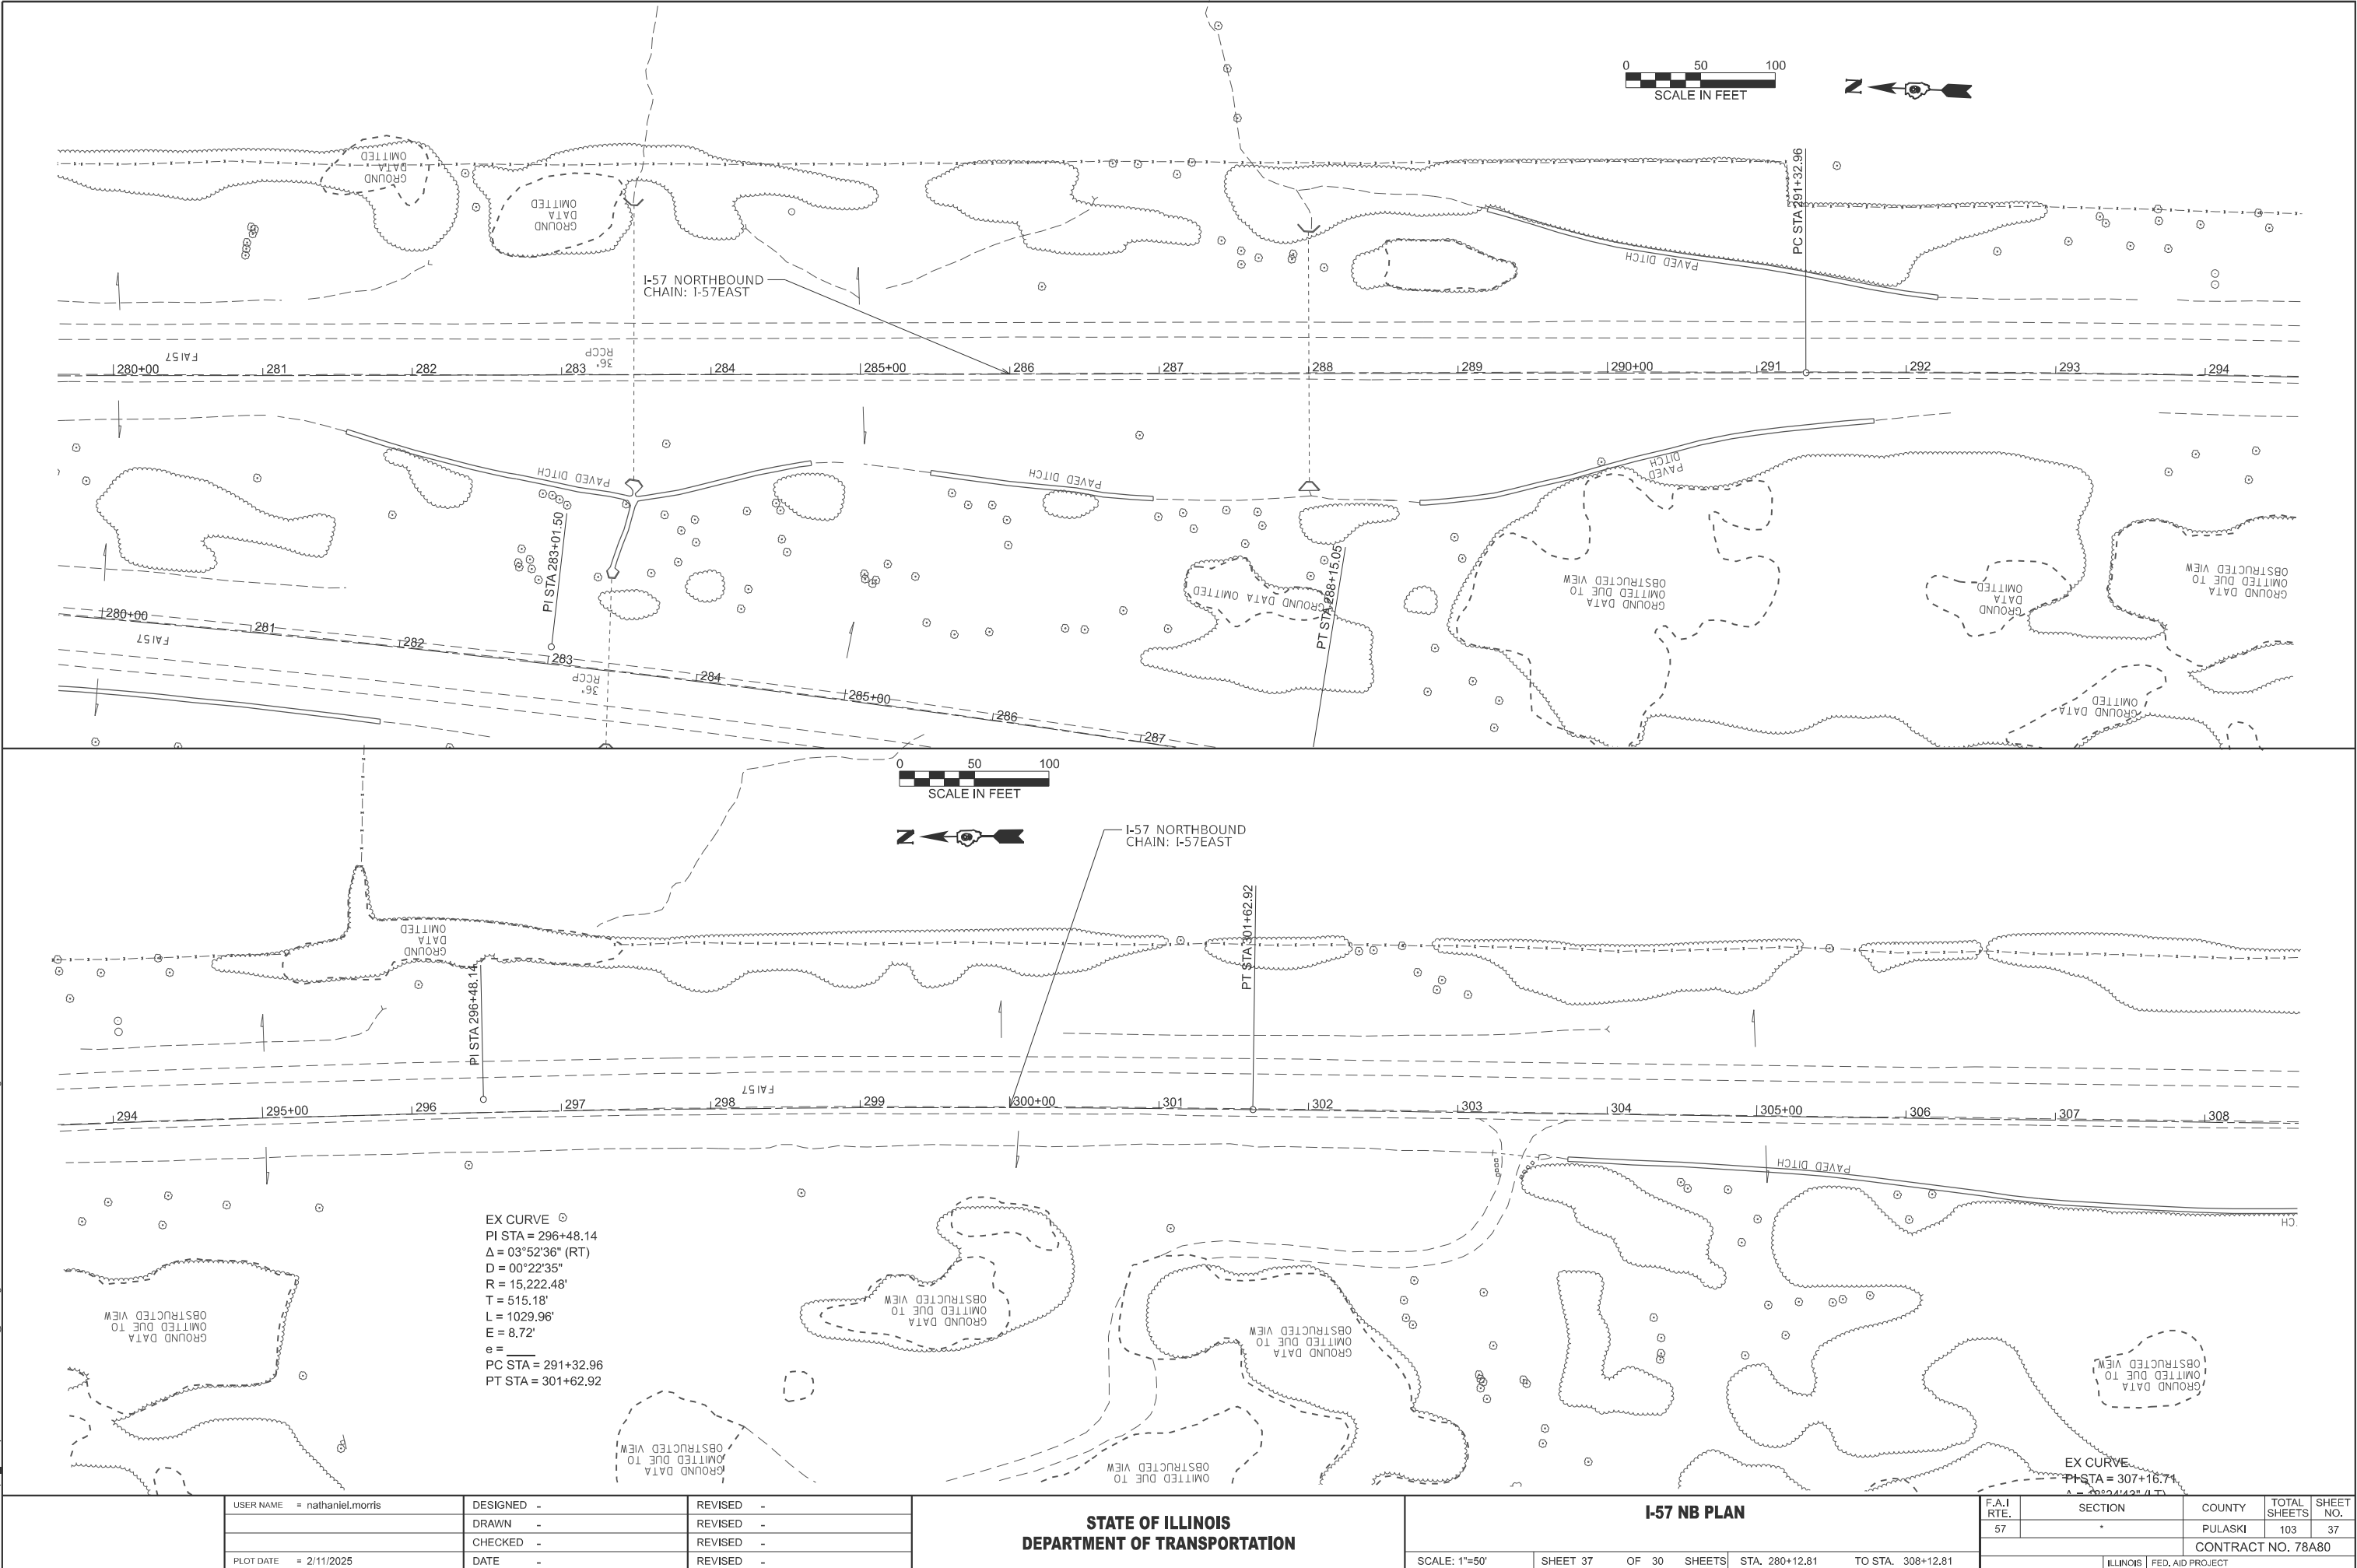


PLOT DATE = 2/11/2025	USER NAME = nathaniel.morris	DESIGNED -	REVISED -
		DRAWN -	REVISED -
		CHECKED -	REVISED -
	DATE -	REVISED -	


STATE OF ILLINOIS
DEPARTMENT OF TRANSPORTATION

I-57 NB PLAN			
SCALE: 1"=50'	SHEET 37	OF 30 SHEETS	STA. 280+12.81 TO STA. 308+12.81


F.A.I. RTE.	SECTION	COUNTY	TOTAL SHEETS	SHEET NO.
57	*	PULASKI	103	37
CONTRACT NO. 78A80				
ILLINOIS FED. AID PROJECT				

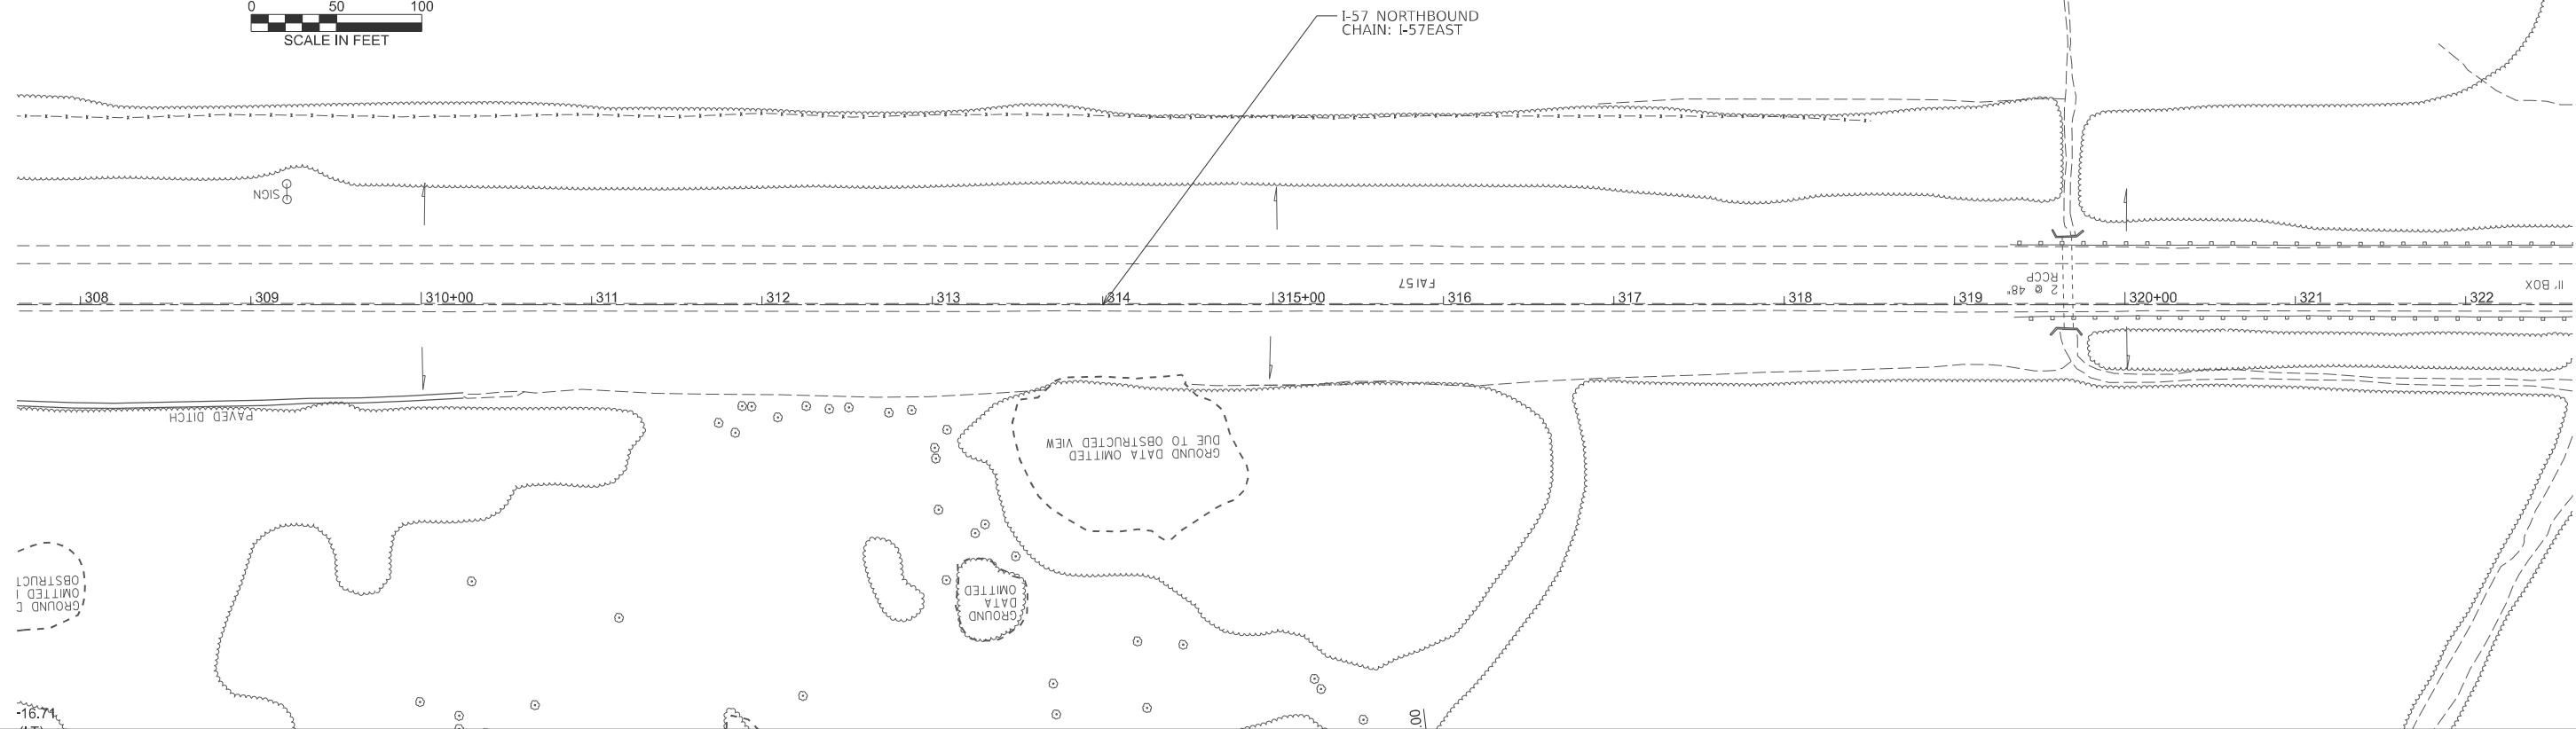77(1,1-1,1-2,1-3,2,2-1,3)RS-3;Bridge Repair 25-4

MODEL: I-57MOUNDS - Plan 31 [Sheet]
FILE NAME: c:\p\work\pwr\hollis\p\10978A80-ShtF-Plan Sheets.dgn

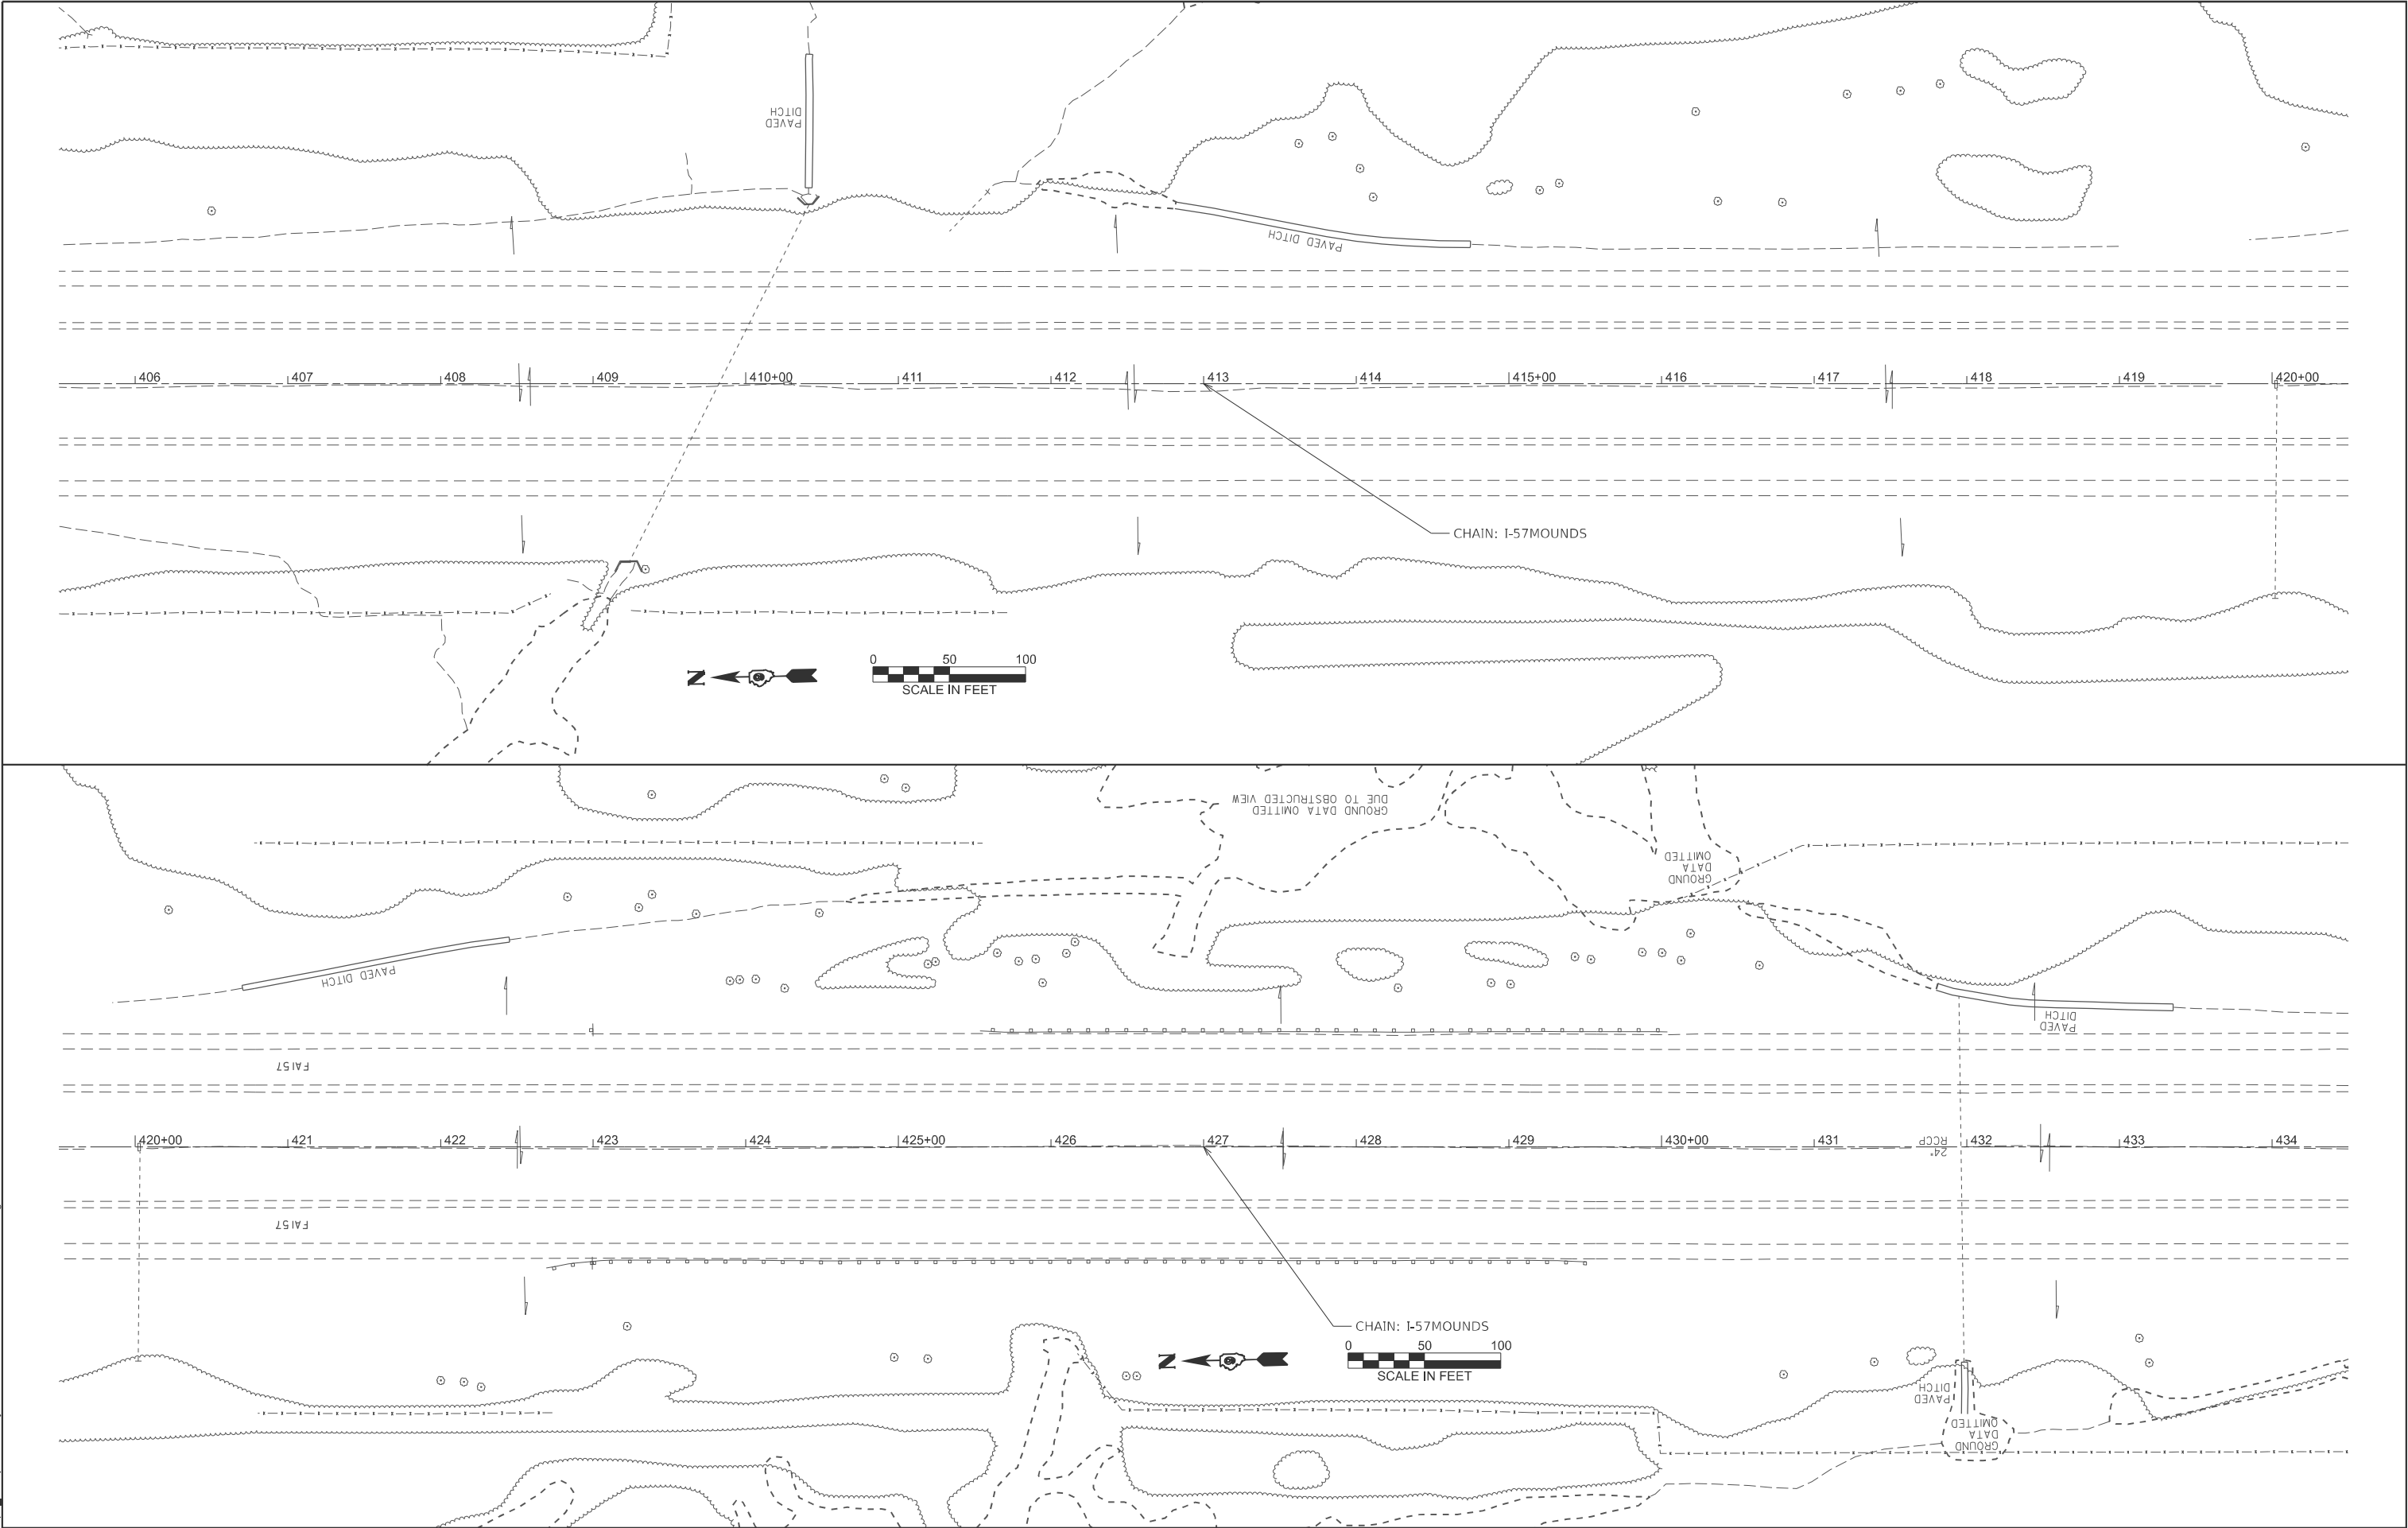

USER NAME = Brandy, Maes		DESIGNED -	REVISED -	STATE OF ILLINOIS DEPARTMENT OF TRANSPORTATION			I-57 PLAN			F.A.I RTE.	SECTION	COUNTY	TOTAL SHEETS	SHEET NO.
		DRAWN -	REVISED -							57	*	PULASKI	103	42
		CHECKED -	REVISED -				SCALE: 1"=50'			CONTRACT NO. 78A80				
PLOT DATE = 2/6/2025		DATE -	REVISED -				SHEET 42	OF 30	SHEETS	STA. 406+00.00	TO STA.	434+00.00	ILLINOIS FED. AID PROJECT	

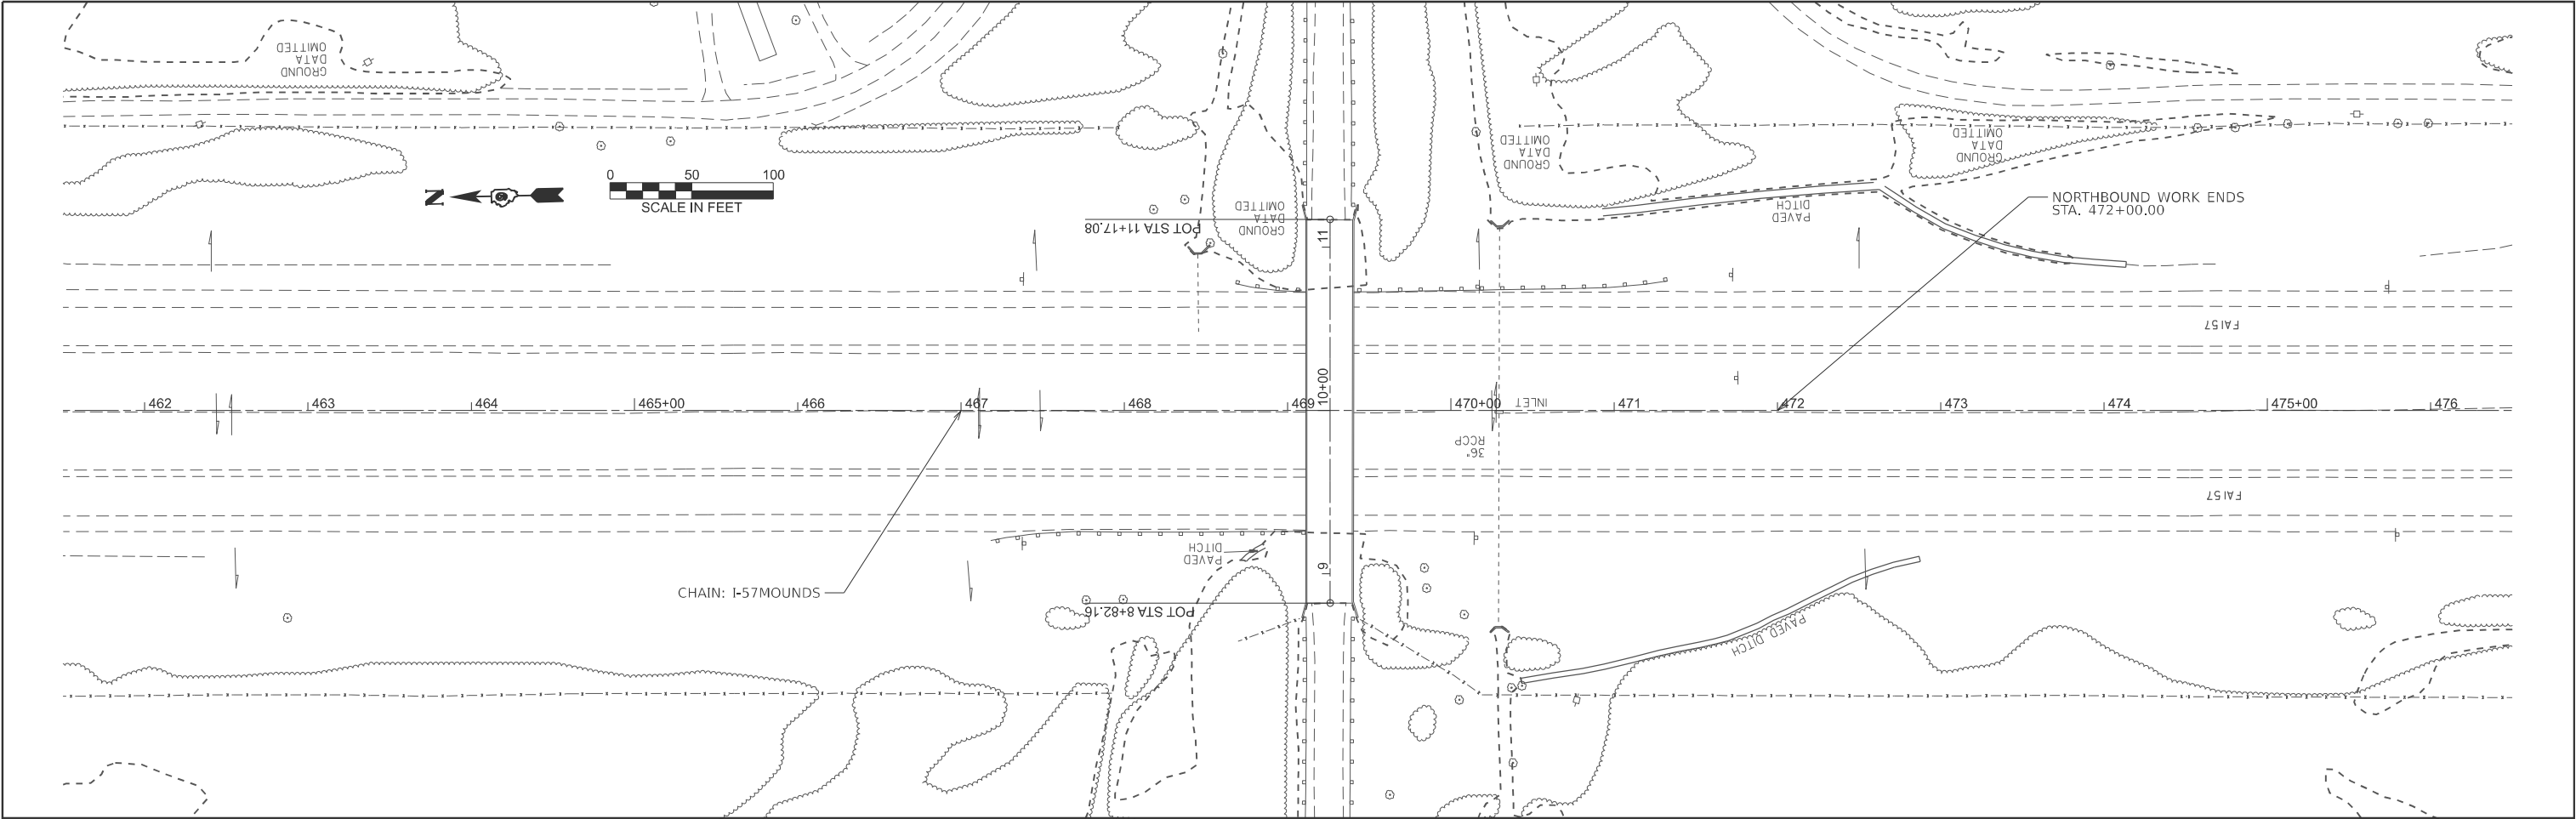


THIS SPACE INTENTIONALLY LEFT BLANK

MODEL: I-57MOUNDS - Plan 35 [Sheet]
FILE NAME: c:\p\p_work\pwork\hollis\ldd986771\0978A80-ShtF-Plan Sheets.dgn

	USER NAME = Brandy,Maes	DESIGNED -	REVISED -	STATE OF ILLINOIS DEPARTMENT OF TRANSPORTATION	I-57 PLAN				F.A.I RTE.	SECTION	COUNTY	TOTAL SHEETS	SHEET NO.
		DRAWN -	REVISED -						57	*	PULASKI	103	44
		CHECKED -	REVISED -						CONTRACT NO. 78A80				
	PLOT DATE = 2/6/2025	DATE -	REVISED -		SCALE: 1"=50'	SHEET 44	OF 30	SHEETS	STA. 462+00.00	TO STA. 476+00.00	ILLINOIS FED. AID PROJECT		

MODEL: I-57MOUNDS - Plan 36 [Sheet]
FILE NAME: c:\p\work\p\work\hollis\10978a80-ShtF-Plan Sheets.dgn

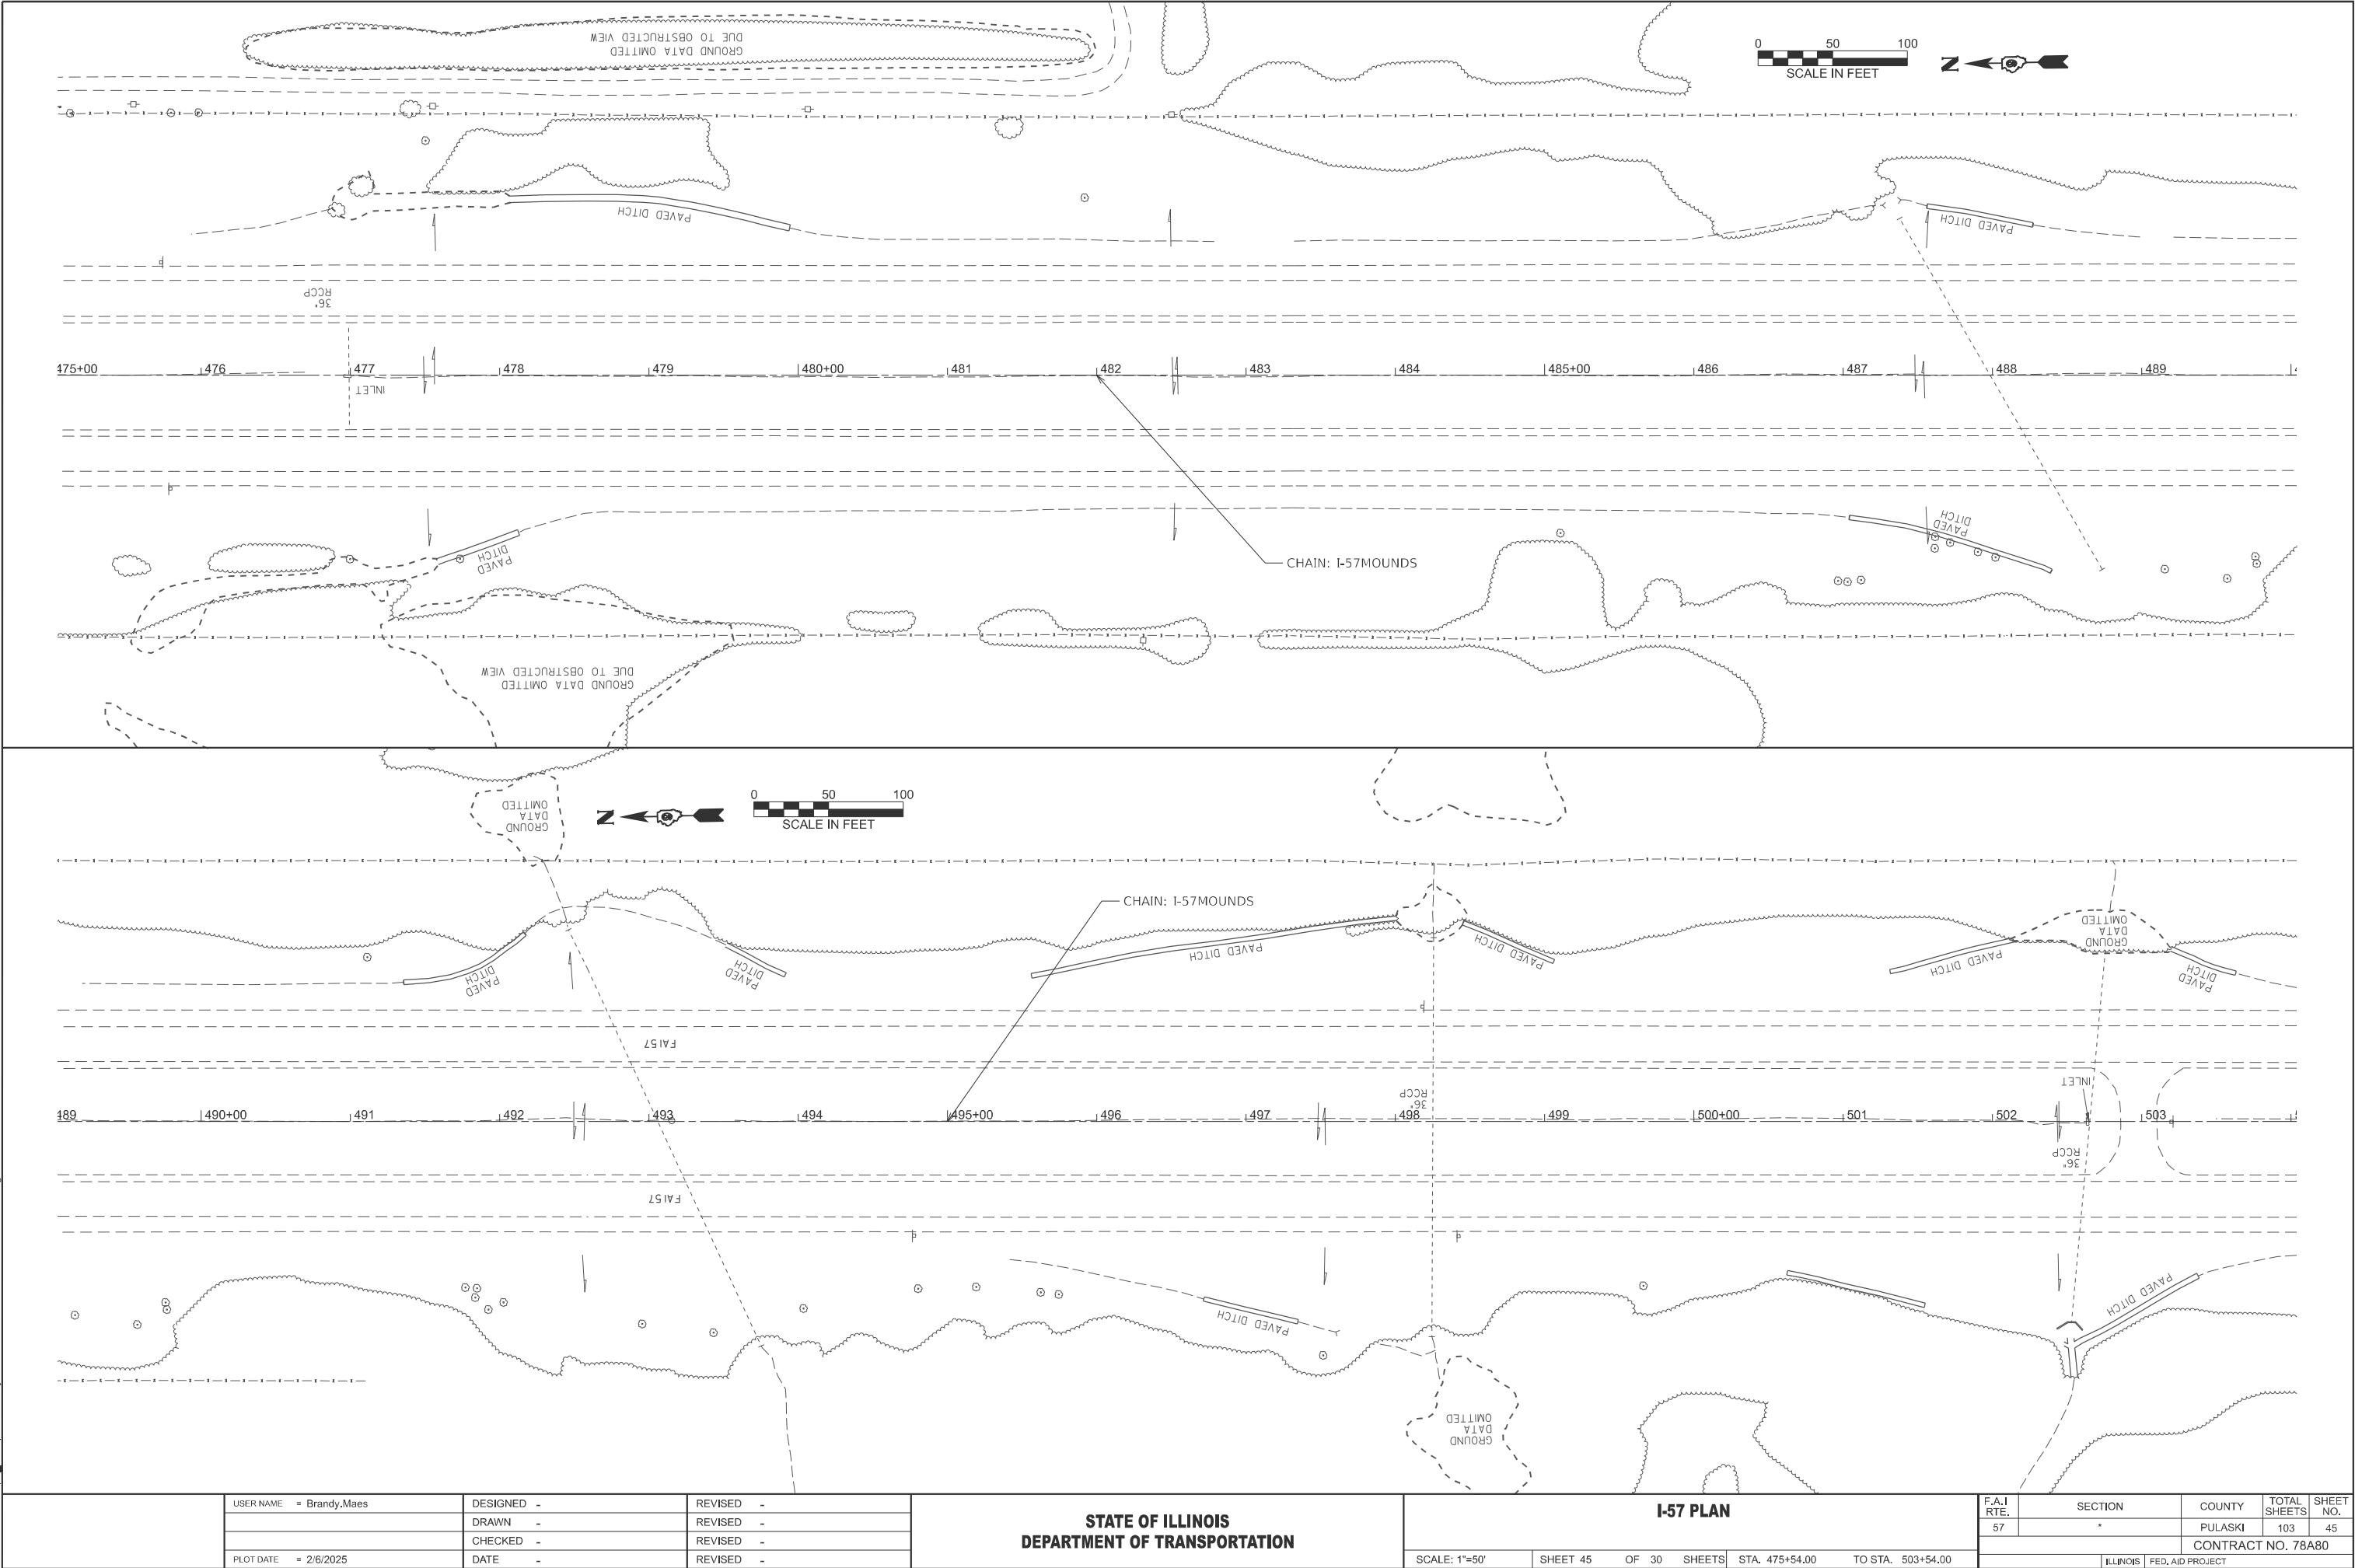


PLOT DATE = 2/6/2025	USER NAME = Brandy, Maes	DESIGNED -	REVISED -
		DRAWN -	REVISED -
		CHECKED -	REVISED -
	DATE -		REVISED -

STATE OF ILLINOIS
DEPARTMENT OF TRANSPORTATION

I-57 PLAN			
SCALE: 1"=50'	SHEET 45	OF 30 SHEETS	STA. 475+54.00 TO STA. 503+54.00

F.A.I RTE.	SECTION	COUNTY	TOTAL SHEETS	SHEET NO.
57	*	PULASKI	103	45
CONTRACT NO. 78A80				
ILLINOIS FED. AID PROJECT				

MODEL: I-57MOUNDS - Plan 42 [Sheet]
FILE NAME: c:\p\work\pwt\hollis\p\dd986771\0978A80-ShtF-Plan Sheets.dgn

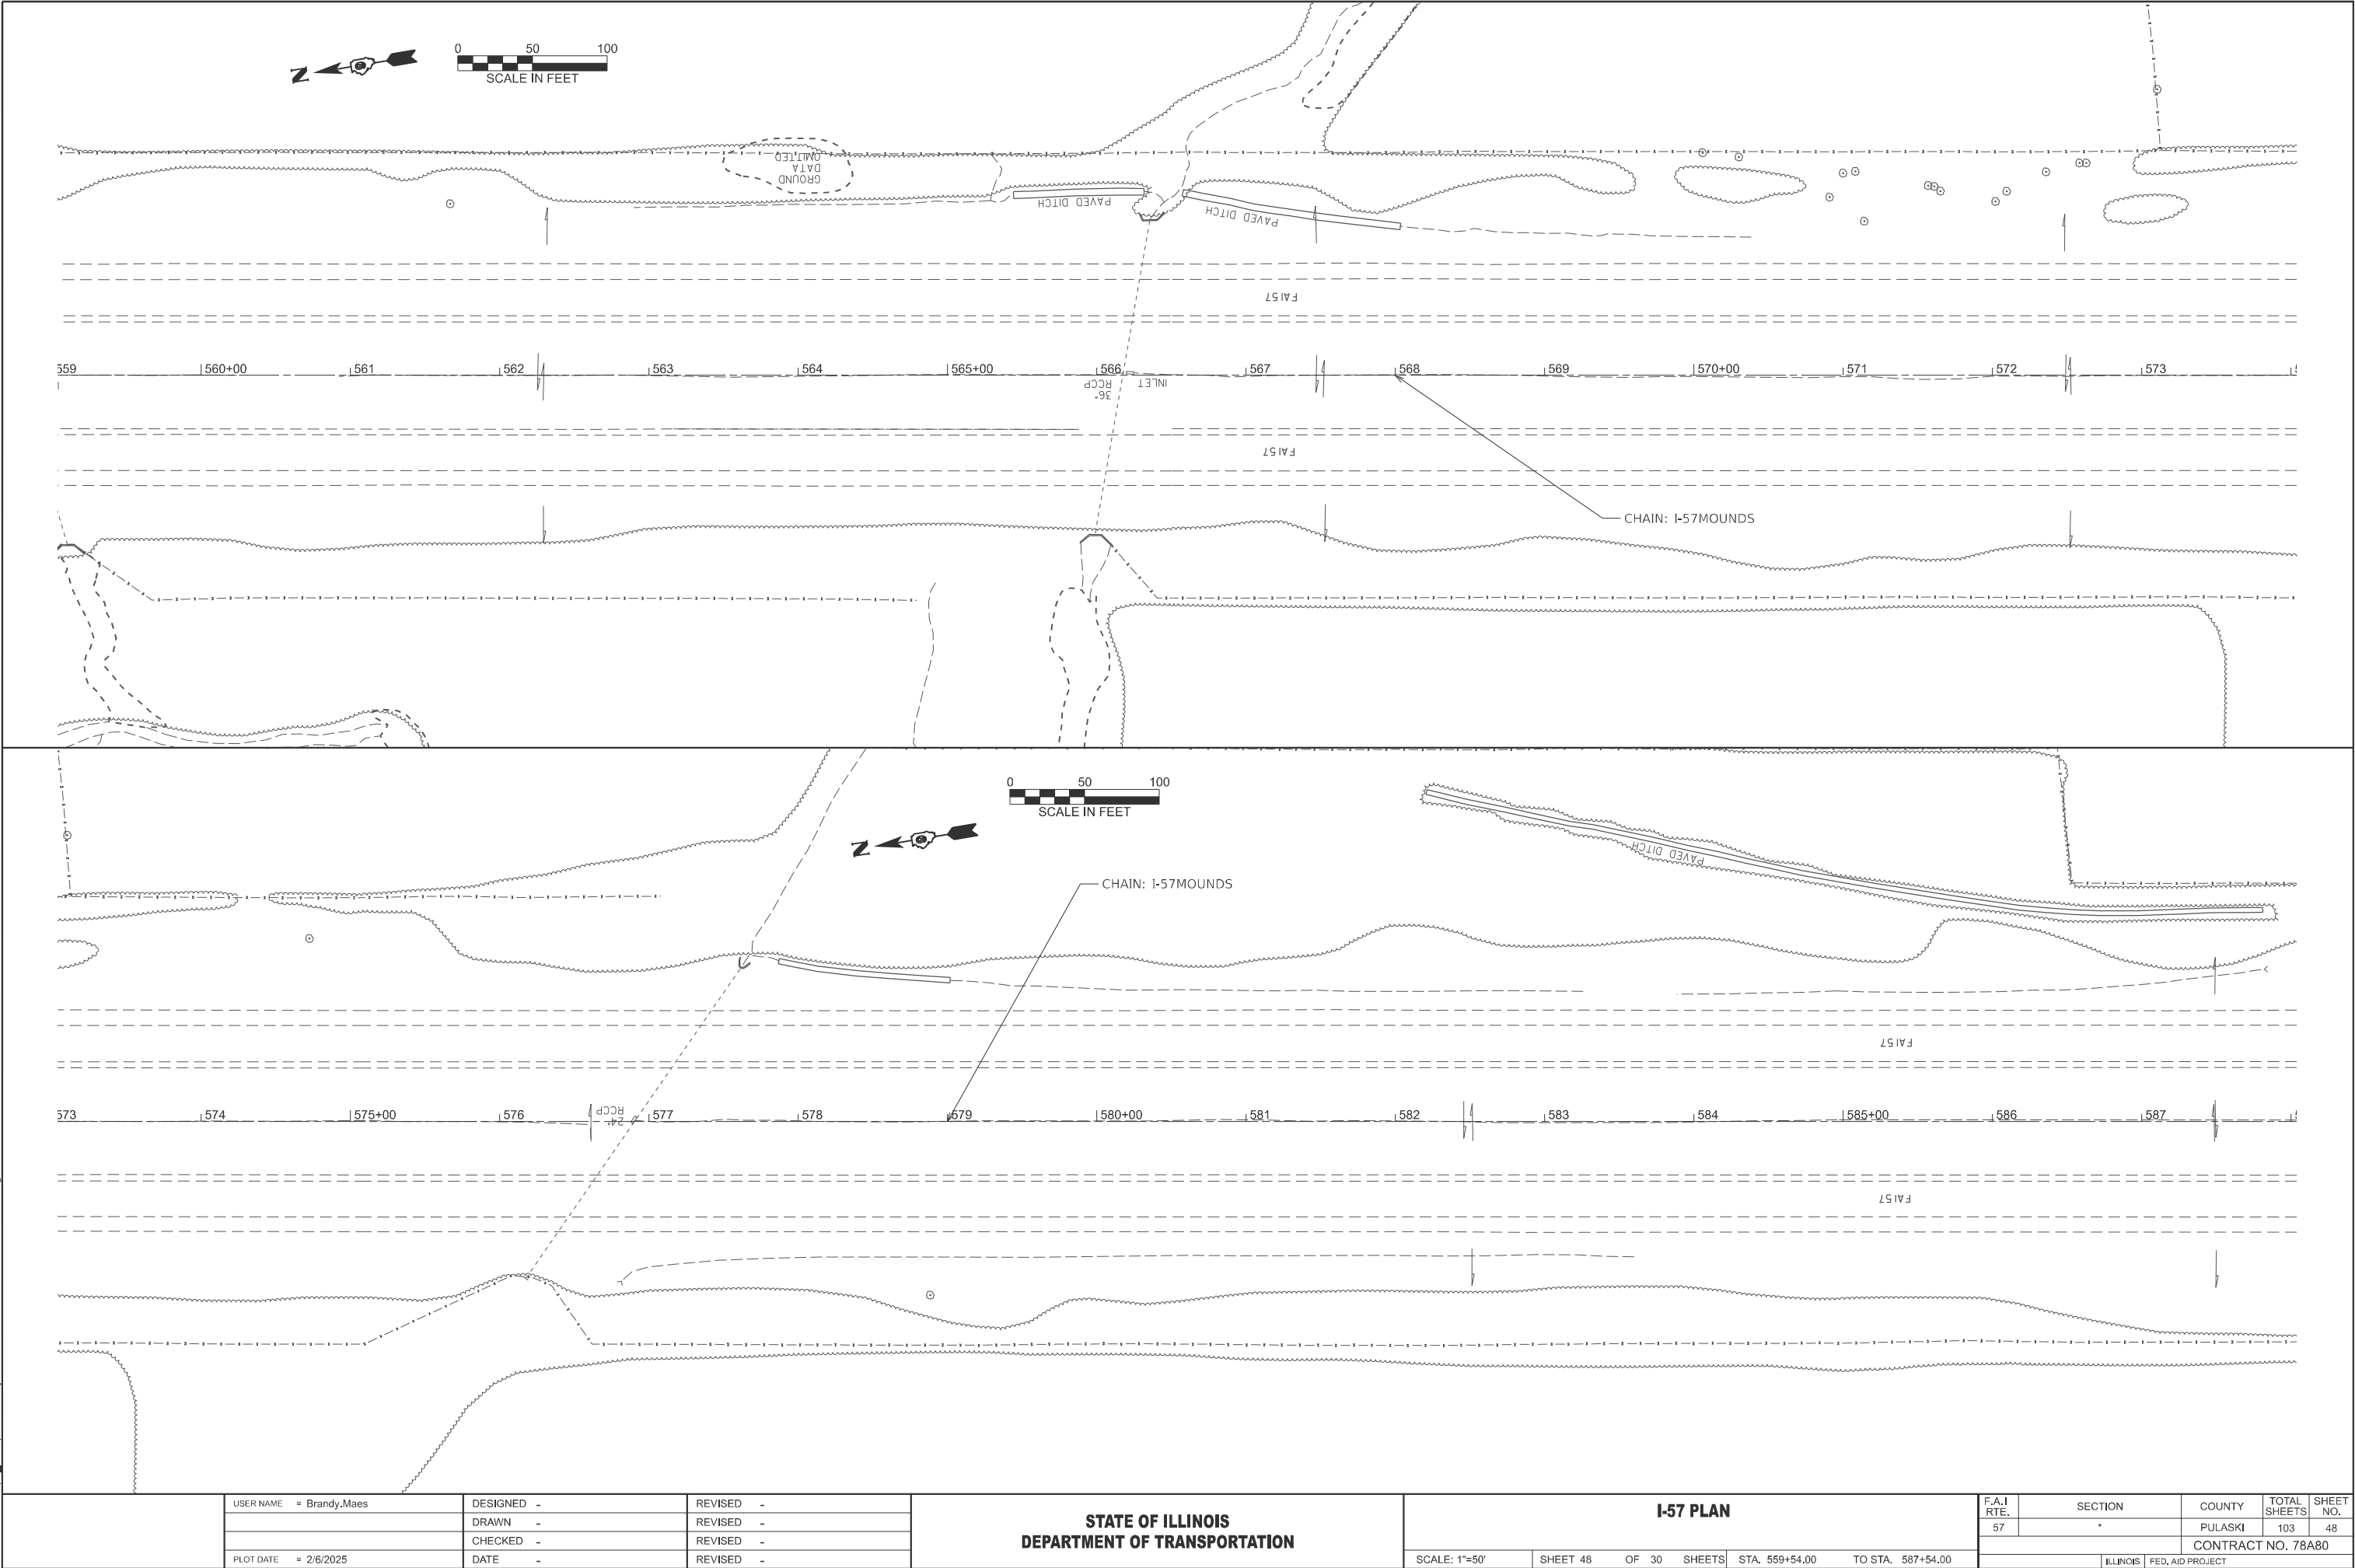


	USER NAME	= Brandy,Maes	DESIGNED	-	REVISED	-
			DRAWN	-	REVISED	-
			CHECKED	-	REVISED	-
	PLOT DATE	= 2/6/2025	DATE	-	REVISED	-

STATE OF ILLINOIS
DEPARTMENT OF TRANSPORTATION

I-57 PLAN			
SCALE: 1"=50'	SHEET 48	OF 30 SHEETS	STA. 559+54.00 TO STA. 587+54.00


F.A.I RTE.	SECTION	COUNTY	TOTAL SHEETS	SHEET NO.
57	*	PULASKI	103	48
CONTRACT NO. 78A80				
ILLINOIS FED. AID PROJECT				

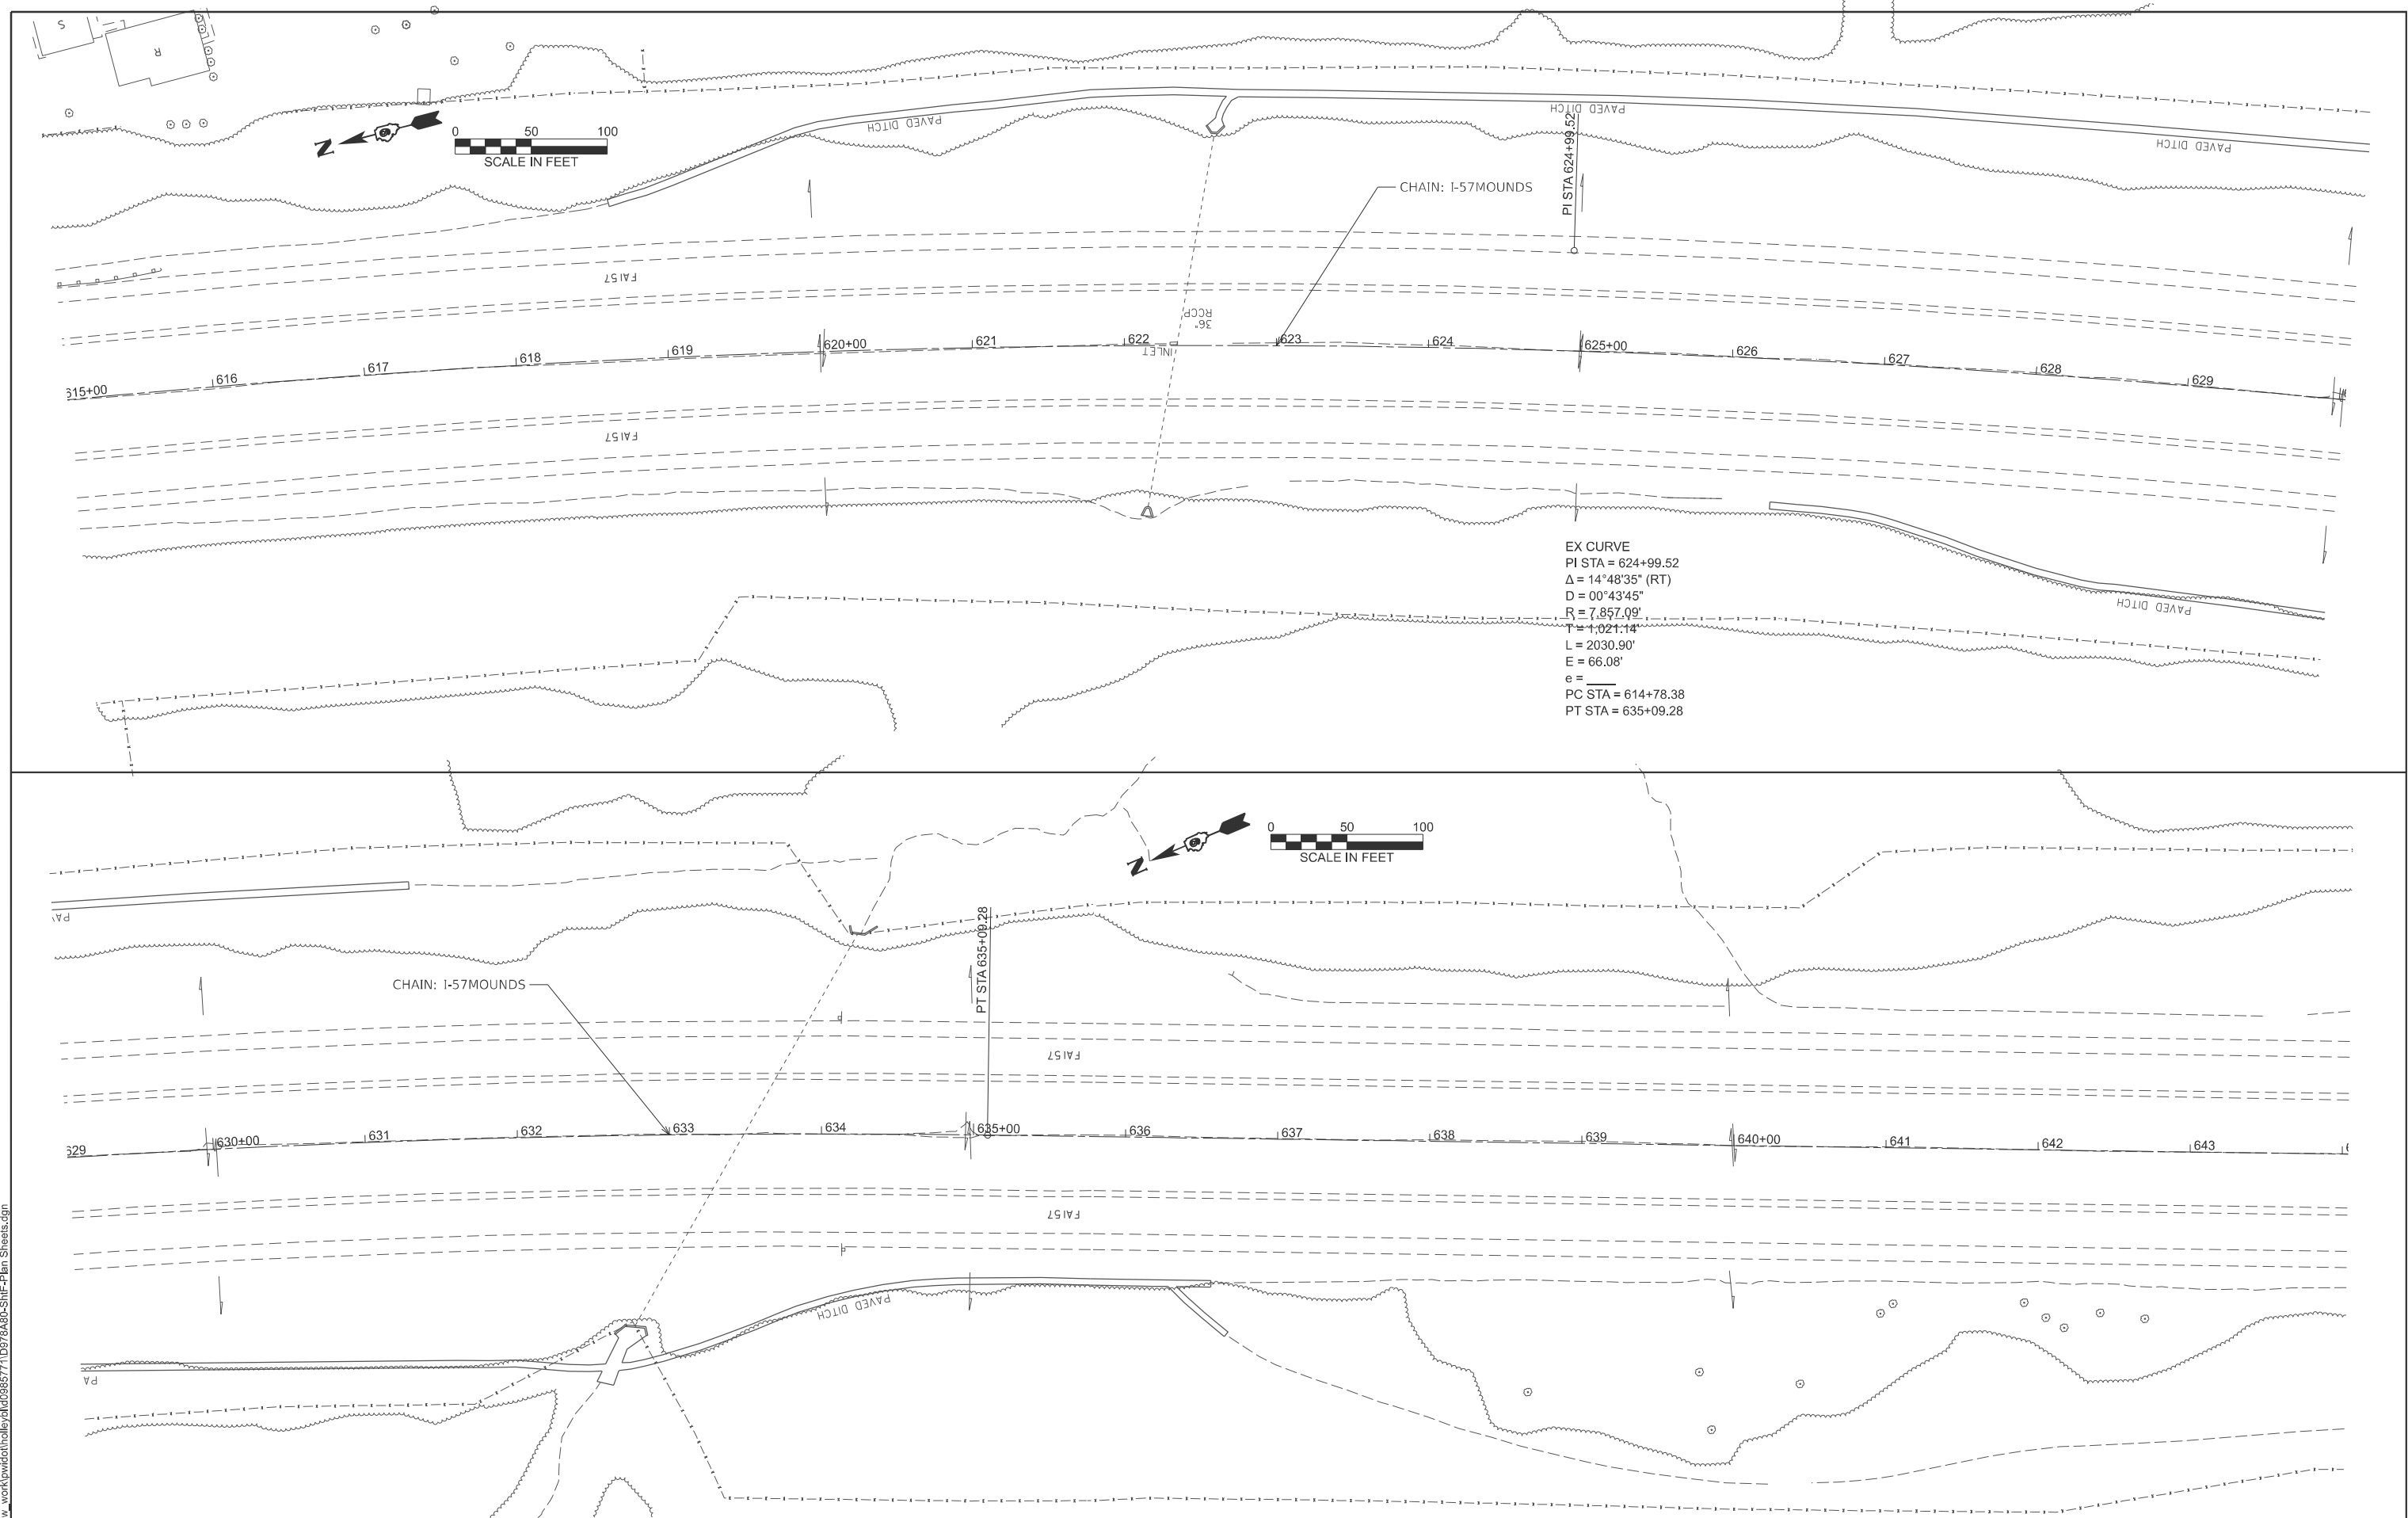

MODEL: I-57MOUNDS - Plan 46 [Sheet]
FILE NAME: c:\pw\work\pwidot\holley\td0985771\D978A80-Shlf-Plan Sheets.dgn


USER NAME = Brandy, Maes	DESIGNED -	REVISED -	STATE OF ILLINOIS DEPARTMENT OF TRANSPORTATION	I-57 PLAN				F.A.I RTE.	SECTION	COUNTY	TOTAL SHEETS	SHEET NO.
	DRAWN -	REVISED -						57	*	PULASKI	103	50
	CHECKED -	REVISED -						CONTRACT NO. 78A80				
PLOT DATE = 2/6/2025	DATE -	REVISED -		SCALE: 1"=50'	SHEET 50	OF 30 SHEETS	STA. 615+54.00	TO STA. 643+54.00				
								ILLINOIS FED. AID PROJECT				

PAVEMENT DETAIL AT PERKS ROAD OVERPASS

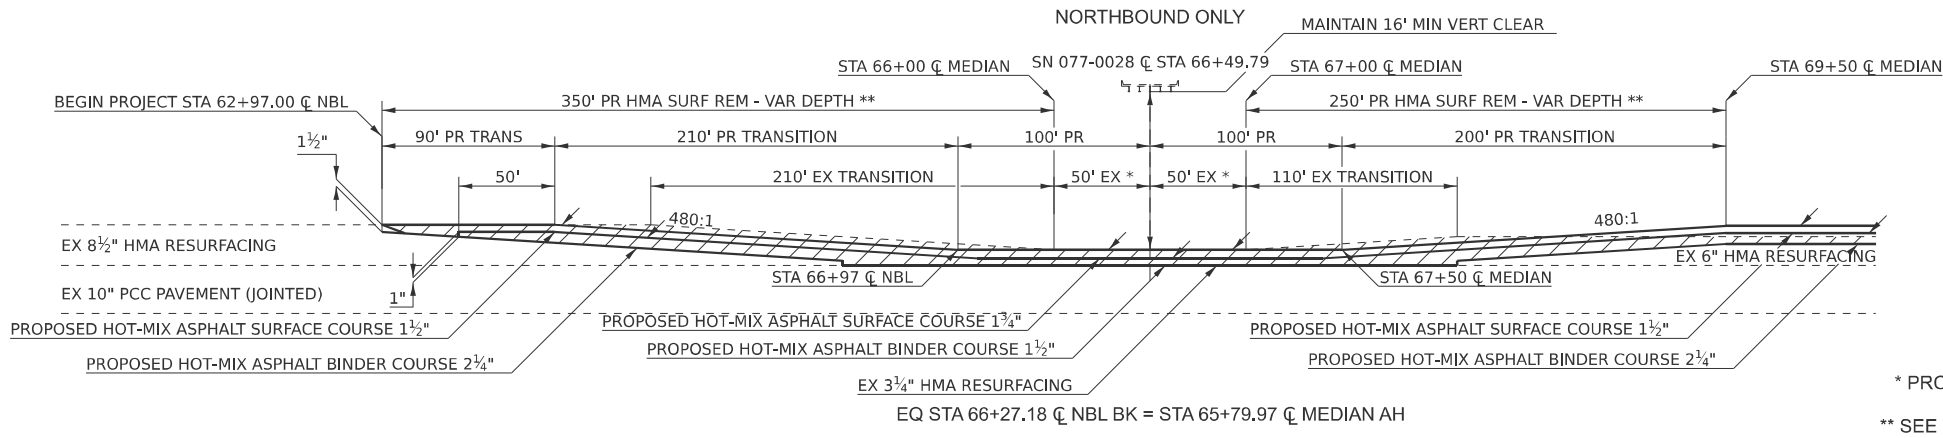


* PROPOSED HMA SURFACE REMOVAL 3 1/4" IN AREA OF EXISTING INLAY
** SEE SPECIAL PROVISIONS (HMA SURFACE REMOVAL, VARIABLE DEPTH)

PAVEMENT DETAIL AT PERKS ROAD OVERPASS

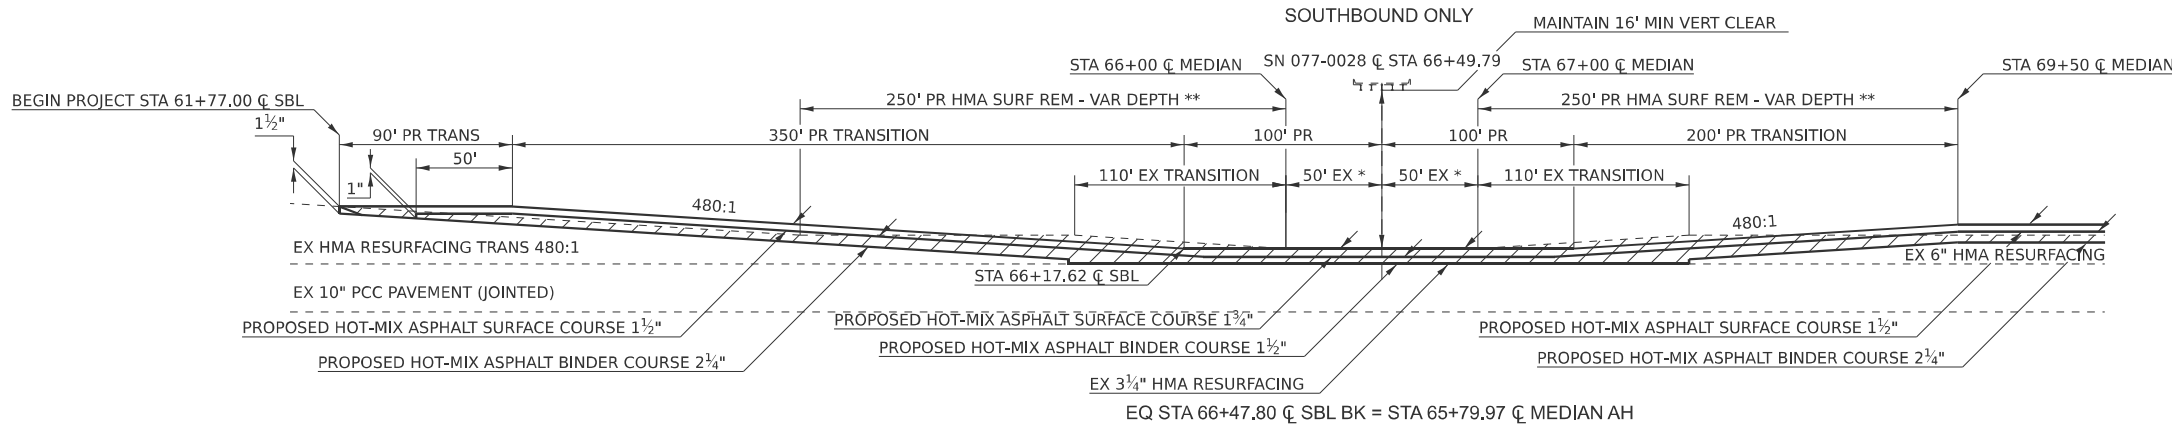

PAVEMENT DETAIL AT TR 60 OVERPASS

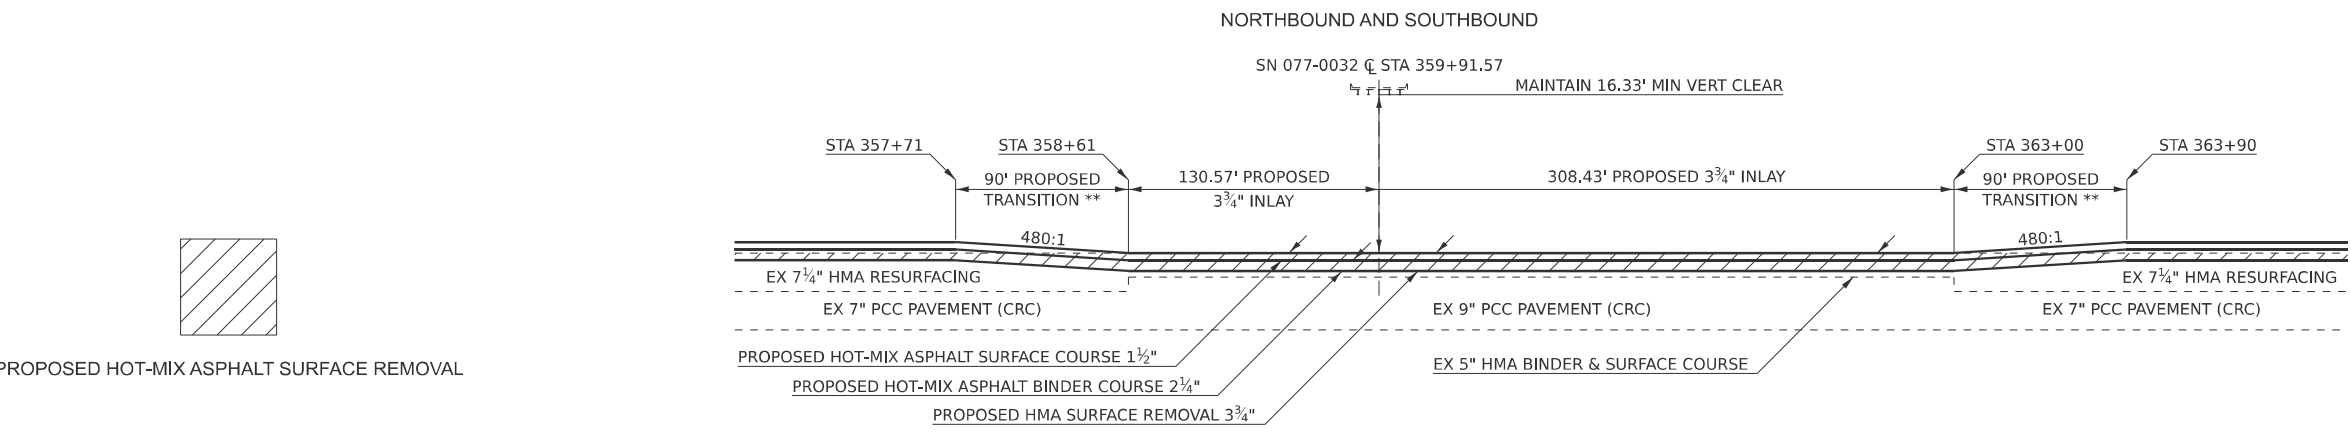


MODEL: Pavement Detail-1 [Sheet]
FILE NAME: c:\p\work\rdm\thaniel.morris@illinois.gov\d098577\ID978480-SIG-P\mnt_Dtl.dgn

	USER NAME = nathaniel.morris	DESIGNED -	REVISED -	STATE OF ILLINOIS DEPARTMENT OF TRANSPORTATION	PAVEMENT DETAILS			F.A.I RTE.	SECTION	COUNTY	TOTAL SHEETS	SHEET NO.
		DRAWN -	REVISED -					57	*	PULASKI	103	53
		CHECKED -	REVISED -					CONTRACT NO. 78A80				
	PLOT DATE = 2/11/2025	DATE -	REVISED -		SCALE:	SHEET 53	OF 30 SHEETS	STA.	TO STA.	ILLINOIS FED. AID PROJECT		

PAVEMENT DETAIL AT PULASKI RD OVERPASS

NORTHBOUND ONLY


NOT TO SCALE

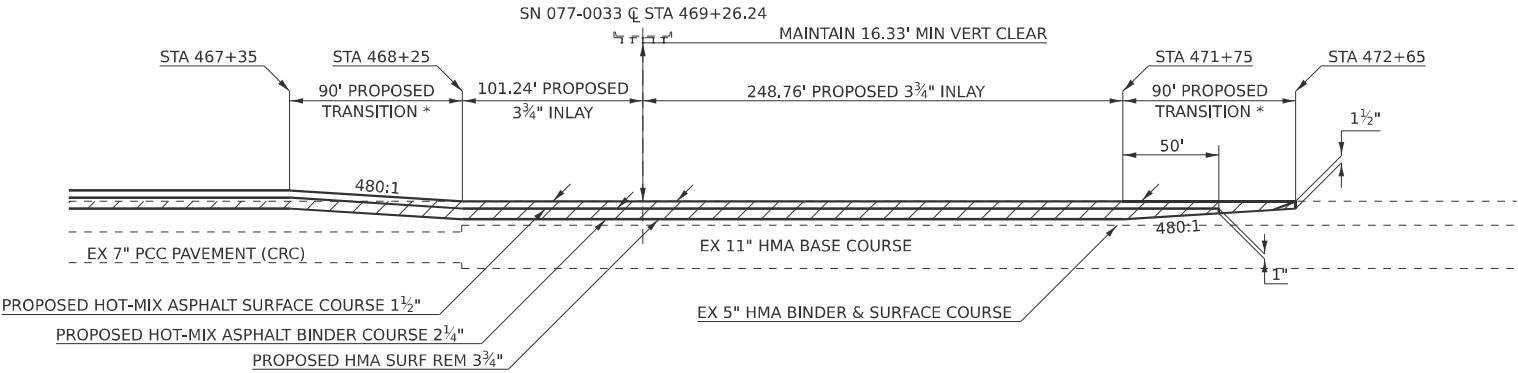

PAVEMENT DETAIL AT PULASKI RD OVERPASS



SOUTHBOUND ONLY

* SEE SPECIAL PROVISIONS (HMA SURFACE REMOVAL, VARIABLE DEPTH)

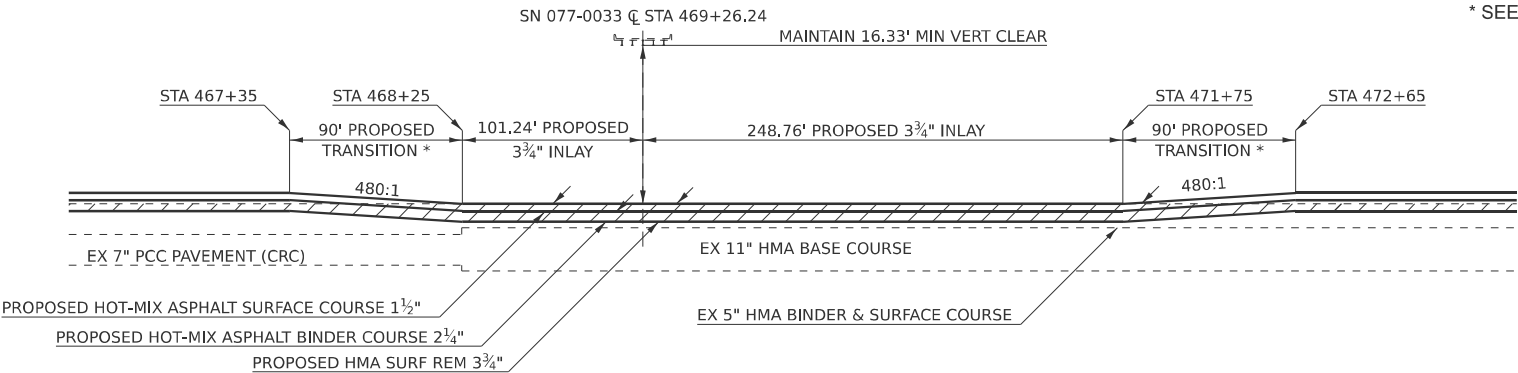

PAVEMENT DETAIL AT OLMSTEAD RD OVERPASS

SOUTHBOUND ONLY

 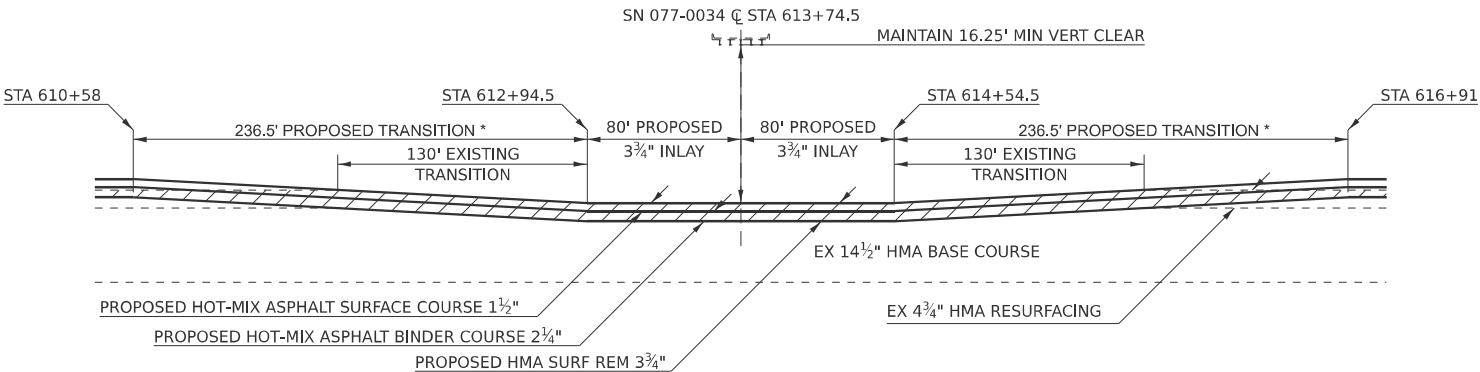

PROPOSED HOT-MIX ASPHALT SURFACE REMOVAL

MODEL: Pavement Detail-2 [Sheet]
FILE NAME: c:\p\work\olmstead\olmstead.morris@illinois.gov\098577\0978480-SIG-Pymnt_Dtl.dgn

USER NAME	= nathaniel.morris	DESIGNED	-	REVISED	-
		DRAWN	-	REVISED	-
		CHECKED	-	REVISED	-
PLOT DATE	= 2/11/2025	DATE	-	REVISED	-

STATE OF ILLINOIS
DEPARTMENT OF TRANSPORTATION

PAVEMENT DETAILS CONTINUED

SCALE: SHEET 54 OF 30 SHEETS STA. TO STA.

F.A.I RTE.	SECTION	COUNTY	TOTAL SHEETS	SHEET NO.
57	*	PULASKI	103	54
CONTRACT NO. 78A80				
ILLINOIS FED. AID PROJECT				


77(1,1-1,1-2,1-3,2,2-1,3)RS-3;Bridge Repair 25-4

NOT TO SCALE




BUTT JOINT DETAIL AT BRIDGES

NORTHBOUND & SOUTHBOUND

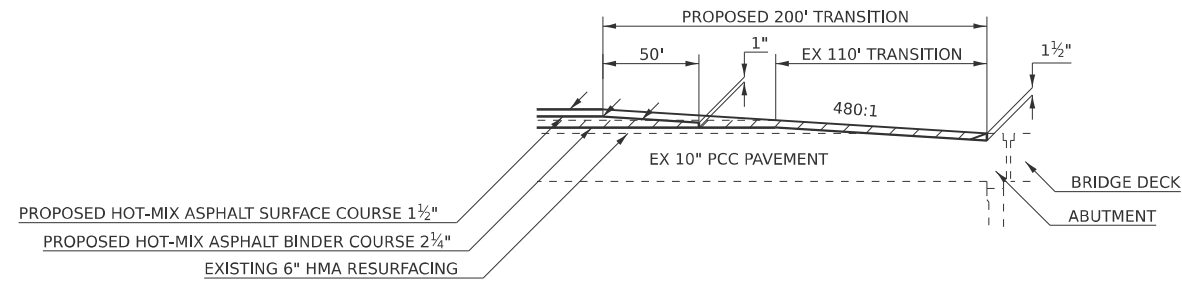

TO BE USED:
LITTLE CREEK BRIDGES: SN 077-0005(6)
CACHE OVERFLOW BRIDGES: SN 077-0013(14)



BUTT JOINT DETAIL AT RAMPS

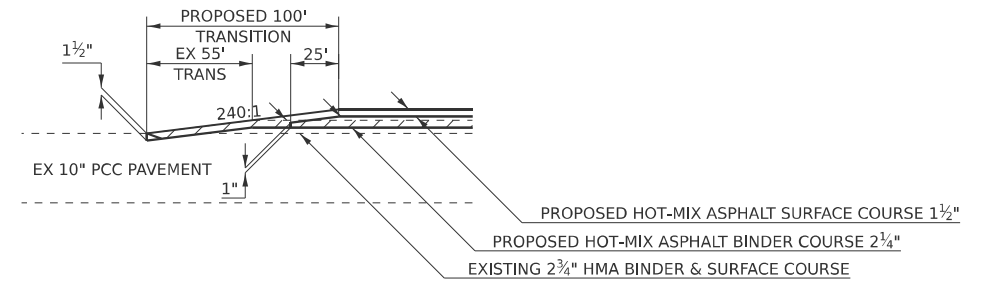

TO BE USED:
RAMP A (NORTHBOUND ENTRANCE)
RAMP D (SOUTHBOUND EXIT)


BUTT JOINT DETAIL AT END OF PROJECT

SOUTHBOUND ONLY

 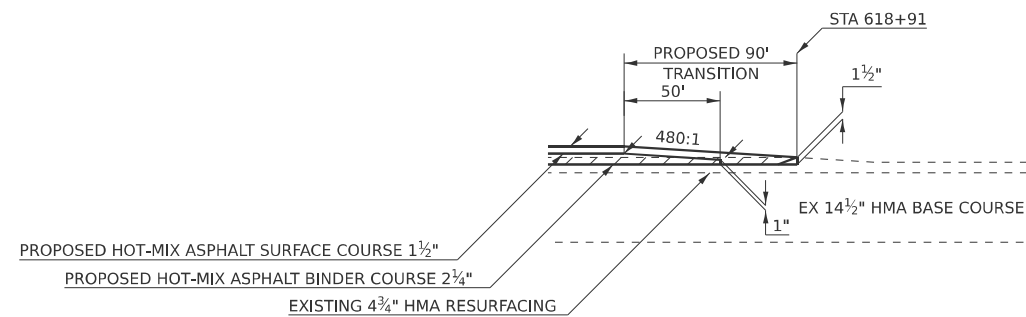


PROPOSED HOT-MIX ASPHALT SURFACE REMOVAL 1½"

BUTT JOINT DETAIL AT RAMPS

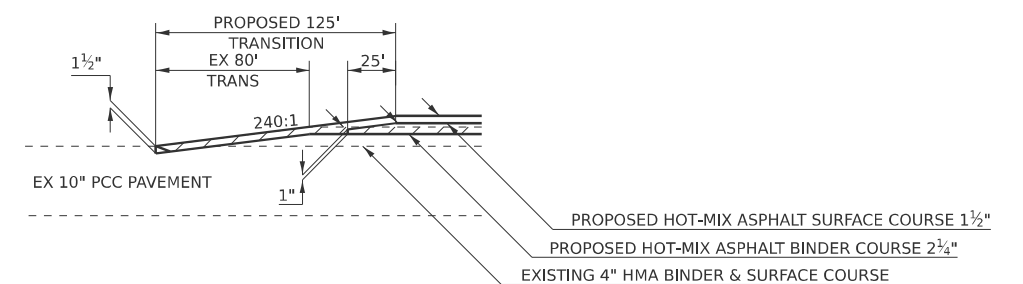


TO BE USED:
RAMP B (NORTHBOUND EXIT)
RAMP C (SOUTHBOUND ENTRANCE)

FILE NAME:	USER NAME = Brandy.Maes	DESIGNED -	REVISED -	STATE OF ILLINOIS DEPARTMENT OF TRANSPORTATION	BUTT JOINT DETAILS				F.A.I RTE.	SECTION	COUNTY	TOTAL SHEETS	SHEET NO.	
		DRAWN -	REVISED -						57	*	PULASKI	103	55	
		CHECKED -	REVISED -						CONTRACT NO. 78A80					
	PLOT DATE = 2/6/2025	DATE -	REVISED -		SCALE:	SHEET 55	OF 30 SHEETS	STA.	TO STA.					
										ILLINOIS	FED. AID PROJECT			

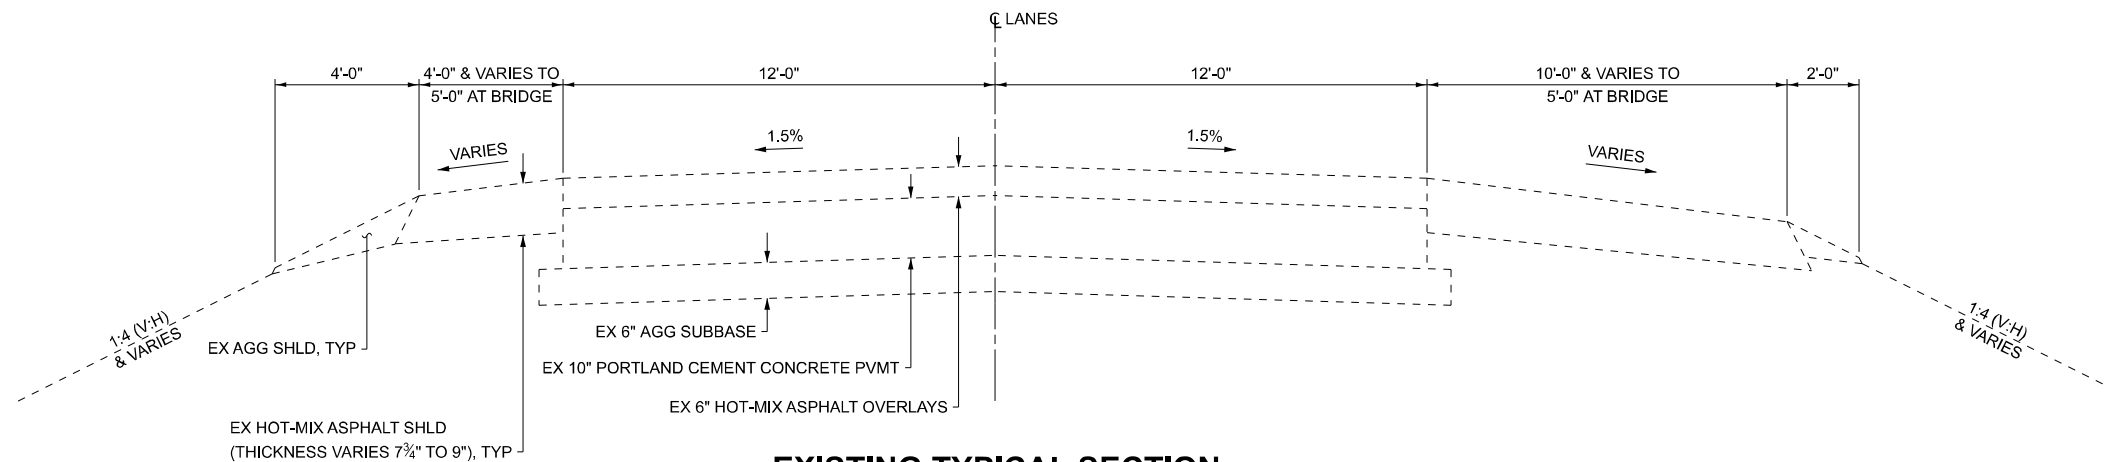

EXISTING TYPICAL SECTION
STA 167+76.00 TO STA 170+44.25 NB
STA 173+43.75 TO STA 176+86.50 NB
STA 167+01.00 TO STA 170+44.25 SB
STA 173+43.75 TO STA 176+11.50 SB

① MATCH EXISTING CROSS SLOPE

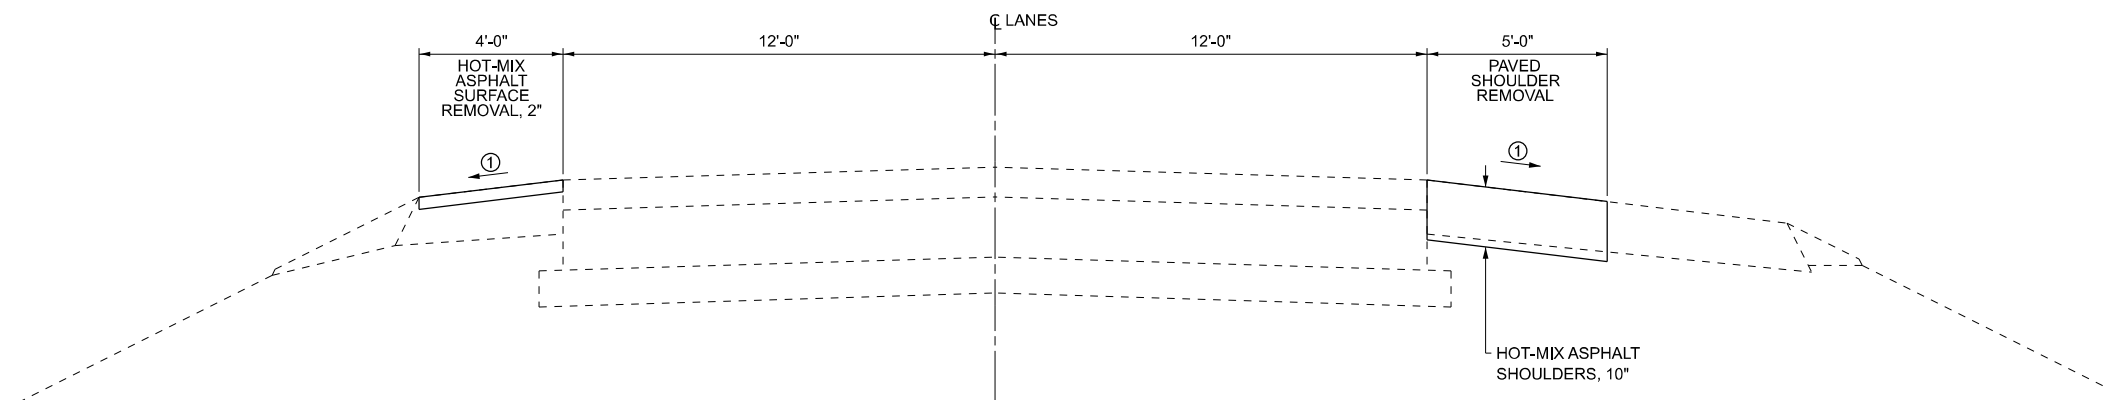

SECTION ① - ①
(FOR STAGE CONSTRUCTION)
STA 167+76.00 TO STA 168+69.25 NB
STA 175+18.75 TO STA 176+11.50 SB

MODEL: Named Boundary Sheet H
FILE NAME: Y:\DOT\1423-04_78A80\CADD\Highway\CADD Sheets\ID978A80-shl-Typical01.dgn




USER NAME = nhc	DESIGNED - IRC	REVISED -
ESCA PROJECT NO. = 1423.04	DRAWN - IRC	REVISED -
	CHECKED - ELH	REVISED -
PLOT DATE = 2/3/2025	DATE - 10/24	REVISED -

STATE OF ILLINOIS
DEPARTMENT OF TRANSPORTATION

ROADWAY SECTIONS AT SN 077-0007/0008


SCALE: NONE SHEET 1 OF 3 SHEETS STA. TO STA.

F.A.I. RTE.	SECTION	COUNTY	TOTAL SHEETS	SHEET NO.
57	D9 BRIDGE REPAIR 25-4	PULASKI	103	56
CONTRACT NO. 78A80				
ILLINOIS FED. AID PROJECT				

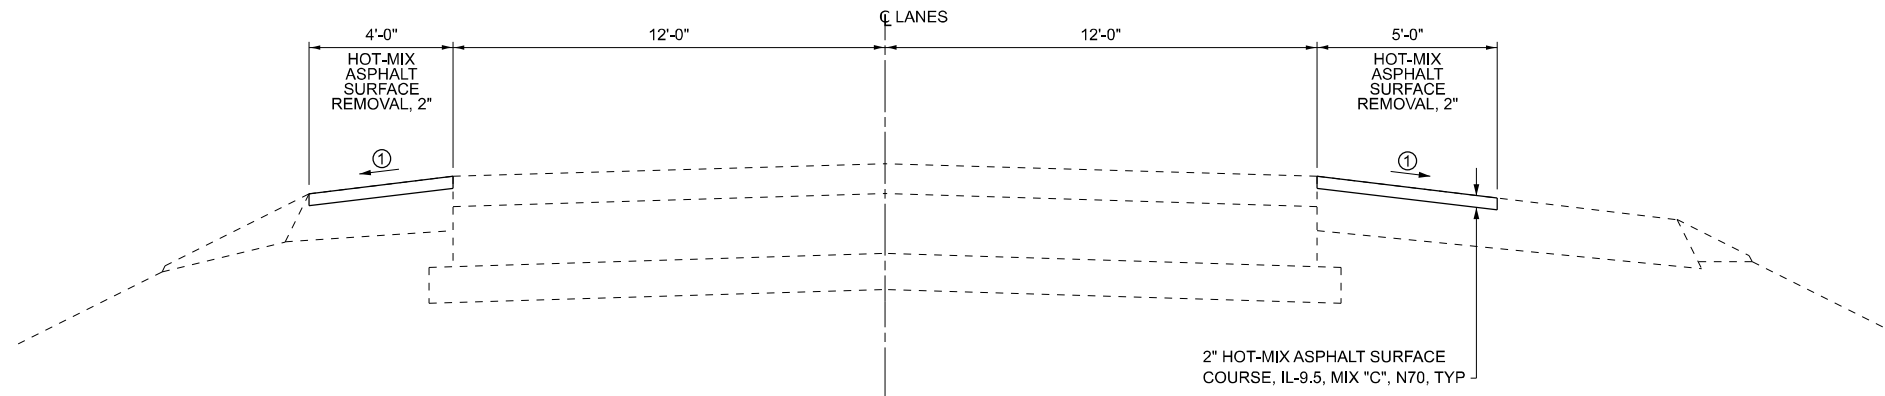


SECTION ② - ②
(FOR STAGE CONSTRUCTION)
STA 168+69.25 TO STA 170+44.25 NB
STA 173+43.75 TO STA 176+86.50 NB
STA 167+01.00 TO STA 170+44.25 SB
STA 173+43.75 TO STA 175+18.75 SB

- ① MATCH EXISTING CROSS SLOPE
- ② TRANSITION FROM 2.0% AT BRIDGE APPROACH SLAB TO MATCH PROPOSED SHOULDER AT END OF PAVEMENT CONNECTOR
- ③ THICKNESS PRIOR TO GRINDING, SEE SN 077-0007/ 0008 BRIDGE PLANS

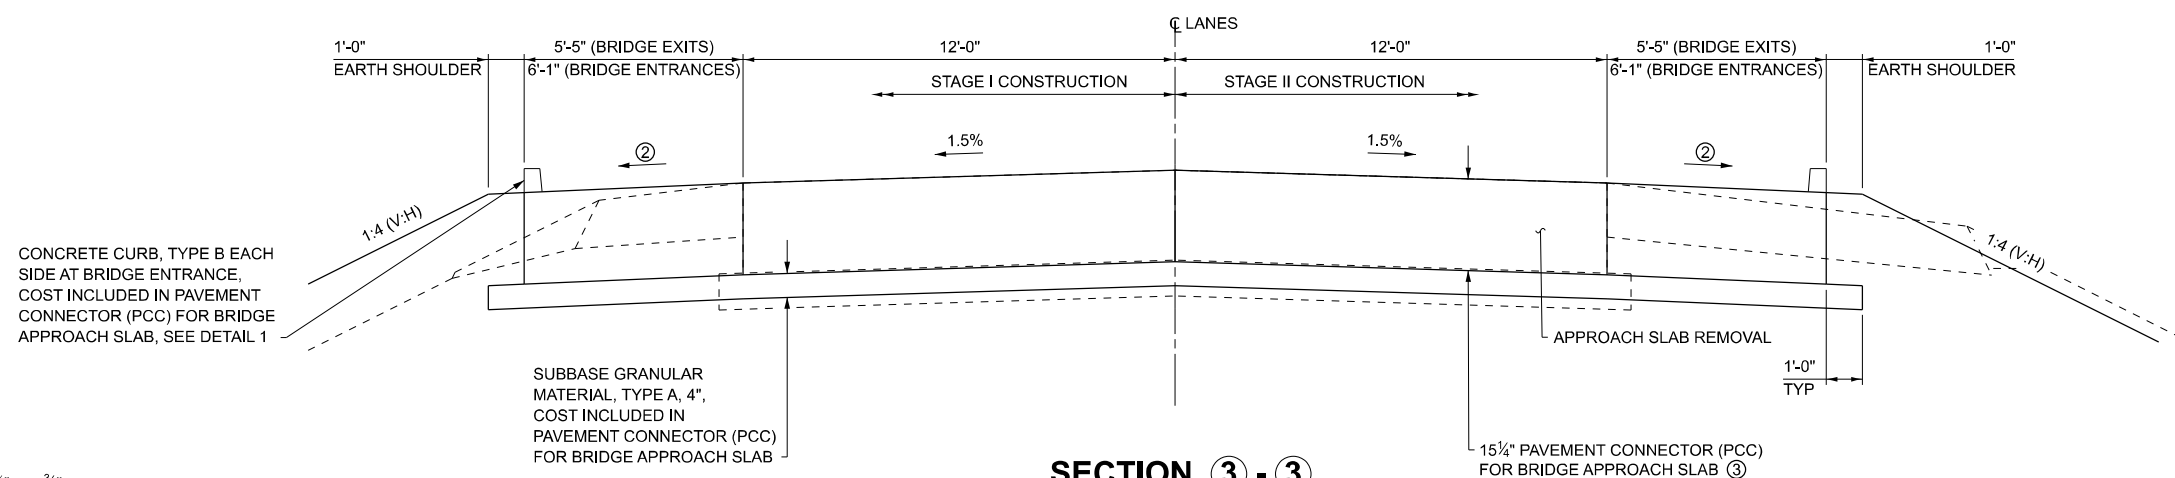

SECTION ③ - ③
STA 170+10.10 TO STA 170+25.10 NB
STA 173+62.90 TO STA 173+77.90 NB
STA 170+10.10 TO STA 170+25.10 SB
STA 173+62.90 TO STA 173+77.90 SB

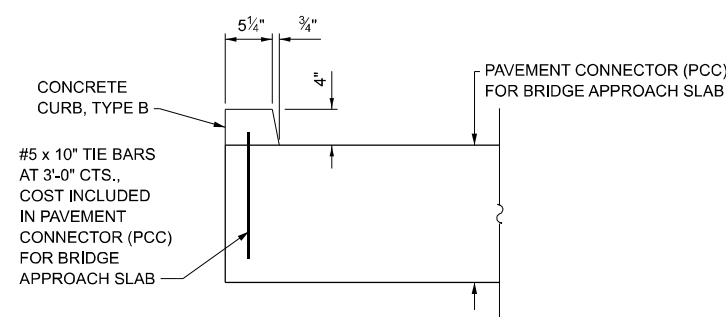

DETAIL 1

MODEL: Named Boundary Sheet H
FILE NAME: Y:\DOT\1423-04_78A80\CADD\Highway\CADD Sheets\078A80-sh1typical02.dgn




USER NAME = IRC	DESIGNED - IRC	REVISED -
ESCA PROJECT NO. = 1423.04	DRAWN - IRC	REVISED -
	CHECKED - ELH	REVISED -
PLOT DATE = 10/30/2024	DATE - 10/24	REVISED -

STATE OF ILLINOIS
DEPARTMENT OF TRANSPORTATION

ROADWAY SECTIONS AT SN 077-0007/0008

SCALE: NONE SHEET 2 OF 3 SHEETS STA. TO STA.

F.A.I. RTE.	SECTION	COUNTY	TOTAL SHEETS	SHEET NO.
57	D9 BRIDGE REPAIR 25-4	PULASKI	103	57
CONTRACT NO. 78A80				
ILLINOIS FED. AID PROJECT				

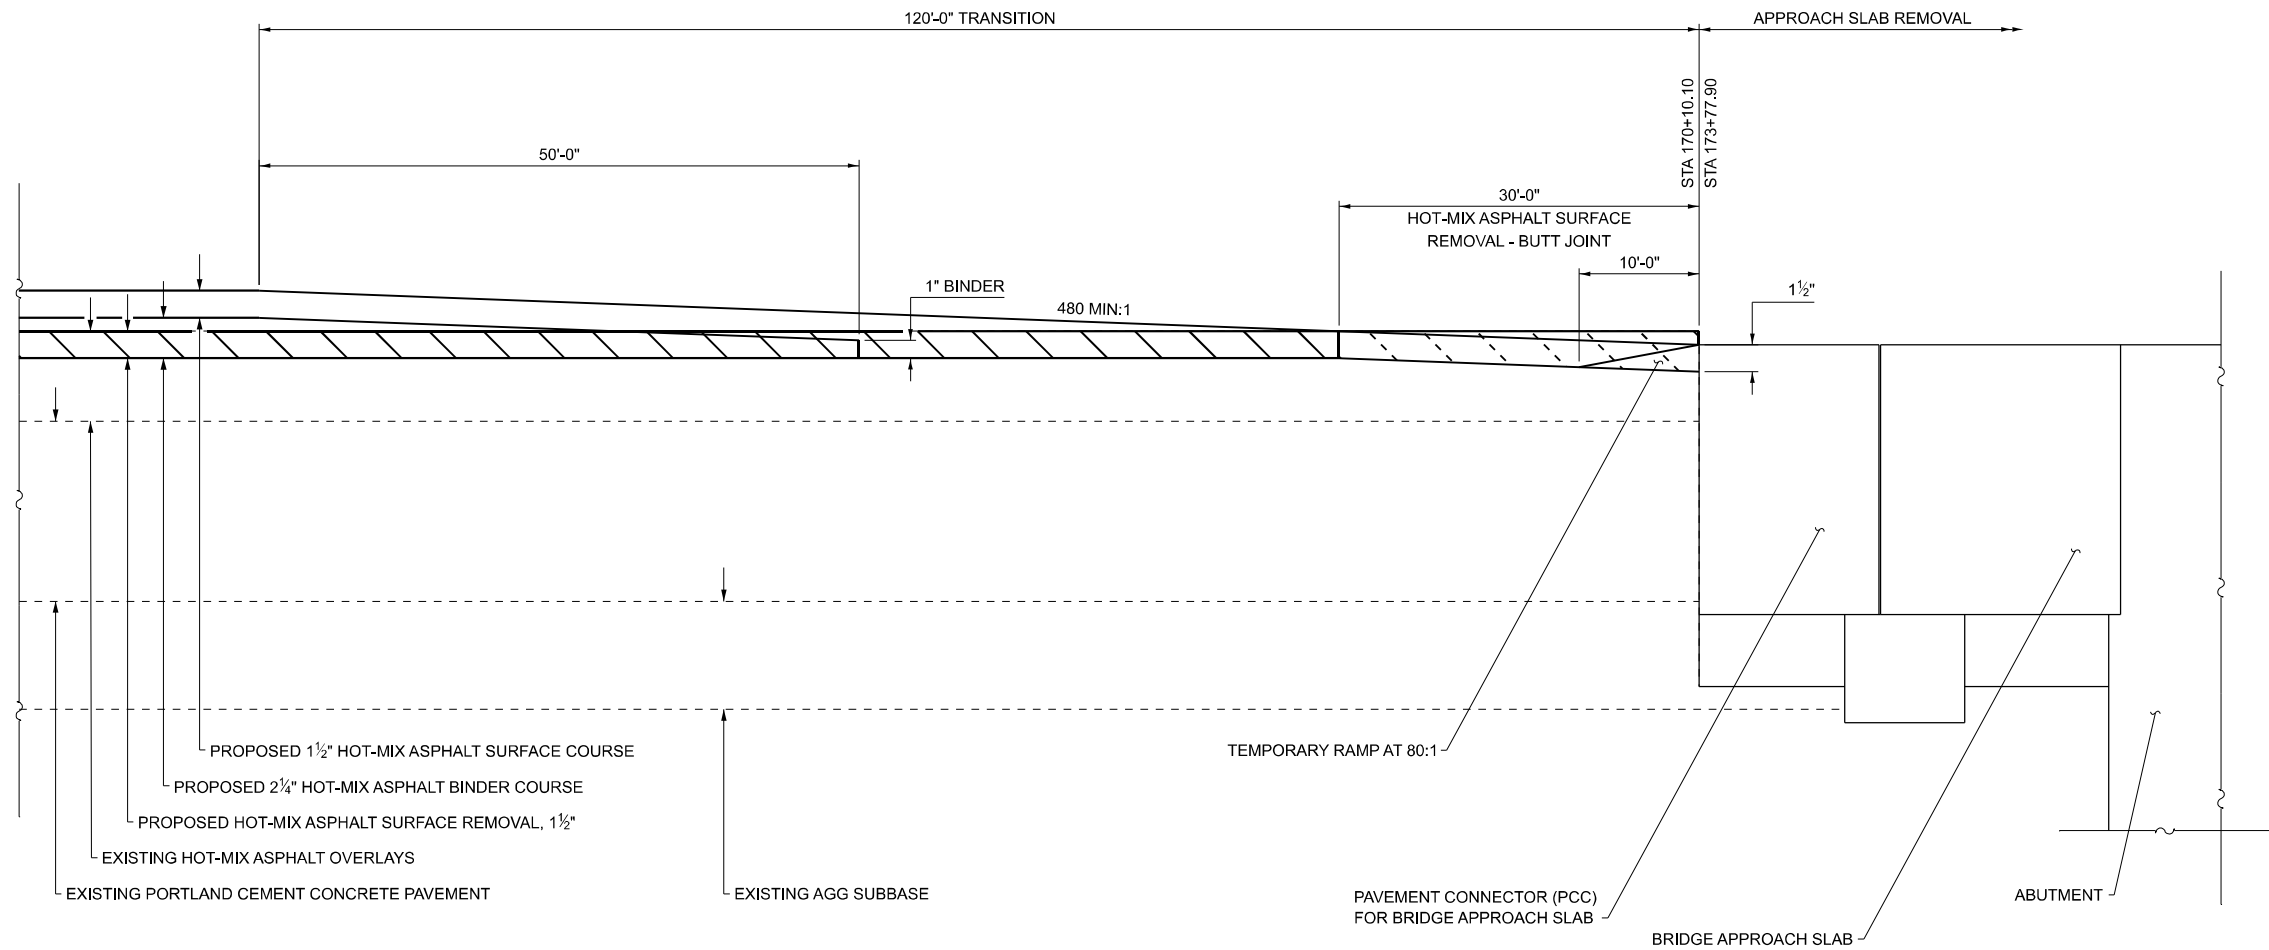

SECTION ④ - ④
LONGITUDINAL TYPICAL SECTION
NOT TO SCALE

MODEL: Named Boundary Sheet H
FILE NAME: Y:\DOT\1423-04_78A80\CADD\Highway\CADD Sheets\ID978A80-sh1TypicalB3.dgn



USER NAME = IRC	DESIGNED - IRC	REVISED -
ESCA PROJECT NO. = 1423.04	DRAWN - IRC	REVISED -
	CHECKED - ELH	REVISED -
PLOT DATE = 10/30/2024	DATE - 09/24	REVISED -

STATE OF ILLINOIS
DEPARTMENT OF TRANSPORTATION


ROADWAY SECTIONS AT SN 077-0007/0008

SCALE: NONE SHEET 3 OF 3 SHEETS STA. TO STA.

F.A.I. RTE.	SECTION	COUNTY	TOTAL SHEETS	SHEET NO.
57	D9 BRIDGE REPAIR 25-4	PULASKI	103	58
CONTRACT NO. 78A80				
ILLINOIS FED. AID PROJECT				


MODEL: Named Boundary Sheet H
FILE NAME: Y:\DOT\1423-04_78A80\CADD\Highway\CADD Sheets\078A80-sh1t-plan01.dgn

MATCH LINE STA 172+00.00

 

LEGEND

	2" HOT-MIX ASPHALT SURFACE COURSE, IL-9.5, MIX "C", N70		PAVEMENT CONNECTOR (PCC) FOR BRIDGE APPROACH SLAB
	HOT-MIX ASPHALT SHOULDERS, 10"		CONCRETE SUPERSTRUCTURE (APPROACH SLAB)

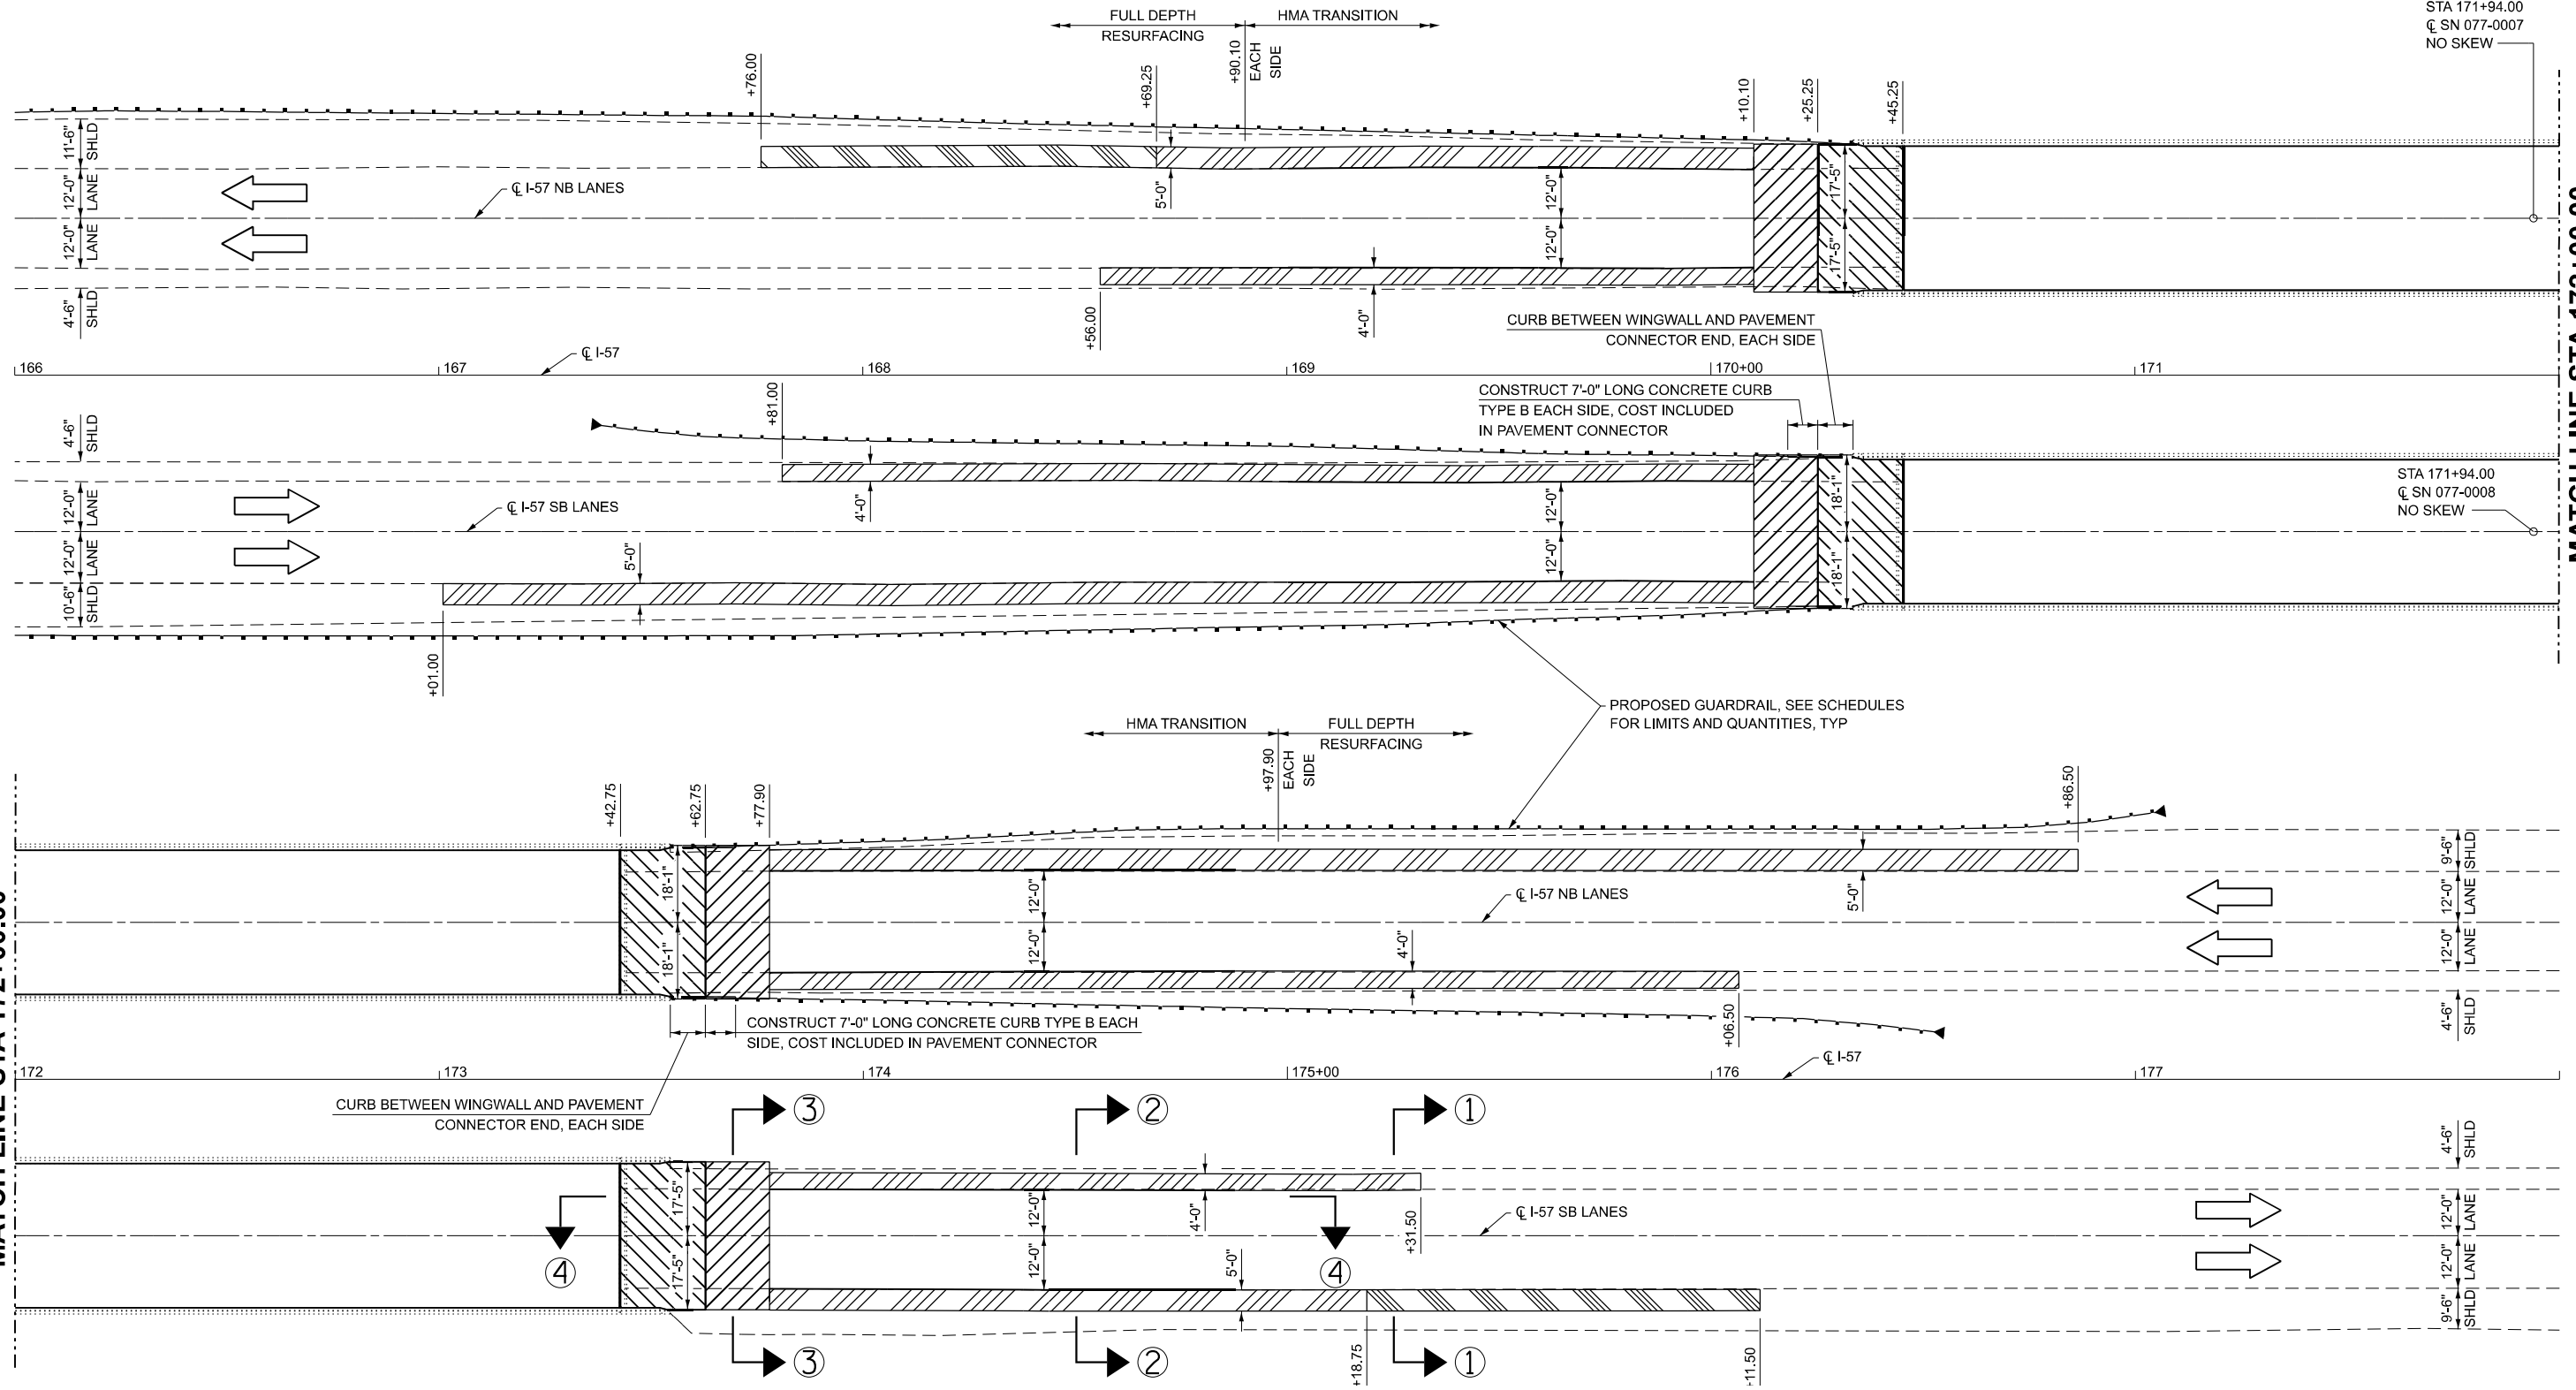

MATCH LINE STA 172+00.00



USER NAME = IRC	DESIGNED - IRC	REVISED -
ESCA PROJECT NO. = 1423.04	DRAWN - IRC	REVISED -
	CHECKED - ELH	REVISED -
PLOT DATE = 10/30/2024	DATE - 10/24	REVISED -

STATE OF ILLINOIS
DEPARTMENT OF TRANSPORTATION

ROADWAY PLAN AT SN 077-0007/0008

SCALE: 1"=20' SHEET 1 OF 1 SHEETS STA. 166+00 TO STA. 178+00


F.A.I. RTE.	SECTION	COUNTY	TOTAL SHEETS	SHEET NO.
57	D9 BRIDGE REPAIR 25-4	PULASKI	103	59
CONTRACT NO. 78A80				
ILLINOIS FED. AID PROJECT				

MODEL: Named Boundary Sheet H
FILE NAME: Y:\DOT\1423-04_78A80\CADD\Highway\CADD Sheets\0778A80-sh1+rem01.dgn


MATCH LINE STA 172+00.00

MATCH LINE STA 172+00.00

LEGEND

 

HOT-MIX ASPHALT SURFACE REMOVAL, 2"

 


PAVED SHOULDER REMOVAL



APPROACH SLAB REMOVAL



HOT-MIX ASPHALT SURFACE REMOVAL - BUTT JOINT

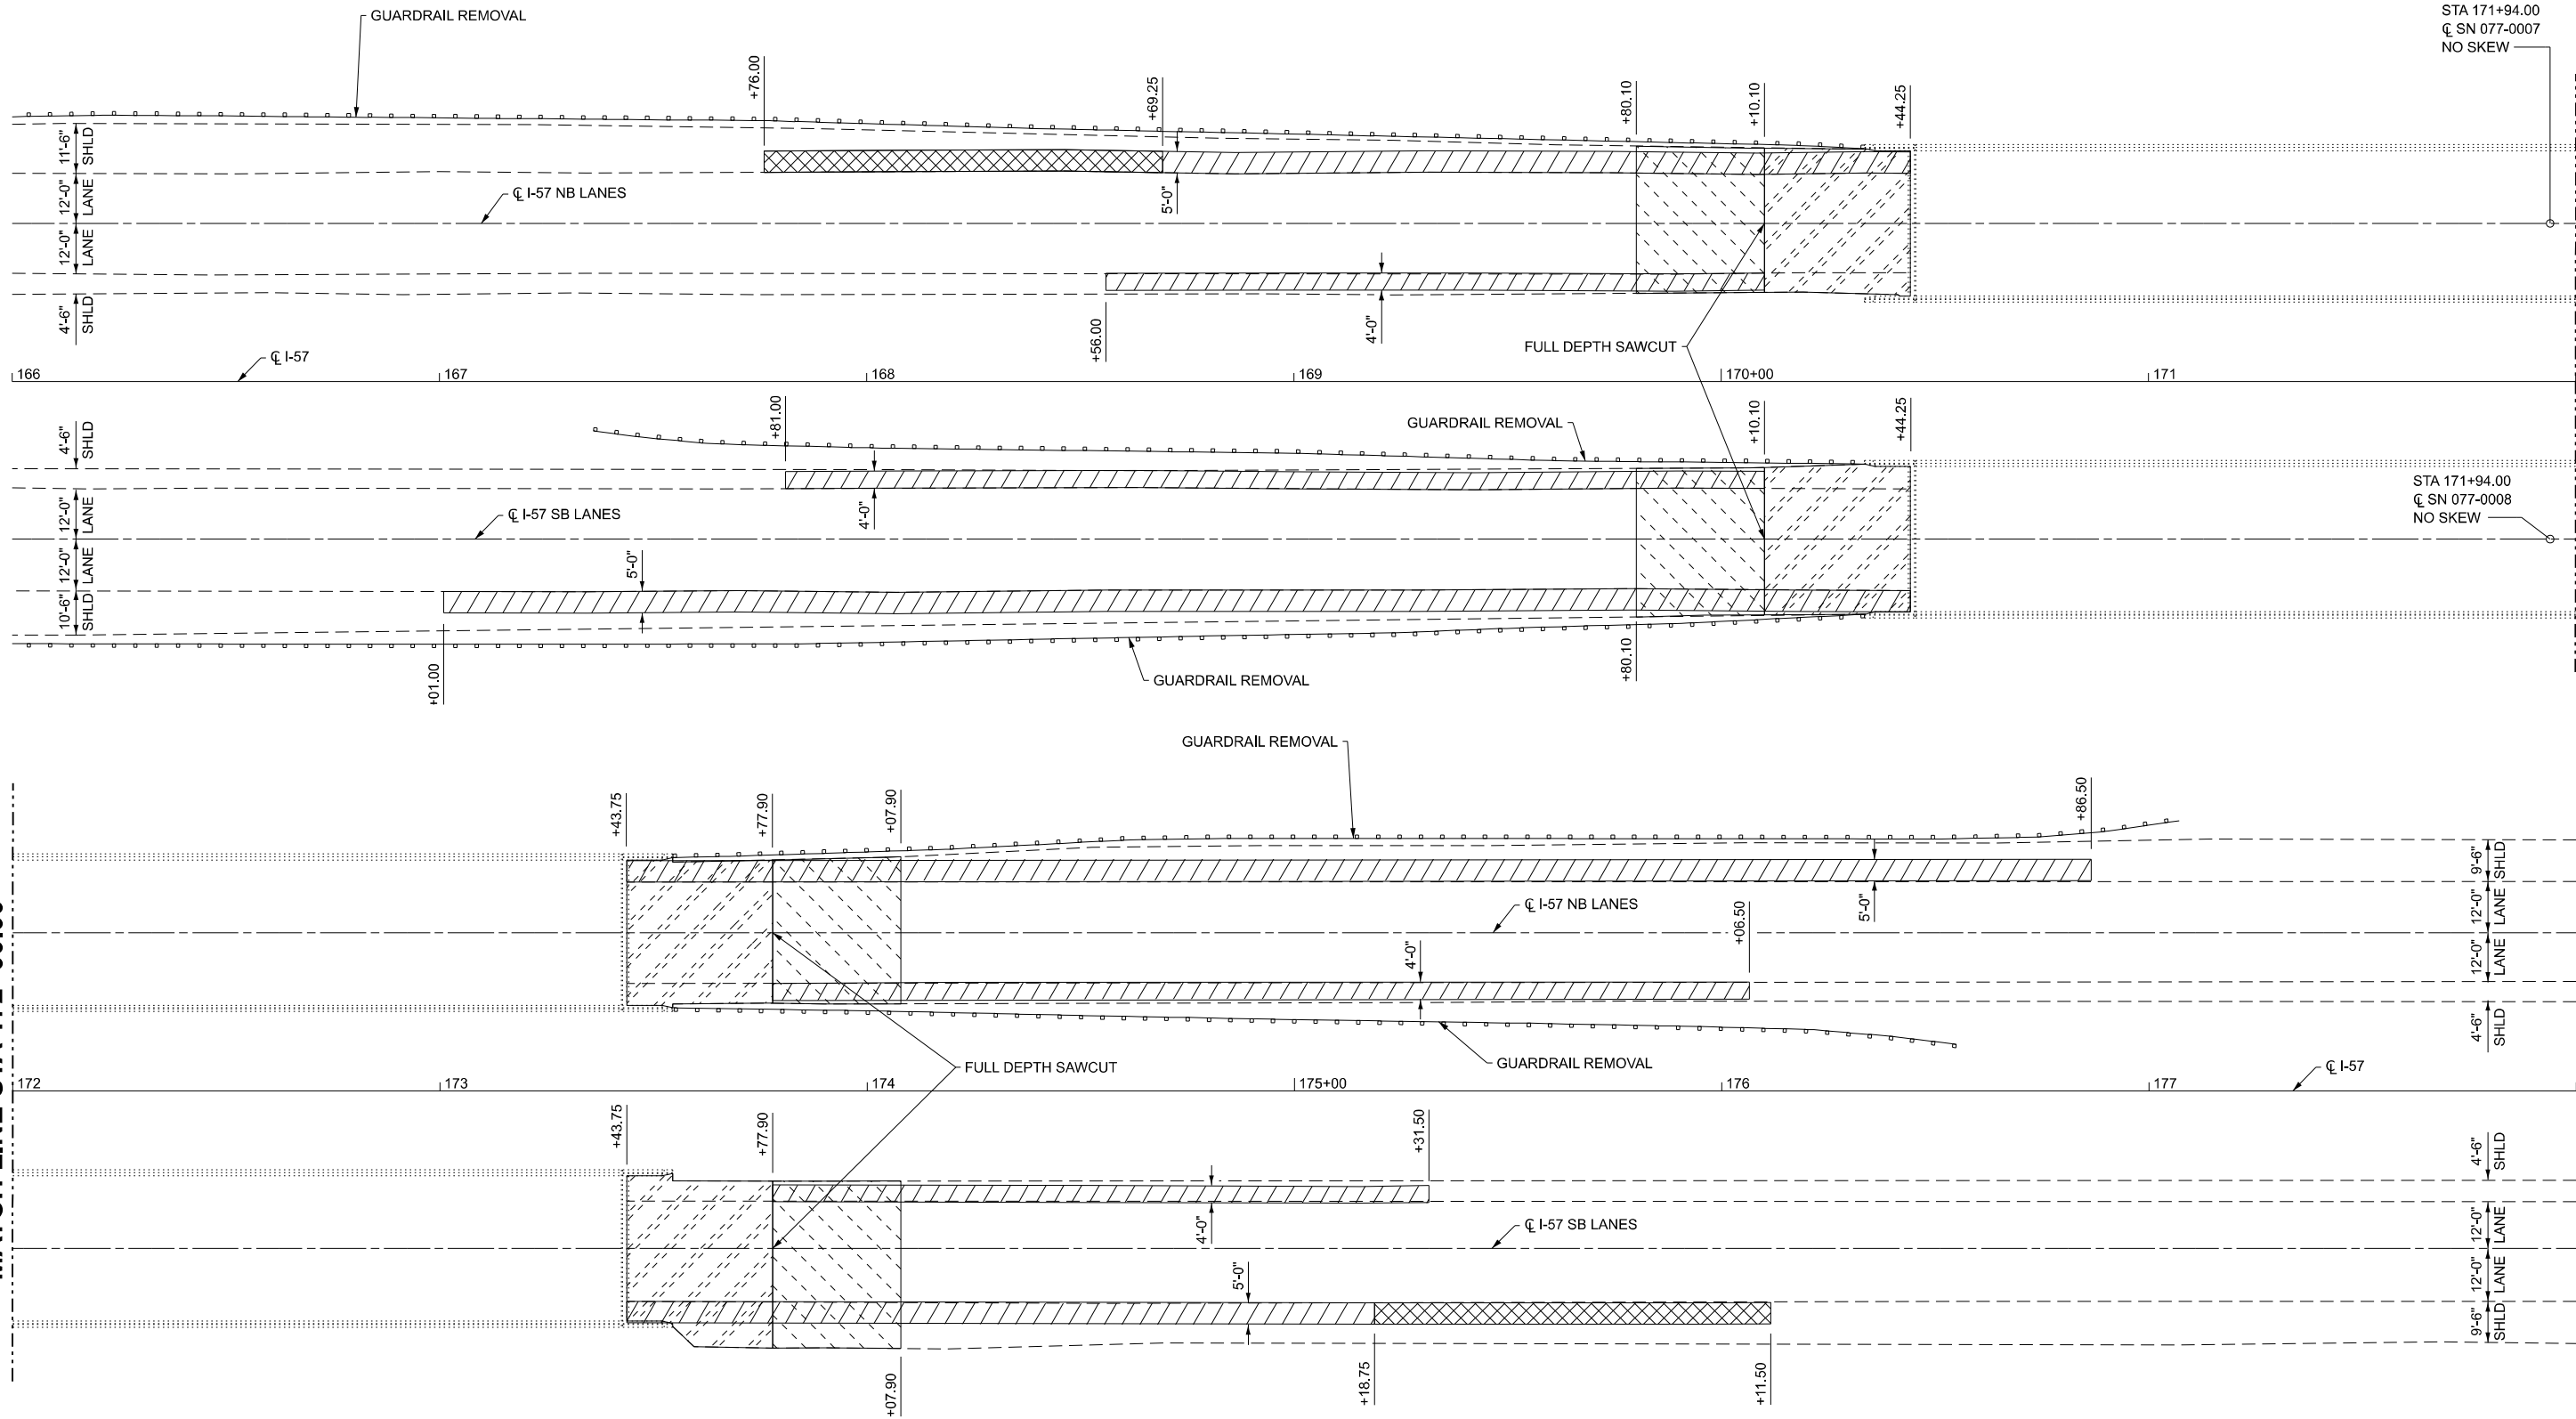

USER NAME = IRC
ESCA PROJECT NO. = 1423.04
PLOT DATE = 10/30/2024

DESIGNED - IRC
DRAWN - IRC
CHECKED - ELH
DATE - 10/24

REVISED -
REVISED -
REVISED -
REVISED -

STATE OF ILLINOIS
DEPARTMENT OF TRANSPORTATION

REMOVAL PLAN AT SN 077-0007/0008

SCALE: 1"=20'

SHEET 1 OF 1 SHEETS

STA. 166+00

TO STA. 178+00

F.A.I.
RTE.
57

SECTION
D9 BRIDGE REPAIR 25-4


COUNTY
PULASKI

TOTAL
SHEETS
103


SHEET
NO.
60

CONTRACT NO. 78A80

ILLINOIS FED. AID PROJECT

 


- LEGEND**
- 2" HOT-MIX ASPHALT SURFACE COURSE, IL-9.5, MIX "C", N70
 - HOT-MIX ASPHALT SHOULDERS, 10"

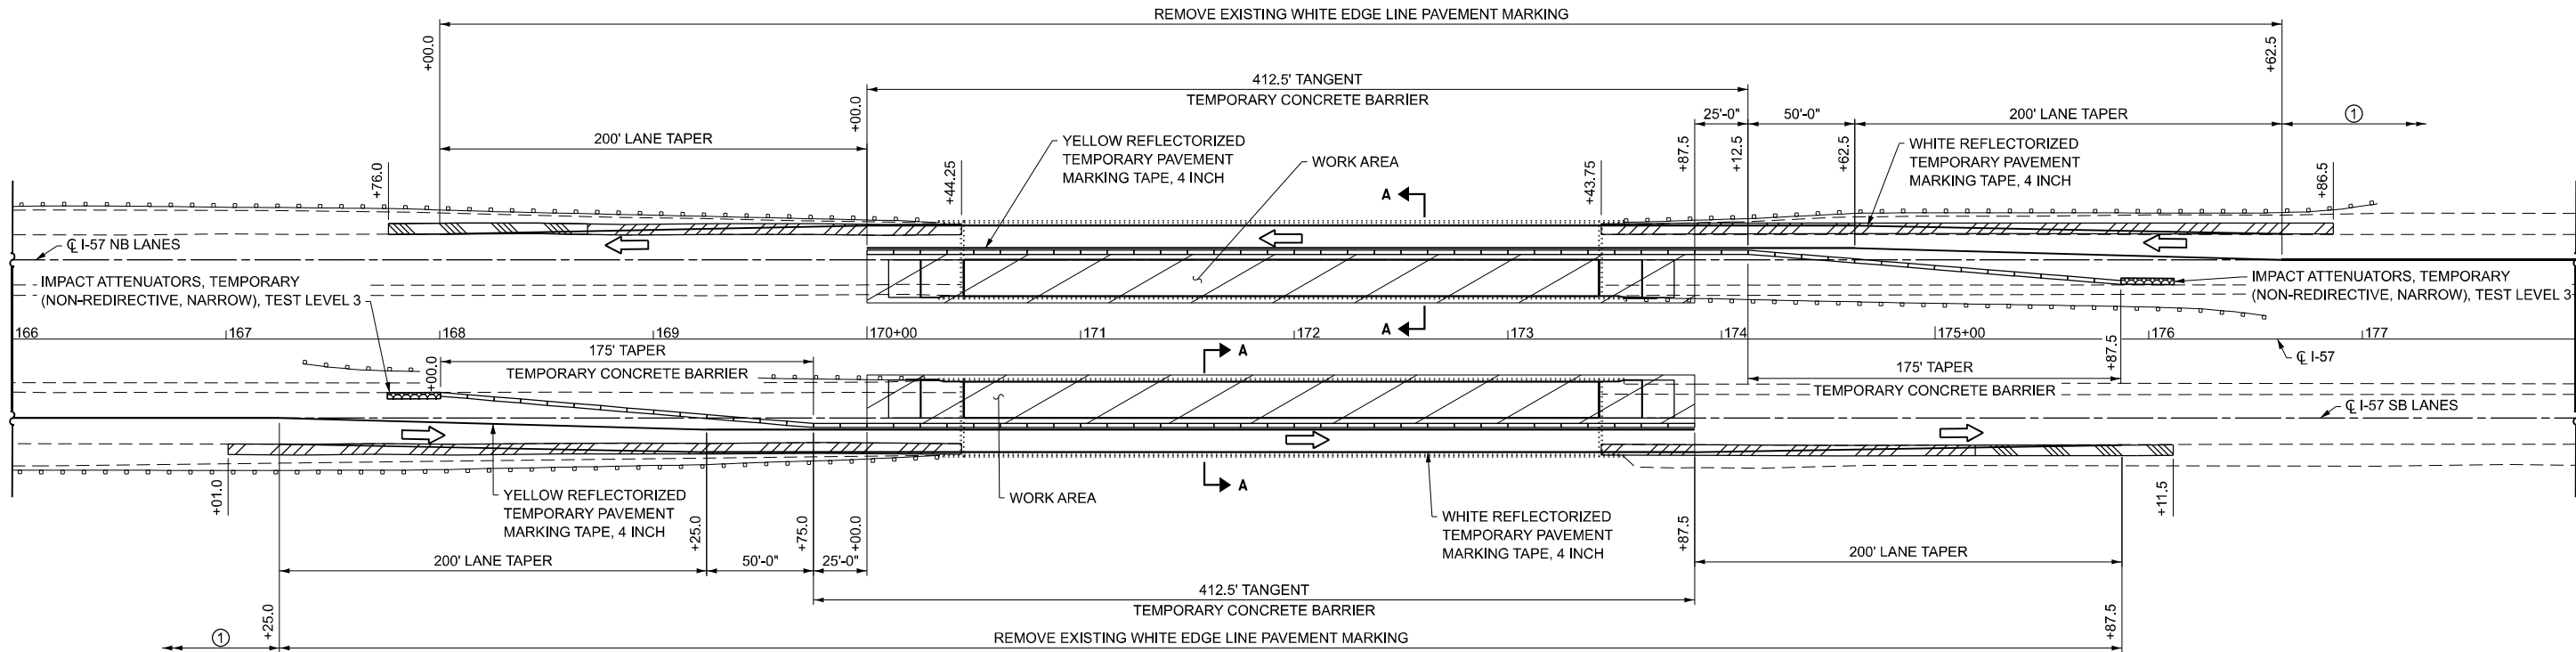

① REMOVE 1500' OF EXISTING WHITE SKIP DASH CENTERLINE PAVEMENT MARKING

STAGE I PLAN

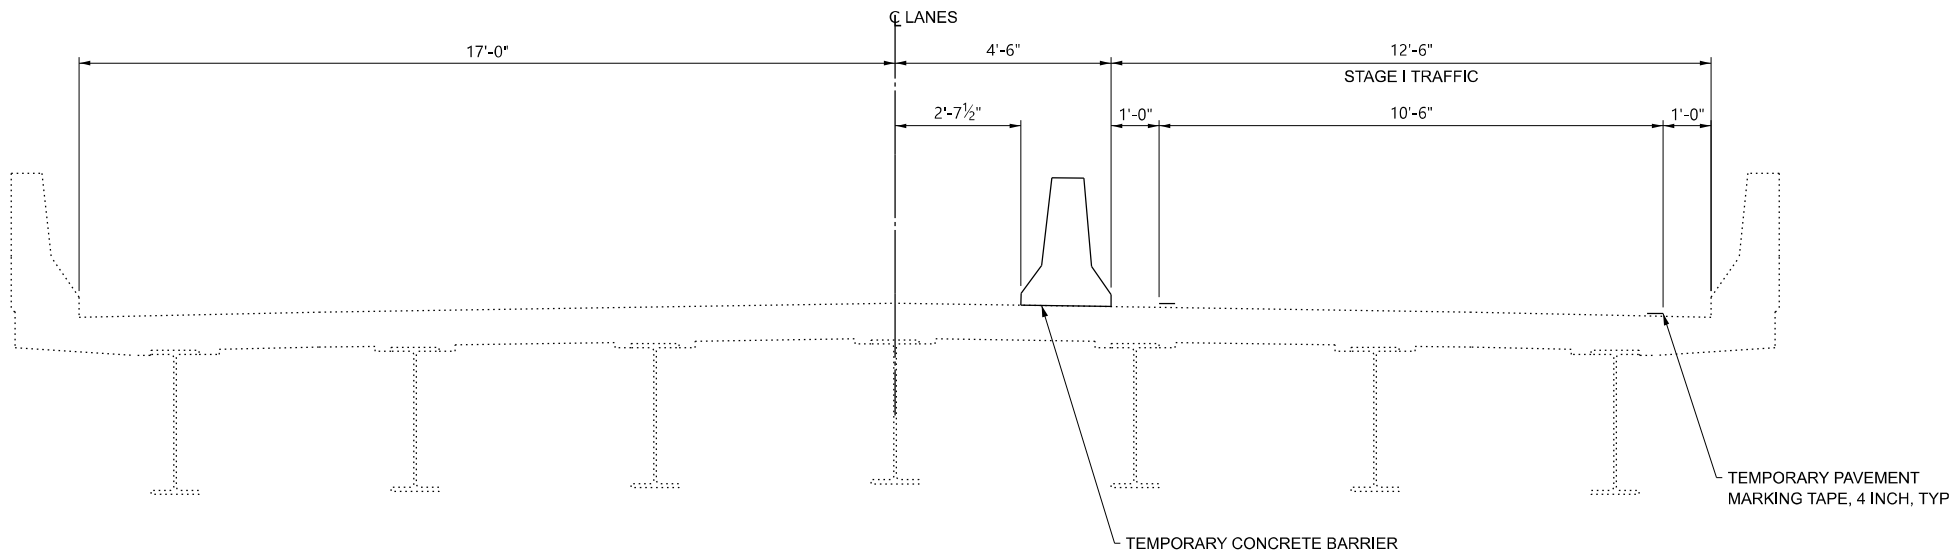

STAGE I GENERAL NOTES

SEE HIGHWAY STANDARD 701402 FOR ADDITIONAL INFORMATION AND DETAILS.

MODEL: Named Boundary Sheet H
FILE NAME: Y:\DOT\1423-04_78A80\CADD\Highway\CADD Sheets\ID978A80-sh1t-stageing01.dgn






USER NAME = nhc	DESIGNED - IRC	REVISED -
ESCA PROJECT NO. = 1423.04	DRAWN - IRC	REVISED -
	CHECKED - ELH	REVISED -
PLOT DATE = 2/3/2025	DATE - 10/24	REVISED -

STATE OF ILLINOIS
DEPARTMENT OF TRANSPORTATION


TRAFFIC CONTROL AND PROTECTION, STANDARD 701402
STAGE I AT SN 077-0007/0008

SCALE: AS SHOWN SHEET 1 OF 1 SHEETS STA. 166+00 TO STA. 178+00

F.A.I. RTE.	SECTION	COUNTY	TOTAL SHEETS	SHEET NO.
57	D9 BRIDGE REPAIR 25-4	PULASKI	103	61
CONTRACT NO. 78A80				
ILLINOIS FED. AID PROJECT				

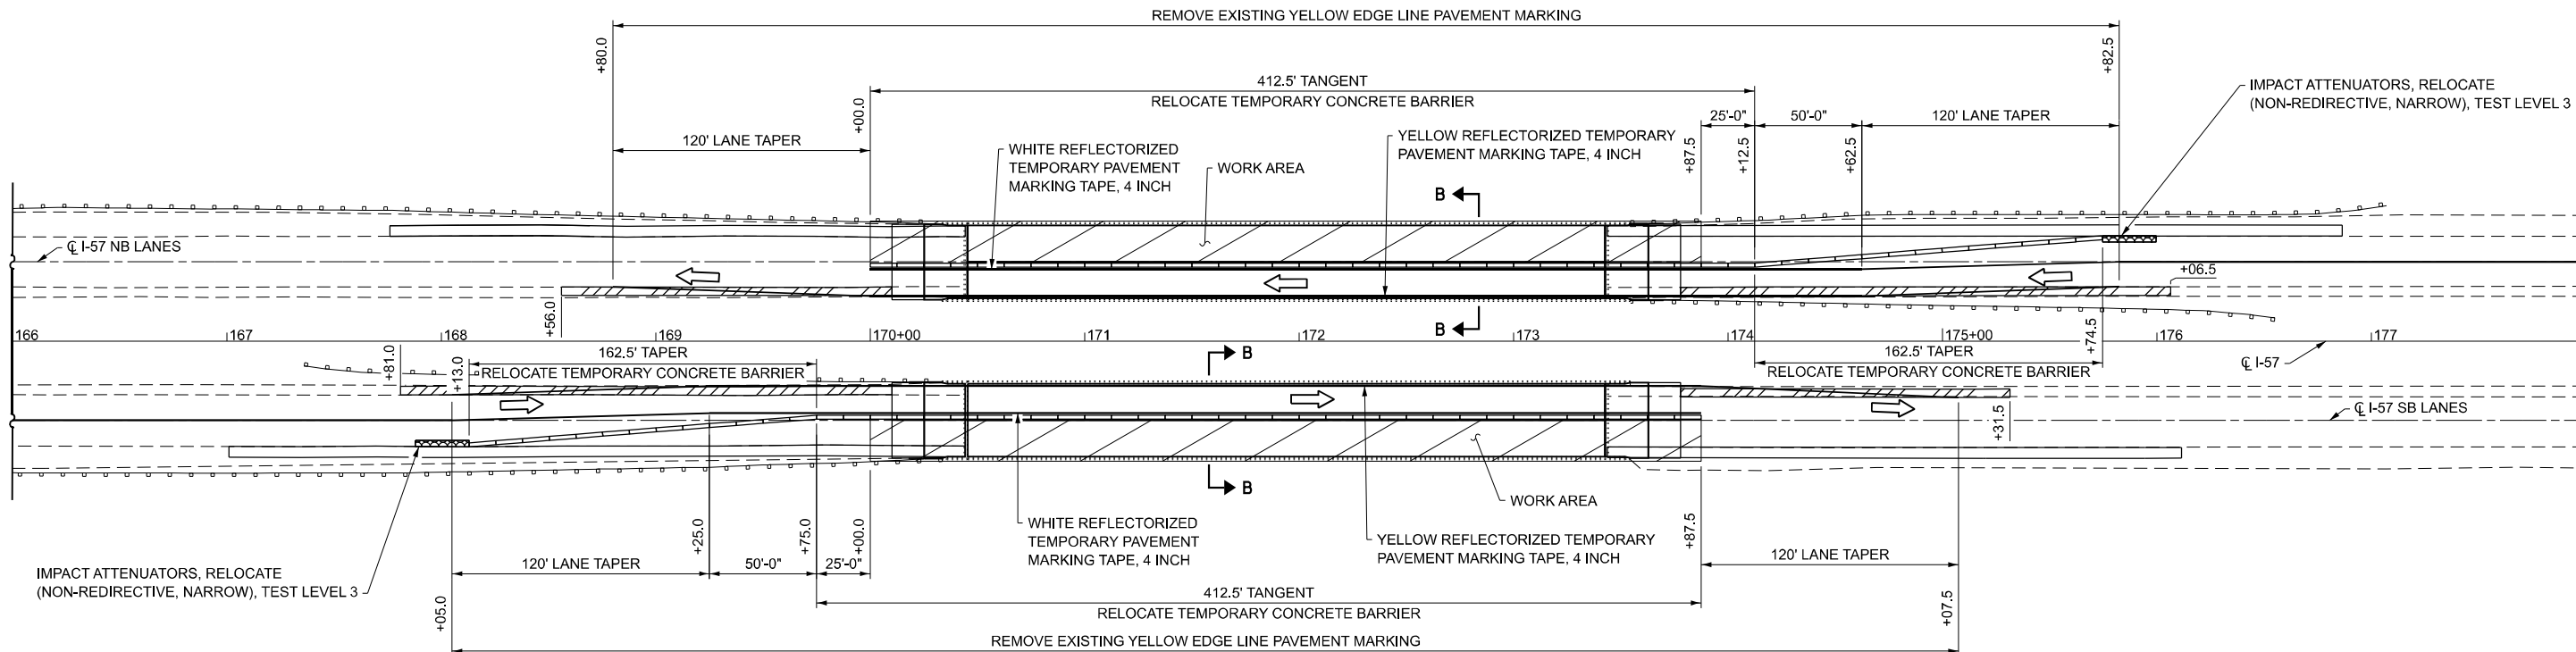  

STAGE II PLAN

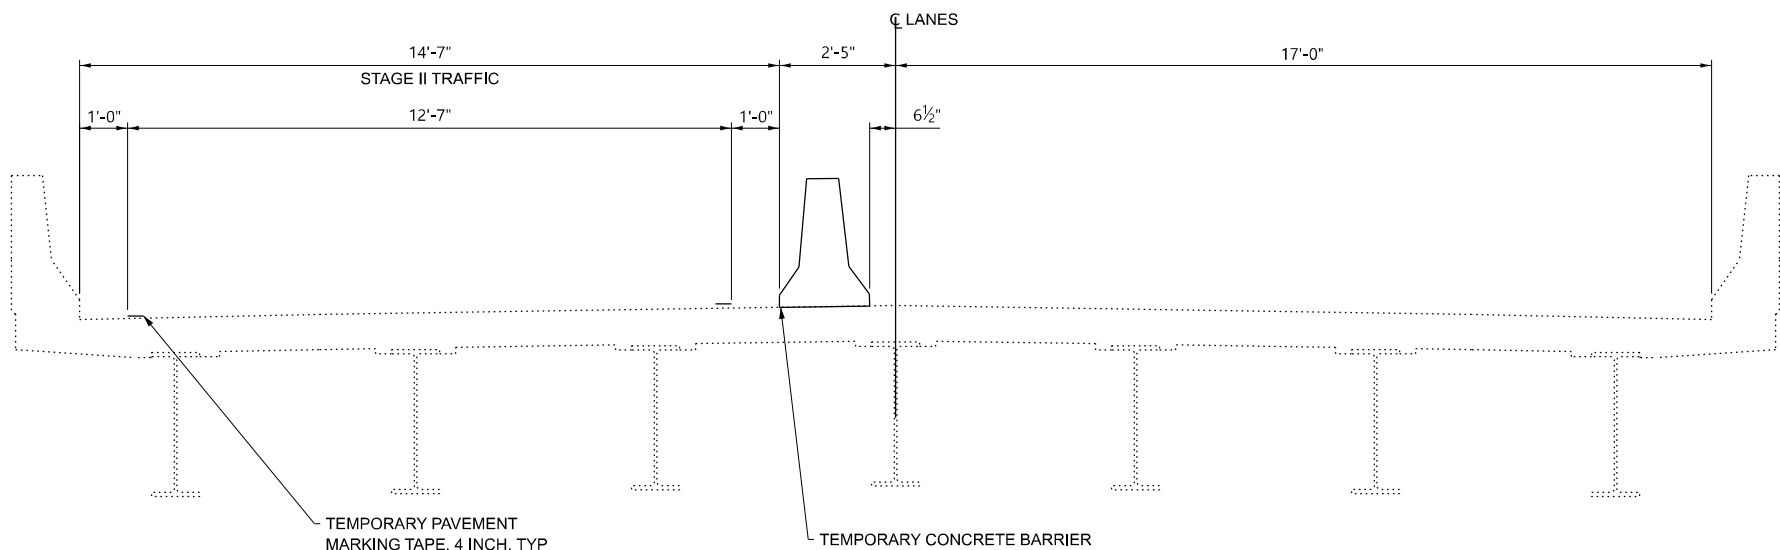

SECTION B-B

NOT TO SCALE

STAGE II GENERAL NOTES

SEE HIGHWAY STANDARD 701402 FOR ADDITIONAL INFORMATION AND DETAILS.

MODEL: Named Boundary Sheet H
FILE NAME: Y:\DOT\1423-04_78A80\CADD\Highway\CADD Sheets\ID9\78A80-shit-staging02.dgn



USER NAME = IRC	DESIGNED - IRC	REVISED -
ESCA PROJECT NO. = 1423.04	DRAWN - IRC	REVISED -
	CHECKED - ELH	REVISED -
PLOT DATE = 10/30/2024	DATE - 10/24	REVISED -


STATE OF ILLINOIS
DEPARTMENT OF TRANSPORTATION

TRAFFIC CONTROL AND PROTECTION, STANDARD 701402
STAGE II AT SN 077-0007/0008

SCALE: AS SHOWN SHEET 1 OF 1 SHEETS STA. 166+00 TO STA. 178+00

F.A.I. RTE.	SECTION	COUNTY	TOTAL SHEETS	SHEET NO.
57	D9 BRIDGE REPAIR 25-4	PULASKI	103	62
CONTRACT NO. 78A80				
ILLINOIS FED. AID PROJECT				

SIGN LEGEND

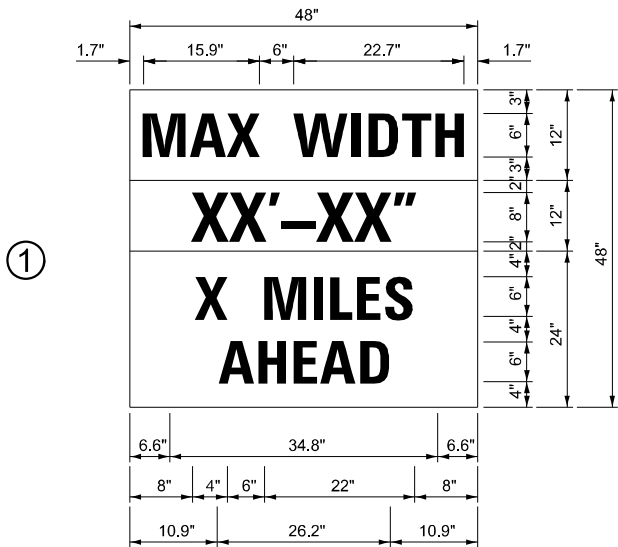


W12-I103

W12-I103 (WIDTH IS 8D);
NO BORDER, BLACK ON WHITE; "MAX WIDTH" D;
NO BORDER, BLACK ON ORANGE; "XX'-XX'" D;
NO BORDER, BLACK ON WHITE; "X MILES" D; "AHEAD" D



NOTES

- THE CONTRACTOR SHALL FURNISH THE POSTS AND ERECT THE SIGNS AT THE LOCATIONS AS DIRECTED BY THE ENGINEER. ALL SIGNS SHALL BE POST MOUNTED.
- THE ABOVE NOTED WORK, INCLUDING SIGNS, POST, HARDWARE AND LABOR SHALL BE INCLUDED IN THE CONTRACT UNIT PRICE, EACH, FOR TRAFFIC CONTROL AND PROTECTION, STANDARD 701402 AND NO OTHER COMPENSATION WILL BE ALLOWED.
- FOR WORK ON ALL STRUCTURES, THE WIDTH SHOWN ON THE W12-I103 SIGN SHALL BE 11'-0" FOR STAGE I AND 13'-1" FOR STAGE II OR AS DIRECTED BY THE ENGINEER. THE "X" MILES AHEAD WILL BE DETERMINED BY THE ENGINEER.

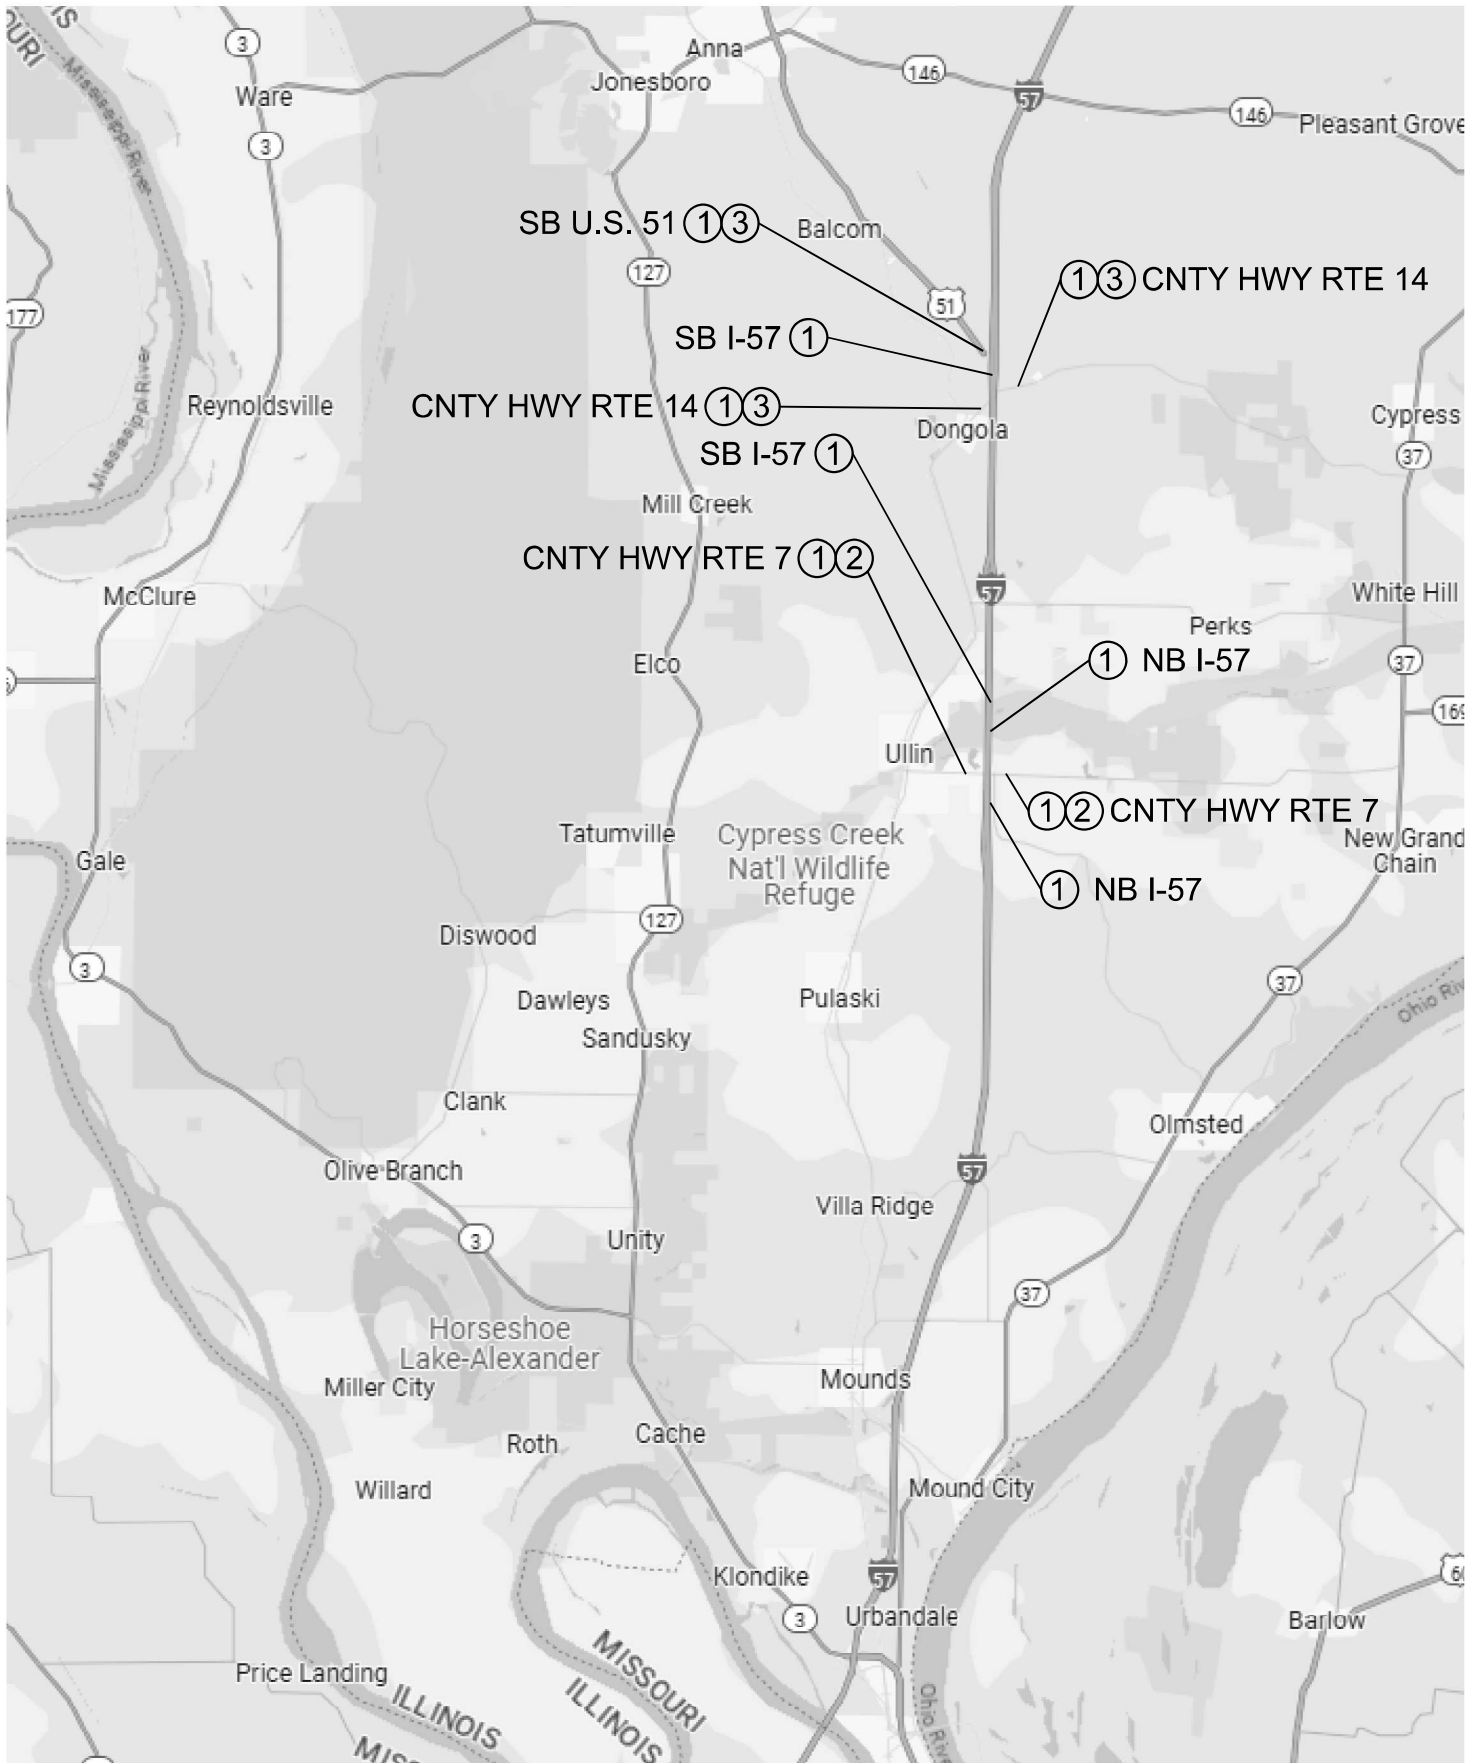

WIDTH RESTRICTION SIGNING PLAN

MODEL: Named Boundary Sheet
FILE NAME: Y:\DOT11423-04_78A80\CADD\Highway\CADD Sheets\0978A80-shit-detail01.dgn



USER NAME = IRC	DESIGNED - IRC	REVISED -
ESCA PROJECT NO. = 1423.04	DRAWN - IRC	REVISED -
PLOT DATE = 10/31/2024	CHECKED - ELH	REVISED -
	DATE - 10/24	REVISED -

STATE OF ILLINOIS
DEPARTMENT OF TRANSPORTATION

WIDTH RESTRICTION SIGNING PLAN

SCALE: NONE SHEET 1 OF 1 SHEETS STA. TO STA.


F.A.I. RTE.	SECTION	COUNTY	TOTAL SHEETS	SHEET NO.
57	D9 BRIDGE REPAIR 25-4	PULASKI	103	63
CONTRACT NO. 78A80				
ILLINOIS FED. AID PROJECT				

EXISTING STRUCTURE:
The existing four-span continuous steel multi-beam structures were constructed in 1964 as F.A.I. 57 Section 77-1B-1 at Station 171+94.00. SN 077-0007 carries I-57 Northbound over Cache River Overflow. SN 077-0008 carries I-57 Southbound over Cache River Overflow. In 1986, the safety walks and handrails were replaced with concrete parapets, and the expansion joints and wingwall end posts were replaced. In 1994, the abutments caps were widened, and the bearings were replaced. In 2003, the expansion joints were replaced, and microsilica concrete overlays were added. The concrete stub abutments are supported on metal shell piles, and the piers are supported on creosoted timber piles. Each bridge is 299'-6" back-to-back of abutments. The superstructures are 36'-10" out-to-out. There is no skew.

The proposed project consists of eliminating the expansion joints at the abutments, constructing new reinforced concrete overlays, bridge deck repairs, structural steel repairs, new bearings at the abutments, and new concrete approaches. Traffic is to be maintained utilizing stage construction.

SCOPE OF WORK


- 1. Remove existing ±6" concrete wearing surface and Perform Bridge Deck Scarification.
- 2. Perform Deck Slab Repair.
- 3. Replace bearings at abutments.
- 4. Remove steel diaphragms at abutments.
- 5. Perform structural steel repair. Clean and paint steel beam ends at each abutment for concrete encasement.
- 6. Remove existing abutment backwalls and convert stub abutments to semi-integral abutments.
- 7. Construct reinforced concrete wearing surface.
- 8. Remove and replace bridge approach slabs.
- 9. Perform Diamond Grinding (Bridge Section).
- 10. Perform Bridge Deck Grooving (Longitudinal).
- 11. Apply Protective Coat.

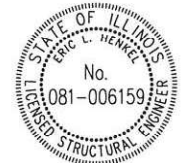


EXPIRES 11-30-26

SIGNATURE

02-03-25
DATE

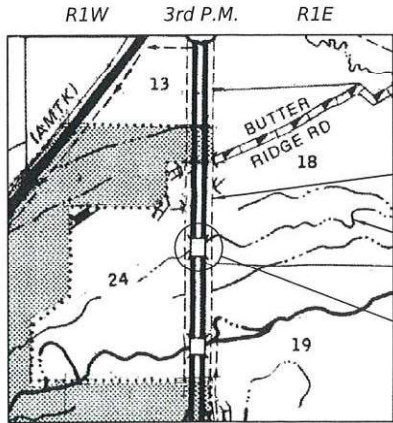

LOCATION SKETCH

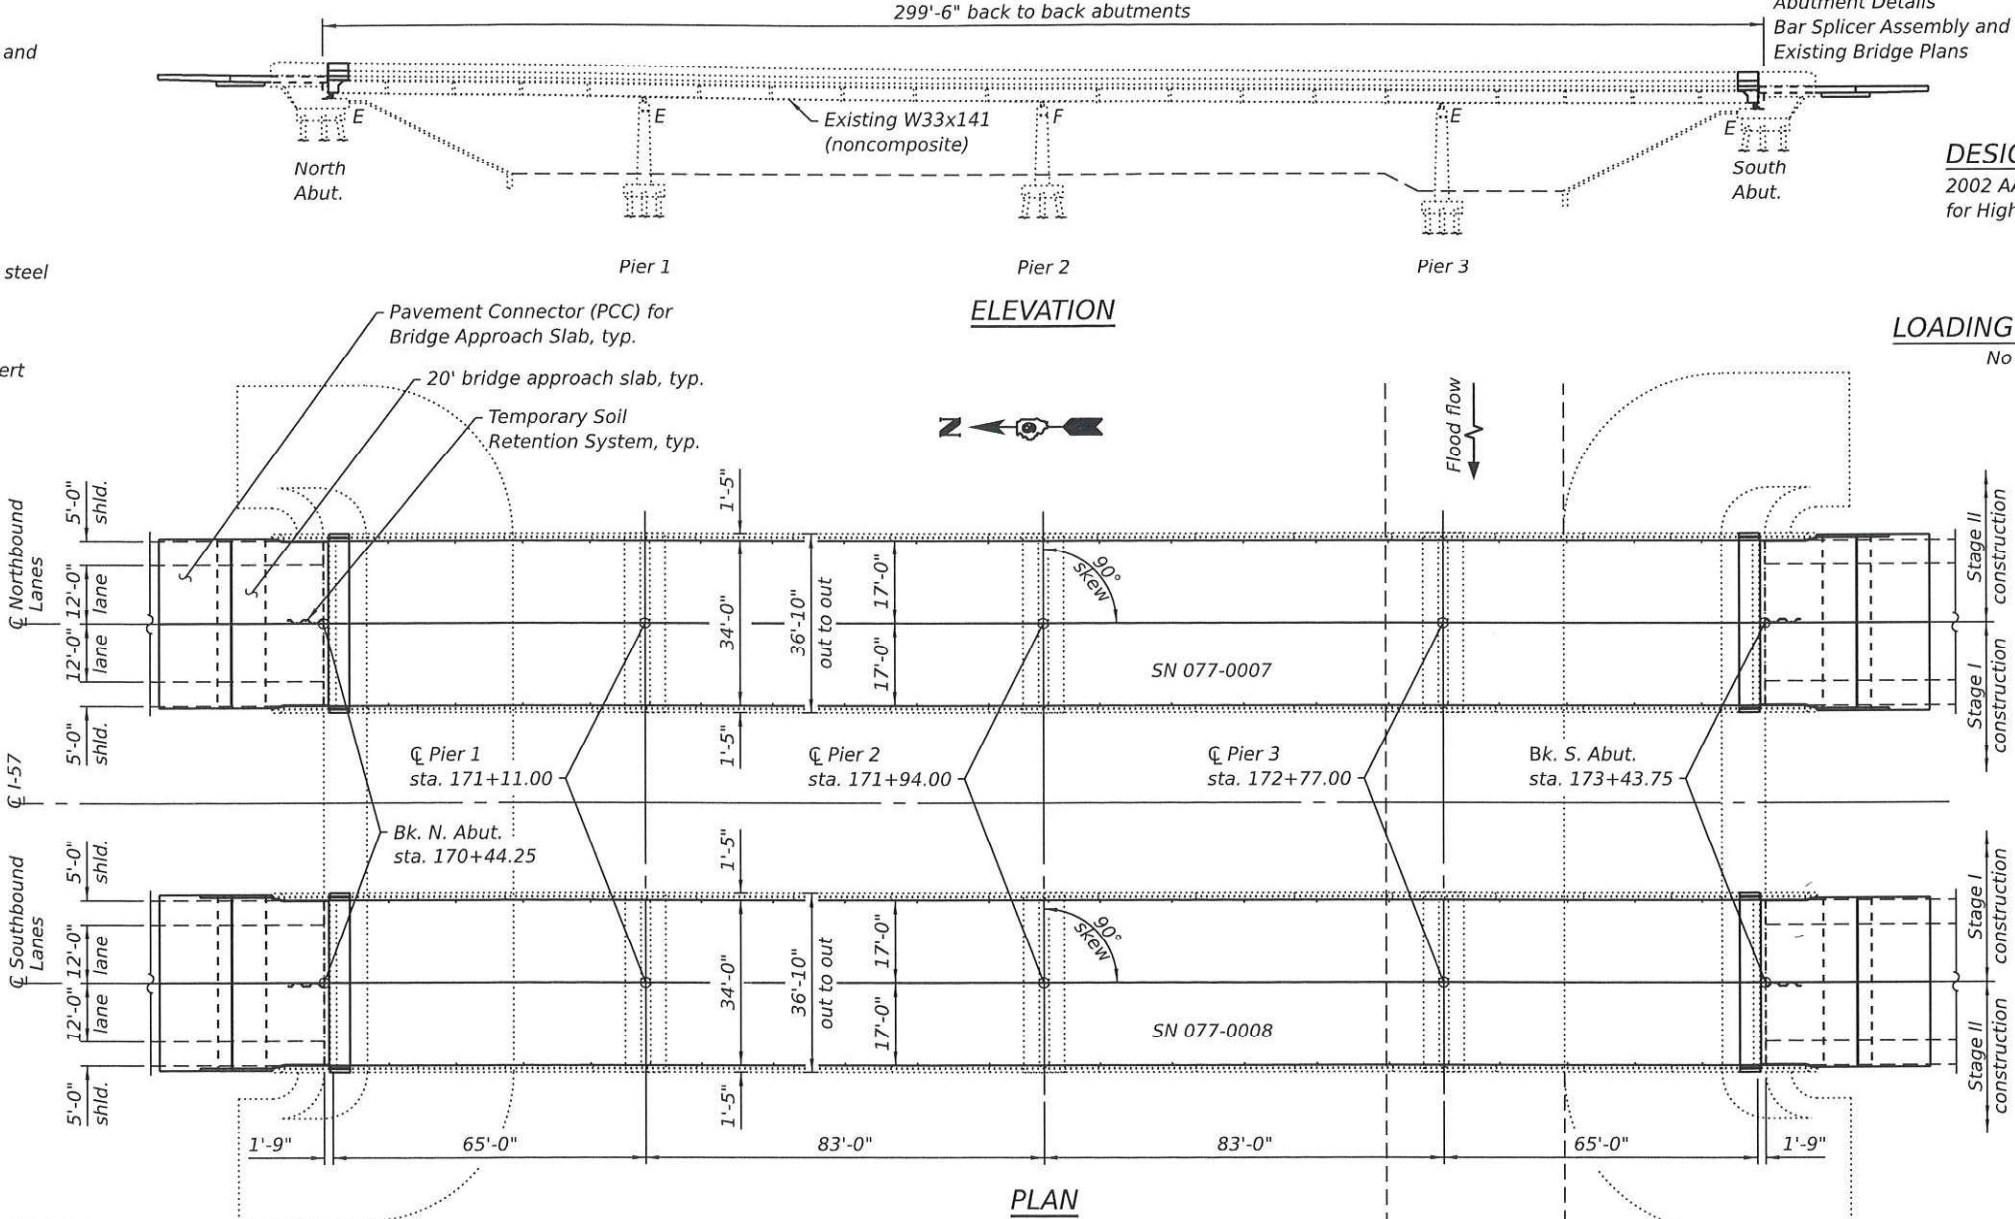

STRUCTURE INDEX OF SHEETS

General Plan & Elevation	Sheet No. 1 of 39
General Data	Sheet No. 2 of 39
Stage Construction	Sheet No. 3 of 39
Temporary Concrete Barrier	Sheet No. 4 of 39
Bridge Deck Patching	Sheet No. 5-6 of 39
Concrete Overlay	Sheet No. 7 of 39
Superstructure	Sheet No. 8-10 of 39
Diaphragms	Sheet No. 11 of 39
Superstructure Details	Sheet No. 12 of 39
Bridge Approach Slab Details	Sheet No. 13-15 of 39
Bearing Details	Sheet No. 16 of 39
Structural Steel Repair Details	Sheet No. 17-19 of 39
Abutment Removal	Sheet No. 20-23 of 39
Abutment Details	Sheet No. 24 of 39
Bar Splicer Assembly and Mechanical Splicer Details	Sheet No. 25 of 39
Existing Bridge Plans	Sheet No. 26-39 of 39

DESIGN SPECIFICATIONS (new const.)

2002 AASHTO Standard Specifications
for Highway Bridges, 17th Edition

LOADING HS20-44 & ALTERNATE (new const.)

No allowance for future wearing surface

DESIGN STRESSES

FIELD UNITS
EXISTING CONSTRUCTION
f_c = 3,500 psi (parapets, end posts, and expansion joints)
f_y = 60,000 psi (parapets, end posts, and expansion joints reinforcement)
f_c = 1,400 psi (superstructure and substructure unless noted otherwise)
f_s = 20,000 psi (reinforcement unless noted otherwise)
f_s = 18,000 psi (structural)

NEW CONSTRUCTION
f_c = 4,000 psi (concrete)
f_y = 60,000 psi (reinforcement)
f_y = 36,000 psi (structural)

GENERAL PLAN & ELEVATION
I-57 OVER CACHE RIVER OVERFLOW
F.A.I. ROUTE 57
SECTION D9 BRIDGE REPAIR 25-4
PULASKI COUNTY
STATION 171+94.00
STRUCTURE NO. 077-0007/0008

STATE OF ILLINOIS
DEPARTMENT OF TRANSPORTATION

SHEET 1 OF 39 SHEETS


F.A.I. RTE.	SECTION	COUNTY	TOTAL SHEETS	SHEET NO.
57	D9 BRIDGE REPAIR 25-4	PULASKI	103	64
CONTRACT NO. 78A80				
ILLINOIS FED. AID PROJECT				

GENERAL NOTES


1. Reinforcement bars designated (E) shall be epoxy coated.
2. Plan dimensions and details relative to the existing structure have been taken from existing plans and are subject to nominal construction variations. The Contractor shall field verify existing dimensions and details affecting new construction and make necessary approved adjustments prior to construction or ordering of materials. Such variations shall not be cause for additional compensation for a change in scope of work; however, the Contractor will be paid for the quantity actually furnished at the unit price bid for the work.
3. Existing reinforcement bars extending into the removal area shall be cleaned, straightened, and incorporated into the new construction. Any reinforcement bars that are damaged during concrete removal shall be replaced with an approved bar splicer or anchorage system. Cost included in Concrete Removal.
4. Areas of deck repairs shown are estimated. The Engineer shall show actual locations and size of deck repairs on As-Built Plans.
5. The existing structural steel coating contains lead. The Contractor shall take appropriate precautions to address the presence of lead on this project.
6. Prior to pouring the new concrete deck, all heavy or loose rust, loose mill scale, and other loose detrimental foreign material shall be removed from the surfaces in contact with concrete (SSPC-SP3 standards). Tightly adhered paint may remain unless otherwise noted. Removal shall be accomplished by methods that will not damage the steel and the cost will be included in Concrete Removal.
7. Cleaning and painting of the existing structural steel shall be as specified in the special provision for "Cleaning and Painting Existing Steel Structures." All beams and other structural steel within 10'-0" from the beam end (measured along the beam) shall be cleaned per Near White Blast Cleaning - SSPC-SP10. All remaining surfaces of fascia beams shall be cleaned per Near White Blast Cleaning - SSPC-SP10.
8. The designated areas cleaned per Near White Blast Cleaning shall be painted according to the requirements of the Organic Zinc-Rich Primer/Epoxy Intermediate Coat/Urethane Topcoat paint system. The color of the final finish coat for all interior steel surfaces shall be Gray, Munsell No. 5B 7/1. The color of the final finish coat for the exterior surfaces and bottom flange of the fascia beams shall be Green, Munsell No. 7.5G 4/8.
9. SSPC QP1 and SSPC QP2 Certifications are required for this Contract.
10. All new structural steel extensions, bearing assemblies, and shim plates shall be hot dip galvanized. See special provision for "Hot Dip Galvanizing for Structural Steel."
11. Protective Coat shall be applied to areas of Concrete Superstructure consisting of the front faces and tops of the parapets and wingwalls. Protective Coat shall also be applied to the tops of the new concrete overlays, bridge approach slabs, concrete connector pavements, and tops and inside faces of curbs.
12. The existing name plates and structure number signs are located within the limits of concrete removal at the bridge parapets. The name plates and signs shall be cleaned and re-installed in the bridge parapet reconstruction. Cost is included in Concrete Superstructure.
13. Structure number 077-0007 is referred to as Bridge No. 1. Structure number 077-0008 is referred to as Bridge No. 2.
14. Up to ¼ inch to be ground off the proposed concrete overlays, bridge approach slabs, and concrete pavement connectors.

TOTAL BILL OF MATERIAL

ITEM	UNIT	SN 077-0007	SN 077-0008	TOTAL
Concrete Removal	Cu. Yd.	28.4	28.2	56.6
Structure Excavation	Cu. Yd.	70	70	140
Concrete Structures	Cu. Yd.	24.0	24.0	48.0
Concrete Superstructure	Cu. Yd.	37.2	37.2	74.4
Protective Coat	Sq. Yd.	1,401	1,401	2,802
Concrete Superstructure (Approach Slab)	Cu. Yd.	64.7	64.7	129.4
Furnishing and Erecting Structural Steel	Pound	2,305	2,305	4,610
Reinforcement Bars, Epoxy Coated	Pound	44,270	44,270	88,540
Bar Splicers	Each	569	569	1,138
Elastomeric Bearing Assembly, Type I	Each	14	14	28
Anchor Bolts, 1"	Each	28	28	56
Temporary Soil Retention System	Sq. Ft.	56	56	112
Granular Backfill for Structures	Cu. Yd.	60	60	120
Geocomposite Wall Drain	Sq. Yd.	20	20	40
Pipe Underdrains for Structures 4"	Foot	154	154	308
Bridge Deck Grooving (Longitudinal)	Sq. Yd.	980	980	1,960
Concrete Wearing Surface (Variable Depth)	Sq. Yd.	1,092	1,092	2,184
Concrete Wearing Surface Removal	Sq. Yd.	1,123	1,123	2,246
Bar Terminators	Each	276	276	552
Jack and Remove Existing Bearings	Each	14	14	28
Structural Steel Removal	Pound	2,360	2,360	4,720
Structural Steel Repair	Pound	462	750	1,212
Containment and Disposal of Lead Paint Cleaning Residues No. 1	L Sum	1		1
Containment and Disposal of Lead Paint Cleaning Residues No. 2	L Sum		1	1
Cleaning and Painting Steel Bridge No. 1	L Sum	1		1
Cleaning and Painting Steel Bridge No. 2	L Sum		1	1
Bridge Deck Scarification ½"	Sq. Yd.	1,092	1,092	2,184
Structural Repair of Concrete (Depth Equal to or Less Than 5 Inches)	Sq. Ft.	16	26	42
Deck Slab Repair (Full Depth, Type I)	Sq. Yd.		1	1
Deck Slab Repair (Full Depth, Type II)	Sq. Yd.	9	10	19
Diamond Grinding (Bridge Section)	Sq. Yd.	1,232	1,232	2,464

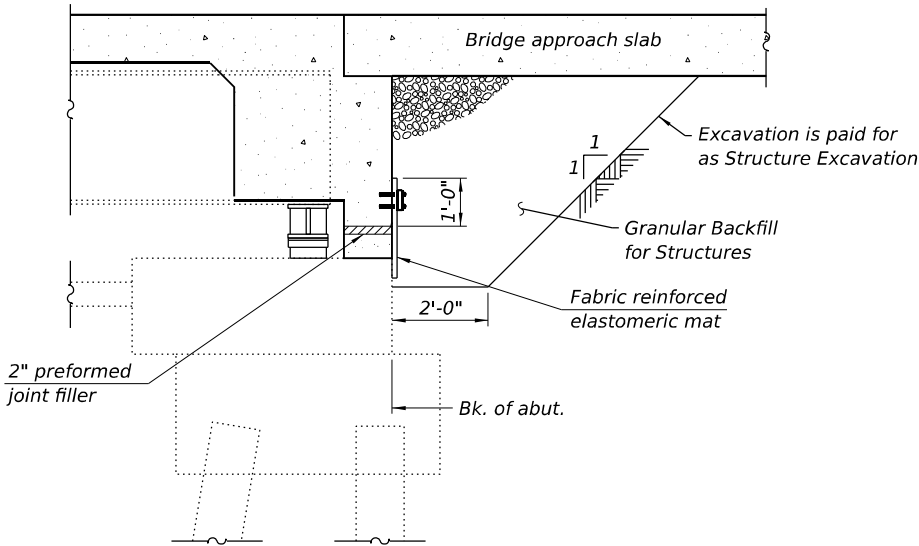

SECTION THRU SEMI-INTEGRAL ABUTMENT

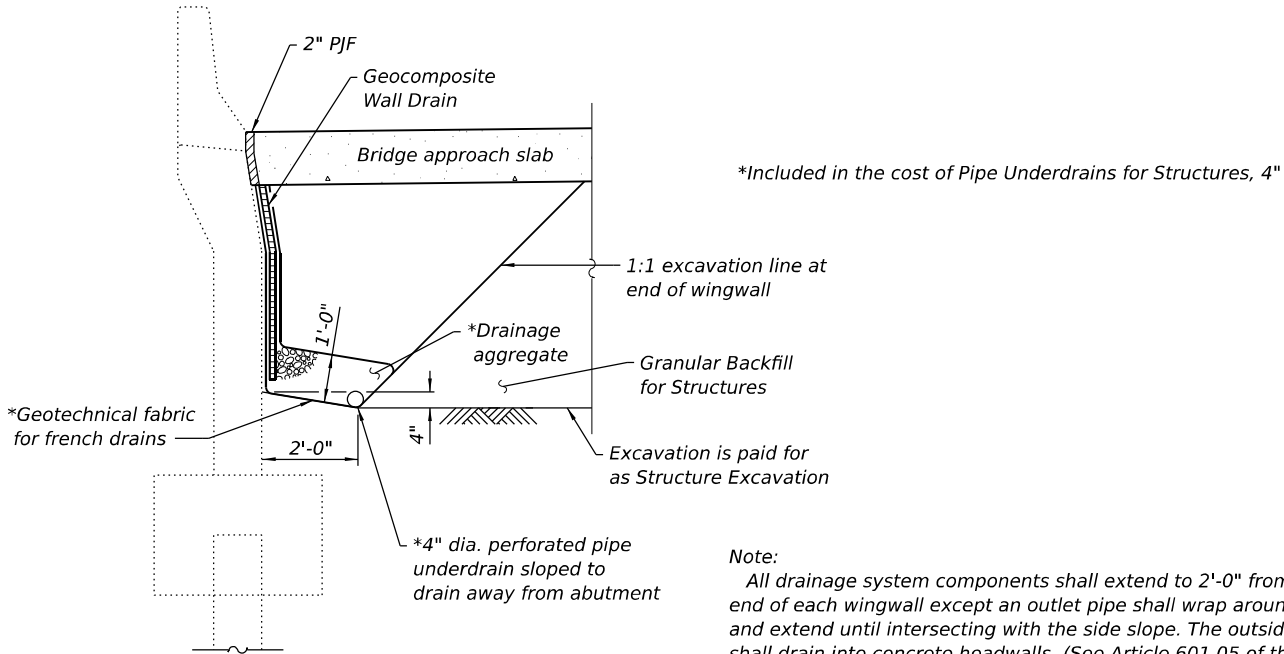

SECTION THRU ABUTMENT WINGWALL

*Included in the cost of Pipe Underdrains for Structures, 4"

Note:
All drainage system components shall extend to 2'-0" from the end of each wingwall except an outlet pipe shall wrap around and extend until intersecting with the side slope. The outside pipes shall drain into concrete headwalls. (See Article 601.05 of the Standard Specifications and Highway Standard 601101). The median pipes shall drain onto the existing concrete slope walls. The existing concrete slope wall shall be sawcut, removed, and replaced at the pipe outlets, cost included in Pipe Underdrains for Structures, 4".

MODEL: Sheet
FILE NAME: Y:\IDOT\1423-04_78A80\CADD\SP_SN_077-0007_0008\0770007-78A80-02-GenData.dgn




USER NAME = nhc	DESIGNED - ELH 08/24	REVISED -
ESCA PROJECT NO. = 1423.04	CHECKED - ARD 10/24	REVISED -
PLOT SCALE = 0:2 1" / in.	DRAWN - NHC 03/25	REVISED -
PLOT DATE = 3/12/2025	CHECKED - ELH 03/25	REVISED -

STATE OF ILLINOIS
DEPARTMENT OF TRANSPORTATION





GENERAL DATA
SN 077-0007 (NB) & SN 077-0008 (SB)

SHEET 2 OF 39 SHEETS

F.A.I. RTE.	SECTION	COUNTY	TOTAL SHEETS	SHEET NO.
57	D9 BRIDGE REPAIR 25-4	PULASKI	103	65
		CONTRACT NO. 78A80		
		ILLINOIS FED. AID PROJECT		

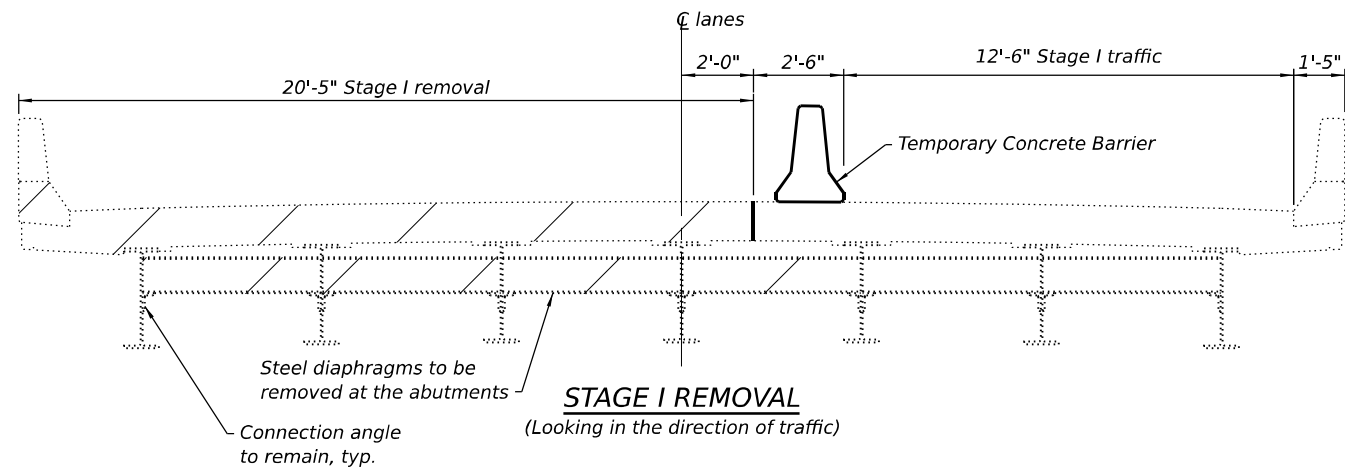

Stage Construction Notes:
Hatched area indicate Concrete Removal
and Structural Steel Removal at abutments.

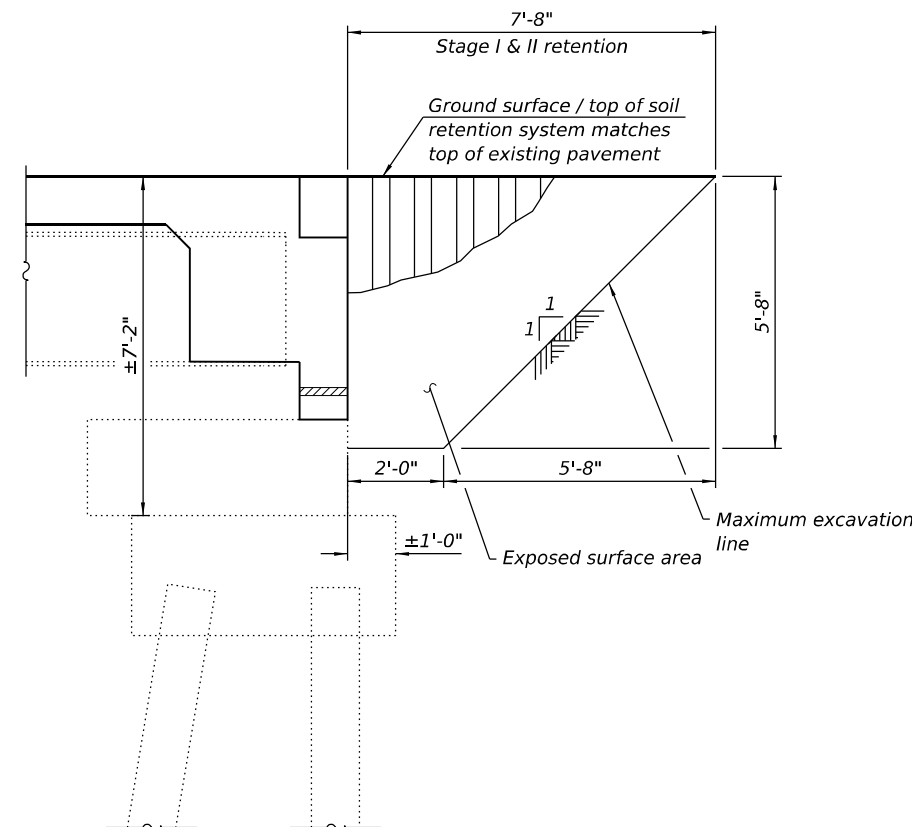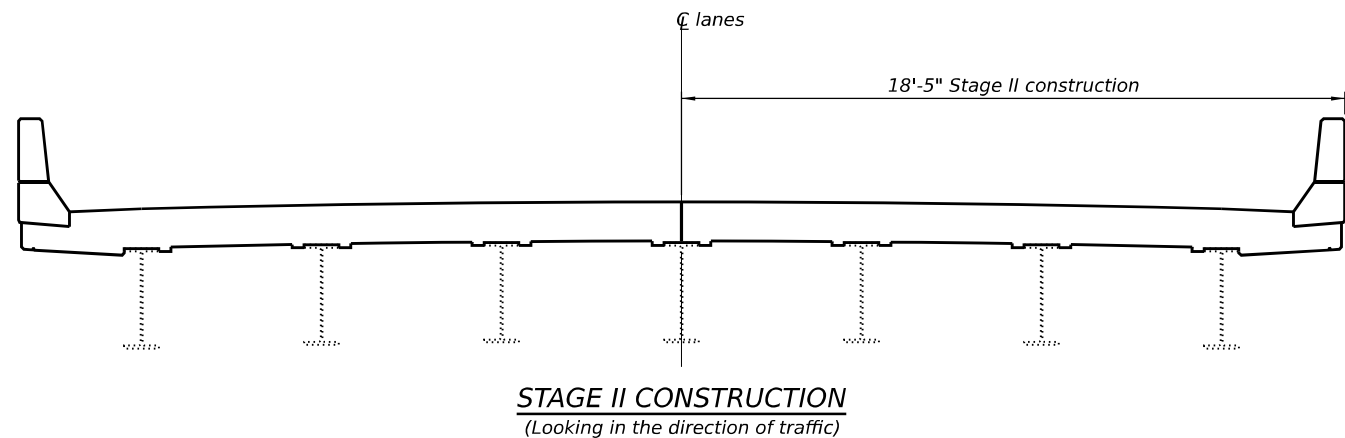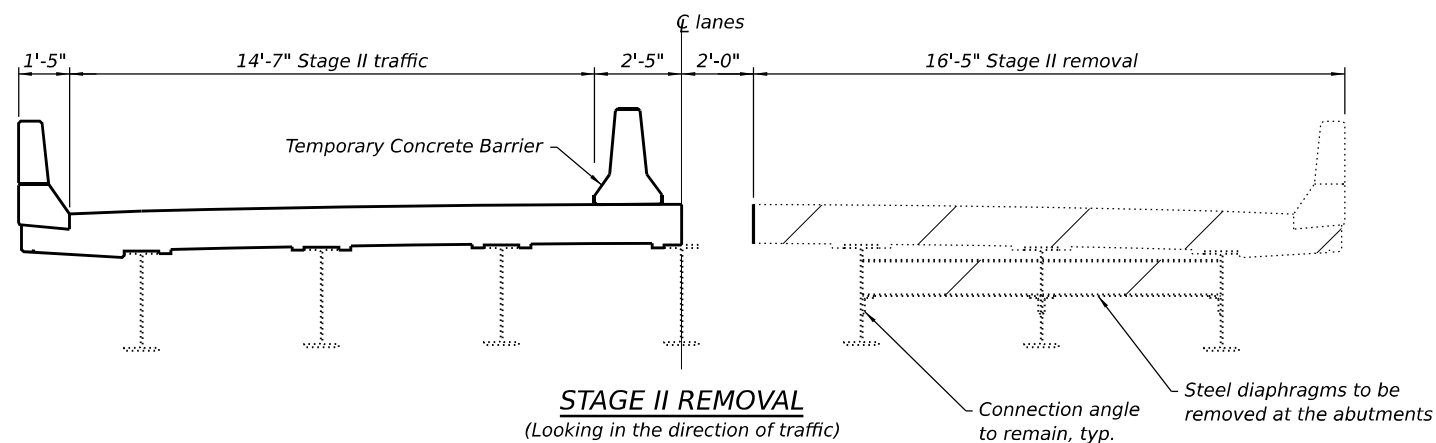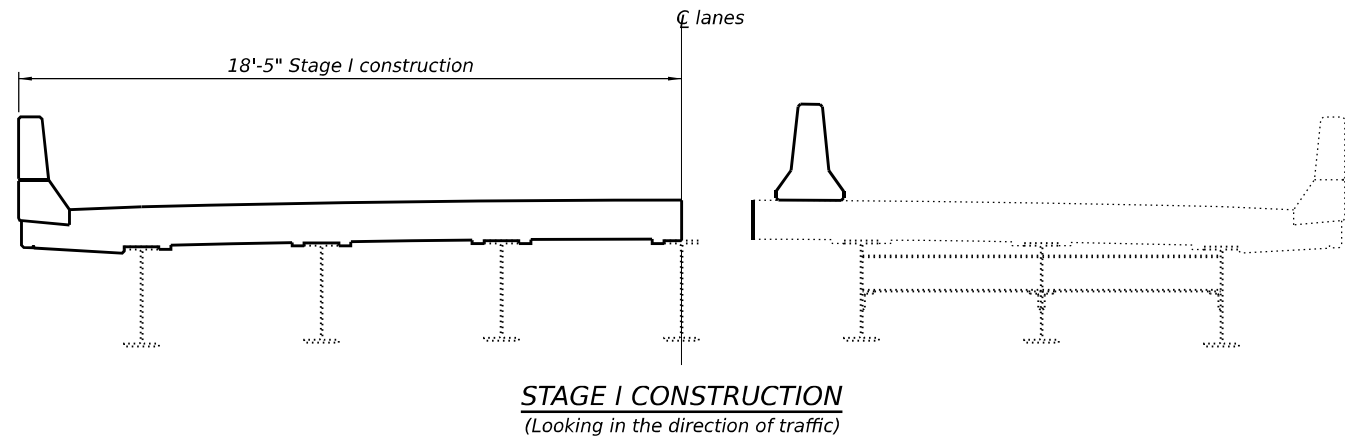

TEMPORARY SOIL RETENTION SYSTEM

Temporary Soil Retention System Notes:
A cantilevered sheet piling design does not appear feasible and additional members or other retention systems may be necessary. The Contractor shall submit a temporary soil retention system design including plan details and calculations for review and acceptance by the Engineer.
The soil behind the existing abutments and below the existing approach slabs is fill material used to raise the grade during initial construction of the bridges. No soil borings are available at this depth at these locations. Conservative assumptions for these soil properties should be made in the design of the retention system.

MODEL: Sheet
FILE NAME: Y:\IDOT\1423-04_78A80\CADD\SP_SN_077-0007_0008\0770007-78A80-03-StageConst.dgn



USER NAME = nhc
ESCA PROJECT NO. = 1423.04
PLOT SCALE = 0.2" / in.
PLOT DATE = 2/3/2025

DESIGNED - ELH 08/24
CHECKED - ARD 10/24
DRAWN - NHC 10/24
CHECKED - ELH 10/24


REVISED -
REVISED -
REVISED -
REVISED -

STATE OF ILLINOIS
DEPARTMENT OF TRANSPORTATION

STAGE CONSTRUCTION
SN 077-0007 (NB) & SN 077-0008 (SB)


SHEET 3 OF 39 SHEETS

F.A.I. RTE.	SECTION	COUNTY	TOTAL SHEETS	SHEET NO.
57	D9 BRIDGE REPAIR 25-4	PULASKI	103	66
CONTRACT NO. 78A80				
ILLINOIS FED. AID PROJECT				

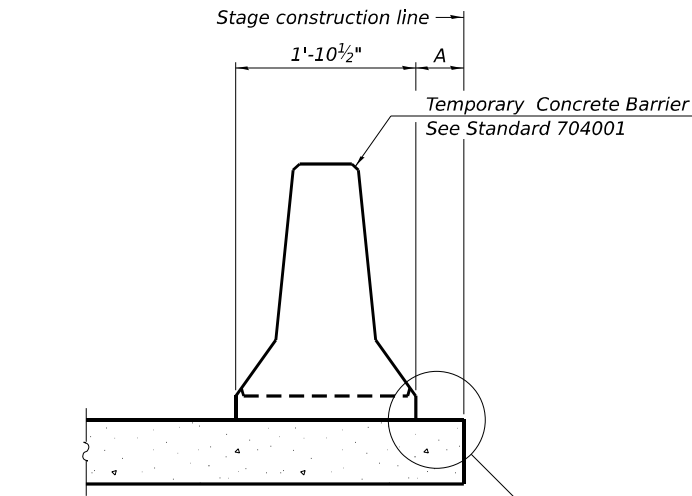

When "A" is 3'-1" or less, the temporary concrete barrier shall be restrained to the new slab according to Detail I, II or III. No restraint is required when "A" is greater than 3'-1".


NEW SLAB OR NEW DECK BEAM

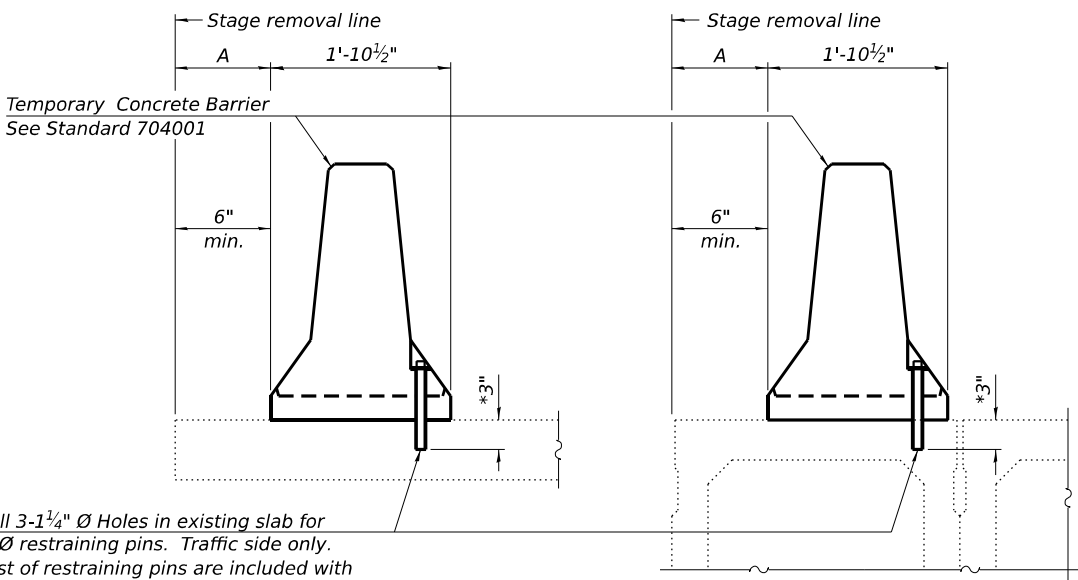

Drill 3-1 1/4" Ø Holes in existing slab for 1" Ø restraining pins. Traffic side only. Cost of restraining pins are included with Temporary Concrete Barrier. No restraint is required when "A" is greater than 3'-1".


EXISTING SLAB

EXISTING DECK BEAM

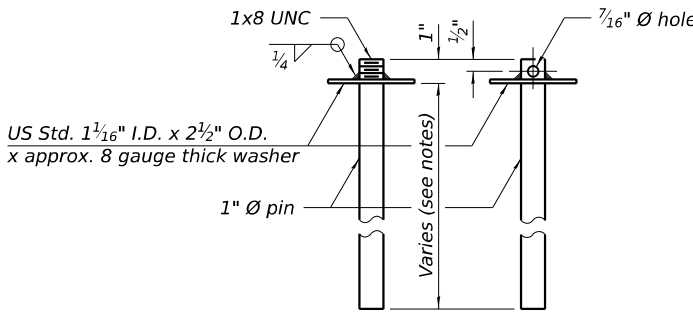


RESTRAINING PIN


SECTIONS THRU SLAB OR DECK BEAM

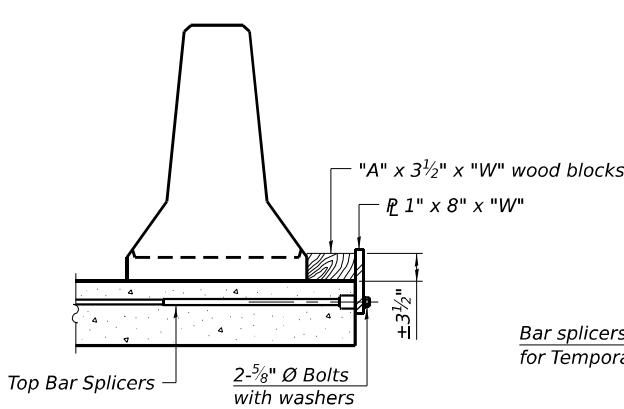


DETAIL I

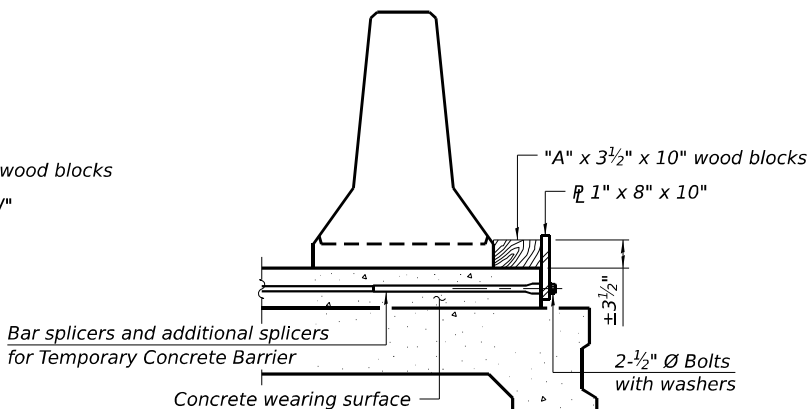


DETAIL II

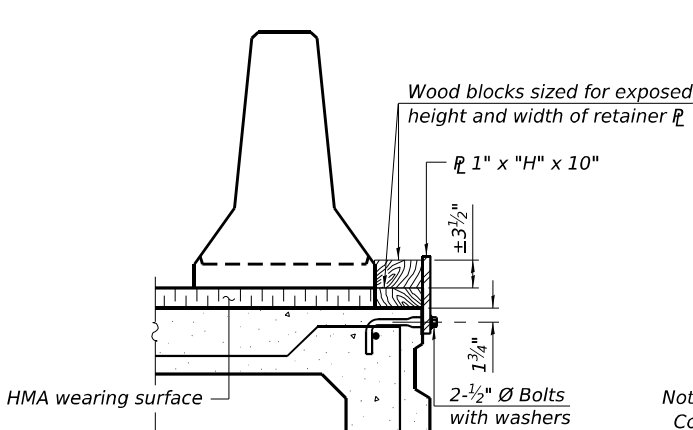


DETAIL III

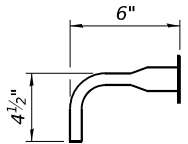

BAR SPLICER FOR #4 BAR - DETAIL III

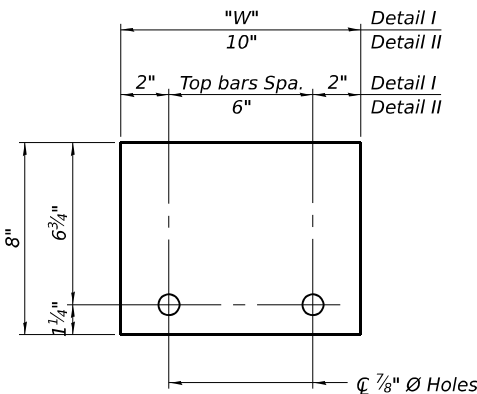

STEEL RETAINER R 1" x 8" x "W"
(Detail I and II)

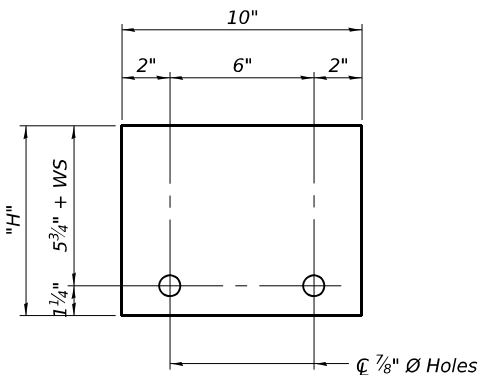

STEEL RETAINER R 1" x "H" x 10"
(Detail III)

Notes:
Cost of retainer assembly is included with Temporary Concrete Barrier. A retainer assembly shall be located at the approximate C of each temporary concrete barrier.
The retainer plate shall not be removed until the concrete on the adjacent stage is ready to be poured. For Detail III applications the retainer plate shall not be removed until just prior to placing the adjacent beam.
When the 'A' dimension is less than 1 1/2", the wood block shall be omitted and the barrier shall be placed in direct contact with the steel retainer plate. For deck beam applications the minimum required 'A' distance is 6" to accommodate the shear key clamping device.

Detail I - Installation for a new bridge deck or bridge slab.

Detail II - Installation for a new deck beam with an initial concrete wearing surface. Additional bar splicers shall be provided at 6'-0" centers and paired with the bar splicers of the concrete wearing surface reinforcement to accommodate the installation of the retainer assemblies. The cost of the additional bar splicers is included with the concrete wearing surface.

Detail III - Installation for a new deck beam with no initial wearing surface or with an initial hot-mix asphalt (HMA) wearing surface present. The deck beam directly beneath the temporary concrete barrier shall be fabricated with bar splicer inserts in the side of the beam, as detailed, to accommodate the installation of the retainer assemblies. A pair of bar splicers, 6" apart, shall be placed at 6'-0" centers along the length of the beam. The cost of the bar splicers is included with the deck beam.

RAILING CRITERIA

NCHRP 350 Test Level	3
Railing Weight (plf)	440

R-27

5-15-2023

MODEL: Sheet
FILE NAME: Y:\DOT\1423-04_78A80\CADD\SP_SN_077-0007_0008\0770007-78A80-04-TCB.dgn



USER NAME = nhc	DESIGNED - ELH 08/24	REVISED -
ESCA PROJECT NO. = 1423.04	CHECKED - ARD 10/24	REVISED -
PLOT SCALE = 0.2" / in.	DRAWN - NHC 08/24	REVISED -
PLOT DATE = 2/3/2025	CHECKED - ELH 08/24	REVISED -

STATE OF ILLINOIS
DEPARTMENT OF TRANSPORTATION

TEMPORARY CONCRETE BARRIER
SN 077-0007 (NB) & SN 077-0008 (SB)

SHEET 4 OF 39 SHEETS

F.A.I. RTE.	SECTION	COUNTY	TOTAL SHEETS	SHEET NO.
57	D9 BRIDGE REPAIR 25-4	PULASKI	103	67
CONTRACT NO. 78A80				
ILLINOIS FED. AID PROJECT				

MODEL: Sheet
FILE NAME: Y:\IDOT\1423-04_78A80\CADD\SP_SN_077-0007_0008\0770007-78A80-05-DeckPatching(NB).dgn



USER NAME = nhc
ESCA PROJECT NO. = 1423.04
PLOT SCALE = 0.2" / in.
PLOT DATE = 2/3/2025



DESIGNED	-	ELH	08/24	REVISED	-
CHECKED	-	ARD	10/24	REVISED	-
DRAWN	-	NHC	10/24	REVISED	-
CHECKED	-	ELH	10/24	REVISED	-

STATE OF ILLINOIS
DEPARTMENT OF TRANSPORTATION

BRIDGE DECK PATCHING
SN 077-0007 (NB)

SHEET 5 OF 39 SHEETS

F.A.I. RTE.	SECTION	COUNTY	TOTAL SHEETS	SHEET NO.
57	D9 BRIDGE REPAIR 25-4	PULASKI	103	68
		CONTRACT NO. 78A80		
		ILLINOIS	FED. AID PROJECT	

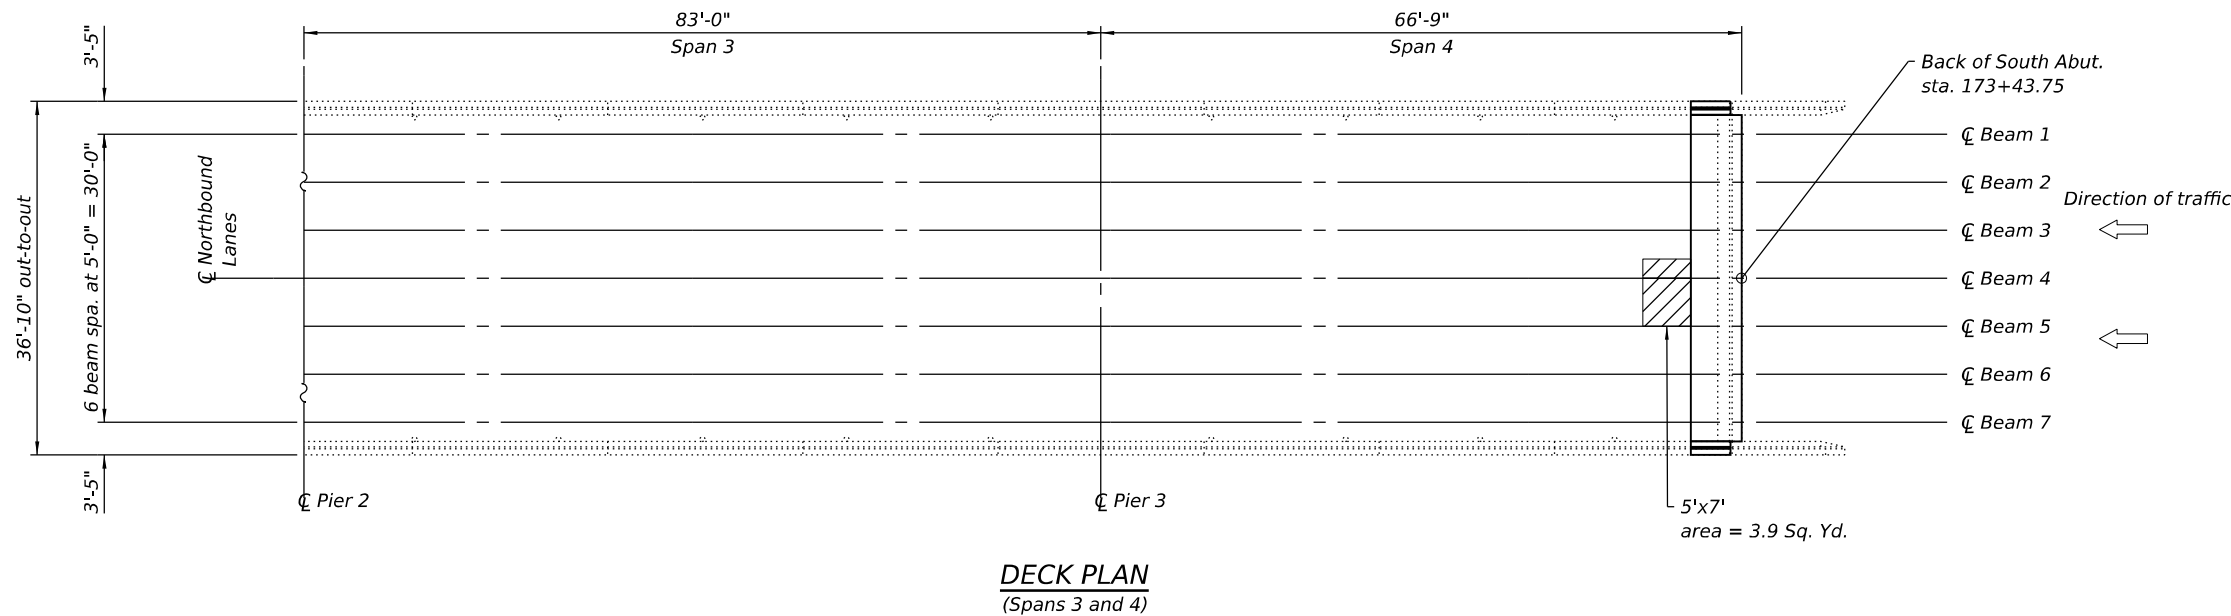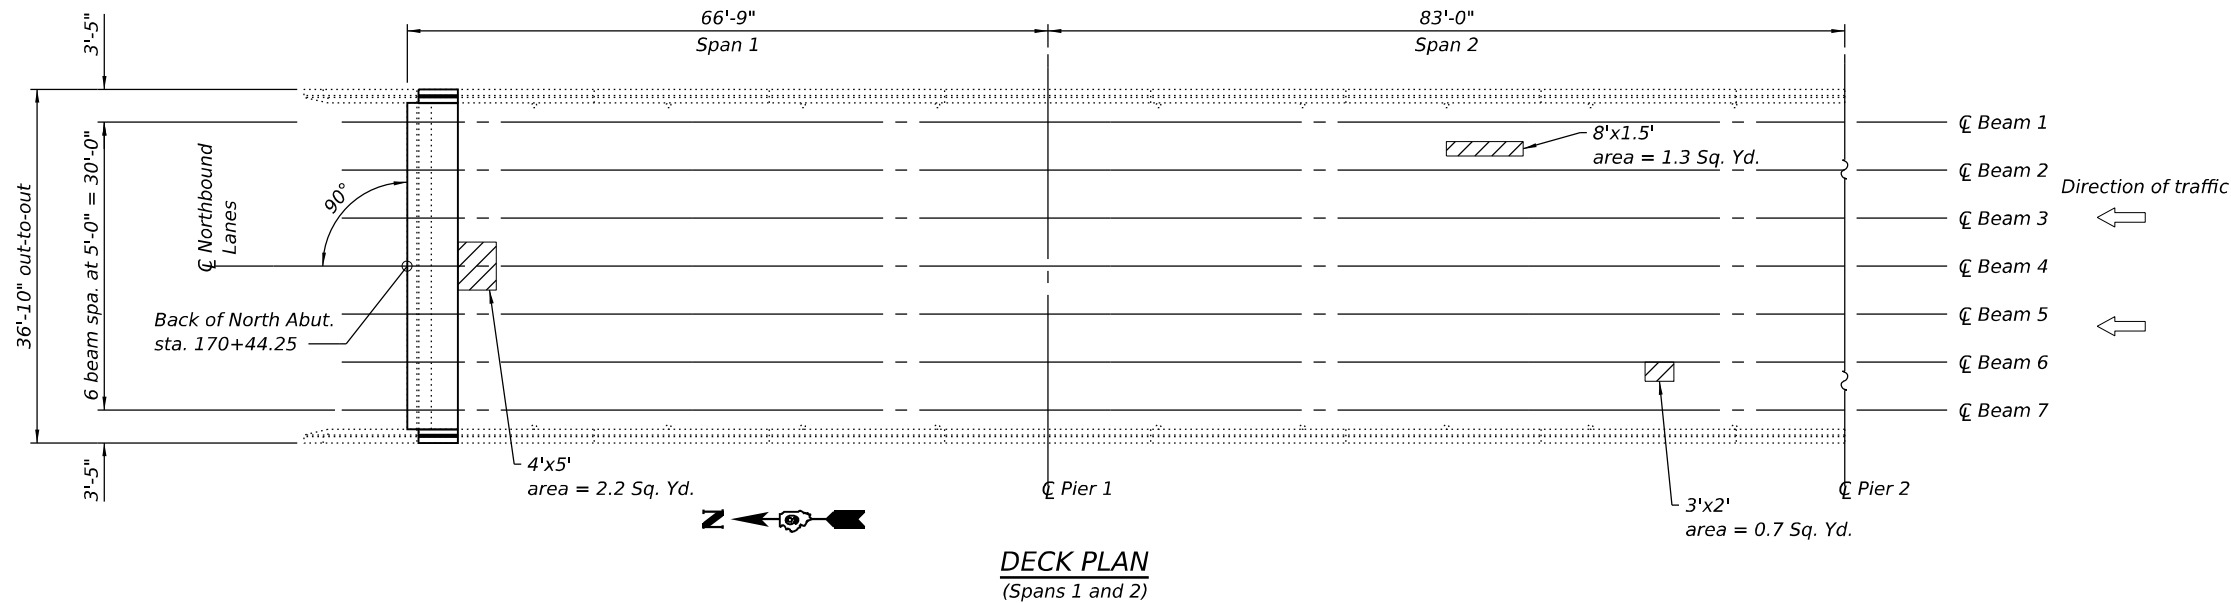

LEGEND

Deck Slab Repair
(Full Depth, Type II)

Notes:

The Resident Engineer will determine final patch locations and quantities in the field after removal of the concrete wearing surface, before bridge deck patching operations begin.



The Engineer shall show actual locations and size of deck repairs on As-Built Plans.

SN 077-0007 BILL OF MATERIAL

Item	Unit	Total
Deck Slab Repair (Full Depth, Type II)	Sq. Yd.	9

(Sheet 1 of 2)

MODEL: Sheet
FILE NAME: Y:\IDOT\1423-04_78A80\CADD\SP_SN_077-0007_0008\0770007-78A80-06-DeckPatching(SB).dgn

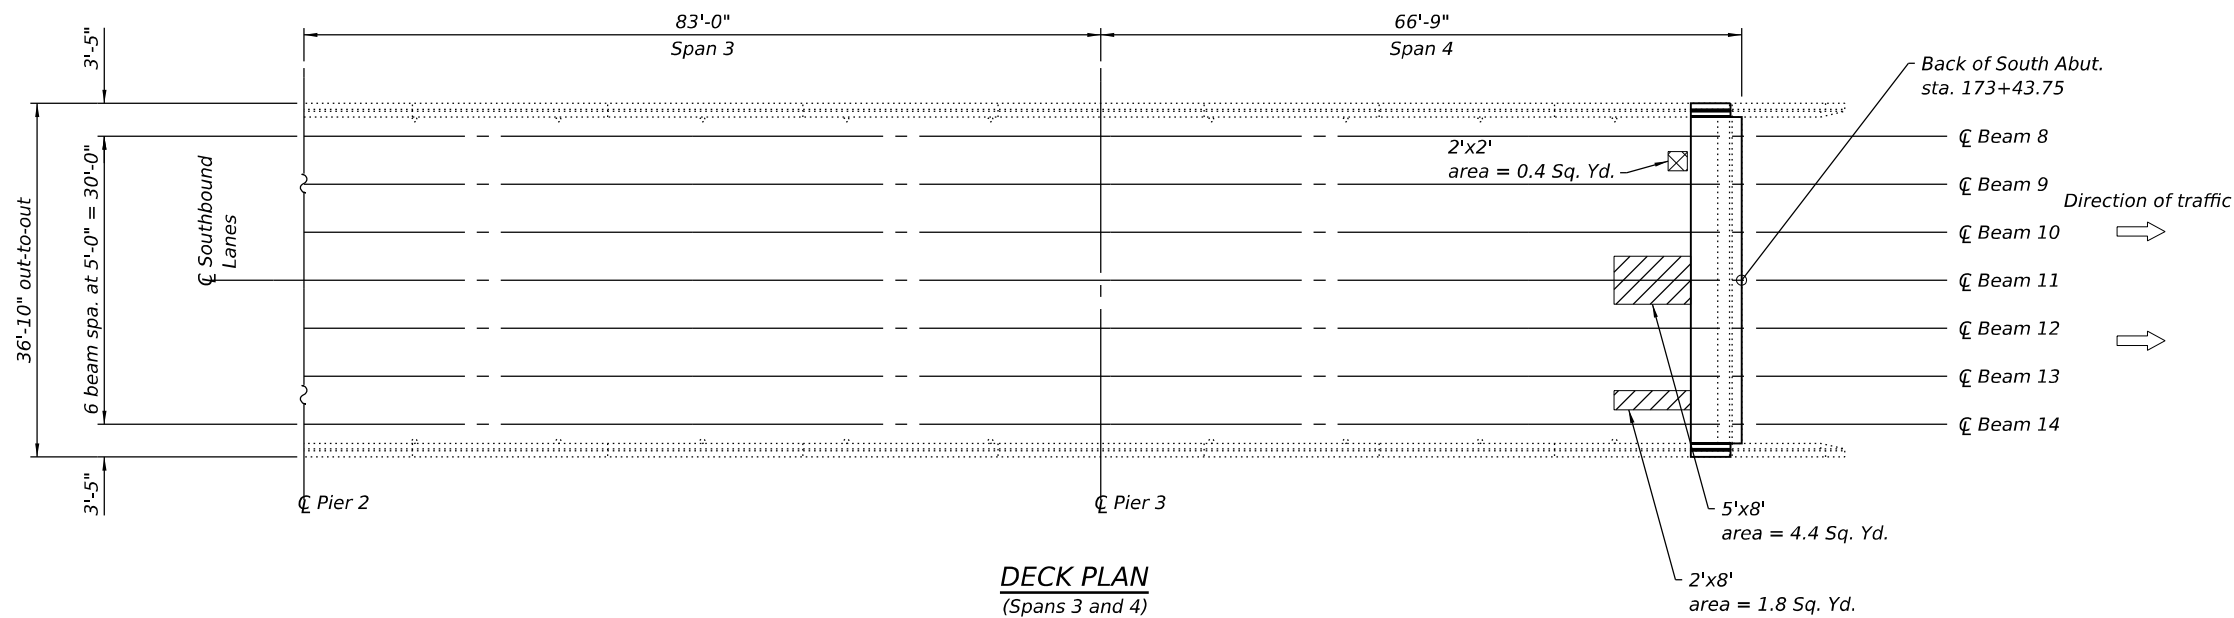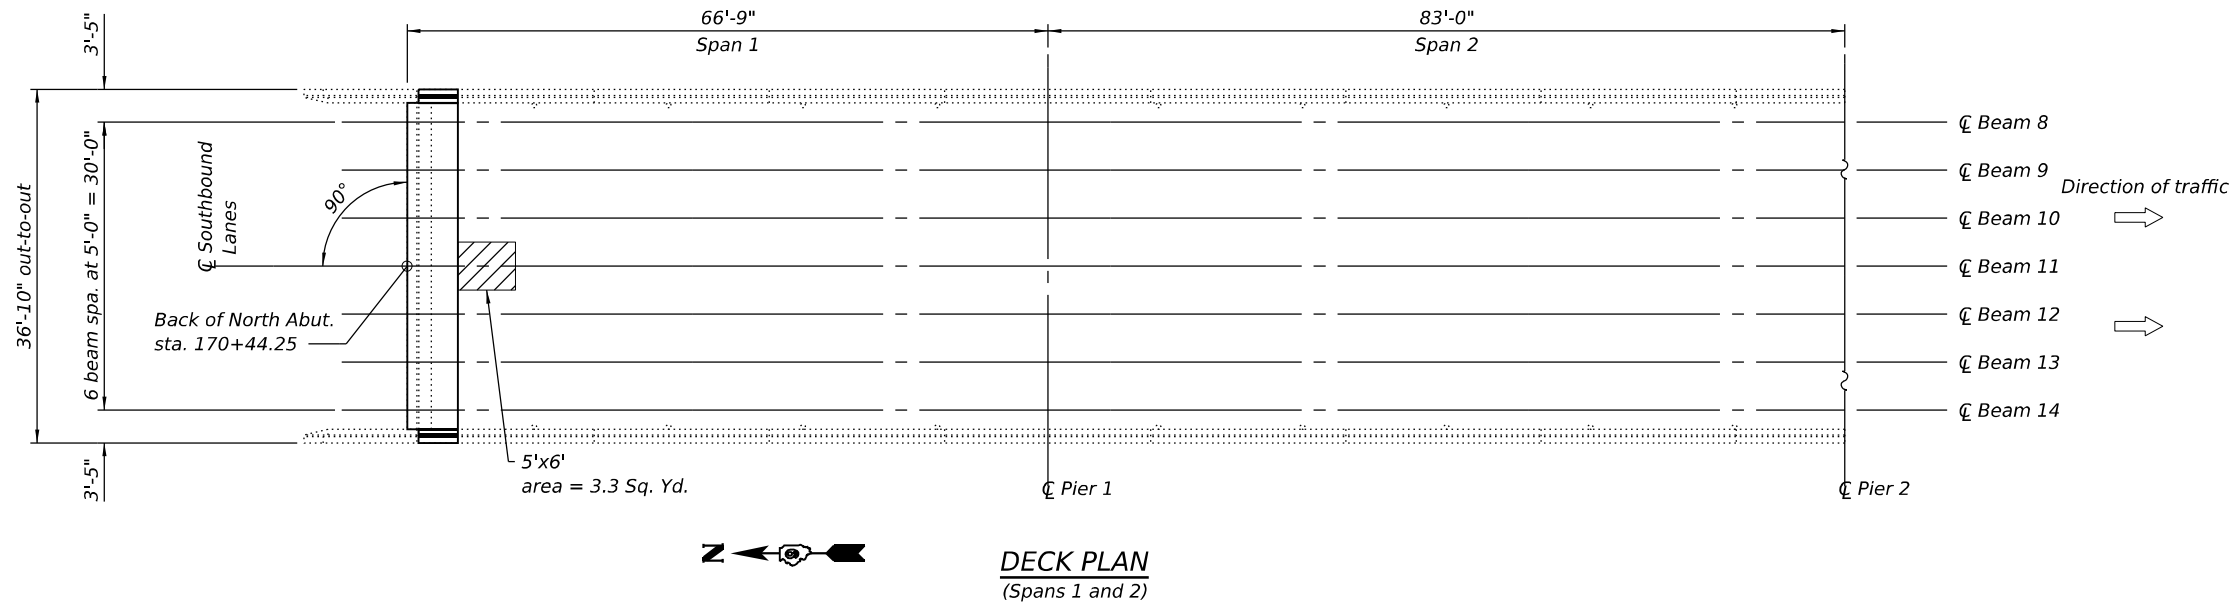

- LEGEND**
- Deck Slab Repair (Full Depth, Type I)
 - Deck Slab Repair (Full Depth, Type II)

Notes:

The Resident Engineer will determine final patch locations and quantities in the field after removal of the concrete wearing surface, before bridge deck patching operations begin.


The Engineer shall show actual locations and size of deck repairs on As-Built Plans.

SN 077-0008 BILL OF MATERIAL

Item	Unit	Total
Deck Slab Repair (Full Depth, Type I)	Sq. Yd.	1
Deck Slab Repair (Full Depth, Type II)	Sq. Yd.	10

(Sheet 2 of 2)


	USER NAME = nhc	DESIGNED - ELH 08/24	REVISED -	STATE OF ILLINOIS DEPARTMENT OF TRANSPORTATION	BRIDGE DECK PATCHING SN 077-0008 (SB)	F.A.I. RTE.	SECTION	COUNTY	TOTAL SHEETS	SHEET NO.
	ESCA PROJECT NO. = 1423.04	CHECKED - ARD 10/24	REVISED -			57	D9 BRIDGE REPAIR 25-4	PULASKI	103	69
	PLOT SCALE = 0.2" = 1' / in.	DRAWN - NHC 10/24	REVISED -			CONTRACT NO. 78A80				
	PLOT DATE = 2/3/2025	CHECKED - ELH 10/24	REVISED -			SHEET 6 OF 39 SHEETS				

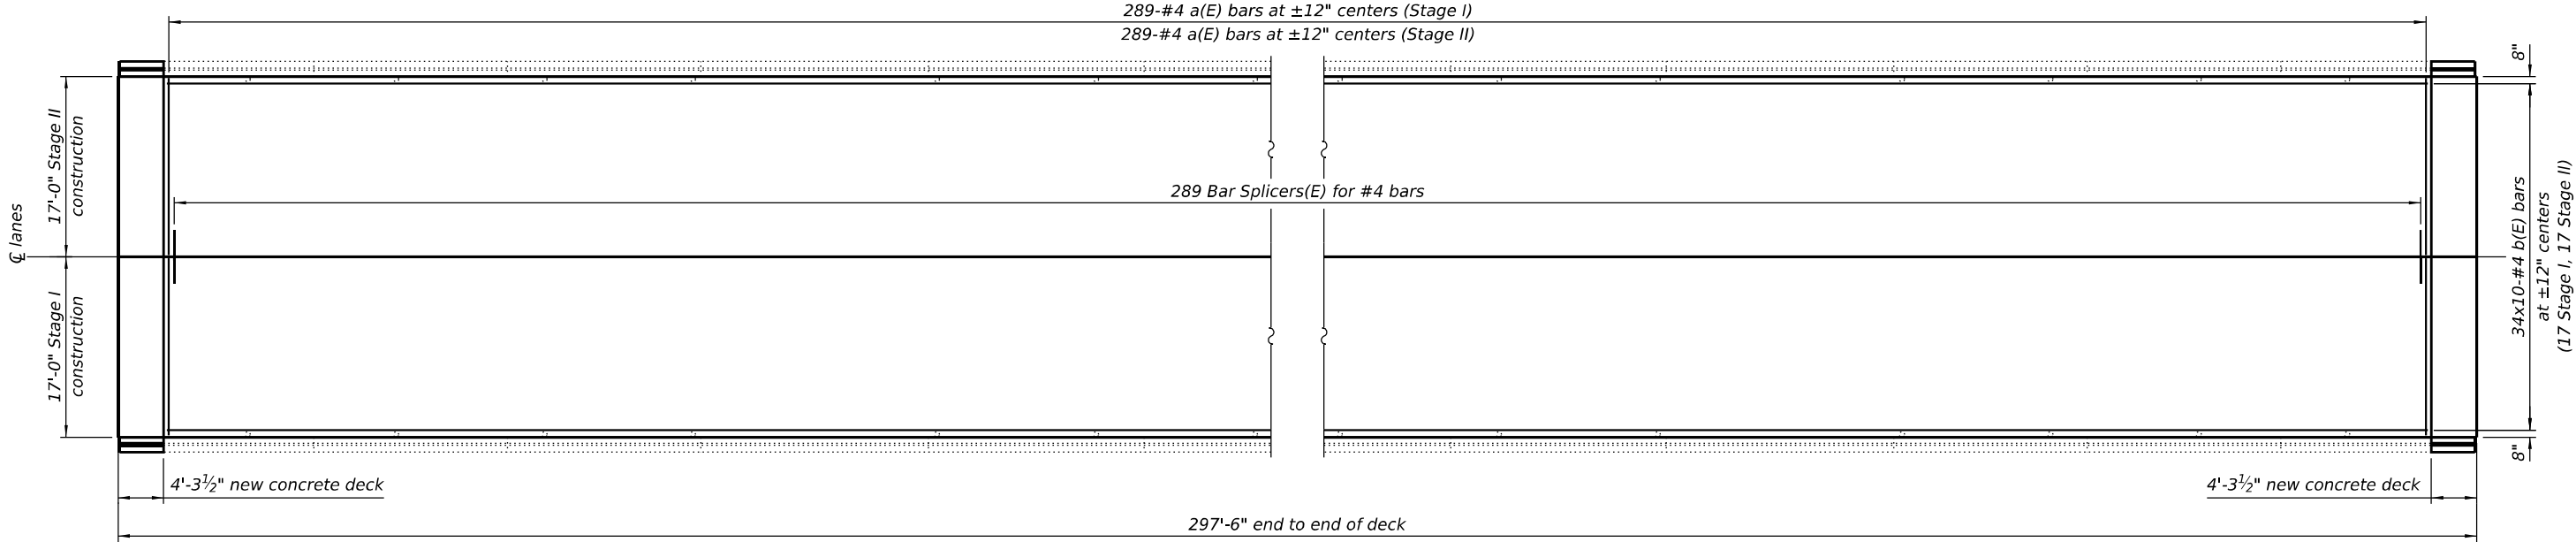

MINIMUM BAR LAP
#4 bar = 2'-5"

WEARING SURFACE REINFORCEMENT PLAN AT SN 077-0007
(SN 077-0008 similar)

Notes:
Bars indicated thus 34x10-#4 etc. indicates
34 lines of bars with 10 lengths per line.
Adjust location of reinforcement to clear floor
drains.
Original deck surface had a 2 1/4" parabolic crown.

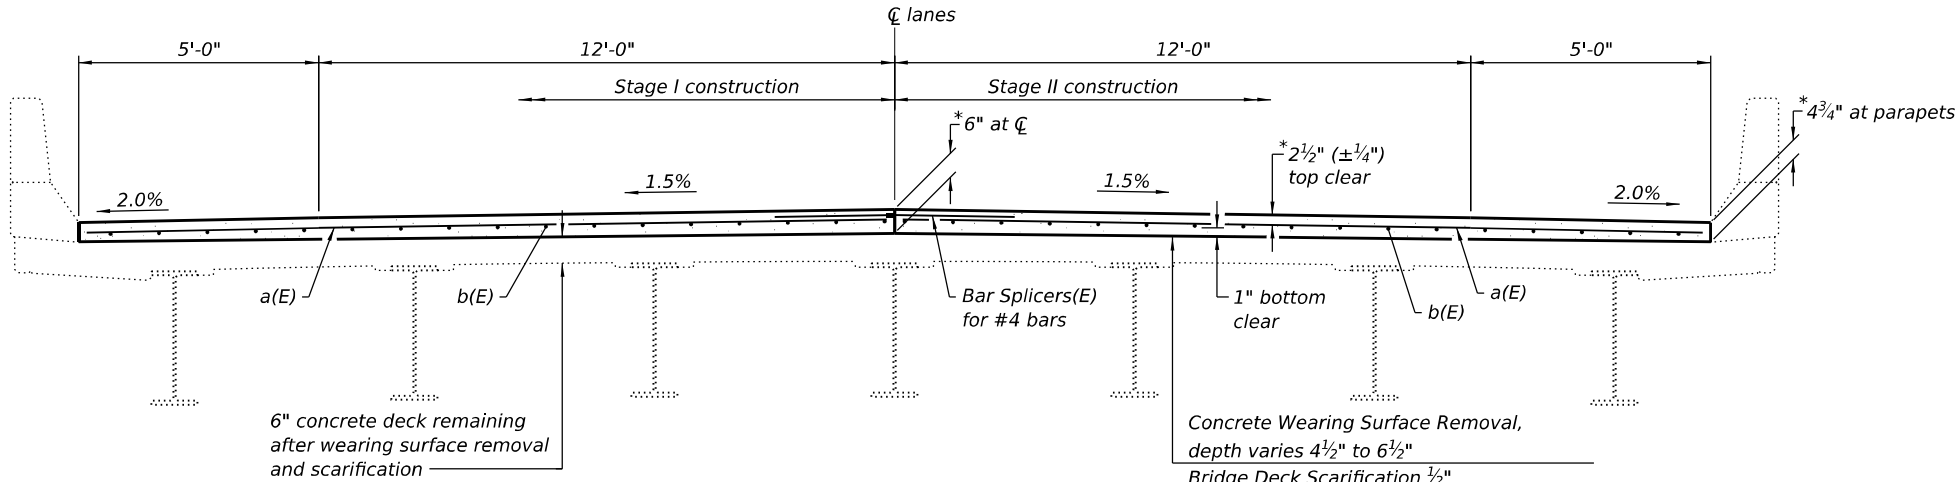

CROSS SECTION
(Looking North)

SN 077-0007
BILL OF MATERIAL

Bar	No.	Size	Length	Shape
a(E)	578	#4	16'-8"	—
b(E)	340	#4	26'-9"	—
Reinforcement Bars, Epoxy Coated			Pound	12,520
Concrete Wearing Surface (Variable Depth)			Sq. Yd.	1,092

SN 077-0008
BILL OF MATERIAL

Bar	No.	Size	Length	Shape
a(E)	578	#4	16'-8"	—
b(E)	340	#4	26'-9"	—
Reinforcement Bars, Epoxy Coated			Pound	12,520
Concrete Wearing Surface (Variable Depth)			Sq. Yd.	1,092

MODEL: Sheet
FILE NAME: Y:\IDOT\1423-04_78A80\CADD\SP_SN_077-0007_0008\0770007-78A80-07-ConcreteOverlay.dgn



USER NAME = nhc
ESCA PROJECT NO. = 1423.04
PLOT SCALE = 0.2" = 1' / in.
PLOT DATE = 3/12/2025

DESIGNED - ELH 08/24
CHECKED - ARD 10/24
DRAWN - KAH 10/24
CHECKED - ELH 10/24

REVISED -
REVISED -
REVISED -
REVISED -

STATE OF ILLINOIS
DEPARTMENT OF TRANSPORTATION

CONCRETE OVERLAY
SN 077-0007 (NB) & SN 077-0008 (SB)

SHEET 7 OF 39 SHEETS

F.A.I. RTE.	SECTION	COUNTY	TOTAL SHEETS	SHEET NO.
57	D9 BRIDGE REPAIR 25-4	PULASKI	103	70
ILLINOIS FED. AID PROJECT			CONTRACT NO. 78A80	

MODEL: Sheet
FILE NAME: Y:\IDOT\1423-04_78A80\CADD\SP SN 077-0007_0008\0770007-78A80-08-Superstructure.dgn



USER NAME = nhc
ESCA PROJECT NO. = 1423.04
PLOT SCALE = 0.2" / in.
PLOT DATE = 2/3/2025

DESIGNED - ELH 08/24
CHECKED - ARD 10/24
DRAWN - NHC 09/24
CHECKED - ELH 09/24



REVISED -
REVISED -
REVISED -
REVISED -

STATE OF ILLINOIS
DEPARTMENT OF TRANSPORTATION

SUPERSTRUCTURE
SN 077-0007 (NB) & SN 077-0008 (SB)

SHEET 8 OF 39 SHEETS

F.A.I. RTE.	SECTION	COUNTY	TOTAL SHEETS	SHEET NO.
57	D9 BRIDGE REPAIR 25-4	PULASKI	103	71
CONTRACT NO. 78A80				
ILLINOIS FED. AID PROJECT				

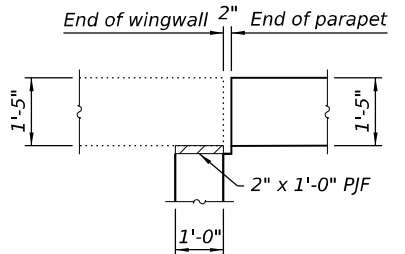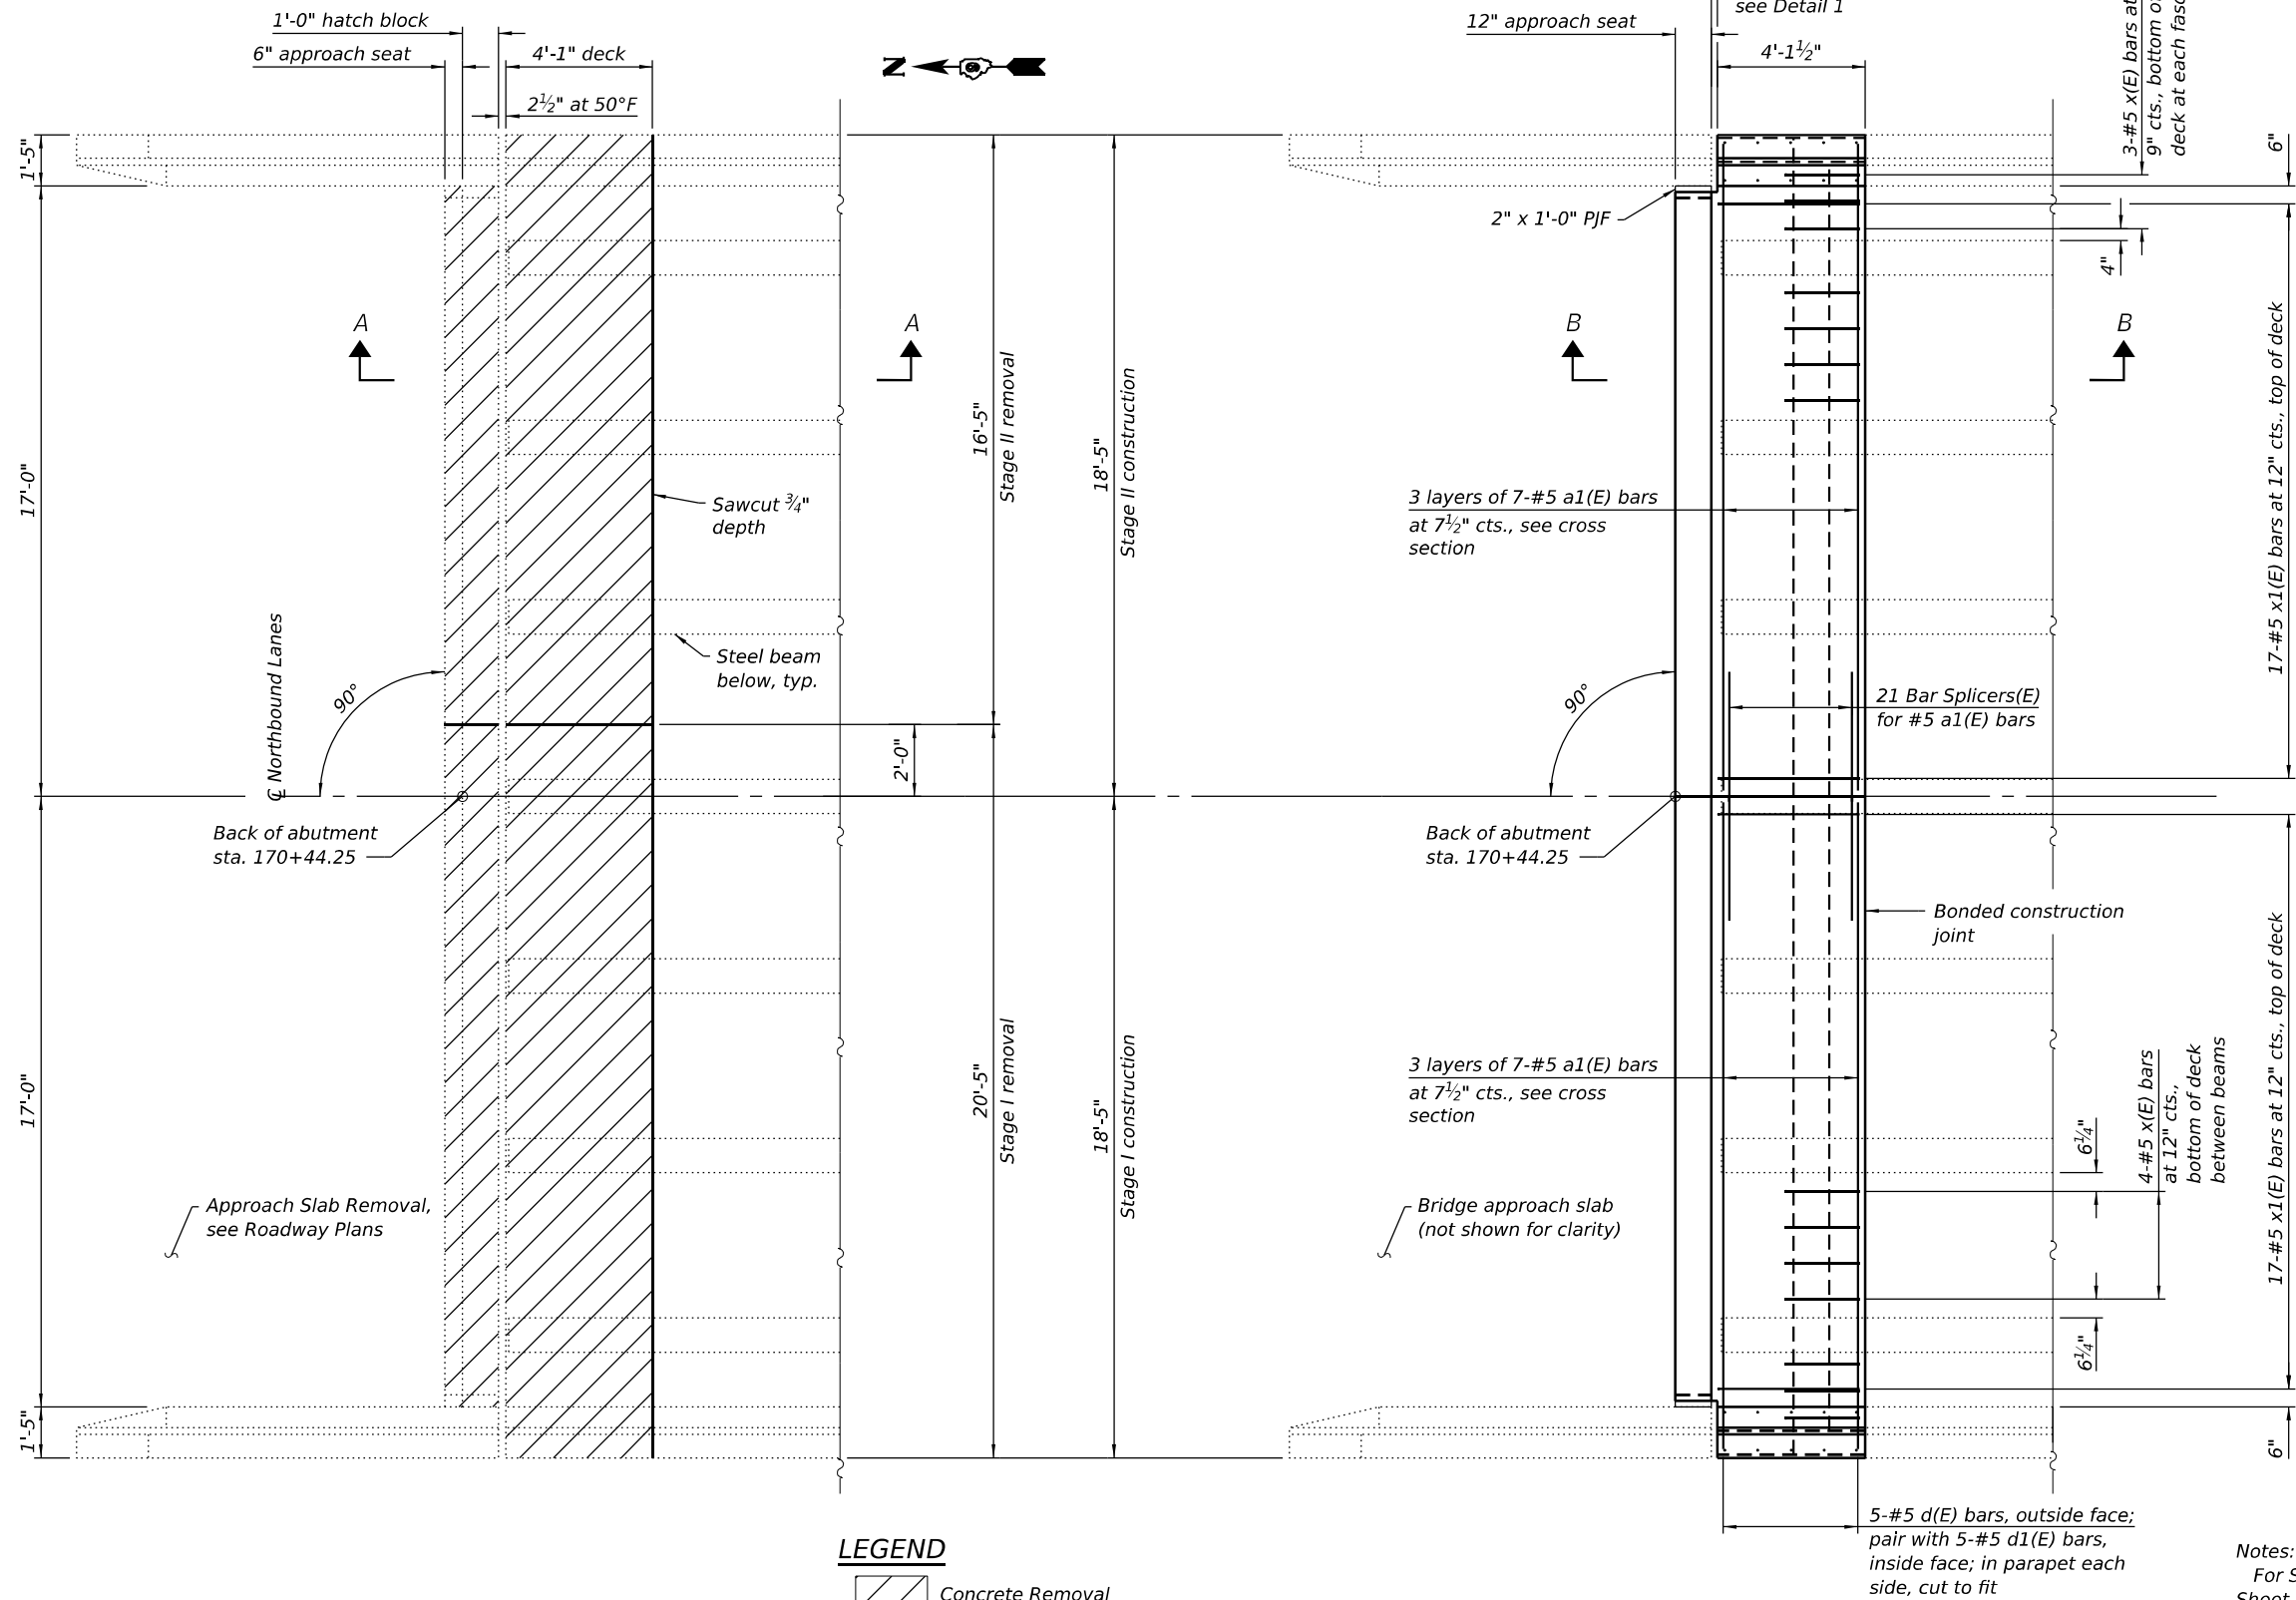

DETAIL 1

EXISTING PARTIAL PLAN

SN 077-0007 North Abutment shown, other abutments similar


PROPOSED PARTIAL PLAN

SN 077-0007 North Abutment shown, other abutments similar


Notes:
For Section A-A and Section B-B, see
Sheet 9 of 39.

(Sheet 1 of 3)


MODEL: Sheet
FILE NAME: Y:\IDOT\1423-04_78A80\CADD\SP_SN_077-0007_0008\0770007-78A80-09-Superstructure.dgn

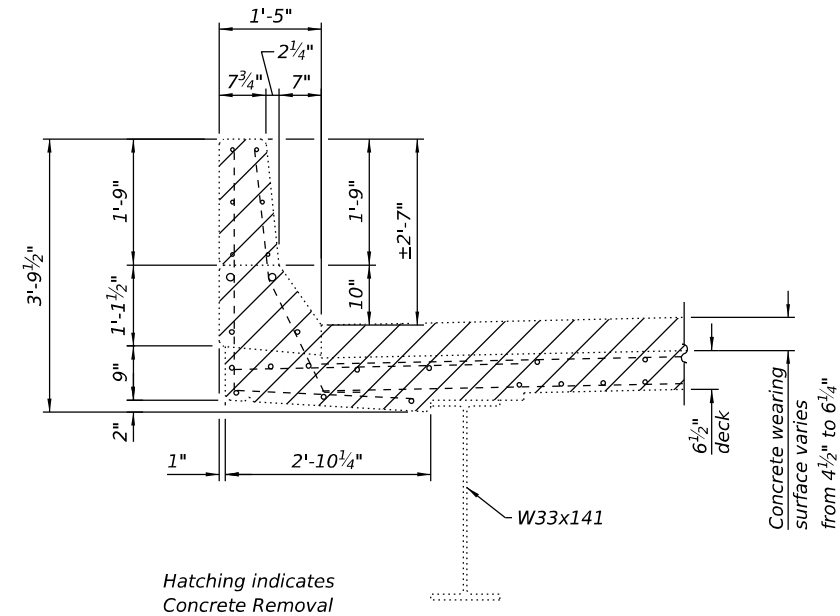


SECTION THRU EXISTING PARAPET

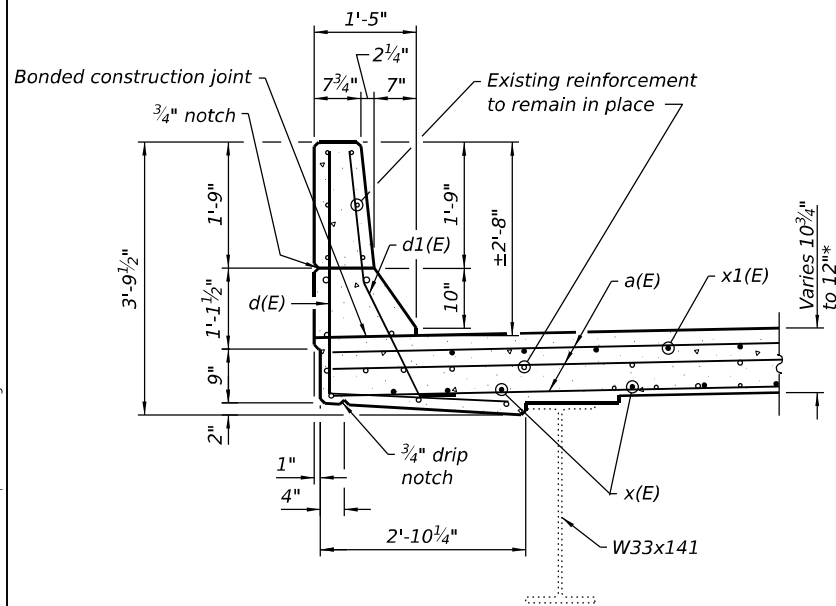

SECTION THRU PROPOSED PARAPET

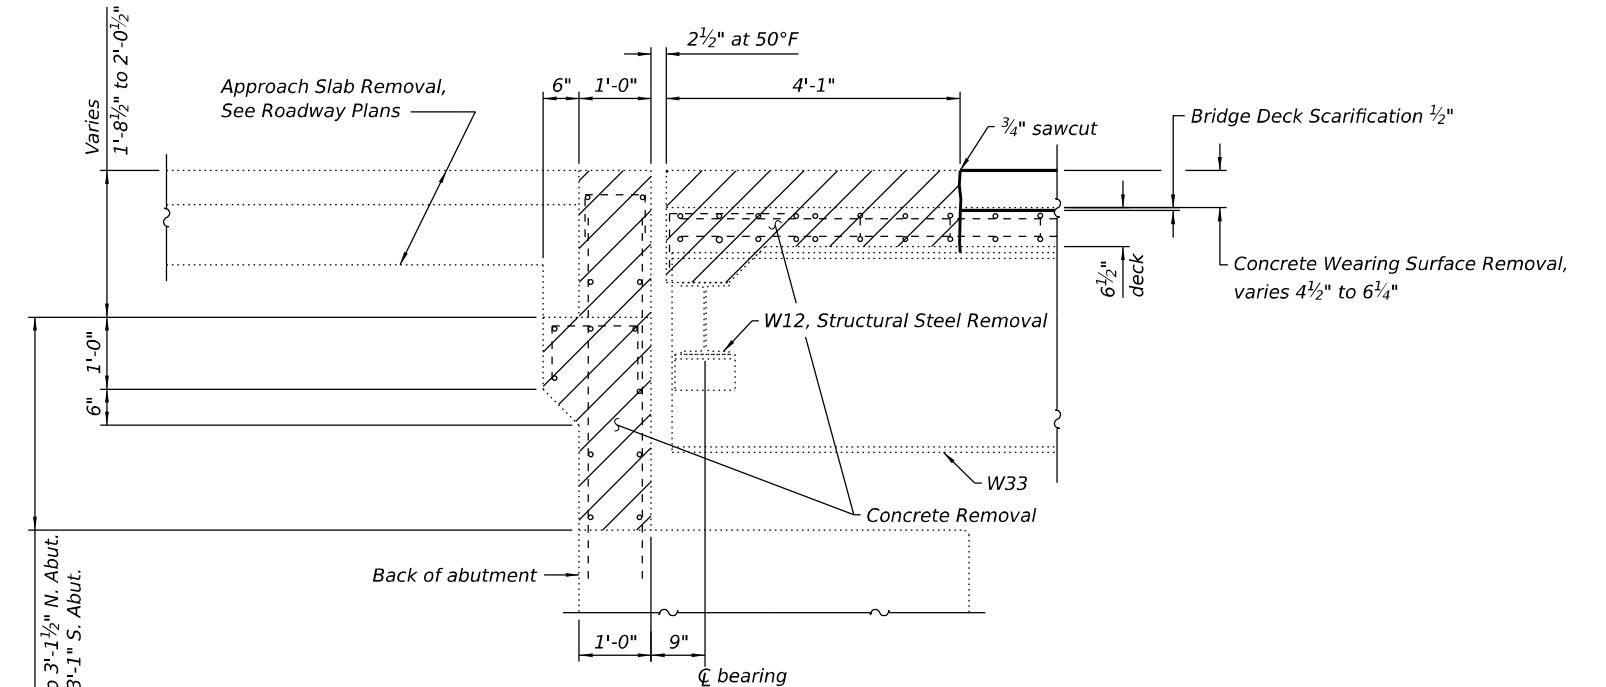

SECTION A-A

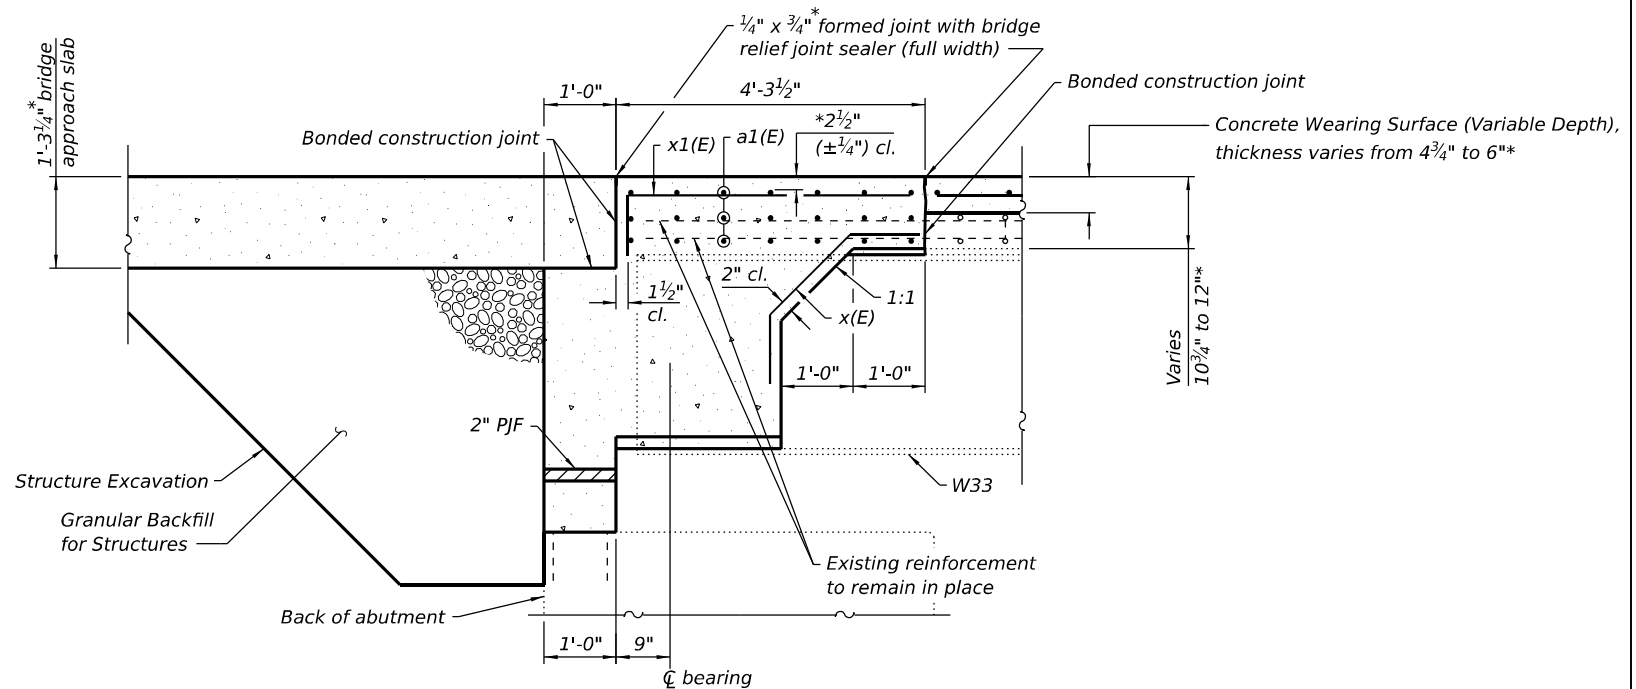

SECTION B-B

(See Sheet 11 of 39 for diaphragm reinforcement)

(Sheet 2 of 3)



USER NAME = nhc
ESCA PROJECT NO. = 1423.04
PLOT SCALE = 0.2" / in.
PLOT DATE = 2/3/2025

DESIGNED - ELH 08/24
CHECKED - ARD 10/24
DRAWN - NHC 10/24
CHECKED - ELH 10/24

REVISED -
REVISED -
REVISED -
REVISED -

STATE OF ILLINOIS
DEPARTMENT OF TRANSPORTATION

SUPERSTRUCTURE
SN 077-0007 (NB) & SN 077-0008 (SB)

SHEET 9 OF 39 SHEETS

F.A.I. RTE.	SECTION	COUNTY	TOTAL SHEETS	SHEET NO.
57	D9 BRIDGE REPAIR 25-4	PULASKI	103	72
CONTRACT NO. 78A80				
ILLINOIS FED. AID PROJECT				

MODEL: Sheet
FILE NAME: Y:\IDOT\1423-a4_78A80\CADD\SP SN 077-0007_0008\0770007-78A80-10-SuperstructureD1.tsdgn



USER NAME = nhc
ESCA PROJECT NO. = 1423.04
PLOT SCALE = 0.2" = 1' / in.
PLOT DATE = 2/3/2025

DESIGNED - ELH 08/24
CHECKED - ARD 10/24
DRAWN - KAH 10/24
CHECKED - ELH 10/24

REVISED -
REVISED -
REVISED -
REVISED -

STATE OF ILLINOIS
DEPARTMENT OF TRANSPORTATION

SUPERSTRUCTURE
SN 077-0007 (NB) & SN 077-0008 (SB)


SHEET 10 OF 39 SHEETS

SN 077-0007
TWO ENDS SUPERSTRUCTURE
BILL OF MATERIAL


Bar	No.	Size	Length	Shape
a1(E)	84	#5	18'-0"	————
d(E)	20	#5	5'-10"	└
d1(E)	20	#5	4'-1"	┐
d2(E)	12	#5	3'-1"	┐
m10(E)	20	#6	16'-2"	————
m11(E)	24	#6	4'-6"	————
m12(E)	36	#6	4'-7"	————
m13(E)	42	#5	4'-0"	————
m14(E)	8	#4	16'-4"	————
m15(E)	16	#6	6'-0"	┐
s(E)	68	#5	9'-0"	┐
s1(E)	4	#5	8'-10"	┐
s2(E)	80	#5	6'-6"	┐
u10(E)	80	#4	4'-4"	┐
v100(E)	68	#5	3'-1"	┐
x(E)	60	#5	3'-6"	┐
x1(E)	68	#5	4'-9"	┐
Concrete Superstructure			Cu. Yd.	37.2
Reinforcement Bars, Epoxy Coated			Pound	5350
Bar Terminators			Each	276

SN 077-0008
TWO ENDS SUPERSTRUCTURE
BILL OF MATERIAL


Bar	No.	Size	Length	Shape
a1(E)	84	#5	18'-0"	————
d(E)	20	#5	5'-10"	└
d1(E)	20	#5	4'-1"	┐
d2(E)	12	#5	3'-1"	┐
m10(E)	20	#6	16'-2"	————
m11(E)	24	#6	4'-6"	————
m12(E)	36	#6	4'-7"	————
m13(E)	42	#5	4'-0"	————
m14(E)	8	#4	16'-4"	————
m15(E)	16	#6	6'-0"	┐
s(E)	68	#5	9'-0"	┐
s1(E)	4	#5	8'-10"	┐
s2(E)	80	#5	6'-6"	┐
u10(E)	80	#4	4'-4"	┐
v100(E)	68	#5	3'-1"	┐
x(E)	60	#5	3'-6"	┐
x1(E)	68	#5	4'-9"	┐
Concrete Superstructure			Cu. Yd.	37.2
Reinforcement Bars, Epoxy Coated			Pound	5350
Bar Terminators			Each	276

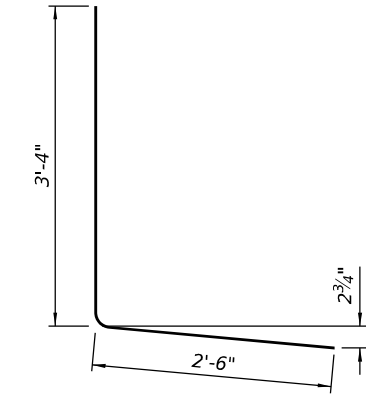


BAR d(E)

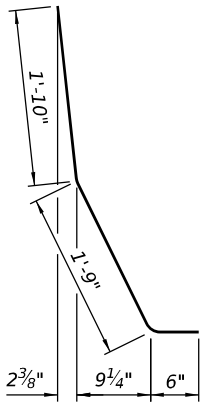

BAR d1(E)

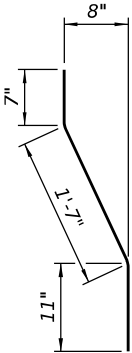


BAR d2(E)

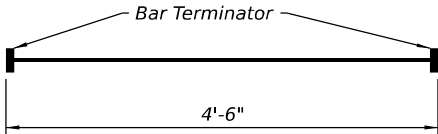


BAR m11(E)


(Headed. 2-#6 Bar Terminators)

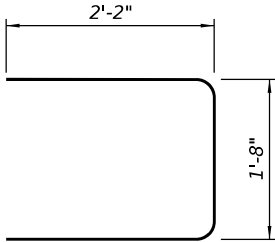

BAR m15(E)

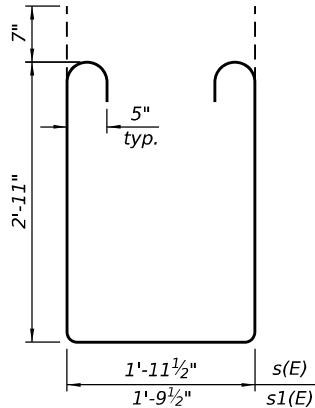


BARS s(E) & s1(E)

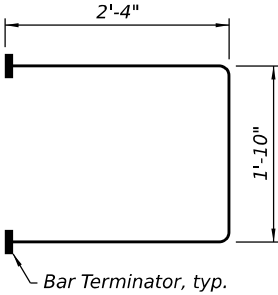


BAR s2(E)

(Headed. 2-#5 Bar Terminators)

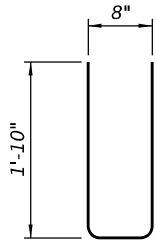


BAR u10(E)

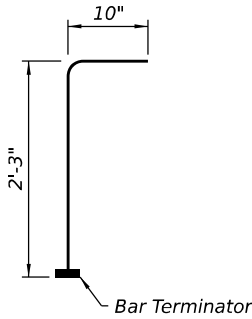


BAR v100(E)

(Headed. 1-#5 Bar Terminator)




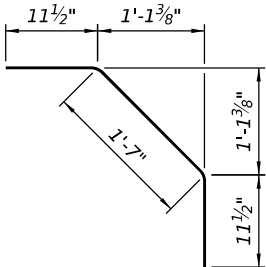


BAR x(E)


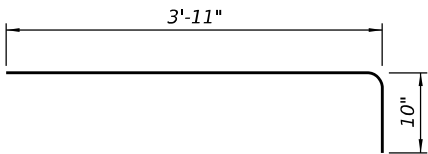


BAR x1(E)

(Sheet 3 of 3)

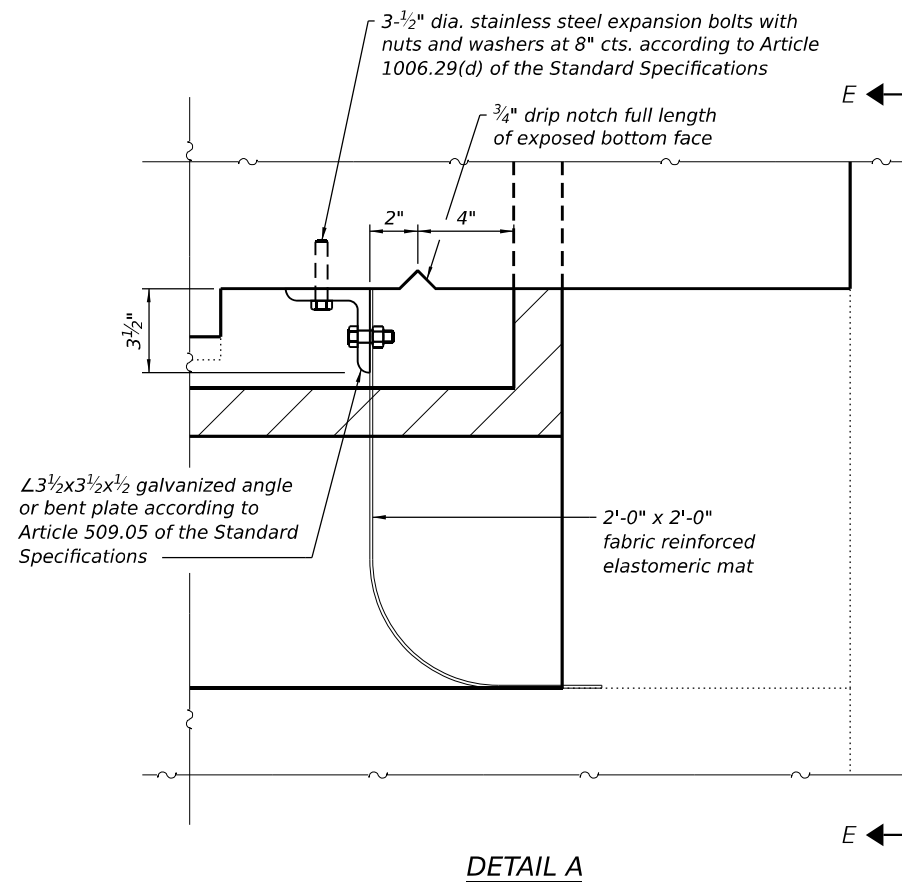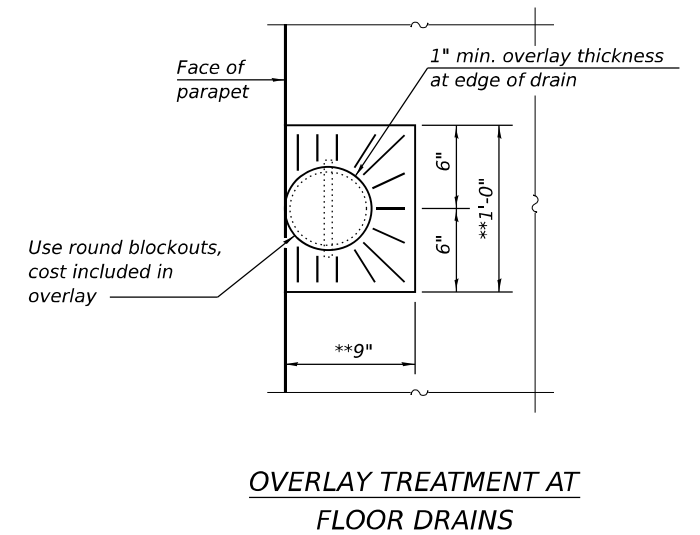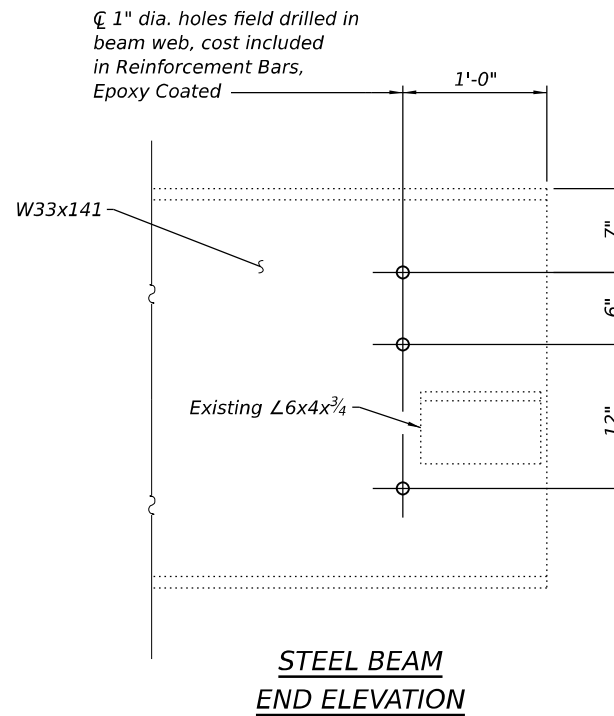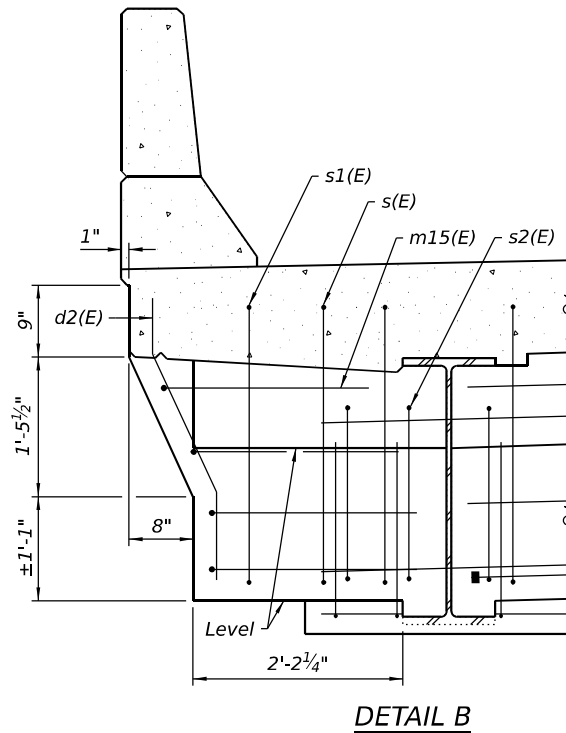

Note:
Cost of fabric reinforced elastomeric mats, galvanized angles, stainless steel expansion bolts, and galvanized bolts are included in the cost of Concrete Superstructure.

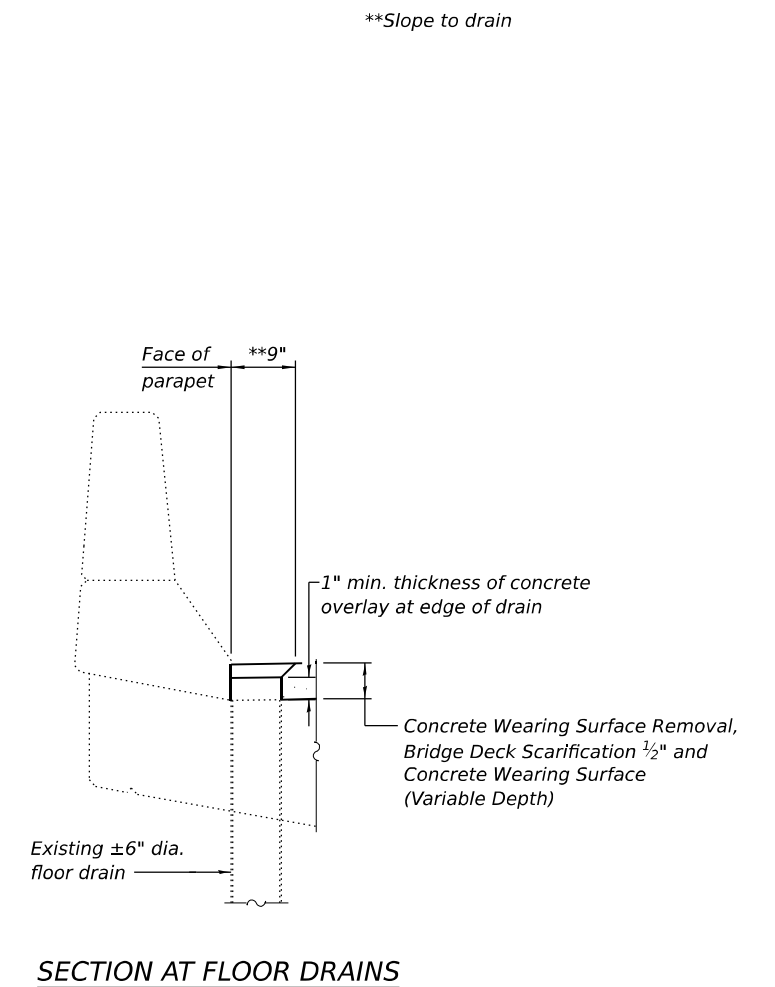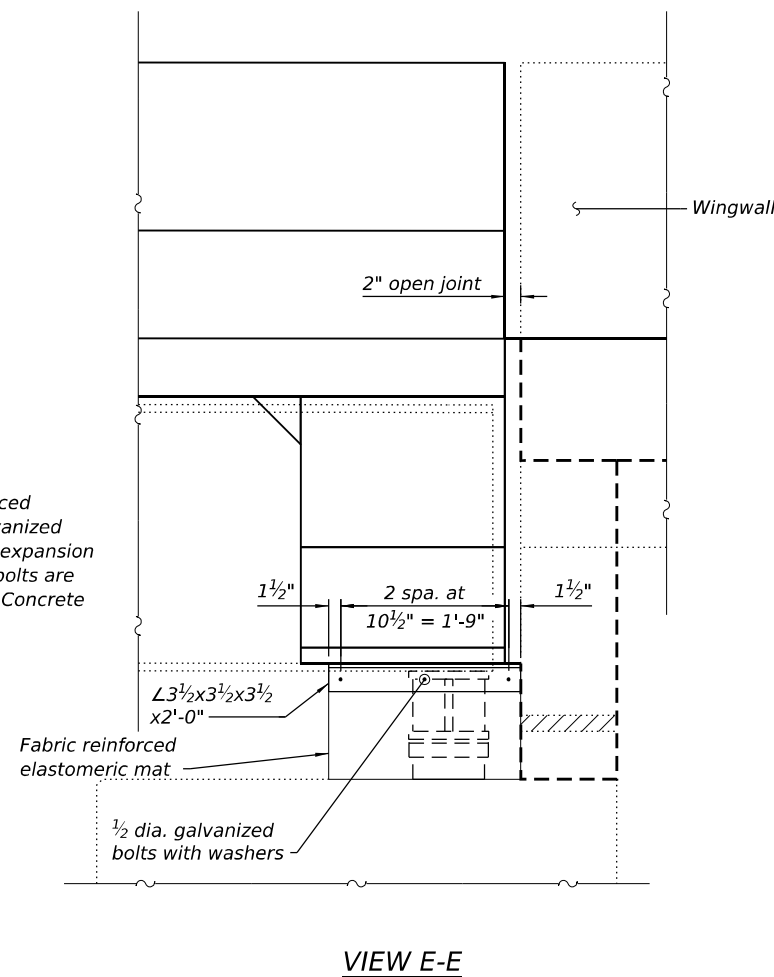

MODEL: Sheet
FILE NAME: Y:\IDOT\1423-04_78A80\CADD\SP_SN_077-0007_0008\0770007-78A80-12-SuperDtls.dgn




USER NAME = nhc	DESIGNED - ELH 08/24	REVISED -
ESCA PROJECT NO. = 1423.04	CHECKED - ARD 10/24	REVISED -
PLOT SCALE = 0.2" = 1' / in.	DRAWN - NHC 10/24	REVISED -
PLOT DATE = 2/3/2025	CHECKED - ELH 10/24	REVISED -

**STATE OF ILLINOIS
DEPARTMENT OF TRANSPORTATION**

**SUPERSTRUCTURE DETAILS
SN 077-0007 (NB) & SN 077-0008 (SB)**


SHEET 12 OF 39 SHEETS

F.A.I. RTE.	SECTION	COUNTY	TOTAL SHEETS	SHEET NO.
57	D9 BRIDGE REPAIR 25-4	PULASKI	103	75
CONTRACT NO. 78A80				
ILLINOIS FED. AID PROJECT				

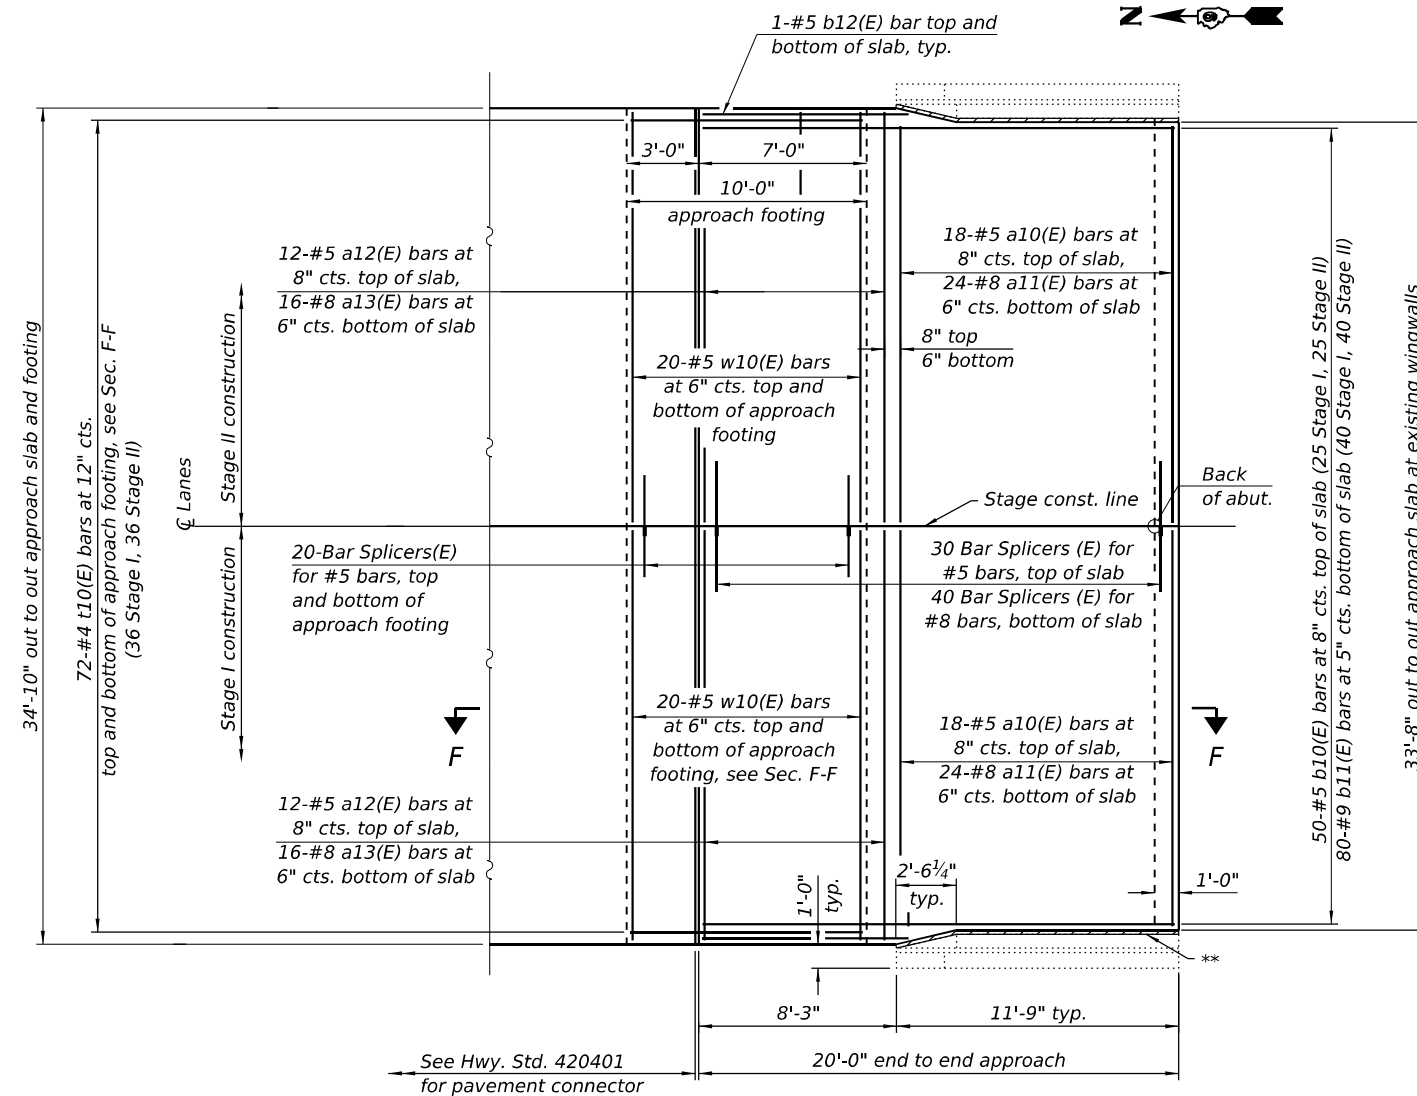

PLAN


(SN 077-0007 North Approach Slab shown; SN 077-0008 South Approach Slab similar by 180° rotation)

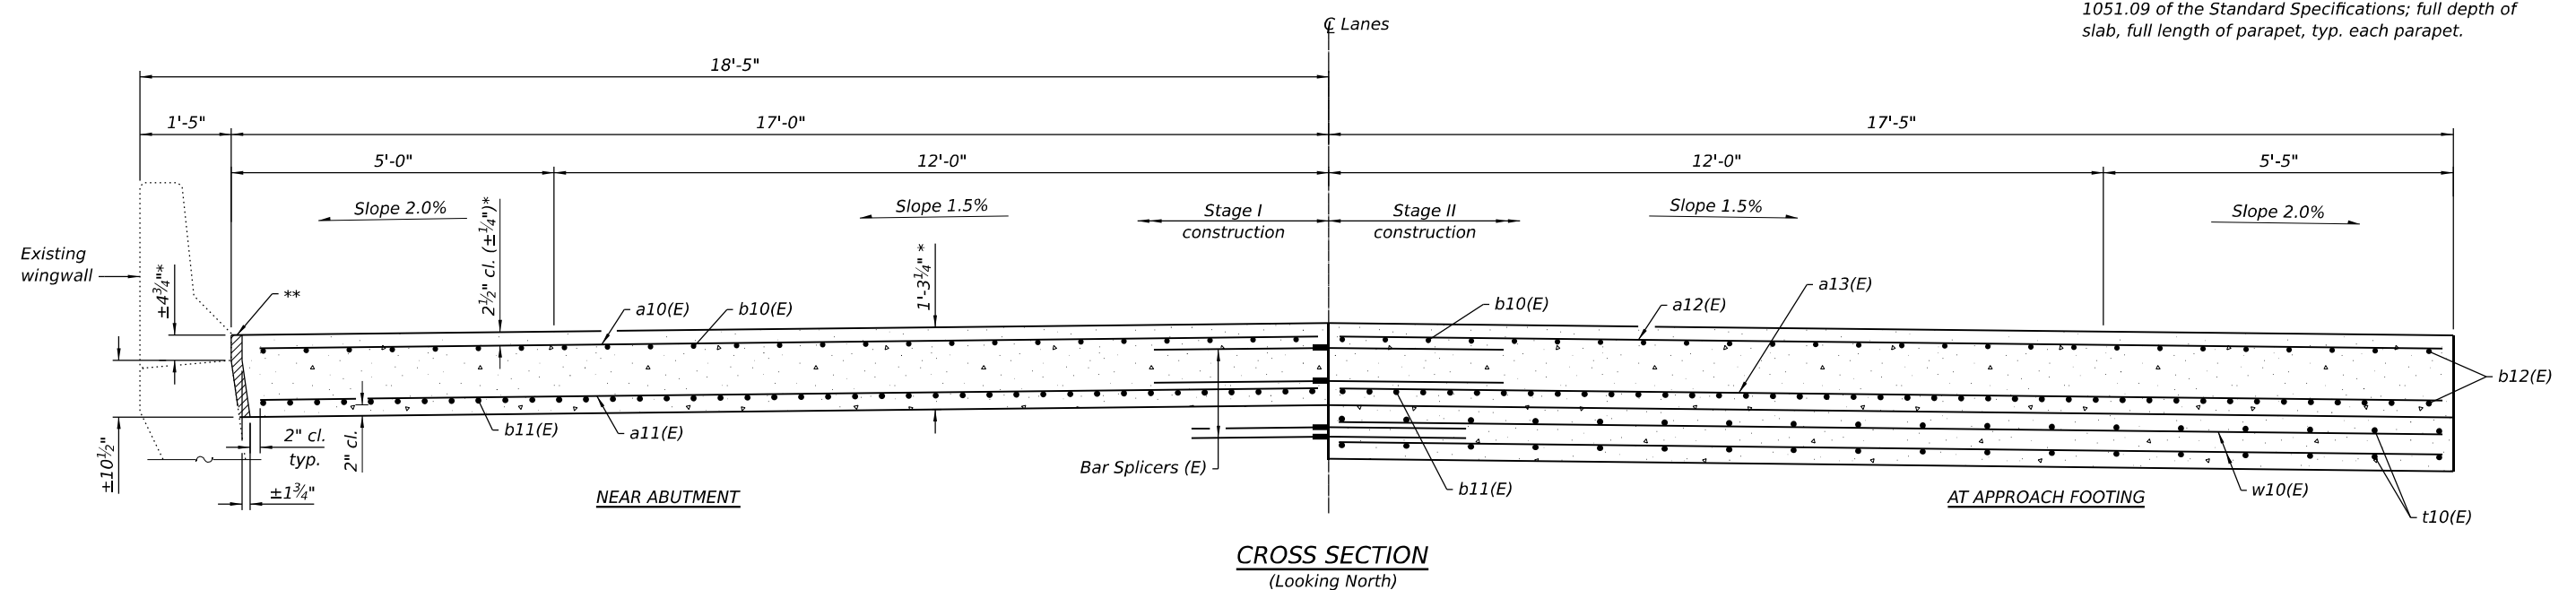


* Prior to grinding

**** 2" preformed expansion joint filler according to Article 1051.09 of the Standard Specifications; full depth of slab, full length of parapet, typ. each parapet.**


(Sheet 1 of 3)

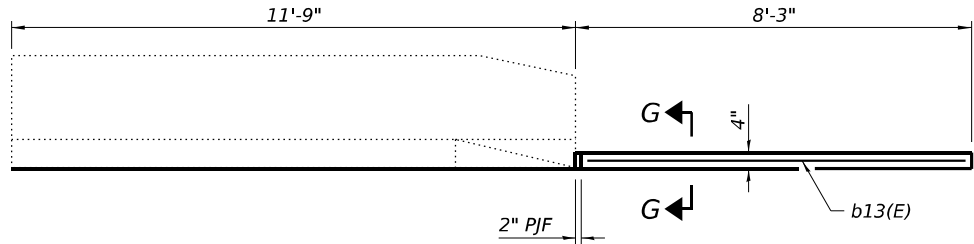


INSIDE ELEVATION OF PARAPET AND CURB
(At bridge entrance ends)

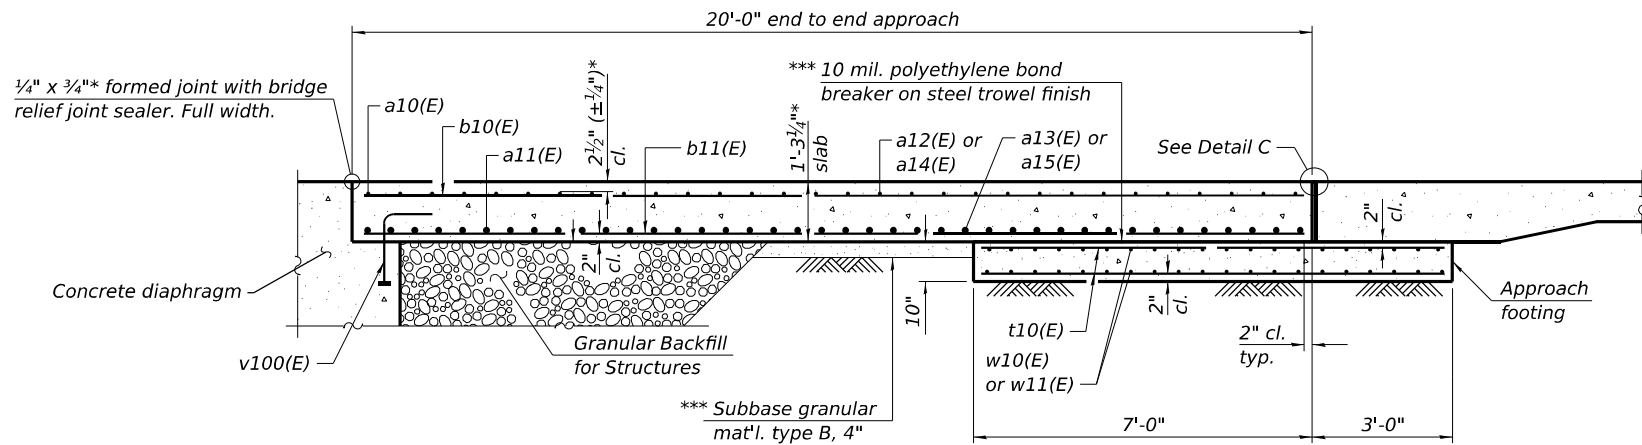

SECTION F-F

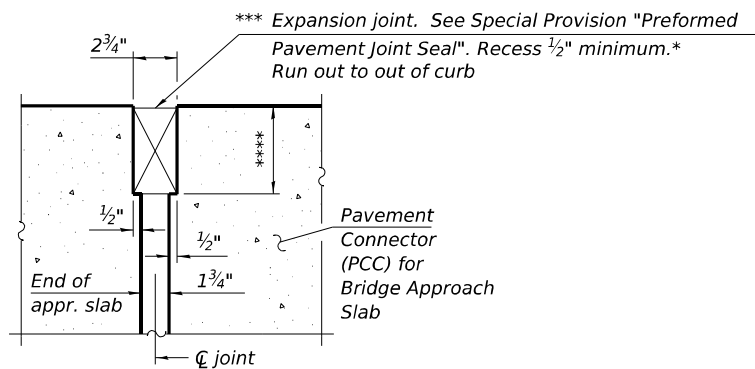

DETAIL C

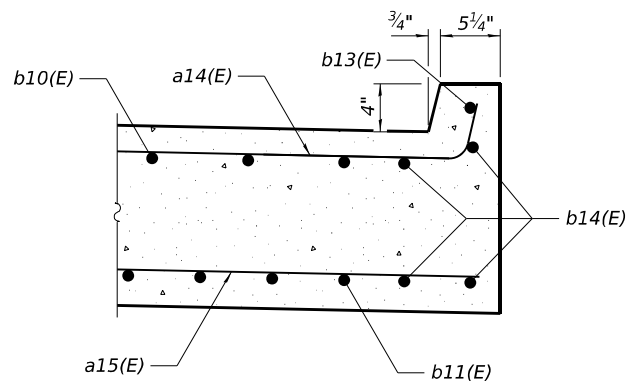

SECTION G-G

Notes:

- Approach slab shall be placed to match existing elevations.
- Approach slab shall be paid for as Concrete Superstructure (Approach Slab).
- Approach footing concrete shall be paid for as Concrete Structures.
- The approach footing maximum applied service bearing pressure (Q_{max}) = 2.0 ksf.
- Cost of excavation for approach footing included with Concrete Structures.
- For Granular Backfill for Structures and drainage treatment details, see Sheet 2 of 39.
- See Sheet 11 of 39 for concrete diaphragm details.



SN 077-0007
TWO APPROACHES
BILL OF MATERIAL

Bar	No.	Size	Length	Shape
a10(E)	72	#5	16'-4"	—
a11(E)	96	#8	16'-4"	—
a12(E)	24	#5	17'-1"	—
a13(E)	32	#8	17'-1"	—
a14(E)	24	#5	18'-2"	—
a15(E)	32	#8	17'-9"	—
b10(E)	100	#5	19'-8"	—
b11(E)	160	#9	19'-8"	—
b12(E)	4	#5	9'-1"	—
b13(E)	2	#4	7'-9"	—
b14(E)	8	#5	7'-9"	—
t10(E)	144	#4	9'-8"	—
w10(E)	80	#5	17'-1"	—
w11(E)	80	#5	17'-9"	—
Concrete Superstructure (Approach Slab)			Cu. Yd.	64.7
Concrete Structures			Cu. Yd.	22.0
Reinforcement Bars, Epoxy Coated			Pound	25,980

SN 077-0008
TWO APPROACHES
BILL OF MATERIAL

Bar	No.	Size	Length	Shape
a10(E)	72	#5	16'-4"	—
a11(E)	96	#8	16'-4"	—
a12(E)	24	#5	17'-1"	—
a13(E)	32	#8	17'-1"	—
a14(E)	24	#5	18'-2"	—
a15(E)	32	#8	17'-9"	—
b10(E)	100	#5	19'-8"	—
b11(E)	160	#9	19'-8"	—
b12(E)	4	#5	9'-1"	—
b13(E)	2	#4	7'-9"	—
b14(E)	8	#5	7'-9"	—
t10(E)	144	#4	9'-8"	—
w10(E)	80	#5	17'-1"	—
w11(E)	80	#5	17'-9"	—
Concrete Superstructure (Approach Slab)			Cu. Yd.	64.7
Concrete Structures			Cu. Yd.	22.0
Reinforcement Bars, Epoxy Coated			Pound	25,980

(Sheet 3 of 3)


STATE OF ILLINOIS
DEPARTMENT OF TRANSPORTATION

BRIDGE APPROACH SLAB DETAILS
SN 077-0007 (NB) & SN 077-0008 (SB)

SHEET 15 OF 39 SHEETS

F.A.I. RTE.	SECTION	COUNTY	TOTAL SHEETS	SHEET NO.
57	D9 BRIDGE REPAIR 25-4	PULASKI	103	78
CONTRACT NO. 78A80				
ILLINOIS FED. AID PROJECT				

USER NAME = nhc	DESIGNED - ELH 08/24	REVISED -
ESCA PROJECT NO. = 1423.04	CHECKED - ARD 10/24	REVISED -
PLOT SCALE = 0.2" / in.	DRAWN - NHC 09/24	REVISED -
PLOT DATE = 2/3/2025	CHECKED - ELH 09/24	REVISED -

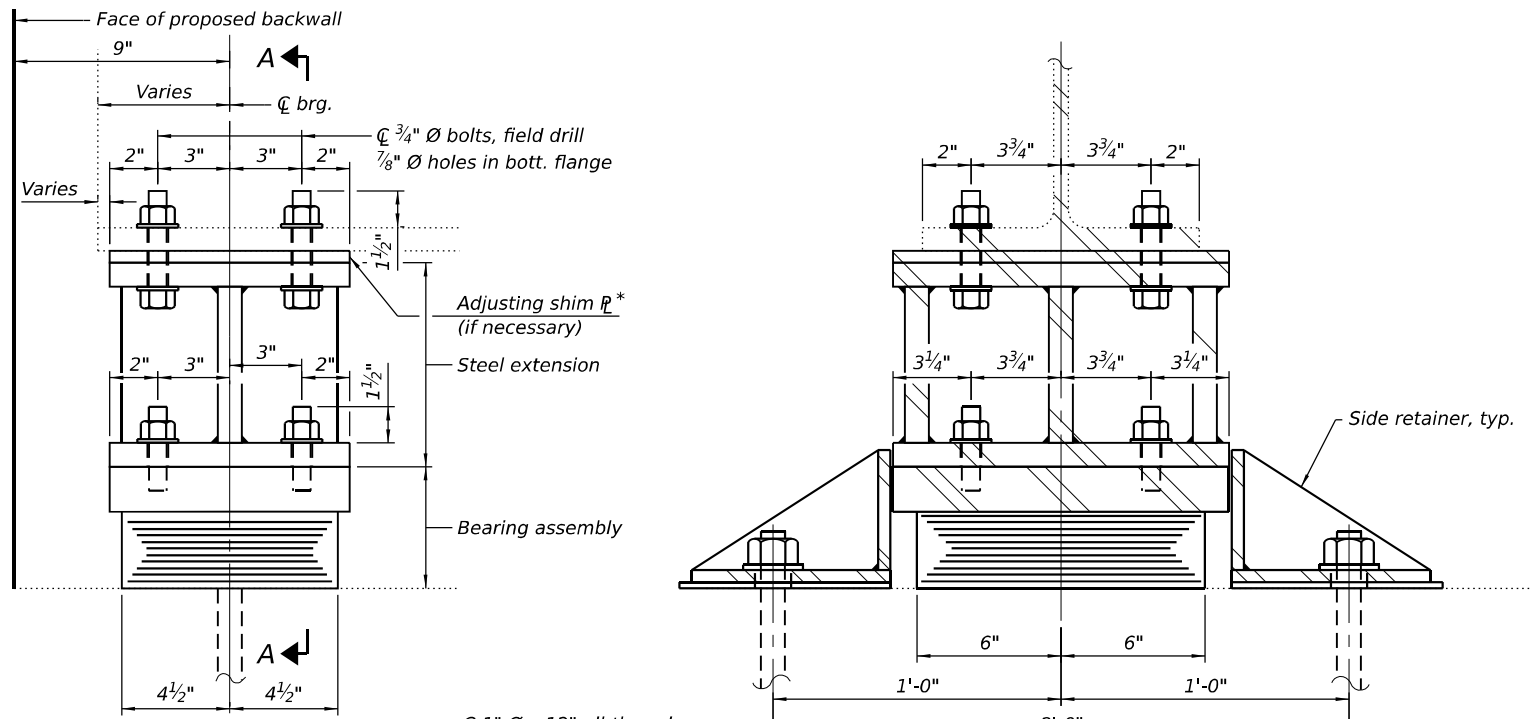


ELEVATION AT ABUT.

*1/4" shim plate is required at Beam 4 and 11


1" 12" all-thread anchor bolts (F1554 Grade 55) with 2 1/4" x 2 1/4" x 5/16" washer under nut

TYPE I ELASTOMERIC EXP. BRG.

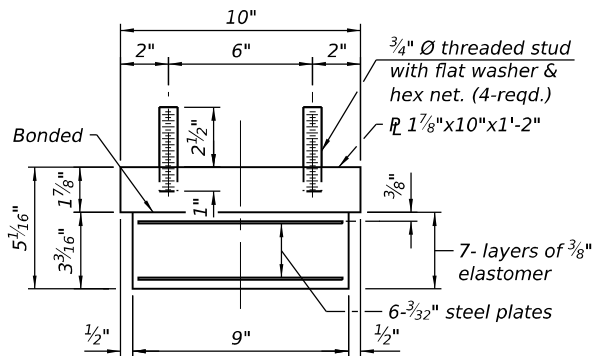

BEARING ASSEMBLY

Note: Shim plates shall not be placed under bearing assembly.

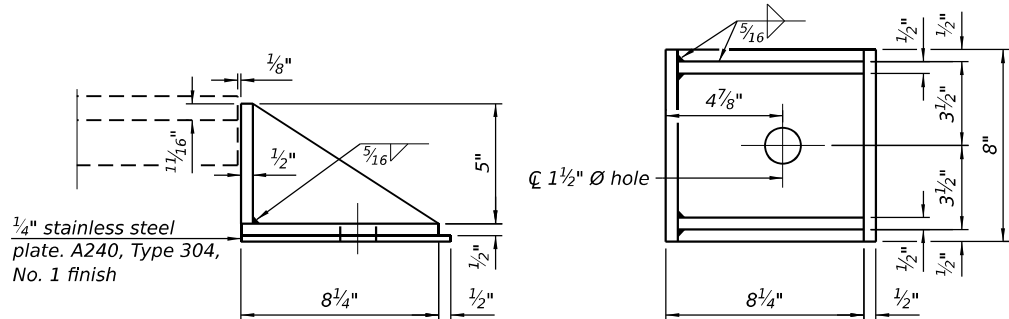

SIDE RETAINER

Equivalent rolled angle with stiffeners will be allowed in lieu of welded plates.

Notes: Prior to ordering any material, the Contractor shall verify in the field all bearing height and shim thickness dimensions. Side retainers and stainless steel plates shall be included in the cost of Elastomeric Bearing Assembly, Type I. The cost of new steel extensions, shim plates, connection bolts through the beam flanges, and field drilling holes in the beam bottom flanges are included with Furnishing and Erecting Structural Steel. Minimum jack capacity = 50 Ton. Two 1/8 inch adjusting shims shall be provided for each bearing in addition to all other plates or shims and placed as shown on bearing details. 1/4 inch shim plates are required at the center beams (Beams 4 and 11) at the North and South Abutments. Drilled and set anchor bolts shall be installed according to Article 521.06 of the Standard Specifications.

BEAM REACTION TABLE


	Existing Service Loads	Proposed Service Loads
R _{DL} (k)	22.1	38.6
R _{DW} (k)	9.3	8.8
R _L (k)	30.2	31.3
R _{IM} (k)	8.0	8.3
R _{TOTAL} (k)	69.6	87.0

TWO BRIDGES


BILL OF MATERIAL

Item	Unit	Total
Elastomeric Bearing Assembly, Type I	Each	28
Anchor Bolts, 1"	Each	56
Jack and Remove Existing Bearings	Each	28
Furnishing and Erecting Structural Steel	Pound	4,610


STATE OF ILLINOIS
DEPARTMENT OF TRANSPORTATION

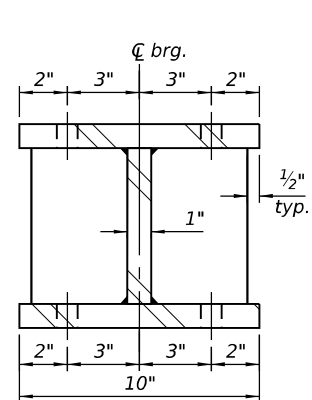


SECTION B-B

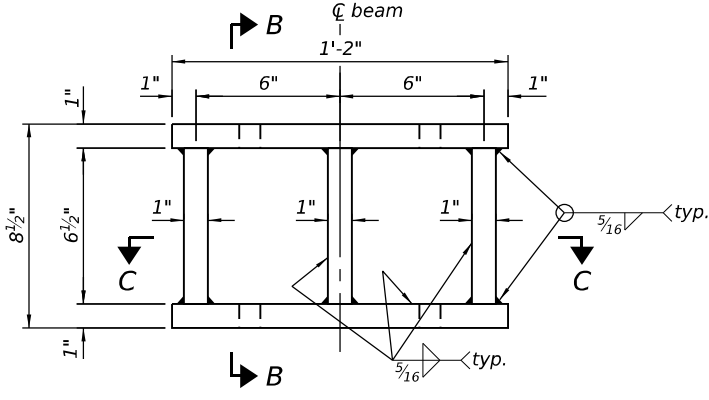

ELEVATION

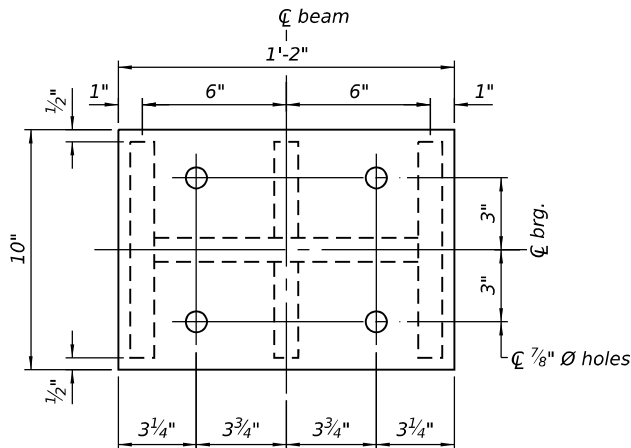


PLAN

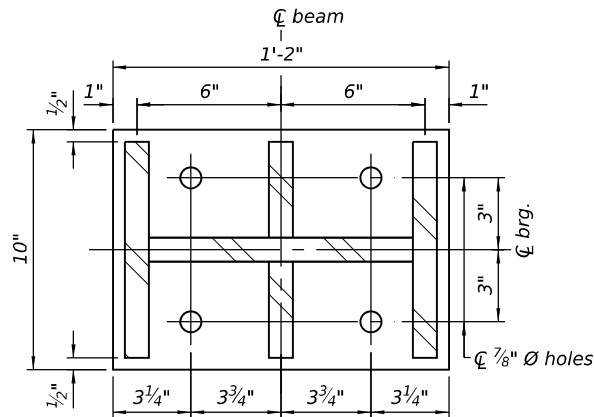


SECTION C-C

FABRICATED STEEL EXTENSION

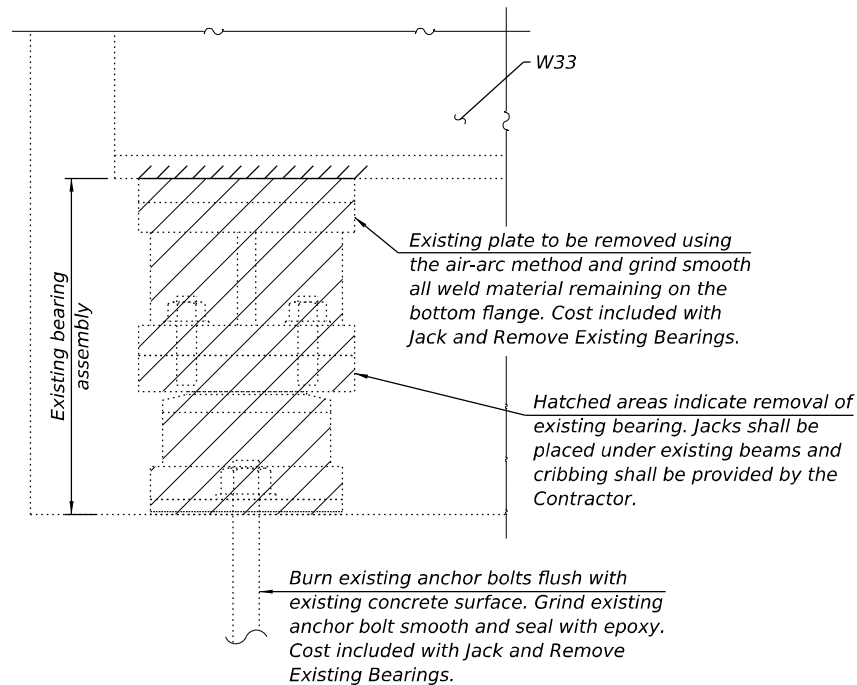


EXISTING BEARING REMOVAL DETAIL

MODEL: Sheet
FILE NAME: Y:\IDOT\1423-r4_78A80\CADD\SP_SN_077-0007_0008\0770007-78A80-17-SteelRepairsD1s.dgn

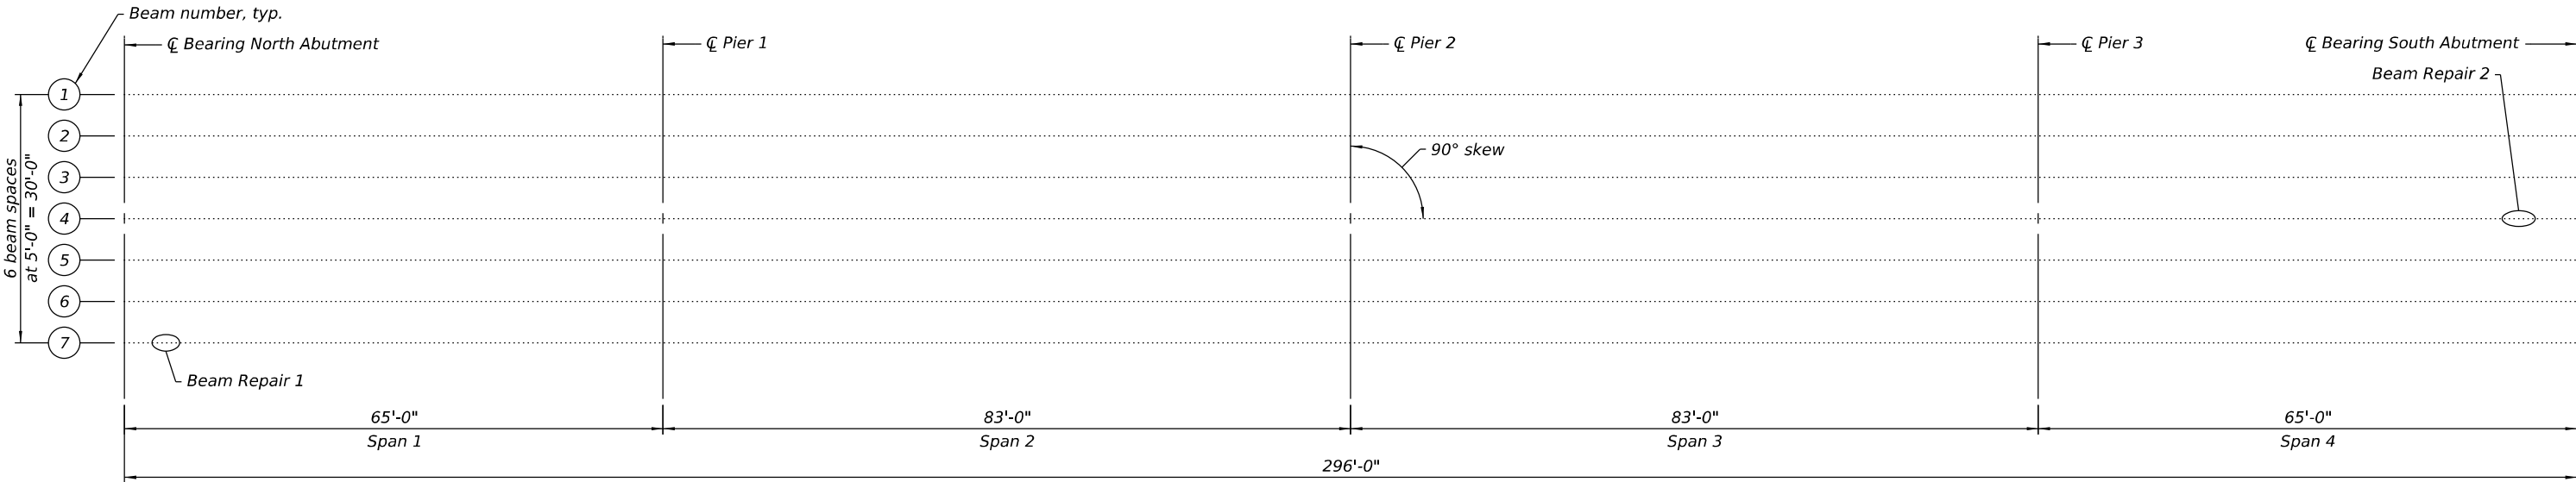

SN 077-0007 PLAN

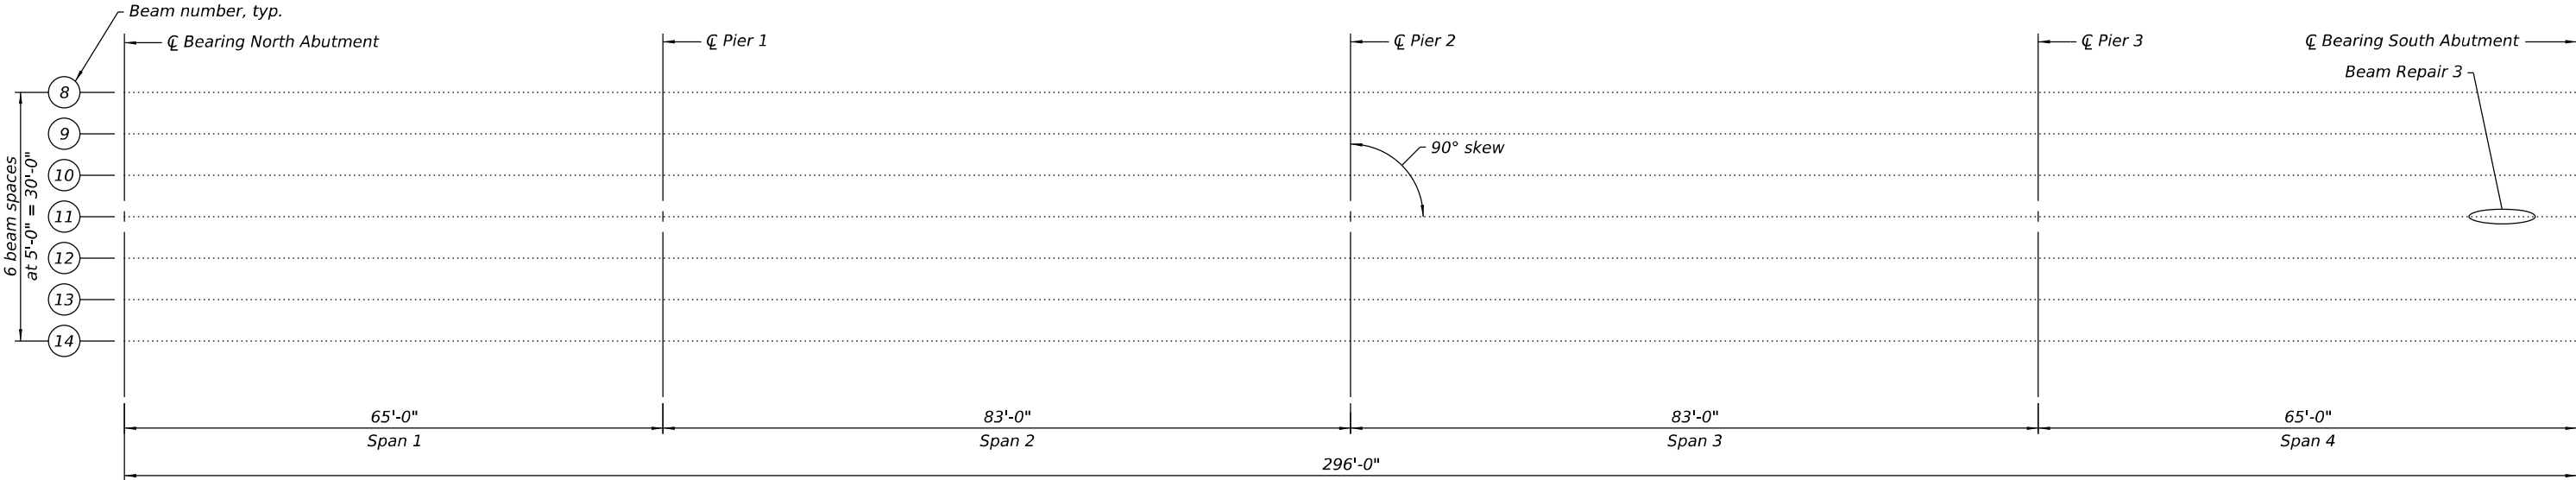

SN 077-0008 PLAN

Structural Steel Repair Notes:
All structural steel shall conform to AASHTO Classification M-270 Grade 36, unless otherwise noted.
Fasteners shall be ASTM F3125 Grade A325 Type 1, mechanically galvanized bolts. Bolts ¾" diameter, holes 13⁄16" diameter, unless noted otherwise.
All bolt holes shall be field drilled in the existing steel using the new steel as a template. Cost included in Structural Steel Repair.
Existing structural steel that will be in contact with new structural steel shall be cleaned and painted prior to erection as required by the Special Provision "Cleaning and Painting Contact Surface Areas of Existing Steel Structures", and the Standard Specifications. The color of the final finish coat shall be Interstate Green, Munsell No. 7.5G 4/8. Cost included in Structural Steel Repair.
Cleaning and painting of contact surfaces shall meet the requirements for Primary Connections as specified in the special provision for "Cleaning and Painting Contact Surface Areas of Existing Steel Structures".

BILL OF MATERIAL

Item	Unit	SN 077-0007	SN 077-0008	Total
Structural Steel Repair	Pound	462	750	1,212

(Sheet 1 of 3)




USER NAME = nhc	DESIGNED - ELH 09/24	REVISED -
ESCA PROJECT NO. = 1423.04	CHECKED - ARD 10/24	REVISED -
PLOT SCALE = 0.2 '"/ in.	DRAWN - KAH 09/24	REVISED -
PLOT DATE = 2/3/2025	CHECKED - ELH 09/24	REVISED -

STATE OF ILLINOIS
DEPARTMENT OF TRANSPORTATION


STRUCTURAL STEEL REPAIR DETAILS
SN 077-0007 (NB) & SN 077-0008 (SB)

SHEET 17 OF 39 SHEETS


F.A.I. RTE.	SECTION	COUNTY	TOTAL SHEETS	SHEET NO.
57	D9 BRIDGE REPAIR 25-4	PULASKI	103	80
		CONTRACT NO. 78A80		
		ILLINOIS FED. AID PROJECT		

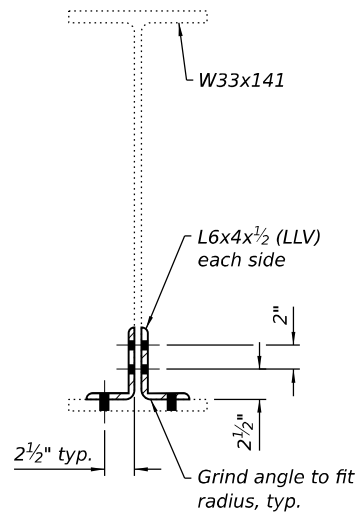


SECTION F-F

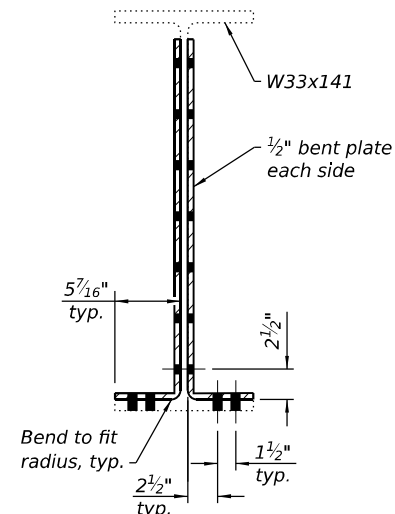


SECTION H-H

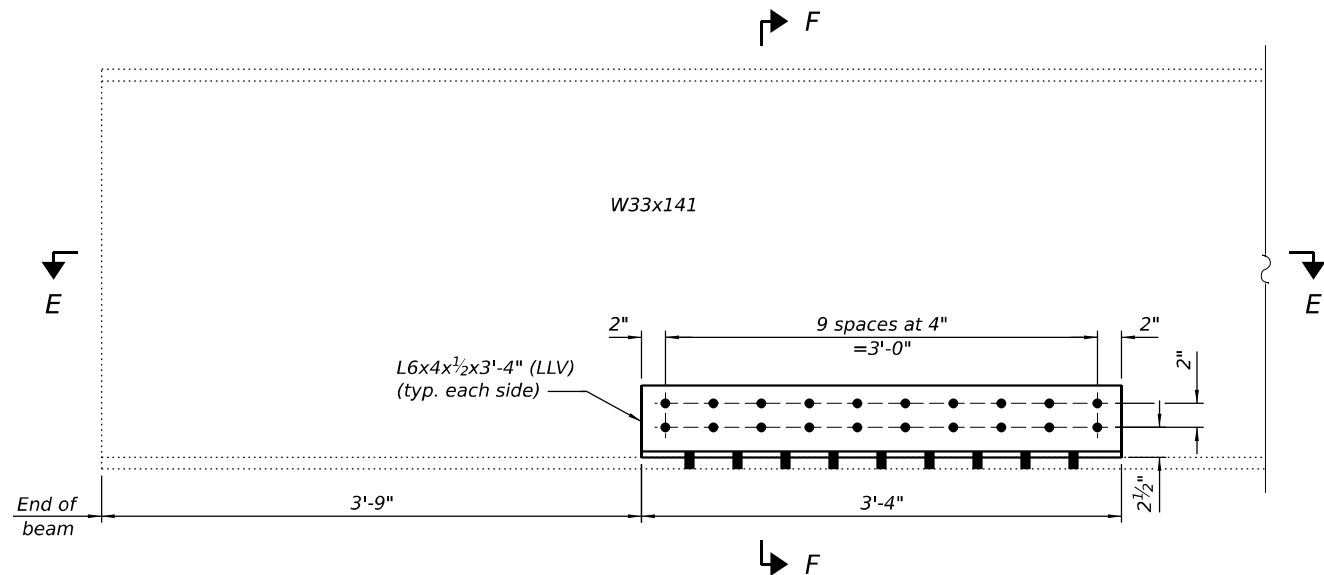


WEST ELEVATION BEAM 7 SN 077-0007

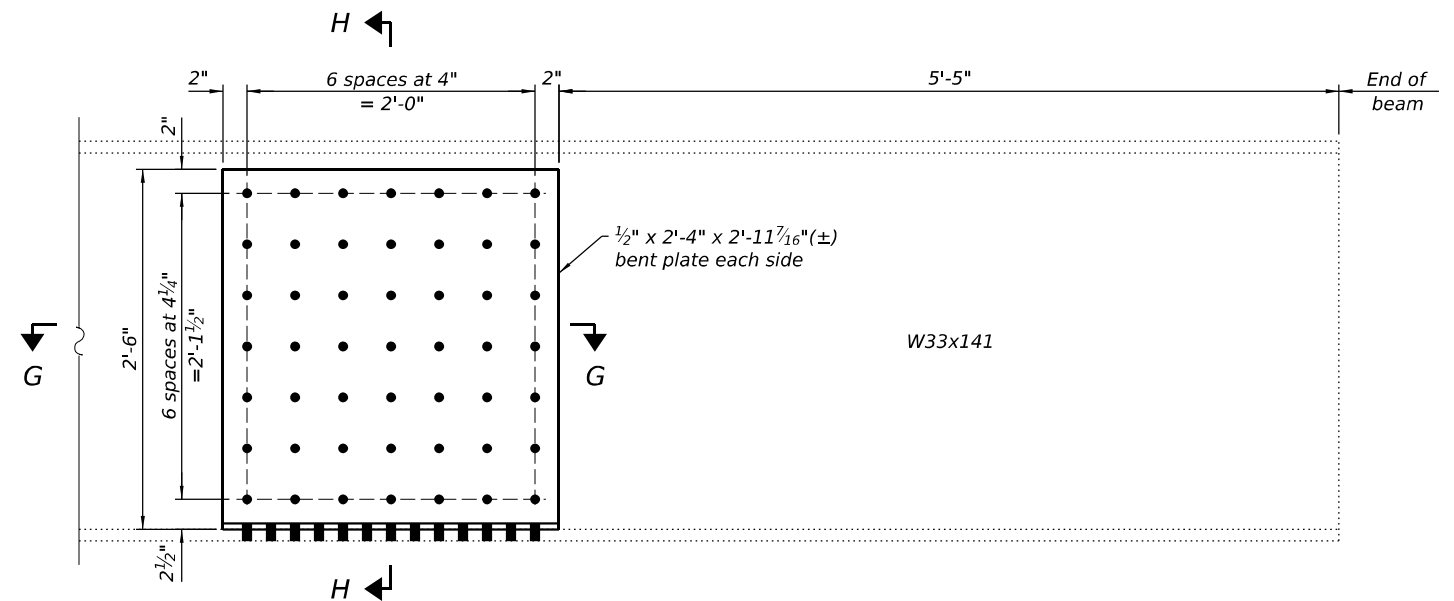

WEST ELEVATION BEAM 4 SN 077-0007

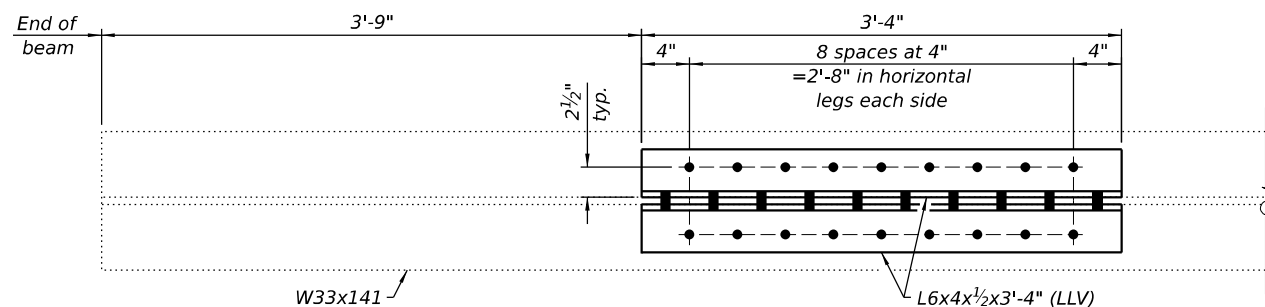

SECTION E-E

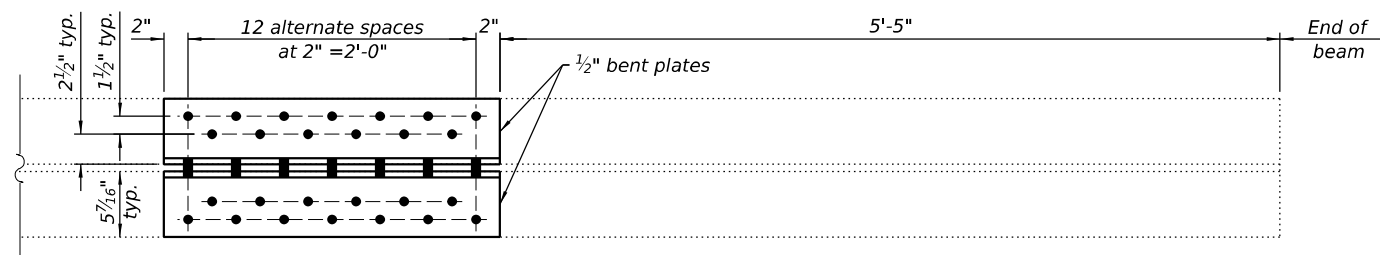

SECTION G-G

BEAM REPAIR 1 DETAILS

BEAM REPAIR 2 DETAILS

(Sheet 2 of 3)

MODEL: Sheet
FILE NAME: Y:\DOT\1423-04_78A80\CADD\SP SN 077-0007_0008\0770007-78A80-18-SteelRepair.sDlts.dgn




USER NAME = nhc	DESIGNED - ELH 09/24	REVISED -
ESCA PROJECT NO. = 1423.04	CHECKED - ARD 10/24	REVISED -
PLOT SCALE = 0.2" / in.	DRAWN - KAH 09/24	REVISED -
PLOT DATE = 2/3/2025	CHECKED - ELH 09/24	REVISED -

**STATE OF ILLINOIS
DEPARTMENT OF TRANSPORTATION**


**STRUCTURAL STEEL REPAIR DETAILS
SN 077-0007 (NB) & SN 077-0008 (SB)**

SHEET 18 OF 39 SHEETS


F.A.I. RTE.	SECTION	COUNTY	TOTAL SHEETS	SHEET NO.
57	D9 BRIDGE REPAIR 25-4	PULASKI	103	81
CONTRACT NO. 78A80				
ILLINOIS FED. AID PROJECT				

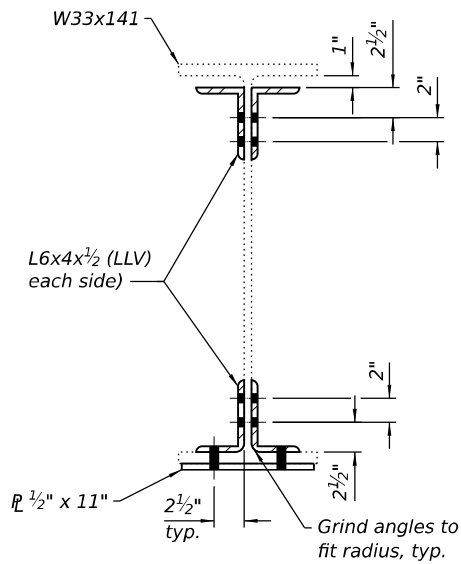

SECTION B-B

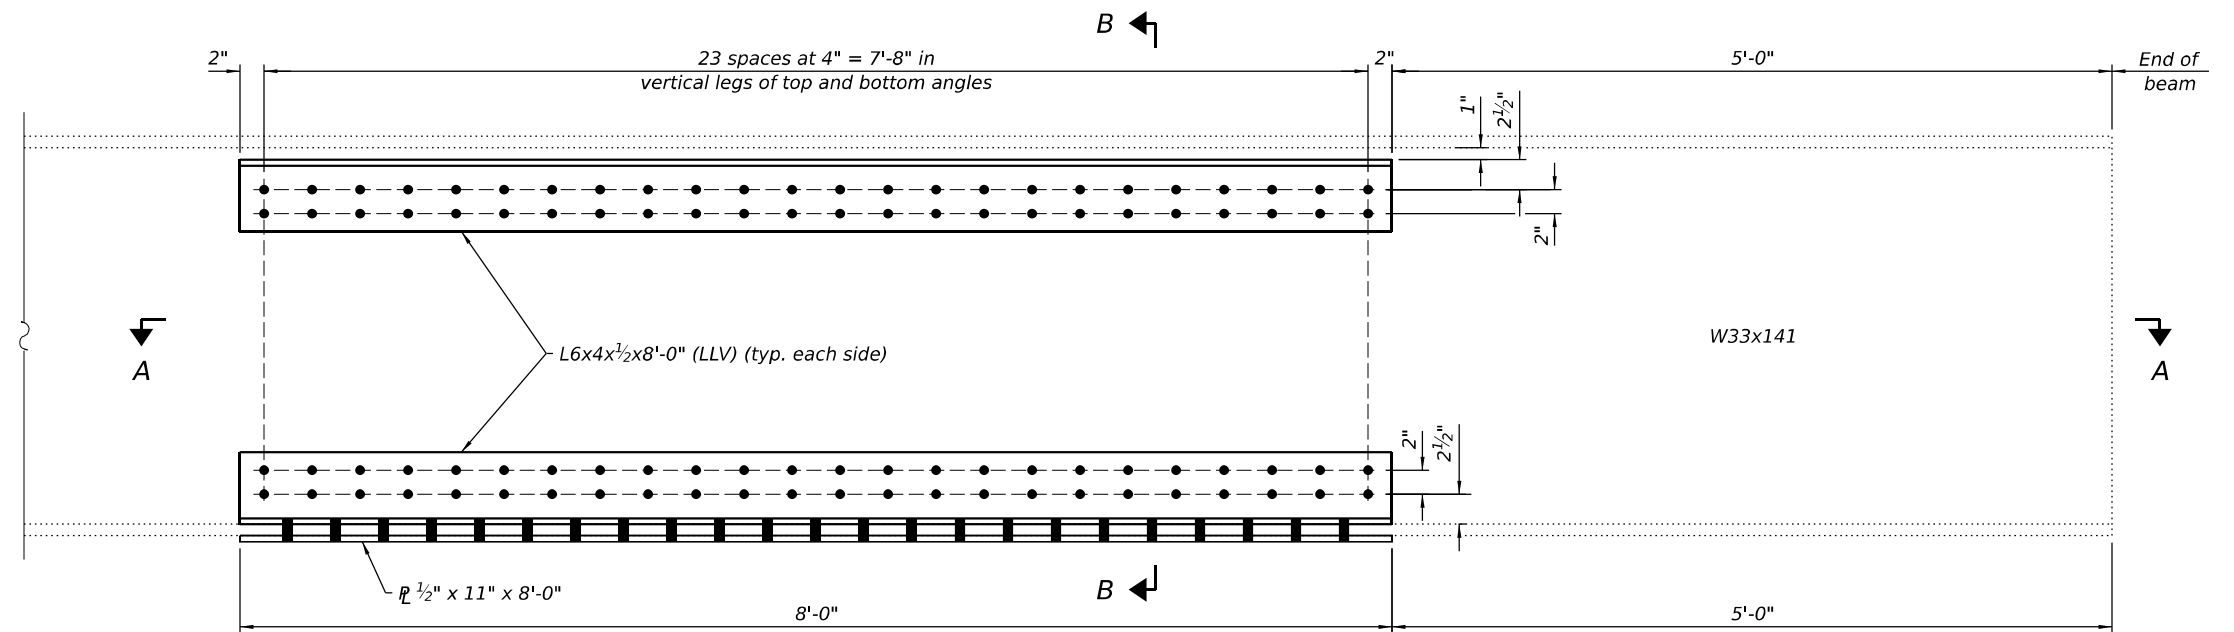

WEST ELEVATION BEAM 11 SN 077-0008

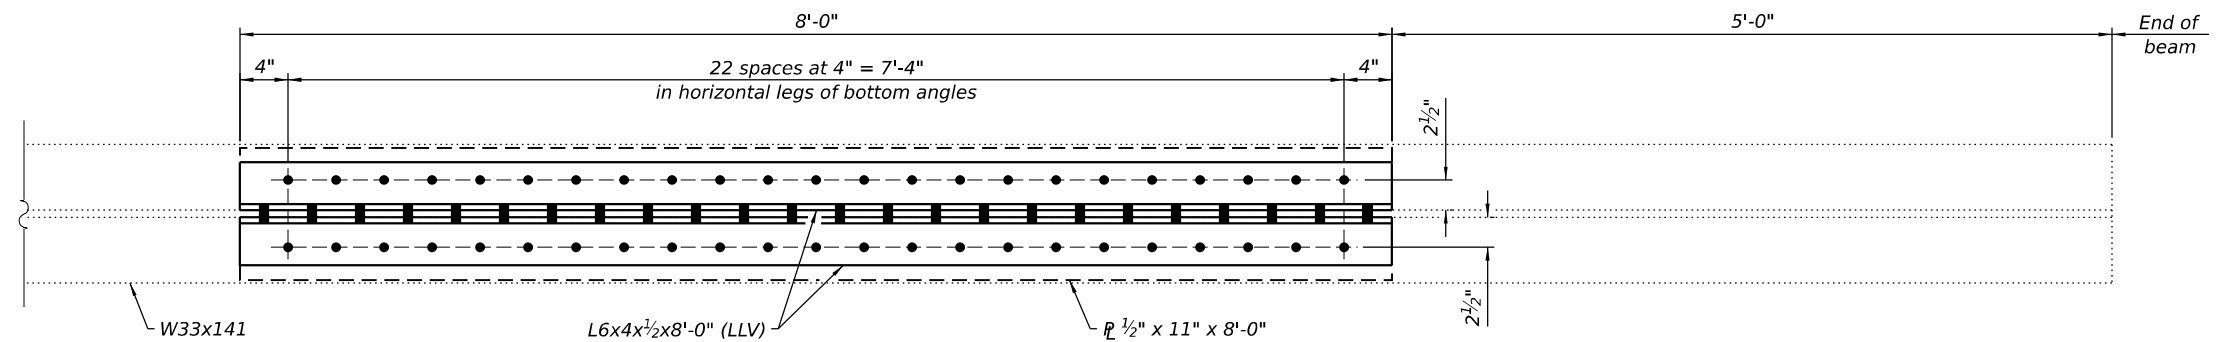

SECTION A-A

BEAM REPAIR 3 DETAILS

(Sheet 3 of 3)

MODEL: Sheet
FILE NAME: Y:\IDOT\1423-04_78A80\CADD\SP SN 077-0007_0008\0770007-78A80-19-SteelRepair\SDIs.dgn



USER NAME = nhc
ESCA PROJECT NO. = 1423.04
PLOT SCALE = 0.2" / in.
PLOT DATE = 2/3/2025

DESIGNED - ELH 09/24
CHECKED - ARD 10/24
DRAWN - KAH 09/24
CHECKED - ELH 09/24

REVISED -
REVISED -
REVISED -
REVISED -


STATE OF ILLINOIS
DEPARTMENT OF TRANSPORTATION

STRUCTURAL STEEL REPAIR DETAILS
SN 077-0007 (NB) & SN 077-0008 (SB)


SHEET 19 OF 39 SHEETS

F.A.I. RTE.	SECTION	COUNTY	TOTAL SHEETS	SHEET NO.
57	D9 BRIDGE REPAIR 25-4	PULASKI	103	82
CONTRACT NO. 78A80				
ILLINOIS FED. AID PROJECT				


MODEL: Sheet
FILE NAME: Y:\IDOT\1423-04_78A80\CADD\SP_SN_077-0007_0008\0770007-78A80-20-5AbutRemoval.dgn

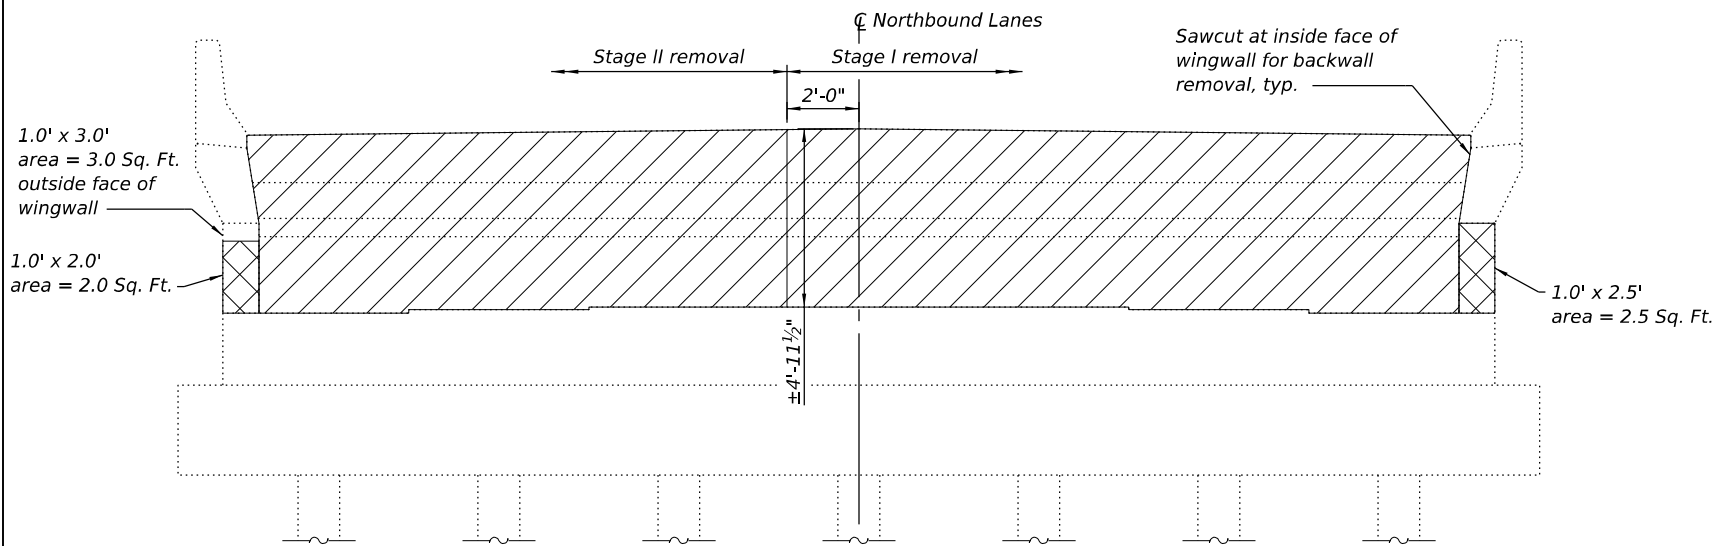

ELEVATION

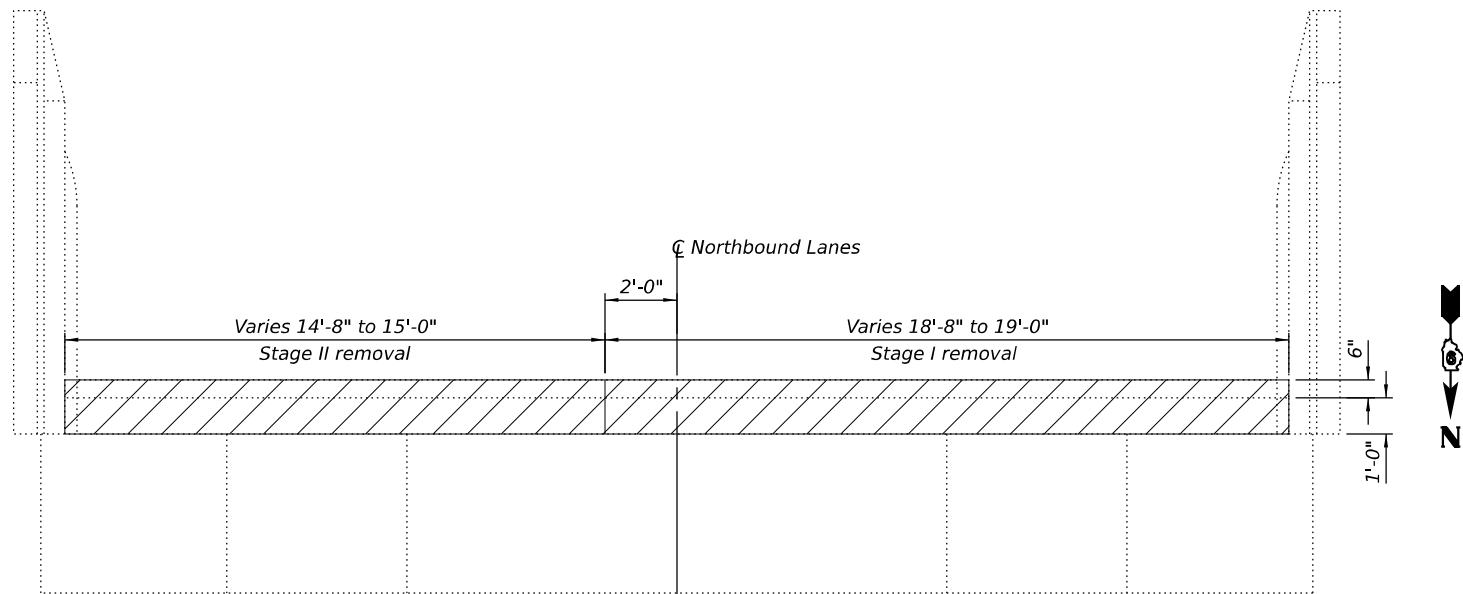

PLAN

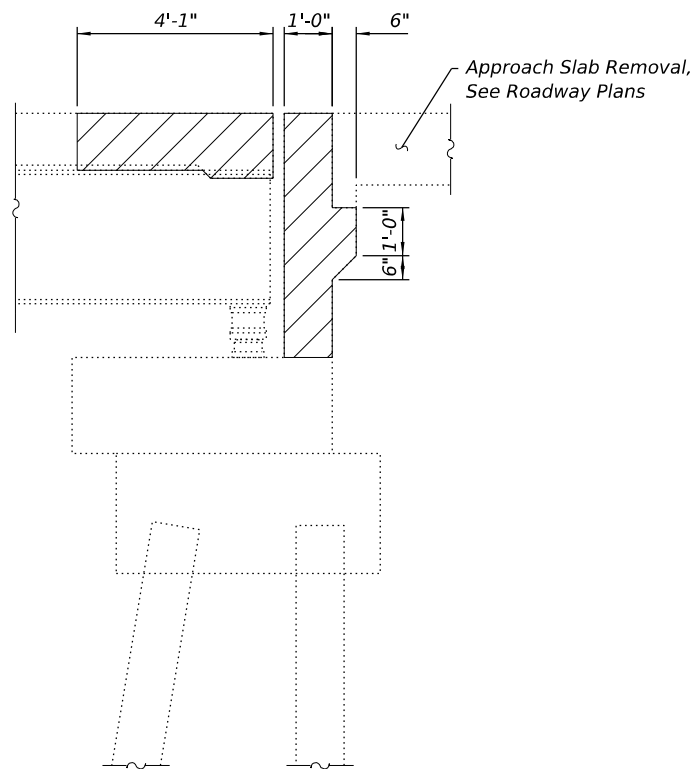

SECTION THRU ABUTMENT

LEGEND

- Concrete Removal
- Structural Repair of Concrete (Depth Equal to or Less than 5 Inches)

(Sheet 1 of 4)

SN 077-0007
SOUTH ABUTMENT BILL OF MATERIAL

Item	Unit	Total
Concrete Removal	Cu. Yd.	14.2
Structural Repair of Concrete (Depth Equal to or Less than 5 Inches)	Sq. Ft.	8



USER NAME = nhc	DESIGNED - ELH 08/24	REVISED -
ESCA PROJECT NO. = 1423.04	CHECKED - ARD 10/24	REVISED -
PLOT SCALE = 0.2" / in.	DRAWN - NHC 10/24	REVISED -
PLOT DATE = 2/3/2025	CHECKED - ELH 10/24	REVISED -



STATE OF ILLINOIS
DEPARTMENT OF TRANSPORTATION

ABUTMENT REMOVAL
SN 077-0007 (NB)

SHEET 20 OF 39 SHEETS

F.A.I. RTE.	SECTION	COUNTY	TOTAL SHEETS	SHEET NO.
57	D9 BRIDGE REPAIR 25-4	PULASKI	103	83
CONTRACT NO. 78A80				
ILLINOIS FED. AID PROJECT				

MODEL: Sheet
FILE NAME: Y:\IDOT\1423-04_78A80\CADD\SP SN 077-0007_0008\0770007-78A80-21-NAbutRemoval.dgn

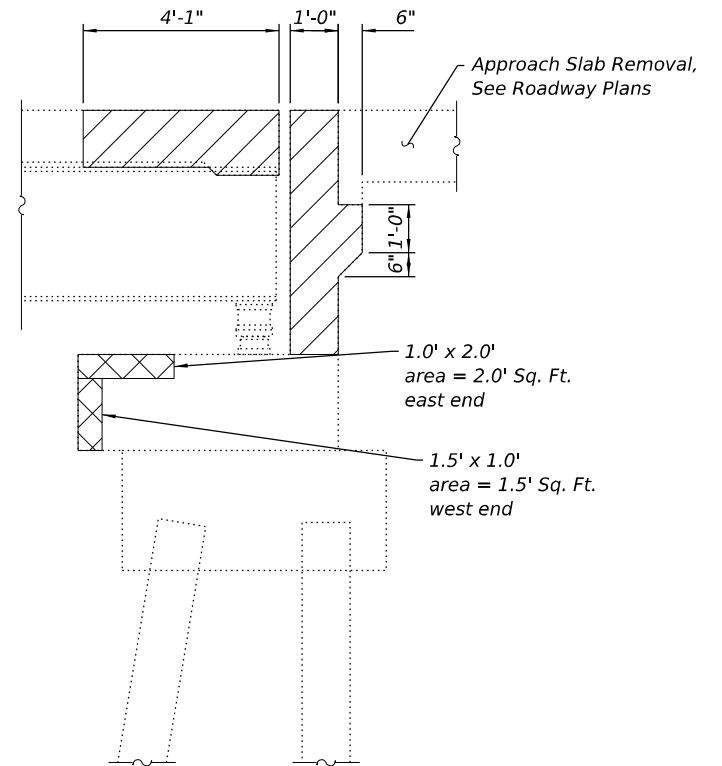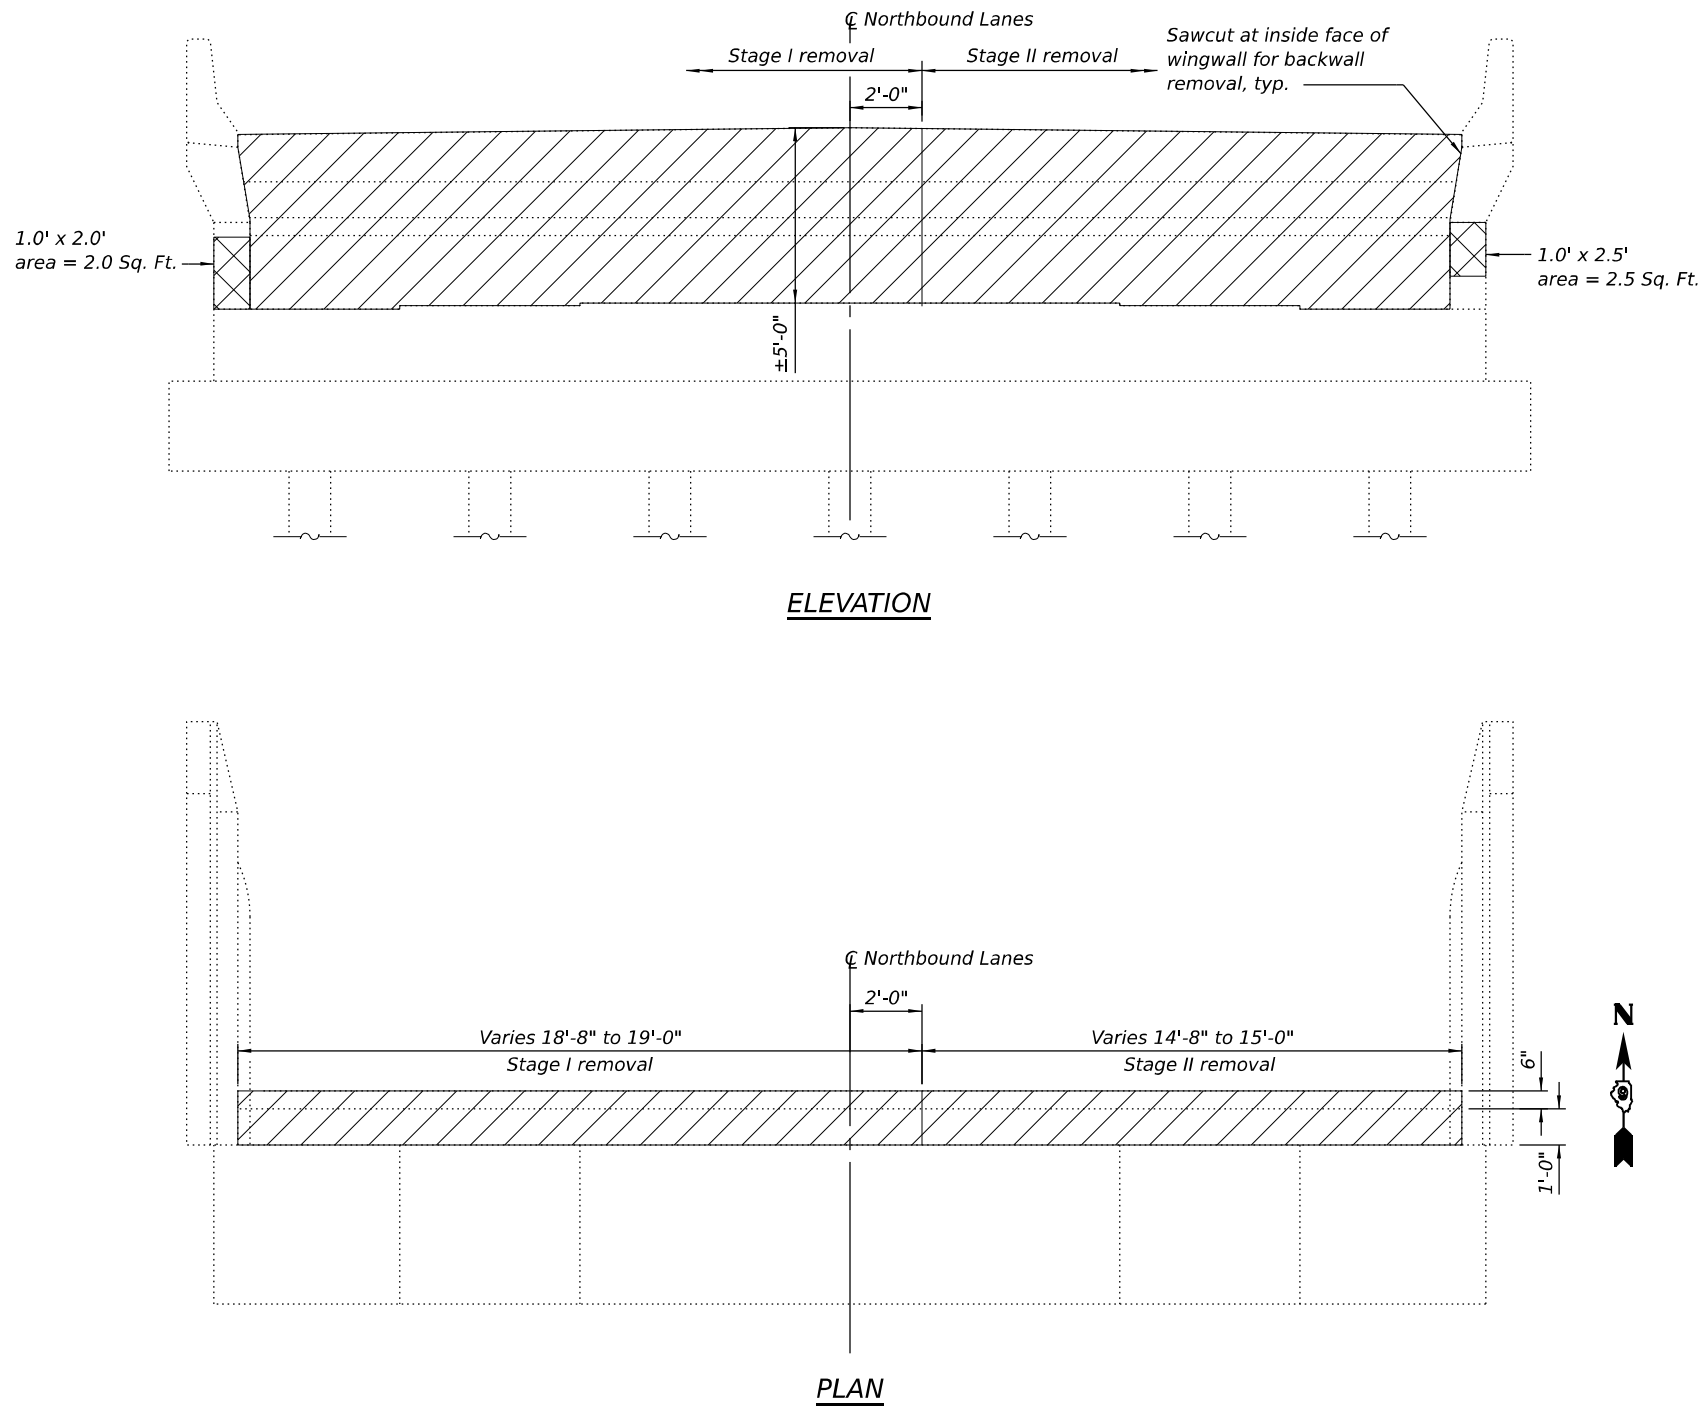

SECTION THRU ABUTMENT

LEGEND

- Concrete Removal
- Structural Repair of Concrete (Depth Equal to or Less than 5 Inches)

SN 077-0007
NORTH ABUTMENT BILL OF MATERIAL

Item	Unit	Total
Concrete Removal	Cu. Yd.	14.2
Structural Repair of Concrete (Depth Equal to or Less than 5 Inches)	Sq. Ft.	8

(Sheet 2 of 4)



USER NAME = nhc	DESIGNED - ELH 08/24	REVISED -
ESCA PROJECT NO. = 1423.04	CHECKED - ARD 10/24	REVISED -
PLOT SCALE = 0.2" / in.	DRAWN - NHC 10/24	REVISED -
PLOT DATE = 2/3/2025	CHECKED - ELH 10/24	REVISED -


STATE OF ILLINOIS
DEPARTMENT OF TRANSPORTATION

ABUTMENT REMOVAL
SN 077-0007 (NB)


SHEET 21 OF 39 SHEETS

F.A.I. RTE.	SECTION	COUNTY	TOTAL SHEETS	SHEET NO.
57	D9 BRIDGE REPAIR 25-4	PULASKI	103	84
CONTRACT NO. 78A80				
ILLINOIS FED. AID PROJECT				


MODEL: Sheet
FILE NAME: Y:\IDOT\1423-04_78A80\CADD\SP_SN_077-0007_0008\0770007-78A80-22-5AbutRemoval.dgn

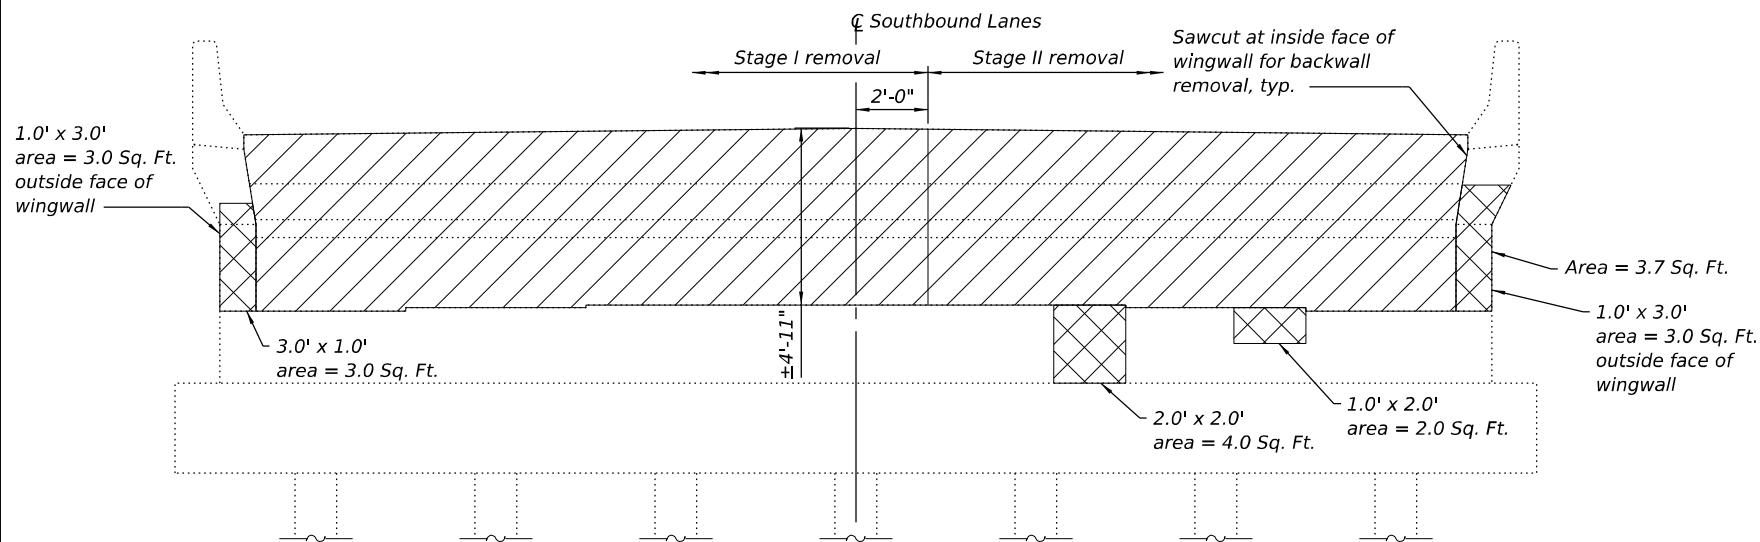

ELEVATION

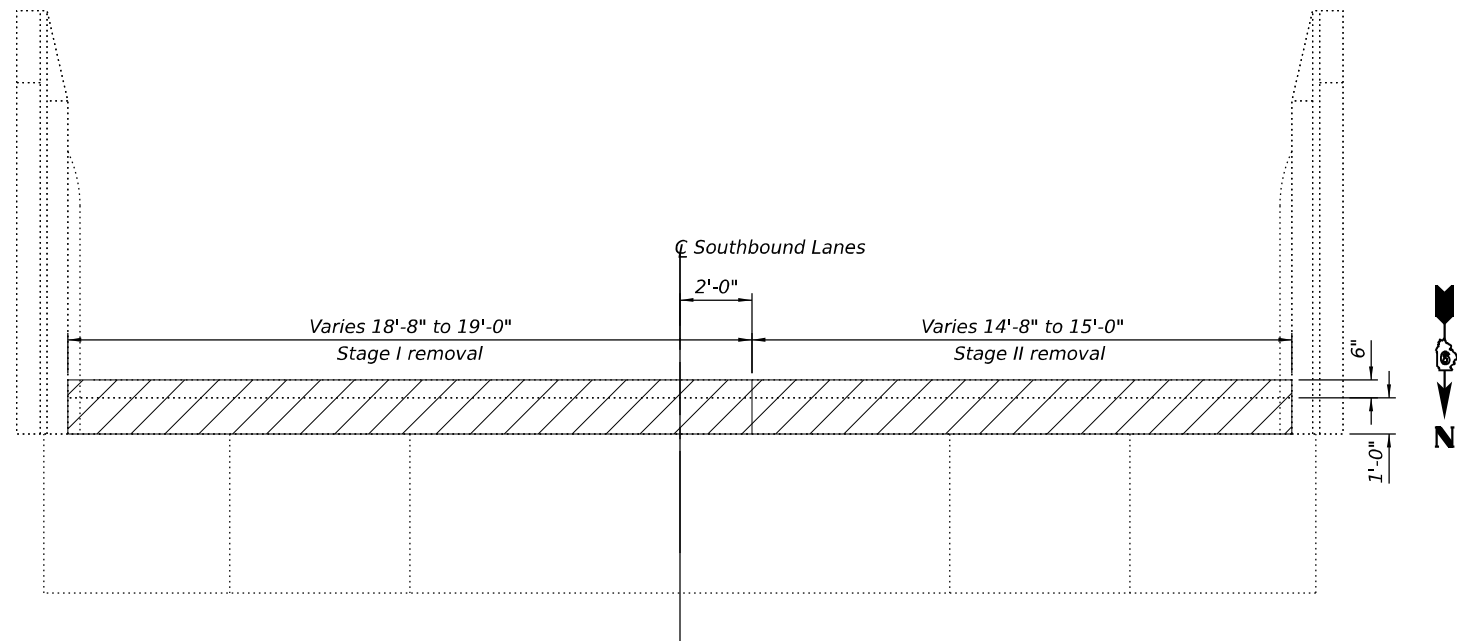

PLAN

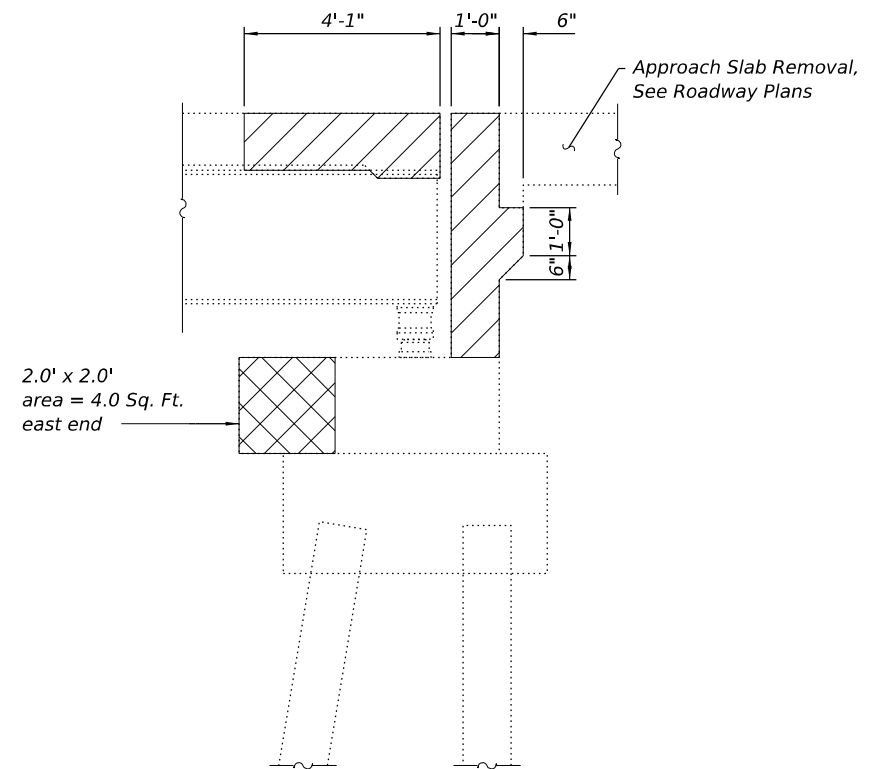

SECTION THRU ABUTMENT

LEGEND

-  Concrete Removal
-  Structural Repair of Concrete
(Depth Equal to or Less than 5 Inches)

(Sheet 3 of 4)

SN 077-0008
SOUTH ABUTMENT BILL OF MATERIAL

Item	Unit	Total
Concrete Removal	Cu. Yd.	14.1
Structural Repair of Concrete (Depth Equal to or Less than 5 Inches)	Sq. Ft.	23



USER NAME = nhc
ESCA PROJECT NO. = 1423.04
PLOT SCALE = 0.2" / in.
PLOT DATE = 2/3/2025

DESIGNED - ELH 08/24
CHECKED - ARD 10/24
DRAWN - NHC 10/24
CHECKED - ELH 10/24


REVISED -
REVISED -
REVISED -
REVISED -

STATE OF ILLINOIS
DEPARTMENT OF TRANSPORTATION


ABUTMENT REMOVAL
SN 077-0008 (SB)

SHEET 22 OF 39 SHEETS


F.A.I. RTE.	SECTION	COUNTY	TOTAL SHEETS	SHEET NO.
57	D9 BRIDGE REPAIR 25-4	PULASKI	103	85
CONTRACT NO. 78A80				
ILLINOIS FED. AID PROJECT				

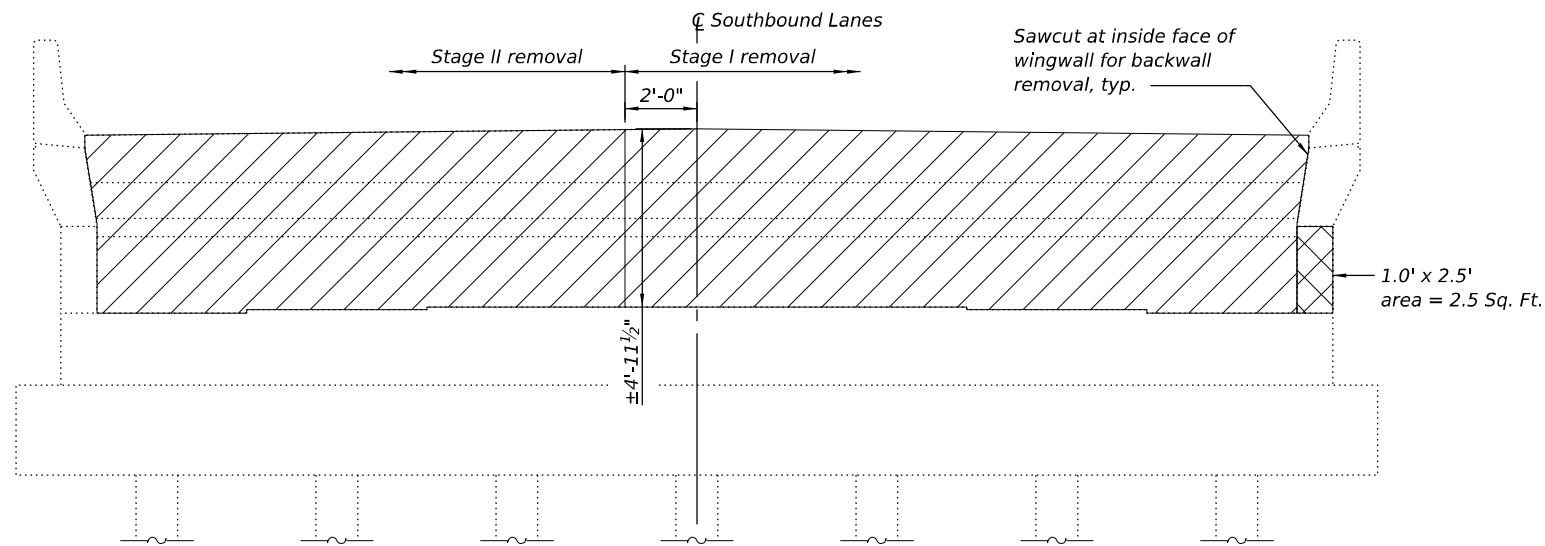

ELEVATION

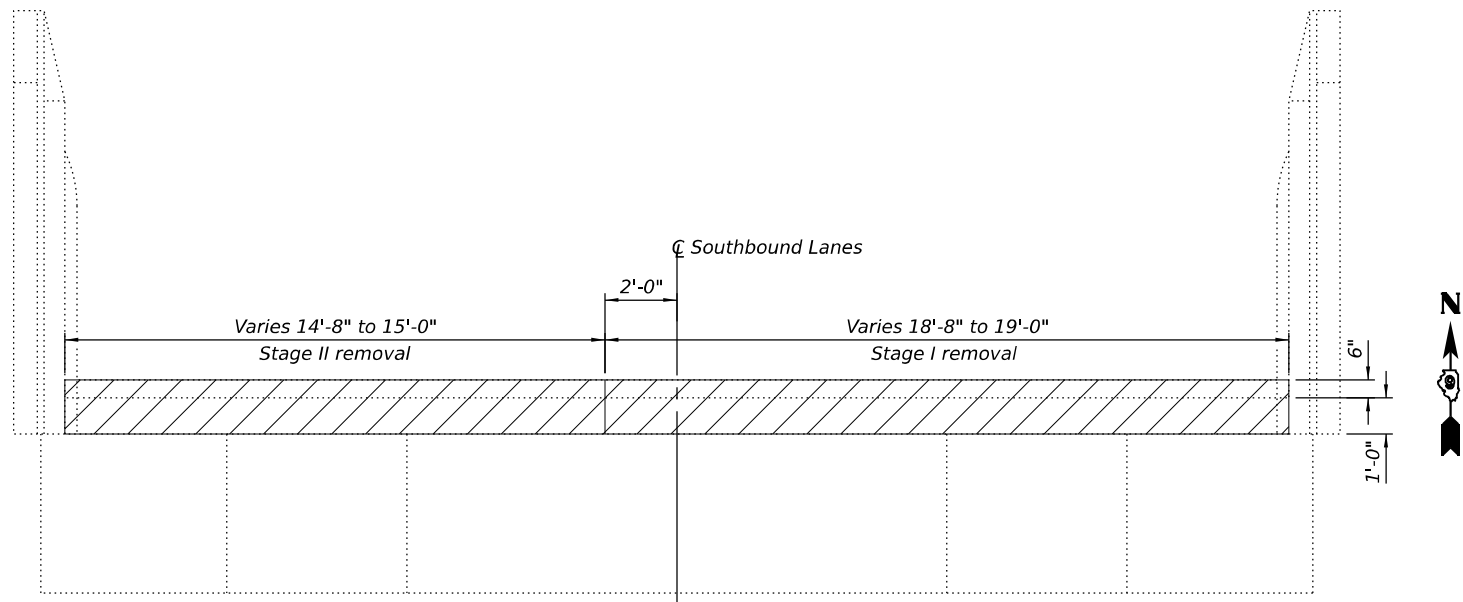

PLAN

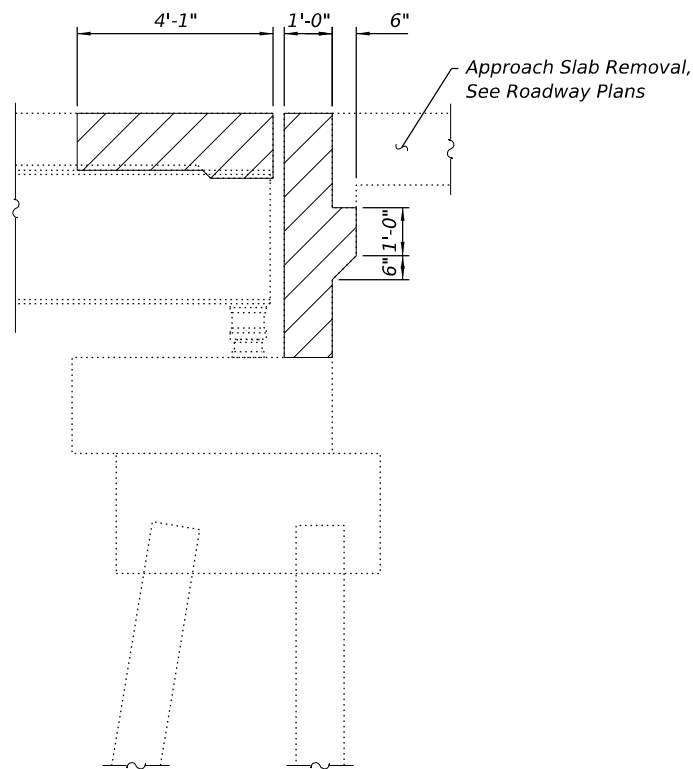

SECTION THRU ABUTMENT

LEGEND

-  Concrete Removal
-  Structural Repair of Concrete
(Depth Equal to or Less than 5 Inches)

(Sheet 4 of 4)

SN 077-0008
NORTH ABUTMENT BILL OF MATERIAL

Item	Unit	Total
Concrete Removal	Cu. Yd.	14.1
Structural Repair of Concrete (Depth Equal to or Less than 5 Inches)	Sq. Ft.	3

STATE OF ILLINOIS
DEPARTMENT OF TRANSPORTATION

ABUTMENT REMOVAL
SN 077-0008 (SB)

SHEET 23 OF 39 SHEETS


F.A.I. RTE.	SECTION	COUNTY	TOTAL SHEETS	SHEET NO.
57	D9 BRIDGE REPAIR 25-4	PULASKI	103	86
CONTRACT NO. 78A80				
ILLINOIS FED. AID PROJECT				

MODEL: Sheet
FILE NAME: Y:\IDOT\1423-04_78A80\CADD\SP_SN_077-0007_0008\0770007-78A80-23-NAbutRemoval.dgn




USER NAME = nhc	DESIGNED - ELH 08/24	REVISED -
ESCA PROJECT NO. = 1423.04	CHECKED - ARD 10/24	REVISED -
PLOT SCALE = 0.2" / in.	DRAWN - NHC 10/24	REVISED -
PLOT DATE = 2/3/2025	CHECKED - ELH 10/24	REVISED -

MODEL: Sheet
FILE NAME: Y:\IDOT\1423-04_78A80\CADD\SP SN 077-0007_0008\0770007-78A80-24-AbutD1isc.dgn

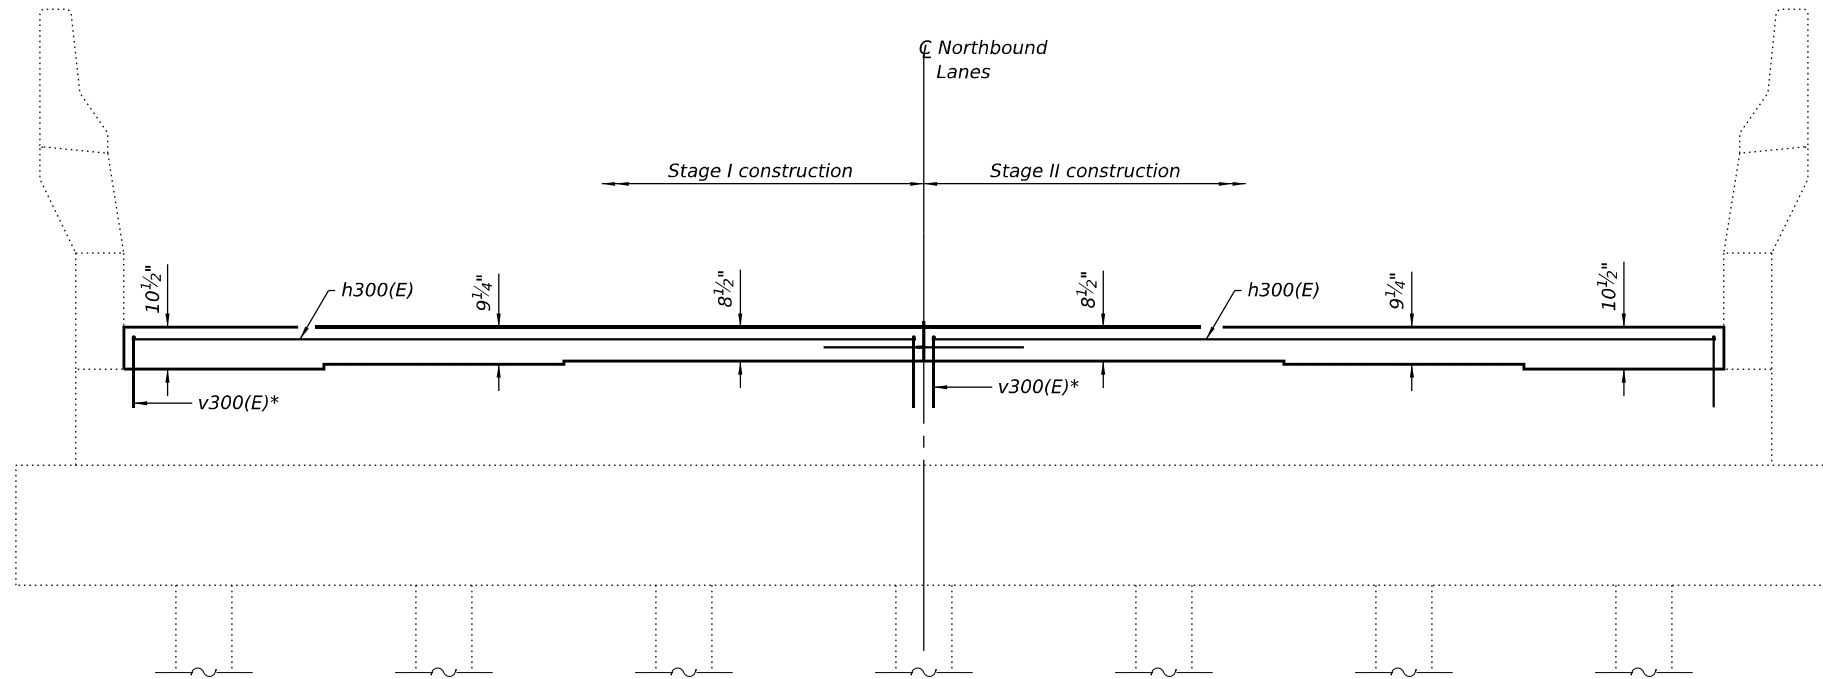



ELEVATION

SN 077-0007 North Abutment shown, other abutments similar

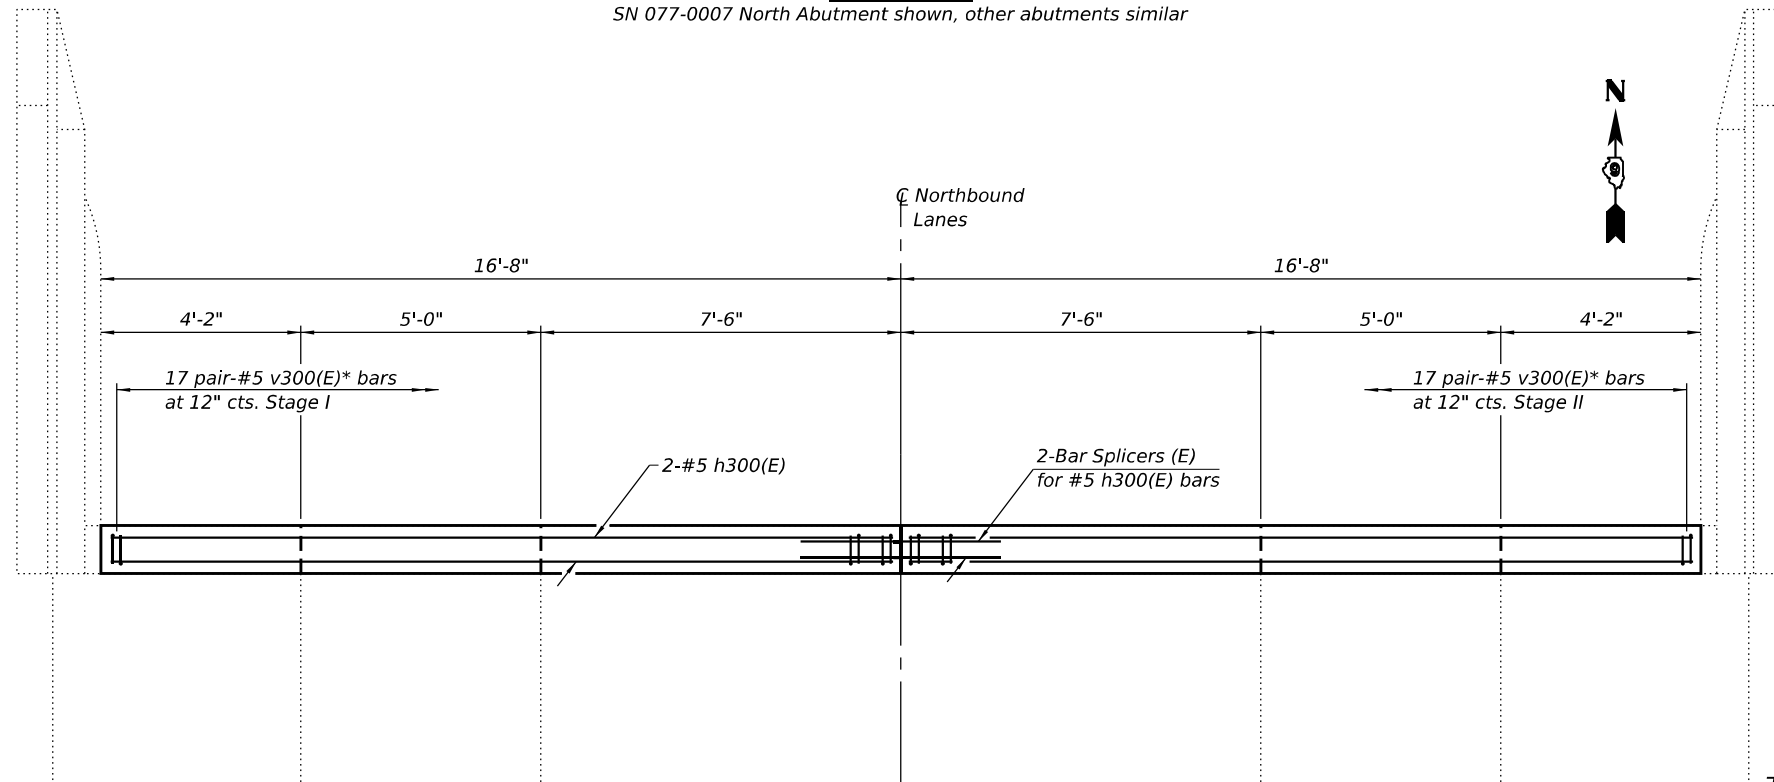

PLAN

SN 077-0007 North Abutment shown, other abutments similar

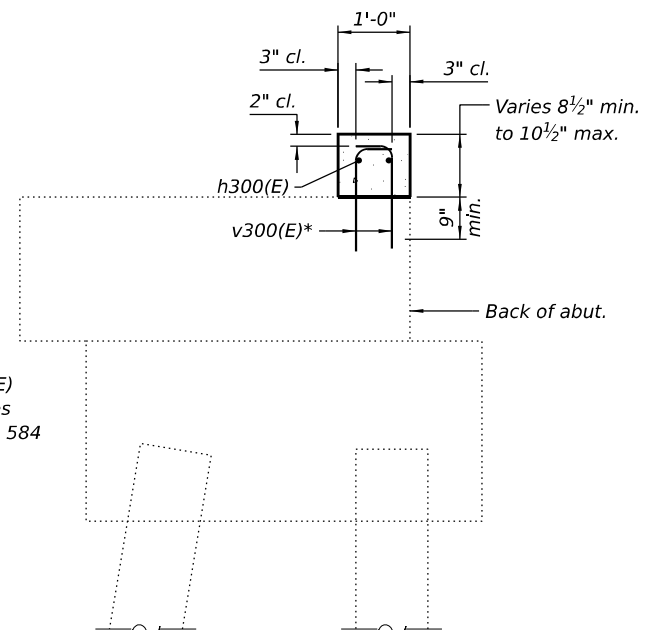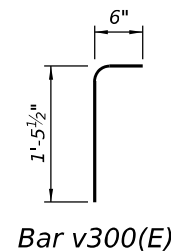

SECTION THRU ABUTMENT

*Epoxy grout v300(E) bars in 9" min. holes according to Article 584 of the Standard Specifications

**SN 077-0007
TWO ABUTMENTS BILL OF MATERIAL**

Bar	No.	Size	Length	Shape
h300(E)	8	#5	16'-4"	
v300(E)	136	#5	2'-0"	
Concrete Structures			Cu. Yd.	2.0
Reinforcement Bars, Epoxy Coated			Pound	420

**SN 077-0008
TWO ABUTMENTS BILL OF MATERIAL**

Bar	No.	Size	Length	Shape
h300(E)	8	#5	16'-4"	
v300(E)	136	#5	2'-0"	
Concrete Structures			Cu. Yd.	2.0
Reinforcement Bars, Epoxy Coated			Pound	420



USER NAME = nhc
ESCA PROJECT NO. = 1423.04
PLOT SCALE = 0.2" / in.
PLOT DATE = 2/3/2025

DESIGNED - ELH 08/24
CHECKED - ARD 10/24
DRAWN - NHC 10/24
CHECKED - ELH 10/24


REVISED -
REVISED -
REVISED -
REVISED -

STATE OF ILLINOIS
DEPARTMENT OF TRANSPORTATION

ABUTMENT DETAILS
SN 077-0007 (NB) & SN 077-0008 (SB)

SHEET 24 OF 39 SHEETS

F.A.I. RTE.	SECTION	COUNTY	TOTAL SHEETS	SHEET NO.
57	D9 BRIDGE REPAIR 25-4	PULASKI	103	87
CONTRACT NO. 78A80				
ILLINOIS FED. AID PROJECT				

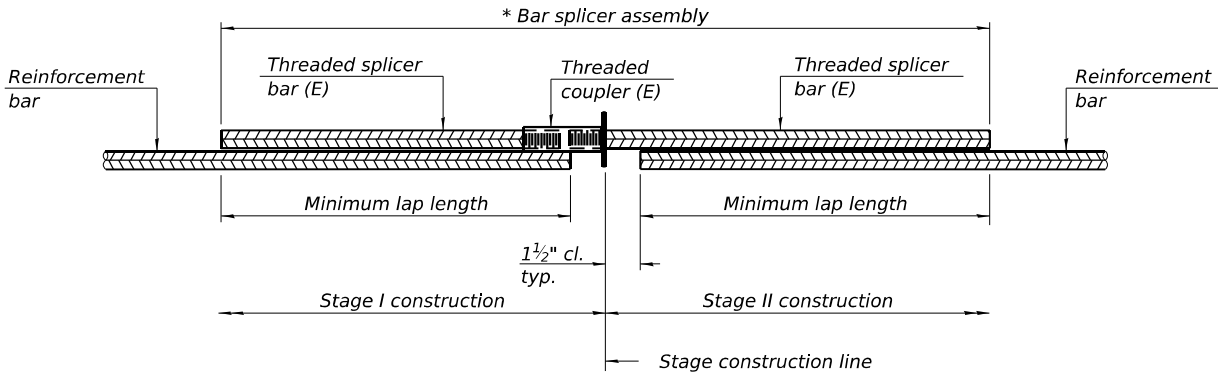


STANDARD BAR SPLICER ASSEMBLY PLAN

Only bar splicer assemblies as presented on the approved QPL list may be used.

Threaded splicer bar length = min. lap length + 1½" + thread length

* Epoxy not required on Bar Splicer Assembly components used in conjunction with black bars.

Location	Bar size	No. assemblies required	Minimum lap length
077-0007 Concrete Wearing Surface	#4	289	2'-5"
077-0008 Concrete Wearing Surface	#4	289	2'-5"
077-0007 North End of Deck	#5	21	3'-4"
077-0007 South End of Deck	#5	21	3'-4"
077-0008 North End of Deck	#5	21	3'-4"
077-0008 South End of Deck	#5	21	3'-4"
077-0007 North Diaphragm	#6	5	4'-0"
077-0007 North Diaphragm	#4	2	2'-5"
077-0007 South Diaphragm	#6	5	4'-0"
077-0007 South Diaphragm	#4	2	2'-5"
077-0008 North Diaphragm	#6	5	4'-0"
077-0008 North Diaphragm	#4	2	2'-5"
077-0008 South Diaphragm	#6	5	4'-0"
077-0008 South Diaphragm	#4	2	2'-5"
077-0007 North Approach Footing	#5	40	3'-0"
077-0007 South Approach Footing	#5	40	3'-0"
077-0008 North Approach Footing	#5	40	3'-0"
077-0008 South Approach Footing	#5	40	3'-0"
077-0007 North Approach Slab	#5	30	3'-4"
077-0007 North Approach Slab	#8	40	4'-9"
077-0007 South Approach Slab	#5	30	3'-4"
077-0007 South Approach Slab	#8	40	4'-9"
077-0008 North Approach Slab	#5	30	3'-4"
077-0008 North Approach Slab	#8	40	4'-9"
077-0008 South Approach Slab	#5	30	3'-4"
077-0008 South Approach Slab	#8	40	4'-9"
077-0007 North Abutment	#5	2	3'-1"
077-0007 South Abutment	#5	2	3'-1"
077-0008 North Abutment	#5	2	3'-1"
077-0008 South Abutment	#5	2	3'-1"

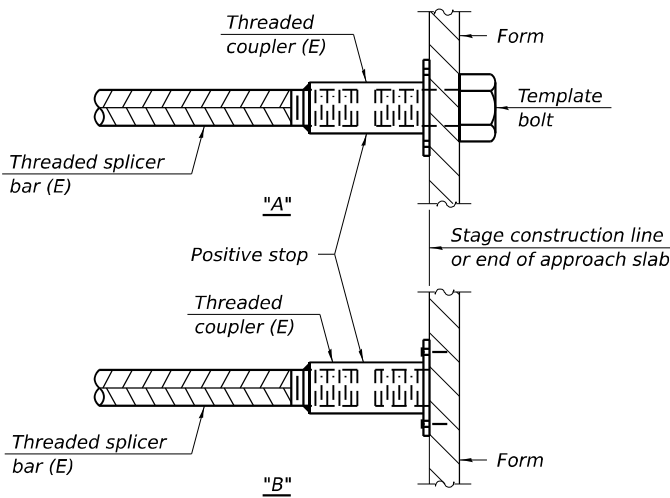


INSTALLATION AND SETTING METHODS

"A" : Set bar splicer assembly by means of a template bolt.

"B" : Set bar splicer assembly by nailing to wood forms or cementing to steel forms.

(E) : Indicates epoxy coating.

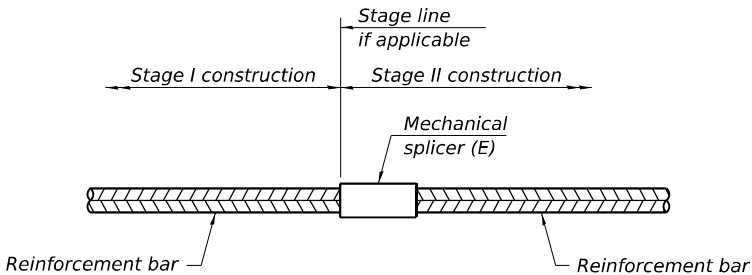

STANDARD MECHANICAL SPLICER

Location	Bar size	No. assemblies required
NA		

Notes:
Splicer bars shall be deformed with threaded ends and have a minimum 60 ksi yield strength.
All reinforcement shall be lapped and tied to the splicer bars.
Bar splicer assemblies shall be epoxy coated according to the requirements for reinforcement bars. See Section 508 of the Standard Specifications.
See approved list of bar splicer assemblies and mechanical splicers for alternatives.

BSD-1

5-15-2023

MODEL: Sheet
FILE NAME: Y:\IDOT\1423-04_78A80\CADD\SP_SN_077-0007_0008\0770007-78A80-25-BarSplicerDfIs.dgn



USER NAME = nhc	DESIGNED - ELH 08/24	REVISED -
ESCA PROJECT NO.= 1423.04	CHECKED - ARD 10/24	REVISED -
PLOT SCALE = 0.2 '"/td> <td>DRAWN - KAH 09/24</td> <td>REVISED -</td>	DRAWN - KAH 09/24	REVISED -
PLOT DATE = 2/3/2025	CHECKED - ELH 09/24	REVISED -

STATE OF ILLINOIS
DEPARTMENT OF TRANSPORTATION

BAR SPLICER ASSEMBLY AND MECHANICAL SPLICER DETAILS
SN 077-0007 (NB) & SN 077-0008 (SB)


SHEET 25 OF 39 SHEETS

F.A.I. RTE.	SECTION	COUNTY	TOTAL SHEETS	SHEET NO.
57	D9 BRIDGE REPAIR 25-4	PULASKI	103	88
		CONTRACT NO. 78A80		
		ILLINOIS	FED. AID PROJECT	

STATE OF ILLINOIS
DEPARTMENT OF TRANSPORTATION

F.A.I. RTE.	SECTION	COUNTY	TOTAL SHEETS	SHEET NO.
57	77-11.2RS-2	PULASKI	73	65
STA.		TO STA.		
FED. AID DIST. NO.		ILLINOIS	FED. AID PROJECT	

SHEET NO. 6
OF 14 SHEETS

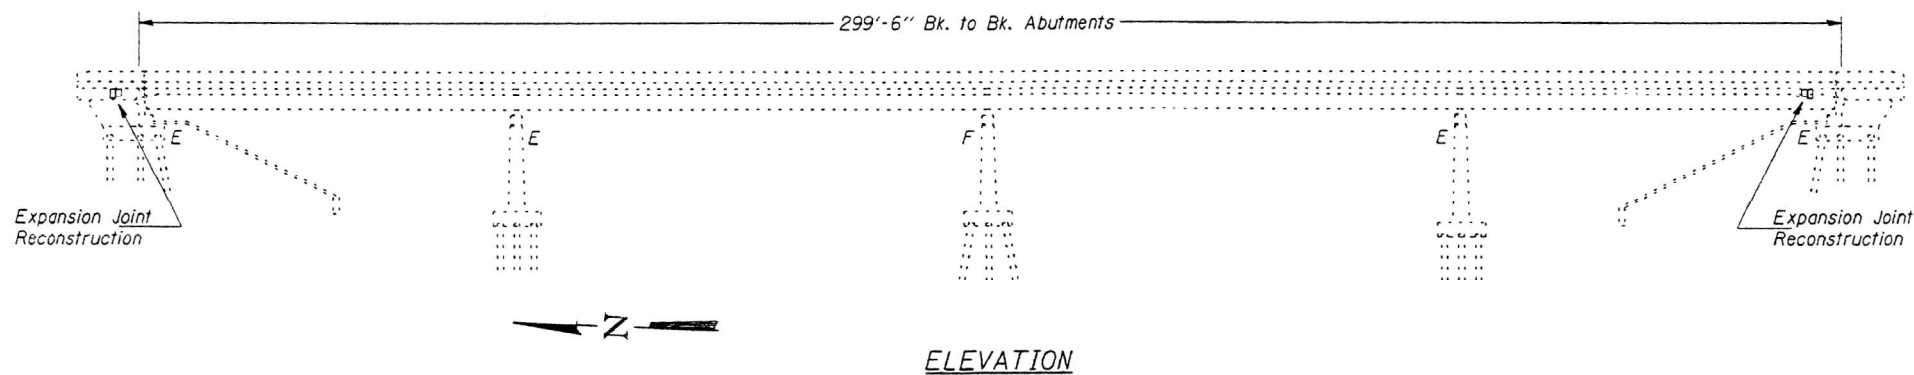

GENERAL NOTES

Plan dimensions and details relative to existing structure have been taken from existing plans and are subject to nominal construction variations. It shall be the Contractor's responsibility to verify such dimensions and details in the field and make necessary approved adjustments prior to construction or ordering of materials. Such variations shall not be cause for additional compensation for a change in the scope of the work, however, the Contractor will be paid for the quantity actually furnished at the unit price bid for the work.

The existing structural steel coating contains lead. The Contractor should take appropriate precautions to deal with the presence of lead on this project.

Protective coat shall be applied to the bridge deck Microsilica Concrete Overlay in accordance with article 503.19 of the Standard Specifications. The seasonal exception shall not apply. The rate of application for each coat on saw cut grooved areas shall be 25 Sq. Yds. per gallon of mixture.

Prior to pouring the new concrete deck, all loose rust, loose mill scale, and other loose potentially detrimental foreign material shall be removed from the surface of the beams or girders in contact with concrete. The cost of this work will be included in the pay item covering removal of the existing concrete. All heavy rust and other tightly adhered potentially detrimental foreign matter shall also be removed from the surfaces of the beams or girders in contact with concrete. Tightly adhered paint may remain unless otherwise noted. This removal shall be accomplished by methods that will not damage the steel. The cost of this work will be paid for according to Article 109.04.

Reinforcement bars shall conform to the requirements of AASHTO M-31, M-42 or M-53 Grade 60.

Joint openings shall be adjusted according to Article 503-10(c) of the Standard Specifications when the deck is poured at an ambient temperature other than 50° F. Traffic control for these structures shall follow Standard 701402.


Shoulder work must be completed before the barrier wall is erected.

The quantity of Formed Concrete Repair (Depth equal to or less than 5") is for the abutment backwalls. Any repairs required that are a result of damage done by the contractor during the removal of the hatchblock area shall be at the expense of the contractor.

* The Contractor will be allowed the option of placing P.C.C. Pavement in lieu of the Bituminous Concrete used in preparing shoulders for staged traffic. There will be no additional compensation if the P.C.C. Pavement is used.

TOTAL BILL OF MATERIAL

ITEM	UNIT	QUANTITY
Bituminous Shoulder Removal	Sq. Yd.	1511
Bituminous Concrete Binder Course, Superpave	Ton	846
Temporary Concrete Barrier	Ft.	980
Relocate Temporary Concrete Barrier	Ft.	980
Bituminous Concrete Removal (Deck)	Sq. Yd.	2258
Bridge Deck Hydroscanning (1/2 inch)	Sq. Yd.	2214
Deck Slab Repair (Full Depth, Type II)	Sq. Yd.	40
Approach Slab Repair (Partial Depth)	Sq. Yd.	6
Concrete Removal	Cu. Yd.	18.3
Reinforcement Bars, Epoxy Coated	Lb	2640
Bar Splicers	Each	48
Concrete Superstructure	Cu. Yd.	20.6
Polymer Concrete	Cu. Ft.	10
Silicone Joint Sealer, 1/2"	Ft.	144
Formed Concrete Repair (Depth ≤ 5")	Sq. Ft.	21
Bridge Deck Microsilica Concrete Overlay	Sq. Yd.	2214
Bridge Deck Grooving	Sq. Yd.	2114
Protective Coat	Sq. Yd.	2246

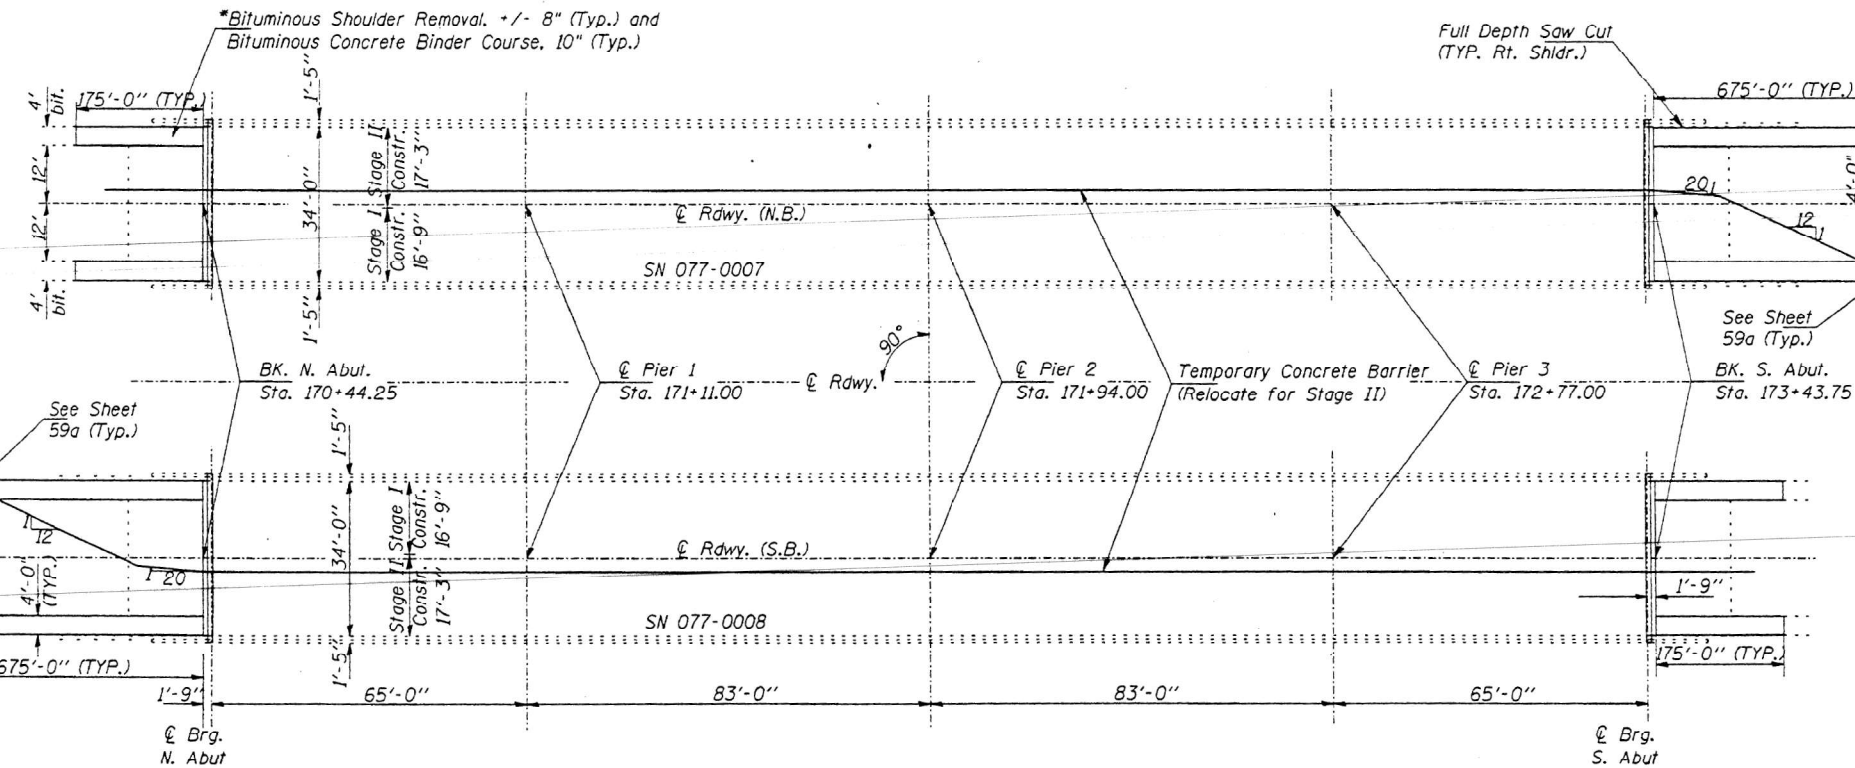

Sequence of Construction

1. Shoulder Reconstruction
2. Remove Stage I Areas
3. Perform Stage I Deck Repairs, Reconstruct Expansion Joints and Install Overlay
4. Remove Stage II Areas
5. Perform Stage II Deck Repairs, Reconstruct Expansion Joints and Install Overlay

Design Stresses
(New Construction)

$f'_c = 3,500$ psi (concrete)
 $f_y = 60,000$ psi (reinforcement)

Scope of Work

Replace shoulder with bituminous concrete binder course
Remove existing Bituminous Surface
Scarify existing deck surface
Deck Patching
Reconstruct expansion joints at all abutments and at Piers 1 & 4 with silicone sealer and Polymer Concrete Nosings.
Microsilica Concrete Overlay

GENERAL PLAN
F.A.I. ROUTE 57 OVER CACHE
RIVER OVERFLOW
PULASKI COUNTY STA. 171+94
S.N. 077-0007 (N.B.)
S.N. 077-0008 (S.B.)

DESIGNED	T. Wayne Halstead
CHECKED	MAS
DRAWN	T. Wayne Halstead
CHECKED	TWH MAS



USER NAME = nhc
ESCA PROJECT NO. = 1423.04
PLOT SCALE = 0.2" = 1' / in.
PLOT DATE = 2/3/2025

DESIGNED	-	ELH	09/24	REVISED	-
CHECKED	-	ARD	10/24	REVISED	-
DRAWN	-	IRC	09/24	REVISED	-
CHECKED	-	ELH	09/24	REVISED	-

STATE OF ILLINOIS
DEPARTMENT OF TRANSPORTATION

EXISTING BRIDGE PLANS - FOR INFORMATION ONLY
SN 077-0007 (NB) & SN 077-0008 (SB)

SHEET 26 OF 39 SHEETS

F.A.I. RTE.	SECTION	COUNTY	TOTAL SHEETS	SHEET NO.
57	D9 BRIDGE REPAIR 25-4	PULASKI	103	89
CONTRACT NO. 78A80				
ILLINOIS FED. AID PROJECT				


MODEL: Sheet
FILE NAME: Y:\DOT\1423-04_78A80\CADD\SP SN 077-0007_0008\0770007-78A80-26-ExistingBridgePlans.dgn
2/3/2025 11:22:16 AM

STATE OF ILLINOIS
DEPARTMENT OF TRANSPORTATION

F.A.I. RTE.	SECTION	COUNTY	TOTAL SHEETS	SHEET NO.
ST 77-112MS-2	PULASKI	73	68	
STA.	TO STA.			
FED. AID DIST. NO.	ILLINOIS	FED. AID PROJECT		

SHEET NO. 9
OF 14 SHEETS

Note: Cost of removing existing steel plates and silicone joint sealer included with concrete removal.

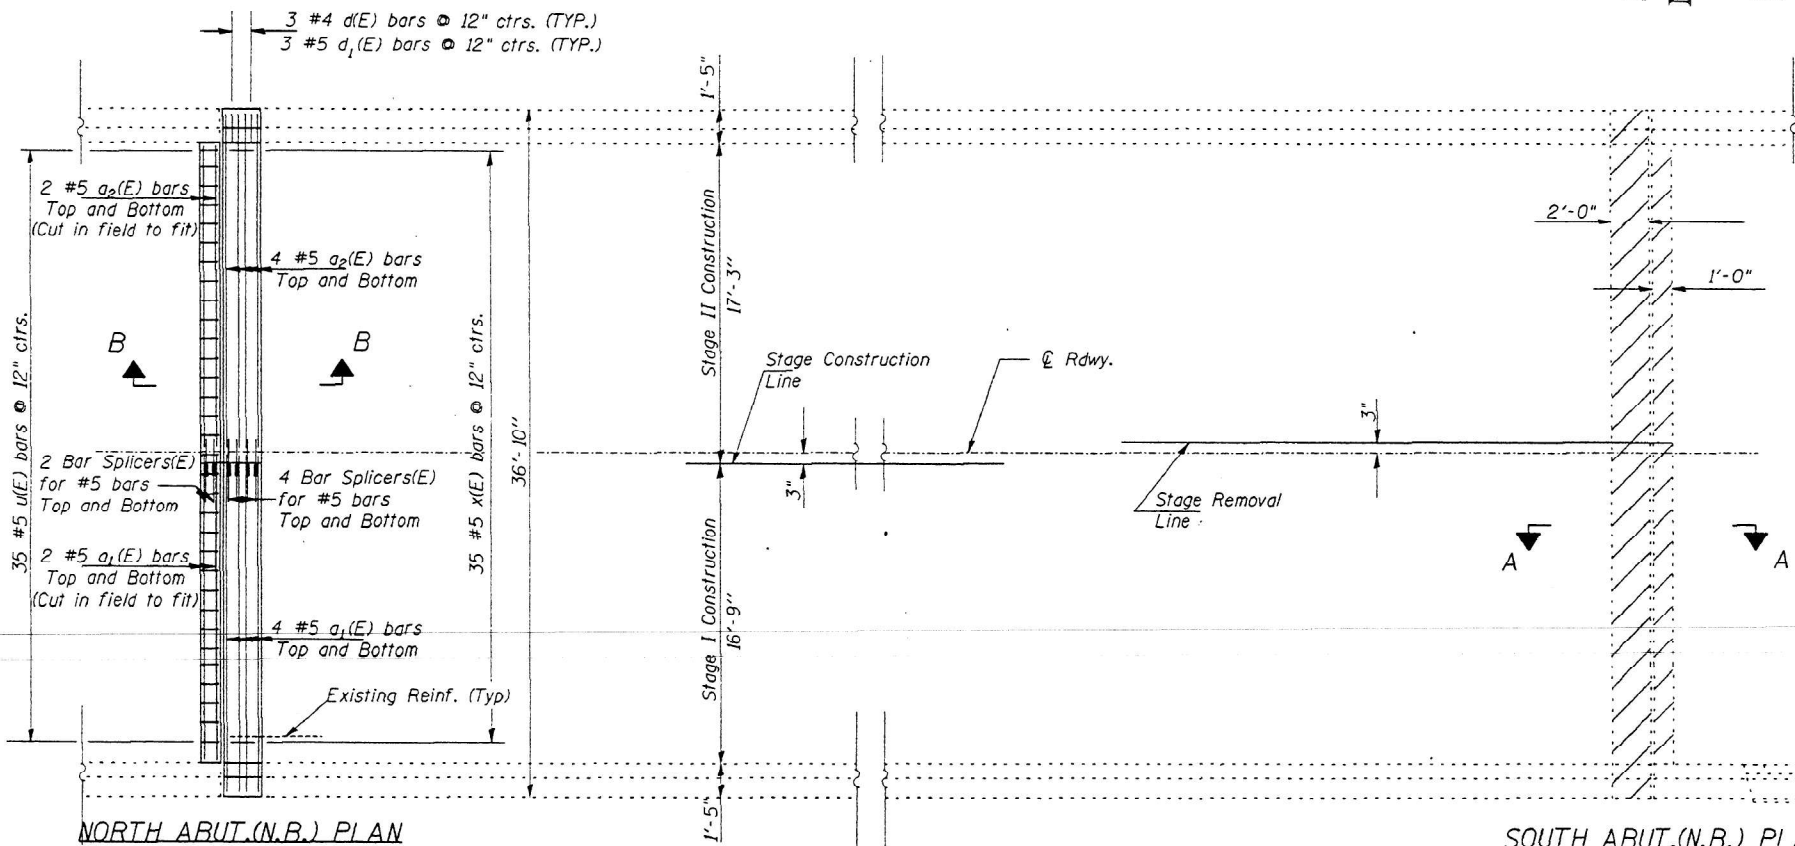


NORTH ABUT.(N.B.) PLAN
SHOWING CONCRETE PLACEMENT


South Abut. similar by 180° rotation
typ. for each structure

SOUTH ABUT.(N.B.) PLAN
SHOWING CONCRETE REMOVAL


North Abut. similar by 180° rotation
typ. for each structure

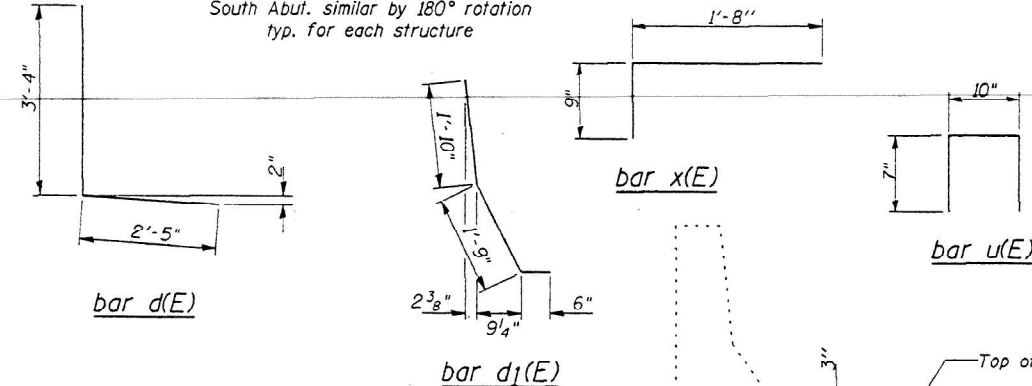

TYPICAL END OF SEAL TREATMENT

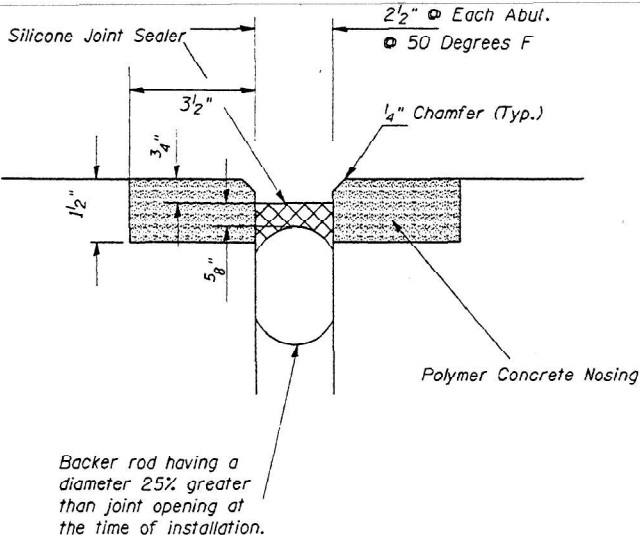


DETAIL "A"
SILICONE JOINT SEALER

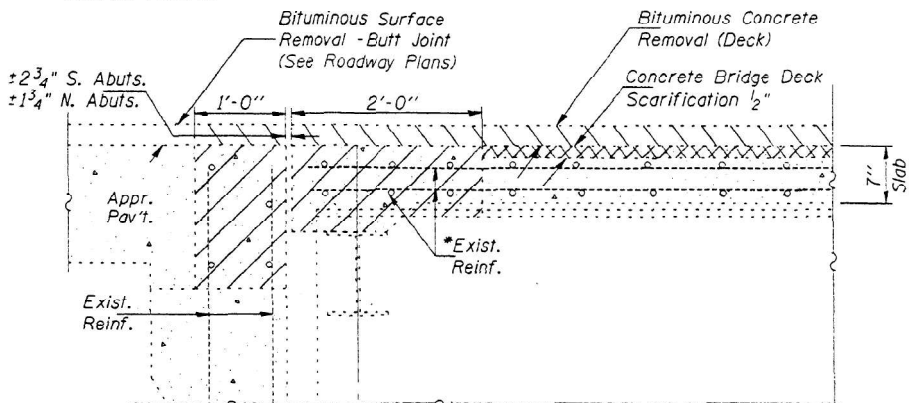

SECTION A-A

Dimensions measured @ Right Angles

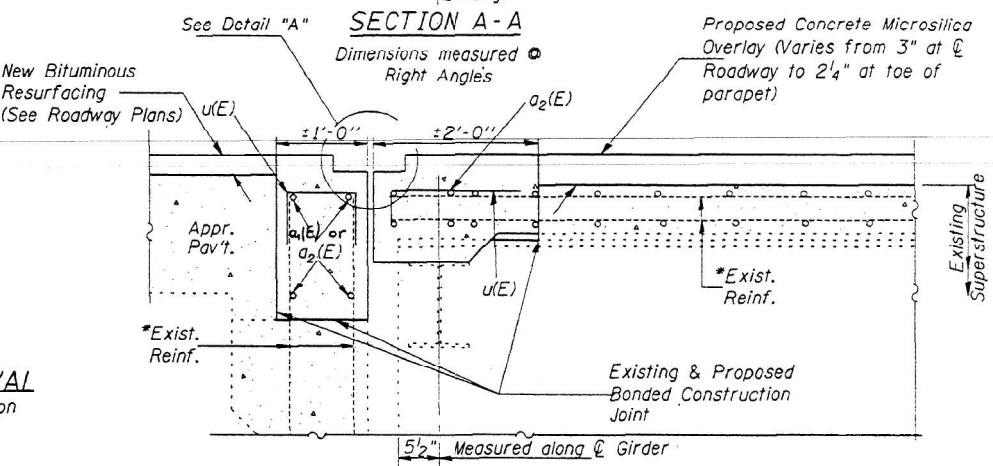

SECTION B-B

Dimensions measured @ Right Angles

BILL OF MATERIAL

Bar No.	Size	Length	Shape
a1(E)	48	#5	17'-9"
a2(E)	48	#5	18'-3"
d(E)	24	#4	5'-9"
d1(E)	24	#5	4'-1"
u(E)	140	#5	2'-0"
x(E)	140	#5	2'-5"
Concrete Removal		Cu. Yd.	18.3
Concrete Superstructure		Cu. Yd.	20.6
Reinforcement Bars, Epoxy Coated		Pound	2640

Reinforcement bars designated (E) shall be epoxy coated.

JOINT RECONSTRUCTION
DETAILS
SN 077-0007 (N.B.)
SN 077-0008 (S.B.)
PULASKI COUNTY

DESIGNED	T. Wayne Holstead
CHECKED	MAS
DRAWN	T. Wayne Holstead
CHECKED	TWH MAS



USER NAME = nhc	DESIGNED - ELH	09/24	REVISED -
ESCA PROJECT NO. = 1423.04	CHECKED - ARD	10/24	REVISED -
PLOT SCALE = 0.2" = 1' / in.	DRAWN - IRC	09/24	REVISED -
PLOT DATE = 2/3/2025	CHECKED - ELH	09/24	REVISED -

STATE OF ILLINOIS
DEPARTMENT OF TRANSPORTATION

EXISTING BRIDGE PLANS - FOR INFORMATION ONLY
SN 077-0007 (NB) & SN 077-0008 (SB)

SHEET 27 OF 39 SHEETS

F.A.I. RTE.	SECTION	COUNTY	TOTAL SHEETS	SHEET NO.
57	D9 BRIDGE REPAIR 25-4	PULASKI	103	90
				CONTRACT NO. 78A80
		ILLINOIS	FED. AID PROJECT	

MODEL: Sheet
FILE NAME: Y:\DOT\1423-04_78A80\CADD\SP SN 077-0007_0008\0770007-78A80-27-ExistingBridgePlans.dgn
2/3/2025 11:22:20 AM

No Salvage

STATE OF ILLINOIS
DEPARTMENT OF TRANSPORTATION

ROUTE NO.	SECTION	COUNTY	TOTAL SHEETS	SHEET NO.
F.A.J. 57	*	PULASKI	24	10
FED. ROAD DIST. NO. 1		ILL. ROAD DIST. NO. 1		

SHEET NO. 10
8 SHEETS

* 77 (1B, 1B-1, 1B-2) I-1

GENERAL NOTES

Fasteners shall be high strength bolts. Bolts $\frac{3}{4}$ " ϕ , open holes $\frac{7}{8}$ " ϕ .
unless otherwise noted.


The Inorganic Zinc-Silicate / Acrylic / Acrylic Paint System shall be used for shop and field painting of new structural steel except where otherwise noted. The color of the acrylic finish coat shall be Interstate Green, Munsell No. 7.5 G 4/8. See the Special Provisions.

Reinforcement bars shall conform to the requirements of AASHTO M-31, M-42 or M-53 Grade 60.

Plan dimensions and details relative to existing structure have been taken from existing plans and are subject to nominal construction variations. It shall be the Contractor's responsibility to verify such dimensions and details in the field and make necessary approved adjustments prior to construction or ordering of materials. Such variations shall not be cause for additional compensation for a change in the scope of the work, however, the Contractor will be paid for the quantity actually furnished at the unit price bid for the work.

Two 1/8" adjusting shims, of the dimensions of the bottom bearing plate, shall be provided for each bearing in addition to all other plates or shims. For Type I Elastomeric Bearings, shims of the dimensions of the top plate shall be provided and placed as detailed.

It shall be the Contractor's responsibility to match the final top of deck elevations, after bearing replacement, with the existing top of deck elevations.

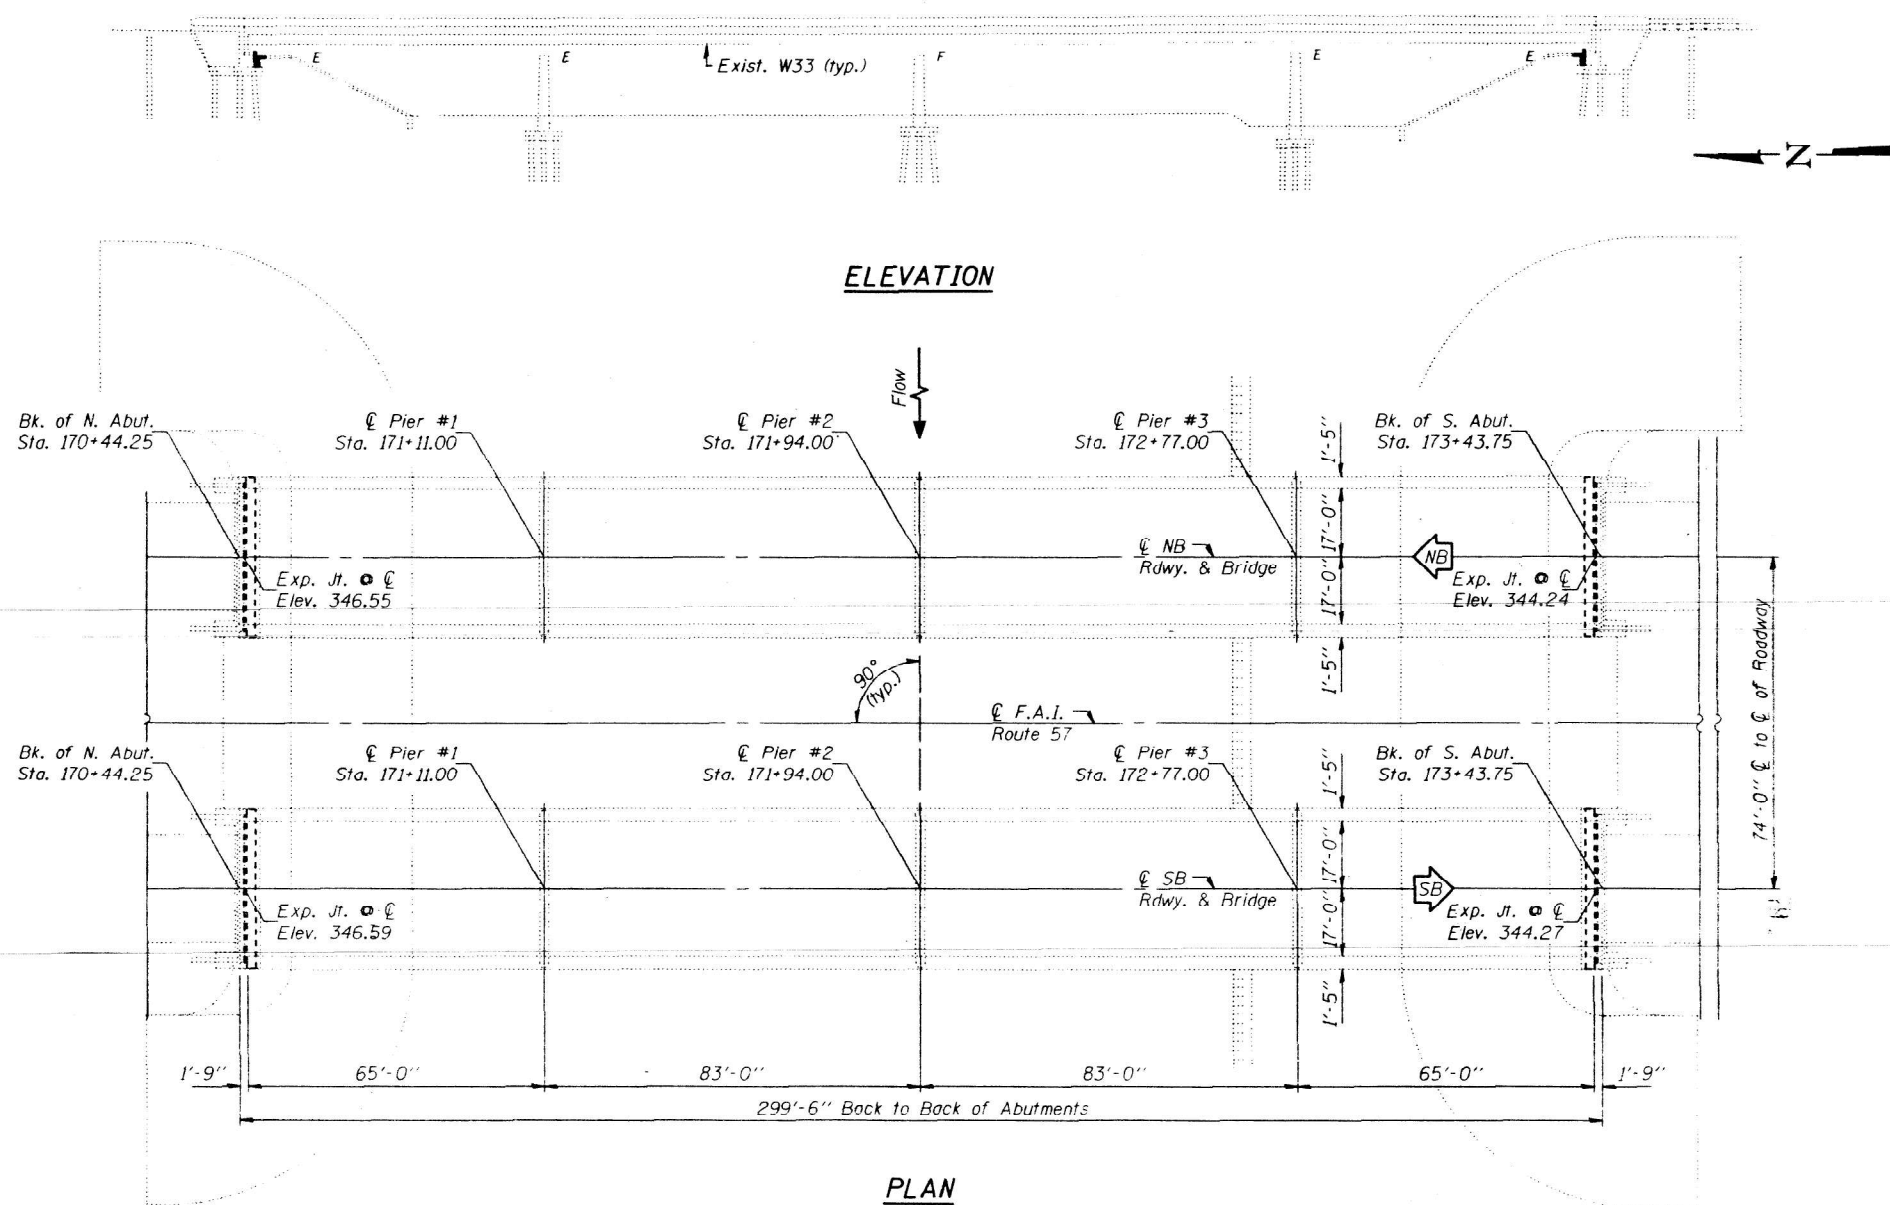

~~TOTAL BILL OF MATERIAL~~

ITEM	UNIT	SUPER	SUB	TOTAL
Elastomeric Bearing Assembly, Type I	Each	28		28
Elastomeric Bearing Assembly, Type II	Each	28		28
Structural Steel	Lbs.	15570		15570
Concrete Structures	Cu. Yd.		5.5	5.5
Reinforcement Bars, Epoxy Coated	Lbs.		1730	1730
Jack and Remove Existing Bearings	Each	70		70
Slopedwall Removal	Sq. Yd.		44	44
Slopedwall (6")	Sq. Yd.		28	28

LOADING HS20-44 & ALTERNATE

DESIGN SPECIFICATIONS

1992 AASHTO
1983 Seismic Retrofitting Guidelines for Highway
Bridges (FHWA/RD-83/007)


DESIGN STRESSES

NEW CONSTRUCTION

$f'_c = 3,500$ psi
 $f_y = 60,000$ psi (reinforcement)
 $f_y = 36,000$ psi (struct.) (M-270 Grade 36)

EXISTING STRUCTURE

$f_c = 1,400 \text{ psi}$
 $f_s = 20,000 \text{ psi (reinforcement)}$
 $f_s = 18,000 \text{ psi (structural)}$
 $v_c = 75 \text{ psi (footing)}$

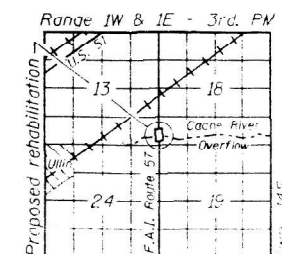

LOCATION SKETCH

GENERAL PLAN
F.A.I. ROUTE 57 OVER
CACHE RIVER OVERFLOW
F.A.I. ROUTE 57 - SEC. (77-1B-1)I-1
PULASKI COUNTY
STATION 171+94.00
S.N. 077-0007 (N.B.)
S.N. 077-0008 (S.B.)

DESIGNED	<i>Leto. Sanford</i>
CHECKED	<i>Anthony Lino</i>
DRAWN	<i>R. Doty</i>
CHECKED	<i>SDS ASU</i>

May 16 1994
EXAMINED *Greg J. Kaspar*
ENGINEER OF BRIDGE DESIGN
PASSED *Ralph E. Anderson*
ENGINEER OF BRIDGES AND STRUCTURES



STATE OF ILLINOIS
DEPARTMENT OF TRANSPORTATION

EXISTING BRIDGE PLANS - FOR INFORMATION ONLY
SN 077-0007 (NB) & SN 077-0008 (SB)

SHEET 28 OF 39 SHEETS

F.A.I. RTE.	SECTION	COUNTY	TOTAL SHEETS	SHEET NO.
57	D9 BRIDGE REPAIR 25-4	PULASKI	103	91
		CONTRACT NO. 78A80		
ILLINOIS		FED. AID PROJECT		

ILLINOIS	FED. AID PROJECT
----------	------------------

MODEL: Sheet
FILE NAME: Y:\DOT\1423-04_78A80\CADD\SP SN 077-0007_0008\0770007-78A80-29-ExistingBridgePlans.dgn
2/3/2025 11:22:28 AM


DESIGNED	<i>Juste e. jared</i>
CHECKED	<i>Juste e. jared</i>
DRAWN	R. Doty
CHECKED	SDS A.Y.V.

May 16 1994
EXAMINED *Raj D. Kasper*
PASSED *Ralph E. Anderson*
ENGINEER OF BRIDGES AND STRUCTURES


Notes: For anchor bolt installation details see sheet #8 of 8.
See sheet #4 of 8 for Jack and Remove Existing Bearing Procedure.

* Shim $1\frac{1}{4}'' \times 8'' \times 1'-11\frac{1}{2}''$ (Beams #4 & #11 only)


TOP BEARING ASSEMBLY

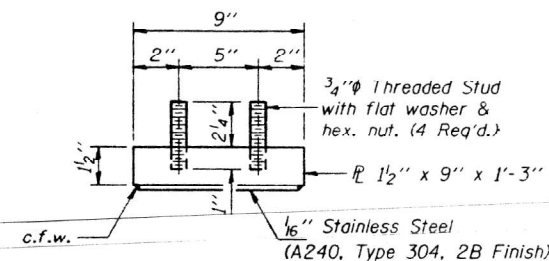

PLAN-TFE SURFACE

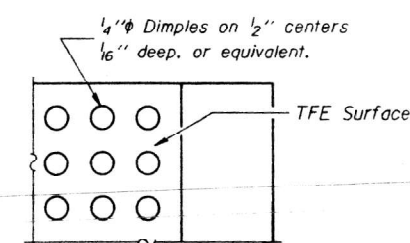


SECTION THRU TFE

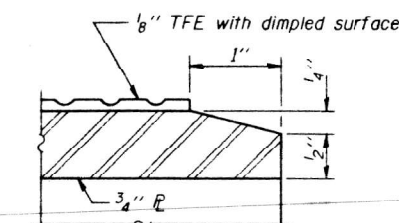

Note: The $\frac{1}{8}''$ TFE sheet shall be bonded directly to the top steel plate with a two-component, medium viscosity epoxy resin, conforming to the requirements of the Federal Specification MMM-A-134, Type I. The bond agent shall be applied on the full area of the contact surfaces.


Bonding of $\frac{1}{8}''$ TFE sheet during vulcanizing process will be permitted provided the process and method of adjusting assembly height is approved by the Engineer.

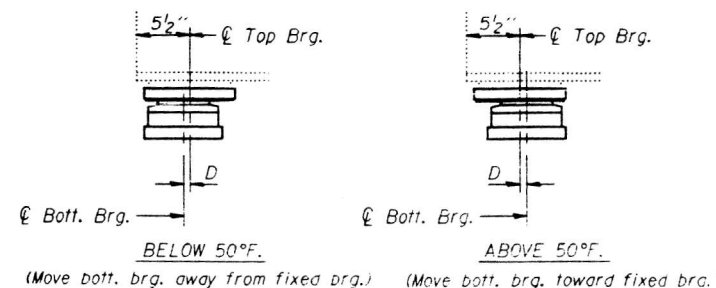


SETTING ANCHOR BOLTS AT EXP. BRG.

$D = \frac{1}{8}''$ per each 100 of expansion for every 15° temp. change from the normal temp. of 50° F.


STATE OF ILLINOIS DEPARTMENT OF TRANSPORTATION

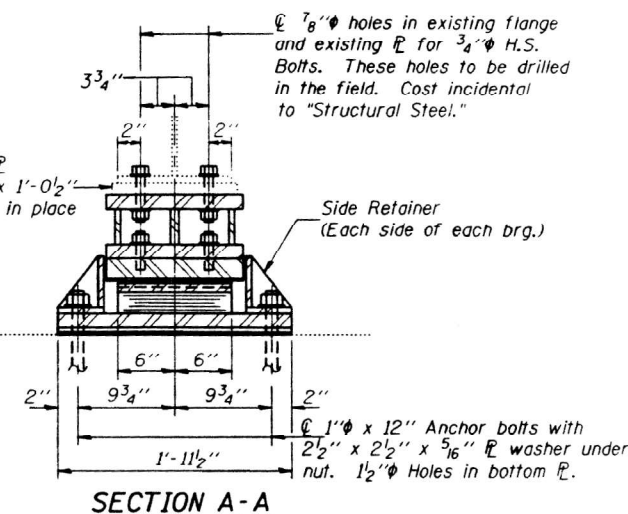


SECTION A-A

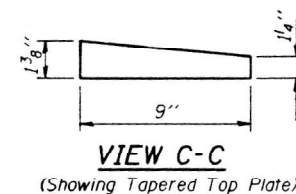

VIEW C-C (Showing Tapered Top Plate)

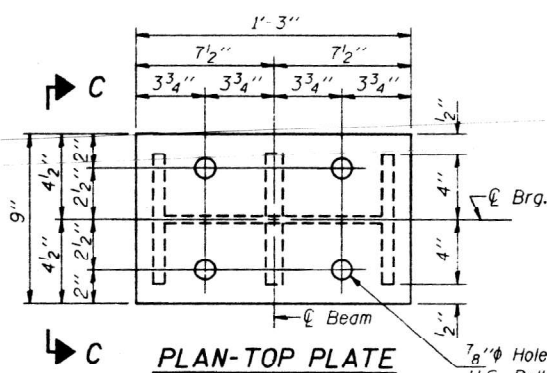


PLAN-TOP PLATE

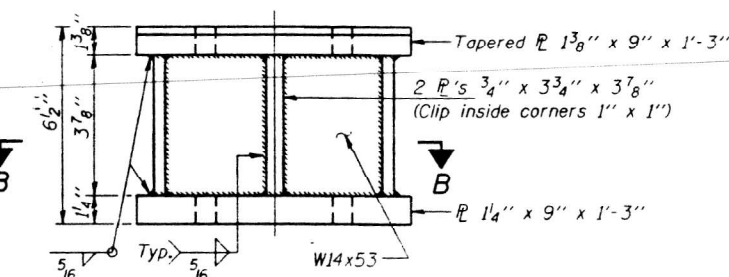


STEEL EXTENSION AT NORTH ABUT.

Equivalent welded plates will be allowed in lieu of W14x53 section.

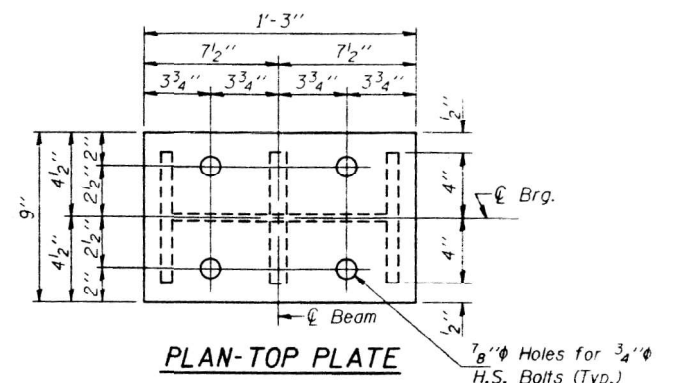


PLAN-TOP PLATE

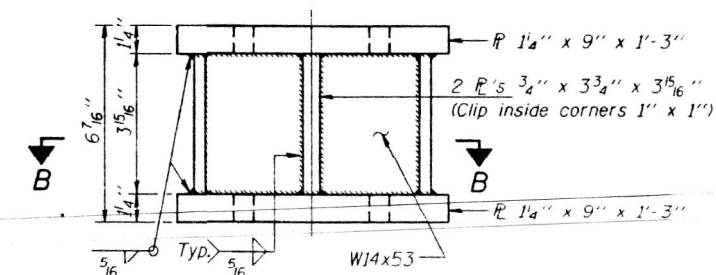

STEEL EXTENSION AT SOUTH ABUT.

Equivalent welded plates will be allowed in lieu of W14x53 section.

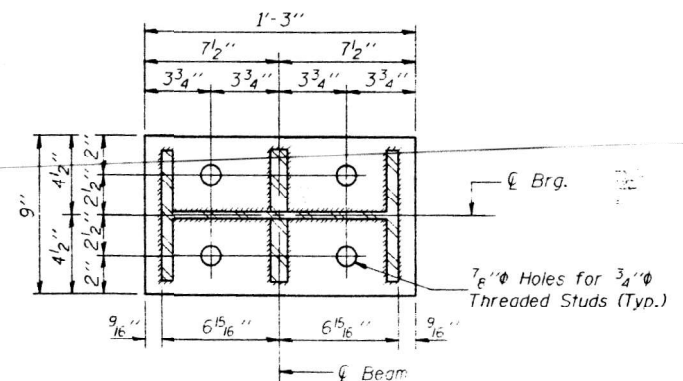

SECTION B-B

TWO STRUCTURES BILL OF MATERIAL

Item	Unit	Total
Elastomeric Bearing Assembly, Type II	Each	28
Jack and Remove Existing Bearings	Each	28

BEARING DETAILS

F.A.I. RT. 57 SEC. (77-1B-1)I-1
PULASKI COUNTY
STA. 171+94.00



USER NAME = nhc
ESCA PROJECT NO. = 1423.04
PLOT SCALE = 0.2" / 1"
PLOT DATE = 2/3/2025

DESIGNED - ELH 09/24
CHECKED - ARD 10/24
DRAWN - IRC 09/24
CHECKED - ELH 09/24

REVISED -
REVISED -
REVISED -
REVISED -

STATE OF ILLINOIS
DEPARTMENT OF TRANSPORTATION

EXISTING BRIDGE PLANS - FOR INFORMATION ONLY
SN 077-0007 (NB) & SN 077-0008 (SB)

SHEET 29 OF 39 SHEETS

F.A.I. RTE.	SECTION	COUNTY	TOTAL SHEETS	SHEET NO.
57	D9 BRIDGE REPAIR 25-4	PULASKI	103	92
CONTRACT NO. 78A80				
ILLINOIS FED. AID PROJECT				

Existing Structure: 4 span cont. wide flange beams on R.C. piers and abuts. 7' R.C. deck (bare). E. Bridge (N. Bound) is S.N. 077-0007. W. Bridge (S. Bound) is S.N. 077-0008. Contractor shall retrofit bridge railings with concrete parapets, patch deck, modify expansion joints, repair bearings, modify wingwalls, waterproof, and resurface. Traffic shall be maintained at all times using Stape Construction.

NO.	SECTION	NO.	TOTAL SHEETS	SHEET NO.
57	*	Union & Pulaski	106	87

SHEET 1

SHEETS 7

* 91 (3HB - 1, 3B - 1, 4HB - 1, 4B - 1, 4B - 2, 4HB - 2) 1, 77 (1B, 1HB - 2, 1VB, 1B - 1, 1B - 2) 1

GENERAL NOTES

- All new structural steel shall receive two shop coats of dull orange primer.
- Reinforcement bars shall conform to the requirements of AASHTO M-31, M-42 or M-53, Grade 60.
- Plan dimensions and details relative to existing structure have been taken from existing plans and are subject to nominal construction variations. It shall be the Contractor's responsibility to verify such dimensions and details in the field and make necessary approved adjustments prior to construction or ordering of materials. Such variations shall not be cause for additional compensation for a change in the scope of the work, however, the Contractor will be paid for the quantity actually furnished at the unit price bid for the work.
- Protective Coat shall not be applied to surfaces to which Waterproofing Membrane System is applied.
- Contractor shall remove, clean and reinstall existing name plate for each bridge on new parapet. Cost incidental.
- The existing bearings at the designated locations shall be cleaned by Method II. Areas cleaned by Method II shall receive one coat of dull orange primer and one coat of aluminum paint. Such bearings shall receive one final coat of aluminum paint.

TOTAL BILL OF MATERIAL - TWO BRIDGES				
Item	Unit	Super.	Sub.	Total
Concrete Removal	Cu. Yd.	189.0	14.3	203.3
Reinforcement Bars (Epoxy Coated)	Lb.	47,600	2120	49,720
Class X Concrete	Cu. Yd.	247.6	19.8	267.4
Waterproofing Membrane System	Sq. Yd.	2263		2263
Bit. Conc. Surf. Course Mixture D Class 1*	Tons	215		215
Bridge Handrail Removal**	L.F.	1188		1188
Floor Drains	Ea.	72		72
Structural Steel	Lb.	9605		9605
Protective Coat	Sq. Yd.	547		547
Deck Slab Repairs (Partial)	Sq. Yd.	1.7		1.7
Deck Slab Repair (Full Depth)	Sq. Yd.	4.0		4.0
Preformed Joint Seal (4")	L.F.	147		147
Jacking and Shoring Existing Girders**	Fa		4	4

* Bk. to Bk. Abuts.
** See Special Provisions

Donald D. Bell
DONALD D. BELL
ILL. REG. S.E. NO. 4544
DATE: 5-28-86




APPROVAL
FOR STRUCTURAL RECORD ONLY
James J. Rayburn
ENGINEER

GENERAL PLAN AND ELEVATION
FAI ROUTE 57 OVER CACHE RIVER OVERFLOW
SECTION (77-1B-111)
STRUCTURE #077-0007 & #077-0008
PULASKI COUNTY

REVISION: Bridge Office
Review
DRG. NO. Overflow.1
DATE: May 1986
FILE NO. 1-0073-002.02

R Randolph & Associates, Inc.
Peoria / Decatur


DRAWN: HMR
CHECKED: DDB
DESIGNED: DDB
FILED: DRE

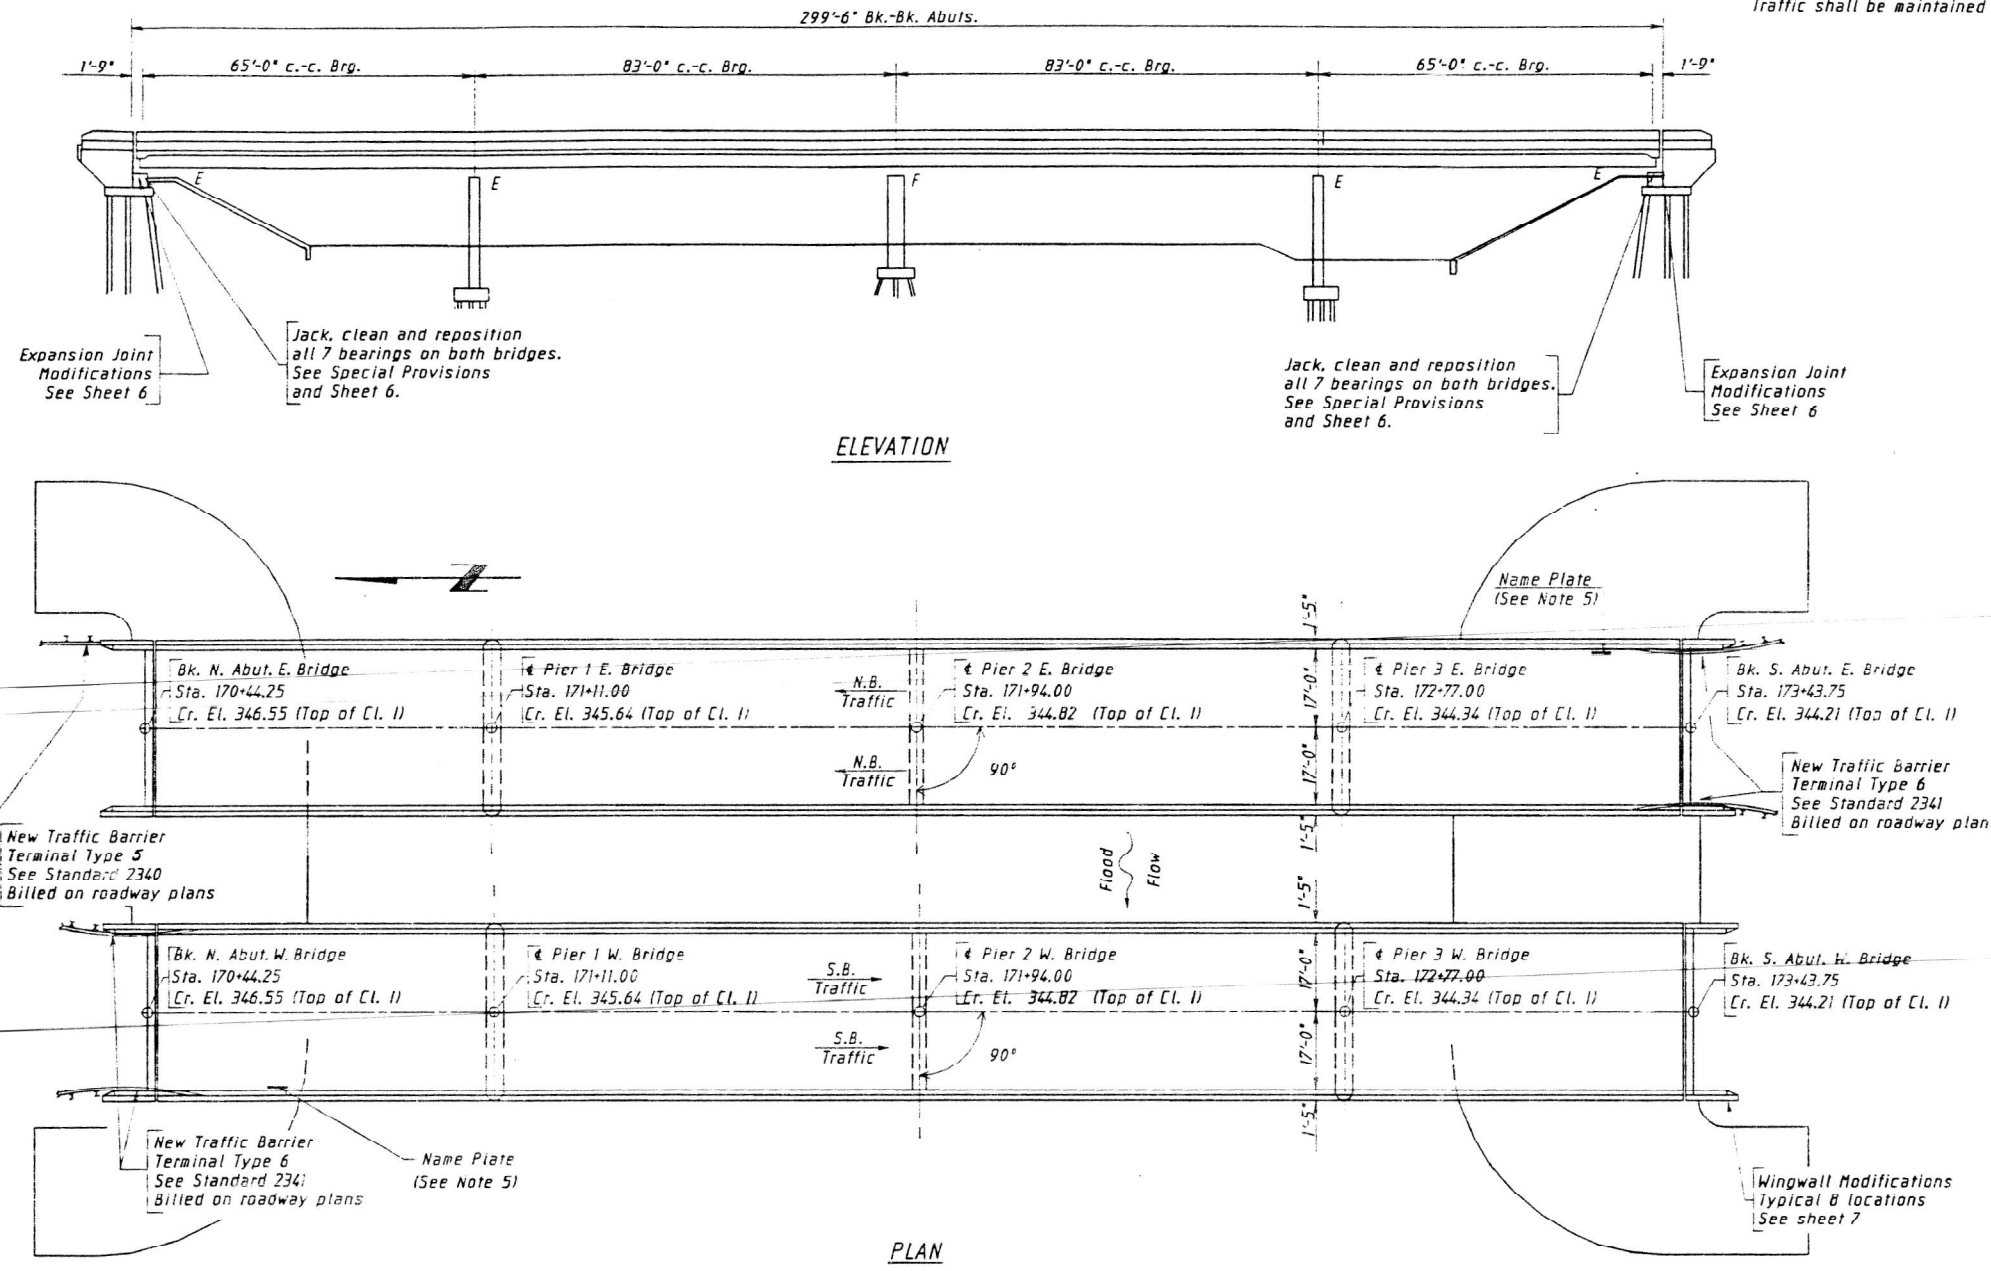


DESIGN SPECS.: 1983 AASHTO Bridge Specs. & 1984 & 1985 Interim Load Factor Design

DESIGN LOADING: HS 20-44

DESIGN STRESSES: f_c 3,500 psi
 f_c 60,000 psi (Reinf.)
 f_s 36,000 (Str. Steel M-183)

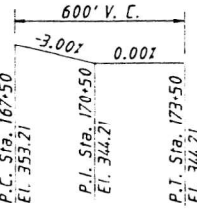

PROFILE FAI 57
(Top of Cl. II)

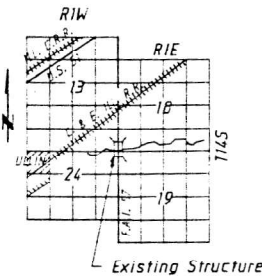

LOCATION MAP

STATE OF ILLINOIS
DEPARTMENT OF TRANSPORTATION

EXISTING BRIDGE PLANS - FOR INFORMATION ONLY
SN 077-0007 (NB) & SN 077-0008 (SB)

SHEET 30 OF 39 SHEETS


FAI RTE.	SECTION	COUNTY	TOTAL SHEETS	SHEET NO.
57	D9 BRIDGE REPAIR 25-4	PULASKI	103	93
CONTRACT NO. 78A80				
ILLINOIS FED. AID PROJECT				



USER NAME = nhc	DESIGNED - ELH 09/24	REVISED -
ESCA PROJECT NO. = 1423.04	CHECKED - ARD 10/24	REVISED -
PLOT SCALE = 0.2" = 1'	DRAWN - IRC 09/24	REVISED -
PLOT DATE = 2/3/2025	CHECKED - ELH 09/24	REVISED -

DATE	SECTION	COUNTY	TOTAL SHEETS	SHEET NO.
F.A.I. 57	*	Union & Pulaski	106	90
REV. ROAD DIST. NO. 7	COLLECTED	REV. AND PROJECT		


* 91 (3HB - 1, 3B, 3B - 1, 4HB - 1, 4B - 1, 4B - 2, 4HB - 2) 1, 77 (1B, 1HB - 2, 1VB, 1B - 1, 1B - 2) 1

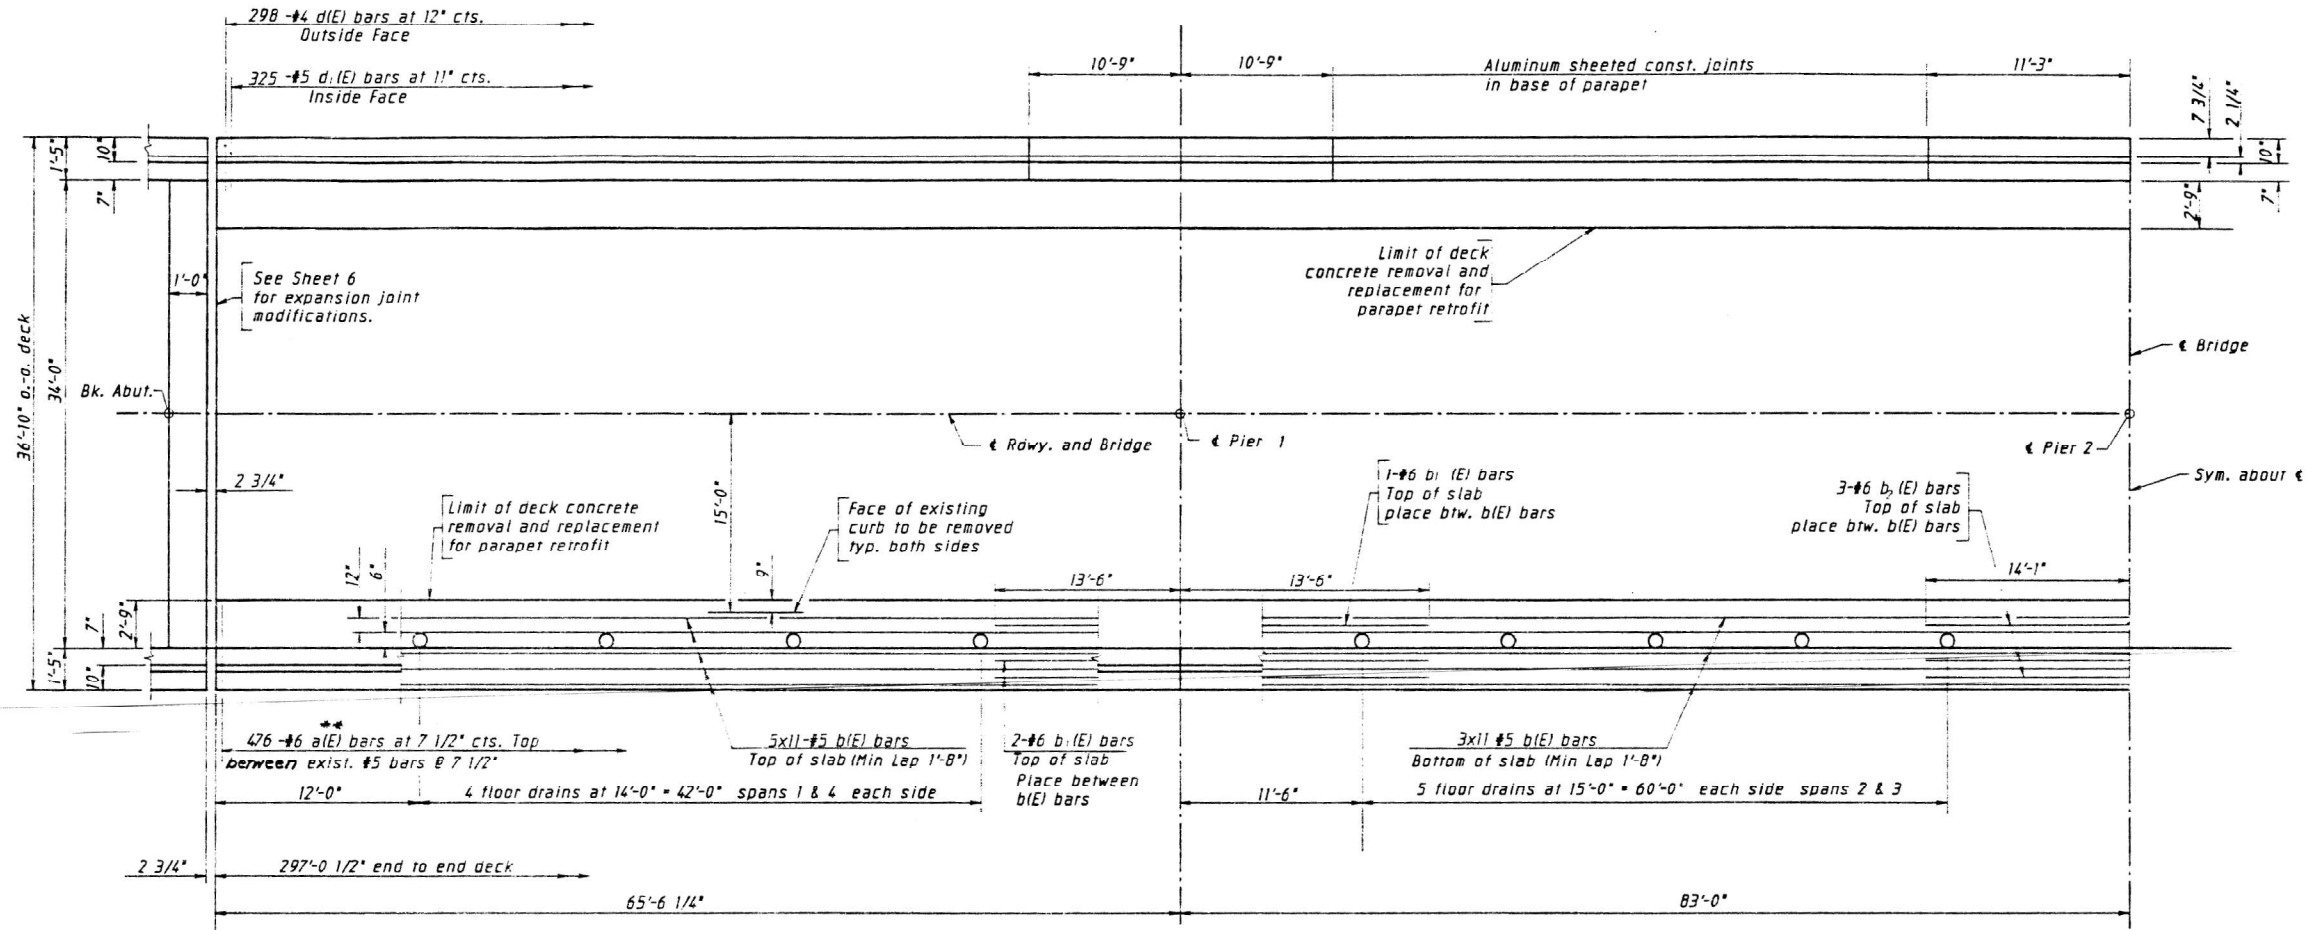

HALF PLAN

* Chipping hammers heavier than a nominal 15 pound class shall not be used for concrete removal in this area. This includes removing concrete around and under top reinforcing bars, and removing concrete at top flange of beams. (Typical each side)

** Do not lap a (E) bars with existing rebars.

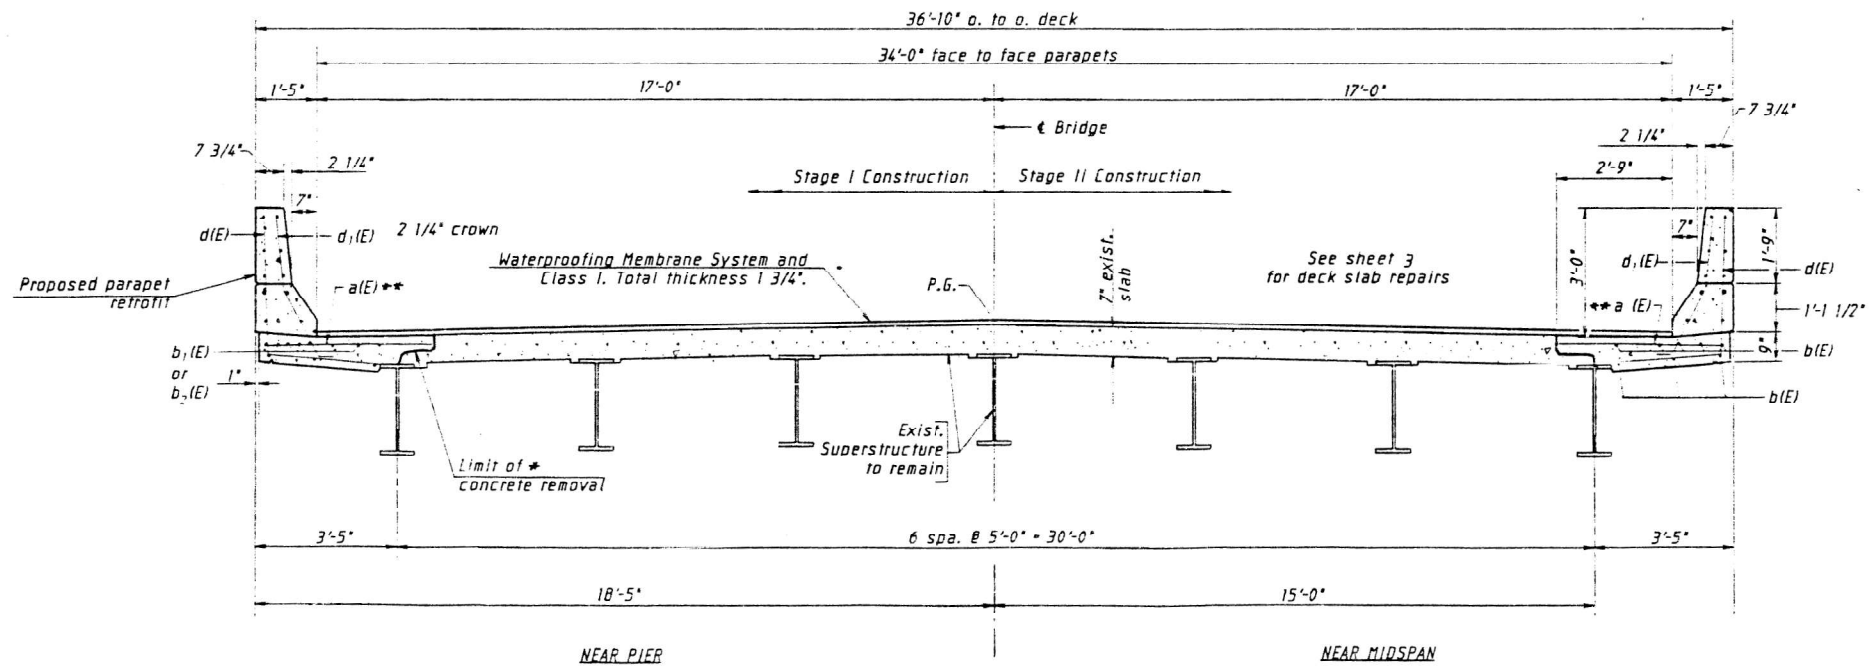

CROSS SECTION
looking in direction of traffic

NOTES

See sheet #5 for Bill of Material and Parapet Details.

Reinforcement bars designated (E) shall be epoxy coated.

Bars indicated thus 20x3-#5 etc. indicates 20 lines of bars with 3 lengths per line.

DECK PLAN AND CROSS SECTION
FAI ROUTE 57 OVER CACHE RIVER OVERFLOW
SECTION (77-1B-11)
STRUCTURE #077-0007 & #077-0008
PULASKI COUNTY

REVISIONS	Bridge Office
Review	
DRG. NO. OVERFLOW.4	
DATE May 1986	
DES. NO. 1-0073-002.02	

Randolph & Associates, Inc.
Peoria / Decatur

DRAWN	CHECKED	DESIGNED	CHECKED
HMR	DOB	DOB	DOB

F.A.I. RTE.	SECTION	COUNTY	TOTAL SHEETS	SHEET NO.
57	D9 BRIDGE REPAIR 25-4	PULASKI	103	94
				CONTRACT NO. 78A80
				ILLINOIS FED. AID PROJECT


EXISTING BRIDGE PLANS - FOR INFORMATION ONLY
SN 077-0007 (NB) & SN 077-0008 (SB)

SHEET 31 OF 39 SHEETS



STATE OF ILLINOIS
DEPARTMENT OF TRANSPORTATION

USER NAME = nhc	DESIGNED - ELH 09/24	REVISED -
ESCA PROJECT NO. = 1423.04	CHECKED - ARD 10/24	REVISED -
PLOT SCALE = 0.2" / in.	DRAWN - IRC 09/24	REVISED -
PLOT DATE = 2/3/2025	CHECKED - ELH 09/24	REVISED -




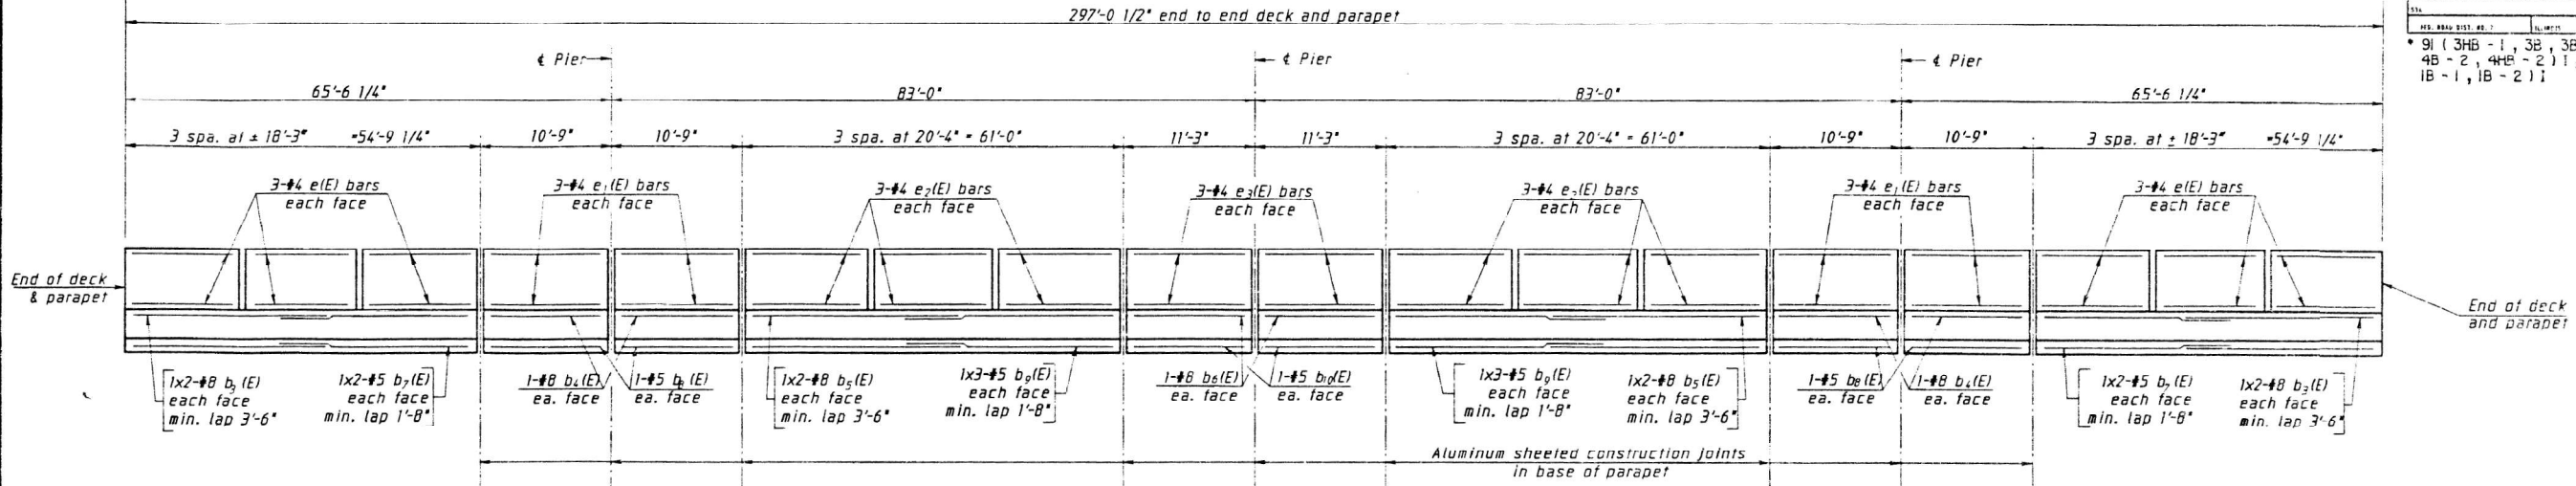


INSIDE ELEVATION OF PARAPET

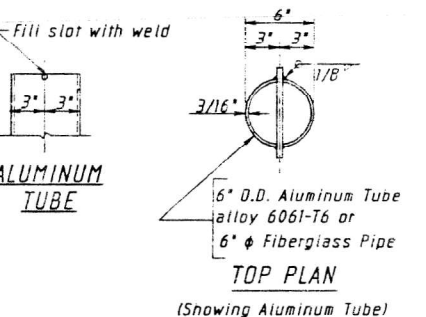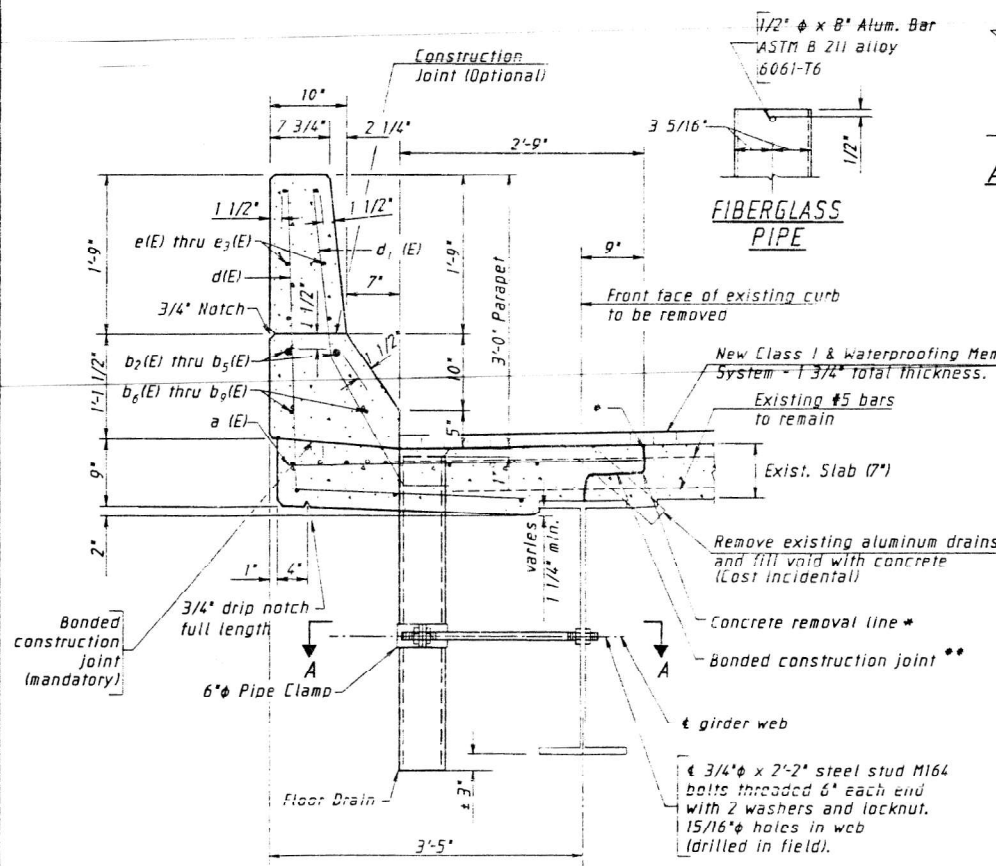


TOP PLAN (Showing Aluminum Tube)

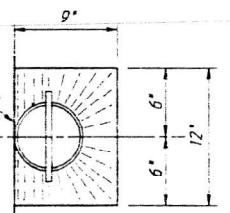

TOP PLAN

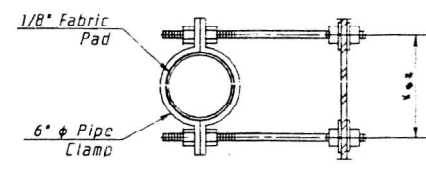


SECTION A-A

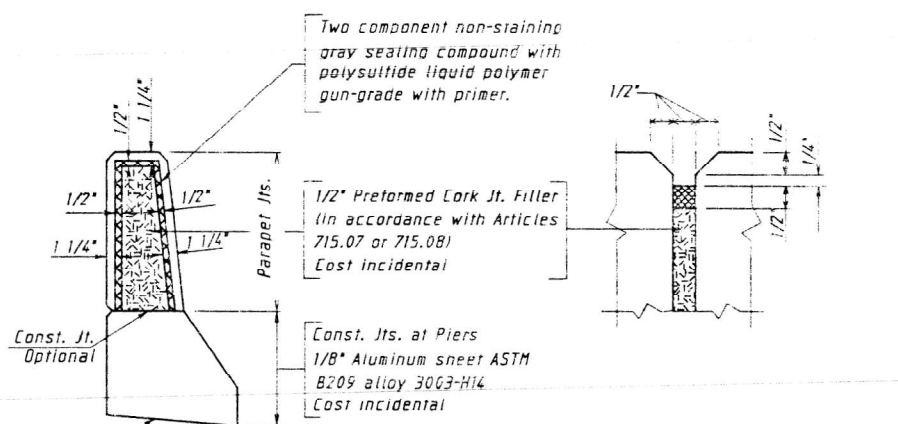

PARAPET JOINT DETAILS

NOTE:

Fiberglass pipe shall conform to ASTM D2996, with short-time rupture strength hoop tensile stress at 30,000 p.s.i. minimum. The surface of the fiberglass pipe shall be free of bond inhibiting agents. The exterior surfaces of the floor drains shall be painted with one coat of aluminum paint. Painting of the fiberglass floor drains will not be required when the exterior surfaces of the furnished drains are coated by the manufacturer with silver pigment or a pigment that matches the color of the existing aluminum paint. The exterior surfaces of the aluminum tube shall be cleaned and given a washcoat pretreatment in accordance with Steel Structures Painting Council's Spec. SSPC-SPI and SSPC-Paint 27 prior to painting.

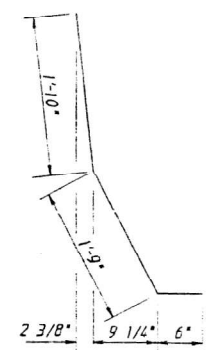

BAR d(E)

PARAPET BILL OF MATERIAL - 2 BRIDGES

Bar	No.	Size	Length	Shape
a(E)	1204	#6	3'-11"	
b(E)	252	#5	28'-6"	
b ₂ (E)	24	#6	27'-0"	
b ₃ (E)	12	#6	28'-2"	
b ₄ (E)	32	#8	29'-0"	
b ₅ (E)	32	#8	10'-5"	
b ₆ (E)	32	#8	32'-1"	
b ₇ (E)	16	#8	10'-11"	
b ₈ (E)	32	#5	28'-1"	
b ₉ (E)	32	#5	10'-5"	
b ₁₀ (E)	48	#5	31'-2"	
b ₁₁ (E)	16	#5	10'-11"	

Reinforcement Bars (Epoxy Coated)	Lbs.	47,600
Class X Concrete	Cu. Yd.	235.9
Concrete Removal	Cu. Yd.	177.3
Bridge Handrail Removal	L.F.	1186
Floor Drains	Ea.	72

Reinforcement bars designated (E) shall be epoxy coated.

PARAPET DETAILS
FAI ROUTE 57 OVER CACHE RIVER OVERFLOW
SECTION (77-1B-11)
STRUCTURE #077-0007 & #077-0008
PULASKI COUNTY

REVISIONS	Bridge Office	DESIGNED	ELH	09/24	REVISED	-
REVIEW	OVERFLOW.5	CHECKED	ARD	10/24	REVISED	-
DATE	May 1986	DRAWN	IRC	09/24	REVISED	-
DATE	1-0073-002.02	CHECKED	ELH	09/24	REVISED	-

Randolph & Associates, Inc.
Peoria / Decatur

SECTION	COUNTY	TOTAL SHEETS	SHEET NO.
D9 BRIDGE REPAIR 25-4	PULASKI	103	95
CONTRACT NO. 78A80			

EXISTING BRIDGE PLANS - FOR INFORMATION ONLY
SN 077-0007 (NB) & SN 077-0008 (SB)










STATE OF ILLINOIS
DEPARTMENT OF TRANSPORTATION

USER NAME = nhc	DESIGNED - ELH	09/24	REVISED -
ESCA PROJECT NO. = 1423.04	CHECKED - ARD	10/24	REVISED -
PLOT SCALE = 0.2" / 1"	DRAWN - IRC	09/24	REVISED -
PLOT DATE = 2/3/2025	CHECKED - ELH	09/24	REVISED -



MODEL: Sheet
FILE NAME: Y:\DOT\1423-04_78A80\CADD\SP SN 077-0007_0008\0770007-78A80-32-ExistingBridgePlans.dgn

91 (3HB - 1, 3B - 1, 4HB - 1, 4B - 1,
4B - 2, 4HB - 2) 1, 77 (1B, 1HB - 2, 1VB,
1B - 1, 1B - 2) 1

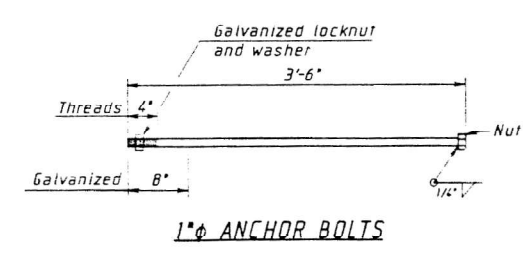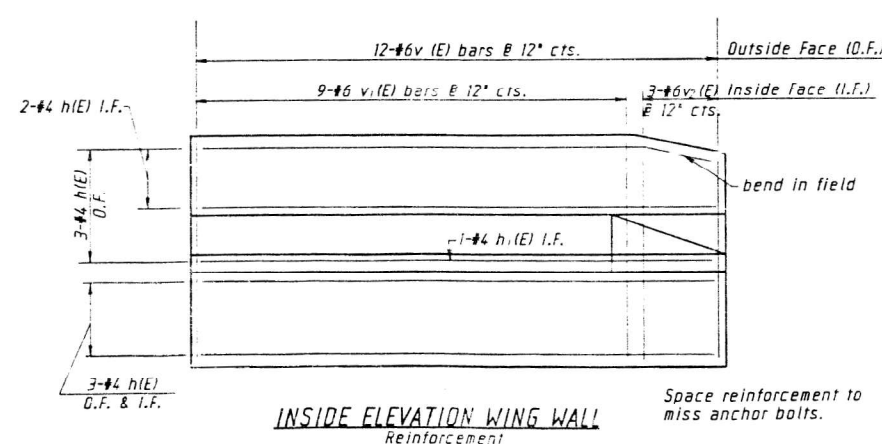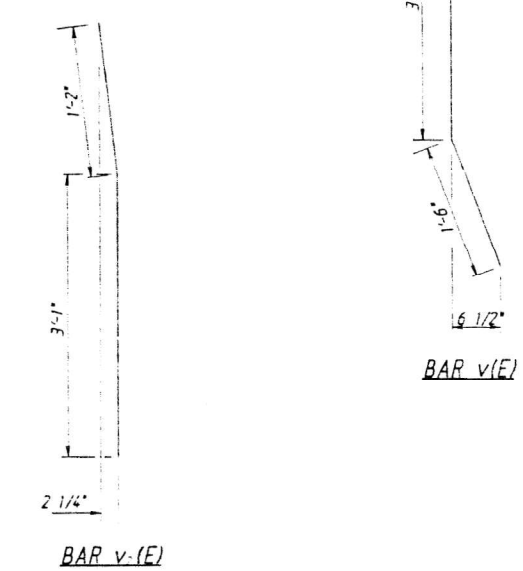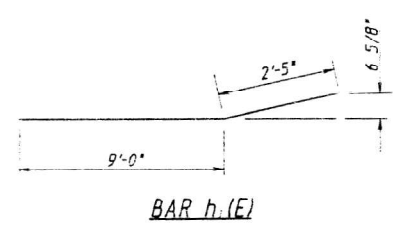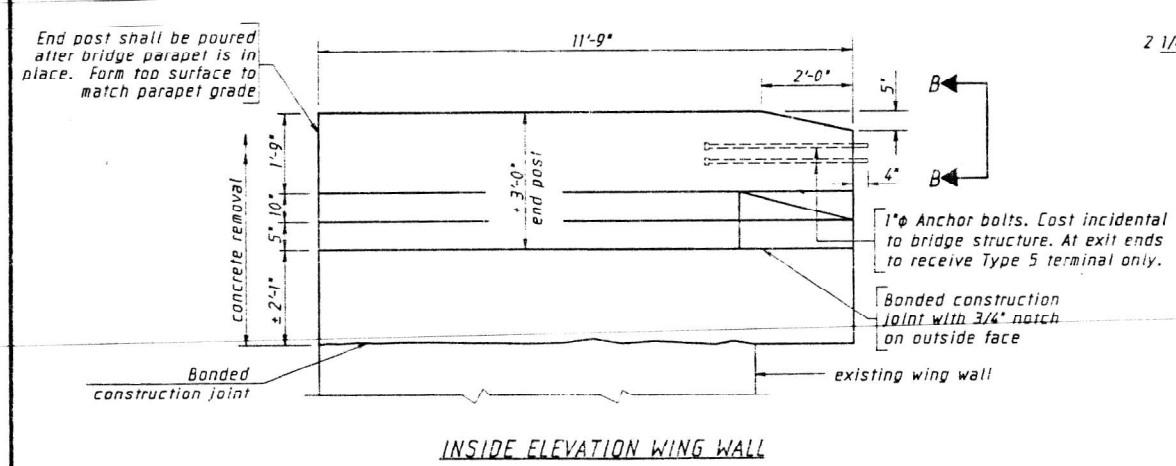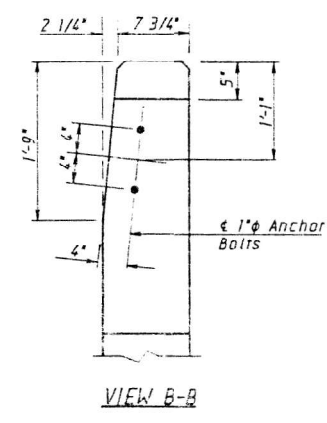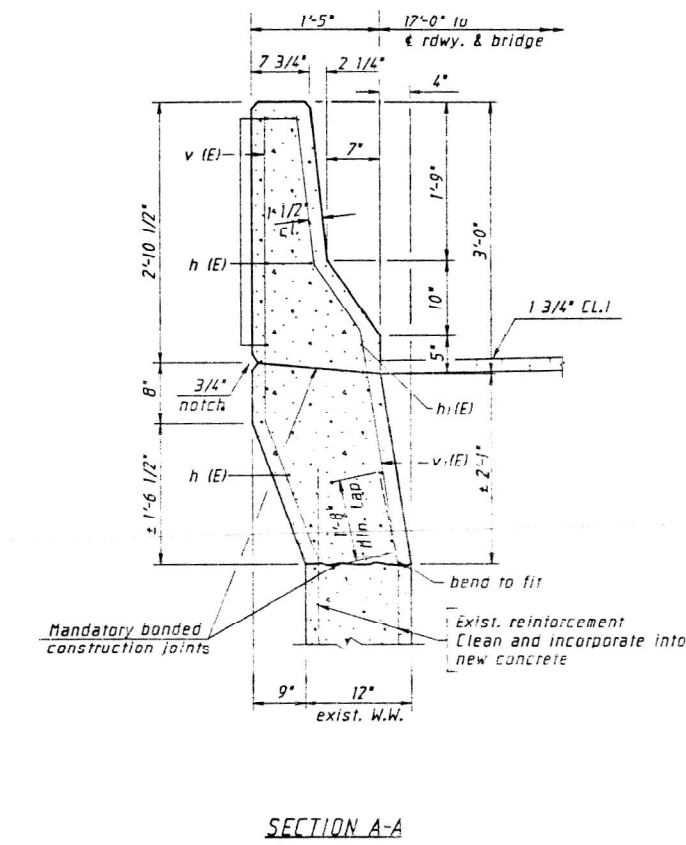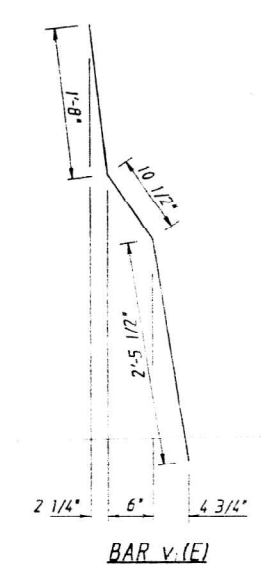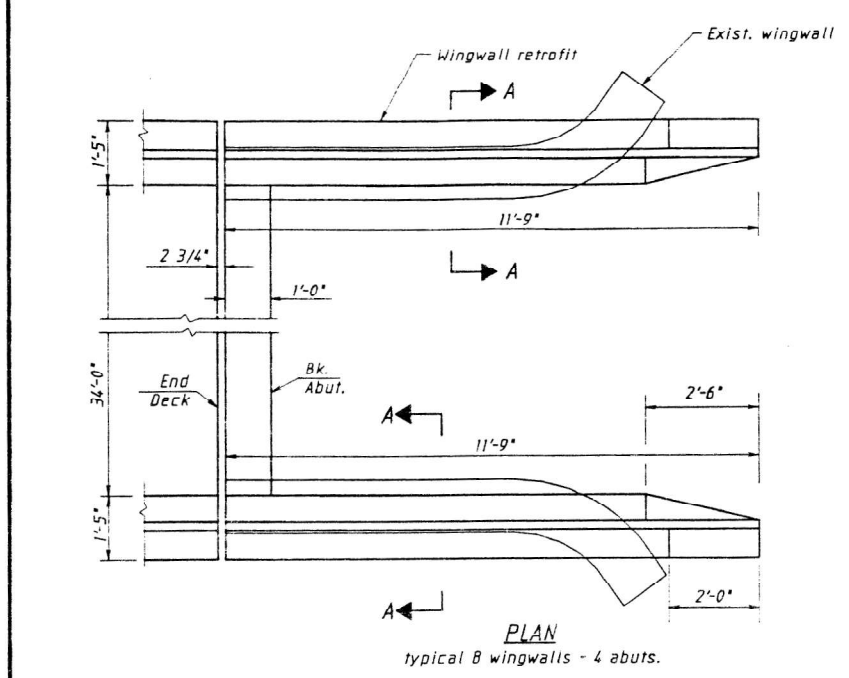

BILL OF MATERIAL - 8 WING WALLS

Bar	No.	Size	Length	Shape
h(E)	8	#4	11'-5"	
h(E)	8	#4	11'-5"	
v(E)	96	#6	4'-10"	
v(E)	72	#6	5'-0"	
v(E)	24	#6	4'-3"	
Reinforcement Bars (Epoxy Coated)				Lbs. 2120
Class X Concrete				Cu. Yd. 19.8
Concrete Removal				Cu. Yd. 14.3

Reinforcement bars designated (E) shall be epoxy coated.

WING WALL MODIFICATIONS
FAI ROUTE 57 OVER CACHE RIVER OVERFLOW
SECTION (77-1B-1)1
STRUCTURE #077-0007 & #077-0008
PULASKI COUNTY

REVISIONS Bridge Office
Review
OPL. NO. OVERFLOW.7
MAY 1986
JUL 1986
R Randolph & Associates, Inc.
Peoria / Decatur

MODEL: Sheet
FILE NAME: Y:\DOT\1423-04_78A80\CADD\SP SN 077-0007_0008\0770007-78A80-33-ExistingBridgePlans.dgn



USER NAME = nhc	DESIGNED - ELH 09/24	REVISED -
ESCA PROJECT NO. = 1423.04	CHECKED - ARD 10/24	REVISED -
PLOT SCALE = 0.2" = 1' / in.	DRAWN - IRC 09/24	REVISED -
PLOT DATE = 2/3/2025	CHECKED - ELH 09/24	REVISED -

STATE OF ILLINOIS
DEPARTMENT OF TRANSPORTATION

EXISTING BRIDGE PLANS - FOR INFORMATION ONLY
SN 077-0007 (NB) & SN 077-0008 (SB)

F.A.I. RTE.	SECTION	COUNTY	TOTAL SHEETS	SHEET NO.
57	D9 BRIDGE REPAIR 25-4	PULASKI	103	96
				CONTRACT NO. 78A80
				ILLINOIS FED. AID PROJECT

D.M. 342.W in Road 16' Gum P.E.T. R.H.
Sta. 173+32 Elev. 329.05
Existing Structure - None



STATE OF ILLINOIS
DEPARTMENT OF PUBLIC WORKS & BUILDINGS
DIVISION OF HIGHWAYS

ROUTE NO.	SECTION	COUNTY	TOTAL SHEETS	SHEET NO.	SHEET NO. /
57	77-18-1	Pulaski	22	6	10 SHEETS

TOTAL BILL OF MATERIALS (SEC. B)

Item	Unit	Sub.	Super	Total
Channel Excavation	Cu Yd.	2,557		2,557
* Class B Exc. Struct.	Cu Yd.	570		570
Class A Concrete	Cu Yd.	512.6		512.6
Class X Concrete	Cu Yd.	154.6	586.2	740.8
Erecting & Furnishing Struct. Steel	Pound		706,960	706,960
F. & E. Metal Handrail	Lin Ft.		1,190	1,190
Reinforcement Bars	Pound	23,945	101,460	125,405
Fur. Conc. Pile 201-30	Lin Ft.	600		600
Timber Test Pile	Each	2		2
Driv. Timber Pile	Lin Ft.	5950		5950
Driv. Conc. Piles	Lin Ft.	1530		1530
Fur. Conc. Piles	Lin Ft.	1530		1530
Test Pile Concrete	Each	2		2
Name Plates	Each		2	2
Slope Wall	Sq Yd.	1350		1350
Turn Unreated Piles	Lin Ft.	5350		5350
Pipe Cul. - Type 24-18	Lin Ft.		76	76
Protective Coat	Sq Yd.		2500	2500
* Bridge Seat Sealant	L. Sum			1

* Includes excavation for slope wall
* Abutments only

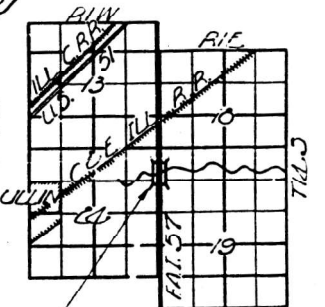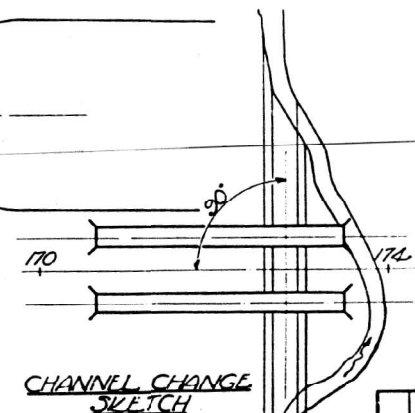

RELIEF OVERFLOW FOR CACHE RIVER
GENERAL PLAN & ELEVATION
PROJECT I-57-1(52)18
F.A.I.R.T. 57-36-77-18-1
PULASKI COUNTY
STA. 171+94

DESIGN 3742363
R-14.00 p.s.i. Super & Sub.
V-75 p.s.i. Footings
V-20,000 p.s.i. Piers
V-10,000 p.s.i. Struct.
n=10

LOADING H20-36-44 & ALTERNATE

GENERAL NOTES

Class X Concrete shall be used throughout except

Class A Concrete shall be used in piers.
Handrail Concrete shall be used in handrails.
The concrete floor slab shall be finished in accordance with
Article 5119 of the Standard Specifications.
Sloped wall shall be reinforced with welded wire fabric 6x6
mesh, 4x wires, weighing 35# per 100 sq ft.
Layout of slope walls may be varied to suit ground conditions
in the field, as directed by the Engineer.
Piers & Open holes 1/2", unless noted.
All structural steel shall conform to A311M Spec. 1-36.
Pierings shall be adjusted to true alignment after curbs have
been poured.
All bolsters, rockers, bearing plates, pinches and anchor
bolts shall be fabricated and set in accordance with Article 5115
of the Standard Specifications and are included in quantity of
Structural Steel. Est'd Wt. 10,000#

Anchor bolts shall be set before riveting diaphragms over supports.
All steel handrail posts shall be vertical.
Expansion guards shall be fabricated and erected in accordance with
Article 5113(d) of the Standard Specifications.
Expansion guards are included in quantity of Structural Steel. Est'd
Wt. 3,430#
Except as otherwise provided, all structural steel shall receive one
shop coat of red lead paint and two field coats of aluminum paint.
See Articles 55.1 to 55.5 inclusive of the Standard Specifications.
All paint shall be furnished and applied by the Contractor.
The Contractor shall drive C. Concrete Test Piles in permanent locations,
one at North Abut. of East Bridge and one at South Abut. of West
Bridge; and C. Timber Test Piles in permanent locations, one at Pier C
of East Bridge and one at Pier 3 of West Bridge, as directed by
the Engineer before ordering or casting the remainder of piles.
Class X Concrete in end posts must be free of chert,
silt, limonite, lignite and soft sandstone.

Piles in abuts shall be driven in holes
precoared through the embankment to
the natural ground line in accord-
ance with Art. 60.9(c) of the S.D. Specs.


STATION 171+94
BUILT 1964
STATE OF ILLINOIS
F.A.I.R.T. 57 SEC. 77-18-1
F.A.P.P.O.J. I-57-1(52)
LOADING H20-36 & ALT.

NAME PLATE
See Std. E113

WATERWAY INFORMATION

Drainage Area: 534.3 Sq. Miles
Character: Heavily overgrown flood plain.
Proposed Opening: 3000 Sq. Ft.
Total W.W. Opening Req'd. for 534.3 Sq. Mi. = 3000 Sq. Ft.
Cache River (20%) = 600 Sq. Ft.
Cache River Overflow (80%) = 3000 Sq. Ft.

VERTICAL CURVE DATA

 

PLAN

FLOOD FLOW

DESIGNED: C. Lawrence Collier
CHECKED: C. Lawrence Collier
DRAWN: W. L. Jacobs
CHECKED: C. Lawrence Collier

OCT 21 1962
DESIGNED: W. L. Jacobs
CHECKED: W. L. Jacobs
DRAWN: W. L. Jacobs
CHECKED: W. L. Jacobs

Revised 1-8-64 In 2241000 PLAN Embankments according with the new policy. Quantity of Embankment of abut chert from 2180 to 11900 Cu Yd. at S. Abut chert from 6700 to 11028 Cu Yd.
In 2241000 PLAN Embankments according with the new policy. Quantity of Embankment of abut chert from 2180 to 11900 Cu Yd. at S. Abut chert from 6700 to 11028 Cu Yd.
Revised 6/10/63 Added into the sheet steel and to the bill of materials.



USER NAME = nhc
ESCA PROJECT NO. = 1423.04
PLOT SCALE = 0.2" / 1'.
PLOT DATE = 2/3/2025

DESIGNED - ELH 09/24
CHECKED - ARD 10/24
DRAWN - IRC 09/24
CHECKED - ELH 09/24

REVISED -
REVISED -
REVISED -
REVISED -

STATE OF ILLINOIS
DEPARTMENT OF TRANSPORTATION


EXISTING BRIDGE PLANS - FOR INFORMATION ONLY
SN 077-0007 (NB) & SN 077-0008 (SB)

SHEET 34 OF 39 SHEETS


F.A.I. RTE. 57 SECTION D9 BRIDGE REPAIR 25-4 COUNTY PULASKI TOTAL SHEETS 103 SHEET NO. 97
ILLINOIS FED. AID PROJECT CONTRACT NO. 78A80

STATE OF ILLINOIS
DEPARTMENT OF PUBLIC WORKS & BUILDINGS
DIVISION OF HIGHWAYS


ROUTE NO.	SECTION	COUNTY	TOTAL SHEETS	SHEET NO.
57	77-1B-1	Pulaski	27	8
SHEET NO. 3				
10 SHEETS				

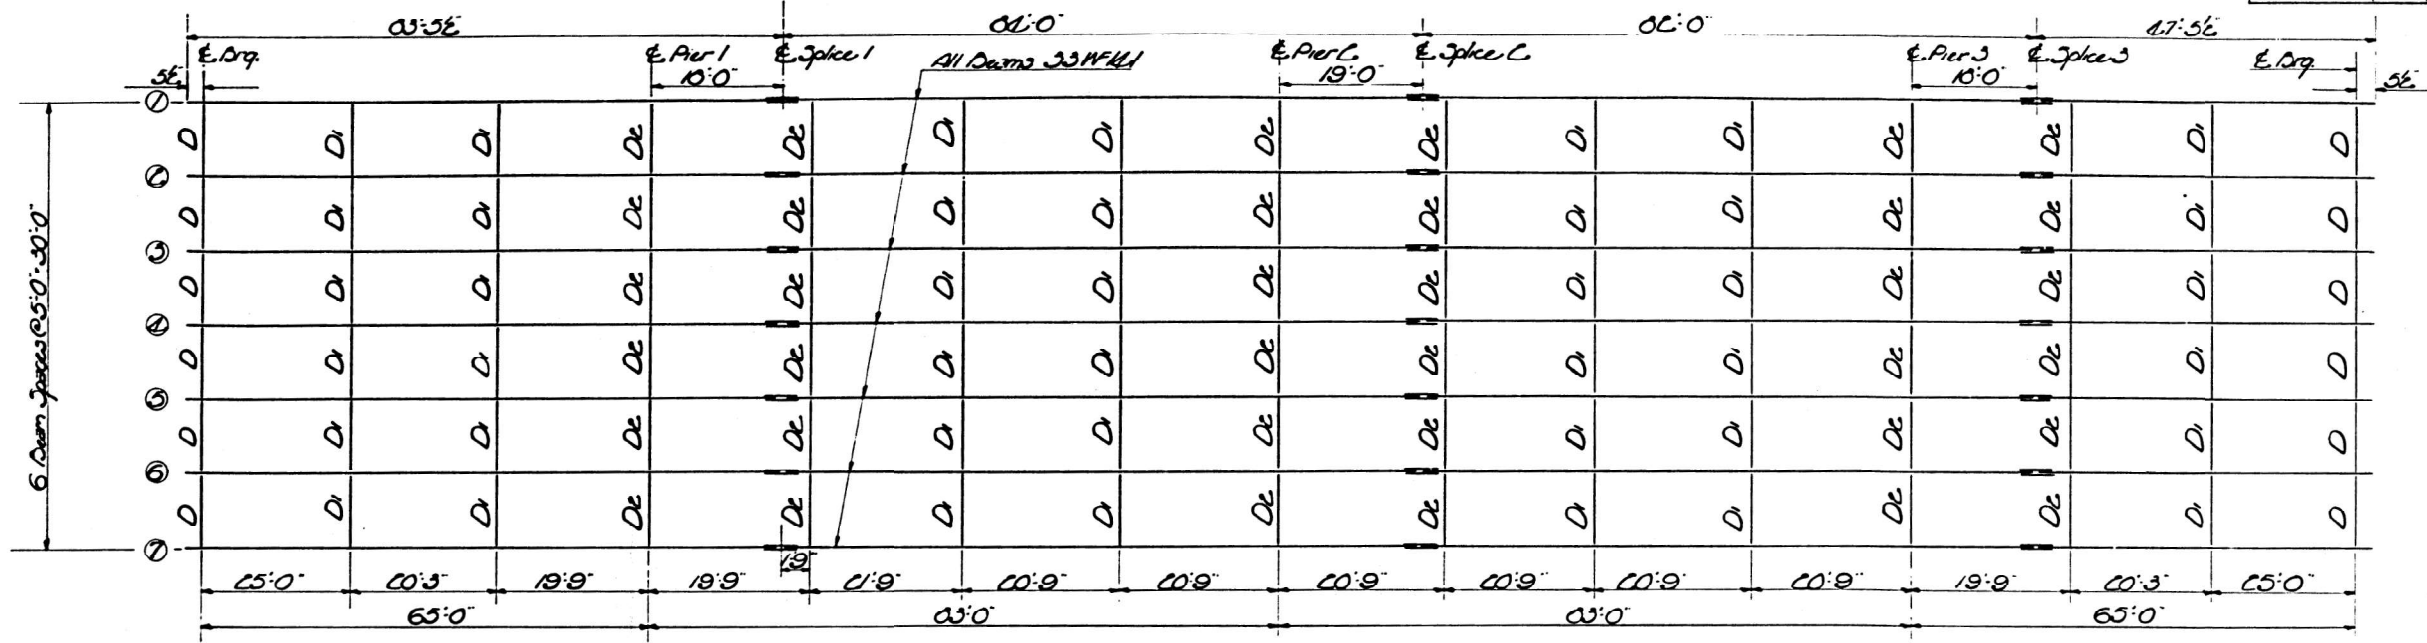


STRUCTURAL STEEL LAYOUT
(Each Bridge)

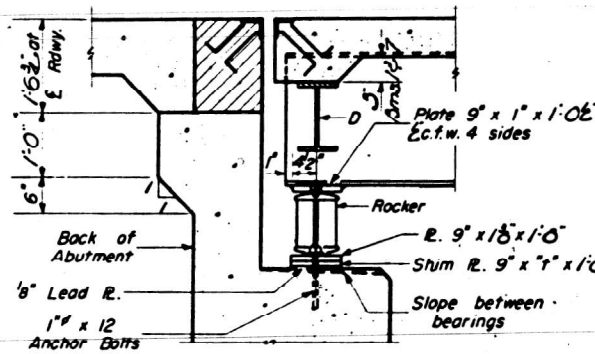


SECTION AT ABUTMENT

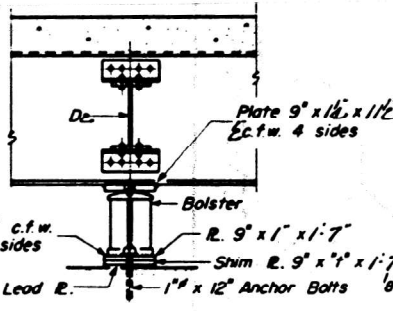


PIER 2

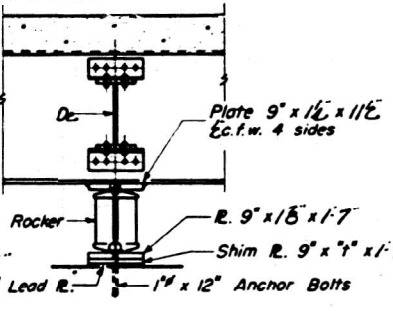


PIER 1&3

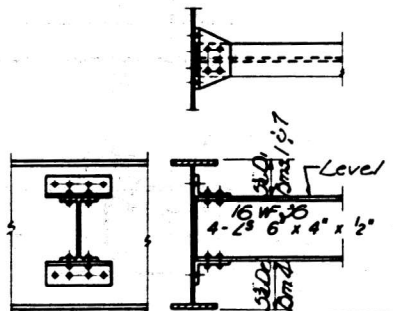

DIAPHRAGM D1 & D2

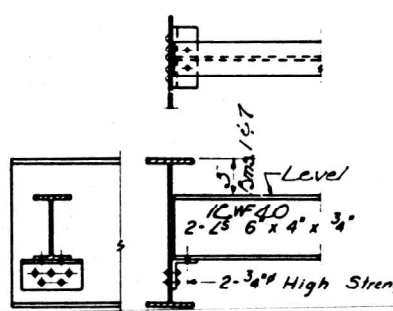

DIAPHRAGM D

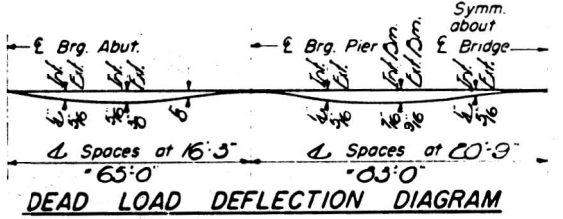


(EACH BRIDGE)
ELEVATION TOP OF BEAMS

Location	Beam 1	Beam 2	Beam 3	Beam 4	Beam 5	Beam 6	Beam 7
E. Brg. N. Abut.	313.62	313.72	313.79	313.81	313.79	313.72	313.62
E. Pier 1	314.70	314.80	314.86	314.88	314.86	314.80	314.70
E. Splice 1	314.44	314.54	314.61	314.63	314.61	314.54	314.44
E. Pier 2	313.88	313.98	314.04	314.06	314.04	313.98	313.88
E. Splice 2	313.71	313.81	313.88	313.90	313.88	313.81	313.71
E. Pier 3	313.40	313.50	313.57	313.59	313.57	313.50	313.40
E. Splice 3	313.32	313.42	313.48	313.50	313.48	313.42	313.32
E. Brg. S. Abut.	313.31	313.41	313.48	313.50	313.48	313.41	313.31


(EACH BRIDGE)
TABLE OF "I" DIMENSIONS

Location	Dim 1	Dim 2	Dim 3	Dim 4	Dim 5	Dim 6	Dim 7
E. Brg. N. Abut.	-	-	-	-	-	-	-
E. Pier 1	-	-	-	-	-	-	-
E. Pier 2	-	-	-	-	-	-	-


EAST & WEST BRIDGES
STRUCTURAL STEEL
FAI. RT. 57 ~ SEC. 77-1B-1
PULASKI COUNTY
STA. 171+94

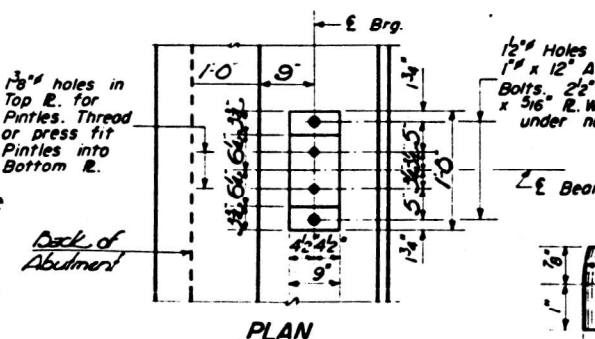


PLAN

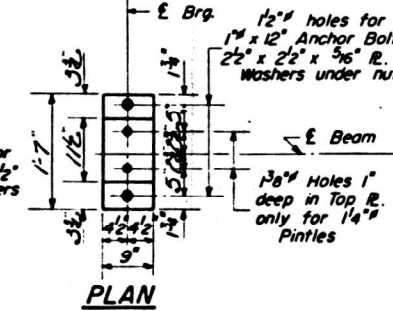

PLAN

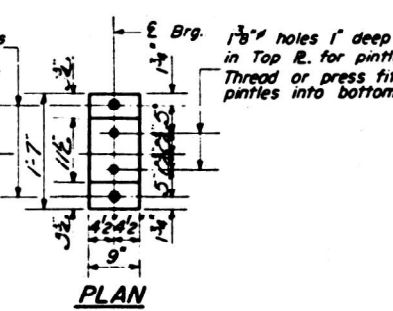


PLAN

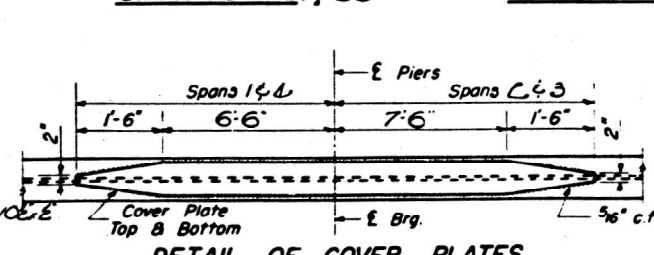


DETAIL OF COVER PLATES




DETAIL OF PINTLE

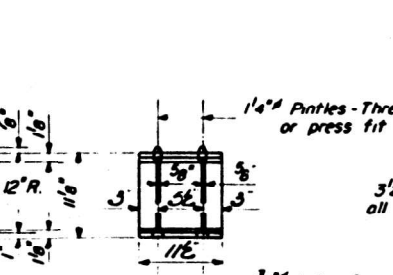

DETAIL OF BEARING
AT PIER 1&3

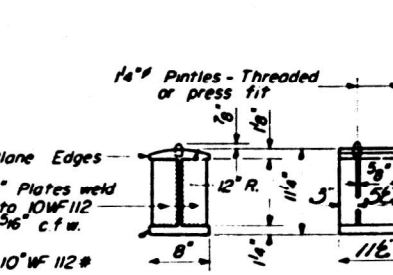

DETAIL OF BEARING
AT PIER 2

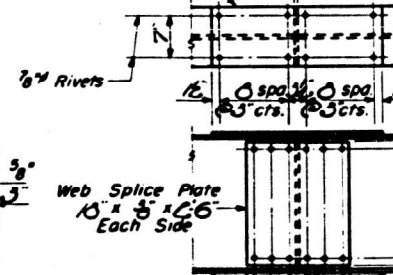

DETAIL OF SPLICE

DESIGNED: C. J. Lawrence
CHECKED: M. A. Jacobs
DRAWN: W. A. Sausman
OCT 21 '62
EXAMINED: H. E. Baumann
PASSED: E. H. Baumann
APPROVED: E. H. Baumann

I-2 Re-drawn 8-18-59

Revised 8/24/62 in DIAPHRAGM D detail changed connection from 2 1/2" bolts to 2 3/4" span connection bolts and

STATE OF ILLINOIS
DEPARTMENT OF TRANSPORTATION

EXISTING BRIDGE PLANS - FOR INFORMATION ONLY
SN 077-0007 (NB) & SN 077-0008 (SB)

FAI. RTE.	SECTION	COUNTY	TOTAL SHEETS	SHEET NO.
57	D9 BRIDGE REPAIR 25-4	PULASKI	103	98
CONTRACT NO. 78A80				
ILLINOIS FED. AID PROJECT				





USER NAME = nhc	DESIGNED - ELH	09/24	REVISED -
ESCA PROJECT NO. = 1423.04	CHECKED - ARD	10/24	REVISED -
PLOT SCALE = 0.2" = 1' in.	DRAWN - IRC	09/24	REVISED -
PLOT DATE = 2/3/2025	CHECKED - ELH	09/24	REVISED -

SHEET 35 OF 39 SHEETS

2/3/2025 11:22:52 AM

STATE OF ILLINOIS
DEPARTMENT OF PUBLIC WORKS & BUILDINGS
DIVISION OF HIGHWAYS

SHEET NO. 2
10 SHEETS

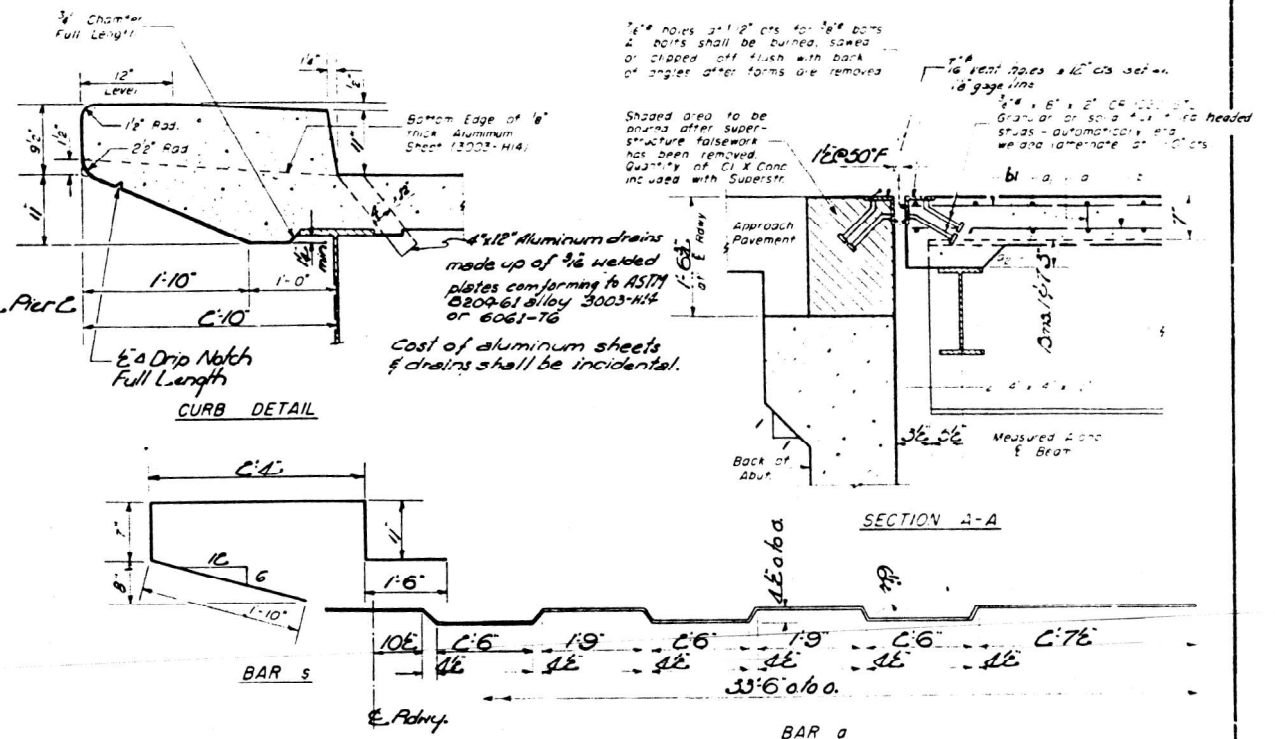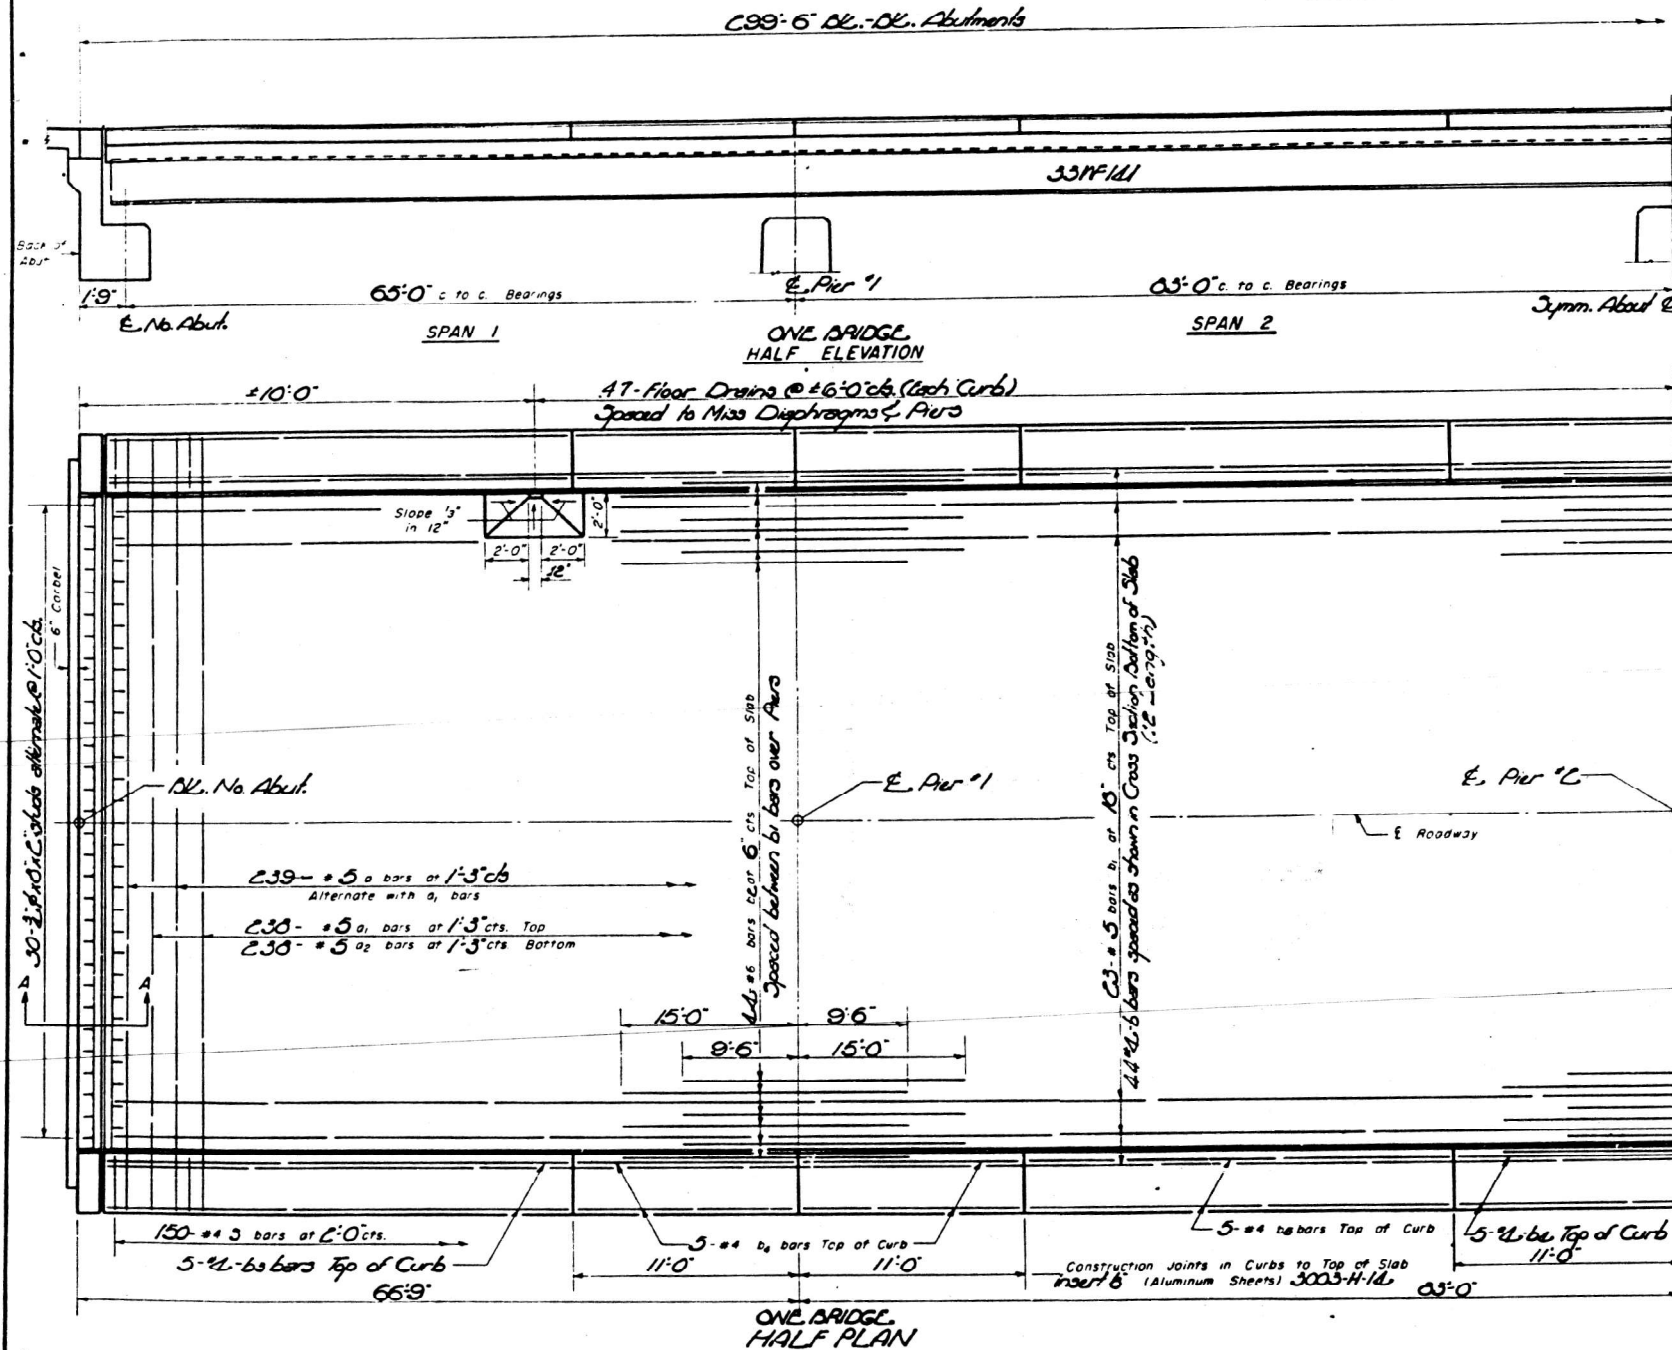


METHOD OF DETERMINING FILLET HEIGHT "f"
After all Structural Steel has been erected elevations of the top flanges of the beams shall be taken at intervals not to exceed 10 ft. From these elevations subtract the increment of deflections for these points, determined from the D.L. Deflection Diagram. The elevations so obtained subtracted from the theoretical grade elevations, minus floor thickness, equals the fillet heights above top of beam.

ONE BRIDGE BILL OF MATERIAL

NO.	QTY	SIZE	LENGTH	WEIGHT
1	239	1/2"	33'6"	11.5
2	230	1/2"	33'6"	11.5
3	230	1/2"	33'6"	11.5
4	500	1/2"	27'6"	11.5
5	230	1/2"	33'6"	11.5
6	132	1/2"	27'6"	11.5
7	40	1/2"	27'6"	11.5
8	60	1/2"	10'9"	11.5
9	60	1/2"	10'9"	11.5
10	300	1/2"	7'2"	11.5
Class A Concrete				290.8
Reinforcement Bars				52.540
Structural Steel				35.400
Name Plate				One

Weight of Bolsters, Rockers, Bearing Plates, Less Plates and Anchor Bolts included in Structural Steel. Est. Weight - 94.00*

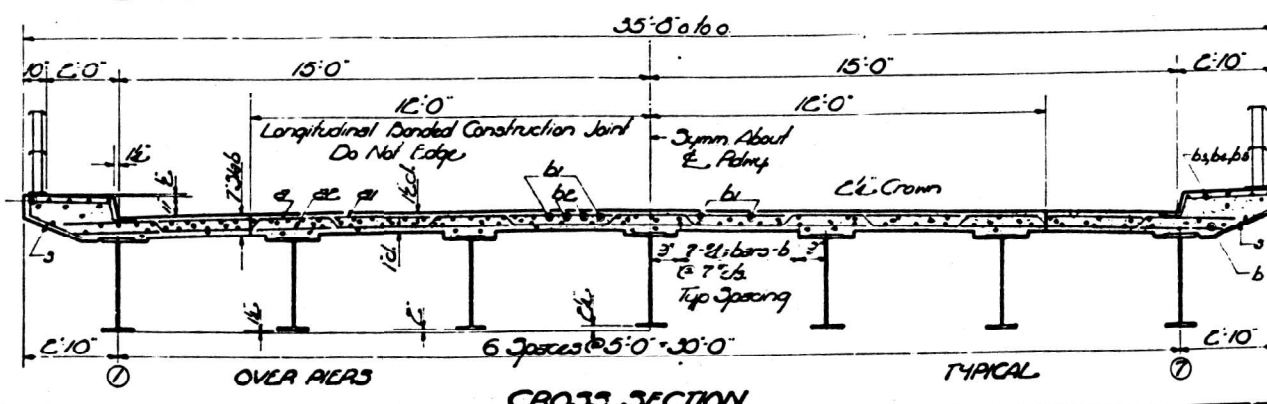

**EAST & WEST BRIDGES
SUPERSTRUCTURE
F.A.I. RT. 57-3ec 77-13-1
PULASKI COUNTY
STA. 171+94**

DESIGNED: *C. J. ...*
CHECKED: *W. A. ...*
DRAWN: *W. A. ...*
CHECKED: *W. A. ...*

EXAMINED: *W. A. ...*
PASSED: *W. A. ...*
APPROVED: *W. A. ...*







USER NAME = nhc	DESIGNED - ELH	09/24	REVISED -
ESCA PROJECT NO. = 1423.04	CHECKED - ARD	10/24	REVISED -
PLOT SCALE = 0.2" = 1'	DRAWN - IRC	09/24	REVISED -
PLOT DATE = 2/3/2025	CHECKED - ELH	09/24	REVISED -

STATE OF ILLINOIS
DEPARTMENT OF TRANSPORTATION

EXISTING BRIDGE PLANS - FOR INFORMATION ONLY
SN 077-0007 (NB) & SN 077-0008 (SB)

F.A.I. RTE.	SECTION	COUNTY	TOTAL SHEETS	SHEET NO.
57	D9 BRIDGE REPAIR 25-4	PULASKI	103	99
CONTRACT NO. 78A80				
ILLINOIS FED. AID PROJECT				

MODEL: Sheet
FILE NAME: Y:\DOT\1423-04_78A80\CADD\SP SN 077-0007_0008\0770007-78A80-36-ExistingBridgePlans.dgn
2/3/2025 11:22:55 AM

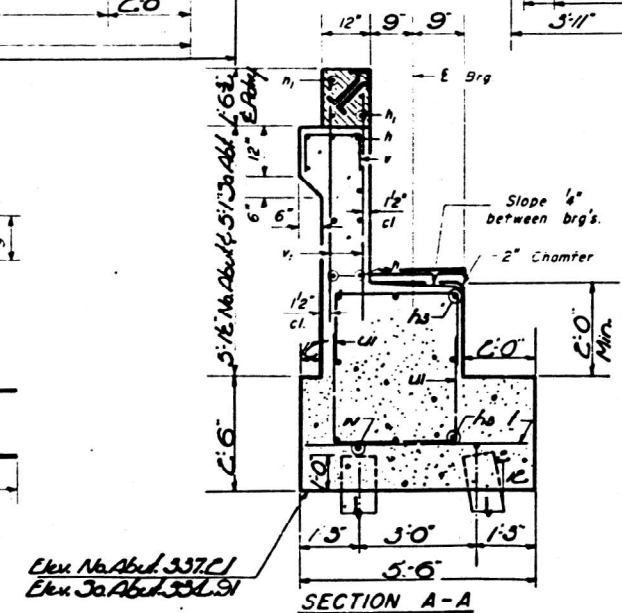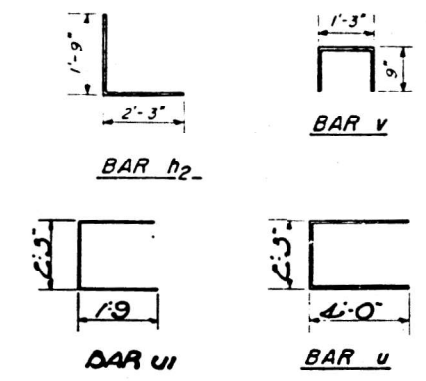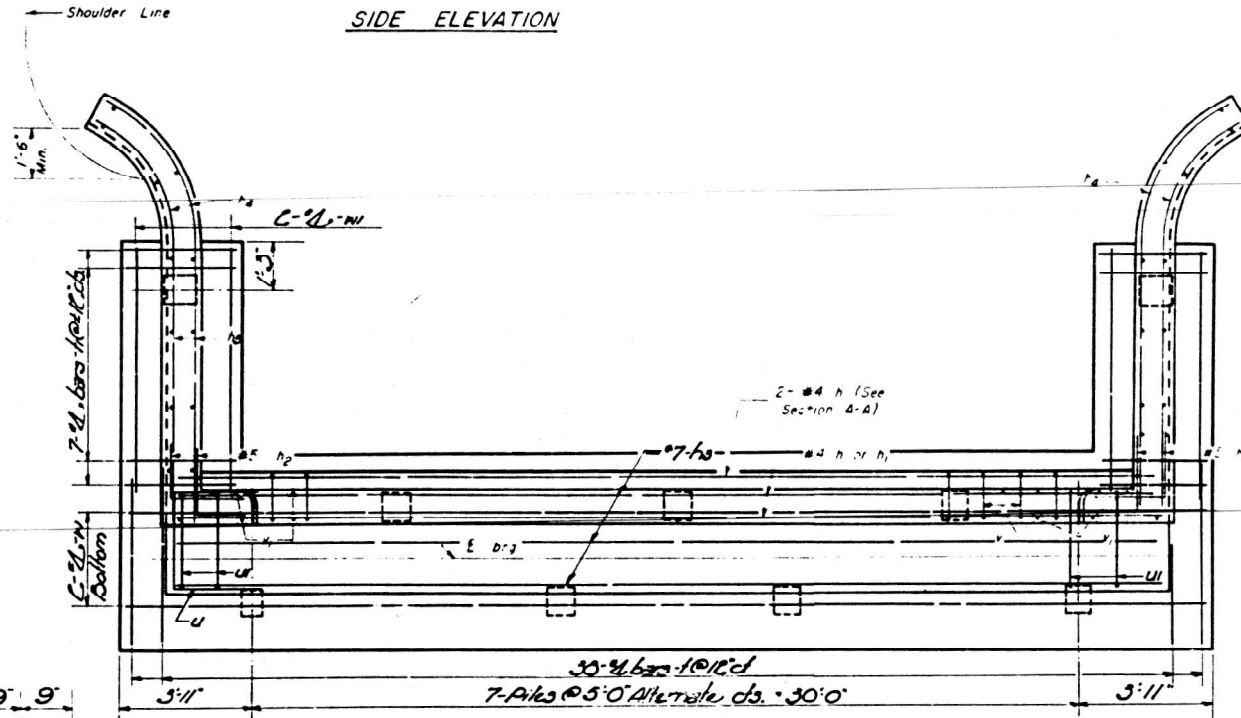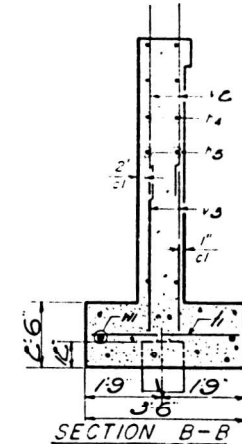

PLAN OF ABUTMENTS Reinforcement & Pile Spacing ONE BRIDGE BILL OF REINFORCEMENT									
Bar	No.	Size	Length	Shape	Bar	No.	Size	Length	Shape
n	36	#4	10'-0"	—					
n1	8	#4	13'-9"	—					
n2	40	#3	7'-7"	L					
n3	16	#7	3'-0"	—	vc	80	#4	5'-3"	—
na	24	#5	9'-6"	—	vs	56	#5	5'-0"	—
ns	40	#3	6'-0"	—	v	62	#4	6'-3"	□
l	76	#4	5'-3"	—	v1	136	#4	5'-9"	—
1	20	#4	3'-3"	—					
u	12	#6	10'-3"	□	w	0	#4	19'-3"	—
u	44	#4	5'-9"	□	w	0	#4	6'-6"	—

Item	Unit	Quantity
Class X Concrete	Cu Yd	77.3
Reinforcement Bars	Lb	4870
Concrete Piles	Linft	765
Concrete Test Pile Each		1

EAST & WEST BRIDGES
ABUTMENTS
E.A.I.R.T. 57 ~ SEC. 77-10-1
PULASKI COUNTY
STA. 171 + 94

MODEL: Sheet
FILE NAME: Y:\DOT\1423-04 78A80\CADD\SP SN 077-0007 0008\0770007-78A80-37-ExistingBridgePlans.dgn

A-3 Crown 5-21-58 Rev 9-26-58

USER NAME =	nhc
ESCA PROJECT NO.=	1423.04
PLOT SCALE =	0:2' = 1" / in.
PLOT DATE =	2/3/2025

DESIGNED	-	ELH	09/24	REVISED	-
CHECKED	-	ARD	10/24	REVISED	-
DRAWN	-	IRC	09/24	REVISED	-
CHECKED	-	ELH	09/24	REVISED	-

**STATE OF ILLINOIS
DEPARTMENT OF TRANSPORTATION**

EXISTING BRIDGE PLANS - FOR INFORMATION ONLY
SN 077-0007 (NB) & SN 077-0008 (SB)

SHEET 37 OF 39 SHEETS

F.A.I. RTE.	SECTION	COUNTY	TOTAL SHEETS	SHEET NO.
57	D9 BRIDGE REPAIR 25-4	PULASKI	103	100
		CONTRACT NO. 78A80		
ILLINOIS		FED. AID PROJECT		

STATE OF ILLINOIS
DEPARTMENT OF PUBLIC WORKS & BUILDINGS
DIVISION OF HIGHWAYS

Elevation	Blows per Foot	δ
Boring No. 1		
Boring located at Station 173+24, 42 Ft Lt Centerline.		
Surface of Ground.	328.8	
Medium mottled silty clay loam.	326.0	
	323.0	
	320.0	
Soft gray aluvial clay.	317.0	
	314.0	
	311.0	
	308.0	
Medium gray fine sand.	305.0	
	304.0	12
	302.5	
	301.0	
Loose gray fine sand.	299.0	8
	297.5	
	296.0	
Medium gray fine sand.	294.5	22
	293.0	
	290.5	
	289.5	
Dense gray fine sand.	288.0	40

Elevation	Blows per Foot	δ
Boring No. 1 Cont.		
Dense gray fine sand.	284.0	30
	282.5	
	281.5	
Very dense fine gray sand.	279.0	54
	277.5	
	276.5	
	274.0	30
Dense fine gray sand.	272.5	
	269.0	
	267.5	32

Elevation	Blows per Foot	δ
Boring No. 2		
Boring located at Station 172+76, 44 Ft Lt Centerline.		
Surface of Ground.	327.7	
Medium mottled aluvial clay.	322.5	6 0.90
	321.0	
	320.0	4 Lost
	319.5	
Very soft gray aluvial clay, high organic fiber content.	318.5	2 0.20
	317.5	
	316.0	
	315.0	2 0.16
	313.5	
	313.0	
	312.5	1 0.38
Soft gray clear aluvial clay.	311.5	
	310.0	1 Lost
	308.5	
Soft gray clear aluvial clay.	307.5	1 0.34
	305.0	
	302.5	12
	302.0	
	301.0	14
Medium gray fine uniform angular sand.	297.5	11
	296.0	
	292.5	21
	291.0	
	290.0	
Very dense gray fine sand.	287.5	56
	285.0	

Elevation	Blows per Foot	δ
Boring No. 2 Cont.		
Very dense gray fine sand.	283.5	60
	281.0	
	279.5	
	277.5	38
	276.0	
Dense gray fine sandy loam.	272.5	36
	271.0	
	267.5	42
	266.0	

Elevation	Blows per Foot	δ
Boring No. 3		
Boring located at Station 173+36, 37 Ft Lt Centerline.		
Surface of Ground.	328.3	
Medium mottled silty clay loam.	325.5	#2
	324.5	#3
Tree roots, soft gray aluvial clay.	319.5	#4
	316.5	#5
	313.5	#6
Medium gray aluvial clay.	310.5	#7
Medium gray aluvial clay.	307.5	#8
	304.5	#9
Medium gray silty sandy clay.	301.5	#10
	298.5	#11
Loose silty clayey dark gray sand.	297.0	#12
	295.5	
Dense silty clayey fine gray sand.	293.5	#13
	292.0	
	290.5	
Medium gray fine sand.	288.5	26
	287.0	

Elevation	Blows per Foot	δ
Boring No. 3 Cont.		
	284.5	
	283.5	70
	282.0	
	278.5	56
Very dense gray fine silty sand.	277.0	
	273.5	74
	272.0	
	268.5	60
	267.0	

C. Lawrence Corlett
J. J. Brown
OCT 21 1960
H. C. Baumann
E. J. Flannery
R. R. Butcher-nayor

BORINGS No. 1, 2, & 3
F.A.I. Rt. 57 - SEC. 77-18-1
PULASKI COUNTY
STA. 177+94

MODEL: Sheet
FILE NAME: Y:\DOT\1423-04_78A80\CADD\SP SN 077-0007_0008\0770007-78A80-38-ExistingBridgePlans.dgn
2/3/2025 11:23:03 AM



USER NAME = nhc	DESIGNED - ELH 09/24	REVISED -
ESCA PROJECT NO. = 1423.04	CHECKED - ARD 10/24	REVISED -
PLOT SCALE = 0.2" = 1' / in.	DRAWN - IRC 09/24	REVISED -
PLOT DATE = 2/3/2025	CHECKED - ELH 09/24	REVISED -

STATE OF ILLINOIS
DEPARTMENT OF TRANSPORTATION

EXISTING BRIDGE PLANS - FOR INFORMATION ONLY
SN 077-0007 (NB) & SN 077-0008 (SB)

SHEET 38 OF 39 SHEETS

F.A.I. RTE.	SECTION	COUNTY	TOTAL SHEETS	SHEET NO.
57	D9 BRIDGE REPAIR 25-4	PULASKI	103	101
CONTRACT NO. 78A80				
ILLINOIS FED. AID PROJECT				

STATE OF ILLINOIS
DEPARTMENT OF PUBLIC WORKS & BUILDINGS
DIVISION OF HIGHWAYS

FILE 57-77-18-1	Pulaski	22	17	SHEET NO. 3
				10 SHEETS

Boring No. 4	Elevation	Blows per Foot	Q
Boring located at Station 177+94, 43 Ft. at centerline.			
Surface of Ground.	327.3		
Medium brown silty clay.	325.0	2	0.82
	323.5		
	323.0	6	1.18
	322.5		
Stiff dark gray silty clay.	321.0		
	319.5	5	1.30
	318.0		
	317.5		
	316.5	3	0.86
	315.0		
Medium gray silty clay and leaves.	313.5	4	0.90
	312.0		
	310.5	2	0.79
	309.5		
Stiff blue sandy silty clay.	307.5	3	1.10
	306.0		
	305.5		
	304.0	11	
	302.5		
Medium fine gray sand.	301.0	16	
	299.5		
	298.0		
	296.5		
	295.0		
	293.0	31	
	291.5		
Very dense fine gray sand.			
	288.0	33	
	286.5		


Boring No. 5	Elevation	Blows per Foot	Q
Boring located at Station 177+94, Centerline of Survey			
Surface of Ground.	327.0		
	325.0		
	321.5	30	
	318.0		
Very dense fine gray sand.	317.0	56	
	315.5		
	313.0		
	311.0	72	
	309.0		
	307.0		
Boring No. 5	Elevation	Blows per Foot	Q
Boring located at Station 177+94, Centerline of Survey			
Surface of Ground.	327.0		
	325.0		
	321.0		
Soft gray silty clay.	318.0		
	316.0		
	314.0		
Boring No. 5	Elevation	Blows per Foot	Q
Boring located at Station 177+94, Centerline of Survey			
Surface of Ground.	327.0		
	325.0		
	321.0		
Soft gray silty clay.	318.0		
	316.0		
	314.0		
Boring No. 6	Elevation	Blows per Foot	Q
Boring located at Station 177+94, 13.20 ft. at centerline.			
Surface of Ground.	327.1		
	325.0		
	323.0		
W8-11 (48" x 48")

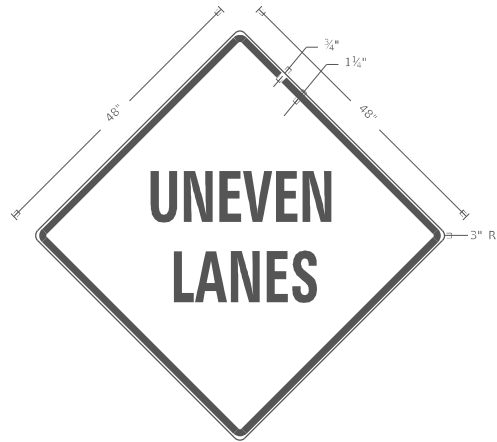


LEGEND AND BORDER - BLACK NON-REFLECTORIZED
BACKGROUND - ORANGE REFLECTORIZED

IF AT ANY TIME THE SIGNS ARE IN PLACE BUT NOT APPLICABLE, THEY SHALL BE TURNED FROM THE VIEW OF MOTORISTS OR COVERED AS DIRECTED BY THE ENGINEER.

REVISIONS

DRAWN	2-15-89
REVISED	4-06-93
REDSIGNED	7-23-04
RESIZED	5-08-08
REVIEWED	5-17-13
REVISED	10-21-21

STD. 9-41

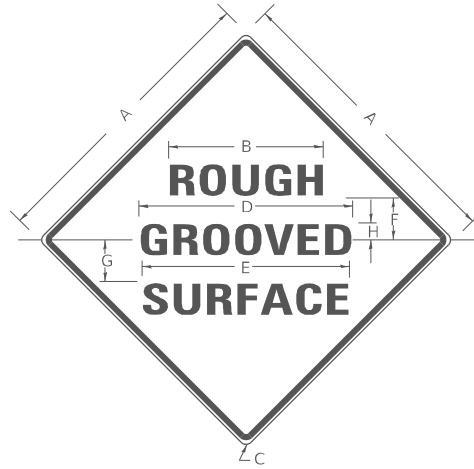

LEGEND AND BORDER-
BACKGROUND- BLACK NON-REFLECTORIZED
ORANGE REFLECTORIZED

SIGN SIZE	DIMENSIONS							
	A	B	C	D	E	F	G	H
48X48	48.0	24.1	3.0	34.0	33.0	6.0	13.0	3.5

SIGN SIZE	SERIES			MAR- GIN	BOR- DER	BLANK STD.
	LINES					
	1	2	3			
48X48	7C	7C	7C	0.8	1.2	B4-48D


PRIOR TO ALLOWING TRAFFIC ON ANY PORTION OF THE ROADWAY THAT HAS BEEN COLDMILLED, THE CONTRACTOR SHALL HAVE ERECTED "ROUGH GROOVED SURFACE" SIGNS THAT CONFORM TO THE ABOVE DETAILS. A MINIMUM OF ONE SIGN AT EACH END OF THE IMPROVEMENT WILL BE REQUIRED. THE CONTRACTOR SHALL MAINTAIN THE "ROUGH GROOVED SURFACE" SIGNS UNTIL THE COLDMILLED SURFACE IS COVERED WITH LEVELING BINDER OR SURFACE COURSE.

THE COST OF FURNISHING, ERECTING, MAINTAINING, AND REMOVING THE REQUIRED SIGNS SHALL BE INCLUDED IN THE CONTRACT.

REDRAWN	2-15-89
---------	---------

REVISED	4-6-93
REVISED	3-27-08
REVIEWED	5-17-13
REVISED	10-21-21

STD. 9-39

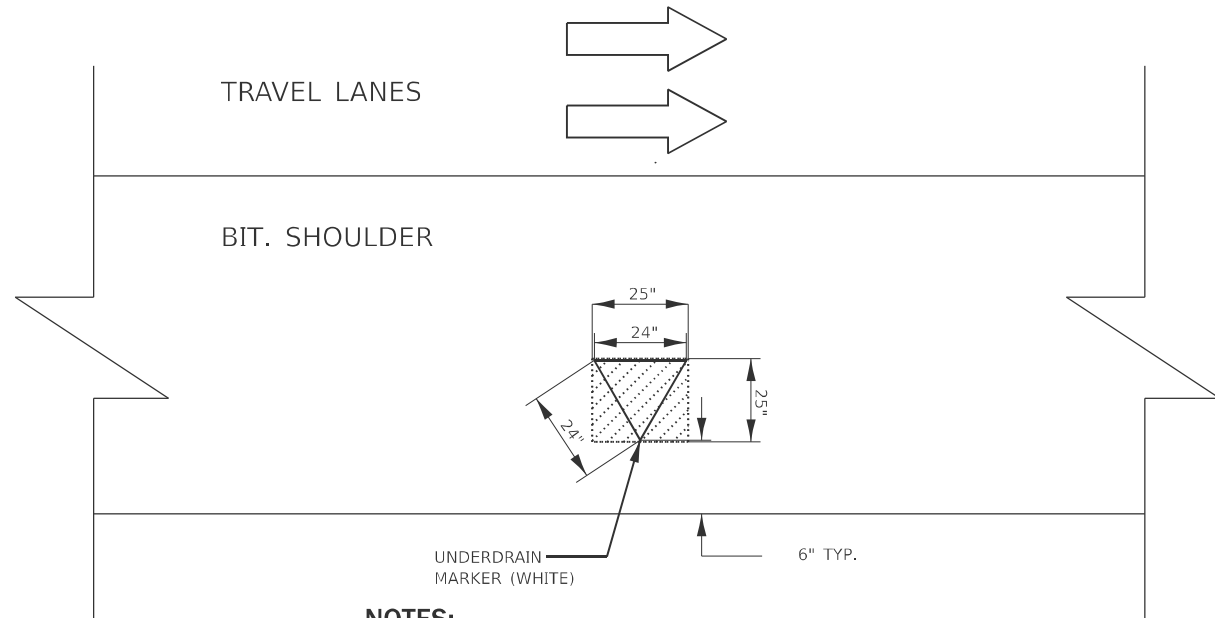

TO BE PAID FOR AS POLYUREA PAVEMENT MARKING LETTERS AND SYMBOLS
(USE 2 SQ FT FOR AREA)

MODEL: District Details [Sheet]
FILE NAME: c:\pw work\pwidthot\thaniel.morris@illinois.gov\id0985771\ID978A80-ShtS-DistrictStds.dgn

USER NAME = nathaniel.morris	DESIGNED -	REVISED -
	DRAWN -	REVISED -
	CHECKED -	REVISED -
PLOT DATE = 2/11/2025	DATE -	REVISED -

STATE OF ILLINOIS
DEPARTMENT OF TRANSPORTATION

SCALE:	SHEET 103	OF 1	SHEETS	STA.	TO STA.
--------	-----------	------	--------	------	---------

F.A.I RTE.	SECTION	COUNTY	TOTAL SHEETS	SHEET NO.
57	*	PULASKI	103	103
		CONTRACT NO. 78A80		
ILLINOIS		FED. AID PROJECT		

77(1,1-1,1-2,1-3,2,2-1,3)RS-3;Bridge Repair 25-4