

06-12-2020 LETTING ITEM 118

STATE OF ILLINOIS
DEPARTMENT OF TRANSPORTATION

F.A. RTE.	SECTION	COUNTY	TOTAL SHEETS	SHEET NO.
VAR.	20-00363-00-SW	MCLEAN	77	1
ILLINOIS			CONTRACT NO. 91589	

INDEX OF SHEETS

- 1 COVER
- 2 GENERAL NOTES
- 3 SUMMARY OF QUANTITIES
- 4 MARKET STREET OVERALL PLAN VIEW
- 5-23 MARKET STREET PLAN VIEWS
- 24 OVERALL PLAN VIEW
- 25-42 N HINSHAW AVE PLAN VIEWS
- 43-66 N LIVINGSTON ST PLAN VIEWS
- 67-75 WALNUT ST PLAN VIEWS
- 76 SIDEWALK DETAILS
- 77 PORTLAND CEMENT CONCRETE SIDEWALK ACCESSIBILITY RAMP DETAIL


HIGHWAY STANDARDS

- 000001-07 STANDARD SYMBOLS, ABBREVIATIONS AND PATTERNS
- 001006 DECIMAL OF AN INCH AND OF A FOOT
- 280001-07 TEMPORARY EROSION CONTROL SYSTEMS
- 424001-11 PERPENDICULAR CURB RAMPS FOR SIDEWALKS
- 424016-05 MID-BLOCK CURB RAMPS FOR SIDEWALKS
- 701501-06 URBAN LANE CLOSURE, 2L, 2W, UNDIVIDED
- 701801-06 SIDEWALK, CORNER OR CROSSWALK CLOSURE
- 701901-08 TRAFFIC CONTROL DEVICES

PROPOSED
SAFE ROUTES TO SCHOOL

ROUTE VARIOUS
SECTION 20-00363-00-SW
PROJECT EN8E(457)
SIDEWALK IMPROVEMENTS
MCLEAN COUNTY

C-95-006-20

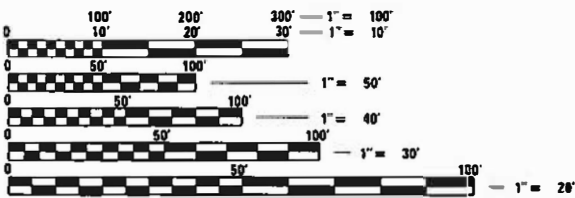


FULL SIZE PLANS HAVE BEEN PREPARED USING STANDARD
ENGINEERING SCALES. REDUCED SIZED PLANS WILL NOT
CONFORM TO STANDARD SCALES. IN MAKING MEASUREMENTS
ON REDUCED PLANS, THE ABOVE SCALES MAY BE USED.

J.U.L.I.E.
JOINT UTILITY LOCATION INFORMATION FOR EXCAVATORS
1-800-892-0123
OR 811

PROJECT ENGINEER ANTHONY MEIZELIS
PROJECT MANAGER DOMINIC KALLAS

CONTRACT NO. 91589

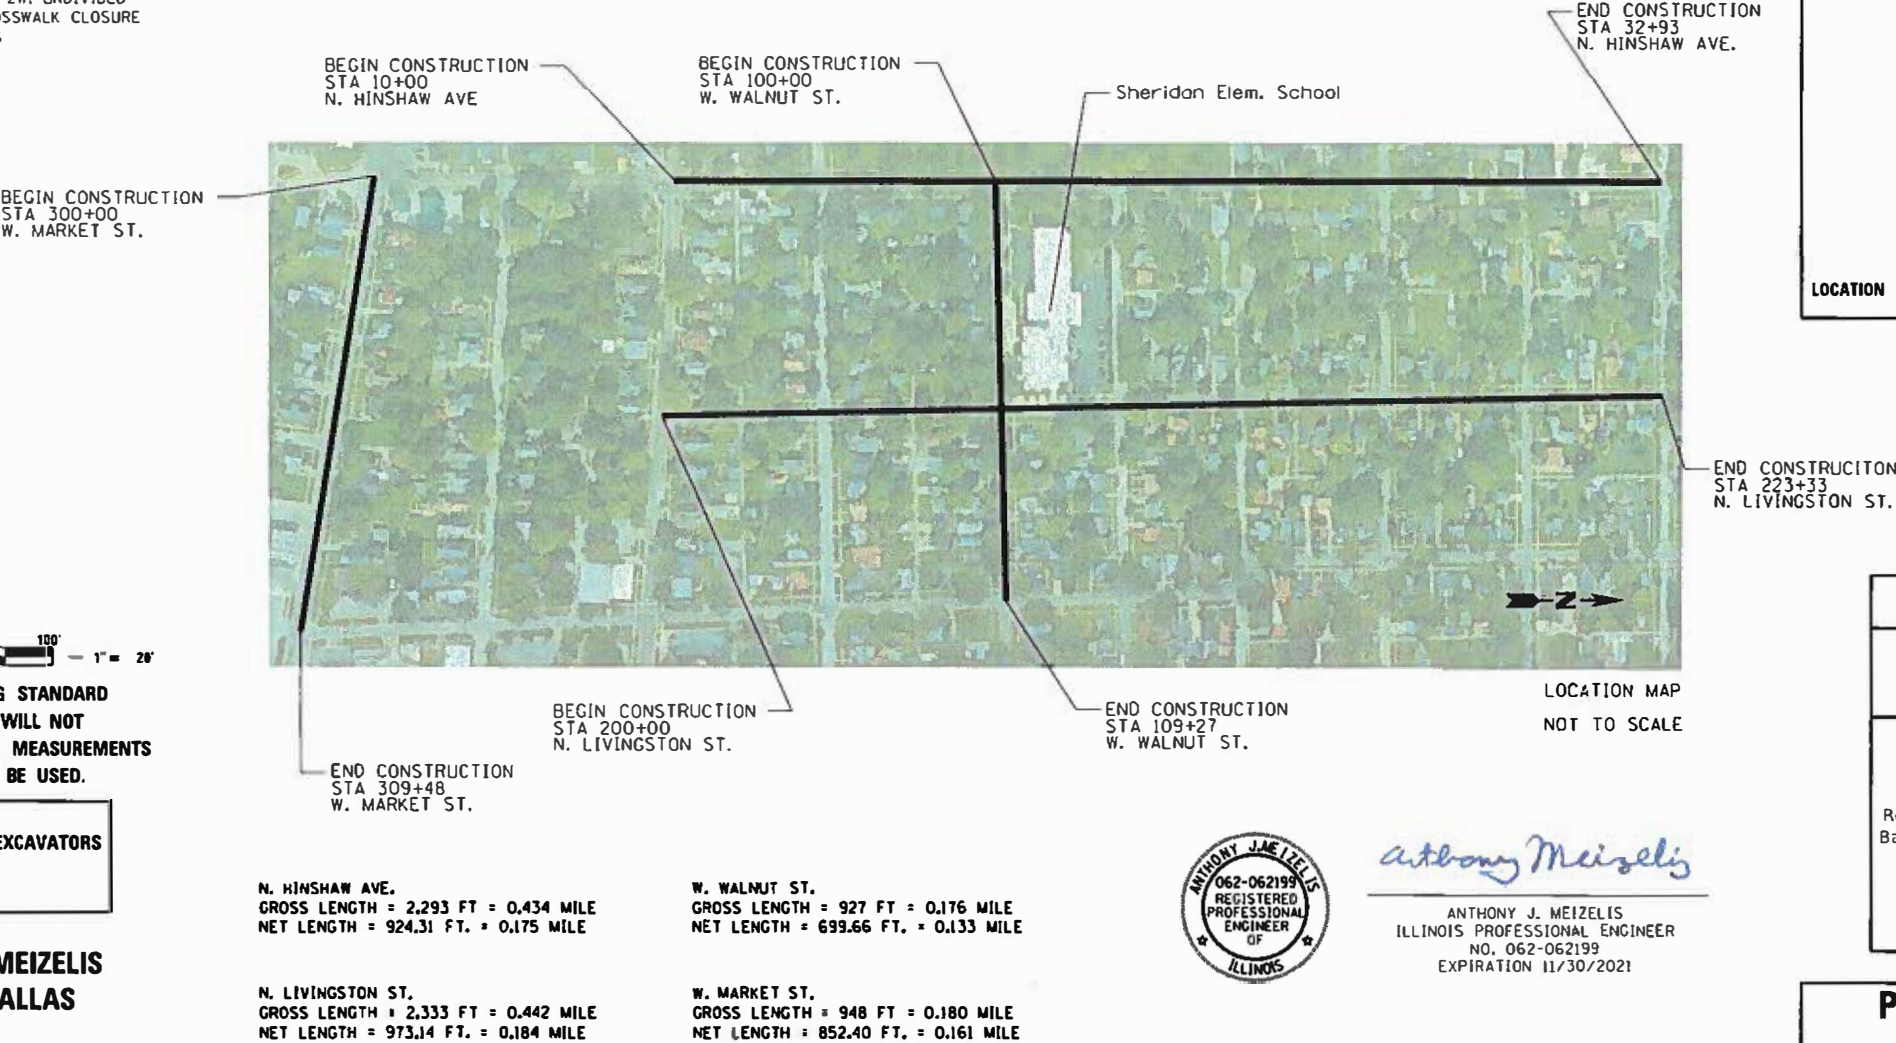

N. HINSHAW AVE.
GROSS LENGTH = 2,293 FT = 0.434 MILE
NET LENGTH = 924.31 FT. = 0.175 MILE

W. WALNUT ST.
GROSS LENGTH = 927 FT = 0.176 MILE
NET LENGTH = 699.66 FT. = 0.133 MILE

N. LIVINGSTON ST.
GROSS LENGTH = 2,333 FT = 0.442 MILE
NET LENGTH = 973.14 FT. = 0.184 MILE

W. MARKET ST.
GROSS LENGTH = 948 FT = 0.180 MILE
NET LENGTH = 852.40 FT. = 0.161 MILE



Anthony Meizelis
ANTHONY J. MEIZELIS
ILLINOIS PROFESSIONAL ENGINEER
NO. 062-062199
EXPIRATION 11/30/2021

AGENCY RESPONSIBLE FOR LETTING	
Approved	3/2/2020 <i>Ken Roth</i> City of Bloomington, Director of Public Works
Passed	3-17-2020 <i>Anthony Meizelis</i> District 5 Engineer of Local Roadway & Streets
Releasing for Bid Based on Limited Review	March 17, 2020 <i>Anthony Meizelis</i> Region 3 Engineer

PRINTED BY THE AUTHORITY
OF THE STATE OF ILLINOIS

GENERAL NOTES

1. ALL WORK SHALL BE IN ACCORDANCE WITH THE "STANDARD SPECIFICATIONS FOR ROAD AND BRIDGE CONSTRUCTION," ADOPTED APRIL 1, 2016 BY THE ILLINOIS DEPARTMENT OF TRANSPORTATION, THE "SUPPLEMENTAL SPECIFICATIONS AND RECURRING SPECIAL PROVISIONS," ADOPTED APRIL 1, 2016 (IDOT), THE "STANDARD SPECIFICATIONS FOR WATER AND SEWER MAIN CONSTRUCTION IN ILLINOIS," LATEST EDITION AND THE MCLEAN COUNTY HIGHWAY CONSTRUCTION STANDARDS.
2. THE EXISTING CONTOUR AND TOPOGRAPHIC INFORMATION IS BASED UPON DATA COLLECTED USING AERIAL DRONE FOOTAGE AND THE PROGRAM CONTEXT CAPTURE TO PROCESS.
3. ALL STATIONING ON THE PLANS IS REFERENCED TO THE CENTERLINE OF THE EXISTING STREET.
4. THE CONTRACTOR SHALL BE RESPONSIBLE FOR PROTECTING ALL UNDERGROUND UTILITIES DURING CONSTRUCTION ACTIVITIES. THE CONTRACTOR SHALL BE RESPONSIBLE FOR KEEPING EXISTING UTILITIES IN SERVICE AND PROMPTLY REPAIRING ANY WHICH ARE DAMAGED DURING CONSTRUCTION. THE CONTRACTOR SHALL USE EXTREME CARE IN THIS CONSTRUCTION TO PROTECT THE PUBLIC'S PROPERTY, HEALTH AND SAFETY. ANY DAMAGE TO PROPERTY, FENCES, LANDSCAPING, ROADS, EXISTING UTILITIES, STORM SEWERS, DRAINAGE WAYS, ETC. AS A RESULT OF THIS CONSTRUCTION SHALL BE REPAIRED TO THE SATISFACTION OF THE OWNER OF SAME AT THE CONTRACTOR'S EXPENSE.
5. THE CONTRACTOR SHALL BE RESPONSIBLE FOR MAINTAINING EXISTING ROAD AND DRIVEWAY ENTRANCES.
6. THE CONTRACTOR SHALL KEEP THE SITE FREE FROM ACCUMULATIONS OF WASTE MATERIALS, RUBBISH AND OTHER DEBRIS RESULTING FROM THE WORK. CONSTRUCTION RUBBLE AND DEBRIS GENERATED BY CONSTRUCTION ACTIVITIES SHALL BE REMOVED FROM THE SITE BY THE CONTRACTOR AND DISPOSED IN A LEGAL MANNER AT THE CONTRACTOR'S EXPENSE.
7. ALL EARTHEN AREAS DISTURBED BY THE CONTRACTOR'S OPERATIONS SHALL RECEIVE A MINIMUM OF (4) FOUR INCHES OF TOPSOIL. THIS ITEM SHALL INCLUDE TOPSOIL EXCAVATION AND PLACEMENT AND PLACED TO THE PROPOSED LINES AND GRADES SHOWN ON THE PLANS. TOPSOIL PLACEMENT SHALL NOT BE PAID FOR SEPARATELY.
8. THE CONTRACTOR SHALL BE RESPONSIBLE FOR MAINTAINING DRAINAGE THROUGHOUT THE CONSTRUCTION OF THIS PROJECT. COSTS ASSOCIATED WITH THIS TASK SHALL BE INCIDENTAL TO THE CONTRACT.
9. THE OWNER'S ENGINEER SHALL BE NOTIFIED OF ANY SURVEY MONUMENTS ENCOUNTERED DURING CONSTRUCTION. THE CONTRACTOR SHALL PROTECT ALL MONUMENTS UNTIL AN AUTHORIZED SURVEYOR HAS WITNESSED OR OTHERWISE REFERENCED THE MONUMENT.
10. PRIOR TO SUBMITTING A PROPOSAL FOR THIS CONTRACT, THE CONTRACTOR SHALL VISIT THE SITE AND FAMILIARIZE HIMSELF WITH THE PROJECT REQUIREMENTS. NO CLAIMS FOR EXTRAS WILL BE ALLOWED FOR REASONS OF UNFAMILIARITY WITH THE SITE OR THESE CONTRACT DOCUMENTS.
11. PROJECT CONSISTS OF REMOVAL AND REPLACEMENT OF SIDEWALK. ALL AREAS SHOWN ON PLAN VIEW TO HAVE NEW SIDEWALK ARE ASSUMED TO INCLUDE REMOVAL OF EXISTING SIDEWALK UNLESS NOTED OTHERWISE.
12. ALL CONCRETE REMOVAL INCLUDING DRIVEWAY CONCRETE SHALL BE PAID AS SIDEWALK REMOVAL.
13. ALL SIDEWALK WILL BE STRAIGHT GRADED FROM INDICATED TIE IN POINTS, EXCEPT IN CASES WHERE SIDEWALK CROSSES A DRIVEWAY. IN THIS CASE SIDEWALK WILL MATCH THE FRONT AND BACK TIE IN POINTS FOR THE DRIVEWAY, NOT EXCEEDING 2%. ALL SIDEWALK IS 5 FEET WIDE UNLESS OTHERWISE NOTED. ALL EXCAVATION TO WIDEN EXISTING SIDEWALK TO 5 FEET IS INCIDENTAL UNLESS NOTED OTHERWISE.

EROSION CONTROL NOTES

1. EROSION CONTROL PRACTICES SHALL BE IN ACCORDANCE WITH CHAPTER 13 OF THE CITY OF BLOOMINGTON "A MANUAL OF PRACTICE FOR THE DESIGN OF PUBLIC IMPROVEMENTS" AND DIVISION VI OF CHAPTER 24 OF THE BLOOMINGTON CITY CODE AND SUPPLEMENTED WITH SECTION 280 OF THE STANDARD SPECIFICATIONS.
2. THE CONTRACTOR SHALL INSTALL EROSION CONTROL AT THE ONSET OF CONSTRUCTION AND MAINTAIN UNTIL VEGETATIVE STABILIZATION OF DISTURBED AREAS HAS BEEN ACHIEVED.
4. ALL DISTURBED EARTHEN AREAS AND TOPSOIL AREAS SHALL BE SEEDED AND MULCHED (METHOD 2) ACCORDING TO SECTIONS 250 AND 251 OF THE STANDARD SPECIFICATIONS. SEEDING AND MULCHING SHALL BE INCIDENTAL TO THE CONTRACT. SEEDING WILL NOT BE PERMITTED AT ANY TIME WHEN THE GROUND IS FROZEN, WET OR IN AN UNTILLABLE CONDITION. SEED BED PREPARATION SHALL BE INCIDENTAL.
5. ALL FERTILIZER NUTRIENTS (NITROGEN, PHOSPHORUS AND POTASSIUM) SHALL BE APPLIED AT A RATE OF 90 POUNDS EACH PER ACRE OF SEEDING AREAS. ALL FERTILIZER NUTRIENTS SHALL BE INCIDENTAL TO THE CONTRACT.
6. EROSION CONTROL INCLUDING OTHER THAN WHAT IS SHOWN ON THE PLANS, WHICH MAY BE REQUIRED TO PREVENT THE EROSION OR WASHING OF DIRT ONTO ADJACENT LANDS, PUBLIC ROADS OR INTO GRASS WATERWAYS OR DITCHES SHALL BE INCIDENTAL TO THE CONTRACT.
7. THE CONTRACTOR SHALL PLACE EROSION CONTROL AROUND EXISTING STORM DRAINAGE STRUCTURES WHEN EXISTING STRUCTURES ARE LOCATED DOWNSTREAM OF STORM WATER RUNOFF TO PREVENT SILT AND DEBRIS FROM ENTERING STRUCTURES.
8. CULVERT INLET PROTECTION SHALL INCLUDE THE TEMPORARY PLACEMENT OF EROSION CONTROL IN ORDER TO PREVENT SILT FROM ENTERING PROPOSED CULVERTS UNTIL VEGETATIVE STABILIZATION OF UPSTREAM AREAS HAS BEEN ACHIEVED.
9. THE CONTRACTOR SHALL PLACE INLET FILTERS IN ALL EXISTING INLET STRUCTURES WHEN INLETS ARE LOCATED DOWNSTREAM OF STORM WATER RUNOFF TO PREVENT SILT AND DEBRIS FROM ENTERING THE INLET.

ADDITIONAL LEGEND ITEMS

ADJUSTMENT ITEMS

EX

PR

6" P.C.C SIDEWALK



4" P.C.C SIDEWALK



DETECTABLE WARNING



MODEL: Default
FILE NAME: P:\PAVEMENTSIDEWALK\Sheridan_SRTS.DriveItem\Misc\plan\Sheet02 - Notes.dgn

USER NAME = dcaMas	DESIGNED DAK	REVISED -
	DRAWN DAK	REVISED -
PLOT SCALE = 30.0000 ft. = 1 in.	CHECKED AJM	REVISED -
PLOT DATE = 2/28/2020	DATE 2/28/20	REVISED -

STATE OF ILLINOIS
DEPARTMENT OF TRANSPORTATION

GENERAL NOTES

SCALE: NONE SHEET 2 OF 77 SHEETS STA. NONE TO STA. NONE

F.A. RTE.	SECTION	COUNTY	TOTAL SHEETS	SHEET NO.
VAR.	20-00363-00-SW	MCLEAN	77	2
CONTRACT NO. 91589				
ILLINOIS SHERIDAN ELEMENTARY SCHOOL SRTS				

SUMMARY OF QUANTITIES

ITEM	UNIT	TOTAL QTY
42400800 DETECTABLE WARNINGS	SQ FT	96
44000600 SIDEWALK REMOVAL	SQ FT	16,510
42400300 PORTLAND CEMENT CONCRETE SIDEWALK 4 INCH	SQ FT	11,531
42400300 PORTLAND CEMENT CONCRETE SIDEWALK 6 INCH	SQ FT	6,225
67100100 MOBILIZATION	L SUM	1
70102620 TRAFFIC CONTROL AND PROTECTION, STANDARD 701501	L SUM	1
70102640 TRAFFIC CONTROL AND PROTECTION, STANDARD 701801	L SUM	1
XX006429 SIDEWALK, SPECIAL	SQ FT	137

SCHEDULE OF QUANTITIES

SIDEWALK REMOVAL			PORTLAND CEMENT CONCRETE SIDEWALK 4 INCH (CONTD.)			PORTLAND CEMENT CONCRETE SIDEWALK 6 INCH (CONTD.)		
Station to Station		SF	Station to Station		SF	Station to Station		SF
12+12	12+62	315	17+05	18+20	578	206+47	207+03	334
14+55	14+95	194	18+35	18+85	248	209+09	209+34	75
16+25	16+60	335	21+64	21+85	104	209+16	209+43	162
17+05	18+20	592	23+10	23+45	176	210+11	211+32	92
17+86	19+28	640	23+63	24+44	309	210+65	211+20	101
18+35	18+85	247	24+68	24+84	75	211+47	211+98	50
21+64	21+85	82	27+86	28+21	54	212+11	212+52	78
23+10	23+45	150	28+92	29+49	622	213+75	214+96	347
23+58	24+44	320	29+67	30+12	175	217+14	217+56	25
24+69	24+84	62	29+75	30+33	267	217+94	218+46	75
27+86	28+21	165				218+61	219+06	75
28+92	29+49	646	100+62	100+97	176	218+62	219+30	138
29+67	30+12	187	101+12	101+47	175	220+72	221+22	50
29+75	30+33	372	104+82	108+61	1,507	221+31	221+67	50
			108+51	108+81	186	222+03	221+71	75
100+62	100+97	142						
101+12	101+47	137	206+47	207+03	578	300+38	300+75	125
104+82	108+61	2,010	208+75	208+94	91	300+78	301+22	125
108+51	108+81	338	209+09	209+34	50	301+32	302+26	125
			210+11	211+32	411	302+84	303+34	125
206+47	207+03	851	210+65	211+20	175	302+85	303+05	50
208+75	208+94	91	211+47	211+98	204	304+39	307+58	300
209+09	209+34	126	212+11	212+51	162	305+38	305+60	148
209+16	209+43	163	213+75	214+96	334	305+81	306+00	93
210+11	211+32	502	217+14	217+56	197	306+62	307+17	379
210+65	211+20	278	217+94	218+46	188	307+61	308+25	321
211+47	211+98	250	218+61	219+06	150	308+40	308+55	72
212+11	212+51	239	218+62	219+30	206	TOTAL		6,225
213+75	214+96	657	219+40	219+72	158			
217+14	217+56	222	219+45	219+77	162	DETECTABLE WARNINGS		
217+94	218+46	257	220+42	220+62	101	Location		SF
218+61	219+06	213	220+72	221+22	201	12+47	20.4' RT	6
218+62	219+30	336	220+82	221+07	125	12+59	32.2' RT	6
219+40	219+72	157	221+31	221+67	129	16+43	18.0' RT	6
219+45	219+77	161	222+03	221+71	280	16+58	31.5' RT	6
220+42	220+62	97	222+84	222+99	75	19+28	12.4' LT	6
220+72	221+22	243				29+35	15.7' RT	6
220+82	221+07	122	300+35	300+56	90	29+47	31.0' RT	6
221+31	221+67	170	300+38	300+75	60	29+77	30.5' RT	6
222+03	221+71	340	300+78	301+22	93	29+90	16.1' RT	6
222+84	222+99	71	301+32	302+26	347			
300+35	300+56	107	302+84	303+34	123	104+98	13.6' LT	6
300+38	300+75	179	302+85	303+05	50	104+99	16.0' RT	6
300+78	301+22	207	304+39	307+58	1,296	108+64	17.4' RT	6
301+32	302+26	455	304+89	305+06	85	108+79	31.9' RT	6
302+84	303+34	244	306+18	306+31	67			
302+85	303+05	86	307+89	308+28	200	206+86	13.8' RT	6
304+39	307+58	1,450	TOTAL		11,531	207+45	12.9' RT	6
304+89	305+06	108						
305+38	305+60	102	PORTLAND CEMENT CONCRETE SIDEWALK 6 INCH			305+40	29.7' RT	6
305+81	306+00	73	Station to Station		SF	TOTAL		96
306+18	306+31	48	12+12	12+62	184			
306+62	307+17	380	14+55	14+95	75	SIDEWALK, SPECIAL		
307+61	307+91	320	16+25	16+60	196	Station to Station		SF
307+89	308+28	189	17+86	19+28	808	23+96	24+08	62
308+40	308+55	71	23+68	24+44	75	29+92	30+07	75
TOTAL		16,510	27+86	28+21	125	TOTAL		137
			28+92	29+49	192			
PORTLAND CEMENT CONCRETE SIDEWALK 4 INCH			29+67	30+12	50	TRAFFIC CONTROL AND PROTECTION		
Station to Station		SF	29+75	30+33	190	TYPE		LS
12+12	12+62	159				701501		1
14+55	14+95	121	104+82	108+61	532	701801		1
16+25	16+61	212	108+51	108+81	210			

MODEL DRAWN
FILE NAME: P:\PROJECTS\SIDEWALK AND STPS\B02\plan\quantities.dgn
QUANTITIES.dgn


USER NAME = gk12345	DESIGNED DAK	REVISED -
PLOT SCALE = 40.0000 ft = 1 in.	DRAWN DAK	REVISED -
PLOT DATE = 3/4/2020	CHECKED AJM	REVISED -
	DATE 3/4/20	REVISED -

STATE OF ILLINOIS
DEPARTMENT OF TRANSPORTATION

SUMMARY OF QUANTITIES

SCALE: NONE SHEET 3 OF 77 SHEETS STA. NONE TO STA. NONE

F.A. RTE.	SECTION	COUNTY	TOTAL SHEETS	SHEET NO.
VAR.	20-09363-00-SW	MCLEAN	77	3
CONTRACT NO. 91589				
[RUNDIS] SHERIDAN ELEMENTARY SCHOOL STPS				

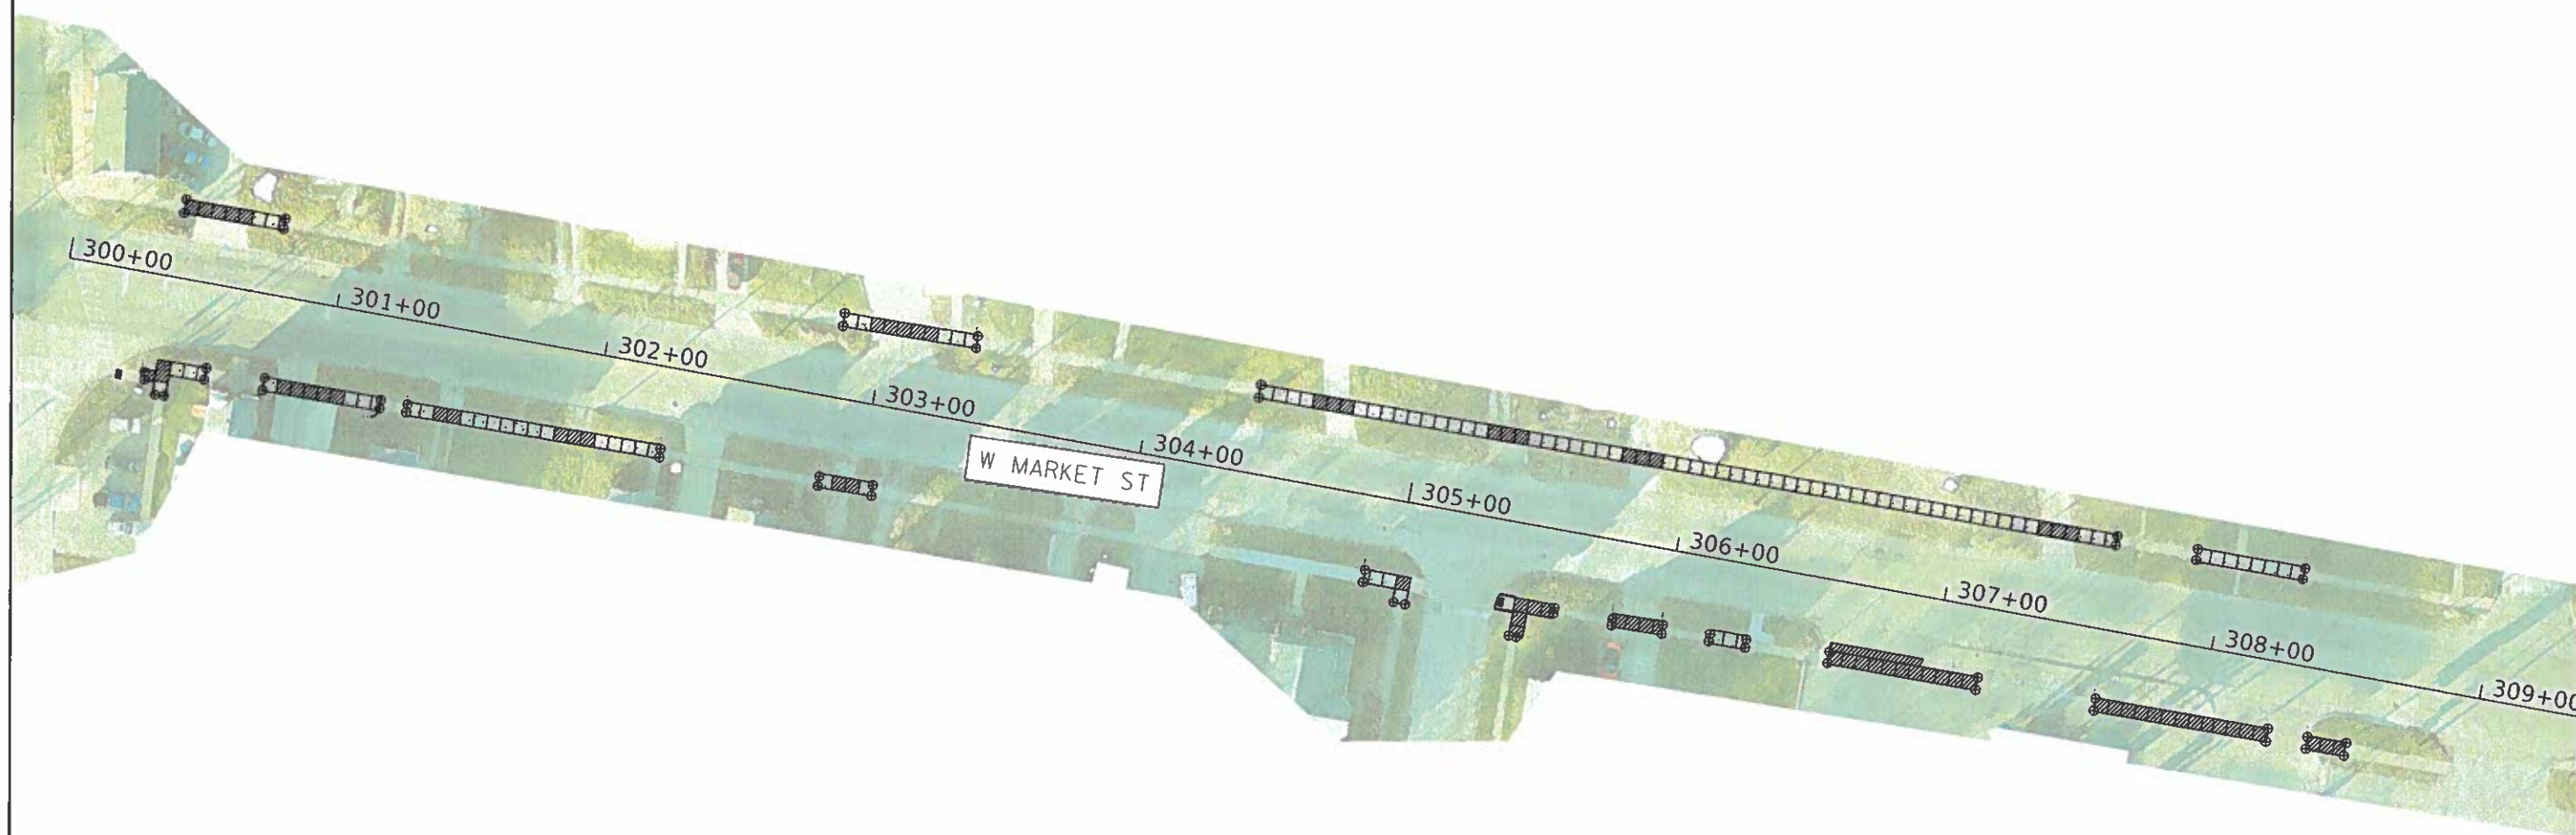

ALIGNMENT COORDINATES			
MARKET ST - N. HINSHAW ST. TO WESTERN AVE.			
MARKET	STATION	N	E
POT	300+00.00	1,390,493.29	795,627.93
POT	309+48.35	1,390,328.73	796,561.90

USER NAME = dkallas	DESIGNED DAK	REVISED -
	DRAWN DAK	REVISED -
PLOT SCALE = 60,000 ft. in.	CHECKED AJM	REVISED -
PLOT DATE = 2/28/2020	DATE 2/28/20	REVISED -


STATE OF ILLINOIS
DEPARTMENT OF TRANSPORTATION

MARKET STREET ALIGNMENT & CONTROL POINTS

SCALE: 1"=60'	SHEET 4	OF 77 SHEETS	STA. NONE	TO STA. NONE
---------------	---------	--------------	-----------	--------------


F.A. RTE	SECTION	COUNTY	TOTAL SHEETS	SHEET NO
VAR.	20-00363-00-SW	MCLEAN	77	4
		CONTRACT NO. 91589		
ILLINOIS		SHERIDAN ELEMENTARY SCHOOL SRYS		

1-1 STATION: 300+34 OFFSET: 35.1' RT EX. ELEV.: 773.89 PROP. ELEV.: 773.89	1-2 STATION: 300+38 OFFSET: 35.0' RT EX. ELEV.: 773.70 PROP. ELEV.: 773.70	1-3 STATION: 300+38 OFFSET: 30.8' RT EX. ELEV.: 774.31 PROP. ELEV.: 773.81	1-4 STATION: 300+56 OFFSET: 30.6' RT EX. ELEV.: 774.07 PROP. ELEV.: 774.07	1-5 STATION: 300+35 OFFSET: 39.1' RT EX. ELEV.: 773.80 PROP. ELEV.: 773.80
1-6 STATION: 300+38 OFFSET: 39.0' RT EX. ELEV.: 773.72 PROP. ELEV.: 773.72	1-7 STATION: 300+43 OFFSET: 35.7' RT EX. ELEV.: 773.75 PROP. ELEV.: 773.75	1-8 STATION: 300+56 OFFSET: 35.6' RT EX. ELEV.: 774.21 PROP. ELEV.: 774.17	1-9 STATION: 300+38 OFFSET: 43.6' RT EX. ELEV.: 773.68 PROP. ELEV.: 773.68	1-10 STATION: 300+43 OFFSET: 43.6' RT EX. ELEV.: 773.75 PROP. ELEV.: 773.75

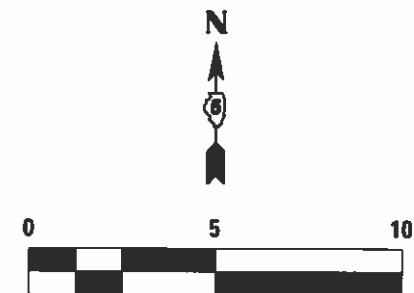

W MARKET ST

MATCH LINE STA. 300+75

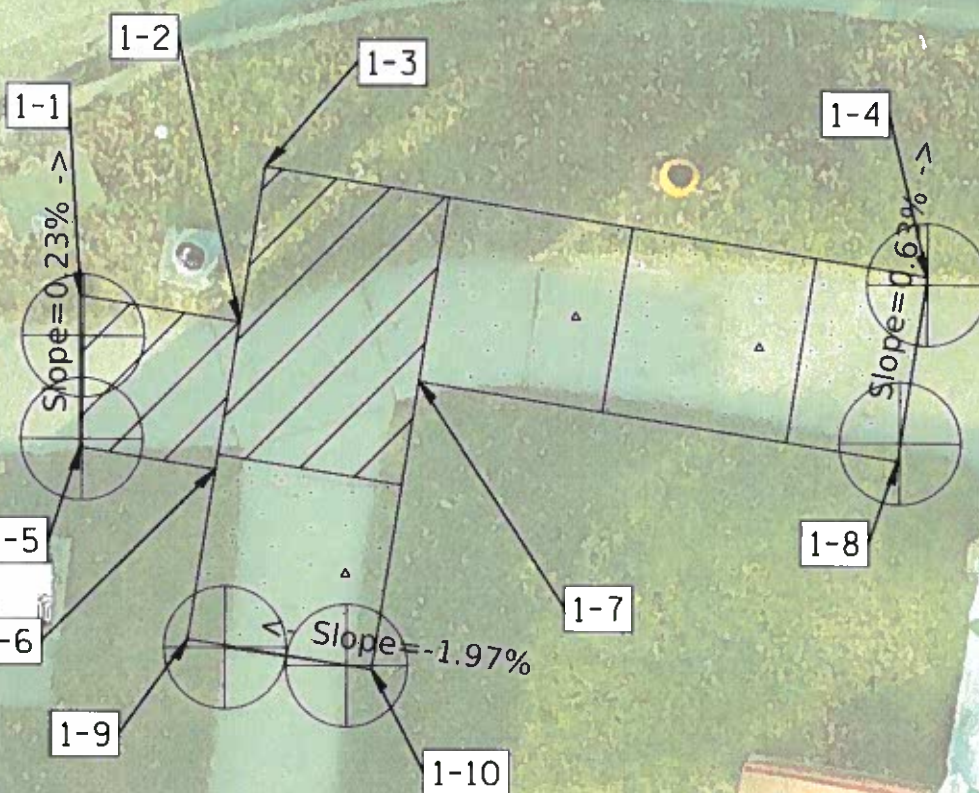

SIDEWALK ACCESSIBILITY
RAMP IS TO STANDARD
EXCEPT FOR DETECTABLE
WARNING (TO BE SURFACE
MOUNTED BY OTHERS)

MODEL: Detail
FILE NAME: P:\Pavement\Sidewalk\Shedden_20\15_10\Detail\Market Street\Sheet 5 - Market Plan View.dgn

USER NAME = gja02	DESIGNED DAK	REVISED -	STATE OF ILLINOIS DEPARTMENT OF TRANSPORTATION				MARKET STREET PLAN VIEWS				P.A. RTE.	SECTION	COUNTY	TOTAL SHEETS	SHEET NO.
PLOT SCALE = 5.0000 ft / in.	DRAWN DAK	REVISED -									VAR.	20-00363-00-SW	MCLEAN	77	5
PLOT DATE = 2/28/2020	CHECKED AJM	REVISED -													
	DATE 2/28/20	REVISED -	SCALE: 1"=5' SHEET 5 OF 77 SHEETS STA. 300+11 TO STA. 300+75				ILLINOIS SHERIDAN ELEMENTARY SCHOOL SRTS				CONTRACT NO. 91589				

2-1
STATION: 300+78
OFFSET: 30.1' RT
EX. ELEV.: 773.67
PROP. ELEV.: 773.67

2-2
STATION: 300+83
OFFSET: 30.1' RT
EX. ELEV.: 773.09
PROP. ELEV.: 773.09

2-3
STATION: 300+96
OFFSET: 30.0' RT
EX. ELEV.: 772.68
PROP. ELEV.: 772.68

2-4
STATION: 301+22
OFFSET: 29.8' RT
EX. ELEV.: 772.03
PROP. ELEV.: 772.03


2-5
STATION: 300+78
OFFSET: 35.1' RT
EX. ELEV.: 773.61
PROP. ELEV.: 773.61

2-6
STATION: 300+83
OFFSET: 35.1' RT
EX. ELEV.: 773.18
PROP. ELEV.: 773.18

2-7
STATION: 300+96
OFFSET: 35.0' RT
EX. ELEV.: 772.69
PROP. ELEV.: 772.69


2-8
STATION: 301+22
OFFSET: 34.8' RT
EX. ELEV.: 775.13
PROP. ELEV.: 775.13

W MARKET ST

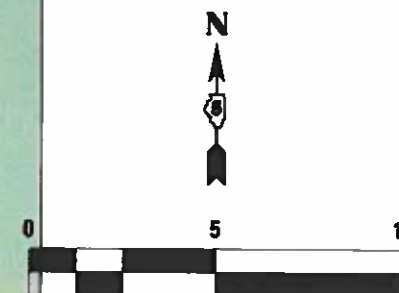

MATCH LINE STA. 300+75

MATCH LINE STA. 301+29

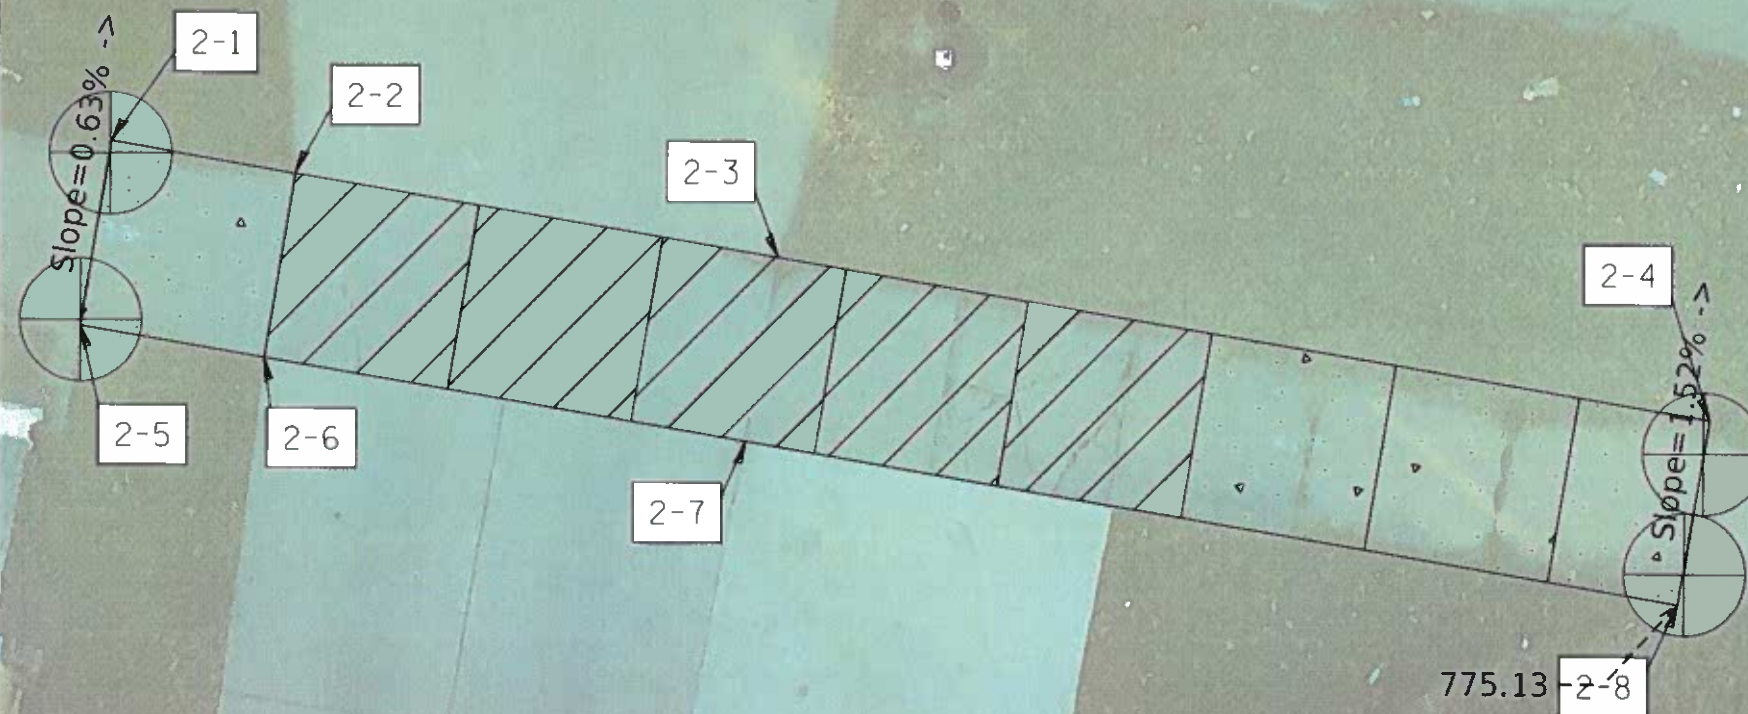

MODEL: D:\Pavement\SIDEWALK\Sheridan_SRTS_19\Drawings\Station\Sheet\6 - Market Plan View 2.dgn
FILE NAME: P:\Pavement\SIDEWALK\Sheridan_SRTS_19\Drawings\Station\Sheet\6 - Market Plan View 2.dgn

USER NAME = dka@bas	DESIGNED DAK	REVISED -
	DRAWN DAK	REVISED -
PLOT SCALE = 5.0000 ft / in.	CHECKED AJM	REVISED -
PLOT DATE = 2/28/2020	DATE 2/28/20	REVISED -

STATE OF ILLINOIS
DEPARTMENT OF TRANSPORTATION

MARKET STREET
PLAN VIEWS

SCALE: 1"=5' SHEET 6 OF 77 SHEETS STA. 300+75 TO STA. 301+29

F.A. RTE.	SECTION	COUNTY	TOTAL SHEETS	SHEET NO.
VAR.	20-00363-00-SW	MCLEAN	77	6
CONTRACT NO. 91589				
ILLINOIS SHERIDAN ELEMENTARY SCHOOL SRTS				

3-1
STATION: 301+32
OFFSET: 29.6' RT
EX. ELEV.: 771.63
PROP. ELEV.: 771.63

3-2
STATION: 301+42
OFFSET: 29.5' RT
EX. ELEV.: 771.30
PROP. ELEV.: 771.30

3-3
STATION: 301+42
OFFSET: 30.5' RT
EX. ELEV.: 771.29
PROP. ELEV.: 770.39

3-4
STATION: 301+52
OFFSET: 29.4' RT
EX. ELEV.: 770.73
PROP. ELEV.: 770.73

3-5
STATION: 301+52
OFFSET: 30.4' RT
EX. ELEV.: 770.73
PROP. ELEV.: 770.86

3-6
STATION: 301+89
OFFSET: 28.9' RT
EX. ELEV.: 769.51
PROP. ELEV.: 769.51

3-7
STATION: 301+99
OFFSET: 28.8' RT
EX. ELEV.: 769.31
PROP. ELEV.: 769.31

3-8
STATION: 301+32
OFFSET: 34.6' RT
EX. ELEV.: 771.70
PROP. ELEV.: 771.70

3-9
STATION: 301+42
OFFSET: 34.5' RT
EX. ELEV.: 771.47
PROP. ELEV.: 771.47

3-10
STATION: 301+52
OFFSET: 34.4' RT
EX. ELEV.: 770.94
PROP. ELEV.: 770.94

3-11
STATION: 301+89
OFFSET: 33.9' RT
EX. ELEV.: 769.73
PROP. ELEV.: 769.61

3-12
STATION: 301+99
OFFSET: 33.8' RT
EX. ELEV.: 769.44
PROP. ELEV.: 769.41

MATCH LINE STA. 301+29

MATCH LINE STA. 302+02



MAINTAIN 4" COMPLIANT PATH.
GRADUALLY TRANSITION BACK TO
5 FEET ON EITHER SIDE OF DRIVEWAY

USER NAME = dakas	DESIGNED DAK	REVISED -
PLOT SCALE = 5.0000 ft / in.	DRAWN DAK	REVISED -
PLOT DATE = 2/28/2020	CHECKED AJM	REVISED -
	DATE 2/28/20	REVISED -

STATE OF ILLINOIS
DEPARTMENT OF TRANSPORTATION

MARKET STREET
PLAN VIEWS

SCALE: 1"=5' SHEET 7 OF 77 SHEETS STA. 301+29 TO STA. 302+02

F.A. RTE.	SECTION	COUNTY	TOTAL SHEETS	SHEET NO.
VAR.	20-00363-00-SW	MCLEAN	77	7
CONTRACT NO. 91589				
ILLINOIS SHERIDAN ELEMENTARY SCHOOL SRTS				

4-1

STATION: 302+26

OFFSET: 28.5' RT

EX. ELEV.: 768.54

PROP. ELEV.: 768.54

4-2

STATION: 302+26


OFFSET: 33.5' RT

EX. ELEV.: 768.47


PROP. ELEV.: 768.47

MATCH LINE STA. 302+02

W MARKET ST

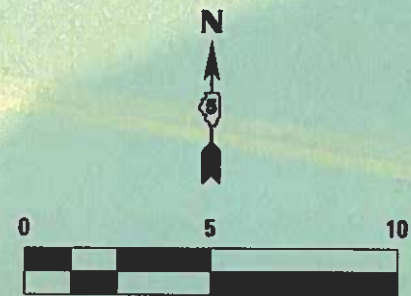

4-1

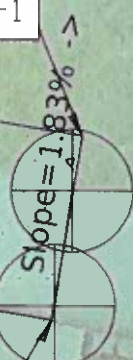

4-2

MODEL: D:\pavement\sidewalk\Sheridan_SRTS_2020\plan\plan_views\plan_views.dgn

USER NAME	shakiba
PLOT SCALE	= 5.0000 ft / in.
PLOT DATE	= 2/28/2020

DESIGNED	DAK
DRAWN	DAK
CHECKED	AJM
DATE	2/28/20

REVISED	-
REVISED	-
REVISED	-
REVISED	-

STATE OF ILLINOIS
DEPARTMENT OF TRANSPORTATION



MARKET STREET
PLAN VIEWS

SCALE: 1"=5' SHEET 8 OF 77 SHEETS STA. 302+02 TO STA. 302+66

F.A. RTE.	SECTION	COUNTY	TOTAL SHEETS	SHEET NO.
VAR.	20-00363-00-SW	MCLEAN	77	8
CONTRACT NO. 91589				
ILLINOIS SHERIDAN ELEMENTARY SCHOOL SRTS				

5-1 STATION: 302+85 OFFSET: 28.3' RT EX. ELEV.: 766.62 PROP. ELEV.: 766.62	5-2 STATION: 302+90 OFFSET: 28.3' RT EX. ELEV.: 766.53 PROP. ELEV.: 766.53	5-3 STATION: 302+98 OFFSET: 28.2' RT EX. ELEV.: 766.34 PROP. ELEV.: 766.34	5-4 STATION: 303+05 OFFSET: 28.1' RT EX. ELEV.: 766.25 PROP. ELEV.: 766.25
5-5 STATION: 302+85 OFFSET: 33.3' RT EX. ELEV.: 766.72 PROP. ELEV.: 766.72	5-6 STATION: 302+90 OFFSET: 33.3' RT EX. ELEV.: 766.61 PROP. ELEV.: 766.61	5-7 STATION: 302+98 OFFSET: 33.2' RT EX. ELEV.: 766.37 PROP. ELEV.: 766.37	5-8 STATION: 303+05 OFFSET: 33.1' RT EX. ELEV.: 766.24 PROP. ELEV.: 766.24

W MARKET ST

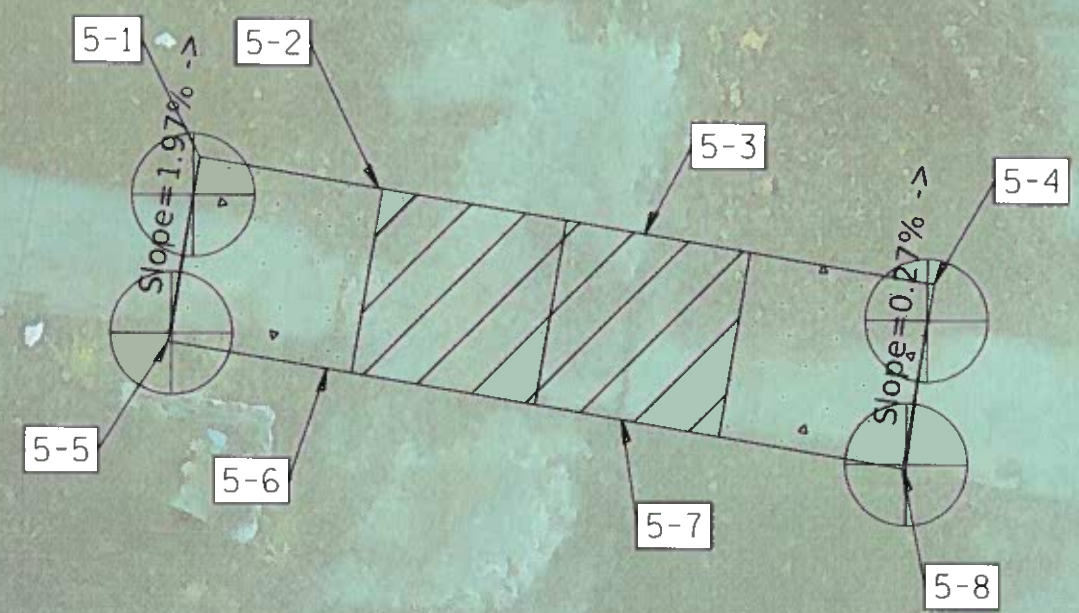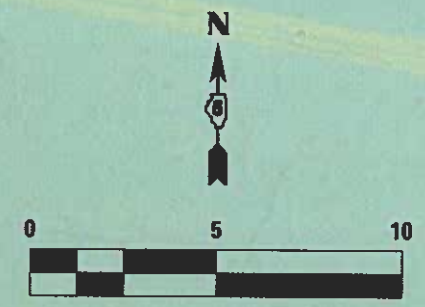

MODEL: DMSUR
FILE NAME: P:\PAVEMENTSIDEWALK\Sheridan_SRTS_PDS\DesignMicroStation\Sheridan_SRTS_Plan View 3.dgn

USER NAME = dmsur	DESIGNED DAK	REVISED -
PLOT SCALE = 5.0000 ft / in	DRAWN DAK	REVISED -
PLOT DATE = 2/28/2020	CHECKED AJM	REVISED -
	DATE 2/28/20	REVISED -

**STATE OF ILLINOIS
DEPARTMENT OF TRANSPORTATION**

**MARKET STREET
PLAN VIEWS**

SCALE: 1"=5' SHEET 9 OF 77 SHEETS STA. 302+58 TO STA. 303+38

F.A. RTE.	SECTION	COUNTY	TOTAL SHEETS	SHEET NO.
VAR.	20-00363-00-SW	MCLEAN	77	9
CONTRACT NO. 91589				
ILLINOIS SHERIDAN ELEMENTARY SCHOOL SRTS				

6-1
STATION: 304+89
OFFSET: 27.0' RT
EX. ELEV.: 763.13
PROP. ELEV.: 763.13

6-2
STATION: 305+06
OFFSET: 26.9' RT
EX. ELEV.: 762.70
PROP. ELEV.: 762.70

6-3
STATION: 304+89
OFFSET: 32.0' RT
EX. ELEV.: 763.11
PROP. ELEV.: 763.11

6-4
STATION: 305+06
OFFSET: 31.9' RT
EX. ELEV.: 762.53
PROP. ELEV.: 762.53

6-5
STATION: 305+01
OFFSET: 36.9' RT
EX. ELEV.: 762.69
PROP. ELEV.: 762.69

6-6
STATION: 305+06
OFFSET: 36.9' RT
EX. ELEV.: 762.64
PROP. ELEV.: 762.64

W MARKET ST

6-1

6-2

6-3

6-4

6-5


6-6

Slope = 0.80%

Slope = 1.77% ->

N LIVINGSTON ST

MATCH LINE STA. 305+22

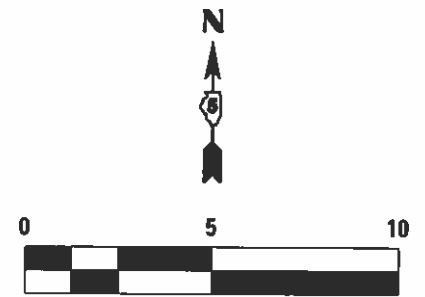

MODEL: Detail
FILE NAME: C:\PAVEMENT\DESIGN\WALSH\Sheridan_SRTS\1004\1004\MicroStation\Sheridan_S10 - Market Plan View.dgn

USER NAME = dkaBas	DESIGNED DAK	REVISED -
PLOT SCALE = 5.0000 ft / in.	DRAWN DAK	REVISED -
PLOT DATE = 2/28/2020	CHECKED AJM	REVISED -
	DATE 2/28/20	REVISED -

STATE OF ILLINOIS
DEPARTMENT OF TRANSPORTATION

MARKET STREET
PLAN VIEWS

SCALE: 1"=5' SHEET 10 OF 77 SHEETS STA. 304+58 TO STA. 305+22

F.A. RTE.	SECTION	COUNTY	TOTAL SHEETS	SHEET NO.
VAR.	20-00363-00-SW	MCLEAN	77	10
CONTRACT NO. 91589				
ILLINOIS SHERIDAN ELEMENTARY SCHOOL SRTS				

7-1
STATION: 305+39
OFFSET: 27.3' RT
EX. ELEV.: 762.33
PROP. ELEV.: 762.33

7-6
STATION: 305+45
OFFSET: 32.3' RT
EX. ELEV.: 762.86
PROP. ELEV.: 762.84

7-2
STATION: 305+45
OFFSET: 27.3' RT
EX. ELEV.: 762.99
PROP. ELEV.: 762.84

7-7
STATION: 305+50
OFFSET: 32.3' RT
EX. ELEV.: 763.16
PROP. ELEV.: 762.94

7-3
STATION: 305+50
OFFSET: 27.3' RT
EX. ELEV.: 763.22
PROP. ELEV.: 762.94

7-8
STATION: 305+60
OFFSET: 32.3' RT
EX. ELEV.: 763.52
PROP. ELEV.: 763.52

7-4
STATION: 305+60
OFFSET: 27.3' RT
EX. ELEV.: 763.33
PROP. ELEV.: 763.33

7-9
STATION: 305+45
OFFSET: 41.4' RT
EX. ELEV.: 762.30
PROP. ELEV.: 762.30

7-5
STATION: 305+38
OFFSET: 32.3' RT
EX. ELEV.: 762.29
PROP. ELEV.: 762.29

7-10
STATION: 305+50
OFFSET: 41.4' RT
EX. ELEV.: 762.82
PROP. ELEV.: 762.82



W MARKET ST

MATCH LINE STA. 305+22

MATCH LINE STA. 305+69

PERPENDICULAR CURB RAMP
(STANDARD 424001-11)

N LIVINGSTON ST

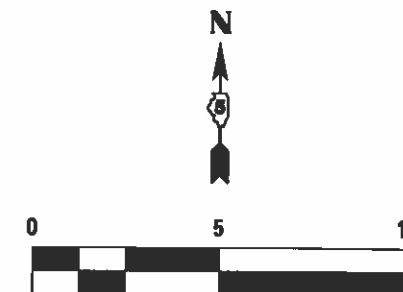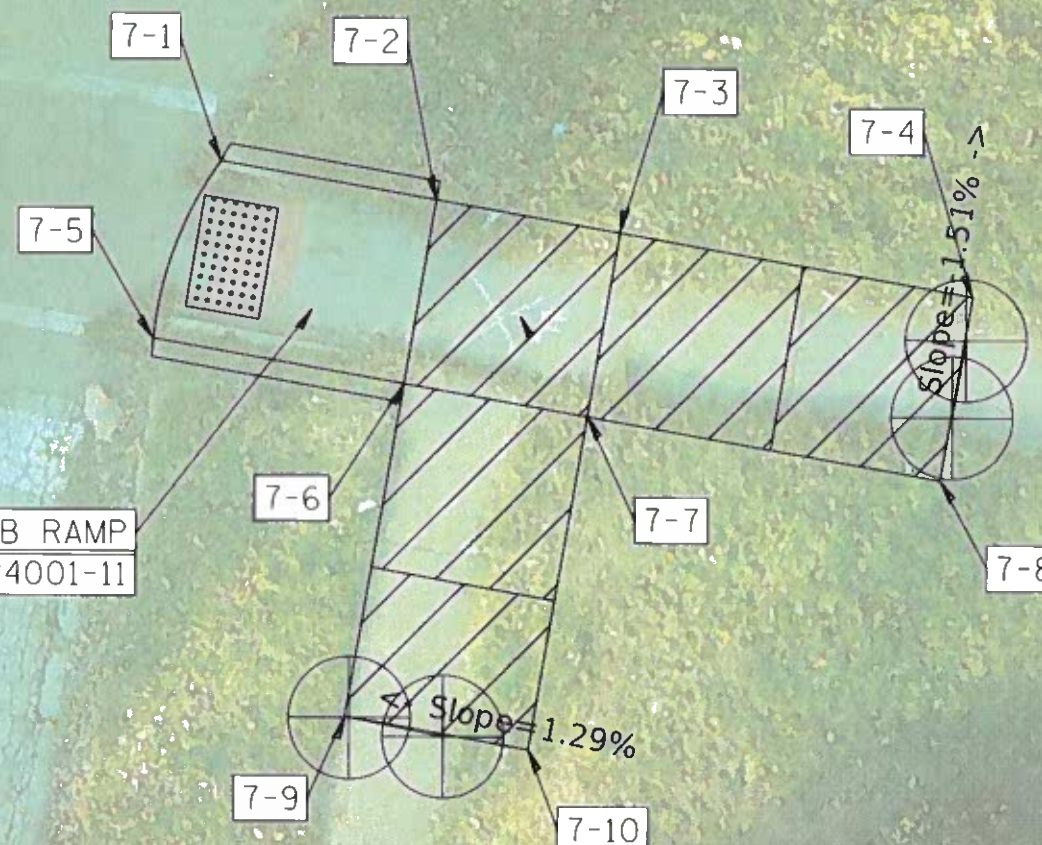

Model: Desktop
File Name: P:\PAVEMENTS\BOWMAN\Sheridan_SRTS_PlanView\MarketPlanView1.dgn

USER NAME = dakdas	DESIGNED DAK	REVISED -
	DRAWN DAK	REVISED -
PLOT SCALE = 5.0000 ft / in.	CHECKED AJM	REVISED -
PLOT DATE = 2/28/2020	DATE 2/28/20	REVISED -

STATE OF ILLINOIS
DEPARTMENT OF TRANSPORTATION

MARKET STREET
PLAN VIEWS

SCALE: 1"=5' SHEET 11 OF 77 SHEETS STA. 305+22 TO STA. 305+69

F.A. RTE.	SECTION	COUNTY	TOTAL SHEETS	SHEET NO.
VAR.	20-00363-00-SW	MCLEAN	77	11
CONTRACT NO. 91589				
ILLINOIS SHERIDAN ELEMENTARY SCHOOL SRTS				

8-1
STATION: 305+81
OFFSET: 26.6' RT
EX. ELEV.: 763.68
PROP. ELEV.: 763.68

8-2
STATION: 305+84
OFFSET: 26.5' RT
EX. ELEV.: 763.38
PROP. ELEV.: 763.38

8-3
STATION: 305+98
OFFSET: 26.2' RT
EX. ELEV.: 763.48
PROP. ELEV.: 763.48

8-4
STATION: 306+00
OFFSET: 26.1' RT
EX. ELEV.: 763.69
PROP. ELEV.: 763.69

8-5
STATION: 306+18
OFFSET: 26.0' RT
EX. ELEV.: 763.71
PROP. ELEV.: 763.71

8-6
STATION: 306+31
OFFSET: 25.9' RT
EX. ELEV.: 763.57
PROP. ELEV.: 763.57

8-7
STATION: 305+81
OFFSET: 31.6' RT
EX. ELEV.: 763.48
PROP. ELEV.: 763.48


8-8
STATION: 305+84
OFFSET: 31.5' RT
EX. ELEV.: 763.40
PROP. ELEV.: 763.40

8-9
STATION: 305+98
OFFSET: 31.2' RT
EX. ELEV.: 763.42
PROP. ELEV.: 763.42

8-10
STATION: 306+00
OFFSET: 31.2' RT
EX. ELEV.: 763.45
PROP. ELEV.: 763.45



8-11
STATION: 306+18
OFFSET: 31.0' RT
EX. ELEV.: 763.63
PROP. ELEV.: 763.63

8-12
STATION: 306+31
OFFSET: 30.9' RT
EX. ELEV.: 763.62
PROP. ELEV.: 763.62

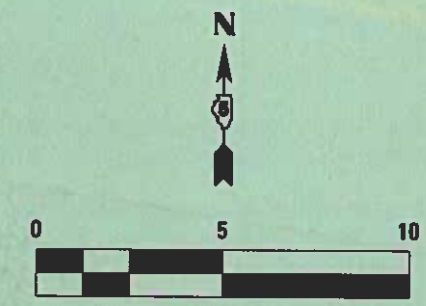

W MARKET ST

MATCH LINE STA. 305+69

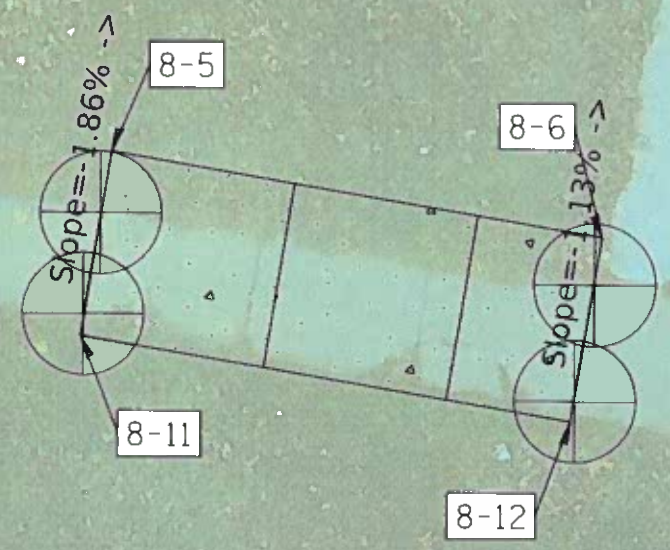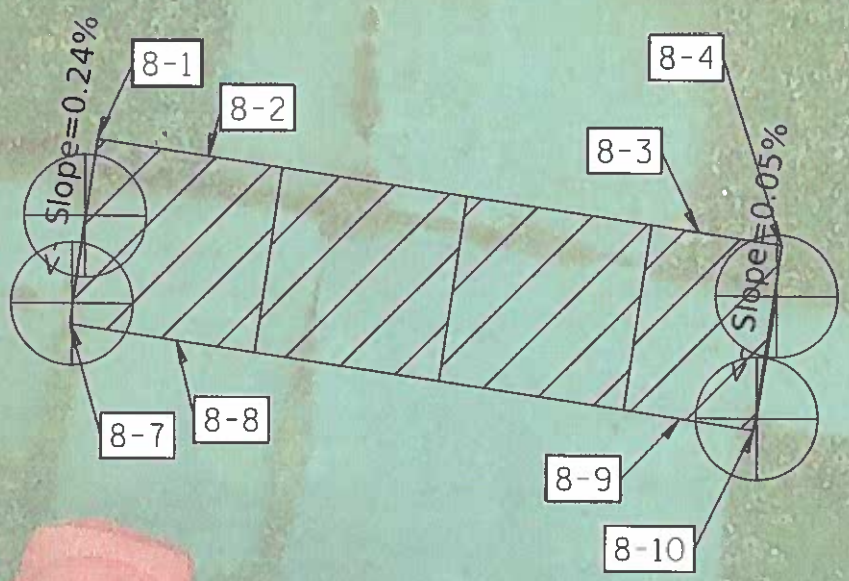

MODEL: D:\asur
FILE NAME: P:\PAVEMENTS\IDEALIST\Sheridan_SRTS_19\Drawings\MicroStation\Sheridan_SRTS_19 - Market Plan View 8.dgn

USER NAME = dkaMas	DESIGNED DAK	REVISED -
PLOT SCALE = 5.0000 ft / in.	DRAWN DAK	REVISED -
PLOT DATE = 2/28/2020	CHECKED AJM	REVISED -
	DATE 2/28/20	REVISED -



STATE OF ILLINOIS
DEPARTMENT OF TRANSPORTATION

MARKET STREET PLAN VIEWS			
SCALE: 1"=5'	SHEET 12	OF 77 SHEETS	STA. 305+69 TO STA. 306+46

F.A. RTE.	SECTION	COUNTY	TOTAL SHEETS	SHEET NO.
VAR.	20-00363-00-SW	MCCLEAN	77	12
CONTRACT NO. 91589				
ILLINOIS SHERIDAN ELEMENTARY SCHOOL SRTS				

9-1 STATION: 306+62 OFFSET: 22.7' RT EX. ELEV.: 763.73 PROP. ELEV.: 763.73	9-2 STATION: 306+96 OFFSET: 22.5' RT EX. ELEV.: 763.83 PROP. ELEV.: 763.83	9-3 STATION: 306+62 OFFSET: 25.7' RT EX. ELEV.: 763.89 PROP. ELEV.: 763.89	9-4 STATION: 306+95 OFFSET: 25.5' RT EX. ELEV.: 763.94 PROP. ELEV.: 764.03
9-5 STATION: 307+17 OFFSET: 25.3' RT EX. ELEV.: 764.14 PROP. ELEV.: 764.14	9-6 STATION: 306+62 OFFSET: 30.7' RT EX. ELEV.: 763.92 PROP. ELEV.: 763.92	9-7 STATION: 306+95 OFFSET: 30.5' RT EX. ELEV.: 764.13 PROP. ELEV.: 764.13	9-8 STATION: 307+17 OFFSET: 30.3' RT EX. ELEV.: 764.26 PROP. ELEV.: 764.26

W MARKET ST

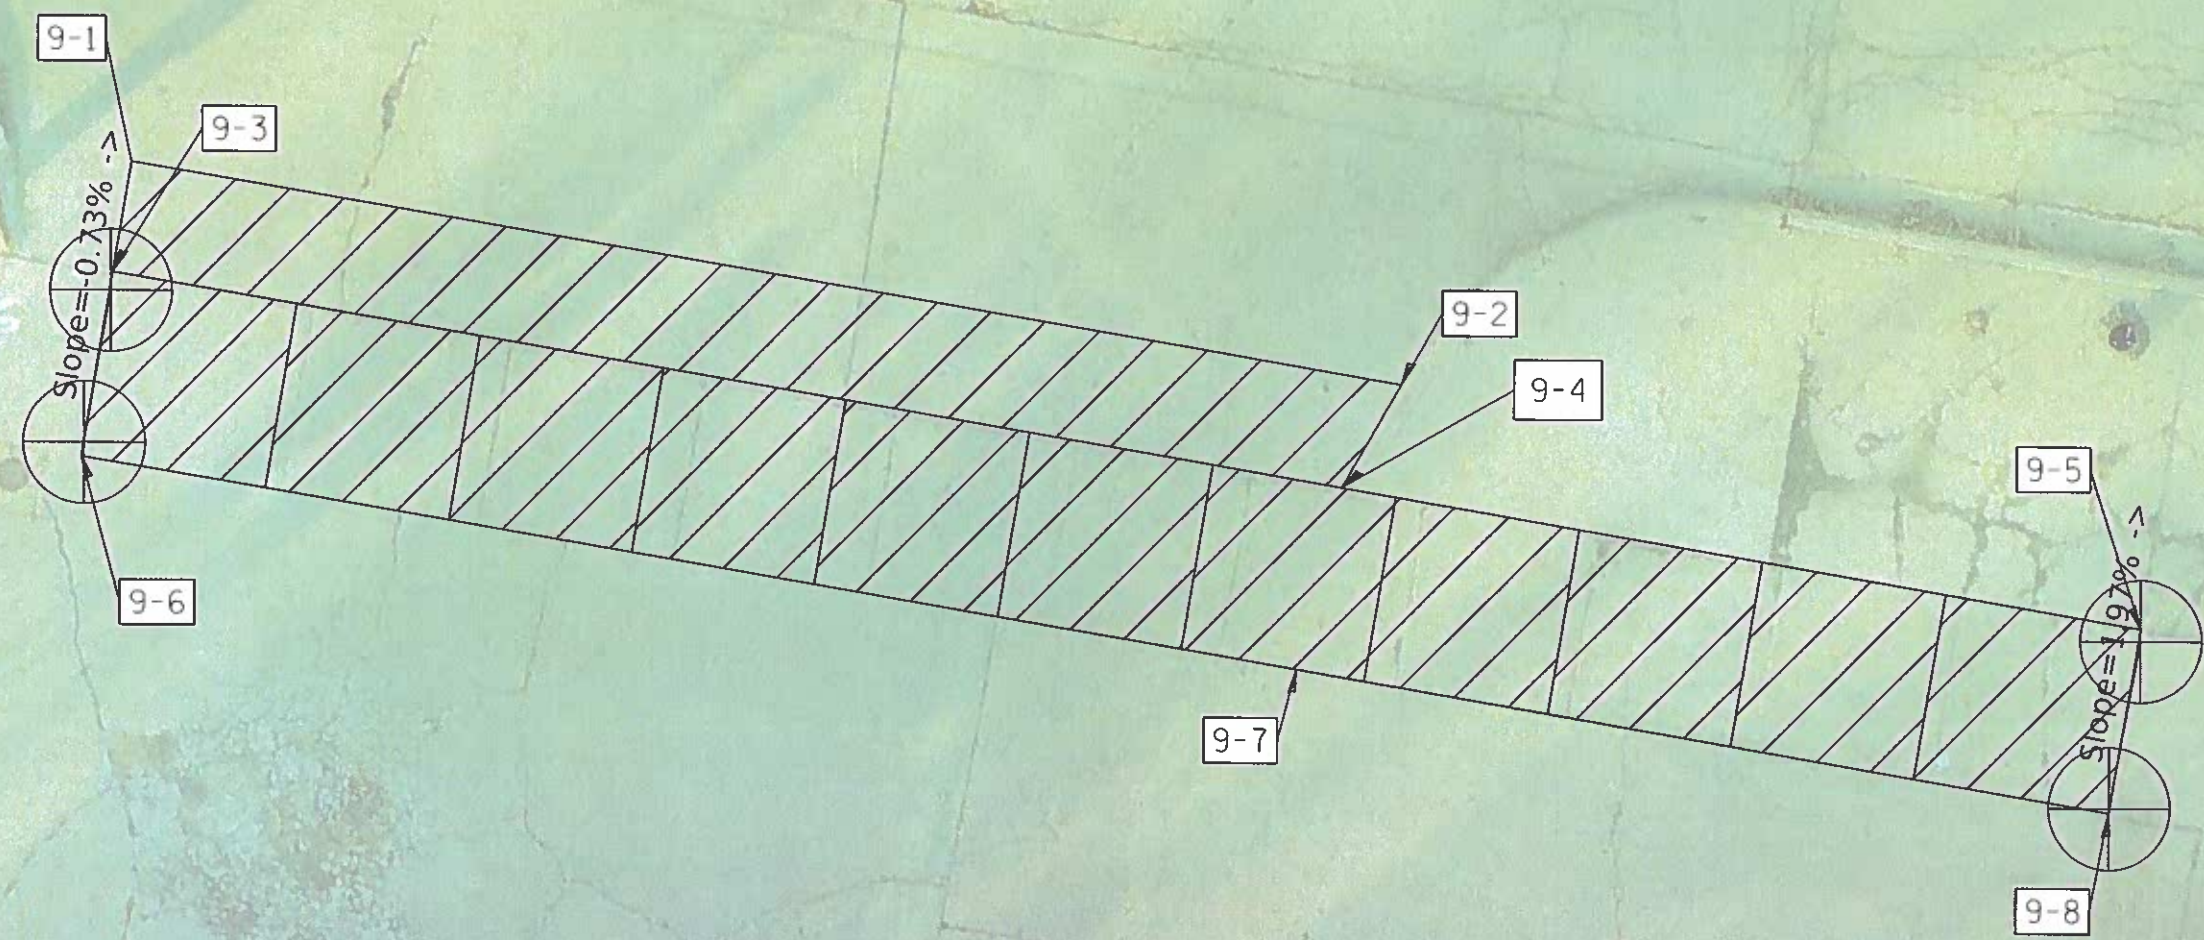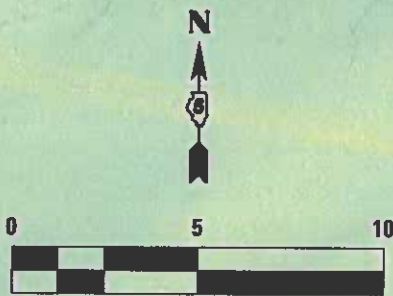

MODEL: D:\pav\pavements\sidewalks\Sheridan_SRTS_Pavement\Krusell\Sheet13 - Market Plan View 9.dgn
FILE NAME: P:\Pavements\sidewalks\Sheridan_SRTS_Pavement\Krusell\Sheet13 - Market Plan View 9.dgn

USER NAME = dkvlin	DESIGNED DAK	REVISED -
PLOT SCALE = 5,000 ft / in.	DRAWN DAK	REVISED -
PLOT DATE = 2/28/2020	CHECKED AJM	REVISED -
	DATE 2/28/20	REVISED -


**STATE OF ILLINOIS
DEPARTMENT OF TRANSPORTATION**

**MARKET STREET
PLAN VIEWS**


SCALE: 1"=5' SHEET 13 OF 77 SHEETS STA. 306+52 TO STA. 307+32

F.A. RTE.	SECTION	COUNTY	TOTAL SHEETS	SHEET NO.
VAR.	20-00363-00-SW	MCLEAN	77	13
CONTRACT NO. 91589				
ILLINOIS SHERIDAN ELEMENTARY SCHOOL SRTS				

10-1 STATION: 307+61 OFFSET: 25.1' RT EX. ELEV.: 764.44 PROP. ELEV.: 764.44	10-2 STATION: 308+05 OFFSET: 24.8' RT EX. ELEV.: 764.85 PROP. ELEV.: 764.85	10-3 STATION: 308+25 OFFSET: 24.7' RT EX. ELEV.: 764.99 PROP. ELEV.: 764.99
10-4 STATION: 307+61 OFFSET: 30.1' RT EX. ELEV.: 764.54 PROP. ELEV.: 764.54	10-5 STATION: 308+05 OFFSET: 29.8' RT EX. ELEV.: 764.79 PROP. ELEV.: 764.79	10-6 STATION: 308+25 OFFSET: 29.7' RT EX. ELEV.: 765.05 PROP. ELEV.: 765.05

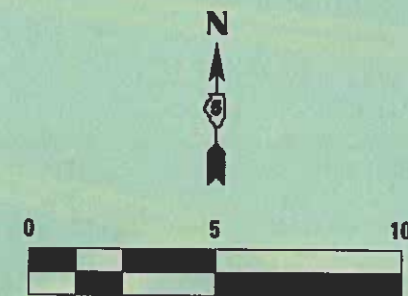

W MARKET ST

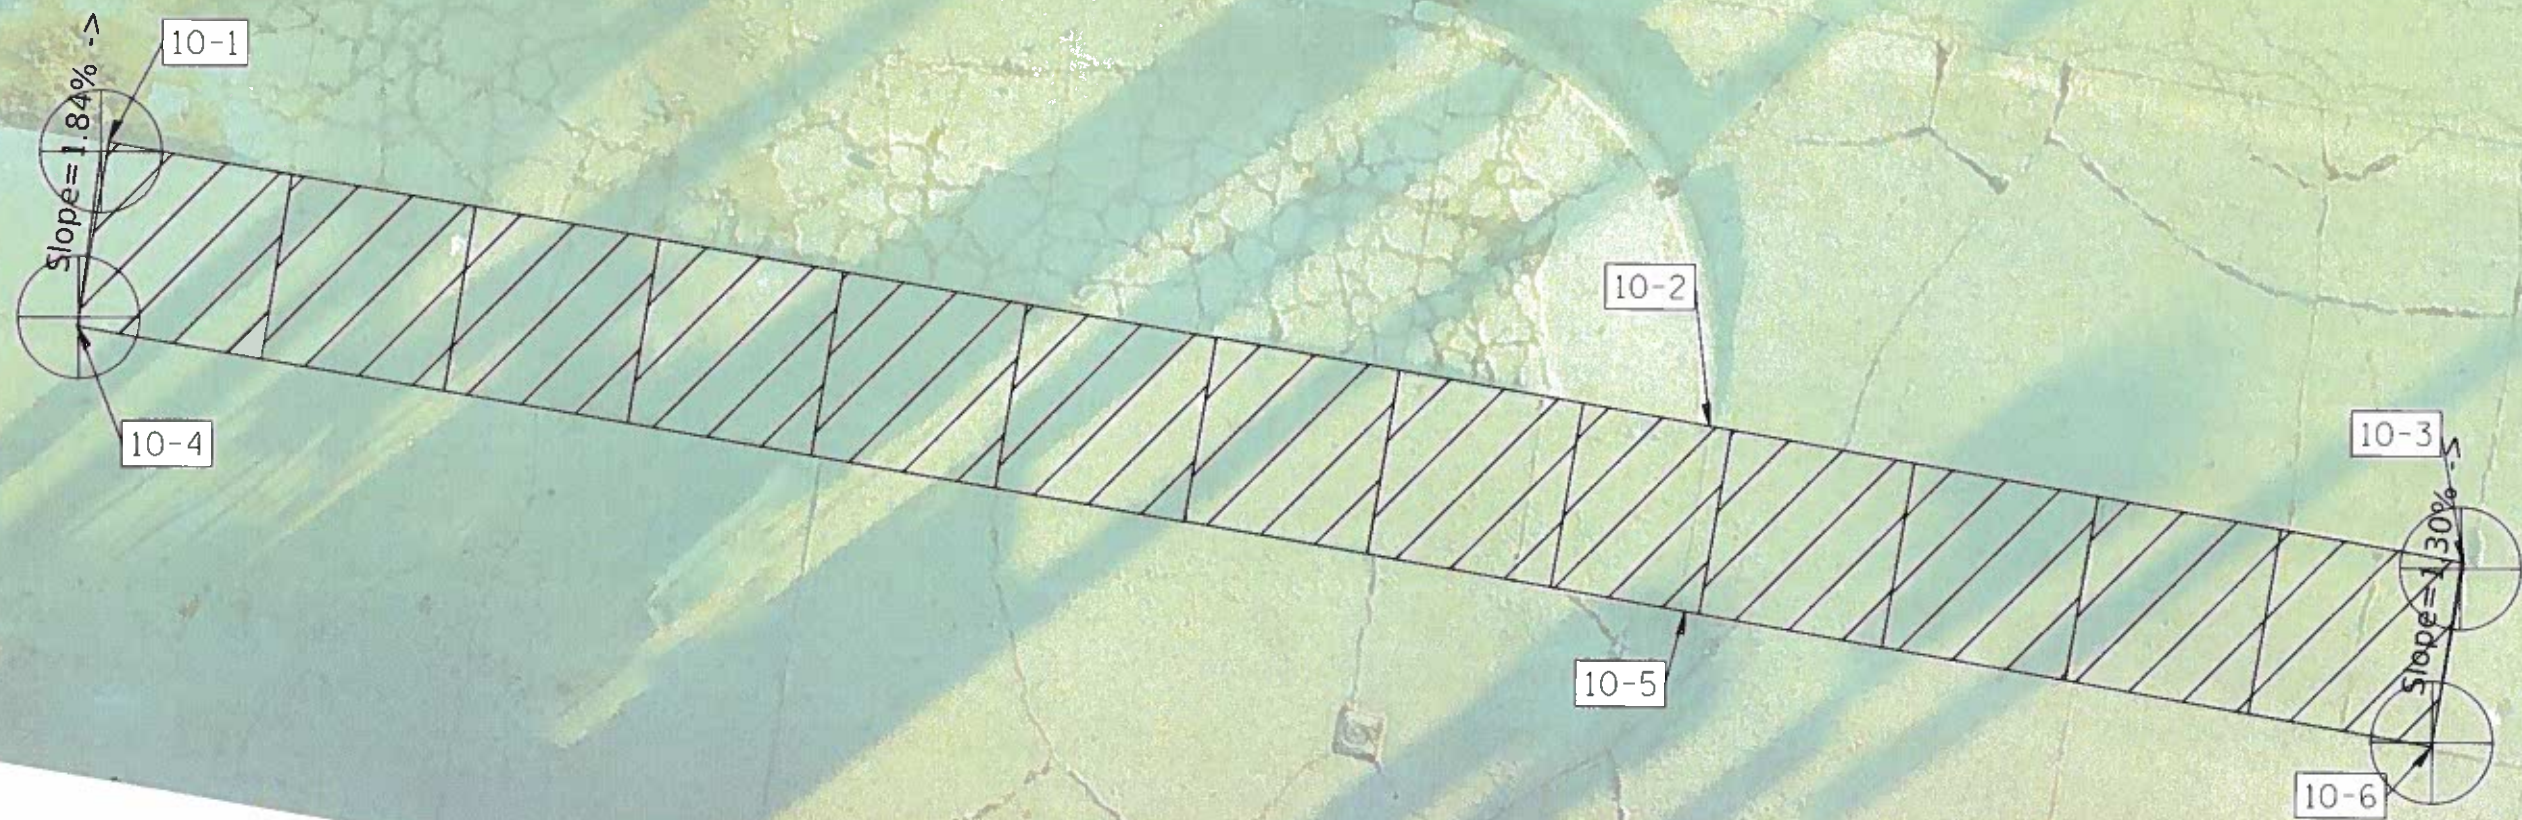

MATCH LINE STA. 308+29

MODEL: DETOUR
FILE NAME: P:\P\AVENUES\SIDING\WALTON\Sheridan_SRTS_19\Drawings\Market Street\14 - Market Plan View 10.dwg

USER NAME = ajm	DESIGNED DAK	REVISED -
PLOT SCALE = 5,000 ft / in	DRAWN DAK	REVISED -
PLOT DATE = 2/28/2020	CHECKED AJM	REVISED -
	DATE 2/28/20	REVISED -

STATE OF ILLINOIS
DEPARTMENT OF TRANSPORTATION

MARKET STREET
PLAN VIEWS

SCALE: 1"=5' SHEET 14 OF 77 SHEETS STA. 307+53 TO STA. 308+29


F.A. RTE.	SECTION	COUNTY	TOTAL SHEETS	SHEET NO.
VAR.	20-00363-00-SW	MCLEAN	77	14
CONTRACT NO. 91589				
ILLINOIS SHERIDAN ELEMENTARY SCHOOL SRTS				

11-1	11-2	11-3	11-4
STATION: 308+40	STATION: 308+55	STATION: 308+40	STATION: 308+55
OFFSET: 24.7' RT	OFFSET: 24.6' RT	OFFSET: 29.7' RT	OFFSET: 29.6' RT
EX. ELEV.: 765.27	EX. ELEV.: 765.19	EX. ELEV.: 765.19	EX. ELEV.: 765.10
PROP. ELEV.: 765.27	PROP. ELEV.: 765.19	PROP. ELEV.: 765.19	PROP. ELEV.: 765.10



W MARKET ST

MATCH LINE STA. 308+29

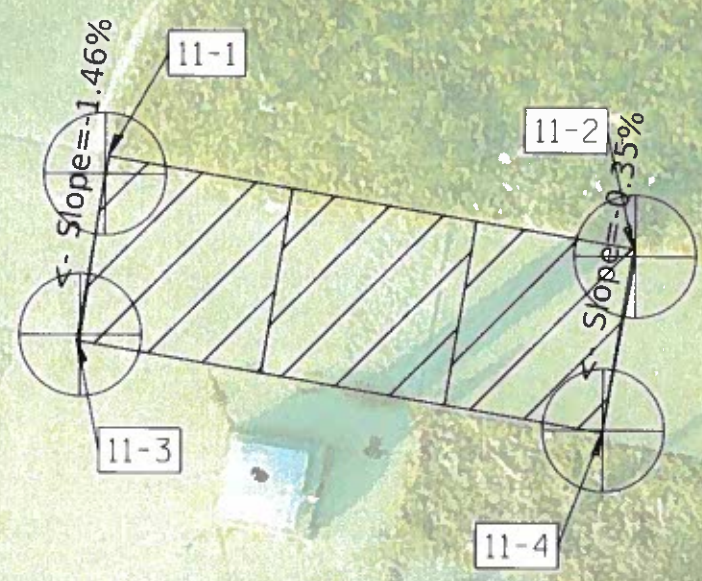

MODEL: Default
FILE NAME: P:\PAVEMENTS\SDCWALKERSheridan-SR-5-10\Design\MC\Evaluation\Sheet-15 - Market Plan View 11.dgn



USER NAME = gja@pva	DESIGNED DAK	REVISED -
PLOT SCALE = 5,000 ft / in.	DRAWN DAK	REVISED -
PLOT DATE = 2/28/2020	CHECKED AJM	REVISED -
	DATE 2/28/20	REVISED -

STATE OF ILLINOIS
DEPARTMENT OF TRANSPORTATION

MARKET STREET PLAN VIEWS			
SCALE: 1"=5'	SHEET 15	OF 77 SHEETS	STA. 308+29 TO STA. 309+04

F.A. RTE.	SECTION	COUNTY	TOTAL SHEETS	SHEET NO.
VAR.	20-00363-00-SW	MCLEAN	77	15
				CONTRACT NO. 91589
ILLINOIS SHERIDAN ELEMENTARY SCHOOL SRTS				

12-1 STATION: 300+38 OFFSET: 23.8' LT EX. ELEV.: 775.63 PROP. ELEV.: 775.63	12-2 STATION: 300+43 OFFSET: 23.8' LT EX. ELEV.: 775.46 PROP. ELEV.: 775.42	12-3 STATION: 300+57 OFFSET: 23.8' LT EX. ELEV.: 775.08 PROP. ELEV.: 774.99	12-4 STATION: 300+75 OFFSET: 24.0' LT EX. ELEV.: 775.04 PROP. ELEV.: 775.04
12-5 STATION: 300+38 OFFSET: 28.8' LT EX. ELEV.: 775.60 PROP. ELEV.: 775.60	12-6 STATION: 300+43 OFFSET: 28.8' LT EX. ELEV.: 775.32 PROP. ELEV.: 775.32	12-7 STATION: 300+57 OFFSET: 28.8' LT EX. ELEV.: 774.89 PROP. ELEV.: 774.89	12-8 STATION: 300+75 OFFSET: 29.0' LT EX. ELEV.: 774.42 PROP. ELEV.: 774.42

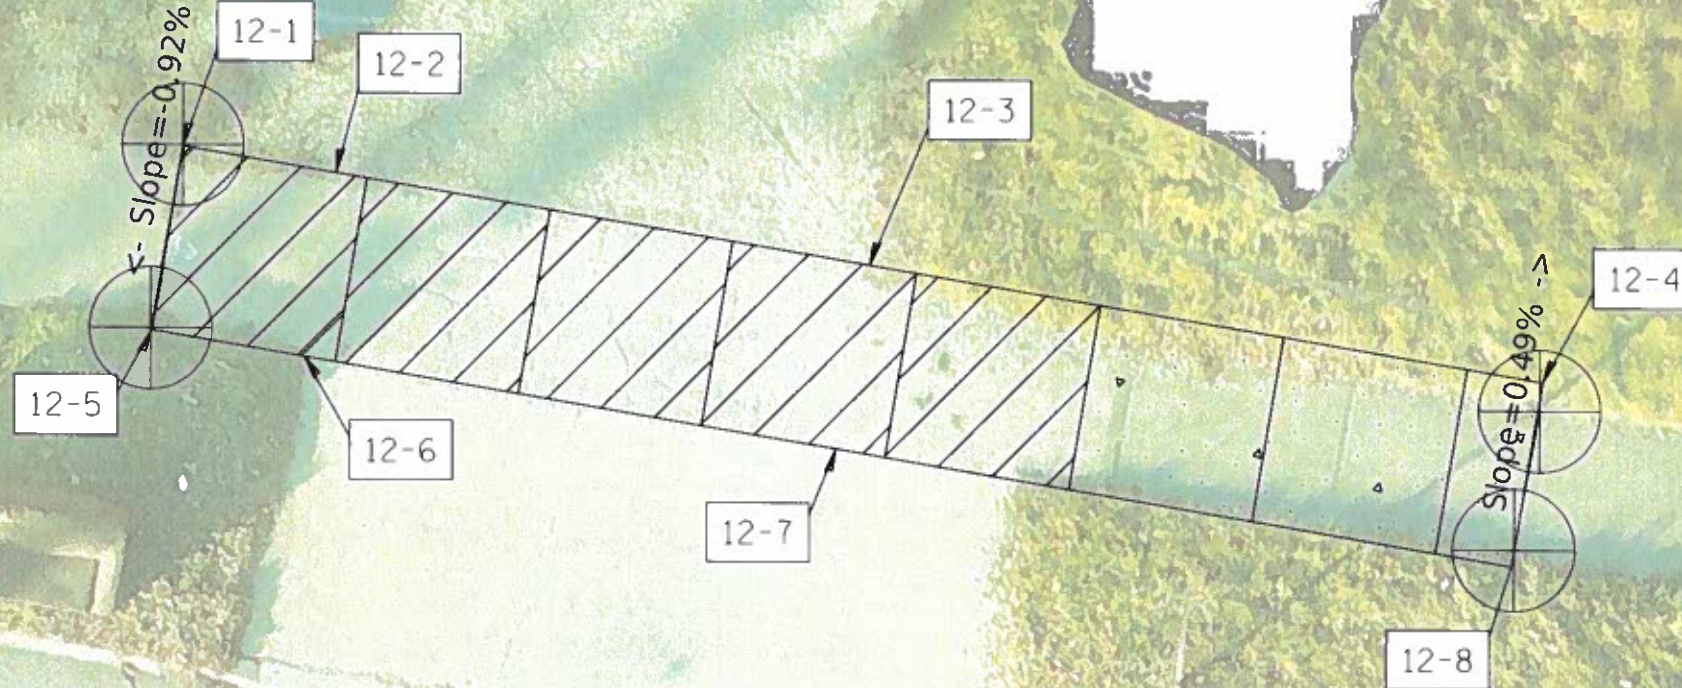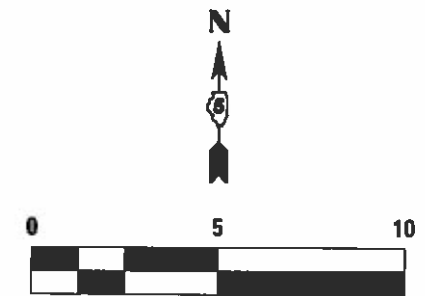

W MARKET ST

MODEL: Detail
FILE NAME: P:\Pavements\150\150\150\Sheridan_SRTS_150\Design\Station\Sheets\16 - Market Plan View 12.dgn

USER NAME = dca@ms	DESIGNED DAK	REVISED -
PLOT SCALE = 5,000 ft / in.	DRAWN DAK	REVISED -
PLOT DATE = 2/28/2020	CHECKED AJM	REVISED -
	DATE 2/28/20	REVISED -



STATE OF ILLINOIS
DEPARTMENT OF TRANSPORTATION

MARKET STREET
PLAN VIEWS

SCALE: 1"=5' SHEET 16 OF 77 SHEETS STA. 300+21 TO STA. 300+96

F.A. RTE.	SECTION	COUNTY	TOTAL SHEETS	SHEET NO.
VAR.	20-00363-00-SW	MCLEAN	77	16
CONTRACT NO. 91589				
ILLINOIS SHERIDAN ELEMENTARY SCHOOL SRTS				

13-1 STATION: 302+84 OFFSET: 31.2' LT EX. ELEV.: 767.32 PROP. ELEV.: 767.32	13-2 STATION: 302+94 OFFSET: 31.4' LT EX. ELEV.: 767.03 PROP. ELEV.: 767.03	13-3 STATION: 303+19 OFFSET: 31.8' LT EX. ELEV.: 766.54 PROP. ELEV.: 766.54	13-4 STATION: 303+34 OFFSET: 32.1' LT EX. ELEV.: 766.57 PROP. ELEV.: 766.57	13-5 STATION: 302+84 OFFSET: 26.2' LT EX. ELEV.: 767.22 PROP. ELEV.: 767.22
13-6 STATION: 302+94 OFFSET: 27.4' LT EX. ELEV.: 766.89 PROP. ELEV.: 766.95	13-7 STATION: 302+94 OFFSET: 26.4' LT EX. ELEV.: 766.83 PROP. ELEV.: 766.83	13-8 STATION: 303+19 OFFSET: 27.8' LT EX. ELEV.: 766.43 PROP. ELEV.: 766.46	13-9 STATION: 303+19 OFFSET: 26.8' LT EX. ELEV.: 766.57 PROP. ELEV.: 766.57	13-10 STATION: 303+34 OFFSET: 27.1' LT EX. ELEV.: 766.24 PROP. ELEV.: 766.24

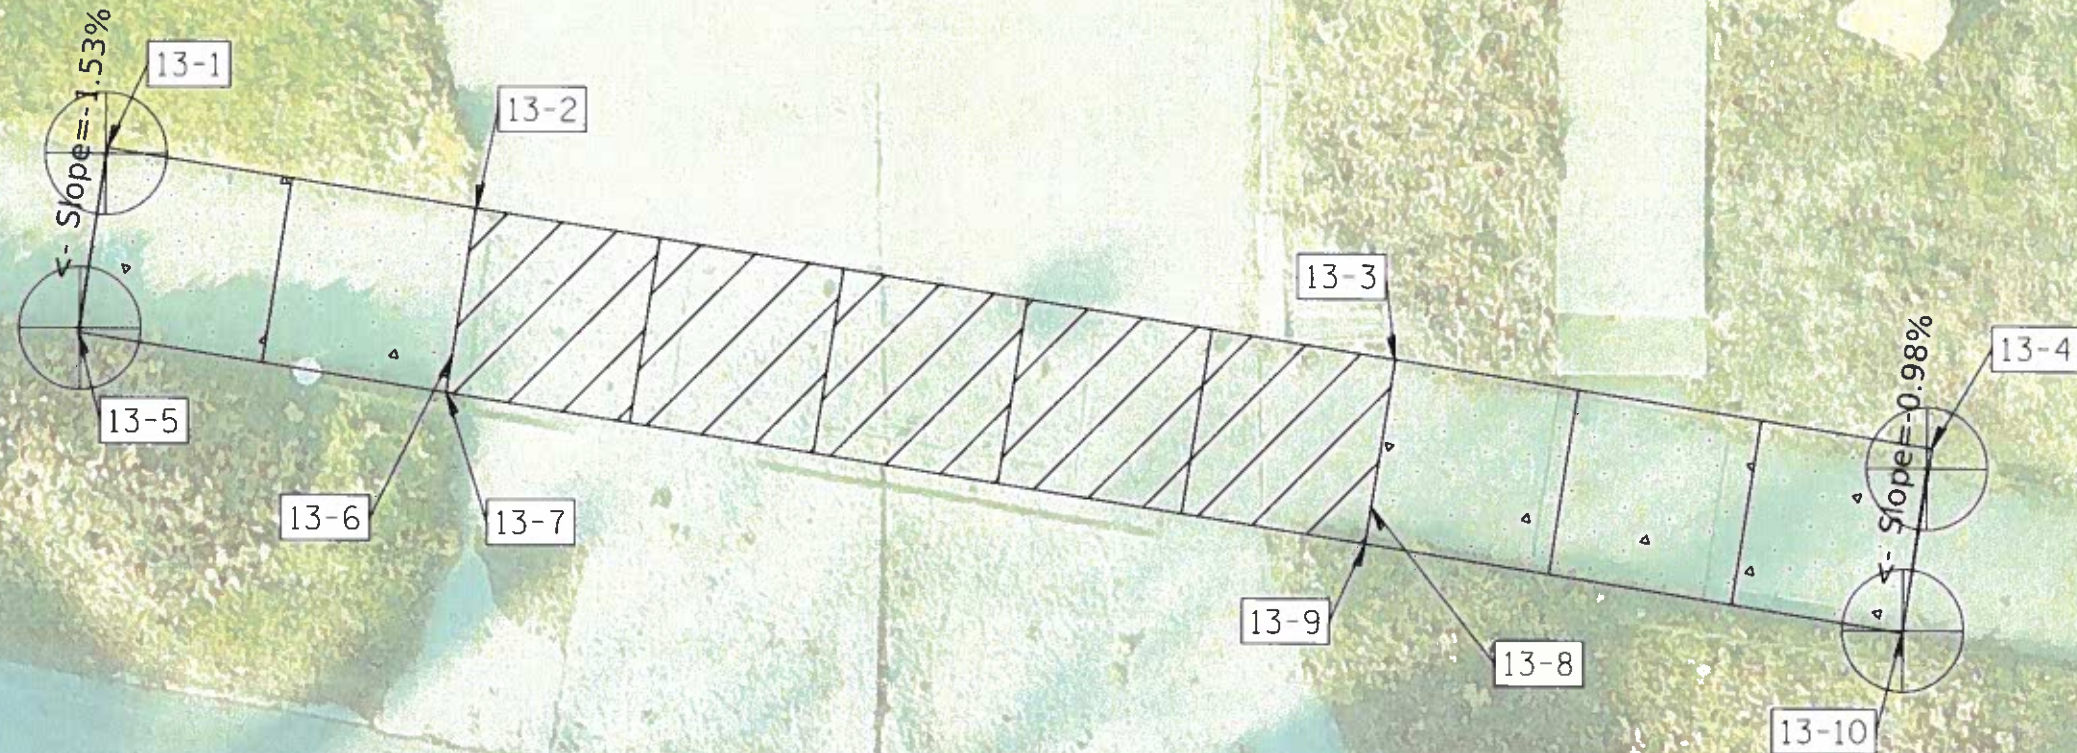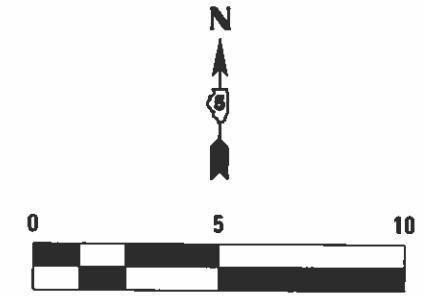

MAINTAIN 4" COMPLIANT PATH.
GRADUALLY TRANSITION BACK TO
5 FEET ON EITHER SIDE OF DRIVEWAY

W MARKET ST

MODEL: Default
FILE NAME: P:\P\AVENUES\DEVELOPMENT\SRIS\19\Design\MicroStation\Sheets\17 - Market Plan View 13.dgn

USER NAME = dkaBas	DESIGNED DAK	REVISED -
PLOT SCALE = 5,000 R / in	DRAWN DAK	REVISED -
PLOT DATE = 2/28/2020	CHECKED AJM	REVISED -
	DATE 2/28/20	REVISED -



STATE OF ILLINOIS
DEPARTMENT OF TRANSPORTATION

MARKET STREET
PLAN VIEWS

SCALE: 1"=5' SHEET 17 OF 77 SHEETS STA. 302+70 TO STA. 303+51

F.A. RTE.	SECTION	COUNTY	TOTAL SHEETS	SHEET NO.
VAR.	20-00363-00-SW	MCLEAN	77	17
CONTRACT NO. 91589				
ILLINOIS SHERIDAN ELEMENTARY SCHOOL SRIS				

14-1 STATION: 304+39 OFFSET: 32.6' LT EX. ELEV.: 764.88 PROP. ELEV.: 764.88	14-2 STATION: 304+62 OFFSET: 32.8' LT EX. ELEV.: 764.71 PROP. ELEV.: 764.71	14-3 STATION: 304+74 OFFSET: 32.9' LT EX. ELEV.: 764.70 PROP. ELEV.: 764.70	14-4 STATION: 304+39 OFFSET: 27.6' LT EX. ELEV.: 764.80 PROP. ELEV.: 764.80
14-5 STATION: 304+62 OFFSET: 28.8' LT EX. ELEV.: 764.53 PROP. ELEV.: 764.63	14-6 STATION: 304+62 OFFSET: 27.8' LT EX. ELEV.: 764.61 PROP. ELEV.: 764.61	14-7 STATION: 304+74 OFFSET: 28.9' LT EX. ELEV.: 764.43 PROP. ELEV.: 764.62	14-8 STATION: 304+74 OFFSET: 27.9' LT EX. ELEV.: 764.37 PROP. ELEV.: 764.37

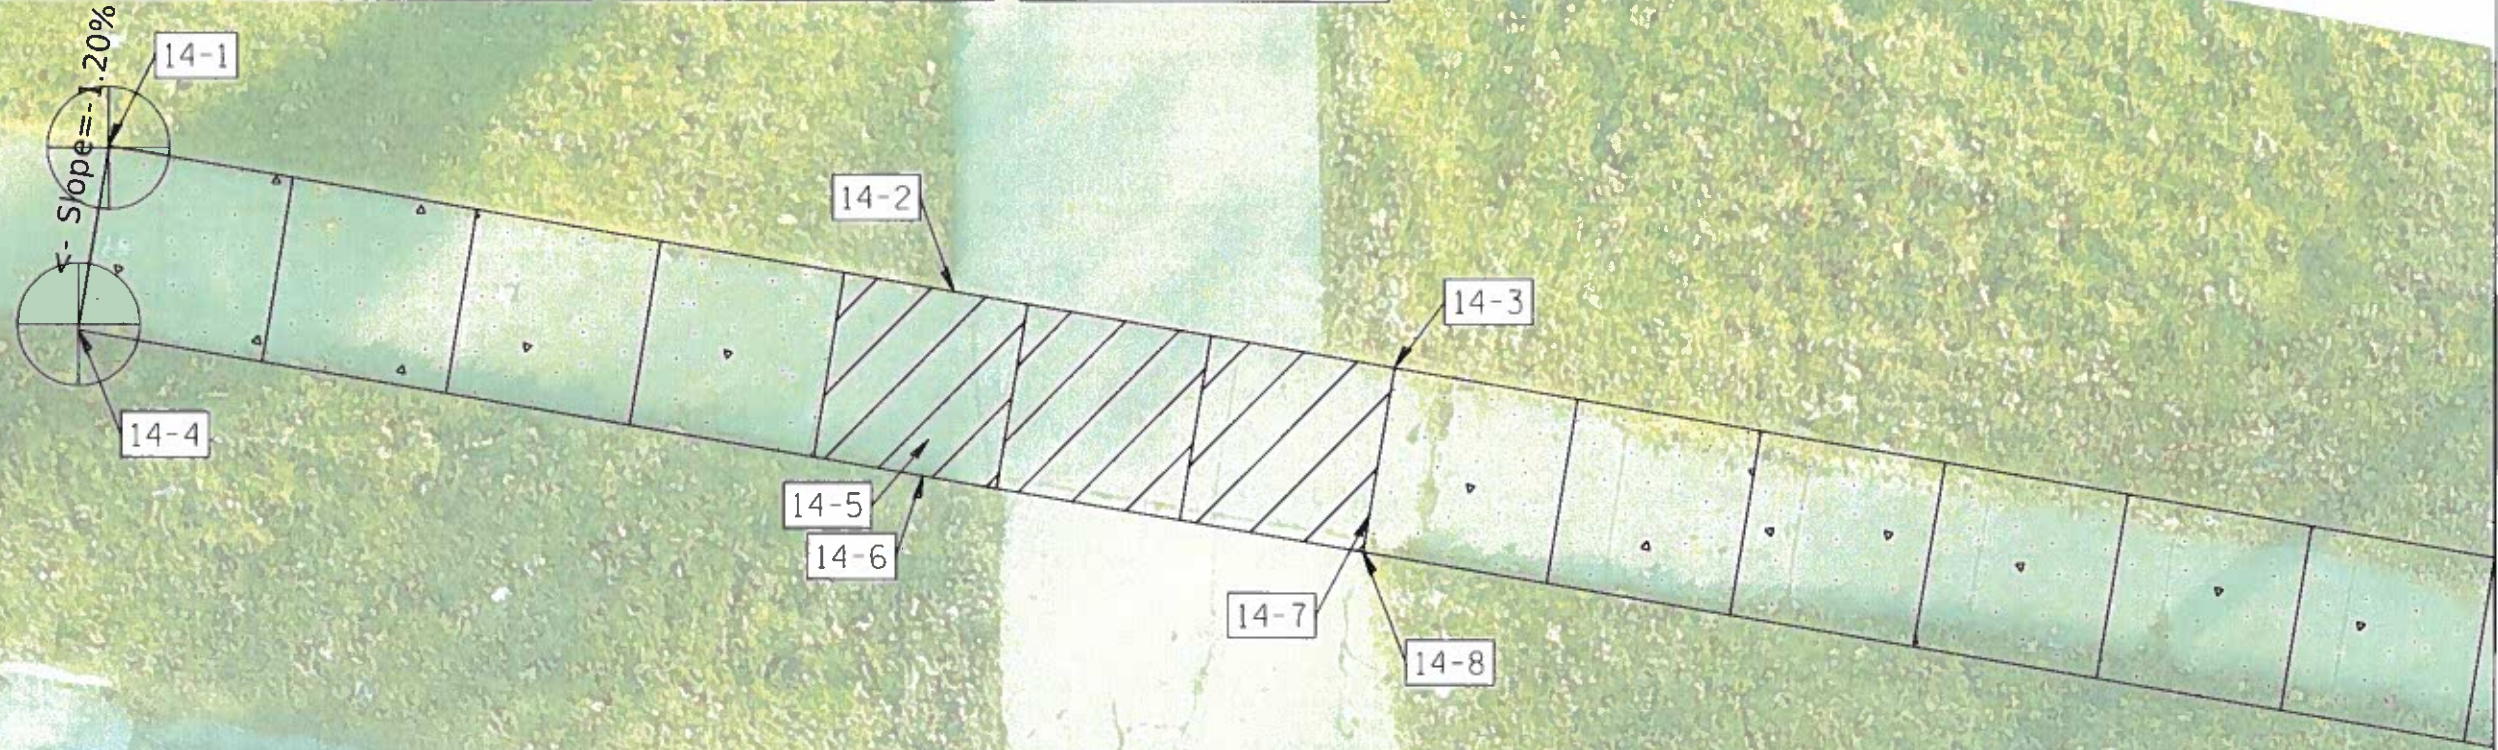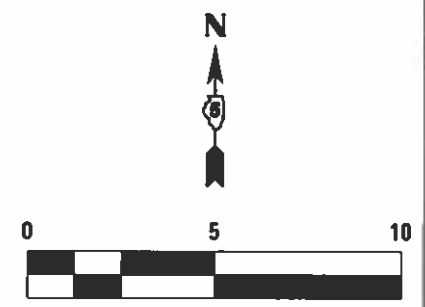

MATCH LINE STA. 305+04

MAINTAIN 4" COMPLIANT PATH.
GRADUALLY TRANSITION BACK TO
5 FEET ON EITHER SIDE OF DRIVEWAY

W MARKET ST

MODEL: D:\PAVEMENT\DESIGN\VALLEYVIEW\SR15\1908\plan\Market Street\18 - Market Plan View 14.dgn
FILE NAME: P:\PAVEMENT\DESIGN\VALLEYVIEW\SR15\1908\plan\Market Street\18 - Market Plan View 14.dgn

USER NAME = dkaBas	DESIGNED DAK	REVISED -
PLOT SCALE = 5.0000 ft / in.	DRAWN DAK	REVISED -
PLOT DATE = 2/28/2020	CHECKED AJM	REVISED -
	DATE 2/28/20	REVISED -


STATE OF ILLINOIS
DEPARTMENT OF TRANSPORTATION

MARKET STREET
PLAN VIEWS

SCALE: 1"=5' SHEET 18 OF 77 SHEETS STA. 304+31 TO STA. 305+04

F.A. RTE.	SECTION	COUNTY	TOTAL SHEETS	SHEET NO.
VAR.	20-00363-00-SW	MCLEAN	77	18
CONTRACT NO. 91589				
ILLINOIS SHERIDAN ELEMENTARY SCHOOL SITS				

15-1 STATION: 305+24 OFFSET: 33.3' LT EX. ELEV.: 764.03 PROP. ELEV.: 763.95	15-2 STATION: 305+39 OFFSET: 33.4' LT EX. ELEV.: 764.22 PROP. ELEV.: 763.62	15-3 STATION: 305+53 OFFSET: 33.5' LT EX. ELEV.: 764.12 PROP. ELEV.: 764.06	15-4 STATION: 305+56 OFFSET: 33.5' LT EX. ELEV.: 764.23 PROP. ELEV.: 764.09	15-5 STATION: 305+74 OFFSET: 33.7' LT EX. ELEV.: 764.36 PROP. ELEV.: 764.30
15-6 STATION: 305+24 OFFSET: 28.3' LT EX. ELEV.: 763.85 PROP. ELEV.: 763.85	15-7 STATION: 305+39 OFFSET: 28.4' LT EX. ELEV.: 763.52 PROP. ELEV.: 763.52	15-8 STATION: 305+53 OFFSET: 28.5' LT EX. ELEV.: 763.96 PROP. ELEV.: 763.96	15-9 STATION: 305+56 OFFSET: 28.5' LT EX. ELEV.: 763.99 PROP. ELEV.: 763.99	15-10 STATION: 305+74 OFFSET: 28.7' LT EX. ELEV.: 764.20 PROP. ELEV.: 764.20

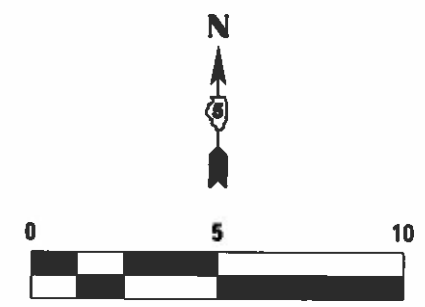

MATCH LINE STA. 305+04

MATCH LINE STA. 305+79



W MARKET ST

MODEL: D:\pavements\sidewalk\Sheridan_SRTS_19\Drawings\Market Street\19 - Market Plan View 15.dwg
FILE NAME: P:\pavements\sidewalk\Sheridan_SRTS_19\Drawings\Market Street\19 - Market Plan View 15.dwg

USER NAME = dka8as	DESIGNED DAK	REVISED -
PLOT SCALE = 5.0000 ft / in.	DRAWN DAK	REVISED -
PLOT DATE = 2/28/2020	CHECKED AJM	REVISED -
	DATE 2/28/20	REVISED -

STATE OF ILLINOIS
DEPARTMENT OF TRANSPORTATION

MARKET STREET
PLAN VIEWS

SCALE: 1"=5' SHEET 19 OF 77 SHEETS STA. 305+04 TO STA. 305+79

F.A. RTE.	SECTION	COUNTY	TOTAL SHEETS	SHEET NO.
VAR.	20-00363-00-SW	MCLEAN	77	19
CONTRACT NO. 91589				
ILLINOIS SHERIDAN ELEMENTARY SCHOOL SRTS				

16-1

STATION: 305+89

OFFSET: 33.8' LT

EX. ELEV.: 764.45

PROP. ELEV.: 764.27

16-2

STATION: 305+89

OFFSET: 28.8' LT

EX. ELEV.: 764.17

PROP. ELEV.: 764.17

N



MATCH LINE STA. 305+79

16-1

16-2

W MARKET ST

MATCH LINE STA. 306+54

MODEL: Default
FILE NAME: C:\PAVEMENT\DESIGN\WALSH\Sheridan_SRTS_19\Drawings\Illinois\Station\305+79 - Market Plan View 16.dwg

USER NAME = dkaBas	DESIGNED DAK	REVISED -
	DRAWN DAK	REVISED -
PLOT SCALE = 5.0000 ft = 1 in.	CHECKED AJM	REVISED -
PLOT DATE = 2/28/2020	DATE 2/28/20	REVISED -

STATE OF ILLINOIS
DEPARTMENT OF TRANSPORTATION

MARKET STREET
PLAN VIEWS

SCALE: 1"=5' SHEET 20 OF 77 SHEETS STA. 305+79 TO STA. 306+54

F.A. RTE.	SECTION	COUNTY	TOTAL SHEETS	SHEET NO.
VAR.	20-00363-00-SW	MCLEAN	77	20
CONTRACT NO. 91589				
ILLINOIS SHERIDAN ELEMENTARY SCHOOL SRTS				

17-1

STATION: 307+29

OFFSET: 34.9' LT

EX. ELEV.: 764.94

PROP. ELEV.: 764.94


17-2

STATION: 307+29

OFFSET: 29.9' LT

EX. ELEV.: 764.94

PROP. ELEV.: 764.94

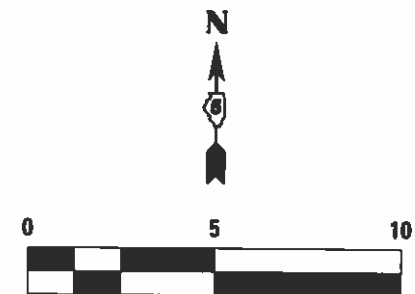

MATCH LINE STA. 306+54

MATCH LINE STA. 307+29

17-1

17-2

W MARKET ST

MODEL: D:\asrc\PROJECTS\2020\20200363\20200363-00-SW\20200363-00-SW.dwg
FILE NAME: 20200363-00-SW.dwg

USER NAME = dvaldes
PLOT SCALE = 5.0000 ft / in.
PLOT DATE = 2/28/2020

DESIGNED DAK
DRAWN DAK
CHECKED AJM
DATE 2/28/20

REVISED -
REVISED -
REVISED -
REVISED -

STATE OF ILLINOIS
DEPARTMENT OF TRANSPORTATION

MARKET STREET
PLAN VIEWS

SCALE: 1"=5' SHEET 21 OF 77 SHEETS STA. 306+54 TO STA. 307+29

F.A. RTE.	SECTION	COUNTY	TOTAL SHEETS	SHEET NO.
VAR.	20-00363-00-SW	MCLEAN	77	21
CONTRACT NO. 91589				
ILLINOIS SHERIDAN ELEMENTARY SCHOOL SRTS				

18-1

STATION: 307+44
OFFSET: 35.0' LT
EX. ELEV.: 765.22
PROP. ELEV.: 765.22

18-2


STATION: 307+58
OFFSET: 35.1' LT
EX. ELEV.: 765.51
PROP. ELEV.: 765.51

18-3

STATION: 307+44
OFFSET: 30.0' LT
EX. ELEV.: 765.12
PROP. ELEV.: 765.12


18-4

STATION: 307+58
OFFSET: 30.1' LT
EX. ELEV.: 765.32
PROP. ELEV.: 765.32

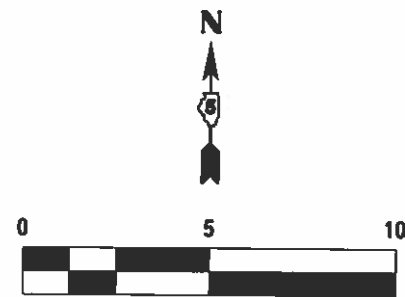

MATCH LINE STA. 307+29

MATCH LINE STA. 307+72

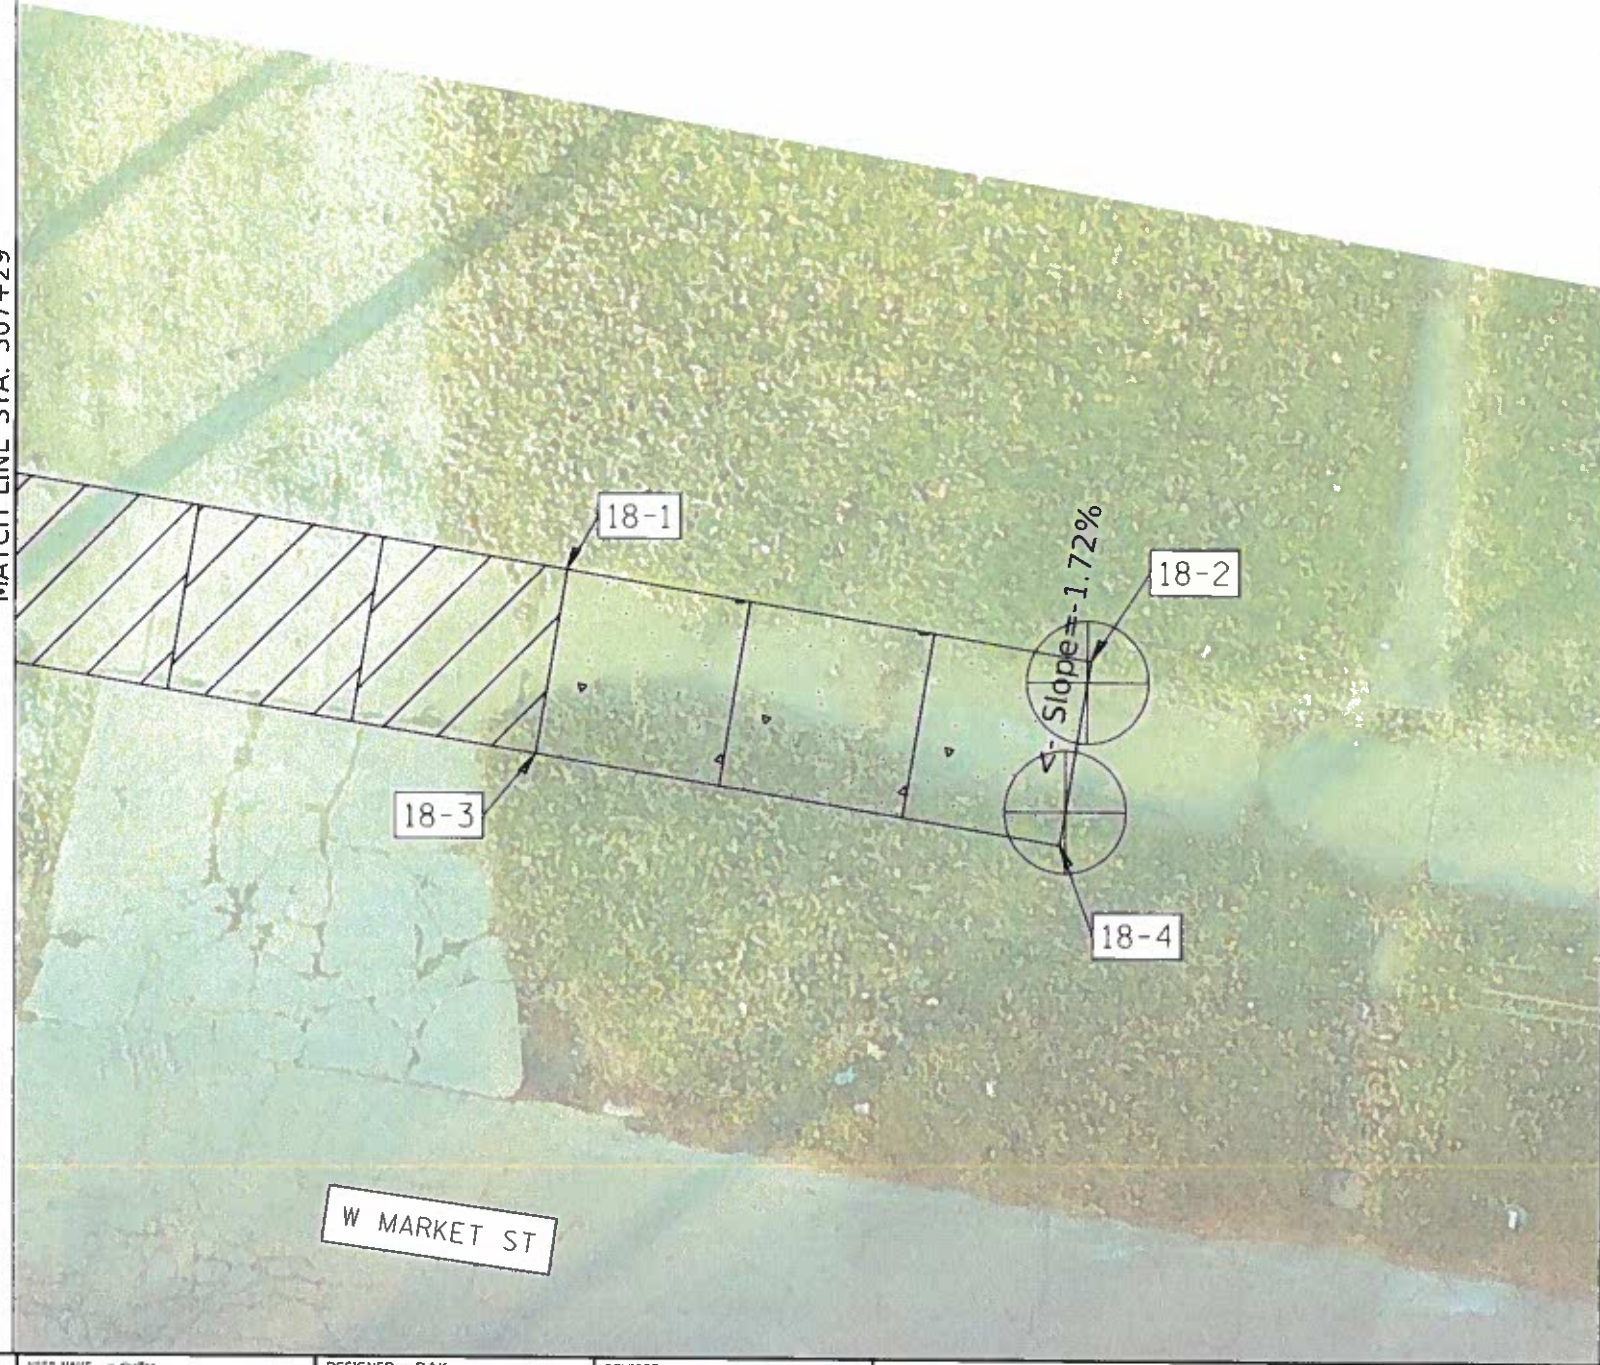

MODEL: D:\pavement\sherdan\SR15_19\sherdan\microstation\sheet22 - Market Plan View 18.dgn
FILE NAME: D:\pavement\sherdan\SR15_19\sherdan\microstation\sheet22 - Market Plan View 18.dgn

USER NAME = chad	DESIGNED DAK	REVISED -
PLOT SCALE = 5.0000 ft / in.	DRAWN DAK	REVISED -
PLOT DATE = 2/28/2020	CHECKED AJM	REVISED -
	DATE 2/28/20	REVISED -


STATE OF ILLINOIS
DEPARTMENT OF TRANSPORTATION

MARKET STREET
PLAN VIEWS

SCALE: 1"=5' SHEET 22 OF 77 SHEETS STA. 307+29 TO STA. 307+72

F.A. RTE.	SECTION	COUNTY	TOTAL SHEETS	SHEET NO.
VAR.	20-00363-00-SW	MCLEAN	77	22
CONTRACT NO. 91589				
ILLINOIS SHERIDAN ELEMENTARY SCHOOL SR15				

19-1 STATION: 307+89 OFFSET: 35.6' LT EX. ELEV.: 765.56 PROP. ELEV.: 765.56	19-2 STATION: 308+03 OFFSET: 35.7' LT EX. ELEV.: 765.57 PROP. ELEV.: 765.57	19-3 STATION: 308+05 OFFSET: 35.7' LT EX. ELEV.: 765.66 PROP. ELEV.: 765.66	19-4 STATION: 308+29 OFFSET: 35.9' LT EX. ELEV.: 766.01 PROP. ELEV.: 766.01	19-5 STATION: 307+89 OFFSET: 30.6' LT EX. ELEV.: 765.59 PROP. ELEV.: 765.59
19-6 STATION: 308+02 OFFSET: 31.7' LT EX. ELEV.: 765.45 PROP. ELEV.: 765.49	19-7 STATION: 308+03 OFFSET: 30.7' LT EX. ELEV.: 765.49 PROP. ELEV.: 765.49	19-8 STATION: 308+06 OFFSET: 31.7' LT EX. ELEV.: 765.49 PROP. ELEV.: 765.58	19-9 STATION: 308+05 OFFSET: 30.7' LT EX. ELEV.: 765.50 PROP. ELEV.: 765.50	19-10 STATION: 308+29 OFFSET: 30.9' LT EX. ELEV.: 765.88 PROP. ELEV.: 765.88

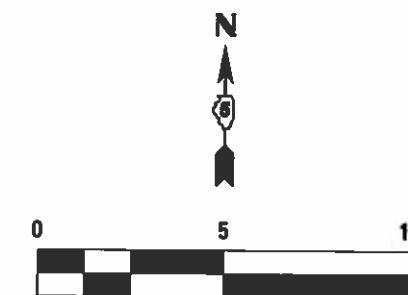

MATCH LINE STA. 307+72



MAINTAIN 4" COMPLIANT PATH.
GRADUALLY TRANSITION BACK TO
5 FEET ON EITHER SIDE OF DRIVEWAY

W MARKET ST

USER NAME = dcaBas	DESIGNED DAK	REVISED -
PLOT SCALE = 5.000 R / in.	DRAWN DAK	REVISED -
PLOT DATE = 2/28/2020	CHECKED AJM	REVISED -
	DATE 2/28/20	REVISED -

STATE OF ILLINOIS
DEPARTMENT OF TRANSPORTATION

MARKET STREET
PLAN VIEWS



SCALE: 1"=5' SHEET 23 OF 77 SHEETS STA. 307+72 TO STA. 308+50

F.A. RTE.	SECTION	COUNTY	TOTAL SHEETS	SHEET NO.
VAR.	20-00363-00-SW	MCLEAN	77	23
CONTRACT NO. 91589				
ILLINOIS SHERIDAN ELEMENTARY SCHOOL SRTS				

ALIGNMENT COORDINATES				
N. HINSHAW AVE. - LOCUST ST TO FORREST ST				
HINSHAW	STATION	N	E	
POT	10+00.00	1,391,146.43	795,589.59	
POT	32+93.32	1,393,439.15	795,536.92	

ALIGNMENT COORDINATES				
N. LIVINGSTON ST. - LOCUST ST TO FORREST ST				
LIVINGSTON	STATION	N	E	
POT	200+00.00	1,391,111.49	796,091.19	
P1	209+68.30	1,392,079.66	796,074.94	
P2	210+23.51	1,392,129.30	796,050.80	
POT	223+32.72	1,393,438.51	796,047.31	

ALIGNMENT COORDINATES				
W. WALNUT AVE. - N. HINSHAW AVE. TO N. WESTERN AVE.				
WALNUT	STATION	N	E	
POT	100+00.00	1,391,820.78	795,608.70	
POT	109+26.76	1,391,835.15	796,535.34	

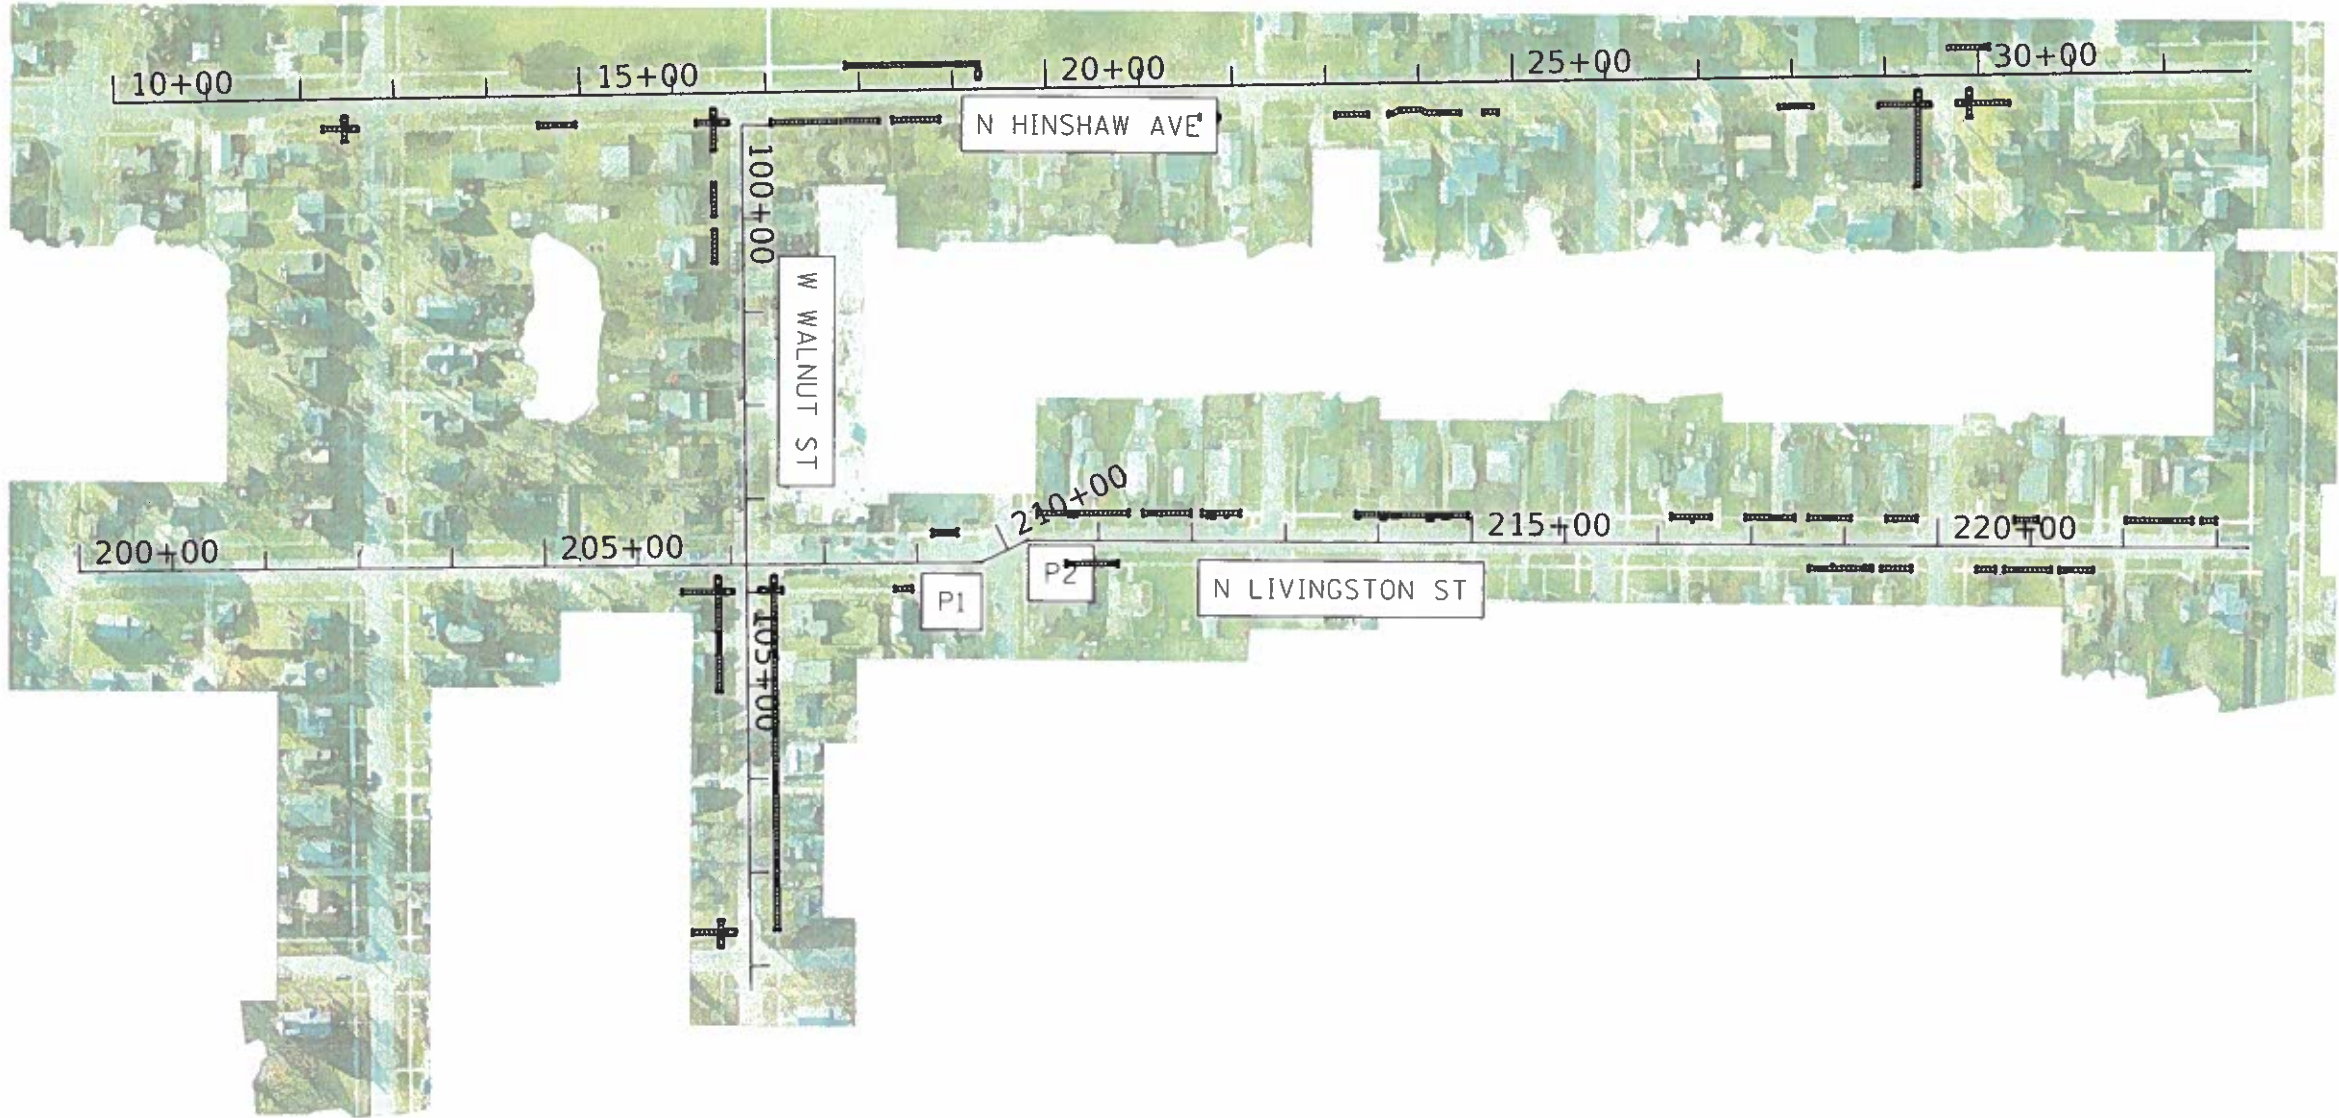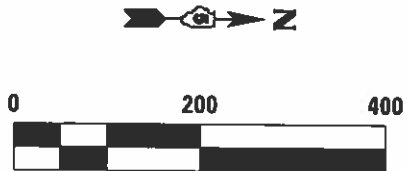

MODEL: Default
FILE NAME: P:\PAVEMENT\SIDEWALKS\Sheridan_SRTS_190\StationMicrostation\Sheets\24 - Plan View.dgn

USER NAME = dka@ba	DESIGNED DAK	REVISED -
PLOT SCALE = 200.0000 ft. : in	DRAWN DAK	REVISED -
PLOT DATE = 2/28/2020	CHECKED AJM	REVISED -
	DATE 2/28/20	REVISED -

STATE OF ILLINOIS
DEPARTMENT OF TRANSPORTATION


N HINSHAW AVE, N LIVINGSTON ST, &
W WALNUT ST ALIGNMENT & CONTROL POINTS

SCALE: 1"=200' SHEET 24 OF 77 SHEETS STA. NONE TO STA. NONE

F.A. RTE.	SECTION	COUNTY	TOTAL SHEETS	SHEET NO.
VAR.	20-00363-00-SW	MCLEAN	77	24
CONTRACT NO. 91589				
ILLINOIS SHERIDAN ELEMENTARY SCHOOL SRTS				

PROP. ELEV.: 758.12

PROP. ELEV.: 758.21

 ~~Slope = 1.66%~~

22-2

MATCH LINE STA. 18+51

N HINSHAW AVE

USER NAME = dcailes	DESIGNED DAK	REVISED -
	DRAWN DAK	REVISED -
PLOT SCALE = 5.0000 ft / in.	CHECKED AJM	REVISED -
PLOT DATE = 2/28/2020	DATE 2/28/20	REVISED -

STATE OF ILLINOIS
DEPARTMENT OF TRANSPORTATION

**N HINSHAW AVE
PLAN VIEWS**

SCALE: 1"=5'	SHEET 25	OF 77 SHEETS	STA. 17+78	TO STA. 18+51
--------------	----------	--------------	------------	---------------

F.A. RTE.	SECTION	COUNTY	TOTAL SHEETS	SHEET NO.
VAR.	20-00363-00-SW	MCLEAN	77	25
CONTRACT NO. 91589				
ILLINOIS		SICRIDAN ELEMENTARY SCHOOL SRTS		


ILLINOIS	SINCIPAN ELEMENTARY SCHOOL SITE
----------	---------------------------------

PROJECT: 200363-SHERIDAN STS. IMPROVEMENTS
FILE NAME: P:\PROJECTS\200363-SHERIDAN STS. IMPROVEMENTS\Drawings\Sheet1026 - Hinshaw Plan View 2.dgn

MATCH LINE STA. 18+51



MATCH LINE STA. 19+11

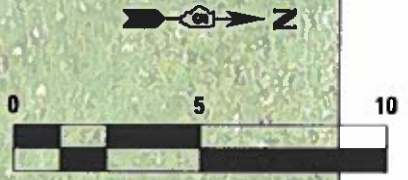

N HINSHAW AVE

USER NAME	drahan	DESIGNED	DAK	REVISED	-
		DRAWN	DAK	REVISED	-
PLOT SCALE	= 5.0000 ft. / in.	CHECKED	AJM	REVISED	-
PLOT DATE	= 2/28/2020	DATE	2/28/20	REVISED	-

STATE OF ILLINOIS
DEPARTMENT OF TRANSPORTATION

N HINSHAW AVE
PLAN VIEWS

SCALE: 1"=5' SHEET 26 OF 77 SHEETS STA. 18+51 TO STA. 19+11

F.A. RTE.	SECTION	COUNTY	TOTAL SHEETS	SHEET NO.
VAR.	20-00363-00-SW	MCLEAN	77	26
CONTRACT NO. 91589				
ILLINOIS SHERIDAN ELEMENTARY SCHOOL SRTS				

23-1

STATION: 19+31

OFFSET: 29.5' LT

EX. ELEV.: 755.85

PROP. ELEV.: 755.74

23-2

STATION: 19+31

OFFSET: 24.5' LT

EX. ELEV.: 755.64

PROP. ELEV.: 755.64

23-3

STATION: 19+25

OFFSET: 10.2' LT

EX. ELEV.: 755.16

PROP. ELEV.: 755.16

23-4

STATION: 19+31

OFFSET: 10.2' LT

EX. ELEV.: 755.14

PROP. ELEV.: 755.14



MATCH LINE STA. 19+11

23-1

23-2

MID-BLOCK CURB RAMP
(STANDARD 424016-05)

23-3

23-4

N HINSHAW AVE

MODEL: Default
FILE NAME: P:\PAVEMENTS\BID\WALTON\Sheridan SRTS (20-00363-00-SW)\Sheet27 - Hinshaw Plan View.dgn

USER NAME = dakas
PLOT SCALE = 5.0000 ft / in.
PLOT DATE = 2/28/2020

DESIGNED DAK
DRAWN DAK
CHECKED AJM
DATE 2/28/20

REVISED -
REVISED -
REVISED -
REVISED -

STATE OF ILLINOIS
DEPARTMENT OF TRANSPORTATION

N HINSHAW AVE
PLAN VIEWS

SCALE: 1"=5' SHEET 27 OF 77 SHEETS STA 19+11 TO STA. 19+74

F.A. RTE.	SECTION	COUNTY	TOTAL SHEETS	SHEET NO.
VAR.	20-00363-00-SW	MCLEAN	77	27
CONTRACT NO. 91589				
ILLINOIS SHERIDAN ELEMENTARY SCHOOL SRTS				

24-1

STATION: 29+67
OFFSET: 31.7' LT
EX. ELEV.: 767.00
PROP. ELEV.: 767.00

24-2

STATION: 30+02
OFFSET: 32.0' LT
EX. ELEV.: 765.99
PROP. ELEV.: 765.99

24-3

STATION: 30+12
OFFSET: 32.0' LT
EX. ELEV.: 765.84
PROP. ELEV.: 765.84

24-4


STATION: 29+67
OFFSET: 26.7' LT
EX. ELEV.: 766.82
PROP. ELEV.: 766.90

24-5

STATION: 30+02
OFFSET: 27.0' LT
EX. ELEV.: 766.09
PROP. ELEV.: 766.09

24-6

STATION: 30+12
OFFSET: 27.0' LT
EX. ELEV.: 765.88
PROP. ELEV.: 765.88

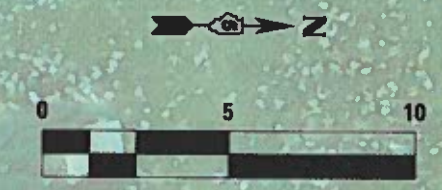

REINFORCE SIDEWALK (TYP.)

Slope=1.09%

N HINSHAW AVE

Model: Default
File Name: P:\PROJECTS\HINSHAW\HINSHAW_SRTS_P\DOT\HINSHAW_SRTS_P\HINSHAW_Plan_View.dgn

USER NAME	= dallas	DESIGNED	DAK	REVISED	-
PLOT SCALE	= 5.0000 ft / in.	DRAWN	DAK	REVISED	-
PLOT DATE	= 2/28/2020	CHECKED	AJM	REVISED	-
		DATE	2/28/20	REVISED	-

STATE OF ILLINOIS
DEPARTMENT OF TRANSPORTATION

N HINSHAW AVE
PLAN VIEWS

SCALE: 1"=5' SHEET 28 OF 77 SHEETS STA. 29+51 TO STA. 30+29

F.A. RTE.	SECTION	COUNTY	TOTAL SHEETS	SHEET NO.
VAR.	20-00363-00-SW	MCLEAN	77	28
CONTRACT NO. 91589				
ILLINOIS SHERIDAN ELEMENTARY SCHOOL SRTS				

26-1
STATION: 12+44
OFFSET: 17.5' RT
EX. ELEV.: 766.78
PROP. ELEV.: 766.78

26-2
STATION: 12+49
OFFSET: 17.5' RT
EX. ELEV.: 766.68
PROP. ELEV.: 766.68

26-3
STATION: 12+23
OFFSET: 29.0' RT
EX. ELEV.: 767.65
PROP. ELEV.: 767.65

26-4
STATION: 12+44
OFFSET: 29.4' RT
EX. ELEV.: 767.11
PROP. ELEV.: 767.39

26-5
STATION: 12+49
OFFSET: 29.4' RT
EX. ELEV.: 766.96
PROP. ELEV.: 767.29

26-6
STATION: 12+62
OFFSET: 29.6' RT
EX. ELEV.: 766.28
PROP. ELEV.: 766.28

26-7
STATION: 12+23
OFFSET: 34.0' RT
EX. ELEV.: 767.69
PROP. ELEV.: 767.69

26-8
STATION: 12+44
OFFSET: 34.4' RT
EX. ELEV.: 767.23
PROP. ELEV.: 767.39



26-9
STATION: 12+49
OFFSET: 34.4' RT
EX. ELEV.: 767.18
PROP. ELEV.: 767.39

26-10
STATION: 12+62
OFFSET: 34.6' RT
EX. ELEV.: 766.28
PROP. ELEV.: 766.28



26-11
STATION: 12+44
OFFSET: 45.2' RT
EX. ELEV.: 767.40
PROP. ELEV.: 767.40

26-12
STATION: 12+49
OFFSET: 45.3' RT
EX. ELEV.: 767.39
PROP. ELEV.: 767.39

N HINSHAW AVE

  

PERPENDICULAR CURB RAMP
(STANDARD 424001-11)

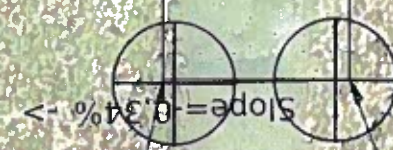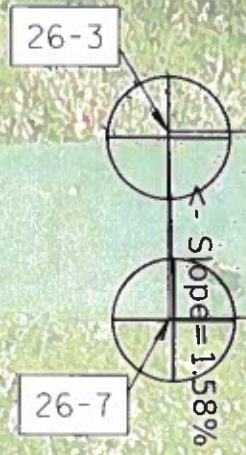

W CHESTNUT ST

MODEL: Default
FILE NAME: P:\PAVEMENT\SIDEWALK\Sheridan_SRTS_Plan\plan\20-00363-00-SW\Sheridan_SRTS_Plan_Sheet29.dwg
User: dvalley
Date: 2/28/2020

USER NAME = dvalley	DESIGNED DAK	REVISED -
PLOT SCALE = 5,000 ft = 1 in.	DRAWN DAK	REVISED -
PLOT DATE = 2/28/2020	CHECKED AJM	REVISED -
	DATE 2/28/20	REVISED -

STATE OF ILLINOIS
DEPARTMENT OF TRANSPORTATION

N HINSHAW AVE
PLAN VIEWS



SCALE: 1"=5' SHEET 29 OF 77 SHEETS STA. 12+06 TO STA. 12+85

F.A. RTE.	SECTION	COUNTY	TOTAL SHEETS	SHEET NO.
VAR.	20-00363-00-SW	MCLEAN	77	29
CONTRACT NO. 91589				
ILLINOIS SHERIDAN ELEMENTARY SCHOOL SRTS				

27-1	27-2	27-3	27-4
STATION: 14+55	STATION: 14+70	STATION: 14+83	STATION: 14+95
OFFSET: 28.9' RT	OFFSET: 28.8' RT	OFFSET: 28.7' RT	OFFSET: 28.6' RT
EX. ELEV.: 765.85	EX. ELEV.: 765.46	EX. ELEV.: 765.32	EX. ELEV.: 765.51
PROP. ELEV.: 765.85	PROP. ELEV.: 765.46	PROP. ELEV.: 765.32	PROP. ELEV.: 765.51

27-5	27-6	27-7	27-8
STATION: 14+55	STATION: 14+70	STATION: 14+83	STATION: 14+95
OFFSET: 33.9' RT	OFFSET: 33.8' RT	OFFSET: 33.7' RT	OFFSET: 33.6' RT
EX. ELEV.: 766.02	EX. ELEV.: 765.68	EX. ELEV.: 765.45	EX. ELEV.: 765.57
PROP. ELEV.: 766.02	PROP. ELEV.: 765.68	PROP. ELEV.: 765.45	PROP. ELEV.: 765.57

N HINSHAW AVE

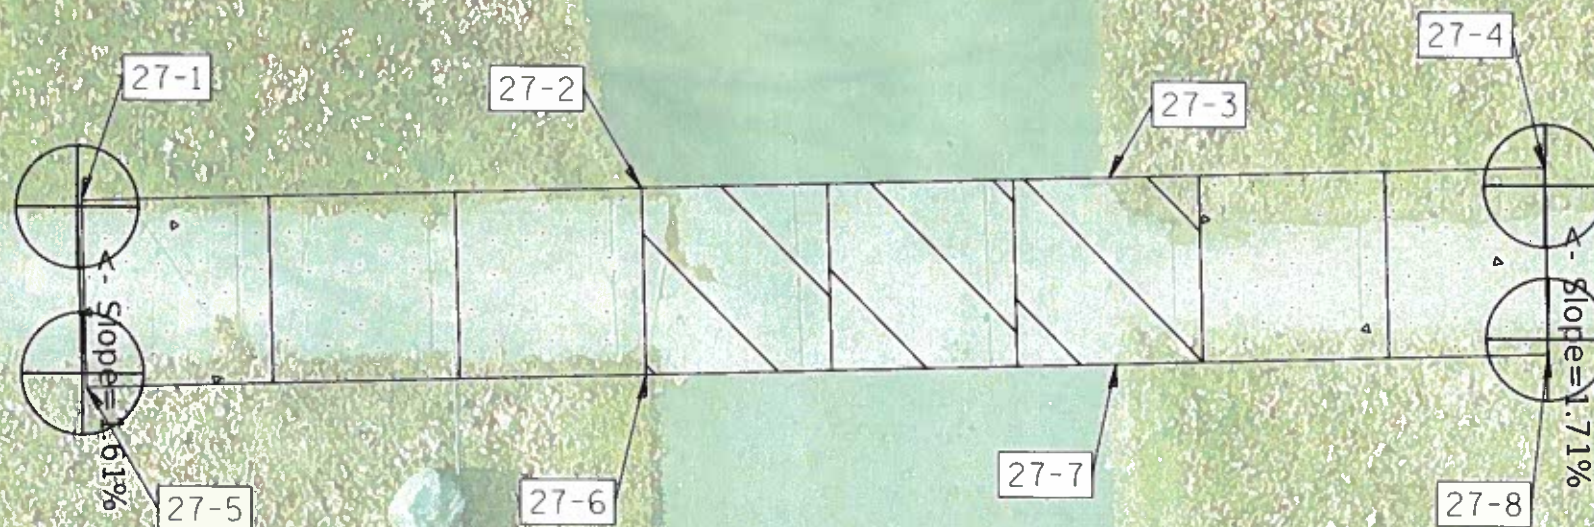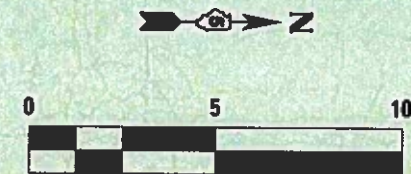

MODEL: Detail
FILE NAME: P:\P\AVENUE\KITSIDE\VALLEY\Shelton_SRTS\1903\Station\StationSheet030 - Hinshaw Plan View.dgn

USER NAME = dvalley	DESIGNED DAK	REVISED -
PLOT SCALE = 5.0000 ft / in.	DRAWN DAK	REVISED -
PLOT DATE = 2/28/2020	CHECKED AJM	REVISED -
	DATE 2/28/20	REVISED -

STATE OF ILLINOIS
DEPARTMENT OF TRANSPORTATION

N HINSHAW AVE
PLAN VIEWS

SCALE: 1"=5' SHEET 30 OF 77 SHEETS STA. 14+36 TO STA. 15+15

F.A. RTE.	SECTION	COUNTY	TOTAL SHEETS	SHEET NO.
VAR.	20-00363-00-SW	MCLEAN	77	30
CONTRACT NO. 91589				
ILLINOIS SHERIDAN ELEMENTARY SCHOOL SRTS				

28-1
STATION: 16+41
OFFSET: 15.4' RT
EX. ELEV.: 762.30
PROP. ELEV.: 762.30

28-2
STATION: 16+46
OFFSET: 15.5' RT
EX. ELEV.: 762.31
PROP. ELEV.: 762.31


28-3
STATION: 16+25
OFFSET: 28.4' RT
EX. ELEV.: 763.50
PROP. ELEV.: 763.50

28-1

28-2

N HINSHAW AVE

PERPENDICULAR CURB RAMPS
(STANDARD 424001-11)

 

28-4

28-5

28-6

28-3

28-7

28-8

28-10

28-4
STATION: 16+41
OFFSET: 28.6' RT
EX. ELEV.: 763.00
PROP. ELEV.: 763.16

28-5
STATION: 16+46
OFFSET: 28.6' RT
EX. ELEV.: 762.98
PROP. ELEV.: 763.06

28-6
STATION: 16+60
OFFSET: 28.8' RT
EX. ELEV.: 761.99
PROP. ELEV.: 761.99

28-9

28-7
STATION: 16+25
OFFSET: 33.4' RT
EX. ELEV.: 763.60
PROP. ELEV.: 763.60

28-8
STATION: 16+41
OFFSET: 33.6' RT
EX. ELEV.: 763.14
PROP. ELEV.: 763.16

28-9
STATION: 16+46
OFFSET: 33.6' RT
EX. ELEV.: 762.92
PROP. ELEV.: 763.06

28-10
STATION: 16+60
OFFSET: 33.8' RT
EX. ELEV.: 761.89
PROP. ELEV.: 761.89

28-11
STATION: 16+41
OFFSET: 60.4' RT
EX. ELEV.: 764.22
PROP. ELEV.: 764.22

28-12
STATION: 16+46
OFFSET: 60.4' RT
EX. ELEV.: 764.19
PROP. ELEV.: 764.19

28-11

28-12

W WALNUT ST

Slope = 1.60%

Slope = 0.50%

MODEL: Default
FILE NAME: P:\PAVEMENT\SD\WALNUT\Sheridan_SRTS_19\Design\mic\station28\sheet31.dgn
N HINSHAW AVE PLAN VIEWS

USER NAME = dakbas	DESIGNED DAK	REVISED -
PLOT SCALE = 5.0000 ft / in.	DRAWN DAK	REVISED -
PLOT DATE = 2/28/2020	CHECKED AJM	REVISED -
	DATE 2/28/20	REVISED -

STATE OF ILLINOIS
DEPARTMENT OF TRANSPORTATION

N HINSHAW AVE
PLAN VIEWS

SCALE: 1"=5' SHEET 31 OF 77 SHEETS STA. 16+06 TO STA. 16+84

F.A. RTE.	SECTION	COUNTY	TOTAL SHEETS	SHEET NO.
VAR.	20-00363-00-5W	MCLEAN	77	31
CONTRACT NO. 91589				
ILLINOIS SHERIDAN ELEMENTARY SCHOOL SRTS				

29-1
STATION: 17+05
OFFSET: 29.3' RT
EX. ELEV.: 761.83
PROP. ELEV.: 761.83

29-2
STATION: 17+05
OFFSET: 34.3' RT
EX. ELEV.: 761.92
PROP. ELEV.: 761.92

N HINSHAW AVE



29-1
%98
Slope = 1:86
29-2

MATCH LINE STA. 17+75

MODEL Detail
FILE NAME: PROJECT\MENT\SIDEWALK\Sheet\DWG_SRTS_1705\HinsHaw\Station\Sheet\132 - HinsHaw Plan View.dwg

USER NAME = dca8as	DESIGNED DAK	REVISED
	DRAWN DAK	REVISED
PLOT SCALE = 5.0000 ft / in.	CHECKED AJM	REVISED
PLOT DATE = 2/28/2020	DATE 2/28/20	REVISED

STATE OF ILLINOIS
DEPARTMENT OF TRANSPORTATION

N HINSHAW AVE
PLAN VIEWS


SCALE: 1"=5' SHEET 32 OF 77 SHEETS STA. 16+98 TO STA. 17+75

F.A. RTE.	SECTION	COUNTY	TOTAL SHEETS	SHEET NO.
VAR.	20-00363-00-SW	MCLEAN	77	32
CONTRACT NO. 91589				
ILLINOIS SHERIDAN ELEMENTARY SCHOOL SRTS				

30-1
STATION: 18+20
OFFSET: 29.0' RT
EX. ELEV.: 758.25
PROP. ELEV.: 758.25

30-2
STATION: 18+20
OFFSET: 34.0' RT
EX. ELEV.: 758.25
PROP. ELEV.: 758.25

N HINSHAW AVE

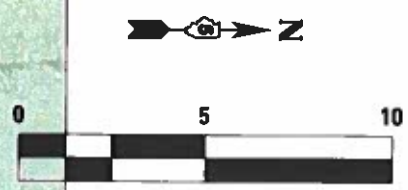


MATCH LINE STA. 17+75

MATCH LINE STA. 18+28

30-1

30-2

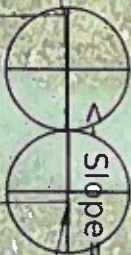

Slope = 1.55%

MODEL: Default
FILE NAME: C:\P\PROJECTS\HINSHAW\HINSHAW.DWG
DATE: 2/28/2020
TIME: 9:28:11 AM
USER: dkaufman

USER NAME	dkaufman
DESIGNED	DAK
DRAWN	DAK
CHECKED	AJM
DATE	2/28/20

STATE OF ILLINOIS
DEPARTMENT OF TRANSPORTATION

N HINSHAW AVE PLAN VIEWS			
SCALE: 1"=5'	SHEET 33	OF 77 SHEETS	STA. 17+75 TO STA. 18+28

F.A. RTE.	SECTION	COUNTY	TOTAL SHEETS	SHEET NO.
VAR.	20-00363-00-SW	MCLEAN	77	33
CONTRACT NO. 91589				
ILLINOIS SHERIDAN ELEMENTARY SCHOOL SR'S				

31-1

STATION: 18+35

OFFSET: 29.2' RT

EX. ELEV.: 757.79

PROP. ELEV.: 757.79

31-2

STATION: 18+85

OFFSET: 29.3' RT

EX. ELEV.: 756.68

PROP. ELEV.: 756.68

31-3

STATION: 18+35

OFFSET: 34.2' RT

EX. ELEV.: 757.87

PROP. ELEV.: 757.87

31-4


STATION: 18+85

OFFSET: 34.3' RT

EX. ELEV.: 756.78

PROP. ELEV.: 756.78

N HINSHAW AVE

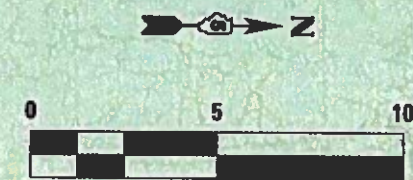

MATCH LINE STA. 18+28

31-1



Slope = 1.57%

31-3



31-2



Slope = 1.49%

31-4



MODEL: Default
FILE NAME: E:\PAVEMENTSIDEVIEW\Sheldan 9815 1908\plan\plan_views\Sheldan 9815 1908\plan_views\10.dgn

USER NAME = dak	DESIGNED DAK	REVISED -
PLOT SCALE = 5.0000 ft / in.	DRAWN DAK	REVISED -
PLOT DATE = 2/28/2020	CHECKED AJM	REVISED -
	DATE 2/28/20	REVISED -

STATE OF ILLINOIS
DEPARTMENT OF TRANSPORTATION

N HINSHAW AVE
PLAN VIEWS

SCALE: 1"=5' SHEET 34 OF 77 SHEETS STA. 18+28 TO STA. 18+99

F.A. RTE.	SECTION	COUNTY	TOTAL SHEETS	SHEET NO.
VAR.	20-00363-00-SW	MCLEAN	77	34
CONTRACT NO. 91589				
ILLINOIS SHERIDAN ELEMENTARY SCHOOL SRTS				


32-1
STATION: 21+64
OFFSET: 30.3' RT
EX. ELEV.: 758.55
PROP. ELEV.: 758.55

32-2
STATION: 21+85
OFFSET: 30.4' RT
EX. ELEV.: 759.06
PROP. ELEV.: 759.06

32-3
STATION: 21+64
OFFSET: 35.3' RT
EX. ELEV.: 758.61
PROP. ELEV.: 758.61

32-4
STATION: 21+85
OFFSET: 35.4' RT
EX. ELEV.: 759.09
PROP. ELEV.: 759.09

N HINSHAW AVE

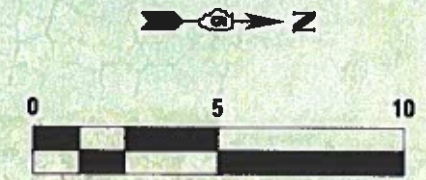

MODEL: D:\asrc\pavements\sidewalks\Sheridan_SRTS_1904\work\operations\Sheets\35 - Hinshaw Plan View.dwg
FILE NAME: PAVEMENTS\sidewalks\Sheridan_SRTS_1904\work\operations\Sheets\35 - Hinshaw Plan View.dwg

USER NAME = dkaMn	DESIGNED DAK	REVISED -
PLOT SCALE = 5,0000 ft / in.	DRAWN DAK	REVISED -
PLOT DATE = 2/28/2020	CHECKED AJM	REVISED -
	DATE 2/28/20	REVISED -

STATE OF ILLINOIS
DEPARTMENT OF TRANSPORTATION

N HINSHAW AVE
PLAN VIEWS

SCALE: 1"=5' SHEET 35 OF 77 SHEETS STA. 21+37 TO STA. 22+16

F.A. RTE.	SECTION	COUNTY	TOTAL SHEETS	SHEET NO.
VAR.	20-00363-00-SW	MCLEAN	77	35
CONTRACT NO. 91589				
ILLINOIS SHERIDAN ELEMENTARY SCHOOL SRTS				

33-1

STATION: 23+10

OFFSET: 30.3' RT

EX. ELEV.: 764.30

PROP. ELEV.: 764.30

33-2

STATION: 23+45

OFFSET: 30.3' RT

EX. ELEV.: 765.32

PROP. ELEV.: 765.32

33-3

STATION: 23+10

OFFSET: 35.3' RT

EX. ELEV.: 764.22

PROP. ELEV.: 764.22

33-4


STATION: 23+45

OFFSET: 35.3' RT

EX. ELEV.: 765.38

PROP. ELEV.: 765.38

N HINSHAW AVE

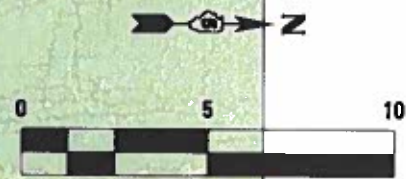

MATCH LINE STA. 23+57

MODEL: Default
FILE NAME: I:\PROJECTS\20-00363\SW\Drawings\20-00363-SW-Hinshaw Plan View 12.dgn

USER NAME = dcaMac	DESIGNED DAK	REVISED -
PLOT SCALE = 5,0000 ft. / in.	DRAWN DAK	REVISED -
PLOT DATE = 2/28/2020	CHECKED AJM	REVISED -
	DATE 2/28/20	REVISED -

STATE OF ILLINOIS
DEPARTMENT OF TRANSPORTATION

N HINSHAW AVE
PLAN VIEWS


SCALE: 1"=5' SHEET 36 OF 77 SHEETS STA. 22+89 TO STA. 23+57

F.A. RTE.	SECTION	COUNTY	TOTAL SHEETS	SHEET NO.
VAR.	20-00363-00-SW	MCLEAN	77	36
CONTRACT NO. 91589				
ILLINOIS SHERIDAN ELEMENTARY SCHOOL SRTS				

N HINSHAW AVE



MATCH LINE STA. 23+57

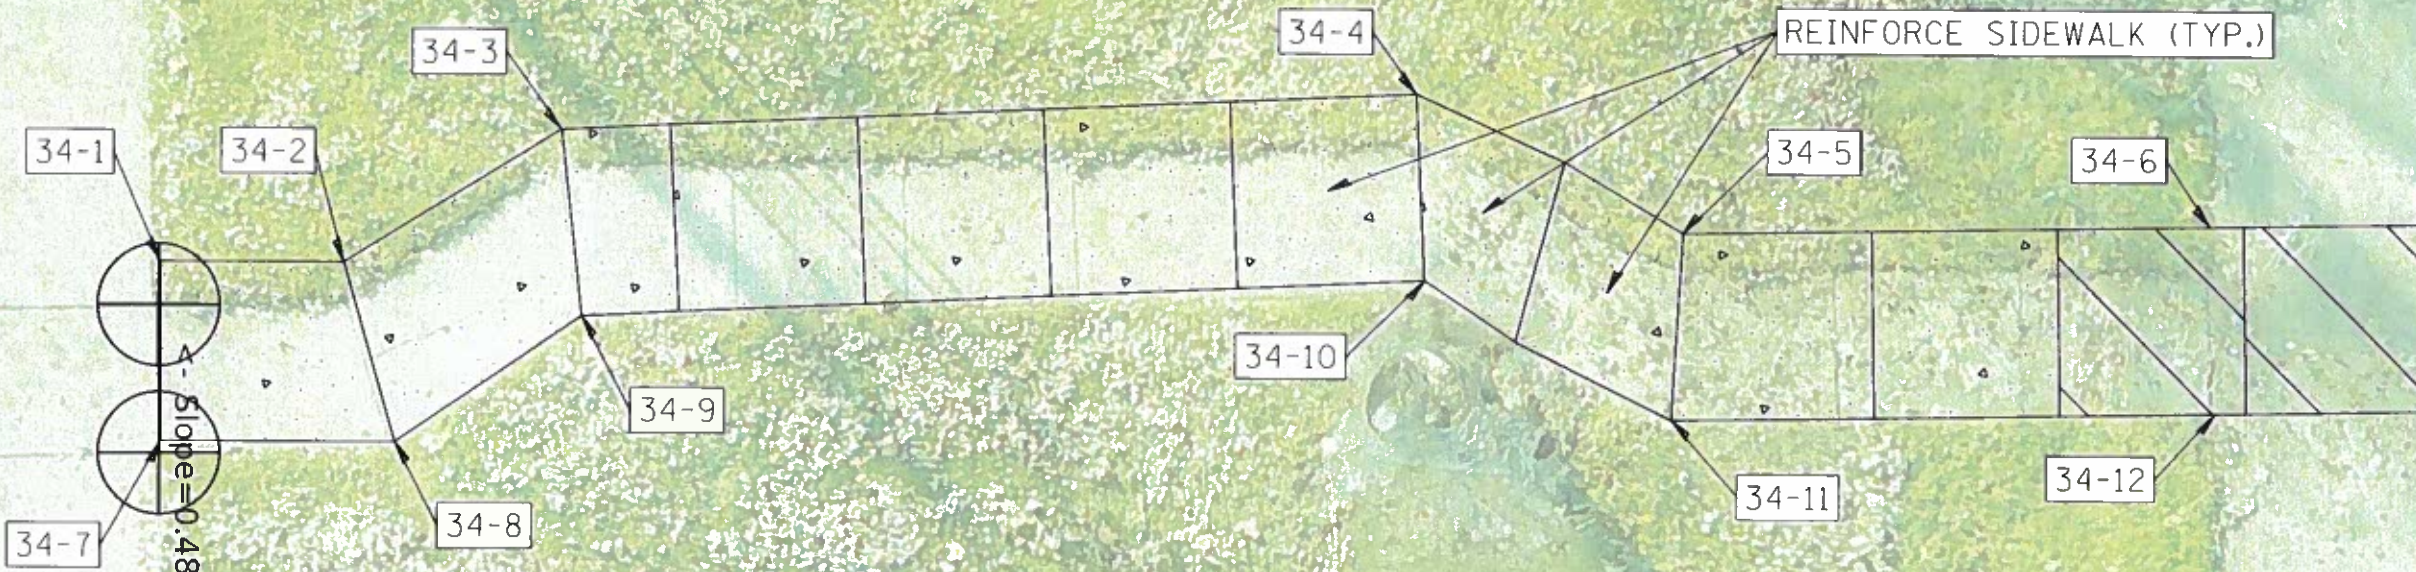

MATCH LINE STA. 24+29

34-1

STATION: 23+68
OFFSET: 30.0' RT
EX. ELEV.: 765.89
PROP. ELEV.: 765.89

34-2

STATION: 23+73
OFFSET: 30.1' RT
EX. ELEV.: 766.25
PROP. ELEV.: 766.37

34-3

STATION: 23+78
OFFSET: 26.7' RT
EX. ELEV.: 766.47
PROP. ELEV.: 766.56

34-4

STATION: 24+01
OFFSET: 26.1' RT
EX. ELEV.: 767.00
PROP. ELEV.: 767.00

34-5

STATION: 24+08
OFFSET: 29.9' RT
EX. ELEV.: 767.38
PROP. ELEV.: 767.38

34-6

STATION: 24+23
OFFSET: 30.0' RT
EX. ELEV.: 767.66
PROP. ELEV.: 767.66

34-7

STATION: 23+68
OFFSET: 34.8' RT
EX. ELEV.: 766.03
PROP. ELEV.: 766.03

34-8

STATION: 23+74
OFFSET: 34.9' RT
EX. ELEV.: 766.47
PROP. ELEV.: 766.47

34-9

STATION: 23+79
OFFSET: 31.7' RT
EX. ELEV.: 766.66
PROP. ELEV.: 766.66

34-10

STATION: 24+01
OFFSET: 31.1' RT
EX. ELEV.: 767.09
PROP. ELEV.: 767.09

34-11

STATION: 24+08
OFFSET: 34.9' RT
EX. ELEV.: 767.46
PROP. ELEV.: 767.46

34-12

STATION: 24+23
OFFSET: 35.0' RT
EX. ELEV.: 767.76
PROP. ELEV.: 767.76

MODEL: Default
FILE NAME: P:\PAVING\N HINSHAW AVE\34-12.dwg
DATE: 2/28/2020
USER: skp

USER NAME	skp	DESIGNED	DAK	REVISED	-
PLOT SCALE	1"=5'	DRAWN	DAK	REVISED	-
PLOT DATE	2/28/2020	CHECKED	AJM	REVISED	-
		DATE	2/28/20	REVISED	-

STATE OF ILLINOIS
DEPARTMENT OF TRANSPORTATION

N HINSHAW AVE
PLAN VIEWS

F.A. RTE.	SECTION	COUNTY	TOTAL SHEETS	SHEET NO.
VAR.	20-00363-00-SW	MCCLEAN	77	37
CONTRACT NO. 91589				
ILLINOIS SHERIDAN ELEMENTARY SCHOOL SRTS				

SCALE: 1"=5' SHEET 37 OF 77 SHEETS STA. 23+57 TO STA. 24+29

35-4
STATION: 24+84
OFFSET: 30.0' RT
EX. ELEV.: 769.79
PROP. ELEV.: 769.79

35-8
STATION: 24+84
OFFSET: 35.0' RT
EX. ELEV.: 769.68
PROP. ELEV.: 769.68



USER NAME = dka Bas	DESIGNED DAK	REVISED -
	DRAWN DAK	REVISED -
PLOT SCALE = 5.0000 ft / in	CHECKED AJM	REVISED -
PLOT DATE = 2/28/2020	DATE 2/28/20	REVISED -

**STATE OF ILLINOIS
DEPARTMENT OF TRANSPORTATION**

**N HINSHAW AVE
PLAN VIEWS**

SCALE: 1"=5'	SHEET 38	OF 77 SHEETS	STA. 24+29	TO STA. 25+03
--------------	----------	--------------	------------	---------------

F.A. RTE.	SECTION	COUNTY	TOTAL SHEETS	SHEET NO.
VAR.	20-00363-00-SW	MCLEAN	77	38
		CONTRACT NO. 91589		
ILLINOIS		SHERIDAN ELEMENTARY SCHOOL SATS		

PROP. ELEV.: 772.63

PROP. ELEV.: 772.23

PROP. ELEV.: 771.68

PROP. ELEV.: 771.79

N HINSHAW AVE




PROP. ELEV.: 772.50

PROP. ELEV.: 772.30

PROP. ELEV.: 771.78

PROP. ELEV.: 771.72

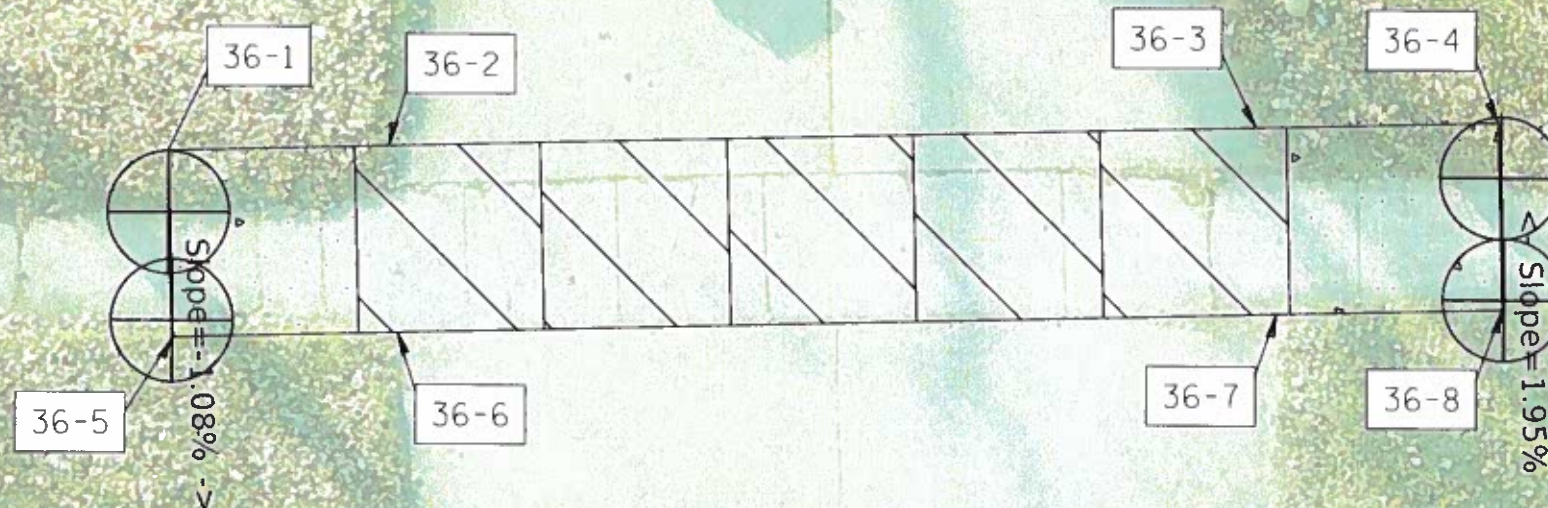

USER NAME = dka Bos	DESIGNED DAK	REVISED -
	DRAWN DAK	REVISED -
PLOT SCALE = 5.0000 ft / in.	CHECKED TM	REVISED -
PLOT DATE = 2/28/2020	DATE 2/28/20	REVISED -

STATE OF ILLINOIS
DEPARTMENT OF TRANSPORTATION

**N HINSHAW AVE
PLAN VIEWS**

SCALE: 1"=5'	SHEET 39	OF 77	SHEETS	STA. 27+66	TO STA. 28+45
--------------	----------	-------	--------	------------	---------------

F.A. RTE.	SECTION	COUNTY	TOTAL SHEETS	SHEET NO.
VAR.	20-00363-00-SW	MCLEAN	77	39
CONTRACT NO. 91589				
ILLINOIS		SHERIDAN ELEMENTARY SCHOOL SRTS		

38-1

STATION: 29+36

OFFSET: 117.8' RT

EX. ELEV.: 770.66

PROP. ELEV.: 770.75

38-2

STATION: 29+31

OFFSET: 117.7' RT

EX. ELEV.: 770.85

PROP. ELEV.: 770.85

PERRY ST



MATCH LINE STA. 29+34, 58' RT

38-1



38-2

MODEL: D:\projects\20-00363\20-00363-00-SW\20-00363-00-SW.dwg
FILE: 20-00363-00-SW.dwg
PLOT DATE: 2/28/2020
PLOT SCALE: 1"=5'

USER NAME	dkw	DESIGNED	DAK	REVISED	-
PLOT SCALE	1"=5'	DRAWN	DAK	REVISED	-
PLOT DATE	2/28/2020	CHECKED	AJM	REVISED	-
		DATE	2/28/20	REVISED	-

STATE OF ILLINOIS
DEPARTMENT OF TRANSPORTATION

N HINSHAW AVE
PLAN VIEWS


SCALE: 1"=5' SHEET 41 OF 77 SHEETS STA. 29+34 TO STA. 29+34

F.A. RTE.	SECTION	COUNTY	TOTAL SHEETS	SHEET NO.
VAR.	20-00363-00-SW	MCLEAN	77	41
CONTRACT NO. 91589				
ILLINOIS SHERIDAN ELEMENTARY SCHOOL SRTS				

MATCH LINE STA. 29+61

PERRY ST

N HINSHAW AVE

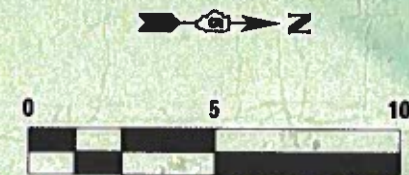

PERPENDICULAR RAMP
(STANDARD 424001-11)

39-1

39-2

39-1
STATION: 29+87
OFFSET: 14.3' RT
EX. ELEV.: 766.57
PROP. ELEV.: 766.57

39-2
STATION: 29+92
OFFSET: 14.1' RT
EX. ELEV.: 766.49
PROP. ELEV.: 766.49

39-3
STATION: 29+75
OFFSET: 27.4' RT
EX. ELEV.: 767.32
PROP. ELEV.: 767.32

39-4
STATION: 29+87
OFFSET: 27.5' RT
EX. ELEV.: 767.63
PROP. ELEV.: 767.47

39-4

39-5

39-3

39-7

39-6

Slope = 1.63%

39-10

39-9

39-8

39-5
STATION: 29+92
OFFSET: 27.5' RT
EX. ELEV.: 767.73
PROP. ELEV.: 767.57

39-6
STATION: 30+33
OFFSET: 27.7' RT
EX. ELEV.: 767.42
PROP. ELEV.: 767.6

39-7
STATION: 29+75
OFFSET: 32.4' RT
EX. ELEV.: 767.21
PROP. ELEV.: 767.21

39-8
STATION: 29+87
OFFSET: 32.5' RT
EX. ELEV.: 767.83
PROP. ELEV.: 767.57

39-11

39-9
STATION: 29+92
OFFSET: 32.5' RT
EX. ELEV.: 767.86
PROP. ELEV.: 767.57

39-10
STATION: 30+33
OFFSET: 32.7' RT
EX. ELEV.: 767.70
PROP. ELEV.: 767.70

39-11
STATION: 29+87
OFFSET: 45.6' RT
EX. ELEV.: 768.22
PROP. ELEV.: 768.22

39-12
STATION: 29+92
OFFSET: 45.6' RT
EX. ELEV.: 768.31
PROP. ELEV.: 768.31

39-12

<- 0.001% slope

USER NAME = dvalles	DESIGNED DAK	REVISED -
PLOT SCALE = 5.0000 ft = 1 in.	DRAWN DAK	REVISED -
PLOT DATE = 2/28/2020	CHECKED AIM	REVISED -
	DATE 2/28/20	REVISED -

STATE OF ILLINOIS
DEPARTMENT OF TRANSPORTATION

N HINSHAW AVE
PLAN VIEWS

SCALE: 1"=5' SHEET 42 OF 77 SHEETS STA. 29+61 TO STA. 30+38


F.A. RTE.	SECTION	COUNTY	TOTAL SHEETS	SHEET NO.
VAR.	20-00363-00-SW	MCLEAN	77	42
CONTRACT NO. 91589				
ILLINOIS SHERIDAN ELEMENTARY SCHOOL SRTS				

PROP. ELEV.: 761.41

PROP. ELEV.: 758.93

PROP. ELEV.: 760.30

PROP. ELEV.: 758.82

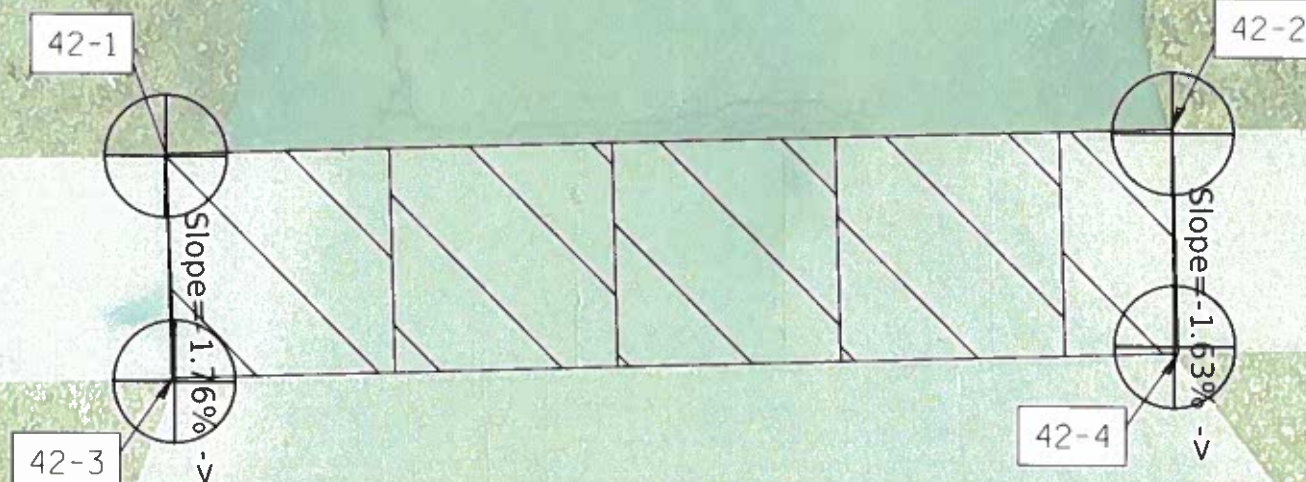

N LIVINGSTON ST

DESIGN NAME = H&M&S	DESIGNED DAK	REVISED -
	DRAWN DAK	REVISED -
PLOT SCALE = 5.0000 ft / in	CHECKED AJM	REVISED -
PLOT DATE = 2/28/2020	DATE 2/28/20	REVISED -

STATE OF ILLINOIS
DEPARTMENT OF TRANSPORTATION

**N LIVINGSTON ST
PLAN VIEWS**

F.A. RTE.	SECTION	COUNTY	TOTAL SHEETS	SHEET NO.
VAR.	20-00363-00-SW	MCLEAN	77	43
		CONTRACT NO. 91589		
		ILLINOIS SHERIDAN ELEMENTARY SCHOOL SITS		

SCALE: 1"=5'	SHEET 43	OF 77 SHEETS	STA. 208+92	TO STA. 209+70
--------------	----------	--------------	-------------	----------------

43-1
STATION: 210+34
OFFSET: 31.7' LT
EX. ELEV.: 757.49
PROP. ELEV.: 757.49

43-2
STATION: 210+49
OFFSET: 31.7' LT
EX. ELEV.: 757.59
PROP. ELEV.: 757.59

43-3
STATION: 210+52
OFFSET: 31.8' LT
EX. ELEV.: 757.72
PROP. ELEV.: 757.72


43-4
STATION: 210+68
OFFSET: 31.8' LT
EX. ELEV.: 757.87
PROP. ELEV.: 757.87

43-5
STATION: 210+77
OFFSET: 31.9' LT
EX. ELEV.: 757.89
PROP. ELEV.: 757.89

43-6
STATION: 210+93
OFFSET: 32.0' LT
EX. ELEV.: 757.98
PROP. ELEV.: 757.98

43-7
STATION: 210+96
OFFSET: 32.0' LT
EX. ELEV.: 758.06
PROP. ELEV.: 758.06

43-8
STATION: 210+34
OFFSET: 26.7' LT
EX. ELEV.: 757.49
PROP. ELEV.: 757.49

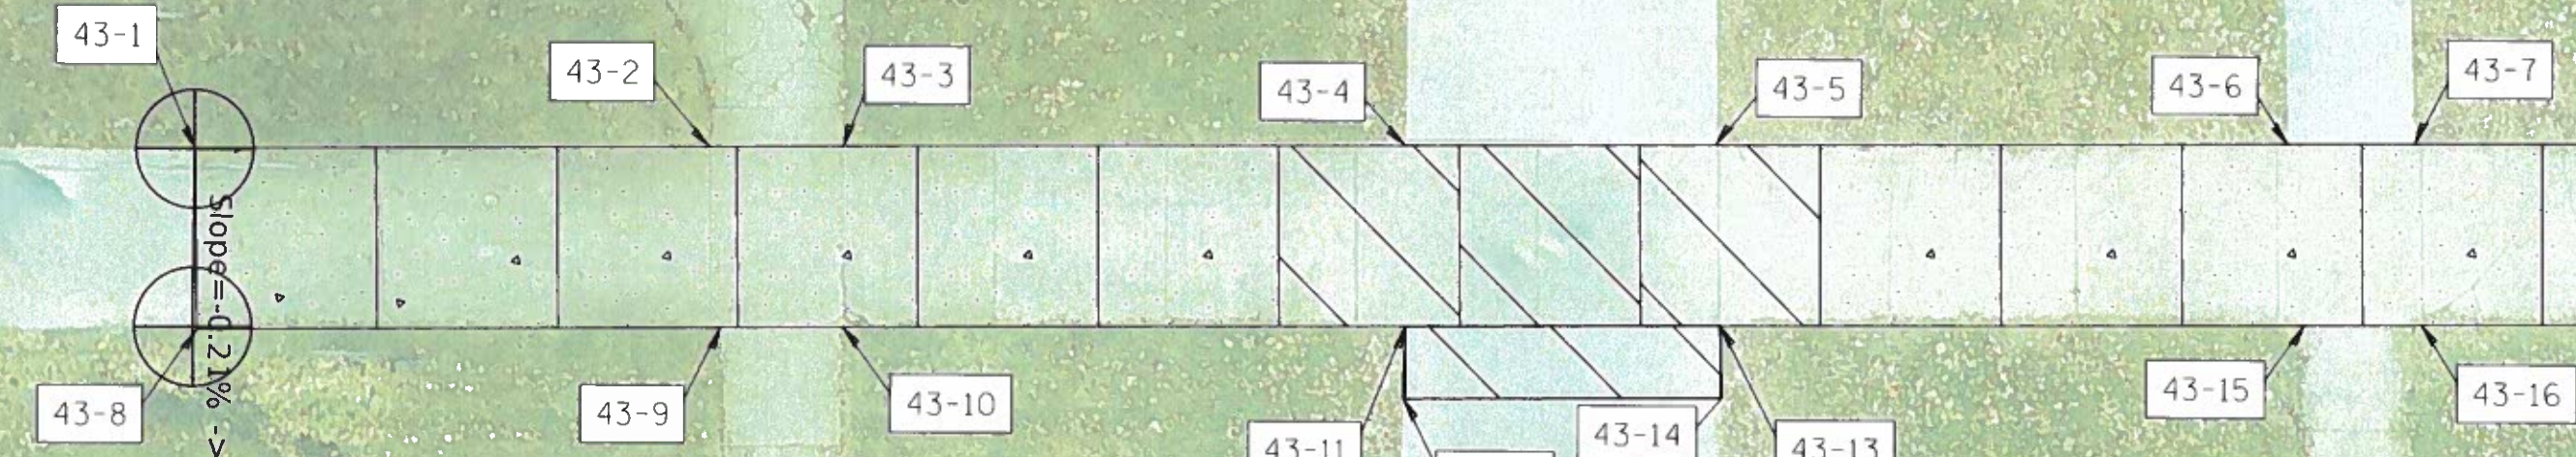

43-9
STATION: 210+49
OFFSET: 26.7' LT
EX. ELEV.: 757.60
PROP. ELEV.: 757.60

43-10
STATION: 210+52
OFFSET: 26.8' LT
EX. ELEV.: 757.63
PROP. ELEV.: 757.63

43-11
STATION: 210+68
OFFSET: 26.8' LT
EX. ELEV.: 757.70
PROP. ELEV.: 757.77

43-12
STATION: 210+68
OFFSET: 24.8' LT
EX. ELEV.: 757.61
PROP. ELEV.: 757.61

43-13
STATION: 210+77
OFFSET: 26.9' LT
EX. ELEV.: 757.72
PROP. ELEV.: 757.79

43-14
STATION: 210+77
OFFSET: 24.9' LT
EX. ELEV.: 757.72
PROP. ELEV.: 757.72

43-15
STATION: 210+93
OFFSET: 27.0' LT
EX. ELEV.: 757.89
PROP. ELEV.: 757.89

43-16
STATION: 210+96
OFFSET: 27.0' LT
EX. ELEV.: 757.96
PROP. ELEV.: 757.96

N LIVINGSTON ST

MATCH LINE STA. 211+04

MODEL: D:\data\2020\2020-00363\2020-00363-00-SW\2020-00363-00-SW.dwg
FILE NAME: 2020-00363-00-SW.dwg
PLOT DATE: 2/28/2020

USER NAME	dkab	DESIGNED	DAK	REVISED	-
PLOT SCALE	1"=5'	DRAWN	DAK	REVISED	-
PLOT DATE	2/28/2020	CHECKED	AIM	REVISED	-
		DATE	2/28/20	REVISED	-

STATE OF ILLINOIS
DEPARTMENT OF TRANSPORTATION

N LIVINGSTON ST
PLAN VIEWS

SCALE: 1"=5' SHEET 44 OF 77 SHEETS STA. 210+28 TO STA. 211+04

F.A. RTE.	SECTION	COUNTY	TOTAL SHEETS	SHEET NO.
VAR.	20-00363-00-SW	MCLEAN	77	44
CONTRACT NO. 91589				
ILLINOIS SHERIDAN ELEMENTARY SCHOOL SRTS				

44-1

STATION: 211+27

OFFSET: 32.2' LT

EX. ELEV.: 758.24

PROP. ELEV.: 758.24

44-2

STATION: 211+29

OFFSET: 32.2' LT

EX. ELEV.: 758.26

PROP. ELEV.: 758.26

44-3

STATION: 211+32

OFFSET: 32.2' LT

EX. ELEV.: 758.31

PROP. ELEV.: 758.31

44-4

STATION: 211+27

OFFSET: 27.2' LT

EX. ELEV.: 758.14

PROP. ELEV.: 758.14

44-5

STATION: 211+29

OFFSET: 27.2' LT

EX. ELEV.: 758.18

PROP. ELEV.: 758.18

44-6

STATION: 211+32

OFFSET: 27.2' LT

EX. ELEV.: 758.33

PROP. ELEV.: 758.33



MATCH LINE STA. 211+04

MATCH LINE STA. 211+39

44-2

44-3

44-1

44-4

44-5

44-6

Slope = 0.43%

N LIVINGSTON ST

Model: P:\PROJECTS\20-00363-SW\Sheridan_SRTS_10\Design\Drawings\Sheet\45 - Livingston Plan View.dwg
File Name: 20-00363-SW\Sheridan_SRTS_10\Design\Drawings\Sheet\45 - Livingston Plan View.dwg

USER NAME = deallas
PLOT SCALE = 5.0000 ft / in
PLOT DATE = 2/28/2020

DESIGNED DAK
DRAWN DAK
CHECKED AJM
DATE 2/28/20

REVISED -
REVISED -
REVISED -
REVISED -

STATE OF ILLINOIS
DEPARTMENT OF TRANSPORTATION

N LIVINGSTON ST
PLAN VIEWS

SCALE: 1"=5' SHEET 45 OF 77 SHEETS STA. 211+04 TO STA. 211+39

F.A. RTE.	SECTION	COUNTY	TOTAL SHEETS	SHEET NO.
VAR.	20-00363-00-SW	MCLEAN	77	45
CONTRACT NO. 91589				
ILLINOIS SHERIDAN ELEMENTARY SCHOOL SRTS				

45-1
STATION: 211+47
OFFSET: 32.2' LT
EX. ELEV.: 758.55
PROP. ELEV.: 758.55

45-2
STATION: 211+53
OFFSET: 32.3' LT
EX. ELEV.: 758.40
PROP. ELEV.: 758.40

45-3
STATION: 211+62
OFFSET: 32.3' LT
EX. ELEV.: 758.46
PROP. ELEV.: 758.46

45-4
STATION: 211+74
OFFSET: 32.3' LT
EX. ELEV.: 758.64
PROP. ELEV.: 758.64

45-5
STATION: 211+76
OFFSET: 32.4' LT
EX. ELEV.: 758.74
PROP. ELEV.: 758.74


45-6
STATION: 211+98
OFFSET: 32.5' LT
EX. ELEV.: 758.71
PROP. ELEV.: 758.71

45-7
STATION: 211+47
OFFSET: 27.2' LT
EX. ELEV.: 758.52
PROP. ELEV.: 758.52

45-8
STATION: 211+53
OFFSET: 27.3' LT
EX. ELEV.: 758.39
PROP. ELEV.: 758.39



MATCH LINE STA. 211+39

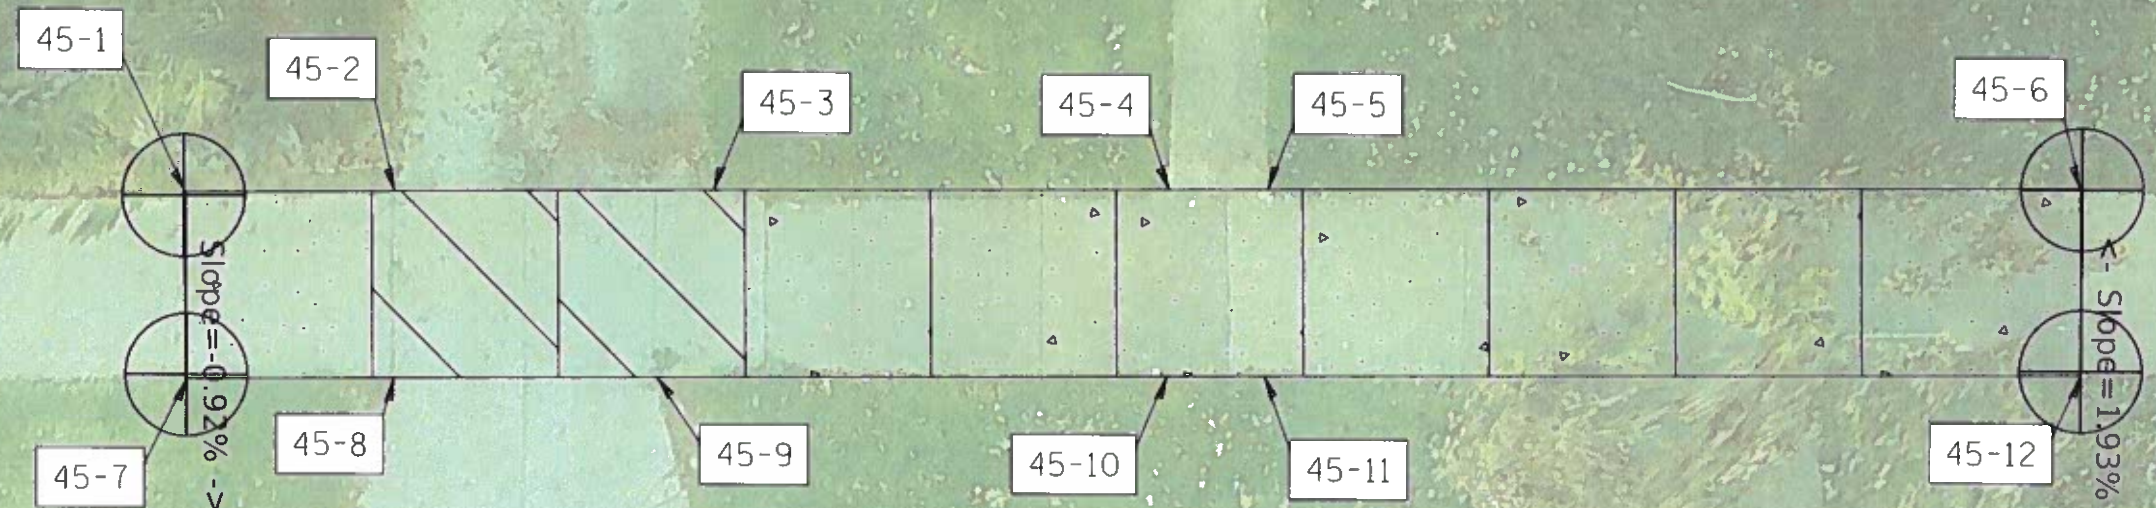

MATCH LINE STA. 212+05

45-9
STATION: 211+60
OFFSET: 27.3' LT
EX. ELEV.: 758.37
PROP. ELEV.: 758.37

45-10
STATION: 211+74
OFFSET: 27.3' LT
EX. ELEV.: 758.59
PROP. ELEV.: 758.59

45-11
STATION: 211+76
OFFSET: 27.4' LT
EX. ELEV.: 758.66
PROP. ELEV.: 758.66

45-12
STATION: 211+98
OFFSET: 27.5' LT
EX. ELEV.: 758.79
PROP. ELEV.: 758.79

N LIVINGSTON ST

\\s01\p01\GIS\PROJECTS\20-00363-Sheridan_SRTS\Drawings\Plan Views\46.dwg - Livingston Plan View 46.dwg

USER NAME = dakill	DESIGNED DAK	REVISED -
PLOT SCALE = 5.0000 ft = 1 in.	DRAWN DAK	REVISED -
PLOT DATE = 2/28/2020	CHECKED AJM	REVISED -
	DATE 2/28/20	REVISED -

STATE OF ILLINOIS
DEPARTMENT OF TRANSPORTATION

N LIVINGSTON ST PLAN VIEWS			
SCALE: 1"=5'	SHEET 46	OF 77 SHEETS	STA. 211+39 TO STA. 212+05

F.A. RTE.	SECTION	COUNTY	TOTAL SHEETS	SHEET NO.
VAR.	20-00363-00-SW	MCLEAN	77	46
CONTRACT NO. 91589				
ILLINOIS SHERIDAN ELEMENTARY SCHOOL SRTS				

46-1
STATION: 212+11
OFFSET: 32.5' LT
EX. ELEV.: 758.82
PROP. ELEV.: 758.82

46-2
STATION: 212+16
OFFSET: 32.5' LT
EX. ELEV.: 758.88
PROP. ELEV.: 758.88

46-3
STATION: 212+25
OFFSET: 32.5' LT
EX. ELEV.: 758.98
PROP. ELEV.: 758.98


46-4
STATION: 212+35
OFFSET: 32.5' LT
EX. ELEV.: 759.05
PROP. ELEV.: 759.05

46-5
STATION: 212+39
OFFSET: 32.6' LT
EX. ELEV.: 759.06
PROP. ELEV.: 759.06

46-6
STATION: 212+51
OFFSET: 32.6' LT
EX. ELEV.: 759.09
PROP. ELEV.: 759.09

46-7
STATION: 212+11
OFFSET: 27.5' LT
EX. ELEV.: 758.73
PROP. ELEV.: 758.73

46-8
STATION: 212+16
OFFSET: 27.5' LT
EX. ELEV.: 758.73
PROP. ELEV.: 758.78

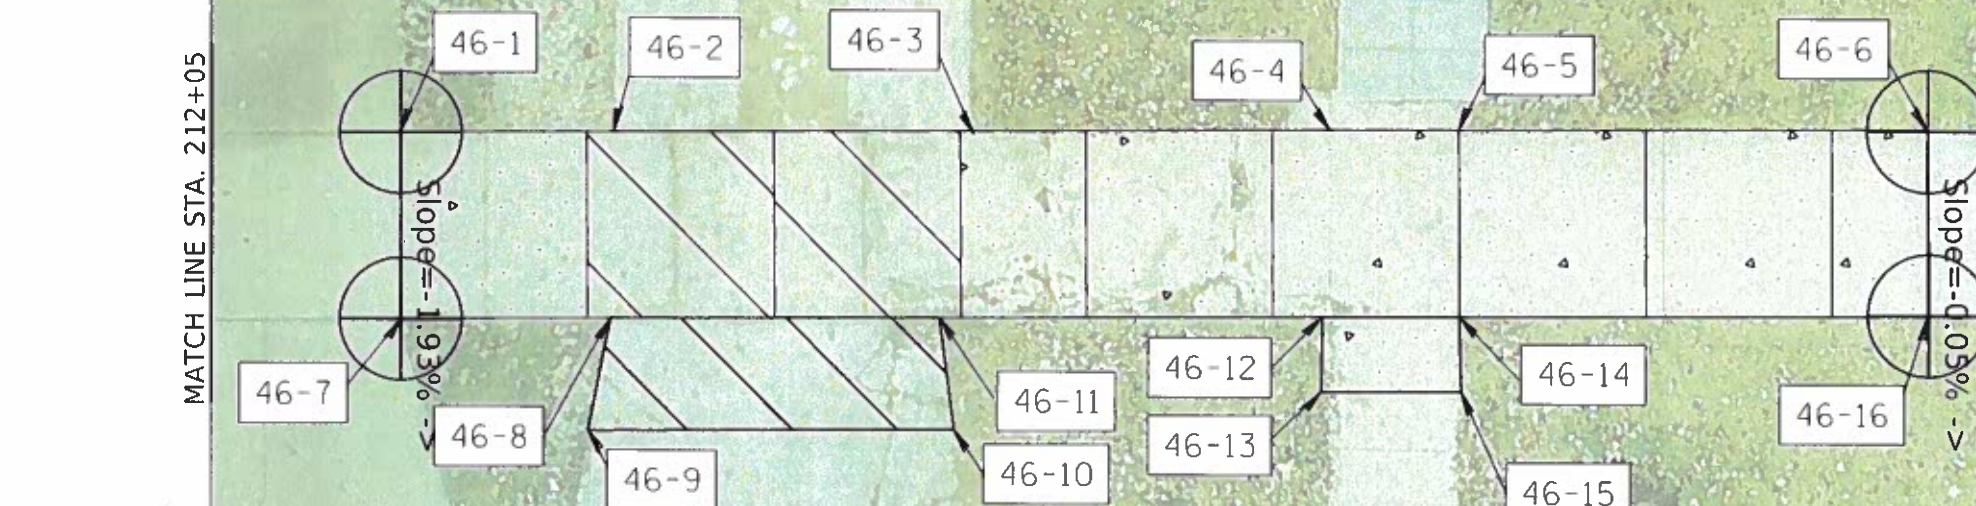

46-9
STATION: 212+16
OFFSET: 24.5' LT
EX. ELEV.: 758.61
PROP. ELEV.: 758.61

46-10
STATION: 212+25
OFFSET: 24.5' LT
EX. ELEV.: 758.73
PROP. ELEV.: 758.73

46-11
STATION: 212+25
OFFSET: 27.5' LT
EX. ELEV.: 758.60
PROP. ELEV.: 758.88

46-12
STATION: 212+35
OFFSET: 27.5' LT
EX. ELEV.: 758.89
PROP. ELEV.: 758.95

46-13
STATION: 212+35
OFFSET: 25.5' LT
EX. ELEV.: 758.89
PROP. ELEV.: 758.89

46-14
STATION: 212+39
OFFSET: 27.6' LT
EX. ELEV.: 758.95
PROP. ELEV.: 758.96

46-15
STATION: 212+39
OFFSET: 25.6' LT
EX. ELEV.: 758.92
PROP. ELEV.: 758.92

46-16
STATION: 212+51
OFFSET: 27.6' LT
EX. ELEV.: 759.05
PROP. ELEV.: 759.05



N LIVINGSTON ST

USER NAME = dak88	DESIGNED DAK	REVISED -
PLOT SCALE = 5,000 ft / in.	DRAWN DAK	REVISED -
PLOT DATE = 2/28/2020	CHECKED AJM	REVISED -
	DATE 2/28/20	REVISED -



STATE OF ILLINOIS
DEPARTMENT OF TRANSPORTATION

N LIVINGSTON ST
PLAN VIEWS

SCALE: 1"=5' SHEET 47 OF 77 SHEETS STA. 212+05 TO STA. 212+78

F.A. RTE.	SECTION	COUNTY	TOTAL SHEETS	SHEET NO.
VAR.	20-00363-00-SW	MCLEAN	77	47
CONTRACT NO. 91589				


ILLINOIS SHERIDAN ELEMENTARY SCHOOL SRTS

 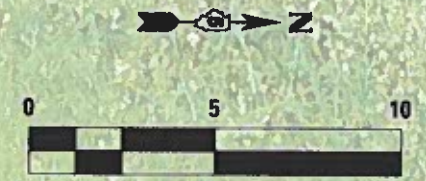


N LIVINGSTON ST

48-1 STATION: 214+52 OFFSET: 32.3' LT EX. ELEV.: 761.77 PROP. ELEV.: 761.77	48-2 STATION: 214+59 OFFSET: 32.2' LT EX. ELEV.: 761.77 PROP. ELEV.: 761.77	48-3 STATION: 214+67 OFFSET: 32.2' LT EX. ELEV.: 761.79 PROP. ELEV.: 761.79	48-4 STATION: 214+75 OFFSET: 32.2' LT EX. ELEV.: 761.80 PROP. ELEV.: 761.80	48-5 STATION: 214+96 OFFSET: 32.1' LT EX. ELEV.: 762.39 PROP. ELEV.: 762.39
---	---	---	---	---

48-6 STATION: 214+52 OFFSET: 27.3' LT EX. ELEV.: 761.40 PROP. ELEV.: 761.67	48-7 STATION: 214+51 OFFSET: 23.3' LT EX. ELEV.: 761.37 PROP. ELEV.: 761.37	48-8 STATION: 214+59 OFFSET: 27.2' LT EX. ELEV.: 761.58 PROP. ELEV.: 761.67	48-9 STATION: 214+59 OFFSET: 23.2' LT EX. ELEV.: 761.58 PROP. ELEV.: 761.58	48-10 STATION: 214+67 OFFSET: 27.2' LT EX. ELEV.: 761.66 PROP. ELEV.: 761.69
---	---	---	---	--

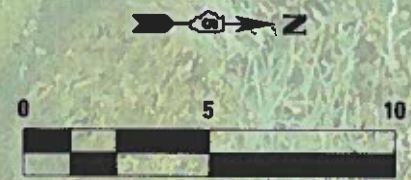

MATCH LINE STA. 214+45

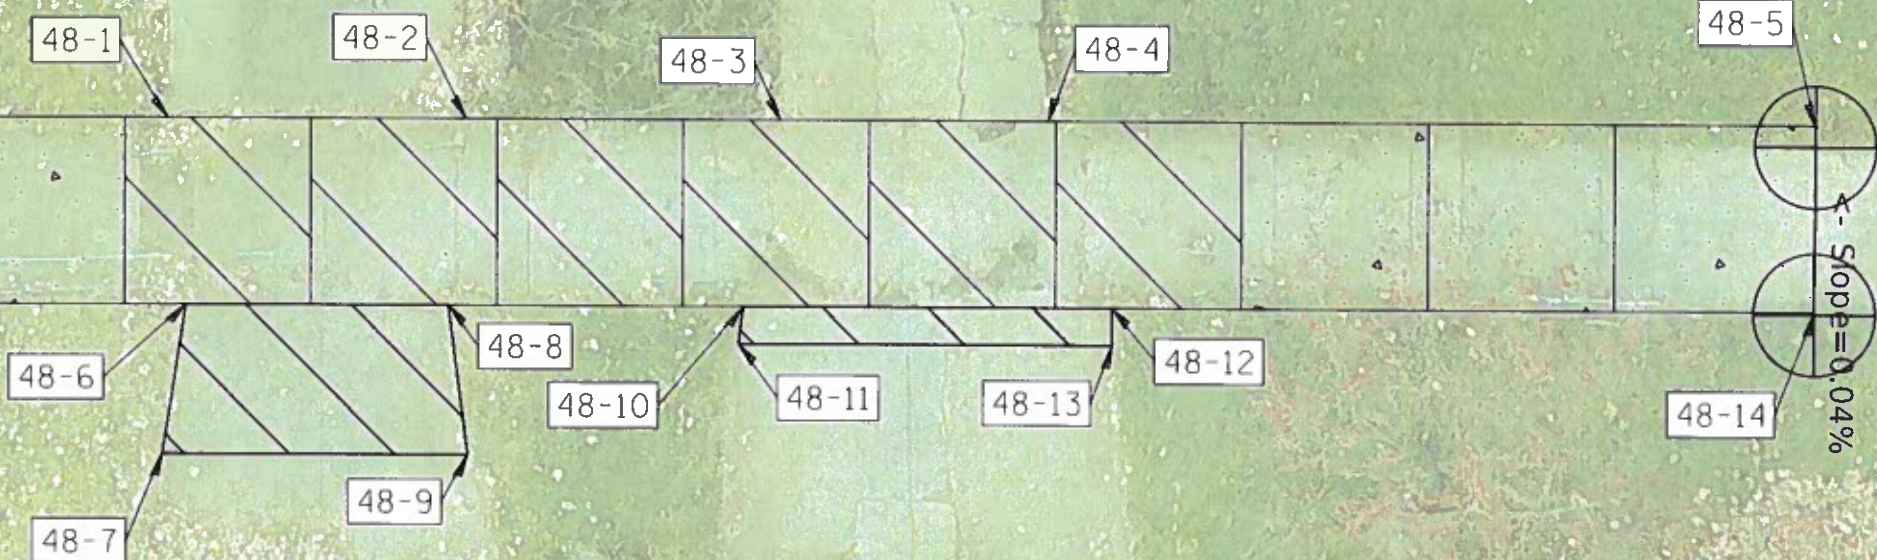

48-11 STATION: 214+67 OFFSET: 26.2' LT EX. ELEV.: 761.65 PROP. ELEV.: 761.65	48-12 STATION: 214+77 OFFSET: 27.2' LT EX. ELEV.: 761.79 PROP. ELEV.: 761.79	48-13 STATION: 214+77 OFFSET: 26.2' LT EX. ELEV.: 761.80 PROP. ELEV.: 761.80	48-14 STATION: 214+96 OFFSET: 27.1' LT EX. ELEV.: 762.26 PROP. ELEV.: 762.26
--	--	--	--

N LIVINGSTON ST

MODEL: Default
FILE NAME: I:\PROJECTS\20-00363-00-SW\Sheridan_SRTS\DWG\plan\station\Sheridan_SRTS_Livingston_Plan_View_1.dwg

USER NAME = dak	DESIGNED DAK	REVISED -
PLOT SCALE = 5,000 ft. = 1 in.	DRAWN DAK	REVISED -
PLOT DATE = 2/28/2020	CHECKED AJM	REVISED -
	DATE 2/28/20	REVISED -

STATE OF ILLINOIS
DEPARTMENT OF TRANSPORTATION

N LIVINGSTON ST
PLAN VIEWS

SCALE: 1"=5' SHEET 49 OF 77 SHEETS STA. 214+45 TO STA. 215+19

F.A. RTE.	SECTION	COUNTY	TOTAL SHEETS	SHEET NO.
VAR.	20-00363-00-SW	MCLEAN	77	49
CONTRACT NO. 91589				
ILLINOIS SHERIDAN ELEMENTARY SCHOOL SRTS				

49-1
STATION: 217+14
OFFSET: 32.0' LT
EX. ELEV.: 766.85
PROP. ELEV.: 766.85

49-2
STATION: 217+35
OFFSET: 31.9' LT
EX. ELEV.: 767.65
PROP. ELEV.: 767.65

49-3
STATION: 217+38
OFFSET: 31.9' LT
EX. ELEV.: 767.73
PROP. ELEV.: 767.73

49-4
STATION: 217+56
OFFSET: 31.9' LT
EX. ELEV.: 768.07
PROP. ELEV.: 768.07

49-5
STATION: 217+14
OFFSET: 27.0' LT
EX. ELEV.: 766.85
PROP. ELEV.: 766.85



49-6
STATION: 217+35
OFFSET: 26.9' LT
EX. ELEV.: 767.34
PROP. ELEV.: 767.55

49-7
STATION: 217+35
OFFSET: 22.9' LT
EX. ELEV.: 767.22
PROP. ELEV.: 767.22

49-8
STATION: 217+38
OFFSET: 26.9' LT
EX. ELEV.: 767.39
PROP. ELEV.: 767.63

49-9
STATION: 217+38
OFFSET: 22.9' LT
EX. ELEV.: 767.36
PROP. ELEV.: 767.36

49-10
STATION: 217+56
OFFSET: 26.9' LT
EX. ELEV.: 767.97
PROP. ELEV.: 767.97

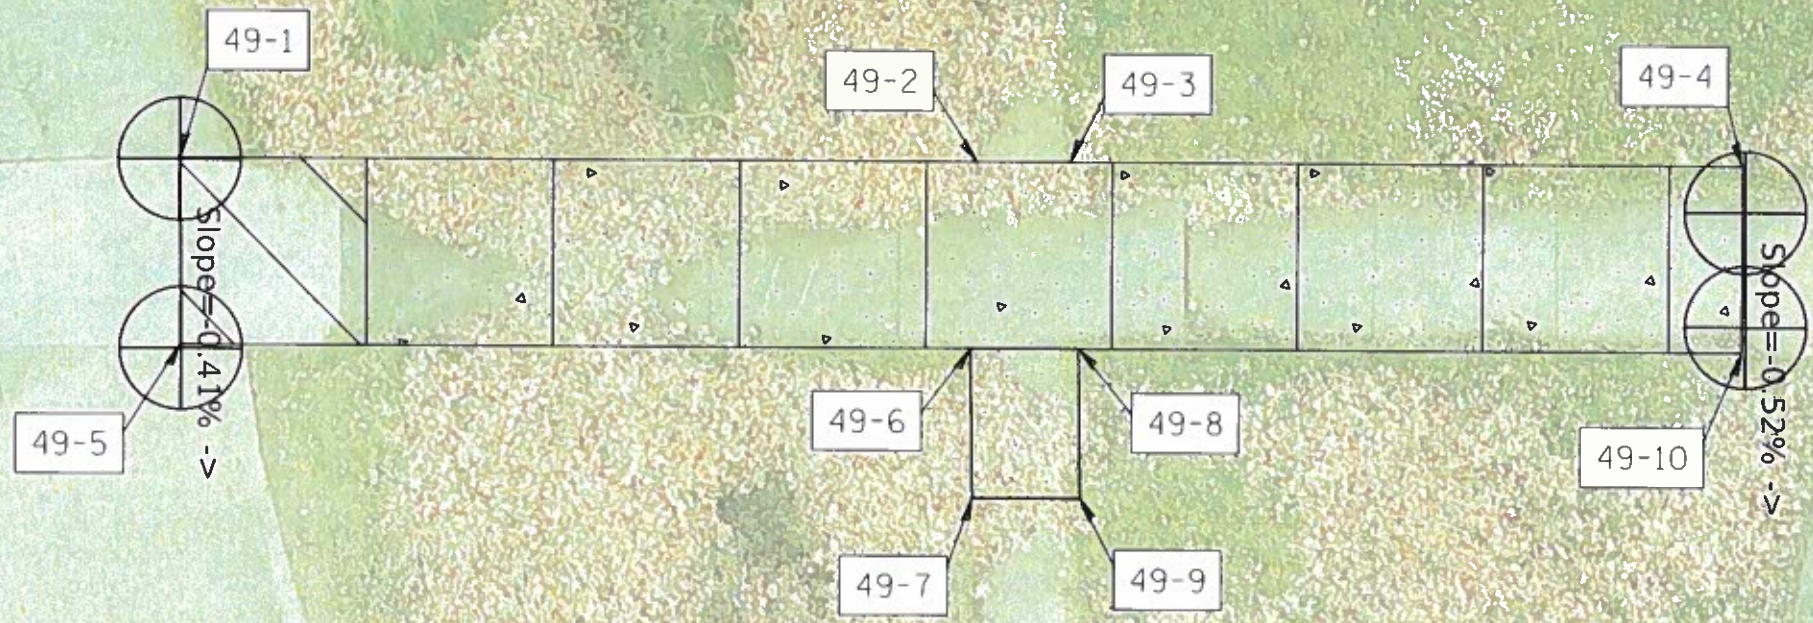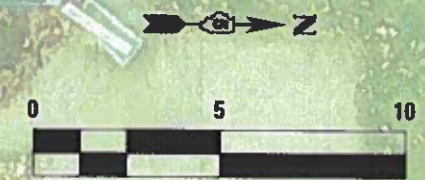

N LIVINGSTON ST

MODEL: Default
FILE NAME: P:\PROJECTS\20-00363-00-SW\Sheridan_SRTS_Proposed\Kiosk\StationSheet50.dwg
User: jk
Date: 2/28/2020

USER NAME	jk	DESIGNED	DAK	REVISED	-
PLOT SCALE	1" = 50.000' (1:500)	DRAWN	DAK	REVISED	-
PLOT DATE	2/28/2020	CHECKED	AIM	REVISED	-
		DATE	2/28/20	REVISED	-

STATE OF ILLINOIS
DEPARTMENT OF TRANSPORTATION

N LIVINGSTON ST PLAN VIEWS			
SCALE: 1"=5'	SHEET 50	OF 77 SHEETS	STA. 216+97 TO STA. 217+75

F.A. RITE	SECTION	COUNTY	TOTAL SHEETS	SHEET NO.
VAR.	20-00363-00-SW	MCLEAN	77	50
CONTRACT NO. 91589				
ILLINOIS SHERIDAN ELEMENTARY SCHOOL SRTS				

50-1
STATION: 217+94
OFFSET: 31.5' LT
EX. ELEV.: 768.61
PROP. ELEV.: 768.61

50-2
STATION: 217+97
OFFSET: 31.5' LT
EX. ELEV.: 768.75
PROP. ELEV.: 768.75

50-3
STATION: 218+21
OFFSET: 31.4' LT
EX. ELEV.: 769.39
PROP. ELEV.: 769.39

50-4
STATION: 218+32
OFFSET: 31.4' LT
EX. ELEV.: 769.60
PROP. ELEV.: 769.60

50-5
STATION: 218+41
OFFSET: 31.4' LT
EX. ELEV.: 769.66
PROP. ELEV.: 769.66

50-6
STATION: 218+46
OFFSET: 31.4' LT
EX. ELEV.: 770.01
PROP. ELEV.: 770.01

50-7
STATION: 217+94
OFFSET: 26.5' LT
EX. ELEV.: 768.71
PROP. ELEV.: 768.71


50-8
STATION: 217+97
OFFSET: 26.5' LT
EX. ELEV.: 768.76
PROP. ELEV.: 768.76

50-9
STATION: 218+21
OFFSET: 26.4' LT
EX. ELEV.: 769.33
PROP. ELEV.: 769.33

50-10
STATION: 218+32
OFFSET: 26.4' LT
EX. ELEV.: 769.64
PROP. ELEV.: 769.64

50-11
STATION: 218+42
OFFSET: 26.4' LT
EX. ELEV.: 769.72
PROP. ELEV.: 769.72

50-12
STATION: 218+46
OFFSET: 26.4' LT
EX. ELEV.: 769.97
PROP. ELEV.: 769.97

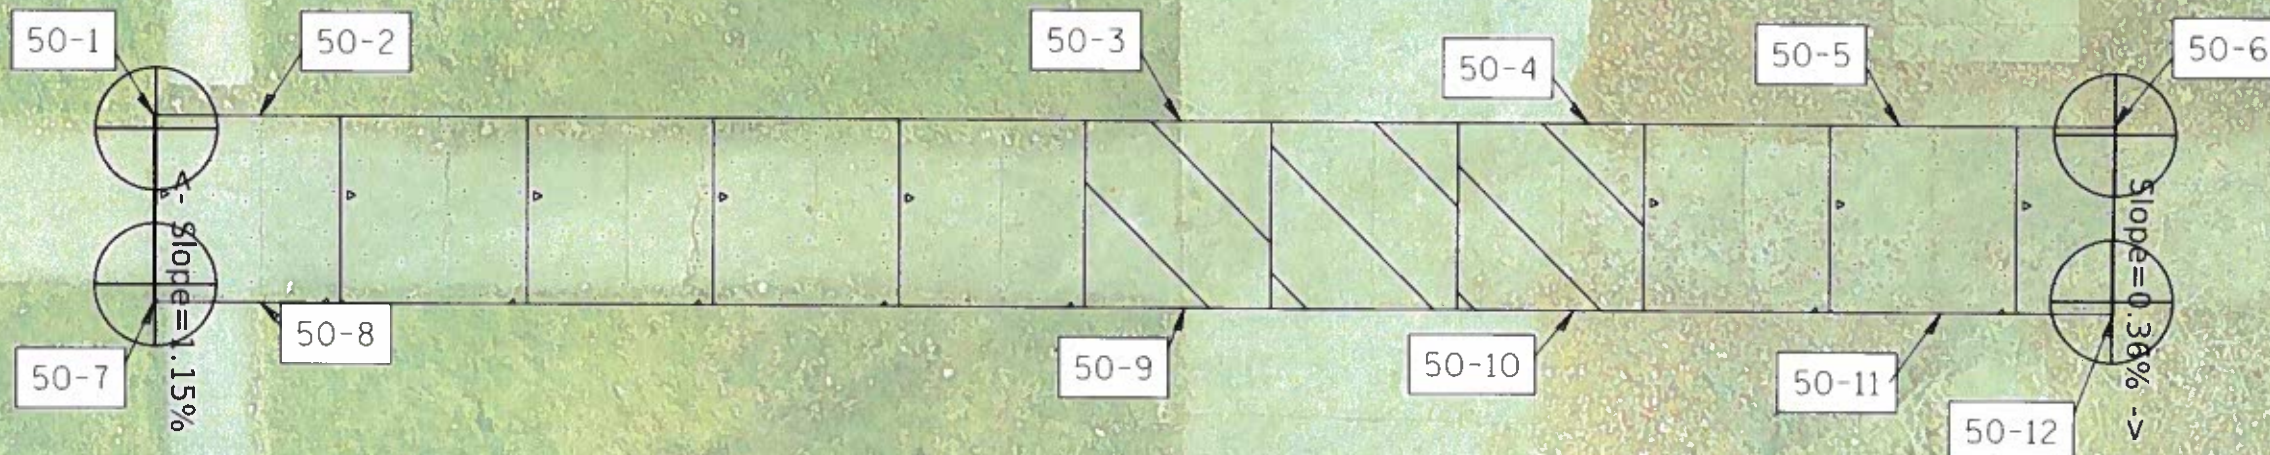

N LIVINGSTON ST

MATCH LINE STA. 218+56

MODEL: Detail
FILE NAME: P:\PAVEMENT\SIDEWALKS\Sheridan_S\5_1902\plan\micr\sheds051 - Livingston Plan View 51.dwg

USER NAME = dwilley	DESIGNED DAK	REVISED -
PLOT SCALE = 5.0000 ft / in	DRAWN DAK	REVISED -
PLOT DATE = 2/28/2020	CHECKED AJM	REVISED -
	DATE 2/28/20	REVISED -

STATE OF ILLINOIS
DEPARTMENT OF TRANSPORTATION

N LIVINGSTON ST
PLAN VIEWS

SCALE: 1"=5' SHEET 51 OF 77 SHEETS STA. 217+81 TO STA. 218+56

F.A. RTE.	SECTION	COUNTY	TOTAL SHEETS	SHEET NO.
VAR.	20-00363-00-SW	MCLEAN	77	51
CONTRACT NO. 91589				
ILLINOIS SHERIDAN ELEMENTARY SCHOOL SRTS				

51-1

STATION: 218+61

OFFSET: 31.5' LT

EX. ELEV.: 770.27

PROP. ELEV.: 770.27

51-2

STATION: 218+80

OFFSET: 31.5' LT

EX. ELEV.: 770.81

PROP. ELEV.: 770.81

51-3

STATION: 218+89

OFFSET: 31.5' LT

EX. ELEV.: 771.07

PROP. ELEV.: 771.07

51-4

STATION: 219+06

OFFSET: 31.5' LT

EX. ELEV.: 771.63

PROP. ELEV.: 771.63

51-5

STATION: 218+61

OFFSET: 26.5' LT

EX. ELEV.: 770.37

PROP. ELEV.: 770.37

51-6

STATION: 218+79

OFFSET: 26.5' LT

EX. ELEV.: 770.75

PROP. ELEV.: 770.75

51-7

STATION: 218+90

OFFSET: 26.5' LT

EX. ELEV.: 771.01

PROP. ELEV.: 771.01

51-8


STATION: 219+06

OFFSET: 26.5' LT

EX. ELEV.: 771.53

PROP. ELEV.: 771.53

MATCH LINE STA. 218+56

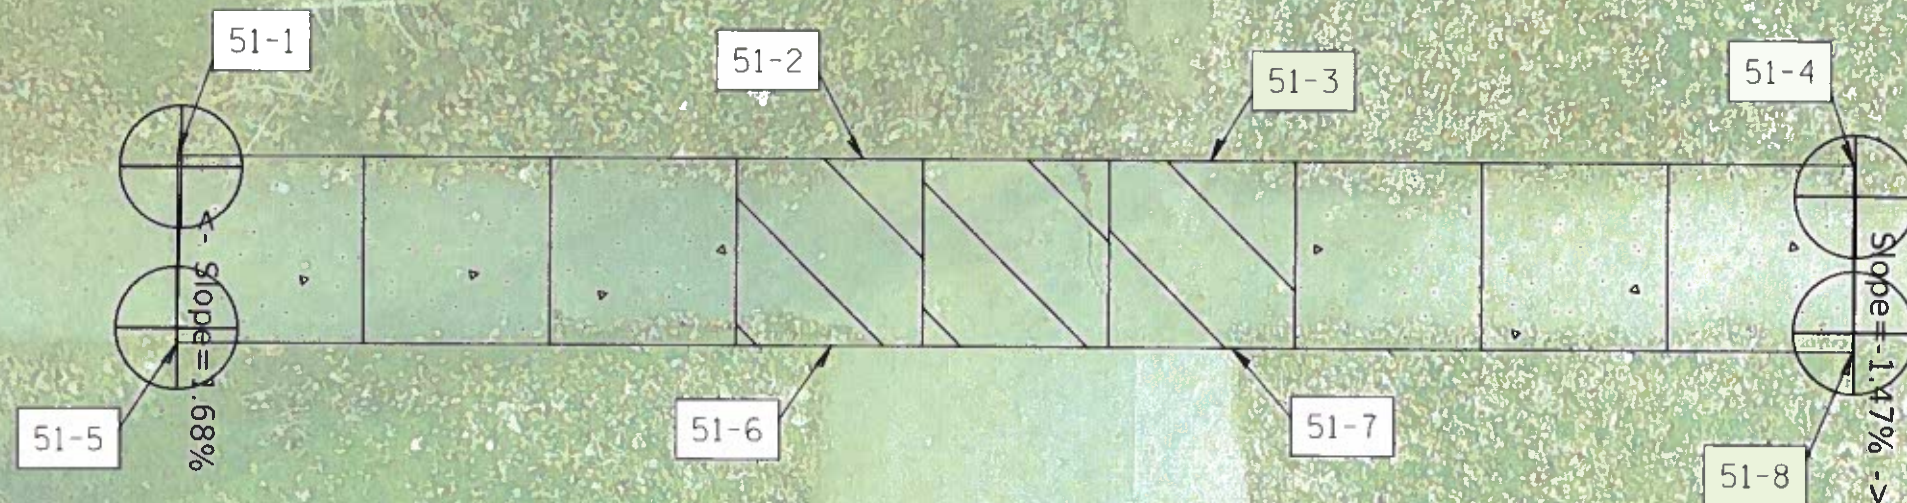

MATCH LINE STA. 219+20

N LIVINGSTON ST

USER NAME	DAK	DESIGNED	DAK	REVISED	-
PLOT SCALE	5.0000 ft / in	DRAWN	DAK	REVISED	-
PLOT DATE	2/28/2020	CHECKED	AJM	REVISED	-
		DATE	2/28/20	REVISED	-



STATE OF ILLINOIS
DEPARTMENT OF TRANSPORTATION

N LIVINGSTON ST
PLAN VIEWS

SCALE: 1"=5' SHEET 52 OF 77 SHEETS STA. 218+56 TO STA. 219+20

F.A. RTE.	SECTION	COUNTY	TOTAL SHEETS	SHEET NO.
VAR.	20-00363-00-SW	MCLEAN	77	52
CONTRACT NO. 91589				
ILLINOIS SHERIDAN ELEMENTARY SCHOOL SRTS				

54-1 STATION: 222+03 OFFSET: 31.2' LT EX. ELEV.: 779.34 PROP. ELEV.: 779.34	54-2 STATION: 222+08 OFFSET: 31.1' LT EX. ELEV.: 779.14 PROP. ELEV.: 779.14	54-3 STATION: 222+10 OFFSET: 31.1' LT EX. ELEV.: 779.24 PROP. ELEV.: 779.24	54-4 STATION: 222+41 OFFSET: 31.1' LT EX. ELEV.: 779.69 PROP. ELEV.: 779.69	54-5 STATION: 222+52 OFFSET: 31.0' LT EX. ELEV.: 779.88 PROP. ELEV.: 779.88
54-6 STATION: 222+03 OFFSET: 26.2' LT EX. ELEV.: 779.10 PROP. ELEV.: 779.10	54-7 STATION: 222+08 OFFSET: 26.1' LT EX. ELEV.: 779.04 PROP. ELEV.: 779.04	54-8 STATION: 222+10 OFFSET: 26.1' LT EX. ELEV.: 779.15 PROP. ELEV.: 779.15	54-9 STATION: 222+41 OFFSET: 26.1' LT EX. ELEV.: 779.64 PROP. ELEV.: 779.64	54-10 STATION: 222+52 OFFSET: 26.0' LT EX. ELEV.: 779.84 PROP. ELEV.: 779.84

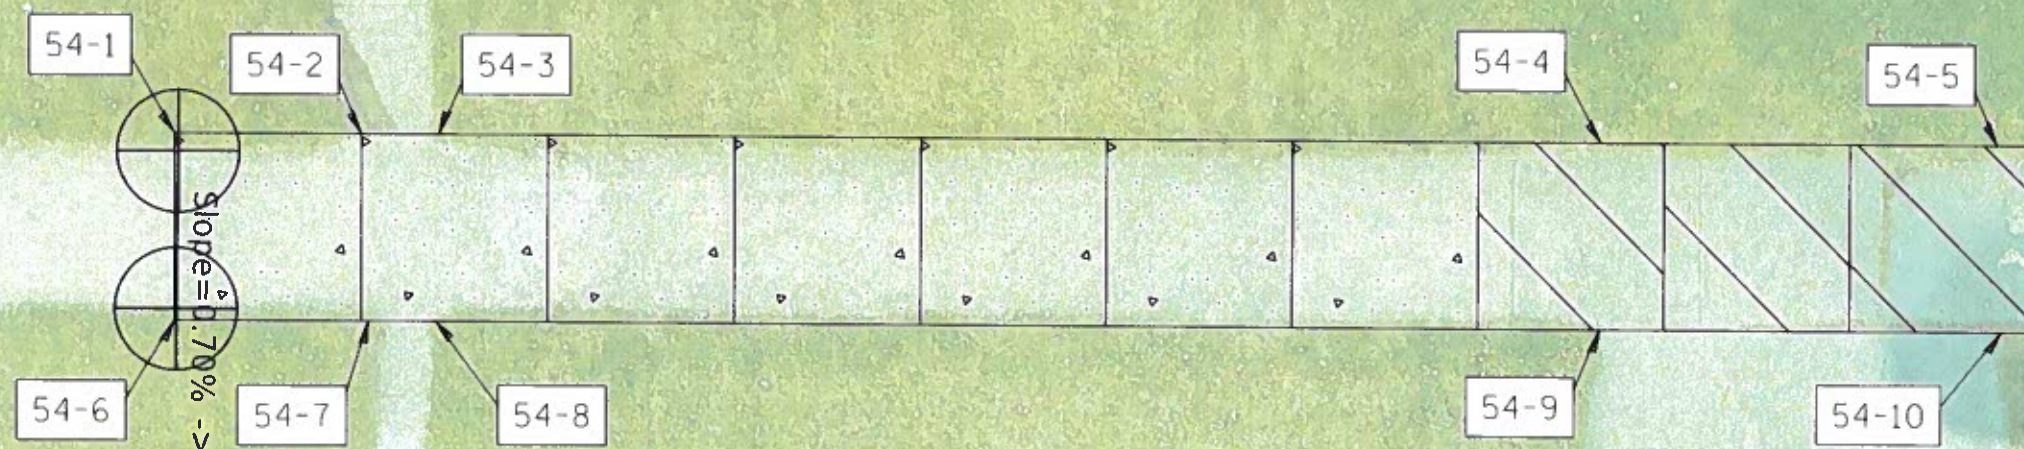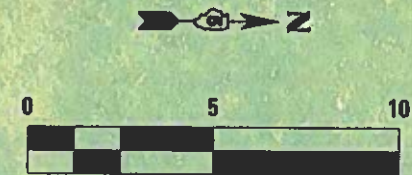

N LIVINGSTON ST

MODEL: Default
FILE NAME: P:\P\AVENUE\SIDEVIEW\Sheridan_SRTS_P\Drawings\MK\plan\54-1000\Plan View 13.dwg

USER NAME = dkailes	DESIGNED DAK	REVISED -
PLOT SCALE = 5.0000 ft / in	DRAWN DAK	REVISED -
PLOT DATE = 2/28/2020	CHECKED AJM	REVISED -
	DATE 2/28/20	REVISED -



STATE OF ILLINOIS
DEPARTMENT OF TRANSPORTATION

N LIVINGSTON ST
PLAN VIEWS

SCALE: 1"=5' SHEET 55 OF 77 SHEETS STA. 221+82 TO STA. 222+58

F.A. RTE.	SECTION	COUNTY	TOTAL SHEETS	SHEET NO.
VAR.	20-00363-00-SW	MCLEAN	77	55
CONTRACT NO. 91589				
ILLINOIS SHERIDAN ELEMENTARY SCHOOL SRTS				

55-1 STATION: 222+67 OFFSET: 31.0' LT EX. ELEV.: 780.02 PROP. ELEV.: 780.02	55-2 STATION: 222+71 OFFSET: 31.0' LT EX. ELEV.: 779.93 PROP. ELEV.: 779.93	55-3 STATION: 222+74 OFFSET: 31.0' LT EX. ELEV.: 779.94 PROP. ELEV.: 779.94	55-4 STATION: 222+84 OFFSET: 30.9' LT EX. ELEV.: 779.94 PROP. ELEV.: 779.94	55-5 STATION: 222+99 OFFSET: 31.0' LT EX. ELEV.: 779.93 PROP. ELEV.: 779.93
55-6 STATION: 222+67 OFFSET: 26.0' LT EX. ELEV.: 779.97 PROP. ELEV.: 779.97	55-7 STATION: 222+71 OFFSET: 26.0' LT EX. ELEV.: 779.98 PROP. ELEV.: 779.98	55-8 STATION: 222+74 OFFSET: 26.0' LT EX. ELEV.: 779.96 PROP. ELEV.: 779.96	55-9 STATION: 222+84 OFFSET: 25.9' LT EX. ELEV.: 779.95 PROP. ELEV.: 779.95	55-10 STATION: 222+99 OFFSET: 26.0' LT EX. ELEV.: 779.95 PROP. ELEV.: 779.95

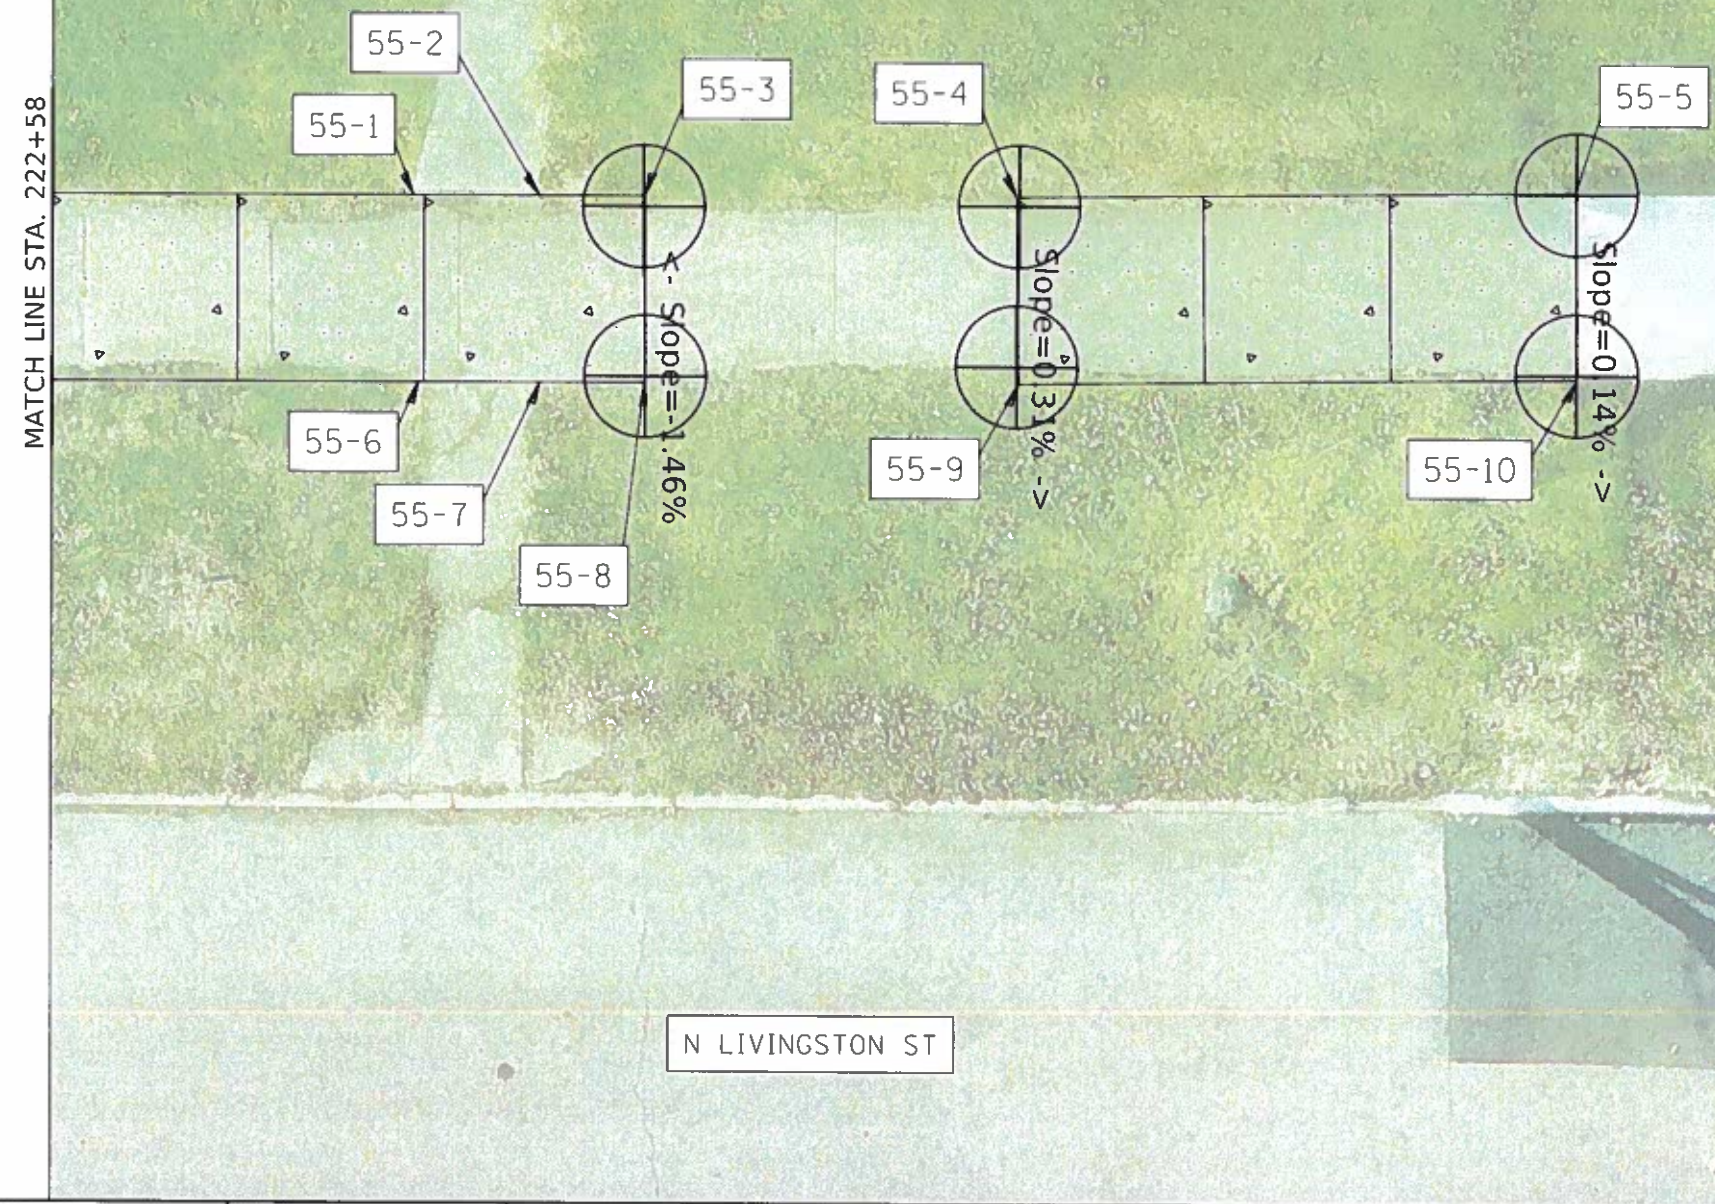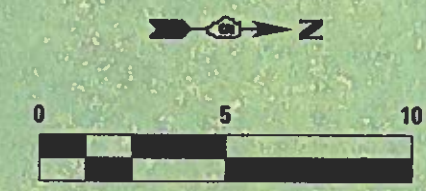

N LIVINGSTON ST

MODEL: Detail
FILE NAME: P:\PROJECTS\2020\2020-00363-00-SW\Drawings\2020-00363-00-SW-56.dwg
DATE: 2/26/2020

USER NAME = dms	DESIGNED DAK	REVISED -
DRAWN DAK	CHECKED AJM	REVISED -
DATE 2/28/20		REVISED -


STATE OF ILLINOIS
DEPARTMENT OF TRANSPORTATION

N LIVINGSTON ST
PLAN VIEWS

SCALE: 1"=5' SHEET 56 OF 77 SHEETS STA. 222+58 TO STA. 223+10

F.A. RTE.	SECTION	COUNTY	TOTAL SHEETS	SHEET NO.
VAR.	20-00363-00-SW	MCLEAN	77	56
CONTRACT NO. 91589				
ILLINOIS SHERIDAN ELEMENTARY SCHOOL SRTS				

MODEL: Desktop
FILE NAME: IMPROVEMENTS SIDEWALKS Sheridan 501 S Livingston Plan View 15.dgn

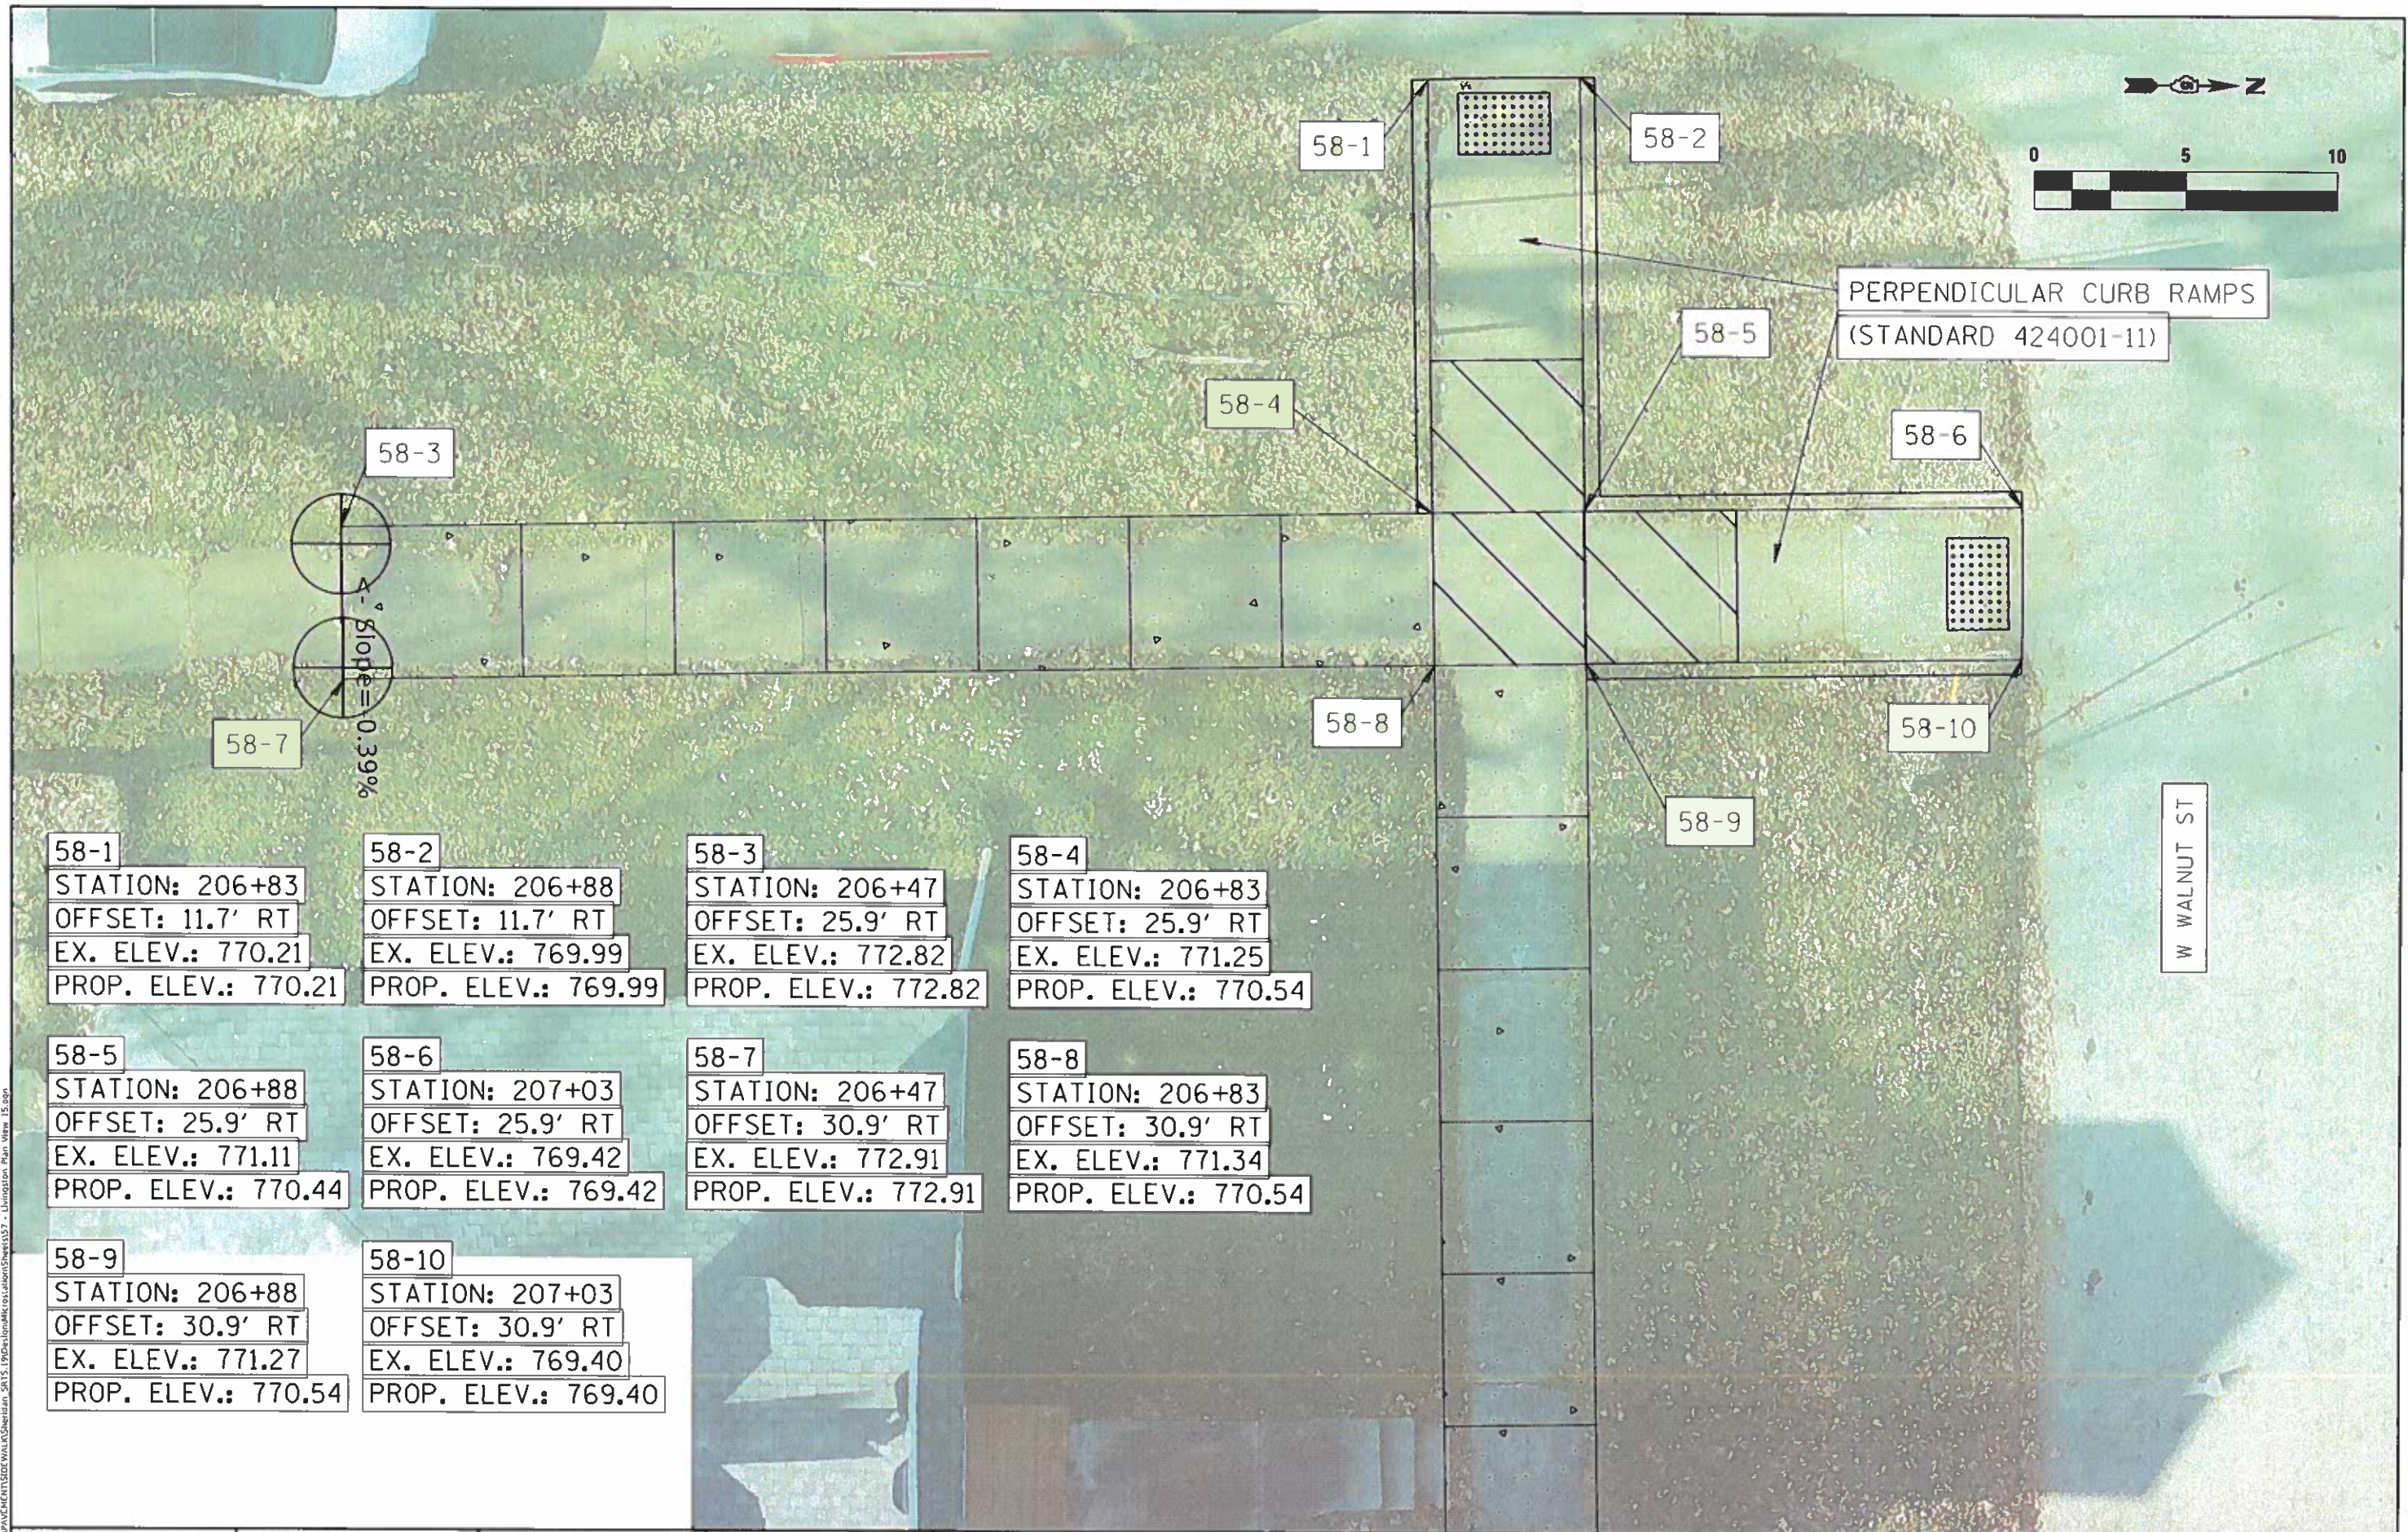

58-1 STATION: 206+83 OFFSET: 11.7' RT EX. ELEV.: 770.21 PROP. ELEV.: 770.21	58-2 STATION: 206+88 OFFSET: 11.7' RT EX. ELEV.: 769.99 PROP. ELEV.: 769.99	58-3 STATION: 206+47 OFFSET: 25.9' RT EX. ELEV.: 772.82 PROP. ELEV.: 772.82	58-4 STATION: 206+83 OFFSET: 25.9' RT EX. ELEV.: 771.25 PROP. ELEV.: 770.54
58-5 STATION: 206+88 OFFSET: 25.9' RT EX. ELEV.: 771.11 PROP. ELEV.: 770.44	58-6 STATION: 207+03 OFFSET: 25.9' RT EX. ELEV.: 769.42 PROP. ELEV.: 769.42	58-7 STATION: 206+47 OFFSET: 30.9' RT EX. ELEV.: 772.91 PROP. ELEV.: 772.91	58-8 STATION: 206+83 OFFSET: 30.9' RT EX. ELEV.: 771.34 PROP. ELEV.: 770.54
58-9 STATION: 206+88 OFFSET: 30.9' RT EX. ELEV.: 771.27 PROP. ELEV.: 770.54	58-10 STATION: 207+03 OFFSET: 30.9' RT EX. ELEV.: 769.40 PROP. ELEV.: 769.40		

59-1
STATION: 208+75
OFFSET: 24.9' RT
EX. ELEV.: 762.21
PROP. ELEV.: 762.21

59-2
STATION: 208+94
OFFSET: 24.8' RT
EX. ELEV.: 761.36
PROP. ELEV.: 761.36

59-3
STATION: 209+09
OFFSET: 24.8' RT
EX. ELEV.: 760.62
PROP. ELEV.: 760.62

59-4
STATION: 209+20
OFFSET: 24.8' RT
EX. ELEV.: 760.25
PROP. ELEV.: 760.25

59-5
STATION: 209+34
OFFSET: 24.8' RT
EX. ELEV.: 759.68
PROP. ELEV.: 759.68

N LIVINGSTON ST



59-6
STATION: 208+75
OFFSET: 29.9' RT
EX. ELEV.: 762.07
PROP. ELEV.: 762.07

59-7
STATION: 208+94
OFFSET: 29.8' RT
EX. ELEV.: 761.23
PROP. ELEV.: 761.23

59-8
STATION: 209+09
OFFSET: 29.8' RT
EX. ELEV.: 760.69
PROP. ELEV.: 760.69

59-9
STATION: 209+20
OFFSET: 29.8' RT
EX. ELEV.: 760.28
PROP. ELEV.: 760.28

59-10
STATION: 209+34
OFFSET: 29.8' RT
EX. ELEV.: 759.64
PROP. ELEV.: 759.64



USER NAME = dwabbs	DESIGNED DAK	REVISED -
	DRAWN DAK	REVISED -
PLOT SCALE = 5.0000 ft / in.	CHECKED AJM	REVISED -
PLOT DATE = 2/28/2020	DATE 2/28/20	REVISED -

STATE OF ILLINOIS
DEPARTMENT OF TRANSPORTATION

**N LIVINGSTON ST
PLAN VIEWS**

SCALE: 1"=5'	SHEET 58 OF 77 SHEETS	STA. 208+66 TO STA. 209+45
--------------	-----------------------	----------------------------

F.A. RTE.	SECTION	COUNTY	TOTAL SHEETS	SHEET NO.
VAR.	20-00363-00-SW	MCLEAN	77	5
		CONTRACT NO. 9158		

CONTRACT NO. 9158	
ILLINOIS	SHERIDAN ELEMENTARY SCHOOL DIST.

MODEL: Default
FILE NAME: P:\P\PROJECTS\SIDEWALK\SHERIDAN SATS.19\DESIGN\LANDSCAPE\ALTERN SHEETS\5.8 - LILJENSTORF PLAN VIEW 16.000

60-1
STATION: 210+65
OFFSET: 22.0' RT
EX. ELEV.: 757.75
PROP. ELEV.: 757.75

60-2
STATION: 210+72
OFFSET: 21.9' RT
EX. ELEV.: 757.84
PROP. ELEV.: 757.84

60-3
STATION: 210+72
OFFSET: 22.9' RT
EX. ELEV.: 757.90
PROP. ELEV.: 757.92

60-4
STATION: 211+10
OFFSET: 21.7' RT
EX. ELEV.: 758.24
PROP. ELEV.: 758.24

60-5
STATION: 211+20
OFFSET: 21.6' RT
EX. ELEV.: 758.35
PROP. ELEV.: 758.35



60-6
STATION: 210+65
OFFSET: 27.0' RT
EX. ELEV.: 757.84
PROP. ELEV.: 757.84

60-7
STATION: 210+72
OFFSET: 26.9' RT
EX. ELEV.: 758.00
PROP. ELEV.: 758.00

60-8
STATION: 211+10
OFFSET: 26.7' RT
EX. ELEV.: 758.23
PROP. ELEV.: 758.23

60-9
STATION: 211+20
OFFSET: 26.6' RT
EX. ELEV.: 758.38
PROP. ELEV.: 758.38

N LIVINGSTON ST

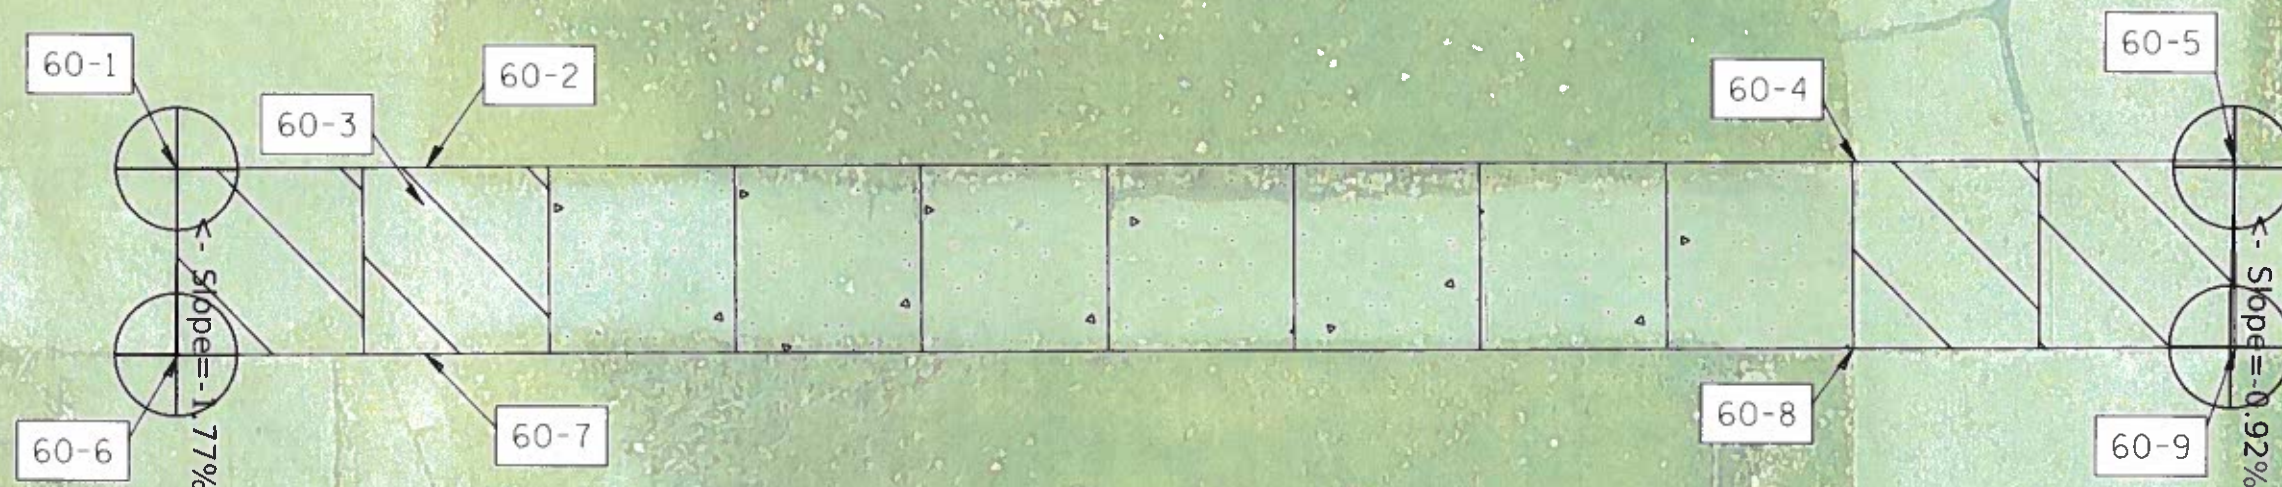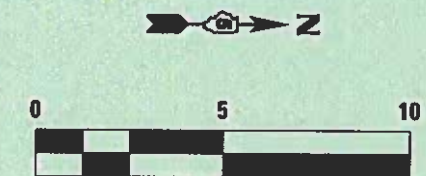

MAINTAIN 4" COMPLIANT PATH.
GRADUALLY TRANSITION BACK TO
5 FEET ON EITHER SIDE OF DRIVEWAY

USER IIA/4E = dka/lan	DESIGNED DAK	REVISED -
	DRAWN DAK	REVISED -
PLOT SCALE = 5.0000 ft / in	CHECKED AJM	REVISED -
PLOT DATE = 2/28/2020	DATE 2/28/20	REVISED -

STATE OF ILLINOIS
DEPARTMENT OF TRANSPORTATION

**N LIVINGSTON ST
PLAN VIEWS**

SCALE: 1"=5'	SHEET 59	OF 77 SHEETS	STA. 210+54	TO STA. 211+33
--------------	----------	--------------	-------------	----------------

F.A. RTE.	SECTION	COUNTY	TOTAL SHEETS	SHEET NO.
VAR.	20-00363-00-SW	MCLEAN	77	59
		CONTRACT NO. 91589		
		ILLINOIS SUPERIOR ELEMENTARY SCHOOLS		


ILLINOIS		SHERIDAN ELEMENTARY SCHOOL SPTS
----------	--	---------------------------------

MODEL: Default
FILE NAME: P:\PAVEMENTS\DWI\AK\Sheridan_SRTS_19\Design\Microstation\Sheets\59 - Livingston Plan View.dgn

61-1 STATION: 218+62 OFFSET: 22.5' RT EX. ELEV.: 769.95 PROP. ELEV.: 769.95	61-2 STATION: 218+71 OFFSET: 22.5' RT EX. ELEV.: 769.92 PROP. ELEV.: 769.92	61-3 STATION: 218+80 OFFSET: 22.5' RT EX. ELEV.: 770.04 PROP. ELEV.: 770.04	61-4 STATION: 218+86 OFFSET: 20.4' RT EX. ELEV.: 770.21 PROP. ELEV.: 770.21	61-5 STATION: 218+86 OFFSET: 22.4' RT EX. ELEV.: 770.10 PROP. ELEV.: 770.30
---	---	---	---	---

61-6 STATION: 218+89 OFFSET: 20.4' RT EX. ELEV.: 770.31 PROP. ELEV.: 770.31	61-7 STATION: 218+89 OFFSET: 22.4' RT EX. ELEV.: 770.21 PROP. ELEV.: 770.38	61-8 STATION: 219+20 OFFSET: 21.3' RT EX. ELEV.: 771.18 PROP. ELEV.: 771.18	61-9 STATION: 219+21 OFFSET: 22.3' RT EX. ELEV.: 771.08 PROP. ELEV.: 771.10	61-10 STATION: 219+30 OFFSET: 21.2' RT EX. ELEV.: 771.32 PROP. ELEV.: 771.32
---	---	---	---	--

N LIVINGSTON ST

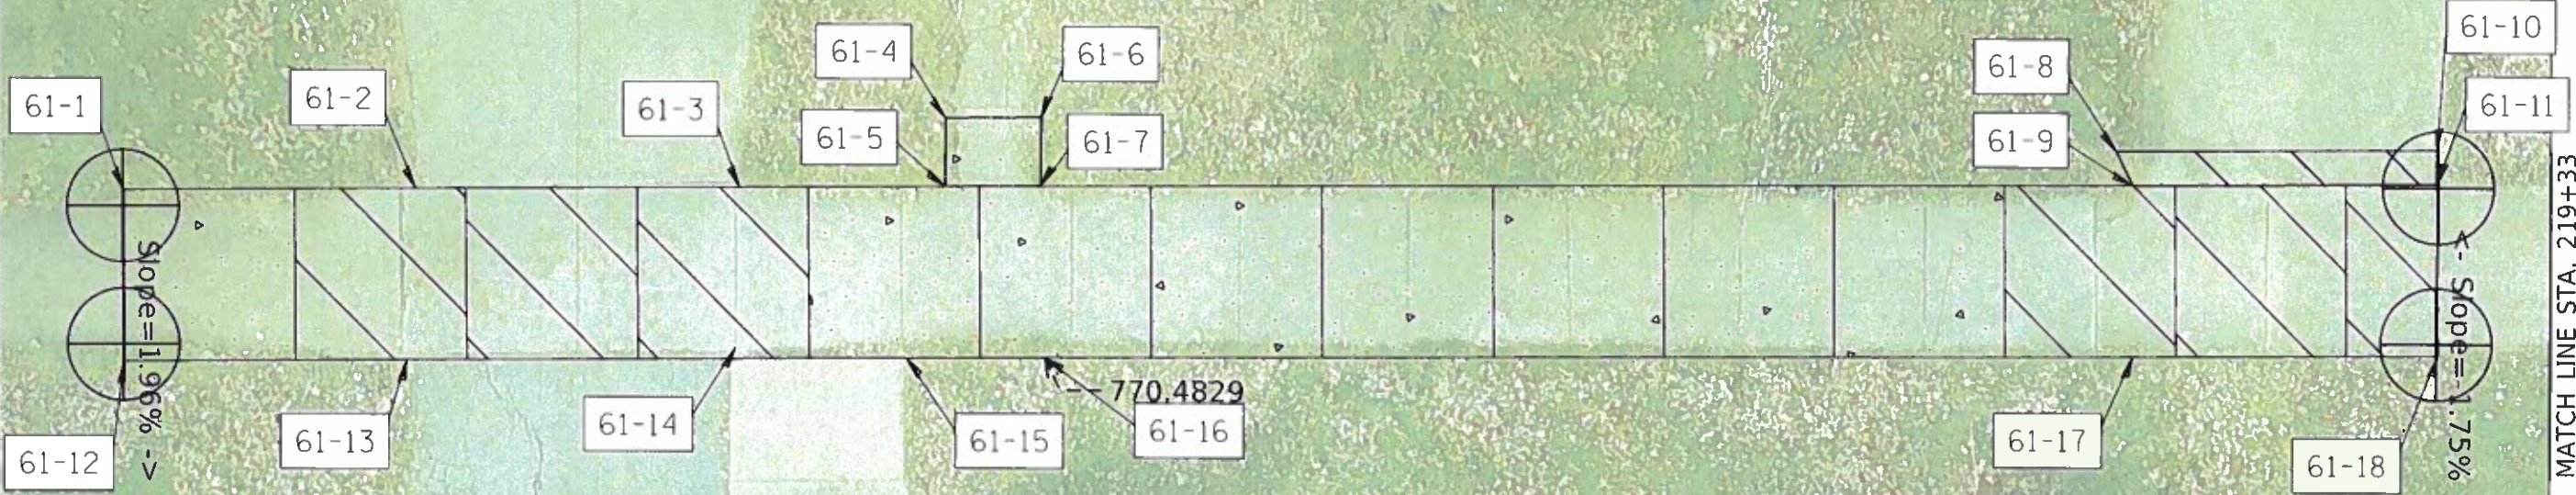

61-11 STATION: 219+30 OFFSET: 22.2' RT EX. ELEV.: 771.29 PROP. ELEV.: 771.31	61-12 STATION: 218+62 OFFSET: 27.5' RT EX. ELEV.: 769.82 PROP. ELEV.: 769.82	61-13 STATION: 218+71 OFFSET: 27.5' RT EX. ELEV.: 769.98 PROP. ELEV.: 769.98	61-14 STATION: 218+80 OFFSET: 27.5' RT EX. ELEV.: 770.14 PROP. ELEV.: 770.14	61-15 STATION: 218+86 OFFSET: 27.4' RT EX. ELEV.: 770.40 PROP. ELEV.: 770.40
--	--	--	--	--

61-16 STATION: 218+89 OFFSET: 27.4' RT EX. ELEV.: 770.48 PROP. ELEV.: 770.48	61-17 STATION: 219+21 OFFSET: 27.3' RT EX. ELEV.: 771.20 PROP. ELEV.: 771.20	61-18 STATION: 219+30 OFFSET: 27.2' RT EX. ELEV.: 771.41 PROP. ELEV.: 771.41
--	--	--

MATCH LINE STA. 219+33

MODEL: Detail
FILE NAME: I:\PROJECTS\20-00363-00-SW\Sheridan_SRTS_18062020\Drawings\Plan View 18.dwg
USER NAME: dka@as
DESIGNED: DAK
DRAWN: DAK
CHECKED: AJM
DATE: 2/28/20
REVISOR: -
REVISION: -
REVISION: -
REVISION: -

STATE OF ILLINOIS
DEPARTMENT OF TRANSPORTATION

N LIVINGSTON ST
PLAN VIEWS

SCALE: 1"=5' SHEET 60 OF 77 SHEETS STA. 218+58 TO STA. 219+33

F.A. RTE.	SECTION	COUNTY	TOTAL SHEETS	SHEET NO.
VAR.	20-00363-00-SW	MCLEAN	77	60
CONTRACT NO. 91589				
ILLINOIS SHERIDAN ELEMENTARY SCHOOL SRTS				

62-1
STATION: 219+40
OFFSET: 22.2' RT
EX. ELEV.: 771.76
PROP. ELEV.: 771.76

62-2
STATION: 219+44
OFFSET: 22.2' RT
EX. ELEV.: 771.77
PROP. ELEV.: 771.77


62-3
STATION: 219+72
OFFSET: 22.2' RT
EX. ELEV.: 772.34
PROP. ELEV.: 772.34

62-4
STATION: 219+40
OFFSET: 27.2' RT
EX. ELEV.: 771.64
PROP. ELEV.: 771.64


62-5
STATION: 219+44
OFFSET: 27.2' RT
EX. ELEV.: 771.77
PROP. ELEV.: 771.77

62-6
STATION: 219+72
OFFSET: 27.2' RT
EX. ELEV.: 772.41
PROP. ELEV.: 772.41

N LIVINGSTON ST

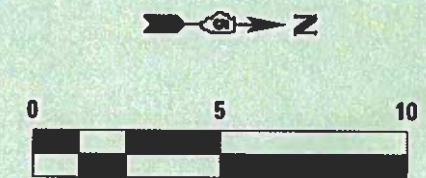

MATCH LINE STA. 219+33

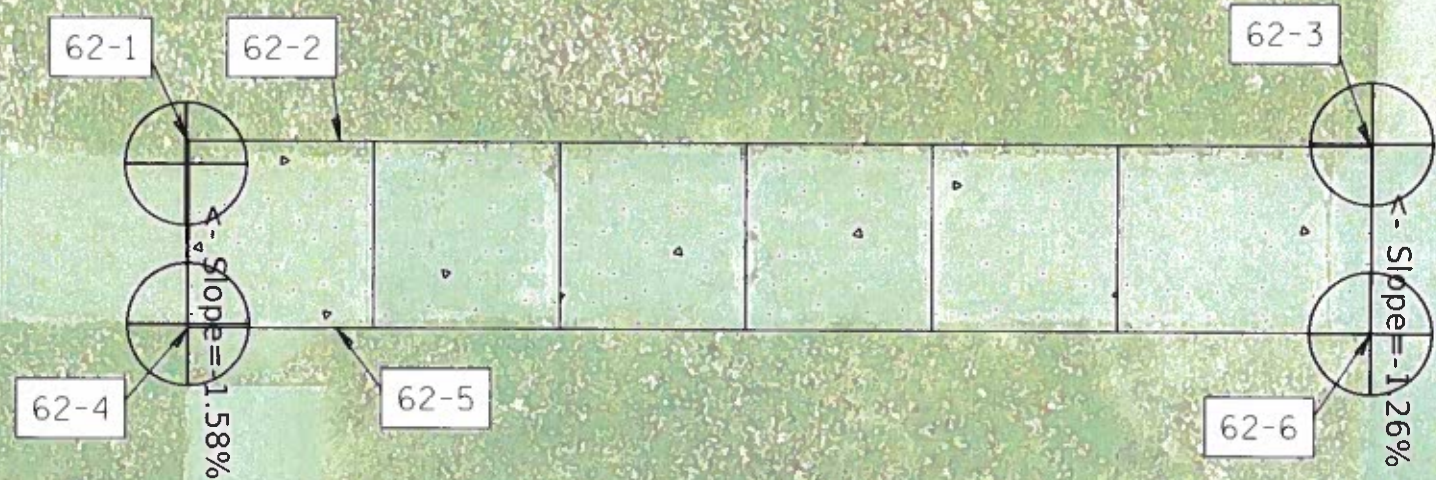

PERRY ST

MATCH LINE STA. 220+01

MODEL: Detail
FILE NAME: P:\PROJECTS\20-00363-Sheridan_SRTS\20-00363-McClean\Drawings\Sheet\61 - Livingston Plan View.dwg
PLOT DATE: 2/28/2020

USER NAME: dku@bat	DESIGNED: DAK	REVISED: -
PLOT SCALE: = 5.0000 ft. / in.	DRAWN: DAK	REVISED: -
PLOT DATE: = 2/28/2020	CHECKED: AJM	REVISED: -
	DATE: 2/28/20	REVISED: -

STATE OF ILLINOIS
DEPARTMENT OF TRANSPORTATION

N LIVINGSTON ST
PLAN VIEWS

SCALE: 1"=5' SHEET 61 OF 77 SHEETS STA. 219+33 TO STA. 220+01

F.A. RTE.	SECTION	COUNTY	TOTAL SHEETS	SHEET NO.
VAR.	20-00363-00-SW	MCLEAN	77	61
CONTRACT NO. 91589				
ILLINOIS SHERIDAN ELEMENTARY SCHOOL SRTS				

63-1

STATION: 220+42
OFFSET: 22.4' RT
EX. ELEV.: 774.41
PROP. ELEV.: 774.41

63-2

STATION: 220+62
OFFSET: 22.5' RT
EX. ELEV.: 774.97
PROP. ELEV.: 774.97


63-3

STATION: 220+42
OFFSET: 27.4' RT
EX. ELEV.: 774.53
PROP. ELEV.: 774.53

63-4

STATION: 220+62
OFFSET: 27.5' RT
EX. ELEV.: 775.03
PROP. ELEV.: 775.03

N LIVINGSTON ST

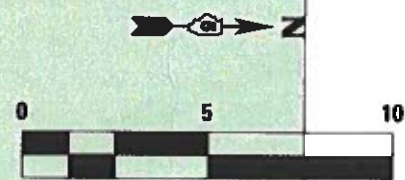

MATCH LINE STA. 220+01

PERRY ST

MATCH LINE STA. 220+67

63-1



63-3

63-2



63-4

MODEL: Detail
FILE NAME: P:\PAVEMENT\SIDEWALK\Shelton_S\15_1904\plan\mkc\plan\Shelton_S\Sheet1562 - Livingston Pln View 20.dgn

USER NAME	= mkc
PLOT SCALE	= 5,000 ft / in.
PLOT DATE	= 2/28/2020

DESIGNED	DAK
DRAWN	DAK
CHECKED	AJM
DATE	2/28/20

REVISED	-
REVISED	-
REVISED	-
REVISED	-

STATE OF ILLINOIS
DEPARTMENT OF TRANSPORTATION

N LIVINGSTON ST
PLAN VIEWS

SCALE: 1"=5' SHEET 62 OF 77 SHEETS STA. 220+01 TO STA. 220+67

F.A. RTE.	SECTION	COUNTY	TOTAL SHEETS	SHEET NO.
VAR.	20-00363-00-SW	MCLEAN	77	62
CONTRACT NO. 91589				
ILLINOIS SHERIDAN ELEMENTARY SCHOOL SRTS				

64-1

STATION: 220+72
OFFSET: 22.5' RT
EX. ELEV.: 775.30
PROP. ELEV.: 775.30

64-2

STATION: 220+83
OFFSET: 22.5' RT
EX. ELEV.: 775.47
PROP. ELEV.: 775.47

64-3

STATION: 220+93
OFFSET: 22.5' RT
EX. ELEV.: 775.78
PROP. ELEV.: 775.78

64-4

STATION: 221+22
OFFSET: 22.6' RT
EX. ELEV.: 776.57
PROP. ELEV.: 776.57

64-5

STATION: 220+72
OFFSET: 27.5' RT
EX. ELEV.: 775.91
PROP. ELEV.: 775.91

64-6

STATION: 220+83
OFFSET: 27.5' RT
EX. ELEV.: 778.54
PROP. ELEV.: 778.54


64-7

STATION: 220+93
OFFSET: 27.5' RT
EX. ELEV.: 775.81
PROP. ELEV.: 775.81


64-8

STATION: 221+22
OFFSET: 27.6' RT
EX. ELEV.: 776.68
PROP. ELEV.: 776.68

N LIVINGSTON ST

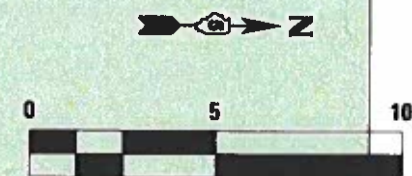

MATCH LINE STA. 220+67

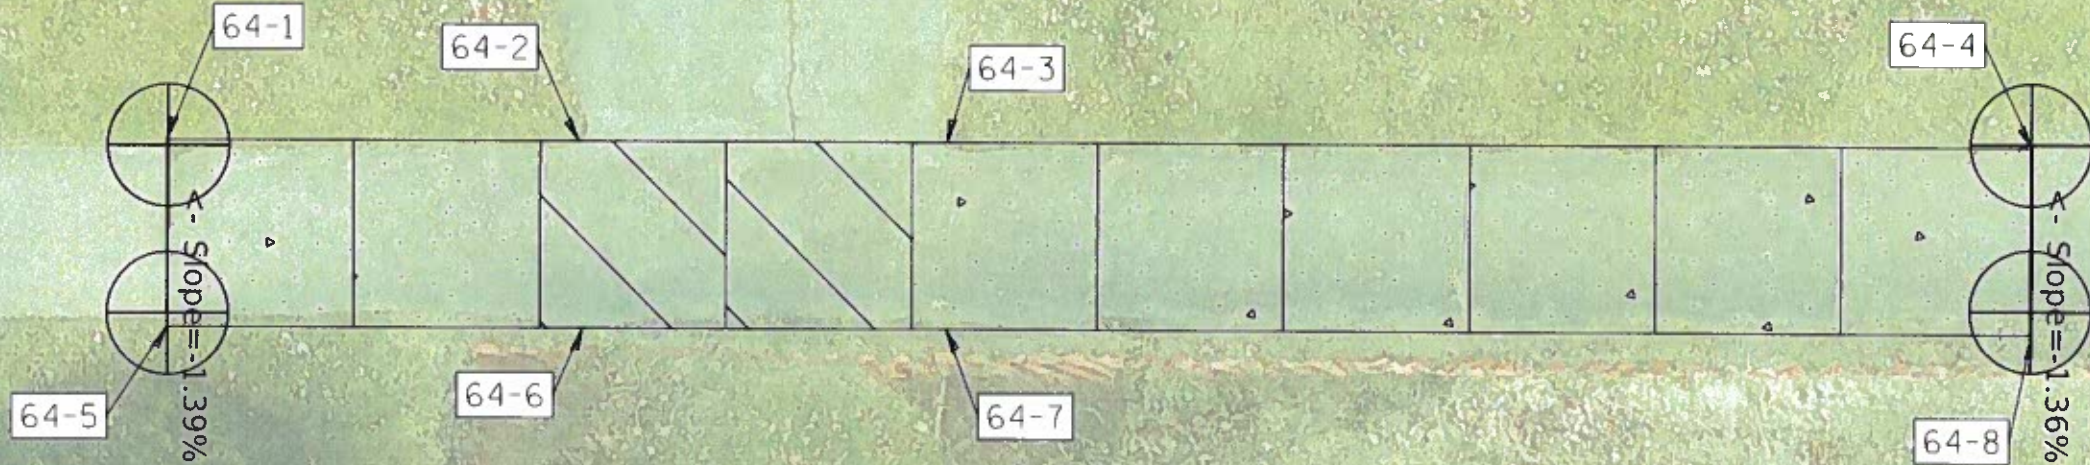

MATCH LINE STA. 221+26

Model: Desktop
File Name: I:\PROJECTS\20-00363-00-SW\Sheridan_SRTS\20-00363-00-SW\Sheridan_SRTS_S15_19\Drawings\20-00363-00-SW\Sheridan_SRTS_S15_19.dwg
User: jay
Title: Livingston Plan View 1.dwg

USER NAME	= jay
PLOT SCALE	= 5,000 ft / in
PLOT DATE	= 2/28/2020

DESIGNED	DAK
DRAWN	DAK
CHECKED	AJM
DATE	2/28/20

REVISED	-
REVISED	-
REVISED	-
REVISED	-

STATE OF ILLINOIS
DEPARTMENT OF TRANSPORTATION

N LIVINGSTON ST
PLAN VIEWS


SCALE: 1"=5' SHEET 63 OF 77 SHEETS STA. 220+67 TO STA. 221+26

F.A. RTE.	SECTION	COUNTY	TOTAL SHEETS	SHEET NO.
VAR.	20-00363-00-SW	MCLEAN	77	63
CONTRACT NO. 91589				
ILLINOIS SHERIDAN ELEMENTARY SCHOOL SRTS				


65-1 STATION: 221+31 OFFSET: 22.5' RT EX. ELEV.: 776.96 PROP. ELEV.: 776.96	65-2 STATION: 221+35 OFFSET: 22.5' RT EX. ELEV.: 777.04 PROP. ELEV.: 777.04	65-3 STATION: 221+45 OFFSET: 22.5' RT EX. ELEV.: 777.57 PROP. ELEV.: 777.57	65-4 STATION: 221+56 OFFSET: 22.4' RT EX. ELEV.: 777.83 PROP. ELEV.: 777.83
---	---	---	---

65-5 STATION: 221+59 OFFSET: 22.4' RT EX. ELEV.: 777.93 PROP. ELEV.: 777.93	65-6 STATION: 221+67 OFFSET: 22.4' RT EX. ELEV.: 778.05 PROP. ELEV.: 778.05	65-7 STATION: 221+31 OFFSET: 27.5' RT EX. ELEV.: 776.98 PROP. ELEV.: 776.98	65-8 STATION: 221+35 OFFSET: 27.5' RT EX. ELEV.: 777.12 PROP. ELEV.: 777.12
---	---	---	---

N LIVINGSTON ST

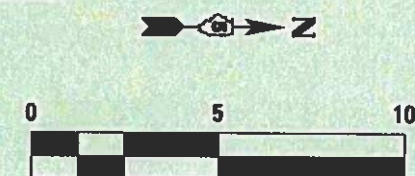

MATCH LINE STA. 221+26

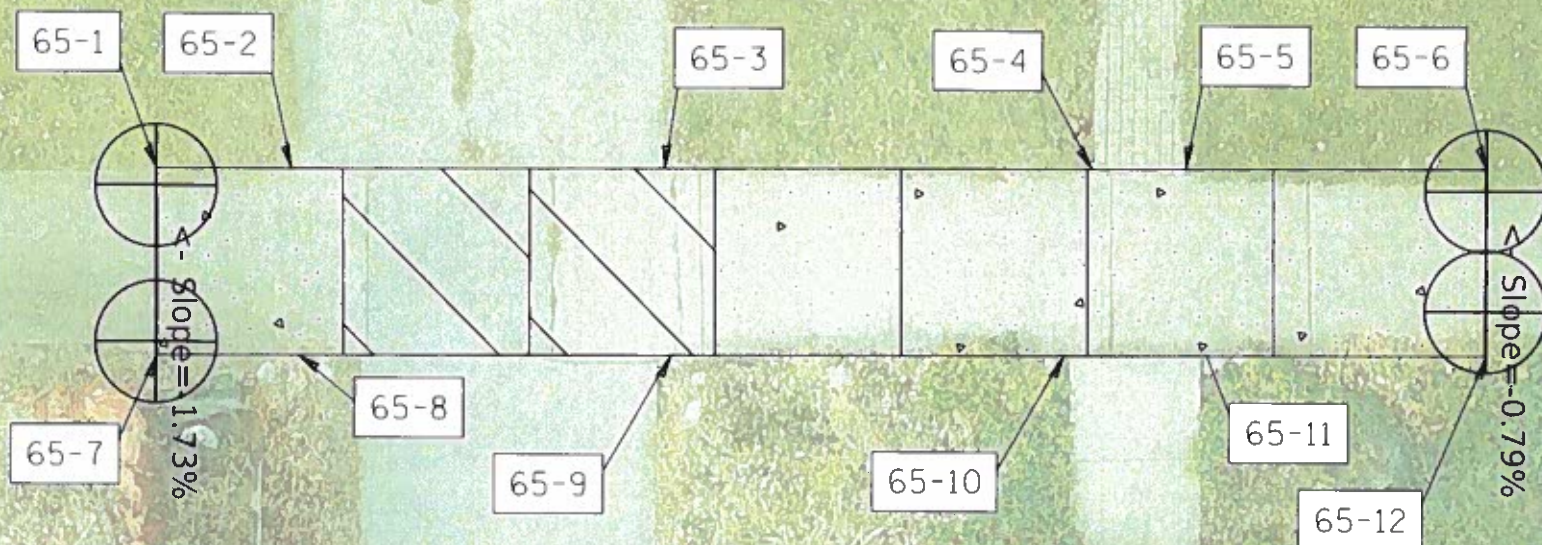

65-9 STATION: 221+45 OFFSET: 27.5' RT EX. ELEV.: 777.47 PROP. ELEV.: 777.47	65-10 STATION: 221+56 OFFSET: 27.4' RT EX. ELEV.: 777.86 PROP. ELEV.: 777.86	65-11 STATION: 221+59 OFFSET: 27.4' RT EX. ELEV.: 777.94 PROP. ELEV.: 777.94	65-12 STATION: 221+67 OFFSET: 27.4' RT EX. ELEV.: 778.18 PROP. ELEV.: 778.18
---	--	--	--

MODEL: Default
FILE NAME: P:\PAVEMENTS\SIDWALKS\Sheridan_SRTS\20-00363\res\allan\Sheet64 - Livingston Plan View 22.pgn

USER NAME = chadbas	DESIGNED = DAK	REVISED =
PLOT SCALE = 5.0000 ft / in	DRAWN = DAK	REVISED =
PLOT DATE = 2/28/2020	CHECKED = AJM	REVISED =
	DATE = 2/28/20	REVISED =

STATE OF ILLINOIS
DEPARTMENT OF TRANSPORTATION

N LIVINGSTON ST
PLAN VIEWS

SCALE: 1"=5' SHEET 64 OF 77 SHEETS STA. 221+26 TO STA. 222+01

F.A. RTE.	SECTION	COUNTY	TOTAL SHEETS	SHEET NO.
VAR.	20-00363-00-SW	MCLEAN	77	64
CONTRACT NO. 91589				
ILLINOIS SHERIDAN ELEMENTARY SCHOOL SRTS				

SEE SHEET 67 FOR LANDING ELEVATIONS

W WALNUT ST



PERPENDICULAR CURB RAMPS
(STANDARD 424001-11)

74-1

74-2

74-3

MATCH LINE STA. 105+51

74-1

STATION: 105+43
OFFSET: 28.3' RT
EX. ELEV.: 771.06
PROP. ELEV.: 771.06

74-2

STATION: 105+43
OFFSET: 29.3' RT
EX. ELEV.: 771.12
PROP. ELEV.: 771.14

74-3

STATION: 105+43
OFFSET: 33.3' RT
EX. ELEV.: 771.22
PROP. ELEV.: 771.22

MODEL: D:\91589\105+43\105+43.dwg
FILE NAME: 105+43.dwg
PROJECT: 20-00363-00-SW
SHEET: 77 OF 77
DATE: 2/28/2020

USER NAME = dak	DESIGNED DAK	REVISED -
PLOT SCALE = 5.0000 ft / in	DRAWN DAK	REVISED -
PLOT DATE = 2/28/2020	CHECKED AJM	REVISED -
	DATE 2/28/20	REVISED -

STATE OF ILLINOIS
DEPARTMENT OF TRANSPORTATION

N LIVINGSTON ST
PLAN VIEWS

SCALE: 1"=5' SHEET 77 OF 77 SHEETS STA. 104+79 TO STA. 105+51

F.A. RTE.	SECTION	COUNTY	TOTAL SHEETS	SHEET NO.
VAR.	20-00363-00-SW	MCLEAN	77	65
CONTRACT NO. 91589				
ILLINOIS SHERIDAN ELEMENTARY SCHOOL SRTS				

75-1

STATION: 105+65
OFFSET: 28.3' RT
EX. ELEV.: 770.78
PROP. ELEV.: 770.78

75-2

STATION: 105+65
OFFSET: 29.3' RT
EX. ELEV.: 770.92
PROP. ELEV.: 770.90

75-3

STATION: 106+06
OFFSET: 28.2' RT
EX. ELEV.: 769.91
PROP. ELEV.: 769.91

75-4

STATION: 105+65
OFFSET: 33.3' RT
EX. ELEV.: 770.98
PROP. ELEV.: 770.98

75-5

STATION: 106+06
OFFSET: 33.2' RT
EX. ELEV.: 769.99
PROP. ELEV.: 769.99

W WALNUT ST



MATCH LINE STA. 105+51

75-1

75-2

75-4

75-3

75-5



MODEL: D:\asphalt
FILE: 20-00363-00-5W\Sheridan_SRTS_10D\Drawings\Station\Drawings\74 - Walnut Plan View 10.dwg

USER NAME	= dvalias
DESIGNED	DAK
DRAWN	DAK
CHECKED	AIM
PLOT SCALE	= 5.0000 ft / in
PLOT DATE	= 2/28/2020

REVISED	-
REVISED	-
REVISED	-
REVISED	-

STATE OF ILLINOIS
DEPARTMENT OF TRANSPORTATION

N LIVINGSTON ST
PLAN VIEWS

SCALE: 1"=5' SHEET 74 OF 77 SHEETS STA. 105+51 TO STA. 106+26

F.A. RTE.	SECTION	COUNTY	TOTAL SHEETS	SHEET NO.
VAR.	20-00363-00-5W	MCCLEAN	77	66
CONTRACT NO. 91589				
ILLINOIS SHERIDAN ELEMENTARY SCHOOL SRTS				

68-1
STATION: 106+30
OFFSET: 30.9' LT
EX. ELEV.: 767.94
PROP. ELEV.: 767.94

68-2
STATION: 106+32
OFFSET: 30.9' LT
EX. ELEV.: 767.86
PROP. ELEV.: 767.86

68-3
STATION: 106+46
OFFSET: 30.9' LT
EX. ELEV.: 767.57
PROP. ELEV.: 767.57


68-4
STATION: 106+54
OFFSET: 30.9' LT
EX. ELEV.: 767.46
PROP. ELEV.: 767.46

68-5
STATION: 106+72
OFFSET: 30.9' LT
EX. ELEV.: 767.09
PROP. ELEV.: 767.09

68-6
STATION: 106+76
OFFSET: 30.9' LT
EX. ELEV.: 767.02
PROP. ELEV.: 767.02

68-7
STATION: 106+30
OFFSET: 25.9' LT
EX. ELEV.: 767.96
PROP. ELEV.: 767.96

68-8
STATION: 106+32
OFFSET: 25.9' LT
EX. ELEV.: 767.88
PROP. ELEV.: 767.88

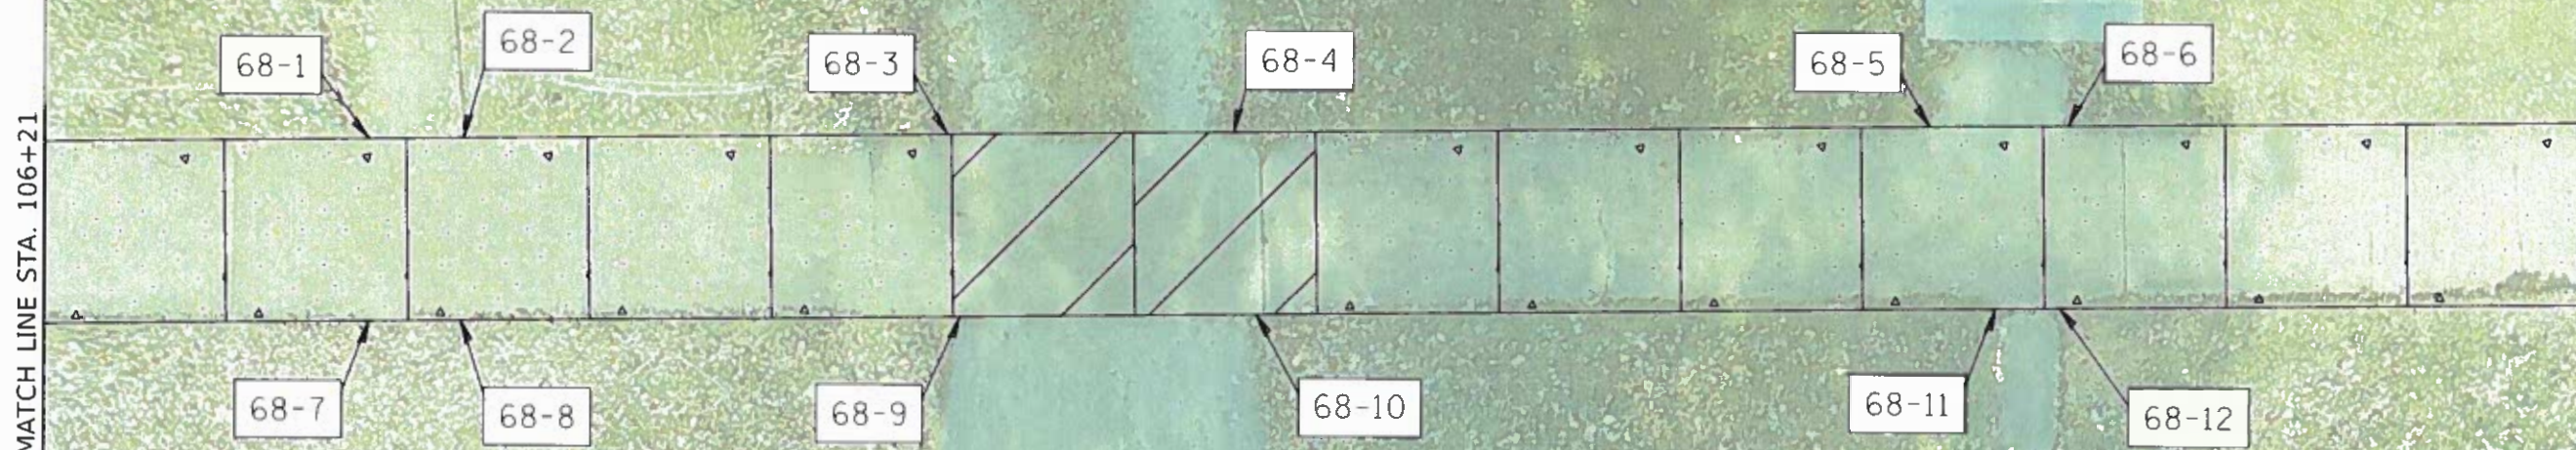

68-9
STATION: 106+46
OFFSET: 25.9' LT
EX. ELEV.: 767.55
PROP. ELEV.: 767.55

68-10
STATION: 106+54
OFFSET: 25.9' LT
EX. ELEV.: 767.42
PROP. ELEV.: 767.42

68-11
STATION: 106+74
OFFSET: 25.9' LT
EX. ELEV.: 767.01
PROP. ELEV.: 767.01

68-12
STATION: 106+76
OFFSET: 25.9' LT
EX. ELEV.: 767.01
PROP. ELEV.: 767.01

W WALNUT ST

MODEL: DAKAR
FILE NAME: P:\PAVEMENT\SDCWALK\Sheridan_SRTS_19\Design\Microstation\Sheridan_SRTS_19\Walnut_Plan_View_3.dgn


USER NAME: dakar	DESIGNED: DAK	REVISED: -
DRAWN: DAK	CHECKED: AJM	REVISED: -
PLOT SCALE: = 5.0000 ft. / in.	DATE: 2/28/20	REVISED: -
PLOT DATE: = 2/28/2020		

STATE OF ILLINOIS
DEPARTMENT OF TRANSPORTATION

WALNUT ST
PLAN VIEWS

SCALE: 1"=5' SHEET 67 OF 77 SHEETS STA. 106+21 TO STA. 105+91

F.A. RTE.	SECTION	COUNTY	TOTAL SHEETS	SHEET NO.
VAR.	20-00363-00-SW	MCLEAN	77	67
CONTRACT NO. 91589				
ILLINOIS SHERIDAN ELEMENTARY SCHOOL SRTS				

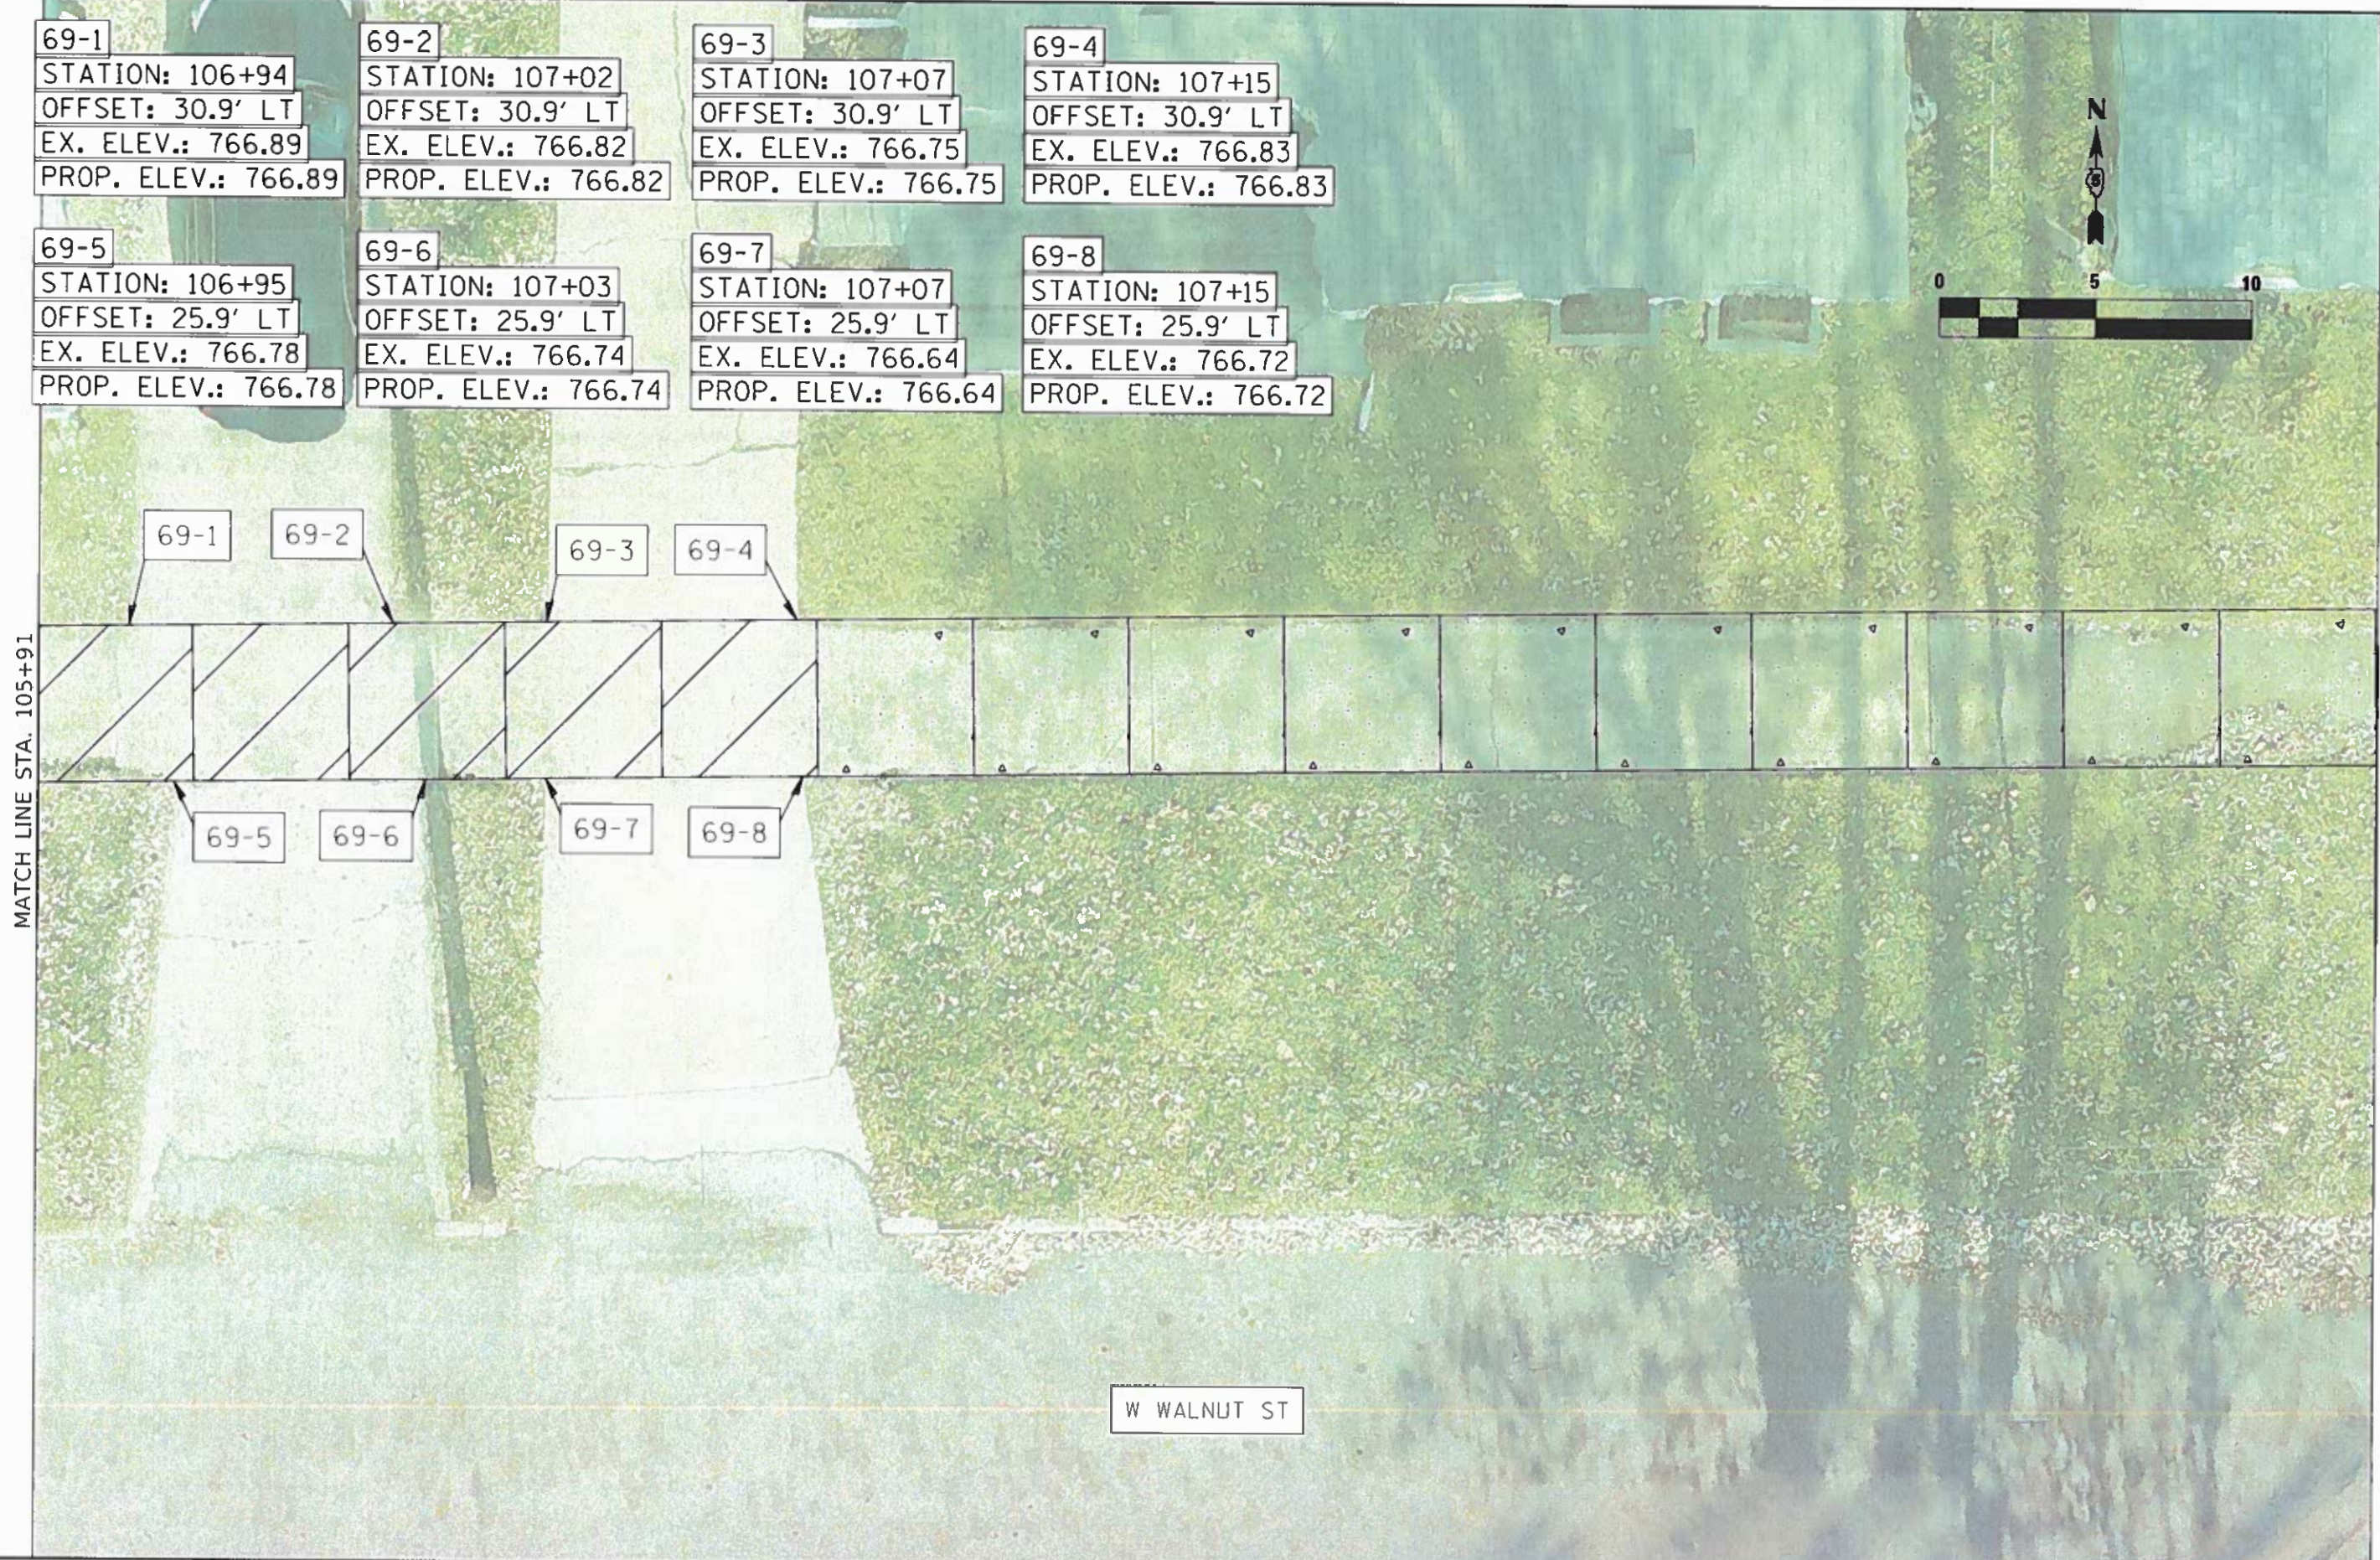

MATCH LINE STA. 105+91

MATCH LINE STA. 107+66

W WALNUT ST

69-1 STATION: 106+94 OFFSET: 30.9' LT EX. ELEV.: 766.89 PROP. ELEV.: 766.89	69-2 STATION: 107+02 OFFSET: 30.9' LT EX. ELEV.: 766.82 PROP. ELEV.: 766.82	69-3 STATION: 107+07 OFFSET: 30.9' LT EX. ELEV.: 766.75 PROP. ELEV.: 766.75	69-4 STATION: 107+15 OFFSET: 30.9' LT EX. ELEV.: 766.83 PROP. ELEV.: 766.83
69-5 STATION: 106+95 OFFSET: 25.9' LT EX. ELEV.: 766.78 PROP. ELEV.: 766.78	69-6 STATION: 107+03 OFFSET: 25.9' LT EX. ELEV.: 766.74 PROP. ELEV.: 766.74	69-7 STATION: 107+07 OFFSET: 25.9' LT EX. ELEV.: 766.64 PROP. ELEV.: 766.64	69-8 STATION: 107+15 OFFSET: 25.9' LT EX. ELEV.: 766.72 PROP. ELEV.: 766.72

69-1 69-2 69-3 69-4
69-5 69-6 69-7 69-8

MODEL: Default
FILE NAME: P:\PROJECTS\2003\WALNUT ST\19\Drawings\Map\StationSheet\68 - Walnut St Plan View.dwg

USER NAME = dcahan	DESIGNED DAK	REVISED -
	DRAWN DAK	REVISED -
PLOT SCALE = 5.0000 ft / in.	CHECKED AJM	REVISED -
PLOT DATE = 2/28/2020	DATE 2/28/20	REVISED -

STATE OF ILLINOIS
DEPARTMENT OF TRANSPORTATION

WALNUT ST
PLAN VIEWS
SCALE: 1"=5'
SHEET 68 OF 77 SHEETS
STA. 105+91 TO STA. 107+66

F.A. RTE.	SECTION	COUNTY	TOTAL SHEETS	SHEET NO.
VAR.	20-00363-00-SW	MCLEAN	77	68
CONTRACT NO. 91589				
ILLINOIS SHERIDAN ELEMENTARY SCHOOL SRTS				

MODEL: Default
FILE: \\P:\PROJECTS\20-00363\DWG\20-00363-00-SW\20-00363-00-SW-PLAN-VIEW-5.dwg
DATE: 2/28/2020

MATCH LINE STA. 107+66



MATCH LINE STA. 108+36

70-1
STATION: 107+74
OFFSET: 30.8' LT
EX. ELEV.: 768.16
PROP. ELEV.: 768.16

70-2
STATION: 107+76
OFFSET: 30.8' LT
EX. ELEV.: 768.40
PROP. ELEV.: 768.40

70-3
STATION: 107+88
OFFSET: 30.8' LT
EX. ELEV.: 768.86
PROP. ELEV.: 768.86

70-4
STATION: 107+95
OFFSET: 30.8' LT
EX. ELEV.: 769.11
PROP. ELEV.: 769.11

70-5
STATION: 108+09
OFFSET: 30.8' LT
EX. ELEV.: 769.75
PROP. ELEV.: 769.75

70-6
STATION: 108+16
OFFSET: 30.8' LT
EX. ELEV.: 770.06
PROP. ELEV.: 770.06

70-7
STATION: 107+74
OFFSET: 25.8' LT
EX. ELEV.: 768.16
PROP. ELEV.: 768.16

70-8
STATION: 107+76
OFFSET: 25.8' LT
EX. ELEV.: 768.34
PROP. ELEV.: 768.34

70-9
STATION: 107+88
OFFSET: 25.8' LT
EX. ELEV.: 768.81
PROP. ELEV.: 768.81

70-10
STATION: 107+95
OFFSET: 25.8' LT
EX. ELEV.: 769.01
PROP. ELEV.: 769.01

70-11
STATION: 108+09
OFFSET: 25.8' LT
EX. ELEV.: 769.85
PROP. ELEV.: 769.85

70-12
STATION: 108+16
OFFSET: 25.8' LT
EX. ELEV.: 770.16
PROP. ELEV.: 770.16

W WALNUT ST

USER NAME	aka8as	DESIGNED	DAK	REVISED	-
PLOT SCALE	= 5.0000 ft. / in.	DRAWN	DAK	REVISED	-
PLOT DATE	= 2/28/2020	CHECKED	AIM	REVISED	-
		DATE	2/28/20	REVISED	-

STATE OF ILLINOIS
DEPARTMENT OF TRANSPORTATION

WALNUT ST
PLAN VIEWS

SCALE: 1"=5' SHEET 69 OF 77 SHEETS STA. 107+66 TO STA. 108+36

F.A. RTE.	SECTION	COUNTY	TOTAL SHEETS	SHEET NO.
VAR.	20-00363-00-SW	MCLEAN	77	69
CONTRACT NO. 91589				
ILLINOIS SHERIDAN ELEMENTARY SCHOOL SRTS				

71-1
STATION: 108+36
OFFSET: 30.8' LT
EX. ELEV.: 771.17
PROP. ELEV.: 771.17


71-2
STATION: 108+39
OFFSET: 30.8' LT
EX. ELEV.: 771.30
PROP. ELEV.: 771.30

71-3
STATION: 108+61
OFFSET: 30.8' LT
EX. ELEV.: 772.35
PROP. ELEV.: 772.35

71-4
STATION: 108+36
OFFSET: 25.8' LT
EX. ELEV.: 771.21
PROP. ELEV.: 771.21

71-5
STATION: 108+39
OFFSET: 25.8' LT
EX. ELEV.: 771.30
PROP. ELEV.: 771.30

71-6
STATION: 108+61
OFFSET: 25.8' LT
EX. ELEV.: 772.39
PROP. ELEV.: 772.39

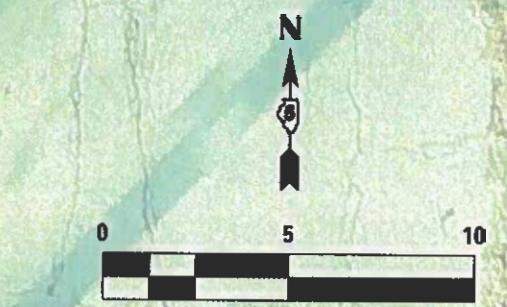

N WESTERN AVE

SIDEWALK ACCESSIBILITY RAMP IS TO STANDARD

W WALNUT ST

MODEL: Default
FILE NAME: P:\PAVEMENT\SIDEWALK\Sheridan_SRTS_19\Doc\mxd\cross_along\Sheet70 - Walnut Plan View 6.dgn

USER NAME = dkaRas	DESIGNED DAK	REVISED
PLOT SCALE = 5.000 ft / in.	DRAWN DAK	REVISED
PLOT DATE = 2/28/2020	CHECKED AJM	REVISED
	DATE 2/28/20	REVISED



STATE OF ILLINOIS
DEPARTMENT OF TRANSPORTATION

WALNUT ST
PLAN VIEWS

SCALE: 1"=5' SHEET 70 OF 77 SHEETS STA. 108+36 TO STA. 109+10

F.A. RTE.	SECTION	COUNTY	TOTAL SHEETS	SHEET NO.
VAR.	20-00363-00-SW	MCLEAN	77	70
CONTRACT NO. 91589				
ILLINOIS SHERIDAN ELEMENTARY SCHOOL SRTS				

W WALNUT ST

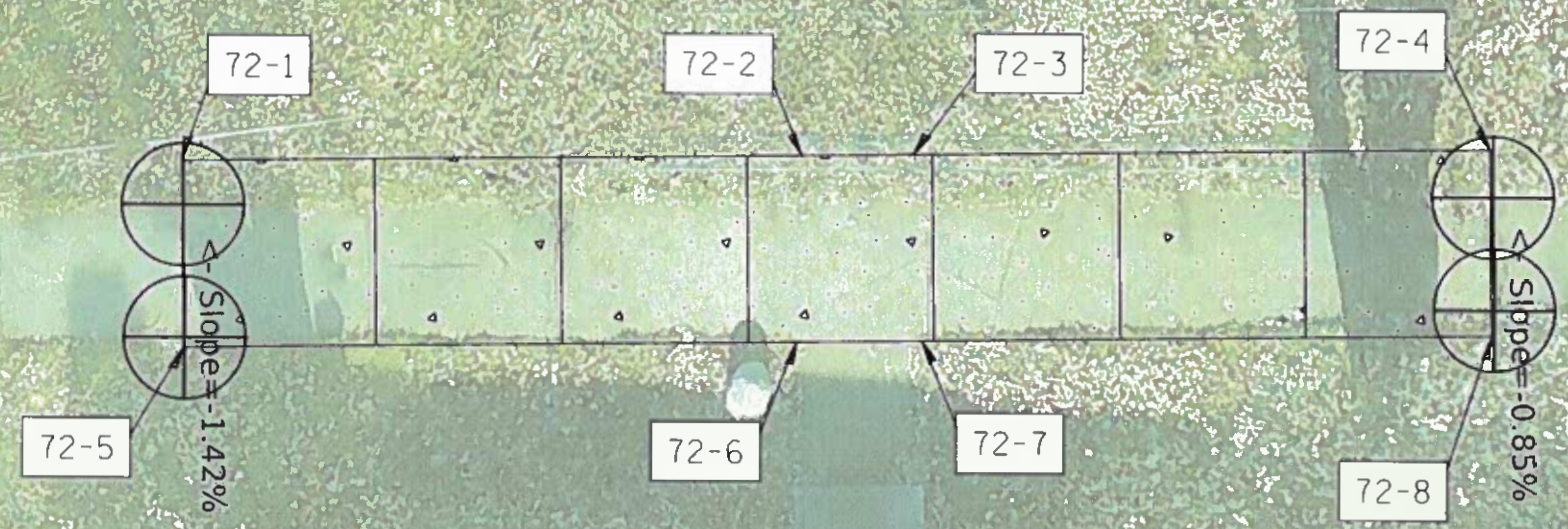 

MATCH LINE STA. 101+04

72-1	72-2	72-3	72-4
STATION: 100+62	STATION: 100+78	STATION: 100+81	STATION: 100+97
OFFSET: 28.1' RT	OFFSET: 28.1' RT	OFFSET: 28.1' RT	OFFSET: 28.2' RT
EX. ELEV.: 764.89	EX. ELEV.: 765.29	EX. ELEV.: 765.38	EX. ELEV.: 765.81
PROP. ELEV.: 764.89	PROP. ELEV.: 765.29	PROP. ELEV.: 765.38	PROP. ELEV.: 765.81
72-5	72-6	72-7	72-8
STATION: 100+62	STATION: 100+78	STATION: 100+81	STATION: 100+97
OFFSET: 33.1' RT	OFFSET: 33.1' RT	OFFSET: 33.1' RT	OFFSET: 33.2' RT
EX. ELEV.: 765.01	EX. ELEV.: 765.29	EX. ELEV.: 765.42	EX. ELEV.: 766.01
PROP. ELEV.: 765.01	PROP. ELEV.: 765.29	PROP. ELEV.: 765.42	PROP. ELEV.: 766.01

MODEL: Default
FILE NAME: P:\PROJECTS\20-00363-Sheridan_SRTS\19\Drawings\Microstation\Sheet071 - Walnut Plan View.dgn

USER NAME = dkellus	DESIGNED DAK	REVISED -
	DRAWN DAK	REVISED -
PLOT SCALE = 5.0000 ft / in.	CHECKED AJM	REVISED -
PLOT DATE = 2/28/2020	DATE 2/28/20	REVISED -


STATE OF ILLINOIS
DEPARTMENT OF TRANSPORTATION

WALNUT ST
PLAN VIEWS


SCALE: 1"=5' SHEET 71 OF 77 SHEETS STA. 100+41 TO STA. 101+04

F.A. RTE.	SECTION	COUNTY	TOTAL SHEETS	SHEET NO.
VAR.	20-00363-00-SW	MCLEAN	77	71
CONTRACT NO. 91589				
ILLINOIS SHERIDAN ELEMENTARY SCHOOL SRTS				

W WALNUT ST

 

MATCH LINE STA. 101+04

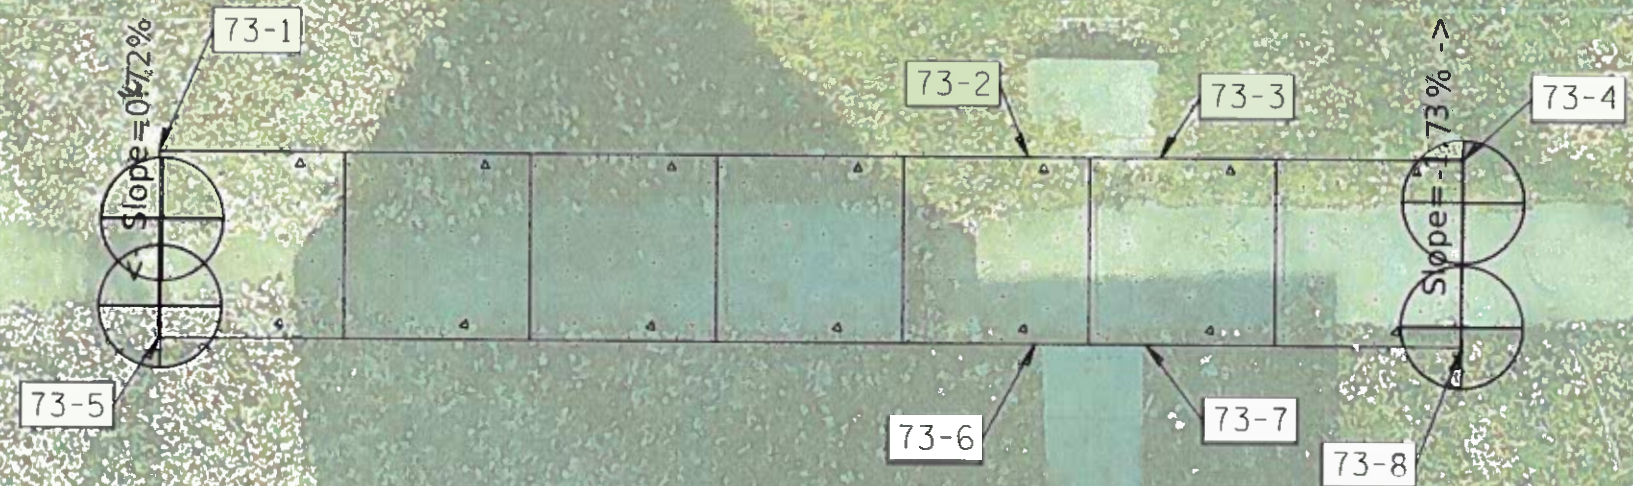

73-1
STATION: 101+12
OFFSET: 27.7' RT
EX. ELEV.: 766.10
PROP. ELEV.: 766.10

73-2
STATION: 101+35
OFFSET: 28.1' RT
EX. ELEV.: 766.55
PROP. ELEV.: 766.55

73-3
STATION: 101+39
OFFSET: 28.1' RT
EX. ELEV.: 766.55
PROP. ELEV.: 766.55

73-4
STATION: 101+47
OFFSET: 28.3' RT
EX. ELEV.: 766.79
PROP. ELEV.: 766.79

73-5
STATION: 101+12
OFFSET: 32.7' RT
EX. ELEV.: 766.21
PROP. ELEV.: 766.21

73-6
STATION: 101+35
OFFSET: 33.1' RT
EX. ELEV.: 766.60
PROP. ELEV.: 766.60

73-7
STATION: 101+39
OFFSET: 33.1' RT
EX. ELEV.: 766.60
PROP. ELEV.: 766.60

73-8
STATION: 101+47
OFFSET: 33.3' RT
EX. ELEV.: 766.89
PROP. ELEV.: 766.89

STATE OF ILLINOIS
DEPARTMENT OF TRANSPORTATION

WALNUT ST
PLAN VIEWS


P.A. RTE.	SECTION	COUNTY	TOTAL SHEETS	SHEET NO.
VAR.	20-00363-00-SW	MCLEAN	77	72
CONTRACT NO. 91589				
ILLINOIS SHERIDAN ELEMENTARY SCHOOL SITS				

SCALE: 1"=5' SHEET 72 OF 77 SHEETS STA. 101+04 TO STA. 101+78

MODE: Default
FILE NAME: I:\PROJECTS\2020\WALNUT ST\190\Drawings\Detail\Walnut St\Sheet 72 - Walnut Plan View.dwg


67-1	67-2	67-3	67-4
STATION: 105+62	STATION: 105+70	STATION: 105+90	STATION: 105+92
OFFSET: 30.9' LT	OFFSET: 30.9' LT	OFFSET: 30.9' LT	OFFSET: 30.9' LT
EX. ELEV.: 769.07	EX. ELEV.: 768.98	EX. ELEV.: 768.58	EX. ELEV.: 768.63
PROP. ELEV.: 769.07	PROP. ELEV.: 768.98	PROP. ELEV.: 768.58	PROP. ELEV.: 768.63

67-5	67-6	67-7	67-8
STATION: 105+62	STATION: 105+70	STATION: 105+90	STATION: 105+92
OFFSET: 25.9' LT	OFFSET: 25.9' LT	OFFSET: 25.9' LT	OFFSET: 25.9' LT
EX. ELEV.: 769.01	EX. ELEV.: 768.88	EX. ELEV.: 768.65	EX. ELEV.: 768.58
PROP. ELEV.: 769.01	PROP. ELEV.: 768.88	PROP. ELEV.: 768.65	PROP. ELEV.: 768.58

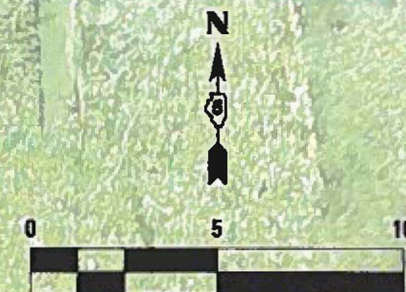

MATCH LINE STA. 105+51

MATCH LINE STA. 106+21

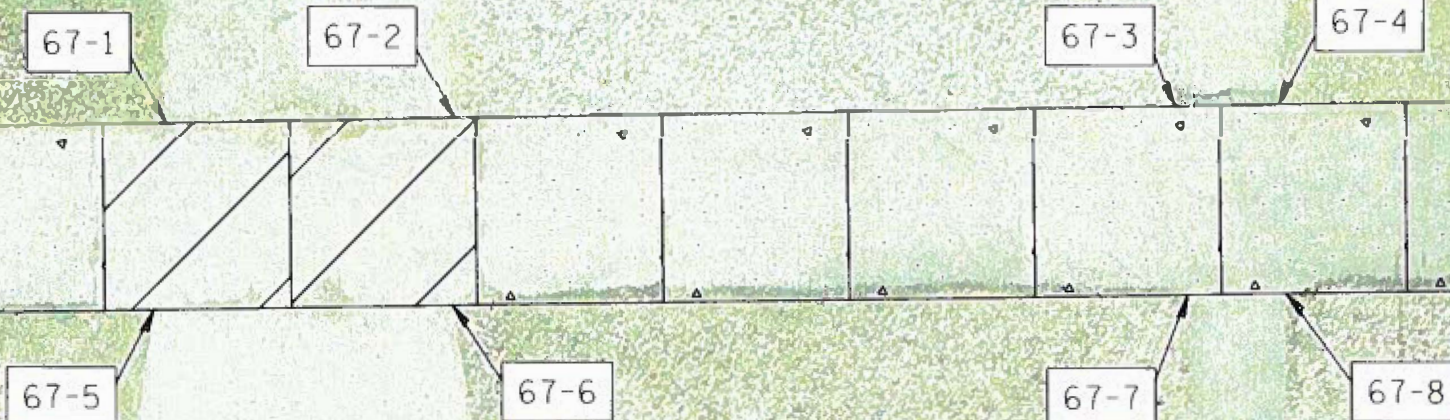

W WALNUT ST

USER NAME = dnb	DESIGNED DAK	REVISED -
PLOT SCALE = 5.0000 ft. in	DRAWN DAK	REVISED -
PLOT DATE = 2/28/20	CHECKED AJM	REVISED -
	DATE 2/28/20	REVISED -

STATE OF ILLINOIS
DEPARTMENT OF TRANSPORTATION

WALNUT ST
PLAN VIEWS

SCALE: 1"=3' SHEET 66 OF 77 SHEETS STA. 105+51 TO STA. 106+21



DATE	SECTION	COUNTY	TOTAL SHEETS	SHEET NO.
VAR.	20-00363-00-SW	MCLEAN	77	74
CONTRACT NO. 91589				
ILLINOIS SHERIDAN ELEMENTARY SCHOOL SRIS				

76-1
STATION: 108+61
OFFSET: 14.7' RT
EX. ELEV.: 771.91
PROP. ELEV.: 771.91

76-2
STATION: 108+66
OFFSET: 15.1' RT
EX. ELEV.: 772.19
PROP. ELEV.: 772.19

76-3
STATION: 108+51
OFFSET: 29.1' RT
EX. ELEV.: 772.94
PROP. ELEV.: 772.94

PERPENDICULAR CURB RAMPS
(STANDARD 424001-11)

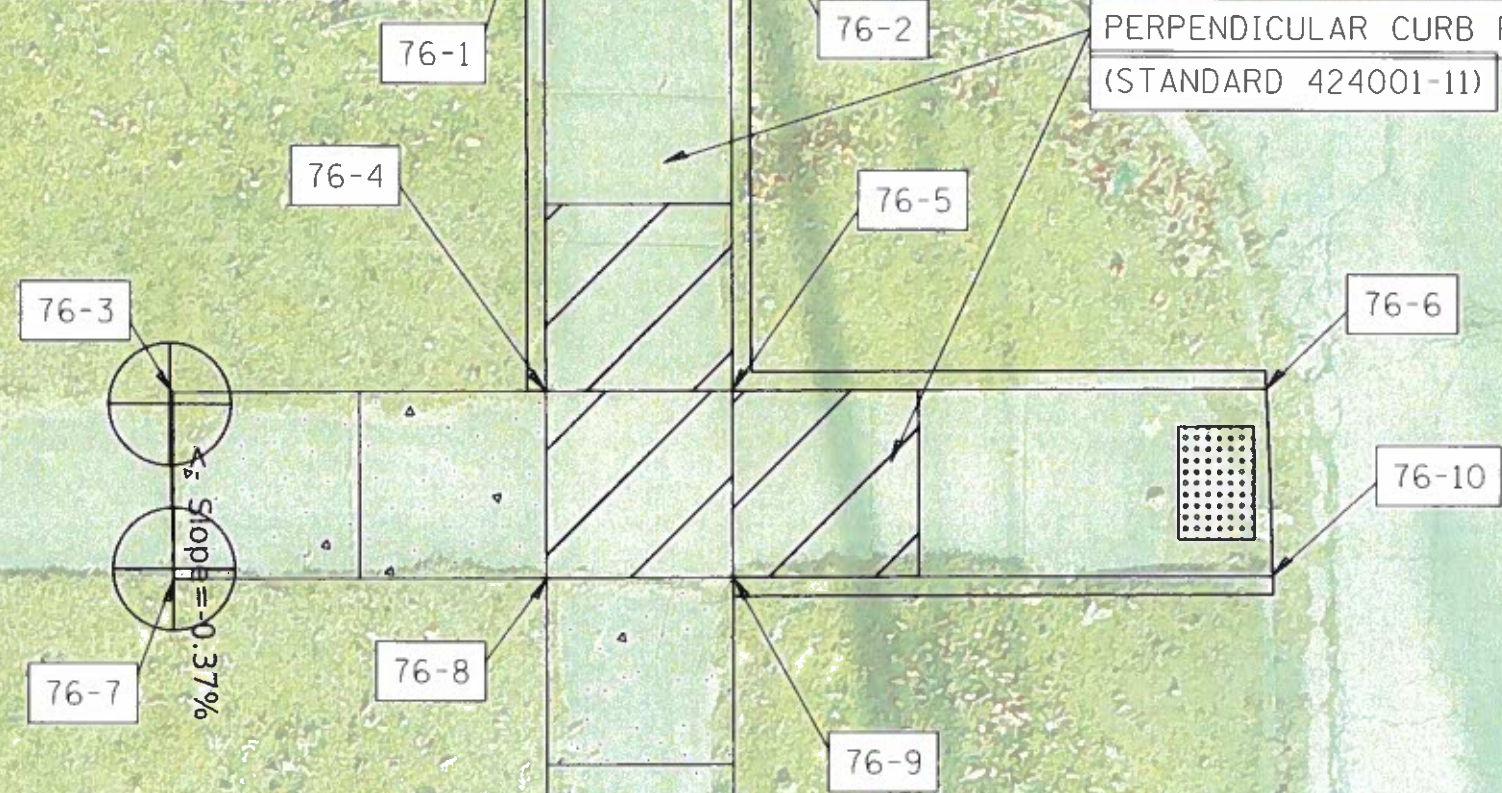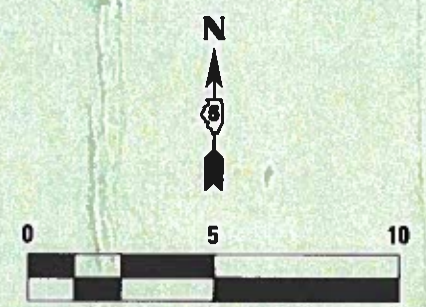

76-4
STATION: 108+61
OFFSET: 29.2' RT
EX. ELEV.: 773.28
PROP. ELEV.: 773.07

76-5
STATION: 108+66
OFFSET: 29.3' RT
EX. ELEV.: 773.29
PROP. ELEV.: 772.97

76-6
STATION: 108+81
OFFSET: 29.4' RT
EX. ELEV.: 772.81
PROP. ELEV.: 772.81

76-7
STATION: 108+51
OFFSET: 34.1' RT
EX. ELEV.: 772.98
PROP. ELEV.: 772.98

76-8
STATION: 108+61
OFFSET: 34.2' RT
EX. ELEV.: 773.42
PROP. ELEV.: 773.07

76-9
STATION: 108+66
OFFSET: 34.3' RT
EX. ELEV.: 773.45
PROP. ELEV.: 773.07

76-10
STATION: 108+81
OFFSET: 34.4' RT
EX. ELEV.: 772.86
PROP. ELEV.: 772.86

76-11
STATION: 108+61
OFFSET: 61.4' RT
EX. ELEV.: 774.08
PROP. ELEV.: 774.08

76-12
STATION: 108+66
OFFSET: 61.5' RT
EX. ELEV.: 774.04
PROP. ELEV.: 774.04



Model: Default
File Name: C:\Users\DKA\OneDrive\Documents\108+51\108+51.dwg
User: DKA
Date: 2/28/2020
Sheet: 75 of 77
Scale: 1"=5'

USER NAME	= dka	DESIGNED	DAK	REVISED	-
PLOT SCALE	= 5.0000 ft / in.	DRAWN	DAK	REVISED	-
PLOT DATE	= 2/28/2020	CHECKED	AJM	REVISED	-
		DATE	2/28/20	REVISED	-

STATE OF ILLINOIS
DEPARTMENT OF TRANSPORTATION


WALNUT ST
PLAN VIEWS

SCALE: 1"=5' SHEET 75 OF 77 SHEETS STA. 108+27 TO STA. 109+06




F.A. RTE.	SECTION	COUNTY	TOTAL SHEETS	SHEET NO.
VAR.	20-00363-00-SW	MCLEAN	77	75
CONTRACT NO. 91589				
ILLINOIS SHERIDAN ELEMENTARY SCHOOL SRTS				

MODEL: Detail
FILE NAME: C:\PAVE\CH\SIDEWALK\Sheridan_SRTS_19\Detail\Illustration\Sheet\76 - Sidewalk & Reinforcing Wall Details.dgn
1 OF 1

PLAN VIEW

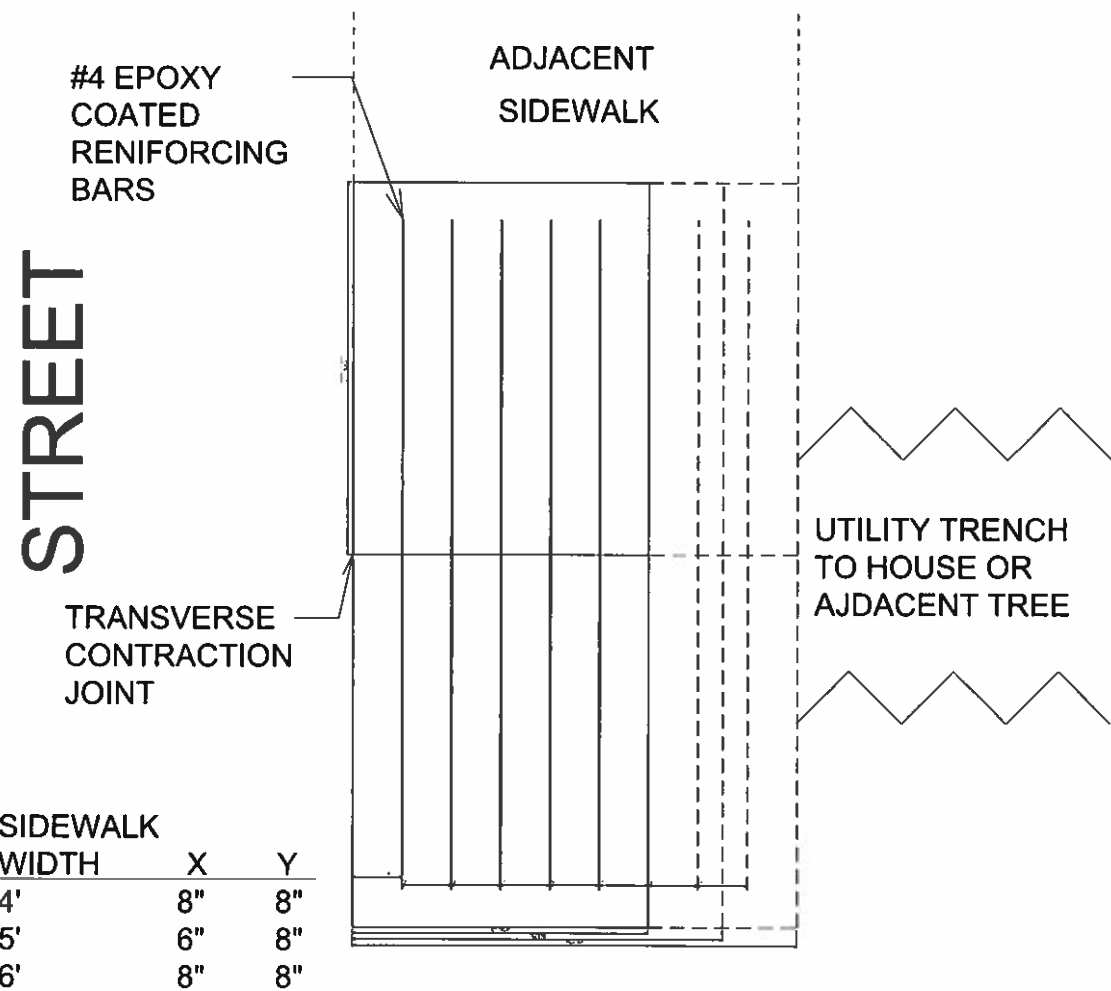

PROFILE VIEW

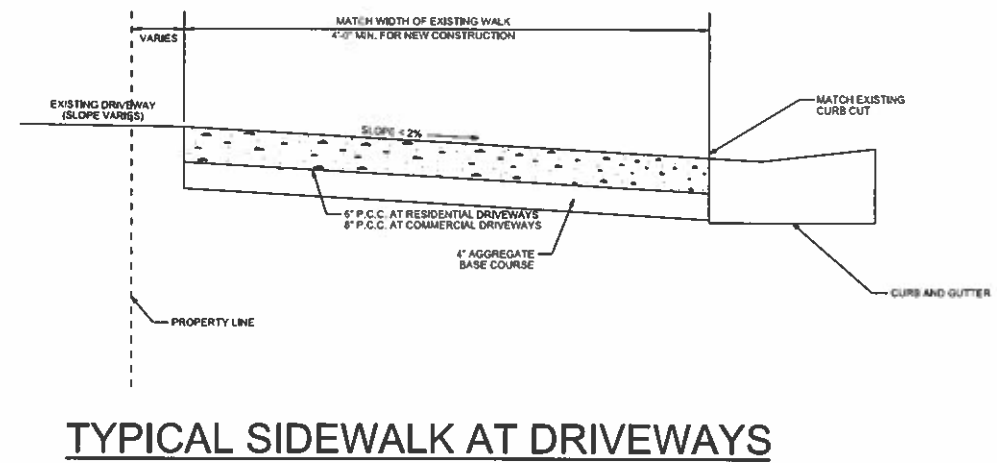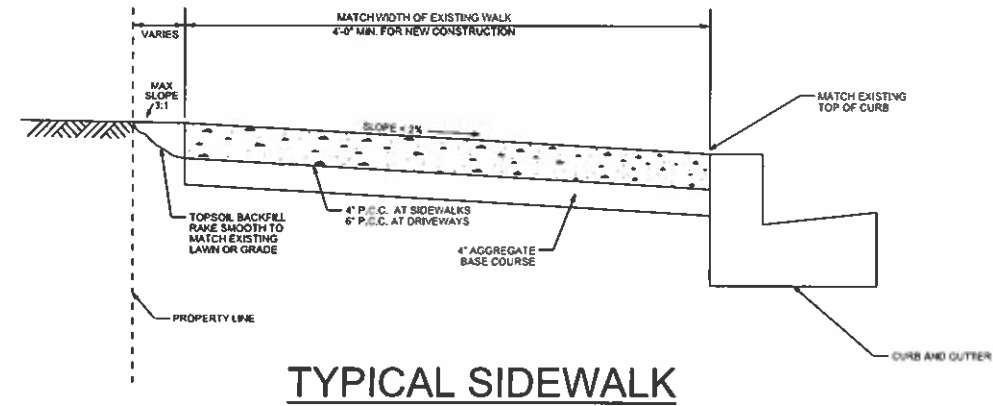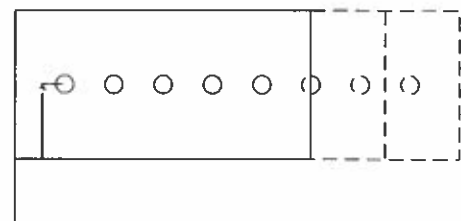

1 OF 1 SHEET	DESIGN BY: A. MEIZELIS	REVIEW: 2018-03-15	APPROVED BY: KAK	DATE: XXXX-XX-XX	SCALE: NONE	 CITY OF BLOOMINGTON PUBLIC WORKS DEPARTMENT
	SIDEWALK REINFORCEMENT DETAIL					
	FY2019 SIDEWALK REPLACEMENT PROGRAM					
	CITY PROJECT NO.		50-13-53002-18-00			

USER NAME	= gk2885	DESIGNED	DAK	REVISED	-
PLOT SCALE	= 980.0000 1" = 10'	DRAWN	DAK	REVISED	-
PLOT DATE	= 2/28/2020	CHECKED	AJM	REVISED	-
		DATE	2/28/20	REVISED	-




STATE OF ILLINOIS
DEPARTMENT OF TRANSPORTATION

SIDEWALK DETAILS

SCALE: NONE SHEET 76 OF 77 SHEETS STA. NONE TO STA. NONE

F.A. RTE.	SECTION	COUNTY	TOTAL SHEETS	SHEET NO.
VAR.	20-00363-00-SW	MCLEAN	77	76
CONTRACT NO. 91589				
ILLINOIS SHERIDAN ELEMENTARY SCHOOL SRTS				

MODEL: Detail
FILE NAME: PERMANENT SIDEWALKS.DWG
DATE: 1/15/2020
DESIGNED: DAK
DRAWN: DAK
CHECKED: AJM
DATE: 2/28/20
REVISOR: -
REVISOR: -
REVISOR: -
REVISOR: -

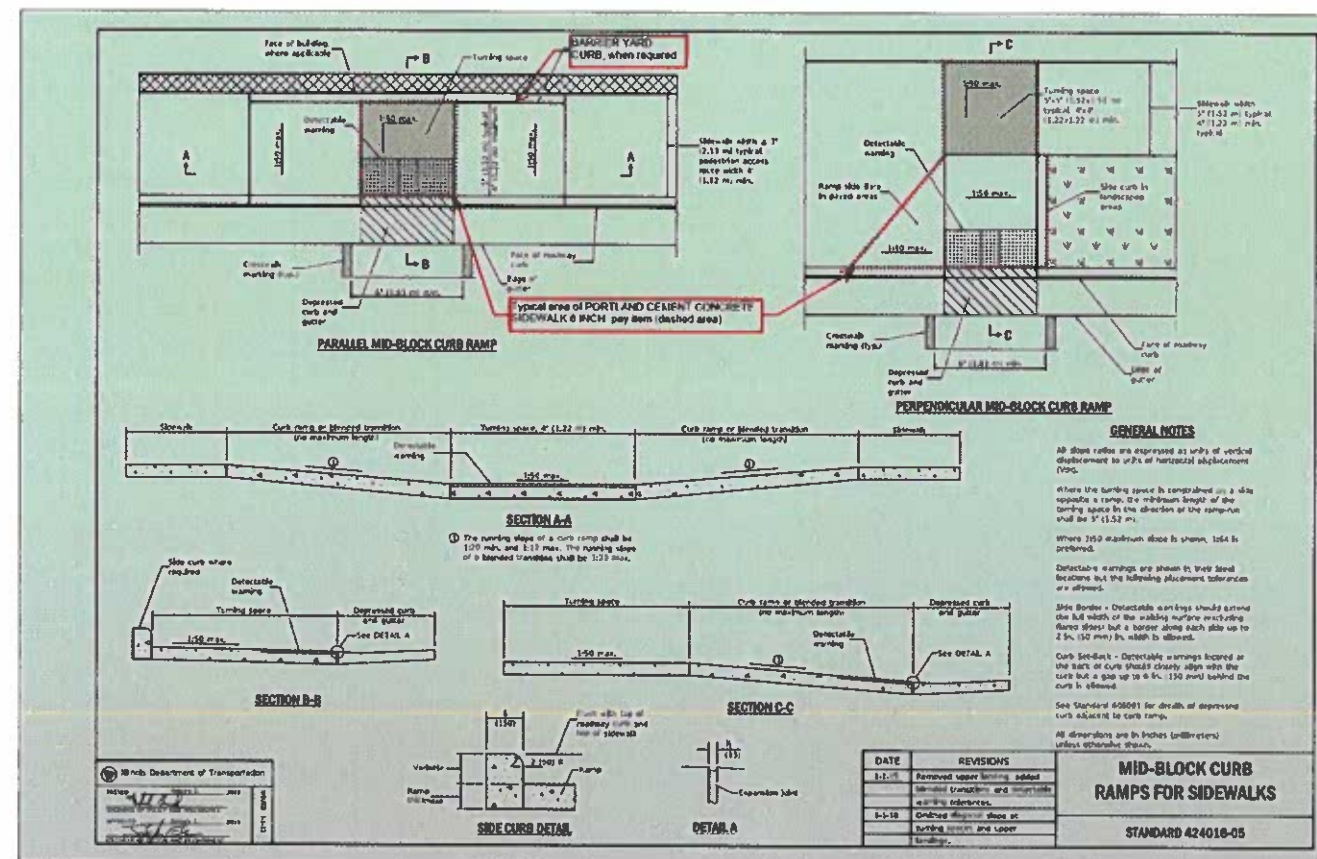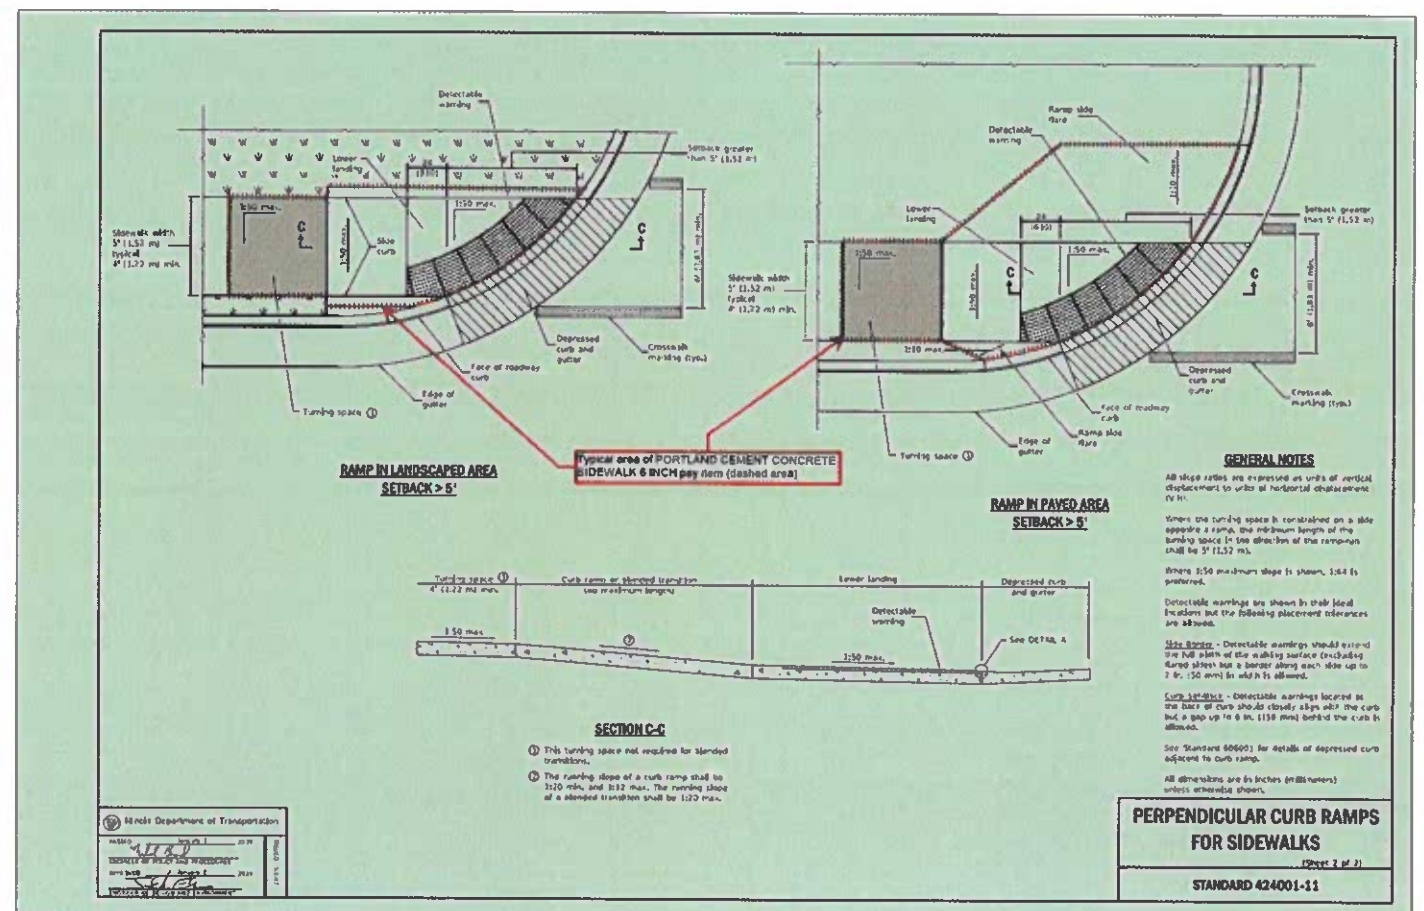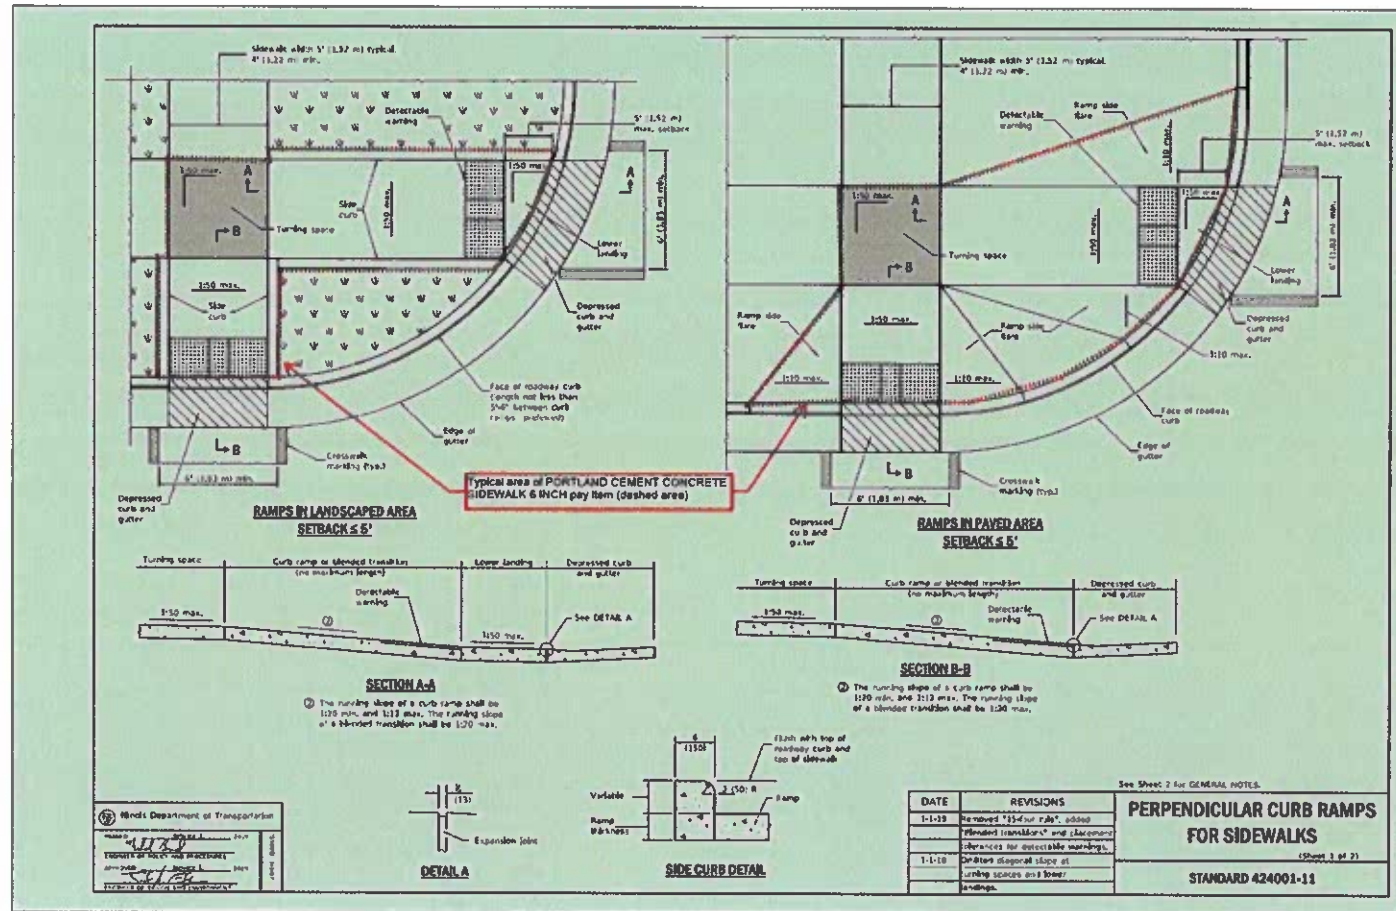

USER NAME	DAK	DESIGNED	DAK	REVISED	-
PLOT SCALE	1/8" = 1'-0"	DRAWN	DAK	REVISED	-
PLOT DATE	3/17/2020	CHECKED	AJM	REVISED	-
		DATE	2/28/20	REVISED	-

STATE OF ILLINOIS
DEPARTMENT OF TRANSPORTATION

PORTLAND CEMENT CONCRETE SIDEWALK
ACCESSIBILITY RAMP DETAILS

SCALE: NONE SHEET 77 OF 77 SHEETS STA. NONE TO STA. NONE

F.A. RTE.	SECTION	COUNTY	TOTAL SHEETS	SHEET NO.
VAR.	20-00363-00-SW	MCLEAN	77	77
CONTRACT NO. 91589				
ILLINOIS SHERIDAN ELEMENTARY SCHOOL SITS				