

STATE OF ILLINOIS
DEPARTMENT OF TRANSPORTATION
DIVISION OF HIGHWAYS
**PLANS FOR PROPOSED
FEDERAL AID HIGHWAY**
F. A. ROUTE 49
SECTION (15B, 15B-1)P
PROJECT BR-F-49(42)
PEORIA-TAZEWELL COUNTIES

SUMMARY OF QUANTITIES

CONSTRUCTION TYPE CODE Y007 & *Y080


CODE NO.	PAY ITEM	UNIT	TOTAL
509003	CLEANING AND PAINTING STEEL BRIDGE	LUMPSUM	1
648007	TRAFFIC CONTROL AND PROTECTION STANDARD 2315	LUMPSUM	1
509001	PAINTING STRUCTURAL STEEL	LUMPSUM	1
*Z10527	TRAINEES	HOURL	1000
X04748	MOBILIZATION	LUMP SUM	1

NOTE SEE SHEET NO.3 AND SHEET NO.96 FOR
QUANTITY BREAKDOWN BY COUNTIES

LIST OF STANDARDS

2298-5
2299-8
2300-2
2315-5

C-94-113-80

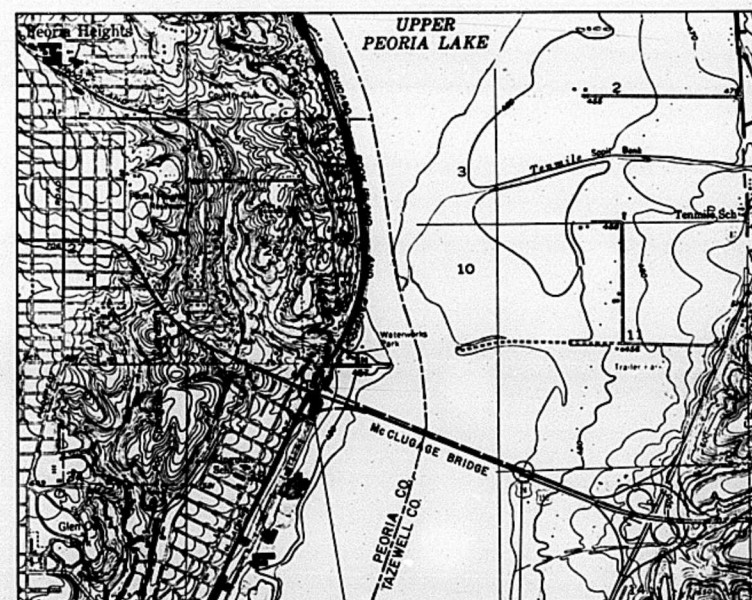
PROPOSED PROJECT BR-F-49(42)
BEGINS STA. 199+00.77

PROPOSED PROJECT BR-F-49(42)
ENDS STA. 246+46.02

NET LENGTH OF PROPOSED IMPROVEMENT
4745.25 LIN. FT. = 0.90 MI.

LAYOUT
SCALE = 1" = 2000'

THE PROPOSED IMPROVEMENT INCLUDES THE
CLEANING OF THE NEWLY ERECTED AND SHOP
PAINTED STRUCTURAL STEEL, AND APPLYING
THE INTERMEDIATE AND FINAL FIELD COATS
OF PAINT. ALSO INCLUDED ARE CLEANING
AND PAINTING OF THE OLD McCLUGGAGE
BRIDGE



LOCATION OF SECTION INDICATED THUS

STATE OF ILLINOIS DEPARTMENT OF TRANSPORTATION DIVISION OF HIGHWAYS	
SUBMITTED 1-20-81	DIST. DESIGN ENGR.
EXAMINED 2-17-81	DIST. CONST. ENGR.
PASSED 2-17-81	DIST. MAINT. ENGR.
APPROVED 2-17-81	DIST. TRAFFIC ENGR.
DISTRICT ENGINEER	
ENGINEER OF PLANS AND CONTRACTS	
ENGINEER OF DESIGN	
DIRECTOR OF HIGHWAYS	

DEPARTMENT OF TRANSPORTATION FEDERAL HIGHWAY ADMINISTRATION	
APPROVED	DATE
DIVISION ADMINISTRATOR	

SUBMITTED December 30, 1980	DIST. DESIGN ENGR.
EXAMINED 1-16-81	DIST. CONST. ENGR.
EXAMINED December 30, 1980	DIST. MAINT. ENGR.
EXAMINED December 30, 1980	DIST. TRAFFIC ENGR.
Entire section inspected and approved as to policy.	
DATE 1-20-81	DISTRICT ENGINEER

DESIGN DESIGNATION
3996 (94) MAJOR (PCC-20)

CONTRACT NO. 34927 SEC (15B, 15B-1)P Peoria-Tazewell

STATE OF ILLINOIS
DEPARTMENT OF TRANSPORTATION
DIVISION OF HIGHWAYS

ROUTE NO.	SEC.	COUNTY	TOTAL SHEETS	SHEET NO.
FA. 49	*	PEORIA AND TAZEWELL	96	2
FED. ROAD DIST. NO. 7		ILLINOIS PROJECT		

* SEC. (15B, 15B-1) - P

INDEX OF SHEETS

TOTAL SHEETS
BRIDGE INDEX

1.	TITLE SHEET	46.	44. STRUCTURAL STEEL PLAN - SPANS 15 THRU 23
2.	INDEX OF SHEETS	47.	45. STRUCTURAL STEEL GIRDERS - SPANS 15 THRU 23
3.	1. GENERAL PLAN & ELEVATION	48.	46. STRUCTURAL STEEL GIRDERS - SPANS 15 THRU 23
4.	2. STRUCTURAL STEEL SPAN 3	49.	47. STRUCTURAL STEEL DETAILS - SPANS 15 THRU 23
5.	3. BEARINGS SPAN 3	50.	48. BEARINGS & CROSS FRAMES - SPANS 15 THRU 23
6.	4. STRUCTURAL STEEL SPANS 4 & 5	51.	49. FLOATING BEARINGS
7.	5. GIRDER SPLICE DETAILS SPANS 4 & 5	52.	50. FLOATING BEARINGS
8.	6. STRUCTURAL STEEL DETAILS SPANS 4 & 5	53.	51. STRUCTURAL STEEL FRAMING PLAN RAMP F SPAN 3F
9.	7. BEARINGS & CROSS FRAMES SPANS 4 & 5	54.	52. STRUCTURAL STEEL FRAMING PLAN RAMP F SPAN 4F & 5F
10.	8. STRUCTURAL STEEL PLAN SPANS 6-7-8	55.	53. RAMP F GIRDER DETAILS
11.	9. TRANSVERSE STIFFENER LOCATIONS, GIRDER 1 SPANS 6-7-8	56.	54. RAMP F GIRDER DETAILS
12.	10. TRANSVERSE STIFFENER LOCATIONS, GIRDER 2 SPANS 6-7-8	57.	55. RAMP F SPLICES, MOMENT & REACTION TABLES
13.	11. STRUCTURAL STEEL GIRDERS SPANS 6-7-8	58.	56. RAMP F CROSS FRAMES
14.	12. BEARINGS & CAMBER DIAGRAMS SPANS 6-7-8	59.	57. RAMP E SPANS 3E-4E-5E STRUCTURAL STEEL FRAMING PLAN
15.	13. BEARINGS, MOMENTS & REACTIONS SPANS 6-7-8	60.	58. GIRDER DETAILS RAMP E - SPANS 3E-4E-5E
16.	14. SPLICE DETAILS 2,3,4 & 5 GIRDER 1 & SPLICE DETAILS 2,3 & 4 GIRDER 2	61.	59. GIRDER DETAILS RAMP E - SPANS 3E-4E-5E
17.	15. STRUCTURAL STEEL DETAILS SPANS 6-7-8	62.	60. STRUCTURAL STEEL DETAILS RAMP E SPANS 3E-4E-5E
18.	16. STRUCTURAL STEEL DETAILS SPANS 6-7-8	63.	61. CROSS FRAMES & BOTTOM LATERAL BRACING - RAMP E - SPANS 3E-4E-5E
19.	17. STRUCTURAL STEEL DETAILS SPANS 6-7-8	64.	62. STRUCTURAL STEEL FRAMING PLAN - RAMP E - SPANS 6E-7E-8E
20.	18. FLOOR BEAMS SPANS 6-7-8	65.	63. GIRDER 1 DETAILS - RAMP E - SPANS 6E-7E-8E
21.	19. STRUCTURAL STEEL PLAN SPANS 9-10-11	66.	64. GIRDER 2 DETAILS - RAMP E - SPANS 6E-7E-8E
22.	20. STRUCTURAL STEEL GIRDERS SPANS 9-10-11	67.	65. GIRDERS 1 & 2 FLANGE DETAILS - RAMP E - SPANS 6E-7E-8E
23.	21. STRUCTURAL STEEL GIRDERS SPANS 9-10-11	68.	66. STRUCTURAL STEEL DETAILS - RAMP E - SPANS 6E-7E-8E
24.	22. STRUCTURAL STEEL DETAILS SPANS 9-10-11	69.	67. STRUCTURAL STEEL DETAILS - RAMP E - SPANS 6E-7E-8E
25.	23. FLOOR BEAM DETAILS SPANS 9-10-11	70.	68. STRUT DETAILS - GIRDERS 1 & 2 - RAMP E - SPANS 6E-7E-8E
26.	24. GIRDER SPLICE DETAILS SPANS 9-10-11	71.	69. FLOOR BEAM DETAILS - RAMP E - SPANS 6E-7E-8E
27.	25. BEARING DETAILS SPANS 9-10-11	72.	70. STRUCTURAL STEEL DETAILS - RAMP E - SPANS 6E-7E-8E
28.	26. MEMBER LAYOUT & FORCES L ₀ - L ₁₀ TRUSS - SPANS 12-13-14	73.	71. BEARING DETAILS - RAMP E - SPANS 6E-7E-8E
29.	27. MEMBER LAYOUT & FORCES L ₁₀ - L ₁₀ TRUSS - SPANS 12-13-14	74.	72. STRUCTURAL STEEL PLAN - RAMP E - SPANS 9E-10E
30.	28. MEMBER LAYOUT & FORCES L ₁₈ - L ₂₇ TRUSS - SPANS 12-13-14	75.	73. GIRDER 1 DETAILS - RAMP E - SPANS 9E
31.	29. TRUSS LAYOUT SPANS 12-13-14	76.	74. GIRDER 2 DETAILS - RAMP E - SPANS 9E-10E
32.	30. INTERIOR FLOOR BEAMS A & B TRUSS SPANS 12-13-14	77.	75. GIRDER 2 DETAILS - RAMP E - SPANS 9E-10E
33.	31. END FLOOR BEAM TRUSS SPANS 12-13-14	78.	76. STRUCTURAL STEEL DETAILS - RAMP E - SPANS 9E-10E
34.	32. FLOOR BEAM C TRUSS SPANS 12-13-14	79.	77. STRUCTURAL STEEL DETAILS - RAMP E - SPANS 9E-10E
35.	33. TRUSS DETAILS L ₀ - L ₃ SPANS 12-13-14	80.	78. STRUT CONNECTIONS GIRDERS 1 & 2 RAMP E SPANS 9E-10E
36.	34. TRUSS DETAILS L ₄ - L ₇ SPANS 12-13-14	81.	79. STRUT DETAILS (GIRDER 1) - RAMP E - SPANS 9E
37.	35. TRUSS DETAILS L ₈ - L ₁₁ SPANS 12-13-14	82.	80. STRUT DETAILS (GIRDER 2) - RAMP E - SPANS 9E-10E
38.	36. TRUSS DETAILS L ₁₂ - L ₁₅ SPANS 12-13-14	83.	81. FLOOR BEAM DETAILS - RAMP E - SPANS 9E-10E
39.	37. TRUSS DETAILS L ₁₆ - L ₁₆ SPANS 12-13-14	84.	82. FLOOR BEAM SPLICE - TYPES A & B - RAMP E - SPANS 9E-10E
40.	38. TRUSS DETAILS L ₁₇ - L ₂₀ SPANS 12-13-14	85.	83. STRUCTURAL STEEL DETAILS - RAMP E - SPANS 9E-10E
41.	39. TRUSS DETAILS L ₂₁ - L ₂₄ SPANS 12-13-14	86.	84. BEARING DETAILS - RAMP E - SPANS 9E-10E
42.	40. TRUSS DETAILS L ₂₅ - L ₂₇ SPANS 12-13-14	87.	85. STEEL BRIDGE RAIL DETAILS - RAMP E - SPAN 10E
43.	41. DETAIL NAVIGATIONAL LIGHTS	88.	86. STRUCTURAL STEEL DETAILS - EXISTING SPAN 4
44.	42. TRUSS BEARING DETAILS SPANS 12-13-14	89.	87. DRAINAGE SCUPPER - ALL SPANS EXCEPT RAMP E
45.	43. STRUCTURAL STEEL DETAILS TRUSS SPANS 12-13-14	90.	88. ALTERNATE CAST IRON DRAINAGE SCUPPER - ALL SPANS EXCEPT RAMP E
		91.	89. DRAINAGE SCUPPER - RAMP E ONLY
		92.	90. ALTERNATE CAST IRON DRAINAGE SCUPPER - RAMP E ONLY
		93.	91. DRAINAGE SYSTEM - SPAN 4 & 5
		94.	92. DRAINAGE SYSTEM - SPAN 6
		95.	93. FLOOR DRAINS & DOWNSPOUTS
		96.	GENERAL PLANS FOR EXISTING MCCLUGAGE BRIDGE

INDEX OF SHEETS


MC CLUGAGE BRIDGE
OVER THE ILLINOIS RIVER
F.A. ROUTE 49 SEC. (15B-1) - P
PEORIA & TAZEWELL COUNTIES

DESIGNED		FILE NO.
CHECKED		74001
DRAWN		DATE
CHECKED		
SPRINGFIELD, PEORIA & ROCKFORD, ILLINOIS		

Sheet 1 of 93

The basic lead silico chromate paint system shall be used for all the field painting of Structural Steel and the navigation lighting safety cages. It shall also be used for the field painting of the steel railing.

The Bridge Plan Sheet No. 2 thru Sheet No. 93 are, for information only, except specially noted.

 

Plan view of the bridge structure showing spans, girders, and dimensions. The bridge is a 3-span continuous structure with a total length of 288'-8". The spans are labeled as follows:


- Span 1: 3-Span Continuous Haunched R. Girder, 209'-10" x 260'-0" x 209'-3"
- Span 2: 3-Span Continuous Haunched R. Girder, 209'-3" x 231'-9" x 209'-3"
- Span 3: 3-Span Continuous Haunched R. Girder, 162'-10" x 206'-1" x 162'-3"
- Span 4: 3-Span Continuous Haunched R. Girder, 162'-3" x 206'-1" x 162'-3"
- Span 5: 3-Span Continuous Haunched R. Girder, 162'-9" x 206'-1" x 163'-2"

The bridge is supported by a Thru Truss - 3 Span Cantilever. The total length of the bridge is 288'-8". The bridge is located near Adams St. and Prop Br. The bridge is shown in plan view with a North arrow pointing towards the top right. The bridge is labeled as "Primary Navigation Clearance" and "Sailing Line". The bridge is shown with a "411' Clear (Min.)" and a "2'-30" clearance. The bridge is shown with a "Ramp 'E'" and "CRIP R.R." (Chicago River and Port Railroad). The bridge is shown with a "Note: All dimensions shown are measured horizontally." and a legend indicating that the shaded areas "Indicates limits of Painting Structural Steel."

TABLE OF STATIONS & ELEVATIONS

TOTAL BILL OF MATERIALS

<u>SUBSTRUCTURE</u>	<u>STATION</u>	<u>± RDWY. EL.</u>	<u>RG EL.</u>
BK. H. ABUTMENT	199+03.24		505.45
PIER 2	199+54.60		504.00
3	200+75.17		500.66
4	201+89.44		498.67
5	203+99.27	498.84	
6	206+59.27	498.84	
7	208+68.52	498.84	
8	210+77.77	498.84	
9	213+09.52	499.52	
10	215+18.77	503.89	
11	219+72.77	512.45	
12	225+98.77	512.45	
13	230+52.77	503.59	
14	232+15.60	500.07	
15	234+21.69	495.67	
16	235+83.94	492.56	
17	237+46.19	489.25	
18	239+52.27	485.04	
19	241+14.52	481.73	
20	242+76.77	478.42	
21	244+82.85	474.22	
BK. E. ABUTMENT	246+46.02	470.89	
BK. N. ABUTMENT	9+65.54		495.71
PIER 2F	5+55.80		499.81
BK. S. ABUTMENT	5+58.50		499.59
PIER 2E	9+93		502.31
3E	11+60		501.22
4E	12+92.88		498.57
5E	14+96.68		497.67
6E	17+56.74		498.41
7E	19+66.04		498.45
8E	21+75.33		498.55
9E	24+35.39		498.64

 

<u>Item</u>	<u>Unit</u>	<u>Total</u>	<u>Peoria County</u>	<u>Tazewell County</u>
Painting Structural Steel * - Lump Sum	One	0.7	0.3	

STRUCTURAL STEEL THICKNESS OF PLATES f_b	M1B3 ALL 20,000 PS.I	M223 UP TO 2" 27,000 PS.I	M222 UP TO 4" 27,000 PS.I
REINFORCEMENT BARS M31 CONCRETE $f_c = 3500$ PS.I.		$f_y = 60,000$ PS.I.	


LOADING H5 20-44 & Future Wearing Surface of 25 lbs./sq.
A.A.S.H.T.O. SPECIFICATIONS 1973 & INTERIM 1974.

MCCLUGAGE BRIDGE
OVER THE ILLINOIS RIVER
F.A. ROUTE 49 SEC.(15B-1)-P
PEORIA & TAZEWELL COUNTIES

EXAMINED BY
Carl E. Thurman
Winner of Bridges & Traffic Structures

* Estimated weight structural steel 9675 Tons including bearings.

Peoria County	Tazewell County
6318	3357

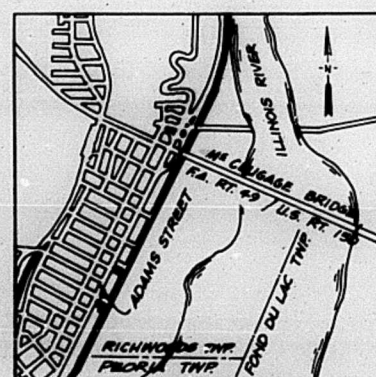

LOCATION MAP




Note: All dimensions shown are measured horizontally.

STATE OF ILLINOIS
DEPARTMENT OF TRANSPORTATION
DIVISION OF HIGHWAYS


Note: The designation "N.T.R." signifies main load carrying members that are subject to the Supplemental Requirements for Notch Toughness.

ROUTE NO.	SEC.	COUNTY	TOTAL SHEETS	SHEET NO.
FA-49	(158-1)-P	PEORIA & TAZEWELL	96	4
FED. ROAD DIST. NO. 7	ILLINOIS	PROJECT		

Sheet 2 of 93

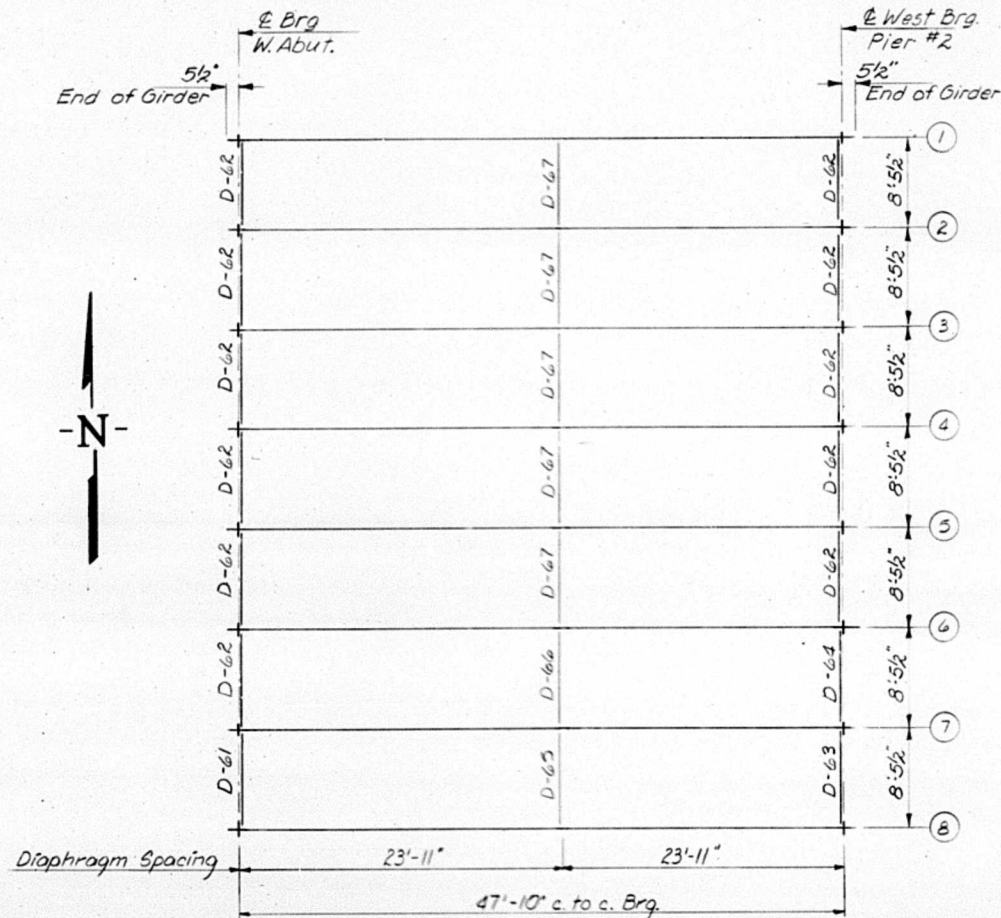

FRAMING PLAN

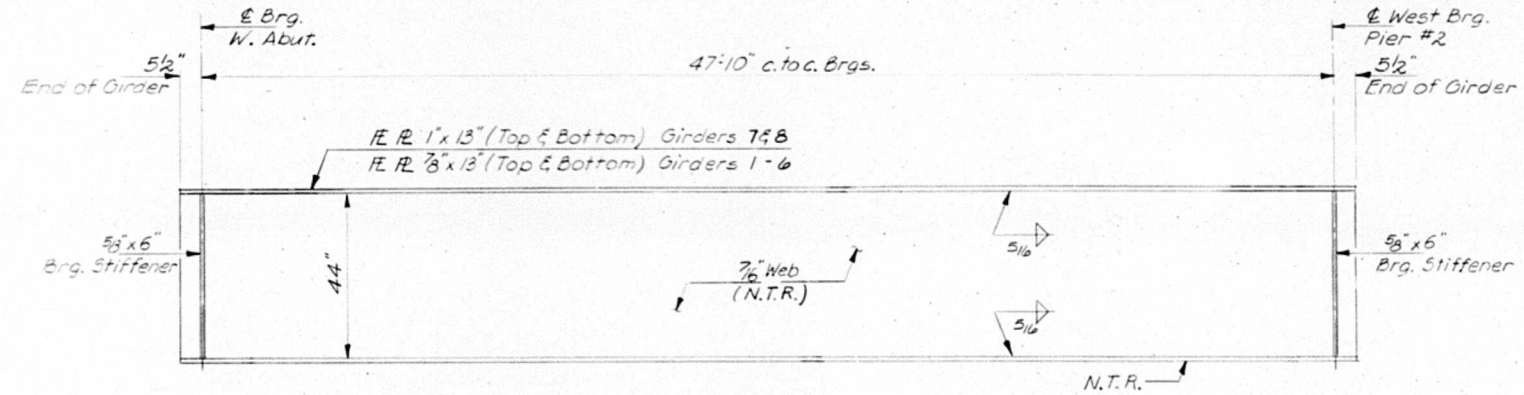


GIRDER ELEVATION


TOP OF WEB ELEVATIONS								
Girder Number	1	2	3	4	5	6	7	8
± Brg-W. Abut.	506.353	506.063	505.763	505.463	505.173	504.883	504.584	503.135
± West Brg. - Pier 2	504.906	504.606	504.306	504.006	503.706	503.406	502.844	501.858

GIRDER 8 REACTION TABLE		
Item	West Abut.	Pier #2
R ₂ (K)	36	36
R ₄ (K)	46	46
Imp. (K)	13	13
R _{TOTAL} (K)	95	95


Note: Reaction Table for Girder 8 is based on a concrete Dead Load weight of 227 #/sq. ft. This includes both slab and a future median and weight of structural steel.

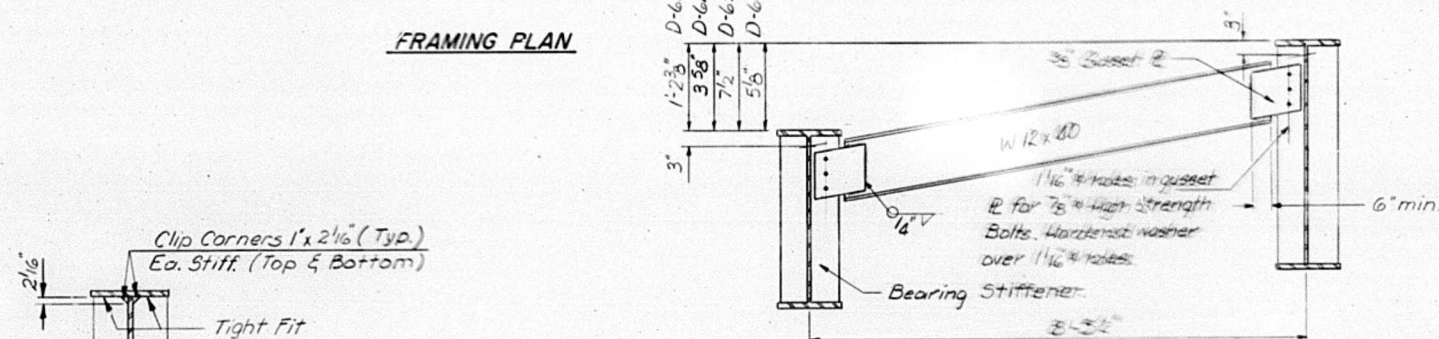

DIAPHRAGMS D-61, D-62, D-63, & D-64

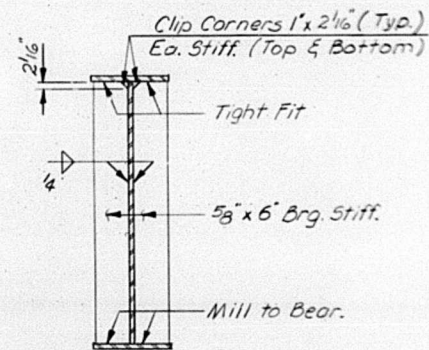

BEARING STIFFENER

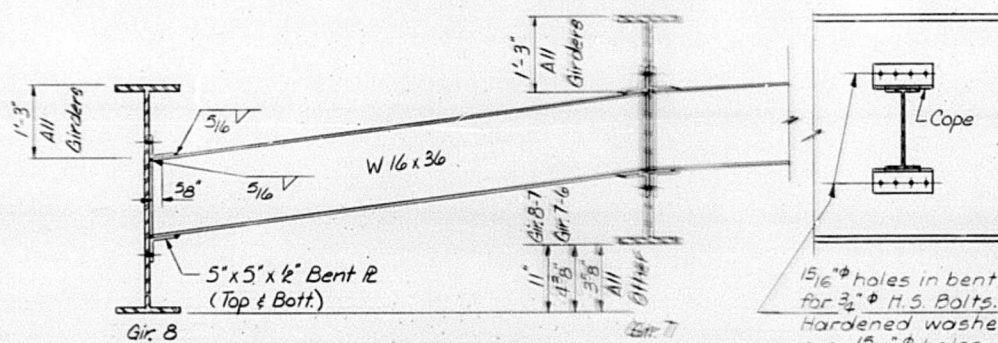

DIAPHRAGMS D-65, D-66, & D-67

MOMENT TABLE FOR GIRDERS 7 & 8	
	0.5 Point Span
I (in. ⁴)	16270
S (in. ³)	1.51
M ₂ (K)	432
M ₄ (K)	475
Imp. (K)	138
M _{TOTAL} (K)	1045
f _s (KSI)	15

Note: Moment Table for Girders 7 & 8 is based on a Dead Load of 212 #/sq. ft. of Concrete Slab and future Concrete Median plus the weight of Structural Steel.

MOMENT TABLE FOR GIRDERS 1-6	
	0.5 Point Span
I (in. ⁴)	14,561
S (in. ³)	1.21
M ₂ (K)	346
M ₄ (K)	460
Imp. (K)	134
M _{TOTAL} (K)	940
f _s (KSI)	17.5

Note: Moment Table for Girders 1 thru 6 is based on a Dead Load of 25 #/sq. ft. of future C.I. Surfacing and 94 #/sq. ft. of Concrete Slab plus weight of structural steel.

GIRDERS 1 THRU 7 REACTION TABLE		
Item	West Abut.	Pier #2
R ₂ (K)	29	29
R ₄ (K)	43	43
Imp. (K)	13	13
R _{TOTAL} (K)	85	85

Note: Reaction Table for Girders 2 thru 6 is based on a Dead Load of 25 #/sq. ft. of future C.I. Surfacing & 94 #/sq. ft. of Concrete Slab plus weight of structural steel.

STRUCTURAL STEEL
SPAN 3

M^c CLUGAGE BRIDGE
OVER THE ILLINOIS RIVER
F.A. ROUTE 49 SEC. (158-1)-P
PEORIA & TAZEWELL COUNTIES

DESIGNED C.R.N.	CHECKED S.C.O.	DRAWN DAN	CHECKED C.R.N.
Hanson Engineers Incorporated			
SPRINGFIELD, ILLINOIS PEORIA, ILLINOIS			
FILE NO. 74001			

Steel Specifications this sheet:
Diaphragms - AASHTO M183
Diaphragm Bolts - AASHTO M164
Steel Plate - AASHTO M183

Technical drawing of a mechanical part. The drawing shows a cross-section of a part with a total height of $7/8"$. The bottom section is a straight vertical line with a height of $1"$. The top section is a curved fillet with a radius of $3"$. The base diameter is $1 \frac{1}{4}" \phi$.

NOTE A
1 3/8" ϕ Holes - 1" deep in top R
for pintles. Thread or press
fit pintles into bottom R.

1/2" Ø Holes for 1" Ø x 12" anchor bolts.
5/16" x 2 1/2" x 2 1/2" R. Washers
under nuts.

1³/₈" ϕ Holes 1" deep in top R
only for 1¹/₄" ϕ pintles

Note: Pier 2
Provide 5th
Girders 1 through 7
Girders 8 through 10

$\frac{1}{2}$ "

R-1/2" x 9" x 1-2"
See Detail A

Rocker

R 1/2" x 9" x 1-9/16"

Shim R. (See Note for thickness)

4" Lead R

4" Anchor Bolts for steel erection at various temperatures.

Note B

Technical drawing of a vertical pipe assembly. The drawing shows a cross-section of a pipe with a central vertical line. The top of the pipe is labeled "14" Φ Pintles thread or press fit." and "Plane Edges". The top flange has a thickness of 2" and a diameter of 16". The main body of the pipe has a diameter of 12" R. and a length of 58" x 3 1/2" Plates. The bottom flange has a thickness of 1" and a diameter of 16". The bottom of the pipe is labeled "13 3/8" Φ Holes for 14" Φ Pintles". The drawing also shows a "W 10 x 112" section and a "5/16" dimension.

FILE NO.	7400
----------	------

1/2" ϕ Pin or
thread or press fit

1/8"

Plane edges

12" R.

5/8" x 3/2" Plates

5/16"

W 10 x 112

1/4"

8"

NOTES FOR SETTING OF ANCHOR BOLTS
AT EXPANSION BEARINGS

- D** (Side of Bearing toward Fixed Bearing.)
D** = $\frac{1}{8}$ " per each 100' of expansion for every 15°
above the Normal Temperature of 50°F.

- b.) After Girders have been erected and dimensions D^* & D^{**} determined, holes shall be drilled & anchor bolts shall be grouted in place. All fixed anchor bolts may be built into the masonry.

A diagram of a tapered beam of length 9 inches. A vertical dashed line represents the axis of symmetry. A point load P is applied at the top of the axis, with a horizontal distance e from the axis. The beam's top surface is a straight line sloping downwards from left to right. The bottom surface is a horizontal line. The angle between the top surface and the vertical axis is labeled θ . The angle between the top surface and the horizontal axis is labeled Δ .

For Brgs. at Girders 1 thru 6 & 8
W. Abut. & W. Brg. Pier 2
 $t = 18'$
 $\Delta = 14'$

For Brgs. at Girder 7
W. Abut. & W. Brg. Pier 2
 $t = 158"$
 $\Delta = 516"$

Steel Specifications this sheet:
Bearing Plate Material - AASHTO M183

AT WEST ABUTMENT

** Note: Lengths given along E of girder.

TABLE OF SPAN LENGTHS & SPLICE DISTANCES **




Girder No.	1	2	3	4	5	6	7	8
E Brg. P.2 to E Brg. P.3	120'9 3/4"	120'5 1/4"	120'0 1/2"	119'7 1/4"	119'3 1/4"	118'10 1/4"	118'5 5/8"	118'0 3/8"
E Brg. P.3 to E W. Brg. P.4	115'2 3/8"	115'6 1/8"	115'11 1/2"	116'4 3/8"	116'8 3/8"	117'1 1/4"	117'6 3/8"	117'11 1/8"
E Brg. P.2 to E Spl. 1	86'0"	86'0"	86'0"	86'0"	86'0"	86'0"	86'0"	86'0"
E Spl. 1 to E Brg. P.3	34'9 1/8"	34'5 1/4"	34'0 1/2"	33'7 1/8"	33'3 1/4"	32'10 1/8"	32'5 5/8"	32'0 3/8"
E Brg. P.3 to E Spl. 2	29'2 1/4"	29'6 3/8"	29'11 1/2"	30'4 3/8"	30'8 3/8"	31'1 1/4"	31'6 3/8"	31'11 1/8"
E Spl. 2 to E W. Brg. P.4	86'0 5/16"	86'0 1/16"	86'0"	86'0"	86'0"	86'0"	86'0"	86'0"

STATE OF ILLINOIS
DEPARTMENT OF TRANSPORTATION
DIVISION OF HIGHWAYS

Note: All dimensions shown are measured horizontally.

ROUTE NO.	SEC.	COUNTY	TOTAL SHEETS	SHEET NO.
FA-49	(15B-1)-P	Peoria & Tazewell	96	6
FED. ROAD DIST. NO. 7	ILLINOIS	PROJECT		

Sheet 4 of 93

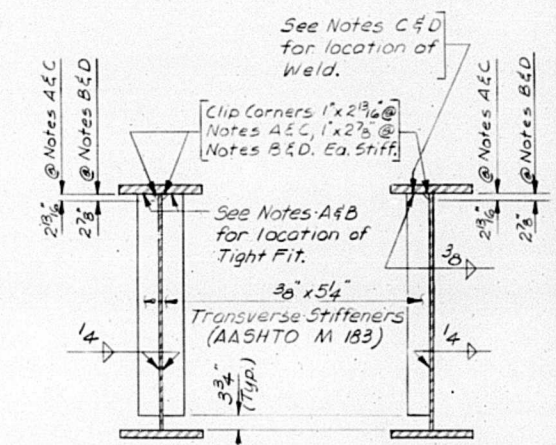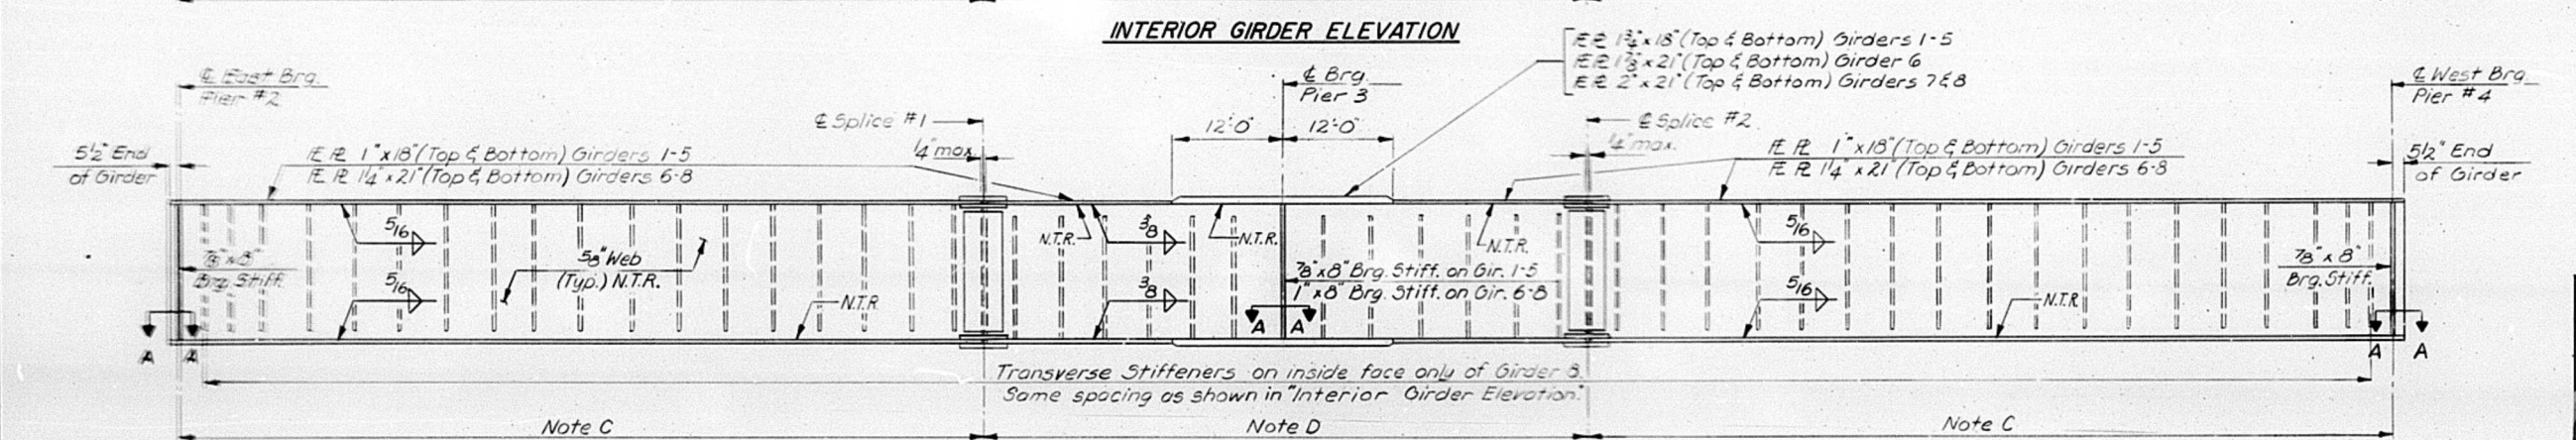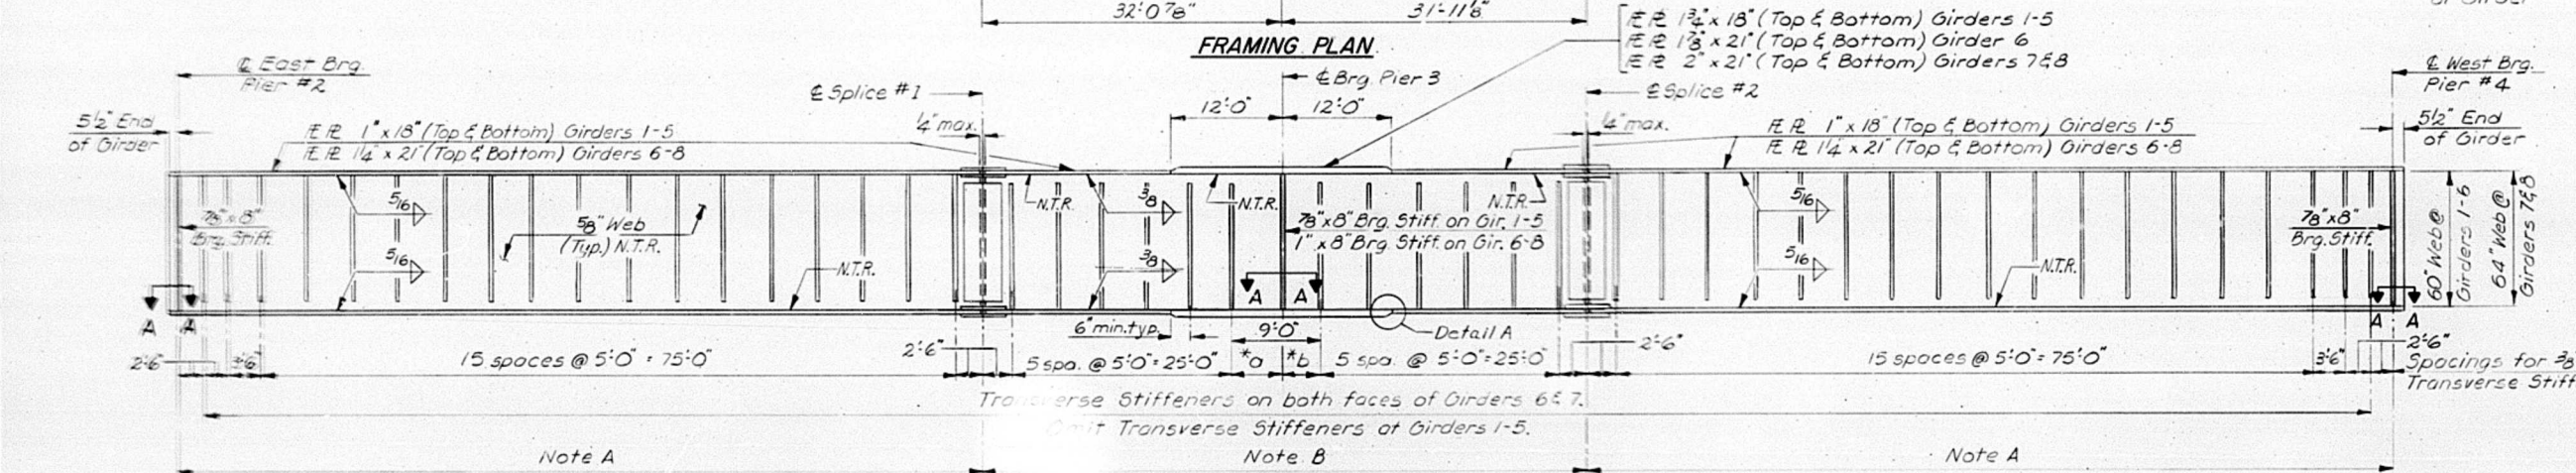


At Girders 6 & 7
At Girder 8
TRANSVERSE STIFFENERS

Note A: Transverse Stiffeners between Pier #2 & Splice #1 and between Splice #2 & Pier #4 shall be Tight Fit at the top & gapped 3/4" at the bottom.

Note B: Transverse Stiffeners between Splice #1 & Splice #2 shall be Tight Fit at the bottom and gapped 3/4" at the top.

Note C: Transverse Stiffeners between Pier #2 & Splice #1 and between Splice #2 & Pier #4 shall be Welded at the top & gapped 3/4" at the bottom.

Note D: Transverse Stiffeners between Splice #1 & Splice #2 shall be Welded at the bottom & gapped 3/4" at the top.

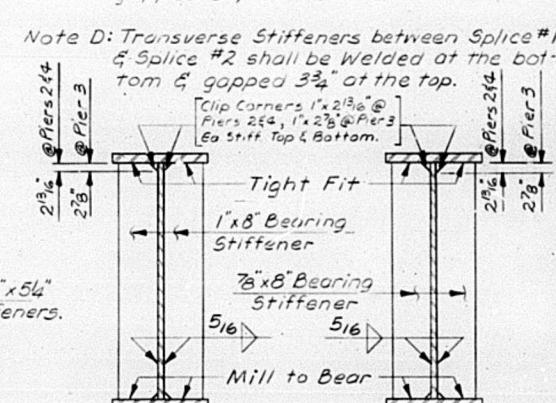

At Pier 3 (Gir. 6-8)
At Piers 2 & 4
At Pier 3 (Gir. 1-5)
BEARING STIFFENERS

Note: All structural steel shall conform to AASHTO M223 unless otherwise noted.

STRUCTURAL STEEL SPANS 485

M^cCLUGAGE BRIDGE
OVER THE ILLINOIS RIVER

F.A. ROUTE 49 SEC.(15B-1)-P
PEORIA & TAZEWELL COUNTIES

DESIGNED DLB
CHECKED S.C.O.
DRAWN DAN
CHECKED S.C.O.


HANSON ENGINEERS
INCORPORATED
SPRINGFIELD, ILLINOIS PEORIA, ILLINOIS

74001


EXTERIOR GIRDER ELEVATION
*** TABLE FOR DIMENSIONS a & b**

Girder No.	1	2	3	4	5	6	7	8
a	—	—	—	—	—	5'4 1/8"	4'11 3/8"	4'6 3/8"
b	—	—	—	—	—	3'7 1/8"	4'0 3/8"	4'5 1/8"

DETAIL A

 

SECTION 4-A

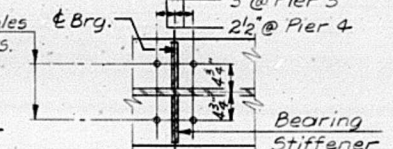

STATE OF ILLINOIS
DEPARTMENT OF TRANSPORTATION
DIVISION OF HIGHWAYS

ROUTE NO.	SEC.	COUNTY	TOTAL SHEETS	SHEET NO.
FA-49	(15B-1)-P	PEORIA & TAZEWELL	96	8
FED. ROAD DIST. NO. 7	ILLINOIS	PROJECT		

Sheet 6 of 93

TOP OF WEB ELEVATIONS

Girder No.	East Brg. Pier 2	Splice Span 4	Brg. Pier 3	Splice Span 5	West Brg. Pier 4
1	504.787	502.339	501.044	500.340	498.546
2	504.487	501.980	500.924	500.171	498.390
3	504.188	501.674	500.627	499.857	498.247
4	503.890	501.367	500.328	499.547	498.087
5	503.590	501.061	500.031	499.236	497.926
6	503.291	500.754	499.724	498.926	497.765
7	502.993	500.447	499.417	498.617	497.607
8	501.666	500.843	499.762	499.040	498.297

Note: These elevations include camber for dead load deflections and are for fabrication only.

REACTION TABLE
GIRDERS 1 THRU 5

	Pier 2 or 4	Pier 3
R @ (k)	57.5	215.2
R L (k)	49.8	94.6
Imp. (k)	10.5	19.9
RTOTAL (k)	117.8	329.7

REACTION TABLE
GIRDER 6

	Crossover Stage		Final Stage	
	Pier 2 or 4	Pier 3	Pier 2 or 4	Pier 3
R @ (k)	80.6	293.0	60.5	223.2
R L (k)	49.8	94.6	49.8	94.6
Imp. (k)	10.5	19.9	10.5	19.9
RTOTAL (k)	140.9	407.5	120.8	337.7

REACTION TABLE
GIRDERS 7 & 8

	Crossover Stage		Final Stage	
	Pier 2 or 4	Pier 3	Pier 2 or 4	Pier 3
R @ (k)	102.9	384.5	59.0	227.2
R L (k)	49.7	94.6	49.7	94.6
Imp. (k)	10.4	19.9	10.4	19.9
RTOTAL (k)	163.0	499.0	119.1	341.7

MOMENT TABLE
GIRDERS 1 THRU 5

	.4 pt. Span 4 or .6 pt. Span 5	Pier 3
I (in ⁴)	44,742	71,322
Q (k/ft)	1.314	1.421
M @ (ik)	1,257	2,800
M L (ik)	1,141	1,328
Imp. (ik)	240	279
M TOTAL (ik)	2,638	4,407
f _s (ksi)	21.9	23.5


MOMENT TABLE
GIRDER 6

	Crossover Stage		Final Stage	
	.4 pt. Span 4 or .6 pt. Span 5	Pier 3	.4 pt. Span 4 or .6 pt. Span 5	Pier 3
I (in ⁴)	60,496	86,647	60,496	86,647
Q (k/ft)	1.845	1.934	1.385	1.474
M @ (ik)	1,765	3,812	1,325	2,905
M L (ik)	1,141	1,328	1,141	1,328
Imp. (ik)	240	279	240	279
M TOTAL (ik)	3,146	5,419	2,706	4,512
f _s (ksi)	19.5	23.9	16.8	19.9

MOMENT TABLE
GIRDERS 7 & 8

	Crossover Stage		Final Stage	
	.4 pt. Span 4 or .6 pt. Span 5	Pier 3	.4 pt. Span 4 or .6 pt. Span 5	Pier 3
I (in ⁴)	69,541	105,157	69,541	105,157
Q (k/ft)	2.433	2.541	1.393	1.501
M @ (ik)	2,174	5,005	1,244	2,957
M L (ik)	1,116	1,328	1,116	1,328
Imp. (ik)	234	279	234	279
M TOTAL (ik)	3,524	6,612	2,594	4,564
f _s (ksi)	20.2	25.7	14.9	17.7

Note: Reaction and Moment Tables are based on a Dead Load of 25#/sq. ft. of C.I. surfacing and 94#/sq. ft. of concrete slab plus the weight of the structural steel.

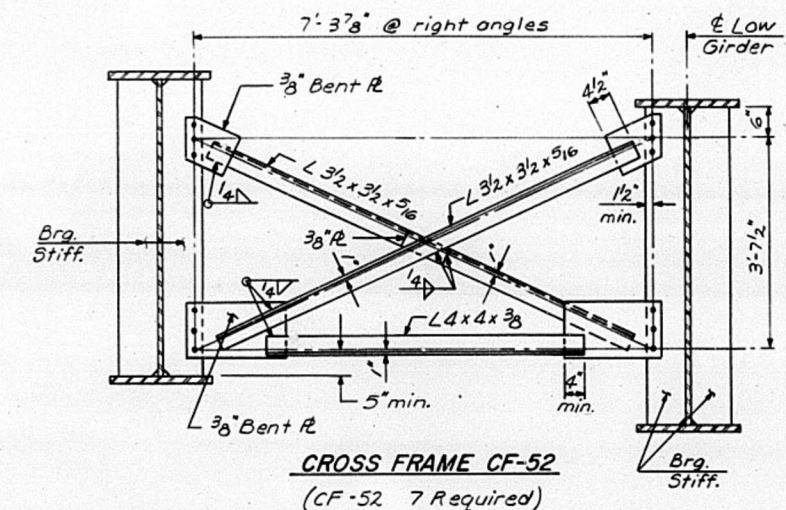

STRUCTURAL STEEL DETAILS
SPANS 4 & 5

M^cCLUGAGE BRIDGE
OVER THE ILLINOIS RIVER
F.A. ROUTE 49 SEC. (15B-1)-P
PEORIA & TAZEWELL COUNTIES

DESIGNED: S.C.O.
CHECKED: W.D.L.
DRAWN: D.A.N.
CHECKED: W.D.L.




FILE NO. 74001
DATE

STATE OF ILLINOIS
DEPARTMENT OF TRANSPORTATION
DIVISION OF HIGHWAYS


Girder No.	At Pier 2 Brg.			At Pier 4 Brg.		
	A	B	C	A	B	C
1 thru 7	7 1/4"	4 3/4"	3 3/4"	7 1/4"	4 3/4"	3 3/4"
8	6 3/4"	4 1/4"	3 1/4"	7 1/4"	4 3/4"	3 3/4"

Note: Cast steel shoes, rockers and bolsters shall meet requirements of A.A.S.H.T.O. M-192 Class 90

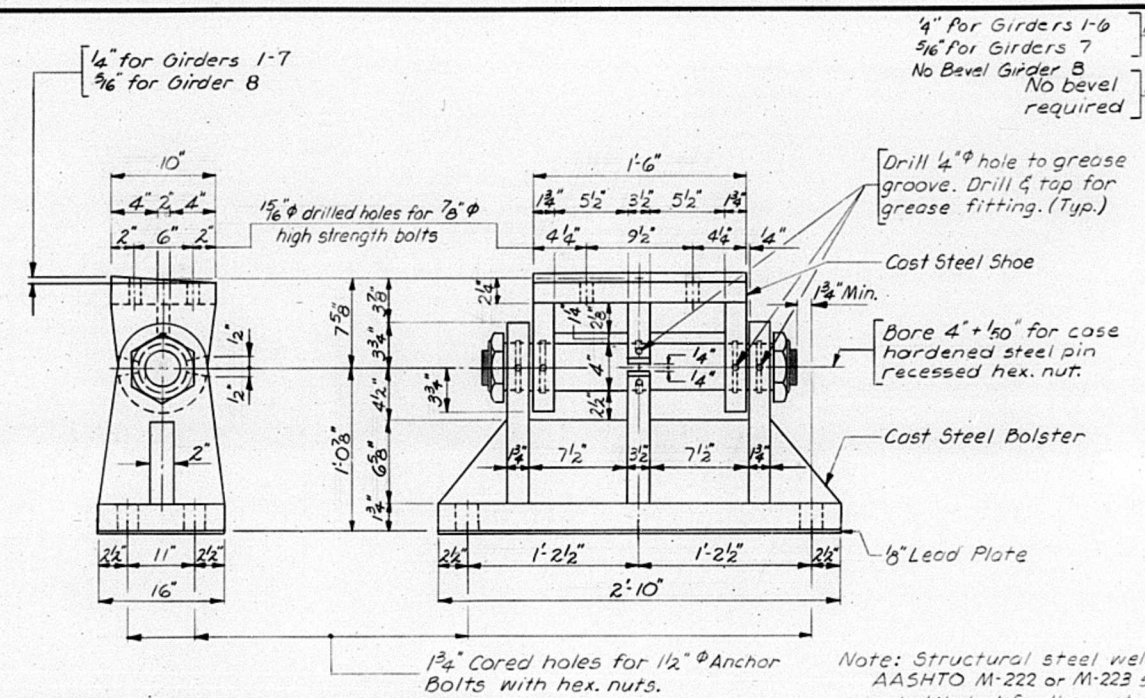

BEARING AT PIER 3

Note: Structural steel weldments of AASHTO M-222 or M-223 steel may be substituted for the castings subject to approval by the Engineer prior to fabrication. No additional compensation will be allowed for this substitution.

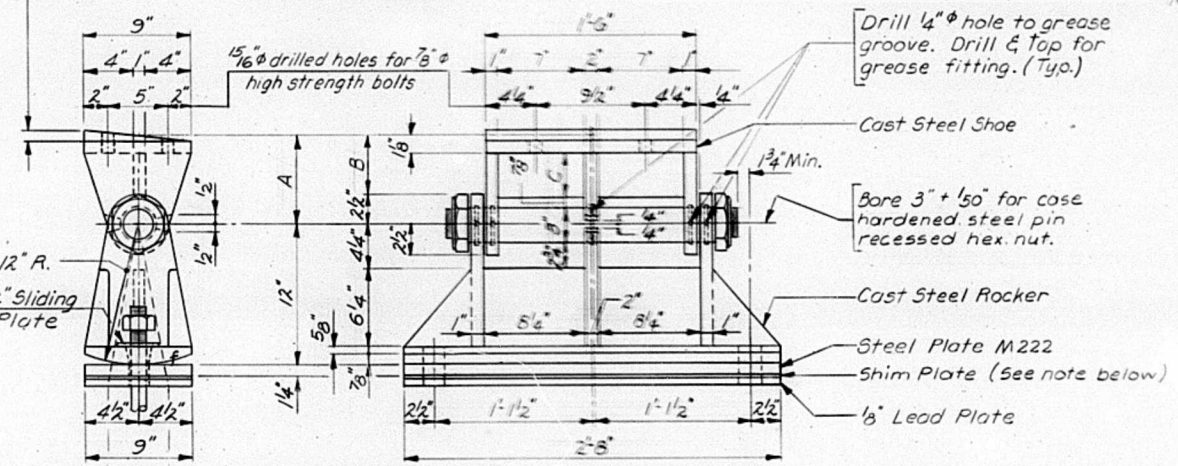

BEARING AT PIERS 2 & 4

Note: Pier 2 East Bearings. Provide Shim Pls as shown: Girders 1 thru 6 - 2 3/8" x 9" x 2 1/8" Girder 7 - 1 3/4" x 9" x 2 1/8" Girder 8 No Shim Pl. Req'd.

2 5/8" is total thickness required; use 1 3/8" x 9" x 2 1/8" and 1" x 9" x 2 1/8" plates.

Measured along a line parallel to Girders 1 thru 8 @ E. Brg. Pier 2


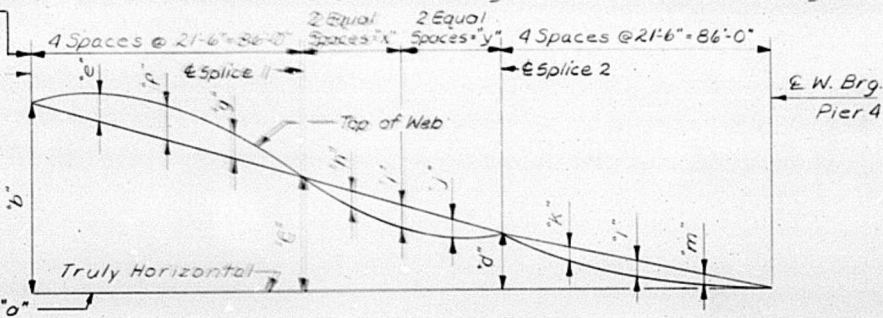


TABLE OF CAMBER DIMENSIONS

Gir. No.	"x"	"y"	Elev. "a"	"b"	"c"	"d"	"e"	"f"	"g"	"h"	"i"	"j"	"k"	"l"	"m"
1	34'-9 1/16"	29'-2 1/16"	498.546	6'-2 7/8"	3'-9 1/2"	11'-9 1/2"	1 1/8"	1 3/8"	1 3/8"	3 1/4"	2 1/2"	1 3/4"	0"	1 1/2"	0"
2	34'-5 1/4"	29'-6 3/4"	498.590	6'-1 1/8"	3'-7 1/16"	11'-3 3/8"	3 1/4"	1"	1 1/8"	5 3/8"	1"	7 3/8"	1 1/2"	1 1/8"	7 3/8"
3	34'-0 1/2"	29'-11 1/2"	498.247	5'-11 7/8"	3'-5 5/8"	11'-7 3/8"	1 1/8"	1"	1 1/8"	5 3/8"	1 1/8"	7 3/8"	1 1/2"	1 1/8"	7 3/8"
4	33'-7 13/16"	30'-4 3/16"	498.087	5'-9 5/8"	3'-3 3/8"	11'-5 1/2"	1 1/8"	1"	1 1/8"	5 3/8"	1 1/8"	7 3/8"	1 1/2"	1 1/8"	7 3/8"
5	33'-3 1/16"	30'-8 15/16"	497.926	5'-8"	3'-1 7/8"	11'-3 3/4"	1 1/8"	1"	1 1/8"	5 3/8"	1 1/8"	7 3/8"	1 1/2"	1 1/8"	7 3/8"
6	32'-10 7/16"	31'-1 11/16"	427.735	5'-6 5/8"	2'-11 1/2"	11'-1 1/2"	1 1/8"	1 1/8"	1 1/2"	9 1/8"	3 1/4"	1 3/8"	1 1/2"	1 1/8"	7 3/8"
7	32'-5 5/8"	31'-6 3/8"	497.967	4'-8 11/16"	2'-5 5/8"	11'-4"	-2 5/8"	-4 5/8"	-1 1/8"	-3 1/8"	1 3/8"	1 3/8"	1 1/2"	1 1/8"	7 3/8"
8	32'-0 7/8"	31'-11 1/8"	498.297	3'-4 7/16"	2'-6 7/8"	3'-9 1/8"	5 3/8"	1 1/2"	1 1/2"	-1 1/8"	2 3/8"	2 3/8"	1 1/2"	1 1/8"	7 3/8"

CAMBER DIAGRAM
GIRDERS 1 THRU 8

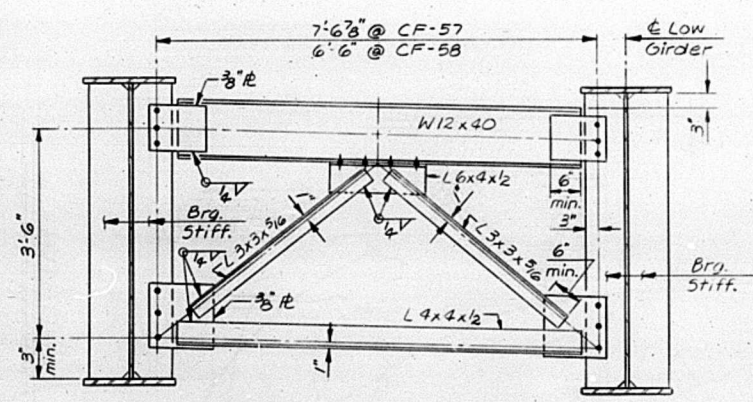


CROSS FRAMES CF-57 & CF-58

(CF-57 12 Required)
(CF-58 2 Required)

Pier 2 W. Brg. Girders 1 thru 8 as shown.

Pier 4 E. Brg. Girders 1 thru 6 as shown. Girders 7 & 8 opposite hand.

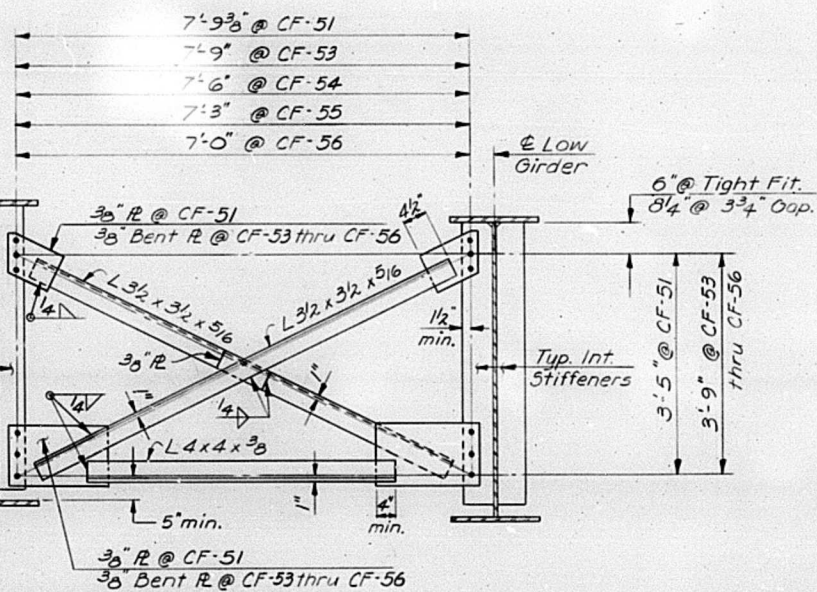

CROSS FRAMES CF-51 & CF-53 Thru CF-56

(CF-51 62 Required) (CF-55 2 Required)
(CF-53 2 Required) (CF-56 2 Required)
(CF-54 2 Required)

3 3/4" Gap @ Bottom for all CF-51 Cross Frames between E. Brg. Pier #2 & Splice #1 and between E. Splice #2 & E. Brg. Pier #4.

3 3/4" Gap @ Top for all CF-51 Cross Frames between Splices #1 & #2.

3 3/4" Gap @ Bottom for all CF-53 thru CF-56 Cross Frames.

Steel Specifications This Sheet:
Bearing Plate Material - AASHTO M-222
Cross Frames & Diaphragms - AASHTO M-163
Cross Frame & Diaphragm Bolts - AASHTO M-164


BEARINGS & CROSS FRAMES
SPANS 4 & 5

M^cCLUGAGE BRIDGE
OVER THE ILLINOIS RIVER
F.A. ROUTE 49 SEC. (15B-1)-P
PEORIA & TAZEWELL COUNTIES


STATE OF ILLINOIS
DEPARTMENT OF TRANSPORTATION

ROUTE NO.	SEC.	COUNTY	TOTAL SHEETS	SHEET NO.
FA. 49	(15B-1)-P	PEORIA & TAZEWELL	96	10
FED. ROAD DIST. NO. 7	ILLINOIS	PROJECT		

Sheet 8 of 93

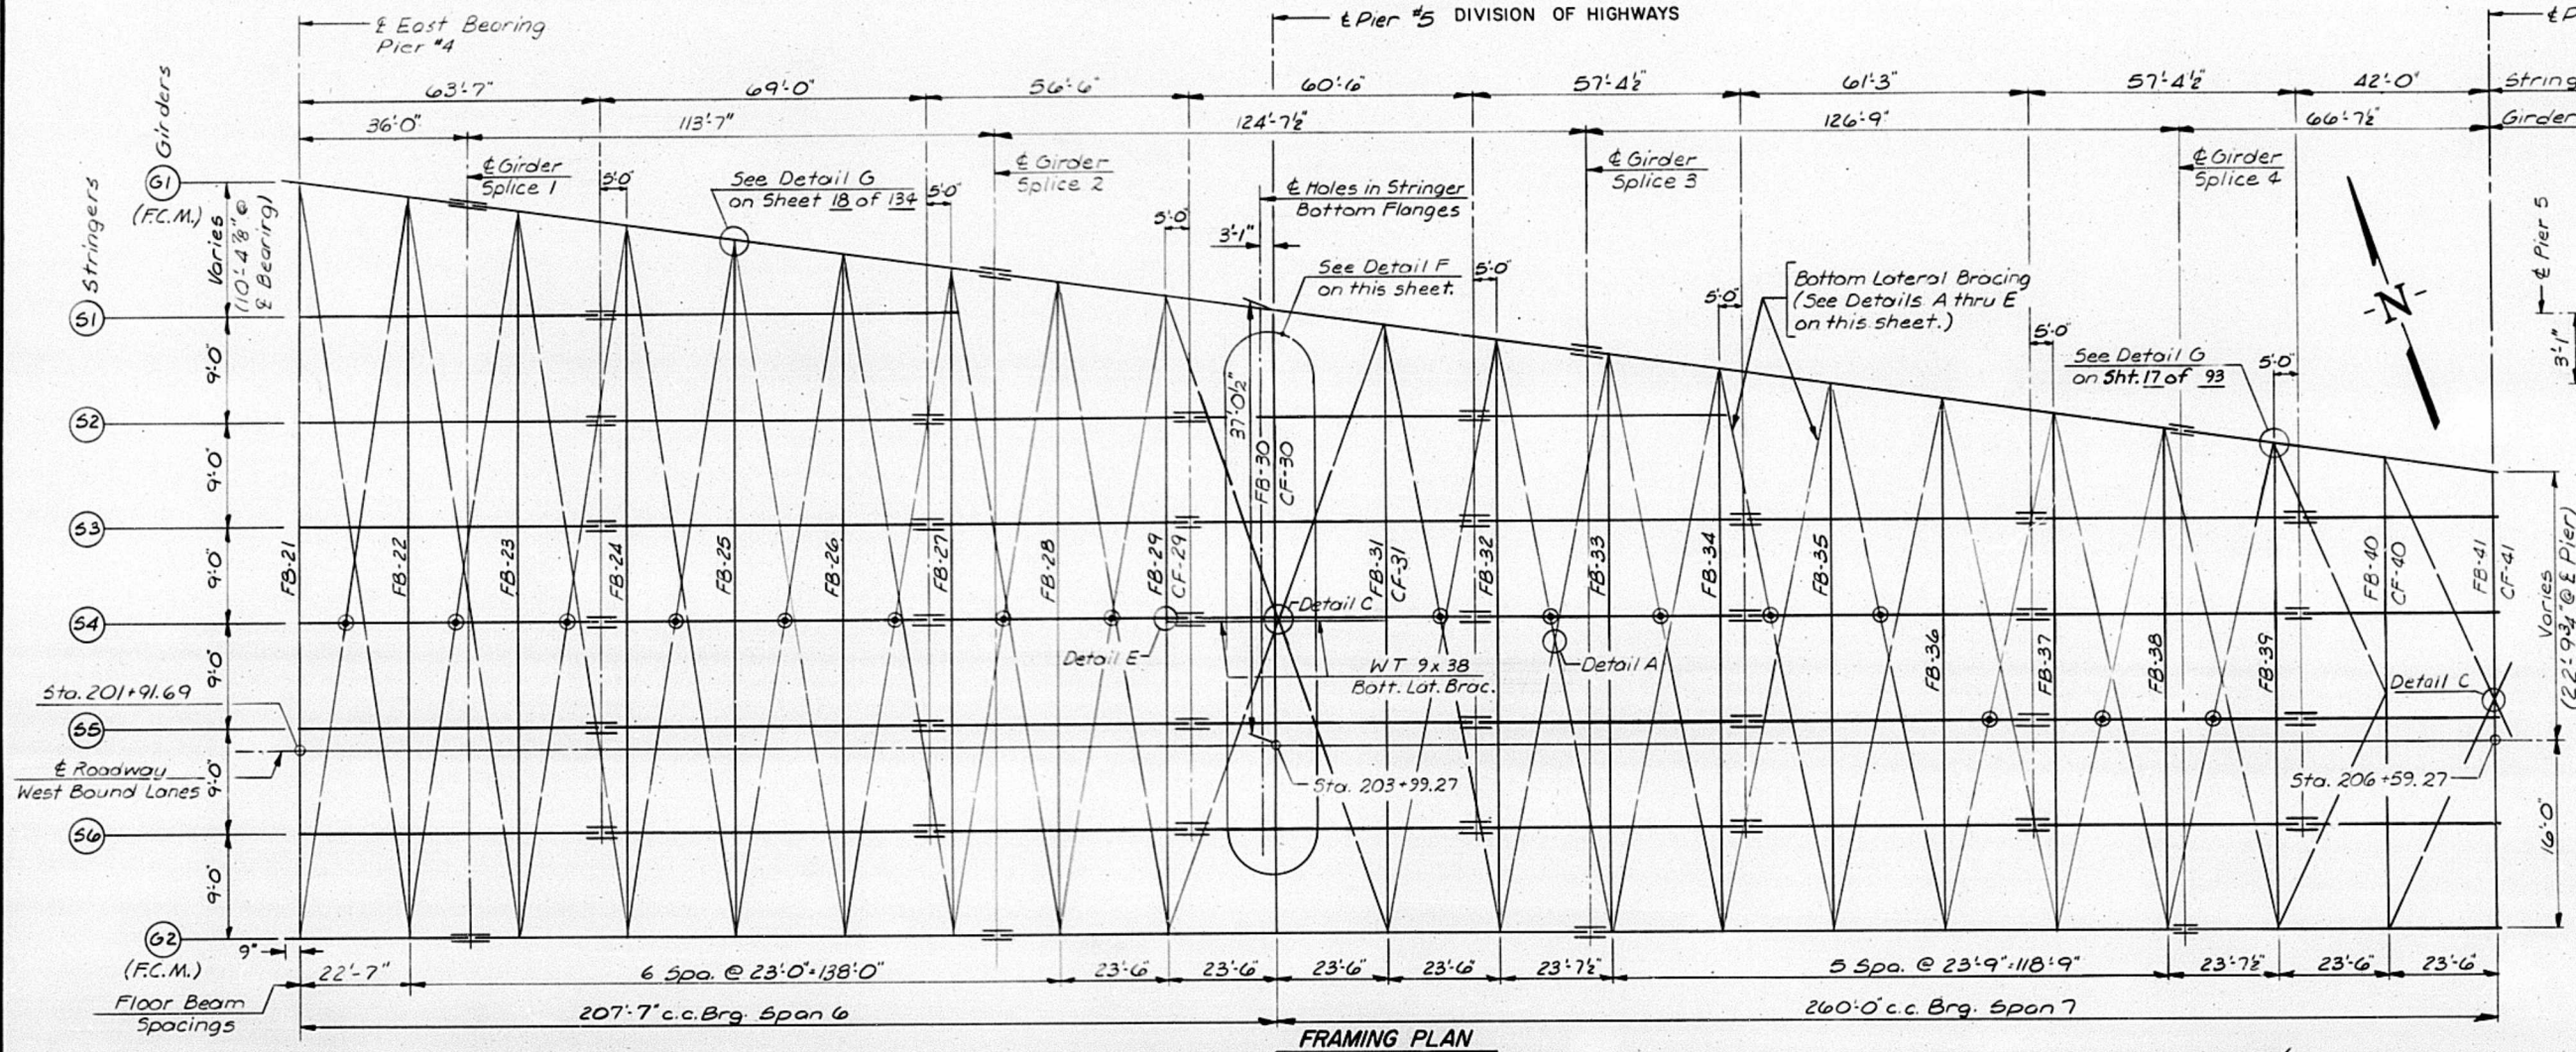


FRAMING PLAN

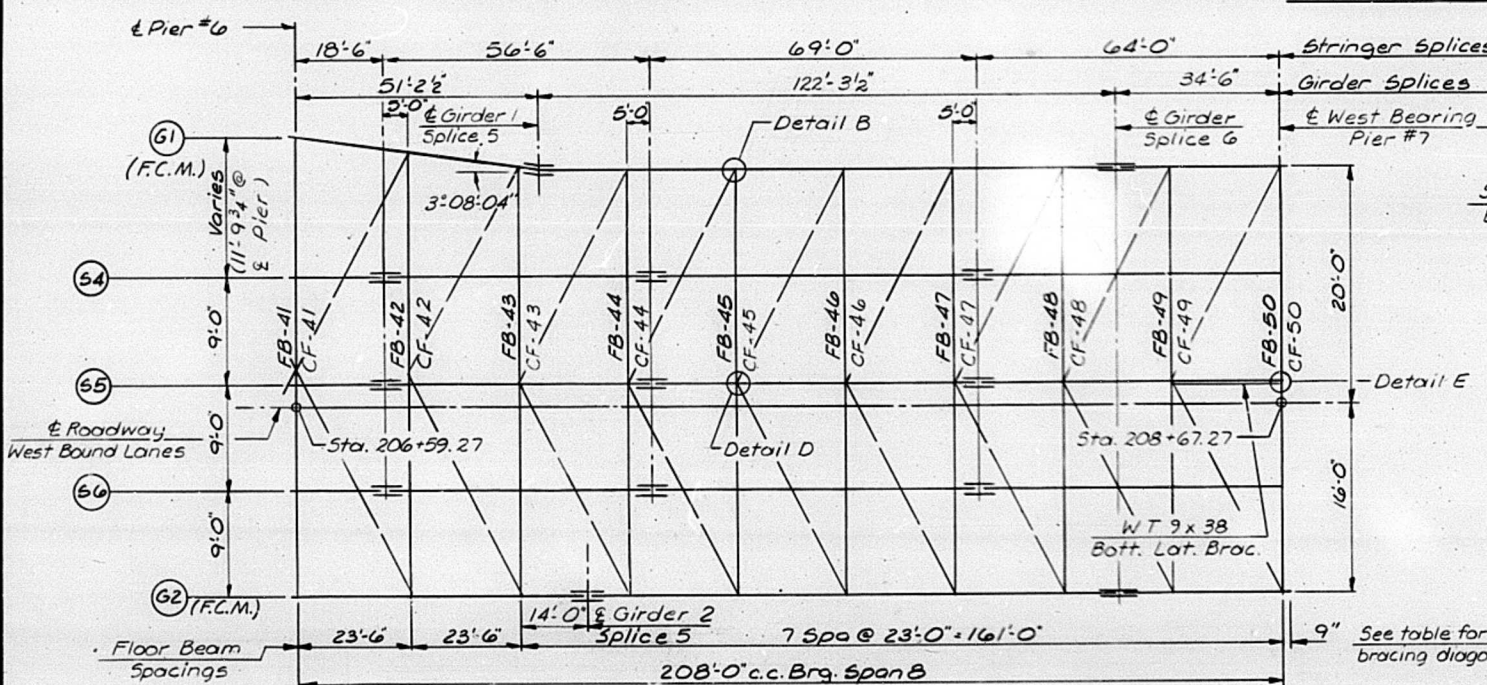


FRAMING PLAN


Location	Bottom Lateral Bracing Diagonal
FB 21 thru FB 31	WT 12 x 65.5
FB 31 thru FB 39	WT 9 x 38
FB 39 thru FB 44	WT 10.5 x 50.5
FB 44 thru FB 50	WT 9 x 38

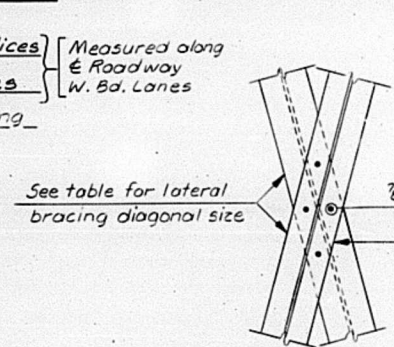


DETAIL A

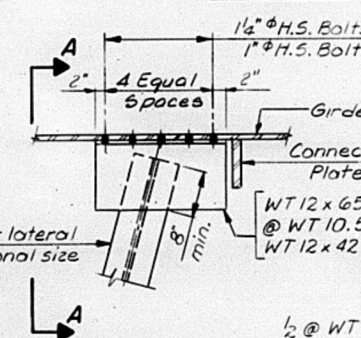


DETAIL B

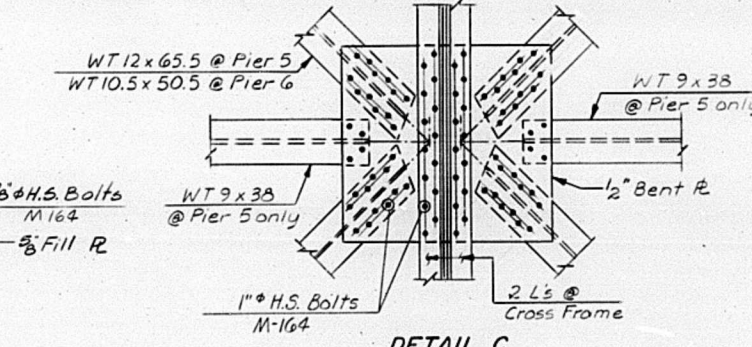


DETAIL C

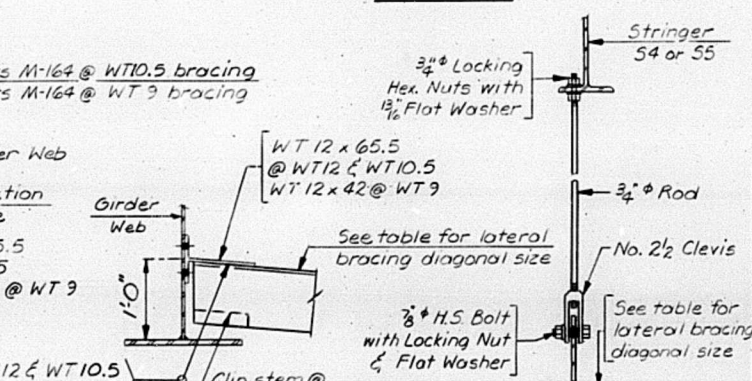


DETAIL D

 


DETAIL E

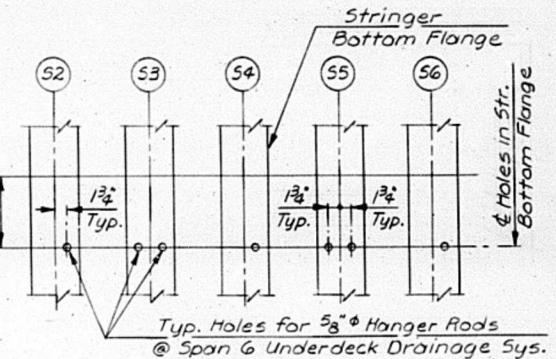

DETAIL F

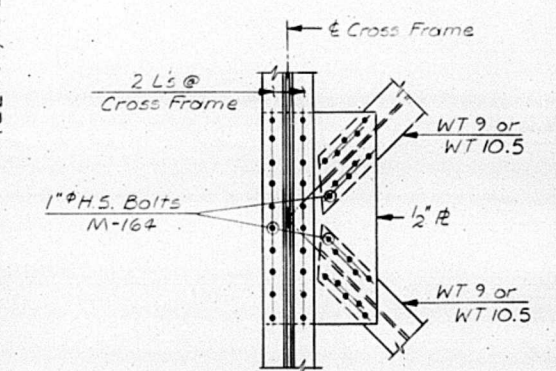

DETAIL G

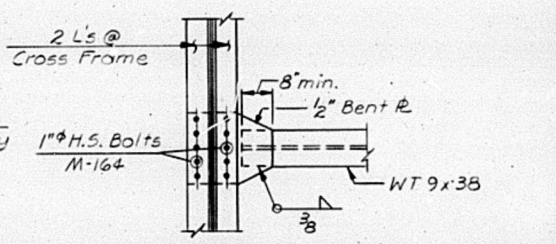

DETAIL H

Notes:
Structural steel for bottom lateral bracing shall meet the requirements for AASHTO M-183 unless otherwise noted.
On the framing plan indicates the general location of the tie rod hanger between the stringer & lateral bracing system.
All dimensions shown in framing plan are measured horizontally.

STRUCTURAL STEEL PLAN
SPANS 6,7,8

McCLUGAGE BRIDGE
OVER THE ILLINOIS RIVER
F.A. ROUTE 49 SEC. (15B-1)-P
PEORIA & TAZEWELL COUNTIES



DESIGNED: S.C.O.
CHECKED: W.D.L.
DRAWN: P.M.
CHECKED: W.D.L.

HANSON ENGINEERS
INCORPORATED
SPRINGFIELD, ILLINOIS PEORIA, ILLINOIS

FILE NO. 74001
DATE

BOTTOM LATERAL BRACING DETAILS

LATERAL BRACING TIE ROD

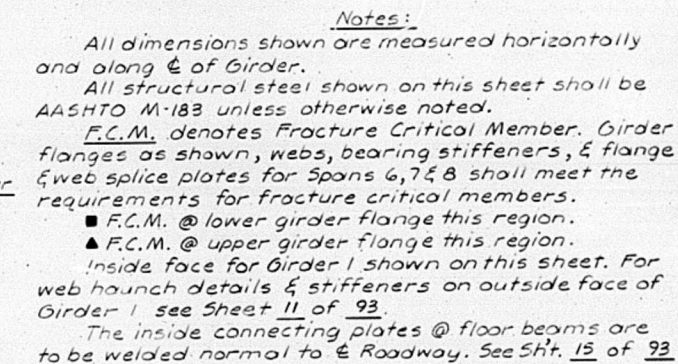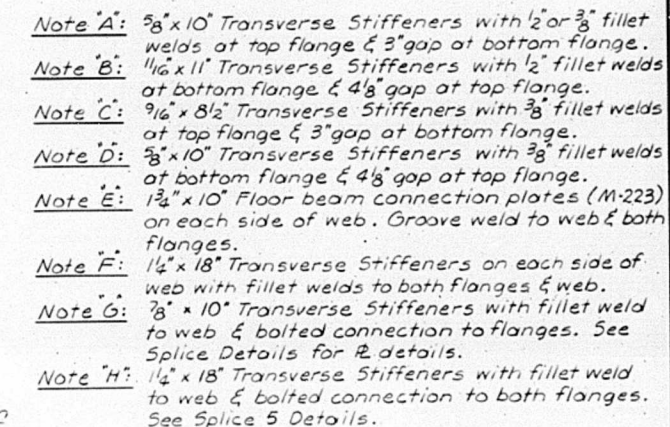


M^c CLUGAGE BRIDGE

OVER THE ILLINOIS RIVER

F.A. ROUTE 49 SEC.(15B-1)-P

PEORIA & TAZEWELL COUNTIES

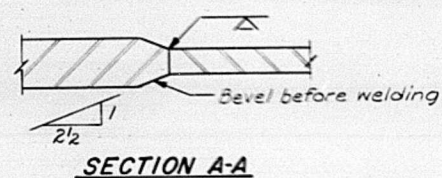

GIRDER ELEVATION-INTERIOR FACE
SPAN 8

DESIGNED *W.D.L.*
CHECKED *S.C.O.*
DRAWN *B.J.D.*
CHECKED *W.D.L.*



**HANSON
ENGINEERING**
INCORPORATED


SPRINGFIELD, ILLINOIS PEORIA, ILLINOIS

FILE NO	7400
---------	------


STATE OF ILLINOIS
DEPARTMENT OF TRANSPORTATION
DIVISION OF HIGHWAYS

ROUTE NO.	SEC.	COUNTY	TOTAL SHEETS	SHEET NO.
FA-49 (15B-1)	P	PEORIA & TAZEWELL	96	12
FED. ROAD DIST. NO. 7	ILLINOIS	PROJECT		


Sheet 10 of 93

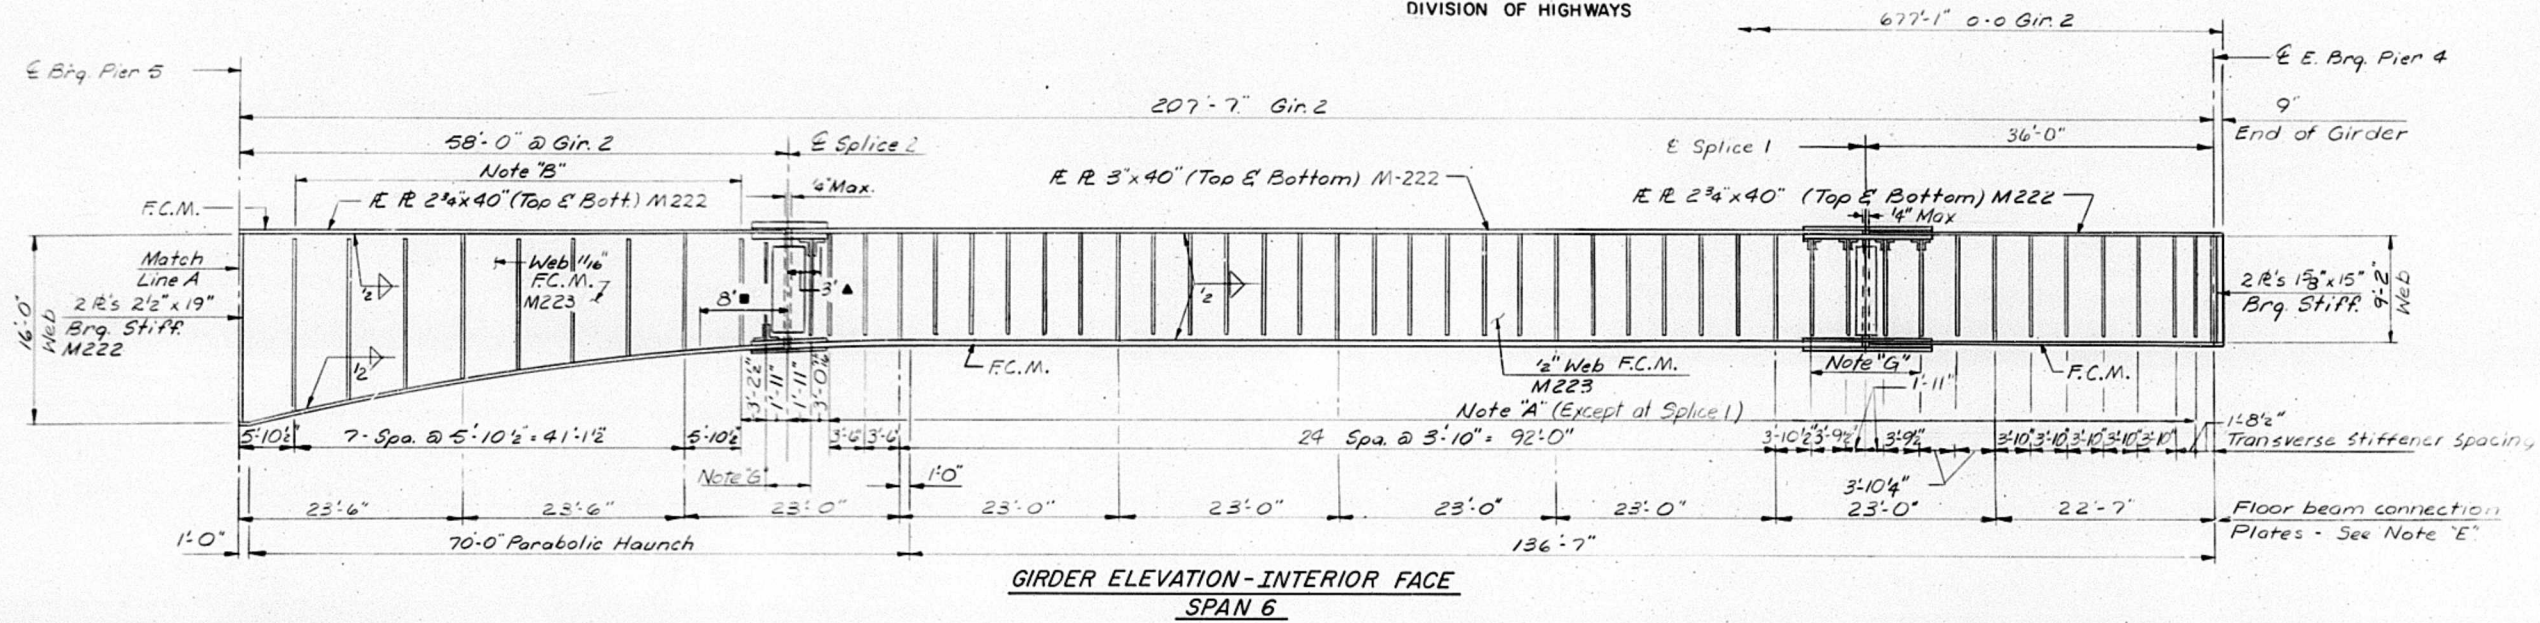

- Note A: 8x10" Transverse Stiffeners with 2x3/8" Fillet Welds at top Flange & 3" Gap at bottom flange.
Note B: 1/2x11" Transverse Stiffeners with 2" Fillet Welds at bottom & 4 1/8" Gap at top flange.
Note C: 1/2x8 1/2" Transverse Stiffeners with 3/8" Fillet Welds at top Flange & 3" Gap at bottom flange.
Note D: 8x10" Transverse Stiffeners with 3/8" Fillet Welds at bottom & 4 1/8" Gap at top flange.
Note E: 1 3/4x10" Floor beam connection R's (M-223) on each side of web. Groove weld to web & both flanges.
Note G: 1/8x10" Transverse Stiffeners with fillet welds to web & bolted connection to flanges. See Splice Details.

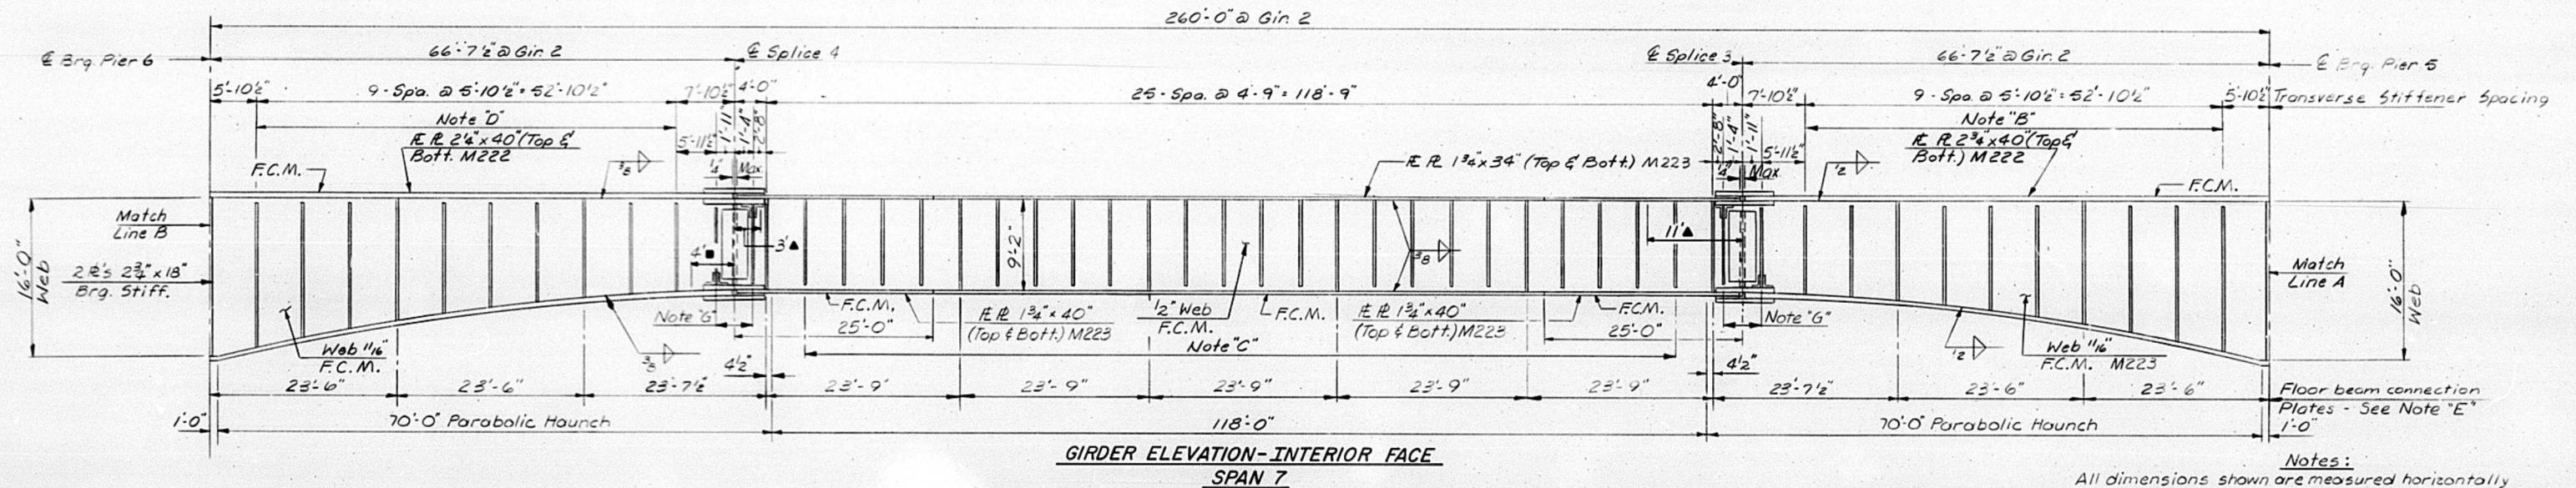

- Notes:
All dimensions shown are measured horizontally and along & Girder.
All structural steel shown on this sheet shall be AASHTO M-183 unless otherwise noted.
F.C.M. denotes Fracture Critical Member. Girder flanges as shown, webs, bearing stiffeners, & flange & web splice plates for Spans 6, 7 & 8 shall meet the requirements for fracture critical members.
■ F.C.M. @ lower girder flange this region.
▲ F.C.M. @ upper girder flange this region.
Inside face of Girder 2 shown on this sheet. For web haunch details & stiffeners on outside face of Girder 2 see Sheet 11 of 93.
The inside connecting plates @ floor beams are to be welded normal to & Roadway. See Sheet 15 of 93.

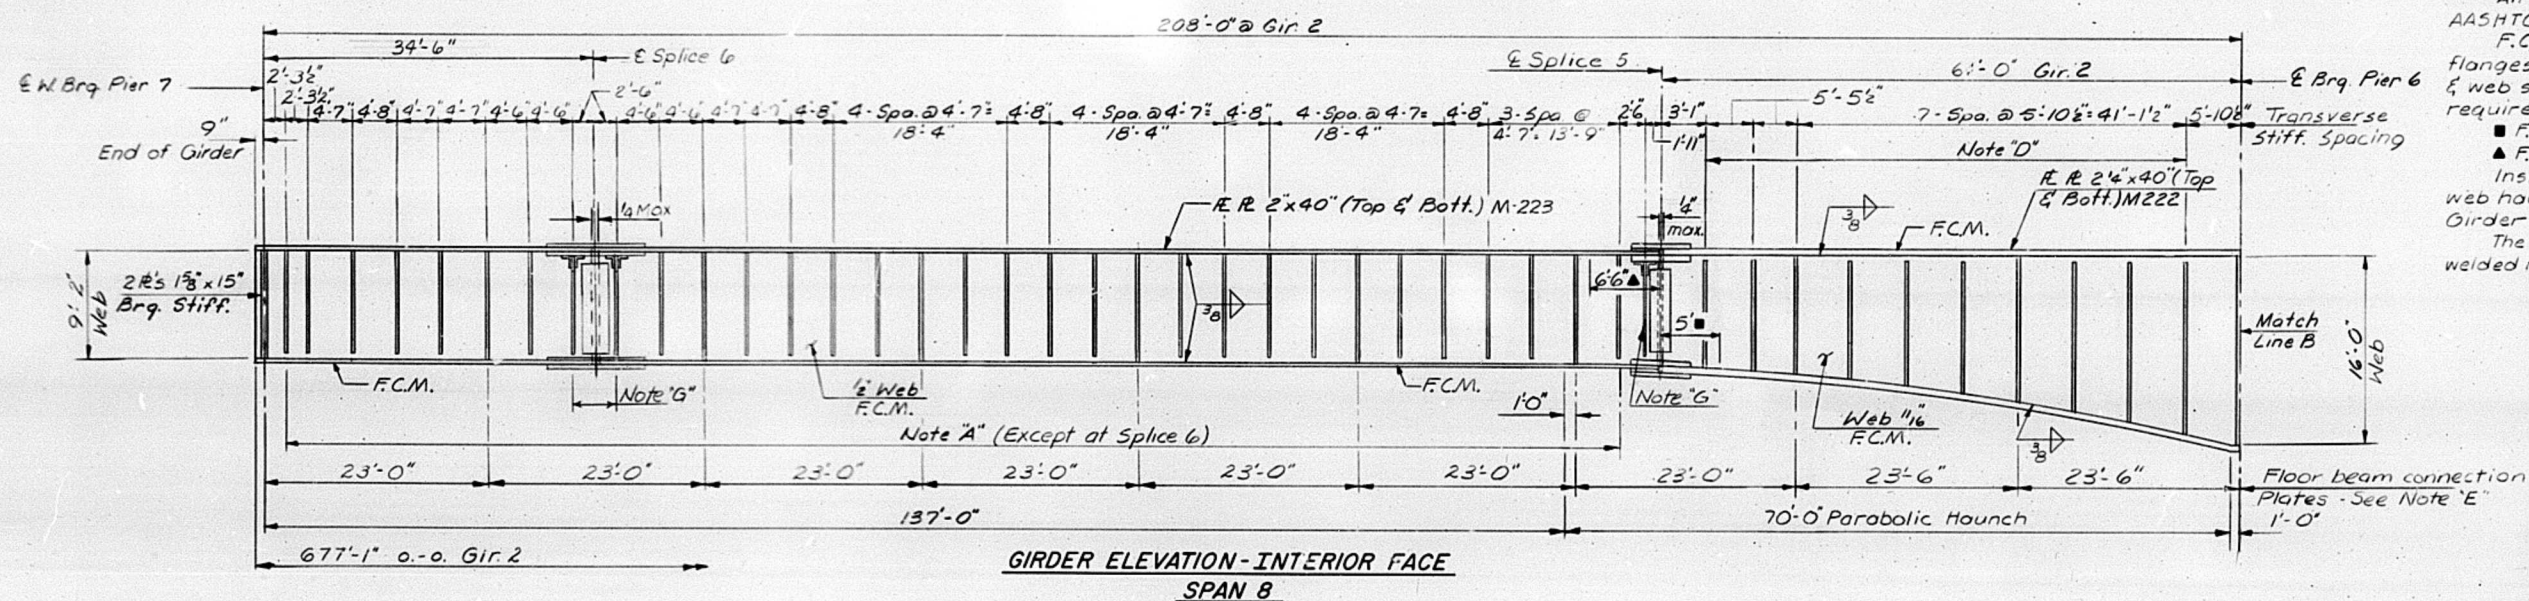

TRANSVERSE STIFFENER LOCATIONS
GIRDER 2 - SPANS 6, 7, & 8


M^cCLUGAGE BRIDGE
OVER THE ILLINOIS RIVER
F.A. ROUTE 49 SEC. (15B-1) - P
PEORIA & TAZEWELL COUNTIES

DESIGNED W.D.L.		FILE NO.
CHECKED S.C.O.		74001
DRAWN B.J.D.		DATE
CHECKED W.D.L.		

STATE OF ILLINOIS
DEPARTMENT OF TRANSPORTATION
DIVISION OF HIGHWAYS

ROUTE NO.	SEC.	COUNTY	TOTAL SHEETS	SHEET NO.
FA. 49	(15B-1)-P	PEORIA & TAZEWELL	96	13
FED. ROAD DIST. NO. 7	ILLINOIS	PROJECT		

Sheet 11 of 93

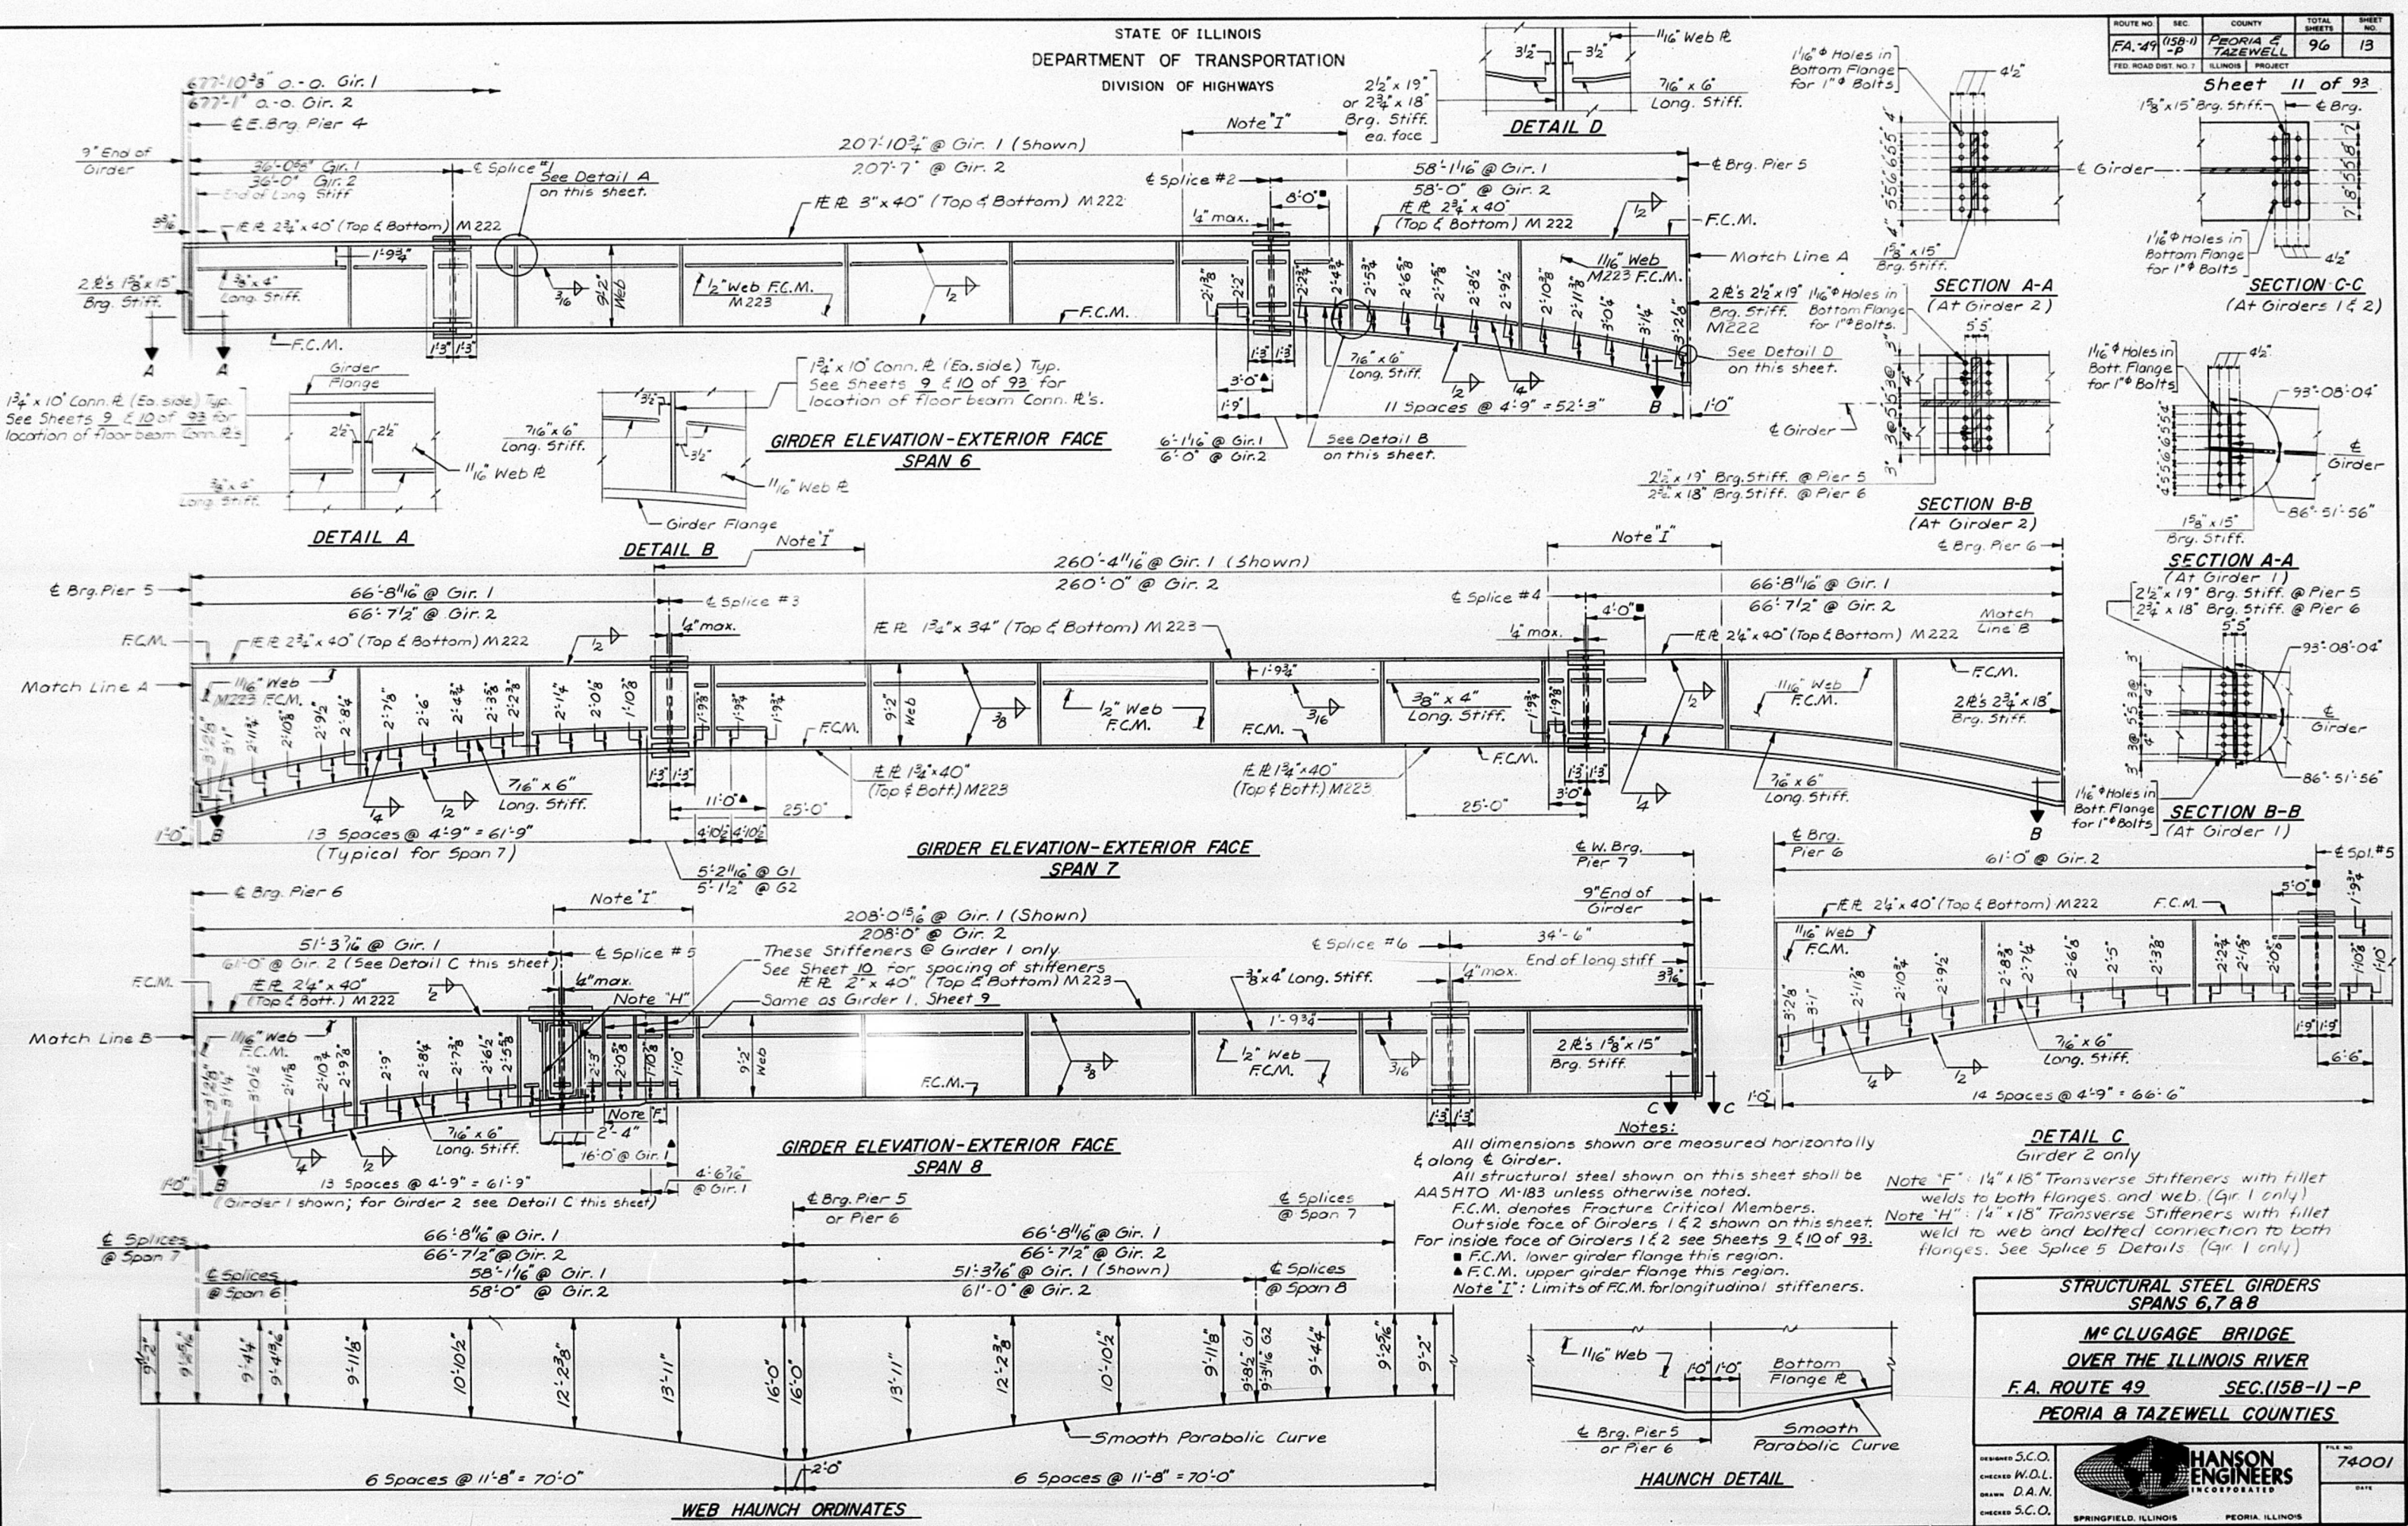

STRUCTURAL STEEL GIRDERS
SPANS 6, 7 & 8

M^c CLUGAGE BRIDGE
OVER THE ILLINOIS RIVER
F.A. ROUTE 49 SEC. (15B-1)-P
PEORIA & TAZEWELL COUNTIES


DESIGNED S.C.O.		HANSON ENGINEERS INCORPORATED	FILE NO.
CHECKED W.D.L.			74001
DRAWN D.A.N.			DATE
CHECKED S.C.O.			

SPRINGFIELD, ILLINOIS PEORIA, ILLINOIS

STATE OF ILLINOIS
DEPARTMENT OF TRANSPORTATION
DIVISION OF HIGHWAYS


ROUTE NO.	SEC.	COUNTY	TOTAL SHEETS	SHEET NO.
FA 49	(15B-1)-P	PEORIA & TAZEWELL	96	14
FED. ROAD DIST. NO. 7	ILLINOIS PROJECT			

Sheet 12 of 93

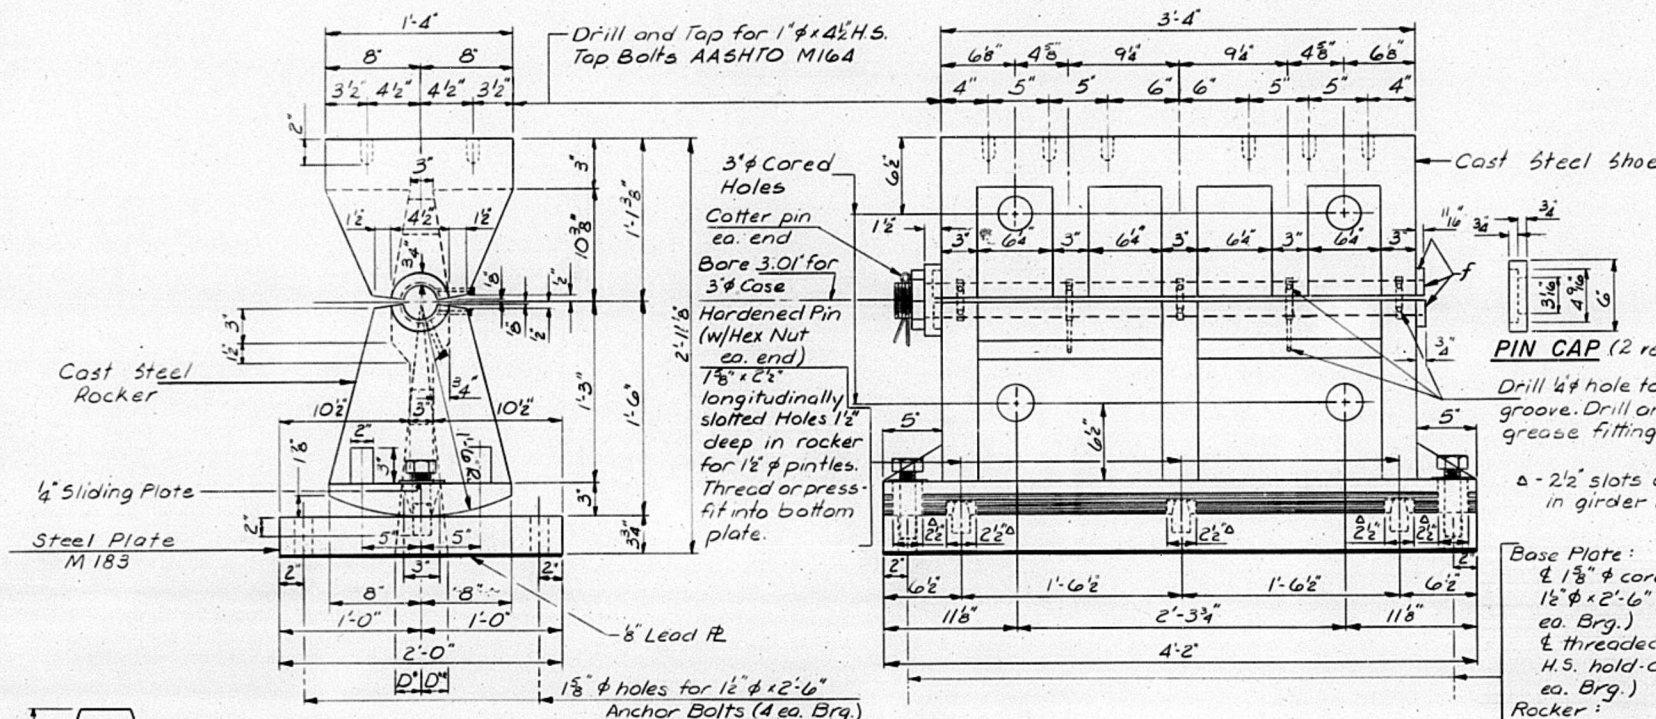

EXPANSION BEARING AT PIER 4
Cast steel shoes, rockers, & bolsters shall meet the requirements of AASHTO M192 Class 90. See general note for substitution of weldments.

PINTLE DETAIL
Pintles shall meet the requirements of AASHTO M-223.

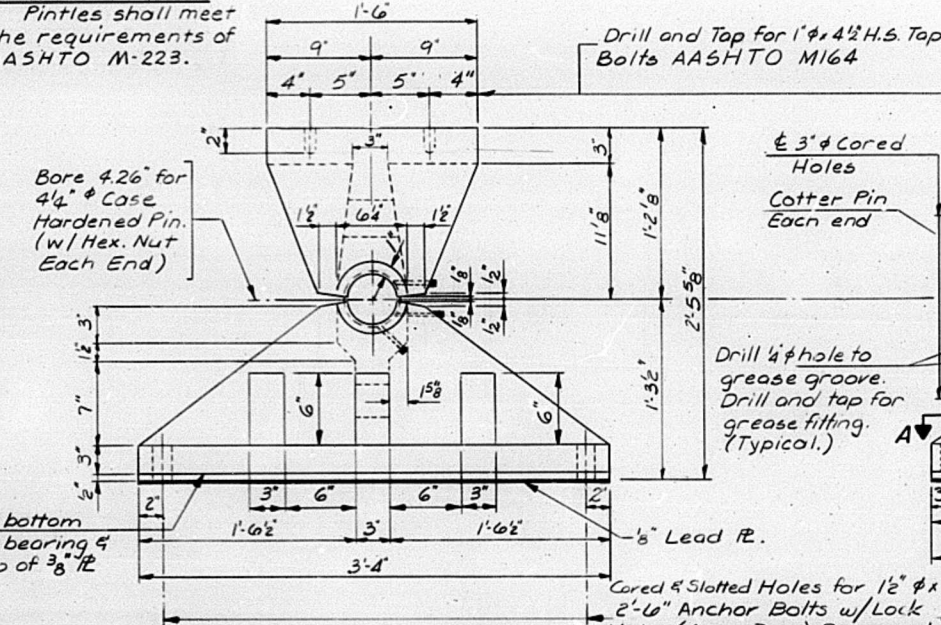

into contact w/ bottom bearing R, but do not tighten. After nut is in contact, engage locking device.


FIXED BEARING AT PIER 5

& cored, slotted holes for 1 1/2" x 2'-6" Anchor Bolts


Note: Detail A applies to girder 1 only.

GREASE GROOVE ON SADDLE

Grease bearing assembly with molybdenum grease before installation.

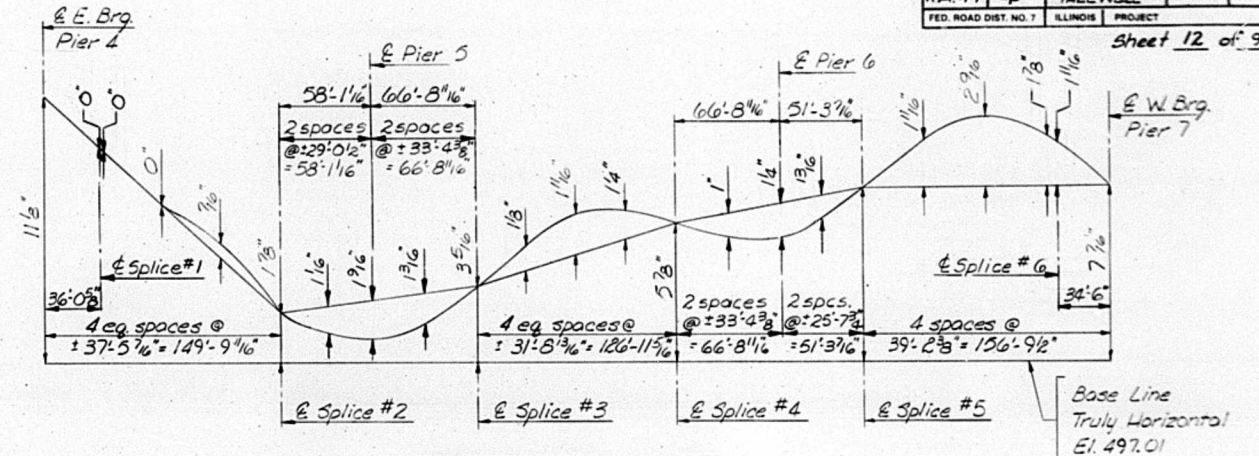

CAMBER DIAGRAM - GIRDER 1

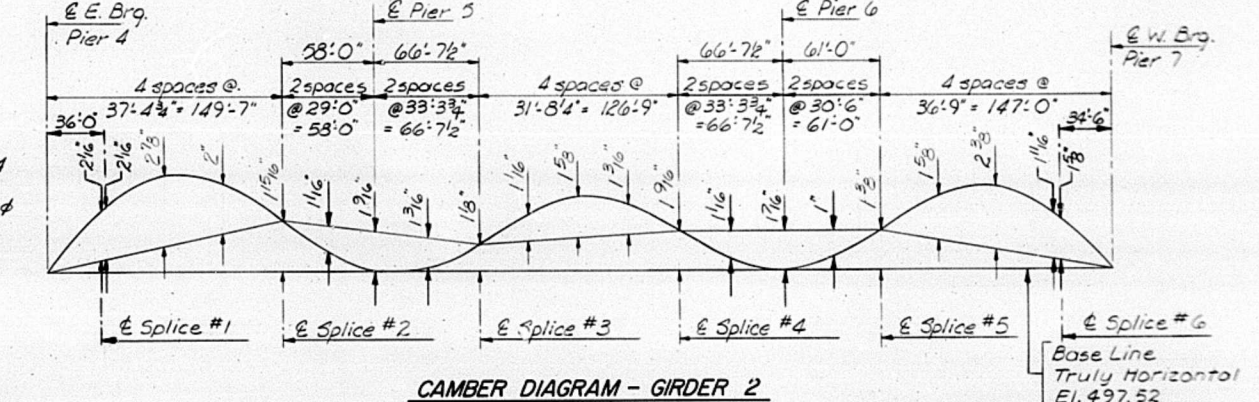

CAMBER DIAGRAM - GIRDER 2


NOTES:
Cast steel shoes, rockers, & bolsters shall meet requirements of AASHTO M192 Class 90 unless noted otherwise. Structural steel weldments of M222 or M223 may be substituted for the castings subject to approval by the Engineer prior to fabrication. No extra compensation will be allowed for the substitution.
Hold down bolts, Pier 4, shall be high strength meeting the requirements of AASHTO M-164.

TOP OF WEB ELEVATIONS		
Location	Girder 1	Girder 2
Pier 4, E. Brg.	497.94	497.52
Splice #1	497.75	497.56
Splice #2	497.17	497.68
Pier 5 Brg.	497.09	497.52
Splice #3	497.29	497.61
Splice #4	497.50	497.65
Pier 6 Brg.	497.45	497.52
Splice #5	497.60	497.63
Splice #6	497.62	497.55
Pier 7, W. Brg.	497.63	497.52

Note: Elevations include camber for dead load deflection and are for fabrication only.

NOTES FOR SETTING OF ANCHOR BOLTS AT EXPANSION BEARINGS

- D* (Side of Bearing away from fixed Bearing)
D* = 1/8" per each 100' of expansion for every 15° fall below the Normal Temperature of 50°F.
D** (Side of Bearing toward fixed Bearing)
D** = 1/8" per each 100' of expansion for every 15° rise above the Normal Temperature of 50°F.
- After Girders have been erected and dimensions D* and D** determined, holes shall be drilled and anchor bolts shall be grouted in place. All fixed anchor bolts may be built into the masonry.

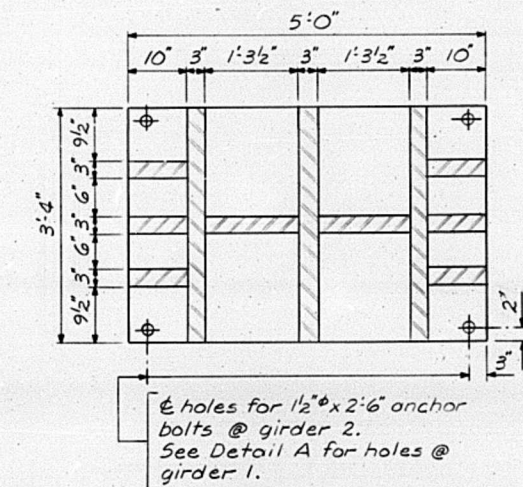

SECTION A-A

BEARINGS & CAMBER DIAGRAMS SPANS 6, 7 & 8

M^cCLUGAGE BRIDGE

OVER THE ILLINOIS RIVER

**F.A. ROUTE 49 SEC. (15B-1)-P
PEORIA & TAZEWELL COUNTIES**


DESIGNED S.C.O.	CHECKED W.D.L.	DRAWN P.M.	CHECKED W.D.L.
HANSON ENGINEERS INCORPORATED			
74001			

Note: See Sheet 12 of 93 for notes pertaining to bearings.

STATE OF ILLINOIS
DEPARTMENT OF TRANSPORTATION
DIVISION OF HIGHWAYS

ROUTE NO.	SEC.	COUNTY	TOTAL SHEETS	SHEET NO.
FA-49	(15B-1)	PEORIA & TAZEWELL	96	16
FED. ROAD DIST. NO. 7		ILLINOIS PROJECT		


Sheet 14 of 93

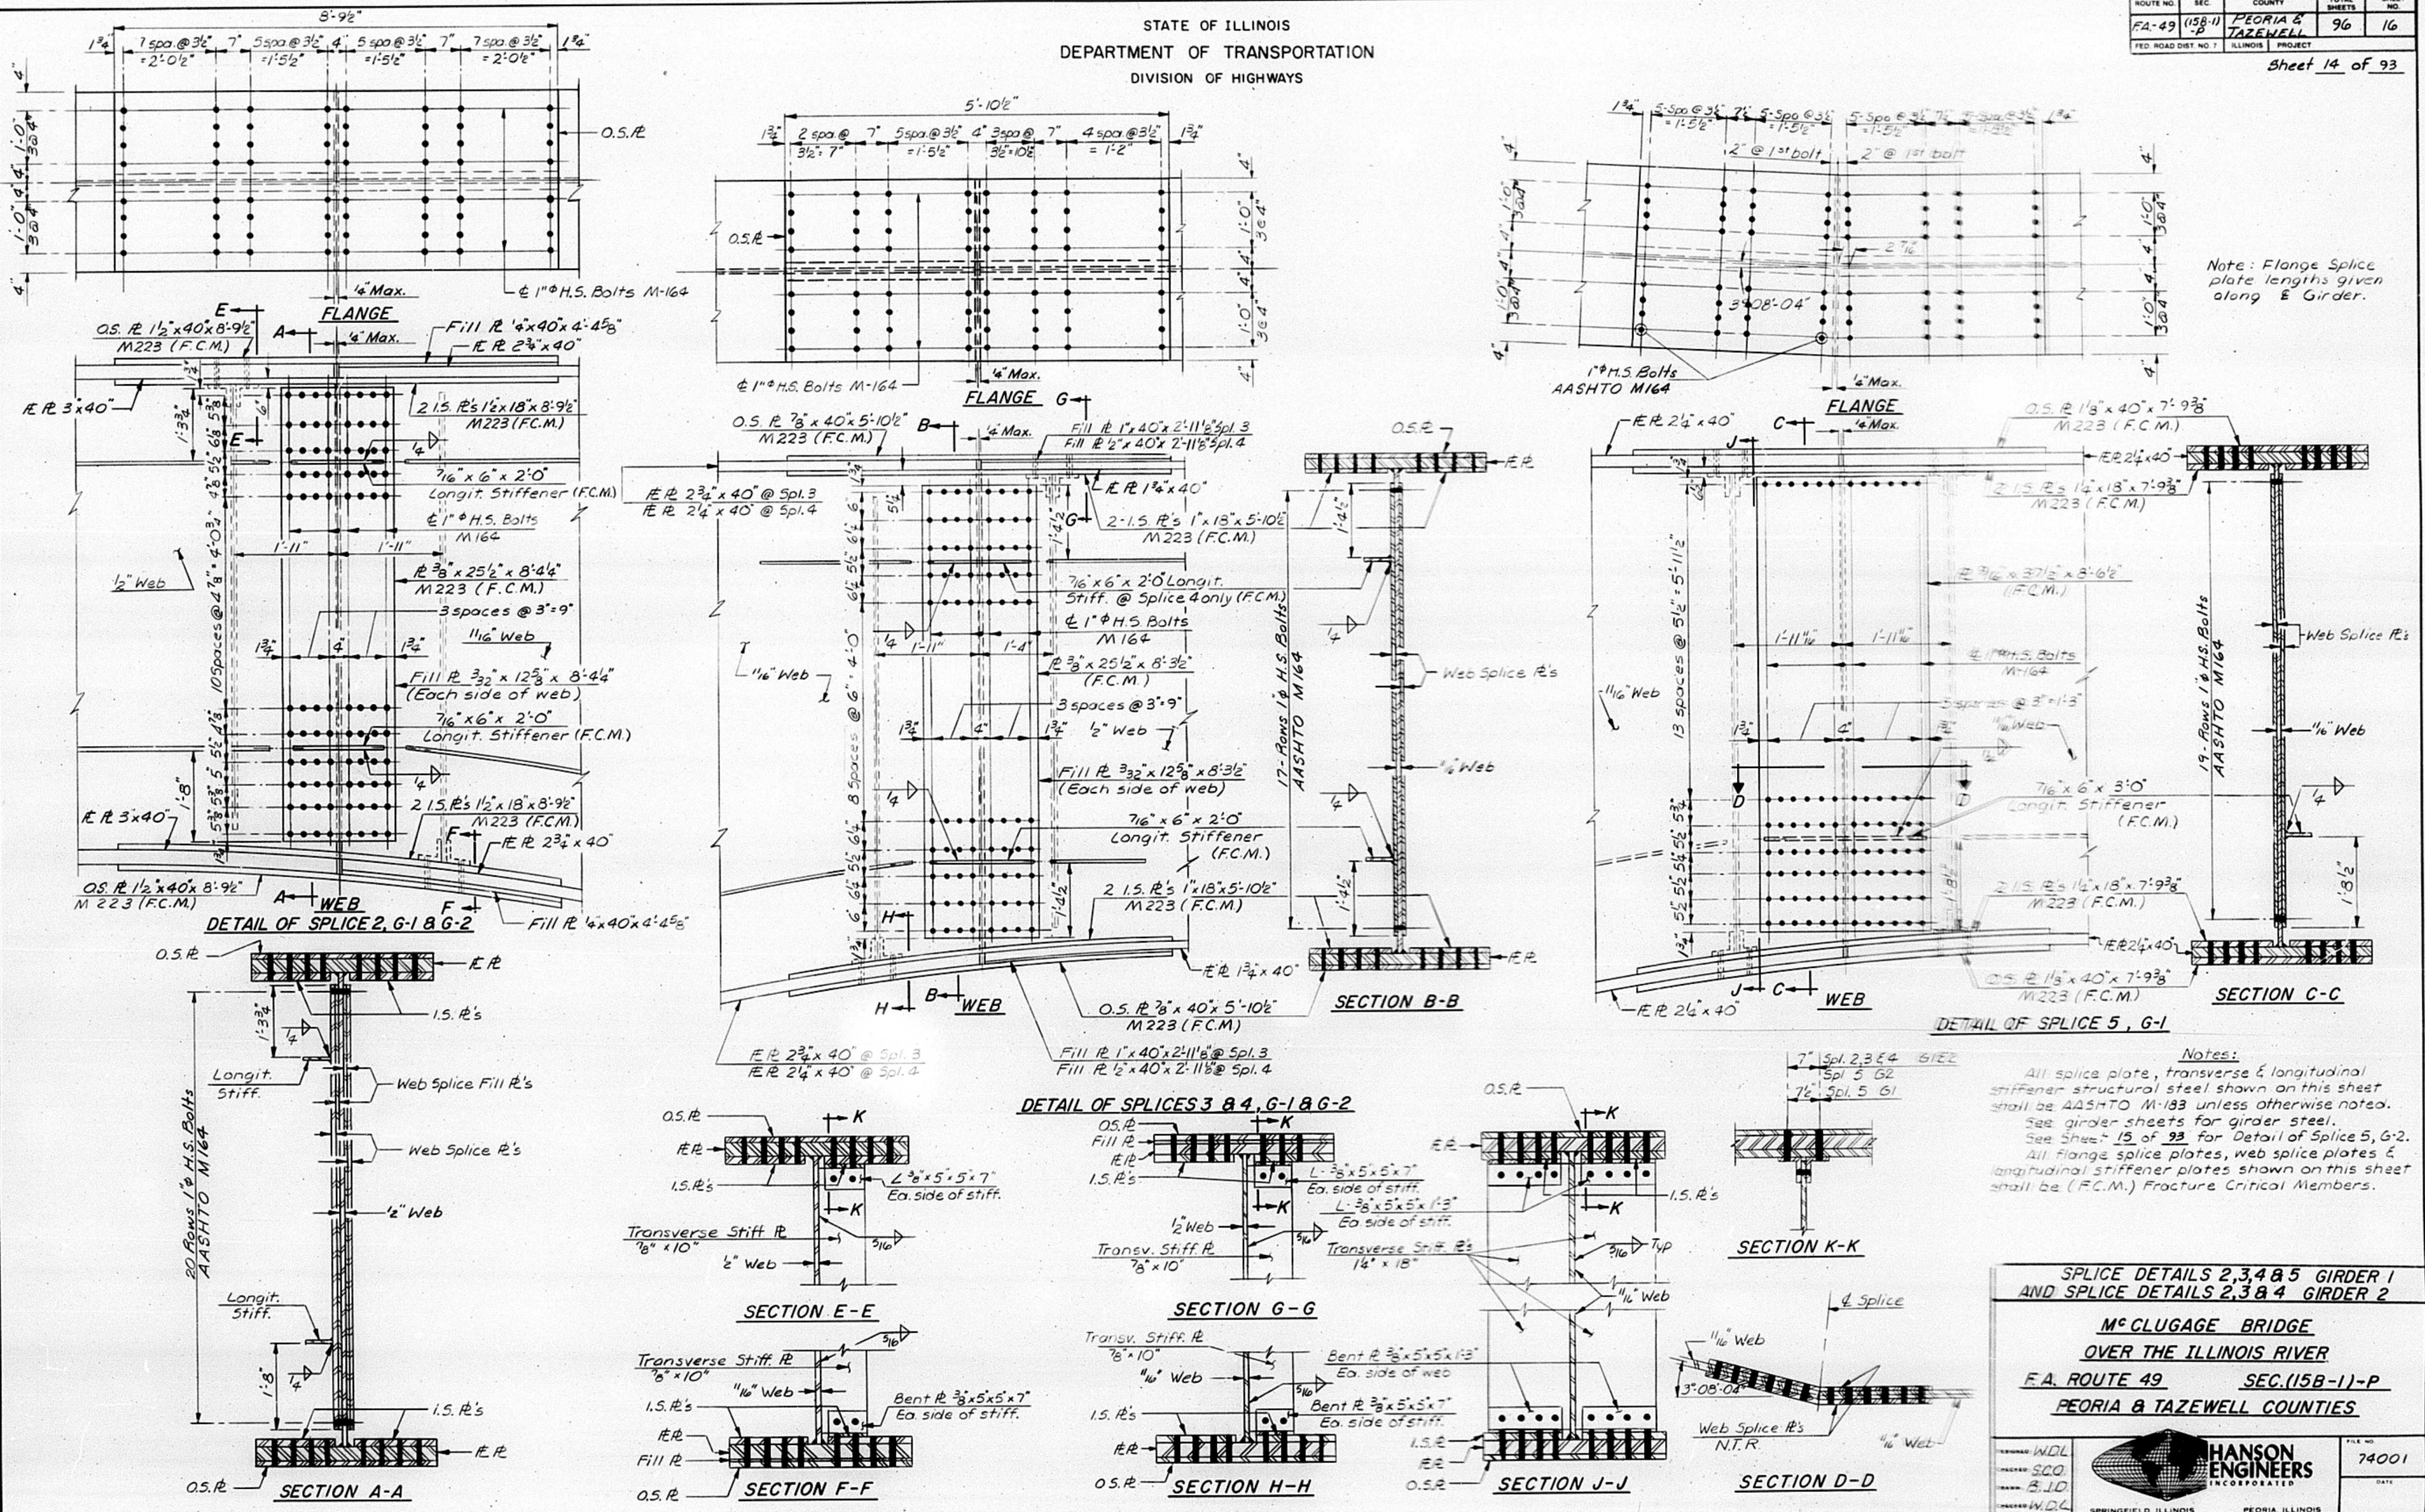

STATE OF ILLINOIS
DEPARTMENT OF TRANSPORTATION
DIVISION OF HIGHWAYS

ROUTE NO.	SEC.	COUNTY	TOTAL SHEETS	SHEET NO.
EA 49	(158-1)-P	PEORIA & TAZEWELL	96	17
FED. ROAD DIST. NO. 7	ILLINOIS	PROJECT		





Sheet 15 of 93

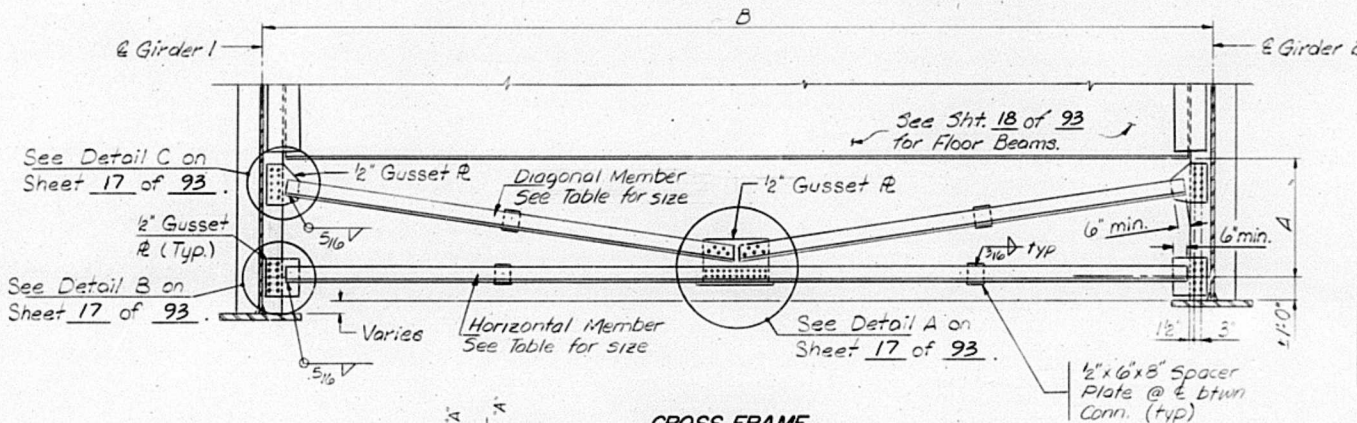

CROSS-FRAME DIMENSIONS

C.F. NO.	DIM. "A"	DIM. "B"	SIZE - 2 ANGLES *
29	3'-9"	54'-4"	8" x 6" x 1/2"
30	8'-0"	53'-0 1/2"	8" x 6" x 1/2"
31	4'-3"	51'-9 1/2"	8" x 6" x 1/2"
40	5'-2"	40'-1 1/8"	6" x 6" x 3/8"
41	9'-5"	38'-9 3/4"	8" x 6" x 1/2"
42	6'-0"	37'-6 1/4"	6" x 6" x 3/8"
43	3'-9"	36'-2 3/4"	6" x 6" x 3/8"
44-49	3'-0"	36'-0"	6" x 6" x 3/8"
50	4'-2"	36'-0"	6" x 6" x 3/8"

* Long legs back to back

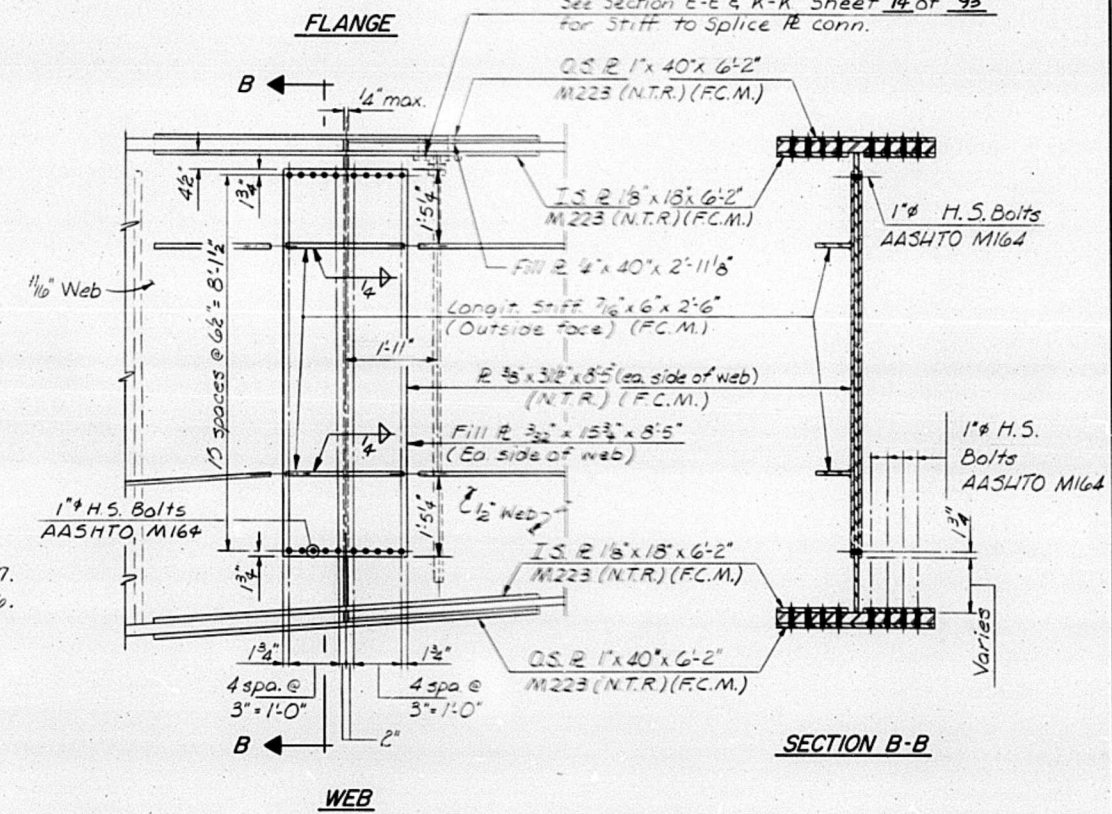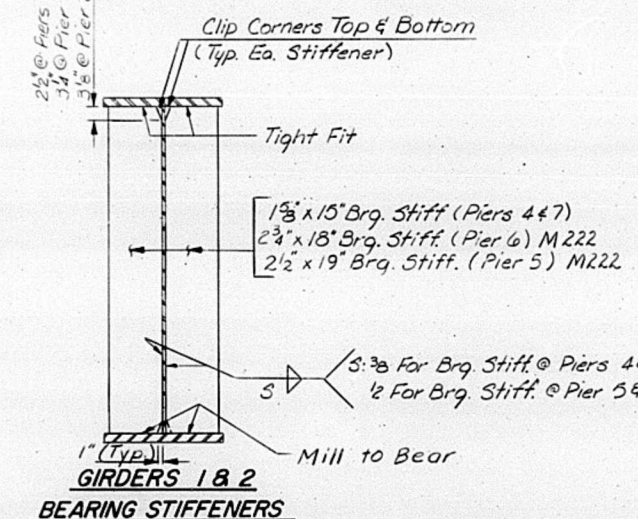
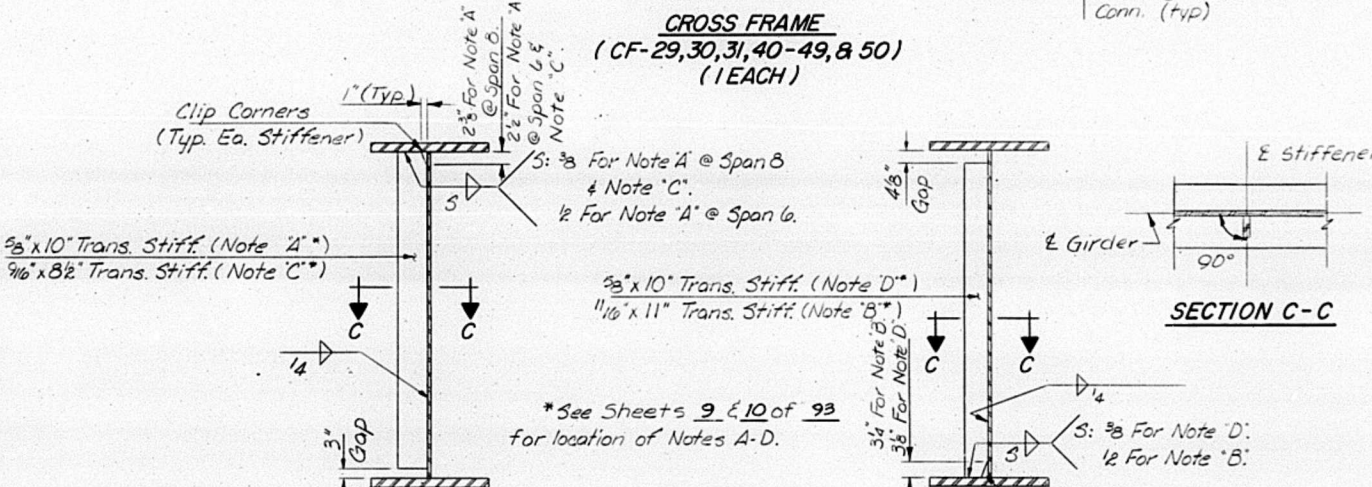
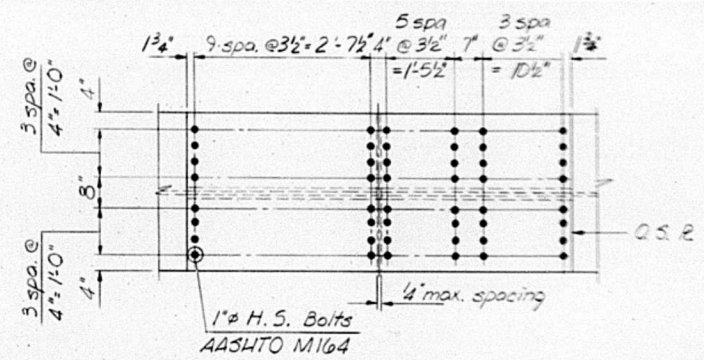


DETAIL OF SPLICE 5, G-2

Notes

N.T.R. denotes material that shall conform to the Supplemental Requirements for Notch Toughness.

All Steel shall be AASHTO M183 unless otherwise noted.

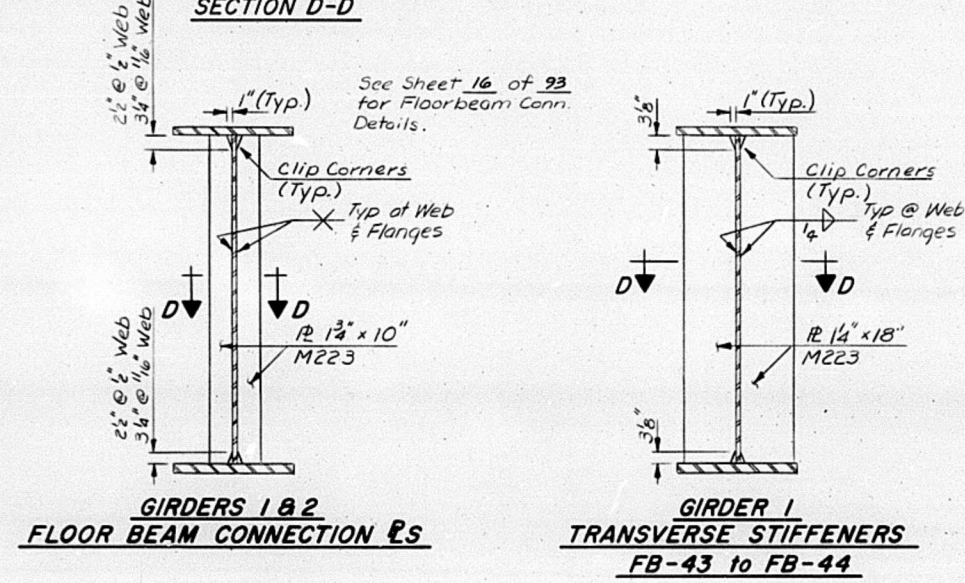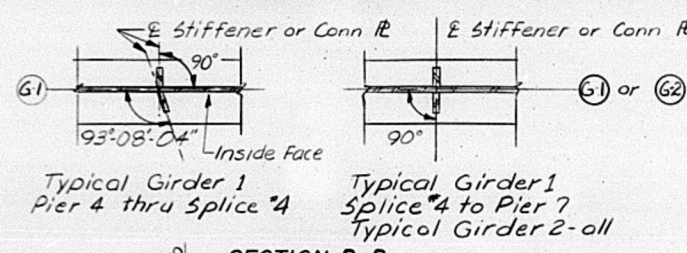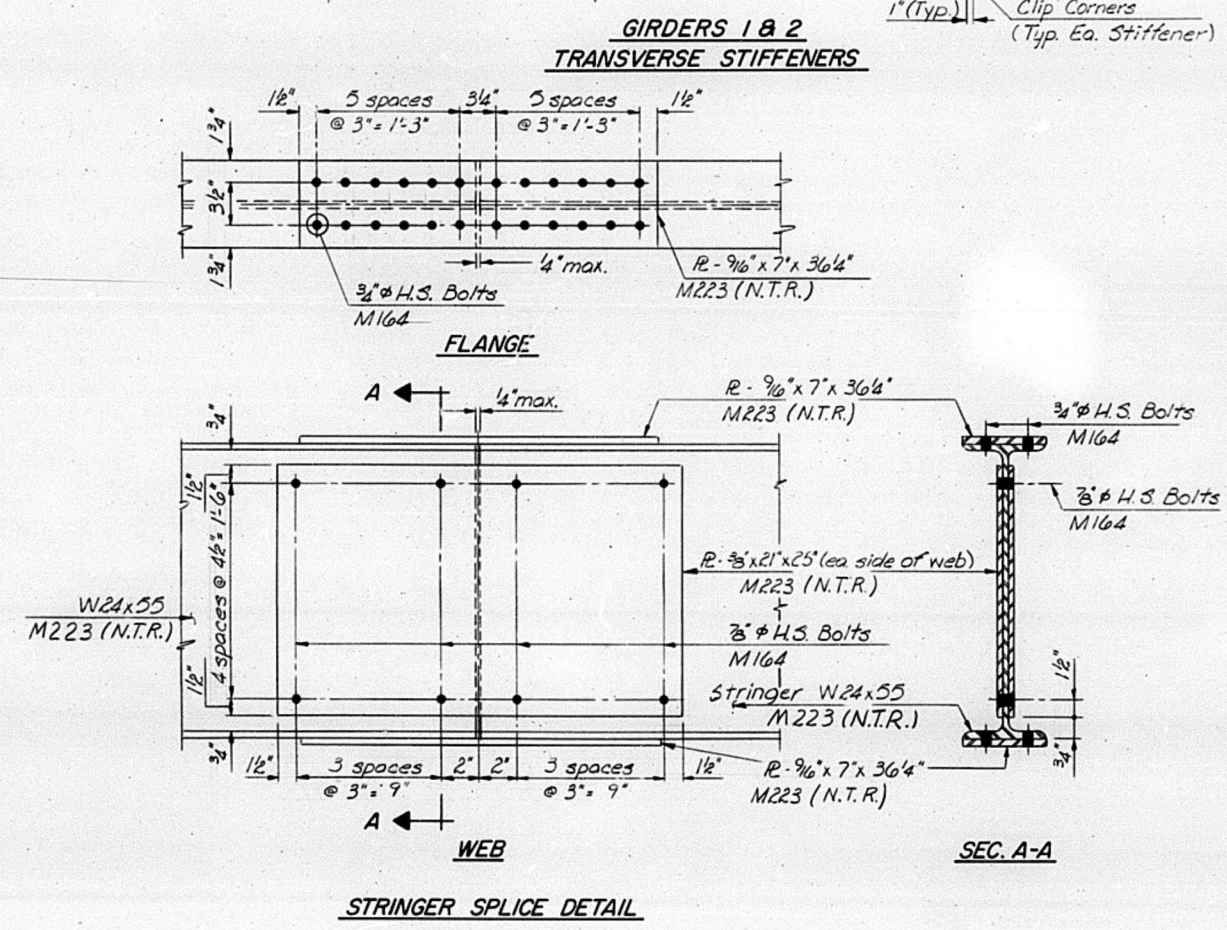

STRUCTURAL STEEL DETAILS
SPANS 6, 7 & 8

M^cCLUGAGE BRIDGE
OVER THE ILLINOIS RIVER

E.A. ROUTE 49 SEC. (158-1)-P
PEORIA & TAZEWELL COUNTIES

DESIGNED: W.D.L.
CHECKED: S.C.O.
DRAWN: R.J.E.
APPROVED: W.D.L.

HANSON ENGINEERS
INCORPORATED


SPRINGFIELD, ILLINOIS PEORIA, ILLINOIS

FILE NO. 74001
DATE

All bolts shall be A.A.S.H.T.O. H.S. M 164


SECTION C-C

Varies — See "J" dimensions Sheet 18 of 23

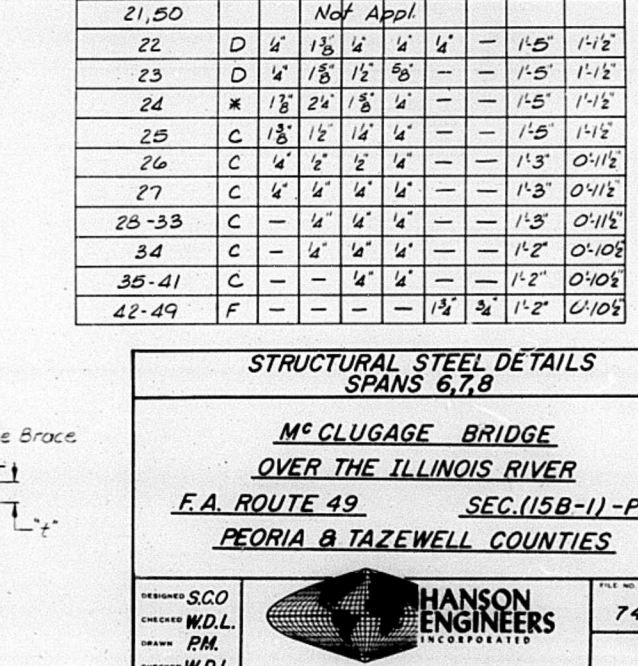
DATE _____

McCLUGAGE BRIDGE
OVER THE ILLINOIS RIVER
F.A. ROUTE 49 SEC.(15B-1)-P
PEORIA & TAZEWELL COUNTIES


DESIGNED	W.D.L.	 HANSON ENGINEERS INCORPORATED	FILE NO.	74001	
CHECKED	S.C.O.		SPRINGFIELD, ILLINOIS PEORIA, ILLINOIS	DATE	
DRAWN	P.M.E.				
CHECKED	D.A.N.				
	W.D.L.				

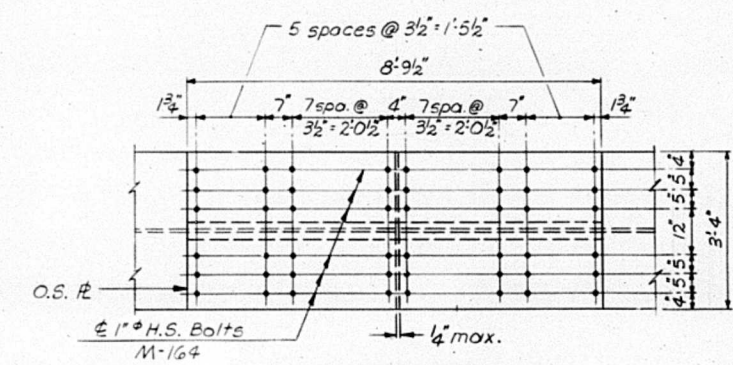


TOP & BOTTOM FLANGES

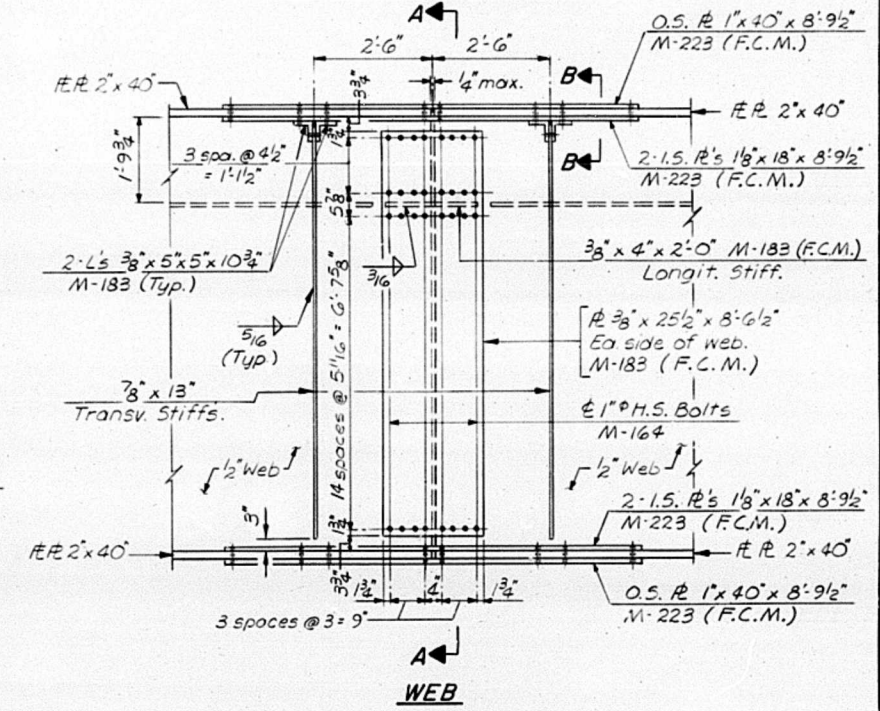

DETAIL OF SPLICE 6, G1 & G2

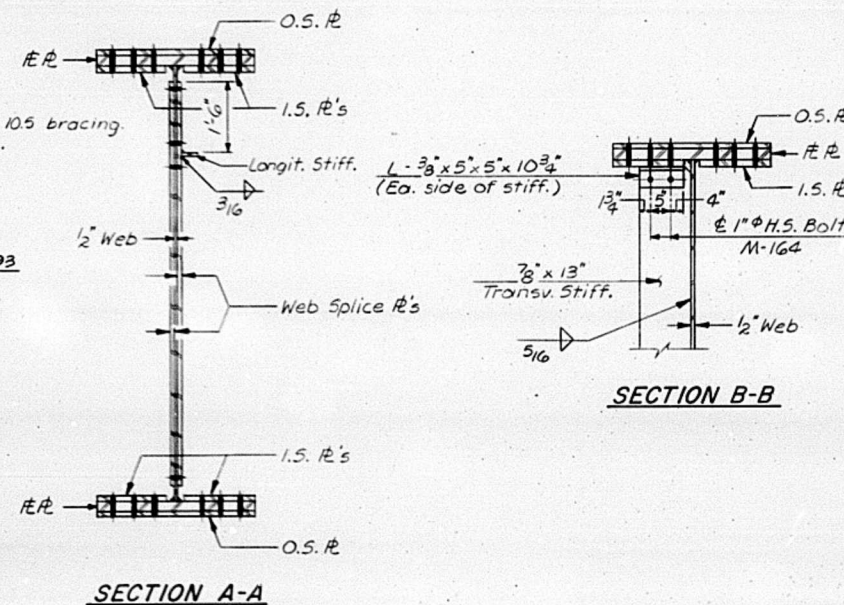

SECTION B-B

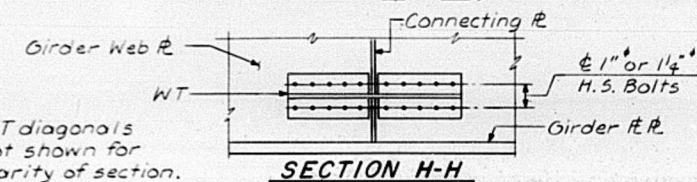


SECTION H-H

Note: WT diagonals
not shown for
clarity of section.

STATE OF ILLINOIS
DEPARTMENT OF TRANSPORTATION
DIVISION OF HIGHWAYS


ROUTE NO.	SEC.	COUNTY	TOTAL SHEETS	SHEET NO.
FA. 49	(15B-1)-P	PEORIA & TAZEWELL	96	20
FED. ROAD DIST. NO. 7	ILLINOIS	PROJECT		

Sheet 18 of 93

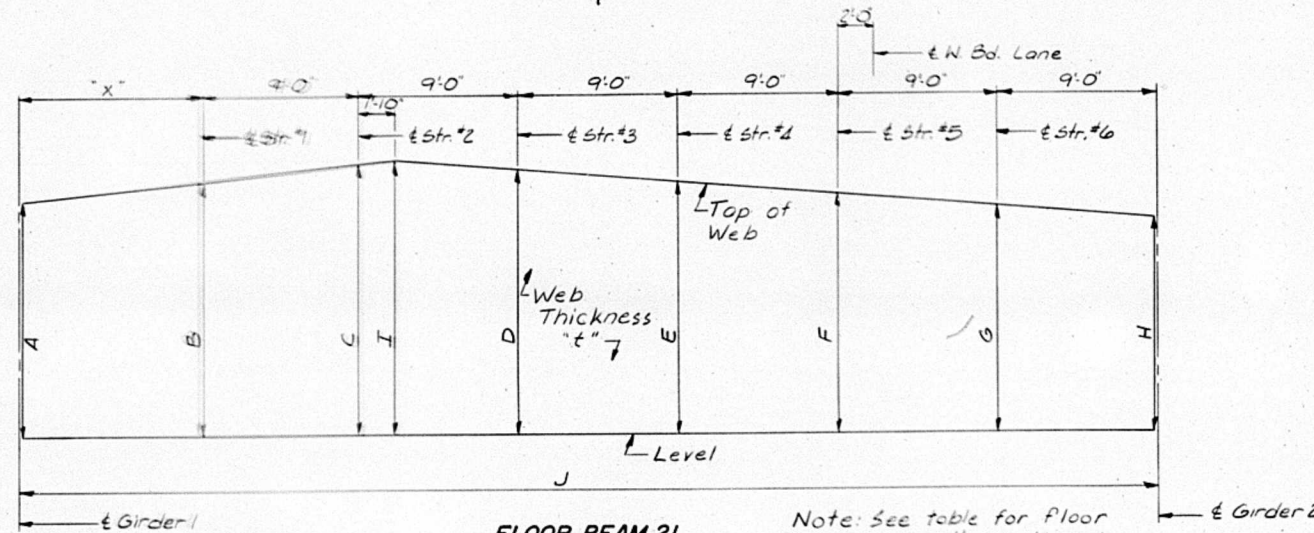


FLOOR BEAM 21


Note: See table for Floor beam web dimensions & Flange Sizes.

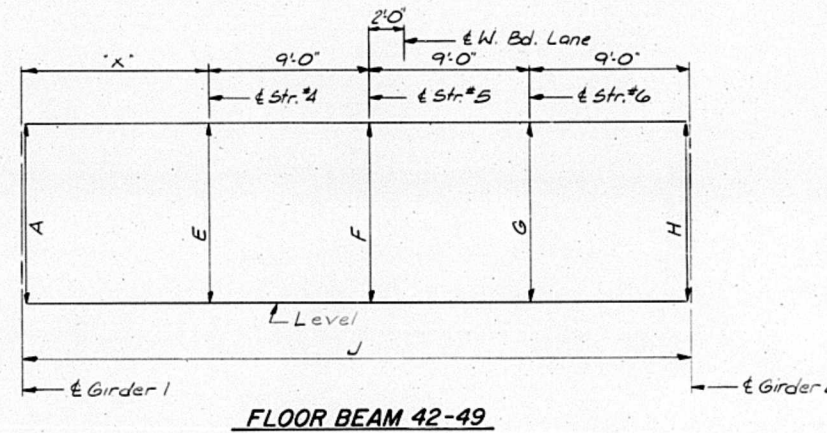


FLOOR BEAM 42-49

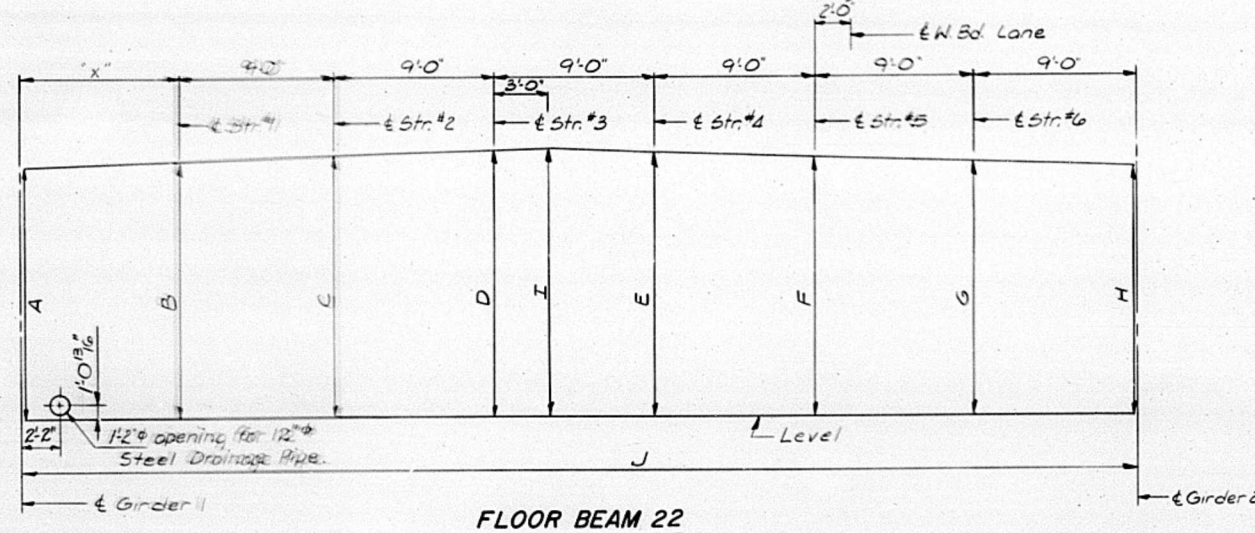

FLOOR BEAM 22

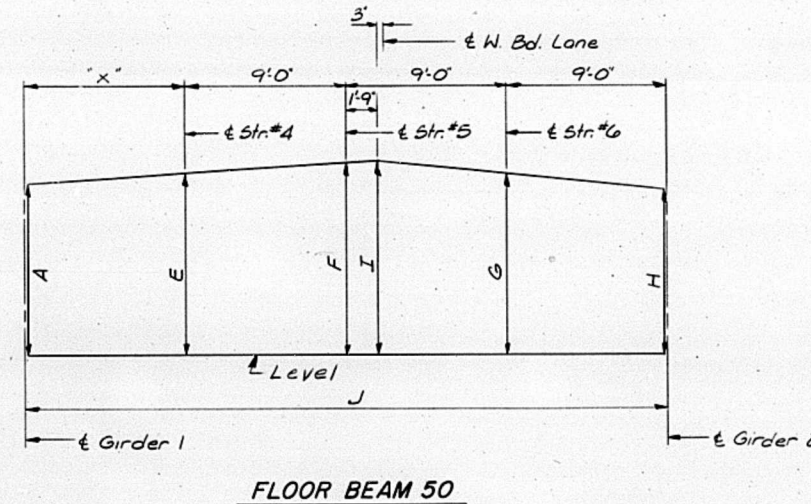


FLOOR BEAM 50

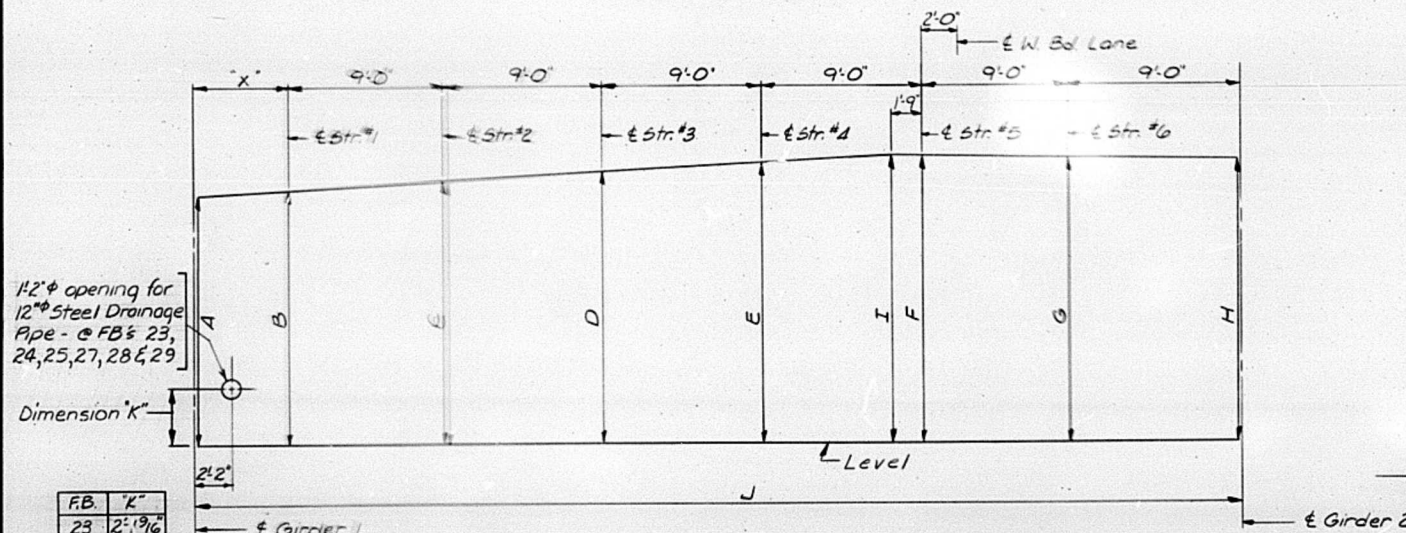

FLOOR BEAM 23-41

F.B.	"K"
23	2'-1 1/2"
24	3'-5"
25	4'-5 1/2"
27	4'-2 3/8"
28	3'-1 7/8"
29	2'-1 3/8"

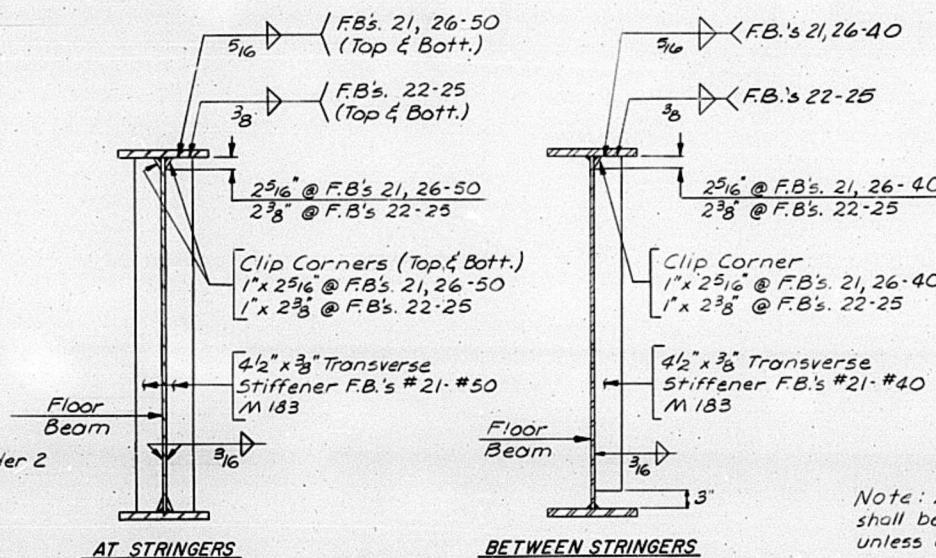


AT STRINGERS

BETWEEN STRINGERS

Note: All steel this sheet shall be AASHTO M 223 unless otherwise shown.

FLOOR BEAM WEB DIMENSIONS
CAMBERED FOR CROWN AND DEAD LOAD DEFLECTIONS

Floor Beam No.	A	B	C	D	E	F	G	H	I	J	"t"	"x"
21	59½	64½	68¾	66¾	63⅝	60¾	57¼	54¼	69¼	64¼	½	10'-4½"
22	63¾	65½	66¾	67¾	67½	65¾	64¼	62¾	68½	63'28"	½	9'-28"
23	62¾	63¾	64¾	65¾	66¾	67¼	65¾	64¾	67¾	61'11"	½	7'-11"
24	62¾	64¼	66½	68½	70½	71½	70¾	69¼	71¾	60'78"	½	6'-78"
25	62¾	64½	66¾	68¾	71"	72¾	71½	70¾	72¾	59'4¾"	½	5'-4¾"
26	62¾	63¾	66	68¾	70½	72½	71"	70"	72¾	58'18"	½	4'-18"
27	62¾	63½	65¾	68½	70½	72¼	71½	70"	72¾	56'10½"	½	2'-10½"
28	62¾	—	65½	67¾	70½	71¾	70¾	69½	71¾	55'7½"	½	10'-7½"
29	62¾	—	65½	67½	69¾	71¾	70¾	69¼	71¾	54'4"	½	9'4"
30	57	—	58½	61½	63½	65½	64	63	65½	53'0½"	½	8'0½"
31	56¾	—	58½	60¾	63½	64¾	63¾	62¾	65	51'9½"	½	6'9½"
32	56¾	—	58½	60½	62¾	64½	63¾	62¾	64¾	50'5½"	½	5'-5½"
33	56¾	—	57½	60½	62½	64½	63½	62¾	64¾	49'26"	½	4'-26"
34	56¾	—	57½	59¾	62¼	63¾	62¾	61¾	64½	47'10½"	½	2'-10½"
35	56¾	—	—	59½	61¾	63½	62¾	61¾	63¾	46'6½"	½	10'-6½"
36	56¾	—	—	59½	61½	63½	62½	61	63¾	45'3¾"	½	9'3¾"
37	56¾	—	—	58¾	61½	62¾	61¾	60¾	63	43'11¾"	½	7'11¾"
38	49¾	—	—	51½	53¾	55½	54½	53¾	55¾	42'8½"	½	6'-8½"
39	49½	—	—	51½	53½	55½	54½	53½	55¾	41'4¾"	½	5'-4¾"
40	49½	—	—	50¾	53½	54¾	53¾	52¾	55	40'18"	½	4'-18"
41	43	—	—	43½	45¾	47¾	46½	45¾	47¾	38'9¾"	½	2'-9¾"
42	43	—	—	43	43	43	43	43	—	37'6½"	½	10'-6½"
43	43	—	—	43	43	43	43	43	—	36'2¾"	½	9'-2¾"
44 - 49	42	—	—	42	42	42	42	42	—	36'0"	½	9'0"
50	43½	—	—	46½	48½	46½	42½	49½	36'0"	½	9'0"	

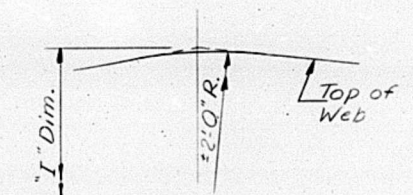

OPTIONAL WEB CONFIGURATION
AT CROWN

FLOOR BEAM FLANGE SIZES

Floor Beam No.	Flange R Size
21	15" x 1 1/4" - Top & Bott.
22-25	17" x 1 3/8" - Top & Bott.
26-33	15" x 1 1/2" - Top & Bott.
34-50	14" x 1 1/4" - Top & Bott.


FLOOR BEAMS - SPANS 6, 7, 8

M^C CLUGAGE BRIDGE
OVER THE ILLINOIS RIVER
F.A. ROUTE 49 SEC. (15B-1)-P
PEORIA & TAZEWELL COUNTIES


STATE OF ILLINOIS
DEPARTMENT OF TRANSPORTATION
DIVISION OF HIGHWAYS

Note: Floor beam designation shown below also indicates cross frames. See sheet 23 of 93 for details.


ROUTE NO.	SEC.	COUNTY	TOTAL SHEETS	SHEET NO.
F.A. 49 (15B-1)	1	Peoria & Tazewell	96	21
FED. ROAD DIST. NO. 1	ILLINOIS	PROJECT		Sheet 19 of 93

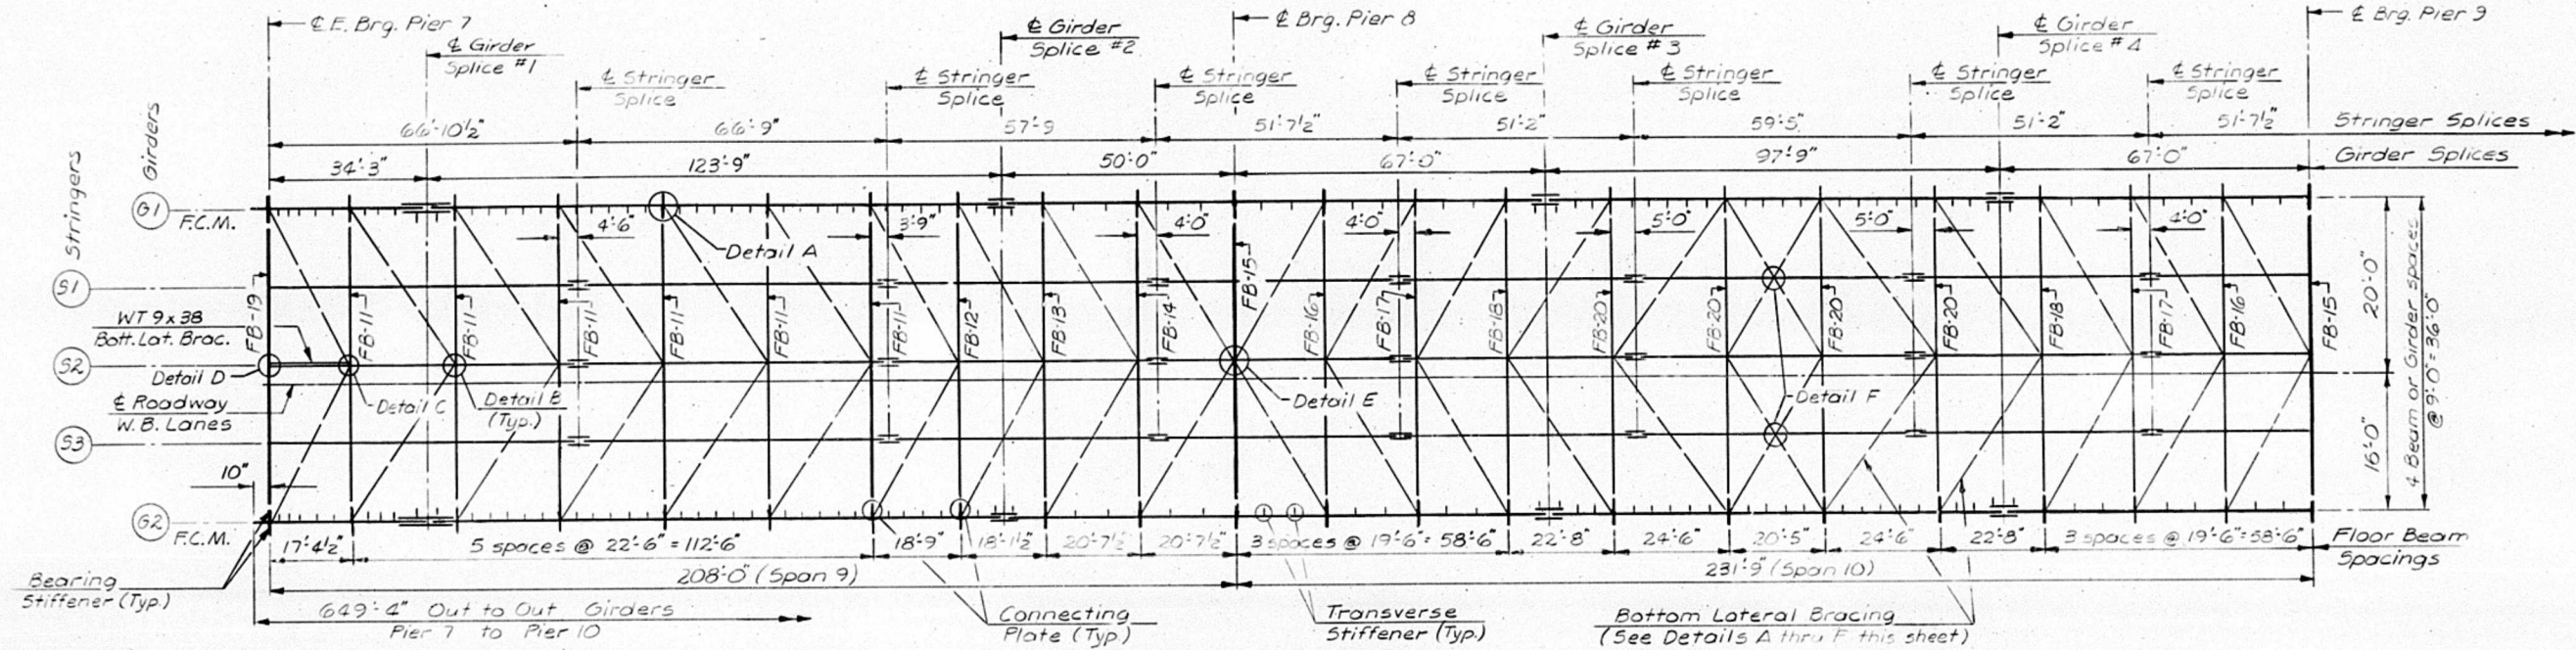


FRAMING PLAN

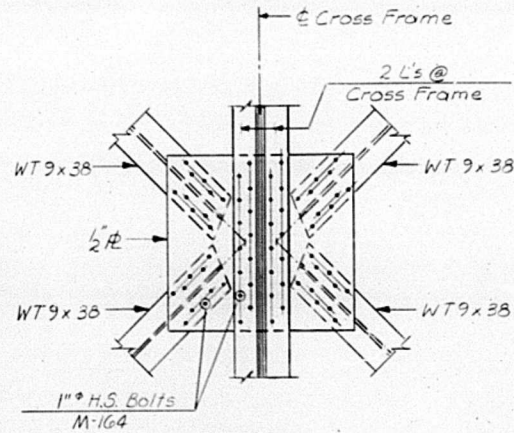


DETAIL E

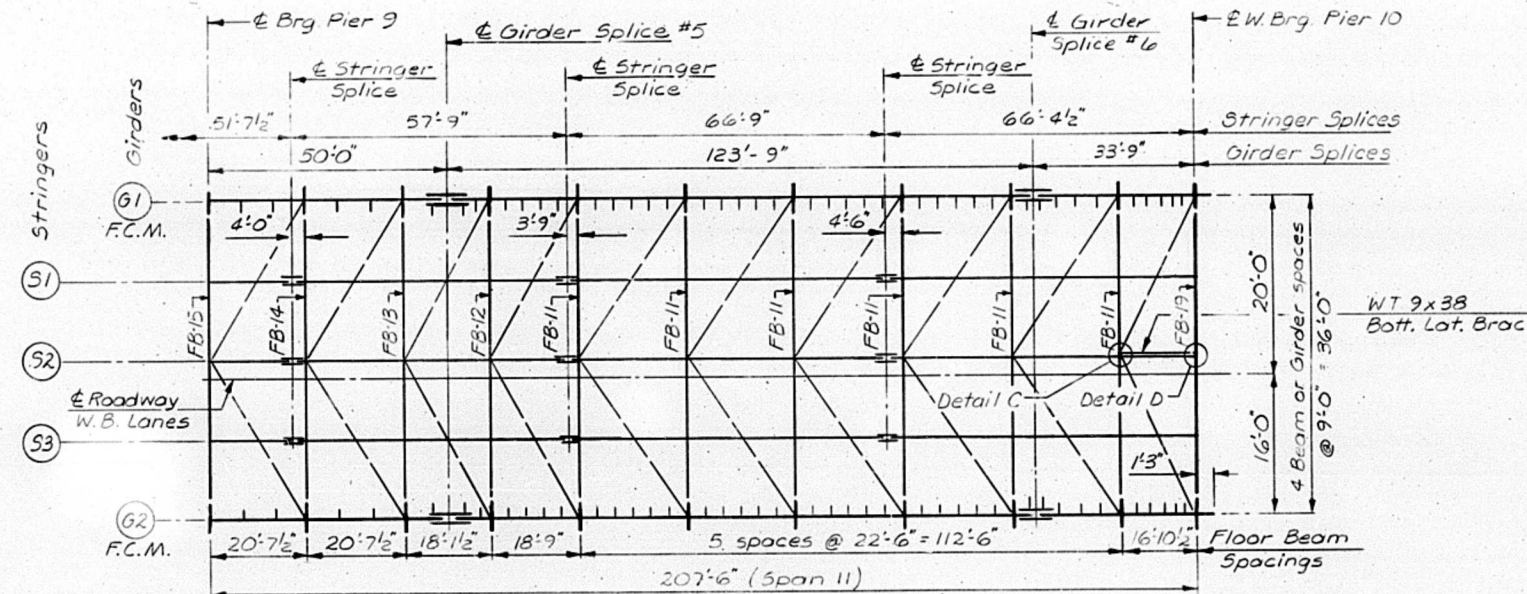


FRAMING PLAN

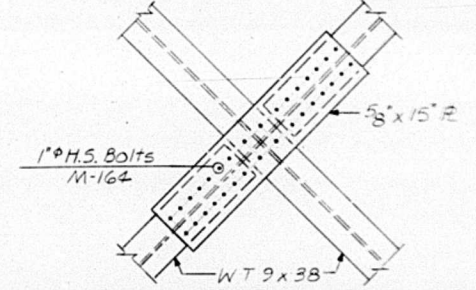


DETAIL F

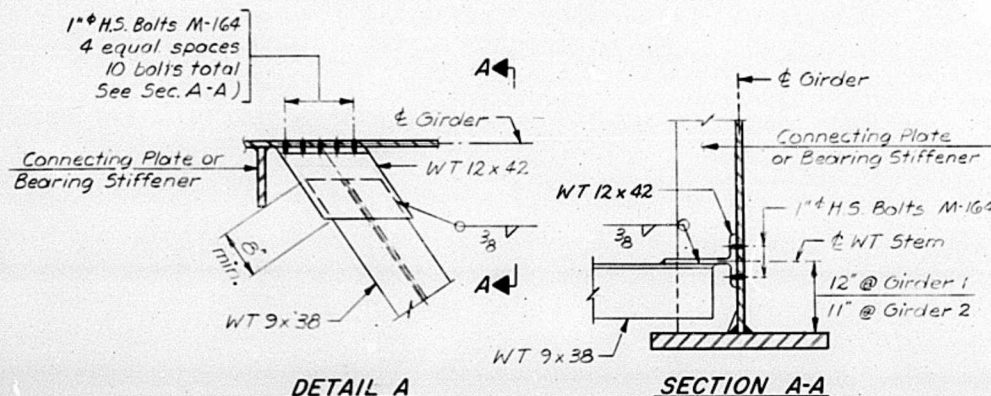


BOTTOM LATERAL BRACING DETAILS

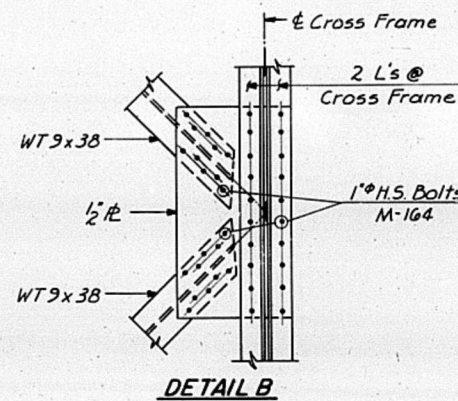

DETAIL B

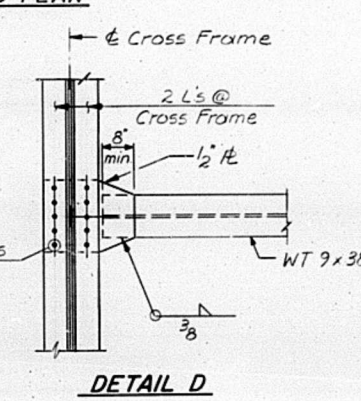

DETAIL D

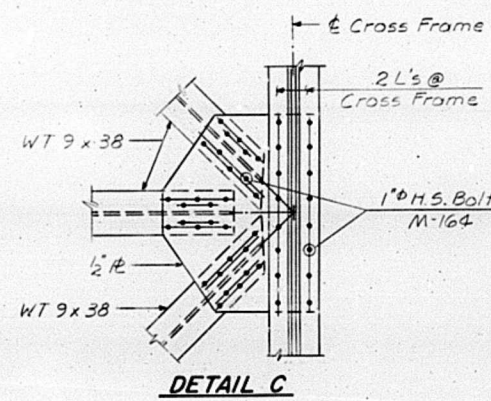

DETAIL C

Notes:
Structural steel for bottom lateral bracing shall meet the requirements for AASHTO M-188 unless otherwise noted.
All dimensions shown are measured horizontally.
F.C.M. denotes Fracture Critical Member. See note on sheet 20 of 93.

STRUCTURAL STEEL PLAN
SPANS 9, 10 & 11

MCCLUGAGE BRIDGE
OVER THE ILLINOIS RIVER





F.A. ROUTE 49 SEC. (15B-1)-P
PEORIA & TAZEWELL COUNTIES

DESIGNED S.C.O.
CHECKED W.D.L.
DRAWN D.A.N.
CHECKED C.R.N.

HANSON ENGINEERS
INCORPORATED
SPRINGFIELD, ILLINOIS PEORIA, ILLINOIS

740011

STATE OF ILLINOIS
DEPARTMENT OF TRANSPORTATION
DIVISION OF HIGHWAYS

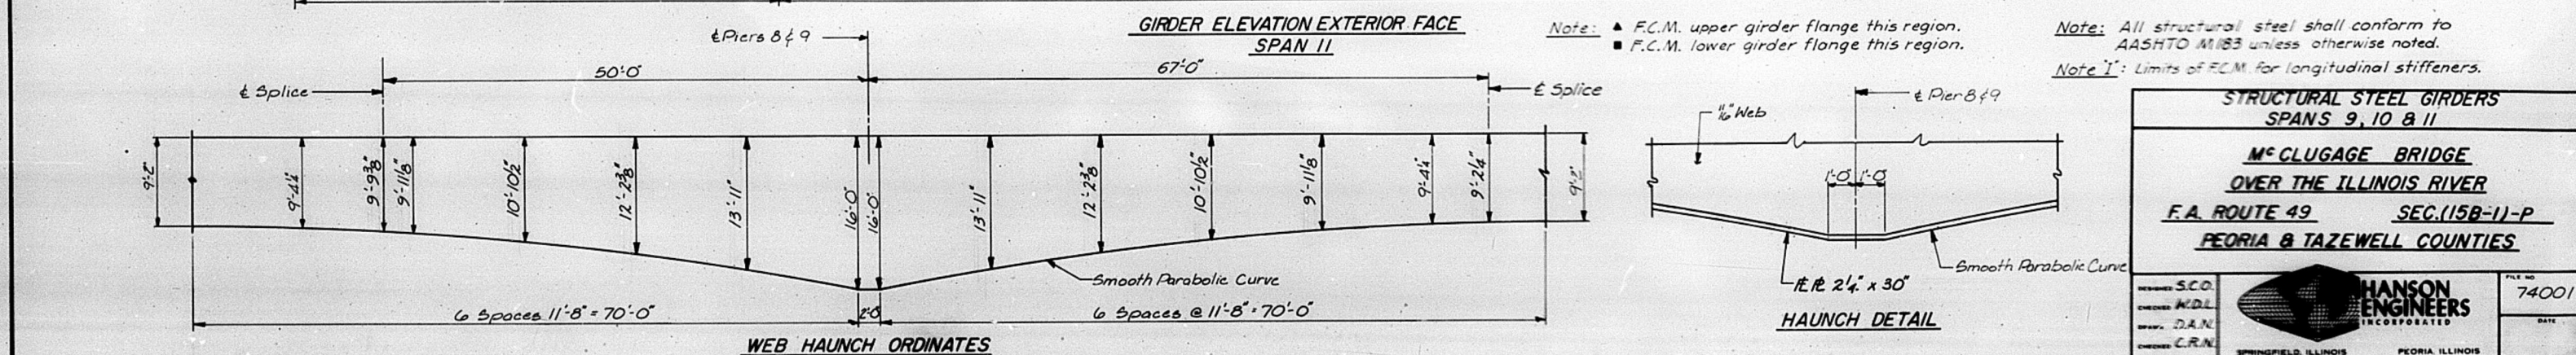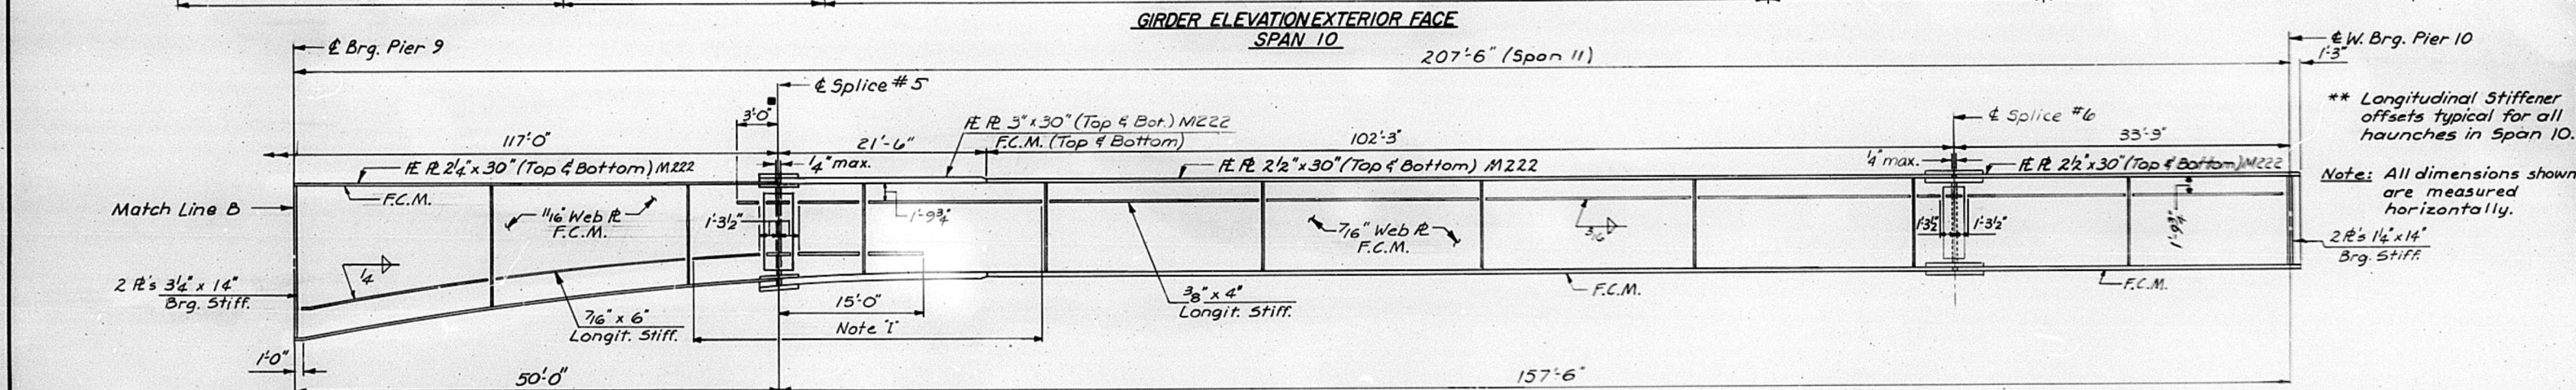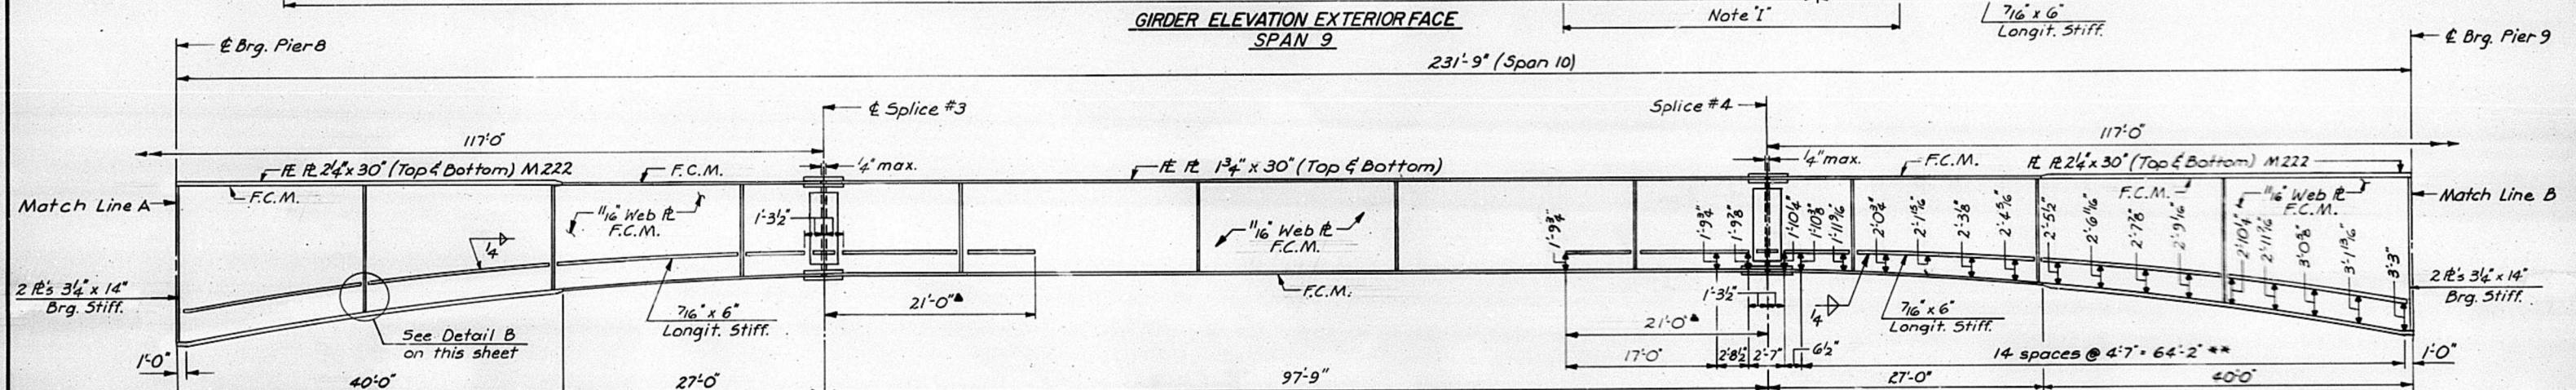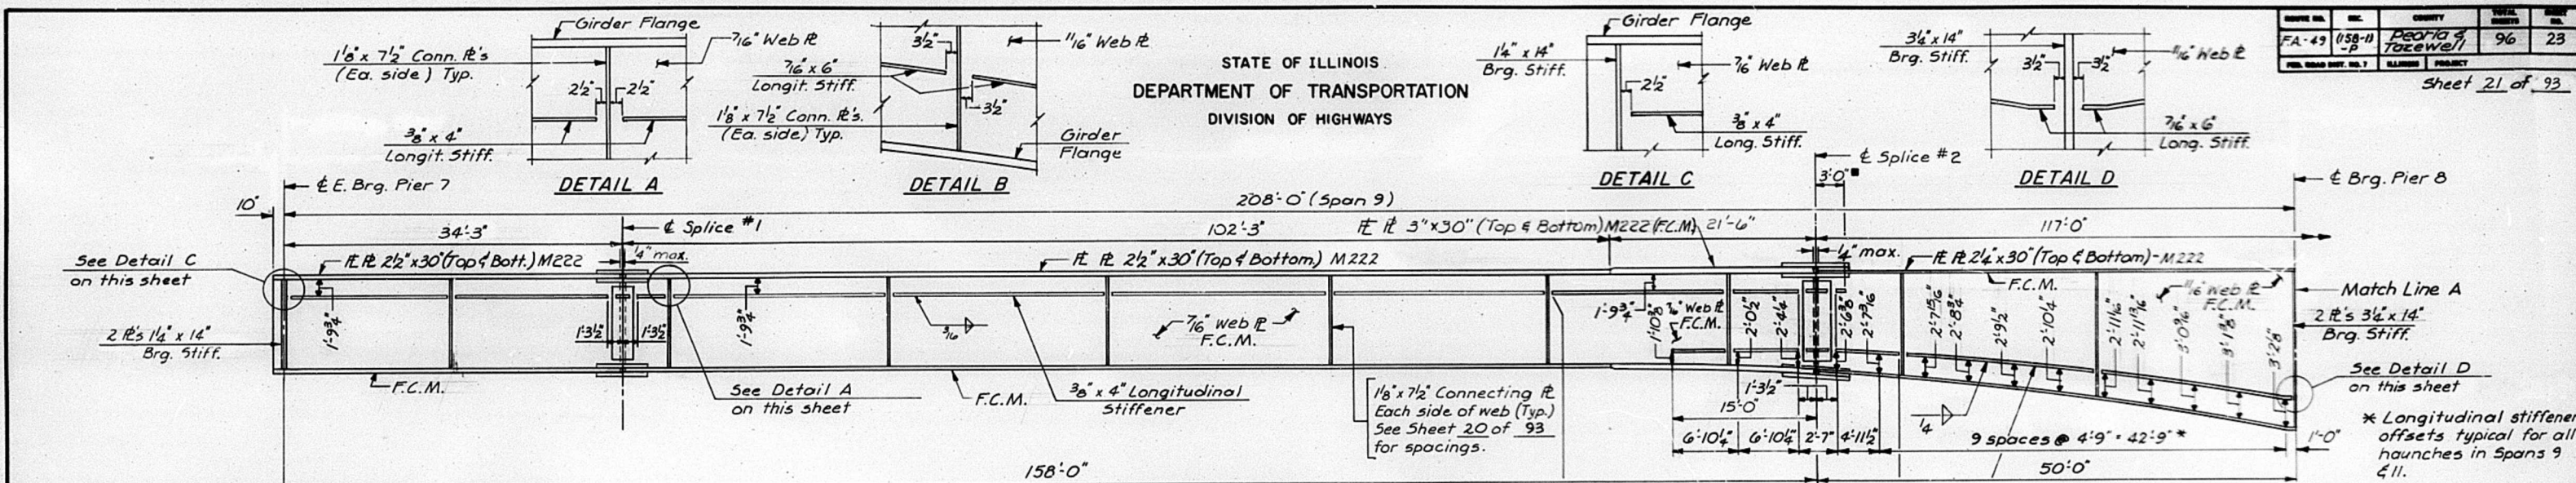

Note: All structural steel shall conform to AASHTO M183 unless otherwise noted.
Note I: Limits of F.C.M. for longitudinal stiffeners.


STRUCTURAL STEEL GIRDERS
SPANS 9, 10 & 11

M^C CLUGAGE BRIDGE
OVER THE ILLINOIS RIVER
F.A. ROUTE 49 SEC. (15B-1)-P
PEORIA & TAZEWELL COUNTIES

STATE OF ILLINOIS
DEPARTMENT OF TRANSPORTATION
DIVISION OF HIGHWAYS

ROUTE NO.	SEC.	COUNTY	TOTAL SHEETS	SHEET NO.
FA-49	(15B-1)-P	PEORIA & TAZEWELL	96	24

Sheet 22 of 93

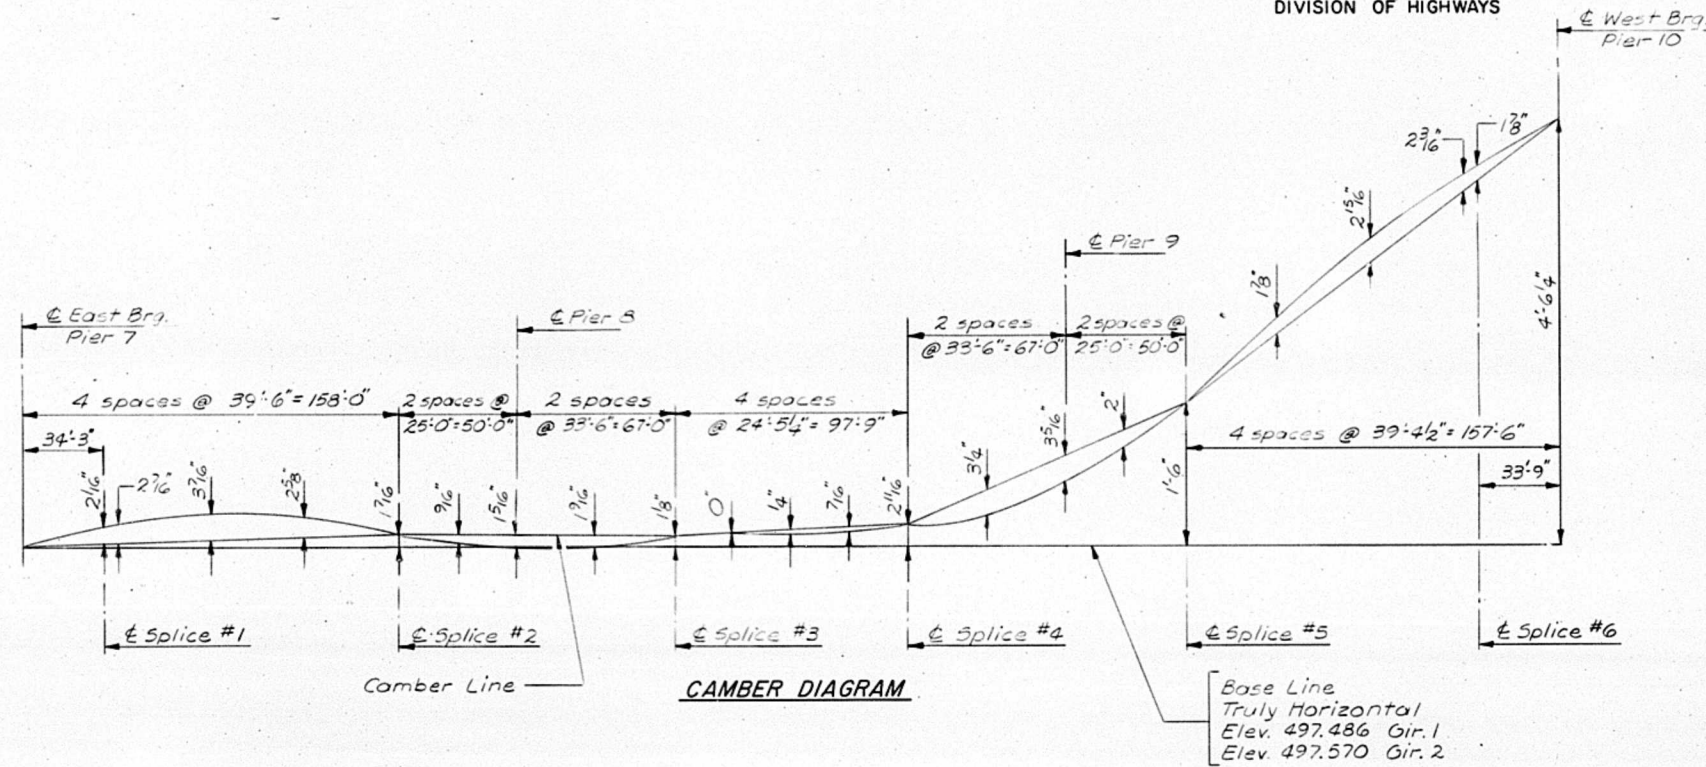

FLOOR BEAM MOMENT TABLE									
	I (in ⁴)	P (k)	W (k/ft)	M _e (ft-k)	M _i (ft-k)	M _{imp} (ft-k)	M _{tot} (ft-k)	f _s (ksi)	
End F.B.	19,459	11.2	0.21	235	579	174	988	13.6	
Typ. Int. F.B.	19,459	28.2	0.21	543	704	211	1,458	20.0	
Int. Int. F.B.	19,459	32.0	0.21	611	758	227	1,596	21.9	

Note: P designates concentrated load at each stringer.
W designates uniform load due to weight of floor beam.

STRINGER SHEAR & REACTION TABLE								
	End Floor Beam		First Interior Floor Beam		All Other Floor Beams			
	V _R	R	V _L	V _R	R	V _L	V _R	R
R @ (k)	9.4	9.4	16.1	16.3	32.5	20.3	20.3	39.0
R 4 (k)	29.7	29.7	32.6	36.3	40.7	39.4	39.4	44.5
Imp (k)	8.9	8.9	9.8	10.9	12.2	11.8	11.8	13.4
R _{total} (k)	48.0	48.0	58.5	63.5	85.4	71.5	71.5	96.9

V_R - denotes shear to right of support.
V_L - denotes shear to left of support.
R - denotes reaction.

STRINGER MOMENT TABLE				
	0.4 point End Spans	0.5 point Int. Spans	1st Int. Floor Beam	Other Int. Floor Beams
I (in ⁴)	1350	1350	1350	1350
Q (k/ft)	1.47	1.47	1.47	1.47
M _e (ft-k)	30	35	59	70
M _i (ft-k)	95	111	94	110
Imp (ft-k)	28	33	28	33
M _{tot} (ft-k)	153	179	181	213
f _s (ksi)	16.1	18.8	19.1	22.4

FLOOR BEAM REACTION TABLE			
	End FL. Bm.	1st. Int. FL. Bm.	Typ. Int. FL. Bm.
R @ (k)	20.5	51.8	46.2
R 4 (k)	68.3	89.7	83.4
R _z (k)	20.5	26.9	25.0
R _{tot} (k)	109.3	168.4	154.6

GIRDER MOMENT TABLE			
	0.4 Point Spans 9 & 11	Pier 8 or 9	0.5 Point Span 10
I (in ⁴)	523,213	1,679,052	404,094
Q (k/ft)	4.18	4.18	4.18
M _e (ft-k)	12,221	23,904	4,312
M _i (ft-k)	5,543	8,375	4,116
Imp (ft-k)	832	1,214	576
M _{total} (ft-k)	18,596	33,493	9,004
f _s (ksi)	24.5	23.5	15.2


NOTE: Reaction & Moment Tables are based on a Dead Load of 25 #/sq. ft. for Class I surfacing and 94 #/sq. ft. of concrete slab plus the weight of the structural steel.

TOP OF WEB ELEVATIONS		
Location	Girder 1	Girder 2
Pier 7, E. Brg.	497.486	497.570
Splice #1	497.684	497.768
Splice #2	497.606	497.690
Pier 8, Brg.	497.486	497.570
Splice #3	497.580	497.664
Splice #4	497.710	497.794
Pier 9, Brg.	498.165	498.249
Splice #5	498.986	499.070
Splice #6	501.509	501.593
Pier 10, W. Brg.	502.007	502.091

Elevations include camber for dead load deflections and are for fabrication only.

GIRDER REACTION TABLE		
	E. Brg. Pier 7 & W. Brg. Pier 10	E. Brg. Pier 8 & Pier 9
R @ (k)	321.5	1,037.7
R 4 (k)	135.5	315.7
Imp. (k)	20.3	45.8
R _{total} (k)	477.3	1,399.2

GIRDERS 1 & 2
FLOOR BEAM CONNECTION RS

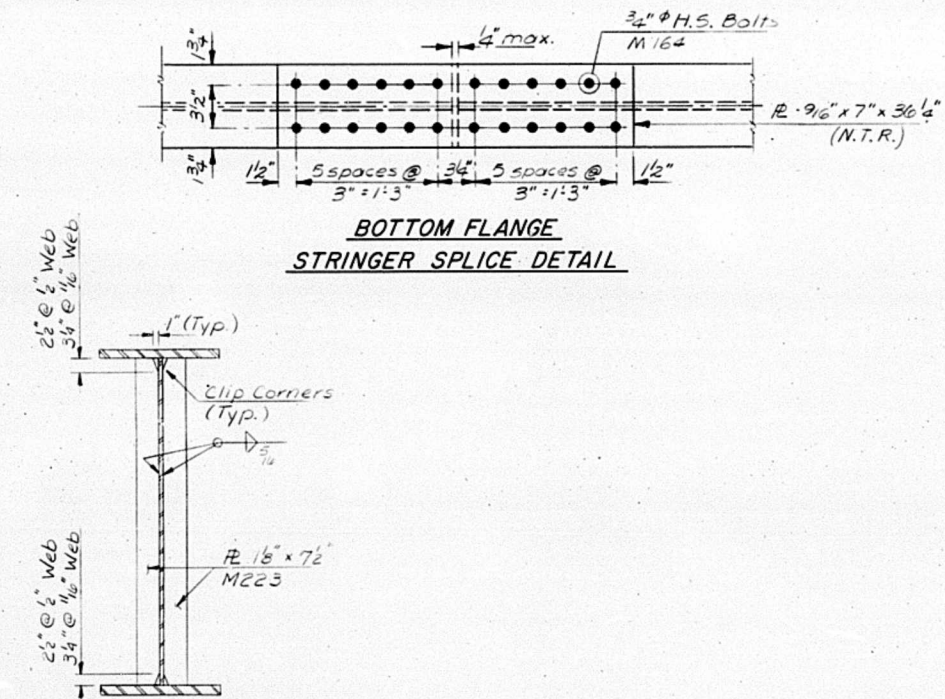


Notes:
The designation N.T.R. signifies main load carrying members that are subject to the Supplemental Requirements for Notch Toughness.

Splice Plate Material shall conform to AASHTO M223


STRUCTURAL STEEL DETAILS
SPANS 9, 10 & 11

M^C CLUGAGE BRIDGE
OVER THE ILLINOIS RIVER
F.A. ROUTE 49 SEC. (15B-1)-P
PEORIA & TAZEWELL COUNTIES

DESIGNED W.D.L.	CHECKED C.R.N.	DRAWN D.A.N.	CHECKED S.C.O.
HANSON ENGINEERS INCORPORATED SPRINGFIELD, ILLINOIS PEORIA, ILLINOIS			
FILE NO. 74001			

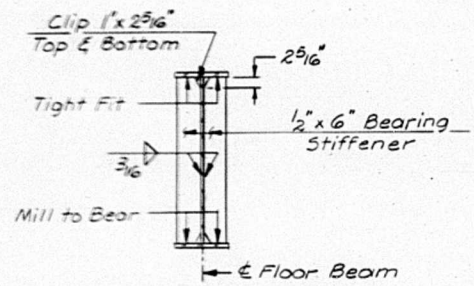


INTERIOR FLOOR BEAM BEARING STIFFENER

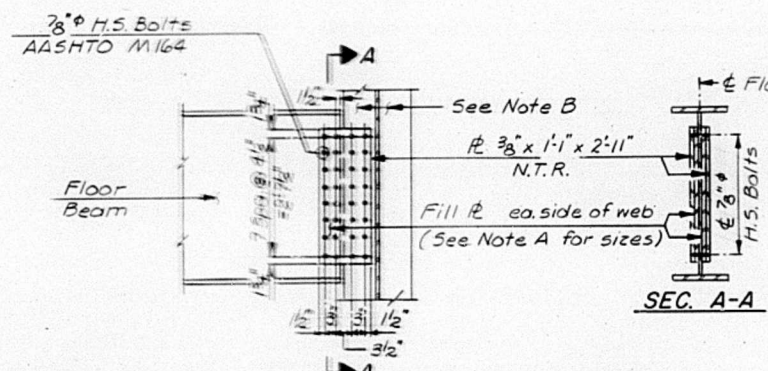


FLOOR BEAM TO GIRDER CONNECTION

Note A:
2- 3/8" x 6" x 2' 11" F11 R's @ FB-19
2- 1 1/2" x 6" x 2' 11" F11 R's @ FB-15
2- 5/8" x 6" x 2' 11" F11 R's @ FB's 11, 12, 13, 14, 16, 17, 18 & 20


Note B:
1 1/2" x 14" Brg. Stiff. @ FB-19
3/4" x 14" Brg. Stiff. @ FB-15
1 1/2" x 7 1/2" Conn. R. @ FB's 11, 12, 13, 14, 16, 17, 18 & 20

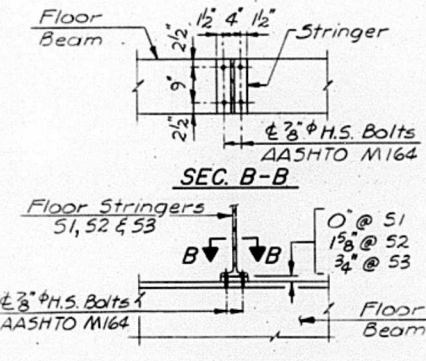


DETAIL D (AT INTERIOR FLOOR BEAM)

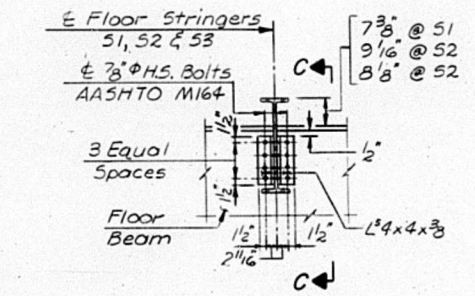

DETAIL E (AT END FLOOR BEAM)

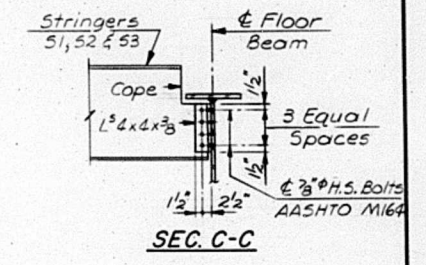


SEC. C-C

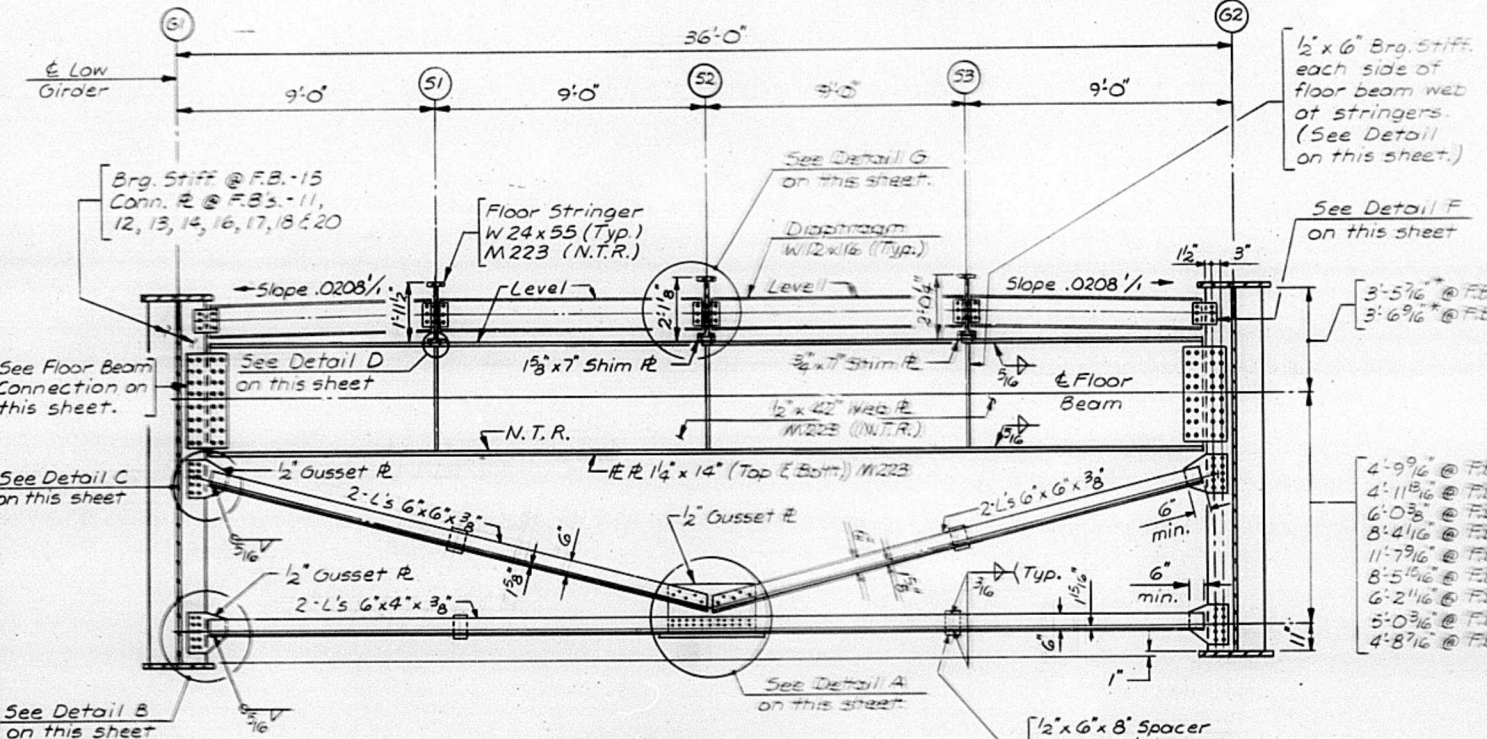


INTERIOR FLOOR BEAM


(FB-11 12 Req'd.) (FB-15 2 Req'd.)
(FB-12 2 Req'd.) (FB-16 2 Req'd.)
(FB-13 2 Req'd.) (FB-17 2 Req'd.)
(FB-14 2 Req'd.) (FB-18 2 Req'd.)
(FB-20 4 Req'd.)

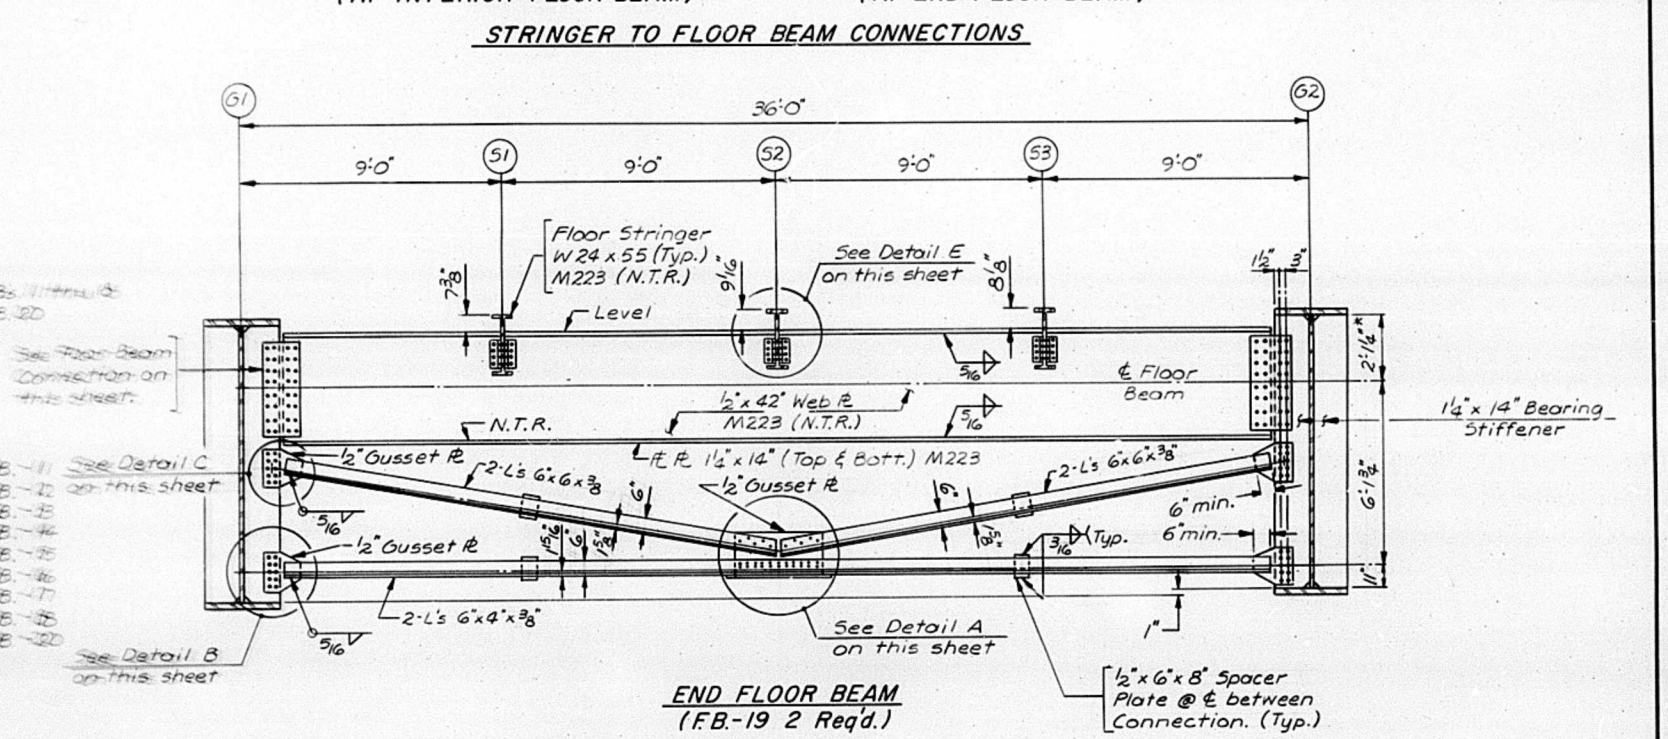


END FLOOR BEAM (FB-19 2 Req'd.)

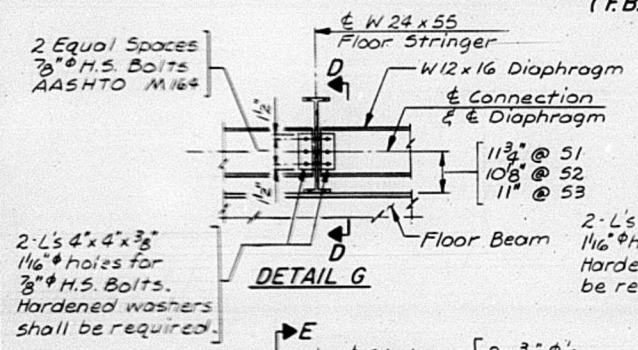


DETAIL G

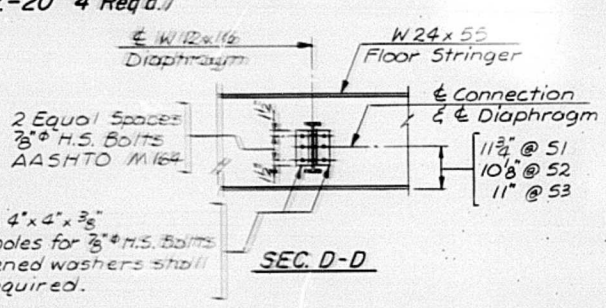


SEC. D-D

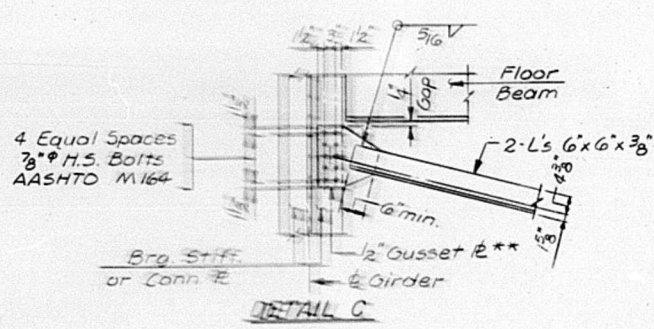


DETAIL C

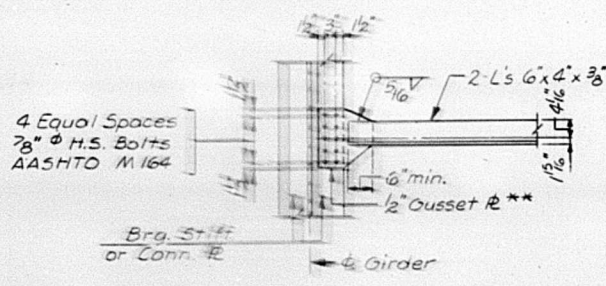


DETAIL B

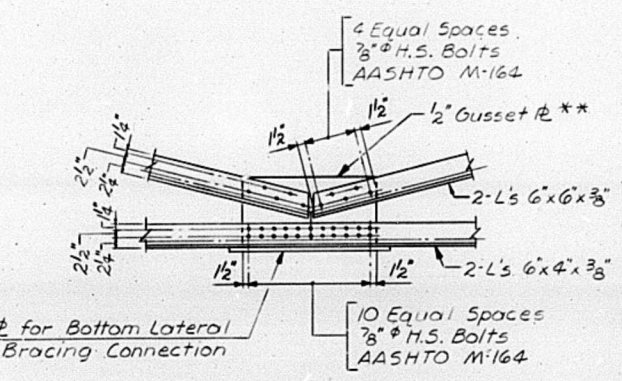

DETAIL A

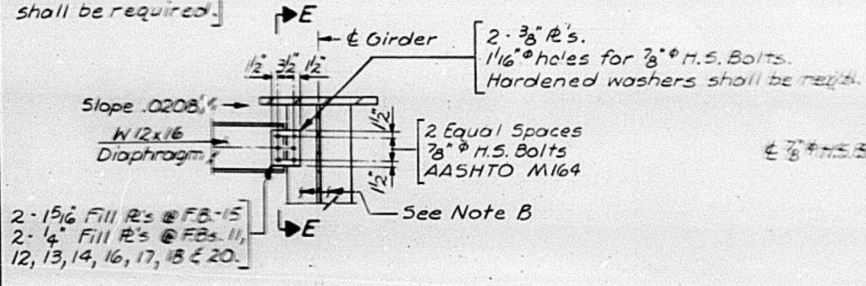

DETAIL F

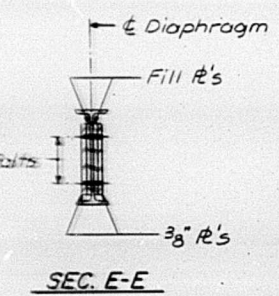

SEC. E-E

Notes:

N.T.R. denotes material that shall conform to the Supplemental Requirements for Notch Toughness.
Structural steel for cross frames shall meet the requirements of AASHTO M183 unless otherwise noted.
* = 1" less for girder I.
** = 1 1/8" holes in gusset plate for 7/8" H.S. Bolts. Hardened washers shall be required.

FLOOR BEAM DETAILS SPANS 9, 10 & 11

M^C CLUGAGE BRIDGE OVER THE ILLINOIS RIVER

F.A. ROUTE 49 SEC. (15B-1)-P PEORIA & TAZEWELL COUNTIES

DESIGNED S.C.A.
CHECKED W.D.L.
DRAWN D.A.N.
CHECKED C.R.N.



FILE NO. 74001
DATE

ROUTE NO.	SEC.	COUNTY	TOTAL SHEETS	SHEET NO.
FA-49	(158-1) -B	Peario & Toswell	96	26
FED. ROAD DIST. NO. 1		ILLINOIS	PROJECT	

The image contains three hand-drawn structural drawings of a steel beam section, labeled TOP FLANGE, WEB, and BOTTOM FLANGE.


TOP FLANGE: This drawing shows the top flange of the beam. It features a central vertical section with a width of 4 inches and a maximum thickness of 1/4 inch. The flange is composed of 6 plates, each 3 inches wide and 1/6 inch thick, spaced at 3 inches. The flange is bolted to the web with 1/2 inch diameter high strength (H.S.) bolts, M-164. The flange is also bolted to the web with 1/2 inch diameter H.S. bolts, M-164. The flange is labeled "TOP FLANGE".

WEB: This drawing shows the web of the beam. It features a central vertical section with a width of 4 inches and a maximum thickness of 1/4 inch. The web is composed of 20 plates, each 4 inches wide and 1/16 inch thick, spaced at 4 inches. The web is bolted to the flanges with 1/2 inch diameter H.S. bolts, M-164. The web is also bolted to the flanges with 1/2 inch diameter H.S. bolts, M-164. The web is labeled "WEB".

BOTTOM FLANGE: This drawing shows the bottom flange of the beam. It features a central vertical section with a width of 4 inches and a maximum thickness of 1/4 inch. The flange is composed of 6 plates, each 3 inches wide and 1/6 inch thick, spaced at 3 inches. The flange is bolted to the web with 1/2 inch diameter H.S. bolts, M-164. The flange is also bolted to the web with 1/2 inch diameter H.S. bolts, M-164. The flange is labeled "BOTTOM FLANGE".

SECTION F-F: This drawing shows a cross-section of the beam, labeled "SECTION F-F". It features a central vertical section with a width of 4 inches and a maximum thickness of 1/4 inch. The section is composed of 20 plates, each 4 inches wide and 1/16 inch thick, spaced at 4 inches. The section is bolted to the flanges with 1/2 inch diameter H.S. bolts, M-164. The section is also bolted to the flanges with 1/2 inch diameter H.S. bolts, M-164. The section is labeled "SECTION F-F".

DETAIL OF SPLICES 3 & 4

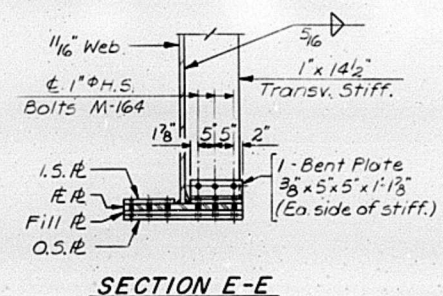


<u>GIRDER SPLICE DETAILS</u> <u>SPANS 9, 10 & 11</u>	
<u>M^CCLUGAGE BRIDGE</u> <u>OVER THE ILLINOIS RIVER</u> <u>F.A. ROUTE 49</u> <u>SEC. (15B-1)-P</u> <u>PEORIA & TAZEWELL COUNTIES</u>	
DESIGNED <u>S.C.O.</u> CHECKED <u>C.R.N.</u> DRAWN <u>D.A.N.</u> CHECKED <u>S.C.O.</u>	 HANSON ENGINEERS INCORPORATED SPRINGFIELD, ILLINOIS PEORIA, ILLINOIS
FILE NO. <u>74001</u> DATE _____	

STATE OF ILLINOIS
DEPARTMENT OF TRANSPORTATION
DIVISION OF HIGHWAYS


ROUTE NO.	SEC.	COUNTY	TOTAL SHEETS	SHEET NO.
FA.49	(15B-1)	PEORIA & TAZEWELL	96	27
FED. ROAD DIST. NO. 1	ILLINOIS	PROJECT		

Sheet 25 of 93

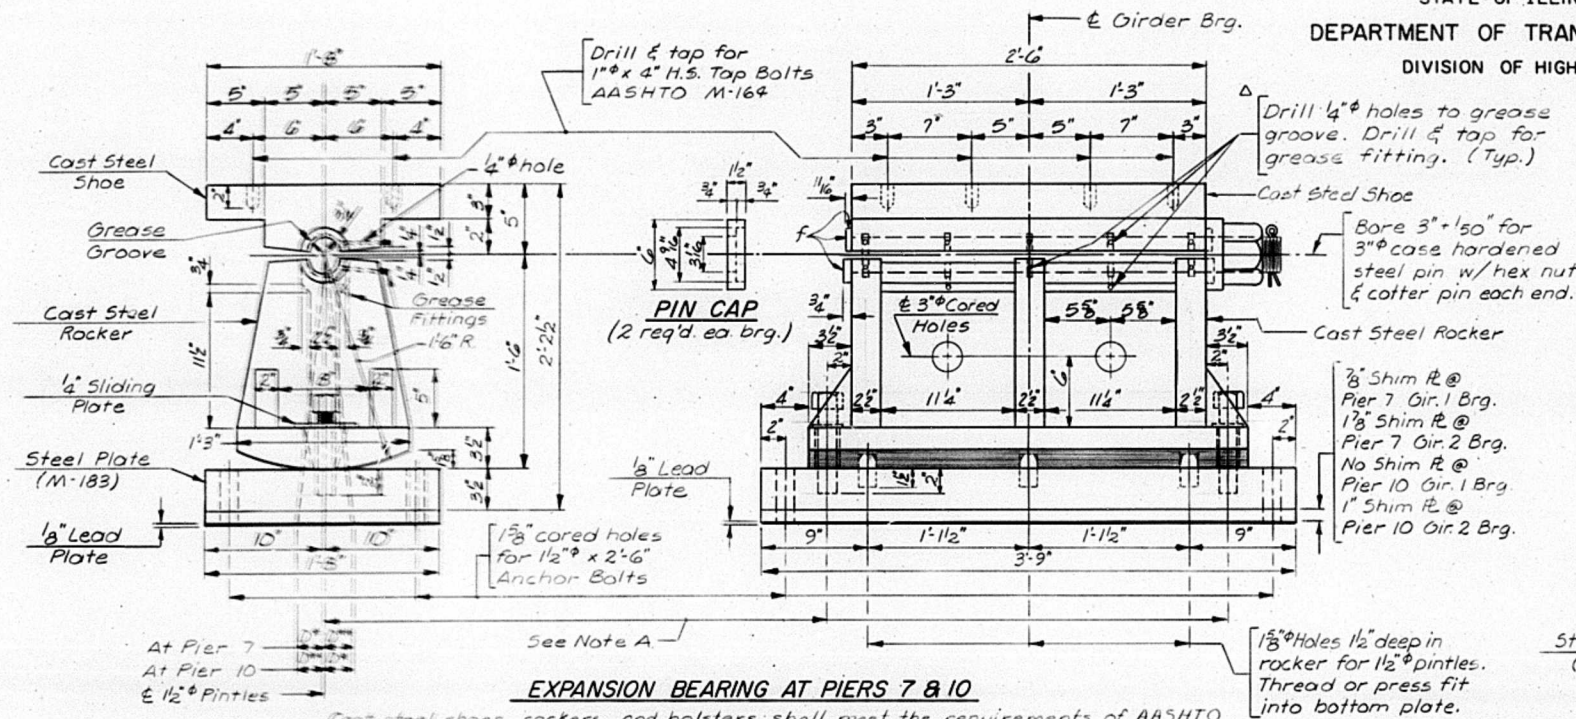

EXPANSION BEARING AT PIERS 7 & 10

Cast steel shoes, rockers, and bolsters shall meet the requirements of AASHTO M192 Class 90. Structural steel weldments meeting the requirements of AASHTO M222 or M223 may be substituted for the castings, subject to approval by the Engineer prior to fabrication. No extra compensation will be allowed for the substitution.

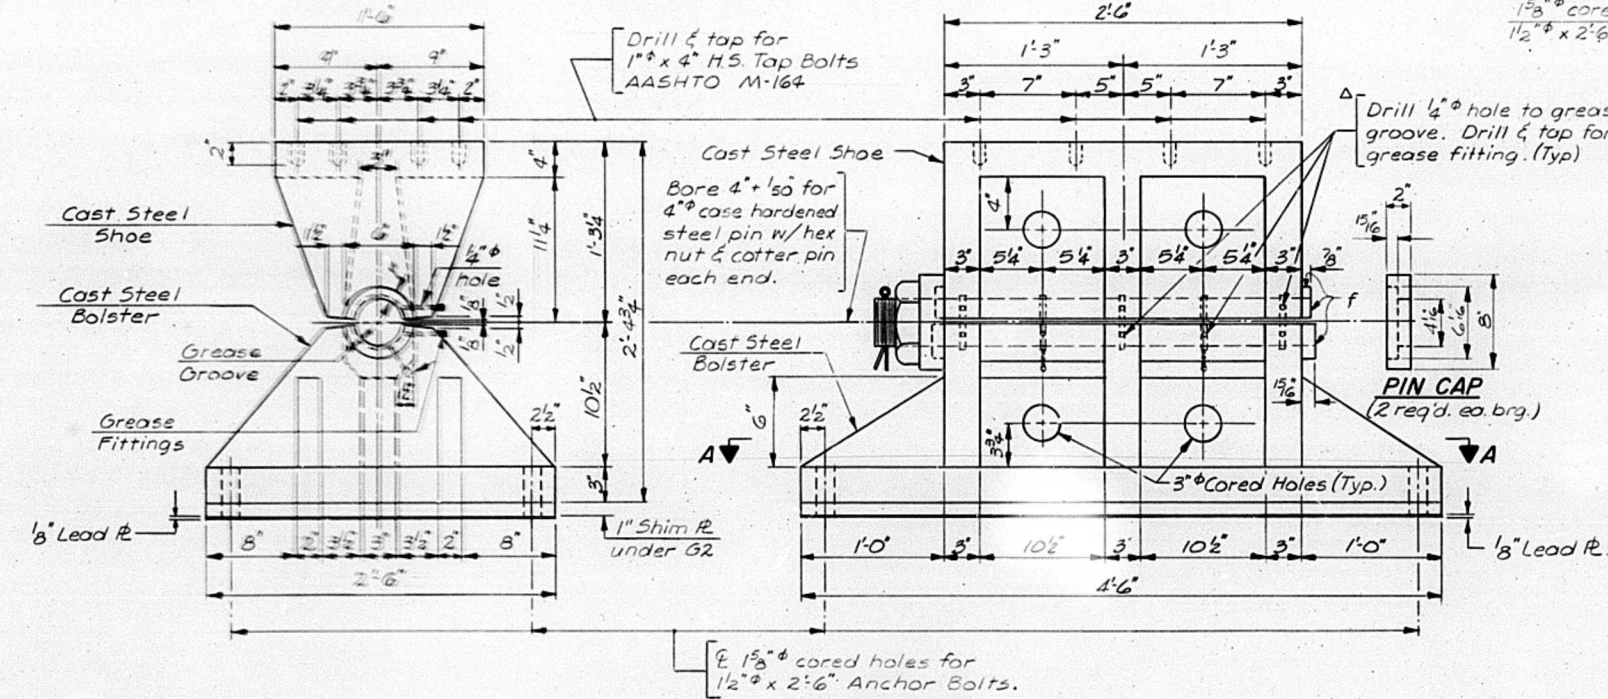


EXPANSION BEARING AT PIER 8

Cast steel shoes, rockers and bolsters shall meet the requirements of AASHTO M-192 Class 90 unless otherwise noted. Structural steel weldments meeting the requirements of AASHTO M-222 or M-223 may be substituted for the castings, subject to approval by the Engineer prior to fabrication. No extra compensation will be allowed for the substitution.


NOTES FOR SETTING OF ANCHOR BOLTS AT EXPANSION BEARINGS

- D^* (Side of bearing away from fixed bearing.)
 $D^* = \frac{1}{8}"$ per each 100' of expansion for every 15° fall below the normal temperature of 50°F.
- D^{**} (Side of bearing toward fixed bearing.)
 $D^{**} = \frac{1}{8}"$ per each 100' of expansion for every 15° rise above the normal temperature of 50°F.
- After girders have been erected and dimensions D^* & D^{**} determined, holes shall be drilled & anchor bolts shall be grouted in place. All fixed anchor bolts may be built into the masonry.

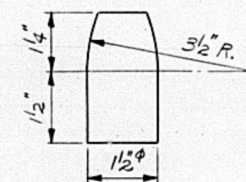


PINTLE DETAIL

Steel for pintles shall meet the requirements of AASHTO M-223

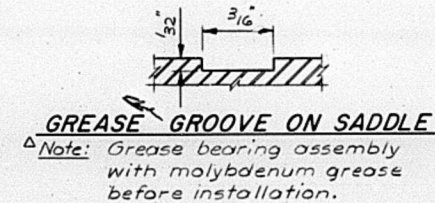

Note A: $1\frac{1}{8}" \times 3\frac{1}{2}"$ Cored holes in Rocker for $1\frac{1}{2}"$ H.S. Bolts (AASHTO M-164) Threaded holes in bottom plate for $1\frac{1}{2}"$ H.S. Bolts (AASHTO M-164)

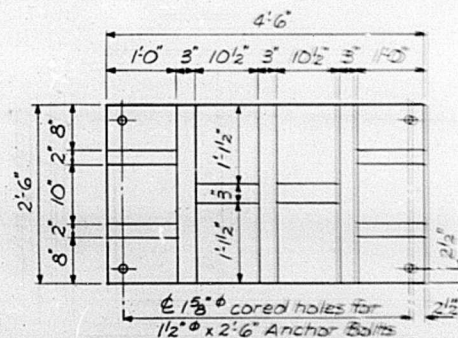

SECTION A-A

FIXED BEARING AT PIER 9

Cast steel shoes, rockers, and bolsters shall meet the requirements of AASHTO M192 Class 90. Structural steel weldments meeting the requirements of AASHTO M-222 or M-223 may be substituted for the castings, subject to approval by the Engineer prior to fabrication. No extra compensation will be allowed for the substitution.

BEARING DETAILS SPANS 9, 10, & 11	
M ^c CLUGAGE BRIDGE OVER THE ILLINOIS RIVER	
F.A. ROUTE 49	SEC. (15B-1)-P
PEORIA & TAZEWELL COUNTIES	
DESIGNED D.L.B. CHECKED J.E.H. DRAWN P.M. CHECKED C.R.N.	 HANSON ENGINEERS INCORPORATED SPRINGFIELD, ILLINOIS PEORIA, ILLINOIS
	FILE NO. 74001 DATE



**HANSON
ENGINEERS**
INCORPORATED


SPRINGFIELD, ILLINOIS PEORIA, ILLINOIS

FILE NO
74001
DATE


STATE OF ILLINOIS
DEPARTMENT OF TRANSPORTATION
DIVISION OF HIGHWAYS

ROUTE NO.	SEC.	COUNTY	TOTAL SHEETS	SHEET NO.
FA 49	(15B-1)	PEORIA & TAZEWELL	96	29
FED. ROAD DIST. NO. 7	ILLINOIS	PROJECT		

Sheet 27 of 93

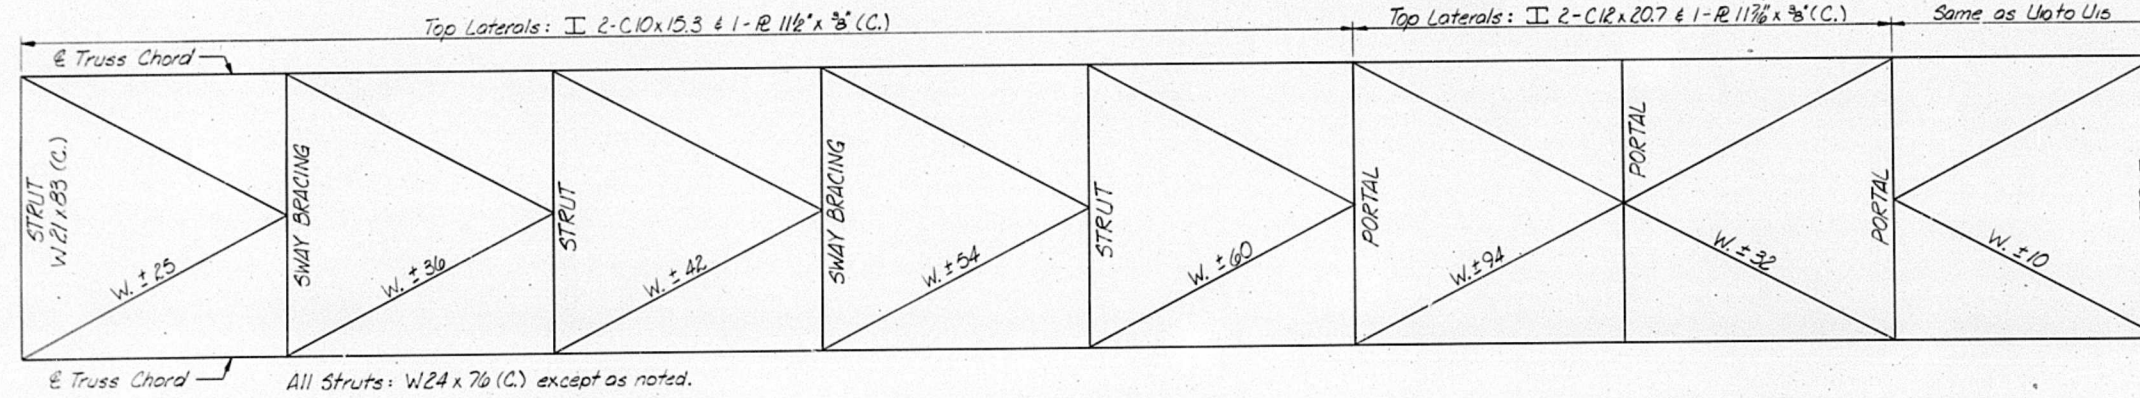


TOP LATERALS

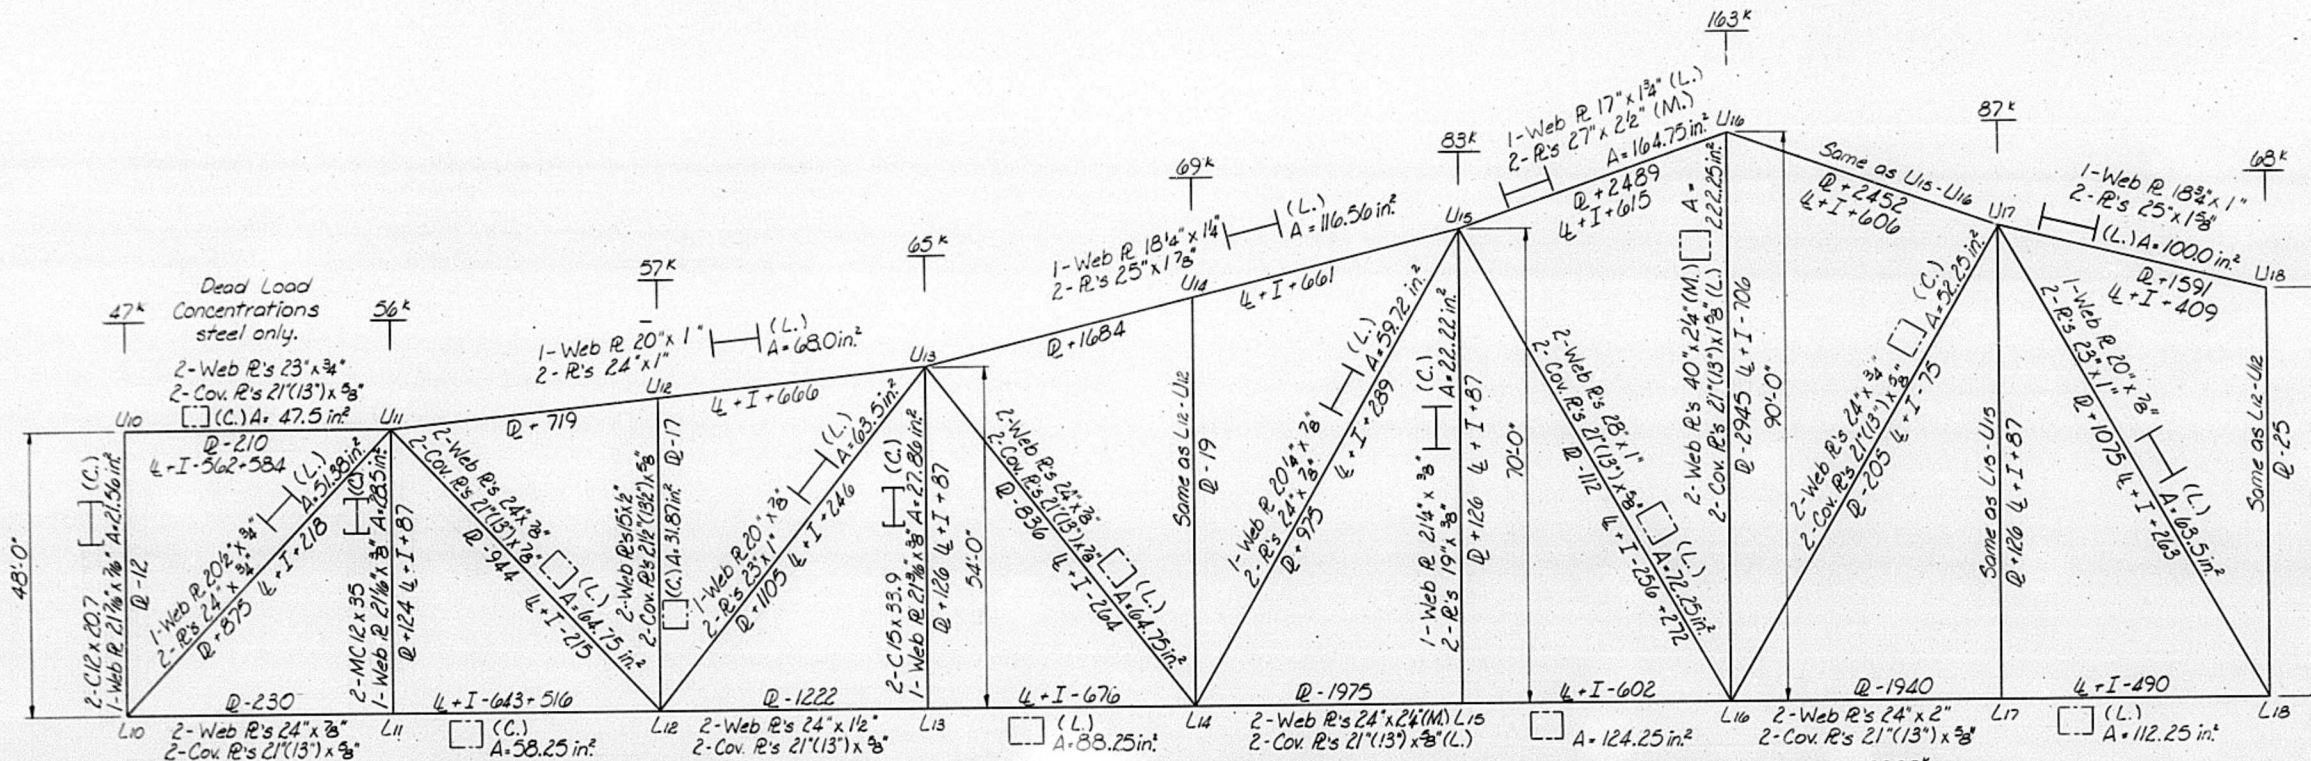

TRUSS ELEVATION

Note: Areas of Tension Members are gross areas.

Reaction: D 3388K
L+I 719K
Wind 671K
LF 52K

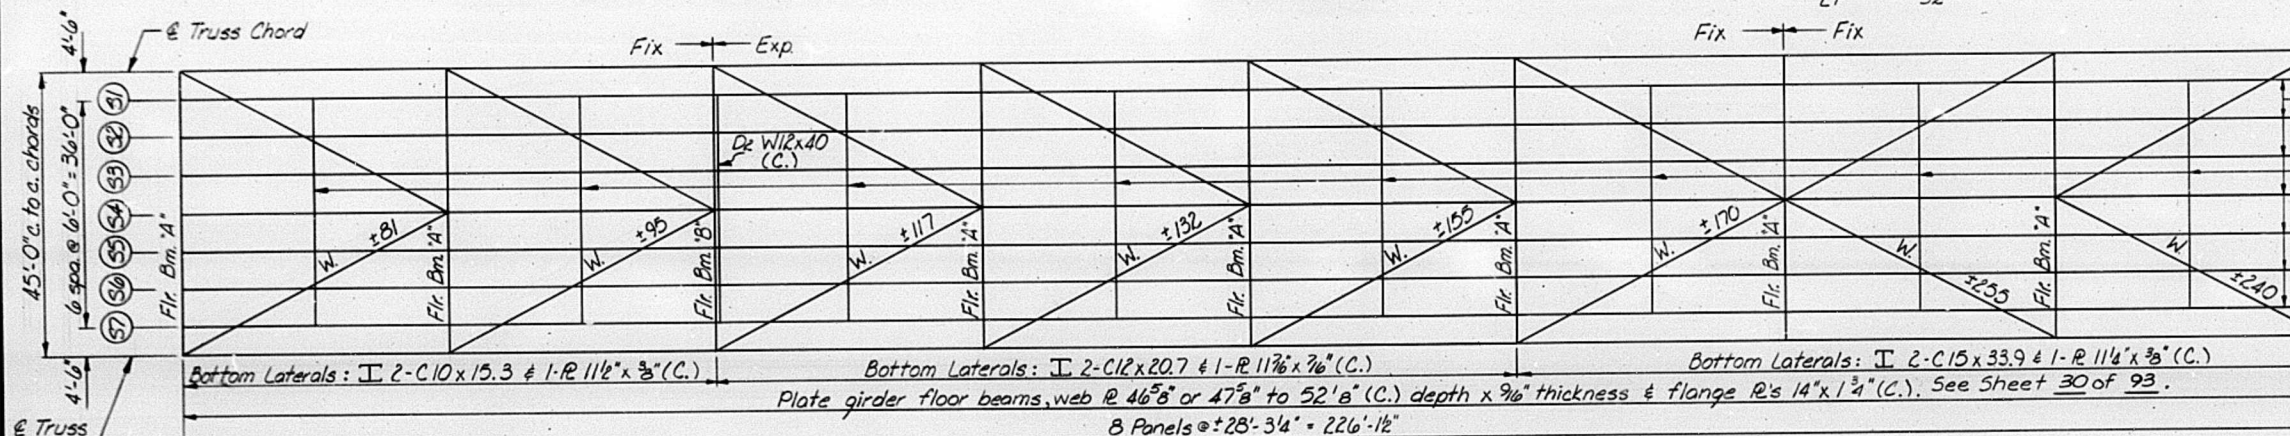


BOTTOM FRAMING PLAN L10 TO L18


For truss members to be designated "N.T.R." see truss detail sheets 33 thru 40 of 93.

Dead Load, live load and wind forces are given in kips.


Steel shown on this sheet noted (C.) shall be Carbon M183.
Steel noted (L.) shall be Low-alloy M223.
Steel noted (M.) shall be Low-alloy M222.

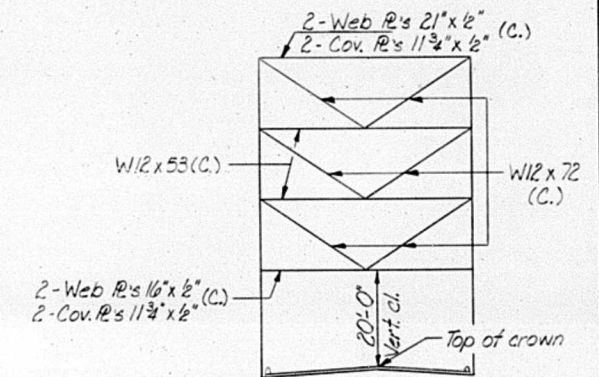


PORTAL L16-U16

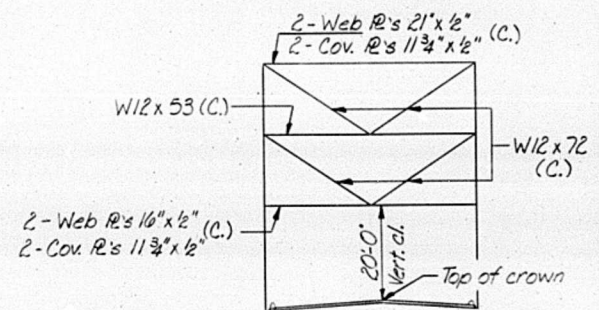

PORTAL L16-U15 & L16-U17

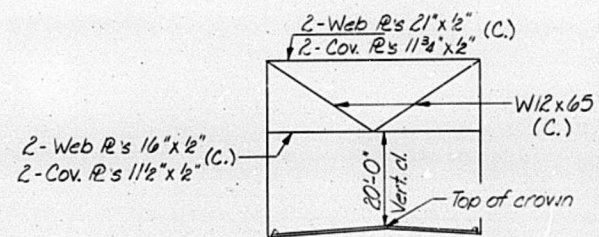

PORTAL L20-U21 & L21-U22

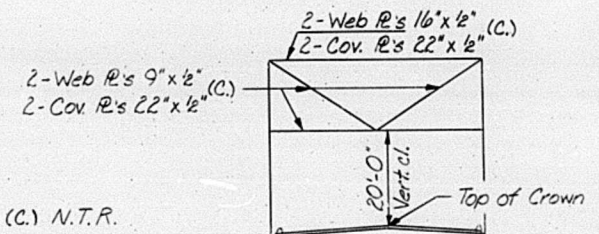

PORTAL L0-U1

MEMBER LAYOUT & FORCES L10-L18
TRUSS - SPANS 12, 13, & 14

M^C CLUGAGE BRIDGE
OVER THE ILLINOIS RIVER
F.A. ROUTE 49 SEC. (15B-1)-P
PEORIA & TAZEWELL COUNTIES


DESIGNED R.W.C.	CHECKED W.D.L.	DRAWN R.J.F.	CHECKED R.W.C.
HANSON ENGINEERS INCORPORATED			
SPRINGFIELD, ILLINOIS PEORIA, ILLINOIS			
FILE NO. 74001			DATE

STATE OF ILLINOIS
DEPARTMENT OF TRANSPORTATION
DIVISION OF HIGHWAYS

ROUTE NO.	SEC.	COUNTY	TOTAL SHEETS	SHEET NO.
EA 49	(15B-1)	PEORIA & TAZEWELL	96	30
FED. ROAD DIST. NO. 1	ILLINOIS	PROJECT		


Sheet 28 of 93

Top Laterals: $\square$ 2-C10x15.3 + 1-R 11 $\frac{1}{2}$ "x $\frac{3}{8}$ "(C.)

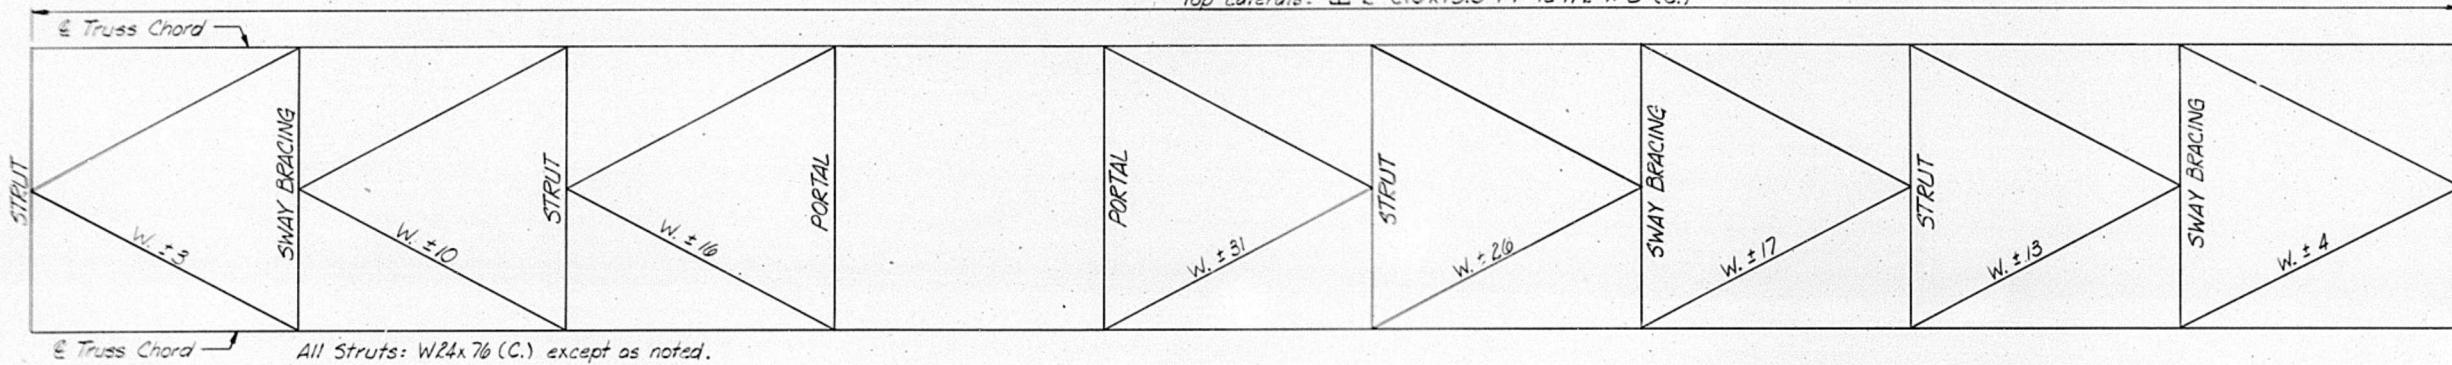


All Struts: W24x76 (C.) except as noted.

TOP LATERALS

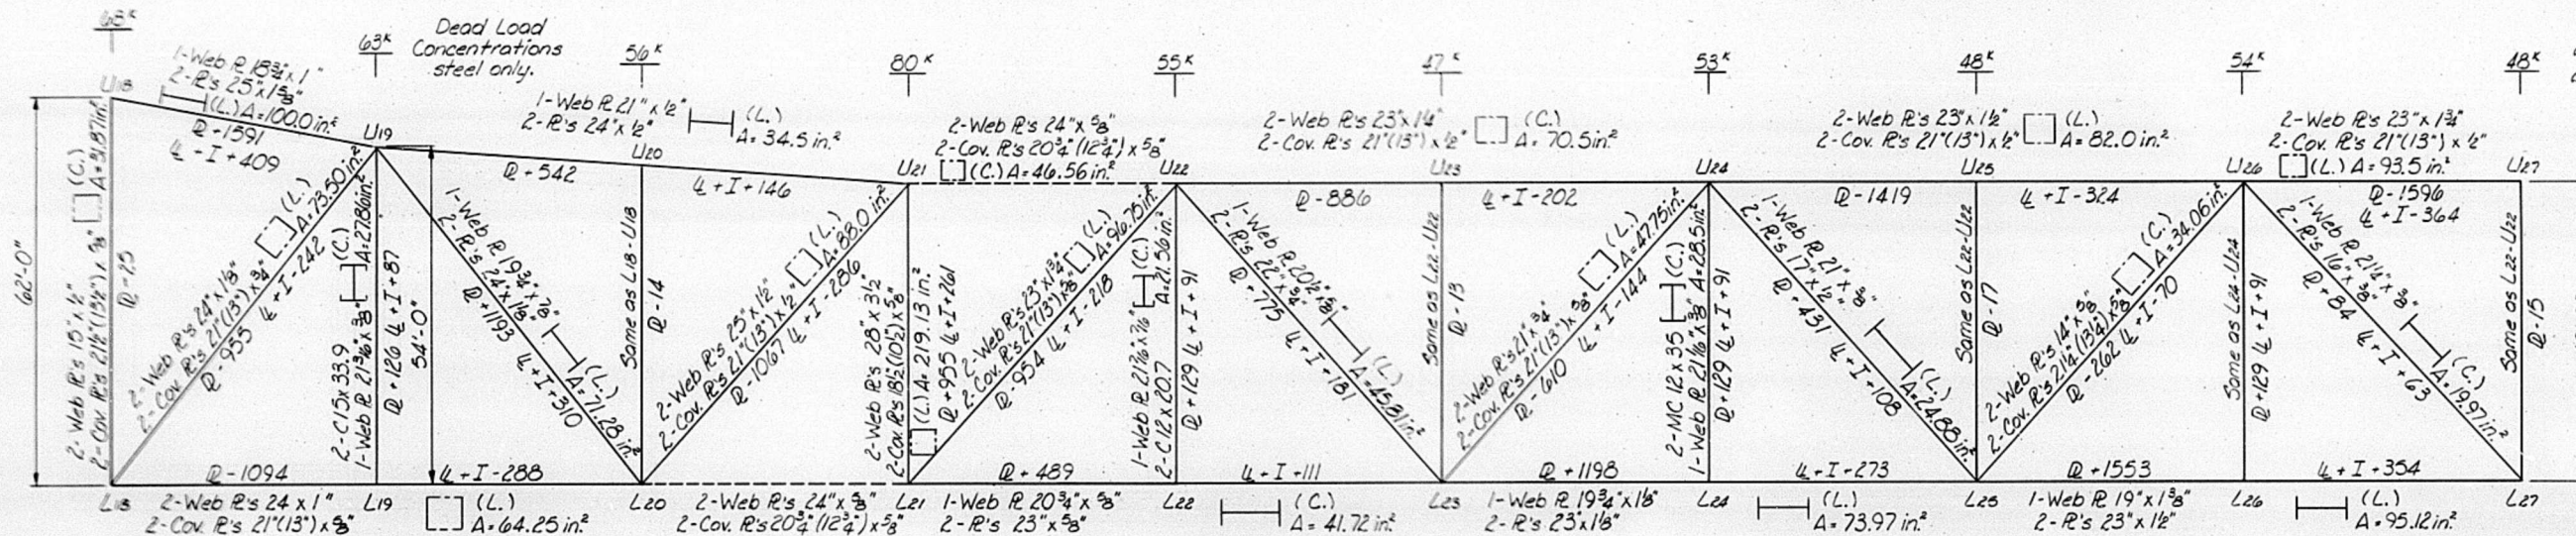

Note: Areas of Tension Members $\square$ (C.) A = 46.56 in² are gross areas.

TRUSS ELEVATION

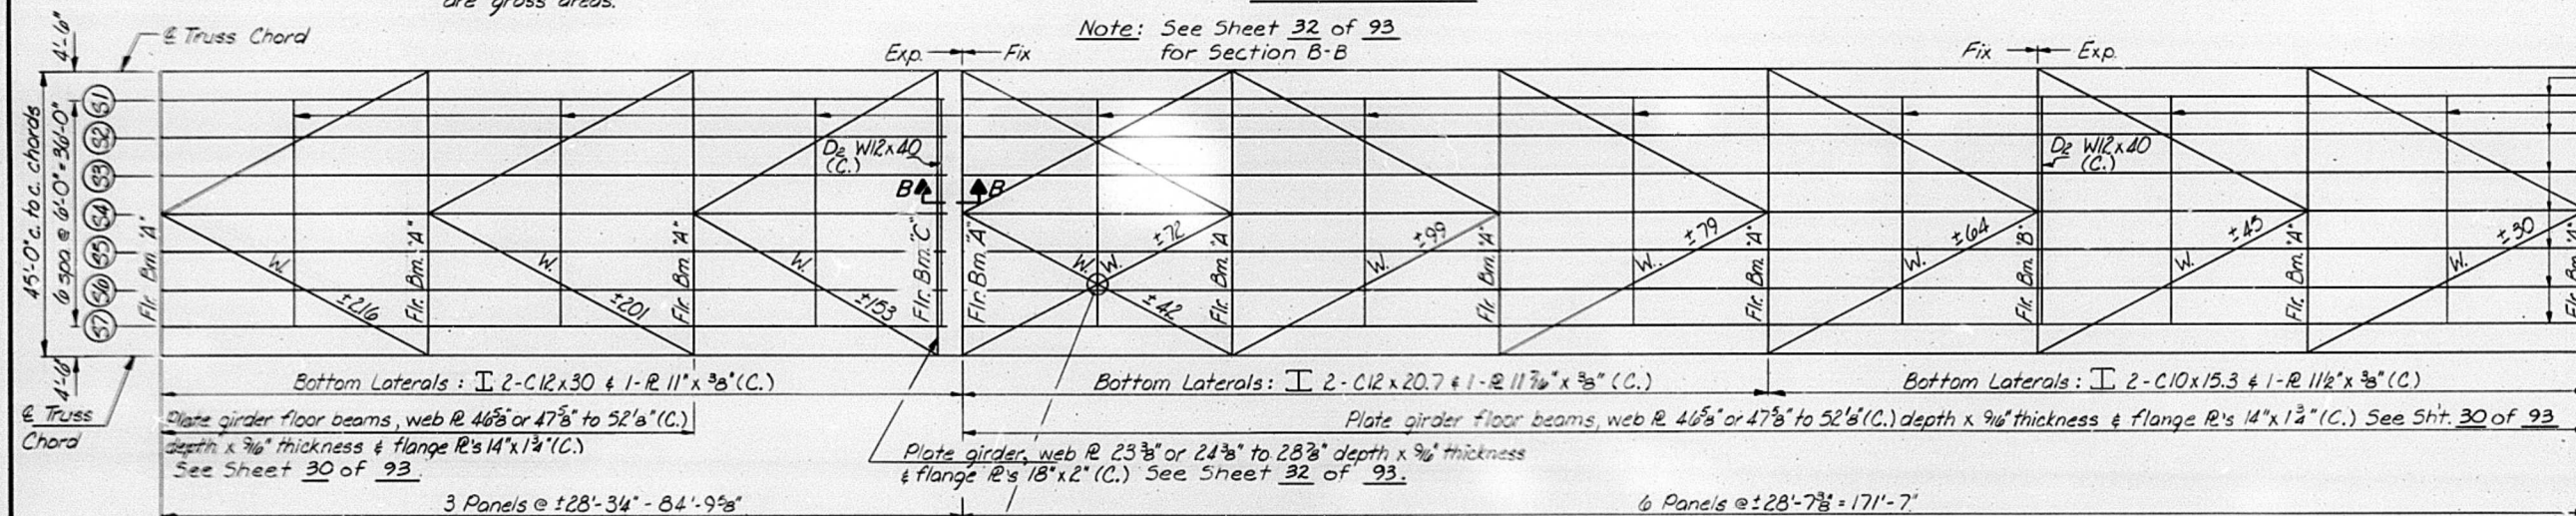


BOTTOM FRAMING PLAN L18 TO L27


For truss members to be designated "N.T.R." see truss detail sheets 33 thru 40 of 93.

Dead Load, live load and wind forces are given in kips.

Note:
Steel shown on this sheet noted (C.) shall be Carbon M183
Steel noted (L.) shall be Low-alloy M223

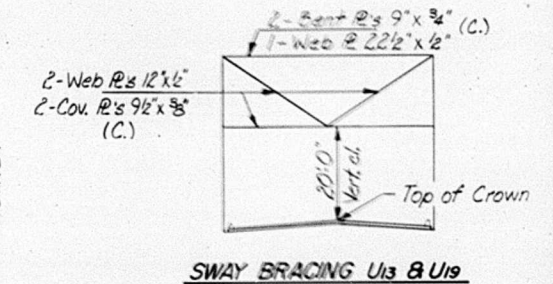

SWAY BRACING U13 & U19

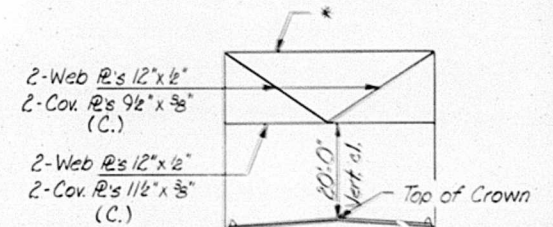

SWAY BRACING U3, U5, U7, U9, U11, U24 & U26

* W24x83 @ U3, U5, U7, U9
W24x76 @ U24 & U26
2-Rs 9"x $\frac{3}{8}$ " Bent
Web @ 22 $\frac{1}{2}$ "x $\frac{1}{2}$ " @ U11

MEMBER LAYOUT & FORCES L18-L27
TRUSS - SPANS 12, 13, & 14


M^c CLUGAGE BRIDGE
OVER THE ILLINOIS RIVER
F.A. ROUTE 49 SEC. (15B-1) - P
PEORIA & TAZEWELL COUNTIES

DESIGNED R.H.C.	CHECKED W.D.L.	DRAWN R.J.F.	CHECKED W.D.L.
HANSON ENGINEERS INCORPORATED SPRINGFIELD, ILLINOIS PEORIA, ILLINOIS			
FILE NO. 74001			DATE


STATE OF ILLINOIS
DEPARTMENT OF TRANSPORTATION
DIVISION OF HIGHWAYS

ROUTE NO.	SEC.	COUNTY	TOTAL SHEETS	SHEET NO.
FA. 49	(15B-1)-P	PEORIA & TAZEWELL	96	31
FED. ROAD DIST. NO. 7	ILLINOIS	PROJECT		

Sheet 29 of 93

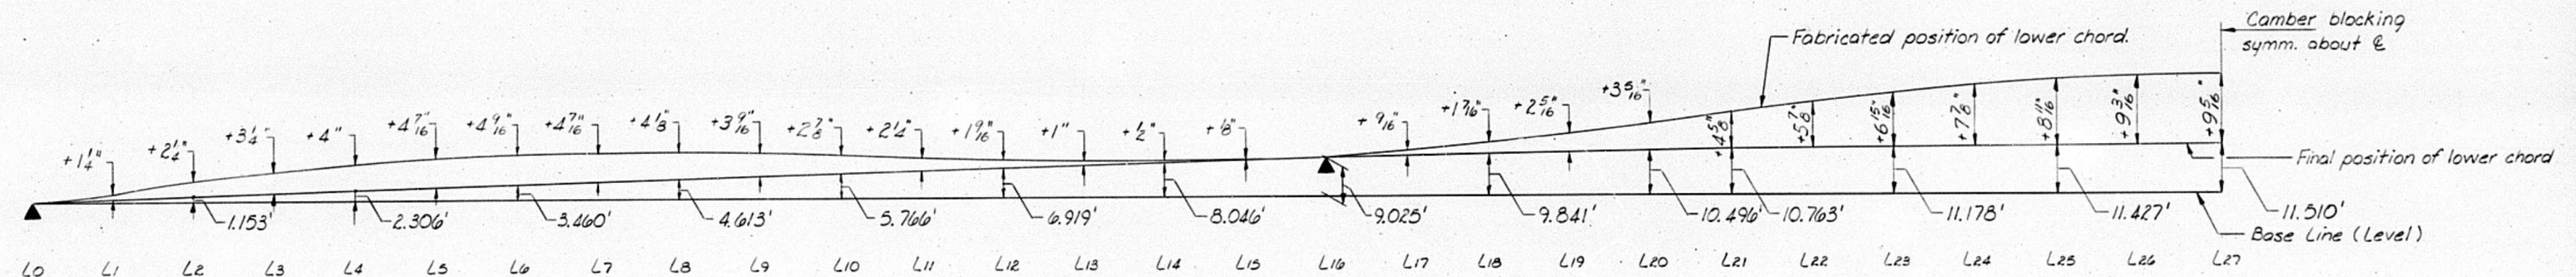

CAMBER BLOCKING ORDINATES
& BOTTOM CHORD OFFSETS

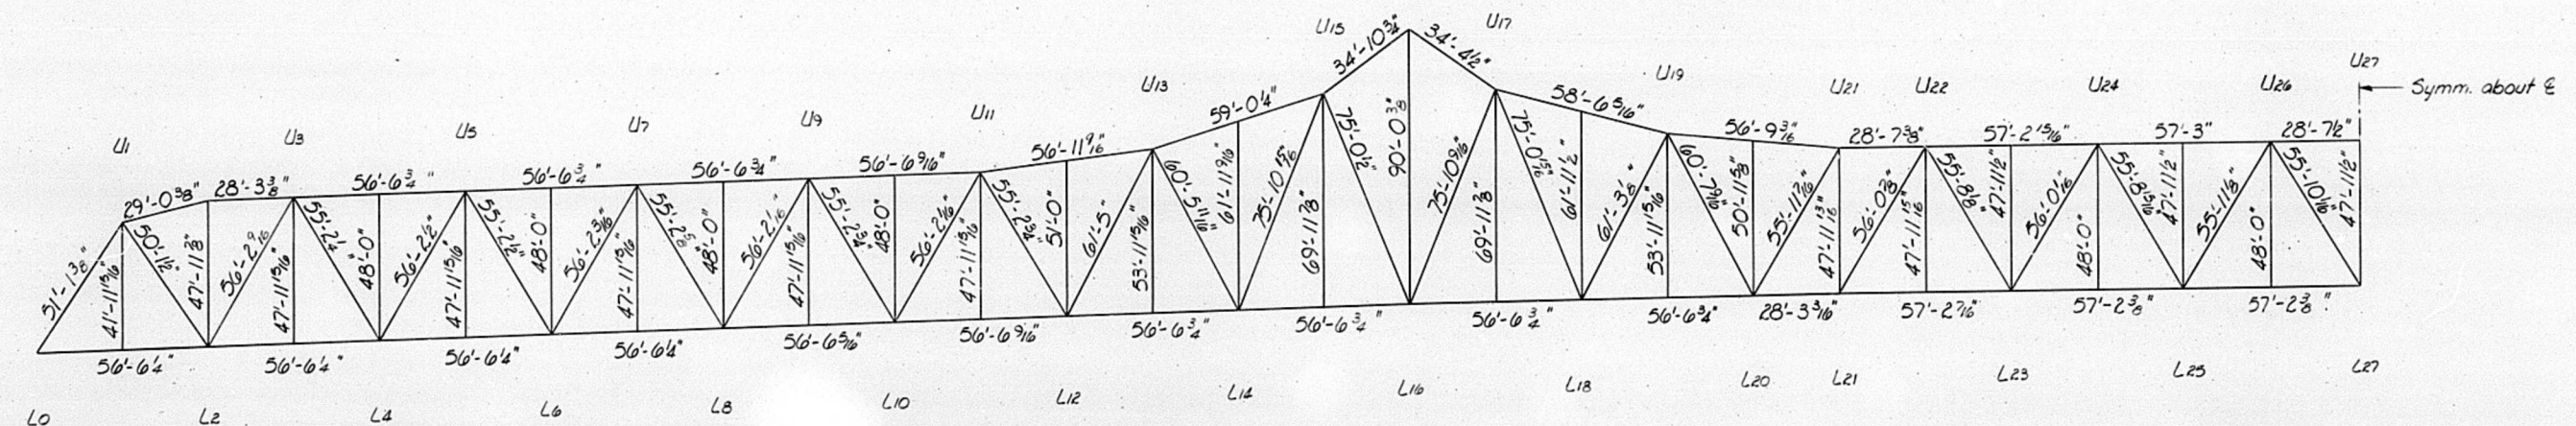

FABRICATED LENGTHS

TRUSS LAYOUT
SPANS 12, 13, & 14

M^cCLUGAGE BRIDGE
OVER THE ILLINOIS RIVER
F.A. ROUTE 49 SEC. (15B-1)-P
PEORIA & TAZEWELL COUNTIES


DESIGNED R.N.C.
CHECKED W.D.L.
DRAWN R.J.F.
CHECKED R.N.C.



FILE NO.
74001

DATE

SPRINGFIELD, ILLINOIS PEORIA, ILLINOIS

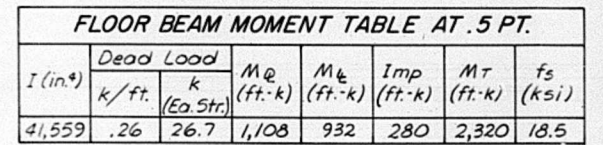


$R_Q(k)$	$R_L(k)$	$Imp(k)$	R_{TOTAL}
99	81	24.3	204.3


STATE OF ILLINOIS
DEPARTMENT OF TRANSPORTATION
DIVISION OF HIGHWAYS

ROUTE NO.	SEC.	COUNTY	TOTAL SHEETS	SHEET NO.
FA-49	(15B-11)-P	PEORIA & TAZEWELL	96	33
FED. ROAD DIST. NO. 7	ILLINOIS	PROJECT		

Sheet 31 of 93

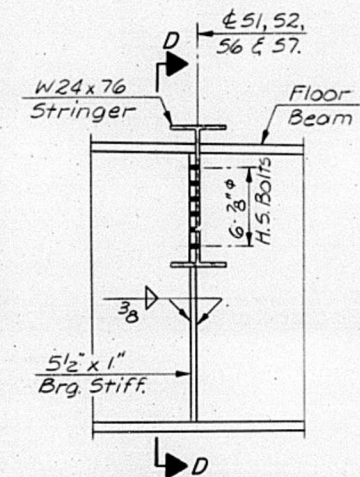

END FLOOR BEAM STRINGER CONNECTION
(At Location of Jacking Load)

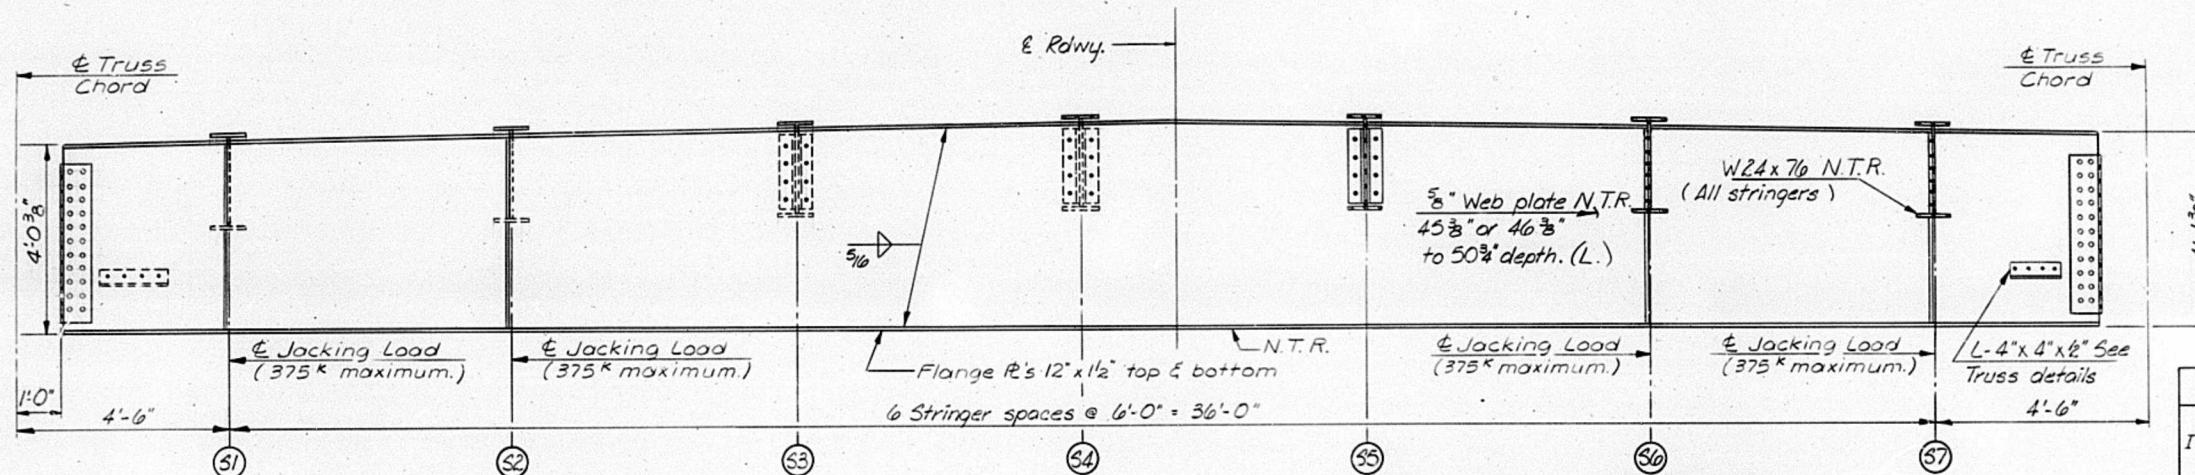


HALF ELEVATION - END FLOOR BEAM
Showing approach span side.


HALF ELEVATION - END FLOOR BEAM
Showing truss span side.

R _Q (k)	R _L (k)	Imp (k)	R _{TOTAL}
51	73	22	146


I (in ⁴)	Dead Load		M _Q (ft.-k)	M _L (ft.-k)	Imp (ft.-k)	M _T (ft.-k)	f _s (ksi)
	k/ft.	k (Eq. 5tr)					
30,711	.22	13.4	585	864	259	1,708	17.8

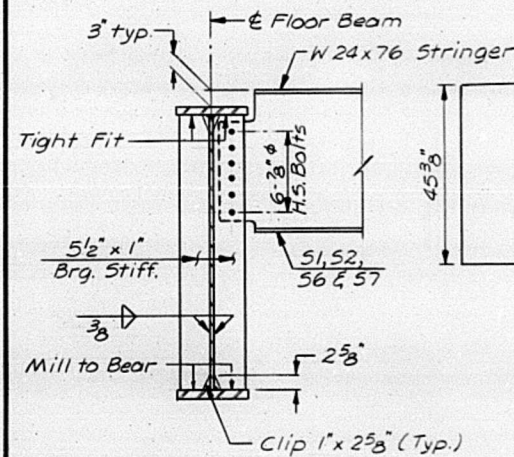


SECTION D-D

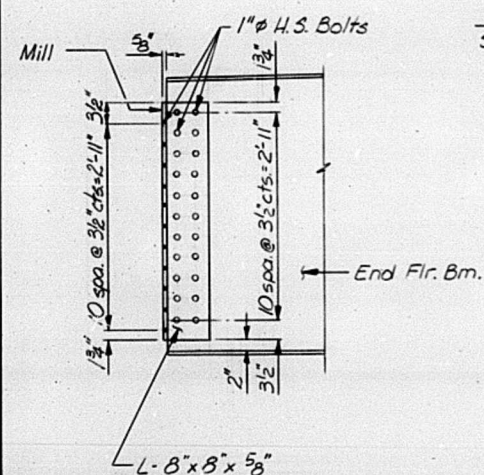


END FLOOR BEAM CONNECTION DETAIL

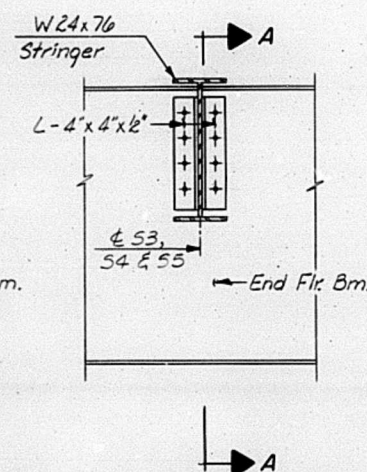


END FLOOR BEAM STRINGER CONNECTION

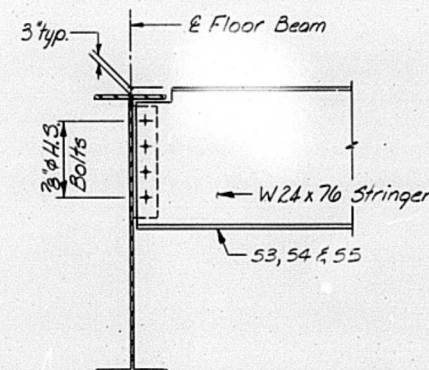

SECTION A-A

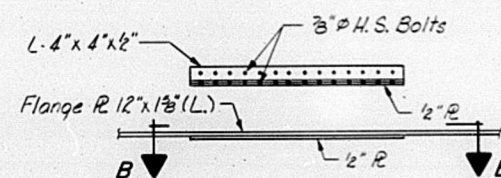


DETAIL I

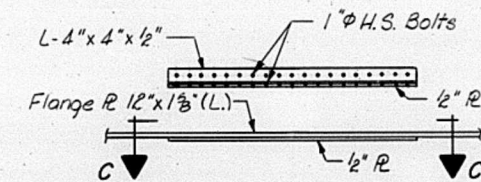


DETAIL II


BOTTOM LATERAL BRACING CONNECTION DETAILS
(At center of Floor Beam)

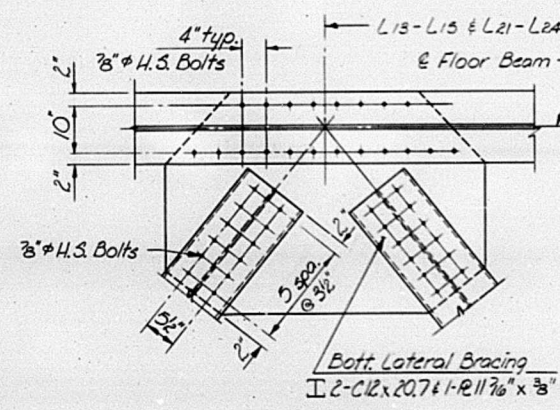

SECTION B-B

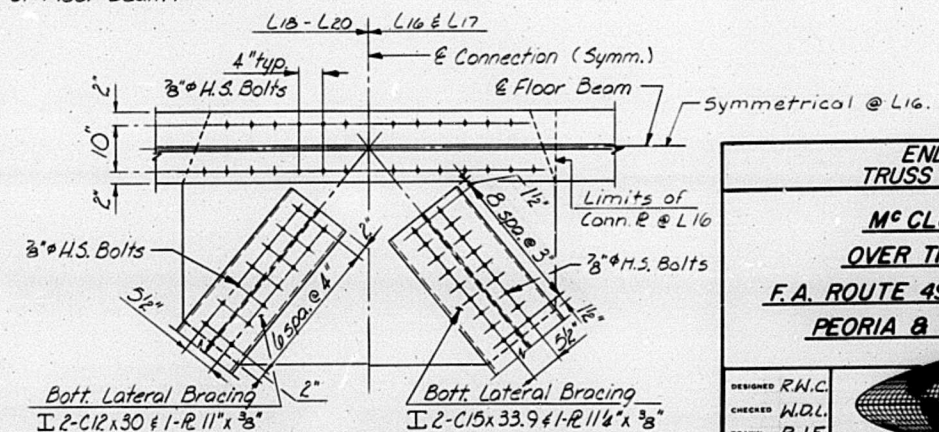

SECTION C-C

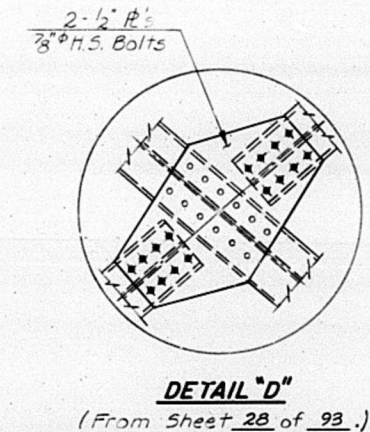

DETAIL "D"
(From Sheet 28 of 93.)

Note: All steel shown on this sheet shall be Carbon M183 except as noted. Steel noted (L.) shall be Low-alloy M223

N.T.R. denotes main load carrying members that are subject to the Supplemental Requirements for Notch Toughness.

END FLOOR BEAM TRUSS - SPANS 12, 13, & 14

McCLUGAGE BRIDGE OVER THE ILLINOIS RIVER

F.A. ROUTE 49 SEC. (15B-11)-P PEORIA & TAZEWELL COUNTIES

DESIGNED R.W.C.	CHECKED W.D.L.	DRAWN R.J.F.	CHECKED R.W.C.	FILE NO. 74001
				DATE
SPRINGFIELD, ILLINOIS PEORIA, ILLINOIS				

FILE NO
74001


STATE OF ILLINOIS
DEPARTMENT OF TRANSPORTATION
DIVISION OF HIGHWAYS

See Detail "C" on sheet 43 of 93
for typical detail of Handhole at
splice locations.

N.T.R. denotes main load carrying
members that are subject to the
Supplemental Requirements for
Notch Toughness.

ROUTE NO.	SEC.	COUNTY	TOTAL SHEETS	SHEET NO.
FA-49	(15B-1)	PEORIA & TAZEWELL	96	35
FED. ROAD DIST. NO. 7	ILLINOIS PROJECT			

Sheet 33 of 93

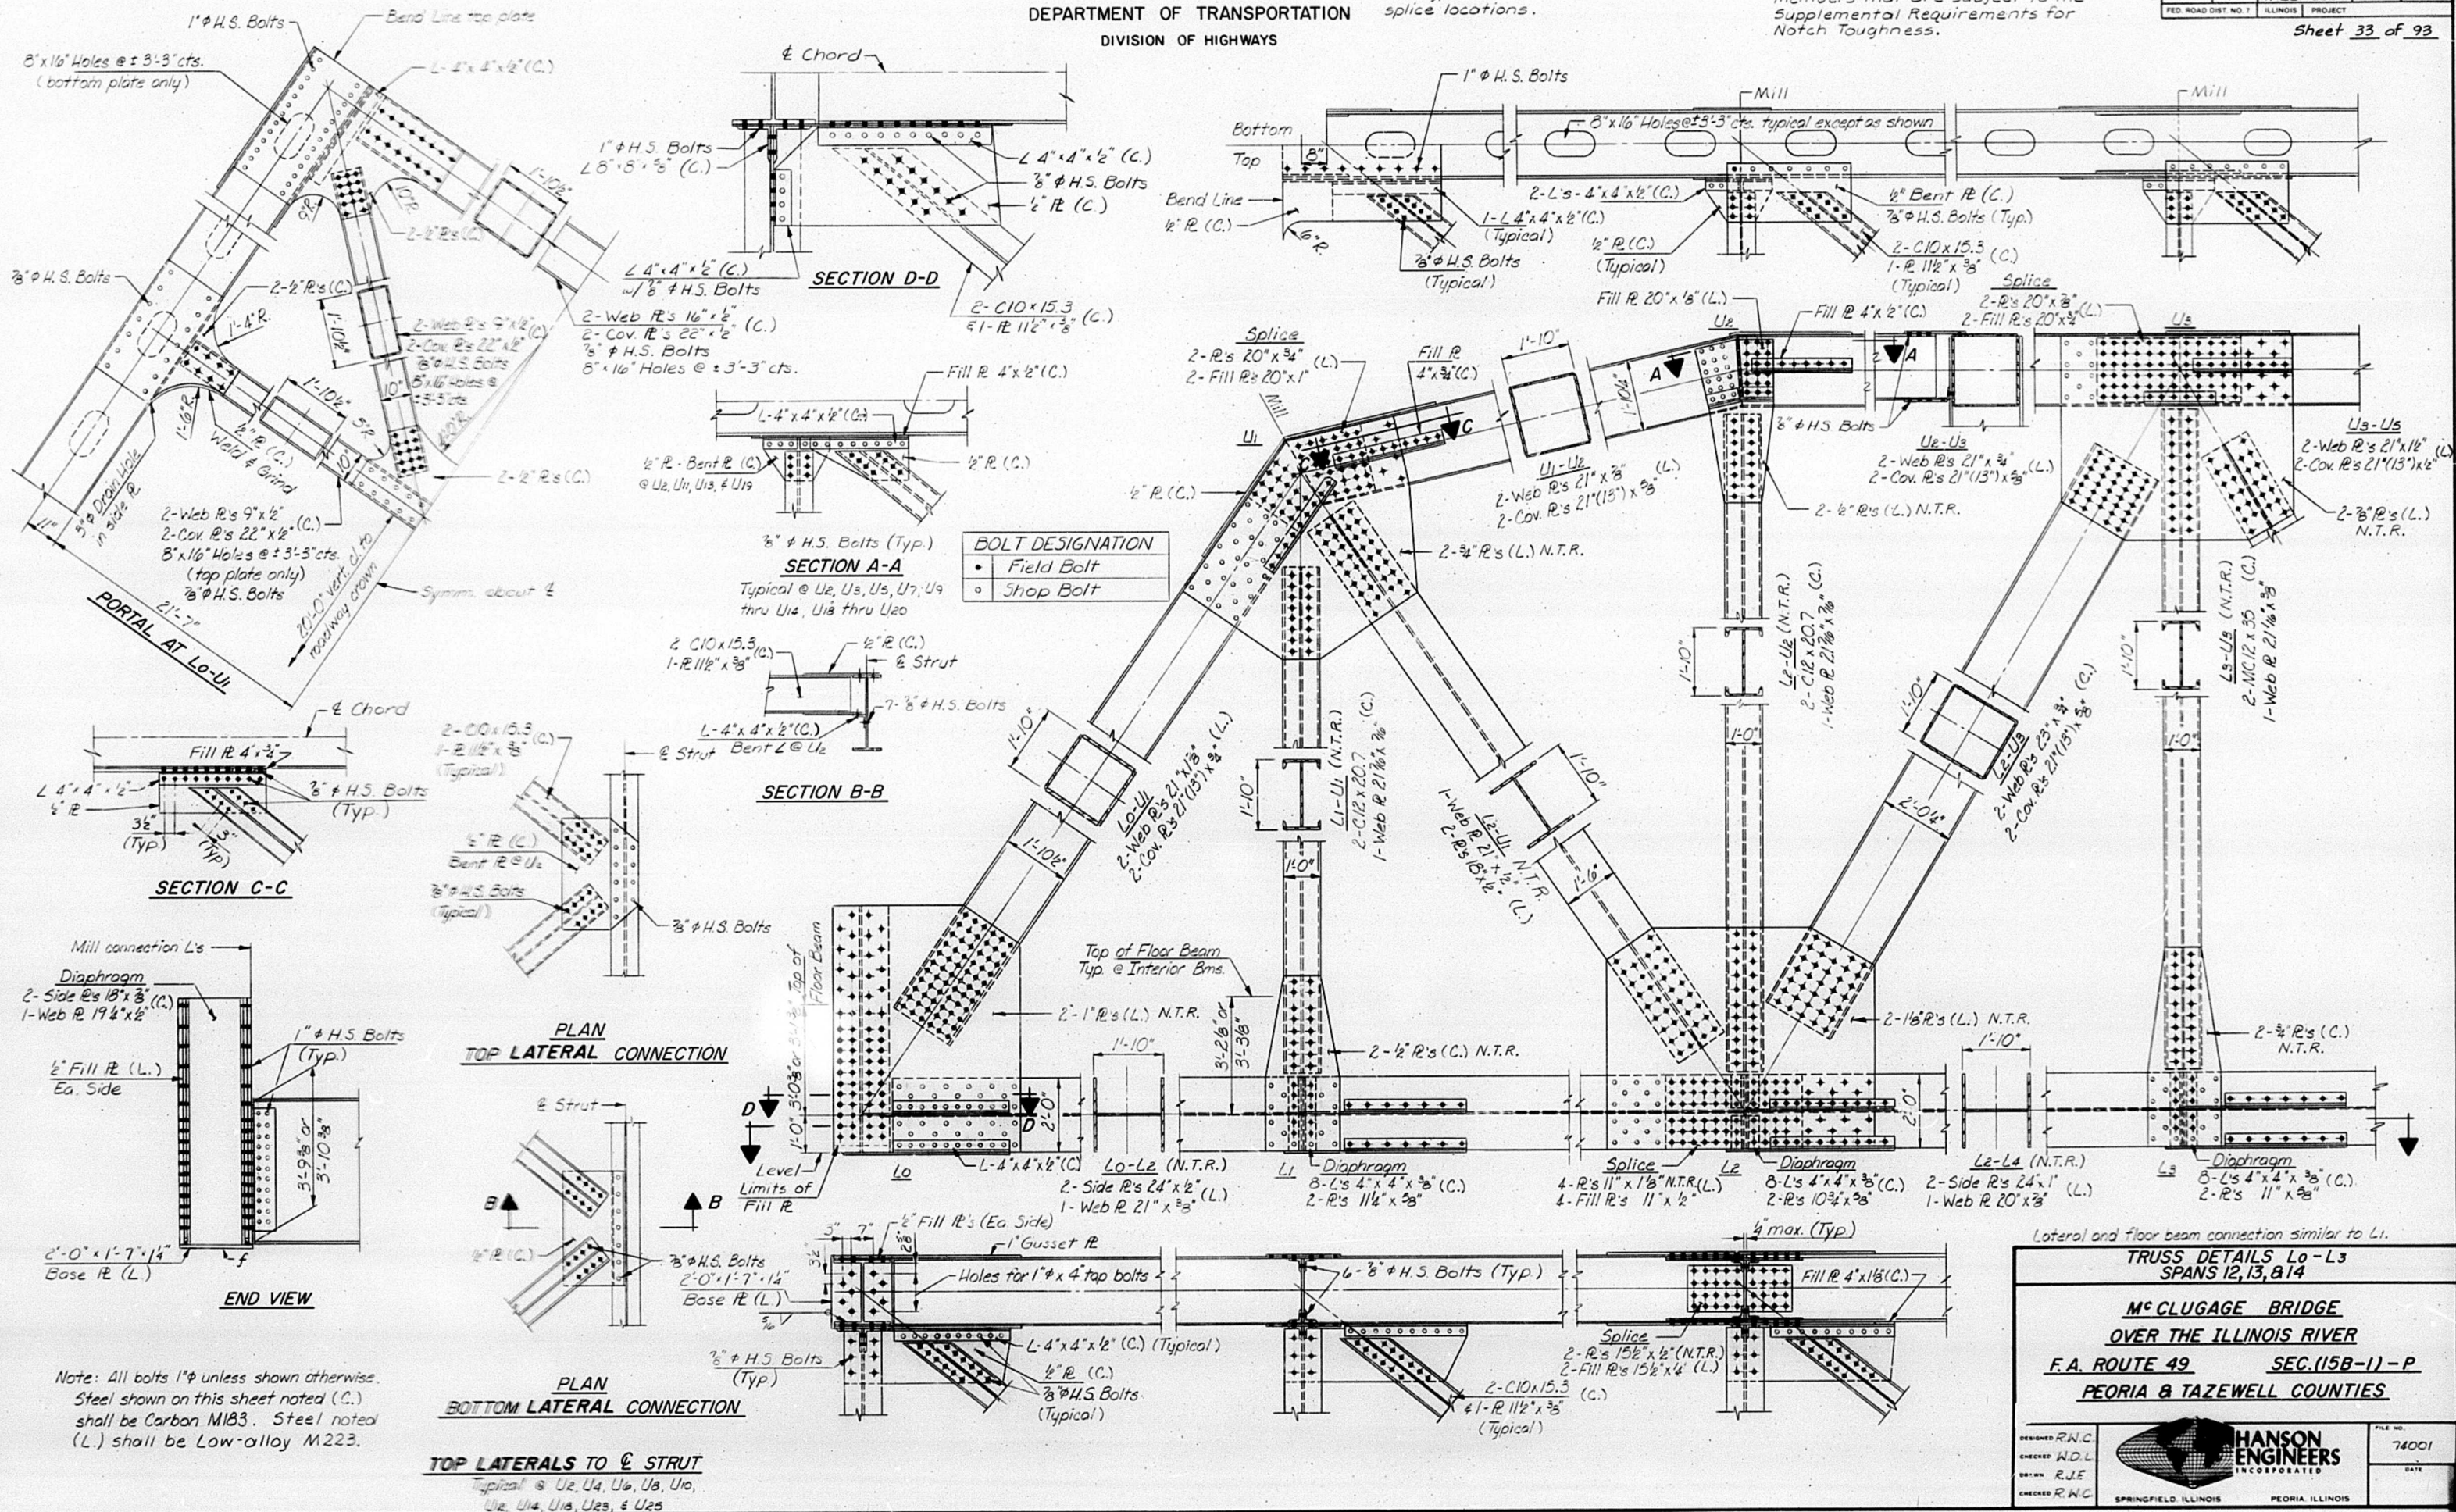

Note: All bolts 1" unless shown otherwise.
Steel shown on this sheet noted (C.)
shall be Carbon M183. Steel noted
(L.) shall be Low-alloy M223.


STATE OF ILLINOIS
DEPARTMENT OF TRANSPORTATION
DIVISION OF HIGHWAYS

See Detail "C" on sheet 43 of 93 for typical detail of Handhole at splice locations.

N.T.R. denotes main load carrying members that are subject to the Supplemental Requirements for Notch Toughness.

ROUTE NO.	SEC.	COUNTY	TOTAL SHEETS	SHEET NO.
FA:49	(158-1)	PEORIA & TAZEWELL	96	36
FED. ROAD DIST. NO. 7	ILLINOIS	PROJECT		

Sheet 34 of 93

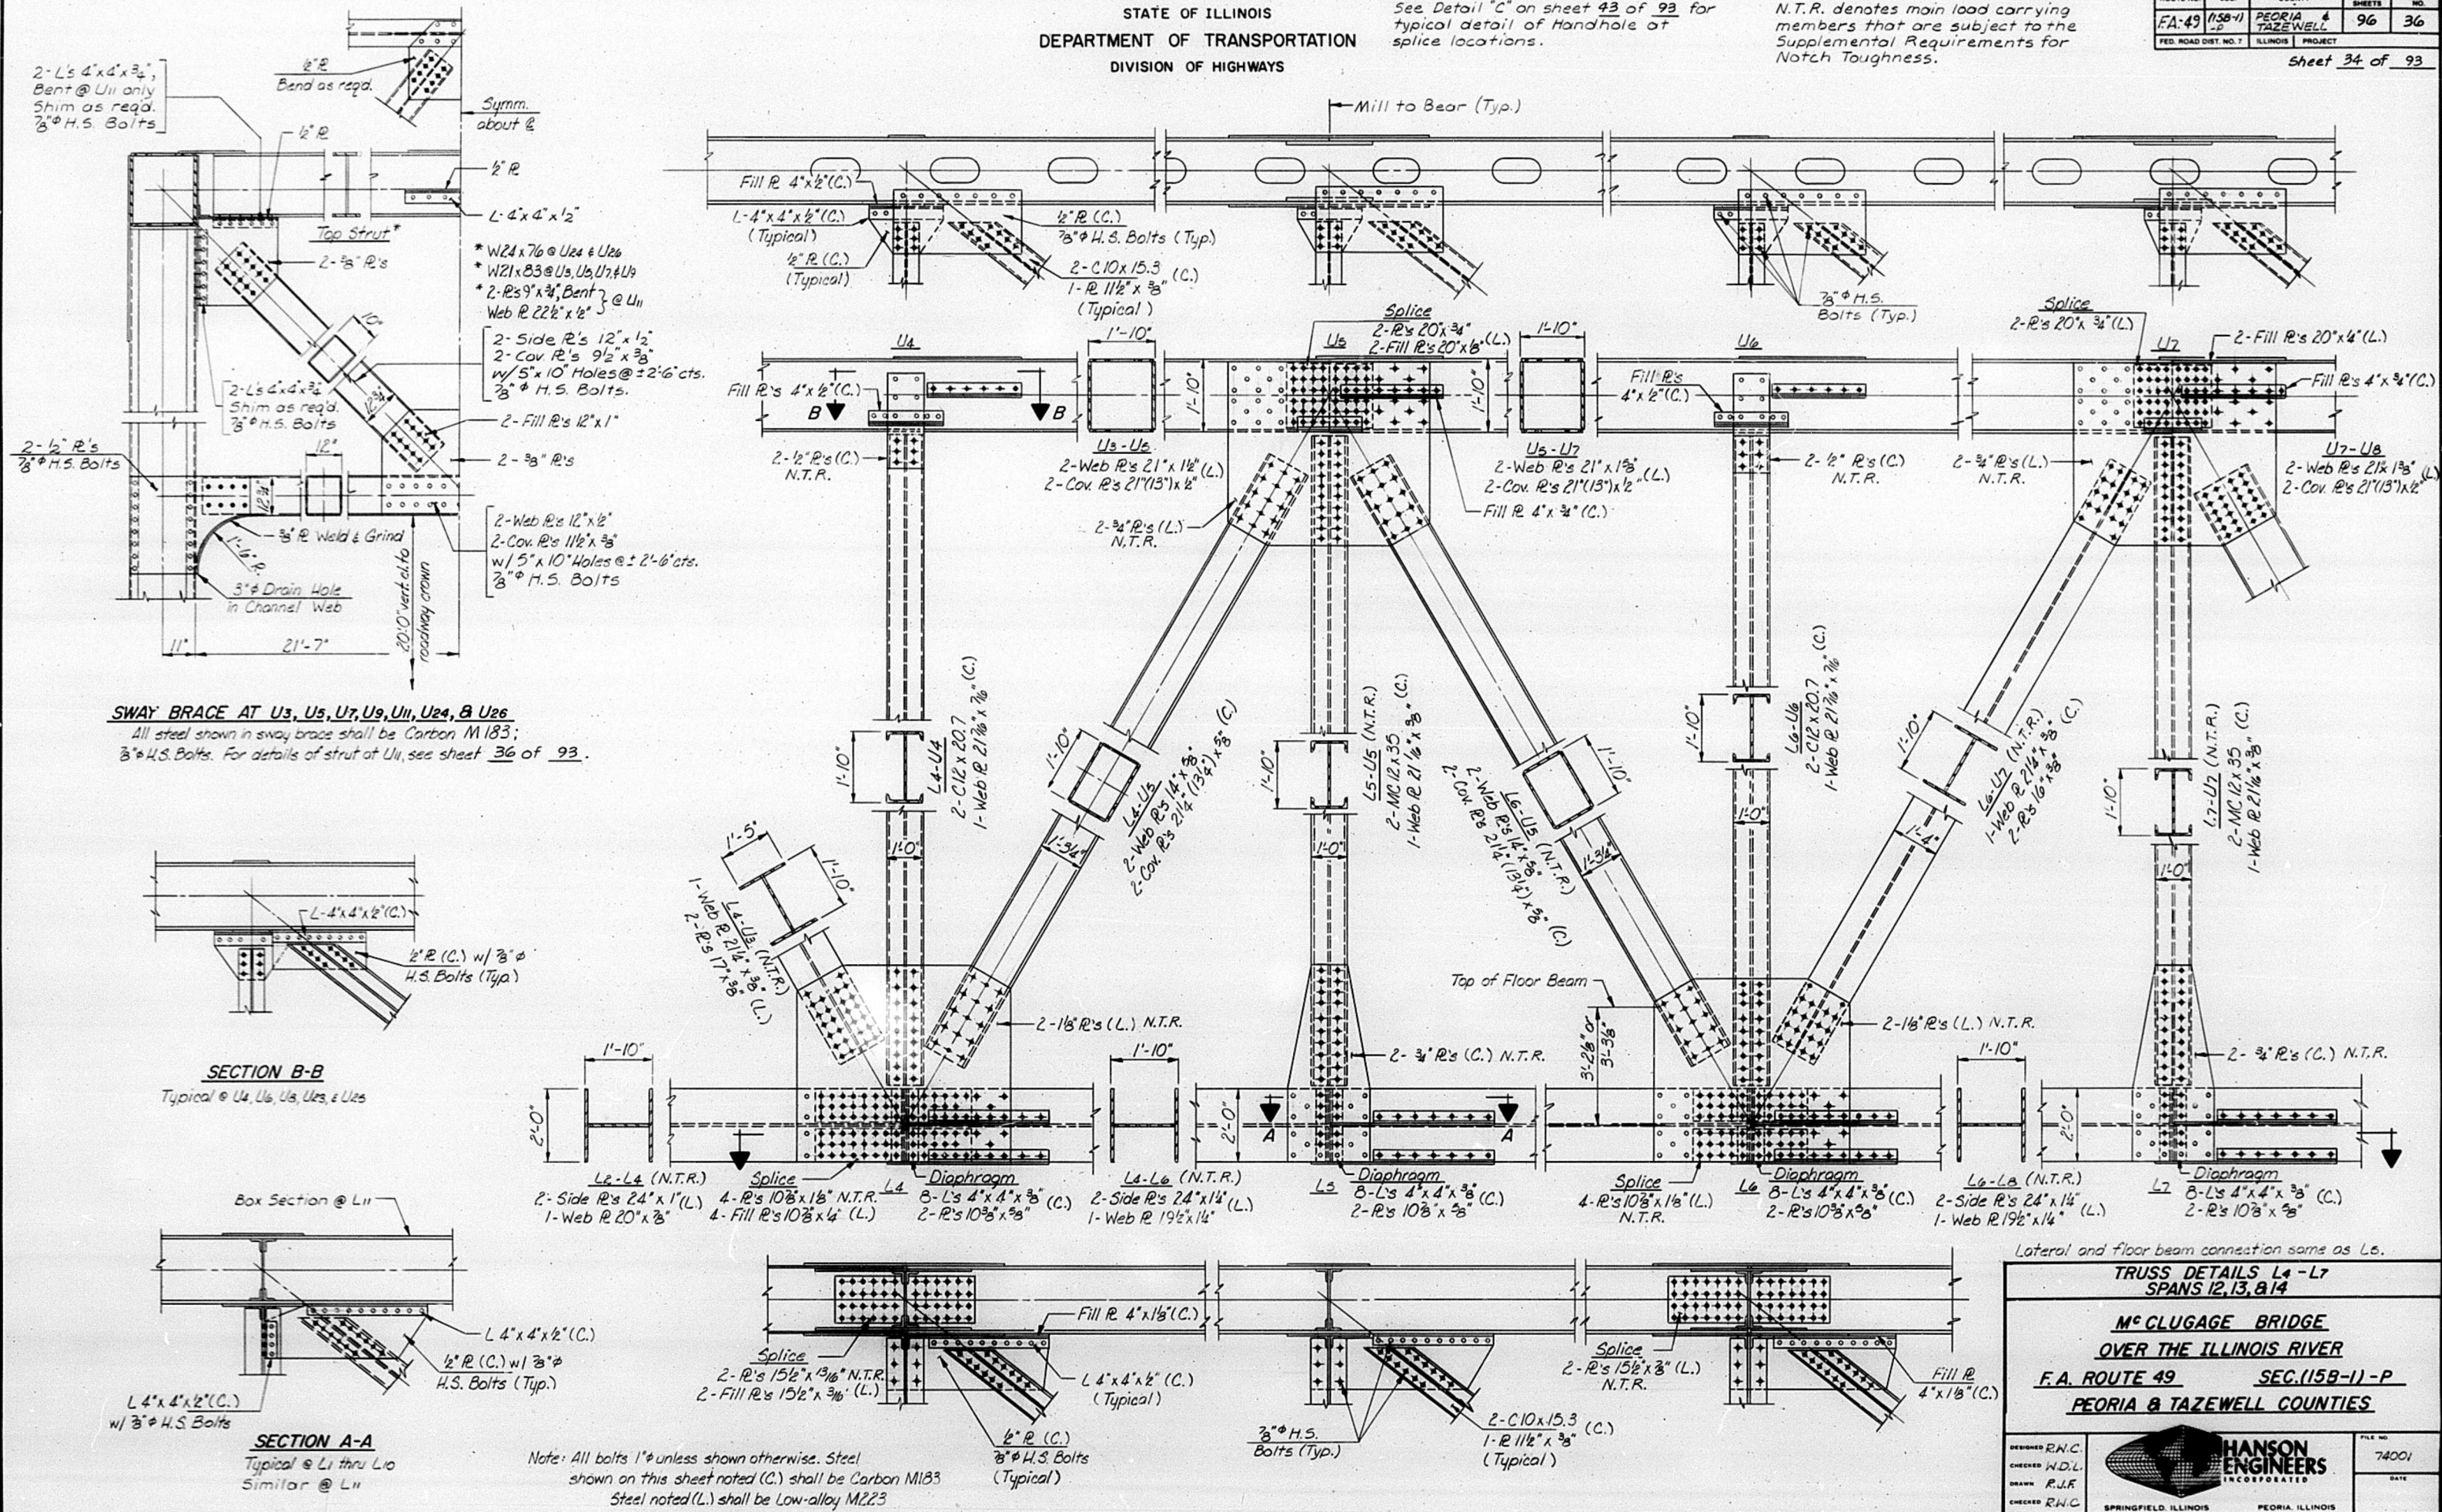

ROUTE NO.	SEC.	COUNTY	TOTAL SHEETS	SHEET NO.
F.A.49	(15B-1) -P	RED RIVER TOWNSHIP	96	37
FED. ROAD DIST. NO. 7		ILLINOIS	PROJECT	
Sheet <u>35</u> of <u>93</u>				



STATE OF ILLINOIS
DEPARTMENT OF TRANSPORTATION
DIVISION OF HIGHWAYS


See Detail 'C' on sheet 43 of 93
for typical detail of Handhole at
splice locations.

N.T.R. denotes main load carrying
members that are subject to the
Supplemental Requirements for Notch
Toughness.

ROUTE NO.	SEC.	COUNTY	TOTAL SHEETS	SHEET NO.
74-49	158-11	PEORIA & TAZEWELL	96	38
FED. ROAD DIST. NO. 7	ILLINOIS	PROJECT		

Sheet 36 of 93

Note: Tension chord & tension splices at the
interior piers & hanger for suspended
span shall meet the requirements for
Fracture Critical Members (F.C.M.)

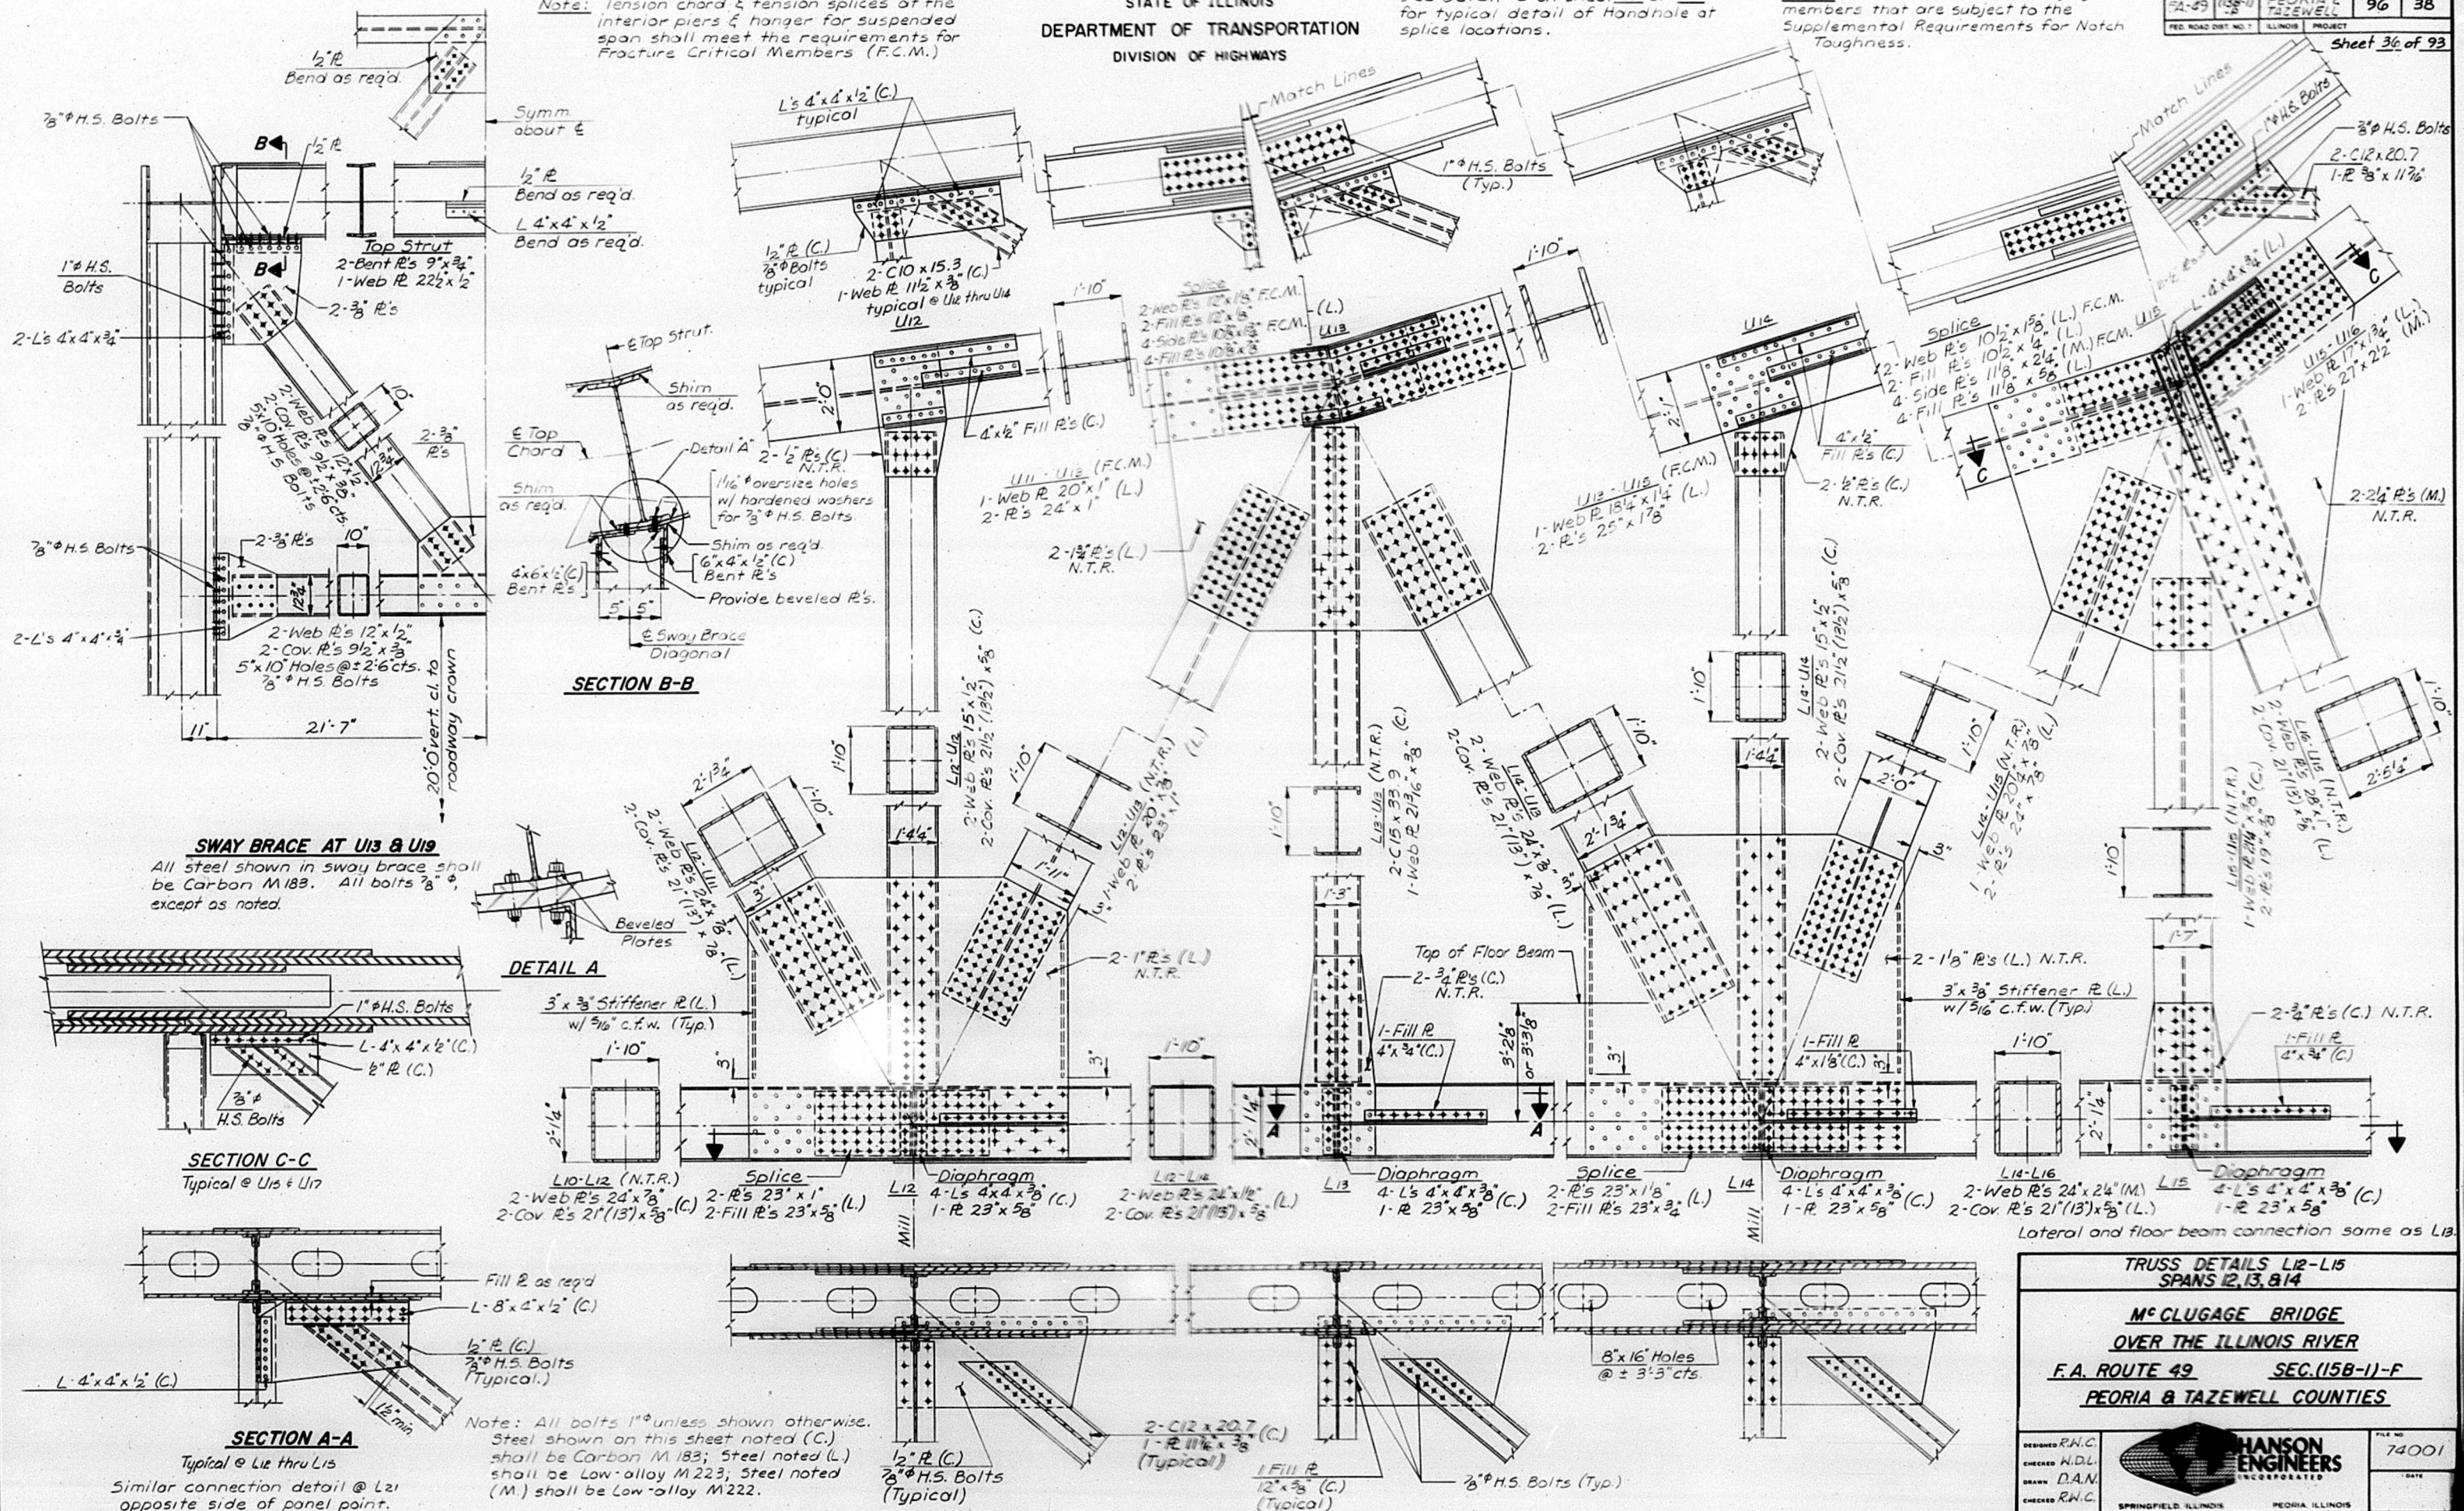

**TRUSS DETAILS L12-L15
SPANS 12, 13, & 14**

**M^cCLUGAGE BRIDGE
OVER THE ILLINOIS RIVER**

**F.A. ROUTE 49 SEC. 15B-11-F
PEORIA & TAZEWELL COUNTIES**

DESIGNED R.W.C.
CHECKED W.D.L.
DRAWN D.A.N.
CHECKED R.W.C.

**HANSON ENGINEERS
INCORPORATED**

SPRINGFIELD, ILLINOIS PEORIA, ILLINOIS

FILE NO. 74001
DATE

STATE OF ILLINOIS
DEPARTMENT OF TRANSPORTATION
DIVISION OF HIGHWAYS


N.T.R. denotes main load carrying members that shall conform to the Supplemental Requirements for Notch Toughness.

See Detail "C" on sheet 43 of 93 for typical detail of Handhole at splice locations.

Tension chord & tension splices at the interior piers & hanger for suspended span shall meet the requirements for Fracture Critical Members. (F.C.M.)

ROUTE NO.	SEC.	COUNTY	TOTAL SHEETS	SHEET NO.
FA:49	(158-1)-P	PEORIA & TAZEWELL	96	39
FED. ROAD DIST. NO. 7	ILLINOIS	PROJECT		

Sheet 37 of 93

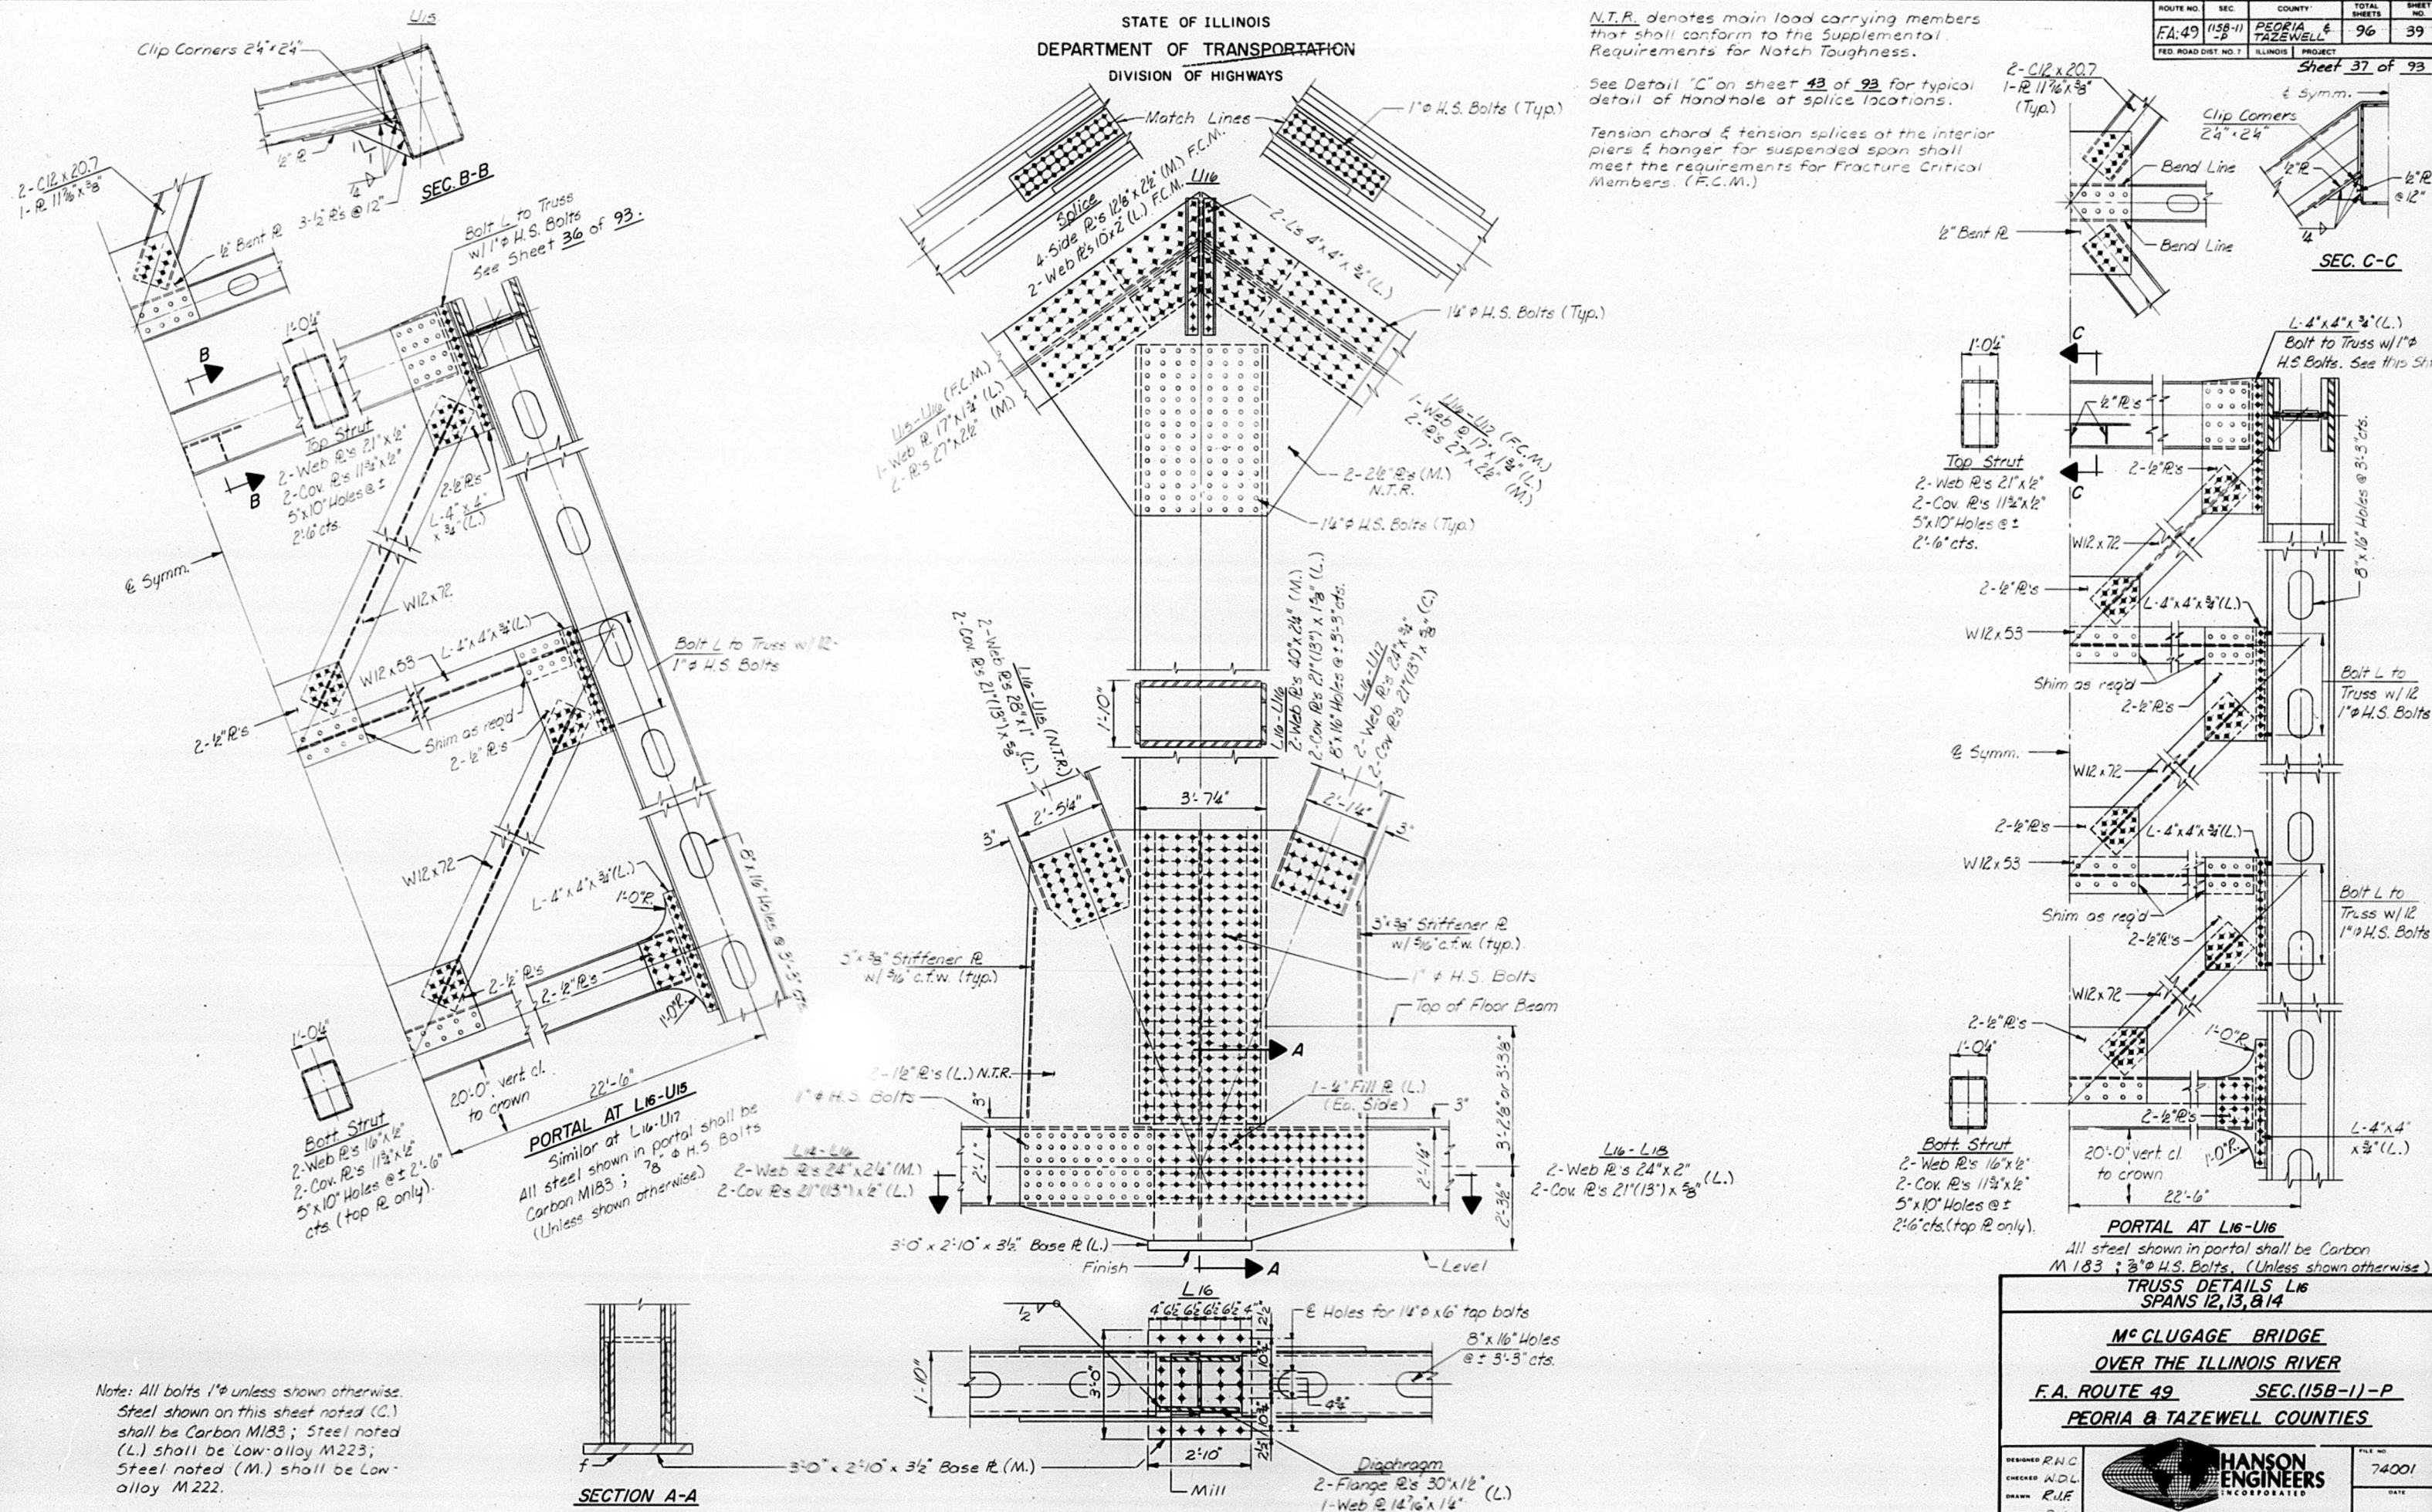

Note: All bolts 1" unless shown otherwise. Steel shown on this sheet noted (C.) shall be Carbon M183; Steel noted (L.) shall be Low-alloy M223; Steel noted (M.) shall be Low-alloy M222.

See Detail "C" on sheet 43 of 93 for typical detail of Handhole at splice locations.


Tension chord & tension splices at the interior piers & hanger for suspended span shall meet the requirements for Fracture Critical Members (F.C.M.)

STATE OF ILLINOIS
DEPARTMENT OF TRANSPORTATION
DIVISION OF HIGHWAYS


N.T.R. denotes main load carrying members that are subject to the Supplemental Requirements for Notch Toughness.

ROUTE NO.	SEC.	COUNTY	TOTAL SHEETS	SHEET NO.
FA-49	(15B-11)	PEORIA & TAZEWELL	96	40
FED. ROAD DIST. NO. 7	ILLINOIS	PROJECT		

Sheet 38 of 93

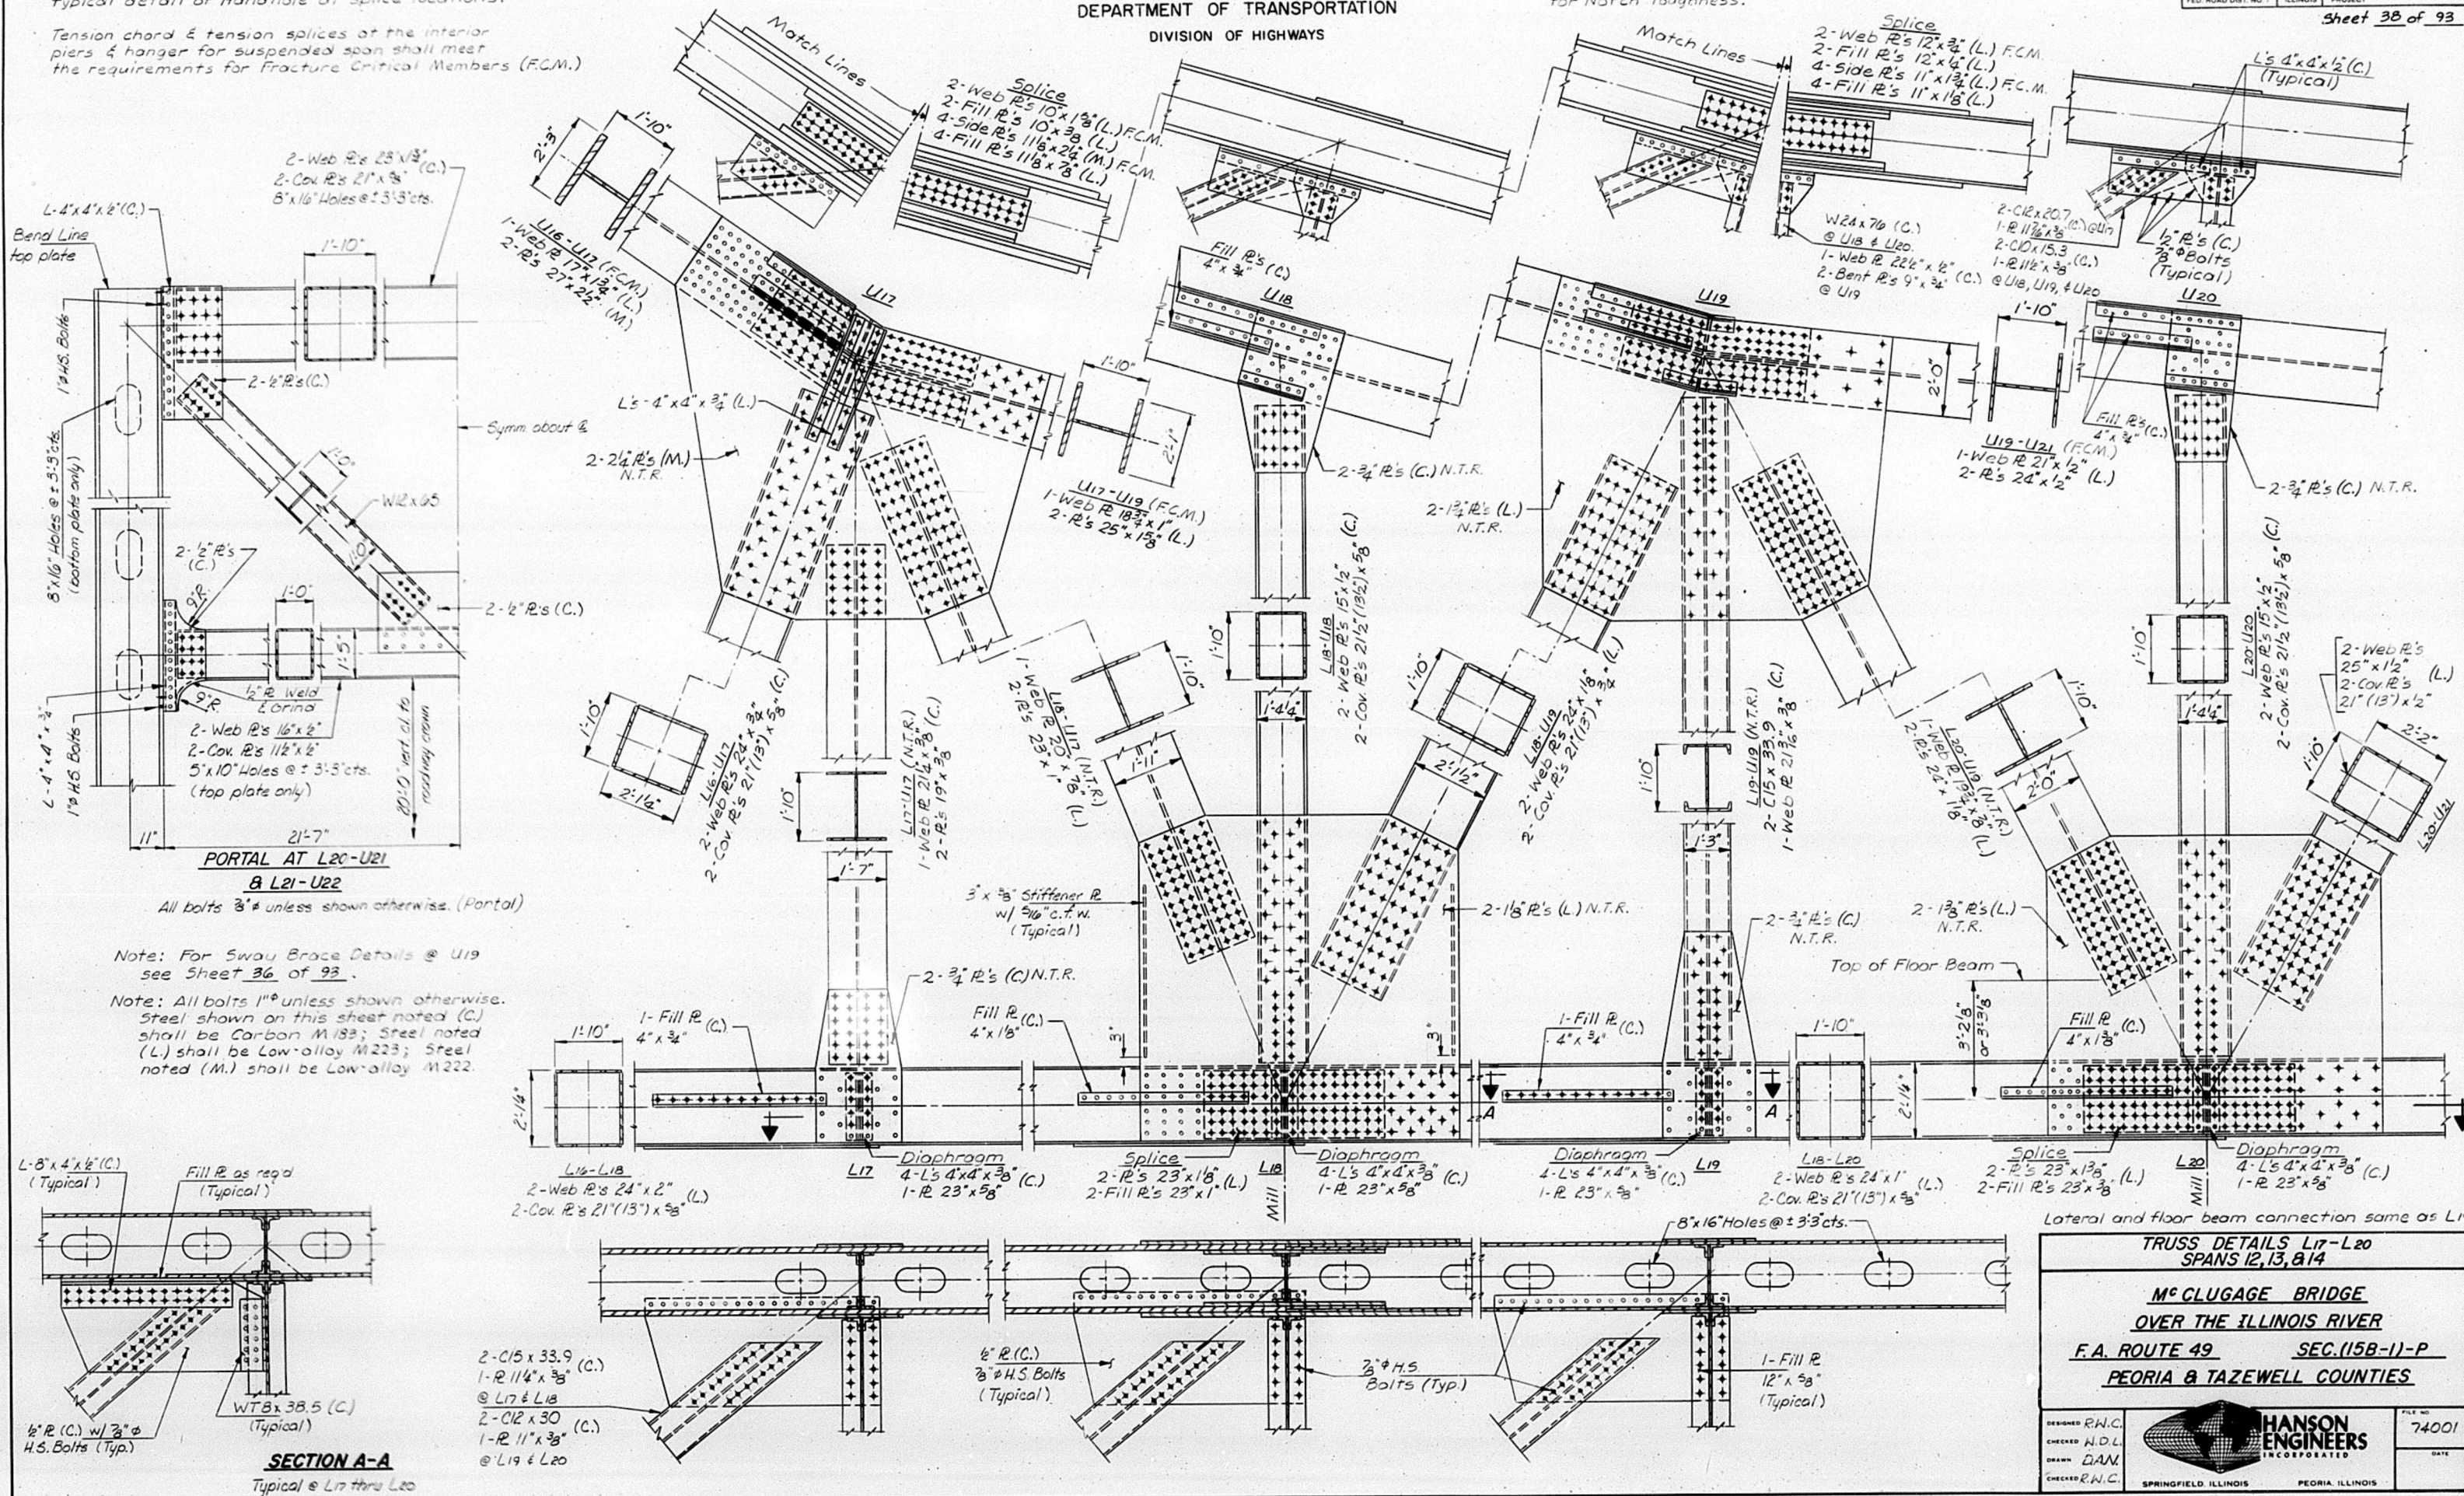


Note: See Sheet 43 of 93
for Section E-E.
(Complete Pin Assembly)

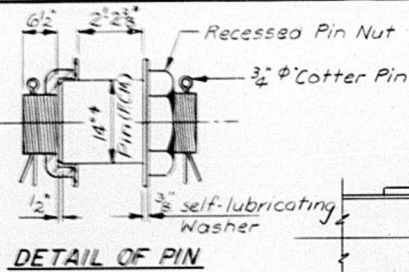

See Detail "C" on sheet 43 of 93
for typical detail of Handhole
at splice locations.

STATE OF ILLINOIS
DEPARTMENT OF TRANSPORTATION
DIVISION OF HIGHWAYS

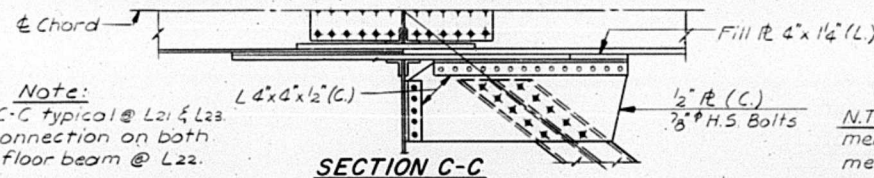


Note:
Section C-C typical @ L21 & L23.
Similar connection on both
sides of floor beam @ L22.

ROUTE NO.	SEC.	COUNTY	TOTAL SHEETS	SHEET NO.
FA-49	(15B-1)	PEORIA & TAZEWELL	96	41
FILE NO.	PROJECT			


Sheet 39 of 93

N.T.R. denotes main load carrying
members that shall conform to the Supple-
mental Requirements for Notch Toughness.

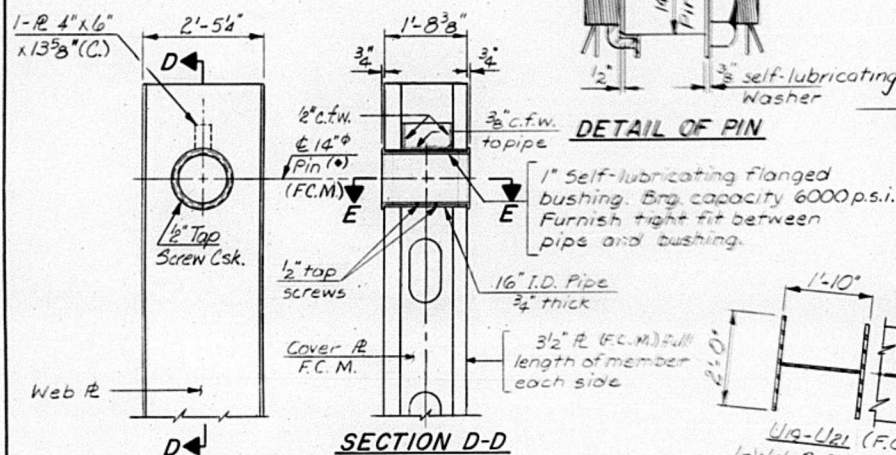


HANGER U21-L21


(Same at bottom end)
(*) Use Steel Forging conforming to
AASHTO M-102, Class G & Recessed
Pin Nuts of Steel or Cast Steel.

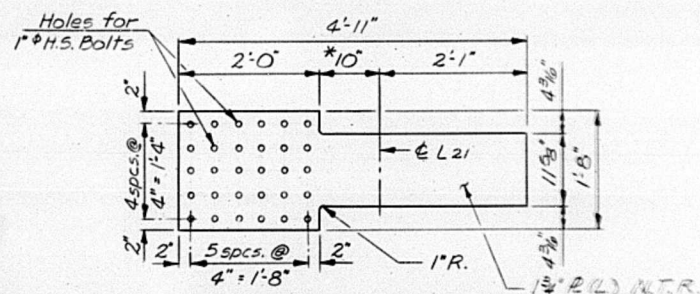

SWAY LOCK PLATE DETAILS

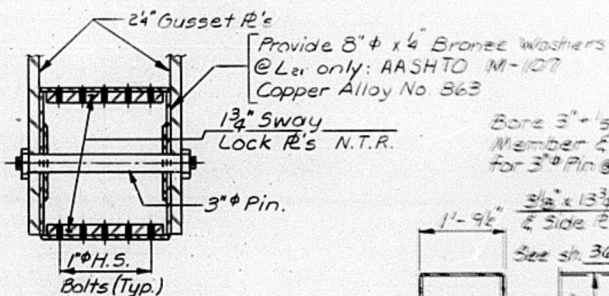


SECTION A-A

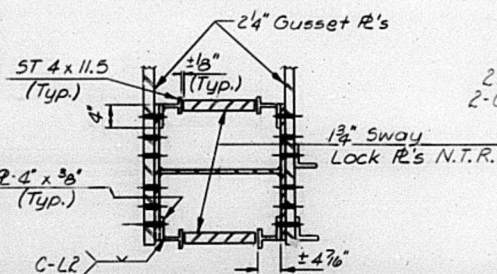

SECTION B-B

Note: All bolts 1\"/>

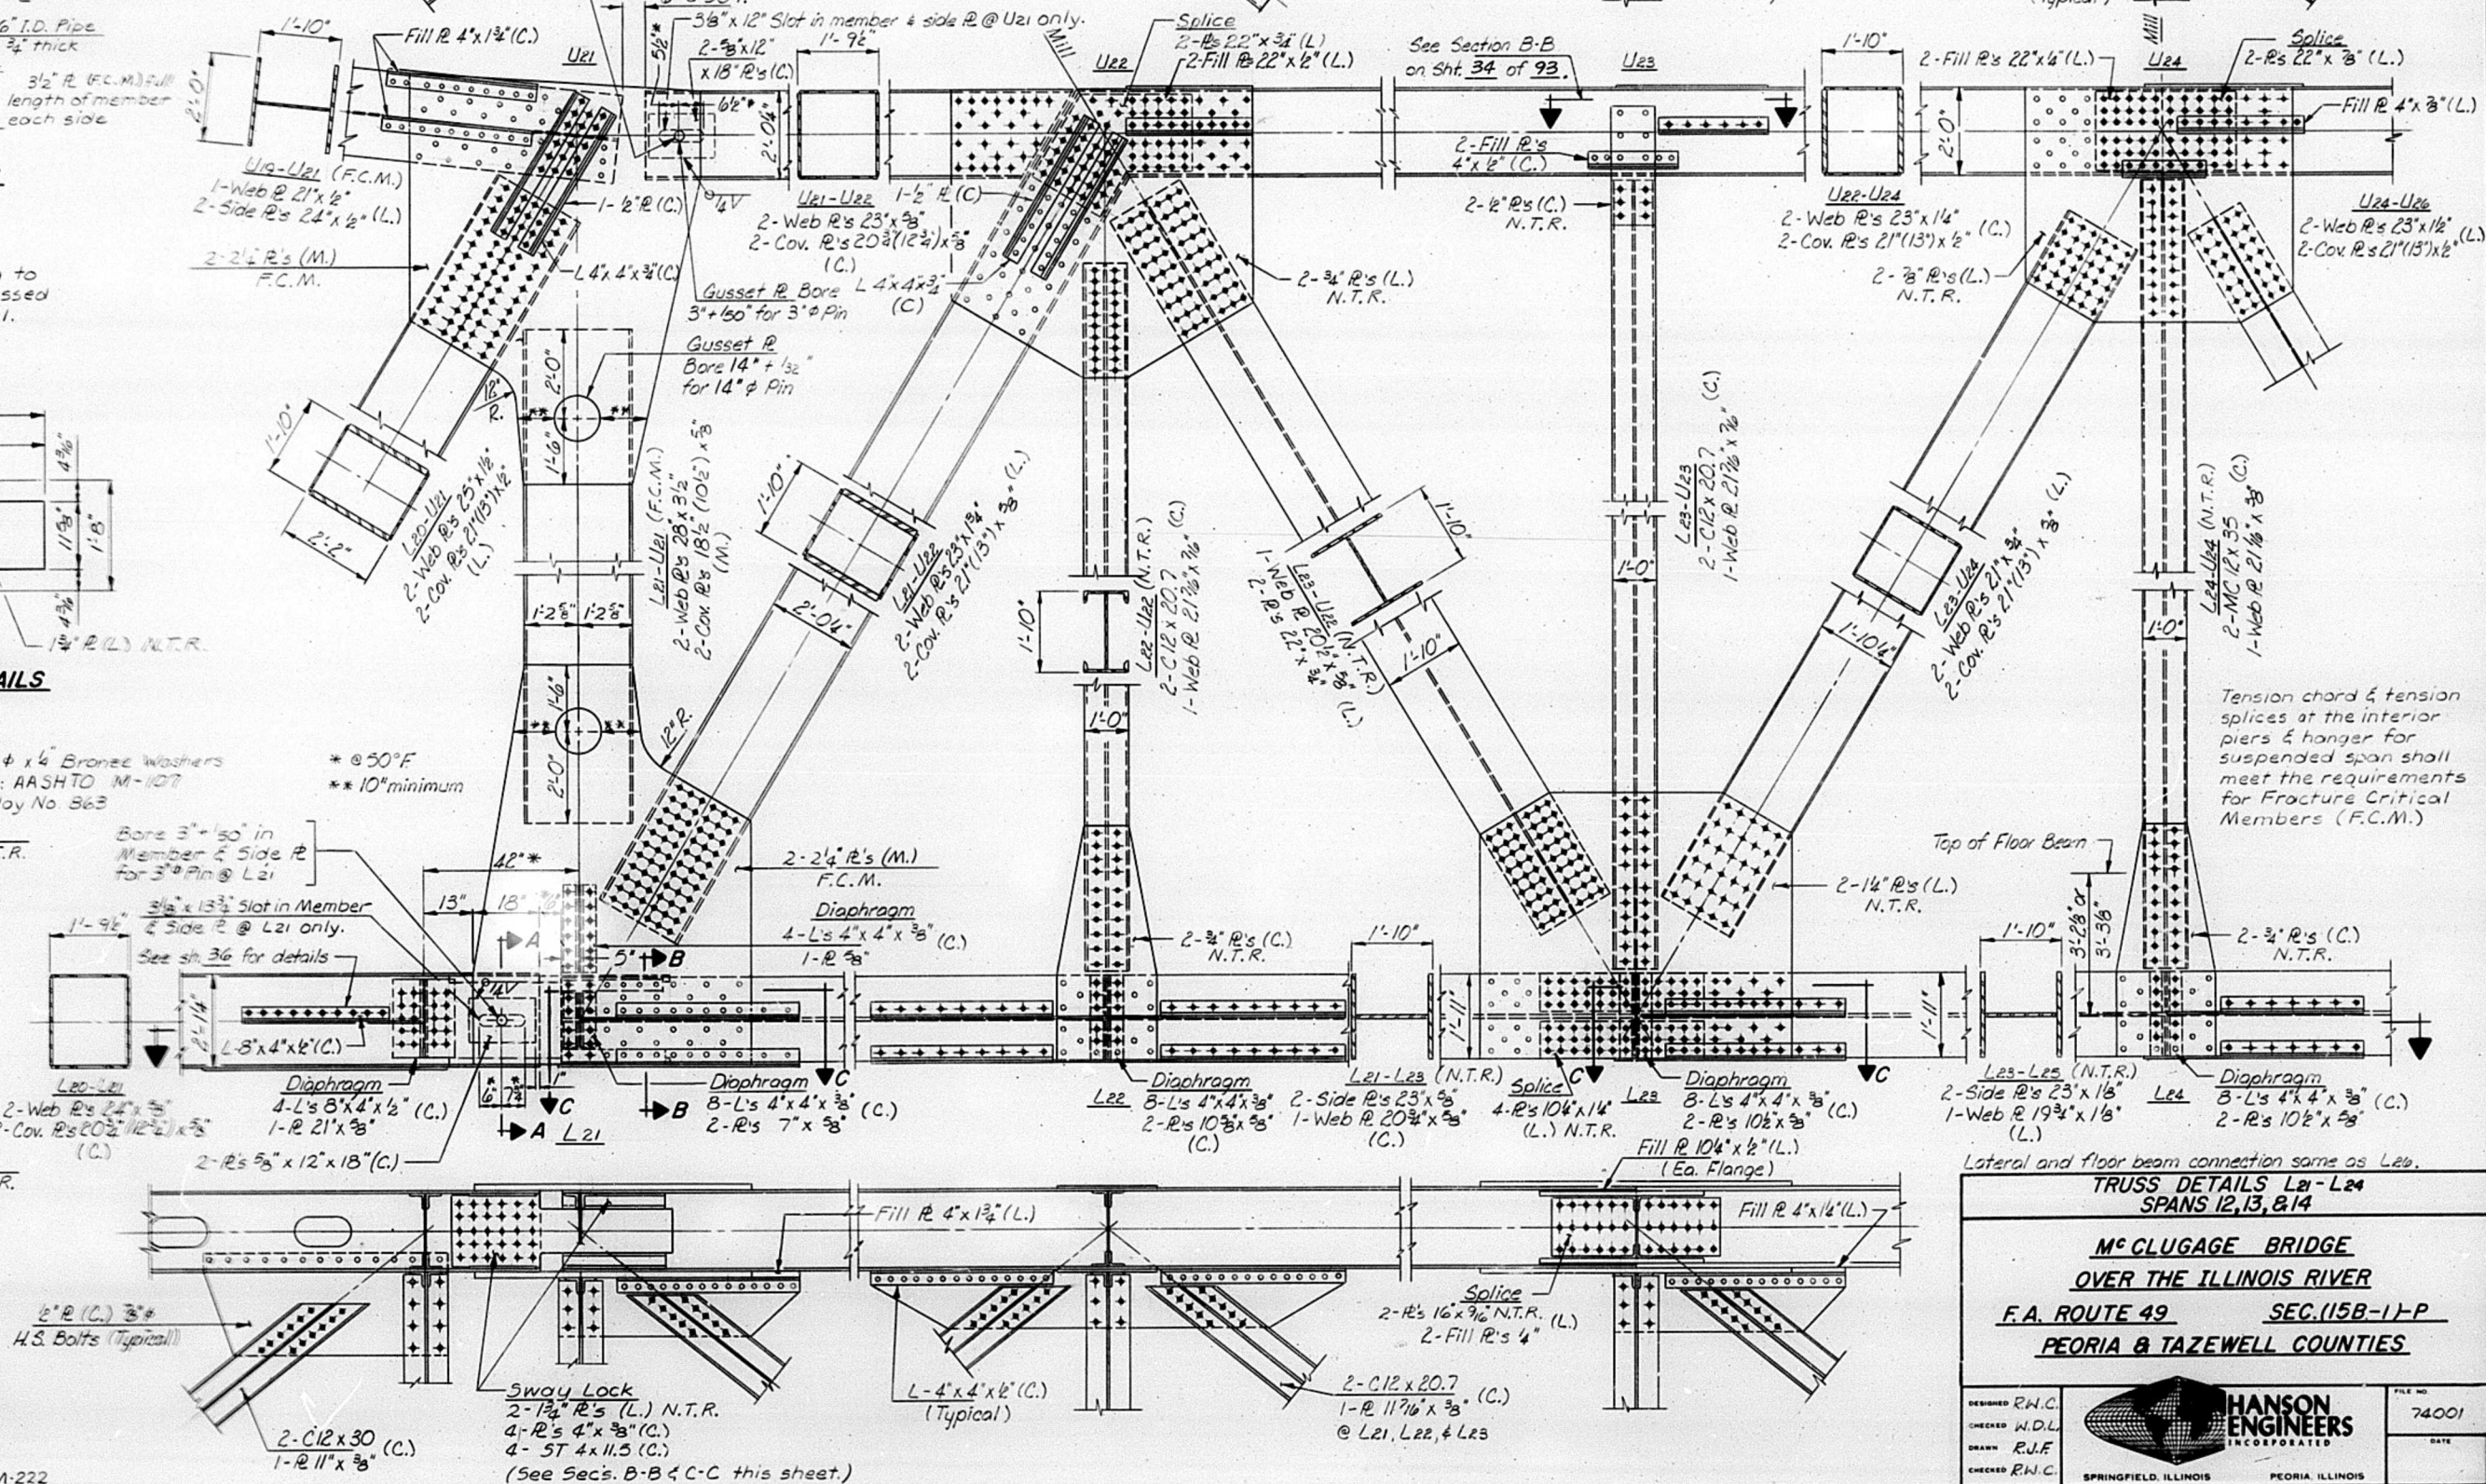

TRUSS DETAILS L21-L24
SPANS 12, 13, & 14

M^cCLUGAGE BRIDGE
OVER THE ILLINOIS RIVER

F.A. ROUTE 49 SEC. (15B-1)-P
PEORIA & TAZEWELL COUNTIES

DESIGNED R.W.C.	CHECKED W.D.L.	DRAWN R.J.F.	CHECKED R.W.C.
HANSON ENGINEERS INCORPORATED SPRINGFIELD, ILLINOIS PEORIA, ILLINOIS			
FILE NO. 74001			DATE


STATE OF ILLINOIS
DEPARTMENT OF TRANSPORTATION
DIVISION OF HIGHWAYS

See Detail "C" on sheet 43 of 93
for typical detail of Handhole
at splice locations.

N.T.R. denotes main load carrying
members that are subject to the
Supplemental Requirements for
Notch Toughness.

ROUTE NO.	SEC.	COUNTY	TOTAL SHEETS	SHEET NO.
FA: 49	(15B-1)-P	PEORIA & TAZEWELL	96	42
FED. ROAD DIST. NO. 7	ILLINOIS	PROJECT		

Sheet 40 of 93

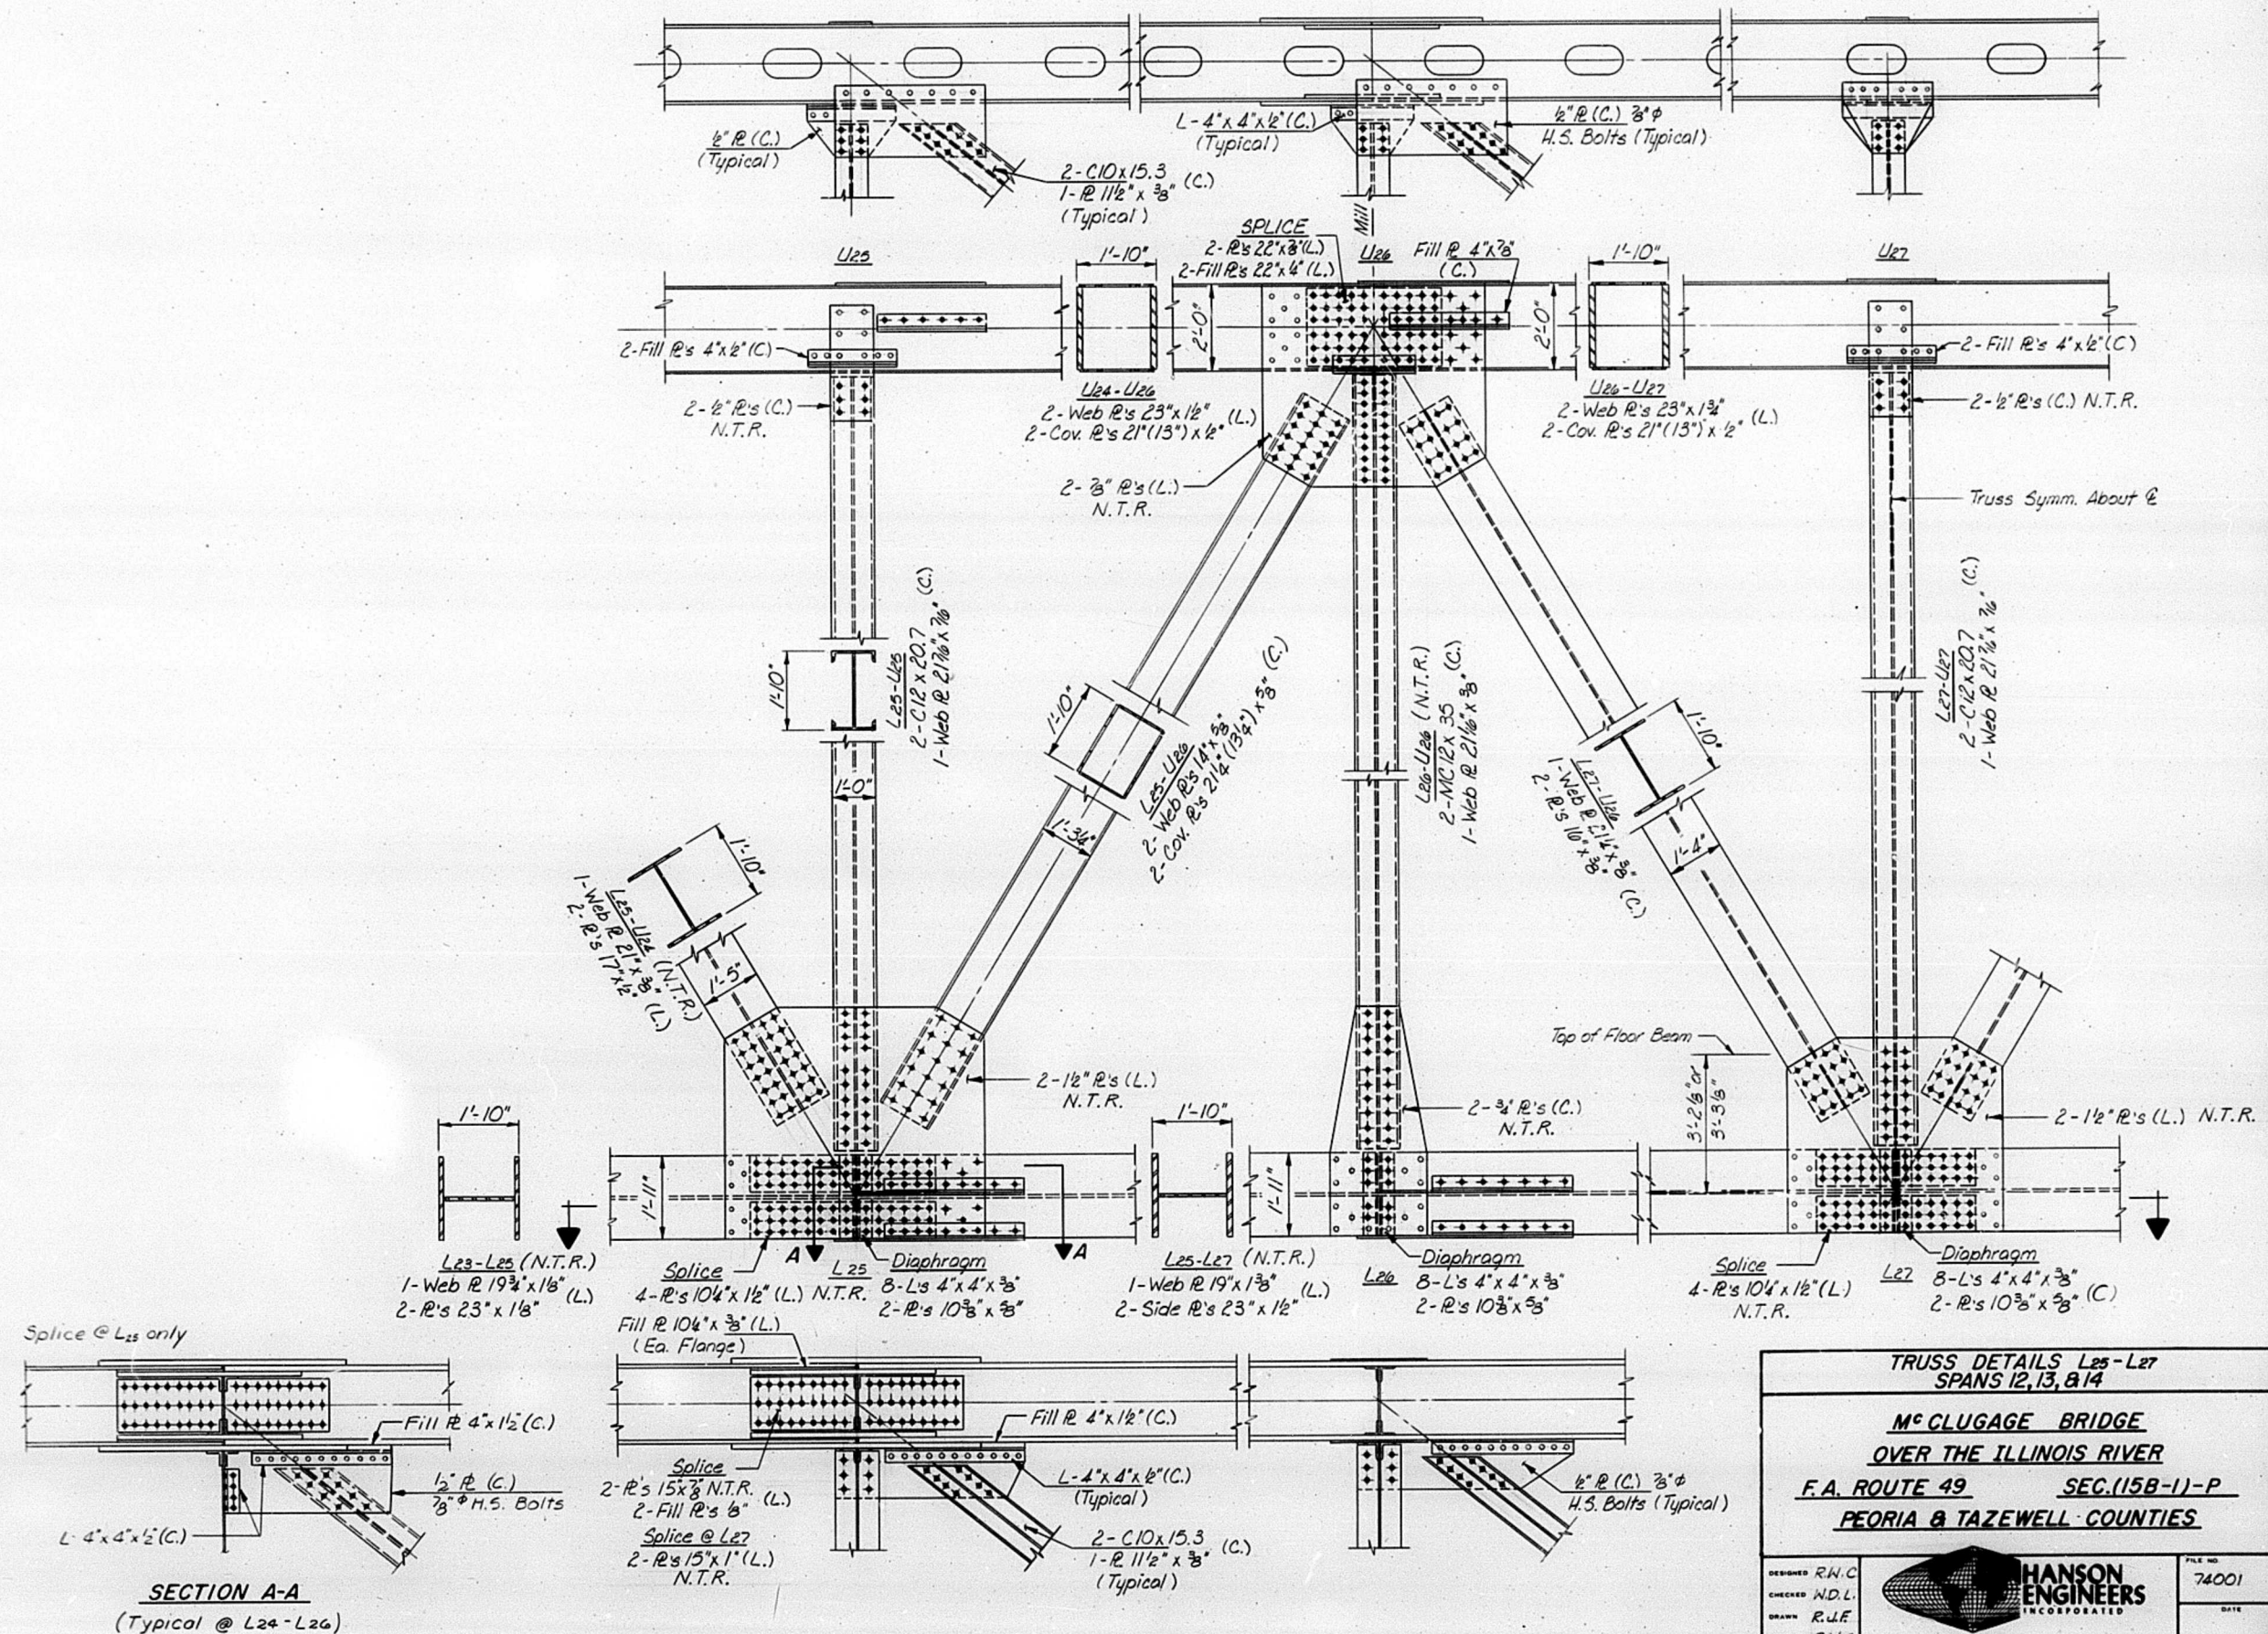

TRUSS DETAILS L25-L27
SPANS 12, 13, & 14

M^cCLUGAGE BRIDGE

OVER THE ILLINOIS RIVER

F.A. ROUTE 49 SEC. (15B-1)-P

PEORIA & TAZEWELL COUNTIES

DESIGNED R.W.C.		FILE NO.
CHECKED N.D.L.		74001
DRAWN R.U.F.		DATE
CHECKED R.W.C.		











SPRINGFIELD, ILLINOIS PEORIA, ILLINOIS

NOTE: PERMANENT NAVIGATIONAL LIGHTS WILL BE FURNISHED AND ERECTED BY THE DECKING CONTRACTOR. THE SAFETY CAGE WILL BE FURNISHED BY THIS CONTRACT AND STORED AT THE LOCATION DESIGNATED BY THE ENGINEER. IT IS TO BE ERECTED BY THE DECKING CONTRACTOR.

STATE OF ILLINOIS
DEPARTMENT OF TRANSPORTATION
DIVISION OF HIGHWAYS





ROUTE NO.	SEC.	COUNTY	TOTAL SHEETS	SHEET NO.
FA. 49	(15B-1)	PEORIA & TAZEWELL	96	43
FED. ROAD DIST. NO. 7	ILLINOIS	PROJECT		

SHEET 41 OF 93

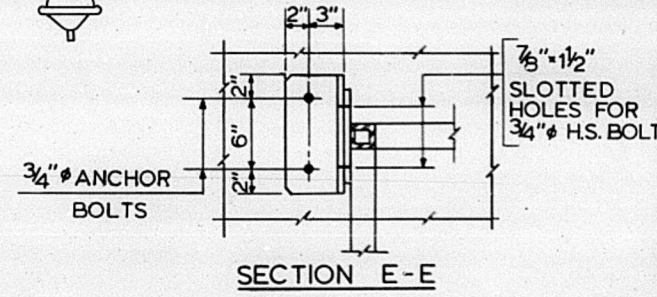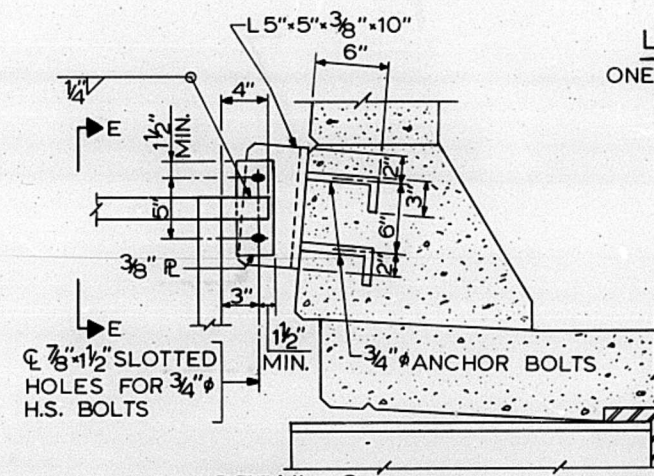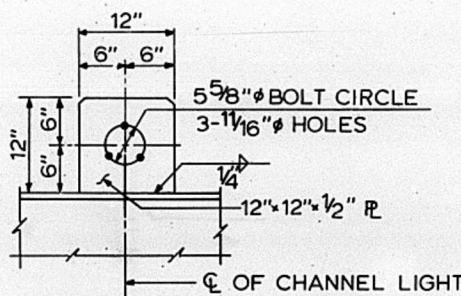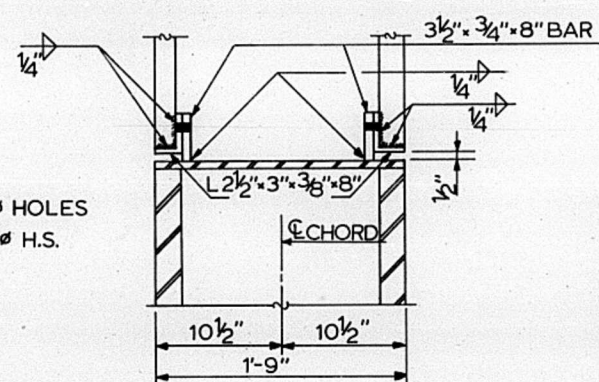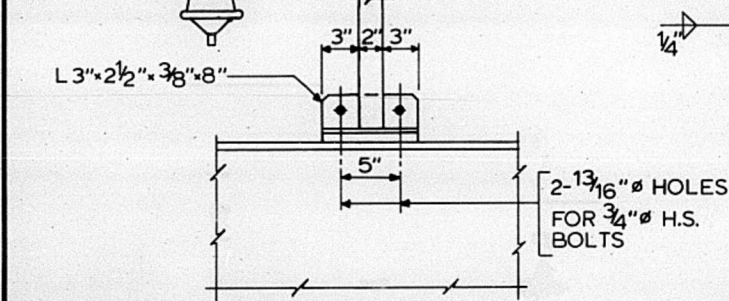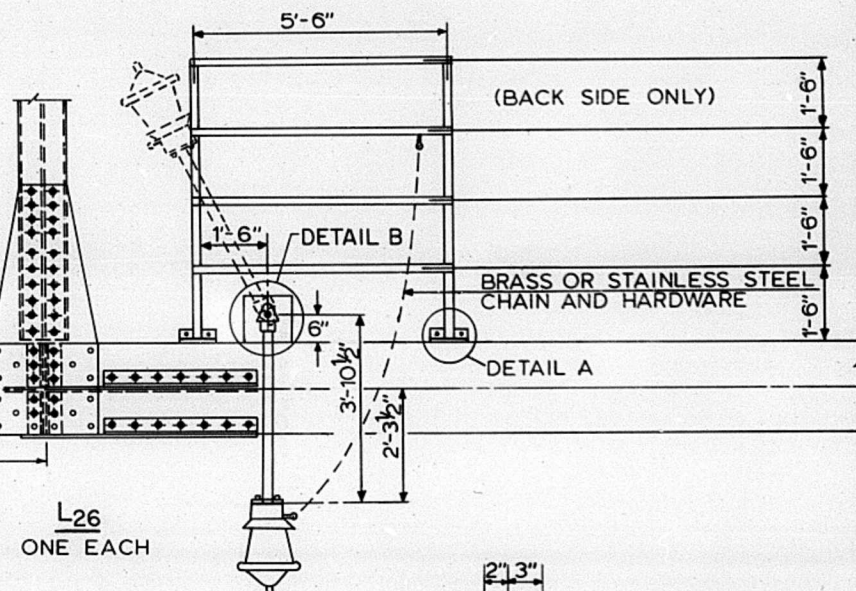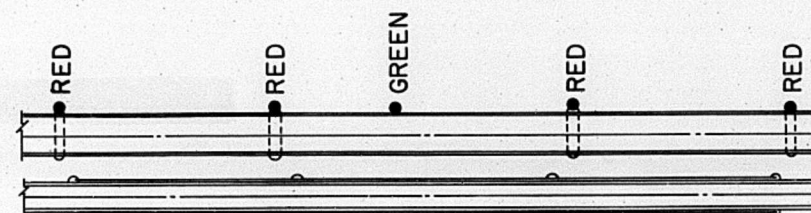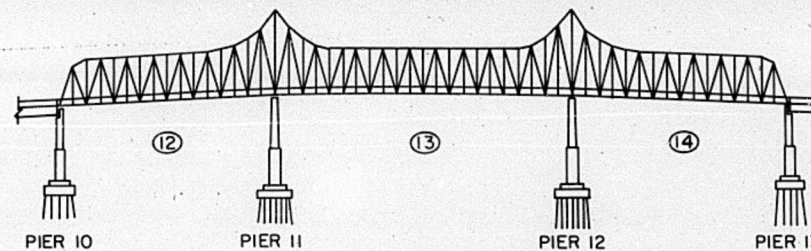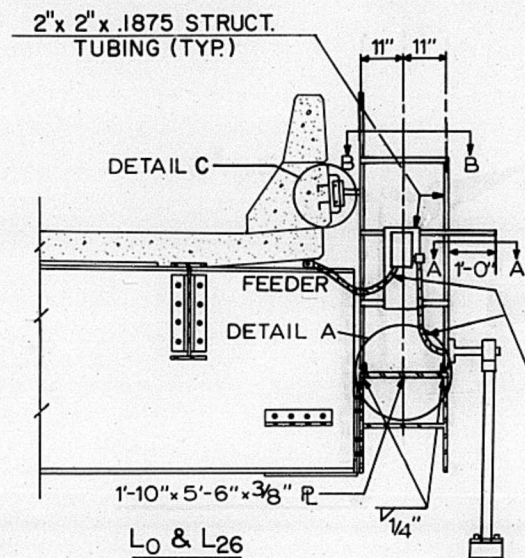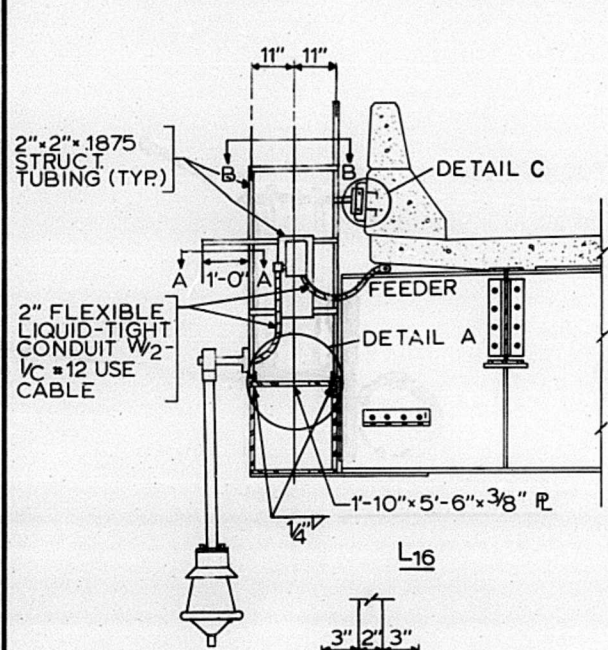

NOTES:
HOLLOW STRUCTURAL STEEL TUBING SHALL CONFORM TO THE REQUIREMENTS OF ASTM DESIGNATION A501 "HOT FORMED WELDED AND SEAMLESS CARBON STEEL STRUCTURAL TUBING".
BOLTING MATERIALS, BOLTS, CAP SCREWS, AND NUTS SHALL CONFORM TO THE REQUIREMENT OF ASTM DESIGNATION A307.

BILL OF MATERIAL		
ITEM	UNIT	NO.
FURN. & ERECTING NAVIGATIONAL LIGHTS	EACH	5

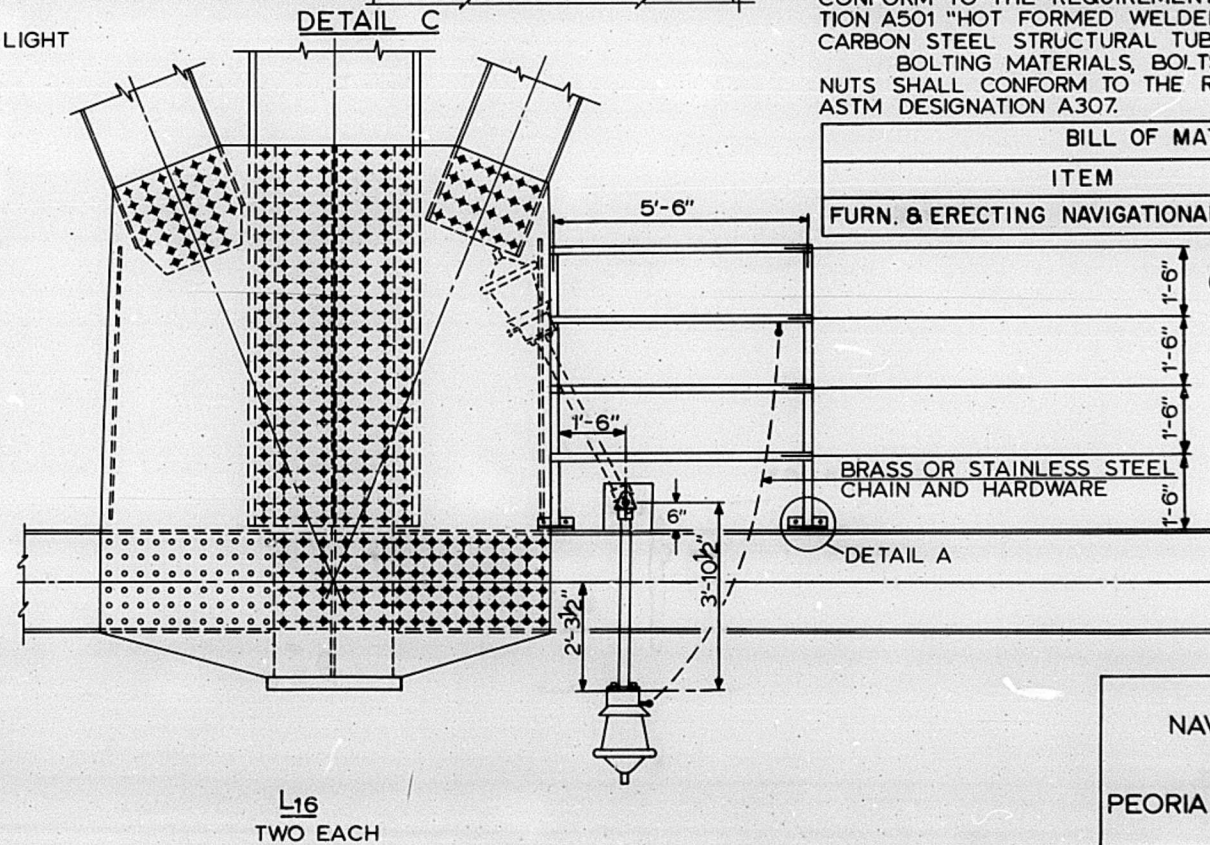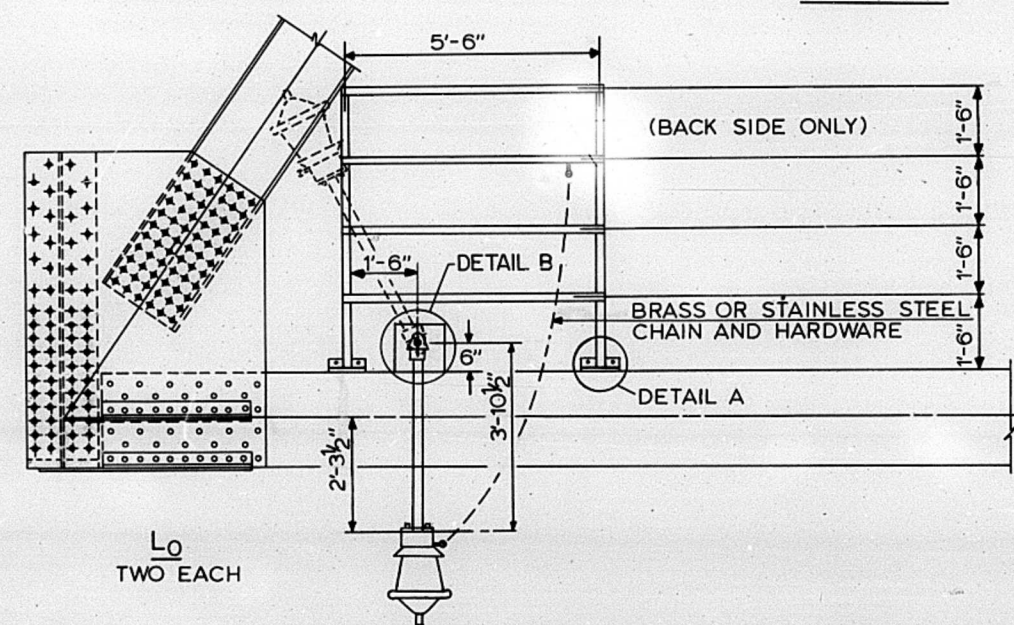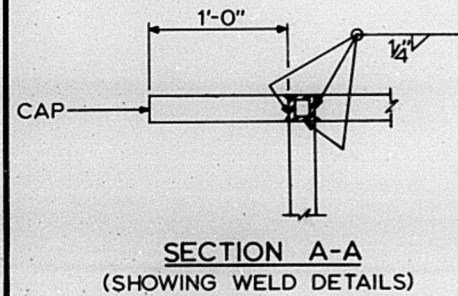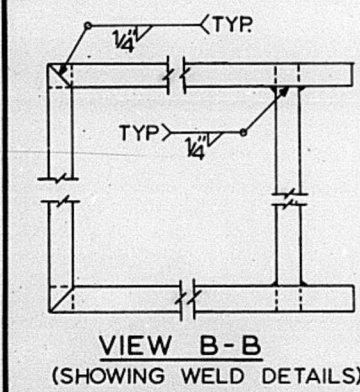

DETAIL
NAVIGATIONAL LIGHTS
FA. ROUTE 49
SECTION (15B-1) - P
PEORIA & TAZEWELL COUNTIES
11-2-79

Toward Fixed Bearing

Note: α & ξ represent corrections required on expansion bearing due to movement associated with application of the above dead loads.

[illegible]

Hand-drawn technical drawing of a rectangular steel plate. The overall dimensions are 6'2" wide by 6'2" high. The drawing shows a central horizontal section with vertical bars or bolts passing through it. Labels include:

- Cost Steel Bolster
- $\pm 5\frac{1}{2}" \phi$ Pin
- 15" ϕ Holes for $1\frac{1}{2}" \phi \times 2'6"$ Anchor Bolts (Typ.)

Dimensions are marked along the top and right edges:

- Top edge: 6'2" (total), with segments of 6'2", 1'3 1/4", 1'3 1/4", 1'3 1/4", 1'3 1/4", and 6'2".
- Right edge: 6'2" (total), with segments of 6'2", 1'3 1/4", 1'3 1/4", 1'3 1/4", 1'3 1/4", and 6'2".

a) D^* (Side of bearing away from fixed bearing.)
 $D^* = 1/8"$ per each 100' of expansion for every 15°F fall below the normal temperature of 50°F.

- b) D^{**} (Side of bearing toward fixed bearing.)
 $\Delta^{**} = \frac{1}{8}$ " per each 100' of expansion for
 every 15° rise above the normal temperature
 of 50°F.
- c.) After girders have been erected and dimensions
 D^{*} & D^{**} determined, holes shall be drilled
 & anchor bolts shall be grouted in place. All
 fixed anchor bolts may be built into the
 masonry.

Offsets of $\frac{1}{4}$ anchor bolts
for steel erection at
various temperatures.

@ Pier 10	D^*	D^{**}
@ Pier 13	D^{**}	D^*

Cast steel shoes, rockers & bolsters shall meet the requirements of AASHTO M-192 Class 90. Structural steel weldments of equal sections & strength may be substituted for the castings subject to approval by the Engineer prior to fabrication but at no additional compensation.

15" x 3" Cored holes in rocker for
1/2" ϕ H.S. Bolts (AASHTO M-164)
Threaded holes in bottom plate for
1/2" ϕ H.S. Bolts (AASHTO M-164)

[illegible][illegible]

^ΔNote: Grease bearing assembly with molybdenum grease before installation.

Technical drawing of a tapered cup. The drawing shows a cross-section of the cup. The height is labeled as $1\frac{1}{2}"$. The top diameter is labeled as $1\frac{1}{2}" \phi$. The side wall is labeled with a radius of $3\frac{1}{2}" R$.


M^C CLUGAGE BRIDGE
OVER THE ILLINOIS RIVER
F.A. ROUTE 49 SEC.(15B-1)-P
PEORIA & TAZEWELL COUNTIES

DESIGNED *R.W.C.*
CHECKED *CRN*
DRAWN *D.A.N.*
CHECKED *R.W.C.*




**HANSON
ENGINEER**
INCORPORATED

PAGE NO
7400

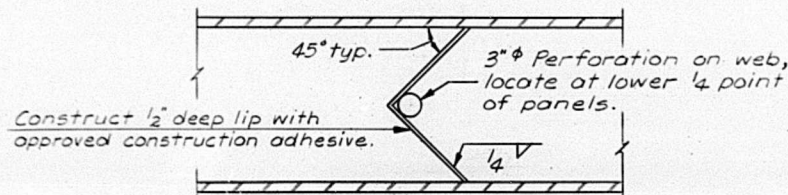


DRAIN DETAIL

Typical @ Chord Members
U11-U21, L0-L10 & L21-L27

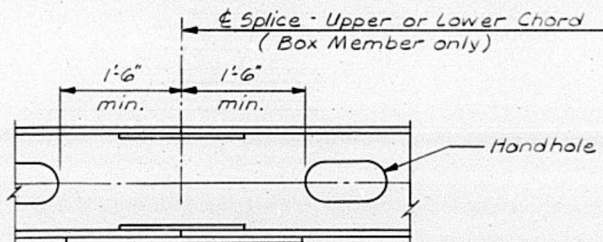


DETAIL C

(Typical detail for all
upper or lower chord
box member splices.)

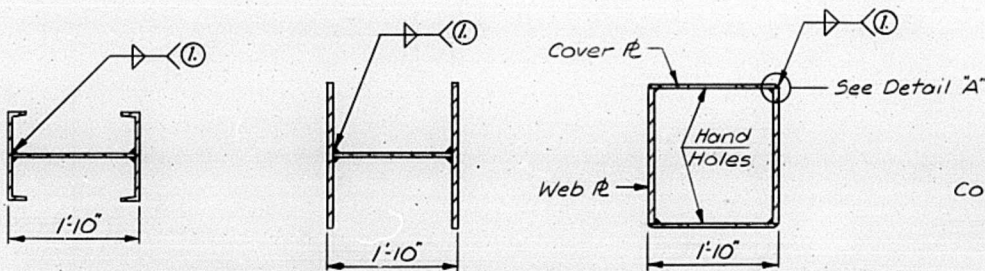


**TOP CHORDS, BOTTOM CHORDS, DIAGONALS
& VERTICAL TRUSS MEMBERS**

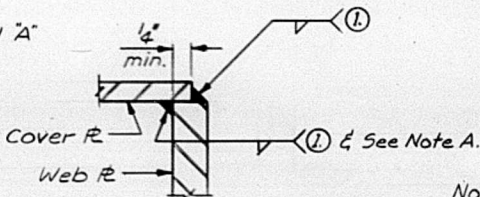


DETAIL "A"

Note A
The inside fillet weld shall
be the same size as the outside
weld and extend from the end
of the member to 1'-0" beyond
the edge of the gusset plate.

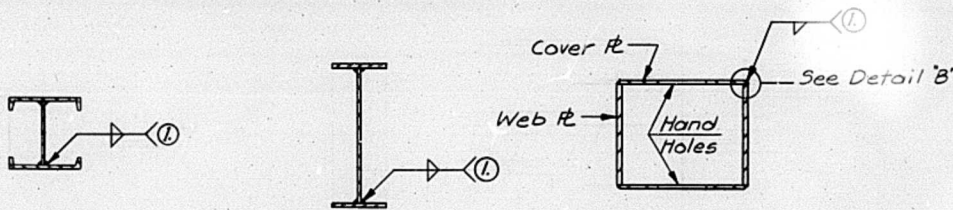

LATERALS, STRUTS, SWAY & PORTALS

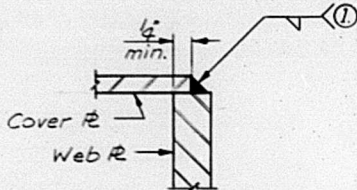


DETAIL "B"

**FILLET WELD SIZES
OF MAIN TRUSS MEMBERS**

Material Thickness of Thicker Part Joined (in.)	Size of Fillet Weld (in.)
To 3/4 incl.	1/4
Over 3/4 to 1 1/2	5/16
Over 1 1/2 to 2 1/4	3/8
Over 2 1/4	1/2

WELDING DETAILS

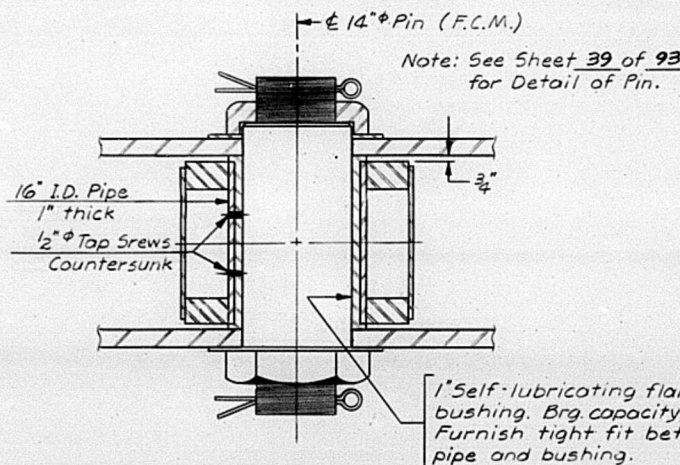

SECTION E-E
(From Sheet 39 of 93.)
Hanger U21-L21

16" I.D. pipe shall meet the requirements of
ANSI / ASTM A-501 for round structural
steel tubing.
14" pin shall meet the requirements for
Fracture Critical Members (F.C.M.) and shall
be made of steel forging conforming to
AASHTO M-102, Class G.

**STRUCTURAL STEEL DETAILS
TRUSS - SPANS 12, 13 & 14**

**M^cCLUGAGE BRIDGE
OVER THE ILLINOIS RIVER
F.A. ROUTE 49 SEC. (15B-11)-P
PEORIA & TAZEWELL COUNTIES**

DESIGNED R.W.C.
CHECKED C.R.N.
DRAWN D.A.M.
CHECKED R.W.C.




**HANSON
ENGINEERS
INCORPORATED**
SPRINGFIELD, ILLINOIS PEORIA, ILLINOIS

FILE NO.
74001
DATE

STATE OF ILLINOIS
DEPARTMENT OF TRANSPORTATION
DIVISION OF HIGHWAYS

ROUTE NO.	SEC.	COUNTY	TOTAL SHEETS	SHEET NO.
FA 49	(15B-1)	PEORIA & TAZEWELL	96	46
FED. ROAD DIST. NO. 1	ALABAMA	PROJECT		

Sheet 44 of 93

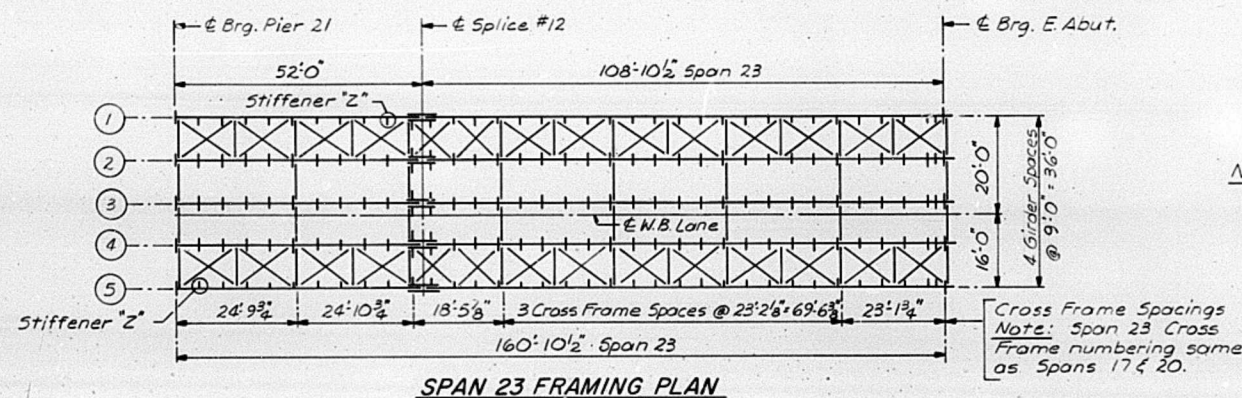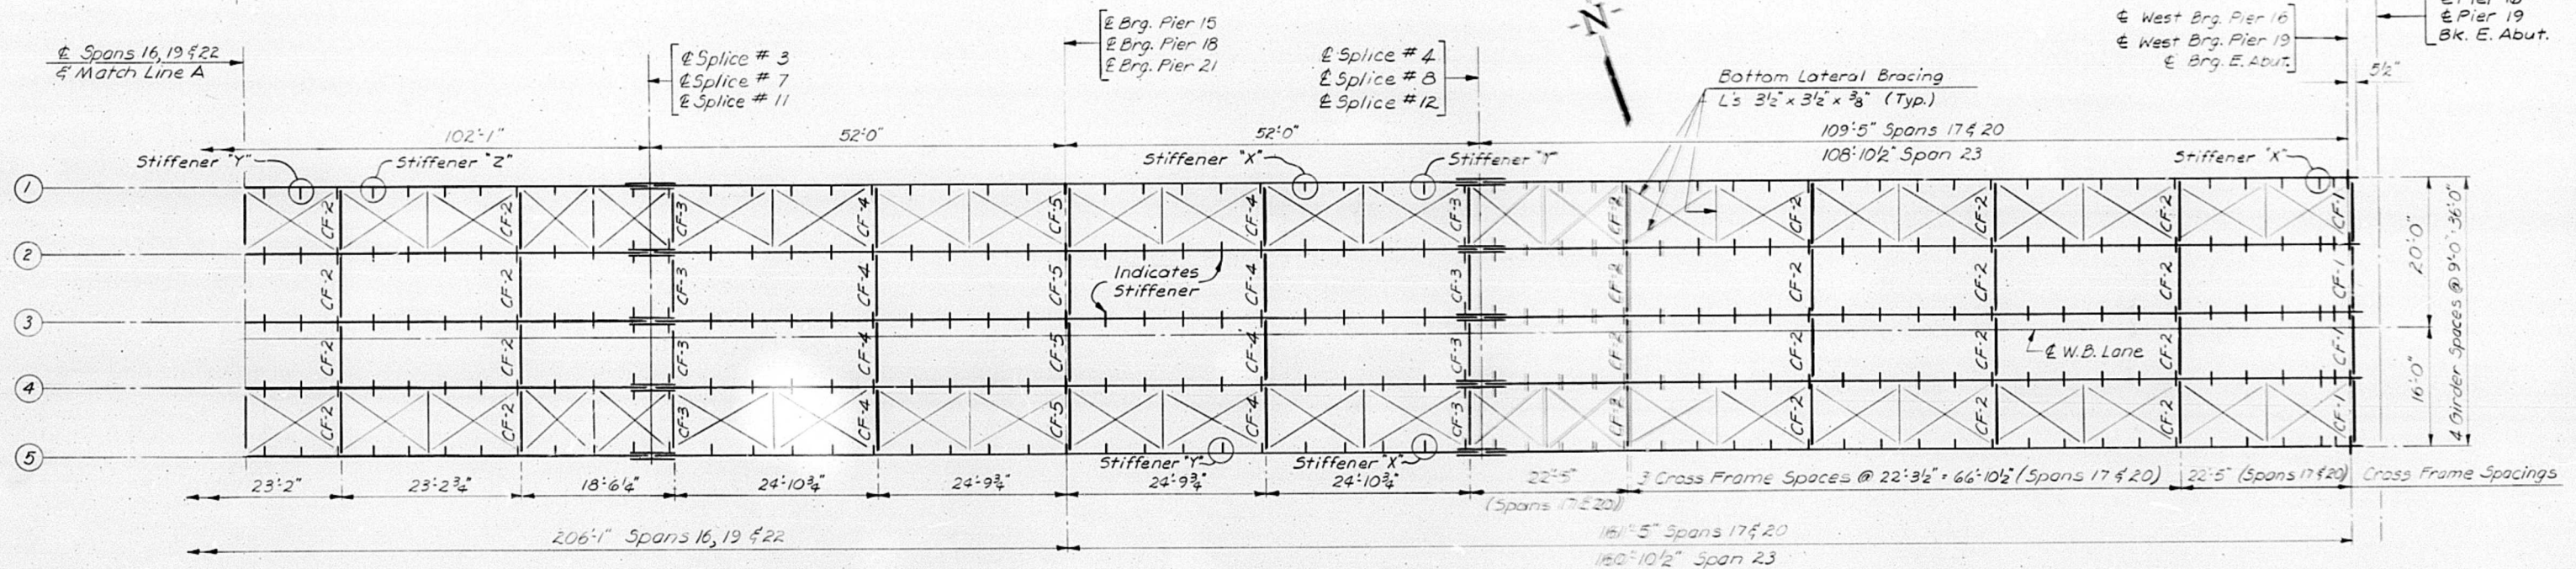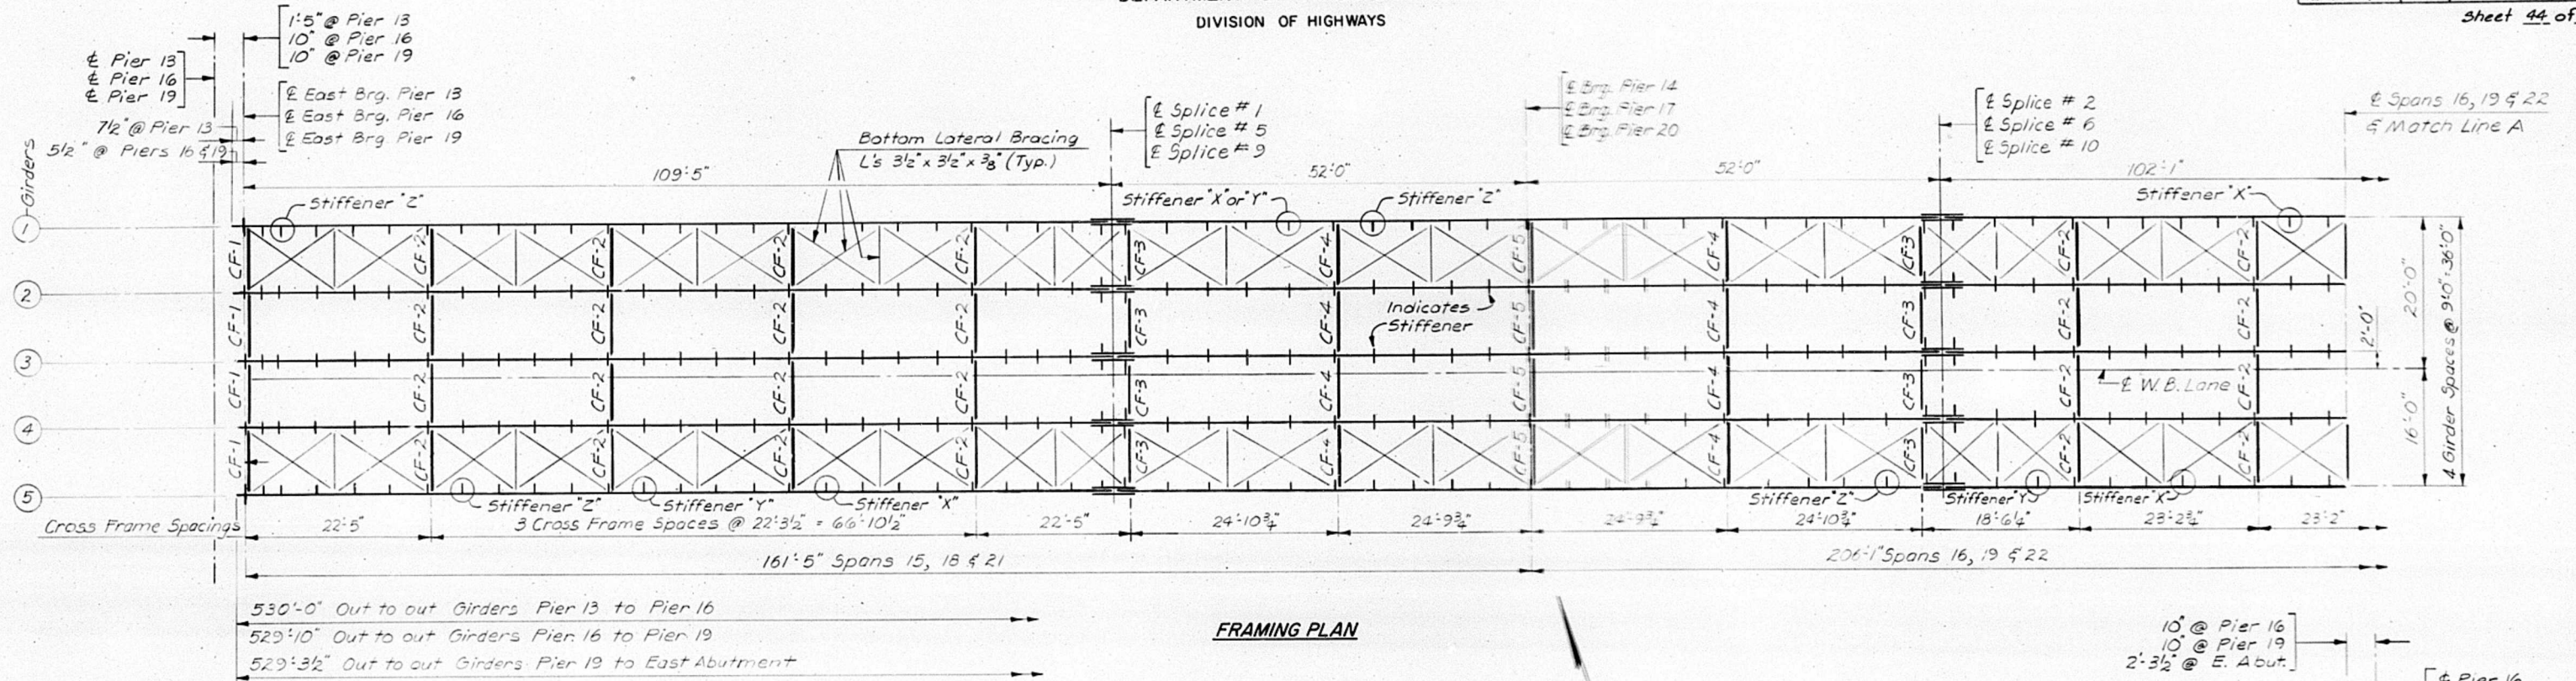

Note: All dimensions shown are measured horizontally.

Note: See Sheet 93 of 93 for details of scupper attachment to selected stiffeners marked "X", "Y" or "Z".
Stiffener "X" in Spans 15-16-17.
Stiffener "Y" in Spans 18-19-20.
Stiffener "Z" in Spans 21-22-23.

STRUCTURAL STEEL PLAN
SPANS 15 THRU 23

M^cCLUGAGE BRIDGE
OVER THE ILLINOIS RIVER

F.A. ROUTE 49 SEC. (15B-1) - P
PEORIA & TAZEWELL COUNTIES


DESIGNED D.L.B.	CHECKED S.E.N.	DRAWN DAN	CHECKED C.E.N.
SPRINGFIELD, ILLINOIS PEORIA, ILLINOIS			

74001


Sheet 45 of 93

16 19 5 33


Note B: $\frac{1}{4}$ @ $6\frac{1}{2}" \times 7\frac{1}{2}"$ stiff. @ cross frames.
 $\frac{3}{16}$ @ $6\frac{1}{2}" \times 7\frac{1}{2}"$ stiff. w/o cross frames.
 $\frac{1}{4}$ @ $11" \times 3\frac{3}{4}"$ stiff.

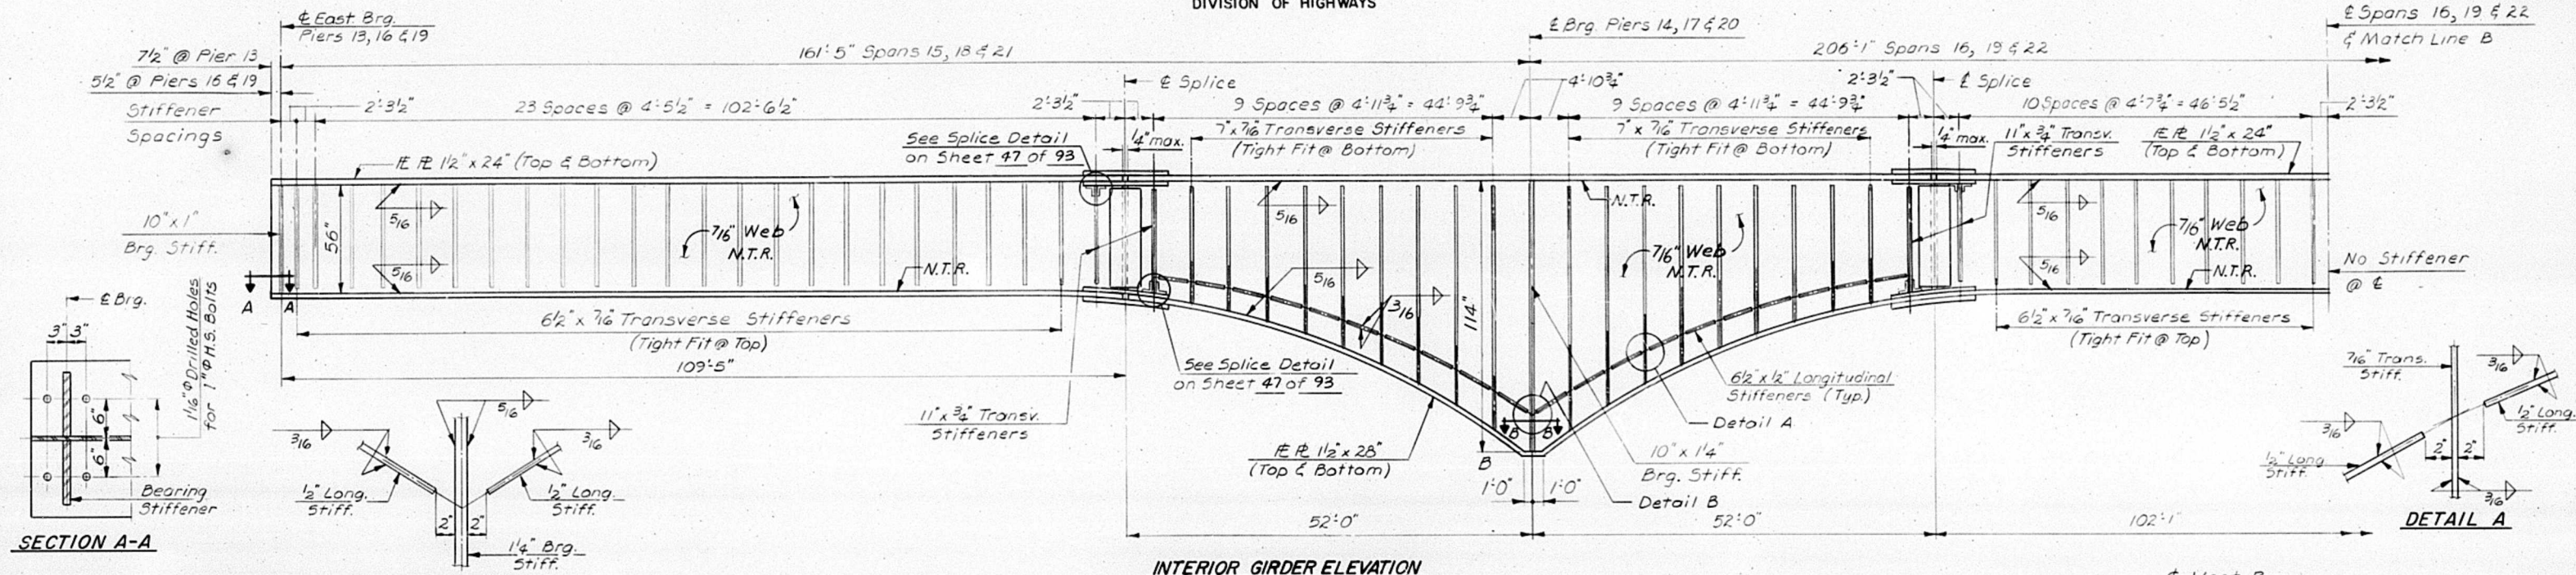


INTERIOR GIRDER ELEVATION

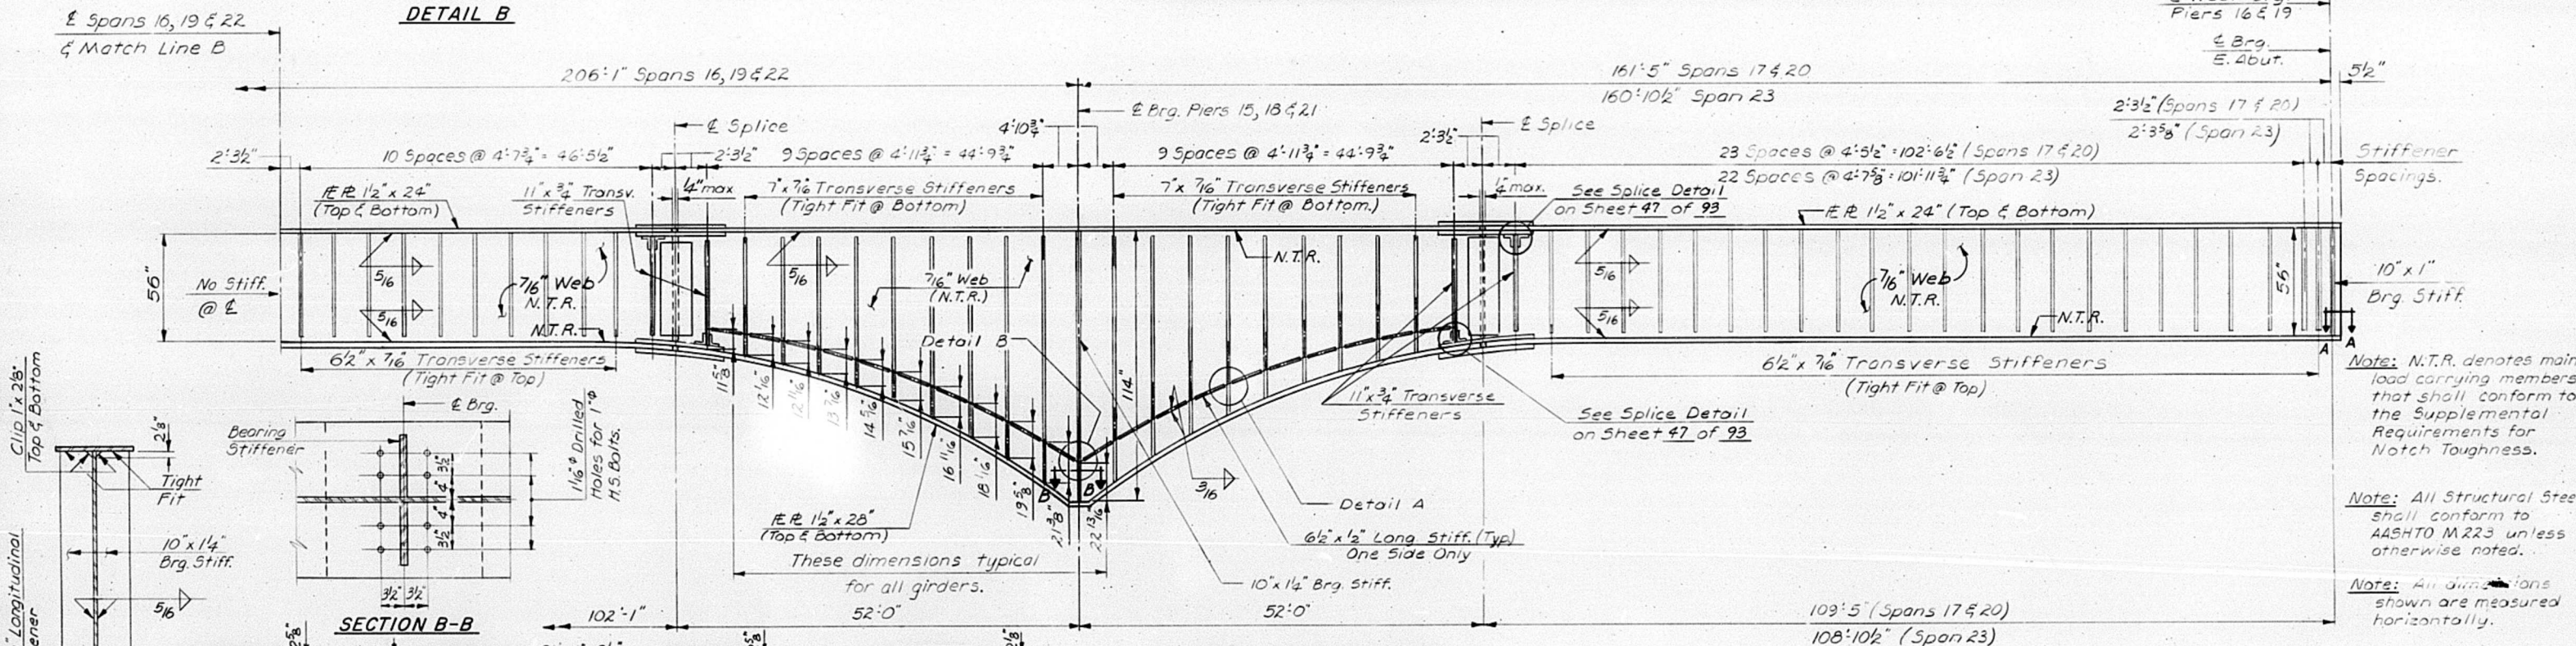


INTERIOR GIRDER ELEVATION

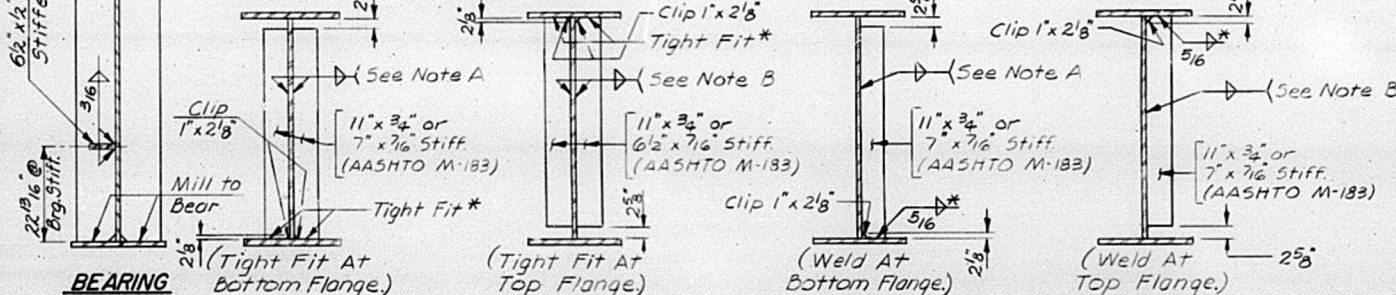

BEARING STIFFENER

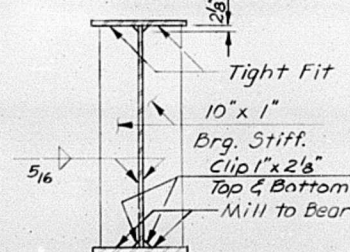

HAUNCH DETAIL

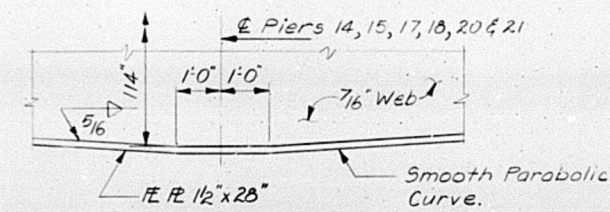

**STRUCTURAL STEEL GIRDERS
SPANS 15 THRU 23**

M^c CLUGAGE BRIDGE

OVER THE ILLINOIS RIVER

F.A. ROUTE 49 SEC. (15B-1)-P

PEORIA & TAZEWELL COUNTIES

DESIGNED *DLB*
CHECKED *JEH*
DRAWN *DAN*
CHECKED *CRN*




FILE NO
74001
DATE


STATE OF ILLINOIS
DEPARTMENT OF TRANSPORTATION
DIVISION OF HIGHWAYS

ROUTE NO.	SEC.	COUNTY	TOTAL SHEETS	SHEET NO.
FA. 49	(15B-1)-P	Peoria & Tazewell	96	49
FED. ROAD DIST. NO. 7	ALIGNED	PROJECT		


Sheet 47 of 93

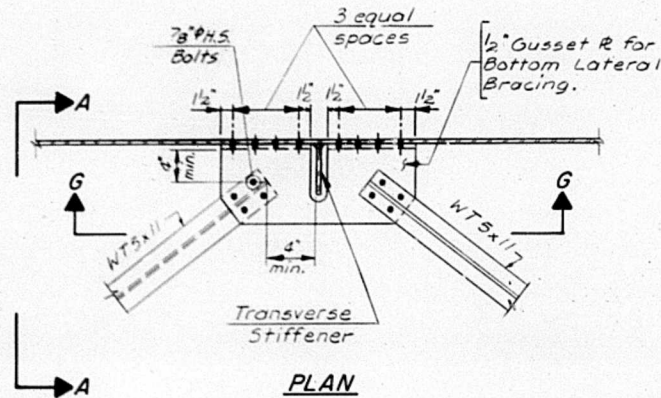


PLAN

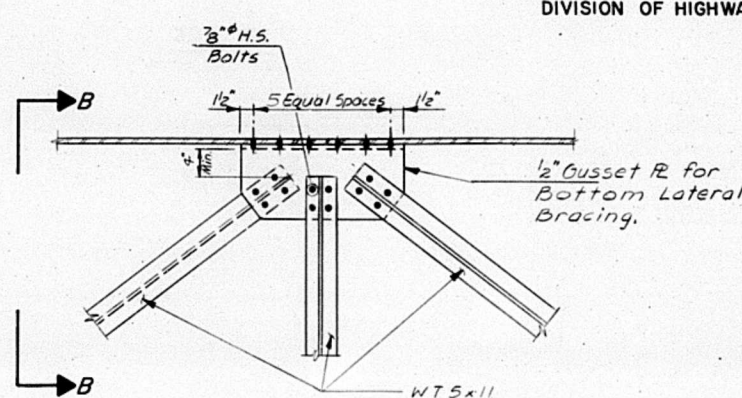


PLAN

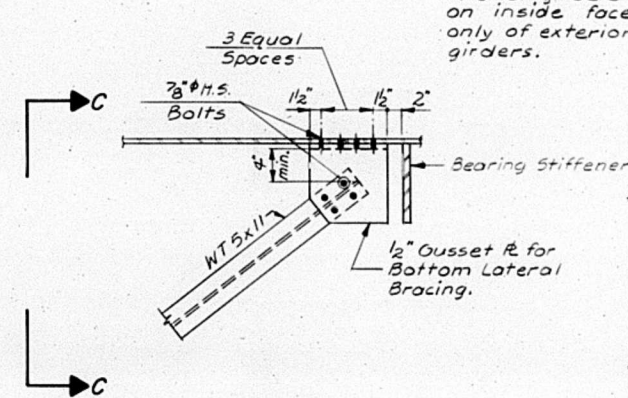


PLAN

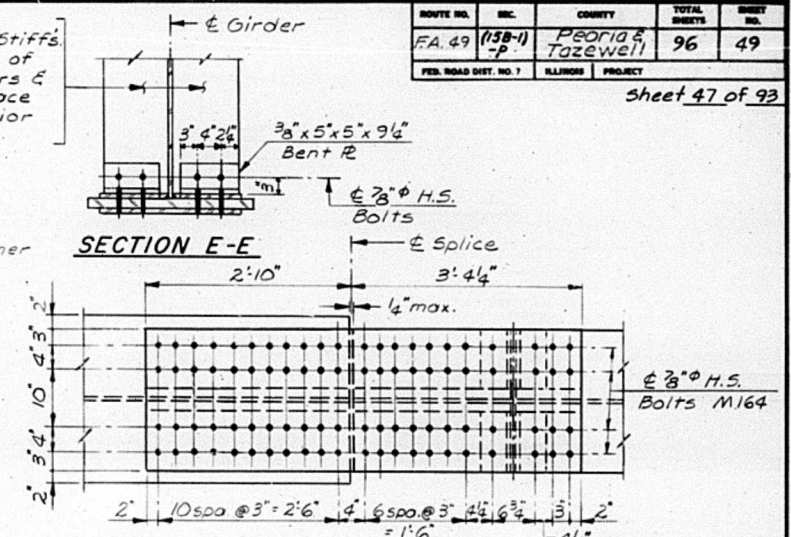


SECTION E-E

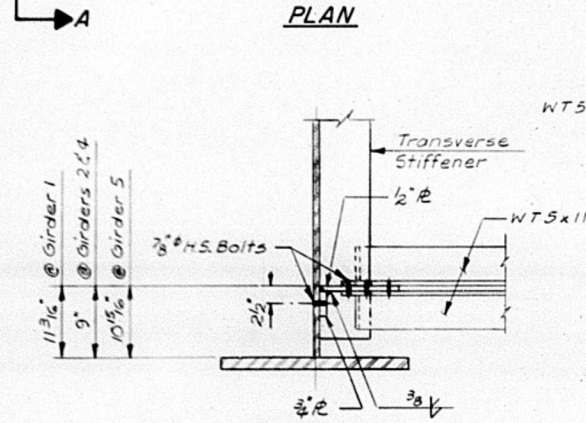


SECTION A-A
(At Transverse Stiffener)

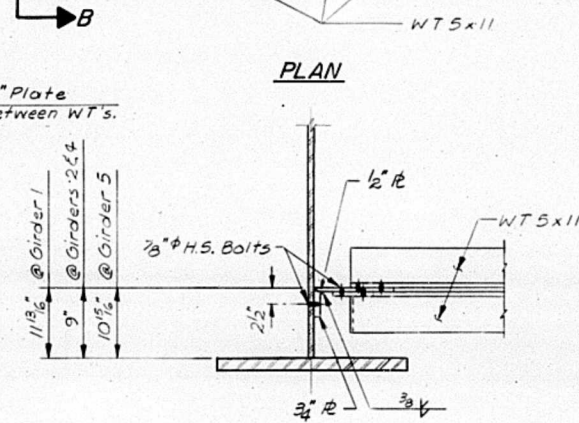


SECTION B-B
(At Girder Between Cross Frames)

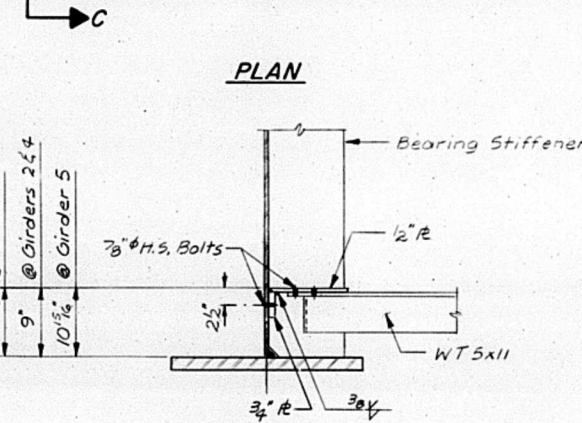

SECTION C-C
(At Bearing Stiffener)

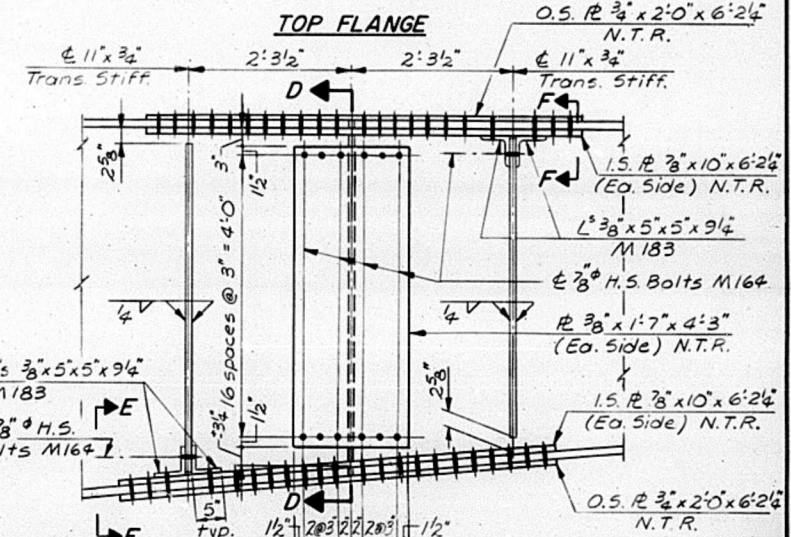


TOP FLANGE

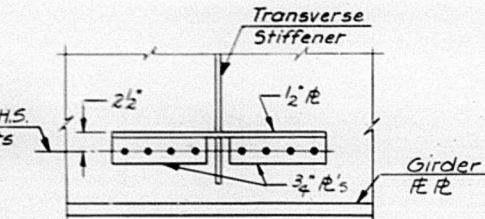

SECTION G-G

Note: WT 5x11 not shown for clarity of section.

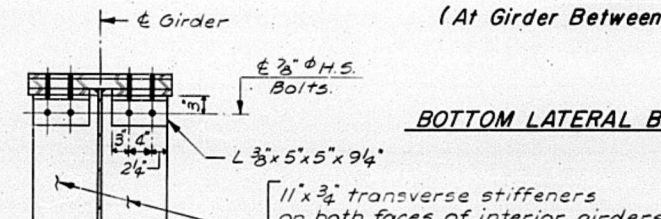

SECTION F-F

BOTTOM LATERAL BRACING DETAILS

	TOP OF WEB ELEVATIONS *				
	Girder 1	Girder 2	Girder 3	Girder 4	Girder 5
± Brg. Pier #13	502.133	502.315	502.456	502.378	502.216
± Splice #1	500.051	500.233	500.374	500.296	500.134
± Brg. Pier #14	498.840	499.022	499.163	499.085	498.923
± Splice #2	497.897	498.079	498.220	498.142	497.980
± Splice #3	495.815	495.997	496.138	496.060	495.898
± Brg. Pier #15	494.636	494.818	494.959	494.881	494.719
± Splice #4	493.732	493.914	494.055	493.977	493.815
± W. Brg. Pier #16	491.343	491.525	491.666	491.588	491.426
± E. Brg. Pier #16	491.309	491.491	491.632	491.554	491.392
± Splice #5	489.227	489.409	489.550	489.472	489.310
± Brg. Pier #17	488.016	488.198	488.339	488.261	488.099
± Splice #6	487.073	487.255	487.396	487.318	487.156
± Splice #7	484.991	485.173	485.314	485.236	485.074
± Brg. Pier #18	483.812	483.994	484.135	484.057	483.895
± Splice #8	482.908	483.090	483.231	483.153	482.991
± W. Brg. Pier #19	480.519	480.701	480.842	480.764	480.602
± E. Brg. Pier #19	480.485	480.667	480.808	480.730	480.568
± Splice #9	478.414	478.596	478.737	478.659	478.497
± Brg. Pier #20	477.192	477.374	477.515	477.437	477.275
± Splice #10	476.260	476.442	476.583	476.505	476.343
± Splice #11	474.178	474.360	474.501	474.423	474.261
± Brg. Pier #21	472.988	473.170	473.311	473.233	473.071
± Splice #12	472.095	472.277	472.418	472.340	472.178
± Brg. E. Abut.	469.706	469.888	470.029	469.951	469.789

* Elevations include camber for dead load deflections and are for fabrication only.


INTERIOR GIRDER MOMENT TABLE				
	0.4 Point Spans 15, 17, 18, 20, 21 & 23	Piers 14, 15, 17, 18, 20 & 21	0.5 Point Spans 16, 19 & 22	
I (in ⁴)	65,915	334,160	65,915	
D (in)	1.66	1.66	1.66	
M _Q (IK)	2,517	6,752	2,055	
M _L (IK)	1,800	3,113	1,775	
Imp (IK)	315	504	268	
M _{TOTAL} (IK)	4,632	10,369	4,098	
f _s (KSI)	24.9	21.8	22.0	

Note: Reaction & Moment tables are based on a Dead Load of 25 #/sq. ft. of future wearing surface & 94 #/sq. ft. of concrete slab, plus the weight of the structural steel.

INTERIOR GIRDER REACTION TABLE		
	End Pier	Int. Pier
R _Q (K)	91.7	346.6
R _L (K)	59.3	139.9
R _I (K)	10.4	22.7
R _{TOTAL} (K)	161.4	509.2

N.T.R. denotes material that shall conform to the Supplemental Requirements for Notch Toughness.

Steel Specifications this sheet:
Splice Plates — AASHTO M223
Lateral Bracing — AASHTO M183
Bolts — AASHTO M-164

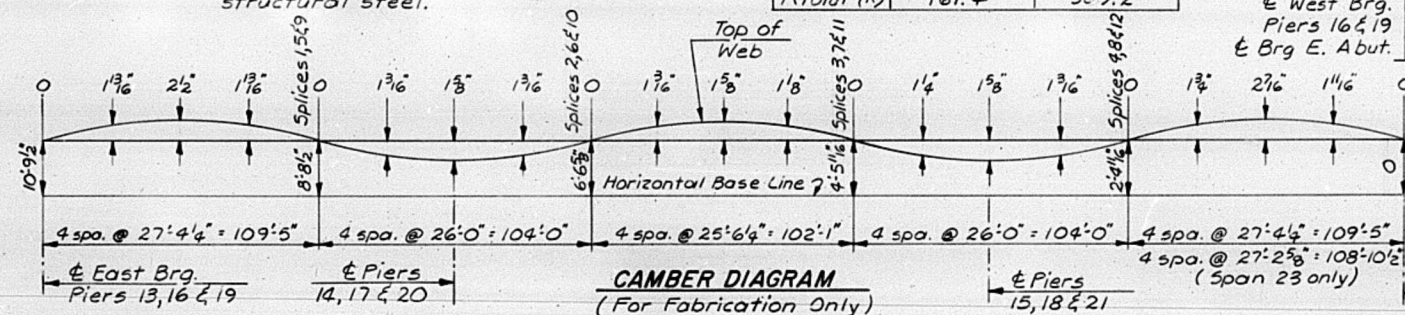

CAMBER DIAGRAM
(For Fabrication Only)

STRUCTURAL STEEL DETAILS
SPANS 15 THRU 23

M^C CLUGAGE BRIDGE
OVER THE ILLINOIS RIVER

F.A. ROUTE 49 SEC. (15B-1)-P
PEORIA & TAZEWELL COUNTIES

DESIGNED D.L.B.
CHECKED C.R.N.
DRAWN D.A.N.
CHECKED C.R.N.



FILE NO.
74001
DATE


Note: Structural steel weldments of M-223 Gr. 50 or M-222 may be substituted for the castings subject to approval by the Engineer prior to fabrication. No additional compensation will be allowed.

STATE OF ILLINOIS
DEPARTMENT OF TRANSPORTATION
DIVISION OF HIGHWAYS


ROUTE NO.	SEC.	COUNTY	TOTAL SHEETS	SHEET NO.
FA. 49	(15B-1)	PEORIA & TAZEWELL	96	50

P.B. ROAD DIST. NO. 7


Sheet 48 of 93

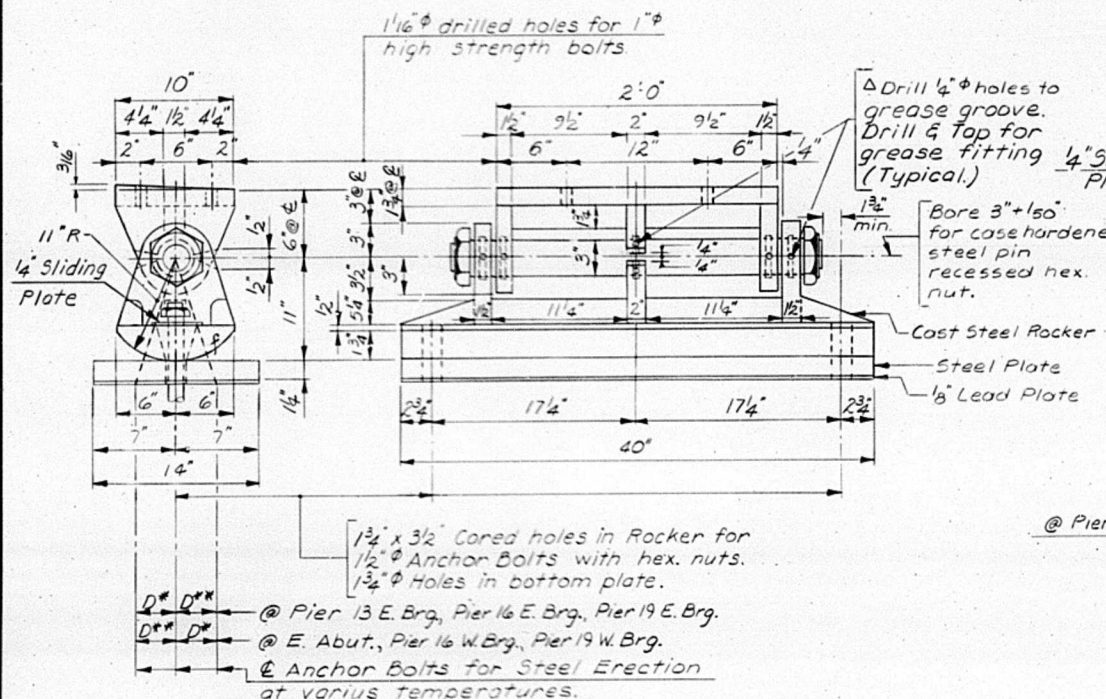

EXPANSION BEARING AT PIERS 13, 16, 19, & EAST ABUTMENT

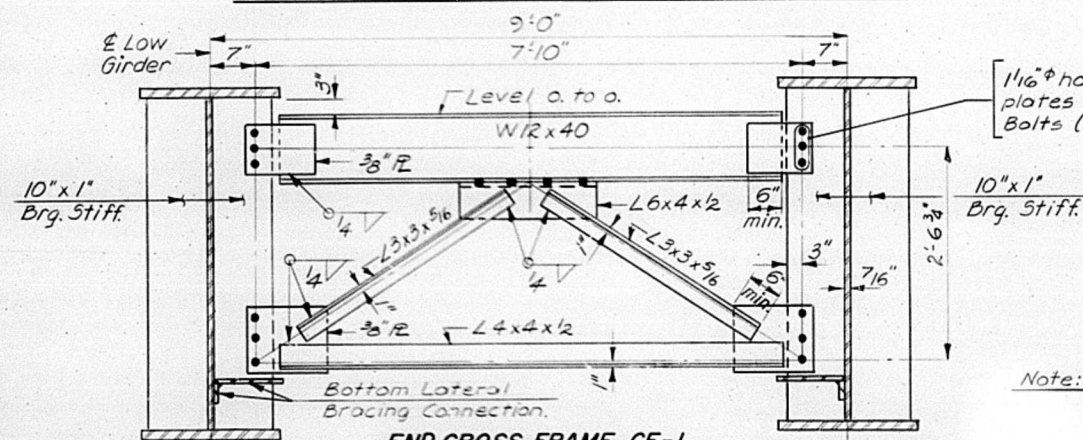


END CROSS FRAME CF-1
(24 Req'd)

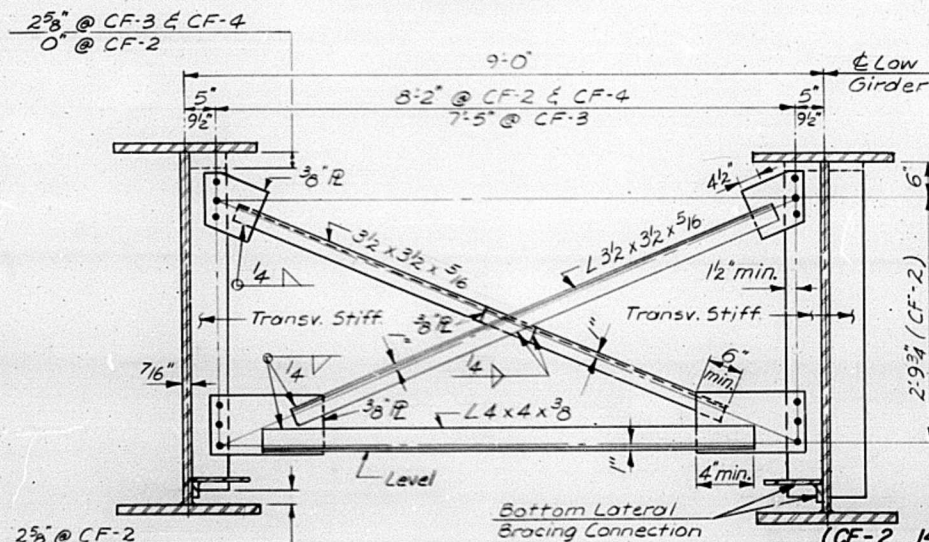

INTERIOR CROSS FRAMES CF-2, CF-3 & CF-4

(CF-2 144 Req'd)
(CF-3 48 Req'd)
(CF-4 48 Req'd)

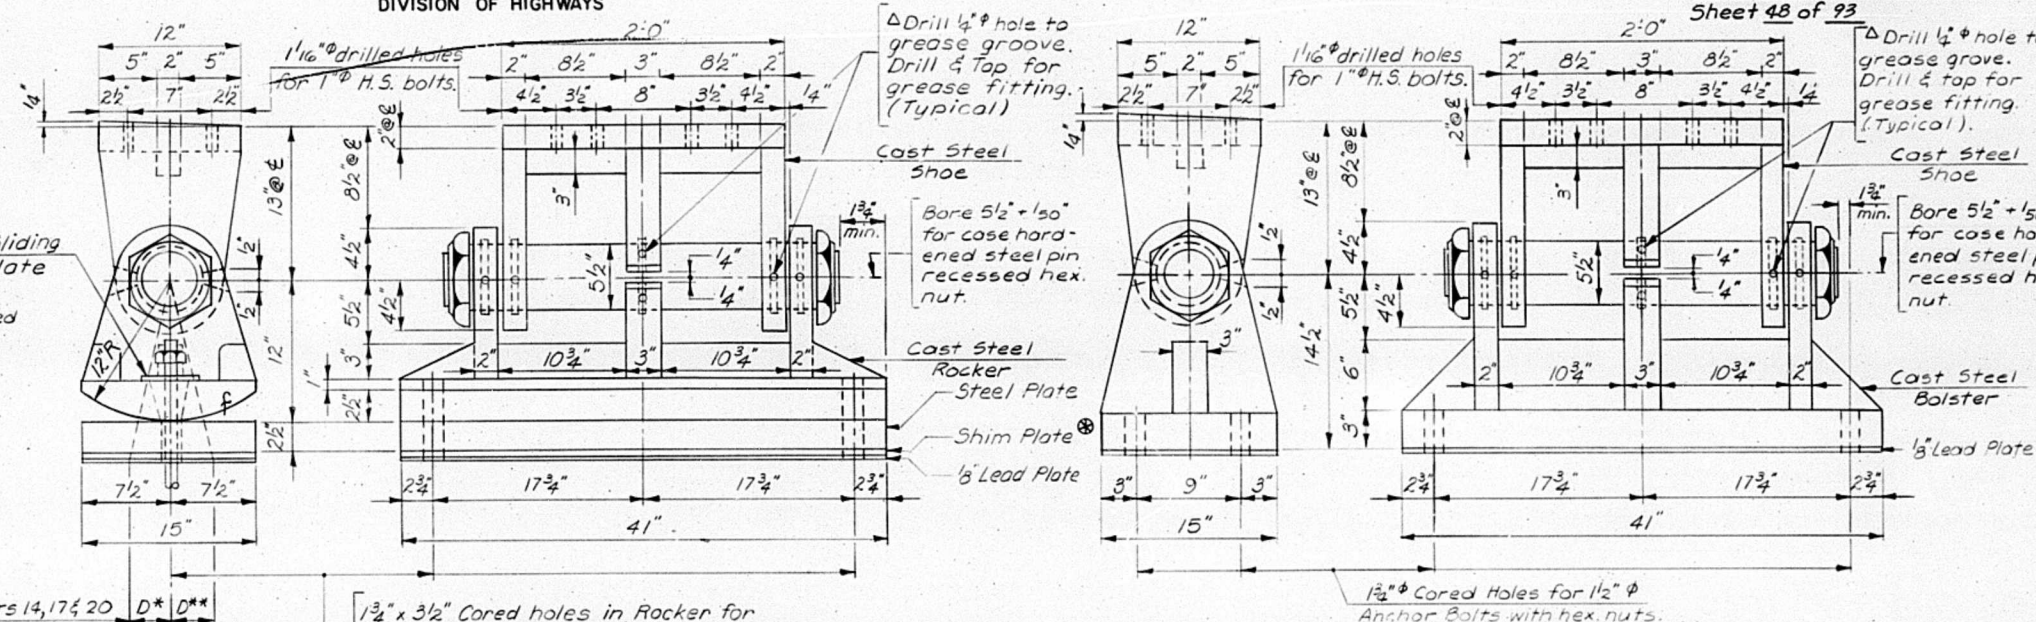


EXPANSION BEARING AT PIERS 14, 17 & 20

NOTES ON SHIM PLATES FOR BEARINGS:


- Provide 14" x 40" x 3/8" Shim Plates @ Girders 1 thru 5 for the West Bearings of Pier 16. (5 Req'd.)
- Provide 14" x 40" x 3/8" Shim Plates @ Girders 1 thru 5 for the West Bearings of Pier 19. (5 Req'd.)
- Provide 15" x 41" x 2 1/2" Shim Plates @ Girders 1 thru 5 for Piers 14 & 20. (10 Req'd.)

- Provide 15" x 41" x 1 3/8" & 15" x 41" x 1" Shim Plates (total of 2 3/8") @ Girders 1 thru 5 for Pier 15. (5 Req'd.)
- Provide 15" x 41" x 1 3/8" & 15" x 41" x 1" Shim Plates (total of 2 3/8") @ Girders 1 thru 5 for Pier 17. (5 Req'd.)

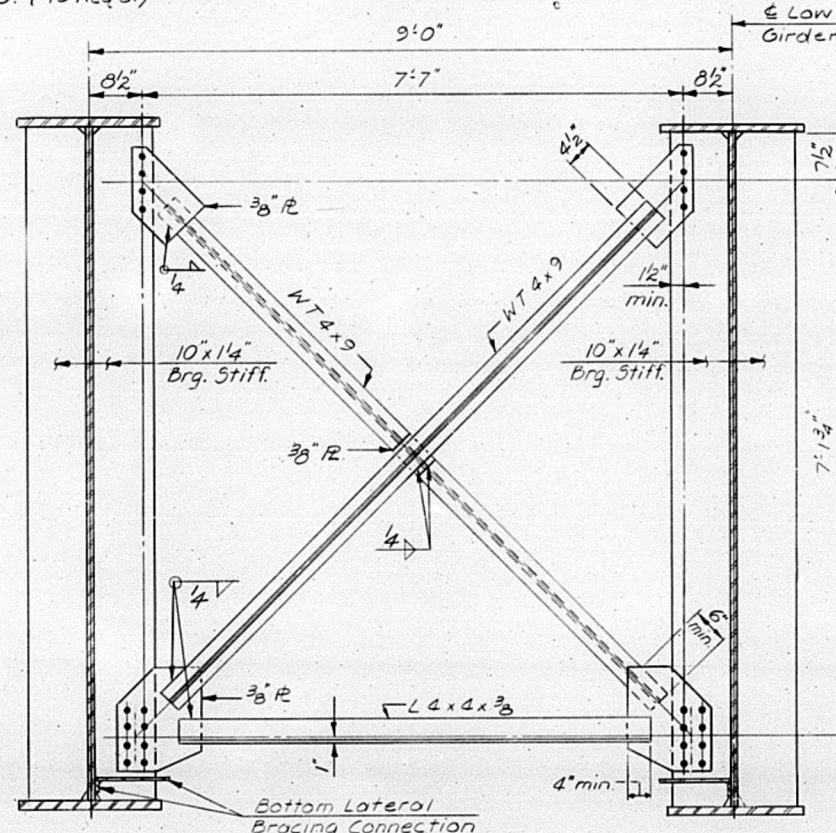

INTERIOR CROSS FRAME CF-5
(24 Req'd)

FIXED BEARING AT PIERS 15, 18 & 21

 

GREASE GROOVE ON SADDLE

Note: Grease bearing assembly with molybdenum grease before installation.

NOTES FOR SETTING OF ANCHOR BOLTS AT EXPANSION BEARINGS

- D* (Side of Bearing away from fixed Bearing.)
D* = 1/8" per each 100' of expansion for every 15° fall below the Normal Temperature of 50 °F.
- D** (Side of Bearing toward fixed Bearing.)
D** = 1/8" per each 100' of expansion for every 15° rise above the Normal Temperature of 50 °F.
- After Girders have been erected and dimensions D* & D** determined, holes shall be drilled & anchor bolts shall be grouted in place. All fixed anchor bolts may be built into the masonry.

Steel Specifications this sheet:

Bearing Plate Material - AASHTO M222 or M223
Cross Frames - AASHTO M183
Cross Frame Bolts - AASHTO M164
Cast Steel Bearings - AASHTO M192 Class 120

BEARINGS & CROSS FRAMES SPANS 15 THRU 23

M^cCLUGAGE BRIDGE
OVER THE ILLINOIS RIVER

F.A. ROUTE 49 SEC. (15B-1)-P
PEORIA & TAZEWELL COUNTIES

DESIGNED D.L.B.
CHECKED C.R.N.
DRAWN D.A.N.
CHECKED C.R.N.



74001
DATE



GUIDED EXPANSION FLOATING BEARING TABLE OF DIMENSIONS AT PIER 4E E BRGS.															
Capacity (Tons)	Location Support Girder	Sole & Bevel	Dimensions								Spreader R.			Tops of Truss**	
			A	B	H	J	L	M	I.D.	t"	w"	L"	A ₁	B ₁	
300	E. Brg.	1	3/8	11 3/4	10"	5 1/2	1"	8 3/4	3"	14 3/4	4 1/2	17 1/2	44"	9 1/2	7 1/2
300	Pier 4E	2	3/8	11 3/4	10"	5 1/2	1"	8 3/4	3"	14 3/4	4 1/2	17 1/2	44"	9 1/2	7 1/2



Capacity (Tons)	Location		Sole Pl Bevel	Dimensions							Spreader Pl			Top Bolts**		Shim Pl		
	Support	Girder		A	B	H	J	L	M	I.D.	t'	w'	l'	A ₁	B ₁	t'	w'	l'
100	N. Abut.	1	11/16"	10 1/2"	7"	3 3/4"	3 3/4"	5 1/4"	3 1/2"	8 9/16"	3 1/2"	11"	33 1/2"	3 1/2"	3 3/4"	1 1/4"	•	•
50	N. Abut.	2	11/16"	10 1/2"	7"	3"	5 5/8"	3 3/4"	3 1/2"	6"	2 1/4"	10"	33 1/2"	3 1/2"	3 3/4"	1 5/8"	•	•
50	N. Abut.	3	11/16"	10 1/2"	7"	3"	5 5/8"	3 3/4"	3 1/2"	6"	2 1/4"	10"	33 1/2"	3 1/2"	3 3/4"	1 1/2"	•	•
25	N. Abut.	4	11/16"	10 1/2"	7"	3 1/4"	5 5/8"	4 1/4"	3 1/2"	7 5/8"	3"	10"	33 1/2"	3 1/2"	3 3/4"	3/4"	•	•


[illegible]

PLAN VIEW TOP PLATE
AT PIER 4E WEST BEARINGS

GUIDED EXPANSION FLOATING BEARING TABLE OF DIMENSIONS AT PIER 4E W. BRGS.																
Capacity (Tons)	Location		Sole Pl. Bevel	Dimensions							Spreader Pl.			Top Bolts		
	Support	Girder		A	B	H	J	L	M	I.D.	E"	W"	L"	A ₁	B ₁	
75	W. Brg.	1, 2 & 3	3/8"	8"	7"	3 1/8"	3/8"	4 1/2"	2"	7 3/8"	2 1/2"	10"	26"	6 1/2"	5 1/2"	
50	Pier 4E	4	3/8"	8"	7"	3"	3/8"	2"	6"	2 1/2"	10"	26"	6 1/2"	5 1/2"		




Capacity (Tons)	Location Support	Order	Sole R. Bore	Dimensions							Spreader R.			Top Bolts	
				A	B	H	J	L	M	I.D.	t"	w"	L"	A	E
75	South	1,2,3	7 1/2"	8 1/4"	7"	3 1/2"	5 3/8"	4 9/16"	4"	7 3/8"	2 3/4"	10"	26"	6 1/4"	5"
50	Absut.	4	7 1/8"	8 1/4"	7"	3"	5 3/8"	3 3/8"	4"	6"	2 3/4"	10"	26"	6 1/4"	5"

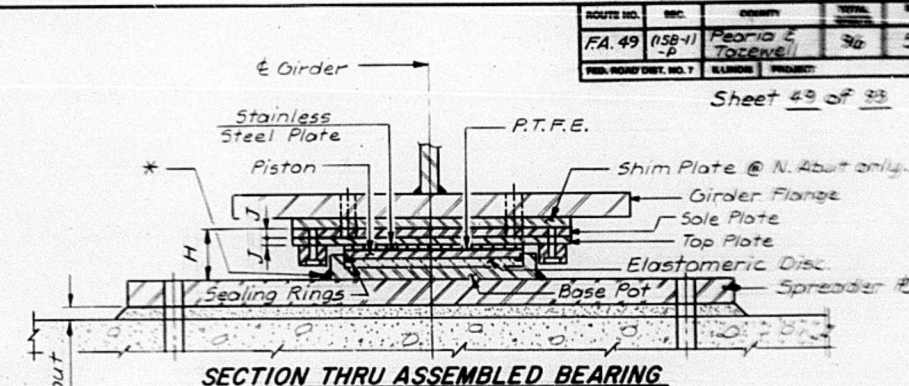

SECTION THRU ASSEMBLED BEARING

See Sheet 50 of 93 for anchor bolt locations in spreader plate.

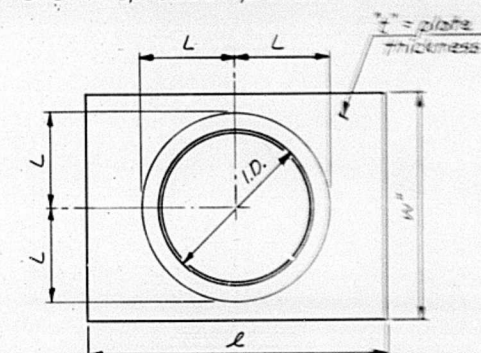

BASE POT & SPREADER PLATE

To be used at:

North Abutment Girders 1-2-3-4
South Abutment Girders 1-2-3-4
Pier 4E- West Brg. Girders 1-2-3-4
Pier 4E- East Brg. Girders 1-2

NOTES:

Bearing manufacturer to provide temporary tie downs to resist uplift (10% of Vertical Capacity) during construction. To be removed after steel has been erected.

* **Bearing** manufacturer may attach the base pot to the spreader plate with high tensile socket screws of correct size, countersunk and extending a minimum of one diameter into the spreader plate or he may fillet weld the base pot to the spreader plate.

** Top bolt hole locations on sole plate. See Sheet 50 of 93 for details.

The bearing manufacturer shall submit shop drawings to the Engineer for approval before proceeding with the fabrication of the bearings.

Bearings shall be placed on a 1/2" thick bed of epoxy quartz sand grout and carefully leveled. No load shall be placed on the bearing until the grout has set and developed a minimum of 30% strength.

On the Guided Expansion Floating Bearings provide guide bars and fasteners capable of resisting 35% of vertical capacity at the No. 1 & 50' Abut. & 10% of vertical capacity at all other locations.

FLOATING BEARINGS

M^c CLUGAGE BRIDGE
OVER THE ILLINOIS RIVER

F.A. ROUTE 49 SEC. (15B-11)-P
PEORIA & TAZEWELL COUNTIES

DESIGNED C.R.N.
CHECKED S.C.O.
DRAWN D.A.N.
CHECKED S.C.O.



74001

DESIGNED <i>NDL</i>		FILE NO.
CHECKED <i>CRN</i>		<i>74001</i>
DRAWN <i>DAN</i>		DATE
CHECKED <i>CRN</i>		
SPRINGFIELD, ILLINOIS		PEORIA, ILLINOIS

STATE OF ILLINOIS
DEPARTMENT OF TRANSPORTATION
DIVISION OF HIGHWAYS


ROUTE NO.	SEC.	COUNTY	TOTAL SHEETS	SHEET NO.
FA-49	(15B-1)	Peoria & Tazewell	96	54
FED. ROAD DIST. NO. 7	ILLINOIS	PROJECT		

Sheet 52 of 93


TABLE OF DIMENSIONS
CANTILEVERED SUPPORT FRAMES

CSF No.	"L"	"d"	Brq. Stiff. or Conn. R Size
80	8'-3 3/8"	0'-11 1/4"	1/8" x 10 1/2"
81	6'-1 1/4"	0'-11 3/8"	1/16" x 10 1/2"
82	4'-4 1/8"	1'-0 3/8"	1/2" x 7 1/2"
83	3'-0 1/4"	1'-0 3/8"	1/2" x 7 1/2"
84	2'-1 1/2"	1'-1 1/8"	1/2" x 7 1/2"


TOP FLANGE
COPE DETAIL

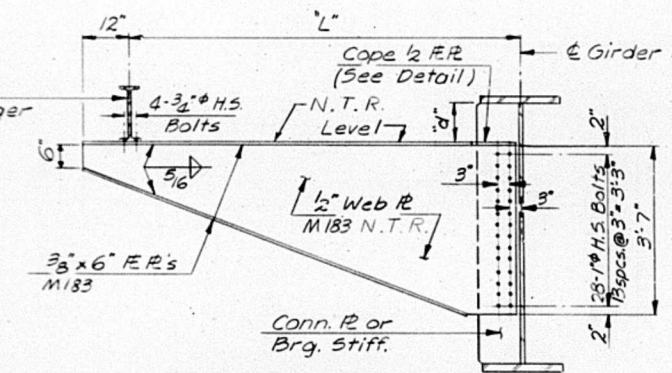



CANTILEVERED SUPPORT FRAME
CSF-80 THRU CSF-84
(1 EACH)

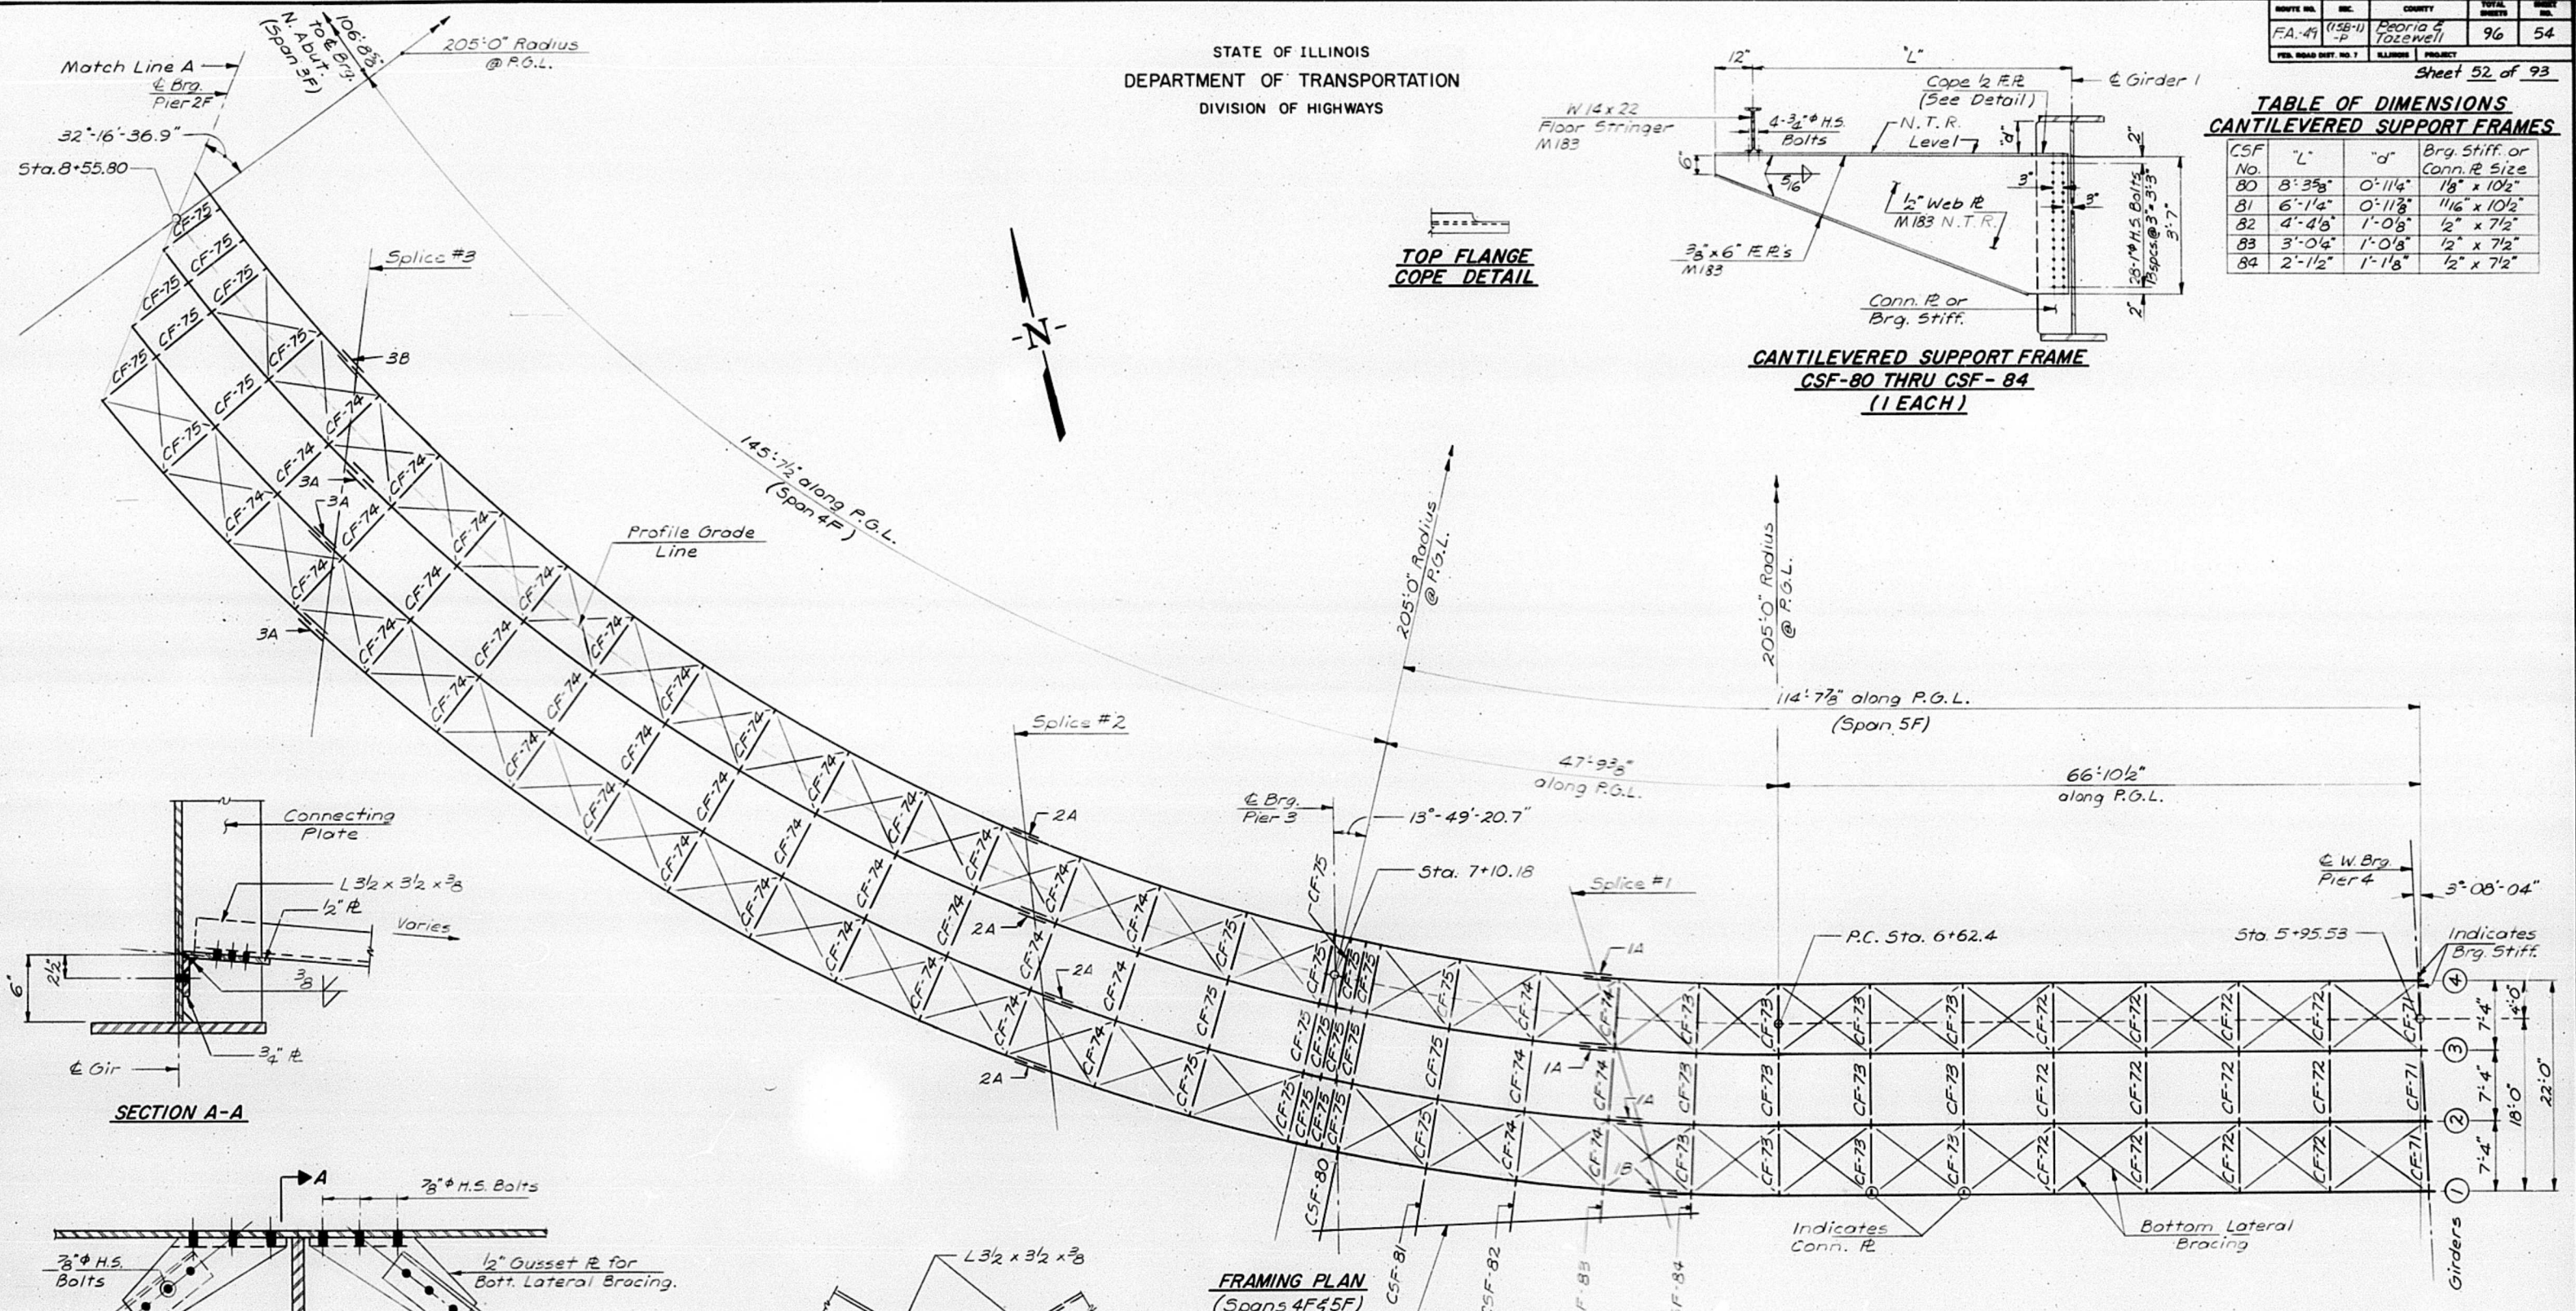

SECTION A-A

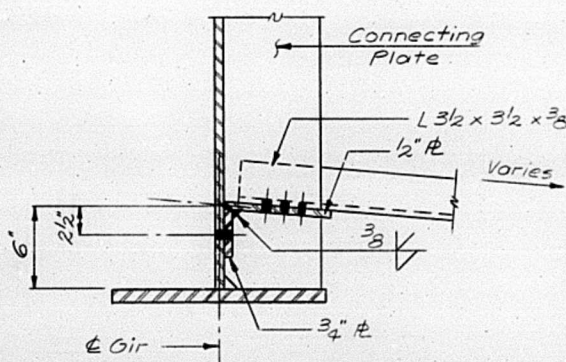

PLAN

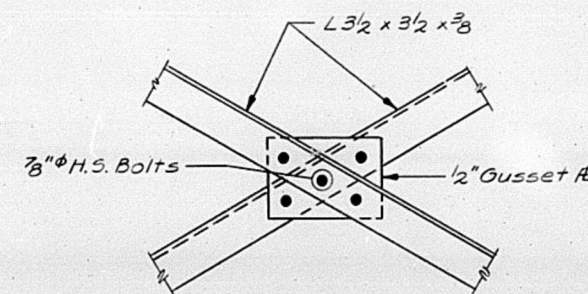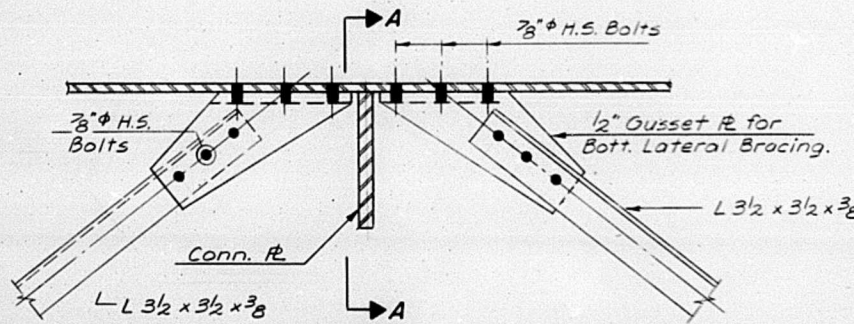

AT INTERSECTION

Lateral Bracing Angles & Conn. Mat'l.
shall be AASHTO M183 Steel

BOTTOM LATERAL BRACING DETAILS

FRAMING PLAN
(Spans 4F & 5F)

Note: All dimensions shown are
measured horizontally.


STRUCTURAL STEEL FRAMING PLAN
RAMP F - SPANS 4F & 5F

M^C CLUGAGE BRIDGE
OVER THE ILLINOIS RIVER
F.A. ROUTE 49 SEC. (15B-1)-P.
PEORIA & TAZEWELL COUNTIES


DESIGNED W.D.L.
CHECKED CRN
DRAWN D.A.N.
CHECKED CRN



FILE NO.
74001
DATE

 

Shear Stud
Connector Spacings.
(3 Studs across
unless otherwise shown.)

 

Notes

N.T.R. refers to the Supplemental Requirements for Notch Toughness.

Note C: $11\frac{1}{16} \times 10\frac{1}{2}$ Connecting Plates


All dimensions shown are measured horizontally.




McCLUGAGE BRIDGE
OVER THE ILLINOIS RIVER

F.A. ROUTE 49 SEC.(15B-1)-P
PEORIA & TAZEWELL COUNTIES

ROUTE NO.	SEC.	COUNTY	TOTAL SHEETS	SHEET NO.
FA. 49	(138-1) -P	PEORIA & TAZEVELL	96	56
PLD. ROAD DIST. NO. 7		ILLINOIS	PROJECT	

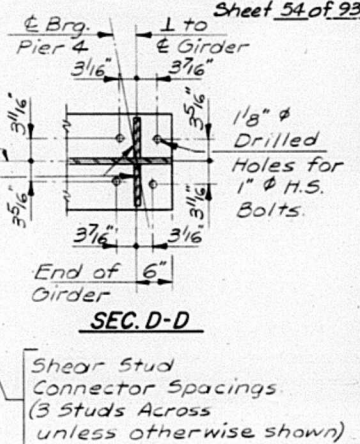


Note: All dimensions shown are measured horizontally.

 

Notes

Steel Specifications: this sheet shall be AASHTO M183 Steel unless otherwise noted.

 

DESIGNED <i>W.D.L.</i>		HANSON ENGINEERS INCORPORATED
CHECKED <i>CRN</i>		
DRAWN <i>D.A.N.</i>		
CHECKED <i>CRN</i>		
SPRINGFIELD, ILLINOIS		PEORIA, ILLINOIS

74001

STATE OF ILLINOIS
DEPARTMENT OF TRANSPORTATION
DIVISION OF HIGHWAYS

ROUTE NO.	SEC.	COUNTY	TOTAL SHEETS	SHEET NO.
FA. 49	(15B-11)	PEORIA & TAZEWELL	96	57
FED. ROAD DIST. NO. 7	ILLINOIS	PROJECT		

Sheet 55 of 93

GIRDER I MOMENT TABLE					
	0.4 Span 3F or Span 5F		Pier 2F or 3F		0.5 Span 4F
I_s (in. ⁴)	53,684		121,316		53,684
I_c N=30 (in. ⁴)	77,988				77,988
I_c N=10 (in. ⁴)	106,923				106,923
S_s (in. ³)	T.F.I. 1,455		B.F.I. 1,706		T.F.I. 1,455
S_c N=30 (in. ³)	2,657		1,999		2,657
S_c N=10 (in. ³)	5,245		2,228		5,424
Q (K/ft.)	1.06		1.27		1.06
M_Q (ft.k)	964		2,576		1,103
$f_s Q$ (KSI)	7.95		8.98		9.10
$f_w Q$ (KSI)	1.48		0.75		1.85
S_Q (K/ft.)	0.20		0.20		0.20
M_{SD} (ft.k)	204		490		257
$f_s S_Q$ (KSI)	0.92		1.71		1.16
$f_w S_Q$ (KSI)	0		0.25		0.31
M_L (ft.k)	906		1,240		1,072
M_{IMP} (ft.k)	226		310		269
M_{TOTAL} (ft.k)	1,132		1,550		1,341
$f_s L$ (KSI)	2.59		6.10		3.07
$f_w L$ (KSI)	0		0.61		0.99
f_s TOTAL (KSI)	11.46		14.1		16.09
$f_s + w$ TOTAL (KSI)	12.94		16.02		18.03
F_B allowable (KSI)	14.0		20.0		18.10
$F_B + F_w$ allow. (KSI)	20.0		20.0		25.9

3 Span (Composite in Positive Moment Areas only.)

I_s & S_s are the moment of inertia and section modulus of the steel section.



I_c & S_c are the moment of inertia and section modulus of the composite section used in computing f_s , N=30 for Superimposed Q and N=10 for L .

f_w is Normal Stress due to Lateral Flange Bending.

Note: Girder I has largest Moments and is used for Table.

F_B is allowable stress due to bending alone.



$F_B + F_w$ is allowable stress due to bending and nonuniform torsion (lateral flange bending).

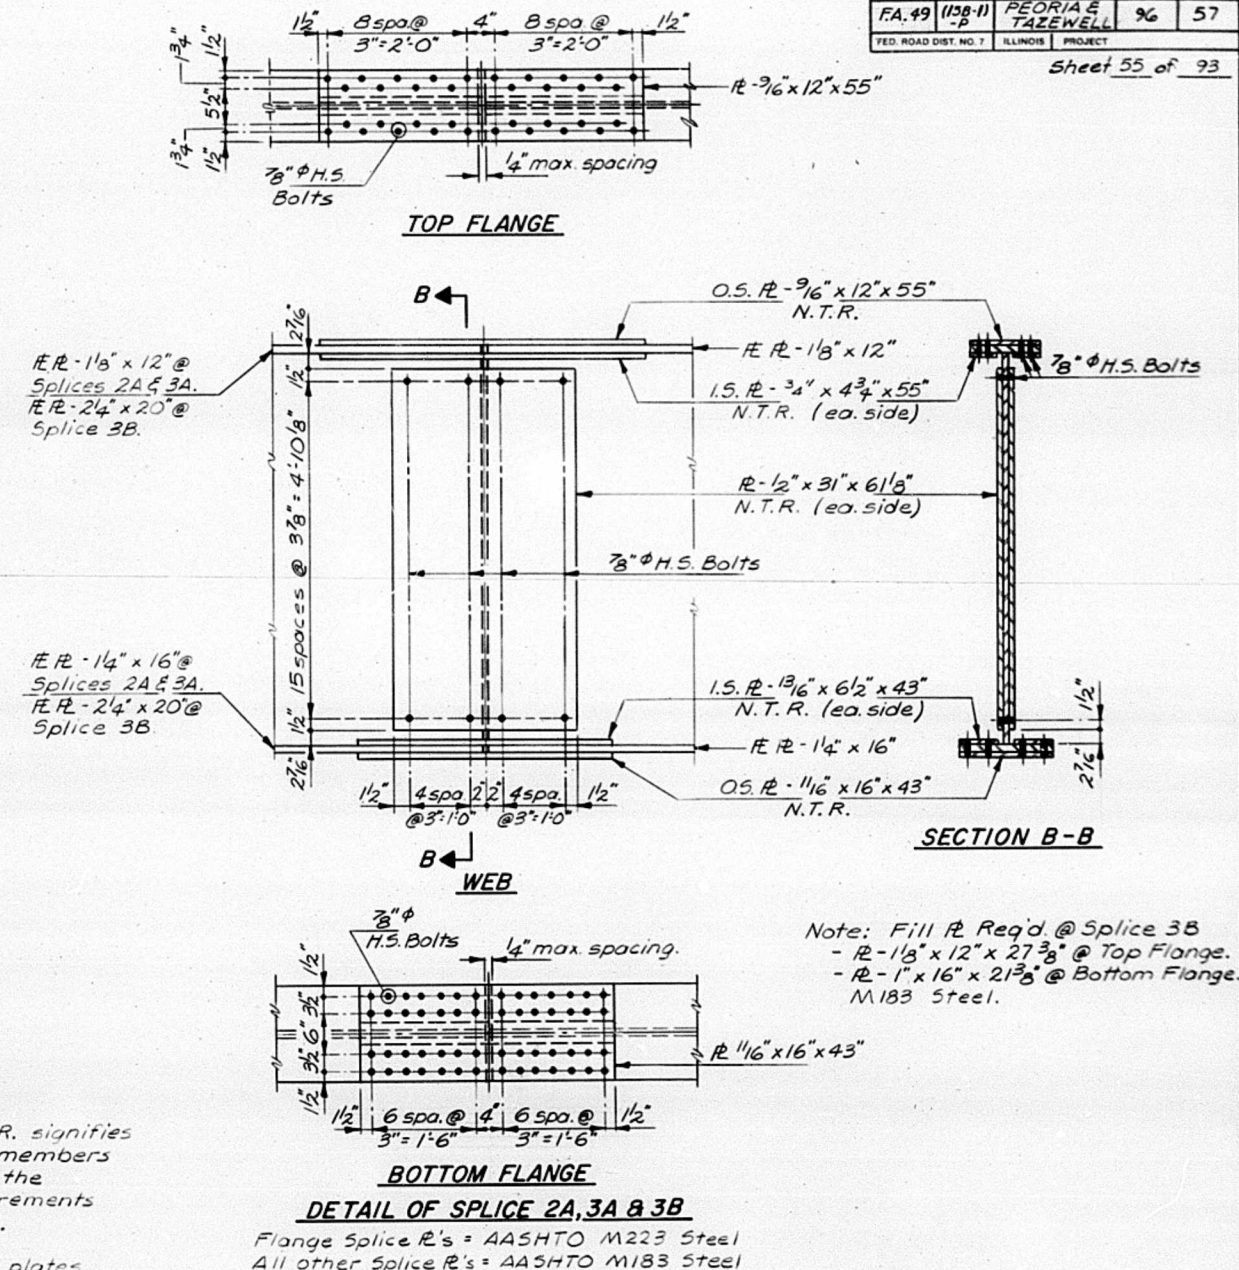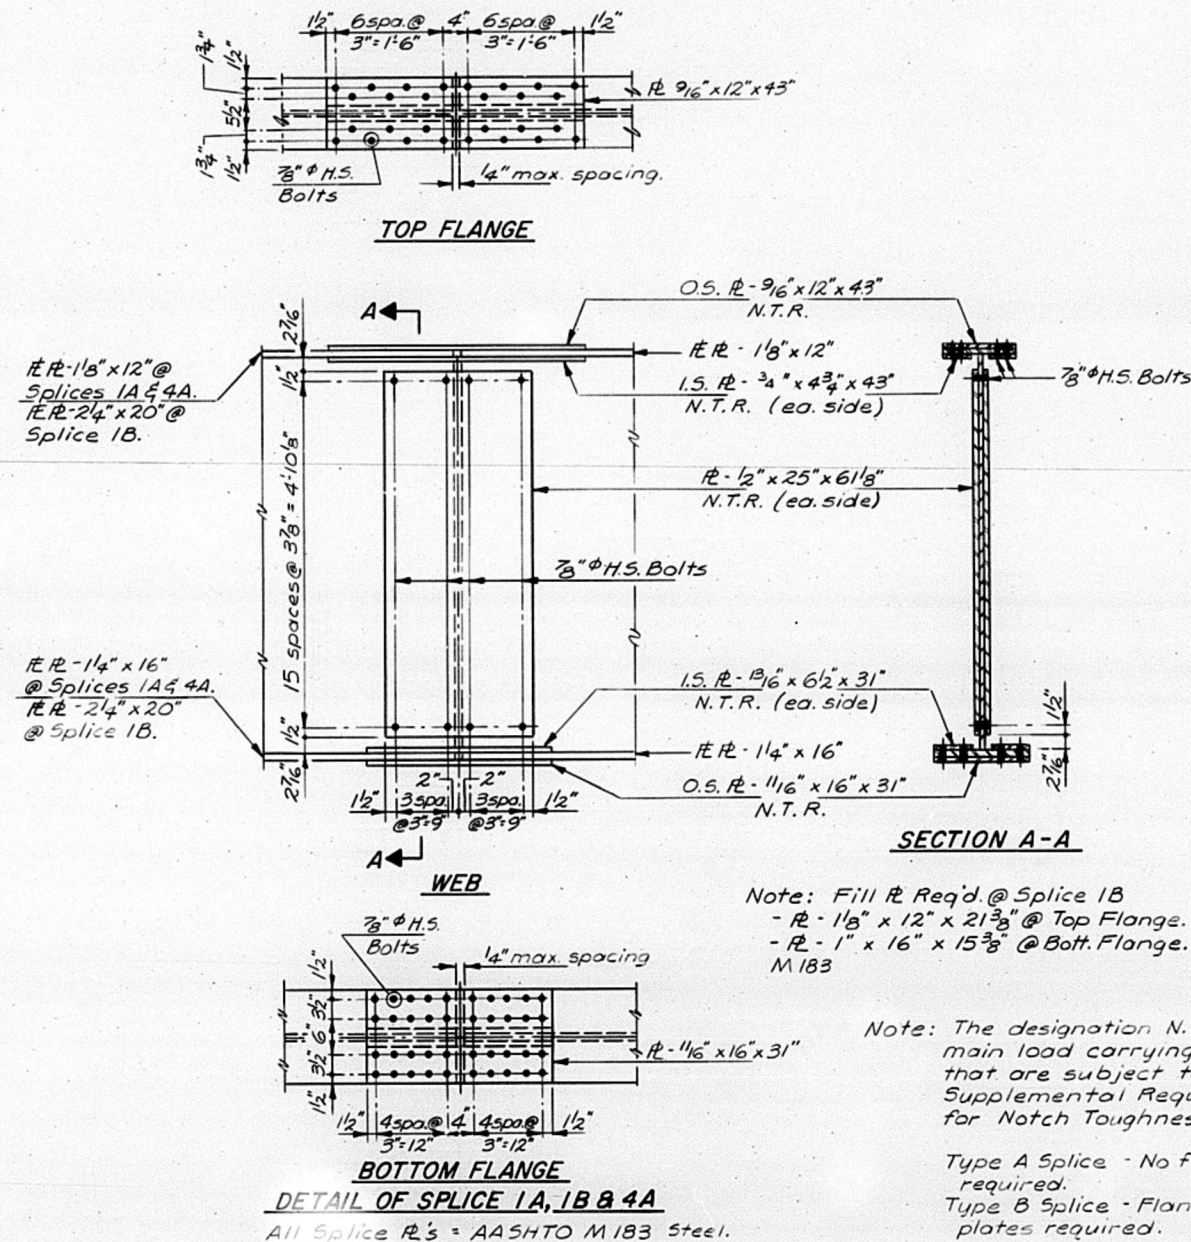


	N. Abut. Girders				Pier 2F Girders				Pier 3F Girders				Pier 4 (Ramp F Girders only.)			
	1	2	3	4	1	2	3	4	1	2	3	4	1	2	3	4
R_Q (K)	75.3	20.4	15.9	47.2	119.2	178.1	204.4	169.6	64.5	225.5	220.1	156.5	40.1	41.3	43.0	45.5
R_{SD} (K)	14.5	5.1	3.7	8.6	26.1	29.9	33.6	31.5	12.9	42.9	40.8	25.9	7.9	8.3	8.5	9.2
R_L (K)	65.3	23.5	21.8	35.3	138.5	122.2	122.4	142.2	65.1	114.5	109.5	75.6	32.7	31.5	30.1	27.8
R_{IMP} (K)	19.6	7.0	6.5	10.6	41.6	36.6	36.7	42.7	19.5	34.4	32.8	22.7	9.8	9.4	9.0	8.4
R_{TOTAL} (K)	174.7	56.0	47.9	101.7	325.4	366.8	397.1	386.0	162.0	417.3	403.2	280.7	90.5	90.5	90.6	90.9

Reaction and Moment tables are based on a Dead Load of 25 #/sq. ft. of future C.I. Surfacing & 94 #/sq. ft. of concrete slab in addition to the weight of the structural steel.

RAMP F
SPLICES, MOMENT & REACTION TABLES
M^c CLUGAGE BRIDGE
OVER THE ILLINOIS RIVER
F.A. ROUTE 49 SEC. (15B-11)-P
PEORIA & TAZEWELL COUNTIES
  
$$* \begin{cases} \text{Slope} = 0.033' / \text{ft. @ C.F. - 72} \\ \text{Slope} = 0.051' / \text{ft. @ C.F. - 73} \\ \text{Slope} = 0.068' / \text{ft. @ C.F. - 74} \end{cases}$$


Note: 1" ϕ Holes in Conn. Pl's for 7/8" ϕ Bolts.
1 1/16" ϕ Holes in Gusset Pl's for 7/8" Bolts.
Hardened washers shall be required
over holes in gusset Pl's.

 

INTERIOR CROSS FRAMES CF-72, CF-73 & CF-74

(No. CF-72 Req'd.= 12)
(No. CF-73 Req'd.= 12)
(No. CF-74 Req'd.= 69)



(No. CF-77 Req'd. = 1)
(No. CF-78 Req'd. = 1)
(No. CF-79 Req'd. = 1)

$\phi = 32^{\circ}-33'-4'' @ C.F.-77$
 $\phi = 31^{\circ}-24'-54'' @ C.F.-78$
 $\phi = 30^{\circ}-19'-41'' @ C.F.-79$



INTERIOR CROSS FRAME CF-75
(No. Req'd. = 36)

Note: All CrossFrame material shown on this sheet shall conform to the Supplemental Requirements for Notch Toughness.

Note: All dimensions shown are measured horizontally.

Note: See sheets 51 & 52 of 93 for location of Bottom Lateral Bracing & the connection details.

Superelevation:

Attain Sta. 5+74.4 (.02'/ft.) to Sta. 7+06.40
(.08'/ft.)
Full Sta. 7+06.40 to Sta. 9+47.51 (.08'/ft.)
Remove Sta. 9+47.51 (.08'/ft.) to Sta. 10+79.51
(.02'/ft.)

Steel Specifications this sheet:

Cross Frames - AASHTO M183
Bolts - AASHTO M164
(Unless otherwise noted)

PEORIA & TAZEWELL COUNTIES




DATE _____

STATE OF ILLINOIS
DEPARTMENT OF TRANSPORTATION
DIVISION OF HIGHWAYS

ROUTE NO.	SEC.	COUNTY	TOTAL SHEETS	SHEET NO.
FA 49	(15B-1)	PEORIA & TAZEWELL	96	59
FED. ROAD DIST. NO. 7 ILLINOIS PROJECT				

Sheet 57 of 93

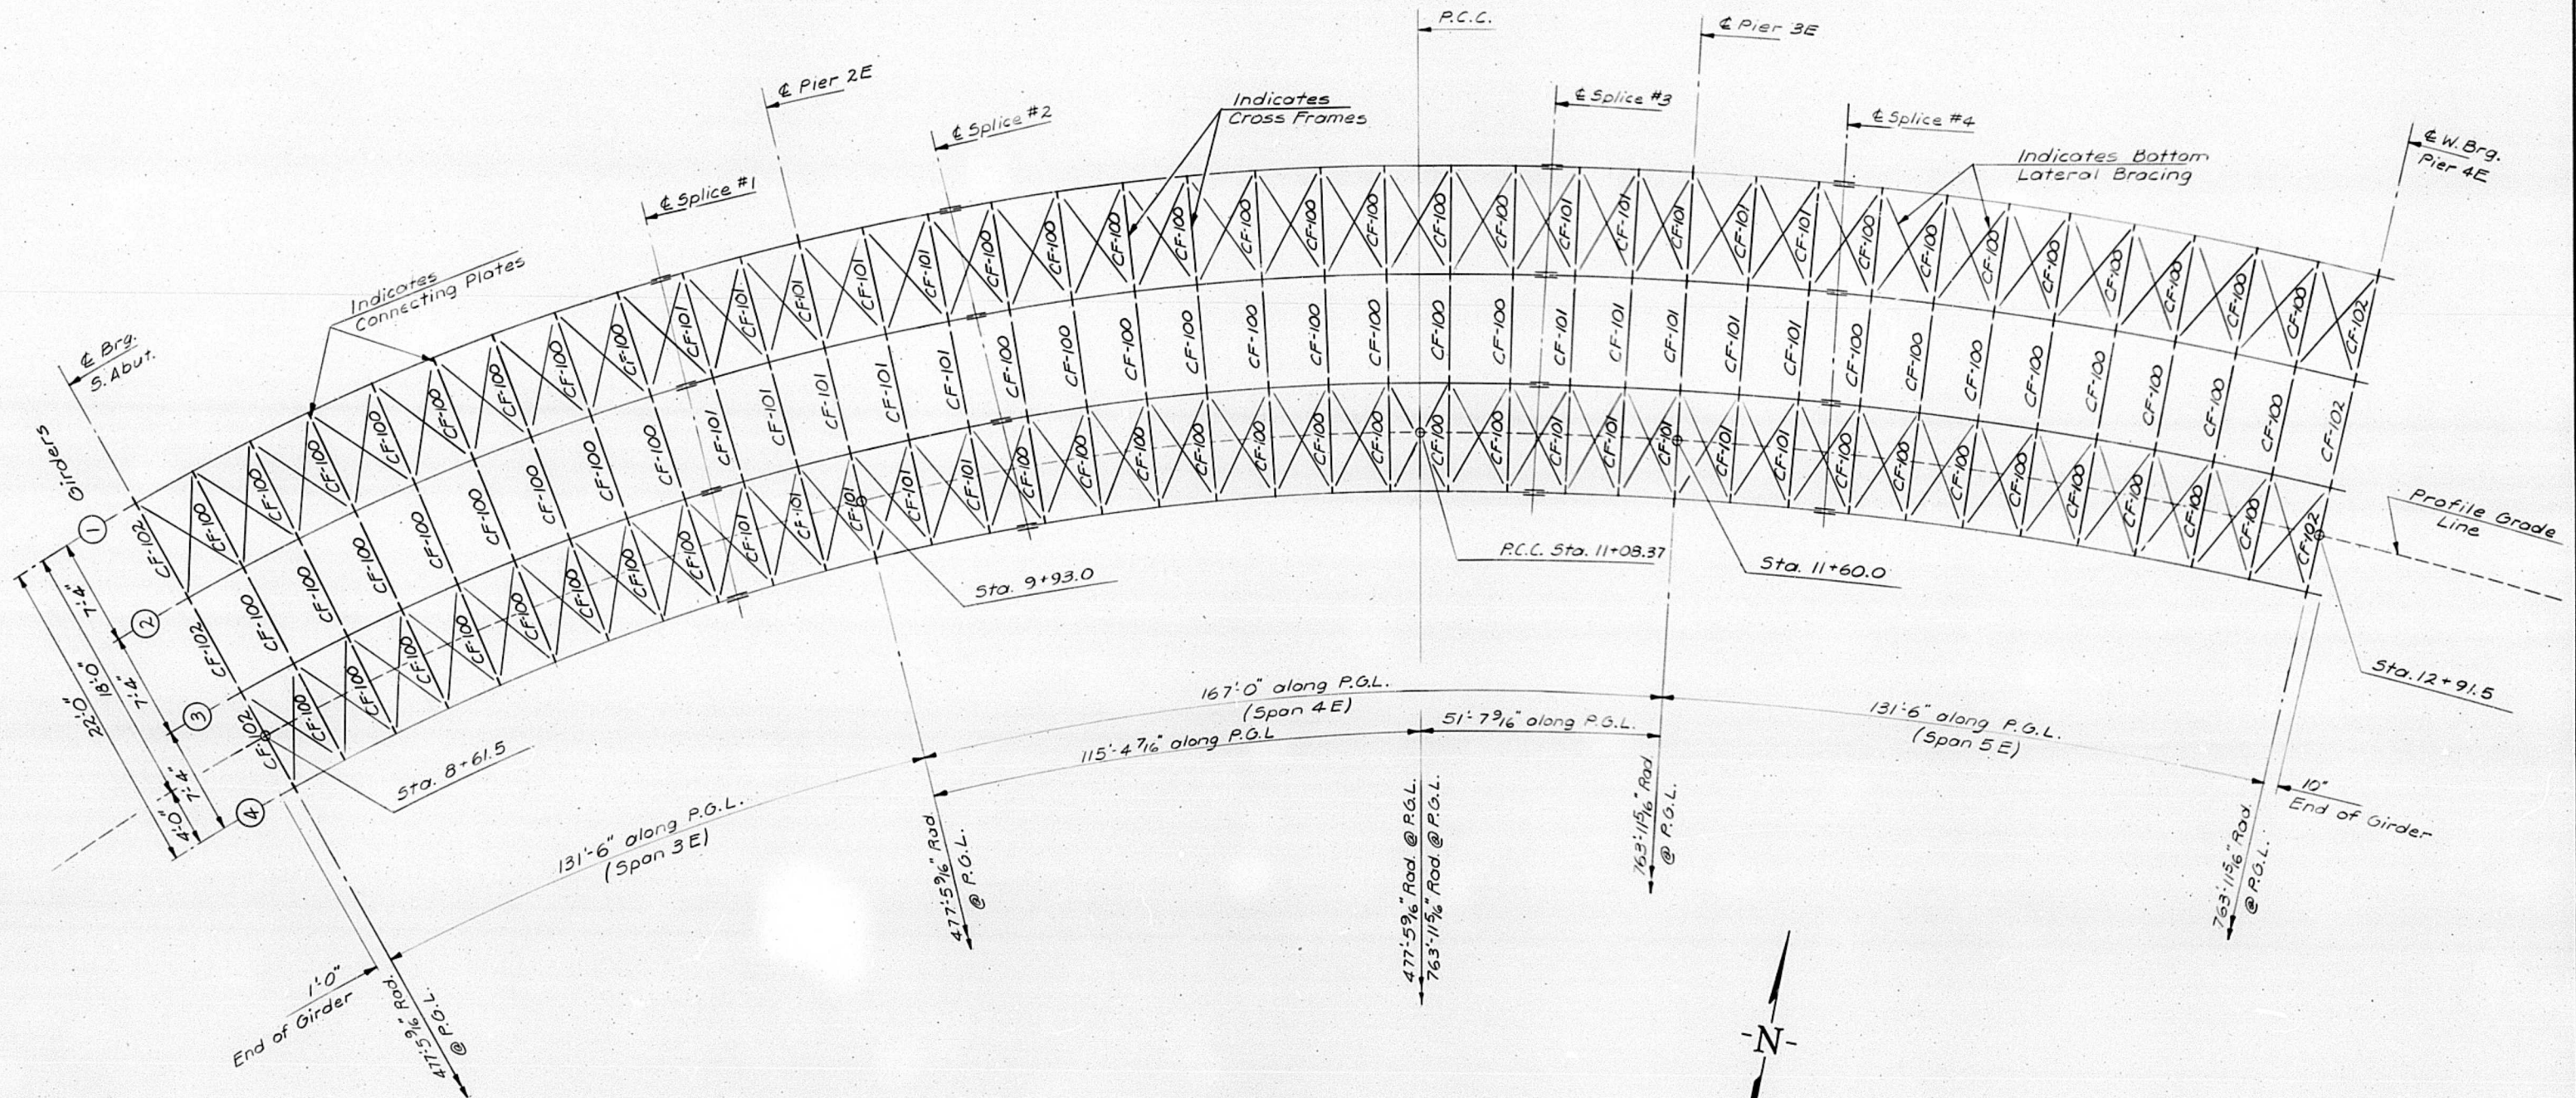

FRAMING PLAN

Note: All dimensions shown are measured horizontally.

**RAMP E - SPANS 3E, 4E & 5E
STRUCTURAL STEEL-FRAMING PLAN**

**M^cCLUGAGE BRIDGE
OVER THE ILLINOIS RIVER
F.A. ROUTE 49 SEC.(15B-1)-P
PEORIA & TAZEWELL COUNTIES**

DESIGNED: W.D.L.
CHECKED: S.C.O.
DRAWN: D.A.N.
CHECKED: R.W.C.




FILE NO.
74001
DATE

ROUTE NO.	SEC.	COUNTY	TOTAL SHEETS	SHEET NO.
FA. 49	(15B-1) -P	PEORIA & TAZEWELL	96	60
FED. ROAD DIST. NO. 7		ILLINOIS PROJECT		



Sheet 58 of 93

Note: All dimensions shown are measured horizontally & along the Girder.

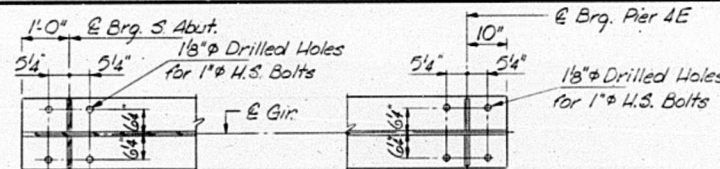


SECTION F-F


SECTION G-G

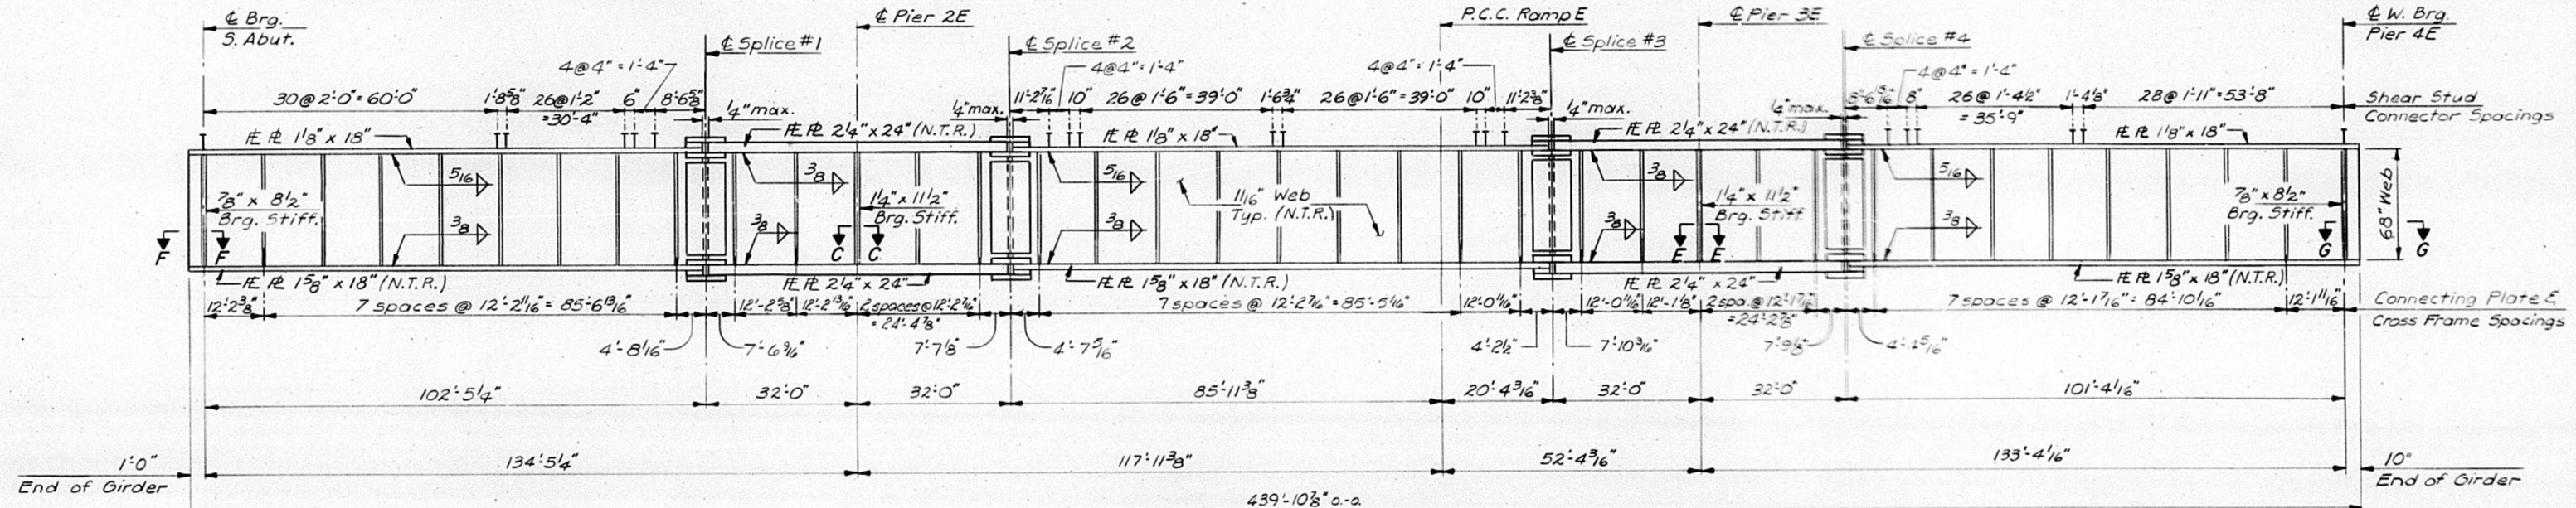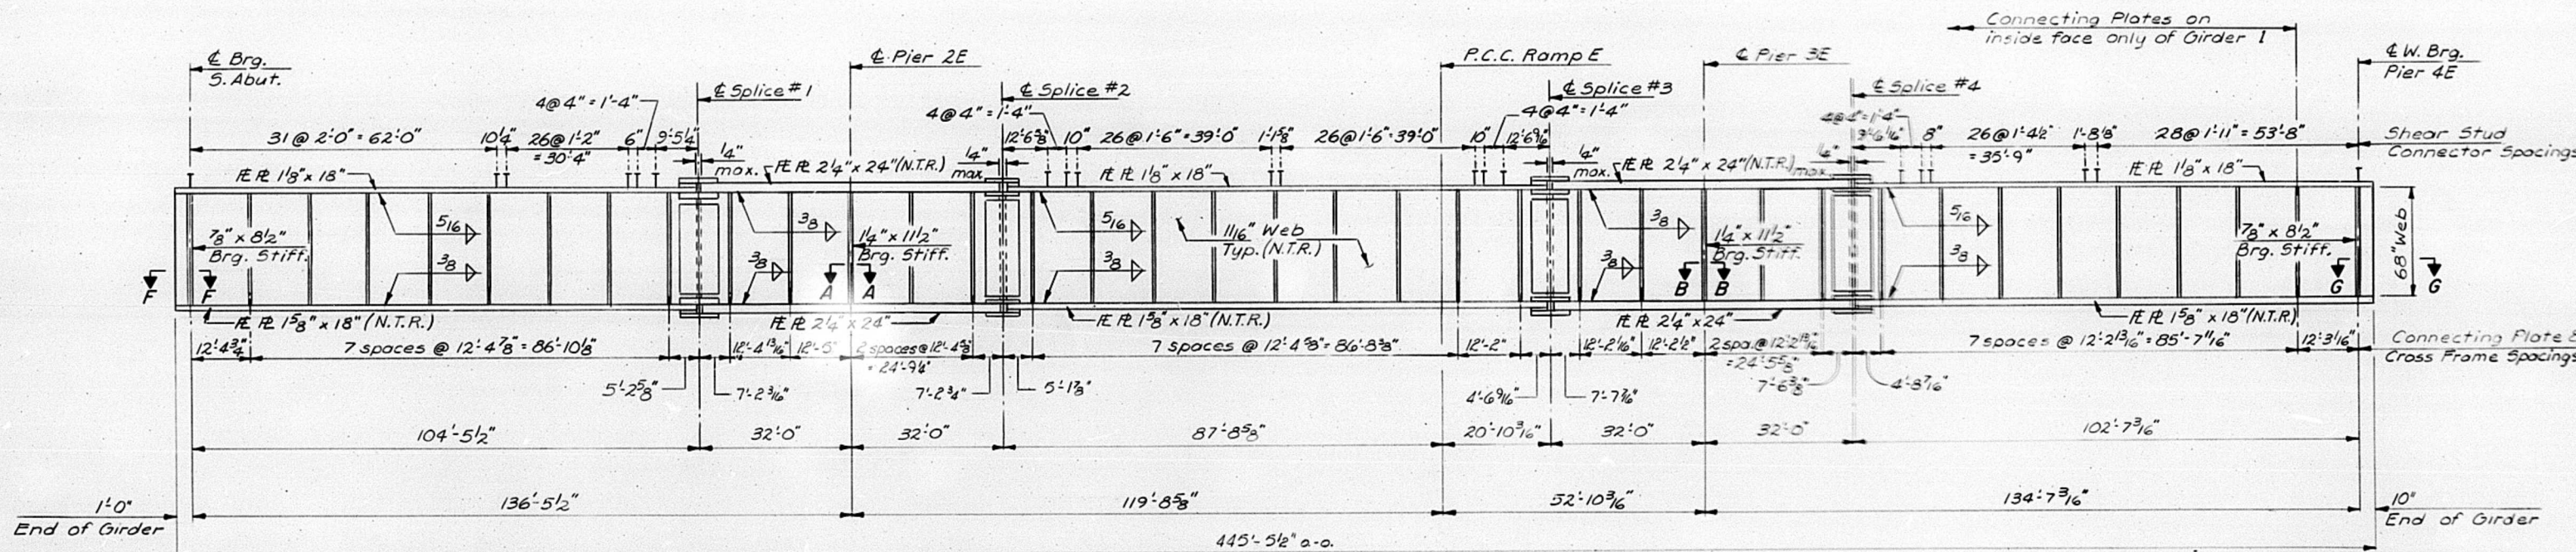ELEVATION-GIRDER 2


ELEVATION-GIRDER 1

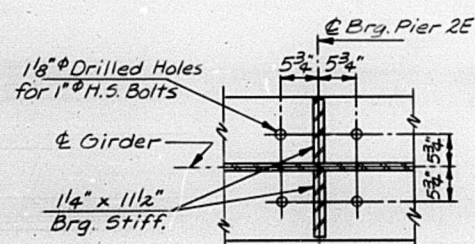


SEC. A-A

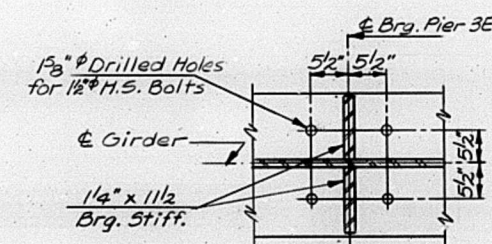


SEC. B-B

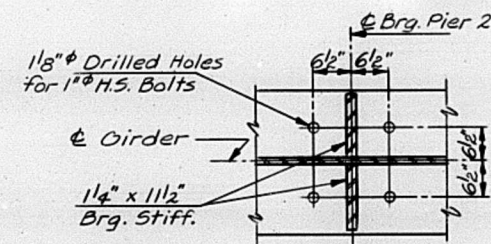

SEC. C-C

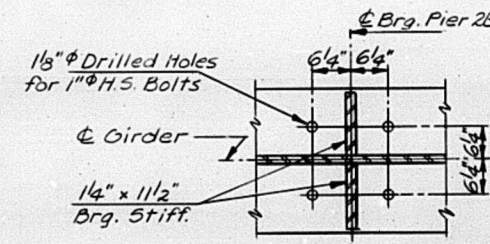

SEC. D-D

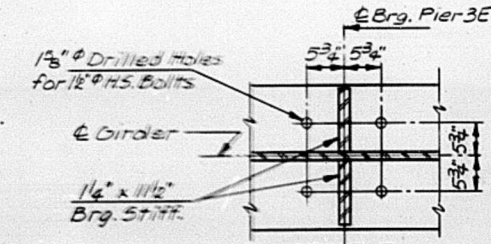

SEC. E-E

For location of Section D-D
see Sheet 59 of 93

GIRDER DETAILS
RAMP E - SPANS 3E, 4E & 5E

M^c CLUGAGE BRIDGE

OVER THE ILLINOIS RIVER

F.A. ROUTE 49 SEC.(15B-1)-P

DESIGNED W.D.L.
CHECKED S.C.O.
DRAWN D.A.N.
CHECKED R.W.C.



FILE NO	74001
DATE	






Note:
Steel Specifications this sheet.
(Unless otherwise noted.)
Flanges 1/8" x 13" AASHTO M223
1/8" x 13" AASHTO M223
2 1/4" x 24" AASHTO M222
Web 1/2" x 68" AASHTO M183
Bearing Stiffeners - AASHTO M223

STATE OF ILLINOIS
DEPARTMENT OF TRANSPORTATION
DIVISION OF HIGHWAYS

Note: For Sections B-B, D-D, F-F & G-G
see Sheet 58 of 93.

ROUTE NO.	SEC.	COUNTY	TOTAL SHEETS	SHEET NO.
FA. 49	(15B-1)-P	PEORIA & TAZEWELL	96	61
FED. ROAD DIST. NO. 1	ILLINOIS	PROJECT		

Sheet 59 of 93

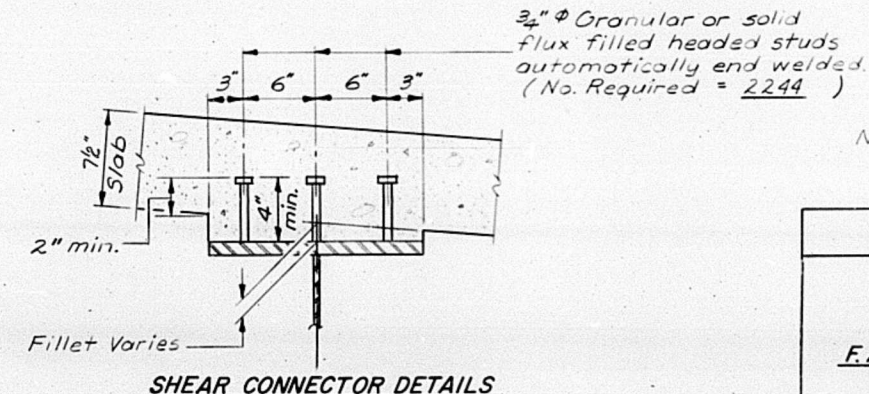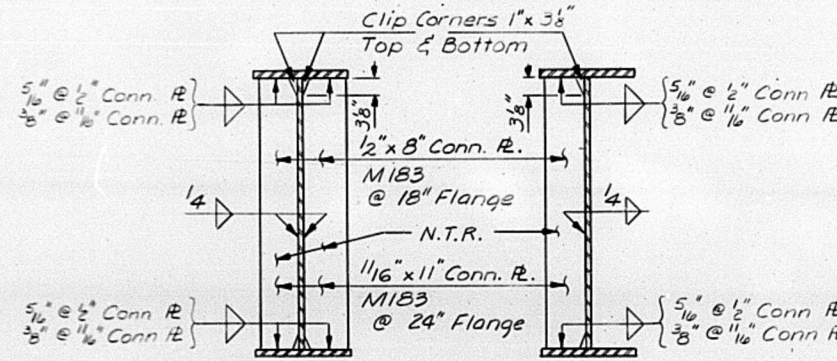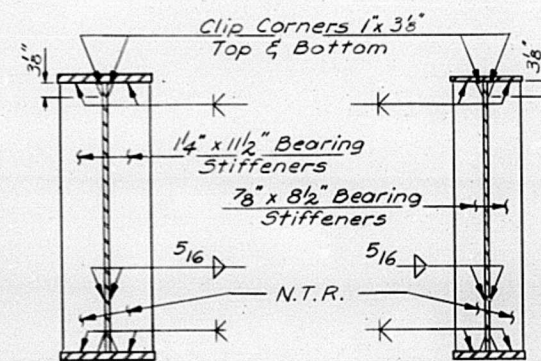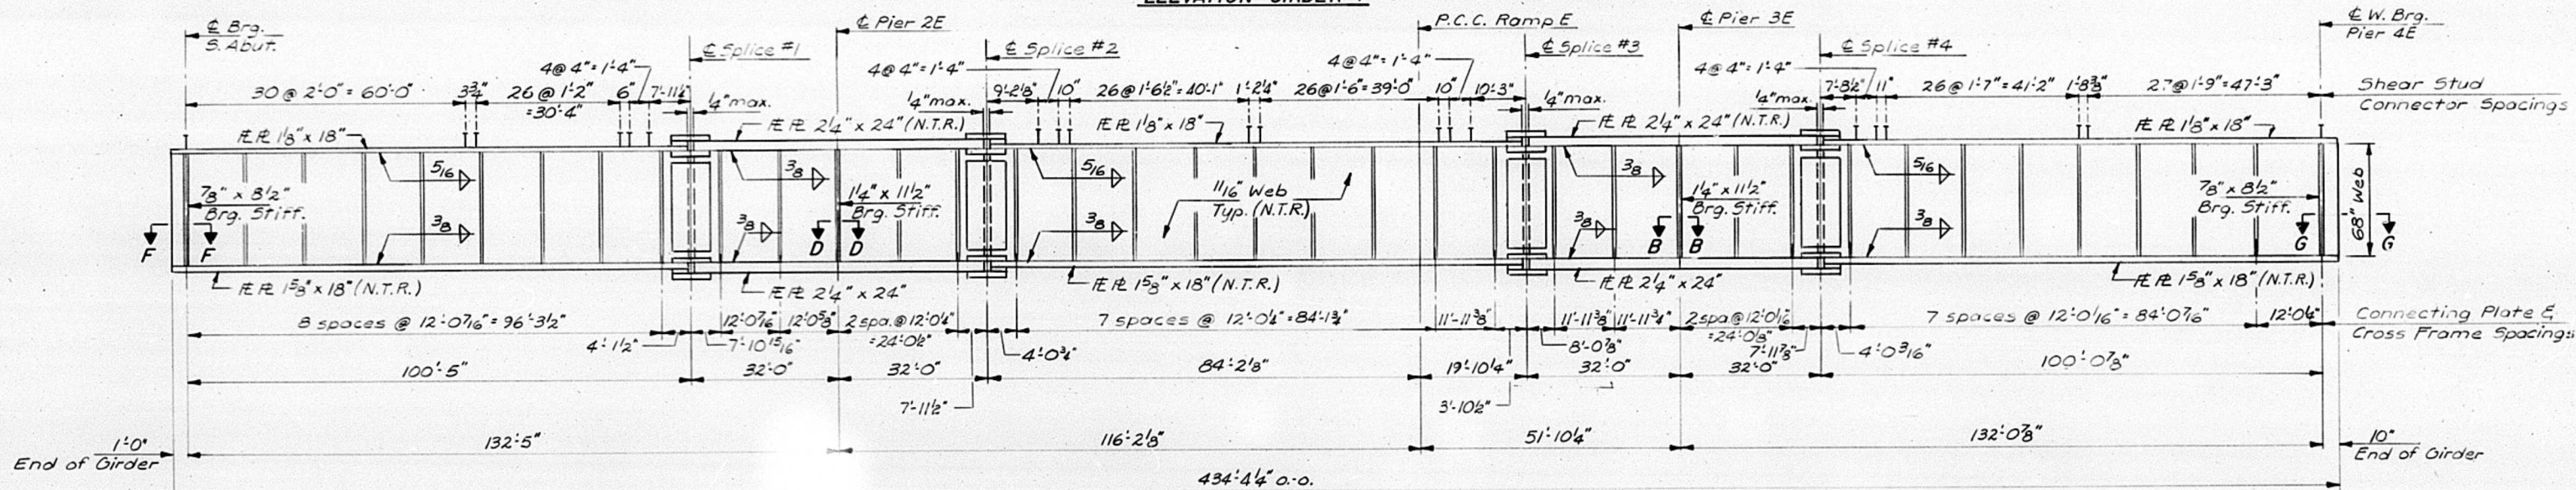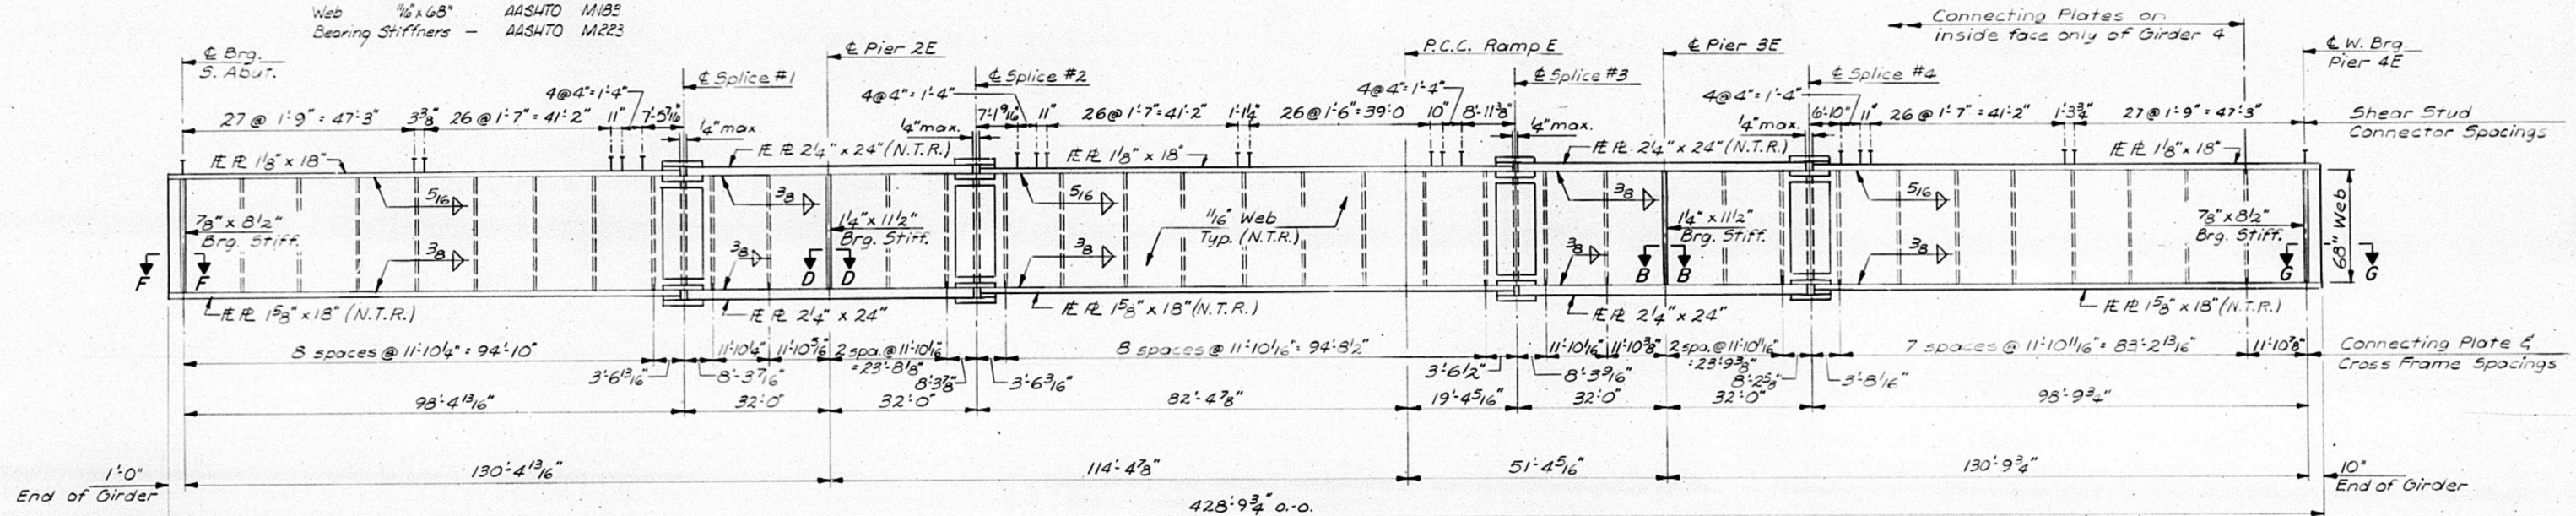

GIRDER DETAILS RAMP E - SPANS 3E, 4E & 5E	
M ^C CLUGAGE BRIDGE OVER THE ILLINOIS RIVER F.A. ROUTE 49 SEC. (15B-1)-P PEORIA & TAZEWELL COUNTIES	
DESIGNED W.D.L. CHECKED S.C.O. DRAWN A.A.M. CHECKED R.W.C.	 HANSON ENGINEERS INCORPORATED SPRINGFIELD, ILLINOIS PEORIA, ILLINOIS
FILE NO. 74001 DATE	

STATE OF ILLINOIS
DEPARTMENT OF TRANSPORTATION
DIVISION OF HIGHWAYS

ROUTE NO.	SEC.	COUNTY	TOTAL SHEETS	SHEET NO.
FA 49	(15B-1)-P	PEORIA & TAZEWELL	96	62
FED. ROAD DIST. NO. 7	ILLINOIS	PROJECT		

Sheet 60 of 93

GIRDER I MOMENT TABLE					
		0.4 Span 3E or Span 5E	Pier 2E or 3E	0.5 Span 4E	
I_s	(in ⁴)	76,608	151,306	76,608	
I_c N=30	(in ⁴)	104,961	—	104,961	
I_c N=10	(in ⁴)	141,358	—	141,358	
S_s	(in ³)	T.F.I. 1,993	B.F.I. 2,370	4,174	T.F.I. 1,993
S_c N=30	(in ³)	3,318	2,683	—	3,318
S_c N=10	(in ³)	6,169	2,955	—	6,169
Q	(K/ft)	1.20	1.40	1.20	
M_Q	(ft.K)	1,632	3,936	1,032	
f_s	(KSI)	9.82	8.26	11.32	6.21
f_w	(KSI)	2.16	1.50	1.28	1.37
S_Q	(K/ft)	0.55	0.55	0.55	
M_{SQ}	(ft.K)	861	1,575	787	
f_{SQ}	(KSI)	3.11	3.85	4.53	2.85
f_{WSQ}	(KSI)	0	0.78	0.50	0
M_L	(ft.K)	1,251	1,292	1,337	
M_{IMP}	(ft.K)	313	323	334	
M_{TOTAL}	(ft.K)	1,564	1,615	1,671	
f_s	(KSI)	3.04	6.35	4.64	3.25
f_w	(KSI)	0	1.46	0.51	0
$f_s + w$ TOTAL	(KSI)	18.13	22.20	22.78	13.68
F_B allowable	(KSI)	23.5	22.2	23.5	23.5
$F_B + F_w$ allow	(KSI)	26.8	26.8	26.1	26.8
VR	(K)	70	—	67	

3 Span (Composite in Positive Moment Areas Only.)
 I_s & S_s are the moment of inertia and section modulus of the steel section.

I_c & S_c are the moment of inertia and section modulus of the composite section used in computing f_s , N=30 for superimposed Q and N=10 for L.

f_w is Normal stress due to Lateral Flange Bending.

VR is the maximum L + Impact Shear Range in the span used to determine shear connector spacing.

F_B allowable is the maximum allowable normal stress, tension or compression, in the extreme fibers of the member.


$F_B + F_w$ allowable is the maximum total stress allowed due to both normal bending and lateral flange bending stresses.

REACTION TABLE																
	S. Abut. Girders				Pier 2E Girders				Pier 3E Girders				Pier 4E Girders *			
	4	3	2	1	4	3	2	1	4	3	2	1	4	3	2	1
R Q (K)	40.0	50.3	58.4	68.5	243.2	222.9	241.7	191.5	232.4	219.7	233.1	205.6	45.7	51.9	56.9	63.2
R SQ (K)	18.8	24.8	28.2	34.7	90.6	90.6	102.8	88.2	91.1	91.3	100.2	92.3	21.9	25.0	26.9	30.3
R L (K)	25.4	31.5	36.2	44.3	68.3	70.9	80.4	71.5	68.1	71.4	79.6	75.2	27.4	32.4	35.6	41.2
R IMP (K)	6.4	7.9	9.1	11.1	17.1	17.7	20.1	17.9	17.0	17.9	19.9	18.8	6.8	8.1	8.9	10.3
R TOTAL (K)	90.6	114.5	131.9	158.6	419.2	402.1	445.0	368.9	408.6	400.3	432.8	391.9	101.8	117.4	128.3	145.0

* Reactions are for West Brgs. only at Pier 4E.

Reaction and Moment tables are based on a Dead Load of 42.5 #/sq.ft of C.I.I surfacing & 94 #/sq.ft. of concrete slab in addition to the weight of the structural steel.

Note: The designation N.T.R. signifies main load carrying members that are subject to the Supplemental Requirements for Notch Toughness.

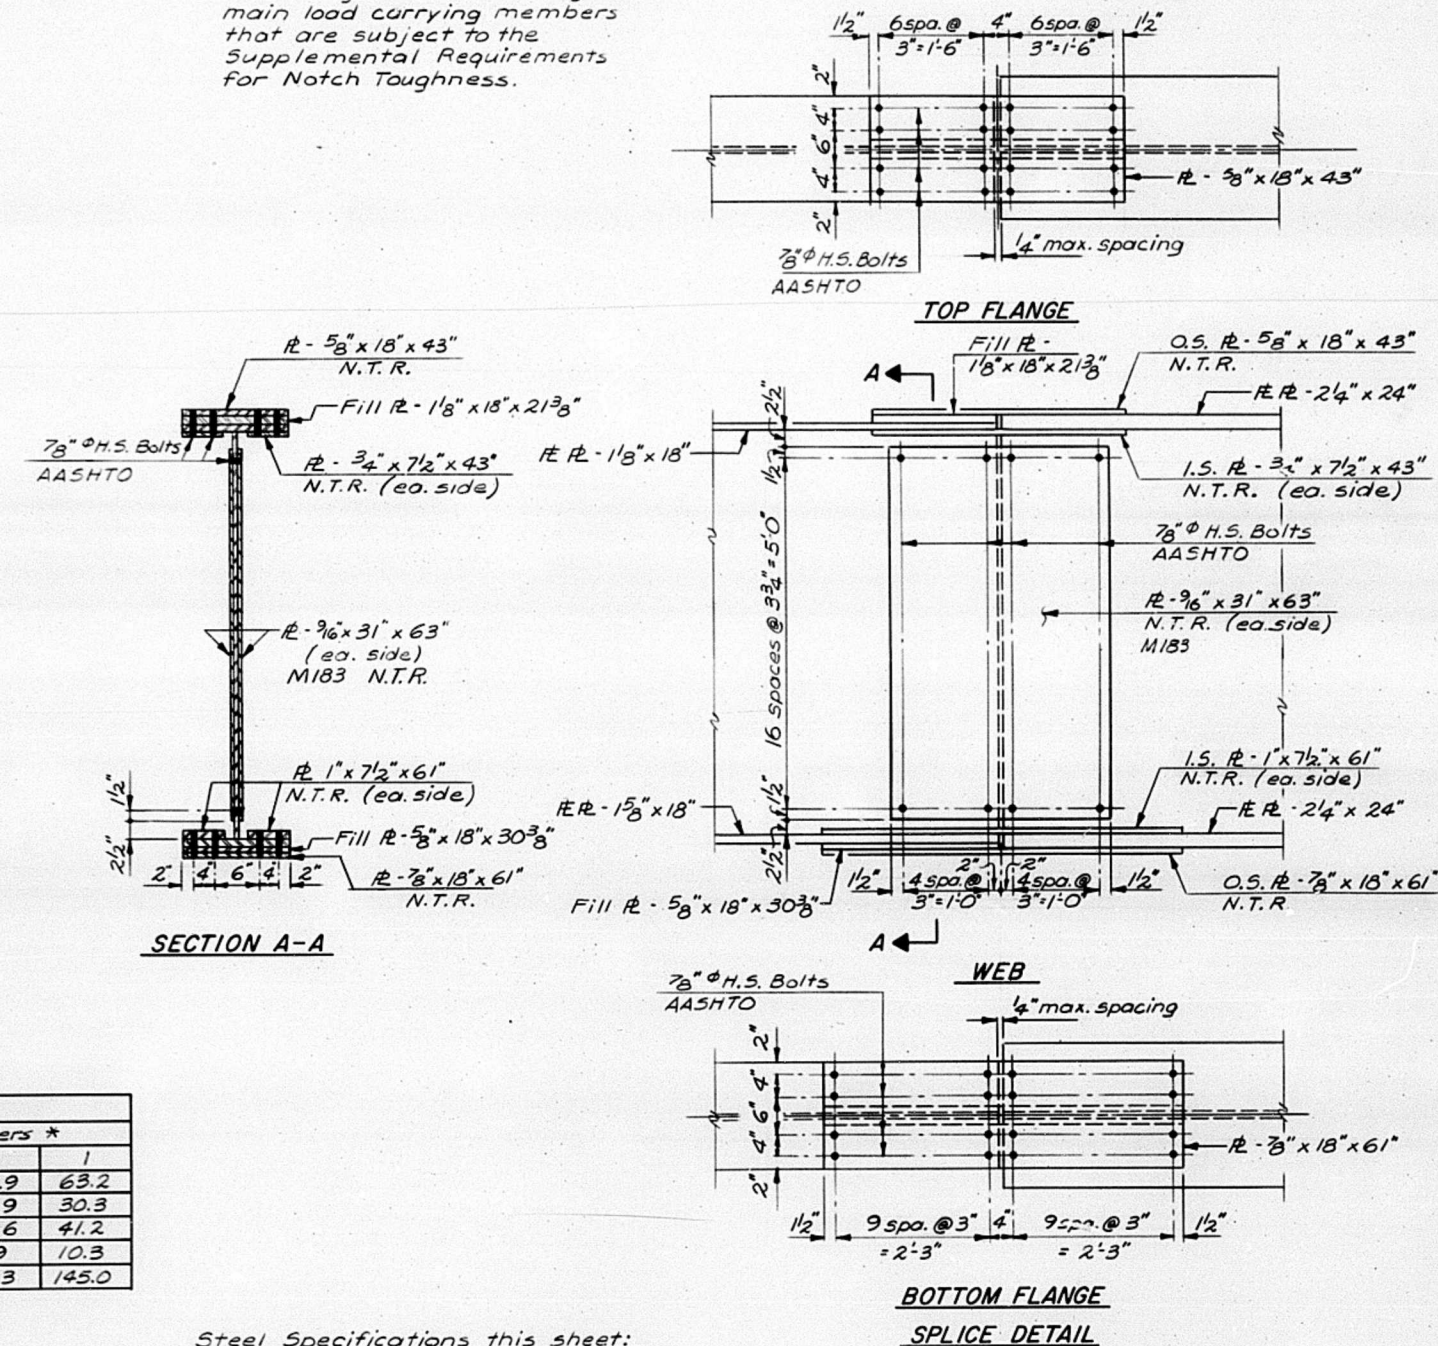

Steel Specifications this sheet:
Splice R's - AASHTO M 223
Bolts - AASHTO M 164
Unless otherwise noted.

STRUCTURAL STEEL DETAILS
RAMPE - SPANS 3E, 4E & 5E

M^c CLUGAGE BRIDGE
OVER THE ILLINOIS RIVER
F.A. ROUTE 49 SEC. (15B-1)-P
PEORIA & TAZEWELL COUNTIES



DESIGNED W.D.L.
CHECKED S.C.O.
DRAWN D.A.N.
CHECKED R.W.C.



FILE NO.
74001


DATE

STATE OF ILLINOIS
DEPARTMENT OF TRANSPORTATION
DIVISION OF HIGHWAYS

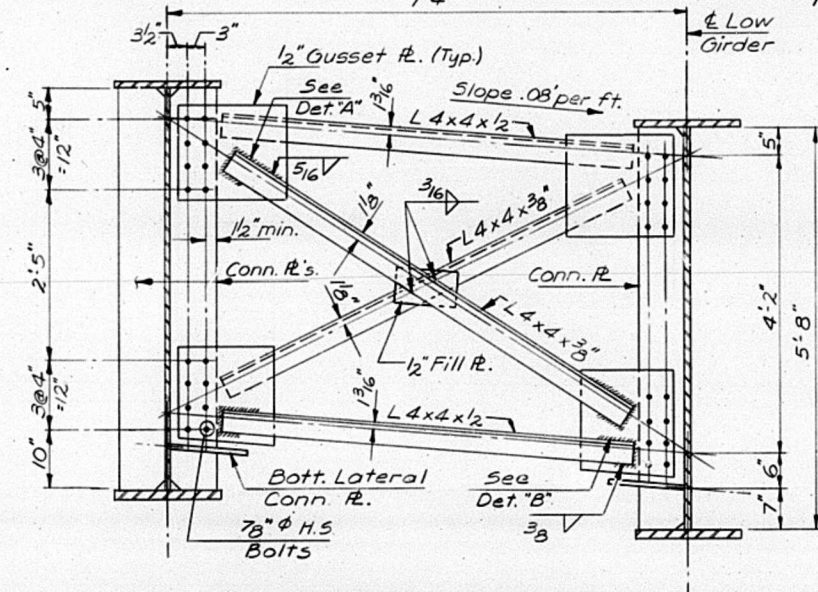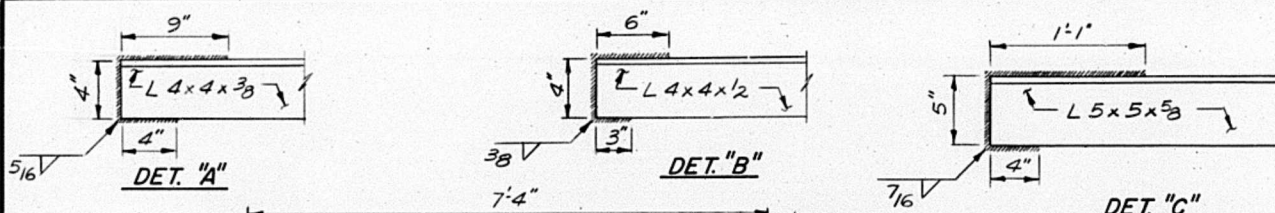


INTERIOR CROSS FRAME CF-100
(No. Req'd. = 75)

Note: 1 1/16" holes in gusset R's for 7/8" bolts. Hardened washers shall be required over holes in gusset R's. Bottom Lateral Connection R required as shown on Steel Framing Plan.

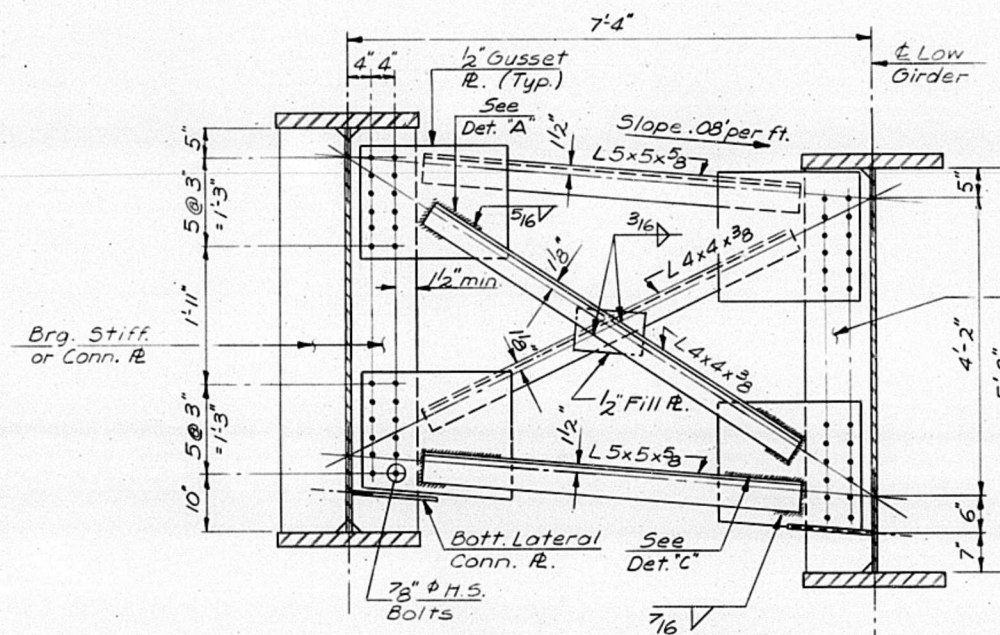



INTERIOR CROSS FRAME CF-101
(No. Req'd. = 30)

Note: 1 1/16" holes in gusset R's for 7/8" bolts. Hardened washers shall be required over holes in gusset R's. Bottom Lateral Connection R required as shown on Steel Framing Plan.

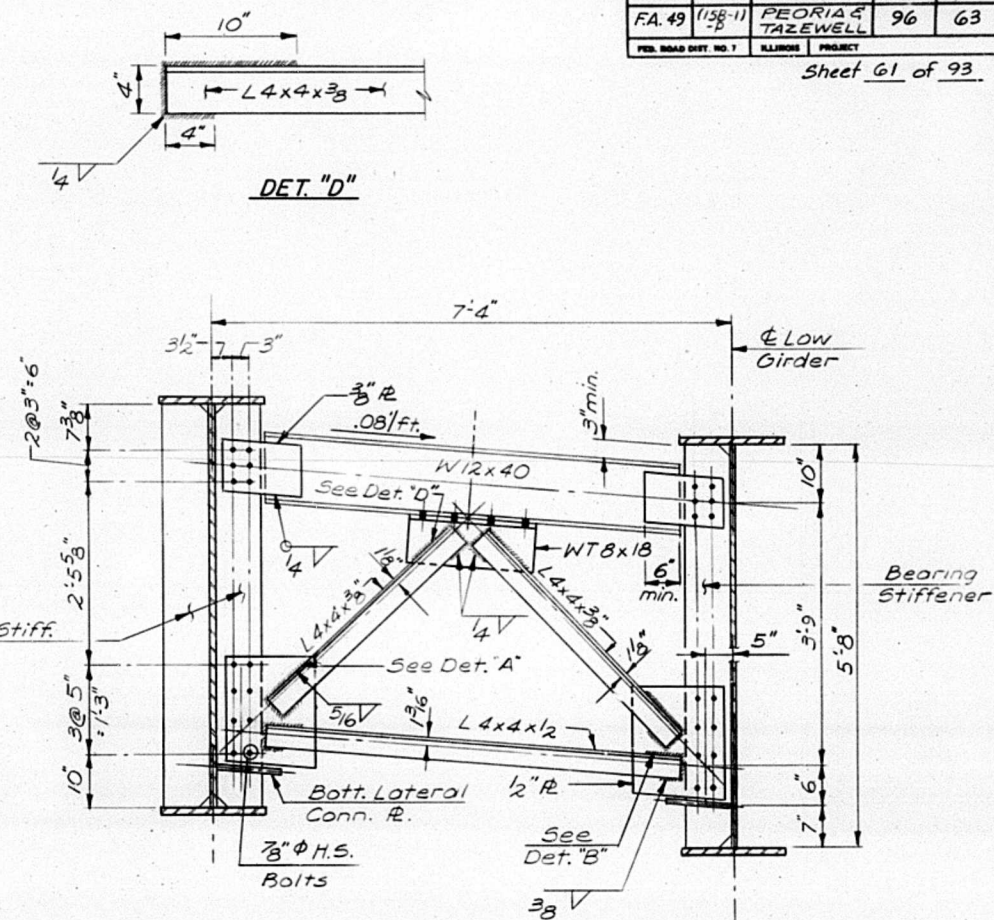


END CROSS FRAME CF-102
(No. Req'd. = 6)

Note: 1 1/16" holes in gusset R's for 7/8" bolts. Hardened washers shall be required over holes in gusset R's. Bottom Lateral Connection R required as shown on Steel Framing Plan.

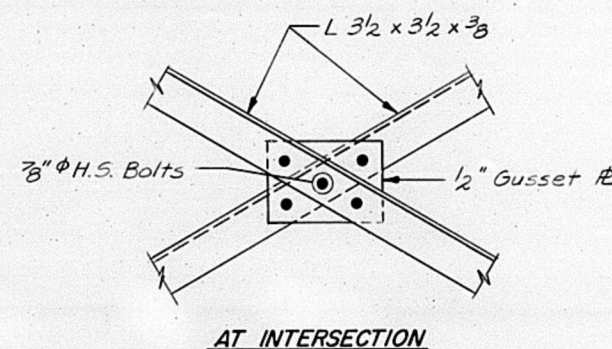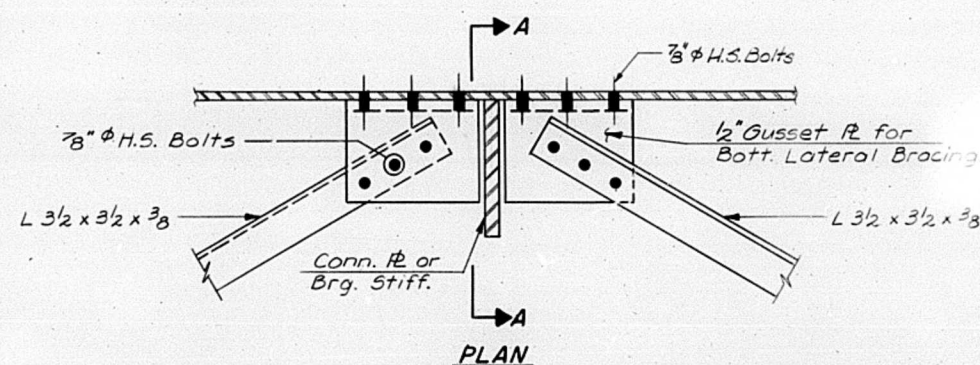

BOTTOM LATERAL BRACING DETAILS

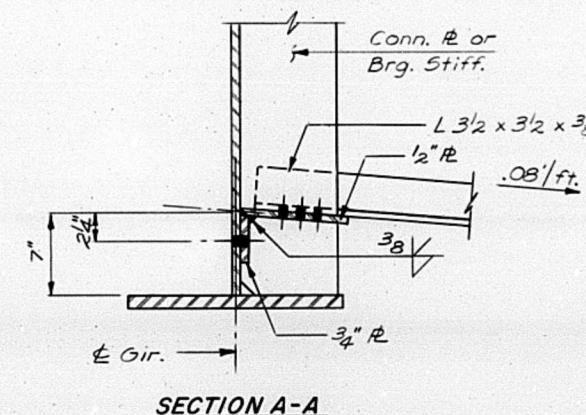


Steel Specifications this sheet:
Cross Frames - AASHTO M-183
Bottom Lateral Bracing - AASHTO M-183
Bolts - AASHTO M-164

Note: All cross frame material shown on this sheet shall conform to the Supplemental Requirements for Notch Toughness.

**CROSS FRAMES & BOTT. LATERAL BRACING
RAMP E - SPANS 3E, 4E & 5E**

**M^cCLUGAGE BRIDGE
OVER THE ILLINOIS RIVER
F.A. ROUTE 49 SEC. (15B-1)-P
PEORIA & TAZEWELL COUNTIES**

STATE OF ILLINOIS
DEPARTMENT OF TRANSPORTATION
DIVISION OF HIGHWAYS

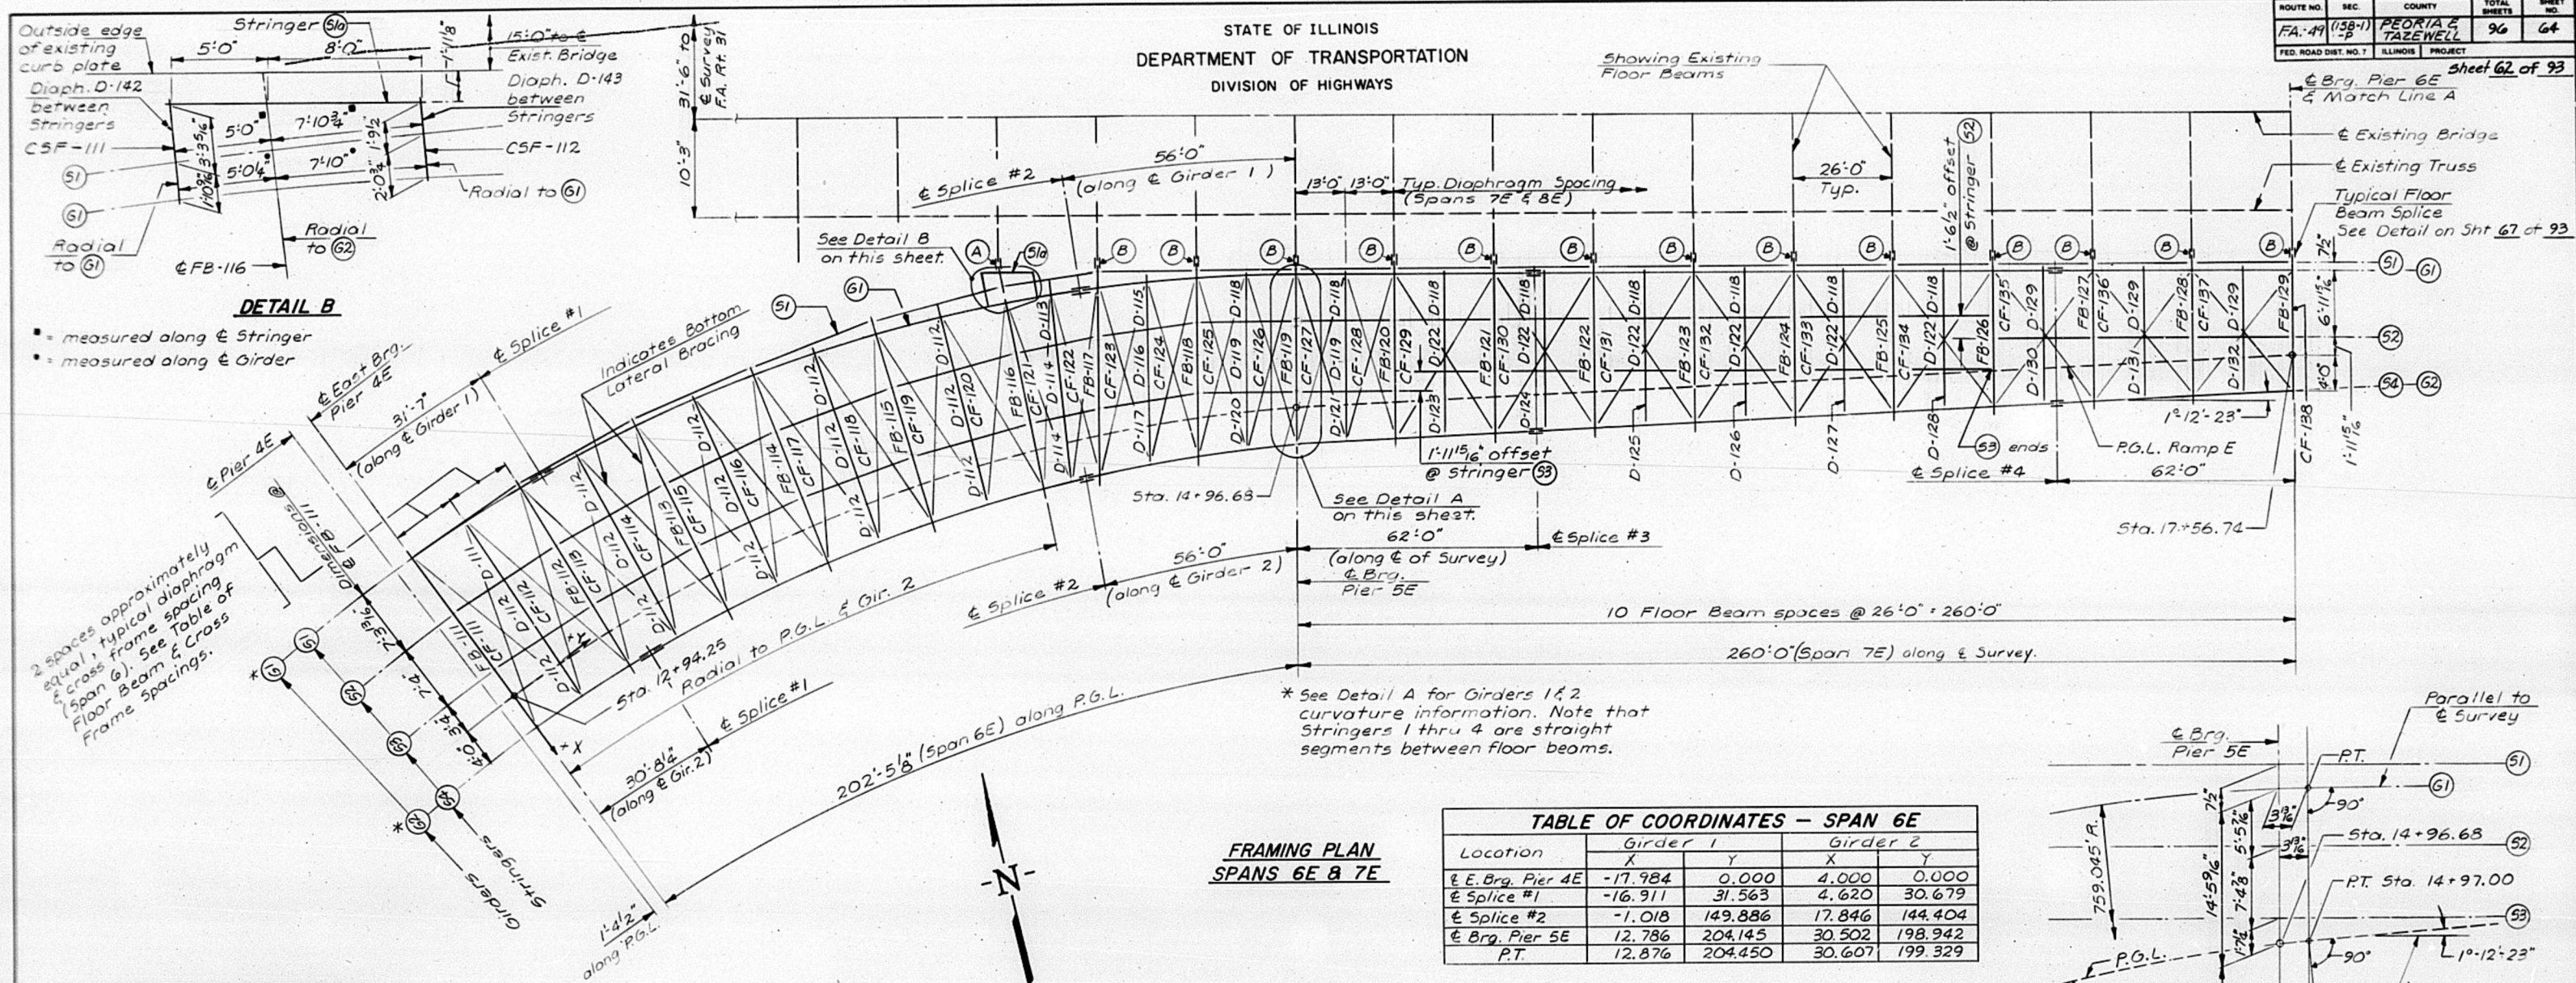

DETAIL B

• measured along & Stringer
• measured along & Girder

2 spaces approximately equal, typical diaphragm & cross frame spacing (Span 6). See Table of Floor Beam & Cross Frame Spacings.


* See Detail A for Girders 1 & 2 curvature information. Note that Stringers 1 thru 4 are straight segments between floor beams.

FRAMING PLAN SPANS 6E & 7E


TABLE OF COORDINATES - SPAN 6E				
Location	Girder 1		Girder 2	
	X	Y	X	Y
& E. Brg. Pier 4E	-17.984	0.000	4.000	0.000
& Splice #1	-16.911	31.563	4.620	30.679
& Splice #2	-1.018	149.886	17.846	144.404
& Brg. Pier 5E	12.786	204.145	30.502	198.942
P.T.	12.876	204.450	30.607	199.329

TABLE OF FLOOR BEAM & CROSS FRAME SPACINGS (SPAN 6E ONLY)

	along & Girder 1	along & Girder 2
Floor Beams		
111 to 112	25'-0 1/2"	24'-4 1/8"
112 to 113	26'-2"	25'-5 3/8"
113 to 114	26'-2"	25'-5 1/2"
114 to 115	26'-2"	25'-5 5/8"
115 to 116	26'-2"	25'-5 13/16"
116 to 117	25'-4 1/4"	22'-11 7/8"
117 to 118	26'-0 7/16"	26'-0 7/8"
118 to 119	26'-0 1/16"	26'-0 1/4"
Cross Frames		
111 to 112	12'-6 1/4"	12'-2"
112 to 113	12'-6 1/4"	12'-2 1/8"
113 to 114	13'-1"	12'-8 11/16"
114 to 115	13'-1"	12'-8 11/16"
115 to 116	13'-1"	12'-8 3/4"
116 to 117	13'-1"	12'-8 3/4"
117 to 118	13'-1"	12'-8 13/16"
118 to 119	13'-1"	12'-8 13/16"
119 to 120	13'-1"	12'-8 7/8"
120 to 121	13'-1"	12'-8 15/16"
121 to 122	12'-8 1/8"	11'-5 15/16"
122 to 123	12'-8 1/8"	11'-5 15/16"
123 to 124	13'-0 1/4"	13'-0 7/16"
124 to 125	13'-0 3/16"	13'-0 7/16"
125 to 126	13'-0 1/16"	13'-0 1/8"
126 to 127	13'-0"	13'-0 1/8"

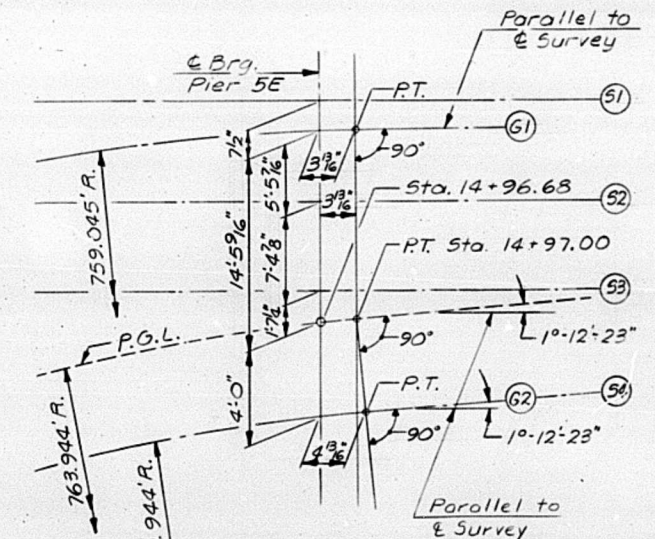

DETAIL A

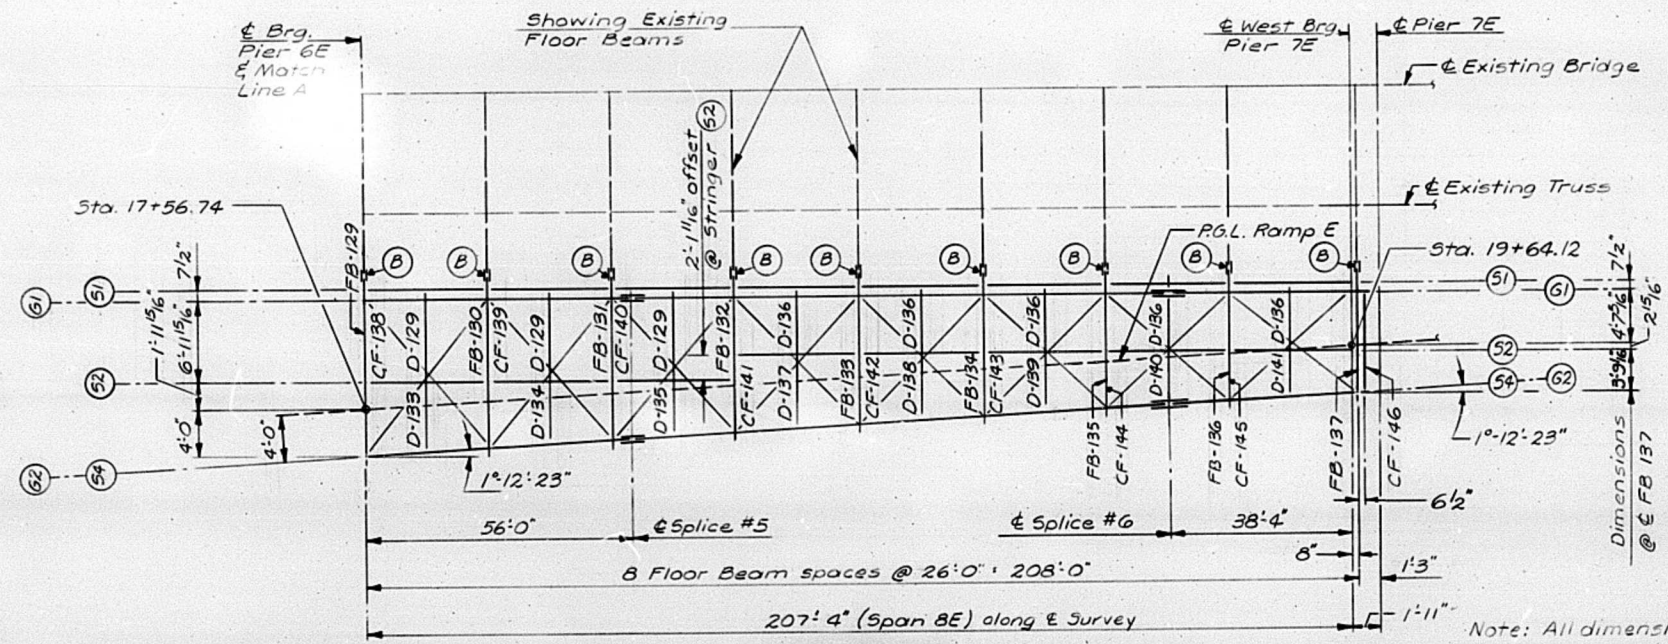

FRAMING PLAN SPAN 8E

Note: All dimensions shown are measured horizontally.

**STRUCTURAL STEEL FRAMING PLAN
RAMP E - SPANS 6E, 7E & 8E**

**M^cCLUGAGE BRIDGE
OVER THE ILLINOIS RIVER**

**F.A. ROUTE 49 SEC. (15B-1)-P
PEORIA & TAZEWELL COUNTIES**

DESIGNED W.D.L.
CHECKED W.E.B.
DRAWN D.A.M.
CHECKED S.C.O.

**HANSON ENGINEERS
INCORPORATED**
SPRINGFIELD, ILLINOIS PEORIA, ILLINOIS


FILE NO. 74001
DATE

STATE OF ILLINOIS
DEPARTMENT OF TRANSPORTATION

Additional F.C.M. required on upper girder flange this region.
Additional F.C.M. required on lower girder flange this region.
Note I - Limits of F.C.M. for longitudinal stiffeners.

ROUTE NO.	SEC.	COUNTY	TOTAL SHEETS	SHEET NO.
FA 49	(15B-1)	PEORIA & TAZEWELL	96	65
FILE NO.	PROJECT	ILLINOIS		

Sheet 63 of 93

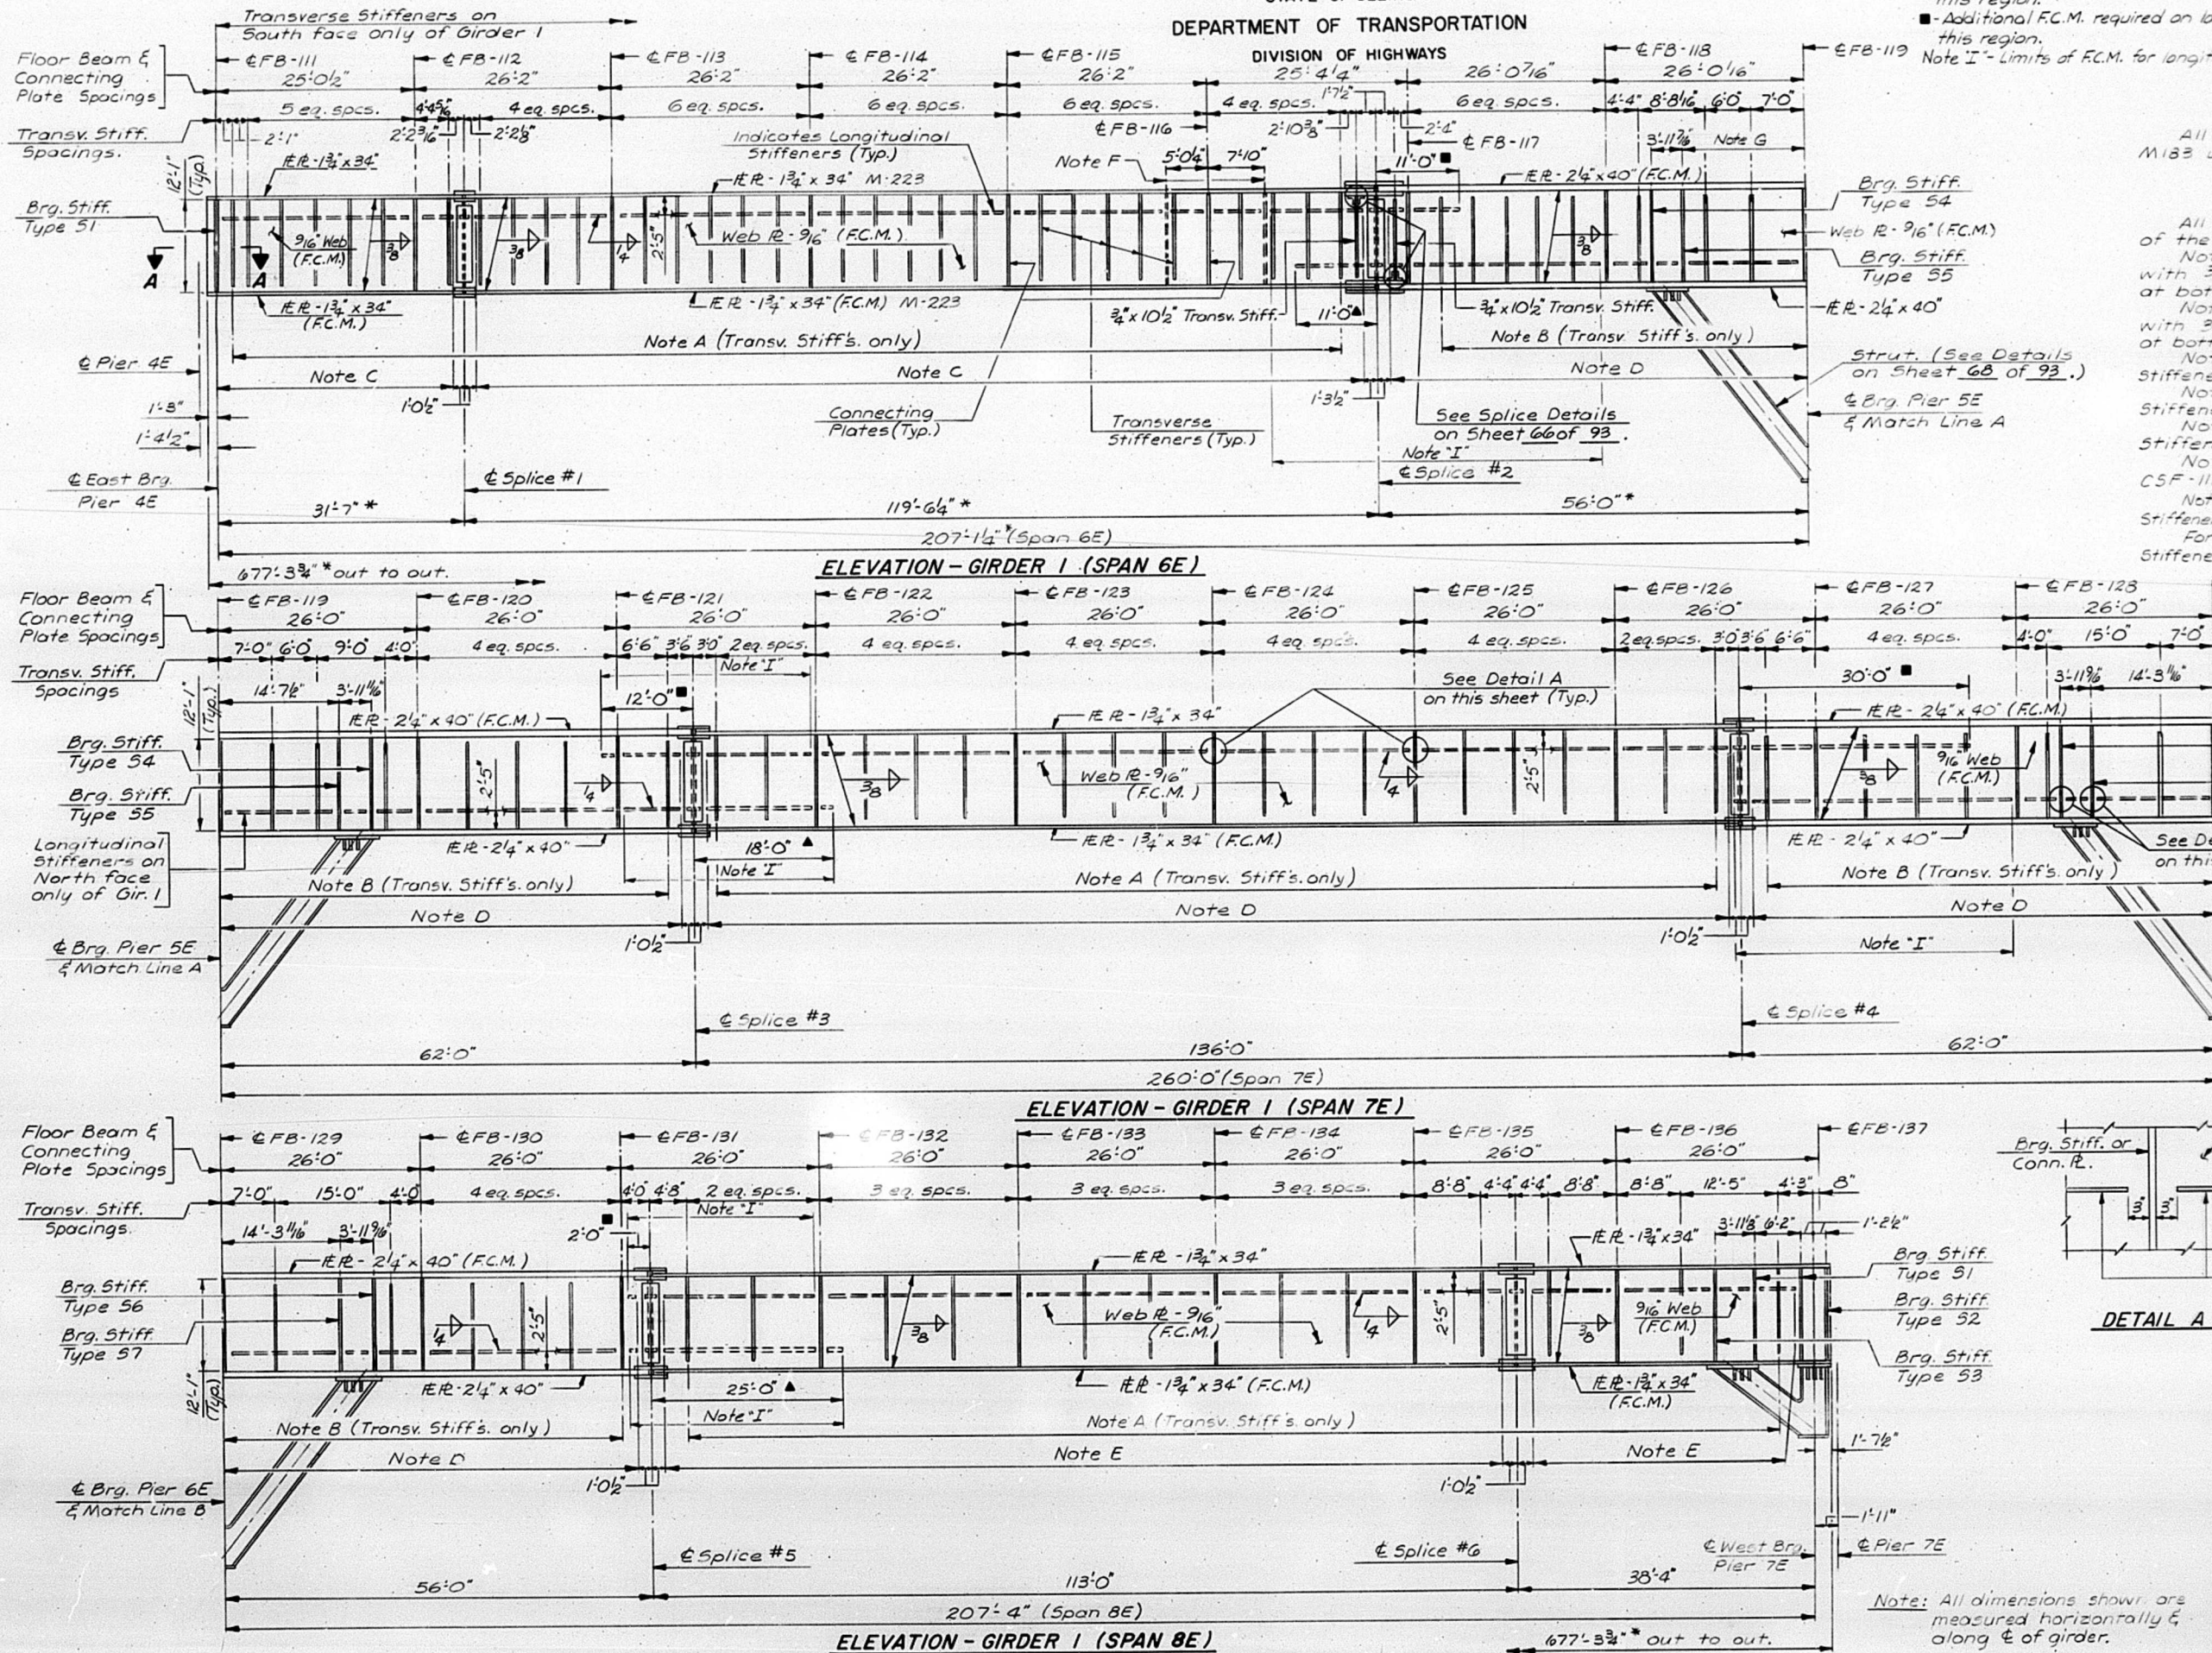

Notes:

All structural steel shall conform to AASHTO M183 unless otherwise noted.

All dimensions are measured along ϵ of the Girder.

Note A: $3\frac{1}{2} \times 8\frac{1}{2}$ Transverse Stiffeners with $3\frac{1}{2}$ fillet weld at top flange & $3\frac{1}{2}$ gap at bottom flange.

Note B: $3\frac{1}{2} \times 10$ Transverse Stiffeners with $3\frac{1}{2}$ gap at top flange & $3\frac{1}{2}$ fillet weld at bottom flange.

Note C: Limits of $3\frac{1}{2} \times 4$ Longitudinal Stiffeners.

Note D: Limits of $3\frac{1}{2} \times 5$ Longitudinal Stiffeners.


Note E: Limits of $7\frac{1}{2} \times 6$ Longitudinal Stiffeners.

Note F: $11\frac{1}{2} \times 18$ Connecting Plates for C5F-111 & C5F-112. See Details on sheet 70 of 93.

Note G: For the exact location of Bearing Stiffeners 54 & 55, see Det. shown on sheet 65 of 93. For Details of Bearing Stiffeners, Transverse Stiffeners & Connecting R's see Sheet 66 of 93.

* See Structural Steel Framing Plan, sh. 62 of 93 for span 6E girder I radius of curvature.

Girder flanges as shown, webs, longitudinal stiffeners as shown, flange splice plates, web splice plates, strut flanges, webs and end plates shall meet the requirements for Fracture Critical Members (F.C.M.).

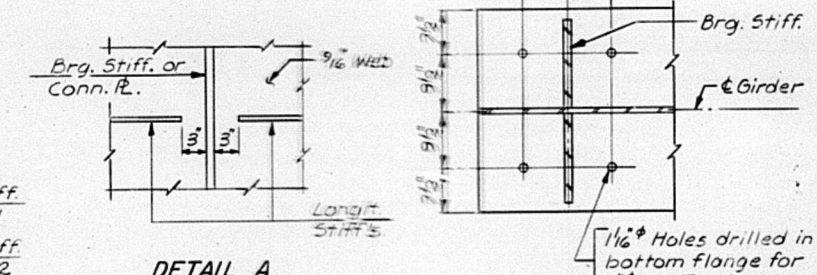

SECTION A-A

**GIRDER I DETAILS
RAWP E - SPANS 6E, 7E & 8E**

**McCLUGAGE BRIDGE
OVER THE ILLINOIS RIVER**

**FA. ROUTE 49 SEC. (15B-1)-P
PEORIA & TAZEWELL COUNTIES**

DESIGNED: W.D.L.
CHECKED: S.C.C.
DRAWN: D.A.W.
CHECKED: S.C.C.

**HANSON ENGINEERS
INCORPORATED**

SPRINGFIELD, ILLINOIS PEORIA, ILLINOIS

FILE NO. 74001
DATE

Note: All dimensions shown are measured horizontally & along ϵ of girder.

Sheet 64 of 93

Notes:
All structural steel shall conform to
AASHTO M-183 unless otherwise noted.

All dimensions are measured along ϵ of the Girder

Note A: $5\frac{1}{2}'' \times 8\frac{1}{2}''$ Transverse Stiffeners with $3\frac{3}{8}''$ fillet weld at top flange & $3\frac{3}{8}''$ gap at bottom flange.

Note B: $3\frac{1}{2}'' \times 10''$ Transverse Stiffeners with $3\frac{3}{8}''$ gap at top flange & $3\frac{3}{8}''$ fillet weld at bottom flange.

Note C: Limits of $3\frac{3}{8}'' \times 4''$ Longitudinal Stiffeners.

Note D: Limits of $3\frac{3}{8}'' \times 5''$ Longitudinal Stiffeners.

Note E: Limits of $7\frac{1}{2}'' \times 6''$ Longitudinal Stiffeners.


Note F: For the exact location of Bearing Stiffeners.

S4 & S5, see Det shown on sheet 65 of 93.


For Details of Bearing Stiffeners, Transverse Stiffener and Connecting Plates see Sheet 66 of 93.

* See Structural Steel Framing Plan, sh. 62 of 93, for span ϕ E girder 2 radius of curvature.


For Section A-A see Sheet 63 of 93.

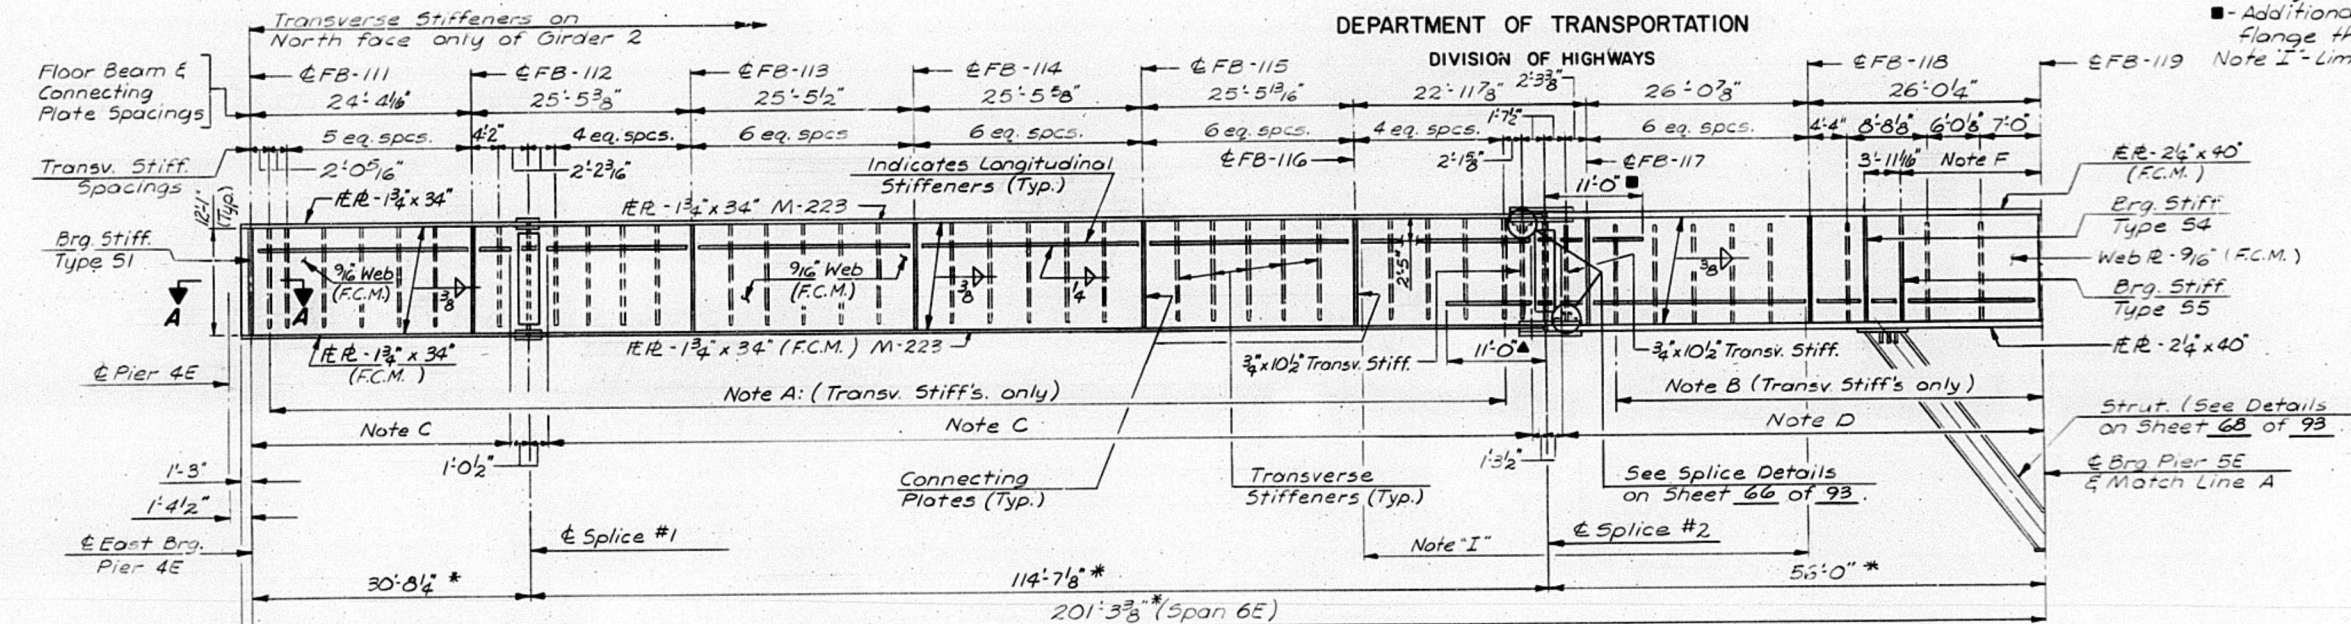

ELEVATION - GIRDER 2 (SPAN 6E)

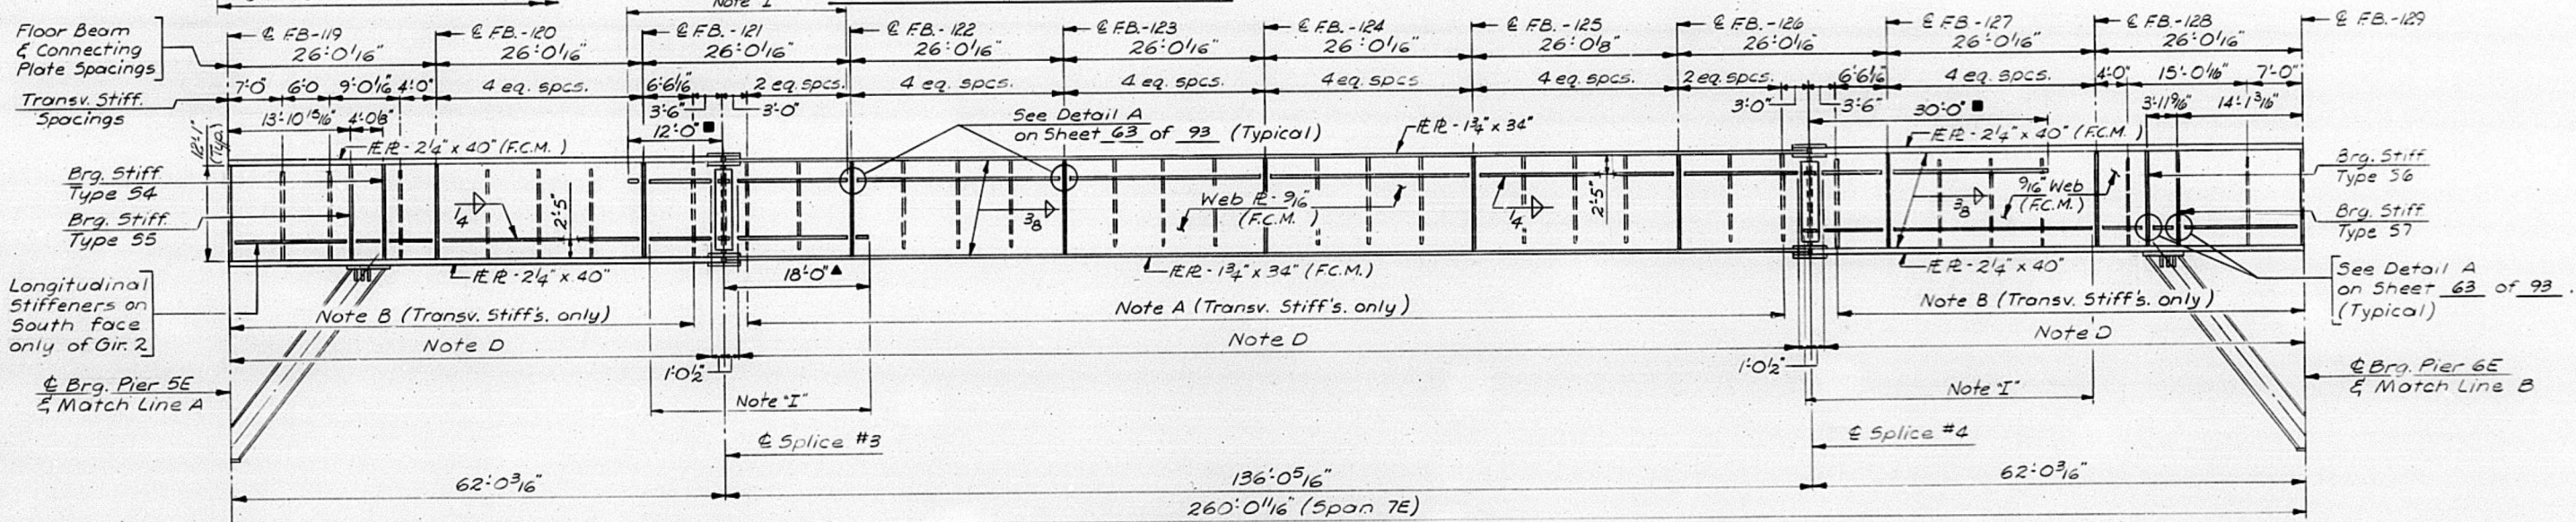

ELEVATION - GIRDER 2 (SPAN 7E)

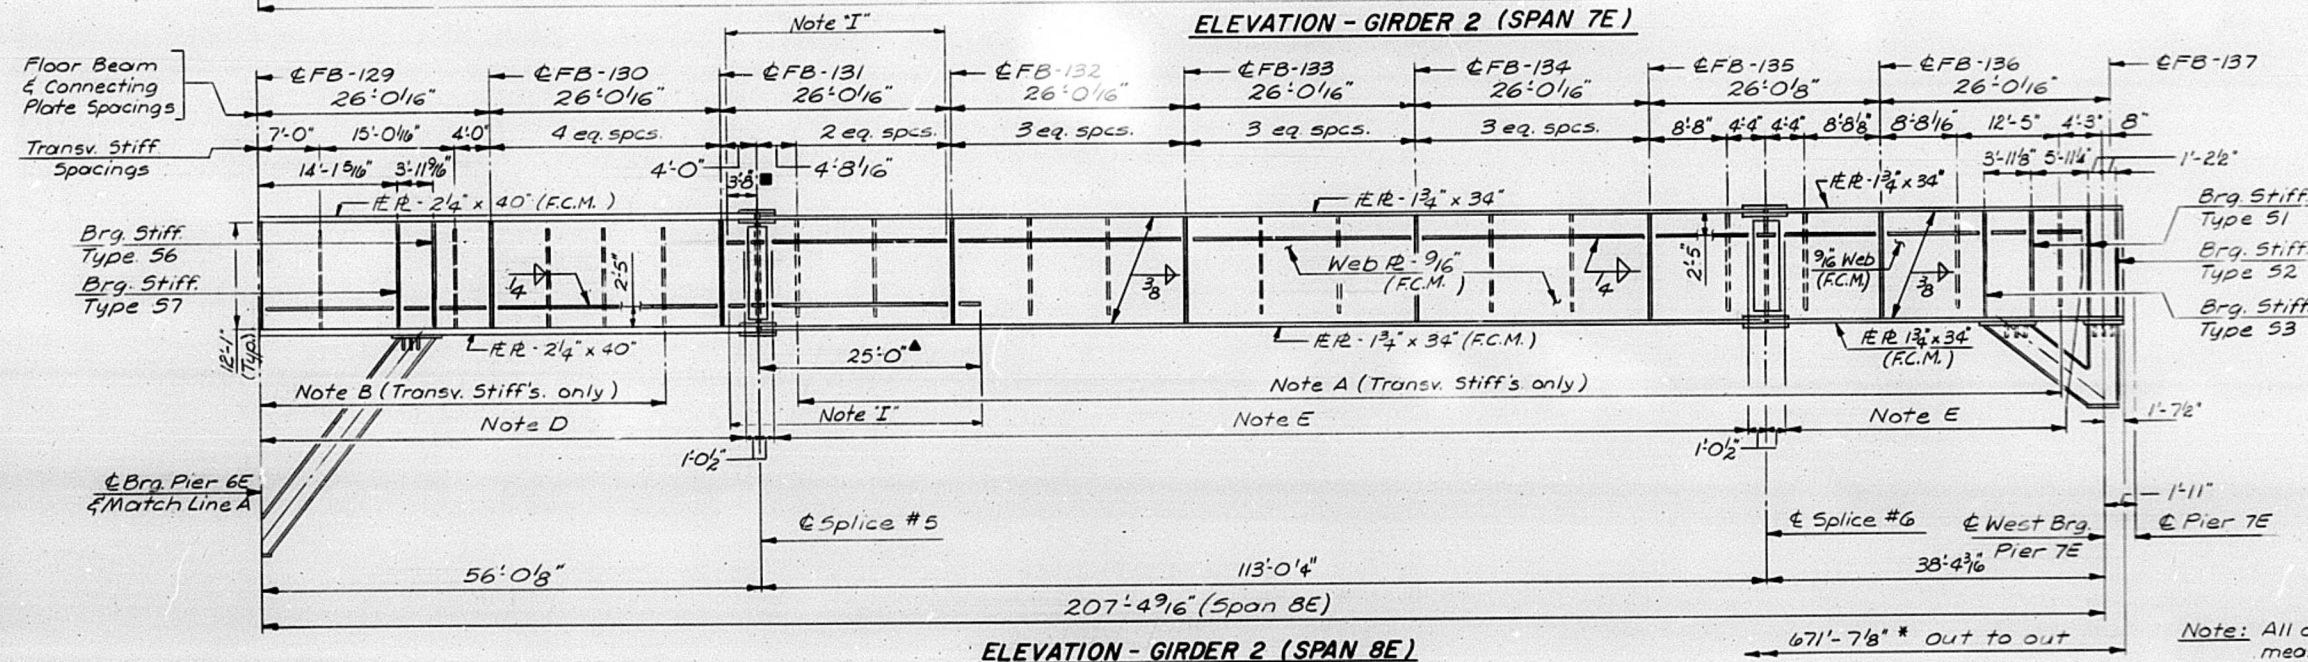

ELEVATION - GIRDER 2 (SPAN 8E)

Note: Girder flanges as shown, webs, longitudinal stiffeners as shown, flange splice plates, web splice plates, strut flanges, webs and end plates shall meet the requirements for Fracture Critical Members (F.C.M.).

Note: All dimensions shown are measured horizontally & along ϕ of girder.

GIRDER 2 DETAILS
RAMP E - SPANS 6E, 7E & 8E

M^c CLUGAGE BRIDGE
OVER THE ILLINOIS RIVER

F.A. ROUTE 49 SEC.(15B-1)-P
PEORIA & TAZEWELL COUNTIES

DESIGNED W.D.L.
CHECKED S.C.O.
DRAWN D.A.N.
CHECKED S.C.O.











FILE NO
74001
DATE

STATE OF ILLINOIS
DEPARTMENT OF TRANSPORTATION
DIVISION OF HIGHWAYS

ROUTE NO.	SEC.	COUNTY	TOTAL SHEETS	SHEET NO.
FA. 49	115B-11	PEORIA & TAZEWELL	96	67
FED. ROAD DIST. NO. 7	ILLINOIS	PROJECT		

Sheet 65 of 93

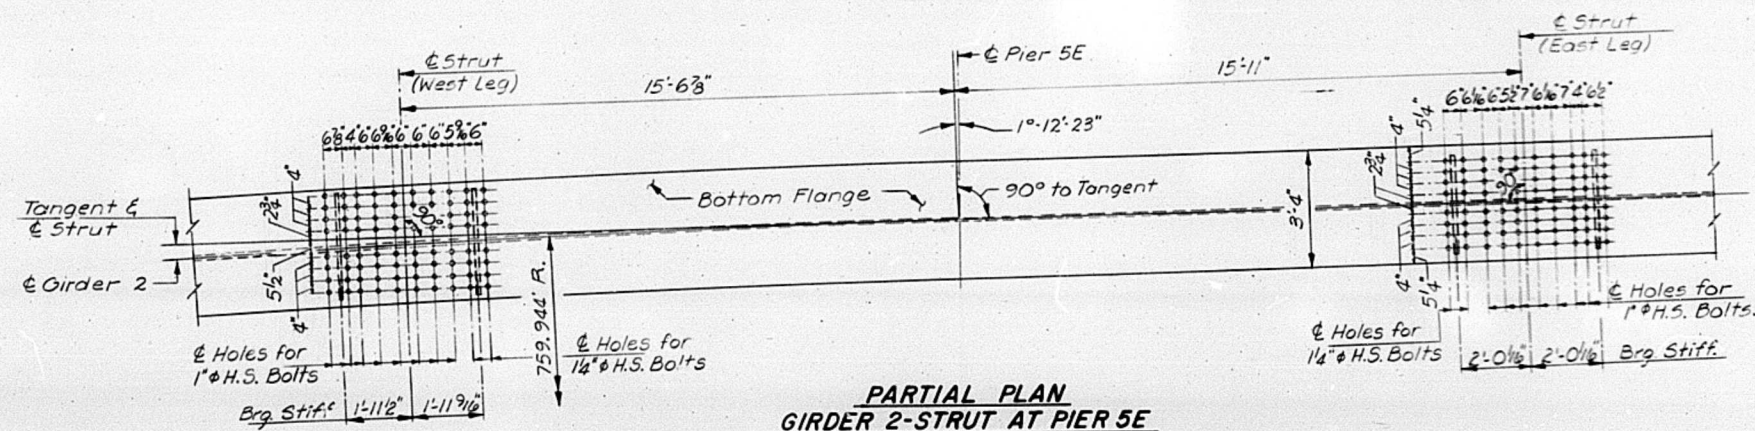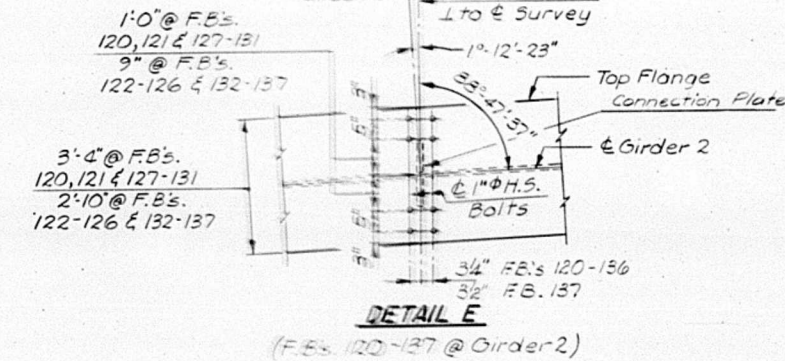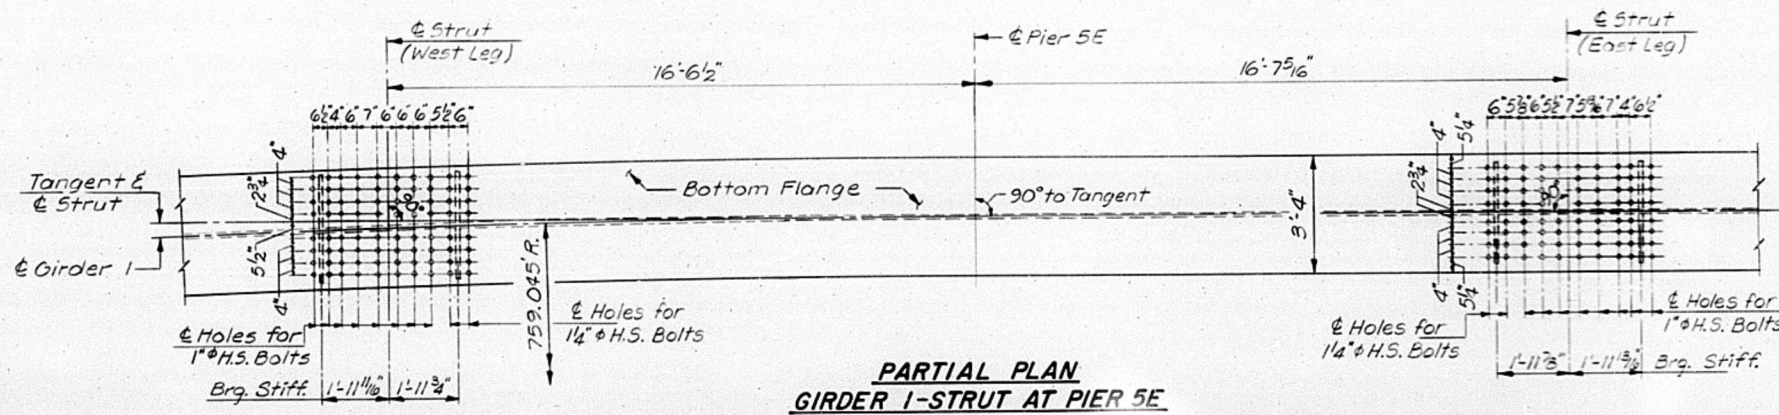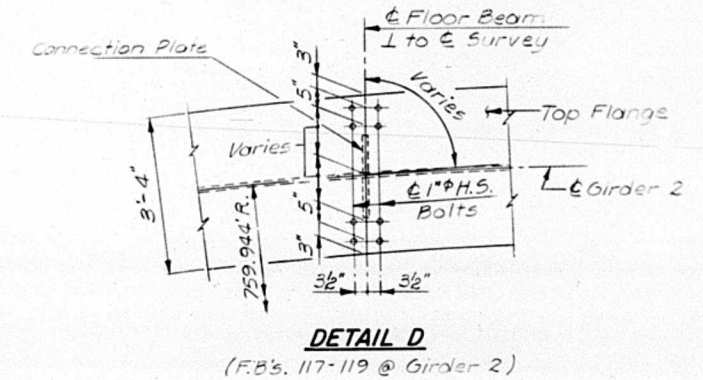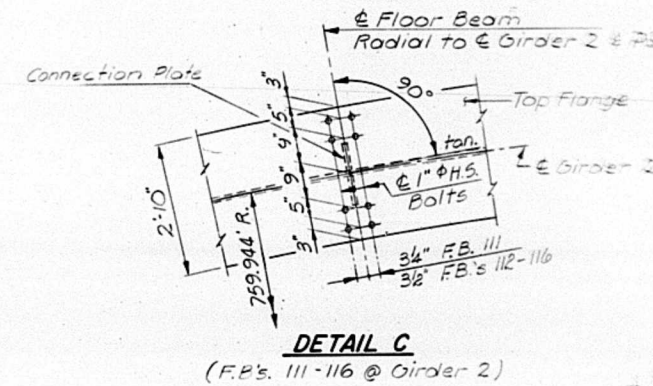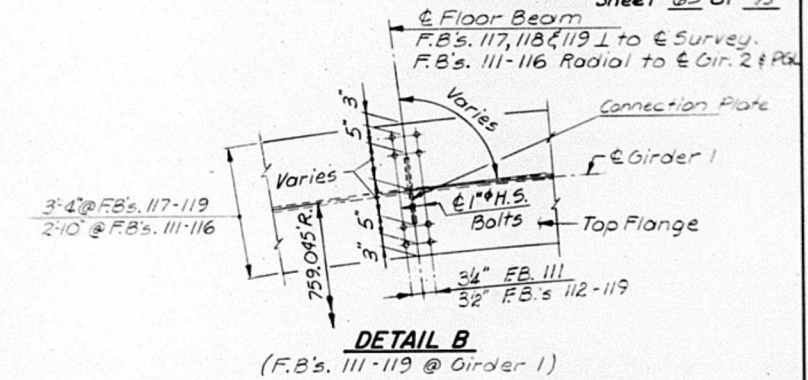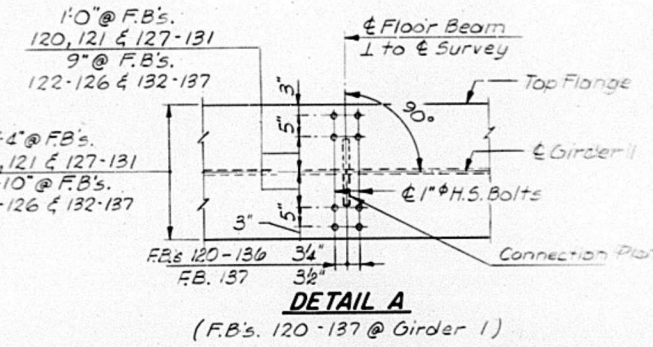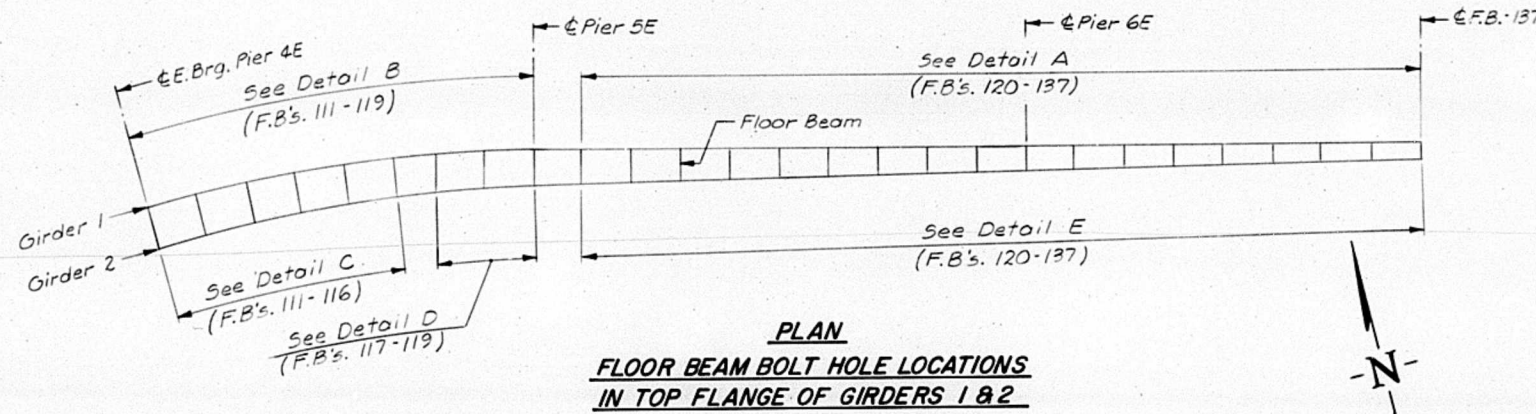

Note: See Strut Details, Sheet 66 of 93, for Bolt Hole Locations for Struts @ Piers 6E & 7E, Girders 1 & 2.

STRUT BOLT HOLE LOCATIONS IN BOTTOM FLANGE OF GIRDERS 1 & 2

GIRDERS 1 & 2 FLANGE DETAILS
RAMP E - SPANS 6E, 7E & 8E

M^cCLUGAGE BRIDGE
OVER THE ILLINOIS RIVER

F.A. ROUTE 49 SEC. (115B-11)-P


PEORIA & TAZEWELL COUNTIES

DESIGNED S.C.O.
CHECKED W.D.L.
DRAWN D.A.N.
CHECKED W.D.L.



FILE NO.
74001
DATE


FILE NO
74001

 


STATE OF ILLINOIS
DEPARTMENT OF TRANSPORTATION
DIVISION OF HIGHWAYS

ROUTE NO.	SEC.	COUNTY	TOTAL SHEETS	SHEET NO.
FA. 49	(15B-1)	PEORIA & TAZEWELL	96	69
FED. ROAD DIST. NO. 7	ILLINOIS	PROJECT		


Sheet 67 of 93

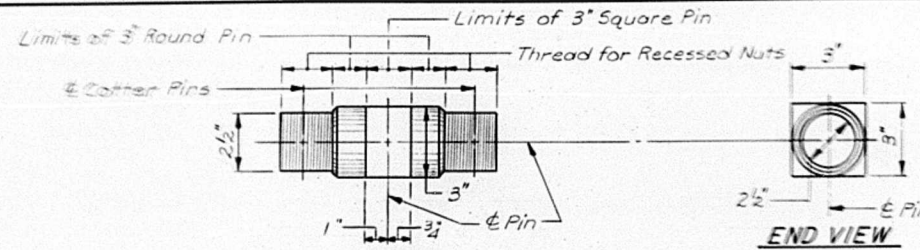

DETAIL OF SQUARE PIN

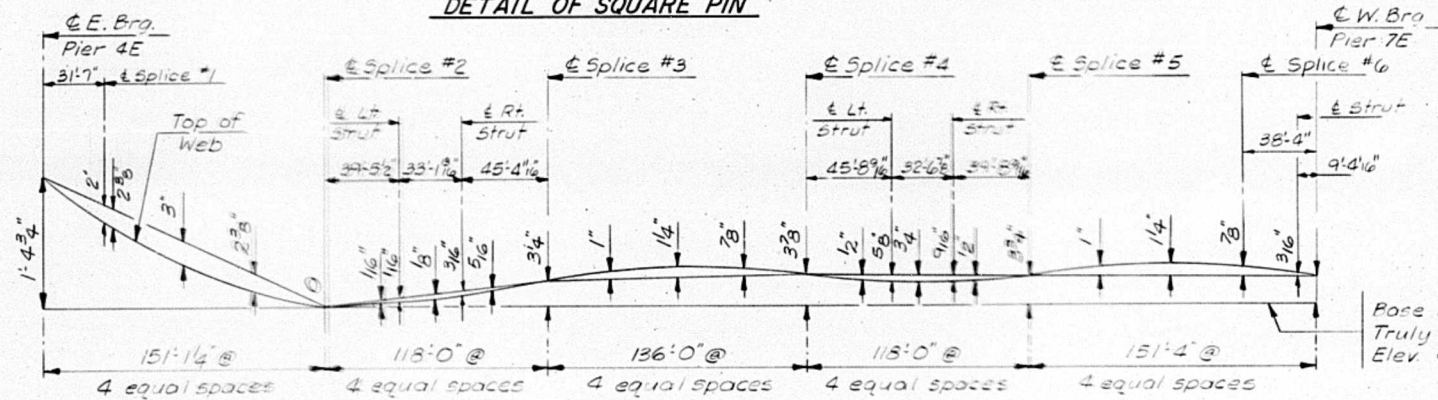

CAMBER DIAGRAM - GIRDER 1

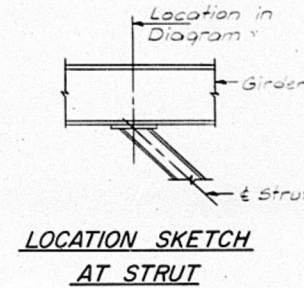

LOCATION SKETCH AT STRUT

	.4 Span 6E	Pier 5E		.5 Span 7E	Pier 6E		.6 Span 8E
		@ Lt Strut	@ Rt Strut		@ Lt Strut	@ Rt Strut	
I (in ⁴)	783,618	1,118,696	1,118,696	783,618	1,118,696	1,118,696	783,618
Q (Kil)	Varies	Varies	Varies	Varies	Varies	Varies	Varies
M _Q (IK)	15,549	13,390	15,437	4,504	8,448	8,226	6,915
M _L (IK)	5,869	4,012	4,569	3,037	2,982	3,128	2,789
Imp (IK)	880	602	685	456	447	469	418
M _{TOT} (IK)	22,293	18,004	20,692	7,997	11,877	11,823	10,123
f _s (ksi)	25.4	* 15.2	* 17.5	9.1	* 10.00	* 10.0	11.5
f _w (ksi)	1.40	0.60	.70	N.A.	N.A.	N.A.	N.A.
f _{s+w} (ksi)	26.8	* 15.80	* 18.2	9.1	* 10.00	* 10.0	11.5

* At Tension Flange
f_w is normal stress due to lateral flange bending.
f_s is primary and secondary stress combined.
N.A. - not applicable.

GIRDER REACTION TABLE				
	Pier 4E	Pier 5E	Pier 6E	Pier 7E
R _Q (K)	381.5	991.2	678.1	195.0
R _L (K)	152.3	278.1	203.4	74.3
Imp (K)	22.8	41.7	30.5	11.1
Total (K)	556.6	1311.0	912.0	280.4

TOP OF WEB ELEVATIONS**

	Girder 1	Girder 2
@ E. Brg. Pier 4E	496.148	494.384
@ Splice #1	495.691	498.963
@ Splice #2	494.754	498.280
@ Lt Dia. Strut 5E	494.782	499.602
@ Rt Dia. Strut 5E	494.905	494.006
@ Splice #3	495.025	494.540
@ Splice #4	495.077	494.801
@ Lt Dia. Strut 6E	495.021	494.757
@ Rt Dia. Strut 6E	495.023	494.762
@ Splice #5	495.067	494.822
@ Splice #6	495.129	494.934
@ Dia. Strut 7E	495.072	494.886
@ Vertical Strut 7E	495.056	494.874

** Elevations include camber for dead load deflections and are for fabrication only.

Notes:


All structural steel shall meet the requirements of A.A.S.H.T.O. M183 unless otherwise noted.

All high strength bolts shall meet the requirements of A.A.S.H.T.O. M164

3" Pin shall meet the requirements of A.A.S.H.T.O. M169



Note C: @ field drilled holes for 3" high strength bolts.

Note D: @ of existing 3" rivet holes after removal of 6" station rail post.

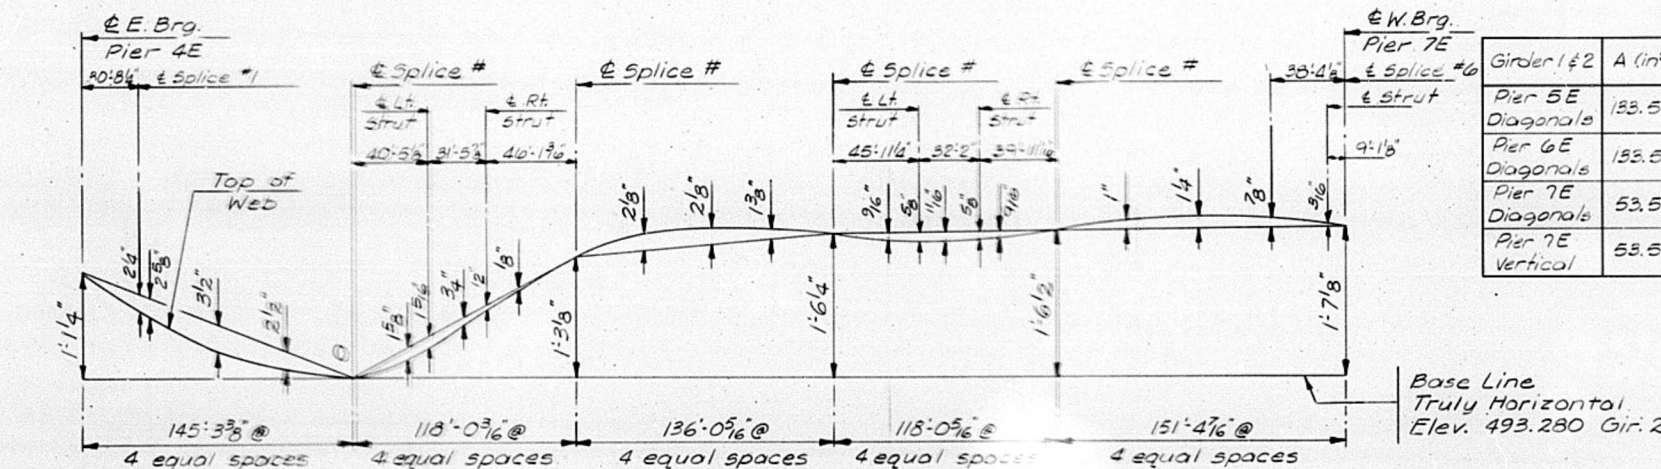

CAMBER DIAGRAM - GIRDER 2

Girder I #2	A (in ²)	I (in ⁴)	S (in ³)	P _Q (K)	P _L (K)	P _{IMP} (K)	M _Q (Kil)	M _L (Kil)	M _{IMP} (Kil)	V _Q (K)	V _L (K)	V _{IMP} (K)
Pier 5E	183.5	89,281	2,014	655	155	27	7,107	312	55	43	12	2
Diagonals							3,336	123	22			
Pier 6E	183.5	89,281	2,014	442	120	21	7,588	217	38	25	8	2
Diagonals							8,148	85	15			
Pier 7E	53.5	8,715	581	9	2.2	0.4	7,134	44	8	7	1.7	.3
Diagonals							8,47	12	2			
Pier 7E Vertical	53.5	8,715	581	180	49	9	7,46	.8	.2	1.5	.4	.1
							8,47	12	2			

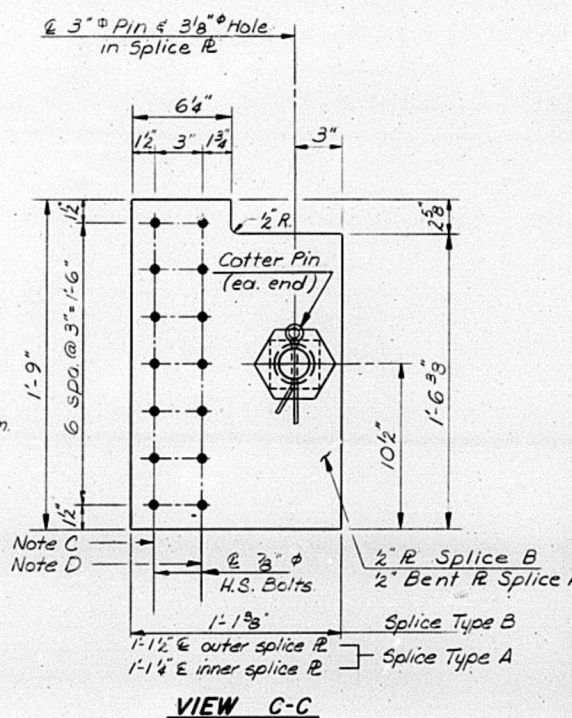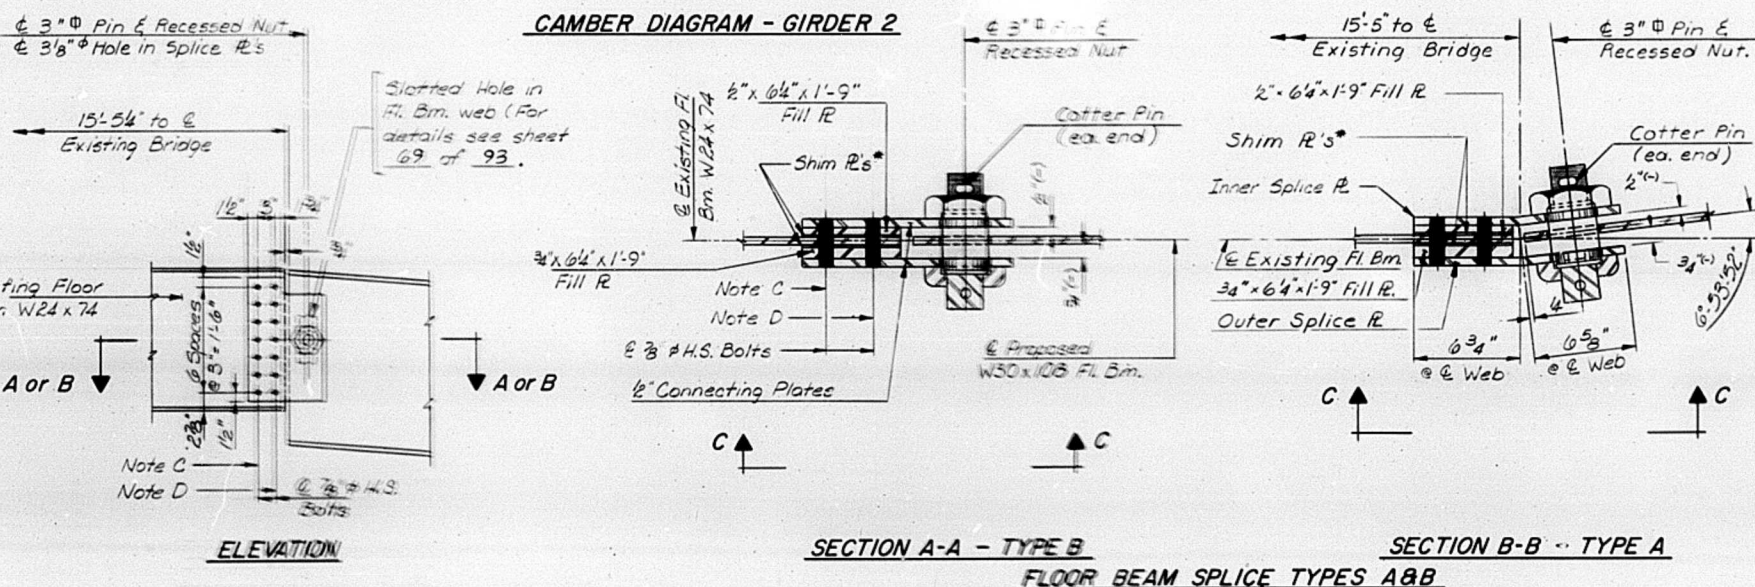

STRUCTURAL STEEL DETAILS
RAMP E - SPANS 6E, 7E & 8E


M^C CLUGAGE BRIDGE
OVER THE ILLINOIS RIVER

F.A. ROUTE 49 SEC. (15B-1)-P
PEORIA & TAZEWELL COUNTIES

DESIGNED W.D.L.
CHECKED S.C.O.
DRAWN D.A.N.
CHECKED S.C.O.



HANSON ENGINEERS
INCORPORATED
SPRINGFIELD, ILLINOIS PEORIA, ILLINOIS

FILE NO. 74001
DATE

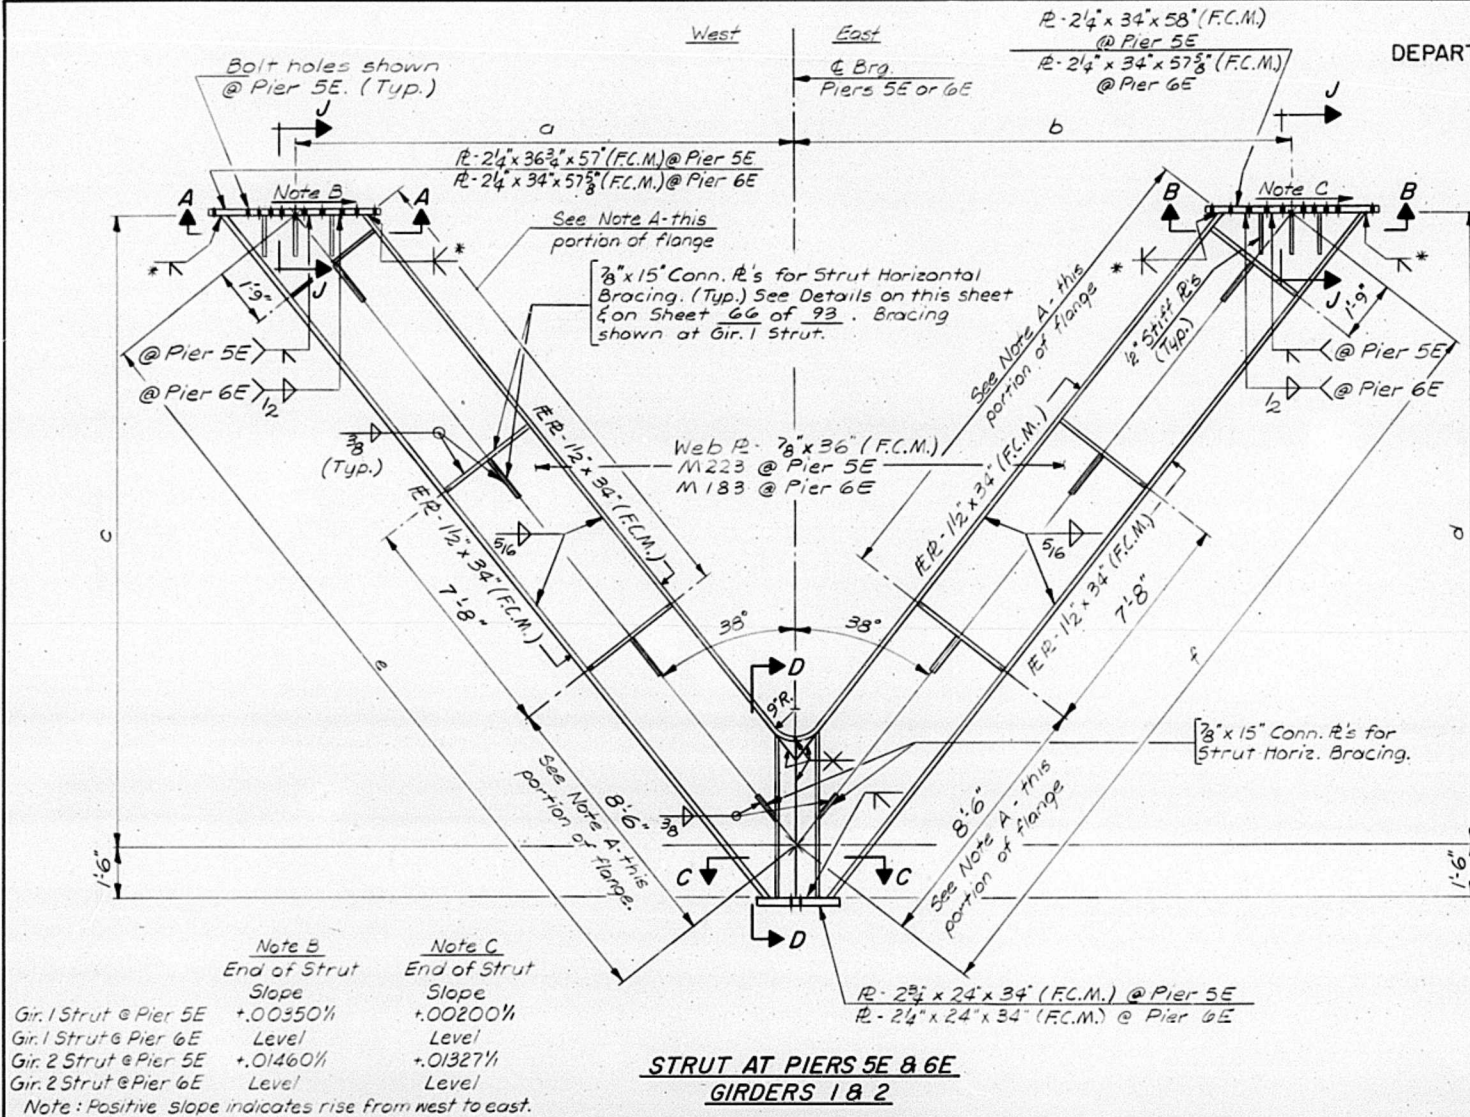


STRUT AT PIERS 5E & 6E
GIRDERS 1 & 2

Strut	a	b	c	d	e	f
Gir. 1 Strut @ Pier 5E	16'-6 1/2"	16'-7 3/8"	21'-2 1/8"	21'-3 5/8"	26'-10 3/8"	26'-11 3/8"
Gir. 1 Strut @ Pier 6E	16'-3 3/8"	16'-3 3/8"	20'-10 3/8"	20'-10 3/8"	26'-5 1/2"	26'-5 1/2"
Gir. 2 Strut @ Pier 5E	15'-6 3/8"	15'-11"	19'-11 3/8"	20'-4 7/8"	25'-3 3/8"	25'-10 1/8"
Gir. 2 Strut @ Pier 6E	16'-0 3/8"	16'-1 1/8"	20'-7"	20'-7 7/8"	26'-1 3/8"	26'-1 3/8"

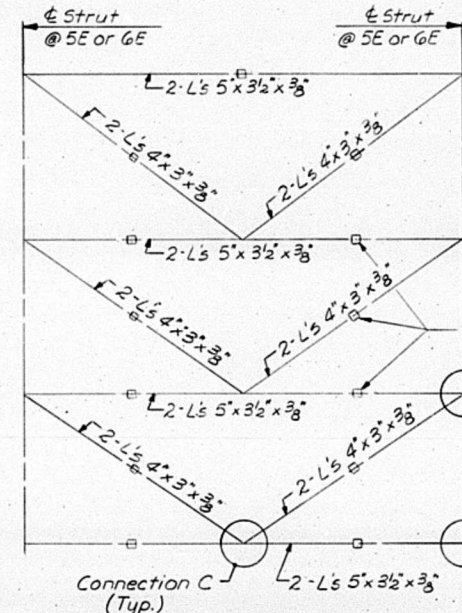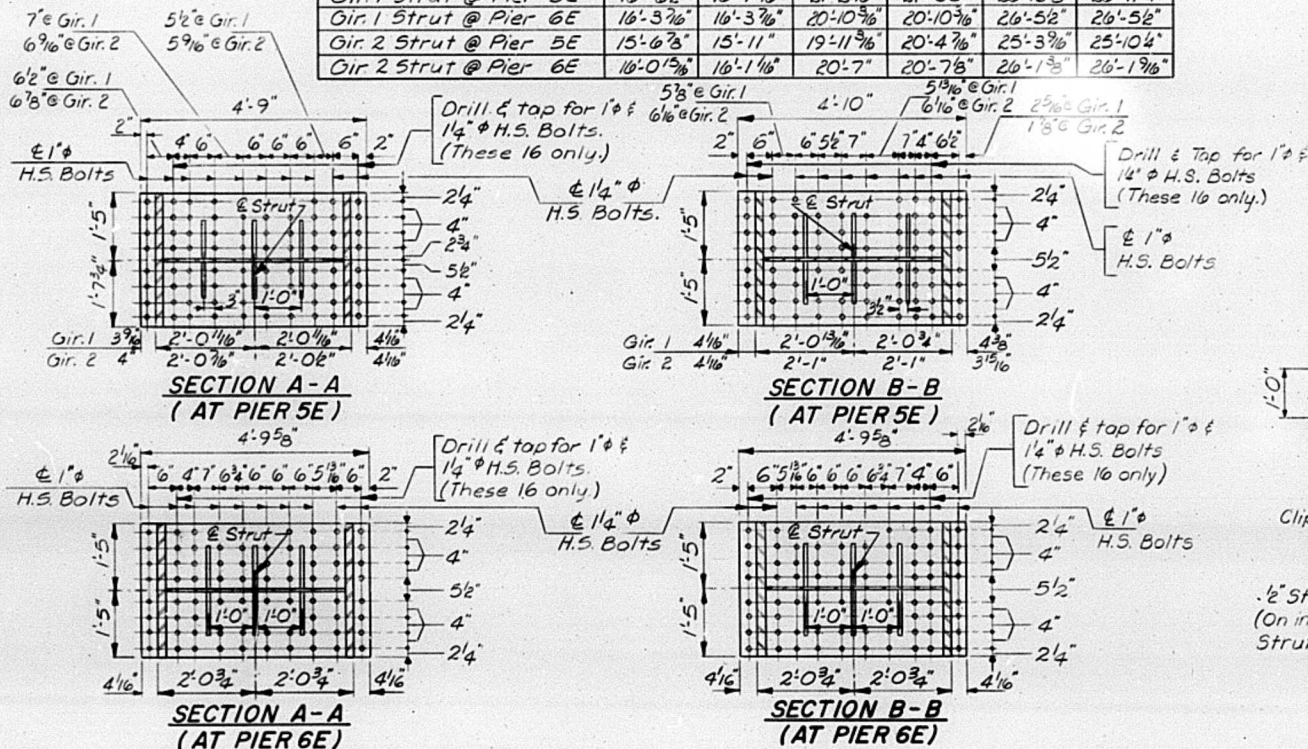


HORIZONTAL BRACING DETAILS
FOR STRUTS AT PIERS 5E & 6E
(For Details of Connections A, B & C
see Sheet 66 of 93.)

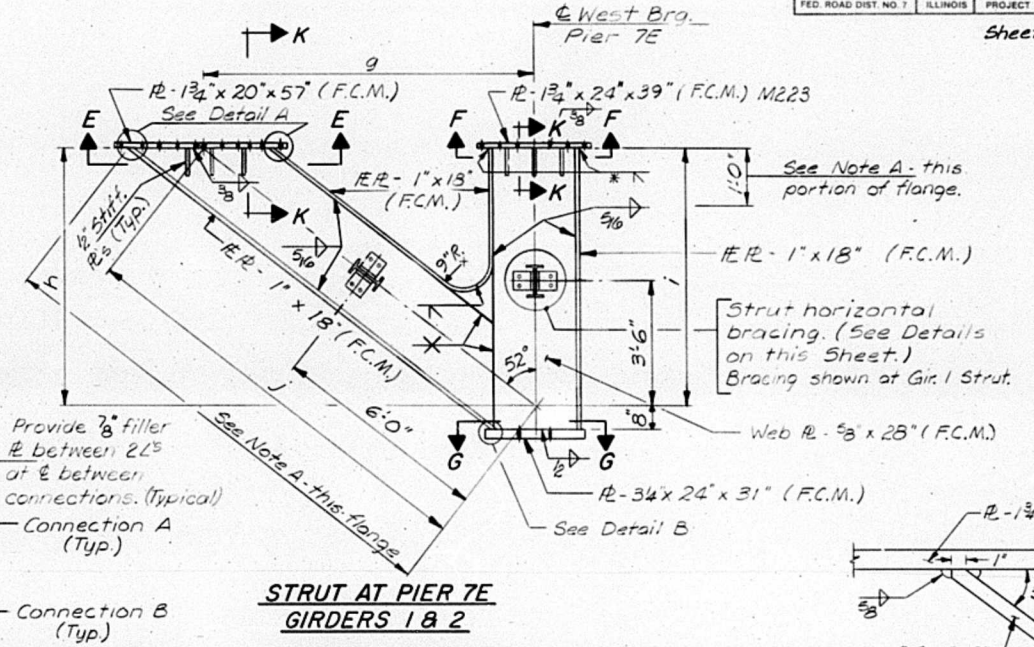


STRUT AT PIER 7E
GIRDERS 1 & 2


Strut	g	h	i	j
Gir.1 Strut @ Pier 7E	9'-4 1/8"	7'-3 3/8"	7'-3 3/8"	11'-10 3/8"
Gir.2 Strut @ Pier 7E	9'-1 1/8"	7'-1 3/8"	7'-1 3/8"	11'-6 1/8"

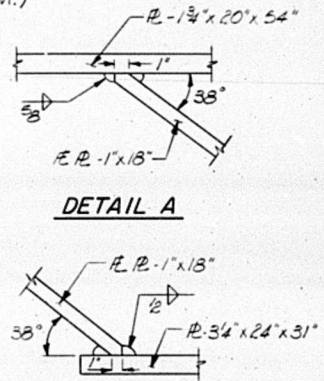


DETAIL A

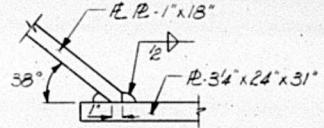


DETAIL B

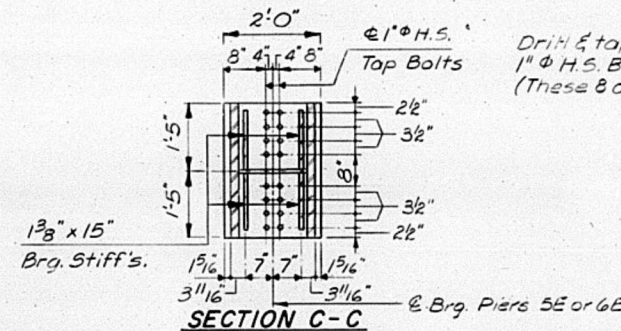


SECTION C-C

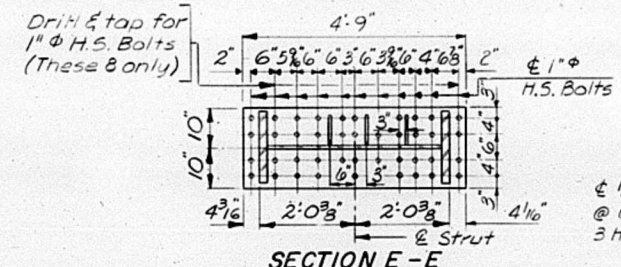


SECTION E-E

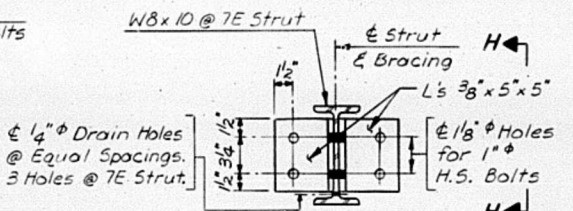


ELEVATION

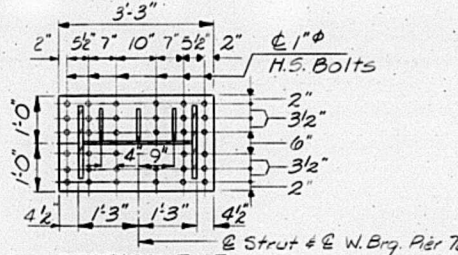

SECTION F-F

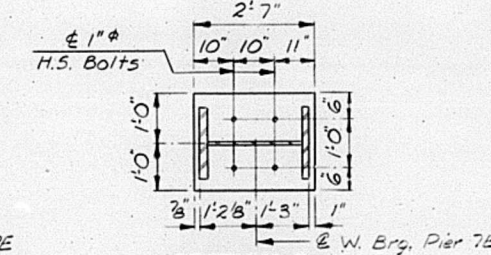

SECTION G-G

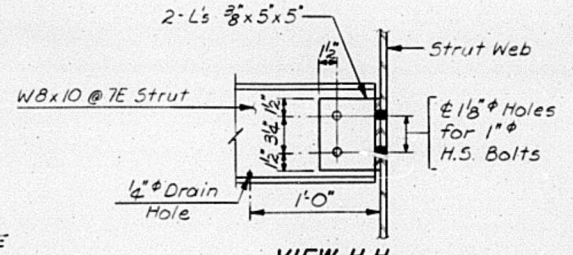

VIEW H-H

HORIZONTAL BRACING DETAILS
FOR STRUTS AT PIER 7E

STRUT DETAILS - GIRDERS 1 & 2
RAMP E - SPANS 6E, 7E & 8E

M^c CLUGAGE BRIDGE

OVER THE ILLINOIS RIVER

F.A. ROUTE 49 SEC.(15B-1)-P
PEORIA & TAZEWELL COUNTIES

DESIGNED <i>W.D.L.</i>	 HANSON ENGINEERS INCORPORATED	FILE NO. <i>74001</i>
CHECKED <i>S.C.O.</i>		
DRAWN <i>D.A.N.</i>		DATE
CHECKED <i>S.C.O.</i>		
SPRINGFIELD, ILLINOIS		PEORIA, ILLINOIS

STATE OF ILLINOIS
DEPARTMENT OF TRANSPORTATION
DIVISION OF HIGHWAYS

** W - West side of floor beam
*** E - East side of floor beam

ROUTE NO.	SEC.	COUNTY	TOTAL SHEETS	SHEET NO.
FA. 49	(15B-1)	PEORIA & TAZEWELL	96	71
FED. ROAD DIST. NO. 7		ILLINOIS PROJECT		

Sheet 69 of 93

FLOOR BEAMS 111 - 125


FLOOR BEAM 126

FLOOR BEAMS 127 - 131 & 133 - 137


FLOOR BEAM 132

TABLE OF DIMENSIONS
FLOOR BEAMS 111 - 137

F.B. No.	a	b	c	d	e	f	g	h	i	j	Slope ^{1/4} /H
111	1'-8 13/16"	7'-4"	7'-4"	7'-4"	1'-9"	1'-9"	21'-11 13/16"	4"	25'-5 13/16"	3 1/8"	.08
112	"	"	"	"	"	2'-1 1/8"	21'-7 3/8"	"	25'-5 13/16"	4 1/4"	"
113	"	"	"	"	"	2'-5 1/8"	21'-3 1/8"	"	25'-5 13/16"	8 7/8"	"
114	"	"	"	"	"	2'-10 3/8"	20'-10 3/8"	"	25'-5 13/16"	1'-1 13/16"	"
115	"	"	"	"	"	3'-3 13/16"	20'-5"	"	25'-5 13/16"	1'-7"	"
116	4'-1"	"	"	"	"	6'-1 1/2"	19'-11 1/2"	"	27'-10"	2'-0 1/2"	.0711
117	1'-5 3/4"	7'-9"	7'-1 1/2"	7'-1 1/2"	"	3'-10 3/8"	19'-6 13/16"	1"	25'-2 3/4"	2'-5 3/8"	.0758
118	"	6'-1"	7'-4 3/8"	6'-7 5/16"	"	2'-6 3/4"	19'-0 3/8"	"	23'-3 1/8"	1'-1"	.0713
119	"	"	5'-7 1/4"	5'-7 1/4"	"	2'-1 1/4"	18'-5 5/8"	"	22'-3 3/8"	7 1/2"	.0578
** 120W	"	"	"	5'-0 11/16"	"	"	17'-11"	"	21'-9 1/4"	"	.0432
*** 120E	"	"	5'-4 15/16"	7'-0 3/8"	"	"	17'-11"	"	21'-9 1/4"	"	.0432
121	"	"	"	6'-6 1/8"	"	"	17'-4 7/8"	"	21'-2 11/16"	"	.0314
122	"	"	"	5'-11 1/2"	"	"	16'-9 3/8"	4"	20'-8 5/8"	"	.0235
123	"	"	"	5'-4 3/8"	"	"	16'-3 3/8"	"	20'-1 9/16"	"	.0198
124	"	"	"	4'-10 3/8"	"	"	15'-8 3/4"	"	19'-7"	"	.0197
125	"	"	"	4'-3 3/4"	"	"	15'-2 3/4"	"	19'-0 7/8"	"	.0198
** 126W	"	"	"	3'-9 3/8"	"	"	14'-7 9/16"	"	18'-5 13/16"	"	.0199
*** 126E	"	7'-7 7/16"	7'-7 1/8"	N.A.	"	"	14'-7 9/16"	"	18'-5 13/16"	"	.0199
127	"	"	"	7'-1 1/8"	"	"	14'-1"	1"	17'-11 1/4"	"	.0200
128	"	"	"	6'-6 1/2"	"	"	13'-6 7/8"	"	17'-4 11/16"	"	.0201
129	"	"	"	5'-11 1/8"	"	"	12'-11 3/8"	"	16'-10 1/8"	"	.0202
130	"	"	"	5'-5 3/8"	"	"	12'-5 5/8"	"	16'-3 3/8"	"	.0203
131	"	"	"	4'-10 3/8"	"	"	11'-10 3/4"	"	15'-9"	"	.0205
** 132W	"	"	"	4'-4 1/4"	"	"	11'-4 3/16"	4"	15'-2 7/8"	"	.0207
*** 132E	"	5'-5 3/4"	6'-5 1/4"	"	"	"	11'-4 3/16"	"	15'-2 7/8"	"	.0207
133	"	"	"	5'-11 3/8"	"	"	10'-9 3/8"	"	14'-7 3/8"	"	.0208
134	"	"	"	5'-4 3/8"	"	"	10'-3 1/8"	"	14'-1 5/8"	"	.0210
135	"	"	"	4'-10 1/4"	"	"	9'-8 7/8"	"	13'-6 1/8"	"	.0213
136	"	"	"	4'-3 11/16"	"	"	9'-1 3/8"	"	13'-0 5/8"	"	.0215
137	"	"	"	3'-9 1/16"	"	"	8'-7 5/16"	"	12'-5 1/16"	"	.0217

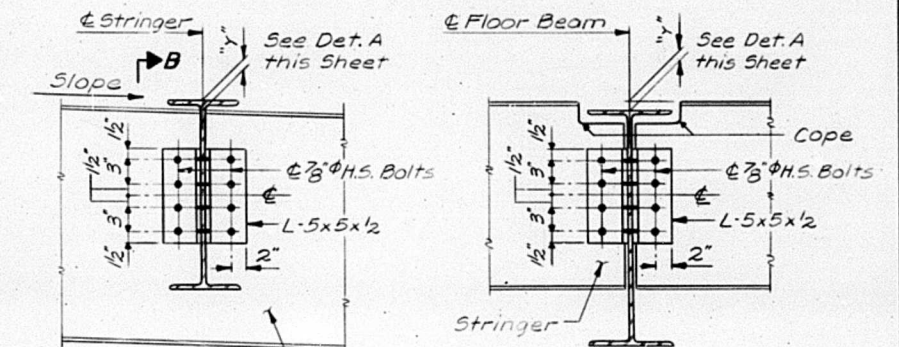

SECTION B-B
ELEVATION
STRINGER-FLOOR BEAM CONNECTION DETAILS

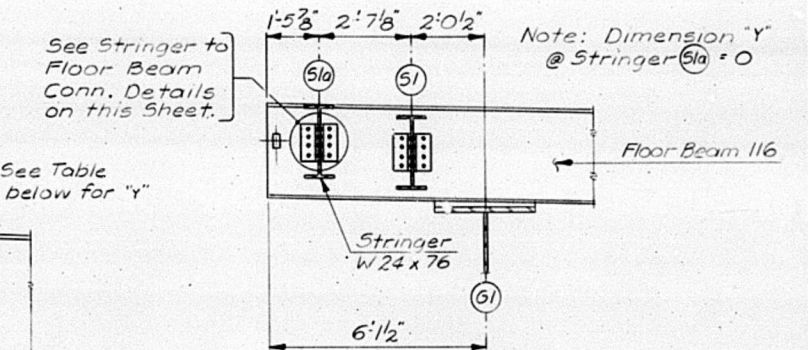

Note: Dimension "Y" @ Stringer (51a) = 0
See Stringer to Floor Beam Conn. Details on this Sheet.
See Table below for "Y"
*Note: Positive (+) "Y" indicates Stringer above Floor Beam. Negative (-) "Y" indicates Stringer below Floor Beam.

SHIM PLATE DETAILS

Shim Pl. @ F.B. No.	l	w	z	Δ	"t"
111	2'-10"	10"	6 1/2"	2 3/4"	1 3/4"
112	"	10 1/2"	7"	"	"
113	"	"	"	"	"
114	"	"	"	"	"
115	"	"	"	"	"
116	"	"	"	2 7/8"	"
117	3'-4"	"	"	3"	"
118	"	"	"	2 7/8"	"
119	"	"	"	2 5/8"	1 3/8"
120	"	"	"	1 3/4"	1 1/8"
121	"	"	"	1 1/4"	7/8"
122	2'-10"	"	"	1 3/8"	5/8"
123	"	"	"	1 1/8"	"
124	"	"	"	"	"
125	"	"	"	"	"
126	"	"	"	"	"
127	3'-4"	"	"	1 3/8"	"
128	"	"	"	"	"
129	"	"	"	"	"
130	"	"	"	"	"
131	"	"	"	"	"
132	2'-10"	"	"	1 1/8"	"
133	"	"	"	"	"
134	"	"	"	"	"
135	"	"	"	3 1/4"	"
136	"	"	"	"	"
137	"	10"	6 1/2"	"	"

TABLE OF DIMENSIONS
(DIMENSION "Y") *

F.B. No.	51	52	53	54
111	+ 3"	+ 3"	+ 3"	+ 3"
112	0	0	0	0
113	"	"	"	"
114	"	"	"	"
115	"	"	"	"
116	+ 2 3/8"	+ 1 3/8"	+ 3/4"	"
117	- 4"	+ 3/8"	+ 4"	"
118	- 14"	- 7/8"	- 3/8"	"
119	- 1"	- 3/4"	- 4"	"
120W & E	- 5/8"	- 3/8"	"	"
121	"	"	"	"
122	"	"	"	"
123	"	"	"	"
124	"	"	"	"
125	"	"	"	"
126W & E	"	"	"	"
127	"	- 1/4"	N.A.	"
128	"	"	"	"
129	"	"	"	"
130	"	"	"	"
131	"	"	"	"
132W & E	"	"	"	"
133	"	"	"	"
134	"	"	"	"
135	"	"	"	"
136	"	"	"	"
137	+ 2 3/8"	+ 2 3/4"	"	+ 3"

◆ West side only. N.A. - not applicable.

Notes:
All Structural Steel shall meet the requirements of AASHTO M-183 unless otherwise noted.
All High Strength Bolts shall meet the requirements of AASHTO M-164.
All Stringers and Floor Beams shall meet the requirements for Notch Toughness.

**FLOOR BEAM DETAILS
RAMP E - SPANS 6E, 7E & 8E**

**M^cCLUGAGE BRIDGE
OVER THE ILLINOIS RIVER**

**F.A. ROUTE 49 SEC. (15B-1)-P
PEORIA & TAZEWELL COUNTIES**

DESIGNED S.C.O.
CHECKED WDL
DRAWN D.A.M.
CHECKED S.C.O.

**HANSON ENGINEERS
INCORPORATED**


SPRINGFIELD, ILLINOIS PEORIA, ILLINOIS

74001

STATE OF ILLINOIS
DEPARTMENT OF TRANSPORTATION
DIVISION OF HIGHWAYS

ROUTE NO.	SEC.	COUNTY	TOTAL SHEETS	SHEET NO.
FA. 49	(158-1)	PEORIA & TAZEWELL	96	72
PROJECT				

Sheet 70 of 93

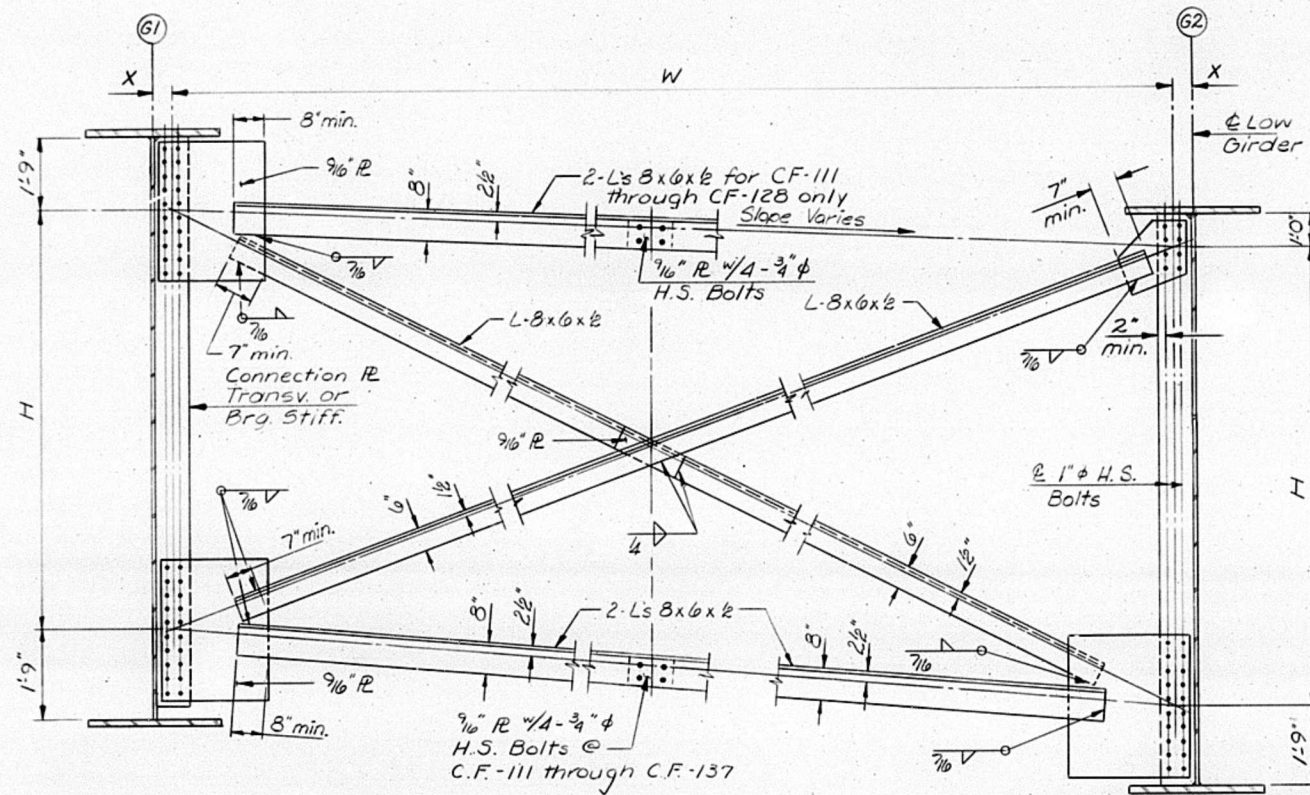


C.F.-III THRU C.F.-128

CROSS FRAMES C.F.-111 THRU C.F.-137
(TYPE 1)

C.F.-129 THRU C.F.-137


Note: See Girder Flange Details, Sheet 65, for orientation of cross frame connection plates.

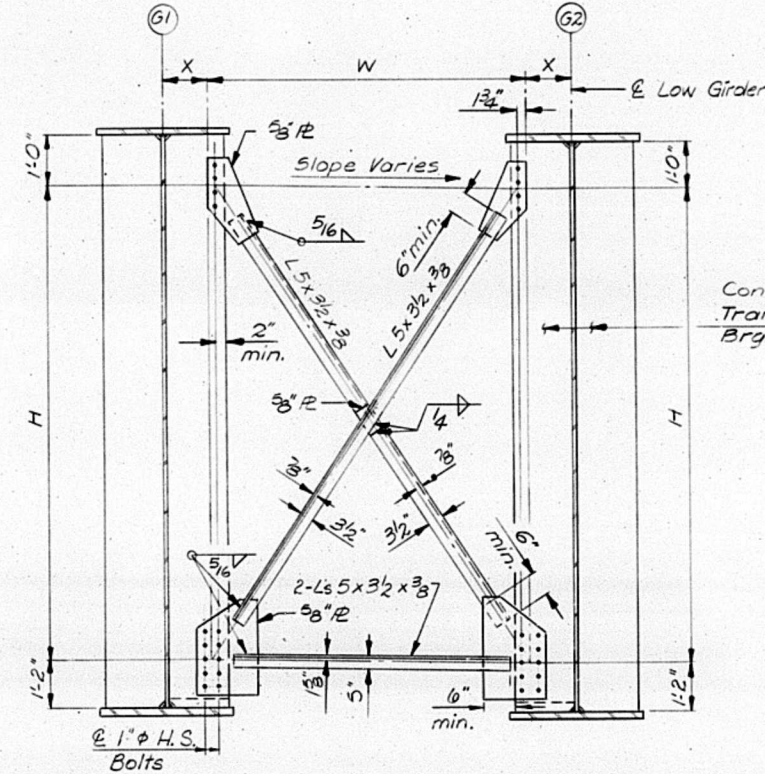


CROSS FRAMES C.F.-138 THRU C.F.-146
(TYPE 2)

TABLE OF DIMENSIONS CROSS FRAMES			
Cross Frame No.	W	H	X
C.F.-111	20'-0 13/16"	8'-7"	11 1/2"
C.F.-112	20'-11 3/4"	"	5"
C.F.-113	20'-9 3/4"	"	"
C.F.-114	20'-7 7/8"	"	"
C.F.-115	20'-5 5/8"	"	"
C.F.-116	20'-2 1/4"	"	"
C.F.-117	20'-0 3/16"	"	"
C.F.-118	19'-9 5/8"	"	"
C.F.-119	19'-7"	"	"
C.F.-120	19'-4 1/4"	"	"
C.F.-121	19'-1 1/2"	"	"
C.F.-122	18'-10 1/8"	"	"
C.F.-123	18'-5 3/8"	"	6 1/2"
C.F.-124	18'-2 1/2"	"	"
C.F.-125	17'-11 3/8"	"	"
C.F.-126	17'-7 7/8"	"	"
C.F.-127	17'-4 9/16"	"	"
C.F.-128	17'-1 5/16"	"	"
C.F.-129	16'-10"	9'-4"	"
C.F.-130	16'-3 7/8"	"	"
C.F.-131	15'-11 3/8"	"	5"
C.F.-132	15'-5 5/16"	"	"
C.F.-133	14'-10 3/4"	"	"
C.F.-134	14'-4 3/8"	"	"
C.F.-135	13'-9 9/16"	"	"
C.F.-136	13'-0"	"	6 1/2"
C.F.-137	12'-5 7/8"	"	6 1/2"
C.F.-138	11'-10 3/8"	9'-11"	6 1/2"
C.F.-139	11'-4 5/16"	"	"
C.F.-140	10'-9 3/4"	"	"
C.F.-141	10'-6 5/16"	"	5"
C.F.-142	9'-11 5/8"	"	"
C.F.-143	9'-5 1/4"	"	"
C.F.-144	8'-10 1/16"	"	"
C.F.-145	8'-3 3/8"	"	"
C.F.-146	6'-8 1/16"	"	11 1/2"


TABLE OF DIMENSIONS DIAPHRAGMS	
Diaphragm No.	Dimension "d"
D-111	7'-3 5/16"
D-112	7'-4"
D-113	7'-6 5/16"
D-114	7'-2 5/8"
D-115	6'-11"
D-116	7'-5 3/16"
D-117	6'-10 7/16"
D-118	6'-1"
D-119	7'-4 7/8"
D-120	6'-1 1/16"
D-121	5'-3 13/16"
D-122	5'-4 13/16"
D-123	6'-9 5/16"
D-124	6'-2 3/4"
D-125	5'-8 1/16"
D-126	5'-1 3/8"
D-127	4'-7 1/4"
D-128	4'-0 1/2"
D-129	7'-7 1/16"
D-130	7'-4 3/8"
D-131	6'-9 13/16"
D-132	6'-3 3/4"
D-133	5'-8 5/8"
D-134	5'-2 1/4"
D-135	4'-7 1/2"
D-136	5'-5 3/4"
D-137	6'-2 1/16"
D-138	5'-8 1/16"
D-139	5'-1 1/2"
D-140	4'-6 15/16"
D-141	4'-0 3/8"
D-142	3'-3 5/16"
D-143	1'-9 1/2"

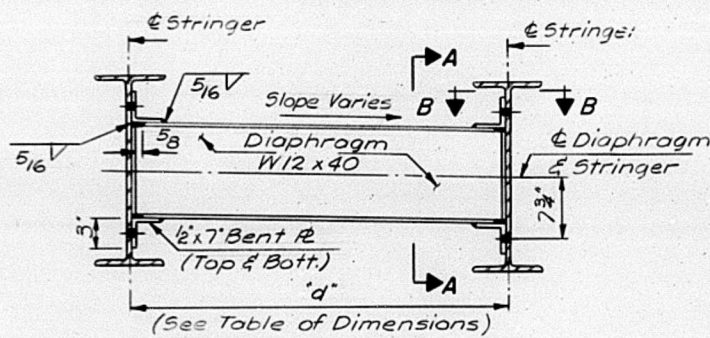


DIAPHRAGMS D-111 THRU D-143

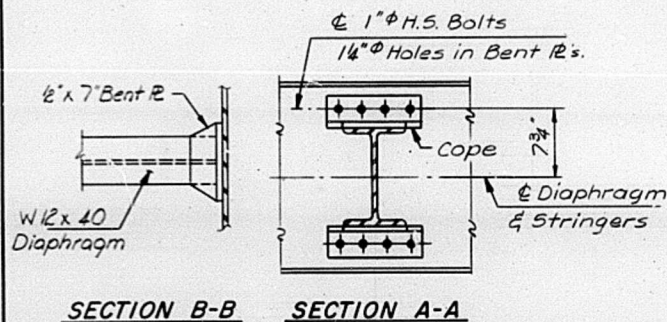


SECTION B-B SECTION A-A

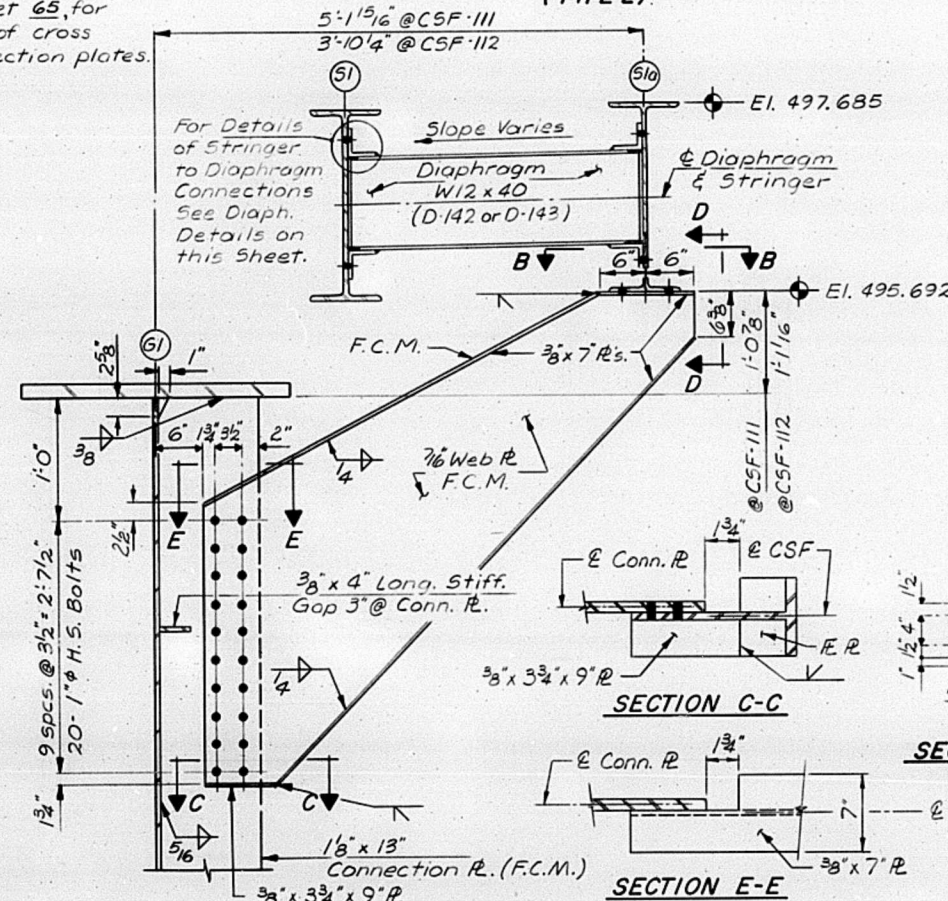

CANTILEVERED SUPPORT FRAMES CSF-III & CSF-II2

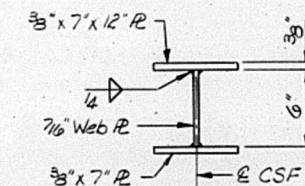

VIEW D-D

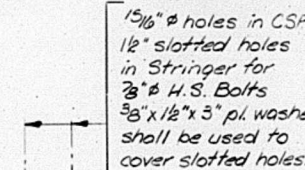

SECTION C-C

SECTION B-B

SECTION E-E

NOTES:
F.C.M. denotes material that shall conform to the Supplemental Requirements for Fracture Critical Members.
1 1/2" holes in gusset R's for 1" high strength bolts.
Hardened washers shall be required over holes in cross frame gusset R's and Diaphragm bent R's.
All Structural Steel shall meet the requirements of AASHTO M-163 unless otherwise noted.
All High Strength Bolts shall meet the requirements of AASHTO M-164.

STRUCTURAL STEEL DETAILS
RAMP E - SPANS 6E, 7E & 8E

M^cCLUGAGE BRIDGE
OVER THE ILLINOIS RIVER
F.A. ROUTE 49 SEC. (158-1)-P
PEORIA & TAZEWELL COUNTIES


DESIGNED W.D.L.
CHECKED S.C.O.
DRAWN D.A.N.
CHECKED S.C.O.

HANSON ENGINEERS
INCORPORATED
SPRINGFIELD, ILLINOIS PEORIA, ILLINOIS

FILE NO. 74001
DATE


STATE OF ILLINOIS
DEPARTMENT OF TRANSPORTATION
DIVISION OF HIGHWAYS

ROUTE NO.	SEC.	COUNTY	TOTAL SHEETS	SHEET NO.
FA. 49	(15B-1)	PEORIA & TAZEWELL	96	73
FED. ROAD DIST. NO. 7 ILLINOIS PROJECT				
Sheet 71 of 93				

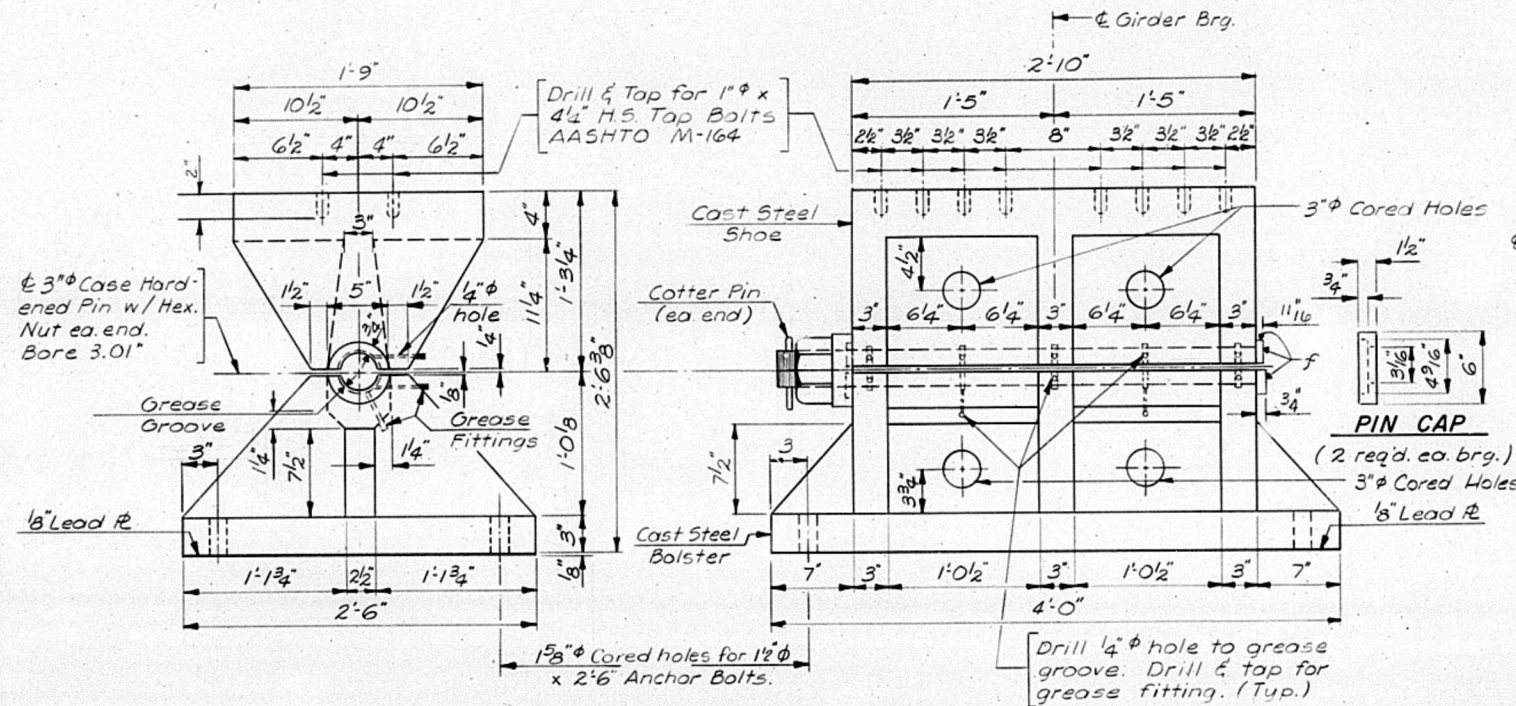


FIXED BEARING AT PIER 5E

Cast steel shoe & bolster shall meet the requirements of AASHTO M-192 Class 90. Structural steel weldments of equal sections meeting the requirements of AASHTO M-222 or M-223 may be substituted for the castings, subject to approval by the Engineer prior to fabrication. No extra compensation will be allowed for the substitution.

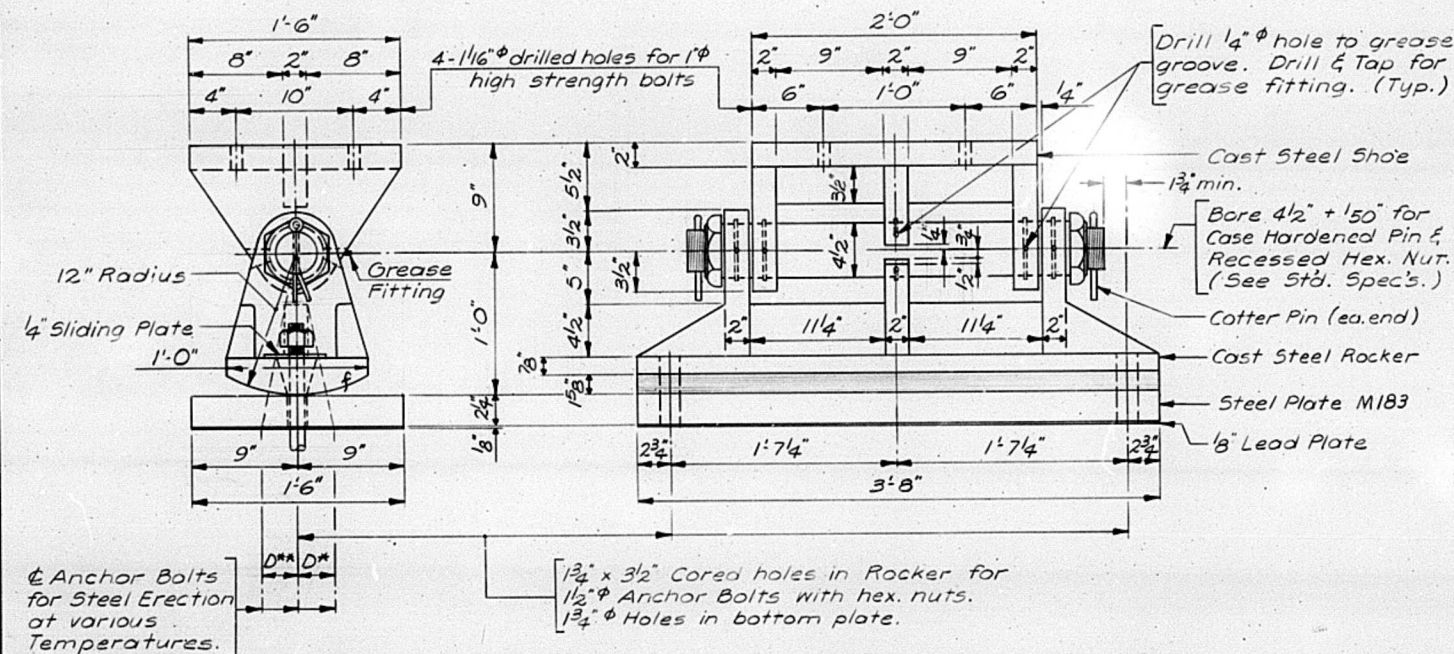

EXPANSION BEARING AT PIER 7E

Cast steel shoe & rocker shall meet the requirements of AASHTO M-192 Class 90. Structural steel weldments of equal sections meeting the requirements of AASHTO M-222 or M-223 may be substituted for the castings, subject to approval by the Engineer prior to fabrication. No extra compensation will be allowed for the substitution.

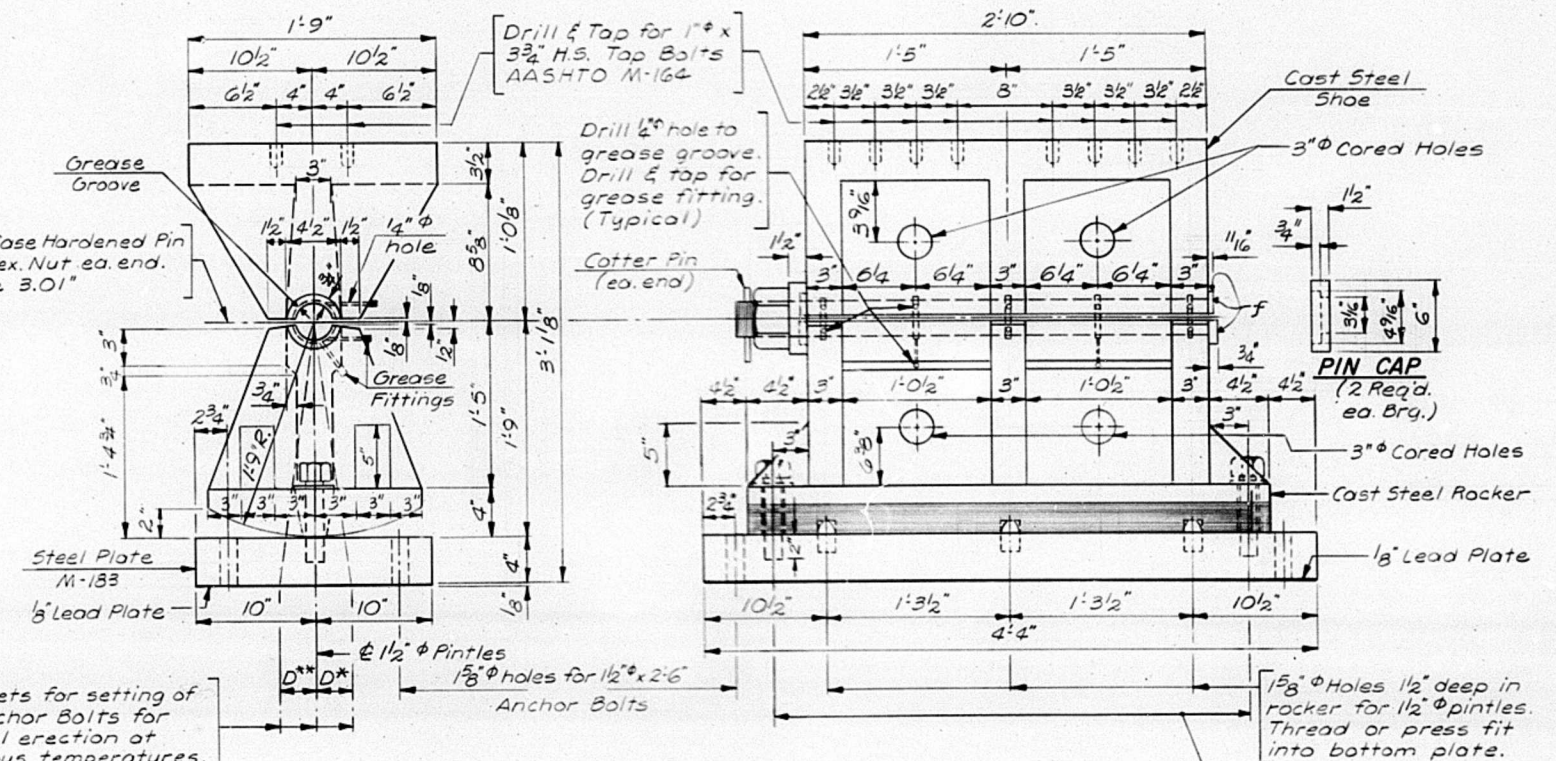

EXPANSION BEARING AT PIER 6E

Cast steel shoe & rocker shall meet the requirements of AASHTO M-192 Class 90. Structural steel weldments of equal sections meeting the requirements of AASHTO M-222 or M-223 may be substituted for the castings, subject to approval by the Engineer prior to fabrication. No extra compensation will be allowed for the substitution.

GREASE GROOVE ON SADDLE

Grease bearing assembly with molybdenum grease before installation.

PINTLE DETAIL

Steel for pintles shall meet the requirements of AASHTO M-223.

NOTES FOR SETTING OF ANCHOR BOLTS AT EXPANSION BEARINGS

- D* (Side of Bearing away from Fixed Bearing. D* = 1/8" per each 100' of expansion for every 15° fall below the Normal Temperature of 50°F.
- D** (Side of Bearing toward Fixed Bearing. D** = 1/8" per each 100' of expansion for every 15° rise above the Normal Temperature of 50°F.
- After Girders have been erected and dimensions D* & D** determined, holes shall be drilled & anchor bolts shall be grouted in place. All fixed anchor bolts may be built into the masonry.

For details of Bearing Assembly @ East Bearing of Pier 4E see sheet 49 of 93.

**BEARING DETAILS
RAMP E - SPANS 6E, 7E & 8E**


**M^cCLUGAGE BRIDGE
OVER THE ILLINOIS RIVER
F.A. ROUTE 49 SEC. (15B-1)-P
PEORIA & TAZEWELL COUNTIES**

DESIGNED W.D.L.		74001
CHECKED S.C.O.		
DRAWN D.A.N.		
CHECKED S.C.O.		
SPRINGFIELD, ILLINOIS	PEORIA, ILLINOIS	DATE


STATE OF ILLINOIS
DEPARTMENT OF TRANSPORTATION
DIVISION OF HIGHWAYS

ROUTE NO.	SEC.	COUNTY	TOTAL SHEETS	SHEET NO.
FA. 49	(15B-1)-P	PEORIA & TAZEWELL	96	74
FED. ROAD DIST. NO. 7	ILLINOIS	PROJECT		

Sheet 72 of 93

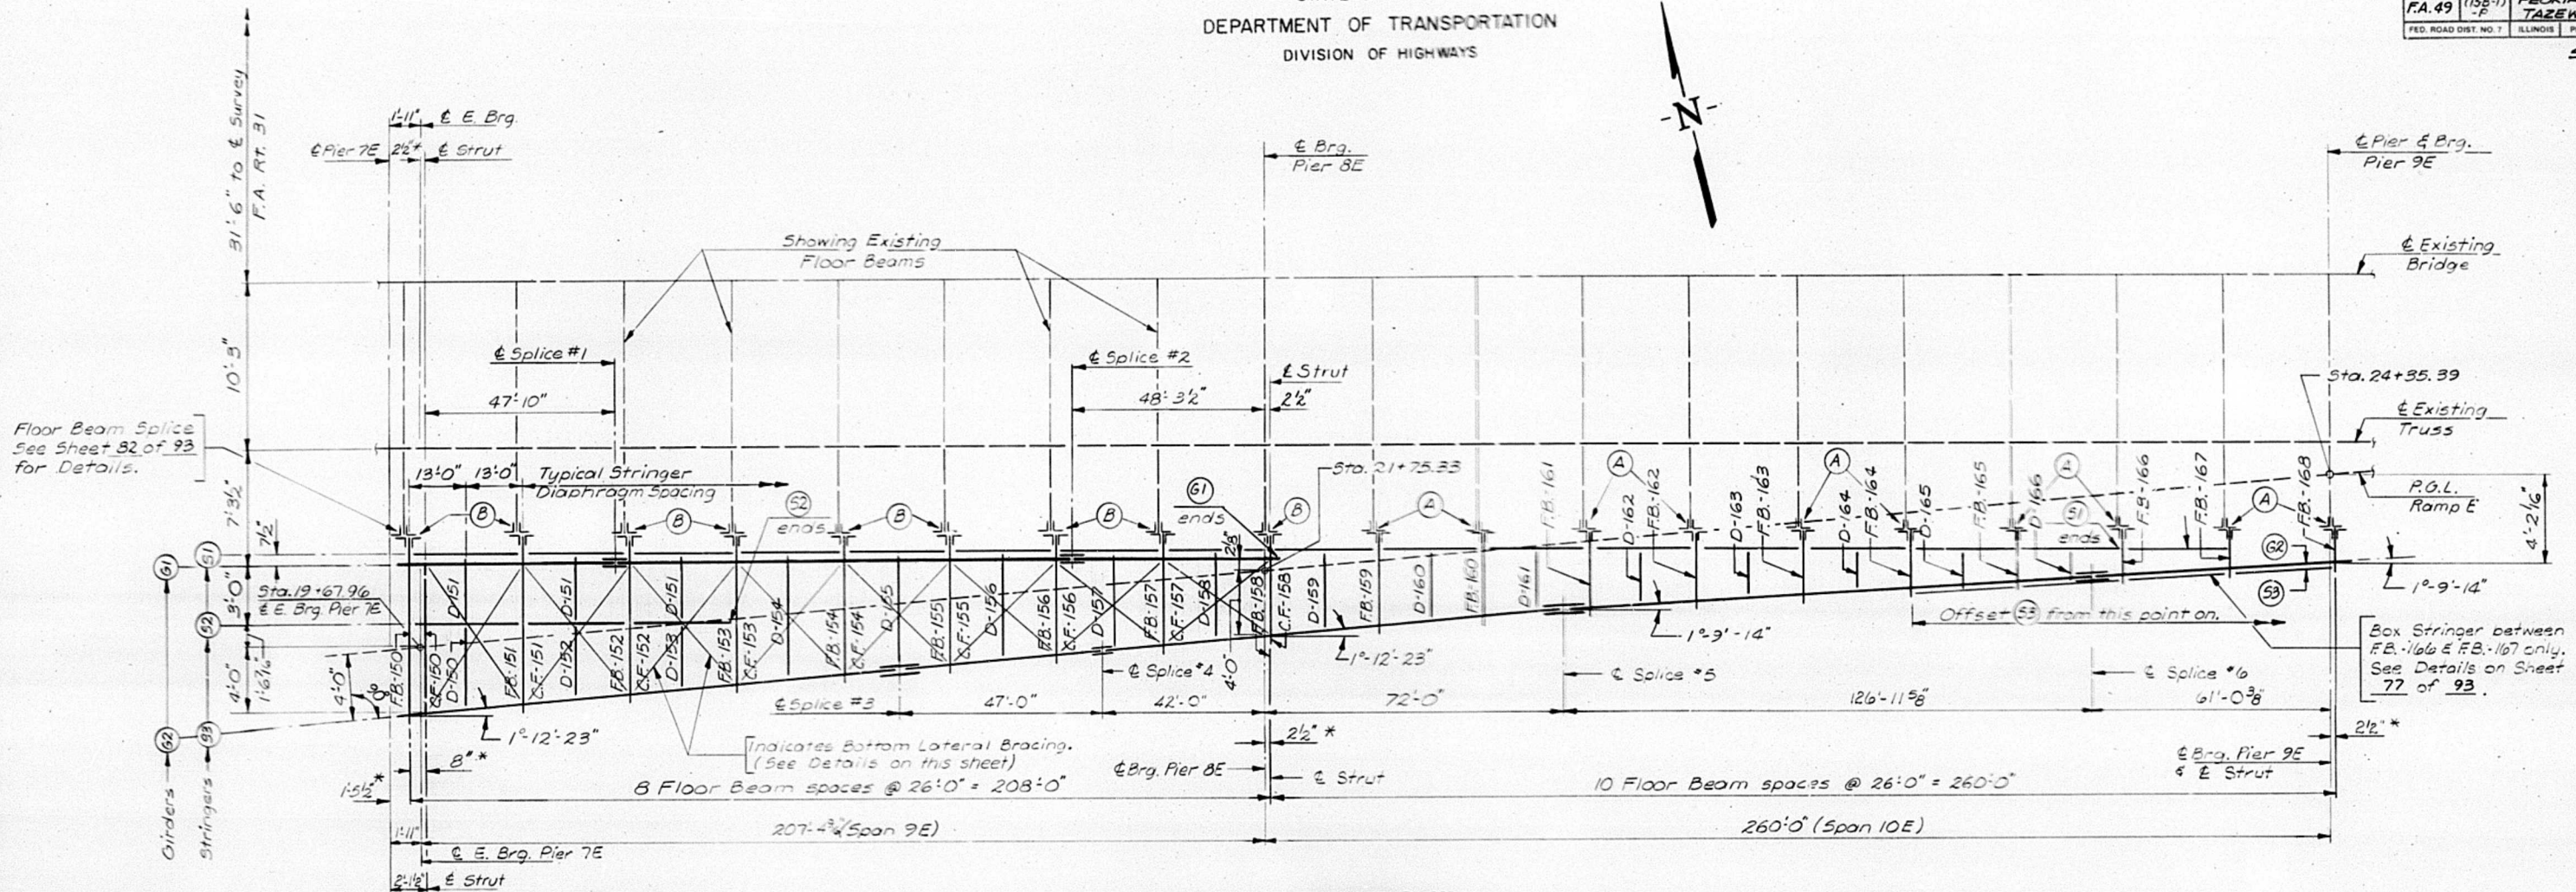


**FRAMING PLAN
SPANS 9E & 10E**

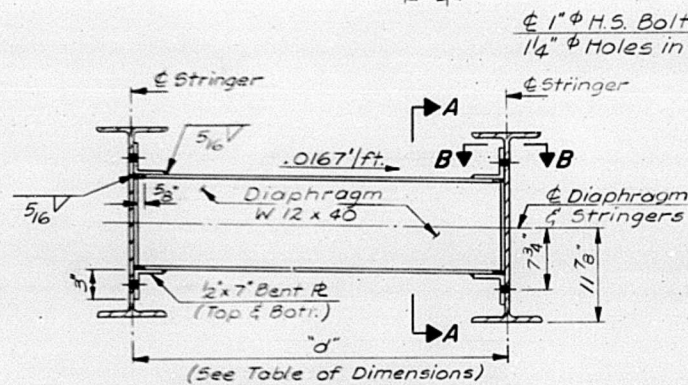


DIAPHRAGMS D-150 THRU D-166

Diaphragm No.	Dimension "d"
D-150	5'-27 1/8"
D-151	3'-7 1/2"
D-152	4'-8 3/8"
D-153	4'-2 1/8"
D-154	7'-3 1/4"
D-155	6'-8 5/8"
D-156	6'-2 1/8"
D-157	5'-7 1/2"
D-158	5'-0 1/8"
D-159	4'-6 3/8"
D-160	3'-11 1/8"
D-161	3'-5 1/4"
D-162	2'-10 3/8"
D-163	2'-4 1/8"
D-164	1'-10 3/8"
D-165	1'-10 7/16"
D-166	1'-4 3/16"

Note: Hardened washers shall be required over 1 1/4" holes in Bent Plates.

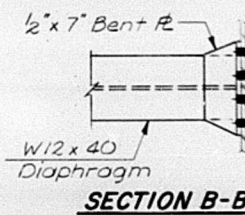


SECTION B-B

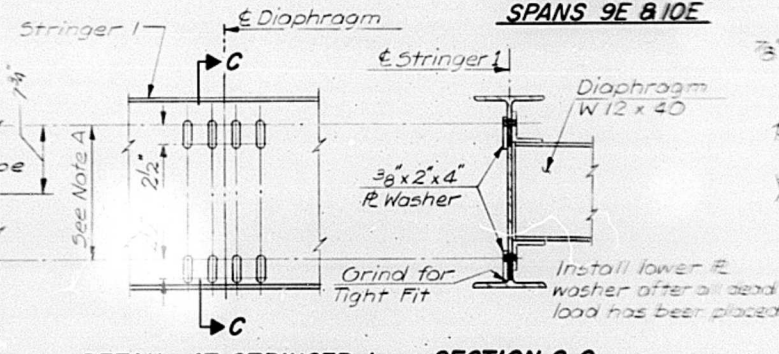


DETAIL AT STRINGER 1 SECTION C-C

NOTE A

1" H.S. Bolts after all dead load is in place. Use 2 1/2" slotted hole in all stringer 1 connections. Note that for the installation of diaphragms, the C of the 1" H.S. bolts will be near the bottom of the slots. All 1" H.S. bolts used in the stringer 1 connection should have self-locking nuts. The nuts should be installed onto the bolts but not tightened, so that the stringer may be free to move as additional dead load deflects the girder-stringer system. The nuts should have the self-locking device in use during construction to prevent them from backing off of the bolt. After all dead load has been placed, the nuts on the stringer 1 connections should then be tightened by the deck contractor.

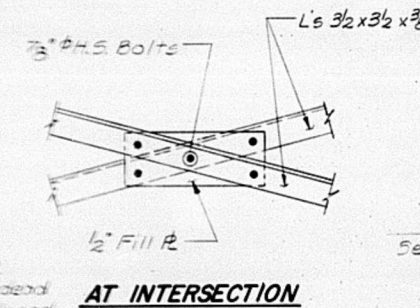


AT INTERSECTION

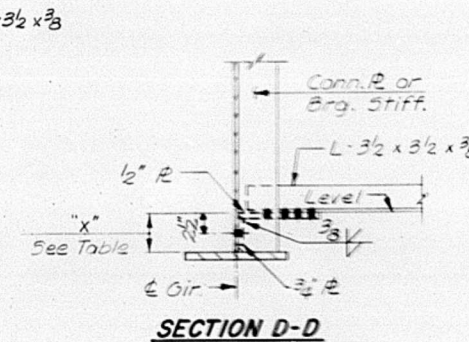

SECTION D-D

C.F. No.	Gir. 1	Gir. 2
150	5'	6 1/2"
151	5'	6 3/8"
152	5'	6 1/4"
153	5'	6 1/8"
154	5'	6"
155	5'	5 9/16"
156	5'	5 1/2"
157	5'	5 1/4"
158	5'	5 3/16"

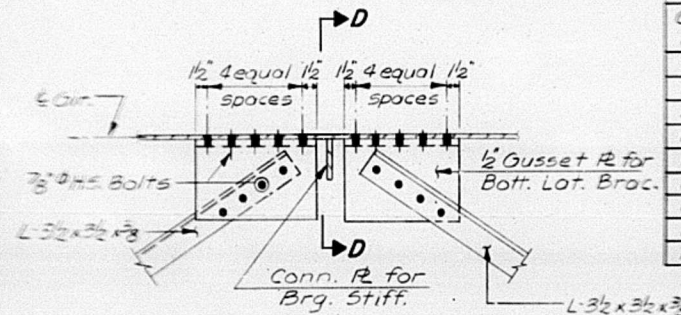

**PLAN
BOTTOM LATERAL BRACING DETAILS**

NOTES

* All Ramp E floor beams (spans 9E & 10E) will initially be offset 2 1/2" East of C of existing floor beams. After all dead load has been placed, offset will range from 0" to 3" East of existing floor beams.

All structural steel shall conform to AASHTO M183 unless otherwise noted.

All dimensions are measured horizontally and parallel or perpendicular to the centerline of survey unless otherwise shown.

**STRUCTURAL STEEL PLAN
RAMP E - SPANS 9E & 10E**

M^cCLUGAGE BRIDGE

OVER THE ILLINOIS RIVER

**F.A. ROUTE 49 SEC. (15B-1)-P
PEORIA & TAZEWELL COUNTIES**

DESIGNED S.C.O.
CHECKED C.R.N.
DRAWN D.A.N.
CHECKED S.C.O.



FILE NO.
74001
DATE

ROUTE NO.	SEC.	COUNTY	TOTAL SHEETS	SHEET NO.
FA-49	(15B-1) -P	PEORIA & TAEZEWELL	96	75
FED. ROAD DIST. NO. 7	ILLINOIS		PROJECT	

Technical drawing of a girder cross-section and longitudinal view, showing dimensions, stiffeners, and structural details.


Top View (Longitudinal Section):

- Transverse Stiffeners on South face only of Girder 1:** 4'-11 1/4" (4 spaces @ 6'-6" = 26'-0").
- Transverse Stiffener Spacings:** 1'-2 1/2", 7'-2 7/8", 3'-11 1/8", 2'-4 3/8", 2'-4 3/8", 3'-0", 3'-6", 12 spaces @ 8'-8" = 104'-0", 3'-6", 3'-0", 3 spaces @ 6'-6" = 19'-6", 13'-0", 6'-6", 3'-0", 3'-5 1/2", 1'-6 3/4", 1'-6 3/4".
- Indicates Longitudinal Stiffeners on North face only of Girder 1:** 1'-3 1/2", 2'-4 3/8", 11'-0" (Typ.), 7'-6" (Typ.), 3'-8", 3'-10", 2'-4 3/8", 1'-3 1/2", 2'-4 3/8", 1'-6 3/4", 1'-6 3/4".
- Detail B:** 13'-2", 3'-8", 3'-10", 2'-4 3/8", 3'-8", 3'-10", 2'-4 3/8", 1'-3 1/2", 2'-4 3/8", 1'-6 3/4", 1'-6 3/4".
- Brig. Stiff. (Type S1):** 4'-11 1/4", 7'-2 7/8", 3'-11 1/8", 2'-4 3/8", 2'-4 3/8", 3'-0", 3'-6", 12 spaces @ 8'-8" = 104'-0", 3'-6", 3'-0", 3 spaces @ 6'-6" = 19'-6", 13'-0", 6'-6", 3'-0", 3'-5 1/2", 1'-6 3/4", 1'-6 3/4".
- Brig. Stiff. (Type S2):** 4'-11 1/4", 7'-2 7/8", 3'-11 1/8", 2'-4 3/8", 2'-4 3/8", 3'-0", 3'-6", 12 spaces @ 8'-8" = 104'-0", 3'-6", 3'-0", 3 spaces @ 6'-6" = 19'-6", 13'-0", 6'-6", 3'-0", 3'-5 1/2", 1'-6 3/4", 1'-6 3/4".
- Brig. Stiff. (Type S3):** 4'-11 1/4", 7'-2 7/8", 3'-11 1/8", 2'-4 3/8", 2'-4 3/8", 3'-0", 3'-6", 12 spaces @ 8'-8" = 104'-0", 3'-6", 3'-0", 3 spaces @ 6'-6" = 19'-6", 13'-0", 6'-6", 3'-0", 3'-5 1/2", 1'-6 3/4", 1'-6 3/4".
- Brig. Stiff. (Type S4):** 4'-11 1/4", 7'-2 7/8", 3'-11 1/8", 2'-4 3/8", 2'-4 3/8", 3'-0", 3'-6", 12 spaces @ 8'-8" = 104'-0", 3'-6", 3'-0", 3 spaces @ 6'-6" = 19'-6", 13'-0", 6'-6", 3'-0", 3'-5 1/2", 1'-6 3/4", 1'-6 3/4".
- Brig. Stiff. (Type S5):** 4'-11 1/4", 7'-2 7/8", 3'-11 1/8", 2'-4 3/8", 2'-4 3/8", 3'-0", 3'-6", 12 spaces @ 8'-8" = 104'-0", 3'-6", 3'-0", 3 spaces @ 6'-6" = 19'-6", 13'-0", 6'-6", 3'-0", 3'-5 1/2", 1'-6 3/4", 1'-6 3/4".
- Strut (See Details on Sheet 79 of 93):** 4'-11 1/4", 7'-2 7/8", 3'-11 1/8", 2'-4 3/8", 2'-4 3/8", 3'-0", 3'-6", 12 spaces @ 8'-8" = 104'-0", 3'-6", 3'-0", 3 spaces @ 6'-6" = 19'-6", 13'-0", 6'-6", 3'-0", 3'-5 1/2", 1'-6 3/4", 1'-6 3/4".
- Indicates Transverse Stiffeners (Typ.):** 4'-11 1/4", 7'-2 7/8", 3'-11 1/8", 2'-4 3/8", 2'-4 3/8", 3'-0", 3'-6", 12 spaces @ 8'-8" = 104'-0", 3'-6", 3'-0", 3 spaces @ 6'-6" = 19'-6", 13'-0", 6'-6", 3'-0", 3'-5 1/2", 1'-6 3/4", 1'-6 3/4".
- Notes:** Note A, Note B, Note C.
- Dimensions:** 4'-11 1/4", 7'-2 7/8", 3'-11 1/8", 2'-4 3/8", 2'-4 3/8", 3'-0", 3'-6", 12 spaces @ 8'-8" = 104'-0", 3'-6", 3'-0", 3 spaces @ 6'-6" = 19'-6", 13'-0", 6'-6", 3'-0", 3'-5 1/2", 1'-6 3/4", 1'-6 3/4".
- Structural Details:** 11'-0" (Typ.), 7'-6" (Typ.), 3'-8", 3'-10", 2'-4 3/8", 3'-8", 3'-10", 2'-4 3/8", 1'-3 1/2", 2'-4 3/8", 1'-6 3/4", 1'-6 3/4".
- End of Girder:** 4'-11 1/4", 7'-2 7/8", 3'-11 1/8", 2'-4 3/8", 2'-4 3/8", 3'-0", 3'-6", 12 spaces @ 8'-8" = 104'-0", 3'-6", 3'-0", 3 spaces @ 6'-6" = 19'-6", 13'-0", 6'-6", 3'-0", 3'-5 1/2", 1'-6 3/4", 1'-6 3/4".

Bottom View (Cross Section):


- End of Girder:** 1'-7 1/2", 2'-2", 1'-11", 2'-12", 47'-10", 111'-0", 207'-4" (Span 9E), 210'-11 3/8" o.o.
- Dimensions:** 4'-11 1/4", 7'-2 7/8", 3'-11 1/8", 2'-4 3/8", 2'-4 3/8", 3'-0", 3'-6", 12 spaces @ 8'-8" = 104'-0", 3'-6", 3'-0", 3 spaces @ 6'-6" = 19'-6", 13'-0", 6'-6", 3'-0", 3'-5 1/2", 1'-6 3/4", 1'-6 3/4".
- Structural Details:** 11'-0" (Typ.), 7'-6" (Typ.), 3'-8", 3'-10", 2'-4 3/8", 3'-8", 3'-10", 2'-4 3/8", 1'-3 1/2", 2'-4 3/8", 1'-6 3/4", 1'-6 3/4".
- End of Girder:** 4'-11 1/4", 7'-2 7/8", 3'-11 1/8", 2'-4 3/8", 2'-4 3/8", 3'-0", 3'-6", 12 spaces @ 8'-8" = 104'-0", 3'-6", 3'-0", 3 spaces @ 6'-6" = 19'-6", 13'-0", 6'-6", 3'-0", 3'-5 1/2", 1'-6 3/4", 1'-6 3/4".

* Work with Rocker Setting Diagram Sheet 84 of 93.

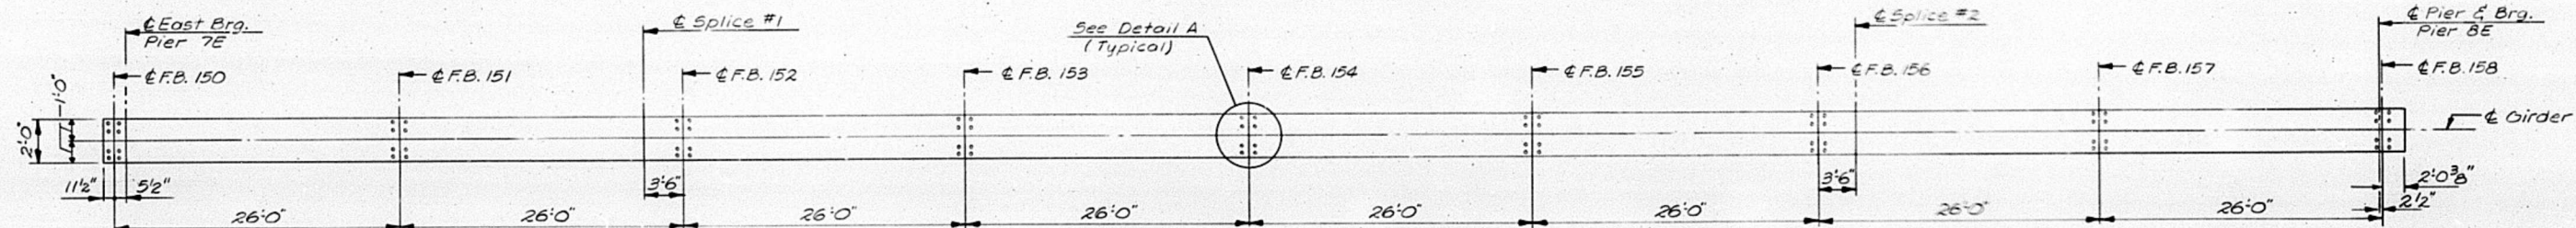


Notes

All dimensions shown are measured horizontally and along the girder.

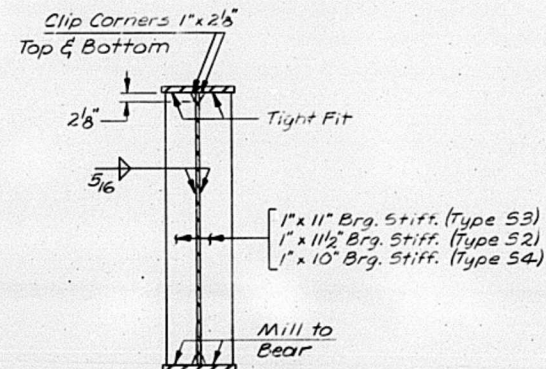

Longitudinal
Stiffener

(View of North Face of Girder 1)

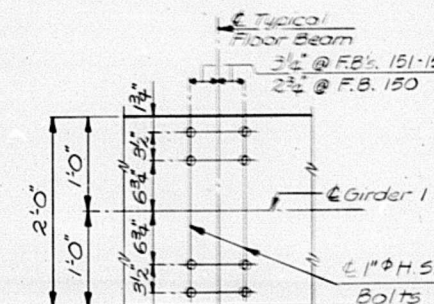

DETAIL A

DESIGNED S.C.O.
CHECKED C.R.N.
DRAWN D.A.N.
CHECKED S.C.O.



FILE NO
3400

1	2	
---	---	---	---	---	---	---	---	---	----	----	-----	-----	



Notes:

All bearing stiffener & transverse stiffener sizes & details are shown on Sheet 75 of 93.
For Sections D-D thru G-G see Sheet 76 of 93.

F.A. ROUTE 49 SEC.(15B-1)-P
PEORIA & TAZEWELL COUNTIES


ROUTE NO.	SEC.	COUNTY	TOTAL SHEETS	SHEET NO.
FA-49	(158-1) -P	PEORIA & TAZEWELL	96	77
FED. ROAD DIST. NO. 7		ILLINOIS	PROJECT	

DESIGNED <i>S.C.O.</i>	 HANSON ENGINEERS INCORPORATED	FILE NO. <i>7-4001</i>
CHECKED <i>R.W.C.</i>		
DRAWN <i>D.A.M.</i>		DATE
CHECKED <i>S.C.O.</i>		
SPRINGFIELD, ILLINOIS PEORIA, ILLINOIS		


STATE OF ILLINOIS
DEPARTMENT OF TRANSPORTATION
DIVISION OF HIGHWAYS

ROUTE NO.	SEC.	COUNTY	TOTAL SHEETS	SHEET NO.
FA. 49	(15B-1)-P	PEORIA & TAZEWELL	96	78
FED. ROAD DIST. NO. 7	ILLINOIS	PROJECT		

Sheet 76 of 93

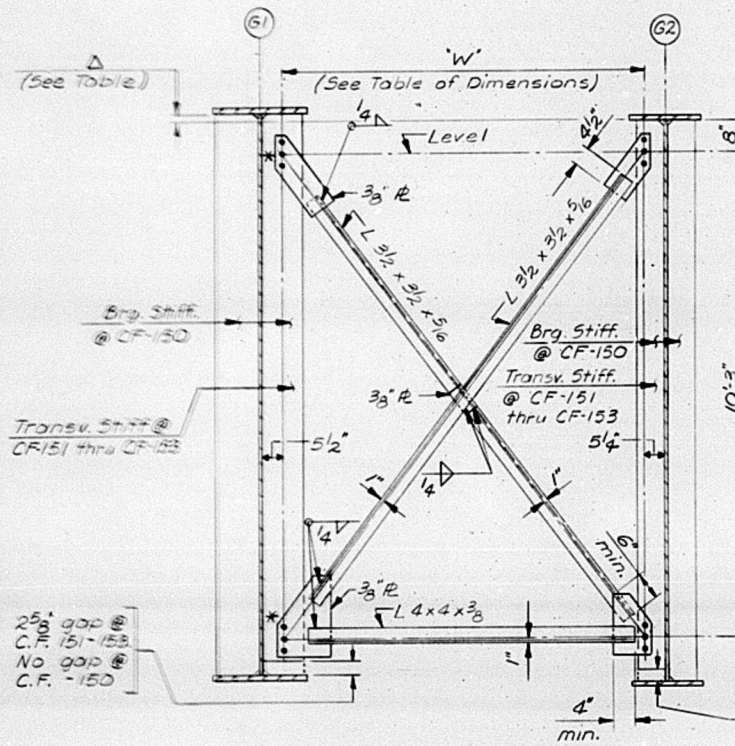

CROSS FRAMES C.F. 150 THRU C.F. 153

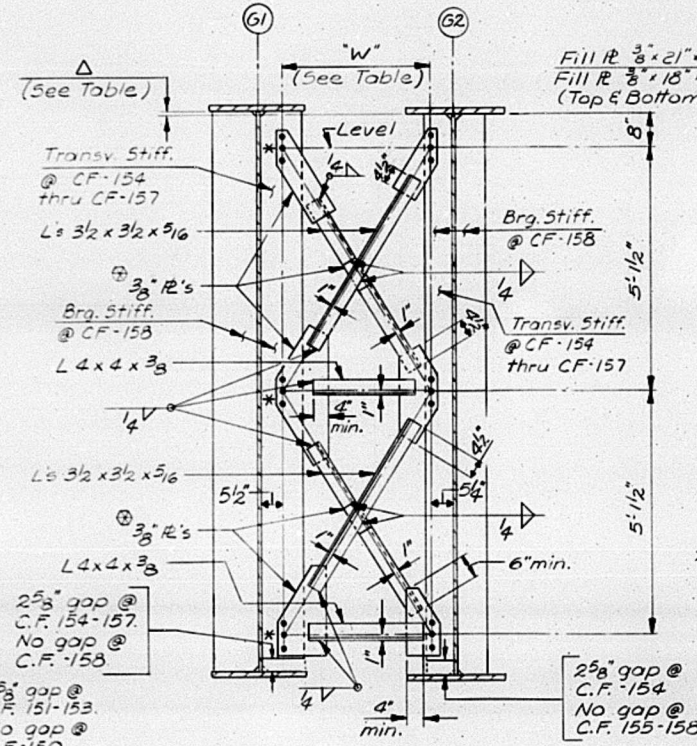

CROSS FRAMES C.F. 154 THRU C.F. 158

Note: 1 1/16" holes in gusset R's for 7/8" H.S. Bolts.

Hardened washers shall be required over holes in gusset R's.

Cross Frame No.	Dimension "W"	Δ
C.F. 150	7'-7 1/4"	1 1/2"
C.F. 151	7'-0 1/2"	1 3/8"
C.F. 152	6'-6 3/8"	1 1/4"
C.F. 153	5'-11 1/8"	1 1/8"
C.F. 154	5'-5 1/4"	1"
C.F. 155	4'-10 1/16"	1 1/16"
C.F. 156	4'-4 1/16"	1 1/16"
C.F. 157	3'-9 1/2"	1 1/16"
C.F. 158	3'-2 1/16"	9/16"


* See note with Suggested Temporary Girder Bracing Detail on this sheet.

3/8" Bent Plate shall be used @ C.F. 158.


Steel Specifications This Sheet:

All structural steel shall meet the requirements of AASHTO M-183 unless otherwise noted.


All high strength bolts shall meet the requirements of AASHTO M-164.

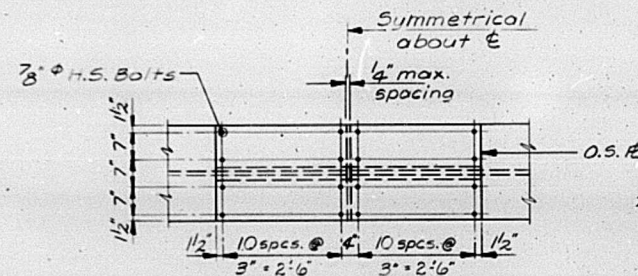


TOP & BOTTOM FLANGES
DETAIL OF SPLICES 1 & 2

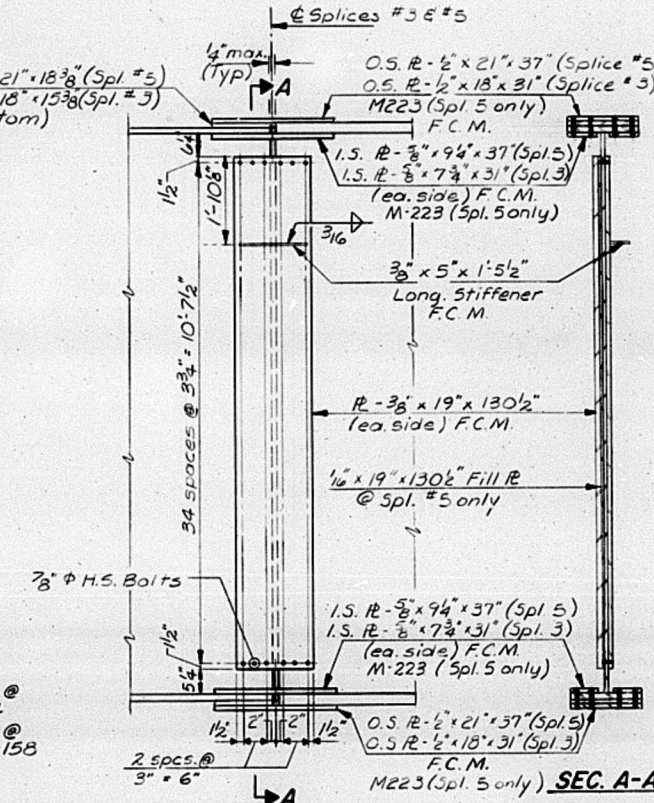


TOP & BOTTOM FLANGES
DETAIL OF SPLICES 3 & 5

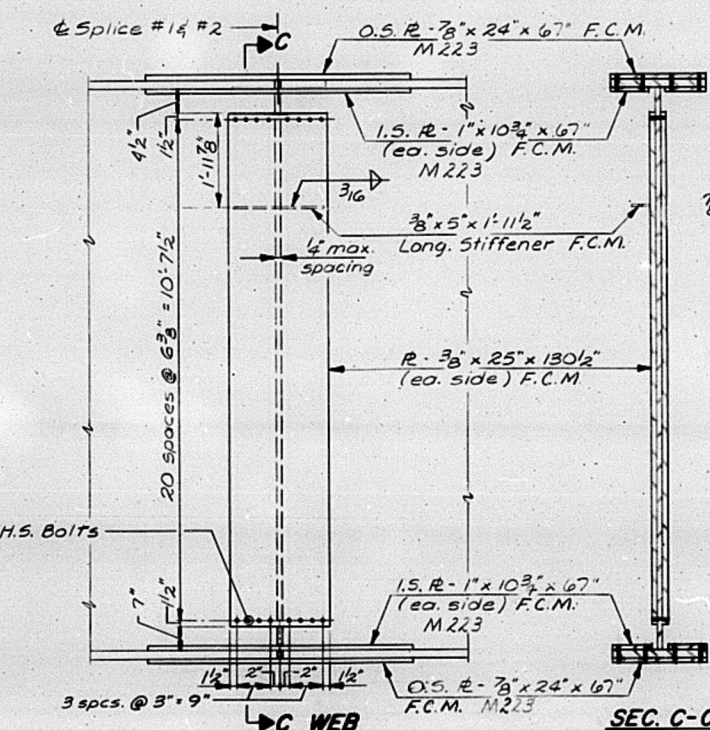


TOP & BOTTOM FLANGES
DETAIL OF SPLICES 1 & 2

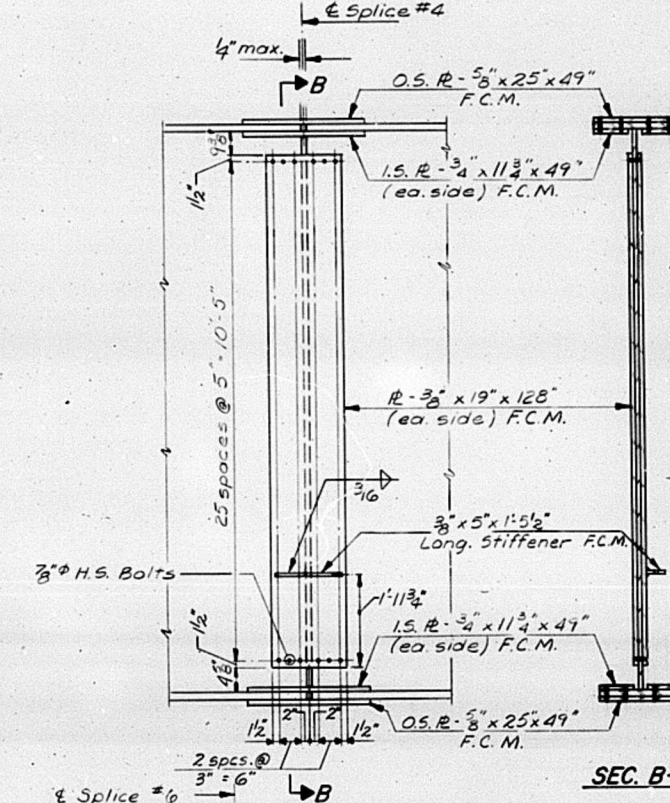

TOP & BOTTOM FLANGES
DETAIL OF SPLICE 4

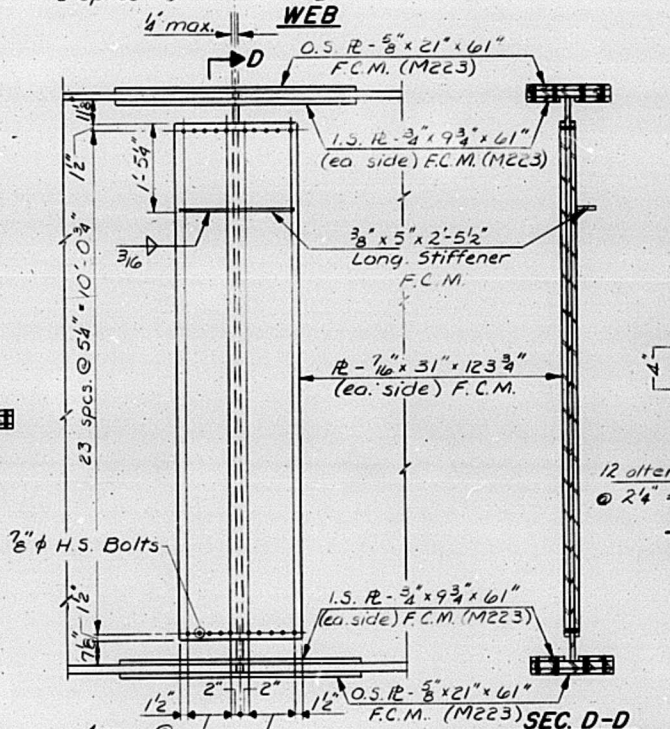

TOP & BOTTOM FLANGES
DETAIL OF SPLICE 6

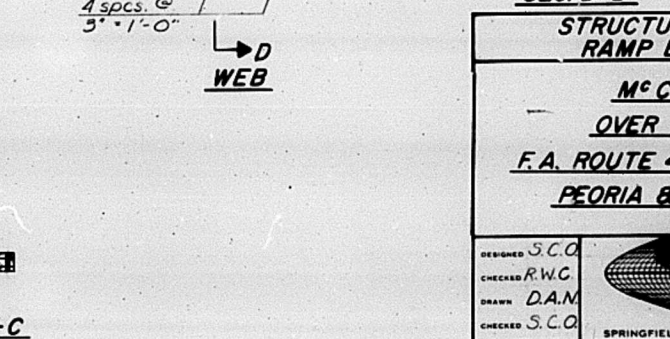

TOP & BOTTOM FLANGES
DETAIL OF SPLICE 6

SUGGESTED TEMPORARY
GIRDER BRACING DETAIL

Temporary girder bracing shall be used during the construction of Span 9E. As shown in the suggested temporary girder bracing detail, the bottom flange of the girder shall be braced against both inward and outward movements. The temporary bracing shall be installed adjacent to all cross frames at ± 26 ft. intervals and spaced to miss all girder splices and transverse stiffeners. Note that the cross frames shall initially be installed only to girder 2. After all dead load has been placed, the holes in the bearing or transverse stiffeners of girder 1 will match those holes in the gusset plates of the cross frames. The cross frames should then be bolted to girder 1 by the deck contractor. The cost of the temporary girder bracing shall be incidental to the cost of the structural steel.






STRUCTURAL STEEL DETAILS
RAMP E - SPANS 9E & 10E
M^c CLUGAGE BRIDGE
OVER THE ILLINOIS RIVER
F.A. ROUTE 49 SEC. (15B-1)-P
PEORIA & TAZEWELL COUNTIES

DESIGNED S.C.O.
CHECKED R.W.C.
DRAWN D.A.M.
CHECKED S.C.O.
HANSON ENGINEERS
INCORPORATED
SPRINGFIELD, ILLINOIS
PEORIA, ILLINOIS
FILE NO. 74001
DATE

STATE OF ILLINOIS
DEPARTMENT OF TRANSPORTATION
DIVISION OF HIGHWAYS


ROUTE NO.	SEC.	COUNTY	TOTAL SHEETS	SHEET NO.
FA 49	(158-11)-P	PEORIA & TAZEWELL	96	79
FED. ROAD DIST. NO. 7			ILLINOIS	PROJECT

Sheet 77 of 93

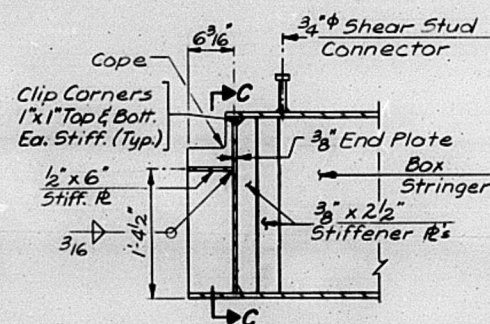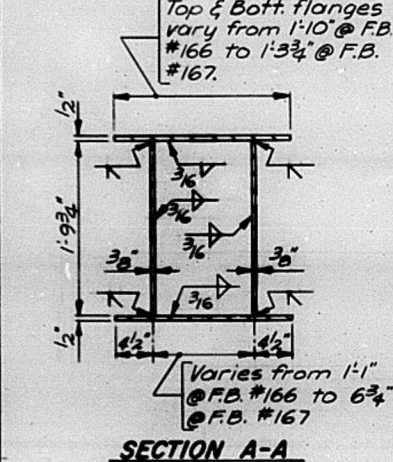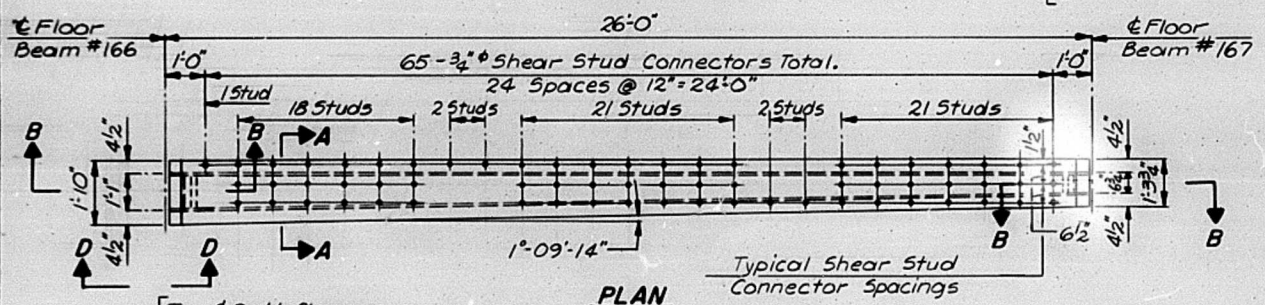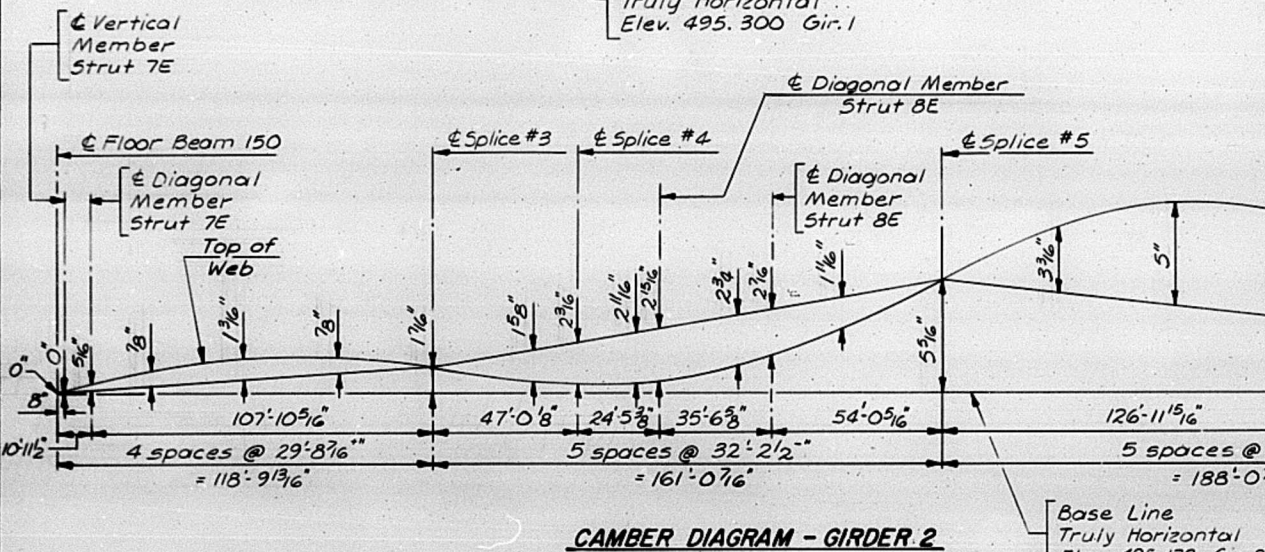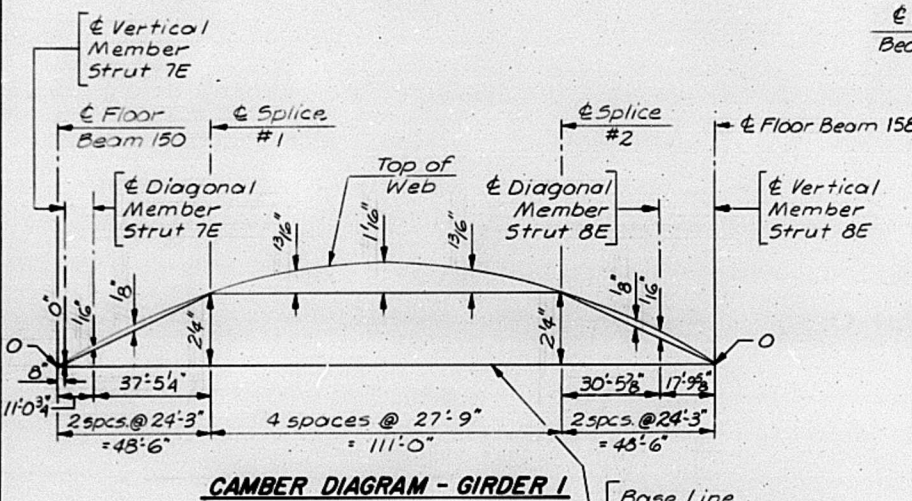


BOX STRINGER DETAILS


Notes:
Structural steel shall meet the requirements of AASHTO M-183.
Box Stringer shall be subject to the Supplemental Requirements for Notch Toughness.

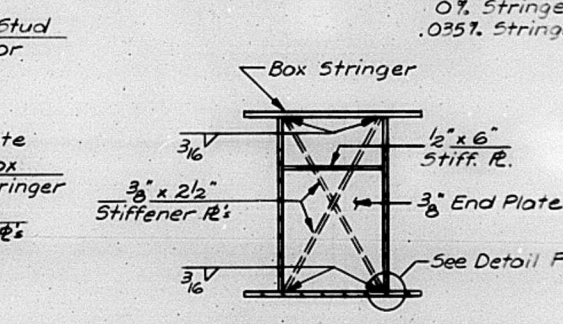

SECTION C-C

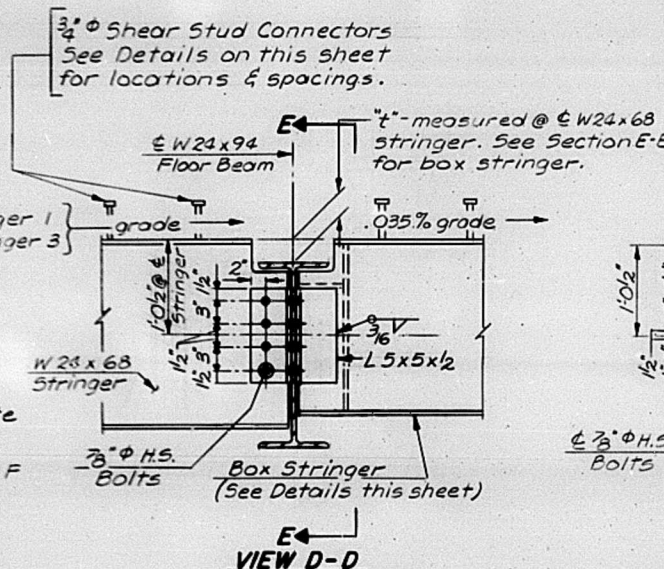

BOX STRINGER CONNECTION DETAILS

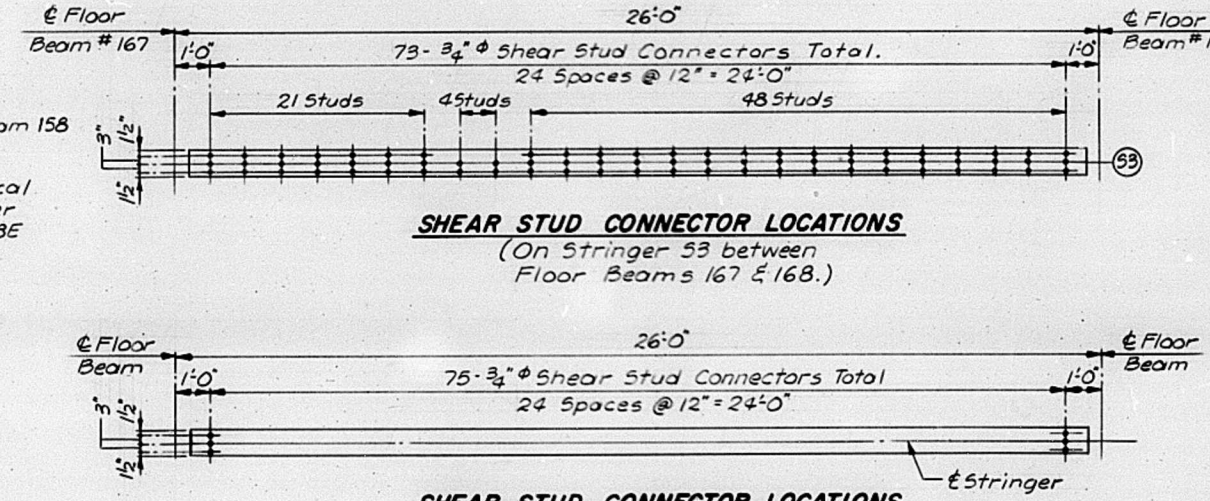

SHEAR STUD CONNECTOR LOCATIONS
(For all Stringers in Span 10E except Box Stringer & Stringer between Floor Beams 167 & 168.)

GIRDER MOMENT TABLE					
	Girder 1		Girder 2		
	Span 9E	Span 9E	Span 9E	Span 10E	Span 10E
I (in ⁴)	506,657	288,435	457,715	457,715	319,109
Q* (K/ft)	1,845	1,538	1,549	1,643	1,527
M _Q (K)	9,219	3,123	8,258	7,687	6,783
M _L (K)	2,048	1,470	1,337	1,285	1,031
Imp. (K)	287	206	187	180	145
M _{TOTAL} (K)	11,554	4,799	9,782	9,152	7,959
f _s (ksi)	19.9	14.4	18.6	17.4	21.5

* Due to varying super width, this figure is only an average of varying dead load.


GIRDER 2 REACTION TABLE			
	Pier 7E	Pier 8E	Pier 9E
R _Q (K)	105.9	466.1	145.8
R _L (K)	41.8	77.7	14.1
Imp. (K)	5.8	10.9	2.0
R _{TOTAL} (K)	153.5	554.7	161.9

GIRDER 1 REACTION TABLE		
	Pier 7E	Pier 8E
R _Q (K)	176.5	189.3
R _L (K)	43.7	41.6
Imp. (K)	6.2	5.8
R _{TOTAL} (K)	226.4	236.7


TABLE OF 'Y' DIMENSIONS		
Fl. Bm. No.	Str. 1	Str. 3
166	78"	113 1/2"
167	-	134"
168	-	112"

TOP OF WEB ELEVATIONS **		
	Girder 1	Girder 2
@ Vertical Member Strut 7E	495.300	495.179
@ Diagonal Member Strut 7E	495.348	495.216
@ Splice #1	495.488	N.A.
@ Splice #3	N.A.	495.299
@ Splice #2	495.488	N.A.
@ Splice #4	N.A.	495.622
@ Diagonal Member Strut 8E	495.374	495.197
@ Vertical Member Strut 8E	495.300	N.A.
@ Diagonal Member Strut 8E	N.A.	495.310
@ Splice #5	N.A.	495.622
@ Splice #6	N.A.	495.795
@ Diagonal Member Strut 9E	N.A.	495.493
@ Vertical Member Strut 9E	N.A.	495.346

** Elevations include camber for dead load deflections and are for fabrication only. N.A. denotes not applicable.

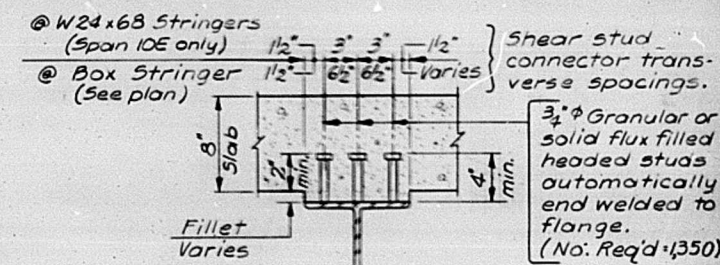

SHEAR STUD CONNECTOR DETAILS

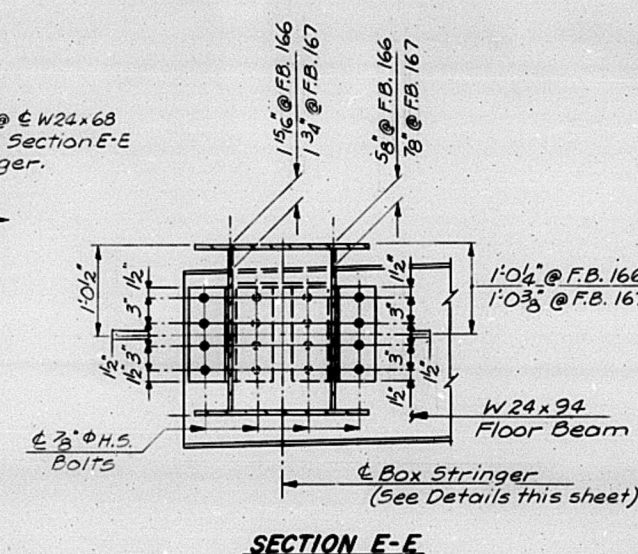

SECTION E-E


STRUCTURAL STEEL DETAILS
RAMP E - SPANS 9E & 10E
M^C CLUGAGE BRIDGE
OVER THE ILLINOIS RIVER
F.A. ROUTE 49 SEC. (158-11)-P
PEORIA & TAZEWELL COUNTIES

DESIGNED S.C.O.	HANSON ENGINEERS	FILE NO.
CHECKED W.O.L.	INCORPORATED	74001
DRAWN D.A.N.		DATE
CHECKED S.C.O.		

STATE OF ILLINOIS
DEPARTMENT OF TRANSPORTATION
DIVISION OF HIGHWAYS

ROUTE NO.	SEC.	COUNTY	TOTAL SHEETS	SHEET NO.
FA-49	(158-1)-P	PEORIA & TAZEWELL	96	80
FED. ROAD DIST. NO. 7	ILLINOIS	PROJECT		

Sheet 78 of 93

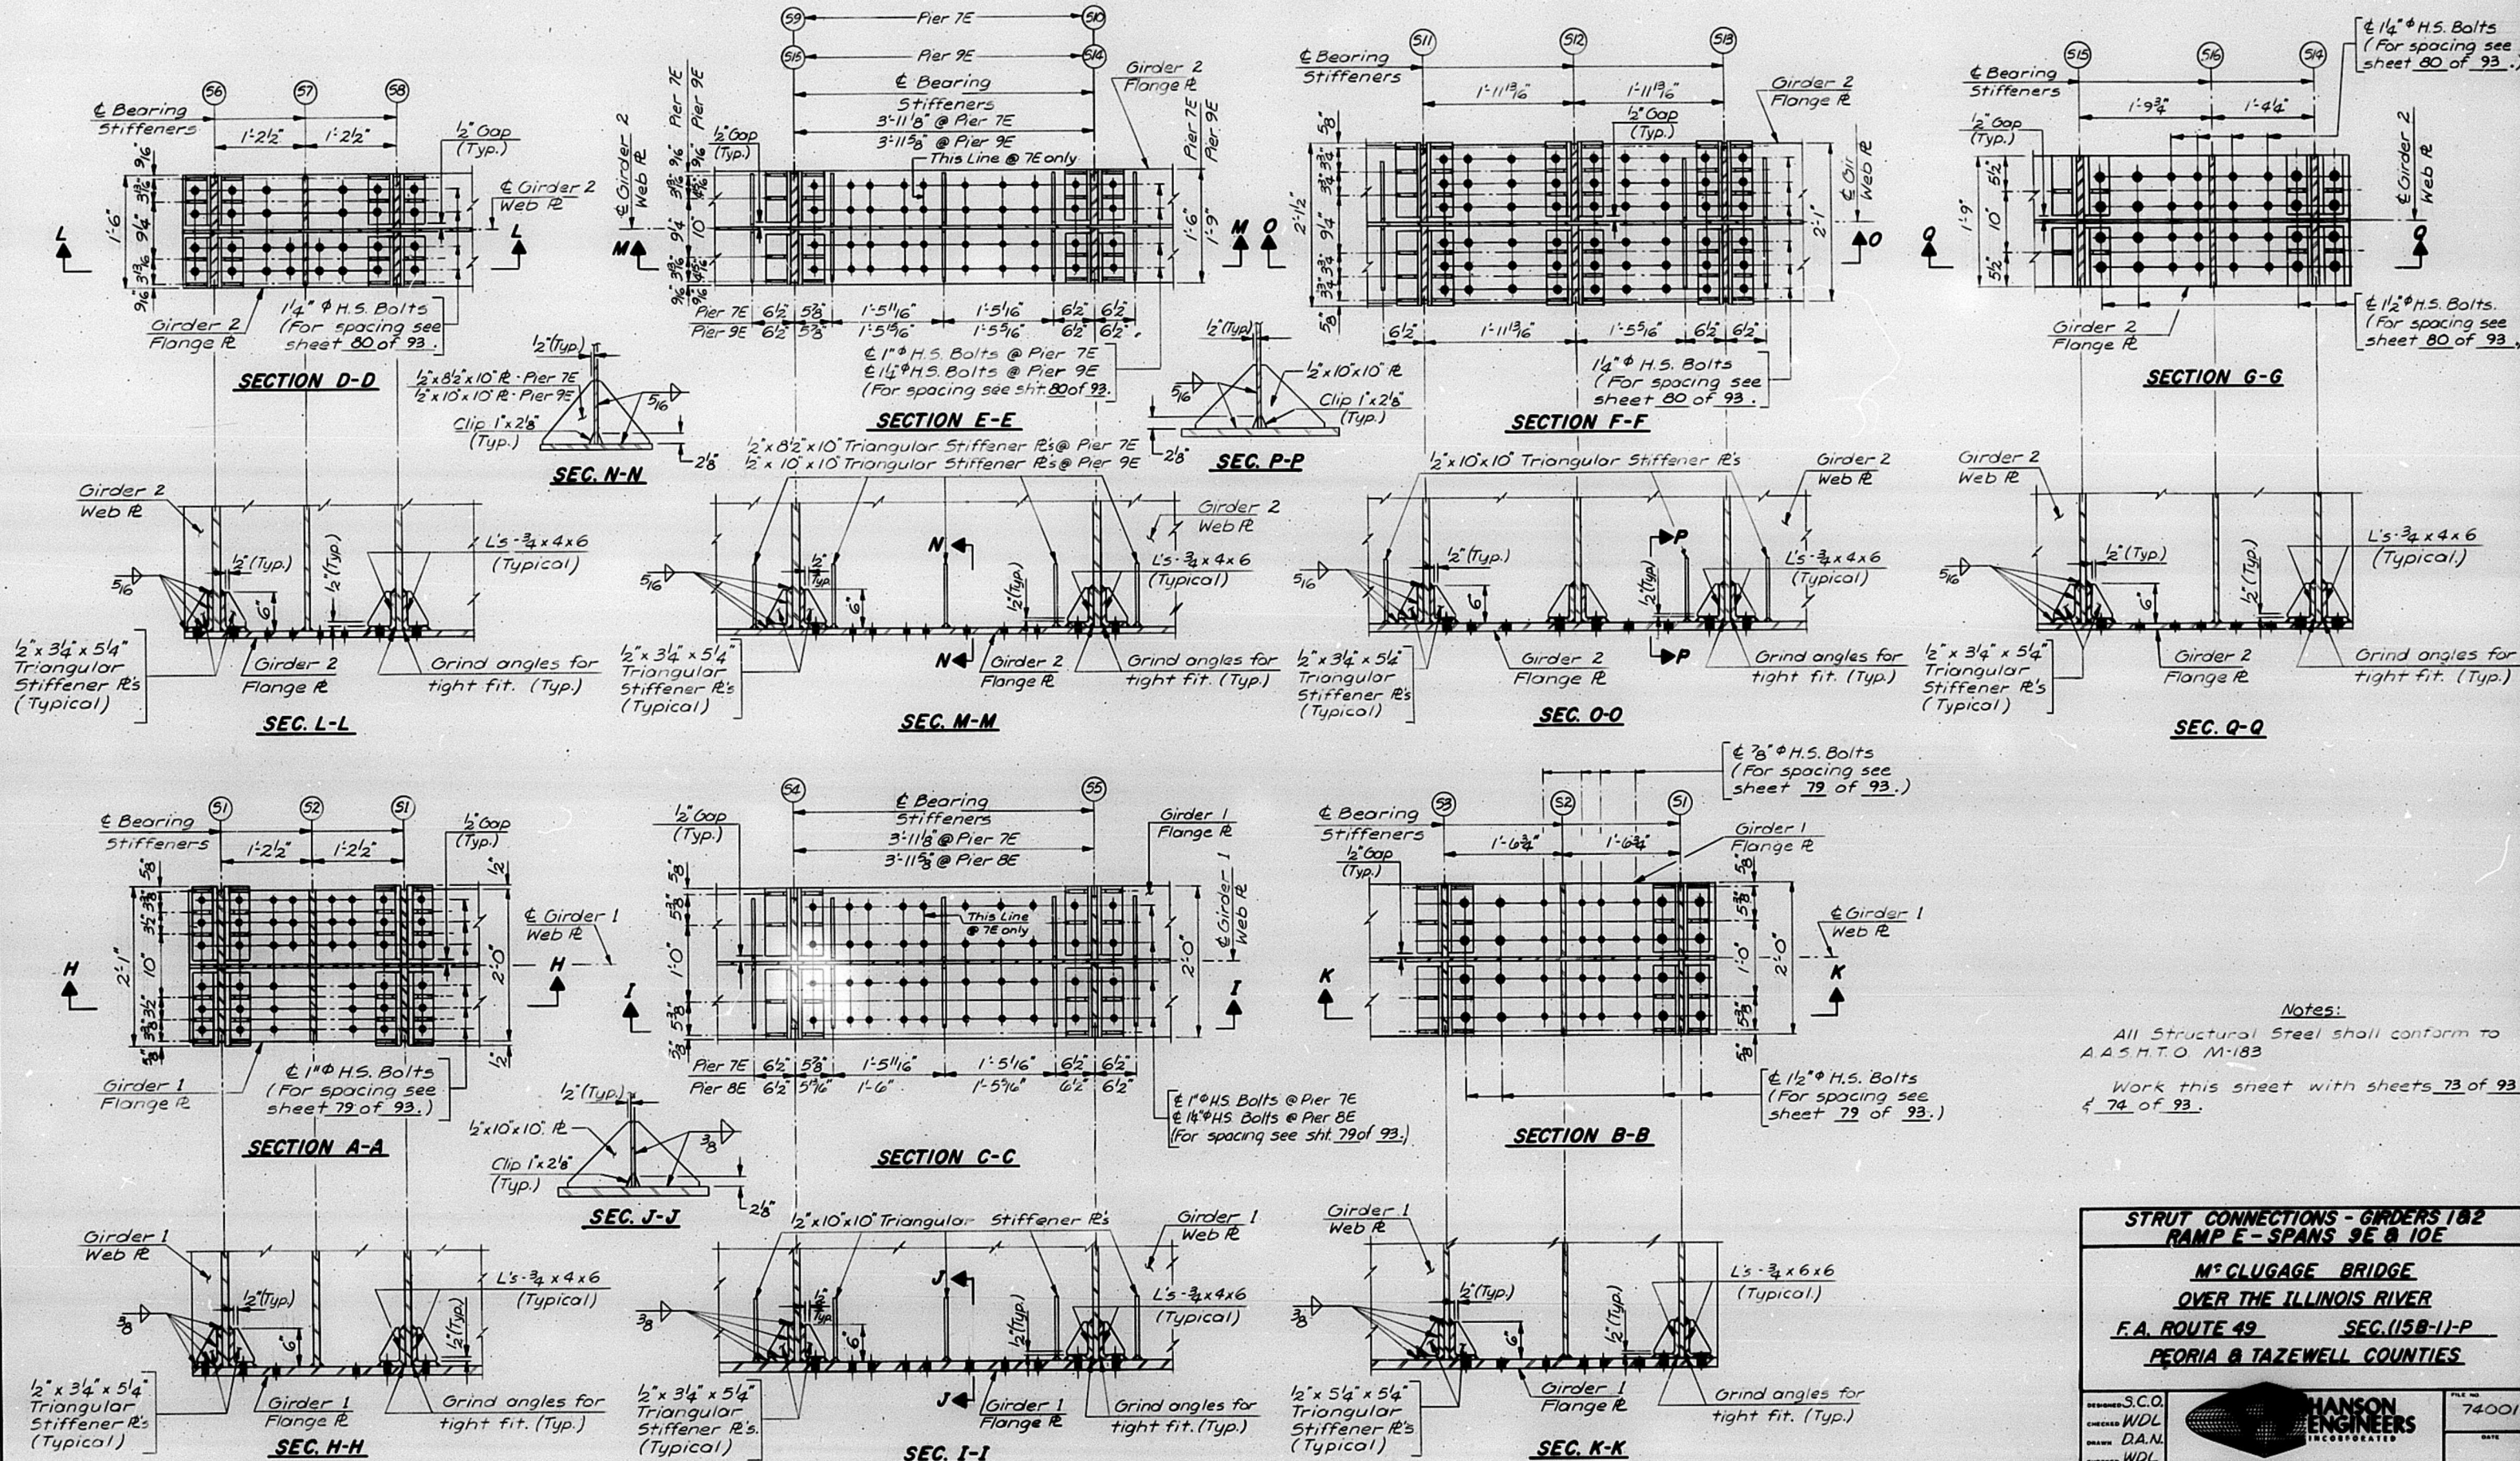

Notes:
All Structural Steel shall conform to A.A.S.H.T.O. M-183
Work this sheet with sheets 73 of 93 & 74 of 93.

**STRUT CONNECTIONS - GIRDERS 182
RAMP E - SPANS 9E & 10E**

**M^cCLUGAGE BRIDGE
OVER THE ILLINOIS RIVER
F.A. ROUTE 49 SEC. (158-1)-P
PEORIA & TAZEWELL COUNTIES**

DESIGNED S.C.O.
CHECKED WDL
DRAWN D.A.N.
CHECKED WDL








HANSON ENGINEERS
INCORPORATED
SPRINGFIELD, ILLINOIS PEORIA, ILLINOIS

FILE NO. 74001
DATE

STATE OF ILLINOIS
DEPARTMENT OF TRANSPORTATION
DIVISION OF HIGHWAYS

ROUTE NO.	SEC.	COUNTY	TOTAL SHEETS	SHEET NO.
FA-49	(15B-1)-P	PEORIA & TAZEWELL	96	81
FED. ROAD DIST. NO. 7	ILLINOIS	PROJECT		

Sheet 79 of 93

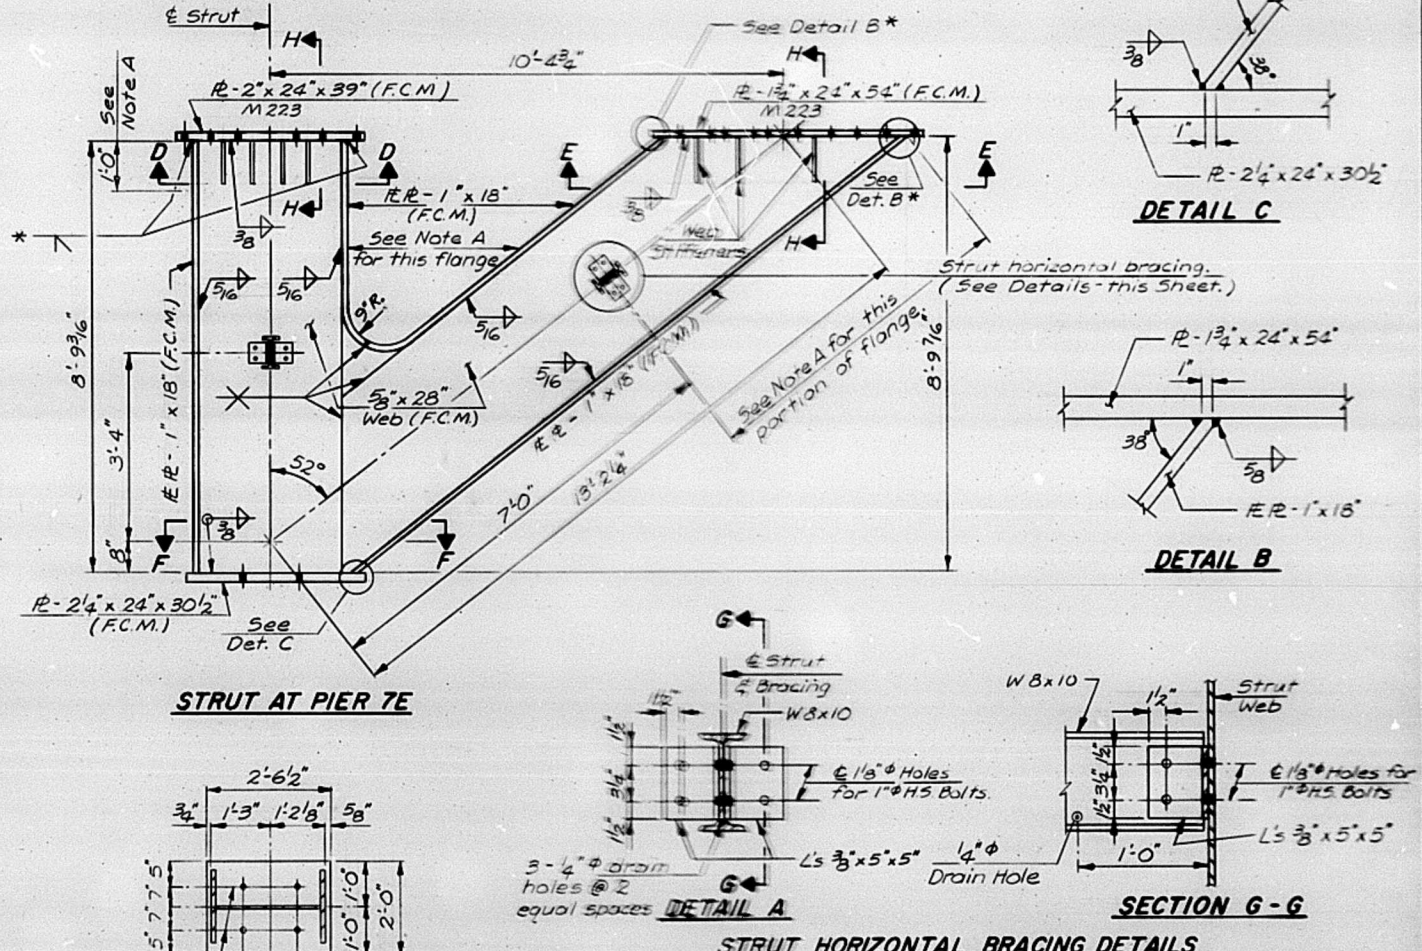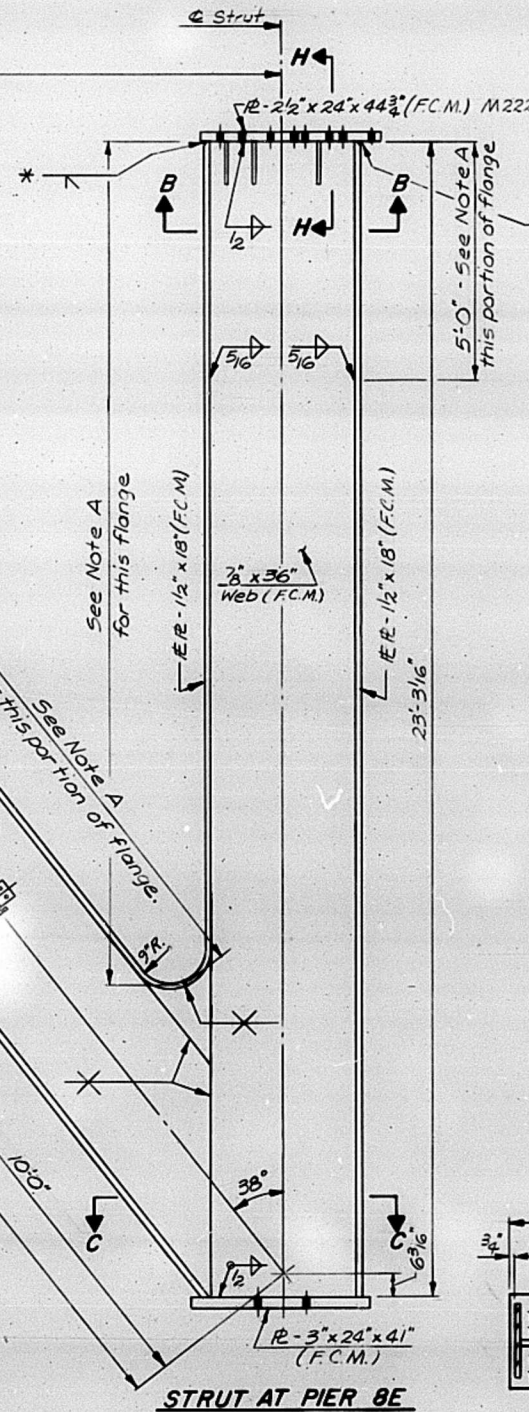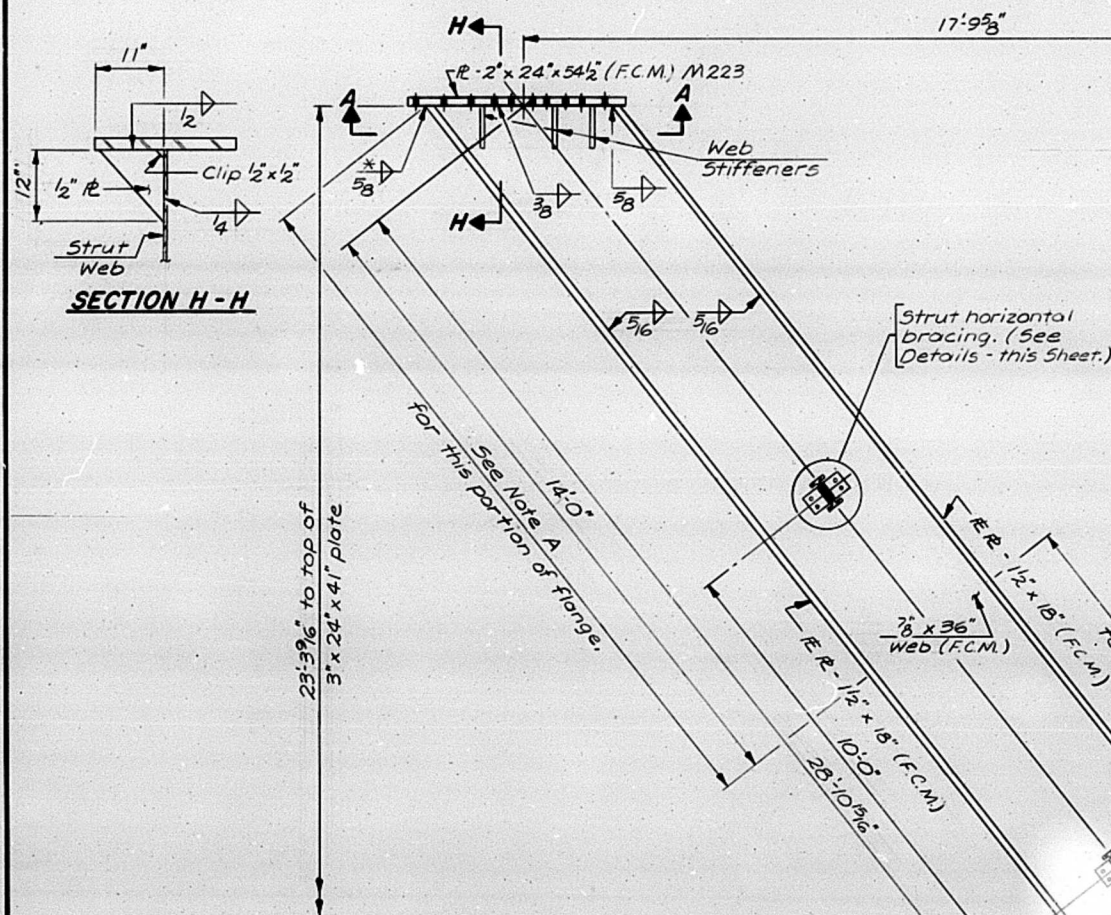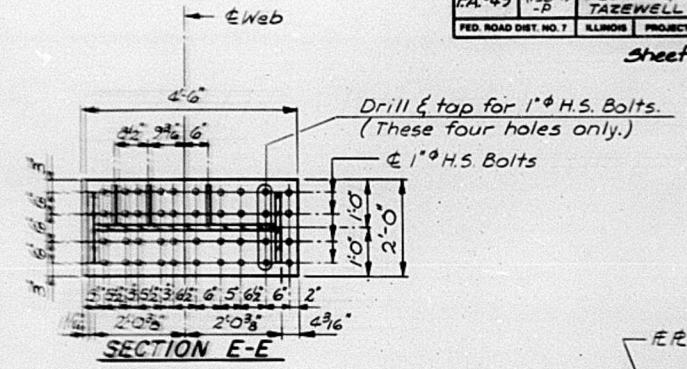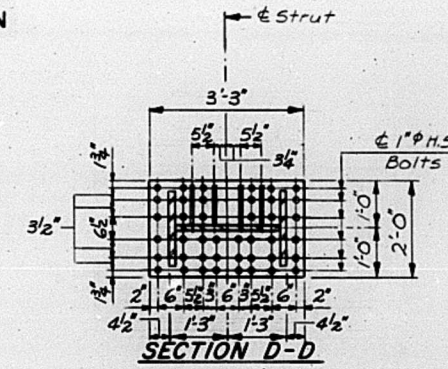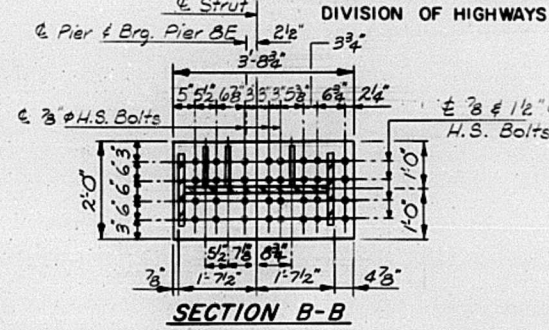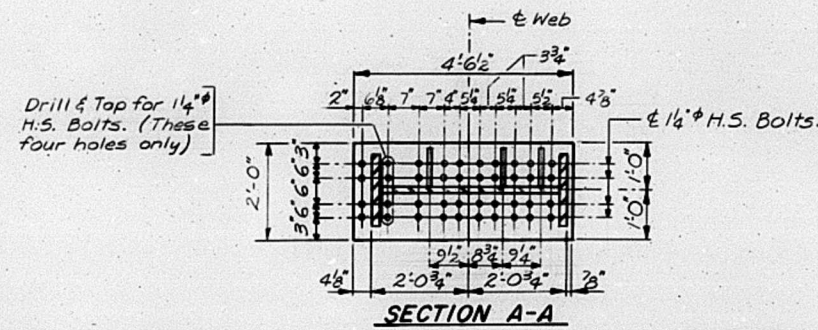

Girder #1	A (in.)	I (in.)	S (in.)	P _Q (K)	P _L (K)	P _{IMP} (K)	M _Q (I-K)	M _L (I-K)	M _{IMP} (I-K)	V _Q (K)	V _L (K)	V _{IMP} (K)
Pier 7E Vertical	53.5	8,712	581	7,172.0	40.0	6.0	53.3	9.7	1.5	8.7	1.6	.2
Pier 7E Diagonal	53.5	8,712	581	8,180.8	40.0	6.0	68.1	12.3	1.9	8.7	1.6	.2
Pier 8E Vertical	85.5	22,386	1,148	7,187.4	39.8	6.0	54.4	8.4	1.3	4.4	.6	.1
Pier 8E Diagonal	85.5	22,386	1,148	8,198.9	39.8	6.0	80	10.9	1.7	4.4	.6	.1

Girder #2	A (in.)	I (in.)	S (in.)	P _Q (K)	P _L (K)	P _{IMP} (K)	M _Q (I-K)	M _L (I-K)	M _{IMP} (I-K)	V _Q (K)	V _L (K)	V _{IMP} (K)
Pier 7E Vertical	53.5	8,712	581	7,98.6	25.7	3.9	6.3	0.7	.1	1.1	.4	.1
Pier 7E Diagonal	53.5	8,712	581	8,100	25.7	3.9	15.3	4.1	.6	1.1	.4	.1
Pier 8E Vertical	85.5	22,386	1,148	7,311.3	48.0	7.2	73.0	11.7	1.7	34.9	5.4	.8
Pier 8E Diagonal	85.5	22,386	1,148	8,318	48.0	7.2	268.6	48.7	7.3	29.6	5.4	.8
Pier 9E Vertical	85.5	22,386	1,148	7,130.8	13.4	2.0	48.5	5.4	.8	4.5	.4	.1
Pier 9E Diagonal	85.5	22,386	1,148	8,137.5	13.4	2.0	62.4	5.7	.9	4.5	.4	.1

* Indicates less than .1 K

SECTION C-C

Notes

Note A: Flange to web fillet welds in tension areas of struts shall be electromagnetically tested.

Strut flanges, webs, and end plates shall meet the requirements for Fracture Critical Members (F.C.M.).

All Structural Steel shall meet the requirements for A.A.S.H.T.O. M-183 unless otherwise noted.

All High Strength Bolts shall conform to A.A.S.H.T.O. M-164.

All strut to girder connections shall have the bolt heads at the top of the connection.

* Fillet and groove welds between end plates and flanges shall be radiographically tested.

STRUT DETAILS (GIR. 1)
RAMP E - SPAN 9E

M^C CLUGAGE BRIDGE
OVER THE ILLINOIS RIVER


F.A. ROUTE 49 SEC. (15B-1)-P
PEORIA & TAZEWELL COUNTIES


DESIGNED R.W.C.	CHECKED S.C.O.	DRAWN D.A.N.	CHECKED S.C.O.
HANSON ENGINEERS INCORPORATED		SPRINGFIELD, ILLINOIS PEORIA, ILLINOIS	

STATE OF ILLINOIS
DEPARTMENT OF TRANSPORTATION
DIVISION OF HIGHWAYS

ROUTE NO.	SEC.	COUNTY	TOTAL SHEETS	SHEET NO.
F.A. 49	(158-1) -P	PEORIA & TAZEWELL	96	82
FED. ROAD DIST. NO. 7		ILLINOIS	PROJECT	


Sheet 80 of 93

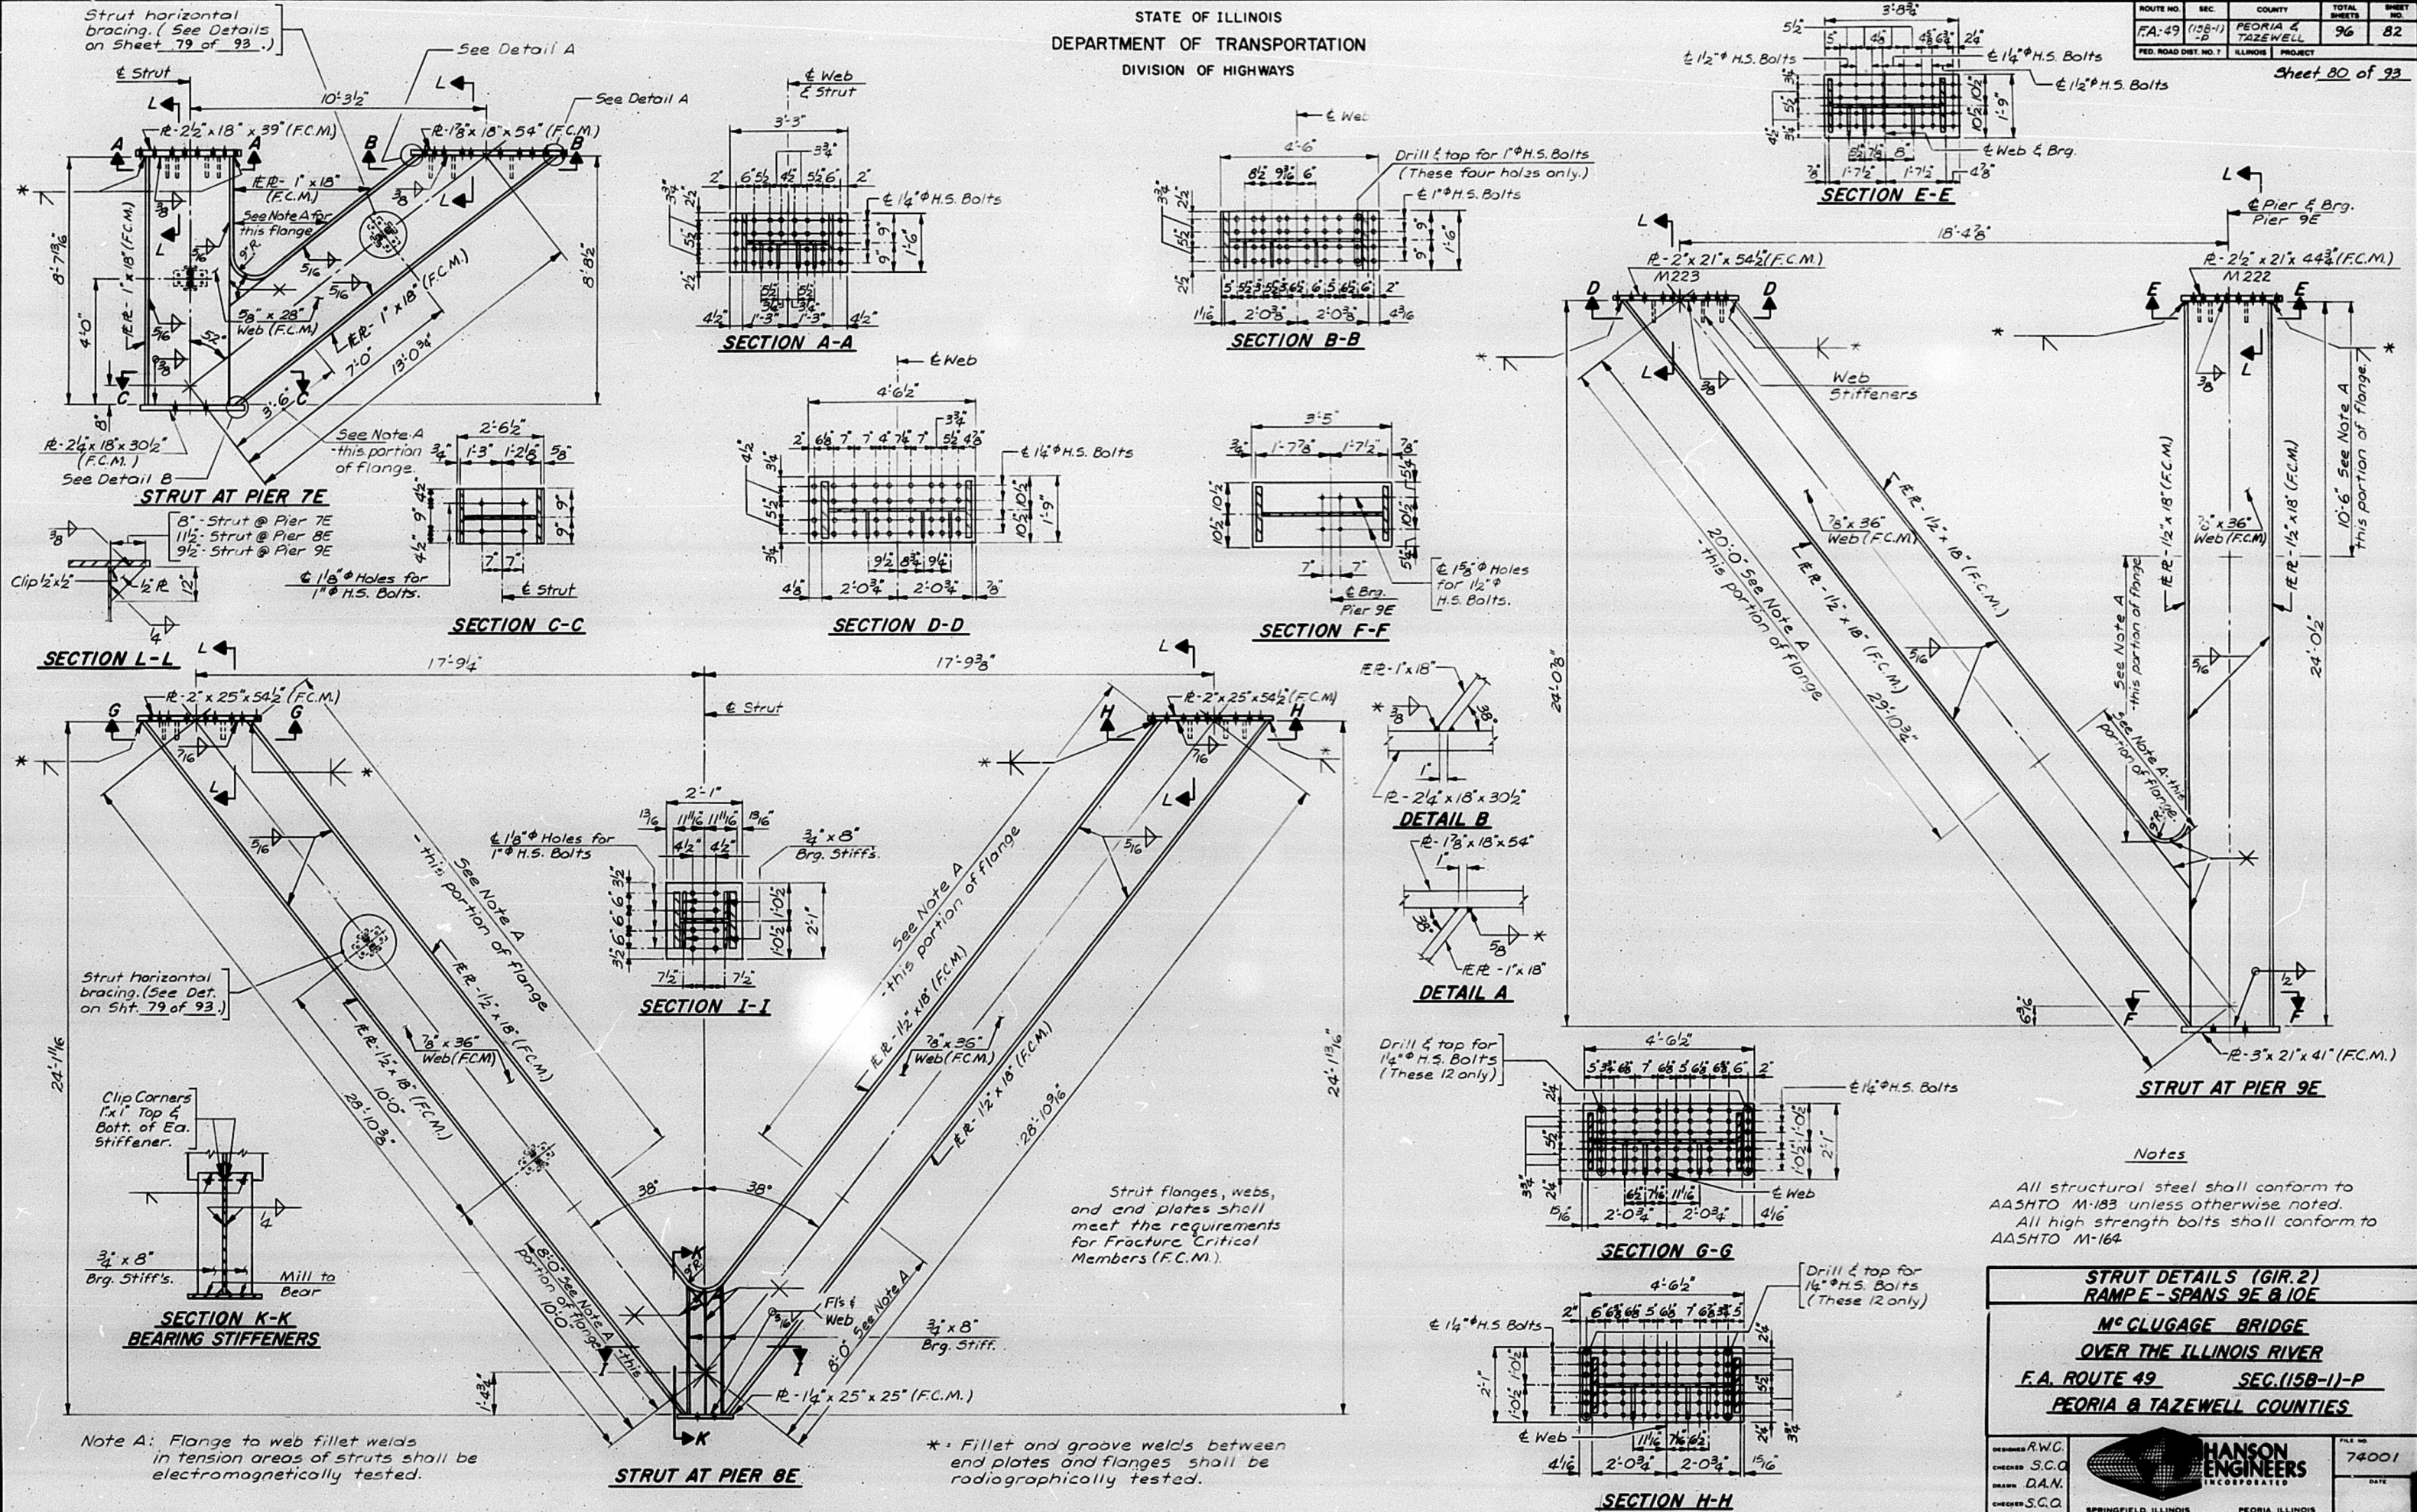

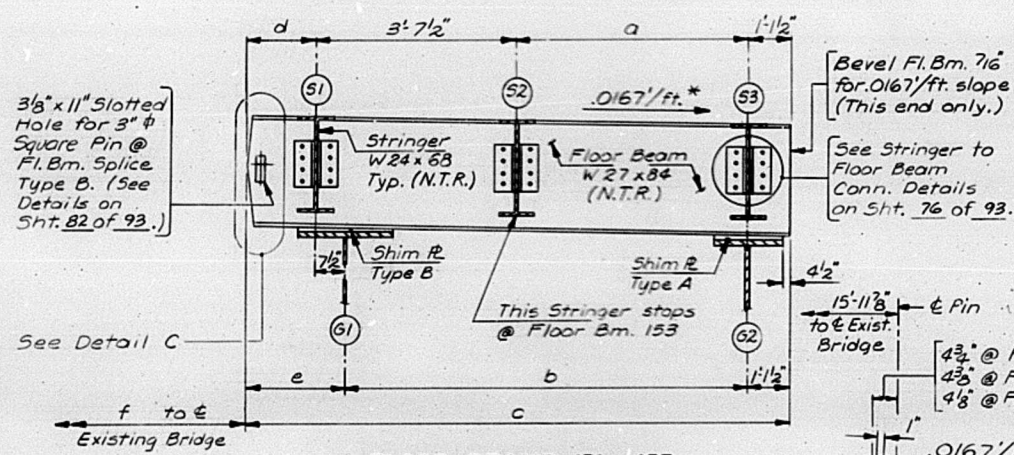


FLOOR BEAMS 151-153

F.B. No.	a	b	c	d	e	f
151	5'0 3/8"	8'0 3/8"	11'0 3/8"	1'3 1/2"	1'11"	15'7 1/2"
152	4'5 1/8"	7'5 1/8"	10'6 1/8"	1'3 1/2"	1'11"	15'7 1/2"
153	3'11"	6'11"	9'11 1/4"	1'3 1/4"	1'10 3/4"	15'7 3/4"

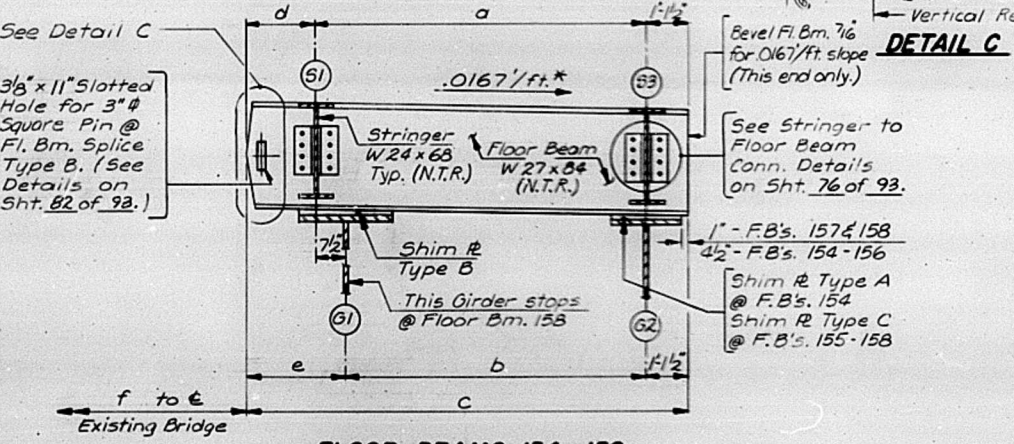


FLOOR BEAMS 154-158

F.B. No.	a	b	c	d	e	f
154	6'11 1/8"	6'4 1/8"	9'4 1/8"	1'3 1/4"	1'10 3/4"	15'7 3/4"
155	6'5 3/8"	5'9 3/8"	8'10 3/8"	1'3 1/4"	1'10 3/4"	15'7 3/4"
156	5'10 3/8"	5'3 3/8"	8'3 3/8"	1'3 1/4"	1'10 3/4"	15'7 3/4"
157	5'4 3/8"	4'8 1/8"	7'9 3/8"	1'3 1/4"	1'11"	15'7 1/2"
158	4'9 3/8"	4'2 3/8"	7'3"	1'3 3/8"	1'11 3/8"	15'7 3/8"

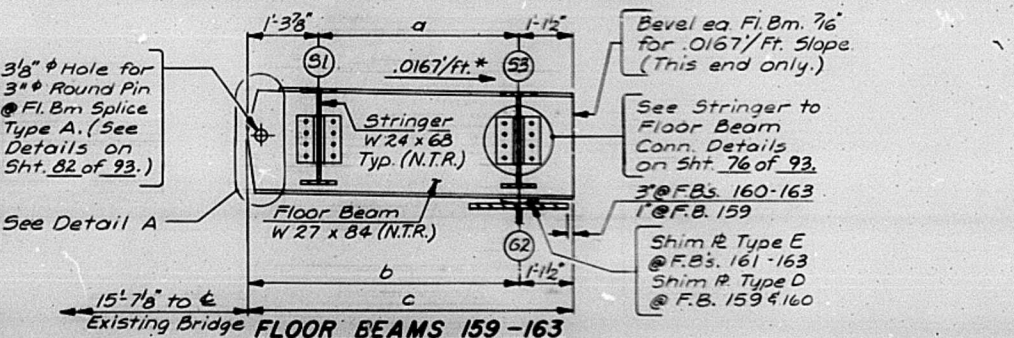


FLOOR BEAMS 159-163


F.B. No.	a	b	c
159	4'3 1/8"	5'6 1/8"	6'8 1/8"
160	3'8 1/8"	5'0 1/8"	6'1 1/8"
161	3'2"	4'5 1/8"	5'7 1/8"
162	2'7 1/8"	3'11 1/8"	5'1 1/8"
163	2'1 1/8"	3'5 1/8"	4'6 1/8"

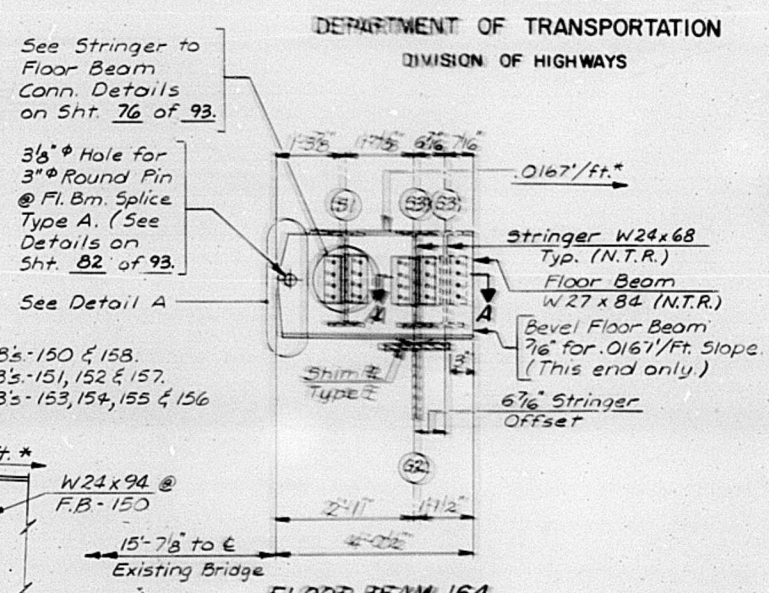


FLOOR BEAM 164

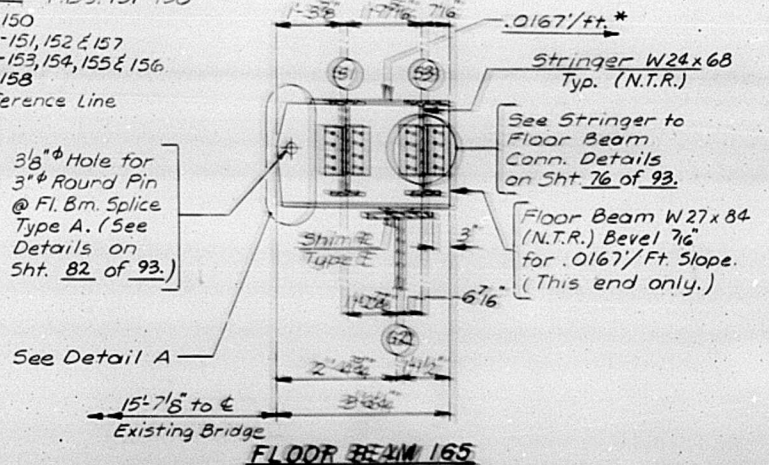


FLOOR BEAM 165

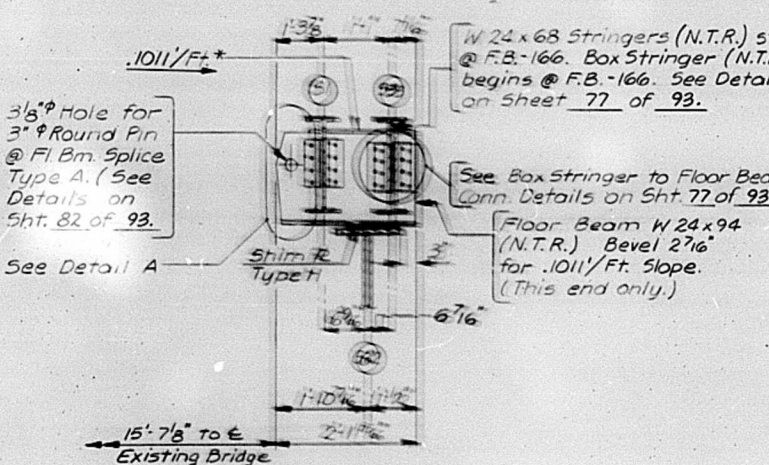


FLOOR BEAM 166

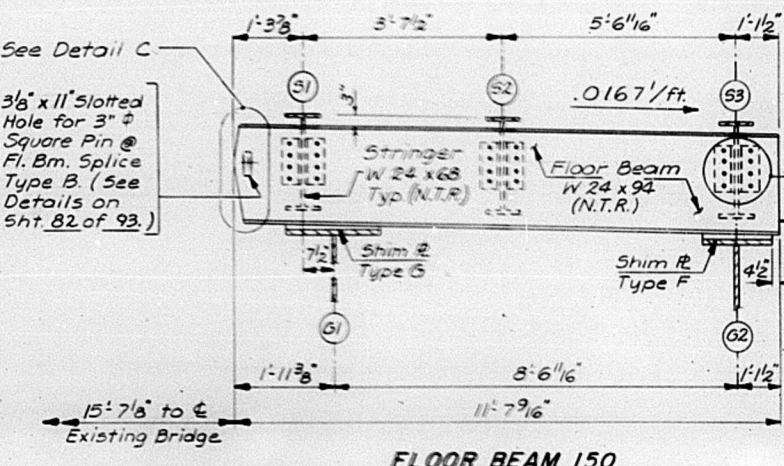

FLOOR BEAM 150

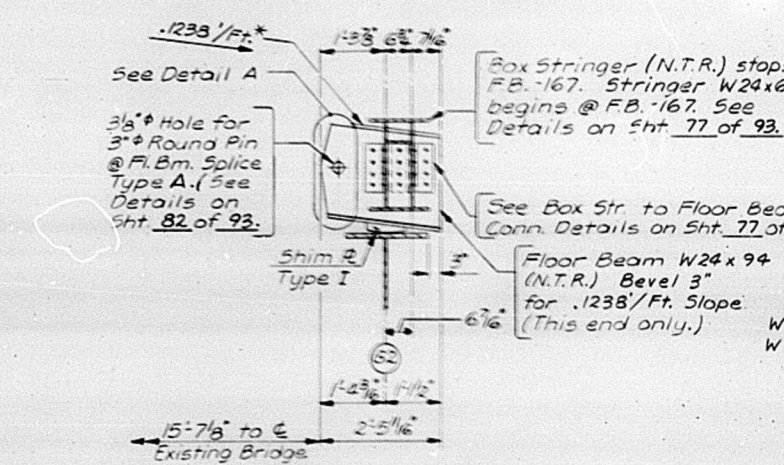


FLOOR BEAM 167

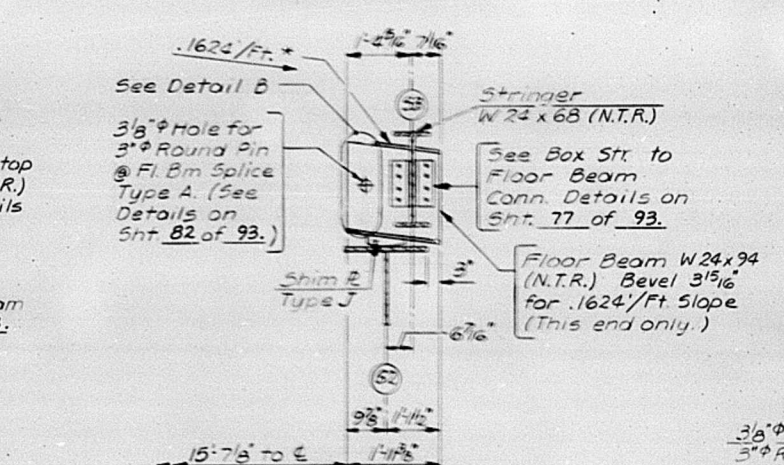

FLOOR BEAM 168


Notes:
N.T.R. denotes main load carrying members that are subject to the Supplemental Requirements for Notch Toughness.
* Final floor beam slope shown. Slope will vary during construction due to girder camber.
All dimensions shown are parallel or perpendicular to a truly horizontal line unless otherwise noted.
The 3" pin and angles 1 & 4 of the floor beam splice detail, Sheet 82 of 93, shall be installed to the floor beams before removing from the shop.
Due to the large camber of Girder 2 in Span 10E, floor beams 166 to 168 should be placed after all other floor beams and adjoining stringers have been placed.
See Sheet 76 of 93 for shim plate details.

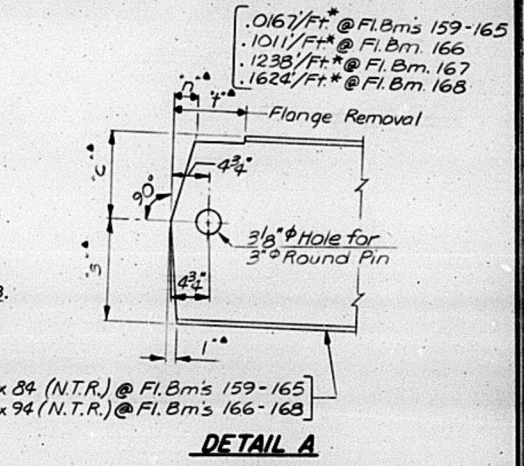

DETAIL A


F.B. No.	n	t	s	c
159	0"	8"	1'3 1/2"	11'3 1/2"
160	3 1/2"	8"	1'3 1/2"	11'3 1/2"
161	3 1/2"	8"	1'3 1/2"	11'3 1/2"
162	3 1/2"	8"	1'3 1/2"	11'3 1/2"
163	14"	8"	1'3 1/2"	11'3 1/2"
164	14"	8"	1'3 1/2"	11'3 1/2"
165	2 1/2"	8"	1'3 1/2"	11'3 1/2"
166	14"	9 1/2"	1'1 1/8"	11'1 1/8"
167	14"	9 1/2"	1'1 1/8"	11'1 1/8"
168	**	**	**	**

** Does not apply (See Detail B)
* Dimensions that are measured perpendicular or parallel to the floor beams.

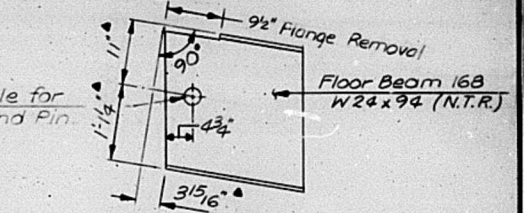

DETAIL B

FLOOR BEAM DETAILS
RAMP E - SPANS 9E & 10E
McCLUGAGE BRIDGE
OVER THE ILLINOIS RIVER
F.A. ROUTE 49 SEC. (158-1)-P
PEORIA & TAZEWELL COUNTIES

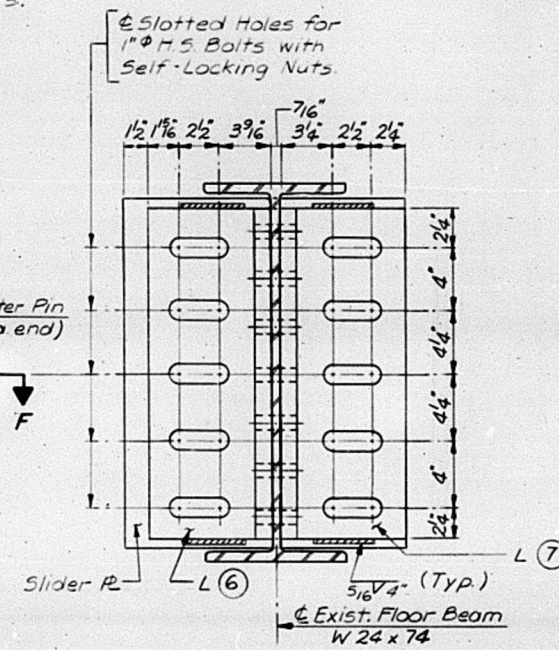

SECTION H-H

Notes:


The 3" ϕ pin and angles 1 $\times$ 4 of floor beam splice type A shall be installed to the floor beams before removing from the shop.

No field welding shall be allowed for floor beam splices.

During the construction phase, the 1" Φ H.S. bolts of splice type A and the 1" Φ H.S. bolts of splice type B shall be installed with the locking nut just making contact with the part to be joined. The nuts should then be locked into this position. After all dead load has been placed, i.e. final dead load movement has taken place, the bolts are to be fully tightened and locked into position by the deck contractor.

L2, L3, L6, & L7 are to receive 1/2"x3"x6" plate washers over the slotted holes for the H.S. bolts. L2 & L6 should have the plate washers installed with the H.S. bolts. L3 & L7 cannot have the plate washers installed until all dead load is in place and final dead load movement has occurred. They should then be installed before final bolt tightening.

* Maintain 1/2" gap after all dead load has been placed.

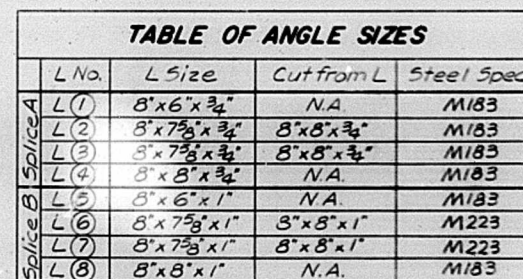


N.A. = Not Applicable
Note Ls ②③⑥ & ⑦ clipped 3/8" to clear
exist. stringer to floor beam conn.

Steel Specifications This Sheet:

All structural steel shall meet the requirements of AASHTO M183 unless otherwise noted.


All high strength bolts shall meet the requirements of AASHTO M164.

3. Pins shall meet the requirements of AASHTO M 169.

 

VIEW J-J

Note: VIEW K-K
reverse of VIEW J-J

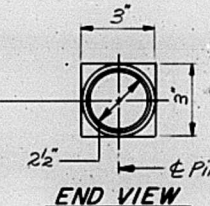


DETAIL OF SQUARE PIN

**FLOOR BEAM SPLICE TYPES A&B
RAMP E - SPANS 9E & 10E**



MC CLUGAGE BRIDGE
OVER THE ILLINOIS RIVER
F.A. ROUTE 49 SEC.(158-1)-P
PEORIA & TAZEWELL COUNTIES

STATE OF ILLINOIS
DEPARTMENT OF TRANSPORTATION
DIVISION OF HIGHWAYS

Sheet 83 of 93

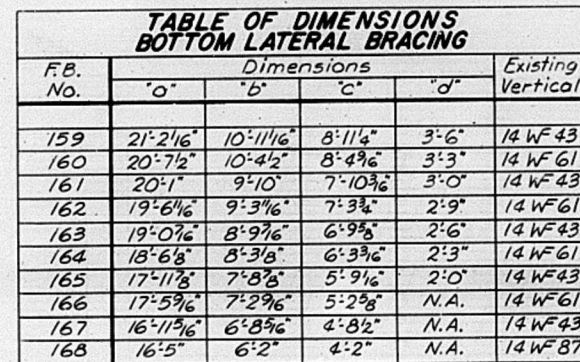








ELEVATION I

 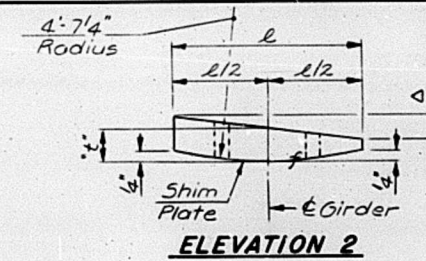

Notes:

All high strength bolts shown on this sheet shall conform to AASHTO M 164.

N.T.R. denotes main load carrying members that are subject to the Supplemental Requirements for Notch Toughness.

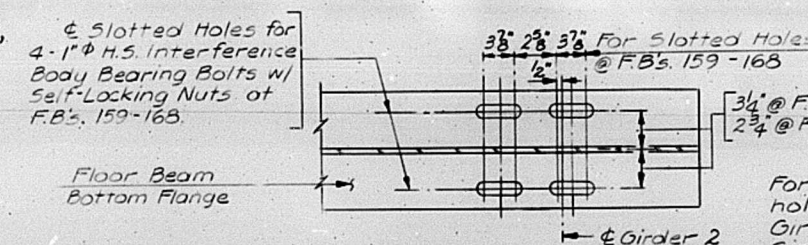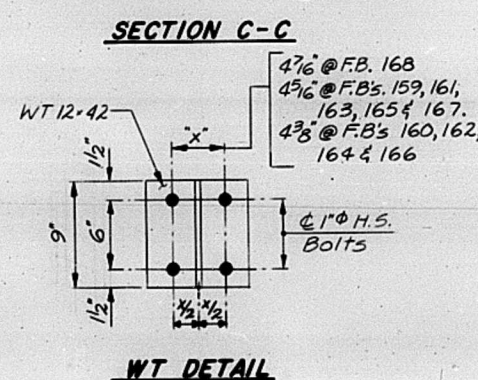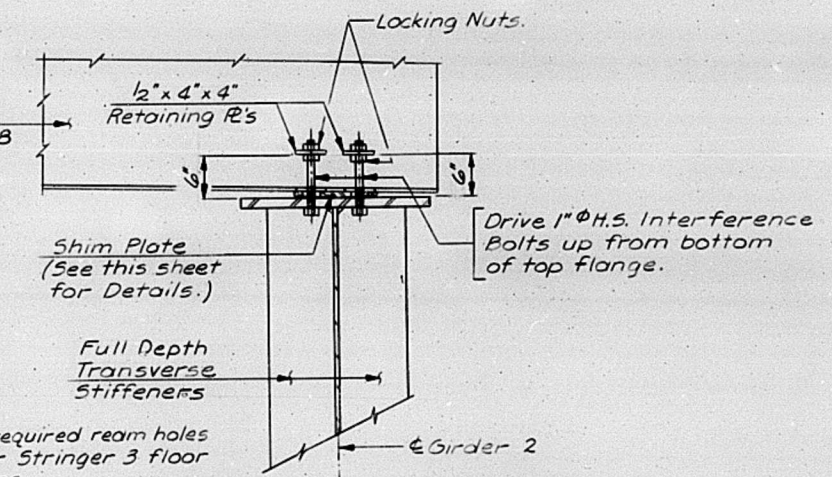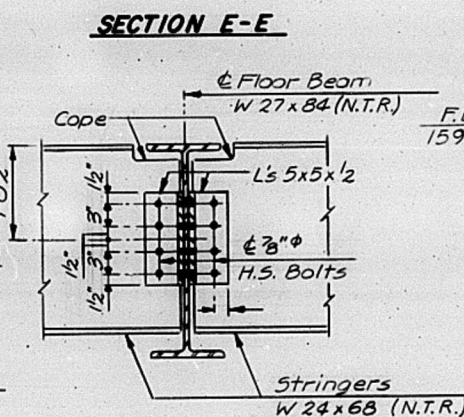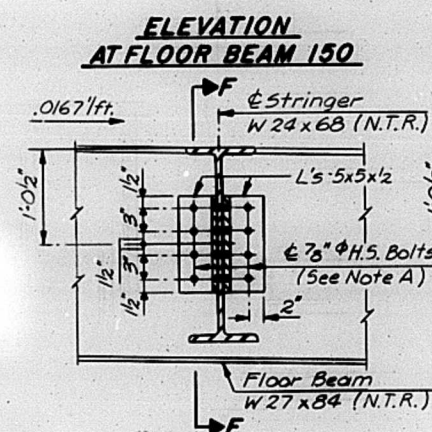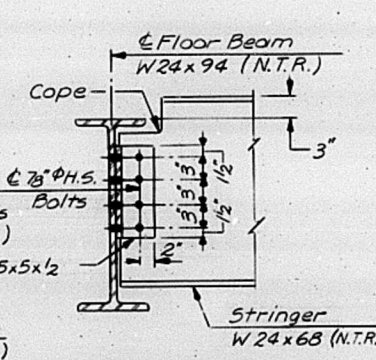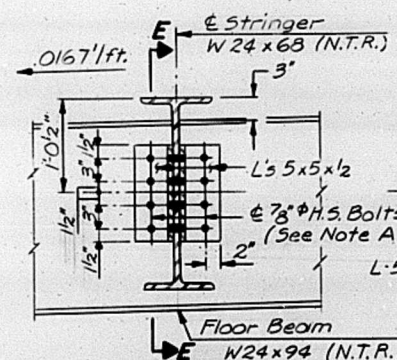

For F.B's 150-158 match 8-11/16"^φ
holes with those in girder flange.
Gir. 1 - See Detail A on Sht. 73 of 93.
Gir. 2 - See Detail A on Sht. 75 of 93.

*Note: For Stringer to Floor Beam
Connection Details at Floor Beams
166, 167 & 168 see Box Stringer
Connection Details on Sheet 77 of 93

FLOOR BEAM TO GIRDER CONNECTION
(@ F.B's. 159 thru 163)

STRUCTURAL STEEL DETAILS
RAMP E - SPANS 9E & 10E

MC CLUGAGE BRIDGE

OVER THE ILLINOIS RIVER.

F.A. ROUTE 49 SEC. 15B-1 -P

PEORIA & TAZEWELL COUNTIES

DESIGNED S.C.O.
CHECKED W.D.L.
DRAWN D.A.N.



**HANSON
ENGINEERS**
INCORPORATED

SPRINGFIELD, ILLINOIS PEORIA, ILLINOIS

74001

SECTION C-C


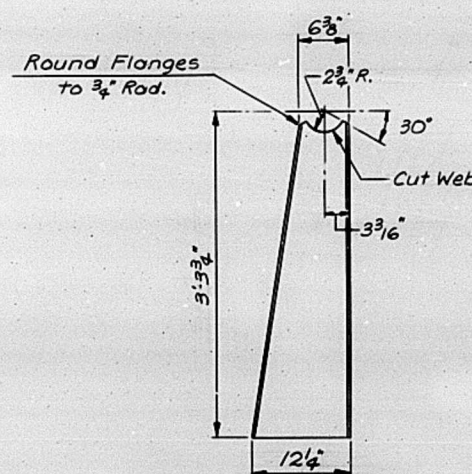


Diagram of a vertical section of a test cell assembly. The assembly consists of a central vertical tube with various components labeled:

- Top: $\frac{3}{16}$ " Typ.
- Top & Bott.: $\frac{1}{2}$ " $\times$ $2\frac{3}{8}$ " $\times$ 20 "
- Steel Tubing: $\frac{3}{16}$ " $\times$ 4 " $\times$ 12 "
- Ed. Side: $\frac{1}{2}$ " $\times$ 3 " $\times$ 11 " $\times$ 20 "
- Cap screw with Locknut: $\frac{3}{8}$ " $\times$ $1\frac{3}{4}$ "
- Holes: $\frac{3}{16}$ " (in side), $\frac{3}{4}$ " ϕ Holes in tubing (at bottom)

[illegible]

DESIGNED *S.C.G.*
CHECKED *CRN*
DRAWN *D.A.N.*
CHECKED *CRN*

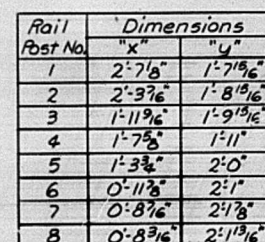

**HANSON
ENGINEERS,
INCORPORATED**

SPRINGFIELD, ILLINOIS DECATUR, ILLINOIS

FILE NO
74001

DATE _____

All dimensions shown are measured horizontally.

Note A: Bottom Longitudinal & Transverse Reinforcement Bars that fall in line with 1"x13"x18" Plates shall be placed over the plates.

Pipes - 1X Strong shall be plugged during pouring of concrete. Upper end plugs shall be temporary & lower end plugs may be permanent.

Hollow structural steel tubing shall conform to the requirements of A.S.T.M. A-500 Grade B or A-501 Structural Steel Tubing.

All other steel shapes & plates shall conform to the requirements of AASHTO M-183 unless otherwise noted.

Provide one 1/8" and one 1/2" shim plate 6 1/2" x 12" per post, to align rail box section.


Bolts, cap screws, and nuts shall conform to the requirements of ASTM A-307 except for high strength bolts, nuts & washers noted which shall conform to AASHTO M-164.

Railing shall be in accordance with Sec. 508 of the Std. Spec., except as noted, & paid for at the contract unit price per Lin. Ft. for Steel Railing.


Railing shall be adjusted to true vertical and horizontal alignment after erection.

Cap all rail ends as noted.

WELD DETAIL B

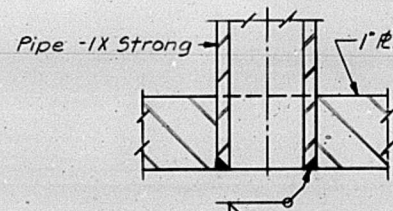


SECTION A-A

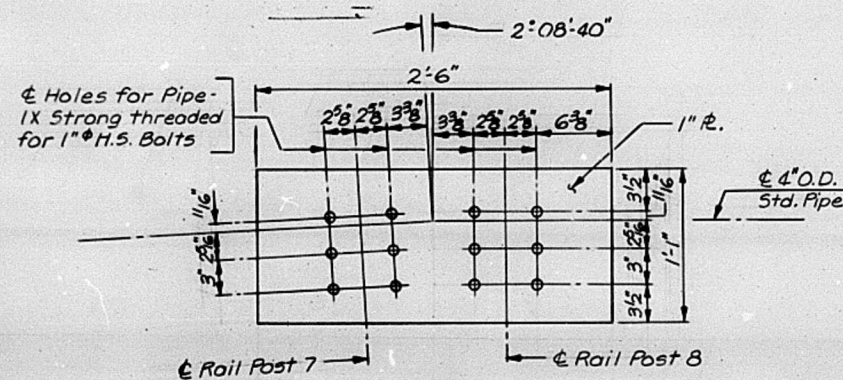


PLAN
DETAIL


(Single Plate for
Rail Posts 7 & 8.)

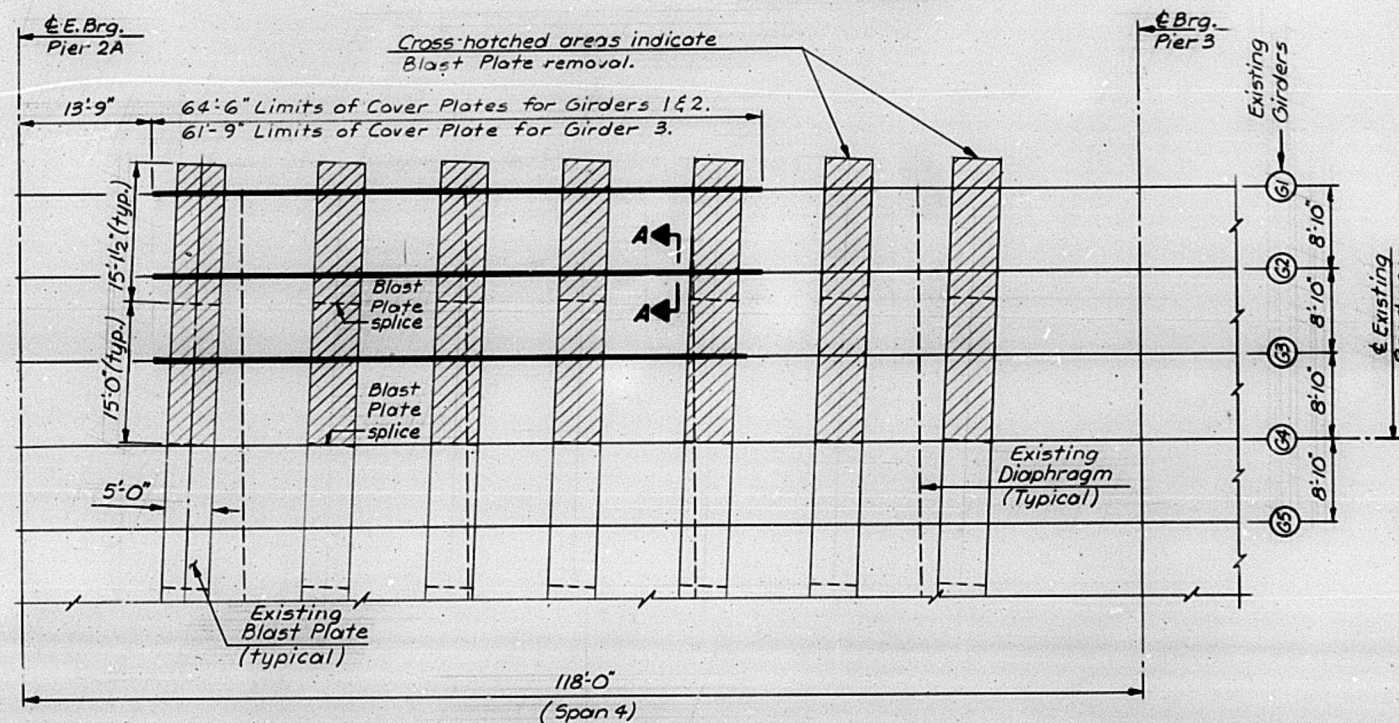


COVER PLATE LAYOUT

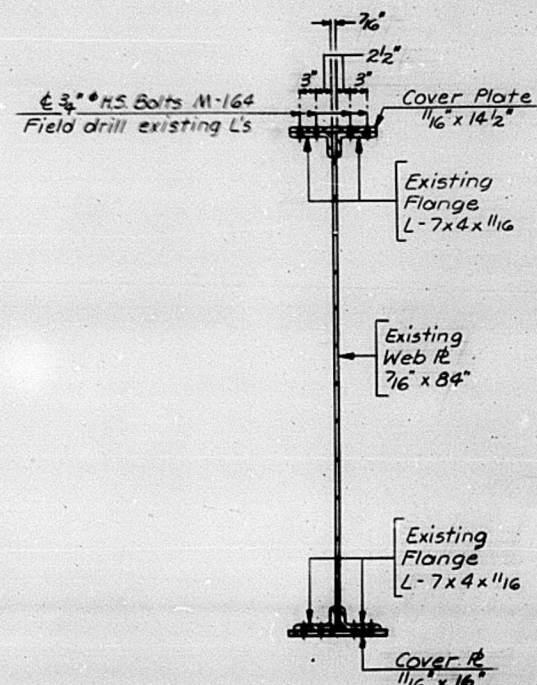


SECTION A-A
TYPICAL - SPAN 4 - GIRDERS 1, 2 & 3

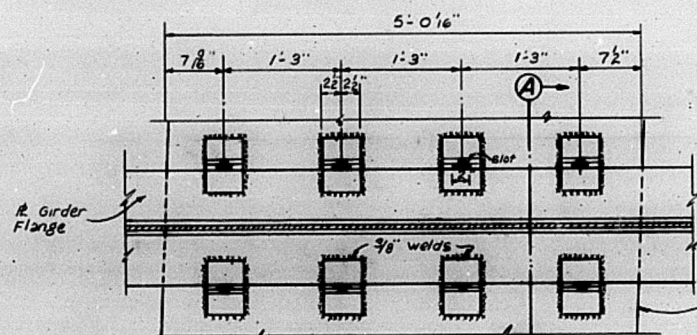


PLAN CONNECTION

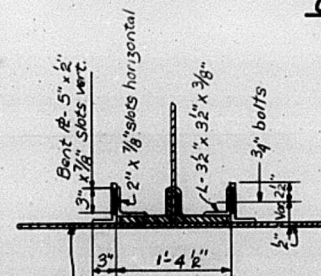


SECTION A-A

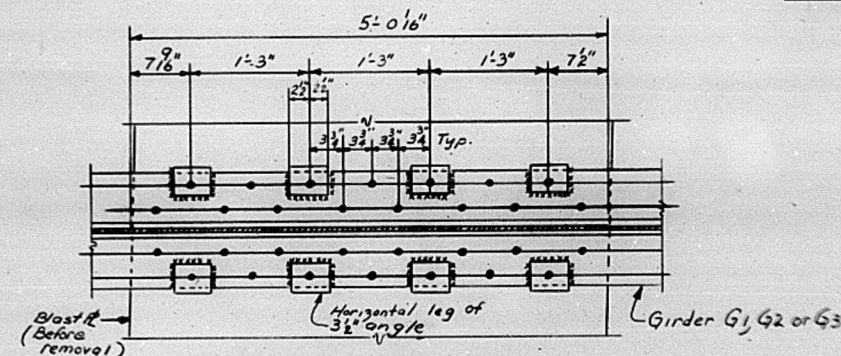


COVER PLATE BOLT PLAN

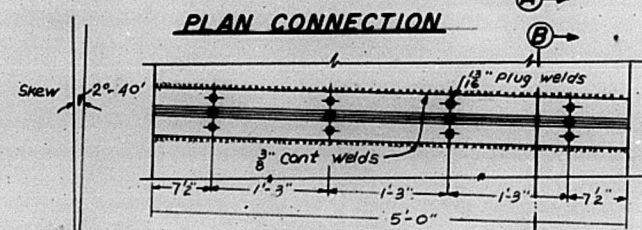


PLAN SPLICE

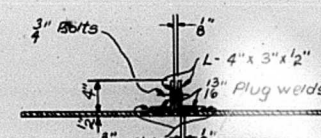

SECTION B-B

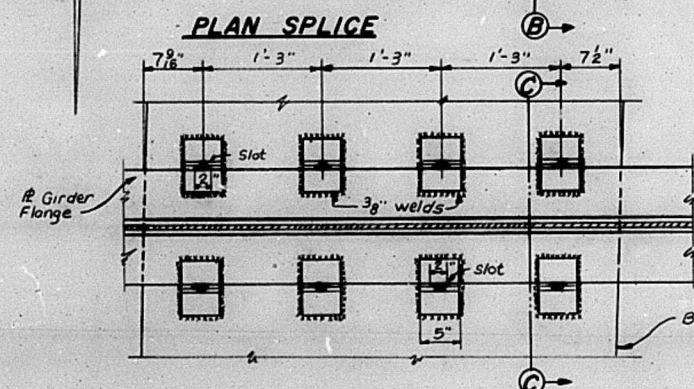


PLAN SPLICE

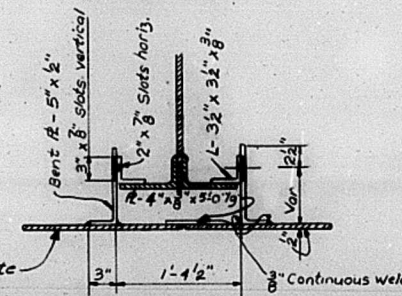

SECTION C-C

BLAST PLATE DETAILS

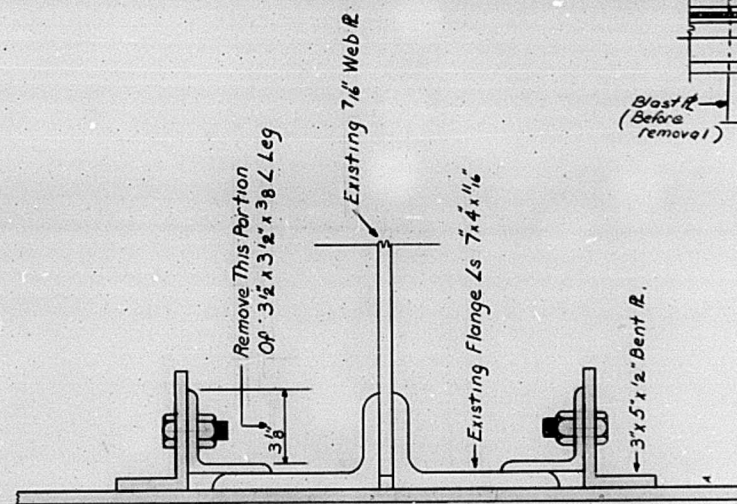

Existing 1/2" Blast R Shaded Areas To Be Removed
Note: Removal Of Vertical Leg Of 3/2" x 3/2" x 3/8" L
Applies Only To Existing Girders G1, G2 & G3
For The Specified Length Of New Cover Plates
Shown On Plans (Number To Be Removed-120 @ 5" Long)

BLAST PLATE CONNECTION REMOVAL

Note: Cover plates shall be made of M183 steel.

STRUCTURAL STEEL DETAILS
EXISTING SPAN 4

M^CCLUGAGE BRIDGE
OVER THE ILLINOIS RIVER
F.A. ROUTE 49 SEC. (15B-1)-P
PEORIA & TAZEWELL COUNTIES



VIEW C-C




DOWNSPOUT



VIEW D-D

FILE NO.	74001
DATE	

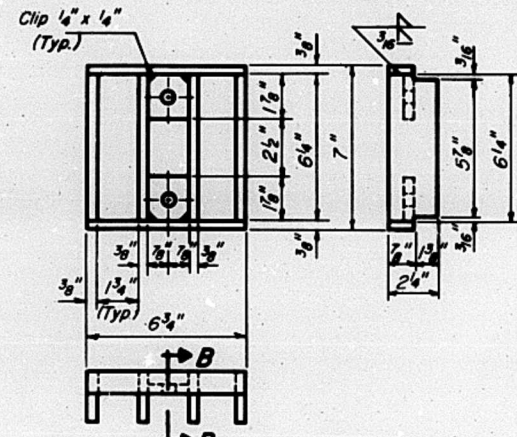

CLEANOUT GRATE



NOTES:

Hollow structural steel tubing shall conform to the requirements of A.S.T.M. designation A-500 Grade B, or A-501 Structural Steel Tubing.


All other shapes, plates and bars shall conform to the requirements of A.A.S.H.T.O. : M 183.

Bolts, studs, washers and nuts shall conform to the requirements of A.S.T.M.: A-307.


The Main Grate, Cleanout Grate, Frame and Downspout shall be galvanized after shop fabrication in accordance with AASHTO: M111 & ASTM: A-385.

The Waterproofing Membrane System shall be installed such that the membrane covers the frame flanges and extends down into the frame with the grates placed on top of the membrane.



Cost of the Main Grate, Cleanout Grate, Frame, Downspout, Bolts, Washers and Nuts including complete installation of Scupper shall be paid for at the unit bid price for "DRAINAGE SCUPPERS".

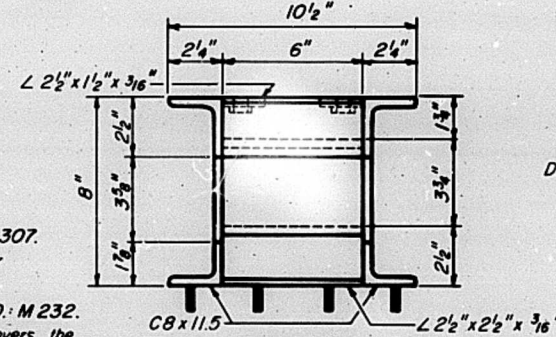


VIEW D-D

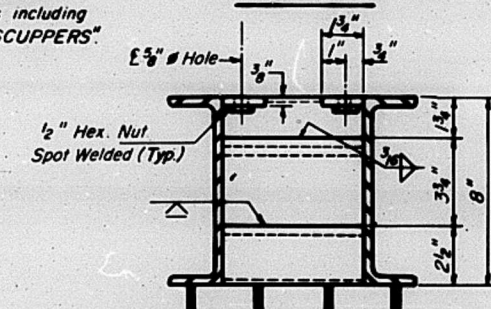


SECTION 6-6

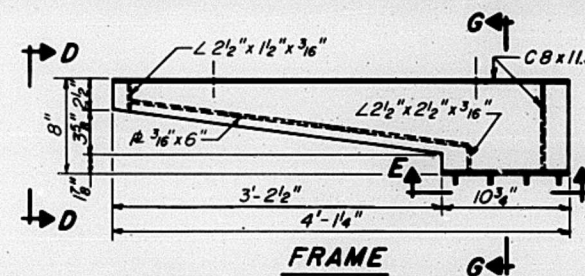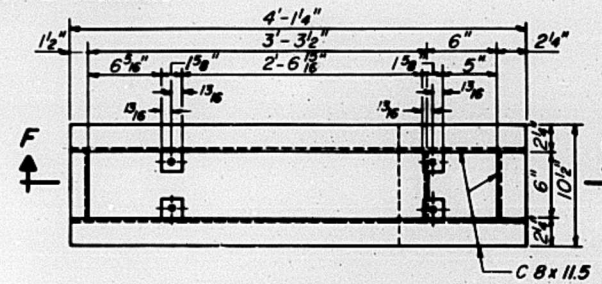


FRAME

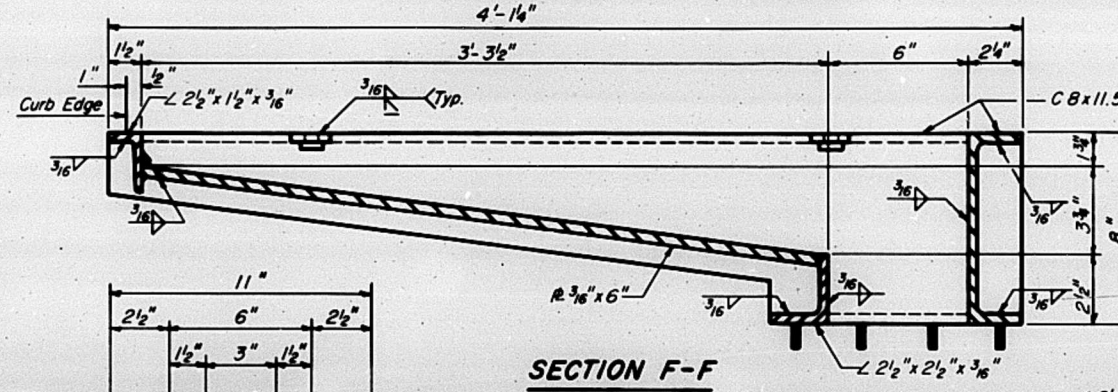


SECTION F-F

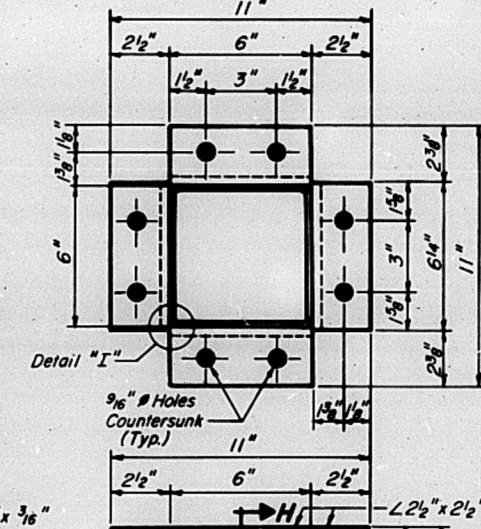



DOWNSPOUT

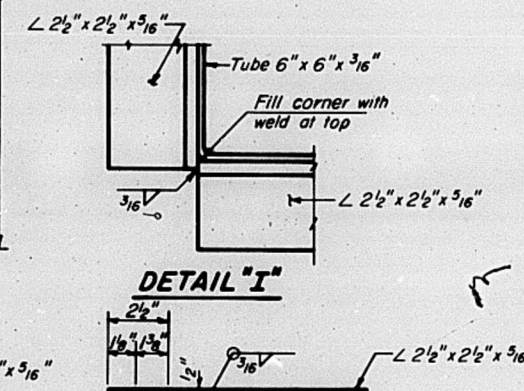


DETAIL "I"

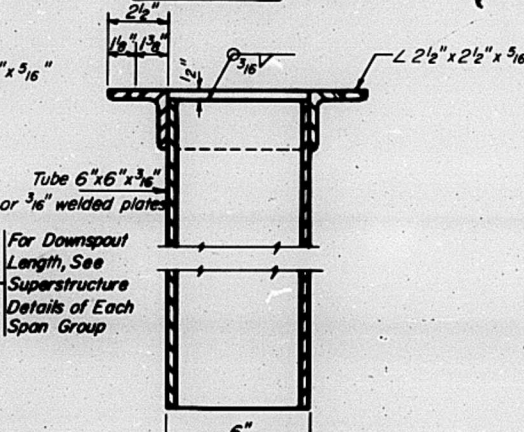

SECTION H-H

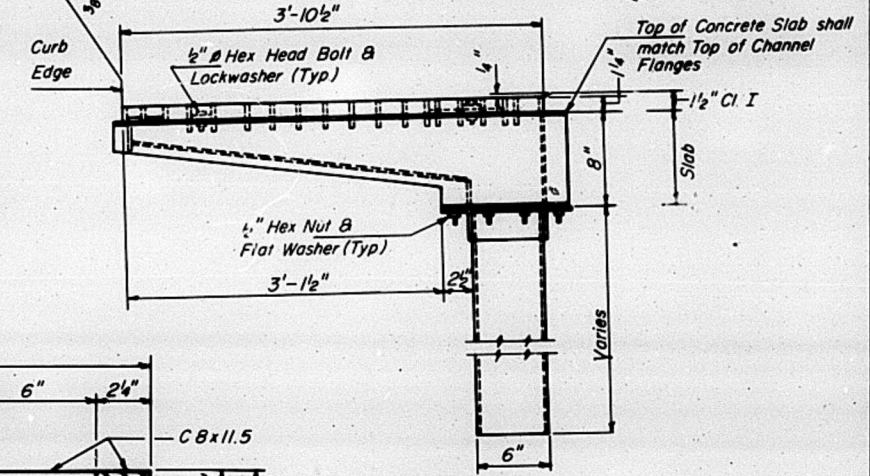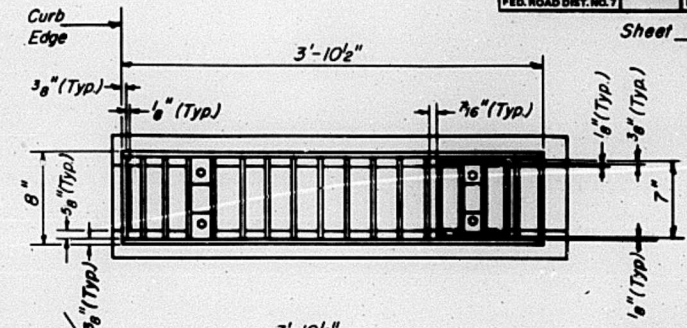

DRAINAGE SCUPPER

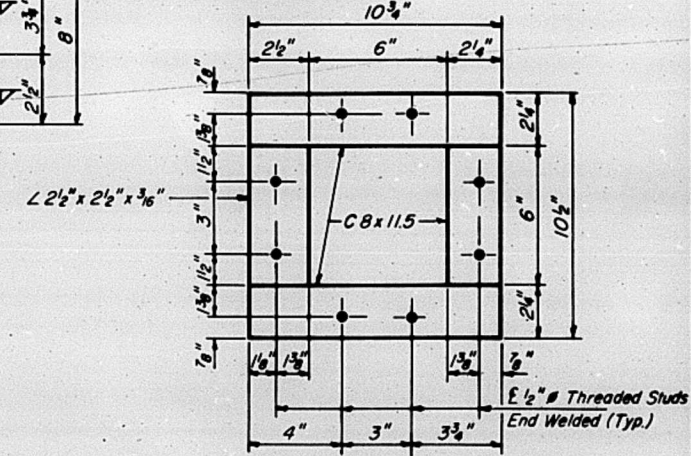

VIEW E-E

**DRAINAGE SCUPPER
RAMP E ONLY**

M^c CLUGAGE BRIDGE

OVER THE ILLINOIS RIVER

F.A. ROUTE 49


SEC. (15B-1)-P

PEORIA & TAZEWELL COUNTIES

STATE OF ILLINOIS
DEPARTMENT OF TRANSPORTATION
DIVISION OF HIGHWAYS

ROUTE NO.	SEC.	COUNTY	TOTAL SHEETS	SHEET NO.
FA. 49	(158-11)	Peoria & Tazewell	96	92
ILLINOIS PROJECT				

Sheet 90 of 93

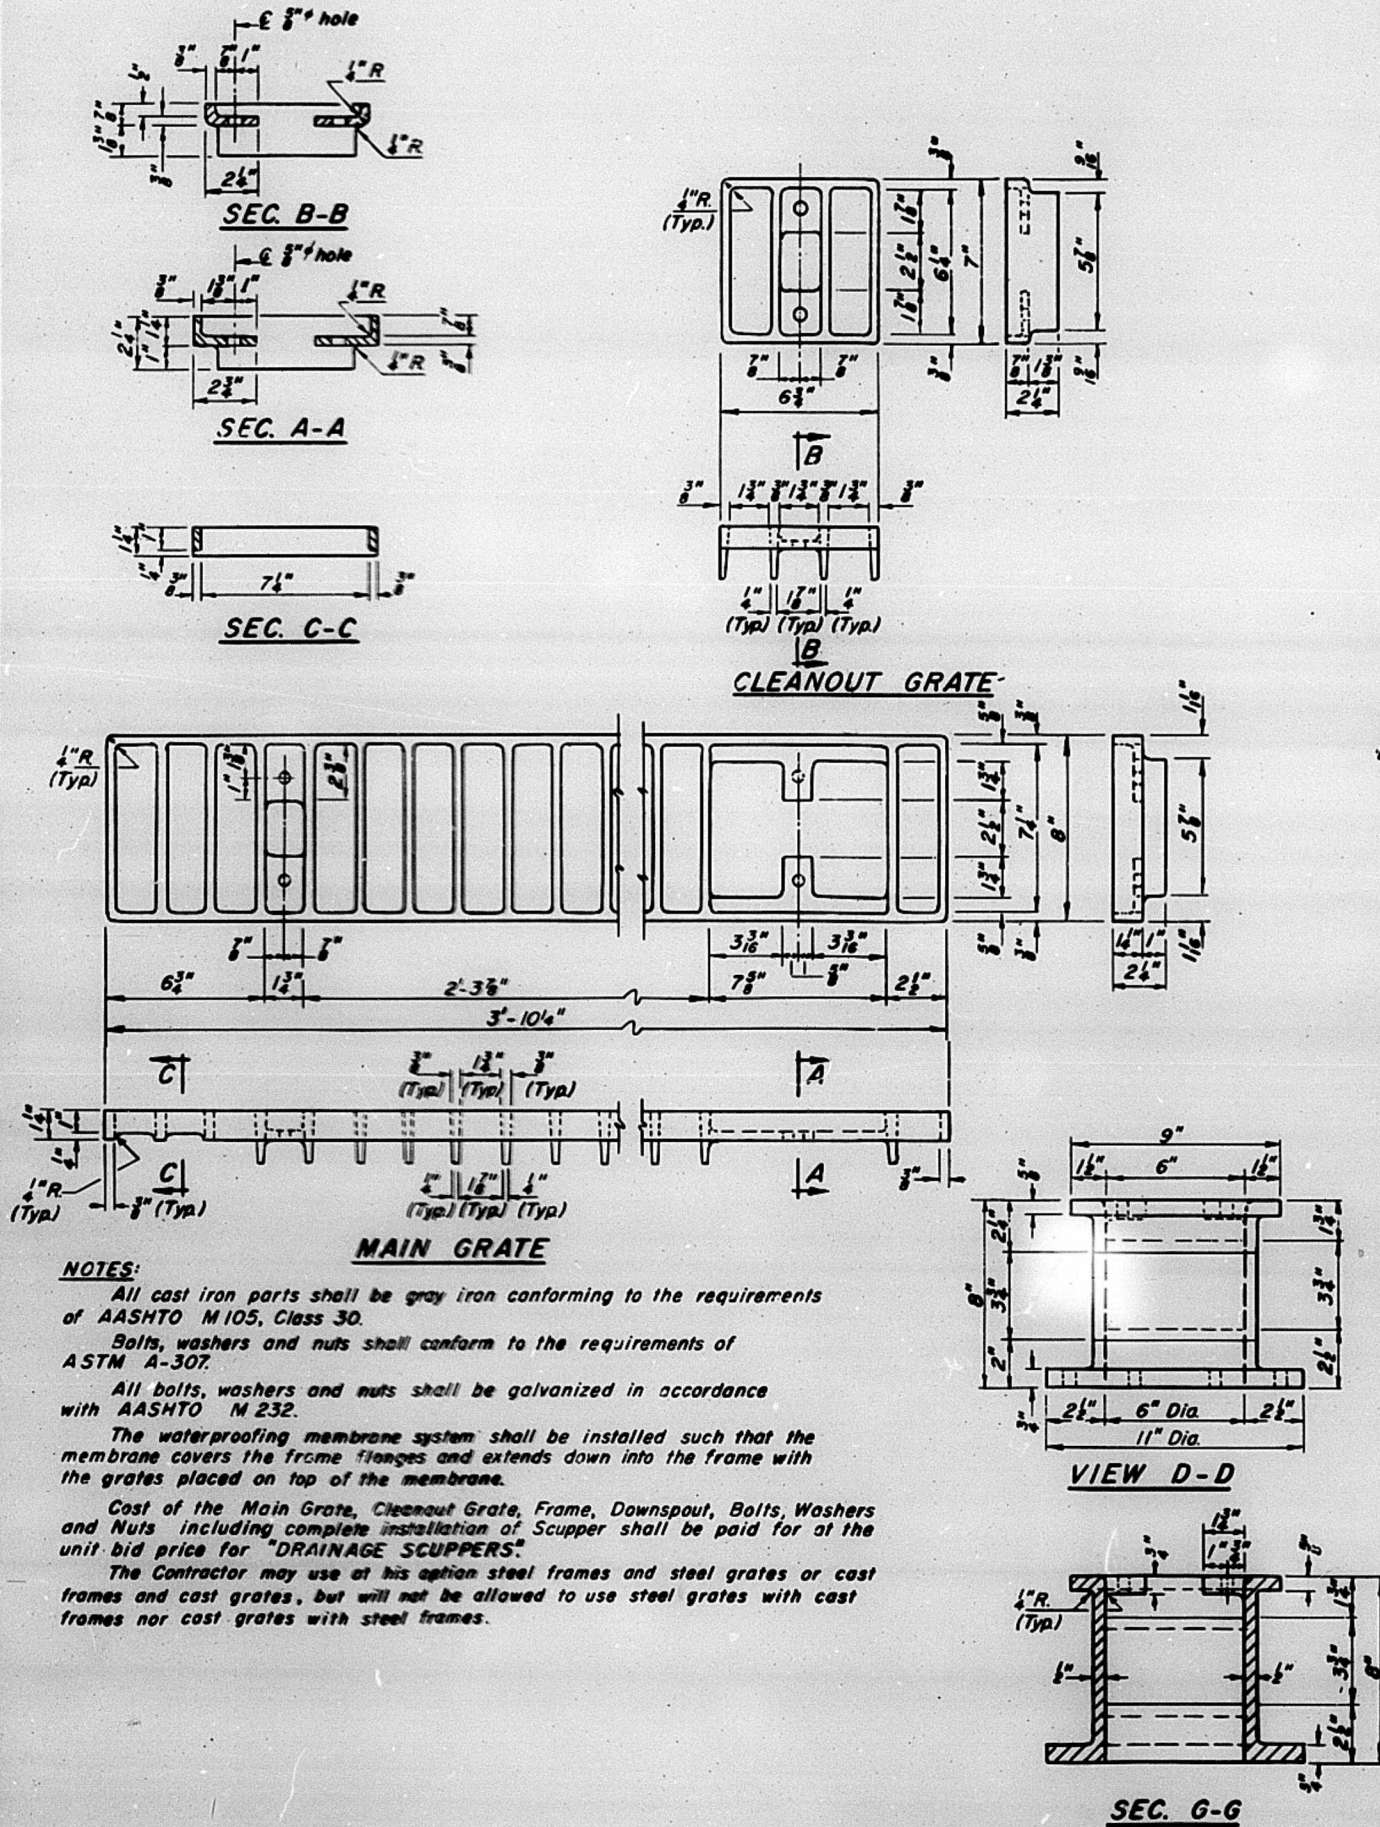

NOTES:

All cast iron parts shall be gray iron conforming to the requirements of AASHTO M105, Class 30.


Bolts, washers and nuts shall conform to the requirements of ASTM A-307.

All bolts, washers and nuts shall be galvanized in accordance with AASHTO M 232.

The waterproofing membrane system shall be installed such that the membrane covers the frame flanges and extends down into the frame with the grates placed on top of the membrane.

Cost of the Main Grate, Cleanout Grate, Frame, Downspout, Bolts, Washers and Nuts including complete installation of Scupper shall be paid for at the unit bid price for "DRAINAGE SCUPPERS".

The Contractor may use at his option steel frames and steel grates or cast frames and cast grates, but will not be allowed to use steel grates with cast frames nor cast grates with steel frames.

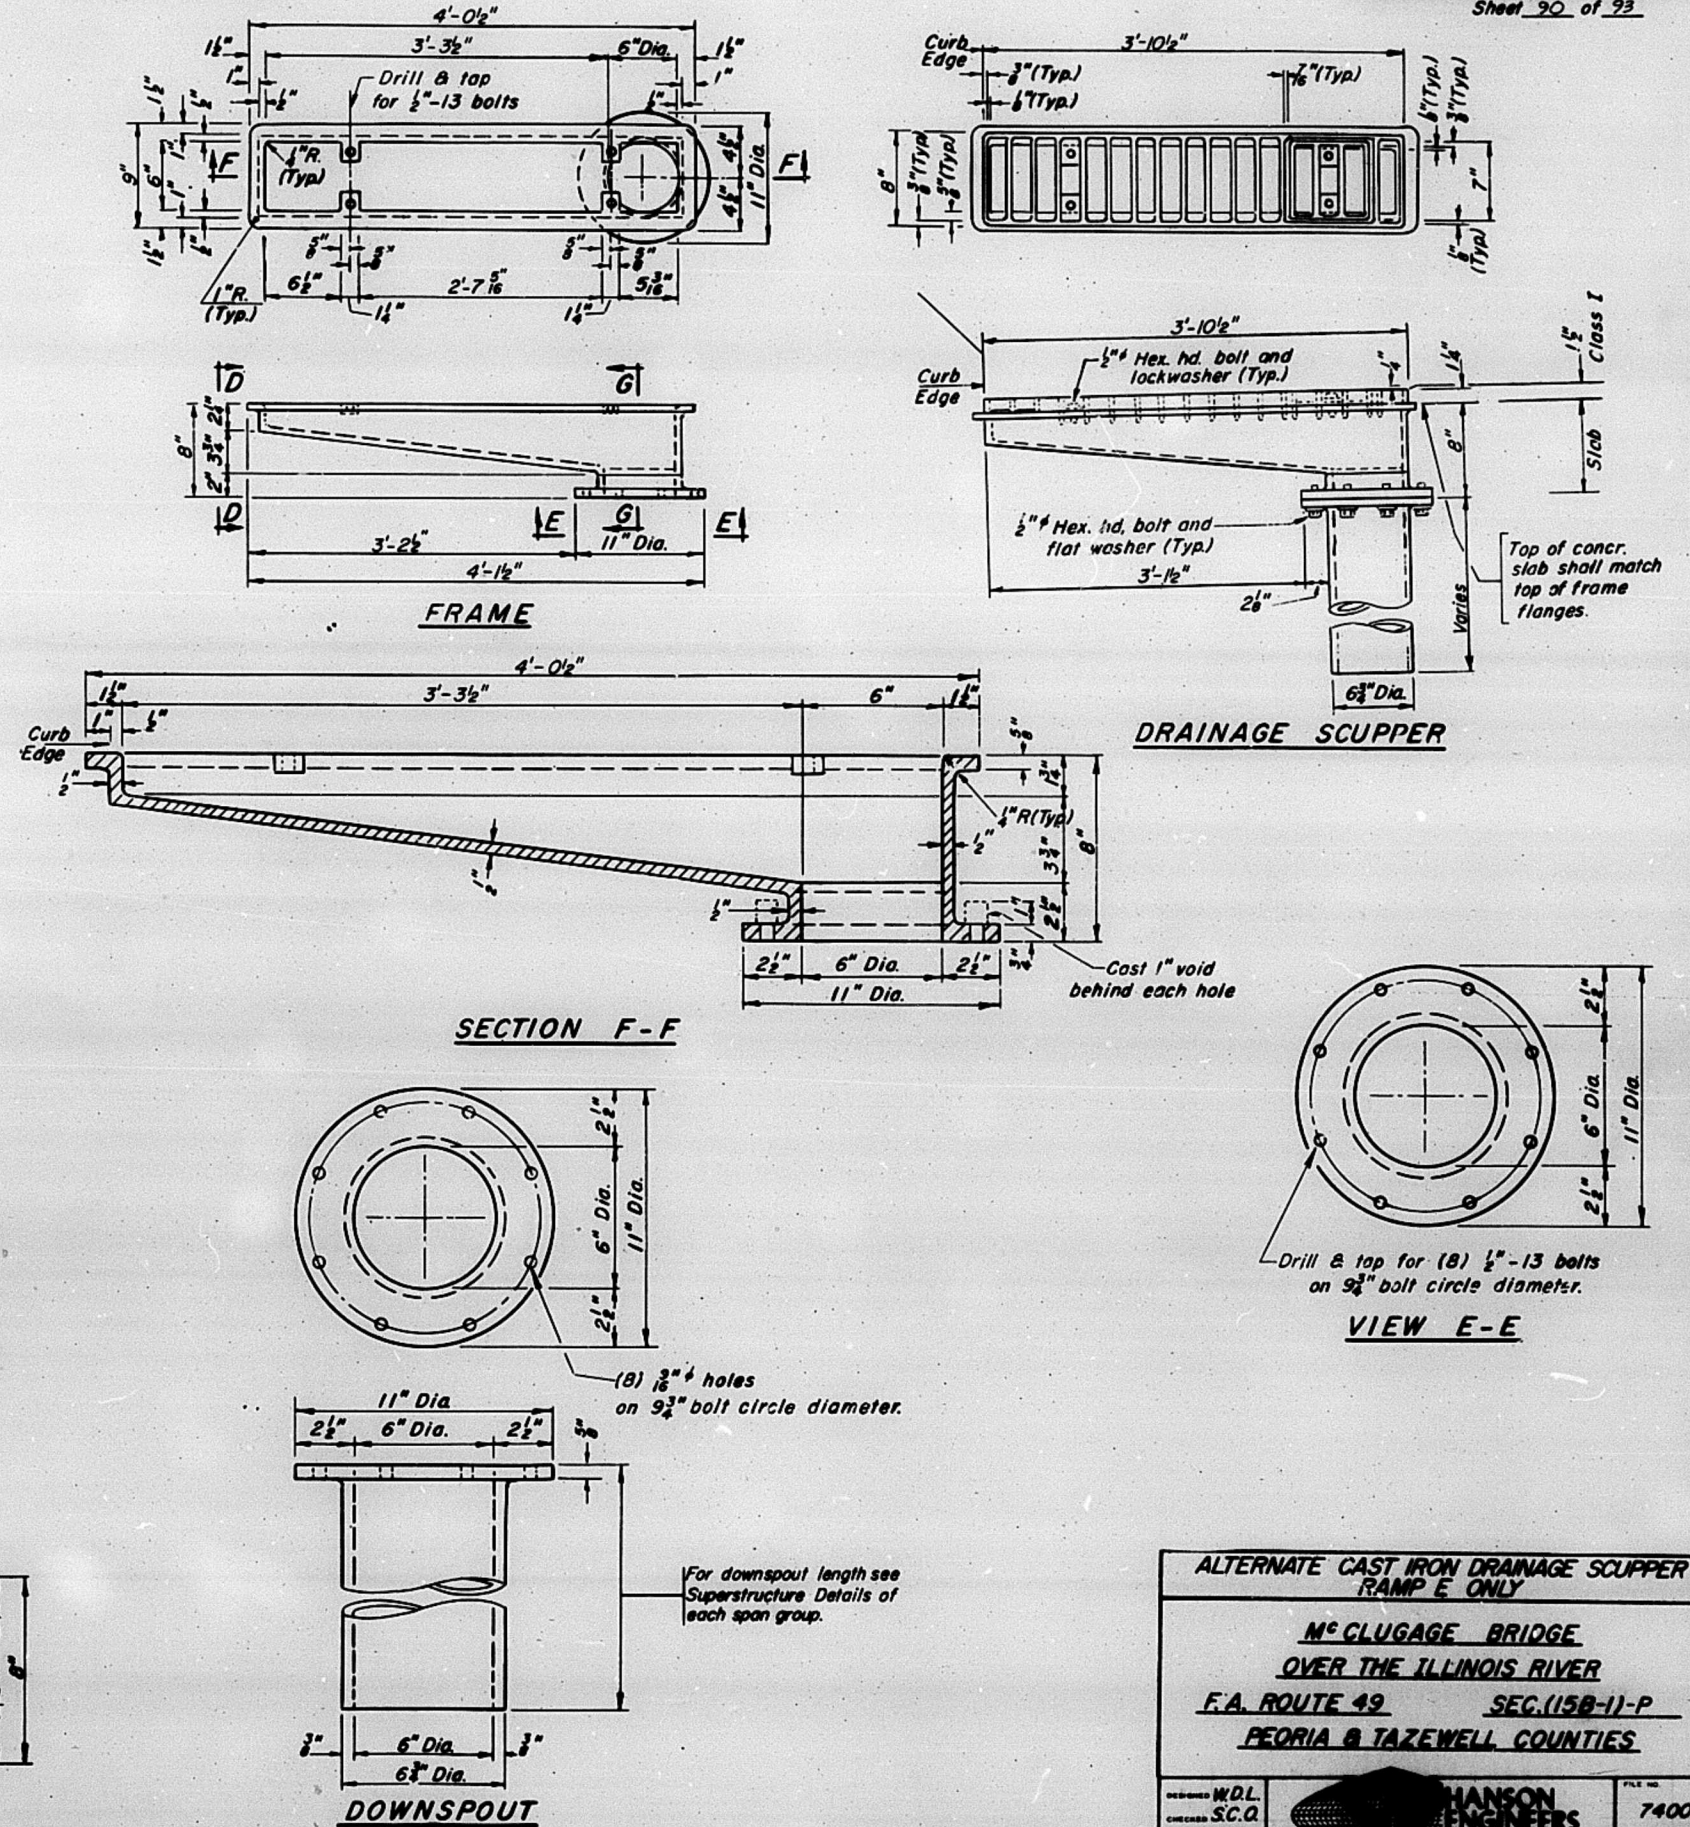

ALTERNATE CAST IRON DRAINAGE SCUPPER
RAMP E ONLY

M^C CLUGAGE BRIDGE
OVER THE ILLINOIS RIVER
F.A. ROUTE 49 SEC. (158-11)-P
PEORIA & TAZEWELL COUNTIES

DESIGNED W.D.L.	CHECKED S.C.Q.	DATE	74001
DRAWN P.M.	CHECKED W.D.L.	DATE	
HANSON ENGINEERS INCORPORATED			
SPRINGFIELD, ILLINOIS PEORIA, ILLINOIS			

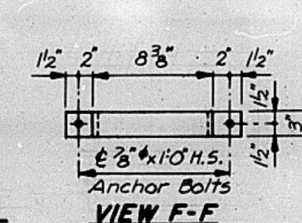
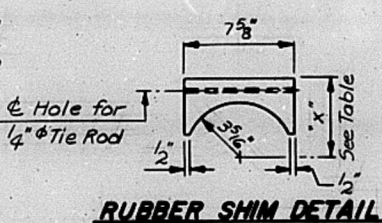
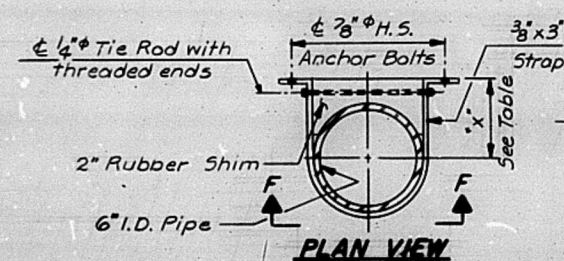
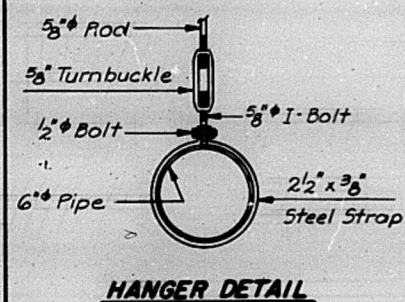
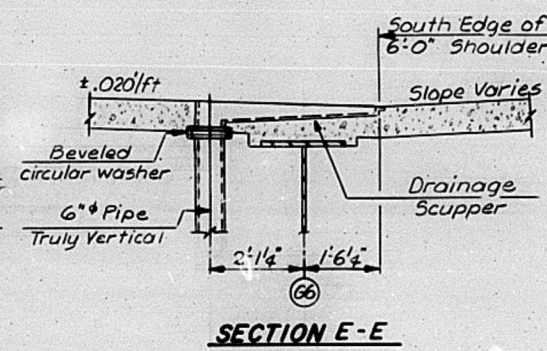
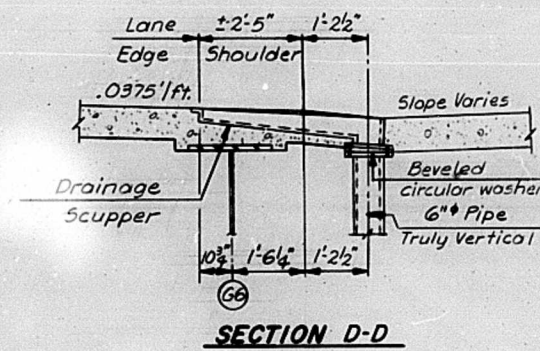
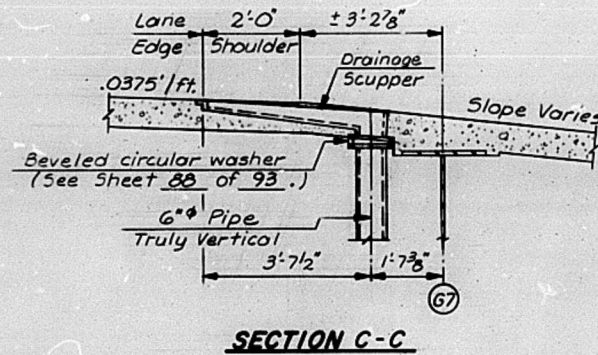
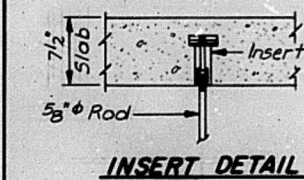
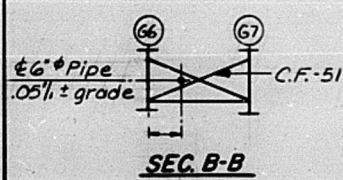
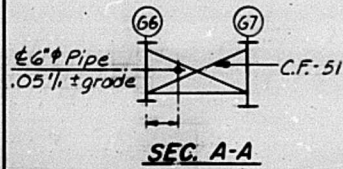
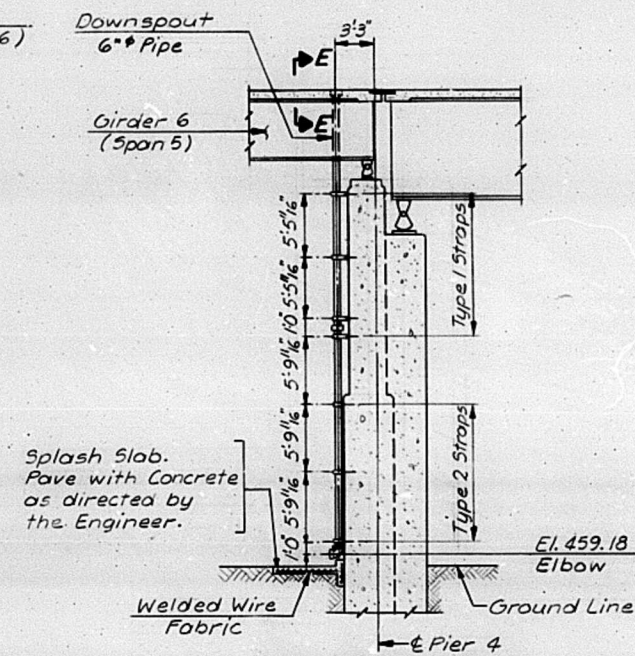
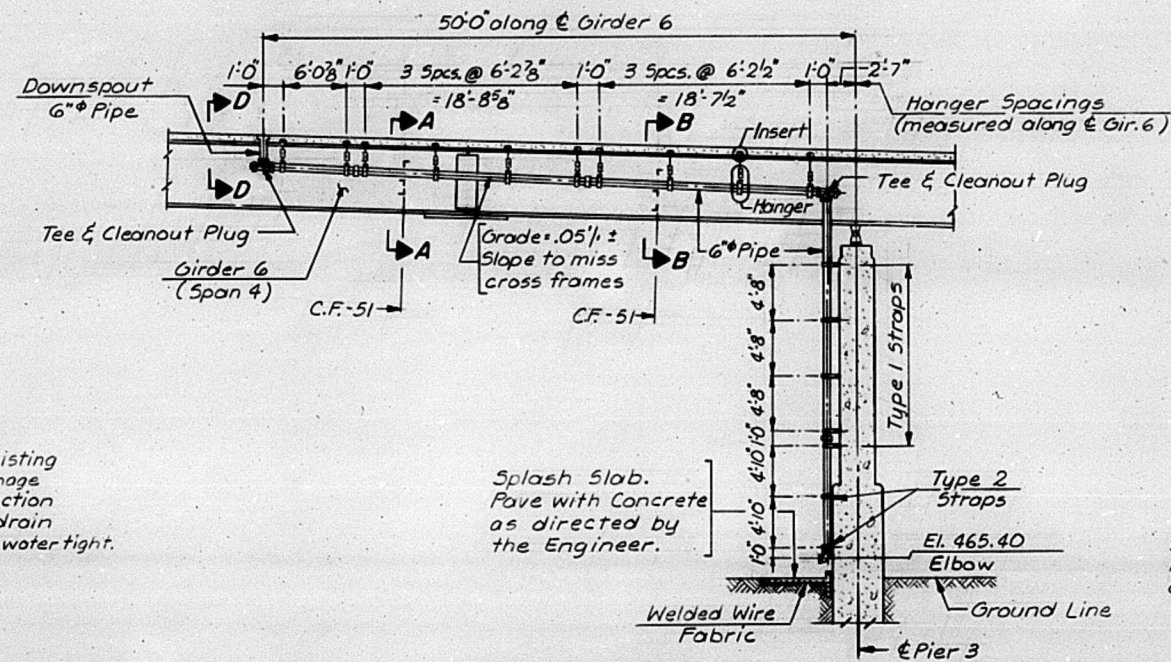
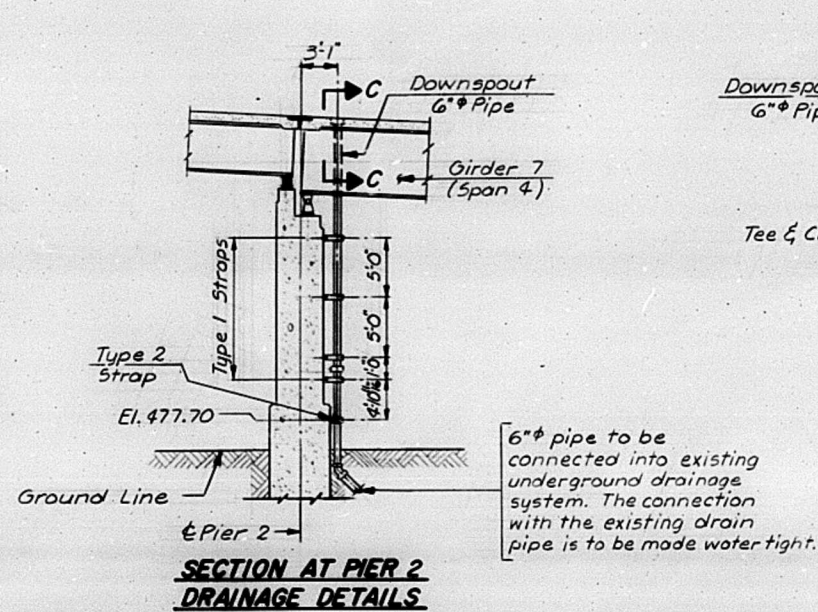


TABLE FOR DIMENSION "X"	
Strap	"X"
Type 1	1 1/2"
Type 2	6"

NOTES

- All dimensions shown are measured horizontally.
- All structural steel shall meet the requirements of AASHTO M-183 unless otherwise shown.
- All High Strength Bolts and Anchor Bolts shall meet the requirements of AASHTO M-164.
- Class X Concrete shall be used in paved splash slabs & shall be incidental to the Drainage System.
- Welded Wire Fabric shall be 6"x6" mesh, #4 gage, 58 Lbs. per 100 Sq. Ft., conforming to the requirements of AASHTO M-55.
- The Drainage Scuppers are included in Bill of Material for each span group.
- Pay item Drainage System, Complete shall include providing and installing 12" pipe, 6" pipe, saddles, elbows, tees, sleeves, inserts, hangers, straps, cleanouts, and all other necessary items to complete the underdeck drainage.

DRAINAGE SYSTEM SPANS 4 & 5

M^C CLUGAGE BRIDGE
OVER THE ILLINOIS RIVER
F.A. ROUTE 49 SEC. (115B-1)-P
PEORIA & TAZEWELL COUNTIES





DESIGNED H.D.L.
CHECKED S.C.O.
DRAWN D.A.N.
CHECKED S.C.O.

HANSON ENGINEERS
INCORPORATED
SPRINGFIELD, ILLINOIS PEORIA, ILLINOIS

FILE NO. 74001
DATE














STATE OF ILLINOIS
DEPARTMENT OF TRANSPORTATION
DIVISION OF HIGHWAYS

ROUTE NO.	SEC.	COUNTY	TOTAL SHEETS	SHEET NO.
FA 49	158-1	PEORIA & TAZEWELL	96	94
Sheet 92 of 93				

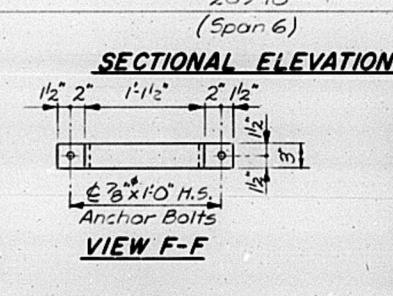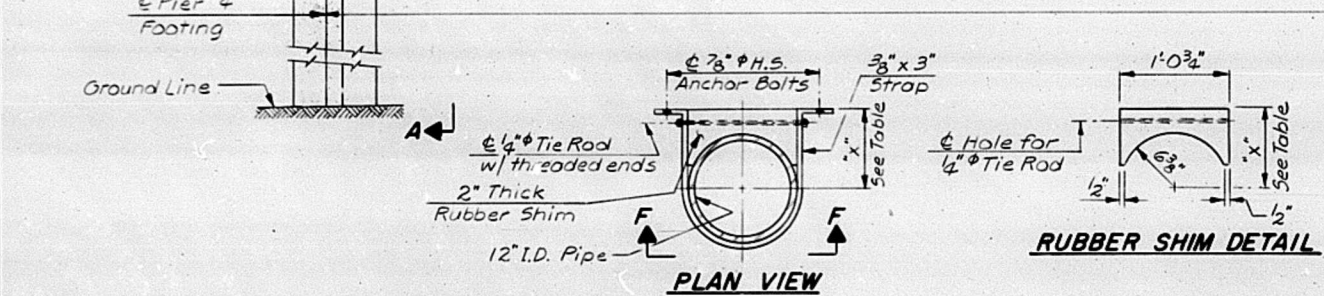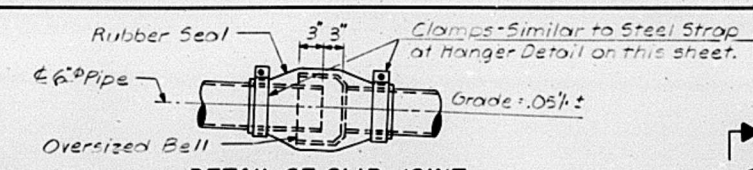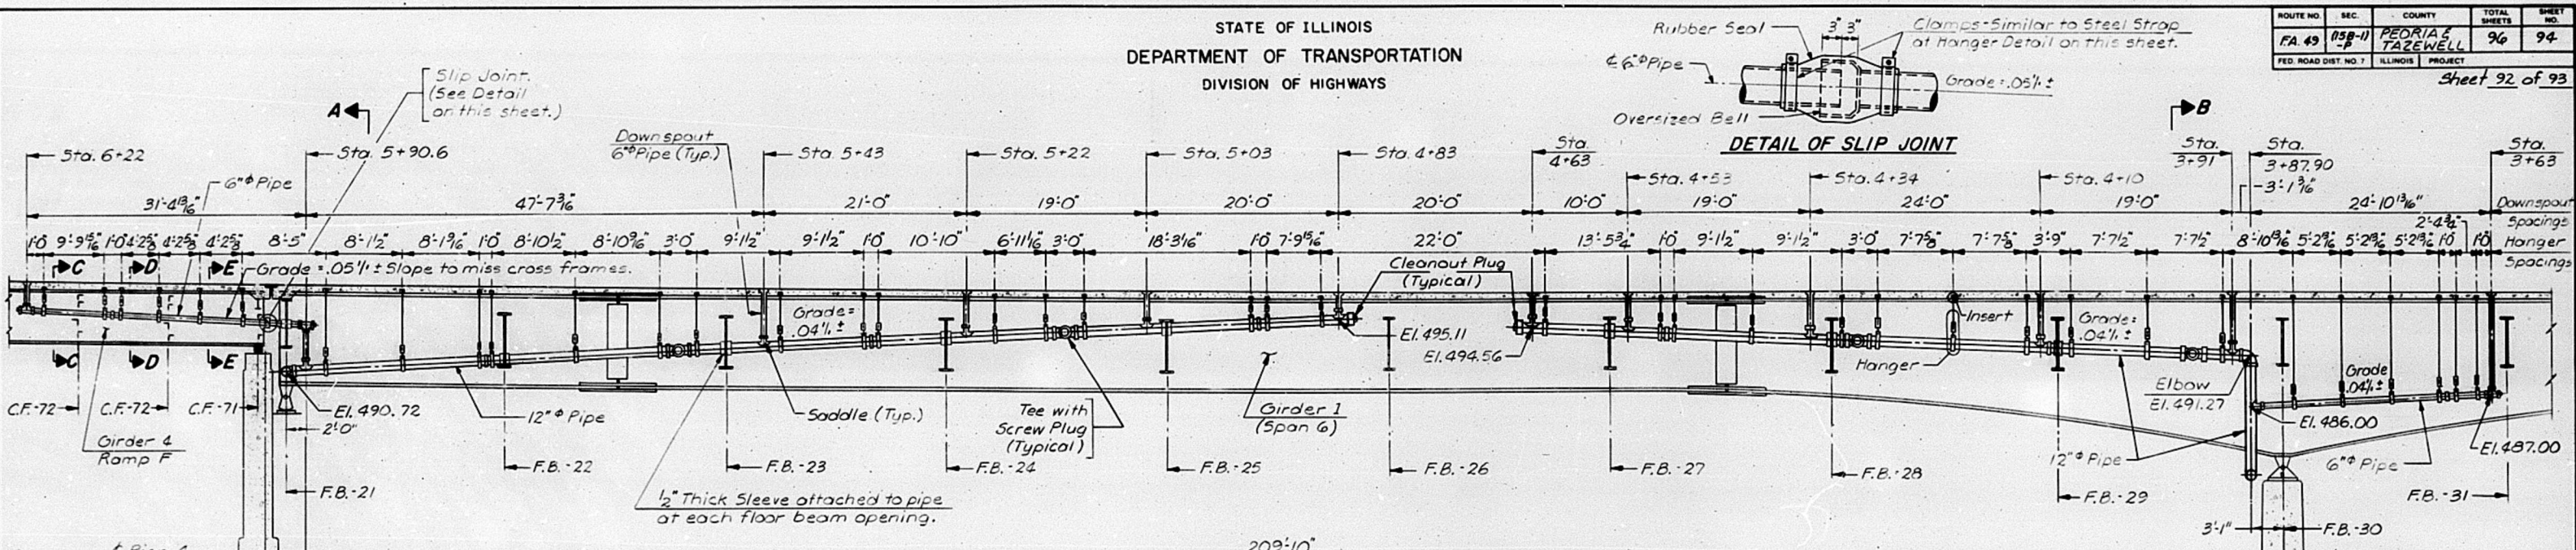

Strap	"x"
Type 1	1'-5"
Type 2	1'-0"
Type 3	1'-1 1/2"
Type 4	1'-0 1/2"
Type 5	7 1/2"

NOTES
Drainage Scuppers are included in Bill of Material for each span group. Pay Item Drainage System Complete shall include providing and installing 12" pipe, 6" pipe, saddles, elbows, tees, sleeves, cleanouts, inserts, hangers, straps, and all other necessary items to complete the underdeck drainage.
c.o. = cleanout.
All Pipe and Fittings shall meet the requirements of ASTM A-53 for Nickel Copper Alloy Steel Pipe.

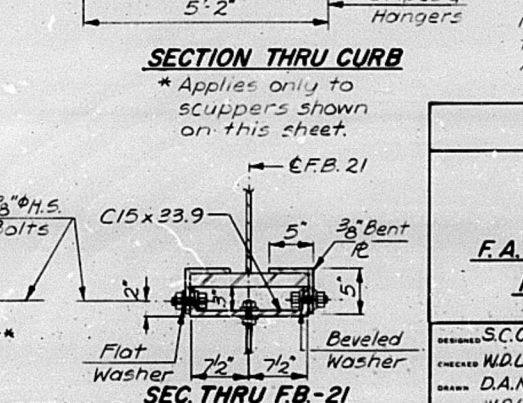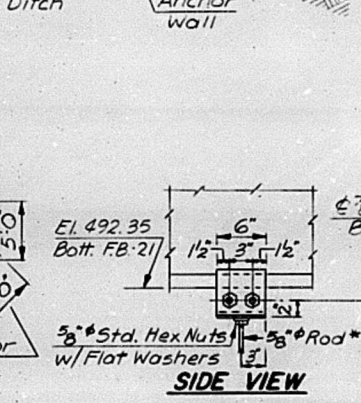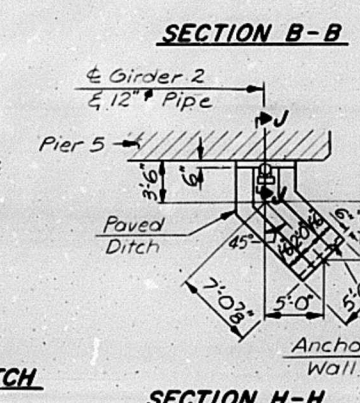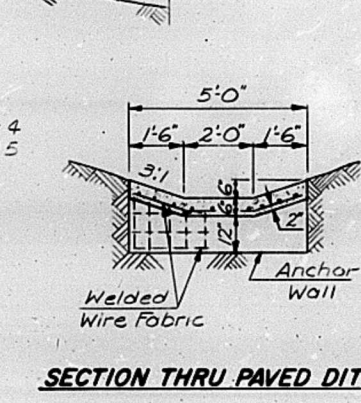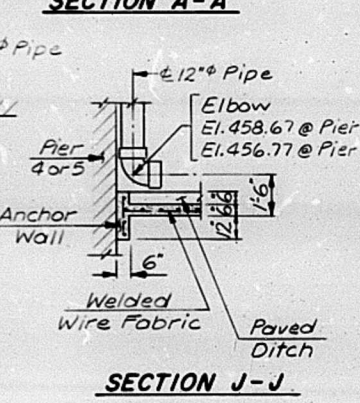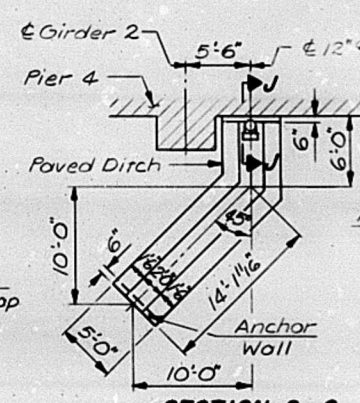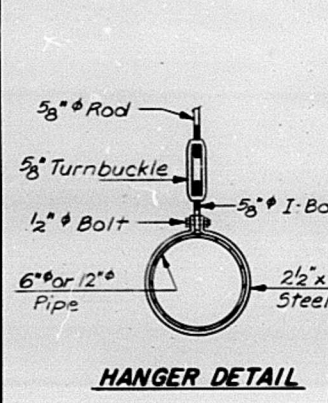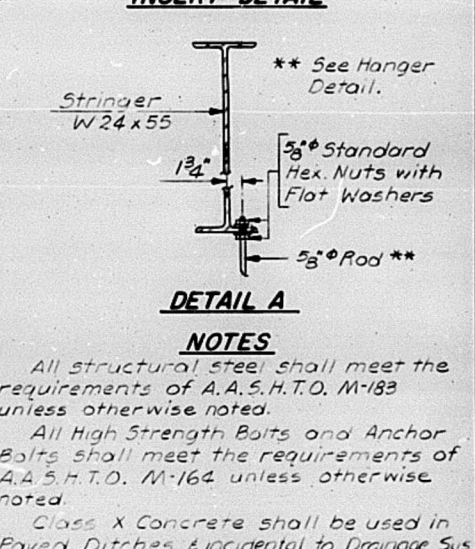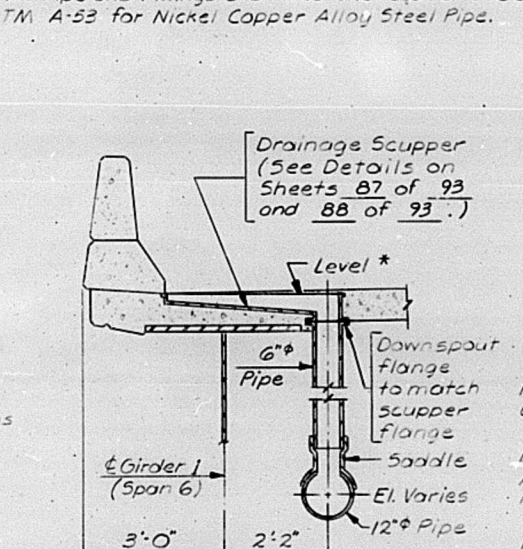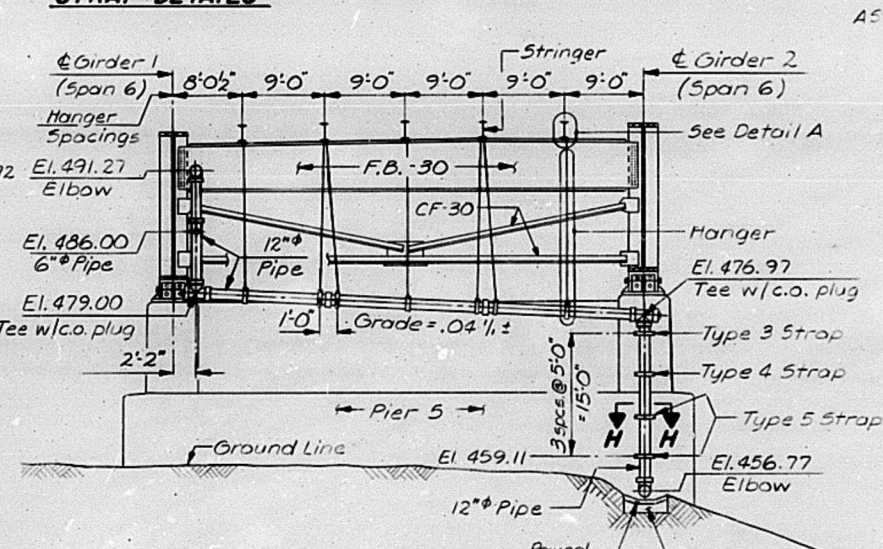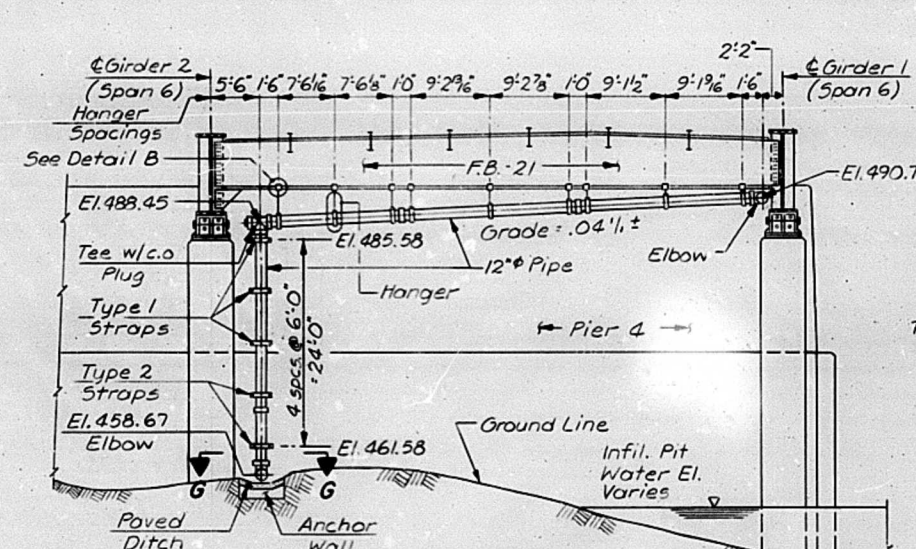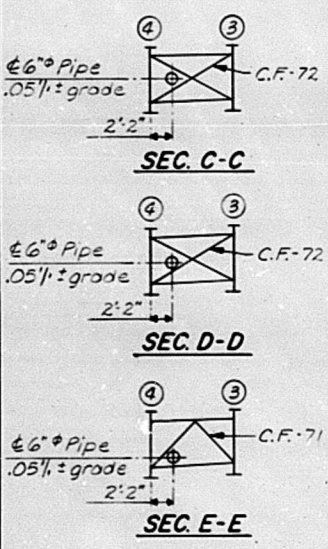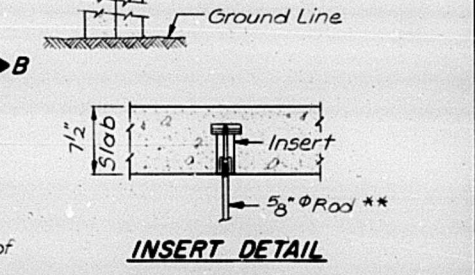

NOTES
All structural steel shall meet the requirements of A.A.S.H.T.O. M-183 unless otherwise noted.
All High Strength Bolts and Anchor Bolts shall meet the requirements of A.A.S.H.T.O. M-164 unless otherwise noted.
Class X Concrete shall be used in Paved Ditches & incidental to Drainage Sys. Welded wire fabric shall be 6"x6" mesh, #4 gage, 58lbs. per 100 sq. ft., conforming to the requirements of A.A.S.H.T.O. M-55.

DRAINAGE SYSTEM SPAN 6
McCLUGAGE BRIDGE
OVER THE ILLINOIS RIVER
F.A. ROUTE 49 SEC. 158-1-P
PEORIA & TAZEWELL COUNTIES

DESIGNED S.C.O.
CHECKED W.D.L.
DRAWN D.A.N.
CHECKED W.D.L.

HANSON ENGINEERS
INCORPORATED
SPRINGFIELD, ILLINOIS PEORIA, ILLINOIS


FILE NO. 74001
DATE

"TABLE A"

DRAINAGE SCUPPER DOWNPOUTS	
Length	No.
4'-7"	24
5'-8"	12
6'-3"	5
6'-7"	4
7'-1"	2
7'-11"	1
9'-6"	1
10'-0"	7
10'-4"	5
10'-8"	1
11'-9"	2
12'-0"	1
14'-10"	16
15'-6"	33
16'-1"	1

"TABLE B"

4"x12" FLOOR DRAINS	
Length	No.
10'-7"	52
10'-8"	79
11'-2"	12
11'-5"	16
11'-10"	6
12'-5"	5
12'-6"	8
13'-0"	3
13'-7"	3
13'-11"	3
14'-0"	8
14'-9"	4
14'-10"	4
15'-6"	21
15'-9"	4
15'-10"	4
16'-8"	4
16'-9"	4


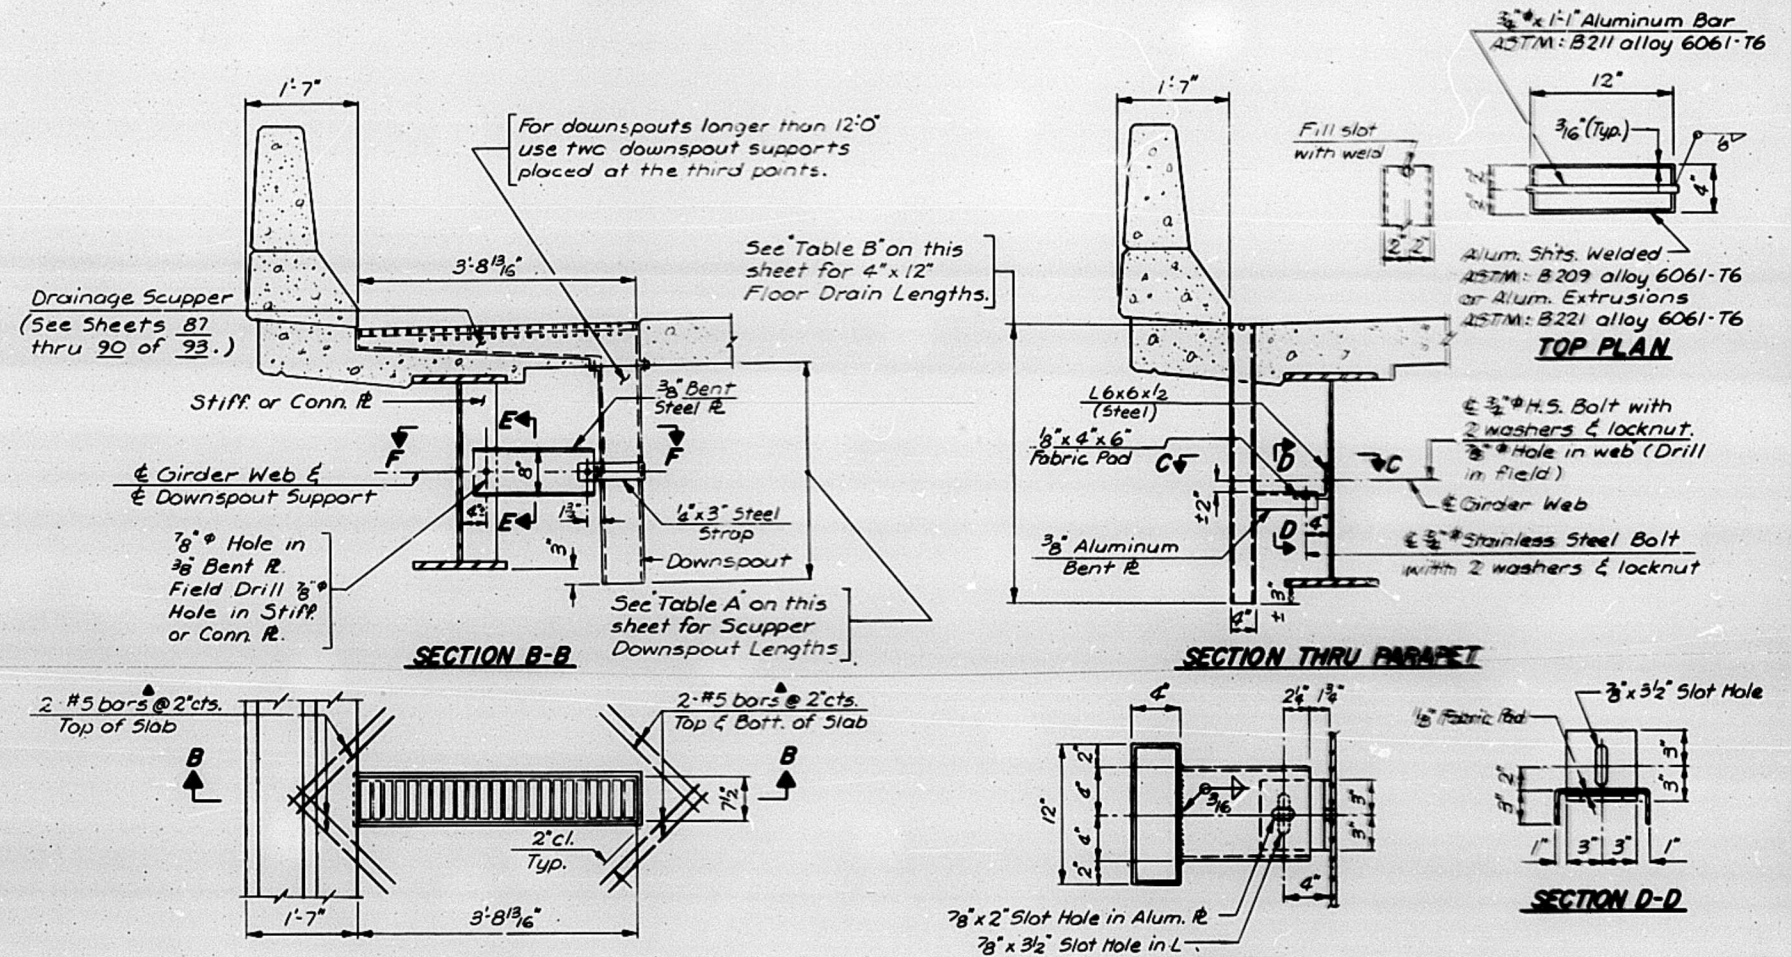


DRAINAGE SCUPPER DETAILS

FLOOR DRAINS & DOWNPOUTS

MCCLURG BRIDGE
OVER THE ILLINOIS RIVER
F.A. ROUTE 43 SEC. 15 B-11-P
PEORIA & TAZEWELL COUNTIES

ROUTE	SECTION	COUNTY	TOTAL SHEETS	SHEET NO.
F.A. 49	(15B)-P	PEORIA TAZEWELL	96	96
FED. ROAD DIV. NO. 7 ILLINOIS PROJ.				

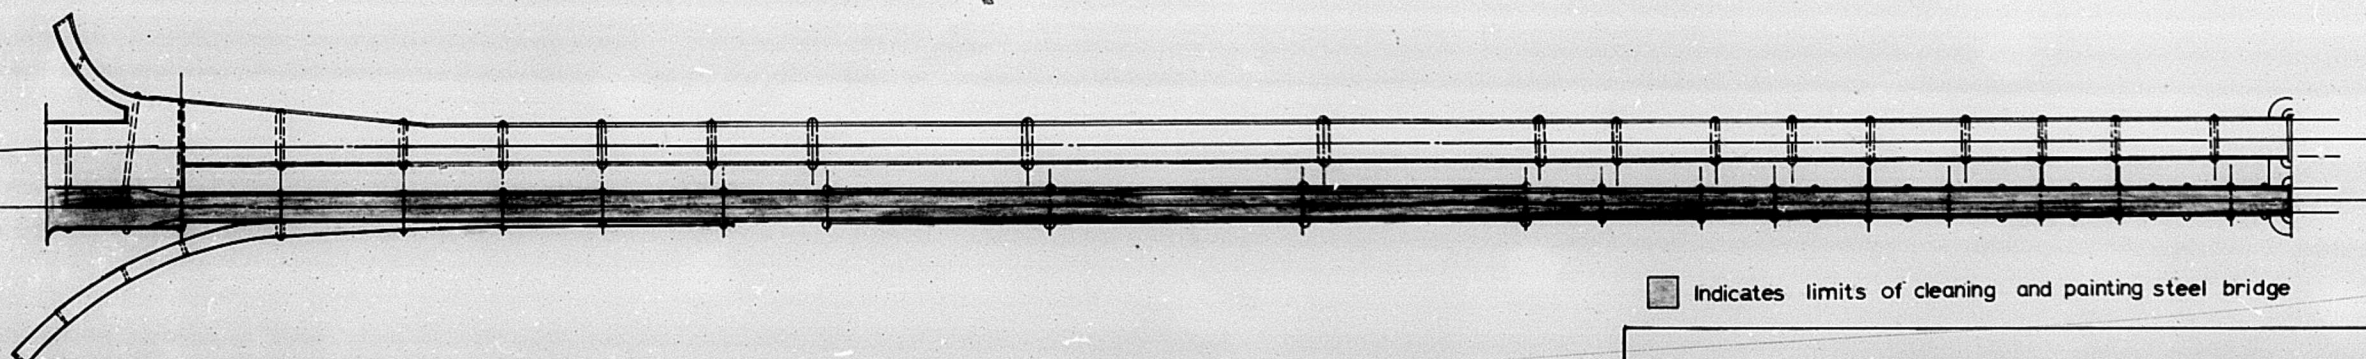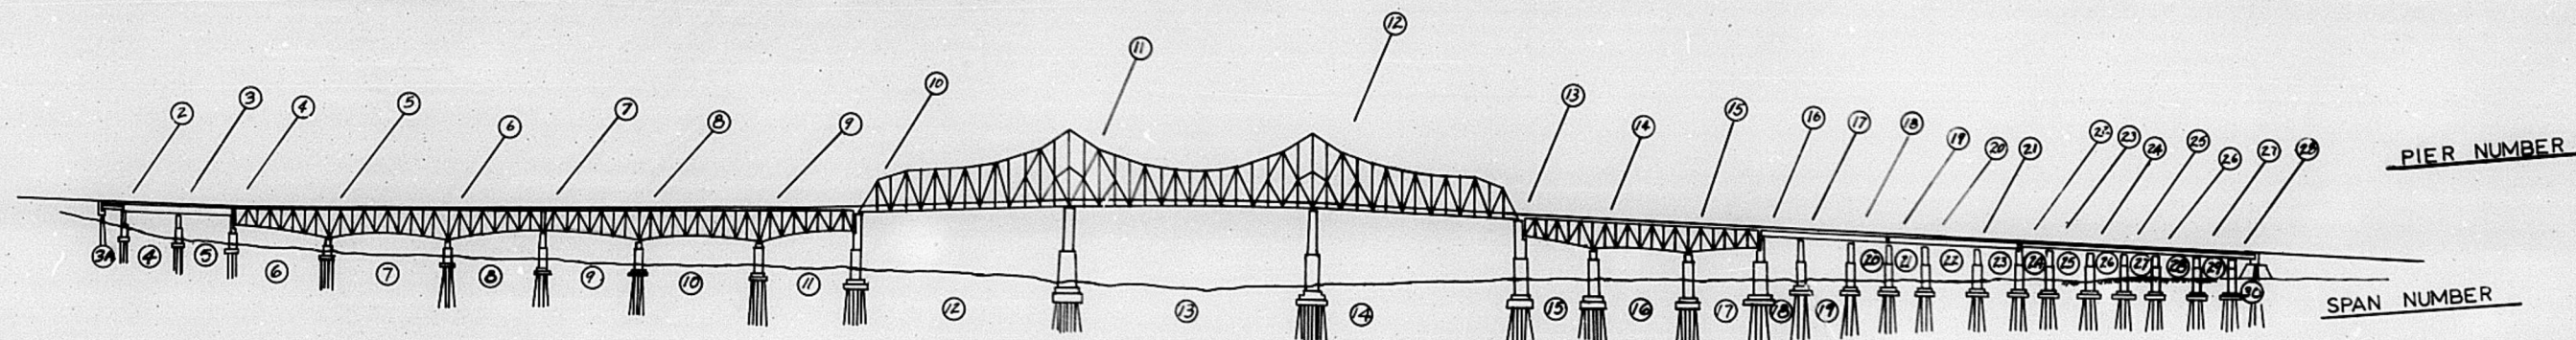

■ Indicates limits of cleaning and painting steel bridge

Mc Cluggage East Bound Structure		
SPANS	STRUCTURAL STEEL LBS.	
3A	96,180	
4,5	589,290	
6 to 11	2,620,687	
12, 13, 14	4,534,030	
15, 16, 17	909,540	
18 to 30	1,284,975	
TOTAL	10,034,702 LBS. = 5,017 TONS	

PEORIA COUNTY 2786.5 TONS
TAZEWELL COUNTY 2230.5 TONS

TOTAL BILL OF MATERIAL				
ITEM	UNIT	TOTAL	PEORIA	TAZEWELL
CLEANING AND PAINTING STEEL BRIDGE	L - SUM	1	0.6	0.4
TRAFFIC CONTROL AND PROTECTION STD 2315	L - SUM	1	1	

GENERAL PLAN
EXISTING
Mc CLUGGAGE BRIDGE
OVER ILLINOIS RIVER
F.A. ROUTE 49 SEC(15B)-P
PEORIA - TAZEWELL COUNTIES