


F.A.P. RTE.	SECTION	COUNTY	TOTAL SHEETS	SHEET NO.
796	(106BR-2)BR	FORD	55	1
		ILLINOIS	CONTRACT NO. 66B58	

P-93-023-09
D-93-065-24

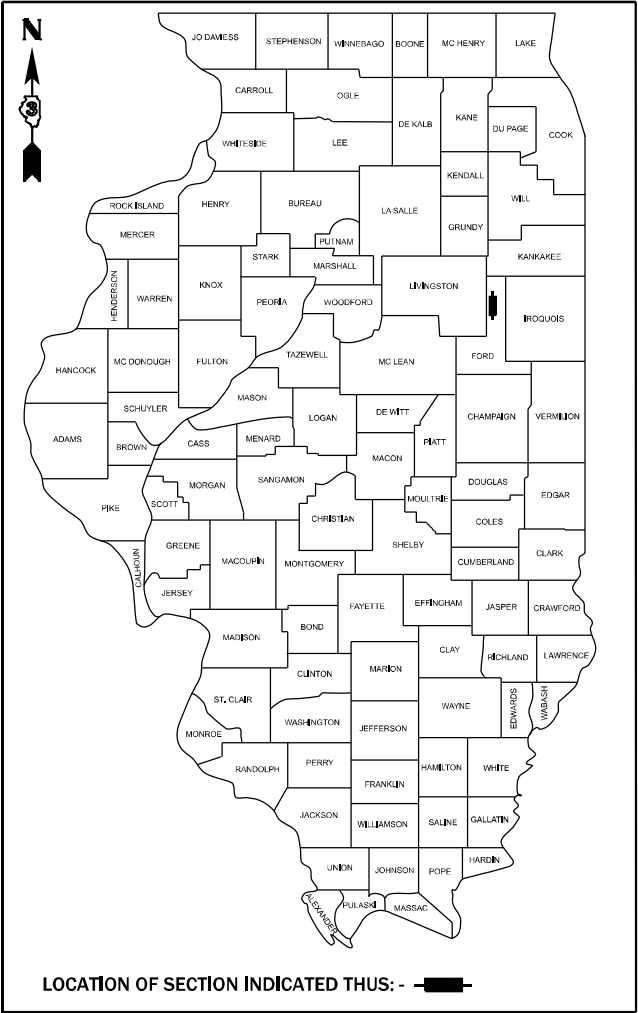

FUNCTIONAL CLASSIFICATION
RURAL MINOR COLLECTOR
2023 ADT = 950
P.V. = 83% S.U. = 4% M.U. = 13%

STATE OF ILLINOIS
DEPARTMENT OF TRANSPORTATION

SUBMITTED March 26, 2025
Trisha Thompson REGIONAL ENGINEER
May 9 2025
Seal Ahmed ENGINEER OF DESIGN AND ENVIRONMENT
May 9 2025
Y. H. Sayers DIRECTOR OF HIGHWAYS PROJECT IMPLEMENTATION

PRINTED BY THE AUTHORITY
OF THE STATE OF ILLINOIS


06-13-2025 LETTING ITEM 052

STATE OF ILLINOIS
DEPARTMENT OF TRANSPORTATION

PROPOSED
HIGHWAY PLANS

FAP ROUTE 796 (IL 115)
SECTION: (106BR-2)BR
PROJECT: BR-8XAM(381)
BRIDGE REPLACEMENT
OVER N. FORK OF VERMILION RIVER TRIBUTARY
FORD COUNTY

C-93-103-24

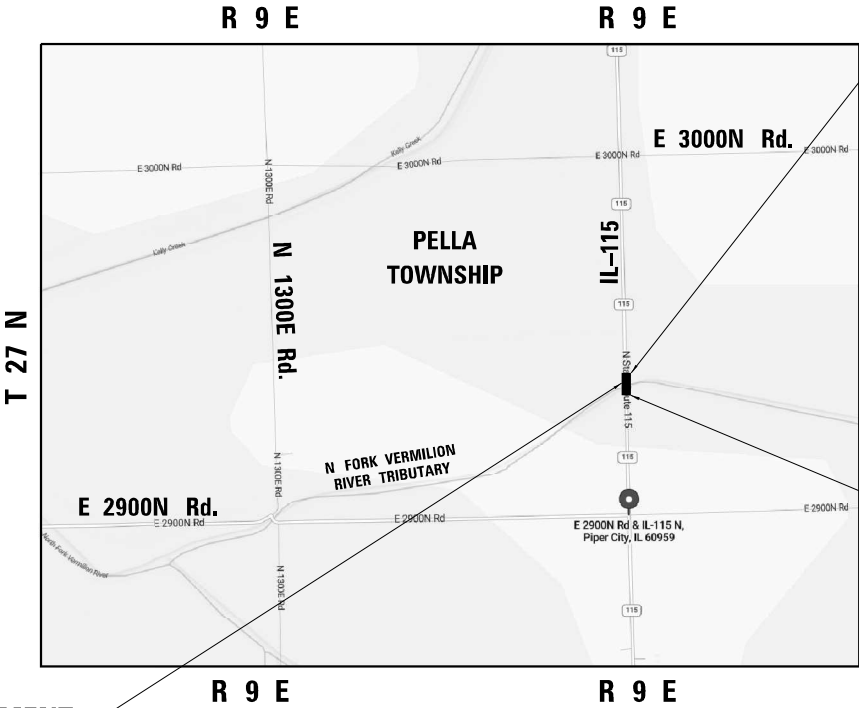

BEGIN IMPROVEMENTS
STA. 1661 + 00.00

LOCATION MAP
NOT TO SCALE

END IMPROVEMENTS
STA. 1670 + 00.00



BRAD H. SAYERS, P.E.
IL, U.C. SE NO. 081-006267
EXP: 11 / 30 / 2026
DATE: 02 / 24 / 2025
THIS SEAL AND SIGNATURE
PERTAINS TO SHEETS 27-46.




MUTHAYAB AHMED MOHAMMED, P.E.
IL, U.C. NO. 082-072419
EXP: 11 / 30 / 2026
DATE: 02 / 24 / 2025
THIS SEAL AND SIGNATURE
PERTAINS TO SHEETS 1-26, 47-55

INDEX OF SHEETS

SHEET NO.	TITLE
1	COVER SHEET
2	INDEX OF SHEETS, STATE STANDARDS AND GENERAL NOTES
3-7	SUMMARY OF QUANTITIES
8	TYPICAL SECTION
9-11	SCHEDULE OF QUANTITIES
12	ALIGNMENT, TIES, AND BENCHMARKS
13	REMOVAL PLAN
14-16	PLAN AND PROFILE
17	DETOUR PLAN
18-20	EROSION & SEDIMENT CONTROL PLAN
21	GRADING PLAN
22-23	PLAT OF HIGHWAYS
24-26	PAVEMENT MARKING PLAN
27-46	STRUCTURAL PLANS
47-49	DISTRICT DETAILS
50-55	CROSS SECTION

FOR LIST OF STANDARDS, SEE SHEET NO. 2

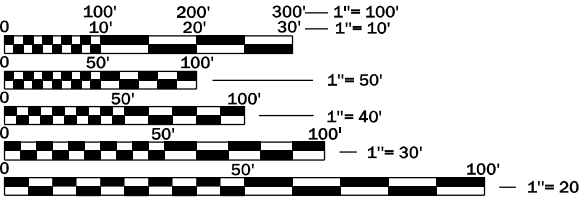

FULL SIZE PLANS HAVE BEEN PREPARED USING STANDARD
ENGINEERING SCALES. REDUCED SIZED PLANS WILL NOT
CONFORM TO STANDARD SCALES. IN MAKING MEASUREMENTS
ON REDUCED PLANS, THE ABOVE SCALES MAY BE USED.

J.U.L.I.E.
JOINT UTILITY LOCATION INFORMATION FOR EXCAVATION
1-800-892-0123
OR 811

PROJECT ENGINEER: DAVE ALEXANDER, P.E.
UNIT CHIEF: MOHAMED YOUSIF
DISTRICT 3 NO. (815) 434-6131
CONTRACT NO. 66B58

BRIDGE REPLACEMENT
STA. 1665 + 79.00
EXIST SN 027-0074
PROP SN 027-0105

LOCATION MAP
NOT TO SCALE

GROSS LENGTH = 900 FT. = 0.17 MILES
NET LENGTH = 900 FT. = 0.17 MILES

GENERAL NOTES:

1. BEFORE ORDERING PIPE CULVERTS OR PIPE DRAINS, THE CONTRACTOR SHALL CONSULT THE ENGINEER FOR EXACT LENGTHS.
2. THE FOLLOWING RATES OF APPLICATION HAVE BEEN USED IN CALCULATING PLAN QUANTITIES.

GRANULAR MATERIALS	2.05	TON/CU YD
HMA RESURFACING	112	LBS/SQ YD/IN
POROUS GRANULAR EMBANKMENT	2.0	TON/CU YD
MIX FOR CRACKS, JTS & FLGWYS	0.0003	TON/SQ YD
TACK COAT	0.025	LB/SQFT
PRIME COAT	0.25	LB/SQFT

3. THE FINISHED EARTHWORK SHALL HAVE A VEGETATION SUSTAINING SOIL COVERING THE TOP FOUR INCHES (100 MILLIMETERS) IN AREAS TO BE SEEDED OR SODDED. THE VEGETATION SUSTAINING SOIL REQUIRED WILL NOT BE PAID FOR SEPARATELY BUT WILL BE INCLUDED IN THE COST OF FURNISHED EXCAVATION.
4. THE AREA TO BE SEEDED SHALL CONSIST OF ALL DISTURBED EARTH SURFACES WITHIN THE RIGHT OF WAY OR AS DIRECTED BY THE ENGINEER.

SEEDING CLASS 2A = 1.0 ACRES

5. THE ENGINEER WILL BE THE SOLE JUDGE CONCERNING CURING TIME FOR THE VARIOUS HMA LIFTS.
6. EXCEPT AS NOTED ON THE PLANS, PAVEMENT GRADES SHOWN ARE AT THE TOP OF PAVEMENT SURFACES.
7. ALL EXCAVATED MATERIAL, WHICH INCLUDES DIGGING OR GRADING OF ANY SOIL OR FILL MATERIAL, WITH THE EXCEPTION OF AGGREGATE FILLS, MUST BE INCORPORATED WITHIN THE IDOT RIGHT OF WAY.

8. ALL ELEVATIONS REFERRING TO U.S.G.S. MEAN SEA LEVEL DATUM.

9. MEMBERS OF JULIE KNOWN TO BE WITHIN THE LIMITS OF THE IMPROVEMENT ARE:

VERIZON - AERIAL

10. NON-MEMBERS OF JULIE KNOWN TO BE WITHIN THE LIMITS OF THE IMPROVEMENT ARE:

NONE

HMA MIXTURE REQUIREMENT TABLE

LOCATION(S):	ENTIRE PROJECT	ENTIRE PROJECT	ENTIRE PROJECT	ENTIRE PROJECT
MIXTURE USE(S):	HMA	HMA	HMA SHOULDER	HMA SHOULDER
	SURFACE	BINDER	TOP LIFT	BOTTOM LIFT(S)
BINDER GRADE (PG):	PG 64-22	PG 64-22	PG 64-22	PG 64-22
DESIGN AIR VOIDS:	4.0% @ N50	4.0% @ N50	4.0% @ N50	4.0% @ N50
MIXTURE COMPOSITION:	IL 9.5	IL 19.0	IL 9.5	IL 19.0
FRICTION AGGREGATE:	MIXTURE C	NA	MIXTURE C	NA
MIXTURE WEIGHT:	112.0 LBS/SY/IN	112.0 LBS/SY/IN	112.0 LBS/SY/IN	112.0 LBS/SY/IN
QUALITY MANAGEMENT PROGRAM:	QCQA	QCQA	QCQA	QCQA
SUBLOT SIZE:	NA	NA	NA	NA
DENSITY TEST METHOD:	CORES/NUCLEAR	CORES/NUCLEAR	CORES/NUCLEAR	CORES/NUCLEAR

LIST OF ILLINOIS DOT HIGHWAY STANDARDS

000001-08	STANDARD SYMBOLS, ABBREVIATIONS AND PATTERNS
001001-02	AREAS OF REINFORCEMENT BARS
001006	DECIMAL OF AN INCH AND OF A FOOT
280001-07	TEMPORARY EROSION CONTROL SYSTEMS
420401-13	PAVEMENT CONNECTOR (PCC) FOR BRIDGE APPROACH SLAB
482001-02	HMA SHOULDER ADJACENT TO FLEXIBLE PAVEMENT
515001-04	NAME PLATE FOR BRIDGES
542401-04	METAL FLARED END SECTION FOR PIPE CULVERT
601101-02	CONCRETE HEADWALL FOR PIPE UNDERDRAINS
630001-13	STEEL PLATE BEAM GUARDRAIL
630201-07	PCC/HMA STABILIZATION AT STEEL PLATE BEAM GUARDRAIL
630301-09	SHOULDER WIDENING FOR TYPE 1 (SPECIAL) GUARDRAIL TERMINALS
642006-01	SHOULDER RUMBLE STRIPS, 8 INCH
666001-01	RIGHT-OF-WAY MARKERS
701001-02	OFF-ROAD OPERATIONS, 2L, 2W, MORE THAN 15' (4.5 M) AWAY
701006-05	OFF-ROAD OPERATIONS 2L,2W, 15' TO 24" FROM PAVEMENT EDGE
701201-05	LANE CLOSURE, 2L, 2W, DAY ONLY, FOR SPEEDS >= 45 MPH
701311-03	LANE CLOSURE, 2L, 2W, MOVING OPERATIONS - DAY ONLY
701901-10	TRAFFIC CONTROL DEVICES
725001-01	OBJECT AND TERMINAL MARKERS
780001-05	TYPICAL PAVEMENT MARKINGS
781001-04	TYPICAL APPLICATIONS RAISED REFLECTIVE PAVEMENT MARKERS

LIST OF BUREAU OF LOCAL ROADS HIGHWAY STANDARDS

B.L.R.21-9	TYPICAL APPLICATION OF TRAFFIC CONTROL DEVICES FOR CONSTRUCTION ON RURAL LOCAL HIGHWAYS
------------	---

STATE OF ILLINOIS
DEPARTMENT OF TRANSPORTATION
DISTRICT THREE
AS BUILT INFORMATION

SUPERVISING CONSTRUCTION FIELD ENGINEER

RESIDENT ENGINEER / TECHNICIAN

START & END DATES
OF CONSTRUCTION:

INSPECTORS:

MODEL: D:\info\A
FILE NAME: Z:\Share\Projects\IDOT\DOT-CD-200103_Design\02_CADD Sheets\WOM66B58-6-1-cv-bis.dgn



BRAD H. SAYERS, P.E.
IL LIC. NO. 081-006267

EXP: 11 /30 /2026

DATE: 02 /24 /2025

THIS SEAL AND SIGNATURE
PERTAINS TO SHEETS 27-46.



MUTHAYAB AHMED MOHAMMED, P.E.
IL LIC. NO. 062-072419

EXP: 11 /30 /2026

DATE: 02 /24 /2025

THIS SEAL AND SIGNATURE
PERTAINS TO SHEETS 1-26, 47-55

OSEH inc.

315 W. VAN BUREN STREET
SUITE 101
CHICAGO, IL 60607
WWW.OSEH-INC.COM

USER NAME = AsinatAndrew	DESIGNED - AA	REVISED -
	DRAWN - AA	REVISED -
PLOT SCALE = 100,0000' / in.	CHECKED - MM	REVISED -
PLOT DATE = 2/24/2025	DATE - 2/24/2025	REVISED -

STATE OF ILLINOIS
DEPARTMENT OF TRANSPORTATION

IL ROUTE 115
INDEX OF SHEETS, STATE STANDARDS AND GENERAL NOTES

SCALE: SHEET 1 OF 1 SHEETS STA. TO STA.

F.A.P RTE.	SECTION	COUNTY	TOTAL SHEETS	SHEET NO.
796	(106BR-2)BR	FORD	55	2
CONTRACT NO. 66B58				
ILLINOIS FED. AID PROJECT				

SUMMARY OF QUANTITIES

PAY ITEM NUMBER	DESIGNATION	UNIT	TOTAL QUANTITY	CONSTRUCTION CODE 010
				80% FEDERAL 20% STATE
				BRIDGE S. NO. (PR) 027-0105
20200100	EARTH EXCAVATION	CU YD	1,427	1,427
20300100	CHANNEL EXCAVATION	CU YD	123	123
20400800	FURNISHED EXCAVATION	CU YD	1,224	1,224
25000210	SEEDING, CLASS 2A	ACRE	1	1
25000400	NITROGEN FERTILIZER NUTRIENT	POUND	96	96
25000500	PHOSPHORUS FERTILIZER NUTRIENT	POUND	96	96
25000600	POTASSIUM FERTILIZER NUTRIENT	POUND	96	96
25100630	EROSION CONTROL BLANKET	SQ YD	4,688	4,688
28000250	TEMPORARY EROSION CONTROL SEEDING	POUND	97	97
28000305	TEMPORARY DITCH CHECKS	FOOT	102	102
28000400	PERIMETER EROSION BARRIER	FOOT	1,693	1,693
28001100	TEMPORARY EROSION CONTROL BLANKET	SQ YD	4,688	4,688
28100107	STONE RIPRAP, CLASS A4	SQ YD	798	798
28200200	FILTER FABRIC	SQ YD	798	798
35100110	AGGREGATE BASE COURSE, TYPE A	CU YD	437	437

* SPECIALTY ITEM

MODEL Path: J:\Shared\Projects\DOT\DOT-02-2003_03_Design\02_CADD Sheets\WOM\66B58-1-1-SQ-1.dgn
FILE NAME: J:\Shared\Projects\DOT\DOT-02-2003_03_Design\02_CADD Sheets\WOM\66B58-1-1-SQ-1.dgn

SUMMARY OF QUANTITIES

PAY ITEM NUMBER	DESIGNATION	UNIT	TOTAL QUANTITY	CONSTRUCTION CODE 010
				80% FEDERAL 20% STATE
				BRIDGE S. NO. (PR) 027-0105
40600275	BITUMINOUS MATERIALS (PRIME COAT)	POUND	4,138	4,138
40600290	BITUMINOUS MATERIALS (TACK COAT)	POUND	857	857
40600370	LONGITUDINAL JOINT SEALANT	FOOT	718	718
40600400	MIXTURE FOR CRACKS, JOINTS, AND FLANGEWAYS	TON	6	6
40600982	HOT-MIX ASPHALT SURFACE REMOVAL - BUTT JOINT	SQ YD	318	318
40603080	HOT-MIX ASPHALT BINDER COURSE, IL-19.0, N50	TON	552	552
40604050	HOT-MIX ASPHALT SURFACE COURSE, IL-9.5, MIX "C", N50	TON	204	204
42000080	PAVEMENT CONNECTOR (PCC) FOR BRIDGE APPROACH SLAB	SQ YD	192	192
44000100	PAVEMENT REMOVAL	SQ YD	1,004	1,004
44000157	HOT-MIX ASPHALT SURFACE REMOVAL, 2"	SQ YD	741	741
44004250	PAVED SHOULDER REMOVAL	SQ YD	621	621
48203029	HOT-MIX ASPHALT SHOULDERS, 8"	SQ YD	1,266	1,266
50100100	REMOVAL OF EXISTING STRUCTURES	EACH	1	1
50105220	PIPE CULVERT REMOVAL	FOOT	166	166
50200100	STRUCTURE EXCAVATION	CU YD	158	158

* SPECIALTY ITEM

MODEL Path: J:\Shared\Projects\DOT\DOT-02-2003_03_Design\02_CADD Sheets\W06B58\66B58-1-S002.dgn
FILE NAME: J:\Shared\Projects\DOT\DOT-02-2003_03_Design\02_CADD Sheets\W06B58\66B58-1-S002.dgn

SUMMARY OF QUANTITIES

PAY ITEM NUMBER	DESIGNATION	UNIT	TOTAL QUANTITY	CONSTRUCTION CODE 010
				80% FEDERAL 20% STATE
				BRIDGE S. NO. (PR) 027-0105
50300225	CONCRETE STRUCTURES	CU YD	71.9	71.9
50300255	CONCRETE SUPERSTRUCTURE	CU YD	125.5	125.5
50300260	BRIDGE DECK GROOVING	SQ YD	453	453
50300300	PROTECTIVE COAT	SQ YD	579	579
50301350	CONCRETE SUPERSTRUCTURE (APPROACH SLAB)	CU YD	97.2	97.2
50401315	FURNISHING AND ERECTING PRECAST PRESTRESSED CONCRETE BEAMS, IL36N	FOOT	448.5	448.5
50800205	REINFORCEMENT BARS, EPOXY COATED	POUND	72,060	72,060
51200959	FURNISHING METAL SHELL PILES 14" X 0.312"	FOOT	310	310
51202305	DRIVING PILES	FOOT	310	310
51203200	TEST PILE METAL SHELLS	EACH	2	2
51204650	PILE SHOES	EACH	12	12
51500100	NAME PLATES	EACH	1	1
54213471	END SECTIONS 36"	EACH	4	4
542D0241	PIPE CULVERTS, CLASS D, TYPE 1 36"	FOOT	209	209
58600101	GRANULAR BACKFILL FOR STRUCTURES	CU YD	131	131

* SPECIALTY ITEM

MODEL Path.dgn
FILE NAME: Z:\Shared\Projects\DOT\DOT-02-2003_03_Design\02_CADD Sheets\W06B58-2\SS03.dgn

SUMMARY OF QUANTITIES

PAY ITEM NUMBER	DESIGNATION	UNIT	TOTAL QUANTITY	CONSTRUCTION CODE 010
				80% FEDERAL 20% STATE
				BRIDGE S. NO. (PR) 027-0105
59100100	GEOCOMPOSITE WALL DRAIN	SQ YD	78	78
60100060	CONCRETE HEADWALLS FOR PIPE DRAINS	EACH	4	4
60146304	PIPE UNDERDRAINS FOR STRUCTURES 4"	FOOT	124	124
60801036	FLAP GATE 36"	EACH	4	4
* 63000001	STEEL PLATE BEAM GUARDRAIL, TYPE A, 6 FOOT POSTS	FOOT	312.5	312.5
* 63100045	TRAFFIC BARRIER TERMINAL, TYPE 2	EACH	2	2
* 63100085	TRAFFIC BARRIER TERMINAL, TYPE 6	EACH	4	4
* 63100167	TRAFFIC BARRIER TERMINAL, TYPE 1 (SPECIAL) TANGENT	EACH	2	2
63200310	GUARDRAIL REMOVAL	FOOT	558	558
64200108	SHOULDER RUMBLE STRIPS, 8 INCH	FOOT	1,438	1,438
66600105	FURNISHING AND ERECTING RIGHT OF WAY MARKERS	EACH	10	10
67000400	ENGINEER'S FIELD OFFICE, TYPE A	CAL MO	10	10
67100100	MOBILIZATION	L SUM	1	1
* 72501000	TERMINAL MARKER - DIRECT APPLIED	EACH	4	4
* 78008210	POLYUREA PAVEMENT MARKING TYPE I - LINE 4"	FOOT	728	728


* SPECIALTY ITEM

MODEL Path: J:\Shared\Projects\DOT\DOT-02-2024\03_Design\02_CADD Sheets\WOB\66B58-6-1-5004.dgn
FILE NAME: 25Shared\Projects\DOT\DOT-02-2024\03_Design\02_CADD Sheets\WOB\66B58-6-1-5004.dgn

SUMMARY OF QUANTITIES


PAY ITEM NUMBER	DESIGNATION	UNIT	TOTAL QUANTITY	CONSTRUCTION CODE 010
				80% FEDERAL 20% STATE
				BRIDGE S. NO. (PR) 027-0105
* 78008230	POLYUREA PAVEMENT MARKING TYPE I - LINE 6"	FOOT	91	91
* 78009004	MODIFIED URETHANE PAVEMENT MARKING - LINE 4"	FOOT	2,872	2,872
* 78009006	MODIFIED URETHANE PAVEMENT MARKING - LINE 6"	FOOT	359	359
* 78100100	RAISED REFLECTIVE PAVEMENT MARKER	EACH	11	11
* 78200005	GUARDRAIL REFLECTORS, TYPE A	EACH	6	6
78300200	RAISED REFLECTIVE PAVEMENT MARKER REMOVAL	EACH	11	11
X5080530	BAR TERMINATORS	EACH	408	408
X6350204	LINEAR DELINEATOR PANELS, 4 INCH	EACH	25	25
X6350206	LINEAR DELINEATOR PANELS, 6 INCH	EACH	6	6
X7010216	TRAFFIC CONTROL AND PROTECTION, (SPECIAL)	L SUM	1	1
X7200061	TEMPORARY INFORMATION SIGNING	SQ FT	67	67
Z0013798	CONSTRUCTION LAYOUT	L SUM	1	1
Z0023201	SEDIMENT CONTROL, SILT CURTAIN	EACH	2	2

* SPECIALTY ITEM

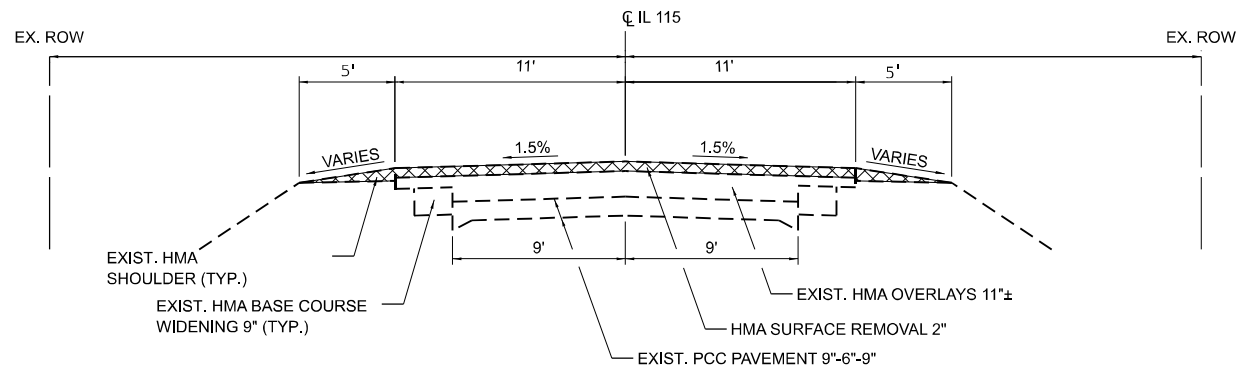

EXISTING ROADWAY TYPICAL SECTION


* VARIABEL DEPTH MILLING
VARIES FROM 2" TO ¾"
STA 1661+00 TO STA 1663+27
STA 1668+37 TO STA 1670+00

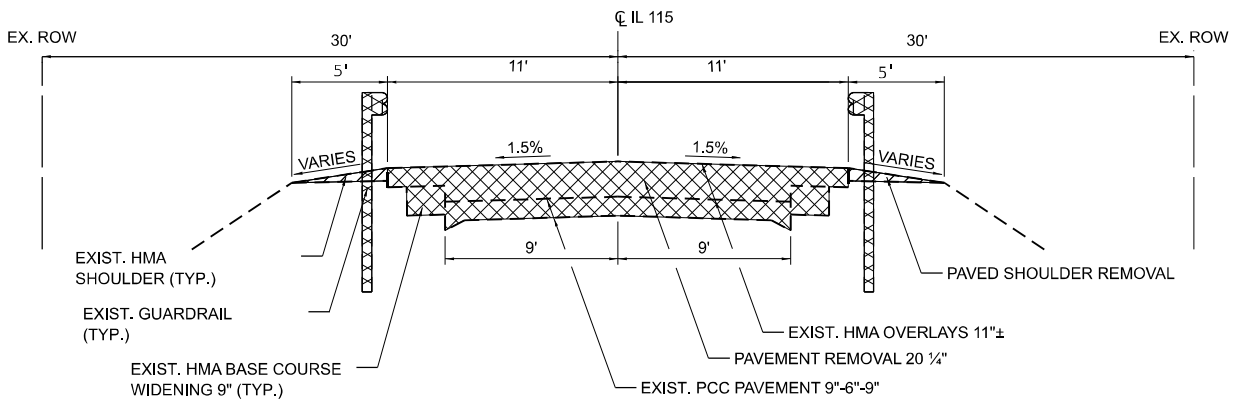

EXISTING ROADWAY TYPICAL SECTION


STA 1663+27 TO STA 1665+11
STA 1666+47 TO STA 1668+37

GUARDRAIL REMOVAL
LT STA. 1664+95 TO STA. 1665+39
RT STA. 1664+04 TO STA. 1665+56
LT STA. 1666+06 TO STA. 1667+57
RT STA. 1666+21 TO STA. 1667+48

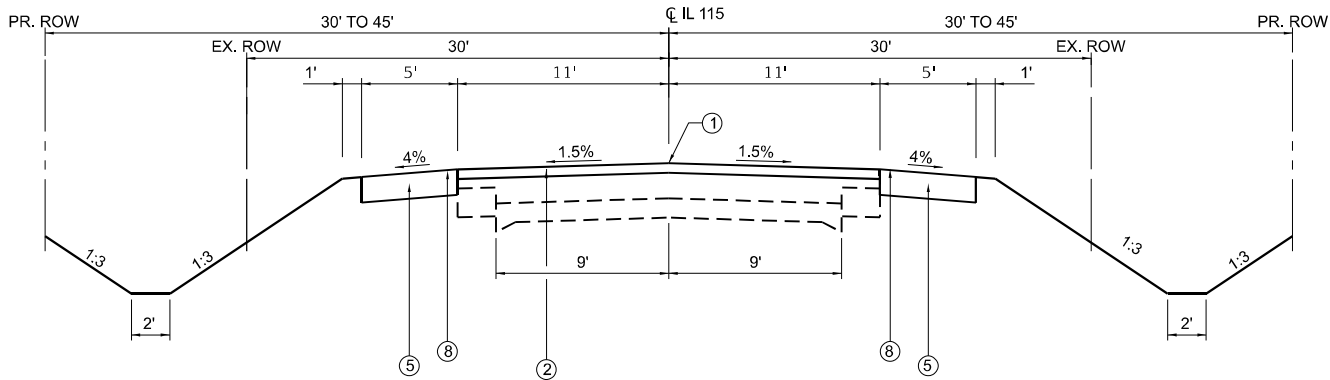


PROPOSED ROADWAY TYPICAL SECTION

STA 1661+00 TO STA 1662+35
STA 1669+30 TO STA 1670+00

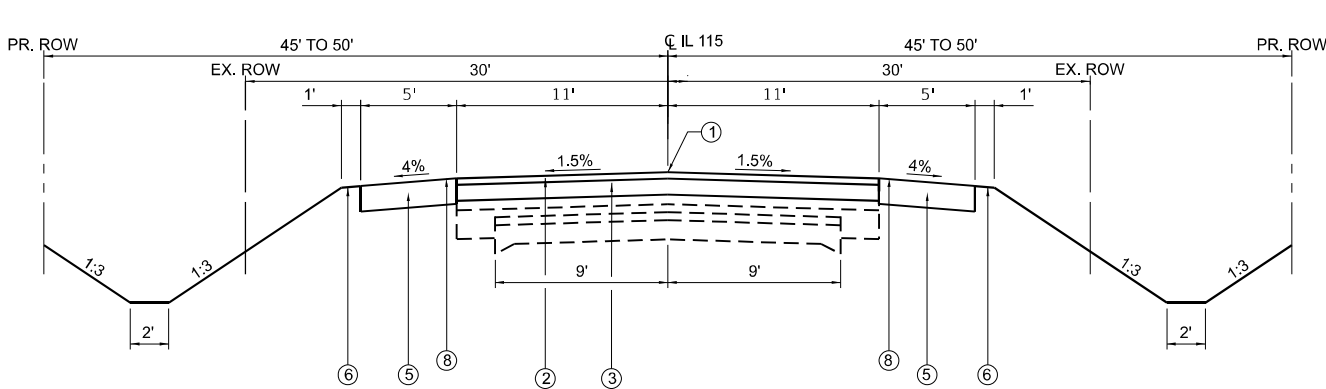

PROPOSED ROADWAY TYPICAL SECTION

STA. 1662+35 TO STA. 1663+27
STA. 1668+37 TO STA. 1669+30

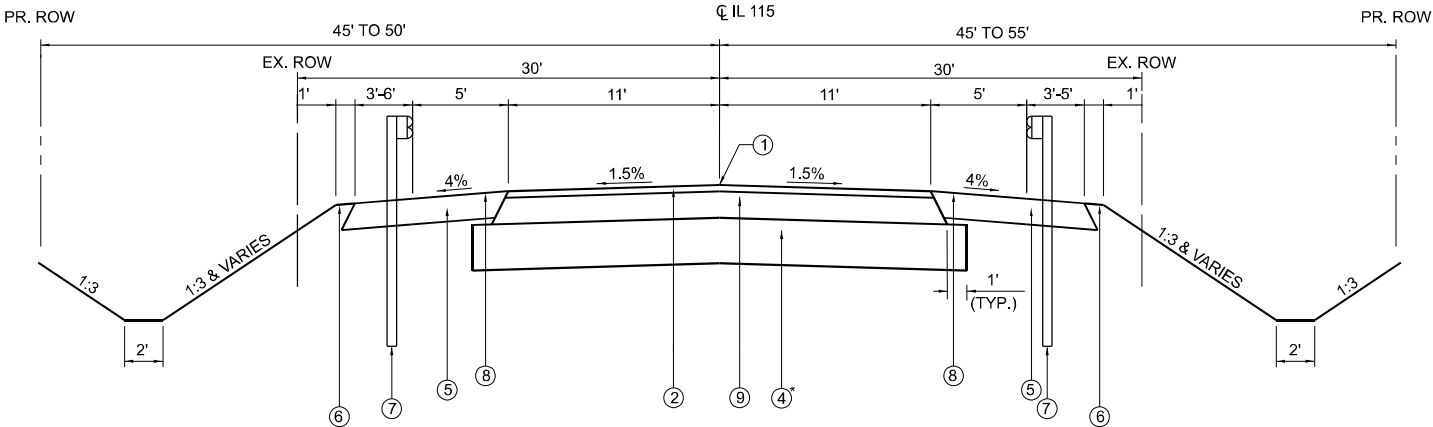

PROPOSED ROADWAY TYPICAL SECTION

STA 1663+27 TO STA 1664+88
STA 1666+70 TO STA 1668+37

* AGGREGATE BASE COURSE, TYPE A,
VARIES FROM 17" TO 0"
STA. 1663+27 TO STA. 1663+97
STA. 1667+69 TO STA. 1668+37

PROPOSED GUARDRAIL
LT STA. 1663+80.9 TO STA. 1665+18.4
RT STA. 1662+84.1 TO STA. 1665+34.1
LT STA. 1666+23.9 TO STA. 1668+11.4
RT STA. 1666+39.6 TO STA. 1667+27.1

LEGEND

- ① LONGITUDINAL JOINT SEALANT
- ② HOT-MIX ASPHALT SURFACE COURSE, IL-9.5, MIX C, N50, 2"
- ③ HOT-MIX ASPHALT BINDER COURSE, IL-19.0, N50. VARIES 2 ¼" TO 8 ¼"
- ④ AGGREGATE BASE COURSE, TYPE A, VARIES 17"
- ⑤ HOT-MIX ASPHALT SHOULDER, 8"
- ⑥ EARTH SHELF, 1' WIDE
- ⑦ STEEL PLATE BEAM GUARDRAIL, TYPE A 6' POST
- ⑧ SHOULDER RUMBLE STRIP 8"
- ⑨ HOT-MIX ASPHALT BINDER COURSE, IL-19.0, N50, 8 ¼"

MODEL: D:\info\4
FILE NAME: Z:\Share\Projects\DOT\DOT-02-2003-03_Design\02_CADD Sheets\W06B\036B58\sec-hypocaul.dgn

OSEH inc.

312 W. VAN BUREN STREET
SUITE 202
CHICAGO, IL 60607
WWW.OSEH-INC.COM

USER NAME	= AsinatAndrew
DRAWN	- AA
CHECKED	- MM
PLOT DATE	= 2/24/2025

DESIGNED	- AA
REVIS	-
REVIS	-
REVIS	-
REVIS	-

STATE OF ILLINOIS
DEPARTMENT OF TRANSPORTATION

IL ROUTE 115
TYPICAL SECTIONS

SCALE: SHEET 1 OF 1 SHEETS STA. TO STA.

F.A.P RTE.	SECTION	COUNTY	TOTAL SHEETS	SHEET NO.
796	(106BR-2)BR	FORD	55	8
CONTRACT NO. 66B58				
ILLINOIS FED. AID PROJECT				

MODEL: Default
FILE NAME: Z:\Shared\Projects\DOT\DOT-403-000\03_Design\02_CADD Sheets\W046D366585-ItemSchedules_1.dgn

PAVEMENT AND SHOULDERS												
LOCATION	OFFSET	LENGTH	PCC CONNECTOR	AGG BASE CSE A	HMA BINDER CSE, IL-19.0, N50	HMA SURF CSE, MIX "C", N50	BIT MAT (PRIME COAT)	BIT MAT (TACK COAT)	MIX CR, JTS, FLGWY	HMA SHLDR 8"	LONGITUDINAL JOINT SEALANT	SHOULDER RUMBLE STRIPS, 8"
	(LT/RT)	(FT)	(SQ YD)	(CU YD)	(TON)	(TON)	(POUND)	(POUND)	(TON)	(SQ YD)	(FT)	(FT)
STA 1661+00 TO STA 1662+50	LT/RT	150		437	552	204	4,138	857	6	326	150	300
STA 1662+50 TO STA 1664+88	LT/RT	238								367	238	480
STA 1666+70 TO STA 1668+00	LT/RT	130								301	130	258
STA 1668+00 TO STA 1670+00	LT/RT	200								272	200	400
STA 1664+88 TO STA 1665+11	LT/RT		96									
STA 1666+47 TO 1666+70	LT/RT		96									
TOTAL			192	437	552	204	4,138	857	6	1,266	718	1,438

REMOVAL OF PAVING MATERIALS					
LOCATION	OFFSET	PAVED SHLDR REM	HOT-MIX ASPHALT SURFACE REMOVAL - BUTT JOINT	PAVEMENT REMOVAL	HOT-MIX ASPHALT SURFACE REMOVAL 2"
	(LT/RT)	(SQ YD)	(SQ YD)	(SQ YD)	(SQ YD)
STA 1661+00 TO STA. 1661+60	LT/RT		159		
STA 1661+60 TO STA 1663+27	LT/RT				443
STA 1663+27 TO STA 1665+13.58	LT/RT			504	
STA 1666+47.08 TO STA 1668+37	LT/RT			500	
STA 1666+70 TO STA 1668+37	LT/RT				297
STA 1669+40 TO STA 1670+00	LT/RT		159		
STA 1661+00 TO STA. 1665+13.58	LT/RT	296			
STA 1666+47.08 TO STA 1670+00	LT/RT	325			
TOTAL		621	318	1,004	741

ROADSIDE ITEMS										
LOCATION	OFFSET	GUARDRAIL REMOVAL	STEEL PLATE BEAM GUARDRAIL, TYPE A, 6 FOOT POSTS	TRAFFIC BARRIER TERMINAL, TYPE 1 (SPECIAL) TANGENT	TRAFFIC BARRIER TERMINAL, TYPE 2	TRAFFIC BARRIER TERMINAL, TYPE 6	GUARDRAIL REFLECTORS, TYPE A	FURNISHING AND ERECTING RIGHT OF WAY MARKERS	LINEAR DELINEATOR PANELS 4"	LINEAR DELINEATOR PANELS 6"
	(LT/RT)	(FT)	(FT)	(EACH)	(EACH)	(EACH)	(EACH)	(EACH)	(EACH)	(EACH)
STA 1660+50	LT/RT							2		
STA 1663+00	RT							1		
STA 1663+84.1 TO STA 1663+34.1	RT			1						
STA 1663+50	LT							1		
STA 1663+34.1 TO STA 1664+96.6	RT		162.5				3		13	
STA 1663+80.9 TO 1664+30.9	LT				1					
STA 1664+30.9 TO 1664+80.9	LT		50				1		4	
STA 1664+80.9 TO STA 1665+18.4	LT					1				
STA 1664+96.6 TO STA 1665+34.10	RT					1				
STA 1666+13.79	RT							1		
STA 1666+20.54	RT							1		
STA 1666+23.9 TO STA 1666+61.4	LT					1				
STA 1667+00	RT							1		
STA 1667+61.4 TO STA 1668+11.4	LT			1						
STA 1666+39.6 TO STA 1666+77.1	RT					1				
STA 1666+61.4 TO STA 1667+61.4	LT		100				2		8	
STA 1666+77.1 TO STA 1667+27.1	RT				1					
STA 1667+50	LT							1		
STA 1670+50	LT/RT							2		
STA 1665+18 TO 1666+24	LT/RT									6
STA 1664+13 TO 1665+40	LT	127								
STA 1664+04 TO 1665+52	RT	152								
STA 1668+08 TO 1667+57	LT	152								
STA 1666+21 TO 1667+48	RT	127								
TOTAL		558	312.5	2	2	4	6	10	25	6

OSEH inc.

550 W. VAN BUREN STREET
SUITE 100
CHICAGO, IL 60607
WWW.OSEH-INC.COM

USER NAME = AsinatAndrew

DESIGNED - AA

REVISED -

PLOT SCALE = 100.103 ' / in.

CHECKED - MM

REVISED -

PLOT DATE = 2/24/2025

DATE - 2/24/2025

REVISED -

STATE OF ILLINOIS
DEPARTMENT OF TRANSPORTATION

IL ROUTE 115
SCHEDULE OF QUANTITIES

SCALE:

SHEET 1

OF 3

SHEETS

STA.

TO STA.

F.A.P

RTE.

SECTION

COUNTY

TOTAL

SHEET

NO.

796

(160BR-2)ES

FORD

55

9

CONTRACT NO. 66B58

ILLINOIS

FED. AID PROJECT

MODEL Path: Z:\Share\Projects\DOT\DOT-404-2003_03_Design\02_CADD Sheets\W06B58\Scp\scschedule 2.dgn
FILE NAME: Z:\Share\Projects\DOT\DOT-404-2003_03_Design\02_CADD Sheets\W06B58\Scp\scschedule 2.dgn

LANDSCAPING AND EROSION CONTROL												
LOCATION	OFFSET	SEEDING, CLASS 2A	NITROGEN FERTILIZER NUTRIENT	PHOSPHORUS FERTILIZER NUTRIENT	POTASSIUM FERTILIZER NUTRIENT	EROSION CONTROL BLANKET	PERIMETER EROSION BARRIER	STONE RIPRAP, CLASS A4	FILTER FABRIC	TEMPORARY EROSION CONTROL SEEDING	TEMPORARY EROSION CONTROL BLANKET	TEMPORARY DITCH CHECKS
	(LT/RT)	(ACRE)	(LBS)	(LBS)	(LBS)	(SQ YD)	(FT)	(SQ YD)	(SQ YD)	(POUND)	(SQ YD)	(FT)
STA 1661+00 TO STA 1665+41.34	LT	0.24	24	24	24	1,165	445			24	1,165	30
STA 1661+00 TO STA 1665+81.07	RT	0.25	25	25	25	1,204	452	798	798	25	1,204	30
STA 1666+83.12 TO STA 1670+00	LT	0.24	24	24	24	1,171	419			24	1,171	24
STA 1666+27.36 TO STA 1670+00	RT	0.24	23	23	23	1,148	377			24	1,148	18
TOTAL		1.0	96	96	96	4,688	1,693	798	798	97	4,688	102

PAVEMENT MARKINGS							
LOCATION	OFFSET	MODIFIED URETHANE PAVEMENT MARKING - LINE 4" (WHITE)	POLYUREA TYPE I PAVEMENT MARKING - LINE 4" (WHITE)	MODIFIED URETHANE PAVEMENT MARKING - LINE 6" (YELLOW SKIP DASH LINE)	POLYUREA TYPE I PAVEMENT MARKING - LINE 6" (YELLOW SKIP DASH LINE)	RAISED REFLECTIVE PAVEMENT MARKER	RAISED REFLECTIVE PAVEMENT MARKER REMOVAL
	(LT/RT)	(FT)		(FT)		(EACH)	(EACH)
STA 1661+00 TO STA 1662+50	LT/RT	600		75		2	2
STA 1662+50 TO STA 1664+88	LT/RT	952		119		3	3
STA STA 1664+88 TO STA 1666+70	LT/RT		728		91	2	2
STA 1666+70 TO STA 1668+00	LT/RT	520		65		2	2
STA 1668+00 TO STA 1670+00	LT/RT	800		100		3	3
TOTAL		2,872	728	359	91	11	11

NOTE: THE QUANTITIES FOR MODIFIED URETHANE PAVEMENT MARKING - LINE 4" (WHITE) AND MODIFIED URETHANE PAVEMENT MARKING - LINE 6" (YELLOW SKIP DASH LINE) REPRESENT TWO SEPARATE APPLICATIONS.

CULVERT SCHEDULE						
FROM		TO		P CUL CL D 1 36"	END SECTIONS 36"	PIPE CULVERT REMOVAL
				FLAP GATE 36"		
STATION	OFFSET	STATION	OFFSET	(FOOT)	EACH	(FOOT)
				(EACH)		
1664+95	27.71 LT	1655+44	29.72 LT			48
1665+36	29.74 RT	1665+77	29.56 RT			40
1665+88	28.09 LT	1666+32	30.75 LT			44
1666+18	30.68 RT	1666+49	25.02 RT			34
1664+90	38.4 LT	1665+40	38.4 LT	51	1	
1665+30	39.1 RT	1665+81	39.1 RT	51	1	
1665+83	39.0 LT	1666+40	39.0 LT	64	1	
1666+17	36.5 RT	1666+55	36.5 RT	43	1	
TOTAL				209	4	166
						4

FOLDER 115-2						CONTRACT NO. 66B58
ILL RTE 115	DRAINAGE DITCH, 3.7 MILES SOUTH OF IL 116					FORD COUNTY
PERMANENT SURVEY MARKER SCHEDULE						
			EXISTING	PROPOSED	MONUMENT	
MONUMENT	DESCRIPTION	APPROXIMATE LOCATION	MONUMENT	MONUMENT	RECORD TO BE	RESPONSIBILITY
NUMBER			TYPE	TYPE	RECORDED	
N/A	NO PERMANENT SURVEY MARKERS OR	N/A	N/A	N/A	N/A	N/A
	OTHER MONUMENTS TO BE SET OR RESET.					
ONLY THE ORIGINAL SCOPE OF THIS JOB HAS BEEN SEARCHED FOR MONUMENTS. R.E. MUST INFORM PLATS AND PLANS TO SEARCH FOR ADDITIONAL MONUMENTS						
PRIOR TO CONSTRUCTION IF ADDENDUMS HAVE BEEN ADDED TO THIS JOB.						
UNKNOWN MONUMENTS MAY EXIST. IF AN UNLISTED MONUMENT IS FOUND, R.E. IS REQUIRED TO PROTECT THE MONUMENT FROM DAMAGE UNTIL A PLATS AND PLANS						
LAND SURVEYOR CAN DOCUMENT THE MONUMENT. PLATS AND PLANS WILL RESET SUCH MONUMENTS IN KIND FOLLOWING CONSTRUCTION.						

MODEL: Default
FILE NAME: Z:\Shared\Projects\DOT\DOT-02-2003_03_Design\02_CADD Sheets\WOM\66B58\c-schedule 3.dgn







EARTHWORK SCHEDULE				
LOCATION STATION TO STATION COLUMN 1	EARTH EXCAVATION	EXCAVATION ADJUSTED FOR SHRINKAGE (25%)	EMBANKMENT	EARTHWORK BALANCE WASTE (+) OR SHORTAGE (-)
	COLUMN 2	COLUMN 3	COLUMN 4	COLUMN 5
	CU YD	CU YD	CU YD	CU YD
STA 1661+00 TO STA 1661+50	18	14	9	5
STA 1661+50 TO STA 1662+00	23	17	23	-6
STA 1662+00 TO STA 1662+50	26	20	32	-12
STA 1662+50 TO STA 1663+00	29	22	100	-78
STA 1663+00 TO STA 1663+50	30.09	23	163	-140
STA 1663+50 TO STA 1664+00	30.65	23	204	-181
STA 1664+00 TO STA 1664+50	34	25	252	-226
STA 1664+50 TO STA 1665+00	86	65	219	-154
STA 1665+00 TO STA 1665+50	145	108	113	-5
STA 1665+50 TO STA 1666+00	510	383	1	382
STA 1666+00 TO STA 1666+50	202	151	78	73
STA 1666+50 TO STA 1667+00	107	80	307	-227
STA 1667+00 TO STA 1667+50	53	40	296	-257
STA 1667+50 TO STA 1668+00	30	23	218	-196
STA 1668+00 TO STA 1668+50	26	20	163	-143
STA 1668+50 TO STA 1669+00	26	20	55	-35
STA 1669+00 TO STA 1669+50	28	21	44	-23
STA 1669+50 TO STA 1670+00	23	17	18	-1
TOTALS	1,427	1,070	2,294	-1,224
SHRINKAGE FACTOR: 25%				
EARTH EXCAVATION: 4, & 5 - LOCATION AND QUANTITIES FROM CROSS SECTIONS				
CUT = EARTH EXCAVATION, FILL = EMBANKMENT				
COLUMN 5 = COLUMN 3 - COLUMN 4				
PAY ITEMS				
COLUMN 2 IS EARTH EXCAVATION (20200100)				
COLUMN 5 IS FURNISHED EXCAVATION (20400800)				
PAY ITEMS:				
EARTH EXCAVATION =			1,427 CU YD	
FURNISHED EXCAVATION =			1,224 CU YD	

BM #1 CUT "□" TOP S.W. CORNER OF S.W. ABUT
S.N. 027-0074
STA. 1666 + 22.10 17.47' RT
ELEV. 657.37



BM #2 R.R SPIKE IN TEL POLE AT N.E. QUAD
S.N. 027-0074
STA. 1664 + 77.28 32.55' LT
ELEV. 655.35

BM #60 CH "□" TOP N.E. CORNER OF N.E. ABUT
S.N. 027-0074
STA. 1665 + 38.39 17.77' LT
ELEV. 657.34

ALIGNMENT COORDINATES – IL 115			
	STATION	NORTHING	EASTING
POB	1631 + 30.00	1518316.2749	1020032.9666
PI	1665 + 80.00	1514867.4840	1020124.2941
POE	1684 + 65.00	1512983.1445	1020174.1934

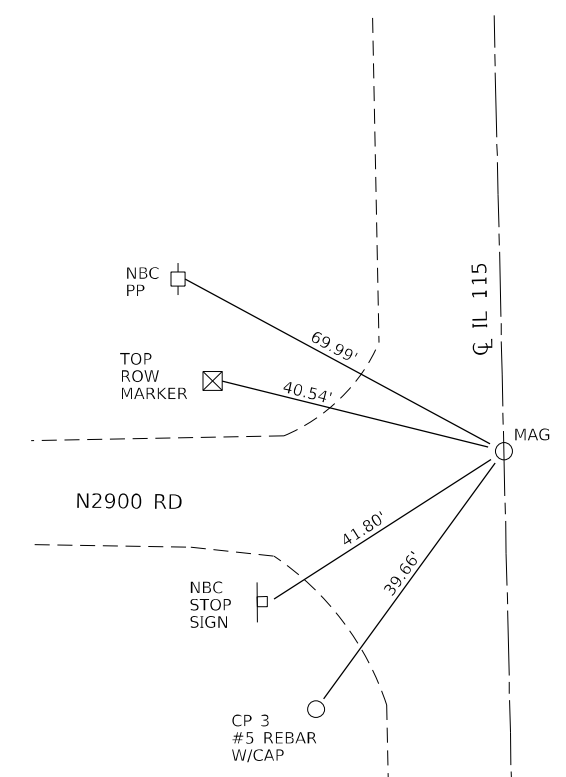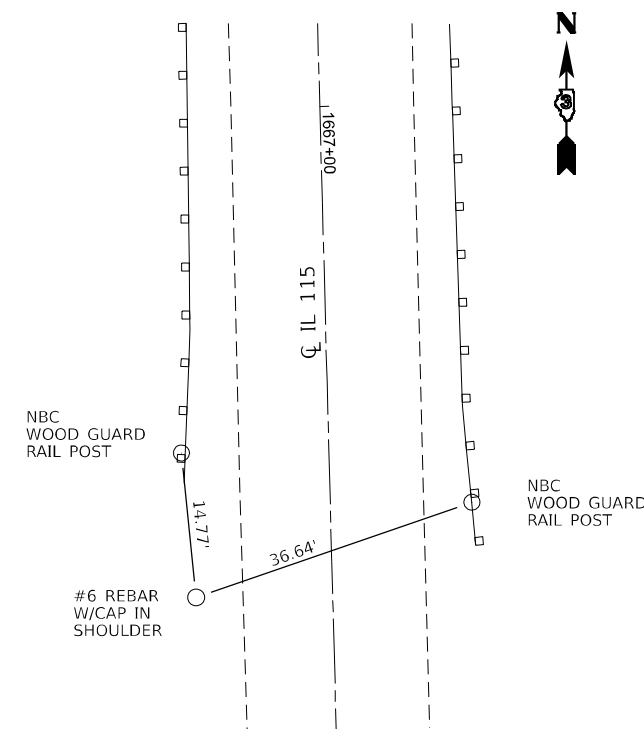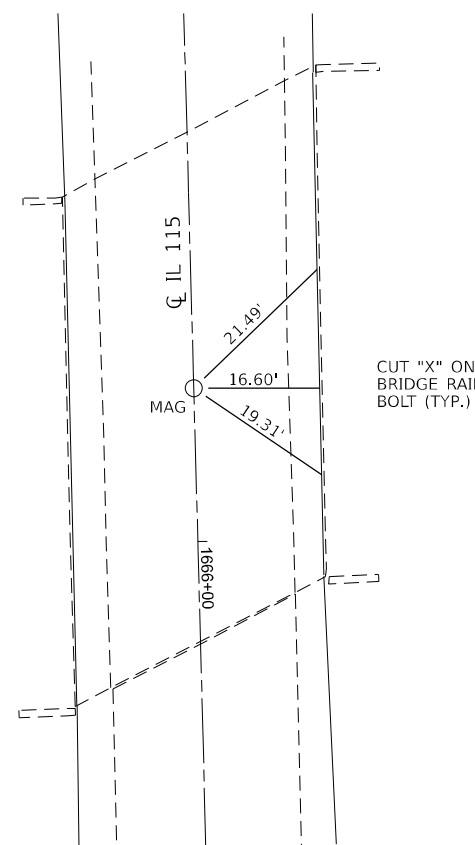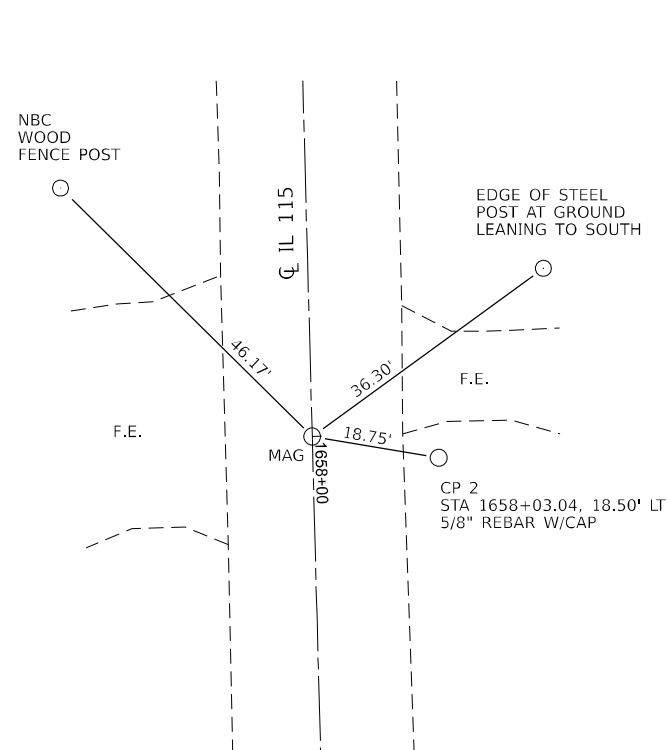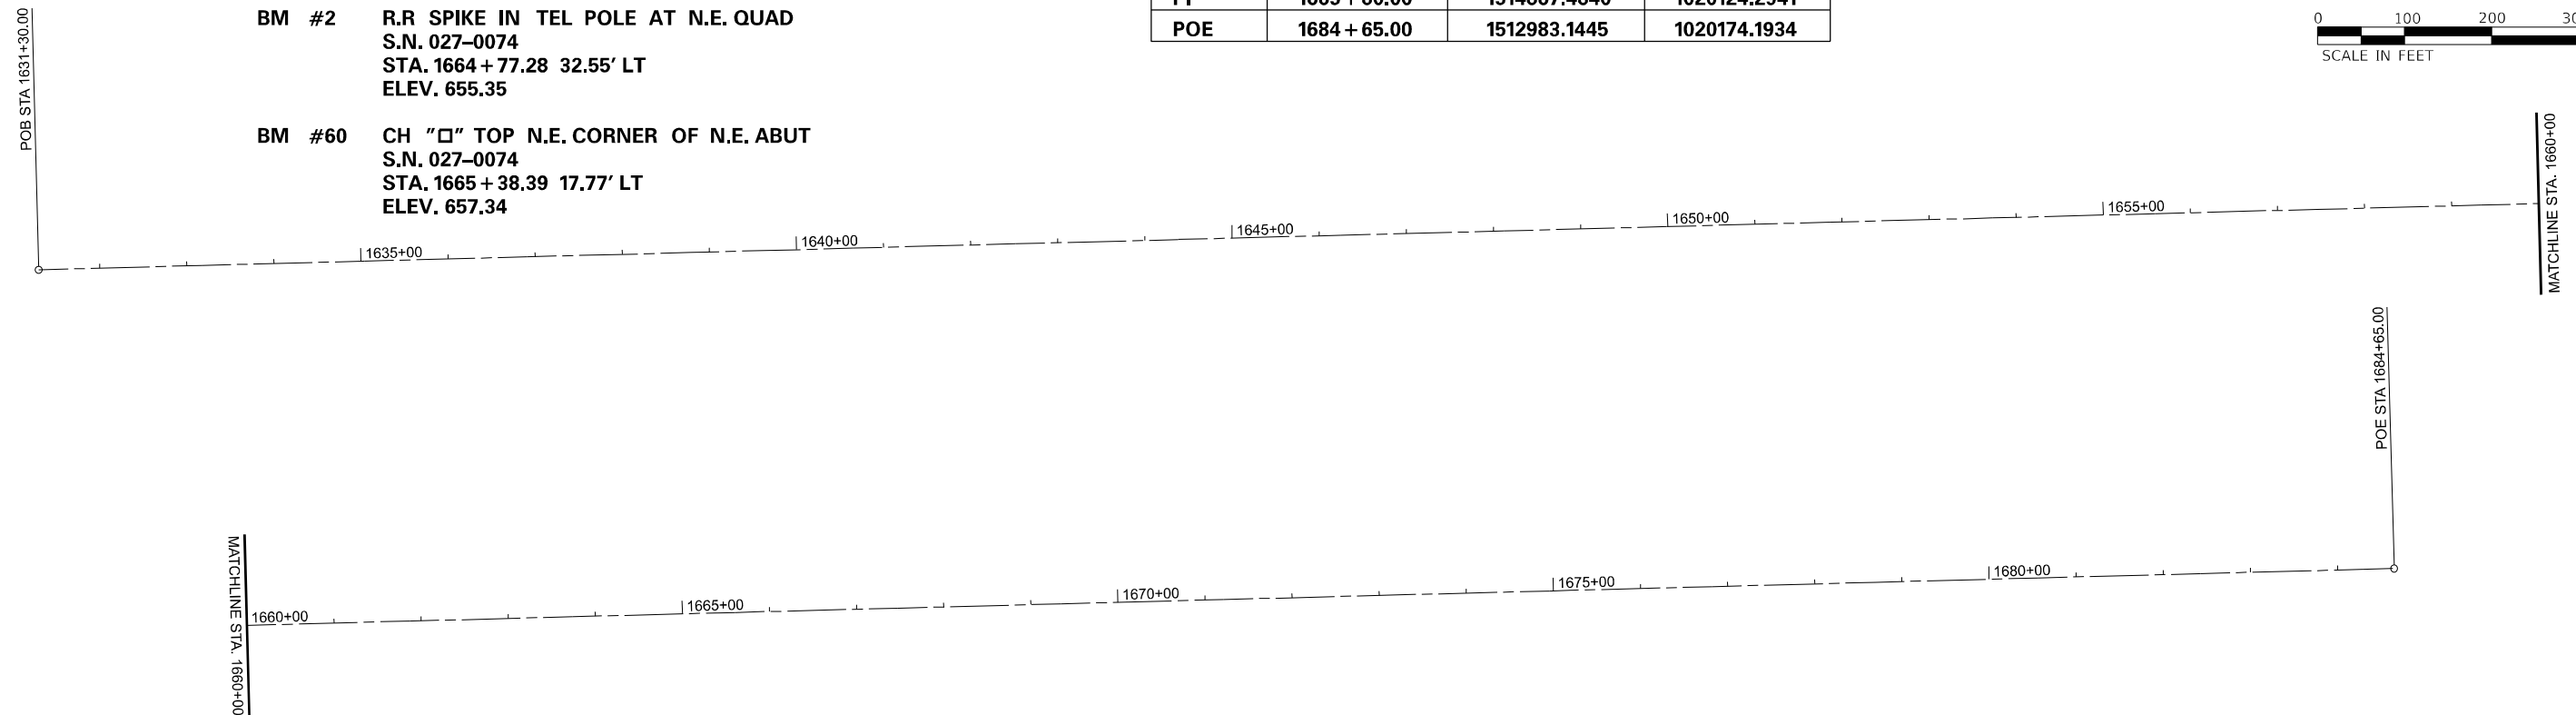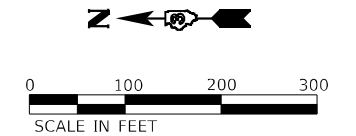

POT STA 1684+65.00
CP 3 - STA 1684+95.67, 39.61' RT

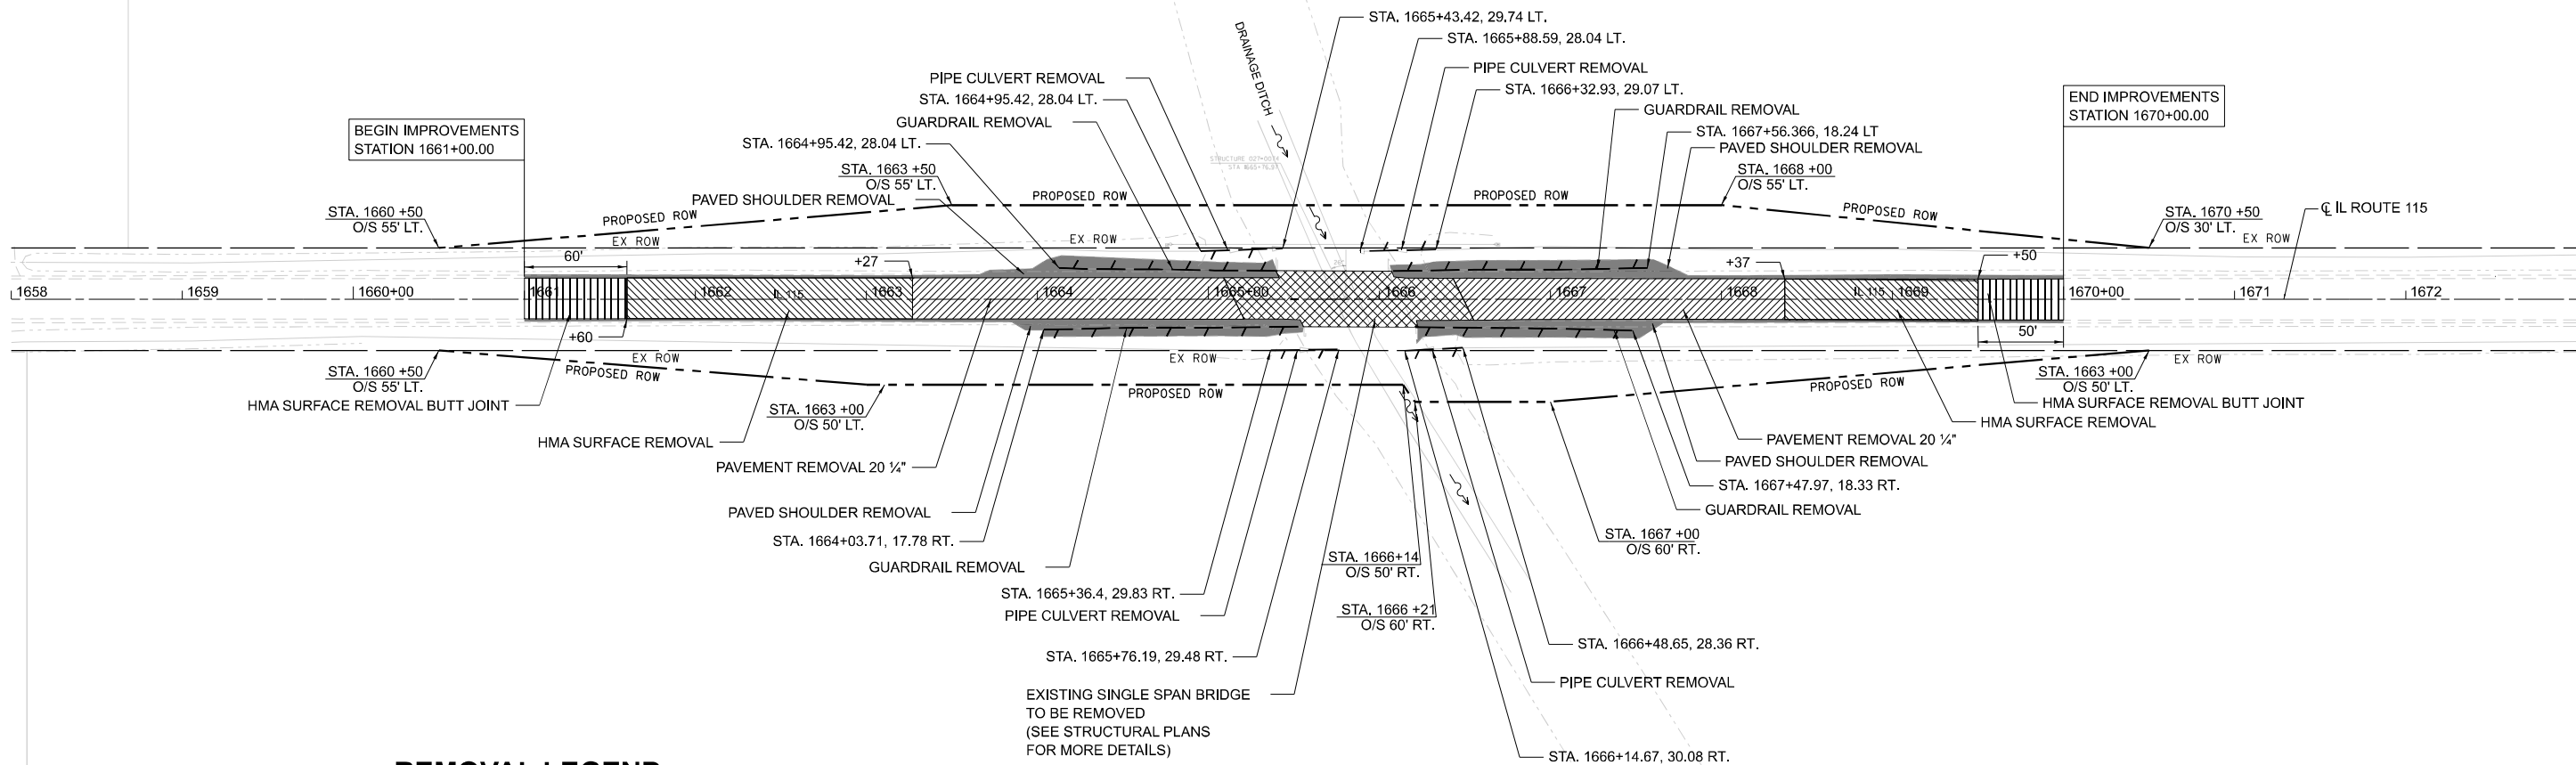 

REMOVAL LEGEND

- HMA SURFACE REMOVAL BUTT JOINT
- BRIDGE REMOVAL
- HMA SURFACE REMOVAL (2")
- PAVEMENT REMOVAL (HMA 11 1/2" + PCC 9-6-6)
- PAVED SHOULDER REMOVAL
- LINEAR REMOVAL ITEMS

EXISTING SINGLE SPAN BRIDGE
TO BE REMOVED
(SEE STRUCTURAL PLANS
FOR MORE DETAILS)

MODEL: E:\IL\115 - Plan 2 (Sheet)
FILE NAME: Z:\Source\103\103\103\DOT\103-00-000\103_Design\103_CADD Sheets\WORK\66B58-IL-RemovalPlan.dgn
CONTRACT: ILL-ROADS AND HIGHWAYS (773) 750-6950

OSEH inc.
2101 W. VAN BUREN STREET
SUITE 203
CHICAGO, IL 60607
WWW.OSEH-INC.COM

USER NAME = AsinatAndrew
PLOT SCALE = 0.16666633" / in.
PLOT DATE = 2/24/2025

DESIGNED - AA
DRAWN - AA
CHECKED - MM
DATE - 2/24/2025

REVISED -
REVISED -
REVISED -
REVISED -

STATE OF ILLINOIS
DEPARTMENT OF TRANSPORTATION



IL ROUTE 115
REMOVAL PLANS

SCALE: 1"=50' SHEET 1 OF 1 SHEETS STA. 1658+00.00 TO STA. 1673+00.00

F.A.P RTE.	SECTION	COUNTY	TOTAL SHEETS	SHEET NO.
796	(1068R-2)BR	FORD	55	13
CONTRACT NO. 66B58				
ILLINOIS FED. AID PROJECT				

LEGEND

- FURNISHING AND ERECTING RIGHT OF WAY MARKERS
- PROPOSED GUARDRAIL
- HOT-MIX ASPHALT SURFACE COURSE, IL 9.5, MIX C, N50
- HOT-MIX ASPHALT SURFACE COURSE, IL 9.5, MIX C, N50
HOT-MIX ASPHALT BINDER COURSE, IL 19.0, N50
- HOT-MIX ASPHALT SURFACE COURSE, IL 9.5, MIX C, N50
HOT-MIX ASPHALT BINDER COURSE, IL 19.0, N50
AGG BASE COURSE, TYPE A
- HOT-MIX ASPHALT SHOULDER, 8"
- DIRECTION OF DITCH FLOW

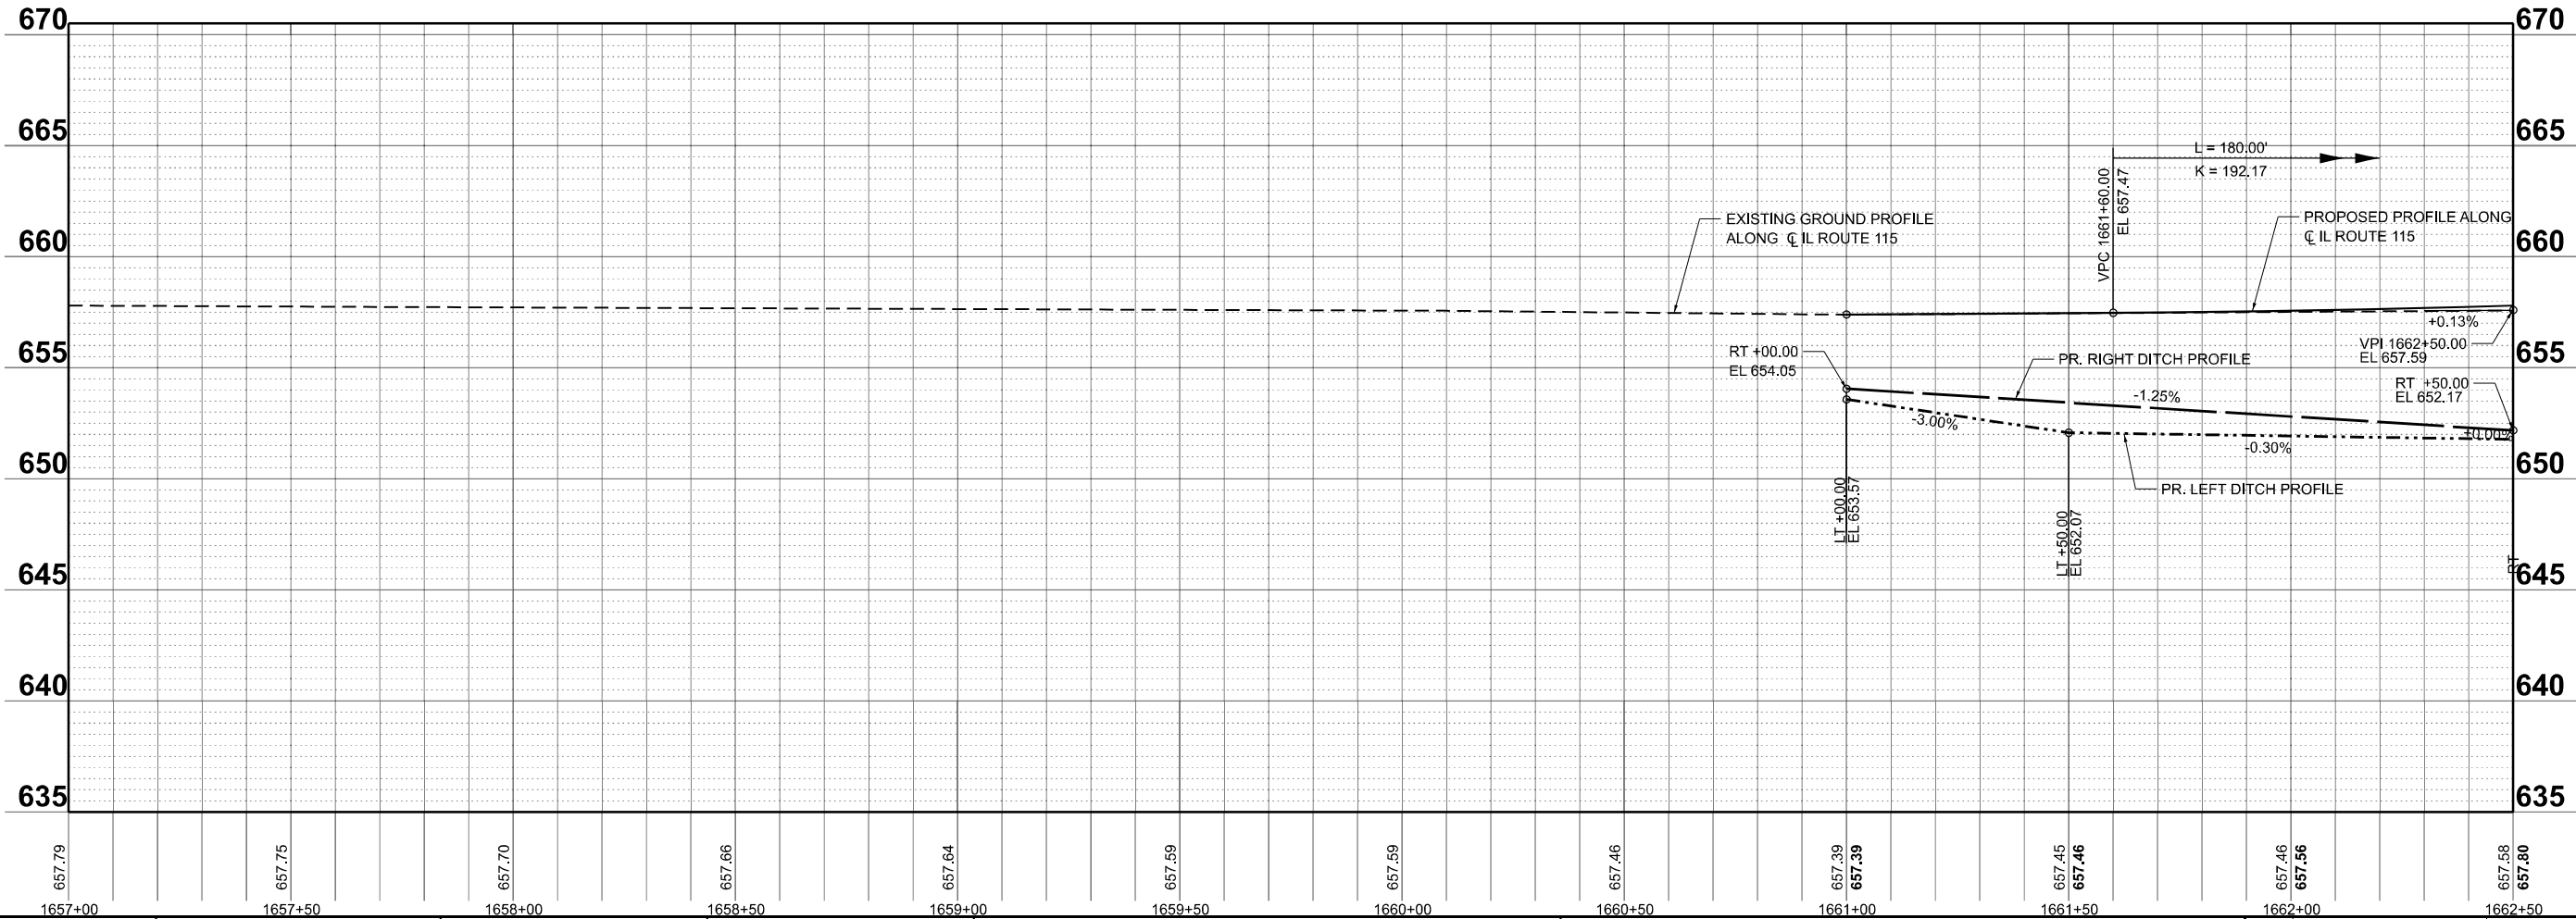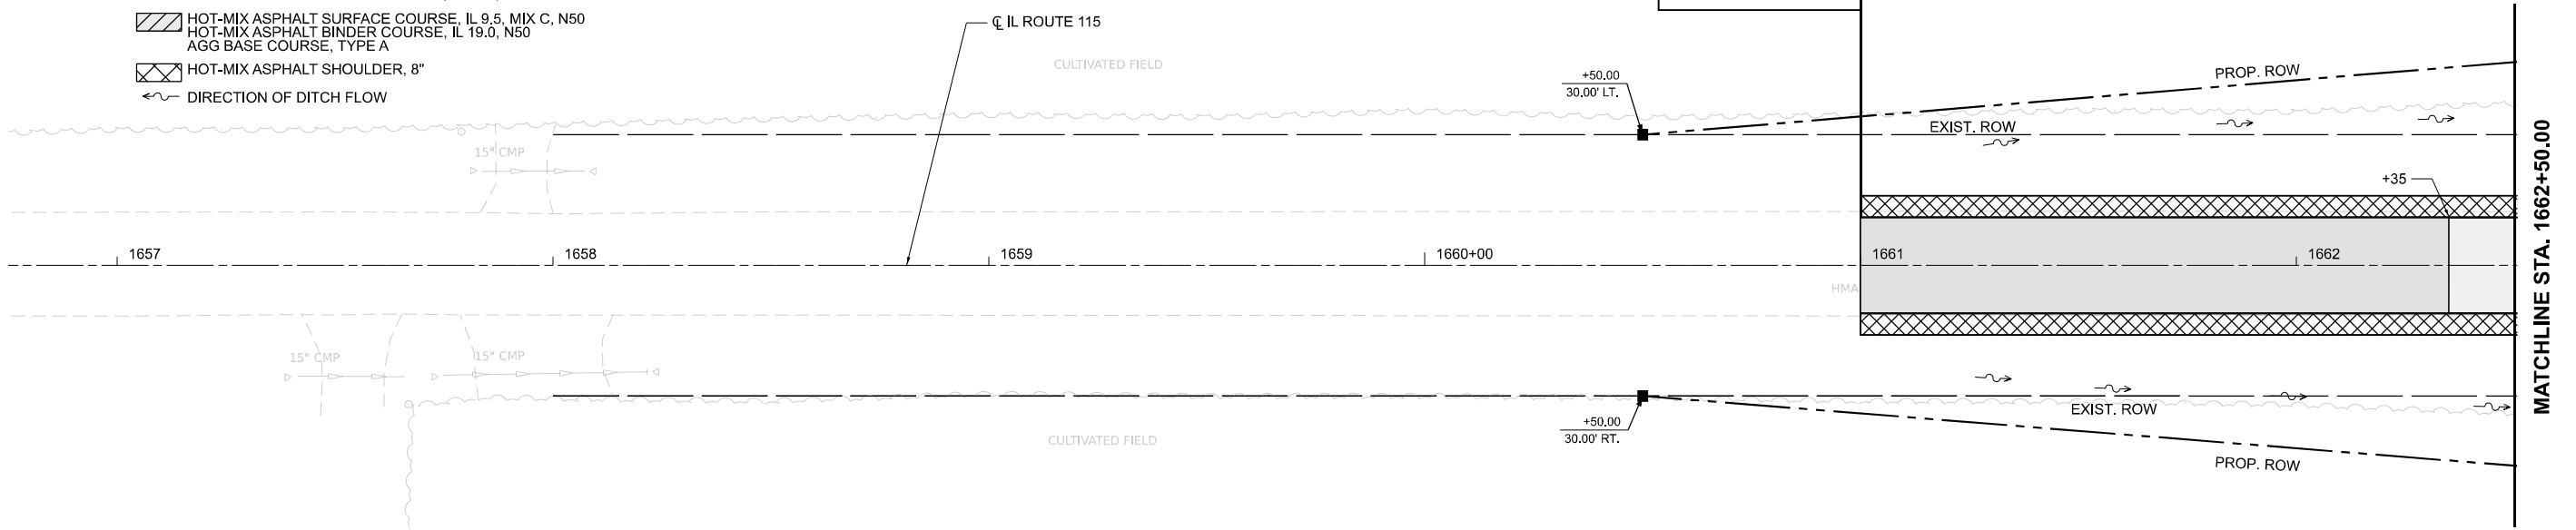

MODEL: E:\IL\115_14m_12\Sheet1.dgn
FILE NAME: Z:\Users\johndoe\OneDrive\Documents\115_14m_12\Sheet1.dgn

OSEH inc.
3000 N. RIVER STREET
CHICAGO, IL 60647
WWW.OSEH.COM
(773) 789-6993




USER NAME = AsinatAndrew	DESIGNED - AA	REVISED -
	DRAWN - AA	REVISED -
PLOT SCALE = 0.16666633' / in.	CHECKED - MM	REVISED -
PLOT DATE = 2/24/2025	DATE - 2/24/2025	REVISED -

STATE OF ILLINOIS
DEPARTMENT OF TRANSPORTATION

IL ROUTE 115
PLAN AND PROFILE

SCALE: 1"=20' SHEET OF SHEETS STA. 1657+00.00 TO STA. 1662+50.00

F.A.P. RTE.	SECTION	COUNTY	TOTAL SHEETS	SHEET NO.
796	(1068R-2)BR	FORD	55	14
CONTRACT NO. 66B58				
ILLINOIS FED. AID PROJECT				

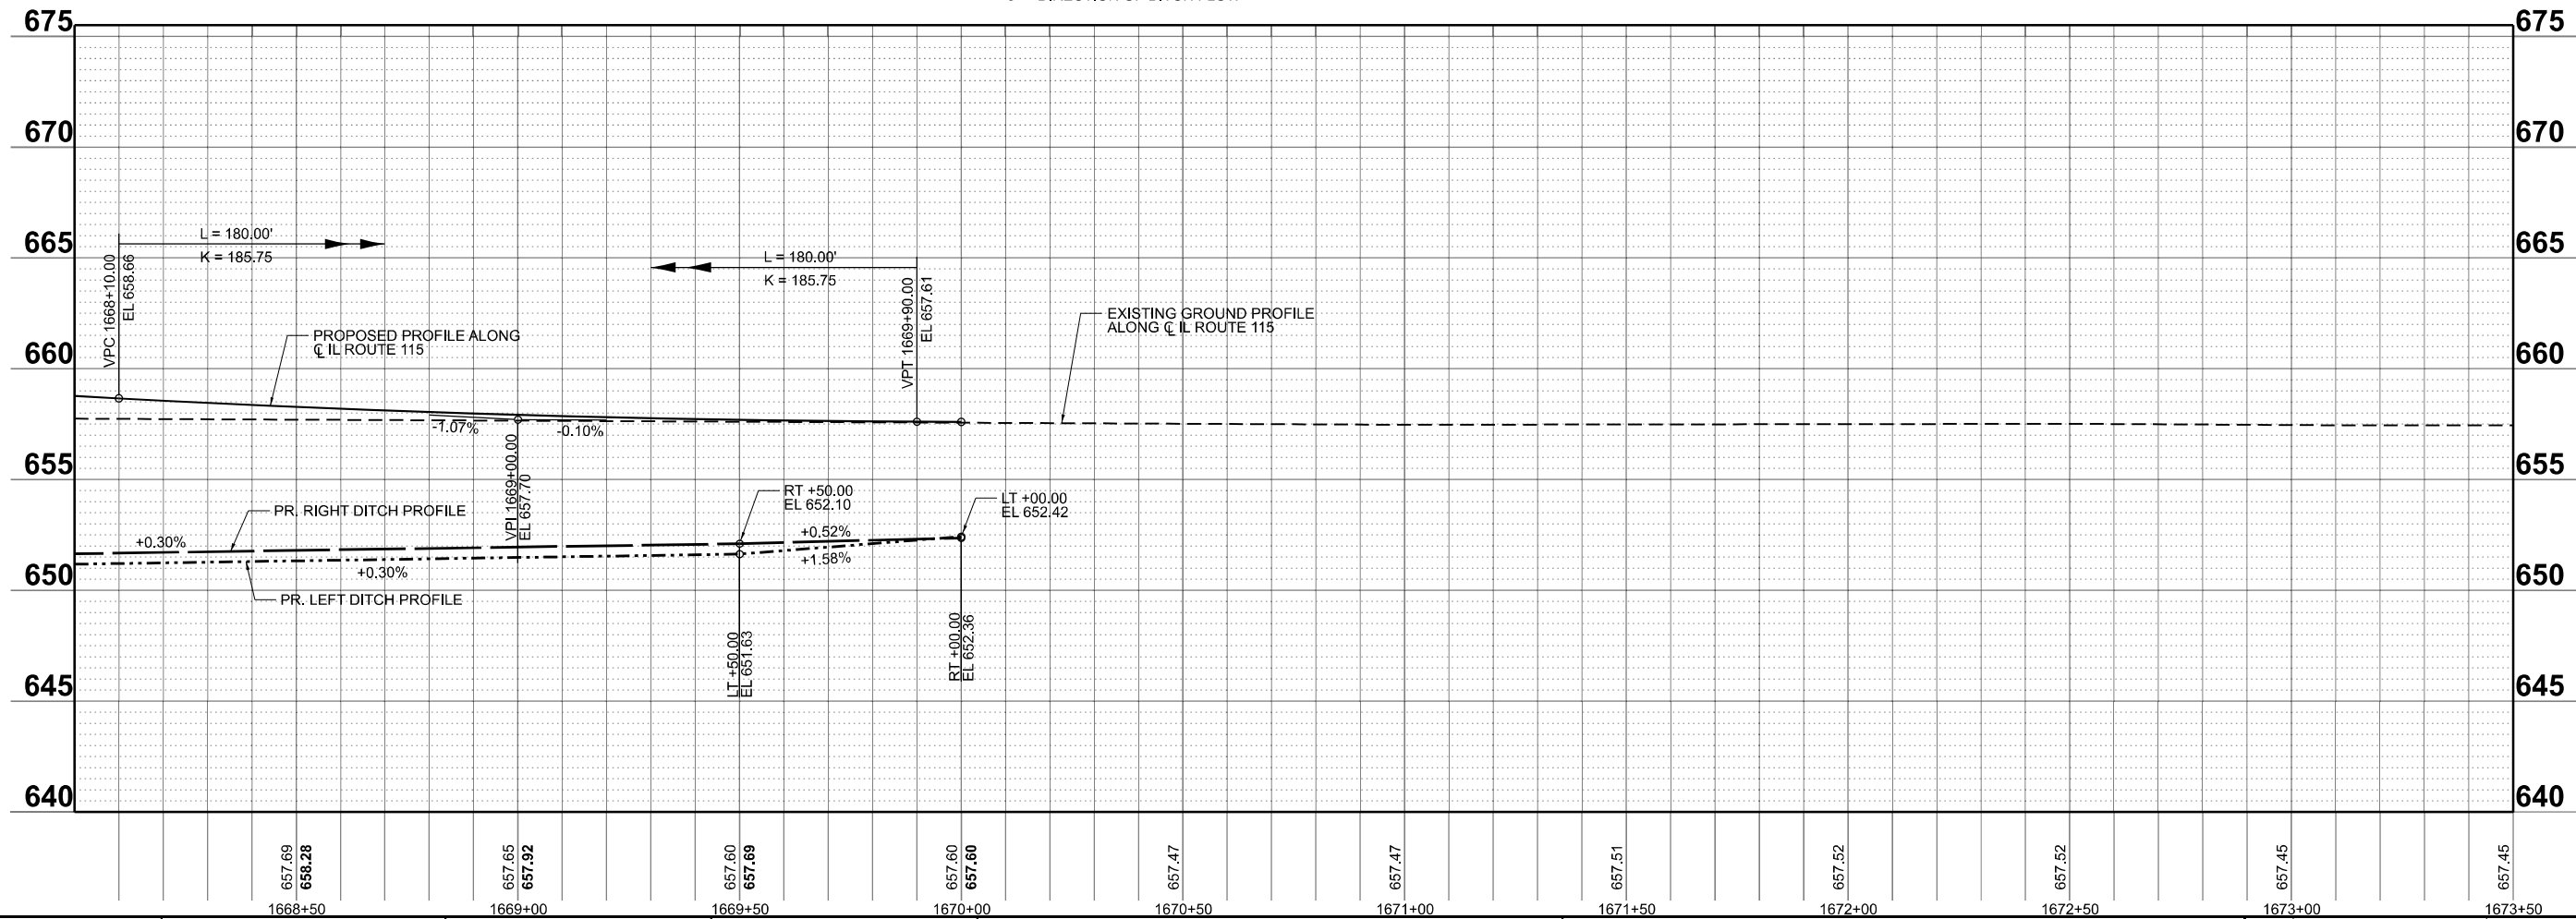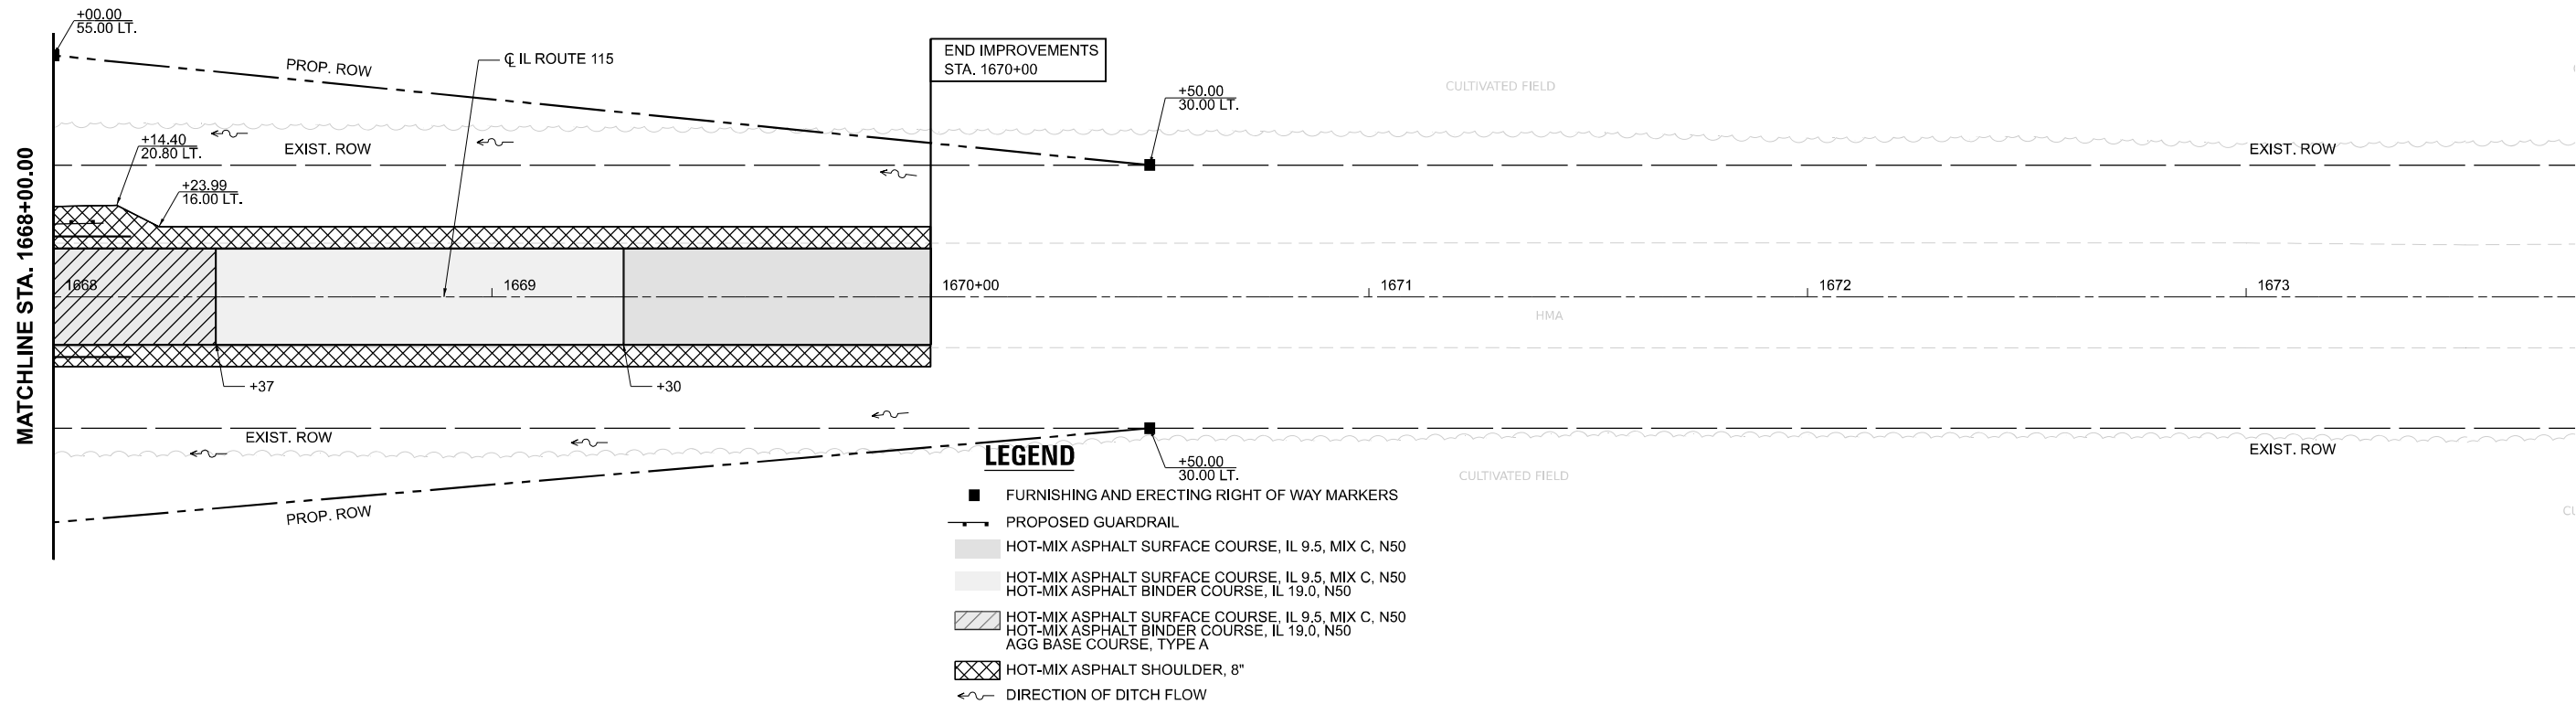 

OSEH inc.

USER NAME = AsinatAndrew
PLOT SCALE = 0.16666667' / in.
PLOT DATE = 2/24/2025

DESIGNED - AA
DRAWN - AA
CHECKED - MM
DATE - 2/24/2025

REVISED -
REVISED -
REVISED -
REVISED -

STATE OF ILLINOIS
DEPARTMENT OF TRANSPORTATION


IL ROUTE 115
PLAN AND PROFILE

SCALE: 1"=20' SHEET OF SHEETS STA. 1668+00.00 TO STA. 1673+50.00

F.A.P. RTE.	SECTION	COUNTY	TOTAL SHEETS	SHEET NO.
796	(106BR-2)BR	FORD	55	16
CONTRACT NO. 66B58				
ILLINOIS FED. AID PROJECT				

GENERAL NOTES:

1. ALL SIGNING SHALL BE IN ACCORDANCE WITH THE PROVISIONS OF THE STATE OF ILLINOIS "STANDARD SPECIFICATIONS FOR ROAD AND BRIDGE CONSTRUCTION ADOPTED JANUARY 1, 2022", THE DETAILS IN THESE PLANS, THE LATEST EDITION OF THE STATE OF ILLINOIS "MANUAL OF UNIFORM TRAFFIC CONTROL DEVICES", AND THE SPECIAL PROVISIONS.
2. THE CONTRACTOR SHALL UTILIZE FORM BSPE 725 TO SUPPLY TO THE ENGINEER THE NAMES AND TELEPHONE NUMBERS OF HIS REPRESENTATIVES ON THE CONSTRUCTION SITE AND HIS REPRESENTATIVE RESPONSIBLE FOR THE DETOUR SIGNING PRIOR TO THE START OF THE WORK.
3. THE ROAD SHALL NOT BE CLOSED UNTIL ALL SIGNING IS ERECTED IN ACCORDANCE WITH THE DETOUR PLAN AND INSPECTED AND APPROVED BY THE ENGINEER.
4. THE CONTRACTOR SHALL BE RESPONSIBLE FOR ENSURING THAT ALL BARRICADES, SIGNS, LIGHTS, AND OTHER DEVICES INSTALLED ARE IN PLACE AND OPERATING 24 HOURS EACH DAY INCLUDING SUNDAYS AND HOLIDAYS DURING THE TIME THE DETOUR IS IN EFFECT.
5. THE TRAFFIC CONTROL SHOWN ON THE DETOUR PLAN IS THE MINIMUM NECESSARY TO ENSURE THIS ROAD CLOSURE. THE CONTRACTOR SHALL MAKE ALL CHANGES IN TRAFFIC CONTROL THAT IS DEEMED NECESSARY BY THE ENGINEER. ADDITIONS AND DELETIONS OF TRAFFIC CONTROL FOR THIS DETOUR SHALL BE CONSIDERED INCLUDED IN THE COST OF THE PAY ITEM "TRAFFIC CONTROL AND PROTECTION (SPECIAL)".
6. ALL DETOUR SIGNING SHALL BE POST MOUNTED IF THE ROAD CLOSURE IS TO EXCEED FOUR (4) CALENDAR DAYS.
7. ALL DETOUR SIGNING EXCEPT REGULATORY SIGNS SHALL HAVE BLACK LEGENDS ON FLUORESCENT ORANGE SHEETING AND STANDARD BLACK BORDERS. THE FLUORESCENT ORANGE REFLECTIVE SHEETING SHALL MEET THE REQUIREMENTS OF ARTICLE 1084.02 OF THE STANDARD SPECIFICATIONS. ALL DETOUR SIGNING SHALL BE NEW OR LIKE NEW CONDITION OF THE SIGNS. THE ENGINEER SHALL BE THE SOLE JUDGE OF THE CONDITION OF THE SIGNS.
8. THE SIZES OF ALL SIGNS NOT SPECIFIED IN THESE PLANS SHALL BE AS REQUIRED BY THE ILLINOIS SUPPLEMENT TO THE MANUAL ON UNIFORM TRAFFIC CONTROL DEVICES.
9. AS A MINIMUM, ALL AMBER FLASHING LIGHTS THAT ARE REQUIRED FOR THIS DETOUR SHALL MEET THE REQUIREMENTS FOR TYPE A-LOW INTENSITY FLASHING LIGHTS IN ARTICLE 1084.01 OF THE STANDARD SPECIFICATIONS. ALL LIGHTS SHALL OPERATE DURING THE HOURS OF DARKNESS. ONLY LIGHTS THAT HAVE BEEN APPROVED BY THE ILLINOIS DEPARTMENT OF TRANSPORTATION SHALL BE USED.
10. WHEN REQUIRED THE MINIMUM DIMENSIONS OF THE ORANGE WARNING FLAGS ARE 18" X 18".
11. ALL TYPE III BARRICADES SHALL HAVE TWO (2) AMBER TYPE A-LOW INTENSITY FLASHING LIGHTS SPACED NEAR THE CENTERLINE OF THE SUPPORTS.
12. THE ROAD NAME SIGN SHALL HAVE A BLACK LEGEND ON FLUORESCENT ORANGE REFLECTIVE SHEETING. THE SIGN SHALL BE A 9" X VARIABLE OR A 12" X VARIABLE WITH DESIGN SERIES C LETTERS. THE CAPITAL LETTERS SHALL BE 6" WITH 5" LOWER CASE.
13. DURING NON-WORKING HOURS AT THE POINT OF ROAD CLOSURE TO ALL TRAFFIC THE CONTRACTOR SHALL PROVIDE A MEANS TO RESTRAIN THE BARRICADES FROM EASY MOVEMENT BY VANDALS. THE CHOSEN METHOD SHALL BE APPROVED BY THE ENGINEER.
14. CONSTRUCTION EQUIPMENT SHALL NOT BE PARKED WITH 25 FT BEHIND THE TYPE III BARRICADES. IN ANY EVENT ARTICLE 701.04 OF THE STANDARD SPECIFICATIONS SHALL APPLY.
15. THE CONTRACTOR SHALL BE RESPONSIBLE FOR MAINTAINING THE VISIBILITY OF ALL DETOUR AND CONSTRUCTION SIGNING, INCLUDING BRUSHING BACK VEGETATION IF DEEMED NECESSARY BY THE ENGINEER.
16. THE ENGINEER SHALL BE NOTIFIED AT LEAST TWENTY FOUR (24) HOURS BEFORE THE ROAD IS TO BE OPENED TO TRAFFIC. THE ENGINEER WILL CONTACT THE APPROPRIATE LOCAL AGENCIES AND INTERESTED PARTIES.
17. THE ENGINEER SHALL BE NOTIFIED IN WRITING AT LEAST 21 DAYS PRIOR TO THE DAY THE DETOUR IS TO BE IN EFFECT. THE ENGINEER SHALL DETERMINE THE HOUR OF CLOSURE. THE ENGINEER WILL CONTACT THE APPROPRIATE LOCAL AGENCIES AND INTERESTED PARTIES.
18. CONFLICTING SIGNS SHALL BE COVERED. NO TAPE OR DRILLED HOLES ALLOWED IN THE FACE OF THE SIGN.
19. DETOUR CONFIRMATION SIGNS TO BE INSTALLED ADJACENT TO EXISTING STATE/INTERSTATE CONFORMATION SIGNS
20. DETOUR SIGNS SHALL BE ASSEMBLED IN A TOP-TO-BOTTOM SEQUENCE, AS FOLLOWS: "DETOUR (M4-8)"/"CARDINAL DIRECTION (M3-2)"/"ROUTE (W20-3)"/"DIRECTIONAL ARROW (M6-3)/(M5-1)"

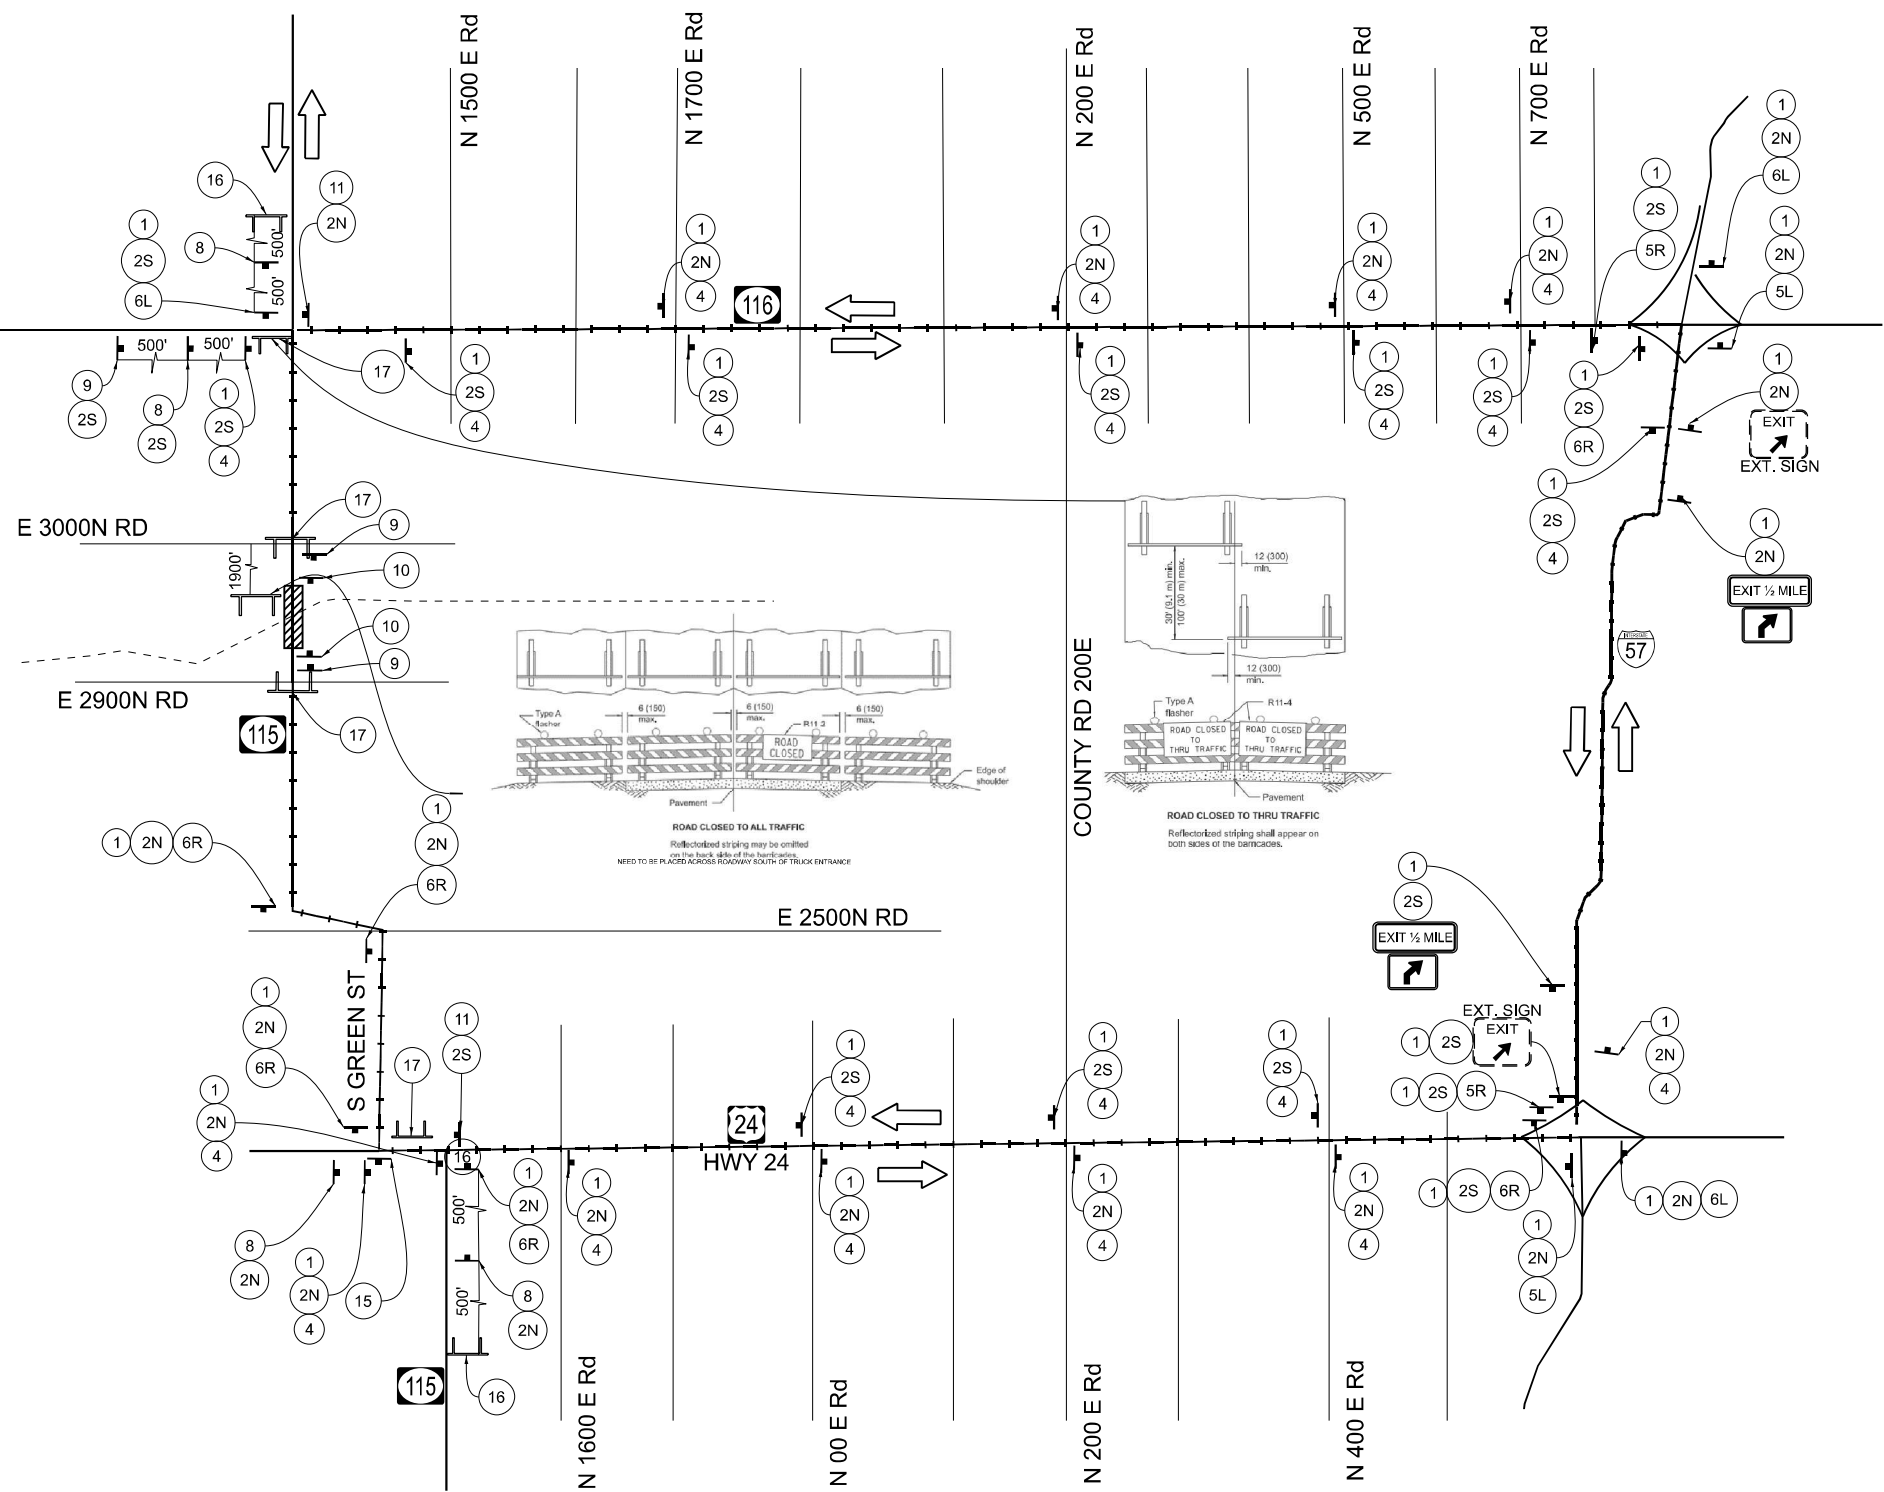

LEGEND

1	DETOUR	M4-8-2412	4	↑	M6-3-2115	8	DETOUR AHEAD	W20-2-4848	11	END DETOUR	M4-8A-2418	14	←	DETOUR	M4-10L-4818
2S	SOUTH ILLINOIS 115	M3-2S-2412	5L	↶	M5-1L-2115	9	ROAD CLOSED AHEAD	W20-3-4848	12	ROAD CLOSED	R11-2-4830	15	→	DETOUR	M4-10R-4818
2N	NORTH ILLINOIS 115	M3-2N-2412	6L	↷	M5-1L-2115	10	ROAD CLOSED 500 FT	W20-3-4848	13	ROAD CLOSED TO THRU TRAFFIC	M4-8A-6030	16	IL 115 CLOSED 4 MILES AHEAD FOLLOW DETOUR		
		W20-3-4848	5R	↷	M5-1R-2115							17	ROAD CLOSED XX MILES AHEAD LOCAL TRAFFIC ONLY	R11-3A-6030	
		W20-3-4848	6R	→	M6-1R-2115							18	ROAD CLOSED		

- TYPE III BARRICADE
- DETOUR ROUTE
- WORK AREA
- SIGN PANEL

OSEH inc.

USER NAME = AsinatAndrew
DESIGNED - AA
DRAWN - AA
PLOT SCALE = 100,000' / 1in.
PLOT DATE = 2/24/2025

DESIGNED - AA
DRAWN - AA
CHECKED - MM
DATE - 2/24/2025



REVISED -
REVISED -
REVISED -
REVISED -

STATE OF ILLINOIS
DEPARTMENT OF TRANSPORTATION

IL ROUTE 115
DETOUR PLAN

SCALE: SHEET 1 OF 1 SHEETS STA. TO STA.

F.A.P RTE.	SECTION	COUNTY	TOTAL SHEETS	SHEET NO.
796	(106BR-2)BR	FORD	55	17
CONTRACT NO. 66B58				
ILLINOIS FED. AID PROJECT				

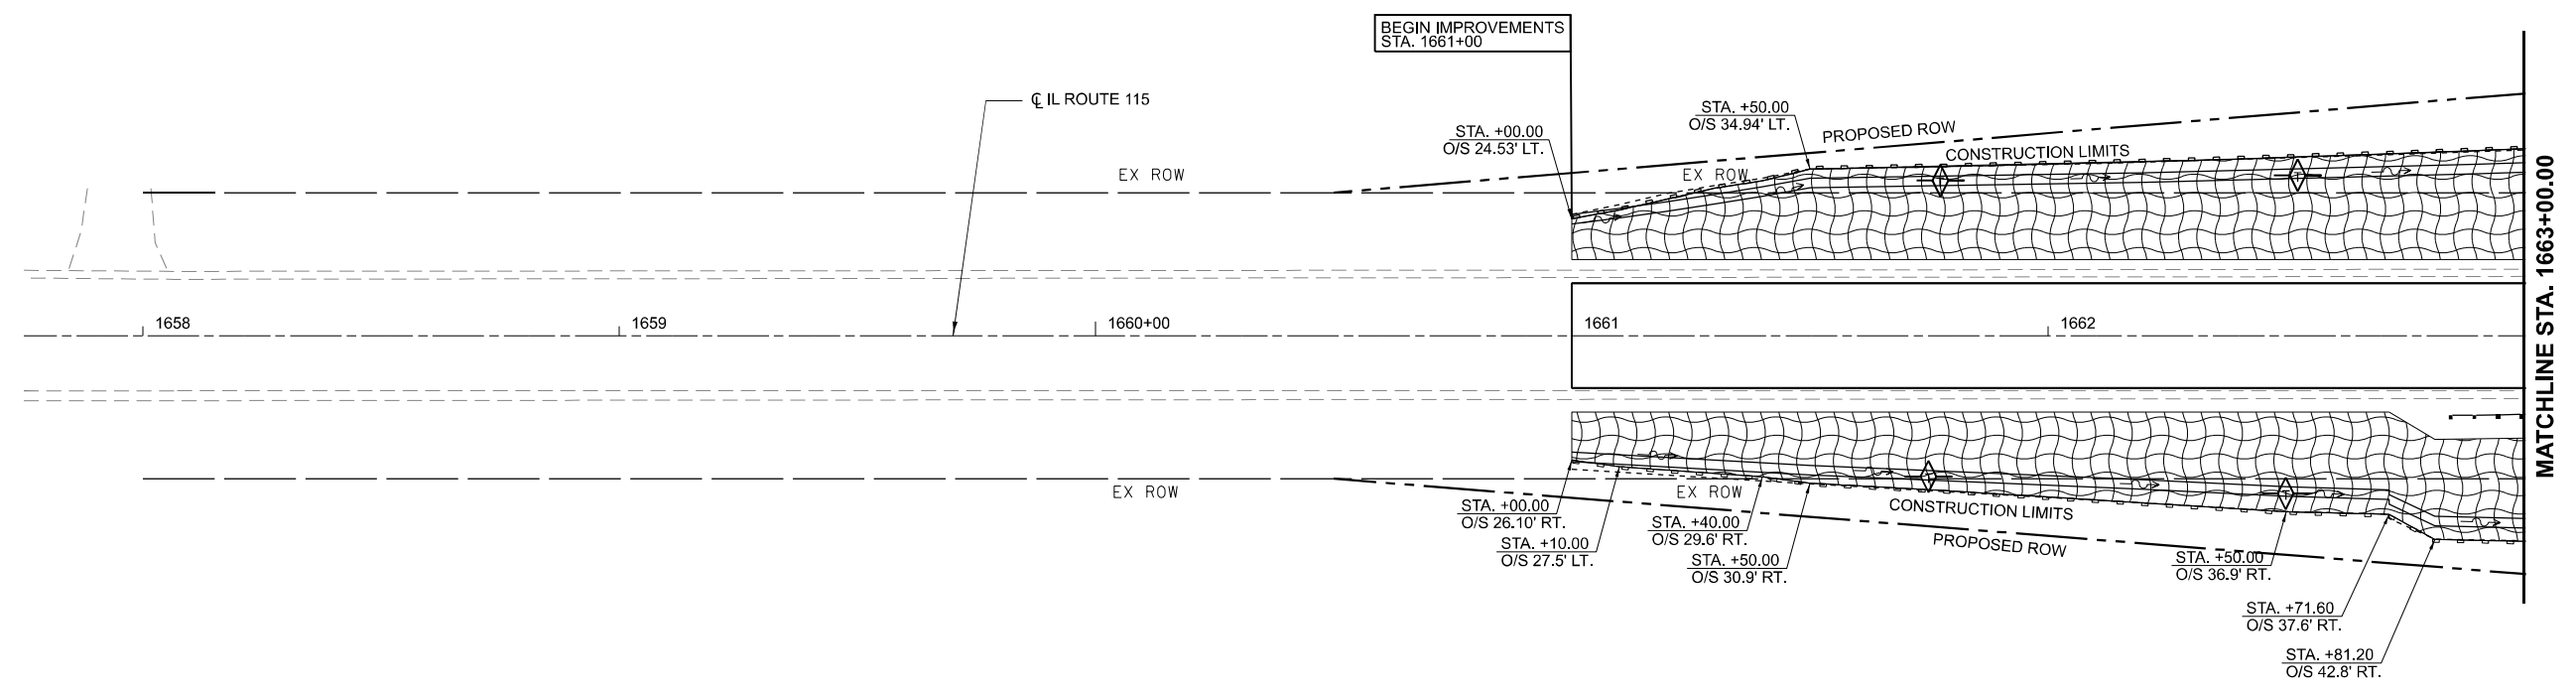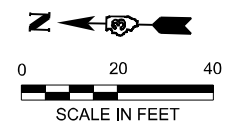

NOTES

1. ALL SEDIMENT AND EROSION CONTROL SYSTEMS SHALL BE CONSTRUCTED WITHIN THE RIGHT-OF-WAY OR PROPOSED RIGHT-OF-WAY
2. ALL SEDIMENT AND EROSION CONTROL SYSTEMS SHALL BE INSPECTED WEEKLY AND WITHIN 24 HOURS AFTER EACH ½" OR GREATER RAIN EVENT.
3. ALL TEMPORARY DITCH CHECKS SHALL BE PLACED AT 100' SPACING UNLESS OTHERWISE NOTED.

LEGEND



TEMPORARY EROSION CONTROL SEEDING,
EROSION CONTROL BLANKET & SEEDING, CLASS 2A



STONE RIPRAP, CLASS A4 & FILTER FABRIC



TEMPORARY DITCH CHECK



PERIMETER EROSION BARRIER



DIRECTION OF DITCH FLOW

OSEH inc.

2101 N. VAN BUREN STREET
SUITE 203
CHICAGO, IL 60607
WWW.OSEH.COM




USER NAME = AsinatAndrew	DESIGNED - AA	REVISED -
	DRAWN - AA	REVISED -
PLOT SCALE = 0.16666633" / lin.	CHECKED - MM	REVISED -
PLOT DATE = 2/24/2025	DATE - 2/24/2025	REVISED -

STATE OF ILLINOIS
DEPARTMENT OF TRANSPORTATION

IL ROUTE 115
EROSION & SEDIMENT CONTROL PLAN

SCALE: 1"=20' SHEET OF SHEETS STA. 1658+00.00 TO STA. 1663+00.00

F.A.P. RTE.	SECTION	COUNTY	TOTAL SHEETS	SHEET NO.
796	(1068R-2)BR	FORD	55	18
CONTRACT NO. 66B58				
		ILLINOIS	FED. AID PROJECT	

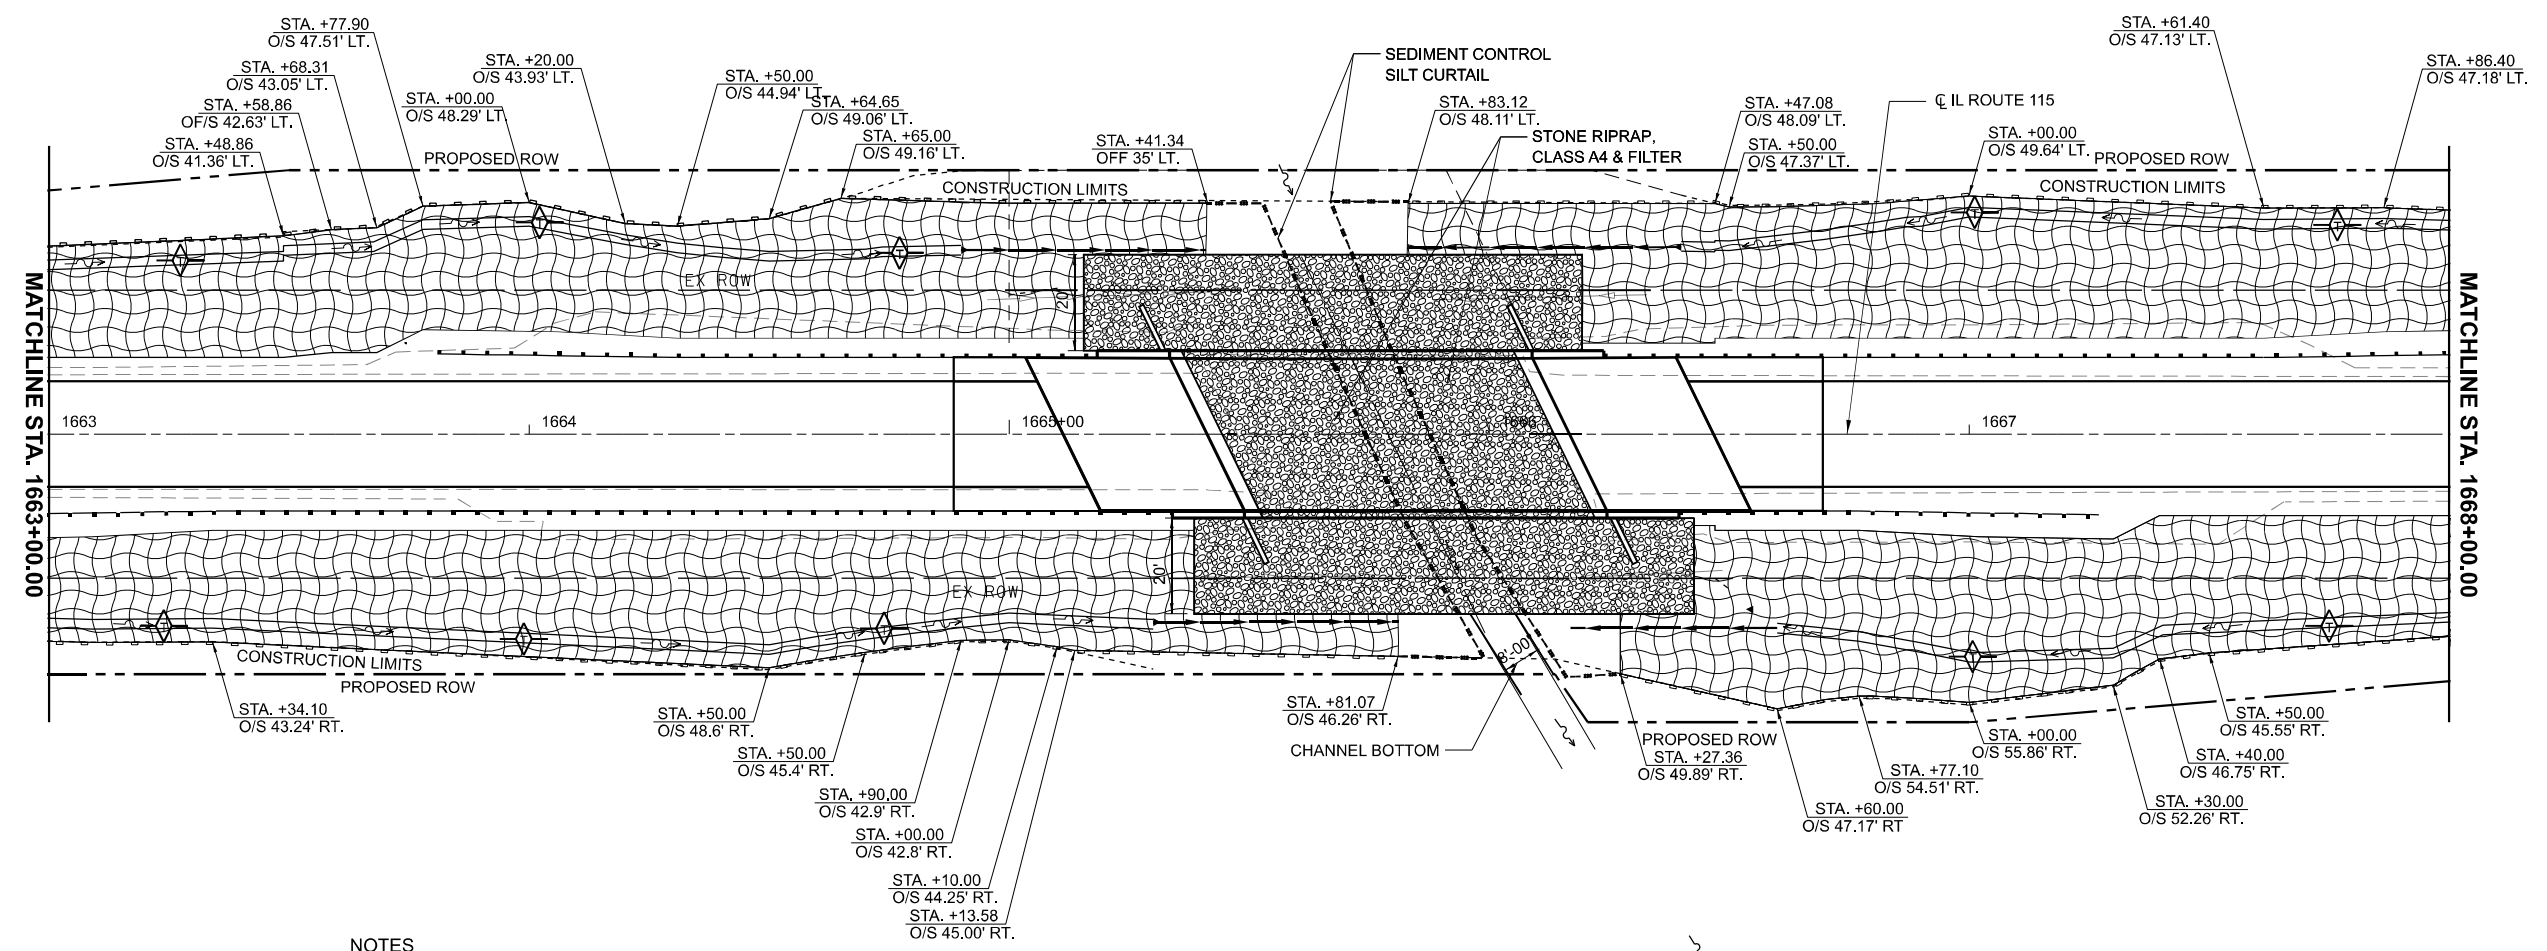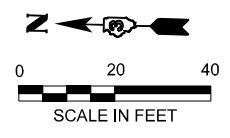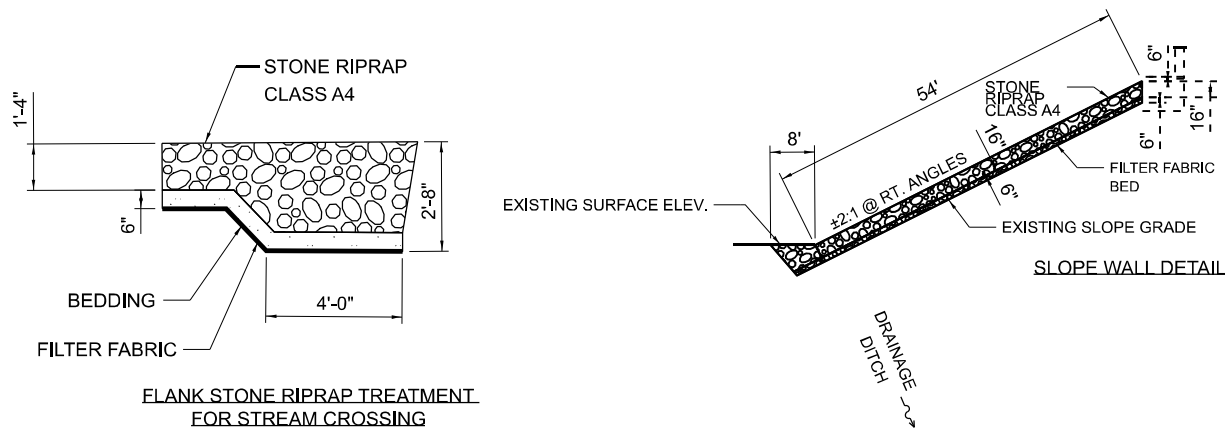

NOTES

1. ALL SEDIMENT AND EROSION CONTROL SYSTEMS SHALL BE CONSTRUCTED WITHIN THE RIGHT-OF-WAY OR PROPOSED RIGHT-OF-WAY
2. ALL SEDIMENT AND EROSION CONTROL SYSTEMS SHALL BE INSPECTED WEEKLY AND WITHIN 24 HOURS AFTER EACH ½" OR GREATER RAIN EVENT.
3. ALL TEMPORARY DITCH CHECKS SHALL BE PLACED AT 100' SPACING UNLESS OTHERWISE NOTED.

LEGEND

- TEMPORARY EROSION CONTROL SEEDING, EROSION CONTROL BLANKET & SEEDING, CLASS 2A
- STONE RIPRAP, CLASS A4 & FILTER FABRIC
- TEMPORARY DITCH CHECK
- PERIMETER EROSION BARRIER
- SEDIMENT CONTROL, SILT CURTAIN
- DIRECTION OF DITCH FLOW

MODEL: E:\IL\115\115_1.dgn
FILE NAME: Z:\Users\asinat\Documents\115_1.dgn
DATE: 2/24/2025



OSEH inc.
2100 N. RIVER STREET
SUITE 200
CHICAGO, IL 60607
WWW.OSEH.COM

USER NAME = AsinatAndrew	DESIGNED - AA	REVISED -
DRAWN - AA	REVISED -	
PLOT SCALE = 0.16666633" / in.	CHECKED - MM	REVISED -
PLOT DATE = 2/24/2025	DATE - 2/24/2025	REVISED -

STATE OF ILLINOIS
DEPARTMENT OF TRANSPORTATION

IL ROUTE 115 EROSION & SEDIMENT CONTROL PLAN			
SCALE: 1"=20'	SHEET	OF	SHEETS
STA. 1663+00.00		TO STA. 1668+00.00	

F.A.P. RTE.	SECTION	COUNTY	TOTAL SHEETS	SHEET NO.
796	(1068R-2)BR	FORD	55	19
CONTRACT NO. 66B58				
ILLINOIS FED. AID PROJECT				

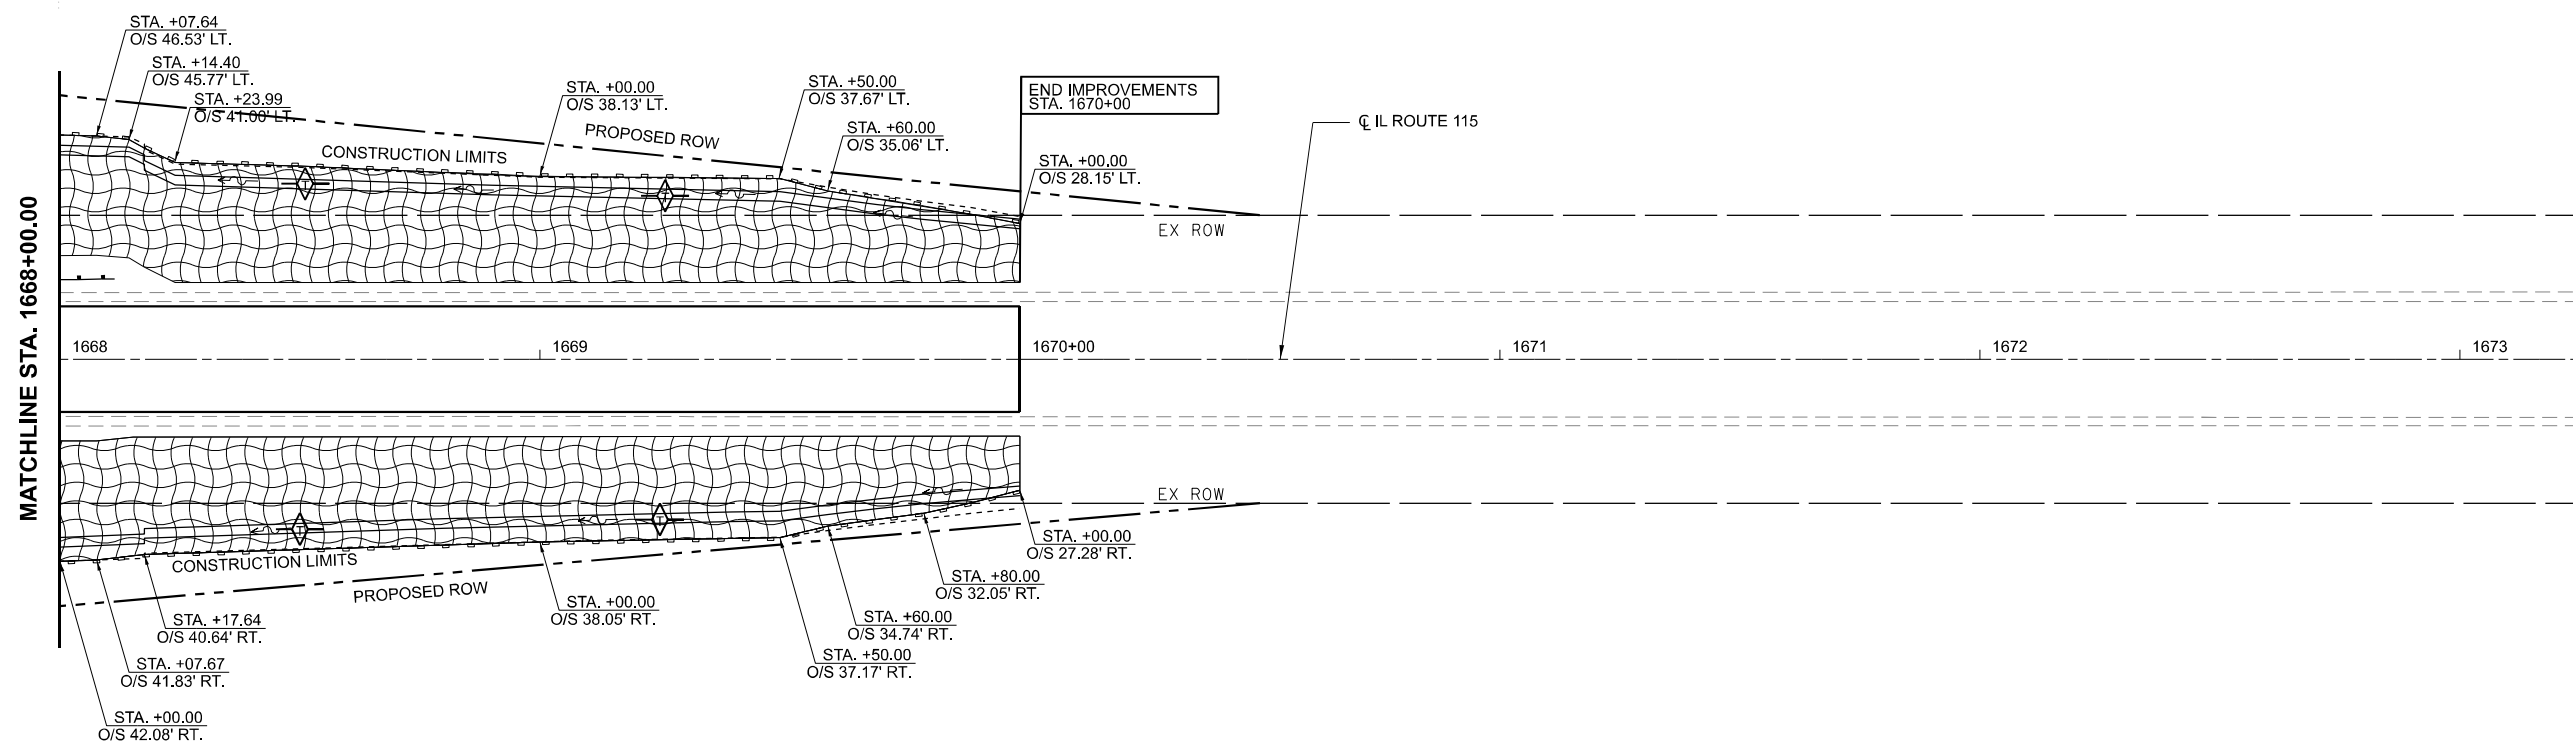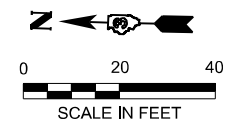

NOTES

1. ALL SEDIMENT AND EROSION CONTROL SYSTEMS SHALL BE CONSTRUCTED WITHIN THE RIGHT-OF-WAY OR PROPOSED RIGHT-OF-WAY.
2. ALL SEDIMENT AND EROSION CONTROL SYSTEMS SHALL BE INSPECTED WEEKLY AND WITHIN 24 HOURS AFTER EACH ½" OR GREATER RAIN EVENT.
3. ALL TEMPORARY DITCH CHECKS SHALL BE PLACED AT 100' SPACING UNLESS OTHERWISE NOTED.

LEGEND



TEMPORARY EROSION CONTROL SEEDING,
EROSION CONTROL BLANKET & SEEDING, CLASS 2A



STONE RIPRAP, CLASS A4 & FILTER FABRIC



TEMPORARY DITCH CHECK



PERIMETER EROSION BARRIER



DIRECTION OF DITCH FLOW

MODEL: E:\01\115 - Plan 3 (Sheet)
FILE NAME: Z:\Users\jg\Documents\DOT\DOT-003-00003_Design\02_CADD_Sheets\WOF\6\03668\38-ht-Grading\PLN.dgn





USER NAME = AlexDeFrancesco	DESIGNED - AA	REVISED -
DRAWN - AA	REVIS	REVIS
PLOT SCALE = 0.16666633 ' / in.	CHECKED - MM	REVISED -
PLOT DATE = 2/24/2025	DATE - 2/24/2025	REVISED -


STATE OF ILLINOIS
DEPARTMENT OF TRANSPORTATION

IL ROUTE 115 GRADING PLAN			
SCALE: 1"=20'	SHEET 1	OF 1 SHEETS	STA. 1663+00.00 TO STA. 1668+00.00


F.A.P. RTE.	SECTION	COUNTY	TOTAL SHEETS	SHEET NO.
796	(1068R-2)BR	FORD	55	21
CONTRACT NO. 66B58				
ILLINOIS FED. AID PROJECT				

 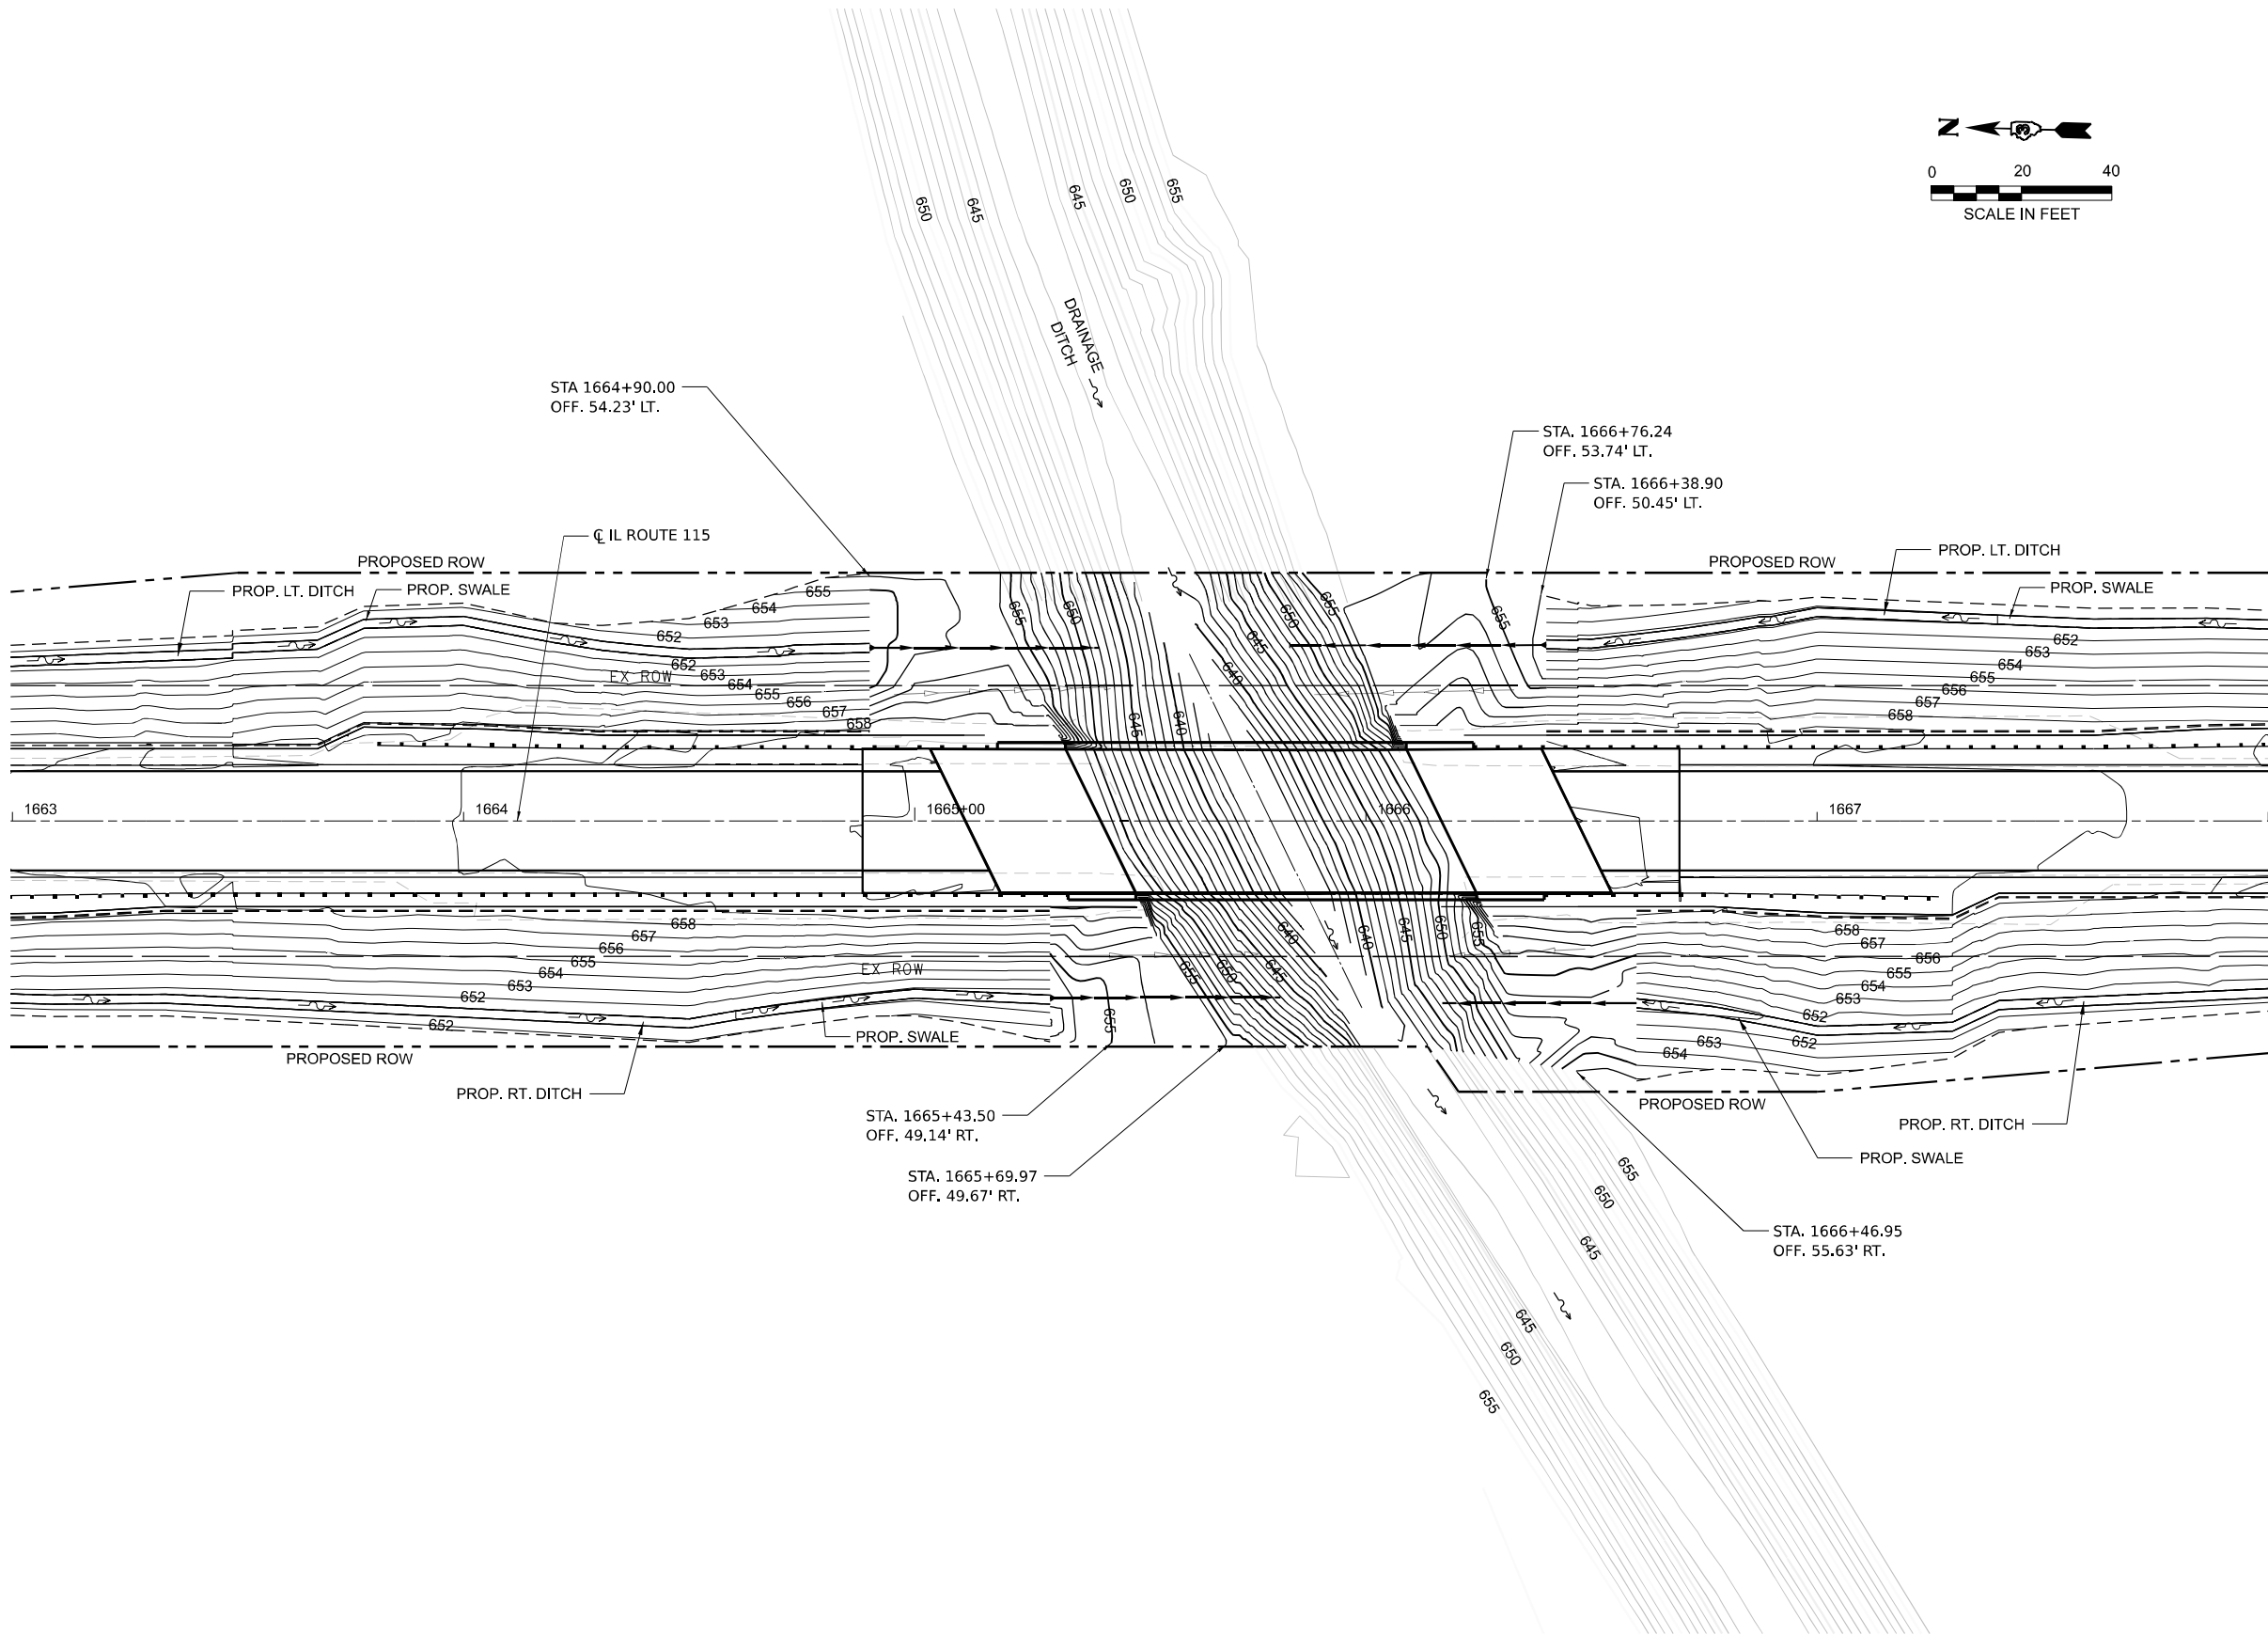

PART OF THE SE¼ SEC. 8, T. 27 N., R. 9 E. OF THE 3RD P.M.

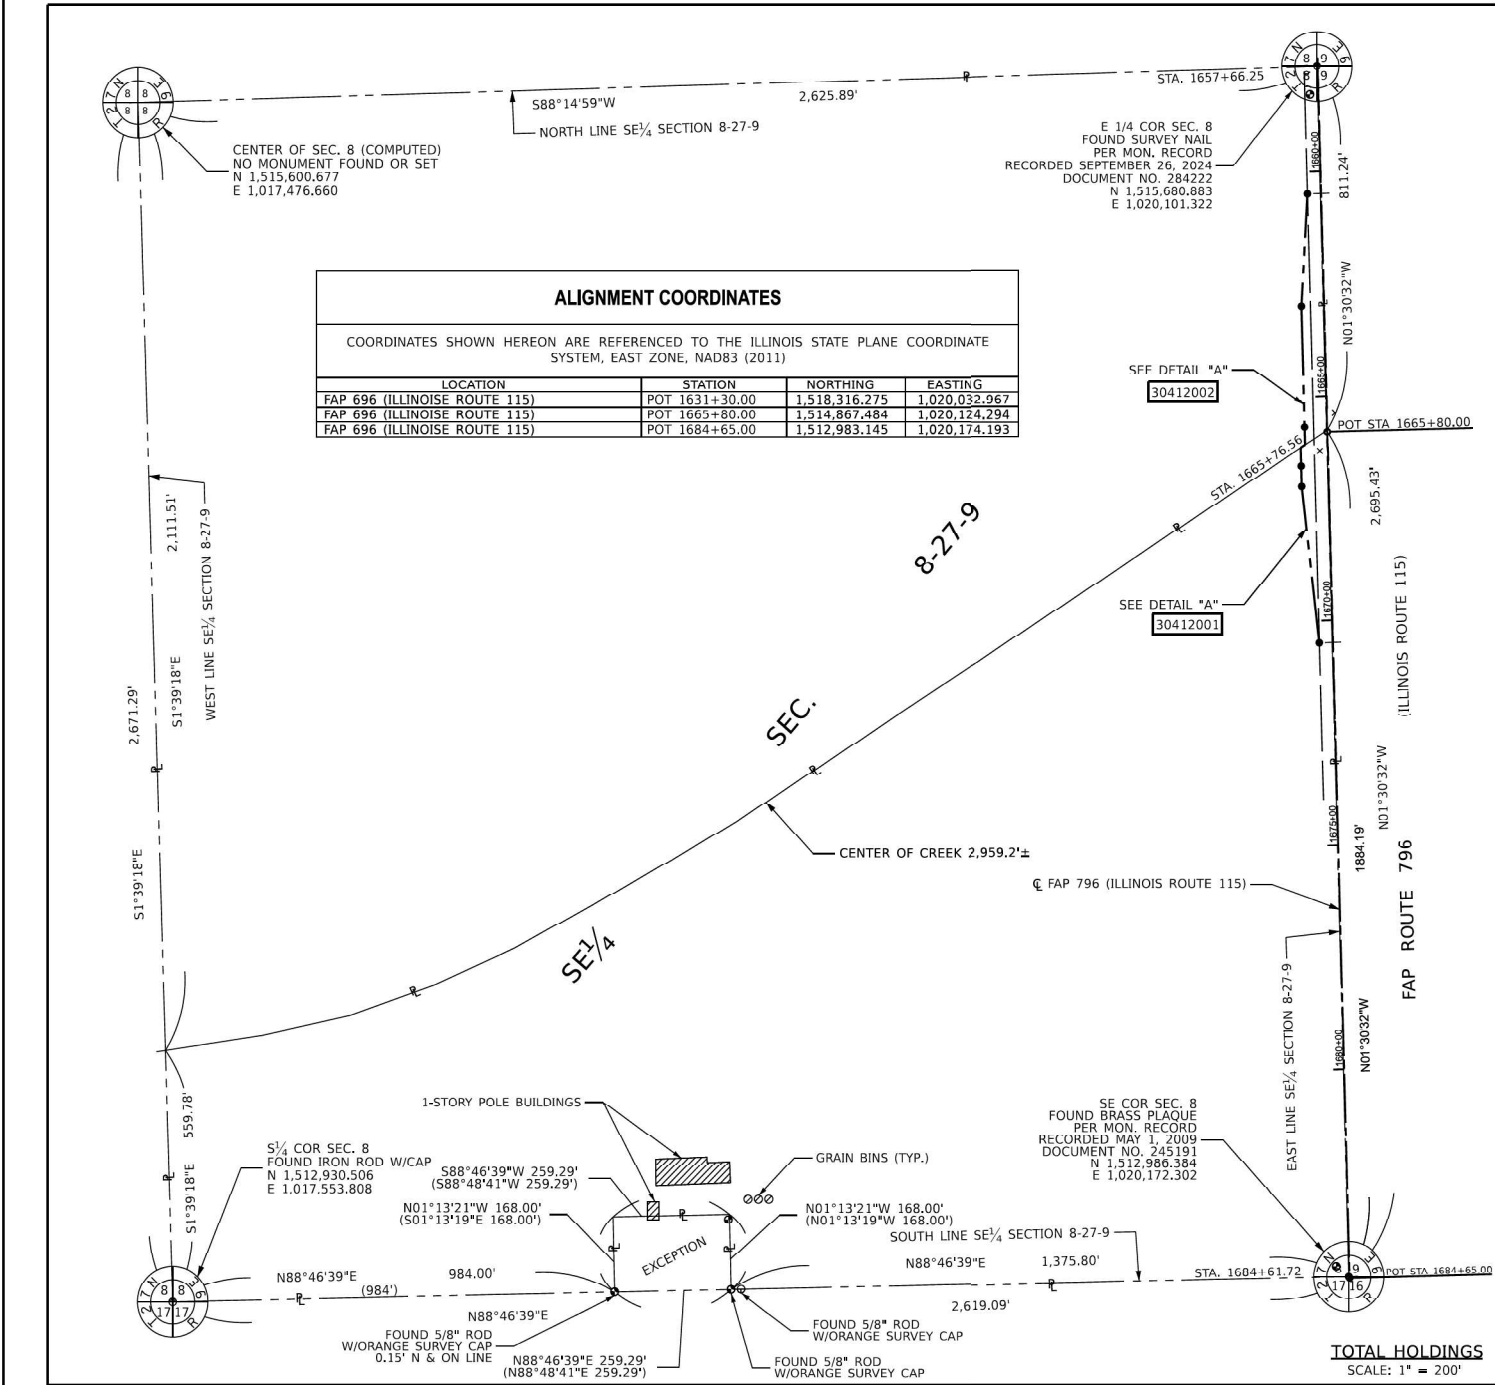

PROJECT COORDINATES					
COORDINATES SHOWN HEREON ARE REFERENCED TO THE ILLINOIS STATE PLANE COORDINATE SYSTEM, EAST ZONE, NAD83 (2011)					
PARCEL 30412001					
PT. NO.	STATION	OFFSET	NORTHING	EASTING	MONUMENT
4151	1670+50.00	1.61' RT.	1,514,397.606	1,020,135.127	
4152	1670+50.00	30.00' RT.	1,514,396.855	1,020,106.746	SET 5/8" IRON ROD
4153	1667+00.00	60.00' RT.	1,514,745.938	1,020,067.192	SET 5/8" IRON ROD, 12" BELOW GRADE
4154	1666+14.05	60.00' RT.	1,514,831.857	1,020,065.216	IN CREEK
4155	1665+77.52	1.54' RT.	1,514,869.920	1,020,122.685	
4157	1666+54.05	60.00' RT.	1,514,791.871	1,020,066.275	SET 5/8" IRON ROD
PARCEL 30412002					
4155	1665+77.52	1.54' RT.	1,514,869.920	1,020,122.685	
4251	1666+07.80	50.00' RT.	1,514,828.369	1,020,075.048	IN CREEK
4252	1663+00.00	50.00' RT.	1,515,146.062	1,020,066.900	SET 5/8" IRON ROD, 12" BELOW GRADE
4253	1660+50.00	30.00' RT.	1,515,396.504	1,020,080.275	SET 3/8" IRON ROD
4254	1660+50.00	1.47' RT.	1,515,397.259	1,020,108.794	
4255	1665+67.80	50.00' RT.	1,514,878.355	1,020,073.989	SET 5/8" IRON ROD

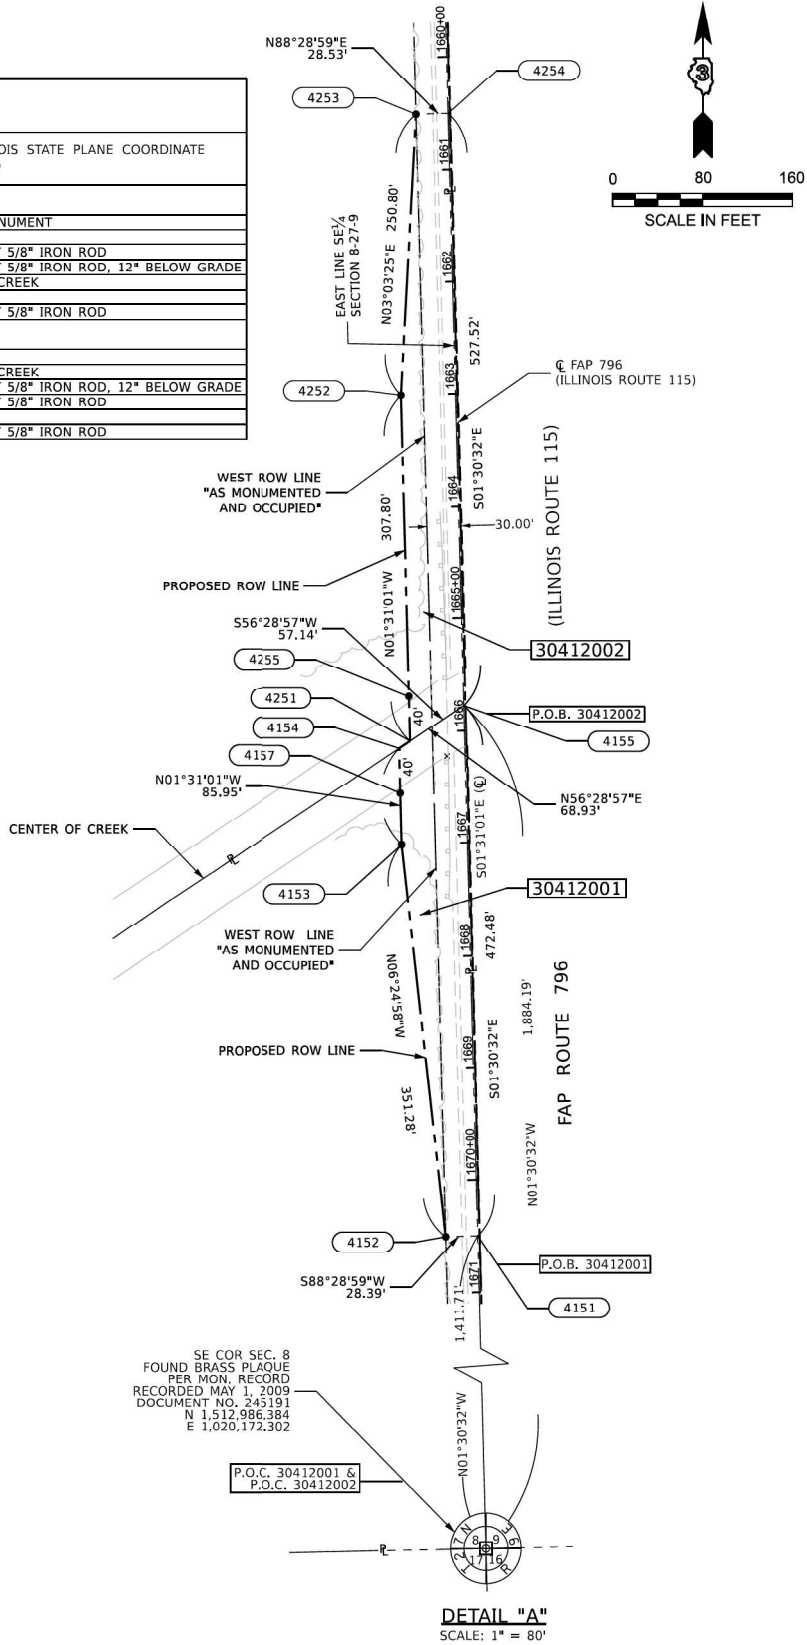

I, JEFFERY S. ETSCHIED, HEREBY CERTIFY THAT I AM A PROFESSIONAL LAND SURVEYOR OF THE STATE OF ILLINOIS, THAT THE SURVEY OF II. ROUTE 115 WAS MADE BY RENWICK & ASSOCIATES, INC. UNDER MY DIRECTION, AND THAT THE SURVEY IS TRUE AND COMPLETE AS SHOWN TO THE BEST OF MY KNOWLEDGE AND BELIEF, THAT ALL MONUMENTS AND MARKS ARE OF THE CHARACTER AND OCCUPY THE POSITION SHOWN THEREON, AND ARE SUFFICIENT TO ENABLE THE SURVEY TO BE RETRACED. THIS PROFESSIONAL SERVICE CONFORMS TO THE CURRENT ILLINOIS MINIMUM STANDARDS FOR A BOUNDARY SURVEY.

DATE: 10-08-2024

SURVEY BOOK NO. FAP 796 (IL 115)

ILLINOIS PROFESSIONAL LAND SURVEYOR NO. 35-3508

11-30-2024
EXPIRATION DATE



NOTE:
ALL DIMENSIONS ARE MEASURED UNLESS OTHERWISE SPECIFIED.
BEARINGS AND DISTANCES SHOWN HEREON ARE REFERENCED TO THE ILLINOIS STATE PLANE COORDINATE SYSTEM, EAST ZONE, (NAD 83, 2011 ADJ.).
ALL MEASURED AND CALCULATED DISTANCES ARE "GRID NOT "GROUND" TO OBTAIN GROUND DISTANCES, DIVIDE GRID DISTANCES BY THE COMBINATION FACTOR OF 0.99995010
AREAS SHOWN ON THIS PLAT ARE "GROUND".

PARCEL NO.	TOTAL HOLDING*	PART TAKEN	AREA IN EXISTING R.O.W.	REMAINDER	EASEMENT AREA	
					ACRES	SQUARE FEET
30412001	65.802 AC.	0.489 AC. 21,286 SQ. FT.	0.302 AC. 13,176 SQ. FT.	65.313 AC.		
30412002	94.750 AC.	0.547 AC. 23,814 SQ. FT.	0.351 AC. 15,283 SQ. FT.	94.203 AC.		

*TOTAL HOLDING AREA BASED ON FIELD MEASUREMENTS

STATE OF ILLINOIS
DEPARTMENT OF TRANSPORTATION

PLAT OF HIGHWAYS

SCALE: VARIES SHEET 2 OF 3 SHEETS STA. 1660+50 TO STA. 1670+50

F.A.P. RTE.	SECTION	COUNTY	TOTAL SHEETS	SHEET NO.
796	(106BR-2)BR	FORD		
R-93-004-12		CONTRACT NO. 66B58		
FED. ROAD DIST. NO.		ILLINOIS FED. AID PROJECT		

OSEH inc.

USER NAME = AlexDeFrancesco
DESIGNED - AA
DRAWN - AA
PLOT SCALE = 75,0000' / in.
PLOT DATE = 2/24/2025

DESIGNED - AA
DRAWN - AA
CHECKED - MM
DATE - 2/24/2025

REVISED -
REVISED -
REVISED -
REVISED -

STATE OF ILLINOIS
DEPARTMENT OF TRANSPORTATION

IL ROUTE 115
PLAT OF HIGHWAYS

SCALE: 1"=50' SHEET 1 OF 2 SHEETS STA. TO STA.

F.A.P. RTE.	SECTION	COUNTY	TOTAL SHEETS	SHEET NO.
796	(106BR-2)BR	FORD	55	22
		CONTRACT NO. 66B58		
		ILLINOIS FED. AID PROJECT		

ALIGNMENT COORDINATES			
COORDINATES SHOWN HEREON ARE REFERENCED TO THE ILLINOIS STATE PLANE COORDINATE SYSTEM, EAST ZONE, NAD83 (2011)			
LOCATION	STATION	NORTHING	EASTING
FAP 696 (ILLINOISE ROUTE 115)	POT 1631+30.00	1,518,316.275	1,020,032.967
FAP 696 (ILLINOISE ROUTE 115)	POT 1665+80.00	1,514,867.484	1,020,124.294
FAP 696 (ILLINOISE ROUTE 115)	POT 1684+65.00	1,512,983.145	1,020,174.193

*TOTAL HOLDING AREA BASED ON FIELD MEASUREMENTS

NOTE:
ALL DIMENSIONS ARE MEASURED UNLESS OTHERWISE SPECIFIED.
BEARINGS AND DISTANCES SHOWN HEREON ARE REFERENCED TO THE ILLINOIS STATE PLANE
COORDINATE SYSTEM, EAST ZONE, (NAD 83, 2011 ADJ.).
ALL MEASURED AND CALCULATED DISTANCES ARE "GRID NOT *GROUND*" TO OBTAIN GROUND
DISTANCES, DIVIDE GRID DISTANCES BY THE COMBINATION FACTOR OF 0.99995010
AREAS SHOWN ON THIS PLAT ARE "GROUND".

I, JEFFERY S. ETSCHIED, HEREBY CERTIFY THAT I AM A PROFESSIONAL LAND SURVEYOR OF THE STATE OF ILLINOIS, THAT THE SURVEY OF IL. ROUTE 115 WAS MADE BY RENWICK & ASSOCIATES, INC. UNDER MY DIRECTION, AND THAT THE SURVEY IS TRUE AND COMPLETE AS SHOWN TO THE BEST OF MY KNOWLEDGE AND BELIEF, THAT ALL MONUMENTS AND MARKS ARE OF THE CHARACTER AND OCCUPY THE POSITION SHOWN THEREON, AND ARE SUFFICIENT TO ENABE THE SURVEY TO BE RETRACTED. THIS PROFESSIONAL SERVICE CONFORMS TO THE CURRENT ILLINOIS MINIMUM STANDARDS FOR A BOUNDARY SURVEY.

DATE: 09-06-2024

SURVEY BOOK NO. FAP 796 (IL 115)

ILLINOIS PROFESSIONAL LAND SURVEYOR
NO. 35-3508

11-30-2024
EXPIRATION DATE

GRAIN BIN (TYP.) -

1 STORY POLE BUILDING

SE COR SEC. 9
FOUND IRON ROD W/CAP
N 1,513,143.232
E 1,025,503.675

Renwick & Associates, Inc.
Professional Engineers & Land Surveyors
▲▼▲▼▲▼▲▼▲▼▲▼▲▼▲▼▲▼▲▼▲▼▲▼▲▼▲▼▲▼
1304 Gemini Circle, Suite 4 ▼ Ottawa, IL 61350
RWA JOB #23.205.1.4

USER NAME = MATTHEW MITCHELL	DESIGNED -	REVISED -
	DRAWN - MM	REVISED -
PLOT SCALE = 1"= 100'	CHECKED -	REVISED -
PLOT DATE = 10/8/2024	DATE -	REVISED -

STATE OF ILLINOIS
DEPARTMENT OF TRANSPORTATION

PLAT OF HIGHWAYS					F.A.P. RTE.	SECTION	COUNTY	TOTAL SHEETS	SHEET NO.
					796	(106BR-2)BR	FORD	—	—
					R-93-004-12		CONTRACT NO. 66B58		
SCALE: 1" = 100'	SHEET 3	OF 3	SHEETS	STA. 1660+50 TO STA. 1670+50	FED. ROAD DIST. NO.	ILLINOIS	FED. AID PROJECT		

PLAT OF HIGHWAYS

OF 3 SHEETS	STA. 1660+50	TO STA. 1670+50
-------------	--------------	-----------------

F.A.P. RTE.	SECTION	COUNTY	TOTAL SHEETS	SHEET NO.
796	(106BR-2)BR	FORD	-	-
R-93-004-12		CONTRACT NO. 66B58		
FED. ROAD DIST. NO.	ILLINOIS	FED. AID PROJECT		

IL ROUTE 115
PLAT OF HIGHWAYS



SCALE: 1"=50'	SHEET 2 OF 2 SHEETS	STA. TO STA.	ILLINOIS FED. AID PROJECT
---------------	---------------------	--------------	---------------------------

OSEH_{inc.}

USER NAME = AlexDefrancesco	DESIGNED - AA	REVISED -
	DRAWN - AA	REVISED -
PLOT SCALE = 75,0000 " / 1r.	CHECKED - MM	REVISED -
PLOT DATE = 2/24/2025	DATE - 2/24/2025	REVISED -



STATE OF ILLINOIS
DEPARTMENT OF TRANSPORTATION

IL ROUTE 115 PLAT OF HIGHWAYS				F.A.P RTE.	SECTION		COUNTY	TOTAL SHEETS
				796	(106BR-2)BR		FORD	55
				CONTRACT NO. 66B				
SCALE: 1"=50'		SHEET 2 OF 2 SHEETS		STA. TO STA.		ILLINOIS FED. AID PROJECT		

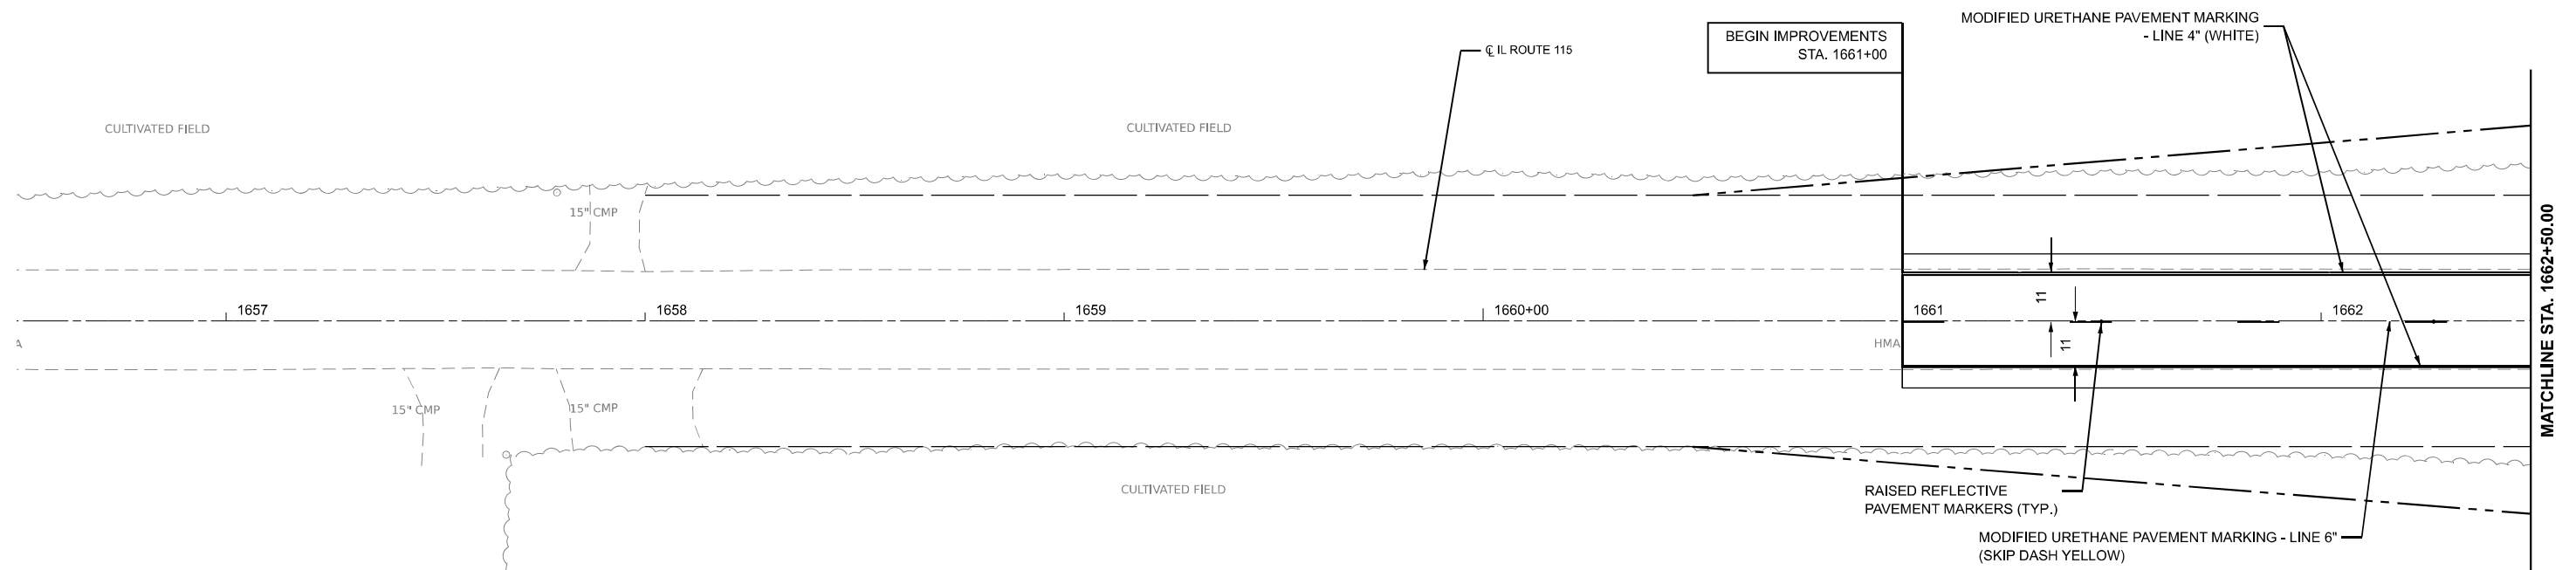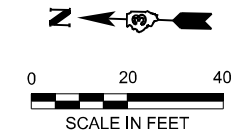

NOTES

1. THE PAVEMENT MARKING ON THIS PROJECT SHALL BE POLYUREA ON THE BRIDGE DECK AND BRIDGE APPROACH SLAB
2. THE CONTRACTOR SHALL MATCH THE EXISTING PAVEMENT MARKINGS AT THE PROJECT LIMITS AS NECESSARY.
3. QUANTITY FOR TWO (2) APPLICATIONS OF MODIFIED URETHANE AND POLYUREA PAVEMENT MARKINGS HAS BEEN INCLUDED AND IS REQUIRED TO AVOID SHORT TERM FADING.

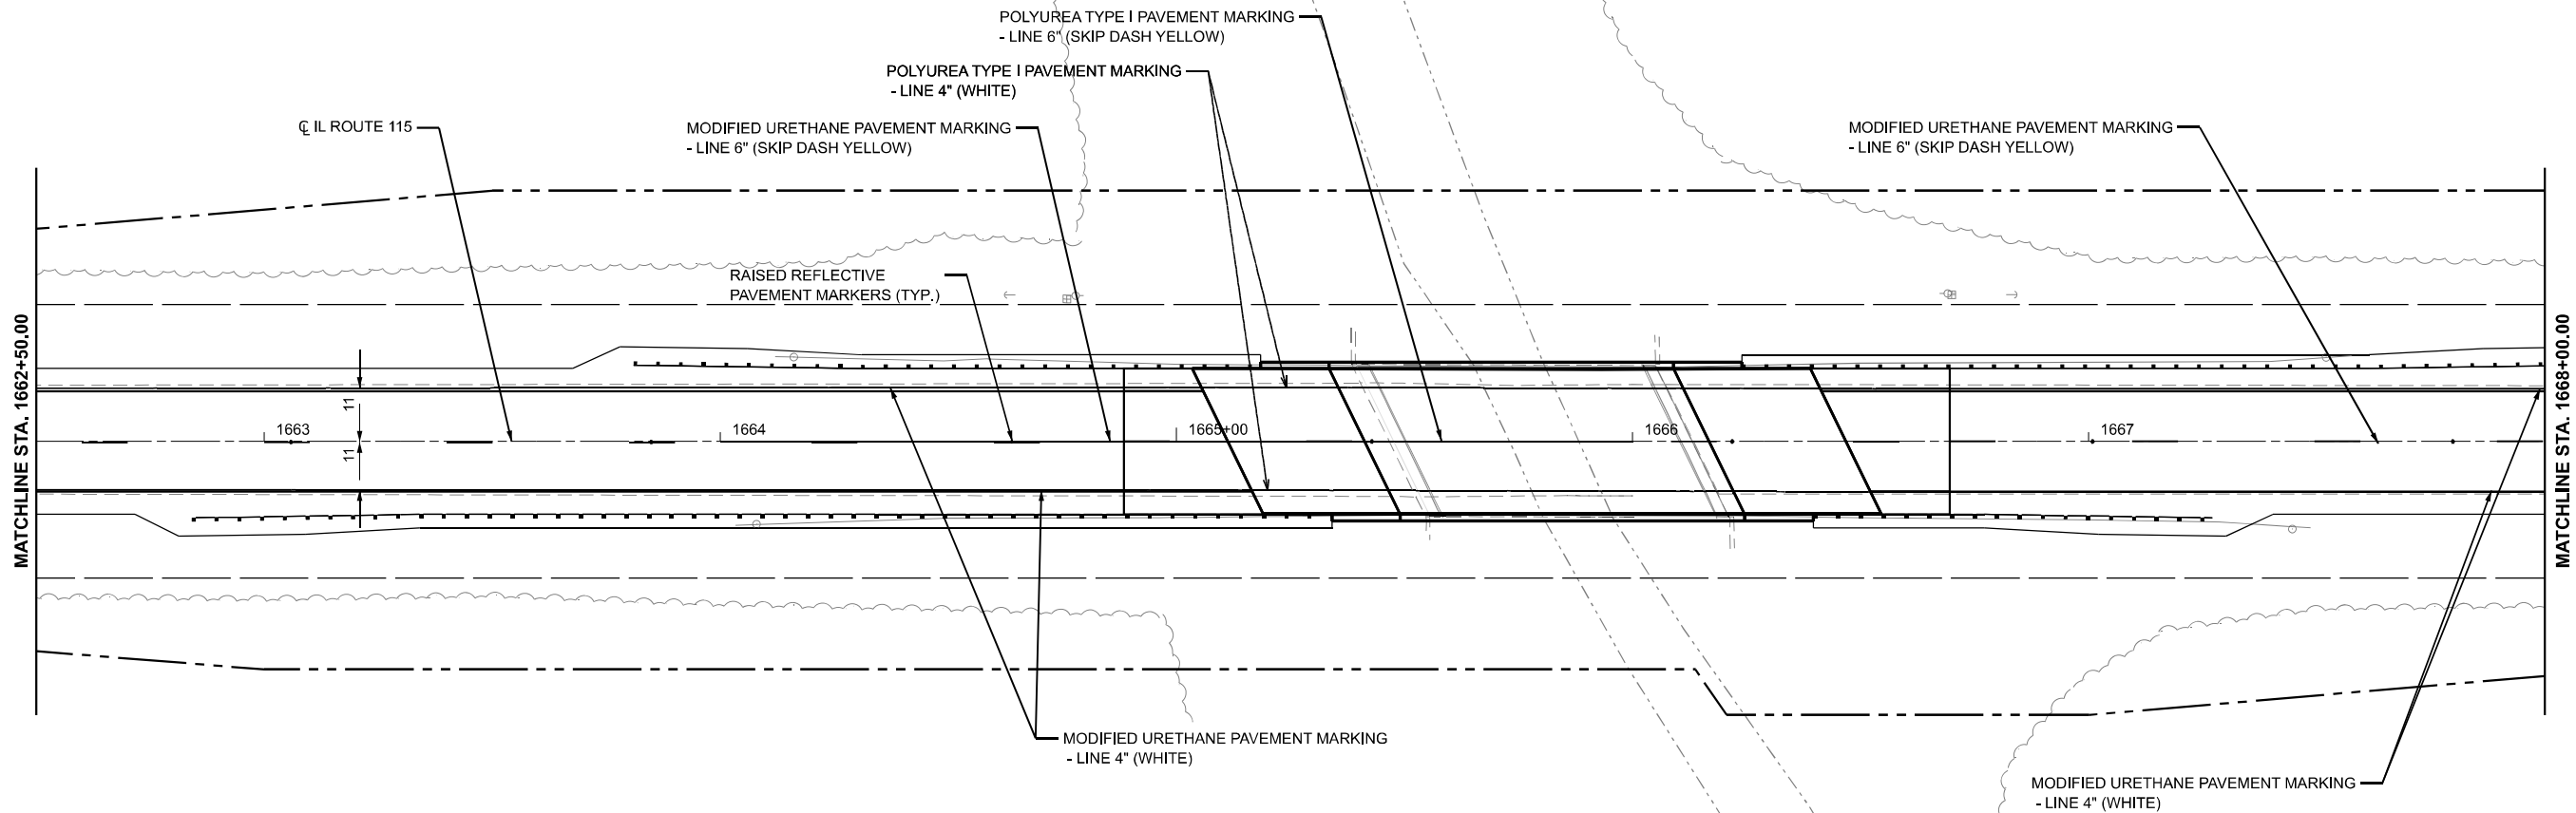 

- NOTES**
1. THE PAVEMENT MARKING ON THIS PROJECT SHALL BE POLYUREA ON THE BRIDGE DECK AND BRIDGE APPROACH SLAB
 2. THE CONTRACTOR SHALL MATCH THE EXISTING PAVEMENT MARKINGS AT THE PROJECT LIMITS AS NECESSARY.
 3. QUANTITY FOR TWO (2) APPLICATIONS OF MODIFIED URETHANE AND POLYUREA PAVEMENT MARKINGS HAS BEEN INCLUDED AND IS REQUIRED TO AVOID SHORT TERM FADING.

MODEL: E:\IL\115 - 24 - 6 (Sheet)
FILE NAME: Z:\Source\103\103\DOT\DOT-103-200\103_Design\103_CADD Sheets\WORK\66B58-115-PavementMarking.dgn

OSEH inc.
2010 N. VAN BUREN STREET
SUITE 100
CHICAGO, IL 60607
WWW.OSEHINC.COM
CONTACT: SAUL HANAN (773) 750-6930

USER NAME = AsinatAndrew	DESIGNED - AA	REVISED -
	DRAWN - AA	REVISED -
PLOT SCALE = 0.16666633" / 1ft.	CHECKED - MM	REVISED -
PLOT DATE = 2/24/2025	DATE - 2/24/2025	REVISED -

**STATE OF ILLINOIS
DEPARTMENT OF TRANSPORTATION**

**IL ROUTE 115
PAVEMENT MARKING PLAN**

SCALE: 1"=20' SHEET 2 OF 3 SHEETS STA. 1662+50.00 TO STA. 1668+00.00

F.A.P. RTE.	SECTION	COUNTY	TOTAL SHEETS	SHEET NO.
796	(1068R-2)BR	FORD	55	25
CONTRACT NO. 66B58				
ILLINOIS FED. AID PROJECT				



3. QUANTITY FOR TWO (2) APPLICATIONS OF MODIFIED URETHANE AND POLYUREA PAVEMENT MARKINGS HAS BEEN INCLUDED AND IS REQUIRED TO AVOID SHORT TERM FADING.

F.A.P RTE.	SECTION	COUNTY	TOTAL SHEETS	SHEET NO.
796	(106BR-2)BR	FORD	55	26
		CONTRACT NO. 66B58		
ILLINOIS		FED. AID PROJECT		

GENERAL NOTES


Reinforcement bars designated (E) shall be epoxy coated.
Layout of the slope protection system may be varied to suit ground conditions in the field as directed by the Engineer.
The embankment configuration shown shall be the minimum that must be placed and compacted prior to construction of the abutments.

INDEX OF SHEETS

- 1 General Plan And Elevation
- 2 General Data
- 3 Top of Slab Elevations (1 of 2)
- 4 Top of Slab Elevations (2 of 2)
- 5 Top of North Approach Slab Elevations
- 6 Top of South Approach Slab Elevations
- 7 Deck Plan And Cross Section
- 8 Superstructure Details
- 9 Diaphragm Details
- 10 Bridge Approach Slab Plan
- 11 Bridge Approach Slab Details
- 12 Framing Plan
- 13 IL36N Beam
- 14 IL36N Beam Details
- 15 North Abutment
- 16 South Abutment
- 17 Metal Shell Pile Details
- 18 Concrete Parapet Slip Forming Option
- 19 Soil Boring Logs (1 of 2)
- 20 Soil Boring Logs (2 of 2)

TOTAL BILL OF MATERIAL


ITEM	UNIT	SUPER	SUB	TOTAL
Stone Riprap, Class A4	Sq. Yd.		798	798
Filter Fabric	Sq. Yd.		798	798
Removal of Existing Structures	Each	1		1
Structure Excavation	Cu. Yd.		158	158
Concrete Structures	Cu. Yd.		71.9	71.9
Concrete Superstructures	Cu. Yd.	125.5		125.5
Bridge Deck Grooving	Sq. Yd.	453		453
Protective Coat	Sq. Yd.	579		579
Concrete Superstructure (Approach Slab)	Cu. Yd.	97.2		97.2
Furnishing and Erecting Precast Prestressed Beams, IL36N	Foot	448.5		448.5
Reinforcement Bars, Epoxy Coated	Pound	59,510	12,550	72,060
Furnishing Metal Shell Piles 14" x 0.312"	Foot		310	310
Driving Piles	Foot		310	310
Test Pile Metal Shells	Each		2	2
Pile Shoes	Each		12	12
Name Plates	Each	1		1
Granular Backfill for Structures	Cu. Yd.		131	131
Geocomposite Wall Drain	Sq. Yd.		78	78
Pipe Underdrains for Structures 4"	Foot		124	124
Bar Terminators	Each	72	336	408

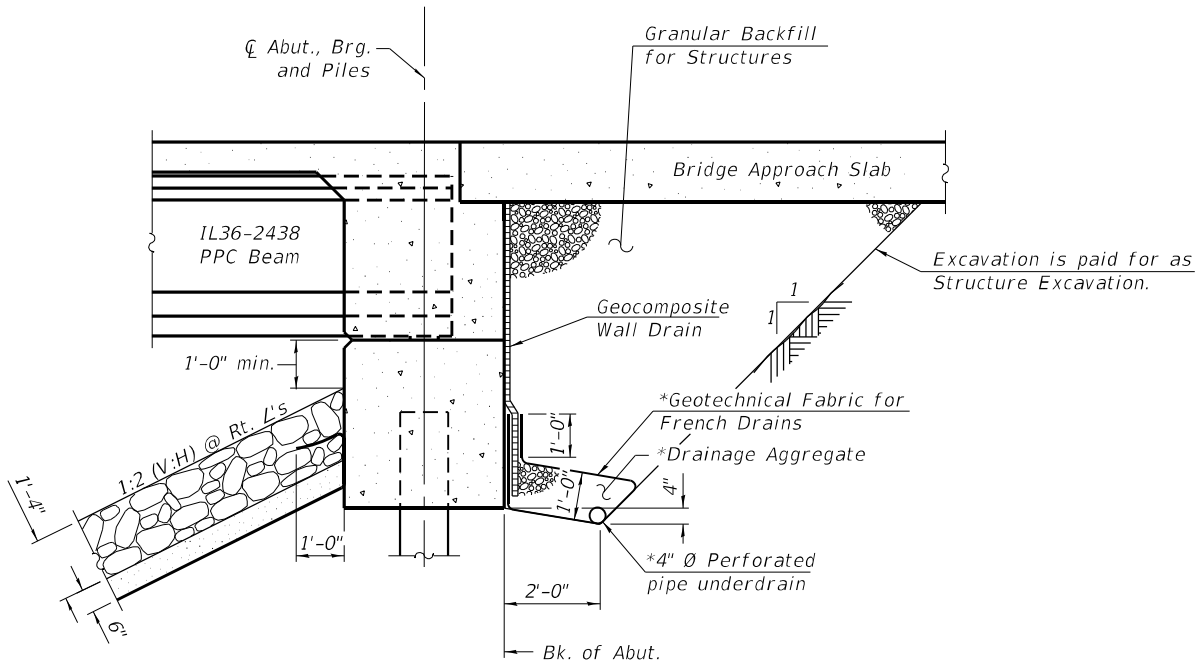

SECTION THRU INTEGRAL ABUTMENT
(Horiz. dim. @ Rt. L's)

*Included in the cost of Pipe Underdrains for Structures.

Note:
All drainage system components shall extend to 2'-0" from the end of each wingwall except an outlet pipe shall extend until intersecting with the side slopes. The pipes shall drain into concrete headwalls. (See Article 601.05 of the Standard Specifications and Highway Standard 601101).

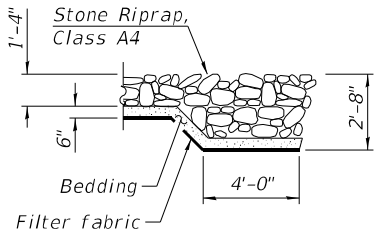

SECTION A-A

STA. 1665+79.00
BUILT 20 BY
STATE OF ILLINOIS
F.A.P. Rt. 796
Sec. (106BR-2) BR
LOADING HL-93
STR. NO. 027-0105

NAME PLATE
See Std. 515001

MODEL: Default
FILE NAME: pw:\pwhdrcscen01\HDR_US_Central_01\Documents\ILDOT\OSEH_IDOT_IL115_Br_Replac_WO_016-0_CAD_BIM6.2_WIP6.2.3_CADD_Sheet\Structures_OSEH0161669-62\23-XX-General_N-TBM.dgn

OSEH inc.

910 W. VAN BUREN ST
SUITE 603
CHICAGO, IL 60607
WWW.OSEHINC.COM


USER NAME =	DESIGNED — FL	REVISED —
	CHECKED — WL	REVISED —
PLOT SCALE =	DRAWN — FL	REVISED —
PLOT DATE = 3/12/2025	CHECKED — WL	REVISED —

STATE OF ILLINOIS
DEPARTMENT OF TRANSPORTATION

GENERAL DATA
STRUCTURE NO. 027-0105


SHEET 2 OF 20 SHEETS

F.A.P. RTE.	SECTION	COUNTY	TOTAL SHEETS	SHEET NO.
796	(106BR-2)BR	FORD	55	28
CONTRACT NO. 66B58				
ILLINOIS FED. AID PROJECT				

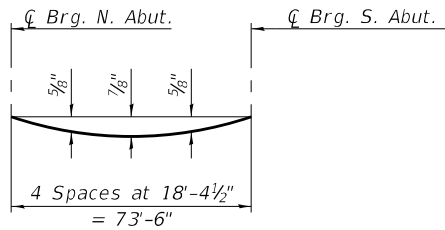


DEAD LOAD DEFLECTION DIAGRAM
(Includes weight of concrete, excluding beams).

Note:
The above deflections are not to be used in the field if the engineer is working from the grade elevations adjusted for dead load deflections as shown on sheet 4 of 20.

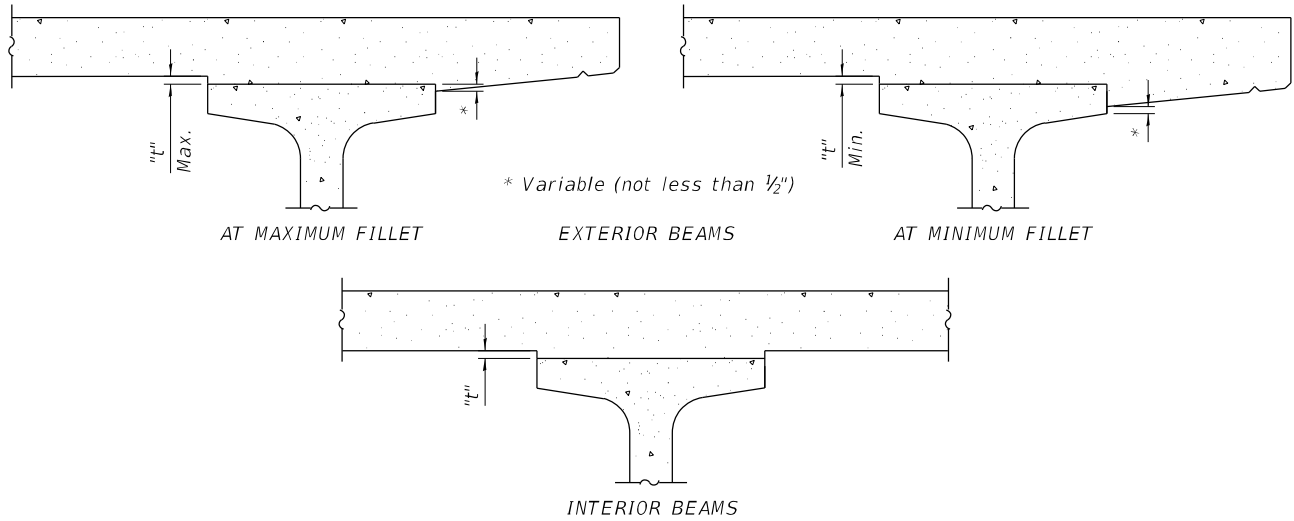

To determine "t": After all precast prestressed beams have been erected, elevations of the top flanges of the beams shall be taken at intervals shown below. These elevations subtracted from the "Theoretical Grade Elevations Adjusted for Dead Load Deflections" shown on sheet 4 of 20, minus slab thickness, equals the fillet heights "t" above top flanges of beams.

FILLET HEIGHTS

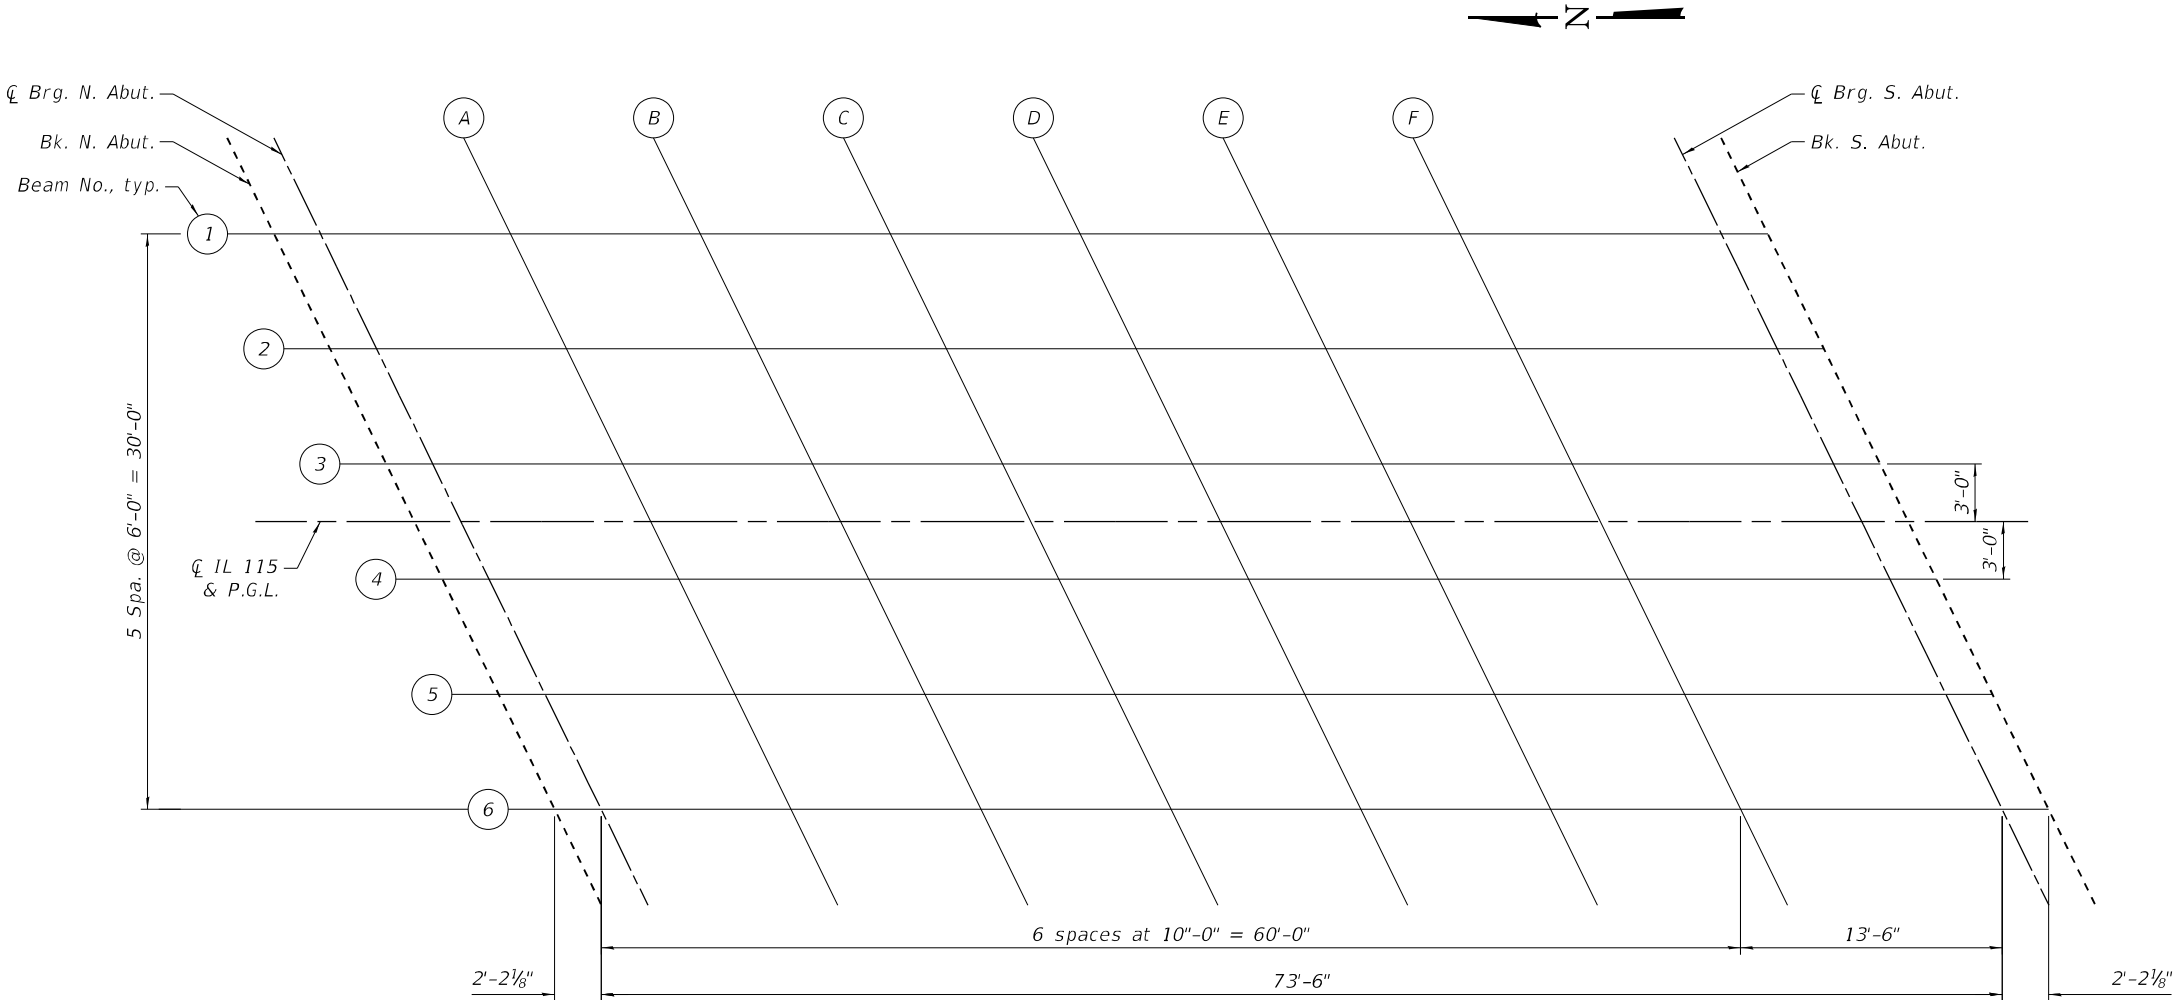

PLAN

MODEL: Default
FILE NAME: pw:\pwhdrscen01\HDR_US_Central_01\Documents\ILDOT\OSEH\DOT\IL115_Br_Replac_WO_016-0_CAD_BIM\6.2_WIP\6.2.3_CADD_Sheet\Structures_OSEH\0161669-62\23-XX-TOP-SLAB1.dgn

OSEHinc.

910 W. VAN BUREN ST
SUITE 603
CHICAGO, IL 60607
WWW.OSEHINC.COM

USER NAME	=	DESIGNED	—	FL	REVISED	—
PLOT SCALE	=	CHECKED	—	AD	REVISED	—
PLOT DATE	=	DRAWN	—	FL	REVISED	—
		CHECKED	—	WL	REVISED	—

STATE OF ILLINOIS
DEPARTMENT OF TRANSPORTATION

TOP OF SLAB ELEVATIONS
STRUCTURE NO. 027-0105

SHEET 3 OF 20 SHEETS

F.A.P. RTE.	SECTION	COUNTY	TOTAL SHEETS	SHEET NO.
796	(106BR-2)BR	FORD	55	29
CONTRACT NO. 66B58				
ILLINOIS FED. AID PROJECT				

MODEL: Default
FILE NAME: pw:\pwhdrscen01\HDR_US_Central_01\Documents\ILDOT\OSEH_IDOT_IL115_Br_Replac_WO_016-0_CAD_BIM6_2_WIP6.2.3_CADD_Sheet\Structures_OSEH0161669-62\23-XX-TOP-SLAB2.dgn
2/13/2025 10:47:32 AM

BEAM 1				
Location	Station	Offset	Theoretical Grade Elevations	Theoretical Grade Elevations Adjusted For Dead Load Deflection
Bk. N. Abut.	1665+32.76	-15.00	660.11	660.11
☒ Brg. N. Abut.	1665+34.94	-15.00	660.12	660.12
A	1665+44.94	-15.00	660.16	660.18
B	1665+54.94	-15.00	660.18	660.23
C	1665+64.94	-15.00	660.20	660.26
D	1665+74.94	-15.00	660.21	660.27
E	1665+84.94	-15.00	660.21	660.27
F	1665+94.94	-15.00	660.20	660.24
☒ Brg. S. Abut.	1666+08.43	-15.00	660.17	660.17
Bk. S. Abut.	1666+10.61	-15.00	660.17	660.17

BEAM 2				
Location	Station	Offset	Theoretical Grade Elevations	Theoretical Grade Elevations Adjusted For Dead Load Deflection
Bk. N. Abut.	1665+35.68	-9.00	660.23	660.23
☒ Brg. N. Abut.	1665+37.86	-9.00	660.24	660.24
A	1665+47.86	-9.00	660.27	660.30
B	1665+57.86	-9.00	660.30	660.35
C	1665+67.86	-9.00	660.31	660.38
D	1665+77.86	-9.00	660.32	660.39
E	1665+87.86	-9.00	660.32	660.37
F	1665+97.86	-9.00	660.30	660.34
☒ Brg. S. Abut.	1666+11.36	-9.00	660.28	660.28
Bk. S. Abut.	1666+13.54	-9.00	660.27	660.27

BEAM 3				
Location	Station	Offset	Theoretical Grade Elevations	Theoretical Grade Elevations Adjusted For Dead Load Deflection
Bk. N. Abut.	1665+38.61	-3.00	660.33	660.33
☒ Brg. N. Abut.	1665+40.78	-3.00	660.34	660.34
A	1665+50.78	-3.00	660.37	660.40
B	1665+60.78	-3.00	660.39	660.45
C	1665+70.78	-3.00	660.40	660.47
D	1665+80.78	-3.00	660.41	660.48
E	1665+90.78	-3.00	660.40	660.46
F	1666+00.78	-3.00	660.39	660.43
☒ Brg. S. Abut.	1666+14.29	-3.00	660.36	660.36
Bk. S. Abut.	1666+16.47	-3.00	660.35	660.35

☒ IL 115 AND P.G.L.				
Location	Station	Offset	Theoretical Grade Elevations	Theoretical Grade Elevations Adjusted For Dead Load Deflection
Bk. N. Abut.	1665+40.07	0.00	660.38	660.38
☒ Brg. N. Abut.	1665+42.25	0.00	660.39	660.39
A	1665+52.25	0.00	660.42	660.45
B	1665+62.25	0.00	660.44	660.49
C	1665+72.25	0.00	660.45	660.51
D	1665+82.25	0.00	660.45	660.52
E	1665+92.25	0.00	660.44	660.50
F	1666+02.25	0.00	660.43	660.47
☒ Brg. S. Abut.	1666+15.75	0.00	660.39	660.39
Bk. S. Abut.	1666+17.93	0.00	660.39	660.39

BEAM 4				
Location	Station	Offset	Theoretical Grade Elevations	Theoretical Grade Elevations Adjusted For Dead Load Deflection
Bk. N. Abut.	1665+41.53	3.00	660.35	660.35
☒ Brg. N. Abut.	1665+43.71	3.00	660.36	660.36
A	1665+53.71	3.00	660.38	660.40
B	1665+63.71	3.00	660.40	660.45
C	1665+73.71	3.00	660.41	660.47
D	1665+83.71	3.00	660.41	660.47
E	1665+93.71	3.00	660.40	660.46
F	1666+03.71	3.00	660.38	660.42
☒ Brg. S. Abut.	1666+17.22	3.00	660.35	660.35
Bk. S. Abut.	1666+19.39	3.00	660.34	660.34

BEAM 5				
Location	Station	Offset	Theoretical Grade Elevations	Theoretical Grade Elevations Adjusted For Dead Load Deflection
Bk. N. Abut.	1665+44.46	9.00	660.27	660.27
☒ Brg. N. Abut.	1665+46.64	9.00	660.27	660.27
A	1665+56.64	9.00	660.29	660.32
B	1665+66.64	9.00	660.31	660.36
C	1665+76.64	9.00	660.32	660.38
D	1665+86.64	9.00	660.32	660.39
E	1665+96.64	9.00	660.31	660.37
F	1666+06.64	9.00	660.29	660.33
☒ Brg. S. Abut.	1666+20.14	9.00	660.25	660.25
Bk. S. Abut.	1666+22.32	9.00	660.24	660.24

BEAM 6				
Location	Station	Offset	Theoretical Grade Elevations	Theoretical Grade Elevations Adjusted For Dead Load Deflection
Bk. N. Abut.	1665+47.39	15.00	660.16	660.16
☒ Brg. N. Abut.	1665+49.57	15.00	660.17	660.17
A	1665+59.57	15.00	660.19	660.22
B	1665+69.57	15.00	660.20	660.26
C	1665+79.57	15.00	660.21	660.27
D	1665+89.57	15.00	660.20	660.27
E	1665+99.57	15.00	660.19	660.25
F	1666+09.57	15.00	660.17	660.21
☒ Brg. S. Abut.	1666+23.07	15.00	660.13	660.13
Bk. S. Abut.	1666+25.25	15.00	660.12	660.12

MODEL: Default
FILE NAME: pw:\pwhdrscen01\HDR_US_Central_01\Documents\ILD\TO\OSEH\DOT_IL115_Br_Replac_WO_616.0_CAD_BIM\6.2_WIP\6.2.3_CADD_Sheet\Structures_OSEH\0161669-62\23-XX-TOP-N-A-SLAB.dgn

EAST EDGE OF SHOULDER


Location	Station	Offset	Theoretical Grade Elevations
N. End of N. Aprpr. Slab	1665+03.38	-16.00	659.94
A1	1665+13.38	-16.00	660.00
A2	1665+23.38	-16.00	660.05
S. End of N. Aprpr. Slab	1665+33.38	-16.00	660.09

EAST EDGE OF PAVEMENT

Location	Station	Offset	Theoretical Grade Elevations
N. End of N. Aprpr. Slab	1665+05.82	-11.00	660.05
A1	1665+15.82	-11.00	660.11
A2	1665+25.82	-11.00	660.16
S. End of N. Aprpr. Slab	1665+35.82	-11.00	660.20

CL IL 115 AND P.G.L.

Location	Station	Offset	Theoretical Grade Elevations
N. End of N. Aprpr. Slab	1665+11.18	0.00	660.25
A1	1665+21.18	0.00	660.30
A2	1665+31.18	0.00	660.35
S. End of N. Aprpr. Slab	1665+41.18	0.00	660.39

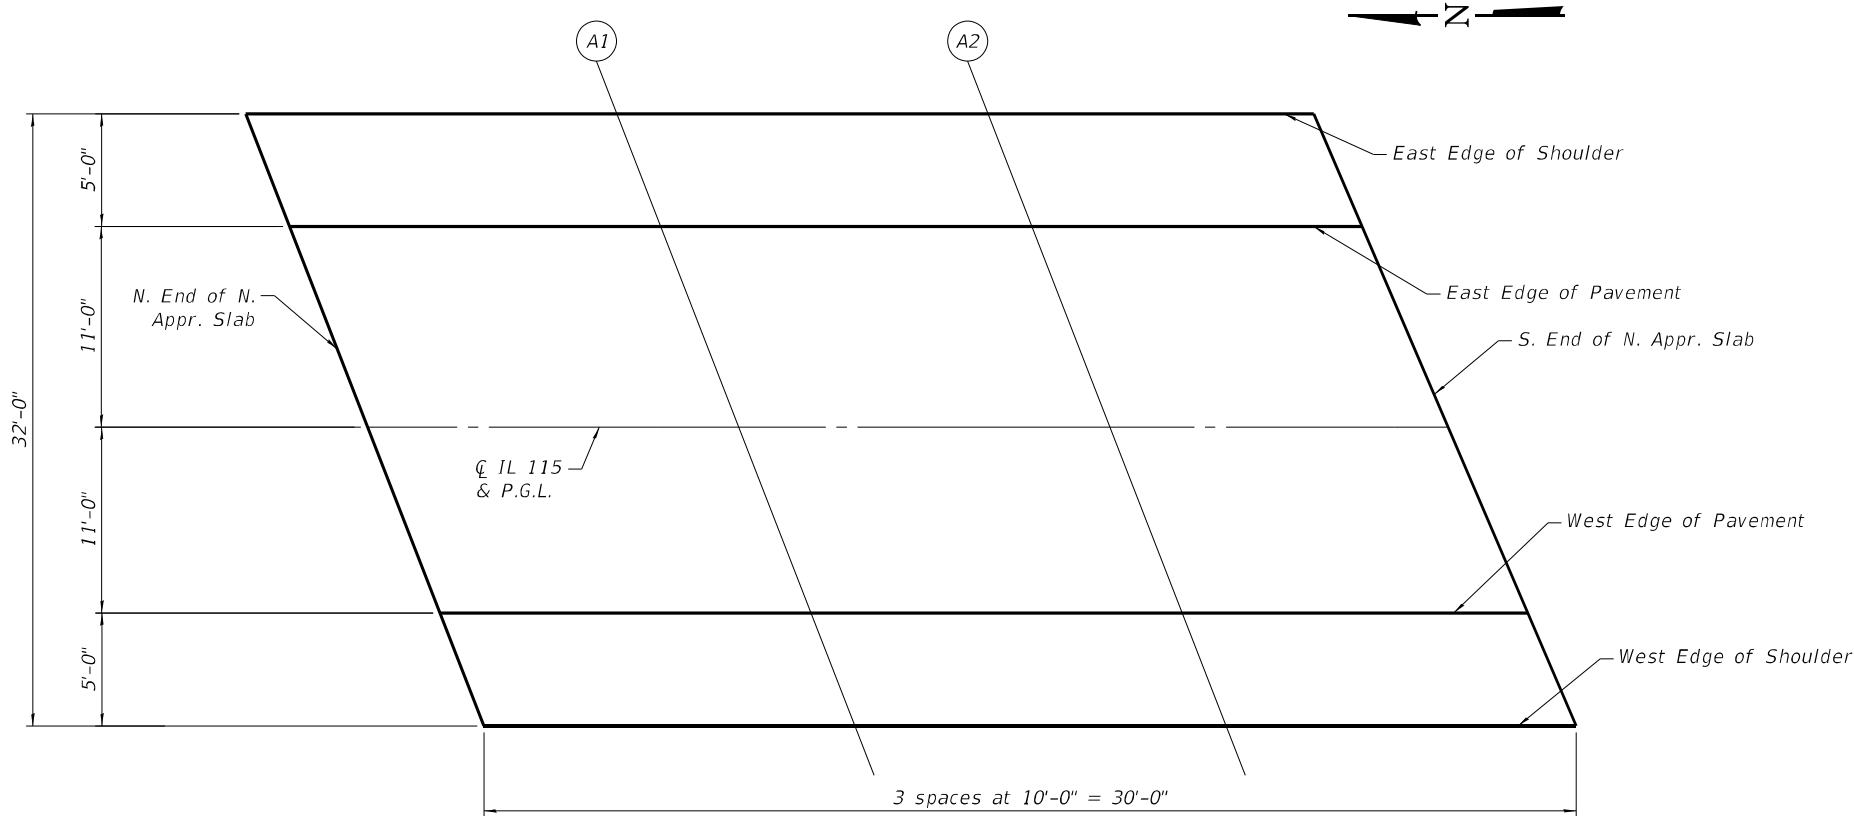

WEST EDGE OF PAVEMENT

Location	Station	Offset	Theoretical Grade Elevations
N. End of N. Aprpr. Slab	1665+16.55	11.00	660.12
A1	1665+26.55	11.00	660.17
A2	1665+36.55	11.00	660.21
S. End of N. Aprpr. Slab	1665+46.55	11.00	660.24

WEST EDGE OF SHOULDER

Location	Station	Offset	Theoretical Grade Elevations
N. End of N. Aprpr. Slab	1665+18.99	16.00	660.03
A1	1665+28.99	16.00	660.08
A2	1665+38.99	16.00	660.12
S. End of N. Aprpr. Slab	1665+48.99	16.00	660.15

OSEH inc.

910 W. VAN BUREN ST
SUITE 603
CHICAGO, IL 60607
WWW.OSEHINC.COM

USER NAME	=	DESIGNED	—	FL	REVISED	—
		CHECKED	—	AD	REVISED	—
PLOT SCALE	=	DRAWN	—	FL	REVISED	—
PLOT DATE	=	CHECKED	—	WL	REVISED	—

DESIGNED	—	FL	REVISED	—
CHECKED	—	AD	REVISED	—
DRAWN	—	FL	REVISED	—
CHECKED	—	WL	REVISED	—

STATE OF ILLINOIS
DEPARTMENT OF TRANSPORTATION

TOP OF NORTH APPROACH SLAB ELEVATIONS
STRUCTURE NO. 027-0105

SHEET 5 OF 20 SHEETS

F.A.P. RTE.	SECTION	COUNTY	TOTAL SHEETS	SHEET NO.
796	(106BR-2)BR	FORD	55	31
CONTRACT NO. 66B58				
ILLINOIS FED. AID PROJECT				

MODEL: Default
FILE NAME: pw:\pwhdrscen01\HDR_US_Central_01\Documents\ILD\TOOSEH_IDOT_IL115_Br_Replac_WO_016.0_CAD_BIM\6.2_WIP\6.2.3_CADD_Sheet\Structures_OSEH\0161669-62\23-XX-TOP-S-A-SLAB.dgn

EAST EDGE OF SHOULDER


Location	Station	Offset	Theoretical Grade Elevations
N. End of S. Appr. Slab	1666+09.01	-16.00	660.15
A3	1666+19.01	-16.00	660.12
A4	1666+29.01	-16.00	660.09
S. End of S. Appr. Slab	1666+39.01	-16.00	660.04

EAST EDGE OF PAVEMENT

Location	Station	Offset	Theoretical Grade Elevations
N. End of S. Appr. Slab	1666+11.45	-11.00	660.25
A3	1666+21.45	-11.00	660.21
A4	1666+31.45	-11.00	660.18
S. End of S. Appr. Slab	1666+41.45	-11.00	660.13

CL IL 115 AND P.G.L.

Location	Station	Offset	Theoretical Grade Elevations
N. End of S. Appr. Slab	1666+16.82	0.00	660.40
A3	1666+26.82	0.00	660.36
A4	1666+36.82	0.00	660.32
S. End of S. Appr. Slab	1666+46.82	0.00	660.26

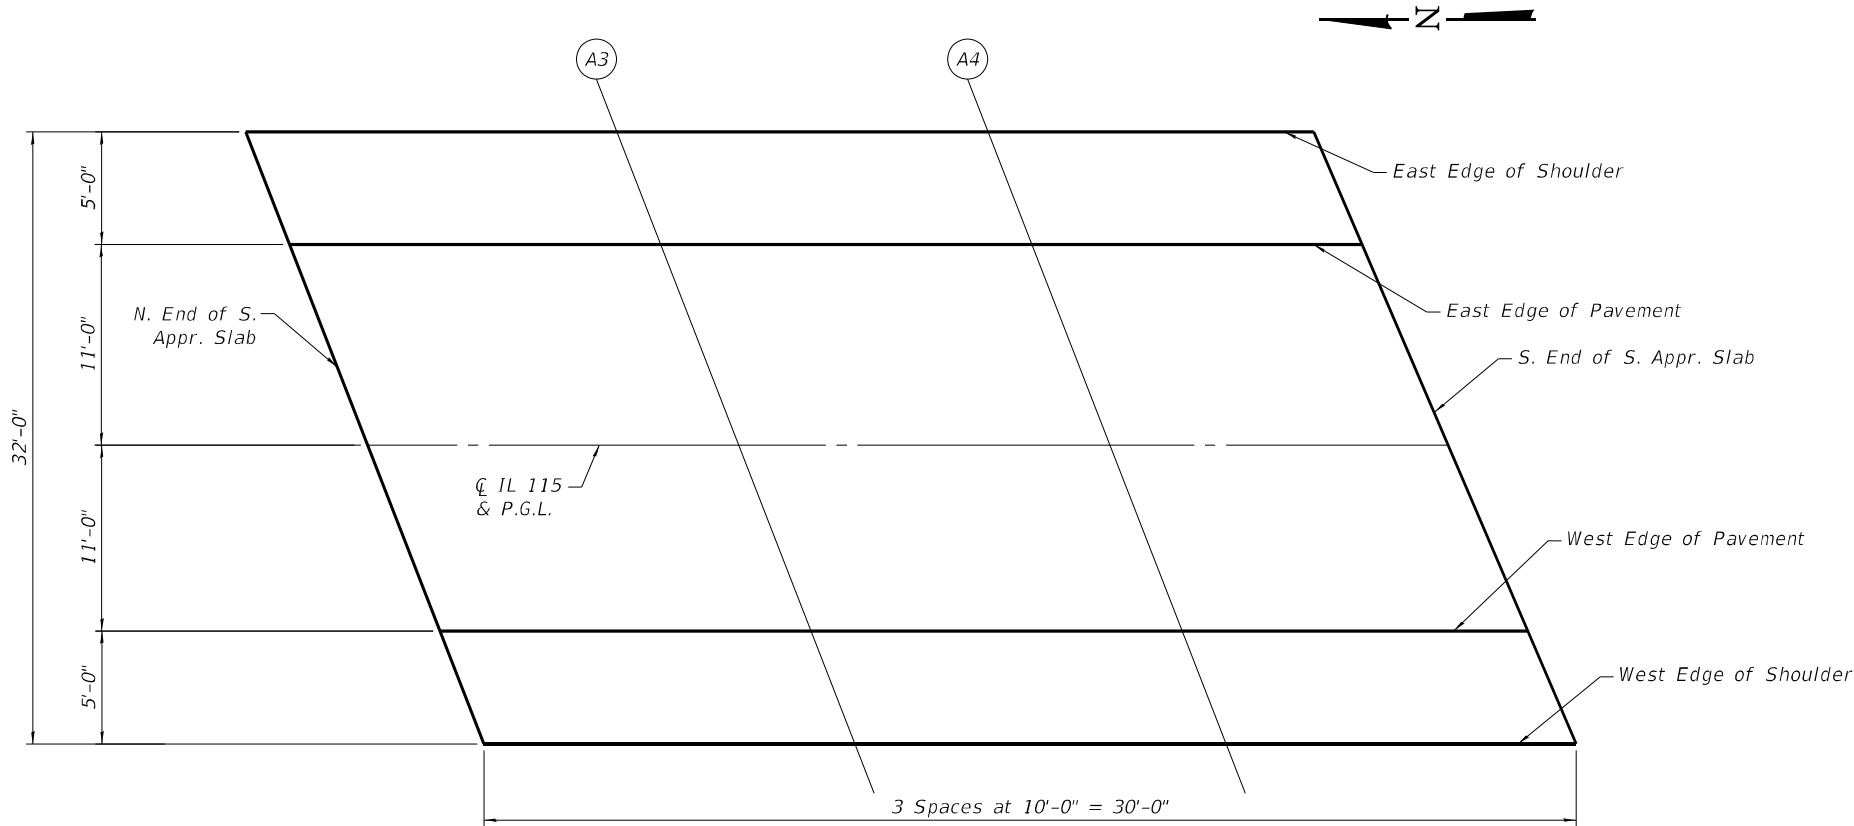

PLAN
(South Approach)

WEST EDGE OF PAVEMENT

Location	Station	Offset	Theoretical Grade Elevations
N. End of S. Appr. Slab	1666+22.18	11.00	660.21
A3	1666+32.18	11.00	660.17
A4	1666+42.18	11.00	660.12
S. End of S. Appr. Slab	1666+52.18	11.00	660.07

WEST EDGE OF SHOULDER

Location	Station	Offset	Theoretical Grade Elevations
N. End of S. Appr. Slab	1666+24.62	16.00	660.10
A3	1666+34.62	16.00	660.06
A4	1666+44.62	16.00	660.01
S. End of S. Appr. Slab	1666+54.62	16.00	659.95

OSEH inc.

910 W. VAN BUREN ST
SUITE 603
CHICAGO, IL 60607
WWW.OSEHINC.COM

USER NAME	=	DESIGNED	—	FL	REVISED	—
		CHECKED	—	AD	REVISED	—
PLOT SCALE	=	DRAWN	—	FL	REVISED	—
PLOT DATE	=	CHECKED	—	WL	REVISED	—

DESIGNED	—	FL	REVISED	—
CHECKED	—	AD	REVISED	—
DRAWN	—	FL	REVISED	—
CHECKED	—	WL	REVISED	—


STATE OF ILLINOIS
DEPARTMENT OF TRANSPORTATION

TOP OF SOUTH APPROACH SLAB ELEVATIONS
STRUCTURE NO. 027-0105

SHEET 6 OF 20 SHEETS


F.A.P. RTE.	SECTION	COUNTY	TOTAL SHEETS	SHEET NO.
796	(106BR-2)BR	FORD	55	32
CONTRACT NO. 66B58				
ILLINOIS FED. AID PROJECT				

MODEL: Default
FILE NAME: pw:\pwhdrcscen01\HDR_US_Central_01\Documents\ILD0705EH_IDOT_IL115_Br_Replac_WO_016-0_CAD_BIM6.2_WIP6.2.3_CADD_Sheet\Structures_HDR\Deck_Plan And Cross Section

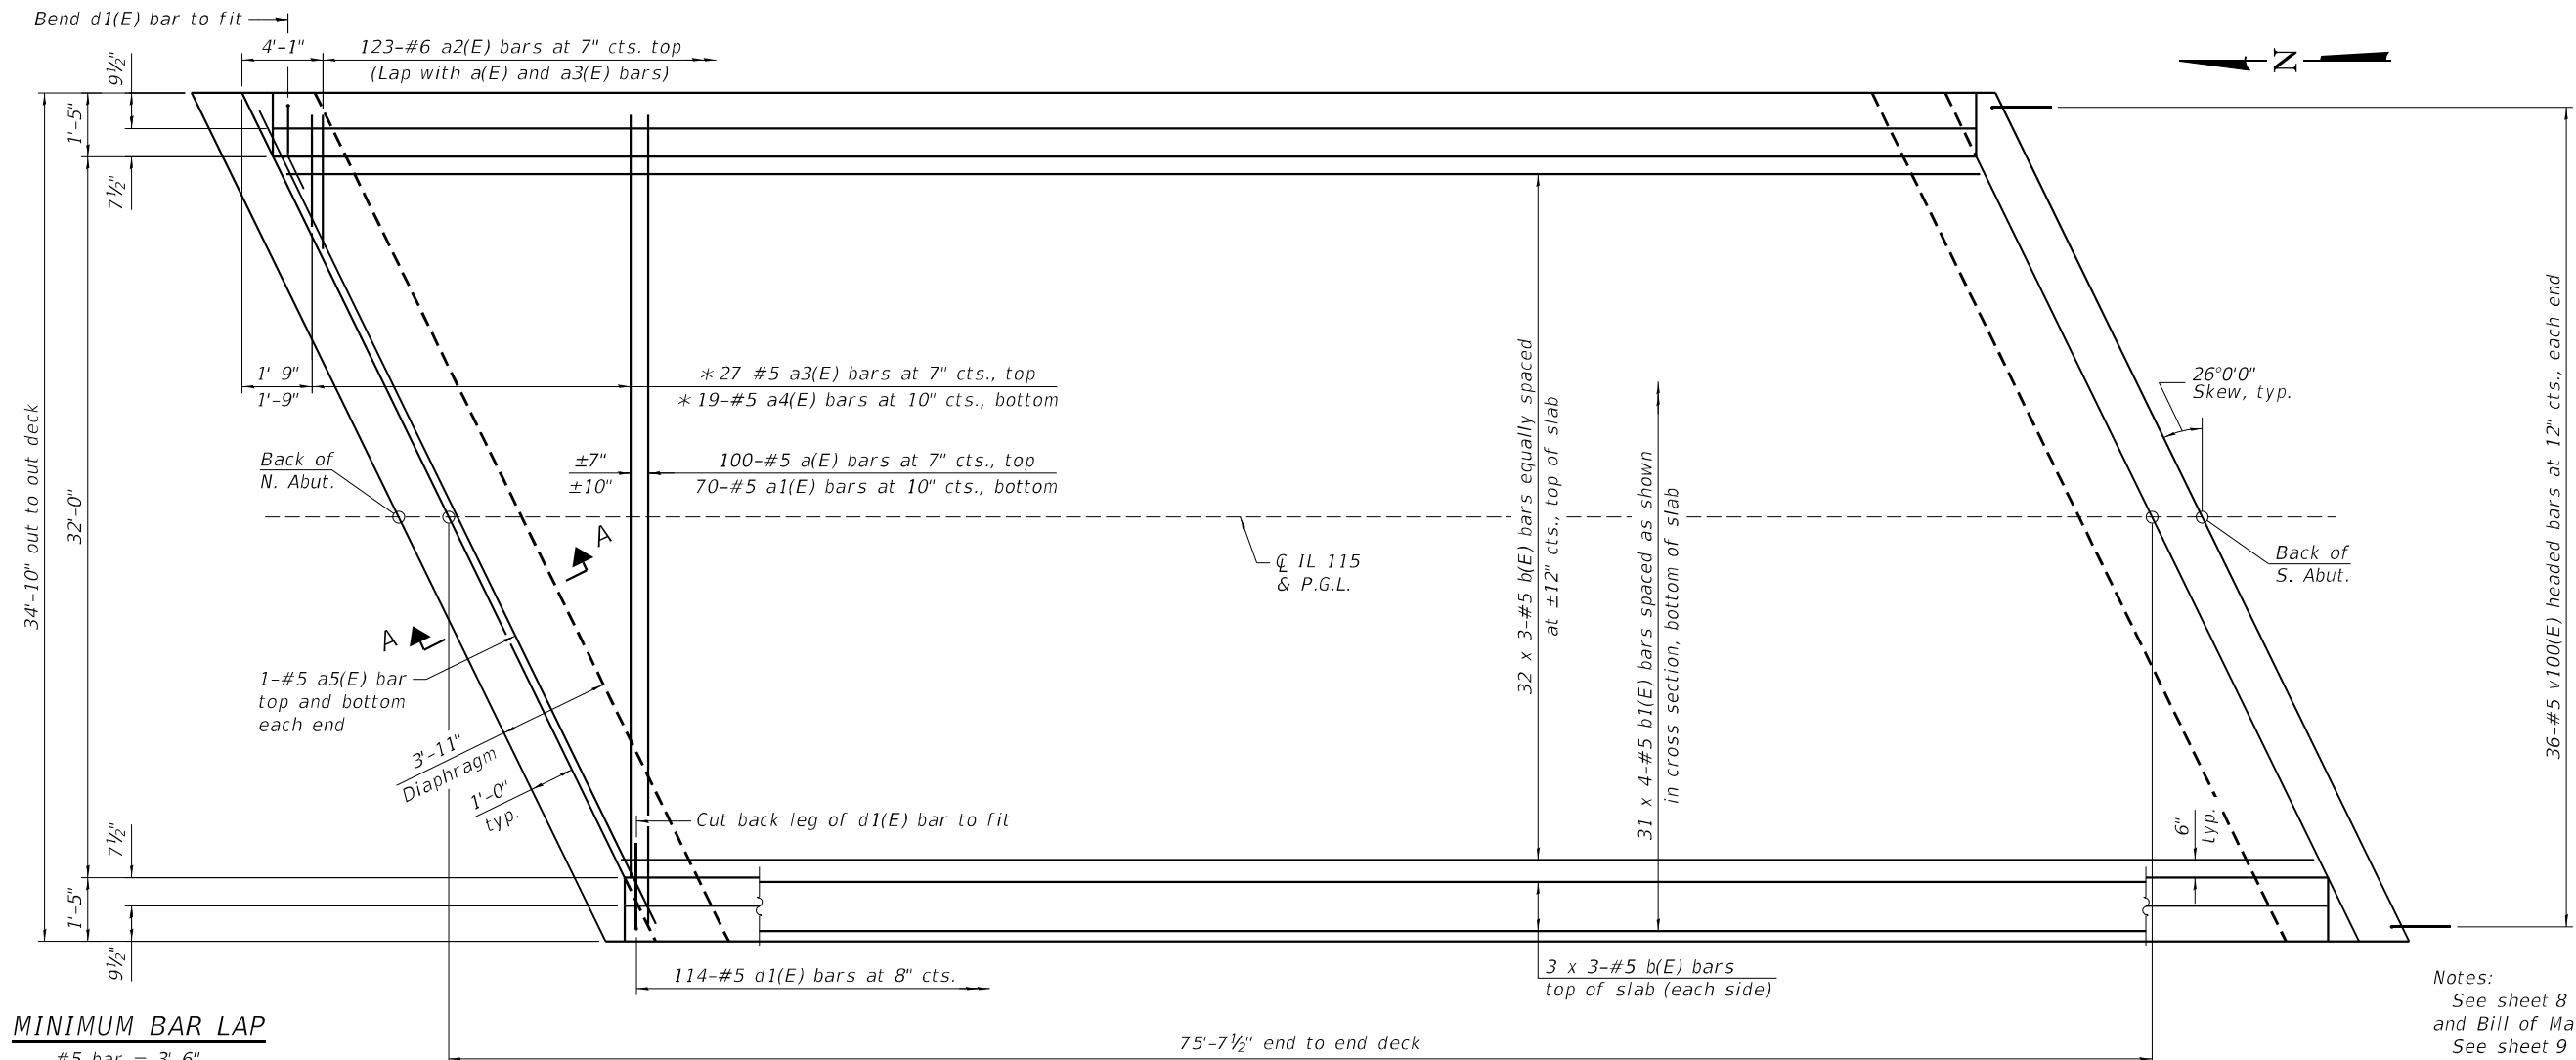

Notes:
See sheet 8 of 20 for superstructure details and Bill of Material.
See sheet 9 of 20 for section A-A.
Bars indicated thus 20 x 3-#5 etc. indicates 20 lines of bars with 3 lengths per line.

PLAN

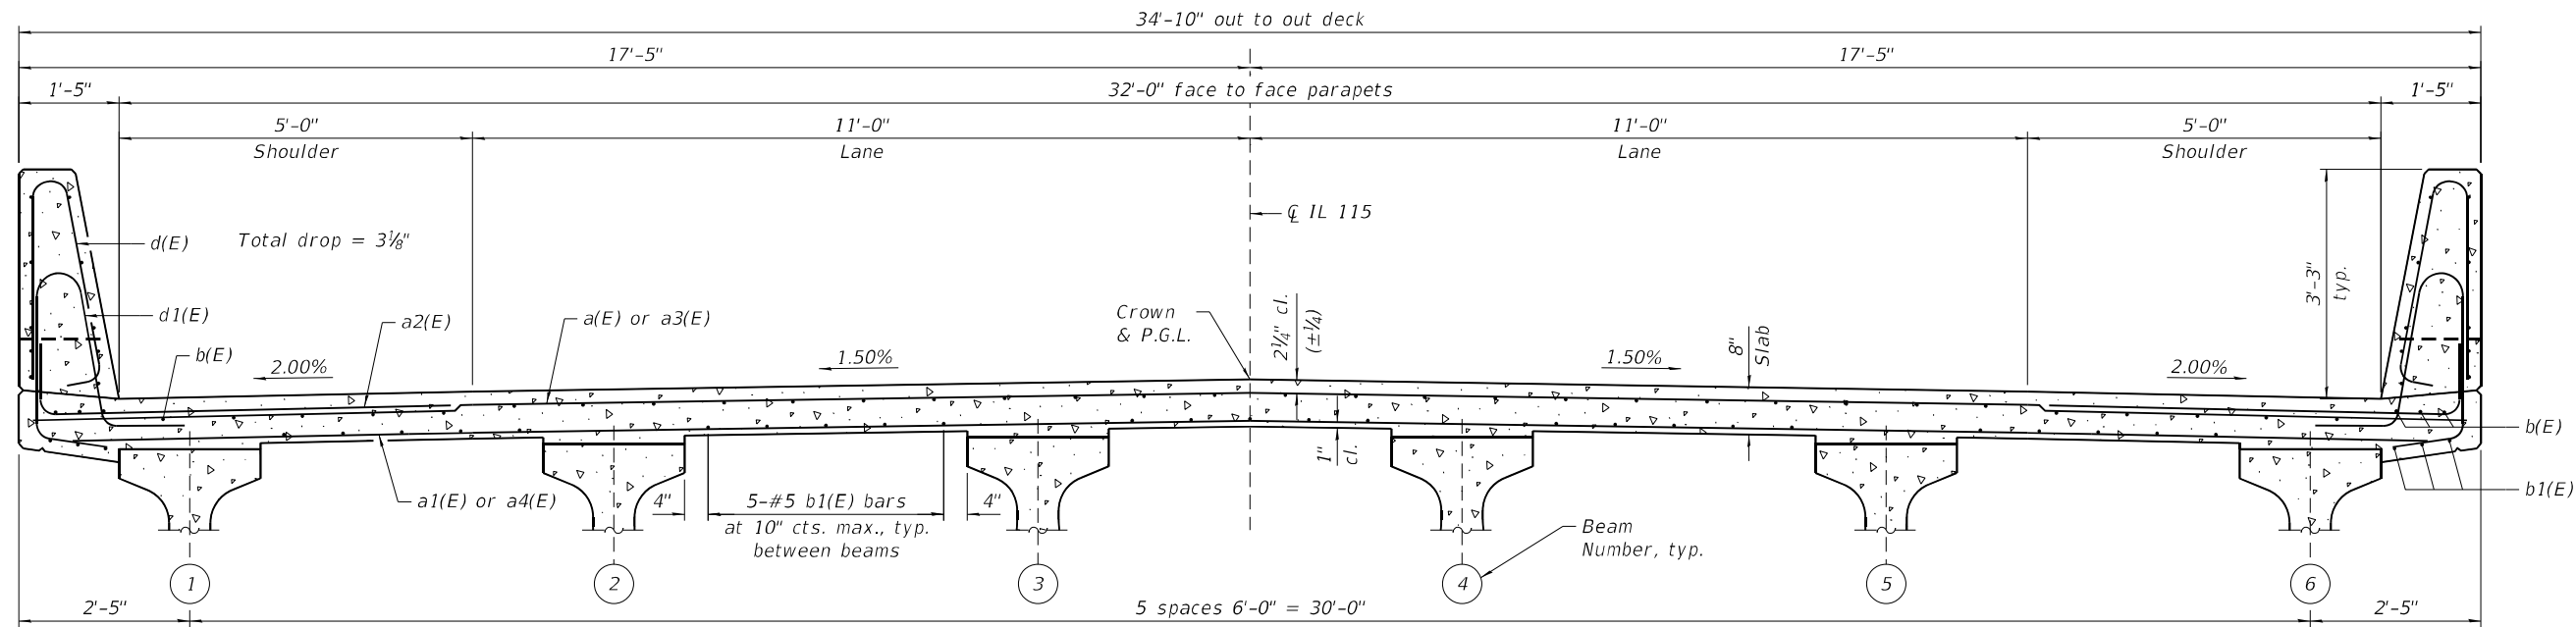

CROSS SECTION
(Looking South)



HDR ENGINEERING, INC.
9450 W. BRYN MAWR AVE.
ROSEMONT, IL 60018

USER NAME	=	
PLOT SCALE	=	
PLOT DATE	=	2/13/2025

DESIGNED	—	MR
CHECKED	—	WL
DRAWN	—	AMN
CHECKED	—	WL

REVISED	—	
REVISED	—	
REVISED	—	
REVISED	—	

STATE OF ILLINOIS
DEPARTMENT OF TRANSPORTATION


DECK PLAN AND CROSS SECTION
STRUCTURE NO. 027-0105

SHEET 7 OF 20 SHEETS


F.A.P. RTE.	SECTION	COUNTY	TOTAL SHEETS	SHEET NO.
796	(106BR-2)BR	FORD	55	33
CONTRACT NO. 66B58				

ILLINOIS FED. AID PROJECT

MODEL: Default
FILE NAME: pw:\pwhdrscen01\HDR_US_Central_01\Documents\ILDOT\OSEH_IDOT_IL115_Br_Replac_WO_616-0_CAD_BIM\6.2_WIP\6.2.3_CADD_Sheet\Structures_HDR\Superstructure_Details

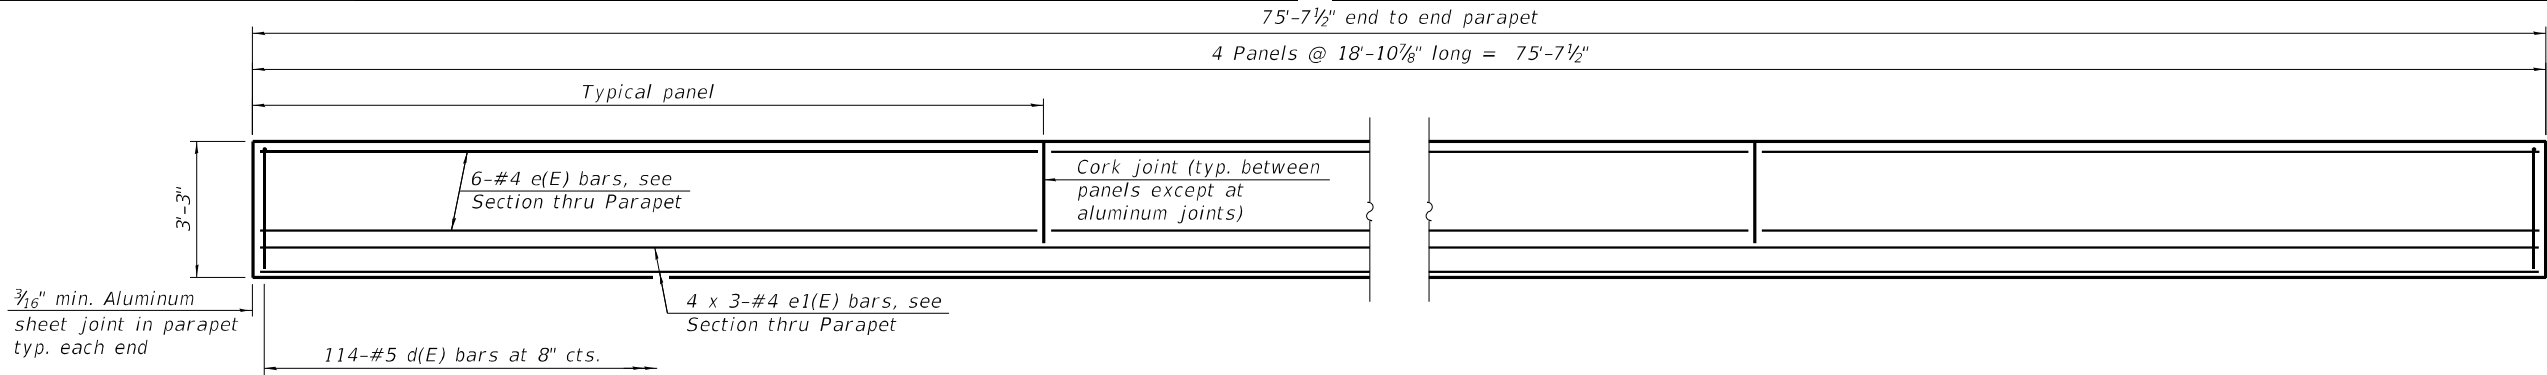


INSIDE ELEVATION OF PARAPET

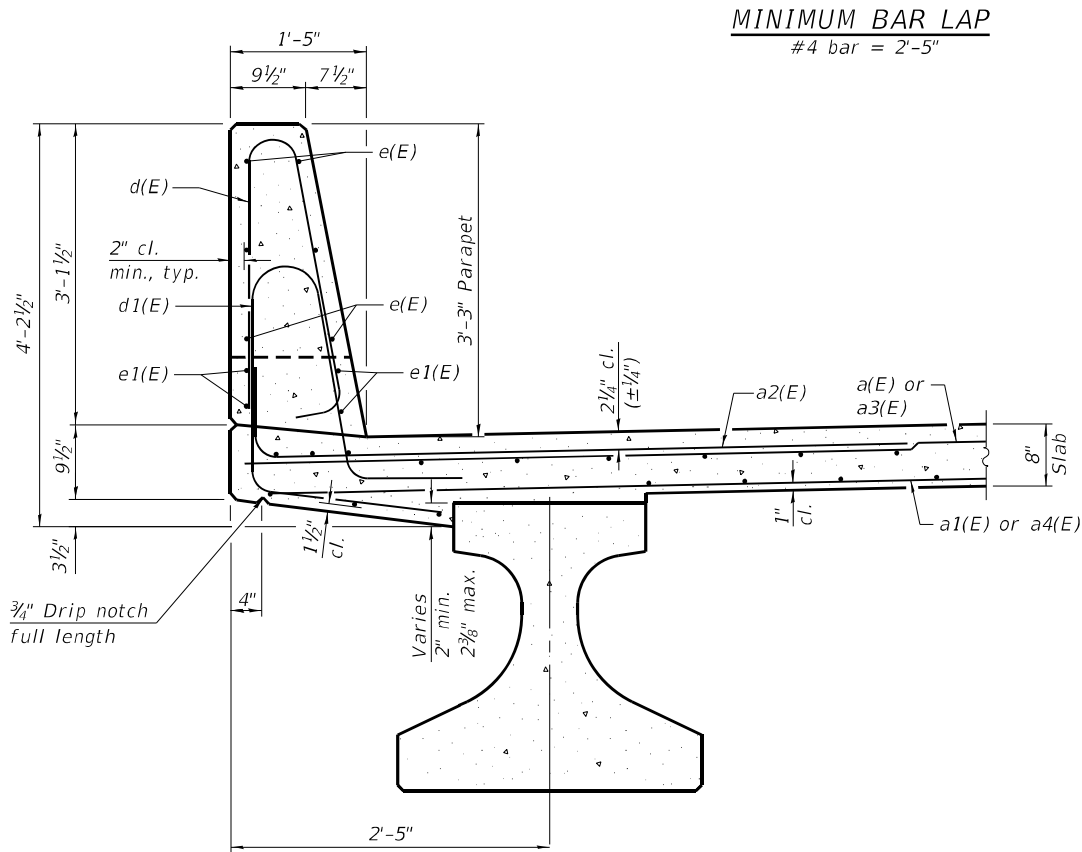

SECTION THRU PARAPET

MINIMUM BAR LAP
#4 bar = 2'-5"

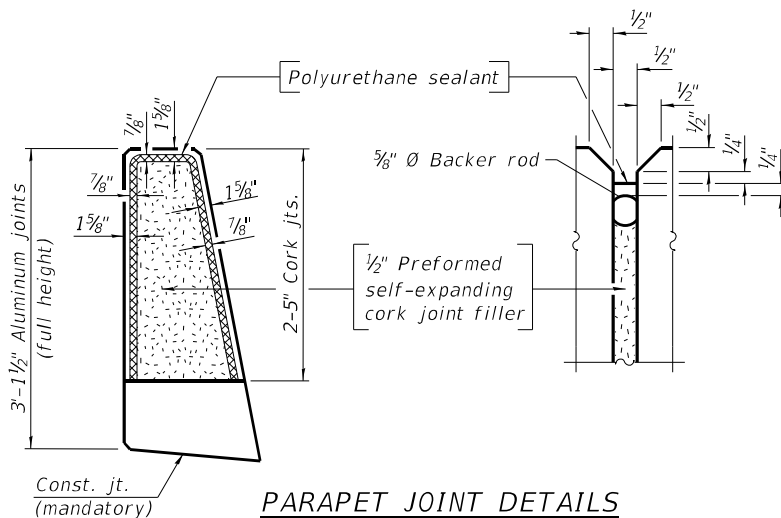


PARAPET JOINT DETAILS

Notes:

The 3/16" min. aluminum sheet shall be ASTM B 209 alloy 3003-H14 and coated with 5 mils of either bitumen paint or epoxy paint to minimize reaction with wet concrete. Cost included with Concrete Superstructure.


The polyurethane sealant shall be according to Article 1050.04 of the Std. Spec. and the color shall be gray.

Bar terminators, paid for separately. See Total Bill of Material.
See sheet 18 of 20 for Concrete Parapet Slip Forming Option details.

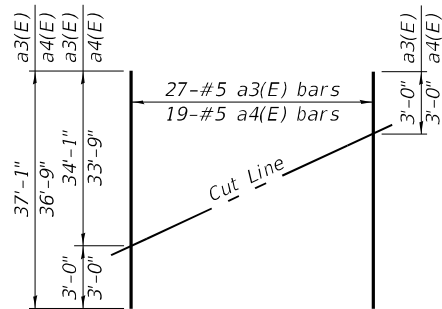


FIELD CUTTING DIAGRAM

Order a3(E) and a4(E) bars full length.
Cut as shown and use remainder of bars in opposite end of deck.

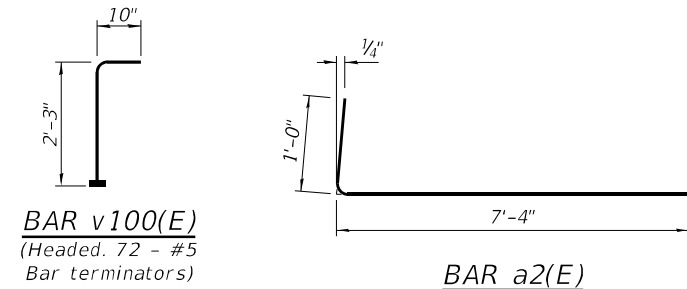


BAR v100(E)
(Headed. 72 - #5
Bar terminators)


BAR a2(E)

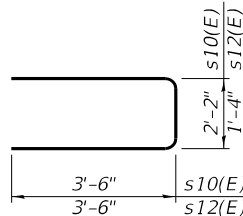

BARS s10(E) & s12(E)

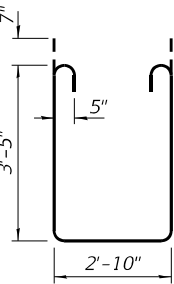

BAR s11(E)

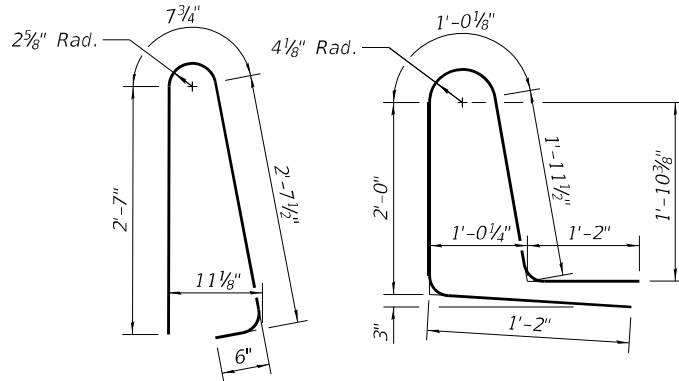

BAR d(E)

BAR d1(E)

SUPERSTRUCTURE
BILL OF MATERIAL

Bar	No.	Size	Length	Shape
a(E)	100	#5	34'-6"	—
a1(E)	70	#5	33'-10"	—
a2(E)	246	#6	8'-4"	└
a3(E)	27	#5	37'-1"	—
a4(E)	19	#5	36'-9"	—
a5(E)	4	#5	38'-5"	—
b(E)	114	#5	27'-7"	—
b1(E)	124	#5	21'-7"	—
d(E)	228	#5	6'-5"	└
d1(E)	228	#5	7'-4"	└
e(E)	48	#4	18'-6"	—
e1(E)	24	#4	26'-9"	—
m10(E)	8	#6	38'-5"	—
m11(E)	20	#6	5'-4"	—
m12(E)	8	#6	1'-9"	—
m13(E)	10	#6	2'-9"	—
m14(E)	4	#6	0'-7"	—
m15(E)	24	#5	4'-0"	—
s10(E)	48	#5	9'-2"	└
s11(E)	48	#5	10'-10"	└
s12(E)	48	#5	8'-4"	└
v100(E)	72	#5	3'-1"	└
Reinforcement Bars, Epoxy Coated			Lbs.	23,890
Concrete Superstructure			Cu. Yds.	121.6

Bars indicated thus 1 x 2-#4 etc. indicates 1 line of bars with 2 lengths per line.



HDR ENGINEERING, INC.
9450 W. BRYN MAWR AVE.
ROSEMONT, IL 60018

USER NAME	=
PLOT SCALE	=
PLOT DATE	= 2/13/2025

DESIGNED	— AMN
CHECKED	— WL
DRAWN	— AMN
CHECKED	— WL

REVISED	—
REVISED	—
REVISED	—
REVISED	—

STATE OF ILLINOIS
DEPARTMENT OF TRANSPORTATION


SUPERSTRUCTURE DETAILS
STRUCTURE NO. 027-0105

SHEET 8 OF 20 SHEETS


F.A.P. RTE.	SECTION	COUNTY	TOTAL SHEETS	SHEET NO.
796	(106BR-2)BR	FORD	55	34
CONTRACT NO. 66B58				

ILLINOIS | FED. AID PROJECT


MODEL: Default
FILE NAME: pw:\pwhdrcscen01\HDP_US_Central_01\Documents\ILDOT\05EH_IDOT_IL115_Br_Replac_WO_616-0_CAD_BIM6.2_WIP6.2.3_CADD_Sheet\Structures_HDR\Diaphragm Details

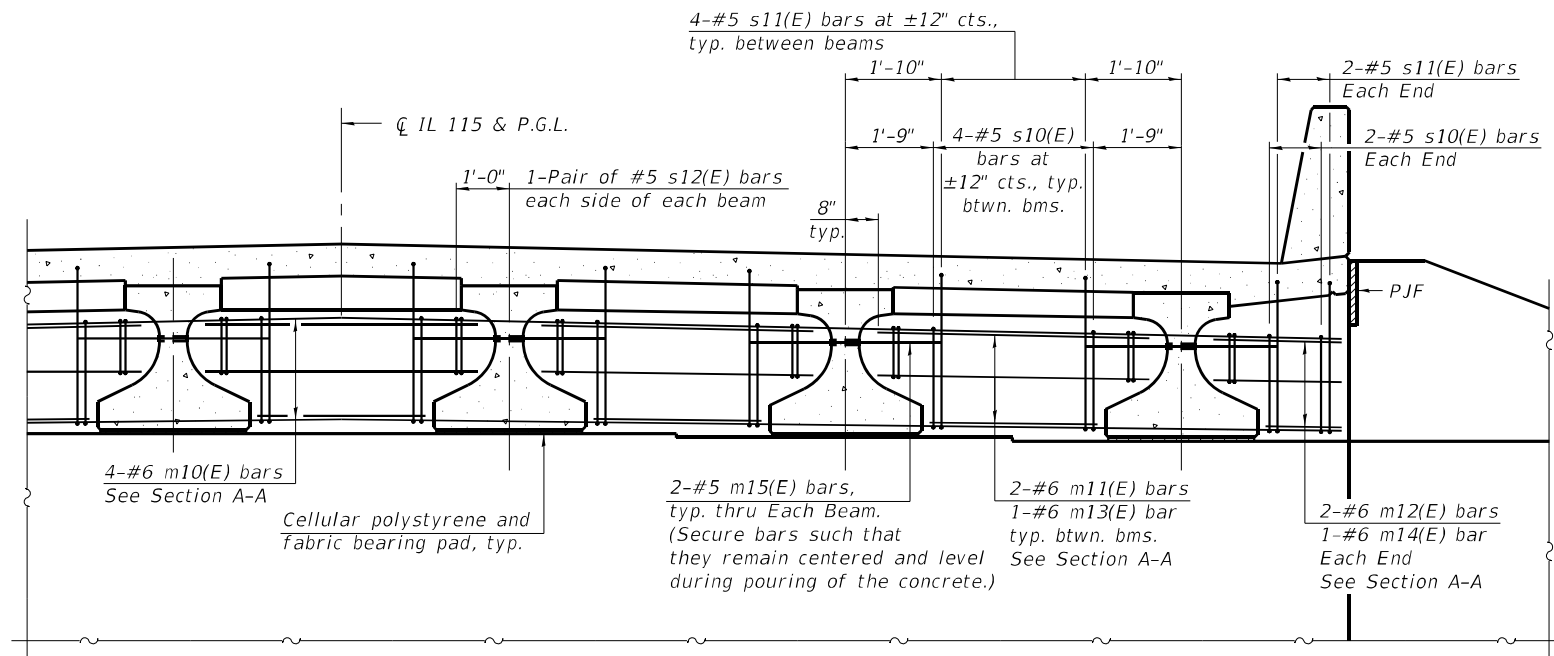


DIAPHRAGM AT ABUTMENT

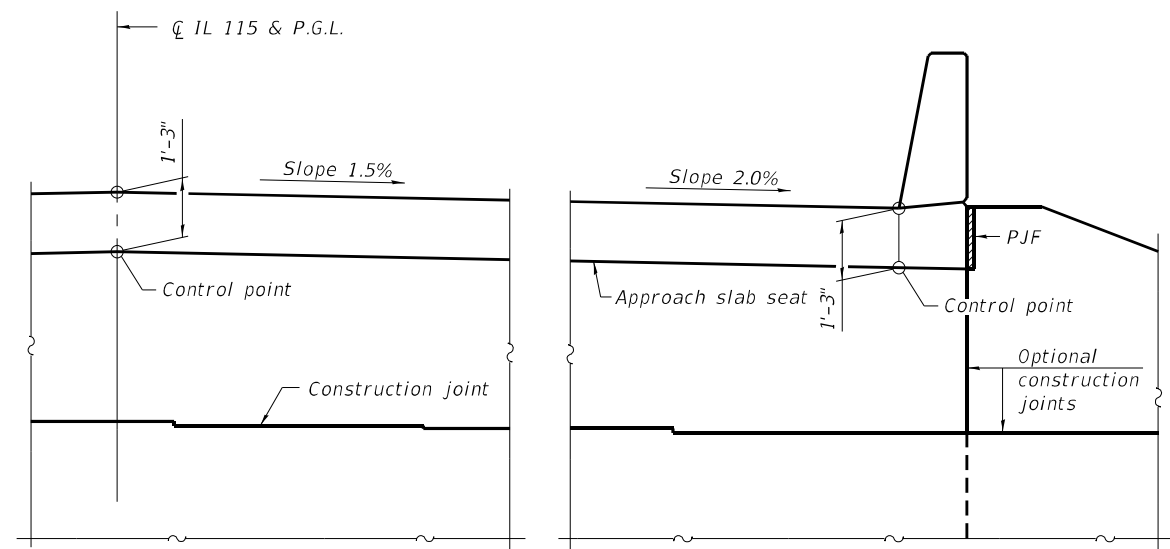


VIEW B-B

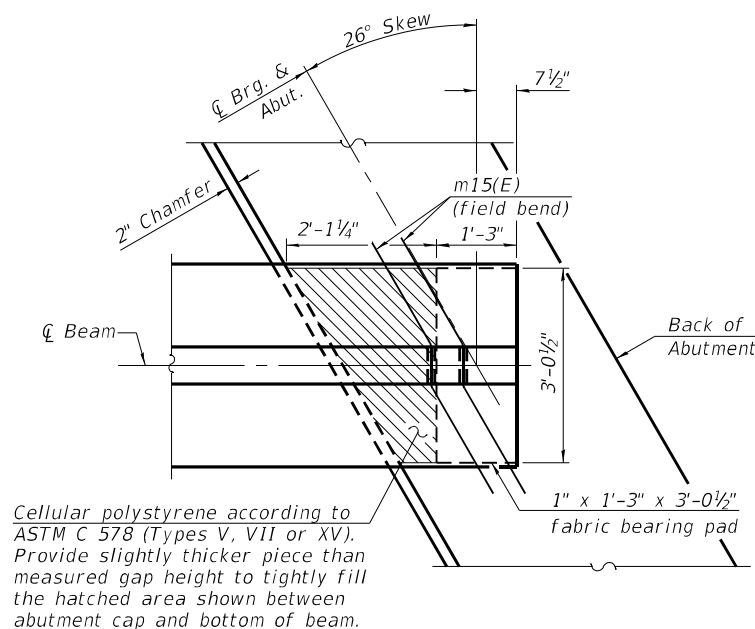

PLAN AT ABUTMENT
(Showing bottom flange of beam)

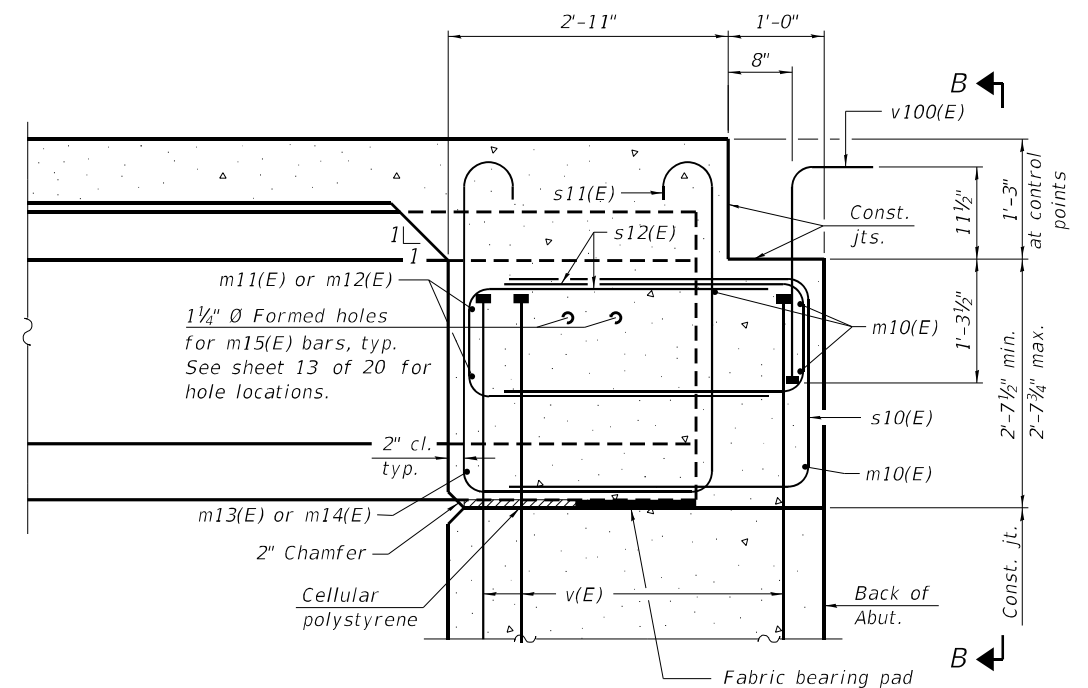


SECTION A-A
(at Rt. L's)

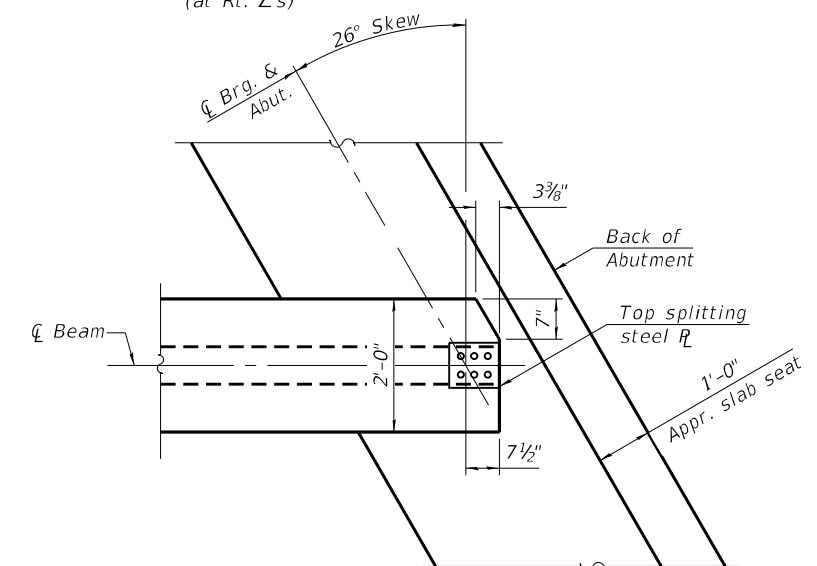

TOP FLANGE PLAN - CLIPPED
(Showing top flange of beam)


Notes:
See sheet 8 of 20 for superstructure details and Bill of Material.
See sheet 10 of 20 for PJF details.
The s10(E), s11(E) and s12(E) bars shall be placed parallel to the beams. Spacing for these bars shall be at right angles to the beams.
The approach slab seat shall have a constant slope determined from the control points shown.
Cost of cellular polystyrene is included with Concrete Superstructure.

MODEL: Default
FILE NAME: pw:\pwhdrcscen01\HDP_US_Central_01\Documents\ILDOT\OSEH_IDOT_IL115_Br_Replac_WO_616-0_CAD_BIM6.2_WIP6.2.3_CADD_Sheet\Structures_OSEH0161669-62\23-XX-A-SLAB-PLAN.dgn

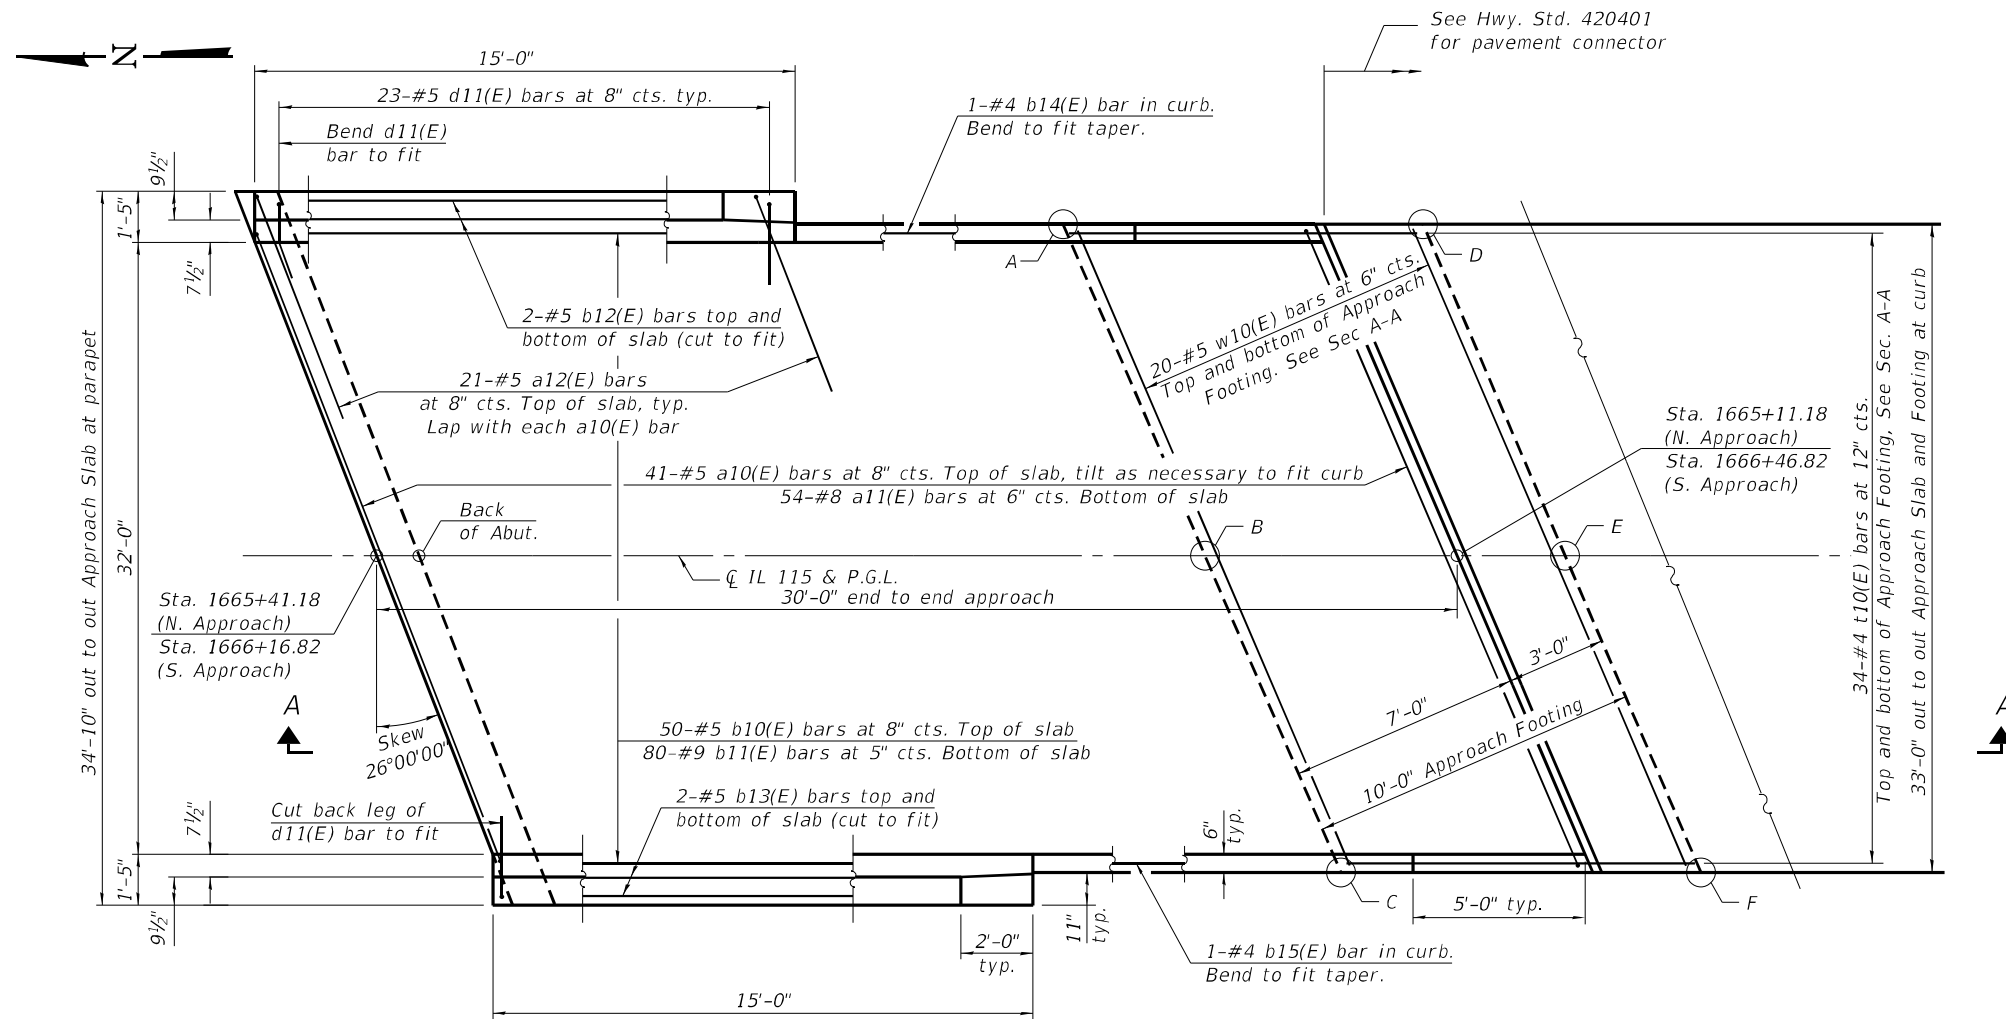


PLAN

(S. approach slab shown; N. approach slab similar by 180° rotation)

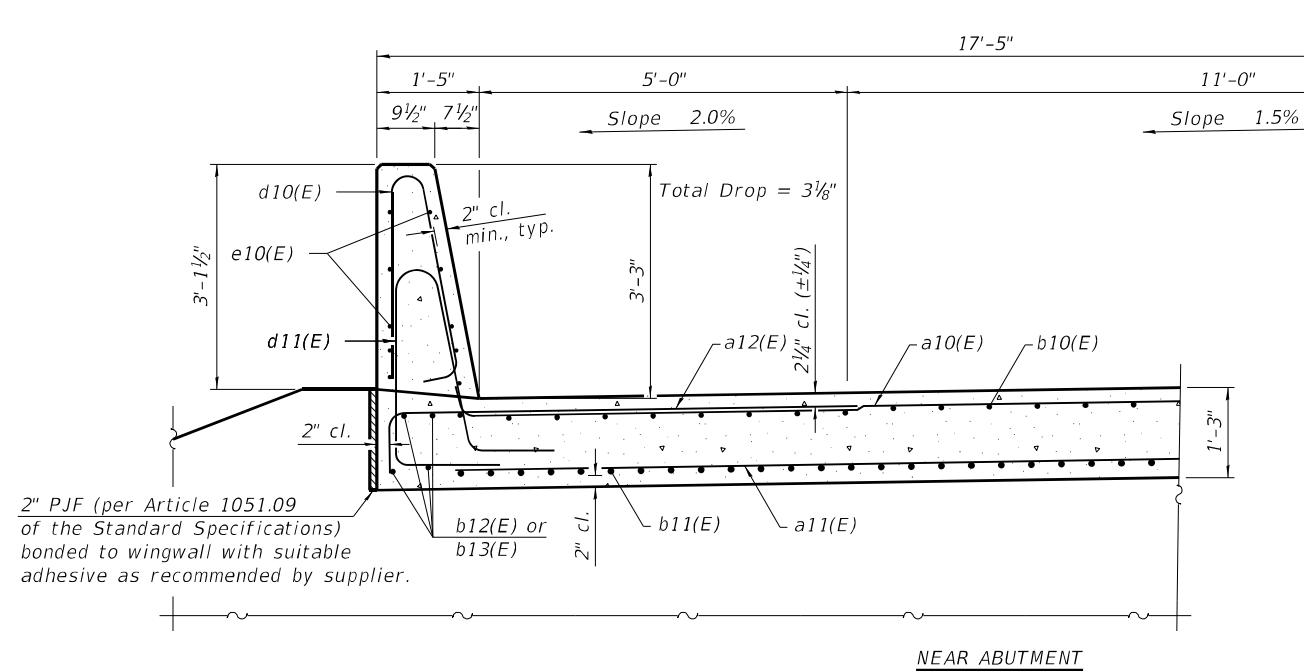

CROSS SECTION

(Looking South)

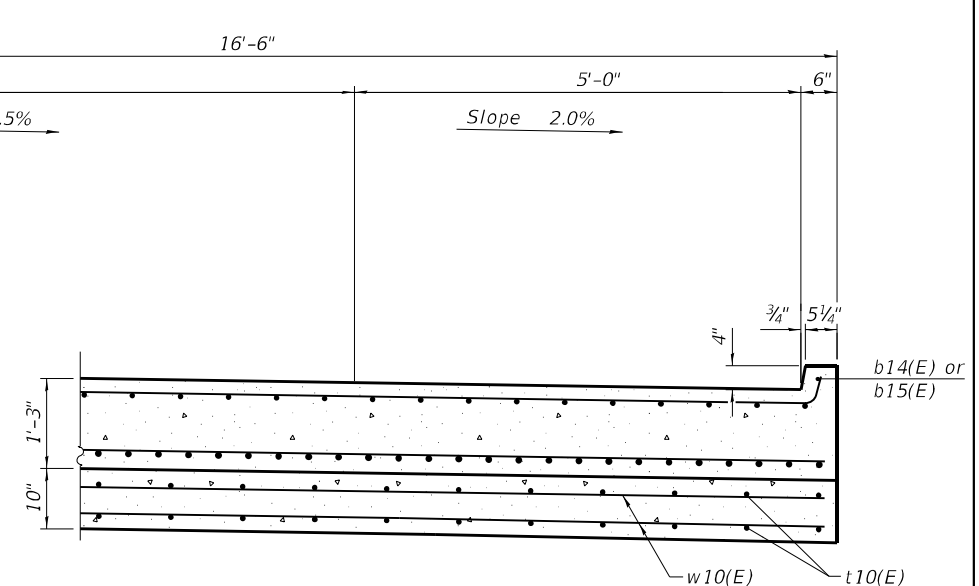

AT APPROACH FOOTING

**TOP AND BOTTOM ELEVATIONS
FOR APPROACH FOOTING**

N. Approach			S. Approach		
Point/ Location	Top	Bottom	Point/ Location	Top	Bottom
A - SW SL	658.81	657.98	A - NE SL	658.82	657.99
B - S C	659.04	658.21	B - N C	659.05	658.22
C - SE SL	658.73	657.90	C - NW SL	658.74	657.91
D - NW SL	658.76	657.93	D - SE SL	658.77	657.94
E - N C	658.98	658.15	E - S C	658.99	658.16
F - NE SL	658.66	657.83	F - SW SL	658.67	657.84

OSEH inc.
910 W. VAN BUREN ST
SUITE 603
CHICAGO, IL 60607
WWW.OSEHINC.COM

USER NAME	DESIGNED - FL	REVISED -
CHECKED - WL	CHECKED - WL	REVISED -
PLOT SCALE	DRAWN - FL	REVISED -
PLOT DATE	CHECKED - WL	REVISED -

STATE OF ILLINOIS
DEPARTMENT OF TRANSPORTATION


BRIDGE APPROACH SLAB PLAN
STRUCTURE NO. 027-0105

SHEET 10 OF 20 SHEETS


F.A.P. RTE.	SECTION	COUNTY	TOTAL SHEETS	SHEET NO.
796	(106BR-2)BR	FORD	55	36
CONTRACT NO. 66B58				

ILLINOIS FED. AID PROJECT


MODEL: Default
FILE NAME: pw:\pwhd\scen01\HPR_US_Central_01\Documents\ILD\TOOSEH_IDOT_IL115_Br_Replac_WO_616-0_CAD_BIM\6.2_WIP\6.2.3_CADD_Sheet\Structures_OSEH\0161669-62\23-XX-A-SLAB-DETAIL.dgn

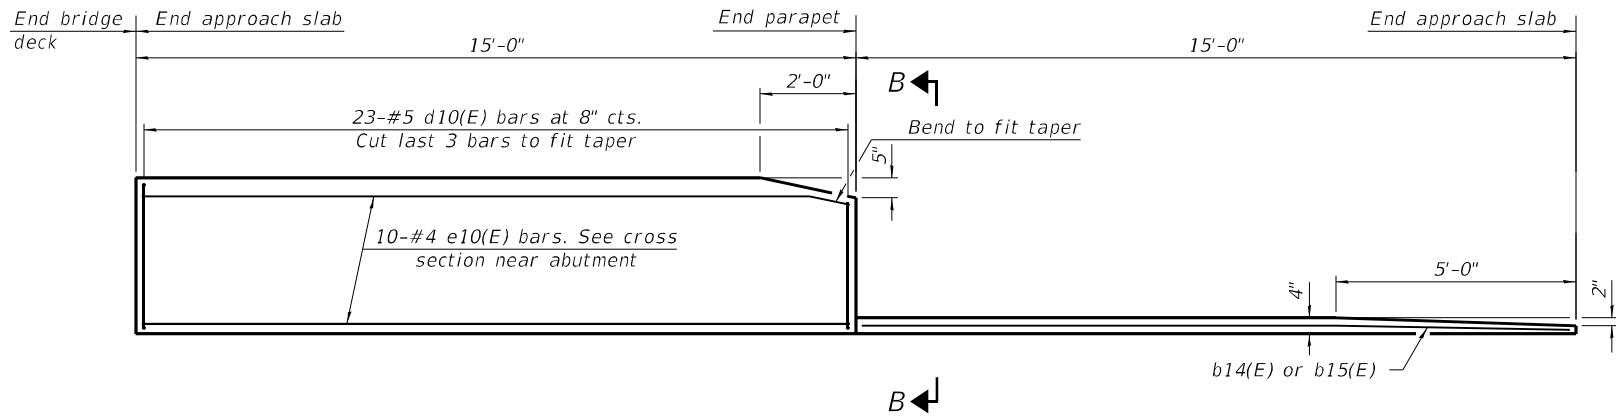

INSIDE ELEVATION OF PARAPET AND CURB

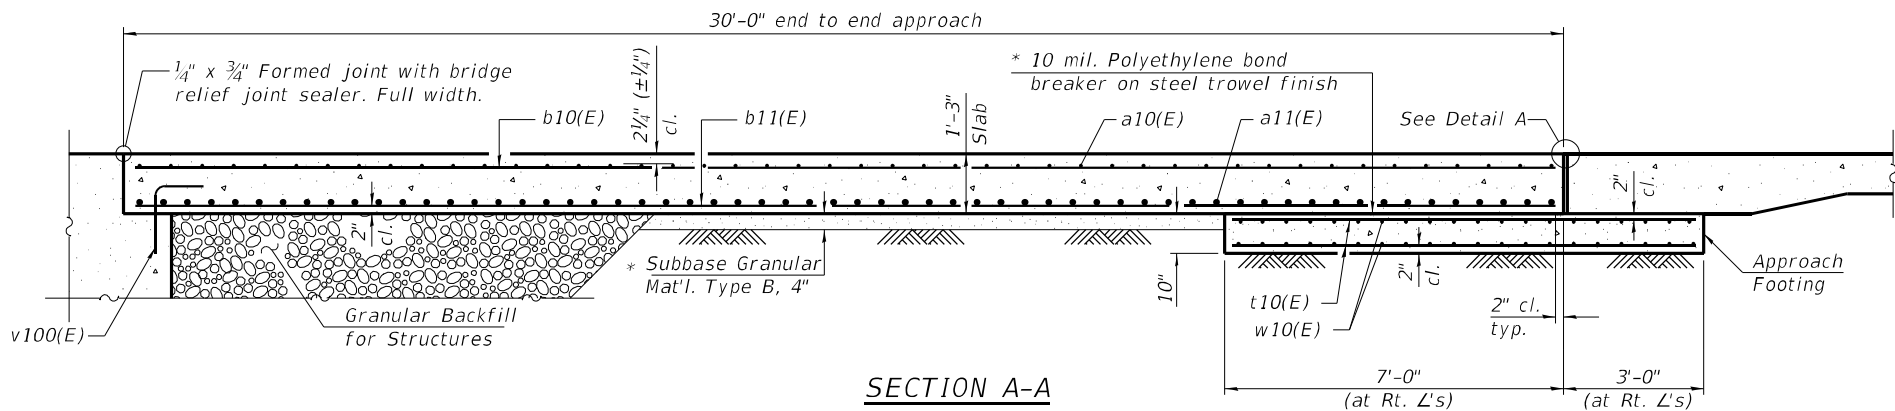


SECTION A-A

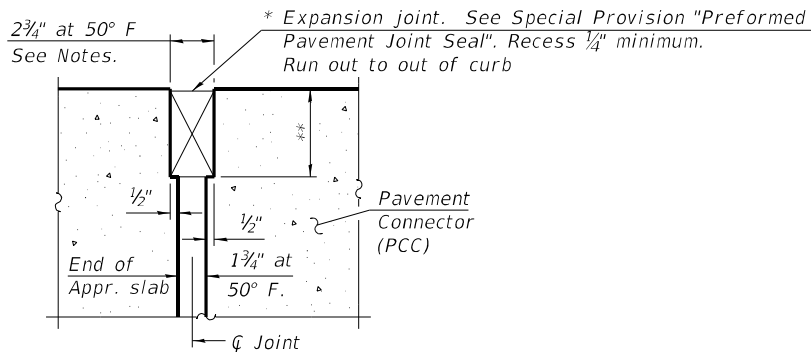

DETAIL A
(at Rt. L's)

* Cost included with Concrete Superstructure (Approach Slab).

** Per manufacturer recommendations

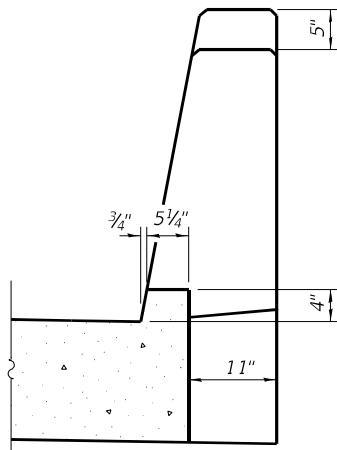

VIEW B-B

Notes:

The joint opening shall be adjusted for temperature per Article 520.04 of the Standard Specifications. However, since this detail is for jointless structures, the length of bridge used to calculate the adjustment shall be equal to half the total bridge length plus the length of the bridge approach slab.

Parapet concrete shall be paid for as Concrete Superstructure.


Approach slab shall be paid for as Concrete Superstructure (Approach Slab).

Approach footing concrete shall be paid for as Concrete Structures.


The approach footing maximum applied service bearing pressure (Qmax) = 2.0 ksf.

Cost of excavation for approach footing included with Concrete Structures.


For Granular Backfill for Structures and drainage treatment details, see sheet 2 of 20.

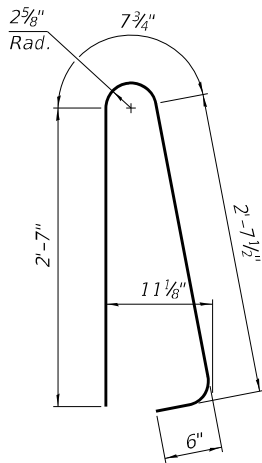


BAR d10(E)

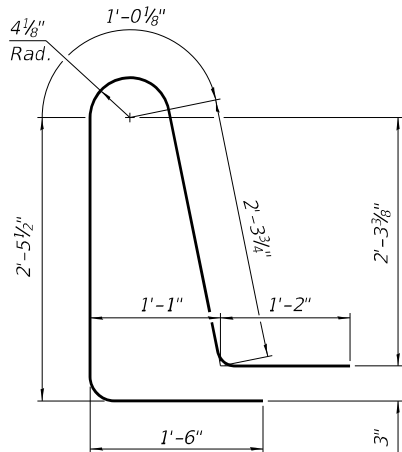

BAR d11(E)

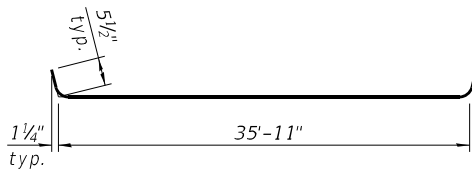

BAR a10(E)

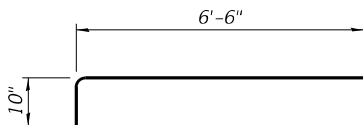

BAR a12(E)

TWO APPROACHES
BILL OF MATERIAL

Bar	No.	Size	Length	Shape
a10(E)	82	#5	36'-10"	
a11(E)	108	#8	36'-4"	
a12(E)	84	#5	7'-4"	
b10(E)	100	#5	29'-8"	
b11(E)	160	#9	29'-8"	
b12(E)	8	#5	15'-3"	
b13(E)	8	#5	14'-4"	
b14(E)	2	#4	14'-6"	
b15(E)	2	#4	14'-9"	
d10(E)	92	#5	6'-5"	
d11(E)	92	#5	8'-6"	
e10(E)	40	#4	14'-8"	
t10(E)	136	#4	10'-9"	
w10(E)	80	#5	36'-4"	
Concrete Superstructure			Cu. Yd.	3.9
Concrete Superstructure (Approach Slab)			Cu. Yd.	97.2
Concrete Structures			Cu. Yd.	22.7
Reinforcement Bars, Epoxy Coated			Pound	39,630

OSEH inc.

910 W. VAN BUREN ST
SUITE 603
CHICAGO, IL 60607
WWW.OSEHINC.COM

USER NAME	=	
PLOT SCALE	=	
PLOT DATE	=	2/13/2025

DESIGNED	—	FL
CHECKED	—	WL
DRAWN	—	FL
CHECKED	—	WL

REVISED	—	
REVISED	—	
REVISED	—	
REVISED	—	


STATE OF ILLINOIS
DEPARTMENT OF TRANSPORTATION

BRIDGE APPROACH SLAB DETAILS
STRUCTURE NO. 027-0105


SHEET 11 OF 20 SHEETS

F.A.P. RTE.	SECTION	COUNTY	TOTAL SHEETS	SHEET NO.
796	(106BR-2)BR	FORD	55	37
CONTRACT NO. 66B58				
ILLINOIS FED. AID PROJECT				

MODEL: Default
FILE NAME: pw:\pwhdrcscen01\HDR_US_Central_01\Documents\LDOT\JOSEH_IDOT_IL115_Br_Replac_WO_016-0_CAD_BIM\6.2_WIP\6.2.3_CADD_Sheet\Structures_HDR\PPC_L-Beam Framing Plan

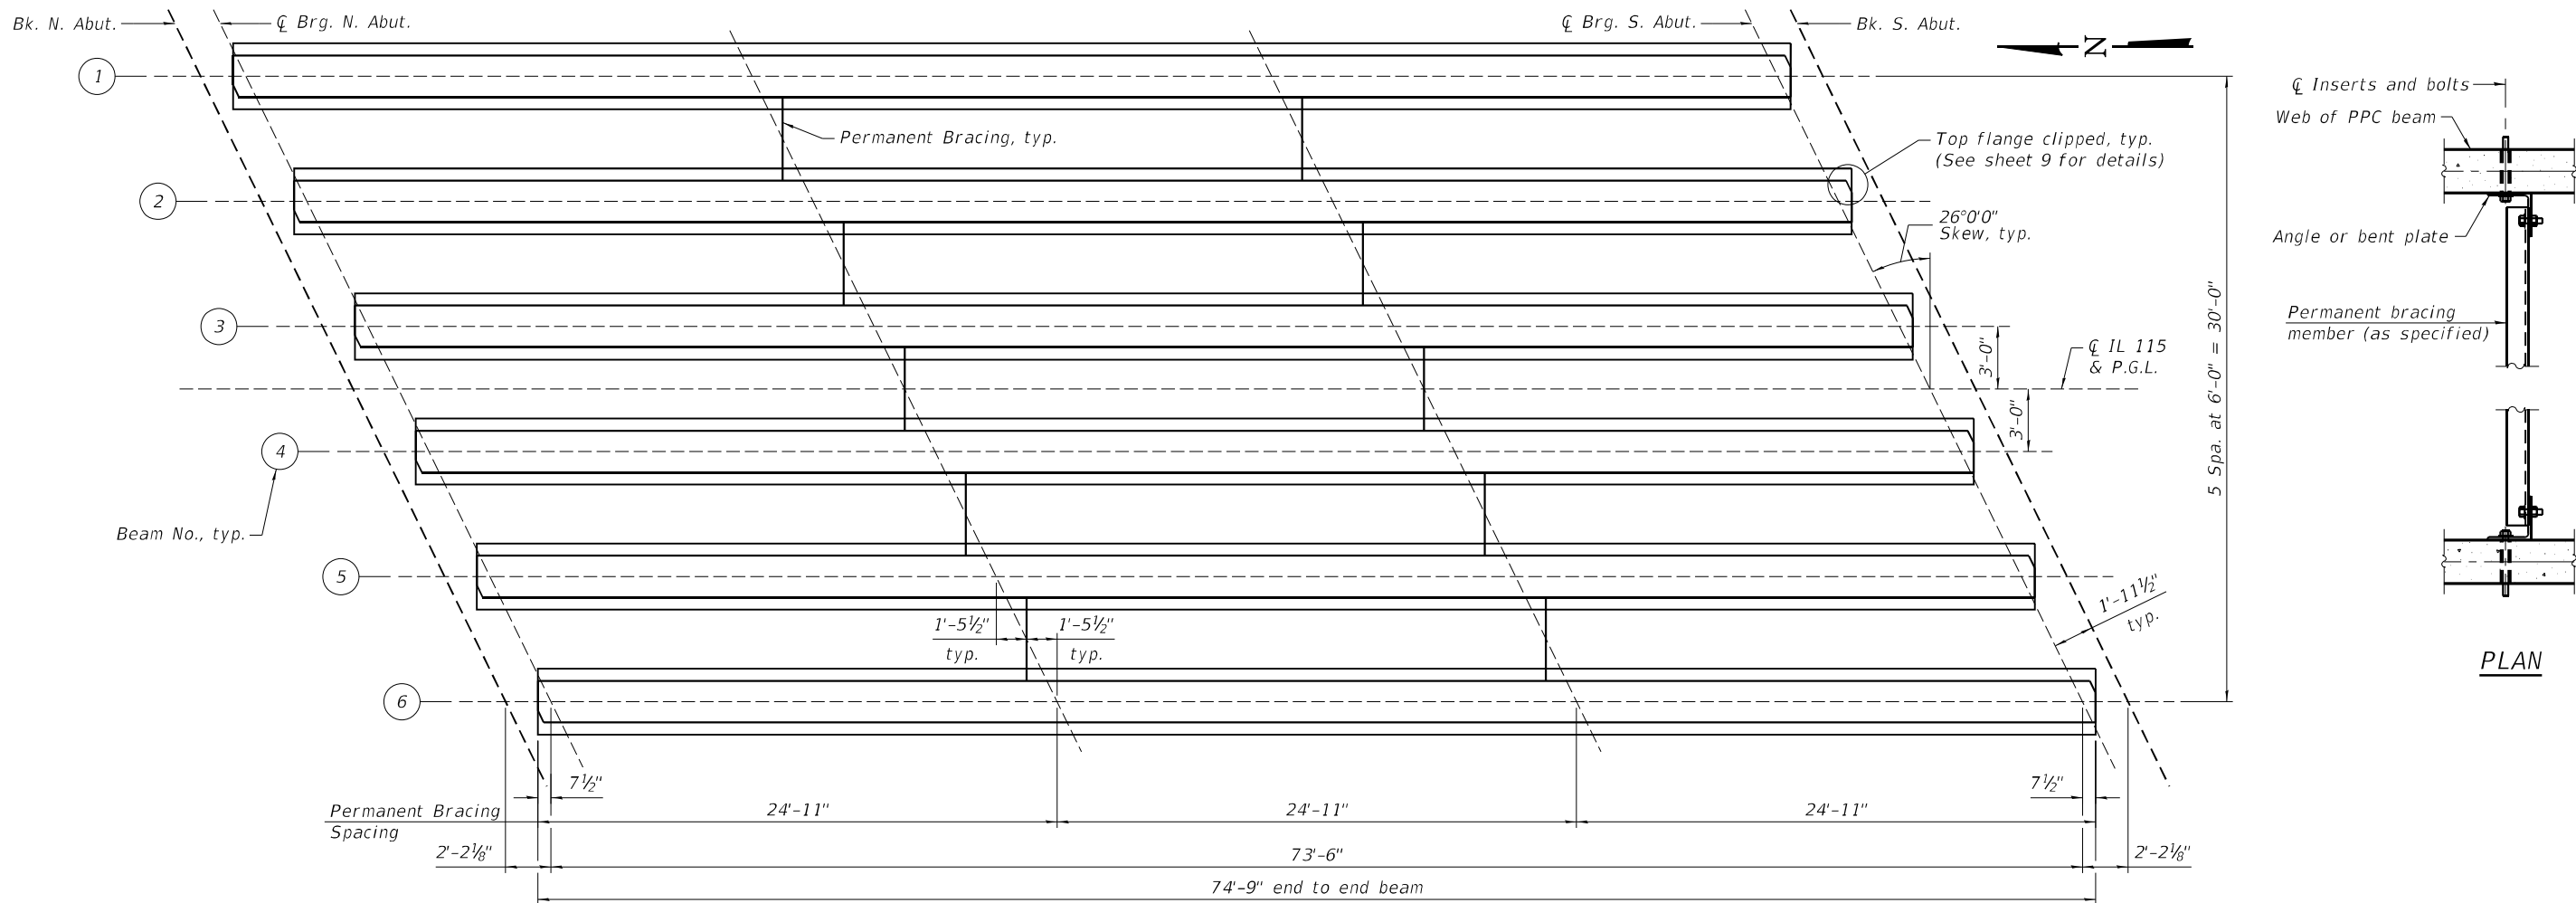

FRAMING PLAN

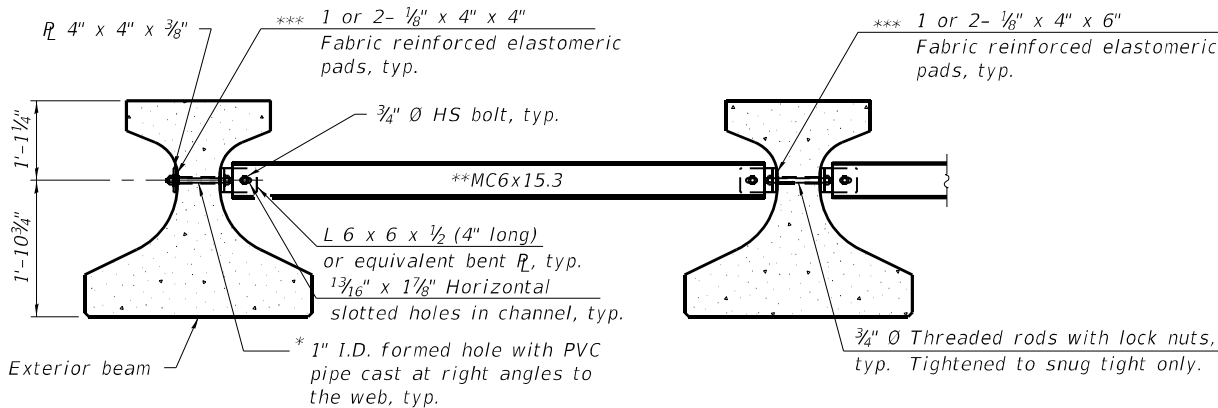

Notes:

All material for bracing shall be hot dip galvanized according to ASHTO M111 unless otherwise noted.
Two hardened washers are required for each set of oversized holes.
All holes shall be $\frac{1}{16}$ " $\varnothing$ unless otherwise noted.
 $\frac{5}{16}$ " x 3" x 3" plate washers are required over all slotted holes.
All bolts, threaded rods, and hardware shall be galvanized according to AASHTO M232. Threaded rods shall be ASTM F 1554 Grade 55.
Bracing shall be installed as beams are erected and tightened as soon as possible during erection.
Permanent bracing shall not be paid for separately, but shall be included in the cost of Furnishing and Erecting Precast Prestressed Concrete Beams.


* Fabricator shall locate to miss strands within permissible tolerances.
** Alternate MC6x18 channels are permitted to facilitate material acquisition.
*** Place pads as necessary to provide a flat mounting surface between the steel and concrete.

INTERIOR BEAM MOMENT TABLE	
	0.5 Sp. 1
I	(in ⁴) 100,433
I'	(in ⁴) 314,986
S _b	(in ³) 6,832
S _b '	(in ³) 12,362
S _t	(in ³) 4,715
S _t '	(in ³) 29,942
DC1	(k/ft) 1.408
M _{DC1}	(k) 953
DC2	(k/ft) 0.177
M _{DC2}	(k) 119
DW	(k/ft) 0.267
M _{DW}	(k) 180
LLDF	(k) 0.563
M _L + 1M	(k) 1024

INTERIOR BEAM REACTION TABLE	
	Abutments
LLDF	0.734
OCF	1.098
R _{DC1}	(k) 51.9
R _{DC2}	(k) 6.7
R _{DW}	(k) 10.1
R _L + 1M	(k) 78.7
R _{Total} (Strength I)(Impact)	(k) 226.1
R _{Total} (Strength I)(No Impact)	(k) 199.4

I: Non-composite moment of inertia of beam section (in.⁴).
I': Composite moment of inertia of beam section (in.⁴).
S_b: Non-composite section modulus for the bottom fiber of the prestressed beam (in.³).
S_b': Composite section modulus for the bottom fiber of the prestressed beam (in.³).
S_t: Non-composite section modulus for the top fiber of the prestressed beam (in.³).
S_t': Composite section modulus for the top fiber of the prestressed beam (in.³).
DC1: Un-factored non-composite dead load (kips/ft.).
M_{DC1}: Un-factored moment due to non-composite dead load (kip-ft.).
DC2: Un-factored long-term composite (superimposed excluding future wearing surface) dead load (kips/ft.).
M_{DC2}: Un-factored moment due to long-term composite (superimposed excluding future wearing surface) dead load (kip-ft.).
DW: Un-factored long-term composite (superimposed future wearing surface only) dead load (kips/ft.).
M_{DW}: Un-factored moment due to long-term composite (superimposed future wearing surface only) dead load (kip-ft.).
LLDF: Live Load Distribution Factor for moment and shear computed according to Article 4.6.2.2 and further IDOT provisions.
M_L + 1M: Un-factored live load moment plus dynamic load allowance (impact) (kip-ft.).
OCF: Obtuse Correction Factor computed according to Article 4.6.2.2.3c or as further simplified by IDOT provisions.
R_{DC1}: Un-factored reaction due to non-composite dead load (kip).
R_{DC2}: Un-factored reaction due to long-term composite (superimposed excluding future wearing surface) dead load (kip).
R_{DW}: Un-factored reaction due to long-term composite (superimposed future wearing surface only) dead load (kip).
R_L: Un-factored live load reaction (kip).
R_{1M}: Un-factored dynamic load allowance (impact) (kip).
R_{Total} (Strength I)(Impact): Total factored reaction including dynamic load allowance (impact) (kip).
R_{Total} (Strength I)(No Impact): Total factored reaction not including dynamic load allowance (impact) (kip).

PERMANENT BRACING DETAILS FOR IL36 BEAMS
(10 Required)

 

HDR ENGINEERING, INC.
9450 W. BRYN MAWR AVE.
ROSEMONT, IL 60018

USER NAME	DESIGNED	WL	REVISED	
	CHECKED	MR	REVISED	
PLOT SCALE	DRAWN	AMN	REVISED	
PLOT DATE	CHECKED	WL	REVISED	







STATE OF ILLINOIS
DEPARTMENT OF TRANSPORTATION

FRAMING PLAN
STRUCTURE NO. 027-0105

SHEET 12 OF 20 SHEETS

F.A.P. RTE.	SECTION	COUNTY	TOTAL SHEETS	SHEET NO.
796	(106BR-2)BR	FORD	55	38
CONTRACT NO. 66B58				
ILLINOIS FED. AID PROJECT				

MODEL: Default
FILE NAME: pw:\pwhdrcscen01\HDR_US_Central_01\Documents\ILDOT\05EH_IDOT_IL115_Br_Replac_WO_016-0_CAD_BIM\6.2_WIP\6.2.3_CADD_Sheet\Structures_HDR\36' PPC I-Beam

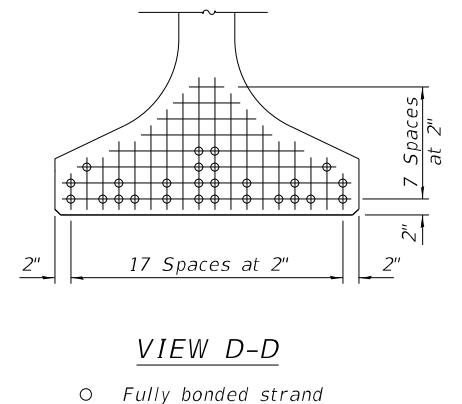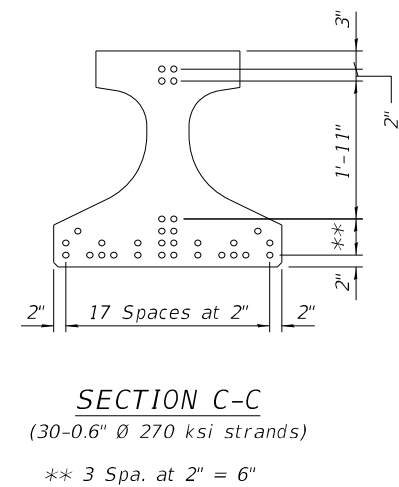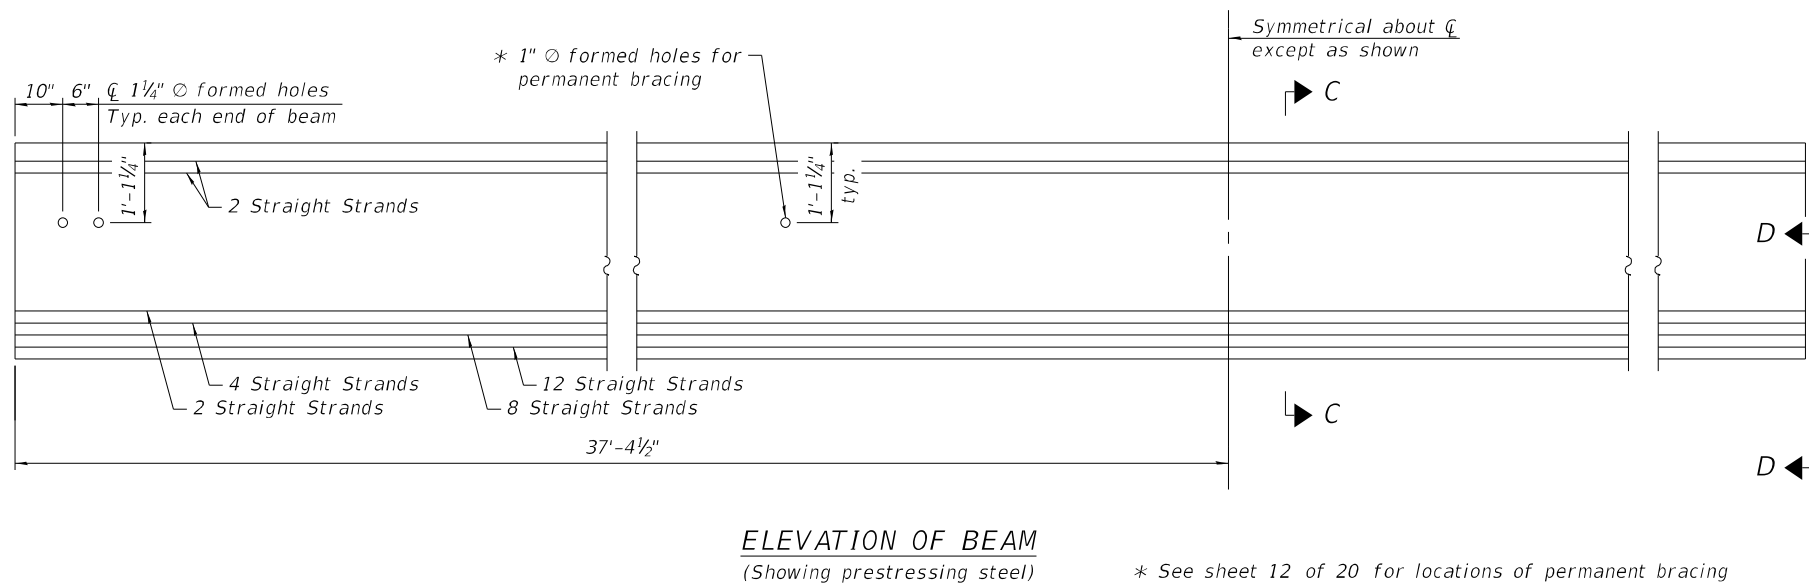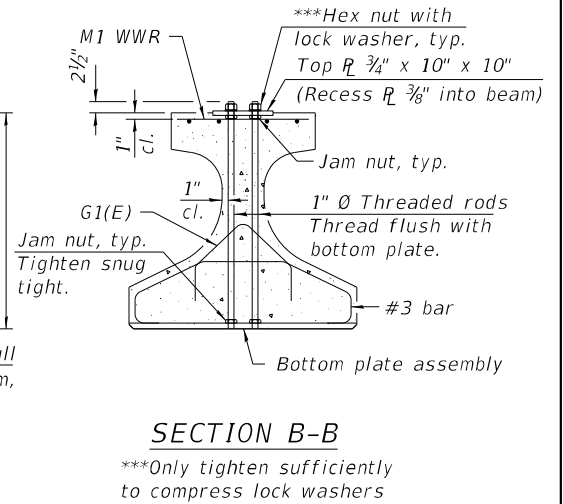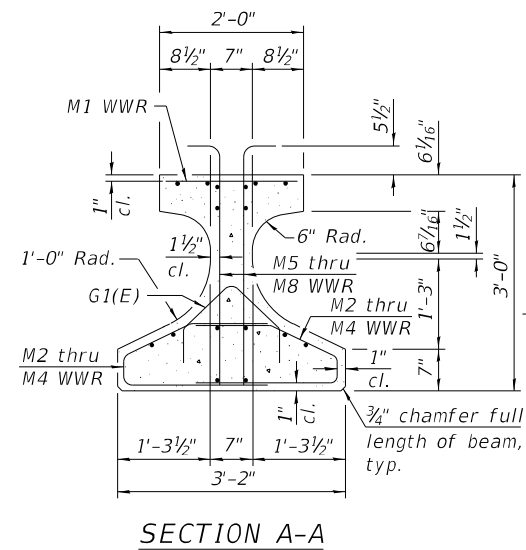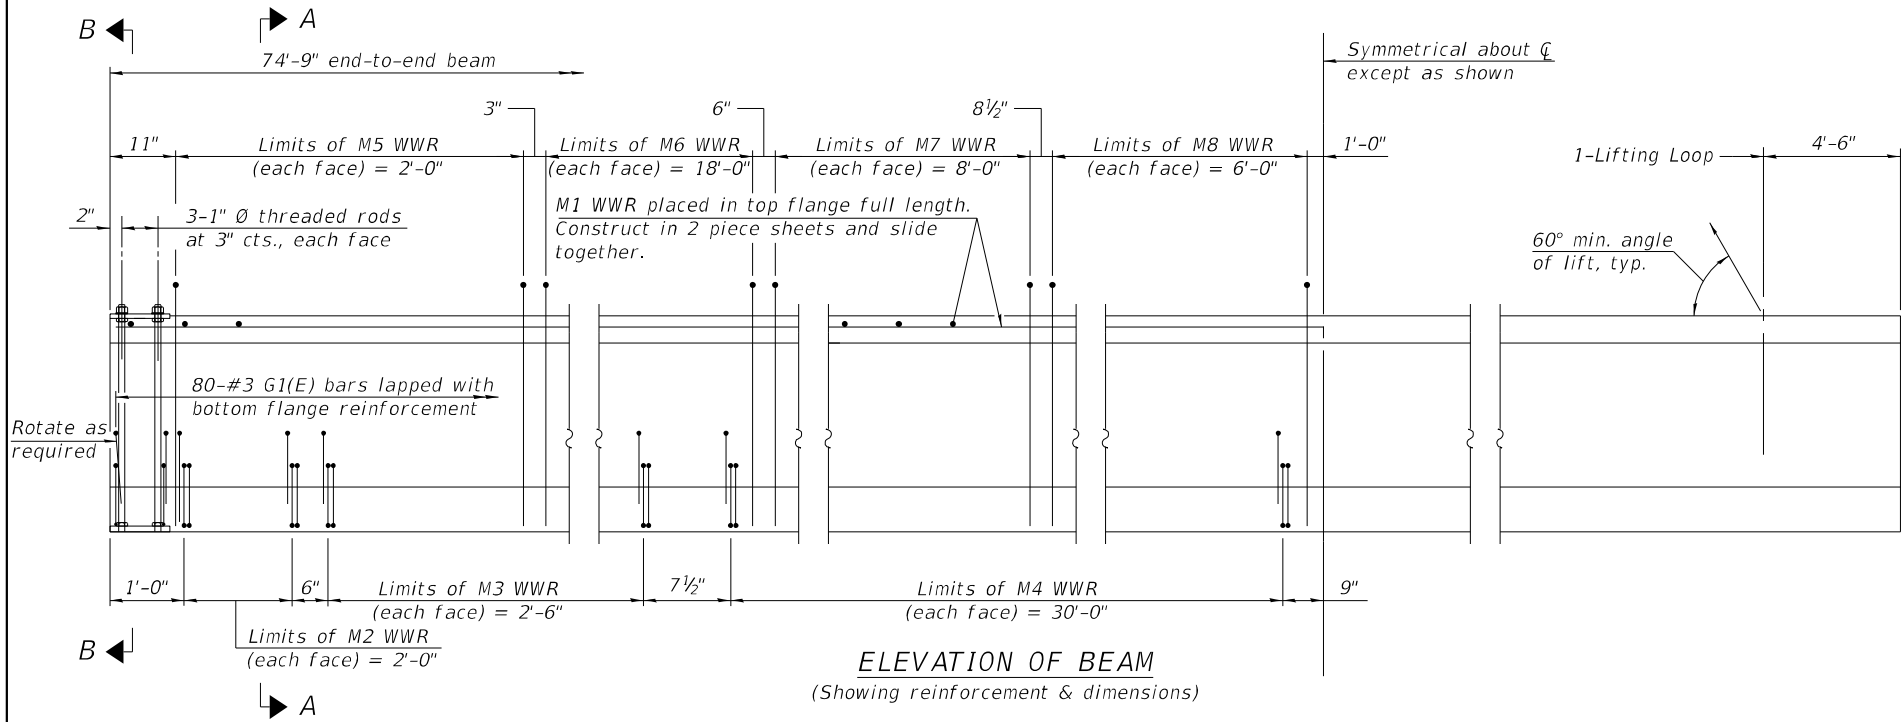

Note:
See sheet 14 of 20 for additional details and Bill of Material.
See sheet 9 of 20 for top flange clipping details.



HDR ENGINEERING, INC.
9450 W. BRYN MAWR AVE.
ROSEMONT, IL 60018

USER NAME =	DESIGNED - WL	REVISED -
	CHECKED - MR	REVISED -
PLOT SCALE =	DRAWN - AMN	REVISED -
PLOT DATE = 2/13/2025	CHECKED - WL	REVISED -


STATE OF ILLINOIS
DEPARTMENT OF TRANSPORTATION

IL36N BEAM
STRUCTURE NO. 027-0105


SHEET 13 OF 20 SHEETS

F.A.P. RTE.	SECTION	COUNTY	TOTAL SHEETS	SHEET NO.
796	(106BR-2)BR	FORD	55	39
CONTRACT NO. 66B58				
ILLINOIS FED. AID PROJECT				


MODEL: Default
FILE NAME: p:\w\pwhdrscen01\HDR_US_Central_01\Documents\ILDOT\05EH_IDOT_IL115_Br_Replac_WO_016-0_CAD_BIM\6.2_WIP\6.2.3_CADD_Sheet\Structures_HDR\36".PPC_I-Beam_Details

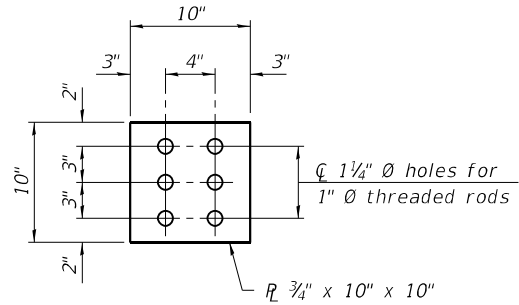

PLAN - TOP PLATE

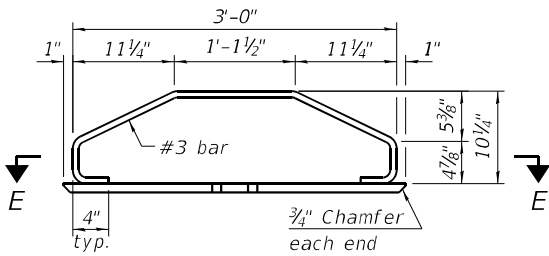


ELEVATION - BOTTOM
PLATE ASSEMBLY

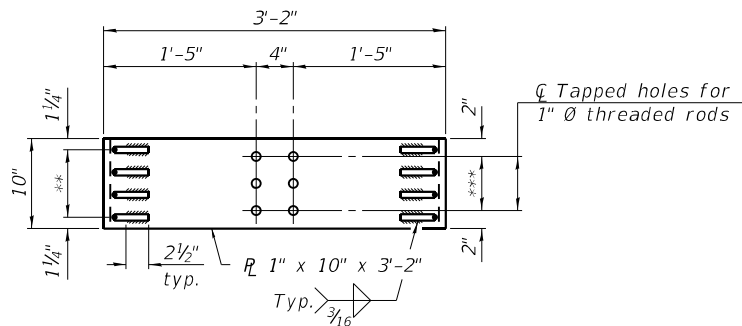


SECTION E-E

** 3 Spaces at 2 1/2" = 7 1/2"

*** 2 Spaces at 3" = 6"

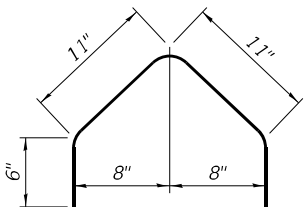


BAR G1(E)

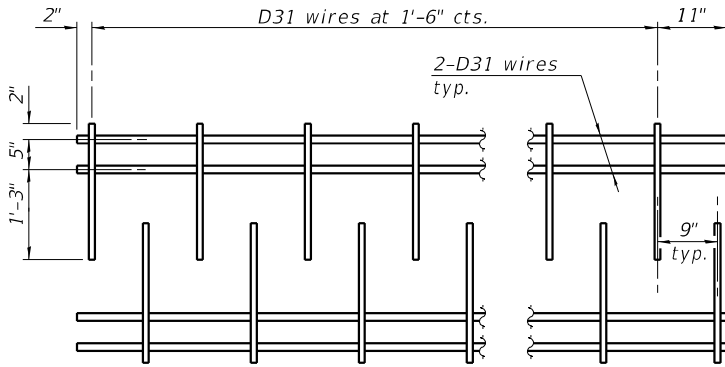


M1 WWR DETAIL

When multiple sheets of M1 WWR are required along the beam length, #5(E) bars (5'-0" long) shall be used to splice the longitudinal D31 wires together (Min. Lap 2'-4").

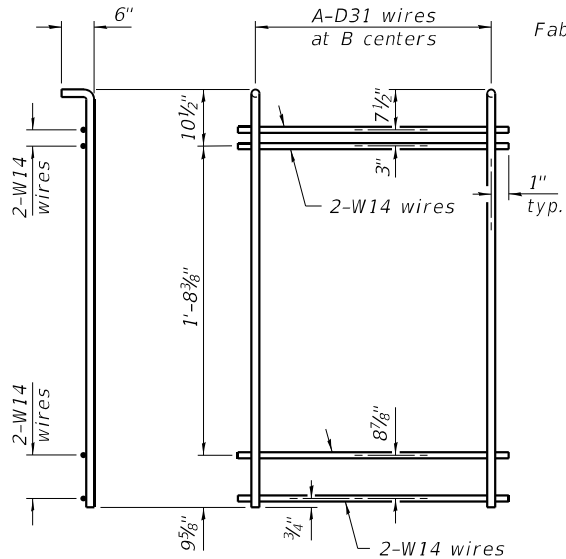

M5 THRU M8 WWR DETAIL

(See Table of Dimensions)

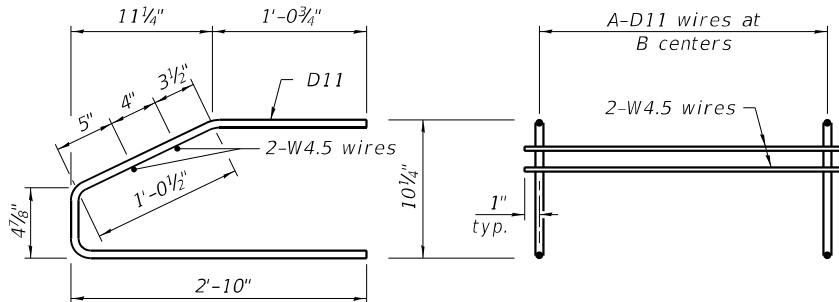

M2 THRU M4 WWR DETAIL

(See Table of Dimensions)

NOTES


- Inserts for 3/4" $\varnothing$ threaded dowel rods, when specified, are to be two strut, ferrule type for interior beams and single ferrule, flared loop type for exterior beams.
- Prestressing steel shall be uncoated high strength, low relaxation 7-wire strand, Grade 270. The nominal diameter for beam strands shall be 0.6" and the nominal cross-sectional area shall be 0.217 sq. in. The minimum nominal diameter for lifting loops shall be 1/2" and the minimum nominal cross sectional area shall be 0.153 sq. in.
- The beams shall have a final concrete compressive strength, f'c, of 8500 psi and a release concrete compressive strength, f'ci, of 6500 psi.
- A minimum 2 1/2" $\varnothing$ lifting pin shall be used to engage the lifting loops during handling.
- The top and bottom plates shall be AASHTO M270 Grade 50.
- The top plates and bottom plate assemblies shall be galvanized according to AASHTO M111.
- The threaded rods, nuts and washers shall be galvanized according to AASHTO M232.
- Threaded rods shall be ASTM F 1554 Grade 55.
- Welded Wire Reinforcement (WWR) shall conform to ASTM A884 with a Class A, Type 1 epoxy coating or ASTM A1060, Table 3 galvanized coating.

TABLE OF DIMENSIONS

(The WWR designs assume grade 60. If necessary, this permits the fabricator to directly substitute grade 60 rebar as detailed in the Manual for Fabrication of Precast Prestressed Concrete Products.)

SPAN 1

WWR	A	B
M2	9	3"
M3	6	6"
M4	21	1'-6"
M5	9	3"
M6	37	6"
M7	9	1'-0"
M8	4	2'-0"

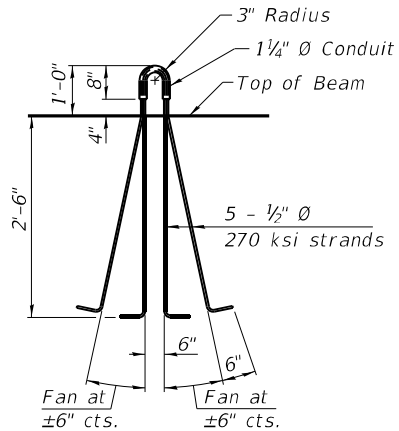

LIFTING LOOP DETAIL

BILL OF MATERIAL

Item	Unit	Total
Furnishing and Erecting Precast Prestressed Concrete Beams, IL36N	Ft.	448.5

IL36-2438D

07-11-2024

HDR
HDR ENGINEERING, INC.
9450 W. BRYN MAWR AVE.
ROSEMONT, IL 60018

USER NAME	=	
PLOT SCALE	=	
PLOT DATE	=	2/13/2025

DESIGNED	—	AMN
CHECKED	—	WL
DRAWN	—	AMN
CHECKED	—	WL

REVISED	—	
REVISED	—	
REVISED	—	
REVISED	—	



STATE OF ILLINOIS
DEPARTMENT OF TRANSPORTATION

IL36N BEAM DETAILS
STRUCTURE NO. 027-0105


SHEET 14 OF 20 SHEETS

F.A.P. RTE.	SECTION	COUNTY	TOTAL SHEETS	SHEET NO.
796	(106BR-2)BR	FORD	55	40
CONTRACT NO. 66B58				

ILLINOIS | FED. AID PROJECT

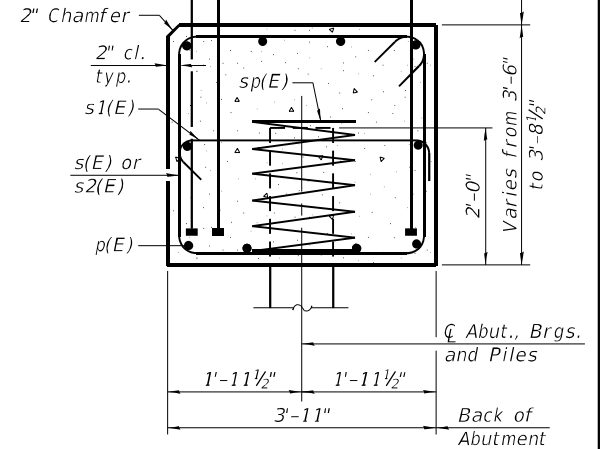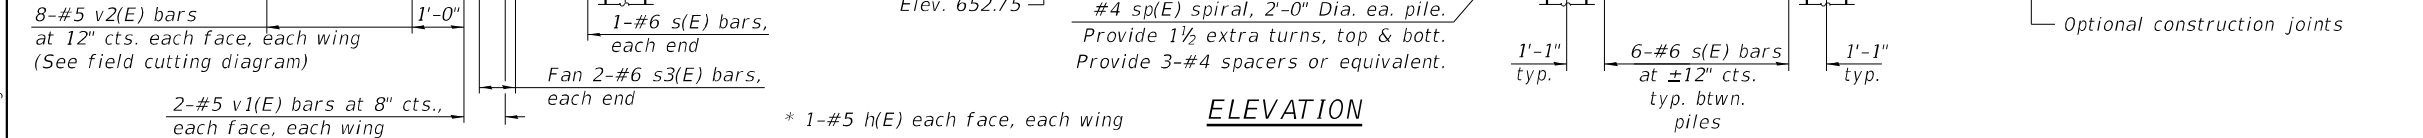


SEC. THRU ABUT.
Dimensions at right angles to abutment.

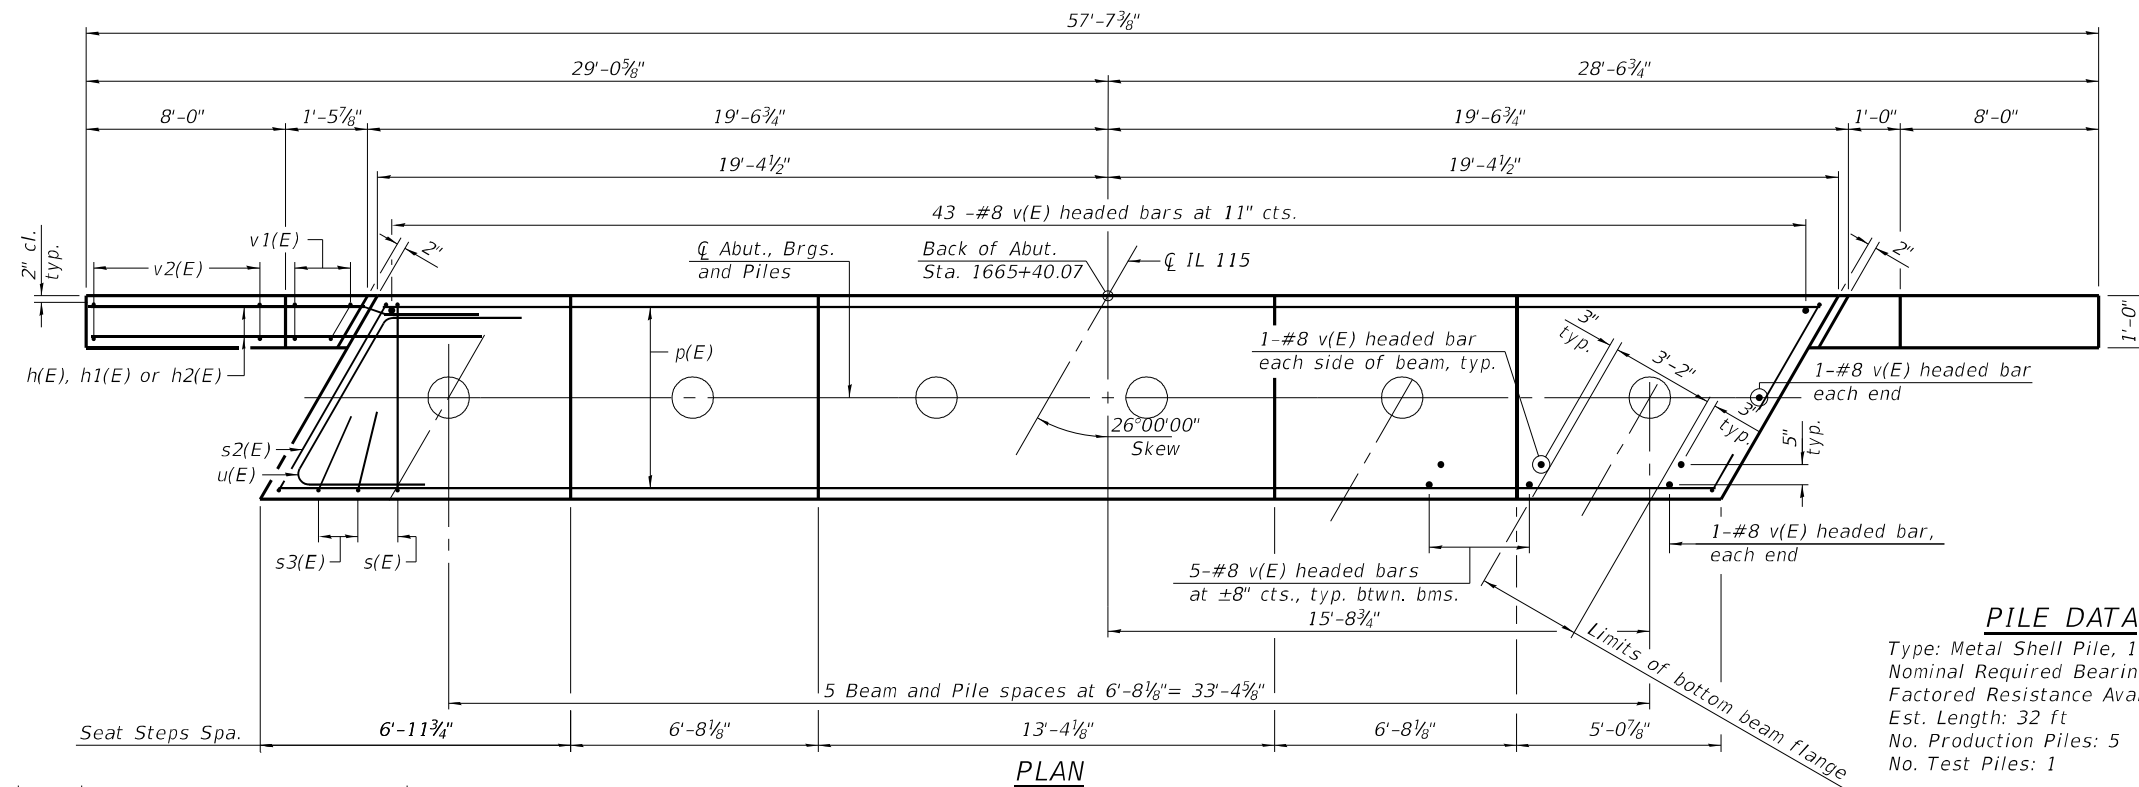




PILE DATA

Type: Metal Shell Pile, 14"x0.312" with pile shoes
Nominal Required Bearing: 570 kips
Factored Resistance Available: 313 kips
Est. Length: 32 ft
No. Production Piles: 5
No. Test Piles: 1



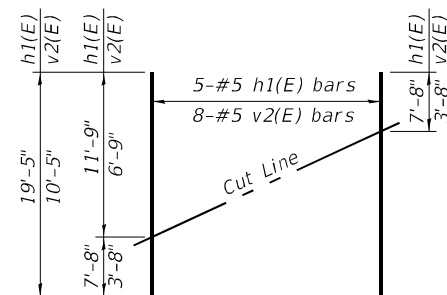


FIELD CUTTING DIAGRAM

Order $h1(E)$ and $v2(E)$ full length. Cut as shown and use remainder of bars in opposite wing.

 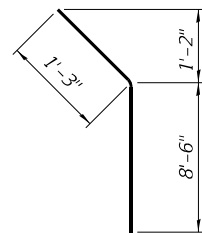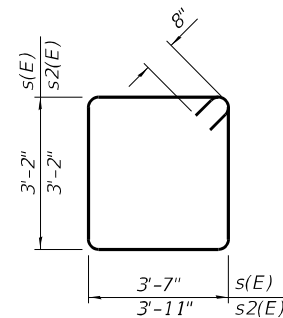
$$BAR \quad v(E)$$

$$BAR \ h2(E)$$

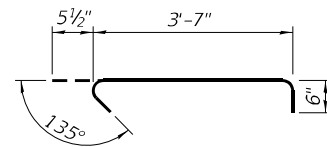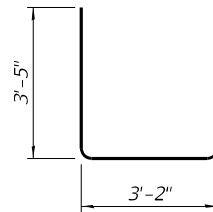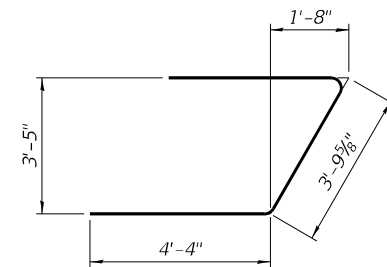
BAR $s(E)$ & $s_2(E)$



 $BAR \ s1(E)$  $BAR \ s3(E)$ 
$$BAR \ u(E)$$

BILL OF MATERIAL


Bar	No.	Size	Length	Shape
h(E)	36	#5	12'-6"	
h1(E)	10	#5	19'-5"	
h2(E)	4	#5	9'-9"	
p(E)	10	#7	38'-5"	
s(E)	32	#6	14'-10"	
s1(E)	12	#5	4'-7"	
s2(E)	2	#6	15'-6"	
s3(E)	4	#6	10'-0"	
sp(E)	6	#4	2'-0"	
u(E)	8	#6	12'-6"	
v(E)	84	#8	5'-6"	
v1(E)	8	#5	7'-2"	
v2(E)	16	#5	10'-5"	
Structure Excavation			Cu. Yd.	79
Concrete Structures			Cu. Yd.	24.6
Reinforcement Bars, Epoxy Coated			Pound	4,270
Furnishing Metal Shell Piles 14"x0.312"			Foot	160
Driving Piles			Foot	160
Test Pile Metal Shells			Each	1
Pile Shoes			Each	6

** Length is height of spiral.


Notes:
Pour steps monolithically with cap.
For details of piles see sheet 17 of 20.
Bar terminators, paid for separately.
See Total Bill of Material.

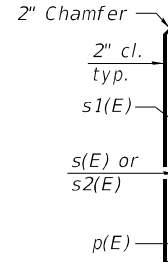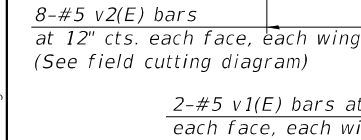





Dimensions at right angles to abutment.

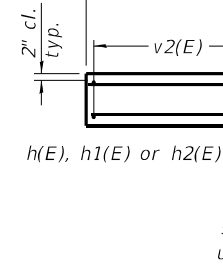

Type: Metal Shell Pile, 14"x0.312" with pile shoes
Nominal Required Bearing: 463 kips
Factored Resistance Available: 255 kips
Est. Length: 30 ft
No. Production Piles: 5
No. Test Piles: 1

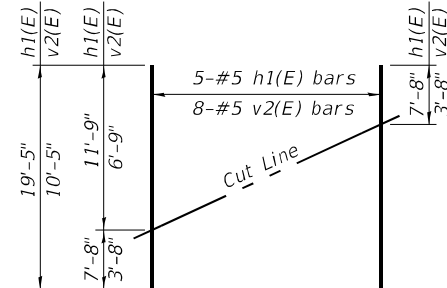


Order h1(E) and v2(E) full length. Cut as shown and use remainder of bars in opposite wing.

    


Bar	No.	Size	Length	Shape
h(E)	36	#5	12'-6"	
h1(E)	10	#5	19'-5"	
h2(E)	4	#5	9'-9"	
p(E)	10	#7	38'-5"	
s(E)	32	#6	14'-10"	
s1(E)	12	#5	4'-7"	
s2(E)	2	#6	15'-6"	
s3(E)	4	#6	10'-0"	
sp(E)	6	#4	2'-0"	
u(E)	8	#6	12'-6"	
v(E)	84	#8	5'-6"	
v1(E)	8	#5	7'-2"	
v2(E)	16	#5	10'-5"	
Structure Excavation			Cu. Yd.	79
Concrete Structures			Cu. Yd.	24.6
Reinforcement Bars, Epoxy Coated			Pound	4,270
Furnishing Metal Shell Piles 14"x0.312"			Foot	150
Driving Piles			Foot	150
Test Pile Metal Shells			Each	1
Pile Shoes			Each	6

Notes:
 Pour steps monolithically with cap.
 For details of piles see sheet 17 of 20.
 Bar terminators, paid for separately.
 See Total Bill of Material.

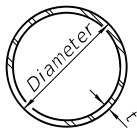


METAL SHELL PILE TABLE


Designation and outside diameter	Wall thickness t	Weight per foot (Lbs./ft.)	Inside volume (yd. ³ /ft.)
PP12	0.250"	31.37	0.0267
PP14	0.250"	36.71	0.0368
PP14	0.312"	45.61	0.0361
PP16	0.312"	52.32	0.0478
PP16	0.375"	62.64	0.0470

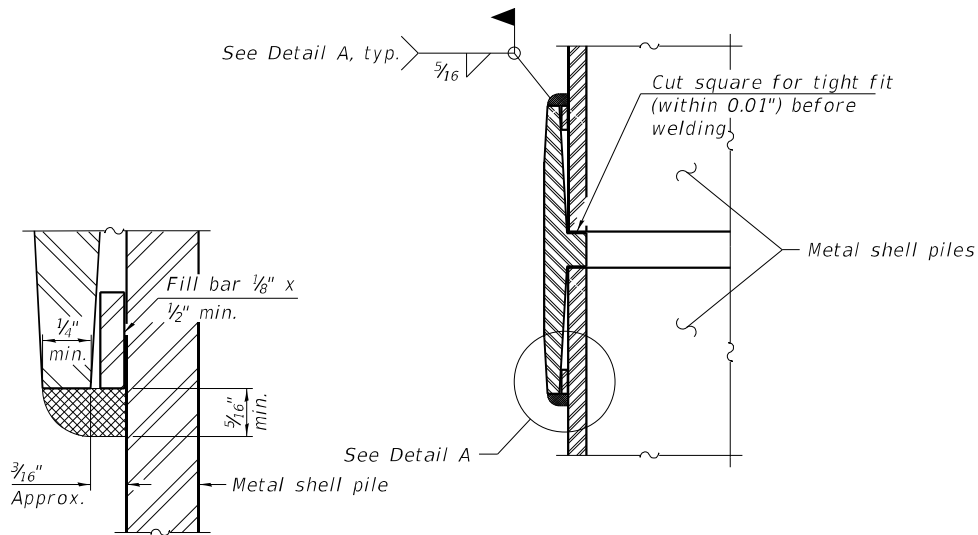

DETAIL A

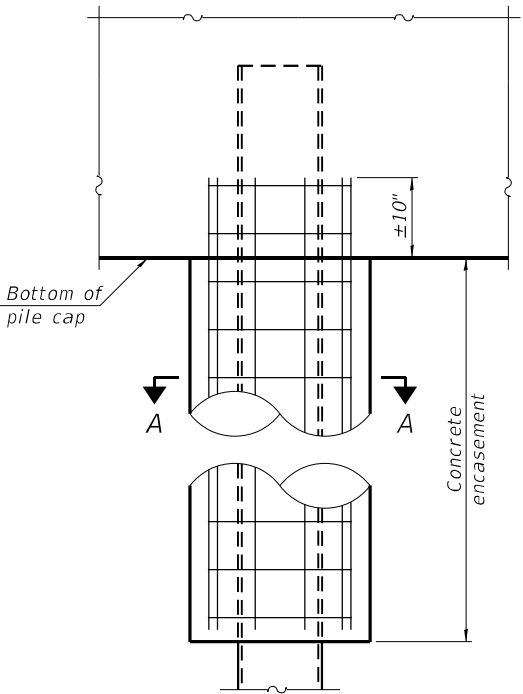


ELEVATION

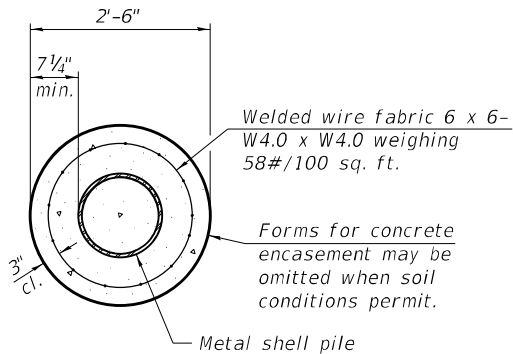


SECTION A-A

INDIVIDUAL PILE
CONCRETE ENCASEMENT
(When specified)

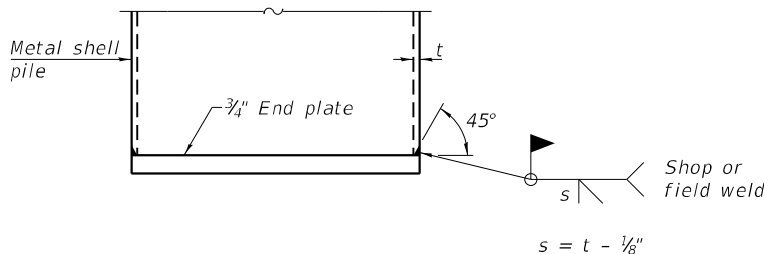


END PLATE ATTACHMENT

Notes:
The 1/8" x 1/2" min. fill bar may be constructed of 2 bars with a 1/8" max. gap between them.
Pile segments shall be driven to solid contact with splicer before welding.

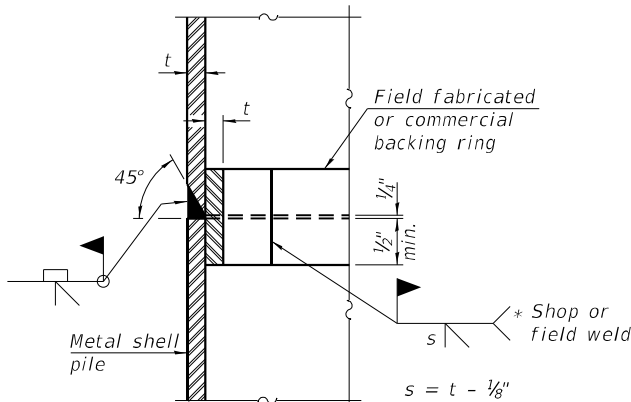


COMPLETE PENETRATION WELD SPLICE

* Field fabricated backing ring may be made from pile shell by removing segment to allow reducing circumference and vertically rejoin with partial joint penetration weld.

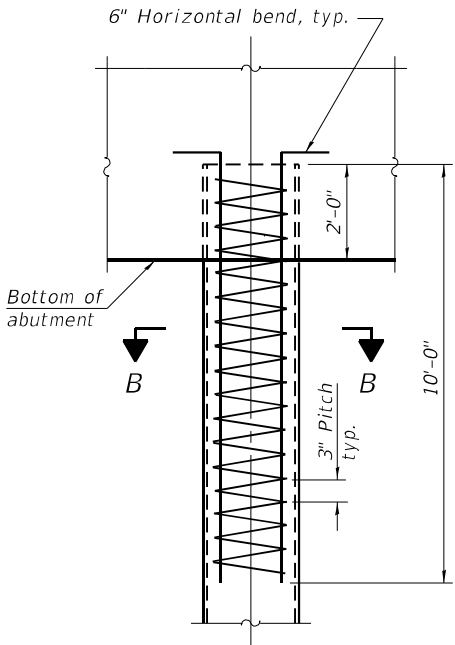


ELEVATION

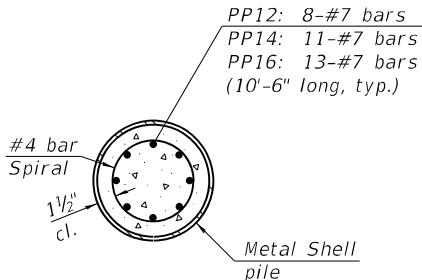

SECTION B-B

REINFORCEMENT AT ABUTMENTS
(Omit when concrete encasement is specified)

Note:
The metal shell piles shall be according to Article 1006.05 of the Standard Specifications.

 

PILE SHOE ATTACHMENT

(When called for on the plans, the Contractor shall furnish metal shell pile shoes consisting of a single piece conical pile point as shown. The pile shoes shall be cast in one piece steel according to either ASTM A 148 Grade 80-50 or AASHTO M 103 Grade 65-35 and shall provide full bearing over the full circumference of the metal shell pile. The pile shoe shall have tapered leads to assure proper alignment and fitting and shall be secured to the pile with a circumferential weld).

F-MS 5-15-2023

OSEH inc.

910 W. VAN BUREN ST
SUITE 603
CHICAGO, IL 60607
WWW.OSEHINC.COM

USER NAME	=	
PLOT SCALE	=	
PLOT DATE	=	2/13/2025

DESIGNED	—	FL
CHECKED	—	WL
DRAWN	—	FL
CHECKED	—	WL

REVISED	—	
REVISED	—	
REVISED	—	
REVISED	—	

STATE OF ILLINOIS
DEPARTMENT OF TRANSPORTATION


METAL SHELL PILE DETAILS
STRUCTURE NO. 027-0105

SHEET 17 OF 20 SHEETS

F.A.P. RTE.	SECTION	COUNTY	TOTAL SHEETS	SHEET NO.
796	(106BR-2)BR	FORD	55	43
CONTRACT NO. 66B58				

ILLINOIS FED. AID PROJECT

MODEL: Default
FILE NAME: pw:\pwhd\scen01\HDR_US_Central_01\Documents\ILDOT\05EH_IDOT_IL115_Br_Replac_WO_016-0_CAD_BIM\6.2_WIP\6.2.3_CADD_Sheet\Structures_HDR\Concrete Parapet Slip Forming Option

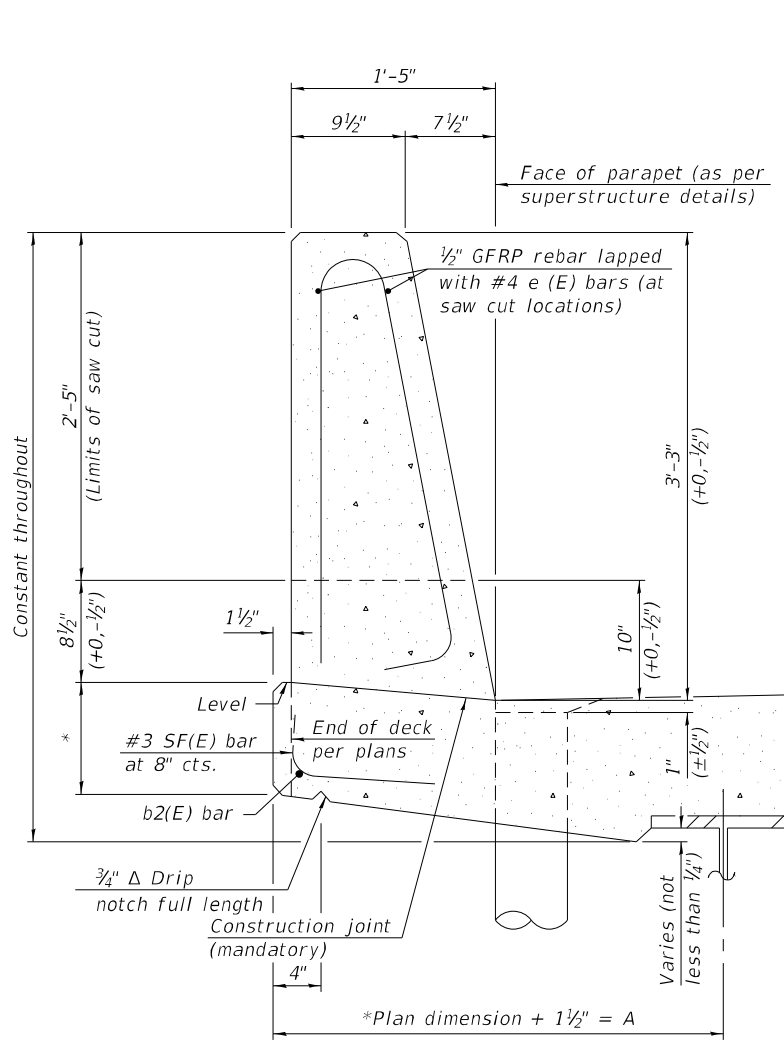


**39" CONSTANT-SLOPE
PARAPET SECTION**

(Showing dimensions, d(E), and 1/2" Ø GFRP rebar)


STEEL SUPERSTRUCTURES

*See Superstructure Details.

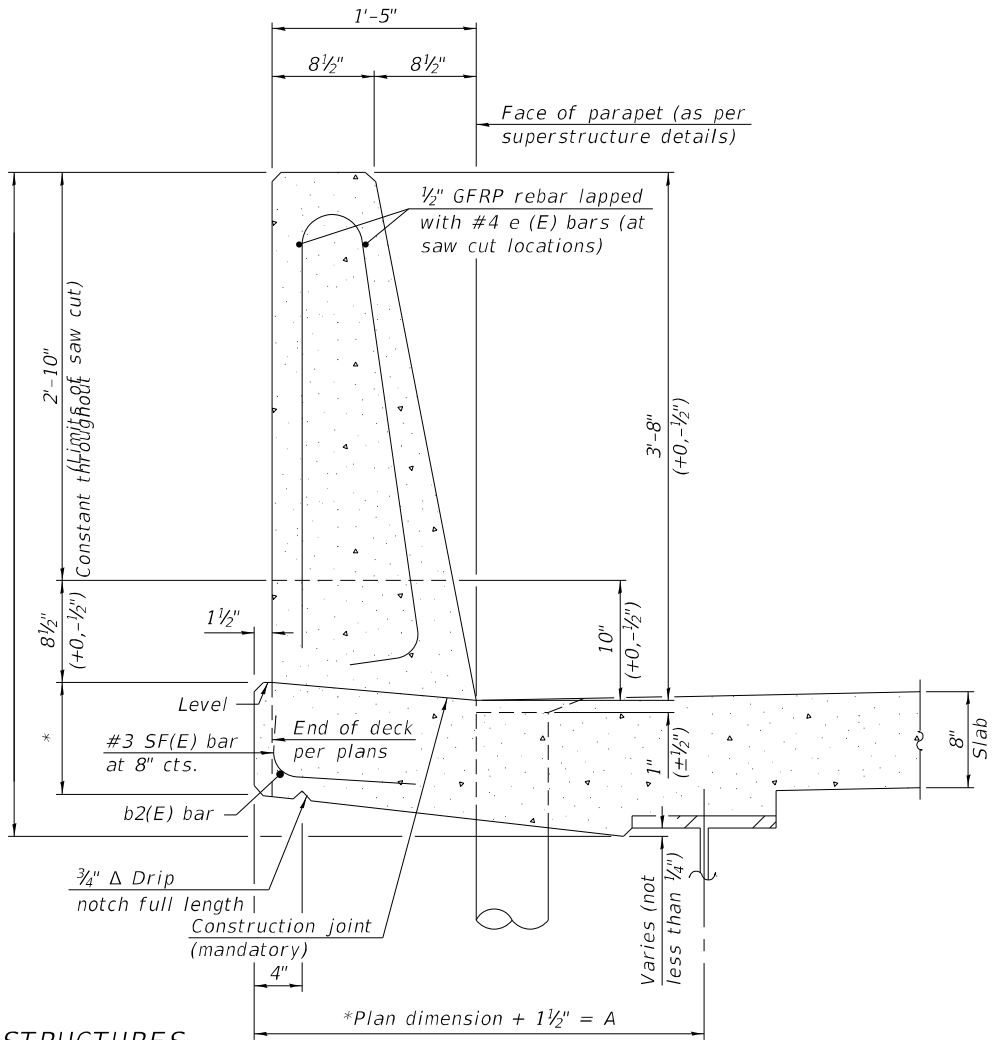

**44" CONSTANT-SLOPE
PARAPET SECTION**


(Showing dimensions, d(E), and 1/2" Ø GFRP rebar)

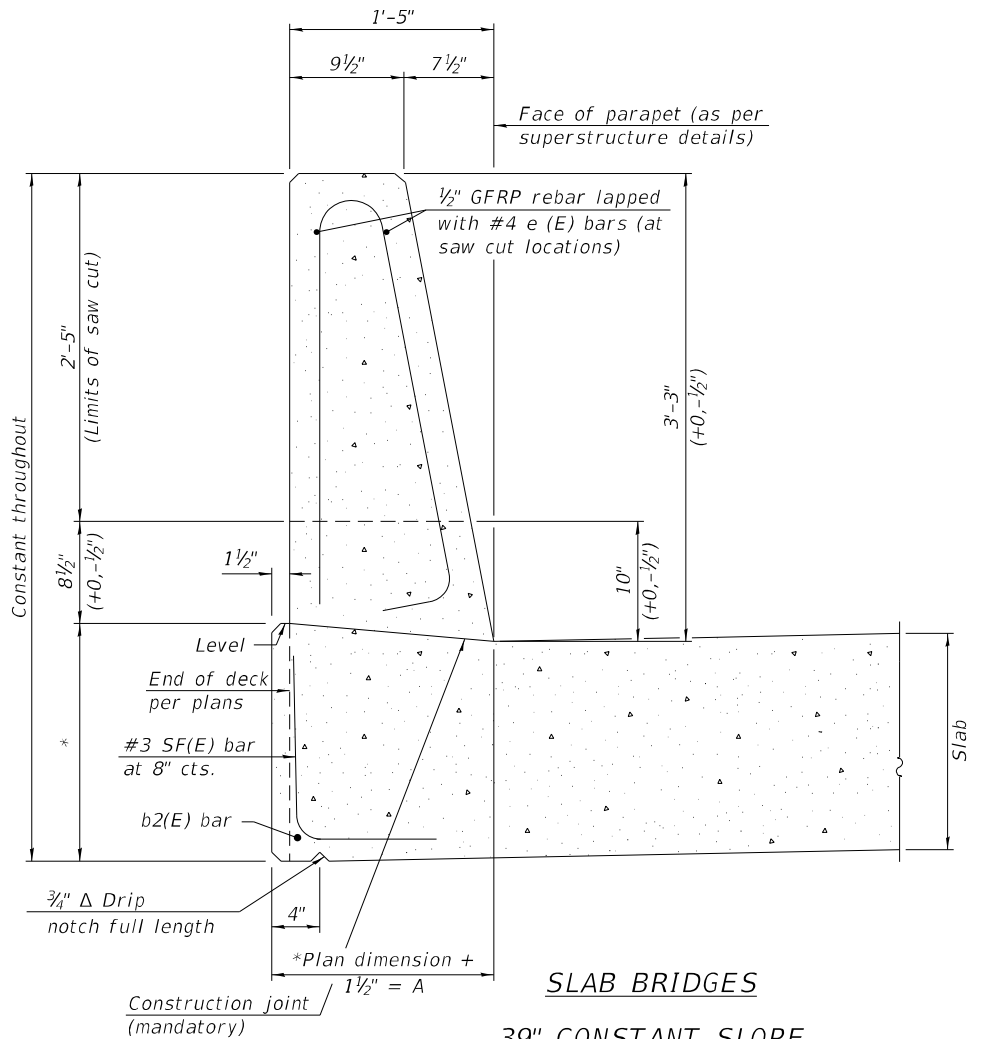


SLAB BRIDGES

**39" CONSTANT-SLOPE
PARAPET SECTION**

(Showing dimensions, d(E), and 1/2" Ø GFRP rebar)

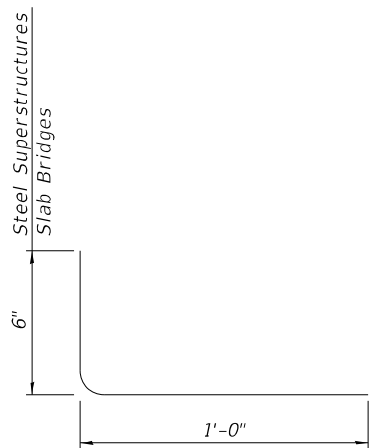

SF(E) BAR

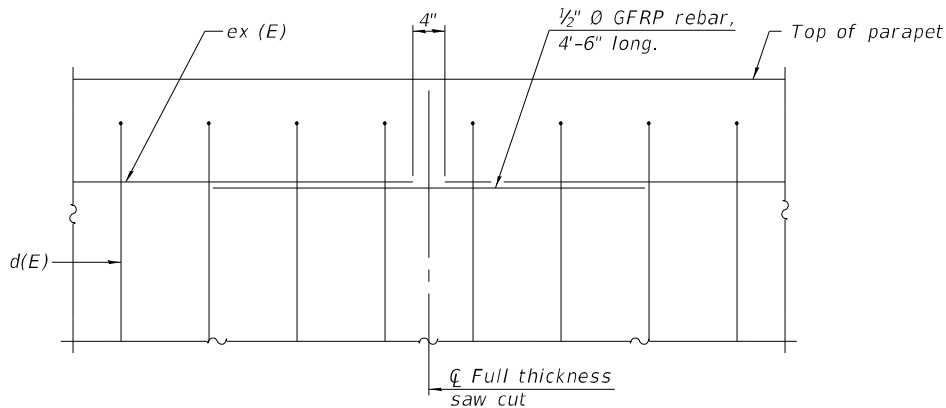

DETAIL - GFRP REBAR STIFFENING ELEVATION

(Place as shown in parapet section
at each parapet joint location.)

Notes:

All dimensions shall remain the same as shown on superstructure details, except dimension "A" which is to be revised as shown.
Additional concrete needed to revise dimension "A" (39" and 44" parapets):
Steel Superstructure: 0.00348 cu. yds./ft.
Slab Bridge Superstructure: cu. yds./ft.
Place full depth aluminum sheets as shown on superstructure details.
Replace all cork joint filler locations with a full thickness saw cut.
Steel and slab superstructure shown. Other superstructure types similar.

SFP 39-44

10/27/2023



HDR ENGINEERING, INC.
9450 W. BRYN MAWR AVE.
ROSEMONT, IL 60018

USER NAME	=	
PLOT SCALE	=	
PLOT DATE	=	2/13/2025

DESIGNED	—	AMN
CHECKED	—	WL
DRAWN	—	AMN
CHECKED	—	WL

REVISED	—
REVISED	—
REVISED	—
REVISED	—

STATE OF ILLINOIS
DEPARTMENT OF TRANSPORTATION

CONCRETE PARAPET SLIP FORMING OPTION
STRUCTURE NO. 027-0105

SHEET 18 OF 20 SHEETS

F.A.P. RTE.	SECTION	COUNTY	TOTAL SHEETS	SHEET NO.
796	(106BR-2)BR	FORD	55	44
CONTRACT NO. 66B58				
ILLINOIS FED. AID PROJECT				

Page 1 of 2

Date 10/27/09

ROUTE	FAP-796 (IL 115)	DESCRIPTION	LOGGED BY
		IL 115 over Drainage Ditch, 3.7 miles South of IL 116	Larry Myers

SECTION (106 BR-2)BR **LOCATION** S.E. 1/4, SEC. 8, TWP. 27N, RNG. 9E

COUNTY	Ford	DRILLING METHOD	Hollow Stem Auger	HAMMER TYPE	CME Automatic
---------------	------	------------------------	-------------------	--------------------	---------------

STRUCT. NO. 027-0074 (Existing)
Station 1665+79

BORING NO.	<u>1 (South Abut.)</u>
Station	<u>1666+29</u>
Offset	<u>12.00ft Lt.</u>
Ground Surface Elev.	<u>657.30</u>

D E P T H	B L O W S	U C S Qu	M O I S T
(ft)	(/6")	(tsf)	(%)

Surface Water Elev.	<u>644.50</u>	ft
Stream Bed Elev.	<u>641.22</u>	ft
Groundwater Elev.:		
First Encounter	<u>627.3</u>	ft ▼
Upon Completion	<u>627.3</u>	ft ▼
After Hrs.		ft

D E P T H	B L O W S	U C S Qu	M O I S T
(ft)	(/6")	(tsf)	(%)

[illegible]

The Unconfined Compressive Strength (UCS) Failure Mode is indicated by (B-Bulge, S-Shear, P-Penetrometer)
The SPT (N value) is the sum of the last two blow values in each sampling zone (AASHTO T206)

BBS, from 137 (Rev. 8-99)

Page 2 of 2

Date 10/27/09

ROUTE	FAP-796 (IL 115)	DESCRIPTION	116	LOGGED BY	Larry Myers
		IL 115 over Drainage Ditch, 3.7 miles South of IL			

SECTION (106 BR-2)BR **LOCATION** S.E. 1/4, SEC. 8, TWP. 27N, RNG. 9E

COUNTY	Ford	DRILLING METHOD	Hollow Stem Auger	HAMMER TYPE	CME Automatic
---------------	------	------------------------	-------------------	--------------------	---------------

STRUCT. NO. 027-0074 (Existing)
Station 1665+79

BORING NO.	<u>1 (South Abut.)</u>
Station	<u>1666+29</u>
Offset	<u>12.00ft Lt.</u>
Ground Surface Elev.	<u>657.30</u>

D E P T H	B L O W S	U C S Qu	M O I S T
(ft)	((6"))	(tsf)	(%)


Surface Water Elev.	644.50	ft
Stream Bed Elev.	641.22	ft
Groundwater Elev.:		
First Encounter	627.3	ft ▼
Upon Completion	627.3	ft ▼
After Hrs.		ft

[illegible]

The Unconfined Compressive Strength (UCS) Failure Mode is indicated by (B-Bulge, S-Shear, P-Penetrometer)
The SPT (N value) is the sum of the last two blow values in each sampling zone (AASHTO T206)


BBS, from 137 (Rev. 8-99)

MODEL: Default
FILE NAME: Z:\Shared\Projects\DOT\DOT-003-00003_Design\02_CADD_Sheets\W046\0366B58-sh-03-roadway-details - 1.dgn

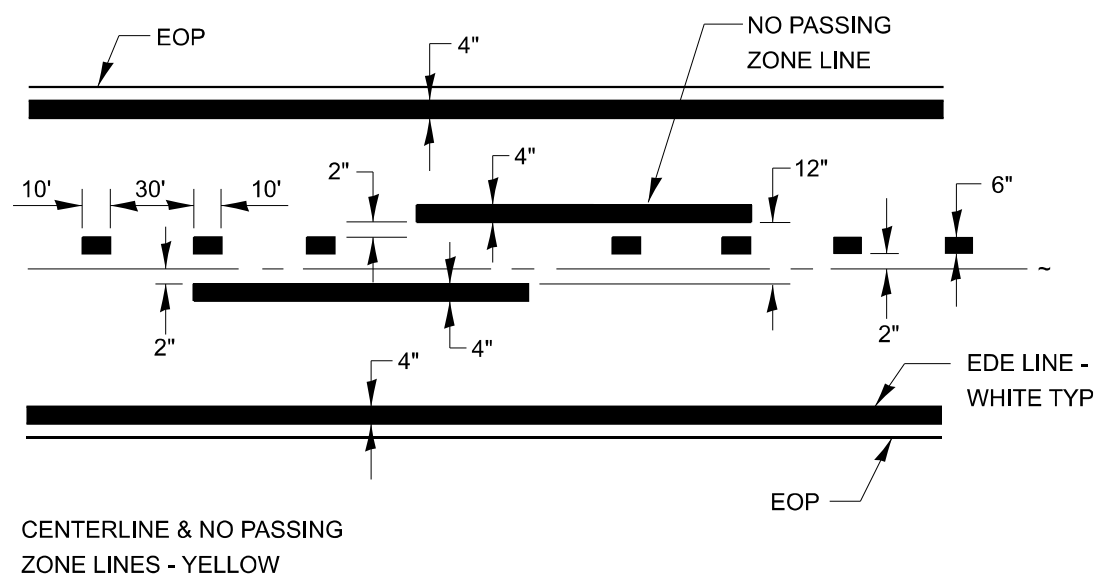

PAVEMENT MARKING


OSEHinc. 315 W. VAN BUREN STREET SUITE 100 CHICAGO, IL 60607 WWW.OSEHINC.COM	USER NAME = AlexDeFrancesco	DESIGNED - AA	REVISED -	STATE OF ILLINOIS DEPARTMENT OF TRANSPORTATION	DISTRICT DETAILS			F.A.P. RTE.	SECTION	COUNTY	TOTAL SHEETS	SHEET NO.
	DRAWN - AA	CHECKED - MM	REVISED -					796	(106BR-2)BR	FORD	55	47
	PLOT SCALE = 40,0000' / in.	DATE - 2/24/2025	REVISED -		SCALE: SHEET 1 OF 2 SHEETS STA. TO STA.			CONTRACT NO. 66B58				
	PLOT DATE = 2/24/2025	DATE - 2/24/2025	REVISED -					ILLINOIS FED. AID PROJECT				

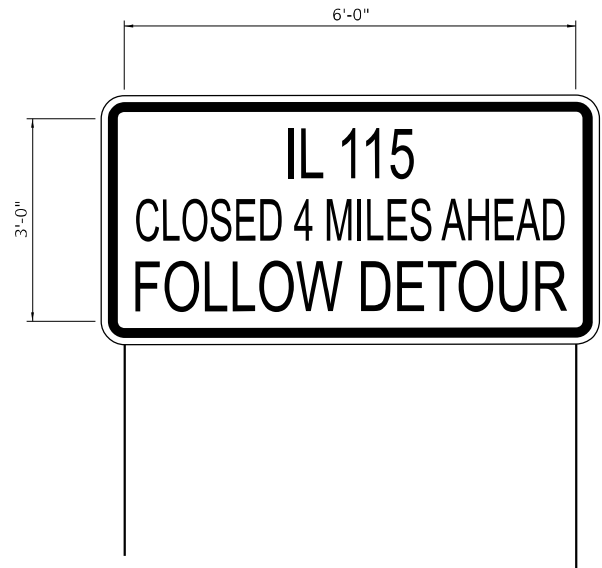


TEMPORARY INFROMATION SIGNING

NOTES:

- 1. USE 6" D BLACK LETTERING ON FLUORESCENT ORANGE BACKGROUND.
- 2. ERECT SIGNS AT LOCATIONS IN ADVANCE OF THE "DETOUR AHEAD" SIGNS AS DIRECTED BY THE ENGINEER.
- 3. ERECT SIGN A MINIMUM OF ONE WEEK PRIOR TO THE START OF THE ROAD CLOSURE.
- 4. SEE SPECIAL PROVISION "TEMPORARY INFORMATION SIGNING" FOR ADDITIONAL INFORMATION.
- 5. WILL BE PAID FOR PER SQ FT AS "TEMPORARY INFORMATION SIGNING". EACH SIGN = 18 SQ FT.

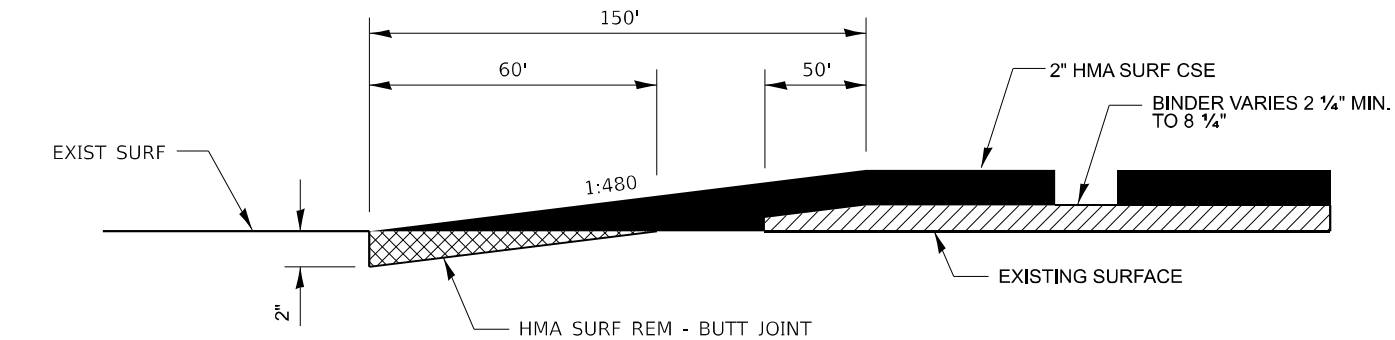

HMA DETAIL AT BUTT JOINT

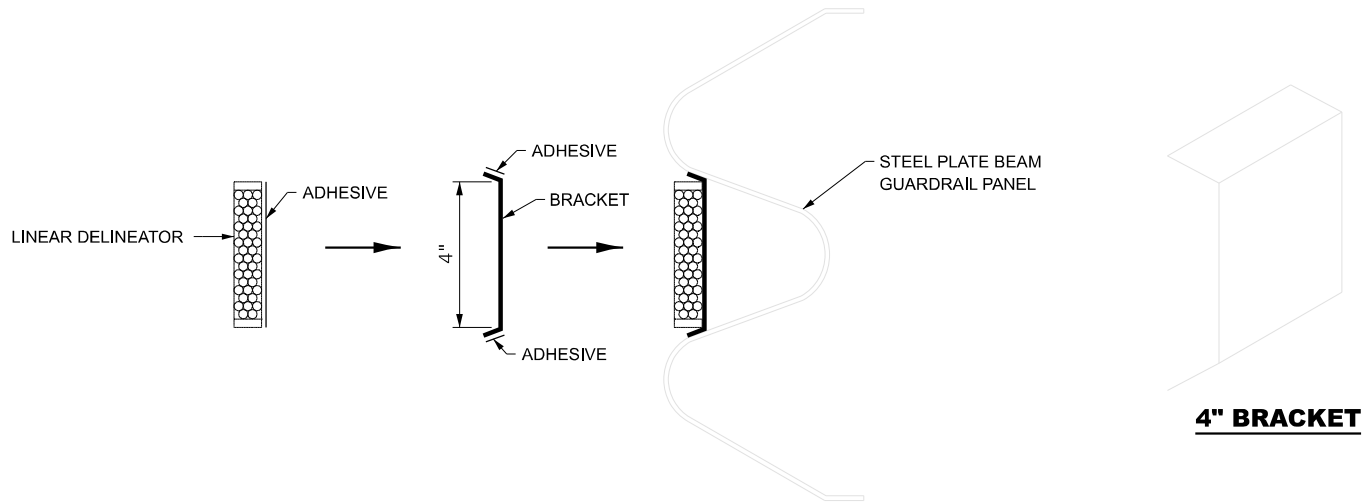


LINEAR DELINEATOR APPLICATION TO STANDARD GALVANIZED GUARDRAIL

LINEATOR DELINEATOR SHALL BE APLLIED ACCORDING TO THE MANUFACTURER'S RECOMMENDATIONS

MODEL: Default
FILE NAME: Z:\Shared\Projects\DOT\DOT-003-000\03_Design\02_CADD_Sheets\W046\036658-sh-03-roadway-detail - 2.dgn

OSEHinc. 315 W. VAN BUREN STREET SUITE 101 CHICAGO, IL 60607 WWW.OSEHINC.COM	USER NAME = AlexDeFrancesco	DESIGNED - AA	REVISED -	STATE OF ILLINOIS DEPARTMENT OF TRANSPORTATION	DISTRICT DETAILS			F.A.P RTE.	SECTION	COUNTY	TOTAL SHEETS	SHEET NO.
	DRAWN - AA	REVIS	REVISED -					796	(106BR-2)BR	FORD	55	48
	PLOT SCALE = 40,0000' = 1 in.	CHECKED - MM	REVISED -		SCALE:			CONTRACT NO. 66B58				
	PLOT DATE = 2/24/2025	DATE - 2/24/2025	REVISED -		SHEET 2	OF 2	SHEETS	STA.	TO STA.	ILLINOIS FED. AID PROJECT		

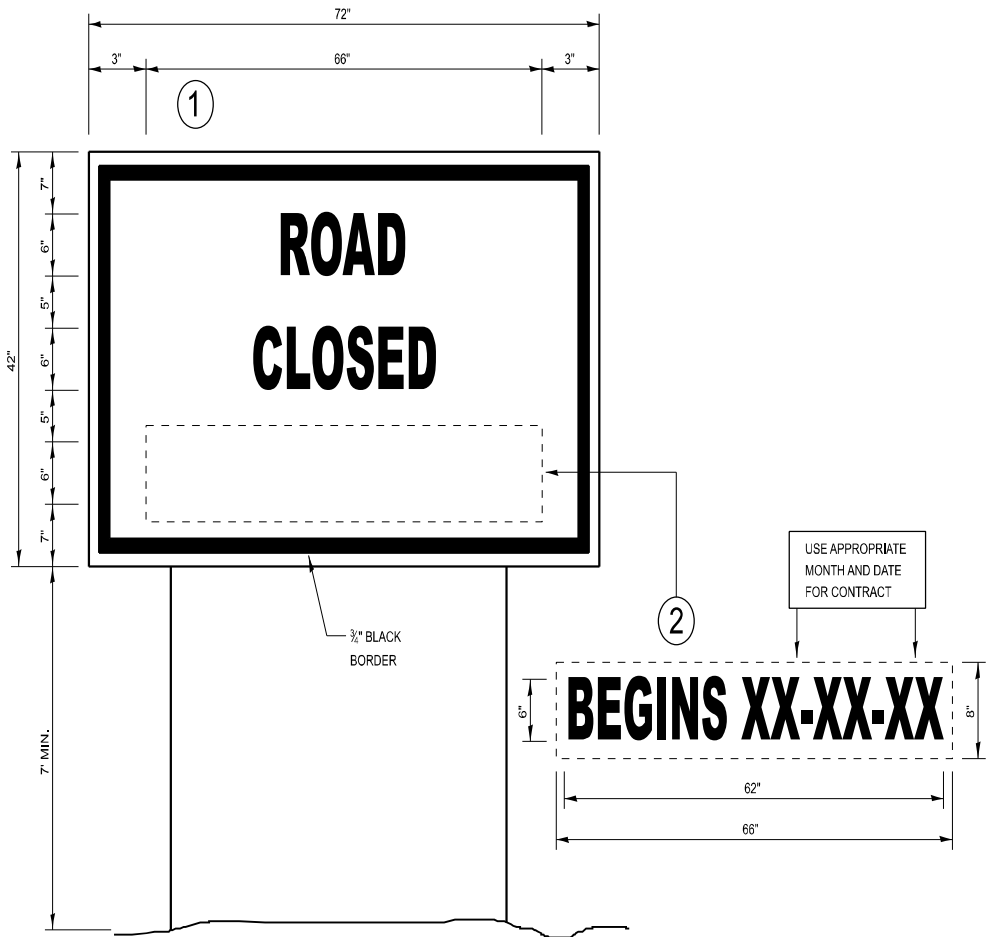

TEMPORARY INFORMATION SIGNING

NOTES:

- USE 6" D BLACK LETTERING ON FLUORESCENT ORANGE BACKGROUND.
- ERECT SIGNS AT LOCATIONS IN ADVANCE OF THE "ROAD CONSTRUCTION AHEAD" SIGNS AS DIRECTED BY THE ENGINEER.
- ERECT SIGN WITH INSTALLED PANEL A MINIMUM OF ONE WEEK PRIOR TO THE START OF THE ROAD CLOSURE.
- REMOVE PANEL ON THAT DATE.
- SEE SPECIAL PROVISION "TEMPORARY INFORMATION SIGNING" FOR ADDITIONAL INFORMATION.
- WILL BE PAID FOR PER SQ FT AS "TEMPORARY INFORMATION SIGNING". EACH SIGN = 21 SQ FT AND THE DATE PANEL WILL NOT BE MEASURED SEPARATELY FOR PAYMENT.

MODEL: Default
FILE NAME: Z:\Shared\Projects\DOT\DOT-003-00003_Design\02_CADD_Sheets\W046\0366B58-sh-03-roadway-details - 3.dgn

OSEH inc.

315 W. VAN BUREN STREET
SUITE 303
CHICAGO, IL 60607
WWW.OSEHINC.COM

USER NAME = AlexDefrancesco

DRAWN - AA

PLOT SCALE = 40,0000 * / in.

PLOT DATE = 2/24/2025

DESIGNED - AA

DRAWN - AA

CHECKED - MM

DATE - 2/24/2025

REVISED -

REVISED -

REVISED -

REVISED -

STATE OF ILLINOIS
DEPARTMENT OF TRANSPORTATION

DISTRICT DETAILS

SCALE: SHEET 2 OF 2 SHEETS STA. TO STA.

F.A.P RTE.	SECTION	COUNTY	TOTAL SHEETS	SHEET NO.
796	(106BR-2)BR	FORD	55	49
CONTRACT NO. 66B58				
ILLINOIS FED. AID PROJECT				

FINAL SURVEY NO.	SURVEYED NOTE BOOK	PLOTTED TEMPLATE	BY	DATE

ORIGINAL SURVEY NO.	SURVEYED NOTE BOOK	PLOTTED TEMPLATE	BY	DATE

MODEL: E88-IL-115 - 1660+50.00 (Sheet)
FILE NAME: Z:\Shared\Projects\11011001-003-00003_Design\115_CADD Sheets\W060368558-ent-west.dgn

OSEH inc.

510 W. VAN BUREN STREET
SUITE 200
CHICAGO, IL 60607
WWW.OSEHINC.COM





USER NAME	= -	DESIGNED	- AA	REVISED	-
		DRAWN	- AA	REVISED	-
PLOT SCALE	= 0.16666633 ' / in.	CHECKED	- MM	REVISED	-
PLOT DATE	= 2/24/2025	DATE	- 2/24/2025	REVISED	-

STATE OF ILLINOIS
DEPARTMENT OF TRANSPORTATION

SCALE: SHEET 1 OF 6 SHEETS STA. 1660+50 TO STA. 1662+00

IL 115
CROSS SECTIONS

F.A.P. RTE.	SECTION	COUNTY	TOTAL SHEETS	SHEET NO.
796	(106BR-2)BR	FORD	38	50
CONTRACT NO. 66B58				
ILLINOIS FED. AID PROJECT				

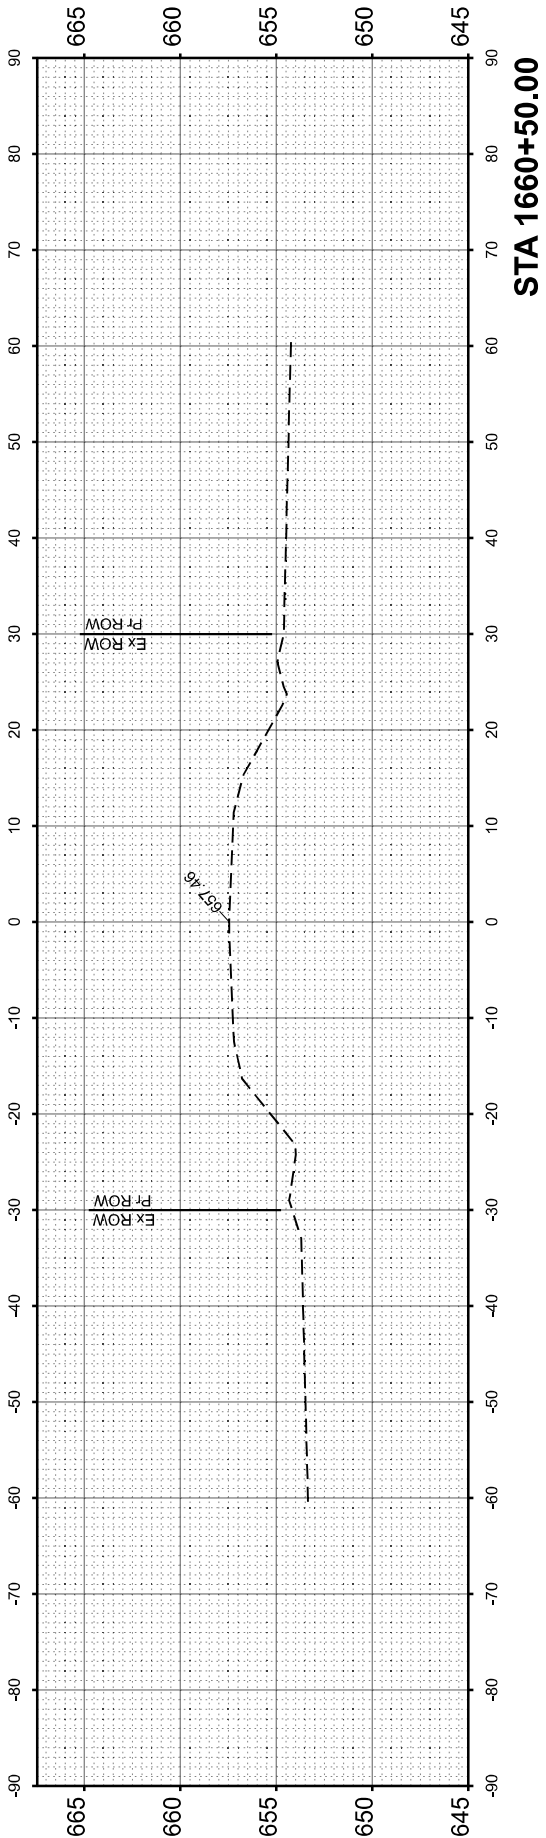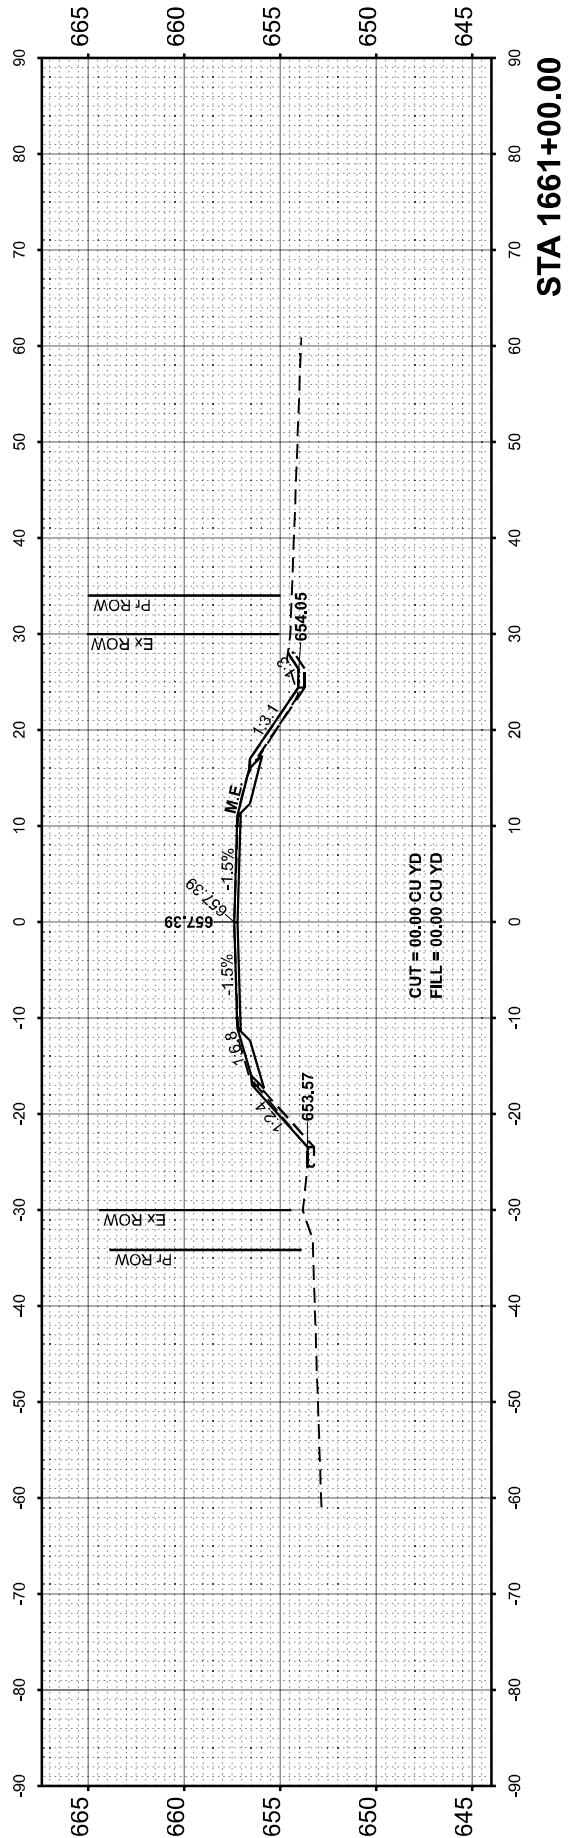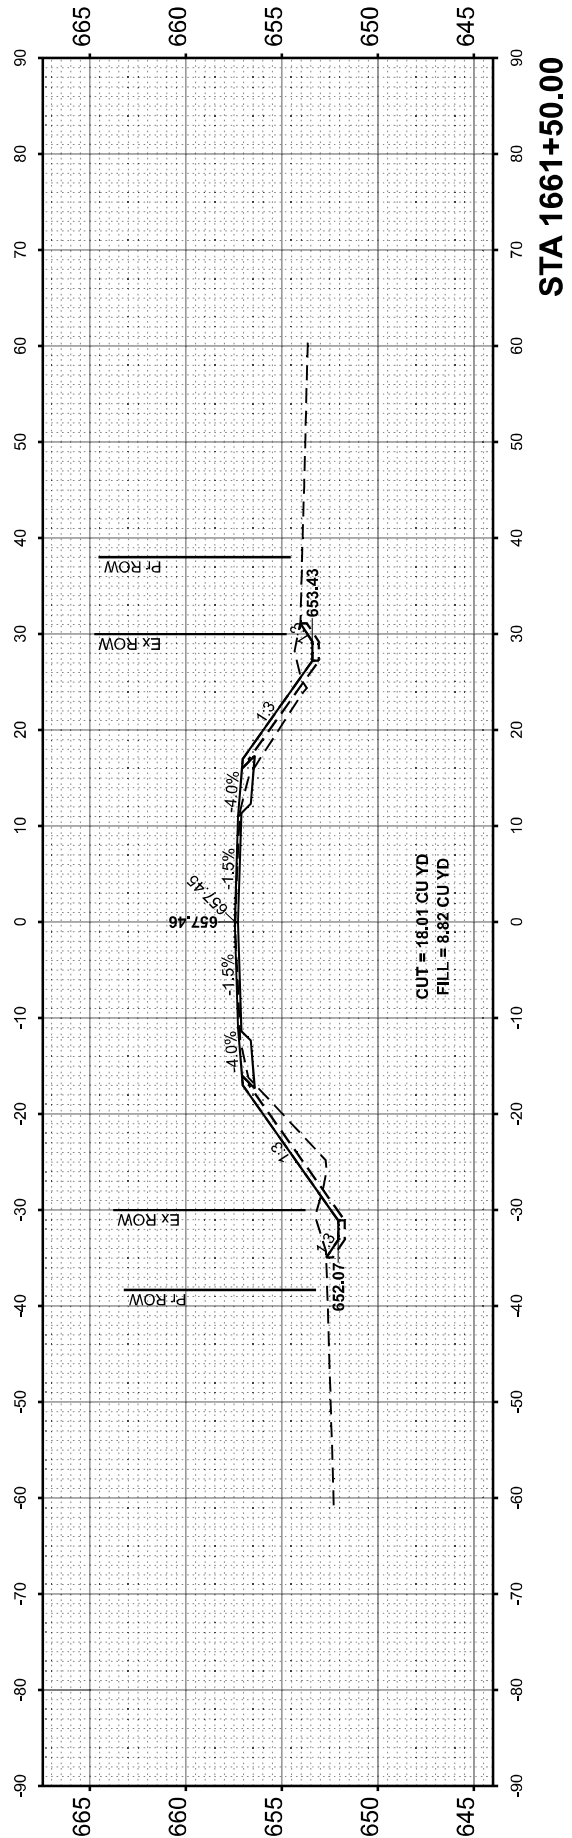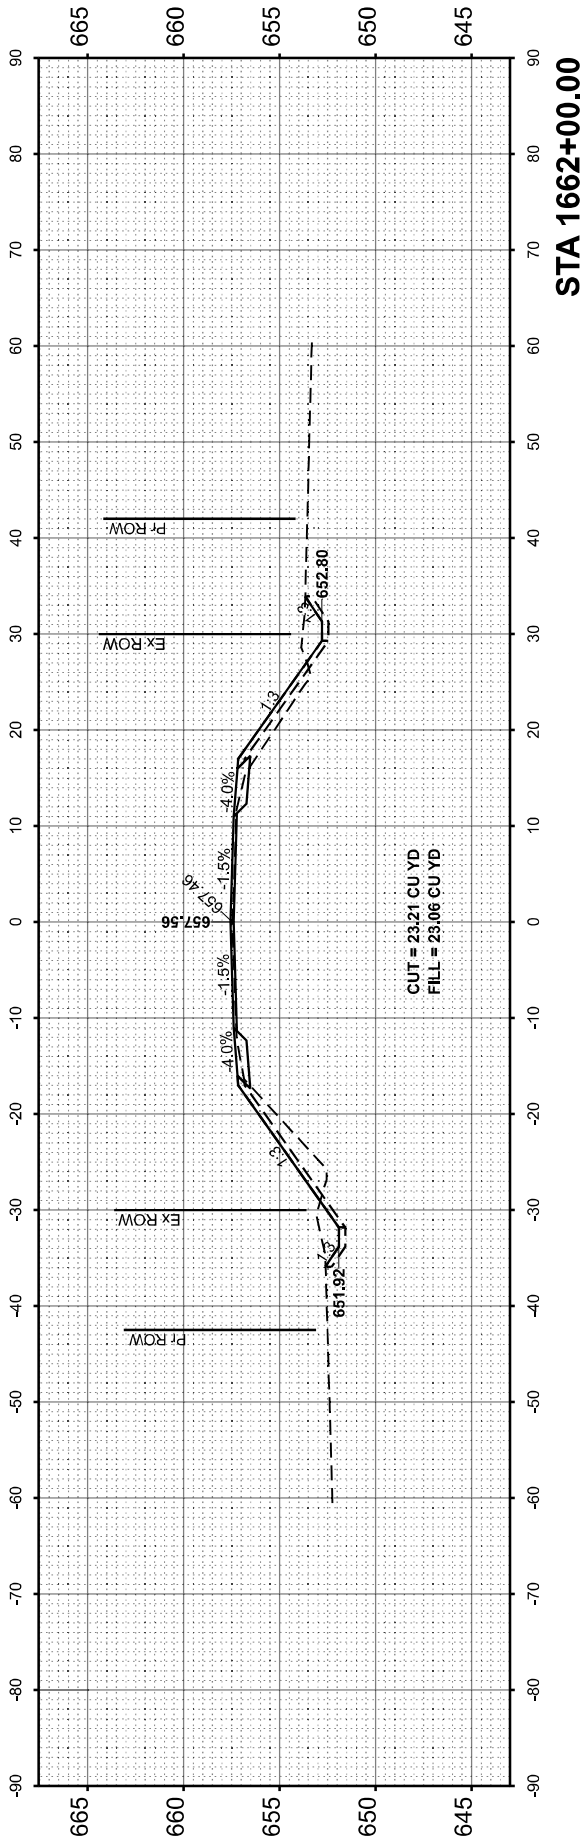

FINAL	SURVEYED	BY	DATE
SURVEY	PLOTTED		
NOTE BOOK	TEMPLATE		
NO.	AREAS CHECKED		

ORIGINAL	SURVEYED	BY	DATE
SURVEY	PLOTTED		
NOTE BOOK	TEMPLATE		
NO.	AREAS CHECKED		

MODEL: E:\B\L\115 - 1662+50.00 (Sheet)
FILE NAME: Z:\Shared\Projects\115\115011001-403-000\03_Design\115_CADD Sheets\WORK\036B55Sheet.kwd.dgn

OSEH inc.

550 W. JANA BUEN STREET
SUITE 101
CHICAGO, IL 60607
WWW.OSEH-INC.COM





USER NAME	= -	DESIGNED	- AA	REVISED	-
		DRAWN	- AA	REVISED	-
PLOT SCALE	= 0.16666633" / ft.	CHECKED	- MM	REVISED	-
PLOT DATE	= 2/24/2025	DATE	- 2/24/2025	REVISED	-

STATE OF ILLINOIS
DEPARTMENT OF TRANSPORTATION

IL 115
CROSS SECTIONS

SCALE: SHEET 2 OF 6 SHEETS STA. 1662+50 TO STA. 1664+00

F.A.P. RTE.	SECTION	COUNTY	TOTAL SHEETS	SHEET NO.
796	(106BR-2)BR	FORD	55	51
CONTRACT NO. 66B58				
ILLINOIS		FED. AID PROJECT		

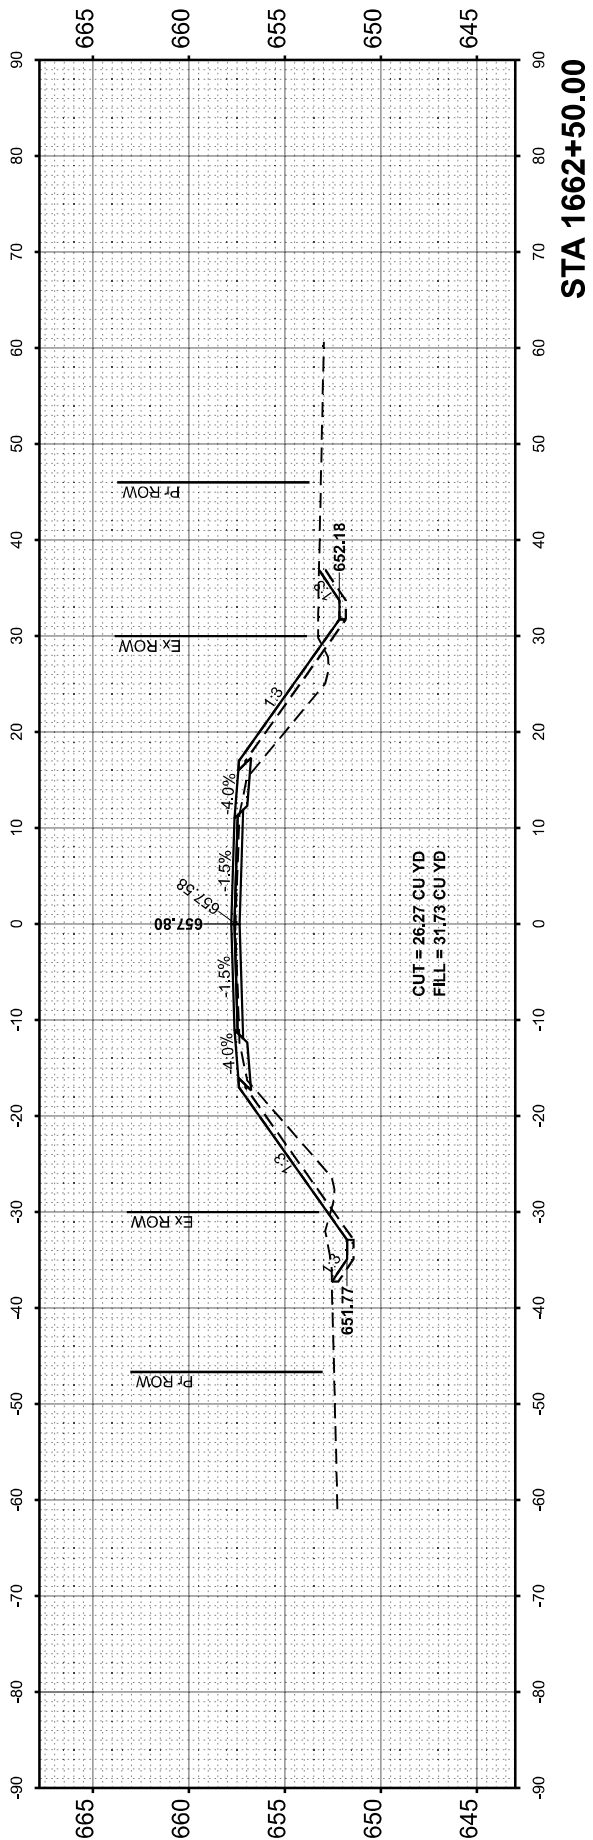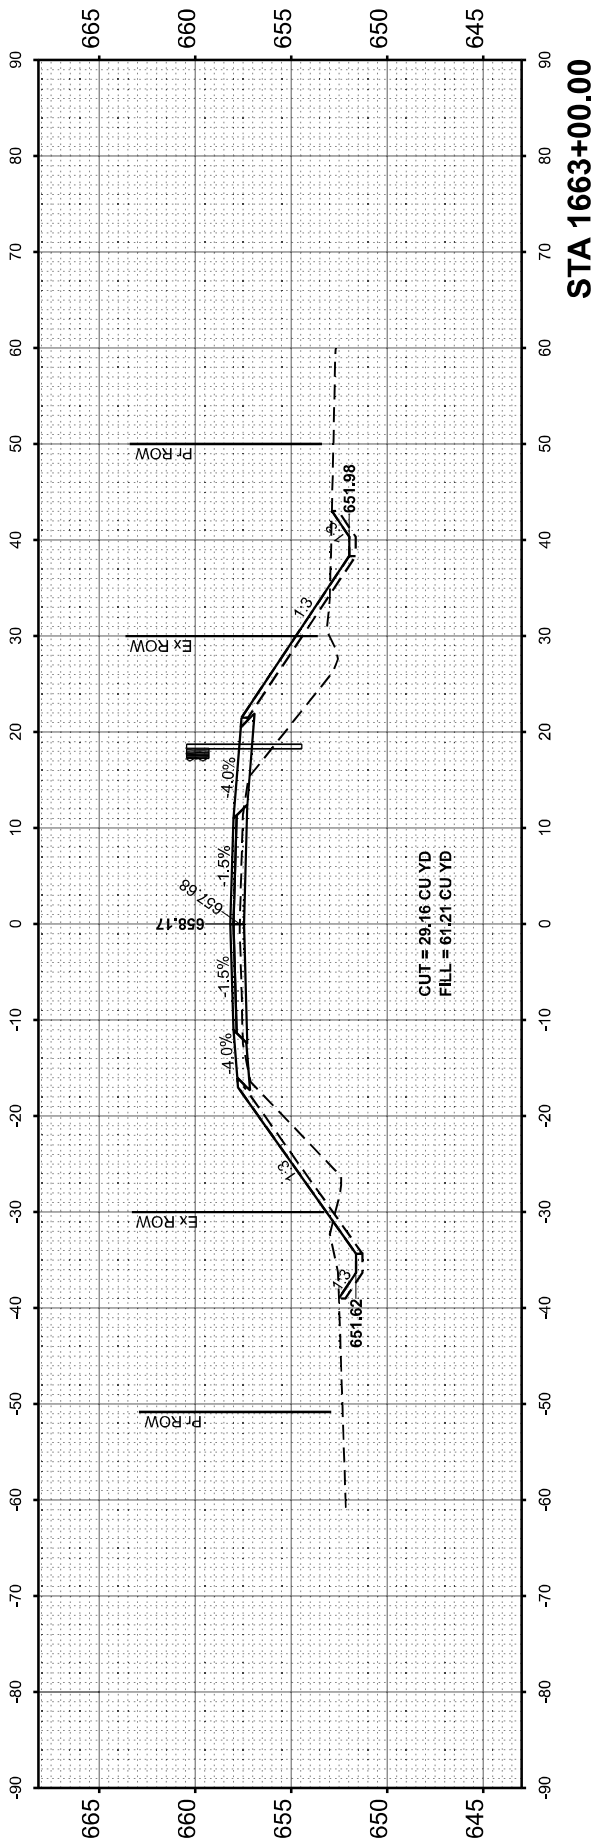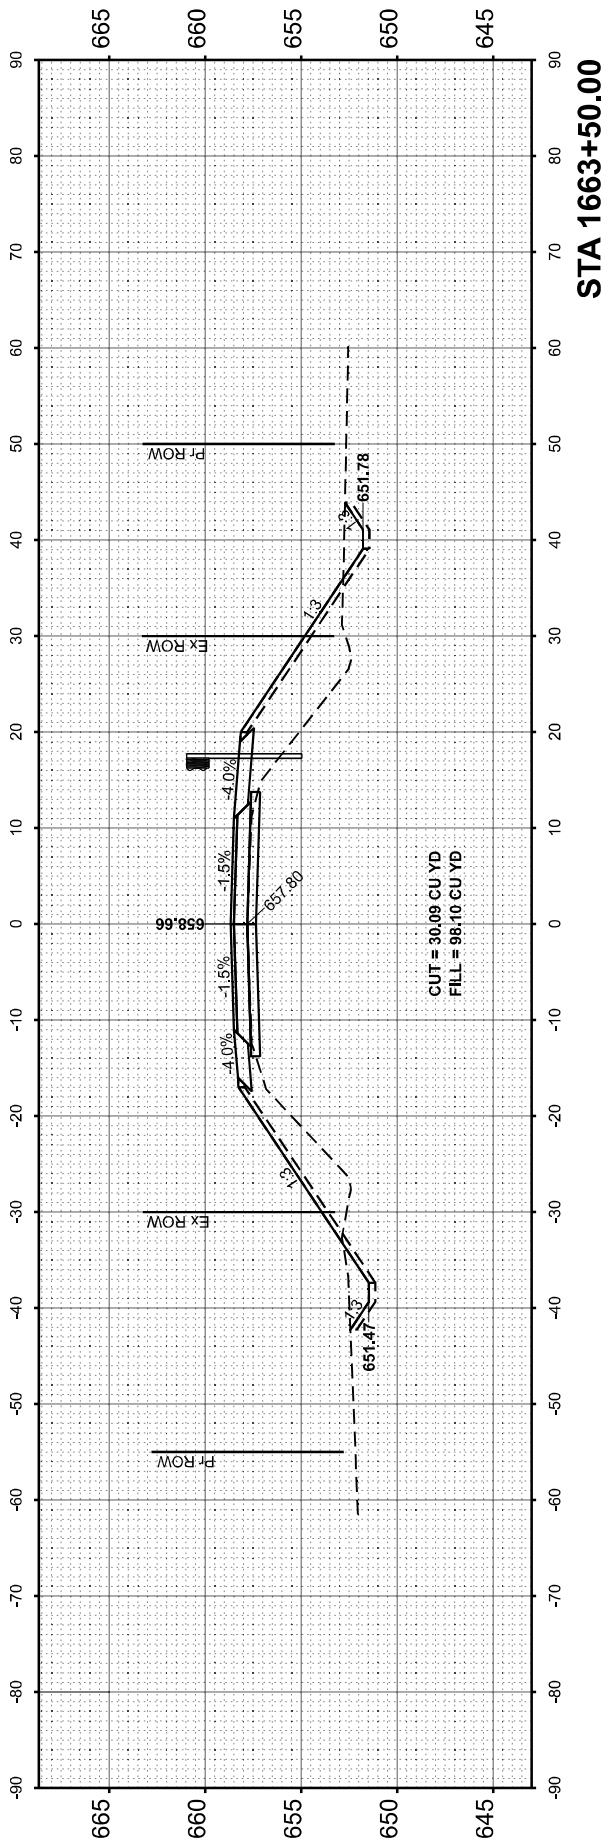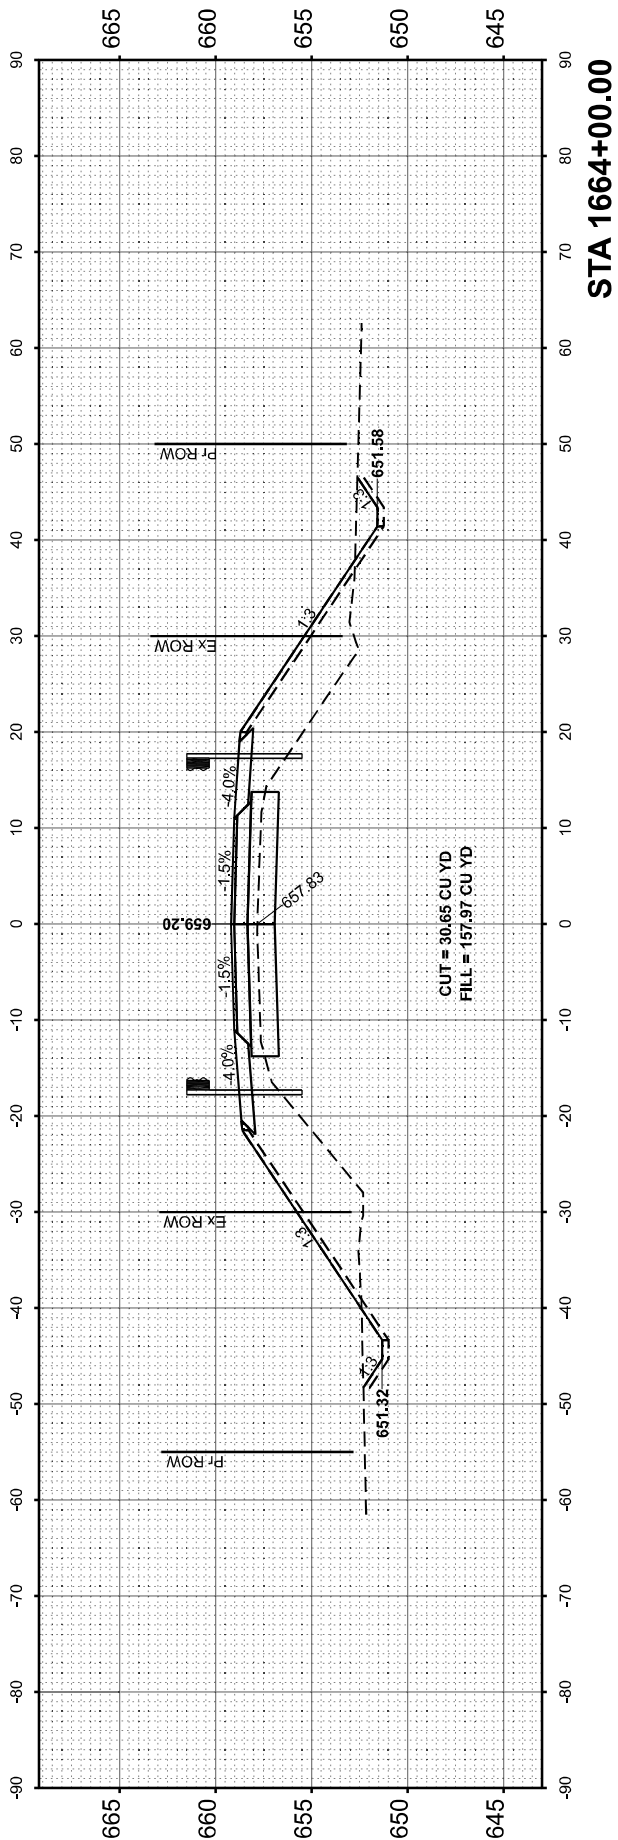

FINAL SURVEY NOTE BOOK NO.	SURVEYED PLOTTED TEMPLATE AREAS CHECKED	BY	DATE

ORIGINAL SURVEY NOTE BOOK NO.	SURVEYED PLOTTED TEMPLATE AREAS CHECKED	BY	DATE

MODEL: E:\B\L\115 - 1664+50.00 (Sheet)
FILE NAME: Z:\Shared\Projects\115\11501100-103-000\03_Design\12_CADD Sheets\WORK\036B558-1664+50.dgn

OSEH inc.

350 W. JANA BUEN STREET
SUITE 101
CHICAGO, IL 60607
WWW.OSEH-INC.COM




USER NAME	= -	DESIGNED	- AA	REVISED	-
		DRAWN	- AA	REVISED	-
PLOT SCALE	= 0.16666633" / ft.	CHECKED	- MM	REVISED	-
PLOT DATE	= 2/24/2025	DATE	- 2/24/2025	REVISED	-

STATE OF ILLINOIS
DEPARTMENT OF TRANSPORTATION

IL 115
CROSS SECTIONS

SCALE: SHEET 3 OF 6 SHEETS STA. 1664+50 TO STA. 1665+50


F.A.P. RTE.	SECTION	COUNTY	TOTAL SHEETS	SHEET NO.
796	(106BR-2)BR	FORD	55	52
CONTRACT NO. 66B58				
ILLINOIS FED. AID PROJECT				

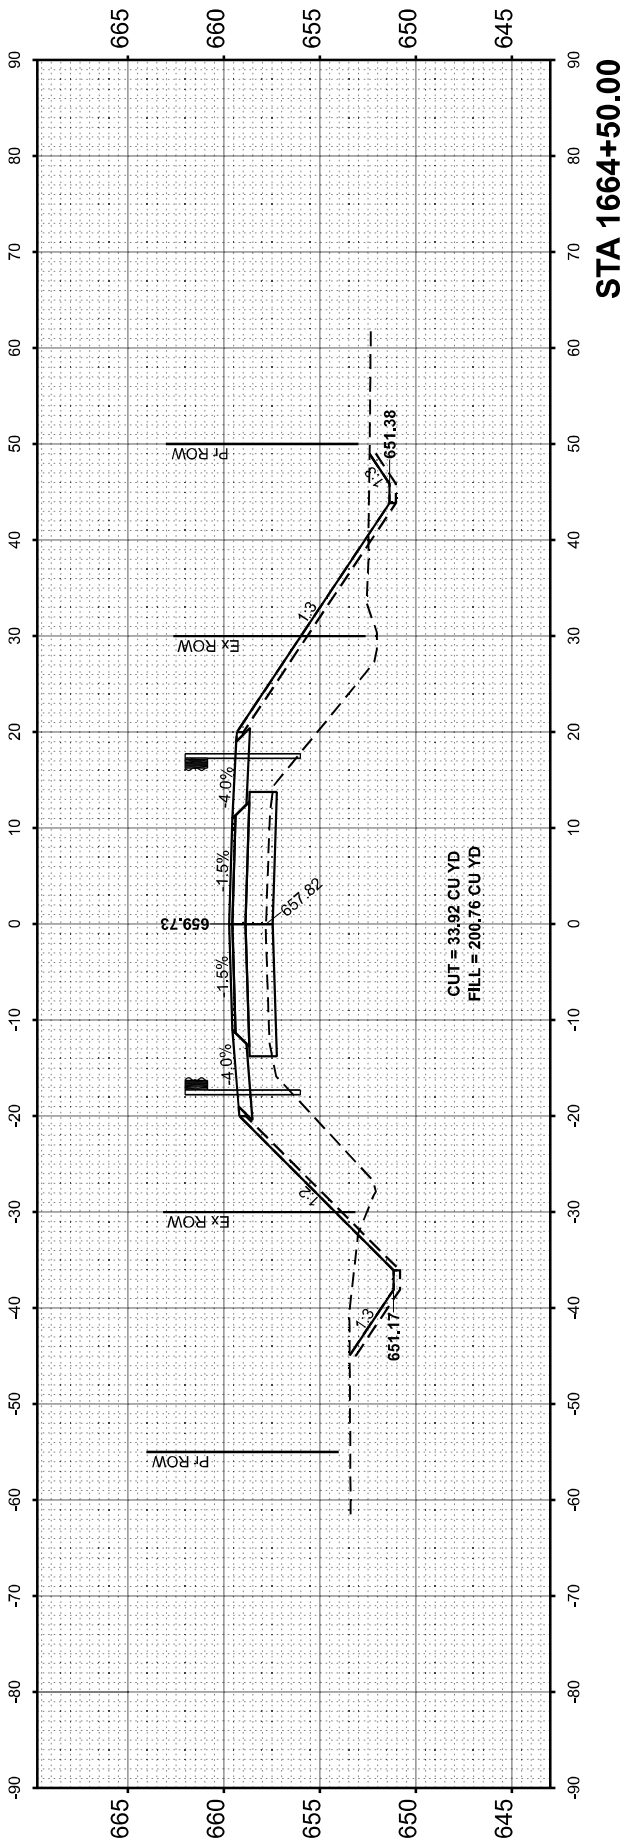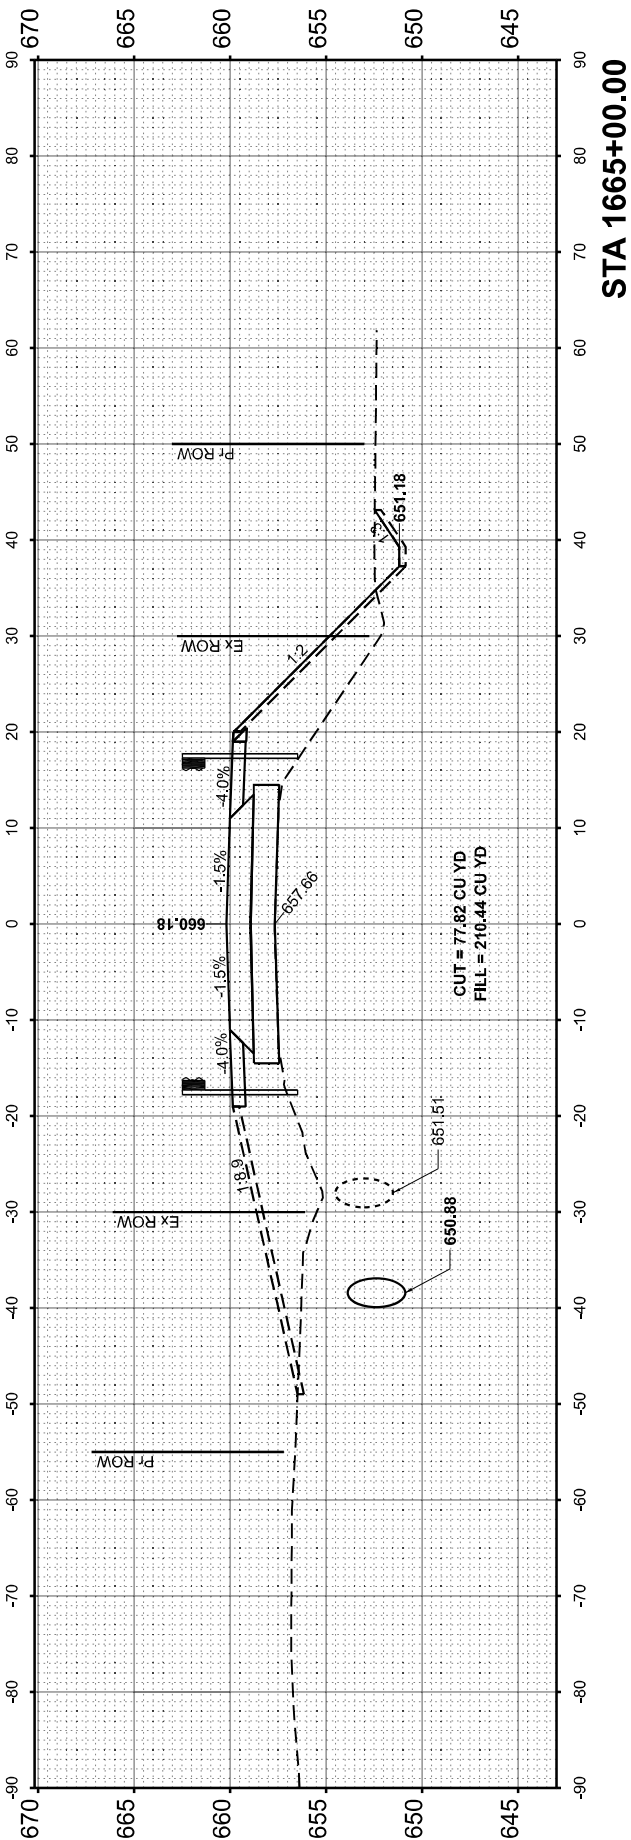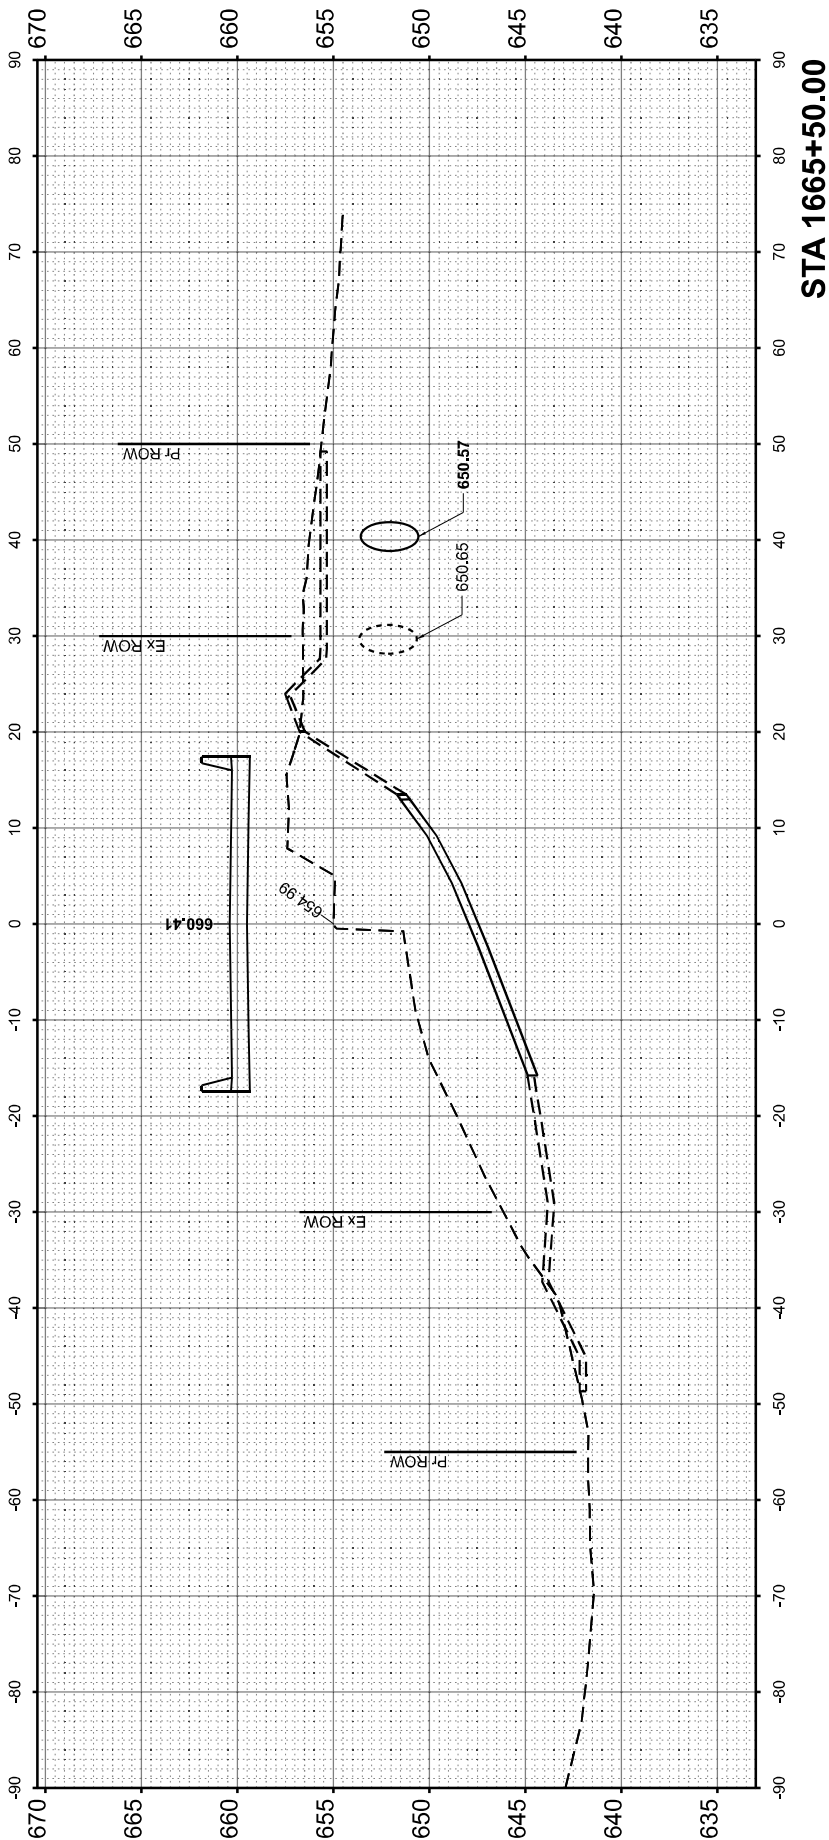

FINAL SURVEY	SURVEYED PLOTTED NOTE BOOK	BY	DATE
NO.	AREAS CHECKED		


ORIGINAL SURVEY	SURVEYED PLOTTED NOTE BOOK	BY	DATE
NO.	AREAS CHECKED		

MODEL: E:\BL\115 - 1666+00.00 (Sheet)
FILE NAME: Z:\Shared\Projects\115\11501\11501-003-000\03_Design\115_CADD Sheets\WOP\036B558-1.kwdtgn

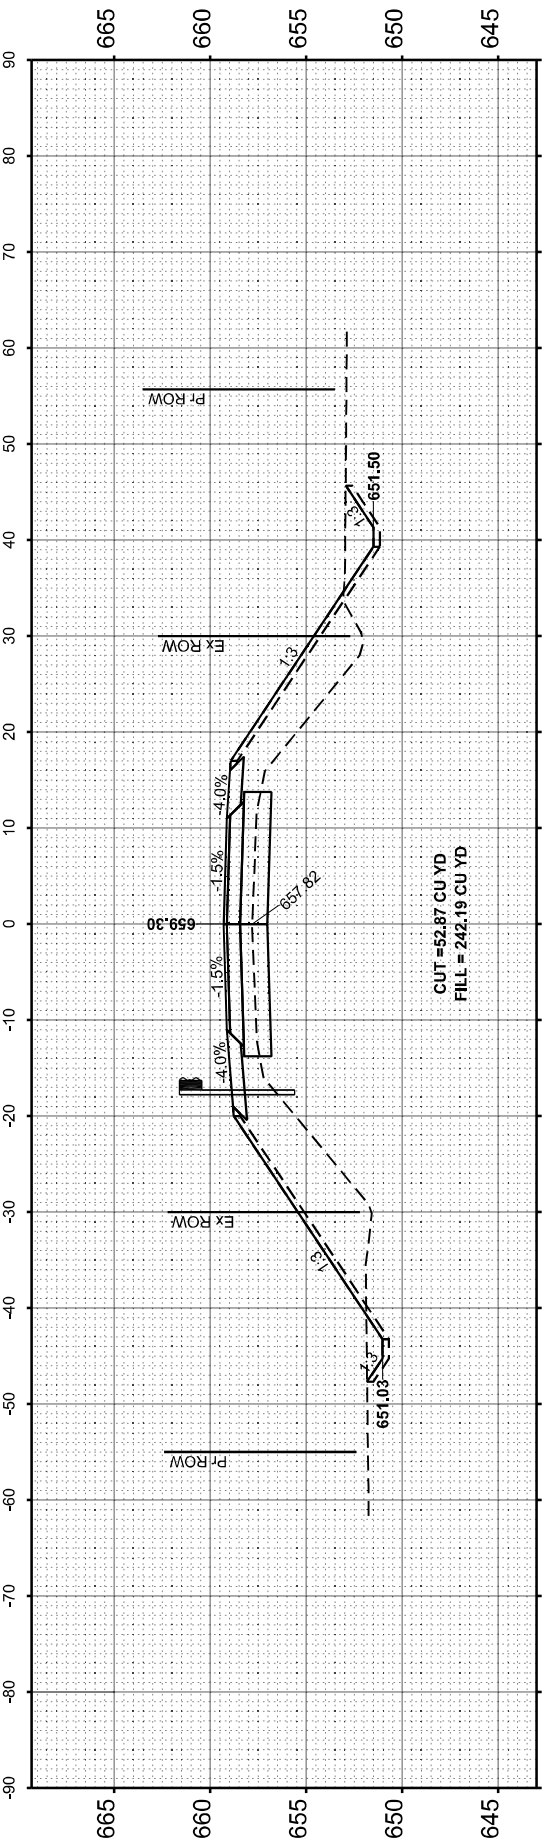


CUT = 52.87 CU YD
FILL = 242.19 CU YD

STA 1667+50.00

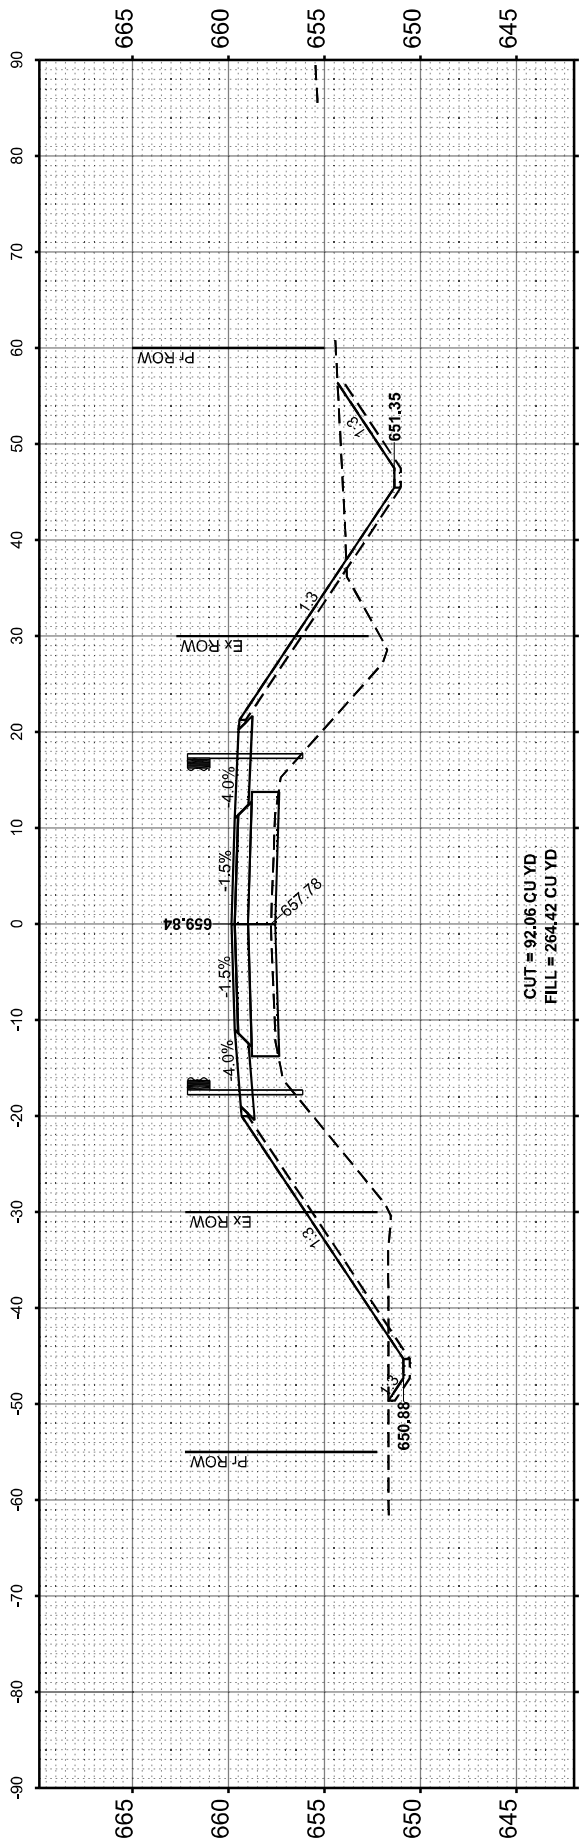


CUT = 92.06 CU YD
FILL = 264.42 CU YD

STA 1667+00.00

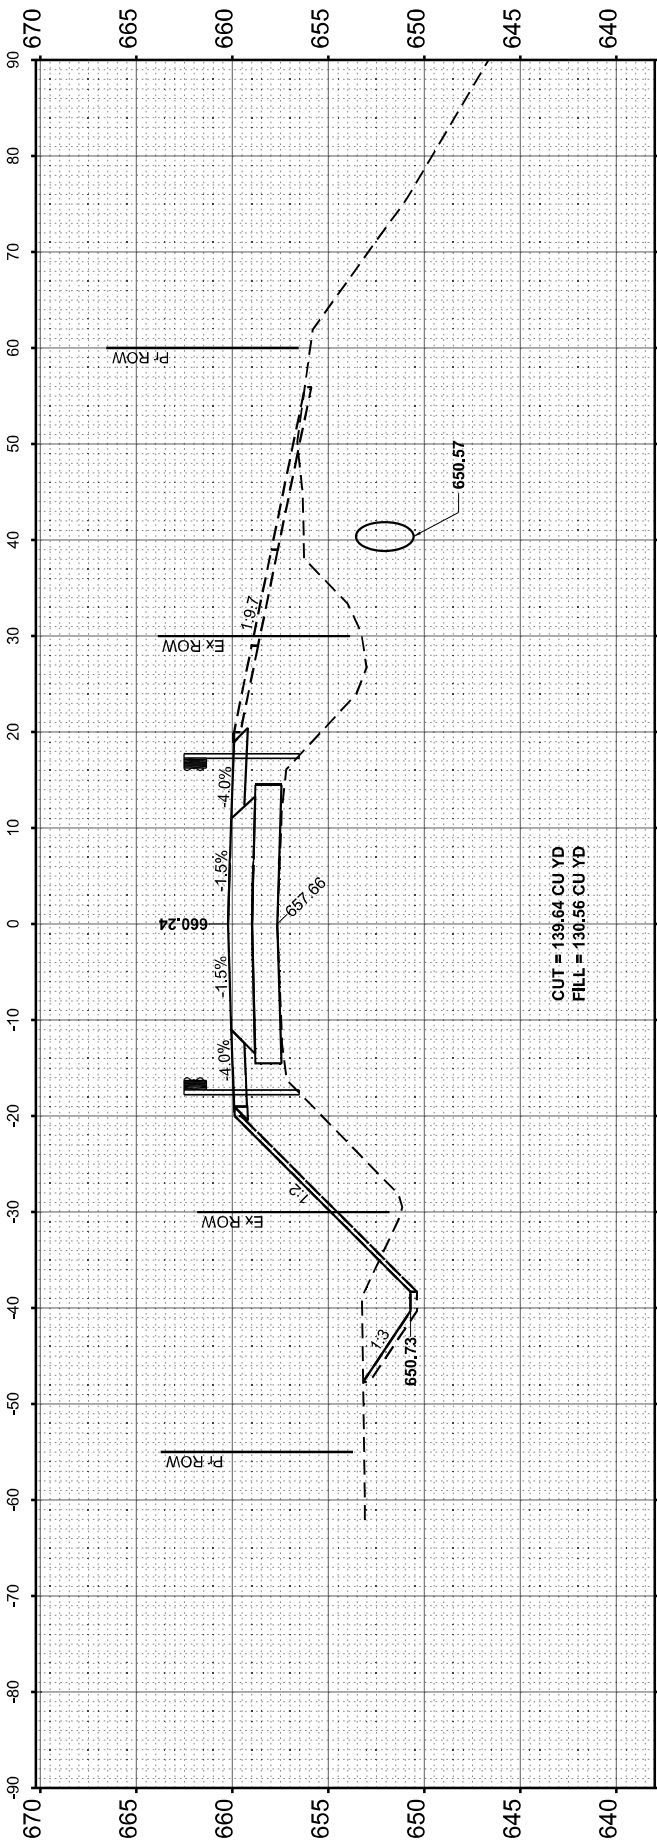

CUT = 139.64 CU YD
FILL = 130.56 CU YD

STA 1666+50.00

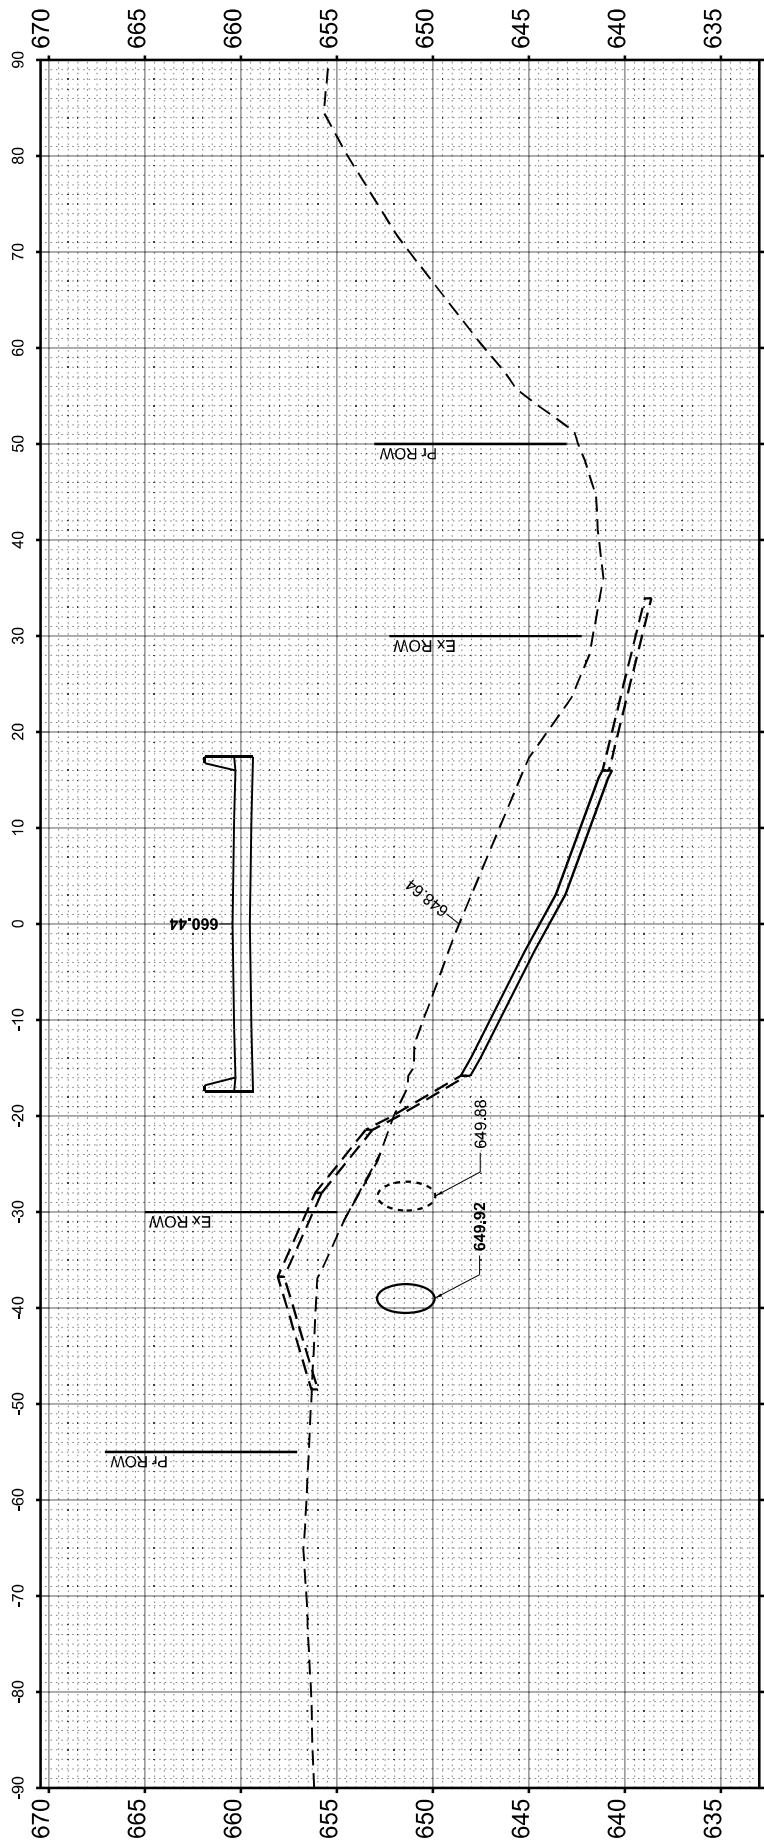

STA 1666+00.00

OSEH inc.

1500 W. JANA BLVD. SUITE 100
CHICAGO, IL 60607
WWW.OSEH-INC.COM

USER NAME	= -
DESIGNED	- AA
DRAWN	- AA
CHECKED	- MM
DATE	- 2/24/2025

REVISED	-
REVISED	-
REVISED	-
REVISED	-

STATE OF ILLINOIS
DEPARTMENT OF TRANSPORTATION

IL 115
CROSS SECTIONS

SCALE: SHEET 4 OF 6 SHEETS STA. 1666+00 TO STA. 1667+50

F.A.P. RTE.	SECTION	COUNTY	TOTAL SHEETS	SHEET NO.
796	(106BR-2)BR	FORD	55	53
CONTRACT NO. 66B58				
ILLINOIS FED. AID PROJECT				

FINAL SURVEY NOTE BOOK NO.	SURVEYED PLOTTED TEMPLATE AREAS CHECKED	BY	DATE

ORIGINAL SURVEY NOTE BOOK NO.	SURVEYED PLOTTED TEMPLATE AREAS CHECKED	BY	DATE

MODEL: E:\BL\115 - 1668+00.00 (Sheet)
FILE NAME: Z:\Shared\Projects\115\11501\11501-003-000\03_Design\115_CADD Sheets\WOP\036B558-1.kwt.dgn

OSEH inc.

550 W. JANA BRYEN STREET
SUITE 101
CHICAGO, IL 60607
WWW.OSEH-INC.COM

USER NAME	= -
DESIGNED	- AA
DRAWN	- AA
CHECKED	- MM
DATE	- 2/24/2025
PLOT SCALE	= 0.16666633" / lin.
PLOT DATE	= 2/24/2025





REVISED	-
REVISED	-
REVISED	-
REVISED	-

STATE OF ILLINOIS
DEPARTMENT OF TRANSPORTATION

IL 115
CROSS SECTIONS

SCALE: SHEET 5 OF 6 SHEETS STA. 1668+00 TO STA. 1669+50

F.A.P. RTE.	SECTION	COUNTY	TOTAL SHEETS	SHEET NO.
796	(106BR-2)BR	FORD	55	54
CONTRACT NO. 66B58				
ILLINOIS FED. AID PROJECT				

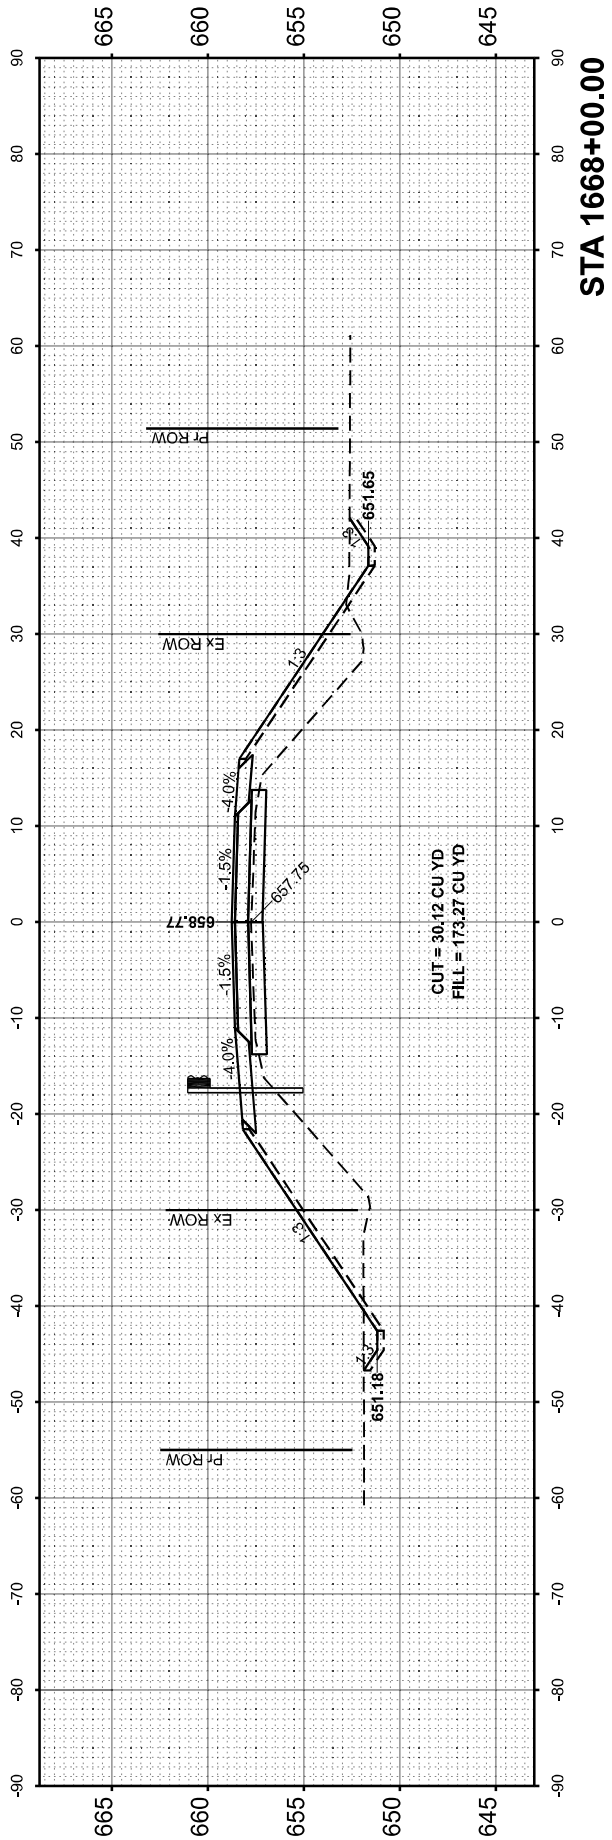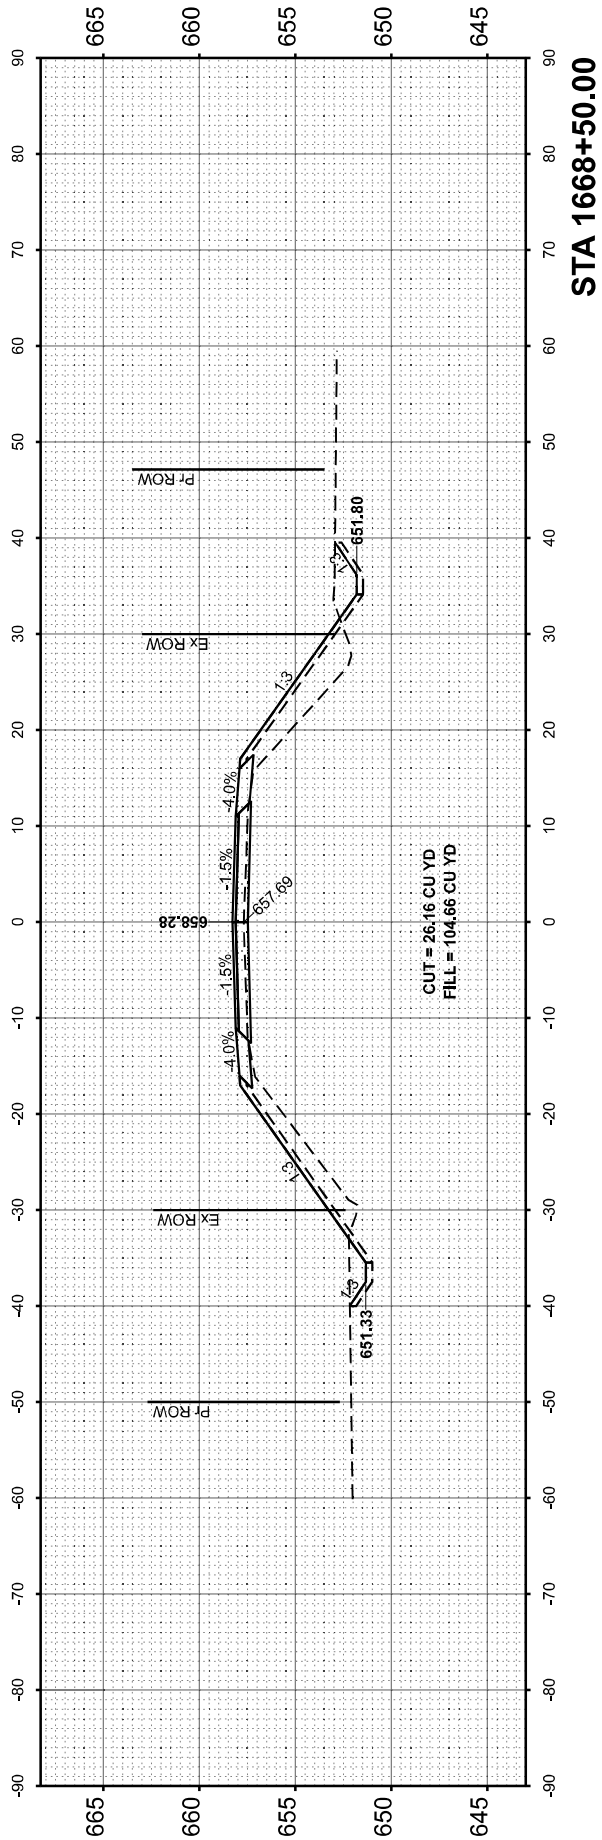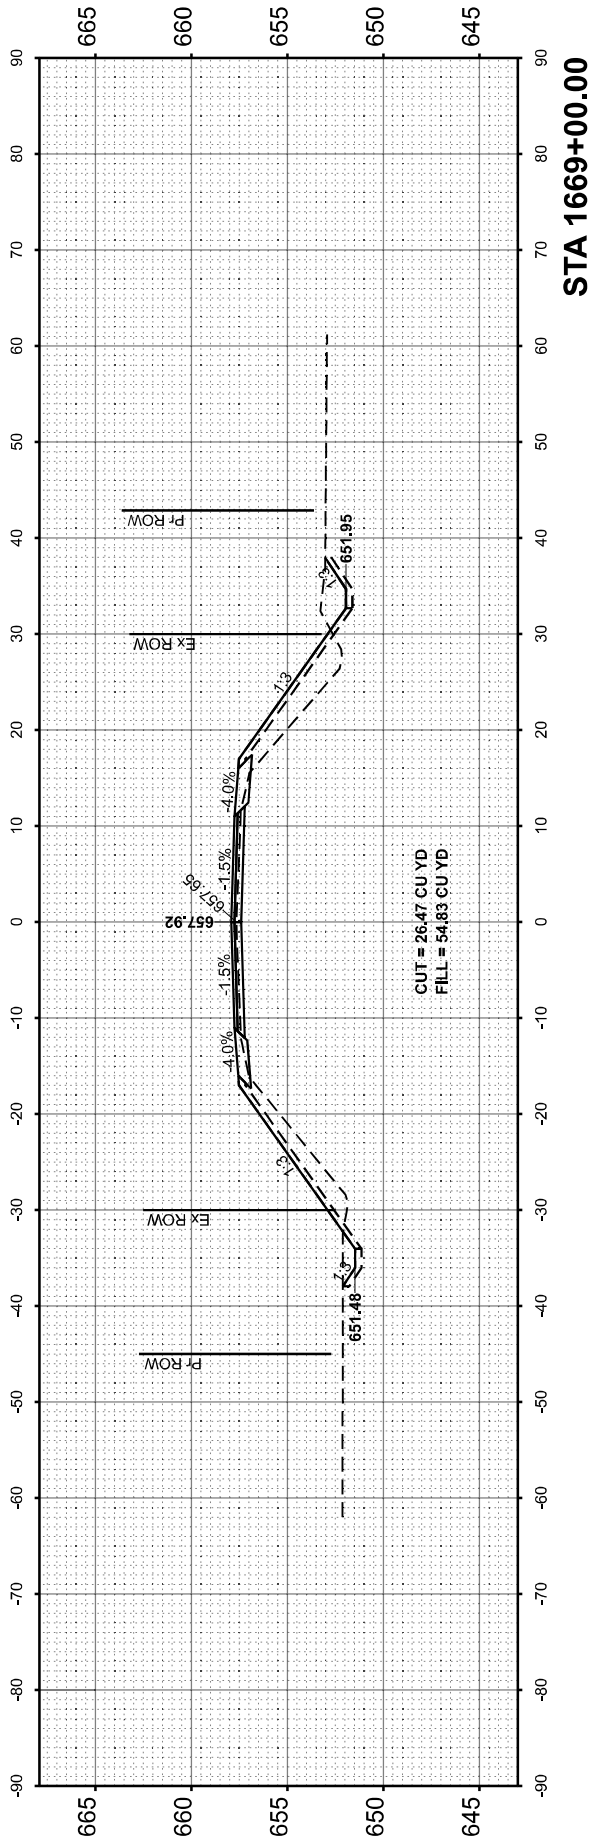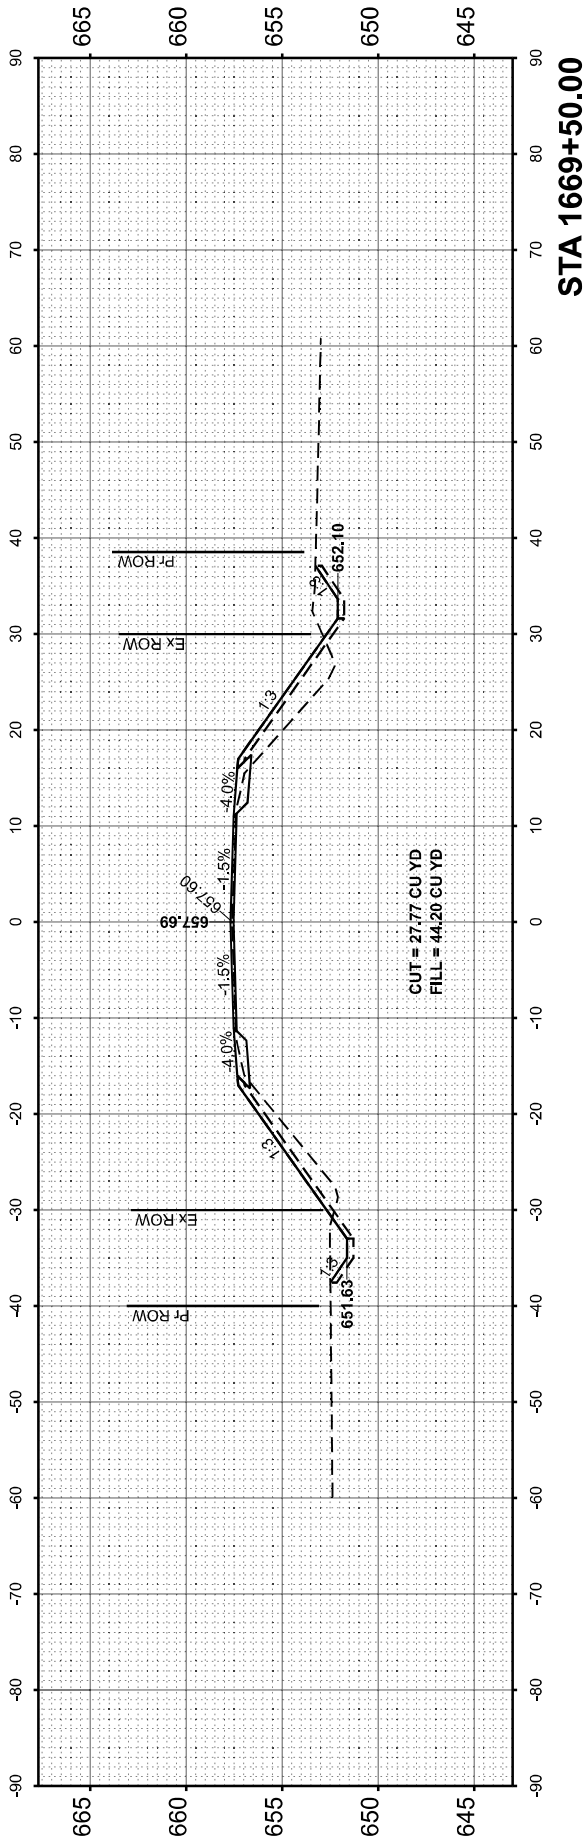

FINAL SURVEY NOTE BOOK NO.	SURVEYED PLOTTED TEMPLATE AREAS CHECKED	BY	DATE

ORIGINAL SURVEY NOTE BOOK NO.	SURVEYED PLOTTED TEMPLATE AREAS CHECKED	BY	DATE

MODEL: E:\BL\IL15 - 1670+00.00 (Sheet)
FILE NAME: Z:\Shared\Projects\1670+00-403-000\03_Design\12_CADD Sheets\WORK\036B55Sheet.kwt.dgn

OSEH inc.

550 W. JANA BUREN STREET
SUITE 101
CHICAGO, IL 60607
WWW.OSEH-INC.COM

USER NAME	= --	DESIGNED	- AA	REVISED	-
		DRAWN	- AA	REVISED	-
PLOT SCALE	= 0.16666633" / ft.	CHECKED	- MM	REVISED	-
PLOT DATE	= 2/24/2025	DATE	- 2/24/2025	REVISED	-

STATE OF ILLINOIS
DEPARTMENT OF TRANSPORTATION

IL 115 CROSS SECTIONS					
SCALE:	SHEET 6	OF 6	SHEETS	STA. 1670+00	TO STA. 1670+50

F.A.P. RTE.	SECTION	COUNTY	TOTAL SHEETS	SHEET NO.
796	(106BR-2)BR	FORD	55	55
CONTRACT NO. 66B58				
ILLINOIS		FED. AID PROJECT		

