



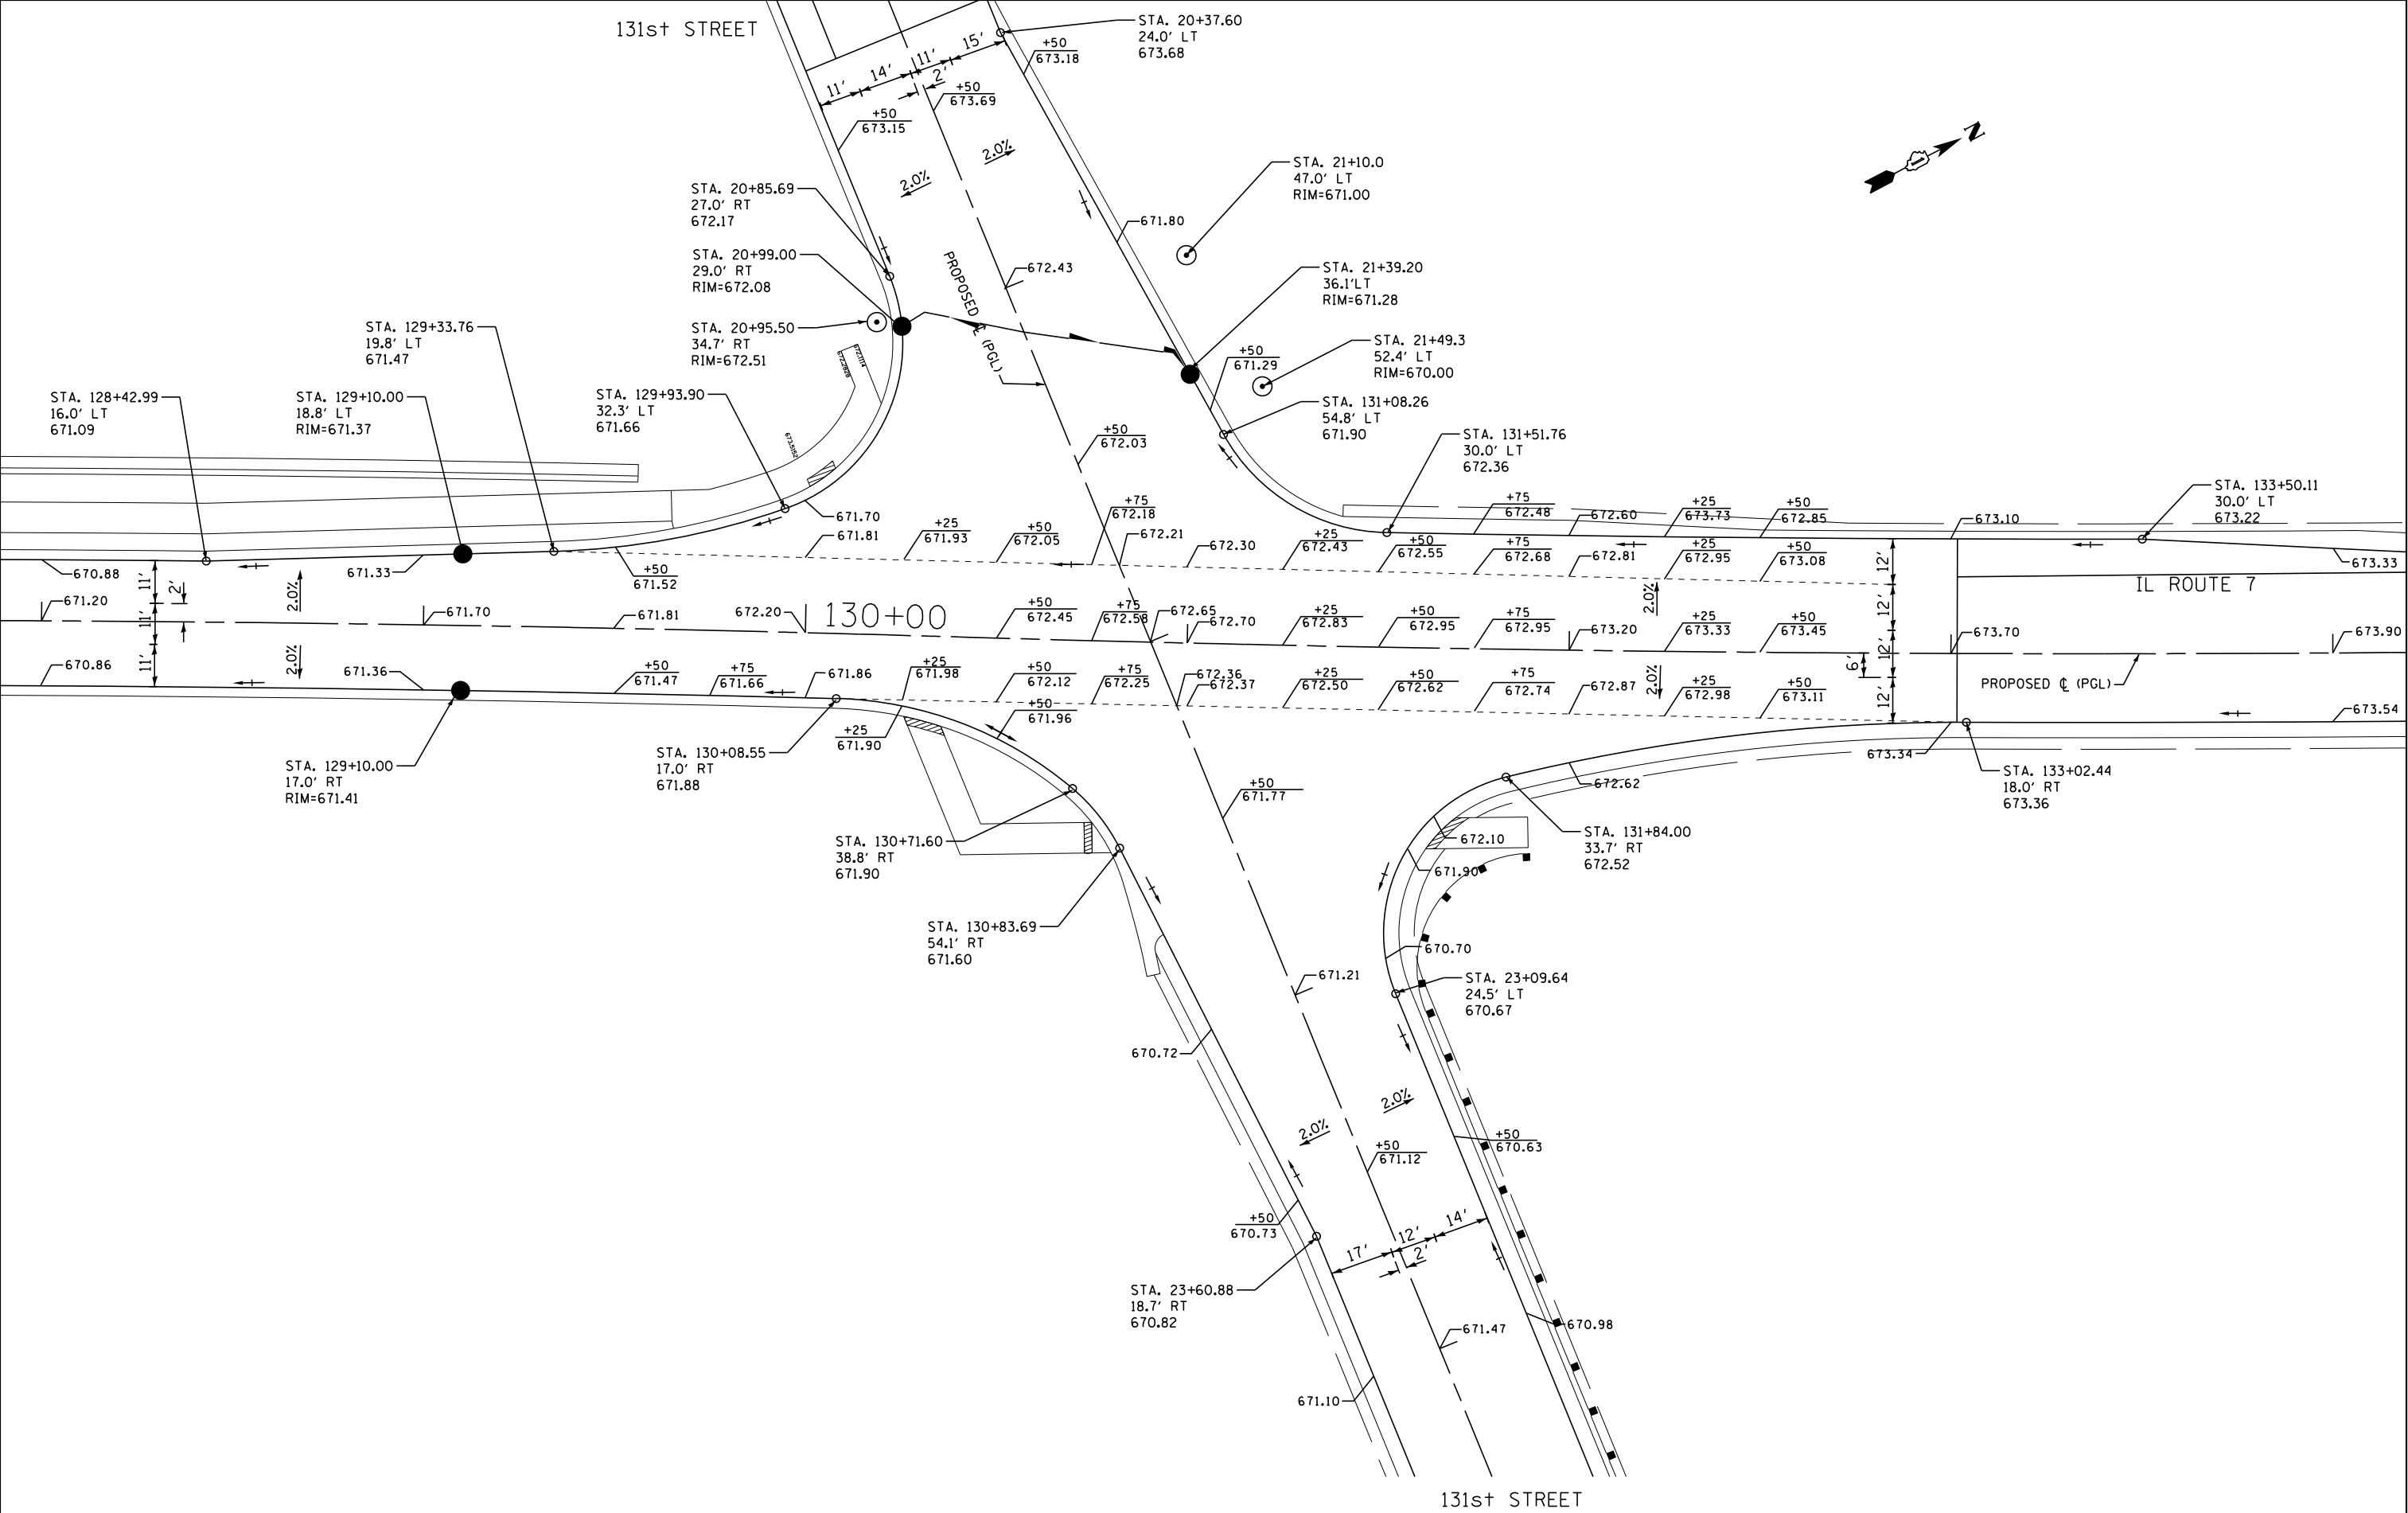


FILE NAME : \$FILEL\$ \$MODELNAME\$	USER NAME = \$USER\$	DESIGNED - JY	REVISED -	STATE OF ILLINOIS DEPARTMENT OF TRANSPORTATION	INTERSECTION DETAILS IL ROUTE 7 AND 131st STREET				F.A.U. RTE.	SECTION	COUNTY	TOTAL SHEETS	SHEET NO.
		DRAWN - SMP	REVISED -						3578	2019-001-R	COOK	255	101
	PLOT SCALE = \$SCALE\$	CHECKED - BLG	REVISED -		CONTRACT NO. 62H82								
PLOT DATE = \$DATE\$	DATE - 12/09/2022	REVISED -	SCALE: 1"=20'		SHEET	OF	SHEETS	STA.	TO STA.	ILLINOIS FED. AID PROJECT			

ADA DETAIL FOR SINGLE PERPENDICULAR CURB RAMPS W/ EXIST. 5% OR LESS RUN. SLOPE


PD-01A

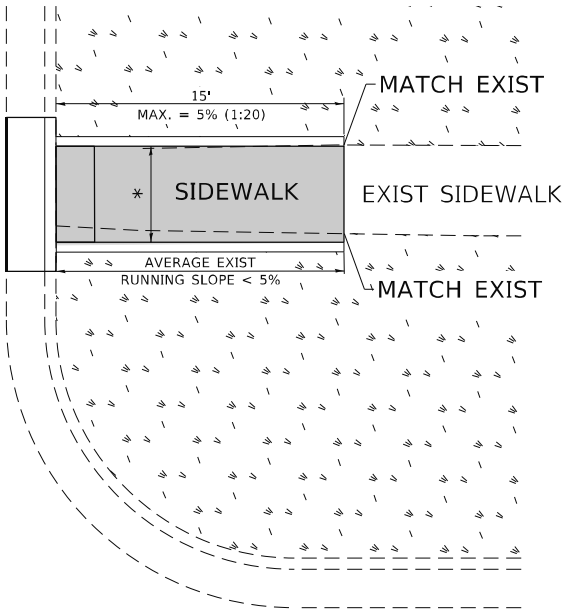

PD-01B

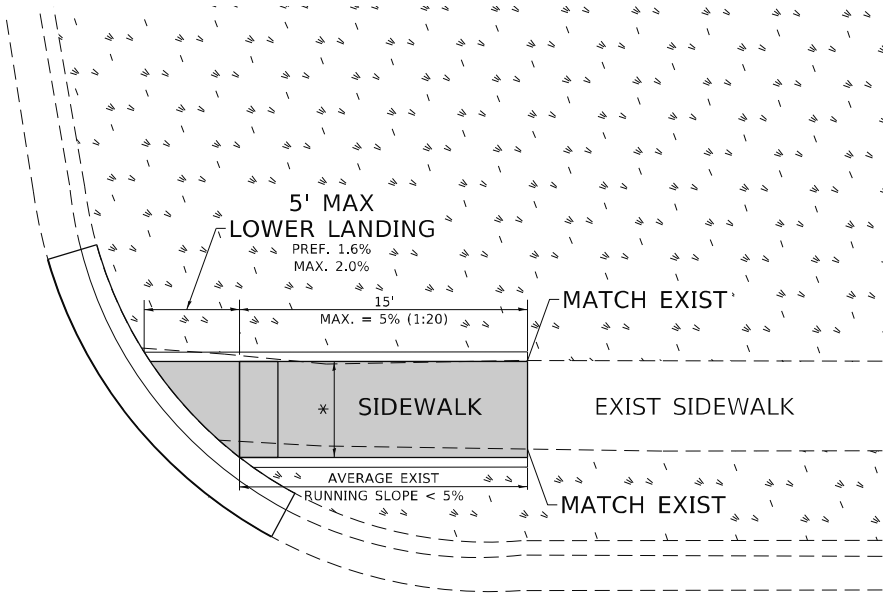

PD-01C

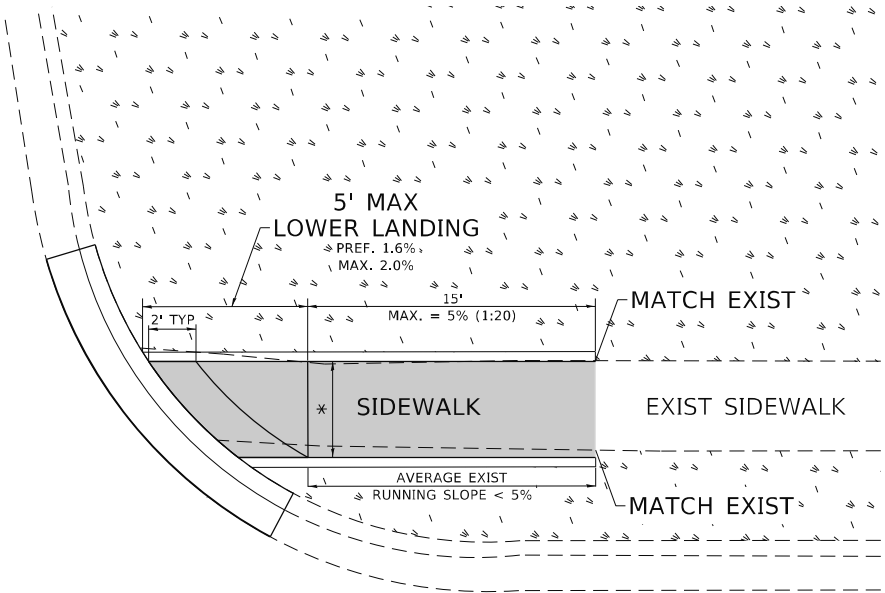

LEGEND

- EXIST. GRASS
- PROPOSED SIDEWALK
- PROPOSED SIDE CURB
- DETECTABLE WARNINGS

CONSTRUCTION NOTES:

- 1) ALL CROSS SLOPES ARE PREFERRED 1.6% (1:64), MAXIMUM 2% (1:50) EXCEPT WHEN TRANSITIONING TO EXISTING SIDEWALK
- * MATCH EXISTING SIDEWALK WIDTH

USER NAME = gagliarobt	DESIGNED -	REVISED -
DRAWN - R. LEDEZMA	REVIS	ED -
PLOT SCALE = 100,0000 ' / in.	CHECKED -	REVISED -
PLOT DATE = 11/19/2019	DATE - 10/02/2019	REVISED -

STATE OF ILLINOIS
DEPARTMENT OF TRANSPORTATION


PROJECT DETAIL FOR SINGLE PERPENDICULAR CURB RAMPS
(PD-01)

SCALE: NONE SHEET OF SHEETS STA. TO STA.


F.A.U. RTE.	SECTION	COUNTY	TOTAL SHEETS	SHEET NO.
3578	2019-001-R	COOK	255	102
PD-01		CONTRACT NO. 62H82		
		ILLINOIS	FED. AID PROJECT	

ADA DETAIL FOR SINGLE PERPENDICULAR CURB RAMPS W/ EXIST. 5% OR GREATER RUN. SLOPE


PD-02A

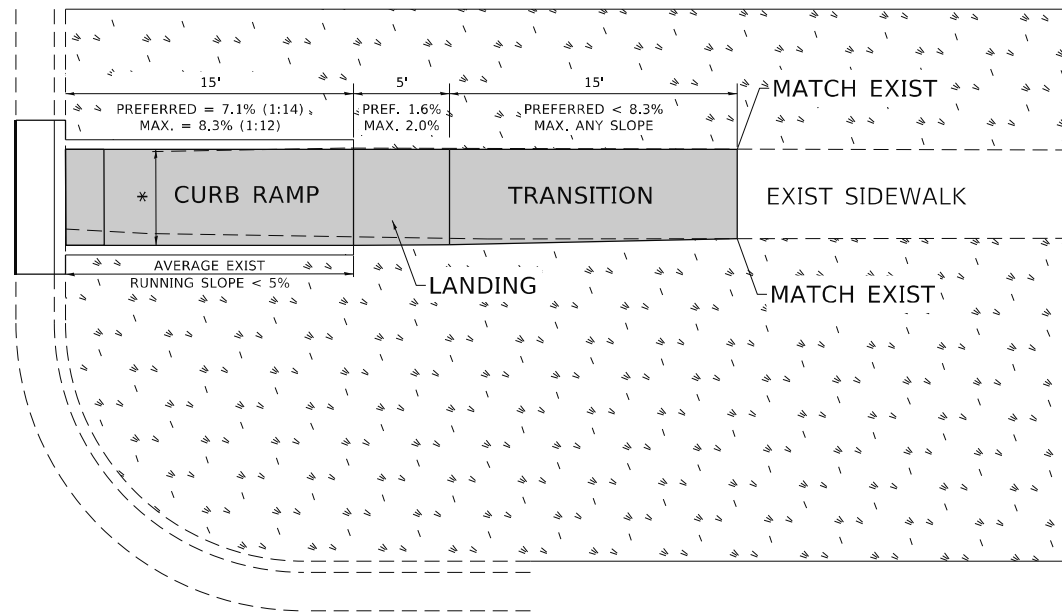


PD-02B

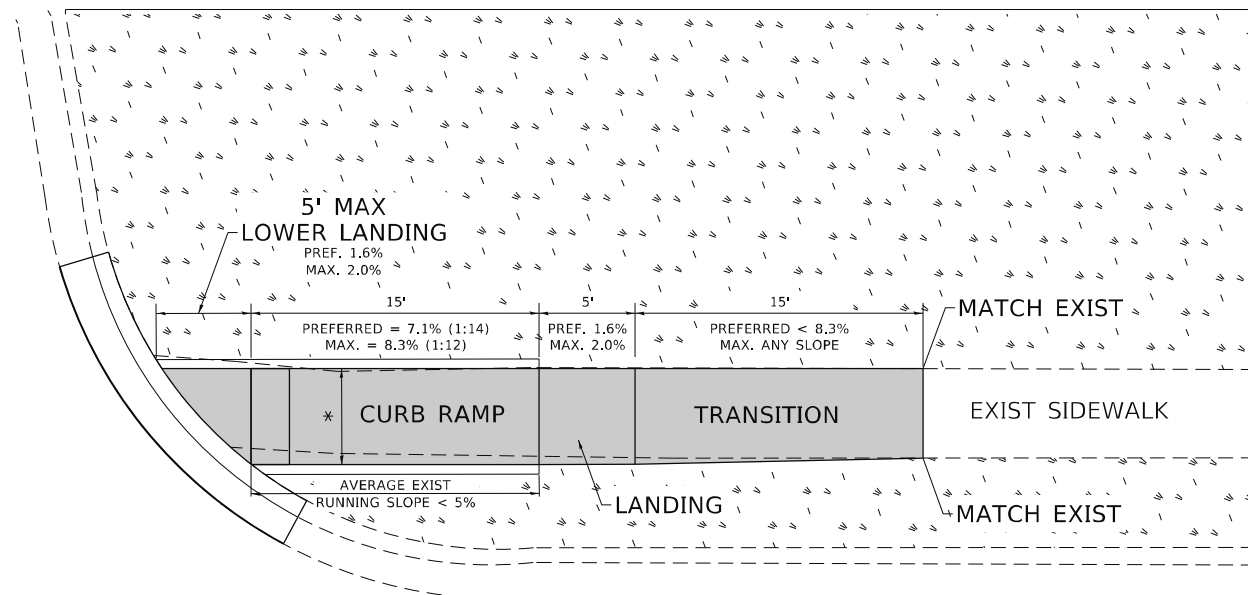

PD-02C

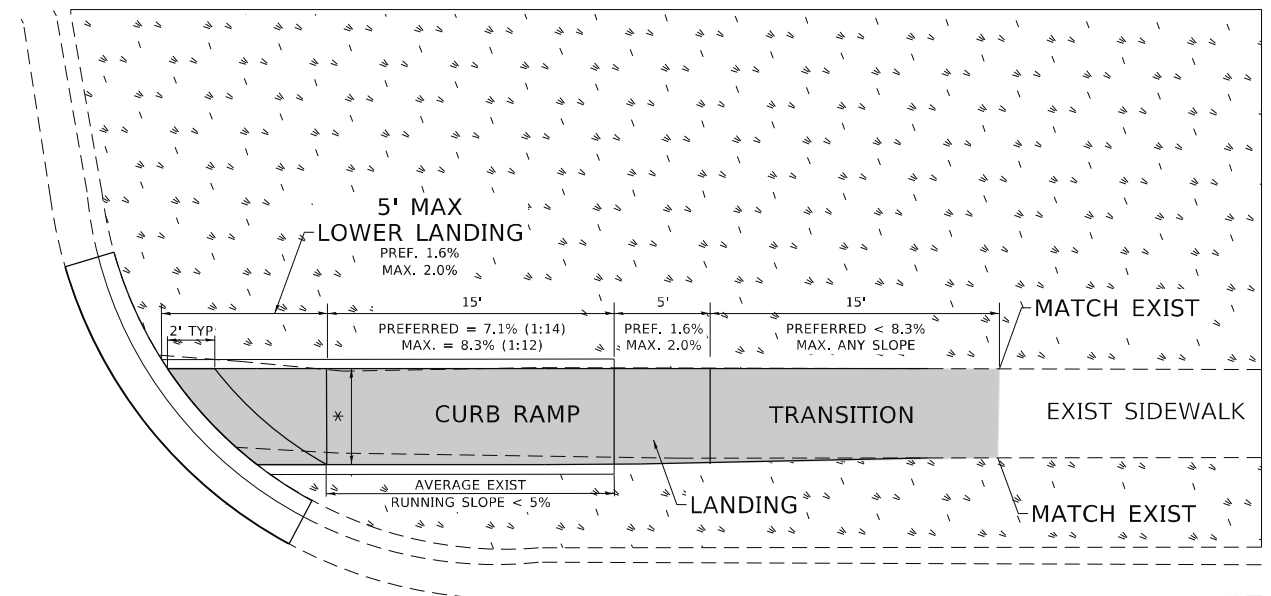

LEGEND

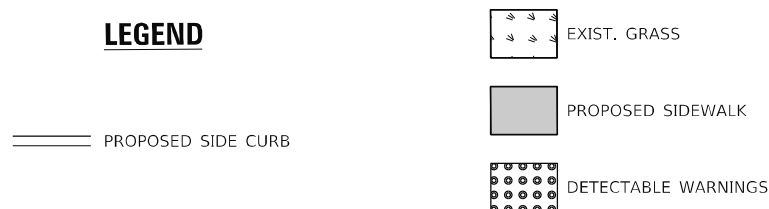

CONSTRUCTION NOTES:

- 1) ALL CROSS SLOPES ARE PREFERRED 1.6% (1:64), MAXIMUM 2% (1:50) EXCEPT WHEN TRANSITIONING TO EXISTING SIDEWALK
- * MATCH EXISTING SIDEWALK WIDTH

STATE OF ILLINOIS
DEPARTMENT OF TRANSPORTATION


PROJECT DETAIL FOR SINGLE PERPENDICULAR CURB RAMPS
(PD-02)

SCALE: NONE SHEET OF SHEETS STA. TO STA.


F.A.U. RTE.	SECTION	COUNTY	TOTAL SHEETS	SHEET NO.
3578	2019-001-R	COOK	255	103
PD-02		CONTRACT NO. 62H82		
		ILLINOIS	FED. AID PROJECT	

ADA DETAIL FOR DOUBLE PERPENDICULAR CURB RAMPS

PD-03A

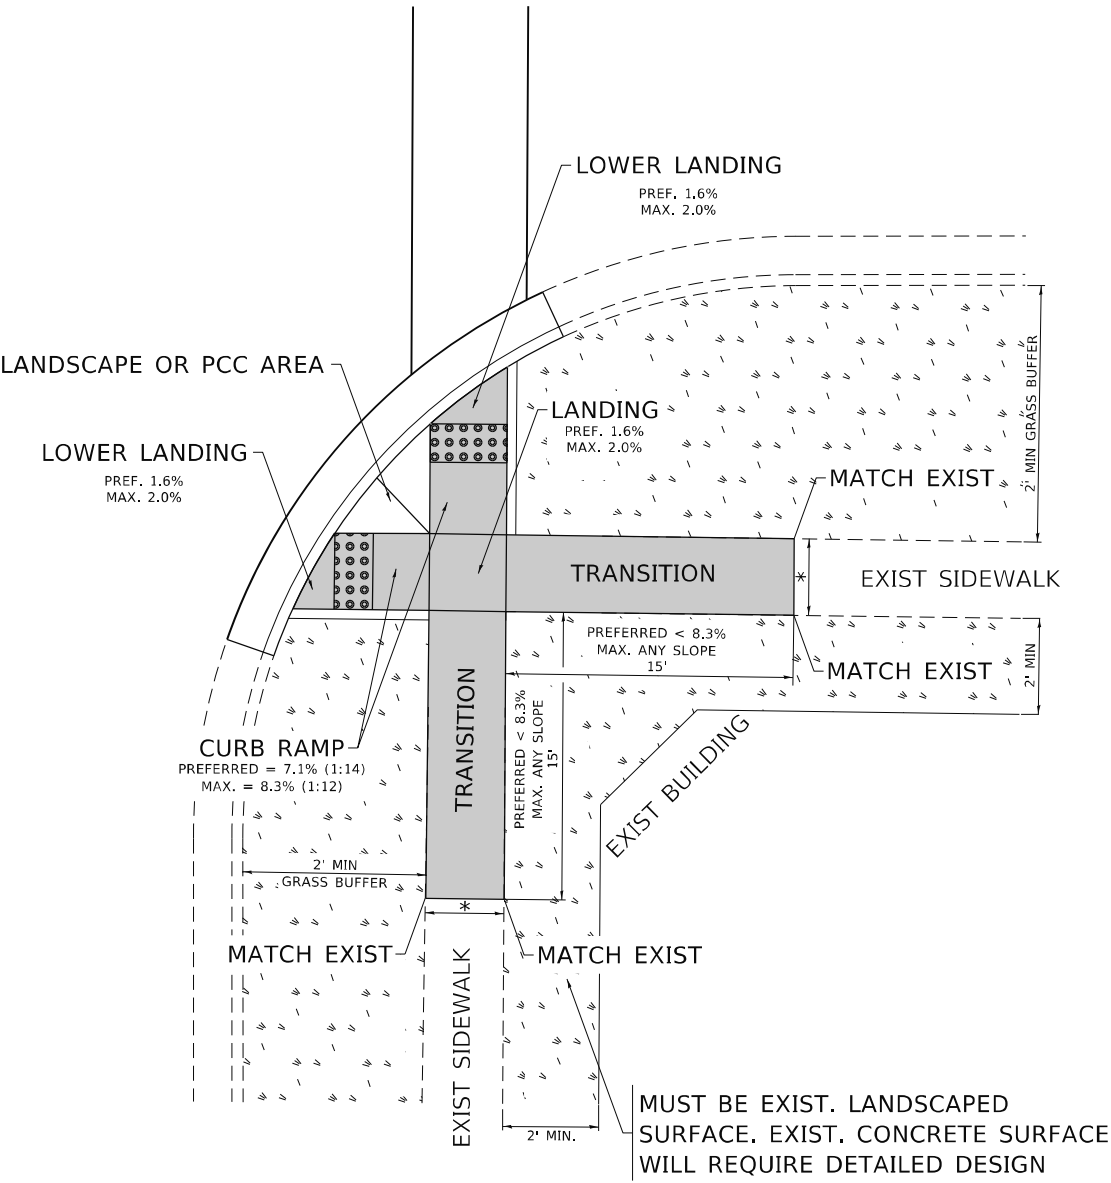

PD-03B

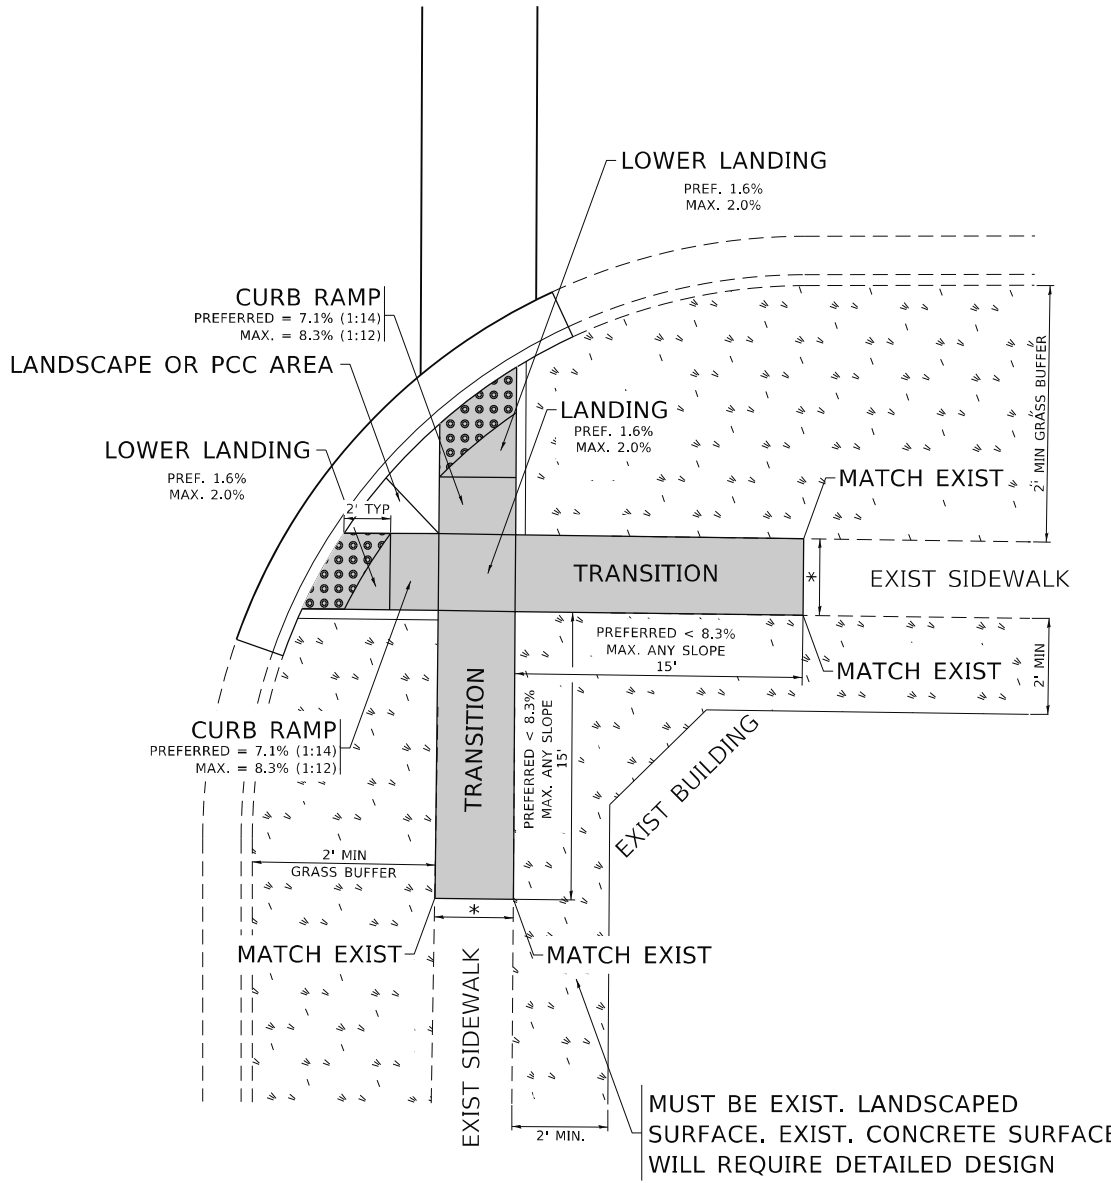

LEGEND

PROPOSED SIDE CURB

EXIST. GRASS

PROPOSED SIDEWALK

DETECTABLE WARNINGS

CONSTRUCTION NOTES:

1) ALL CROSS SLOPES ARE PREFERRED 1.6% (1:64), MAXIMUM 2% (1:50) EXCEPT WHEN TRANSITIONING TO EXISTING SIDEWALK

* MATCH EXISTING SIDEWALK WIDTH

STATE OF ILLINOIS
DEPARTMENT OF TRANSPORTATION

PROJECT DETAIL FOR SINGLE PERPENDICULAR CURB RAMPS
(PD-03)


SCALE: NONE SHEET OF SHEETS STA. TO STA.

F.A.U. RTE.	SECTION	COUNTY	TOTAL SHEETS	SHEET NO.
3578	2019-001-R	COOK	255	104
PD-03		CONTRACT NO. 62H82		
ILLINOIS		FED. AID PROJECT		


MODEL: Default
FILE: State of Illinois\gov\PIU\DOT\Documents\DOT Office\District 1\Projects\Dist5\DP2\31C\AD\Draws\CA\Sheet3p031.dgn

ADA DETAIL FOR SINGLE PERPENDICULAR CURB RAMPS W/ TURNING SPACE

PD-04A

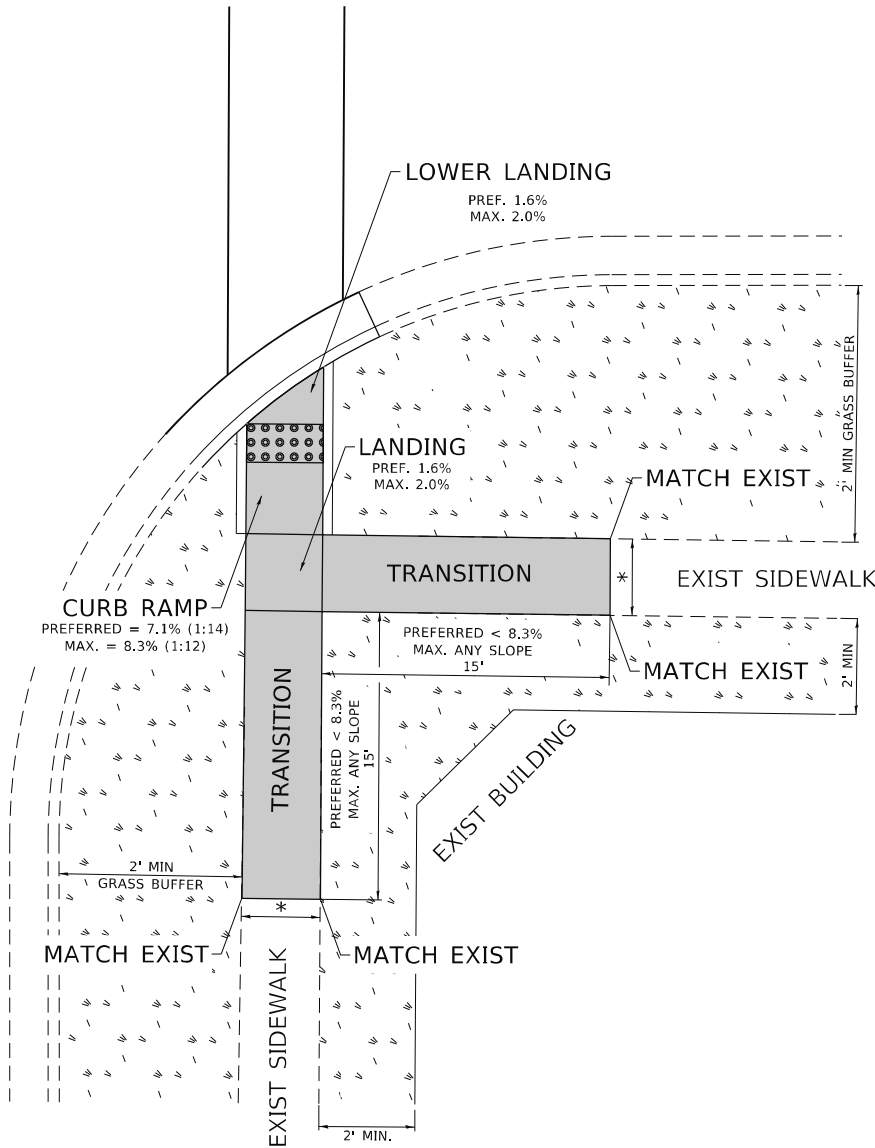

PD-04B

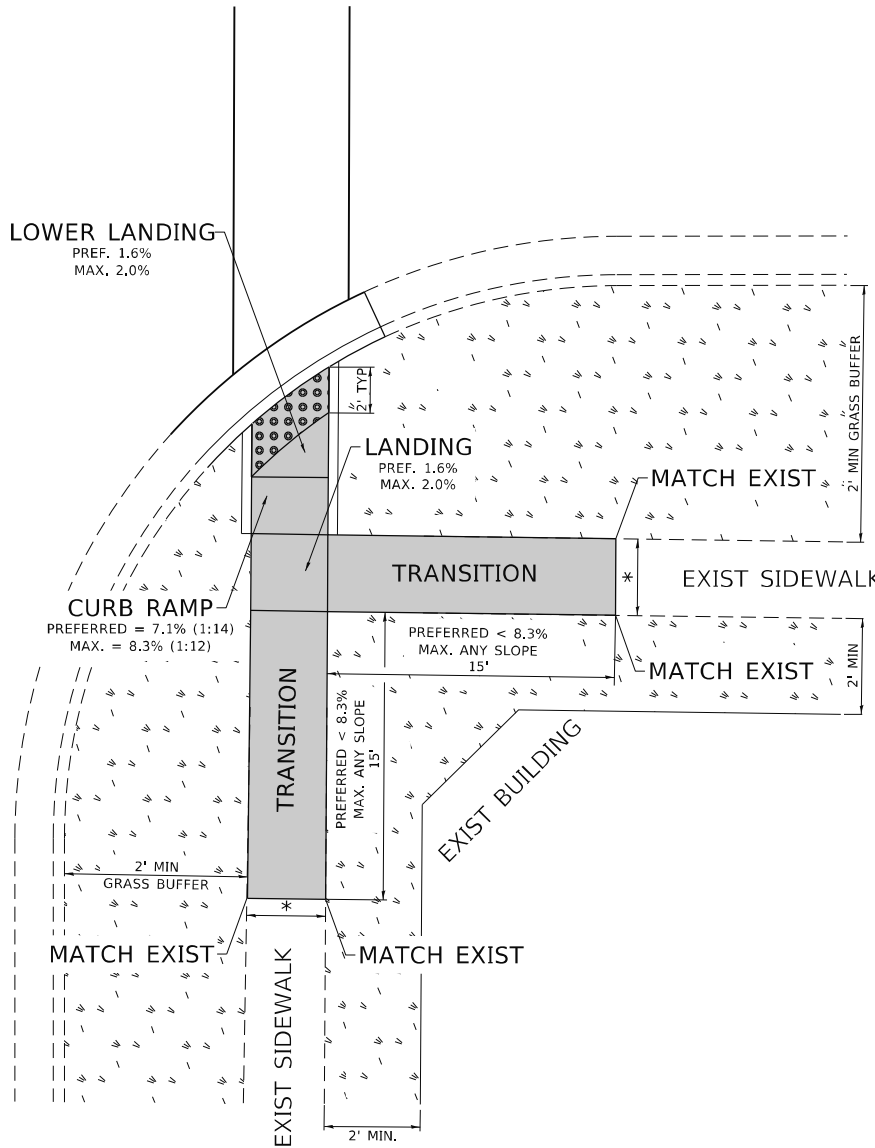

LEGEND

PROPOSED SIDE CURB

EXIST. GRASS

PROPOSED SIDEWALK

DETECTABLE WARNINGS

CONSTRUCTION NOTES:

1) ALL CROSS SLOPES ARE PREFERRED 1.6% (1:64), MAXIMUM 2% (1:50) EXCEPT WHEN TRANSITIONING TO EXISTING SIDEWALK

* MATCH EXISTING SIDEWALK WIDTH

STATE OF ILLINOIS
DEPARTMENT OF TRANSPORTATION


PROJECT DETAIL FOR SINGLE PERPENDICULAR CURB RAMPS
(PD-04)

SCALE: NONE SHEET OF SHEETS STA. TO STA.


F.A.U. RTE.	SECTION	COUNTY	TOTAL SHEETS	SHEET NO.
3578	2019-001-R	COOK	255	105
PD-04		CONTRACT NO. 62H82		
		ILLINOIS	FED. AID PROJECT	

ADA DETAIL FOR DEPRESSED CORNER CURB RAMPS

PD-05A

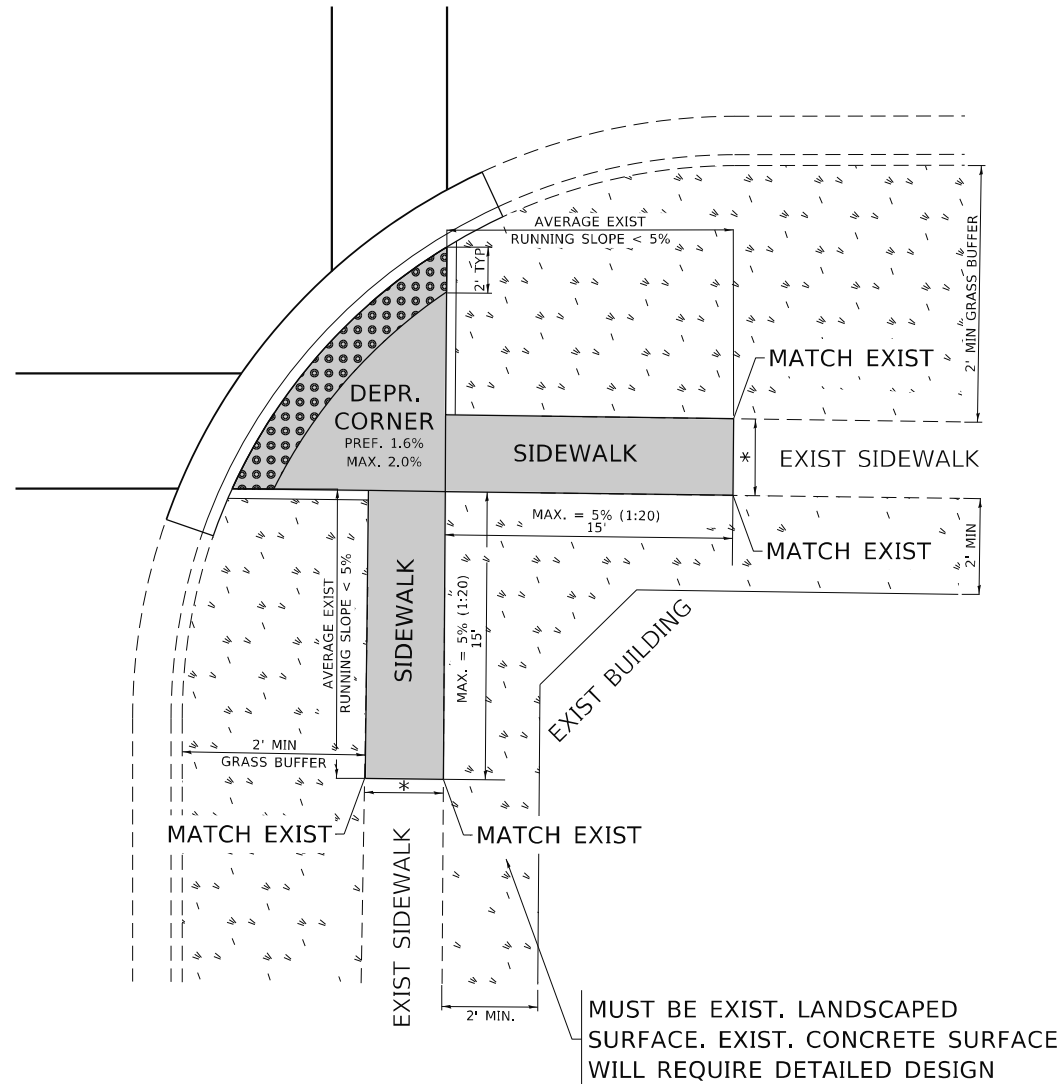

PD-05B

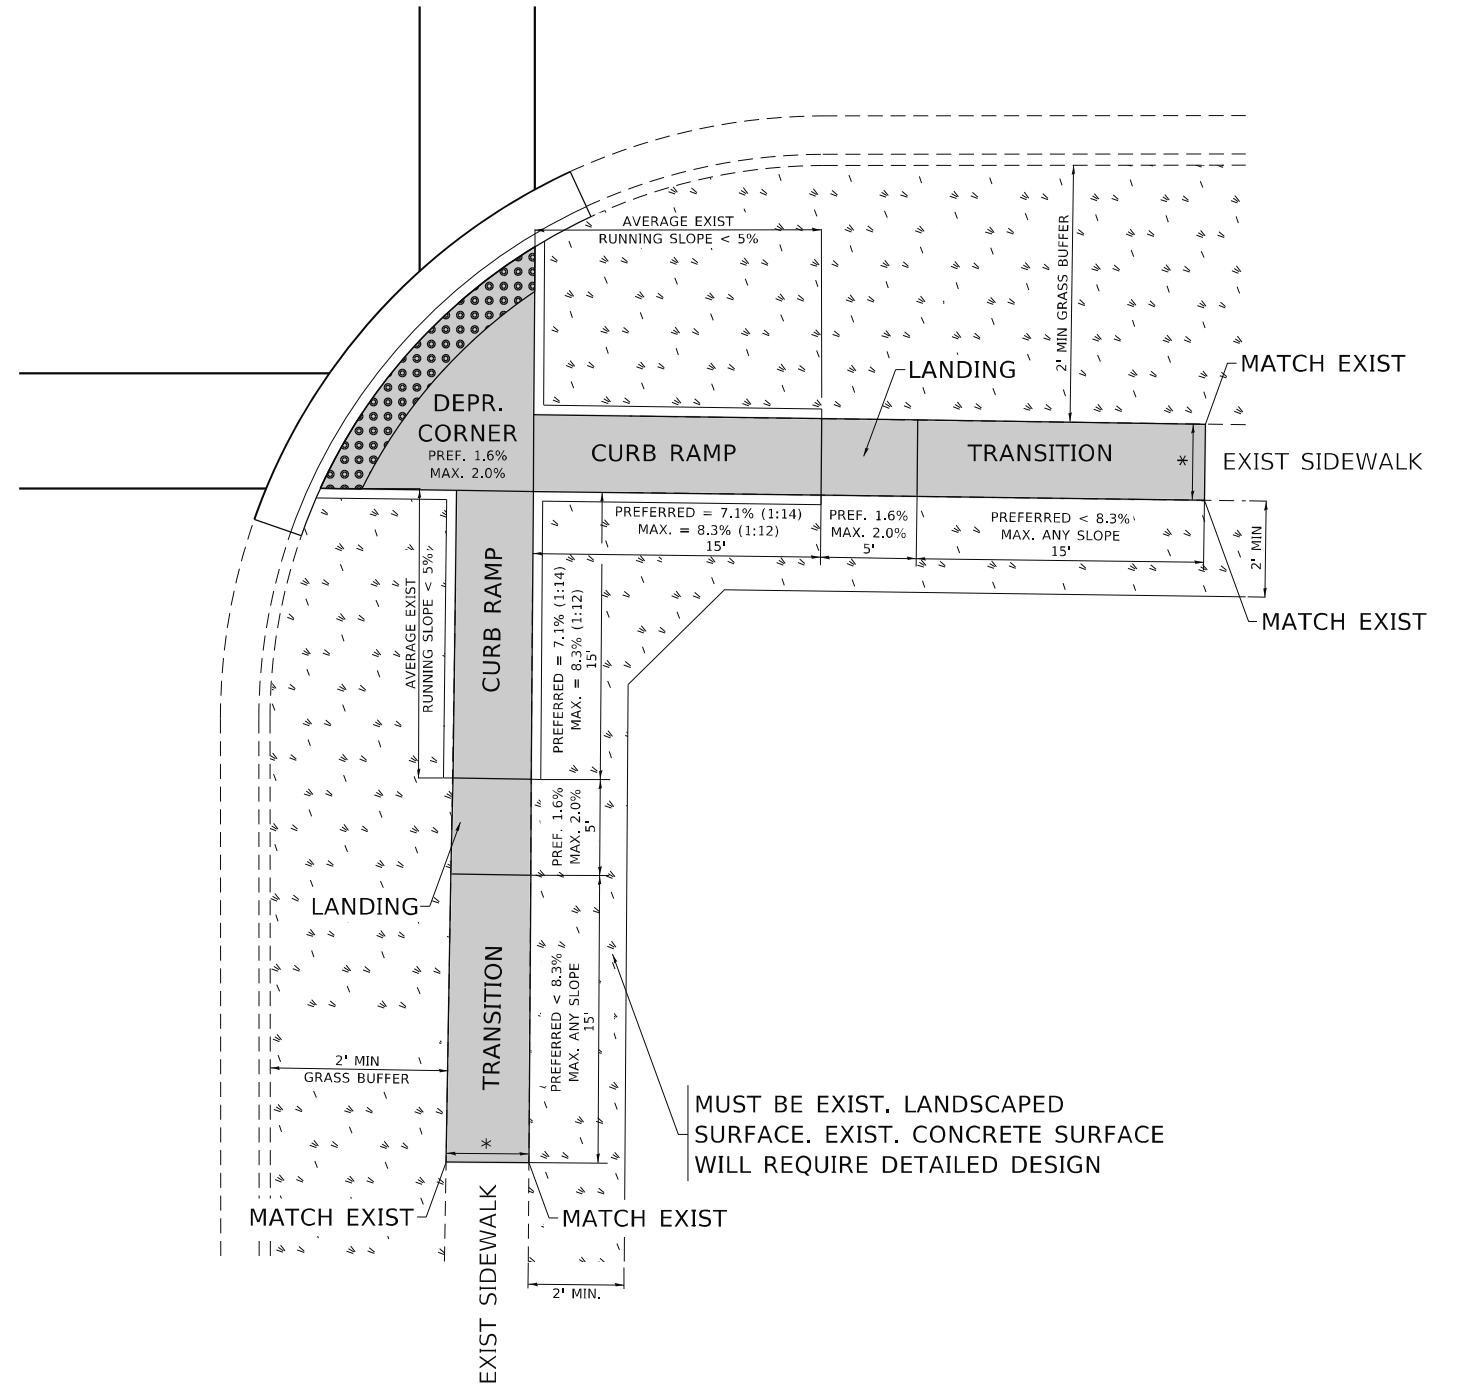

LEGEND



EXIST. GRASS



PROPOSED SIDEWALK



DETECTABLE WARNINGS

===== PROPOSED SIDE CURB

CONSTRUCTION NOTES:

1) ALL CROSS SLOPES ARE PREFERRED 1.6% (1:64), MAXIMUM 2% (1:50) EXCEPT WHEN TRANSITIONING TO EXISTING SIDEWALK

* MATCH EXISTING SIDEWALK WIDTH

USER NAME = gajjarabot	DESIGNED -	REVISED -
	DRAWN - R. LEDEZMA	REVISED -
PLOT SCALE = 100,0000 ' / in.	CHECKED -	REVISED -
PLOT DATE = 11/19/2019	DATE - 10/02/2019	REVISED -

**STATE OF ILLINOIS
DEPARTMENT OF TRANSPORTATION**

PROJECT DETAIL FOR SINGLE PERPENDICULAR CURB RAMPS
(PD-05)


SCALE: NONE	SHEET	OF	SHEETS	STA.	TO STA.
-------------	-------	----	--------	------	---------

F.A.U. RTE.	SECTION	COUNTY	TOTAL SHEETS	SHEET NO.
3578	2019-001-R	COOK	255	106
PD-05		CONTRACT NO. 62H82		
	ILLINOIS	FED. AID PROJECT		


MODEL: Default
FILE NAME: pw:\pwinroom_dot\illinois.gov\PW\IDOT\Documents\IDOT_Offices\District: 1\Projects\DistStd22\23\1\CADDData\CADsheets\p010.dgn

ADA DETAIL FOR DEPRESSED CORNER CURB RAMPS

PD-06A

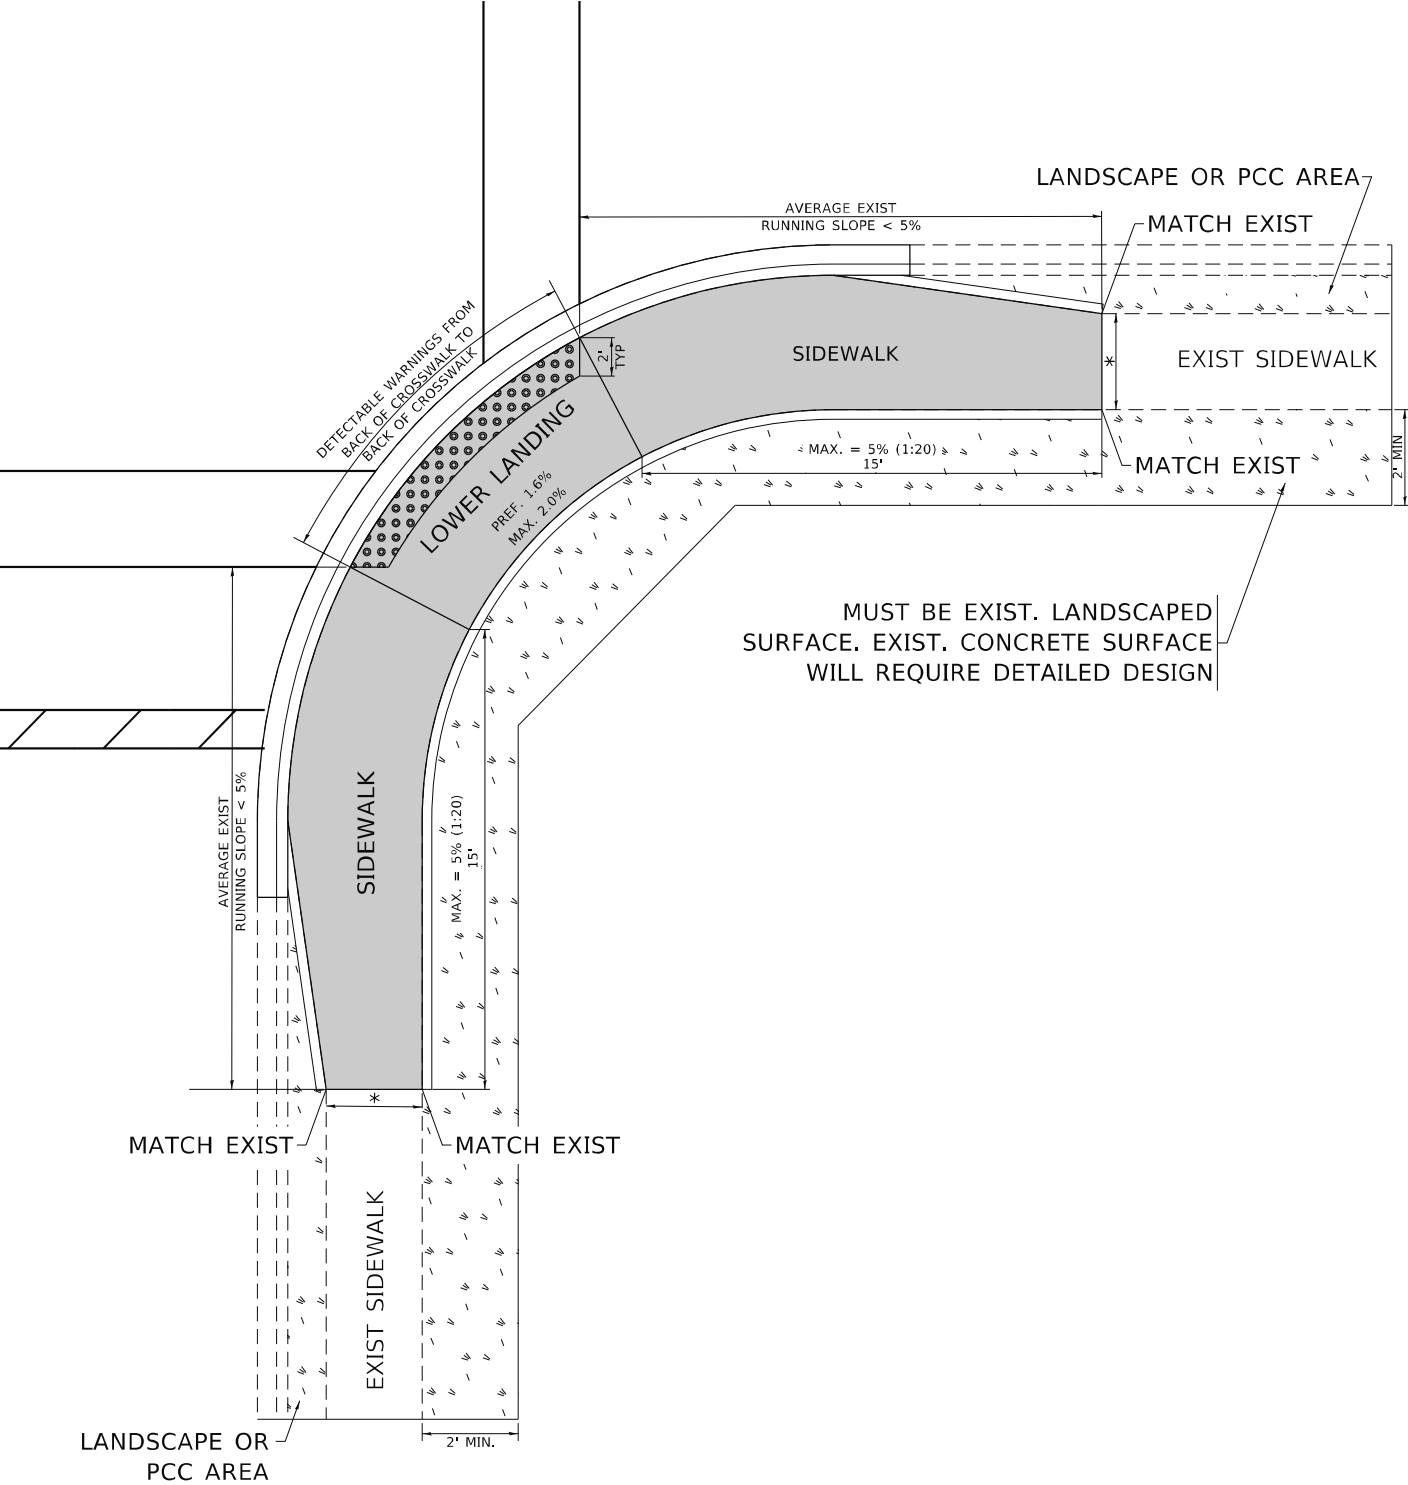

PD-06B

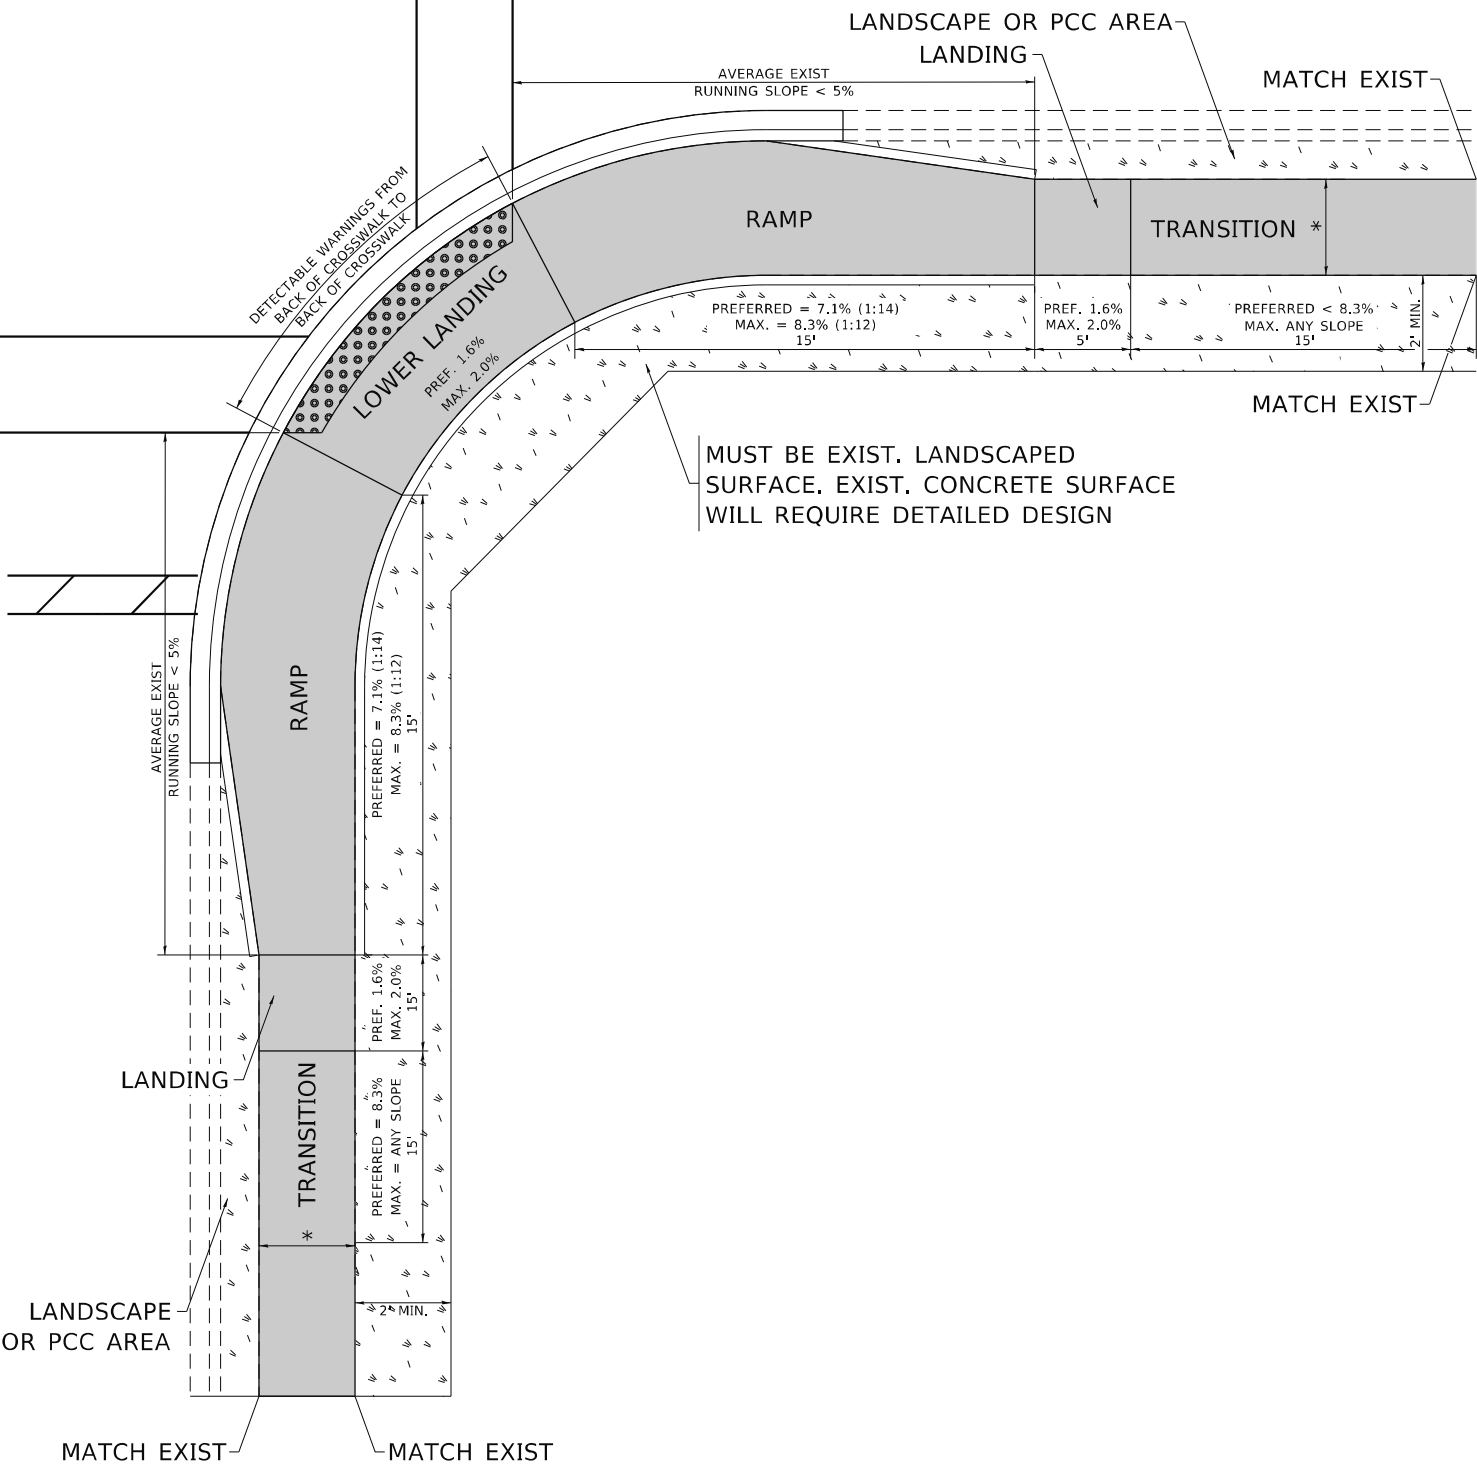

LEGEND

PROPOSED SIDE CURB



EXIST. GRASS



PROPOSED SIDEWALK



DETECTABLE WARNINGS

CONSTRUCTION NOTES:

1) ALL CROSS SLOPES ARE PREFERRED 1.6% (1:64), MAXIMUM 2% (1:50) EXCEPT WHEN TRANSITIONING TO EXISTING SIDEWALK

* MATCH EXISTING SIDEWALK WIDTH

STATE OF ILLINOIS
DEPARTMENT OF TRANSPORTATION



PROJECT DETAIL FOR SINGLE PERPENDICULAR CURB RAMPS
(PD-06)

SCALE: NONE SHEET OF SHEETS STA. TO STA.



F.A.U. RTE.	SECTION	COUNTY	TOTAL SHEETS	SHEET NO.
3578	2019-001-R	COOK	255	107
PD-06		CONTRACT NO. 62H82		
		ILLINOIS FED. AID PROJECT		

MODEL: Default
FILE: State of Illinois\p06\PD06\Documents\DOT Office\District 1\Projects\Dist5\PD2231\CAD\Drawings\CD\Sheet35001.dgn


1) ALL FINAL PAVEMENT MARKING MATERIALS AT IL-7 AND 131ST STREET SHALL BE THERMOPLASTIC ON HOT-MIX ASPHALT. ALL FINAL PAVEMENT MARKING MATERIALS AT 135TH STREET SHALL BE URETHANE ON HOT-MIX ASPHALT.

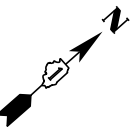 


NOTE:
1) ALL FINAL PAVEMENT MARKING MATERIALS AT IL-7 AND 131ST STREET SHALL BE THERMOPLASTIC ON HOT-MIX ASPHALT. ALL FINAL PAVEMENT MARKING MATERIALS AT 135TH STREET SHALL BE URETHANE ON HOT-MIX ASPHALT.

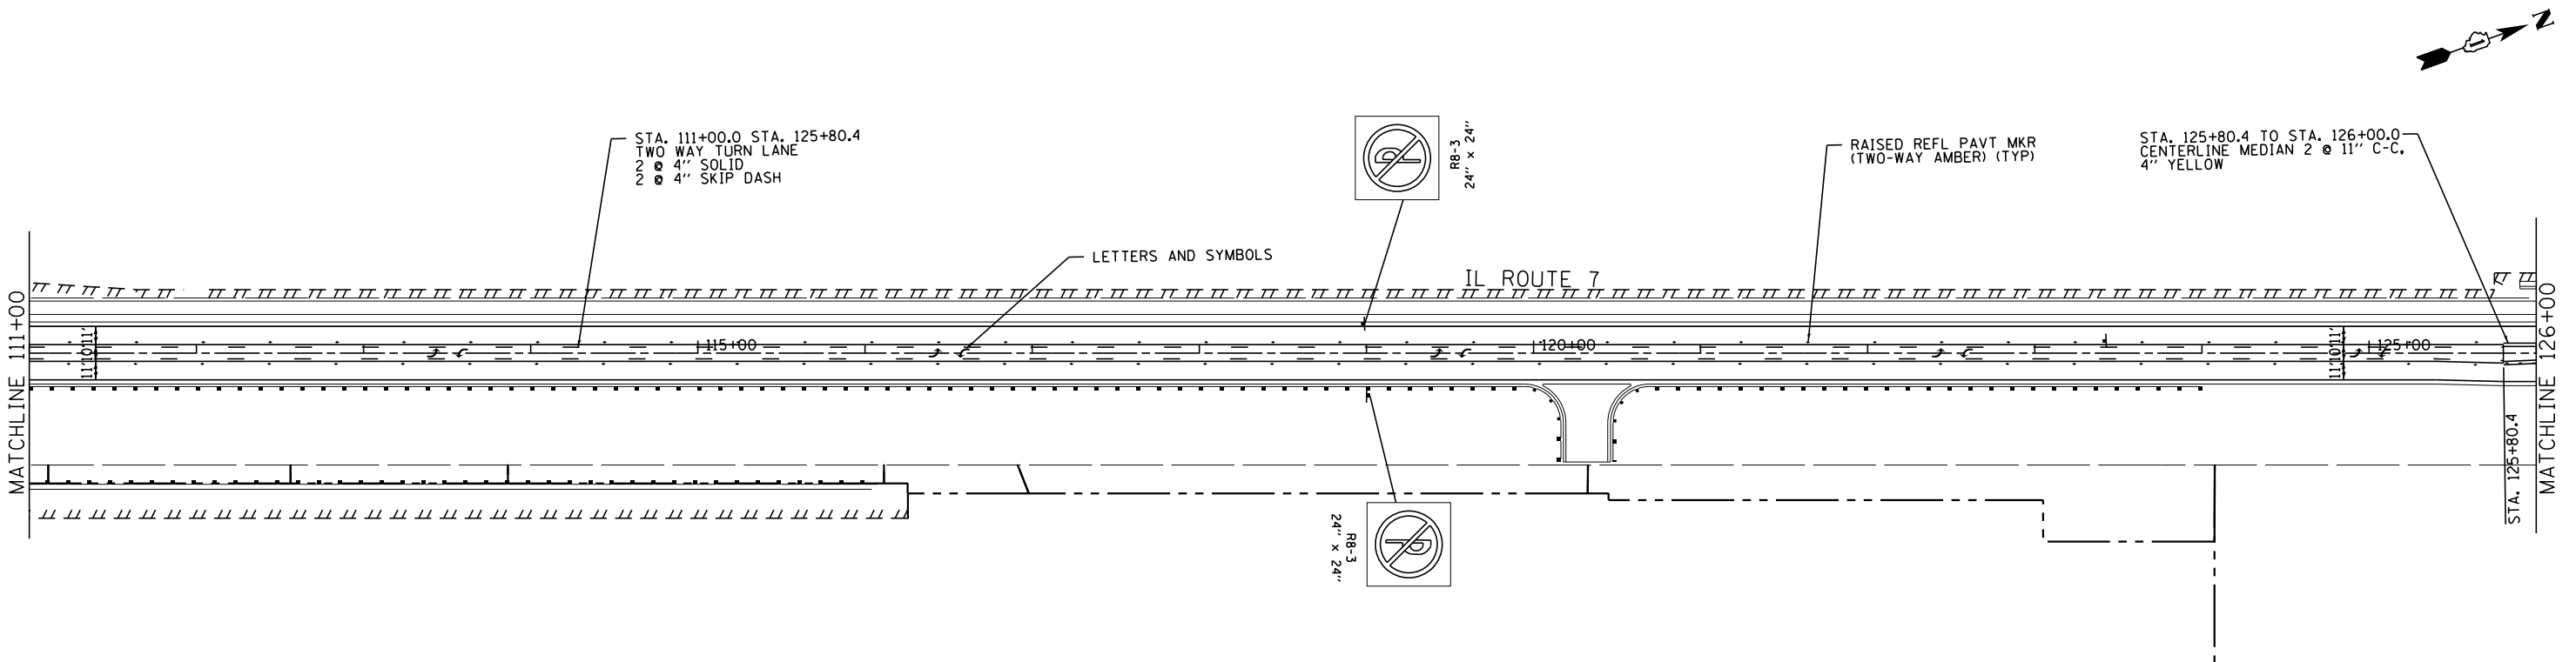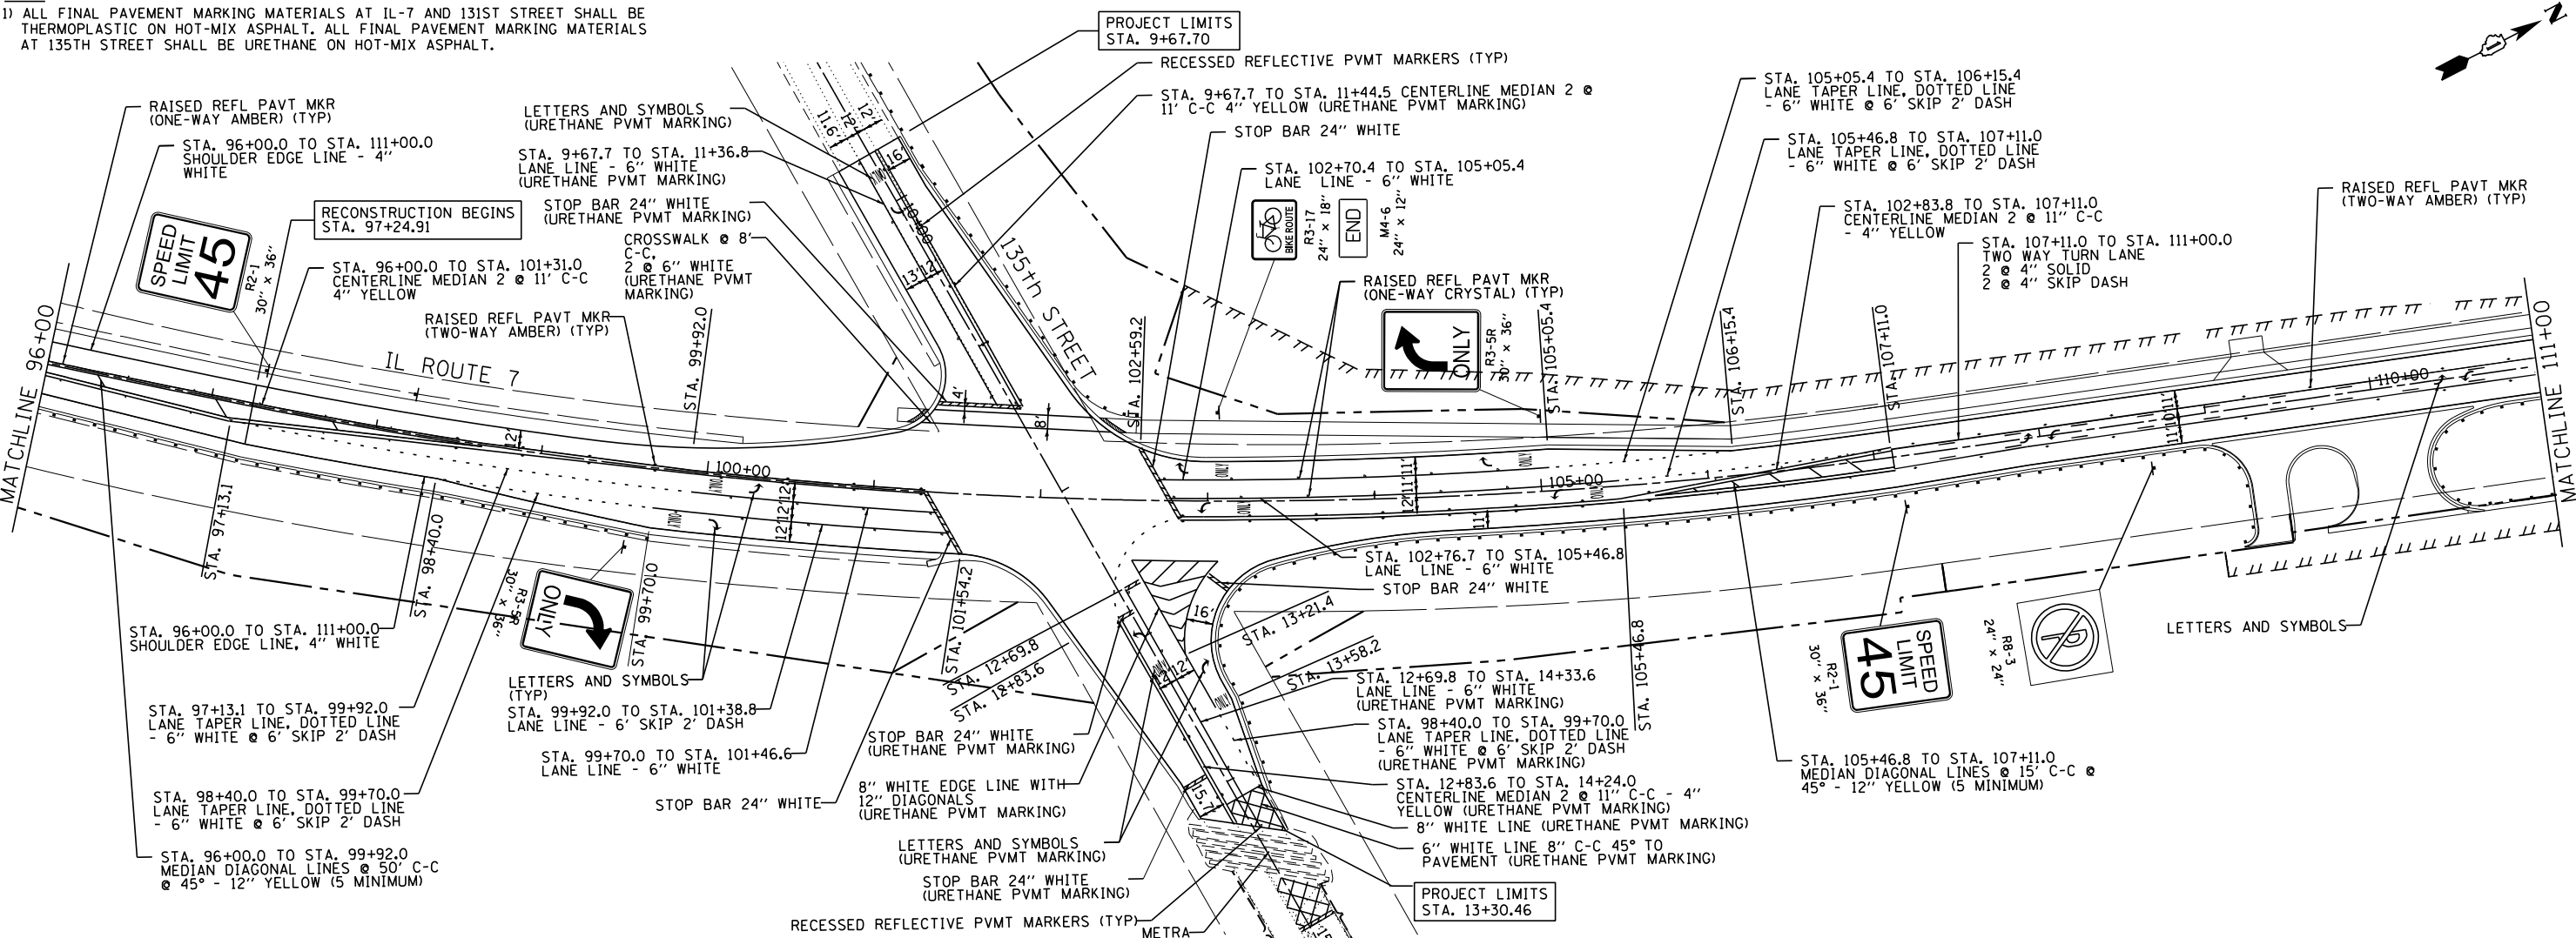




NOTE:
1) ALL FINAL PAVEMENT MARKING MATERIALS AT IL-7 AND 131ST STREET SHALL BE THERMOPLASTIC ON HOT-MIX ASPHALT. ALL FINAL PAVEMENT MARKING MATERIALS AT 135TH STREET SHALL BE URETHANE ON HOT-MIX ASPHALT.

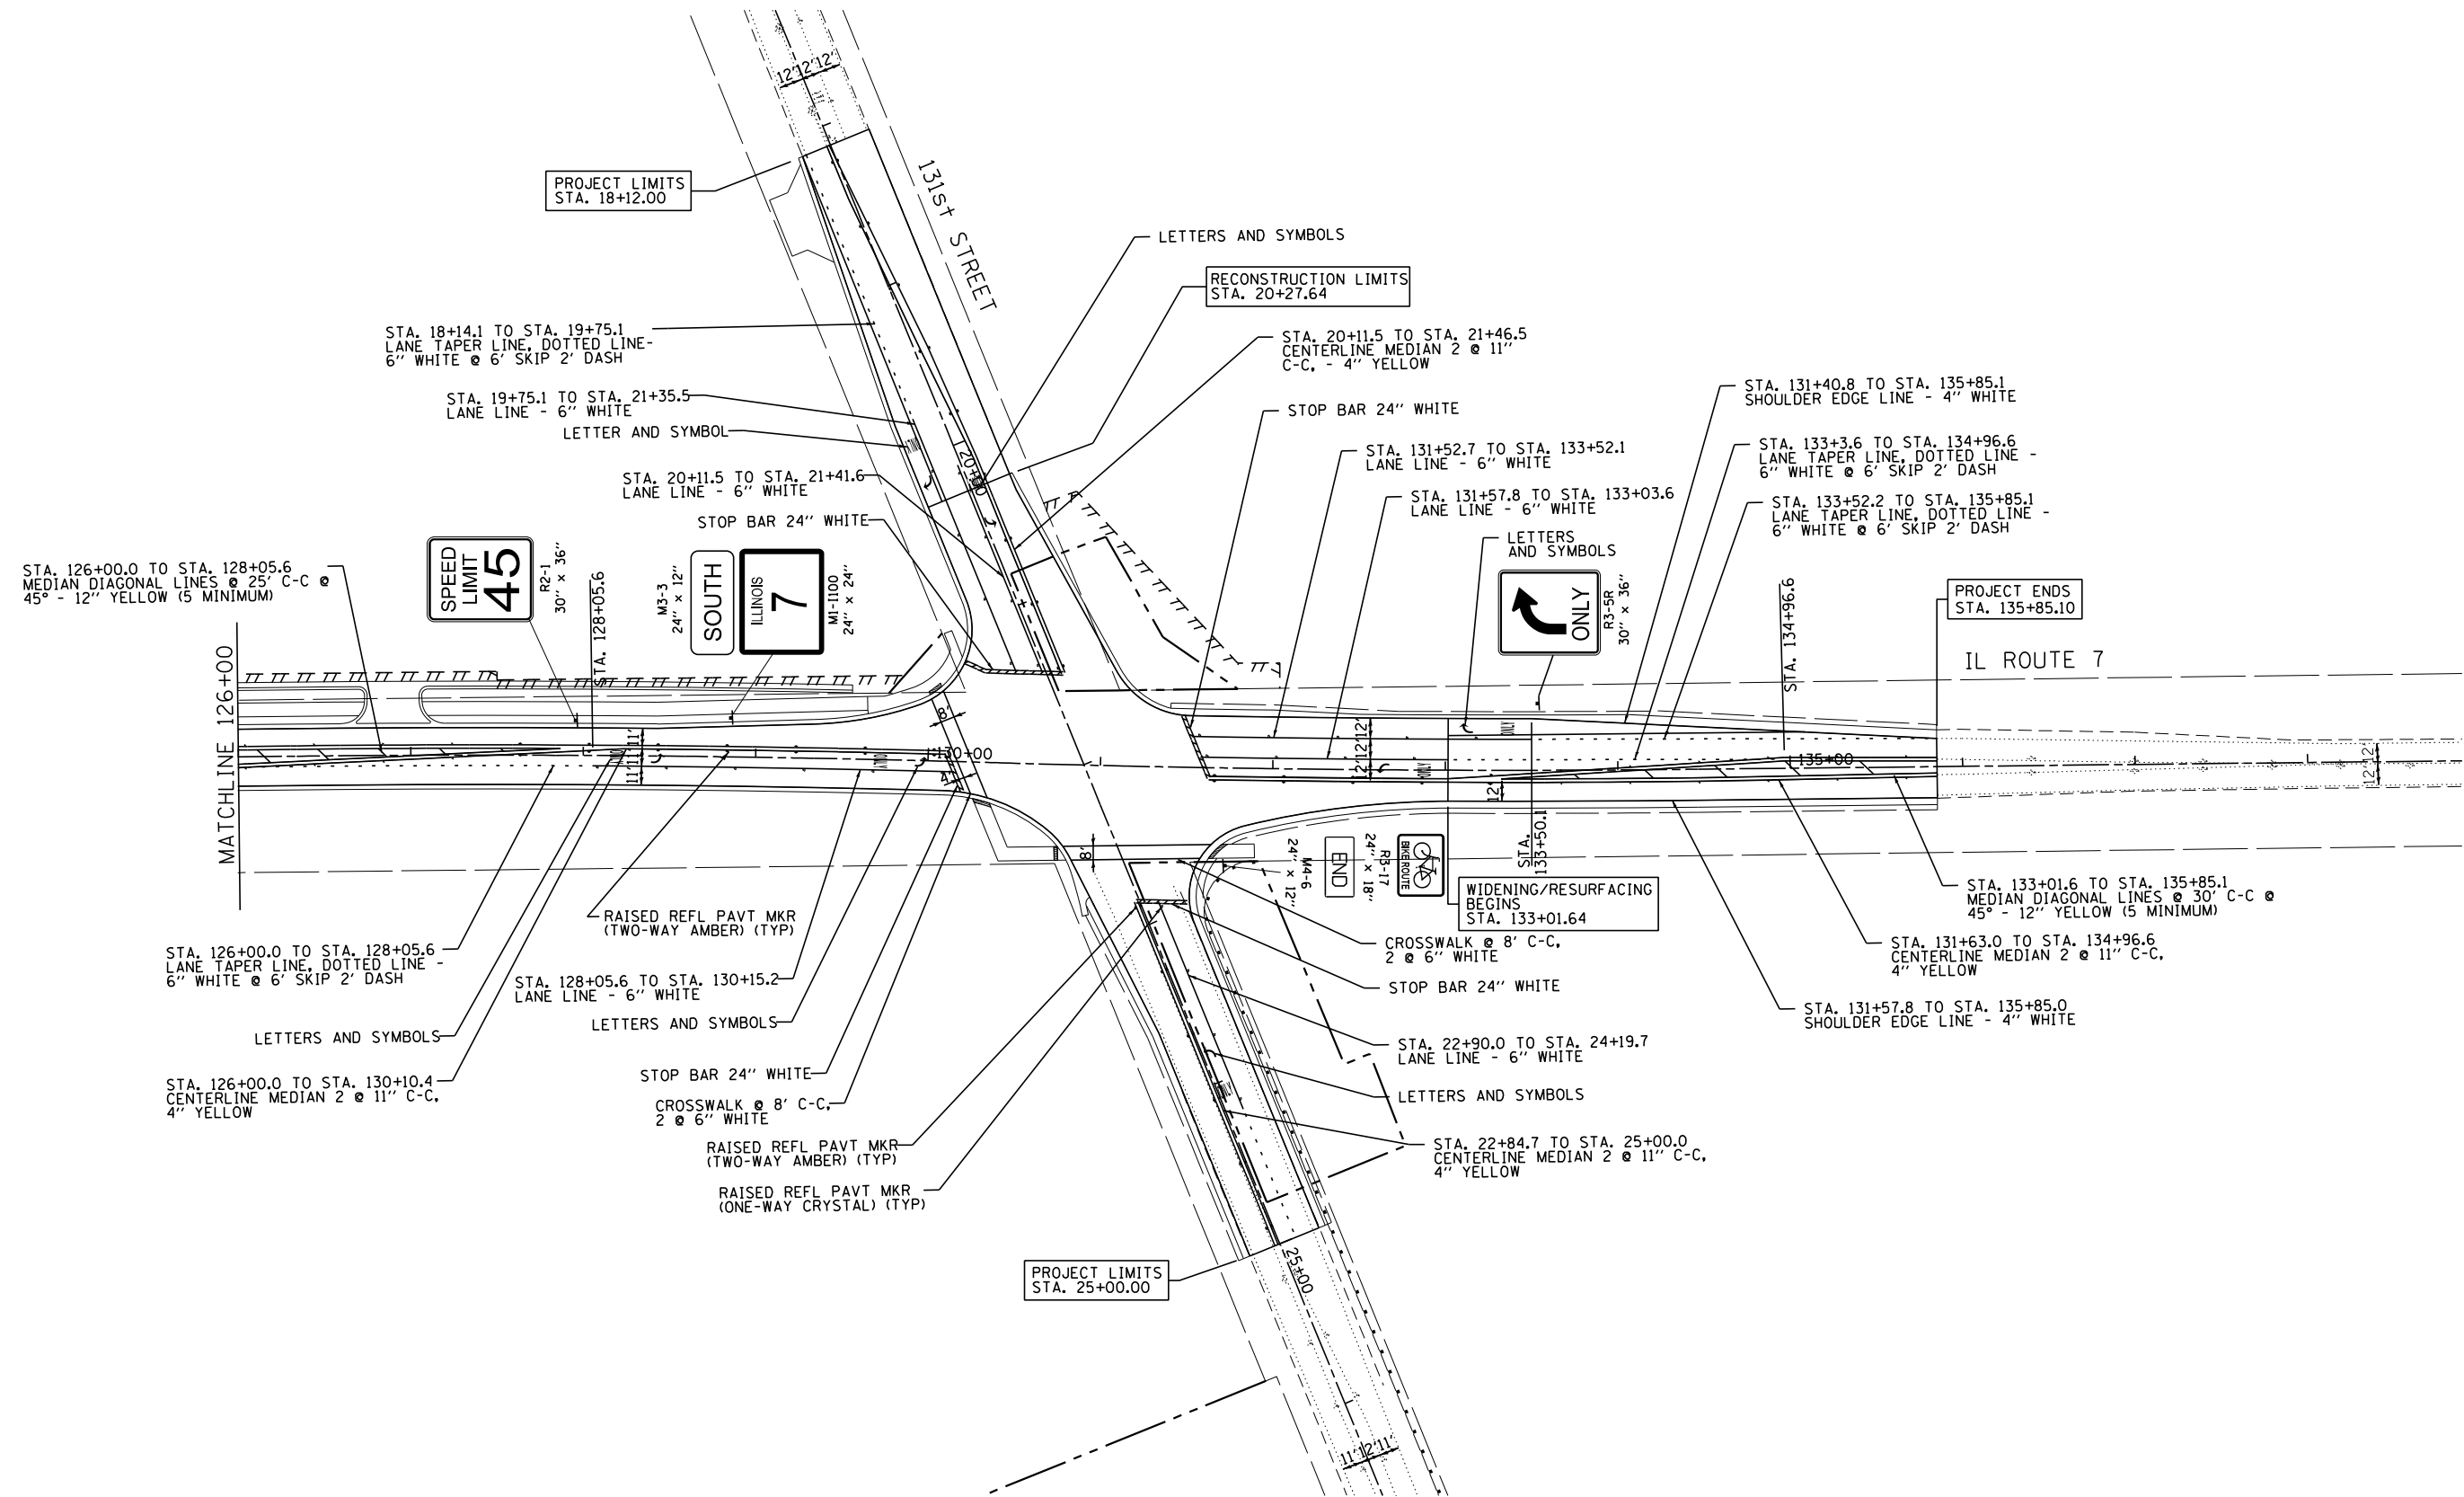

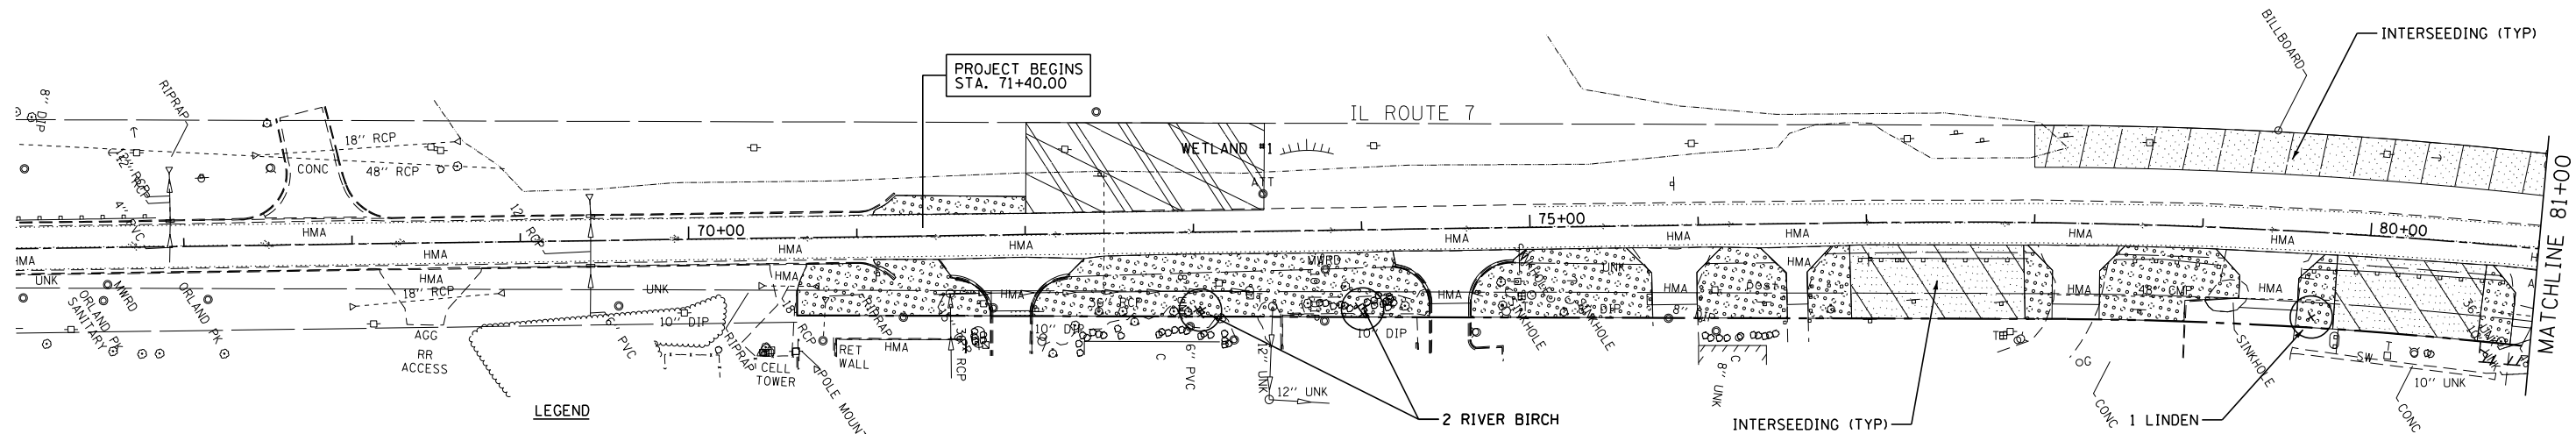

	SEEDING, CLASS 2A		SEEDING, CLASS 4 (SPECIAL) SEEDING, CLASS 5B		PROPOSED TREE
	SEEDING, CLASS 4 (SPECIAL)		SEEDING, CLASS 4 (SPECIAL) SEEDING, CLASS 5A		ORNAMENTAL TREE/SHRUB
	SEEDING, CLASS 4B (SPECIAL)		PPWT PLUGS (5' WIDE BAND) 18" O.C. STAGGERED		EVERGREEN TREE
	SODDING, SALT TOLERANT		COARSE SAND PLACEMENT PPOT GALLON POT (NORTHWIND SWITCH GRASS) 18" O.C. STAGGERED		SHRUBS (GROUPING)

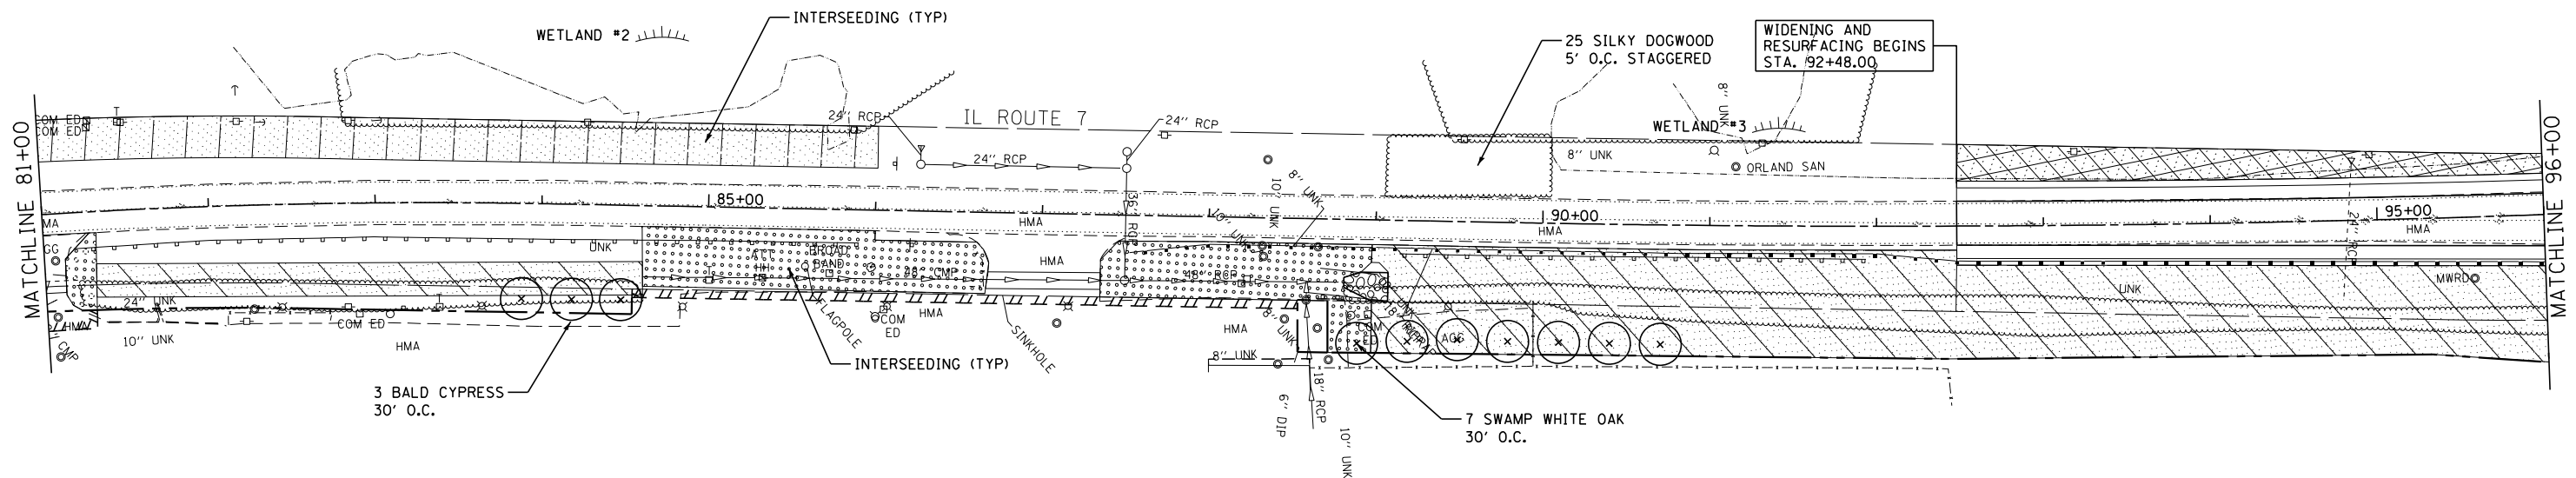

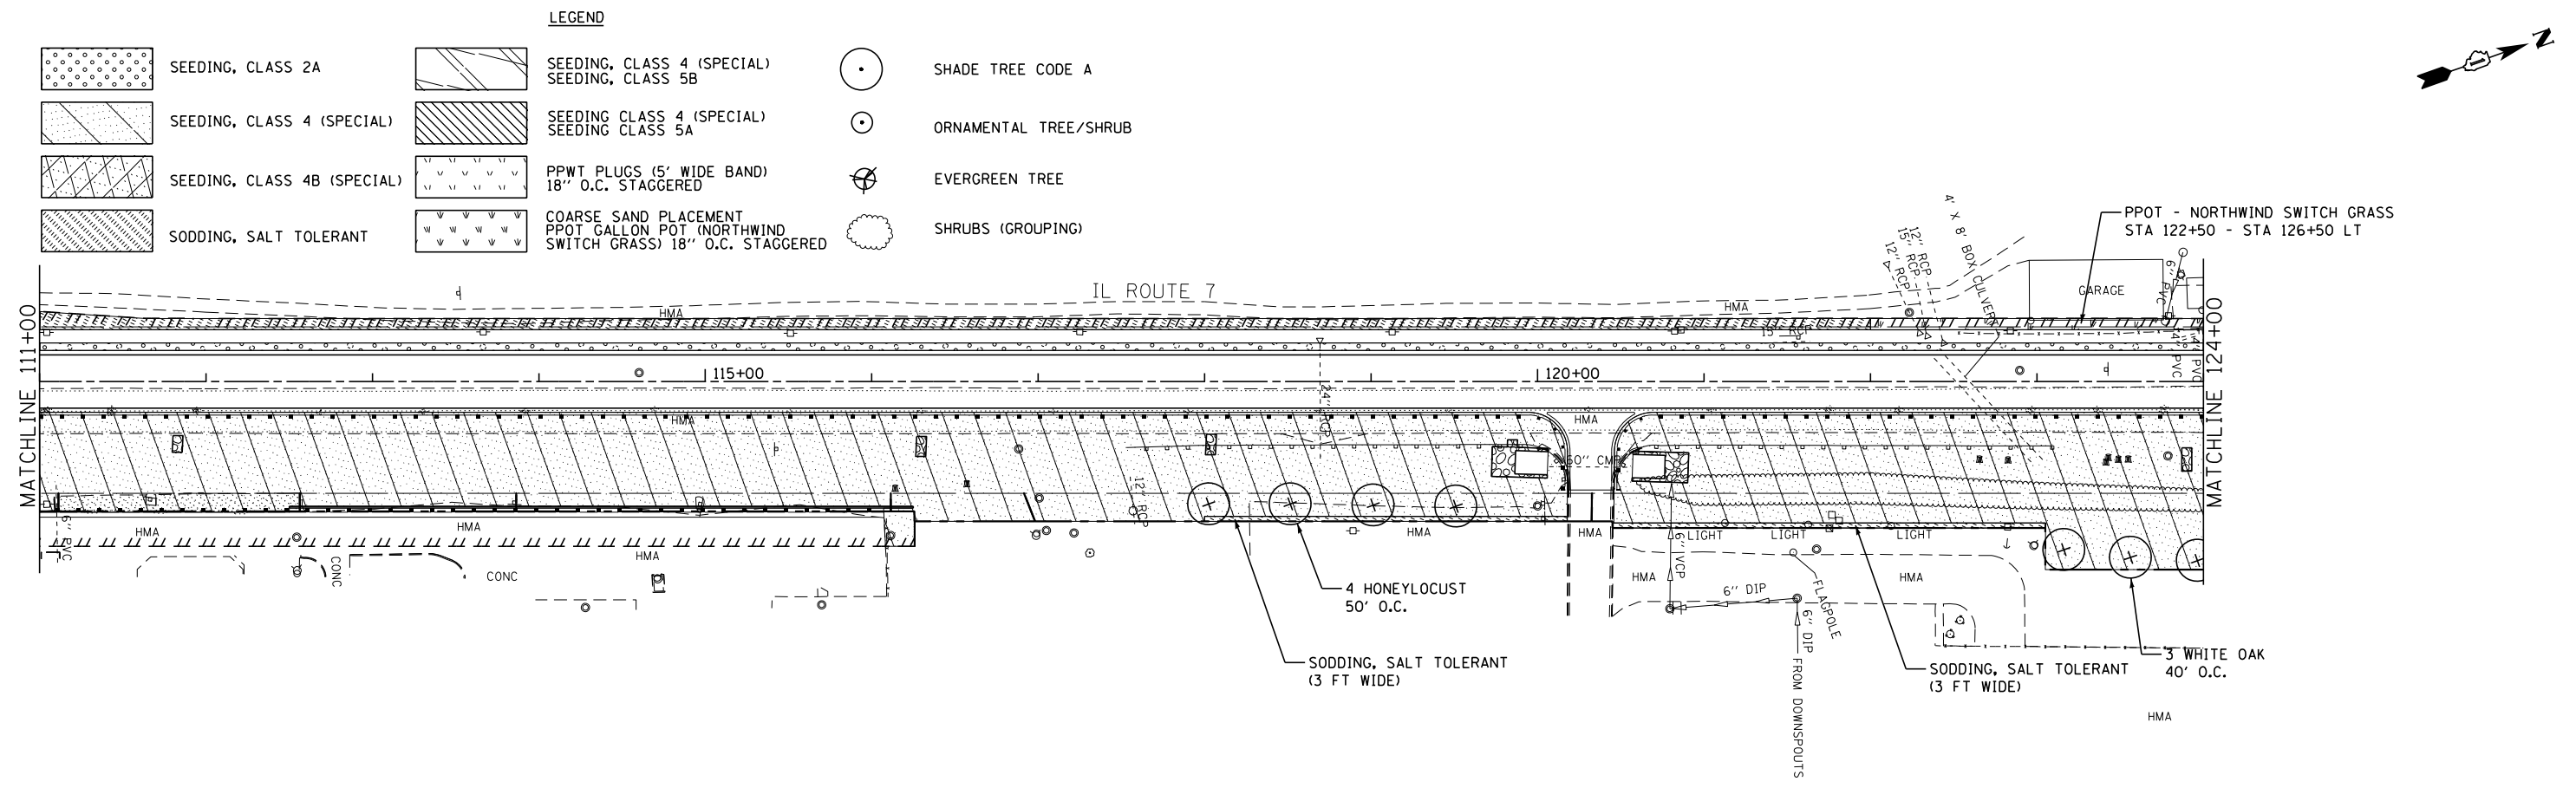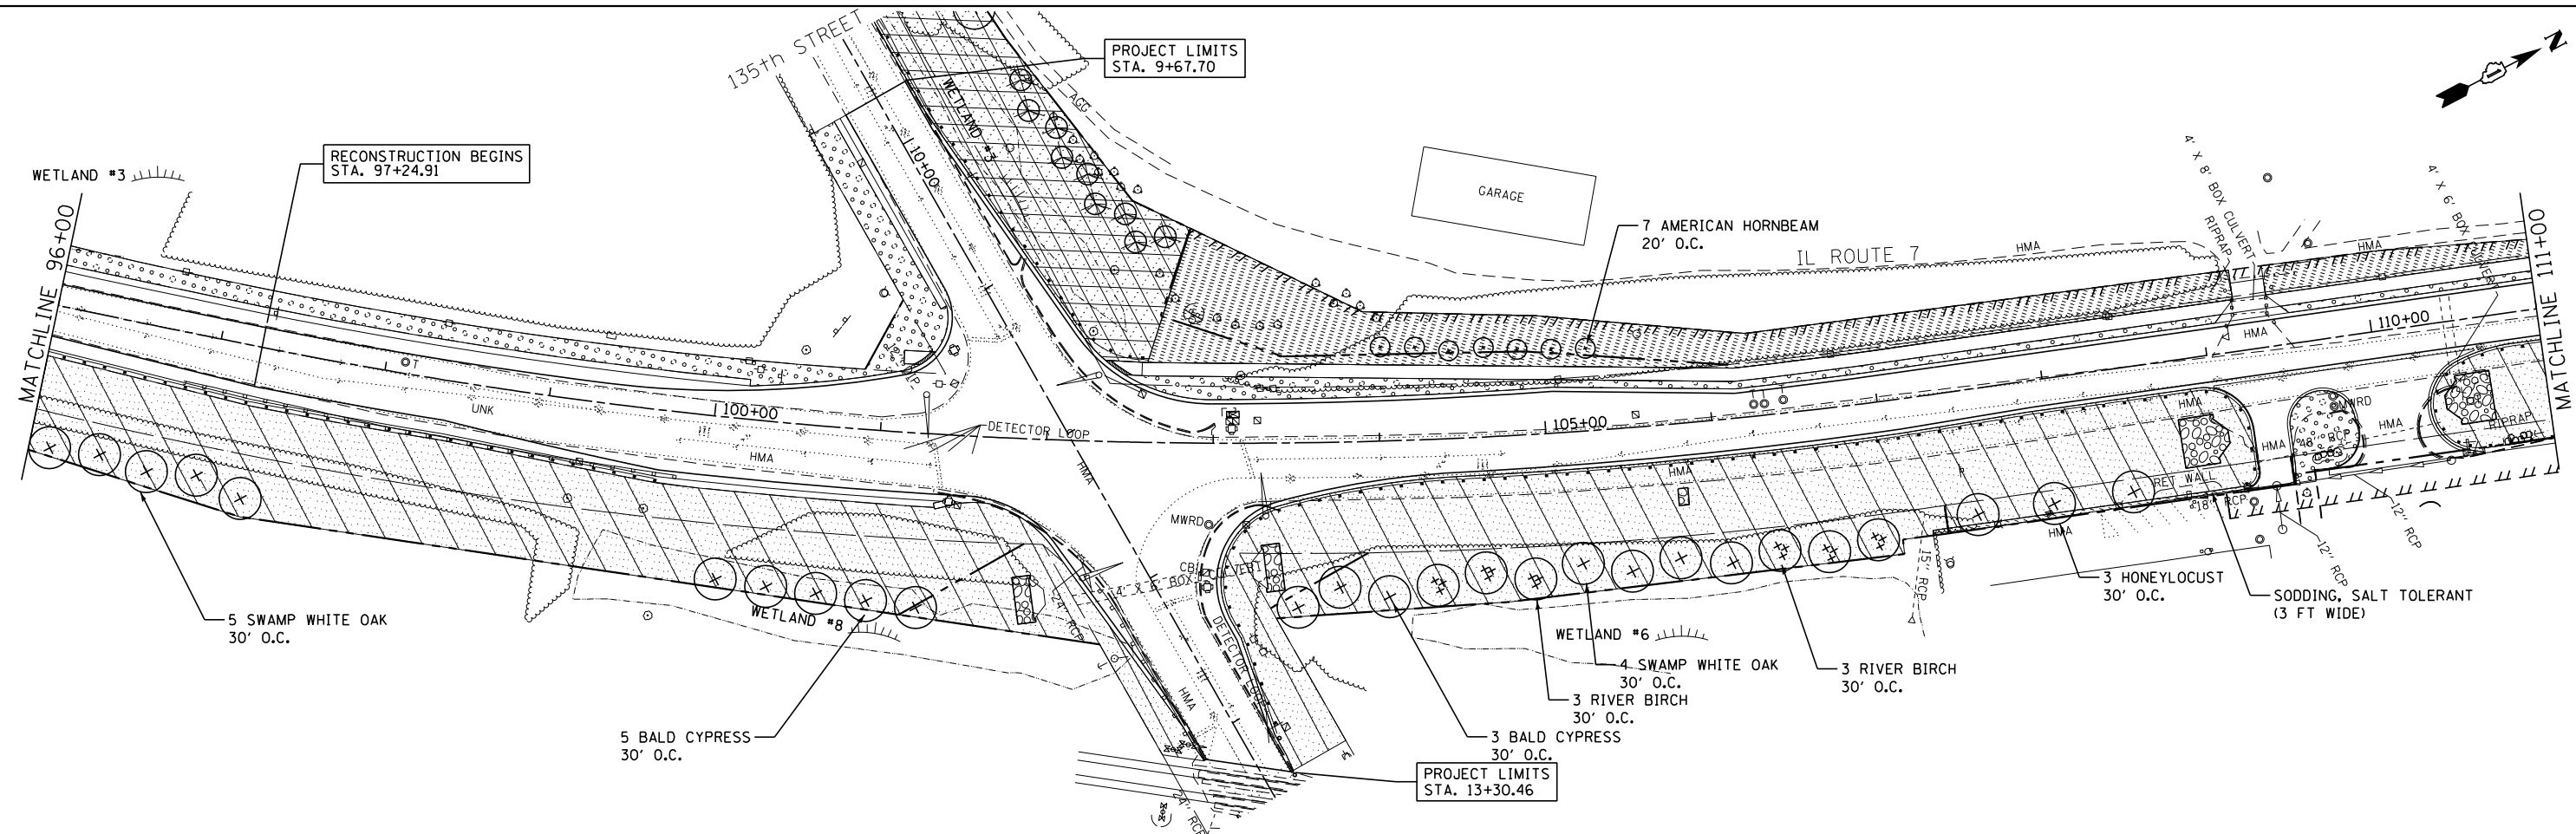

LEGEND

- | | | | | | |
|--|-----------------------------|--|---|--|-----------------------|
| | SEEDING, CLASS 2A | | SEEDING, CLASS 4 (SPECIAL) | | SHADE TREE CODE A |
| | SEEDING, CLASS 4 (SPECIAL) | | SEEDING, CLASS 5B | | ORNAMENTAL TREE/SHRUB |
| | SEEDING, CLASS 4B (SPECIAL) | | SEEDING CLASS 5A (SPECIAL) | | EVERGREEN TREE |
| | SODDING, SALT TOLERANT | | PPWT PLUGS (5' WIDE BAND) 18" O.C. STAGGERED | | SHRUBS (GROUPING) |
| | | | COARSE SAND PLACEMENT | | |
| | | | PPOT GALLON POT (NORTHWIND SWITCH GRASS) 18" O.C. STAGGERED | | |

JJB
JAMES J. BENES & ASSOCIATES
CONSULTING ENGINEERS
1011 WARRENVILLE ROAD, SUITE 420
LISLE, IL 60532
(630) 719-7570


USER NAME = *USER*	DESIGNED - BLG	REVISED -
PLOT SCALE = *SCALE*	DRAWN - JY	REVISED -
PLOT DATE = *DATE*	CHECKED - BDH	REVISED -
	DATE - 12/09/2022	REVISED -

**STATE OF ILLINOIS
DEPARTMENT OF TRANSPORTATION**

LANDSCAPE PLAN
















SCALE: 1"=50' SHEET 2 OF 4 SHEETS STA. 96+00 TO STA. 126+00

F.A.U. RTE.	SECTION	COUNTY	TOTAL SHEETS	SHEET NO.
3578	2019-001-R	COOK	255	112
CONTRACT NO. 62H82				
ILLINOIS FED. AID PROJECT				

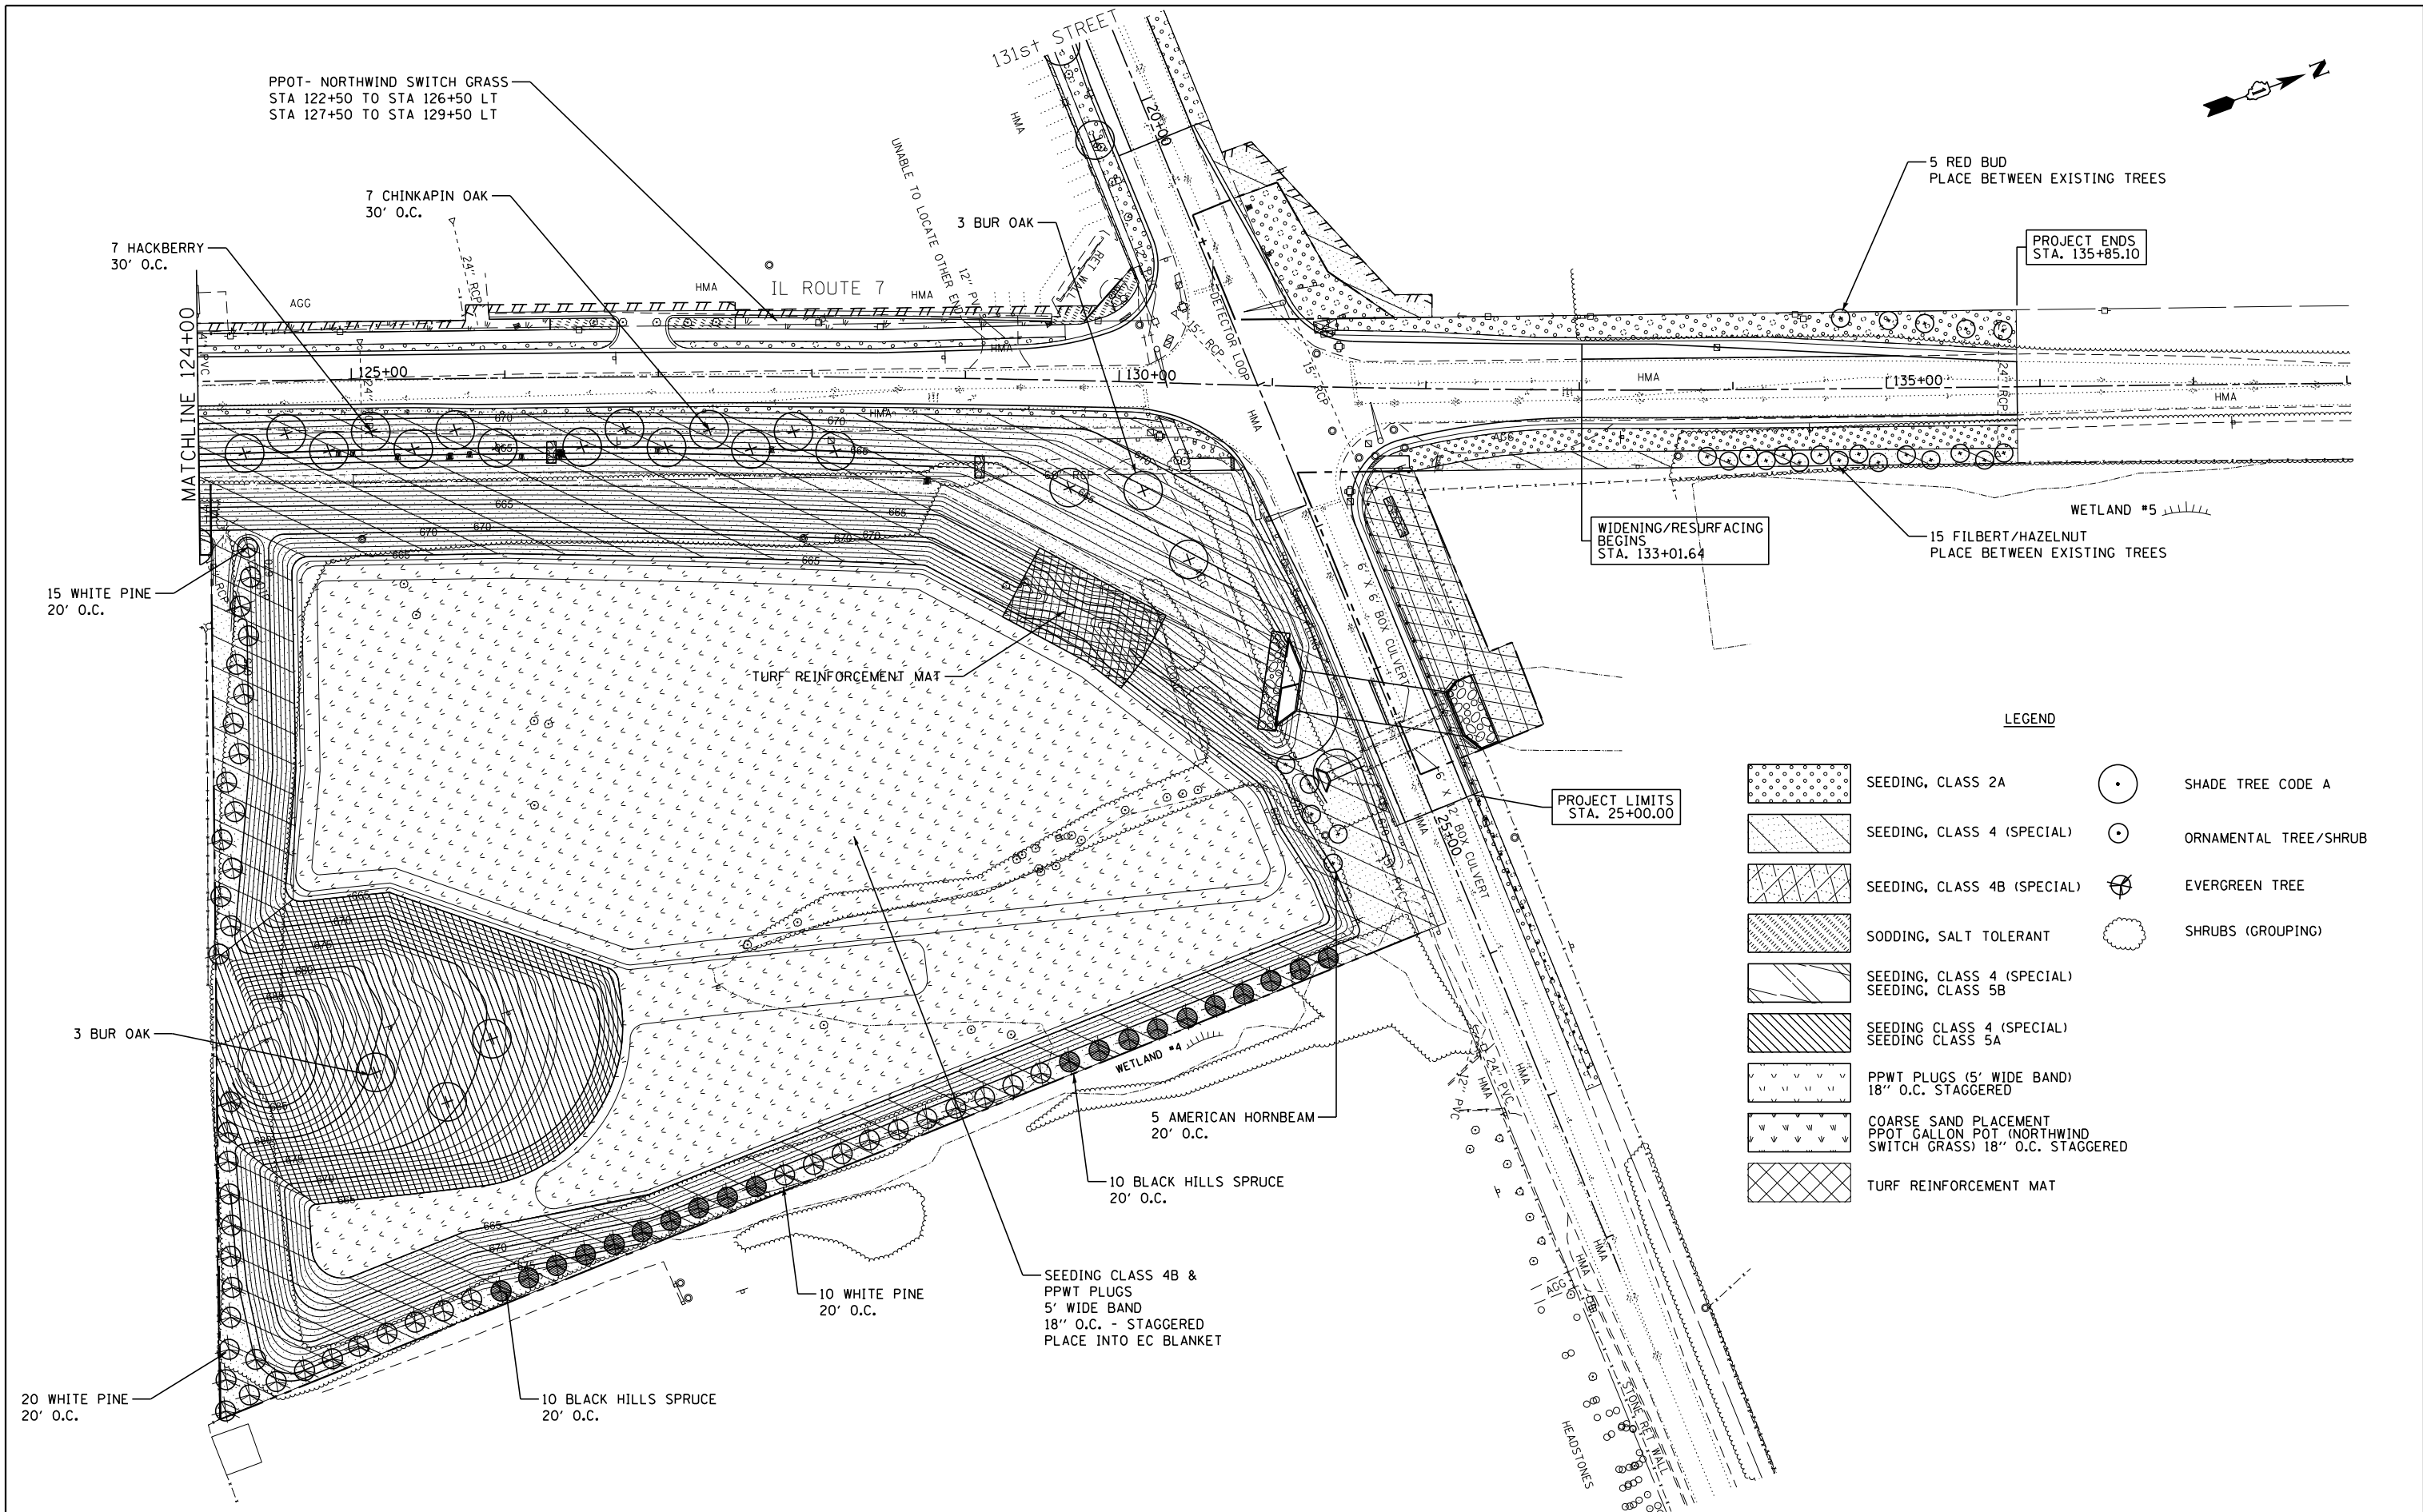

TRAFFIC SIGNAL LEGEND


(NOT TO SCALE)

               ITEM	EXISTING	PROPOSED	ITEM	EXISTING	PROPOSED	ITEM	EXISTING	PROPOSED
CONTROLLER CABINET			HANDHOLE -SQUARE -ROUND			SIGNAL HEAD -(P) PROGRAMMABLE SIGNAL HEAD	 P	 P
COMMUNICATION CABINET			HEAVY DUTY HANDHOLE -SQUARE -ROUND			SIGNAL HEAD WITH BACKPLATE -(P) PROGRAMMABLE SIGNAL HEAD -(RB) RETROREFLECTIVE BACKPLATE	 P RB	 P RB
MASTER CONTROLLER			DOUBLE HANDHOLE			PEDESTRIAN SIGNAL HEAD AT RAILROAD INTERSECTIONS		
MASTER MASTER CONTROLLER			JUNCTION BOX			PEDESTRIAN SIGNAL HEAD WITH COUNTDOWN TIMER		
UNINTERRUPTABLE POWER SUPPLY			RAILROAD CANTILEVER MAST ARM			ILLUMINATED SIGN "NO LEFT TURN"/"NO RIGHT TURN"		
SERVICE INSTALLATION -(P) POLE MOUNTED			RAILROAD FLASHING SIGNAL			NUMBER OF CONDUCTORS, ELECTRIC CABLE NO. 14, UNLESS NOTED OTHERWISE. ALL DETECTOR LOOP CABLE TO BE SHIELDED		
SERVICE INSTALLATION -(G) GROUND MOUNTED -(GM) GROUND MOUNTED METERED			RAILROAD CROSSING GATE			GROUND CABLE IN CONDUIT, NO. 6 SOLID COPPER (GREEN)		
TELEPHONE CONNECTION			RAILROAD CROSSBUCK			ELECTRIC CABLE IN CONDUIT, TRACER NO. 14 1/C		
STEEL MAST ARM ASSEMBLY AND POLE			RAILROAD CONTROLLER CABINET			COAXIAL CABLE		
ALUMINUM MAST ARM ASSEMBLY AND POLE			UNDERGROUND CONDUIT (UC), GALVANIZED STEEL			VENDOR CABLE		
STEEL COMBINATION MAST ARM ASSEMBLY AND POLE WITH LUMINAIRE			TEMPORARY SPAN WIRE, TETHER WIRE, AND CABLE			COPPER INTERCONNECT CABLE, NO. 18, 3 PAIR TWISTED, SHIELDED		
SIGNAL POST -(BM) BARREL MOUNTED - TEMPORARY			SYSTEM ITEM			FIBER OPTIC CABLE -NO. 62.5/125, MM12F -NO. 62.5/125, MM12F SM12F -NO. 62.5/125, MM12F SM24F		
WOOD POLE			INTERSECTION ITEM			GROUND ROD -(C) CONTROLLER -(M) MAST ARM -(P) POST -(S) SERVICE		
GUY WIRE			REMOVE ITEM					
SIGNAL HEAD			RELOCATE ITEM					
SIGNAL HEAD WITH BACKPLATE			ABANDON ITEM					
SIGNAL HEAD OPTICALLY PROGRAMMED			CONTROLLER CABINET AND FOUNDATION TO BE REMOVED					
FLASHER INSTALLATION -(FS) SOLAR POWERED			MAST ARM POLE AND FOUNDATION TO BE REMOVED					
PEDESTRIAN SIGNAL HEAD			SIGNAL POST AND FOUNDATION TO BE REMOVED					
PEDESTRIAN PUSH BUTTON -(APS) ACCESSIBLE PEDESTRIAN PUSH BUTTON			DETECTOR LOOP, TYPE I					
RADAR DETECTION SENSOR			PREFORMED DETECTOR LOOP					
VIDEO DETECTION CAMERA			SAMPLING (SYSTEM) DETECTOR					
RADAR/VIDEO DETECTION ZONE			INTERSECTION AND SAMPLING (SYSTEM) DETECTOR					
PAN, TILT, ZOOM (PTZ) CAMERA			QUEUE AND SAMPLING (SYSTEM) DETECTOR					
EMERGENCY VEHICLE LIGHT DETECTOR			WIRELESS DETECTOR SENSOR					
CONFIMATION BEACON			WIRELESS ACCESS POINT					
WIRELESS INTERCONNECT								
WIRELESS INTERCONNECT RADIO REPEATER								


LOOP DETECTOR NOTES

1. EACH PAIR OF LOOP WIRES SHALL BE PLACED IN A SEPARATE EMPTY COILABLE NONMETALLIC CONDUIT FROM THE EDGE OF PAVEMENT TO THE HANDHOLE. SPACING BETWEEN THE HOLES DRILLED IN THE PAVEMENT SHALL NOT BE LESS THAN 6" (150 mm). EMPTY COILABLE NONMETALLIC CONDUIT SHALL BE INCLUDED IN THE COST OF THE LOOP WIRE.
2. THE NUMBER OF LOOP TURNS SHALL BE AS RECOMMENDED BY THE AMPLIFIER MANUFACTURER. ALL ADJACENT SIDES OF THE LOOPS SHALL BE INSTALLED IN SUCH A WAY THAT THE CURRENT FLOW IS IN THE SAME DIRECTION TO REINFORCE ITS MAGNETIC FIELDS FOR SMALL VEHICLE DETECTION.
3. EACH LOOP LEAD-IN SHALL BE IDENTIFIED AND PERMANENTLY TAGGED IN THE HANDHOLE. EACH LEAD-IN CABLE TAG SHALL INDICATE THE LOCATION OF THE LOOP, LOOP ROTATION (CLOCKWISE/COUNTERCLOCKWISE), LOOP LEAD-IN DIRECTION (IN OR OUT), LOOP CABLE NUMBER AND LOCATION IN CABINET, AND NUMBER OF TURNS IN THE DETECTOR LOOPS IN WATER PROOF INK AS INDICATED ON THE DISTRICT 1 STANDARD TRAFFIC SIGNAL DESIGN DETAIL. THE CONTRACTOR SHALL MARK LOOP LOCATIONS ON RECORD DRAWINGS AND PRESENT TO THE ENGINEER AFTER FINAL INSPECTION. LOOPS SHALL BE MARKED BY LANE AND LOOP NUMBER. SEE DETAIL BELOW.
4. ALL LOOP CABLE SHALL BE FASTENED WITH PLASTIC TIE WRAP TO THE HANDHOLE HOOKS.
5. IN ASPHALT PAVEMENT, LOOPS SHOULD BE PLACED IN THE BINDER AND DIVEHOLES MARKED AT THE CURB WITH A SAW-CUT. THE SAW-CUT SHALL BE CUT IN ACCORDANCE WITH LOCAL AND E.P.A. DUST CONTROL REQUIREMENTS. DETECTOR LOOP(S) SHALL NOT BE INSTALLED IN WET CONDITIONS AND THE SAW-CUTS MUST BE FREE OF DEBRIS AND RESIDUE SUCH AS DUST AND WATER WHICH IS TO BE ACHIEVED BY THE USE OF COMPRESSED AIR, WIRE BRUSHING AND HEAT DRYING ACCORDING TO SEALANT MANUFACTURER REQUIREMENTS. THE DETECTOR WIRE SHALL BE HELD IN PLACE BY THE USE OF FORM WEDGES. WEDGES SHALL BE SPACED NO MORE THAN 18" (450 mm) APART.
6. LOOP SPLICES SHALL BE SOLDERED USING A SOLDERING IRON. BLOW TORCHES OR OTHER DEVICES WHICH OXIDIZE COPPER CABLE SHALL NOT BE ALLOWED FOR SOLDERING OPERATIONS. SEE DETAIL BELOW RIGHT.
7. PREFORMED DETECTOR LOOPS SHALL BE USED, AS SHOWN ON THE PLANS, WHERE NEW CONCRETE PAVEMENT IS PROPOSED. THE INSTALLATION OF PREFORMED LOOPS SHALL BE IN ACCORDANCE WITH THE DISTRICT 1 SPECIFICATIONS OR AS DIRECTED BY THE ENGINEER.

LOOP LEAD-IN CABLE TAG

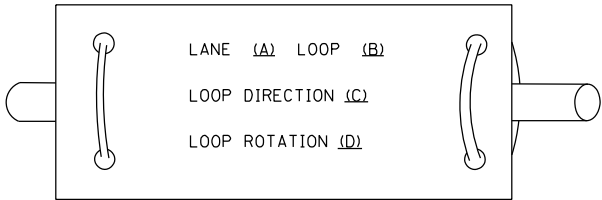


- A. LANE 1 IS THE LANE CLOSEST TO THE CENTERLINE OF THE ROADWAY
- B. LOOP #1 IS THE LOOP IN THE LANE CLOSEST TO THE INTERSECTION.
- C. LABEL LOOP CABLE "IN" OR LOOP CABLE "OUT".
- D. LABEL LOOP CABLE CLOCKWISE OR LOOP CABLE COUNTERCLOCKWISE.

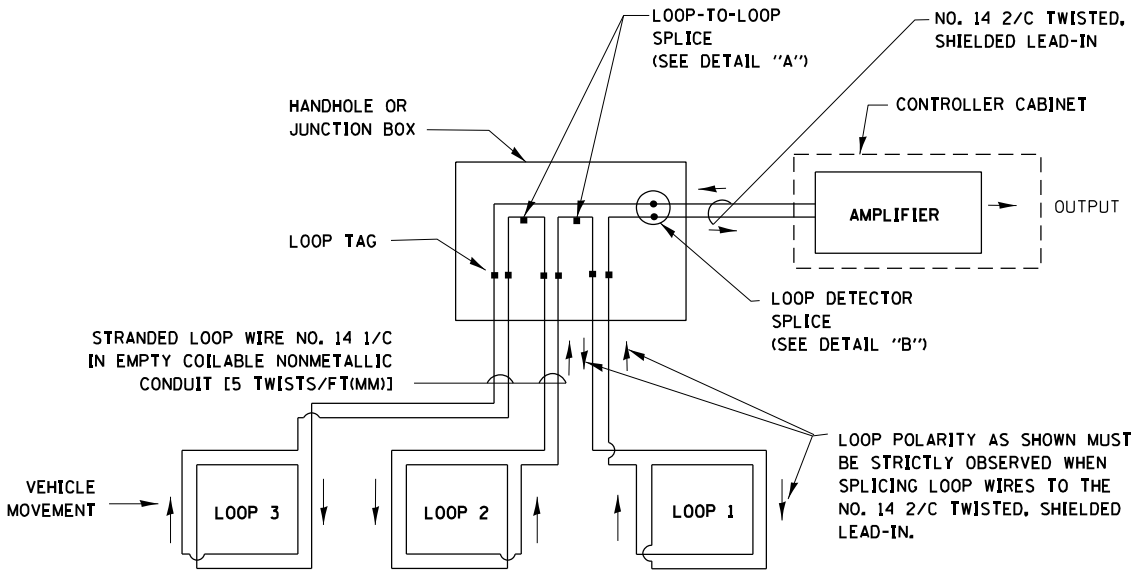


DETECTOR LOOP WIRING SCHEMATIC

- LOOPS SHALL BE SPLICED IN SERIES.
- SAW-CUTS SHALL BE A MINIMUM WIDTH OF 5/16" (8 mm).
- SAW-CUT DEPTHS SHALL BE 3" (75 mm). IF IN CONCRETE, THE SAW-CUT DEPTH SHALL BE TO THE TOP OF THE REINFORCEMENT.
- LOOP CORNERS SHALL BE DRILLED WITH A 2" (50 mm) DIAMETER CORE.

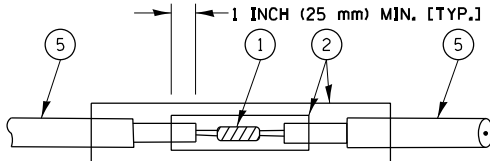


DETAIL "A"
LOOP-TO-LOOP SPLICE

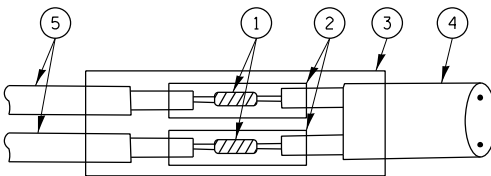


DETAIL "B"
LOOP-TO-CONTROLLER SPLICE

TYPE I LOOP

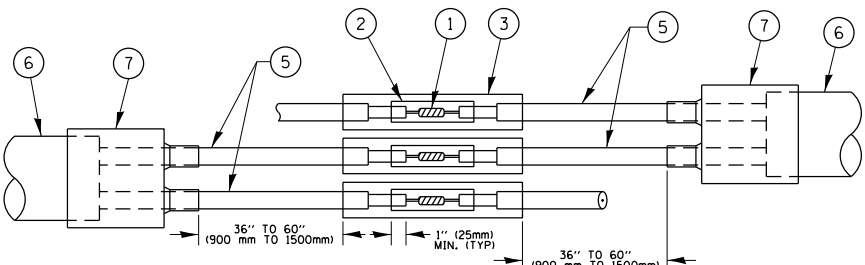

DETAIL "A"
LOOP-TO-LOOP SPLICE

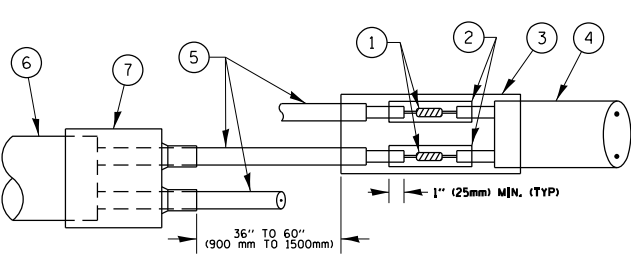


DETAIL "B"
LOOP-TO-CONTROLLER SPLICE

PRE-FORMED LOOP

LOOP DETECTOR SPLICE

- ① WESTERN UNION SPLICE SOLDERED WITH ROSIN CORE FLUX. ALL EXPOSED SURFACES OF THE SOLDER SHALL BE SMOOTH. THE WESTERN UNION SPLICES SHALL BE STAGGERED.
- ② WCSMW 30/100 HEAT SHRINK TUBE, MINIMUM LENGTH 3" (75 mm), UNDERWATER GRADE.
- ③ WCS 200/750 HEAT SHRINK TUBE, MINIMUM LENGHT 6" (150 mm), UNDERWATER GRADE.
- ④ NO. 14 2/C TWISTED, SHIELDED CABLE.
- ⑤ LOOP CONDUCTOR WITH FLEXIBLE PLASTIC TUBE.
- ⑥ PRE-FORMED LOOP
- ⑦ XL POLYOLEFIN 2 CONDUCTOR BREAKOUT SEALS. TYCO CBR-2 OR APPROVED EQUAL


TRAFFIC SIGNAL MAST ARM AND SIGNAL POST
MAST ARM MOUNTED SIGNALS IN EXISTING, PROPOSED OR
FUTURE SIDEWALK/BICYCLE PATH AREA. INTERSECTION SHOWN
WITH PEDESTRIAN SIGNALS AND PEDESTRIAN PUSHBUTTON DETECTORS.

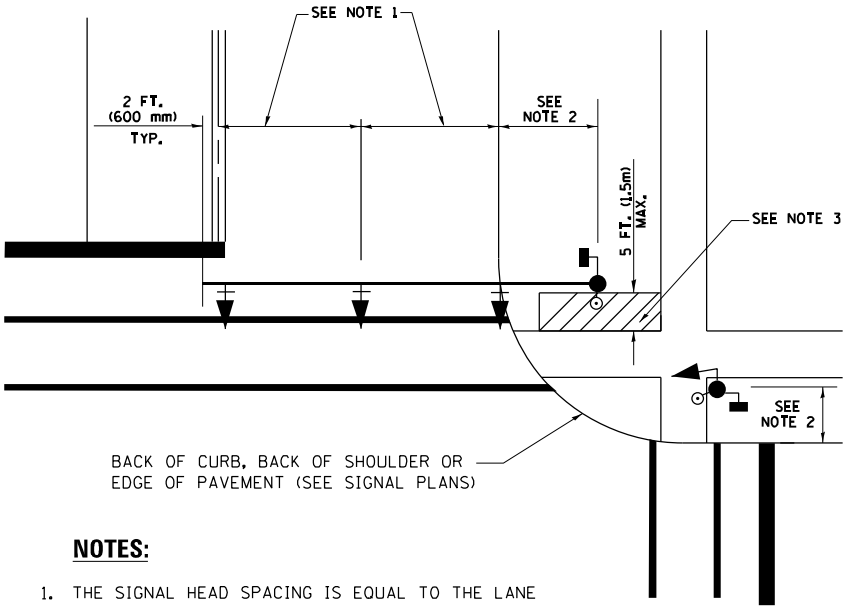

NOTES:

1. THE SIGNAL HEAD SPACING IS EQUAL TO THE LANE WIDTH OR AS SHOWN ON THE TRAFFIC SIGNAL PLAN.
2. REFER TO THE TRAFFIC SIGNAL EQUIPMENT OFFSET TABLE.
3. PROVIDE A LEVEL ALL-WEATHER SURFACE (CONCRETE SIDEWALK, ASPHALT BICYCLE PATH SURFACE OR MATCHING MATERIAL TO THE ADJACENT SURFACE) UP TO THE MAST ARM SHAFT OR THE SIGNAL POST.
4. THE FACE OF THE PEDESTRIAN PUSHBUTTON SHALL BE PARALLEL TO THE CROSSWALK TO BE USED.
5. THE LOCATIONS AND INSTALLATION OF PEDESTRIAN SIGNAL HEADS AND PEDESTRIAN PUSHBUTTONS SHALL MEET THE REQUIREMENTS OF THE MUTCD AND INFORMATION FOUND IN THE "AMERICANS WITH DISABILITIES ACT ACCESSIBILITY GUIDELINES FOR BUILDINGS AND FACILITIES."


PEDESTRIAN SIGNAL POST
AND
PEDESTRIAN PUSH BUTTON POST

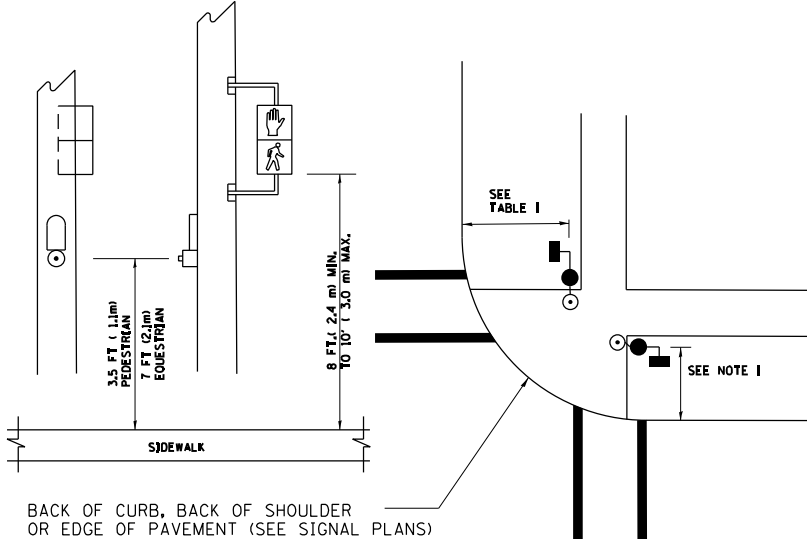

NOTES:

1. REFER TO THE TRAFFIC SIGNAL EQUIPMENT OFFSET TABLE.
2. PROVIDE A LEVEL ALL-WEATHER SURFACE (CONCRETE SIDEWALK, ASPHALT BICYCLE PATH SURFACE OR MATCHING MATERIAL TO THE ADJACENT SURFACE) UP TO THE PEDESTRIAN SIGNAL POST OR THE PEDESTRIAN PUSH BUTTON POST.
3. THE FACE OF THE PEDESTRIAN PUSHBUTTON SHALL BE PARALLEL TO THE CROSSWALK TO BE USED.
4. THE LOCATIONS AND INSTALLATION OF PEDESTRIAN SIGNAL HEADS AND PEDESTRIAN PUSHBUTTONS SHALL MEET THE REQUIREMENTS OF THE MUTCD AND INFORMATION FOUND IN THE "AMERICANS WITH DISABILITIES ACT ACCESSIBILITY GUIDELINES FOR BUILDINGS AND FACILITIES."

RECOMMENDED PUSHBUTTON LOCATIONS

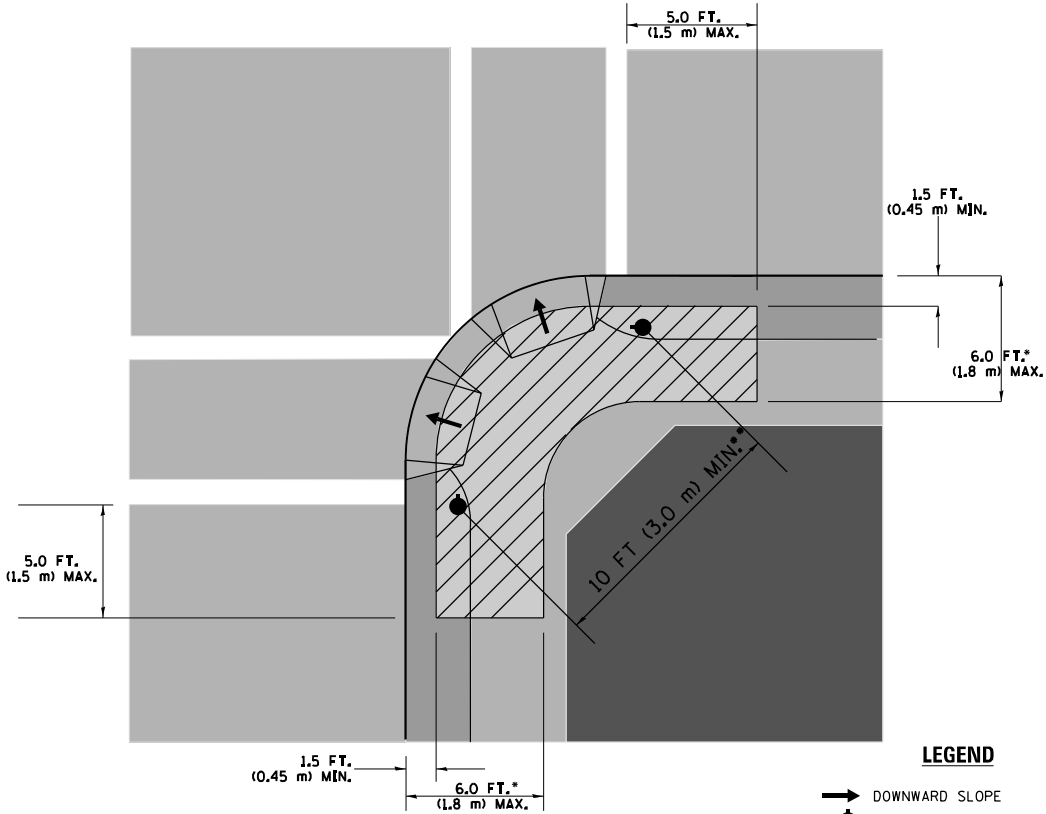

LEGEND

- DOWNWARD SLOPE
- PEDESTRIAN PUSHBUTTON
- ▨ RECOMMENDED PUSHBUTTON LOCATIONS

- WHERE THERE ARE CONSTRAINTS THAT MAKE IT IMPRACTICAL TO PLACE THE PEDESTRIAN PUSHBUTTON BETWEEN 1.5 FT (0.45 m) AND 6 FT (1.8 m) FROM THE EDGE OF THE CURB, SHOULDER, OR PAVEMENT, IT SHOULD NOT BE FURTHER THAN 10 FT (3 m) FROM THE EDGE OF CURB, SHOULDER, OR PAVEMENT.
- WHERE THERE ARE CONSTRAINTS ON A PARTICULAR CORNER THAT MAKE IT IMPRACTICAL TO PROVIDE THE 10 FT (3 m) SEPERATION BETWEEN THE TWO PEDESTRIAN PUSHBUTTONS, THE PUSHBUTTONS MAY BE PLACED CLOSER TOGETHER OR ON THE SAME POLE.

NOTES:


1. PEDESTRIAN SIGNAL HEADS SHALL BE MOUNTED WITH THE BOTTOM OF THE SIGNAL HOUSING INCLUDING BRACKETS NOT LESS THAN 8 FT (2.4 m) OR MORE THAN 10 FT (3 m) ABOVE SIDEWALK LEVEL, AND SHALL BE POSITIONED AND ADJUSTED TO PROVIDE MAXIMUM VISIBILITY AT THE BEGINNING OF THE CONTROLLED CROSSWALK.
2. THE BOTTOM OF THE SIGNAL HOUSING (INCLUDING BRACKETS) OF A VEHICULAR SIGNAL FACE THAT IS NOT LOCATED OVER A HIGHWAY SHALL BE AT LEAST 8 FT (2.4 m) BUT NOT MORE THAN 19 FT (5.8 m) ABOVE THE SIDEWALK OR, IF THERE IS NO SIDEWALK, ABOVE THE PAVEMENT GRADE AT THE CENTER OF THE ROADWAY.
3. THE BOTTOM OF THE SIGNAL HOUSING AND ANY RELATED ATTACHMENTS TO A SIGNAL FACE LOCATED OVER ANY PORTION OF A HIGHWAY SHALL BE ACCORDING TO CURRENT STATE STANDARDS 877001, 877002, 877006, 877011 AND 877012 WITH A MINIMUM OF 16 FT (5.0 m) AND A MAXIMUM OF 18 FT. (5.5 m) FROM THE HIGHEST POINT OF PAVEMENT.
4. THE BOTTOM OF THE TEMPORARY SPAN WIRE MOUNTED SIGNAL HOUSING AND ANY RELATED ATTACHMENTS TO A SIGNAL FACE LOCATED OVER ANY PORTION OF A HIGHWAY SHALL BE ACCORDING TO CURRENT STATE STANDARD 880001 WITH A MINIMUM OF 17 FT (5.18 m) FROM THE HIGHEST POINT OF PAVEMENT.
5. THE TOP OF THE SIGNAL HOUSING OF A SIGNAL FACE LOCATED OVER ANY PORTION OF A HIGHWAY SHALL NOT BE MORE THAN 25.6 FT (7.8 m) ABOVE THE PAVEMENT.

TRAFFIC SIGNAL EQUIPMENT OFFSET


TRAFFIC SIGNAL EQUIPMENT	COMBINATION CONCRETE CURB AND GUTTER (MINIMUM DISTANCE FROM BACK OF CURB TO CENTERLINE OF FOUNDATION)	SHOULDER/NON-CURBED AREA (MINIMUM DISTANCE FROM EDGE OF PAVEMENT TO CENTERLINE OF FOUNDATION)
TRAFFIC SIGNAL MAST ARM POLE	6 FT (1.8m)	SHOULDER WIDTH + 2 FT (0.6m), MINIMUM 10 FT (3.0m)
TRAFFIC SIGNAL POST	4 FT (1.2m)	SHOULDER WIDTH + 2 FT (0.6m), MINIMUM 10 FT (3.0m)
PEDESTRIAN SIGNAL POST	4 FT (1.2m)	SHOULDER WIDTH + 2 FT (0.6m), MINIMUM 10 FT (3.0m)
PEDESTRIAN PUSHBUTTON POST	4 FT (1.2m)	SHOULDER WIDTH + 2 FT (0.6m), MINIMUM 10 FT (3.0m)
TEMPORARY WOOD POLE	6 FT (1.8m)	SHOULDER WIDTH + 2 FT (0.6m), MINIMUM 10 FT (3.0m)
CONTROLLER CABINET	6 FT (1.8m) MINIMUM DISTANCE SEE NOTE 2	SHOULDER WIDTH + 6 FT (1.8m), MINIMUM 16 FT (4.9m) SEE NOTE 3.
SERVICE INSTALLATION, GROUND MOUNT	6 FT (1.8m) MINIMUM DISTANCE SEE NOTE 2	SHOULDER WIDTH + 6 FT (1.8m), MINIMUM 16 FT (4.9m) SEE NOTE 3.

NOTES:


1. CONTACT THE "AREA TRAFFIC SIGNAL MAINTENANCE AND OPERATIONS ENGINEER" FOR ASSISTANCE IN LOCATING THE TRAFFIC SIGNAL EQUIPMENT WHEN THERE ARE CONFLICTS WITH DITCHES OR THE MINIMUM OFFSET DISTANCES CANNOT BE MET.
2. MINIMUM DISTANCE FROM THE BACK OF CURB TO THE ROADWAY SIDE OF THE FOUNDATION.
3. MINIMUM DISTANCE FROM THE EDGE OF PAVEMENT TOTHE ROADWAY SIDE OF THE FOUNDATION.
4. ANY CHANGES TO THE OFFSETS OF THE FOUNDATIONS, FROM THE MINIMUM DISTANCES LISTED IN THE "TRAFFIC SIGNAL EQUIPMENT OFFSET" CHART AND THE TRAFFIC SIGNAL INSTALLATION PLAN, COULD EFFECT THE PLACEMENT OF THE SIGNAL HEADS, PEDESTRIAN SIGNAL HEADS AND THE PEDESTRIAN PUSHBUTTONS. THE SIGNAL HEAD PLACEMENT ON THE MAST ARMS SHALL REMAIN AS PER THE TRAFFIC SIGNAL INSTALLATION PLAN AND THE "TRAFFIC SIGNAL MAST ARM AND SIGNAL POST" DETAIL ABOVE. THE PROPOSED MAST ARM LENGTHS MAY NEED TO BE REVISED TO MEET THE ABOVE REQUIREMENTS. THE PEDESTRIAN SIGNAL HEADS AND PEDESTRIAN PUSHBUTTONS MUST MEET THE REQUIREMENTS UNDER THE DETAILS ON THIS SHEET.

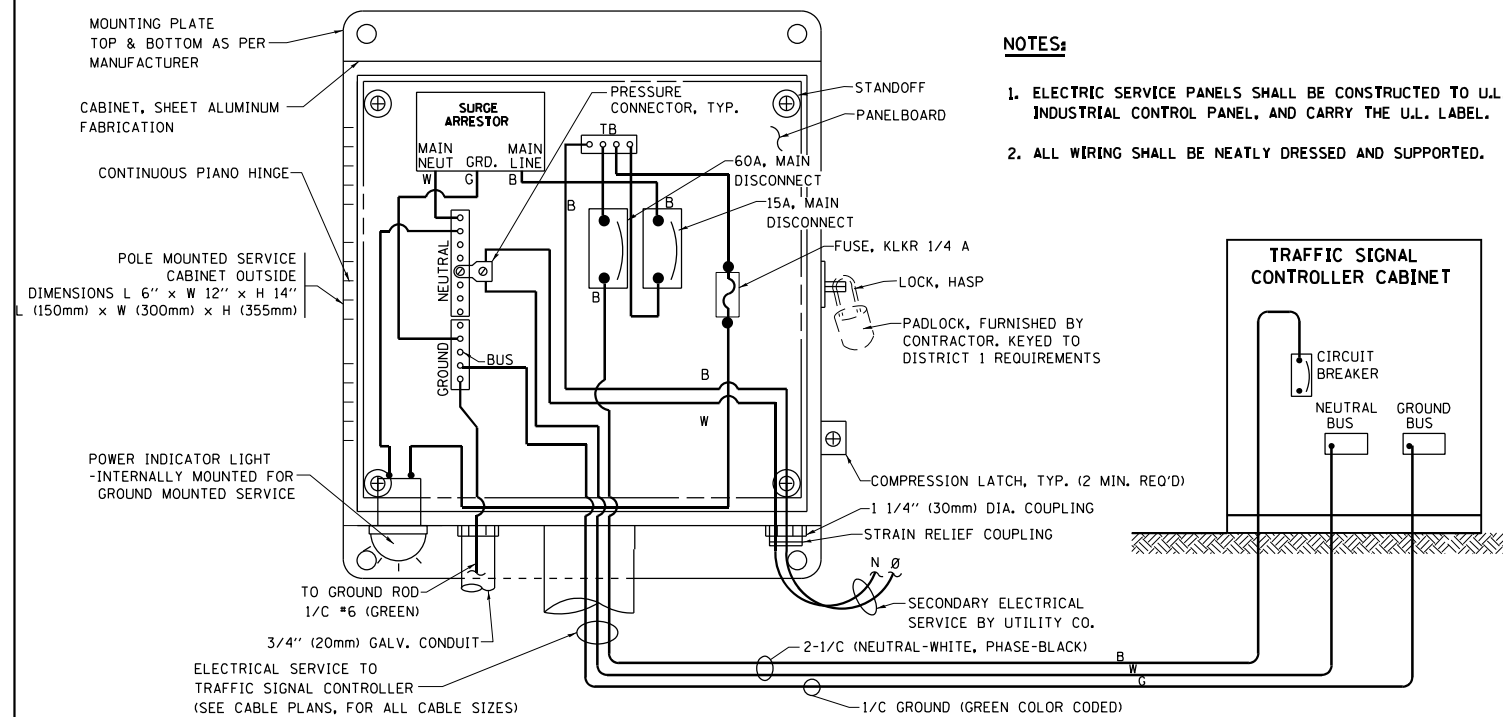

ELECTRICAL SERVICE – PANEL DIAGRAM (TYPICAL FOR POLE AND GROUND MOUNTED SERVICE)
SERVICE INSTALLATION POLE MOUNT (SHOWN)
 (NOT TO SCALE)

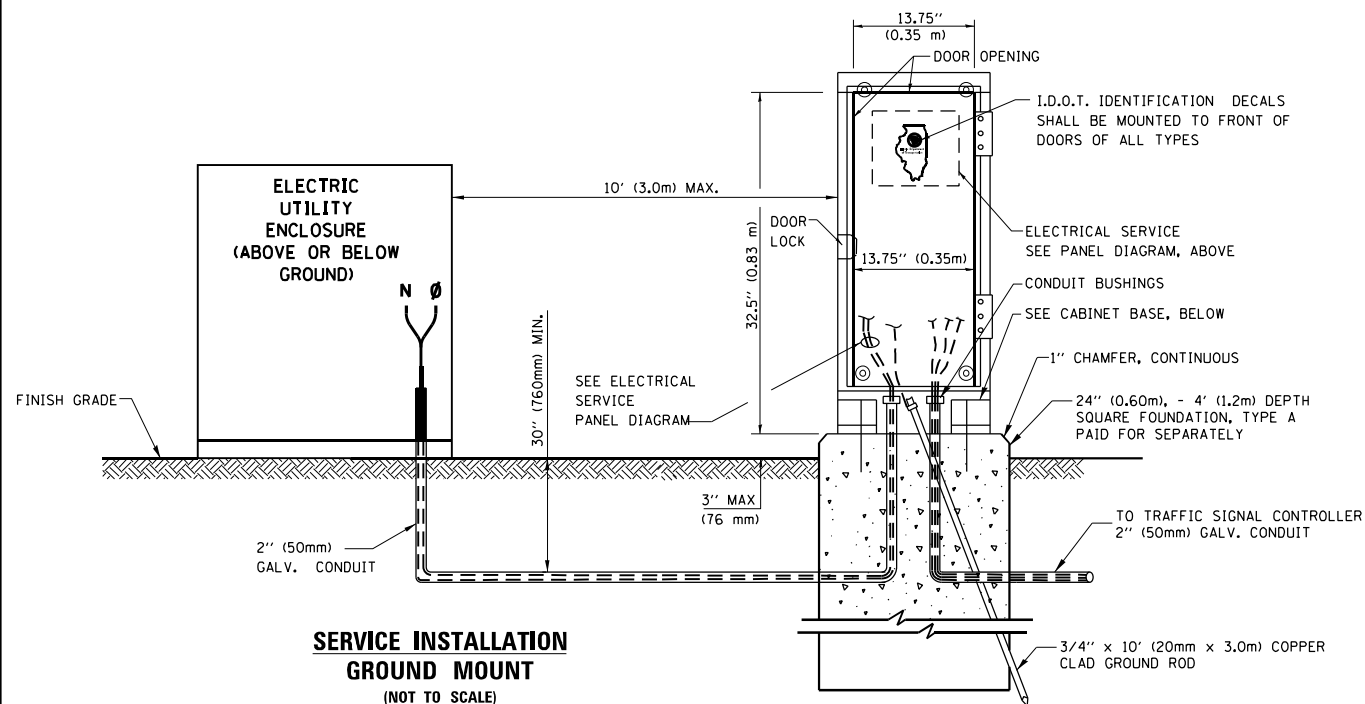


SERVICE INSTALLATION
GROUND MOUNT
(NOT TO SCALE)

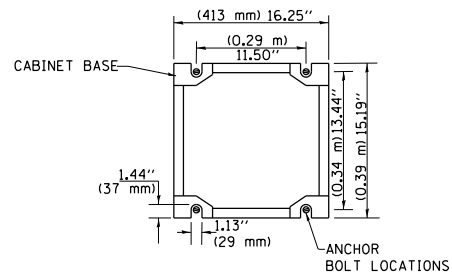

CABINET – BASE BOLT PATTERN
(NOT TO SCALE)


- ## NOTES:

1. ELECTRIC SERVICE PANELS SHALL BE CONSTRUCTED TO U.L. STD 508, INDUSTRIAL CONTROL PANEL, AND CARRY THE U.L. LABEL.
2. ALL WIRING SHALL BE NEATLY DRESSED AND SUPPORTED.

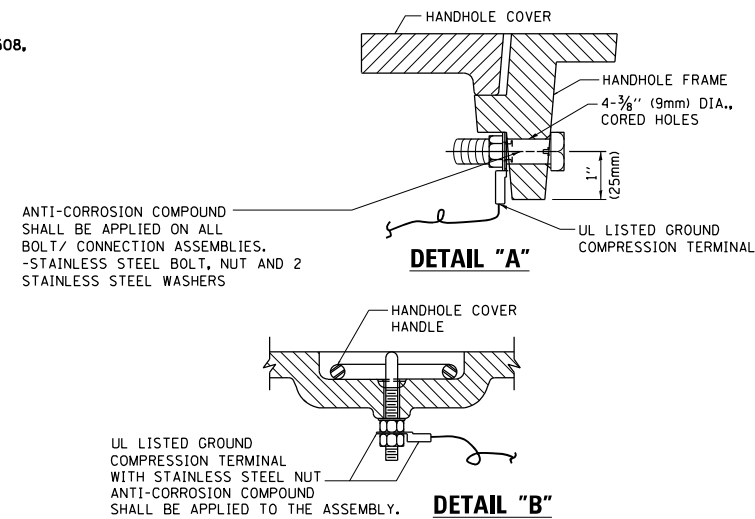


DETAIL "A"

DETAIL "B"

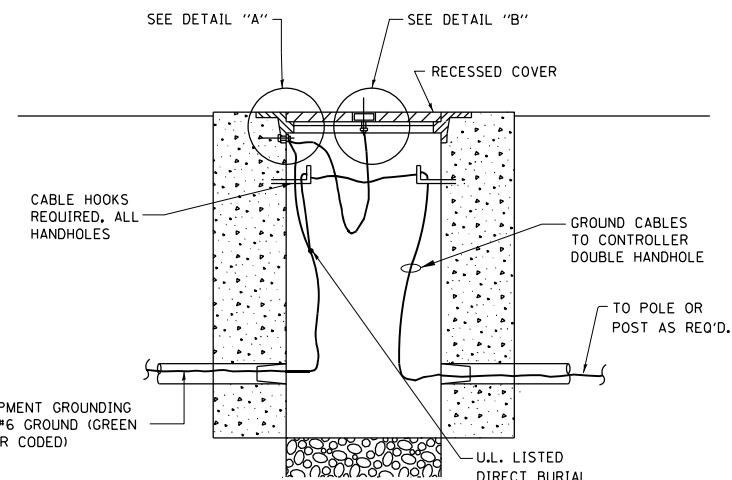

HANDHOLE COVER & FRAME – GROUNDING DETAIL


(NOT TO SCALE)

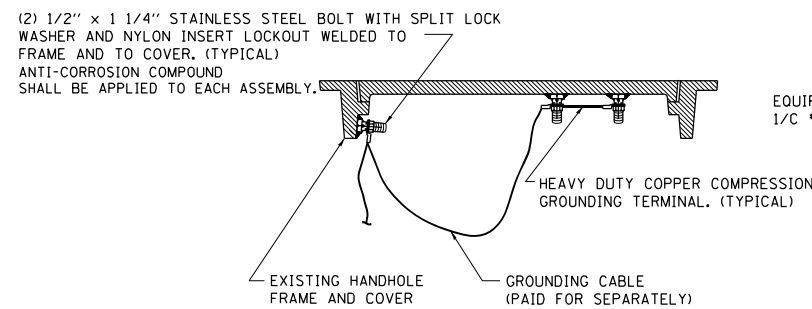


EXISTING HANDHOLE COVER & FRAME – GROUNDING DETAIL
(NOT TO SCALE)

- NOTES:**
GROUNDING SYSTEM

1. THE GROUNDING SYSTEM SHALL CONSIST OF AN INSULATED CONDUCTOR TYPE XLP, NO. 6 A.W.G., STRANDED COPPER TO BE INSTALLED IN RACEWAYS. THE GROUNDING CABLE SHALL BE INSTALLED IN A CONTINUOUS MANNER AS SHOWN ON THE CABLE PLAN PROVIDED. ALL GROUNDING CONDUCTORS SHALL BE BONDED TO METAL ENCLOSURE (HANDHOLE, POST, MAST ARM, CONTROLLER, ETC.), GROUND ROD SHALL BE 3/4" DIA. x 10'-0" (20mm x 3.0m) LONG, COPPER CLAD. ONE GROUND ROD SHALL BE INSTALLED AT ALL POST FOUNDATIONS, POLE FOUNDATIONS, CONTROLLER CABINET FOUNDATION AND ELECTRICAL SERVICE INSTALLATION AS INDICATED ON THE CABLE PLAN. IF THERE ARE ANY SPECIAL CONDITIONS SUCH AS SUB-SURFACE CONDITIONS OR INSTALLATION PROBLEMS, THE RESIDENT ENGINEER SHALL BE NOTIFIED OR CONTACT THE BUREAU OF TRAFFIC, ILLINOIS DEPARTMENT OF TRANSPORTATION DISTRICT ONE AT (847) 705-4139.
2. THE NEUTRAL CONDUCTOR AND THE GROUND CONDUCTOR SHALL BE CONNECTED IN THE SERVICE INSTALLATION. AT NO OTHER POINT IN THE TRAFFIC SIGNAL SYSTEM SHALL THE NEUTRAL AND GROUND CONDUCTORS BE CONNECTED.
3. ALL EQUIPMENT GROUNDING CONDUCTORS SHALL TERMINATE AT THE GROUND BUS IN THE CONTROLLER CABINET.
4. THE CONTRACTOR SHALL PROVIDE A GROUND CABLE WITH CONNECTORS BETWEEN THE HANDHOLE COVER AND HANDHOLE FRAME.

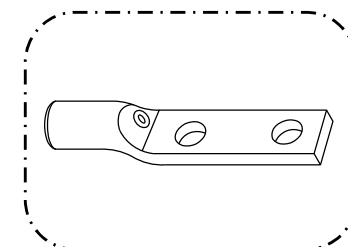


HEAVY-DUTY COMPRESSION TERMINAL
(BURNDY TYPE YGHA OR APPROVED EQUAL)

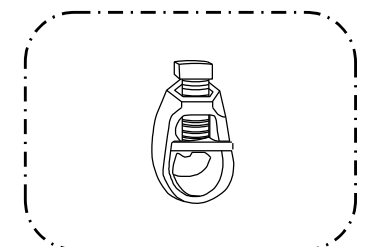

3/4" (20mm) HEAVY-DUTY GROUND ROD CLAMP
(BURNDY TYPE GRC OR APPROVED EQUAL)






- NOTES:**

- ALL CLAMPS SHALL BE BRONZE OR COPPER, UL APPROVED.
- GROUND CABLE SHALL BE LOOPED OVER HOOKS IN THE HANDHOLES
6.5' (2.0m) SLACK SHALL BE PROVIDED IN SINGLE HANDHOLES
13' (4.0m) OF SLACK SHALL BE PROVIDED IN DOUBLE HANDHOLES.
5' (1.4m) OF SLACK SHALL BE PROVIDED BETWEEN FRAME AND COVER.

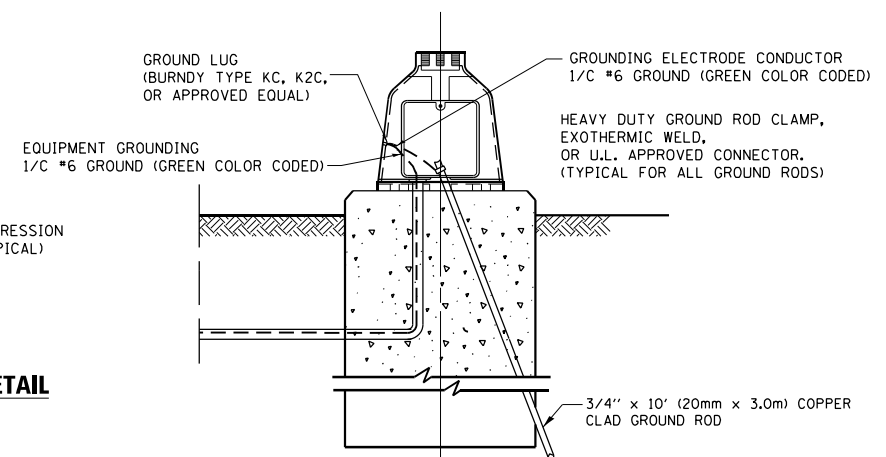

MAST ARM POLE / POST-GROUNDING DETAIL
(NOT TO SCALE)

FILE NAME =	USER NAME = plascencia	DESIGNED -	REVISED -	STATE OF ILLINOIS DEPARTMENT OF TRANSPORTATION	DISTRICT ONE STANDARD TRAFFIC SIGNAL DESIGN DETAILS				F.A.P. RTE.	SECTION	COUNTY	TOTAL SHEETS	SHEET NO.
S:\WP\Design\Ioven\SamplePlans\DNFiles\TSEexample01-shr\ts.dgn	TSEexample01-shr\ts.dgn	DRAWN -	REVISED -						3578	2019-001-R	COOK	255	118
Default	PLOT SCALE = 100.0000' / in.	CHECKED -	REVISED -		TS-05 CONTRACT NO. 62H82				ILLINOIS FED. AID PROJECT				
	PLOT DATE = 5/17/2016	DATE -	REVISED -									SCALE: NONE	SHEET 4

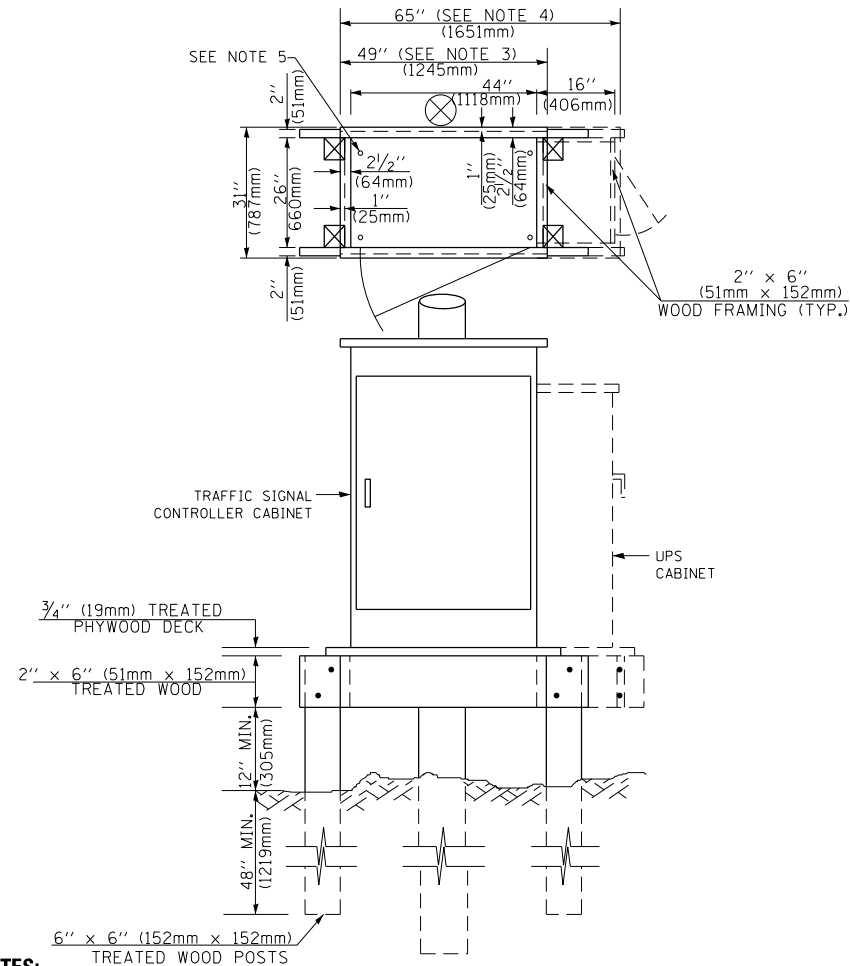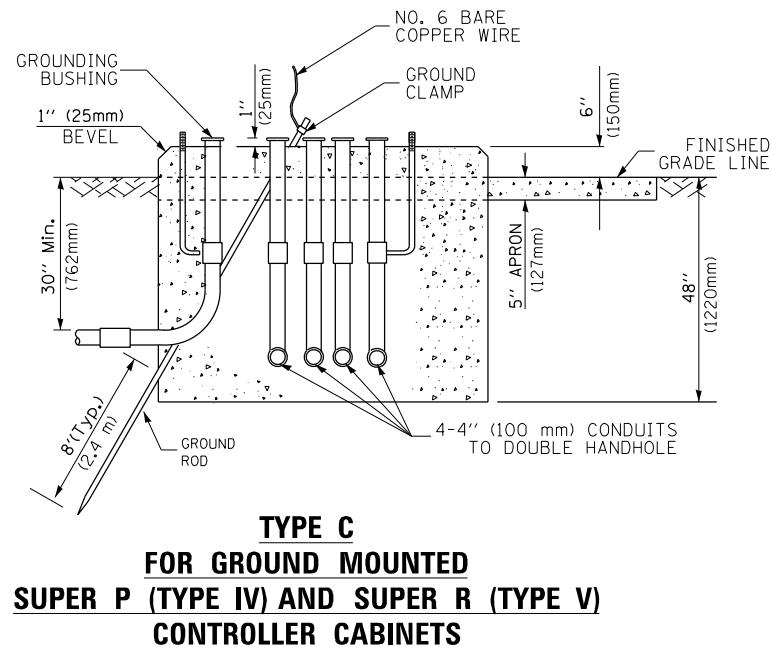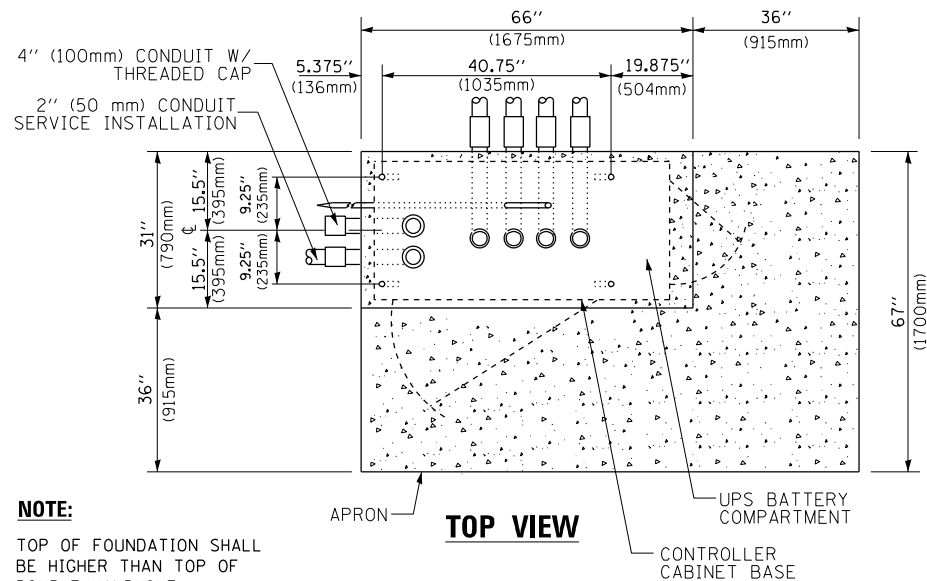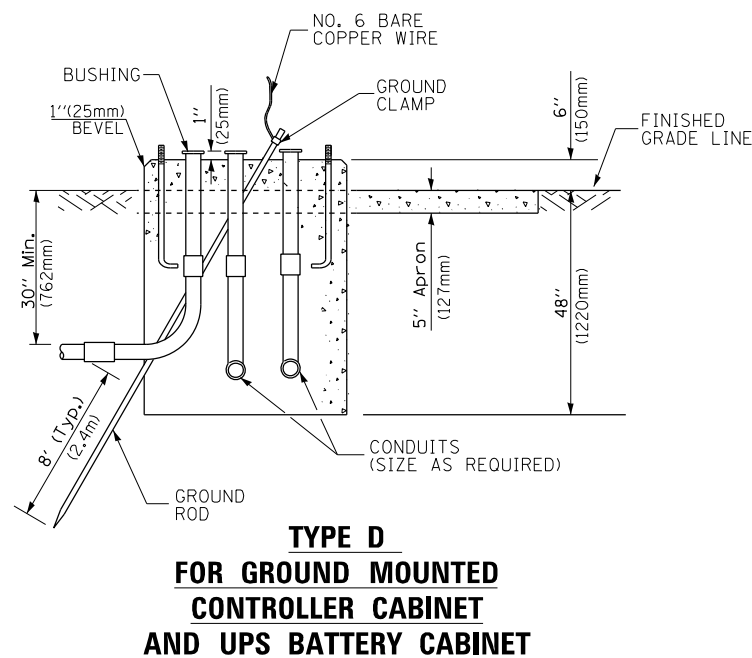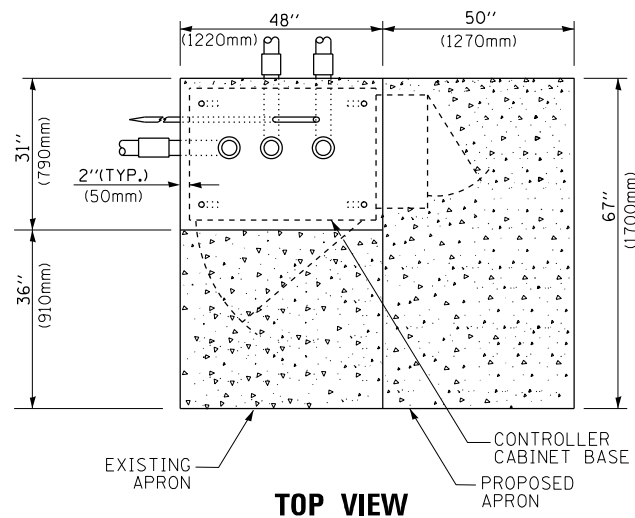

- NOTES:**

1. BASED ON CONTROLLER CABINET TYPE IV WITH BASE DIMENSIONS OF 26" x 44" (660mm x 1118mm). ADJUST PLATFORM SIZE TO FIT CABINET BASE DIMENSIONS BEING SUPPLIED
2. BASED ON UNINTERRUPTIBLE POWER SUPPLY CABINET WITH BASE DIMENSIONS OF 16" x 25" (406mm x 635mm). ADJUST PLATFORM SIZE TO FIT CABINET BASE DIMENSIONS BEING SUPPLIED.
3. PLATFORM SIZE FOR CONTROLLER CABINET TYPE IV.
4. PLATFORM SIZE FOR CONTROLLER CABINET TYPE IV AND UNINTERRUPTIBLE POWER SUPPLY CABINET.
5. DRILLED HOLES THROUGH THE PLATFORM BASE TO MATCH THE CONTROLLER CABINET BOLT TEMPLATE. FASTEN THE CONTROLLER CABINET TO THE PLATFORM WITH CARRIAGE BOLTS, WASHERS AND NUTS.
6. FASTEN ALL SUPPORT WOOD FRAMING TO THE WOOD POSTS WITH 2 LAG SCREWS FOR EACH CONNECTION..

CABLE SLACK LENGTH	FEET	METER
HANDHOLE	6.5	2.0
DOUBLE HANDHOLE	13.0	4.0
SIGNAL POST	2.0	0.6
MAST ARM	2.0	0.6
CONTROLLER CABINET	1.5	0.5
FIBER OPTIC AT CABINET	13.0	4.0
ELECTRIC SERVICE AT (CABINET OR SERVICE LOCATION)	1.5	0.5
GROUND CABLE (SIGNAL POST, MAST ARM, CABINET)	1.5	0.5
GROUND CABLE (BETWEEN FRAME AND COVER)	5.0	1.6

VERTICAL CABLE LENGTH	FEET	METER
MAST ARM POLE (MAST ARM MOUNTED SIGNAL HEAD) (L = MAST ARM LENGTH - DISTANCE TO SIGNAL HEAD FROM END OF ARM)	20.0+L	6.0+L
BRACKET MOUNTED (MAST ARM POLE OR SIGNAL POLE)	13.0	4.0
PEDESTRIAN PUSH BUTTON	6.0	2.0
SERVICE INSTALLATION POLE MOUNT TO SERVICE DROP	13.5	4.1
SERVICE INSTALLATION POLE MOUNT TO GROUND	13.5	4.1
SERVICE INSTALLATION GROUND MOUNT	6.0	2.0
FOUNDATION (SIGNAL POST, MAST ARM POLE, CONTROLLER CABINET, SERVICE-GROUND MOUNT)	3.0	1.0

VERTICAL CABLE LENGTH

DEPTH OF FOUNDATION

FOUNDATION	DEPTH
TYPE A - Signal Post	4'-0" (1.2m)
TYPE C - CONTROLLER W/ UPS	4'-0" (1.2m)
TYPE D - CONTROLLER	4'-0" (1.2m)
SERVICE INSTALLATION, GROUND MOUNT, TYPE A - SQUARE	4'-0" (1.2m)


Mast Arm Length	① Foundation Depth	Foundation Diameter	Spiral Diameter	Quantity of Rebars	Size of Rebars
Less than 30' (9.1 m)	10'-0" (3.0 m)	30" (750mm)	24" (600mm)	8	6(19)
Greater than or equal to 30' (9.1 m) and less than 40' (12.2 m)	13'-6" (4.1 m)	30" (750mm)	24" (600mm)	8	6(19)
	11'-0" (3.4 m)	36" (900mm)	30" (750mm)	12	7(22)
Greater than or equal to 40' (12.2 m) and less than 50' (15.2 m)	13'-0" (4.0 m)	36" (900mm)	30" (750mm)	12	7(22)
Greater than or equal to 50' (15.2 m) and up to 55' (16.8 m)	15'-0" (4.6 m)	36" (900mm)	30" (750mm)	12	7(22)
Greater than or equal to 56' (16.8 m) and less than 65' (19.8 m)	21'-0" (6.4 m)	42" (1060mm)	36" (900mm)	16	8(25)
Greater than or equal to 65' (19.8 m) and up to 75' (22.9 m)	25'-0" (7.6 m)	42" (1060mm)	36" (900mm)	16	8(25)

NOTES:

1. These foundation depths are for sites which have cohesive soils (clayey silt, sandy clay, etc.) along the length of the shaft, with an average Unconfined Compressive Strength (Q_u) > 1.0 tsf (100 kpa). This strength shall be verified by boring data prior to construction or with testing by the Engineer during foundation drilling. The Bureau of Bridges & Structures should be contacted for a revised design if other conditions are encountered.
2. Combination mast arm assemblies under 55 feet (16.8 m) shall use 36" (900 mm) diameter foundations.
3. Combination mast arm assemblies under 56 feet (16.8 m) through 75 feet (22.9 m) shall use 42" (1060 mm) diameter foundations
4. For mast arm assemblies with dual arms refer to state standard 878001..

DEPTH OF MAST ARM FOUNDATIONS, TYPE E



FILE NAME :	USER NAME : plescencio	DESIGNED -	REVISED -	STATE OF ILLINOIS DEPARTMENT OF TRANSPORTATION	DISTRICT ONE STANDARD TRAFFIC SIGNAL DESIGN DETAILS				F.A.P. RTE.	SECTION	COUNTY	TOTAL SHEETS	SHEET NO.
\\WP\Design\Ivan\SamplePlans\DGNFiles\TSE\sample01-shr-t.s.dgn	DRAWN -	REVISED -	3578						2019-001-R	COOK	255	119	
PLOT SCALE = 100.0000 ' / in.	CHECKED -	REVISED -	TS-05 CONTRACT NO. 62H82										
PLOT DATE = 5/17/2016	DATE -	REVISED -											
Default					SCALE: NONE	SHEET 5	OF 7 SHEETS	STA.	TO STA.	ILLINOIS FED. AID PROJECT			

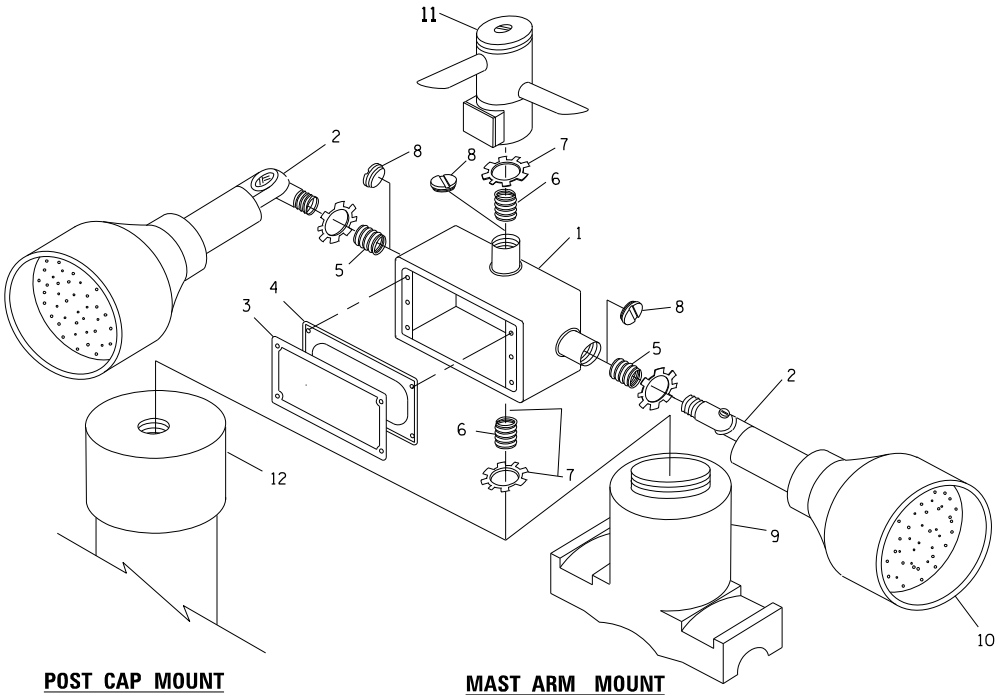


EMERGENCY VEHICLE DETECTOR WITH CONFIRMATION BEACON MOUNTING DETAIL

- NOTES:**
- CONDUIT DEPTH SHALL BE A MINIMUM OF 30" (760mm) BELOW THE BOTTOM OF THE DRAINAGE DITCH OR ANY SLOPING GROUND
 - THE MINIMUM CONDUIT DEPTH APPLIES TO ALL CONDUIT PLACED UNDER ROADWAY PAVEMENT, MULTI-USE PATHS, SIDEWALKS AND SOIL SURFACES.
 - THE MINIMUM CONDUIT DEPTH APPLIES TO ALL HANDHOLES, HEAVY DUTY HANDHOLES AND DOUBLE HANDHOLES.

HANDHOLE WITH MINIMUM CONDUIT DEPTH
(NOT TO SCALE)

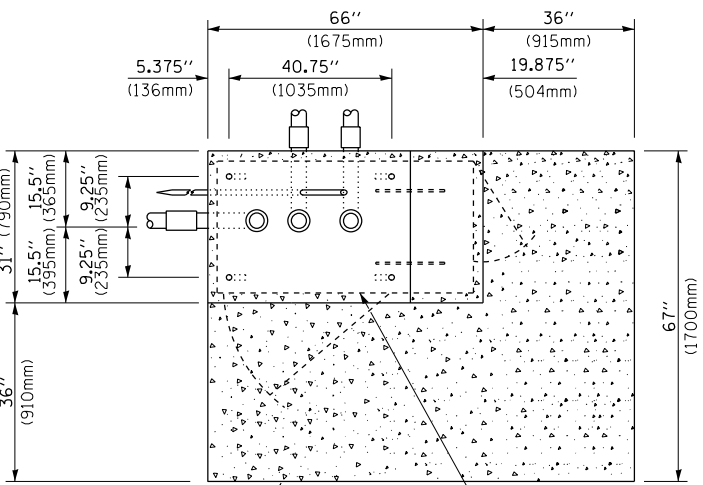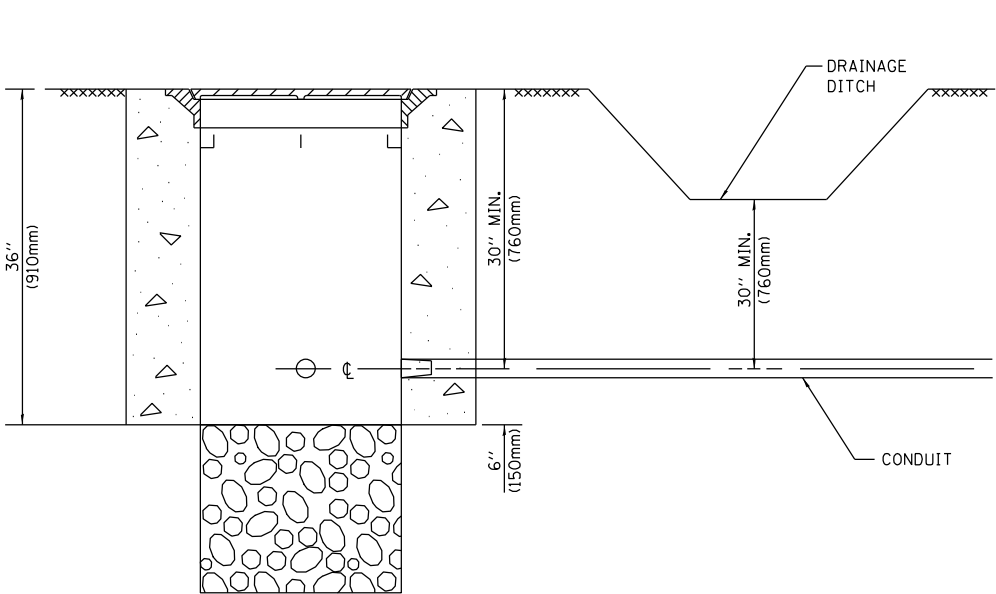

TOP VIEW
(NOT TO SCALE)

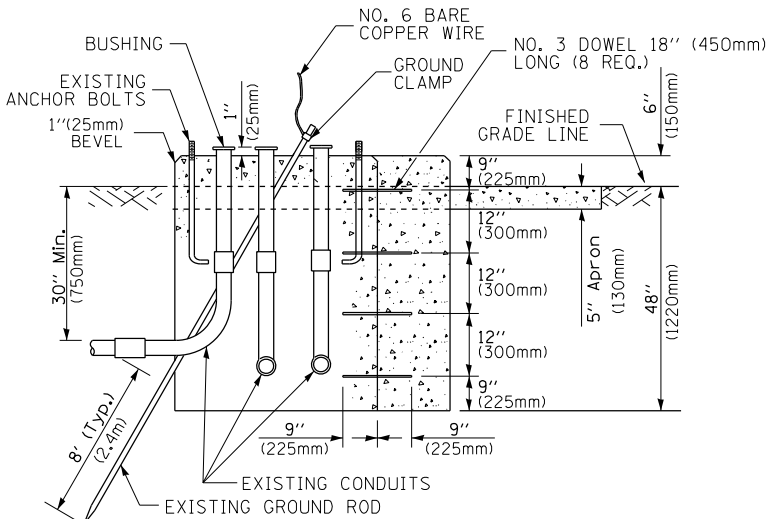


MODIFY EXISTING TYPE "D" FOUNDATION
TO TYPE "C" FOUNDATION
(NOT TO SCALE)

ITEM NO.	IDENTIFICATION
1	OUTLET BOX- GALV. 21 CU.IN. (0.000344 CU-M)
2	LAMP HOLDER AND COVER
3	OUTLET BOX COVER
4	RUBBER COVER GASKET
5	REDUCING BUSHING
6	3/4" (19 mm) CLOSE NIPPLE
7	3/4" (19 mm) LOCKNUT
8	3/4" (19 mm) HOLE PLUG
9	SADDLE BRACKET - GALV.
10	6 WATT PAR 38 LED FLOOD LAMP
11	DETECTOR UNIT
12	POST CAP [18 FT. (5.4 m) POST MIN.]

NOTES:

- ALL ELECTRICAL ITEMS, EXCEPT ITEMS #2 AND #11 SHALL BE ALUMINUM OR GALVANIZED
- ITEM #1- OZ/GEDNEY FSX-1-50 OR EQUIVALENT
ITEM #2- MULBERRY CON-O-SHADE LAMP SHIELD OR EQUIVALENT
ITEM #9- "BAND-IT" SADDLE BRACKET OR EQUIVALENT
- WHEN POST MOUNTING IS SPECIFIED, ITEM #9 SHALL NOT BE REQUIRED. THE DETECTION UNIT SHALL BE MOUNTED DIRECTLY ON TOP OF THE CAP BY DRILLING AND TAPPING A 3/4 " (19 mm) HOLE WITH PIPE THREADS. THE POST CAP SHALL EITHER BE SCREWED TO THE TOP OF THE POST OR A MINIMUM OF 3 TIGHTENING SCREWS SHALL BE REQUIRED ON EACH CAP.

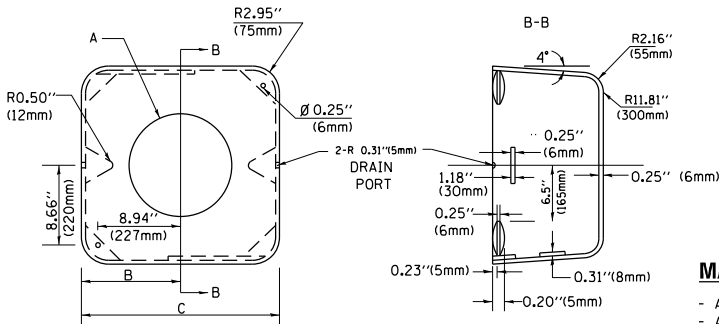

MATERIAL:

- ASTM A36 STEEL
- ASTM A-123 HOT DIPPED GALVANIZED

A	B	C	HEIGHT	WEIGHT
VARIES	9.5" (241mm)	19" (483mm)	7" (178mm) - 12" (300mm)	53 lbs (24kg)
VARIES	10.75" (273mm)	21.5" (546mm)	7" (178mm) - 12" (300mm)	68 lbs (31 kg)
VARIES	13.0" (330mm)	26" (660mm)	7" (178mm) - 12" (300mm)	81 lbs (37 kg)
VARIES	18.5" (470mm)	37" (940mm)	7" (178mm) - 12" (300mm)	126 lbs (57 kg)


SHROUD

NOTES:


- DIMENSION "A" IS EQUAL TO THE DIAMETER OF THE MAST ARM POLE AT THE TOP OF THE SHROUD. THE SHROUD SHALL BE TIGHT TO THE MAST ARM POLE.
- THE SUPPLIER SHALL VERIFIED THE ABOVE DIMENSIONS BASED ON MAST ARM REQUIREMENTS.
- THE HEIGHT OF THE SHROUD SHALL COVER THE ANCHOR BOLTS, NUTS AND MAST ARM POLE BASE.

NOTE:

SUPPORT EXISTING CABINET AND CONTROL EQUIPMENT ABOVE FOUNDATION TO KEEP TRAFFIC SIGNAL FUNCTIONING WHILE FOUNDATION MODIFICATION WORK IS PROCEEDING.

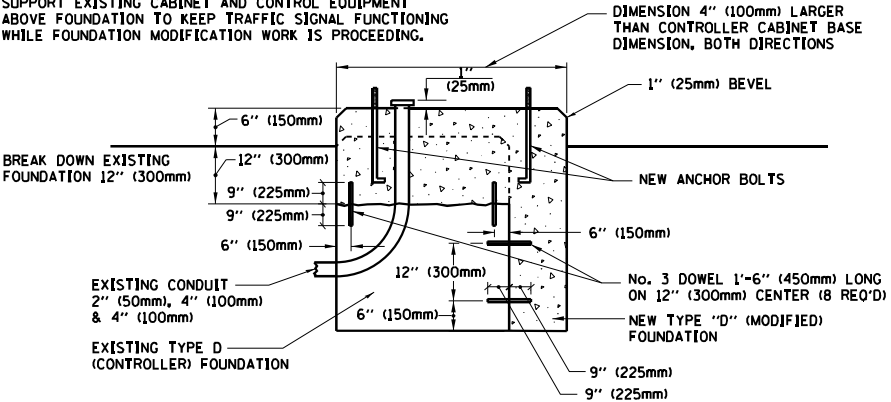

MODIFY EXISTING TYPE "D" FOUNDATION

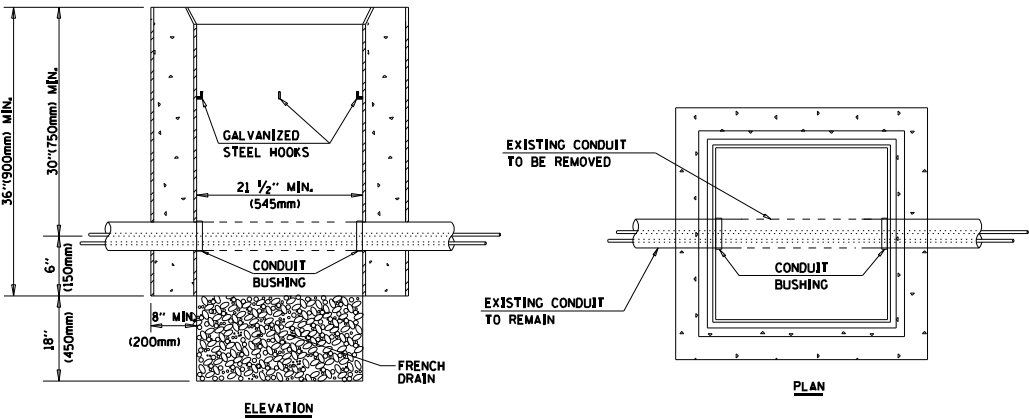

NOTES:

- HANDHOLE CONSTRUCTED PER STATE STANDARD 814001.
- REMOVAL OF THE EXISTING CONDUIT FROM THE HANDHOLE AND THE INSTALLATION OF THE CONDUIT BUSHINGS SHALL BE INCLUDED WITH THE COST OF THE HANDHOLE.

HANDHOLE TO INTERCEPT EXISTING CONDUIT


FILE NAME =	USER NAME = plascencia	DESIGNED -	REVISED -
Si:\WP\Design\Iovan\SamplePlans\DNFFiles\TSExample01-sht-ts.dgn		DRAWN -	REVISED -
	PLOT SCALE = 100.0000' / 1in.	CHECKED -	REVISED -
Default	PLOT DATE = 5/17/2016	DATE -	REVISED -

STATE OF ILLINOIS
DEPARTMENT OF TRANSPORTATION

DISTRICT ONE
STANDARD TRAFFIC SIGNAL DESIGN DETAILS


SCALE: NONE SHEET 6 OF 7 SHEETS STA. TO STA.

F.A.P. RTE.	SECTION	COUNTY	TOTAL SHEETS	SHEET NO.
3578	2019-001-R TS-05	COOK	255	120
CONTRACT NO. 62H82				
ILLINOIS FED. AID PROJECT				

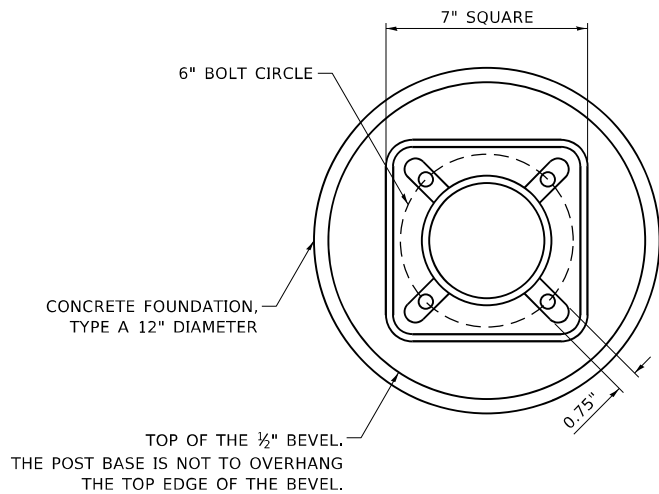


BOLT PATTERN

NOTE:
1. IF THE PEDESTRIAN SIGNAL POST FOUNDATION IS INSTALLED WITHIN OR BEHIND A BARRIER CURB, THE TOP OF THE FOUNDATION SHALL BE INSTALLED FLUSH WITH THE TOP OF THE BARRIER CURB.

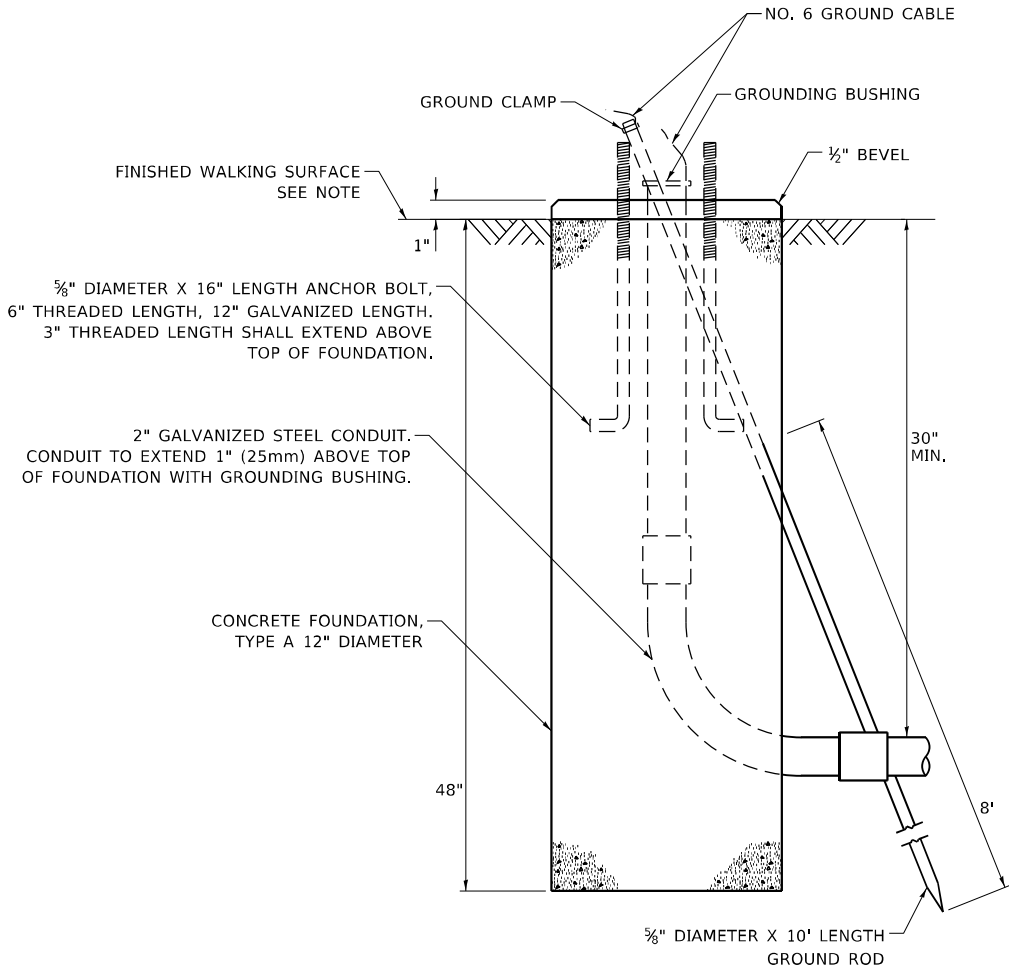

CONCRETE FOUNDATION,
TYPE A 12-INCH DIAMETER

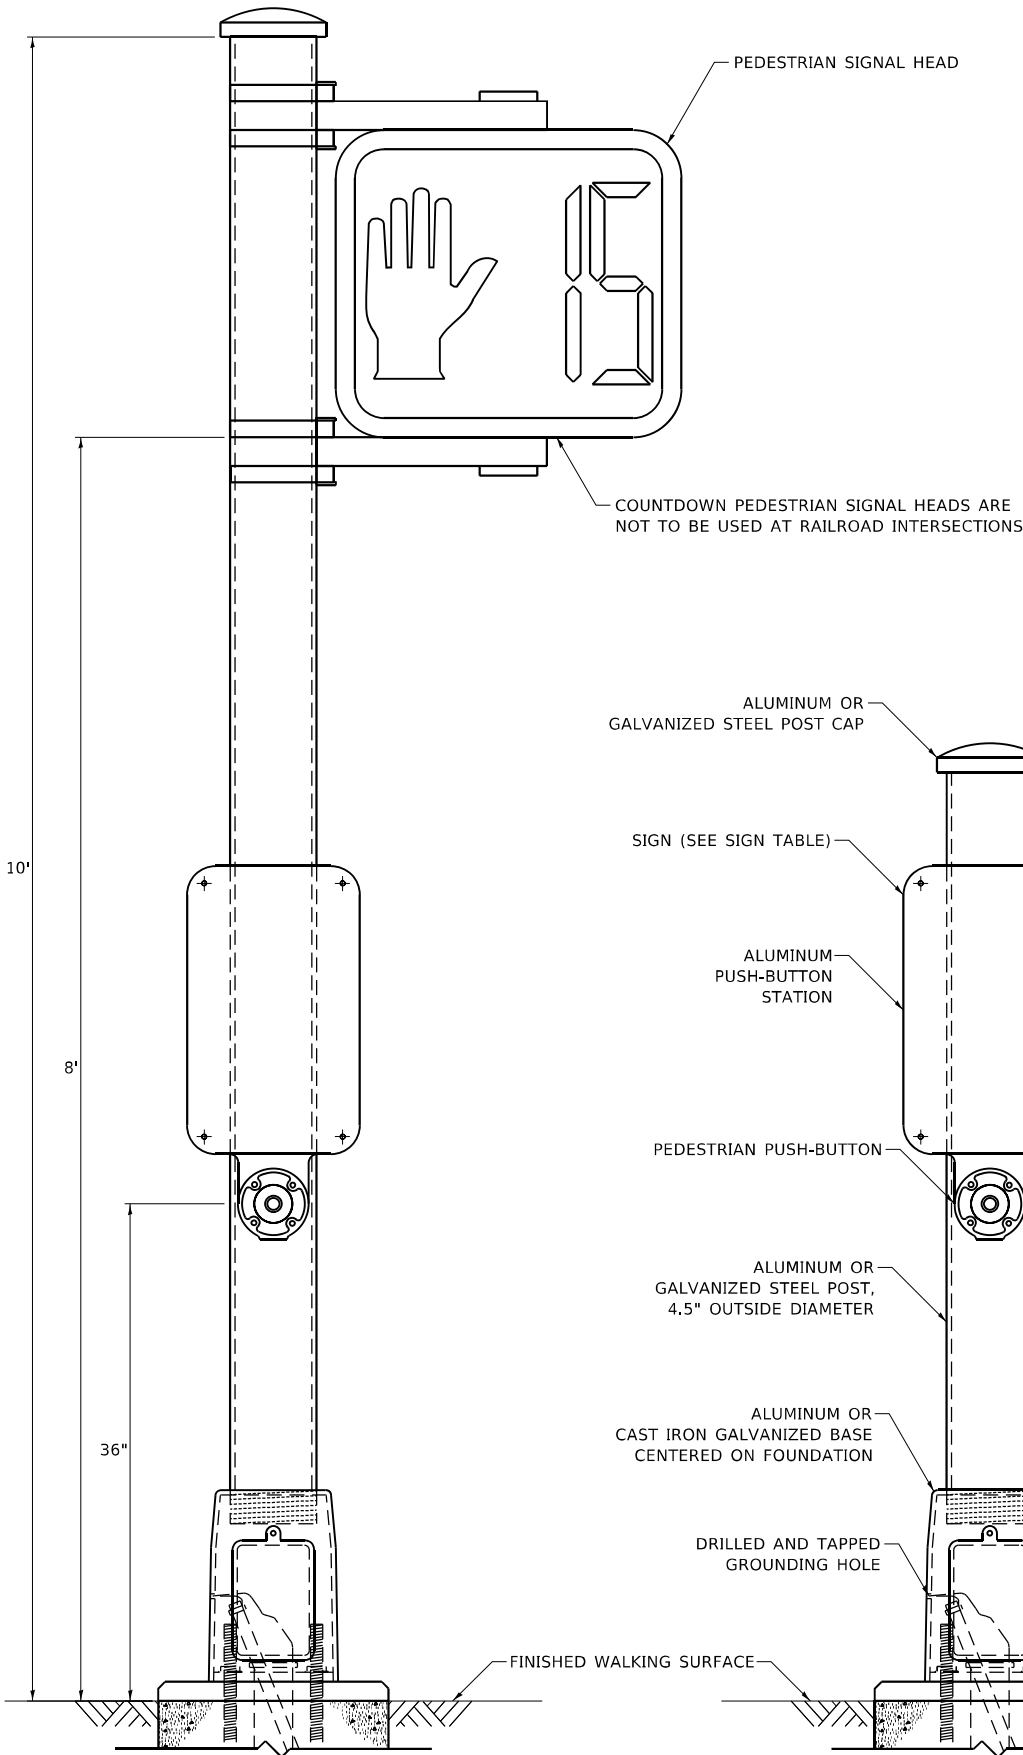

PEDESTRIAN SIGNAL POST, 10 FT.



SIGN TABLE

SIGN	DIMENSIONS
R10-3b (RAILROAD ONLY)	9" X 12"
R10-3d (RAILROAD ONLY)	9" X 12"
R10-3e	9" X 15"

NOTES:
1. THE SIGN PANELS SHALL BE TYPE AP SHEETING.
2. THE ARROW ON SIGNS FOR PUSH-BUTTONS SERVING TWO DIRECTIONS ON THE SAME PHASE SHALL BE BI-DIRECTIONAL.
3. THE SIGN FOR DUAL-CALL PUSH-BUTTONS SHALL HAVE NO ARROW.

PEDESTRIAN SIGNAL POST, 5 FT.

MODEL: Default
FILE NAME: S:\WP\Design\Ivan\11_Other\PedestrianPost\PedestrianSignalPost_WorkingFile-DO4NOT-USE.dgn

USER NAME = plascenciai	DESIGNED - IP	REVISED - 10/15/2020
PLOT SCALE = 100,0000 ' / in.	DRAWN - IP	REVISED -
PLOT DATE = 11/17/2020	CHECKED - LP	REVISED -
	DATE - 10/15/2018	REVISED -


STATE OF ILLINOIS
DEPARTMENT OF TRANSPORTATION

DISTRICT ONE
STANDARD TRAFFIC SIGNAL DESIGN DETAILS

SCALE: NTS SHEET NO. 7 OF 7 SHEETS STA. TO STA.

F.A. RTE.	SECTION	COUNTY	TOTAL SHEETS	SHEET NO.
3578	2019-001-R	COOK	255	121
	TS-05			CONTRACT NO. 62H82
		ILLINOIS	FED. AID PROJECT	

SIGN PANEL – TYPE 1 OR TYPE 2

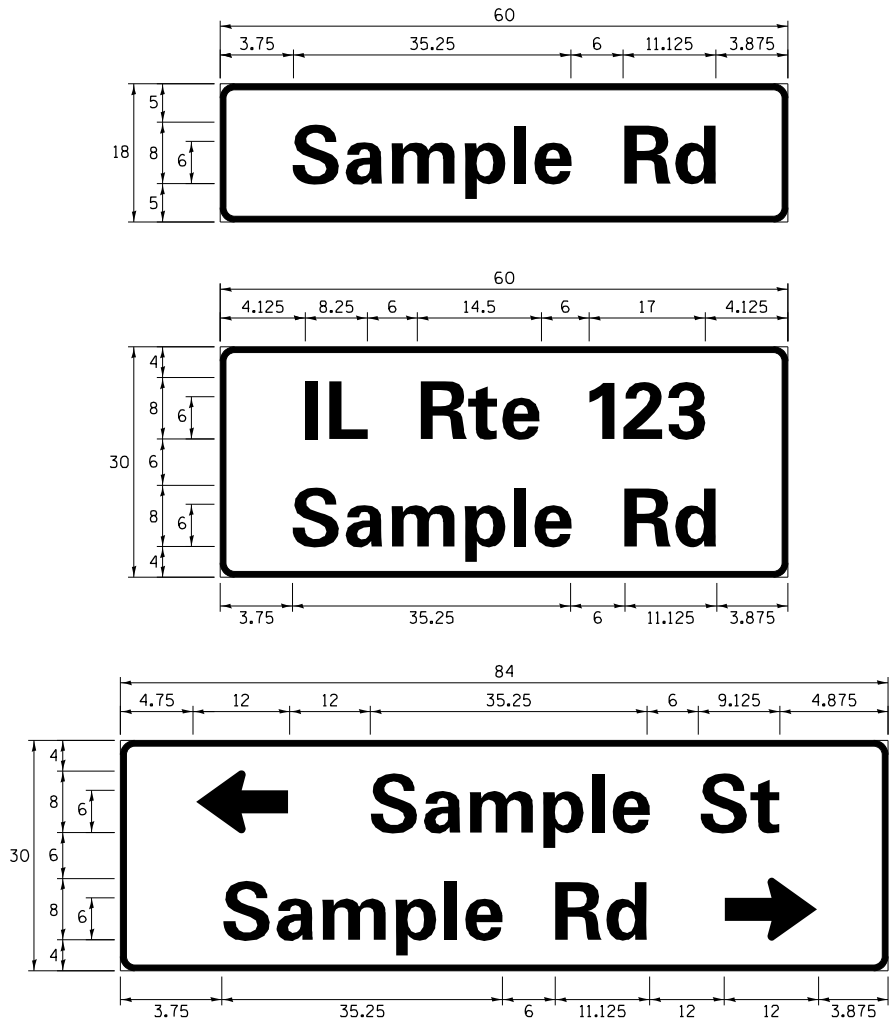

DESIGN SERIES	AREA (SQ FT)	SIGN PANEL TYPE	SHEETING TYPE	QTY. REQUIRED
D OR C	-	1 OR 2	ZZ	-

ALL DIMENSIONS ARE IN INCHES EXCEPT NOTED OTHERWISE

COMMON STREET NAME ABBREVIATIONS AND WIDTHS

NAME	ABBREVIATION	WIDTH (INCH)	
		SERIES “C”	SERIES “D”
AVENUE	Ave	15.000	18.250
BOULEVARD	Blvd	17.125	20.000
CIRCLE	Cir	11.125	13.000
COURT	Ct	8.250	9.625
DRIVE	Dr	8.625	10.125
HIGHWAY	Hwy	18.375	22.000
ILLINOIS	IL	7.000	8.250
LANE	Ln	9.125	10.750
PARKWAY	Pkwy	23.375	27.375
PLACE	Pl	7.125	7.750
ROAD	Rd	9.625	11.125
ROUTE	Rte	12.625	14.500
STREET	St	8.000	9.125
TERRACE	Ter	12.625	14.625
TRAIL	Tr	7.750	9.125
UNITED STATES	US	10.375	12.250

GENERAL NOTES

- WHERE MAST ARM MOUNTED STREET NAME SIGNS ARE SPECIFIED, THE MAST ARM ASSEMBLY AND POLES SHALL BE DESIGNED TO SUPPORT THE LOADINGS CALLED FOR ON STANDARDS 877001, 877002, 877006, 877011 AND 877012, AS APPLICABLE, PLUS TWO (2) SIGN PANELS 2’-6” x 8’-0” MOUNTED AS SHOWN. THE DESIGN SHALL BE IN ACCORDANCE WITH THE REQUIREMENTS OF THE CURRENT “STANDARD SPECIFICATIONS FOR STRUCTURAL SUPPORTS FOR HIGHWAY SIGNS, LUMINAIRES, AND TRAFFIC SIGNALS” AS PUBLISHED BY THE AMERICAN ASSOCIATION OF STATE HIGHWAY AND TRANSPORTATION OFFICIALS FOR 80 M.P.H. WIND VELOCITY.
- ALL SIGNS SHALL CONSIST OF A WHITE LEGEND AND BORDER (TYPE ZZ SHEETING) ON A GREEN BACKGROUND (TYPE ZZ SHEETING)
- THE SIGN LENGTH SHALL BE IN 6-INCH INCREMENTS, BUT THE OVERALL LENGTH SHALL NOT EXCEED 8’-0”. ALL BORDERS SHALL BE ¾” WIDE. CORNER RADIUS SHALL BE 1-7/8”. THE SPACING BETWEEN THE WORDS SHOULD BE 6”, IF POSSIBLE, BUT MAY BE REDUCED TO 5” WHEN SPACING IS CRITICAL. A MINIMUM OF 2-1/2” SHALL BE INCLUDED BETWEEN THE WORD AND THE RIGHT AND LEFT EDGES OF THE SIGN.
- A PREFERRED METHOD FOR THE SIGN DESIGN IS TO USE SERIES “D” LETTER ON A ONE-LINE SIGN 18” IN HEIGHT AND A MAXIMUM OF 8’-0” IN WIDTH. IF SERIES “D” DOES NOT FIT ON A 8’-0” SIGN, THEN SERIES “C” SHOULD BE TRIED. IF SERIES “C” DOES NOT FIT ON A 8’-0” SIGN, A 30” HIGH TWO-LINE SIGN CAN BE USED. THE CROSSROAD DESIGNATION AS TO STREET, AVENUE, ETC. SHOULD BE SPELLED OUT ON THE SECOND LINE, IF THE ABBREVIATION CANNOT FIT ON THE FIRST LINE.
- LED ILLUMINATED STREET NAME SIGNS CAN BE USED IN PLACE OF REGULAR SIGN PANELS BUT ANY SPECIAL WORDING AND SYMBOLOGY MUST BE APPROVED BY THE DEPARTMENT. GENERAL DESIGN REQUIREMENT AS LISTED ABOVE (COLOR, FONT, SIZE, ETC.) MUST BE FOLLOWED.
- SIGNFIX ALUMINUM CHANNEL FRAMING SYSTEM SHALL BE USED FOR ALL SIGNS ATTACHED TO SIGNAL POLES AND POSTS.

LOCAL SUPPLIERS:


- J.O. HERBERT COMPANY, INC
MIDLOTHIAN, VA
- WESTERN REMAC, INC.
WOODRIDGE, IL

PARTS LISTING:


- SIGN CHANNEL
SIGN SCREWS
- PART *HPN053 (MED. CHANNEL)
1/4” x 14 x 1” H.W.H. #3
SELF TAPPING WITH NEOPRENE WASHER
- BRACKETS
PART *HPN034 (UNIVERSAL)
CHANNEL CLAMPS WITH STAINLESS STEEL STRAPPING

OTHER BRANDS OF MOUNTING HARDWARE ARE ACCEPTABLE, BASED UPON THE DEPARTMENT’S APPROVAL AND COMPATIBILITY WITH THE CHANNEL/BACKET OF THE ABOVE PRODUCT.

MOUNTING LOCATION

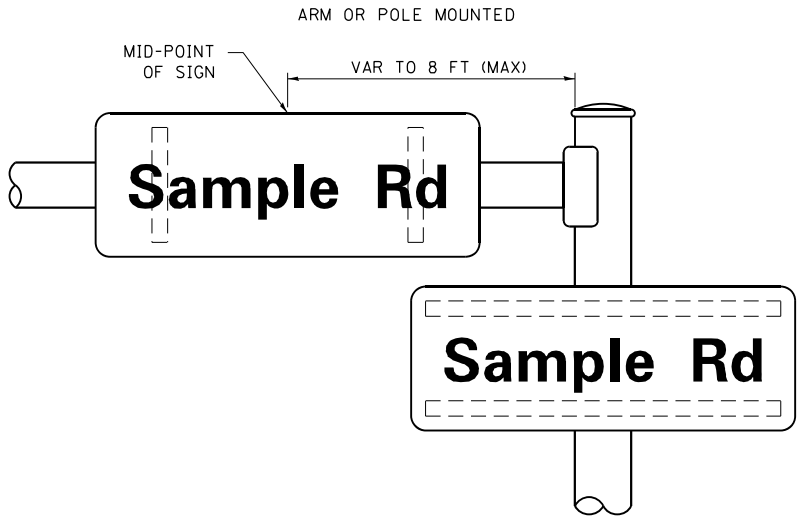

SUPPORTING CHANNELS

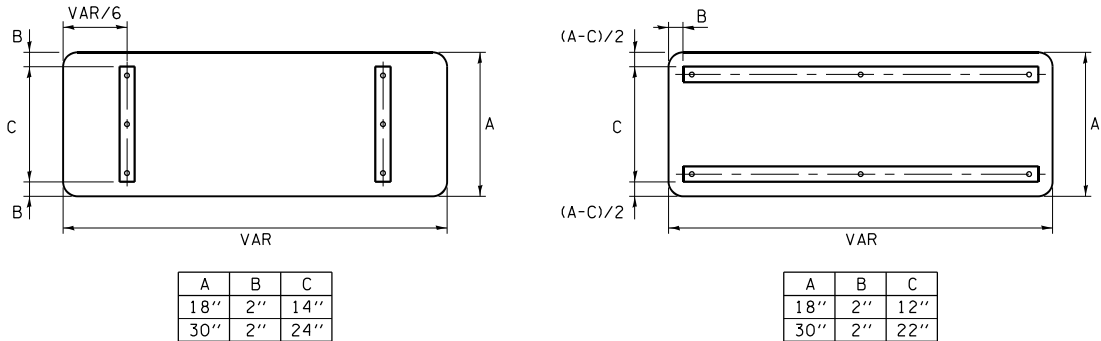

STANDARD ALPHABETS SPACING CHART

(8”) UPPER CASE AND (6”) LOWER CASE

FHWA SERIES “C”				FHWA SERIES “D”			
CHARACTER	LEFT SPACING (INCH)	WIDTH (INCH)	RIGHT SPACING (INCH)	CHARACTER	LEFT SPACING (INCH)	WIDTH (INCH)	RIGHT SPACING (INCH)
A	0.240	5.122	0.240	A	0.240	6.804	0.240
B	0.880	4.482	0.480	B	0.960	5.446	0.400
C	0.720	4.482	0.720	C	0.800	5.446	0.800
D	0.880	4.482	0.720	D	0.960	5.446	0.800
E	0.880	4.082	0.480	E	0.960	4.962	0.400
F	0.880	4.082	0.240	F	0.960	4.962	0.240
G	0.720	4.482	0.720	G	0.800	5.446	0.800
H	0.880	4.482	0.880	H	0.960	5.446	0.960
I	0.880	1.120	0.880	I	0.960	1.280	0.960
J	0.240	4.082	0.880	J	0.240	5.122	0.960
K	0.880	4.482	0.480	K	0.960	5.604	0.400
L	0.880	4.082	0.240	L	0.960	4.962	0.240
M	0.880	5.284	0.880	M	0.960	6.244	0.960
N	0.880	4.482	0.880	N	0.960	5.446	0.960
O	0.720	4.722	0.720	O	0.800	5.684	0.800
P	0.880	4.482	0.720	P	0.960	5.446	0.240
Q	0.720	4.722	0.720	Q	0.800	5.684	0.800
R	0.880	4.482	0.480	R	0.960	5.446	0.400
S	0.480	4.482	0.480	S	0.400	5.446	0.400
T	0.240	4.082	0.240	T	0.240	4.962	0.240
U	0.880	4.482	0.880	U	0.960	5.446	0.960
V	0.240	4.962	0.240	V	0.240	6.084	0.240
W	0.240	6.084	0.240	W	0.240	7.124	0.240
X	0.240	4.722	0.240	X	0.400	5.446	0.400
Y	0.240	5.122	0.240	Y	0.240	6.884	0.240
Z	0.480	4.482	0.480	Z	0.400	5.446	0.400
a	0.320	3.842	0.640	a	0.400	4.562	0.720
b	0.720	4.082	0.480	b	0.800	4.802	0.480
c	0.480	4.002	0.240	c	0.480	4.722	0.240
d	0.480	4.082	0.720	d	0.480	4.802	0.800
e	0.480	4.082	0.320	e	0.480	4.722	0.320
f	0.320	2.480	0.160	f	0.320	2.882	0.160
g	0.480	4.082	0.720	g	0.480	4.802	0.800
h	0.720	4.082	0.640	h	0.800	4.722	0.720
i	0.720	1.120	0.720	i	0.800	1.280	0.800
j	0.000	2.320	0.720	j	0.000	2.642	0.800
k	0.720	4.322	0.160	k	0.800	5.122	0.160
l	0.720	1.120	0.720	l	0.800	1.280	0.800
m	0.720	6.724	0.640	m	0.800	7.926	0.720
n	0.720	4.082	0.640	n	0.800	4.722	0.720
o	0.480	4.082	0.480	o	0.480	4.882	0.480
p	0.720	4.082	0.480	p	0.800	4.802	0.480
q	0.480	4.082	0.720	q	0.480	4.802	0.800
r	0.720	2.642	0.160	r	0.800	3.042	0.160
s	0.320	3.362	0.240	s	0.320	3.762	0.240
t	0.080	2.882	0.080	t	0.080	3.202	0.080
u	0.640	4.082	0.720	u	0.720	4.722	0.800
v	0.160	4.722	0.160	v	0.160	5.684	0.160
w	0.160	7.524	0.160	w	0.160	9.046	0.160
x	0.000	5.202	0.000	x	0.000	6.244	0.000
y	0.160	4.962	0.160	y	0.160	6.004	0.160
z	0.240	3.362	0.240	z	0.240	4.002	0.240
1	0.720	1.680	0.880	1	0.800	2.000	0.960
2	0.480	4.482	0.480	2	0.800	5.446	0.800
3	0.480	4.482	0.480	3	1.440	5.446	0.800
4	0.240	4.962	0.720	4	0.160	6.004	0.960
5	0.480	4.482	0.480	5	0.800	5.446	0.800
6	0.720	4.482	0.720	6	0.800	5.446	0.800
7	0.240	4.482	0.720	7	0.560	5.446	0.560
8	0.480	4.482	0.480	8	0.800	5.446	0.800
9	0.480	4.482	0.480	9	0.800	5.446	0.800
0	0.720	4.722	0.720	0	0.800	5.684	0.800
-	0.240	2.802	0.240	-	0.240	2.802	0.240

REMOVAL AND RELOCATION NOTES:


THE FOLLOWING ITEMS SHALL BE REMOVED BY THE CONTRACTOR AND SHALL BE DISPOSED OF BY THEM OUTSIDE THE RIGHT-OF-WAY AT THEIR EXPENSE. THE SALVAGE VALUE OF THE REMOVED EQUIPMENT SHALL BE REFLECTED IN THE CONTRACT BID PRICE.

- 1 EACH CONTROLLER AND CABINET (COMPLETE)
- 4 EACH STEEL MAST ARM ASSEMBLY AND POST
- 4 EACH TRAFFIC SIGNAL POST
- 4 EACH 3-SECTION SIGNAL HEAD
- 8 EACH 5-SECTION SIGNAL HEAD
- 1 EACH SERVICE INSTALLATION
- 4 EACH TRAFFIC SIGNAL BACKPLATE

THE FOLLOWING EXISTING TRAFFIC SIGNAL EQUIPMENT SHALL BE REMOVED BY THE CONTRACTOR AND SHALL REMAIN THE PROPERTY OF THE AGENCY LISTED BELOW. THE CONTRACTOR SHALL SAFELY STORE AND ARRANGE FOR THE PICK UP OF ALL THE EQUIPMENT TO BE RETURNED TO THE LISTED AGENCY.

NAME OF AGENCY: VILLAGE OF ORLAND PARK
CONTACT PERSON: JOEL VAN ESSEN
DEPARTMENT: PUBLIC WORKS
PHONE NUMBER: (708) 403-6350

- 2 EACH LIGHT DETECTOR
- 1 EACH LIGHT DETECTOR AMPLIFIER

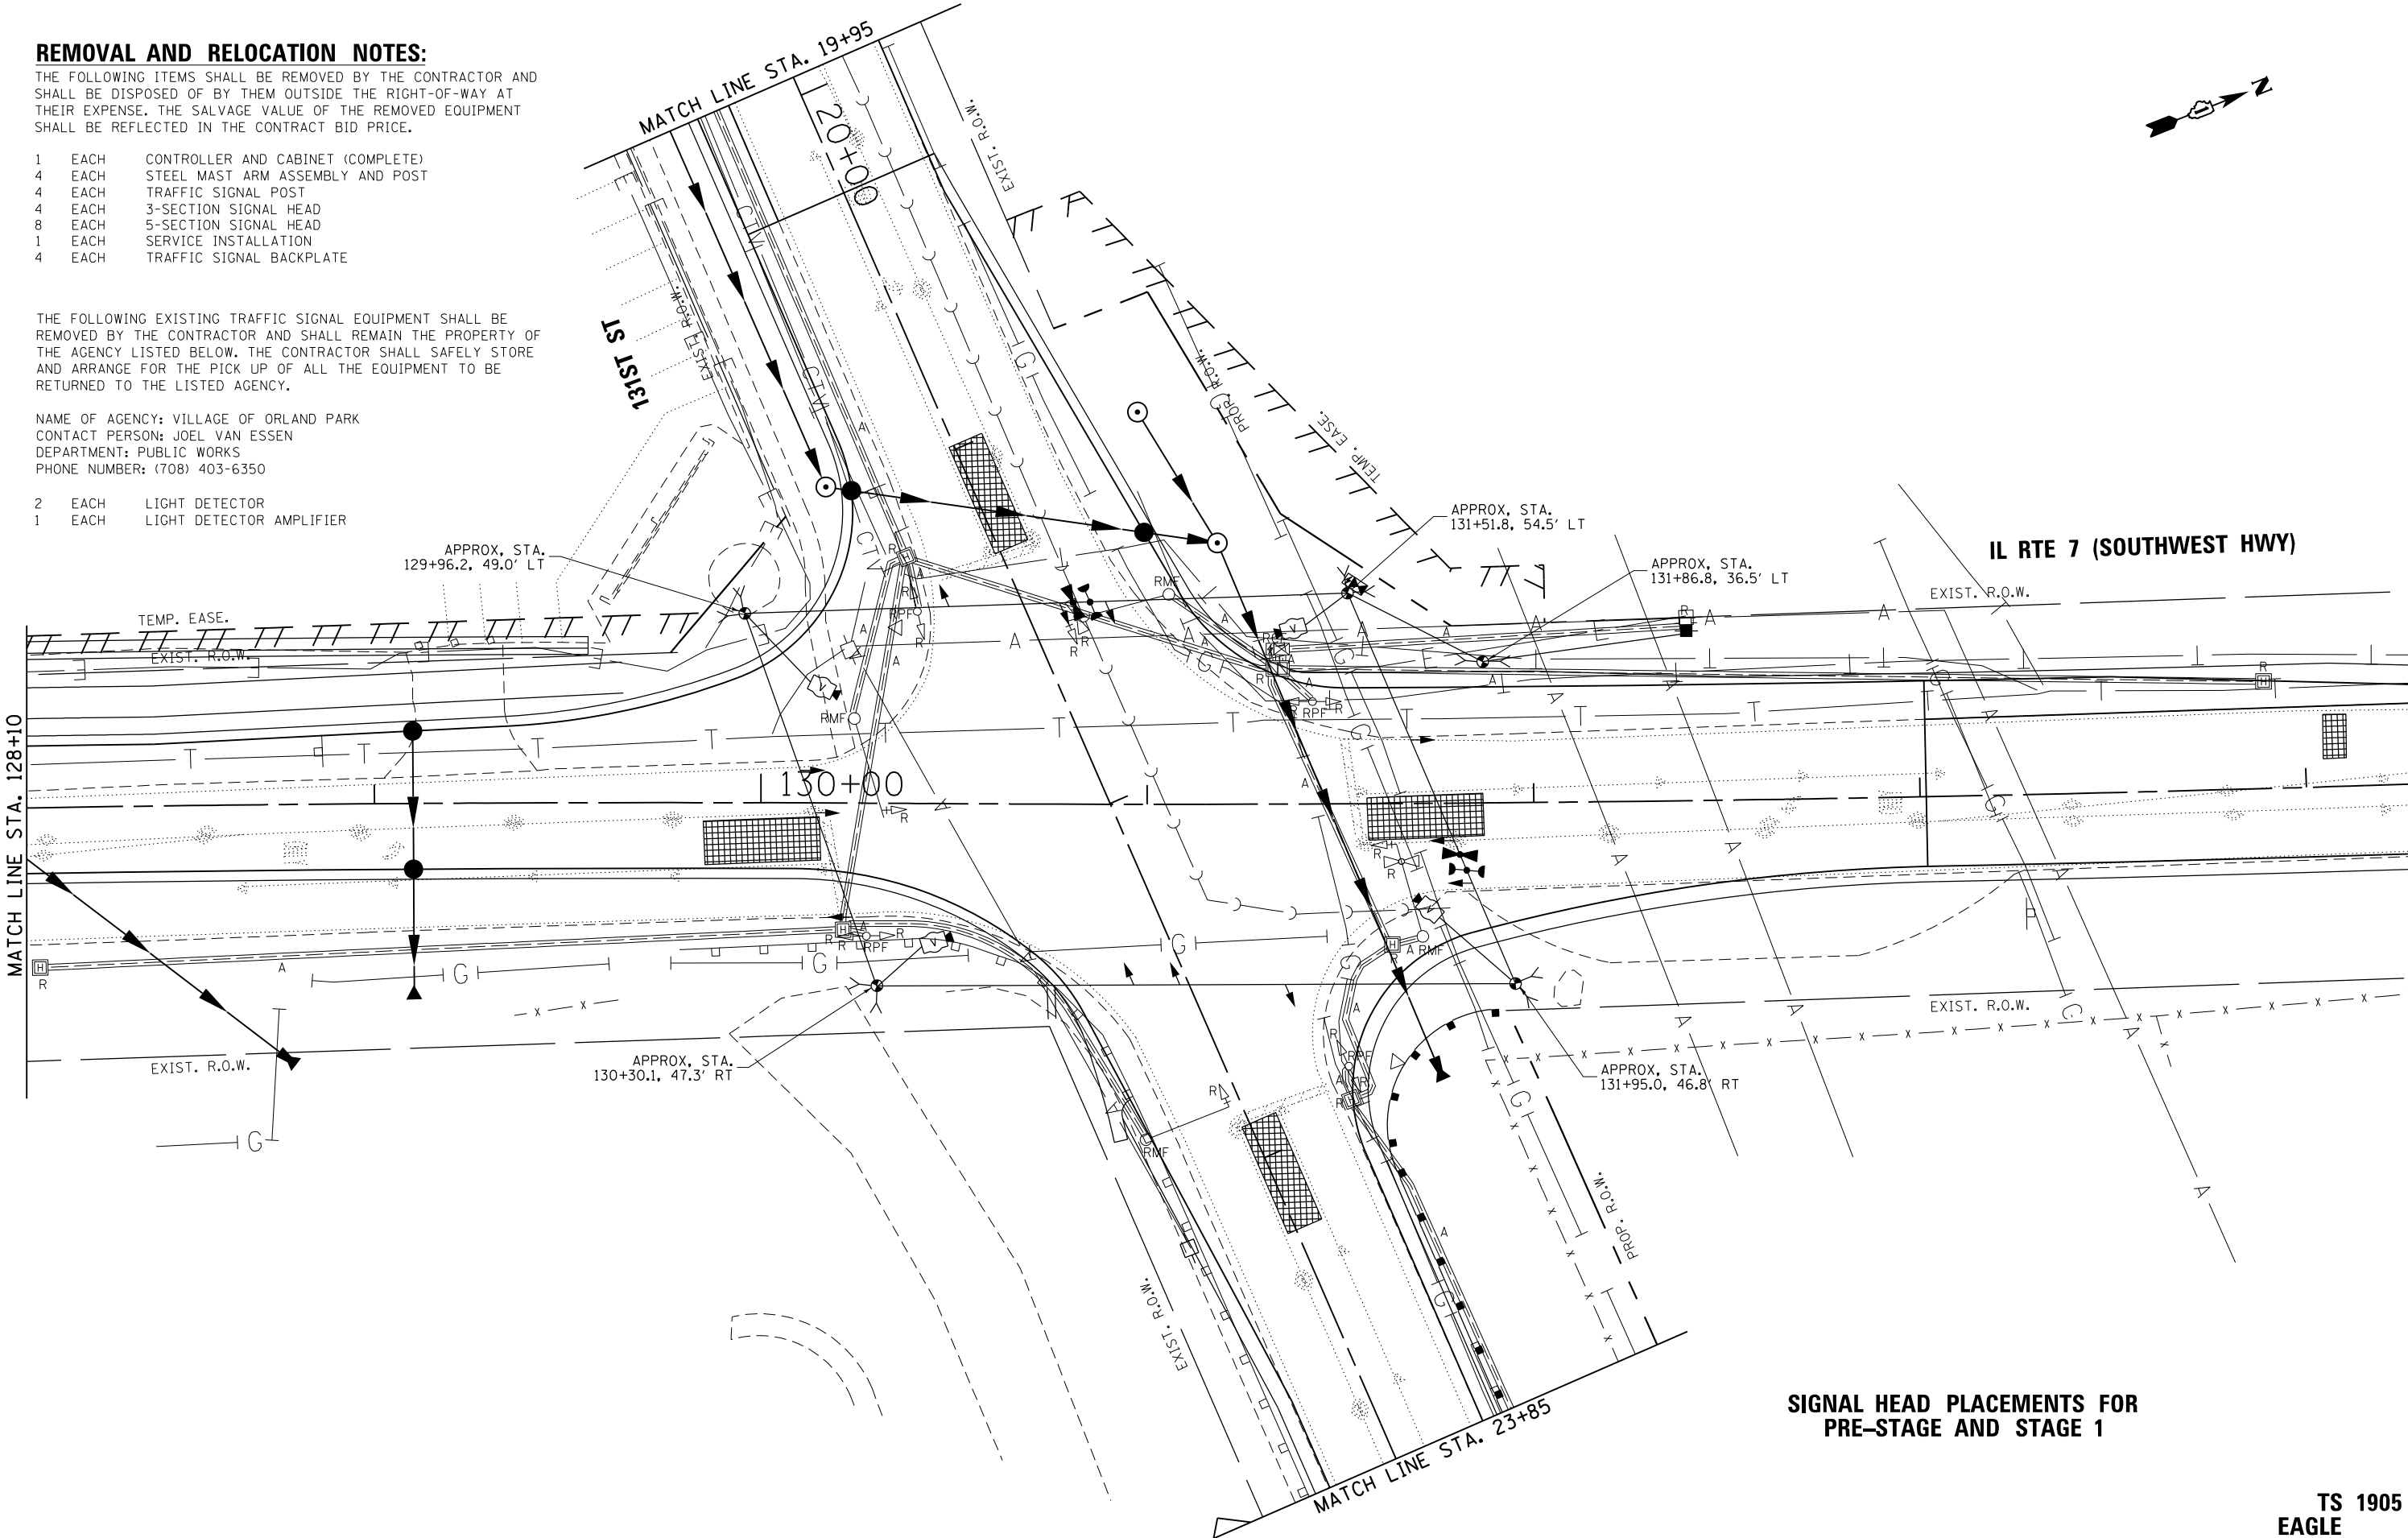

SIGNAL HEAD PLACEMENTS FOR
PRE-STAGE AND STAGE 1

STATE OF ILLINOIS
DEPARTMENT OF TRANSPORTATION

TEMPORARY TRAFFIC SIGNAL INSTALLATION PLAN AND
REMOVE EXISTING TRAFFIC SIGNAL EQUIPMENT PLAN
IL RTE 7 (SOUTHWEST HWY) AT 131ST ST (SHEET 1 OF 2)
SCALE: 1"=20' SHEET NO. OF SHEETS STA. TO STA.

F.A.U. RTE.	SECTION	COUNTY	TOTAL SHEETS	SHEET NO.
3578	2019-001-R	COOK	255	123
CONTRACT NO. 62H82				
FED. ROAD DIST. NO. - ILLINOIS FED. AID PROJECT				

TS 1905
EAGLE

USER NAME = \$USER\$	DESIGNED - EA	REVISED -
DRAWN - EA, AV	REVISED -	
PLOT SCALE = 40.0000' / in.	CHECKED - NT, AV	REVISED -
PLOT DATE = \$DATE\$	DATE - 10/27/2022	REVISED -

FILE NAME = K:\PROJECTS\Projects 2019\17B 191\Item 04_IL_Rte 7\CADD_Sheets\0.SOUTHWEST HWY @ 131ST STREET_TEMP_INT_2.dgn



GANDHI AND ASSOCIATES, INC.
ENGINEERS AND PLANNERS
6035 N. NORTHWEST HIGHWAY
SUITE 205
CHICAGO, ILLINOIS 60631 TEL: 773/774-590




USER NAME = \$USER\$	DESIGNED - EA	REVISED -
	DRAWN - EA, AV	REVISED -
PLOT SCALE = 40.0000' / in.	CHECKED - NT, AV	REVISED -
PLOT DATE = \$DATE\$	DATE - 10/27/2022	REVISED -

STATE OF ILLINOIS
DEPARTMENT OF TRANSPORTATION

TEMPORARY TRAFFIC SIGNAL INSTALLATION PLAN AND
REMOVE EXISTING TRAFFIC SIGNAL EQUIPMENT PLAN
IL RTE 7 (SOUTHWEST HWY) AT 131ST ST (SHEET 2 OF 2)


SCALE: 1"=20' SHEET NO. OF SHEETS STA. TO STA.

F.A.U. RTE.	SECTION	COUNTY	TOTAL SHEETS	SHEET NO.
3578	2019-001-R	COOK	255	124
CONTRACT NO. 62H82				
FED. ROAD DIST. NO. - ILLINOIS FED. AID PROJECT				

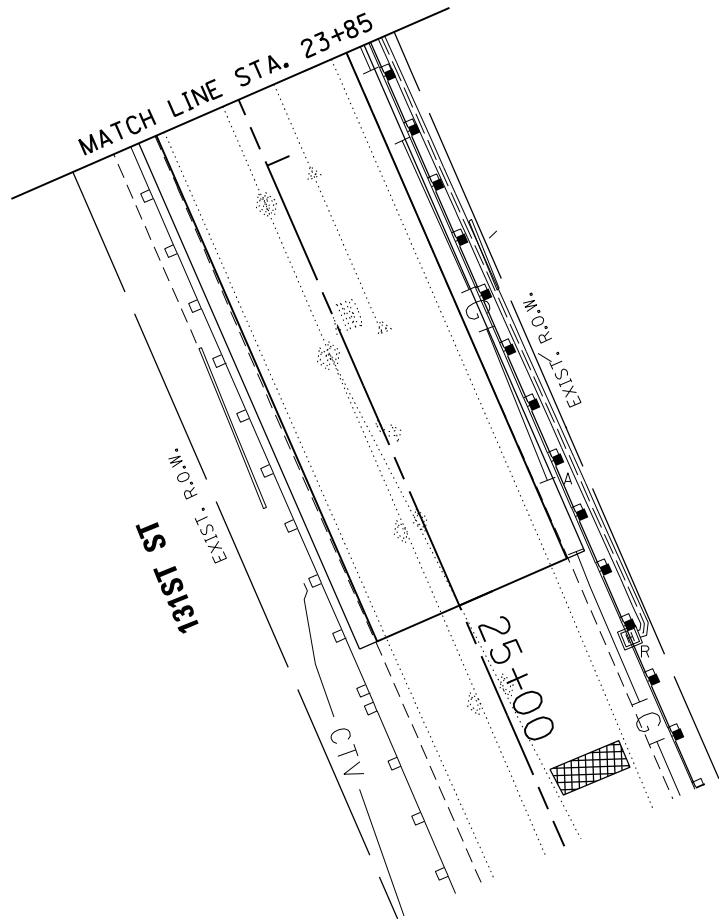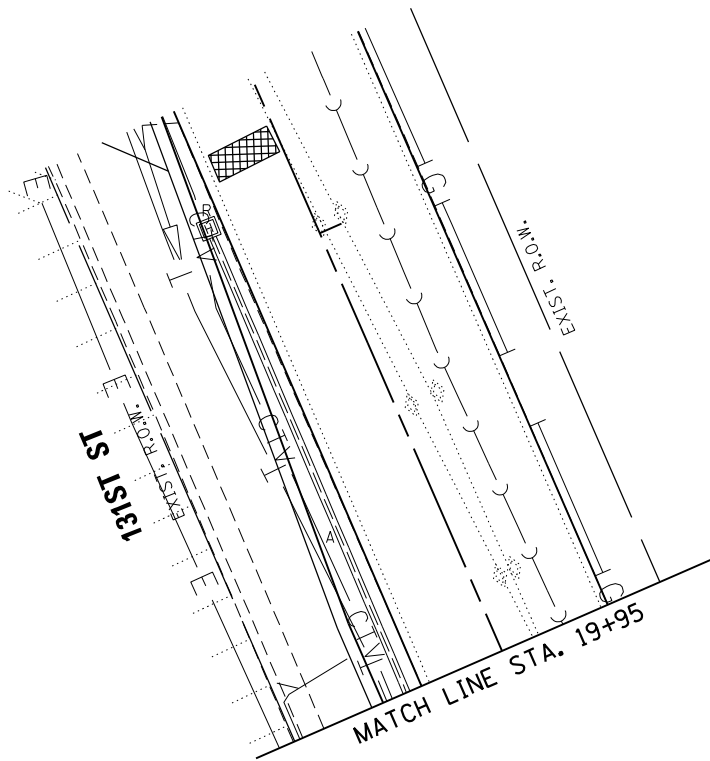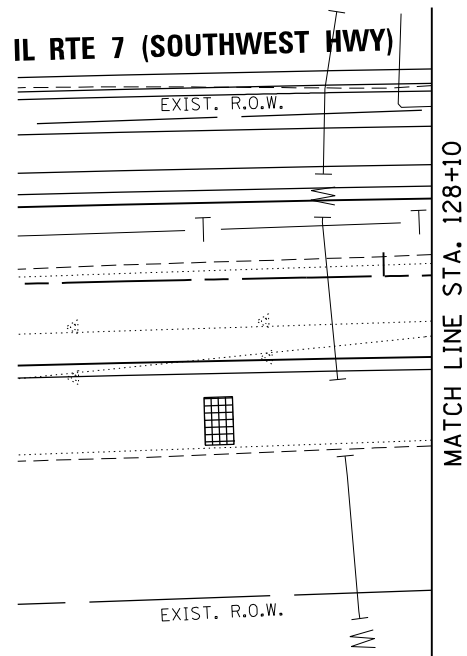


TS 1905
EAGLE

FILE NAME = K:\PROJECTS\Projects 2019\17B 191 Item 04-IL RTE 7\CADD\Sheets\00A_SOUTHWEST HWY @ 131ST STREET_TEMP_INT_3.dgn

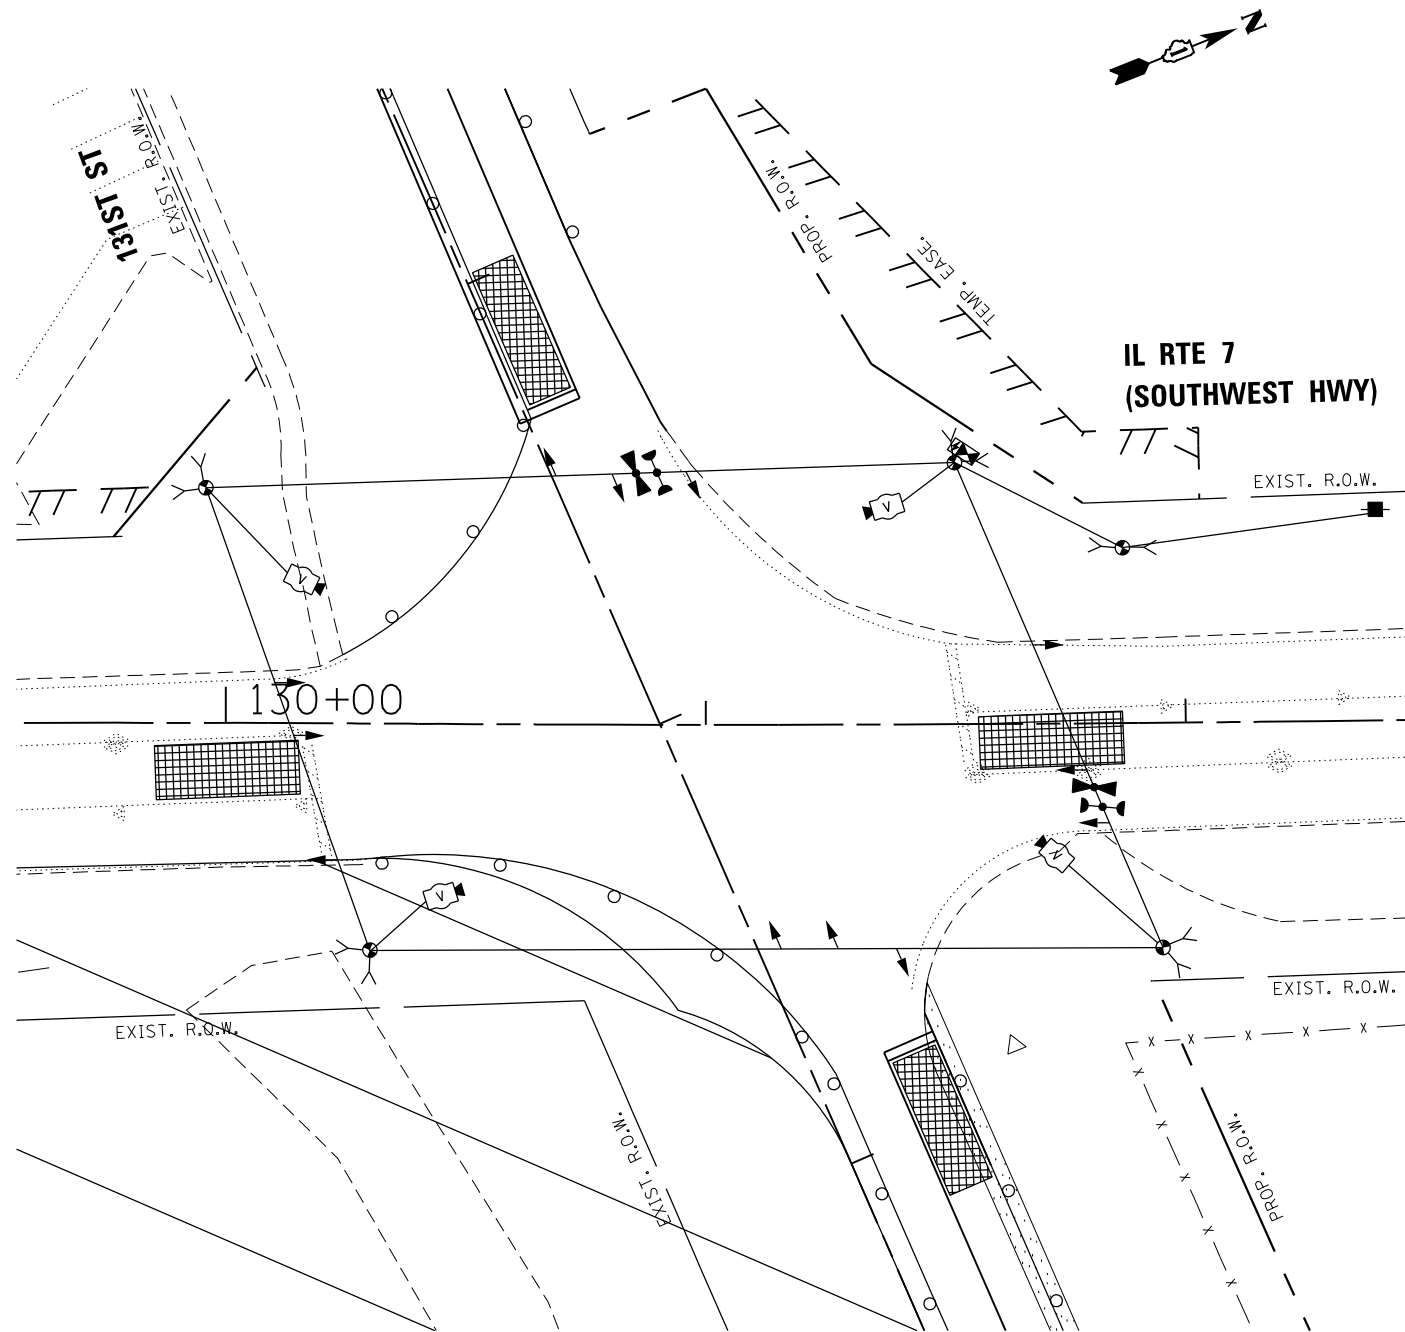

SIGNAL HEAD PLACEMENTS FOR
STAGE 1A

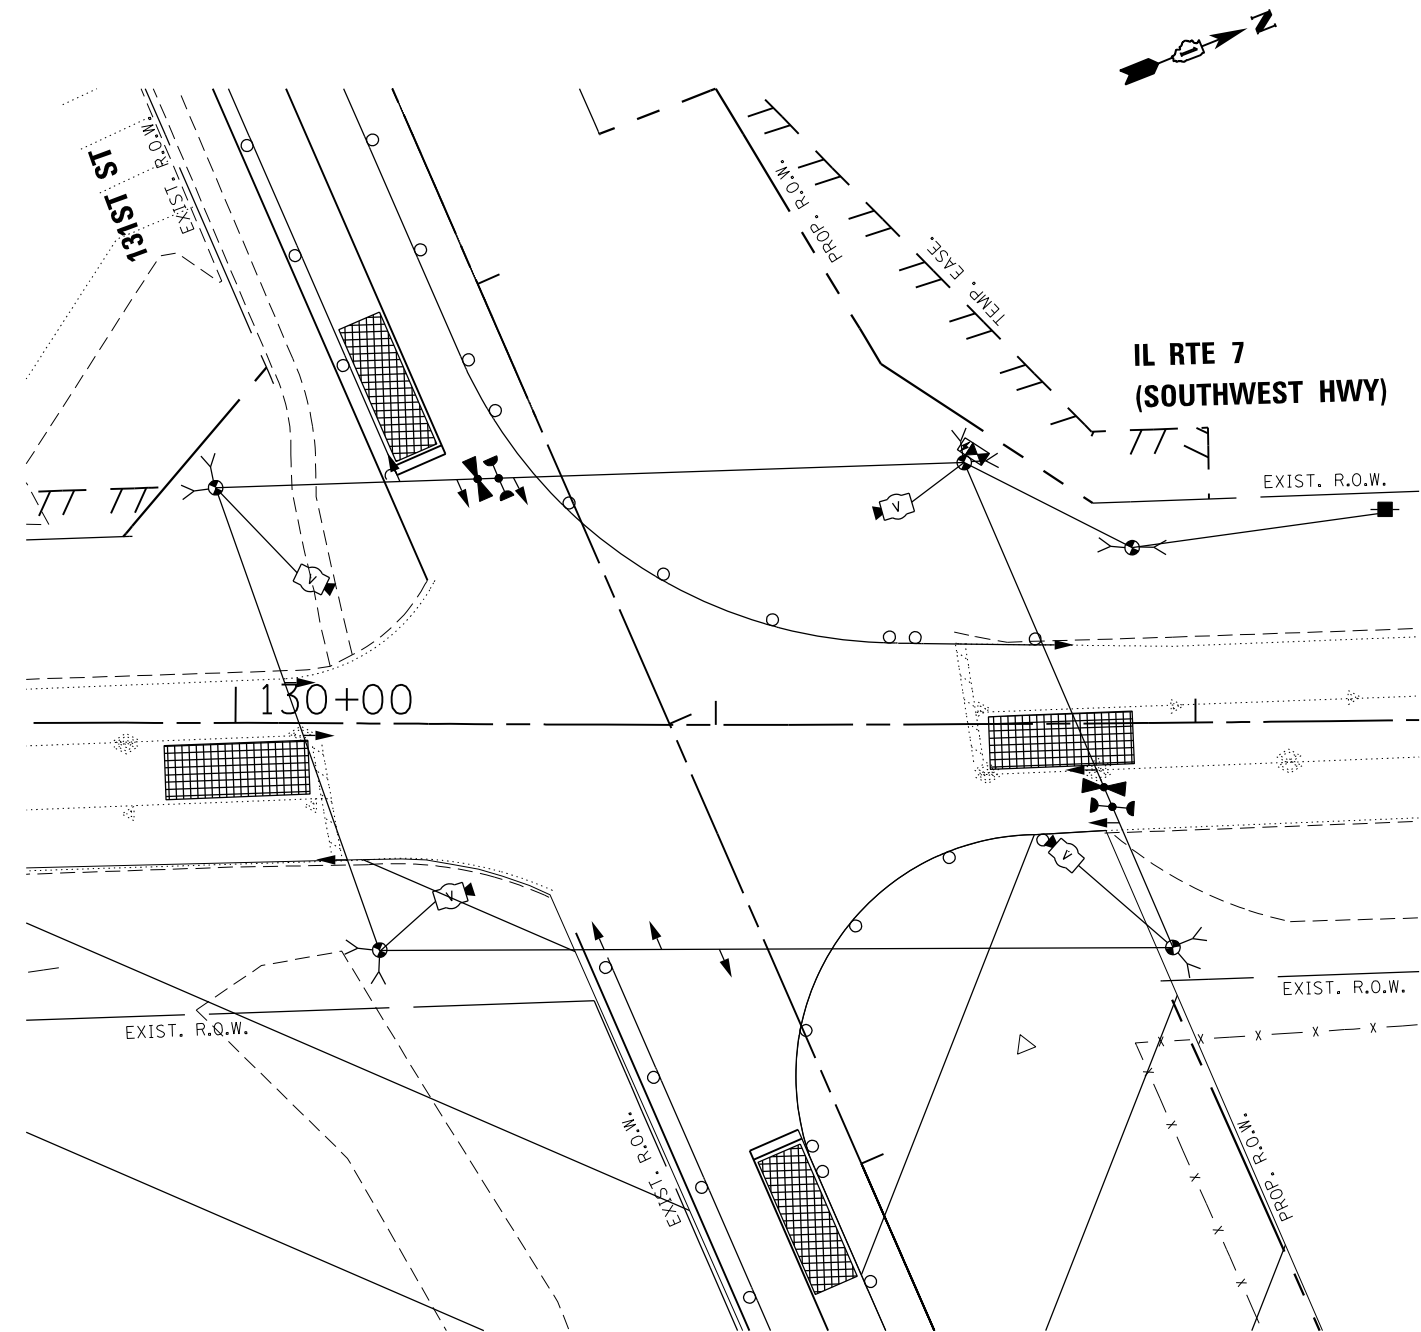

SIGNAL HEAD PLACEMENTS FOR
STAGE 1B


NOTES:

1. THE GREEN AND YELLOW LEFT TURN ARROW INDICATION SECTIONS IN THE 5-SECTION SIGNAL HEADS FOR THE EASTBOUND AND WESTBOUND DIRECTIONS OF TRAFFIC SHALL BE DISCONNECTED AND BAGGED DURING CONSTRUCTION STAGE 1A AND STAGE 1B.
2. THE FAR OUT VIDEO DETECTION ZONES SHALL BE REDEFINED FOR EACH CONSTRUCTION STAGE AS A PART OF "TEMPORARY TRAFFIC SIGNAL INSTALLATION" WORK.


 GANDHI AND ASSOCIATES, INC. ENGINEERS AND PLANNERS 5035 N. NORTHWEST HIGHWAY SUITE 205 CHICAGO, ILLINOIS 60639 TEL: 773/774-590	USER NAME = \$USER\$	DESIGNED - EA	REVISED -	STATE OF ILLINOIS DEPARTMENT OF TRANSPORTATION	TEMPORARY TRAFFIC SIGNAL INSTALLATION PLAN IL RTE 7 (SOUTHWEST HWY) AT 131ST ST				F.A.U. RTE.	SECTION	COUNTY	TOTAL SHEETS	SHEET NO.
	PLOT SCALE = 40.0000' / in.	DRAWN - EA, AV	REVISED -						3578	2019-001-R	COOK	255	125
	PLOT DATE = \$DATE\$	CHECKED - NT, AV	REVISED -		SCALE: 1"=20'				CONTRACT NO. 62H82				
	DATE - 10/27/2022	REVIS	ED -		SHEET NO. OF SHEETS STA. TO STA.				FED. ROAD DIST. NO. - ILLINOIS FED. AID PROJECT				

TS 1905
EAGLE

FILE NAME = K:\PROJECTS\Projects 2019\718 191\Item 04_IL_Rte 7\CADD_Sheets\11_SOUTHWEST HWY @ 131ST STREET_TEMP_INT_4.dgn

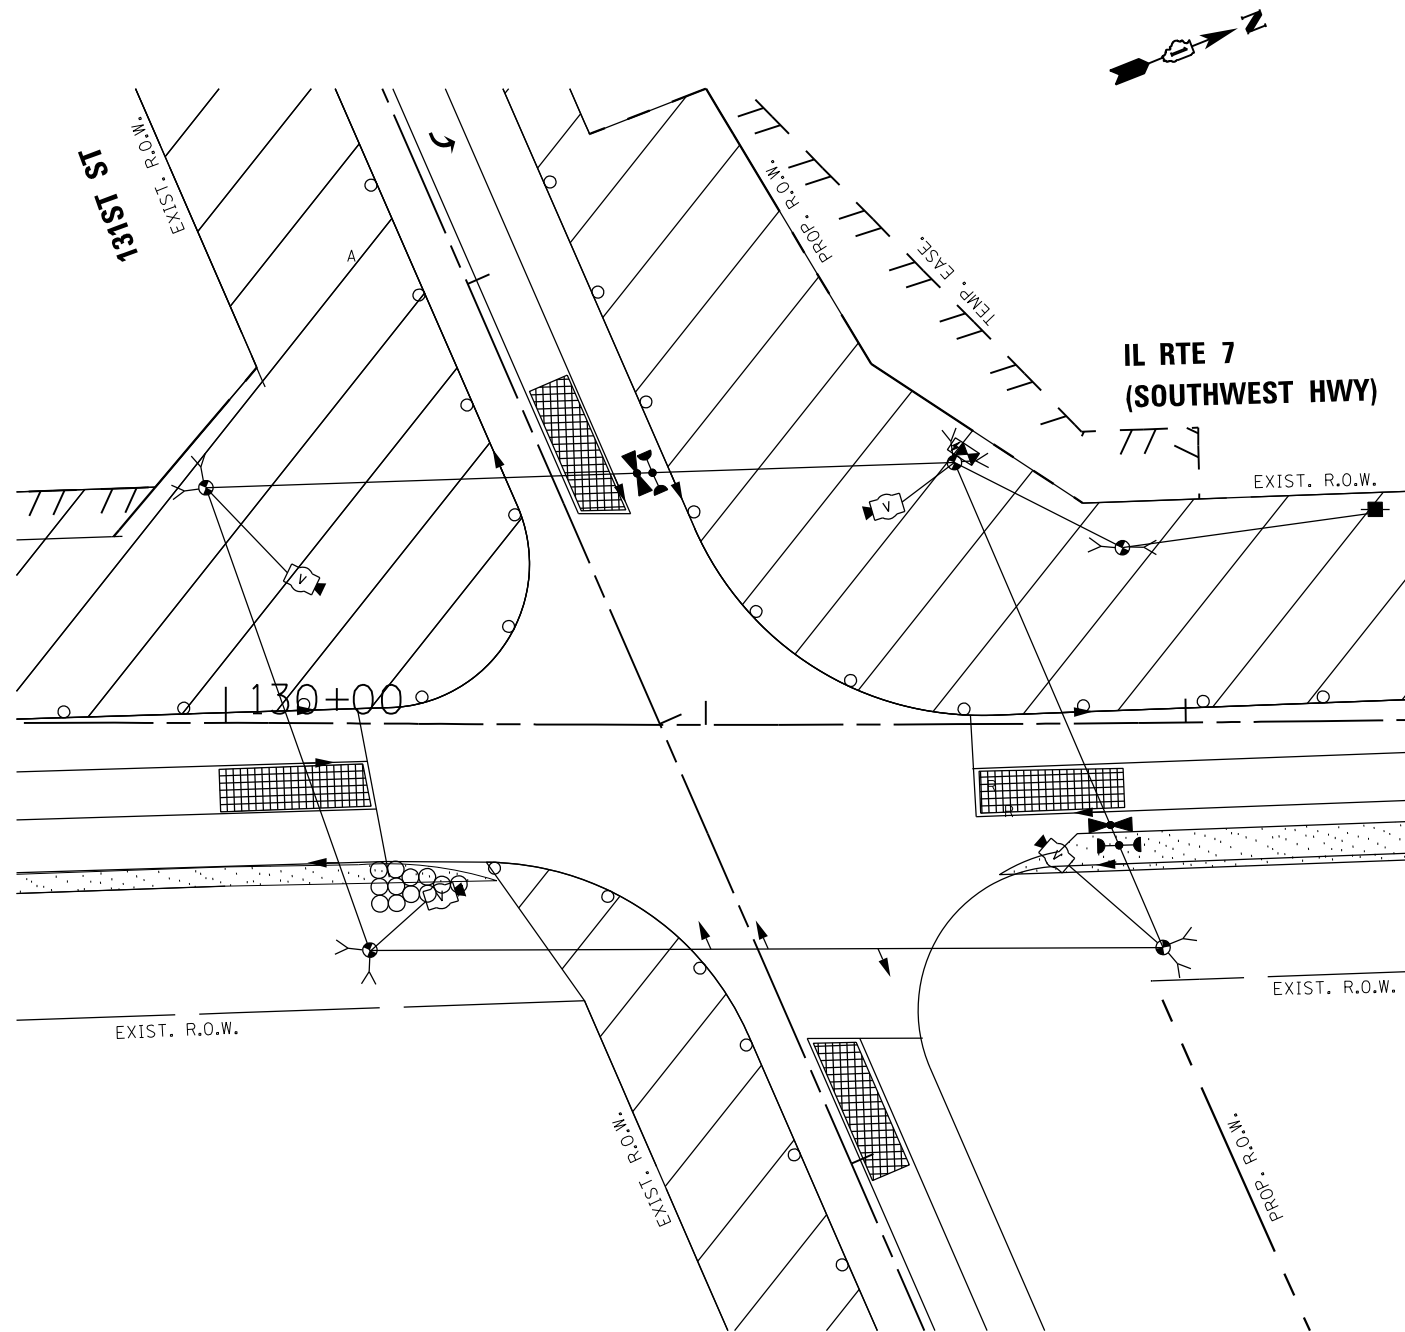


SIGNAL HEAD PLACEMENTS FOR
STAGE 2

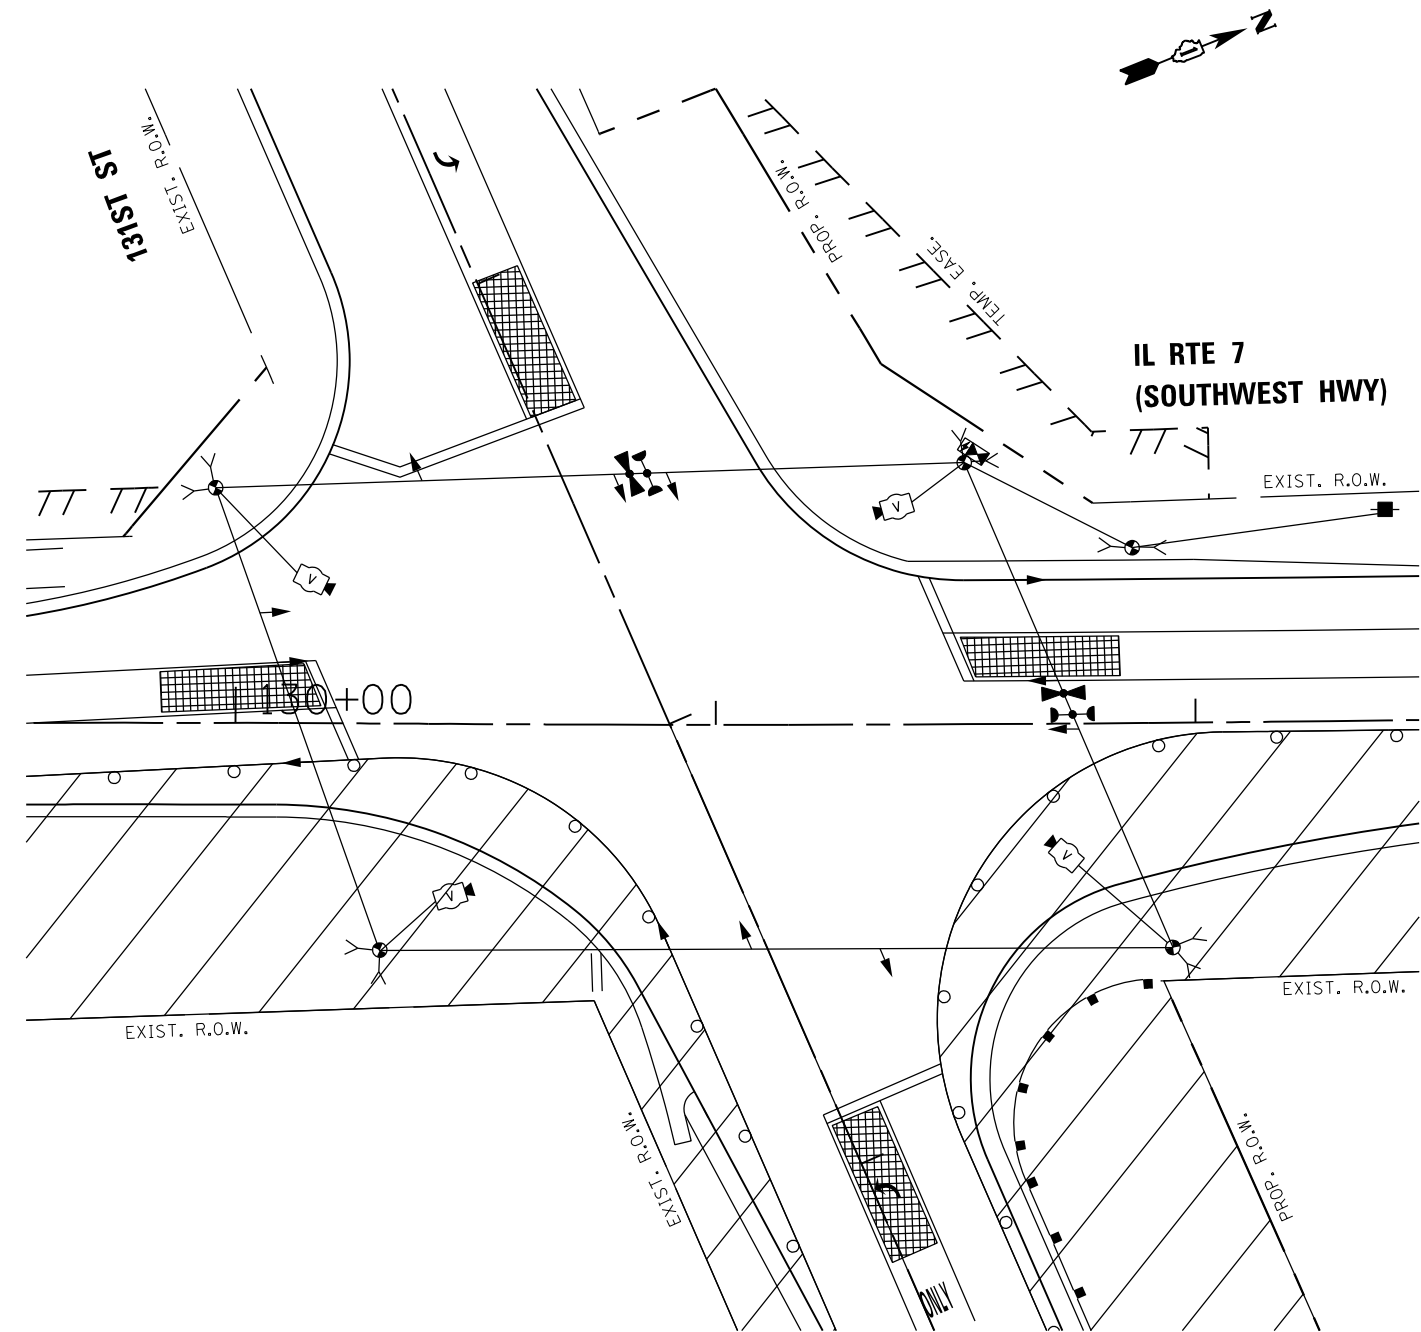

SIGNAL HEAD PLACEMENTS FOR
STAGE 3

NOTES:

1. THE FAR OUT VIDEO DETECTION ZONES SHALL BE REDEFINED FOR EACH CONSTRUCTION STAGE AS A PART OF "TEMPORARY TRAFFIC SIGNAL INSTALLATION" WORK.

 

USER NAME = \$USER\$	DESIGNED - EA	REVISED -
DRAWN - EA, AV	REVISED -	
PLOT SCALE = 40.0000' / in.	CHECKED - NT, AV	REVISED -
PLOT DATE = \$DATE\$	DATE - 10/27/2022	REVISED -

STATE OF ILLINOIS
DEPARTMENT OF TRANSPORTATION

TEMPORARY TRAFFIC SIGNAL INSTALLATION PLAN
IL RTE 7 (SOUTHWEST HWY) AT 131ST ST


SCALE: 1"=20' SHEET NO. OF SHEETS STA. TO STA.

F.A.U. RTE.	SECTION	COUNTY	TOTAL SHEETS	SHEET NO.
3578	2019-001-R	COOK	255	126
CONTRACT NO. 62H82				
FED. ROAD DIST. NO. - ILLINOIS FED. AID PROJECT				

TS 1905
EAGLE

FILE NAME = K:\PROJECTS\Projects 2019\PTB 191\Item 84-IL_Rte 7\CADD_Sheets\2-SOUTHWEST HWY @ 131ST STREET_TEMP_CD.dgn


TEMPORARY CONTROLLER SEQUENCE

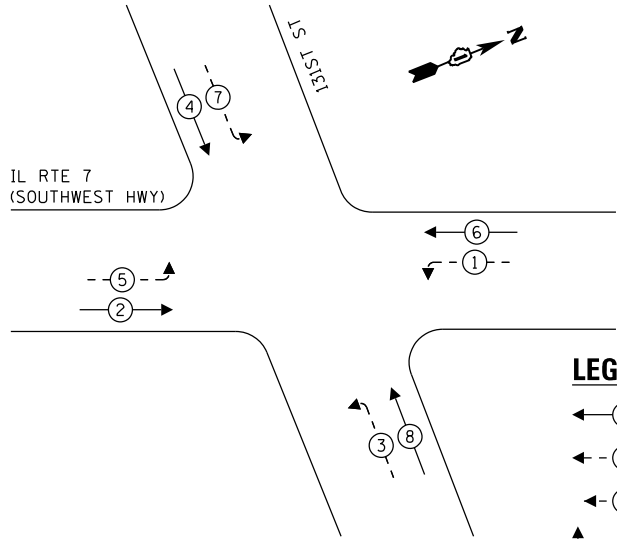

LEGEND:

- PROTECTED PHASE
- PROTECTED/PERMITTED PHASE
- PEDESTRIAN PHASE
- OVERLAP

TEMPORARY EMERGENCY VEHICLE
PREEMPTION SEQUENCE

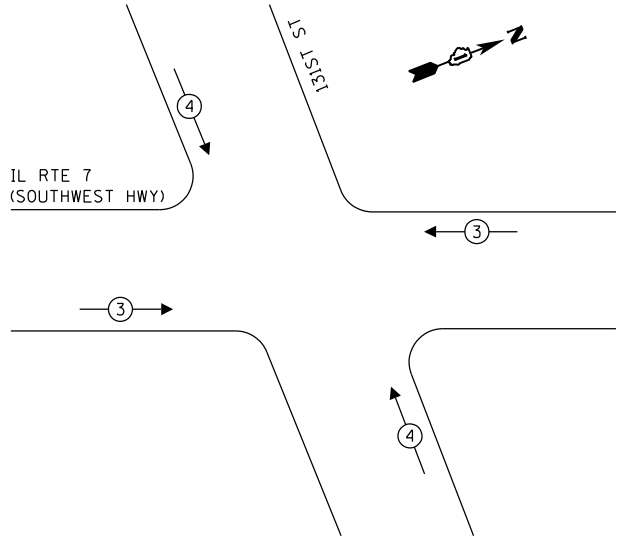


TRAFFIC SIGNAL
ELECTRICAL SERVICE REQUIREMENTS

TYPE	NO. OF LAMPS	LED WATTAGE	% OPERATION	TOTAL WATTAGE
SIGNAL (RED)	12	11	50	66.0
(YELLOW)	12	20	5	12.0
(GREEN)	12	12	45	64.8
PERMISSIVE ARROW	16	10	10	16.0
PED. SIGNAL	-	20	100	-
CONTROLLER	1	100	100	100.0
UPS	1	25	100	25.0
VIDEO SYSTEM	1	150	100	150.0
BLANK-OUT SIGN	-	25	5	-
FLASHER	-	-	50	-
STREET NAME SIGN	-	120	50	-
LUMINAIRE	-	240	50	-
TOTAL =				433.8

ENERGY COSTS TO:

VILLAGE OF ORLAND PARK
14700 RAVINIA AVENUE
ORLAND PARK, IL 60462

ENERGY SUPPLY: CONTACT: WARREN TAYLOR
PHONE: (708) 235-2328
COMPANY: COMMONWEALTH EDISON
ACCOUNT NUMBER:

 

USER NAME = \$USER\$
PLOT SCALE = 40.0000 ' / in.
PLOT DATE = \$DATE\$

DESIGNED - EA	REVISED -
DRAWN - EA, AV	REVISED -
CHECKED - NT, AV	REVISED -
DATE - 10/27/2022	REVISED -

STATE OF ILLINOIS
DEPARTMENT OF TRANSPORTATION

TEMPORARY CABLE PLAN, TEMPORARY PHASE DESIGNATION DIAGRAM,
AND TEMPORARY EMERGENCY VEHICLE PREEMPTION SEQUENCE
IL RTE 7 (SOUTHWEST HWY) AT 131ST ST


SCALE: N.T.S. SHEET NO. OF SHEETS STA. TO STA.

F.A.U. RTE.	SECTION	COUNTY	TOTAL SHEETS	SHEET NO.
3578	2019-001-R	COOK	255	127
CONTRACT NO. 62H82				
FED. ROAD DIST. NO. - ILLINOIS FED. AID PROJECT				

TS 1905
EAGLE


NOTES:

1. THE GREEN AND YELLOW LEFT TURN ARROW INDICATION SECTIONS IN THE 5-SECTION SIGNAL HEADS FOR THE EASTBOUND AND WESTBOUND DIRECTIONS OF TRAFFIC SHALL BE DISCONNECTED AND BAGGED DURING CONSTRUCTION STAGE 1A AND STAGE 1B.

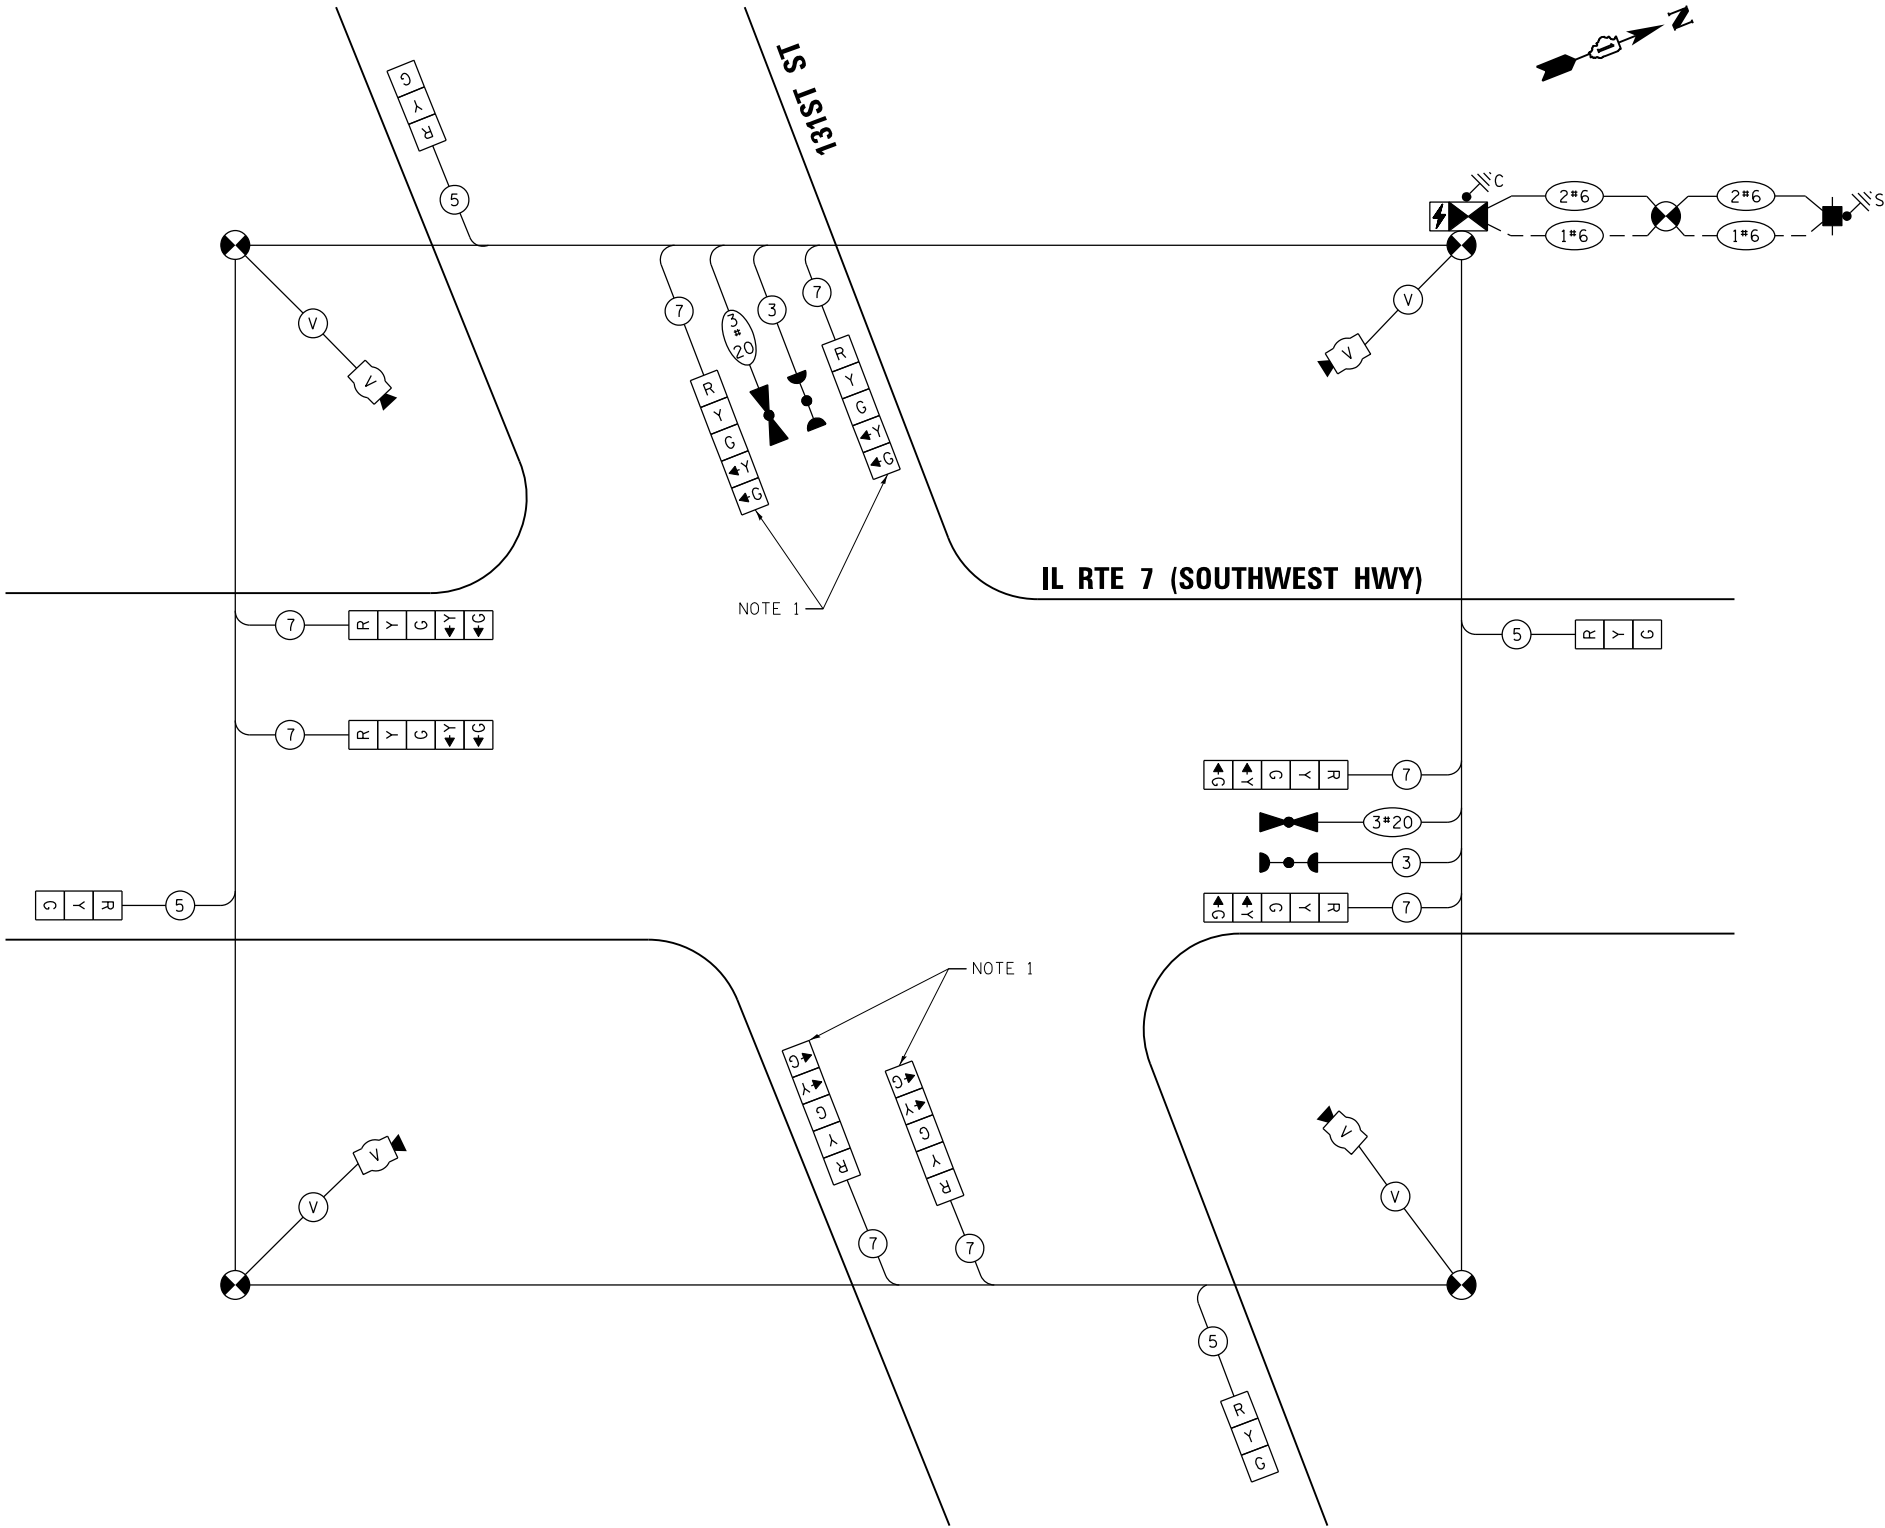

CABLE PLAN
(NOT TO SCALE)

FILE NAME = K:\PROJECTS\Projects 2019\718 191 Item 04 IL Rte 7\CAOD_Sheets\13.SOUTHWEST HWY @ 131ST STREET INT.dgn

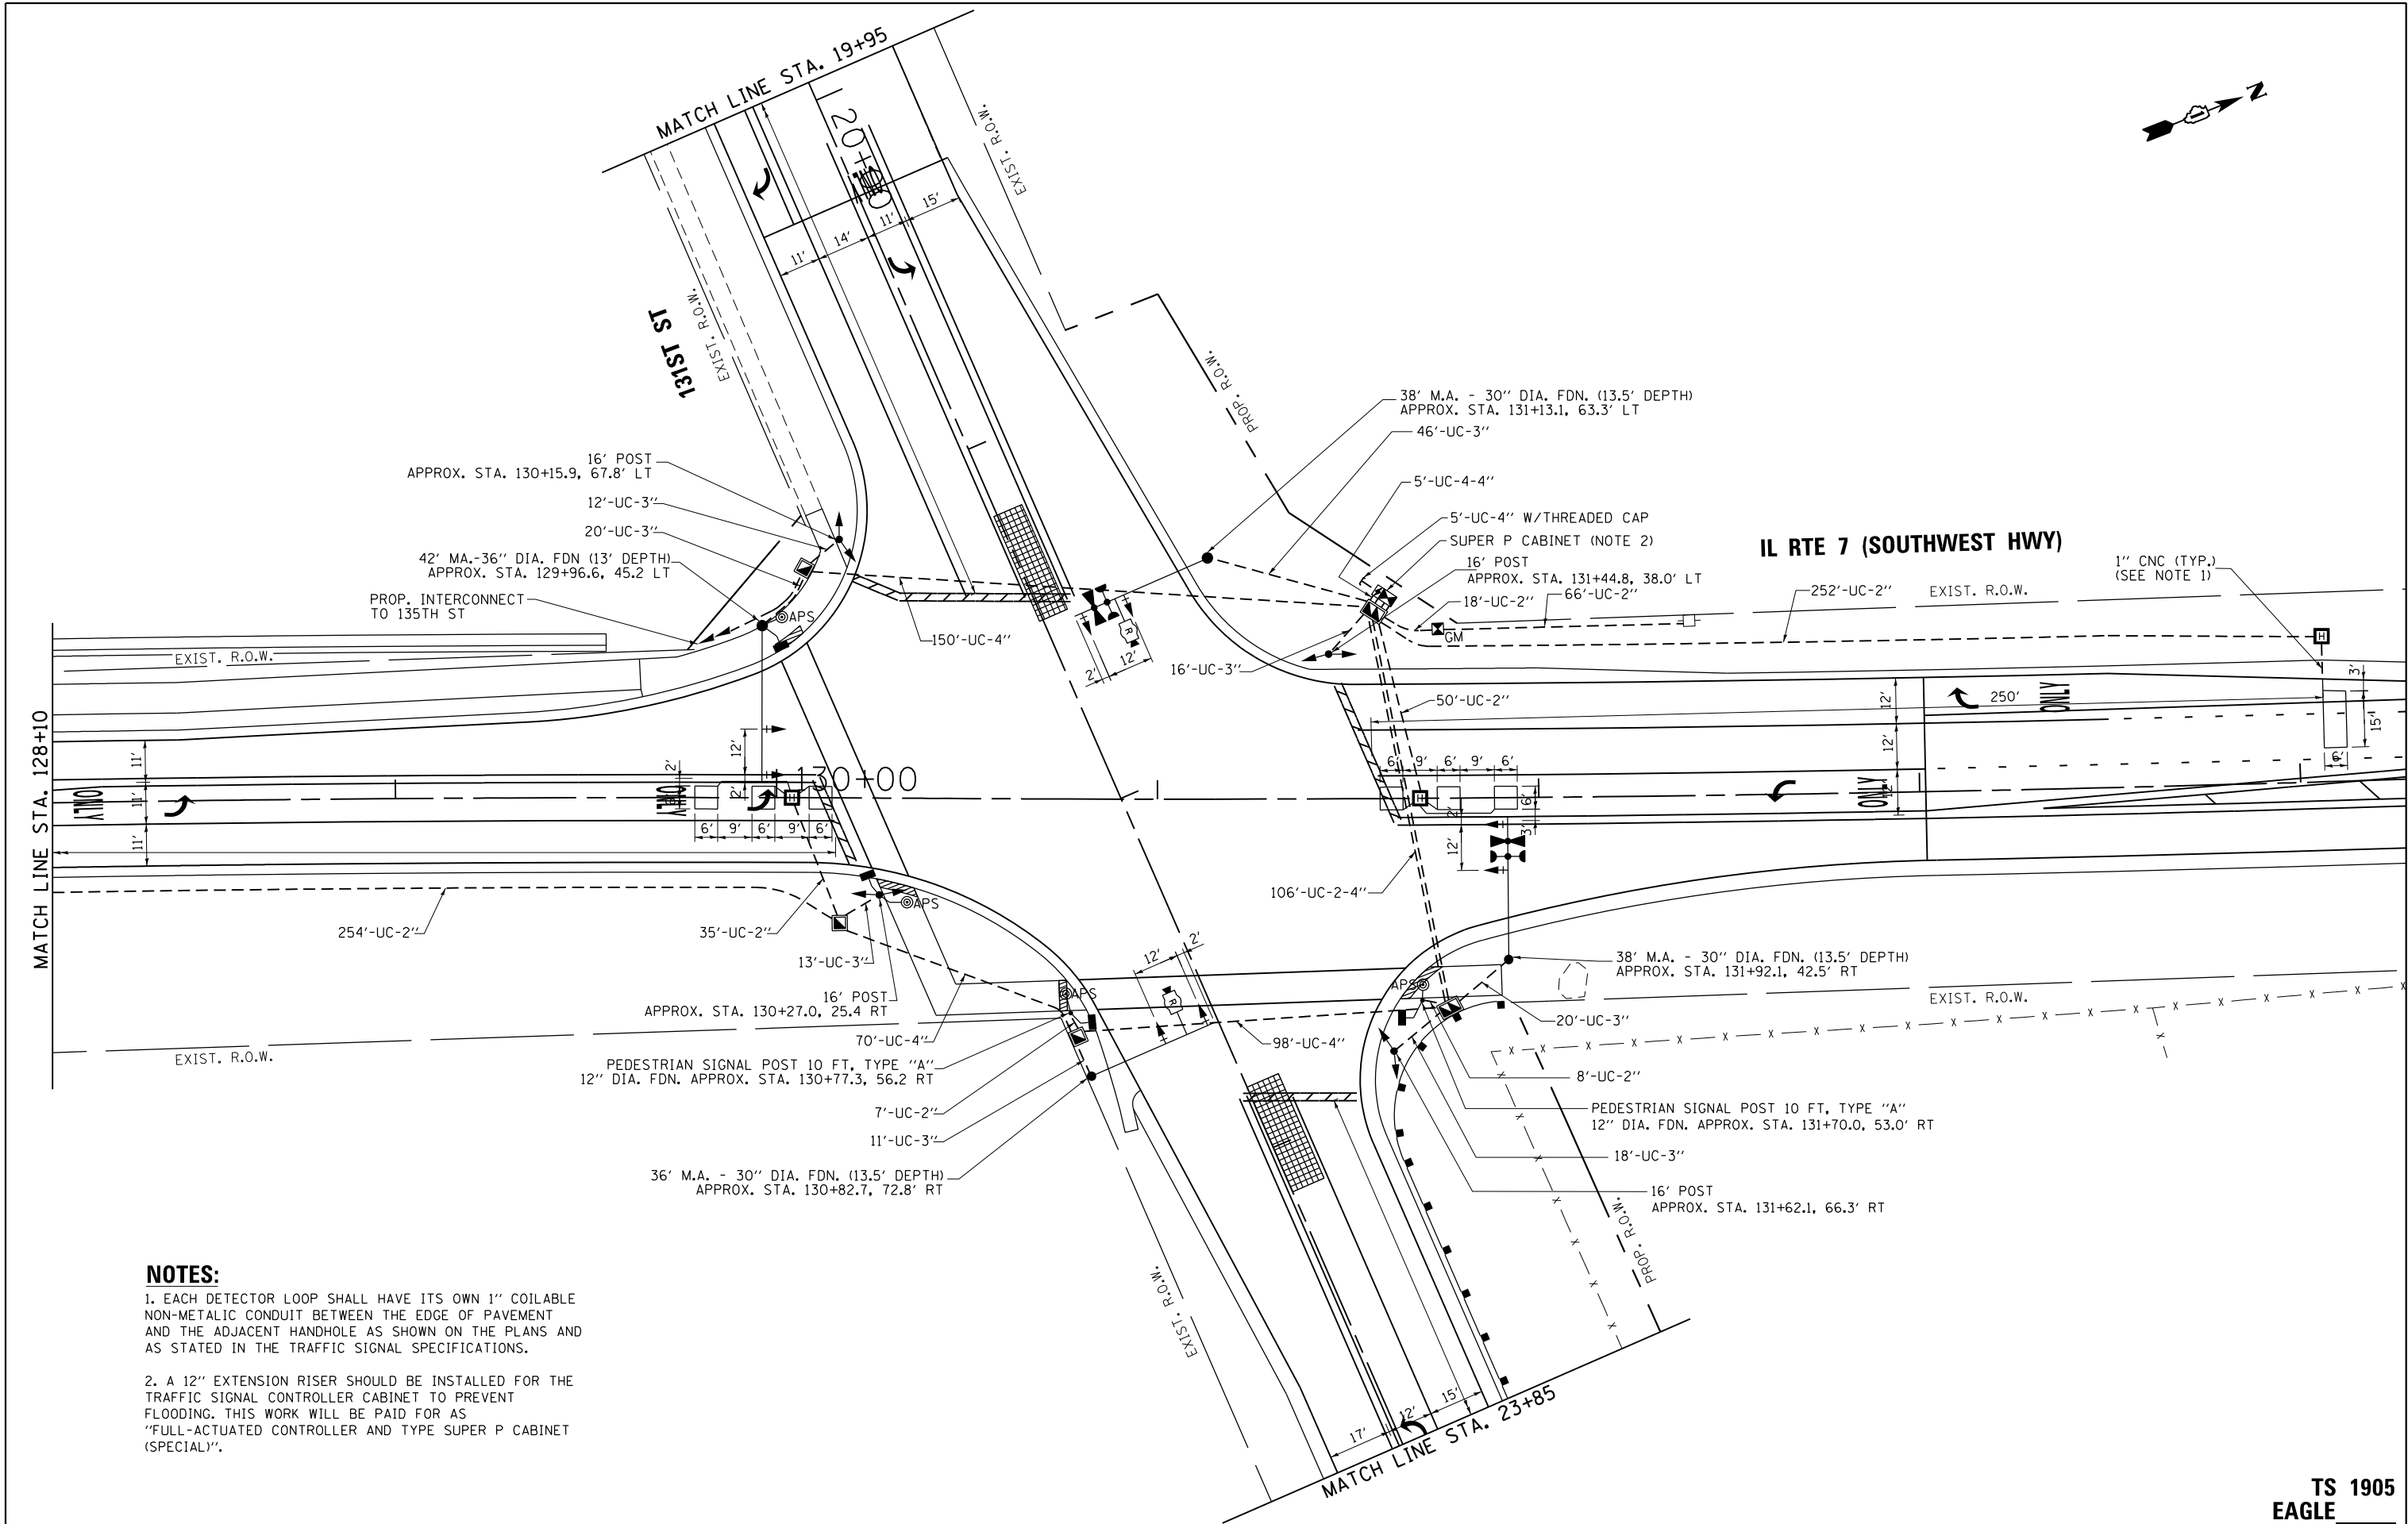


NOTES:

1. EACH DETECTOR LOOP SHALL HAVE ITS OWN 1" COILABLE NON-METALIC CONDUIT BETWEEN THE EDGE OF PAVEMENT AND THE ADJACENT HANDHOLE AS SHOWN ON THE PLANS AND AS STATED IN THE TRAFFIC SIGNAL SPECIFICATIONS.
2. A 12" EXTENSION RISER SHOULD BE INSTALLED FOR THE TRAFFIC SIGNAL CONTROLLER CABINET TO PREVENT FLOODING. THIS WORK WILL BE PAID FOR AS "FULL-ACTUATED CONTROLLER AND TYPE SUPER P CABINET (SPECIAL)".



 GANDHI AND ASSOCIATES, INC. ENGINEERS AND PLANNERS 5035 N. NORTHWEST HIGHWAY SUITE 200 CHICAGO, ILLINOIS 60630 TEL: 773/774-590	USER NAME = \$USER\$	DESIGNED - EA	REVISED -	STATE OF ILLINOIS DEPARTMENT OF TRANSPORTATION	TRAFFIC SIGNAL MODERNIZATION PLAN IL RTE 7 (SOUTHWEST HWY) AT 131ST ST (SHEET 1 OF 2)				F.A.U. RTE.	SECTION	COUNTY	TOTAL SHEETS	SHEET NO.
	PLOT SCALE = 40.0000' / in.	DRAWN - EA, AV	REVISED -						3578	2019-001-R	COOK	255	128
	PLOT DATE = \$DATE\$	CHECKED - NT, AV	REVISED -		SCALE: 1"=20'				CONTRACT NO. 62H82				
		DATE - 10/27/2022	REVISED -		SHEET NO.	OF	SHEETS	STA.	TO STA.	FED. ROAD DIST. NO. - ILLINOIS FED. AID PROJECT			

TS 1905
EAGLE

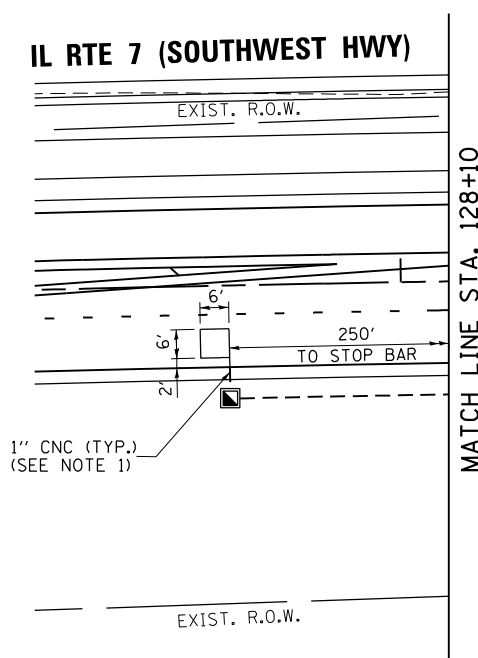

NOTES:


1. EACH DETECTOR LOOP SHALL HAVE ITS OWN 1" COILABLE NON-METALIC CONDUIT BETWEEN THE EDGE OF PAVEMENT AND THE ADJACENT HANDHOLE AS SHOWN ON THE PLANS AND AS STATED IN THE TRAFFIC SIGNAL SPECIFICATIONS.

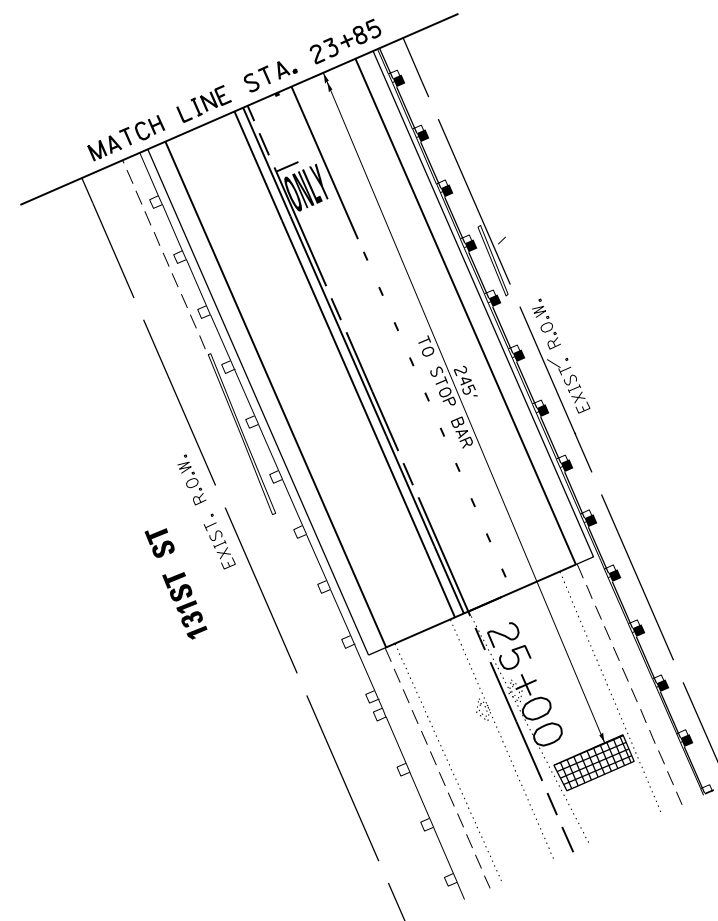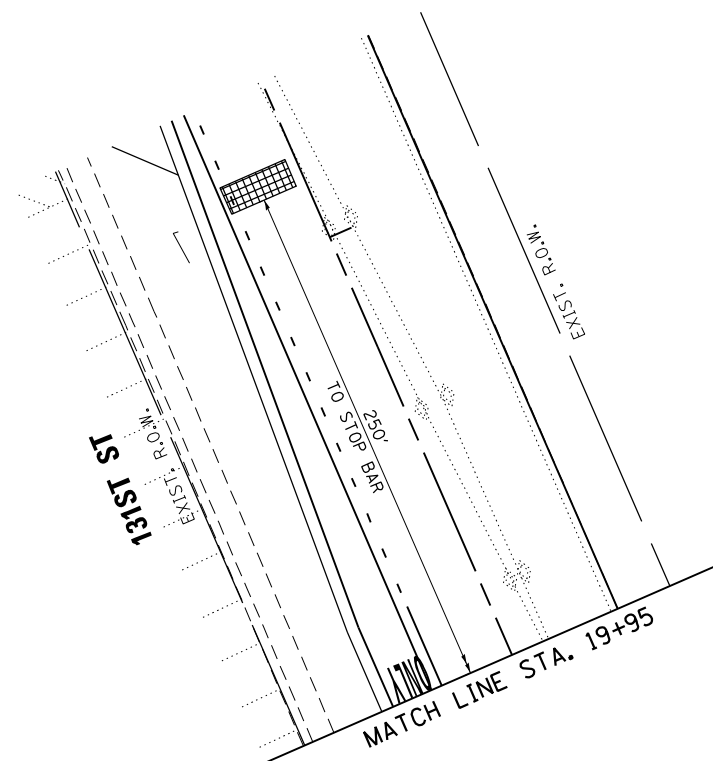

TS 1905
EAGLE

 GANDHI AND ASSOCIATES, INC. ENGINEERS AND PLANNERS 605 N. NORTHWEST HIGHWAY SUITE 300 CHICAGO, ILLINOIS 60631 TEL: 773/774-5900	USER NAME = \$USER\$	DESIGNED - EA	REVISED -	STATE OF ILLINOIS DEPARTMENT OF TRANSPORTATION	TRAFFIC SIGNAL MODERNIZATION PLAN IL RTE 7 (SOUTHWEST HWY) AT 131ST ST (SHEET 2 OF 2)				F.A.U. RTE.	SECTION	COUNTY	TOTAL SHEETS	SHEET NO.
	DRAWN - EA, AV		REVISED -		3578	2019-001-R	COOK	255	129				
	PLOT SCALE = 48.0000' / 1in.	CHECKED - NT, AV	REVISED -		CONTRACT NO. 62H82								
	PLOT DATE = \$DATE\$	DATE - 10/27/2022	REVISED -		SCALE: 1"=20'	SHEET NO.	OF SHEETS	STA. TO STA.	FED. ROAD DIST. NO.	ILLINOIS FED. AID PROJECT			

PROPOSED CONTROLLER SEQUENCE

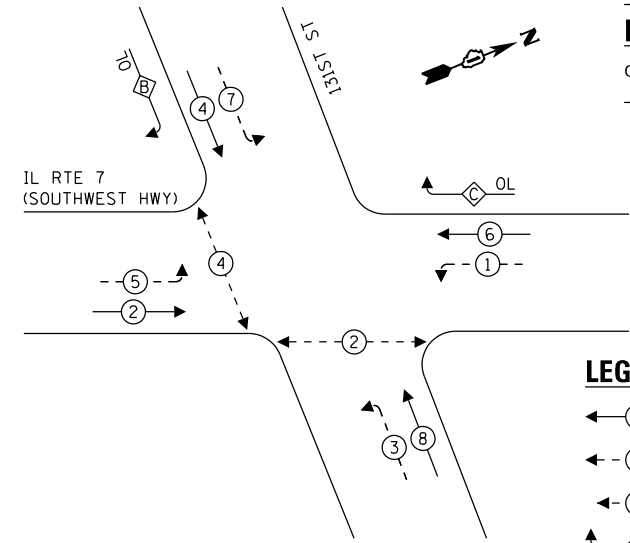

RIGHT TURN OVERLAP


PHASE DESIGNATION:

OVERLAP LETTER		PERMISSIVE PHASE		PROTECTED PHASE
B	=	4	+	5
C	=	6	+	7

LEGEND:

- ⬅️ (⊛) ➡️ PROTECTED PHASE
- ⬅️ (⊛) ➡️ PROTECTED/PERMITTED PHASE
- ⬅️ (⊛) ➡️ PEDESTRIAN PHASE
- ⬅️ (⊛) ➡️ OL OVERLAP

PROPOSED EMERGENCY VEHICLE PREEMPTION SEQUENCE

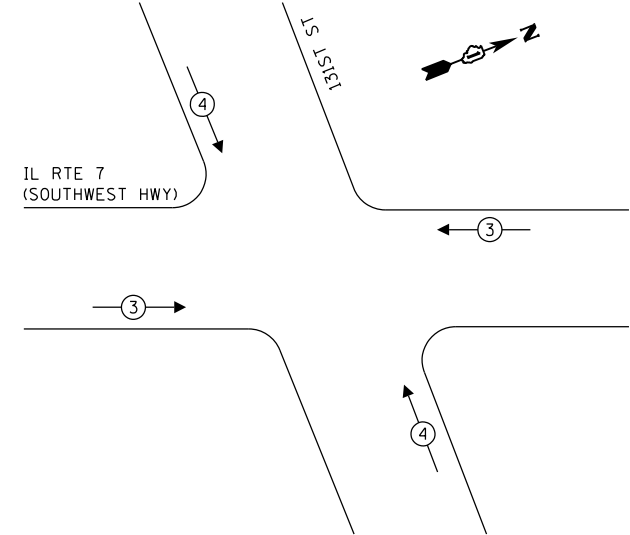


TRAFFIC SIGNAL ELECTRICAL SERVICE REQUIREMENTS

TYPE	NO. OF LAMPS	LED WATTAGE	% OPERATION	TOTAL WATTAGE
SIGNAL (RED)	16	11	50	88.0
(YELLOW)	16	20	5	16.0
(GREEN)	16	12	45	86.4
PERMISSIVE ARROW	24	10	10	24.0
PED. SIGNAL	4	20	100	80.0
CONTROLLER	1	100	100	100.0
UPS	1	25	100	25.0
VIDEO SYSTEM	-	150	100	-
BLANK-OUT SIGN	-	25	5	-
FLASHER	-	-	50	-
STREET NAME SIGN	-	120	50	-
LUMINAIRE	-	240	50	-
TOTAL =				419.4

ENERGY COSTS TO:

VILLAGE OF ORLAND PARK
14700 RAVINIA AVENUE
ORLAND PARK, IL 60462

ENERGY SUPPLY: CONTACT: ILYAS MOHIUDDIN
PHONE: (708) 235-2692
COMPANY: COMMONWEALTH EDISON
ACCOUNT NUMBER: 46020-35016

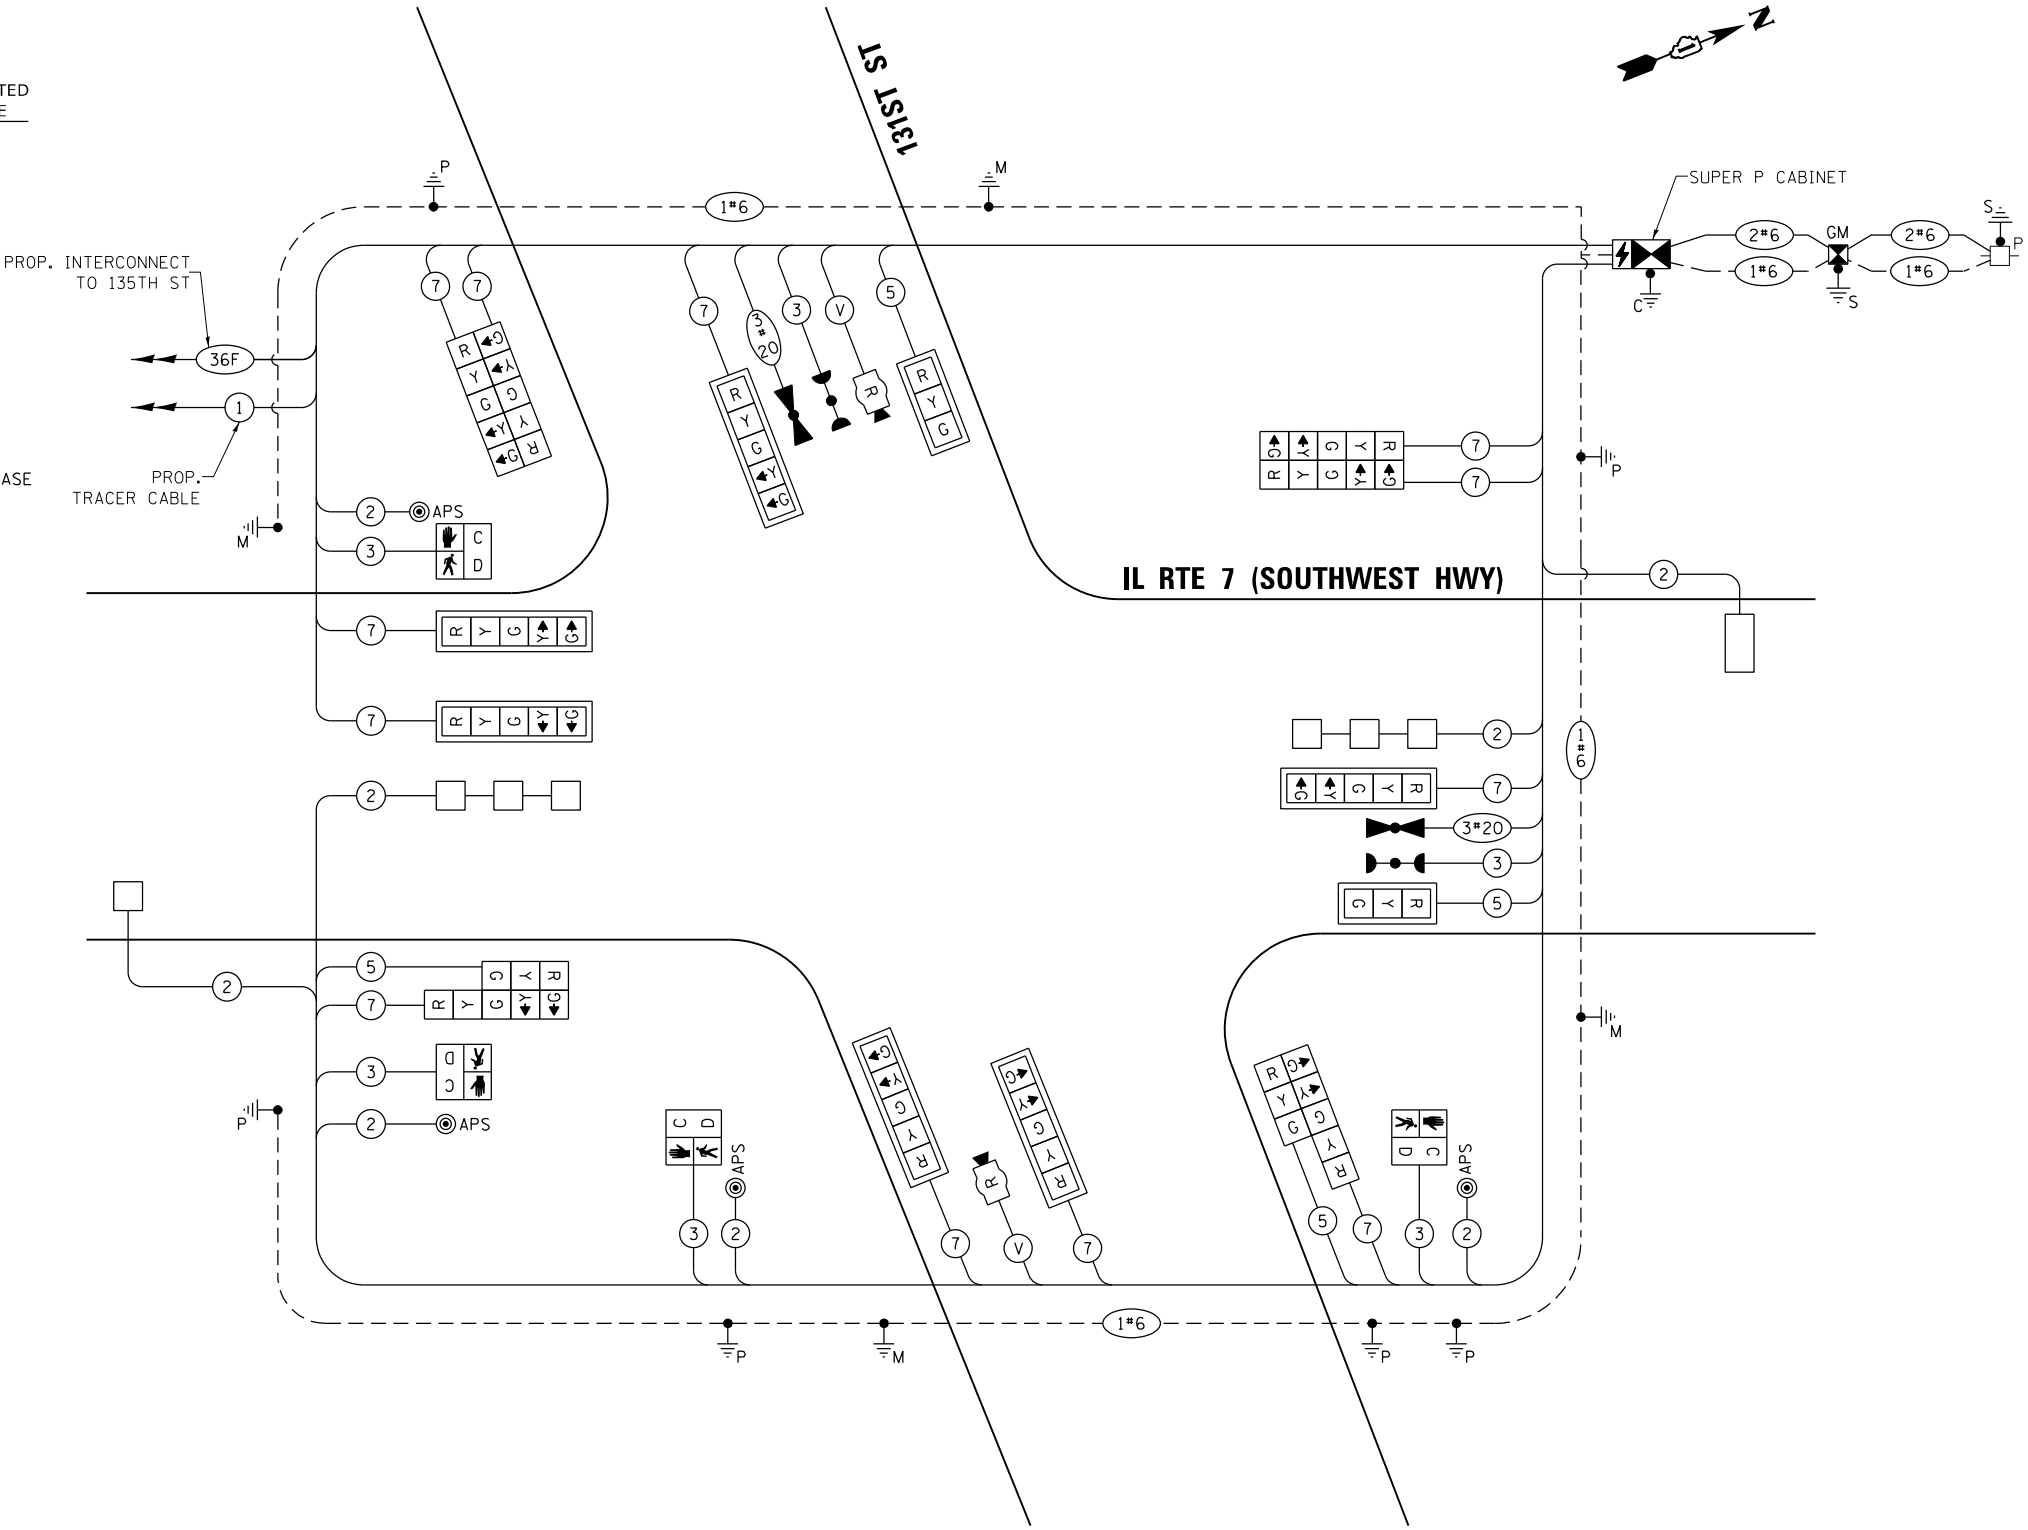

CABLE PLAN
(NOT TO SCALE)

STATE OF ILLINOIS
DEPARTMENT OF TRANSPORTATION

CABLE PLAN, PHASE DESIGNATION DIAGRAM,
AND EMERGENCY VEHICLE PREEMPTION SEQUENCE
IL RTE 7 (SOUTHWEST HWY) AT 131ST ST

SCALE: N.T.S. SHEET NO. OF SHEETS STA. TO STA.


F.A.U. RTE.	SECTION	COUNTY	TOTAL SHEETS	SHEET NO.
3578	2019-001-R	COOK	255	130
CONTRACT NO. 62H82				
FED. ROAD DIST. NO. - ILLINOIS FED. AID PROJECT				

TS 1905
EAGLE


FILE NAME = K:\PROJECTS\Projects 2019\7B 191\Item 84_IL_Rte 7\CADD_Sheets\6.SOUTHWEST HWY @ 131ST STREET_CD2.dgn

SIGN PANEL – TYPE 1 OR TYPE 2

ALL DIMENSIONS ARE IN INCHES UNLESS NOTED OTHERWISE

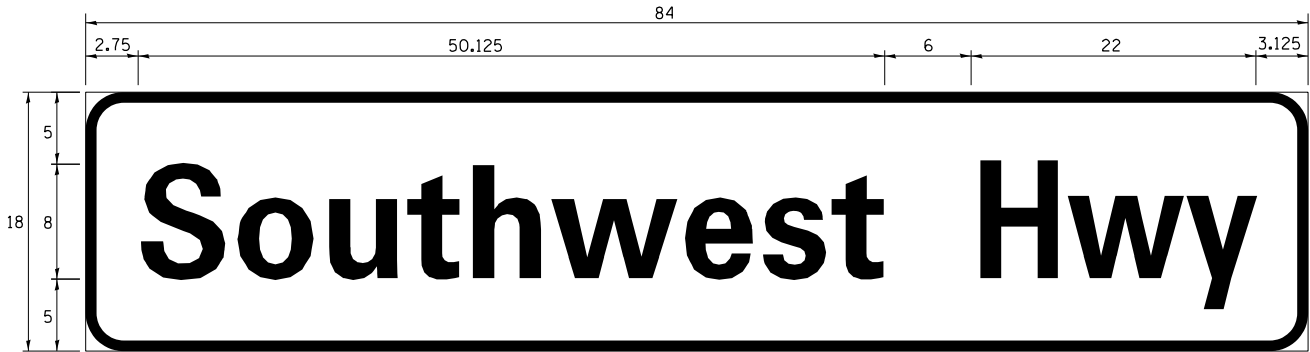

DESIGN SERIES	AREA (SQ FT)	SIGN PANEL TYPE	SHEETING TYPE	QTY. REQUIRED
D	10.5	2	ZZ	2

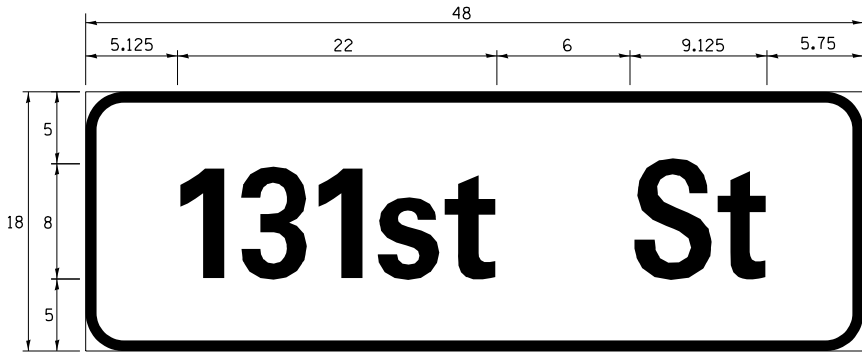

DESIGN SERIES	AREA (SQ FT)	SIGN PANEL TYPE	SHEETING TYPE	QTY. REQUIRED
D	6.0	1	ZZ	2

NOTE: FOR ADDITIONAL DESIGN AND INSTALLATION INFORMATION
PLEASE SEE DISTRICT ONE MAST ARM MOUNTED STREET NAME
SIGNS DETAIL.

SCHEDULE OF QUANTITIES

ITEM DESCRIPTION	UNITS	TOTAL QTY.
SIGN PANEL - TYPE 1	SQ FT	12
SIGN PANEL - TYPE 2	SQ FT	21
UNDERGROUND CONDUIT, GALVANIZED STEEL, 2" DIA.	FOOT	690
UNDERGROUND CONDUIT, GALVANIZED STEEL, 3" DIA.	FOOT	156
UNDERGROUND CONDUIT, GALVANIZED STEEL, 4" DIA.	FOOT	555
HANDHOLE	EACH	4
HEAVY-DUTY HANDHOLE	EACH	3
DOUBLE HANDHOLE	EACH	2
TRANSCIVER - FIBER OPTIC	EACH	1
ELECTRIC CABLE IN CONDUIT, SIGNAL NO. 14 2C	FOOT	972
ELECTRIC CABLE IN CONDUIT, SIGNAL NO. 14 3C	FOOT	1343
ELECTRIC CABLE IN CONDUIT, SIGNAL NO. 14 5C	FOOT	849
ELECTRIC CABLE IN CONDUIT, SIGNAL NO. 14 7C	FOOT	2523
ELECTRIC CABLE IN CONDUIT, LEAD-IN, NO. 14 1 PAIR	FOOT	1311
ELECTRIC CABLE IN CONDUIT, SERVICE, NO. 6 2C	FOOT	137
ELECTRIC CABLE IN CONDUIT, EQUIPMENT GROUNDING CONDUCTOR, NO. 6 1C	FOOT	990
TRAFFIC SIGNAL POST, GALVANIZED STEEL 16 FT.	EACH	4
STEEL MAST ARM ASSEMBLY AND POLE, 36 FT.	EACH	1
STEEL MAST ARM ASSEMBLY AND POLE, 38 FT.	EACH	2
STEEL MAST ARM ASSEMBLY AND POLE, 42 FT.	EACH	1
CONCRETE FOUNDATION, TYPE A	FOOT	20
CONCRETE FOUNDATION, TYPE C	FOOT	4
CONCRETE FOUNDATION, TYPE E 30-INCH DIAMETER	FOOT	40.5
CONCRETE FOUNDATION, TYPE E 36-INCH DIAMETER	FOOT	13
SIGNAL HEAD, LED, 1-FACE, 3-SECTION, MAST ARM MOUNTED	EACH	2
SIGNAL HEAD, LED, 1-FACE, 3-SECTION, BRACKET MOUNTED	EACH	2
SIGNAL HEAD, LED, 1-FACE, 5-SECTION, BRACKET MOUNTED	EACH	6
SIGNAL HEAD, LED, 1-FACE, 5-SECTION, MAST ARM MOUNTED	EACH	6
PEDESTRIAN SIGNAL HEAD, LED, 1-FACE, BRACKET MOUNTED WITH COUNTDOWN TIMER	EACH	4
TRAFFIC SIGNAL BACKPLATE, LOUVERED, FORMED PLASTIC	EACH	8
INDUCTIVE LOOP DETECTOR	EACH	4
DETECTOR LOOP, TYPE I	FOOT	281
* LIGHT DETECTOR	EACH	2
* LIGHT DETECTOR AMPLIFIER	EACH	1
TEMPORARY TRAFFIC SIGNAL INSTALLATION	EACH	1
REMOVE EXISTING TRAFFIC SIGNAL EQUIPMENT	EACH	1
REMOVE EXISTING HANDHOLE	EACH	8
REMOVE EXISTING DOUBLE HANDHOLE	EACH	1
REMOVE EXISTING CONCRETE FOUNDATION	EACH	9
* EMERGENCY VEHICLE PRIORITY SYSTEM LINE SENSOR CABLE, NO. 20 3/C	FOOT	343
FULL-ACTUATED CONTROLLER AND TYPE SUPER P CABINET (SPECIAL)	EACH	1
SERVICE INSTALLATION, GROUND MOUNTED, METERED	EACH	1
PEDESTRIAN SIGNAL POST, 10 FT	EACH	2
RADAR VEHICLE DETECTION SYSTEM, SINGLE APPROACH, STOP BAR AND FAR BACK	EACH	2
UNINTERRUPTABLE POWER SUPPLY, SPECIAL	EACH	1
ACCESSIBLE PEDESTRIAN SIGNALS	EACH	4
CONCRETE FOUNDATION, TYPE A 12-INCH DIAMETER	FOOT	8
TEMPORARY TRAFFIC SIGNAL TIMING	EACH	1

* 100% COST TO VILLAGE OF ORLAND PARK

TS 1905
EAGLE


 GANDHI AND ASSOCIATES, INC. ENGINEERS AND PLANNERS 6035 N. NORTHWEST HIGHWAY SUITE 206 CHICAGO, ILLINOIS 60639 TEL: 773/774-590	USER NAME = \$USER\$	DESIGNED - EA	REVISED -	STATE OF ILLINOIS DEPARTMENT OF TRANSPORTATION	MAST ARM MOUNTED STREET NAME SIGNS AND SCHEDULE OF QUANTITIES				F.A.U. RTE.	SECTION	COUNTY	TOTAL SHEETS	SHEET NO.
	PLOT SCALE = 40.0000' / in.	DRAWN - EA, AV	REVISED -		3578	2019-001-R	COOK	255	131				
	PLOT DATE = \$DATE\$	CHECKED - NT, AV	REVISED -		CONTRACT NO. 62H82								
		DATE - 10/27/2022	REVISED -		SCALE: N.T.S.	SHEET NO.	OF	SHEETS	STA. TO STA.				
					FED. ROAD DIST. NO. - ILLINOIS FED. AID PROJECT								

1. SECTION 6G.18 WORK IN THE VICINITY OF GRADE CROSSING (MUTCD) STANDARD: WHEN GRADE CROSSINGS EXIST EITHER WITHIN OR IN THE VICINITY OF A TTC ZONE, LANE RESTRICTIONS, FLAGGING, OR OTHER OPERATIONS SHALL NOT CREATE CONDITIONS WHERE VEHICLES CAN BE QUEUED ACROSS THE TRACKS. IF THE QUEUING OF VEHICLES ACROSS THE TRACKS CANNOT BE AVOIDED, A UNIFORMED LAW ENFORCEMENT OFFICER OR FLAGGER SHALL BE PROVIDED AT THE CROSSING TO PREVENT VEHICLES FROM STOPPING ON THE TRACKS, EVEN IF AUTOMATIC WARNING DEVICES ARE IN PLACE.

2. THE CONDUIT SHALL BE ATTACHED TO THE WOOD POLE TO A HEIGHT OF 10 FEET AND SHALL BE PAID FOR AS CONTRACT UNIT PRICE PER FOOT FOR UNDERGROUND CONDUIT OF THE SIZE SPECIFIED. ALL OTHER CONDUITS AND UNIT DUCTS COMING INTO THE HANDHOLES, AS SHOWN IN THE PROPOSED INTERSECTION PLANS, SHALL BE CONSTRUCTED WHEN THE HANDHOLES ARE CONSTRUCTED. THE CONDUITS AND UNIT DUCTS SHALL BE STUBBED AND CAPPED UNTIL NEEDED. THE HANDHOLES, CONDUITS, AND APPLICABLE ITEMS ARE INCLUDED FOR PAYMENT IN THE SCHEDULE OF QUANTITIES FOR IL RTE 7 (SOUTHWEST HWY) AT 135TH ST.

PRIOR TO INSTALLATION, THE CONTRACTOR SHALL SHOP TEST THE TEMPORARY TRAFFIC CONTROLLER AND CABINET AT THE EQUIPMENT VENDOR'S FACILITY WITH STAFF OF THE ICC PRESENT.

THE CONTRACTOR WILL BE RESPONSIBLE FOR COORDINATING THE REQUIRED TESTING AND INSTALLATION OF THE INTERCONNECT CABLE TO THE CROSSING WARNING SIGNAL CONTROL HOUSING. REPRESENTATIVES FROM IDOT, THE CONTRACTOR, THE TRAFFIC CONTROLLER MANUFACTURER, ICC, AND RAILROAD SIGNAL DEPARTMENT MUST BE IN ATTENDANCE FOR THE TURN-ON INSPECTION.

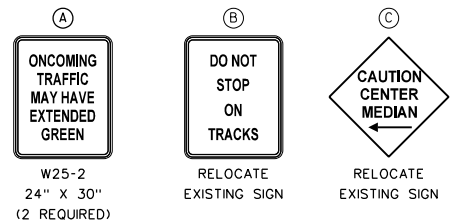

THE FOLLOWING ITEMS SHALL BE REMOVED BY THE CONTRACTOR AND SHALL BE DISPOSED OF BY THEM OUTSIDE THE RIGHT-OF-WAY AT THEIR EXPENSE. THE SALVAGE VALUE OF THE REMOVED EQUIPMENT SHALL BE REFLECTED IN THE CONTRACT BID PRICE.

- | | | |
|---|------|-----------------------------------|
| 1 | EACH | CONTROLLER AND CABINET (COMPLETE) |
| 4 | EACH | STEEL MAST ARM ASSEMBLY AND POST |
| 4 | EACH | TRAFFIC SIGNAL POST |
| 4 | EACH | 3-SECTION SIGNAL HEAD |
| 8 | EACH | 5-SECTION SIGNAL HEAD |
| 1 | EACH | SERVICE INSTALLATION |
| 4 | EACH | TRAFFIC SIGNAL BACKPLATE |

THE FOLLOWING EXISTING TRAFFIC SIGNAL EQUIPMENT SHALL BE REMOVED BY THE CONTRACTOR AND SHALL REMAIN THE PROPERTY OF THE AGENCY LISTED BELOW. THE CONTRACTOR SHALL SAFELY STORE AND ARRANGE FOR THE PICK UP OF ALL THE EQUIPMENT TO BE RETURNED TO THE LISTED AGENCY.

NAME OF AGENCY: VILLAGE OF ORLAND PARK
CONTACT PERSON: JOEL VAN ESSEN
DEPARTMENT: PUBLIC WORKS
PHONE NUMBER: (708) 403-6350

- | | | |
|---|------|--------------------------|
| 2 | EACH | CONFIRMATION BEACON |
| 2 | EACH | LIGHT DETECTOR |
| 1 | EACH | LIGHT DETECTOR AMPLIFIER |

3. INSTALL NEW NO. 14 3C CABLE THROUGH NEW 2" CONDUIT TO THE EXISTING CROSSING WARNING SIGNAL CONTROL HOUSING. MAINTAIN TEMPORARY RAILROAD PREEMPTION CABLE AND CONNECTION TO EXISTING CROSSING WARNING SIGNAL CONTROL HOUSING AT ALL TIMES UNTIL PLANNED CUT OVER TO THE PROPOSED RAILROAD PREEMPTION CABLE IS MADE IN THE PRESENCE OF IDOT, ICC, RAILROAD SIGNAL DEPARTMENT AND MANUFACTURER REPRESENTATIVES.

4. THE FOLLOWING PEOPLE NEED TO BE NOTIFIED A MINIMUM OF SEVEN (7) WORKING DAYS PRIOR TO THE START OF CONSTRUCTION TO ALLOW SUFFICIENT TIME FOR INSPECTION OF THE EXISTING TRAFFIC SIGNAL INSTALLATION AND TRANSFER OF MAINTENANCE TO THE CONTRACTOR:


IDOT AREA TRAFFIC SIGNAL MAINTENANCE AND OPERATIONS ENGINEER
IDOT TRAFFIC SIGNAL SYSTEM AND RAILROAD ENGINEER
DEPARTMENT'S ELECTRICAL MAINTENANCE CONTRACTOR
ILLINOIS COMMERCE COMMISSION, STAN MILEWSKI. (815) 463-8387

TS 1910
EAGLE

 GANDHI AND ASSOCIATES, INC. ENGINEERS AND PLANNERS 6035 N. NORTHWEST HIGHWAY SUITE 300 CHICAGO, ILLINOIS 60631 TEL: 773/374-590	USER NAME = \$USER\$	DESIGNED - EA	REVISED -	STATE OF ILLINOIS DEPARTMENT OF TRANSPORTATION	TEMPORARY TRAFFIC SIGNAL INSTALLATION PLAN AND REMOVE EXISTING TRAFFIC SIGNAL EQUIPMENT PLAN IL RTE 7 (SOUTHWEST HWY) AT 135TH ST (SHEET 1 OF 2)					F.A.U. RTE.	SECTION	COUNTY	TOTAL SHEETS	SHEET NO.
	PLOT SCALE = 40.0000' / in.	DRAWN - EA, AV	REVISED -		3578	2019-001-R	COOK	255	132					
	PLOT DATE = \$DATE\$	CHECKED - NT, AV	REVISED -		CONTRACT NO. 62H2									
		DATE - 10/27/2022	REVISED -		SCALE: 1"=20'	SHEET NO.	OF SHEETS	STA.	TO STA.	FED. ROAD DIST. NO.	ILLINOIS FED. AID PROJECT			

NOTES



1. INSTALL NEW NO. 14 3C CABLE THROUGH NEW 2" CONDUIT TO THE EXISTING CROSSING WARNING SIGNAL CONTROL HOUSING. MAINTAIN TEMPORARY RAILROAD PREEMPTION CABLE AND CONNECTION TO EXISTING CROSSING WARNING SIGNAL CONTROL HOUSING AT ALL TIMES UNTIL PLANNED CUT OVER TO THE PROPOSED RAILROAD PREEMPTION CABLE IS MADE IN THE PRESENCE OF IDOT, ICC, RAILROAD SIGNAL DEPARTMENT AND MANUFACTURER REPRESENTATIVES.

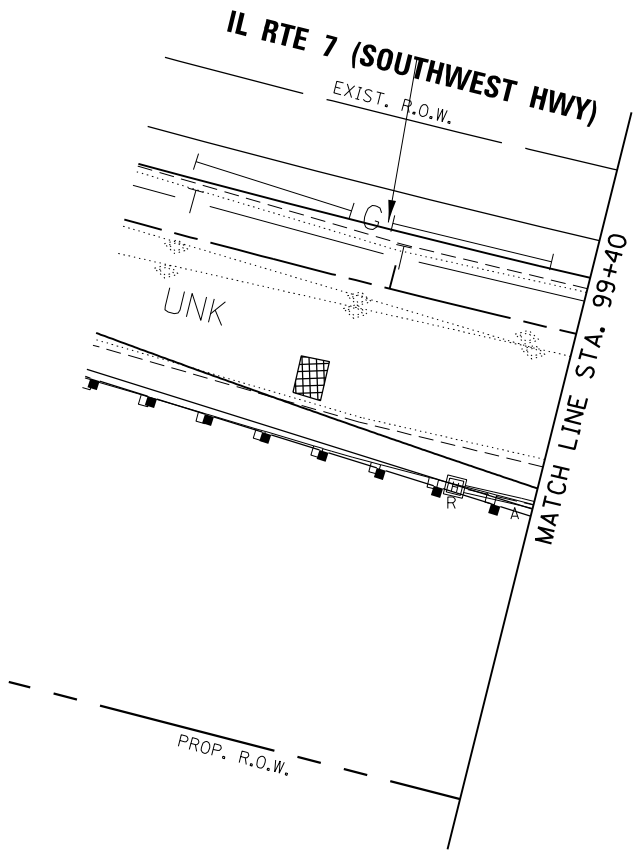

NOTES

2. THE PROPOSED HANDHOLE IN THE NORTHEAST QUADRANT OF IL RTE 7 (SOUTHWEST HWY) AND 135TH STREET SHALL BE CONSTRUCTED SO AS TO INTERCEPT THE EXISTING RAILROAD INTERCONNECT CONDUIT GOING EAST TO THE EXISTING RAILROAD CABINET.

3. THE CENTER DELINEATORS ARE REQUIRED PER ORLAND QUIET ZONE.

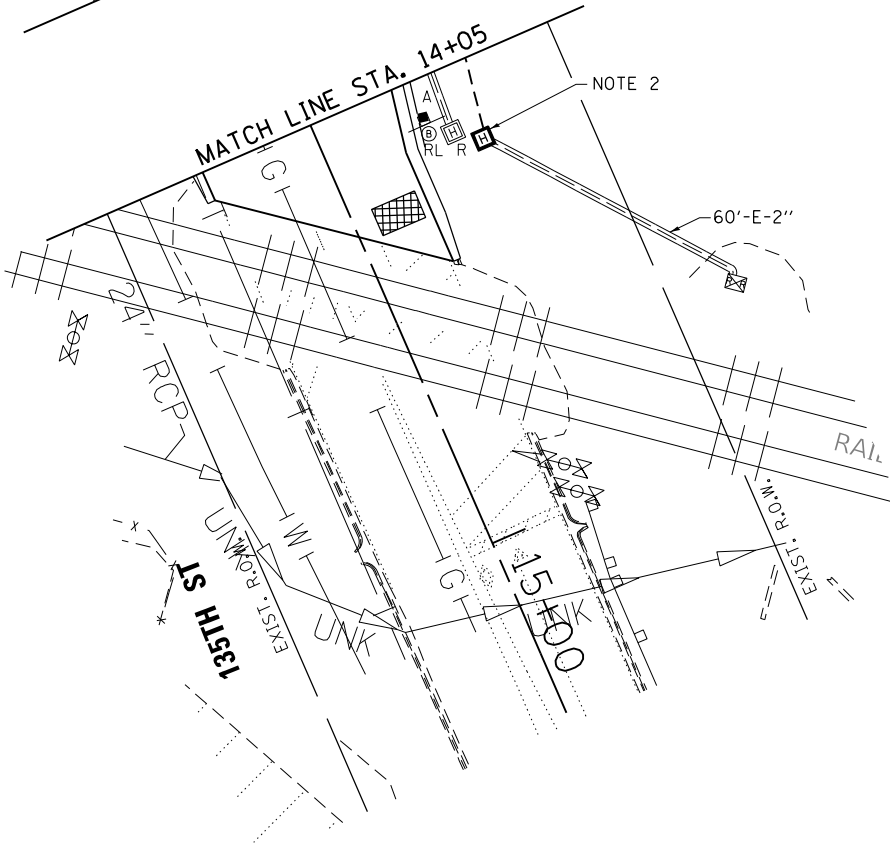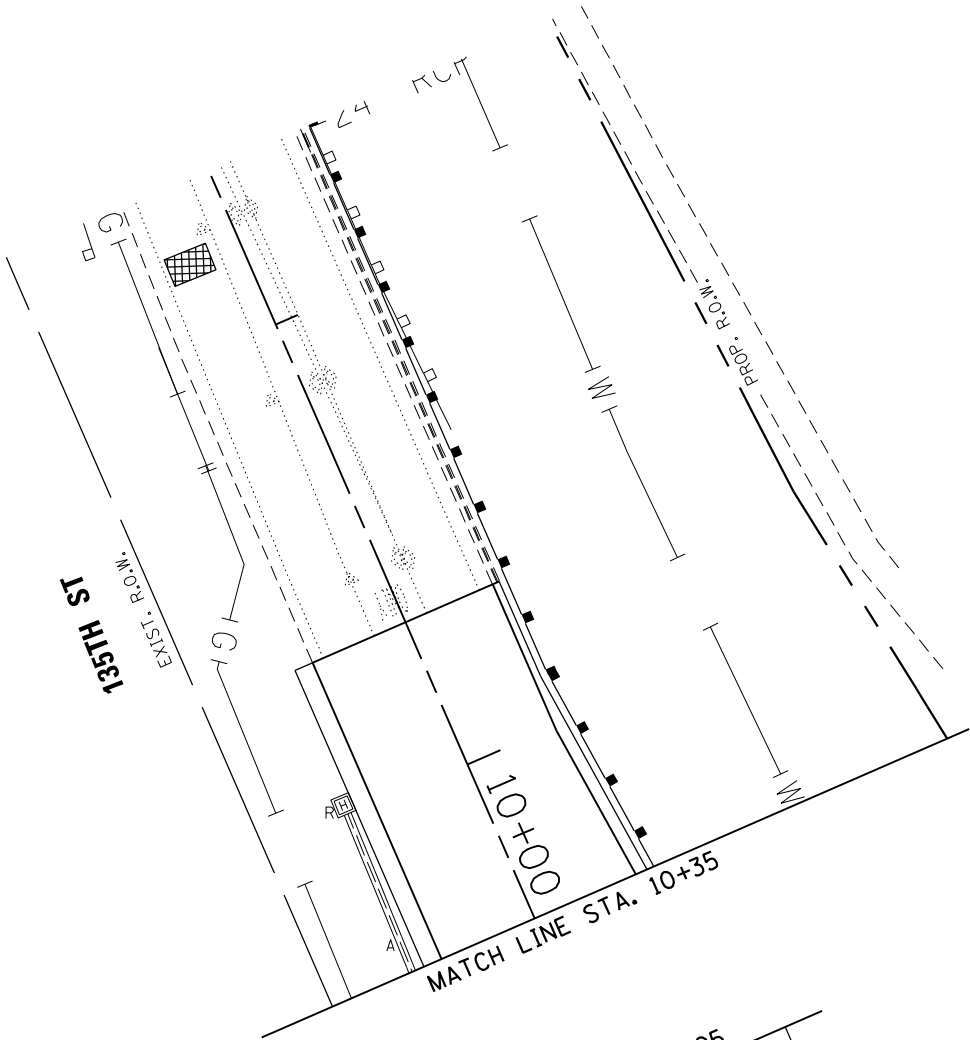


RAILROAD PREEMPTION REQUIREMENTS:

PRIOR TO INSTALLATION, THE CONTRACTOR SHALL SHOP TEST THE TEMPORARY TRAFFIC CONTROLLER AND CABINET AT THE EQUIPMENT VENDOR'S FACILITY WITH STAFF OF THE ICC PRESENT.

THE CONTRACTOR WILL BE RESPONSIBLE FOR INSTALLING THE INTERCONNECT CABLE TO THE CROSSING WARNING SIGNAL CONTROL HOUSING. THE RAILROAD SIGNAL DEPARTMENT WILL BE RESPONSIBLE FOR TERMINATING THE CABLE AT THE RAILROAD EQUIPMENT.

THE CONTRACTOR WILL BE RESPONSIBLE FOR COORDINATING THE REQUIRED TESTING AND INSTALLATION OF THE INTERCONNECT CABLE TO THE CROSSING WARNING SIGNAL CONTROL HOUSING. REPRESENTATIVES FROM IDOT, THE CONTRACTOR, THE TRAFFIC CONTROLLER MANUFACTURER, ICC, AND RAILROAD SIGNAL DEPARTMENT MUST BE IN ATTENDANCE FOR THE TURN-ON INSPECTION.

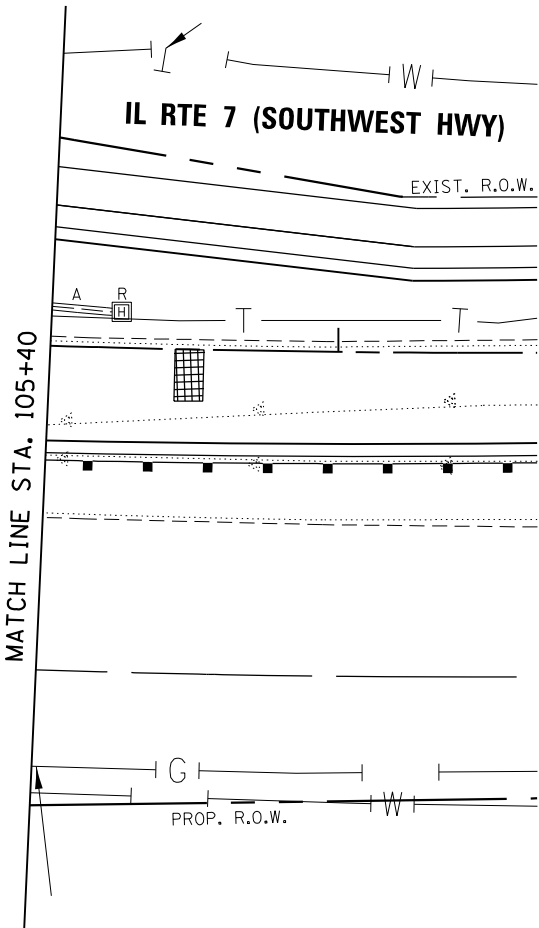

DO NOT
STOP
ON
TRACKS

RELOCATE
EXISTING SIGN

STATE OF ILLINOIS
DEPARTMENT OF TRANSPORTATION

TEMPORARY TRAFFIC SIGNAL INSTALLATION PLAN AND
REMOVE EXISTING TRAFFIC SIGNAL EQUIPMENT PLAN
IL RTE 7 (SOUTHWEST HWY) AT 135TH ST (SHEET 2 OF 2)


SCALE: 1"=20' SHEET NO. OF SHEETS STA. TO STA.

F.A.U. RTE.	SECTION	COUNTY	TOTAL SHEETS	SHEET NO.
3578	2019-001-R	COOK	255	133
CONTRACT NO. 62H82				
FED. ROAD DIST. NO. - ILLINOIS FED. AID PROJECT				

TS 1910
EAGLE

USER NAME = \$USER\$	DESIGNED - EA	REVISED -
DRAWN - EA, AV	REVISED -	
PLOT SCALE = 40.0000' / in.	CHECKED - NT, AV	REVISED -
PLOT DATE = \$DATE\$	DATE - 10/27/2022	REVISED -

FILE NAME = K:\PROJECTS\Projects 2019\17B 191 Item 84 IL Rte 7\CADD\Sheets\19 SOUTHWEST HWY @ 135TH STREET TEMP INT 3.dgn

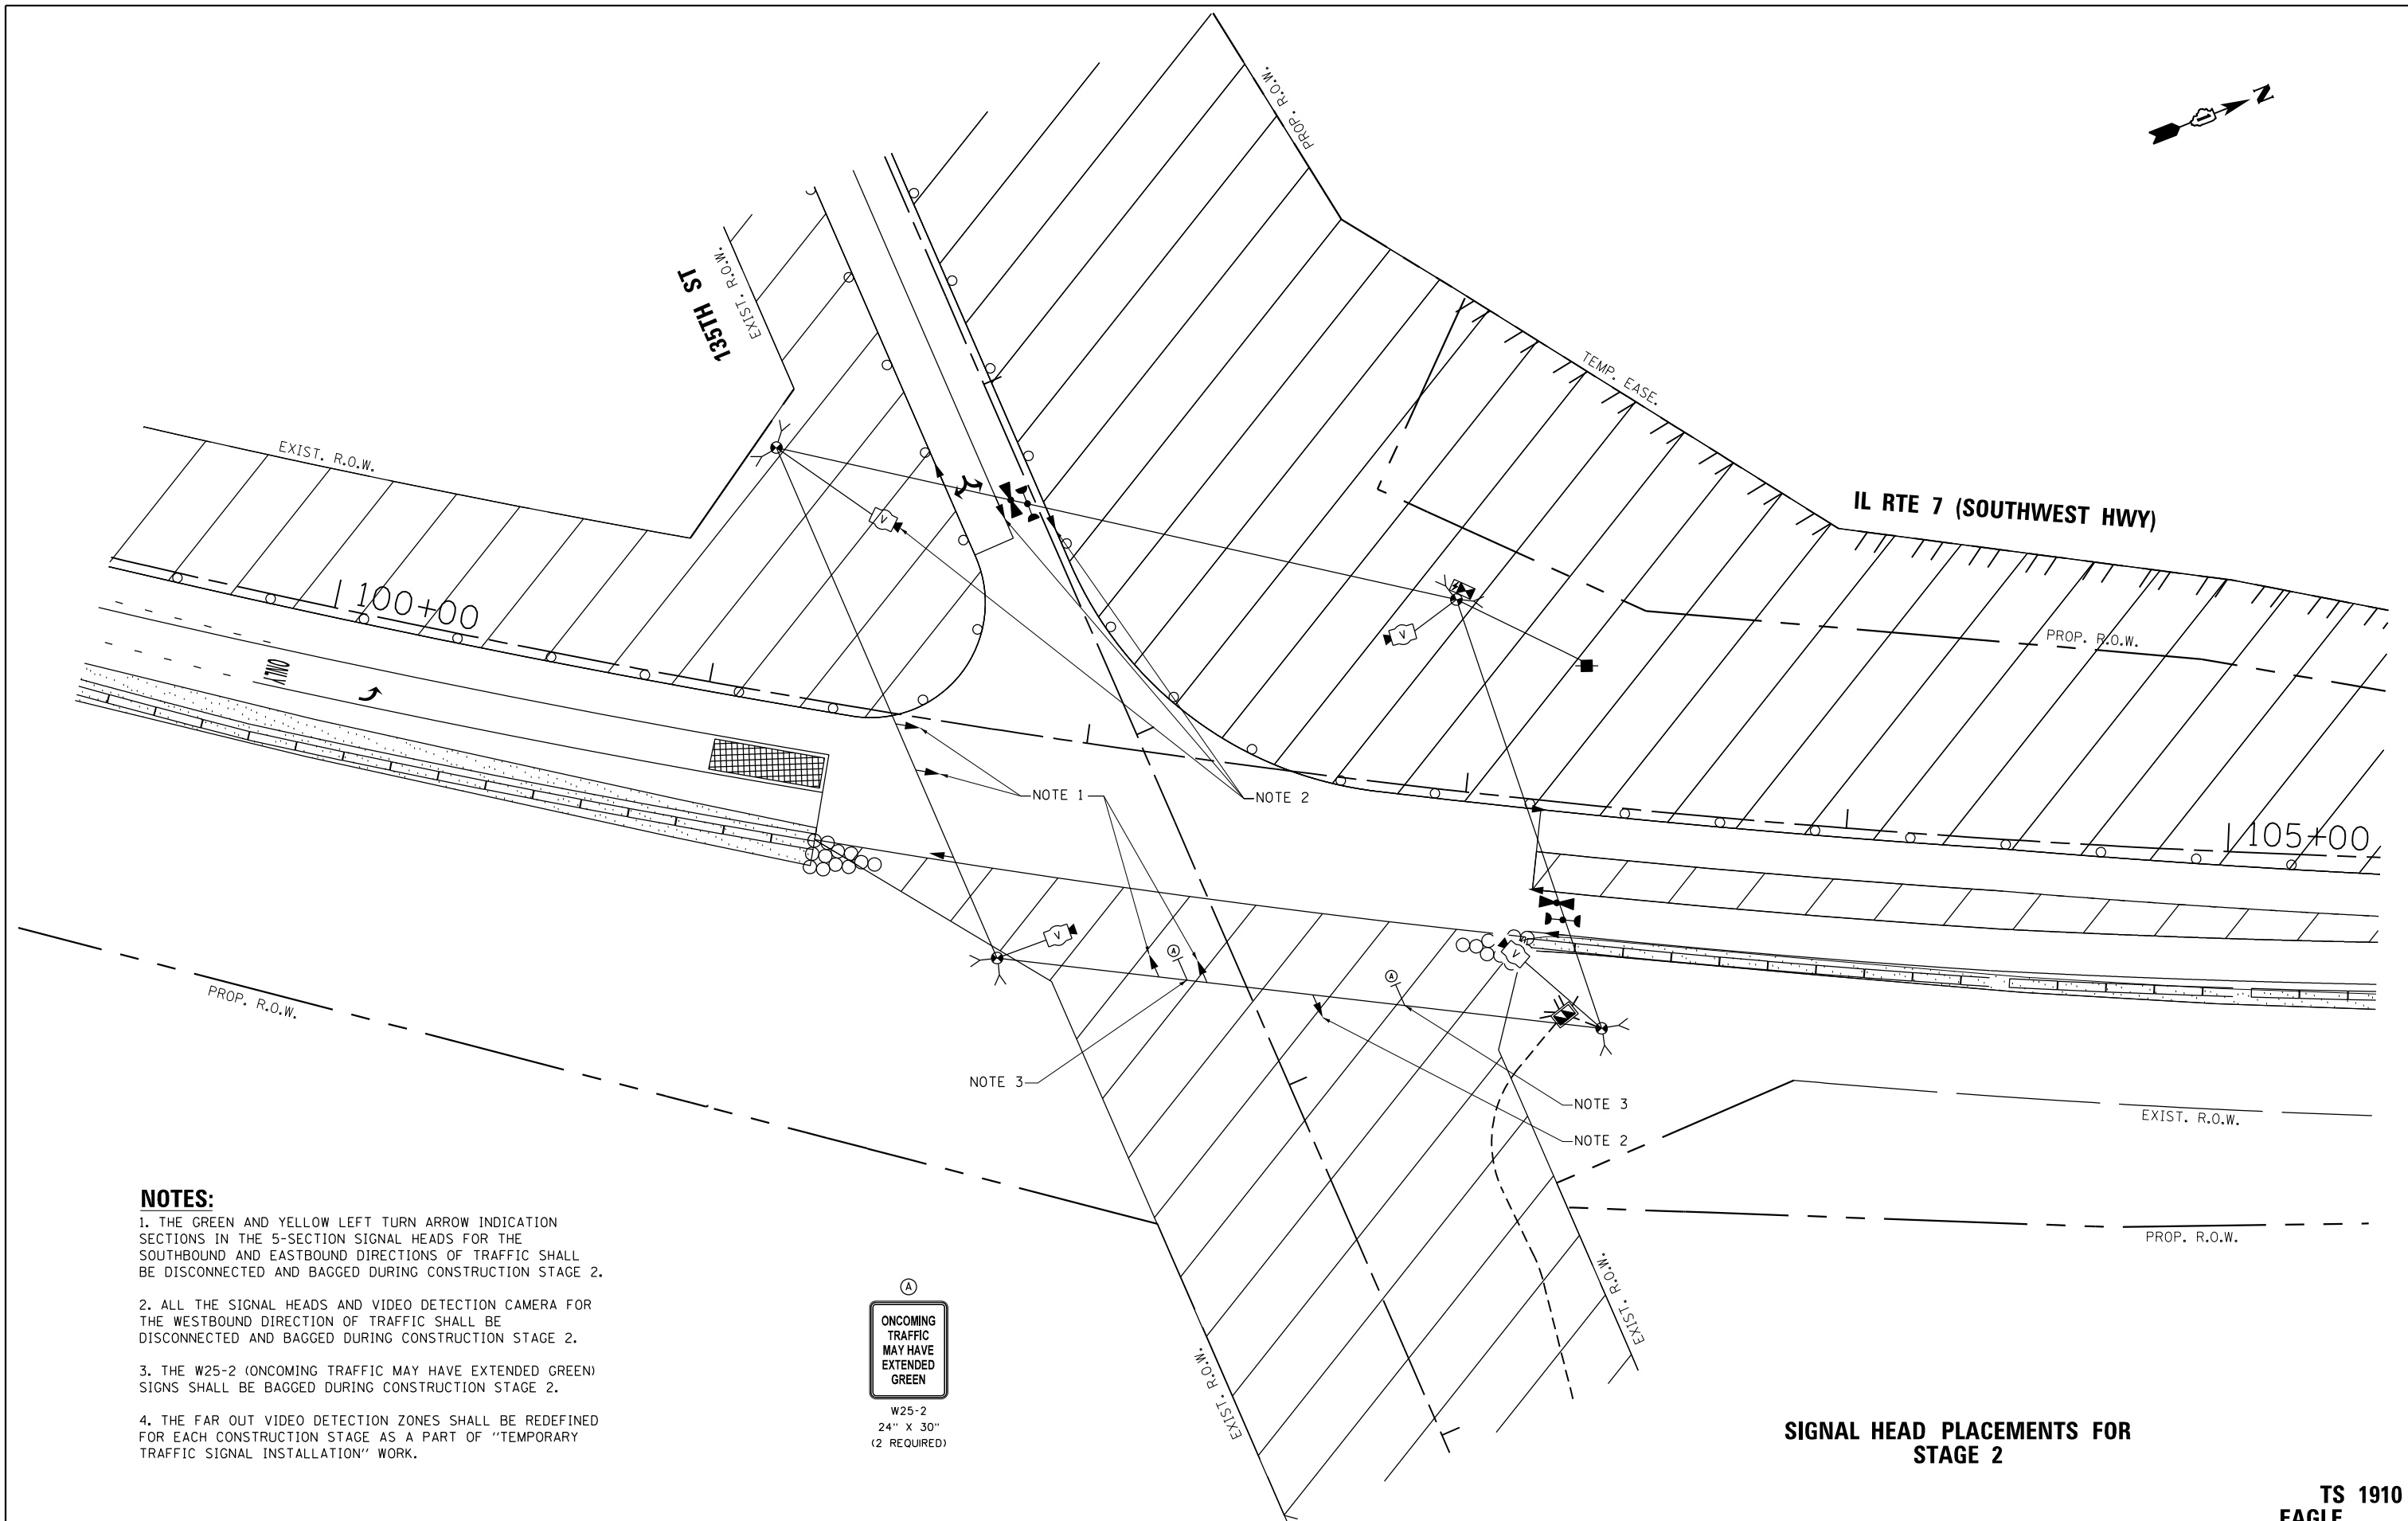

NOTES:

1. THE GREEN AND YELLOW LEFT TURN ARROW INDICATION SECTIONS IN THE 5-SECTION SIGNAL HEADS FOR THE SOUTHBOUND AND EASTBOUND DIRECTIONS OF TRAFFIC SHALL BE DISCONNECTED AND BAGGED DURING CONSTRUCTION STAGE 2.
2. ALL THE SIGNAL HEADS AND VIDEO DETECTION CAMERA FOR THE WESTBOUND DIRECTION OF TRAFFIC SHALL BE DISCONNECTED AND BAGGED DURING CONSTRUCTION STAGE 2.
3. THE W25-2 (ONCOMING TRAFFIC MAY HAVE EXTENDED GREEN) SIGNS SHALL BE BAGGED DURING CONSTRUCTION STAGE 2.
4. THE FAR OUT VIDEO DETECTION ZONES SHALL BE REDEFINED FOR EACH CONSTRUCTION STAGE AS A PART OF "TEMPORARY TRAFFIC SIGNAL INSTALLATION" WORK.




**SIGNAL HEAD PLACEMENTS FOR
STAGE 2**

**TS 1910
EAGLE**

 GANDHI AND ASSOCIATES, INC. ENGINEERS AND PLANNERS 5035 N. NORTHWEST HIGHWAY SUITE 205 CHICAGO, ILLINOIS 60639 TEL: 773/774-5900	USER NAME = \$USER\$		DESIGNED - EA	REVISED -	STATE OF ILLINOIS DEPARTMENT OF TRANSPORTATION	TEMPORARY TRAFFIC SIGNAL INSTALLATION PLAN IL RTE 7 (SOUTHWEST HWY) AT 135TH ST				F.A.U. RTE.	SECTION	COUNTY	TOTAL SHEETS	SHEET NO.
	DRAWN - EA, AV		REVIS	REVISED -						3578	2019-001-R	COOK	255	134
	PLOT SCALE = 40.0000' / in.		CHECKED - NT, AV	REVISED -		SCALE: 1"=20'				CONTRACT NO. 62H82				
	PLOT DATE = \$DATE\$		DATE - 10/27/2022	REVISED -		SHEET NO.	OF	SHEETS	STA.	TO	STA.	FED. ROAD DIST. NO. - [ILLINOIS] FED. AID PROJECT		

FILE NAME = K:\PROJECTS\Projects 2019\17B 191\Item 04_IL_Rte 7\CADD_Sheets\20_SOUTHWEST HWY @ 135TH STREET_TEMP_INT_4.dgn

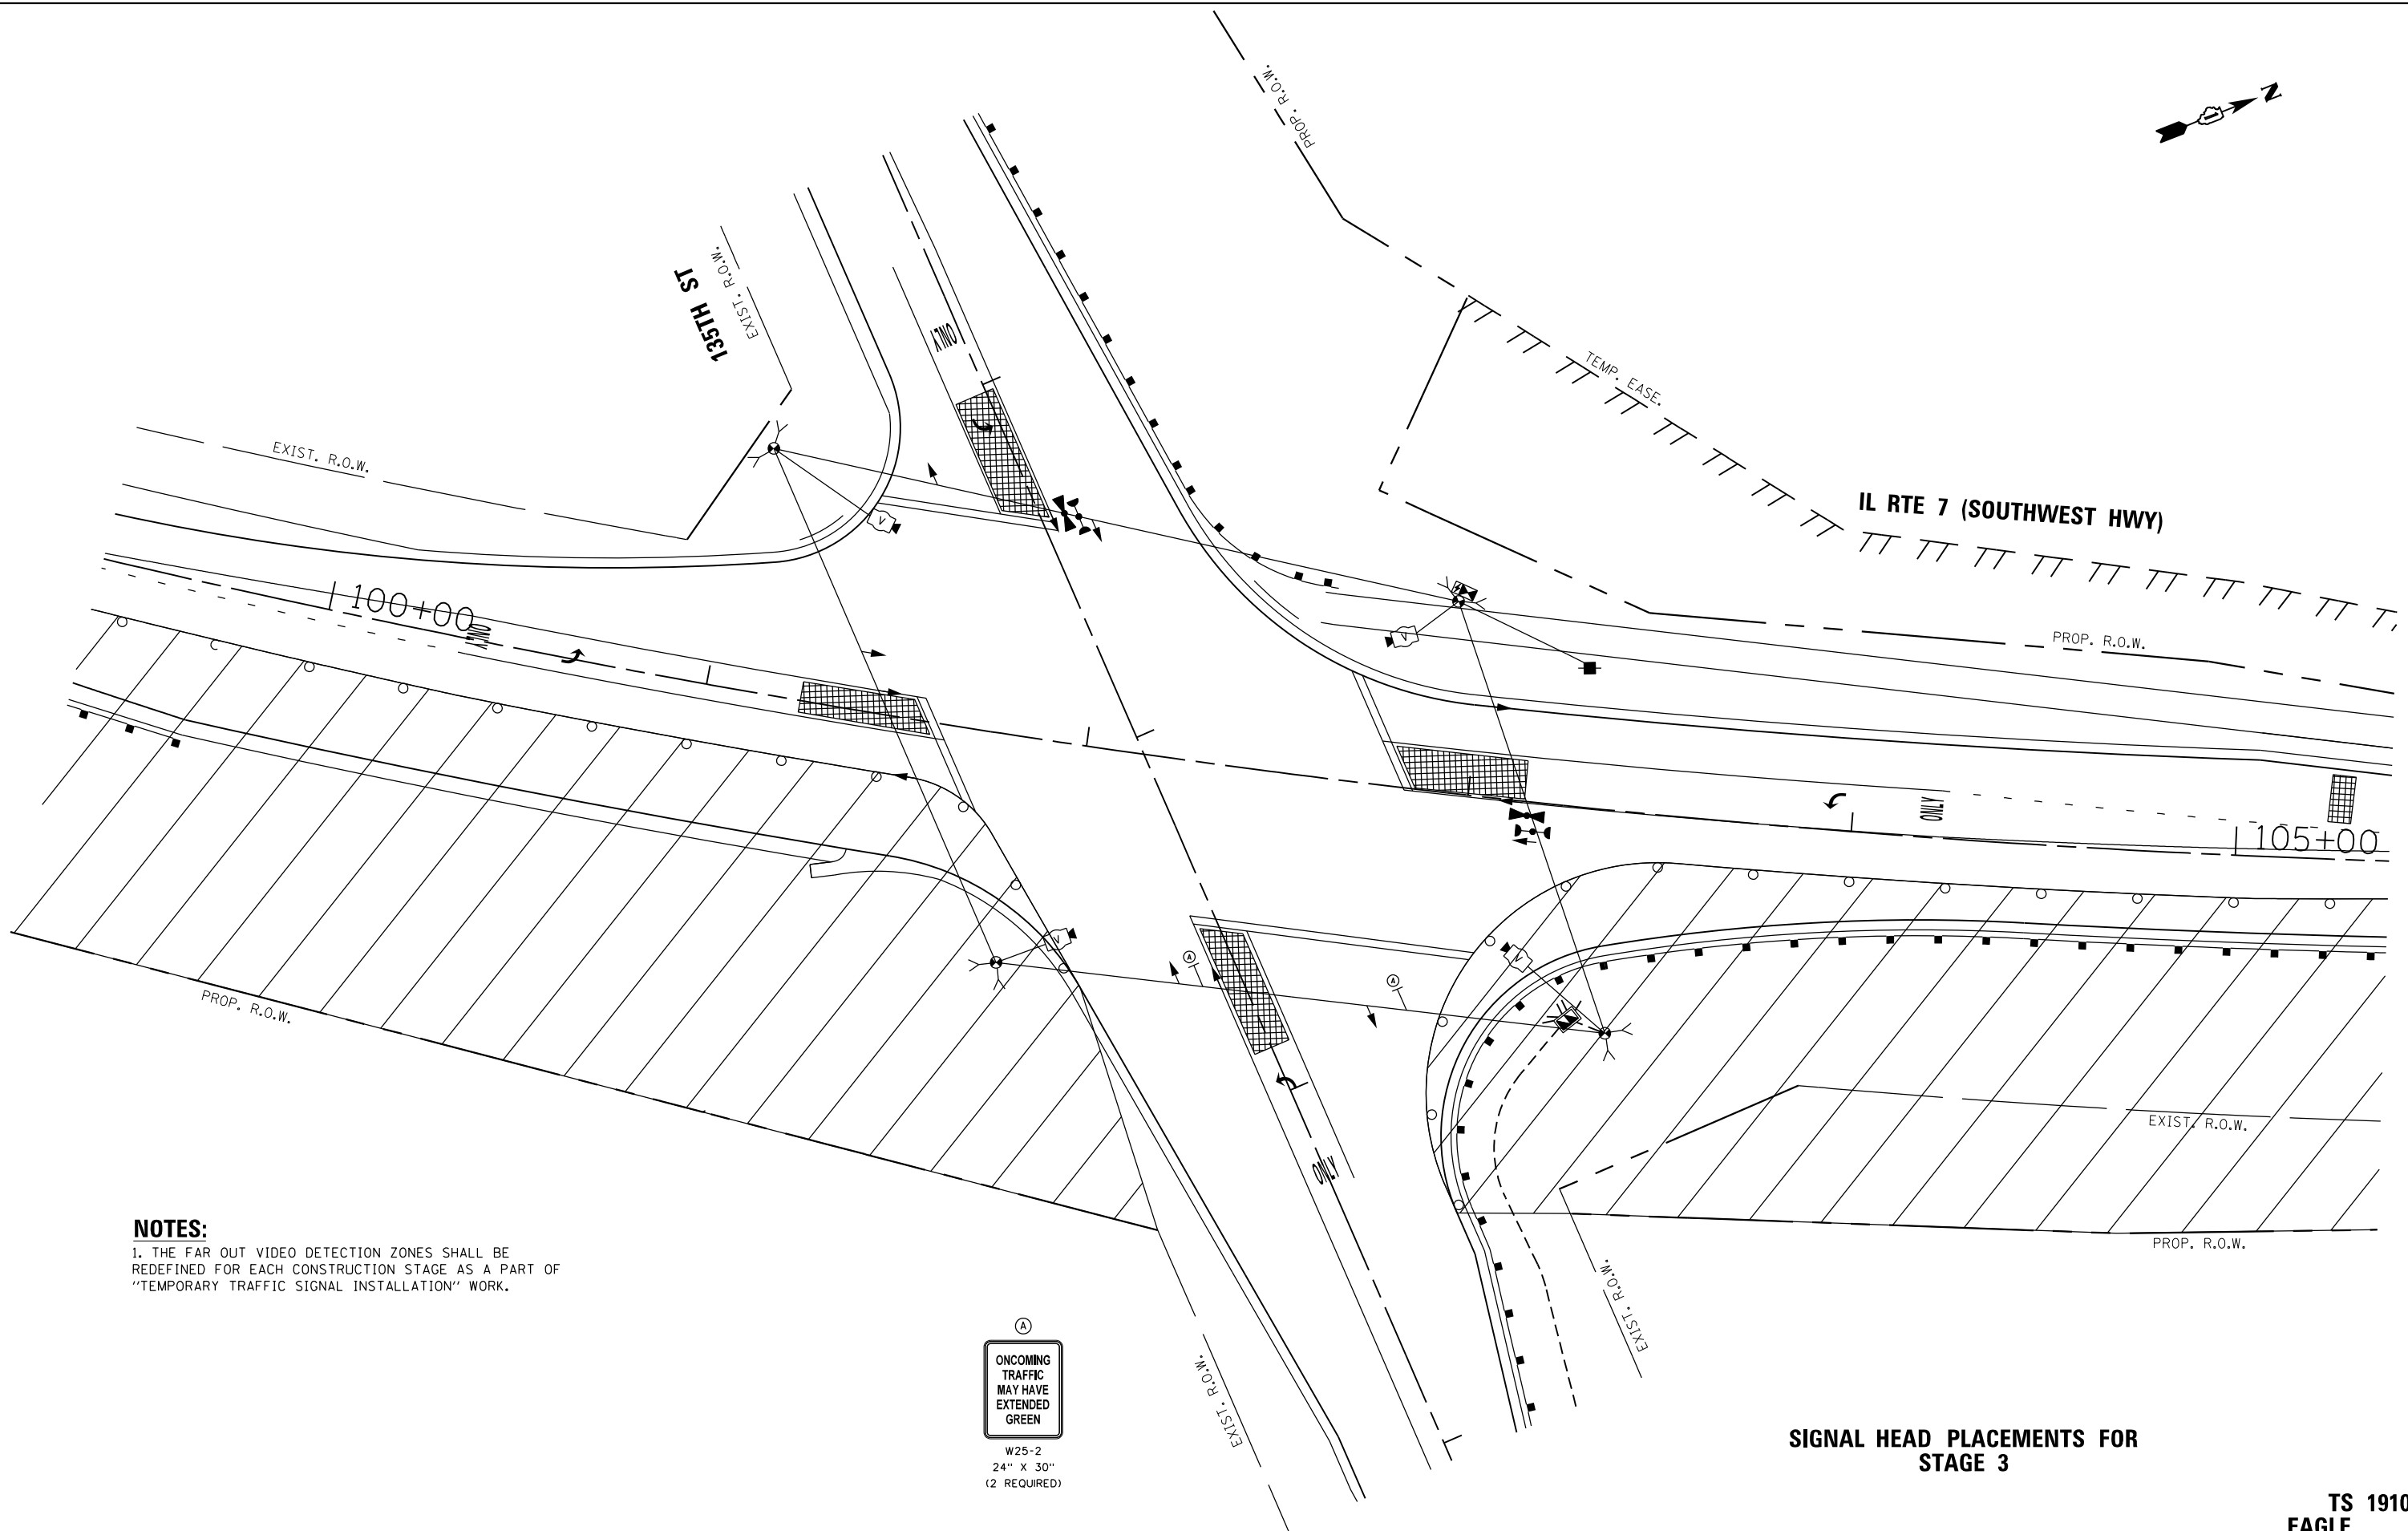

NOTES:
1. THE FAR OUT VIDEO DETECTION ZONES SHALL BE REDEFINED FOR EACH CONSTRUCTION STAGE AS A PART OF "TEMPORARY TRAFFIC SIGNAL INSTALLATION" WORK.

(A)
ONCOMING TRAFFIC MAY HAVE EXTENDED GREEN
W25-2
24" X 30"
(2 REQUIRED)

SIGNAL HEAD PLACEMENTS FOR STAGE 3

**TS 1910
EAGLE**


 GANDHI AND ASSOCIATES, INC. ENGINEERS AND PLANNERS 6035 N. NORTHWEST HIGHWAY SUITE 205 CHICAGO, ILLINOIS 60639 TEL: 773/774-590	USER NAME = \$USER\$	DESIGNED - EA	REVISED -	STATE OF ILLINOIS DEPARTMENT OF TRANSPORTATION	TEMPORARY TRAFFIC SIGNAL INSTALLATION PLAN IL RTE 7 (SOUTHWEST HWY) AT 135TH ST				F.A.U. RTE.	SECTION	COUNTY	TOTAL SHEETS	SHEET NO.
	PLOT SCALE = 40.0000' / in.	DRAWN - EA, AV	REVISED -						3578	2019-001-R	COOK	255	135
	PLOT DATE = \$DATE\$	CHECKED - NT, AV	REVISED -		SCALE: 1"=20'				CONTRACT NO. 62H82				
		DATE - 10/27/2022	REVISED -		SHEET NO.	OF	SHEETS	STA.	TO	STA.	FED. ROAD DIST. NO. - ILLINOIS FED. AID PROJECT		

NOTES:

1. THE GREEN AND YELLOW LEFT TURN ARROW INDICATION SECTIONS IN THE 5-SECTION SIGNAL HEADS FOR THE SOUTHBOUND AND EASTBOUND DIRECTIONS OF TRAFFIC SHALL BE DISCONNECTED AND BAGGED DURING CONSTRUCTION STAGE 2.

2. ALL THE SIGNAL HEADS AND VIDEO DETECTION CAMERA FOR THE WESTBOUND DIRECTION OF TRAFFIC SHALL BE DISCONNECTED AND BAGGED DURING CONSTRUCTION STAGE 2.

3. MAINTAIN TEMPORARY RAILROAD PREEMPTION CABLE AND CONNECTION TO EXISTING CROSSING WARNING SIGNAL CONTROL HOUSING AT ALL TIMES UNTIL PLANNED CUT OVER TO THE PROPOSED RAILROAD PREEMPTION CABLE IS MADE IN THE PRESENCE OF IDOT, ICC, RAILROAD SIGNAL DEPARTMENT AND MANUFACTURER REPRESENTATIVES.

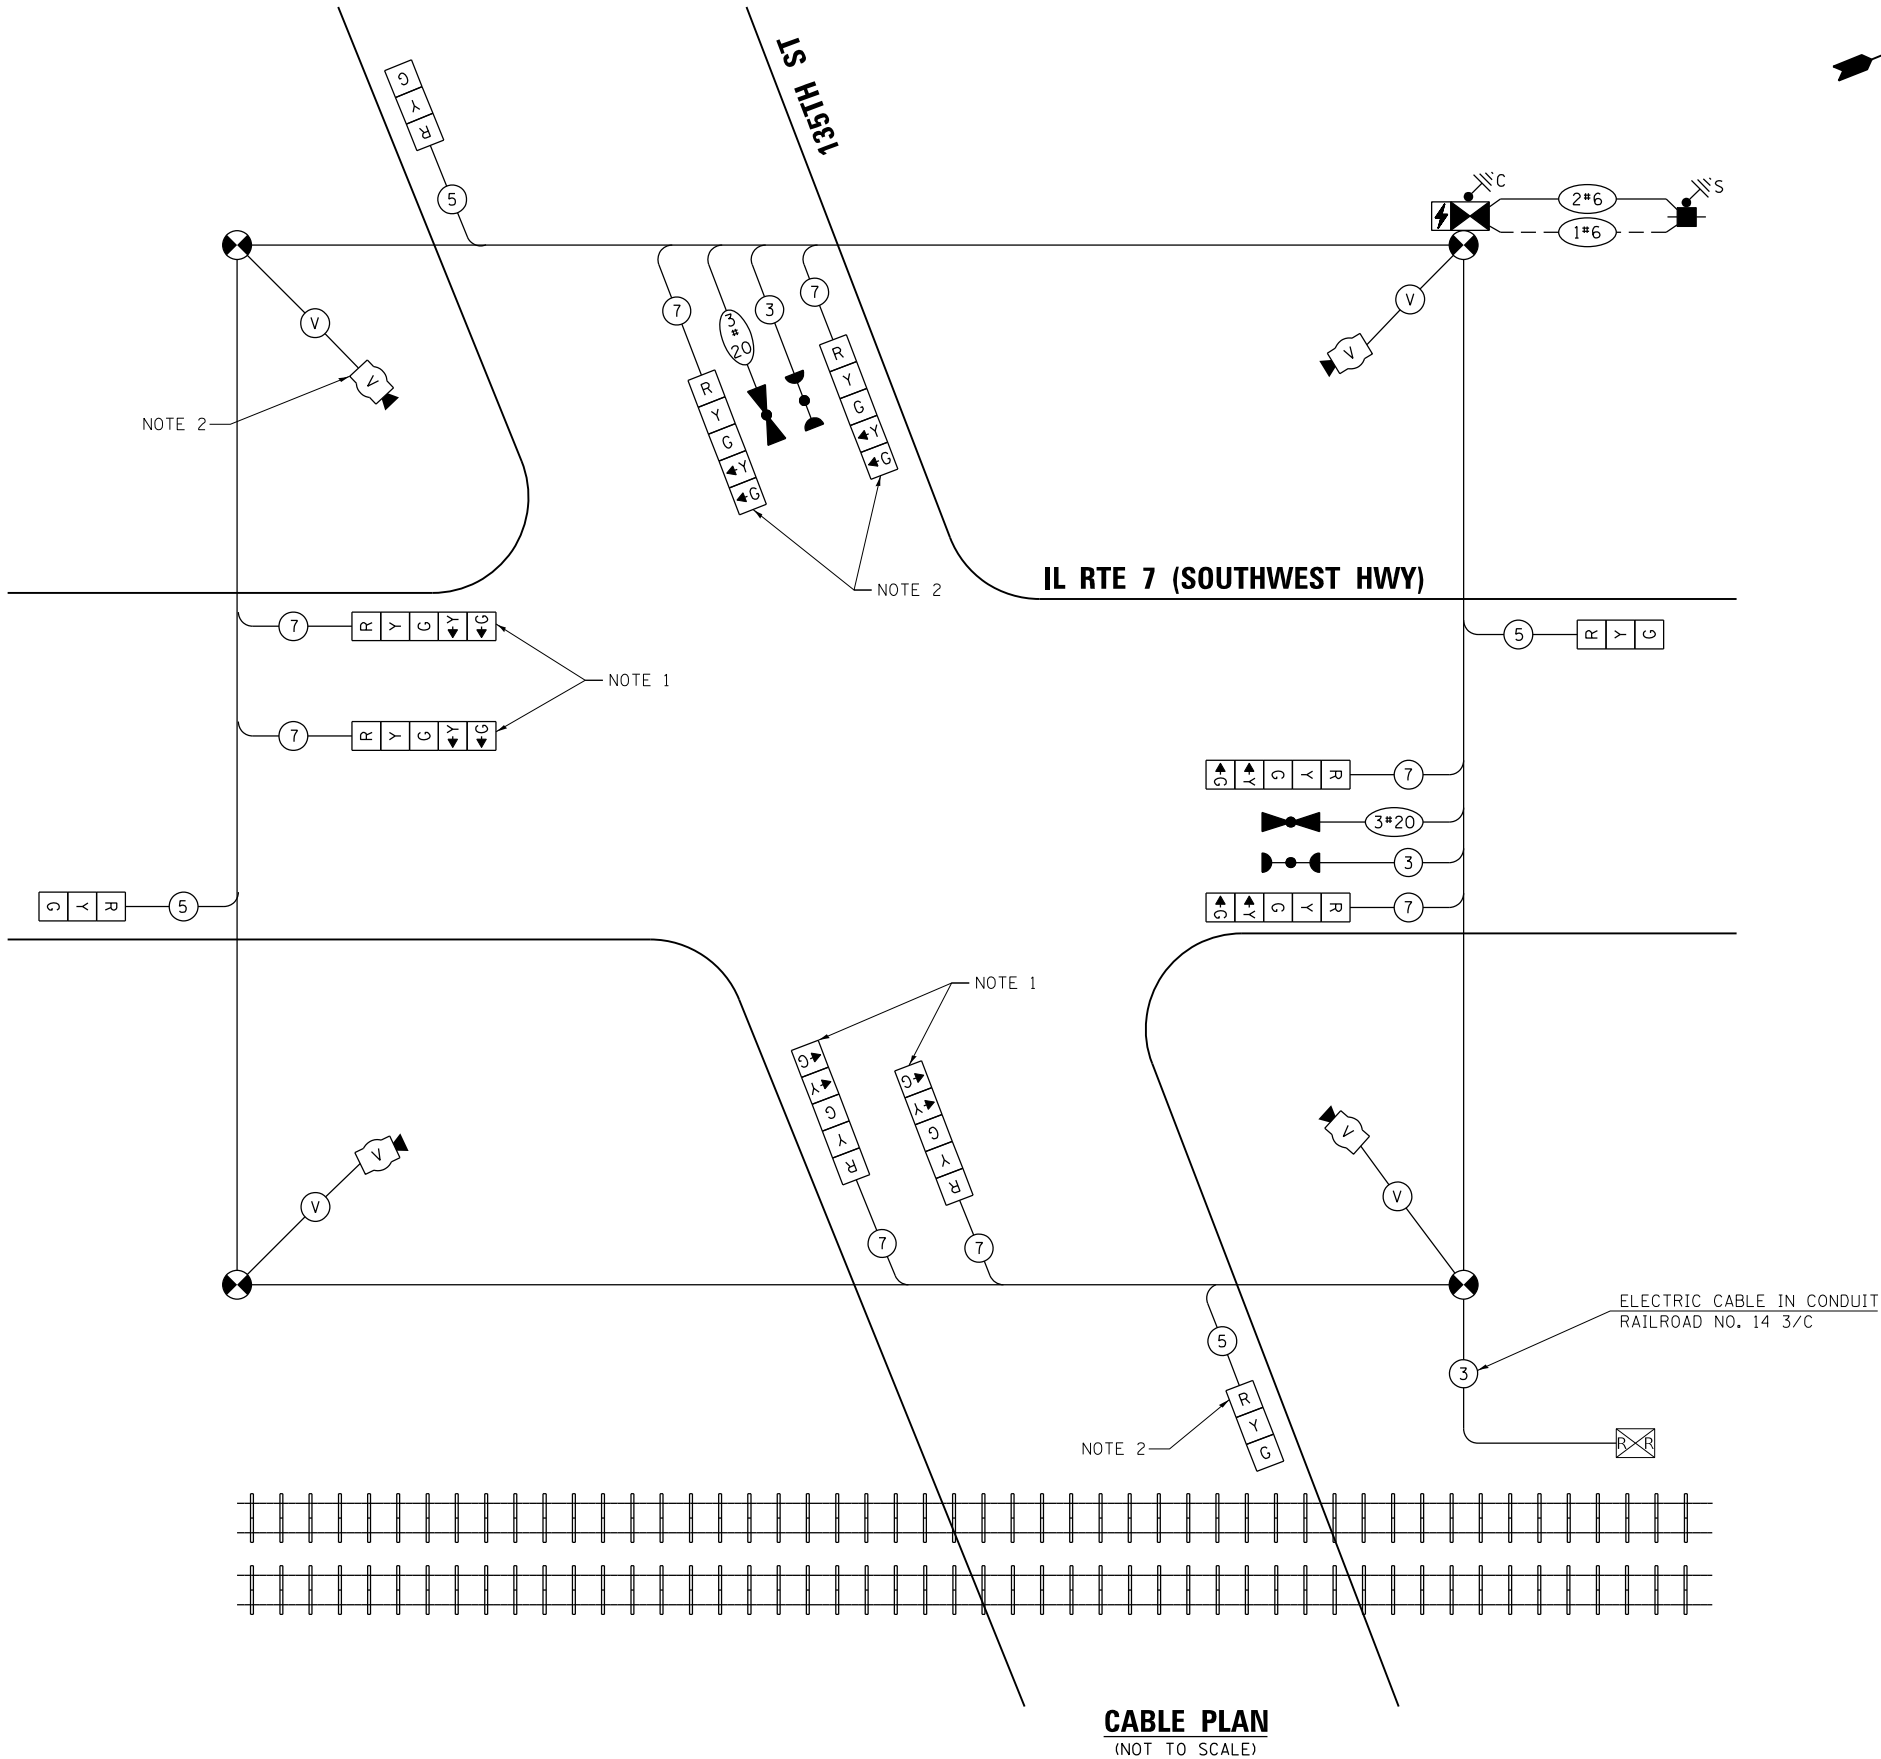

TRAFFIC SIGNAL
ELECTRICAL SERVICE REQUIREMENTS

TYPE	NO. OF LAMPS	LED WATTAGE	% OPERATION	TOTAL WATTAGE
SIGNAL (RED)	12	11	50	66.0
(YELLOW)	12	20	5	12.0
(GREEN)	12	12	45	64.8
PERMISSIVE ARROW	16	10	10	16.0
PED. SIGNAL	-	20	100	-
CONTROLLER	1	100	100	100.0
UPS	1	25	100	25.0
VIDEO SYSTEM	1	150	100	150.0
BLANK-OUT SIGN	-	25	5	-
FLASHER	-	-	50	-
STREET NAME SIGN	-	120	50	-
LUMINAIRE	-	240	50	-
TOTAL =				433.8

ENERGY COSTS TO:

VILLAGE OF ORLAND PARK
14700 RAVINIA AVENUE
ORLAND PARK, IL 60462

ENERGY SUPPLY: CONTACT: ILYAS MOHIUDDEN
PHONE: (708) 235-2692
COMPANY: COMMONWEALTH EDISON
ACCOUNT NUMBER: 01350-79364

CABLE PLAN
(NOT TO SCALE)

STATE OF ILLINOIS
DEPARTMENT OF TRANSPORTATION










TEMPORARY CABLE PLAN
IL RTE 7 (SOUTHWEST HWY) AT 135TH ST

SCALE: N.T.S. SHEET NO. OF SHEETS STA. TO STA.

F.A.U. RTE.	SECTION	COUNTY	TOTAL SHEETS	SHEET NO.
3578	2019-001-R	COOK	255	136
CONTRACT NO. 62H82				
FED. ROAD DIST. NO. - [ILLINOIS] FED. AID PROJECT				

TS 1910
EAGLE

TEMPORARY SEQUENCE OF OPERATION

         MOVEMENT																						F							
PHASE		1+5				1+6		2+5		2+6		3+7				3+8				4+7				4+8		A			
INTERVAL		1	2	3	4	5	6	7	8	9	10A	10B	11	12	13	14	15	16	17A	17B	18	19	20A	20B	21	22A	22B	S	
CHANGE TO		1+6		2+5		2+6		2+6		2+6		3+7 3+8 4+7 4+8		3+8		4+7 4+8		4+8		1+5 1+6 2+5 2+6		4+8		1+5 1+6 2+5 2+6		1+5 1+6 2+5 2+6		H	
IL RTE 7 (SOUTHWEST HWY) NEAR RIGHT SPAN WIRE SIGNAL	N/B	R	R	R	R	R	R	G	G	G	Y	R	R	R	R	R	R	R	R	R	R	R	R	R	R	R	R	R	R
IL RTE 7 (SOUTHWEST HWY) TWO FAR SPAN WIRE SIGNALS	N/B	R +G	R +Y	R +G	R +Y	R	R	G +G	G +Y	G	Y	R	R	R	R	R	R	R	R	R	R	R	R	R	R	R	R	R	R
IL RTE 7 (SOUTHWEST HWY) NEAR RIGHT SPAN WIRE SIGNAL	S/B	R	R	R	R	G	G	R	R	G	Y	R	R	R	R	R	R	R	R	R	R	R	R	R	R	R	R	R	R
IL RTE 7 (SOUTHWEST HWY) TWO FAR SPAN WIRE SIGNALS	S/B	R +G	R +G	R +Y	R +Y	G +G	G +Y	R	R	G	Y	R	R	R	R	R	R	R	R	R	R	R	R	R	R	R	R	R	R
135TH ST NEAR RIGHT SPAN WIRE SIGNAL	E/B	R	R	R	R	R	R	R	R	R	R	R	R	R	R	R	R	R	R	R	G	G	Y	R	G	Y	R	R	R
135TH ST TWO FAR SPAN WIRE SIGNALS	E/B	R	R	R	R	R	R	R	R	R	R	R	R +G	R +Y	R +G	R +Y	R	R	R	R	G +G	G +Y	Y	R	G	Y	R	R	R
135TH ST NEAR RIGHT SPAN WIRE SIGNAL	W/B	R	R	R	R	R	R	R	R	R	R	R	R	R	R	R	G	G	Y	R	R	R	R	R	G	Y	R	R	R
135TH ST TWO FAR SPAN WIRE SIGNALS	W/B	R	R	R	R	R	R	R	R	R	R	R	R +G	R +G	R +Y	R +Y	G +G	G +Y	Y	R	R	R	R	R	G	Y	R	R	R

PHASE 2+6 SHALL BE PLACED ON RECALL

TEMPORARY RAILROAD PREEMPTION SEQUENCE OF OPERATION

TEMPORARY RAILROAD PREEMPTION SEQUENCE OF OPERATION														PREEMPTOR NUMBER 3		PREEMPTOR NUMBER 4		PREEMPTOR NUMBER 2					
CHANGE FROM NORMAL SEQUENCE OF OPERATION INTERVAL NUMBER	1	5		7		9		11	15	18		21											
CHANGE FROM EMERGENCY VEHICLE PREEMPTION SEQUENCE OF OPERATION INTERVAL NUMBER														2		3							
RAILROAD PREEMPTION SEQUENCE OF OPERATION INTERVAL NUMBER	1A	1B	1C	1D	1E	1F	1G	1H	1J	1K	1L	1M	1N	1P	1Q	1R	1S	2	3	4	5	CLEAR TO NORMAL SEQUENCE	
CHANGE TO RAILROAD PREEMPTION SEQUENCE OF OPERATION INTERVAL NUMBER	2	1C	2	1E	2	1G	2	2	2	1L	2	1N	2	1Q	2	1S	2	3	4	5			
IL RTE 7 (SOUTHWEST HWY) NEAR RIGHT SPAN WIRE SIGNAL	N/B	R	R	R	Y	R	Y	R	R	R	R	R	R	Y	R	R	R	R	R	R	G	◇	
IL RTE 7 (SOUTHWEST HWY) TWO FAR SPAN WIRE SIGNALS	N/B	R +Y	R	R	Y	R	Y	R	R	R	R	R	R	Y	R	R	R	R	R	R	G	◇	
IL RTE 7 (SOUTHWEST HWY) NEAR RIGHT SPAN WIRE SIGNAL	S/B	R	Y	R	R	R	Y	R	R	R	R	R	R	Y	R	R	R	R	R	R	G	◇	
IL RTE 7 (SOUTHWEST HWY) TWO FAR SPAN WIRE SIGNALS	S/B	R +Y	Y	R	R	R	Y	R	R	R	R	R	R	Y	R	R	R	R	R	R	G	◇	
135TH ST NEAR RIGHT SPAN WIRE SIGNAL	E/B	R	R	R	R	R	R	R	R	Y	R	Y	R	R	R	Y	R	R	R	R	R	◇	
135TH ST TWO FAR SPAN WIRE SIGNALS	E/B	R	R	R	R	R	R	R +Y	R	Y	R	Y	R	R	R	Y	R	R	R	R	R	◇	
135TH ST NEAR RIGHT SPAN WIRE SIGNAL	W/B	R	R	R	R	R	R	R	G	R	R	G	G	R	R	G	G	G	Y	R	R	◇	
135TH ST TWO FAR SPAN WIRE SIGNALS	W/B	R	R	R	R	R	R	R +G	G +G	R	R	G	G	R	R	G	G	G +G	Y	R	R	◇	
																					HOLD		

◇ RAILROAD PREEMTION SEQUENCE SHALL PROVIDE THE PROPER CLEARANCE INTERVAL TO RESUME THE NORMAL SEQUENCE OF OPERATION OR PROPER CLEARANCE INTERVAL TO DISPLAY AN EMERGENCY VEHICLE INTERVAL (IF APPLICABLE) AFTER RAILROAD PREEMPTION INTERVAL 5 IS TERMINATED.

FILE NAME = K:\PROJECTS\Projects 2019\17B 191\Item 04_IL_Rte 7\CADD_Sheets\22_SOUTHWEST HWY @ 135TH STREET\1_TEMP_S00_RRP.dgn



GANDHI AND ASSOCIATES, INC.
ENGINEERS AND PLANNERS
6035 N. NORTHWEST HIGHWAY
SUITE 200
CHICAGO, ILLINOIS 60630 TEL: 773/774-590

USER NAME = \$USER\$

DESIGNED - EA

REVISED -

DRAWN - EA, AV

REVISED -

PLOT SCALE = 40.0000' / in.

CHECKED - NT, AV

REVISED -

PLOT DATE = \$DATE\$

DATE - 10/27/2022

REVISED -

STATE OF ILLINOIS
DEPARTMENT OF TRANSPORTATION

TEMPORARY SEQUENCE OF OPERATION
AND TEMPORARY RAILROAD PREEMPTION SEQUENCE OF OPERATION
IL RTE 7 (SOUTHWEST HWY) AT 135TH ST

SCALE: N.T.S.

SHEET NO.

OF

SHEETS

STA.

TO STA.

F.A.U.
RTE.

SECTION

COUNTY

TOTAL
SHEETS

SHEET
NO.

3578

2019-001-R

COOK

255

137





CONTRACT NO. 62H82

FED. ROAD DIST. NO. - ILLINOIS FED. AID PROJECT

TS 1910
EAGLE

FILE NAME = K:\PROJECTS\Projects 2019\17B 191\Item 04_IL_Rte 7\CADD_Sheets\24_SOUTHWEST HWY @ 135TH STREET_1_TEMP_S00.LEV- STAGE 2.dgn

TEMPORARY SEQUENCE OF OPERATION FOR STAGE 2

    MOVEMENT													FLASH
PHASE	2+5		2+6		4								
INTERVAL	1	2	3	4A	4B	5	6A	6B					
CHANGE TO													
IL RTE 7 (SOUTHWEST HWY) NEAR RIGHT SPAN WIRE SIGNAL	N/B	G	G	G	Y	R	R	R	R	R	R	R	
IL RTE 7 (SOUTHWEST HWY) TWO FAR SPAN WIRE SIGNALS	N/B	G +G	G +Y	G	Y	R	R	R	R	R	R	R	
IL RTE 7 (SOUTHWEST HWY) NEAR RIGHT SPAN WIRE SIGNAL	S/B	R	R	G	Y	R	R	R	R	R	R	R	
IL RTE 7 (SOUTHWEST HWY) TWO FAR SPAN WIRE SIGNALS	S/B	R	R	G	Y	R	R	R	R	R	R	R	
135TH ST NEAR RIGHT SPAN WIRE SIGNAL	E/B	R	R	R	R	R	G	Y	R	R	R	R	
135TH ST TWO FAR SPAN WIRE SIGNALS	E/B	R	R	R	R	R	G	Y	R	R	R	R	

PHASE 2+6 SHALL BE PLACED ON RECALL

TEMPORARY EMERGENCY VEHICLE PREEMPTION SEQUENCE OF OPERATION FOR STAGE 2

											PREEMPTOR NUMBER 3	PREEMPTOR NUMBER 4	
CHANGE FROM NORMAL SEQUENCE OF OPERATION INTERVAL NUMBER	1	1	3	3	5	5							
EMERGENCY VEHICLE PREEMPTION SEQUENCE OF OPERATION INTERVAL NUMBER	1A	1B	1C	1D	1E	1F	1G	1H	1J	2	3		CLEAR TO NORMAL SEQUENCE
CHANGE TO EMERGENCY VEHICLE PREEMPTION SEQUENCE OF OPERATION INTERVAL NUMBER	2	1C	3	2	1F	3	1H	2	3				
IL RTE 7 (SOUTHWEST HWY) NEAR RIGHT SPAN WIRE SIGNAL	N/B	G	Y	R	G	Y	R	R	R	R	G	R	◇
IL RTE 7 (SOUTHWEST HWY) TWO FAR SPAN WIRE SIGNALS	N/B	G +Y	Y	R	G	Y	R	R	R	R	G	R	◇
IL RTE 7 (SOUTHWEST HWY) NEAR RIGHT SPAN WIRE SIGNAL	S/B	R	R	R	G	Y	R	R	R	R	G	R	◇
IL RTE 7 (SOUTHWEST HWY) TWO FAR SPAN WIRE SIGNALS	S/B	R	R	R	G	Y	R	R	R	R	G	R	◇
135TH ST NEAR RIGHT SPAN WIRE SIGNAL	E/B	R	R	R	R	R	Y	R	G	R	G		◇
135TH ST TWO FAR SPAN WIRE SIGNALS	E/B	R	R	R	R	R	Y	R	G	R	G		◇

◇ EMERGENCY VEHICLE SEQUENCE SHALL PROVIDE THE PROPER CLEARANCE INTERVAL TO RESUME THE NORMAL SEQUENCE OF OPERATION OR PROPER CLEARANCE INTERVAL TO DISPLAY A DIFFERENT EMERGENCY VEHICLE INTERVAL AFTER EMERGENCY VEHICLE INTERVAL 2 OR 3 IS TERMINATED.

TS 1910
EAGLE


 GANDHI AND ASSOCIATES, INC. ENGINEERS AND PLANNERS 6035 N. NORTHWEST HIGHWAY SUITE 206 CHICAGO, ILLINOIS 60639 TEL: 773/774-590	USER NAME = \$USER\$	DESIGNED - EA	REVISED -	STATE OF ILLINOIS DEPARTMENT OF TRANSPORTATION	TEMPORARY SEQUENCE OF OPERATION AND TEMPORARY EMERGENCY VEHICLE PREEMPTION SEQUENCE OF OPERATION IL RTE 7 (SOUTHWEST HWY) AT 135TH ST – STAGE 2			F.A.U. RTE.	SECTION	COUNTY	TOTAL SHEETS	SHEET NO.
	PLOT SCALE = 40.0000' / in.	DRAWN - EA, AV	REVISED -					3578	2019-001-R	COOK	255	139
	PLOT DATE = \$DATE\$	CHECKED - NT, AV	REVISED -		SCALE: N.T.S.			SHEET NO. OF SHEETS STA. TO STA.			CONTRACT NO. 62H82	
		DATE - 10/27/2022	REVISED -					FED. ROAD DIST. NO. - ILLINOIS FED. AID PROJECT				

RAILROAD PREEMPTION REQUIREMENTS:

PRIOR TO INSTALLATION, THE CONTRACTOR SHALL SHOP TEST THE TRAFFIC CONTROLLER AND CABINET AT THE EQUIPMENT VENDOR'S FACILITY WITH STAFF OF THE ICC PRESENT.

THE CONTRACTOR WILL BE RESPONSIBLE FOR INSTALLING THE INTERCONNECT CABLE TO THE CROSSING WARNING SIGNAL CONTROL HOUSING. THE RAILROAD SIGNAL DEPARTMENT WILL BE RESPONSIBLE FOR TERMINATING THE CABLE AT THE RAILROAD EQUIPMENT.

THE CONTRACTOR WILL BE RESPONSIBLE FOR COORDINATING THE REQUIRED TESTING AND INSTALLATION OF THE INTERCONNECT CABLE TO THE CROSSING WARNING SIGNAL CONTROL HOUSING. REPRESENTATIVES FROM IDOT, THE CONTRACTOR, THE TRAFFIC CONTROLLER MANUFACTURER, ICC, AND RAILROAD SIGNAL DEPARTMENT MUST BE IN ATTENDANCE FOR THE TURN-ON INSPECTION.

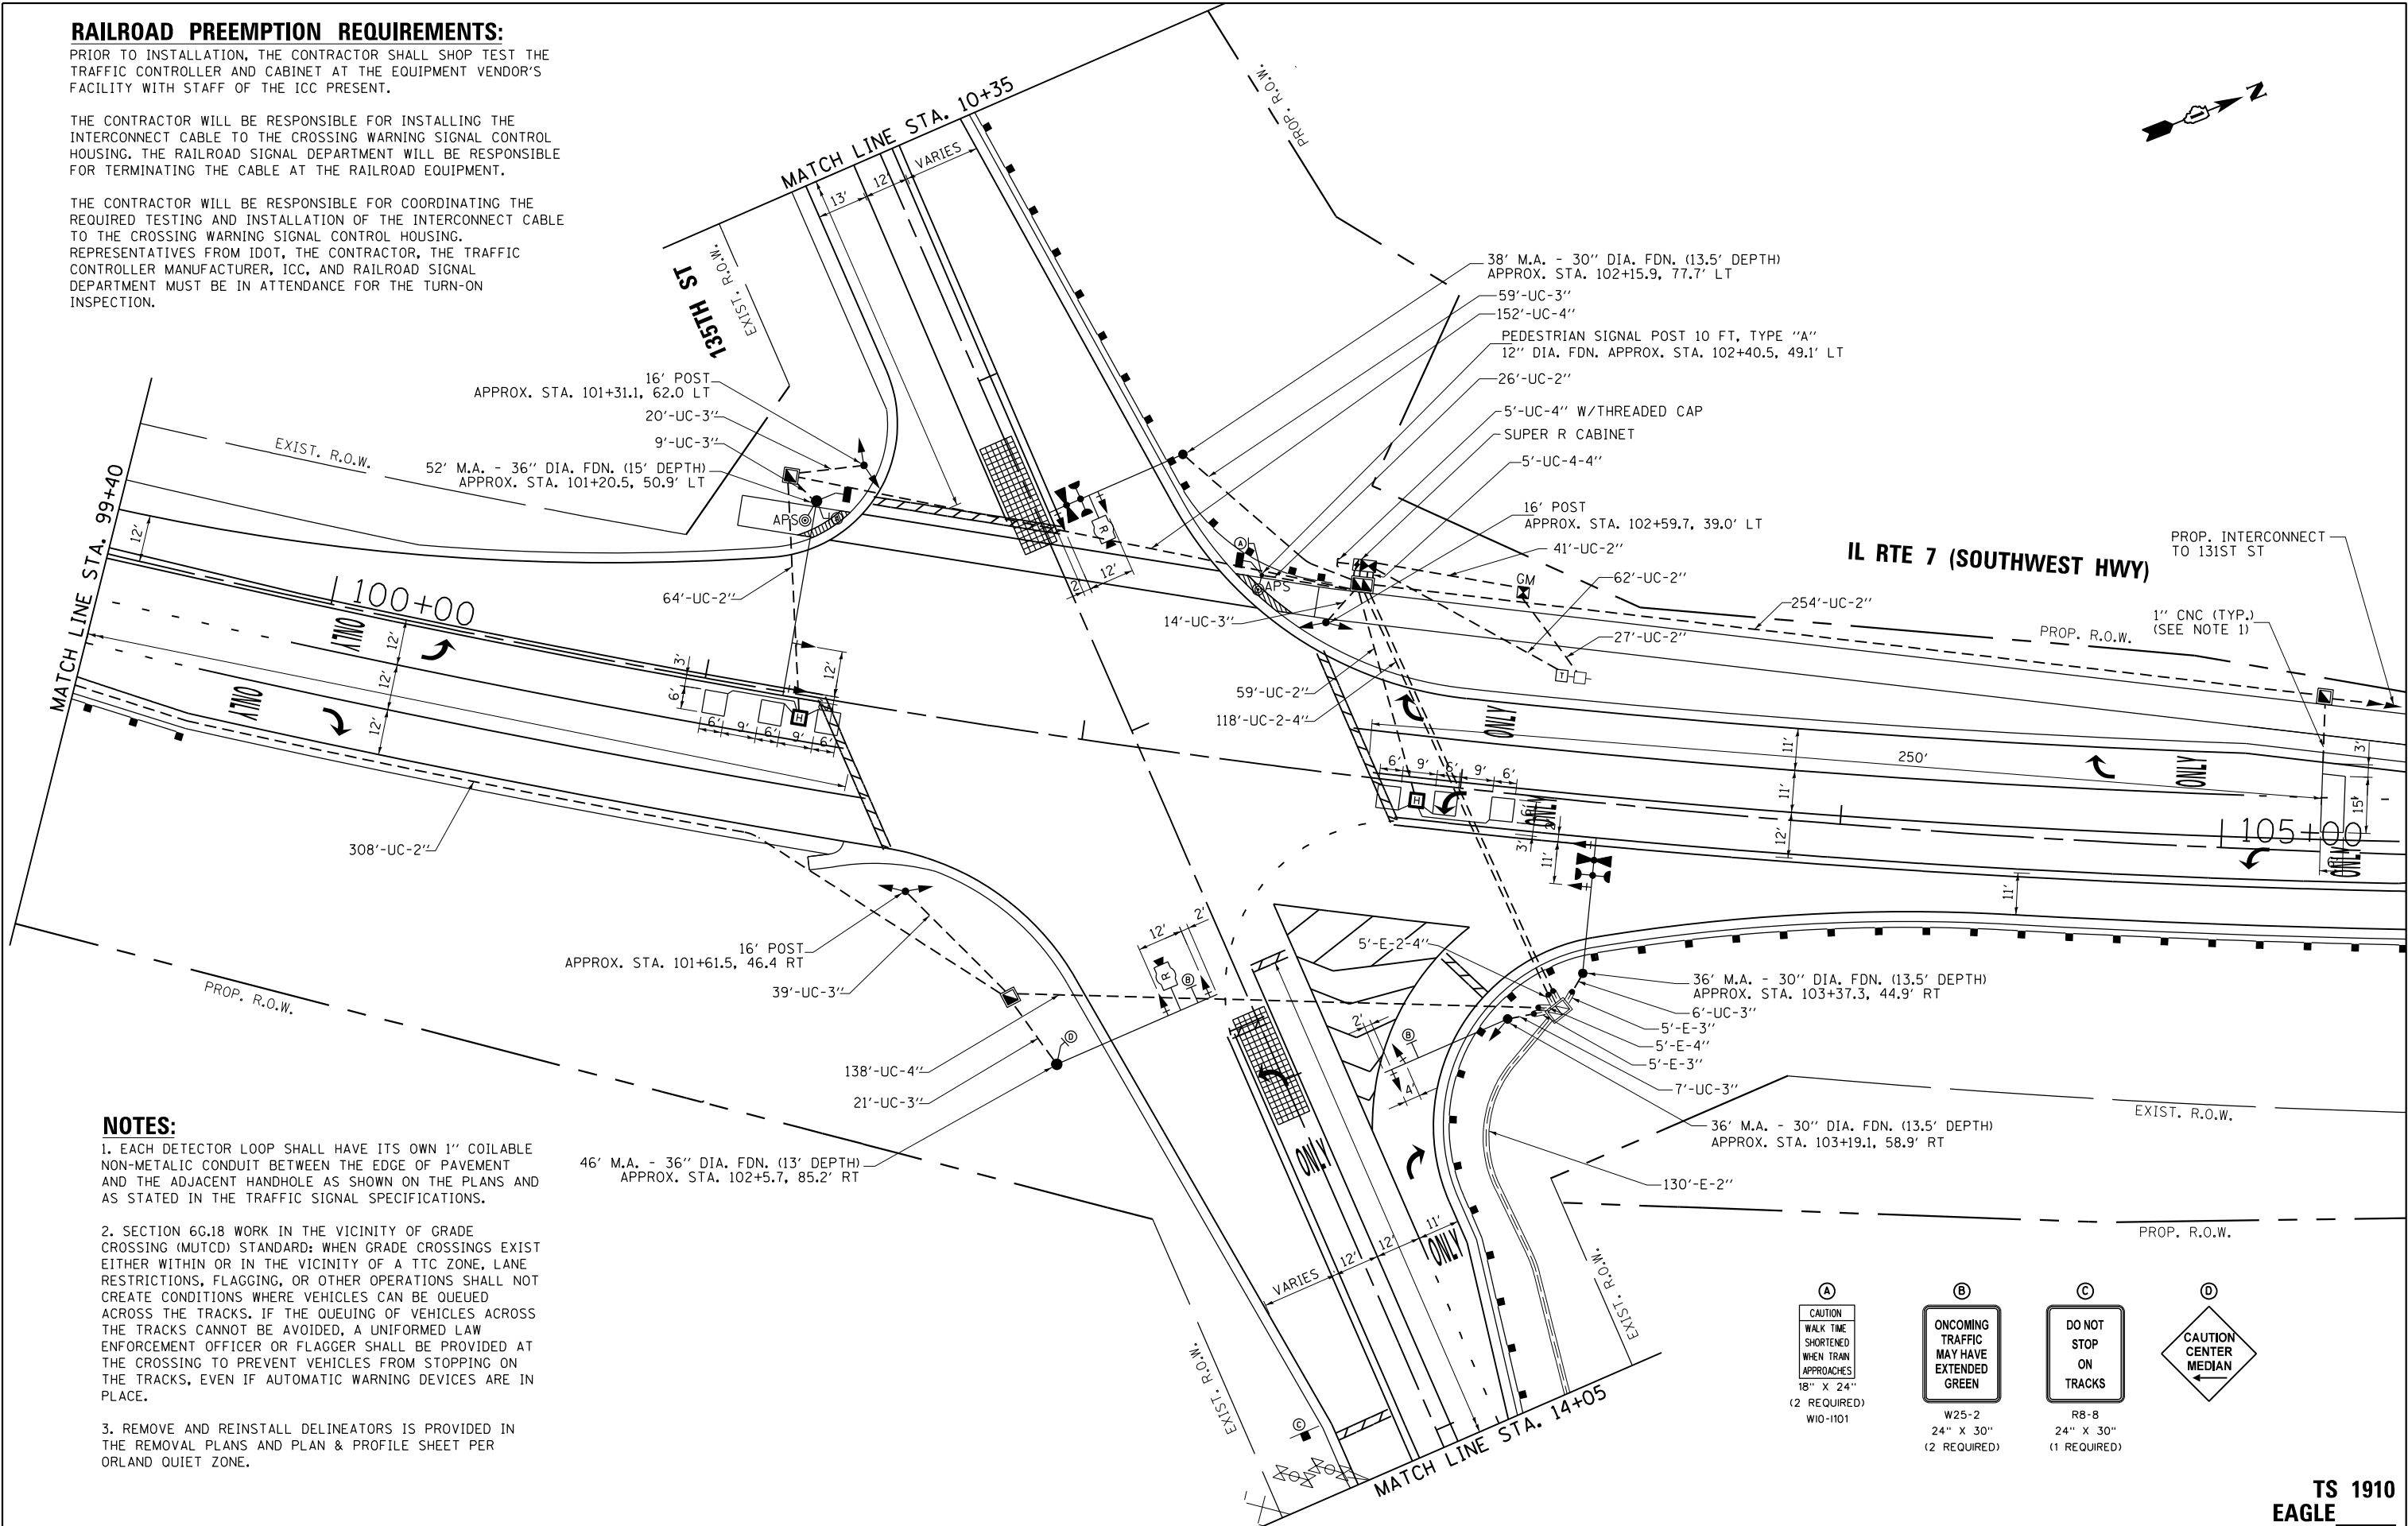

NOTES:

1. EACH DETECTOR LOOP SHALL HAVE ITS OWN 1" COILABLE NON-METALIC CONDUIT BETWEEN THE EDGE OF PAVEMENT AND THE ADJACENT HANDHOLE AS SHOWN ON THE PLANS AND AS STATED IN THE TRAFFIC SIGNAL SPECIFICATIONS.
2. SECTION 6G.18 WORK IN THE VICINITY OF GRADE CROSSING (MUTCD) STANDARD: WHEN GRADE CROSSINGS EXIST EITHER WITHIN OR IN THE VICINITY OF A TTC ZONE, LANE RESTRICTIONS, FLAGGING, OR OTHER OPERATIONS SHALL NOT CREATE CONDITIONS WHERE VEHICLES CAN BE QUEUED ACROSS THE TRACKS. IF THE QUEUING OF VEHICLES ACROSS THE TRACKS CANNOT BE AVOIDED, A UNIFORMED LAW ENFORCEMENT OFFICER OR FLAGGER SHALL BE PROVIDED AT THE CROSSING TO PREVENT VEHICLES FROM STOPPING ON THE TRACKS, EVEN IF AUTOMATIC WARNING DEVICES ARE IN PLACE.
3. REMOVE AND REINSTALL DELINEATORS IS PROVIDED IN THE REMOVAL PLANS AND PLAN & PROFILE SHEET PER ORLAND QUIET ZONE.

(A)

CAUTION
WALK TIME
SHORTENED
WHEN TRAIN
APPROACHES

18" X 24"

(2 REQUIRED)

W10-1101

(B)

ONCOMING
TRAFFIC
MAY HAVE
EXTENDED
GREEN

W25-2
24" X 30"

(2 REQUIRED)

(C)

DO NOT
STOP
ON
TRACKS


R8-B
24" X 30"

(1 REQUIRED)

(D)

CAUTION
CENTER
MEDIAN

FILE NAME = K:\PROJECTS\Projects 2019\1911\Item 84_IL_Rte 7\CADD_Sheets\25_SOUTHWEST HWY @ 135TH STREET_INT.dgn

 

USER NAME = \$USER\$	DESIGNED - EA	REVISED -
	DRAWN - EA, AV	REVISED -
PLOT SCALE = 40.0000' / 1"	CHECKED - NT, AV	REVISED -
PLOT DATE = \$DATE\$	DATE - 10/27/2022	REVISED -

STATE OF ILLINOIS
DEPARTMENT OF TRANSPORTATION

TRAFFIC SIGNAL MODERNIZATION PLAN
IL RTE 7 (SOUTHWEST HWY) AT 135TH ST (SHEET 1 OF 2)

SCALE: 1"=20' SHEET NO. OF SHEETS STA. TO STA.


F.A.U. RTE.	SECTION	COUNTY	TOTAL SHEETS	SHEET NO.
3578	2019-001-R	COOK	255	140
CONTRACT NO. 62H82				
FED. ROAD DIST. NO. - [ILLINOIS] FED. AID PROJECT				

TS 1910
EAGLE

FILE NAME = K:\PROJECTS\Projects 2019\7B 191 Item 04_IL_Rte 7\CADD_Sheets\26.SOUTHWEST HWY @ 135TH STREET_INT_2.dgn

NOTES:
1. EACH DETECTOR LOOP SHALL HAVE ITS OWN 1" COILABLE NON-METALIC CONDUIT BETWEEN THE EDGE OF PAVEMENT AND THE ADJACENT HANDHOLE AS SHOWN ON THE PLANS AND AS STATED IN THE TRAFFIC SIGNAL SPECIFICATIONS.

 GANDHI AND ASSOCIATES, INC. ENGINEERS AND PLANNERS 6035 N. NORTHWEST HIGHWAY SUITE 206 CHICAGO, ILLINOIS 60639 TEL: 773/774-590	USER NAME = \$USER\$	DESIGNED - EA	REVISED -	STATE OF ILLINOIS DEPARTMENT OF TRANSPORTATION	TRAFFIC SIGNAL MODERNIZATION PLAN IL RTE 7 (SOUTHWEST HWY) AT 135TH ST (SHEET 2 OF 2)				F.A.U. RTE.	SECTION	COUNTY	TOTAL SHEETS	SHEET NO.	
	PLOT SCALE = 40.0000' / in.	CHECKED - NT, AV	REVISED -						3578	2019-001-R	COOK	255	141	
	PLOT DATE = \$DATE\$	DATE - 10/27/2022	REVISED -		SCALE: 1"=20'			SHEET NO.	OF	SHEETS	STA.	TO STA.	CONTRACT NO. 62H82	
					FED. ROAD DIST. NO. - ILLINOIS FED. AID PROJECT									

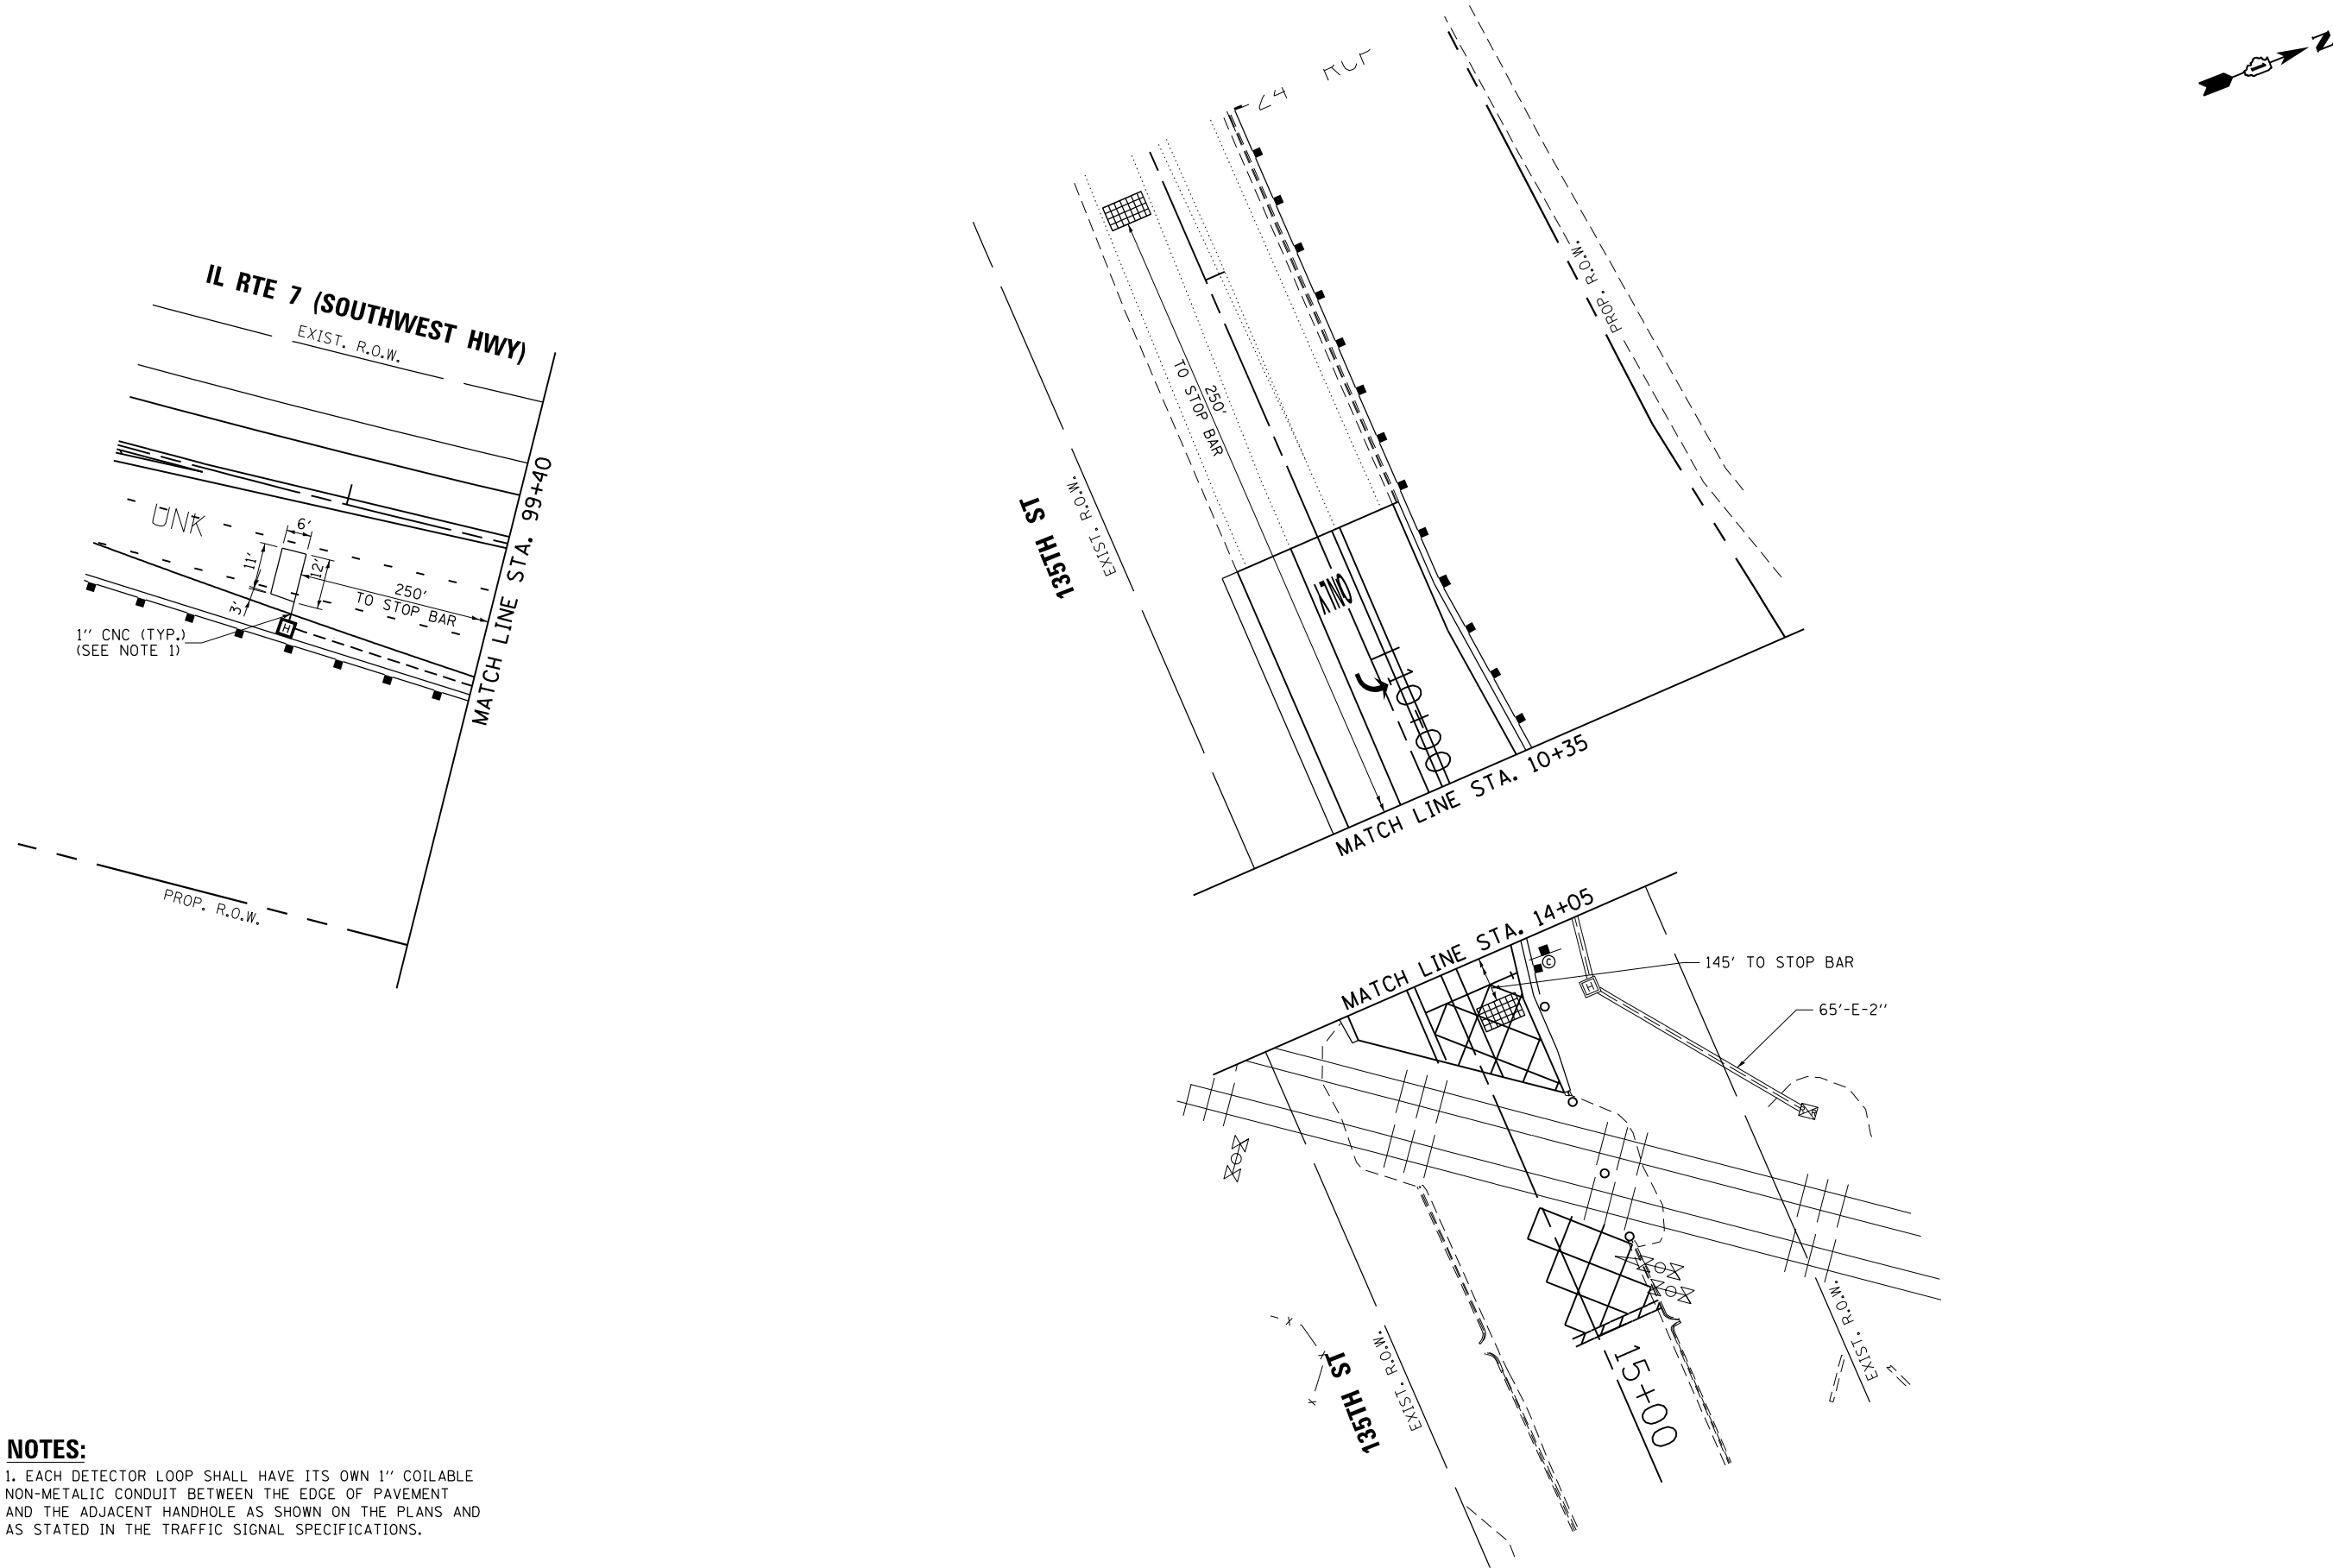

TS 1910
EAGLE

FILE NAME = K:\PROJECTS\Projects 2019\17B 191\Item 04-IL RTE 7\CAD\Sheets\27 SOUTHWEST HWY @ 135TH STREET.CD.dgn

(A)
CAUTION
WALK TIME
SHORTENED
WHEN TRAIN
APPROACHES

(B)
ONCOMING
TRAFFIC
MAY HAVE
EXTENDED
GREEN

(C)
DO NOT
STOP
ON
TRACKS

(D)
CAUTION
CENTER
MEDIAN

NOTES:

1. THIS SYSTEM SHALL USE A CELLULAR MODEM IN LIEU OF A TELEPHONE LINE, SEE SPECIAL PROVISION FOR CELLULAR COMMUNICATION SYSTEM.


TRAFFIC SIGNAL ELECTRICAL SERVICE REQUIREMENTS

TYPE	NO. OF LAMPS	LED WATTAGE	% OPERATION	TOTAL WATTAGE
SIGNAL (RED)	17	11	50	93.5
(YELLOW)	17	20	5	17.0
(GREEN)	17	12	45	91.8
PERMISSIVE ARROW	24	10	10	24.0
PED. SIGNAL	2	20	100	40.0
CONTROLLER	1	100	100	100.0
UPS	1	25	100	25.0
VIDEO SYSTEM	-	150	100	-
BLANK-OUT SIGN	-	25	5	-
FLASHER	-	-	50	-
STREET NAME SIGN	-	120	50	-
LUMINAIRE	-	240	50	-
TOTAL =				391.3

ENERGY COSTS TO:

VILLAGE OF ORLAND PARK
14700 RAVINIA AVENUE
ORLAND PARK, IL 60462

ENERGY SUPPLY: CONTACT: ILYAS MOHIUDDEN
PHONE: (708) 235-2692
COMPANY: COMMONWEALTH EDISON
ACCOUNT NUMBER: 01350-79364

 

USER NAME = \$USER\$
PLOT SCALE = 40.0000' / in.
PLOT DATE = \$DATE\$

DESIGNED - EA	REVISED -
DRAWN - EA, AV	REVISED -
CHECKED - NT, AV	REVISED -
DATE - 10/27/2022	REVISED -

STATE OF ILLINOIS
DEPARTMENT OF TRANSPORTATION



CABLE PLAN (NOT TO SCALE)

CABLE PLAN IL RTE 7 (SOUTHWEST HWY) AT 135TH ST			
SCALE: N.T.S.	SHEET NO.	OF SHEETS	STA. TO STA.

F.A.U. RTE.	SECTION	COUNTY	TOTAL SHEETS	SHEET NO.
3578	2019-001-R	COOK	255	142
CONTRACT NO. 62H82				
FED. ROAD DIST. NO. - [ILLINOIS] FED. AID PROJECT				

TS 1910
EAGLE

ALL DIMENSIONS ARE IN INCHES UNLESS NOTED OTHERWISE

  

```
FILE NAME = X:\PROJECTS\Projects 2019\PTB 191\Item 04_IL Rte 7\CADD_Sheets\28_SOUTHWEST HWY @ 135TH STREET_CD2.dgn
```

ITEM DESCRIPTION	UNITS	TOTAL QTY.
SIGN PANEL - TYPE 1	SQ FT	33
SIGN PANEL - TYPE 2	SQ FT	21
UNDERGROUND CONDUIT, GALVANIZED STEEL, 2" DIA.	FOOT	978
UNDERGROUND CONDUIT, GALVANIZED STEEL, 3" DIA.	FOOT	178
UNDERGROUND CONDUIT, GALVANIZED STEEL, 4" DIA.	FOOT	567
HANDHOLE	EACH	4
HEAVY-DUTY HANDHOLE	EACH	3
DOUBLE HANDHOLE	EACH	2
TRANSCEIVER - FIBER OPTIC	EACH	1
ELECTRIC CABLE IN CONDUIT, SIGNAL NO. 14 2C	FOOT	247
ELECTRIC CABLE IN CONDUIT, SIGNAL NO. 14 3C	FOOT	621
ELECTRIC CABLE IN CONDUIT, SIGNAL NO. 14 5C	FOOT	1141
ELECTRIC CABLE IN CONDUIT, SIGNAL NO. 14 7C	FOOT	2755
ELECTRIC CABLE IN CONDUIT, LEAD-IN, NO. 14 1 PAIR	FOOT	1252
ELECTRIC CABLE IN CONDUIT, RAILROAD, NO. 14 3C	FOOT	369
ELECTRIC CABLE IN CONDUIT, SERVICE, NO. 6 2C	FOOT	141
ELECTRIC CABLE IN CONDUIT, EQUIPMENT GROUNDING CONDUCTOR, NO. 6 1C	FOOT	1200
TRAFFIC SIGNAL POST, GALVANIZED STEEL 16 FT.	EACH	3
STEEL MAST ARM ASSEMBLY AND POLE, 36 FT.	EACH	2
STEEL MAST ARM ASSEMBLY AND POLE, 38 FT.	EACH	1
STEEL MAST ARM ASSEMBLY AND POLE, 46 FT.	EACH	1
STEEL MAST ARM ASSEMBLY AND POLE, 52 FT.	EACH	1
CONCRETE FOUNDATION, TYPE A	FOOT	16
CONCRETE FOUNDATION, TYPE C	FOOT	4
CONCRETE FOUNDATION, TYPE E 30-INCH DIAMETER	FOOT	40.5
CONCRETE FOUNDATION, TYPE E 36-INCH DIAMETER	FOOT	28
SIGNAL HEAD, LED, 1-FACE, 3-SECTION, MAST ARM MOUNTED	EACH	3
SIGNAL HEAD, LED, 1-FACE, 3-SECTION, BRACKET MOUNTED	EACH	2
SIGNAL HEAD, LED, 1-FACE, 5-SECTION, BRACKET MOUNTED	EACH	5
SIGNAL HEAD, LED, 1-FACE, 5-SECTION, MAST ARM MOUNTED	EACH	7
PEDESTRIAN SIGNAL HEAD, LED, 1-FACE, BRACKET MOUNTED WITH COUNTDOWN TIMER	EACH	2
TRAFFIC SIGNAL BACKPLATE, LOUVERED, FORMED PLASTIC	EACH	10
INDUCTIVE LOOP DETECTOR	EACH	4
DETECTOR LOOP, TYPE I	FOOT	285
LIGHT DETECTOR	EACH	2
LIGHT DETECTOR AMPLIFIER	EACH	1
TEMPORARY TRAFFIC SIGNAL INSTALLATION	EACH	1
REMOVE EXISTING TRAFFIC SIGNAL EQUIPMENT	EACH	1
REMOVE EXISTING HANDHOLE	EACH	10
REMOVE EXISTING DOUBLE HANDHOLE	EACH	1
REMOVE EXISTING CONCRETE FOUNDATION	EACH	9
EMERGENCY VEHICLE PRIORITY SYSTEM LINE SENSOR CABLE, NO. 20 3/C	FOOT	360
SERVICE INSTALLATION, GROUND MOUNTED, METERED	EACH	1
RAILROAD, FULL-ACTUATED CONTROLLER AND TYPE SUPER R CABINET (SPECIAL)	EACH	1
PEDESTRIAN SIGNAL POST, 10 FT	EACH	1
RADAR VEHICLE DETECTION SYSTEM, SINGLE APPROACH, STOP BAR AND FAR BACK	EACH	2
UNINTERRUPTABLE POWER SUPPLY, SPECIAL	EACH	1
ACCESSIBLE PEDESTRIAN SIGNALS	EACH	2
CONCRETE FOUNDATION, TYPE A 12-INCH DIAMETER	FOOT	4
RAILROAD PROTECTIVE LIABILITY INSURANCE	LSUM	1
TEMPORARY TRAFFIC SIGNAL TIMING	EACH	1

TS 1910
EAGLE

 GANDHI AND ASSOCIATES, INC. ENGINEERS AND PLANNERS 6035 N. NORTHWEST HIGHWAY SUITE 200 CHICAGO, ILLINOIS 60631 TEL: (773) 714-5190	USER NAME = \$USER\$	DESIGNED - EA	REVISED -	STATE OF ILLINOIS DEPARTMENT OF TRANSPORTATION	MAST ARM MOUNTED STREET NAME SIGNS AND SCHEDULE OF QUANTITIES IL RTE 7 (SOUTHWEST HWY) AT 135TH ST				F.A.U. RTE.	SECTION	COUNTY	TOTAL SHEETS	SHEET NO.
		DRAWN - EA, AV	REVISED -		3578	2019-001-R	COOK	255	143				
	PLOT SCALE = 40.0000' / in.	CHECKED - NT, AV	REVISED -		CONTRACT NO. 62H82								
	PLOT DATE = \$DATE\$	DATE - 10/27/2022	REVISED -		SCALE: N.T.S.	SHEET NO.	OF SHEETS	STA.	TO STA.	FED. ROAD DIST. NO. -	ILLINOIS	FED. AID PROJECT	

FILE NAME = K:\PROJECTS\Projects 2019\17B 191\Item 04_IL_Rte 7\CADD_Sheets\29_Southwest Hwy @ 135th Street_SDO_RRP.dgn

SEQUENCE OF OPERATION

MOVEMENT	
----------	--	--	

EMERGENCY VEHICLE PREEMPTION SEQUENCE OF OPERATION

[illegible]

◇ EMERGENCY VEHICLE SEQUENCE SHALL PROVIDE THE PROPER CLEARANCE INTERVAL TO RESUME THE NORMAL SEQUENCE OF OPERATION OR PROPER CLEARANCE INTERVAL TO DISPLAY A DIFFERENT EMERGENCY VEHICLE INTERVAL AFTER EMERGENCY VEHICLE INTERVAL 2 OR 3 IS TERMINATED.

TS 1910
EAGLE

 GANDHI AND ASSOCIATES, INC. ENGINEERS AND PLANNERS 6035 N. NORTHWEST HIGHWAY SUITE 300 CHICAGO, ILLINOIS 60631 TEL: 773/774-590	USER NAME = \$USER\$	DESIGNED - EA	REVISED -	STATE OF ILLINOIS DEPARTMENT OF TRANSPORTATION	EMERGENCY VEHICLE PREEMPTION SEQUENCE OF OPERATION IL RTE 7 (SOUTHWEST HWY) AT 135TH ST				F.A.U. RTE.	SECTION	COUNTY	TOTAL SHEETS	SHEET NO.
		DRAWN - EA, AV	REVISED -		3578	2019-001-R	COOK	255	145				
	PLOT SCALE = 40.0000' / in.	CHECKED - NT, AV	REVISED -		CONTRACT NO. 62H82								
	PLOT DATE = \$DATE\$	DATE - 10/27/2022	REVISED -		SCALE: N.T.S.	SHEET NO.	OF SHEETS	STA.	TO STA.	FED. ROAD DIST. NO. -	ILLINOIS FED. AID PROJECT		

FILE NAME = K:\PROJECTS\Projects 2019\17B 191\Item 04_IL_Rte 7_CADD_Sheets\31.INTERCONNECT_PROPOSED.dgn



GANDHI AND ASSOCIATES, INC.
ENGINEERS AND PLANNERS
6035 N. NORTHWEST HIGHWAY
SUITE 305
CHICAGO, ILLINOIS 60639 TEL: 773.3774.590

USER NAME = \$USER\$	DESIGNED - EA	REVISED -
	DRAWN - EA, AV	REVISED -
PLOT SCALE = 100.0000' / in.	CHECKED - NT, AV	REVISED -
PLOT DATE = \$DATE\$	DATE - 10/27/2022	REVISED -


STATE OF ILLINOIS
DEPARTMENT OF TRANSPORTATION

PROPOSED INTERCONNECT PLAN
IL RTE 7 (SOUTHWEST HWY) FROM 135TH ST TO 131ST ST
(SHEET 1 OF 2)


SCALE: 1"=50' SHEET NO. OF SHEETS STA. TO STA.

F.A.U. RTE.	SECTION	COUNTY	TOTAL SHEETS	SHEET NO.
3578	2019-001-R	COOK	255	146
CONTRACT NO. 62H82				
FED. ROAD DIST. NO. 1 ILLINOIS FED. AID PROJECT				

EAGLE

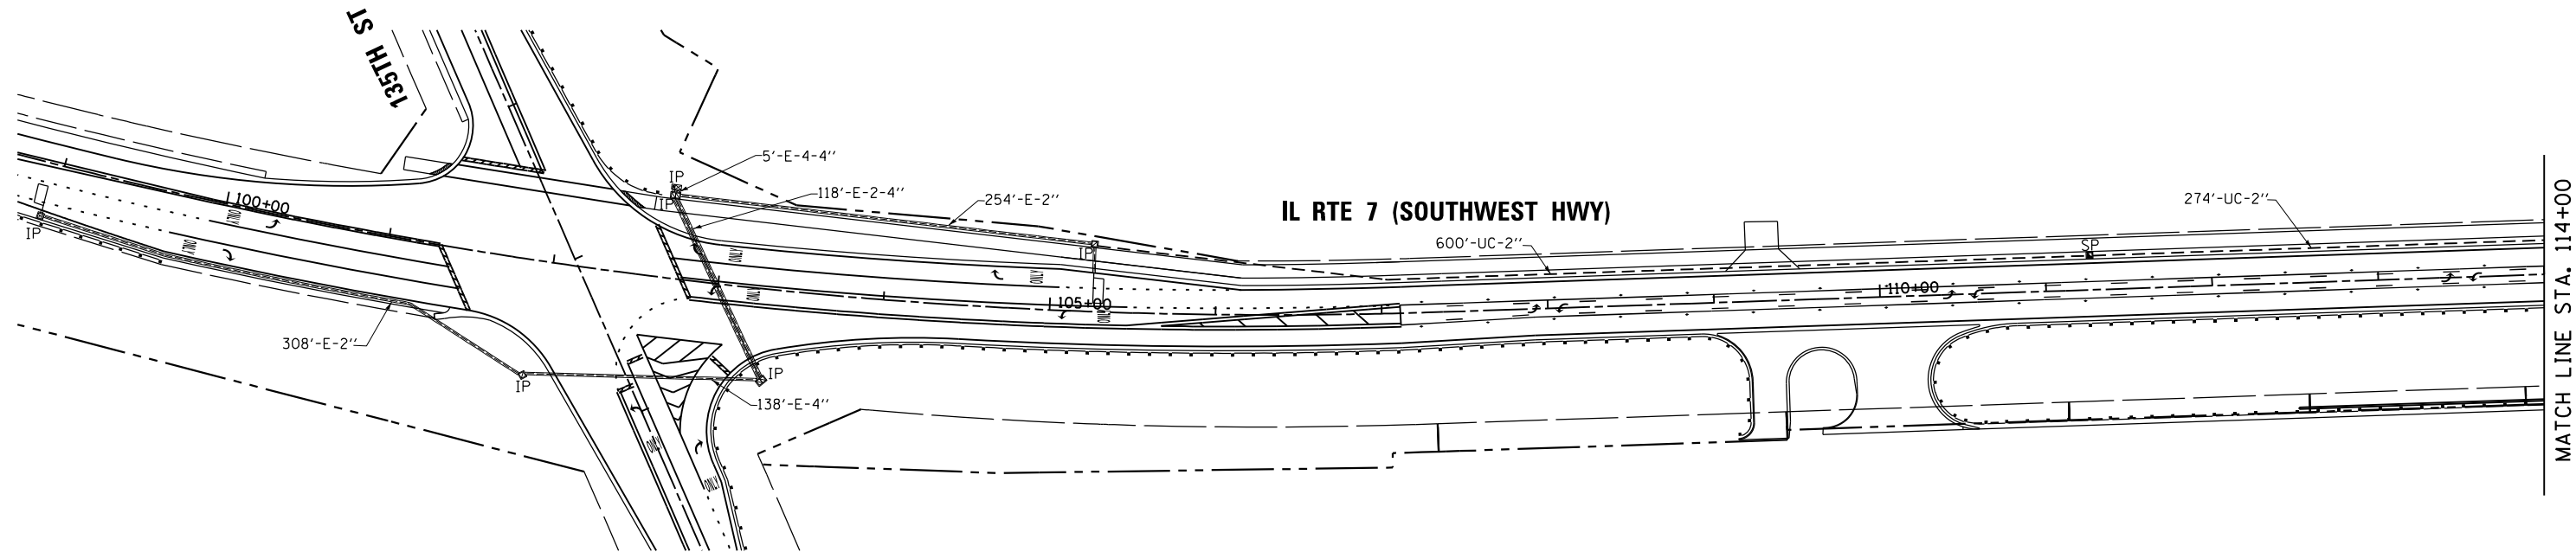

MATCH LINE STA. 114+00

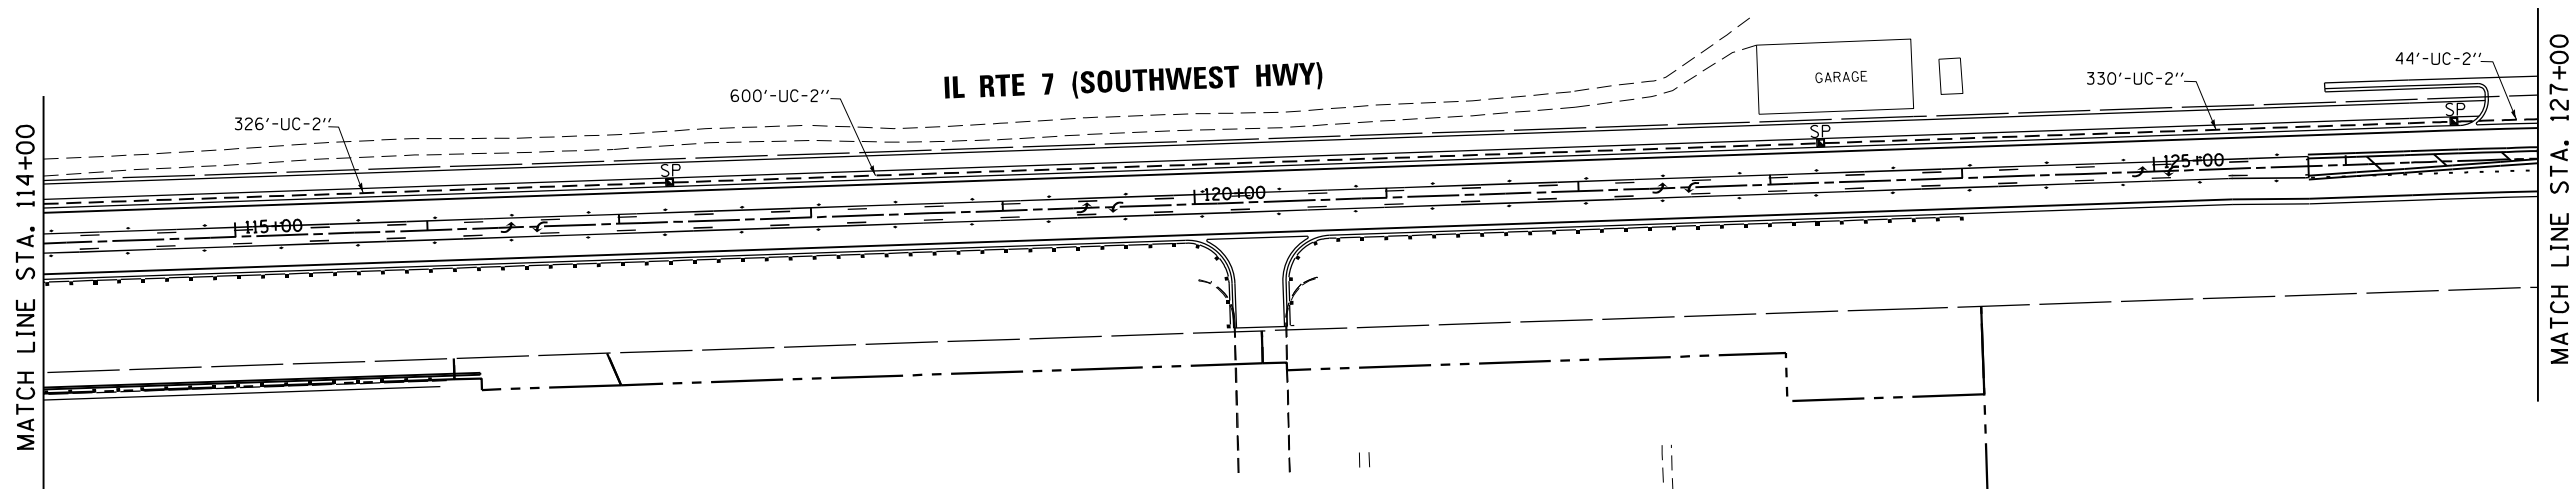

MATCH LINE STA. 127+00

FILE NAME = K:\PROJECTS\Projects 2019\PTB 191\Item 04_IL_Rte 7_CADD_Sheets\32.INTERCONNECT_PROPOSED.2.dgn



GANDHI AND ASSOCIATES, INC.
ENGINEERS AND PLANNERS
6035 N. NORTHWEST HIGHWAY
SUITE 305
CHICAGO, ILLINOIS 60630 TEL: 773.7174-590

USER NAME = \$USER\$	DESIGNED - EA	REVISED -
	DRAWN - EA, AV	REVISED -
PLOT SCALE = 100.0000' / in.	CHECKED - NT, AV	REVISED -
PLOT DATE = \$DATE\$	DATE - 10/27/2022	REVISED -


STATE OF ILLINOIS
DEPARTMENT OF TRANSPORTATION

PROPOSED INTERCONNECT PLAN
IL RTE 7 (SOUTHWEST HWY) FROM 135TH ST TO 131ST ST
(SHEET 2 OF 2)

SCALE: 1"=50' SHEET NO. OF SHEETS STA. TO STA.

F.A.U. RTE.	SECTION	COUNTY	TOTAL SHEETS	SHEET NO.
3578	2019-001-R	COOK	255	147
CONTRACT NO. 62H82				
FED. ROAD DIST. NO. 1 ILLINOIS FED. AID PROJECT				

EAGLE

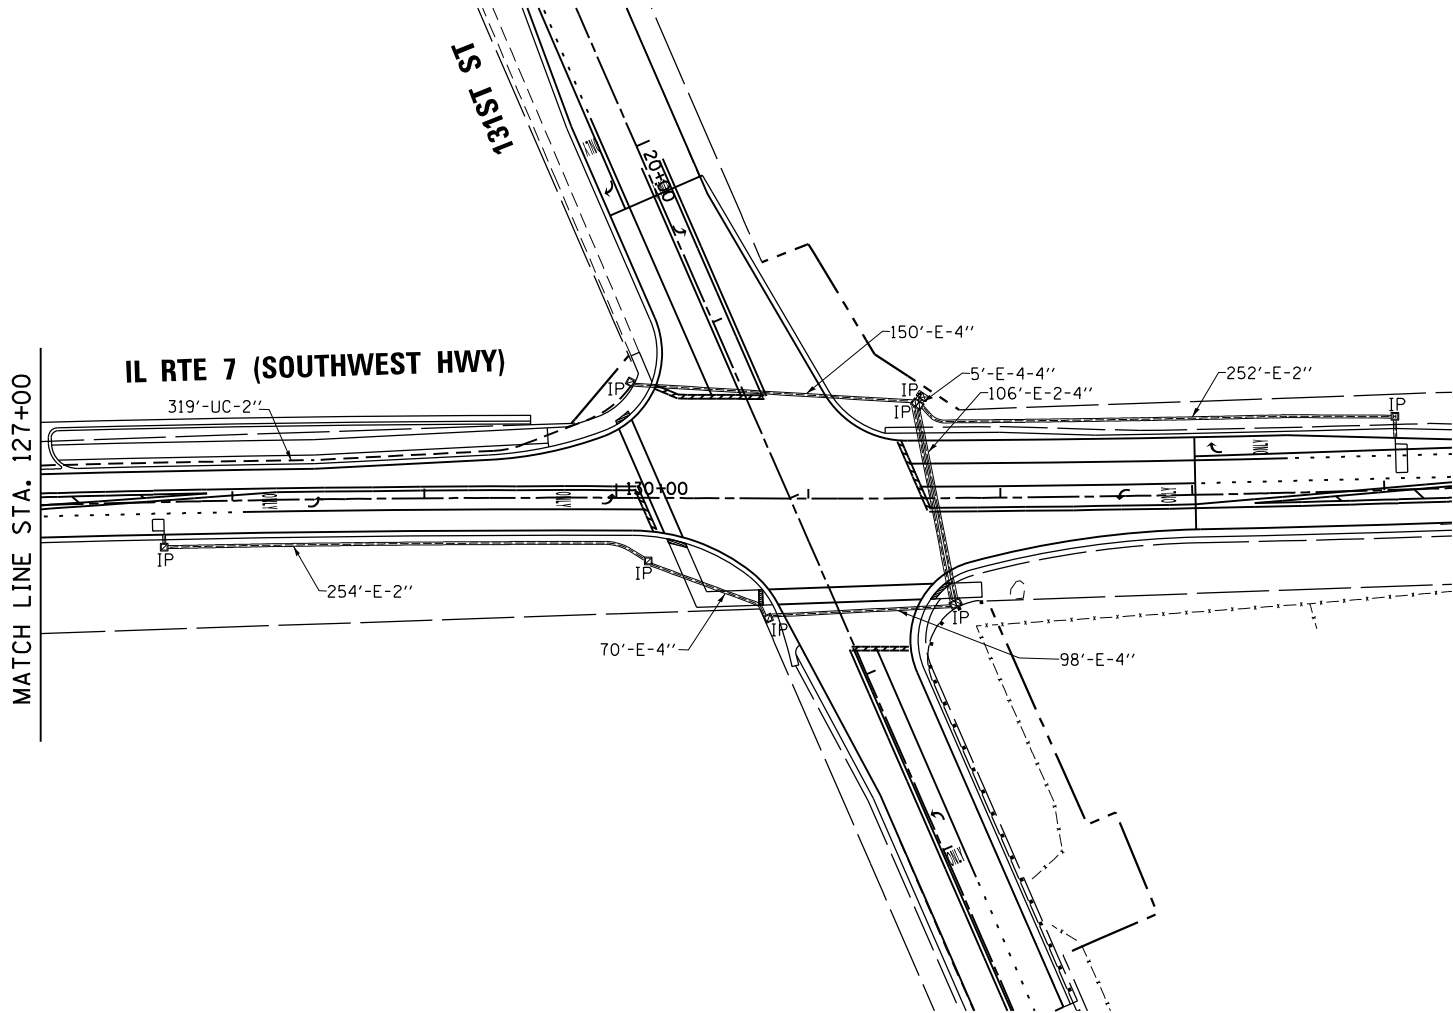


NOTES

1. THE FOLLOWING PEOPLE NEED TO BE NOTIFIED A MINIMUM OF SEVEN (7) WORKING DAYS PRIOR TO THE START OF CONSTRUCTION TO ALLOW SUFFICIENT TIME FOR INSPECTION OF THE EXISTING TRAFFIC SIGNAL INSTALLATION AND TRANSFER OF MAINTENANCE TO THE CONTRACTOR:

IDOT AREA TRAFFIC SIGNAL MAINTENANCE AND OPERATIONS ENGINEER
IDOT TRAFFIC SIGNAL SYSTEM AND RAILROAD ENGINEER
DEPARTMENT'S ELECTRICAL MAINTENANCE CONTRACTOR
ILLINOIS COMMERCE COMMISSION, STAN MILEWSKI, (815) 463-8387

2. THIS SYSTEM SHALL USE A CELLULAR MODEM IN LIEU OF A TELEPHONE LINE, SEE SPECIAL PROVISION FOR CELLULAR COMMUNICATION SYSTEM.

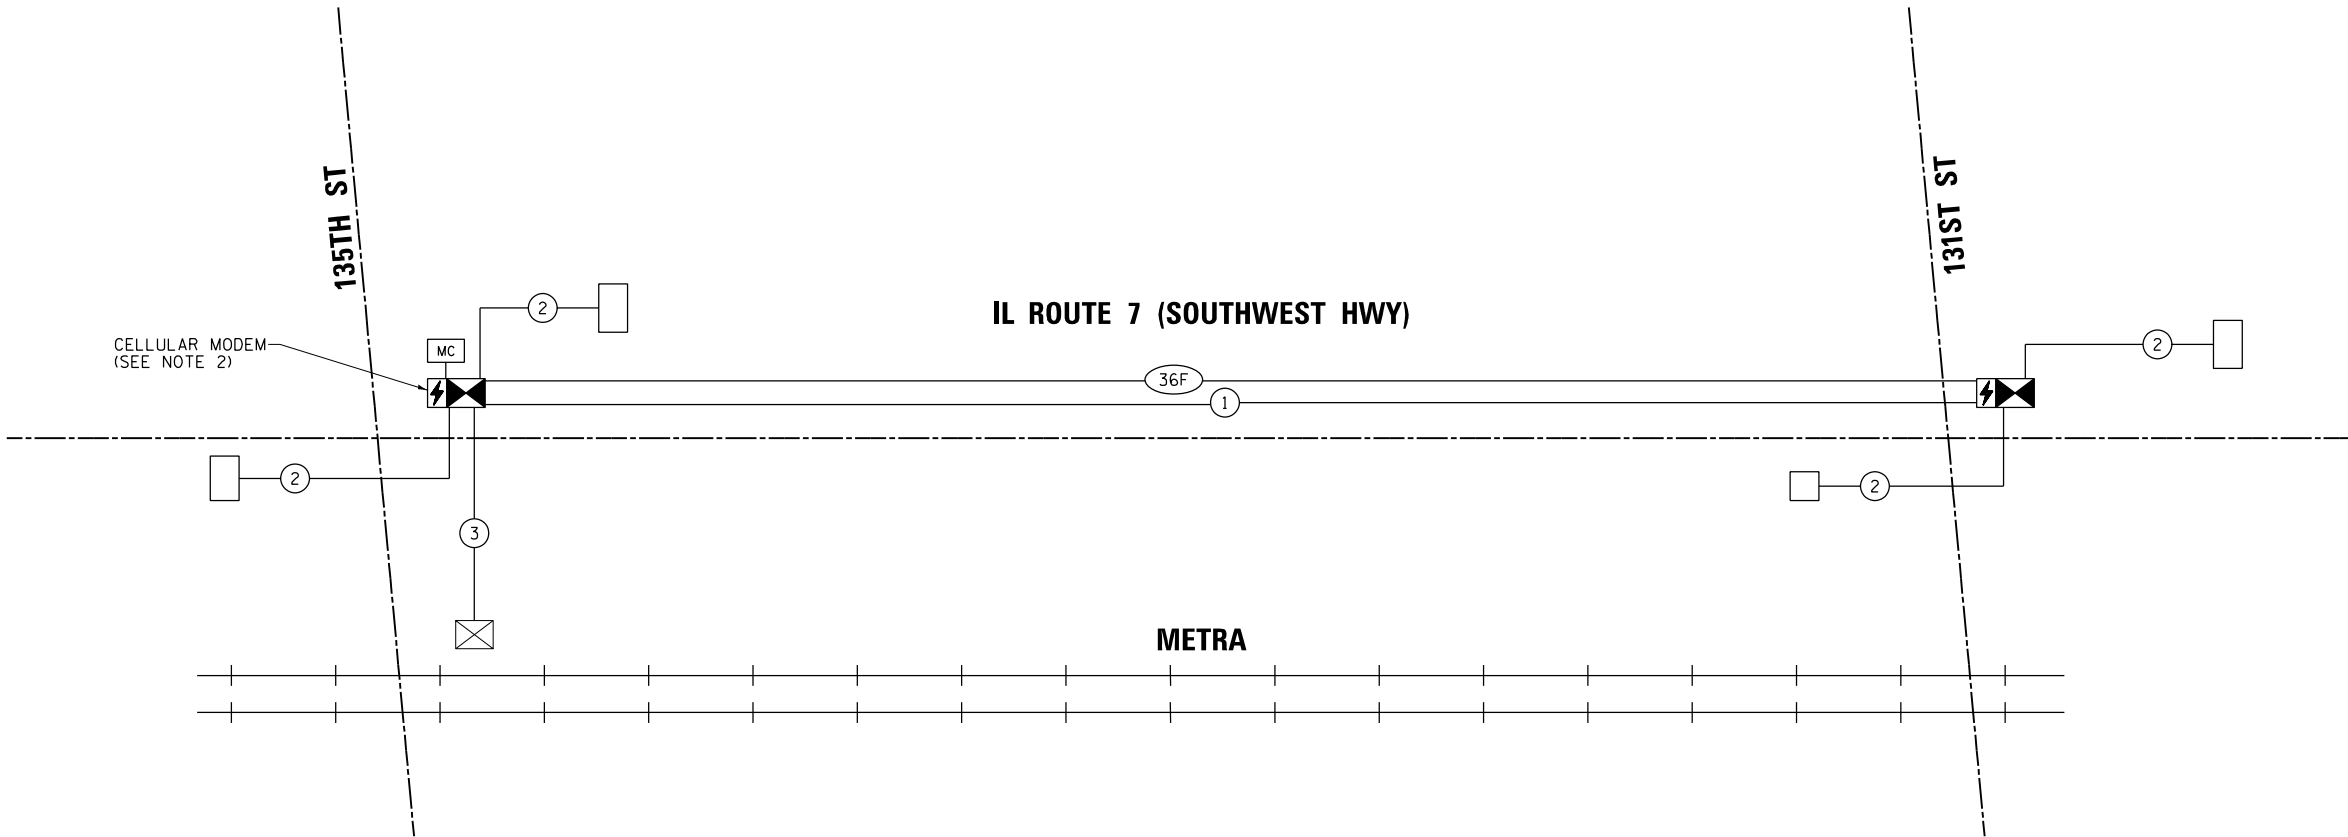

NOTE:

"TEMPORARY TRAFFIC SIGNAL TIMING", ONE (1) EACH IS INCLUDED IN THE SCHEDULE OF QUANTITIES FOR TRAFFIC SIGNAL INTERCONNECT ITEMS FOR THE DETOUR ROUTE INTERSECTIONS AFFECTED BY THIS PROJECT. THE AFFECTED INTERSECTIONS ON THE DETOUR ROUTE FOR WHICH "TEMPORARY TRAFFIC SIGNAL TIMING" QUANTITY IS PROVIDED ARE:

- 1) IL RTE 43 (HARLEM AVE) AT 131ST ST
- 2) IL RTE 43 (HARLEM AVE) AT 135TH ST

THE ORIGINAL SIGNAL TIMINGS SHALL BE RESTORED AT THESE INTERSECTIONS AFTER THE DETOUR IS REMOVED, THE COST OF WHICH SHALL BE INCLUDED IN THIS PAY ITEM.

NOTE:
THE SCAT CONSULTANT WILL DETERMINE THE LOCATION OF THE SYSTEM DETECTORS.

SCHEDULE OF QUANTITIES

ITEM DESCRIPTION	UNITS	TOTAL QTY.
UNDERGROUND CONDUIT, GALVANIZED STEEL, 2" DIA.	FOOT	2493
HANDHOLE	EACH	4
ELECTRIC CABLE IN CONDUIT, TRACER, NO. 14 1C	FOOT	2959
MASTER CONTROLLER (SPECIAL)	EACH	1
FIBER OPTIC CABLE IN CONDUIT, NO. 62.5/125, MM12F SM24F	FOOT	2959
OPTIMIZE TRAFFIC SIGNAL SYSTEM	EACH	1
TEMPORARY TRAFFIC SIGNAL TIMING	EACH	2

EAGLE


STATE OF ILLINOIS
DEPARTMENT OF TRANSPORTATION

PROPOSED INTERCONNECT SCHEMATIC
IL RTE 7 (SOUTHWEST HWY) FROM 135TH ST TO 131ST ST

F.A.U. RTE.	SECTION	COUNTY	TOTAL SHEETS	SHEET NO.
3578	2019-001-R	COOK	255	148
CONTRACT NO. 62H82				
FED. ROAD DIST. NO. 1 ILLINOIS FED. AID PROJECT				

SCALE: N.T.S. SHEET NO. OF SHEETS STA. TO STA.

FILE NAME = K:\PROJECTS\Projects 2019\PTB 191\Item 04_IL_Rte 7_CADD_Sheets\33.INTERCONNECT_PROPOSED SCHEMATIC.dgn

 


USER NAME = \$USER\$	DESIGNED - EA	REVISED -
	DRAWN - EA, AV	REVISED -
PLOT SCALE = 100.0000' / in.	CHECKED - NT, AV	REVISED -
PLOT DATE = \$DATE\$	DATE - 10/27/2022	REVISED -



Bench Mark: BM #5: Cut " " in Northwest corner of concrete sidewalk in front of "Orland Industrial Park" along IL Rte. 7, near Sta. 86+92 Lt. Elevation = 677.68 (NAVD88).

Existing Structure: None.

Stage construction: Temporary lane closures with flaggers for stage construction will be utilized to maintain one lane in each direction open to traffic during construction.

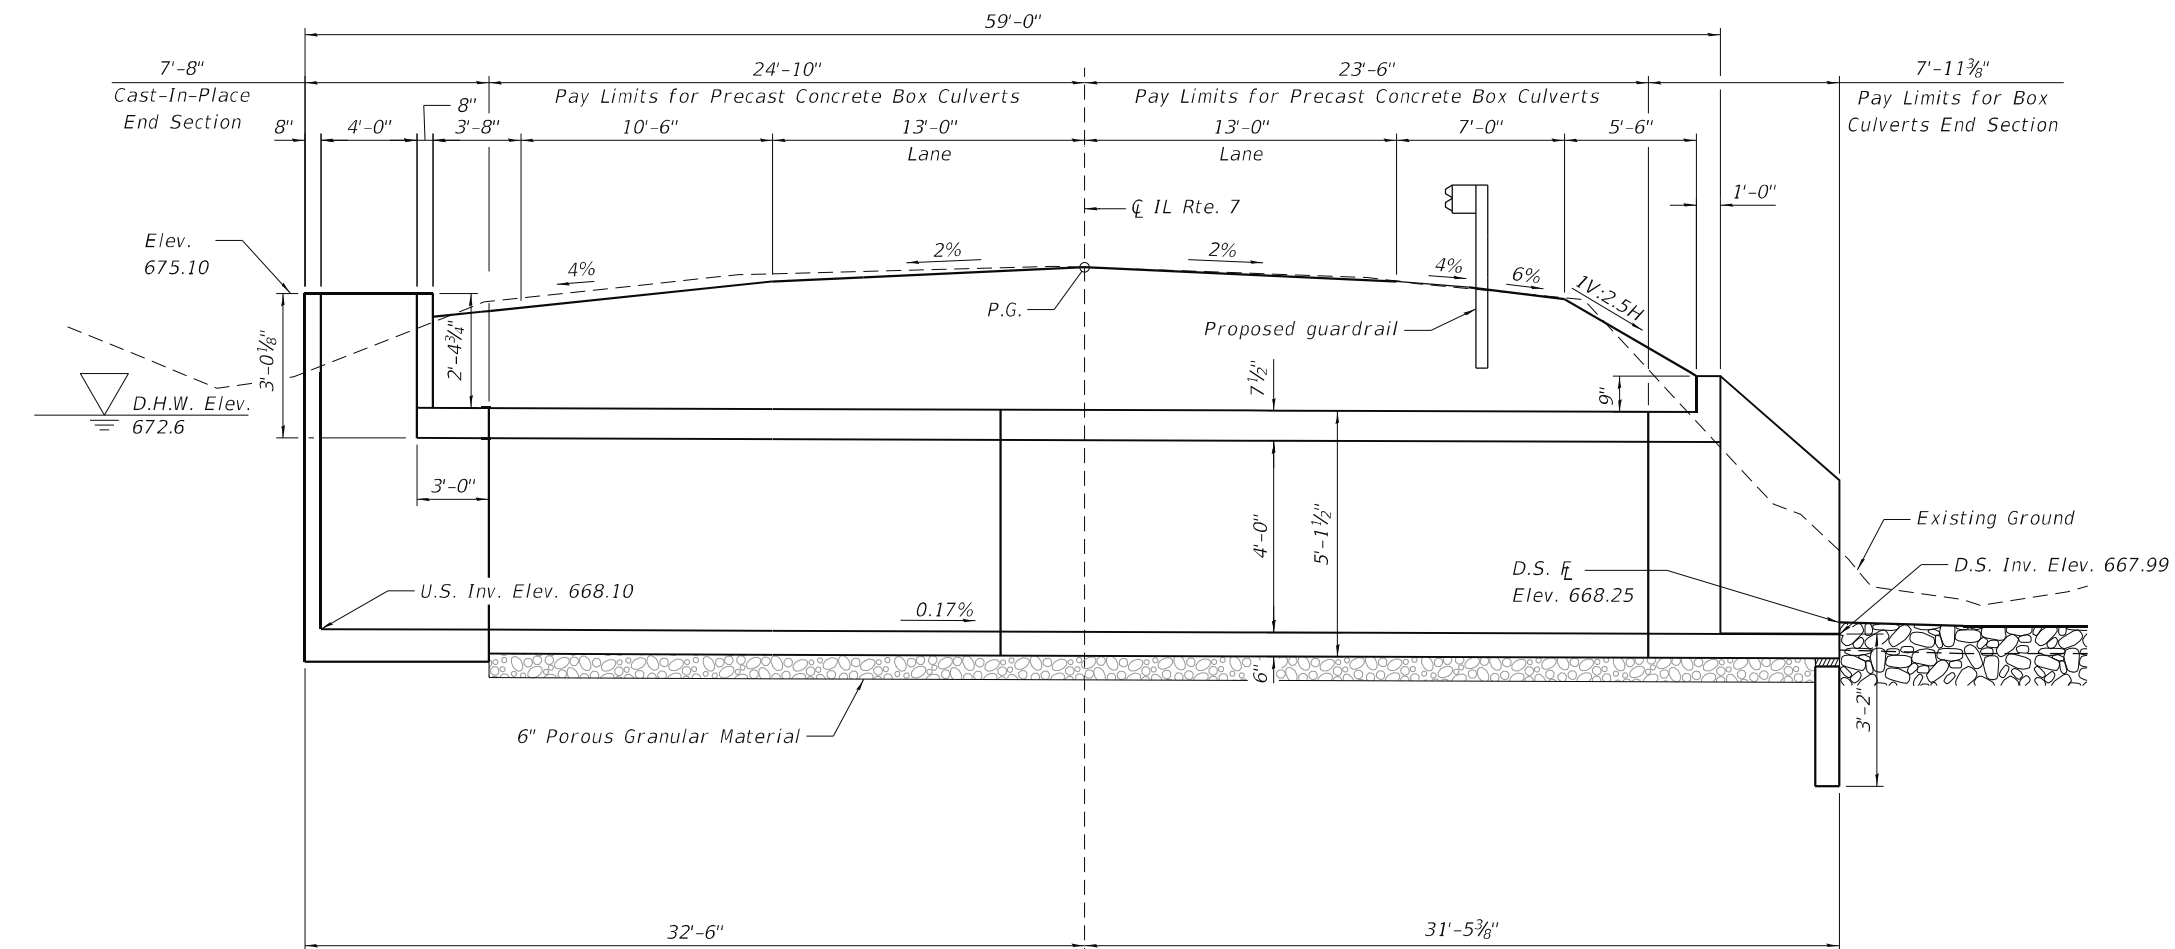

LONGITUDINAL SECTION
(All distances measured along $\hat{C}$ of culvert)

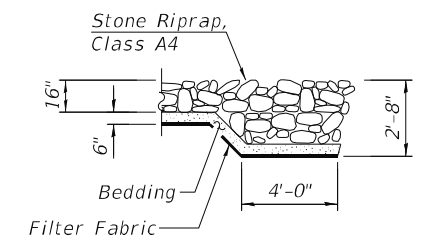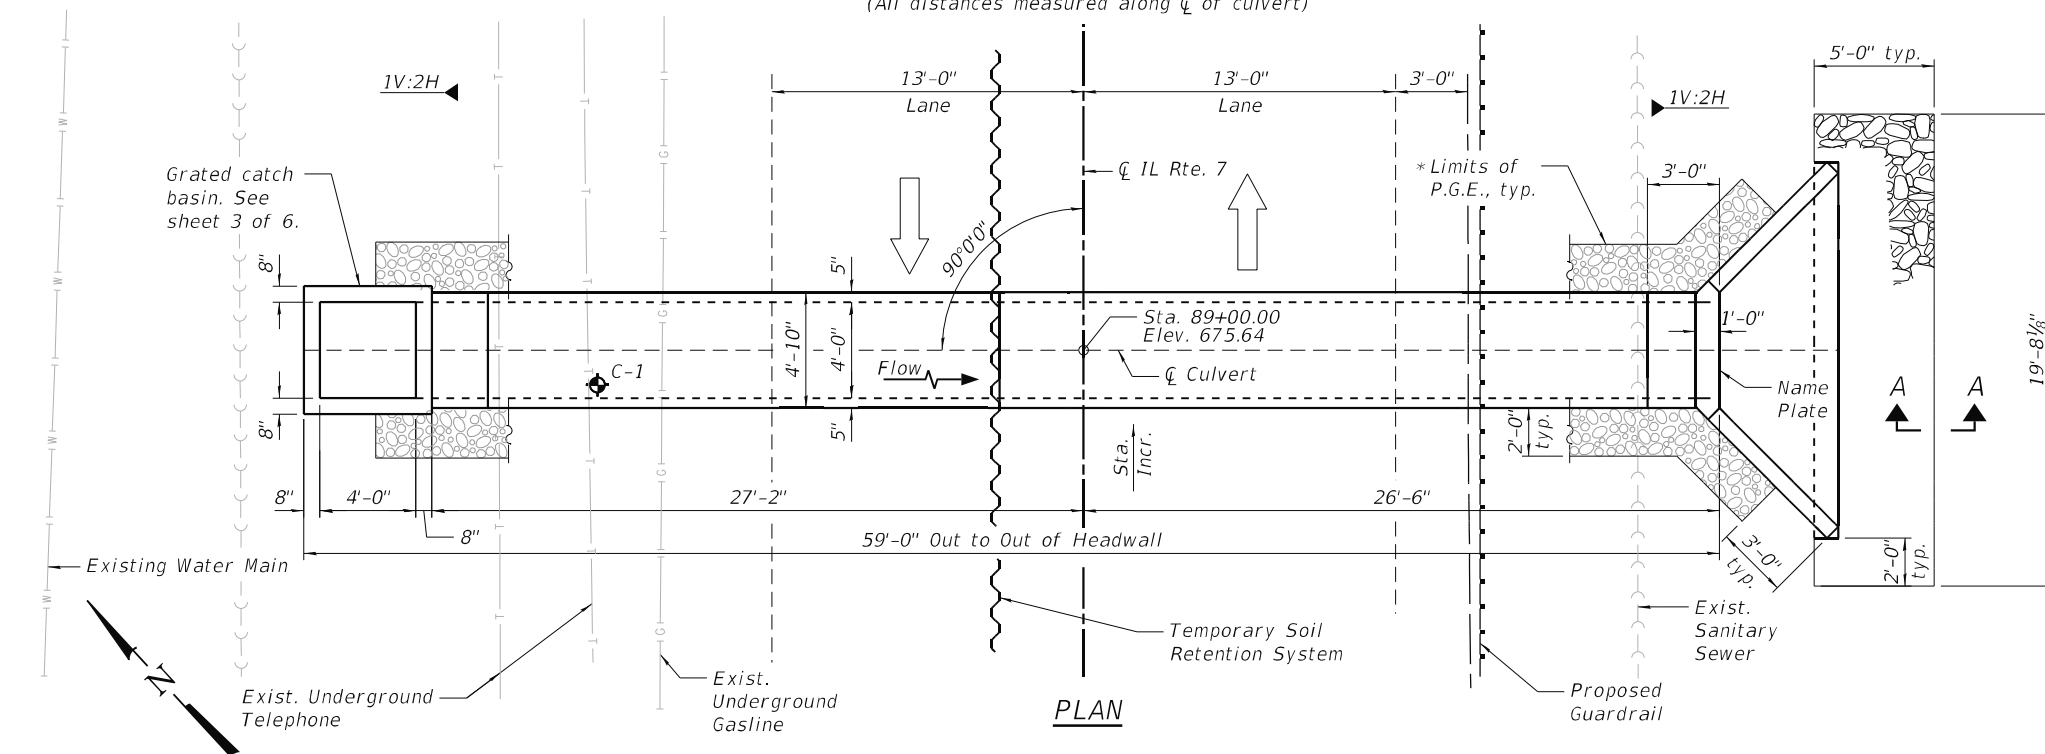

SECTION A-A

* 2'-0" width of P.G.E. to be installed full length of proposed culvert, to 3'-0" from the end of the proposed wingwalls. Adjacent to culvert, vertical limits are from bottom of bottom slab to top of top slab. Along wingwalls, vertical limits are from bottom of culvert bottom slab to 1'-0" below top of wingwall. See Pay Limits for Porous Granular Embankment detail on sheet 2 of 6. P.G.E. behind wingwalls shall be capped with a 12" thick layer of impervious material. Cost of impervious material shall be included in the cost of Porous Granular Embankment.

DESIGN SPECIFICATIONS

2020 AASHTO LRFD Bridge Design
Specifications, 9th Edition

LOADING HL-93

Allow 50#/sq. ft. for future wearing surface.

DESIGN STRESSES

PRECAST UNITS (New Construction)


$$f'_c = 5,000 \text{ psi}$$
 $f_y = 65,000 \text{ psi (Welded Wire Reinforcement)}$

FIELD UNITS (New Construction)

$$f'_c = 3,500 \text{ psi}$$
 $f_y = 60,000 \text{ psi (Reinforcement)}$

INDEX OF SHEETS

1. General Plan and Elevation
2. General Data
3. Miscellaneous Details
- 4-5. Apron End Section Details
6. Soil Boring Logs

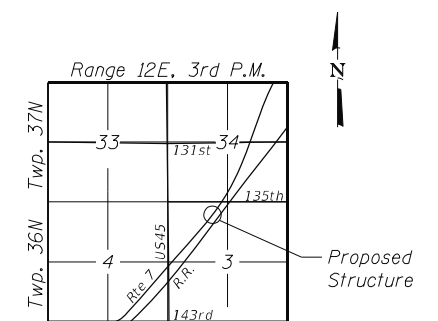

LOCATION SKETCH

GENERAL PLAN AND ELEVATION
IL RTE. 7 OVER EB TRIB. OUT 26
F.A.U. RTE. 3578 SEC. 2019-001-R

COOK COUNTY
STATION 89+00.00
S.N. 016-8349

GENERAL NOTES

The precast box culvert sections shall conform to the requirements of ASTM C 1577.

Drain holes shall be provided on exterior culvert walls for each precast box segment with a clear rise greater than 3 ft. The drain hole shall be located within 1/3 of the clear rise of the box culvert, shall not intercept the haunch, and shall conform to the requirements of Article 503.11 of the Standard Specifications.

Nonwoven geotextile fabric shall conform to the requirements of Art. 1080.01 of the Standard Specifications. The minimum weight of the fabric shall be 6 ounces per square yard, unless noted otherwise.

Precast concrete box culverts and box culvert end sections shall be backfilled with Porous Granular Embankment in the required excavation areas on the sides of the box culvert from the top of the box culvert to the bottom of the box culvert. This area of P.G.E. is included in the Porous Granular Embankment pay item. The 6-inch thick layer of porous granular material required under the precast concrete box culvert, according to Section 540.06 of the Standard Specifications, shall also apply to the end sections. Cost of this porous granular material will not be paid for separately but shall be included in the unit price of the work for which it is required.

See Special Provisions and Roadway and Maintenance of Traffic plans for time restrictions relative to installation of the structure.

STATION 89+00.00
BUILT 202_ BY
STATE OF ILLINOIS
F.A.U. RT. 3578 SEC. 2019-001-R
LOADING HL-93
STR. NO. 016-8349

NAME PLATE
See Std. 515001

WATERWAY INFORMATION

Drainage Area = 4.13 sq. mi. Low Grade Elev. = 676.25 @ Sta. 86+53									
Flood	Freq. Yr.	Q C.F.S.	Opening Sq. Ft.		Nat. H.W.E.	Head - Ft.		Headwater El.	
			Exist.	Prop.		Exist.	Prop.	Exist.	Prop.
	10	23	3.1	3.1	671.8	2.6	1.6	674.4	673.4
Design	50	28	3.1	3.1	672.6	3.3	2.2	675.9	674.8
Base	100	27	3.1	3.1	673.0	3.0	2.2	676.0	675.2
Overtopping									
Max. Calc.	100	27	3.1	3.1	673.0	3.0	2.2	676.0	675.2


CULVERT CONSTRUCTION SEQUENCE

1. Close Stage I to all traffic and place TSRS.
2. Perform construction of new structure in Stage I.
3. Move Stage II traffic to portion built in Stage I.
4. Perform construction of new structure in Stage II.
5. Open roadway to traffic.


PRECAST BOX CULVERT
SCHEDULE (ASTM C1577)

Station	Size (Span x Height)	Skew	Design Fill	
			Min.	Max.
89+00.00	4'-0" x 4'-0"	0°00'00"	2'-8"	3'-0"

The Design Fill heights shown in the culvert schedule are located between the outside edges of pavement.

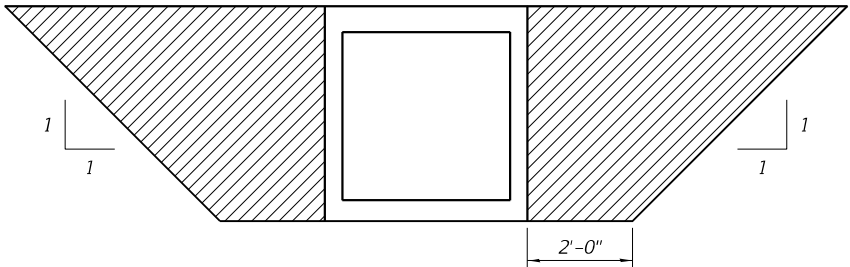


PAY LIMITS FOR POROUS
GRANULAR EMBANKMENT
(Hatched Area)

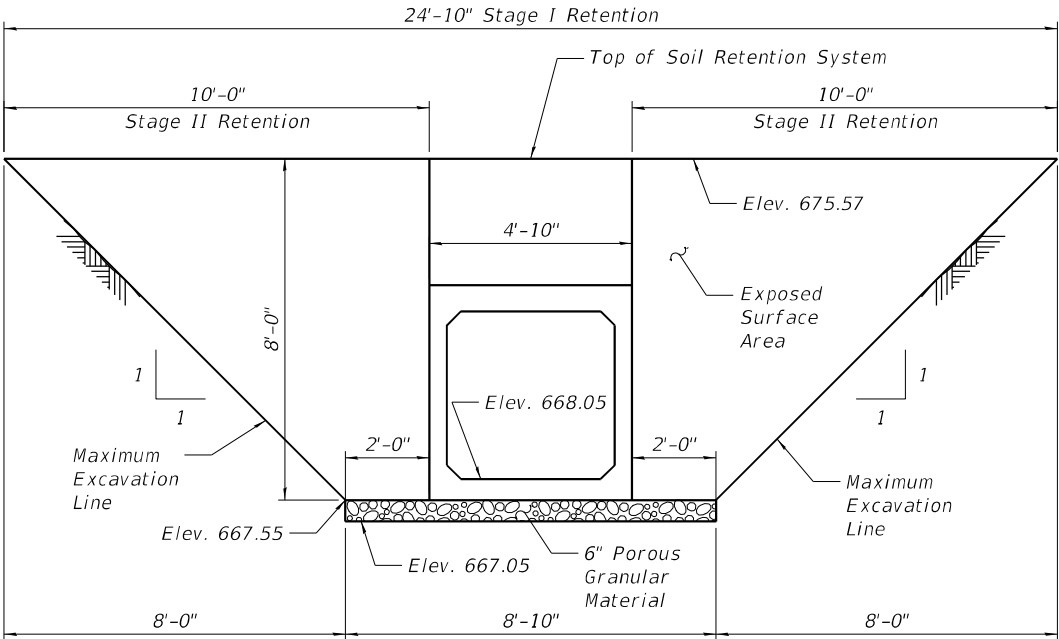


TEMPORARY SOIL RETENTION SYSTEM

A cantilevered sheet piling design does not appear feasible and additional members or other retention systems may be necessary. The Contractor shall submit a Temporary Soil Retention System design including plan details and calculations for review and acceptance by the Engineer.

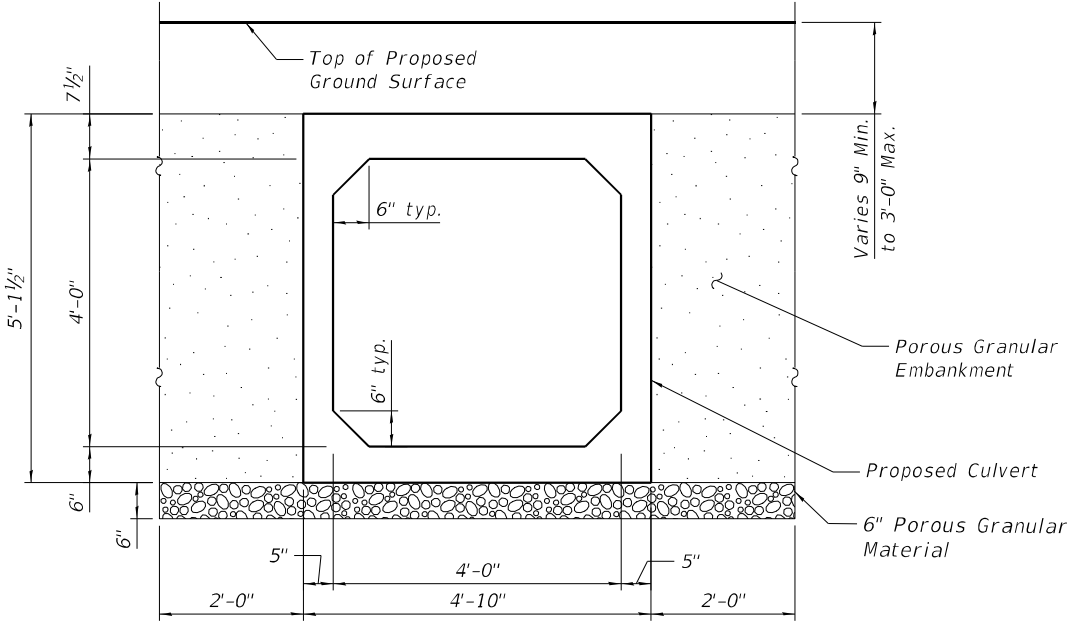

SECTION THRU PRECAST BOX CULVERT

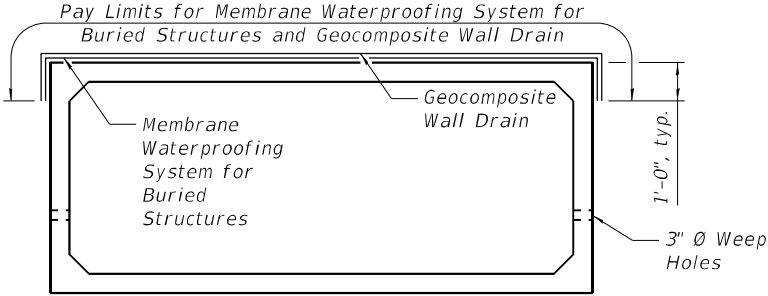

LIMITS OF MEMBRANE WATERPROOFING


Longitudinal limits of membrane waterproofing for the precast concrete culvert are along the full length between the headwalls.

TOTAL BILL OF MATERIAL


ITEM	UNIT	TOTAL
Porous Granular Embankment	Cu. Yd.	100
Stone Riprap, Class A4	Sq. Yd.	11
Filter Fabric	Sq. Yd.	11
Concrete Structures	Cu. Yd.	6.3
Reinforcement Bars	Pound	730
Name Plates	Each	1
Temporary Soil Retention System	Sq. Ft.	137
Box Culvert End Sections, Culvert No. 1	Each	1
Precast Concrete Box Culverts 4'x4'	Foot	49
Geocomposite Wall Drain	Sq. Yd.	40
Membrane Waterproofing System for Buried Structures	Sq. Yd.	40

MODEL: Default
FILE NAME: E:\1902\Struct\Final Design\Design Plans\CADD_Sheets\0168349-D-162182-002-General Data.dgn


MODEL: Default
FILE NAME: E:\1902\Struct\Final Design\Design Plans\CADD_Sheets\0168345-P\162H82-003-Stage Const Det.dgn

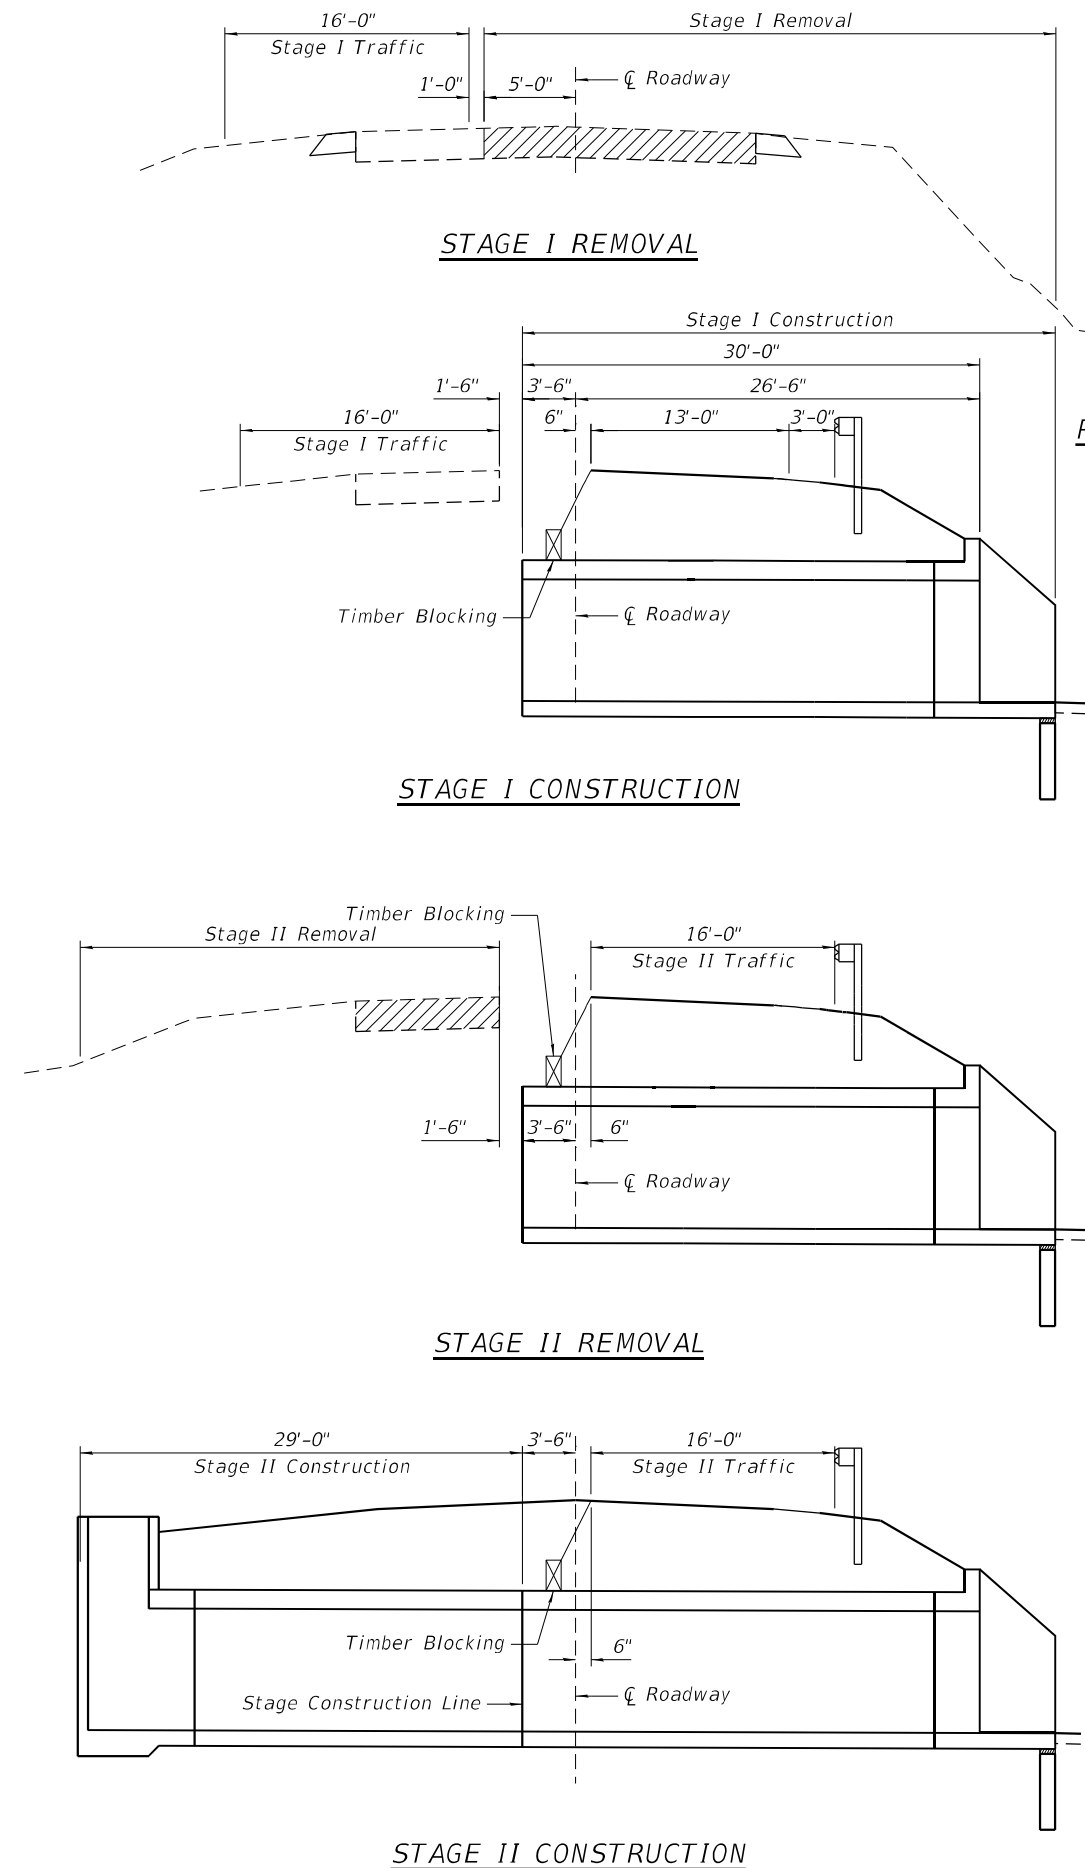


PLAN VIEW SHOWING BOTTOM SLAB REINFORCEMENT AT N. END SECTION

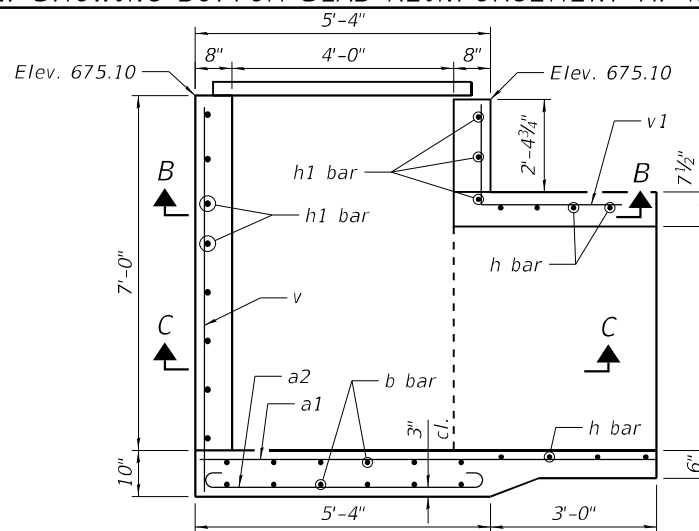


SECTION A-A

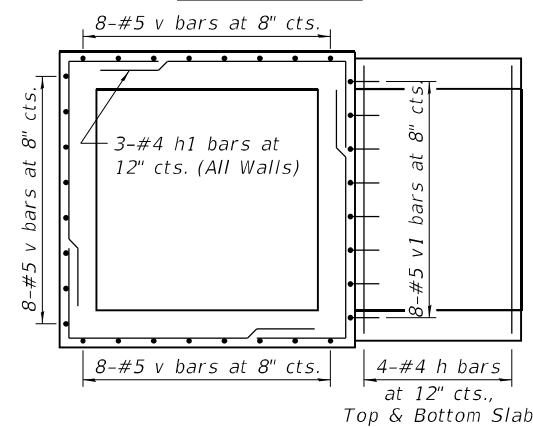

SECTION B-B

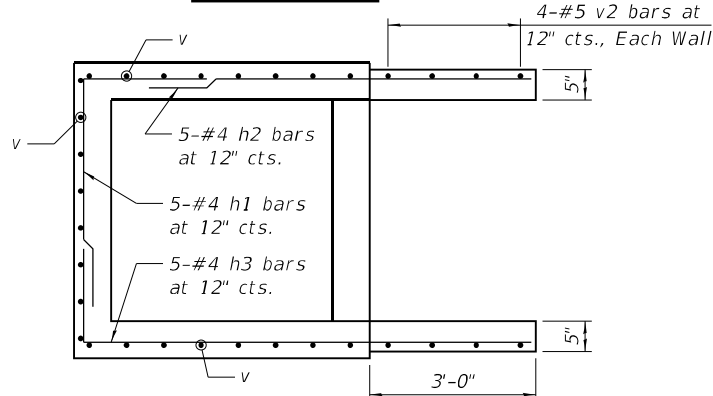


SECTION C-C

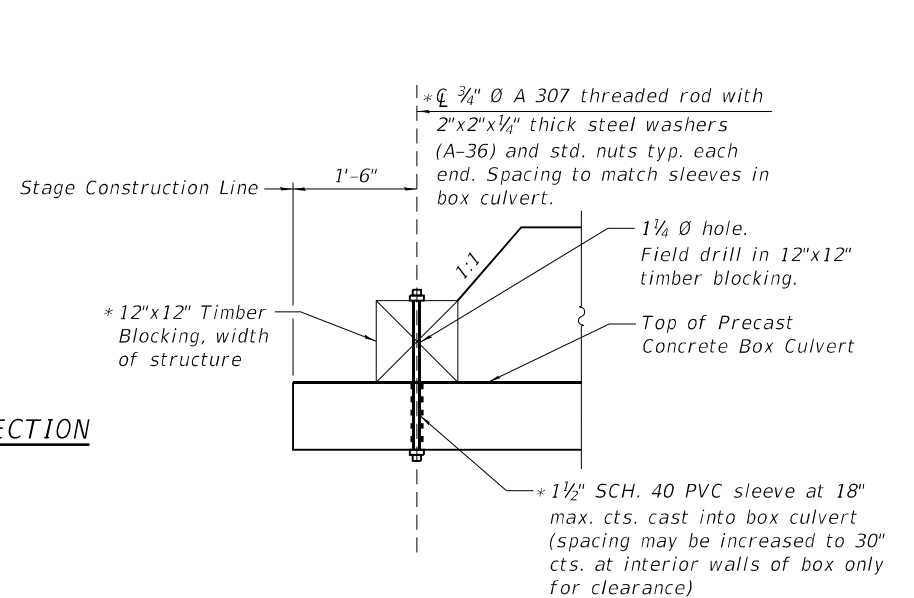


TIMBER BLOCKING DETAIL


*Cost included with Precast Concrete Box Culverts 4'x4'

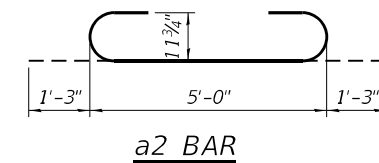


a2 BAR

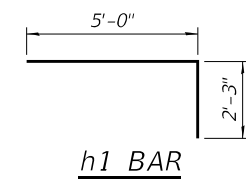

h1 BAR

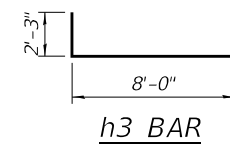

h3 BAR

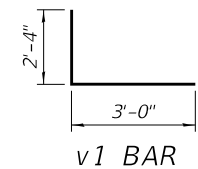


v1 BAR


BILL OF MATERIAL

Bar	No.	Size	Length	Shape
a1	6	#4	8'-0"	—
a2	10	#9	7'-6"	—
b	6	#4	5'-0"	—
h	8	#4	4'-6"	—
h1	17	#4	7'-3"	—
h2	5	#4	8'-0"	—
h3	5	#4	10'-3"	—
v	24	#5	7'-3"	—
v1	8	#5	5'-4"	—
v2	8	#5	4'-10"	—
Concrete Structures			Cu. Yd.	6.3
Reinforcement Bars			Pound	730


MODEL: Default
FILE NAME: E:\1902\Struct\Final Design\Design Plans\CADD_Sheets\0168349-D-162182-004-Apron End Sec Det.dgn

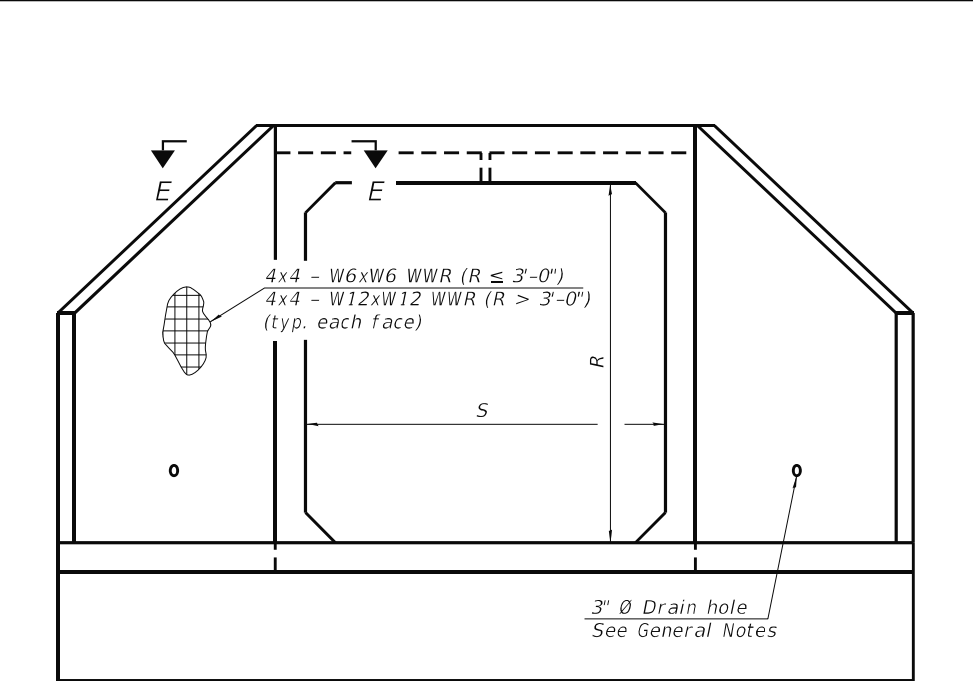

END VIEW

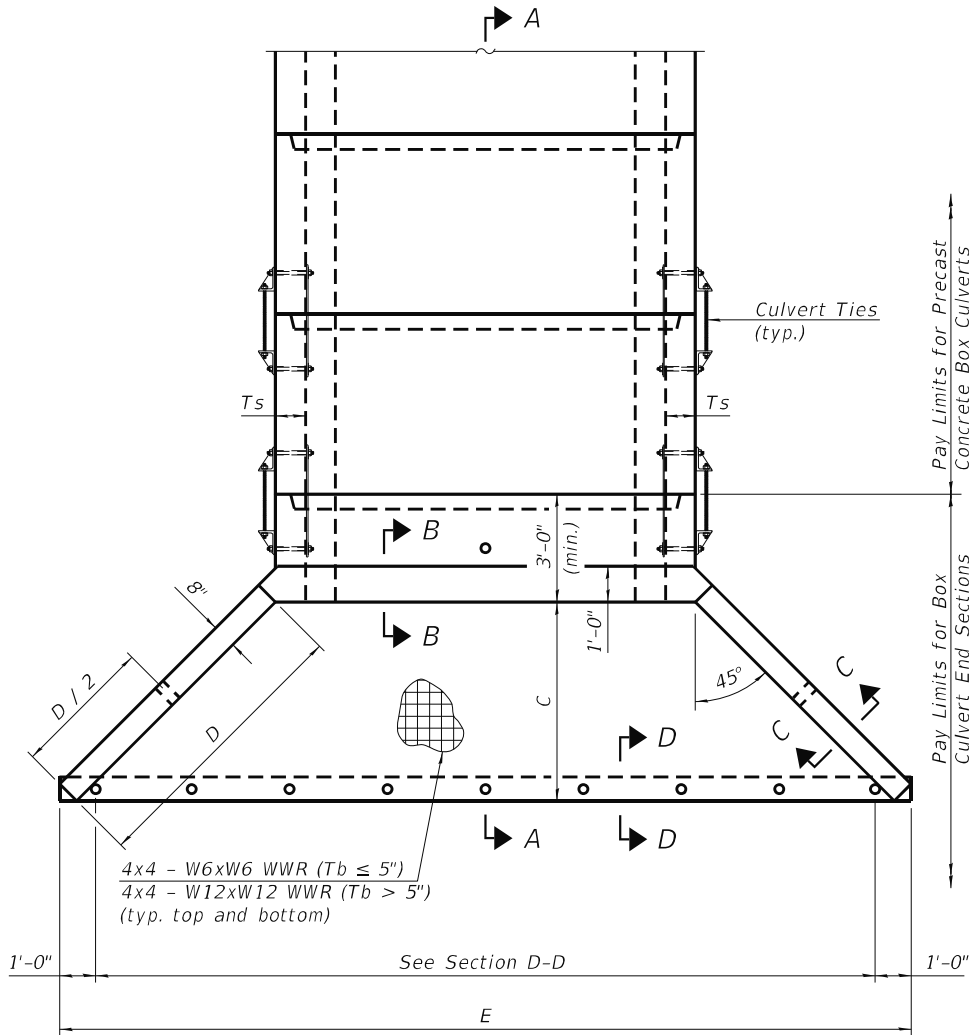

PLAN

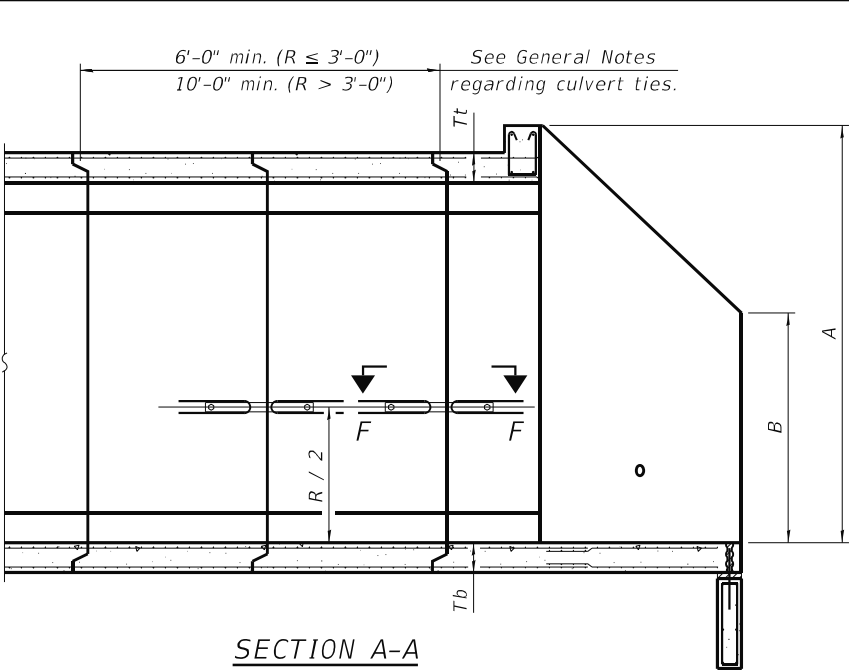

SECTION A-A

GENERAL NOTES

Box Culvert End Sections shall be constructed according to the requirements of Section 540 of the Standard Specifications except as modified herein. End sections will be paid for at the contract unit price per each for Box Culvert End Sections.

The Contractor may furnish the end section as a single precast concrete piece or construct the end section in the field using cast-in-place (CIP) construction. For CIP construction, the bottom slab thickness shall be increased by 2" and the clear cover to the bottom mat of reinforcement shall be increased to 3".

Box section dimensions, materials, and reinforcement details for Box Culvert End Sections shall be according to the requirements for ASTM C 1577 as required for the design of the portion of the culvert within the limits of Precast Concrete Box Culverts except as modified herein.

The number of culvert ties shall be sufficient to engage the minimum length of culvert barrel shown within the pay limits for Precast Concrete Box Culverts and will be dependent upon the length of box culvert segments furnished by the Contractor. Culvert ties are not required for box culverts having a rise (R) less than or equal to 3 ft and a span (S) greater than or equal to 10 ft.

All costs associated with furnishing and installing or constructing the toewall and culvert ties will not be measured for payment but shall be included in the unit price for Box Culvert End Sections of the culvert number specified.

Shop drawings that detail slab thickness and reinforcement layout for the Box Culvert End Sections shall be provided to the Engineer for review and approval. Reinforcement bars not detailed herein shall be detailed with a clear distance at the end of the reinforcement not less than 1/2" nor more than 2". For the precast option, it shall be the Contractor's responsibility for determining a method of handling and a construction procedure shall be included on the shop drawings. The Contractor shall determine and detail in the shop drawings any necessary strengthening or stiffening provisions necessary to handle the precast segment. Any required modifications shall be at no extra charge.

The Contractor may use reinforcement bars in lieu of welded wire reinforcement (WWR). Reinforcement bars shall be limited to the sizes of #3 through #5 bars, a maximum spacing of the lesser of 8" or the member thickness, and shall result in an area of reinforcement equal to or greater than that provided by the WWR. Minimum lap lengths detailed herein are applicable to WWR and reinforcement bars.

Reinforcement (circumferential and longitudinal) in the culvert barrel portion of the end section being lapped with reinforcement from the wingwalls or bottom slab of the end section shall not be less than that required by ASTM C 1577 for the design fill height or the reinforcement detailed for the end section, whichever is greater.

One drain hole shall be provided in each wingwall for end sections of box culverts having an opening with a clear rise greater than 3 ft. The drain hole shall be located within the lower 1/3 of the clear rise of the box culvert and shall conform to the requirements of Article 503.11 of the Standard Specifications.

APRON END SECTION DIMENSIONS

Span (S)	Rise (R)	Tt	Tb	Ts	A	B	C	D	E	Concrete Cu. Yd.	Culvert Ties Required
3'-0"	2'-0"	7"	6"	4"	3'-4"	2'-2"	2'-10 ⁵ / ₈ "	4'-1"	10'-4 ⁵ / ₈ "	2.8	Yes
3'-0"	2'-0"	4"	4"	4"	3'-1"	2'-1"	2'-7 ¹ / ₈ "	3'-9"	9'-11"	2.3	Yes
3'-0"	3'-0"	7"	6"	4"	4'-4"	2'-8"	3'-10 ³ / ₈ "	5'-6"	12'-4 ³ / ₈ "	3.7	Yes
3'-0"	3'-0"	4"	4"	4"	4'-1"	2'-7"	3'-7 ⁷ / ₈ "	5'-2"	11'-11"	3.1	Yes
4'-0"	2'-0"	7.5"	6"	5"	3'-4 ¹ / ₂ "	2'-2 ¹ / ₂ "	2'-11 ³ / ₈ "	4'-2"	11'-8"	3.3	Yes
4'-0"	2'-0"	5"	5"	5"	3'-2"	2'-1"	2'-8 ¹ / ₂ "	3'-10"	11'-2 ³ / ₈ "	2.8	Yes
4'-0"	3'-0"	7.5"	6"	5"	4'-4 ¹ / ₂ "	2'-8 ¹ / ₂ "	3'-11 ³ / ₈ "	5'-7"	13'-8 ³ / ₈ "	4.2	Yes
4'-0"	3'-0"	5"	5"	5"	4'-2"	2'-7"	3'-8 ¹ / ₂ "	5'-3"	13'-2 ³ / ₈ "	3.7	Yes
4'-0"	4'-0"	7.5"	6"	5"	5'-4 ¹ / ₂ "	3'-2 ¹ / ₂ "	4'-11 ³ / ₈ "	7'-0"	15'-8 ¹ / ₈ "	5.3	Yes
4'-0"	4'-0"	5"	5"	5"	5'-2"	3'-1"	4'-8 ³ / ₈ "	6'-8"	15'-2 ¹ / ₂ "	4.7	Yes
5'-0"	2'-0"	8"	7"	6"	3'-5"	2'-3"	2'-11 ³ / ₈ "	4'-2"	12'-10"	3.9	Yes
5'-0"	2'-0"	6"	6"	6"	3'-3"	2'-2"	2'-10"	4'-0"	12'-7 ¹ / ₄ "	3.5	Yes
5'-0"	3'-0"	8"	7"	6"	4'-5"	2'-9"	3'-11 ³ / ₈ "	5'-7"	14'-10 ¹ / ₈ "	4.9	Yes
5'-0"	3'-0"	6"	6"	6"	4'-3"	2'-8"	3'-10"	5'-5"	14'-7 ¹ / ₄ "	4.5	Yes
5'-0"	4'-0"	8"	7"	6"	5'-5"	3'-3"	4'-11 ³ / ₈ "	7'-0"	16'-10 ¹ / ₈ "	6.1	Yes
5'-0"	4'-0"	6"	6"	6"	5'-3"	3'-2"	4'-9 ¹ / ₄ "	6'-9"	16'-5 ⁷ / ₈ "	5.5	Yes
5'-0"	5'-0"	8"	7"	6"	6'-5"	3'-9"	5'-11 ³ / ₈ "	8'-5"	18'-10 ¹ / ₈ "	7.4	Yes
5'-0"	5'-0"	6"	6"	6"	6'-3"	3'-8"	5'-9 ¹ / ₄ "	8'-2"	18'-5 ⁷ / ₈ "	6.8	Yes
6'-0"	2'-0"	8"	7"	7"	3'-5"	2'-3"	2'-11 ³ / ₈ "	4'-2"	14'-0"	4.3	Yes
6'-0"	2'-0"	7"	7"	7"	3'-4"	2'-2"	2'-10 ³ / ₈ "	4'-1"	13'-10 ³ / ₈ "	4.2	Yes
6'-0"	3'-0"	8"	7"	7"	4'-5"	2'-9"	3'-11 ³ / ₈ "	5'-7"	16'-0 ¹ / ₈ "	5.4	Yes
6'-0"	3'-0"	7"	7"	7"	4'-4"	2'-8"	3'-10 ⁵ / ₈ "	5'-6"	15'-10 ⁵ / ₈ "	5.2	Yes
6'-0"	4'-0"	8"	7"	7"	5'-5"	3'-3"	4'-11 ³ / ₈ "	7'-0"	18'-0 ¹ / ₈ "	6.5	Yes
6'-0"	4'-0"	7"	7"	7"	5'-4"	3'-2"	4'-10 ³ / ₄ "	6'-11"	17'-10 ³ / ₄ "	6.5	Yes
6'-0"	5'-0"	8"	7"	7"	6'-5"	3'-9"	5'-11 ³ / ₈ "	8'-5"	20'-0 ¹ / ₈ "	8.0	Yes
6'-0"	5'-0"	7"	7"	7"	6'-4"	3'-8"	5'-10 ³ / ₄ "	8'-4"	19'-10 ³ / ₄ "	7.8	Yes
6'-0"	6'-0"	8"	7"	7"	7'-5"	4'-3"	6'-11 ¹ / ₂ "	9'-10"	22'-0 ¹ / ₄ "	9.5	Yes
6'-0"	6'-0"	7"	7"	7"	7'-4"	4'-2"	6'-10 ³ / ₄ "	9'-9"	21'-10 ³ / ₄ "	9.3	Yes
7'-0"	2'-0"	8"	8"	8"	3'-5"	2'-3"	2'-11 ³ / ₈ "	4'-2"	15'-2"	4.9	Yes
7'-0"	3'-0"	8"	8"	8"	4'-5"	2'-9"	3'-11 ³ / ₈ "	5'-7"	17'-2 ¹ / ₈ "	6.1	Yes
7'-0"	4'-0"	8"	8"	8"	5'-5"	3'-3"	4'-11 ³ / ₈ "	7'-0"	19'-2 ¹ / ₈ "	7.4	Yes
7'-0"	5'-0"	8"	8"	8"	6'-5"	3'-9"	5'-11 ³ / ₈ "	8'-5"	21'-2 ¹ / ₈ "	8.9	Yes
7'-0"	6'-0"	8"	8"	8"	7'-5"	4'-3"	6'-11 ¹ / ₂ "	9'-10"	23'-2 ¹ / ₄ "	10.6	Yes
8'-0"	2'-0"	8"	8"	8"	3'-5"	2'-3"	2'-11 ³ / ₈ "	4'-2"	16'-2"	5.3	Yes
8'-0"	3'-0"	8"	8"	8"	4'-5"	2'-9"	3'-11 ³ / ₈ "	5'-7"	18'-2 ¹ / ₈ "	6.5	Yes
8'-0"	4'-0"	8"	8"	8"	5'-5"	3'-3"	4'-11 ³ / ₈ "	7'-0"	20'-2 ¹ / ₈ "	7.8	Yes
8'-0"	5'-0"	8"	8"	8"	6'-5"	3'-9"	5'-11 ³ / ₈ "	8'-5"	22'-2 ¹ / ₈ "	9.3	Yes
8'-0"	6'-0"	8"	8"	8"	7'-5"	4'-3"	6'-11 ¹ / ₂ "	9'-10"	24'-2 ¹ / ₄ "	11.0	Yes
9'-0"	2'-0"	9"	9"	9"	3'-6"	2'-3"	3'-0 ³ / ₄ "	4'-4"	17'-6 ¹ / ₈ "	6.2	Yes
9'-0"	3'-0"	9"	9"	9"	4'-6"	2'-9"	4'-0 ³ / ₄ "	5'-9"	19'-6 ¹ / ₈ "	7.5	Yes
9'-0"	4'-0"	9"	9"	9"	5'-6"	3'-3"	5'-0 ³ / ₄ "	7'-2"	21'-6 ¹ / ₈ "	9.0	Yes
9'-0"	5'-0"	9"	9"	9"	6'-6"	3'-9"	6'-0 ⁷ / ₈ "	8'-7"	23'-7"	10.6	Yes
9'-0"	6'-0"	9"	9"	9"	7'-6"	4'-3"	7'-0 ¹ / ₈ "	9'-11"	25'-5 ⁵ / ₈ "	12.4	Yes
10'-0"	2'-0"	10"	10"	10"	3'-7"	2'-4"	3'-1 ¹ / ₂ "	4'-5"	18'-10 ¹ / ₄ "	7.1	No
10'-0"	3'-0"	10"	10"	10"	4'-7"	2'-10"	4'-1 ¹ / ₂ "	5'-10"	20'-10 ¹ / ₄ "	8.6	No
10'-0"	4'-0"	10"	10"	10"	5'-7"	3'-4"	5'-1 ¹ / ₂ "	7'-3"	22'-10 ³ / ₈ "	10.2	Yes
10'-0"	5'-0"	10"	10"	10"	6'-7"	3'-10"	6'-1 ¹ / ₂ "	8'-8"	24'-10 ³ / ₈ "	12.0	Yes
10'-0"	6'-0"	10"	10"	10"	7'-7"	4'-4"	7'-1 ¹ / ₂ "	10'-1"	26'-10 ³ / ₈ "	13.9	Yes
11'-0"	2'-0"	11"	11"	11"	3'-8"	2'-4"	3'-2 ⁷ / ₈ "	4'-7"	20'-3 ¹ / ₈ "	8.2	No
11'-0"	3'-0"	11"	11"	11"	4'-8"	2'-10"	4'-2 ⁷ / ₈ "	6'-0"	22'-3 ¹ / ₈ "	9.8	No
11'-0"	4'-0"	11"	11"	11"	5'-8"	3'-4"	5'-2 ¹ / ₄ "	7'-4"	24'-1 ³ / ₄ "	11.5	Yes
11'-0"	5'-0"	11"	11"	11"	6'-8"	3'-10"	6'-2 ¹ / ₄ "	8'-9"	26'-1 ³ / ₄ "	13.3	Yes
11'-0"	6'-0"	11"	11"	11"	7'-8"	4'-4"	7'-2 ¹ / ₄ "	10'-2"	28'-1 ⁷ / ₈ "	15.5	Yes
12'-0"	2'-0"	12"	12"	12"	3'-9"	2'-5"	3'-3 ³ / ₈ "	4'-8"	21'-6 ¹ / ₂ "	9.3	No
12'-0"	3'-0"	12"	12"	12"	4'-9"	2'-11"	4'-3 ⁵ / ₈ "	6'-1"	23'-6 ¹ / ₂ "	11.1	No
12'-0"	4'-0"	12"	12"	12"	5'-9"	3'-5"	5'-3 ⁵ / ₈ "	7'-6"	25'-6 ⁵ / ₈ "	13.0	Yes
12'-0"	5'-0"	12"	12"	12"	6'-9"	3'-11"	6'-3 ⁵ / ₈ "	8'-11"	27'-6 ⁵ / ₈ "	14.1	Yes
12'-0"	6'-0"	12"	12"	12"	7'-9"	4'-5"	7'-3 ⁵ / ₈ "	10'-4"	29'-6 ⁵ / ₈ "	17.4	Yes

Note:

Two sets of apron end section dimensions are shown above for some box culvert sizes due to the top and bottom slabs having different thicknesses per ASTM C 1577 for design fill heights less than 2 ft.


(Sheet 1 of 2)

SCB-AES

2-17-2017


E LIN ENGINEERING, LTD. Consulting Engineers Springfield, Illinois	USER NAME = Mike Haley	DESIGNED - AGJ	REVISED -	STATE OF ILLINOIS DEPARTMENT OF TRANSPORTATION	APRON END SECTION DETAILS STRUCTURE NO. 016-8349	SHEET 4 OF 6 SHEETS	F.A.U. RTE. 3578	SECTION 2019-001-R	COUNTY COOK	TOTAL SHEETS 255	SHEET NO. 152
	PLOT TIME = 1:35:35 PM	CHECKED - VPT	REVISED -				CONTRACT NO. 62H82				
	PLOT DATE = 12/23/2022	DRAWN - AGJ	REVISED -				ILLINOIS FED. AID PROJECT				
		CHECKED - VPT	REVISED -								

MODEL: Default
FILE NAME: E:\1902\Struct\Final Design\Design Plans\CADD_Sheets\0168349-D-162H82-005-Apron End Sec. Des.dgn

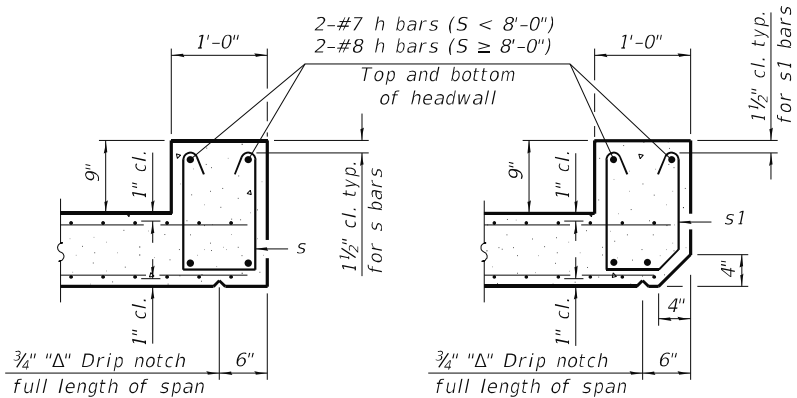


SECTION B-B
(Top slab at downstream end)

SECTION B-B
(Top slab at upstream end)

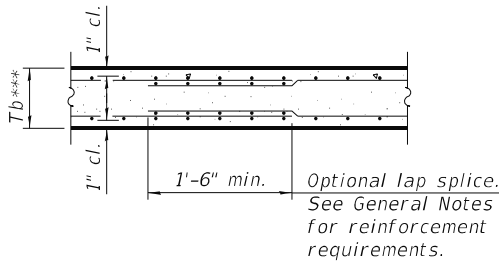


SECTION B-B
(Bottom Slab)

*** This dimension shall be increased by 2" for CIP construction.

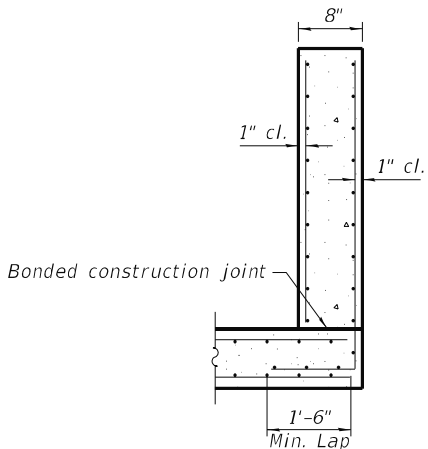

SECTION C-C

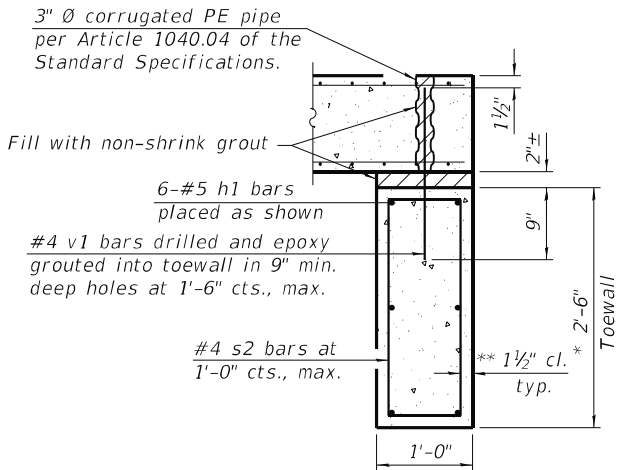


SECTION D-D

TOEWALL CONSTRUCTION SEQUENCE


1. Perform excavation and construct toewall.
2. Backfill accordingly and place bedding for precast box culvert end sections.
3. Set precast box culvert end section.
4. Drill and epoxy grout reinforcement in toewall in accordance with Section 584 of the Standard Specifications.
5. Pressure grout voids using non-shrink grout conforming to Section 1024 of the Standard Specifications.

* The Contractor may furnish a precast or cast-in-place toewall. The Contractor shall be responsible for the strength and stability of the precast toewall during handling. Additional lifting points may be required depending upon the length of the toewall or the Contractor may need to modify the design of the toewall for the proposed handling method.


** If soil conditions permit, the sides of the toewall may be poured directly against the soil. The clear cover on the sides of the toewall shall be increased to 3" by increasing the thickness of the toewall.

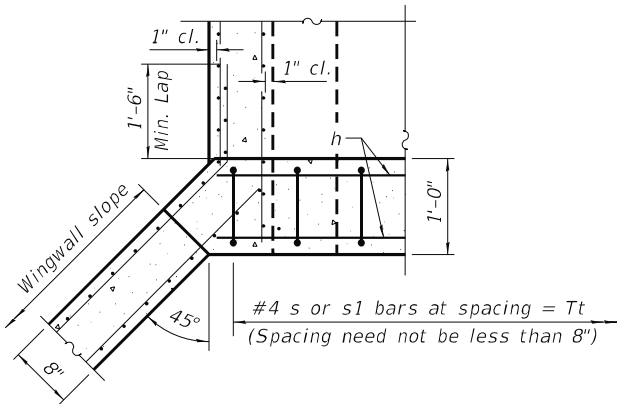


SECTION E-E

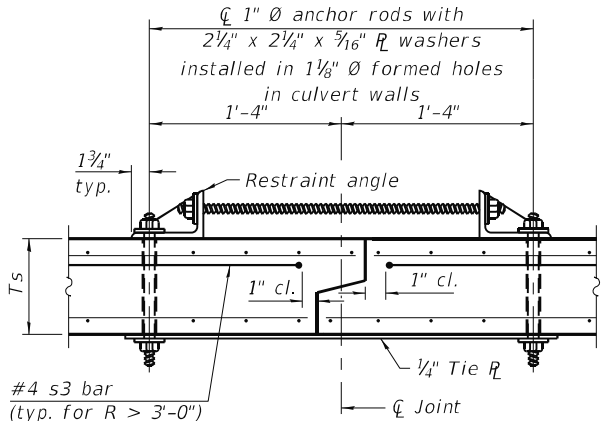

SECTION F-F
(Showing culvert tie details)

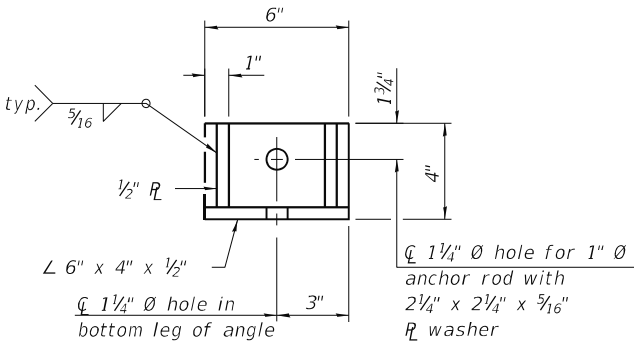


RESTRAINT ANGLE DETAIL

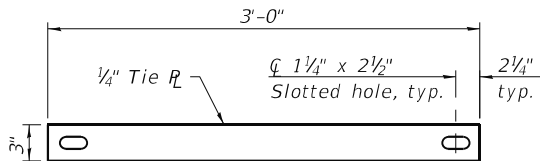

TIE PLATE DETAIL

Notes:
1" diameter anchor rods for the culvert ties shall conform to the requirements of ASTM F1554, Grade 105. Structural steel for the tie plate and restraint angle shall conform to the requirements of Article 1006.04 of the Standard Specifications. All components of the culvert tie detail shall be galvanized according to the requirements of AASHTO M 111 or M 232 as applicable. 2 1/4"x2 1/4"x5/16" plate washers shall be provided under each nut required for the anchor rods. Anchor rods connecting precast sections shall be brought to a snug tight condition followed by an additional 1/2 turn on one of the nuts for anchor rods installed in the walls. Match marks shall be provided on the bolt and nut to verify relative rotation between the bolt and the nut. Holes in the walls for the culvert tie assembly may be drilled using core bits in lieu of using formed holes.

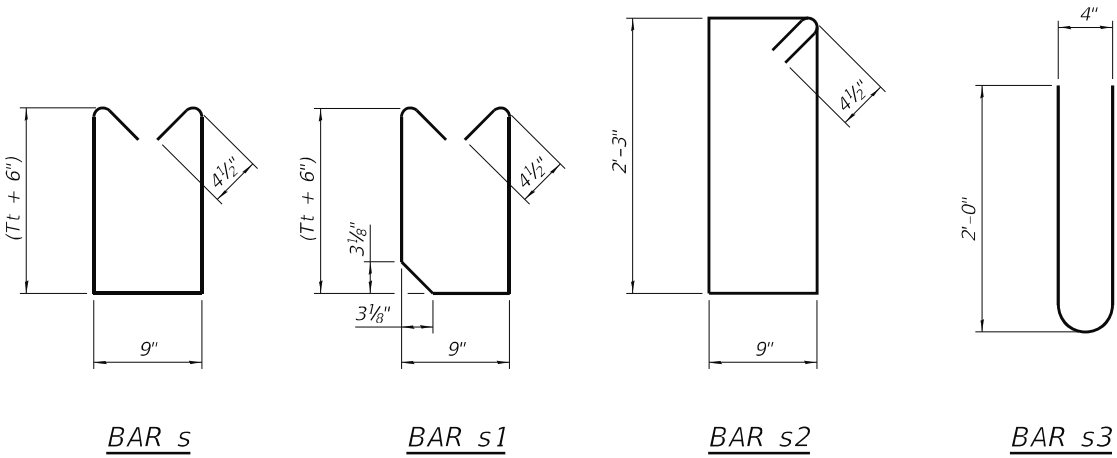

BAR s

BAR s1

BAR s2

BAR s3

SCB-AES

2-17-2017



USER NAME =	Mike Haley	DESIGNED -	AGJ	REVISED -	
		CHECKED -	VPT	REVISED -	
PLOT TIME =	1:35:36 PM	DRAWN -	AGJ	REVISED -	
PLOT DATE =	12/23/2022	CHECKED -	VPT	REVISED -	

STATE OF ILLINOIS
DEPARTMENT OF TRANSPORTATION

APRON END SECTION DETAILS
STRUCTURE NO. 016-8349


SHEET 5 OF 6 SHEETS

F.A.U. RTE.	SECTION	COUNTY	TOTAL SHEETS	SHEET NO.
3578	2019-001-R	COOK	255	153
CONTRACT NO. 62H82				

ILLINOIS FED. AID PROJECT


Bench Mark: BM #5: Cut " " in Top of Northwest corner of concrete traffic signal mast arm foundation located at southeast corner of IL Rte. 7 & 135th St., near Sta. 102+25 Rt. Elevation = 672.84 (NAVD88).

Existing Structure: The existing Reinforced Concrete Box Culvert was built at an unknown date. Existing structure is a 115'-0" long, 6' x 4' Box Culvert with cast-in-place concrete headwalls on both ends. Existing structure will be removed and replaced with a single barrel box culvert. 135th Street will be closed and traffic will be detoured during construction. No Salvage.

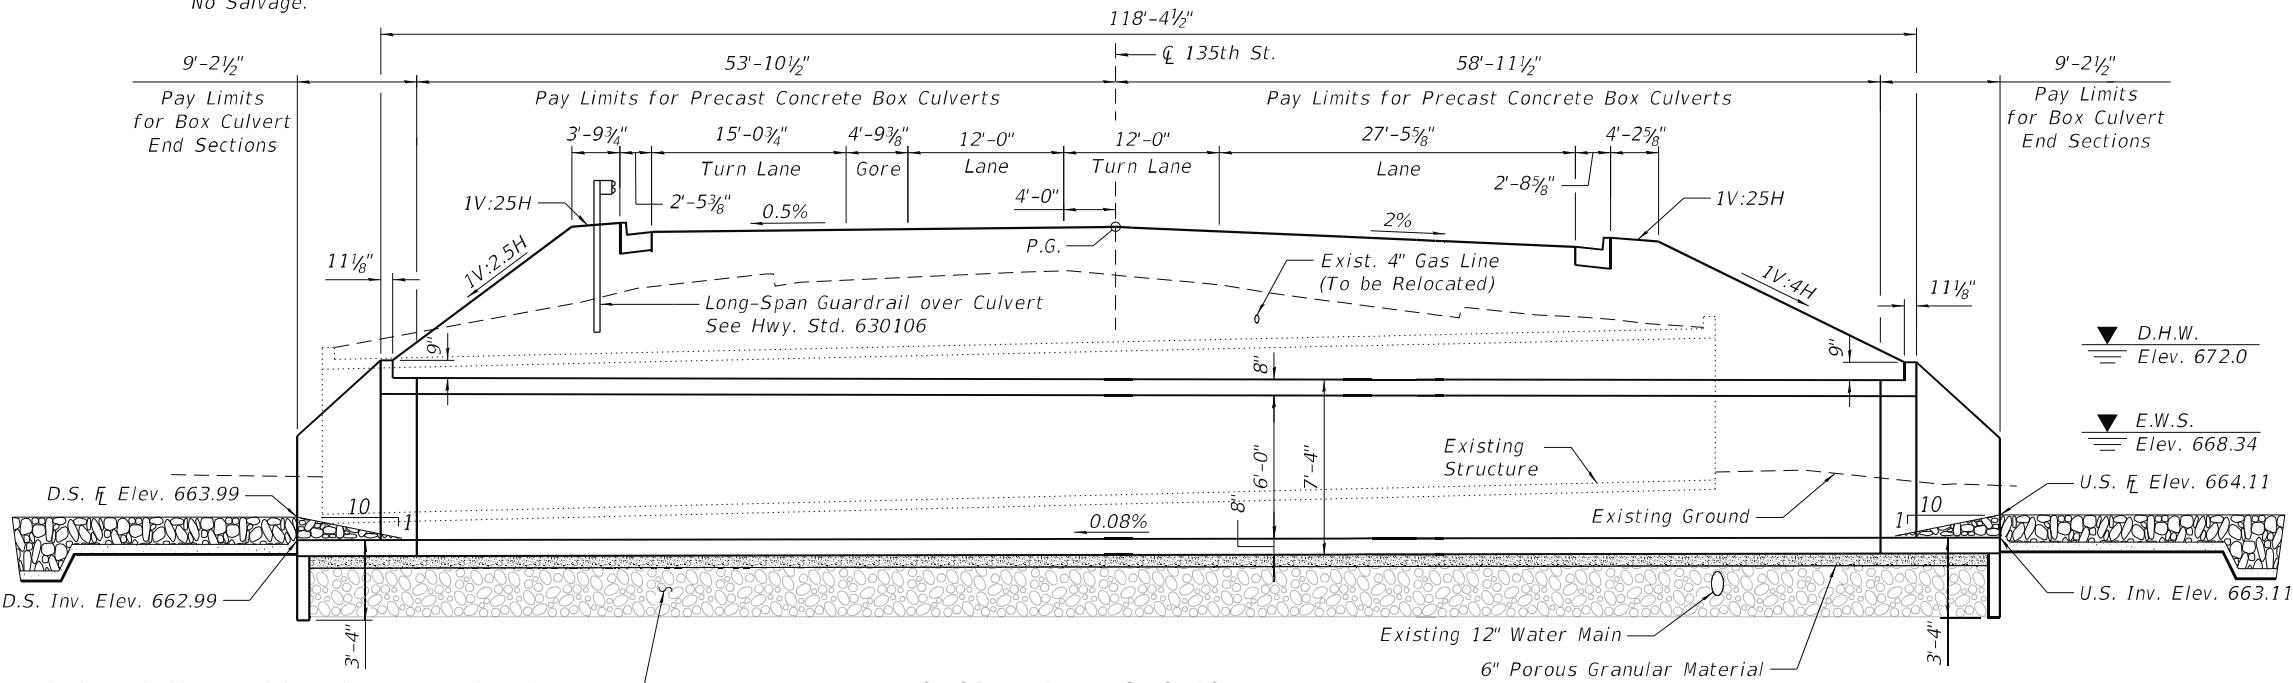


LONGITUDINAL SECTION
(All Dimensions at Rt. L's to C Roadway, U.N.O.)

Removal of Unsuitable Material to Elev. 659.8 and replacement with Aggregate Subgrade Improvement over a layer of Geotechnical Fabric for Ground Stabilization 2'-0" beyond each side, typ. The limits and quantities of removal and replacement shown are based on the boring data and may be modified by the District Geotechnical and Field Engineers for variable subsurface conditions encountered in the field.

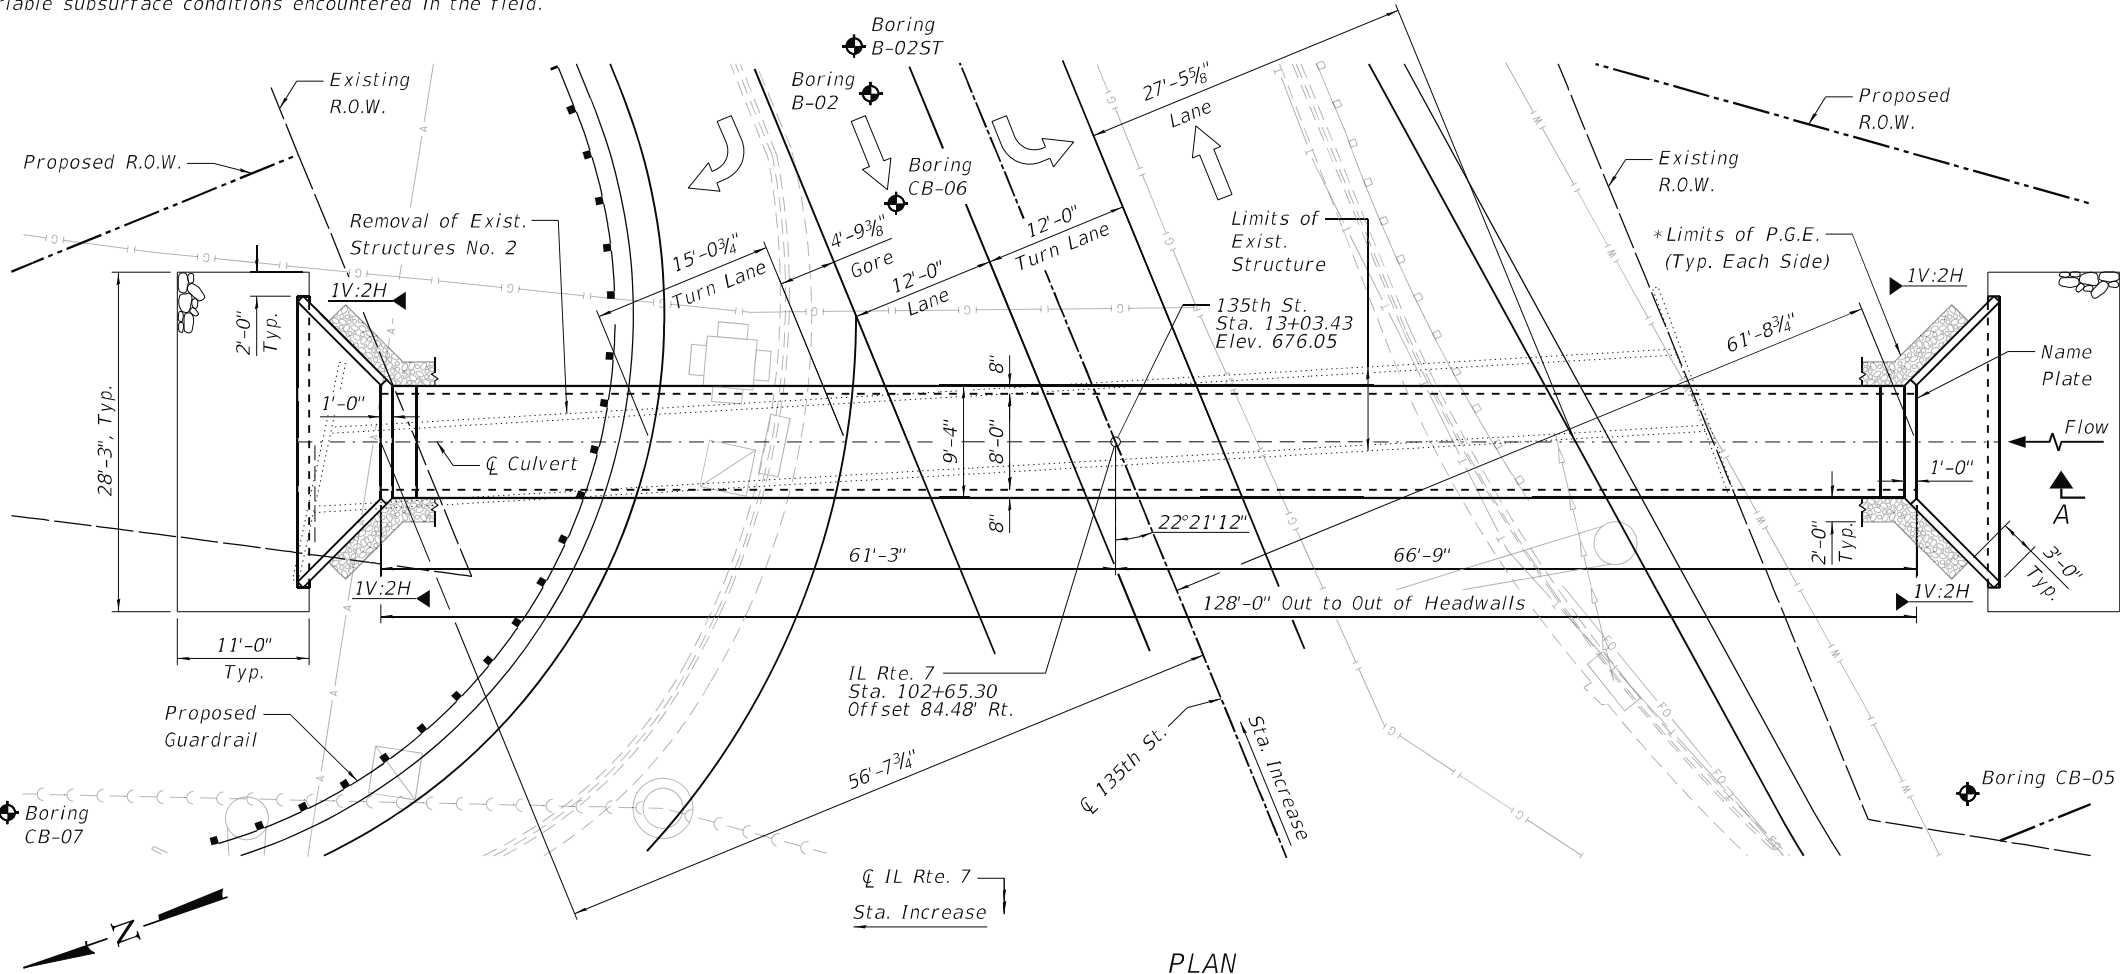

PLAN

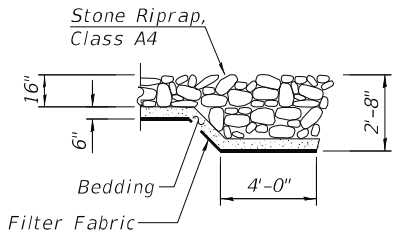

SECTION A-A

*2'-0" width of P.G.E. to be installed full length of proposed culvert, to 3'-0" from the end of the proposed wingwalls. Adjacent to culvert, vertical limits are from bottom of bottom slab to top of top slab. Along wingwalls, vertical limits are from bottom of culvert bottom slab to 1'-0" below top of wingwall. See Pay Limits for Porous Granular Embankment detail on sheet 2 of 7. P.G.E. behind wingwalls shall be capped with a 12" thick layer of impervious material. Cost of impervious material shall be included in the cost of Porous Granular Embankment.

DESIGN SPECIFICATIONS
2020 AASHTO LRFD Bridge Design Specifications, 9th Edition

LOADING HL-93
Allow 50#/sq. ft. for future wearing surface.


DESIGN STRESSES

PRECAST UNITS (New Construction)
 $f'_c = 5,000$ psi
 $f_y = 65,000$ psi (Welded Wire Reinforcement)

FIELD UNITS (New Construction)
 $f'_c = 3,500$ psi
 $f_y = 60,000$ psi (Reinforcement)

INDEX OF SHEETS

- General Plan and Elevation
- General Data
- 4- Precast Apron End Section Details
- 7- Soil Boring Logs

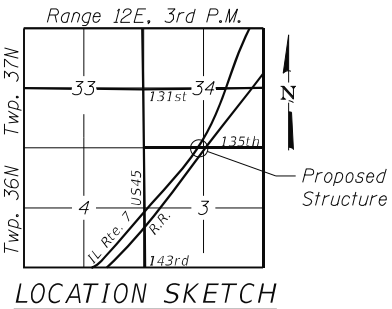

GENERAL PLAN AND ELEVATION
135th STREET OVER MILL CREEK
F.A.U. RTE. 3578 SEC. 2019-001-R
COOK COUNTY
STATION 13+03.43
S.N. 016-3941

MODEL: Default
FILE NAME: EX19023StructFinal DesignPlansCADD_Sheets0163941-0162H82-001-GPE.dgn


E LIN ENGINEERING, LTD. Consulting Engineers Springfield, Illinois	USER NAME =	LIN06-PC	DESIGNED -	AGJ	REVISED -	STATE OF ILLINOIS DEPARTMENT OF TRANSPORTATION	GENERAL PLAN AND ELEVATION STRUCTURE NO. 016-3941				F.A.U. RTE.	SECTION	COUNTY	TOTAL SHEETS	SHEET NO.
			CHECKED -	VPT	REVISED -		3578	2019-001-R	COOK	255	155				
	PLOT TIME =	12:29:48 PM	DRAWN -	AGJ	REVISED -		CONTRACT NO. 62H82								
	PLOT DATE =	12/23/2022	CHECKED -	VPT	REVISED -		ILLINOIS FED. AID PROJECT								
SHEET 1 OF 7 SHEETS															

12/23/2022 12:29:48 PM

MODEL: Default
FILE NAME: E:\1902\Struct\Final Design\Design Plans\CADD_Sheets\0163941-0162182-002-General Data.dgn

STATION 13+03.43
BUILT 202_ BY
STATE OF ILLINOIS
F.A.U. RT. 3578 SEC. 2019-001-R
LOADING HL-93
STR. NO. 016-3941

NAME PLATE
See Std. 515001

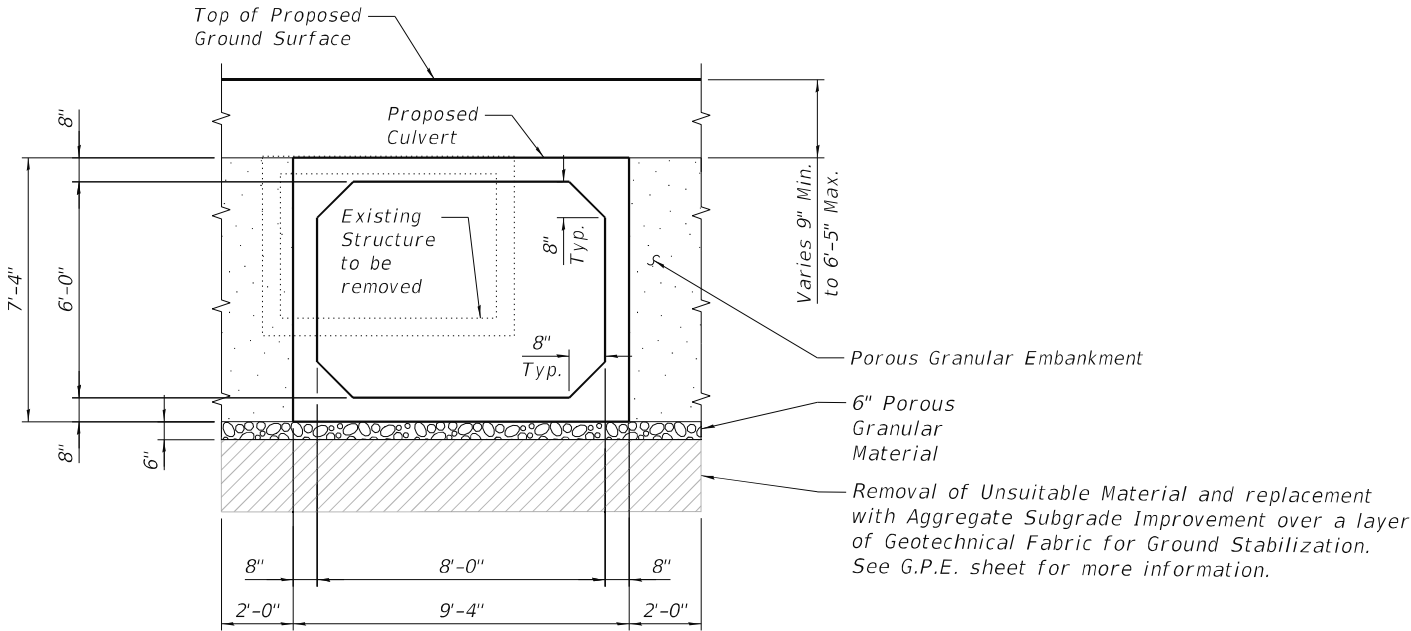

SECTION THRU PRECAST BOX CULVERT

CULVERT CONSTRUCTION SEQUENCE

1. Close roadway to all traffic.
2. Divert water from construction area.
3. Perform removal of existing structure.
4. Perform construction of replacement structure.
5. Open roadway to traffic.
6. Remove water diversion measures.

GENERAL NOTES

The precast box culvert sections shall conform to the requirements of ASTM C 1577.

Drain holes shall be provided on exterior culvert walls for each precast box segment with a clear rise greater than 3 ft. The drain hole shall be located within 1/3 of the clear rise of the box culvert, shall not intercept the haunch, and shall conform to the requirements of Article 503.11 of the Standard Specifications.

Nonwoven geotextile fabric shall conform to the requirements of Art. 1080.01 of the Standard Specifications. The minimum weight of the fabric shall be 6 ounces per square yard, unless noted otherwise.

Precast concrete box culverts and box culvert end sections shall be backfilled with Porous Granular Embankment in the required excavation areas on the sides of the box culvert from the top of the box culvert to the bottom of the box culvert. This area of P.G.E. is included in the Porous Granular Embankment pay item. The 6-inch thick layer of porous granular material required under the precast concrete box culvert, according to Section 540.06 of the Standard Specifications, shall also apply to the end sections. Cost of this porous granular material will not be paid for separately but shall be included in the unit price of the work for which it is required.

Plan dimensions and details relative to existing plans are subject to nominal construction variations. The Contractor shall field verify existing dimensions and details affecting new construction and make necessary approved adjustments prior to construction or ordering of materials. Such variations shall not be cause for additional compensation for a change in scope of the work, however, the Contractor will be paid for the quantity actually furnished at the unit price bid for the work.

See Special Provisions and Roadway and Maintenance of Traffic plans for time restrictions relative to installation of the structure.


WATERWAY INFORMATION

Drainage Area = 4.13 sq. mi. Low Grade Elev. = 674.00 @ Sta. 13+00									
Flood	Freq. Yr.	Q C.F.S.	Opening Sq. Ft.		Nat. H.W.E.	Head - Ft.		Headwater El.	
			Exist.	Prop.		Exist.	Prop.	Exist.	Prop.
	10	70	24.0	36.8	670.8	1.0	0	671.8	668.6
Design	50	118	24.0	40.0	672.0	0.9	0	672.9	670.9
Base	100	139	24.0	40.0	672.5	1.0	0	673.5	672.0
Overtopping									
Max. Calc.	100	139	24.0	40.0	672.5	1.0	0	673.5	672.0

PRECAST BOX CULVERT
SCHEDULE (ASTM C1577)


Station	Size (Span x Height)	Skew	Design Fill	
			Min.	Max.
13+03.43	8'-0" x 6'-0"	22°21'12"	5'-5"	6'-5"

The Design Fill heights shown in the culvert schedule are located between the curb and gutter flow lines.

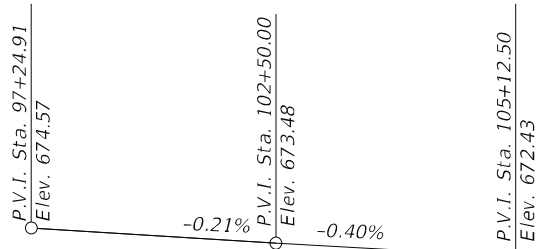


PROFILE GRADE

Along CL Proposed IL Rte. 7

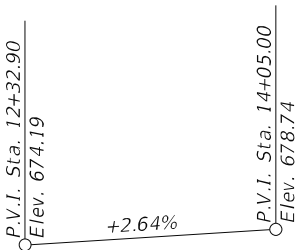

PROFILE GRADE

Along CL Proposed 135th Street

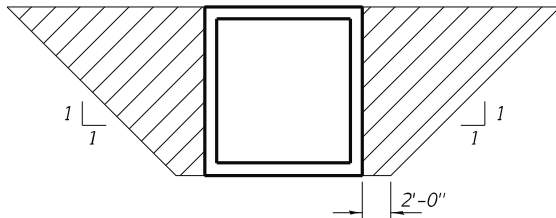


PAY LIMITS FOR POROUS
GRANULAR EMBANKMENT


(Hatched area)

TOTAL BILL OF MATERIAL


ITEM	UNIT	TOTAL
Porous Granular Embankment	Cu. Yd.	397
Geotechnical Fabric for Ground Stabilization	Sq. Yd.	216
Stone Riprap, Class A4	Sq. Yd.	82
Filter Fabric	Sq. Yd.	64
Aggregate Subgrade Improvement	Cu. Yd.	144
Removal of Existing Structures No. 2	Each	1
Removal and Disposal of Unsuitable Material for Structures	Cu. Yd.	144
Name Plates	Each	1
Box Culvert End Sections, Culvert No. 2	Each	2
Precast Concrete Box Culverts 8'x6'	Foot	113

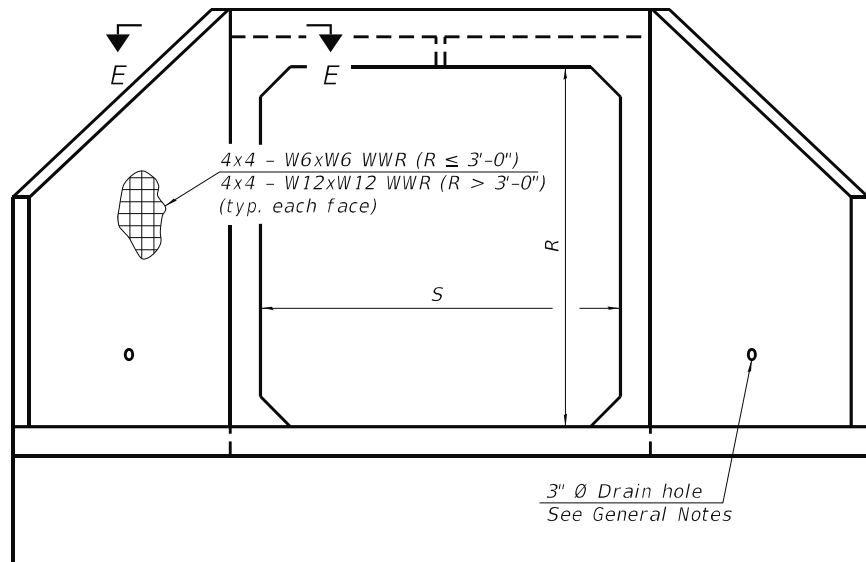

END VIEW

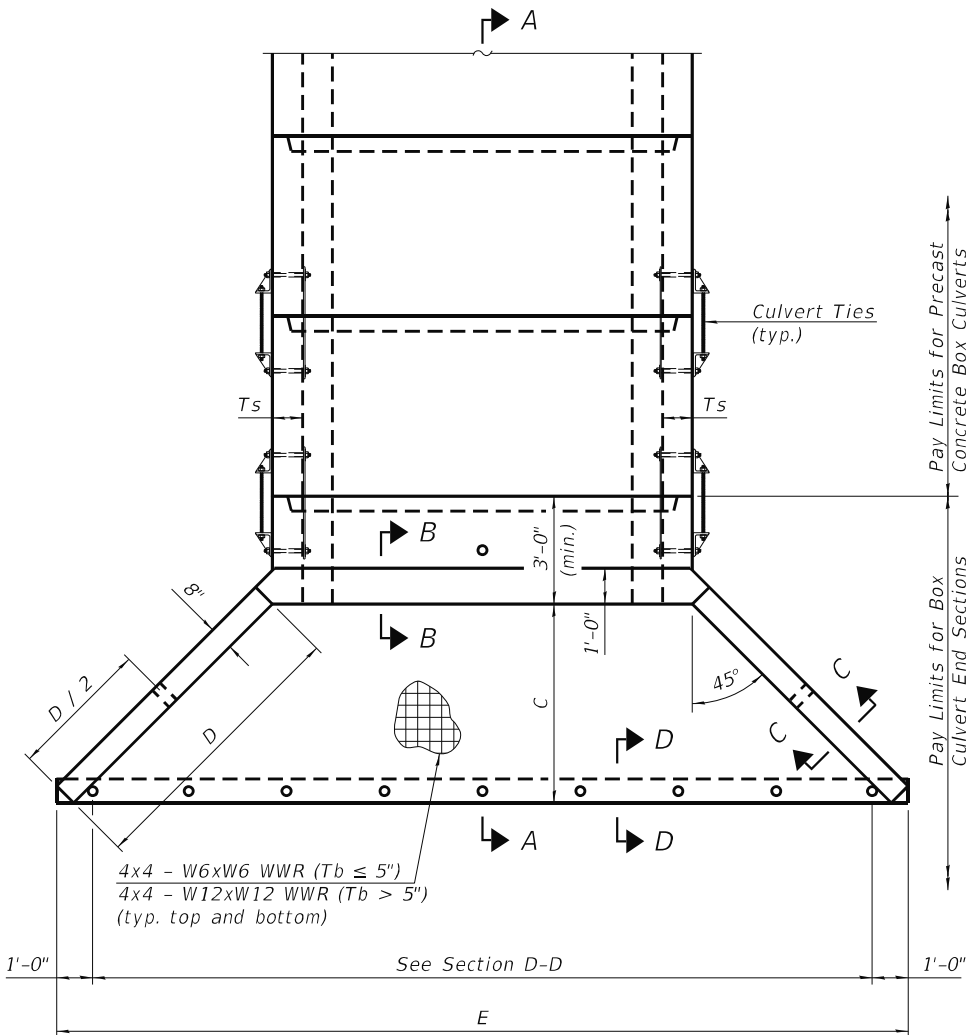

PLAN

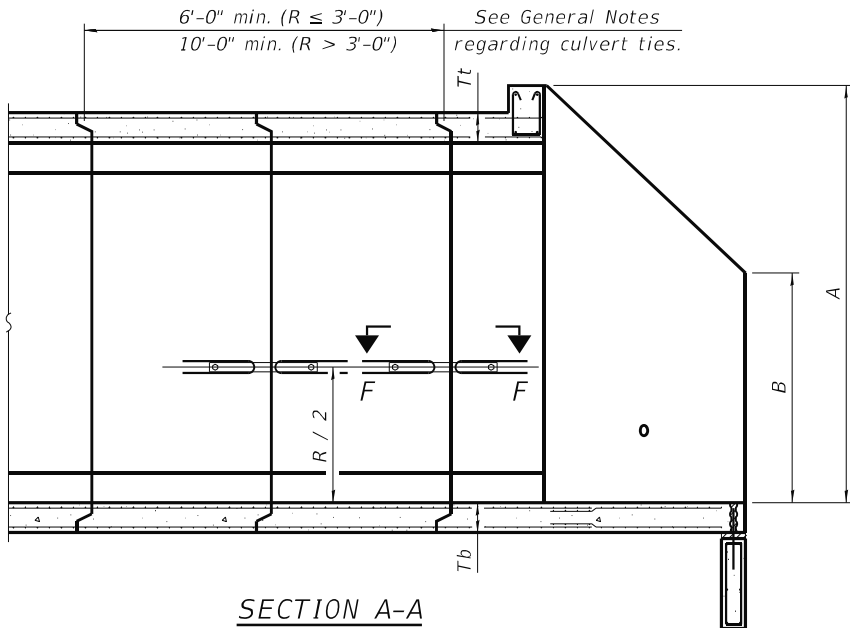

SECTION A-A

GENERAL NOTES

Box Culvert End Sections shall be constructed according to the requirements of Section 540 of the Standard Specifications except as modified herein. End sections will be paid for at the contract unit price per each for Box Culvert End Sections.

The Contractor may furnish the end section as a single precast concrete piece or construct the end section in the field using cast-in-place (CIP) construction. For CIP construction, the bottom slab thickness shall be increased by 2" and the clear cover to the bottom mat of reinforcement shall be increased to 3".

Box section dimensions, materials, and reinforcement details for Box Culvert End Sections shall be according to the requirements for ASTM C 1577 as required for the design of the portion of the culvert within the limits of Precast Concrete Box Culverts except as modified herein.

The number of culvert ties shall be sufficient to engage the minimum length of culvert barrel shown within the pay limits for Precast Concrete Box Culverts and will be dependent upon the length of box culvert segments furnished by the Contractor. Culvert ties are not required for box culverts having a rise (R) less than or equal to 3 ft and a span (S) greater than or equal to 10 ft.

All costs associated with furnishing and installing or constructing the toewall and culvert ties will not be measured for payment but shall be included in the unit price for Box Culvert End Sections of the culvert number specified.

Shop drawings that detail slab thickness and reinforcement layout for the Box Culvert End Sections shall be provided to the Engineer for review and approval. Reinforcement bars not detailed herein shall be detailed with a clear distance at the end of the reinforcement not less than 1/2" nor more than 2". For the precast option, it shall be the Contractor's responsibility for determining a method of handling and a construction procedure shall be included on the shop drawings. The Contractor shall determine and detail in the shop drawings any necessary strengthening or stiffening provisions necessary to handle the precast segment. Any required modifications shall be at no extra charge.

The Contractor may use reinforcement bars in lieu of welded wire reinforcement (WWR). Reinforcement bars shall be limited to the sizes of #3 through #5 bars, a maximum spacing of the lesser of 8" or the member thickness, and shall result in an area of reinforcement equal to or greater than that provided by the WWR. Minimum lap lengths detailed herein are applicable to WWR and reinforcement bars.

Reinforcement (circumferential and longitudinal) in the culvert barrel portion of the end section being lapped with reinforcement from the wingwalls or bottom slab of the end section shall not be less than that required by ASTM C 1577 for the design fill height or the reinforcement detailed for the end section, whichever is greater.

One drain hole shall be provided in each wingwall for end sections of box culverts having an opening with a clear rise greater than 3 ft. The drain hole shall be located within the lower 1/3 of the clear rise of the box culvert and shall conform to the requirements of Article 503.11 of the Standard Specifications.


APRON END SECTION DIMENSIONS

Span (S)	Rise (R)	Tt	Tb	Γs	A	B	C	D	E	Concrete Cu. Yd.	Culvert Ties Required
3'-0"	2'-0"	7"	6"	4"	3'-4"	2'-2"	2'-10 ³ / ₈ "	4'-1"	10'-4 ⁵ / ₈ "	2.8	Yes
3'-0"	2'-0"	4"	4"	4"	3'-1"	2'-1"	2'-7 ⁷ / ₈ "	3'-9"	9'-11"	2.3	Yes
3'-0"	3'-0"	7"	6"	4"	4'-4"	2'-8"	3'-10 ³ / ₈ "	5'-6"	12'-4 ⁵ / ₈ "	3.7	Yes
3'-0"	3'-0"	4"	4"	4"	4'-1"	2'-7"	3'-7 ¹ / ₈ "	5'-2"	11'-11"	3.1	Yes
4'-0"	2'-0"	7.5"	6"	5"	3'-4 ¹ / ₂ "	2'-2 ¹ / ₂ "	2'-11 ³ / ₈ "	4'-2"	11'-8"	3.3	Yes
4'-0"	2'-0"	5"	5"	5"	3'-2"	2'-1"	2'-8 ¹ / ₂ "	3'-10"	11'-2 ³ / ₈ "	2.8	Yes
4'-0"	3'-0"	7.5"	6"	5"	4'-4 ¹ / ₂ "	2'-8 ¹ / ₂ "	3'-11 ³ / ₈ "	5'-7"	13'-8 ¹ / ₈ "	4.2	Yes
4'-0"	3'-0"	5"	5"	5"	4'-2"	2'-7"	3'-8 ¹ / ₂ "	5'-3"	13'-2 ³ / ₈ "	3.7	Yes
4'-0"	4'-0"	7.5"	6"	5"	5'-4 ¹ / ₂ "	3'-2 ¹ / ₂ "	4'-11 ³ / ₈ "	7'-0"	15'-8 ¹ / ₈ "	5.3	Yes
4'-0"	4'-0"	5"	5"	5"	5'-2"	3'-1"	4'-8 ⁵ / ₈ "	6'-8"	15'-2 ¹ / ₂ "	4.7	Yes
5'-0"	2'-0"	8"	7"	6"	3'-5"	2'-3"	2'-11 ³ / ₈ "	4'-2"	12'-10"	3.9	Yes
5'-0"	2'-0"	6"	6"	6"	3'-3"	2'-2"	2'-10"	4'-0"	12'-7 ¹ / ₄ "	3.5	Yes
5'-0"	3'-0"	8"	7"	6"	4'-5"	2'-9"	3'-11 ³ / ₈ "	5'-7"	14'-10 ¹ / ₈ "	4.9	Yes
5'-0"	3'-0"	6"	6"	6"	4'-3"	2'-8"	3'-10"	5'-5"	14'-7 ¹ / ₄ "	4.5	Yes
5'-0"	4'-0"	8"	7"	6"	5'-5"	3'-3"	4'-11 ³ / ₈ "	7'-0"	16'-10 ¹ / ₈ "	6.1	Yes
5'-0"	4'-0"	6"	6"	6"	5'-3"	3'-2"	4'-9 ¹ / ₄ "	6'-9"	16'-5 ⁷ / ₈ "	5.5	Yes
5'-0"	5'-0"	8"	7"	6"	6'-5"	3'-9"	5'-11 ³ / ₈ "	8'-5"	18'-10 ¹ / ₈ "	7.4	Yes
5'-0"	5'-0"	6"	6"	6"	6'-3"	3'-8"	5'-9 ¹ / ₄ "	8'-2"	18'-5 ⁷ / ₈ "	6.8	Yes
6'-0"	2'-0"	8"	7"	7"	3'-5"	2'-3"	2'-11 ³ / ₈ "	4'-2"	14'-0"	4.3	Yes
6'-0"	2'-0"	7"	7"	7"	3'-4"	2'-2"	2'-10 ³ / ₈ "	4'-1"	13'-10 ³ / ₈ "	4.2	Yes
6'-0"	3'-0"	8"	7"	7"	4'-5"	2'-9"	3'-11 ³ / ₈ "	5'-7"	16'-0 ¹ / ₈ "	5.4	Yes
6'-0"	3'-0"	7"	7"	7"	4'-4"	2'-8"	3'-10 ³ / ₈ "	5'-6"	15'-10 ³ / ₈ "	5.2	Yes
6'-0"	4'-0"	8"	7"	7"	5'-5"	3'-3"	4'-11 ³ / ₈ "	7'-0"	18'-0 ¹ / ₈ "	6.5	Yes
6'-0"	4'-0"	7"	7"	7"	5'-4"	3'-2"	4'-10 ³ / ₄ "	6'-11"	17'-10 ³ / ₄ "	6.5	Yes
6'-0"	5'-0"	8"	7"	7"	6'-5"	3'-9"	5'-11 ³ / ₈ "	8'-5"	20'-0 ¹ / ₈ "	8.0	Yes
6'-0"	5'-0"	7"	7"	7"	6'-4"	3'-8"	5'-10 ³ / ₄ "	8'-4"	19'-10 ³ / ₄ "	7.8	Yes
6'-0"	6'-0"	8"	7"	7"	7'-5"	4'-3"	6'-11 ¹ / ₂ "	9'-10"	22'-0 ¹ / ₄ "	9.5	Yes
6'-0"	6'-0"	7"	7"	7"	7'-4"	4'-2"	6'-10 ³ / ₄ "	9'-9"	21'-10 ³ / ₄ "	9.3	Yes
7'-0"	2'-0"	8"	8"	8"	3'-5"	2'-3"	2'-11 ³ / ₈ "	4'-2"	15'-2"	4.9	Yes
7'-0"	3'-0"	8"	8"	8"	4'-5"	2'-9"	3'-11 ³ / ₈ "	5'-7"	17'-2 ¹ / ₈ "	6.1	Yes
7'-0"	4'-0"	8"	8"	8"	5'-5"	3'-3"	4'-11 ³ / ₈ "	7'-0"	19'-2 ¹ / ₈ "	7.4	Yes
7'-0"	5'-0"	8"	8"	8"	6'-5"	3'-9"	5'-11 ³ / ₈ "	8'-5"	21'-2 ¹ / ₈ "	8.9	Yes
7'-0"	6'-0"	8"	8"	8"	7'-5"	4'-3"	6'-11 ¹ / ₂ "	9'-10"	23'-2 ¹ / ₄ "	10.6	Yes
8'-0"	2'-0"	8"	8"	8"	3'-5"	2'-3"	2'-11 ³ / ₈ "	4'-2"	16'-2"	5.3	Yes
8'-0"	3'-0"	8"	8"	8"	4'-5"	2'-9"	3'-11 ³ / ₈ "	5'-7"	18'-2 ¹ / ₈ "	6.5	Yes
8'-0"	4'-0"	8"	8"	8"	5'-5"	3'-3"	4'-11 ³ / ₈ "	7'-0"	20'-2 ¹ / ₈ "	7.8	Yes
8'-0"	5'-0"	8"	8"	8"	6'-5"	3'-9"	5'-11 ³ / ₈ "	8'-5"	22'-2 ¹ / ₈ "	9.3	Yes
8'-0"	6'-0"	8"	8"	8"	7'-5"	4'-3"	6'-11 ¹ / ₂ "	9'-10"	24'-2 ¹ / ₄ "	11.0	Yes
9'-0"	2'-0"	9"	9"	9"	3'-6"	2'-3"	3'-0 ³ / ₄ "	4'-4"	17'-6 ¹ / ₈ "	6.2	Yes
9'-0"	3'-0"	9"	9"	9"	4'-6"	2'-9"	4'-0 ³ / ₄ "	5'-9"	19'-6 ¹ / ₈ "	7.5	Yes
9'-0"	4'-0"	9"	9"	9"	5'-6"	3'-3"	5'-0 ³ / ₄ "	7'-2"	21'-6 ¹ / ₈ "	9.0	Yes
9'-0"	5'-0"	9"	9"	9"	6'-6"	3'-9"	6'-0 ³ / ₄ "	8'-7"	23'-7"	10.6	Yes
9'-0"	6'-0"	9"	9"	9"	7'-6"	4'-3"	7'-0 ¹ / ₈ "	9'-11"	25'-5 ⁵ / ₈ "	12.4	Yes
10'-0"	2'-0"	10"	10"	10"	3'-7"	2'-4"	3'-1 ¹ / ₂ "	4'-5"	18'-10 ¹ / ₄ "	7.1	No
10'-0"	3'-0"	10"	10"	10"	4'-7"	2'-10"	4'-1 ¹ / ₂ "	5'-10"	20'-10 ¹ / ₄ "	8.6	No
10'-0"	4'-0"	10"	10"	10"	5'-7"	3'-4"	5'-1 ¹ / ₂ "	7'-3"	22'-10 ³ / ₈ "	10.2	Yes
10'-0"	5'-0"	10"	10"	10"	6'-7"	3'-10"	6'-1 ¹ / ₂ "	8'-8"	24'-10 ³ / ₈ "	12.0	Yes
10'-0"	6'-0"	10"	10"	10"	7'-7"	4'-4"	7'-1 ¹ / ₂ "	10'-1"	26'-10 ³ / ₈ "	13.9	Yes
11'-0"	2'-0"	11"	11"	11"	3'-8"	2'-4"	3'-2 ¹ / ₈ "	4'-7"	20'-3 ¹ / ₈ "	8.2	No
11'-0"	3'-0"	11"	11"	11"	4'-8"	2'-10"	4'-2 ⁷ / ₈ "	6'-0"	22'-3 ¹ / ₈ "	9.8	No
11'-0"	4'-0"	11"	11"	11"	5'-8"	3'-4"	5'-2 ¹ / ₄ "	7'-4"	24'-1 ³ / ₄ "	11.5	Yes
11'-0"	5'-0"	11"	11"	11"	6'-8"	3'-10"	6'-2 ¹ / ₄ "	8'-9"	26'-1 ³ / ₄ "	13.3	Yes
11'-0"	6'-0"	11"	11"	11"	7'-8"	4'-4"	7'-2 ¹ / ₄ "	10'-2"	28'-1 ⁷ / ₈ "	15.5	Yes
12'-0"	2'-0"	12"	12"	12"	3'-9"	2'-5"	3'-3 ⁵ / ₈ "	4'-8"	21'-6 ¹ / ₂ "	9.3	No
12'-0"	3'-0"	12"	12"	12"	4'-9"	2'-11"	4'-3 ⁵ / ₈ "	6'-1"	23'-6 ¹ / ₂ "	11.1	No
12'-0"	4'-0"	12"	12"	12"	5'-9"	3'-5"	5'-3 ⁵ / ₈ "	7'-6"	25'-6 ⁵ / ₈ "	13.0	Yes
12'-0"	5'-0"	12"	12"	12"	6'-9"	3'-11"	6'-3 ⁵ / ₈ "	8'-11"	27'-6 ⁵ / ₈ "	14.1	Yes
12'-0"	6'-0"	12"	12"	12"	7'-9"	4'-5"	7'-3 ⁵ / ₈ "	10'-4"	29'-6 ⁵ / ₈ "	17.4	Yes

Note:


Two sets of apron end section dimensions are shown above for some box culvert sizes due to the top and bottom slabs having different thicknesses per ASTM C 1577 for design fill heights less than 2 ft.

(Sheet 1 of 2)

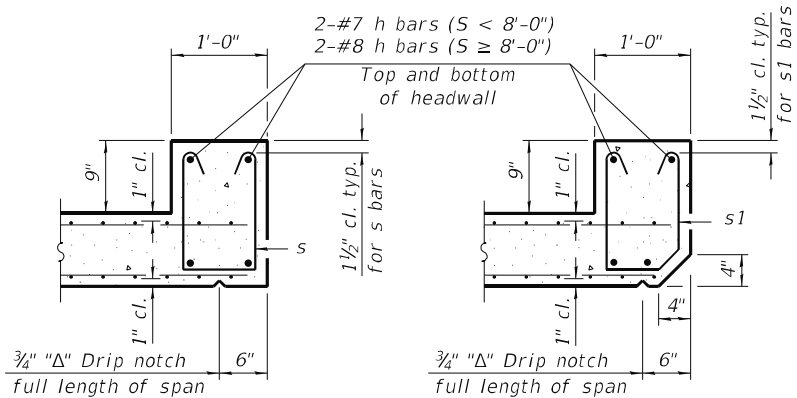


SECTION B-B
(Top slab at downstream end)


SECTION B-B
(Top slab at upstream end)

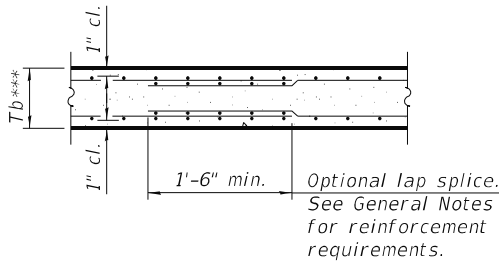

SECTION B-B
(Bottom Slab)

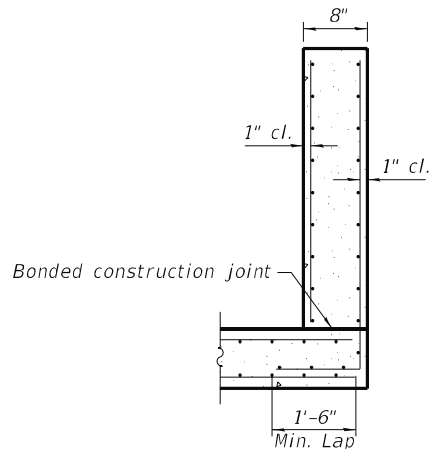


SECTION C-C

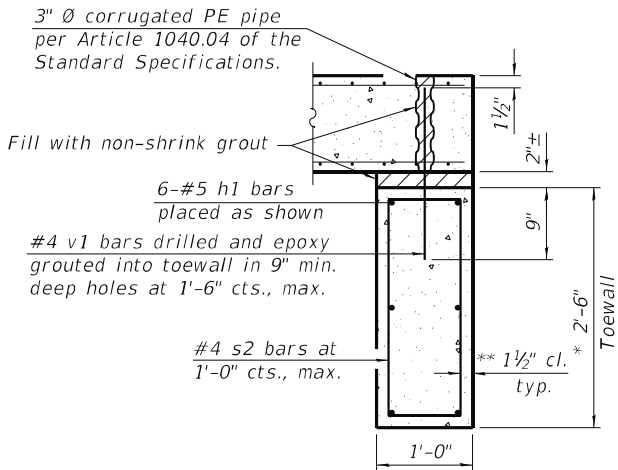

SECTION D-D

*** This dimension shall be increased by 2" for CIP construction.

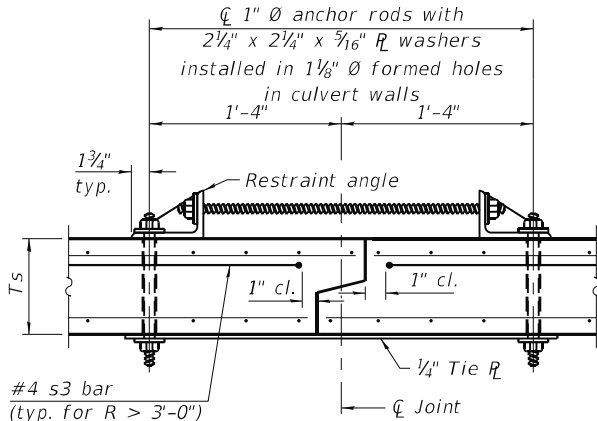


SECTION F-F
(Showing culvert tie details)

TOEWALL CONSTRUCTION SEQUENCE



1. Perform excavation and construct toewall.
2. Backfill accordingly and place bedding for precast box culvert end sections.
3. Set precast box culvert end section.
4. Drill and epoxy grout reinforcement in toewall in accordance with Section 584 of the Standard Specifications.
5. Pressure grout voids using non-shrink grout conforming to Section 1024 of the Standard Specifications.

* The Contractor may furnish a precast or cast-in-place toewall. The Contractor shall be responsible for the strength and stability of the precast toewall during handling. Additional lifting points may be required depending upon the length of the toewall or the Contractor may need to modify the design of the toewall for the proposed handling method.


** If soil conditions permit, the sides of the toewall may be poured directly against the soil. The clear cover on the sides of the toewall shall be increased to 3" by increasing the thickness of the toewall.

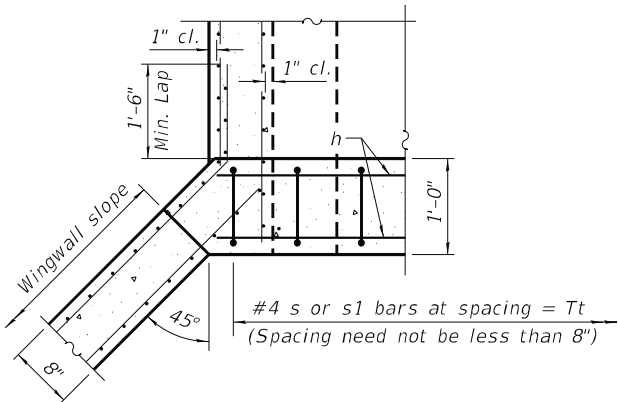

SECTION E-E

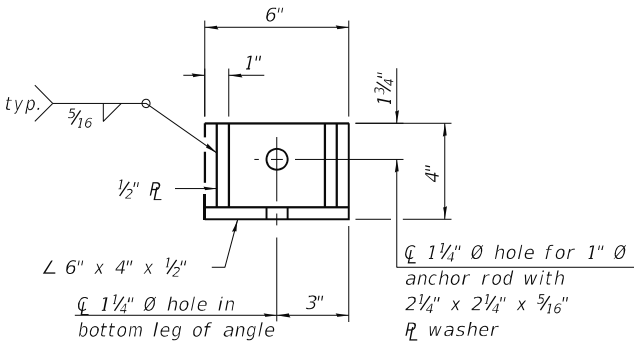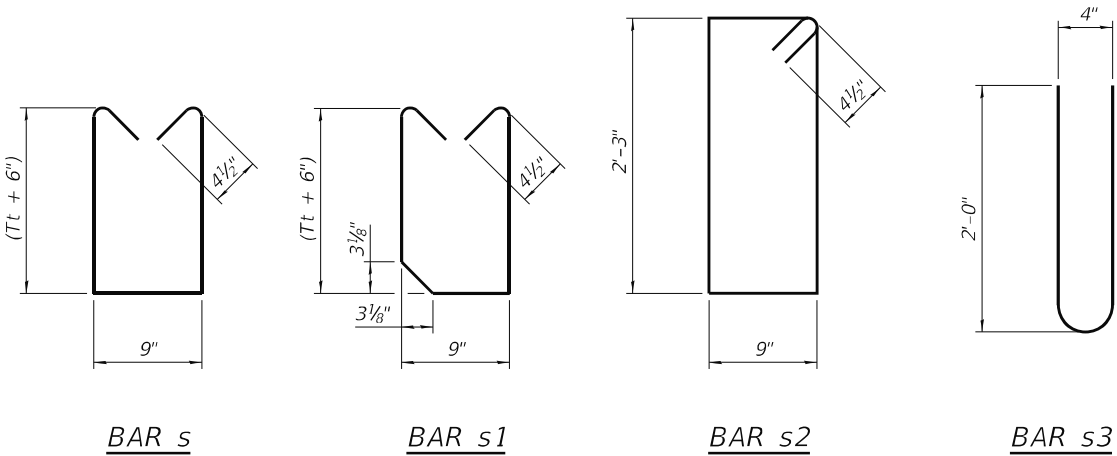

RESTRAINT ANGLE DETAIL

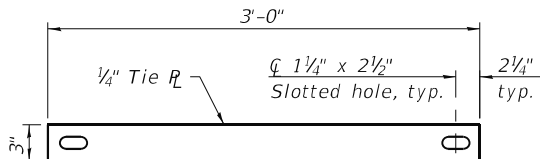

TIE PLATE DETAIL

Notes:
1" Ø anchor rods for the culvert ties shall conform to the requirements of ASTM F1554, Grade 105. Structural steel for the tie plate and restraint angle shall conform to the requirements of Article 1006.04 of the Standard Specifications. All components of the culvert tie detail shall be galvanized according to the requirements of AASHTO M 111 or M 232 as applicable. 2 1/4"x2 1/4"x3/16" plate washers shall be provided under each nut required for the anchor rods. Anchor rods connecting precast sections shall be brought to a snug tight condition followed by an additional 1/2 turn on one of the nuts for anchor rods installed in the walls. Match marks shall be provided on the bolt and nut to verify relative rotation between the bolt and the nut. Holes in the walls for the culvert tie assembly may be drilled using core bits in lieu of using formed holes.

SCB-AES

2-17-2017

LIN ENGINEERING, LTD.
Consulting Engineers
Springfield, Illinois

USER NAME =	LIN06-PC	DESIGNED -	AGJ	REVISED -	
		CHECKED -	VPT	REVISED -	
PLOT TIME =	12:29:52 PM	DRAWN -	AGJ	REVISED -	
PLOT DATE =	12/23/2022	CHECKED -	VPT	REVISED -	

STATE OF ILLINOIS
DEPARTMENT OF TRANSPORTATION

PRECAST CONCRETE BOX CULVERT APRON END SECTION DETAILS
STRUCTURE NO. 016-3941

SHEET 4 OF 7 SHEETS

F.A.U. RTE.	SECTION	COUNTY	TOTAL SHEETS	SHEET NO.
3578	2019-001-R	COOK	255	158
CONTRACT NO. 62H82				
ILLINOIS FED. AID PROJECT				

The boring logs represent point information. Presentation of this information in no way implies that subsurface conditions are the same at locations other than the exact location of the boring.

F.A.U. RTE.	SECTION	COUNTY	TOTAL SHEETS	SHEET NO.
3578	2019-001-R	COOK	255	161
		CONTRACT NO. 62H82		
ILLINOIS		FED. AID PROJECT		

Bench Mark: BM #6: Cut "□" in East end of headwall of concrete structure north of commercial entrance located along IL Rte. 7, near Sta. 110+34 Rt. Elevation = 690.28 (NAVD88).

Existing Structure: The existing Reinforced Concrete Pipe (RCP) was built at an unknown date. Existing structure is a 116' long, 4' diameter RCP with cast-in-place concrete headwalls on both ends. Existing structure will be abandoned and filled, and replaced with a single barrel box culvert. Stage construction will be utilized to maintain one driveway open to traffic during construction. Precast alternate is not allowed. No Salvage.

INDEX OF SHEETS

1.	General Plan and Elevation
2.	General Data
3.	Stage Construction Details
4.	Temporary Soil Retention System
5.-6.	Culvert Details
7.-8.	Soil Boring Logs


DESIGN SPECIFICATIONS
2020 AASHTO LRFD Bridge Design Specifications, 9th Edition




LOADING HL-93
Allow 50#/sq. ft. for future wearing surface.

DESIGN STRESSES
FIELD UNITS (New Construction)
f'c = 3,500 psi
fy = 60,000 psi (Reinforcement)

TEMPORARY SOIL RETENTION SYSTEM POINT LOCATIONS

Point	IL Rte. 7 Station	IL Rte. 7 Offset
A	109+62.20	56.88' Rt.
B	109+59.71	56.92' Rt.
C	109+59.69	55.88' Rt.
D	109+20.19	56.53' Rt.
E	109+20.21	57.58' Rt.
F	109+13.65	57.68' Rt.
G	109+13.64	56.64' Rt.
H	109+07.80	56.91' Rt.
I	108+99.11	65.89' Rt.
J	108+96.42	63.28' Rt.
K	108+95.93	33.45' Rt.
L	109+61.81	32.87' Rt.
M	110+58.19	31.84' Rt.
N	110+58.66	60.54' Rt.
O	110+56.00	63.30' Rt.
P	110+47.02	54.61' Rt.
Q	109+66.19	55.78' Rt.
R	109+66.21	56.82' Rt.

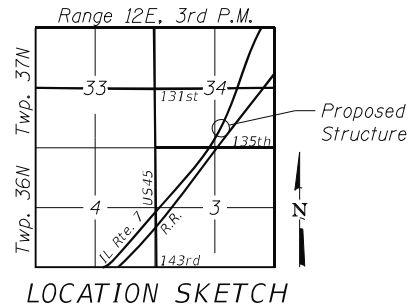


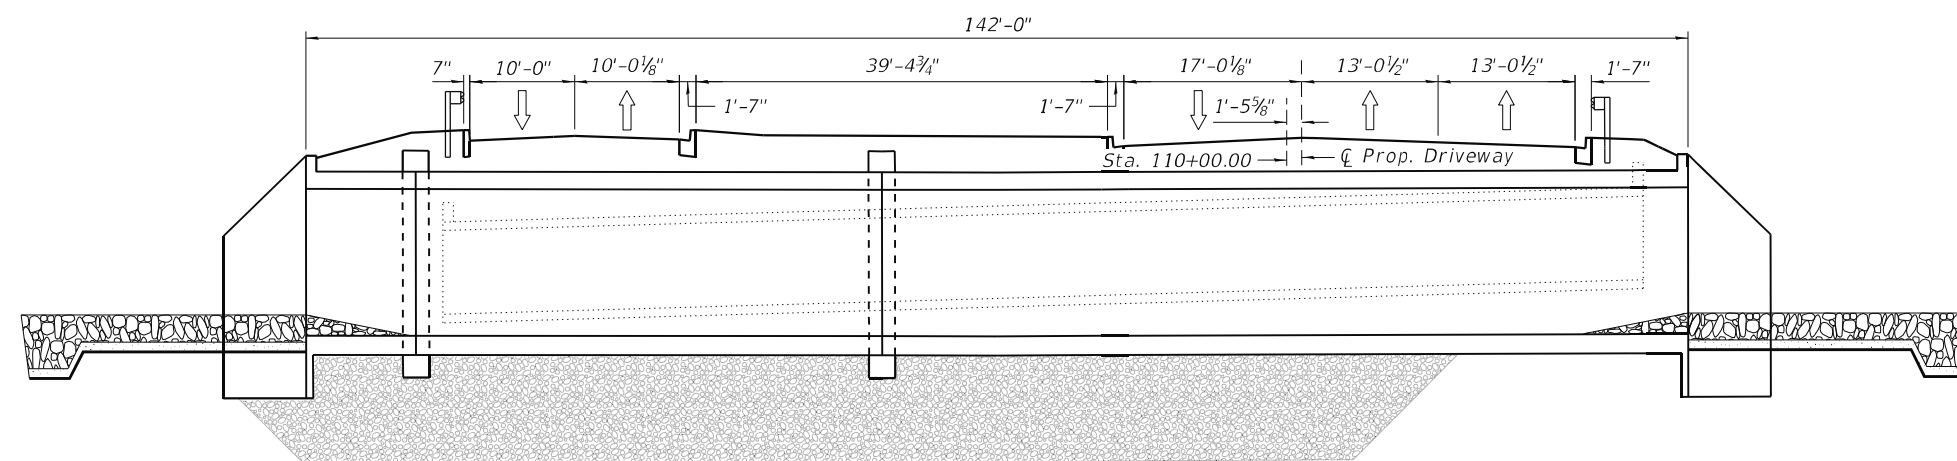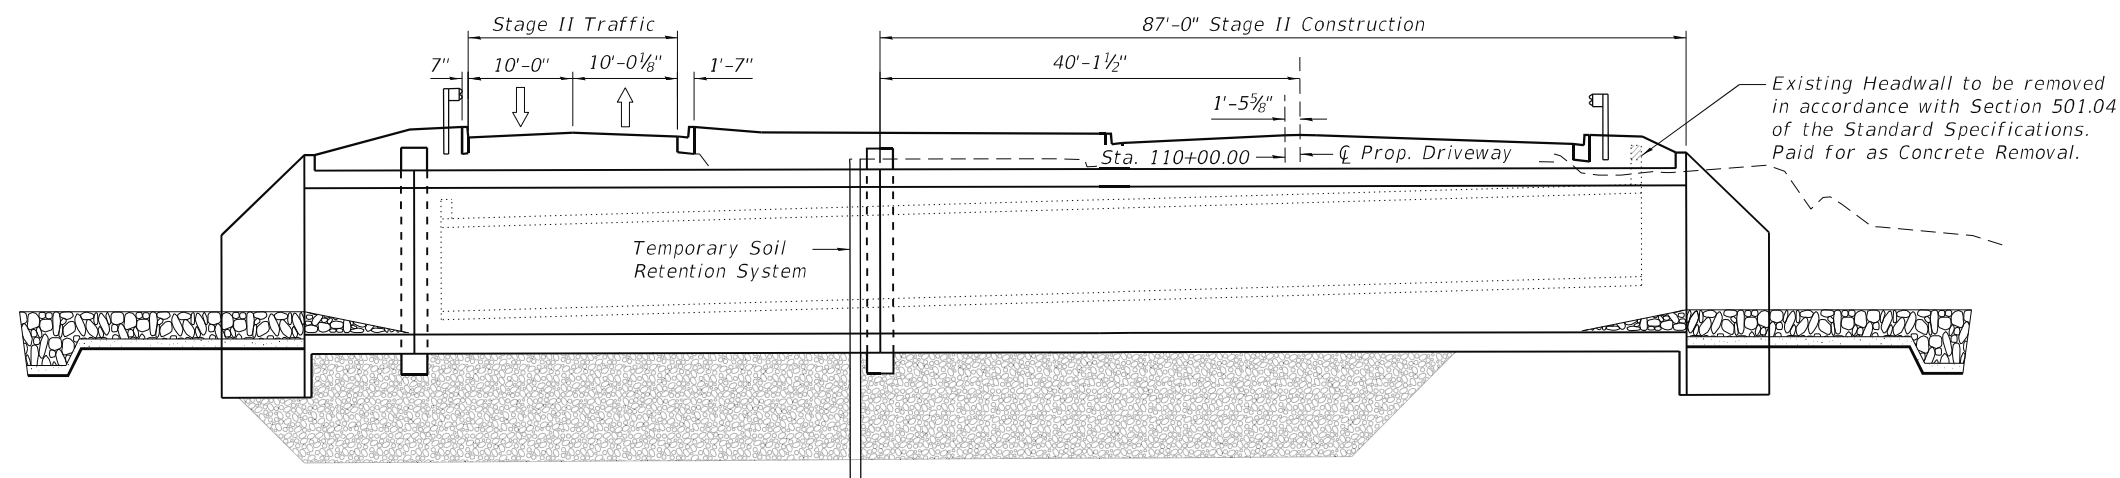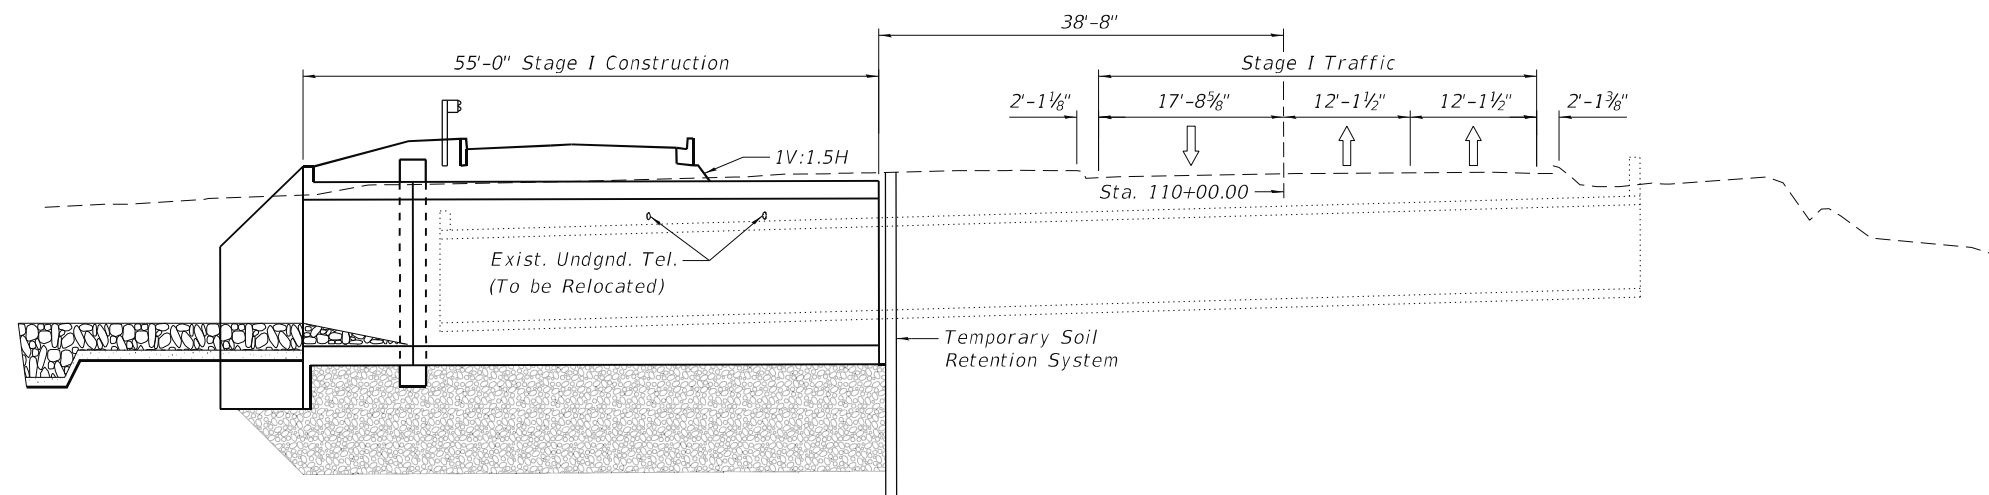

CULVERT CONSTRUCTION SEQUENCE


1. *Shift traffic to north driveway, and close south driveway to all traffic.*
2. *Install Temporary Soil Retention System.*
3. *Divert water from construction area through the existing culvert.*
4. *Construct south portion of proposed culvert.*
5. *Reconstruct south driveway (See Roadway Plans for Details).*
6. *Shift traffic to south driveway, and close north driveway to all traffic.*
7. *Adjust and install Temporary Soil Retention System for the next stage of construction, removing any interfering portions of the existing wingwalls.*
8. *Construct north portion of proposed culvert.*
9. *Reconstruct north driveway (See Roadway Plans for Details).*
10. *Remove water diversion measures.*
11. *Fill any portions of the existing culvert that have not been removed.*
12. *Open driveway to traffic.*

MODEL: Default
FILE NAME: EX1902\Struct\Final Design\Design Plans\CADD_Sheets\0168351-0162182-004-TSR5.dgn

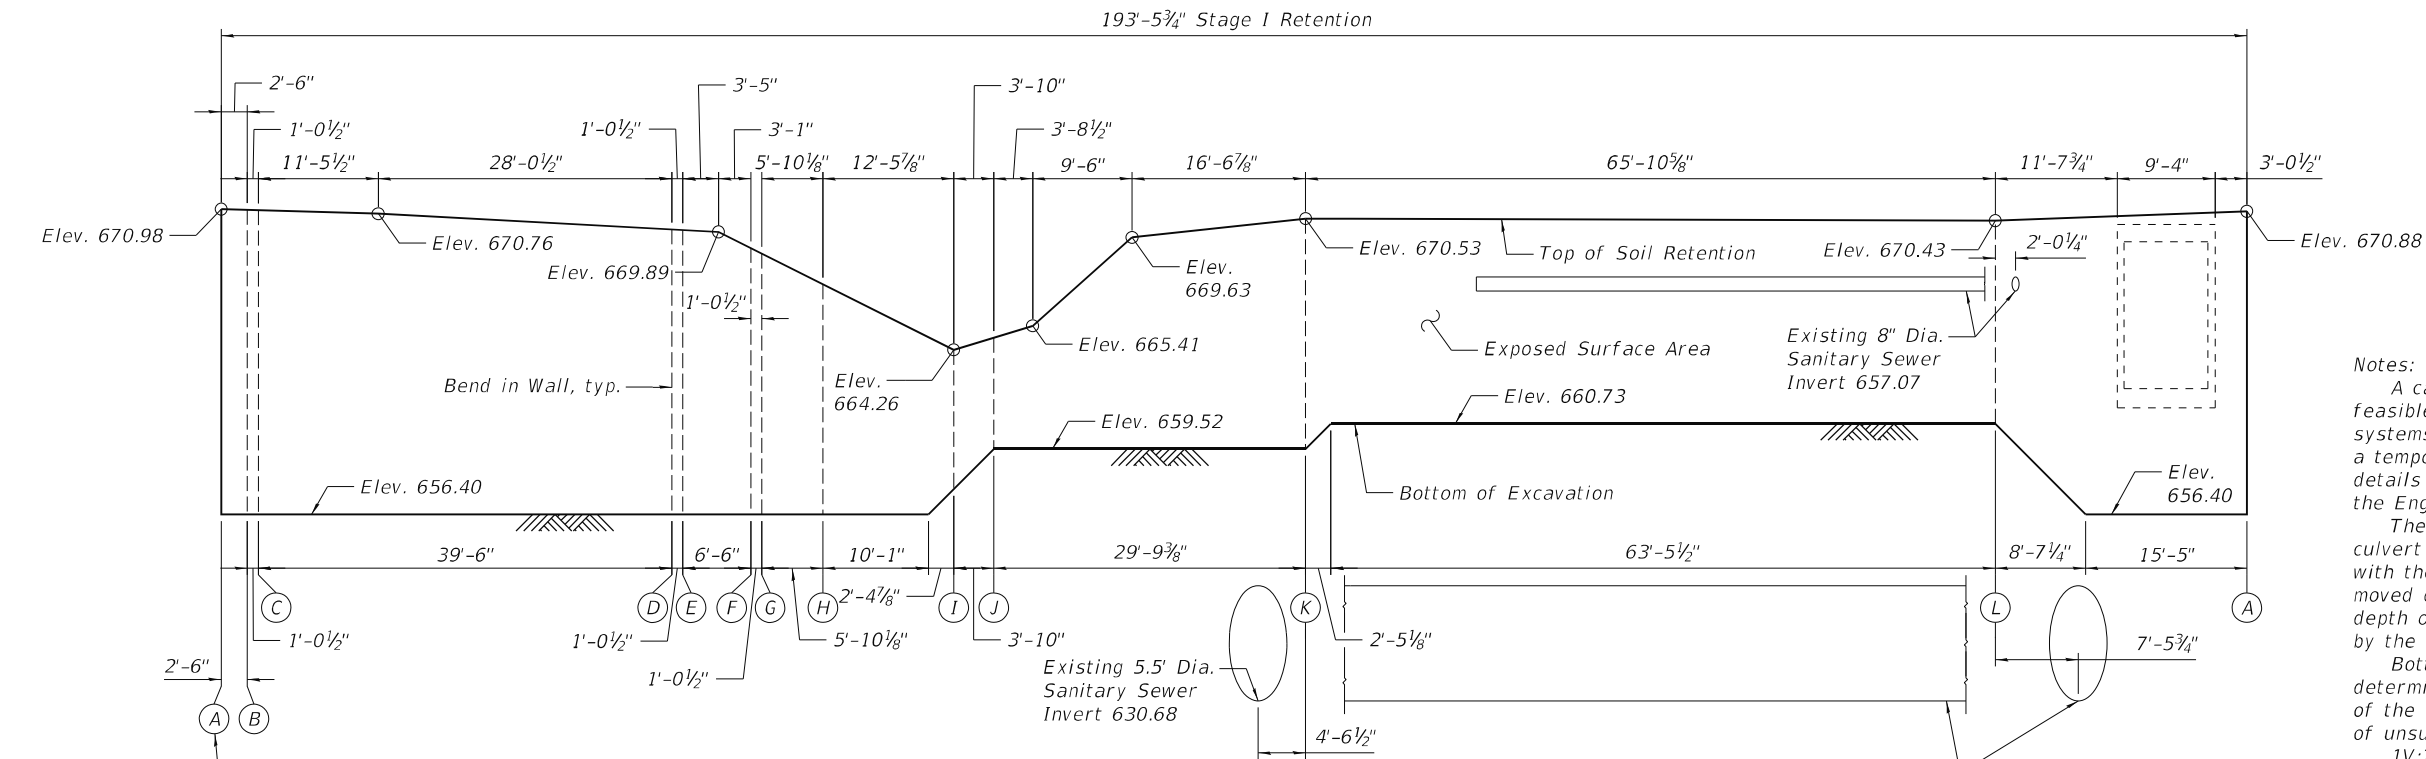

TEMPORARY SOIL RETENTION SYSTEM - STAGE I
(Unfolded along Front Face of Wall)

Notes:
A cantilevered sheet piling design does not appear feasible and additional members or other retention systems may be necessary. The Contractor shall submit a temporary soil retention system design including plan details and calculations for review and acceptance by the Engineer.
The temporary soil retention system west of the culvert was located in an attempt to avoid interference with the Existing 5.5' Dia. Sanitary Sewer, and may be moved closer to the proposed culvert if the embedment depth of the temporary soil retention system determined by the Contractor's design permits.
Bottom of Excavation west of the culvert was determined assuming a 1V:2H slope up from the bottom of the excavation required for removal and replacement of unsuitable materials or the bottom of the culvert.
1V:2H slopes have been assumed along the Bottom of Excavation within the in-situ soils.
1V:1.5H slopes have been assumed within material that will be placed as part of this contract.
It may be necessary for a portion of the Stage I Temporary Soil Retention System to remain in place for use during Stage II. To be determined in field at time of construction by Contractor.


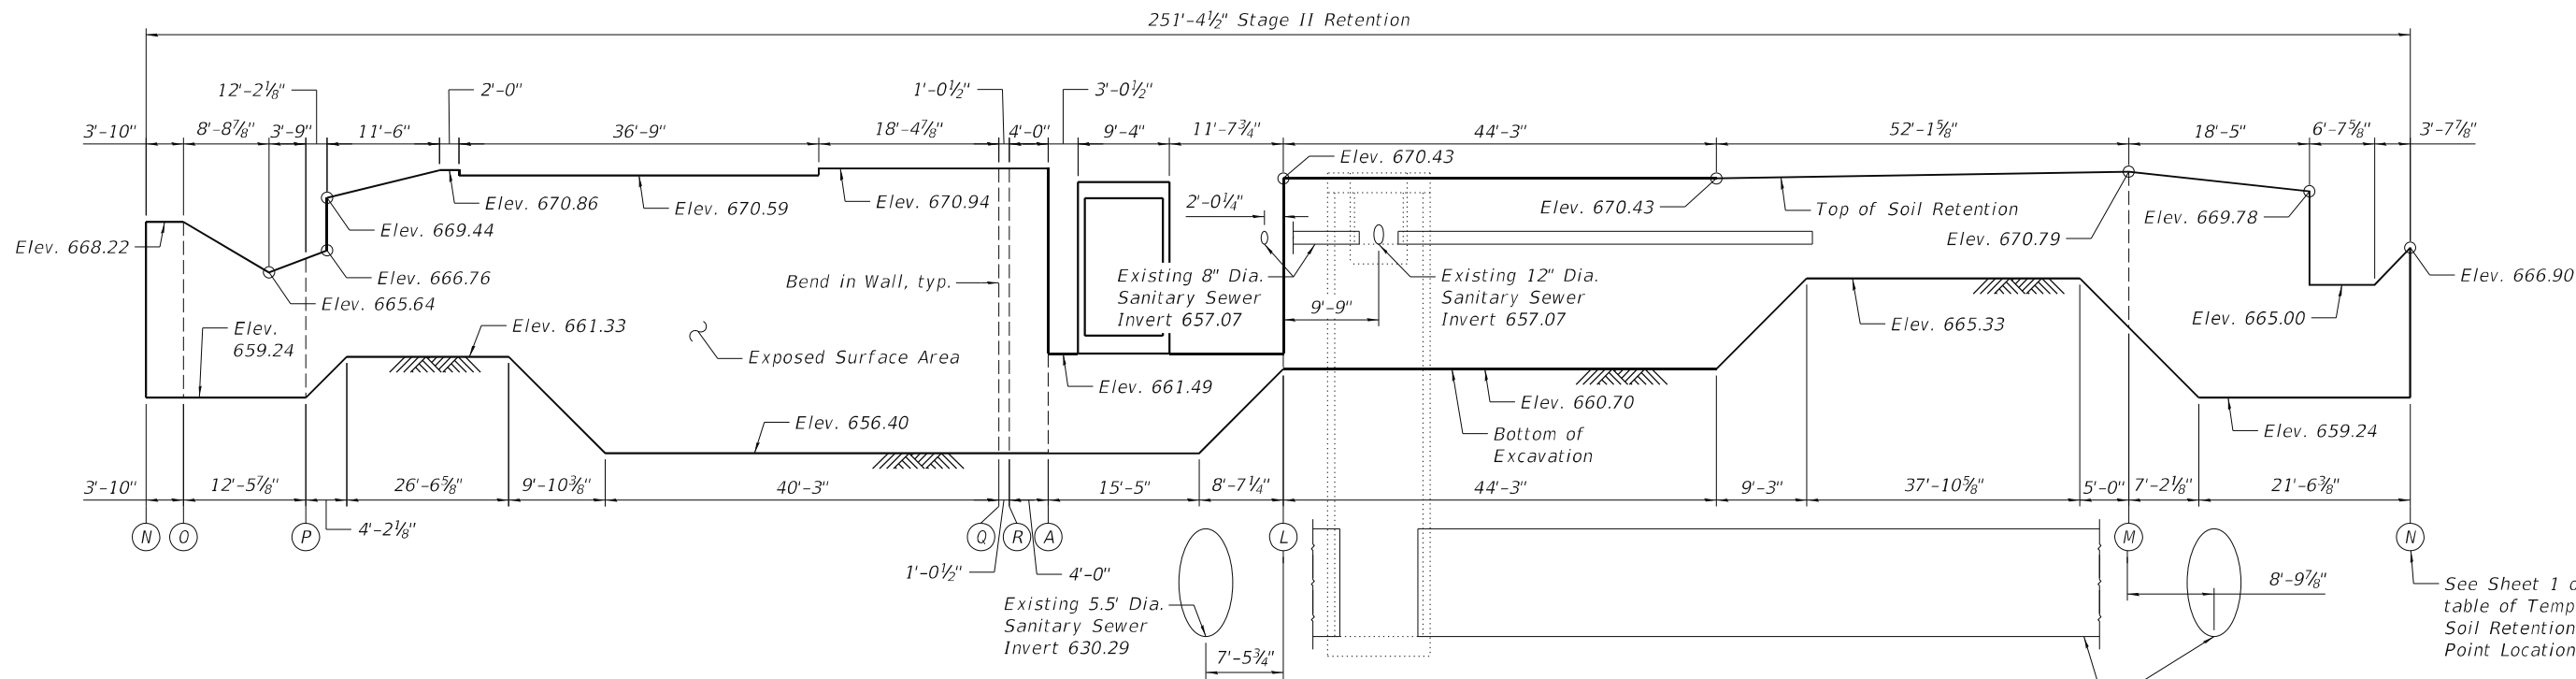


TEMPORARY SOIL RETENTION SYSTEM - STAGE II
(Unfolded along Front Face of Wall)

Existing 5.5' Dia.
Sanitary Sewer
Invert 630.21

See Sheet 1 of 8 for
table of Temporary
Soil Retention System
Point Locations.

	USER NAME = Mike Haley	DESIGNED - AGJ	REVISED -	STATE OF ILLINOIS DEPARTMENT OF TRANSPORTATION	TEMPORARY SOIL RETENTION SYSTEM STRUCTURE NO. 016-8351	F.A.U. RTE. 3578	SECTION 2019-001-R	COUNTY COOK	TOTAL SHEETS 255	SHEET NO. 165
	PLOT TIME = 8:27:33 AM	CHECKED - VPT	REVISED -			CONTRACT NO. 62H82				
	PLOT DATE = 12/23/2022	DRAWN - AGJ	REVISED -			ILLINOIS FED. AID PROJECT				
		CHECKED - VPT	REVISED -							

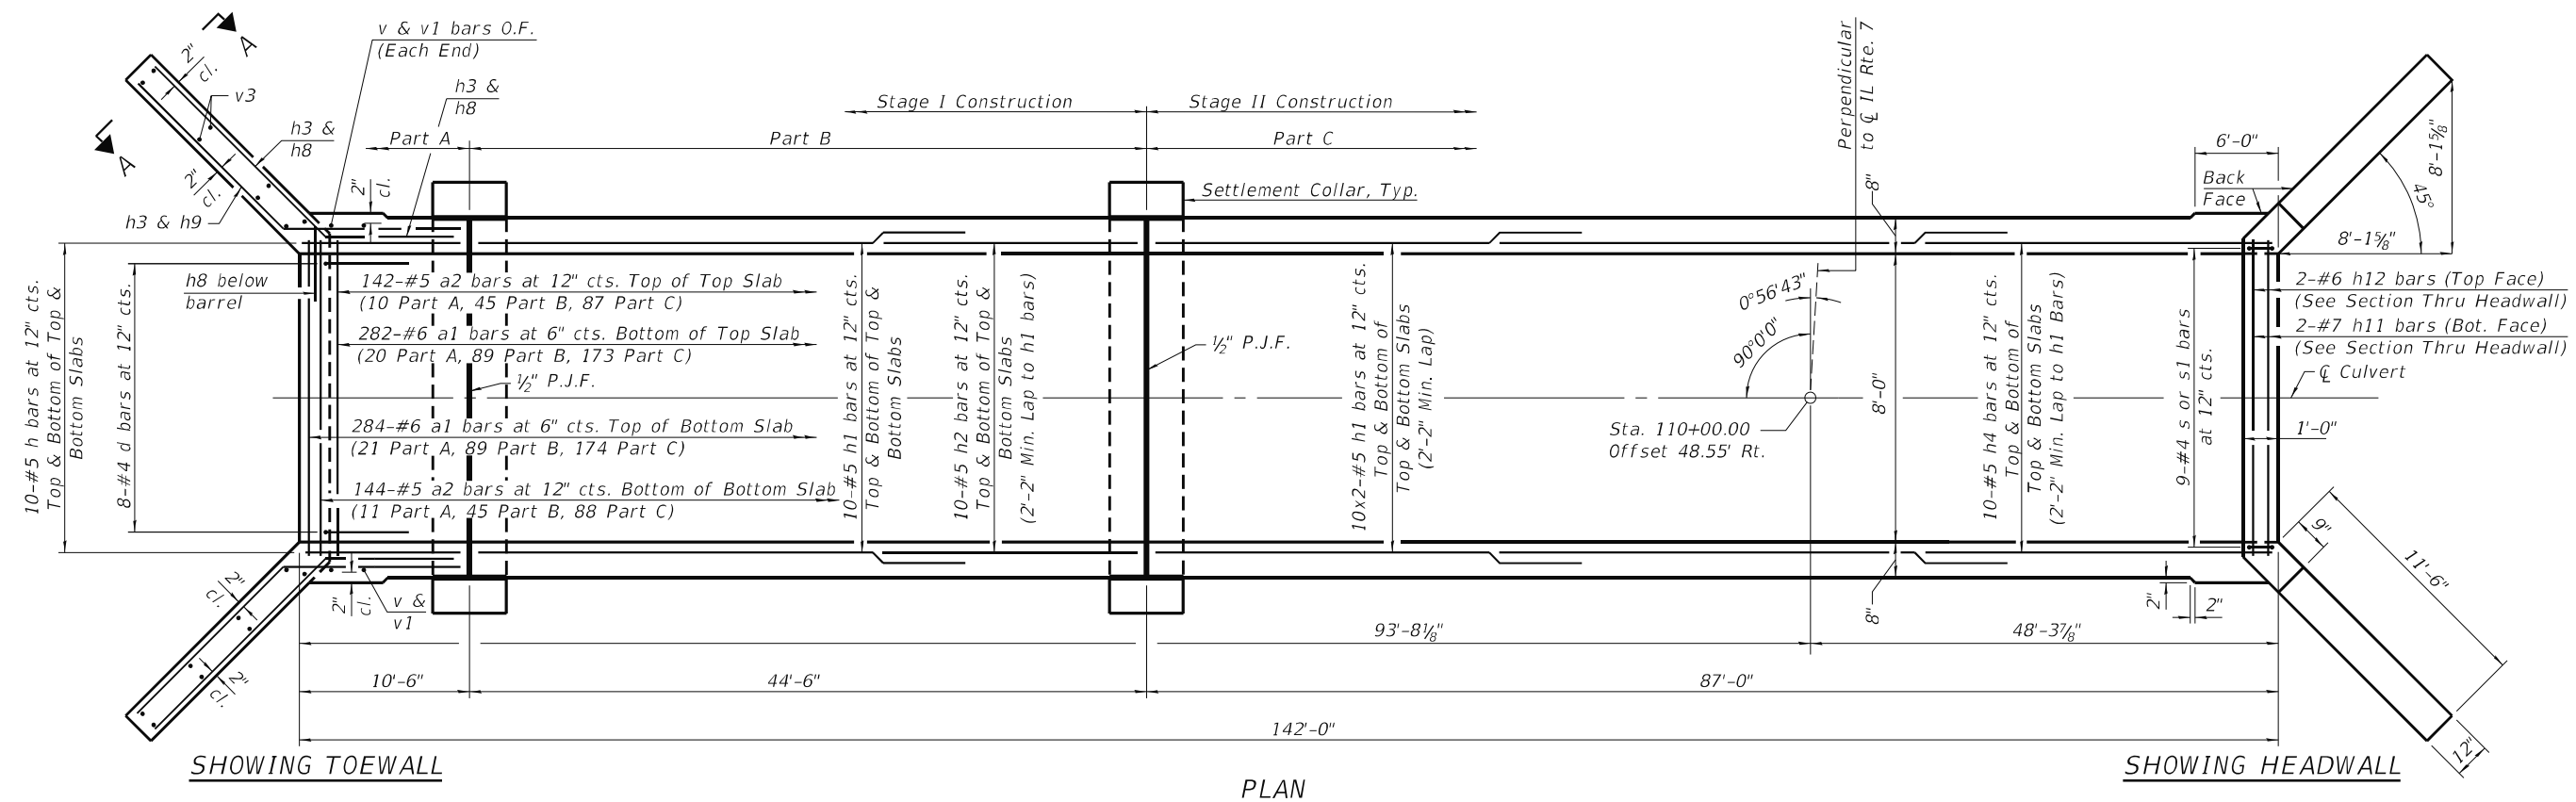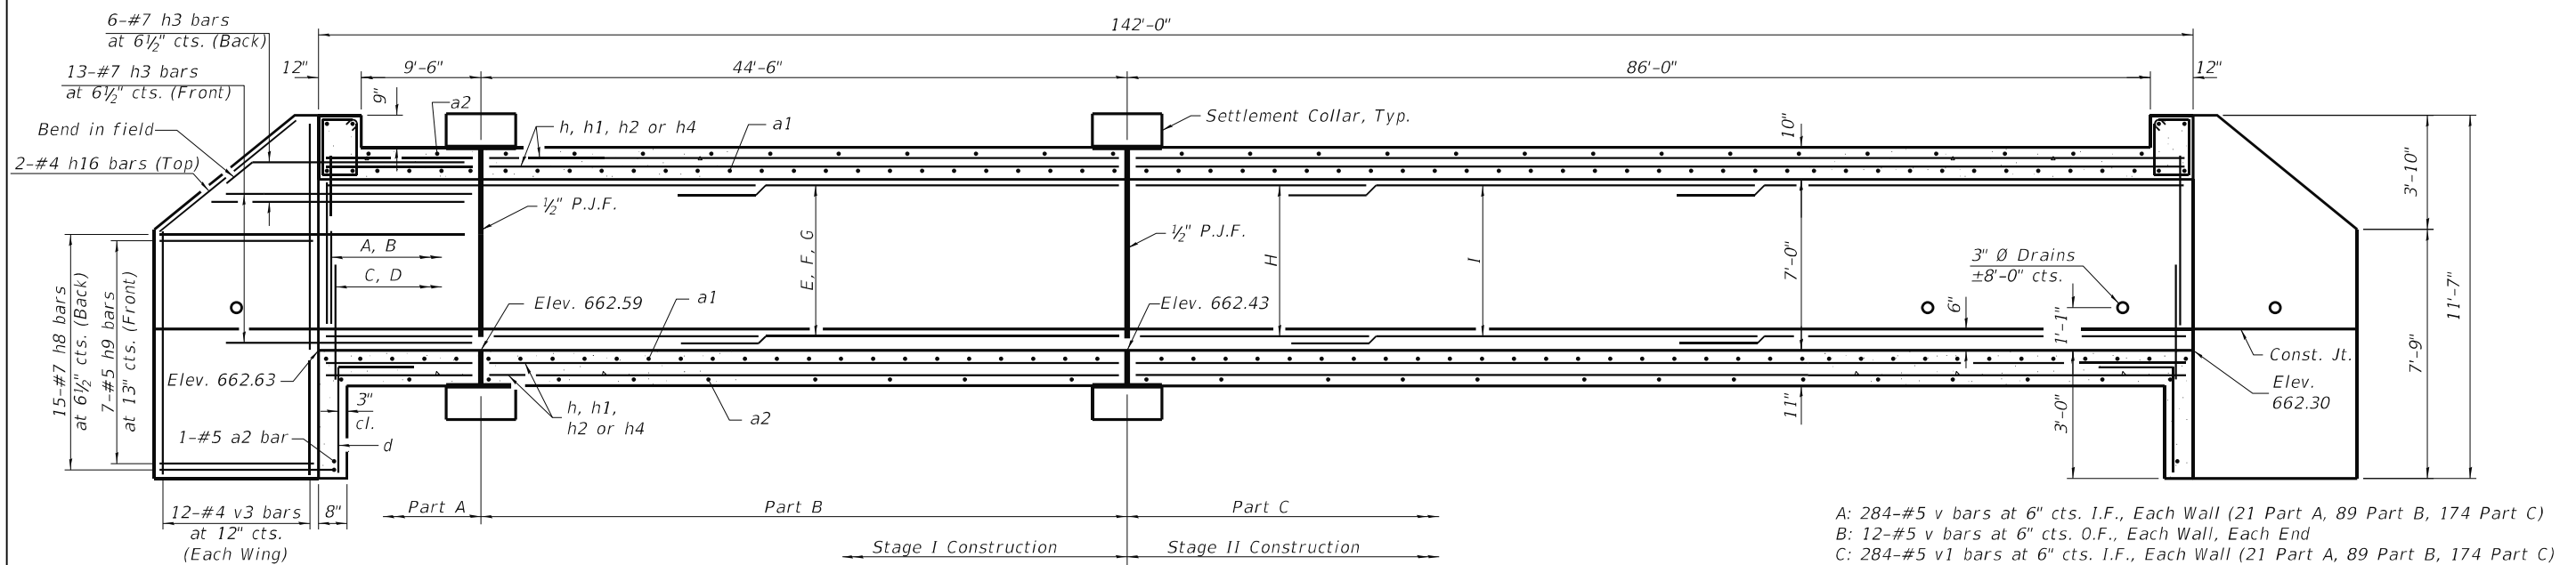

Notes:

A distance of half the length of the wingwall but not less than six feet of the barrel shall be poured monolithically with the wingwalls.

Bars indicated thus 12 x 4-#5 etc. indicates 12 lines of bars with 4 lengths per line.

At the Contractor's option, a longer v1 bar may be ordered to replace the v bar. No


reduction in quantities shall be made for this substitution.

See the Sheet 6 of 8 for Section Thru Barrel, Section A-A, settlement collar details, field cutting diagram, bar bend diagrams and Bill of Material.


(Sheet 1 of 2)

 LIN ENGINEERING, LTD. Consulting Engineers Springfield, Illinois	USER NAME = Mike Haley	DESIGNED - AGJ	REVISED -	STATE OF ILLINOIS DEPARTMENT OF TRANSPORTATION	CULVERT DETAILS STRUCTURE NO. 016-8351	F.A.U. RTE.	SECTION	COUNTY	TOTAL SHEETS	SHEET NO.
	PLOT TIME = 8:27:34 AM	CHECKED - VPT	REVISED -			3578	2019-001-R	COOK	255	166
	PLOT DATE = 12/23/2022	DRAWN - AGJ	REVISED -			CONTRACT NO. 62H82				
		CHECKED - VPT	REVISED -			ILLINOIS FED. AID PROJECT				
					SHEET 5 OF 8 SHEETS					


See Sheet 5 of 8 for additional culvert details and notes.

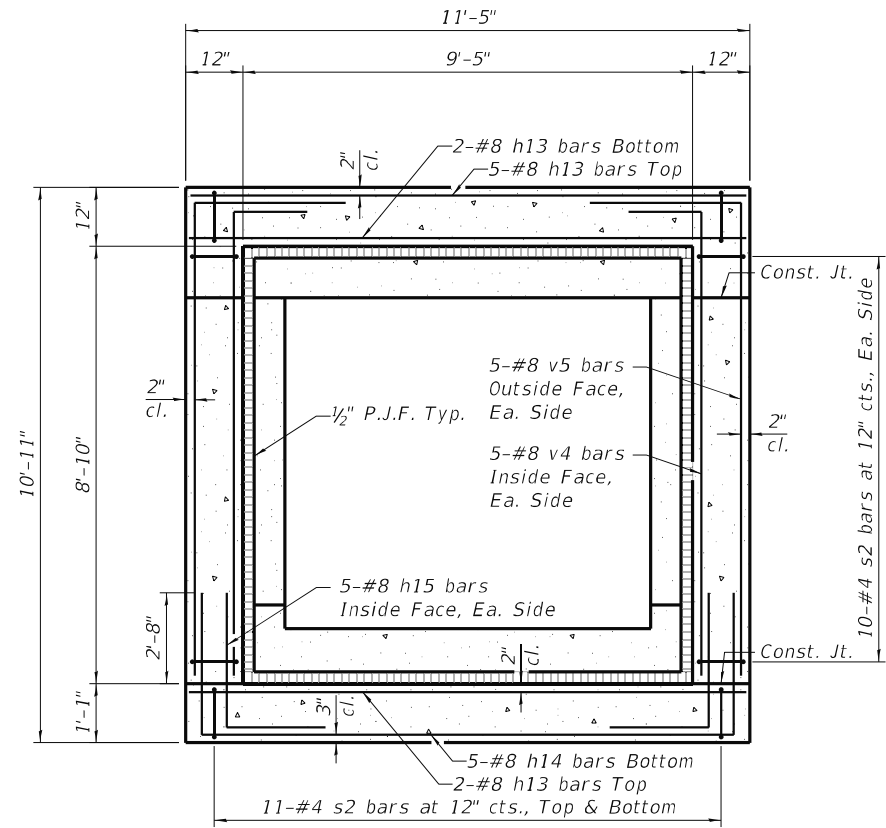


SECTION THRU BOX AT SETTLEMENT COLLAR

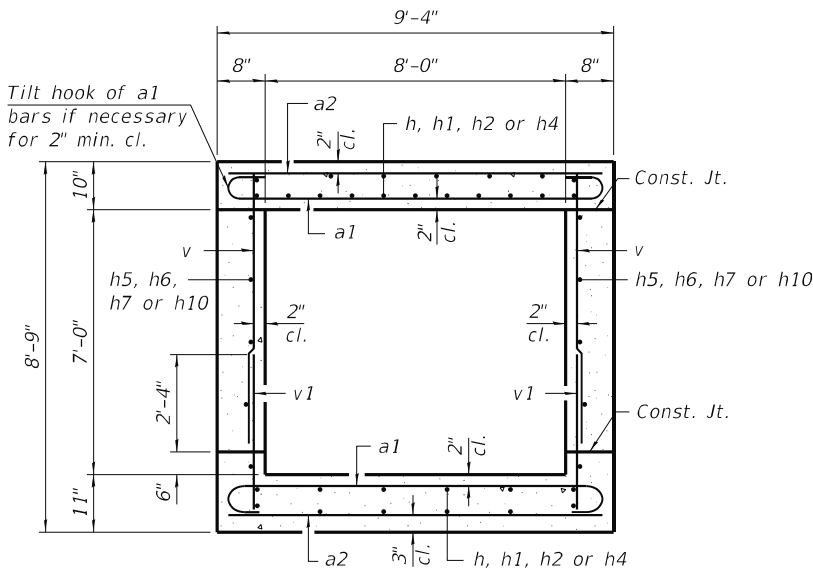

SECTION THRU BARREL

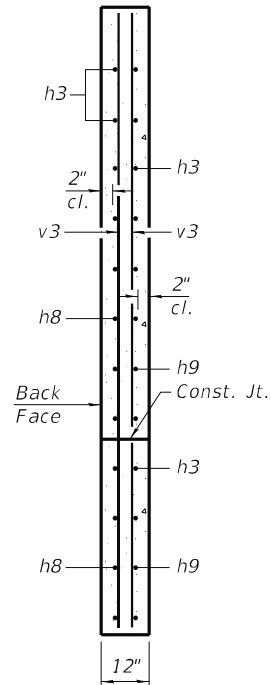


SECTION A-A

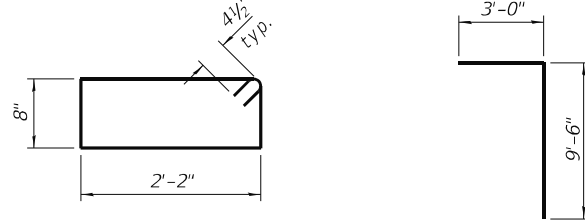



BAR s2

BAR v5

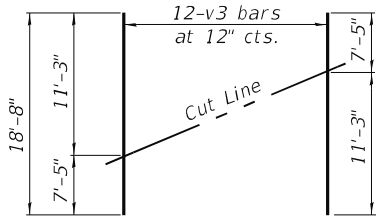


FIELD CUTTING DIAGRAM


Order bars shown full length. Cut as shown and use remainder of bars in opposite face of wingwall.

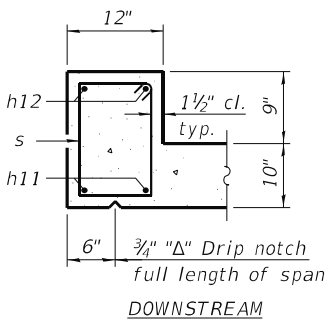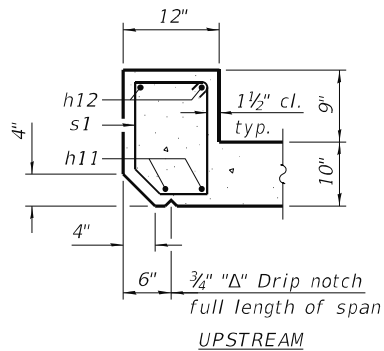


SECTION THRU HEADWALL

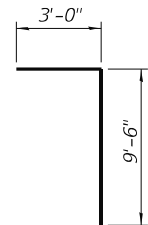


BAR v4

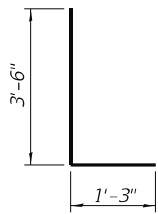


BAR h15

 


BAR h14

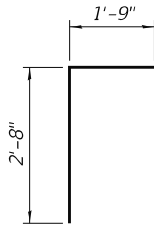


BAR d

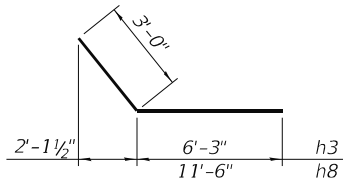


BARS h3 & h8

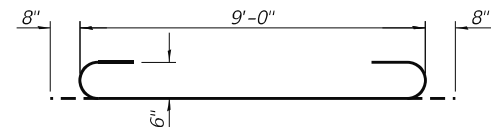

BAR a1

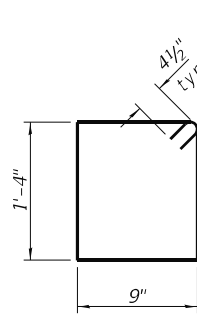

BAR s

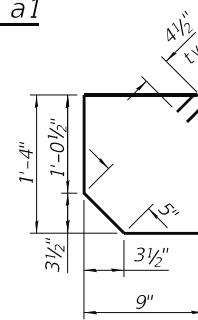

BAR s1

BILL OF MATERIAL

Bar	No.	Size	Length	Shape
a1	566	#6	10'-4"	
a2	288	#5	9'-0"	
d	16	#4	4'-5"	
h	40	#5	10'-2"	
h1	120	#5	30'-0"	
h2	40	#5	16'-8"	
h3	76	#7	9'-3"	
h4	40	#5	31'-4"	
h5	16	#4	10'-2"	
h6	48	#4	30'-0"	
h7	16	#4	16'-9"	
h8	60	#7	14'-6"	
h9	28	#5	11'-2"	
h10	16	#4	31'-6"	
h11	4	#7	9'-0"	
h12	4	#6	8'-3"	
h13	18	#8	11'-1"	
h14	10	#8	18'-1"	
h15	20	#8	4'-9"	
h16	8	#4	11'-5"	
s	9	#4	4'-11"	
s1	9	#4	4'-9"	
s2	84	#4	6'-5"	
v	616	#5	7'-0"	
v1	616	#5	3'-6"	
v3	48	#4	18'-8"	
v4	20	#8	12'-6"	
v5	20	#8	12'-6"	
Concrete Box Culverts			Cu. Yd.	162.1
Reinforcement Bars			Pound	33,380

SECTION THRU TOP AND BOTTOM SLAB

SECTION THRU SIDEWALL

(Sheet 2 of 2)

MODEL: Default
FILE NAME: EX19023StructFinal Design\Design Plans\CADD_Sheets\0168351-0162H82-006-Culvert_Details 2.dgn
12/23/2022 8:27:34 AM

LIN ENGINEERING, LTD.
Consulting Engineers
Springfield, Illinois

USER NAME =	Mike Haley	DESIGNED -	AGJ	REVISED -	
		CHECKED -	VPT	REVISED -	
PLOT TIME =	8:27:34 AM	DRAWN -	AGJ	REVISED -	
PLOT DATE =	12/23/2022	CHECKED -	VPT	REVISED -	

STATE OF ILLINOIS
DEPARTMENT OF TRANSPORTATION

CULVERT DETAILS
STRUCTURE NO. 016-8351

SHEET 6 OF 8 SHEETS

F.A.U. RTE.	SECTION	COUNTY	TOTAL SHEETS	SHEET NO.
3578	2019-001-R	COOK	255	167
CONTRACT NO. 62H82				
ILLINOIS FED. AID PROJECT				

Page 1 of 1

wangeng@wangeng.com
1145 N. Main Street
Lombard/IL/60148
Telephone: 6309539928
Fax: 6309539938

BORING LOG B-03

WEI Job No.: 411-05-02

Client **James J. Benes & Associates**
Project **IL Route 7 from 131st Street to 135th Street**
Location **Cook County, Illinois**

Daum: NAVD 88
Elevation: 670.57 ft
Noth: 1814295.09 ft
East: 1118104.66 ft
Station: 108+99.67
Offset: 31.57 RT

SOIL AND ROCK DESCRIPTION						SOIL AND ROCK DESCRIPTION									
Profile	Elevation (ft)	Sample Type	Sample No.	SPT Values (blows/in)	Qu (tsf)	Moisture Content (%)	Profile	Elevation (ft)	Sample Type	Sample No.	SPT Values (blows/in)	Qu (tsf)	Moisture Content (%)		
	670.24	X	1	11 8 9	NP	8		647.6	X	9	1 1 1	0.25 B	49		
	669.6							647.6							
	667.6	X	2	5 4 4	2.13 B	16		25	X	10	1 3 3	0.90 B	20		
		X	3	1 1 1	0.75 P	22			X	11	3 5 6	1.64 B	18		
	662.6	X	4	0 0 0	0.16 B	62		30	X	12	3 5 5	1.48 B	19		
		X	5	P U S H	0.25 P	84			X						
		X	6	0 1 1	0.25 B	62		35	X						
		X	7	1 0 0	0.16 B	66			X						
		X	8	0 0 0	0.16 B	59		40	X						

GENERAL NOTES

Begin Drilling **03-04-2021** Complete Drilling **03-04-2021**
Drilling Contractor **Wang Testing Services** Drill Rig **20D50T [80%]**
Driller **R&J** Logger **F. Bozga** Checked



Wang Engineering
wangerg@wangeng.com
1145 N. Main Street
Lombard/IL/60148
Telephone: 6309539928
Fax: 6309539938

BORING LOG CB-08

WEI Job No.: 411-05-01

Datum: NAVD 88
Elevation: 669.84 ft
North: 1814297.42 ft
East: 1118109.03 ft
Station: 109+05.6
Offset: 48.8' RT

Client: **James J. Benes & Associates**

Project: **IL Route 7 from 131st Street to 135th Street**

Location: **Cook County, IL**

Profile	Elevation (ft)	SOIL AND ROCK DESCRIPTION	Depth (ft)	Sample Type	Sample No.	SPT Values (blows/in)	Qu (tsf)	Moisture Content (%)	Profile	Elevation (ft)	SOIL AND ROCK DESCRIPTION	Depth (ft)	Sample Type	Sample No.	SPT Values (blows/in)	Qu (tsf)	Moisture Content (%)
	669.3	6-inch thick, gray SANDY GRAVEL			1	18 9 10 17	1.15 S	12									
		Stiff to hard, black and brown SILTY CLAY to SILTY CLAY LOAM, and gravel; damp															
		-FILL- -RDR 2-			2	8 6 9 6	4.76 B	20									
	665.3	Stiff, black SILTY CLAY, trace gravel; damp	5		3	3 2 3 4	1.23 B	29									
	664.3	-BURIED TOPSOIL-															
		Medium stiff, black and gray CLAY to SILTY CLAY, little organic matter; wet			4	2 2 2 3	0.90 B	55									
		-RDR 1-															
	661.3	Soft to medium stiff, dark brown and gray Organic SILTY CLAY; damp to moist	10		5	0 1 1 2	0.33 B	71									
		-RDR 1-															
					6	1 1 1 1	< 0.25 P	83									
			15		7	0 0 1	0.16 B	80									
					8	0 0 1	< 0.25 P	58									
					9	0 1 1	0.33 B	63									
	649.8		20														
Boring terminated at 20.00 ft																	

GENERAL NOTES

Begin Drilling **09-25-2019** Complete Drilling **09-25-2019**

Drilling Contractor **Wang Testing Services** Drill Rig

Driller **R&J** Logger **I. Nenn** Checked by **C. Marin**

Drilling Method **2.25" HSA, boring backfilled upon completion**

WATER LEVEL DATA

While Drilling **DRY**

At Completion of Drilling **DRY**

Time After Drilling **NA**

Depth to Water **NA**


The stratification lines represent the approximate boundary between soil types; the actual transition may be gradual

WANGENG 4110501.GPJ WANGENG.GDT 8/19/20

The boring logs represent point information. Presentation of this information in no way implies that subsurface conditions are the same at locations other than the exact location of the boring.


Bench Mark: BM #7: Cut " " in East end of headwall of concrete structure south of commercial entrance located along IL Rte. 7, near Sta. 120+03 Rt. Elevation = 669.52 (NAVD88).

Existing Structure: The existing Corrugated Metal Pipe (CMP) was built at an unknown date. Existing structure is a 50'-7" long, 5' diameter CMP with cast-in-place concrete headwalls on both ends. Existing structure will be removed and replaced with a single barrel box culvert. Driveway will be closed for expedited construction. No Salvage.

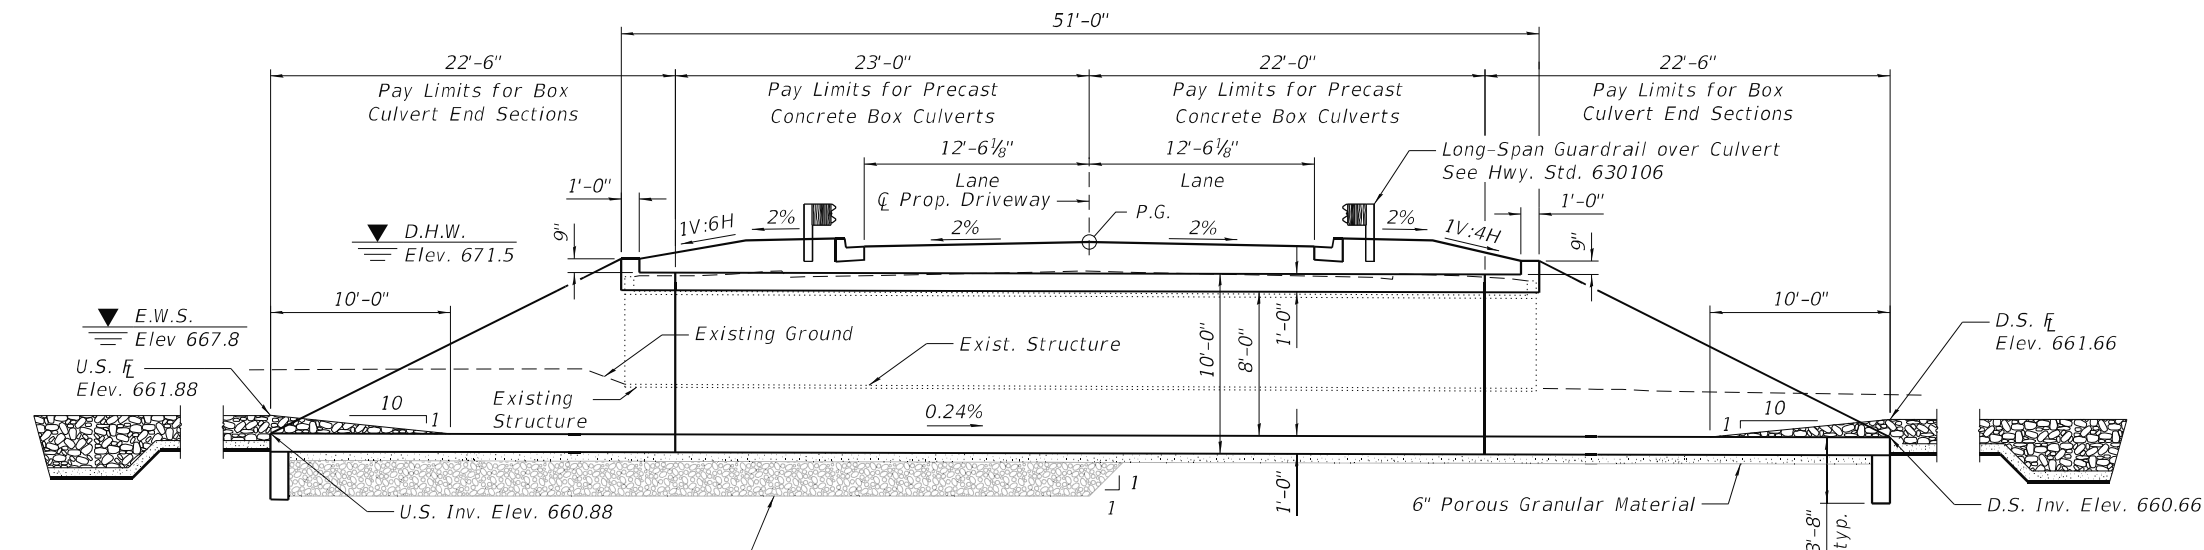

Removal of Unsuitable Material to Elev. 657.4 and replacement with Aggregate Subgrade Improvement over a layer of Geotechnical Fabric for Ground Stabilization 2'-0" beyond each side, typ. The limits and quantities of removal and replacement shown are based on the boring data and may be modified by the District Geotechnical and Field Engineers for variable subsurface conditions encountered in the field.

LONGITUDINAL SECTION
(Dimensions along C Culvert)

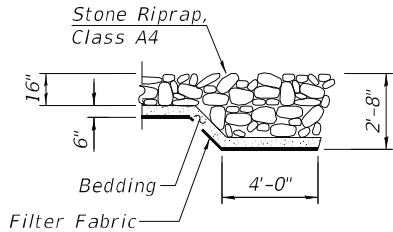

SECTION A-A

*2'-0" width of P.G.E. to be installed full length of proposed culvert, to 3'-0" from the end of the proposed wingwalls. Adjacent to culvert, vertical limits are from bottom of bottom slab to top of top slab. Along wingwalls, vertical limits are from bottom of culvert bottom slab to 1'-0" below top of wingwall. See pay limits for Porous Granular Embankment detail on sheet 2 of 5. P.G.E. behind wingwalls shall be capped with a 12" thick layer of impervious material. Cost of impervious material shall be included in the cost of Porous Granular Embankment.

DESIGN SPECIFICATIONS
2020 AASHTO LRFD Bridge Design Specifications, 9th Edition

LOADING HL-93
Allow 50#/sq. ft. for future wearing surface.


DESIGN STRESSES

PRECAST UNITS (New Construction)
f'c = 5,000 psi
fy = 65,000 psi (Welded Wire Reinforcement)

FIELD UNITS (New Construction)
f'c = 3,500 psi
fy = 60,000 psi (Reinforcement)


INDEX OF SHEETS

- General Plan and Elevation
- General Data
- 4. Precast Tapered End Section Details
- Soil Boring Logs

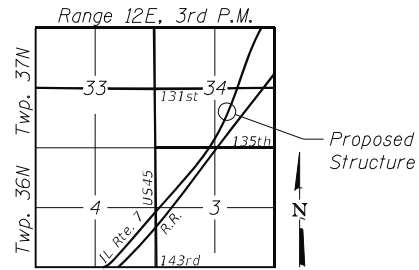

LOCATION SKETCH


GENERAL PLAN AND ELEVATION
DRIVEWAY OVER MILL CREEK
F.A.U. RTE. 3578 SEC. 2019-001-R
COOK COUNTY
STATION 120+32.00
S.N. 016-8352

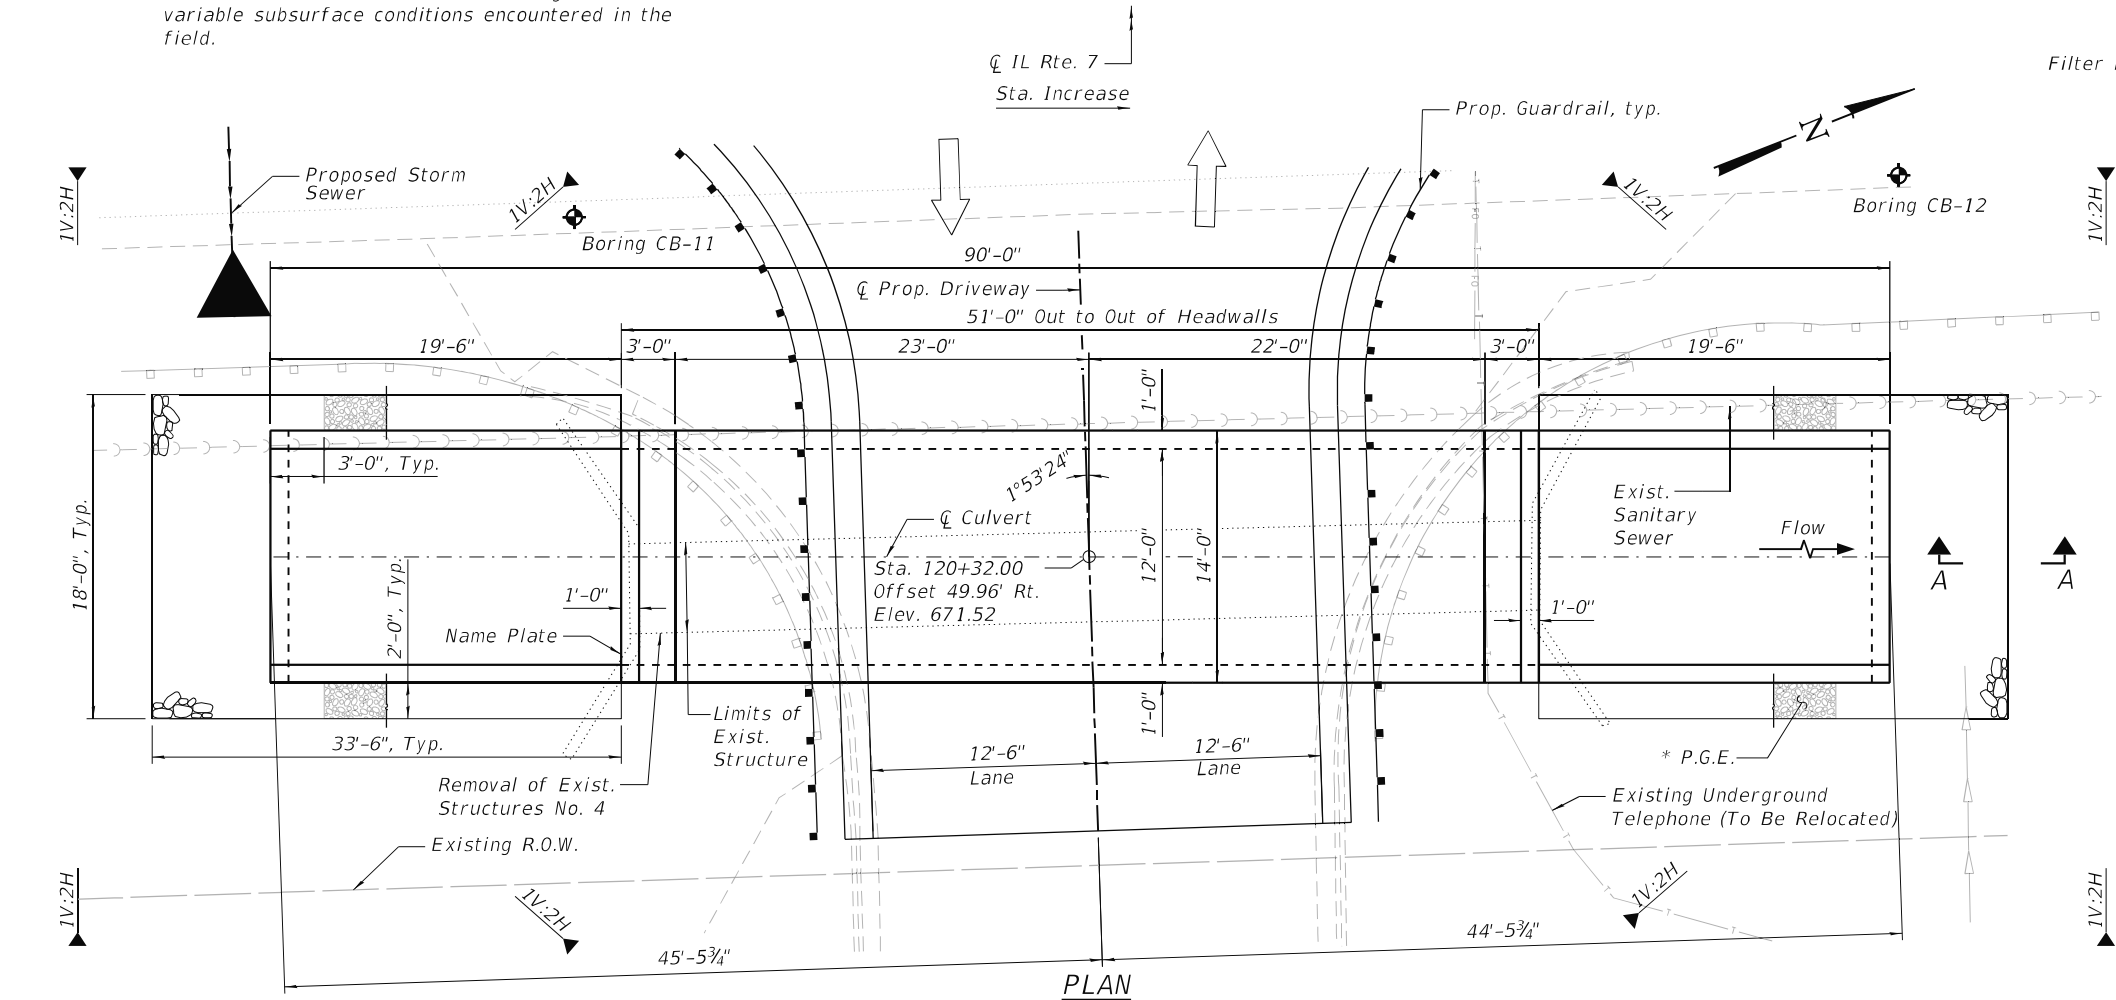

PLAN

MODEL: Default
FILE NAME: EX1902StructFinal Design\Design Plans\CADD_Sheets\0168352-0162H82-001-GPE.dgn

	LIN ENGINEERING, LTD. Consulting Engineers Springfield, Illinois	USER NAME = Mike Haley	DESIGNED - AGJ	REVISED -	STATE OF ILLINOIS DEPARTMENT OF TRANSPORTATION	GENERAL PLAN AND ELEVATION STRUCTURE NO. 016-8352	SHEET 1 OF 5 SHEETS	F.A.U. RTE.	SECTION	COUNTY	TOTAL SHEETS	SHEET NO.
	PLOT TIME = 11:15:21 AM	CHECKED - VPT	REVISED -	3578				2019-001-R	COOK	255	170	
	PLOT DATE = 12/23/2022	CHECKED - VPT	REVISED -	CONTRACT NO. 62H82								
	ILLINOIS FED. AID PROJECT											

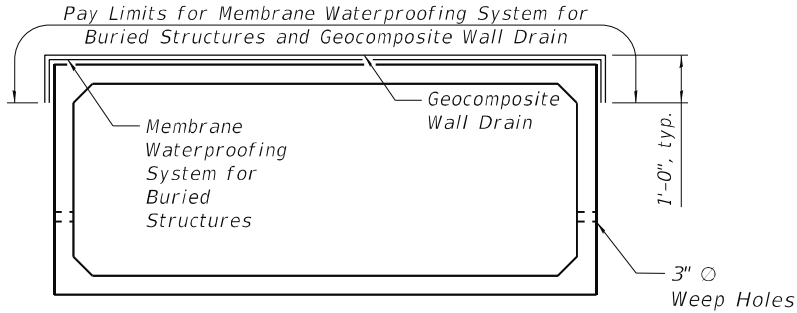

LIMITS OF MEMBRANE WATERPROOFING
Longitudinal limits of membrane waterproofing for the precast concrete culvert are along the full length between the headwalls.

STATION 120+32.00
BUILT 202_ BY
STATE OF ILLINOIS
F.A.U. RT. 3578 SEC. 2019-001-R
LOADING HL-93
STR. NO. 016-8352

NAME PLATE
See Std. 515001

GENERAL NOTES

The precast box culvert sections shall conform to the requirements of ASTM C 1577.


Drain holes shall be provided on exterior culvert walls for each precast box segment with a clear rise greater than 3 ft. The drain hole shall be located within 1/3 of the clear rise of the box culvert, shall not intercept the haunch, and shall conform to the requirements of Article 503.11 of the Standard Specifications.

Nonwoven geotextile fabric shall conform to the requirements of Art. 1080.01 of the Standard Specifications. The minimum weight of the fabric shall be 6 ounces per square yard, unless noted otherwise.

Precast concrete box culverts and box culvert end sections shall be backfilled with Porous Granular Embankment in the required excavation areas on the sides of the box culvert from the top of the box culvert to the bottom of the box culvert. This area of P.G.E. is included in the Porous Granular Embankment pay item. The 6-inch thick layer of porous granular material required under the precast concrete box culvert, according to Section 540.06 of the Standard Specifications, shall also apply to the end sections. Cost of this porous granular material will not be paid for separately but shall be included in the unit price of the work for which it is required.

Plan dimensions and details relative to existing plans are subject to nominal construction variations. The Contractor shall field verify existing dimensions and details affecting new construction and make necessary approved adjustments prior to construction or ordering of materials. Such variations shall not be cause for additional compensation for a change in scope of the work, however, the Contractor will be paid for the quantity actually furnished at the unit price bid for the work.

See Special Provisions and Roadway and Maintenance of Traffic plans for time restrictions relative to installation of the structure.

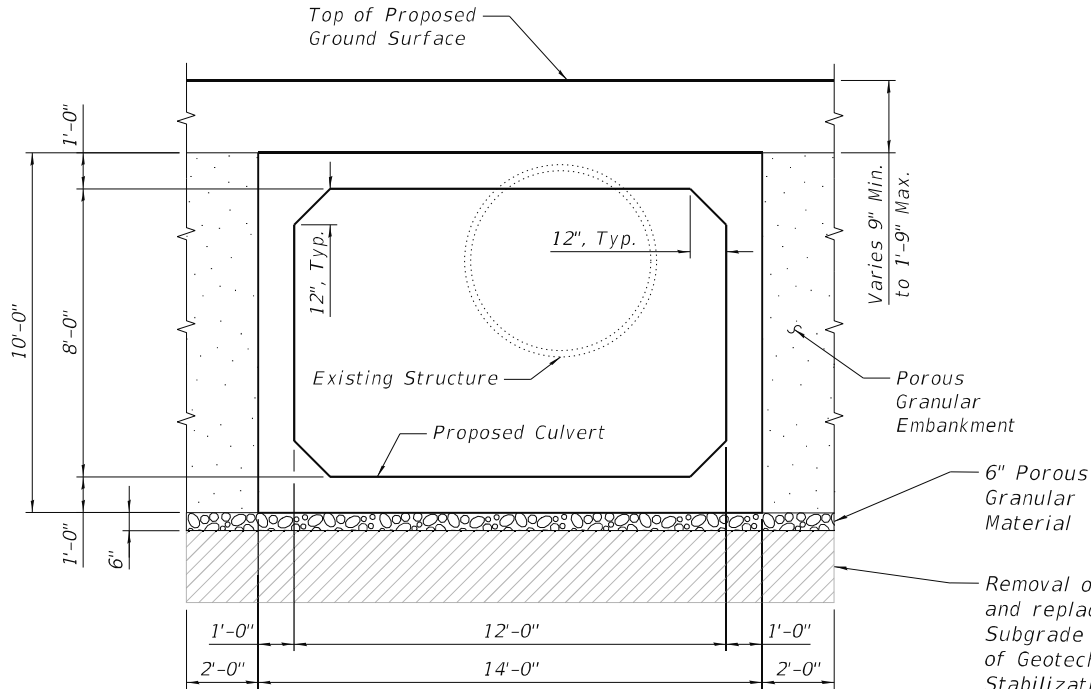

SECTION THRU PRECAST BOX CULVERT

WATERWAY INFORMATION

Drainage Area = 5.92 sq. mi. Low Grade Elev. = 671.56 @ Sta. 120+00									
Flood	Freq. Yr.	Q C.F.S.	Opening Sq. Ft.		Nat. H.W.E.	Head - Ft.		Headwater El.	
			Exist.	Prop.		Exist.	Prop.	Exist.	Prop.
Design	10	152	19.6	72.3	670.0	1.5	0	671.5	667.9
Base	50	330	19.6	84.0	671.5	0.9	0	672.4	669.4
Overtopping	100	387	19.6	84.0	672.1	0.8	0	672.9	670.0
Max. Calc.	100	387	19.6	84.0	672.1	0.8	0	672.9	670.0


CULVERT CONSTRUCTION SEQUENCE

1. Close driveway to all traffic.
2. Divert water from construction area.
3. Perform removal of existing structure.
4. Perform construction of replacement structure.
5. Open driveway to traffic.
6. Remove water diversion measures.


PRECAST BOX CULVERT SCHEDULE (ASTM C1577)

Station	Size (Span x Height)	Skew	Design Fill	
			Min.	Max.
120+32.00	12'-0" x 8'-0"	1°53'24"	1'-4"	1'-9"

The Design Fill heights shown in the culvert schedule are located between the curb and gutter flow lines.

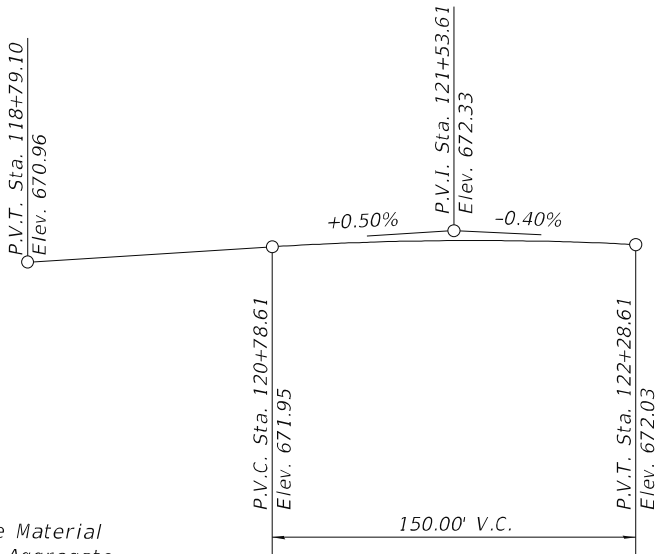

PROFILE GRADE
Along $\bar{C}$ Proposed IL Rte. 7

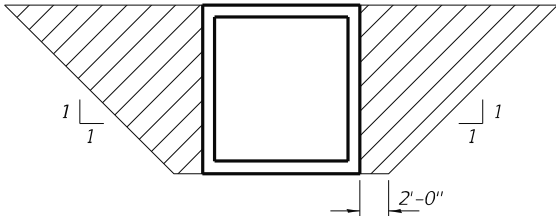


PAY LIMITS FOR POROUS GRANULAR EMBANKMENT
(Hatched area)

TOTAL BILL OF MATERIAL


ITEM	UNIT	TOTAL
Porous Granular Embankment	Cu. Yd.	301
Geotechnical Fabric for Ground Stabilization	Sq. Yd.	93
Stone Riprap, Class A4	Sq. Yd.	103
Filter Fabric	Sq. Yd.	76
Aggregate Subgrade Improvement	Cu. Yd.	62
Removal of Existing Structures No. 4	Each	1
Removal and Disposal of Unsuitable Material for Structures	Cu. Yd.	62
Name Plates	Each	1
Box Culvert End Sections, Culvert No. 4	Each	2
Precast Concrete Box Culverts 12'x8'	Foot	45
Geocomposite Wall Drain	Sq. Yd.	91
Membrane Waterproofing System for Buried Structures	Sq. Yd.	91

MODEL: Default
FILE NAME: E:\1902\Struct\Final Design\Design Plans\CADD_Sheets\0168352-D\162H82-002-General Data.dgn


MODEL: Default
FILE NAME: E:\1902\Struct\Final Design\Design Plans\CADD_Sheets\0168352-D-162H82-003-End Section 1.dgn

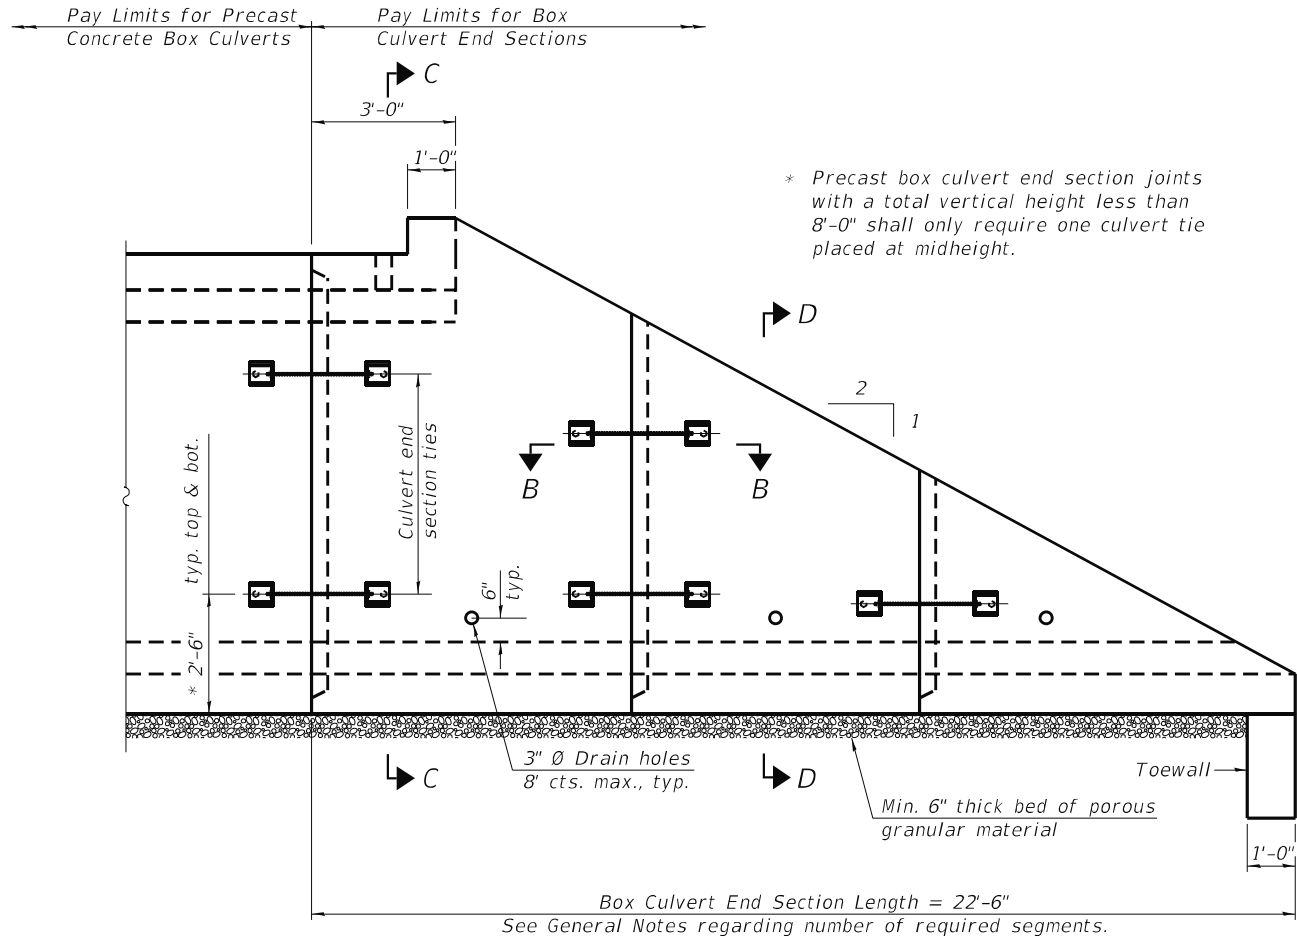


ELEVATION

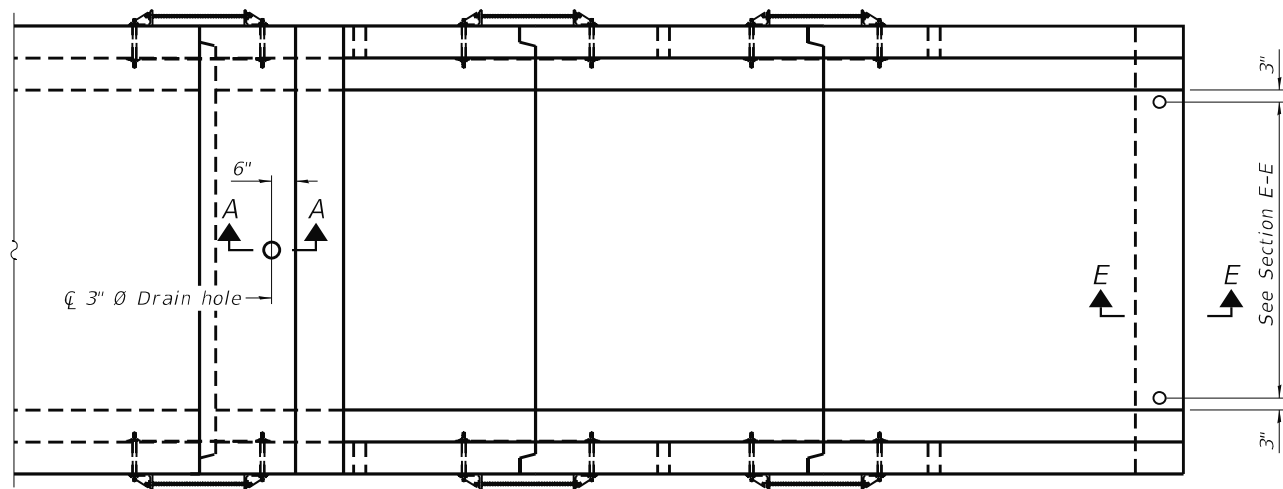

PLAN

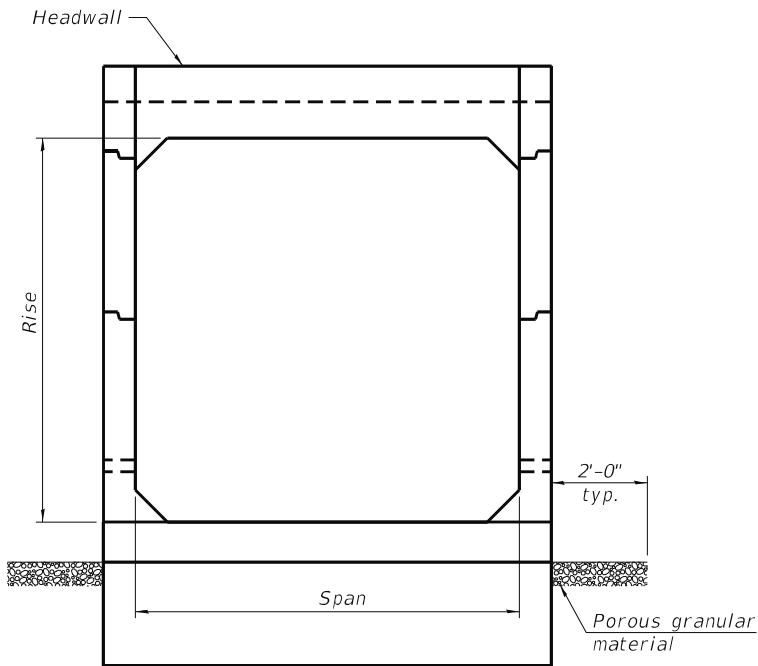

END VIEW

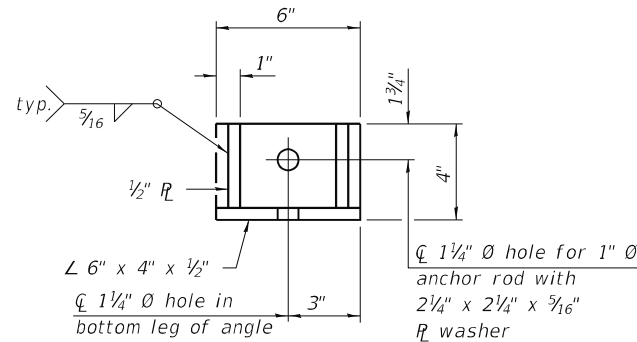

RESTRAINT ANGLE DETAIL

12" x 12" x 6" block of CA5, CA7, or CA11 coarse aggregate placed over drain opening. Block of aggregate shall be completely wrapped in nonwoven geotextile fabric.

Provide a double layer of 12" x 12" nonwoven geotextile fabric centered over the drain hole. Fabric shall be sealed to the concrete with mastic.

3" Ø PVC drain cast with the concrete (Adjust location to clear reinforcement).

1/2" Square foam blockout around PVC drain (to be removed with formwork)

SECTION A-A

(All costs associated with furnishing and constructing the above drain detail will not be measured for payment but shall be included in the contract unit price for the associated work.)

(Sheet 1 of 2)

GENERAL NOTES

Box Culvert End Sections shall be constructed according to the requirements of Section 540 of the Standard Specifications except as modified herein. This work will be measured for payment as each, with each end of each culvert being one each. End sections will be paid for at the contract unit price per each for Box Culvert End Sections of the culvert number specified.

Typical box section dimensions, materials, and reinforcement details for Box Culvert End Sections shall be according to the requirements of ASTM C 1577 as required for the design of the portion of the culvert within the limits of Precast Concrete Box Culverts except as modified herein.

Number of segments shown in Elevation is for example only. Length and number of precast box sections required to construct Box Culvert End Sections shall be determined by the Contractor.


1" Ø anchor rods for the culvert ties shall conform to the requirements of ASTM F1554, Grade 105. Structural steel for tie plate and restraint angle shall conform to the requirements of Article 1006.04 of the Standard Specifications. All components of the culvert tie detail shall be galvanized according to the requirements of AASHTO M 111 or M 232 as applicable. 2 1/4" x 2 1/4" x 5/16" plate washers shall be provided under each nut required for the anchor rods. Anchor rods connecting precast sections shall be brought to a snug tight condition followed by an additional 1/2 turn on one of the nuts for anchor rods installed in the walls. Match marks shall be provided on the bolt and nut to verify relative rotation between the bolt and the nut. Holes in the walls for the culvert tie assembly may be drilled using core bits in lieu of using formed holes.

All costs associated with furnishing and installing or constructing the toewall and culvert ties will not be measured for payment but shall be included in the contract unit price for Box Culvert End Sections of the culvert number specified.

Drain holes shall conform to the requirements of Article 503.11 of the Standard Specifications unless noted otherwise.

Nonwoven geotextile fabric shall conform to the requirements of Article 1080.01. The minimum weight of the fabric shall be 6 oz. / sq. yd..

For end sections with traversable pipe grate systems, see grate detail sheet for required modifications.

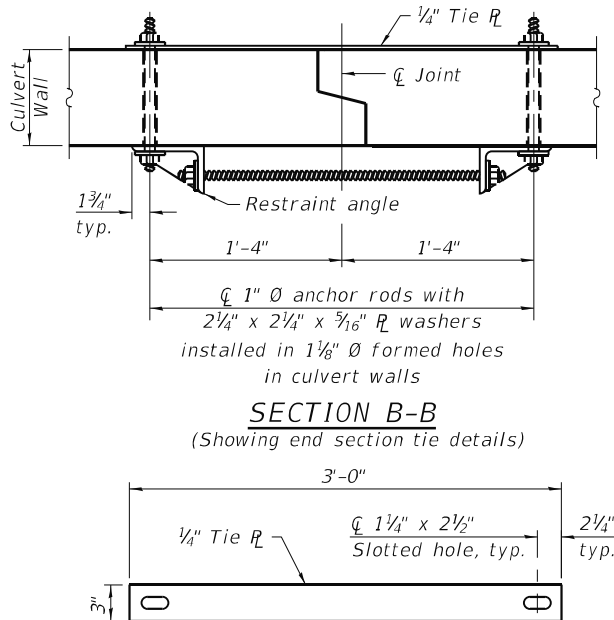

TIE PLATE DETAIL

LE LIN ENGINEERING, LTD.
Consulting Engineers
Springfield, Illinois


USER NAME =	Mike Haley	DESIGNED -	AGJ	REVISED -	
CHECKED -	VPT	REVISED -			
PLOT TIME =	11:15:23 AM	DRAWN -	AGJ	REVISED -	
PLOT DATE =	12/23/2022	CHECKED -	VPT	REVISED -	

STATE OF ILLINOIS
DEPARTMENT OF TRANSPORTATION


SINGLE CELL PRECAST BOX CULVERT TAPERED END SECTIONS
STRUCTURE NO. 016-8352

SHEET 3 OF 5 SHEETS


F.A.U. RTE.	SECTION	COUNTY	TOTAL SHEETS	SHEET NO.
3578	2019-001-R	COOK	255	172
CONTRACT NO. 62H82				
ILLINOIS FED. AID PROJECT				

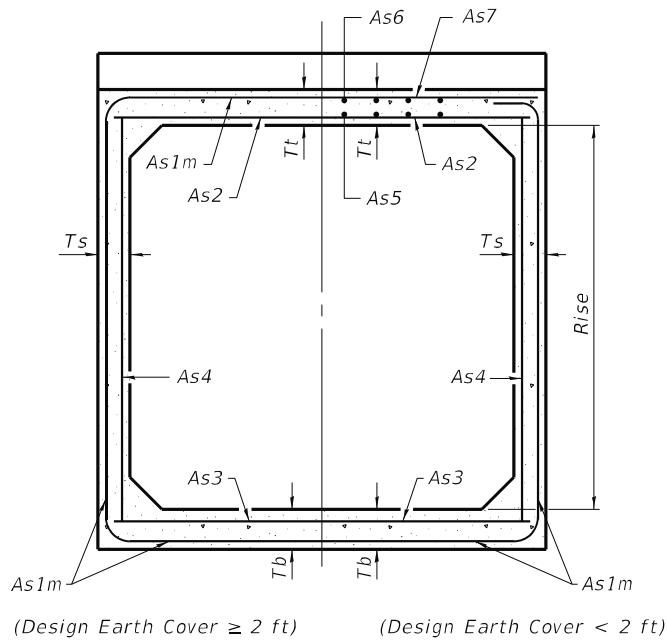

SECTION C-C

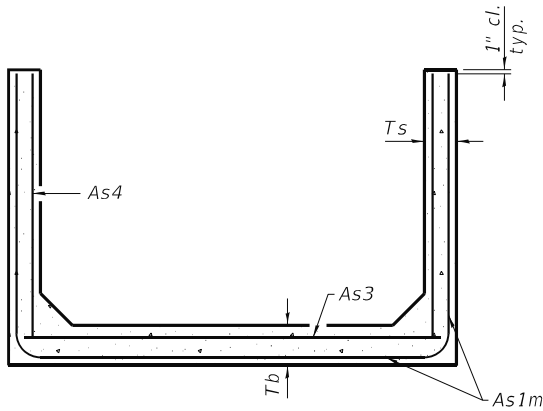

SECTION D-D

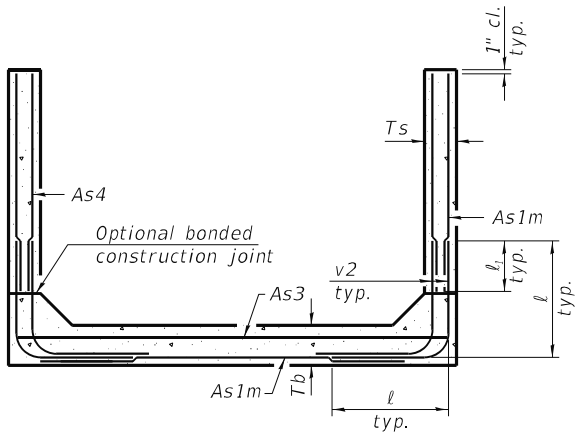

ALTERNATE SECTION D-D


As1m REINFORCEMENT											
(in. ² / ft)											
Rise (ft)	2	3	4	5	6	7	8	9	10	11	12
Ts (in.)	2	3	4	5	6	7	8	9	10	11	12
4	0.19	0.17	0.18								
5	0.26	0.21	0.18								
6	0.22	0.26	0.23	0.22							
7	0.25	0.33	0.59	0.27	0.28						
8	0.40	0.35	0.43	0.39	0.36	0.34	0.40				
9	0.44	0.39	0.35	0.43	0.40	0.37	0.36	0.48			
10	0.48	0.42	0.38	0.47	0.44	0.41	0.38	0.42	0.56		
11	0.52	0.45	0.54	0.50	0.46	0.44	0.41	0.46	0.50	0.65	
12	0.55	0.49	0.58	0.54	0.50	0.48	0.45	0.46	0.46	0.61	0.75

(As1m reinforcement based upon welded wire reinforcement conforming to AASHTO M 55 or M 221).


l_i DIMENSION

- #3 bar = 2'-0"
- #4 bar = 2'-8"
- #5 bar = 3'-4"
- #6 bar = 3'-11"


Notes:
Alternate Section D-D is provided to allow the Contractor the option of casting the bottom slab of the end section first followed by construction of the sidewalls using conventional forming methods. Shop drawings that detail slab thickness and reinforcement layout shall be submitted to the Engineer for review and approval when using Alternate Section D-D.
The size and spacing of the v2 bars shall provide a minimum reinforcement area along each face of the walls (in.²/ft.) equal to 1.10*(As1m). v2 bars may consist of #3 thru #6 size reinforcement bars and the longitudinal spacing shall not exceed the lesser of the wall thickness or 8 inches.
Bonded construction joints shall be prepared according to Article 503.09 of the Standard Specifications.

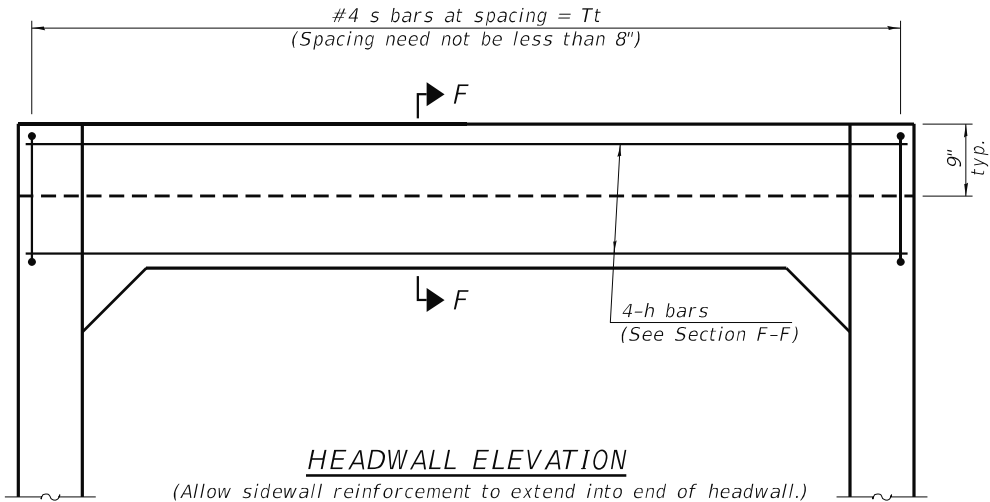

HEADWALL ELEVATION

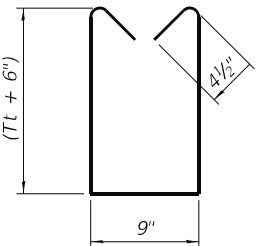

BAR s

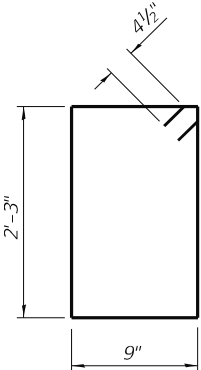


BAR s1

TOEWALL CONSTRUCTION SEQUENCE


1. Perform excavation and construct toewall.
2. Backfill according to the applicable paragraphs of Article 502.10 of the Standard Specifications and place bedding for precast box culvert end sections.
3. Set precast box culvert end section.
4. Drill and epoxy grout reinforcement in toewall in accordance with Section 584 of the Standard Specifications.
5. Pressure grout voids using non-shrink grout conforming to Section 1024 of the Standard Specifications.

* The Contractor may furnish a precast or cast-in-place toewall. The Contractor shall be responsible for the strength and stability of the precast toewall during handling. Additional lifting points may be required depending upon the length of the toewall or the Contractor may need to modify the design of the toewall for the proposed handling the method.

** If soil conditions permit, the sides of the toewall may be poured directly against the soil. The clear cover on the sides of the toewall shall be increased to 3" by increasing the thickness of the toewall.

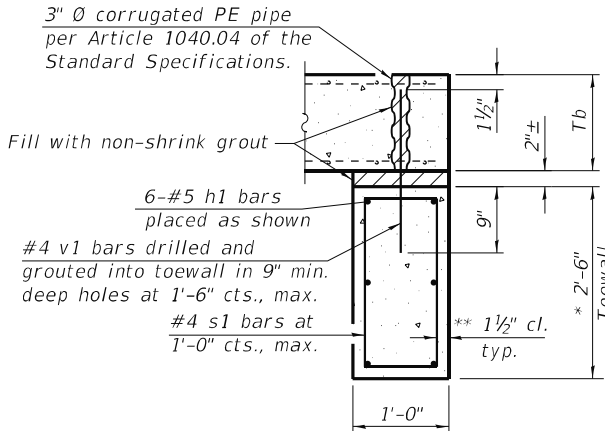

SECTION E-E

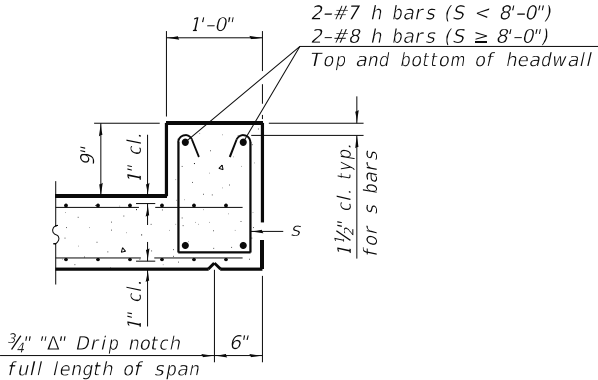

SECTION F-F

SCB-TES

2-17-2017

E LIN ENGINEERING,LTD.
Consulting Engineers
Springfield, Illinois

USER NAME =	Mike Haley	DESIGNED -	AGJ	REVISED -	
CHECKED -	VPT	REVISED -			
PLOT TIME =	11:15:23 AM	DRAWN -	AGJ	REVISED -	
PLOT DATE =	12/23/2022	CHECKED -	VPT	REVISED -	



STATE OF ILLINOIS
DEPARTMENT OF TRANSPORTATION

SINGLE CELL PRECAST BOX CULVERT TAPERED END SECTIONS
STRUCTURE NO. 016-8352

SHEET 4 OF 5 SHEETS

F.A.U. RTE.	SECTION	COUNTY	TOTAL SHEETS	SHEET NO.
3578	2019-001-R	COOK	255	173
CONTRACT NO. 62H82				
ILLINOIS FED. AID PROJECT				

MODEL: Default
FILE NAME: E:\1902\Struct\Final Design\Design Plans\CADD_Sheets\0168352-D\162H82-004-End Section 2.dgn
12/23/2022 11:15:23 AM

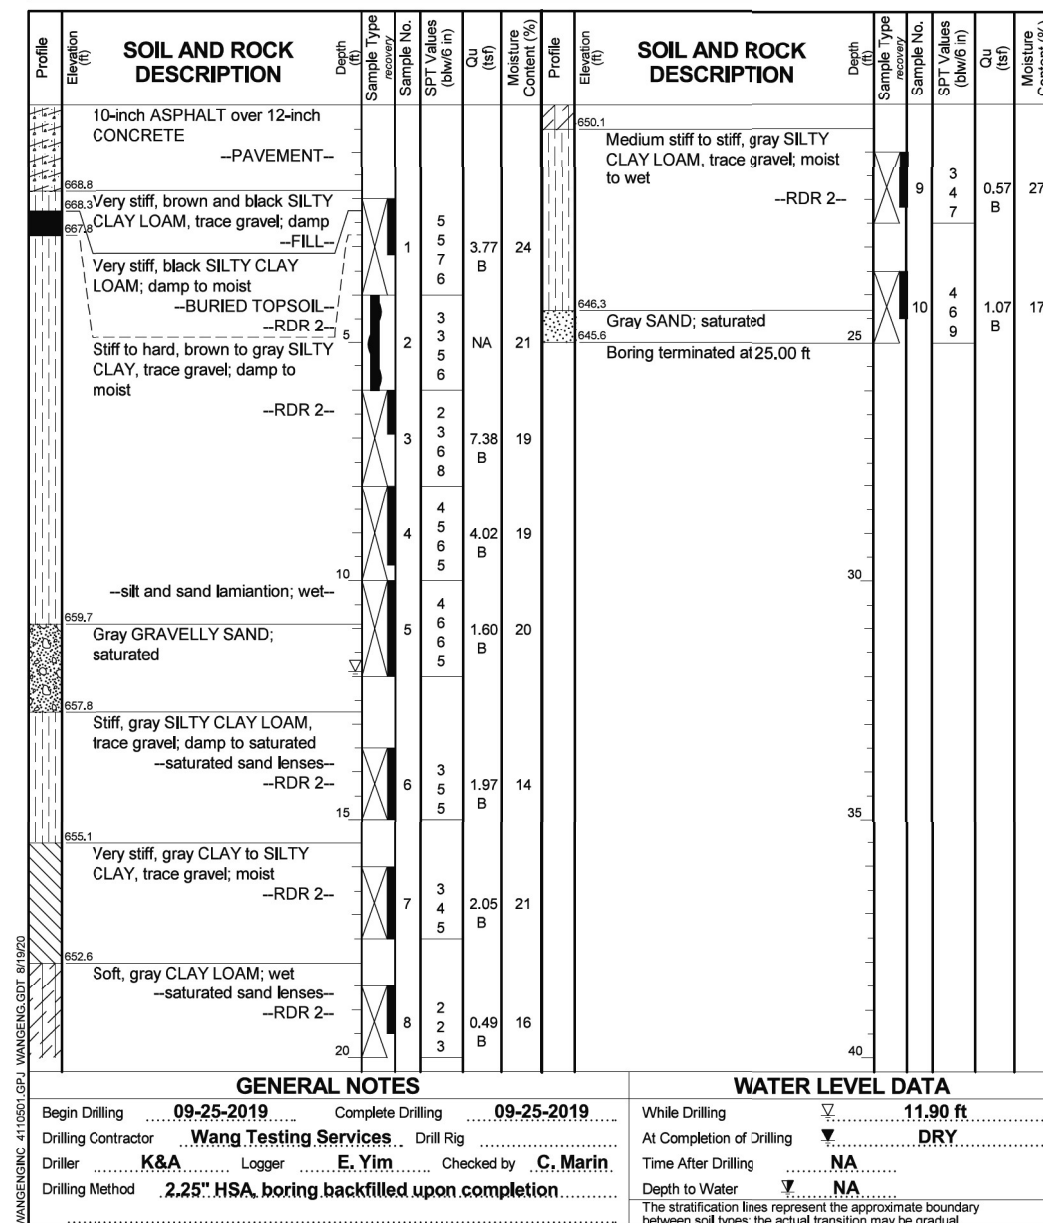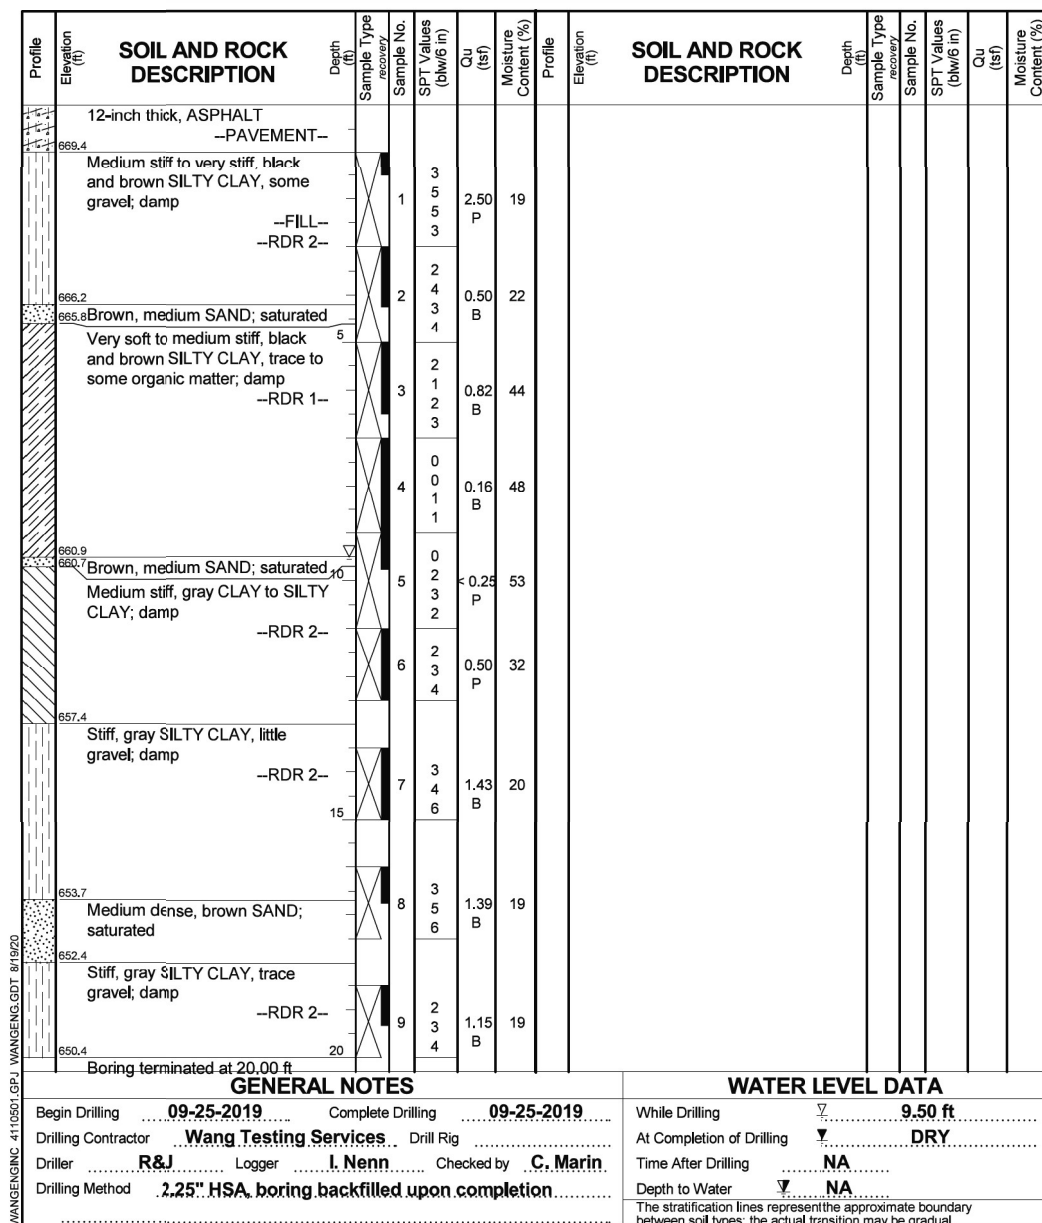

The boring logs represent point information. Presentation of this information in no way implies that subsurface conditions are the same at locations other than the exact location of the boring.

INDEX OF SHEETS

1. General Plan and Elevation
2. General Data
3. Stage Construction Details
4. Load Transfer Platform
- 5.-8. Culvert Details
9. Bar Splicer Details
- 10.-12. Soil Boring Logs


2020 AASHTO LRFD Bridge Design
Specifications, 9th Edition

LOADING HL-93

Allow 50#/sq. ft. for future wearing surface.

FIELD UNITS

$f'_c = 3,500 \text{ psi}$
 $f_y = 60,000 \text{ psi (Reinforcement)}$

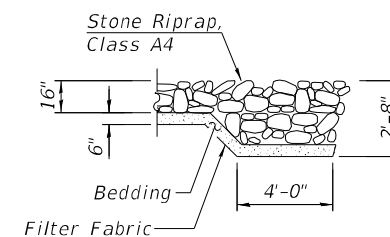


SECTION A-A

Note:
See Roadway Plans for temporary and final channel alignment.




Michael T. Haley 12/22/2022
 Michael T. Haley Date
 Licensed Structural Engineer
 State of Illinois No. 081-005991
 Expires 11/30/2024

APPROVED
For Structural Adequacy Only
Wayne F. Schifano
Engineer of Bridges & Structures

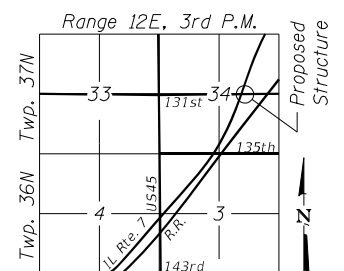


LOCATION SKETCH

GENERAL PLAN AND ELEVATION
131st ST. OVER MILL CREEK
F.A.U. RTE. 3578 SEC. 2019-001-R
COOK COUNTY
STATION 24+24.33
S.N. 016-0933

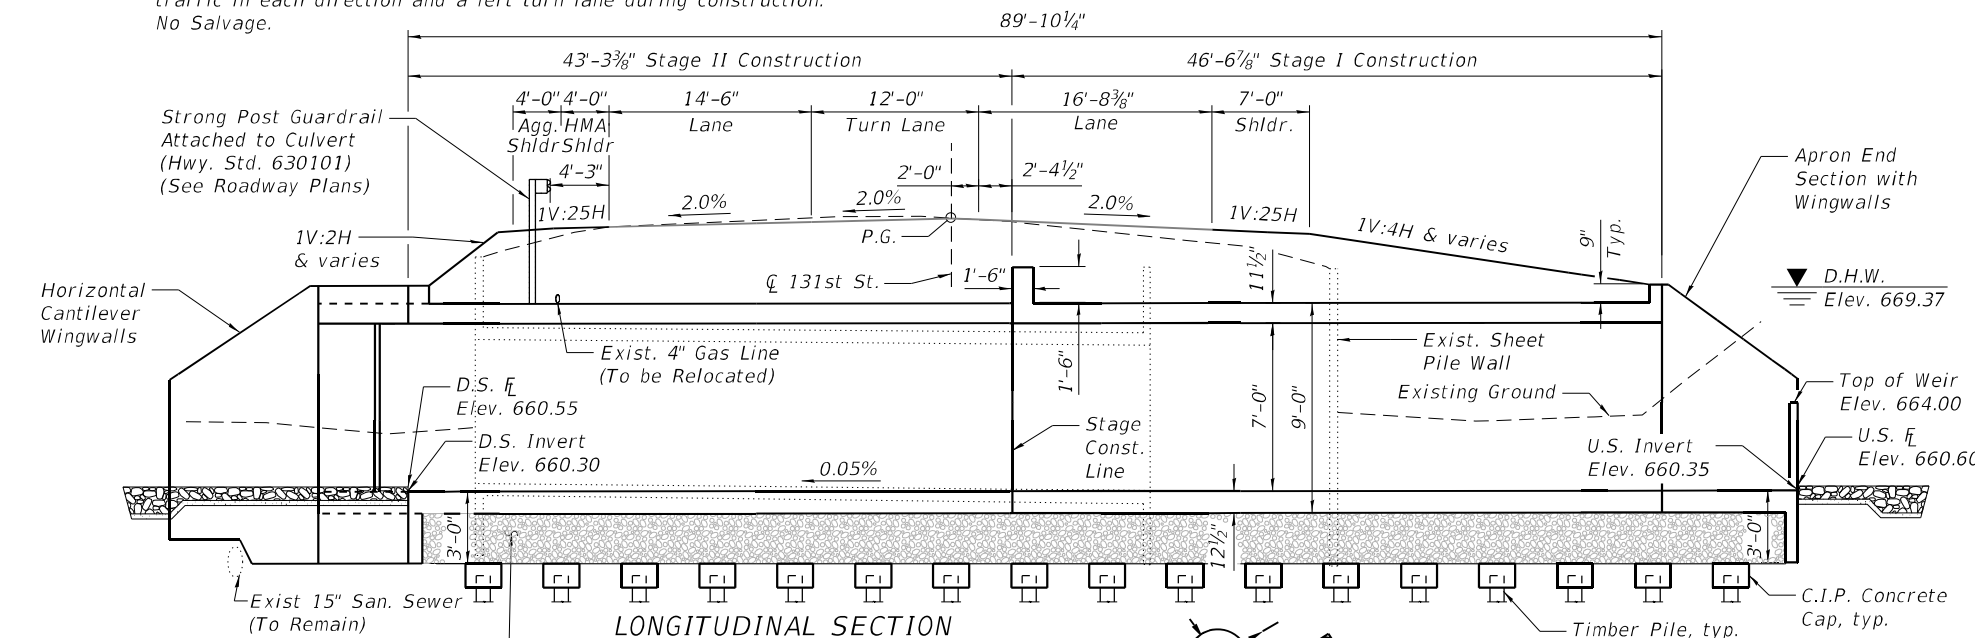

LONGITUDINAL SECTION

(All Dimensions at Rt. $\angle$'s to
 ϕ Roadway, at ϕ Structure)

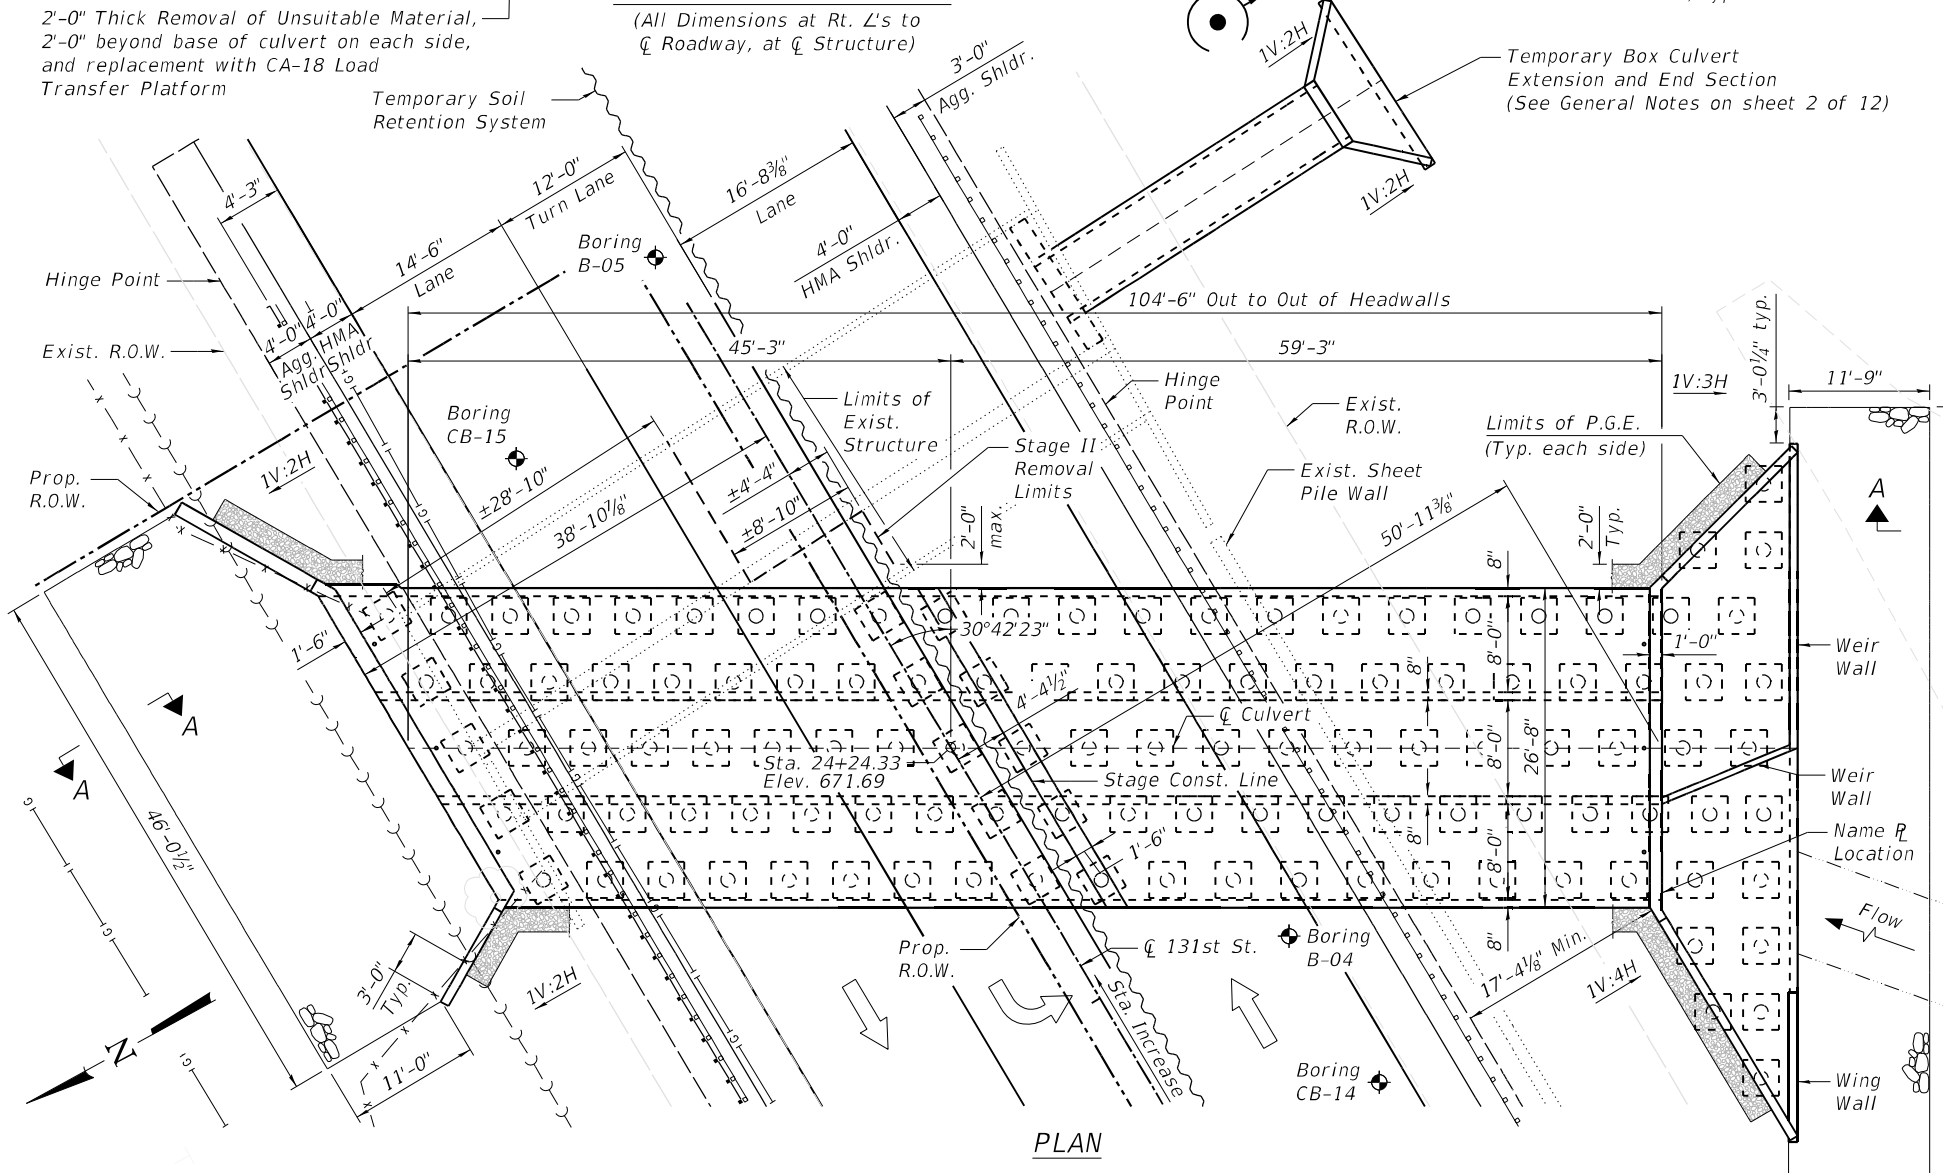

PLAN


GENERAL NOTES

Layout of the slope protection system may be varied to suit ground conditions in the field as directed by the Engineer.


Precast alternate is not allowed.

The limits and quantities of removal and replacement of unsuitable material for structures shown are based on boring data and may be modified by the District Geotechnical and Field Engineers for variable subsurface conditions encountered in the field.


Temporary Box Culvert Extension and End Section shown are one option that may be used for water diversion during construction to provide a minimum opening area of 19.6 sq. ft. in order to accommodate a flow rate of 127 cfs. Water diversion is the responsibility of the Contractor and shall be submitted to the Engineer for approval prior to construction.

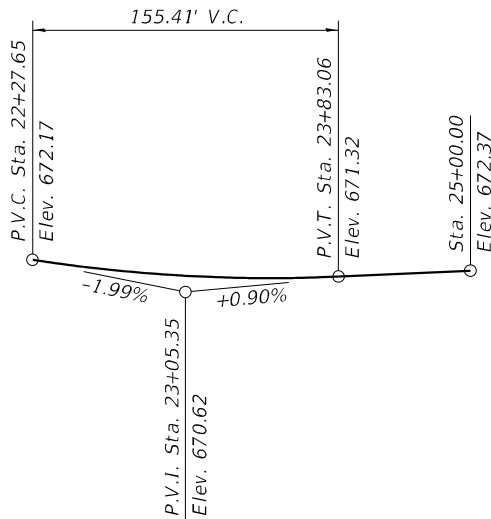



PROFILE GRADE
Along C/L Proposed 131st St.

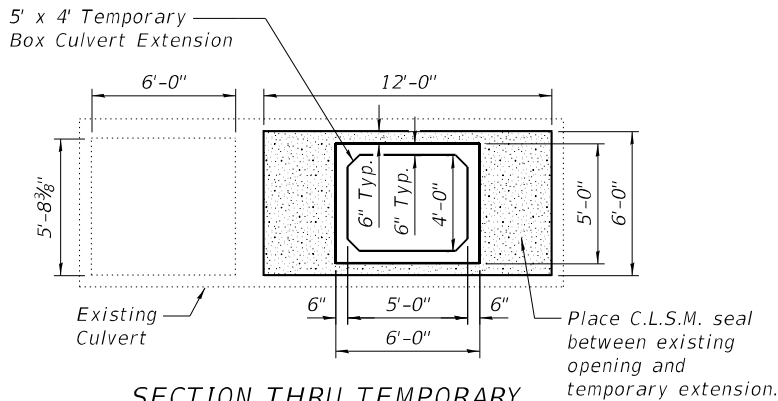


SECTION THRU TEMPORARY CULVERT EXTENSION
(At Rt. L's to C/L Structure)

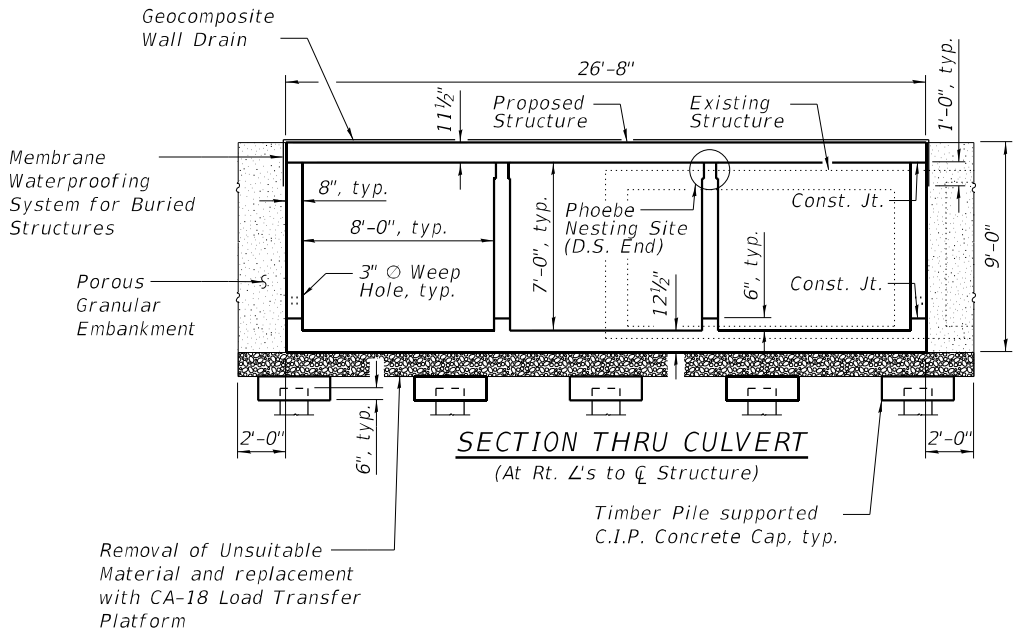

Notch formed by rough finished board attached to and removed with form work, each interior wall. (Do not chamfer).

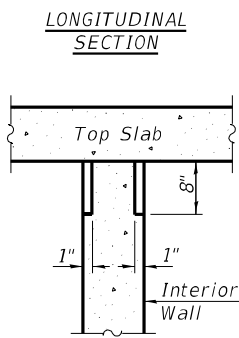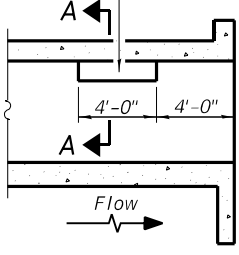

SECTION A-A
PHOEBE NESTING SITE DETAILS
(Downstream End Only)

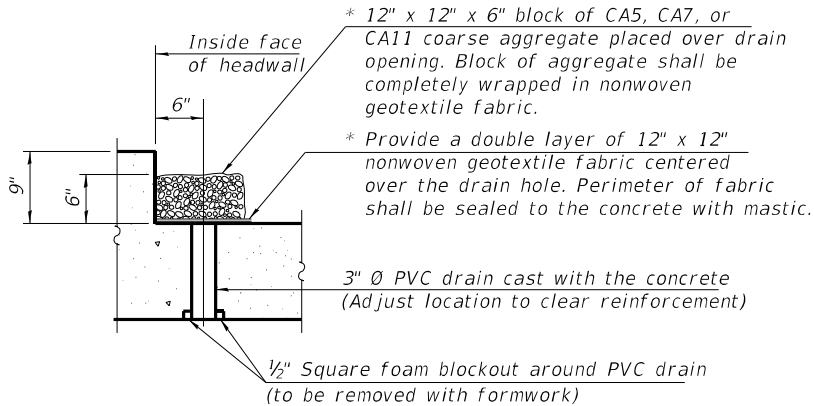

DRAIN DETAIL
(All costs associated with furnishing and constructing the above drain detail will not be measured for payment but shall be included in the contract unit price for the associated work.)

* Nonwoven geotextile fabric shall conform to the requirements of Article 1080.01 of the Standard Specifications. The minimum weight of the fabric shall be 6 ounces per square yard.

WATERWAY INFORMATION

Drainage Area = 5.92 sq. mi. Low Grade Elev. = 671.1 @ Sta. 23+34									
Flood	Freq. Yr.	Q C.F.S.	Opening Sq. Ft.		Nat. H.W.E.	Head - Ft.		Headwater El.	
			Exist.	Prop.		Exist.	Prop.	Exist.	Prop.
	10	280	106	168	668.17	0	0	668.07	667.99
Design	50	516	106	168	669.37	0.5	0	669.87	669.40
Base	100	706	106	168	670.25	1.0	0.2	671.26	670.47
Max. Calc.	100	706	106	168	670.11	0.9	0.4	671.06	670.47

10-Yr. Outlet Velocity from Exist. Struct. = 2.72 fps
10-Yr. Outlet Velocity from Prop. Struct. = 1.67 fps

Note:
Geocomposite Wall Drain shall be according to Section 591 of the Standard Specifications, except that concrete nails shall not be used in areas where it overlaps Membrane Waterproofing System for Buried Structures.

TOTAL BILL OF MATERIAL




ITEM	UNIT	TOTAL
Porous Granular Embankment	Cu. Yd.	171
Stone Riprap, Class A4	Sq. Yd.	176
Filter Fabric	Sq. Yd.	176
Removal of Existing Structures No. 5	Each	1
Removal and Disposal of Unsuitable Material for Structures	Cu. Yd.	280
Concrete Structures	Cu. Yd.	38.0
Reinforcement Bars	Pound	71,170
Bar Splicers	Each	136
Furnishing Untreated Piles up to 30 feet	Foot	2,938
Driving Piles	Foot	2,938
Test Pile Timber	Each	1
Name Plates	Each	1
Temporary Soil Retention System	Sq. Ft.	980
Concrete Box Culverts	Cu. Yd.	320.9
Membrane Waterproofing System for Buried Structures	Sq. Yd.	346
Geocomposite Wall Drain	Sq. Yd.	346
Rock Fill - Foundation	Cu. Yd.	280

STATION 24+24.33
BUILT 202_ BY
STATE OF ILLINOIS
F.A.U. RT. 3578 SEC. 2019-001-R
LOADING HL-93
STR. NO. 016-0933

NAME PLATE
See Std. 515001

USER NAME =	SUSERS\$	DESIGNED -	NB	REVISED -	
		CHECKED -	MTH	REVISED -	
PLOT TIME =	2:52:29 PM	DRAWN -	AJF	REVISED -	
PLOT DATE =	5/5/2023	CHECKED -	MTH	REVISED -	

F.A.U. RTE.	SECTION	COUNTY	TOTAL SHEETS	SHEET NO.
3578	2019-001-R	COOK	255	176
CONTRACT NO. 62H82				
ILLINOIS FED. AID PROJECT				

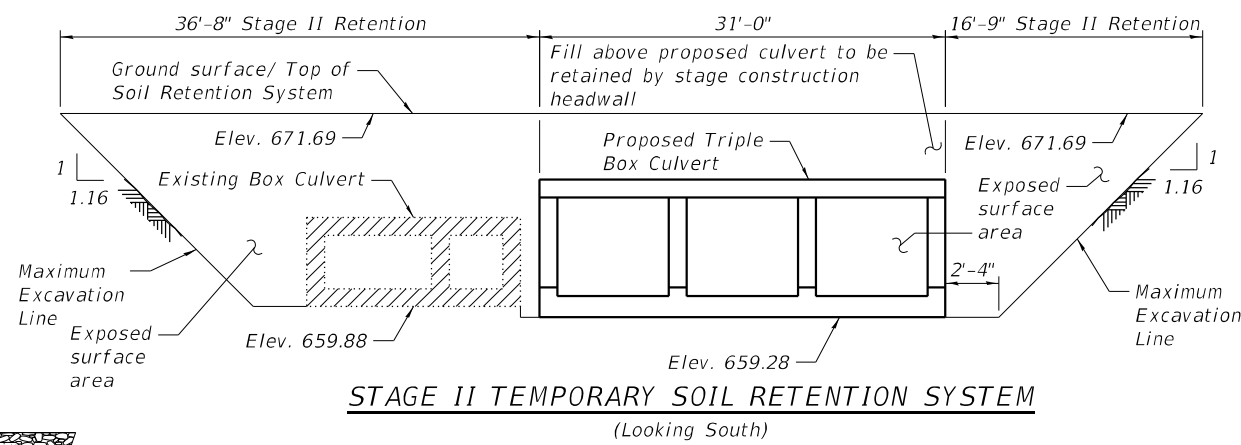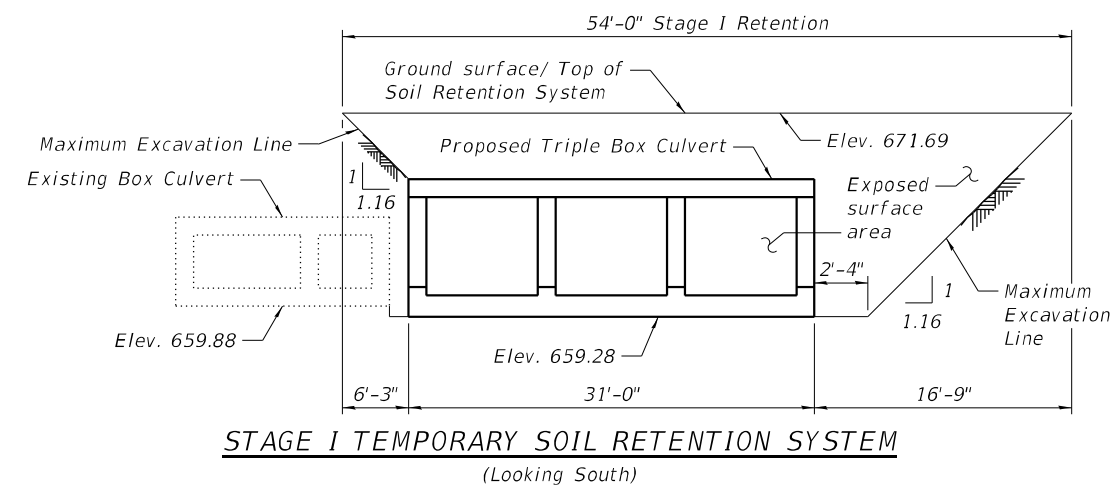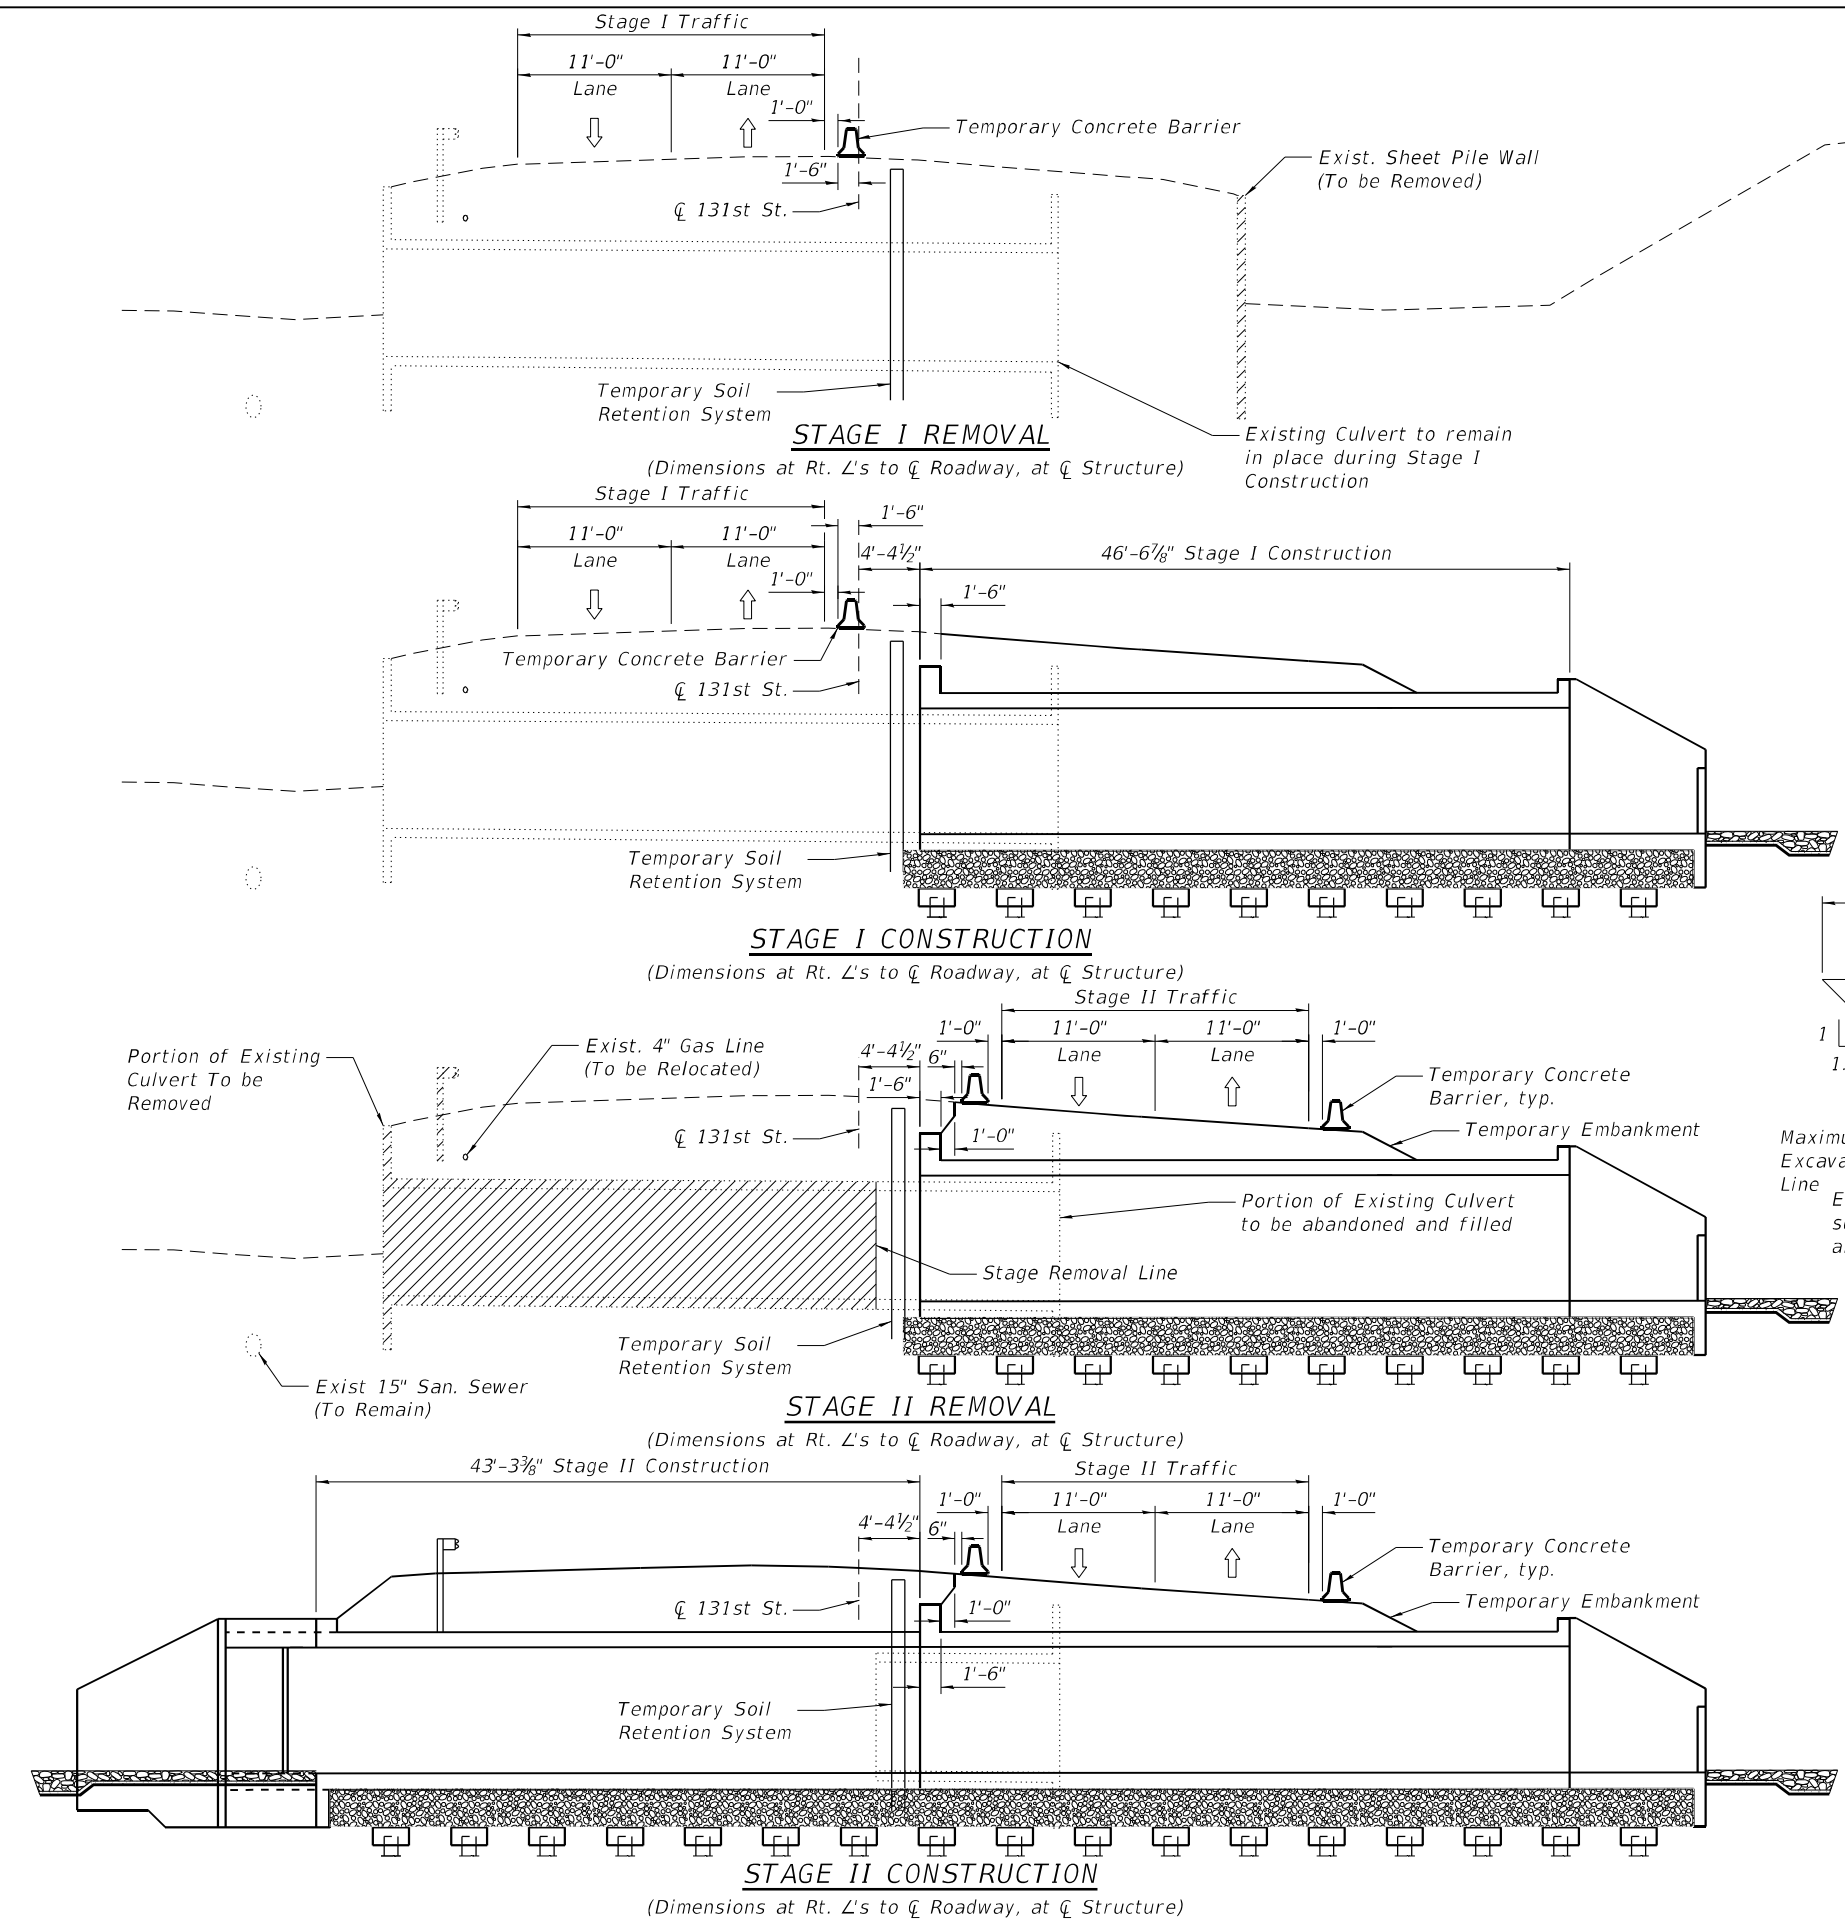

Notes:

A cantilevered sheet piling design does not appear feasible and additional members or other retention systems may be necessary. The Contractor shall submit a temporary soil retention system design including plan details and calculations for review and acceptance by the Engineer.

Hatched areas indicate Removal of Existing Structures.



All staging sections are looking East.

See roadway plans for quantity of Temporary Concrete Barrier.

During Stage II Removal, the portion of the existing culvert to be removed near the stage line shall be limited to 2'-0" from the limits of the proposed culvert to ensure the structural adequacy of the existing structure to support Stage II Traffic.

MODEL: Default
FILE NAME: E:\1902\Struct\016-0933\Final Design\CADD_Sheets\0160933-62H82-003-StageConstructionDetails.dgn
5/5/2023 2:52:47 PM

E LIN ENGINEERING, LTD. Consulting Engineers Springfield, Illinois	USER NAME = SUSER\$	DESIGNED - NB	REVISED -	STATE OF ILLINOIS DEPARTMENT OF TRANSPORTATION	STAGE CONSTRUCTION DETAILS STRUCTURE NO. 016-0933	F.A.U. RTE.	SECTION	COUNTY	TOTAL SHEETS	SHEET NO.
		CHECKED - MTH	REVISED -			3578	2019-001-R	COOK	255	177
	PLOT TIME = 2:52:47 PM	DRAWN - AJF	REVISED -			CONTRACT NO. 62H82				
	PLOT DATE = 5/5/2023	CHECKED - MTH	REVISED -			ILLINOIS FED. AID PROJECT				
SHEET 3 OF 12 SHEETS										

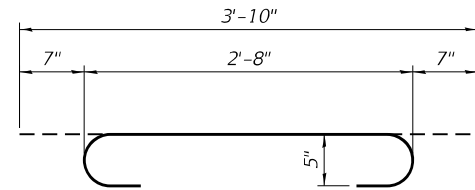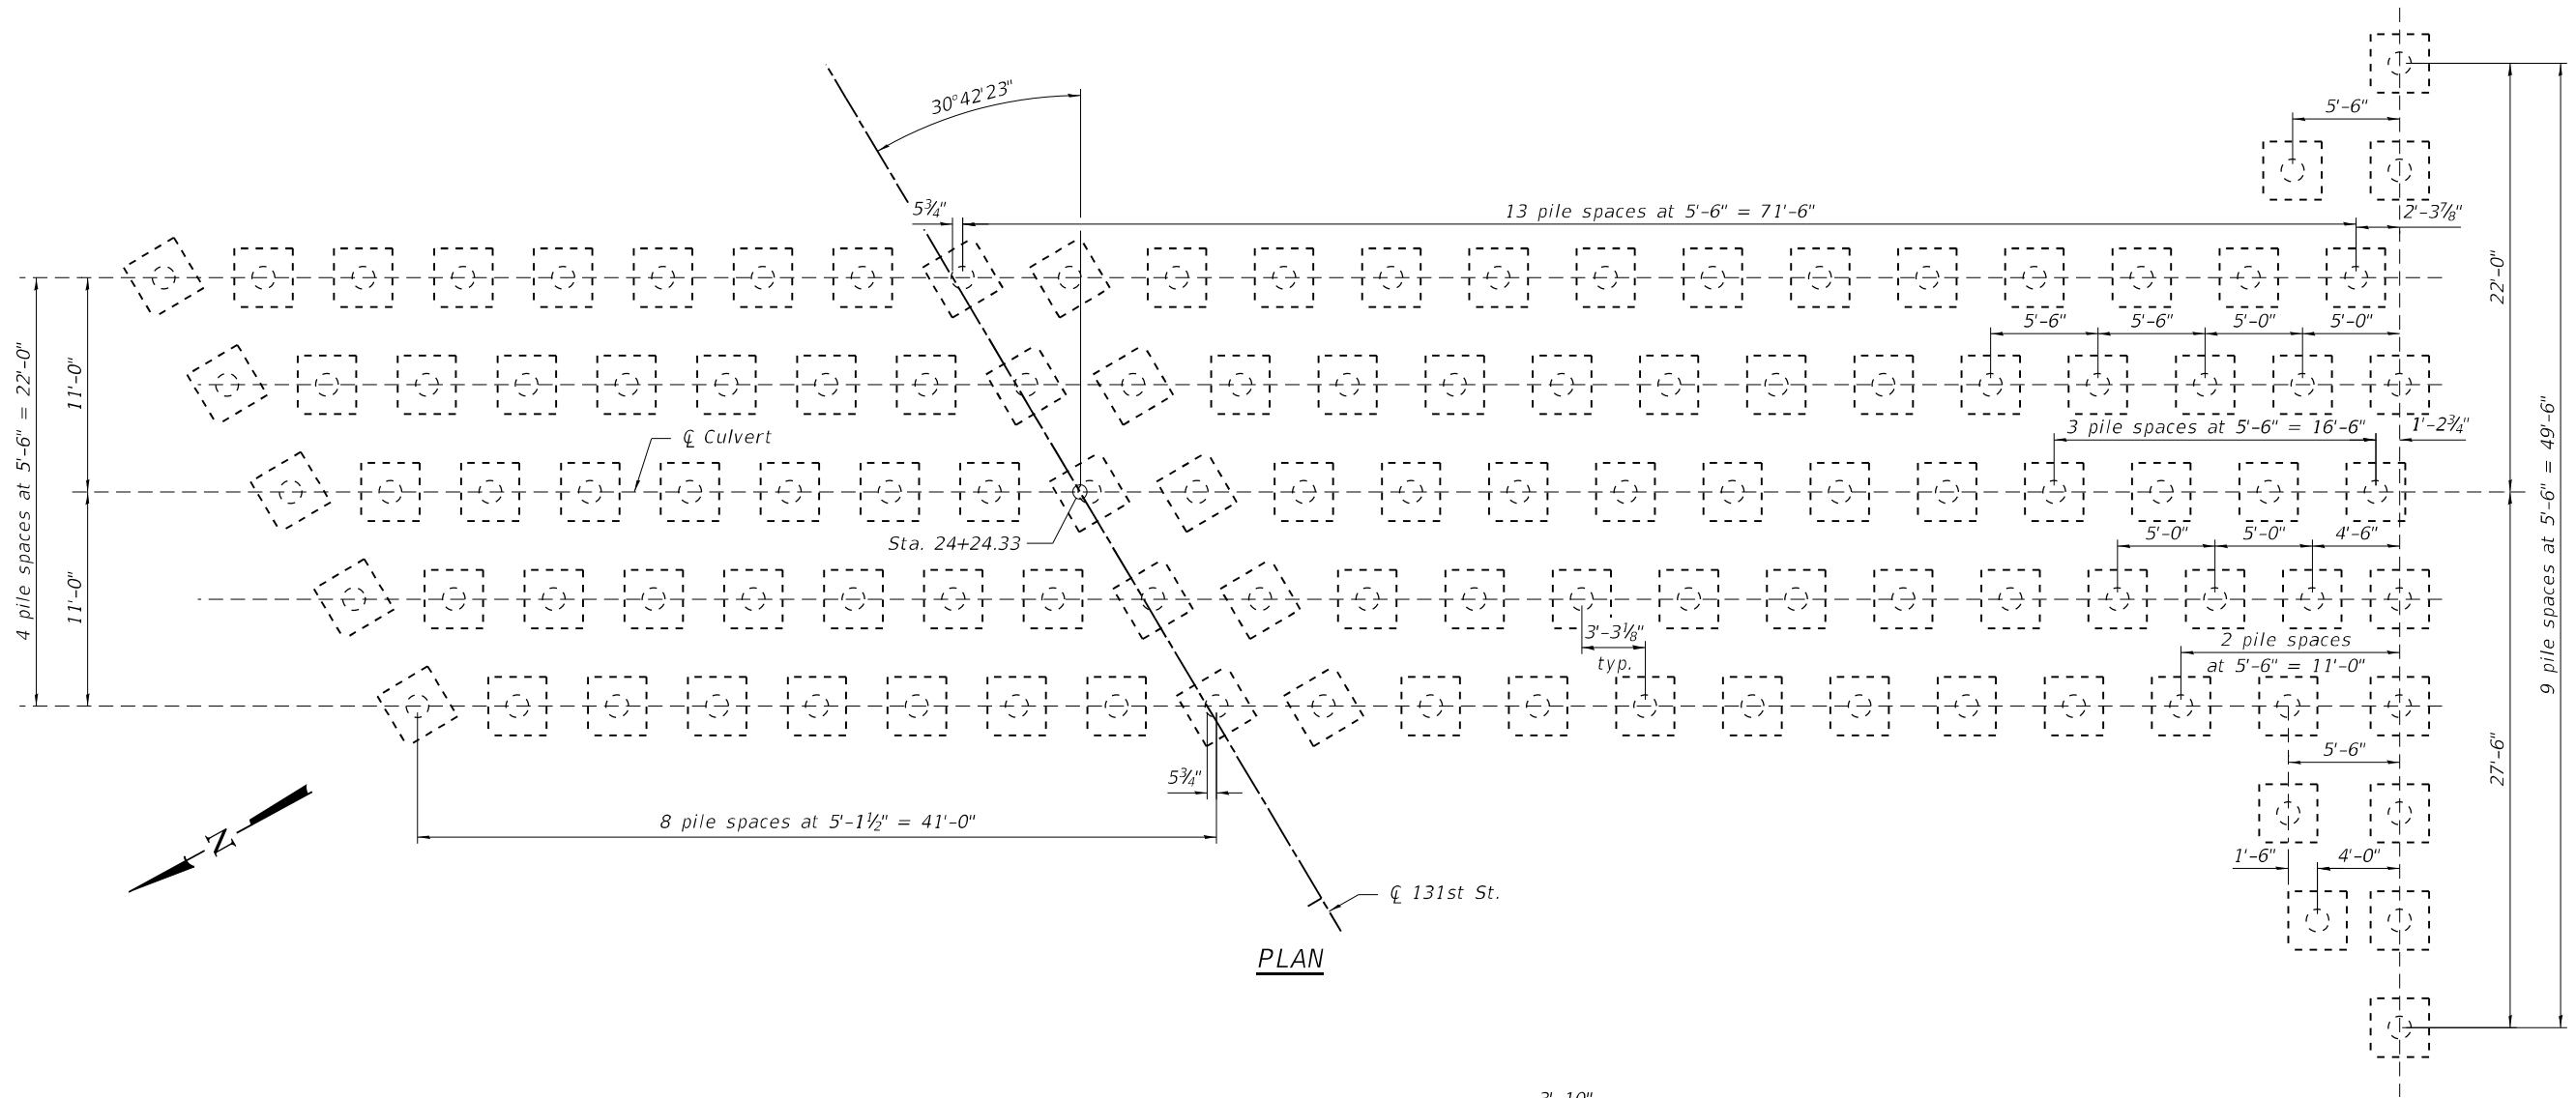


BAR t

PILE DATA

Type: Untreated Timber
Nominal Required Bearing: 120 kips
Factored Resistance Available: 66 kips
Est. Length: 26 feet
No. Production Piles: 113
No. Test Piles: 1

LOAD TRANSFER PLATFORM
BILL OF MATERIAL

Bar	No.	Size	Length	Shape
t	912	#5	3'-10"	
Furnishing Untreated Piles up to 30 feet			Foot	2,938
Driving Piles			Foot	2,938
Test Pile Timber			Each	1
Concrete Structures			Cu. Yd.	38.0
Reinforcement Bars			Pound	3,650
Rock Fill-Foundation			Cu. Yd.	280

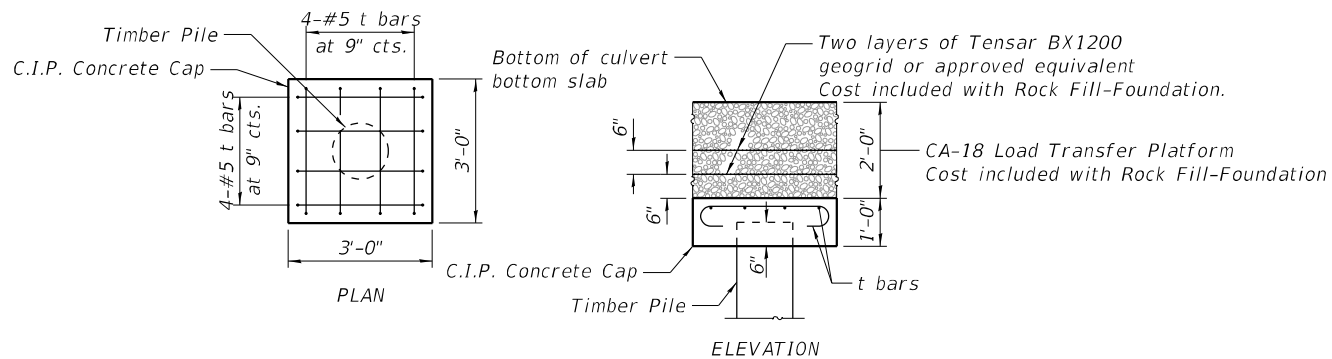


STATE OF ILLINOIS
DEPARTMENT OF TRANSPORTATION

LOAD TRANSFER PLATFORM
STRUCTURE NO. 016-0933

SHEET 4 OF 12 SHEETS


F.A.U. RTE.	SECTION	COUNTY	TOTAL SHEETS	SHEET NO.
3578	2019-001-R	COOK	255	178
CONTRACT NO. 62H82				
ILLINOIS FED. AID PROJECT				

USER NAME =	SUSER\$	DESIGNED -	NB	REVISED -	
		CHECKED -	MTH	REVISED -	
PLOT TIME =	2:53:06 PM	DRAWN -	AJF	REVISED -	
PLOT DATE =	5/5/2023	CHECKED -	MTH	REVISED -	

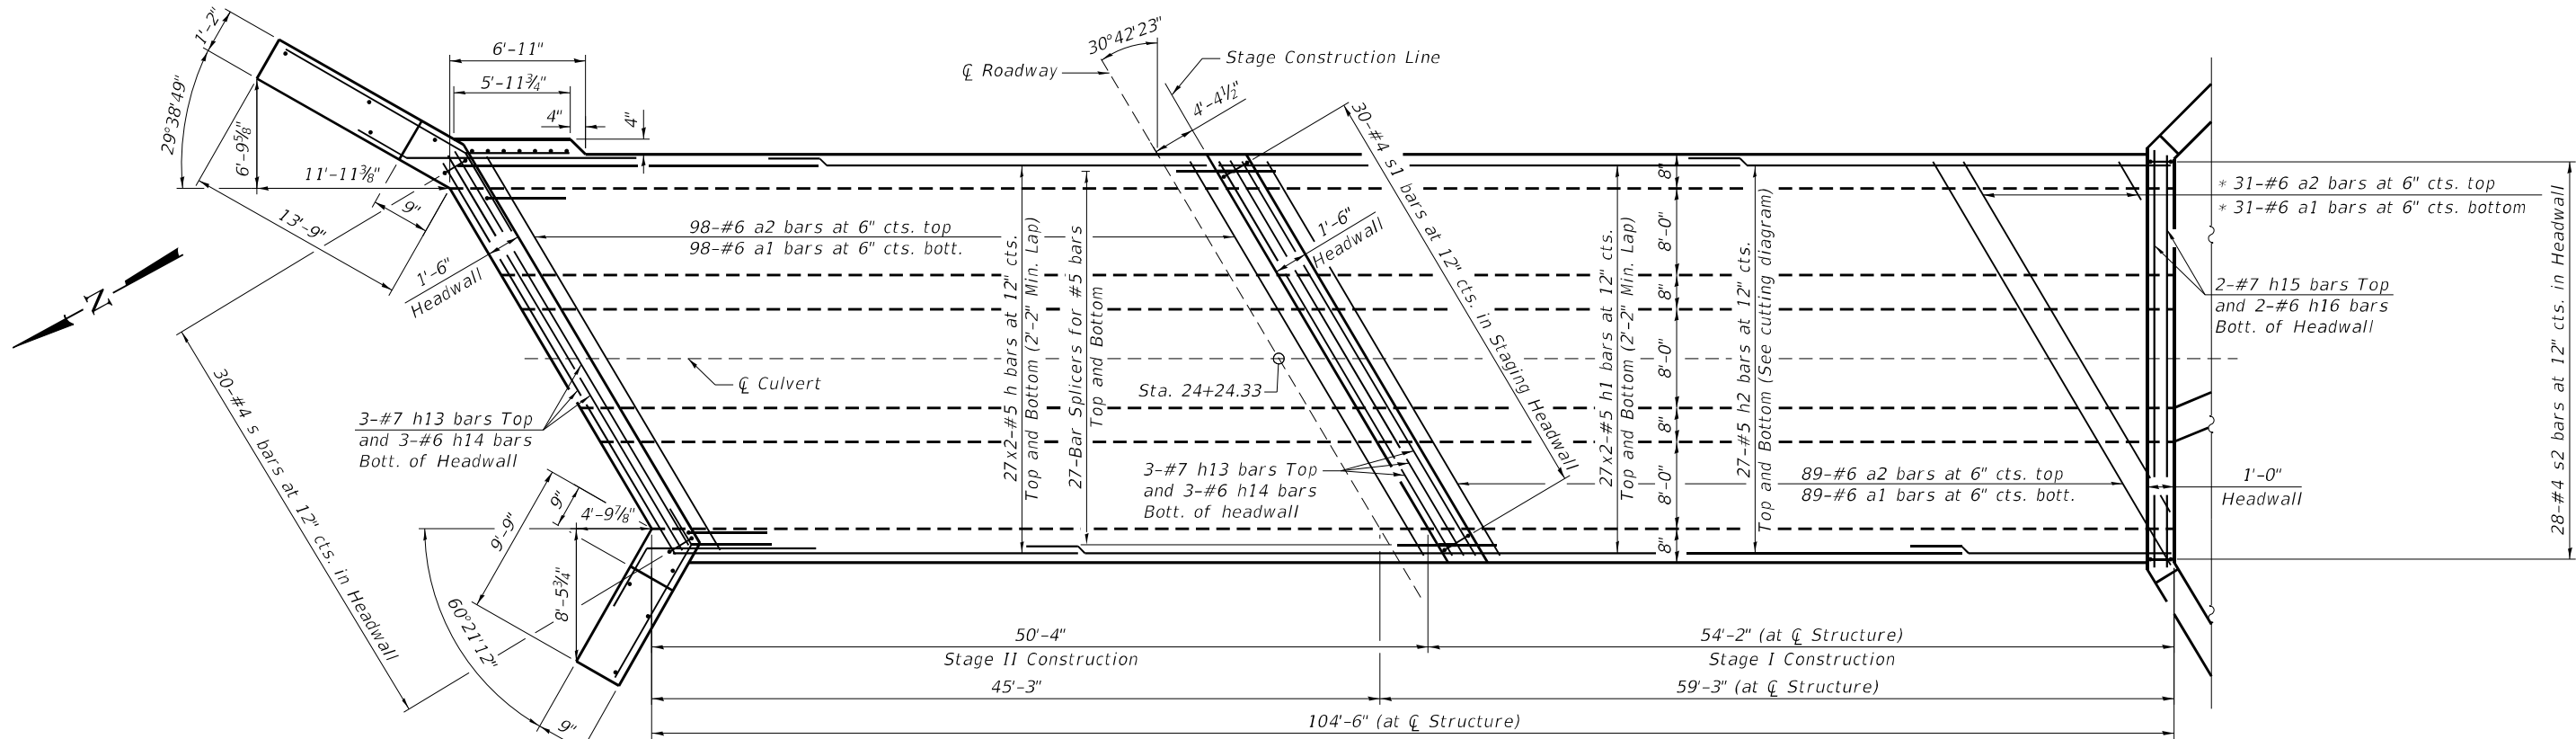

PLAN - TOP SLAB

*Order a1 and a2 bars full length.
Cut bars for top slab and use
remainder in bottom slab.

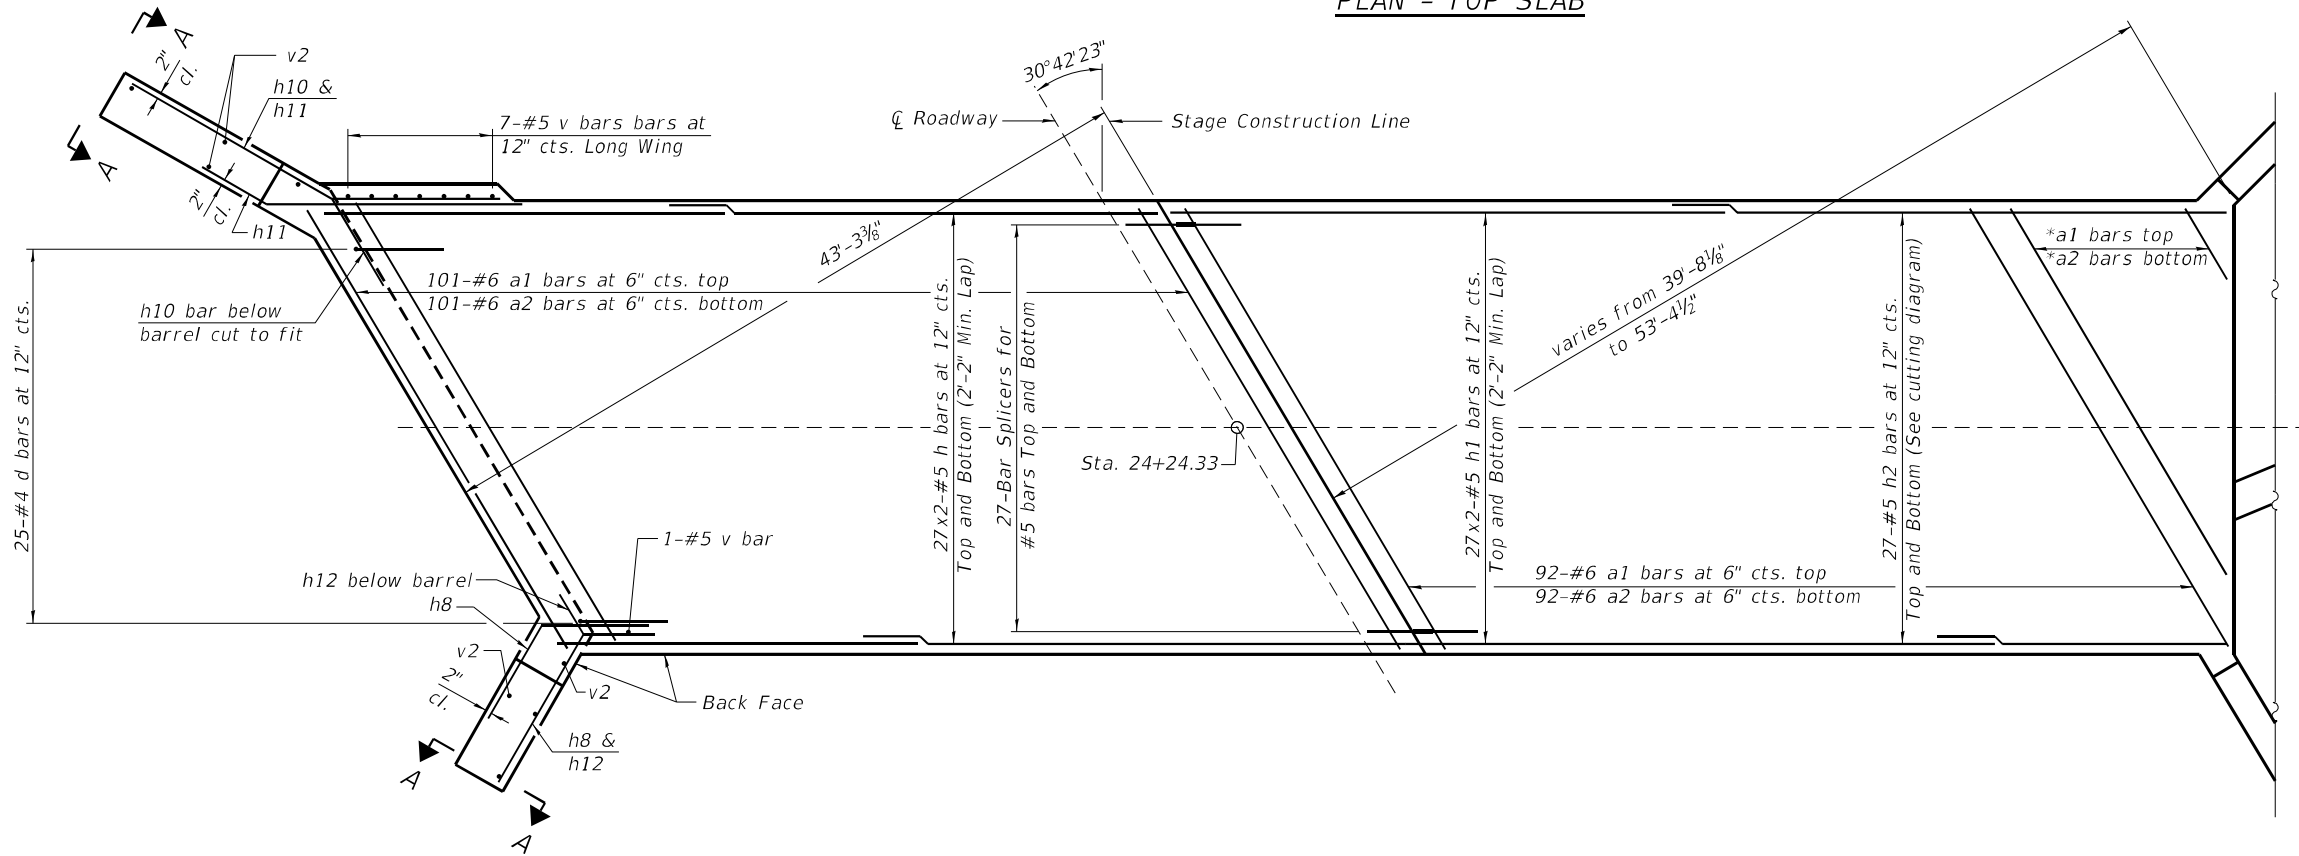




PLAN - BOTTOM SLAB

Notes:
A distance of half the length of the wingwall but not less than six feet of the barrel shall be poured monolithically with the wingwalls.
Bars indicated thus 12 x 4-#5 etc. indicates 12 lines of bars with 4 lengths per line.
See Sheet 6 of 12 for Section A-A.





(Sheet 1 of 4)

MODEL: Default
FILE NAME: E:\1902\Struct\SN 016-0933\Final Design\CADD_Sheets\0160933-62H82-005-CulvertDetails.dgn

LIN ENGINEERING,LTD. Consulting Engineers Springfield, Illinois	USER NAME =	SUSERS\$	DESIGNED -	NB	REVISED -		STATE OF ILLINOIS DEPARTMENT OF TRANSPORTATION	CULVERT DETAILS STRUCTURE NO. 016-0933	SHEET 5 OF 12 SHEETS	F.A.U. RTE.	SECTION	COUNTY	TOTAL SHEETS	SHEET NO.
	PLOT TIME =	2:53:22 PM	CHECKED -	MTH	REVISED -					3578	2019-001-R	COOK	255	179
	PLOT DATE =	5/5/2023	DRAWN -	AJF	REVISED -					CONTRACT NO. 62H82				
			CHECKED -	MTH	REVISED -					ILLINOIS FED. AID PROJECT				

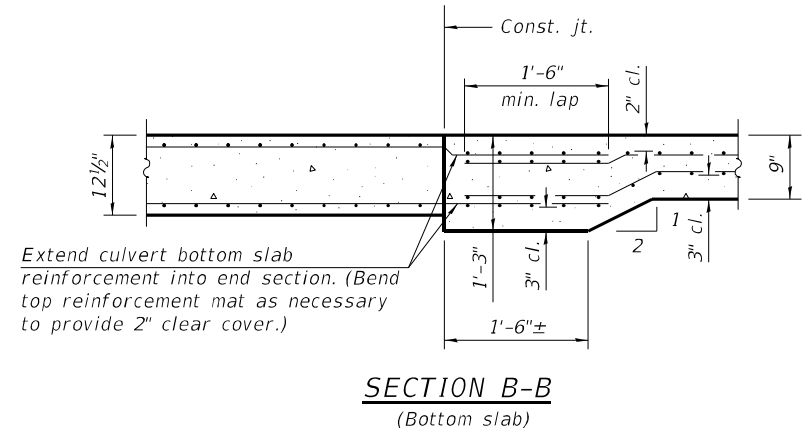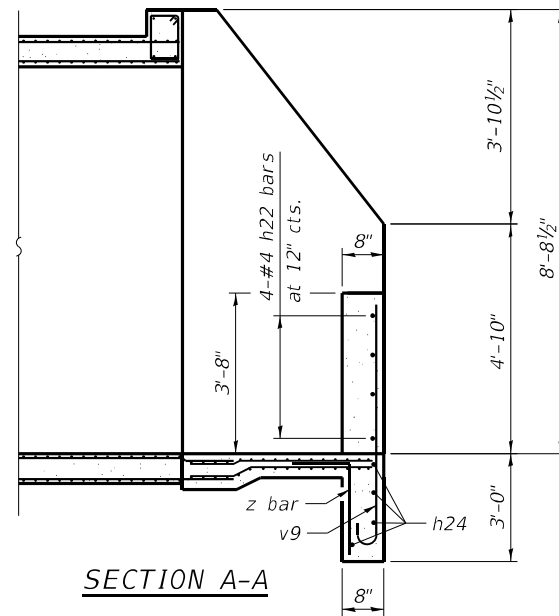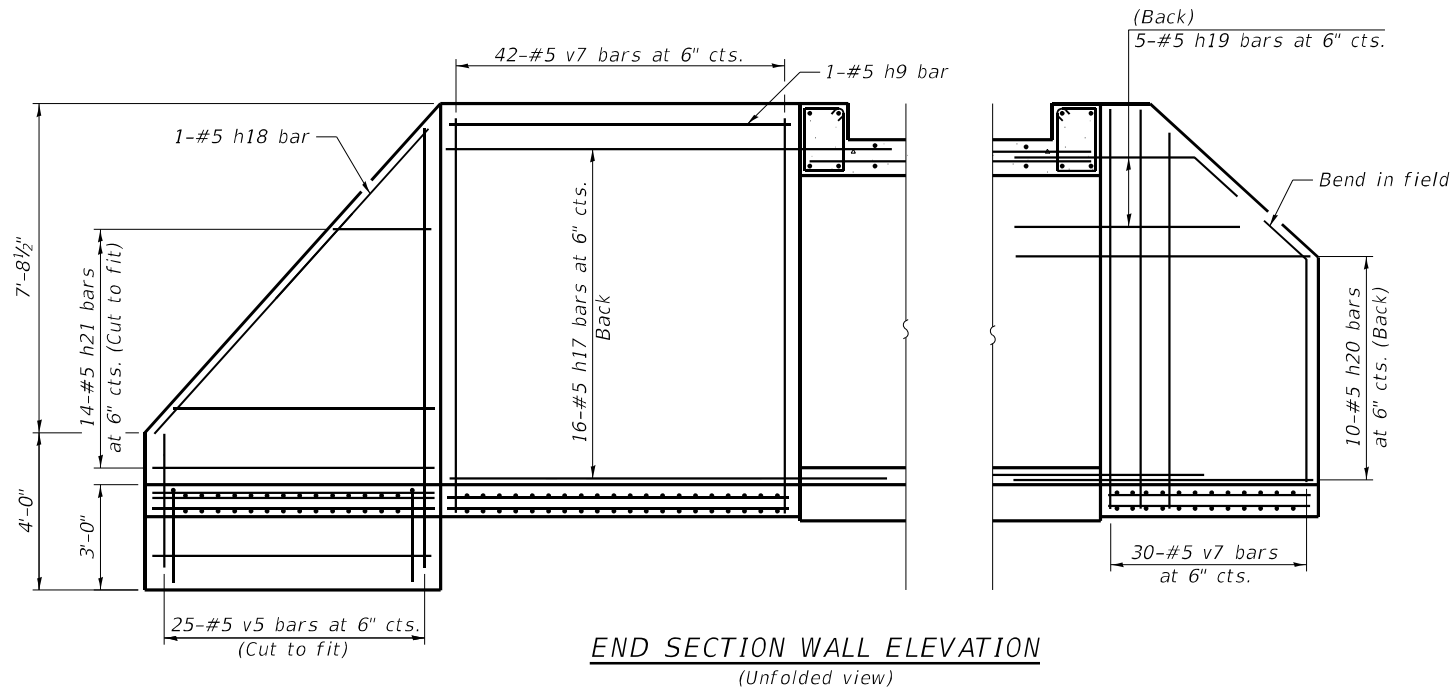

MINIMUM BAR LAP
 #4 bar = 1'-9"
 #5 bar = 2'-2"



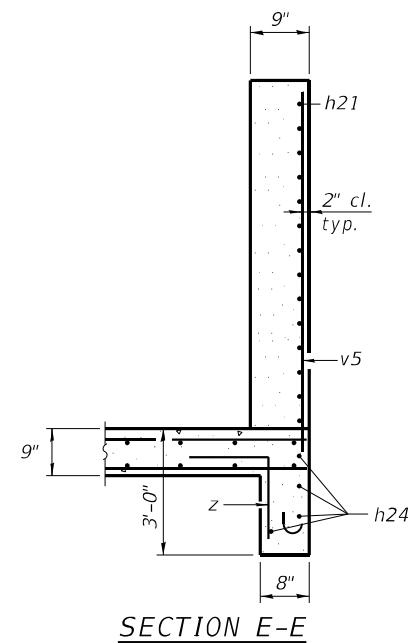
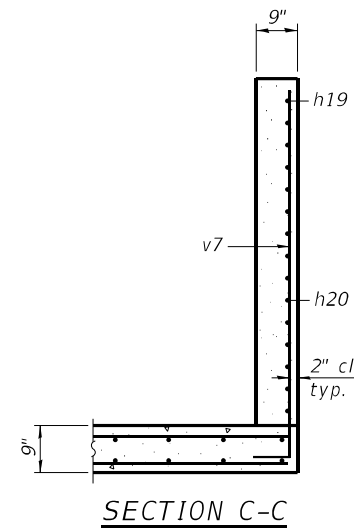
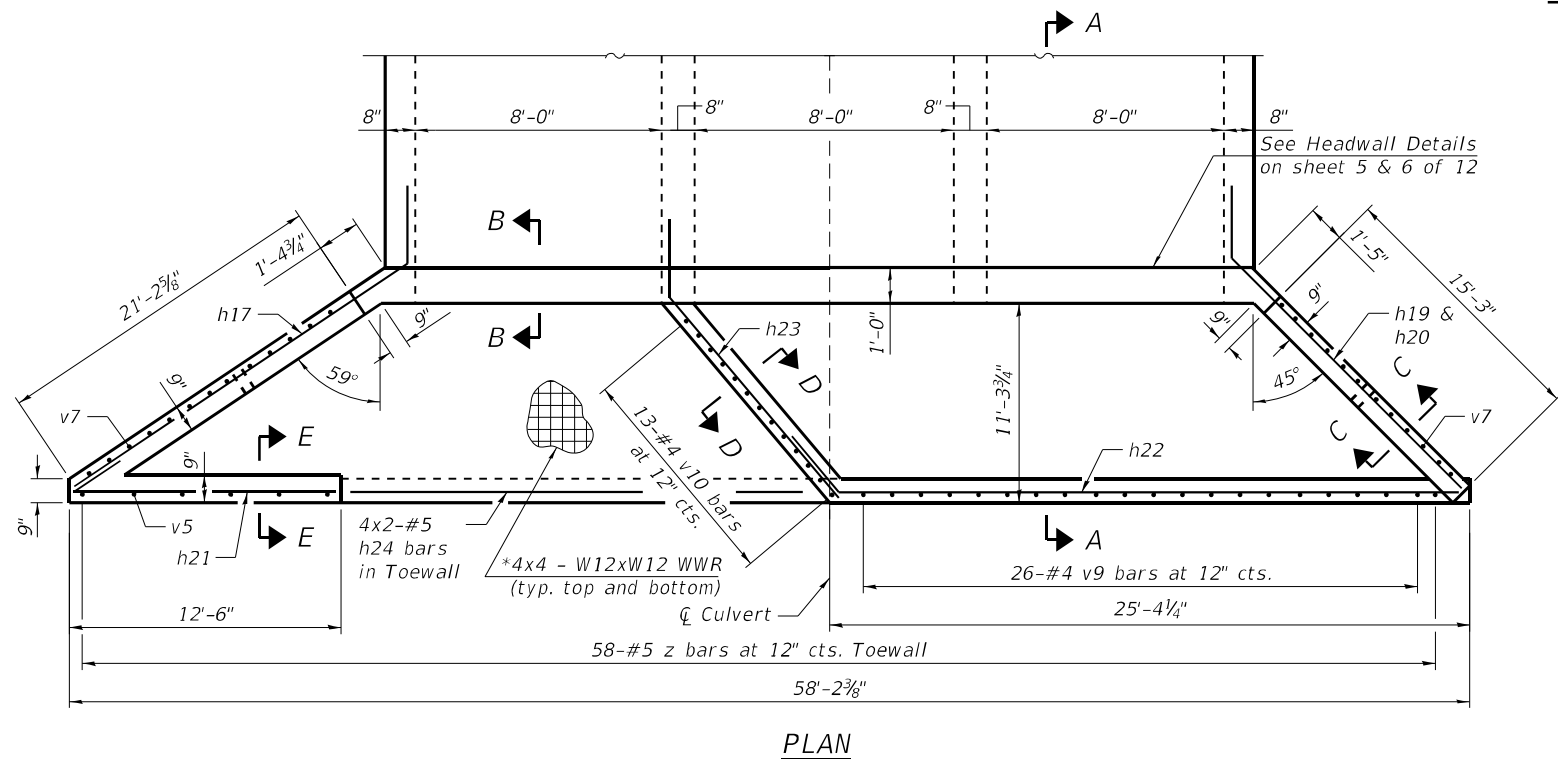
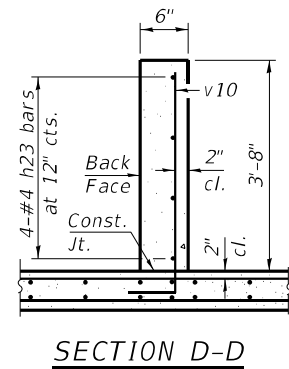


*Cost included with Concrete Box Culvert

(Sheet 3 of 4)













MODEL: Default
 FILE NAME: E:\1902\Struct\SN 016-0933\Final Design\CADD_Sheets\0160933-62H82-007-WeirWallDetails.dgn

LIN ENGINEERING, LTD. Consulting Engineers Springfield, Illinois	USER NAME = \$USER\$	DESIGNED - NB	REVISED -	STATE OF ILLINOIS DEPARTMENT OF TRANSPORTATION	CULVERT DETAILS STRUCTURE NO. 016-0933	F.A.U. RTE.	SECTION	COUNTY	TOTAL SHEETS	SHEET NO.
	PLOT TIME = 2:53:52 PM	CHECKED - MTH	REVISED -			3578	2019-001-R	COOK	255	181
	PLOT DATE = 5/5/2023	DRAWN - AJF	REVISED -			CONTRACT NO. 62H82				
		CHECKED - MTH	REVISED -			ILLINOIS FED. AID PROJECT				
SHEET 7 OF 12 SHEETS										

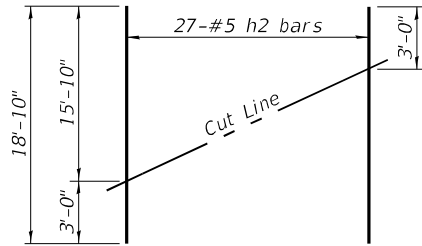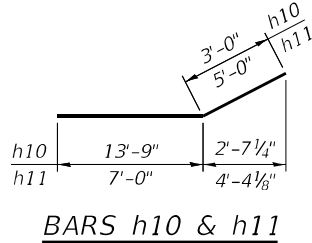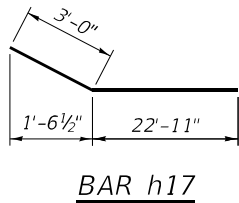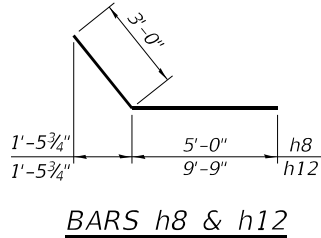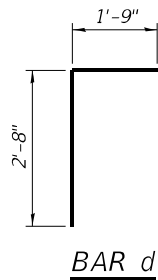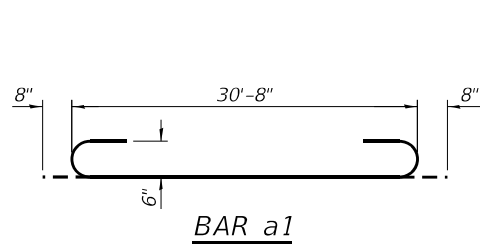

FIELD CUTTING DIAGRAM


Order h2 full length. Cut as shown and use remainder of bars in opposite face of slab.

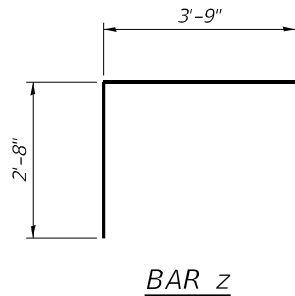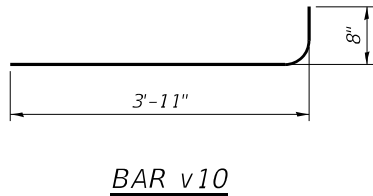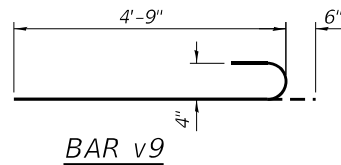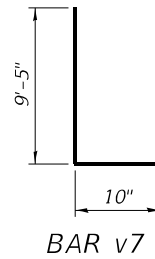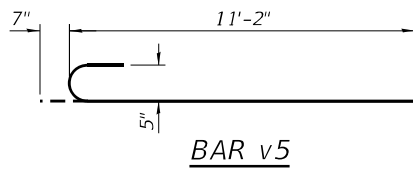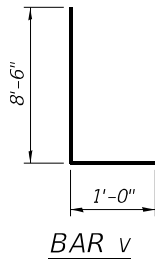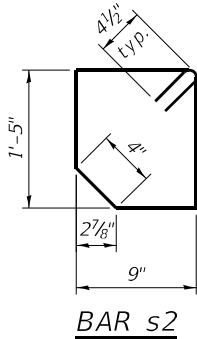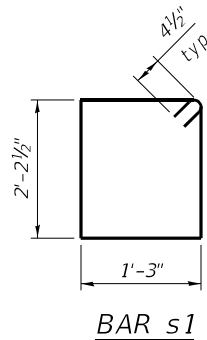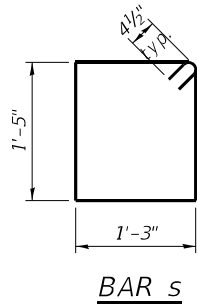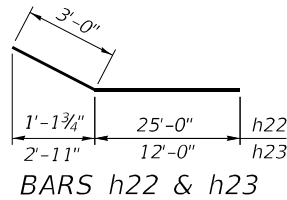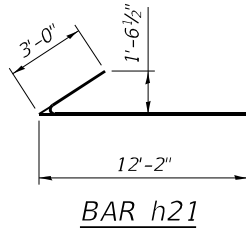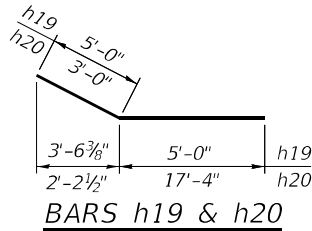

BILL OF MATERIAL

Bar	No.	Size	Length	Shape
a1	411	#6	32'-0"	
a2	412	#6	30'-8"	
d	25	#4	4'-5"	
h	216	#5	26'-3"	
h1	216	#5	23'-9"	
h2	54	#5	18'-10"	
h3	56	#4	26'-3"	
h4	14	#4	24'-3"	
h5	14	#4	26'-10"	
h6	14	#4	29'-5"	
h7	14	#4	32'-0"	
h8	19	#7	8'-0"	
h9	1	#5	21'-0"	
h10	16	#7	16'-9"	
h11	20	#7	12'-0"	
h12	15	#7	12'-9"	
h13	6	#7	30'-8"	
h14	6	#6	30'-8"	
h15	2	#7	26'-4"	
h16	2	#6	26'-4"	
h17	16	#5	25'-11"	
h18	1	#5	7'-4"	
h19	5	#5	10'-0"	
h20	10	#5	20'-4"	
h21	14	#5	15'-2"	
h22	4	#4	28'-0"	
h23	4	#4	15'-0"	
h24	8	#5	30'-2"	
s	30	#4	6'-1"	
s1	30	#4	7'-8"	
s2	28	#4	4'-8"	
v	852	#5	9'-6"	
v2	8	#4	11'-4"	
v5	25	#5	11'-9"	
v7	72	#5	10'-3"	
v9	26	#4	5'-3"	
v10	13	#4	4'-7"	
z	58	#5	6'-5"	
Concrete Box Culverts			Cu. Yd.	320.9
Reinforcement Bars			Pound	67,520

(Sheet 4 of 4)

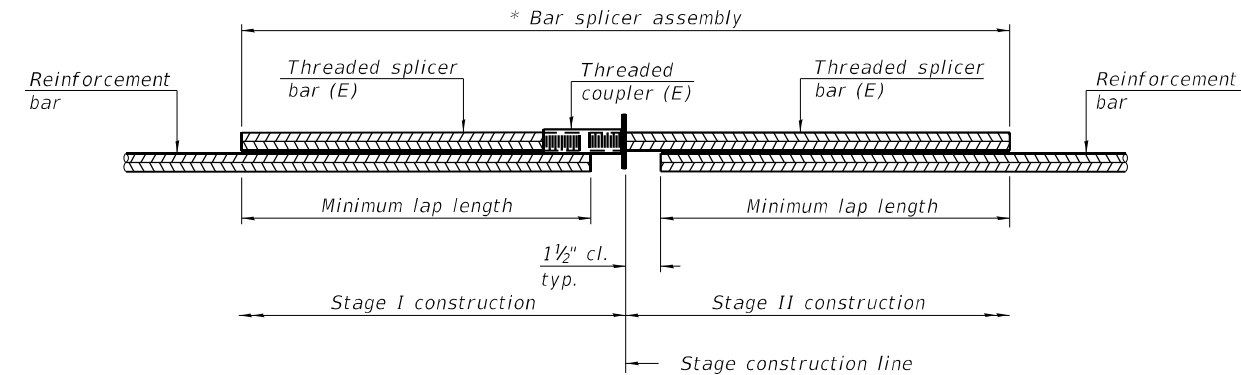


STANDARD BAR SPLICER ASSEMBLY PLAN
(All components shall be provided from one supplier)

Threaded splicer bar length = min. lap length + 1 1/2" + thread length


* Epoxy not required on Bar Splicer Assembly components used in conjunction with black bars.

Location	Bar size	No. assemblies required	Minimum lap length
Top Slab	#5	54	2'-2"
Walls	#4	28	2'-3"
Bottom Slab	#5	54	2'-2"

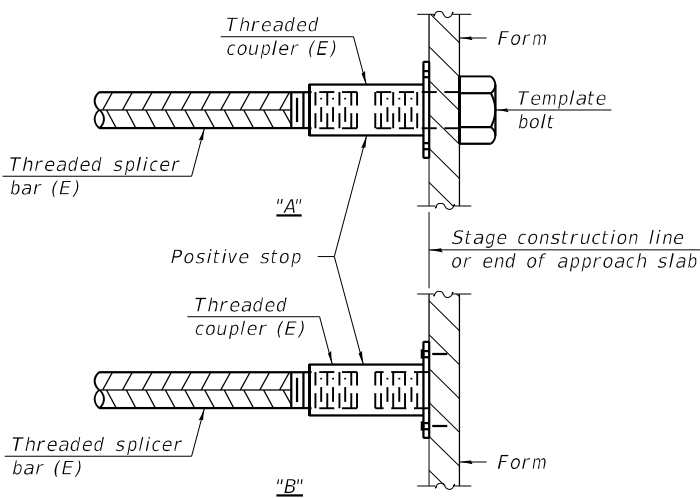

INSTALLATION AND SETTING METHODS

"A" : Set bar splicer assembly by means of a template bolt.
"B" : Set bar splicer assembly by nailing to wood forms or cementing to steel forms.
(E) : Indicates epoxy coating.

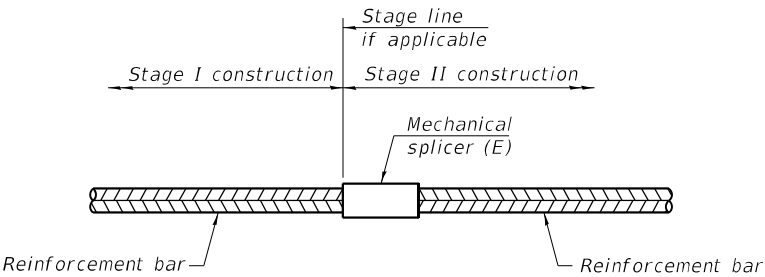

STANDARD MECHANICAL SPLICER

Location	Bar size	No. assemblies required

Notes:
Splicer bars shall be deformed with threaded ends and have a minimum 60 ksi yield strength.
All reinforcement shall be lapped and tied to the splicer bars.
Bar splicer assemblies shall be epoxy coated according to the requirements for reinforcement bars. See Section 508 of the Standard Specifications.
See approved list of bar splicer assemblies and mechanical splicers for alternatives.

MODEL: Default
FILE NAME: E:\1902\Struct\SN 016-0933\Final Design\CADD_Sheets\0160933-62H82-009-BarSplicerDetails.dgn

BSD-1

1-1-2020

LIN ENGINEERING,LTD. Consulting Engineers Springfield, Illinois	USER NAME = \$USER\$	DESIGNED - NB	REVISED -	STATE OF ILLINOIS DEPARTMENT OF TRANSPORTATION	BAR SPLICER DETAILS STRUCTURE NO. 016-0933	F.A.U. RTE.	SECTION	COUNTY	TOTAL SHEETS	SHEET NO.
	PLOT TIME = 2:54:23 PM	CHECKED - MTH	REVISED -			3578	2019-001-R	COOK	255	183
	PLOT DATE = 5/5/2023	DRAWN - AJF	REVISED -			CONTRACT NO. 62H82				
		CHECKED - MTH	REVISED -			ILLINOIS FED. AID PROJECT				
SHEET 9 OF 12 SHEETS										

WANGENGD 416502.GPJ WANGENG.DWG 5/2/21

wangeng@wangeng.com
1145 N. Main Street
Lombard/IL60148
Telephone: 6309539928
Fax 6309539938

BORING LOG B-04

WEI Job No.: 411-05-02

Client **James J. Benes & Associates**
Project **L. Route 7 from 131st Street to 135th Street**
Location **Cook County, Illinois**

Date: NAVD 88
Elevation: 670.59 ft
North: 1816356.32 ft
East: 1119018.40 ft
Station: 131+53.67
Offset: 169.17 RT

Page 1 of 2

Elevation (ft)	SOIL AND ROCK DESCRIPTION	Depth (ft)	Type Sample No.	SPT Values (blows/ft)	Qu (tsf)	Moisture Content (%)	Profile	Elevation (ft)	SOIL AND ROCK DESCRIPTION	Depth (ft)	Type Sample No.	SPT Values (blows/ft)	Qu (tsf)	Moisture Content (%)
669.5	13-inch thick ASPHALT --PAVEMENT--													
668.9	7-inch thick CONCRETE --PAVEMENT--								--L _v (%)=42, P _v (%)=19-- --%Gravel=0.0-- --%Sand=0.2-- --%Silt=58.7-- --%Clay=41.0-- --%Organics=3.8--					
	Very stiff, brown, black and gray SILTY CLAY to SILTY CLAY LOAM, trace gravel; damp		1	5 5 6	3.00 P	16					9	P U S H	< 0.25 P	41
	--FILL-- --RDR 2--		2	4 2 3	2.50 P	21					10	0 0 0	0.50 P	29
665.1	Gray SANDY GRAVEL; damp							645.1	Brown SANDY LOAM, trace					
664.5	Soft, gray SILTY CLAY LOAM; wet		3	2 1 1	0.49 B	24		644.3	gravel; saturated					
	--RDR 2--								Stiff to very stiff, brown to gray SILTY CLAY to SILTY CLAY LOAM, trace gravel; damp to moist		11	4 3 4	1.80 B	17
662.6	Stiff, black Organic SILTY CLAY LOAM; wet		4	1 1 1	1.00 P	55			--RDR 2--		12	2 3 5	1.80 B	19
660.1	Medium stiff, brown PEAT, few organic silt lenses; moist		5	0 0 0	0.90 B	161					13	5 7 10	3.36 B	16
656.8	Very soft to medium stiff, black and gray Organic SILTY CLAY; wet		6	0 0 0	0.49 B	57					14	5 7 10	2.71 B	19
	--RDR 2--										15	5 7 9	1.80 B	20
			7	P U S H	< 0.25 P	52					16	4 5 7	3.12 B	16
			8	0 0 0	0.33 B	49		632.6	Very stiff, brown SILTY LOAM to SILTY CLAY LOAM, trace gravel; moist					

GENERAL NOTES

Begin Drilling **02-23-2021** Complete Drilling **02-23-2021**

Drilling Contractor **Wang Testing Services** Drill Rig **17D50A [87%]**

Driller **KSAMC** Logger **E. Yin** Checked by **C. Marin**

Drilling Method **3.25" ID HSA; boring backfilled upon completion**

WATER LEVEL DATA

While Drilling **88.00 ft**

At Completion of Drilling **83.00 ft**

Time After Drilling **NA**

Depth to Water **NA**

The stratification lines represent the approximate boundary between soil types; the actual transition may be gradual.

WANGJENG 411052.GPJ WANGJENG.DJT 5/27/21

Page 2 of 2

wangeng@wangeng.com
1145 N. Main Street
Lombard/IL/60148
Telephone: 6309539928
Fax: 6309539938

BORING LOG B-04

WEI Job No.: 411-05-02

Client **James J. Benes & Associates**
Project **IL Route 7 from 131st Street to 135th Street**
Location **Cook County, Illinois**

Datum: NAVD 88
Elevation: 670.59 ft
North: 1816356.32 ft
East: 1119018.40 ft
Station: 131+53.67
Offset: 188.17 RT

Profile	Elevation (ft)	SOIL AND ROCK DESCRIPTION	Depth (ft)	Sample Type	Sample No.	SPT Values (blows/ft)	Qu (tsf)	Moisture Content (%)	Profile	Elevation (ft)	SOIL AND ROCK DESCRIPTION	Depth (ft)	Sample Type	Sample No.	SPT Values (blows/ft)	Qu (tsf)	Moisture Content (%)
	628.6	Very stiff, brown SILTY CLAY LOAM, trace gravel; damp -RDR 2-			17	7 8 10	3.28 B	18									
	625.6				18	3 6 8	2.05 B	16									
			45														
		Boring terminated at 45.00 ft															
			50														
			55														
			60														

GENERAL NOTES

Begin Drilling **02-23-2021** Complete Drilling **02-23-2021**
Drilling Contractor **Wang Testing Services** Drill Rig **17D50A [87%]**
Driller **KS&MG** Logger **E. Yim** Checked by **C. Marin**
Drilling Method **3.25" ID HSA; boring backfilled upon completion**

WATER LEVEL DATA

While Drilling ▽ **8.00 ft**
At Completion of Drilling ▽ **NA** **33.00 ft**
Time After Drilling ▽ **NA**
Depth to Water ▽ **NA**

The stratification lines represent the approximate boundary between soil boxes. The actual transition may be gradual.

WANG

ENGINEERING - 411502.DWG - WANG.MD.GDT - 5/7/2021

wangeng@wangeng.com
1145 N. Main Street
Lombard/IL60148
Telephone: 6309539928
Fax: 6309539938

Client
Project
Location

BORING LOG B-05

WEI Job No.: 411-05-02

James J. Benes & Associates

IL Route 7 from 131st Street to 135th Street

Cook County, Illinois

Datum: NAVD 88
Elevation: 672.17 ft
North: 1816376.05 ft
East: 1119090.62 ft
Station: 131+97.17
Offset: 249.41 RT

Page 1 of 1

Profile	Elevation (ft)	SOIL AND ROCK DESCRIPTION	Depth (ft)	Sample Type	Sample No.	SPT Values (blows/in)	Qu (tsf)	Moisture Content (%)	Profile	Elevation (ft)	SOIL AND ROCK DESCRIPTION	Depth (ft)	Sample Type	Sample No.	SPT Values (blows/in)	Qu (tsf)	Moisture
		14-inch thick ASPHALT															
	671.0	Very stiff, brown and gray CLAY LOAM, trace gravel; damp --FILL-- --RDR 2--			1	7 7 6	3.50 P	16		651.7	Medium stiff, pinkish gray CLAY LOAM, trace gravel; moist --RDR 2--			9	0 0 0	0.66 B	1
					2	3 3 5	3.00 P	20		649.2	Stiff to very stiff, gray SILTY CLAY LOAM, trace gravel; damp --RDR 2--			10	3 5 6	2.87 B	1
	666.7	Soft to stiff (1.0P), gray SILTY CLAY; moist to wet			3	3 2 3	0.49 B	25						11	P U S S H	3.00 P	2
	654.2	Stiff, black SILTY CLAY LOAM, some organic matter; moist --RDR 2--			4	1 2 2	1.07 B	91						12	3 5 8	2.52 B	1
	651.7	Medium stiff, brown PEAT, some clay			5	1 2 2	0.90 B	98						13	3 4 6	1.97 B	1
	660.7	Very soft to medium stiff, black and gray Organic SILTY CLAY; wet --RDR 2--			6	0 0 0	0.14 B	41		639.2	Gray Sil T; saturated			14	2 4 5	1.48 B	1
					7	0 0 0	-0.25 P	33		638.2	Stiff to very stiff, gray SILTY CLAY LOAM, trace gravel; damp to moist --RDR 2--			15	3 5 6	1.89 B	1
	654.2	Loose, gray SANDY LOAM, trace gravel; saturated --RDR 2--			8	0 4 2	NP	18						16	4 5 6	1.39 B	1

GENERAL NOTES

Begin Drilling **02-23-2021** Complete Drilling **02-23-2021**
Drilling Contractor **Wang Testing Services** Drill Rig **17D50A [87%]**
Driller **KS&MC** Logger **E. Yim** Checked by **C. Marin**
Drilling Method **3.25" ID HSA; boring backfilled upon completion**

WATER LEVEL DATA

While Drilling **18.50 ft**
At Completion of Drilling **DRY**
Time After Drilling **NA**
Depth to Water **NA**
The stratification lines represent the approximate boundary between adjacent soil or rock strata.

(Sheet 2 of 3)

 LIN ENGINEERING, LTD. Consulting Engineers Springfield, Illinois	USER NAME = \$USER\$	DESIGNED - NB	REVISED -	STATE OF ILLINOIS DEPARTMENT OF TRANSPORTATION	SOIL BORING LOGS STRUCTURE NO. 016-0933	F.A.U. RTE.	SECTION	COUNTY	TOTAL SHEETS	SHEET NO.
	PLOT TIME = 2:54:52 PM	CHECKED - MTH	REVISED -			3578	2019-001-R	COOK	255	185
	PLOT DATE = 5/5/2023	DRAWN - AJF	REVISED -			CONTRACT NO. 62H82				
		CHECKED - MTH	REVISED -			ILLINOIS FED. AID PROJECT				
					SHEET 11 OF 12 SHEETS					

[illegible]



wangeng@wangeng.com
1145 N. Main Street
Lombard/IL/60148
Telephone: 6309539928
Fax: 6309539938

BORING LOG CB-15

WEI Job No.: 411-05-01

Client **James J. Benes & Associates**
Project **IL Route 7 from 131st Street to 135th Street**
Location **Cook County, IL**

Date: NAVD 88
Elevation: 671.73 ft
North: 1816394.26 ft
East: 1119081.48 ft
Station: 132+10.5
Offset: 234.3' RT

Page 1 of 1

Profile	SOIL AND ROCK DESCRIPTION	Depth (ft)	Sample Type	Sample No.	SPT Values (blows in)	Cu (ksi)	Moisture Content (%)	Profile	SOIL AND ROCK DESCRIPTION	Depth (ft)	Sample Type	Sample No.	SPT Values (blows in)	Cu (ksi)	Moisture Content (%)
	20-inch thick, ASPHALT --PAVEMENT--								LOAM, trace to little gravel; damp --RDR 2--						
670.1	Stiff, brown and gray SILTY CLAY; damp --FILL-- --RDR 2--			1	3 3 4 3	1.54 B	22				9	3 4 6	0.74 B	18	
666.1	Medium stiff, brown and gray CLAY to SILTY CLAY; damp --RDR 2--			2	5 3 3 2	1.50 P	20		Boring terminated at 25.00 ft			10	4 5 8	2.30 B	20
664.0	Medium stiff, black SILTY CLAY, trace to some organic matter; moist --RDR 1--			3	3 2 2 2	0.82 B	33								
				4	0 2 2 1	0.74 B	66								
660.0	Medium stiff, dark brown Organic SILTY CLAY to PEAT; moist --RDR 1--			5	1 2 1	0.82 B	95								
658.0	Soft, gray and black SILTY CLAY, some organic matter; moist to saturated --RDR 1--			6	0 0 2	0.25 P	52								
656.2	Very soft, gray CLAY to SILTY CLAY; wet --RDR 1-- --L ₁ (%)=36, P ₁ (%)=19-- --%Gravel=6.5-- --%Sand=15.2-- --%Silt=46.0-- --%Clay=32.3--			7	2 2 2 3	0.16 B	35								
653.7	Medium stiff to very stiff, brown SILTY CLAY to SILTY CLAY			8	2 2 2 3	0.57 B	13								

GENERAL NOTES

Begin Drilling **09-26-2019** Complete Drilling **09-26-2019**
Drilling Contractor **Wang Testing Services** Drill Rig
Driller **R&J** Logger **I. Nenn** Checked by **C. Marin**
Drilling Method **2.25" HSA, boring backfilled upon completion**

WATER LEVEL DATA





While Drilling **17.50 ft**
At Completion of Drilling **DRY**
Time After Drilling **NA**
Depth to Water **NA**

The stratification lines represent the approximate boundary between soil types; the actual transition may be gradual.


WANGENG-411050.GPJ WANGENG.DDT 8/18/20

(Sheet 3 of 3)


 LIN ENGINEERING, LTD. Consulting Engineers Springfield, Illinois	USER NAME = \$USERS\$	DESIGNED - NB	REVISED -	STATE OF ILLINOIS DEPARTMENT OF TRANSPORTATION	SOIL BORING LOGS STRUCTURE NO. 016-0933	F.A.U. RTE.	SECTION	COUNTY	TOTAL SHEETS	SHEET NO.
	PLOT TIME = 2:55:12 PM	CHECKED - MTH	REVISED -			3578	2019-001-R	COOK	255	186
	PLOT DATE = 5/5/2023	DRAWN - AJF	REVISED -			CONTRACT NO. 62H82				
		CHECKED - MTH	REVISED -			SHEET 12 OF 12 SHEETS				

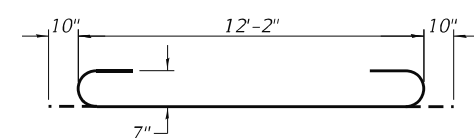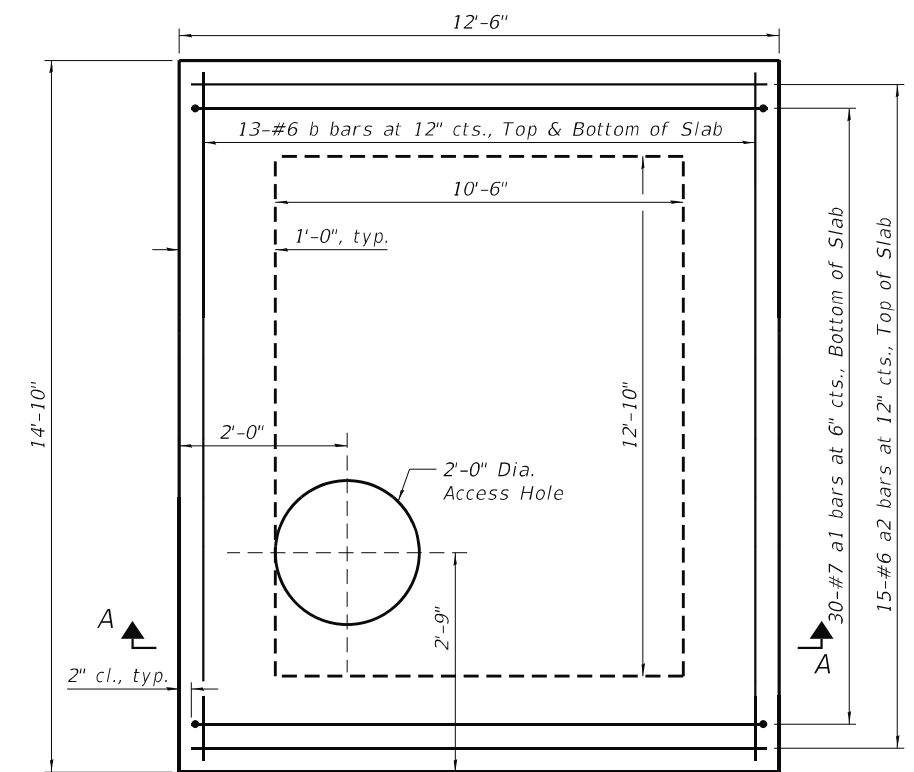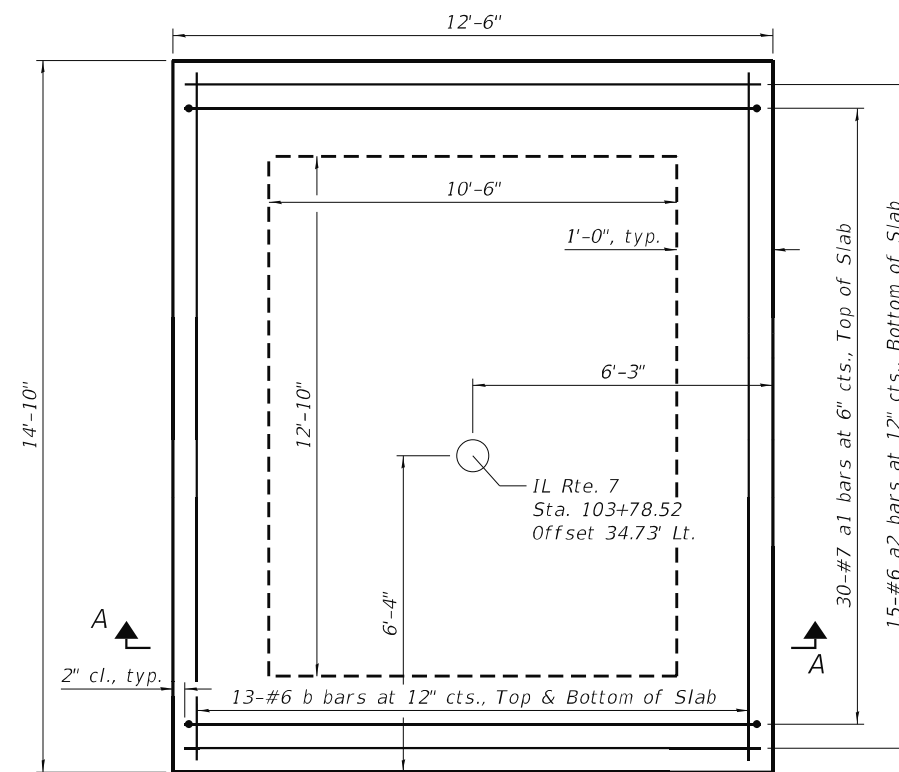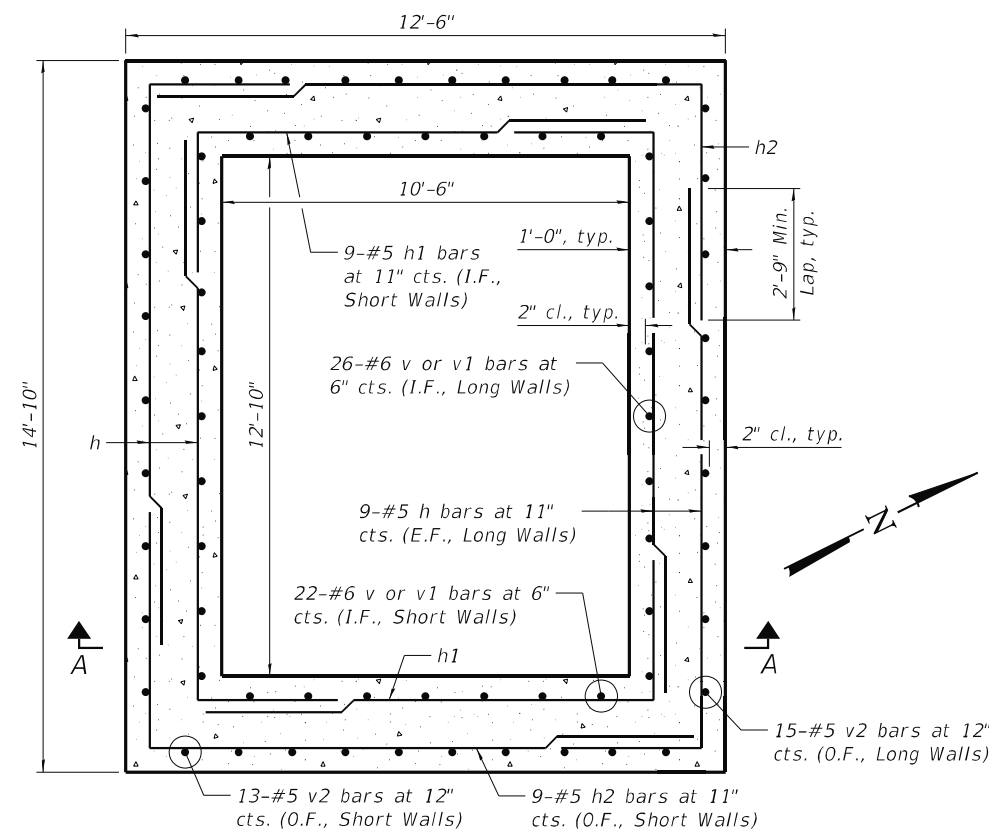

<i>Bar</i>	<i>C</i>	<i>D</i>
<i>h</i>	2'-9"	13'-1"
<i>h1</i>	2'-9"	10'-11"
<i>h2</i>	4'-1"	12'-0"
<i>v</i>	3'-6"	1'-0"


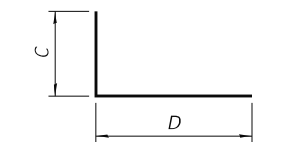


Pipe No.	I.D.	W	X	Y	Z
P-18	72"	h4	5'-0"	5'-0"	4'-5½"
P-19	72"	h3	5'-0"	4'-0"	4'-1⅞"
P-20	12"	h5	1'-9"	1'-0"	1'-4¾"
P-21	72"	h3	5'-0"	4'-0"	4'-1⅞"

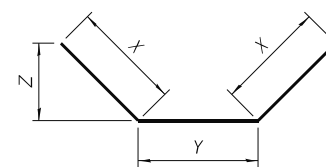


Notes:

- $f'_c = 3,500 \text{ psi}$
- $f_y = 60,000 \text{ psi}$ (Reinforcement)
- Cover from the face of concrete to face of reinforcement bars shall be 3" for surfaces formed against earth and 2" for all other surfaces unless otherwise shown.
- See Standard 602701 for details of steps.
- See Drainage Plans and Drainage Structures Tables for additional information.

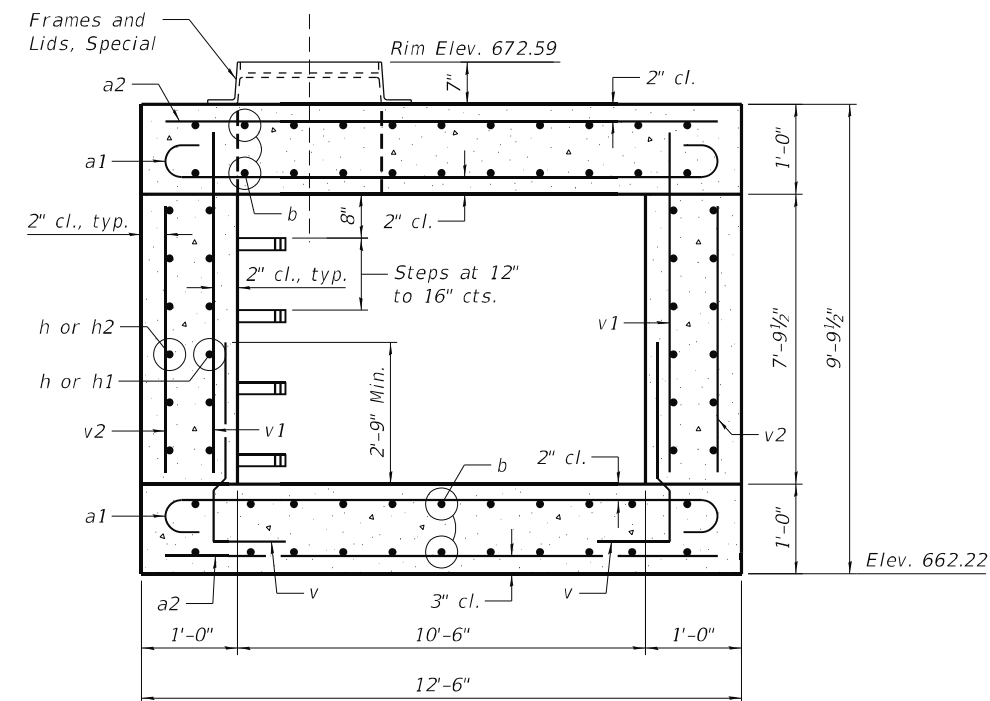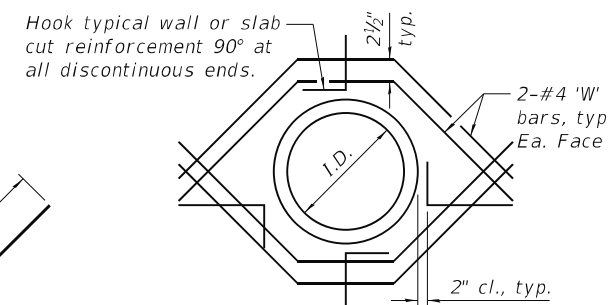


BILL OF MATERIAL


Bar	No.	Size	Length	Shape
a1	60	#7	13'-10"	
a2	30	#6	12'-2"	
b	52	#6	14'-6"	
h	36	#5	15'-10"	
h1	18	#5	13'-8"	
h2	18	#5	16'-1"	
h3	16	#4	14'-0"	
h4	8	#4	15'-0"	
h5	8	#4	4'-6"	
v	96	#6	4'-6"	
v1	96	#6	8'-4"	
v2	56	#5	7'-5"	
Concrete Structures			Cu. Yd.	25.1
Reinforcement Bars			Pound	7,080
Frames and Lids, Special			Each	1

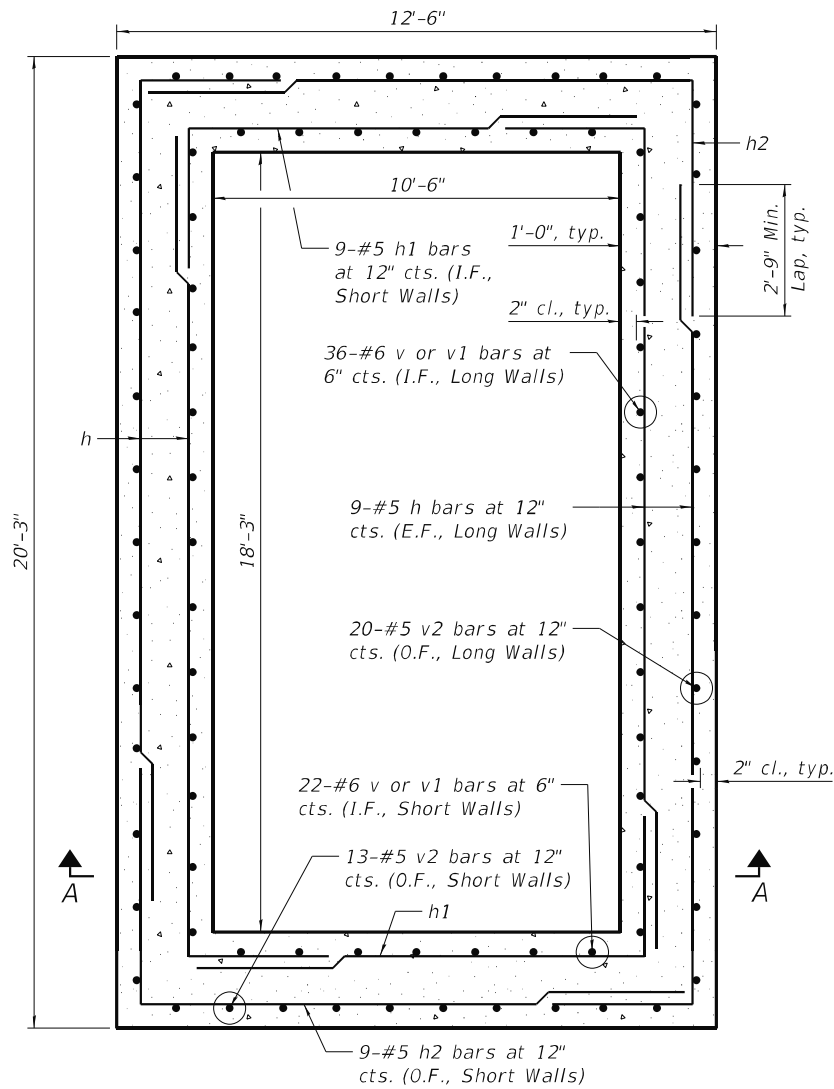


PLAN VIEW SHOWING WALL REINFORCEMENT

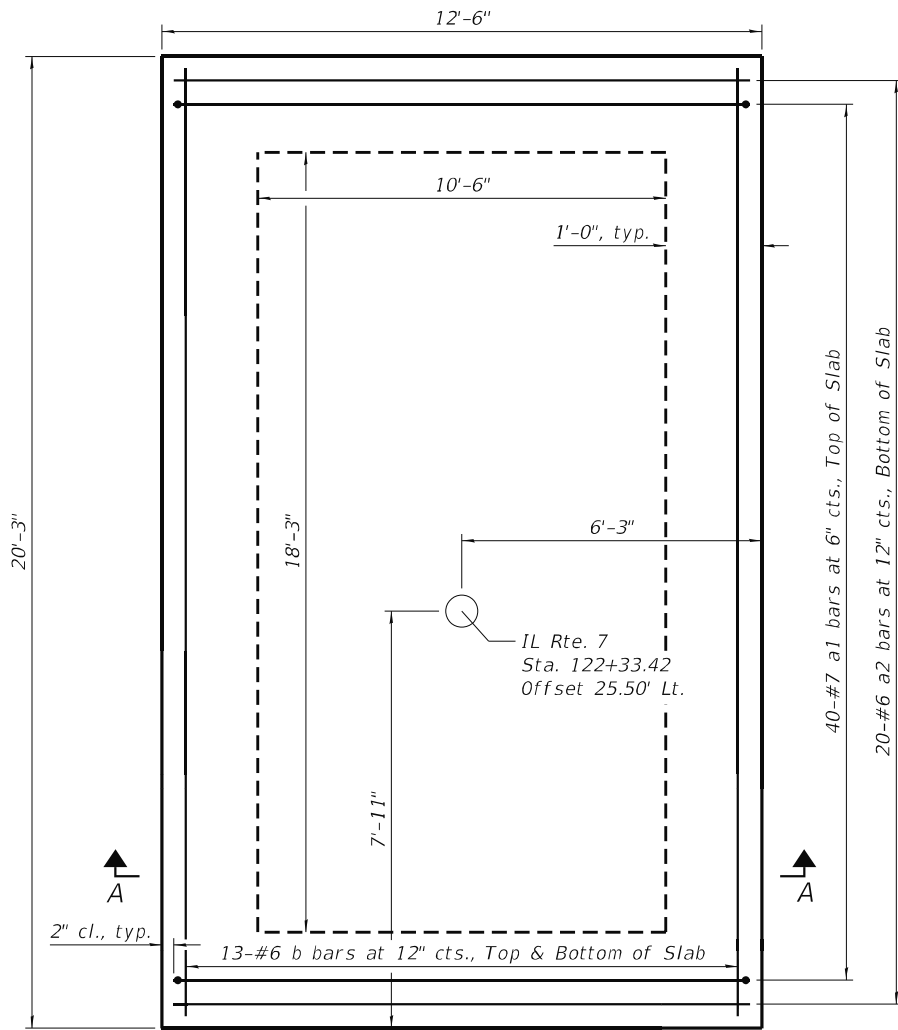

PLAN VIEW SHOWING FOOTING REINFORCEMENT

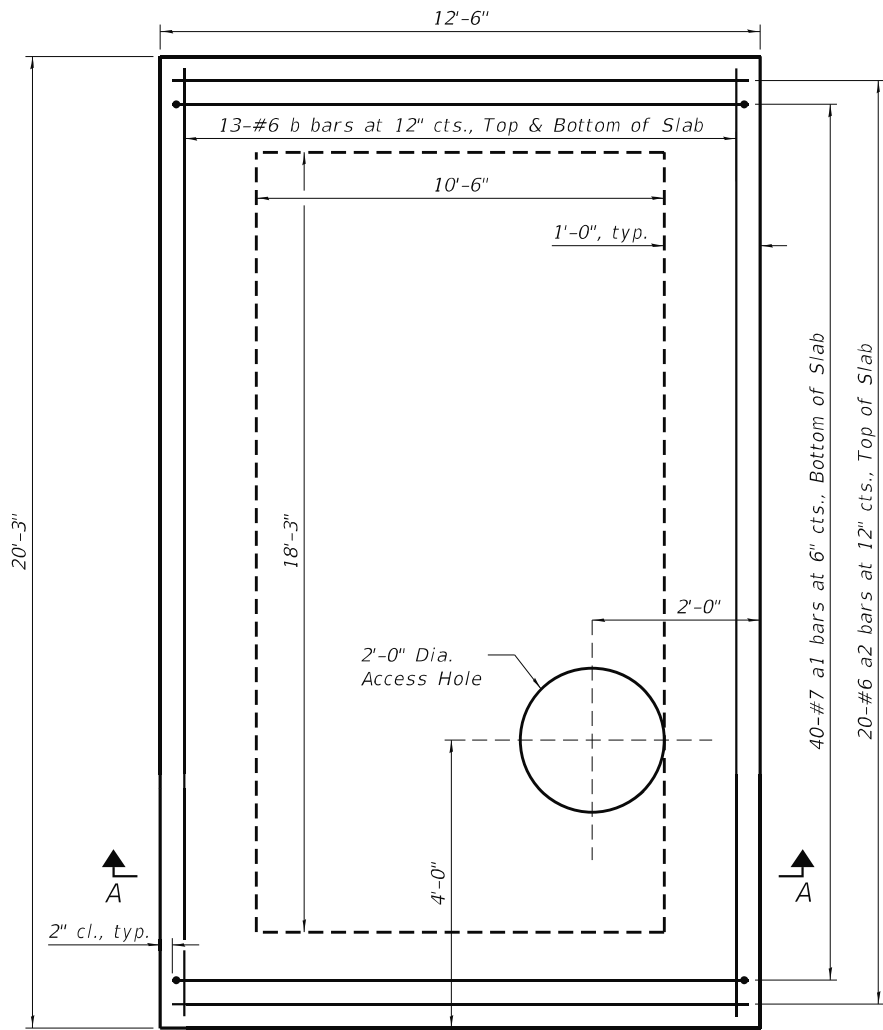


PLAN VIEW SHOWING TOP SLAB REINFORCEMENT

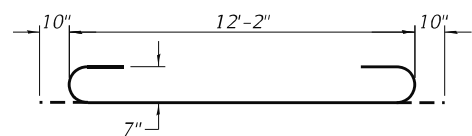

BAR a1


Notes:
 $f'_c = 3,500$ psi
 $f_y = 60,000$ psi (Reinforcement)
Cover from the face of concrete to face of reinforcement bars shall be 3" for surfaces formed against earth and 2" for all other surfaces unless otherwise shown.
See Standard 602701 for details of steps.
See Drainage Plans and Drainage Structures Tables for additional information.

Bar	C	D
h	2'-9"	18'-6"
h1	2'-9"	10'-11"
h2	4'-1"	12'-0"
v	3'-6"	1'-0"

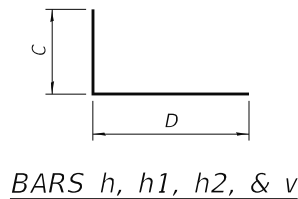


BARS h, h1, h2, & v


Pipe No.	I.D.	W	X	Y	Z
P-48	72"	h3	5'-0"	4'-0"	4'-1 $\frac{1}{8}$ "
P-52	72"	h3	5'-0"	4'-0"	4'-1 $\frac{1}{8}$ "
P-53	60"	h4	5'-0"	5'-0"	4'-0 $\frac{3}{8}$ "
P-54	12"	h5	1'-9"	1'-0"	1'-4 $\frac{3}{4}$ "
P-55	15"	h5	1'-9"	1'-0"	1'-4 $\frac{3}{4}$ "
P-56	12"	h5	1'-9"	1'-0"	1'-4 $\frac{3}{4}$ "

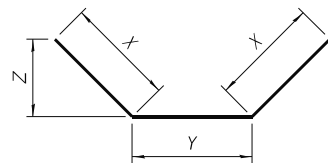

BARS h3, h4, & h5

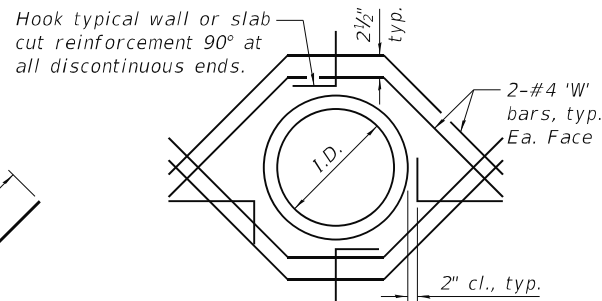

ADDITIONAL REINFORCEMENT FOR OPENINGS

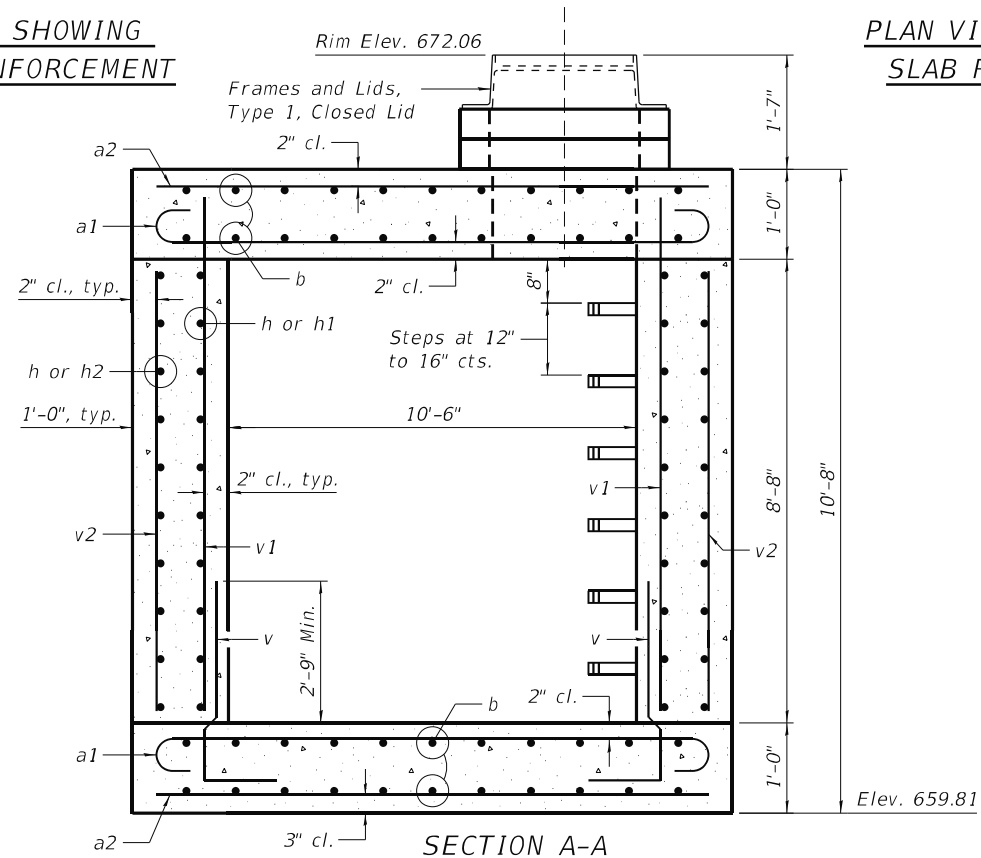

BILL OF MATERIAL

Bar	No.	Size	Length	Shape
a1	80	#7	13'-10"	U
a2	40	#6	12'-2"	U
b	52	#6	19'-11"	U
h	36	#5	21'-3"	U
h1	18	#5	13'-8"	U
h2	18	#5	16'-1"	U
h3	16	#4	14'-0"	U
h4	8	#4	15'-0"	U
h5	24	#4	4'-6"	U
v	116	#6	4'-6"	U
v1	116	#6	9'-2"	U
v2	66	#5	8'-4"	U
Concrete Structures			Cu. Yd.	35.4
Reinforcement Bars			Pound	9,180
Frames and Lids, Type 1, Closed Lid			Each	1

STATE OF ILLINOIS
DEPARTMENT OF TRANSPORTATION


JUNCTION CHAMBER DETAILS
STRUCTURE NO. S-56, STATION 122 + 33.42

SHEET 1 OF 1 SHEETS


F.A.U. RTE.	SECTION	COUNTY	TOTAL SHEETS	SHEET NO.
3578	2019-001-R	COOK	255	188
CONTRACT NO. 62H82				

ILLINOIS FED. AID PROJECT

Existing Structure: None.

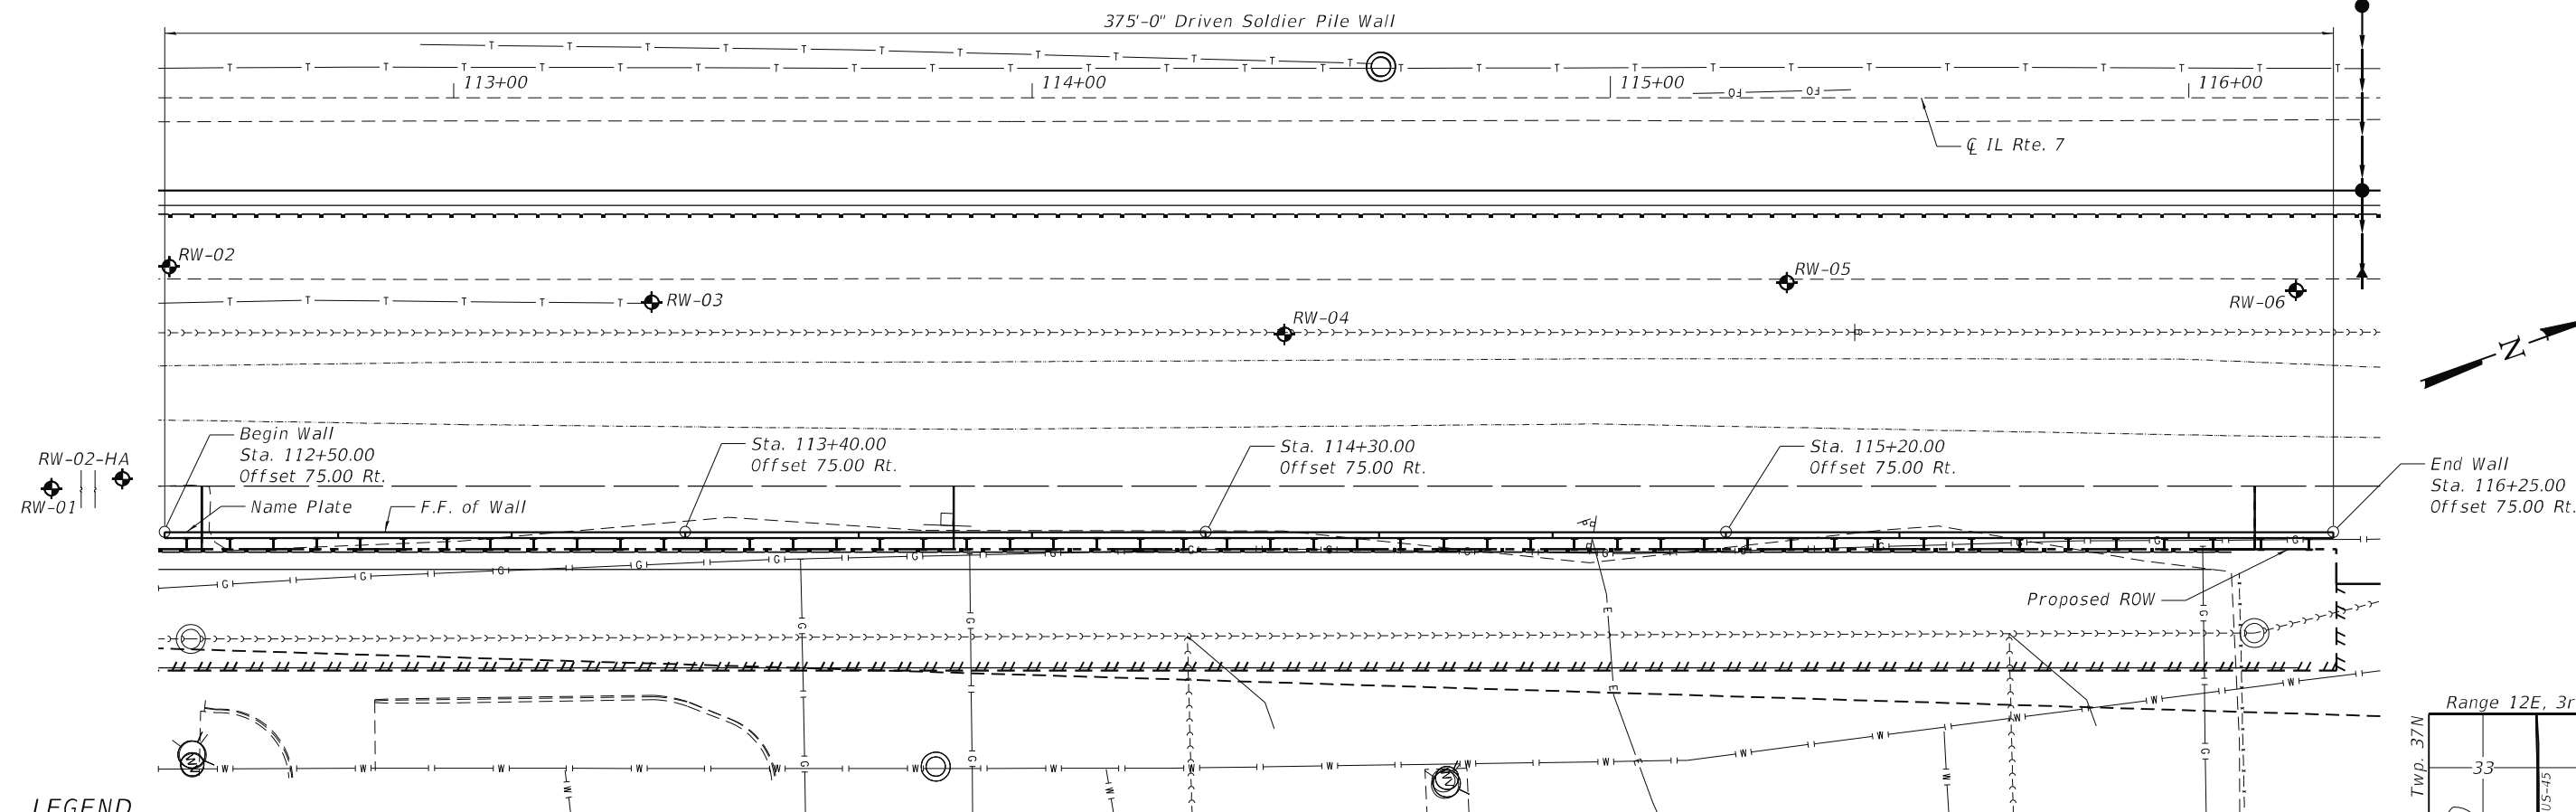

Water Edge

 

1. General Plan & Elevation
2. General Data
- 3-4. Soldier Piles
5. Typical Section & Pile Data
- 6-7. Concrete Facing
8. Driven Soldier Pile Wall Details
- 9-11. Boring Logs

SHEET 1 OF 11 SHEETS

GENERAL PLAN & ELEVATION
IL ROUTE 7
F.A.U. RTE. 3578 - SEC 2019-001-R
COOK COUNTY
STATION 112+50.00 TO 116+25.00
STRUCTURE NO. 016-Z062

F.A.U. RTE.	SECTION	COUNTY	TOTAL SHEETS	SHEET NO.
3578	2019-001-R	COOK	255	189
		CONTRACT NO. 62H82		
ILLINOIS		FED. AID PROJECT		


1. Drive soldier pile to required tip elevation indicated in the Soldier Pile Data Table on sheet 5 of 11.
2. Excavate in front of wall in stages removing only the soil necessary to place each timber lagging and the Geocomposite Wall Drain.
3. Continue the excavation for construction of French Drains and line trench with Geotechnical Filter Fabric.
4. Place the Pipe Underdrains for Structures 4" and connect the vertical Geocomposite Wall Drain to the longitudinal French Drain and backfill as shown on the plans.
5. Construct wall panels, and provide guardrail.




NAME PLATE
See Std. 515001

1. Reinforcement Bars designated (E) shall be Epoxy Coated.
2. All exposed concrete edges shall have a $\frac{3}{4}$ " X 45° chamfer, except where shown otherwise. Chamfer on vertical edges shall be continued a minimum of one foot below finished ground level.
3. Reinforcement Bar bending dimensions are out to out.
4. Cover from the face of concrete to face of reinforcement bars shall be 3" for surfaces formed against earth and 2" for all other surfaces unless otherwise shown.
5. No construction joints except those shown on the plans will be allowed unless approved by the engineer.
6. Protective Concrete Sealer shall be applied to all exposed surfaces of the Retaining Wall facing.
7. The Contractor shall use care when excavating around existing foundations, retaining walls, and other structures. Any damage to the existing structure and/or supporting foundation shall be repaired or replaced at the Contractor's expense.
8. The Contractor is responsible for the design and performance of the lagging using no less than a 3 in. nominal rough-sawn thickness and timber with a minimum allowable bending stress of 1000 psi.
9. The soil boring logs represent point information. Presentation of this information in no way implies that subsurface conditions are the same at locations other than the exact locations of the boring.
10. Bars noted thus, 3x2-#5 indicates 3 lines of bars with 2 lengths of bars per line.
11. Reinforcement bar bending details shall be in accordance with the latest "Manual of Standard Practice for Detailing Reinforced Concrete Structures", ACI 315.
12. Contractor shall not scale dimensions from the contract plans for construction purposes.


ITEM	UNIT	TOTAL
Structure Excavation	Cu. Yd.	205
Form Liner Textured Surface	Sq. Ft.	1,458
Stud Shear Connectors	Each	127
Reinforcement Bars, Epoxy Coated	Pound	5,280
Name Plates	Each	1
Furnishing Soldier Piles (HP Section)	Foot	1,189
Driving Soldier Piles	Foot	1,189
Untreated Timber Lagging	Sq. Ft.	1,128
Concrete Structures (Retaining Wall)	Cu. Yd.	67.8
Concrete Sealer	Sq. Ft.	2,389
Geocomposite Wall Drain	Sq. Yd.	90
Pipe Underdrains for Structures 4"	Foot	375

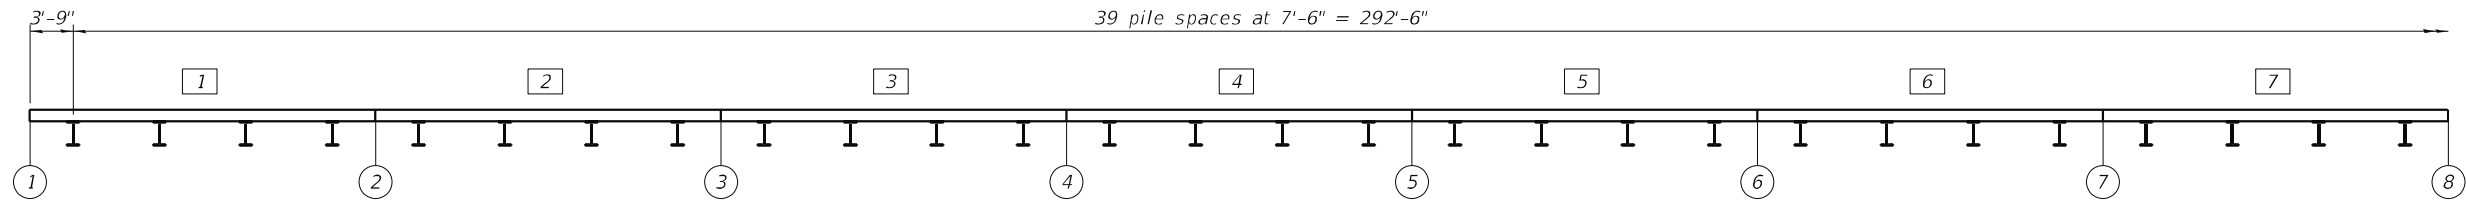


PLAN

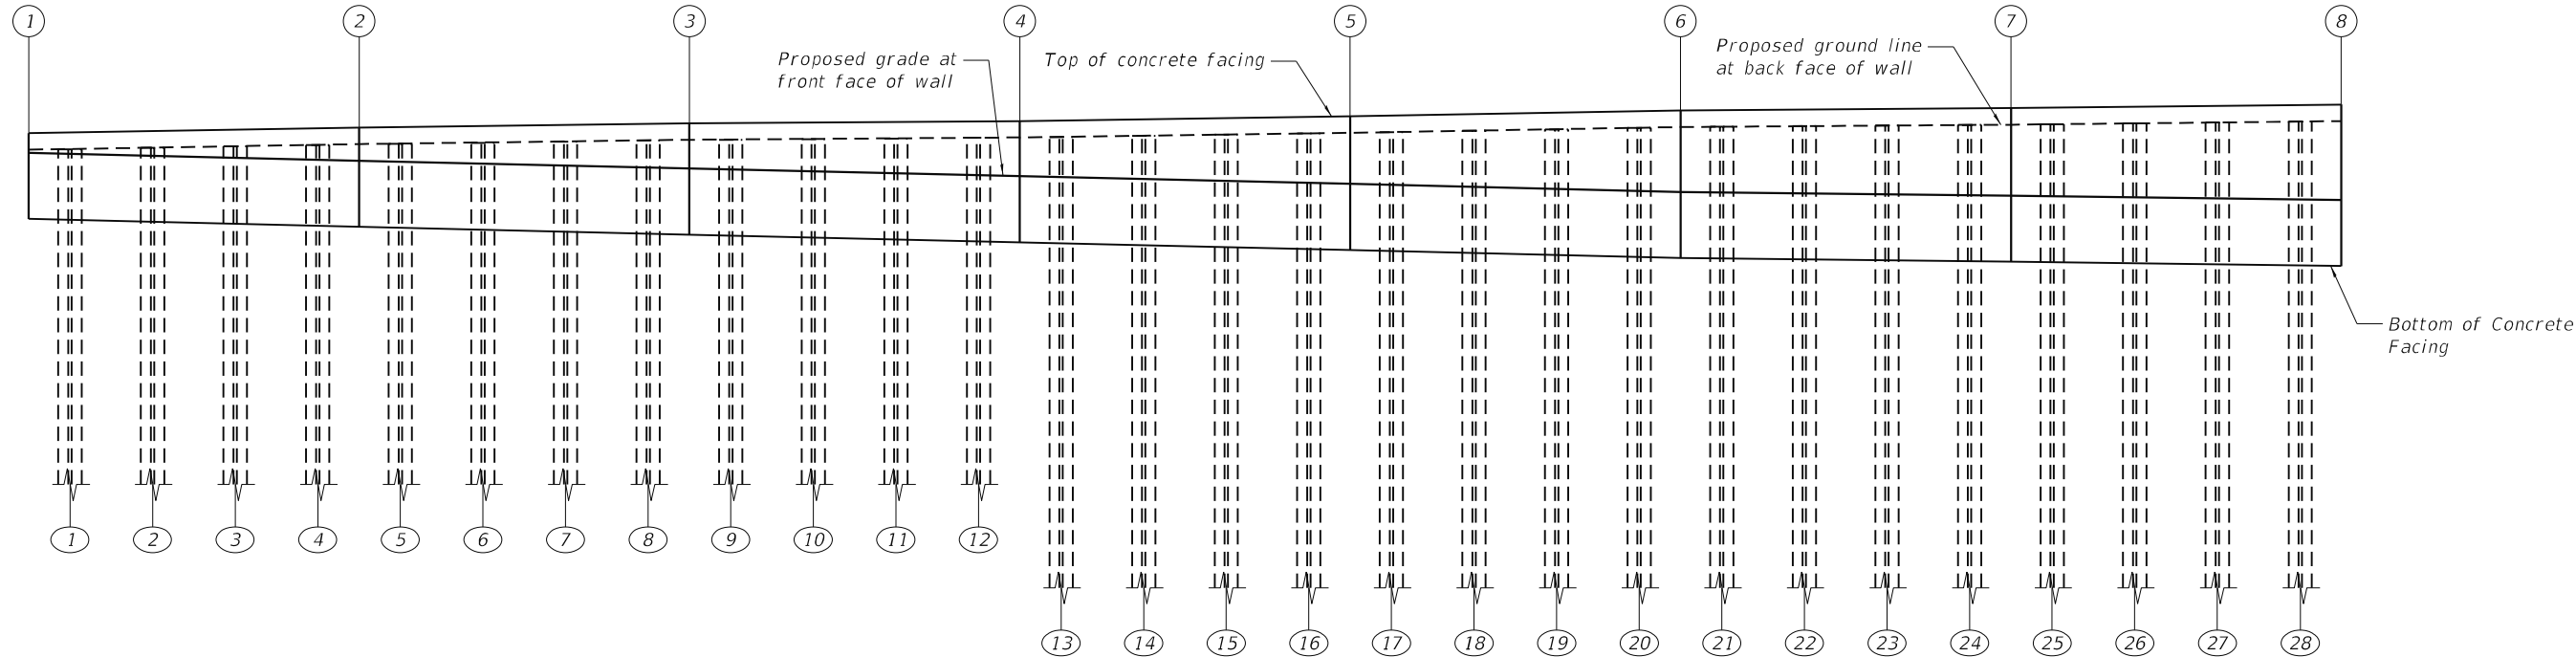

ELEVATION

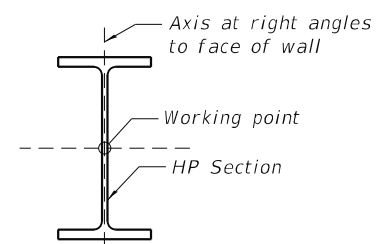

TYPICAL PILE SECTION

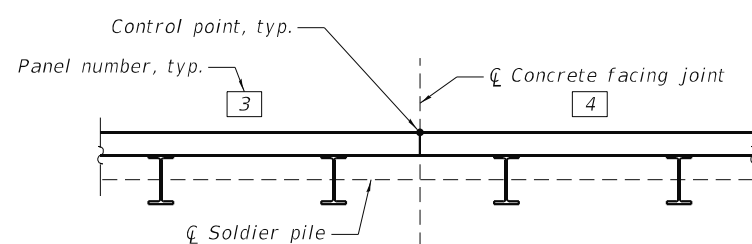

TYPICAL CONTROL POINT SECTION

Panel	C.P. No.	Station	Offset (ft)
1	1	112+50.00	75.00
2	2	112+80.00	75.00
3	3	113+10.00	75.00
4	4	113+40.00	75.00
5	5	113+70.00	75.00
6	6	114+00.00	75.00
7	7	114+30.00	75.00
	8	114+60.00	75.00

Offset measured to front face of panel.

LEGEND

- Control Point (X)
Panel Number (X)
Pile Number (XX)



USER NAME =	DESIGNED - CL	REVISED -
PLOT SCALE =	CHECKED - NB	REVISED -
PLOT DATE = 12/23/2022	DRAWN - AJF	REVISED -
	CHECKED - MTH	REVISED -

STATE OF ILLINOIS
DEPARTMENT OF TRANSPORTATION


SOLDIER PILES
STRUCTURE NO. 016-Z062

SHEET 3 OF 11 SHEETS


F.A.U. RTE.	SECTION	COUNTY	TOTAL SHEETS	SHEET NO.
3578	2019-001-R	COOK	255	191
CONTRACT NO. 62H82				

ILLINOIS FED. AID PROJECT



MODEL: Default
FILE NAME: E:\1902\Struct\Retaining Wall\Final design\CADD\CADD_Sheets\016Z062>62HB2>003>Soldier Piles 1.dgn
12/23/2022 10:14:55 AM

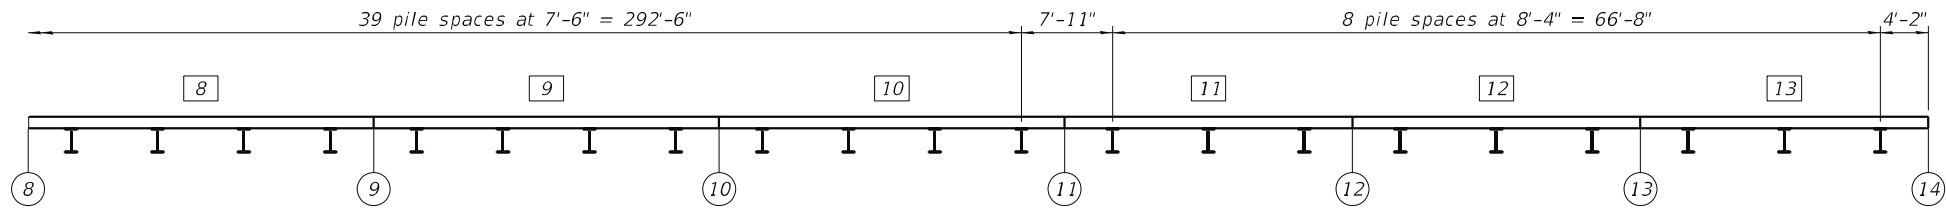

PLAN

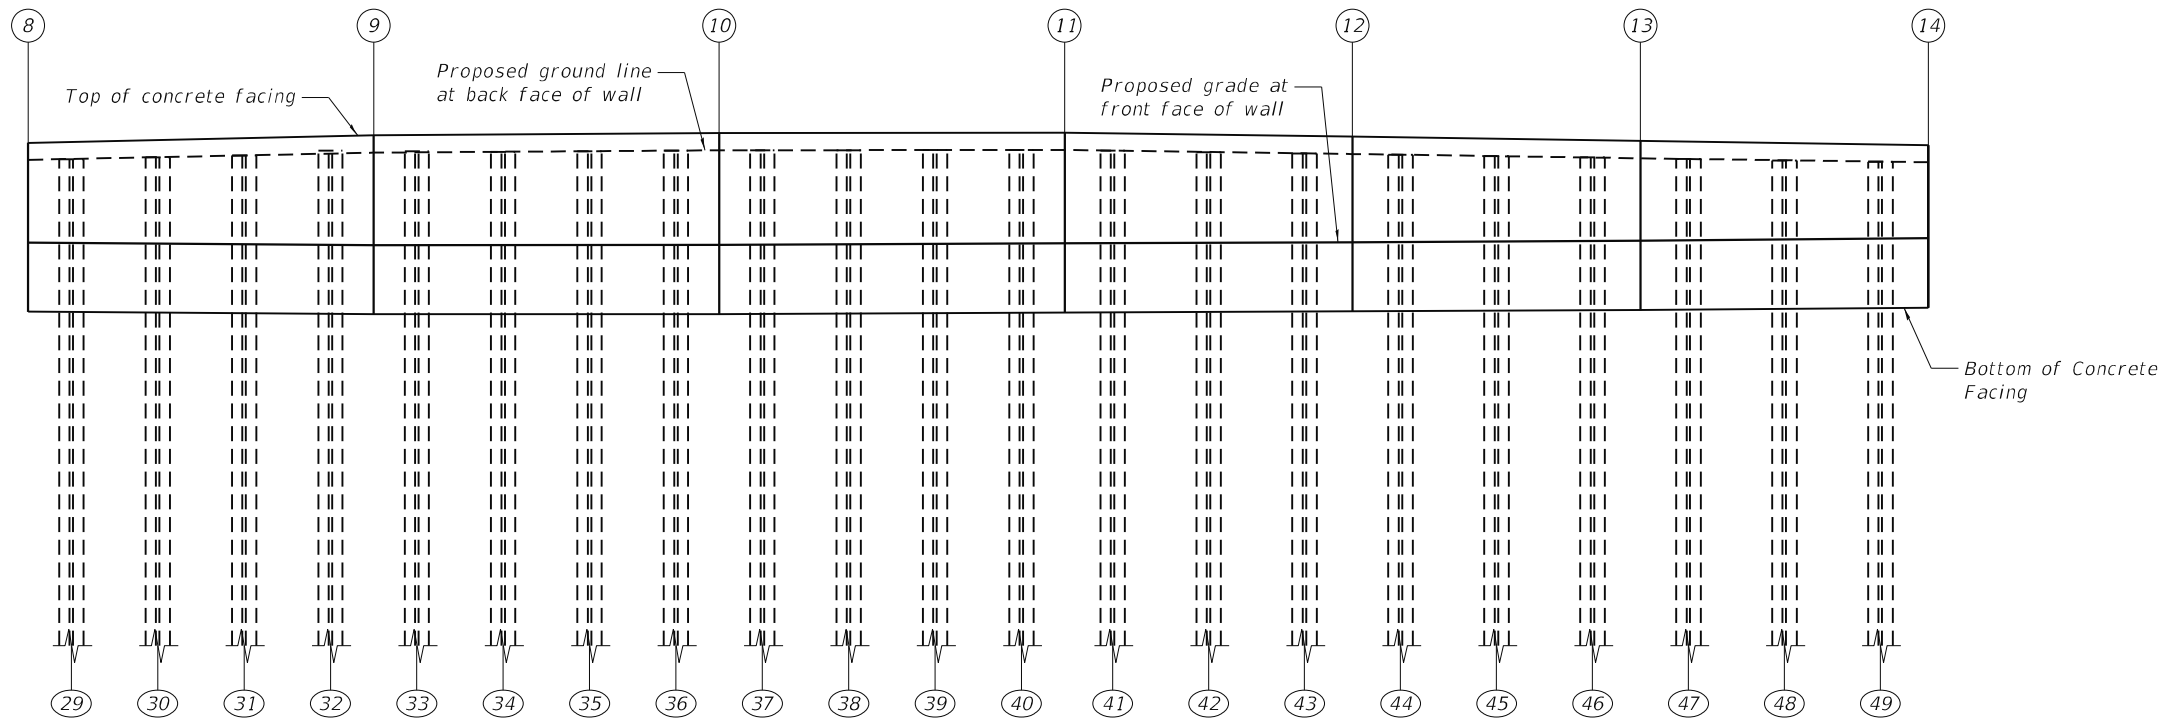

ELEVATION

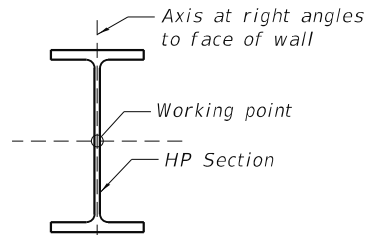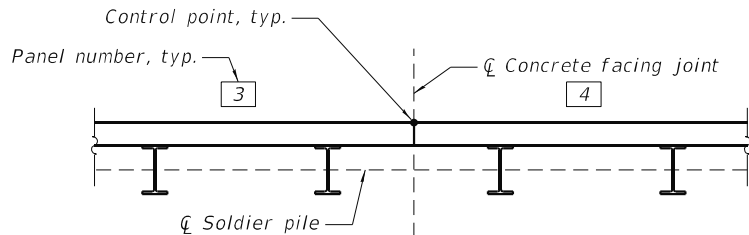

TYPICAL PILE SECTION

TYPICAL CONTROL POINT SECTION

Panel	C.P. No.	Station	Offset (ft)
8	8	114+60.00	75.00
9	9	114+90.00	75.00
10	10	115+20.00	75.00
11	11	115+50.00	75.00
12	12	115+75.00	75.00
13	13	116+00.00	75.00
	14	116+25.00	75.00

Offset measured to front face of panel.

LEGEND

- Control Point (X)
Panel Number (X)
Pile Number (XX)

LIN ENGINEERING, LTD.
Consulting Engineers
Springfield, Illinois

USER NAME =	DESIGNED - CL	REVISED -
	CHECKED - NB	REVISED -
PLOT SCALE =	DRAWN - AJF	REVISED -
PLOT DATE = 12/23/2022	CHECKED - MTH	REVISED -


STATE OF ILLINOIS
DEPARTMENT OF TRANSPORTATION

SOLDIER PILES
STRUCTURE NO. 016-Z062

SHEET 4 OF 11 SHEETS

F.A.U. RTE.	SECTION	COUNTY	TOTAL SHEETS	SHEET NO.
3578	2019-001-R	COOK	255	192
CONTRACT NO. 62H82				
ILLINOIS FED. AID PROJECT				



MODEL: Default
FILE NAME: E:\1902\StructRetaining Wall\Final design\CADD\CADD_Sheets\016Z062-62HB2-004-Soldier Piles 2.dgn
12/23/2022 10:14:55 AM

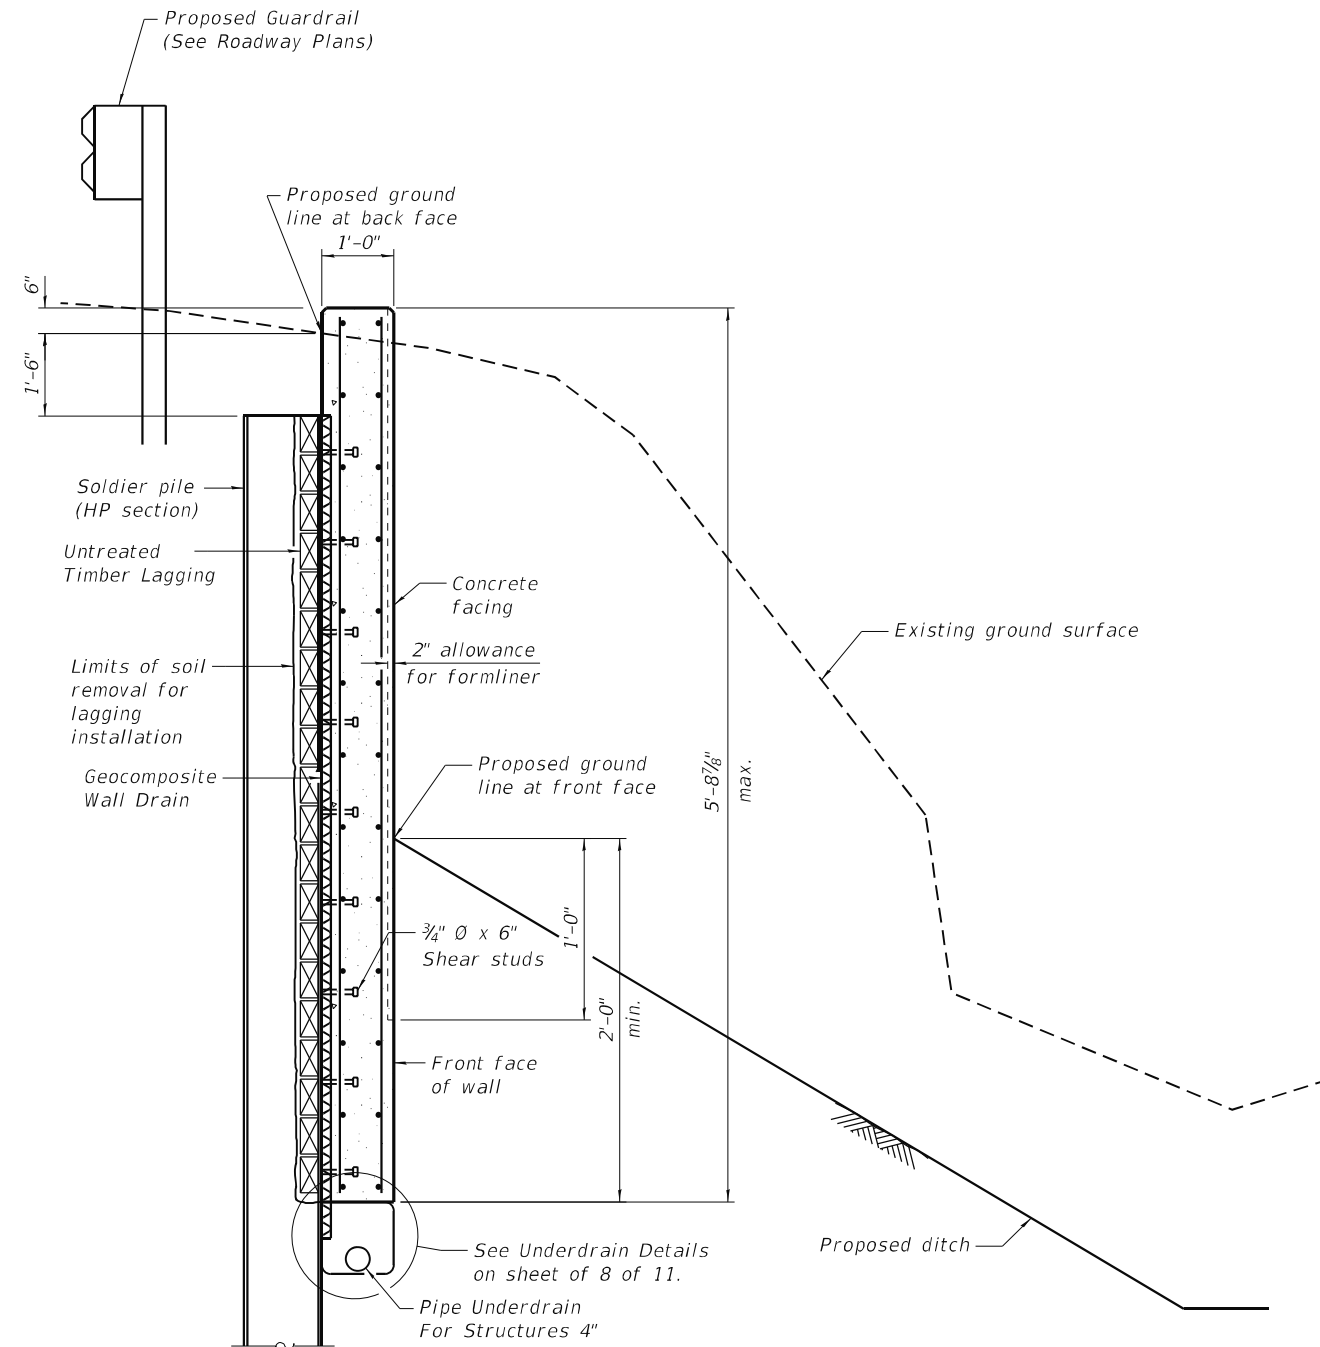

TYPICAL SECTION THRU
SOLDIER PILE WALL

Pile Number	Pile Size	Station at F.F. of Wall	Offset at F.F. of Wall (ft)	Top of Facing Elev.	Top of Pile Elev.	Finished Grade Elev. at F.F. of Wall	Bottom of Facing Elev.	Pile Tip Elev.	Length of Pile (ft)	No. of Shear Studs
1	HP12x53	112+53.75	75.00	674.39	672.39	673.25	671.25	650.39	22	1
2	HP12x53	112+61.25	75.00	674.43	672.43	673.19	671.19	650.43	22	1
3	HP12x53	112+68.75	75.00	674.48	672.48	673.13	671.13	650.48	22	1
4	HP12x53	112+76.25	75.00	674.52	672.52	673.07	671.07	650.52	22	1
5	HP12x53	112+83.75	75.00	674.56	672.56	673.01	671.01	650.56	22	2
6	HP12x53	112+91.25	75.00	674.59	672.59	672.95	670.95	650.59	22	2
7	HP12x53	112+98.75	75.00	674.62	672.62	672.89	670.89	650.62	22	2
8	HP12x53	113+06.25	75.00	674.65	672.65	672.83	670.83	650.65	22	2
9	HP12x53	113+13.75	75.00	674.68	672.68	672.77	670.77	650.68	22	2
10	HP12x53	113+21.75	75.00	674.70	672.70	672.71	670.71	650.70	22	2
11	HP12x53	113+28.75	75.00	674.71	672.71	672.66	670.66	650.71	22	2
12	HP12x53	113+36.25	75.00	674.73	672.73	672.60	670.60	650.73	22	2
13	HP12x53	113+43.75	75.00	674.76	672.76	672.54	670.54	647.76	25	2
14	HP12x53	113+51.25	75.00	674.79	672.79	672.48	670.48	647.79	25	2
15	HP12x53	113+58.75	75.00	674.83	672.83	672.43	670.43	647.83	25	2
16	HP12x53	113+66.25	75.00	674.86	672.86	672.37	670.37	647.86	25	2
17	HP12x53	113+73.75	75.00	674.90	672.90	672.31	670.31	647.90	25	3
18	HP12x53	113+81.25	75.00	674.95	672.95	672.25	670.25	647.95	25	3
19	HP12x53	113+88.75	75.00	674.99	672.99	672.18	670.18	647.99	25	3
20	HP12x53	113+96.25	75.00	675.04	673.04	672.12	670.12	648.04	25	3
21	HP12x53	114+03.75	75.00	675.07	673.07	672.08	670.08	648.07	25	3
22	HP12x53	114+11.25	75.00	675.09	673.09	672.05	670.05	648.09	25	3
23	HP12x53	114+18.75	75.00	675.10	673.10	672.02	670.02	648.10	25	3
24	HP12x53	114+26.25	75.00	675.12	673.12	671.99	669.99	648.12	25	3
25	HP12x53	114+33.75	75.00	675.14	673.14	671.96	669.96	648.14	25	3
26	HP12x53	114+41.25	75.00	675.17	673.17	671.93	669.93	648.17	25	3
27	HP12x53	114+48.75	75.00	675.20	673.20	671.90	669.90	648.20	25	3
28	HP12x53	114+56.25	75.00	675.23	673.23	671.87	669.87	648.23	25	3
29	HP12x53	114+63.75	75.00	675.27	673.27	671.84	669.84	648.27	25	3
30	HP12x53	114+71.25	75.00	675.32	673.32	671.82	669.82	648.32	25	3
31	HP12x53	114+78.75	75.00	675.37	673.37	671.80	669.80	648.37	25	3
32	HP12x53	114+86.25	75.00	675.42	673.42	671.78	669.78	648.42	25	3
33	HP12x53	114+93.75	75.00	675.46	673.46	671.77	669.77	648.46	25	3
34	HP12x53	115+01.25	75.00	675.48	673.48	671.77	669.77	648.48	25	3
35	HP12x53	115+08.75	75.00	675.49	673.49	671.78	669.78	648.49	25	3
36	HP12x53	115+16.25	75.00	675.51	673.51	671.78	669.78	648.51	25	3
37	HP12x53	115+23.75	75.00	675.52	673.52	671.79	669.79	648.52	25	3
38	HP12x53	115+31.25	75.00	675.52	673.52	671.80	669.80	648.52	25	3
39	HP12x53	115+38.75	75.00	675.53	673.53	671.81	669.81	648.53	25	3
40	HP12x53	115+46.25	75.00	675.53	673.53	671.82	669.82	648.53	25	3
41	HP12x53	115+54.17	75.00	675.51	673.51	671.84	669.84	648.51	25	3
42	HP12x53	115+62.50	75.00	675.47	673.47	671.85	669.85	648.47	25	3
43	HP12x53	115+70.83	75.00	675.43	673.43	671.85	669.85	648.43	25	3
44	HP12x53	115+79.17	75.00	675.39	673.39	671.87	669.87	648.39	25	3
45	HP12x53	115+87.50	75.00	675.35	673.35	671.88	669.88	648.35	25	3
46	HP12x53	115+95.83	75.00	675.31	673.31	671.89	669.89	648.31	25	3
47	HP12x53	116+04.17	75.00	675.27	673.27	671.91	669.91	648.27	25	3
48	HP12x53	116+12.50	75.00	675.23	673.23	671.93	669.93	648.23	25	3
49	HP12x53	116+20.83	75.00	675.19	673.19	671.96	669.96	648.19	25	3

MODEL: Default
FILE NAME: E:\1902\Struct\Retaining Wall\Final design\CADD\CADD_Sheets\016Z062-62HB2-006-Concrete Facing 1.dgn

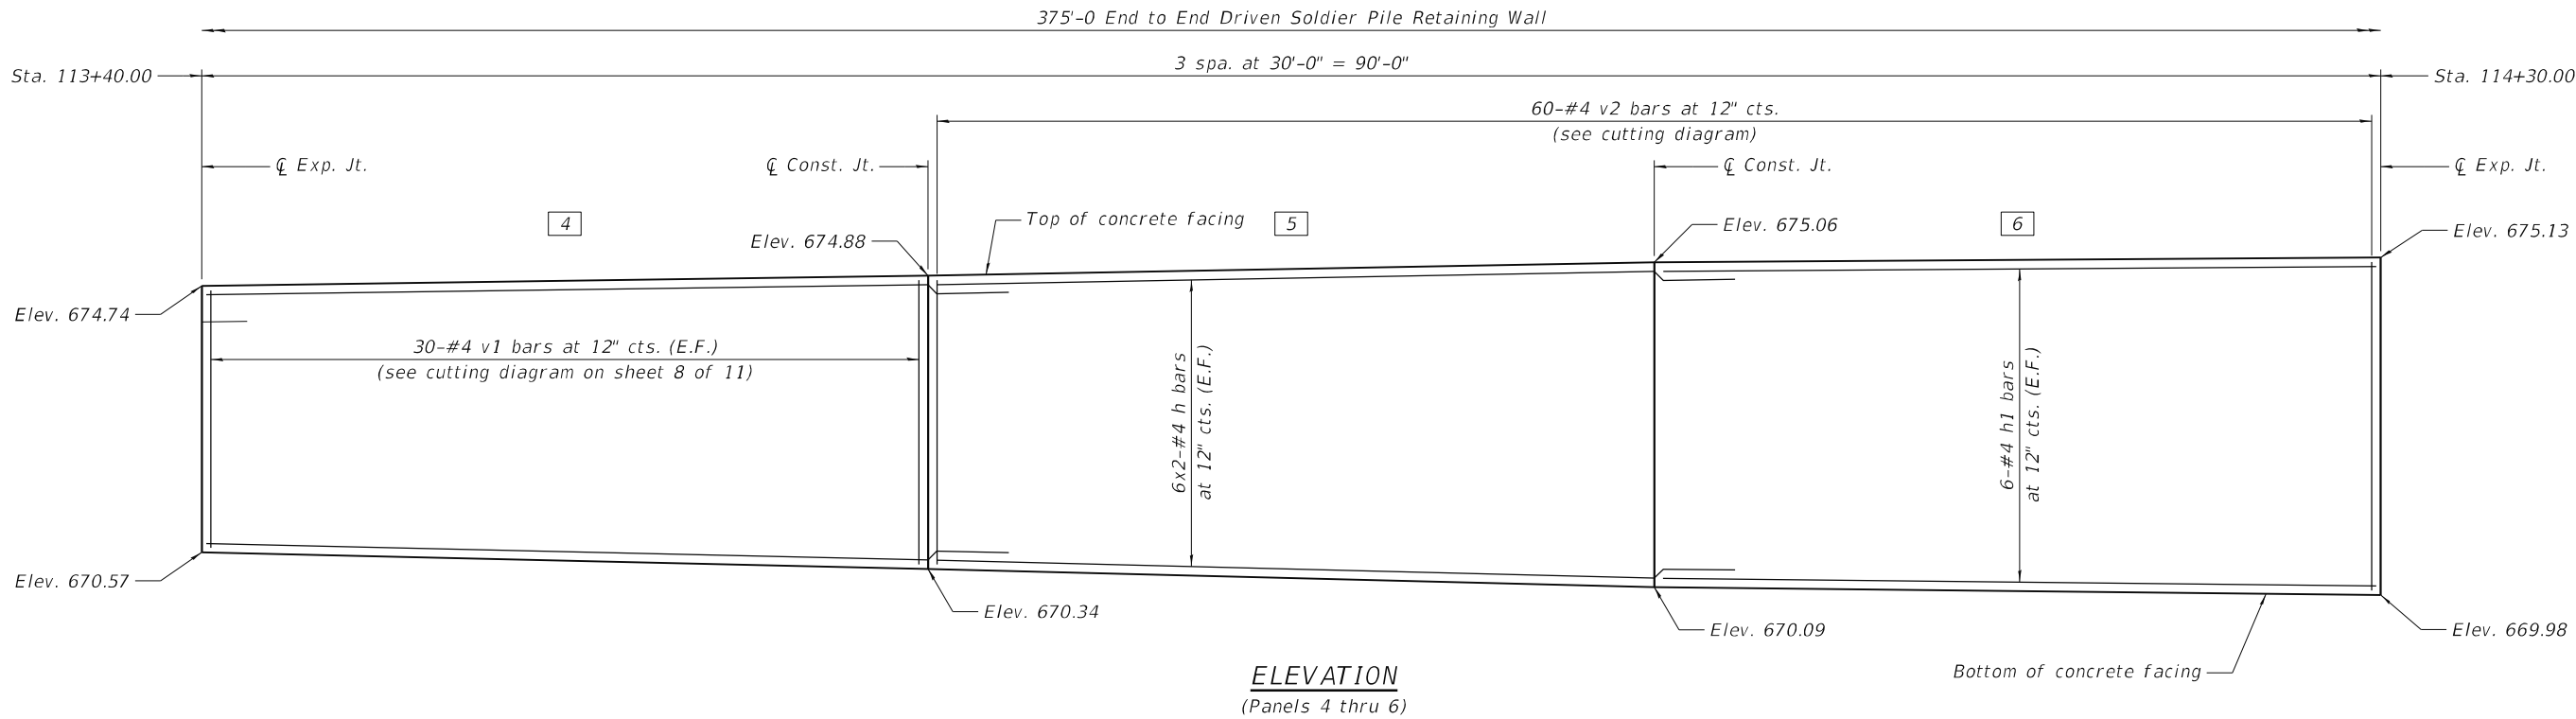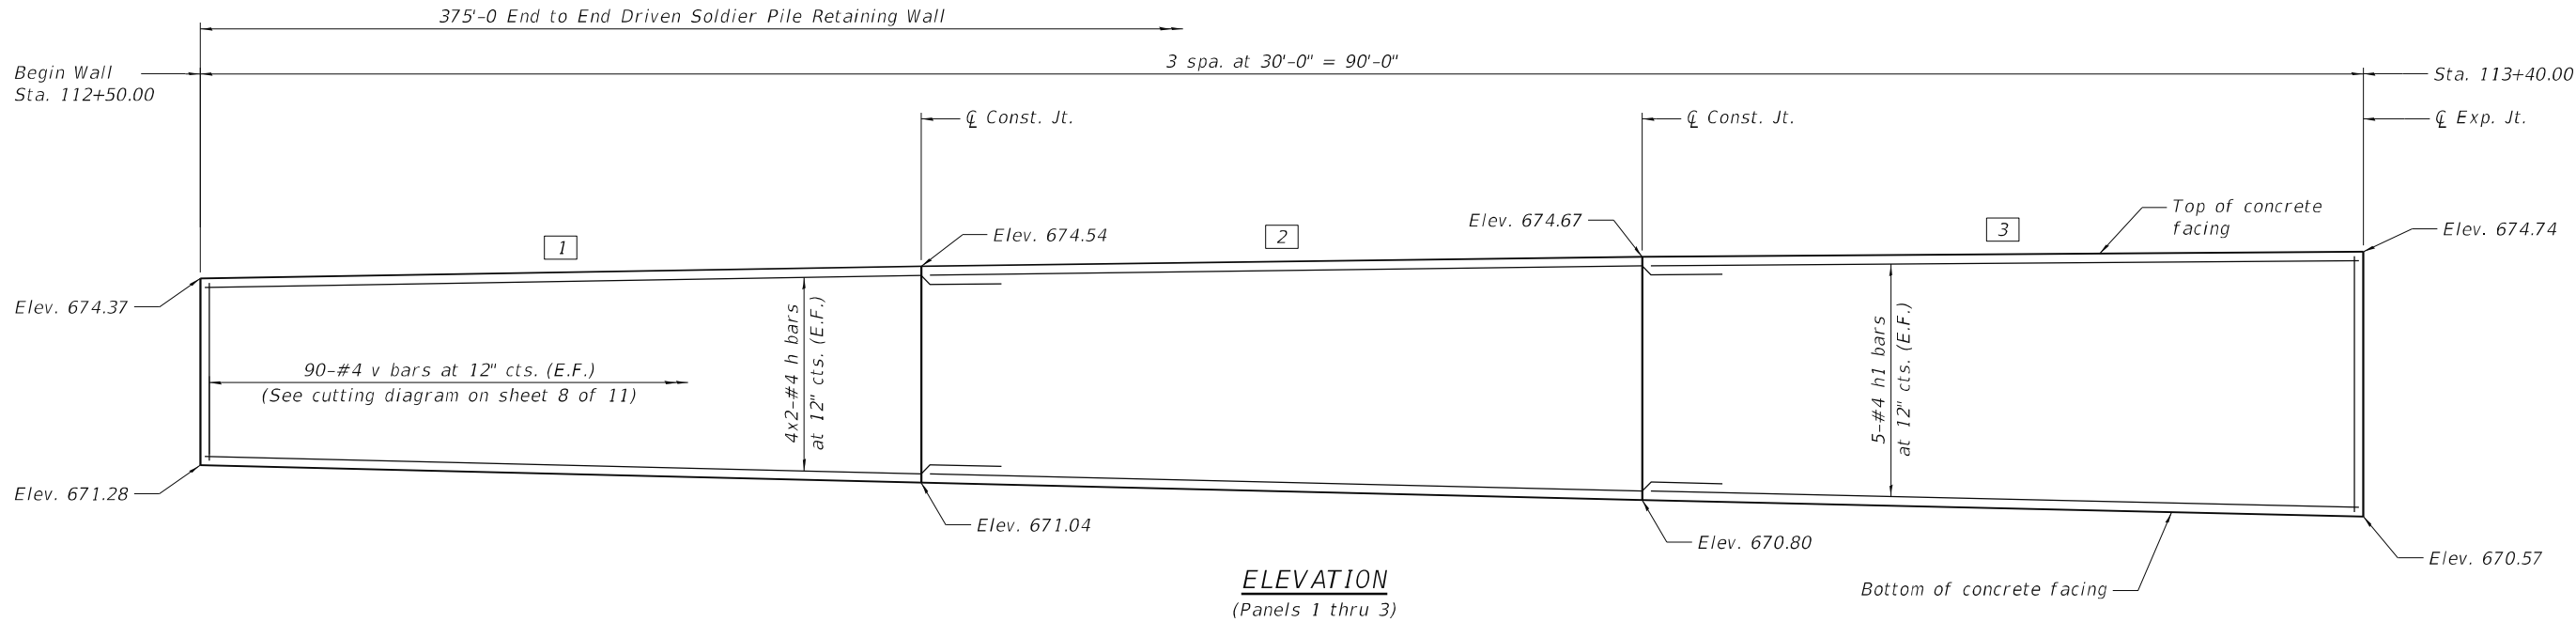

MIN. BAR LAP
#4 bar = 2'-11"

LEGEND

Panel Number X



USER NAME =	DESIGNED - CL	REVISED -
	CHECKED - NB	REVISED -
PLOT SCALE =	DRAWN - AJF	REVISED -
PLOT DATE = 12/23/2022	CHECKED - MTH	REVISED -


STATE OF ILLINOIS
DEPARTMENT OF TRANSPORTATION

CONCRETE FACING
STRUCTURE NO. 016-Z062


SHEET 6 OF 11 SHEETS

F.A.U. RTE.	SECTION	COUNTY	TOTAL SHEETS	SHEET NO.
3578	2019-001-R	COOK	255	194
CONTRACT NO. 62H82				
ILLINOIS FED. AID PROJECT				

MODEL: Default
FILE NAME: E:\1902\Struct\Retaining Wall\Final design\CADD\CADD_Sheets\016Z062-62HB2-007-Concrete Facing 2.dgn

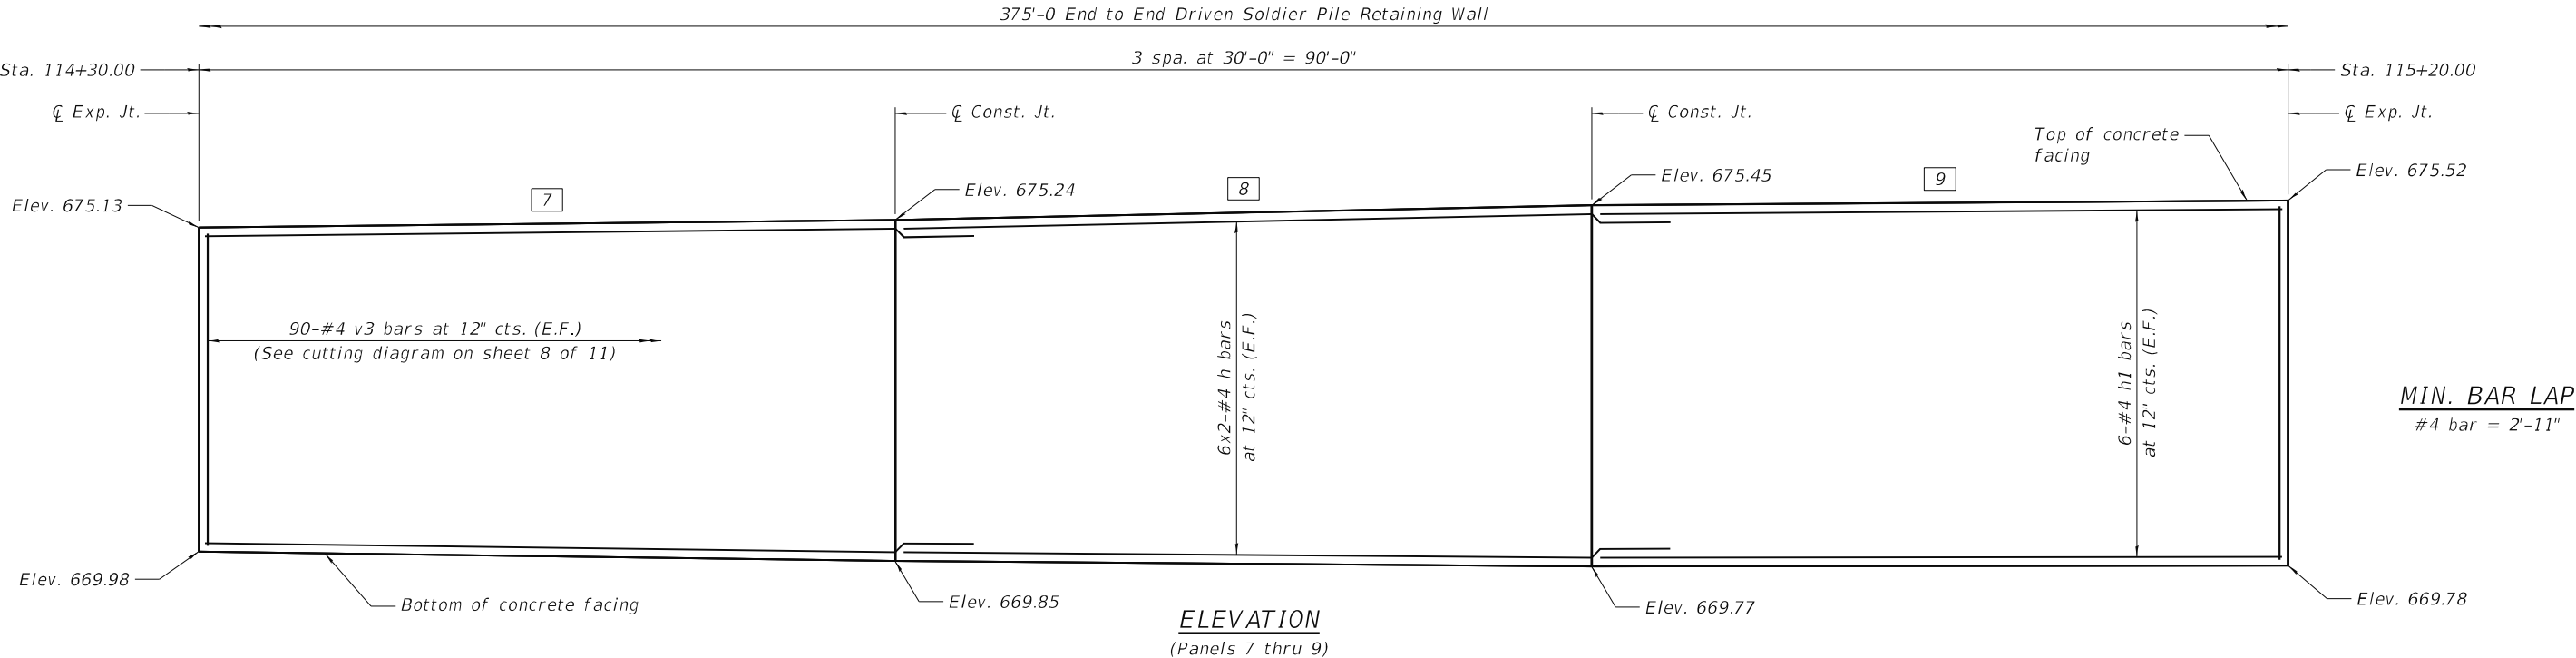

MIN. BAR LAP
#4 bar = 2'-11"

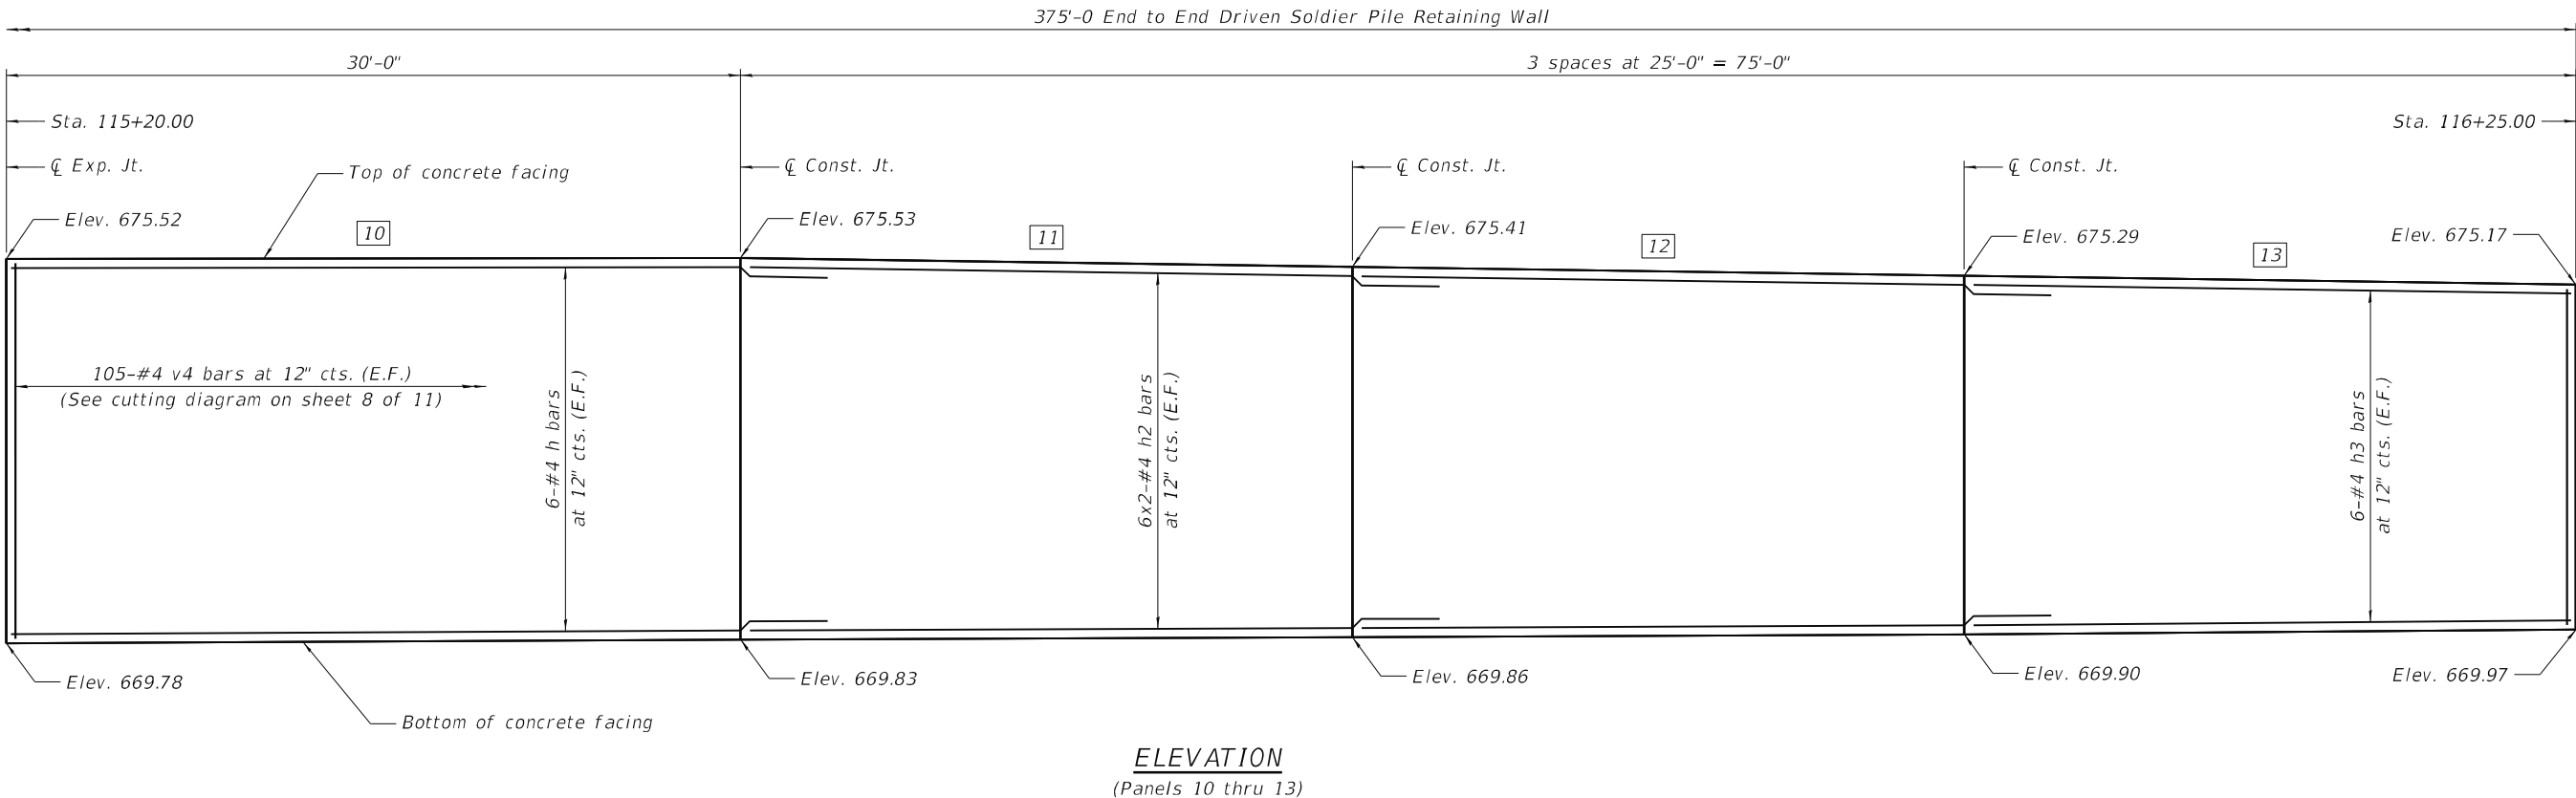

LEGEND

Panel Number X


 LIN ENGINEERING, LTD. Consulting Engineers Springfield, Illinois	USER NAME =	DESIGNED - CL	REVISED -
		CHECKED - NB	REVISED -
	PLOT SCALE =	DRAWN - AJF	REVISED -
	PLOT DATE = 12/23/2022	CHECKED - MTH	REVISED -

**STATE OF ILLINOIS
DEPARTMENT OF TRANSPORTATION**




**CONCRETE FACING
STRUCTURE NO. 016-Z062**

SHEET 7 OF 11 SHEETS

F.A.U. RTE.	SECTION	COUNTY	TOTAL SHEETS	SHEET NO.
3578	2019-001-R	COOK	255	195
CONTRACT NO. 62H82				
ILLINOIS		FED. AID PROJECT		

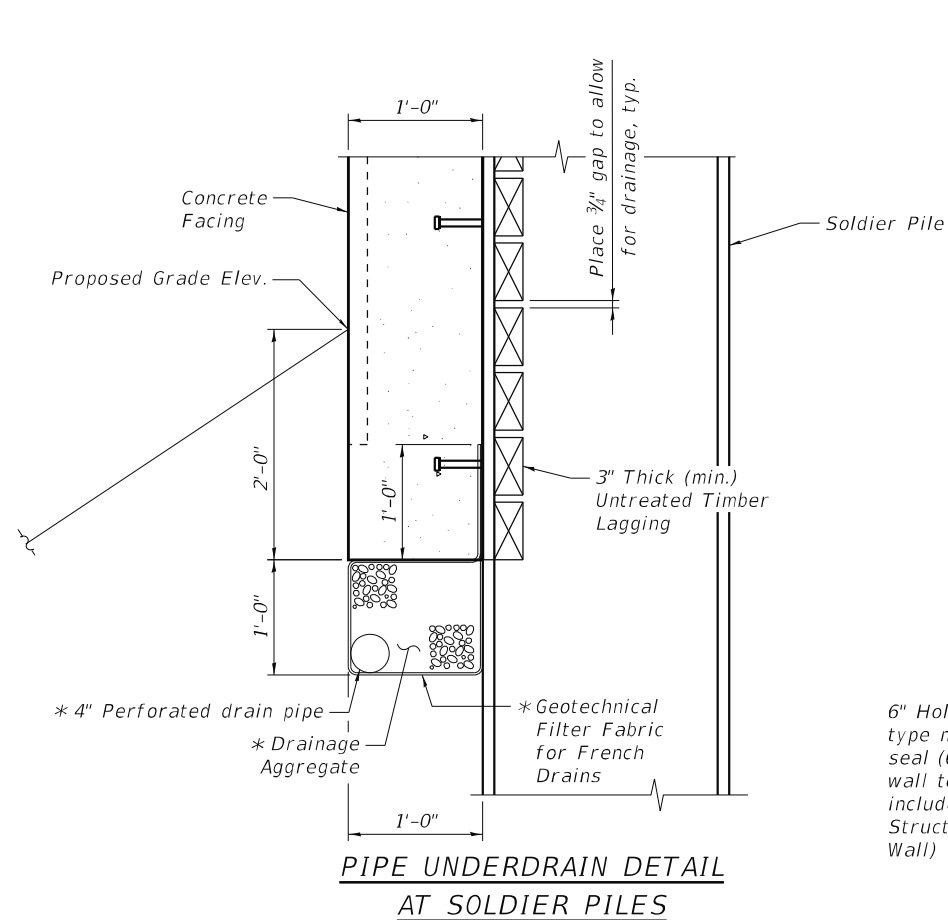


* Included in the cost of Pipe Underdrains for Structures 4"

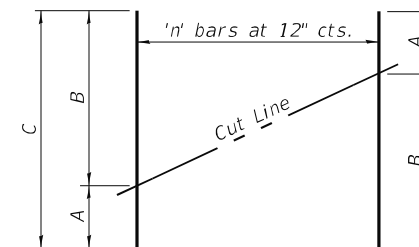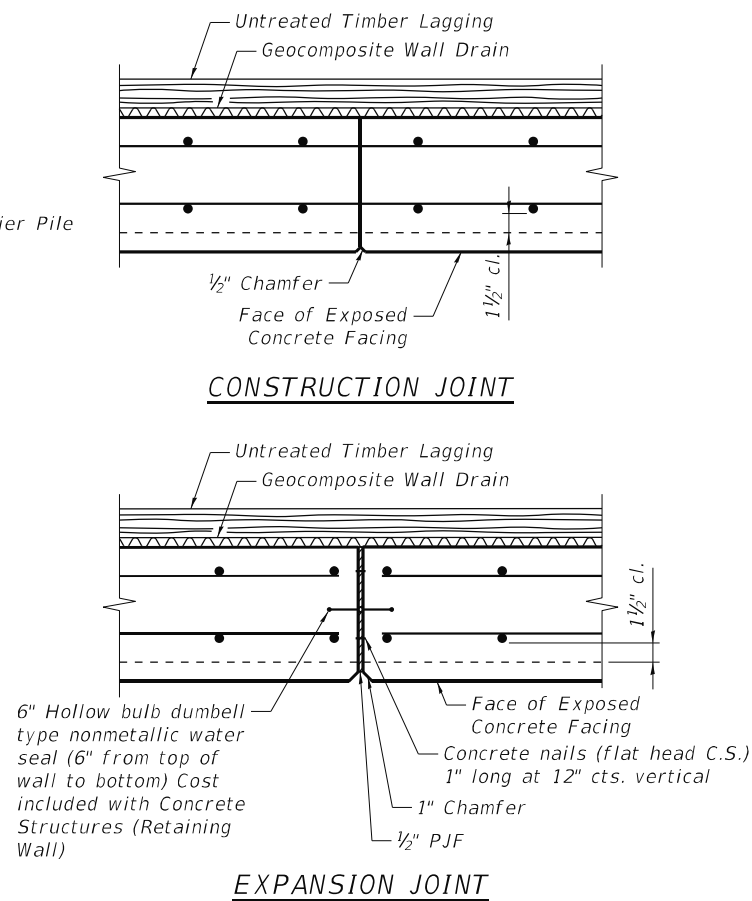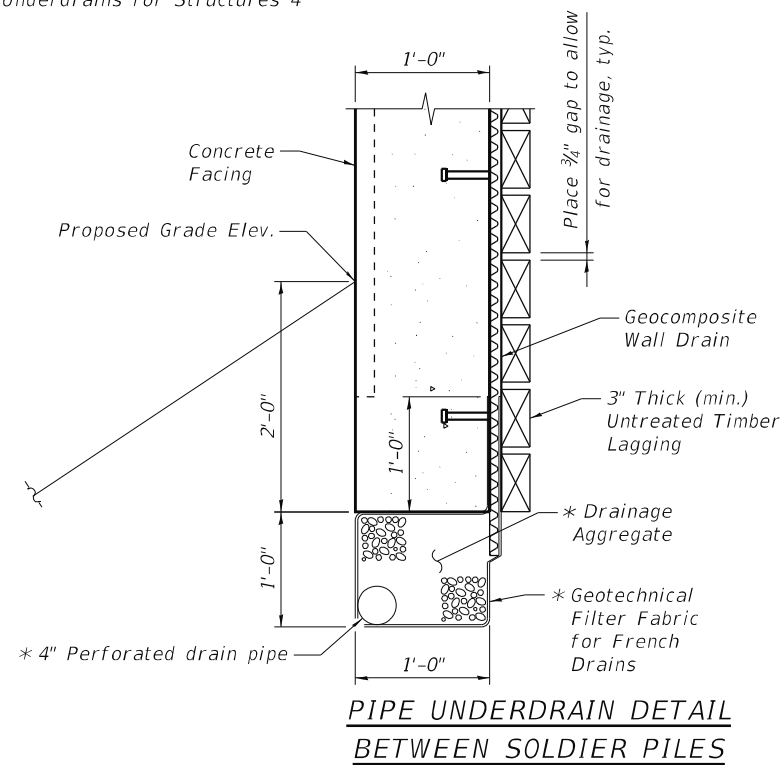

FIELD CUTTING DIAGRAM

Order bars full length. Cut as shown and use remainder of bars in other face of wall.


Bar	'n'	A	B	C
v	90	2'-9"	3'-10"	6'-7"
v1	30	3'-10"	4'-2"	8'-0"
v2	60	4'-3"	4'-10"	9'-1"
v3	90	4'-11"	5'-5"	10'-4"
v4	105	5'-0"	5'-6"	10'-6"

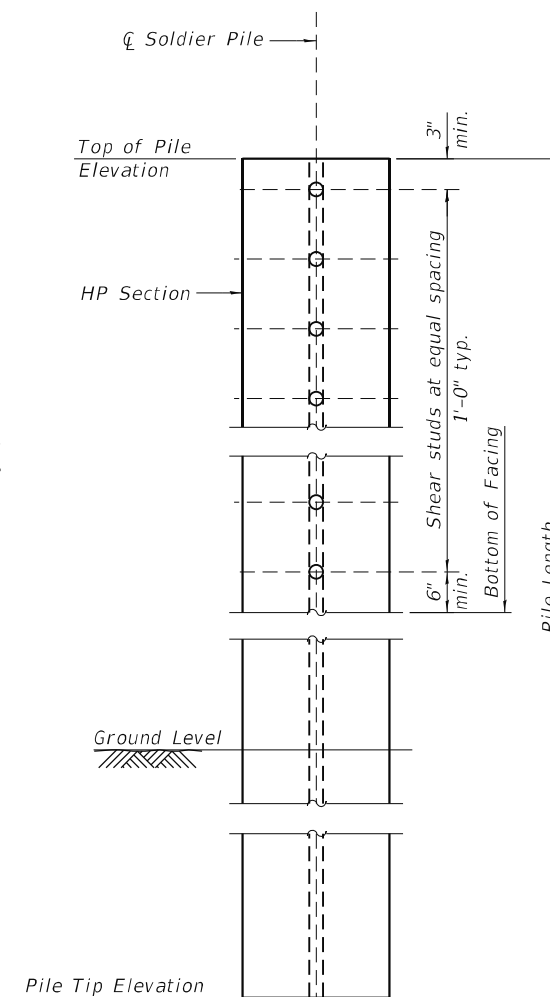

TYPICAL SOLDIER PILE ELEVATION AND SHEAR STUD CONNECTION DETAILS

BILL OF MATERIAL

Bar	No.	Size	Length	Shape
h(E)	76	#4	33'-0"	—
h1(E)	34	#4	29'-8"	—
h2(E)	24	#4	28'-0"	—
h3(E)	12	#4	24'-8"	—
v(E)	90	#4	6'-7"	—
v1(E)	30	#4	8'-0"	—
v2(E)	60	#4	9'-1"	—
v3(E)	90	#4	10'-4"	—
v4(E)	105	#4	10'-6"	—
Concrete Structures (Retaining Wall)			Cu. Yd.	67.8
Reinforcement Bars, Epoxy Coated			Pound	5,050

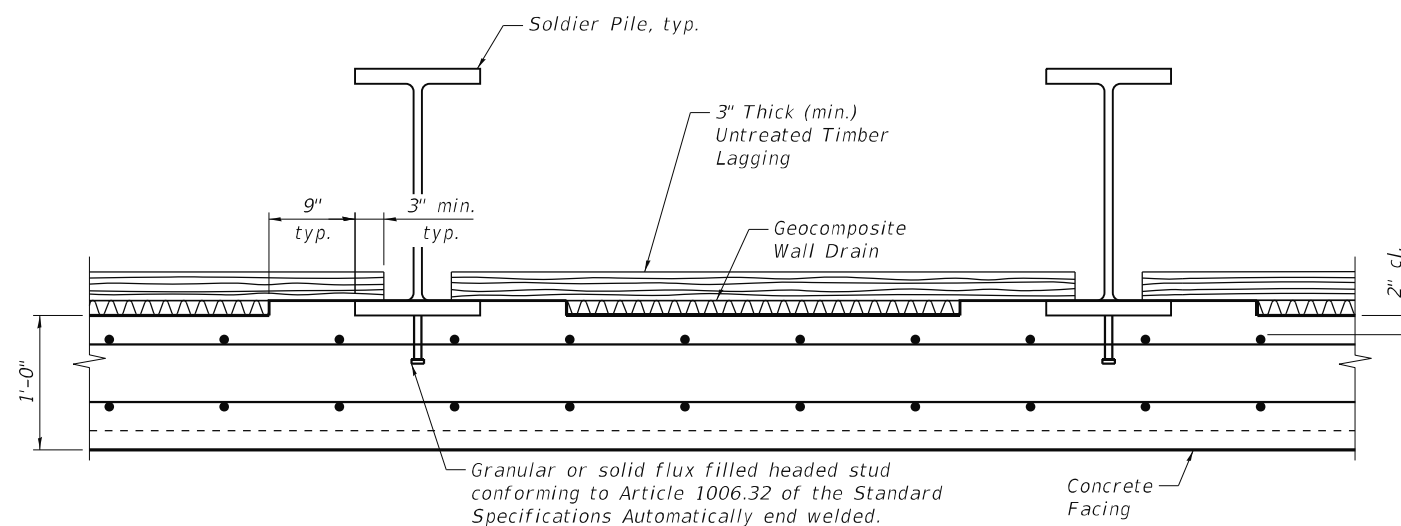

SECTION THRU DRIVEN SOLDIER PILE WALL

STATE OF ILLINOIS
DEPARTMENT OF TRANSPORTATION

DRIVEN SOLDIER PILE WALL DETAILS
STRUCTURE NO. 016-2062




SHEET 8 OF 11 SHEETS

F.A.U. RTE.	SECTION	COUNTY	TOTAL SHEETS	SHEET NO.
3578	2019-001-R	COOK	255	196
CONTRACT NO. 62H82				

ILLINOIS FED. AID PROJECT


USER NAME =	DESIGNED - CL	REVISED -
CHECKED - NB	REVISOR -	
PLOT SCALE =	DRAWN - AJF	REVISED -
PLOT DATE = 12/23/2022	CHECKED - MTH	REVISED -

MODEL: Default
FILE NAME: E:\1902\Struct\Retaining Wall\Final design\CADD\CADD_Sheets\016Z062-62HB2-c011-Boring_1.dgn
12/23/2022 10:14:58 AM

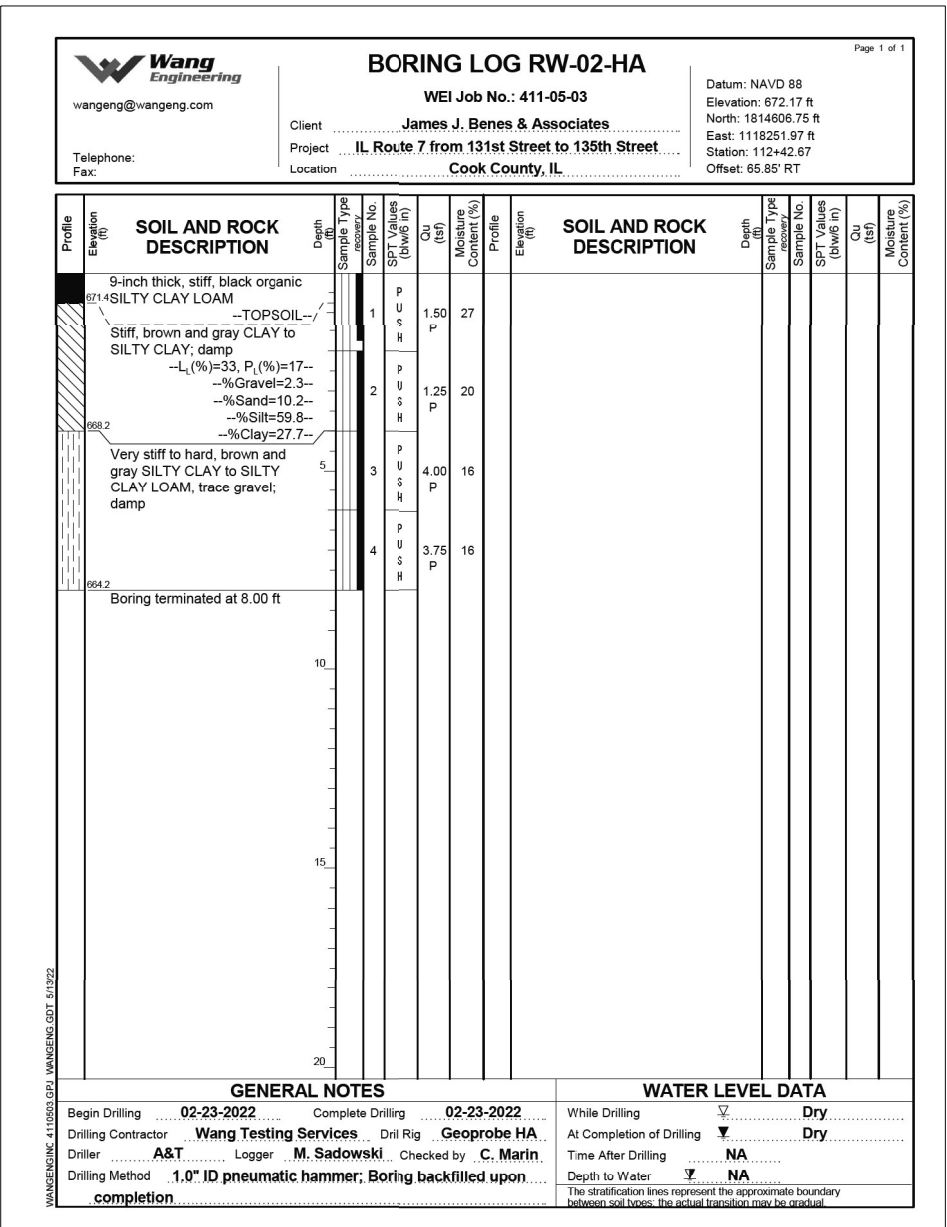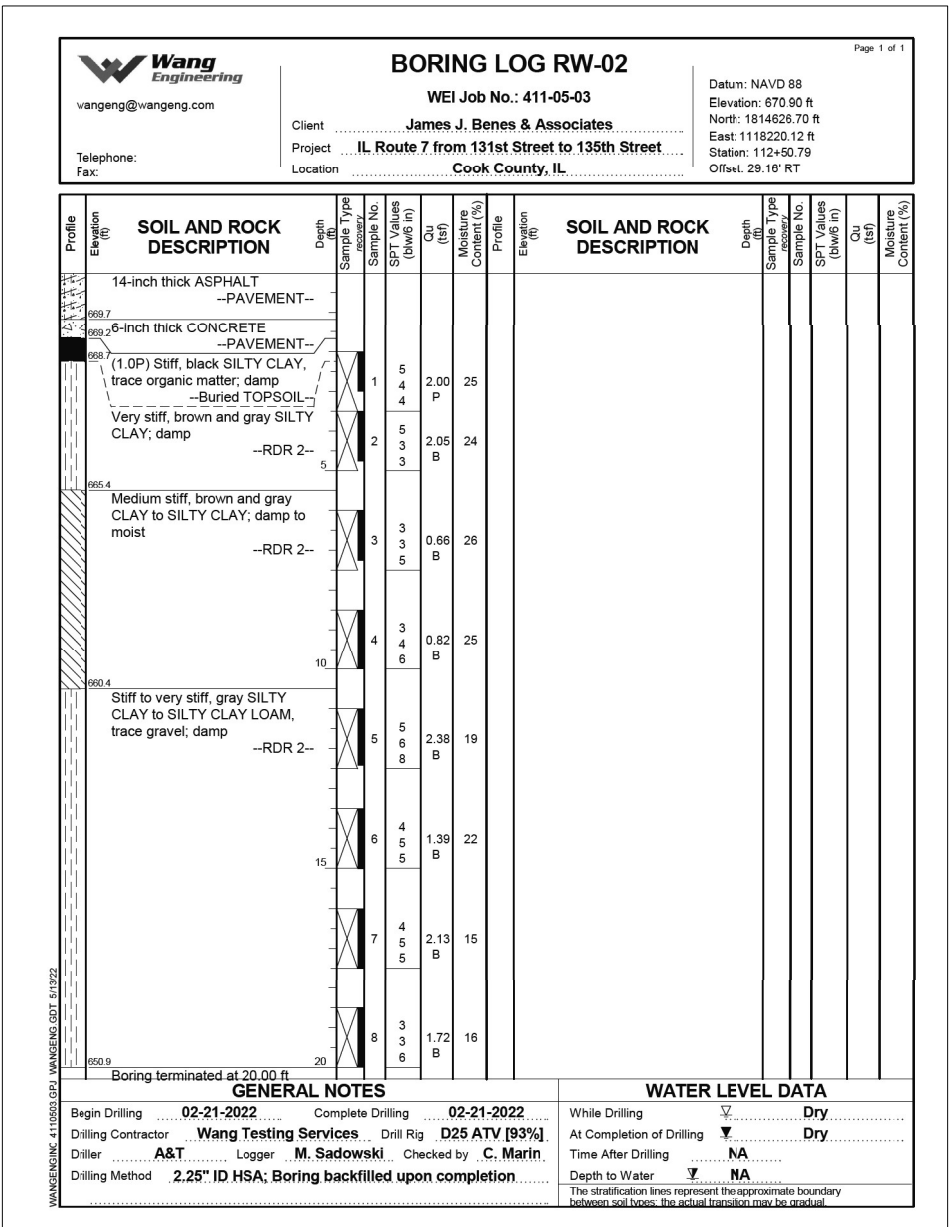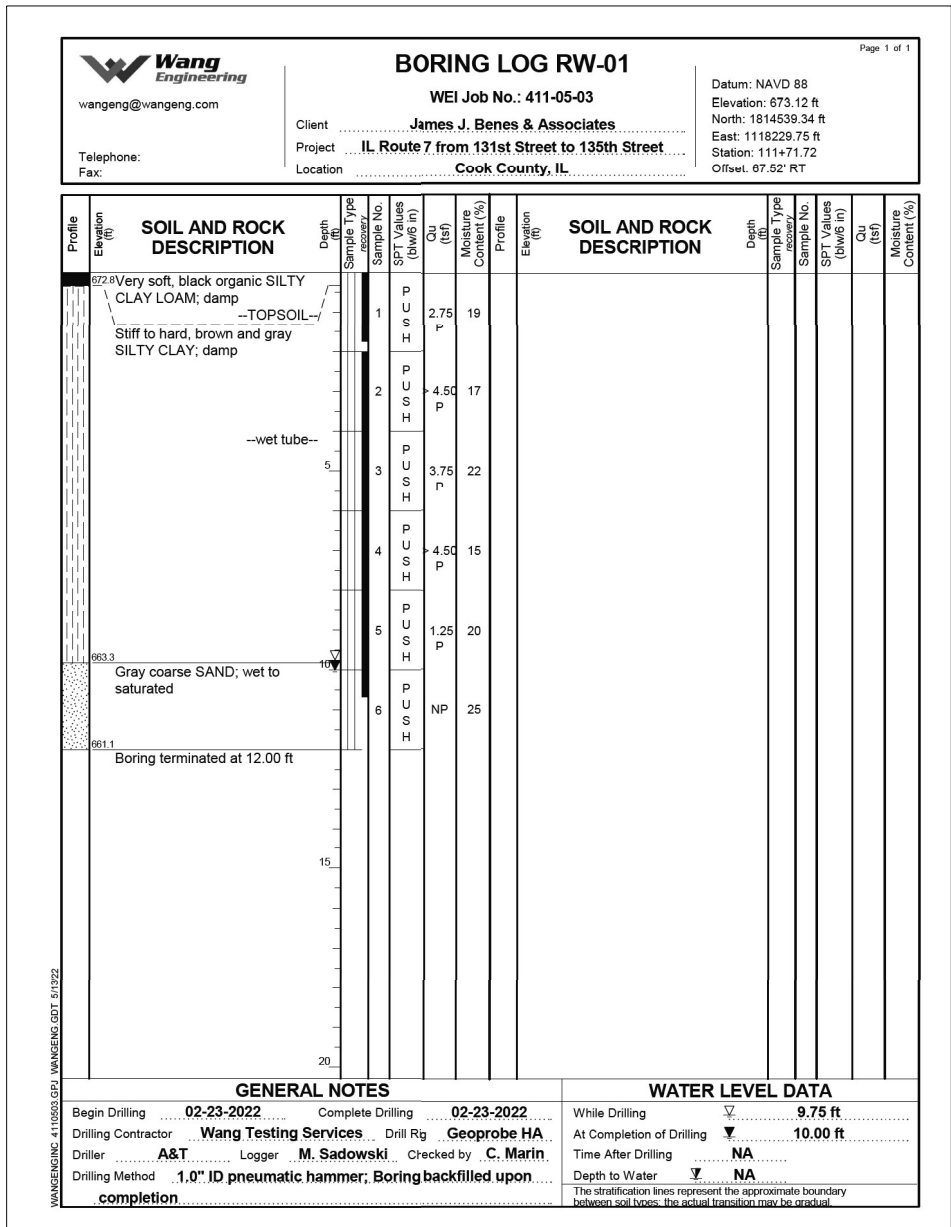


WANGENG INC. 4110503 G.P. WANGENG GDT 5/13/22

 wangeng@wangeng.com	BORING LOG RW-06		Datum: NAVD 88 Elevation: 670.35 ft North: 1814971.79 ft East: 1118347.32 ft Station: 116+18.56 Offset: 33.29 RT
	WEI Job No.: 411-05-03		
Telephone: Fax:	Client Project Location	James J. Benes & Associates IL Route 7 from 131st Street to 135th Street Cook County, IL	

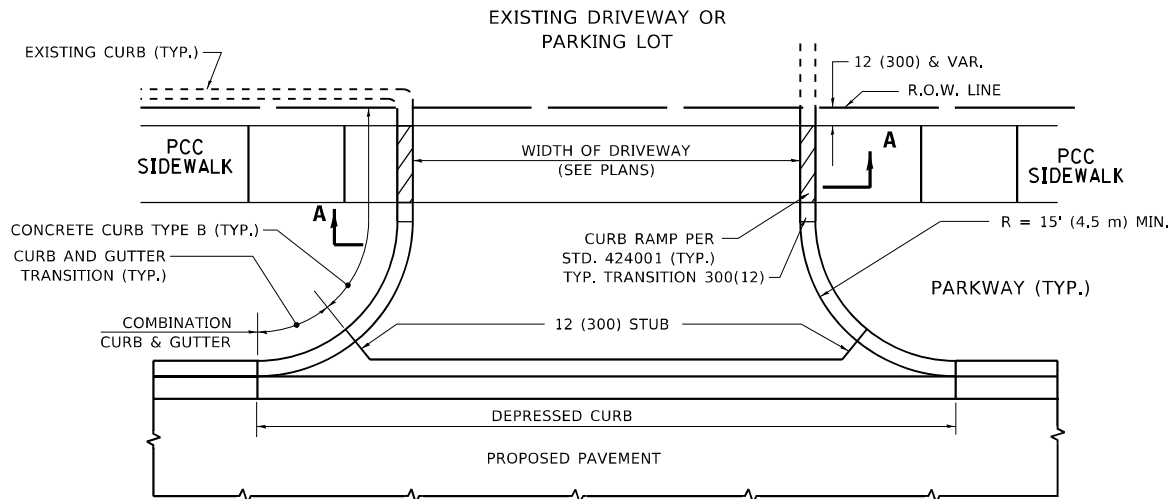

WITH CONCRETE CURB, TYPE B

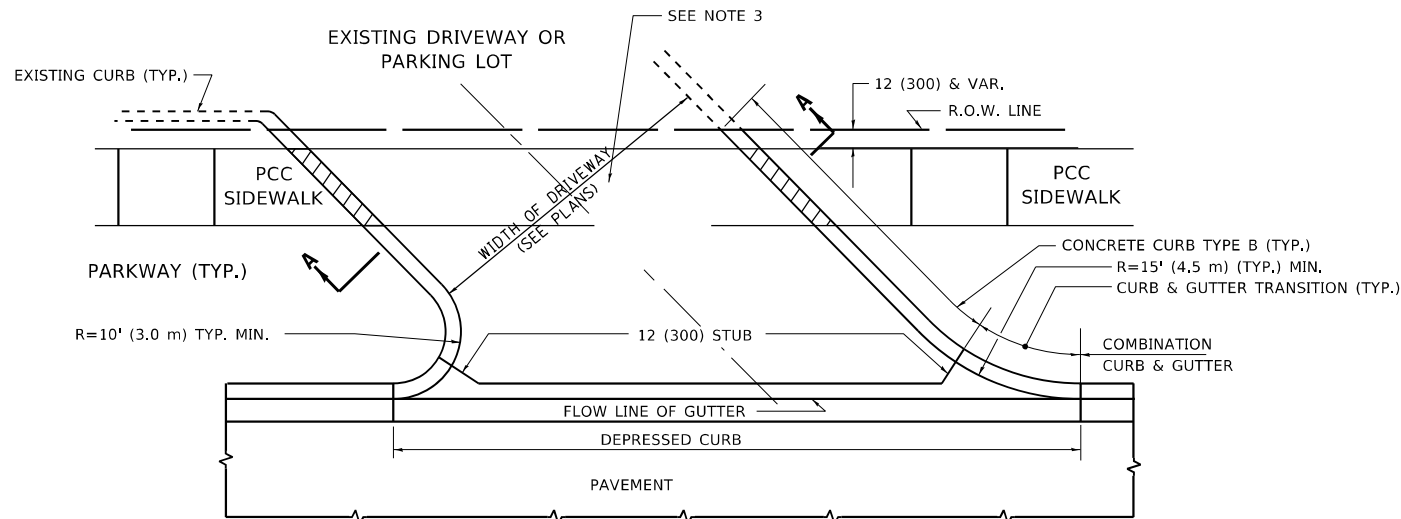

WITH CONCRETE CURB, TYPE B

RIGID DRIVEWAY

COMMERCIAL ENTRANCE (CE):
PCC DRIVEWAY PAVEMENT 8 (200)
MEASURED IN SQ. YD. (m²)

PRIVATE ENTRANCE (PE):
PCC DRIVEWAY PAVEMENT 6 (150)
MEASURED IN SQ. YD. (m²)


SECTION A-A

HMA DRIVEWAY


HMA SURFACE COURSE,
MIX "D", IL-9.5, N50, 2 (50)
MEASURED IN TONS (METRIC TONS)

COMMERCIAL ENTRANCE (CE):
HMA BASE COURSE, 8 (200)
MEASURED IN SQ. YD. (m²).


PRIVATE ENTRANCE (PE):
HMA BASE COURSE, 6 (150)
MEASURED IN SQ. YD. (m²).

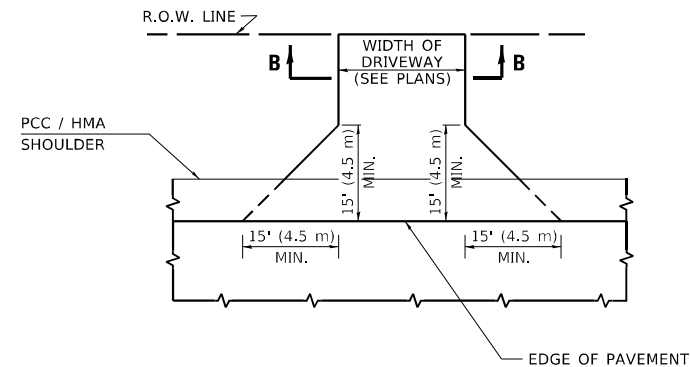

ADJACENT TO PCC /HMA SHOULDER

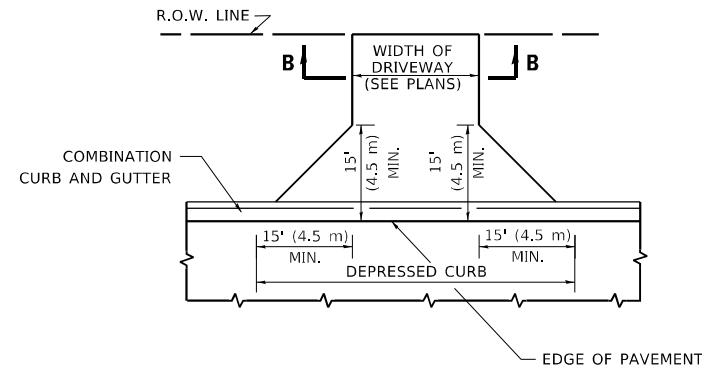

ADJACENT TO CURB AND GUTTER

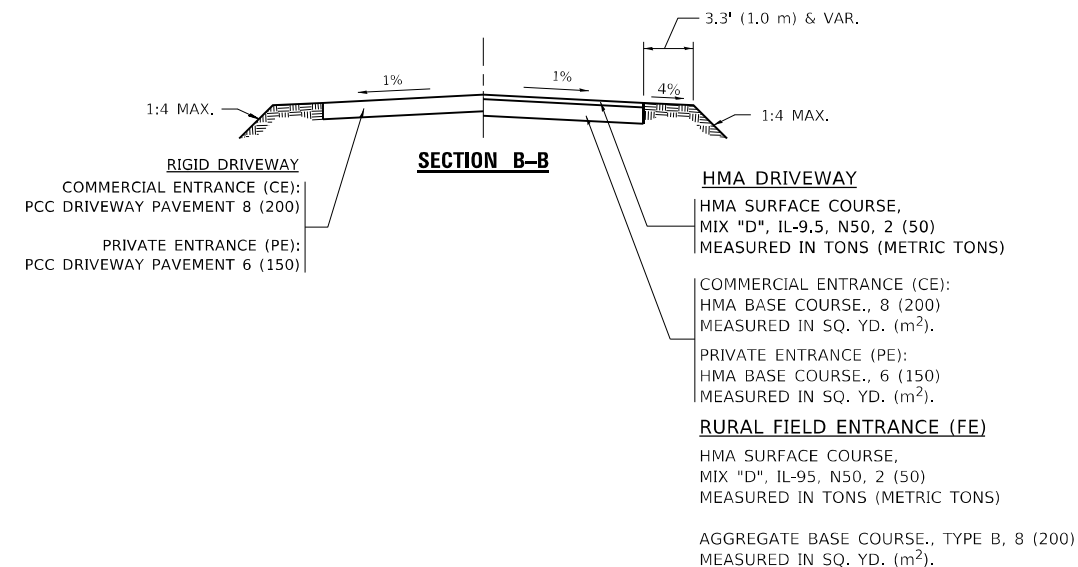

GENERAL NOTES

1. DRIVEWAY SLOPES, LOCATIONS, & GEOMETRIC LAYOUT SHALL BE IN ACCORDANCE WITH THE LATEST EDITION OF THE "HANDBOOK FOR POLICY ON PERMITS FOR ACCESS DRIVEWAYS TO STATE HIGHWAYS". FOR FURTHER LAYOUT REQUIREMENTS, REFER TO ILLUSTRATIONS IN THE PERMIT HANDBOOK. DRIVEWAYS SHALL BE REPLACED IN KIND, UNLESS OTHERWISE NOTED ON THE PLANS.
2. COMMERCIAL DRIVEWAYS SHALL BE CONSTRUCTED WITH CONCRETE CURB, TYPE B RETURNS EXCEPT WHEN THE SIDEWALK EDGE IS 4 FEET (1.2 METERS) OR LESS FROM THE BACK OF CURB, CONSTRUCT A FLARE DRIVEWAY WITHOUT CURB.

ALL DIMENSIONS ARE IN INCHES (MILLIMETERS)
UNLESS OTHERWISE NOTED.

MODEL: Default
FILE NAME: WdDrivway0225240b001.dgn

USER NAME = demanchelt	DESIGNED - R. SHAH	REVISED - R. BORO 06-11-08
	DRAWN -	REVISED - R. BORO 09-06-11
PLOT SCALE = 100,0000 ' / in.	CHECKED -	REVISED - K. SMITH 08-28-19
PLOT DATE = 2/2/2022	DATE - 11-04-95	REVISED - K. SMITH 02-01-22

**STATE OF ILLINOIS
DEPARTMENT OF TRANSPORTATION**

**DRIVEWAY DETAILS – DISTANCE BETWEEN R.O.W.
AND FACE OF CURB & EDGE OF SHOULDER ≥ 15'(4.5m)**

SCALE: NONE SHEET 1 OF 1 SHEETS STA. TO STA.

F.A.U. RTE.	SECTION	COUNTY	TOTAL SHEETS	SHEET NO.
3578	2019-001-R	COOK	255	200
BD400-01 (BD-01)		CONTRACT NO. 62H82		
		ILLINOIS	FED. AID PROJECT	