

STATE OF ILLINOIS
DEPARTMENT OF TRANSPORTATION

F.A.I. RTE.	SECTION	COUNTY	TOTAL SHEETS	SHEET NO.
	(201-3)R & (4-1,5)R	WINNEBAGO	1685*	1
ILLINOIS			CONTRACT NO. 64C24	

* FAI ROUTE 39 (I-39) & FAP 301 (US 20) = *1685 + 1 = 1686 TOTAL SHEETS

D-92-057-06



LOCATION OF SECTION INDICATED THUS: -

FOR INDEX OF SHEETS, SEE SHEET NO. 3

DESIGN DESIGNATION

I-39 & US 20: 9.595(DHV) 106.610(ADT) (40) INTERSTATE 101 (CRPC-20)
DESIGN SPEED: 70MPH POSTED SPEED: 65MPH
PV: 76% MU: 20% SU: 4%

RAMPS: 7,050(DHV) 17,800(ADT) (40) INTERSTATE 90.97 (CRPC-20)
DESIGN SPEED: 70MPH POSTED SPEED: 65MPH
OR
DESIGN SPEED: 50MPH POSTED SPEED: 45MPH
PV: 87% MU: 9% SU: 4%

STRUCTURES

I-39 /US20 OVER CN RAILROAD
EXISTING SN 101-0067 /0068 (NB /SB)
PROPOSED SN 101-0208 /0209 (NB /SB)

I-39 /US20 OVER UP RAILROAD
EXISTING SN 101-0069 /0070 (SB /NB)
PROPOSED SN 101-0210 /0211 (SB /NB)

I-39 /US20 OVER HARRISON AVE
EXISTING SN 101-0071 /0072 (NB /SB)
PROPOSED SN 101-0213 /0214 (NB /SB)

I-39 /US 20 NOISEWALL
PROPOSED SN 101-N7011

RAMP AD NOISEWALL
PROPOSED SN 101-N7009

RAMP DB NOISEWALL
PROPOSED SN 101-N7010

TOWNSHIPS: ROCKFORD
& CHERRY VALLEYSECTIONS: 16, 9, 10, 11,
3, 2, 35 AND 36

FULL SIZE PLANS HAVE BEEN PREPARED USING STANDARD
ENGINEERING SCALES. REDUCED SIZED PLANS WILL NOT
CONFORM TO STANDARD SCALES. IN MAKING MEASUREMENTS
ON REDUCED PLANS, THE ABOVE SCALES MAY BE USED.

J.U.L.I.E.
JOINT UTILITY LOCATION INFORMATION FOR EXCAVATION
1-800-892-0123
OR 811

PROJECT MANAGER: ROBERT BARTON
SECTION ENGINEER: ANDREW LEE

CONTRACT NO. 64C24

PROPOSED
HIGHWAY PLANS

FAI ROUTE 39 (I-39) & FAP ROUTE 301 (US 20)

PROJECT NHPP-5F4Z(497)

SECTION (201-3)R & (4-1,5)R


RECONSTRUCTION OF I-39/ US 20:

I-39 FROM 0.3 MI E OF MULFORD RD

TO 0.2 MI N OF HARRISON AVE

WINNEBAGO COUNTY

C-92-093-22

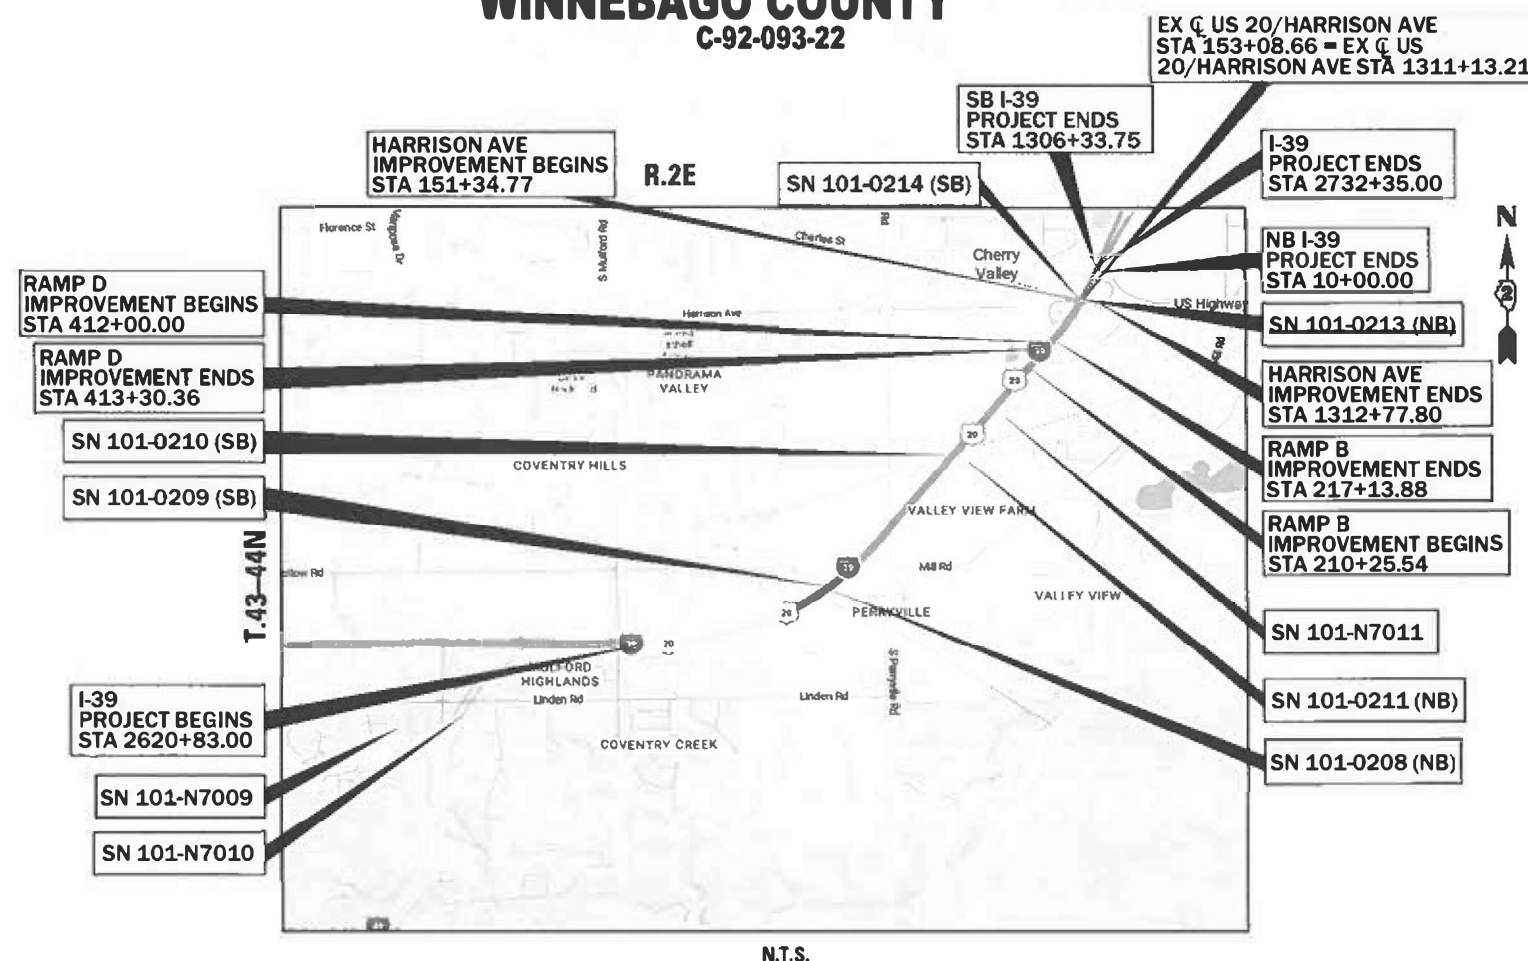

N.T.S.

GROSS LENGTH = 11,019.75 FT. = 2.087 MILE

NET LENGTH = 11,019.75 FT. = 2.087 MILE

 benesch
Alfred Benesch & Company
35 West Wacker Drive, Suite 3300
Chicago, Illinois 60601
312-565-0450

STATE OF ILLINOIS
DEPARTMENT OF TRANSPORTATION

SUBMITTED March 19, 2025
Justin Shum
REGIONAL ENGINEER

May 9, 2025
Scott A. Etkin
ENGINEER OF DESIGN AND ENVIRONMENT

May 9, 2025
Cherry
DIRECTOR OF HIGHWAYS PROJECT IMPLEMENTATION

PRINTED BY THE AUTHORITY
OF THE STATE OF ILLINOIS

BENESCH
JEFFREY J TARDY
062-060042



DATE: 02-14-2025

SHEETS: 1-38, 144-255, 376-382, 857-1685

EXPIRATION DATE: 11-30-2025

JEFFREY J TARDY
062-060042
REGISTERED
PROFESSIONAL
ENGINEER
OF
ILLINOIS

BENESCH
AIMEE L GIBSON
062-066832



DATE: 02-14-2025

SHEETS: 39-132

EXPIRATION DATE: 11-30-2025

AIMEE L GIBSON
062-066832
REGISTERED
PROFESSIONAL
ENGINEER
OF
ILLINOIS

KASKASKIA
ROBERT J BOHNAK
062-057928




DATE: 02-14-2025

SHEETS: 133-143, 256-303, 468-485

EXPIRATION DATE: 11-30-2025

ROBERT J BOHNAK
062-057928
REGISTERED
PROFESSIONAL
ENGINEER
OF
ILLINOIS

BENESCH
MATTHEW F HELLENTHAL
081-007652

 


DATE: 02-14-2025

SHEETS: 604-695

EXPIRATION DATE: 11-30-2026

MATTHEW F HELLENTHAL
081-007652
LICENSED
STRUCTURAL
ENGINEER
ILLINOIS

BENESCH
GEOFFREY H. THIESSE
062-060445

 

DATE: 02-14-2025

SHEETS: 486-543

EXPIRATION DATE: 11-30-2025

GEOFFREY H THIESSE
062-060445
REGISTERED
PROFESSIONAL
ENGINEER
OF
ILLINOIS

BENESCH
CATHERINE A RUTKOWSKI
062-072964



DATE: 02-14-2025

SHEETS: 304-375

EXPIRATION DATE: 11-30-2025

CATHERINE A RUTKOWSKI
062-072964
REGISTERED
PROFESSIONAL
ENGINEER
OF
ILLINOIS

QUIGG ENGINEERING
FRANCIS B NELSON III
062-059187



DATE: 02-14-2025

SHEETS: 383-428

EXPIRATION DATE: 11-30-2025

FRANCIS B NELSON
062-059187
REGISTERED
PROFESSIONAL
ENGINEER
OF
ILLINOIS

QUIGG ENGINEERING
KEITH W BENTING
081-004777



DATE: 02-14-2025

SHEETS: 796-830

EXPIRATION DATE: 11-30-2026

KEITH W BENTING
082-004777
LICENSED
STRUCTURAL
ENGINEER
STATE OF ILLINOIS

BENESCH
JOHN GISLASON
081-006703




DATE: 02-14-2025

SHEETS: 831-856

EXPIRATION DATE: 11-30-2026

JOHN GISLASON
081-006703
LICENSED
STRUCTURAL
ENGINEER

BOWMAN
ARTHUR J NOWAK
081-005894

 

DATE: 02-14-2025

SHEETS: 544-603

EXPIRATION DATE: 11-30-2026

ARTHUR J NOWAK
081-005894
LICENSED
STRUCTURAL
ENGINEER
STATE OF ILLINOIS

QUIGG ENGINEERING
DAVID BOOHER
081-004775




DATE: 02-14-2025

SHEETS: 429-467

EXPIRATION DATE: 11-30-2026

DAVID BOOHER
081-004775
LICENSED
STRUCTURAL
ENGINEER
STATE OF ILLINOIS

BENESCH
JAMES L SURBER
081-007741

 

DATE: 02-14-2025

SHEETS: 696-776

EXPIRATION DATE: 11-30-2026

JAMES L SURBER
081-007741
LICENSED
STRUCTURAL
ENGINEER
ILLINOIS

WILLET HOFFMAN
SCOTT A BROWN
081-005981




DATE: 02-14-2025

SHEETS: 777-788

EXPIRATION DATE: 11-30-2026

SCOTT A BROWN
081-005981
LICENSED
STRUCTURAL
ENGINEER
STATE OF ILLINOIS

KASKASKIA
MOSHE COHEN
081-008104

 

DATE: 02-14-2025

SHEETS: 789-795

EXPIRATION DATE: 11-30-2026

MOSHE COHEN
081-008104
LICENSED
STRUCTURAL
ENGINEER
STATE OF ILLINOIS

MODEL: SigSeal Sheet (Sheet)
FILE NAME: c:\paword\benesch_projects\projects\0173723\0264C24-4IL-Sign-Sig.dgn

 Affiliated Benesch & Company 25 W. Wacker Drive, Suite 3000 Chicago, Illinois 60601 312-565-4150 Job No. 10900.00	USER NAME = tblank	DESIGNED - A.GIBSON	REVISED -	STATE OF ILLINOIS DEPARTMENT OF TRANSPORTATION	SIGNATURE AND SEALS			F.A.I RTE.	SECTION	COUNTY	TOTAL SHEETS	SHEET NO.
	PLOT SCALE = \$SCALE\$	CHECKED - J.TARDY	REVISED -					*	(201-3)R & (4-1.5)R	WINNEBAGO	1685	2
	PLOT DATE = 2/13/2025	DATE - 02/14/2025	REVISED -		SCALE: SHEET OF 1 SHEETS STA. TO STA.			ILLINOIS FED. AID PROJECT				

INDEX OF SHEETS

1	COVER SHEET
2	SIGNATURE AND SEALS
3	INDEX OF SHEETS
4	LIST OF STANDARDS
5	GENERAL NOTES
6	HMA TABLE AND COMMITMENTS
7-38	SUMMARY OF QUANTITIES
39-43	EXISTING TYPICAL SECTIONS
44-48	PROPOSED TYPICAL SECTIONS
49-87	SCHEDULE OF QUANTITIES
88-91	EXISTING ALIGNMENT AND TIES
92-96	PROPOSED ALIGNMENT AND TIES
97-106	REMOVAL PLAN
107-114	PROPOSED PLAN AND PROFILE
115	PROPOSED ROADWAY PLAN
116-120	PROPOSED PROFILES
121-132 A	ROADWAY DETAILS
133-143	CHERRY VALLEY PATH & VALLEY WOODS DRIVE
144-146	EMERGENCY DETOUR
147	MAINTENANCE OF TRAFFIC - KEY PLAN
148	MAINTENANCE OF TRAFFIC - STAGING NOTES
149	MAINTENANCE OF TRAFFIC - SEQUENCING NOTES
150	MAINTENANCE OF TRAFFIC - BIKE DETOUR PLAN
151	MAINTENANCE OF TRAFFIC - TEMPORARY PAVEMENT DETAIL
152-154	MAINTENANCE OF TRAFFIC - CONTRACTOR ACCESS DETAILS
155	MAINTENANCE OF TRAFFIC - VERTICAL STAGING DETAIL
156-168	MAINTENANCE OF TRAFFIC - TYPICAL SECTIONS
169-178	MAINTENANCE OF TRAFFIC - PRE-STAGE
179-188	MAINTENANCE OF TRAFFIC - STAGE 1
189-192	MAINTENANCE OF TRAFFIC - STAGE 1B
193-195	MAINTENANCE OF TRAFFIC - STAGE 1C
196-205	MAINTENANCE OF TRAFFIC - WINTER STAGE 1
206-215	MAINTENANCE OF TRAFFIC - STAGE 2
216-223	MAINTENANCE OF TRAFFIC - STAGE 2B
224	MAINTENANCE OF TRAFFIC - STAGE 2-2B
225-234	MAINTENANCE OF TRAFFIC - WINTER STAGE 2
235-244	MAINTENANCE OF TRAFFIC - STAGE 3
245-254	MAINTENANCE OF TRAFFIC - STAGE 3B
255	MAINTENANCE OF TRAFFIC - STAGE 3C
256	EROSION AND SEDIMENT CONTROL GENERAL NOTES
257	EROSION SEDIMENT CONTROL BORROW SITE

258-265	EROSION SEDIMENT CONTROL PLAN PRE-STAGE
266-273	EROSION SEDIMENT CONTROL PLAN STAGE 1
274-275	EROSION SEDIMENT CONTROL PLAN STAGE 1B
276-277	EROSION SEDIMENT CONTROL PLAN STAGE 1C
278-285	EROSION SEDIMENT CONTROL PLAN STAGE 2
286-294	EROSION SEDIMENT CONTROL PLAN STAGE 3
295-296	EROSION SEDIMENT CONTROL PLAN STAGE 3B
297-303	EROSION SEDIMENT CONTROL PLAN
304-313	DRAINAGE REMOVAL AND UTILITY PLAN
314-349	DRAINAGE SCHEDULES
350-359	PROPOSED DRAINAGE PLAN AND PROFILE
360	PROPOSED DRAINAGE PROFILE
361-365	CULVERT CROSS SECTIONS
366-368	DRAINAGE DETAILS
369-375	GRADING PLAN
376-382	PLAT OF HIGHWAYS
383-400	PROPOSED PAVEMENT MARKING PLANS
401-428	PROPOSED SIGNING PLANS
429-430	SIGNING DETAILS
431-467	OVERHEAD SIGN STRUCTURES
468-485	LANDSCAPING PLAN
486-495	PROPOSED LIGHTING PLAN
496-498	UNDERPASS LIGHTING PLAN
499-501	PROPOSED LIGHTING DETAILS
502-506	CHERRY VALLEY PATH - LIGHTING
507	FIBER OPTIC GENERAL NOTES
508-517	FIBER OPTIC REMOVALS
518-526	PROPOSED FIBER OPTIC PLANS
527-543	FIBER OPTIC DETAILS
544-603	STRUCTURE NO. 101-0208/0209
604-695	STRUCTURE NO. 101-0210/0211
696-776	STRUCTURE NO. 101-0213/0214
777-788	STRUCTURE NO. 101-2053
789-795	STRUCTURE NO. 101-1360
796-804	STRUCTURE NO. 101-W7009 (RAMP AD NOISEWALL)
805-830	STRUCTURE NO. 101-W7010 (RAMP DB NOISEWALL)
831-856	STRUCTURE NO. 101-W7011 (I-39 NOISEWALL)
857	FOUR RIVERS SANITATION AUTHORITY
858-873	DISTRICT 2 STANDARDS
874-1012	CROSS SECTIONS I-39
1013-1026	CROSS SECTIONS - TEMPORARY RAMP D
1027-1221	CROSS SECTIONS - I-39 SB

1222-1408	CROSS SECTIONS - I-39 SB/NB
1409-1608	CROSS SECTIONS - I-39 NB
1609-1628	CROSS SECTIONS - RAMP B
1629-1633	CROSS SECTIONS - RAMP D
1634-1671	CROSS SECTIONS - RAMP AD
1672-1685	CROSS SECTIONS - HARRISON AVE

MODEL: SHT IND [Sheet]
FILE NAME: c:\pwworkdir\benesch_projects\projects\0173723\0264C24_ML-sht-IND.dgn

 benesch Affiliated Research & Company 35 W Wacker Drive, Suite 3000 Chicago, Illinois 60601 312-965-4150 Job No. 10900.00	USER NAME = agibson	DESIGNED - A.GIBSON	REVISED -	STATE OF ILLINOIS DEPARTMENT OF TRANSPORTATION	INDEX OF SHEETS				F.A.I RTE.	SECTION	COUNTY	TOTAL SHEETS	SHEET NO.
		DRAWN - T.BLANK	REVISED -						*	(201-3)R & (4-1.5)R	WINNEBAGO	1685	3
	PLOT SCALE = \$SCALE\$	CHECKED - J.TARDY	REVISED -						CONTRACT NO. 64C24				
	PLOT DATE = 2/6/2025	DATE - 02/14/2025	REVISED -		SCALE:	SHEET 1	OF 4 SHEETS	STA.	TO STA.				
					ILLINOIS FED. AID PROJECT								

MODEL: HWY STDs [Sheet]
FILE NAME: c:\pwword\it\benesch_projects\projects\0173723\0264C24-4\IL-shh-GeneralNotes.dgn

HIGHWAY STANDARDS

000001-08	STANDARD SYMBOLS, ABBREVIATIONS AND PATTERNS
001001-02	AREAS OF REINFORCEMENT BARS
001006	DECIMAL OF AN INCH AND OF A FOOT
280001-07	TEMPORARY EROSION CONTROL SYSTEMS
420001-10	PAVEMENT JOINTS
420101-07	24' (7.2m) JOINTED PCC PAVEMENT
420111-04	PCC PAVEMENT ROUNDOUTS
420206-13	ENTRANCE RAMP TERMINAL (JOINTED PCC RAMP PAVEMENT ADJACENT TO CRC MAINLINE PAVEMENT)
420306-11	EXIT RAMP TERMINAL (JOINTED PCC RAMP PAVEMENT ADJACENT TO CRC MAINLINE PAVEMENT)
420401-13	PAVEMENT CONNECTOR (PCC) FOR BRIDGE APPROACH SLAB
420701-03	PAVEMENT WELDED WIRE REINFORCEMENT
421001-03	BAR REINFORCEMENT FOR CRC PAVEMENT
421101-10	24' (7.2m) CRC PAVEMENT (WITH WIDE FLANGE BEAM TERMINAL JOINT)
421106-10	36' (10.8m) CRC PAVEMENT (WITH WIDE FLANGE BEAM TERMINAL JOINT)
424001-12	PERPENDICULAR CURB RAMPS FOR SIDEWALKS
442201-03	CLASS C AND D PATCHES
483001-06	PCC SHOULDER
515001-04	NAME PLATE FOR BRIDGES
542001-06	CONCRETE END SECTIONS FOR PIPE CULVERTS 15" (375 mm) THRU 84" (2100 mm) DIA.
542011-02	CONCRETE END SECTIONS FOR ELLIPTICAL PIPE CULVERTS 15" (375mm) THRU 72" (1800mm) EQUIVALENT DIAMETER
542201-02	REINFORCED CONCRETE END SECTIONS FOR PIPE CULVERTS, 15" (375mm) THRU 36" (900mm) DIAMETER SKEWED WITH ROADWAY
542206-04	REINFORCED CONCRETE END SECTIONS FOR PIPE CULVERTS, 42" (1050mm) THRU 60" (1500mm) DIAMETER SKEWED WITH ROADWAY
542301-03	PRECAST REINFORCED CONCRETE FLARED END SECTION
542311-07	TRAVERSABLE PIPE GRATE FOR CONCRETE END SECTION
542401-04	METAL FLARED END SECTION FOR PIPE CULVERTS
601001-05	PIPE UNDERDRAINS
601101-02	CONCRETE HEADWALL FOR PIPE UNDERDRAIN
602001-02	CATCH BASIN, TYPE A
602016-02	CATCH BASIN, TYPE D
602106-03	DRAINAGE STRUCTURES, TYPES 4 & 5
602401-07	PRECAST MANHOLE, TYPE A, 4' (1.22 m) DIAMETER
602402-03	PRECAST MANHOLE, TYPE A, 5' (1.52m) DIAMETER
602406-11	PRECAST MANHOLE, TYPE A, 6' (1.83m) DIAMETER
602411-09	PRECAST MANHOLE, TYPE A, 7' (2.13 m) DIAMETER
602416-09	PRECAST MANHOLE, TYPE A, 8' (2.44 m) DIAMETER
602421-09	PRECAST MANHOLE, TYPE A, 9' (2.74m) DIAMETER
602426-03	PRECAST MANHOLE TYPE A 10' (3.05m) DIAMETER
602601-06	PRECAST REINFORCED CONCRETE FLAT SLAB TOP
602701-02	MANHOLE STEPS
604001-05	FRAME AND LIDS TYPE 1
604006-05	FRAME AND GRATE TYPE 3
604036-03	GRATE TYPE 8
604046-03	FRAME AND GRATE TYPE 10
604071-07	FRAME AND GRATE, TYPE 20
606101-05	TYPE A GUTTER (INLET, OUTLET, AND ENTRANCE)
610001-09	SHOULDER INLET WITH CURB
630001-13	STEEL PLATE BEAM GUARDRAIL
630201-07	PCC/HMA STABILIZATION AT STEEL PLATE BEAM GUARDRAIL

630301-09	SHOULDER WIDENING FOR TYPE 1 (SPECIAL) GUARDRAIL TERMINALS
631011-10	TRAFFIC BARRIER TERMINAL, TYPE 2
631026-06	TRAFFIC BARRIER TERMINAL, TYPE 5
631031-18	TRAFFIC BARRIER TERMINAL, TYPE 6
631033-09	TRAFFIC BARRIER TERMINAL, TYPE 6B
635001-02	DELINEATORS
637006-05	CONCRETE BARRIER, DOUBLE FACE, 44 in. (1120mm) HEIGHT
642001-03	SHOULDER RUMBLE STRIPS, 16IN.
664001-02	CHAIN LINK FENCE
666001-01	RIGHT-OF-WAY MARKERS
701001-02	OFF-RD OPERATIONS, 2L, 2W, MORE THAN 15' (4.5m) AWAY
701006-05	OFF-RD OPERATIONS, 2L, 2W, 15' (4.5m) TO 24" (600 mm) FROM PAVEMENT EDGE
701101-05	OFF-RD OPERATIONS, MULTILANE, 15' (4.5m) TO 24' (600mm) FROM PAVEMENT EDGE
701106-02	OFF-RD OPERATIONS, MULTILANE, MORE THAN 15' (4.5m) AWAY
701301-04	LANE CLOSURE, 2L 2W, SHORT TIME OPERATIONS
701400-12	APPROACH TO LANE CLOSURE, FREEWAY/EXPRESSWAY
701401-13	LANE CLOSURE, FREEWAY/EXPRESSWAY
701402-12	LANE CLOSURE FREEWAY/EXPRESSWAY WITH BARRIER
701406-13	LANE CLOSURE, FREEWAY/EXPRESSWAY, DAY OPERATIONS ONLY
701411-09	LANE CLOSURE, MULTILANE, AT ENTRANCE OR EXIT RAMP, FOR SPEEDS > 45 MPH
701426-09	LANE CLOSURE, MULTILANE, INTERMITTENT OR MOVING OPERATION, FOR SPEEDS > 45 MPH
701427-05	LANE CLOSURE, MULTILANE, INTERMITTENT OR MOVING OPERATIONS FOR SPEEDS 40 MPH OR LESS
701428-01	TRAFFIC CONTROL, SETUP AND REMOVAL, FREEWAY/EXPRESSWAY
701446-11	TWO LANE CLOSURE, FREEWAY/EXPRESSWAY
701456-05	PARTIAL EXIT RAMP CLOSURE FREEWAY/EXPRESSWAY
701501-06	URBAN LANE CLOSURE, 2L, 2W UNDIVIDED
701601-09	URBAN LANE CLOSURE, MULTILANE, 1W OR 2W WITH NONTRANVERSABLE MEDIAN
701606-10	URBAN SINGLE LANE CLOSURE, MULTILANE, 2w WITH MOUNTABLE MEDIAN
701701-10	URBAN LANE CLOSURE, MULTILANE INTERSECTION
701801-06	SIDEWALK, CORNER OR CROSSWALK CLOSURE
701901-10	TRAFFIC CONTROL DEVICES
704001-08	TEMPORARY CONCRETE BARRIER
720001-01	SIGN PANEL MOUNTING DETAILS
720006-04	SIGN PANEL ERECTION DETAILS
720011-01	METAL POSTS FOR SIGNS, MARKERS AND DELINEATORS
720021-03	SIGN PANELS, EXTRUDED ALUMINUM TYPE
725001-01	OBJECT AND TERMINAL MARKERS
728001-01	TELESCOPING STEEL SIGN SUPPORT
780001-05	TYPICAL PAVEMENT MARKINGS
781001-04	TYPICAL APPLICATIONS RAISED REFLECTIVE PAVEMENT MARKERS
782006-01	GUARDRAIL AND BARRIER WALL REFLECTOR MOUNTING DETAILS
812001-01	RACEWAYS EMBEDDED IN STRUCTURE
814001-03	HANDHOLES
821001	UNDERPASS LIGHTING WALL MOUNT
821006	UNDERPASS LIGHTING SUSPENDED
821101-03	LUMINAIRE WIRING IN POLE
830006-05	LIGHT POLE ALUMINUM DAVIT ARM
836011-02	LIGHT POLE FOUNDATION WITH 44 IN. (1120mm) CONCRETE BARRIER

DISTRICT 2 STANDARDS

CATCH BASINS OR INLETS TO BE ADJUSTED OR RECONSTRUCTED (DIST STD 17.4)
RIPRAP AT END SECTIONS (DIST STD 19.4)
DELINEATOR AND POST ORIENTATION (DIST STD 37.4)
TYPICAL BENCHING DETAIL ON EXISTING EMBARKMENT (DIST STD 50.4)
TYPICAL CONSTRUCTION OF EMBARKMENTS WITH GRANULAR MATERIAL (DIST STD 51.4)
STANDARD INLET FOR CURB & GUTTER (DIST STD 21.2)
FIELD TILE JUNCTION VAULTS 2' AND 3' DIA. (DIST STD 30.2)
TREATMENT OF FIELD TILE SYSTEMS UNDER DITCHES (DIST STD 31.2)
UNDERDRAIN FOR ACROSS ROAD (AR) CULVERTS (DIST STD 37.2)
PERMANENT SURVEY MARKERS, TYPE II (DIST STD 66.2)
CONCRETE COLLARS FOR PIPE OR BOX CULVERT EXTENSIONS (DIST STD 33.1)
WORK ZONE SIGN DETAILS SHEET 1 OF 4 (DIST STD 34.1)
WORK ZONE SIGN DETAILS SHEET 2 OF 4 (DIST STD 34.1)
WORK ZONE SIGN DETAILS SHEET 3 OF 4 (DIST STD 34.1)
WORK ZONE SIGN DETAILS SHEET 4 OF 4 (DIST STD 34.1)
TRAFFIC CONTROL TYPICAL WEAVE (DIST STD 39.1)
TRAFFIC CONTROL FOR ROAD CLOSURE (DIST STD 40.1)
TYPICAL PAVEMENT MARKINGS SHEET 1 OF 4 (DIST STD 41.1)
TYPICAL PAVEMENT MARKINGS SHEET 2 OF 4 (DIST STD 41.1)
TYPICAL PAVEMENT MARKINGS SHEET 3 OF 4 (DIST STD 41.1)
TYPICAL PAVEMENT MARKINGS SHEET 4 OF 4 (DIST STD 41.1)
GUARDRAIL REFLECTORS, TYPE C, SPECIAL (DIST STD 55.1)
SLOTTED DRAIN PIPE (DIST STD 68.1)

	USER NAME = agibson	DESIGNED - A. GIBSON	REVISED -	STATE OF ILLINOIS DEPARTMENT OF TRANSPORTATION	LIST OF STANDARDS			F.A.I RTE.	SECTION	COUNTY	TOTAL SHEETS	SHEET NO.
		DRAWN - T. BLANK	REVISED -					*	(201-3)R & (4-1.5)R	WINNEBAGO	1685	4
	PLOT SCALE = \$SCALE\$	CHECKED - J. TARDY	REVISED -		SCALE:			SHEET 2 OF 4 SHEETS STA. TO STA.				
	PLOT DATE = 2/6/2025	DATE - 02/27/24	REVISED -					ILLINOIS FED. AID PROJECT				

MODEL: GEN NOTES [Sheet]
FILE NAME: c:\pwworkdir\benesch_projects\projects\0173723\0264C24-4\JL-shh-GeneralNotes.dgn

- GENERAL NOTES

1.

THE CONTRACTOR SHALL SEED ALL DISTURBED AREAS WITHIN THE PROJECT LIMITS. SEEDING CLASS 2A, 4, 4A, AND 5 SHALL BE USED EXCEPT IN FRONT OF PROPERTIES WHERE THE GRASS WILL BE MOWED, THEN USE SEEDING CLASS 1A. CLASS 5 AND 4A SEED SHALL BE USED ON BACK SLOPES AND FORE SLOPES IN THE PROJECT. CLASS 2A SHALL BE USED IN DITCH BOTTOMS. CLASS 4 SHALL BE USED BEHIND TYPE A GUTTER, AND AREAS BEHIND THE BACK SLOPE, AND BEYOND THE TOE OF FRONT SLOPE ON FILL SECTIONS WITHOUT DITCHES.

2.

PREVIOUSLY PUGMILLED STOCKPILES OF “TYPE A” OLDER THAN 1 MONTH WILL NOT BE APPROVED FOR USE UNTIL A MOISTURE CHECK IS RUN TO VERIFY MOISTURE CONTENT. MATERIAL SHIPPED TO PROJECTS WITHOUT BEING TESTED WILL NOT BE ACCEPTED.

3.

PLACEMENT AND COMPACTION OF THE BACKFILL FOR THE PROPOSED ACROSS ROAD CULVERTS AND EXISTING ACROSS ROAD CULVERTS THAT ARE REMOVED, SHALL CONFORM TO ARTICLE 502.10 OF THE STANDARD SPECIFICATIONS, EXCEPT THAT THE MATERIAL, EITHER PRODUCTION AGGREGATE OR EXCAVATED MATERIAL, SHALL CONFORM TO ARTICLE 208.02 OF THE STANDARD SPECIFICATIONS, AND SHALL BE COMPACTED TO A MINIMUM OF 95% OF THE STANDARD LABORATORY DENSITY. THE TOP ONE FOOT OF TRENCH BACKFILL SHALL BE GRADATION CA06 OR CA10, BENEATH THE PROPOSED PAVEMENT/PATCH.

THE ENTIRE EXCAVATION, WITHIN 2 FEET OUTSIDE OF EACH SHOULDER, SHALL BE BACKFILLED WITH TRENCH BACKFILL MATERIAL TO THE BOTTOM OF THE PROPOSED PAVEMENT/PATCH. IMPERVIOUS MATERIAL SHALL BE USED ON THE OUTER 3 FEET AT EACH END OF THE CULVERT.

THE TRENCH BACKFILL MATERIAL WILL BE MEASURED FOR PAYMENT IN ACCORDANCE WITH ARTICLE 502.12, NOT TO EXCEED 2 FEET OUTSIDE THE STRUCTURE.

4.

THE CONTRACTOR WILL BE REQUIRED TO FURNISH 5 ½" HIGH BRASS STENCILS AS APPROVED BY THE ENGINEER AND INSTALL STATIONING AT 250' INTERVALS. STATIONING SHALL BE PLACED ON BOTH LANES OF 2-LANE HIGHWAYS AND ON THE OUTSIDE LANES IN BOTH DIRECTIONS ON 4-LANE HIGHWAYS. THE STATIONS SHALL BE PLACED 6" INSIDE THE PAVEMENT MARKING EDGE SO THEY CAN BE READ FROM THE SHOULDER. THIS WORK WILL BE INCLUDED IN THE COST OF THE FINAL PAVEMENT SURFACE.

5.

THE AREA TO BE TACKED OR PRIMED SHALL BE LIMITED TO THAT WHICH CAN BE COVERED WITH HMA ON THE NEXT DAY'S PRODUCTION, BUT NO MORE THAN FIVE DAYS IN ADVANCE OF THE PLACEMENT OF THE HMA, UNLESS APPROVED BY THE ENGINEER.

6.

THE NEW NUMBERS FOR THE STRUCTURES ON THIS PROJECT WILL BE:

SN 101-0208 (I-39 NB OVER CNRR)
SN 101-0209 (I-39 SB OVER CNRR)
SN 101-0210 (I-39 NB OVER UPRR)
SN 101-0211 (I-39 SB OVER UPRR)
SN 101-0213 (I-39 NB OVER HARRISON AVE)
SN 101-0214 (I-39 SB OVER HARRISON AVE)
SN 101-2053 (MADIGAN CREEK CULVERT)
SN 101-1360 (CHERRY VALLEY PATH TUNNEL)
SN 101-N7009 (RAMP AD - 1 SEGMENT)
SN 101-N7010 (RAMP DB - 2 SEGMENTS)
SN 101-N7011 (I-39 - 5 SEGMENTS)

7.

CULVERT & BRIDGE FLOWS MUST BE MAINTAINED THROUGHOUT THE PROJECT. NORMAL FLOW SHALL BE ALLOWED TO PASS AT THE RATE IT ENTERS THE JOBSITE. HIGH FLOWS SHALL BE ALLOWED TO PASS WITHOUT CAUSING DAMAGE TO UPSTREAM PROPERTIES.

8.

PRECAST GRATED INLET SPECIALS MAY BE SUBSTITUTED IN LIEU OF CAST-IN-PLACE UNITS WITH FLOORS UPON RECEIPT OF MANUFACTURER'S SHOP DRAWINGS WHICH HAVE BEEN APPROVED BY THE DEPARTMENT. THE CONTRACTOR SHALL BE RESPONSIBLE FOR VERIFYING NECESSARY DIMENSIONS ON THE EXISTING DRAINAGE STRUCTURE REQUIRED FOR THE ATTACHMENT. NO ADDITIONAL COST FOR THIS SUBSTITUTION SHALL BE ALLOWED.

9.

THE COST OF MAKING STORM SEWER CONNECTIONS TO EXISTING DRAINAGE STRUCTURES SHALL BE INCLUDED IN THE VARIOUS CONTRACT UNIT PRICES FOR STORM SEWER.

10.

DRAINAGE STRUCTURE LATERAL OFFSET DISTANCES (FROM CENTERLINE) ARE AS FOLLOWS:
A. DRAINAGE STRUCTURES LOCATED ALONG CONCRETE BARRIER IN THE ROADWAY
MEDIAN: OFFSET IS TO CENTER OF STRUCTURE, AT CENTER OF MEDIAN BARRIER
B. DRAINAGE STRUCTURES NOT LOCATED ALONG CONCRETE BARRIER
- CATCH BASINS: OFFSET IS TO CENTER OF GRATE
- MANHOLES LOCATED ALONG SHOULDER: OFFSET IS TO CENTER OF STRUCTURE, AND GRATE IS OFFSET FROM CENTER OF STRUCTURE (SEE STANDARD DETAIL)
- MANHOLES & CONTROL STRUCTURES NOT LOCATED ALONG ROADWAY SHOULDER: OFFSET & GRATE LOCATED AT CENTER OF STRUCTURE UNLESS OTHERWISE NOTED
- END SECTIONS: OFFSET & ELEVATION IS LOCATED AT END OF PIPE

11.

ALL GUTTER OUTLETS SHALL BE EXTENDED TO THE DITCH FLOW AS DIRECTED BY THE ENGINEER.

12.

THE CONTRACTOR SHALL SUPPLY THE RESIDENT ENGINEER WITH THE MANUFACTURER'S INSTALLATION REQUIREMENTS FOR THE TYPE OF STEEL PLATE BEAM GUARDRAIL TERMINAL TYPE 1 SPECIAL (TANGENT) OR STEEL PLATE BEAM GUARDRAIL TERMINAL TYPE I SPECIAL (FLARED).

13.

CONTROLLED LOW-STRENGTH MATERIAL (CLSM) MAY BE USED TO MAINTAIN AN EXPOSED EXCAVATION IN THE IMMEDIATE AREA OF A STORM PIPE RUN THAT SPANS DIFFERENT CONSTRUCTION STAGES, AS DIRECTED BY THE ENGINEER.
14.

DELINEATORS SHALL BE INSTALLED AS SHOWN IN STANDARD 635001, EXCEPT THAT THE POST SHALL BE ROTATED 180° AND ONLY METAL-BACKED DELINEATORS SHALL BE PERMITTED. DELINEATORS SHALL BE PLACED AT THE ENDS OF APPROACH GUARDRAIL TERMINAL SECTIONS, AT EACH FIELD TILE JUNCTION VAULT, AT EACH PIPE UNDERDRAIN OUTLET, AND AT EACH HEADWALL OR END SECTION OF AR CULVERTS. THIS WORK WILL BE PAID FOR AT THE CONTRACT UNIT PRICE EACH FOR DELINEATORS.

15.

THE CONTRACTOR SHALL BE RESPONSIBLE FOR COLLECTING AND MAINTAINING AN ELECTRONIC LOG OF ALL STAKEOUT SURVEY THAT IS PERFORMED ON THE JOB, EITHER BY HIM/HER OR ANY SUB-CONTRACTOR PERFORMING THE STAKEOUT. UPON REQUEST, ALL LOGS SHALL BE SUBMITTED TO THE DEPARTMENT. NO ADDITIONAL COMPENSATION WILL BE ALLOWED FOR THIS WORK, BUT SHALL BE CONSIDERED INCLUDED IN THE COST FOR CONSTRUCTION LAYOUT.

16.

PAVEMENT MARKING SHALL BE DONE ACCORDING TO STANDARD 780001, EXCEPT AS FOLLOWS:

1. ALL WORDS, SUCH AS ONLY, SHALL BE 8 FEET HIGH.
2. ALL NON-FREEWAY ARROWS SHALL BE THE LARGE SIZE.
3. THE DISTANCE BETWEEN YELLOW NO-PASSING LINES SHALL BE 8 INCHES, NOT 7 INCHES, AS SHOWN IN THE DETAIL OF TYPICAL LANE AND EDGE LINES.
4. CENTERLINE SKIP DASH PAVEMENT MARKING ON MULTI-LANE DIVIDED, MULTI-LANE UNDIVIDED, AND ONE-WAY ROADWAY SHALL BE ACCORDING TO DISTRICT STANDARD 41.1.

17.

PERMANENT SURVEY MARKERS, TYPE II, SHALL BE SET AT INTERVALS OF 1 MILE OR AS DIRECTED BY THE ENGINEER. BRIDGE OR CULVERT PROJECTS SHALL HAVE ONE SURVEY MARKER PLACED NEAR THE STRUCTURE. ESTIMATED: 9 EACH.

18.

PERMANENT SURVEY MARKERS, TYPE II SHALL BE CAST-IN-PLACE AS SHOWN ON DISTRICT STANDARD 66.2, OR ANOTHER OPTION WOULD BE TO INSTALL A VAULTED STYLE MONUMENT AS DESCRIBED BY NGS AS A 3D MONUMENT (TOP SECURITY SLEEVE ROD MONUMENT), WITH INSTALLATION INSTRUCTIONS PROVIDED BY THE DISTRICT CHIEF OF SURVEYS. IF POURED IN PLACE, THE BOTTOM OF THE MARKER SHALL BE 5'-0" BELOW THE GROUND SURFACE.

19.

THE PERMANENT SURVEY MARKERS, IF POSSIBLE, SHALL BE INSTALLED AT THE BEGINNING OF THE JOB AND PROTECTED THROUGHOUT.

20.

THE CONTRACTOR SHALL SUBMIT TO THE ENGINEER A DESCRIPTION OF LOCATION, ELEVATION, AND COORDINATES FOR EACH PERMANENT SURVEY MARKER. THE HORIZONTAL COORDINATES MUST BE DERIVED BY GPS AND THE ELEVATION DERIVED USING AN ELECTRONIC LEVEL. THE META DATA, SUCH AS THE GEOID USED, (NGS ADJUSTMENT IE: 97 HARN, 03, 07), AND THE BASE POINT(S) NAME OR NUMBER SHALL BE SUBMITTED ALONG WITH A COMPLETE COLLECTION LOG. IF COLLECTED USING RTK METHOD, IT WILL REQUIRE EITHER 3 COLLECTIONS (AVERAGED) FROM 2 DIFFERENT BASES, OR A MINIMUM OF 3 COLLECTIONS (AVERAGED), AT LEAST 2 HOURS APART, FROM THE SAME BASE. IF USING A CORS TYPE NETWORK, THE COLLECTION PROCEDURE SHALL INCLUDE LOCALIZING WITH CHECK SHOTS ON AT LEAST 2 DIFFERENT HARN MONUMENTS BOTH BEFORE AND AFTER COLLECTION. THE LEVEL CIRCUIT SHALL BE RUN FROM FURNISHED MARK TO FURNISHED MARK AND THEN ADJUSTED. THE ERROR OF CLOSURE SHALL BE SUBMITTED WITH THE ELECTRONIC LEVEL NOTES IN A RECOGNIZED FORMAT APPROVED BY THE ENGINEER AND/OR THE CHIEF OF SURVEYS. THE ENGINEER SHALL SUBMIT THIS INFORMATION TO THE DISTRICT CHIEF OF SURVEYS.

21.

THE CONTRACTOR SHALL BEGIN FENCE ERECTION AS SOON AS CLEARING OPERATIONS PERMIT. THE CONTRACTOR SHALL SCHEDULE THE WORK SUCH THAT THE PROPOSED FENCE CAN BE INSTALLED IMMEDIATELY FOLLOWING THE REMOVAL AS CONSTRUCTION PERMITS. THE COST OF ARRANGING WORK AS HEREIN SPECIFIED WILL NOT BE PAID FOR AS A SEPARATE ITEM BUT SHALL BE INCLUDED IN THE CONTRACT UNIT PRICE PER FOOT FOR CHAIN LINK FENCE.

22.

RIGHT-OF-WAY MARKERS WILL BE ERECTED PER HIGHWAY STANDARD 666001 WITH THE BACK FACE OF THE MARKER ON THE RIGHT-OF-WAY LINE, UNLESS THE NEW RIGHT-OF-WAY LINE HAS BEEN SURVEYED AND PINNED, IN WHICH INSTANCE THE RIGHT OF WAY MARKERS WILL BE ERECTED 12 INCHES INSIDE THE NEW RIGHT-OF-WAY LINE. THE METHOD OF INSTALLATION SHALL BE APPROVED BY THE ENGINEER.

23.

SEE SPECIAL PROVISIONS FOR INFORMATION REGARDING COORDINATION WITH ADJACENT AND/OR OVERLAPPING CONTRACTS.

24.

THE CONTRACTOR IS RESPONSIBLE FOR LOCATING ALL EXISTING STATE OWNED LIGHTING, FIBER OPTION AND/OR TRAFFIC SIGNAL UTILITIES.

25.

RELOCATE TEMPORARY IMPACT ATTENUATORS SHALL INCLUDE STORAGE AND TRANSPORTATION TO AND FROM STORAGE, WHEN THE DEVICE IS NOT NEEDED FOR A TIME, AS SHOWN ON THE STAGING PLANS. THIS SHALL BE INCLUDED IN THE CONTRACT UNIT PRICE PER EACH FOR IMPACT ATTENUATORS, RELOCATE OF THE TYPE SPECIFIED.

26.

WHEN RELOCATE TEMPORARY CONCRETE BARRIER IS SPECIFIED, THE WALL SHALL BE REMOVED, STORAGE AND TRANSPORTATION TO AND FROM STORAGE, WHEN THE WALL IS NOT NEEDED FOR A TIME AS SHOWN ON THE STAGING PLANS, RELOCATED AND REINSTATED AT THE NEW LOCATION. THE REINSTALLATION REQUIREMENTS SHALL BE THE SAME AS THOSE FOR A NEW INSTALLATION. THIS SHALL BE PAID FOR AT THE CONTRACT UNIT PRICE PER FOOT FOR RELOCATE TEMPORARY CONCRETE BARRIER.

27.

THE CONTRACTOR SHALL TAKE PRECAUTIONS TO PERFORM GRADING ACTIVITIES AT/NEAR ANY FENCE TO REMAIN. ANY DAMAGE TO THE EXISTING FENCE TO REMAIN WILL BE REPAIRED OR REPLACED BY THE CONTRACTOR AT NO ADDITIONAL COST TO THE CONTRACT.

28.

THE CONTRACTOR IS RESPONSIBLE FOR ROADWAY CONDITIONS WITHIN THE CONSTRUCTION LIMITS.

29.

INCASE OF ANY ACCIDENTAL DISRUPTION IN SERVICE TO THE FIBER OPTIC CABLE DURING CONSTRUCTION, THE CONTRACTOR SHALL CONTACT THE 24 HOUR EMERGENCY CONTACT NUMBER AT 312-814-3648.

30.

FLOWABLE FILL MAY BE USED BETWEEN THE PIPE CULVERTS, CLASS A 84" (JACKED) IF STONE BEDDING COMPACTION CANNOT BE ACHIEVED, AS DIRECTED BY THE ENGINEER.

31.

THE CONCRETE BARRIER AND CONCRETE BARRIER BASE SHOWN ON THE CROSS SECTIONS AND MOT TYPICAL SECTIONS SHALL BE CONSTRUCTED ACCORDING TO THE PROPOSED TYPICAL SECTIONS AND THE CONCRETE BARRIER BASE DETAIL ON SHEET 132A.
32.

A.1 MATERIAL SHALL NOT BE STOCKPILED ABOVE ANY CURRENT OR FUTURE DETENTION BASIN.

33.

THE FOLLOWING LISTED UTILITIES LOCATED WITHIN THE PROJECT LIMITS OR IMMEDIATELY ADJACENT TO THE PROJECT CONSTRUCTION LIMITS ARE MEMBERS OF JULIE:

NAME	COMPANY	TYPE	PHONE NUMBER
CARL DONAHUE	AT&T COMMUNICATIONS	TELEPHONE	630-552-4677
CHIP PARROT	NICOR	GAS	630-388-3019
TOM YUCCAS	COMCAST	CATV	815-509-8653
LANCE SANDY	IFIBER	FIBER	815-753-5798
STEVE STRASSER	V. CHERRY VALLEY	SEWER & WATER	815-332-3441
BOB SULLIVAN	G4S	COMMUNICATIONS	630-272-9245
JASON KLEIN	FRONTIER	TELEPHONE	309-853-6297
HECTOR GARCIA	AT&T	TELEPHONE	630-573-5465
VINCENT MAZZAFERRO	COMED	ELECTRIC	630-437-2212
KYLE GRUHN	FOUR RIVERS SANITATION	SEWER	815-387-7400

IDOT IS NOT A MEMBER OF JULIE. IF YOU ARE NEAR ANY OVERHEAD LIGHTING, FIBER OPTIC OWNED BY IDOT, INTERSECTION LIGHTING OR TRAFFIC SIGNALS. THE CONTRACTOR SHALL BE RESPONSIBLE FOR LOCATING ALL IDOT FACILITIES.

34.

TOLLWAY PERMIT AND BOND - THE CONTRACTOR WILL BE REQUIRED TO OBTAIN A PERMIT FROM THE ILLINOIS STATE TOLL HIGHWAY AUTHORITY (ISTHA) ACCORDING TO ARTICLE 107.04 OF THE STANDARD SPECIFICATIONS PRIOR TO INITIATING ANY LANE CLOSURES ON THE TOLLWAY OR DOING ANY WORK ON THE ISTHA RIGHT OF WAY. AS PART OF THE PERMIT, THE CONTRACTOR WILL BE REQUIRED TO POST A SURETY BOND WITH THE ISTHA. THE CONTRACTOR WILL FURNISH A COPY OF THE AUTHORIZED PERMIT TO THE ENGINEER.

35.

COORDINATION WITH ISTHA WILL BE AS FOLLOWS: THE CONTRACTOR WILL NOTIFY THE ENGINEER 14 CALENDAR DAYS PRIOR TO COMMENCEMENT OF ANY WORK ON OR AFFECTING AN ILLINOIS TOLLWAY, SO AS TO PROVIDE THE OPPORTUNITY TO ALERT THE MOTORING PUBLIC OF POSSIBLE DELAYS. THE ENGINEER OR CORRIDOR CONSTRUCTION MANAGER WILL NOTIFY ILLINOIS TOLLWAY OF THE START OF WORK. THE CONTRACTOR MUST SECURE A PERMIT FROM ILLINOIS TOLLWAY FOR ALL WORK ON I-39 UNDER ILLINOIS TOLLWAY JURISDICTION. INDEMNIFICATION TO THE FULLEST EXTENT PERMITTED BY LAW, THE CONTRACTOR WILL INDEMNIFY AND SAVE HARMLESS THE ILLINOIS TOLLWAY IN ACCORDANCE WITH ARTICLE 107.26 OF ILLINOIS TOLLWAY SUPPLEMENTAL SPECIFICATIONS.

36.

THE CONTRACTOR SHALL CONTACT BEN CHRISTIANSEN OF THE FOUR RIVERS SANITARY AUTHORITY AT (815) 209-7952, FORTY- EIGHT (48) MINIMUM, HOURS PRIOR TO PERFORMING ANY SANITARY SEWER WORK, INCLUDING ANY WORK THAT WILL BE PERFORMED WHERE THERE IS LESS THAN 18 INCHES OF VERTICAL SEPARATION BENEATH OR ABOVE SANITARY SEWERS.

37.

THE CONTRACTOR SHALL NOTIFY TRAFFIC OPERATIONS A MINIMUM OF 5 WORKING DAYS PRIOR TO PLACING PERMANENT PAVEMENT MARKING OR SIGNING.

38.

UNLESS OTHERWISE SPECIFIED OR DIRECTED BY THE ENGINEER TIE BARS, BARS IN THE CRC PAVEMENT, AND PCC SHOULDERS SHOULD BE EPOXY COATED.

39.

IT SHALL BE THE CONTRACTOR'S RESPONSIBILITY TO CONTACT THE MUNICIPALITY TO DETERMINE APPROVED METHODS OF UTILITY STRUCTURE ADJUSTMENT. UTILITY STRUCTURES MAY INCLUDE, BUT ARE NOT LIMITED TO, MANHOLES, WATER VALVES, HANDHOLES, ETC. ALL MATERIALS AND WORK NECESSARY TO COMPLETE ADJUSTMENTS PER MUNICIPALITY REQUIREMENTS SHALL BE CONSIDERED INCLUDED IN THE COST OF THE ASSOCIATED ADJUSTMENT PAY ITEM.

40.

IN ADDITION TO TRAFFIC STAGING, DRAINAGE, AND STRIPING ON TOLLWAY PROPERTY, THE CONTRACTOR SHALL BE AWARE THAT CONTRACT 64C24 WILL INCLUDE WORK TO IDOT ROADWAYS THAT LIE WITHIN TOLLWAY-OWNED RIGHT-OF-WAY PARCELS. THE CONTRACTOR SHALL COORDINATE WITH THE TOLLWAY TO OBTAIN ALL NECESSARY PERMITS AND PERMISSIONS FOR ACCESS ONTO THE TOLLWAY-OWNED PARCELS PRIOR TO THE START OF CONSTRUCTION ACTIVITIES. THESE PARCELS INCLUDE BOTH THE OUTER PARCELS ALONG RAMP A (WB HARRISON TO NB I-39), AND ALL OF THE PARCELS ALONG I-39 NORTH OF STATION 2738+00 (APPROXIMATELY 1,400' NORTH OF HARRISON AVE).

41.

WHEN TEMPORARY OR PERMANENT STORM SEWER IS PLACED BELOW EXISTING PAVEMENT OR TEMPORARY PAVEMENT, THE EXISTING OR TEMPORARY PAVEMENT WITHIN THE LIMITS OF THE TRENCHING OPERATION SHALL BE REMOVED AND REPLACED, AND PAID FOR AS CLASS D PATCHES, TYPE III, 14 INCH.

42.

THE CONTRACTOR IS RESPONSIBLE FOR SUBMITTING OUTAGE REQUEST FORMS FOR THE DYNAMIC MESSAGE SIGNS AND CCTV CAMERAS.

43.

CONTRACT 64R71 WILL BE AN ACTIVE CONSTRUCTION PROJECT. TOPOGRAPHIC CONDITIONS MAY VARY FROM THE PLANS.

44.

ALL TEMPORARY SOIL RETENTION USED FOR PLACEMENT OF DRAINAGE OR TEMPORARY DRAINAGE ITEMS MUST BE REMOVED.
- 

Affiliated Benesch & Company
25 W. Wacker Drive, Suite 3000
Chicago, Illinois 60601
312-565-4150 Job No. 10900.00

USER NAME	=	agibson	DESIGNED	-	A.GIBSON	REVISED	-
			DRAWN	-	T.BLANK	REVISED	-
PLOT SCALE	=	SSCALE\$	CHECKED	-	J.TARDY	REVISED	-
PLOT DATE	=	2/6/2025	DATE	-	02/27/24	REVISED	-

STATE OF ILLINOIS
DEPARTMENT OF TRANSPORTATION

GENERAL NOTES			
SCALE:	SHEET 3	OF 4 SHEETS	STA. TO STA.

F.A.I RTE.	SECTION	COUNTY	TOTAL SHEETS	SHEET NO.
*	(201-3)R & (4-1.5)R	WINNEBAGO	1685	5
CONTRACT NO. 64C24				
ILLINOIS		FED. AID PROJECT		

* FAI ROUTE 39 (I-39) & FAP 301 (US 20) *

COMMITMENTS

TREES THREE (3) INCHES OR GREATER IN DIAMETER AT BREAST HEIGHT CAN BE CLEARED AUGUST 1 - OCTOBER 10 OF ANY GIVEN YEAR TO PROTECT THE QUEENS BEFORE THEY RETURN TO THEIR OVER-WINTERING BURROWS. THE US FISH AND WILDLIFE SERVICE CONCURRED WITH OUR DETERMINATION AND DATE RESTRICTION ON TREE CLEARING.

THE PROJECT SPONSOR WILL BEGIN MOWING AND CONTINUE TO MOW WITHIN THE LIMITS OF THE PROPOSED IMPROVEMENT FROM MARCH 15 - OCTOBER 10. THE MOWING SHOULD BE KEEP AT A HEIGHT OF 6". THIS COMMITMENT WILL BE ADHERED TO UNTIL THE END OF CONSTRUCTION.

ALL TREE IMPACTS WILL BE MITIGATED UNDER INTER GOVERNMENTAL AGREEMENT NO. ~~21-IDNR-TREES-D2~~ WITH IDNR, THEREFORE NO TREE REPLACEMENT IS INCLUDED WITH THIS PROJECT. THIS AGREEMENT COVERS ALL PROJECTS FUNDED FROM FY 2025 THROUGH FY 2028.

CLASS 4A AND 5 SEEDING SHALL BE USED ON ALL BACK SLOPE AND FORE SLOPES ON THE PROJECT. PLEASE REFER TO SPECIAL PROVISION FOR ADDITIONAL INFORMATION AND FOLLOW THE SPECS IN SECTION 250 OF THE MANUAL FOR ANY TEMPORARY SOIL DISTURBANCE WITHIN THE PROJECT LIMITS.

HOT-MIX ASPHALT TABLE

LOCATION AND MIXTURE USE(S):	I-39 STABILIZED SUBBASE	HOT-MIX ASPHALT SHARED-USED PATH	TEMPORARY PAVEMENT VAR. THICKNESS	TEMPORARY PAVEMENT*		CLASS D PATCHES, TYPE III, 14 INCH		PAVEMENT PATCHING		TEMPORARY MILLING AND RESURFACING	
	4"	4"	VARIES	SURFACE	BINDER	SURFACE	BINDER	SURFACE	BINDER	SURFACE	BINDER
THICKNESS:	PG 64-22	PG 58-28	PG 64-22	PG 64-22	PG 64-22	PG 64-22	PG 64-22	PG 64-22	PG 64-22	PG 64-22	PG 64-22
DESIGN AIR VOIDS:	4.0% @ N50	4.0% @ N50	4.0% @ N70	4.0% @ N70	4.0% @ N70	4.0% @ N70	4.0% @ N70	4.0% @ N70	4.0% @ N70	4.0% @ N70	4.0% @ N70
MIXTURE COMPOSITION:	IL-9.5, 9.5FG or 19.0	IL-9.5FG	IL-19.0	IL-9.5	IL-19.0	IL-9.5	IL-19.0	IL-9.5	IL-19.0	IL-9.5	IL-19.0
FRICTION AGGREGATE:	N/A	N/A	N/A	E	N/A	D	N/A	D	N/A	D	N/A
MIXTURE WEIGHT:	112 LBS/SY/IN	112 LBS/SY/IN	N/A	117 LBS/SY/IN	N/A	112 LBS/SY/IN	N/A	112 LBS/SY/IN	N/A	112 LBS/SY/IN	N/A
QUALITY MANAGEMENT PROGRAM:	QC/QA	QC/QA	QC/QA	QC/QA	QC/QA	QC/QA	QC/QA	QC/QA	QC/QA	QC/QA	QC/QA
SUBLOT SIZE:	N/A	N/A	N/A	N/A	N/A	N/A	N/A	N/A	N/A	N/A	N/A
MATERIAL TRANSFER DEVICE	NO	NO	NO	NO	NO	NO	NO	NO	NO	NO	NO

*NOTE: SEE TEMPORARY PAVEMENT DETAIL SHEET FOR ADDITIONAL INFORMATION ON TEMPORARY PAVEMENT OPTIONS

MODEL: HVA.tbl [Sheet]
FILE NAME: c:\pwworkdir\benesch_projects\projects\0173723\0264C24\IL-shh-GeneralNotes.dgn

	USER NAME = agibson	DESIGNED - A.GIBSON	REVISED -	STATE OF ILLINOIS DEPARTMENT OF TRANSPORTATION	HMA TABLE AND COMMITMENTS				F.A.I RTE.	SECTION	COUNTY	TOTAL SHEETS	SHEET NO.
		DRAWN - T.BLANK	REVISED -						*	(201-3)R & (4-1.5)R	WINNEBAGO	1685	6
	PLOT SCALE = 0.16666633' / in.	CHECKED - J.TARDY	REVISED -						CONTRACT NO. 64C24				
	PLOT DATE = 2/6/2025	DATE - 02/27/24	REVISED -		SCALE:	SHEET 4	OF 4	SHEETS	STA.	TO STA.	ILLINOIS FED. AID PROJECT		

MODEL: SOQ [Sheet]
FILE NAME: c:\password

[illegible]

* SPECIALTY ITEM
NON-PARTICIPATING ITEM (100% STATE)

 benesch Arthur Benesch & Company 30 W. Wacker Drive, Suite 3300 Chicago, Illinois 60601 312-465-6450 Fax No. 12880.00	USER NAME = jMajcher	DESIGNED - A.GIBSON	REVISED -	STATE OF ILLINOIS DEPARTMENT OF TRANSPORTATION	SUMMARY OF QUANTITIES					F.A.I RTE.	SECTION	COUNTY	TOTAL SHEETS	SHEET NO.
	PLOT SCALE = 0.16666633" / in.	DRAWN - T.BLANK	REVISED -		*	(201-3)R & (4-1.5)R	WINNEBAGO	1685	7					
	PLOT DATE = 5/13/2025	CHECKED - J.TARDY	REVISED -		CONTRACT NO. 64C24									
	PLOT DATE = 5/13/2025	DATE = 02/27/24	REVISED -		SCALE: 1"=50'	SHEET 1	OF 32 SHEETS	STA.	TO STA.					

MODEL: SOQ-1 [Sheet]
FILE NAME: c:\pwword\benesch projects\projects\0173723\ID264C24-ML-sht-SOQ.dgn

* SPECIALTY ITEM
NON-PARTICIPATING ITEM (100% STATE)
#FR NON-PARTICIPATING ITEM (100% FOUR RIVERS SANITARY)

[illegible]

 Alfred Benesch & Company 35 W Wacker Drive, Suite 3000 Chicago, Illinois 60601 312-665-6100 Fax No. 1689.00 312-665-6105	USER NAME = jMajcher	DESIGNED - A.GIBSON	REVISED -	STATE OF ILLINOIS DEPARTMENT OF TRANSPORTATION	SUMMARY OF QUANTITIES					F.A.I RTE.	SECTION	COUNTY	TOTAL SHEETS	SHEET NO.
		DRAWN - T.BLANK	REVISED -		*	(201-3)R & (4-1,5)R	WINNEBAGO	1685	8					
	PLOT SCALE = 0.16666633' / in.	CHECKED - J.TARDY	REVISED -		CONTRACT NO. 64C24									
	PLOT DATE = 5/15/2025	DATE = 02/27/24	REVISED -		SCALE: 1"=50'	SHEET 2	OF 32 SHEETS	STA.	TO STA.					

* FAI ROUTE 39 (I-39) & FAP 301 (US 20) •

MODEL: SOQ-2 [Sheet]
FILE NAME: c:\pwword\inbenesch projects\projects\0173723\ID264C24-ML-sht-SOQ.dgn

* SPECIALTY ITEM
NON-PARTICIPATING ITEM (100% STATE)
#FR NON-PARTICIPATING ITEM (100% FOUR RIVERS SANITARY)

 Arnes Benesch & Company 30 W Wacker Drive, Suite 3300 Chicago, Illinois 60601 312-465-4400 Fax No. 312-465-4400	USER NAME = agibson	DESIGNED - A.GIBSON	REVISED -	STATE OF ILLINOIS DEPARTMENT OF TRANSPORTATION	SUMMARY OF QUANTITIES					F.A.I RTE.	SECTION	COUNTY	TOTAL SHEETS	SHEET NO.
	PLOT SCALE = 0.16666633" / in.	DRAWN - T.BLANK	REVISED -							*	(201-3)R & (4-1.5)R	WNNEBAGO	1685	9
	PLOT DATE = 2/6/2025	CHECKED - J.TARDY	REVISED -		CONTRACT NO. 64C24									
	DATE = 2/6/2025	DATE = 2/27/24	REVISED -		SCALE: 1"=50' SHEET 3 OF 32 SHEETS STA. TO STA.									

* FAI ROUTE 39 (I-39) & FAP 301 (US 20) •

MODEL: SOQ-3 [Sheet]
FILE NAME: c:\pwword\ibenesch projects\projects\0173723\ID264C24-ML-sht-SOQ.dgn

* SPECIALTY ITEM
NON-PARTICIPATING ITEM (100% STATE)
#FR NON-PARTICIPATING ITEM (100% FOUR RIVERS SANITARY)

 Arnes Benesch & Company 30 W. Wacker Drive, Suite 3300 Chicago, Illinois 60601 312-465-4400 Fax No. 312-465-4400	USER NAME = agibson	DESIGNED - A.GIBSON	REVISED -	STATE OF ILLINOIS DEPARTMENT OF TRANSPORTATION	SUMMARY OF QUANTITIES					F.A.I RTE.	SECTION	COUNTY	TOTAL SHEETS	SHEET NO.
	PLOT SCALE = 0.16666633" / in.	DRAWN - T.BLANK	REVISED -							*	(201-3)R & (4-1.5)R	WNNEBAGO	1685	10
	PLOT DATE = 2/6/2025	CHECKED - J.TARDY	REVISED -		CONTRACT NO. 64C24									
	DATE = 2/6/2025	DATE = 2/27/24	REVISED -		SCALE: 1"=50'	SHEET 4	OF 32	SHEETS	STA.	TO STA.				

MODEL: SOQ-4 [Sheet]
FILE NAME: c:\pwword\inbenesch projects\projects\0173723\ID264C24-ML-sht-SOQ.dgn

* SPECIALTY ITEM
NON-PARTICIPATING ITEM (100% STATE)
#FR NON-PARTICIPATING ITEM (100% FOUR RIVERS SANITARY)

[illegible]

 Alfred Benesch & Company 31 W Wacker Drive, Suite 3000 Chicago, Illinois 60601 312-565-6100 Job No. 15890.00	USER NAME = agibson	DESIGNED - A.GIBSON	REVISED -	STATE OF ILLINOIS DEPARTMENT OF TRANSPORTATION	SUMMARY OF QUANTITIES					F.A.I RTE.	SECTION	COUNTY	TOTAL SHEETS	SHEET NO.
		DRAWN - T.BLANK	REVISED -							*	(201-3)R & (4-1.5)R	WINNEBAGO	1685	11
	PLOT SCALE = 0.16666633 ' / in.	CHECKED - J.TARDY	REVISED -		CONTRACT NO. 64C24									
	PLOT DATE = 2/6/2025	DATE - 2/6/27/24	REVISED -		SCALE: 1"=50'	SHEET 5	OF 32	SHEETS	STA.	TO STA.				
ILLINOIS FED. AID PROJECT														

* FAI ROUTE 39 (I-39) & FAP 301 (US 20) •

MODEL: SOQ-5 [Sheet]
FILE NAME: c:\pwword\inbenesch projects\projects\0173723\ID264C24-ML-sht-SOQ.dgn

* SPECIALTY ITEM
NON-PARTICIPATING ITEM (100% STATE)
#FR NON-PARTICIPATING ITEM (100% FOUR RIVERS SANITARY)

 Arnes Benesch & Company 30 W. Wacker Drive, Suite 3300 Chicago, Illinois 60601 312-465-4400 Fax No. 312-465-4400	USER NAME = agibson	DESIGNED - A.GIBSON	REVISED -	STATE OF ILLINOIS DEPARTMENT OF TRANSPORTATION	SUMMARY OF QUANTITIES					F.A.I RTE.	SECTION	COUNTY	TOTAL SHEETS	SHEET NO.
	PLOT SCALE = 0.16666633" / in.	DRAWN - T.BLANK	REVISED -							*	(201-3)R & (4-1.5)R	WNNEBAGO	1685	12
	PLOT DATE = 2/6/2025	CHECKED - J.TARDY	REVISED -		CONTRACT NO. 64C24									
	DATE = 2/6/2025	DATE = 2/27/24	REVISED -		SCALE: 1"=50' SHEET 6 OF 32 SHEETS STA. TO STA.									

* FAI ROUTE 39 (I-39) & FAP 301 (US 20) •

MODEL: SOQ-6 [Sheet]
FILE NAME: c:\pwword\ibenesch projects\projects\0173723\ID264C24-ML-sht-SOQ.dgn

* SPECIALTY ITEM
NON-PARTICIPATING ITEM (100% STATE)
#FR NON-PARTICIPATING ITEM (100% FOUR RIVERS SANITARY)

 Arnes Benesch & Company 30 W. Wacker Drive, Suite 3300 Chicago, Illinois 60601 312-465-4400 Fax No. 312-465-4400	USER NAME = agibson	DESIGNED - A.GIBSON	REVISED -	STATE OF ILLINOIS DEPARTMENT OF TRANSPORTATION	SUMMARY OF QUANTITIES					F.A.I RTE.	SECTION	COUNTY	TOTAL SHEETS	SHEET NO.
	PLOT SCALE = 0.16666633" / in.	DRAWN - T.BLANK	REVISED -							*	(201-3)R & (4-1.5)R	WNNEBAGO	1685	13
	PLOT DATE = 2/6/2025	CHECKED - J.TARDY	REVISED -		CONTRACT NO. 64C24									
	DATE = 2/6/2025	DATE = 2/27/24	REVISED -		SCALE: 1"=50' SHEET 7 OF 32 SHEETS STA. TO STA.									

* FAI ROUTE 39 (I-39) & FAP 301 (US 20) •

MODEL: SOQ-7 [Sheet]
FILE NAME: c:\pwword\inbenesch projects\projects\0173723\ID264C24-ML-sht-SOQ.dgn

* SPECIALTY ITEM
NON-PARTICIPATING ITEM (100% STATE)
#FR NON-PARTICIPATING ITEM (100% FOUR RIVERS SANITARY)

 Arnes Benesch & Company 30 W. Wacker Drive, Suite 3300 Chicago, Illinois 60601 312-465-4400 Fax No. 312-465-4400	USER NAME = agibson	DESIGNED - A.GIBSON	REVISED -	STATE OF ILLINOIS DEPARTMENT OF TRANSPORTATION	SUMMARY OF QUANTITIES					F.A.I RTE.	SECTION	COUNTY	TOTAL SHEETS	SHEET NO.
	PLOT SCALE = 0.16666633' / in.	DRAWN - T.BLANK	REVISED -							*	(201-3)R & (4-1.5)R	WNNEBAGO	1685	14
	PLOT DATE = 2/6/2025	CHECKED - J.TARDY	REVISED -		CONTRACT NO. 64C24									
	DATE = 2/6/2025	DATE = 2/27/24	REVISED -		SCALE: 1"=50' SHEET 8 OF 32 SHEETS STA. TO STA.									

* FAI ROUTE 39 (I-39) & FAP 301 (US 20) •

MODEL: SOQ-8 [Sheet]
FILE NAME: c:\pwword\inbenesch projects\projects\0173723\ID264C24-ML-sht-SOQ.dgn

* SPECIALTY ITEM
NON-PARTICIPATING ITEM (100% STATE)
#FR NON-PARTICIPATING ITEM (100% FOUR RIVERS SANITARY)

 Arnes Benesch & Company 30 W. Wacker Drive, Suite 3300 Chicago, Illinois 60601 312-465-4400 Fax No. 312-465-4400	USER NAME = agibson	DESIGNED - A.GIBSON	REVISED -	STATE OF ILLINOIS DEPARTMENT OF TRANSPORTATION	SUMMARY OF QUANTITIES					F.A.I RTE.	SECTION	COUNTY	TOTAL SHEETS	SHEET NO.
	PLOT SCALE = 0.16666633" / in.	DRAWN - T.BLANK	REVISED -							*	(201-3)R & (4-1.5)R	WNNEBAGO	1685	15
	PLOT DATE = 2/6/2025	CHECKED - J.TARDY	REVISED -		CONTRACT NO. 64C24									
	DATE = 2/6/2025	DATE = 2/27/24	REVISED -		SCALE: 1"=50'	SHEET 9	OF 32	SHEETS	STA.	TO STA.				

* FAI ROUTE 39 (I-39) & FAP 301 (US 20) •

MODEL: SOQ-14 [Sheet]
FILE NAME: c:\pwwordir\b

*

#F

[illegible]

*a

 benesch Affiliated Benesch & Company 30 N Wacker Drive, Suite 3000 Chicago, Illinois 60601 312-555-4150 Fax No. 312-555-4150	USER NAME = agibson	DESIGNED - A.GIBSON	REVISED -	STATE OF ILLINOIS DEPARTMENT OF TRANSPORTATION	SUMMARY OF QUANTITIES					F.A.I RTE.	SECTION	COUNTY	TOTAL SHEETS	SHEET NO.
	DRAWN - T.BLANK	REVISED -	*							(201-3)R & (4-1.5)R	WINNEBAGO	1685	21	
	PLOT SCALE = 0.1/6666633" / in.	CHECKED - J.TARDY	REVISED -		CONTRACT NO. 64C24									
	PLOT DATE = 2/6/2025	DATE = 02/27/24	REVISED -		SCALE: 1"=50'	SHEET 15	OF 32 SHEETS	STA.	TO STA.					

MODEL: SOQ-21 (Sheet)
FILE NAME: c:\pwworkdir\benesch_projects\projects\0173723\0264C24\411-sh1-SOQ.dgn

* SPECIALTY ITEM
NON-PARTICIPATING ITEM (100% STATE)
#FR NON-PARTICIPATING ITEM (100% FOUR RIVERS SANITARY)

 benesch Affiliated Research & Company 301 N. Wacker Drive, Suite 3000 Chicago, Illinois 60601 312-565-4150 Job No. 10900.00	USER NAME = agibson	DESIGNED - A.GIBSON	REVISED -	STATE OF ILLINOIS DEPARTMENT OF TRANSPORTATION	SUMMARY OF QUANTITIES			F.A.I RTE.	SECTION	COUNTY	TOTAL SHEETS	SHEET NO.
		DRAWN - T.BLANK	REVISED -					*	(201-3)R & (4-1.5)R	WINNEBAGO	1685	28
	PLOT SCALE = 0.16666633" / In.	CHECKED - J.TARDY	REVISED -		SCALE: 1"=50'			SHEET 22 OF 32 SHEETS STA. TO STA.			CONTRACT NO. 64C24	
	PLOT DATE = 2/6/2025	DATE - 02/27/24	REVISED -					ILLINOIS FED. AID PROJECT				

* FAI ROUTE 39 (I-39) & FAP 301 (US 20) •

				I-39, RAMP B AND RAMP D	HARRISON AVE	I-39 NB OVER CNRR	I-39 SB OVER CNRR	I-39 NB OVER UPRR	I-39 SB OVER UPRR	I-39 NB OVER HARRISON AVE	I-39 SB OVER HARRISON AVE						ROADWAY LIGHTING	TUNNEL LIGHTING	FIBER	TOLLWAY ELECTRICAL AND SIGNING	ROADWAY SIGNING
				ROADWAY	ROADWAY	BRIDGE SN 101-0208	BRIDGE SN 101- 0209	BRIDGE SN 101- 0210	BRIDGE SN 101-0211	BRIDGE SN 101-0213	BRIDGE SN 101-0214	MADIGAN CREEK CULVERT SN 101-2053	CVP TUNNEL SN 101-1360	NOISEWALL SN 101- N7009	NOISEWALL SN 101- N7010	NOISEWALL SN 101- N7011	I-39	CVP	I-39	I-39	I-39
CODE NO.	ITEM DESCRIPTION	UNIT	TOTAL QUANTITY	0003 87% FED 13% STATE	0003 87% FED 13% STATE	0010 87% FED 13% STATE	0010 87% FED 13% STATE	0010 87% FED 13% STATE	0010 87% FED 13% STATE	0010 87% FED 13% STATE	0010 87% FED 13% STATE	0003 87% FED 13% STATE	0050 87% FED 13% STATE	0020 87% FED 13% STATE	0020 87% FED 13% STATE	0020 87% FED 13% STATE	87% FED 13% STATE	100% VILLAGE	100% STATE	100% TOLLWAY	87% FED 13% STATE
* 81100300	CONDUIT ATTACHED TO STRUCTURE, 1" DIA., GALVANIZED STEEL	FOOT	1,195														1,195				
* 81100453	CONDUIT ATTACHED TO STRUCTURE, 3/4" DIA., STAINLESS STEEL	FOOT	440															440			
* 81101205	CONDUIT ATTACHED TO STRUCTURE, 6" DIA., PVC COATED GALVANIZED STEEL	FOOT	400																400		
* 81104580	CONDUIT ATTACHED TO STRUCTURE, 2" DIA., STAINLESS STEEL	FOOT	170														150	20			
* 81200230	CONDUIT EMBEDDED IN STRUCTURE, 2" DIA., PVC	FOOT	11,052														11,052				
* 81300220	JUNCTION BOX, STAINLESS STEEL, ATTACHED TO STRUCTURE, 6" X 6" X 4"	EACH	68														21	47			
* 81300530	JUNCTION BOX, STAINLESS STEEL, ATTACHED TO STRUCTURE, 12" X 10" X 6"	EACH	2														1	1			
* 81300610	JUNCTION BOX, STAINLESS STEEL, ATTACHED TO STRUCTURE, 14" X 12" X 6"	EACH	5														5				
* 81300948	JUNCTION BOX, STAINLESS STEEL, ATTACHED TO STRUCTURE, 24" X 24" X 10"	EACH	4																4		
* 81300986	JUNCTION BOX, STAINLESS STEEL, EMBEDDED IN STRUCTURE, 8" X 24" X 10"	EACH	2														2				
* 81400100	HANDHOLE	EACH	2																2		
* 81603096	UNIT DUCT, 600V, 4-1C NO.8, 1/C NO.8 GROUND, (XLP-TYPE USE), 1 1/4" DIA. POLYETHYLENE	FOOT	410														30	380			
* 81603100	UNIT DUCT, 600V, 4-1C NO.6, 1/C NO.6 GROUND, (XLP-TYPE USE), 1 1/4" DIA. POLYETHYLENE	FOOT	1,225														1,225				
* 81702110	ELECTRIC CABLE IN CONDUIT, 600V (XLP-TYPE USE) 1/C NO. 10	FOOT	6,493														4,333	2,160			

MODEL: SOQ-24 [Sheet]
FILE NAME: c:\pwwordir\b

* SPECIALTY ITEM
NON-PARTICIPATING ITEM (100% STATE)
#FR NON-PARTICIPATING ITEM (100% FOUR RIVERS SANITARY)

 Arnes Benesch & Company 30 W. Wacker Drive, Suite 3300 Chicago, Illinois 60601 312-465-4400 Fax No. 312-465-4400	USER NAME = agibson	DESIGNED - A. GIBSON	REVISED -	STATE OF ILLINOIS DEPARTMENT OF TRANSPORTATION	SUMMARY OF QUANTITIES				F.A.I RTE.	SECTION	COUNTY	TOTAL SHEETS	SHEET NO.
	PLOT SCALE = 0.16666633" / in.	DRAWN - T. BLANK	REVISED -						*	(201-3)R & (4-1.5)R	WNNEBAGO	1685	31
	PLOT DATE = 2/6/2025	CHECKED - J.TARDY	REVISED -		CONTRACT NO. 64C24								
	DATE = 2/6/2025	DATE = 2/27/24	REVISED -		SCALE: 1"=50' SHEET 25 OF 32 SHEETS STA. TO STA.								

* FAI ROUTE 39 (I-39) & FAP 301 (US 20) •

MODEL: SOQ-28 (Sheet)
FILE NAME: c:\paword\benesch_projects\projects\0173723\0264C24-4\I-shh-SOQ.dgn

- * SPECIALTY ITEM
- # NON-PARTICIPATING ITEM (100% STATE)
- #FR NON-PARTICIPATING ITEM (100% FOUR RIVERS SANITARY)

benesch Benesch & Company 30 N. Wacker Drive, Suite 3000 Chicago, Illinois 60601 312-565-4150 Job No. 10800.00	USER NAME = agibson	DESIGNED - A. GIBSON	REVISED -	STATE OF ILLINOIS DEPARTMENT OF TRANSPORTATION	SUMMARY OF QUANTITIES			F.A.I RTE.	SECTION	COUNTY	TOTAL SHEETS	SHEET NO.
		DRAWN - T. BLANK	REVISED -					*	(201-3)R & (4-1.5)R	WINNEBAGO	1685	35
	PLOT SCALE = 0.16666633" / In.	CHECKED - J. TARDY	REVISED -		SCALE: 1"=50'			SHEET 29 OF 32 SHEETS			CONTRACT NO. 64C24	
	PLOT DATE = 2/14/2025	DATE -	REVISED -		TO STA.			ILLINOIS			FED. AID PROJECT	

* FAI ROUTE 39 (I-39) & FAP 301 (US 20) •

				I-39, RAMP B AND RAMP D	HARRISON AVE	I-39 NB OVER CNRR	I-39 SB OVER CNRR	I-39 NB OVER UPRR	I-39 SB OVER UPRR	I-39 NB OVER HARRISON AVE	I-39 SB OVER HARRISON AVE						ROADWAY LIGHTING	TUNNEL LIGHTING	FIBER	TOLLWAY ELECTRICAL AND SIGNING	ROADWAY SIGNING
CODE NO.	ITEM DESCRIPTION	UNIT	TOTAL QUANTITY	ROADWAY	ROADWAY	BRIDGE SN 101-0208	BRIDGE SN 101- 0209	BRIDGE SN 101- 0210	BRIDGE SN 101-0211	BRIDGE SN 101-0213	BRIDGE SN 101-0214	MADIGAN CREEK CULVERT SN 101-2053	CVP TUNNEL SN 101-1360	NOISEWALL SN 101- N7009	NOISEWALL SN 101- N7010	NOISEWALL SN 101- N7011	I-39	CVP	I-39	I-39	I-39
				0003	0003	0010	0010	0010	0010	0010	0010	0003	0050	0020	0020	0020	0021	0021	0021	0021	0044
				87% FED 13% STATE	87% FED 13% STATE	87% FED 13% STATE	87% FED 13% STATE	87% FED 13% STATE	87% FED 13% STATE	87% FED 13% STATE	87% FED 13% STATE	87% FED 13% STATE	87% FED 13% STATE	87% FED 13% STATE	87% FED 13% STATE	87% FED 13% STATE	87% FED 13% STATE	100% VILLAGE	100% STATE	100% TOLLWAY	87% FED 13% STATE
X6670202	INLET MARKER	EACH	57	57																	
X6700410	ENGINEER'S FIELD OFFICE, TYPE A (SPECIAL)	CAL MO	40	40																	
X7010216	TRAFFIC CONTROL AND PROTECTION, (SPECIAL)	L SUM	1	1																	
X7010600	TRAFFIC CONTROL AND PROTECTION, STANDARD 701406 (SPECIAL)	L SUM	1	1																	
X7010805	TRAFFIC CONTROL AND PROTECTION, STANDARD 701401 (SPECIAL)	L SUM	1	1																	
X7040652	REMOVE TEMPORARY CONCRETE BARRIER, STATE OWNED	FOOT	413	413																	
X7060100	REMOVE TEMPORARY IMPACT ATTENUATORS, STATE OWNED	EACH	4	2	2																
* X7200075	REMOVE AND REINSTALL SIGN PANEL	SQ FT	448																		448
X7200203	DETOUR SIGNING	L SUM	1	1																	
* X7820007	GUARDRAIL REFLECTORS, TYPE C (SPECIAL)	EACH	207	204	3																
* X8000003	MAINTENANCE OF LIGHTING SYSTEM	CAL MO	36														36				
* X8211000	UNDERPASS LUMINAIRE (SPECIAL)	EACH	46															46			
#* X8301804	REMOVAL OF TEMPORARY WOOD POLES AND FIBER OPTIC CABLE	L SUM	1																1		
* X8302151	TEMPORARY WOOD POLE, 50 FT., CLASS 4	EACH	4														4				


MODEL: SOQ-31 (Sheet)
FILE NAME: c:\pwworkdir\benesch_projects\projects\0173723\0264C24-4\I-39-SOQ.dgn

Ø 0042
* SPECIALTY ITEM
NON-PARTICIPATING ITEM (100% STATE)
#FR NON-PARTICIPATING ITEM (100% FOUR RIVERS SANITARY)

 Affiliated Research & Company 301 N. Wacker Drive, Suite 3000 Chicago, Illinois 60601 312-565-4150 Job No. 10800.00	USER NAME = tkluegel		DESIGNED - A.GIBSON	REVISED -	STATE OF ILLINOIS DEPARTMENT OF TRANSPORTATION	SUMMARY OF QUANTITIES				F.A.I RTE.	SECTION	COUNTY	TOTAL SHEETS	SHEET NO.
			DRAWN - T.BLANK	REVISED -						*	(201-3)R & (4-1.5)R	WINNEBAGO	1685	38
	PLOT SCALE = 0.16666633" / In.		CHECKED - J.TARDY	REVISED -						CONTRACT NO. 64C24				
	PLOT DATE = 4/28/2025		DATE -	REVISED -		SCALE:	SHEET 32	OF 32	SHEETS	STA.	TO STA.	ILLINOIS FED. AID PROJECT		

* FAI ROUTE 39 (I-39) & FAP 301 (US 20) •


MODEL: Ex Typ [Sheet]
FILE NAME: c:\pwworkdir\benesch_projects\projects\0173845\0264C24\IL-shh-ExTypSect.dgn

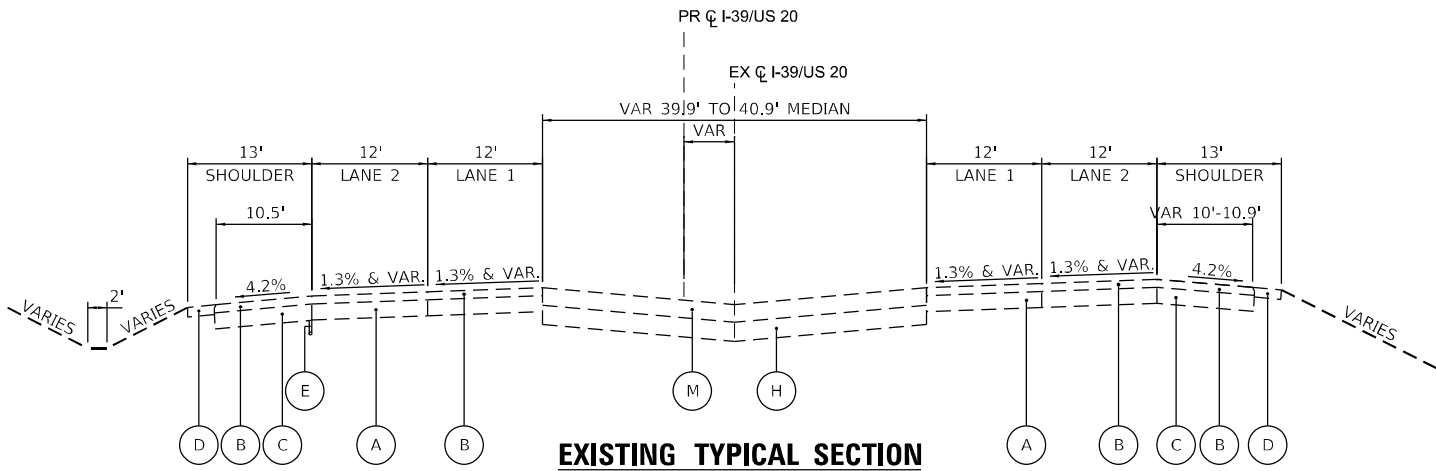

EXISTING TYPICAL SECTION

I-39 /US 20


STA 2620+83 TO STA 2628+56

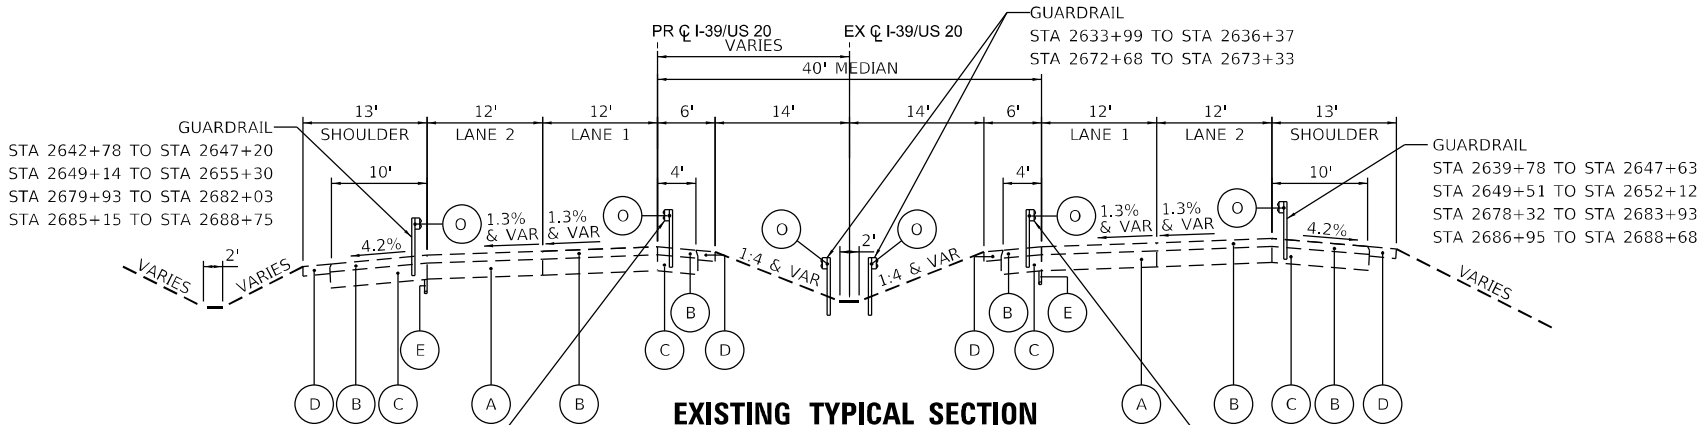

EXISTING TYPICAL SECTION

I-39 /US 20

STA 2628+56 TO STA 2655+23
BRIDGE GAP STA 2647+21 TO STA 2649+51
(SN 101-0067 AND SN 101-0068)
STA 2676+97 TO STA 2698+24
STA 2700+58 TO STA 2701+00
BRIDGE GAP STA 2682+16 TO STA 2686+92
(SN 101-0069 AND SN 101-0070)

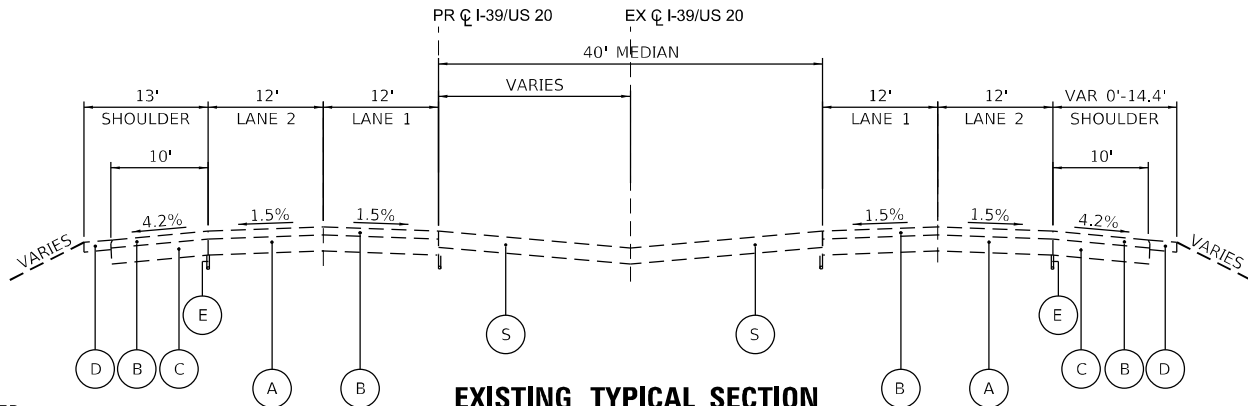

EXISTING TYPICAL SECTION

I-39 /US 20

STA 2698+24 TO STA 2700+58

NOTE:
EXISTING PAVEMENT AND SHOULDER
THICKNESSES ARE BASED ON RECORD
PLANS. ACTUAL THICKNESSES SHOULD
BE FIELD VERIFIED.

LEGEND

- (A) EXISTING 10" CONTINUOUSLY REINFORCED CONCRETE PAVEMENT
- (B) EXISTING 5" HMA OVERLAY
- (C) EXISTING 10" HMA SHOULDER
- (D) EXISTING AGGREGATE SHOULDER
- (E) EXISTING PIPE UNDERDRAINS
- (F) EXISTING PORTLAND CEMENT CONCRETE PAVEMENT 10 1/4" (JOINTED)
- (G) EXISTING STABILIZED SUBBASE - HMA, 4"
- (H) EXISTING AGGREGATE SUBGRADE, 12"
- (I) EXISTING COMBINATION CONCRETE CURB & GUTTER, TYPE B-6.24
- (J) EXISTING PAVEMENT (9" HMA OR 8.75" JOINTED PCC OVER 4" HMA STABILIZED SUBBASE) (SEE NOTE 1)
- (K) EXISTING TEMPORARY CONCRETE BARRIER
- (L) EXISTING 12" HMA SHOULDER
- (M) EXISTING PAVEMENT (11" HMA OR 10" JOINTED PCC OVER 4" HMA STABILIZED SUBBASE) (SEE NOTE 1)
- (N) EXISTING PAVEMENT (13.5" HMA OR 11" JOINTED PCC OVER 4" HMA STABILIZED SUBBASE) (SEE NOTE 1)
- (O) EXISTING GUARDRAIL
- (P) EXISTING HMA PATH
- (Q) EXISTING AGGREGATE
- (R) EXISTING 6" HMA SHOULDER
- (S) EXISTING PCC CROSSOVER PAVEMENT
- (T) EXISTING CLASS B PATCHES, 12 INCH
- (U) EXISTING AGGREGATE SUBGRADE, 24"

NOTES:
1. ASSUME JOINTED PCC OVER HMA FOR BIDDING PURPOSES

USER NAME = agibson	DESIGNED - J.MAJCHER	REVISED -
	DRAWN - J.MAJCHER	REVISED -
PLOT SCALE = 0.16666633" / in.	CHECKED - A. GIBSON	REVISED -
PLOT DATE = 2/6/2025	DATE - 02/27/24	REVISED -




STATE OF ILLINOIS
DEPARTMENT OF TRANSPORTATION

EXISTING TYPICAL SECTIONS

SCALE: SHEET 1 OF 10 SHEETS STA. TO STA.

F.A.I RTE.	SECTION	COUNTY	TOTAL SHEETS	SHEET NO.
*	(201-3)R & (4-1.5)R	WINNEBAGO	1685	39
		CONTRACT NO. 64C24		
		ILLINOIS	FED. AID PROJECT	

* FAI ROUTE 39 (I-39) & FAP 301 (US 20)

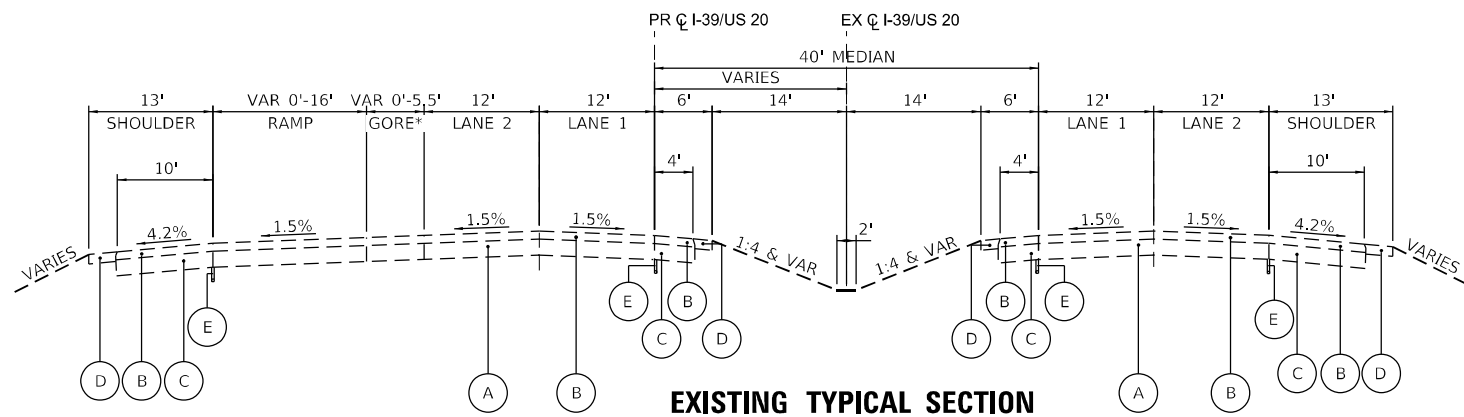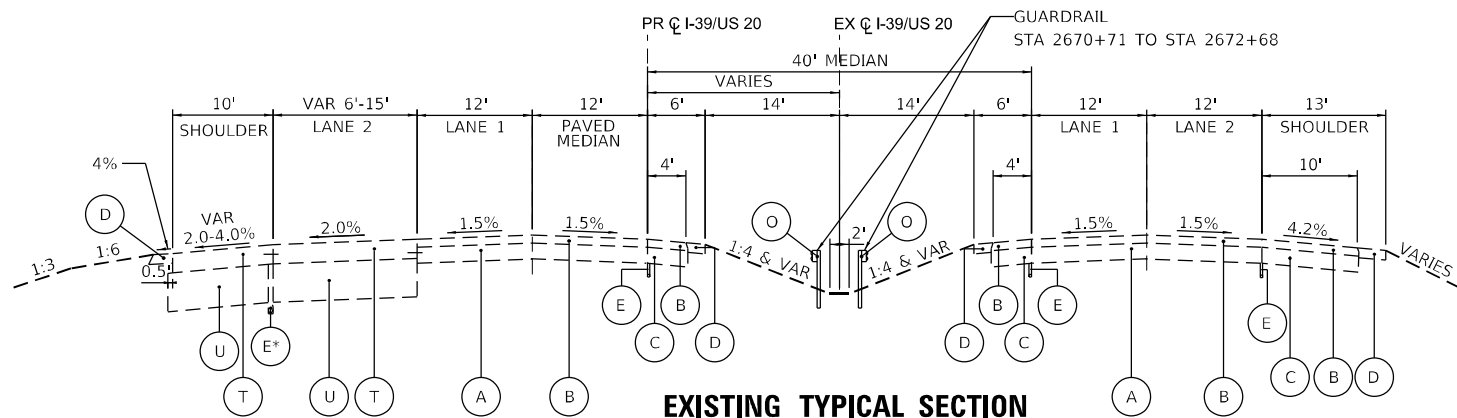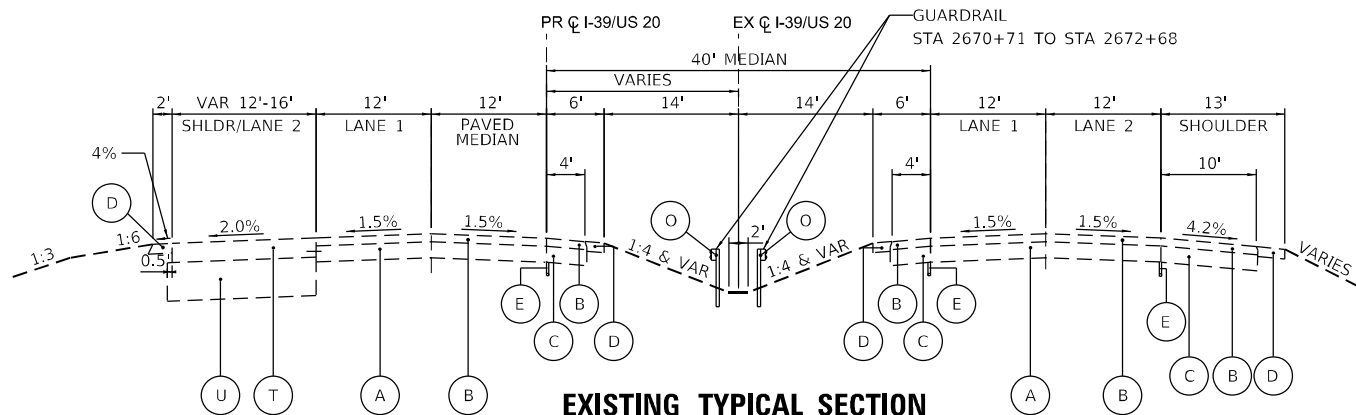

NOTE:
EXISTING PAVEMENT AND SHOULDER
THICKNESSES ARE BASED ON RECORD
PLANS. ACTUAL THICKNESSES SHOULD
BE FIELD VERIFIED.

LEGEND

- A EXISTING 10" CONTINUOUSLY REINFORCED CONCRETE PAVEMENT
- B EXISTING 5" HMA OVERLAY
- C EXISTING 10" HMA SHOULDER
- D EXISTING AGGREGATE SHOULDER
- E EXISTING PIPE UNDERDRAINS
- F EXISTING PORTLAND CEMENT CONCRETE PAVEMENT 10 1/4" (JOINTED)
- G EXISTING STABILIZED SUBBASE - HMA, 4"
- H EXISTING AGGREGATE SUBGRADE, 12"
- I EXISTING COMBINATION CONCRETE CURB & GUTTER, TYPE B-6.24
- J EXISTING PAVEMENT (9" HMA OR 8.75" JOINTED PCC OVER 4" HMA STABILIZED SUBBASE) (SEE NOTE 1)
- K EXISTING TEMPORARY CONCRETE BARRIER
- L EXISTING 12" HMA SHOULDER
- M EXISTING PAVEMENT (11" HMA OR 10" JOINTED PCC OVER 4" HMA STABILIZED SUBBASE) (SEE NOTE 1)
- N EXISTING PAVEMENT (13.5" HMA OR 11" JOINTED PCC OVER 4" HMA STABILIZED SUBBASE) (SEE NOTE 1)
- O EXISTING GUARDRAIL
- P EXISTING HMA PATH
- Q EXISTING AGGREGATE
- R EXISTING 6" HMA SHOULDER
- S EXISTING PCC CROSSOVER PAVEMENT
- T EXISTING CLASS B PATCHES, 12 INCH
- U EXISTING AGGREGATE SUBGRADE, 24"

NOTES:
1. ASSUME JOINTED PCC OVER HMA FOR BIDDING PURPOSES

USER NAME = agibson	DESIGNED - J.MAJCHER	REVISED -
	DRAWN - J.MAJCHER	REVISED -
PLOT SCALE = 0.16666633' / in.	CHECKED - A. GIBSON	REVISED -
PLOT DATE = 2/6/2025	DATE = 02/27/24	REVISED -

**STATE OF ILLINOIS
DEPARTMENT OF TRANSPORTATION**

EXISTING TYPICAL SECTIONS


SCALE: 1"=10'	SHEET 2	OF 10 SHEETS	STA.	TO STA.
---------------	---------	--------------	------	---------

F.A.I RTE.	SECTION	COUNTY	TOTAL SHEETS	SHEET NO.
*	(201-3)R & (4-1.5)R	WINNEBAGO	1685	40
		CONTRACT NO. 64C24		
ILLINOIS		FED. AID PROJECT		

* FAI ROUTE 39 (I-39) & FAP 301 (US 20)

MODEL: Ex Typ-1 [Sheet]
FILE NAME: c:\pwword\it\benesch projects\projects\0173845\5D264C24-ML-shi-Ex TypSect.dgn

MODEL: Ex Typ-2 [Sheet]
FILE NAME: c:\pwworkdir\benesch_projects\projects\0173845\0264C24\IL-shh-ExTypSect.dgn

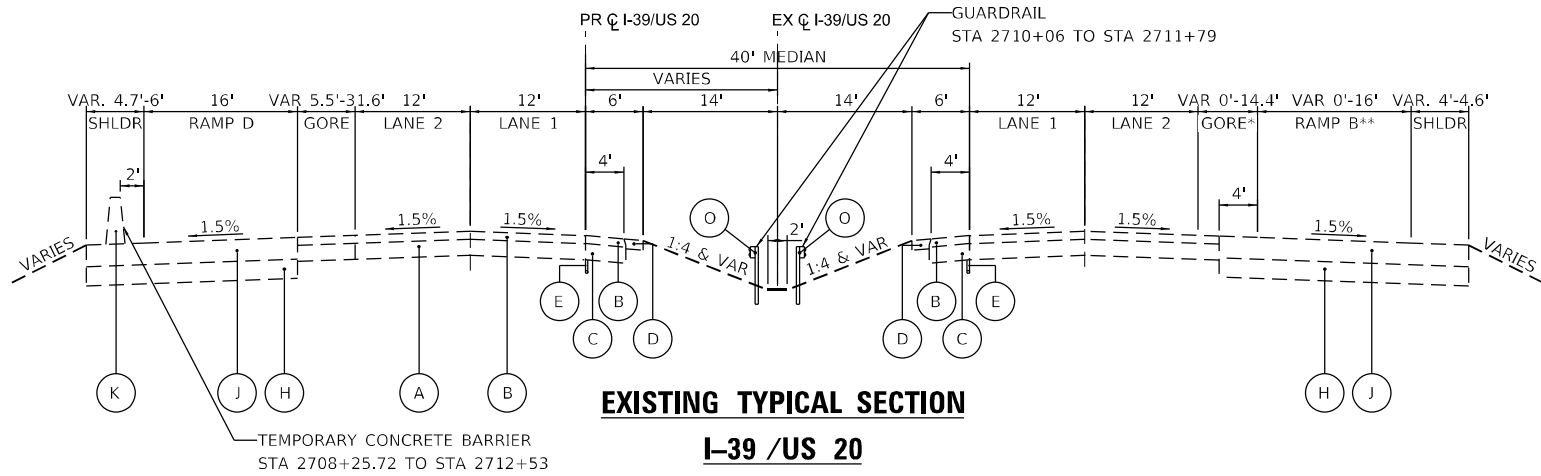


EXISTING TYPICAL SECTION

I-39 /US 20

STA 2706+91 TO STA 2711+79

*STA 2713+50 TO STA 2711+79

**STA 2709+65 TO STA 2711+79

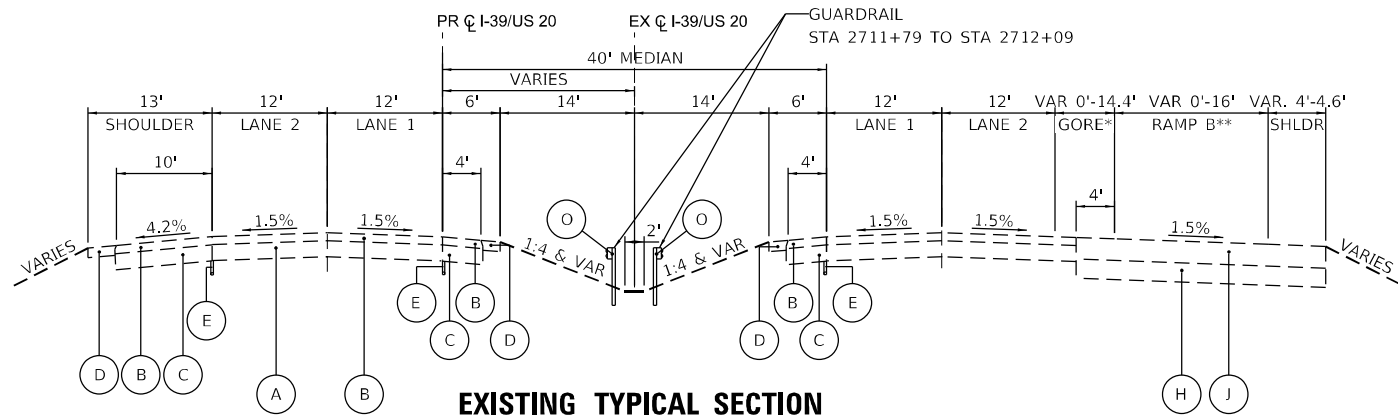


EXISTING TYPICAL SECTION

I-39 /US 20

STA 2711+79 TO STA 2716+04

*STA 2711+79 TO STA 2617+04

**STA 2711+79 TO STA 2617+04

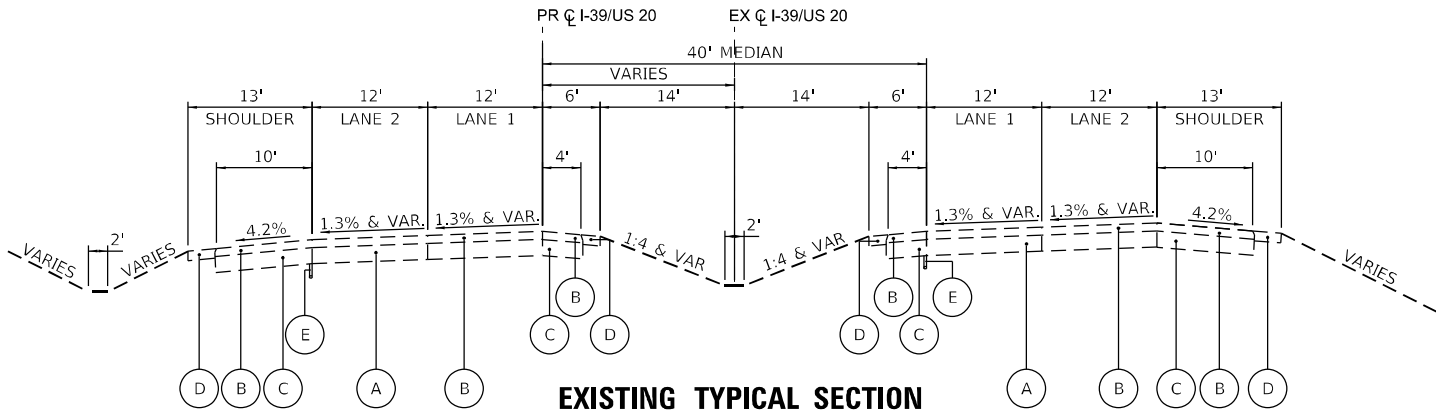

EXISTING TYPICAL SECTION

I-39 /US 20

2716+04 TO STA 2719+70

NOTE:
EXISTING PAVEMENT AND SHOULDER
THICKNESSES ARE BASED ON RECORD
PLANS. ACTUAL THICKNESSES SHOULD
BE FIELD VERIFIED.

LEGEND

- (A) EXISTING 10" CONTINUOUSLY REINFORCED CONCRETE PAVEMENT
- (B) EXISTING 5" HMA OVERLAY
- (C) EXISTING 10" HMA SHOULDER
- (D) EXISTING AGGREGATE SHOULDER
- (E) EXISTING PIPE UNDERDRAINS
- (F) EXISTING PORTLAND CEMENT CONCRETE PAVEMENT 10 1/4" (JOINTED)
- (G) EXISTING STABILIZED SUBBASE - HMA, 4"
- (H) EXISTING AGGREGATE SUBGRADE, 12"
- (I) EXISTING COMBINATION CONCRETE CURB & GUTTER, TYPE B-6.24
- (J) EXISTING PAVEMENT (9" HMA OR 8.75" JOINTED PCC OVER 4" HMA STABILIZED SUBBASE) (SEE NOTE 1)
- (K) EXISTING TEMPORARY CONCRETE BARRIER
- (L) EXISTING 12" HMA SHOULDER
- (M) EXISTING PAVEMENT (11" HMA OR 10" JOINTED PCC OVER 4" HMA STABILIZED SUBBASE) (SEE NOTE 1)
- (N) EXISTING PAVEMENT (13.5" HMA OR 11" JOINTED PCC OVER 4" HMA STABILIZED SUBBASE) (SEE NOTE 1)
- (O) EXISTING GUARDRAIL
- (P) EXISTING HMA PATH
- (Q) EXISTING AGGREGATE
- (R) EXISTING 6" HMA SHOULDER
- (S) EXISTING PCC CROSSOVER PAVEMENT
- (T) EXISTING CLASS B PATCHES, 12 INCH
- (U) EXISTING AGGREGATE SUBGRADE, 24"

NOTES:
1. ASSUME JOINTED PCC OVER HMA FOR BIDDING PURPOSES

USER NAME = agibson	DESIGNED - J.MAJCHER	REVISED -
	DRAWN - J.MAJCHER	REVISED -
PLOT SCALE = 0.16666633' / in.	CHECKED - A.GIBSON	REVISED -
PLOT DATE = 2/6/2025	DATE - 02/27/24	REVISED -


STATE OF ILLINOIS
DEPARTMENT OF TRANSPORTATION

EXISTING TYPICAL SECTIONS

SCALE: 1"=10' SHEET 3 OF 10 SHEETS STA. TO STA.

F.A.I RTE.	SECTION	COUNTY	TOTAL SHEETS	SHEET NO.
*	(201-3)R & (4-1.5)R	WINNEBAGO	1685	41
		CONTRACT NO. 64C24		
		ILLINOIS	FED. AID PROJECT	

* FAI ROUTE 39 (I-39) & FAP 301 (US 20)

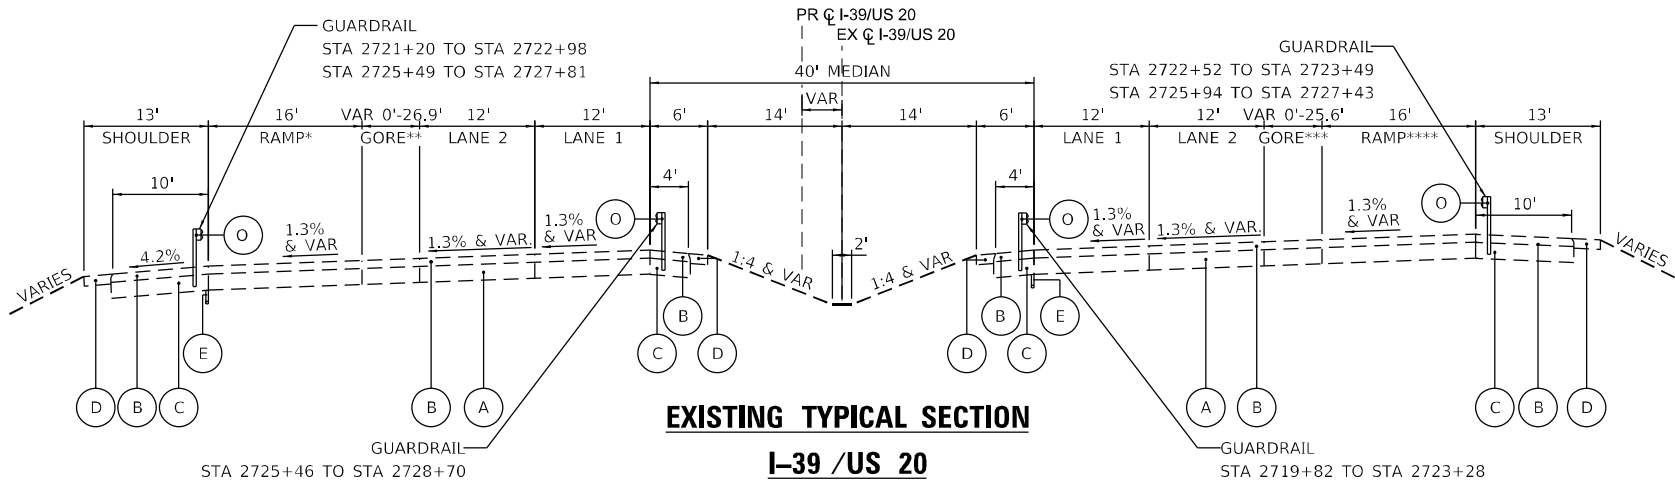


EXISTING TYPICAL SECTION

I-39 /US 20

STA 2719+70 TO STA 2729+31
BRIDGE GAP STA 2722+98 TO STA 2725+91
(SN 101-0071 AND SN 101-0072)


*STA 2719+70 TO STA 2727+33
**STA 2719+70 TO STA 2720+97 AND STA 2726+45 TO STA 2727+33
***STA 2721+60 TO STA 2723+05 AND STA 2727+82 TO STA 2729+20
****STA 2721+60 TO STA 2729+20

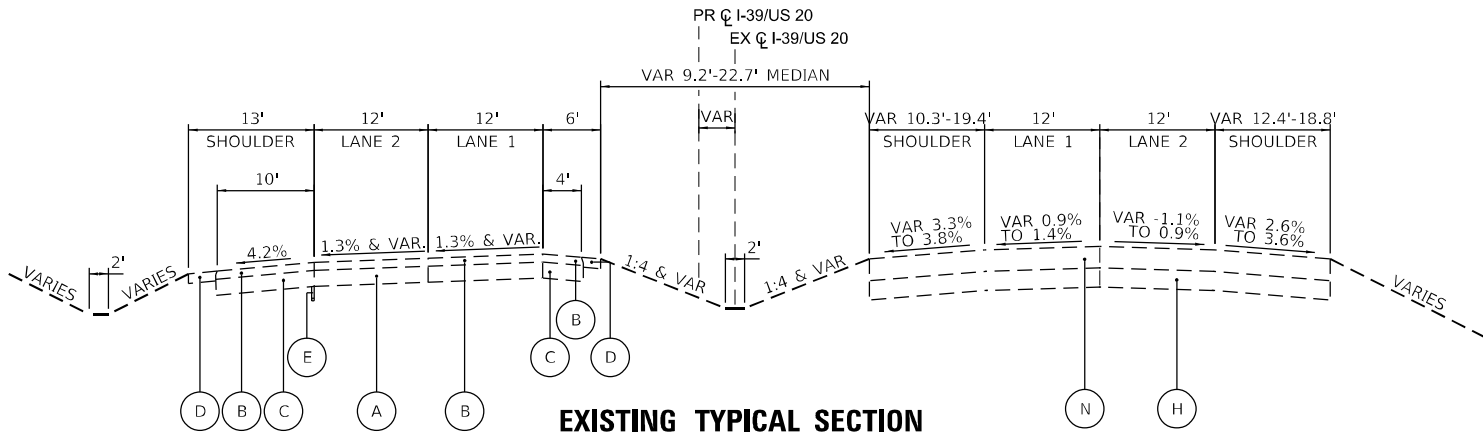

EXISTING TYPICAL SECTION

I-39 /US 20

STA 2729+31 TO STA 2731+47

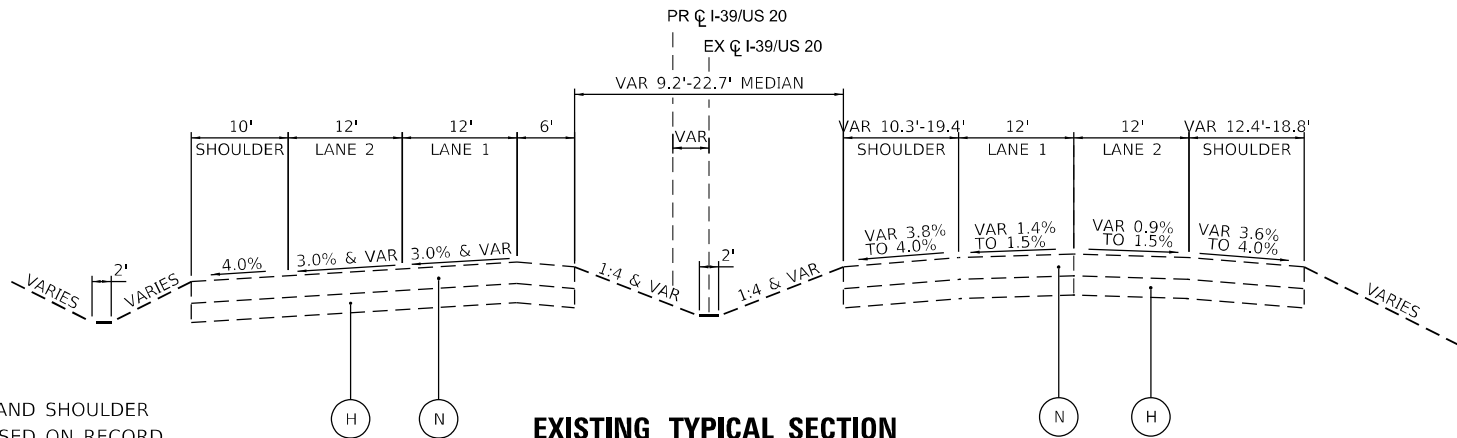

EXISTING TYPICAL SECTION

I-39 /US 20

STA 2731+47 TO STA 2732+35

NOTE:
EXISTING PAVEMENT AND SHOULDER THICKNESSES ARE BASED ON RECORD PLANS. ACTUAL THICKNESSES SHOULD BE FIELD VERIFIED.

LEGEND

- (A) EXISTING 10" CONTINUOUSLY REINFORCED CONCRETE PAVEMENT
- (B) EXISTING 5" HMA OVERLAY
- (C) EXISTING 10" HMA SHOULDER
- (D) EXISTING AGGREGATE SHOULDER
- (E) EXISTING PIPE UNDERDRAINS
- (F) EXISTING PORTLAND CEMENT CONCRETE PAVEMENT 10 1/4" (JOINTED)
- (G) EXISTING STABILIZED SUBBASE - HMA, 4"
- (H) EXISTING AGGREGATE SUBGRADE, 12"
- (I) EXISTING COMBINATION CONCRETE CURB & GUTTER, TYPE B-6.24
- (J) EXISTING PAVEMENT (9" HMA OR 8.75" JOINTED PCC OVER 4" HMA STABILIZED SUBBASE) (SEE NOTE 1)
- (K) EXISTING TEMPORARY CONCRETE BARRIER
- (L) EXISTING 12" HMA SHOULDER
- (M) EXISTING PAVEMENT (11" HMA OR 10" JOINTED PCC OVER 4" HMA STABILIZED SUBBASE) (SEE NOTE 1)
- (N) EXISTING PAVEMENT (13.5" HMA OR 11" JOINTED PCC OVER 4" HMA STABILIZED SUBBASE) (SEE NOTE 1)
- (O) EXISTING GUARDRAIL
- (P) EXISTING HMA PATH
- (Q) EXISTING AGGREGATE
- (R) EXISTING 6" HMA SHOULDER
- (S) EXISTING PCC CROSSOVER PAVEMENT
- (T) EXISTING CLASS B PATCHES, 12 INCH
- (U) EXISTING AGGREGATE SUBGRADE, 24"

NOTES:
1. ASSUME JOINTED PCC OVER HMA FOR BIDDING PURPOSES

MODEL: Ex Typ-3 [Sheet]
FILE NAME: c:\pwworkdir\benesch_projects\projects\0173845\0284C24\IL-ehh-ExTypSect.dgn


USER NAME = agibson	DESIGNED - J.MAJCHER	REVISED -
	DRAWN - J.MAJCHER	REVISED -
PLOT SCALE = 0.16666633" / in.	CHECKED - A. GIBSON	REVISED -
PLOT DATE = 2/6/2025	DATE - 02/27/24	REVISED -

STATE OF ILLINOIS
DEPARTMENT OF TRANSPORTATION

EXISTING TYPICAL SECTIONS			
SCALE: 1"=10'	SHEET 4	OF 10 SHEETS	STA. TO STA.

F.A.I RTE.	SECTION	COUNTY	TOTAL SHEETS	SHEET NO.
*	(201-3)R & (4-1.5)R	WINNEBAGO	1685	42
		CONTRACT NO. 64C24		
		ILLINOIS	FED. AID PROJECT	


* FAI ROUTE 39 (I-39) & FAP 301 (US 20)

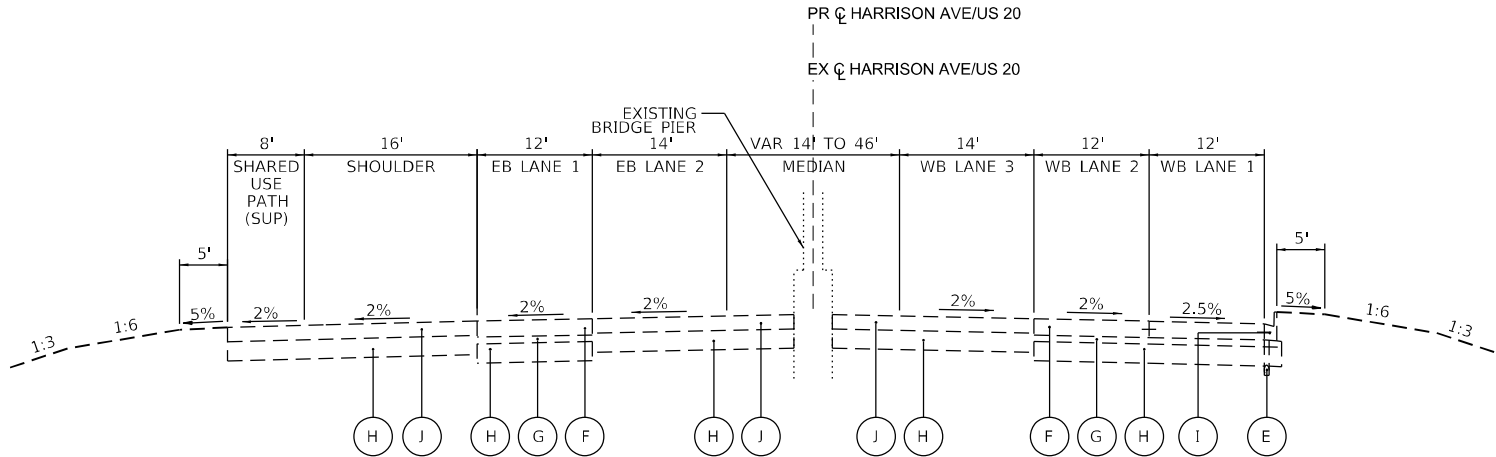

EXISTING TYPICAL SECTION

HARRISON AVE / US 20

STA 151+35 TO STA 1312+78

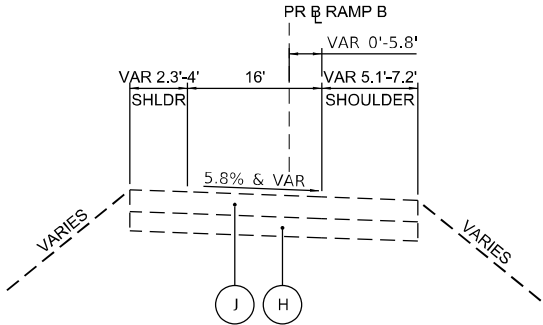

EXISTING TYPICAL SECTION

RAMP B

STA 216+00 TO STA 217+14

NOTE:
EXISTING PAVEMENT AND SHOULDER
THICKNESSES ARE BASED ON RECORD
PLANS. ACTUAL THICKNESSES SHOULD
BE FIELD VERIFIED.

LEGEND

- A EXISTING 10" CONTINUOUSLY REINFORCED CONCRETE PAVEMENT
- B EXISTING 5" HMA OVERLAY
- C EXISTING 10" HMA SHOULDER
- D EXISTING AGGREGATE SHOULDER
- E EXISTING PIPE UNDERDRAINS
- F EXISTING PORTLAND CEMENT CONCRETE PAVEMENT 10 1/4" (JOINTED)
- G EXISTING STABILIZED SUBBASE - HMA, 4"
- H EXISTING AGGREGATE SUBGRADE, 12"
- I EXISTING COMBINATION CONCRETE CURB & GUTTER, TYPE B-6.24
- J EXISTING PAVEMENT (9" HMA OR 8.75" JOINTED PCC OVER 4" HMA STABILIZED SUBBASE) (SEE NOTE 1)
- K EXISTING TEMPORARY CONCRETE BARRIER
- L EXISTING 12" HMA SHOULDER
- M EXISTING PAVEMENT (11" HMA OR 10" JOINTED PCC OVER 4" HMA STABILIZED SUBBASE) (SEE NOTE 1)
- N EXISTING PAVEMENT (13.5" HMA OR 11" JOINTED PCC OVER 4" HMA STABILIZED SUBBASE) (SEE NOTE 1)
- O EXISTING GUARDRAIL
- P EXISTING HMA PATH
- Q EXISTING AGGREGATE
- R EXISTING 6" HMA SHOULDER
- S EXISTING PCC CROSSOVER PAVEMENT
- T EXISTING CLASS B PATCHES, 12 INCH
- U EXISTING AGGREGATE SUBGRADE, 24"

NOTES:
1. ASSUME JOINTED PCC OVER HMA FOR BIDDING PURPOSES

MODEL: Ex Typ-4 [Sheet]
FILE NAME: c:\p\ward\benesch_projects\projects\0173845\0264C24\IL-shh-ExTypSect.dgn

USER NAME = agibson	DESIGNED - J.MAJCHER	REVISED -
	DRAWN - J.MAJCHER	REVISED -
PLOT SCALE = 0.16666633' / in.	CHECKED - A. GIBSON	REVISED -
PLOT DATE = 2/6/2025	DATE - 02/27/24	REVISED -


STATE OF ILLINOIS
DEPARTMENT OF TRANSPORTATION

EXISTING TYPICAL SECTIONS

SCALE: 1"=10' SHEET 5 OF 10 SHEETS STA. TO STA.

F.A.I RTE.	SECTION	COUNTY	TOTAL SHEETS	SHEET NO.
*	(201-3)R & (4-1.5)R	WINNEBAGO	1685	43
				CONTRACT NO. 64C24
		ILLINOIS	FED. AID PROJECT	

* FAI ROUTE 39 (I-39) & FAP 301 (US 20)

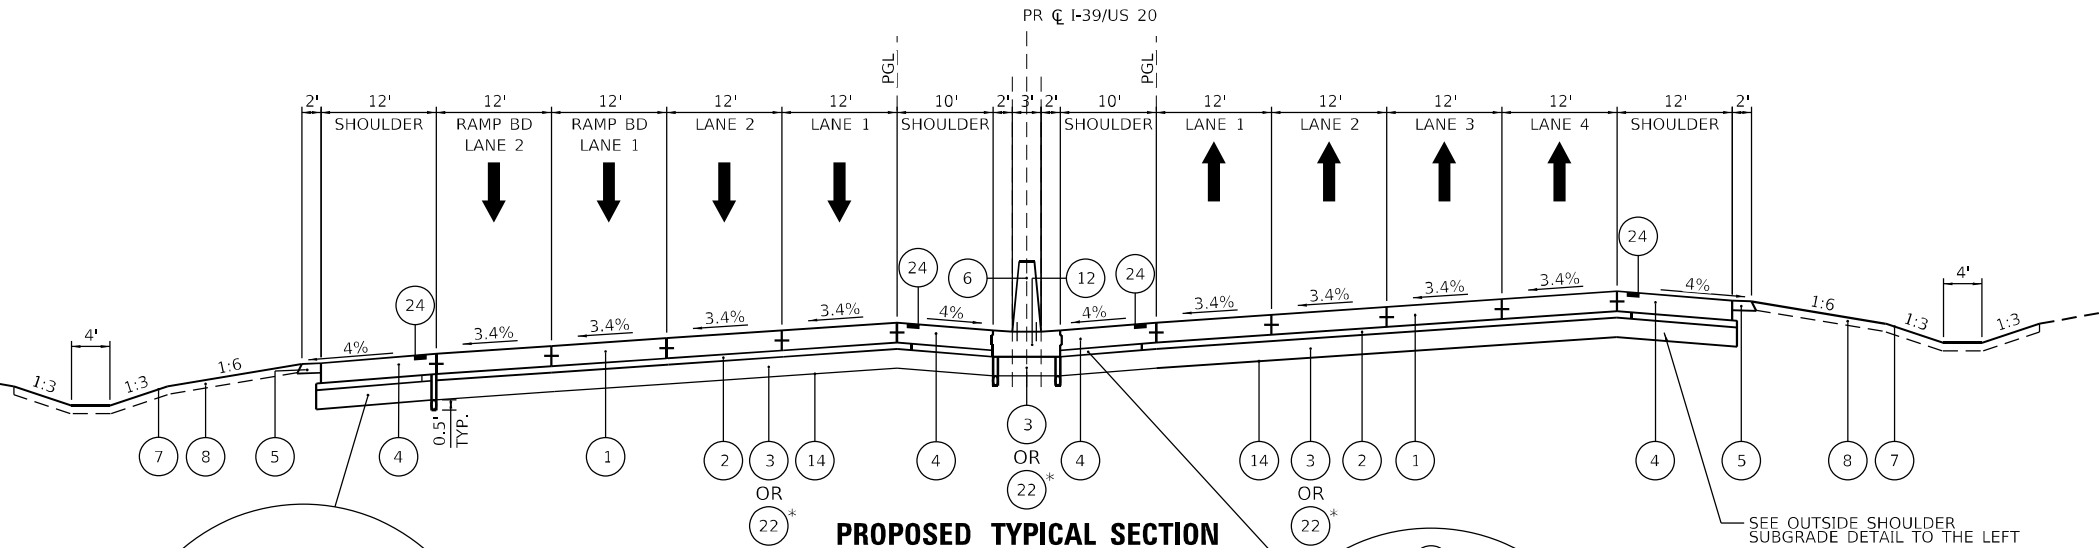


PROPOSED TYPICAL SECTION

I-39/US 20

STA 2620+83 TO STA 2630+45

*STA 2620+83 TO STA 2625+50

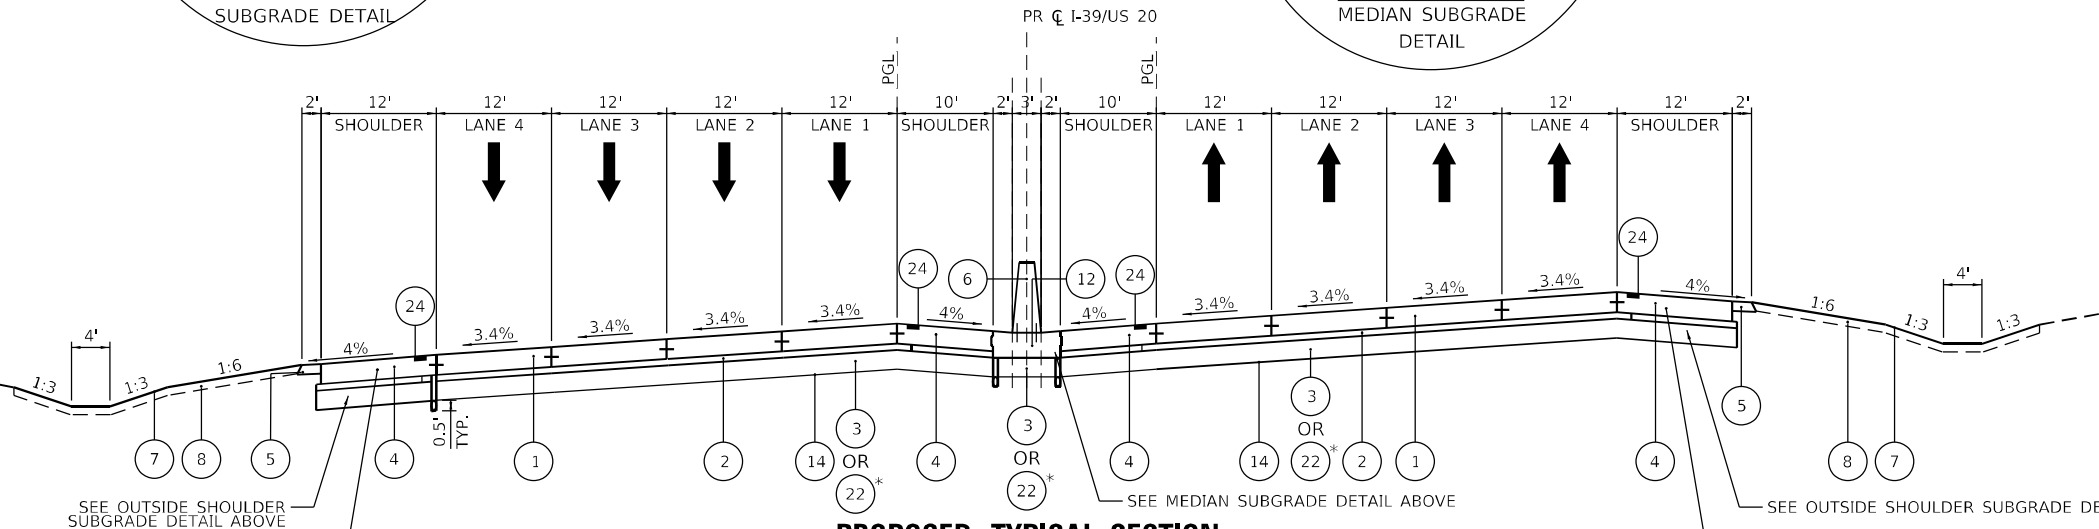


PROPOSED TYPICAL SECTION

I-39/US 20


STA 2630+45 TO STA 2647+07
BRIDGE GAP STA 2647+07 TO STA 2649+47
(SEE SN 101-0208 AND SN 101-0209 PLANS)
STA 2649+47 TO STA 2660+91

*STA 2656+00 TO STA 2660+91

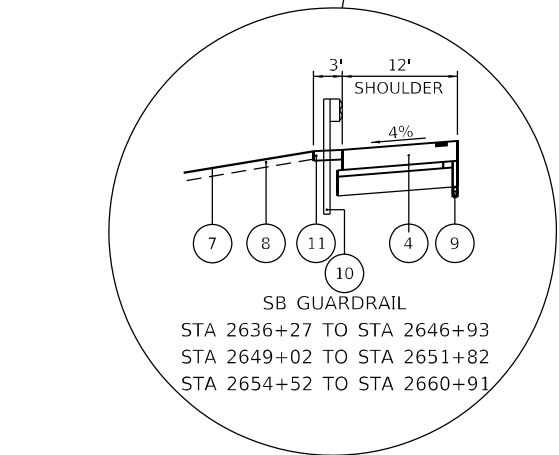


SB GUARDRAIL

STA 2636+27 TO STA 2646+93
STA 2649+02 TO STA 2651+82
STA 2654+52 TO STA 2660+91

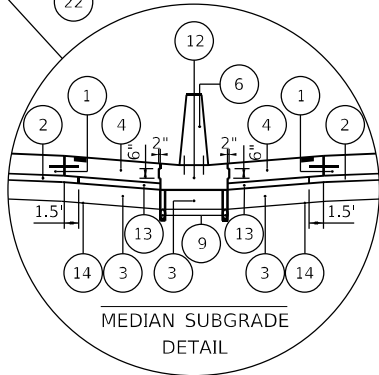

MEDIAN SUBGRADE
DETAIL

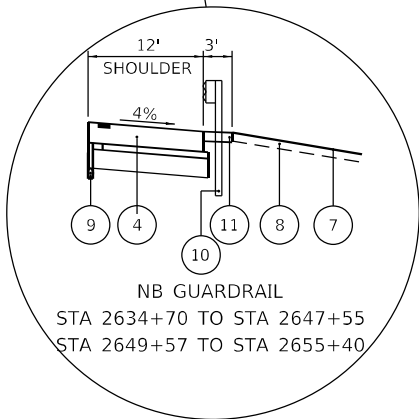

NB GUARDRAIL

STA 2634+70 TO STA 2647+55
STA 2649+57 TO STA 2655+40

LEGEND

- CONTINUOUSLY REINFORCED PORTLAND CEMENT CONCRETE PAVEMENT 12 1/2"
- STABILIZED SUBBASE - HOT-MIX ASPHALT, 4"
- AGGREGATE SUBGRADE IMPROVEMENT, 12"
- PORTLAND CEMENT CONCRETE SHOULDERS, 12 1/2"
- AGGREGATE SHOULDERS, TYPE A, 6"
- CONCRETE BARRIER, DOUBLE FACE, 44" HEIGHT OR CONCRETE BARRIER, VARIABLE CROSS SECTION 44 INCH HEIGHT (SEE ROADWAY PLANS)
- SEEDING (SEE NOTE 5)
- TOPSOIL EXCAVATION AND PLACEMENT (4" PROPOSED THICKNESS)
- PIPE UNDERDRAINS 6"
- STEEL PLATE BEAM GUARDRAIL, TYPE A, 6 FOOT POSTS
- HOT MIX ASPHALT STABILIZATION 6" AT STEEL PLATE BEAM GUARDRAIL
- CONCRETE BARRIER BASE (SPECIAL)
- SHOULDER SUBBASE - CA 6 or 8, 4"
(COST TO BE INCLUDED IN THE PCC SHOULDER)
- GEOTECHNICAL REINFORCEMENT
- NOISE WALL (SEE NOTE 6)
- PORTLAND CEMENT CONCRETE PAVEMENT 10 1/4" (JOINTED)
- COMBINATION CONCRETE CURB & GUTTER, TYPE B-6.24
- CONCRETE MEDIAN SURFACE, 4 INCH
- SUBBASE GRANULAR MATERIAL, TYPE B 6"
- 4" HOT-MIX ASPHALT SURFACE COURSE, IL-9.5FG, N50
- AGGREGATE BASE COURSE, TYPE A 6"
- AGGREGATE SUBGRADE IMPROVEMENT, 18"
- PORTLAND CEMENT CONCRETE SHOULDERS, 10 1/4"
- SHOULDER RUMBLE STRIPS, 16 INCH
- AGGREGATE SHOULDERS, TYPE A 4"
- PORTLAND CEMENT CONCRETE SIDEWALK 4 INCH
- CONCRETE CURB, TYPE B
- PORTLAND CEMENT CONCRETE SIDEWALK 5 INCH
- AGGREGATE BASE COURSE, TYPE B 4"
- CONCRETE GUTTER, TYPE A

NOTES

- SEE HOT-MIX ASPHALT MIXTURE REQUIREMENTS CHART FOR MIXTURE DESIGN.
- FOR SUPERELEVATION TRANSITIONS, SEE MAINLINE DETAIL SHEETS.
- SEE DRAINAGE PLANS FOR LOCATIONS OF PIPE UNDERDRAINS AND STRUCTURES.
- SEE CROSS SECTIONS FOR SIDE SLOPE AND DITCH DETAILS.
- SEE LANDSCAPING PLANS FOR SEEDING TYPES AND LOCATIONS.
- SEE NOISE WALL PLANS FOR DETAILS.
- PER HIGHWAY STANDARDS 421201 AND 420206, THE CONTRACTOR SHALL PAVE THE 4" STABILIZED SUBBASE AS SHOWN. ADDITIONAL WIDTH SHALL BE REMOVED AND REPLACED WITH CA6 OR CA8 STONE. REMOVAL OF ADDITIONAL WIDTH STABILIZED SUBBASE WILL NOT BE MEASURED FOR PAYMENT AND IS INCLUDED IN THE ITEM STABILIZED SUBBASE - HOT-MIX ASPHALT, 4".

MODEL: Pr Typ Sect [Sheet]
FILE NAME: c:\pwworkdir\benesch_projects\projects\0173845\0264C24\41-shit-PrTypSect.dgn



USER NAME = agibson
PLOT SCALE = \$SCALE\$
PLOT DATE = 2/13/2025

DESIGNED - J.MAJCHER
DRAWN - J.MAJCHER
CHECKED - A.GIBSON
DATE - 02/27/24

REVISED -
REVISED -
REVISED -
REVISED -

STATE OF ILLINOIS
DEPARTMENT OF TRANSPORTATION


PROPOSED TYPICAL SECTIONS

SCALE: SHEET 6 OF 10 SHEETS STA. TO STA.

F.A.I RTE.	SECTION	COUNTY	TOTAL SHEETS	SHEET NO.
*	(201-3)R & (4-1.5)R	WINNEBAGO	1685	44
CONTRACT NO. 64C24				
ILLINOIS FED. AID PROJECT				

* FAI ROUTE 39 (I-39) & FAP 301 (US 20) •

MODEL: Pr Typ Sect-1 (Sheet)
FILE NAME: c:\pwworkdir\benesch_projects\projects\0173845\0284C24\411-eh-PrTypSect.dgn

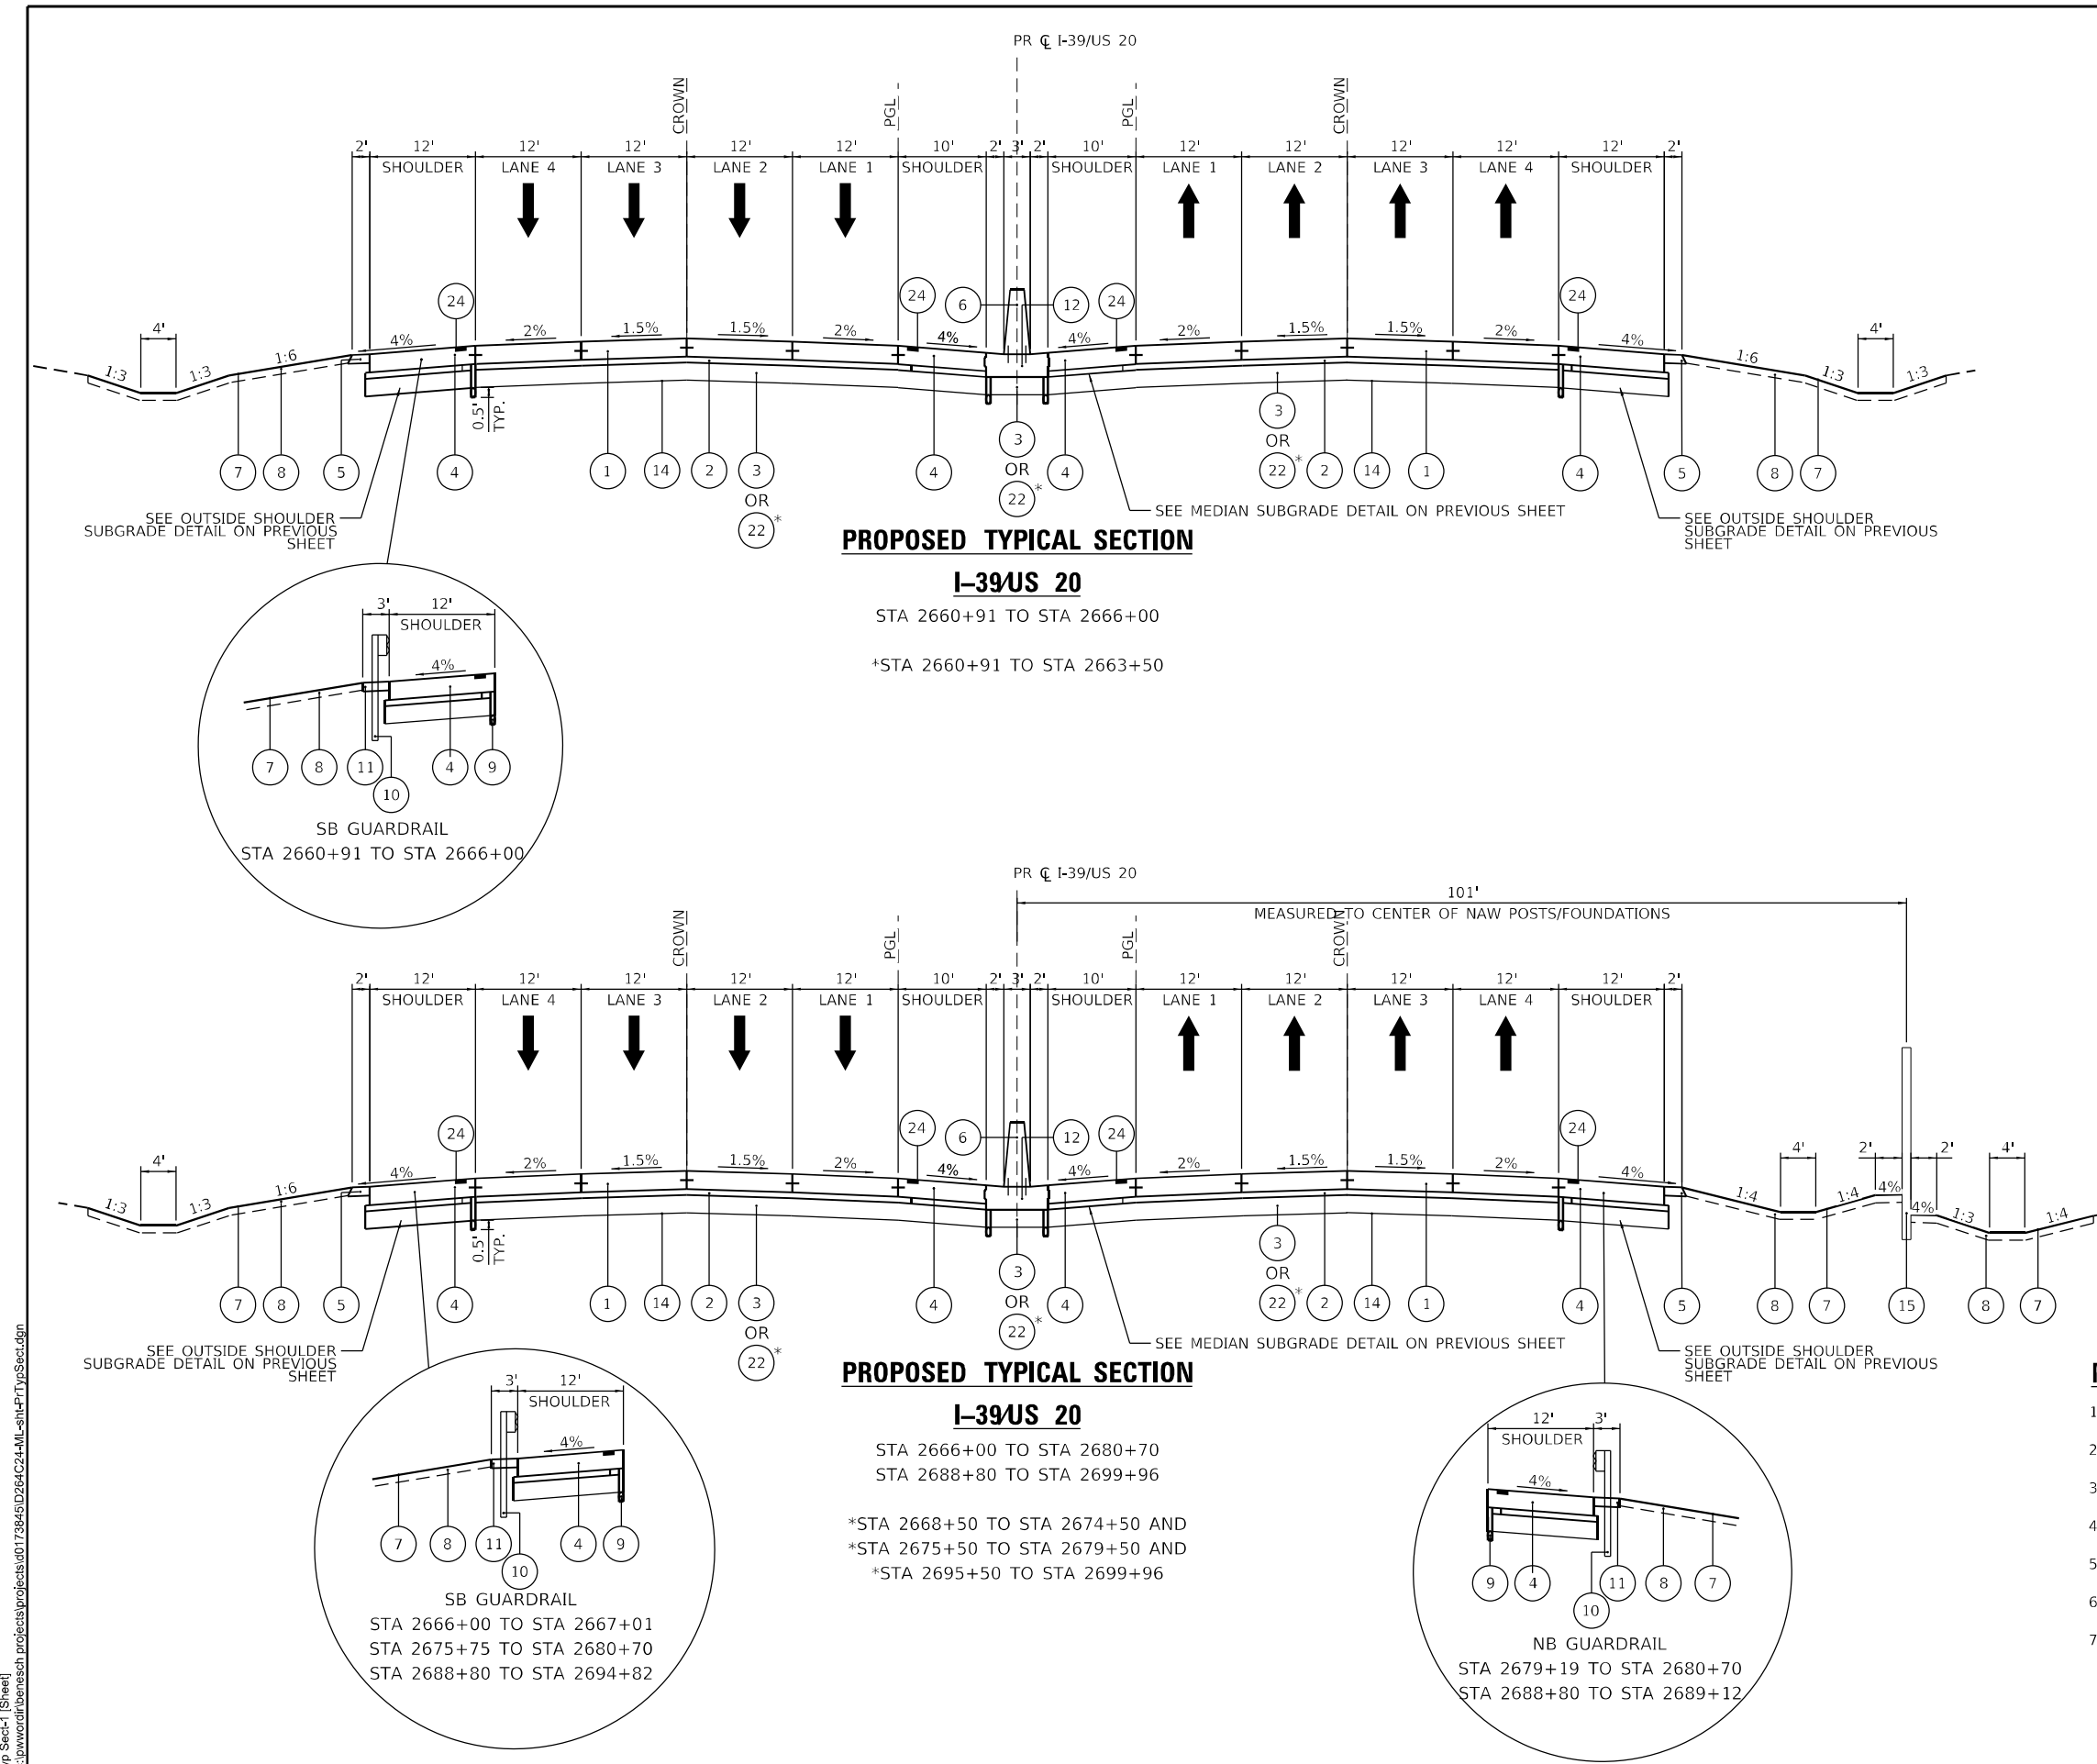

- LEGEND
- 1

CONTINUOUSLY REINFORCED PORTLAND CEMENT CONCRETE PAVEMENT 12 1/2"
- 2

STABILIZED SUBBASE - HOT-MIX ASPHALT, 4"
- 3

AGGREGATE SUBGRADE IMPROVEMENT, 12"
- 4

PORTLAND CEMENT CONCRETE SHOULDERS, 12 1/2"
- 5

AGGREGATE SHOULDERS, TYPE A, 6"
- 6

CONCRETE BARRIER, DOUBLE FACE, 44" HEIGHT OR CONCRETE BARRIER, VARIABLE CROSS SECTION 44 INCH HEIGHT (SEE ROADWAY PLANS)
- 7

SEEDING (SEE NOTE 5)
- 8

TOPSOIL EXCAVATION AND PLACEMENT (4" PROPOSED THICKNESS)
- 9

PIPE UNDERDRAINS 6"
- 10

STEEL PLATE BEAM GUARDRAIL, TYPE A, 6 FOOT POSTS
- 11

HOT MIX ASPHALT STABILIZATION 6" AT STEEL PLATE BEAM GUARDRAIL
- 12

CONCRETE BARRIER BASE (SPECIAL)
- 13

SHOULDER SUBBASE - CA 6 or 8, 4"
(COST TO BE INCLUDED IN THE PCC SHOULDER)
- 14

GEOTECHNICAL REINFORCEMENT
- 15

NOISE WALL (SEE NOTE 6)
- 16

PORTLAND CEMENT CONCRETE PAVEMENT 10 1/4" (JOINTED)
- 17

COMBINATION CONCRETE CURB & GUTTER, TYPE B-6.24
- 18

CONCRETE MEDIAN SURFACE, 4 INCH
- 19

SUBBASE GRANULAR MATERIAL, TYPE B 6"
- 20

4" HOT-MIX ASPHALT SURFACE COURSE, IL-9.5FG, N50
- 21

AGGREGATE BASE COURSE, TYPE A 6"
- 22

AGGREGATE SUBGRADE IMPROVEMENT, 18"
- 23

PORTLAND CEMENT CONCRETE SHOULDERS, 10 1/4"
- 24

SHOULDER RUMBLE STRIPS, 16 INCH
- 25

AGGREGATE SHOULDERS, TYPE A 4"
- 26

PORTLAND CEMENT CONCRETE SIDEWALK 4 INCH
- 27

CONCRETE CURB, TYPE B
- 28

PORTLAND CEMENT CONCRETE SIDEWALK 5 INCH
- 29

AGGREGATE BASE COURSE, TYPE B 4"
- 30

CONCRETE GUTTER, TYPE A

- NOTES
1.

SEE HOT-MIX ASPHALT MIXTURE REQUIREMENTS CHART FOR MIXTURE DESIGN.
2.

FOR SUPERELEVATION TRANSITIONS, SEE MAINLINE DETAIL SHEETS.
3.

SEE DRAINAGE PLANS FOR LOCATIONS OF PIPE UNDERDRAINS AND STRUCTURES.
4.

SEE CROSS SECTIONS FOR SIDE SLOPE AND DITCH DETAILS.
5.

SEE LANDSCAPING PLANS FOR SEEDING TYPES AND LOCATIONS.
6.

SEE NOISE WALL PLANS FOR DETAILS.
7.

PER HIGHWAY STANDARDS 421201 AND 420206, THE CONTRACTOR SHALL PAVE THE 4" STABILIZED SUBBASE AS SHOWN. ADDITIONAL WIDTH SHALL BE REMOVED AND REPLACED WITH CA6 OR CA8 STONE. REMOVAL OF ADDITIONAL WIDTH STABILIZED SUBBASE WILL NOT BE MEASURED FOR PAYMENT AND IS INCLUDED IN THE ITEM STABILIZED SUBBASE - HOT-MIX ASPHALT, 4".

benesch Alfred Benesch & Company 30 W. Wacker Drive, Suite 3000 Chicago, Illinois 60601 312-465-4100 Job No. 10800.00	USER NAME = jMajcher		DESIGNED - J.MAJCHER	REVISED -	STATE OF ILLINOIS DEPARTMENT OF TRANSPORTATION	PROPOSED TYPICAL SECTIONS			FAI RTE.	SECTION	COUNTY	TOTAL SHEETS	SHEET NO.
	DRAWN - J.MAJCHER		REVIS	REVIS					*	(201-3)R & (4-1.5)R	WINNEBAGO	1685	45
	PLOT SCALE = \$SCALES\$		CHECKED - A.GIBSON	REVIS		SCALE:			CONTRACT NO. 64C24				
	PLOT DATE = 4/29/2025		DATE - 02/27/24	REVIS		SHEET 7 OF 10 SHEETS STA. TO STA.			ILLINOIS FED. AID PROJECT				

* FAI ROUTE 39 (I-39) & FAP 301 (US 20) *

LEGEND

- 1

CONTINUOUSLY REINFORCED PORTLAND CEMENT CONCRETE PAVEMENT 12 1/2"
- 2

STABILIZED SUBBASE - HOT-MIX ASPHALT, 4"
- 3

AGGREGATE SUBGRADE IMPROVEMENT, 12"
- 4

PORTLAND CEMENT CONCRETE SHOULDERS, 12 1/2"
- 5

AGGREGATE SHOULDERS, TYPE A, 6"
- 6

CONCRETE BARRIER, DOUBLE FACE, 44" HEIGHT OR CONCRETE BARRIER, VARIABLE CROSS SECTION 44 INCH HEIGHT (SEE ROADWAY PLANS)
- 7

SEEDING (SEE NOTE 5)
- 8

TOPSOIL EXCAVATION AND PLACEMENT (4" PROPOSED THICKNESS)
- 9

PIPE UNDERDRAINS 6"
- 10

STEEL PLATE BEAM GUARDRAIL, TYPE A, 6 FOOT POSTS
- 11

HOT MIX ASPHALT STABILIZATION 6" AT STEEL PLATE BEAM GUARDRAIL
- 12

CONCRETE BARRIER BASE (SPECIAL)
- 13

SHOULDER SUBBASE - CA 6 or 8, 4" (COST TO BE INCLUDED IN THE PCC SHOULDER)
- 14

GEOTECHNICAL REINFORCEMENT
- 15

NOISE WALL (SEE NOTE 6)
- 16

PORTLAND CEMENT CONCRETE PAVEMENT 10 1/4" (JOINTED)
- 17

COMBINATION CONCRETE CURB & GUTTER, TYPE B-6.24
- 18

CONCRETE MEDIAN SURFACE, 4 INCH
- 19

SUBBASE GRANULAR MATERIAL, TYPE B 6"
- 20

4" HOT-MIX ASPHALT SURFACE COURSE, IL-9.5FG, N50
- 21

AGGREGATE BASE COURSE, TYPE A 6"
- 22

AGGREGATE SUBGRADE IMPROVEMENT, 18"
- 23

PORTLAND CEMENT CONCRETE SHOULDERS, 10 1/4"
- 24

SHOULDER RUMBLE STRIPS, 16 INCH
- 25

AGGREGATE SHOULDERS, TYPE A 4"
- 26

PORTLAND CEMENT CONCRETE SIDEWALK 4 INCH
- 27

CONCRETE CURB, TYPE B
- 28


PORTLAND CEMENT CONCRETE SIDEWALK 5 INCH
- 29

AGGREGATE BASE COURSE, TYPE B 4"
- 30

CONCRETE GUTTER, TYPE A

NOTES

1. SEE HOT-MIX ASPHALT MIXTURE REQUIREMENTS CHART FOR MIXTURE DESIGN.
2. FOR SUPERELEVATION TRANSITIONS, SEE MAINLINE DETAIL SHEETS.
3. SEE DRAINAGE PLANS FOR LOCATIONS OF PIPE UNDERDRAINS AND STRUCTURES.
4. SEE CROSS SECTIONS FOR SIDE SLOPE AND DITCH DETAILS.
5. SEE LANDSCAPING PLANS FOR SEEDING TYPES AND LOCATIONS.
6. SEE NOISE WALL PLANS FOR DETAILS.
7. PER HIGHWAY STANDARDS 421201 AND 420206, THE CONTRACTOR SHALL PAVE THE 4" STABILIZED SUBBASE AS SHOWN. ADDITIONAL WIDTH SHALL BE REMOVED AND REPLACED WITH CA6 OR CA8 STONE. REMOVAL OF ADDITIONAL WIDTH STABILIZED SUBBASE WILL NOT BE MEASURED FOR PAYMENT AND IS INCLUDED IN THE ITEM STABILIZED SUBBASE - HOT-MIX ASPHALT, 4".

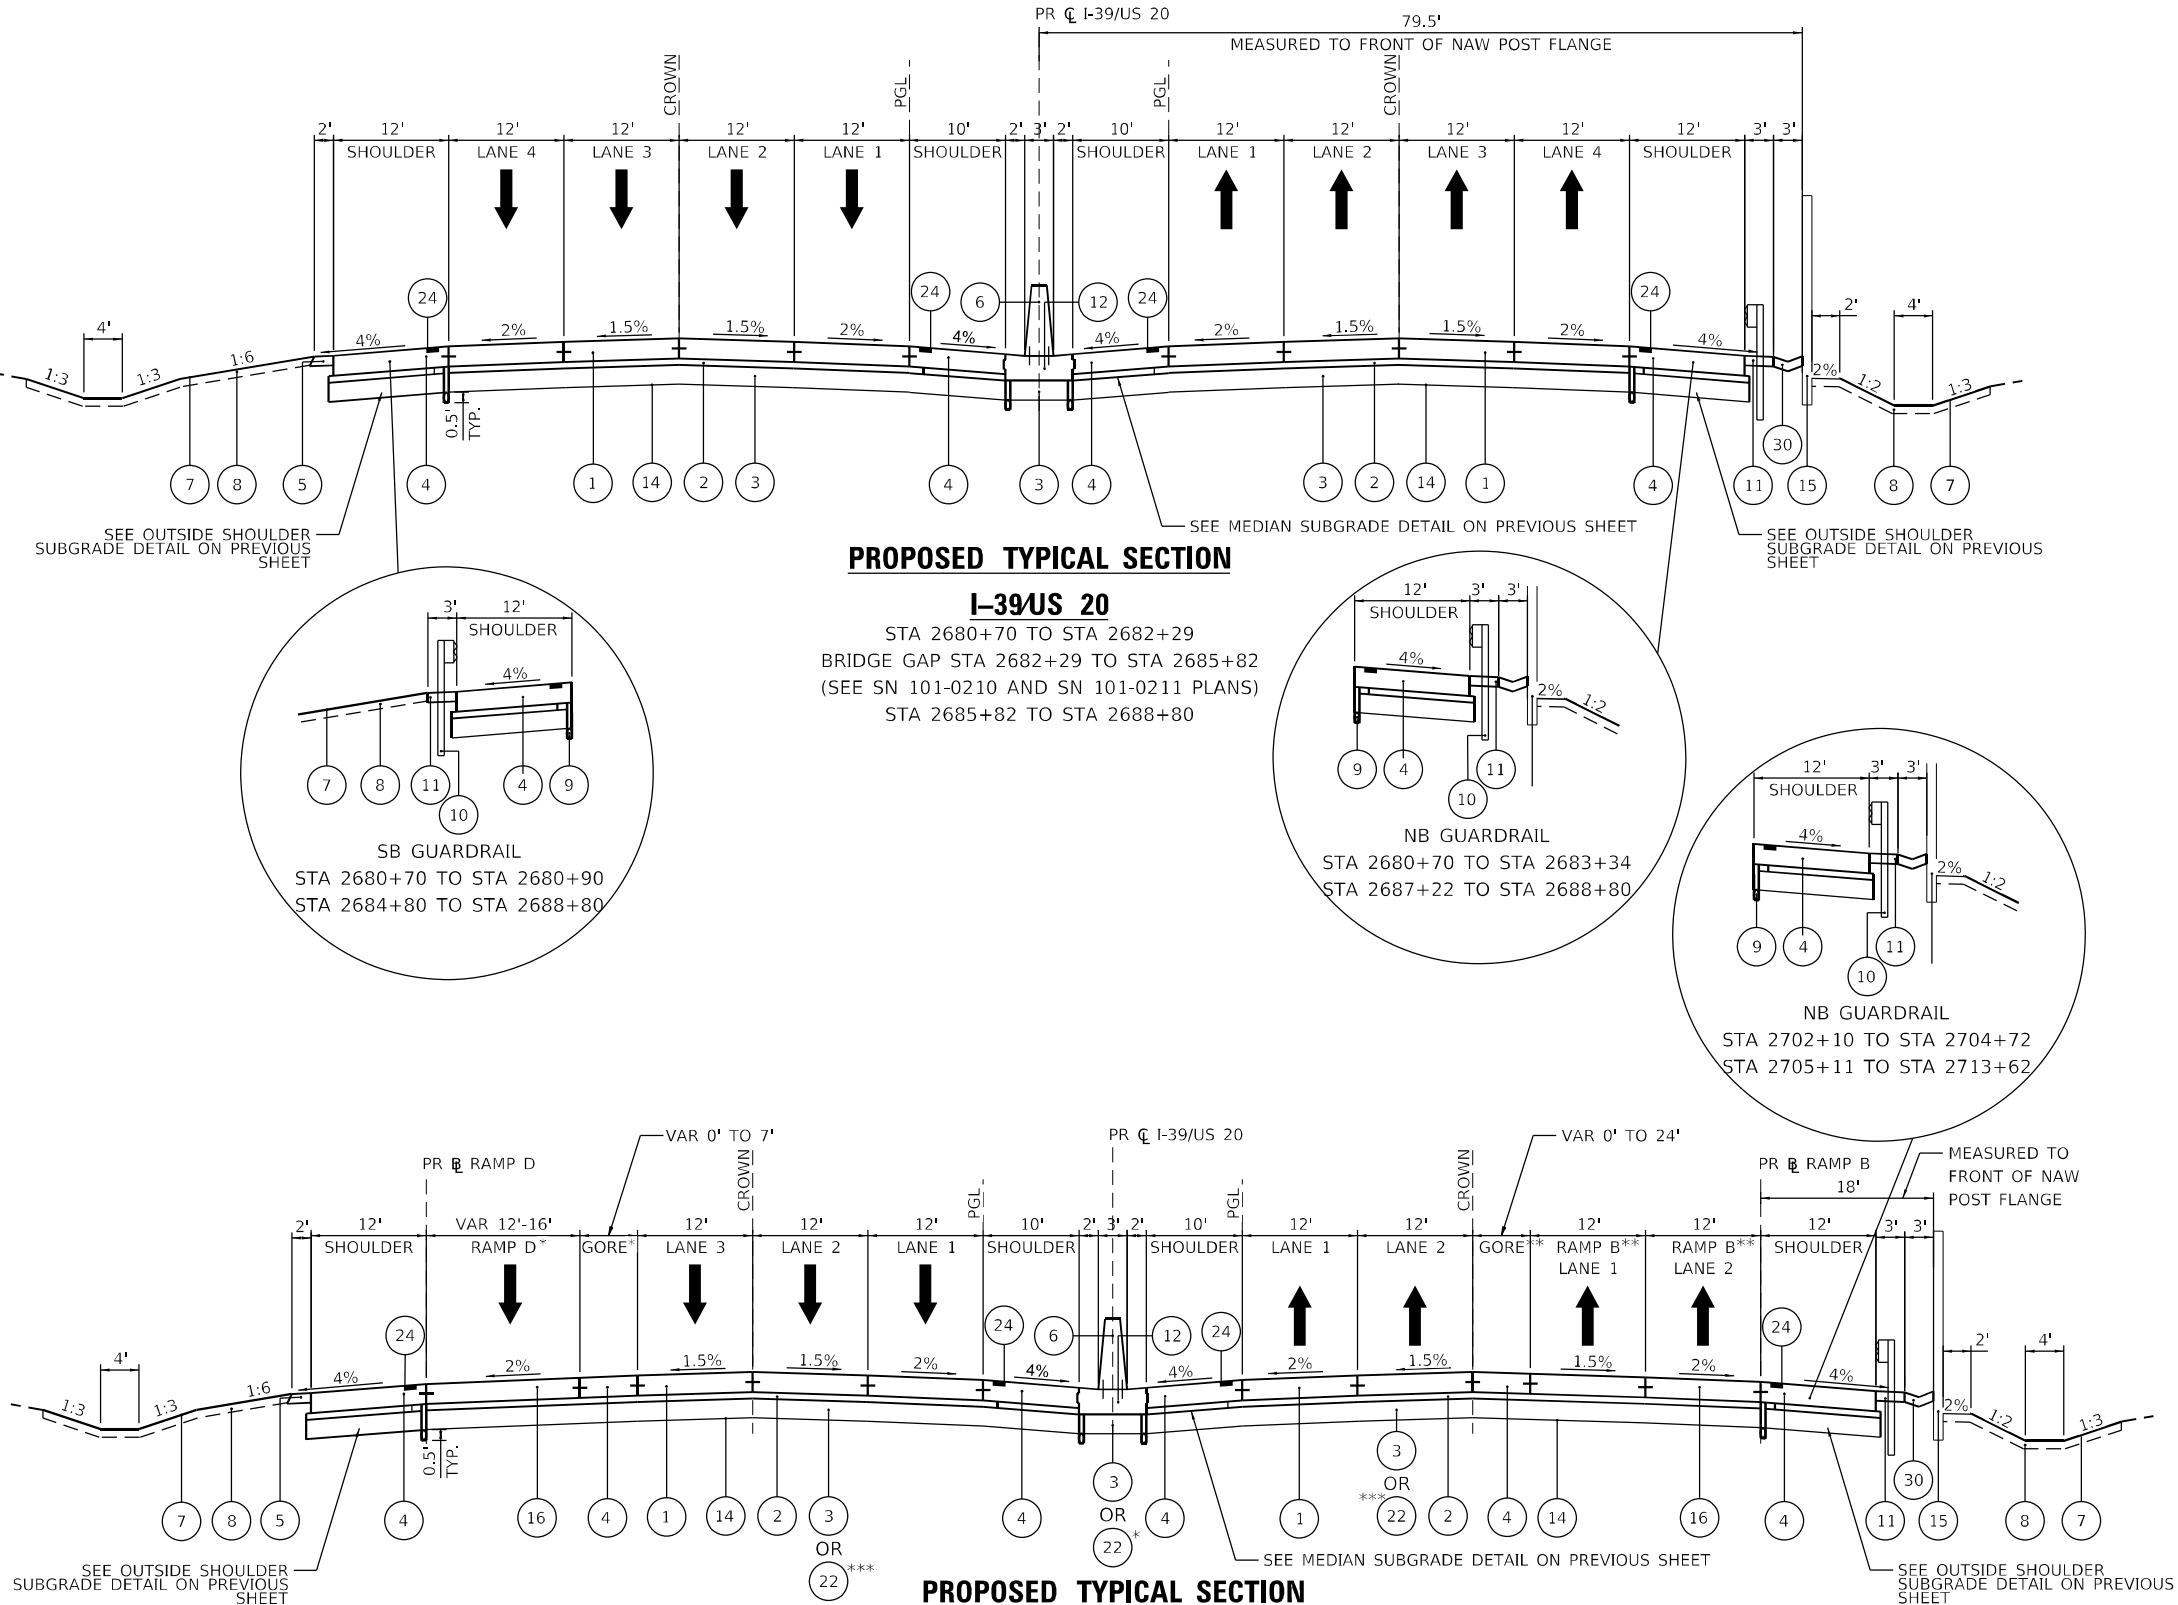

MODEL: Pr Typ Sect-2 (Sheet)
FILE NAME: c:\pwworking\benesch_projects\projects\0173845\0284C24-4\I-39-PrTypSect.dgn



USER NAME = jMajcher
PLOT SCALE = SSCALE\$
PLOT DATE = 4/29/2025

DESIGNED - J.MAJCHER
DRAWN - J.MAJCHER
CHECKED - A.GIBSON
DATE - 02/27/24

REVISED -
REVISED -
REVISED -
REVISED -

STATE OF ILLINOIS
DEPARTMENT OF TRANSPORTATION

PROPOSED TYPICAL SECTIONS

SCALE: SHEET 8 OF 10 SHEETS STA. TO STA.

F.A.I RTE.	SECTION	COUNTY	TOTAL SHEETS	SHEET NO.
*	(201-3)R & (4-1.5)R	WINNEBAGO	1685	46
CONTRACT NO. 64C24				
ILLINOIS FED. AID PROJECT				

* FAI ROUTE 39 (I-39) & FAP 301 (US 20)

MODEL: Pr Typ Sect-3 (Sheet)
FILE NAME: c:\p\word\benesch_projects\projects\0173845\0284C24\I-39-I-20-PrTypSect.dgn



Alfred Benesch & Company
30 W. Kinross Drive, Suite 3000
Chicago, Illinois 60601
312-465-4100 Job No. 10800.00

USER NAME	= jMajcher
PLOT SCALE	= \$SCALE\$
PLOT DATE	= 4/29/2025

DESIGNED -	J. MAJCHER
DRAWN -	J. MAJCHER
CHECKED -	A. GIBSON
DATE -	

REVISED -	
REVISED -	
REVISED -	
REVISED -	

STATE OF ILLINOIS
DEPARTMENT OF TRANSPORTATION

PROPOSED TYPICAL SECTIONS

SCALE: SHEET 9 OF 10 SHEETS STA. TO STA.

F.A.I RTE.	SECTION	COUNTY	TOTAL SHEETS	SHEET NO.
*	(201-3)R & (4-1.5)R	WINNEBAGO	1685	47
CONTRACT NO. 64C24				
ILLINOIS FED. AID PROJECT				


LEGEND

- CONTINUOUSLY REINFORCED PORTLAND CEMENT CONCRETE PAVEMENT 12 1/2"
- STABILIZED SUBBASE - HOT-MIX ASPHALT, 4"
- AGGREGATE SUBGRADE IMPROVEMENT, 12"
- PORTLAND CEMENT CONCRETE SHOULDERS, 12 1/2"
- AGGREGATE SHOULDERS, TYPE A, 6"
- CONCRETE BARRIER, DOUBLE FACE, 44" HEIGHT OR CONCRETE BARRIER, VARIABLE CROSS SECTION 44 INCH HEIGHT (SEE ROADWAY PLANS)
- SEEDING (SEE NOTE 5)
- TOPSOIL EXCAVATION AND PLACEMENT (4" PROPOSED THICKNESS)
- PIPE UNDERDRAINS 6"
- STEEL PLATE BEAM GUARDRAIL, TYPE A, 6 FOOT POSTS
- HOT MIX ASPHALT STABILIZATION 6" AT STEEL PLATE BEAM GUARDRAIL
- CONCRETE BARRIER BASE (SPECIAL)
- SHOULDER SUBBASE - CA 6 or 8, 4" (COST TO BE INCLUDED IN THE PCC SHOULDER)
- GEOTECHNICAL REINFORCEMENT
- NOISE WALL (SEE NOTE 6)
- PORTLAND CEMENT CONCRETE PAVEMENT 10 1/4" (JOINTED)
- COMBINATION CONCRETE CURB & GUTTER, TYPE B-6.24
- CONCRETE MEDIAN SURFACE, 4 INCH
- SUBBASE GRANULAR MATERIAL, TYPE B 6"
- 4" HOT-MIX ASPHALT SURFACE COURSE, IL-9.5FG, N50
- AGGREGATE BASE COURSE, TYPE A 6"
- AGGREGATE SUBGRADE IMPROVEMENT, 18"
- PORTLAND CEMENT CONCRETE SHOULDERS, 10 1/4"
- SHOULDER RUMBLE STRIPS, 16 INCH
- AGGREGATE SHOULDERS, TYPE A 4"
- PORTLAND CEMENT CONCRETE SIDEWALK 4 INCH
- CONCRETE CURB, TYPE B
- PORTLAND CEMENT CONCRETE SIDEWALK 5 INCH
- AGGREGATE BASE COURSE, TYPE B 4"
- CONCRETE GUTTER, TYPE A

NOTES

- SEE HOT-MIX ASPHALT MIXTURE REQUIREMENTS CHART FOR MIXTURE DESIGN.
- FOR SUPERELEVATION TRANSITIONS, SEE MAINLINE DETAIL SHEETS.
- SEE DRAINAGE PLANS FOR LOCATIONS OF PIPE UNDERDRAINS AND STRUCTURES.
- SEE CROSS SECTIONS FOR SIDE SLOPE AND DITCH DETAILS.
- SEE LANDSCAPING PLANS FOR SEEDING TYPES AND LOCATIONS.
- SEE NOISE WALL PLANS FOR DETAILS.
- PER HIGHWAY STANDARDS 421201 AND 420206, THE CONTRACTOR SHALL PAVE THE 4" STABILIZED SUBBASE AS SHOWN. ADDITIONAL WIDTH SHALL BE REMOVED AND REPLACED WITH CA6 OR CA8 STONE. REMOVAL OF ADDITIONAL WIDTH STABILIZED SUBBASE WILL NOT BE MEASURED FOR PAYMENT AND IS INCLUDED IN THE ITEM STABILIZED SUBBASE - HOT-MIX ASPHALT, 4".



MODEL: Pr Typ Sect-4 (Sheet)
FILE NAME: c:\pwworkdir\benesch_projects\projects\017384\5\0284C24-4\11-shit-PrTypSect.dgn

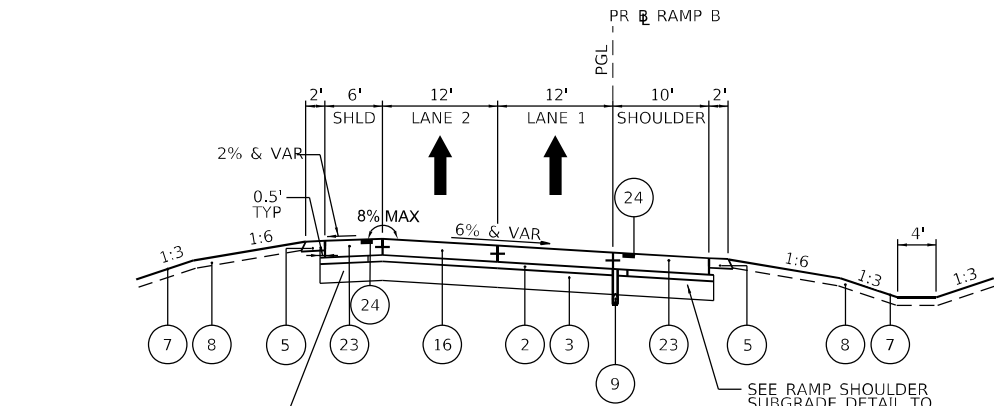

PROPOSED TYPICAL SECTION

RAMP B


STA 215+81 TO STA 217+14

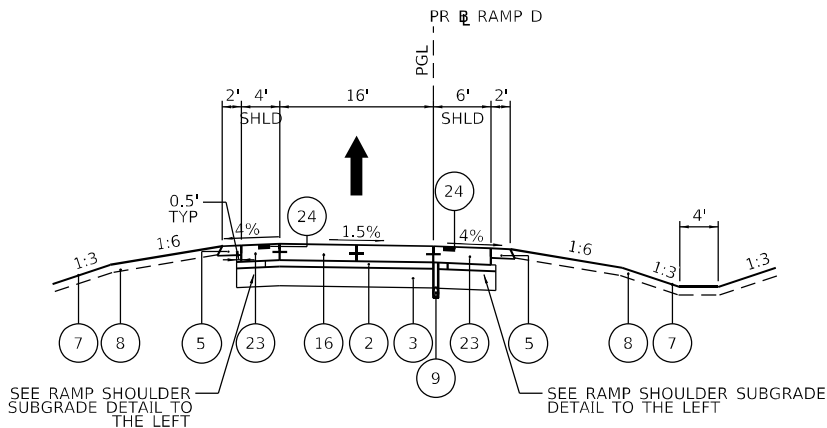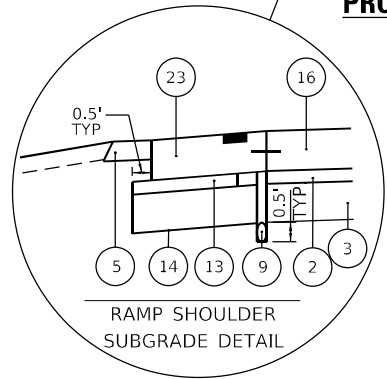

PROPOSED TYPICAL SECTION

RAMP D



STA 412+00 TO STA 413+30

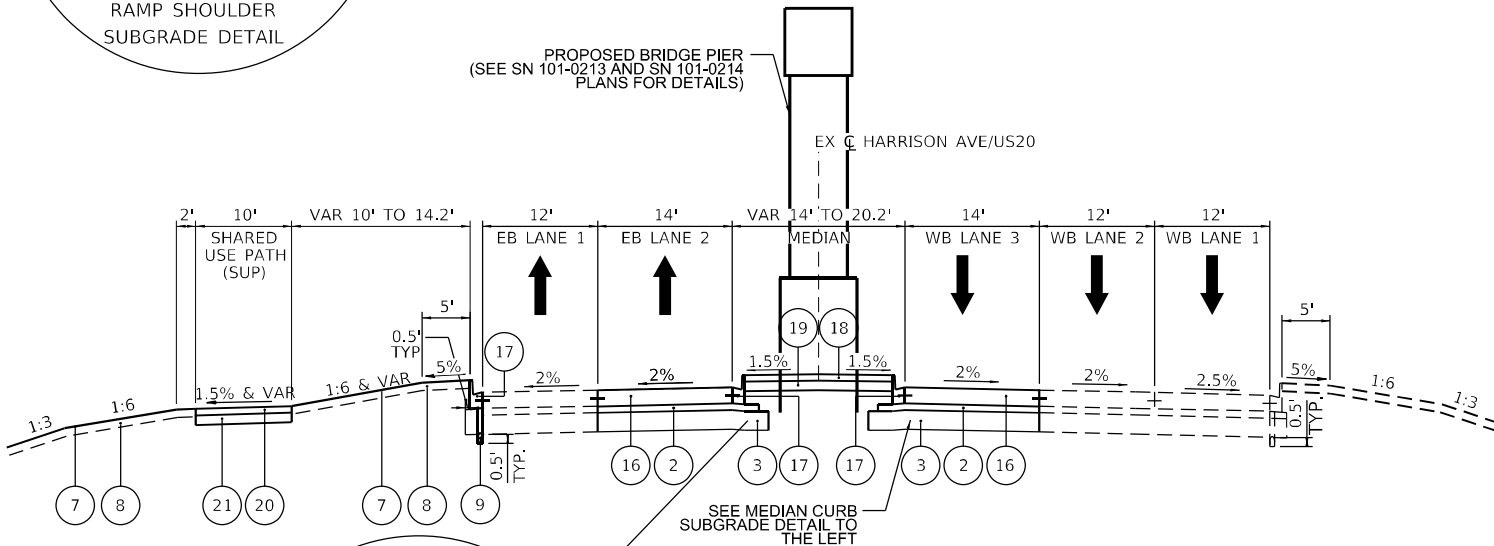

PROPOSED TYPICAL SECTION

HARRISON AVE / US 20

STA 151+35 TO STA 1312+78

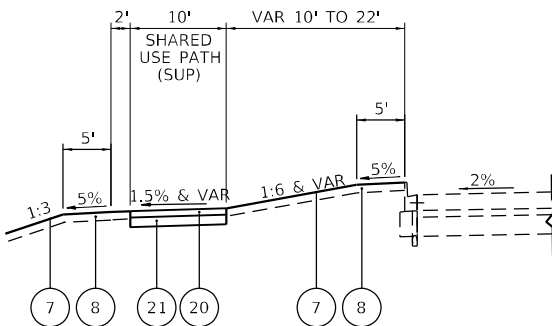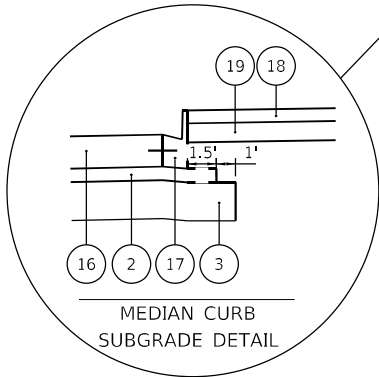

PROPOSED TYPICAL SECTION

SHARED USED PATH

STA 1336+16 TO STA 1338+28

LEGEND

- CONTINUOUSLY REINFORCED PORTLAND CEMENT CONCRETE PAVEMENT 12 1/2"
- STABILIZED SUBBASE - HOT-MIX ASPHALT, 4"
- AGGREGATE SUBGRADE IMPROVEMENT, 12"
- PORTLAND CEMENT CONCRETE SHOULDERS, 12 1/2"
- AGGREGATE SHOULDERS, TYPE A, 6"
- CONCRETE BARRIER, DOUBLE FACE, 44" HEIGHT OR CONCRETE BARRIER, VARIABLE CROSS SECTION 44 INCH HEIGHT (SEE ROADWAY PLANS)
- SEEDING (SEE NOTE 5)
- TOPSOIL EXCAVATION AND PLACEMENT (4" PROPOSED THICKNESS)
- PIPE UNDERDRAINS 6"
- STEEL PLATE BEAM GUARDRAIL, TYPE A, 6 FOOT POSTS
- HOT MIX ASPHALT STABILIZATION 6" AT STEEL PLATE BEAM GUARDRAIL
- CONCRETE BARRIER BASE
- SHOULDER SUBBASE - CA 6 or 8, 4" (COST TO BE INCLUDED IN THE PCC SHOULDER)
- GEOTECHNICAL REINFORCEMENT
- NOISE WALL (SEE NOTE 6)
- PORTLAND CEMENT CONCRETE PAVEMENT 10 1/4" (JOINTED)
- COMBINATION CONCRETE CURB & GUTTER, TYPE B-6.24
- CONCRETE MEDIAN SURFACE, 4 INCH
- SUBBASE GRANULAR MATERIAL, TYPE B 6"
- 4" HOT-MIX ASPHALT SURFACE COURSE, IL-9.5FG, N50
- AGGREGATE BASE COURSE, TYPE A 6"
- AGGREGATE SUBGRADE IMPROVEMENT, 18"
- PORTLAND CEMENT CONCRETE SHOULDERS, 10 1/4"
- SHOULDER RUMBLE STRIPS, 16 INCH
- AGGREGATE SHOULDERS, TYPE A 4"
- PORTLAND CEMENT CONCRETE SIDEWALK 4 INCH
- CONCRETE CURB, TYPE B
- PORTLAND CEMENT CONCRETE SIDEWALK 5 INCH
- AGGREGATE BASE COURSE, TYPE B 4"
- CONCRETE GUTTER, TYPE A

NOTES

- SEE HOT-MIX ASPHALT MIXTURE REQUIREMENTS CHART FOR MIXTURE DESIGN.
- FOR SUPERELEVATION TRANSITIONS, SEE MAINLINE DETAIL SHEETS.
- SEE DRAINAGE PLANS FOR LOCATIONS OF PIPE UNDERDRAINS AND STRUCTURES.
- SEE CROSS SECTIONS FOR SIDE SLOPE AND DITCH DETAILS.
- SEE LANDSCAPING PLANS FOR SEEDING TYPES AND LOCATIONS.
- SEE NOISE WALL PLANS FOR DETAILS.
- PER HIGHWAY STANDARDS 421201 AND 420206, THE CONTRACTOR SHALL PAVE THE 4" STABILIZED SUBBASE AS SHOWN. ADDITIONAL WIDTH SHALL BE REMOVED AND REPLACED WITH CA6 OR CA8 STONE. REMOVAL OF ADDITIONAL WIDTH STABILIZED SUBBASE WILL NOT BE MEASURED FOR PAYMENT AND IS INCLUDED IN THE ITEM STABILIZED SUBBASE - HOT-MIX ASPHALT, 4".



USER NAME = agibson

PLOT SCALE = \$SCALE\$

PLOT DATE = 2/6/2025

DESIGNED - J.MAJCHER

DRAWN - J.MAJCHER

CHECKED - A.GIBSON

DATE - 02/14/2025

REVISED -

REVISED -

REVISED -

REVISED -

STATE OF ILLINOIS
DEPARTMENT OF TRANSPORTATION

PROPOSED TYPICAL SECTIONS

SCALE: 1"=10'

SHEET 10 OF 10 SHEETS

STA.

TO STA.

F.A.I
RTE.
*

SECTION
(201-3)R & (4-1.5)R

COUNTY
WINNEBAGO

TOTAL
SHEETS
1685

SHEET
NO.
48

CONTRACT NO. 64C24

ILLINOIS FED. AID PROJECT

* FAI ROUTE 39 (I-39) & FAP 301 (US 20) *

MODEL: Schedules-01 (Sheet)
FILE NAME: c:\paword\benesch projects\projects\0173723\0264C24-4\I-ahc-Schedules.dgn

LOCATION	EARTH EXCAVATION (20200100) CUBIC YARD	EARTH EXCAVATION ADJUSTED FOR SHRINKAGE (20%) CUBIC YARD	EMBANKMENT CUBIC YARD	EARTHWORK BALANCE WASTE (+) OR SHORTAGE (-) CUBIC YARD	FURNISHED EXCAVATION (SPECIAL) (FROM EXISTING STOCKPILE) (X2040805) CUBIC YARD	TOPSOIL EXCAVATION AND PLACEMENT (21101505) CUBIC YARD	REQUIRED TOPSOIL PLACEMENT CUBIC YARD	TOPSOIL BALANCE WASTE (+) OR SHORTAGE (-) CUBIC YARD
I-39 Temporary Pavement Widening Prestage								
	2624.8	2099.9	3713.6	-1613.8				
SUB TOTAL	2,624.8	2,099.9	3,713.6	-1,613.8	0.0	0.0	0.0	
I-39 Stockpile					1610.0			
					1,610.0	0.0	0.0	
SUB TOTAL	0.0	0.0	0.0	0.0				
PRESTAGE TOTAL	2,625.0	2,100.0	3,715.0	-1,610.0	1,610.0	0.0	0.0	0.0
I-39 Stage 1/1B								
	43164.3	34531.4	113954.6	-79423.2		12432.8	8466.2	
SUB TOTAL	43,164.3	34,531.4	113,954.6	-79,423.2	0.0	12,432.8	8,466.2	
Ramp D Stage 1/1B								
	217.5	174.0	2730.6	-2556.6				
SUB TOTAL	217.5	174.0	2,730.6	-2,556.6	0.0	0.0	0.0	
Temporary Ramp D Stage 1/1B								
	163.0	130.4	2472.2	-2341.8				
SUB TOTAL	163.0	130.4	2,472.2	-2,341.8	0.0	0.0	0.0	
Cherry Valley Path Stage 1/1B								
	3284.3	2627.5		2627.5				
SUB TOTAL	3,284.3	2,627.5	0.0	2,627.5	0.0	0.0	0.0	
Removal of Temp Ramp D and Restoration of Pond								
	2472.2	1977.8	163.0	1814.8				
SUB TOTAL	2,472.2	1,977.8	163.0	1,814.8	0.0	0.0	0.0	
Fill over Cherry Valley Path Tunnel								
			136.1	-136.1				
SUB TOTAL	0.0	0.0	136.1	-136.1	0.0	0.0	0.0	
Fill over Madigan Creek Culvert								
			2093.3	-2093.3				
SUB TOTAL	0.0	0.0	2,093.3	-2,093.3	0.0	0.0	0.0	
I-39 Stockpile					82105.0			
					82,105.0	0.0	0.0	
SUB TOTAL	0.0	0.0	0.0	0.0				
STAGE 1/1B TOTAL	49,305.0	39,445.0	121,550.0	-82,105.0	82,105.0	12,433.0	8,467.0	3,966.0
I-39 Stage 2A/2B								
	19337.7	15470.2	19366.3	-3896.1		2973.7	618.1	
SUB TOTAL	19,337.7	15,470.2	19,366.3	-3,896.1	0.0	2,973.7	618.1	
Cherry Valley Path Stage 2/2B								
	3284.3	2627.5		2627.5				
SUB TOTAL	3,284.3	2,627.5	0.0	2,627.5	0.0	0.0	0.0	
Fill over Cherry Valley Path Tunnel								
			294.0	-294.0				
SUB TOTAL	0.0	0.0	294.0	-294.0	0.0	0.0	0.0	
Fill over Madigan Creek Culvert								
			1414.5	-1414.5				
SUB TOTAL	0.0	0.0	1,414.5	-1,414.5	0.0	0.0	0.0	
I-39 Stockpile					2975.0			
					2,975.0	0.0	0.0	
SUB TOTAL	0.0	0.0	0.0	0.0				
STAGE 2A/2B TOTAL	22,625.0	18,100.0	21,075.0	-2,975.0	2,975.0	2,974.0	619.0	6,321.0



USER NAME = agibson
PLOT SCALE = \$SCALE\$
PLOT DATE = 2/6/2025

DESIGNED - A. GIBSON
DRAWN - J.MAJCHER
CHECKED - J.TARDY
DATE - 02/27/24

REVISED -
REVISED -
REVISED -
REVISED -

STATE OF ILLINOIS
DEPARTMENT OF TRANSPORTATION

SCHEDULE OF QUANTITIES

SCALE: 1"=1'-0" SHEET 1 OF 39 SHEETS STA. TO STA.

F.A.I
RTE.
*

SECTION
(201-3)R & (4-1.5)R

COUNTY
WINNEBAGO

TOTAL SHEETS 1685
SHEET NO. 49

CONTRACT NO. 64C24

ILLINOIS FED. AID PROJECT

MODEL: Schedule-2 [Sheet]
FILE NAME: c:\paword\benesch_projects\projects\0173723\0264C24-4\I-39-Schedule.dgn

LOCATION	EARTH EXCAVATION (20200100)	EARTH EXCAVATION ADJUSTED FOR SHRINKAGE (20%)	EMBANKMENT	EARTHWORK BALANCE WASTE (+) OR SHORTAGE (-)	FURNISHED EXCAVATION (SPECIAL) (FROM EXISTING STOCKPILE) (X2040805)	TOPSOIL EXCAVATION AND PLACEMENT (21101505)	REQUIRED TOPSOIL PLACEMENT	TOPSOIL BALANCE WASTE (+) OR SHORTAGE (-)
	CUBIC YARD	CUBIC YARD	CUBIC YARD	CUBIC YARD	CUBIC YARD	CUBIC YARD	CUBIC YARD	CUBIC YARD
I-39 Stage 3/3B								
	39210.4	31368.3	57306.6	-25938.3		9389.3	10151.4	
SUB TOTAL	39,210.4	31,368.3	57,306.6	-25,938.3	0.0	9,389.3	10,151.4	
I-39 NB Stage 3/3B								
	246.4	197.1	0.0	197.1				
SUB TOTAL	246.4	197.1	0.0	197.1	0.0	0.0	0.0	
Ramp B Stage 3/3B								
	3392.3	2713.8	1059.4	1654.4				
SUB TOTAL	3,392.3	2,713.8	1,059.4	1,654.4	0.0	0.0	0.0	
I-39 North Turnaround								
	125.2	100.2	458.0	-357.8				
SUB TOTAL	125.2	100.2	458.0	-357.8	0.0	0.0	0.0	
US 20/Harrison Ave Stage 3/3B								
	646.2	517.0	73.4	443.6		27.7	90.9	
SUB TOTAL	646.2	517.0	73.4	443.6	0.0	27.7	90.9	
Ramp AD Noisewall Stage 3/3B								
	3541.5	2833.2	990.1	1843.1		1704.5	1704.5	
SUB TOTAL	3,541.5	2,833.2	990.1	1,843.1	0.0	1,704.5	1,704.5	
Ramp DB Noisewall Stage 3/3B								
						2155.5	2155.5	
SUB TOTAL	0.0	0.0	0.0	0.0	0.0	2,155.5	2,155.5	
Cherry Valley Path Stage 3/3B								
	3284.3	2627.5		2627.5				
SUB TOTAL	3,284.3	2,627.5	0.0	2,627.5	0.0	0.0	0.0	
Fill over Cherry Valley Path Tunnel								
			96.4	-96.4				
SUB TOTAL	0.0	0.0	96.4	-96.4	0.0	0.0	0.0	
Fill over Madigan Creek Culvert								
			1819.5	-1819.5				
SUB TOTAL	0.0	0.0	1,819.5	-1,819.5	0.0	0.0	0.0	
I-39 Stockpile								
					21445.0	0.0	5237.4	
SUB TOTAL	0.0	0.0	0.0	0.0	21,445.0	0.0	5,237.4	
STAGE 3/3B TOTAL	50,455.0	40,365.0	61,815.0	-21,445.0	21,445.0	13,278.0	19,340.0	259.0
GRAND TOTAL	125,010	100,010	208,155	-108,135	108,135	28,686	28,427	259

NOTES:

1. PROPOSED TOPSOIL THICKNESS IS 4". EXISTING TOPSOIL THICKNESS IS ESTIMATED AT 4" AVERAGE. THERE IS AN ESTIMATED TOPSOIL SURPLUS OF 259 CUBIC YARDS. THE CONTRACTOR SHALL DISPOSE OF ALL SURPLUS TOPSOIL AT A LOCATION APPROVED BY THE ENGINEER. HAULING OF EXCESS MATERIAL, PLACEMENT, AND DISPOSAL OF SURPLUS TOPSOIL WILL NOT BE MEASURED SEPARATELY AND IS INCLUDED IN THE COST OF "TOPSOIL EXCAVATION AND PLACEMENT."
2. TOPSOIL STRIPPING/STOCKPILING/RESPREADING RELATED WORK WILL BE PAID FOR BY THE CUBIC YARD AS "TOPSOIL EXCAVATION AND PLACEMENT." THE QUANTITY MEASURED FOR PAYMENT IS BASED ON THE EXCAVATED TOPSOIL, NOT THE PLACED TOPSOIL. TOPSOIL MAY BE STOCKPILED IN THE EXISTING RAMP DA INFIELD OR IN THE STOCKPILE LOCATION (AS A SECONDARY LOCATION) THAT CONTAINS EMBANKMENT FOR THIS CONTRACT. EXISTING DRAINAGE PATTERNS SHALL BE MAINTAINED AT MAX SIDE SLOPES OF 1:3 OR AS APPROVED BY THE ENGINEER. IF THE SECONDARY LOCATION IS UTILIZED, THE SOIL TYPES SHALL NOT BE MIXED. THE EMBANKMENT MATERIAL AND TOPSOIL SHALL BE KEPT SEPARATE.
- SUBSEQUENT PLACEMENT OF EXCAVATION FROM TOPSOIL STOCKPILES WILL NOT BE MEASURED FOR PAYMENT BUT SHALL BE INCLUDED IN THE COST OF "TOPSOIL EXCAVATION AND PLACEMENT."
3. IT IS ANTICIPATED THAT DUE TO STAGING, THE CONTRACTOR MAY HANDLE EARTHWORK MATERIALS MORE THAN ONCE. MULTIPLE HANDLING (TEMPORARY STOCKPILES) OF ALL EARTHWORK RELATED MATERIALS IS INCLUDED IN THE WORK OF THE APPLICABLE PAY ITEM WITHIN THE CONTRACT AND WILL NOT BE PAID FOR SEPARATELY.
4. EARTHWORK MATERIALS LOCATED IN THE STOCKPILE SITE ARE AVAILABLE TO BE USED AS EMBANKMENT IN CONTRACT 64C24. A COLUMN IN THE ABOVE TABLE INDICATES WHERE THESE MATERIALS WILL BE USED TO FULFILL EARTHWORK REQUIREMENTS. THE EXCAVATION/HAULING/PLACING/COMPACTING OF EMBANKMENT MATERIAL EXTRACTED FROM THE STOCKPILE SITE AND PLACED WITHIN PROJECT EMBANKMENT AREAS WILL BE MEASURED IN CUBIC YARDS AT COMPACTED DENSITIES AND PAID FOR AS "FURNISHED EXCAVATION (SPECIAL)". SEE THE SPECIAL PROVISION FOR ADDITIONAL REQUIREMENTS. THE VOLUME NOTED IN THE COLUMN FOR "FURNISHED EXCAVATION (SPECIAL)" IS BASED ON THE COMPACTED DENSITY REQUIRED FOR THE ULTIMATE LINES AND GRADES OF THE CONTRACT PLANS.
5. THE PROJECT HAS SUFFICIENT VOLUME OF EARTH EXCAVATION TO MEET THE EMBANKMENT REQUIREMENTS IN EACH STAGE AND SUBSTAGE. THE PAY ITEM "FURNISHED EXCAVATION" IS NOT INCLUDED IN THIS CONTRACT. WHERE EMBANKMENT IS REQUIRED, THE STOCKPILE MATERIAL SHALL BE UTILIZED AND SHALL BE PAID FOR AS "FURNISHED EXCAVATION (SPECIAL)".
6. IF EARTHWORK MATERIAL IS BOTH UNSUITABLE AND CLASSIFIED AS 669.05(a)(1), IT SHALL BE PLACED WITHIN THE RIGHT-OF-WAY AS DIRECTED BY THE ENGINEER OR PLACED IN THE AREA OF THE STOCKPILE SITE DEPICTED ON THE GRADING PLAN STOCKPILE SHEET. IF PLACED IN THE AREA OF THE STOCKPILE SITE, THE SOIL TYPES SHALL NOT BE MIXED BEFORE BEING REUSED WITHIN THE RIGHT-OF-WAY. THE UNSUITABLE, CLASSIFIED AS 669.01(a)(1) MATERIAL SHALL BE KEPT SEPARATE.
7. GENERAL GUIDANCE ON ASSUMPTIONS FOR PAYMENT OF MATERIALS:

A. MATERIAL CLASSIFIED AS 669.05(a)(5) OR AS DIRECTED BY THE ENGINEER - REMOVED FROM THE PROJECT SITE AND PAID FOR AS NON-SPECIAL WASTE DISPOSAL

B. MATERIAL CLASSIFIED AS 669.05(a)(1), 669.05(a)(2), 669.05(a)(3), 669.05(b)(1), OR 669.05(c) - PLACED WITHIN THE IDOT RIGHT-OF-WAY

C. MATERIAL CLASSIFIED AS UNSUITABLE MATERIAL AND 669.05(a)(1), 669.05(a)(2), 669.05(a)(3), 669.05(b)(1), OR 669.05(c) - PAID FOR AS EARTH EXCAVATION AND NON-SPECIAL WASTE DISPOSAL

D. MATERIAL TAKEN FROM STOCKPILE SITE AND PLACED AND COMPACTED AS EMBANKMENT - PAID FOR AS FURNISHED EXCAVATION (SPECIAL)

E. UNLESS DIRECTED BY THE ENGINEER, MATERIAL CLASSIFIED AS EARTH EXCAVATION AND EARTH EXCAVATION (UNSUITABLE) SHALL REMAIN ON-SITE

F. IN LOCATIONS OF 18" SUBGRADE AGGREGATE - PAID FOR AS EARTH EXCAVATION
8. SOME SOILS LOCATED WITHIN THE I-39 MEDIAN AREA WHERE PROPOSED PAVEMENT/CONSTRUCTION WILL BE PLACED BELOW EXISTING GROUND MAY BE CLASSIFIED AS UNSUITABLE MATERIAL BY THE GEOTECHNICAL ENGINEER. ALL SUITABLE MATERIAL SHALL BE CLASSIFIED AS EARTH EXCAVATION.

EARTHWORK SUMMARY			
PAY ITEM NO.	DESCRIPTION	UNIT	QUANTITY
20200100	EARTH EXCAVATION	CU YD	125,010
21101505	TOPSOIL EXCAVATION AND PLACEMENT	CU YD	28,686
X2040805	FURNISHED EXCAVATION (SPECIAL)	CU YD	108,135



USER NAME	= agibson
PLOT SCALE	= \$SCALE\$
PLOT DATE	= 2/6/2025

DESIGNED	-	A. GIBSON
DRAWN	-	J. MAJCHER
CHECKED	-	J. TARDY
DATE	-	02/27/24

REVISED	-
REVISED	-
REVISED	-
REVISED	-

STATE OF ILLINOIS
DEPARTMENT OF TRANSPORTATION

SCHEDULE OF QUANTITIES

SCALE: 1"=1'-0"	SHEET 2	OF 39	SHEETS	STA.	TO STA.
-----------------	---------	-------	--------	------	---------

F.A.I RTE.	SECTION	COUNTY	TOTAL SHEETS	SHEET NO.
*	(201-3)R & (4-1.5)R	WINNEBAGO	1685	50
CONTRACT NO. 64C24				
ILLINOIS FED. AID PROJECT				

MODEL: Schedules-3 [Sheet]
FILE NAME: c:\paword\benesch_projects\projects\0173723\0264C24\IL-ehh-Schedules.dgn

44000100						
PAVEMENT REMOVAL						
87% FED / 13% STATE						
ROAD	STA	STA	DESCRIPTION	SQ FT	SQ YD	REMARKS
EX I-39	2620+83.00	2647+61.43	NB PVMT	86,575	9,620	
EX I-39	2649+27.70	2683+87.81	NB PVMT	79,466	8,830	
EX I-39	2686+24.29	2723+42.47	NB PVMT	98,831	10,982	
EX I-39	2725+66.87	2732+09.83	NB PVMT	28,133	3,126	
EX I-39	2628+56.62	2639+32.72	NB/SB PVMT	13,106	1,457	
EX I-39	2620+83.00	2647+61.43	SB PVMT	128,380	14,265	
EX I-39	2649+27.70	2683+87.81	SB PVMT	124,477	13,831	
EX I-39	2686+24.29	2723+42.47	SB PVMT	114,078	12,676	
EX I-39	2725+66.87	2732+09.83	SB PVMT	20,124	2,236	
SUBTOTAL				77,023		
EX HARRISON AVE	151+35.23	1312+77.31	INSIDE EB PVMT	5,575	620	
EX HARRISON AVE	149+82.83	1313+81.65	OUTSIDE EB PVMT	11,467	1,275	
EX HARRISON AVE	151+34.27	1312+77.77	INSIDE WB PVMT	5,608	624	
SUBTOTAL				2,519		
CHERRY VALLEY PATH				1,043		
SUBTOTAL				1,043		
GRAND TOTAL				80,585		
NOTE: SQ FT AREAS MEASURED IN CADD.						

44000300					
CURB REMOVAL					
87% FED / 13% STATE					
ROAD	STA	STA	OFFSET	FOOT	REMARKS
CHERRY VALLEY PATH					
CHERRY VALLEY PATH				19	
SUBTOTAL				19	
GRAND TOTAL				19	

44004250						
PAVED SHOULDER REMOVAL						
87% FED / 13% STATE						
ROAD	STA	STA	DESCRIPTION	SQ FT	SQ YD	REMARKS
EX I-39	2625+84.06	2647+41.46	NB RT SHOULDER	25213	2802	
EX I-39	2628+87.92	2647+16.37	SB RT SHOULDER	20873	2320	
EX I-39	2636+33.90	2647+50.50	NB LT SHOULDER	5988	666	
EX I-39	2636+36.35	2647+25.44	SB LT SHOULDER	4728	526	
EX I-39	2649+55.28	2683+68.20	NB RT SHOULDER	38401	4267	
EX I-39	2649+47.16	2683+29.44	NB LT SHOULDER	16862	1874	
EX I-39	2649+25.09	2655+30.43	SB RT SHOULDER	8383	932	
EX I-39	2649+33.20	2682+63.14	SB LT SHOULDER	15694	1744	
EX I-39	2677+05.75	2682+23.46	SB RT SHOULDER	5899	656	
EX I-39	2686+83.17	2709+63.75	NB RT SHOULDER	25024	2781	
EX I-39	2686+44.30	2723+21.15	NB LT SHOULDER	24969	2775	
EX I-39	2685+39.62	2706+90.56	SB RT SHOULDER	24041	2672	
EX I-39	2685+78.41	2723+05.26	SB LT SHOULDER	28524	3170	
EX I-39	2709+10.92	2723+37.22	NB RT SHOULDER	15433	1715	
EX I-39	2709+92.38	2722+90.43	SB RT SHOULDER	15578	1731	
EX I-39	2726+00.96	2729+12.09	NB RT SHOULDER	3652	406	
EX I-39	2725+87.94	2732+09.80	NB LT SHOULDER	3506	390	
EX I-39	2725+60.06	2727+27.31	SB RT SHOULDER	2142	239	
EX I-39	2725+74.24	2731+45.79	SB LT SHOULDER	4250	473	
EX I-39	2727+82.25	2729+27.49	NB RT SHOULDER	1483	165	
EX I-39	2726+51.41	2731+47.11	SB RT SHOULDER	6072	675	
EX I-39	2738+89.70	2739+68.57	NB/SB TEMP PAVEMENT	2425	270	
GRAND TOTAL					33249	
NOTE:SQ FT AREAS MEASURED IN CADD.						

44000500									
COMBINATION CURB AND GUTTER REMOVAL									
87% FED / 13% STATE									
ROAD	STA	OFFSET	LT/RT	STA	OFFSET	LT/RT	DESCRIPTION	FT	REMARKS
CHERRY VALLEY PATH								82	
SUBTOTAL								82	
TOTAL								82	



USER NAME = agibson

PLOT SCALE = 0.16666633" / 1in.
PLOT DATE = 2/6/2025

DESIGNED - A. GIBSON
DRAWN - J.MAJCHER
CHECKED - J.TARDY
DATE - 02/27/24

REVISED -
REVISED -
REVISED -
REVISED -

STATE OF ILLINOIS
DEPARTMENT OF TRANSPORTATION

SCHEDULE OF QUANTITIES

SCALE: 1"=1'-0" SHEET 3 OF 39 SHEETS STA. TO STA.

F.A.I
RTE.
*

SECTION
(201-3)R & (4-1.5)R

COUNTY
WINNEBAGO

TOTAL
SHEETS
1685
SHEET
NO.
51

CONTRACT NO. 64C24

ILLINOIS FED. AID PROJECT

44000600					
SIDEWALK REMOVAL					
87% FED / 13% STATE					
ROAD	STA	STA	OFFSET	SQ FT	REMARKS
CHERRY VALLEY PATH					
CHERRY VALLEY PATH				230	
SUBTOTAL				230	
GRAND TOTAL				230	

Z0004552						
APPROACH SLAB REMOVAL						
87% FED / 13% STATE						
ROAD	STA	STA	DESCRIPTION	SQ FT	SQ YD	REMARKS
EX I-39	2647+39.37	2647+74.33	NB APPROACH	791	88	
EX I-39	2649+25.81	2649+59.28	NB APPROACH	791	88	
EX I-39	2647+12.04	2647+47.79	SB APPROACH	812	91	
EX I-39	2649+00.87	2649+35.39	SB APPROACH	807	90	
EX I-39	2683+20.11	2684+04.79	NB APPROACH	791	88	
EX I-39	2686+16.31	2687+01.05	NB APPROACH	792	89	
EX I-39	2682+02.21	2682+91.42	SB APPROACH	822	92	
EX I-39	2685+02.87	2685+89.32	SB APPROACH	800	89	
EX I-39	2723+18.61	2723+60.50	NB APPROACH	1163	130	
EX I-39	2725+65.14	2726+03.79	NB APPROACH	1076	120	
EX I-39	2722+88.06	2723+28.84	SB APPROACH	1068	119	
EX I-39	2725+36.13	2725+76.26	SB APPROACH	1136	127	
GRAND TOTAL					1211	
NOTE: SQ FT AREAS MEASURED IN CADD.						

X6640104								
FENCE REMOVAL								
87% FED / 13% STATE								
ROAD	STA	OFFSET	LT/RT	STA	OFFSET	LT/RT	FOOT	REMARKS
EX I-39	2642+60.96	150.65	LT	2646+59.63	149.02	LT	388	
EX I-39	2645+39.08	145.63	RT	2647+81.03	148.45	RT	248	
EX I-39	2648+55.01	163.50	LT	2649+24.67	252.17	LT	111	
EX I-39	2651+16.31	150.53	RT	2662+09.62	149.97	RT	1122	
EX I-39	2656+40.97	149.13	LT	2662+02.76	150.83	LT	547	
EX I-39	2669+33.83	149.97	LT	2674+09.15	149.19	LT	476	
EX I-39	2687+49.50	105.79	LT	2688+07.64	148.86	RT	72	
EX I-39	2699+60.53	149.87	LT	2705+17.55	168.04	LT	560	
EX I-39	2698+89.54	147.60	RT	2704+89.09	148.44	RT	600	
EX I-39	2705+17.46	148.63	LT	2709+06.90	116.62	LT	399	
EX I-39	2705+81.86	149.74	RT	2708+01.31	115.27	RT	267	
RAMP AD	67+75.00	N/A	RT	67+75.00	N/A	RT	20	
RAMP DB	48+15.28	N/A	RT	48+15.28	N/A	RT	20	
RAMP DB	50+00.00	N/A	RT	50+00.00	N/A	RT	20	
GRAND TOTAL							4851	

MODEL: Schedules-4 [Sheet]
FILE NAME: c:\paword\benesch projects\projects\0173723\0264C24\IL-ehk-Schedules.dgn

MODEL: Schedules-5 [Sheet]
FILE NAME: c:\paword\benesch_projects\projects\0173723\0264C24-4\I-ah-Schedules.dgn

63200310						
GUARDRAIL REMOVAL						
87% FED / 13% STATE						
ROAD	STA	LT/RT	STA	LT/RT	FOOT	REMARKS
EX I-39	2633+98.52	CENTER	2636+37.10	CENTER	483	
EX I-39	2639+78.01	RT	2647+61.94	RT	798	
EX I-39	2642+76.47	LT	2647+19.59	LT	438	
EX I-39	2644+00.90	RT	2647+46.86	RT	347	
EX I-39	2649+13.83	LT	2655+29.91	LT	610	
EX I-39	2649+27.92	LT	2652+48.10	LT	320	
EX I-39	2649+51.76	RT	2652+11.71	RT	263	
EX I-39	2670+70.95	CENTER	2673+32.94	CENTER	529	
EX I-39	2678+31.80	RT	2683+93.16	RT	560	
EX I-39	2679+81.05	RT	2683+28.26	RT	347	
EX I-39	2679+92.92	LT	2682+03.49	LT	225	
EX I-39	2685+15.35	LT	2688+75.14	LT	360	
EX I-39	2685+79.10	LT	2696+76.40	LT	1097	
EX I-39	2686+25.41	RT	2694+80.61	RT	849	
EX I-39	2686+94.96	RT	2688+68.20	RT	175	
EX I-39	2710+06.44	CENTER	2712+08.90	CENTER	409	
EX I-39	2719+82.46	RT	2723+28.39	RT	347	
EX I-39	2721+20.46	LT	2722+97.67	LT	176	
EX I-39	2722+52.89	RT	2723+48.88	RT	98	
EX I-39	2725+48.95	LT	2727+81.04	LT	235	
EX I-39	2725+45.74	LT	2728+69.84	LT	347	
EX I-39	2725+94.06	RT	2727+43.37	RT	151	
GRAND TOTAL					9164	

X7060100					
REMOVE TEMPORARY IMPACT ATTENUATORS, STATE OWNED					
87% FED / 13% STATE					
ROAD	STA	LT/RT	EACH	REMARKS	
RAMP D	410+79.79	LT/RT	1		
EX I-39	2732+02.07	LT/RT	1		
SUBTOTAL			2		
EX HARRISON AVE	152+30.43	LT/RT	1		
EX HARRISON AVE	1311+79.64	LT/RT	1		
SUBTOTAL			2		
GRAND TOTAL			4		

X6430120				
REMOVE IMPACT ATTENUATORS, NO SALVAGE				
87% FED / 13% STATE				
ROAD	STA	LT/RT	EACH	REMARKS
EX I-39	2620+93.58	LT/RT	1	
EX I-39	2634+00.61	LT/RT	1	
EX I-39	2636+43.74	LT/RT	1	
EX I-39	2664+29.14	LT/RT	1	
EX I-39	2665+38.65	LT/RT	1	
EX I-39	2666+15.10	LT/RT	1	
EX I-39	2673+37.57	LT/RT	1	
EX I-39	2709+09.14	LT/RT	1	
EX I-39	2712+16.39	LT/RT	1	
GRAND TOTAL			9	

X6431110				
REMOVE ATTENUATOR BASE				
87% FED / 13% STATE				
ROAD	STA	LT/RT	EACH	REMARKS
EX I-39	2620+93.58	LT/RT	1	
EX I-39	2634+00.61	LT/RT	1	
EX I-39	2636+43.74	LT/RT	1	
EX I-39	2664+29.14	LT/RT	1	
EX I-39	2665+38.65	LT/RT	1	
EX I-39	2666+15.10	LT/RT	1	
EX I-39	2673+37.57	LT/RT	1	
EX I-39	2709+09.14	LT/RT	1	
EX I-39	2712+16.39	LT/RT	1	
GRAND TOTAL			9	

X7040652						
REMOVE TEMPORARY CONCRETE BARRIER, STATE OWNED						
87% FED / 13% STATE						
ROAD	STA	LT/RT	STA	LT/RT	FOOT	REMARKS
RAMP D	414+97.44	RT	410+93.26	RT	413	
GRAND TOTAL					413	



USER NAME = agibson

PLOT SCALE = 0.16666633" / in.
PLOT DATE = 2/6/2025

DESIGNED - A. GIBSON
DRAWN - J.MAJCHER
CHECKED - J.TARDY
DATE - 02/27/24

REVISED -
REVISED -
REVISED -
REVISED -

STATE OF ILLINOIS
DEPARTMENT OF TRANSPORTATION

SCHEDULE OF QUANTITIES

SCALE: 1"=1'-0" SHEET 5 OF 39 SHEETS STA. TO STA.

F.A.I RTE.	SECTION	COUNTY	TOTAL SHEETS	SHEET NO.
*	(201-3)R & (4-1.5)R	WINNEBAGO	1685	53
CONTRACT NO. 64C24				
		ILLINOIS	FED. AID PROJECT	

MODEL: Schedules-6 [Sheet]
FILE NAME: c:\paword\benesch_projects\projects\0173723\0264C24-4\I-39-Schedules.dgn

30300112 AGGREGATE SUBGRADE IMPROVEMENT 12"							
87% FED / 13% STATE							
ROAD	STA	STA	DESCRIPTION	WIDTH (FT)	SQ FT	SQ YD	REMARKS
I-39							
PR I-39	2625+50.00	2646+61.61	SB OUTSIDE SHOULDER	12.5	26,067	2,896	
PR I-39	2625+50.00	2630+79.71	SB PAVEMENT	VAR 54.3-48	26,892	2,988	
PR I-39	2630+79.71	2645+61.46	SB PAVEMENT	48	70,672	7,852	
PR I-39	2646+61.61	2646+88.50	SB PAVEMENT CONNECTOR	VAR 70.5-71.1	1,859	207	
PR I-39	2625+50.00	2646+61.61	SB INSIDE SHOULDER	10	21,085	2,343	
PR I-39	2625+50.00	2647+03.39	MEDIAN BARRIER BASE	7	15,065	1,674	
PR I-39	2625+50.00	2646+91.74	NB INSIDE SHOULDER	10	21,449	2,383	
PR I-39	2625+50.00	2645+91.89	NB PAVEMENT	48	98,652	10,961	
PR I-39	2646+91.74	2647+18.05	NB PAVEMENT CONNECTOR	70.5	1,897	211	
PR I-39	2625+50.00	2646+91.74	NB OUTSIDE SHOULDER	12	27,100	3,011	
PR I-39	2649+62.01	2656+00.00	SB OUTSIDE SHOULDER	12.5	7,879	875	
PR I-39	2649+37.03	2649+62.01	SB PAVEMENT CONNECTOR	VAR 70.5-71.1	1,785	198	
PR I-39	2650+62.16	2656+00.00	SB PAVEMENT	48	25,647	2,850	
PR I-39	2649+62.01	2656+00.00	SB INSIDE SHOULDER	10	6,371	708	
PR I-39	2649+50.05	2656+00.00	MEDIAN BARRIER BASE	7	4,549	505	
PR I-39	2649+87.36	2656+00.00	NB INSIDE SHOULDER	10	6,134	682	
PR I-39	2649+62.89	2649+87.36	NB PAVEMENT CONNECTOR	70.5	1,713	190	
PR I-39	2650+87.21	2656+00.00	NB PAVEMENT	48	24,775	2,753	
PR I-39	2649+87.36	2656+00.00	NB OUTSIDE SHOULDER	12.5	7,750	861	
PR I-39	2663+50.00	2668+50.00	SB OUTSIDE SHOULDER	12.5	6,250	694	
PR I-39	2663+50.00	2668+50.00	SB PAVEMENT	48	24,000	2,667	
PR I-39	2663+50.00	2668+50.00	SB INSIDE SHOULDER	10	5,000	556	
PR I-39	2663+50.00	2668+50.00	MEDIAN BARRIER BASE	7	3,500	389	
PR I-39	2663+50.00	2668+50.00	NB INSIDE SHOULDER	10	5,000	556	
PR I-39	2663+50.00	2668+50.00	NB PAVEMENT	48	24,000	2,667	
PR I-39	2663+50.00	2668+50.00	NB OUTSIDE SHOULDER	12.5	6,250	694	
PR I-39	2674+50.00	2675+50.00	SB OUTSIDE SHOULDER	12.5	1,250	139	
PR I-39	2674+50.00	2675+50.00	SB PAVEMENT	48	4,800	533	
PR I-39	2674+50.00	2675+50.00	SB INSIDE SHOULDER	10	1,000	111	
PR I-39	2674+50.00	2675+50.00	MEDIAN BARRIER BASE	7	700	78	
PR I-39	2674+50.00	2675+50.00	NB INSIDE SHOULDER	10	1,000	111	
PR I-39	2674+50.00	2675+50.00	NB PAVEMENT	48	4,800	533	
PR I-39	2674+50.00	2675+50.00	NB OUTSIDE SHOULDER	12.5	1,250	139	
PR I-39	2679+50.00	2680+60.40	SB OUTSIDE SHOULDER	12.5	1,380	153	
PR I-39	2679+50.00	2679+60.40	SB PAVEMENT	48	499	55	
PR I-39	2680+60.40	2681+28.39	SB PAVEMENT CONNECTOR	VAR 70.5-71.0	4,680	520	
PR I-39	2679+50.00	2680+60.40	SB INSIDE SHOULDER	10	1,104	123	
PR I-39	2679+50.00	2681+89.81	MEDIAN BARRIER BASE	7	1,683	187	
PR I-39	2679+50.00	2681+81.21	NB INSIDE SHOULDER	10	2,312	257	
PR I-39	2679+50.00	2680+81.21	NB PAVEMENT	48	6,298	700	
PR I-39	2681+81.21	2682+52.48	NB PAVEMENT CONNECTOR	70.5	5,141	571	
PR I-39	2679+50.00	2681+81.21	NB OUTSIDE SHOULDER	12.5	2,890	321	
PR I-39	2686+30.85	2695+50.00	SB OUTSIDE SHOULDER	12.5	11,489	1,277	
PR I-39	2685+59.53	2686+30.85	SB PAVEMENT CONNECTOR	VAR 70.5-71.0	5,152	572	
PR I-39	2687+30.85	2695+50.00	SB PAVEMENT	48	39,319	4,369	
PR I-39	2686+30.85	2695+50.00	SB INSIDE SHOULDER	10	9,191	1,021	
PR I-39	2686+21.62	2695+50.00	MEDIAN BARRIER BASE	7	6,592	732	
PR I-39	2687+54.95	2695+50.00	NB INSIDE SHOULDER	10	7,951	883	
PR I-39	2686+83.67	2687+54.95	NB PAVEMENT CONNECTOR	VAR 70.5-71.0	4,911	546	
PR I-39	2688+54.95	2695+50.00	NB PAVEMENT	48	33,363	3,707	
PR I-39	2687+54.95	2695+50.00	NB OUTSIDE SHOULDER	12.5	9,938	1,104	
PR I-39	2705+00.00	2705+84.13	SB OUTSIDE SHOULDER	12.5	1,051	117	
PR I-39	2705+84.13	2709+83.92	SB OUTSIDE SHOULDER	VAR 12.5-6.5	3,499	389	
PR I-39	2709+84.24	2713+30.21	RAMP D GORE	VAR 4.0-17.9	2,839	315	
PR I-39	2713+30.21	2722+43.00	SB OUTSIDE SHOULDER	12.5	11,324	1,258	
PR I-39	2705+00.00	2705+84.13	SB PAVEMENT	48	4,036	448	
PR I-39	2705+84.13	2709+84.24	SB PAVEMENT	VAR 48-56	20,806	2,312	
PR I-39	2709+84.24	2721+42.91	SB PAVEMENT	36	41,589	4,621	

30300112 AGGREGATE SUBGRADE IMPROVEMENT 12"							
87% FED / 13% STATE							
ROAD	STA	STA	DESCRIPTION	WIDTH (FT)	SQ FT	SQ YD	REMARKS
I-39							
PR I-39	2722+43.11	2722+67.78	SB PAVEMENT CONNECTOR	VAR 58.5-59.1	1,421	158	
PR I-39	2705+00.00	2722+43.11	SB INSIDE SHOULDER	10	17,419	1,935	
PR I-39	2705+00.00	2722+80.61	MEDIAN BARRIER BASE	7	12,560	1,396	
PR I-39	2705+00.00	2722+68.87	NB INSIDE SHOULDER	10	17,699	1,967	
PR I-39	2705+00.00	2710+21.51	NB PAVEMENT	VAR 51.0-54.3	27,435	3,048	
PR I-39	2710+21.51	2721+69.07	NB PAVEMENT	24	27,610	3,068	
PR I-39	2722+68.87	2722+90.91	NB PAVEMENT CONNECTOR	46.5	1,045	116	
PR I-39	2705+00.00	2710+21.51	NB OUTSIDE SHOULDER	12	6,515	724	
PR I-39	2710+21.51	2715+79.83	RAMP B GORE	VAR 6.3-23.9	5,925	658	
PR I-39	2715+79.83	2722+68.87	NB OUTSIDE SHOULDER	12.5	8,669	963	
PR I-39	2725+95.56	2732+35.00	SB OUTSIDE SHOULDER	12.5	7,927	881	
PR I-39	2725+72.43	2725+95.56	SB PAVEMENT CONNECTOR	58.5	1,367	152	
PR I-39	2726+95.71	2732+35.00	SB PAVEMENT	36	19,326	2,147	
PR I-39	2725+95.56	2732+35.00	SB INSIDE SHOULDER	10	6,689	743	
PR I-39	2725+83.65	2731+98.37	MEDIAN BARRIER BASE	7	4,304	478	
PR I-39	2726+13.42	2731+98.37	NB INSIDE SHOULDER	10	5,854	650	
PR I-39	2725+92.66	2726+13.42	NB PAVEMENT CONNECTOR	46.5	952	106	
PR I-39	2727+13.26	2731+98.37	NB PAVEMENT	24	11,671	1,297	
PR I-39	2726+13.42	2731+98.37	NB OUTSIDE SHOULDER	12.5	7,345	816	
PR RAMP B	210+25.54	217+13.88	RAMP B PAVEMENT	24	16,606	1,845	
PR RAMP B	215+80.52	217+13.88	RAMP B INSIDE SHOULDER	6.5	895	99	
PR RAMP B	210+25.54	217+13.88	RAMP B OUTSIDE SHOULDER	VAR 12.5-10.5	8,164	907	
PR RAMP D	412+00.00	413+30.36	RAMP D PAVEMENT	16	2,086	232	
PR RAMP D	412+00.00	413+30.36	RAMP D OUTSIDE SHOULDER	6.5	847	94	
SUBTOTAL						105,057	
HARRISON							
PR DDI EB	3010+47.50	3013+80.10	EB PAVEMENT AND INSIDE C&G	19.08	6,423	714	
PR DDI WB	2010+39.50	2013+73.50	WB PAVEMENT AND INSIDE C&G	19.08	6,459	718	
PR HARRISON	149+83.16	1313+81.41	EB OUTSIDE C&G	3.08	1,826	203	
SUBTOTAL						1,635	
GRAND TOTAL						106,692	
NOTE: AREAS MEASURED IN CADD.							



USER NAME = agibson

PLOT SCALE = 0.16666633" / in.
PLOT DATE = 2/6/2025

DESIGNED - A. GIBSON
DRAWN - J.MAJCHER
CHECKED - J.TARDY
DATE - 02/27/24

REVISED -
REVISED -
REVISED -
REVISED -

STATE OF ILLINOIS
DEPARTMENT OF TRANSPORTATION

SCHEDULE OF QUANTITIES

SCALE: 1"=1'-0" SHEET 6 OF 39 SHEETS STA. TO STA.

F&I RTE.	SECTION	COUNTY	TOTAL SHEETS	SHEET NO.
*	(201-3)R & (4-1.5)R	WINNEBAGO	1685	54
CONTRACT NO. 64C24				
		ILLINOIS	FED. AID PROJECT	

MODEL: Schedules-7 [Sheet]
FILE NAME: c:\paword\benesch_projects\projects\0173723\0264C24\IL-eht-Schedules.dgn

30300118 AGGREGATE SUBGRADE IMPROVEMENT 18"							
87% FED / 13% STATE							
ROAD	STA	STA	DESCRIPTION	WIDTH (FT)	SQ FT	SQ YD	REMARKS
I-39							
PR I-39	2620+83.00	2625+50.00	SB OUTSIDE SHOULDER	12.5	5,773	641	
PR I-39	2620+83.00	2625+50.00	SB PAVEMENT	VAR 60-54.3	26,528	2,948	
PR I-39	2620+83.00	2625+50.00	SB INSIDE SHOULDER	10	4,664	518	
PR I-39	2620+83.00	2625+50.00	MEDIAN BARRIER BASE	7	3,269	363	
PR I-39	2620+83.00	2625+50.00	NB INSIDE SHOULDER	10	4,676	520	
PR I-39	2620+83.00	2625+50.00	NB PAVEMENT	48	22,541	2,505	
PR I-39	2620+83.00	2625+50.00	NB OUTSIDE SHOULDER	12.5	5,896	655	
PR I-39	2656+00.00	2663+50.00	SB OUTSIDE SHOULDER	12.5	9,290	1,032	
PR I-39	2656+00.00	2663+50.00	SB PAVEMENT	48	35,819	3,980	
PR I-39	2656+00.00	2663+50.00	SB INSIDE SHOULDER	10	7,491	832	
PR I-39	2656+00.00	2663+50.00	MEDIAN BARRIER BASE	7	5,250	583	
PR I-39	2656+00.00	2663+50.00	NB INSIDE SHOULDER	10	7,509	834	
PR I-39	2656+00.00	2663+50.00	NB PAVEMENT	48	36,181	4,020	
PR I-39	2656+00.00	2663+50.00	NB OUTSIDE SHOULDER	12.5	9,460	1,051	
PR I-39	2668+50.00	2674+50.00	SB OUTSIDE SHOULDER	12.5	7,500	833	
PR I-39	2668+50.00	2674+50.00	SB PAVEMENT	48	28,800	3,200	
PR I-39	2668+50.00	2674+50.00	SB INSIDE SHOULDER	10	6,000	667	
PR I-39	2668+50.00	2674+50.00	MEDIAN BARRIER BASE	7	4,200	467	
PR I-39	2668+50.00	2674+50.00	NB INSIDE SHOULDER	10	6,000	667	
PR I-39	2668+50.00	2674+50.00	NB PAVEMENT	48	28,800	3,200	
PR I-39	2668+50.00	2674+50.00	NB OUTSIDE SHOULDER	12.5	7,500	833	
PR I-39	2675+50.00	2679+50.00	SB OUTSIDE SHOULDER	12.5	5,000	556	
PR I-39	2675+50.00	2679+50.00	SB PAVEMENT	48	19,200	2,133	
PR I-39	2675+50.00	2679+50.00	SB INSIDE SHOULDER	10	4,000	444	
PR I-39	2675+50.00	2679+50.00	MEDIAN BARRIER BASE	7	2,800	311	
PR I-39	2675+50.00	2679+50.00	NB INSIDE SHOULDER	10	4,000	444	
PR I-39	2675+50.00	2679+50.00	NB PAVEMENT	48	19,200	2,133	
PR I-39	2675+50.00	2679+50.00	NB OUTSIDE SHOULDER	12.5	5,000	556	
PR I-39	2695+50.00	2705+00.00	SB OUTSIDE SHOULDER	12.5	11,875	1,319	
PR I-39	2695+50.00	2705+00.00	SB PAVEMENT	48	45,600	5,067	
PR I-39	2695+50.00	2705+00.00	SB INSIDE SHOULDER	10	9,500	1,056	
PR I-39	2695+50.00	2705+00.00	MEDIAN BARRIER BASE	7	6,650	739	
PR I-39	2695+50.00	2705+00.00	NB INSIDE SHOULDER	10	9,500	1,056	
PR I-39	2695+50.00	2699+95.71	NB PAVEMENT	48	21,394	2,377	
PR I-39	2699+95.71	2705+00.00	NB PAVEMENT	VAR 48-51	24,972	2,775	
PR I-39	2695+50.00	2705+00.00	NB OUTSIDE SHOULDER	12.5	11,875	1,319	
SUBTOTAL						52,635	
GRAND TOTAL						52,635	
NOTE: AREAS MEASURED IN CADD.							

31200500 STABILIZED SUBBASE - HOT-MIX ASPHALT, 4"							
87% FED / 13% STATE							
ROAD	STA	STA	DESCRIPTION	WIDTH (FT)	SQ FT	SQ YD	REMARKS
I-39							
PR I-39	2620+83.00	2630+79.71	SB PAVEMENT	VAR 51-63	56,390	6,266	
PR I-39	2630+79.71	2645+56.43	SB PAVEMENT	51	74,834	8,315	
PR I-39	2646+61.61	2646+86.52	SB PAVEMENT CONNECTOR	51	1,368	152	
PR I-39	2620+83.00	2645+86.92	NB PAVEMENT	51	128,536	14,282	
PR I-39	2646+91.73	2647+18.15	NB PAVEMENT CONNECTOR	51	1,346	150	
PR I-39	2649+35.29	2649+62.03	SB PAVEMENT CONNECTOR	51	1,261	140	
PR I-39	2650+67.18	2679+55.40	SB PAVEMENT	51	146,929	16,325	
PR I-39	2680+60.40	2681+20.17	SB PAVEMENT CONNECTOR	61.5	3,488	388	
PR I-39	2649+64.57	2649+87.34	NB PAVEMENT CONNECTOR	51	1,261	140	
PR I-39	2650+92.18	2680+76.20	NB PAVEMENT	51	152,547	16,950	
PR I-39	2681+81.21	2682+60.70	NB PAVEMENT CONNECTOR	51	3,614	402	
PR I-39	2685+51.36	2686+30.85	SB PAVEMENT CONNECTOR	51	3,614	402	
PR I-39	2687+35.85	2705+84.10	SB PAVEMENT	51	94,260	10,473	
PR I-39	2705+84.10	2709+84.24	SB PAVEMENT	VAR 51-59	22,010	2,446	
PR I-39	2709+84.24	2721+37.89	SB PAVEMENT	39	44,860	4,984	
PR I-39	2722+43.04	2722+65.75	SB PAVEMENT CONNECTOR	39	964	107	
PR I-39	2686+91.89	2687+54.95	NB PAVEMENT CONNECTOR	51	3,656	406	
PR I-39	2688+59.95	2699+95.71	NB PAVEMENT	51	57,924	6,436	
PR I-39	2699+95.71	2710+21.51	NB PAVEMENT	VAR 51-57.3	55,486	6,165	
PR I-39	2710+21.51	2721+64.09	NB PAVEMENT	27	30,927	3,436	
PR I-39	2722+68.93	2722+92.90	NB PAVEMENT CONNECTOR	27	593	66	
PR I-39	2725+70.65	2725+95.58	SB PAVEMENT CONNECTOR	39	894	99	
PR I-39	2727+00.73	2732+35.00	SB PAVEMENT	39	20,741	2,305	
PR I-39	2725+95.32	2726+13.41	NB PAVEMENT CONNECTOR	27	565	63	
PR I-39	2727+18.24	2731+97.70	NB PAVEMENT	27	12,995	1,444	
PR RAMP B	210+25.54	217+13.88	RAMP B PAVEMENT	27	18,682	2,076	
PR RAMP D	412+00.00	413+30.36	RAMP D PAVEMENT	19	2,477	275	
SUBTOTAL						104,692	
HARRISON							
PR DDI EB	3010+47.50	3013+80.10	EB PAVEMENT AND INSIDE C&G	18.08	6,085	676	
PR DDI WB	2010+39.50	2013+73.50	WB PAVEMENT AND INSIDE C&G	18.08	6,120	680	
PR HARRISON	149+83.16	1313+81.41	EB OUTSIDE C&G	3.08	1,826	203	
SUBTOTAL						1,559	
GRAND TOTAL						106,251	
NOTE: AREAS MEASURED IN CADD.							



USER NAME = agibson

PLOT SCALE = 0.16666633" / 1in.
PLOT DATE = 2/6/2025

DESIGNED - A. GIBSON
DRAWN - J.MAJCHER
CHECKED - J.TARDY
DATE - 02/27/24

REVISED -
REVISED -
REVISED -
REVISED -

STATE OF ILLINOIS
DEPARTMENT OF TRANSPORTATION

SCHEDULE OF QUANTITIES

SCALE: 1"=1'-0" SHEET 7 OF 39 SHEETS STA. TO STA.

F.A.I
RTE.
*

SECTION
(201-3)R & (4-1.5)R

COUNTY
WINNEBAGO

TOTAL SHEETS
1685
SHEET NO.
55

CONTRACT NO. 64C24
ILLINOIS FED. AID PROJECT

31101400							
SUBBASE GRANULAR MATERIAL, TYPE B 6"							
87% FED / 13% STATE							
ROAD	STA	STA	DESCRIPTION	OFFSET	AREA (SF)	AREA (SY)	REMARKS
HARRISON AVE							
HARRISON	151+34.77	153+08.66	MEDIAN	CT	1382	154	
HARRISON	1311+13.21	1312+77.80	MEDIAN	CT	1245	139	
SUBTOTAL						293	
GRAND TOTAL						293	

35100500							
AGGREGATE BASE COURSE, TYPE A 6"							
87% FED / 13% STATE							
ROAD	STA	STA	LENGTH	WIDTH	SQ FT	SQ YD	REMARKS
HARRISON							
PR HARRISON	150+93.85	1312+83.48	381	10	3,812	424	
SUBTOTAL						424	
CHERRY VALLEY PATH							
CHERRY VALLEY PATH						509	
SUBTOTAL						509	
GRAND TOTAL						933	
NOTE: AREAS MEASURED IN CADD.							

40600275				
BITUMINOUS MATERIALS (PRIME COAT)				
87% FED / 13% STATE				
DESCRIPTION	SQ FT	RATE (LB/SF)	APPLICATIONS	TOTAL (LBS)
REFER TO SCHEDULE FOR 31200500 STABILIZED - HOT-MIX ASPHALT 4"				
I-39 AND RAMPS	942220	0.25	1	235555.00
HARRISON	14031	0.25	1	3507.75
REFER TO SCHEDULE FOR 40603415 HOT-MIX ASPHALT SURFACE COURSE, 1L-9.5FG, N50				
BIKE PATH	3812	0.25	1	952.95
CHERRY VALLEY PATH				
CHERRY VALLEY PATH			901.00	
			SUBTOTAL	
			240917	
			GRAND TOTAL	
			240917	

40600290				
BITUMINOUS MATERIALS (TACK COAT)				
87% FED / 13% STATE				
DESCRIPTION	SQ FT	RATE (LB/SF)	APPLICATIONS	TOTAL (LBS)
REFER TO SCHEDULE FOR 31200500 STABILIZED - HOT-MIX ASPHALT 4"				
I-39 AND RAMPS	942220	0.025	1	23555.5
HARRISON	14031	0.025	1	350.8
REFER TO SCHEDULE FOR X4062952 HOT-MIX ASPHALT STABILIZATION 6" AT STEEL PLATE BEAM GUARD RAIL				
I-39	26280	0.025	1	657
REFER TO SCHEDULE FOR 40603415 HOT-MIX ASPHALT SURFACE COURSE, 1L-9.5FG, N50				
BIKE PATH	3812	0.025	1	95.3
SUBTOTAL				24660
GRAND TOTAL				24660
NOTE: SEE SN 101-1360 BILL OF MATERIALS FOR ADDITIONAL QUANTITY				

40603415							
HOT-MIX ASPHALT SURFACE COURSE, 1L-9.5FG, N50							
87% FED / 13% STATE							
ROAD	STA	STA	SQ YD	UNIT WT (LBS/SY-IN)	THICKNESS (IN)	TON	REMARKS
HARRISON							
PR HARRISON	150+93.85	1312+83.48	424	112	4	95	
CHERRY VALLEY PATH							
CHERRY VALLEY PATH						30	
						SUBTOTAL	125
						GRAND TOTAL	125
NOTE: AREAS MEASURED IN CADD.							

42000060							
WELDED WIRE REINFORCEMENT							
87% FED / 13% STATE							
ROAD	STA	STA	DESCRIPTION	WIDTH (FT)	SQ FT	SQ YD	REMARKS
I-39							
PR I-39	2646+61.61	2646+91.85	SB PAVEMENT	48	1,442	160	
PR I-39	2646+91.73	2647+21.15	NB PAVEMENT	48	1,421	158	
PR I-39	2649+33.92	2649+62.01	SB PAVEMENT	48	1,340	149	
PR I-39	2649+59.65	2649+87.36	NB PAVEMENT	48	1,339	149	
PR I-39	2680+60.40	2681+34.57	SB PAVEMENT	48	3,560	396	
PR I-39	2681+81.21	2682+57.84	NB PAVEMENT	48	3,679	409	
PR I-39	2685+54.22	2686+30.85	SB PAVEMENT	48	3,679	409	
PR I-39	2686+77.49	2687+54.95	NB PAVEMENT	48	3,718	413	
PR I-39	2722+43.05	2722+71.13	SB PAVEMENT	36	1,006	112	
PR I-39	2722+68.91	2722+92.89	NB PAVEMENT	24	605	67	
PR I-39	2725+69.32	2725+95.56	SB PAVEMENT	36	940	104	
PR I-39	2725+88.58	2726+13.42	NB PAVEMENT	24	578	64	
SUBTOTAL						2,590	
GRAND TOTAL						2,590	
NOTE: AREAS MEASURED IN CADD.							

42000080							
PAVEMENT CONNECTOR (PCC) FOR BRIDGE APPROACH SLAB							
87% FED / 13% STATE							
ROAD	STA	STA	DESCRIPTION	WIDTH (FT)	SQ FT	SQ YD	REMARKS
I-39							
PR I-39	2646+61.61	2646+91.85	SB PAVEMENT CONNECTOR	VAR 70.0-70.6	2,082	231	
PR I-39	2646+91.73	2647+21.15	NB PAVEMENT CONNECTOR	70	2,100	233	
PR I-39	2649+33.92	2649+62.01	SB PAVEMENT CONNECTOR	VAR 70.0-70.6	1,991	221	
PR I-39	2649+59.65	2649+87.36	NB PAVEMENT CONNECTOR	70	1,928	214	
PR I-39	2680+60.40	2681+34.57	SB PAVEMENT CONNECTOR	VAR 70.0-70.5	5,082	565	
PR I-39	2681+81.21	2682+57.84	NB PAVEMENT CONNECTOR	70	5,480	609	
PR I-39	2685+54.22	2686+30.85	SB PAVEMENT CONNECTOR	VAR 70.0-70.5	5,493	610	
PR I-39	2686+77.49	2687+54.95	NB PAVEMENT CONNECTOR	VAR 70.0-70.5	5,313	590	
PR I-39	2722+43.05	2722+71.13	SB PAVEMENT CONNECTOR	VAR 58-58.6	1,604	178	
PR I-39	2722+68.91	2722+92.89	NB PAVEMENT CONNECTOR	46	1,178	131	
PR I-39	2725+69.32	2725+95.56	SB PAVEMENT CONNECTOR	58	1,535	171	
PR I-39	2725+88.58	2726+13.42	NB PAVEMENT CONNECTOR	46	1,092	121	
SUBTOTAL						3,876	
GRAND TOTAL						3,876	
NOTE: AREAS MEASURED IN CADD.							

MODEL: Schedules-8 [Sheet]
FILE NAME: c:\paword\it\benesch_projects\projects\0173723\0284C24-4\I-ah-Schedules.dgn

MODEL: Schedules-9 [Sheet]
FILE NAME: c:\paword\benesch_projects\projects\0173723\0264C24-4\I-39-Schedules.dgn

42001300 PROTECTIVE COAT 87% FED / 13% STATE							
ROAD	STA	STA	DESCRIPTION	WIDTH (FT)	SQ FT	SQ YD	REMARKS
I-39							
PR RAMP B	210+25.54	217+13.88	RAMP B PAVEMENT	24	16,606	1,845	
PR RAMP D	412+00.00	413+30.36	RAMP D PAVEMENT	16	2,086	232	
PR RAMP B	215+80.52	217+13.88	RAMP B INSIDE SHOULDER	6	826	92	
PR RAMP B	210+25.54	217+13.88	RAMP B OUTSIDE SHOULDER	VAR 10-12	7,822	869	
PR RAMP D	412+00.00	413+30.36	RAMP D OUTSIDE SHOULDER	6	782	87	
PR I-39	2620+83.00	2630+79.71	SB PAVEMENT	VAR 48-60	53,421	5,936	
PR I-39	2620+83.00	2645+91.89	NB PAVEMENT	48	121,215	13,468	
PR I-39	2630+79.71	2645+61.46	SB PAVEMENT	60	70,672	7,852	
PR I-39	2650+62.16	2679+60.40	SB PAVEMENT	48	138,766	15,418	
PR I-39	2650+87.21	2680+81.21	NB PAVEMENT	48	144,053	16,006	
PR I-39	2687+30.85	2705+84.10	SB PAVEMENT	48	88,955	9,884	
PR I-39	2688+54.95	2699+95.71	NB PAVEMENT	48	54,757	6,084	
PR I-39	2699+95.71	2710+21.51	NB PAVEMENT	VAR 48-54.3	52,407	5,823	
PR I-39	2705+84.10	2709+84.24	SB PAVEMENT	VAR 48-56	20,805	2,312	
PR I-39	2709+84.24	2721+42.91	SB PAVEMENT	36	41,589	4,621	
PR I-39	2710+21.51	2721+69.07	NB PAVEMENT	24	27,610	3,068	
PR I-39	2726+95.71	2732+35.00	SB PAVEMENT	36	19,326	2,147	
PR I-39	2727+13.26	2731+97.70	NB PAVEMENT	24	11,671	1,297	
PR I-39	2646+61.61	2646+91.85	SB PAVEMENT CONNECTOR	VAR 70.0-70.6	2,082	231	
PR I-39	2646+91.73	2647+21.15	NB PAVEMENT CONNECTOR	70	2,100	233	
PR I-39	2649+33.92	2649+62.01	SB PAVEMENT CONNECTOR	VAR 70.0-70.6	1,991	221	
PR I-39	2649+59.65	2649+87.36	NB PAVEMENT CONNECTOR	70	1,928	214	
PR I-39	2680+60.40	2681+34.57	SB PAVEMENT CONNECTOR	VAR 70.0-70.5	5,082	565	
PR I-39	2681+81.21	2682+57.84	NB PAVEMENT CONNECTOR	70	5,480	609	
PR I-39	2685+54.22	2686+30.85	SB PAVEMENT CONNECTOR	VAR 70.0-70.5	5,493	610	
PR I-39	2686+77.49	2687+54.95	NB PAVEMENT CONNECTOR	VAR 70.0-70.5	5,313	590	
PR I-39	2722+43.05	2722+71.13	SB PAVEMENT CONNECTOR	VAR 58-58.6	1,604	178	
PR I-39	2722+68.91	2722+92.89	NB PAVEMENT CONNECTOR	46	1,178	131	
PR I-39	2725+69.32	2725+95.56	SB PAVEMENT CONNECTOR	58	1,535	171	
PR I-39	2725+88.58	2726+13.42	NB PAVEMENT CONNECTOR	46	1,092	121	
PR I-39	2645+61.46	2646+61.61	SB TERMINAL SYSTEM	48	4,776	531	
PR I-39	2645+91.89	2646+91.73	NB TERMINAL SYSTEM	48	4,824	536	
PR I-39	2649+62.01	2650+62.16	SB TERMINAL SYSTEM	48	4,776	531	
PR I-39	2649+87.36	2650+87.21	NB TERMINAL SYSTEM	48	4,824	536	
PR I-39	2679+60.40	2680+60.40	SB TERMINAL SYSTEM	48	4,800	533	
PR I-39	2680+81.21	2681+81.21	NB TERMINAL SYSTEM	48	4,800	533	
PR I-39	2686+30.85	2687+30.85	SB TERMINAL SYSTEM	48	4,800	533	
PR I-39	2687+54.95	2688+54.95	NB TERMINAL SYSTEM	48	4,800	533	
PR I-39	2721+42.91	2722+43.05	SB TERMINAL SYSTEM	36	3,589	399	
PR I-39	2721+69.07	2722+68.91	NB TERMINAL SYSTEM	24	2,405	267	
PR I-39	2725+95.56	2726+95.71	SB TERMINAL SYSTEM	36	3,589	399	
PR I-39	2726+13.42	2727+13.26	NB TERMINAL SYSTEM	24	2,405	267	
PR I-39	2620+83.00	2646+61.61	SB INSIDE SHOULDER	10	25,749	2,861	
PR I-39	2620+83.00	2646+61.61	SB OUTSIDE SHOULDER	12	30,566	3,396	
PR I-39	2620+83.00	2646+91.73	NB INSIDE SHOULDER	10	26,125	2,903	
PR I-39	2620+83.00	2646+91.73	NB OUTSIDE SHOULDER	12	31,675	3,519	
PR I-39	2649+62.01	2665+57.93	SB INSIDE SHOULDER	10	15,877	1,764	
PR I-39	2649+62.01	2680+60.40	SB OUTSIDE SHOULDER	12	37,008	4,112	
PR I-39	2649+87.36	2665+57.93	NB INSIDE SHOULDER	10	15,657	1,740	
PR I-39	2649+87.36	2681+81.21	NB OUTSIDE SHOULDER	12	38,495	4,277	
PR I-39	2665+57.93	2666+19.93	SB INSIDE SHOULDER	12	900	100	
PR I-39	2665+57.93	2666+19.93	NB INSIDE SHOULDER	12	900	100	
PR I-39	2666+19.93	2680+60.40	SB INSIDE SHOULDER	10	14,340	1,593	
PR I-39	2666+19.93	2681+81.21	NB INSIDE SHOULDER	10	15,548	1,728	
PR I-39	2686+30.85	2722+43.05	SB INSIDE SHOULDER	10	36,112	4,012	
PR I-39	2686+30.85	2705+84.10	SB OUTSIDE SHOULDER	12	23,439	2,604	
PR I-39	2687+54.95	2722+68.91	NB INSIDE SHOULDER	10	35,150	3,906	
PR I-39	2687+54.95	2710+21.51	NB OUTSIDE SHOULDER	12	27,195	3,022	
PR I-39	2705+84.10	2709+84.24	SB OUTSIDE SHOULDER	VAR 6-12	3,299	367	
PR I-39	2709+84.24	2711+14.57	RAMP D GORE	VAR 4-17.9	2,839	315	
PR I-39	2710+21.51	2715+79.83	RAMP B GORE	VAR 6.3-23.9	5,925	658	
PR I-39	2711+14.57	2722+43.05	SB OUTSIDE SHOULDER	12	10,871	1,208	
PR I-39	2715+79.83	2722+68.91	NB OUTSIDE SHOULDER	12	8,322	925	
PR I-39	2725+95.56	2732+35.00	SB INSIDE SHOULDER	10	6,671	741	
PR I-39	2725+95.56	2732+35.00	SB OUTSIDE SHOULDER	12	7,609	845	
PR I-39	2726+13.42	2731+97.70	NB INSIDE SHOULDER	10	5,854	650	
PR I-39	2726+13.42	2731+97.70	NB OUTSIDE SHOULDER	12	7,049	783	
PR I-39	2620+83.00	2630+74.38	MEDIAN CONCRETE BARRIER	12.92	12,805	1,423	
PR I-39	2630+85.63	2644+44.38	MEDIAN CONCRETE BARRIER	12.92	17,551	1,950	
PR I-39	2644+55.63	2647+06.61	MEDIAN CONCRETE BARRIER	12.92	3,242	360	
PR I-39	2649+46.88	2656+94.38	MEDIAN CONCRETE BARRIER	12.92	9,655	1,073	
PR I-39	2657+05.63	2665+57.93	MEDIAN CONCRETE BARRIER	12.92	11,009	1,223	
PR I-39	2666+19.93	2672+94.38	MEDIAN CONCRETE BARRIER	12.92	8,712	968	
PR I-39	2673+05.63	2678+94.38	MEDIAN CONCRETE BARRIER	12.92	7,605	845	
PR I-39	2679+05.63	2681+96.21	MEDIAN CONCRETE BARRIER	12.92	3,753	417	
PR I-39	2686+15.89	2686+44.00	MEDIAN CONCRETE BARRIER	12.92	363	40	
PR I-39	2686+56.00	2688+94.00	MEDIAN CONCRETE BARRIER	12.92	3,074	342	
PR I-39	2689+06.00	2699+89.38	MEDIAN CONCRETE BARRIER	12.92	13,994	1,555	
PR I-39	2700+00.63	2706+94.38	MEDIAN CONCRETE BARRIER	12.92	8,961	996	
PR I-39	2707+05.63	2722+83.84	MEDIAN CONCRETE BARRIER	12.92	20,385	2,265	
PR I-39	2725+80.47	2731+98.34	MEDIAN CONCRETE BARRIER	12.92	7,981	887	

42001300 PROTECTIVE COAT 87% FED / 13% STATE							
ROAD	STA	STA	DESCRIPTION	WIDTH (FT)	SQ FT	SQ YD	REMARKS
I-39							
PR I-39	2704+72.08	2705+10.78	NB OUTSIDE CONCRETE BARRIER	8.92	345	38	
PR I-39	2646+66.02	2646+77.49	LT CONCRETE SHOULDER CURB	0.92	11	1	
PR I-39	2649+21.14	2649+43.66	LT CONCRETE SHOULDER CURB	0.92	21	2	
PR I-39	2680+63.94	2680+75.40	LT CONCRETE SHOULDER CURB	0.83	10	1	
PR I-39	2684+94.22	2685+21.78	LT CONCRETE SHOULDER CURB	0.83	23	3	
PR I-39	2687+36.66	2687+48.12	RT CONCRETE SHOULDER CURB	0.83	10	1	
PR I-39	2722+47.45	2722+58.92	LT CONCRETE SHOULDER CURB	1.08	12	1	
PR I-39	2680+18.62	2683+17.01	TYPE A GUTTER AND OUTLET	VAR 3.0-7.0	963	107	
PR I-39	2687+40.20	2689+36.35	TYPE A GUTTER AND OUTLET	VAR 3.0-8.0	666	74	
PR RAMP B	203+60.00	213+40.00	TYPE A GUTTER	3.00	2,940	327	
					SUBTOTAL	169,545	
HARRISON							
DDI EB	3010+47.50	3013+80.10	EB PAVEMENT	14	4,706	523	
DDI WB	2010+39.50	2013+73.50	WB PAVEMENT	14	4,734	526	
HARRISON	151+34.77	152+08.66	MEDIAN	CT	1535	171	
HARRISON	1311+13.21	1312+77.80	MEDIAN	CT	1245	139	
HARRISON AVE	149+83.16	1313+81.41	EB LT B-6.24 C&G	2.58	1532	170	
HARRISON AVE	151+34.34	1312+77.77	WB RT B-6.24 C&G	2.58	876	97	
HARRISON AVE	151+35.23	1312+77.77	EB RT B-6.24 C&G	2.58	873	97	
					SUBTOTAL	1,724	
					GRAND TOTAL	171,269	
NOTE: AREAS MEASURED IN CADD.							

42000506 PORTLAND CEMENT CONCRETE PAVEMENT 10 1/4" (JOINTED) 87% FED / 13% STATE							
ROAD	STA	STA	LENGTH (FT)	WIDTH (FT)	SQ FT	SQ YD	REMARKS
I-39							
PR RAMP B	210+25.54	217+13.88	688.34	24	16,606	1,845	
PR RAMP D	412+00.00	413+30.36	130.36	16	2,086	232	
					SUBTOTAL	2,077	
HARRISON							
DDI EB	3010+47.50	3013+80.10	332.60	14	4,706	523	
DDI WB	2010+39.50	2013+73.50	334.00	14	4,734	526	
					SUBTOTAL	1,049	
					GRAND TOTAL	3,126	
NOTE: AREAS MEASURED IN CADD.							

42100350 CONTINUOUSLY REINFORCED PORTLAND CEMENT CONCRETE PAVEMENT 12 1/2" 87% FED / 13% STATE							
ROAD	STA	STA	DESCRIPTION	WIDTH (FT)	SQ FT	SQ YD	REMARKS
I-39							
PR I-39	2620+83.00	2630+79.71	SB PAVEMENT	VAR 48-60	53,421	5,936	
PR I-39	2620+83.00	2645+91.89	NB PAVEMENT	48	121,215	13,468	
PR I-39	2630+79.71	2645+61.46	SB PAVEMENT	60	70,672	7,852	
PR I-39	2650+62.16	2679+60.40	SB PAVEMENT	48	138,766	15,418	
PR I-39	2650+87.21	2680+81.21	NB PAVEMENT	48	144,053	16,006	
PR I-39	2687+30.85	2705+84.10	SB PAVEMENT	48	88,955	9,884	
PR I-39	2688+54.95	2699+95.71	NB PAVEMENT	48	54,757	6,084	
PR I-39	2699+95.71	2710+21.51	NB PAVEMENT	VAR 48-54.3	52,407	5,823	
PR I-39	2705+84.10	2709+84.24	SB PAVEMENT	VAR 48-56	20,805	2,312	
PR I-39	2709+84.24	2721+42.91	SB PAVEMENT	36	41,589	4,621	
PR I-39	2710+21.51	2721+69.07	NB PAVEMENT	24	27,610	3,068	
PR I-39	2726+95.71	2732+35.00	SB PAVEMENT	36	19,326	2,147	
PR I-39	2727+13.26	2731+97.70	NB PAVEMENT	24	11,671	1,297	
					SUBTOTAL	93,917	
					GRAND TOTAL	93,917	
NOTE: AREAS MEASURED IN CADD.							



USER NAME = agibson

PLOT SCALE = 0.16666633" / in.

PLOT DATE = 2/6/2025

DESIGNED - A.GIBSON
DRAWN - J.MAJCHER
CHECKED - J.TARDY
DATE - 02/27/24

REVISED -
REVISED -
REVISED -
REVISED -

STATE OF ILLINOIS
DEPARTMENT OF TRANSPORTATION

SCHEDULE OF QUANTITIES

MODEL: Schedules-10 (Sheet)
FILE NAME: c:\paword\benesch_projects\projects\0173723\0264C24\IL-ehh-Schedules.dgn

42100615							
PAVEMENT REINFORCEMENT							
87% FED / 13% STATE							
ROAD	STA	STA	DESCRIPTION	WIDTH (FT)	SQ FT	SQ YD	REMARKS
I-39							
PR I-39	2620+83.00	2630+79.71	SB PAVEMENT	VAR 48-60	53,421	5,936	
PR I-39	2620+83.00	2645+91.89	NB PAVEMENT	48	121,215	13,468	
PR I-39	2630+79.71	2645+61.46	SB PAVEMENT	60	70,672	7,852	
PR I-39	2650+62.16	2679+60.40	SB PAVEMENT	48	138,766	15,418	
PR I-39	2650+87.21	2680+81.21	NB PAVEMENT	48	144,053	16,006	
PR I-39	2687+30.85	2705+84.10	SB PAVEMENT	48	88,955	9,884	
PR I-39	2688+54.95	2699+95.71	NB PAVEMENT	48	54,757	6,084	
PR I-39	2699+95.71	2710+21.51	NB PAVEMENT	VAR 48-54.3	52,407	5,823	
PR I-39	2705+84.10	2709+84.24	SB PAVEMENT	VAR 48-56	20,805	2,312	
PR I-39	2709+84.24	2721+42.91	SB PAVEMENT	36	41,589	4,621	
PR I-39	2710+21.51	2721+69.07	NB PAVEMENT	24	27,610	3,068	
PR I-39	2726+95.71	2732+35.00	SB PAVEMENT	36	19,326	2,147	
PR I-39	2727+13.26	2731+97.70	NB PAVEMENT	24	11,671	1,297	
SUBTOTAL						93,917	
GRAND TOTAL						93,917	
NOTE: AREAS MEASURED IN CADD.							

42101020			
WIDE FLANGE BEAM TERMINAL JOINT COMPLETE 24'			
87% FED / 13% STATE			
ROAD	STA	EACH	REMARKS
I - 39			
PR I - 39	2721+69.07	1	
PR I - 39	2727+13.26	1	
SUBTOTAL		2	
GRAND TOTAL		2	

42101030				
WIDE FLANGE BEAM TERMINAL JOINT COMPLETE 36'				
87% FED / 13% STATE				
ROAD	STA	EACH	REMARKS	
I-39				
PR I-39	2721+42.91	1		
PR I-39	2726+95.71	1		
SUBTOTAL		2		
GRAND TOTAL		2		

42101040			
WIDE FLANGE BEAM TERMINAL JOINT COMPLETE 48'			
87% FED / 13% STATE			
ROAD	STA	EACH	REMARKS
I - 39			
PR I - 39	2645+61.46	1	
PR I - 39	2645+91.89	1	
PR I - 39	2650+62.16	1	
PR I - 39	2650+87.21	1	
PR I - 39	2679+60.40	1	
PR I - 39	2680+81.21	1	
PR I - 39	2687+30.85	1	
PR I - 39	2688+54.95	1	
SUBTOTAL		8	
GRAND TOTAL		8	

42400100					
PORTLAND CEMENT CONCRETE SIDEWALK 4 INCH					
87% FED / 13% STATE					
ROAD	STA	STA	OFFSET	SQ FT	REMARKS
CHERRY VALLEY PATH					
CHERRY VALLEY PATH				977	
SUBTOTAL				977	
GRAND TOTAL				977	

42400800						
DETECTABLE WARNINGS						
87% FED / 13% STATE						
ROAD		STA	OFFSET	LT/RT	DESCRIPTION	SQ FT
CHERRY VALLEY PATH						
CHERRY VALLEY PATH						20
SUBTOTAL						20
TOTAL						20

44000690					
HOT-MIX ASPHALT SURFACE CORRECTION					
87% FED / 13% STATE					
ROAD	STA	STA	OFFSET	SQ YD	REMARKS
CHERRY VALLEY PATH					
CHERRY VALLEY PATH				84	
SUBTOTAL				84	
GRAND TOTAL				84	

48100500						
AGGREGATE SHOULDERS, TYPE A 6"						
87% FED / 13% STATE						
ROAD	STA	STA	OFFSET	AREA (SF)	AREA (SY)	REMARKS
I-39						
PR I-39	2620+83.00	2634+67.97	RT	2804	312	
PR I-39	2620+83.00	2636+26.79	LT	3046	338	
PR I-39	2651+84.03	2654+52.33	LT	528	59	
PR I-39	2655+40.00	2679+17.48	RT	4770	530	
PR I-39	2668+63.00	2675+75.36	LT	1419	158	
PR I-39	2689+11.70	2702+08.49	RT	2592	288	
PR I-39	2694+83.98	2709+83.80	LT	2998	333	
PR I-39	2713+30.21	2721+83.22	LT	1692	188	
PR I-39	2715+79.83	2717+18.99	RT	277	31	
PR I-39	2726+35.05	2731+97.06	RT	1132	126	
PR I-39	2728+00.58	2732+35.00	LT	857	95	
PR RAMP B	213+66.40	217+13.88	RT	688	76	
PR RAMP B	215+80.52	217+13.88	LT	277	31	
PR RAMP D	412+00.00	413+30.35	RT	261	29	
SUBTOTAL					2594	
GRAND TOTAL					2594	



USER NAME = agibson

PLOT SCALE = 0.16666633" / in.
PLOT DATE = 2/6/2025

DESIGNED - A. GIBSON
DRAWN - J.MAJCHER
CHECKED - J.TARDY
DATE - 02/27/24

REVISED -
REVISED -
REVISED -
REVISED -

STATE OF ILLINOIS
DEPARTMENT OF TRANSPORTATION

SCHEDULE OF QUANTITIES

SCALE: 1"=1'-0" SHEET 10 OF 39 SHEETS STA. TO STA.

F.A.I RTE.	SECTION	COUNTY	TOTAL SHEETS	SHEET NO.
*	(201-3)R & (4-1.5)R	WINNEBAGO	1685	58
CONTRACT NO. 64C24				
		ILLINOIS	FED. AID PROJECT	

48300505							
PORTLAND CEMENT CONCRETE SHOULDERS 10 1/4"							
87% FED / 13% STATE							
ROAD	STA	STA	DESCRIPTION	WIDTH (FT)	SQ FT	SQ YD	REMARKS
I-39							
PR RAMP B	215+80.52	217+13.88	INSIDE SHOULDER	6	826	92	
PR RAMP B	210+25.54	217+13.88	OUTSIDE SHOULDER	VAR 10-12	7,822	869	
PR RAMP D	412+00.00	413+30.36	OUTSIDE SHOULDER	6	782	87	
SUBTOTAL						1,048	
GRAND TOTAL						1,048	
NOTE: AREAS MEASURED IN CADD.							

48300710							
PORTLAND CEMENT CONCRETE SHOULDERS 12 1/2"							
87% FED / 13% STATE							
ROAD	STA	STA	DESCRIPTION	WIDTH (FT)	SQ FT	SQ YD	REMARKS
I-39							
PR I-39	2620+83.00	2646+61.61	SB INSIDE SHOULDER	10	25,749	2,861	
PR I-39	2620+83.00	2646+61.61	SB OUTSIDE SHOULDER	12	30,566	3,396	
PR I-39	2620+83.00	2646+91.73	NB INSIDE SHOULDER	10	26,125	2,903	
PR I-39	2620+83.00	2646+91.73	NB OUTSIDE SHOULDER	12	31,675	3,519	
PR I-39	2649+62.01	2665+57.93	SB INSIDE SHOULDER	10	15,877	1,764	
PR I-39	2649+62.01	2680+60.40	SB OUTSIDE SHOULDER	12	37,008	4,112	
PR I-39	2649+87.36	2665+57.93	NB INSIDE SHOULDER	10	15,657	1,740	
PR I-39	2649+87.36	2681+81.21	NB OUTSIDE SHOULDER	12	38,495	4,277	
PR I-39	2665+57.93	2666+19.93	SB INSIDE SHOULDER	12	900	100	
PR I-39	2665+57.93	2666+19.93	NB INSIDE SHOULDER	12	900	100	
PR I-39	2666+19.93	2680+60.40	SB INSIDE SHOULDER	10	14,340	1,593	
PR I-39	2666+19.93	2681+81.21	NB INSIDE SHOULDER	10	15,548	1,728	
PR I-39	2686+30.85	2722+43.05	SB INSIDE SHOULDER	10	36,112	4,012	
PR I-39	2686+30.85	2705+84.10	SB OUTSIDE SHOULDER	12	23,439	2,604	
PR I-39	2687+54.95	2722+68.91	NB INSIDE SHOULDER	10	35,150	3,906	
PR I-39	2687+54.95	2710+21.51	NB OUTSIDE SHOULDER	12	27,195	3,022	
PR I-39	2705+84.10	2709+84.24	SB OUTSIDE SHOULDER	VAR 6-12	3,299	367	
PR I-39	2709+84.24	2711+14.57	RAMP D GORE	VAR 4-17.9	2,839	315	
PR I-39	2710+21.51	2715+79.83	RAMP B GORE	VAR 6.3-23.9	5,925	658	
PR I-39	2711+14.57	2722+43.05	SB OUTSIDE SHOULDER	12	10,871	1,208	
PR I-39	2715+79.83	2722+68.91	NB OUTSIDE SHOULDER	12	8,322	925	
PR I-39	2725+95.56	2732+35.00	SB INSIDE SHOULDER	10	6,671	741	
PR I-39	2725+95.56	2732+35.00	SB OUTSIDE SHOULDER	12	7,609	845	
PR I-39	2726+13.42	2731+97.70	NB INSIDE SHOULDER	10	5,854	650	
PR I-39	2726+13.42	2731+97.70	NB OUTSIDE SHOULDER	12	7,049	783	
SUBTOTAL						48,131	
GRAND TOTAL						48,131	
NOTE: AREAS MEASURED IN CADD.							

60600095								
CLASS SI CONCRETE (OUTLET)								
87% FED / 13% STATE								
ROAD	STA	OFFSET	LT/RT	STA	OFFSET	LT/RT	CU YD	REMARKS
PR I-39	2680+18.62	84.6	RT	2680+70.00	78.0	RT	4.5	
PR I-39	2688+80.00	78.0	RT	2689+36.35	85.6	RT	4.9	
SUBTOTAL							9.4	
GRAND TOTAL							9.4	

60600605					
CONCRETE CURB, TYPE B					
87% FED / 13% STATE					
ROAD	STA	STA	OFFSET	FOOT	REMARKS
CHERRY VALLEY PATH					
CHERRY VALLEY PATH				31	
SUBTOTAL				31	
GRAND TOTAL				31	

60602500								
CONCRETE GUTTER, TYPE A								
87% FED / 13% STATE								
ROAD	STA	OFFSET	LT/RT	STA	OFFSET	LT/RT	FOOT	REMARKS
PR I-39	2680+70.00	78.0	RT	2683+17.01	78.0	RT	247	
PR I-39	2687+40.20	78.0	RT	2688+80.00	78.0	RT	140	
PR RAMP B	203+60.00	16.5	RT	213+40.00	16.5	RT	980	
SUBTOTAL							1,367	
GRAND TOTAL							1,367	

60604400									
COMBINATION CONCRETE CURB AND GUTTER, TYPE B-6.18									
87% FED / 13% STATE									
ROAD	STA	OFFSET	LT/RT	STA	OFFSET	LT/RT	DESCRIPTION	LENGTH (FOOT)	REMARKS
CHERRY VALLEY PATH									
CHERRY VALLEY PATH								76	
SUBTOTAL								76	
GRAND TOTAL								76	

60605000								
COMBINATION CONCRETE CURB AND GUTTER TYPE B-6.24								
87% FED / 13% STATE								
ROAD	STA	OFFSET	LT/RT	STA	OFFSET	LT/RT	FOOT	REMARKS
HARRISON AVE	149+83.16	56.0	LT	1313+81.41	60.1	LT	593	
HARRISON AVE	151+34.34	8.9	RT	1312+77.77	6.0	RT	339	
HARRISON AVE	151+35.23	7.4	LT	1312+77.77	5.4	LT	338	
SUBTOTAL							1,270	
GRAND TOTAL							1,270	

MODEL: Schedules-11 [Sheet]
FILE NAME: c:\paword\benesch_projects\projects\0173723\0264C24\41-eh-Schedules.dgn

 Affiliated with Benesch & Company 301 N Wacker Drive, Suite 3000 Chicago, Illinois 60601 312-565-4150 Job No. 10800.00	USER NAME = agibson	DESIGNED - A. GIBSON	REVISED -	STATE OF ILLINOIS DEPARTMENT OF TRANSPORTATION	SCHEDULE OF QUANTITIES				F.A.I RTE.	SECTION	COUNTY	TOTAL SHEETS	SHEET NO.
		DRAWN - J.MAJCHER	REVISED -						*	(201-3)R & (4-1.5)R	WINNEBAGO	1685	59
	PLOT SCALE = 0.16666633" / in.	CHECKED - J.TARDY	REVISED -		CONTRACT NO. 64C24								
	PLOT DATE = 2/6/2025	DATE - 02/27/24	REVISED -		ILLINOIS FED. AID PROJECT								
					SCALE: 1"=1'-0"	SHEET 11	OF 39	SHEETS	STA.	TO STA.			

MODEL: Schedules-12 (Sheet)
FILE NAME: c:\paward\benesch_projects\projects\0173723\0264C24-4\I-39-I-39-Schedules.dgn

60618300							
CONCRETE MEDIAN SURFACE, 4 INCH							
87% FED / 13% STATE							
ROAD	STA	STA	DESCRIPTION	OFFSET	AREA (SF)	AREA (SY)	REMARKS
HARRISON							
PR HARRISON	151+34.77	153+08.66	MEDIAN	CT	1382	154	
PR HARRISON	1311+13.21	1312+77.80	MEDIAN	CT	1245	139	
SUBTOTAL						293	
GRAND TOTAL						293	

63500105									
DELINEATORS									
87% FED / 13% STATE									
ROAD	STA	STA	OFFSET	SINGLE/ DOUBLE	SPACING (FOOT)	COLOR	EACH	REMARKS	
I - 39									
PR RAMP B	215+80.52	217+13.88	LT	SINGLE	100	AMBER	2		
PR RAMP B	210+25.54	217+13.88	RT	SINGLE	100	CRYSTAL	7		
PR RAMP D	412+00.00	413+30.36	RT	DOUBLE	100	CRYSTAL	4		
PR I - 39	2620+83.00	2646+61.61	LT	SINGLE	400	CRYSTAL	7		
PR I - 39	2620+83.00	2646+91.73	RT	SINGLE	400	CRYSTAL	7		
PR I - 39	2649+62.01	2680+60.40	LT	SINGLE	400	CRYSTAL	8		
PR I - 39	2649+87.36	2681+81.21	RT	SINGLE	400	CRYSTAL	8		
PR I - 39	2686+30.85	2705+84.10	LT	SINGLE	400	CRYSTAL	5		
PR I - 39	2687+54.95	2710+21.51	RT	SINGLE	400	CRYSTAL	6		
PR I - 39	2705+84.10	2709+84.24	LT	DOUBLE	100	AMBER	10		
PR I - 39	2713+30.21	2722+43.05	LT	SINGLE	400	CRYSTAL	3		
PR I - 39	2715+79.83	2722+68.91	RT	SINGLE	400	CRYSTAL	2		
PR I - 39	2725+95.56	2732+35.00	LT	SINGLE	400	CRYSTAL	2		
PR I - 39	2726+13.42	2731+97.70	RT	SINGLE	400	CRYSTAL	2		
SUBTOTAL							73		
GRAND TOTAL							73		
NOTE: SEE DRAINAGE SCHEDULES FOR ADDITIONAL QUANTITIES									

63700280					
CONCRETE BARRIER, DOUBLE FACE, 44 INCH HEIGHT					
87% FED / 13% STATE					
ROAD	STA	STA	DESCRIPTION	FOOT	REMARKS
I - 39					
PR I - 39	2620+83.00	2630+74.38	MEDIAN	991.38	
PR I - 39	2630+85.63	2644+44.38	MEDIAN	1358.75	
PR I - 39	2644+55.63	2644+95.00	MEDIAN	39.37	
PR I - 39	2651+58.49	2656+94.38	MEDIAN	535.89	
PR I - 39	2657+05.63	2665+21.26	MEDIAN	815.63	
PR I - 39	2666+56.60	2672+94.38	MEDIAN	637.78	
PR I - 39	2673+05.63	2678+94.38	MEDIAN	588.75	
PR I - 39	2679+05.63	2681+96.21	MEDIAN	290.58	
PR I - 39	2686+15.89	2686+44.00	MEDIAN	28.11	
PR I - 39	2686+56.00	2688+94.00	MEDIAN	238	
PR I - 39	2689+06.00	2699+89.38	MEDIAN	1083.38	
PR I - 39	2700+00.63	2706+94.38	MEDIAN	693.75	
PR I - 39	2707+05.63	2720+78.79	MEDIAN	1373.16	
PR I - 39	2727+80.08	2731+98.34	MEDIAN	418.26	
PR I - 39	2704+72.08	2705+10.78	NB OUTSIDE	38.70	
SUBTOTAL				9,132	
GRAND TOTAL				9,132	

63700380					
CONCRETE BARRIER, VARIABLE CROSS SECTION 44 INCH HEIGHT					
87% FED / 13% STATE					
ROAD	STA	STA	DESCRIPTION	FOOT	REMARKS
I - 39					
PR I - 39	2644+95.00	2647+06.61	MEDIAN	211.61	
PR I - 39	2649+46.88	2651+58.49	MEDIAN	211.91	
PR I - 39	2720+78.79	2722+83.84	MEDIAN	205.05	
PR I - 39	2725+80.47	2727+80.08	MEDIAN	199.61	
SUBTOTAL				828	
GRAND TOTAL				828	

63700805					
CONCRETE BARRIER TRANSITION					
87% FED / 13% STATE					
ROAD	STA	STA	DESCRIPTION	FOOT	REMARKS
I - 39					
PR I - 39	2665+21.26	2665+47.93	MEDIAN	26.67	
PR I - 39	2666+29.93	2666+56.60	MEDIAN	26.67	
SUBTOTAL				54	
GRAND TOTAL				54	

63700900					
CONCRETE BARRIER BASE					
87% FED / 13% STATE					
ROAD	STA	STA	DESCRIPTION	FOOT	REMARKS
I - 39					
PR I - 39	2704+72.08	2705+10.78	NB OUTSIDE	38.70	
SUBTOTAL				39	
GRAND TOTAL				39	

X1700072					
CONCRETE BARRIER, VERTICAL FACE (SPECIAL)					
87% FED / 13% STATE					
ROAD	STA	STA	DESCRIPTION	FOOT	REMARKS
I - 39					
PR I - 39	2665+47.93	2665+57.93	MEDIAN	10.00	
PR I - 39	2666+19.93	2666+29.93	MEDIAN	10.00	
SUBTOTAL				20	
GRAND TOTAL				20	

X6370048					
CONCRETE BARRIER BASE (SPECIAL)					
87% FED / 13% STATE					
ROAD	STA	STA	DESCRIPTION	FOOT	REMARKS
I - 39					
PR I - 39	2620+83.00	2630+74.38	MEDIAN	991.38	
PR I - 39	2630+85.63	2644+44.38	MEDIAN	1358.75	
PR I - 39	2644+55.63	2647+06.61	MEDIAN	250.98	
PR I - 39	2649+46.88	2656+94.38	MEDIAN	747.49	
PR I - 39	2657+05.63	2665+57.93	MEDIAN	852.30	
PR I - 39	2666+19.93	2672+94.38	MEDIAN	674.45	
PR I - 39	2673+05.63	2678+94.38	MEDIAN	588.75	
PR I - 39	2679+05.63	2681+96.21	MEDIAN	290.59	
PR I - 39	2686+15.89	2686+44.00	MEDIAN	28.11	
PR I - 39	2686+56.00	2688+94.00	MEDIAN	238.00	
PR I - 39	2689+06.00	2699+89.38	MEDIAN	1083.38	
PR I - 39	2700+00.63	2706+94.38	MEDIAN	693.75	
PR I - 39	2707+05.63	2722+83.84	MEDIAN	1578.22	
PR I - 39	2725+80.47	2731+98.34	MEDIAN	617.87	
SUBTOTAL				9,995	
GRAND TOTAL				9,995	

 Affiliated Research & Company 301 N. Wacker Drive, Suite 3000 Chicago, Illinois 60601 312-565-4150 Job No. 10800.00	USER NAME = agibson	DESIGNED - A. GIBSON	REVISED -	STATE OF ILLINOIS DEPARTMENT OF TRANSPORTATION	SCHEDULE OF QUANTITIES			FAI RTE.	SECTION	COUNTY	TOTAL SHEETS	SHEET NO.
		DRAWN - J.MAJCHER	REVISED -					*	(201-3)R & (4-1.5)R	WINNEBAGO	1685	60
	PLOT SCALE = 0.16666633" / in.	CHECKED - J.TARDY	REVISED -					CONTRACT NO. 64C24				
	PLOT DATE = 2/6/2025	DATE - 02/27/24	REVISED -					ILLINOIS FED. AID PROJECT				
								SCALE: 1"=1'-0" SHEET 12 OF 39 SHEETS STA. TO STA.				

MODEL: Schedules-13 (Sheet)
FILE NAME: c:\paword\benesch_projects\projects\0173723\0264C24\41-ehh-Schedules.dgn

64200116					
SHOULDER RUMBLE STRIPS, 16 INCH					
87% FED / 13% STATE					
ROAD	STA	STA	DESCRIPTION	FOOT	REMARKS
I-39					
PR I-39	2620+83.00	2646+61.61	SB INSIDE SHOULDER	2,579	
PR I-39	2620+83.00	2646+61.61	SB OUTSIDE SHOULDER	2,579	
PR I-39	2620+83.00	2646+91.73	NB INSIDE SHOULDER	2,609	
PR I-39	2620+83.00	2646+91.73	NB OUTSIDE SHOULDER	2,609	
PR I-39	2649+62.01	2680+60.40	SB INSIDE SHOULDER	3,098	
PR I-39	2649+62.01	2680+60.40	SB OUTSIDE SHOULDER	3,098	
PR I-39	2649+87.36	2681+81.21	NB INSIDE SHOULDER	3,194	
PR I-39	2649+87.36	2681+81.21	NB OUTSIDE SHOULDER	3,194	
PR I-39	2686+30.85	2722+43.05	SB INSIDE SHOULDER	3,612	
PR I-39	2686+30.85	2709+84.24	SB OUTSIDE SHOULDER	2,353	
PR I-39	2687+54.95	2722+68.91	NB INSIDE SHOULDER	3,514	
PR I-39	2687+54.95	2710+21.51	NB OUTSIDE SHOULDER	2,267	
PR I-39	2713+30.21	2722+43.05	SB OUTSIDE SHOULDER	913	
PR I-39	2715+79.83	2722+68.91	NB OUTSIDE SHOULDER	689	
PR I-39	2725+95.56	2732+35.00	SB INSIDE SHOULDER	639	
PR I-39	2725+95.56	2732+35.00	SB OUTSIDE SHOULDER	639	
PR I-39	2726+13.42	2731+97.70	NB INSIDE SHOULDER	584	
PR I-39	2726+13.42	2731+97.70	NB OUTSIDE SHOULDER	584	
PR RAMP B	215+80.52	217+13.88	INSIDE SHOULDER	133	
PR RAMP B	210+25.54	217+13.88	OUTSIDE SHOULDER	688	
PR RAMP D	412+00.00	413+30.36	OUTSIDE SHOULDER	130	
SUBTOTAL				39,707	
GRAND TOTAL				39,707	

64300900					
IMPACT ATTENUATORS (SEVERE USE, WIDE), TEST LEVEL 2					
87% FED / 13% STATE					
ROAD	STA	STA	OFFSET	EACH	REMARKS
US20/HARRISON					
US20/HARRISON	152+19.62	152+40.55	CT	1	
US20/HARRISON	1311+68.42	1311+89.90	CT	1	
SUBTOTAL				2	
GRAND TOTAL				2	

66201120									
CONCRETE SHOULDER CURB									
87% FED / 13% STATE									
ROAD	STA	OFFSET	LT/RT	STA	OFFSET	LT/RT	HEIGHT (IN)	FOOT	REMARKS
PR I-39	2646+66.02	73.5	LT	2646+77.49	73.5	LT	4	11	
PR I-39	2649+21.14	73.5	LT	2649+43.66	73.5	LT	4	23	
PR I-39	2680+63.94	73.5	LT	2680+75.40	73.5	LT	4	11	
PR I-39	2684+94.22	73.5	LT	2685+21.78	73.5	LT	4	28	
PR I-39	2687+36.66	73.5	RT	2687+48.12	73.5	RT	4	11	
PR I-39	2722+47.45	61.5	LT	2722+58.92	61.5	LT	6	11	
SUBTOTAL								96	
GRAND TOTAL								96	

66400305								
CHAIN LINK FENCE, 6'								
87% FED / 13% STATE								
ROAD	STA	OFFSET	LT/RT	STA	OFFSET	LT/RT	FOOT	REMARKS
I-39	2642+50.00	137.0	LT	2647+11.41	160.0	LT	450	
I-39	2642+92.02	163.2	RT	2648+64.73	200.0	RT	610	
I-39	2649+67.66	180.0	RT	2662+00.47	169.5	RT	1,270	
I-39	2652+00.00	214.6	LT	2662+00.00	130.5	LT	981	
I-39	2669+24.60	130.5	LT	2674+00.00	130.4	LT	476	
I-39	2678+00.00	130.4	LT	2680+16.68	155.0	LT	218	
I-39	2684+50.00	130.3	LT	2710+25.00	155.1	LT	2,732	
I-39	2698+80.30	167.1	RT	2712+00.00	170.0	RT	1,498	
SUBTOTAL							8,234	
GRAND TOTAL							8,234	

66407500			
CHAIN LINK GATES, 6' X 10' DOUBLE			
87% FED / 13% STATE			
ROAD	STA	EACH	REMARKS
RAMP AD	67+75	1	RAMP AD @ LINDEN
RAMP DB	48+15.28	1	RAMP DB @ LINDEN
RAMP DB	50+00	1	RAMP DB @ LINDEN
PR I-39	2704+45	1	I-39
SUBTOTAL		4	
GRAND TOTAL		4	



USER NAME	= agibson
PLOT SCALE	= 0.16666633" / in.
PLOT DATE	= 2/6/2025

DESIGNED	- A. GIBSON
DRAWN	- J.MAJCHER
CHECKED	- J.TARDY
DATE	- 02/27/24

REVISED	-
REVISED	-
REVISED	-
REVISED	-

STATE OF ILLINOIS
DEPARTMENT OF TRANSPORTATION

SCHEDULE OF QUANTITIES

SCALE: 1"=1'-0"	SHEET 13 OF 39 SHEETS	STA.	TO STA.
-----------------	-----------------------	------	---------

F.A.I RTE.	SECTION	COUNTY	TOTAL SHEETS	SHEET NO.
*	(201-3)R & (4-1.5)R	WINNEBAGO	1685	61
CONTRACT NO. 64C24				
		ILLINOIS	FED. AID PROJECT	

MODEL: Schedules-14 (Sheet)
FILE NAME: c:\p\word\benesch projects\projects\0173723\0264C24\IL-shl-Schedules.dgn

66600105				
FURNISHING AND ERECTING RIGHT OF WAY MARKERS				
87% FED / 13% STATE				
ROAD	STA	OFFSET	EACH	REMARKS
PR I - 39	2642+50.00	136.01' LT	1	
PR I - 39	2642+92.02	162.16' RT	1	
PR I - 39	2644+00.00	144.00' LT	1	
PR I - 39	2644+00.00	174.00' RT	1	
PR I - 39	2646+25.00	189.00' RT	1	
PR I - 39	2647+11.41	159.00' LT	1	
PR I - 39	2647+85.72	174.00' RT	1	
PR I - 39	2647+94.76	199.00' RT	1	
PR I - 39	2648+64.73	199.00' RT	1	
PR I - 39	2649+67.66	179.00' RT	1	
PR I - 39	2651+00.00	174.00' RT	1	
PR I - 39	2652+00.00	165.41' RT	1	
PR I - 39	2652+00.00	213.61' LT	1	
PR I - 39	2653+25.00	179.00' LT	1	
PR I - 39	2655+00.00	179.00' LT	1	
PR I - 39	2657+00.00	149.00' LT	1	
PR I - 39	2659+00.00	159.00' LT	1	
PR I - 39	2662+00.00	129.53' LT	1	
PR I - 39	2671+50.00	139.00' LT	1	
PR I - 39	2674+00.00	129.43' LT	1	
PR I - 39	2678+00.00	129.40' LT	1	
PR I - 39	2680+16.68	154.00' LT	1	
PR I - 39	2683+46.31	129.35' LT	1	
PR I - 39	2685+00.00	149.00' LT	1	
PR I - 39	2687+00.00	154.00' LT	1	
PR I - 39	2688+30.97	147.45' LT	1	
PR I - 39	2689+00.00	144.00' LT	1	
PR I - 39	2690+50.00	129.29' LT	1	
PR I - 39	2699+00.00	129.22' LT	1	
PR I - 39	2700+50.00	139.00' LT	1	
PR I - 39	2704+00.00	149.00' LT	1	
PR I - 39	2704+00.00	168.83' RT	1	
PR I - 39	2704+55.00	179.57' RT	1	
PR I - 39	2709+75.00	199.00' LT	1	
PR I - 39	2710+25.00	154.12' LT	1	
GRAND TOTAL			35	



USER NAME	= agibson
PLOT SCALE	= 0.16666633" / in.
PLOT DATE	= 2/6/2025

DESIGNED -	A. GIBSON	REVISED -	
DRAWN -	J.MAJCHER	REVISED -	
CHECKED -	J.TARDY	REVISED -	
DATE -	02/27/24	REVISED -	

STATE OF ILLINOIS
DEPARTMENT OF TRANSPORTATION

SCHEDULE OF QUANTITIES

SCALE: 1"=1'-0"	SHEET 14	OF 39 SHEETS	STA.	TO STA.
-----------------	----------	--------------	------	---------

F.A.I RTE.	SECTION	COUNTY	TOTAL SHEETS	SHEET NO.
*	(201-3)R & (4-1.5)R	WINNEBAGO	1685	62
CONTRACT NO. 64C24				
		ILLINOIS	FED. AID PROJECT	

MODEL: Schedules-15 [Sheet]
FILE NAME: c:\paword\benesch_projects\projects\0173723\0264C24\IL-shl-Schedules.dgn

X5012506					
CONCRETE WALL REMOVAL					
87% FED / 13% STATE					
ROAD	STA	STA	OFFSET	FOOT	REMARKS
CHERRY VALLEY PATH					
CHERRY VALLEY PATH				145	
SUBTOTAL				145	
GRAND TOTAL				145	

X6026056					
SANITARY MANHOLES TO BE ADJUSTED WITH NEW TYPE 1 FRAME, CLOSED LID					
100% FRSA					
ROAD	STA	OFFSET	EACH	REMARKS	
PR I-39	2650+80.00	168' RT	1	MH 149-073	
PR I-39	2707+60.00	150' LT	1	MH 148-001	
PR I-39	2707+40.00	180' RT	1	MH 156-011	
PR I-39	2707+70.00	180' RT	1	MH 156-026	
MILL RD	00+42.00		1	MH 156-122	
SUBTOTAL			5		
GRAND TOTAL			5		

X6026057					
SANITARY MANHOLES TO BE RECONSTRUCTED WITH NEW TYPE 1 FRAME, CLOSED LID					
100% FRSA					
ROAD	STA	OFFSET	EACH	REMARKS	
PR I-39	2707+80.00	150' LT	1	MH 156-027	
PR I-39	2650+80.00	160' LT	1	MH 149-074	
SUBTOTAL			2		
GRAND TOTAL			2		

50104650								
SLOPE WALL REMOVAL								
87% FED / 13% STATE								
ROAD	STA	STA	DESCRIPTION	WIDTH (FT)	SQ FT	SQ YD	REMARKS	
I-39								
PR I-39	2664+60.09	2665+41.94	PERRYVILLE BRIDGE SOUTH SLOPE WALL	6	491	55		
PR I-39	2666+35.92	2667+17.77	PERRYVILLE BRIDGE NORTH SLOPE WALL	6	491	55		
						SUBTOTAL	110	
						GRAND TOTAL	110	
NOTE: SEE STRUCTURAL BILL OF MATERIALS FOR ADDITIONAL QUANTITIES								

51100100								
SLOPE WALL 4 INCH								
87% FED / 13% STATE								
ROAD	STA	STA	DESCRIPTION	WIDTH (FT)	SQ FT	SQ YD	REMARKS	
I-39								
PR I-39	2664+60.09	2665+41.94	PERRYVILLE BRIDGE SOUTH SLOPE WALL	6	491	55		
PR I-39	2666+35.92	2667+17.77	PERRYVILLE BRIDGE NORTH SLOPE WALL	6	491	55		
						SUBTOTAL	110	
						GRAND TOTAL	110	
NOTE: SEE STRUCTURAL BILL OF MATERIALS FOR ADDITIONAL QUANTITIES								

X7820007							
GUARDRAIL REFLECTORS, TYPE C (SPECIAL)							
87% FED / 13% STATE							
ROAD	STA	STA	O/S	LENGTH	SPACING	EACH	REMARKS
I-39							
PR I-39	2620+83.00	2665+57.93	LT	4474.93	400	12	MEDIAN BARRIER
PR I-39	2620+83.00	2665+57.93	RT	4474.93	400	12	MEDIAN BARRIER
PR I-39	2666+19.93	2731+98.34	LT	6578.41	400	17	MEDIAN BARRIER
PR I-39	2666+19.93	2731+98.34	RT	6578.41	400	17	MEDIAN BARRIER
PR I-39	2704+72.08	2705+10.78	RT	38.70	400	1	NB RIGHT SHOULDER BARRIER
PR I-39	2646+93.01	2649+01.73	LT	208.72	80	3	I-39 OVER CN SB PARAPET WALL
PR I-39	2647+55.21	2649+57.44	RT	202.23	80	3	I-39 OVER CN NB PARAPET WALL
PR I-39	2680+90.40	2684+80.38	LT	389.98	80	5	I-39 OVER UP SB PARAPET WALL
PR I-39	2683+33.98	2687+21.66	RT	387.68	80	5	I-39 OVER UP NB PARAPET WALL
PR I-39	2722+74.07	2725+43.46	LT	269.39	80	4	I-39 OVER HARRISON SB PARAPET WALL
PR I-39	2723+18.43	2725+82.89	RT	264.46	80	4	I-39 OVER HARRISON NB PARAPET WALL
SUBTOTAL						83	
GRAND TOTAL (FOR BARRIER AND BRIDGE PARAPET WALLS)						83	
NOTES: SEE GUARDRAIL SCHEDULE FOR ADDITIONAL QUANTITIES							

X6350206							
LINEAR DELINEATOR PANELS, 6 INCH							
87% FED / 13% STATE							
ROAD	STA	STA	SIDE	LENGTH	SPACING	EACH	REMARKS
I-39							
PR I-39	2647+06.61	2649+46.88	LT	240.27	50	5	SB SIDE OF I-39 OVER CN MEDIAN PARAPET WALL
PR I-39	2647+55.21	2649+57.44	RT	202.23	50	5	I-39 OVER CN NB PARAPET WALL
PR I-39	2722+83.84	2725+80.47	LT	296.63	50	6	SB SIDE OF I-39 OVER HARRISON MEDIAN PARAPET WALL
PR I-39	2723+18.43	2725+82.89	RT	264.46	50	6	I-39 OVER HARRISON NB PARAPET WALL
SUBTOTAL					22		
GRAND TOTAL					22		



USER NAME = agibson

PLOT SCALE = 0.16666633" / lin.
PLOT DATE = 2/6/2025

DESIGNED - A. GIBSON
DRAWN - J.MAJCHER
CHECKED - J.TARDY
DATE - 02/27/24

REVISED -
REVISED -
REVISED -
REVISED -

STATE OF ILLINOIS
DEPARTMENT OF TRANSPORTATION

SCHEDULE OF QUANTITIES

SCALE: 1"=1'-0" SHEET 15 OF 39 SHEETS STA. TO STA.

F.A.I RTE.	SECTION	COUNTY	TOTAL SHEETS	SHEET NO.
*	(201-3)R & (4-1.5)R	WINNEBAGO	1685	63
CONTRACT NO. 64C24				
		ILLINOIS	FED. AID PROJECT	

MODEL: Schedules-16 (Sheet)
FILE NAME: c:\paword\benesch_projects\projects\0173723\0264C24-4L-4H-Schedules.dgn

X2100104 GEOTECHNICAL REINFORCEMENT							
87% FED / 13% STATE							
ROAD	STA	STA	DESCRIPTION	WIDTH (FT)	SQ FT	SQ YD	REMARKS
I-39							
PR I-39	2620+83.00	2625+50.00	SB OUTSIDE SHOULDER	12.5	5,773	641	
PR I-39	2620+83.00	2625+50.00	SB PAVEMENT	VAR 60-54.3	26,528	2,948	
PR I-39	2620+83.00	2625+50.00	SB INSIDE SHOULDER	10	4,664	518	
PR I-39	2620+83.00	2625+50.00	MEDIAN BARRIER BASE	7	3,269	363	
PR I-39	2620+83.00	2625+50.00	NB INSIDE SHOULDER	10	4,676	520	
PR I-39	2620+83.00	2625+50.00	NB PAVEMENT	48	22,541	2,505	
PR I-39	2620+83.00	2625+50.00	NB OUTSIDE SHOULDER	12.5	5,896	655	
PR I-39	2625+50.00	2646+61.61	SB OUTSIDE SHOULDER	12.5	26,067	2,896	
PR I-39	2625+50.00	2630+79.71	SB PAVEMENT	VAR 54.3-48	26,892	2,988	
PR I-39	2630+79.71	2645+61.46	SB PAVEMENT	48	70,672	7,852	
PR I-39	2645+61.46	2646+61.61	SB TERMINAL SYSTEM	48	4,776	531	
PR I-39	2646+61.61	2646+88.50	SB PAVEMENT CONNECTOR	70.5	1,859	207	
PR I-39	2625+50.00	2646+61.61	SB INSIDE SHOULDER	10	21,085	2,343	
PR I-39	2625+50.00	2647+03.39	MEDIAN BARRIER BASE	7	15,065	1,674	
PR I-39	2625+50.00	2646+91.74	NB INSIDE SHOULDER	10	21,449	2,383	
PR I-39	2625+50.00	2645+91.89	NB PAVEMENT	48	98,652	10,961	
PR I-39	2645+91.89	2646+91.74	NB TERMINAL SYSTEM	48	4,824	536	
PR I-39	2646+91.74	2647+18.05	NB PAVEMENT CONNECTOR	70.5	1,897	211	
PR I-39	2625+50.00	2646+91.74	NB OUTSIDE SHOULDER	12	27,100	3,011	
PR I-39	2649+62.01	2656+00.00	SB OUTSIDE SHOULDER	12.5	7,879	875	
PR I-39	2649+37.03	2649+62.01	SB PAVEMENT CONNECTOR	70.5	1,785	198	
PR I-39	2649+62.01	2650+62.16	SB TERMINAL SYSTEM	48	4,776	531	
PR I-39	2650+62.16	2656+00.00	SB PAVEMENT	48	25,647	2,850	
PR I-39	2649+62.01	2656+00.00	SB INSIDE SHOULDER	10	6,371	708	
PR I-39	2649+50.05	2656+00.00	MEDIAN BARRIER BASE	7	4,549	505	
PR I-39	2649+87.36	2656+00.00	NB INSIDE SHOULDER	10	6,134	682	
PR I-39	2649+62.89	2649+87.36	NB PAVEMENT CONNECTOR	70.5	1,713	190	
PR I-39	2649+87.36	2650+87.21	NB TERMINAL SYSTEM	48	4,824	536	
PR I-39	2650+87.21	2656+00.00	NB PAVEMENT	48	24,775	2,753	
PR I-39	2649+87.36	2656+00.00	NB OUTSIDE SHOULDER	12.5	7,750	861	
PR I-39	2656+00.00	2663+50.00	SB OUTSIDE SHOULDER	12.5	9,290	1,032	
PR I-39	2656+00.00	2663+50.00	SB PAVEMENT	48	35,819	3,980	
PR I-39	2656+00.00	2663+50.00	SB INSIDE SHOULDER	10	7,491	832	
PR I-39	2656+00.00	2663+50.00	MEDIAN BARRIER BASE	7	5,250	583	
PR I-39	2656+00.00	2663+50.00	NB INSIDE SHOULDER	10	7,509	834	
PR I-39	2656+00.00	2663+50.00	NB PAVEMENT	48	36,181	4,020	
PR I-39	2656+00.00	2663+50.00	NB OUTSIDE SHOULDER	12.5	9,460	1,051	
PR I-39	2663+50.00	2668+50.00	SB OUTSIDE SHOULDER	12.5	6,250	694	
PR I-39	2663+50.00	2668+50.00	SB PAVEMENT	48	24,000	2,667	
PR I-39	2663+50.00	2668+50.00	SB INSIDE SHOULDER	10	5,000	556	
PR I-39	2663+50.00	2668+50.00	MEDIAN BARRIER BASE	7	3,500	389	
PR I-39	2663+50.00	2668+50.00	NB INSIDE SHOULDER	10	5,000	556	
PR I-39	2663+50.00	2668+50.00	NB PAVEMENT	48	24,000	2,667	
PR I-39	2663+50.00	2668+50.00	NB OUTSIDE SHOULDER	12.5	6,250	694	
PR I-39	2668+50.00	2674+50.00	SB OUTSIDE SHOULDER	12.5	7,500	833	
PR I-39	2668+50.00	2674+50.00	SB PAVEMENT	48	28,800	3,200	
PR I-39	2668+50.00	2674+50.00	SB INSIDE SHOULDER	10	6,000	667	
PR I-39	2668+50.00	2674+50.00	MEDIAN BARRIER BASE	7	4,200	467	
PR I-39	2668+50.00	2674+50.00	NB INSIDE SHOULDER	10	6,000	667	
PR I-39	2668+50.00	2674+50.00	NB PAVEMENT	48	28,800	3,200	
PR I-39	2668+50.00	2674+50.00	NB OUTSIDE SHOULDER	12.5	7,500	833	
PR I-39	2674+50.00	2675+50.00	SB OUTSIDE SHOULDER	12.5	1,250	139	
PR I-39	2674+50.00	2675+50.00	SB PAVEMENT	48	4,800	533	
PR I-39	2674+50.00	2675+50.00	SB INSIDE SHOULDER	10	1,000	111	
PR I-39	2674+50.00	2675+50.00	MEDIAN BARRIER BASE	7	700	78	
PR I-39	2674+50.00	2675+50.00	NB INSIDE SHOULDER	10	1,000	111	
PR I-39	2674+50.00	2675+50.00	NB PAVEMENT	48	4,800	533	
PR I-39	2674+50.00	2675+50.00	NB OUTSIDE SHOULDER	12.5	1,250	139	
PR I-39	2675+50.00	2679+50.00	SB OUTSIDE SHOULDER	12.5	5,000	556	
PR I-39	2675+50.00	2679+50.00	SB INSIDE SHOULDER	10	4,000	444	
PR I-39	2675+50.00	2679+50.00	MEDIAN BARRIER BASE	7	2,800	311	
PR I-39	2675+50.00	2679+50.00	NB INSIDE SHOULDER	10	4,000	444	
PR I-39	2675+50.00	2679+50.00	NB PAVEMENT	48	19,200	2,133	
PR I-39	2675+50.00	2679+50.00	NB OUTSIDE SHOULDER	12.5	5,000	556	
PR I-39	2679+50.00	2680+60.40	SB OUTSIDE SHOULDER	12.5	1,380	153	
PR I-39	2675+50.00	2679+60.40	SB PAVEMENT	48	19,699	2,189	
PR I-39	2679+60.40	2680+60.40	SB TERMINAL SYSTEM	48	4,800	533	
PR I-39	2680+60.40	2681+28.39	SB PAVEMENT CONNECTOR	70.5	4,680	520	

X2100104 GEOTECHNICAL REINFORCEMENT							
87% FED / 13% STATE							
ROAD	STA	STA	DESCRIPTION	WIDTH (FT)	SQ FT	SQ YD	REMARKS
I-39							
PR I-39	2680+60.40	2681+28.39	SB PAVEMENT CONNECTOR	70.5	4,680	520	
PR I-39	2679+50.00	2680+60.40	SB INSIDE SHOULDER	10	1,104	123	
PR I-39	2679+50.00	2681+89.81	MEDIAN BARRIER BASE	7	1,683	187	
PR I-39	2679+50.00	2681+81.21	NB INSIDE SHOULDER	10	2,312	257	
PR I-39	2679+50.00	2680+81.21	NB PAVEMENT	48	6,298	700	
PR I-39	2680+81.21	2681+81.21	NB TERMINAL SYSTEM	48	4,800	533	
PR I-39	2681+81.21	2682+52.48	NB PAVEMENT CONNECTOR	70.5	5,141	571	
PR I-39	2679+50.00	2681+81.21	NB OUTSIDE SHOULDER	12.5	2,890	321	
PR I-39	2686+30.85	2695+50.00	SB OUTSIDE SHOULDER	12.5	11,489	1,277	
PR I-39	2685+59.53	2686+30.85	SB PAVEMENT CONNECTOR	70.5	5,152	572	
PR I-39	2686+30.85	2687+30.85	SB TERMINAL SYSTEM	48	4,800	533	
PR I-39	2687+30.85	2695+50.00	SB PAVEMENT	48	39,319	4,369	
PR I-39	2686+30.85	2695+50.00	SB INSIDE SHOULDER	10	9,191	1,021	
PR I-39	2686+21.62	2695+50.00	MEDIAN BARRIER BASE	7	6,592	732	
PR I-39	2687+54.95	2695+50.00	NB INSIDE SHOULDER	10	7,951	883	
PR I-39	2695+50.00	2705+00.00	SB OUTSIDE SHOULDER	12.5	11,875	1,319	
PR I-39	2695+50.00	2705+00.00	SB PAVEMENT	48	45,600	5,067	
PR I-39	2695+50.00	2705+00.00	SB INSIDE SHOULDER	10	9,500	1,056	
PR I-39	2695+50.00	2705+00.00	MEDIAN BARRIER BASE	7	6,650	739	
PR I-39	2695+50.00	2705+00.00	NB INSIDE SHOULDER	10	9,500	1,056	
PR I-39	2695+50.00	2699+95.71	NB PAVEMENT	48	21,394	2,377	
PR I-39	2699+95.71	2705+00.00	NB PAVEMENT	VAR 48-51	24,972	2,775	
PR I-39	2695+50.00	2705+00.00	NB OUTSIDE SHOULDER	12.5	11,875	1,319	
PR I-39	2686+83.67	2687+54.95	NB PAVEMENT CONNECTOR	70.5	4,911	546	
PR I-39	2687+54.95	2688+54.95	NB TERMINAL SYSTEM	48	4,800	533	
PR I-39	2688+54.95	2695+50.00	NB PAVEMENT	48	33,363	3,707	
PR I-39	2687+54.95	2695+50.00	NB OUTSIDE SHOULDER	12.5	9,938	1,104	
PR I-39	2705+00.00	2705+84.13	SB OUTSIDE SHOULDER	12.5	1,051	117	
PR I-39	2705+84.13	2709+83.92	SB OUTSIDE SHOULDER	VAR 12.5-6.5	3,499	389	
PR I-39	2709+84.24	2713+30.21	RAMP D GORE	VAR 4.0-17.9	2,839	315	
PR I-39	2713+30.21	2722+43.00	SB OUTSIDE SHOULDER	12.5	11,324	1,258	
PR I-39	2705+00.00	2705+84.13	SB PAVEMENT	48	4,036	448	
PR I-39	2705+84.13	2709+84.24	SB PAVEMENT	VAR 48-56	20,806	2,312	
PR I-39	2709+84.24	2721+42.91	SB PAVEMENT	36	41,589	4,621	
PR I-39	2721+42.91	2722+43.11	SB TERMINAL SYSTEM	36	3,589	399	
PR I-39	2722+43.11	2722+67.78	SB PAVEMENT CONNECTOR	58.5	1,421	158	
PR I-39	2705+00.00	2722+43.11	SB INSIDE SHOULDER	10	17,419	1,935	
PR I-39	2705+00.00	2722+80.61	MEDIAN BARRIER BASE	7	12,560	1,396	
PR I-39	2705+00.00	2722+68.87	NB INSIDE SHOULDER	10	17,699	1,967	
PR I-39	2705+00.00	2710+21.51	NB PAVEMENT	VAR 51.0-54.3	27,435	3,048	
PR I-39	2710+21.51	2721+69.07	NB PAVEMENT	24	27,610	3,068	
PR I-39	2721+69.07	2722+68.87	NB TERMINAL SYSTEM	24	2,405	267	
PR I-39	2722+68.87	2722+90.91	NB PAVEMENT CONNECTOR	46.5	1,045	116	
PR I-39	2705+00.00	2710+21.51	NB OUTSIDE SHOULDER	12	6,515	724	
PR I-39	2710+21.51	2715+79.83	RAMP B GORE	VAR 6.3-23.9	5,925	658	
PR I-39	2715+79.83	2722+68.87	NB OUTSIDE SHOULDER	12.5	8,669	963	
PR I-39	2725+95.56	2732+35.00	SB OUTSIDE SHOULDER	12.5	7,927	881	
PR I-39	2725+72.43	2725+95.56	SB PAVEMENT CONNECTOR	58.5	1,367	152	
PR I-39	2725+95.56	2726+95.71	SB TERMINAL SYSTEM	36	3,589	399	
PR I-39	2726+95.71	2732+35.00	SB PAVEMENT	36	19,326	2,147	
PR I-39	2725+95.56	2732+35.00	SB INSIDE SHOULDER	10	6,689	743	
PR I-39	2725+83.65	2731+98.37	MEDIAN BARRIER BASE	7	4,304	478	
PR I-39	2726+13.42	2731+98.37	NB INSIDE SHOULDER	10	5,854	650	
PR I-39	2725+92.66	2726+13.42	NB PAVEMENT CONNECTOR	46.5	952	106	
PR I-39	2726+13.42	2727+13.26	NB TERMINAL SYSTEM	24	2,405	267	
PR I-39	2727+13.26	2731+98.37	NB PAVEMENT	24	11,671	1,297	
PR I-39	2726+13.42	2731+98.37	NB OUTSIDE SHOULDER	12.5	7,345	816	
PR RAMP B	210+25.54	217+13.88	RAMP B PAVEMENT	24	16,606	1,845	
PR RAMP B	215+80.52	217+13.88	RAMP B INSIDE SHOULDER	6.5	895	99	
PR RAMP B	210+25.54	217+13.88	RAMP B OUTSIDE SHOULDER	VAR 12.5-10.5	8,164	907	
PR RAMP D	412+00.00	413+30.36	RAMP D PAVEMENT	16	2,086	232	
PR RAMP D	412+00.00	413+30.36	RAMP D OUTSIDE SHOULDER	6.5	847	94	
SUBTOTAL						163,291	
HARRISON							
PR DDI EB	3010+47.50	3013+80.10	EB PAVEMENT AND INSIDE C&G	19.08	6,423	714	
PR DDI WB	2010+39.50	2013+73.50	WB PAVEMENT AND INSIDE C&G	19.08	6,459	718	
PR HARRISON	149+83.16	1313+81.41	EB OUTSIDE C&G	3.08	1,826	203	
SUBTOTAL						1,635	
GRAND TOTAL					164,926		
NOTE: AREAS MEASURED IN CADD.							

MODEL: Schedules-17 (Sheet)
FILE NAME: c:\p\word\benesch projects\projects\0173723\0264C24\41-shl-Schedules.dgn

PAY LIMIT		25000210		25000310	25000312	25100127	25000320
		SEEDING CLASS 2A		SEEDING CLASS 4	SEEDING CLASS 4a	MULCH METHOD 3A	SEEDING, CLASS 5
		(ACRE)		(ACRE)	(ACRE)	(ACRE)	(ACRE)
Start STA.	Stop STA.						
Sheet 3	I-39 Wide - Plan 5						
2620+83.00	2630+00.00	LT	0.592		0.54	1.132	0.54
2620+83.00	2630+00.00	RT	0.659		0.715	1.374	0.715
Sheet 4	I-39 Wide - Plan 6						
2630+00.00	2644+00.00	LT	0.448	0.506	0.682	1.636	0.682
2630+00.00	2644+00.00	RT	0.41	0.605	0.908	1.923	0.908
Sheet 5	I-39 Wide - Plan 7						
2644+00.00	2659+00.00	LT	0.84	0.965	1.82	3.625	1.82
2644+00.00	2659+00.00	RT	0.318	1.813	0.996	3.127	0.996
Sheet 6	I-39 Wide - Plan 8						
2659+00.00	2674+00.00	LT	0.466	0.317	0.928	1.711	0.928
2659+00.00	2674+00.00	RT	0.600	0.123	1.559	2.282	1.559
Sheet 7	I-39 Wide - Plan 9						
2674+00.00	2689+00.00	LT	0.289	0.913	0.608	1.810	0.608
2674+00.00	2689+00.00	RT	0.480	1.022	1.068	2.570	1.068
Sheet 8	I-39 Wide - Plan 10						
2689+00.00	2704+00.00	LT	0.599	0.150	1.058	1.807	1.058
2689+00.00	2704+00.00	RT	0.658	0.127	1.967	2.752	1.967
Sheet 9	I-39 Wide - Plan 11						
2704+00.00	2718+00.00	LT	0.424	0.723	0.854	2.001	0.854
2704+00.00	2718+00.00	RT	0.350	0.208	2.167	2.725	2.167
Sheet 10	I-39 Wide - Plan 12						
2718+00.00	2733+00.00	LT	0.592	1.203		1.795	0
2718+00.00	2733+00.00	RT	0.981	2.912		3.893	0
Sheet 11	I-39 Wide - Plan 13						
2733+00.00	2748+00.00	RT	0.248	0.298		0.546	0
Sheet 12	Ramp DB-1						
17+01.19	30+16.00	RT	0.403	0.804	0.000	1.207	0
Sheet 13	Ramp DB-2						
30+16.00	45+16.00	RT	0.249	0.975	0.000	1.224	0
Sheet 14	Ramp DB-3						
45+16.00	60+16.00	RT	0.081	0.770	0.000	0.851	0
Sheet 15	Ramp DB-4						
60+16.00	75+16.00	RT	0.000	0.678	0.000	0.678	0
Sheet 16	Ramp DB-5						
75+16.00	82+65.79	RT	0.000	0.344	0.000	0.344	0
Sheet 17	Ramp AD-1						
69+11.29	78+00	RT	0.389	0.000	0.490	0.879	0.490
Sheet 18	Ramp AD-2						
78+00	87+21.27	RT	0.413	0.000	1.377	1.790	1.377
Sheet 19	Mill Rd						
0+00.00	6+00.00	LT	0.073			0.073	
Sheet 20	Mill Rd/Harrison						
6+00.00	9+001.35	LT	0.251	0.311		0.562	
						0.000	
Sheet 2	Stockpile		0.000	0.000	9.738	9.738	9.738
TOTAL			10.812	15.767	27.475	54.054	27.475
ADJUSTED TOTAL			11.00	16.00	27.50	54.25	27.50

PAY LIMIT	25000400	25000500	25000600
	NITROGEN FERT NUTR	PHOSPHORUS FERT NUTR	POTASSIUM FERT NUTR
	(POUND)	(POUND)	(POUND)
SEEDING, CLASS 2A	990	990	990
SEEDING, CLASS 4	1440	1440	1440
SEEDING CLASS 4A/5	2475	2475	2475
ADJUSTED TOTAL	4905	4905	4905



USER NAME	= agibson
PLOT SCALE	= \$SCALES
PLOT DATE	= 2/6/2025

DESIGNED	-	A. GIBSON
DRAWN	-	J.MAJCHER
CHECKED	-	J.TARDY
DATE	-	02/14/2025

REVISED	-
REVISED	-
REVISED	-
REVISED	-

STATE OF ILLINOIS
DEPARTMENT OF TRANSPORTATION

SCHEDULE OF QUANTITIES

SCALE: 1"=1'-0"	SHEET 17	OF 39	SHEETS	STA.	TO STA.
-----------------	----------	-------	--------	------	---------

F.A.I RTE.	SECTION	COUNTY	TOTAL SHEETS	SHEET NO.
*	(201-3)R & (4-1.5)R	WINNEBAGO	1685	65
		CONTRACT NO. 64C24		
		ILLINOIS	FED. AID PROJECT	

PRESTAGE

PAY LIMIT		25000750	25100900	28000250	28000305	28000315	28000400	28000500	28000510	28001100	Z0013797	Z0023201
		MOWING	TURF REINFORCEMENT MAT	TEMPORARY EROSION CONTROL SEEDING	TEMPORARY DITCH CHECKS	AGGREGATE DITCH CHECKS	PERIMETER EROSION BARRIER	INLET PIPE PROTECTION	INLET FILTERS	TEMPORARY EROSION CONTROL BLANKET	STABILIZED CONSTRUCTION ENTRANCE	SEDIMENT CONTROL, SILT CURTAIN
		(ACRE)	(SQ YD)	(POUND)	(FOOT)	(TON)	(FOOT)	(EACH)	(EACH)	(SQ YD)	(SQ YD)	(EACH)
Start STA.	Stop STA.											
Sheet 1	I-39 Wide - Plan 5											
2616+00.00	2630+00.00	LT	0.00	0.00	0.00	0.0	0.00	0	0	0.00	0.00	0.00
2616+00.00	2630+00.00	RT	0.26	0.00	26.03	0.00	937.72	1	1	1259.90	112.00	0.00
Sheet 2	I-39 Wide - Plan 6											
2630+00.00	2644+00.00	LT	0.00	0.00	0.00	0.0	0.00	0	0	0.00	112.00	0.00
2630+00.00	2644+00.00	RT	0.83	0.00	83.09	0.00	1464.66	1	8	4021.66	112.00	0.00
Sheet 3	I-39 Wide - Plan 7											
2644+00.00	2659+00.00	LT	0.00	0.00	0.00	0.0	0.00	0	0	0.00	0.00	0.00
2644+00.00	2659+00.00	RT	1.11	0.00	110.85	0.00	41.55	2	5	5365.34	224.00	0.00
Sheet 4	I-39 Wide - Plan 8											
2659+00.00	2674+00.00	LT	0.00	0.00	0.00	0.0	0.00	0	0	0.00	0.00	0.00
2659+00.00	2674+00.00	RT	0.42	0.00	41.85	0.00	51.16	0	4	2025.35	224.00	0.00
Sheet 5	I-39 Wide - Plan 9											
2674+00.00	2689+00.00	LT	0.00	0.00	0.00	0.0	0.00	0	0	0.00	0.00	0.00
2674+00.00	2689+00.00	RT	0.47	0.00	47.00	0.00	21.87	0	3	2274.65	0.00	0.00
Sheet 6	I-39 Wide - Plan 10											
2689+00.00	2704+00.00	LT	0.00	0.00	0.00	0.0	0.00	0	0	0.00	0.00	0.00
2689+00.00	2704+00.00	RT	0.08	0.00	8.40	0.00	28.37	0	1	406.34	112.00	0.00
Sheet 7	I-39 Wide - Plan 11											
2704+00.00	2718+00.00	LT	0.00	0.00	0.00	0.0	0.00	0	0	0.00	0.00	0.00
2704+00.00	2718+00.00	RT	0.85	0.00	85.10	0.00	106.32	0	4	4118.97	0.00	0.00
Sheet 8	I-39 Wide - Plan 12											
2718+00.00	2733+00.00	LT	0.26	0.00	25.53	0.00	339.93	0	3	1235.85	224.00	0.00
TOTAL			4.28	0.00	427.85	0.00	2991.58	4	29	20708.06	1008.00	0.00
ADJUSTED TOTAL			4.50	0.00	428.00	0.00	2292.00	4	29	20709.00	1008.00	0.00

MODEL: Schedules-18 (Sheet)
FILE NAME: c:\paword\benesch_projects\projects\0173723\0264C24\I-39\sh-Schedules.dgn



USER NAME = agibson

PLOT SCALE = \$SCALE\$
PLOT DATE = 2/6/2025

DESIGNED - A. GIBSON
DRAWN - J.MAJCHER
CHECKED - J.TARDY
DATE - 02/27/24

REVISED -
REVISED -
REVISED -
REVISED -

STATE OF ILLINOIS
DEPARTMENT OF TRANSPORTATION

SCHEDULE OF QUANTITIES

SCALE: 1"=1'-0" SHEET 18 OF 39 SHEETS STA. TO STA.

F.A.I RTE.	SECTION	COUNTY	TOTAL SHEETS	SHEET NO.
*	(201-3)R & (4-1.5)R	WINNEBAGO	1685	66
CONTRACT NO. 64C24				
ILLINOIS			FED. AID PROJECT	

STAGE 1

PAY LIMIT		25000750		25100900	28000250	28000305	28000315	28000400	28000500	28000510	28001100	Z0013797	Z0023201
		MOWING		TURF REINFORCEMENT MAT	TEMPORARY EROSION CONTROL SEEDING	TEMPORARY DITCH CHECKS	AGGREGATE DITCH CHECKS	PERIMETER EROSION BARRIER	INLET PIPE PROTECTION	INLET FILTERS	TEMPORARY EROSION CONTROL BLANKET	STABILIZED CONSTRUCTION ENTRANCE	SEDIMENT CONTROL, SILT CURTAIN
		(ACRE)		(SQ YD)	(POUND)	(FOOT)	(TON)	(FOOT)	(EACH)	(EACH)	(SQ YD)	(SQ YD)	(EACH)
Start STA.	Stop STA.												
Plan 5													
2616+00	2630+00	LT	0.04	0.00	3.85	76.18	0.00	992.41	1	1	186.50	112.00	0.00
2616+00	2630+00	RT	0.00	0.00	0.00	0	0.00	0.00	0	0	0.00	0.00	0.00
Plan 6													
2630+00	2644+00	LT	2.12	2298.69	212.44	39.93	0.00	1348.00	2	4	7983.46	112.00	0.00
2630+00	2644+00	RT	0.57	1120.32	57.05	0.00	0.00	344.94	0	1	1640.83	0.00	0.00
Plan 7													
2644+00	2659+00	LT	3.25	3695.55	325.05	81.79	0.00	1505.48	2	12	12037.00	112.00	1.00
2644+00	2659+00	RT	0.31	1038.85	30.54	0.00	0.00	0.00	1	6	1478.13	0.00	0.00
Plan 8													
2659+00	2674+00	LT	1.54	1225.92	154.05	24.00	0.00	1400.43	2	2	6230.25	224.00	0.00
2659+00	2674+00	RT	0.00	0.00	0.00	0.00	0.00	0.00	0	7	0.00	0.00	0.00
Plan 9													
2674+00	2689+00	LT	1.59	4180.95	159.31	36.00	0.00	1118.02	0	2	3529.80	112.00	0.00
2674+00	2689+00	RT	0.00	0.00	0.00	0.00	0.00	0.00	0	1	0.00	0.00	0.00
Plan 10													
2689+00	2704+00	LT	1.61	744.49	161.00	68.00	0.00	1423.82	0	2	7047.90	112.00	0.00
2689+00	2704+00	RT	0.00	0.00	0.00	0.00	0.00	0.00	0	4	0.00	0.00	0.00
Plan 11													
2704+00	2718+00	LT	0.10	0.00	9.97	12.00	0.00	1387.70	0	3	4341.04	112.00	1.00
2704+00	2718+00	RT	0.00	0.00	0.00	0.00	0.00	0.00	0	3	0.00	0.00	0.00
Plan 12													
2718+00	2733+00	LT	0.02	0.00	2.19	0.00	0.00	409.16	0	0	952.90	112.00	0.00
2718+00	2733+00	RT	0.01	0.00	1.10	0.00	0.00	405.11	0	0	477.05	224.00	0.00
Plan 13													
2733+00	2748+00	LT	0.00	0.00	0.00	0.00	0.00	0.00	0	0	0.00	0.00	0.00
TOTAL			11.21	14304.77	1120.60	337.90	0.00	10508.81	8.00	48.00	46101.13	1232.00	2.00
ADJUSTED TOTAL			11.25	14305.00	1121.00	338.00	0.00	10509.00	8.00	48.00	46101.00	1232.00	2.00

MODEL: Schedules-19 (Sheet)
FILE NAME: c:\paword\benesch_projects\projects\0173723\0264C24\IL-shl-Schedules.dgn



USER NAME	= agibson
PLOT SCALE	= \$SCALE\$
PLOT DATE	= 2/6/2025

DESIGNED	-	A. GIBSON
DRAWN	-	J.MAJCHER
CHECKED	-	J.TARDY
DATE	-	02/14/2025

REVISED	-
REVISED	-
REVISED	-
REVISED	-

STATE OF ILLINOIS
DEPARTMENT OF TRANSPORTATION

SCHEDULE OF QUANTITIES

SCALE: 1"=1'-0"	SHEET 19	OF 39	SHEETS	STA.	TO STA.
-----------------	----------	-------	--------	------	---------

F.A.I RTE.	SECTION	COUNTY	TOTAL SHEETS	SHEET NO.
*	(201-3)R & (4-1.5)R	WINNEBAGO	1685	67
CONTRACT NO. 64C24				
ILLINOIS FED. AID PROJECT				

NOISE WALLS - STAGE 1

PAY LIMIT				25000750	25100900	28000250	28000305	28000315	28000400	28000510	28001100	X0326806	Z0013797	Z0023201
				MOWING	TURF REINFORCEMENT MAT	TEMPORARY EROSION CONTROL SEEDING	TEMPORARY DITCH CHECKS	AGGREGATE DITCH CHECKS	PERIMETER EROSION BARRIER	INLET FILTERS	TEMPORARY EROSION CONTROL BLANKET	WASHOUT BASIN	STABILIZED CONSTRUCTION ENTRANCE	SEDIMENT CONTROL, SILT CURTAIN
				(ACRE)	(SQ YD)	(POUND)	(FOOT)	(TON)	(FOOT)	(EACH)	(SQ YD)	(L SUM)	(SQ YD)	(EACH)
Start STA.	Stop STA.													
RAMP DB-1														
328+00	343+00	LT		0.00	0.00	0.00	0.00	0.00	0.00	0	0.00	0.00	0.00	0.00
328+00	343+00	RT		1.21	0.00	121.32	0.00	0.00	1330.06	0	5895.66	0.00	0.00	0.00
RAMP DB-2														
30+00	45+00	LT		0.00	0.00	0.00	0.00	0.00	0.00	0	0.00	0.00	0.00	0.00
30+00	45+00	RT		1.23	0.00	122.74	0.00	0.00	1466.66	0	5940.70	1.00	112.00	0.00
RAMP DB-3														
45+00	60+00	LT		0.00	0.00	0.00	0.00	0.00	0.00	0	0.00	0.00	0.00	0.00
45+00	60+00	RT		0.85	0.00	84.99	0.00	0.00	5203.85	0	3898.83	0.00	0.00	0.00
RAMP DB-4														
60+00	75+00	LT		0.00	0.00	0.00	0.00	0.00	0.00	0	0.00	0.00	0.00	0.00
60+00	75+00	RT		1.36	0.00	136.16	0.00	0.00	1471.18	0	6224.30	1.00	112.00	0.00
RAMP DB-5														
75+00	90+00	LT		0.00	0.00	0.00	0.00	0.00	0.00	0	0.00	0.00	0.00	0.00
75+00	90+00	RT		0.95	0.00	94.53	0.00	0.00	764.99	0	4575.38	1.00	112.00	0.00
RAMP DA														
64+00	78+00	LT		0.00	0.00	0.00	0.00	0.00	0.00	0	0.00	0.00	0.00	0.00
64+00	78+00	RT		0.90	0.00	90.12	34.00	0.00	909.35	3	4361.92	1.00	112.00	0.00
RAMP DA-1														
78+00	92+00	LT		0.00	0.00	0.00	0.00	0.00	0.00	0	0.00	0.00	0.00	0.00
TOTAL				8.30	0.00	829.74	209.57	0.00	12070.36	3.00	39602.32	5.00	1981.68	0.00
ADJUSTED TOTAL				8.50	0.00	830.00	209.50	0.00	12070.50	3.00	39602.50	5.00	1981.75	0.00

STAGE 1B

PAY LIMIT			25000750	25100900	28000250	28000305	28000315	28000400	28000500	28000510	28001100	Z0013797	Z0023201
			MOWING	TURF REINFORCEMENT MAT	TEMPORARY EROSION CONTROL SEEDING	TEMPORARY DITCH CHECKS	AGGREGATE DITCH CHECKS	PERIMETER EROSION BARRIER	INLET PIPE PROTECTION	INLET FILTERS	TEMPORARY EROSION CONTROL BLANKET	STABILIZED CONSTRUCTION ENTRANCE	SEDIMENT CONTROL, SILT CURTAIN
			(ACRE)	(SQ YD)	(POUND)	(FOOT)	(TON)	(FOOT)	(EACH)	(EACH)	(SQ YD)	(SQ YD)	(EACH)
Start STA.	Stop STA.												
Plan 11													
2704+00	2718+00	LT	1.09	0.00	109.07	20	0.00	563.99	0	5	5279.10	224.00	1.00
2704+00	2718+00	RT	0.08	0.00	8.34	0.00	0.00	0.00	0	3	403.55	0.00	0.00
Plan 12						8.00							
2718+00	2732+35	LT	1.25	541.77	125.24	0.00	0.00	1190.39	0	4	5519.69	224.00	0.00
TOTAL			2.44	541.77	244.09	28.00	0.00	1817.39	0.00	15.00	11272.42	560.00	1.00
ADJUSTED TOTAL			2.50	542.00	244.00	28.00	0.00	1817.00	0.00	15.00	11272.00	560.00	1.00

MODEL: Schedules-20 (Sheet)
FILE NAME: c:\paword\benesch_projects\projects\0173723\0264C24\411-sh1-Schedules.dgn

STAGE 1C

PAY LIMIT			25000750	25100900	28000250	28000305	28000315	28000400	28000500	28000510	28001100	Z0013797	Z0023201
			MOWING	TURF REINFORCEMENT MAT	TEMPORARY EROSION CONTROL SEEDING	TEMPORARY DITCH CHECKS	AGGREGATE DITCH CHECKS	PERIMETER EROSION BARRIER	INLET PIPE PROTECTION	INLET FILTERS	TEMPORARY EROSION CONTROL BLANKET	STABILIZED CONSTRUCTION ENTRANCE	SEDIMENT CONTROL, SILT CURTAIN
			(ACRE)	(SQ YD)	(POUND)	(FOOT)	(TON)	(FOOT)	(EACH)	(EACH)	(SQ YD)	(SQ YD)	(EACH)
Start STA.	Stop STA.												
Plan 11													
2704+00	2718+00	LT	0.57	0.00	56.75	8	0.00	290.01	0	5	2746.63	0.00	1.00
2704+00	2718+00	RT	0.00	0.00	0.00	0.00	0.00	0.00	0	1	0.00	0.00	0.00
Plan 12													
2718+00	2733+00	LT	1.38	541.21	138.17	0	0.00	1629.98	0	5	6148.89	224.00	0.00
TOTAL			1.95	541.21	194.92	8.00	0.00	1919.99	0.00	14.00	8895.52	224.00	1.00
ADJUSTED TOTAL			2.00	541.25	195.00	8.00	0.00	1920.00	0.00	14.00	8896.00	224.00	1.00

STAGE 2

PAY LIMIT			25000750	25100900	28000250	28000305	28000315	28000400	28000500	28000510	28001100	Z0013797	Z0023201
			MOWING	TURF REINFORCEMENT MAT	TEMPORARY EROSION CONTROL SEEDING	TEMPORARY DITCH CHECKS	AGGREGATE DITCH CHECKS	PERIMETER EROSION BARRIER	INLET PIPE PROTECTION	INLET FILTERS	TEMPORARY EROSION CONTROL BLANKET	STABILIZED CONSTRUCTION ENTRANCE	SEDIMENT CONTROL, SILT CURTAIN
			(ACRE)	(SQ YD)	(POUND)	(FOOT)	(TON)	(FOOT)	(EACH)	(EACH)	(SQ YD)	(SQ YD)	(EACH)
Start STA.	Stop STA.												
Plan 5													
2616+00	2630+00	LT	0.00	0.00	0.00	0	0.00	0.00	0	10	0.00	0.00	0.00
2616+00	2630+00	RT	0.16	0.00	15.59	0	0.00	267.86	0	24	754.57	224.00	0.00
Plan 6													
2630+00	2644+00	LT	0.00	0.00	0.00	0	0.00	0.00	0	8	0.00	0.00	0.00
2630+00	2644+00	RT	0.09	271.83	9.23	0	0.00	160.65	0	25	145.50	112.00	0.00
Plan 7													
2644+00	2659+00	LT	0.00	0.00	0.00	0	0.00	0.00	0	10	0.00	0.00	1.00
2644+00	2659+00	RT	0.00	0.00	0.00	0	0.00	0.00	1	25	0.00	0.00	0.00
Plan 8													
2659+00	2674+00	LT	0.00	0.00	0.00	0	0.00	0.00	0	20	0.00	0.00	0.00
2659+00	2674+00	RT	0.00	0.00	0.00	0	0.00	0.00	0	28	0.00	0.00	0.00
Plan 9													
2674+00	2689+00	LT	0.00	0.00	0.00	0	0.00	0.00	0	7	0.00	0.00	0.00
2674+00	2689+00	RT	0.00	0.00	0.00	0	0.00	0.00	1	10	0.00	0.00	0.00
Plan 10													
2689+00	2704+00	LT	0.00	0.00	0.00	0	0.00	0.00	0	13	0.00	0.00	0.00
2689+00	2704+00	RT	0.53	0.00	52.67	0	0.00	414.73	6	19	2549.14	0.00	0.00
Plan 11													
2704+00	2718+00	LT	0.00	0.00	0.00	0	0.00	0.00	0	19	0.00	0.00	1.00
2704+00	2718+00	RT	0.00	0.00	0.00	0	0.00	0.00	0	21	0.00	0.00	0.00
Plan 12													
2718+00	2733+00	LT	0.00	0.00	0.00	0	0.00	0.00	0	7	0.00	0.00	0.00
2718+00	2733+00	RT	0.15	0.00	15.17	0	0.00	252.37	0	13	734.41	224.00	0.00
TOTAL			0.93	271.83	92.66	0.00	0.00	1095.61	8.00	259.00	4183.62	560.00	2.00
ADJUSTED TOTAL			1.00	272.00	93.00	0.00	0.00	1096.00	8.00	259.00	4183.62	560.00	2.00

MODEL: Schedules-21 (Sheet)
FILE NAME: c:\paword\benesch_projects\projects\0173723\0264C24-4\I-shc-Schedules.dgn



USER NAME = agibson
PLOT SCALE = \$SCALE\$
PLOT DATE = 2/6/2025

DESIGNED - A. GIBSON
DRAWN - J.MAJCHER
CHECKED - J.TARDY
DATE - 02/27/24

REVISED -
REVISED -
REVISED -
REVISED -

STATE OF ILLINOIS
DEPARTMENT OF TRANSPORTATION

SCHEDULE OF QUANTITIES

SCALE: 1"=1'-0" SHEET 21 OF 39 SHEETS STA. TO STA.

F.A.I
RTE.
*

SECTION
(201-3)R & (4-1.5)R

COUNTY
WINNEBAGO

TOTAL SHEETS
1685
SHEET NO.
69

CONTRACT NO. 64C24

ILLINOIS FED. AID PROJECT

MODEL: Schedule-22 (Sheet)
FILE NAME: c:\paward\benesch_projects\projects\0173723\0264C24-4\1-shb-Schedules.dgn

STAGE 3

PAY LIMIT			25000750	25100900	28000250	28000305	28000315	28000400	28000500	28000510	28001100	Z0013797	Z0023201
			MOWING	TURF REINFORCEMENT MAT	TEMPORARY EROSION CONTROL SEEDING	TEMPORARY DITCH CHECKS	AGGREGATE DITCH CHECKS	PERIMETER EROSION BARRIER	INLET PIPE PROTECTION	INLET FILTERS	TEMPORARY EROSION CONTROL BLANKET	STABILIZED CONSTRUCTION ENTRANCE	SEDIMENT CONTROL, SILT CURTAIN
			(ACRE)	(SQ YD)	(POUND)	(FOOT)	(TON)	(FOOT)	(EACH)	(EACH)	(SQ YD)	(SQ YD)	(EACH)
Start STA.	Stop STA.												
Plan 5													
2616+00	2630+00	LT	0.00	0.00	0.00	155.701	0.00	0.00	0	0	0.00	0.00	0.00
2616+00	2630+00	RT	1.53	0.00	152.69	106.79	0.00	1114.38	0	5	7390.22	112.00	0.00
Plan 6													
2630+00	2644+00	LT	0.00	0.00	0.00	165	0.00	0.00	0	0	0.00	0.00	0.00
2630+00	2644+00	RT	2.15	2943.11	214.61	139.15	12.00	1376.83	1	8	7443.97	112.00	0.00
Plan 7													
2644+00	2659+00	LT	0.00	0.00	0.00	88	0.00	0.00	0	0	0.00	0.00	1.00
2644+00	2659+00	RT	2.80	8248.55	279.62	66	46.90	1612.10	1	13	5285.00	0.00	0.00
Plan 8													
2659+00	2674+00	LT	0.00	0.00	0.00	154.00	0.00	0.00	0	0	0.00	0.00	0.00
2659+00	2674+00	RT	1.97	0.00	197.49	44.00	0.00	1199.80	0	6	9558.29	224.00	0.00
Plan 9													
2674+00	2689+00	LT	0.00	0.00	0.00	77.00	0.00	0.00	0	0	0.00	0.00	0.00
2674+00	2689+00	RT	2.48	3077.06	248.00	36.00	0.00	5842.09	0	10	8926.24	112.00	0.00
Plan 10													
2689+00	2704+00	LT	0.00	0.00	0.00	154	0.00	0.00	0	0	0.00	0.00	0.00
2689+00	2704+00	RT	2.76	0.00	276.12	44.00	24.00	1243.20	1	11	12238.83	224.00	0.00
Plan 11													
2704+00	2718+00	LT	0.00	0.00	0.00	143	0.00	0.00	0	0	0.00	0.00	1.00
2704+00	2718+00	RT	2.67	0.00	266.91	28.00	4.00	2362.88	1	17	12452.18	194.00	0.00
Plan 12													
2718+00	2733+00	LT	0.00	0.00	0.00	0	0.00	0.00	0	1	0.00	0.00	0.00
2718+00	2733+00	RT	3.53	0.00	352.82	0	0.00	1870.49	2	4	11824.76	219.68	0.00
Plan 13													
2733+00	2748+00	LT	0.00	0.00	0.00	0.00	0.00	0.00	0	0	0.00	0.00	0.00
2733+00	2748+00	RT	0.67	0.00	66.89	0.00	0.00	1391.49	1	0	3235.78	224.00	0.00
TOTAL			20.55	14268.72	2055.14	1400.64	86.90	18013.25	7.00	75.00	78355.28	1421.68	2.00
ADJUSTED TOTAL			20.50	14268.75	2055.00	1400.50	87.00	18013.50	7.00	75.00	78355.50	1421.75	2.00

STAGE 3B

PAY LIMIT			25000750	25100900	28000250	28000305	28000315	28000400	28000500	28000510	28001100	Z0013797	Z0023201
			MOWING	TURF REINFORCEMENT MAT	TEMPORARY EROSION CONTROL SEEDING	TEMPORARY DITCH CHECKS	AGGREGATE DITCH CHECKS	PERIMETER EROSION BARRIER	INLET PIPE PROTECTION	INLET FILTERS	TEMPORARY EROSION CONTROL BLANKET	STABILIZED CONSTRUCTION ENTRANCE	SEDIMENT CONTROL, SILT CURTAIN
			(ACRE)	(SQ YD)	(POUND)	(FOOT)	(TON)	(FOOT)	(EACH)	(EACH)	(SQ YD)	(SQ YD)	(EACH)
Start STA.	Stop STA.												
Plan 11													
2704+00	2718+00	LT	0.00	0.00	0.00	0	0.00	0.00	0	0	0.00	0.00	1.00
2704+00	2718+00	RT	0.21	0.00	20.93	0	0.00	138.47	0	8	9119.19	224.00	0.00
Plan 12													
2718+00	2733+00	LT	0.15	0.00	15.03	0	0.00	316.21	0	1	727.34	112.00	0.00
2718+00	2733+00	RT	0.09	0.00	9.13	0	0.00	207.21	0	1	442.10	112.00	0.00
STOCKPILE			9.74	0.00	973.90	143.00	0.00	0.00	0	0	47136.78	112.00	0.00
TOTAL			10.19	0.00	1019.00	143.00	0.00	661.88	0.00	10.00	57425.41	560.00	1.00
ADJUSTED TOTAL			10.25	0.00	1019.00	143.00	0.00	662.00	0.00	10.00	57425.00	560.00	1.00



USER NAME = agibson
PLOT SCALE = \$SCALE\$
PLOT DATE = 2/6/2025

DESIGNED - A. GIBSON
DRAWN - J.MAJCHER
CHECKED - J.TARDY
DATE - 02/14/2025

REVISED -
REVISED -
REVISED -
REVISED -

STATE OF ILLINOIS
DEPARTMENT OF TRANSPORTATION

SCHEDULE OF QUANTITIES

SCALE: 1"=1'-0" SHEET 22 OF 39 SHEETS STA. TO STA.

F.A.I
RTE.

SECTION
(201-3)R & (4-1.5)R

COUNTY
WINNEBAGO

TOTAL SHEETS
1685

SHEET NO.
70

CONTRACT NO. 64C24

ILLINOIS FED. AID PROJECT

MODEL: Schedules23 (Sheet)
FILE NAME: c:\paward\benesch_projects\projects\0173723\0264C24-4U-ahk-Schedules.dgn

EXISTING SIGNS (REMOVALS & REINSTALLATIONS)																		
LOCATION	SIGN CODE	STATION	LT/RT	DESCRIPTION	MOUNTING TYPE	SIGN PANEL WIDTH	SIGN PANEL HEIGHT	SIGN PANEL AREA	72400310 REMOVE SIGN PANEL - TYPE 1	72400320 REMOVE SIGN PANEL - TYPE 2	72400330 REMOVE SIGN PANEL - TYPE 3	73600100 REMOVE OH SIGN STRUCTURE - SPAN	73700100 REMOVE GROUND MOUNTED SIGN SUPPORT	73700200 REMOVE CONCRETE FOUNDATION - GROUND MOUNT	73700300 REMOVE CONCRETE FOUNDATION - OVERHEAD	73800005 REMOVE STRUCTURAL STEEL SUPPORT FOR OVERHEAD SIGN STRUCTURE - SPAN	X7200075 REMOVE AND REINSTALL SIGN PANEL	REMARKS
(ROAD)	(MUTCD or IDOT)	(STA)				(INCH)	(INCH)	(SQ FT)	(SQ FT)	(SQ FT)	(SQ FT)	(EACH)	(EACH)	(EACH)	(EACH)	(EACH)	(SQFT)	
I-39 / US 20	W9-1	2601+30	RT	RIGHT LANE ENDS	WOOD POST	48.0	48.0	16.0		16.0								
I-39 / US 20	2E-23	2601+30	-	INTERCHANGE ADVANCED	OVERHEAD STRUCTURE	258.0	174.0	311.8			311.8							
I-39 / US 20	W9-1 CUSTOM	2603+00	-	LANE ENDS	OVERHEAD STRUCTURE	126.0	78.0	68.3			68.3							
I-39 / US 20	W4-2R	2606+14	RT	MERGE	WOOD POST	48.0	48.0	16.0		16.0								
I-39 / US 20	M3-1	2610+59	RT	NORTH (BLUE)	WOOD POST	36.0	18.0	4.5									4.5	
I-39 / US 20	M3-1	2610+59	RT	NORTH (WHITE)	WOOD POST	36.0	18.0	4.5									4.5	
I-39 / US 20	M3-2	2610+59	RT	EAST (WHITE)	WOOD POST	36.0	18.0	4.5									4.5	
I-39 / US 20	M1-1	2610+59	RT	I-39 (BLUE)	WOOD POST	36.0	36.0	9.0									9.0	
I-39 / US 20	M1-4	2610+59	RT	US 51 (WHITE)	WOOD POST	36.0	36.0	9.0									9.0	
I-39 / US 20	M1-4	2610+59	RT	US 20 (WHITE)	WOOD POST	36.0	36.0	9.0									9.0	
I-39 / US 20	2E-23	2614+00	LT	INTERCHANGE EXIT DIRECTION	BREAK-AWAY STEEL	162.0	108.0	121.5			121.5		2	2				I-39 US 51 SOUTH DIAGONAL ARROW
I-39 / US 20	2E-23	2621+35	LT	INTERCHANGE EXIT DIRECTION	BREAK-AWAY STEEL	126.0	90.0	78.8			78.8		2	2				I-39 US 51 SOUTH
I-39 / US 20	CUSTOM	2622+75	LT	INTERCHANGE EXIT DIRECTION	OVERHEAD STRUCTURE	240.0	168.0	280.0				1			4	2		
I-39 / US 20	D10-4	2628+00	LT	ENHANCED REFERENCE LOCATION	TELESCOPING STEEL	18.0	54.0	6.8									6.8	SOUTH I-39 MILE 120
I-39 / US 20	D10-4	2628+00	RT	ENHANCED REFERENCE LOCATION	TELESCOPING STEEL	18.0	54.0	6.8									6.8	NORTH I-39 MILE 120
I-39 / US 20	-	2631+79	RT	ATTRACTIONS	BREAK-AWAY STEEL	240.0	72.0	120.0			120.0		2	2				
I-39 / US 20	M3-3	2632+56	RT	SOUTH (BLUE)	WOOD POST	36.0	18.0	4.5	4.5									
I-39 / US 20	M1-1	2632+56	RT	I-39 (BLUE)	WOOD POST	36.0	36.0	9.0	9.0									
I-39 / US 20	M5-6	2632+56	RT	RIGHT LANE	WOOD POST	36.0	24.0	6.0	6.0									
I-39 / US 20	2E-23	2635+29	-	INTERCHANGE EXIT DIRECTION	OVERHEAD STRUCTURE	96.0	144.0	96.0			-	1			4	2		US 20 WEST
I-39 / US 20	2E-23	2635+29	-	INTERCHANGE EXIT DIRECTION	OVERHEAD STRUCTURE	120.0	144.0	120.0			-							I-39 US 51 SOUTH
I-39 / US 20	D10-5	2637+75	RT	INTERMEDIATE ENHANCED REFERENCE LOCATION	TELESCOPING STEEL	18.0	60.0	7.5									7.5	NORTH I-39 MILE 120.2
I-39 / US 20	D10-5	2637+76	LT	INTERMEDIATE ENHANCED REFERENCE LOCATION	TELESCOPING STEEL	18.0	60.0	7.5									7.5	SOUTH I-39 MILE 120.2
I-39 / US 20	D10-5	2648+18	LT	INTERMEDIATE ENHANCED REFERENCE LOCATION	TELESCOPING STEEL	18.0	60.0	7.5									7.5	SOUTH I-39 MILE 120.4
I-39 / US 20	D10-5	2648+63	RT	INTERMEDIATE ENHANCED REFERENCE LOCATION	TELESCOPING STEEL	18.0	60.0	7.5									7.5	NORTH I-39 MILE 120.4
I-39 / US 20	-	2654+06	RT	FOOD	BREAK-AWAY STEEL	240.0	120.0	200.0			200.0		2	2				
I-39 / US 20	D10-5	2659+11	LT	INTERMEDIATE ENHANCED REFERENCE LOCATION	TELESCOPING STEEL	18.0	60.0	7.5									7.5	SOUTH I-39 MILE 120.6
I-39 / US 20	D10-5	2659+27	RT	INTERMEDIATE ENHANCED REFERENCE LOCATION	TELESCOPING STEEL	18.0	60.0	7.5									7.5	NORTH I-39 MILE 120.6
I-39 / US 20	-	2662+17	RT	GAS	BREAK-AWAY STEEL	120.0	108.0	90.0			90.0		2	2				
I-39 / US 20	D3-1	2664+00	RT	STREET NAME	WOOD POST	84.0	18.0	10.5		10.5								PERRYVILLE RD
I-39 / US 20	D3-1	2664+60	LT	STREET NAME	WOOD POST	84.0	18.0	10.5		10.5								PERRYVILLE RD
I-39 / US 20	2E-22	2668+97	LT	INTERCHANGE ADVANCED	BREAK-AWAY STEEL	144.0	108.0	108.0			108.0		2	2				I-39 US 51 SOUTH
I-39 / US 20	D10-5	2669+31	LT	INTERMEDIATE ENHANCED REFERENCE LOCATION	TELESCOPING STEEL	18.0	60.0	7.5									7.5	SOUTH I-39 MILE 120.8
I-39 / US 20	D10-5	2669+41	RT	INTERMEDIATE ENHANCED REFERENCE LOCATION	TELESCOPING STEEL	18.0	60.0	7.5									7.5	NORTH I-39 MILE 120.8
I-39 / US 20	E6-1a	2672+16	-	PULL THROUGH	OVERHEAD STRUCTURE	196.0	108.0	147.0			-	1			4	2		I-90 TOLL I-39 US 51 TOLL NORTH
I-39 / US 20	2E-22	2672+16	-	INTERCHANGE ADVANCED	OVERHEAD STRUCTURE	144.0	144.0	144.0			-							US 20 EAST
I-39 / US 20	2E-23	2677+63	LT	INTERCHANGE SEQUENCE	BREAK-AWAY STEEL	132.0	48.0	44.0			44.0		2	2				
I-39 / US 20	D10-4	2680+26	LT	ENHANCED REFERENCE LOCATION	TELESCOPING STEEL	18.0	54.0	6.8									6.8	SOUTH I-39 MILE 121
I-39 / US 20	D10-4	2680+26	RT	ENHANCED REFERENCE LOCATION	TELESCOPING STEEL	18.0	54.0	6.8									6.8	NORTH I-39 MILE 121
I-39 / US 20	2E-22	2680+91	RT	INTERCHANGE ADVANCED	BREAK-AWAY STEEL	144.0	108.0	108.0			108.0		2	2				US 20 EAST
I-39 / US 20	-	2689+70	-	DYNAMIC MESSAGE BOARD	OVERHEAD STRUCTURE	300.0	60.0	125.0				1			4	2		
I-39 / US 20	D10-5	2690+53	LT	INTERMEDIATE ENHANCED REFERENCE LOCATION	TELESCOPING STEEL	18.0	60.0	7.5									7.5	SOUTH I-39 MILE 121.2
I-39 / US 20	D10-5	2690+60	RT	INTERMEDIATE ENHANCED REFERENCE LOCATION	TELESCOPING STEEL	18.0	60.0	7.5									7.5	NORTH I-39 MILE 121.2
I-39 / US 20	2E-22	2691+30	LT	INTERCHANGE ADVANCED	BREAK-AWAY STEEL	192.0	120.0	160.0			160.0		2	2				USE IL-2 SOUTH
I-39 / US 20	-	2694+47	-	DYNAMIC MESSAGE BOARD	OVERHEAD STRUCTURE	300.0	60.0	125.0				1			4	2		
I-39 / US 20	R2-1	2694+47	LT	SPEED LIMIT - 65	BAND	48.0	60.0	20.0		-								
I-39 / US 20	R2-1102	2694+47	LT	MINIMUM SPEED LIMIT - 45	BAND	48.0	36.0	12.0		-								
I-39 / US 20	CUSTOM	2697+02	RT	TOLLWAY WIDTH RESTRICTION	BREAK-AWAY STEEL	72.0	72.0	36.0			36.0		2	2				



Affiliated Research & Company
35 W. Wacker Drive, Suite 3000
Chicago, Illinois 60601
312-565-4150 Job No. 10900.00

USER NAME	= agibson
PLOT SCALE	= \$SCALE\$
PLOT DATE	= 2/6/2025

DESIGNED -	A. GIBSON
DRAWN -	J.MAJCHER
CHECKED -	J.TARDY
DATE -	02/14/2025

REVISED -	
REVISED -	
REVISED -	
REVISED -	

STATE OF ILLINOIS
DEPARTMENT OF TRANSPORTATION

SCHEDULE OF QUANTITIES

SCALE: 1"=1'-0" SHEET 23 OF 39 SHEETS STA. TO STA.

F.A.I RTE.	SECTION	COUNTY	TOTAL SHEETS	SHEET NO.
*	(201-3)R & (4-1.5)R	WINNEBAGO	1685	71
		CONTRACT NO. 64C24		
		ILLINOIS	FED. AID PROJECT	

* FAI ROUTE 39 (I-39) & FAP 301 (US 20) *

MODEL: Schedules-24 (Sheet)
FILE NAME: c:\p\word\benesch_projects\projects\0173723\0264C24-4U-ah-Schedules.dgn

EXISTING SIGNS (REMOVALS & REINSTALLATIONS)																		
LOCATION	SIGN CODE	STATION	LT/RT	DESCRIPTION	MOUNTING TYPE	SIGN PANEL WIDTH	SIGN PANEL HEIGHT	SIGN PANEL AREA	72400310 REMOVE SIGN PANEL - TYPE 1	72400320 REMOVE SIGN PANEL - TYPE 2	72400330 REMOVE SIGN PANEL - TYPE 3	73600100 REMOVE OH SIGN STRUCTURE - SPAN	73700100 REMOVE GROUND MOUNTED SIGN SUPPORT	73700200 REMOVE CONCRETE FOUNDATION - GROUND MOUNT	73700300 REMOVE CONCRETE FOUNDATION - OVERHEAD	73800005 REMOVE STRUCTURAL STEEL SUPPORT FOR OVERHEAD SIGN STRUCTURE - SPAN	X7200075 REMOVE AND REINSTALL SIGN PANEL	REMARKS
(ROAD)	(MUTCD or IDOT)	(STA)				(INCH)	(INCH)	(SQ FT)	(SQ FT)	(SQ FT)	(SQ FT)	(EACH)	(EACH)	(EACH)	(EACH)	(EACH)	(SQFT)	
I-39 / US 20	D10-5	2700+94	LT	INTERMEDIATE ENHANCED REFERENCE LOCATION	TELESCOPING STEEL	18.0	60.0	7.5									7.5	SOUTH I-39 MILE 121.4
I-39 / US 20	M3-3	2700+94	LT	SOUTH (BLUE)	WOOD POST	36.0	18.0	4.5	4.5									
I-39 / US 20	M3-3	2700+94	LT	SOUTH (WHITE)	WOOD POST	36.0	18.0	4.5	4.5									
I-39 / US 20	M3-4	2700+94	LT	WEST (WHITE)	WOOD POST	36.0	18.0	4.5	4.5									
I-39 / US 20	M1-1	2700+94	LT	I-39 (BLUE)	WOOD POST	36.0	36.0	9.0	9.0									
I-39 / US 20	M1-4	2700+94	LT	US 51 (WHITE)	WOOD POST	36.0	36.0	9.0	9.0									
I-39 / US 20	M1-4	2700+94	LT	US 20 (WHITE)	WOOD POST	36.0	36.0	9.0	9.0									
I-39 / US 20	D10-5	2701+10	RT	INTERMEDIATE ENHANCED REFERENCE LOCATION	TELESCOPING STEEL	18.0	60.0	7.5									7.5	NORTH I-39 MILE 121.4
I-39 / US 20	2M-2	2703+00	RT	RECREATION GUIDE SIGN	WOOD POST	84.0	48.0	28.0									28.0	WATER PARK
I-39 / US 20	R1-1	2706+32	RT	STOP	WOOD POST	24.0	24.0	4.0	4.0									
I-39 / US 20	D11-1	2706+51	RT	BIKE ROUTE	WOOD POST	24.0	18.0	3.0	3.0									
I-39 / US 20	CUSTOM	2706+51	RT	CUSTOM	WOOD POST	24.0	6.0	1.0	1.0									
I-39 / US 20	W1-2R	2706+51	RT	HORIZONTAL ALIGNMENT	WOOD POST	24.0	24.0	4.0	4.0									
I-39 / US 20	W7-5	2707+07	LT	HILL	WOOD POST	24.0	24.0	4.0	4.0									
I-39 / US 20	W5-5	2707+37	RT	SLIPPERY WHEN WET	WOOD POST	24.0	24.0	4.0	4.0									
I-39 / US 20	QM-3R	2707+87	RT	OBJECT MARKER	WOOD POST	6.0	18.0	0.8	0.8									
I-39 / US 20	W5-5	2708+75	RT	SLIPPERY WHEN WET	WOOD POST	24.0	24.0	4.0	4.0									
I-39 / US 20	R5-1	2709+16	LT	DO NOT ENTER	BAND	30.0	30.0	6.3	6.3									
I-39 / US 20	M4-15	2709+77	RT	TOLL	WOOD POST	36.0	18.0	4.5	4.5									
I-39 / US 20	M1-1	2709+77	RT	I-39 (BLUE)	WOOD POST	36.0	36.0	9.0	9.0									
I-39 / US 20	M1-1	2709+77	RT	I-90 (BLUE)	WOOD POST	36.0	36.0	9.0	9.0									
I-39 / US 20	M5-1	2709+77	RT	ADVANCE TURN ARROW	WOOD POST	36.0	24.0	6.0	6.0									
I-39 / US 20	2E-22	2710+00	RT	INTERCHANGE EXIT DIRECTION	BREAK-AWAY STEEL	120.0	144.0	120.0			120.0		2	2				
I-39 / US 20	D10-5	2711+55	LT	INTERMEDIATE ENHANCED REFERENCE LOCATION	TELESCOPING STEEL	18.0	60.0	7.5									7.5	SOUTH I-39 MILE 121.6
I-39 / US 20	D10-5	2711+76	RT	INTERMEDIATE ENHANCED REFERENCE LOCATION	TELESCOPING STEEL	18.0	60.0	7.5									7.5	NORTH I-39 MILE 121.6
I-39 / US 20	W4-1	2712+11	LT	MERGE	WOOD POST	48.0	48.0	16.0		16.0								
I-39 / US 20	W13-3	2714+08	RT	ADVISORY EXIT RAMP SPEED - 35 MPH	WOOD POST	48.0	60.0	20.0									20.0	
I-39 / US 20	E5-1a	2716+54	RT	EXIT GORE	WOOD POST	78.0	60.0	32.5									32.5	
I-39 / US 20	D10-5	2720+89	LT	INTERMEDIATE ENHANCED REFERENCE LOCATION	TELESCOPING STEEL	18.0	60.0	7.5									7.5	SOUTH I-39 MILE 121.8
I-39 / US 20	D10-5	2722+24	RT	INTERMEDIATE ENHANCED REFERENCE LOCATION	TELESCOPING STEEL	18.0	60.0	7.5									7.5	NORTH I-39 MILE 121.8
I-39 / US 20	W4-3	2731+38	RT	ADDED LANE	WOOD POST	48.0	48.0	16.0									16.0	
I-39 / US 20	D10-4	2731+51	LT	ENHANCED REFERENCE LOCATION	TELESCOPING STEEL	18.0	54.0	6.8									6.8	SOUTH I-39 MILE 122
I-39 / US 20	D10-4	2731+54	RT	ENHANCED REFERENCE LOCATION	TELESCOPING STEEL	18.0	54.0	6.8									6.8	NORTH I-39 MILE 122
I-39 / US 20	W13-3	2738+85	LT	ADVISORY EXIT RAMP SPEED - 35 MPH	WOOD POST	48.0	60.0	20.0									20.0	
I-39 / US 20	2E-23	2746+00	RT	INTERCHANGE EXIT DIRECTION	OVERHEAD STRUCTURE	240.0	162.0	270.0			270.0							TOLL I-90 WEST, I-39 US 51
I-39 / US 20	2E-23	2746+00	RT	INTERCHANGE EXIT DIRECTION	OVERHEAD STRUCTURE	180.0	162.0	202.5			202.5							I-90 TOLL EAST
I-39 / US 20	W13-3	2746+00	RT	ADVISORY EXIT RAMP SPEED - 50 MPH	BAND	48.0	60.0	20.0		20.0								
I-39 / US 20	W13-3	2746+00	RT	ADVISORY EXIT RAMP SPEED - 50 MPH	BAND	48.0	60.0	20.0		20.0								
I-39 / US 20	E5-1	2750+34	RT	EXIT GORE	WOOD POST	72.0	60.0	30.0			30.0							
I-39 / US 20	W4-1	2756+24	LT	MERGE	WOOD POST	48.0	48.0	16.0		16.0								
HARRISON AVE	E11-2	152+25	LT	LEFT	BREAK-AWAY STEEL	36.0	18.0	4.5									4.5	
HARRISON AVE	2E-23	152+25	LT	INTERCHANGE EXIT DIRECTION	BREAK-AWAY STEEL	216.0	84.0	126.0					2	2			126.0	I-39 US 51 TOLL NORTH I-90 TOLL
SUBTOTALS									119.5	125.0	2,068.8	5.0	24.0	24.0	20.0	10.0	448.0	
TOTALS									120	125	2,069	5	24	24	20	10	448	



USER NAME = agibson
PLOT SCALE = \$SCALE\$
PLOT DATE = 2/6/2025

DESIGNED - A. GIBSON
DRAWN - J.MAJCHER
CHECKED - J.TARDY
DATE - 02/14/2025

REVISED -
REVISED -
REVISED -
REVISED -

STATE OF ILLINOIS
DEPARTMENT OF TRANSPORTATION

SCHEDULE OF QUANTITIES

SCALE: 1"=1'-0" SHEET 24 OF 39 SHEETS STA. TO STA.

F.A.I RTE.	SECTION	COUNTY	TOTAL SHEETS	SHEET NO.
*	(201-3)R & (4-1.5)R	WINNEBAGO	1685	72
CONTRACT NO. 64C24				
		ILLINOIS	FED. AID PROJECT	

MODEL: Schedules25 (Sheet)
FILE NAME: c:\paword\benesch_projects\projects\0173723\0264C24-4U-shk-Schedules.dgn

PROPOSED GROUND MOUNTED SIGNS																	
LOCATION	SIGN CODE	STATION	LT/RT	DESCRIPTION	MOUNTING TYPE	SIGN PANEL WIDTH	SIGN PANEL HEIGHT	SIGN PANEL AREA	POST ONE LENGTH	POST TWO LENGTH	72000100	72000200	72000300	72700100	72800100	73000100	73400100
											SIGN PANEL TYPE 1	SIGN PANEL TYPE 2	SIGN PANEL TYPE 3	STRUCTURAL STEEL SIGN SUPPORT BREAKAWAY WIDE FLANGE	TELESCOPING STEEL SIGN SUPPORT	WOOD SIGN SUPPORT	CONCRETE FOUNDATION
(ROAD)	(MUTCD or IDOT)	(STA)				(INCH)	(INCH)	(SQ FT)	(FOOT)	(FOOT)	(SQFT)	(SQFT)	(SQFT)	(POUND)	(FOOT)	(FOOT)	(CU YD)
I-39 / US 20	M3-1	2612+00	RT	NORTH (BLUE)	WOOD POST	36.0	18.0	4.5	17.0	19.0						36	
I-39 / US 20	M3-1	2612+00	RT	NORTH (WHITE)	WOOD POST	36.0	18.0	4.5									
I-39 / US 20	M3-2	2612+00	RT	EAST (WHITE)	WOOD POST	36.0	18.0	4.5									
I-39 / US 20	M1-1	2612+00	RT	I-39 (BLUE)	WOOD POST	36.0	36.0	9.0									
I-39 / US 20	M1-4	2612+00	RT	US 51 (WHITE)	WOOD POST	36.0	36.0	9.0									
I-39 / US 20	M1-4	2612+00	RT	US 20 (WHITE)	WOOD POST	36.0	36.0	9.0									
I-39 / US 20	D10-4	2624+12	LT	ENHANCED REFERENCE LOCATION	TELESCOPING STEEL	18.0	54.0	6.8	12.0						17		SOUTH I-39 MILE 120
I-39 / US 20	D10-4	2624+12	RT	ENHANCED REFERENCE LOCATION	TELESCOPING STEEL	18.0	54.0	6.8	12.0						17		NORTH I-39 MILE 120
I-39 / US 20	-	2628+50	RT	ATTRACTIONS	BREAK-AWAY STEEL	240.0	72.0	120.0	SEE NOTE 2				120.0	1,406			2.00
I-39 / US 20	D10-5	2634+68	RT	INTERMEDIATE ENHANCED REFERENCE LOCATION	TELESCOPING STEEL	18.0	60.0	7.5	12.0						17		NORTH I-39 MILE 120.2
I-39 / US 20	D10-5	2634+68	LT	INTERMEDIATE ENHANCED REFERENCE LOCATION	TELESCOPING STEEL	18.0	60.0	7.5	12.0						17		SOUTH I-39 MILE 120.2
I-39 / US 20	-	2636+50	RT	FOOD	BREAK-AWAY STEEL	240.0	120.0	200.0	SEE NOTE 2				200.0	1,710			2.00
I-39 / US 20	D10-5	2645+24	LT	INTERMEDIATE ENHANCED REFERENCE LOCATION	TELESCOPING STEEL	18.0	60.0	7.5	12.0						17		SOUTH I-39 MILE 120.4
I-39 / US 20	D10-5	2645+24	RT	INTERMEDIATE ENHANCED REFERENCE LOCATION	TELESCOPING STEEL	18.0	60.0	7.5	12.0						17		NORTH I-39 MILE 120.4
I-39 / US 20	-	2652+50	RT	GAS	BREAK-AWAY STEEL	240.0	72.0	120.0	SEE NOTE 2				120.0	1,444			2.00
I-39 / US 20	D10-5	2655+80	LT	INTERMEDIATE ENHANCED REFERENCE LOCATION	TELESCOPING STEEL	18.0	60.0	7.5	12.0						17		SOUTH I-39 MILE 120.6
I-39 / US 20	D10-5	2655+80	RT	INTERMEDIATE ENHANCED REFERENCE LOCATION	TELESCOPING STEEL	18.0	60.0	7.5	12.0						17		NORTH I-39 MILE 120.6
I-39 / US 20	D3-1	2664+00	RT	STREET NAME	WOOD POST	102.0	24.0	17.0	9.3	10.6		17.0				20	PERRYVILLE RD
I-39 / US 20	D10-5	2667+00	RT	INTERMEDIATE ENHANCED REFERENCE LOCATION	TELESCOPING STEEL	18.0	60.0	7.5	12.0						17		NORTH I-39 MILE 120.8
I-39 / US 20	D10-5	2667+73	LT	INTERMEDIATE ENHANCED REFERENCE LOCATION	TELESCOPING STEEL	18.0	60.0	7.5	12.0						17		SOUTH I-39 MILE 120.8
I-39 / US 20	D3-1	2667+73	LT	STREET NAME	WOOD POST	102.0	24.0	17.0	9.3	10.6		17.0				20	PERRYVILLE RD
I-39 / US 20	D10-4	2676+92	LT	ENHANCED REFERENCE LOCATION	TELESCOPING STEEL	18.0	54.0	6.8	12.0						17		SOUTH I-39 MILE 121
I-39 / US 20	D10-4	2676+92	RT	ENHANCED REFERENCE LOCATION	TELESCOPING STEEL	18.0	54.0	6.8	12.0						17		NORTH I-39 MILE 121
I-39 / US 20	CUSTOM	2680+00	RT	TOLLWAY WIDTH RESTRICTION	BREAK-AWAY STEEL	108.0	96.0	72.0	SEE NOTE 2				72.0	1,482			2.00
I-39 / US 20	D10-5	2687+48	LT	INTERMEDIATE ENHANCED REFERENCE LOCATION	TELESCOPING STEEL	18.0	60.0	7.5	12.0						17		SOUTH I-39 MILE 121.2
I-39 / US 20	D10-5	2687+48	RT	INTERMEDIATE ENHANCED REFERENCE LOCATION	TELESCOPING STEEL	18.0	60.0	7.5	12.0						17		NORTH I-39 MILE 121.2
I-39 / US 20	R2-1	2692+51	LT	SPEED LIMIT - 65	WOOD POST	48.0	60.0	20.0	18.5	20.0		20.0				39	
I-39 / US 20	R2-1102	2692+51	LT	MINIMUM SPEED LIMIT - 45	WOOD POST	48.0	36.0	12.0				12.0					
I-39 / US 20	R2-1	2692+51	LT	SPEED LIMIT - 65	BAND	48.0	60.0	20.0				20.0					MINIMUM OF 4 BANDS
I-39 / US 20	R2-1102	2692+51	LT	MINIMUM SPEED LIMIT - 45	BAND	48.0	36.0	12.0				12.0					MINIMUM OF 3 BANDS
I-39 / US 20	2M-2	2694+50	RT	RECREATION GUIDE SIGN	WOOD POST	84.0	48.0	28.0	17.0	18.0						35	
I-39 / US 20	D10-5	2798+04	LT	INTERMEDIATE ENHANCED REFERENCE LOCATION	TELESCOPING STEEL	18.0	60.0	7.5	12.0						17		SOUTH I-39 MILE 121.4
I-39 / US 20	D10-5	2798+04	RT	INTERMEDIATE ENHANCED REFERENCE LOCATION	TELESCOPING STEEL	18.0	60.0	7.5	12.0						17		NORTH I-39 MILE 121.4
I-39 / US 20	M3-3	2700+00	LT	SOUTH (BLUE)	WOOD POST	36.0	18.0	4.5	17.0	19.0	4.5					36	
I-39 / US 20	M3-3	2700+00	LT	SOUTH (WHITE)	WOOD POST	36.0	18.0	4.5			4.5						
I-39 / US 20	M3-4	2700+00	LT	WEST (WHITE)	WOOD POST	36.0	18.0	4.5			4.5						
I-39 / US 20	M1-1	2700+00	LT	I-39 (BLUE)	WOOD POST	36.0	36.0	9.0			9.0						
I-39 / US 20	M1-4	2700+00	LT	US 51 (WHITE)	WOOD POST	36.0	36.0	9.0			9.0						
I-39 / US 20	M1-4	2700+00	LT	US 20 (WHITE)	WOOD POST	36.0	36.0	9.0			9.0						
I-39 / US 20	D10-5	2708+60	LT	INTERMEDIATE ENHANCED REFERENCE LOCATION	TELESCOPING STEEL	18.0	60.0	7.5	12.0						17		SOUTH I-39 MILE 121.6
I-39 / US 20	D10-5	2708+60	RT	INTERMEDIATE ENHANCED REFERENCE LOCATION	TELESCOPING STEEL	18.0	60.0	7.5	12.0						17		NORTH I-39 MILE 121.6
I-39 / US 20	W4-3	2714+00	LT	ADDED LANE	WOOD POST	48.0	48.0	16.0	18.0							18	
I-39 / US 20	W13-3	2714+08	RT	ADVISORY EXIT RAMP SPEED - 35 MPH	WOOD POST	48.0	60.0	20.0	18.0							18	
I-39 / US 20	E5-1a	2716+54	RT	EXIT GORE	WOOD POST	78.0	60.0	32.5	18.0	18.0						36	



USER NAME =	agibson
PLOT SCALE =	SSCALE\$
PLOT DATE =	2/6/2025

DESIGNED -	A. GIBSON
DRAWN -	J.MAJCHER
CHECKED -	J.TARDY
DATE -	02/14/2025

REVISED -	
REVISED -	
REVISED -	
REVISED -	

STATE OF ILLINOIS
DEPARTMENT OF TRANSPORTATION

SCHEDULE OF QUANTITIES

SCALE: 1"=1'-0" SHEET 25 OF 39 SHEETS STA. TO STA.

F.A.I RTE.	SECTION	COUNTY	TOTAL SHEETS	SHEET NO.
*	(201-3)R & (4-1.5)R	WINNEBAGO	1685	73
CONTRACT NO. 64C24				
ILLINOIS FED. AID PROJECT				

* FAI ROUTE 39 (I-39) & FAP 301 (US 20) •

MODEL: Schedules-26 [Sheet]
FILE NAME: c:\paward\benesch_projects\projects\0173723\0264C24\IL-eht-Schedules.dgn

PROPOSED GROUND MOUNTED SIGNS																			
LOCATION	SIGN CODE	STATION	LT/RT	DESCRIPTION	MOUNTING TYPE	SIGN PANEL WIDTH	SIGN PANEL HEIGHT	SIGN PANEL AREA	POST ONE LENGTH	POST TWO LENGTH	72000100		72000200	72000300	72700100	72800100	73000100	73400100	REMARKS
											SIGN PANEL TYPE 1	SIGN PANEL TYPE 2	SIGN PANEL TYPE 3	STRUCTURAL STEEL SIGN SUPPORT BREAKAWAY WIDE FLANGE	TELESCOPING STEEL SIGN SUPPORT	WOOD SIGN SUPPORT	CONCRETE FOUNDATION		
(ROAD)	(MUTCD or IDOT)	(STA)				(INCH)	(INCH)	(SQ FT)	(FOOT)	(FOOT)	(SQFT)	(SQFT)	(SQFT)	(POUND)	(FOOT)	(FOOT)	(FOOT)	(CU YD)	
I-39 / US 20	D10-5	2719+16	LT	INTERMEDIATE ENHANCED REFERENCE LOCATION	TELESCOPING STEEL	18.0	60.0	7.5	12.0							17			SOUTH 1-39 MILE 121.8
I-39 / US 20	D10-5	2719+16	RT	INTERMEDIATE ENHANCED REFERENCE LOCATION	TELESCOPING STEEL	18.0	60.0	7.5	12.0							17			NORTH 1-39 MILE 121.8
I-39 / US 20	D10-4	2729+72	LT	ENHANCED REFERENCE LOCATION	TELESCOPING STEEL	18.0	54.0	6.8	12.0							17			SOUTH 1-39 MILE 122
I-39 / US 20	D10-4	2729+72	RT	ENHANCED REFERENCE LOCATION	TELESCOPING STEEL	18.0	54.0	6.8	12.0							17			NORTH 1-39 MILE 122
I-39 / US 20	W4-3	2731+59	RT	ADDED LANE	WOOD POST	48.0	48.0	16.0	18.0				16.0				18		
I-39 / US 20	W13-3	2738+91	LT	ADVISORY EXIT RAMP SPEED - 35 MPH	BAND	48.0	60.0	20.0	17.6										
I-39 / US 20	D10-5	2740+30	LT	INTERMEDIATE ENHANCED REFERENCE LOCATION	TELESCOPING STEEL	18.0	60.0	7.5	12.0		7.5					17			SOUTH 1-39 MILE 122.2
I-39 / US 20	D10-5	2740+30	RT	INTERMEDIATE ENHANCED REFERENCE LOCATION	TELESCOPING STEEL	18.0	60.0	7.5	12.0		7.5					17			NORTH 1-39 MILE 122.2
I-39 / US 20	W13-3	2747+60	RT	ADVISORY EXIT RAMP SPEED - 50 MPH	WOOD POST	48.0	60.0	20.0	18.0				20.0				18		
I-39 / US 20	E5-1a	2750+34	RT	EXIT GORE	WOOD POST	90.0	60.0	37.5	18.0	18.0				37.5		36			
I-39 / US 20	D10-5	2750+84	LT	INTERMEDIATE ENHANCED REFERENCE LOCATION	TELESCOPING STEEL	18.0	60.0	7.5	12.0		7.5					17			SOUTH 1-39 MILE 122.2
I-39 / US 20	D10-5	2750+84	RT	INTERMEDIATE ENHANCED REFERENCE LOCATION	TELESCOPING STEEL	18.0	60.0	7.5	12.0		7.5					17			NORTH 1-39 MILE 122.2
I-39 / US 20	R2-1	2750+84	LT	SPEED LIMIT - 65	WOOD POST	48.0	60.0	20.0	18.5	19.0		20.0				38			WITH FLAG
I-39 / US 20	R2-1102	2750+84	LT	MINIMUM SPEED LIMIT - 45	WOOD POST	48.0	36.0	12.0				12.0							
I-39 / US 20	R2-1	2750+84	LT	SPEED LIMIT - 65	WOOD POST	48.0	60.0	20.0	18.5	19.0		20.0				38			WITH FLAG
I-39 / US 20	R2-1102	2750+84	LT	MINIMUM SPEED LIMIT - 45	WOOD POST	48.0	36.0	12.0				12.0							
I-39 / US 20	W4-3	2756+24	LT	ADDED LANE	WOOD POST	48.0	48.0	16.0	18.0							18			
SUBTOTALS											70.5	198.0	549.5	6,042.0	478.0	388.0	8.0		
TOTALS											71	198	550	6,042	478	388	8		
NOTES: 1. CONTRACTOR SHALL CONTACT TRAFFIC OPERATION AFTER FINAL GRADING AND LIGHTING IS COMPLETED TO DETERMINE THE FINAL LAYOUT OF THE SIGNS. 2. THE STEEL POSTS IN THE SCHEDULE ARE FOR BIDDING PURPOSES ONLY. EACH POST SIZE AND LENGTH SHALL BE PROVIDED AFTER FINAL GRADING IS COMPLETED. 3. THE STEEL POSTS FOR THE PROPOSED GAS SIGN AT STA 2652+50 SHALL BE DESIGNED FOR A SPLIT 6 PANEL SIGN (12 FEET TALL).																			



USER NAME = agibson
PLOT SCALE = \$SCALE\$
PLOT DATE = 2/6/2025

DESIGNED - A. GIBSON
DRAWN - J.MAJCHER
CHECKED - J.TARDY
DATE - 02/14/2025

REVISED -
REVISED -
REVISED -
REVISED -

STATE OF ILLINOIS
DEPARTMENT OF TRANSPORTATION

SCHEDULE OF QUANTITIES

SCALE: 1"=1'-0" SHEET 26 OF 39 SHEETS STA. TO STA.

F.A.I RTE.	SECTION	COUNTY	TOTAL SHEETS	SHEET NO.
*	(201-3)R & (4-1.5)R	WINNEBAGO	1685	74
CONTRACT NO. 64C24				
ILLINOIS			FED. AID PROJECT	

MODEL: Schedules27 (Sheet)
FILE NAME: c:\paward\benesch_projects\projects\0173723\0264C24\411-ehh-Schedules.dgn

PROPOSED OVERHEAD SIGNS											
LOCATION	SIGN CODE	STATION	DESCRIPTION	MOUNTING TYPE	SIGN PANEL WIDTH	SIGN PANEL HEIGHT	SIGN PANEL AREA	72000100	72000200	72000300	REMARKS
								SIGN PANEL , TYPE 1	SIGN PANEL , TYPE 2	SIGN PANEL , TYPE 3	
(ROAD)	(MUTCD or IDOT)	(STA)			(INCH)	(INCH)	(SQ FT)	(SQ FT)	(SQ FT)	(SQ FT)	
I-39 / US-20	2E-23	2603+00	INTERCHANGE EXIT DIRECTION	SPAN	198.00	216.00	297.00			297.00	I-39 US 51 NORTH TO I-90 TOLL
I-39 / US-20	2E-23	2603+00	INTERCHANGE EXIT DIRECTION	SPAN	282.00	198.00	387.75			387.75	HARRISON AVE / US 20 EAST
I-39 / US-20	2E-23	2630+80	INTERCHANGE EXIT DIRECTION	SPAN	198.00	120.00	165.00			165.00	US 20 WEST
I-39 / US-20	2E-23	2630+80	INTERCHANGE EXIT DIRECTION	SPAN	222.00	180.00	277.50			277.50	I-39 US 51 SOUTH
I-39 / US-20	2E-23	2644+50	INTERCHANGE EXIT DIRECTION	SPAN	198.00	216.00	297.00			297.00	I-39 US 51 NORTH TO I-90 TOLL
I-39 / US-20	2E-23	2644+50	INTERCHANGE EXIT DIRECTION	SPAN	282.00	198.00	387.75			387.75	HARRISON AVE / US 20 EAST
I-39 / US-20	2E-23	2657+00	INTERCHANGE EXIT DIRECTION	SPAN	198.00	120.00	165.00			165.00	US 20 WEST
I-39 / US-20	2E-23	2657+00	INTERCHANGE EXIT DIRECTION	SPAN	222.00	204.00	314.50			314.50	I-39 US 51 SOUTH
I-39 / US-20	2E-23	2673+00	INTERCHANGE EXIT DIRECTION	SPAN	198.00	216.00	297.00			297.00	I-39 US 51 NORTH TO I-90 TOLL
I-39 / US-20	2E-23	2673+00	INTERCHANGE EXIT DIRECTION	SPAN	282.00	198.00	387.75			387.75	HARRISON AVE / US 20 EAST
I-39 / US-20	2E-23	2679+00	INTERCHANGE EXIT DIRECTION	SPAN	198.00	120.00	165.00			165.00	US 20 WEST
I-39 / US-20	2E-23	2679+00	INTERCHANGE EXIT DIRECTION	SPAN	222.00	204.00	314.50			314.50	I-39 US 51 SOUTH
I-39 / US-20	-	2686+50	DYNAMIC MESSAGE BOARD	SPAN	300.00	60.00	125.00				DMS BOARD INCLUDED WITH ITS
I-39 / US-20	-	2689+00	DYNAMIC MESSAGE BOARD	SPAN	300.00	60.00	125.00				DMS BOARD INCLUDED WITH ITS
I-39 / US-20	2E-23	2699+95	INTERCHANGE EXIT DIRECTION	SPAN	198.00	216.00	297.00			297.00	I-39 US 51 NORTH TO I-90 TOLL
I-39 / US-20	2E-23	2699+95	INTERCHANGE EXIT DIRECTION	SPAN	282.00	180.00	352.50			352.50	HARRISON AVE / US 20 EAST
I-39 / US-20	2E-23	2707+00	INTERCHANGE EXIT DIRECTION	SPAN	198.00	120.00	165.00			165.00	US 20 WEST
I-39 / US-20	2E-23	2707+00	INTERCHANGE EXIT DIRECTION	SPAN	222.00	204.00	314.50			314.50	I-39 US 51 SOUTH
I-39 / US-20	2E-23	2719+25	INTERCHANGE EXIT DIRECTION	CANTILEVER	132.00	150.00	137.50			137.50	I-90 EAST TOLL
I-39 / US-20	2E-23	2746+00	INTERCHANGE EXIT DIRECTION	SPAN	216.00	162.00	243.00			243.00	I-39 US 51 NORTH TO I-90 TOLL
I-39 / US-20	2E-23	2746+00	INTERCHANGE EXIT DIRECTION	SPAN	174.00	150.00	181.25			181.25	
HARRISON AVE /US-20	2E-23	152+25	INTERCHANGE EXIT DIRECTION	CANTILEVER	216.00	84.00	126.00		PAID FOR AS: REMOVE AND REINSTALL SIGN PANEL (X7200075)		I-39 US 51 TOLL NORTH I-90 TOLL
HARRISON AVE /US-20	2E-23	152+25	PULL THROUGH	CANTILEVER	108.00	66.00	49.50			49.50	US 20 EAST
HARRISON AVE /US-20	E11-2	152+25	LEFT	SPAN	36.00	18.00	4.50		PAID FOR AS: REMOVE AND REINSTALL SIGN PANEL (X7200075)		MOUNTED ON TOP OF INTERCHANGE EXIT DIRECTION SIGN
COLUMN 15 SUBTOTALS								0.00	0.00	5,196.00	
TOTALS								0	0	5,196	



USER NAME = agibson	DESIGNED - A. GIBSON	REVISED -
	DRAWN - J.MAJCHER	REVISED -
PLOT SCALE = \$SCALE\$	CHECKED - J.TARDY	REVISED -
PLOT DATE = 2/6/2025	DATE - 02/14/2025	REVISED -

STATE OF ILLINOIS
DEPARTMENT OF TRANSPORTATION

SCHEDULE OF QUANTITIES

SCALE: 1"=1'-0" SHEET 27 OF 39 SHEETS STA. TO STA.

F.A.I RTE.	SECTION	COUNTY	TOTAL SHEETS	SHEET NO.
*	(201-3)R & (4-1.5)R	WINNEBAGO	1685	75
CONTRACT NO. 64C24				
ILLINOIS FED. AID PROJECT				

MODEL: Schedules-28 (Sheet)
FILE NAME: c:\paword\benesch_projects\projects\0173723\0264C24-4U-shk-Schedules.dgn

PROPOSED PAVEMENT MARKINGS																																				
LOCATION	STATION	STATION	78004600	78004620	78004640	78004645	78004655	78004660	78004720	78006100	78009004	78009006	78009008	78009012	78011000	78011025	78011035	78011045	78011050	78011060	78011065	78011125	78100100													
			PREFORMED PLASTIC PAVEMENT MARKING, TYPE D - LETTERS AND SYMBOLS	PREFORMED PLASTIC PAVEMENT MARKING, TYPE D - LINE 4"	PREFORMED PLASTIC PAVEMENT MARKING, TYPE D - LINE 8"	PREFORMED PLASTIC PAVEMENT MARKING, TYPE D - LINE 9"	PREFORMED PLASTIC PAVEMENT MARKING, TYPE D - LINE 11"	PREFORMED PLASTIC PAVEMENT MARKING, TYPE D - LINE 12"	PREFORMED PLASTIC PAVEMENT MARKING, TYPE D - LINE 24"	PREFORMED THERMOPLASTIC PAVEMENT MARKING - LETTERS AND SYMBOLS	MODIFIED URETHANE PAVEMENT MARKING - LINE 4"	MODIFIED URETHANE PAVEMENT MARKING - LINE 6"	MODIFIED URETHANE PAVEMENT MARKING - LINE 8"	MODIFIED URETHANE PAVEMENT MARKING - LINE 12"	GROOVING FOR RECESSED PAVEMENT MARKING, LETTERS AND SYMBOLS	GROOVING FOR RECESSED PAVEMENT MARKING 5"	GROOVING FOR RECESSED PAVEMENT MARKING 7"	GROOVING FOR RECESSED PAVEMENT MARKING 9"	GROOVING FOR RECESSED PAVEMENT MARKING 10"	GROOVING FOR RECESSED PAVEMENT MARKING 12"	GROOVING FOR RECESSED PAVEMENT MARKING 13"	GROOVING FOR RECESSED PAVEMENT MARKING 25"	RAISED REFLECTIVE PAVEMENT MARKER													
(ROAD)	(STA)	(STA)	(SQ FT)	(FOOT)		(FOOT)	(FOOT)	(FOOT)		(FOOT)	(FOOT)	(FOOT)	(FOOT)		(FOOT)	(SQFT)	(FOOT)	(FOOT)	(FOOT)	(FOOT)	(FOOT)	(FOOT)	(FOOT)	(EACH)												
			WHITE	SOLID WHITE	SOLID YELLOW	SOLID YELLOW	SOLID WHITE	SKIP-DASH WHITE	SOLID WHITE	DOTTED WHITE	SOLID WHITE	SOLID YELLOW	SOLID WHITE	SOLID WHITE	SOLID WHITE	SOLID YELLOW								CRYSTAL	AMBER											
MAINLINE EX US 20	1147+12	1158+45						537		114						2,147	2,145						55													
MAINLINE I-39 / US 20	2571+69	2762+13						16,749	8,704	1,488	2,956			2,568	29,655	37,054	1,121	1,698	46	1,668	85	2,820	66,709	1,121		16,749	10,192	4,782		1,891						
RAMP BD	66+94	81+84						707	2,184							2,821	648									707	2,184			235						
RAMP DB	97+79	126+00						304	1,494							1,214										304	1,494			31						
RAMP A	107+65	114+77			86				486		18	14	20									86					486	32	20							
RAMP B	200+00	219+08					454	1,585					54			1,810	236									454	1,585		54	166	9					
RAMP C	300+00	312+46						419		24																	419	24		49	15					
RAMP D	406+84	421+13						546								1,047	309										546									
HARRISON AVE	147+45	153+09	156	888	704		630	165	23	186			38														171	1,592			795	209		38	26	
US 20	1311+13	1316+97	96	930	707		370	255	36	192			26															106	1,637			625	228		26	24
TOTALS			252	1,818	1,411	86	1,000	19,171	15,477	1,980	2,998	14	138	2,568	38,694	40,392	1,121	1,698	46	1,668	85	3,097	82,315	1,121	1,830	20,171	17,457	4,838	138	2,477	24					

63000001					X4062952						63100167			63100045			63100070			63100085			63100089			72501000		X7820007		REMARKS
STEEL PLATE BEAM GUARDRAIL, TYPE A, 6 FOOT POSTS					HOT-MIX ASPHALT STABILIZATION 6" AT STEEL PLATE BEAM GUARDRAIL						TRAFFIC BARRIER TERMINAL TYPE 1 (SPECIAL) TANGENT			TRAFFIC BARRIER TERMINAL, TYPE 2			TRAFFIC BARRIER TERMINAL, TYPE 5			TRAFFIC BARRIER TERMINAL, TYPE 6			TRAFFIC BARRIER TERMINAL, TYPE 6B			TERMINAL MARKER - DIRECT APPLIED		GUARDRAIL REFLECTORS, TYPE C (SPECIAL)		
STATION	OFFSET LT/RT	STATION	OFFSET LT/RT	LENGTH (FOOT)	STATION	OFFSET LT/RT	STATION	OFFSET LT/RT	AREA (SQ FT)	AREA (SQ YD)	STATION	OFFSET LT/RT	EACH	STATION	OFFSET LT/RT	EACH	STATION	OFFSET LT/RT	EACH	STATION	OFFSET LT/RT	EACH	STATION	OFFSET LT/RT	EACH	EACH	EACH	EACH	EACH	
2635+19	RT	2647+16	RT	1212.5	2634+66	RT	2647+36	RT	3882	432	2634+70	RT	1							2647+16	RT	1					1	17		
2636+41	LT	2646+80	LT	1025.0	2636+27	LT	2646+77	LT	3103	345				2636+27	LT	1	2646+80	LT	1									14		
2649+42	LT	2651+32	LT	187.5	2649+20	LT	2651+86	LT	796	89	2651+32	LT	1							2649+02	LT	1					1	4		
2649+71	RT	2655+26	RT	562.5	2649+72	RT	2655+40	RT	1725	192				2655+26	RT	1	2649+57	RT	1									8		
2654+67	LT	2669+39	LT	1462.5	2654+52	LT	2669+90	LT	4238	471	2669+39	LT	1	2654+52	LT	1											1	18		
2675+90	LT	2680+77	LT	487.5	2675+75	LT	2680+75	LT	1488	166				2675+75	LT	1	2680+77	LT	1									7		
2679+69	RT	2682+94	RT	325.0	2679+16	RT	2683+20	RT	1234	138	2679+19	RT	1							2682+94	RT	1					1	6		
2685+20	LT	2694+32	LT	912.5	2684+92	LT	2694+86	LT	2985	332	2694+32	LT	1							2684+80	LT	1					1	13		
2687+35	RT	2688+97	RT	162.5	2687+37	RT	2689+12	RT	513	57				2688+97	RT	1	2687+22	RT	1									3		
2702+60	RT	2704+35	RT	175.0	2702+07	RT	2704+72	RT	817	91	2702+10	RT	1										2704+35	RT	1		1	4		
2705+23	RT	2713+48	RT	825.0	2705+11	RT	2713+62	RT	2553	284				2713+48	RT	1	2705+11	RT	1									11		
2717+73	RT	2722+82	RT	512.5	2717+15	RT	2723+04	RT	1793	200	2717+23	RT	1							2722+82	RT	1					1	8		
2721+98	LT	2722+61	LT	62.5	2721+83	LT	2722+59	LT	217	25				2721+83	LT	1	2722+61	LT	1									2		
2725+81	LT	2727+45	LT	162.5	2725+58	LT	2728+05	LT	763	85	2727+45	LT	1							2725+43	LT	1					1	5		
2725+96	RT	2726+21	RT	25.0	2725+98	RT	2726+35	RT	111	13				2726+21	RT	1	2725+83	RT	1									1		
151+33	LT	152+46	LT	112.5							150+83	LT	1	152+21	LT	1											1	3		
SUBTOTALS				8212.5						2920			9			9			7			6				1		9	124	
TOTALS				8212.5						2920			9			9			7			6				1		9	124	

 Affiliated Research & Company 3510 Wacker Drive, Suite 3000 Chicago, Illinois 60601 312-565-4150 Job No., 15800.00	USER NAME = agibson	DESIGNED - A.GIBSON	REVISED -	STATE OF ILLINOIS DEPARTMENT OF TRANSPORTATION	SCHEDULE OF QUANTITIES					F.A.I RTE.	SECTION	COUNTY	TOTAL SHEETS	SHEET NO.			
		DRAWN - A.GIBSON	REVISED -		*	(201-3)R & (4-1.5)R	WINNEBAGO	1685	76								
	PLOT SCALE = \$SCALE\$	CHECKED - J.TARDY	REVISED -		CONTRACT NO. 64C24												
	PLOT DATE = 2/6/2025	DATE - 02/14/2025	REVISED -														
					SCALE: 1"=1'-0"	SHEET 28	OF 39	SHEETS	STA.	TO STA.							
														* FAI ROUTE 39 (I-39) & FAP 301 (US 20) ▶ •			

X4400110						
TEMPORARY PAVEMENT REMOVAL						
87% FED / 13% STATE						
ROAD	STATION	STATION	LT / RT	SQ FT	SQ YD	REMARKS
I-39						
PRESTAGE						
PR I39	2620+83.00	2647+57.78	RT	19,471	2,163	
PR I39	2636+33.89	2647+29.02	RT	10,675	1,186	
PR I39	2649+21.70	2662+22.13	RT	7,147	794	
PR I39	2670+27.82	2682+70.38	RT	4,302	478	
PR I39	2702+64.28	2721+77.64	RT	8,250	917	
PR I39	2715+64.10	2721+49.15	RT	2,708	301	
PR I39	2725+54.72	2730+86.50	LT/RT	3,337	371	
PR I39	2713+04.30	2720+41.13	LT	13,201	1,467	
PR I39	2729+08.50	2731+62.04	RT	2,415	268	
PR I39	2731+14.29	2734+56.81	RT	1,754	195	
PR I39	2715+64.10	2717+82.99	RT	1,798	200	
STAGE 1						
PR I39	2615+37.65	2637+53.47	LT	22,571	2,508	
SUBTOTAL					10,848	
US-20 / HARRISON AVE						
STAGE 1						
PrUS20Har	150+00.00	150+00.00	LT	817	91	
SUBTOTAL					91	
GRAND TOTAL					10,939	

MODEL: Schedules-30 (Sheet)
FILE NAME: c:\p\word\benesch projects\projects\0173723\0264C24\IL-ehc-Schedules.dgn

 Affiliated Benesch & Company 301 N. Wacker Drive, Suite 3000 Chicago, Illinois 60601 312-565-4150 Job No. 10800.00	USER NAME = agibson	DESIGNED - A.GIBSON	REVISED -	STATE OF ILLINOIS DEPARTMENT OF TRANSPORTATION	SCHEDULE OF QUANTITIES			F.A.I RTE.	SECTION	COUNTY	TOTAL SHEETS	SHEET NO.
		DRAWN - A.GIBSON	REVISED -					*	(201-3)R & (4-1.5)R	WINNEBAGO	1685	78
	PLOT SCALE = 0.16666633" / in.	CHECKED - J.TARDY	REVISED -		SCALE: 1"=1'-0"			CONTRACT NO. 64C24				
	PLOT DATE = 2/6/2025	DATE -	REVISED -		SHEET 30	OF 39	SHEETS	STA.	TO STA.	ILLINOIS	FED. AID PROJECT	

MODEL: Schedules-31 (Sheet)
FILE NAME: c:\paword\benesch_projects\projects\0173723\0264C24-4JL-ahh-Schedules.dgn

70400100						
TEMPORARY CONCRETE BARRIER						
87% FED / 13% STATE						
ALIGNMENT	STA FROM	LT/RT	STA TO	LT/RT	FOOT	REMARKS
I-39						
PreStage						
PR I-39	2632+22.52	RT	2633+99.69	RT	187.5	
PR I-39	2632+53.63	RT	2633+41.60	RT	100.0	
PR I-39	2632+76.28	RT	2634+54.53	RT	187.5	
PR I-39	2639+86.43	RT	2647+75.38	RT	800.0	
PR I-39	2646+49.13	LT	2652+52.78	LT	612.5	
PR I-39	2725+21.41	RT	2730+76.39	RT	562.5	
Stage 1						
PR I-39	2620+52.32	LT	2707+29.55	LT	9,000.0	
PR I-39	2622+39.09	LT	2623+79.35	LT	150.0	
PR I-39	2725+56.27	LT	2729+06.52	LT	350.0	
Stage 1B						
PR I-39	2706+02.77	LT	2711+31.27	LT	537.5	
PR I-39	2716+15.08	LT	2733+48.90	LT	1,750.0	
PR I-39	2726+40.00	LT	2729+17.31	RT	287.5	
Stage 1C						
PR I-39	2709+01.96	LT	2714+23.63	LT	525.0	
PR I-39	2711+31.78	LT	2716+15.08	LT	487.5	
Winter 1						
PR I-39	2639+68.48	RT	2647+53.39	RT	800.0	
PR I-39	2644+98.95	LT	2654+02.05	LT	900.0	
PR I-39	2679+98.82	LT	2687+97.75	LT	800.0	
PR I-39	2720+82.79	LT	2730+03.32	LT	925.0	
Stage 2						
PR I-39	2619+51.04	RT	2732+37.92	RT	11,337.5	
PR I-39	2620+55.87	LT	2645+00.20	LT	2,437.5	
PR I-39	2635+00.48	LT	2636+05.75	LT	112.5	
PR I-39	2654+02.85	LT	2660+77.41	LT	675.0	
PR I-39	2660+40.67	LT	2680+02.16	LT	1,962.5	
PR I-39	2688+00.30	LT	2703+03.76	LT	1,512.5	
PR I-39	2711+25.26	LT	2720+82.79	LT	962.5	
PR I-39	2730+01.65	LT	2733+70.85	LT	375.0	
Stage 3						
PR I-39	2619+55.04	RT	2644+06.54	RT	2,475.0	
PR I-39	2655+44.05	RT	2678+51.10	RT	2,312.5	
PR I-39	2687+99.06	RT	2702+46.89	RT	1,450.0	
PR I-39	2710+56.60	RT	2717+59.33	RT	725.0	
PR I-39	2716+33.90	RT	2721+69.17	RT	550.0	
PR I-39	2727+01.20	RT	2732+30.88	RT	537.5	
PR I-39	2731+61.51	RT	2732+36.45	RT	87.5	
Stage 3B						
PR I-39	2707+95.90	RT	2717+47.20	RT	962.5	
SUBTOTAL					47,437.5	
US-20 / HARRISON AVE						
Stage 1B						
PR HAR AVE	150+35.59	LT	1313+77.81	LT	537.5	
PR HAR AVE	151+25.13	LT	1312+52.70	LT	325.0	
PR HAR AVE	151+94.64	RT	1312+99.88	RT	312.5	
Stage 3B						
PR HAR AVE	150+59.67	LT	151+26.24	LT	75.0	
PR HAR AVE	1312+52.69	LT	1313+07.95	LT	62.5	
PR HAR AVE	151+10.72	RT	151+94.86	RT	87.5	
PR HAR AVE	1312+99.01	RT	1313+49.43	RT	62.5	
SUBTOTAL					1,462.5	
GRAND TOTAL					48,900.0	

70400125							
PINNING TEMPORARY CONCRETE BARRIER							
87% FED / 13% STATE							
ALIGNMENT	STA FROM	LT/RT	STA TO	LT/RT	FOOT	EACH	REMARKS
I-39							
Stage 1							
PR I-39	2620+52.32	LT	2706+28.86	LT	8,950.0	2,142	
PR I-39	2649+30.32	RT	2652+44.10	RT	325.0	72	
Stage 1B							
PR I-39	2706+02.77	LT	2710+80.75	LT	487.5	111	
PR I-39	2716+15.08	LT	2733+00.00	LT	1,700.0	402	
PR I-39	2725+56.27	LT	2728+88.59	RT	337.5	75	
Stage 1C							
PR I-39	2703+60.25	LT	2716+15.08	LT	1,256.8	296	
Winter 1							
PR I-39	2639+68.48	RT	2647+53.39	RT	800.0	186	
PR I-39	2722+42.86	LT	2726+76.91	LT	437.5	99	
Stage 2							
PR I-39	2619+50.00	RT	2731+99.67	RT	11,200.0	2,682	
					SUBTOTAL	6,065	
US-20 / HARRISON AVE							
Stage 1B							
PR HAR AVE	150+35.59	LT	1313+77.81	LT	537.5	123	
Stage 3B							
PR HAR AVE	151+34.36	LT	1313+72.62	LT	437.5	99	
					SUBTOTAL	222	
					GRAND TOTAL	6,287	

70400200						
RELOCATE TEMPORARY CONCRETE BARRIER						
87% FED / 13% STATE						
ALIGNMENT	STA FROM	LT/RT	STA TO	LT/RT	FOOT	REMARKS
I-39						
PreStage						
PR I-39	2620+44.39	RT	2625+34.49	RT	500.0	
PR I-39	2646+49.13	LT	2652+52.78	LT	612.5	
PR I-39	2695+05.10	RT	2696+20.18	RT	250.0	
PR I-39	2705+62.33	LT	2706+90.34	LT	275.0	
PR I-39	2727+00.90	RT	2730+15.15	RT	650.0	
Stage 1						
PR I-39	2649+30.32	RT	2652+44.10	RT	325.0	
Stage 1C						
PR I-39	2709+11.96	LT	2711+31.78	LT	225.0	
Winter 1						
PR I-39	2702+99.84	LT	2711+25.72	LT	837.5	
Stage 2						
PR I-39	2645+00.20	LT	2654+02.85	LT	900.0	
PR I-39	2710+62.14	LT	2711+25.26	LT	75.0	
PR I-39	2729+02.17	LT	2730+01.65	LT	100.0	
Stage 2B						
PR I-39	2620+55.87	LT	2652+23.04	LT	3,162.5	
PR I-39	2660+13.75	LT	2661+16.08	LT	112.5	
PR I-39	2660+83.53	LT	2674+25.76	LT	1,350.0	
Winter 2						
PR I-39	2644+06.97	RT	2655+43.92	RT	1,150.0	
PR I-39	2678+49.42	RT	2688+00.90	RT	962.5	
PR I-39	2702+44.28	RT	2710+55.50	RT	812.5	
PR I-39	2721+67.23	RT	2727+01.20	RT	537.5	
Stage 3						
PR I-39	2644+06.54	RT	2655+44.05	RT	1,150.0	
PR I-39	2678+51.10	RT	2687+99.06	RT	950.0	
PR I-39	2702+46.89	RT	2710+56.60	RT	812.5	
PR I-39	2721+69.17	RT	2727+01.20	RT	537.5	
Stage 3B						
PR I-39	2708+32.56	RT	2717+38.87	RT	925.0	
SUBTOTAL					17,212.5	
US-20 / HARRISON AVE						
PR HAR AVE	151+34.36	LT	1313+72.62	LT	437.5	
PR HAR AVE	151+26.24	LT	1312+52.69	LT	325.0	
PR HAR AVE	151+94.86	RT	1312+99.01	RT	312.5	
SUBTOTAL					1,075.0	
GRAND TOTAL					18,287.5	

MODEL: Schedules32 (Sheet)
FILE NAME: c:\paword\benesch_projects\projects\0173723\0264C24\IL-ehh-Schedules.dgn

70600250					
IMPACT ATTENUATORS, TEMPORARY (NON-REDIRECTIVE), TEST LEVEL 3					
87% FED / 13% STATE					
ROAD	STATION	OFFSET	LT/RT	EACH	REMARKS
I - 39					
PRESTAGE					
PR I39	2632+53.63	59.2	RT	1	
PR I39	2634+54.53	3.0	RT	1	
PR I39	2639+86.43	64.0	RT	1	
PR I39	2652+52.28	0.8	RT	1	
PR I39	2730+76.39	8.2	LT	1	
STAGE 1					
PR I39	2707+29.55	27.1	LT	1	
PR I39	2729+06.52	5.8	LT	1	
STAGE 1B					
PR I39	2733+48.90	30.8	LT	1	
WINTER 1					
PR I39	2687+97.75	33.5	LT	1	
STAGE 2					
PR I39	2619+51.04	31.1	RT	1	
WINTER 2					
PR I39	2678+49.42	37.7	RT	1	
PR I39	2702+44.28	37.8	RT	1	
SUBTOTAL				12	
US-20 / HARRISON AVE					
STAGE 1B					
PrUS20Har	150+35.59	60.1	LT	1	
PrUS20Har	151+25.63	22.2	LT	1	
PrUS20Har	1312+99.97	20.0	RT	1	
SUBTOTAL				3	
GRAND TOTAL				15	

70600260					
IMPACT ATTENUATORS, TEMPORARY (FULLY REDIRECTIVE, NARROW), TEST LEVEL 3					
87% FED / 13% STATE					
ROAD	STATION	OFFSET	LT/RT	EACH	REMARKS
I-39					
PRESTAGE					
PR I-39	2632+22.52	26.5	RT	1	
STAGE 1					
PR I-39	2649+42.00	2.5	RT	1	
PR I-39	2623+79.35	2.3	RT	1	
PR I-39	2725+56.30	2.0	LT	1	
STAGE 1B					
PR I-39	2729+17.31	6.6	RT	1	
WINTER 1					
PR I-39	2639+68.48	71.5	RT	1	
STAGE 2					
PR I-39	2636+05.75	76.3	LT	1	
STAGE 3					
PR I-39	2731+61.51	68.5	RT	1	
STAGE 3B					
PR I-39	2708+32.56	58.5	RT	1	
SUBTOTAL				9	
GRAND TOTAL				9	

70600332					
IMPACT ATTENUATORS,RELOCATE (FULLY REDIRECTIVE, NARROW), TEST LEVEL 3					
87% FED / 13% STATE					
ROAD	STA	OFFSET	LT/RT	EACH	REMARKS
I - 39					
WINTER 1					
PR I - 39	2647+53.39	74.9	RT	1	
STAGE 3B					
PR I - 39	2707+96.00	33.5	RT	1	
SUBTOTAL				2	
GRAND TOTAL				2	

70600350					
IMPACT ATTENUATORS, RELOCATE (NON- REDIRECTIVE), TEST LEVEL 3					
87% FED / 13% STATE					
ROAD	STA	OFFSET	LT/RT	EACH	REMARKS
I-39					
STAGE 1					
PR I-39	2652+44.10	13.3	RT	1	
STAGE 1B					
PR I39	2711+31.27	32.1	LT	1	
STAGE 1C					
PR I-39	2714+23.20	86.8	LT	1	
WINTER 1					
PR I-39	2654+02.05	33.5	LT	1	
PR I-39	2711+25.72	24.7	LT	1	
PR I39	2730+02.61	31.7	LT	1	
STAGE 2					
PR I-39	2733+70.85	18.5	LT	1	
WINTER 2					
PR I-39	2644+06.97	38.5	RT	1	
PR I-39	2721+67.23	37.2	RT	1	
STAGE 3					
PR I-39	2619+55.00	37.5	RT	1	
PR I-39	2716+33.90	33.8	RT	1	
SUBTOTAL				11	
HARRISON AVE					
STAGE 3B					
PR HAR AVE	150+59.62	26.5	LT	1	
PR HAR AVE	1313+49.43	27.2	RT	1	
SUBTOTAL				2	
GRAND TOTAL				13	

72100100								
SIGN PANEL OVERLAY								
87% FED / 13% STATE								
ROAD	STAGE	STA	LT/RT	DESCRIPTION	WIDTH	HEIGHT	SQ FT	REMARKS
I - 39								
PR I - 39	PRE	2654+00.00	LT	GM ARROW COVER	8.0	2.0	16	
PR I - 39	3	2644+50.00	RT	OH ARROW COVER	16.5	3.0	50	
PR I - 39	3	2644+50.00	RT	OH ARROW COVER	23.5	2.8	66	
PR I - 39	3	2673+00.00	RT	OH ARROW COVER	16.5	2.6	43	
PR I - 39	3	2673+00.00	RT	OH ARROW COVER	23.5	2.8	66	
PR I - 39	3	2699+95.00	RT	OH ARROW COVER	16.5	2.6	43	
PR I - 39	3	2699+95.00	RT	OH ARROW COVER	23.5	2.9	68	
SUBTOTAL							352	
GRAND TOTAL							352	



USER NAME = agibson

PLOT SCALE = 0.16666633" / in.
PLOT DATE = 2/6/2025

DESIGNED - A.GIBSON
DRAWN - A.GIBSON
CHECKED - J.TARDY
DATE -

REVISED -
REVISED -
REVISED -
REVISED -

STATE OF ILLINOIS
DEPARTMENT OF TRANSPORTATION

SCHEDULE OF QUANTITIES

SCALE: 1"=1'-0" SHEET 32 OF 39 SHEETS STA. TO STA.

F.A.I
RTE.
*

SECTION
(201-3)R & (4-1.5)R

COUNTY
WINNEBAGO

TOTAL SHEETS 1685
SHEET NO. 80

CONTRACT NO. 64C24
ILLINOIS FED. AID PROJECT

72400730								
RELOCATE SIGN PANEL - TYPE 3								
87% FED / 13% STATE								
ROAD	STAGE	STA	LT/RT	DESCRIPTION	WIDTH	HEIGHT	SQ FT	REMARKS
I - 39								
PR I - 39	PRE	2654+00.00	LT	BL/NOR EXIT	12.0	10.0	120	
PR I - 39	1B	2704+00.00	RT	HAR AVE EXIT	10.0	12.0	120	
PR I - 39	2	2671+00.00	RT	HAR AVE EXIT	12.0	12.0	144	
SUBTOTAL							384	
GRAND TOTAL							384	

72700100					
STRUCTURAL STEEL SIGN SUPPORT - BREAKAWAY					
87% FED / 13% STATE					
ROAD	STA	LT/RT	DESCRIPTION	POUND	REMARKS
I-39					
PRESTAGE					
PR I-39	2654+00.00	LT	GM TEMP SIGN	1,300	
STAGE 1B					
PR I-39	2704+00.00	RT	GM TEMP SIGN	1,508	
STAGE 2					
PR I-39	2671+00.00	RT	GM TEMP SIGN	1,300	
SUBTOTAL				4,108	
GRAND TOTAL				4,108	

73400100					
CONCRETE FOUNDATIONS					
87% FED / 13% STATE					
ROAD	STA	LT/RT	DESCRIPTION	CU YD	REMARKS
I-39					
PRESTAGE					
PR I-39	2654+00.00	LT	TEMP GM SIGN	2.5	
STAGE 1B					
PR I-39	2704+00.00	RT	TEMP GM SIGN	2.8	
STAGE 2					
PR I-39	2671+00.00	RT	TEMP GM SIGN	2.5	
SUBTOTAL				8	
GRAND TOTAL				8	

73700100					
REMOVE GROUND MOUNTED SIGN SUPPORT					
87% FED / 13% STATE					
ROAD	STA	LT/RT	DESCRIPTION	EACH	REMARKS
I-39					
PRESTAGE					
PR I-39	2654+00	LT	TEMP GM SIGN	2	
STAGE 1B					
PR I-39	2704+00	RT	TEMP GM SIGN	2	
STAGE 2					
PR I-39	2671+00	RT	TEMP GM SIGN	2	
SUBTOTAL				6	
GRAND TOTAL				6	

73700200				
REMOVE CONCRETE FOUNDATION - GROUND MOUNT				
87% FED / 13% STATE				
ROAD	STA	LT/RT	DESCRIPTION	EACH
I-39				
PRESTAGE				
PR I-39	2654+00	LT	TEMP GM SIGN	2
STAGE 1B				
PR I-39	2704+00	RT	TEMP GM SIGN	2
STAGE 2				
PR I-39	2671+00	RT	TEMP GM SIGN	2
SUBTOTAL				6
GRAND TOTAL				6

50800205					
REINFORCEMENT BARS, EPOXY COATED					
87% FED / 13% STATE					
ROAD	STA	LT/RT	DESCRIPTION	POUND	REMARKS
I-39					
PRESTAGE					
PR I-39	2654+00.00	LT	GM REL SIGN	196	
STAGE 1B					
PR I-39	2704+00	RT	GM REL SIGN	214	
STAGE 2					
PR I-39	2671+00.00	RT	GM REL SIGN	196	
SUBTOTAL				606	
GRAND TOTAL				606	

78100200						
TEMPORARY RAISED REFLECTIVE PAVEMENT MARKER						
87% FED / 13% STATE						
ROAD	STA	STA	DIRECTION	DESCRIPTION	EACH	REMARKS
I-39						
PRESTAGE						
PR I39	2629+50.00	2652+50.00	SB	3 LINES AT 10' C-C	690	
STAGE 2						
PR I39	2610+50.00	2619+72.00	NB	3 LINES AT 10' C-C	277	
PR I39	2732+00.00	2737+00.00	NB	3 LINES AT 10' C-C	150	
WINTER 1						
PR I39	2607+50.00	2629+00.00	SB	3 LINES AT 10' C-C*	1290	
PR I39	2732+00.00	2742+00.00	SB	3 LINES AT 10' C-C*	600	
SUBTOTAL					3007	
GRAND TOTAL					3,007	
*QUANTITY INCLUDES ONE ADDITIONAL APPLICATION FOR DAMAGED REFLECTORS OVER WINTER						

70107025				
CHANGEABLE MESSAGE SIGN				
87% FED / 13% STATE				
ROAD	STAGE/ACTIVITY	DESCRIPTION	CAL DA	REMARKS
I - 39				
I - 39 NB/SB	PRESTAGE	TWO WEEKS ADVANCE	28	
I - 39 SB	1	TWO WEEKS ADVANCE	14	
I - 39 SB	WINTER STAGE 1	TWO WEEKS ADVANCE	14	
I - 39 NB/SB	2	TWO WEEKS ADVANCE	28	
I - 39 SB	2B	TWO WEEKS ADVANCE	14	
I - 39 NB/SB	WINTER STAGE 2	TWO WEEKS ADVANCE	28	
I - 39 NB	3	TWO WEEKS ADVANCE	14	
I - 39 NB	3B	TWO WEEKS ADVANCE	14	
I - 39 NB/SB	SIGN STRUCTURES		56	
SUBTOTAL			210	
HARRISON AVE				
HARRISON AVE EB/WB	STAGE 1B	TWO WEEKS ADVANCE	28	
HARRISON AVE EB/WB	STAGE 3B	TWO WEEKS ADVANCE	28	
HARRISON AVE EB	STAGE 3C	TWO WEEKS ADVANCE	14	
SUBTOTAL			70	
GRAND TOTAL			280	

MODEL: Schedules-33 [Sheet]
FILE NAME: c:\paword\benesch_projects\projects\0173723\0284C24-4U-eh-Schedules.dgn



USER NAME = agibson	DESIGNED - A.GIBSON	REVISED -
	DRAWN - A.GIBSON	REVISED -
PLOT SCALE = 0.16666633" / in.	CHECKED - J.TARDY	REVISED -
PLOT DATE = 2/6/2025	DATE -	REVISED -

STATE OF ILLINOIS
DEPARTMENT OF TRANSPORTATION

SCHEDULE OF QUANTITIES

SCALE: 1"=1'-0"	SHEET OF 39 SHEETS	STA. TO STA.
-----------------	--------------------	--------------

F.A.I RTE.	SECTION	COUNTY	TOTAL SHEETS	SHEET NO.
*	(201-3)R & (4-1.5)R	WINNEBAGO	1685	81
				CONTRACT NO. 64C24
		ILLINOIS	FED. AID PROJECT	

MODEL: Schedules-35 [Sheet]
FILE NAME: c:\paword\benesch_projects\projects\0173723\0264C24-4\I-39-Sched.dgn

70303130										
TEMPORARY PAVEMENT MARKING - LINE 6" - MODIFIED URETHANE										
87% FED / 13% STATE										
Road	STA	LT/RT	STA	LT/RT	# COATS	DESCRIPTION	FACTOR	LENGTH	FOOT	REMARKS
I-39										
PRESTAGE										
PR I39	2619+92.47	RT	2648+79.37	RT	1	SKIP DASH	0.25	2907	727	
PR I39	2611+06.19	LT	2718+19.72	LT	1	SKIP DASH	0.25	10701	2,675	
PR I39	2638+00.00	LT	2641+00.07	LT	1	3'-9' SKIP DASH	0.25	298	75	
PR I39	2703+82.86	LT	2706+85.85	LT	1	3'-9' SKIP DASH	0.25	303	76	
STAGE 1										
PR I39	2608+48.45	LT	2716+69.70	LT	1	SKIP DASH	0.25	10980	2,745	
PR I39	2619+92.46	RT	2648.79.37	RT	1	SKIP DASH	0.25	2908	727	
PR I39	2636+60.00	LT	2642+00.08	LT	1	3'-9' SKIP DASH	0.25	545	136	
PR I39	2706+68.96	LT	2712+64.44	LT	1	3'-9' SKIP DASH	0.25	595	149	
PR I39	2608+78.65	LT	2611+00.00	LT	1	SKIP DASH	0.25	204	51	
STAGE 1B										
PR I39	2704+00.00	LT	2742+04.91	LT	1	SKIP DASH	0.25	3784	946	
PR I39	2709+37.91	LT	2712+35.45	LT	1	3'-9' SKIP DASH	0.25	300	75	
STAGE 1C										
PR I39	2718+43.67	LT	2720+72.72	LT	1	SKIP DASH	0.25	239	60	
PR I39	2694+50.00	LT	2700+65.18	LT	1	3'-9' SKIP DASH	0.25	615	154	
STAGE 2										
PR I39	2610+58.02	RT	2736+80.35	RT	1	SKIP DASH	0.25	12697	3,174	
PR I39	2610+57.79	RT	2613+66.12	RT	1	3'-9' SKIP DASH	0.25	310	78	
PR I39	2710+82.14	RT	2714+65.75	RT	1	3'-9' SKIP DASH	0.25	384	96	
PR I39	2734+25.40	RT	2736+79.34	RT	1	3'-9' SKIP DASH	0.25	255	64	
PR I39	2647+00.00	LT	2701+00.00	LT	1	SKIP DASH	0.25	5425	1,356	
STAGE 2B										
PR I39	2607+50.01	LT	2707+83.50	LT	1	SKIP DASH	0.25	9994	2,498	
PR I39	2693+97.12	LT	2705+50.00	LT	1	SKIP DASH	0.25	1153	288	
PR I39	2608+81.53	LT	2615+00.00	LT	1	SKIP DASH	0.25	613	153	
PR I39	2629+00.27	LT	2653.59.78	LT	1	3'-9' SKIP DASH	0.25	2434	609	
STAGE 3										
PR I39	2618+00.24	RT	2733+00.86	RT	1	SKIP DASH	0.25	11518	2,879	
PR I39	2618+00.48	RT	2620+00.55	RT	1	3'-9' SKIP DASH	0.25	201	50	
PR I39	2709+85.55	RT	2714+18.45	RT	1	3'-9' SKIP DASH	0.25	433	108	
STAGE 3B										
PR I39	2607+00.02	RT	2673+01.95	RT	1	SKIP DASH	0.25	6625	1,656	
PR I39	2673+01.95	RT	2693+46.17	RT	1	3'-9' SKIP DASH	0.25	2044	511	
WINTER 1										
PR I39	2607+49.70	LT	2741+43.95	LT	1	SKIP DASH	0.25	14469	3,617	
PR I39	2608+79.43	LT	2615+00.00	LT	1	SKIP DASH	0.25	613	153	
PR I39	2701+81.81	LT	2711+39.79	LT	1	3'-9' SKIP DASH	0.25	958	240	
WINTER 2										
PR I39	2610+57.11	RT	2736+81.63	RT	1	SKIP DASH	0.25	12650	3,162	
PR I39	2610+57.11	RT	2620+00.14	RT	1	3'-9' SKIP DASH	0.25	948	237	
PR I39	2710+17.14	RT	2714+29.00	RT	1	3'-9' SKIP DASH	0.25	412	103	
PR I39	2734+72.41	RT	2736+79.56	RT	1	3'-9' SKIP DASH	0.25	208	52	
SUBTOTAL									29,682	
US-20 / HARRISON AVE										
STAGE 1B										
PrUS20Har	149+17.48	RT	1313+69.63	RT	1	SKIP DASH	0.25	645	161	
PrUS20Har	150+15.08	LT	1314+15.72	LT	1	SKIP DASH	0.25	602	150	
PrUS20Har	149+36.75	LT	150+01.73	LT	1	3'-9' SKIP DASH	0.25	131	33	
PrUS20Har	150+14.99	RT	152+16.54	RT	1	3'-9' SKIP DASH	0.25	204	51	
PrUS20Har	1312+69.53	LT	1314+42.39	LT	1	3'-9' SKIP DASH	0.25	171	43	
STAGE 3B										
PrUS20Har	151+06.00	LT	1314+23.88	LT	1	SKIP DASH	0.25	525	131	
PrUS20Har	150+61.00	RT	1313+49.40	RT	1	SKIP DASH	0.25	560	140	
PrUS20Har	1311+99.82	LT	1314+42.13	LT	1	3'-9' SKIP DASH	0.25	242	60	
STAGE 3C										
PrUS20Har	148+69.00	LT	1314+42.00	LT	1	SKIP DASH	0.25	1000	250	
PrUS20Har	1312+57.78	LT	1314+42.13	LT	1	3'-9' SKIP DASH	0.25	210	53	
SUBTOTAL									1,073	
GRAND TOTAL									30,755	



USER NAME = agibson

PLOT SCALE = 0.16666633" / in.
PLOT DATE = 2/6/2025

DESIGNED - A.GIBSON
DRAWN - A.GIBSON
CHECKED - J.TARDY
DATE -

REVISED -
REVISED -
REVISED -
REVISED -

STATE OF ILLINOIS
DEPARTMENT OF TRANSPORTATION

SCHEDULE OF QUANTITIES

SCALE: 1"=1'-0"

SHEET OF 39 SHEETS

STA.

TO STA.

F.A.I
RTE.

SECTION
* (201-3)R & (4-1.5)R

COUNTY

WINNEBAGO

TOTAL
SHEETS

1685

SHEET
NO.

83

CONTRACT NO. 64C24

ILLINOIS FED. AID PROJECT

* FAI ROUTE 39 (I-39) & FAP 301 (US 20) •

70303140										
TEMPORARY PAVEMENT MARKING - LINE 8" - MODIFIED URETHANE										
87% FED / 13% STATE										
Road	STA	LT/RT	STA	LT/RT	# COATS	DESCRIPTION	FACTOR	LENGTH	FOOT	REMARKS
I-39										
WINTER 1										
PR I39	2630+79.73	LT	2635+15.00	LT	1	3'-9' SKIP DASH	0.25	430	107	
									SUBTOTAL	108
									GRAND TOTAL	108

70303160											
TEMPORARY PAVEMENT MARKING - LINE 12" - MODIFIED URETHANE											
87% FED / 13% STATE											
Road	STA	LT/RT	STA	LT/RT	# COATS	DESCRIPTION	FACTOR	LENGTH	FOOT	REMARKS	
PRESTAGE											
PR I39	2707+00.00	LT	2712+00.00	LT	1	RAMP GORE	1	303	303		
WINTER 1											
PR I39	2609+00.00	LT	2617+00.00	LT	1	RAMP GORE	1	443.0	443.0		
PR I39	2712+00.00	LT	2714+00.00	LT	1	RAMP GORE	1	39.1	39.1		
PR I39	2737+00.00	LT	2739+00.00	LT	1	RAMP GORE	1	43.5	43.5		
WINTER 2											
PR I39	2732+00.00	RT	2734+00.00	RT	1	RAMP GORE	1	140.2	140.2		
									SUBTOTAL	970	
									GRAND TOTAL	970	

70303100							
TEMPORARY PAVEMENT MARKING LETTERS AND SYMBOLS - MODIFIED URETHANE							
87% FED / 13% STATE							
Road	STA	LT/RT	# COATS	DESCRIPTION	FACTOR	SQ FT	REMARKS
STAGE 2							
PR I39	2604+80.85	RT	1	NB	1	41.875	
PR I39	2606+80.85	RT	1	NB	1	41.875	
WINTER 2							
PR I39	2608+47.14	RT	1	NB	1	41.875	
PR I39	2610+47.14	RT	1	NB	1	41.875	
						SUBTOTAL	168
						GRAND TOTAL	168

MODEL: Schedules-36 (Sheet)
FILE NAME: c:\paword\benesch projects\projects\0173723\0264C24\IL-shh-Schedules.dgn

MODEL: Schedules-37 (Sheet)
FILE NAME: c:\paword\benesch_projects\projects\0173723\0264C24\IL-shl-Schedules.dgn

78300201										
PAVEMENT MARKING REMOVAL - GRINDING										
87% FED / 13% STATE										
ROAD	STA	LT/RT	STA	LT/RT	LINE TYPE (IN.)	DESCRIPTION	FACTOR	LENGTH	SQ FT	REMARKS
I-39										
EXISTING MARKINGS										
PR I39	2620+83.00	LT	2732+00.00	LT	4	SOLID YELLOW	1	11117	3,706	
PR I39	2620+83.00	LT	2732+00.00	LT	4	SOLID WHITE	1	11117	3,706	
PR I39	2620+83.00	LT	2732+00.00	LT	6	SKIP DASH	0.25	11117	1,390	
PR I39	2620+83.00	RT	2731+97.41	RT	4	SOLID WHITE	1	11114	3,705	
PR I39	2620+83.00	RT	2731+97.41	RT	4	SOLID YELLOW	1	11114	3,705	
PR I39	2620+83.00	RT	2731+97.41	RT	6	SKIP DASH	0.25	11114	1,389	
PRESTAGE										
PR I39	2611+06.19	LT	2718+19.72	LT	4	SOLID YELLOW	1	10712	3,571	
PR I39	2607+78.48	LT	2718+19.93	LT	4	SOLID WHITE	1	10747	3,582	
PR I39	2611+06.19	LT	2615+91.43	LT	4	SOLID WHITE	1	482	161	
PR I39	2607+78.48	LT	2638+00.00	LT	4	SOLID WHITE	1	3025	1,008	
PR I39	2607+78.48	LT	2615+91.43	LT	4	SOLID WHITE	1	833	278	
PR I39	2611+06.19	LT	2718+19.72	LT	6	SKIP DASH	0.25	10701	1,338	
PR I39	2638+00.00	LT	2641+00.07	LT	8	3'-9' SKIP DASH	0.25	298	50	
PR I39	2703+82.86	LT	2706+85.85	LT	8	3'-9' SKIP DASH	0.25	303	50	
PR I39	2619+92.47	RT	2648+79.38	RT	6	SKIP DASH	0.25	2907	363	
PR I39	2619+92.42	RT	2648+79.12	RT	4	SOLID WHITE	1	2913	971	
STAGE 1										
PR I39	2709+37.19	LT	2716+70.00	LT	4	SOLID WHITE	1	733	244	
PR I39	2712+64.00	LT	2716+70.00	LT	6	SKIP DASH	0.25	406	51	
PR I39	2712+64.00	LT	2716+70.00	LT	4	SOLID YELLOW	1	406	135	
STAGE 1B										
PR I39	2709+37.91	LT	2720+58.82	LT	4	SOLID WHITE	1	1209	403	
PR I39	2715+57.76	LT	2720+68.35	LT	4	SOLID YELLOW	1	590	197	
PR I39	2709+37.91	LT	2712+37.51	LT	8	3'-9' SKIP DASH	0.25	300	50	
SUBTOTAL									30,052	
GRAND TOTAL									30,052	

X6420100										
SHOULDER RUMBLE STRIP REMOVAL										
87% FED / 13% STATE										
ROAD	STA	LT/RT	STA	LT/RT	DESCRIPTION	WIDTH	LENGTH	SQ FT	SQ YD	REMARKS
I - 39										
PRESTAGE										
PR I39	2644+57	LT	2647+31	LT	SB OUTSIDE SHOULDER	4	274	1096	122	
PR I39	2648+96	LT	2682+27	LT	SB OUTSIDE SHOULDER	4	3331	13324	1,480	
PR I39	2685+18	LT	2718+00	LT	SB OUTSIDE SHOULDER	4	3282	13128	1,459	
PR I39	2636+34	LT	2647+41	LT	SB INSIDE SHOULDER	4	1107	4428	492	
PR I39	2649+04	LT	2682+74	LT	SB INSIDE SHOULDER	4	3370	13480	1,498	
PR I39	2685+65	LT	2731+35	LT	SB INSIDE SHOULDER	4	4570	18280	2,031	
PR I39	2644+93	RT	2647+66	RT	NB OUTSIDE SHOULDER	4	273	1092	121	
PR I39	2649+32	RT	2683+79	RT	NB OUTSIDE SHOULDER	4	3447	13788	1,532	
PR I39	2686+61	RT	2708+00	RT	NB OUTSIDE SHOULDER	4	2139	8556	951	
PR I39	2713+77	RT	2722+00	RT	NB OUTSIDE SHOULDER	4	823	3292	366	
SUBTOTAL									10,052	
GRAND TOTAL									10,052	

MODEL - Schedules-38 (Sheet)
FILE NAME: c:\paword\benesch_projects\projects\0173723\0264C24-4\I-39h-Schedules.dgn

78300202										
PAVEMENT MARKING REMOVAL - WATER BLASTING										
87% FED / 13% STATE										
ROAD	STA	LT/RT	STA	LT/RT	LINE TYPE (IN.)	DESCRIPTION	FACTOR	LENGTH	SQ FT	REMARKS
I-39										
EXISTING MARKINGS										
PR I39	2608+78.65	LT	2620+83.00	LT	4	SOLID WHITE/YELLOW	2	1195	797	
PR I39	2607+50.00	LT	2620+83.00	LT	4	SOLID YELLOW	1	1331	444	
PR I39	2607+50.00	LT	2620+83.00	LT	4	SOLID WHITE	1	1331	444	
PR I39	2607+50.00	LT	2620+83.00	LT	6	SKIP DASH	0.25	1331	166	
PR I39	2610+58.00	RT	2620+83.00	RT	6	SKIP DASH	0.25	1030	129	
PR I39	2610+58.00	RT	2620+18.00	RT	6	SKIP DASH	0.25	960	120	
PR I39	2610+58.00	RT	2620+83.00	RT	4	SOLID YELLOW	1	1030	343	
PR I39	2607+00.00	RT	2620+83.00	RT	4	SOLID WHITE	1	1392	464	
PR I39	2731+97.41	RT	2736+81.00	RT	4	SOLID YELLOW	1	488	163	
PR I39	2731+97.41	RT	2738+10.00	RT	4	SOLID WHITE	1	618	206	
PR I39	2730+29.00	RT	2736+34.00	RT	4	SOLID WHITE	1	618	206	
PR I39	2730+29.00	RT	2739+42.00	RT	4	SOLID WHITE	1	922	307	
PR I39	2731+97.41	RT	2736+81.00	RT	6	SKIP DASH	0.25	488	61	
STAGE 1										
PR I39	2608+78.65	LT	2620+83.00	LT	4	SOLID WHITE	1	1198	399	
PR I39	2608+78.65	LT	2615+74.18	LT	4	SOLID YELLOW/WHITE	1	691	230	
PR I39	2611+06.19	LT	2620+83.00	LT	4	SOLID WHITE	1	993	331	
PR I39	2608+78.65	LT	2611+06.19	LT	6	SKIP DASH	0.25	204	26	
PR I39	2608+48.45	LT	2615+74.18	LT	4	SOLID WHITE	1	251	84	
PR I39	2608+48.45	LT	2620+83.00	LT	4	SOLID YELLOW	1	1235	412	
PR I39	2608+48.45	LT	2620+83.00	LT	6	SKIP DASH	0.25	1235	154	
STAGE 1C										
PR I39	2693+51.90	LT	2720+58.34	LT	4	SOLID WHITE	1	2748	916	
PR I39	2699+67.08	LT	2708+91.20	LT	4	SOLID WHITE	1	925	308	
PR I39	2718+43.45	LT	2720+72.72	LT	6	SKIP DASH	0.25	239	30	
PR I39	2708+91.30	LT	2720+68.35	LT	4	SOLID YELLOW	1	1212	404	
PR I39	2735+00.00	LT	2742+04.91	LT	4	SOLID YELLOW	1	702	234	
PR I39	2735+00.00	LT	2738+50.00	LT	4	SOLID WHITE	1	348	116	
PR I39	2735+00.00	LT	2742+04.91	LT	6	SKIP DASH	0.25	712	89	
STAGE 2										
PR I39	2643+00.91	LT	2701+00.00	LT	4	SOLID YELLOW	1	5799	1,933	
PR I39	2647+00.00	LT	2701+00.00	LT	6	SKIP DASH	0.25	5400	675	
STAGE 2B										
PR I39	2607+50.01	LT	2707+83.50	LT	4	SOLID YELLOW	1	10004	3,335	
PR I39	2608+81.53	LT	2616+55.28	LT	4	SOLID YELLOW	1	771	257	
PR I39	2608+81.53	LT	2653+59.78	LT	4	SOLID WHITE	1	4425	1,475	
PR I39	2693+97.12	LT	2711+39.96	LT	4	SOLID WHITE	1	1743	581	
PR I39	2705+50.00	LT	2711+39.79	LT	4	SOLID WHITE	1	590	197	
PR I39	2607+50.01	LT	2616+55.28	LT	4	SOLID WHITE	1	901	300	
PR I39	2615+00.00	LT	2629+00.27	LT	4	SOLID WHITE	1	1388	463	
PR I39	2607+50.01	LT	2707+83.50	LT	6	SKIP DASH	0.25	9994	1,249	
PR I39	2693+97.12	LT	2705+50.00	LT	6	SKIP DASH	0.25	1153	144	
PR I39	2608+81.53	LT	2615+00.00	LT	6	SKIP DASH	0.25	613	77	
PR I39	2629+00.27	LT	2653+59.78	LT	8	3'-9' SKIP DASH	0.25	2434	406	
STAGE 3										
PR I39	2618+00.00	RT	2733+00.45	RT	4	SOLID WHITE	1	11500	3,833	
PR I39	2618+00.00	RT	2733+00.45	RT	4	SOLID YELLOW	1	11500	3,833	
PR I39	2618+00.00	RT	2733+00.45	RT	6	SKIP DASH	0.25	11500	1,438	
PR I39	2618+00.00	RT	2620+43.71	RT	6	SKIP DASH	0.25	244	30	
PR I39	2709+85.00	RT	2718+29.00	RT	4	SOLID WHITE	1	855	285	
PR I39	2714+18.00	RT	2718+29.00	RT	4	SOLID WHITE	1	443	148	
PR I39	2730+30.00	RT	2734+73.00	RT	4	SOLID WHITE	1	454	151	
STAGE 3B										
PR I39	2608+00.00	RT	2718+35.08	RT	4	SOLID WHITE	1	11100	3,700	
PR I39	2693+45.61	RT	2700+16.61	RT	4	SOLID WHITE	1	671	224	
PR I39	2700+16.61	RT	2718+89.67	RT	4	SOLID YELLOW	1	1907	636	
PR I39	2710+19.32	RT	2714+31.20	RT	4	SOLID WHITE	1	412	137	
PR I39	2607+00.02	RT	2673+00.01	RT	6	SKIP DASH	0.25	6625	828	
PR I39	2673+00.01	RT	2693+45.61	RT	8	3'-9' SKIP DASH	0.25	2044	341	
WINTER 1										
PR I39	2607+50.00	LT	2741+43.00	LT	4	SOLID YELLOW	1	13349	4,450	
PR I39	2607+49.72	LT	2614+97.79	LT	4	SOLID WHITE	1	745	248	
PR I39	2608+79.43	LT	2614+97.79	LT	4	SOLID WHITE	1	615	205	
PR I39	2608+79.43	LT	2713+27.00	LT	4	SOLID WHITE	1	10378	3,459	
PR I39	2711+84.07	LT	2713+29.32	LT	4	SOLID WHITE	1	190	63	
PR I39	2711+84.07	LT	2741+44.49	LT	4	SOLID WHITE	1	4125	1,375	
PR I39	2737+48.23	LT	2739+32.97	LT	4	SOLID WHITE	1	185	62	

78300202										
PAVEMENT MARKING REMOVAL - WATER BLASTING										
87% FED / 13% STATE										
ROAD	STA	LT/RT	STA	LT/RT	LINE TYPE (IN.)	DESCRIPTION	FACTOR	LENGTH	SQ FT	REMARKS
I-39										
WINTER 1										
PR I39	2614+97.79	LT	2630+79.73	LT	4	SOLID WHITE	1	1560	520	
PR I39	2607+50.00	LT	2741+44.00	LT	6	SKIP DASH	0.25	14469	1,809	
PR I39	2608+79.43	LT	2614+97.79	LT	6	SKIP DASH	0.25	613	77	
PR I39	2630+79.73	LT	2645+15.00	LT	8	3'-9' SKIP DASH	0.25	430	72	
PR I39	2701+81.09	LT	2711+84.07	LT	8	3'-9' SKIP DASH	0.25	958	160	
PR I39	2609+00.00	LT	2617+00.00	LT	12	GORE	1	535	535	
PR I39	2712+00.00	LT	2713+00.00	LT	12	GORE	1	39	39	
PR I39	2737+00.00	LT	2739+00.00	LT	12	GORE	1	44	44	
WINTER 2										
PR I39	2604+56.90	RT	2718+36.11	RT	4	SOLID WHITE	1	11452	3,817	
PR I39	2610+57.00	RT	2736+82.71	RT	4	SOLID YELLOW	1	12633	4,211	
PR I39	2714+31.20	RT	2718+49.61	RT	4	SOLID WHITE	1	456	152	
PR I39	2714+31.20	RT	2734+96.29	RT	4	SOLID WHITE	1	2076	692	
PR I39	2730+29.06	RT	2734+90.19	RT	4	SOLID WHITE	1	474	158	
PR I39	2730+34.70	RT	2736+77.85	RT	4	SOLID WHITE	1	671	224	
PR I39	2610+57.16	RT	2736+81.57	RT	6	SKIP DASH	0.25	12647	1,581	
PR I39	2610+57.32	RT	2620+00.13	RT	8	3'-9' SKIP DASH	0.25	948	158	
PR I39	2710+17.14	RT	2714+31.20	RT	8	3'-9' SKIP DASH	0.25	412	69	
PR I39	2734+99.45	RT	2736+79.96	RT	8	3'-9' SKIP DASH	0.25	208	35	
PR I39	2730+00.00	RT	2734+00.00	RT	12	GORE	1	140	140	
SUBTOTAL									58,612	
US-20 / HARRISON AVE										
STAGE 1B										
PrUS20Har	149+19.74	LT	149+36.75	LT	4	SOLID YELLOW	1	23	8	
PrUS20Har	149+19.74	LT	1314+19.55	LT	4	SOLID WHITE	1	693	231	
PrUS20Har	150+01.65	LT	1313+56.58	LT	4	SOLID YELLOW	1	546	182	
PrUS20Har	150+15.16	RT	1314+15.88	RT	4	SOLID WHITE	1	600	200	
PrUS20Har	152+00.00	RT	1312+99.97	RT	4	SOLID YELLOW	1	296	99	
PrUS20Har	1313+69.63	LT	1314+19.18	LT	4	SOLID WHITE	1	49	16	
PrUS20Har	149+17.48	RT	1313+69.63	RT	6	SKIP DASH	0.25	645	81	
PrUS20Har	150+15.08	LT	1314+15.72	LT	6	SKIP DASH	0.25	602	75	
PrUS20Har	149+36.75	LT	150+01.73	LT	6	3'-9' SKIP DASH	0.25	64	8	
PrUS20Har	150+14.99	RT	152+16.54	RT	6	3'-9' SKIP DASH	0.25	204	26	
PrUS20Har	1312+69.53	LT	1314+42.39	LT	6	3'-9' SKIP DASH	0.25	171	21	
STAGE 3B										
PrUS20Har	151+06.48	LT	1314+20.87	LT	4	SOLID WHITE	1	511	170	
PrUS20Har	151+06.48	LT	1313+02.66	LT	4	SOLID YELLOW	1	387	129	
PrUS20Har	151+06.48	LT	1314+20.87	LT	6	SKIP DASH	0.25	509	64	
PrUS20Har	1313+02.66	LT	1314+20.87	LT	8	3'-9' SKIP DASH	0.25	120	20	
PrUS20Har	152+10.72	RT	1313+33.17	RT	4	SOLID YELLOW	1	321	107	
PrUS20Har	150+61.06	RT	1313+78.19	RT	6	SKIP DASH	0.25	515	64	
PrUS20Har	150+61.06	RT	1313+78.19	RT	4	SOLID WHITE	1	516	172	
PrUS20Har	151+99.15	RT	152+10.72	RT	8	3'-9' SKIP DASH	0.25	113	19	
STAGE 3C										
PrUS20Har	148+69.56	LT	1315+73.67	LT	4	SOLID WHITE	1	863	288	
PrUS20Har	149+50.92	LT	1314+20.79	LT	4	SOLID YELLOW	1	614	205	
PrUS20Har	148+69.00	LT	1314+42.00	LT	6	SKIP DASH	0.25	1000	125	
PrUS20Har	1312+57.78	LT	1314+42.13	LT	6	3'-9' SKIP DASH	0.25	210	26	
SUBTOTAL									2,336	
GRAND TOTAL									60,948	
NOTE: SEE ROADWAY SCHEDULES FOR ADDITIONAL QUANTITY.										



USER NAME = agibson
PLOT SCALE = 0.16666633" / in.
PLOT DATE = 2/6/2025

DESIGNED - A.GIBSON
DRAWN - A.GIBSON
CHECKED - J.TARDY
DATE -

REVISED -
REVISED -
REVISED -
REVISED -

STATE OF ILLINOIS
DEPARTMENT OF TRANSPORTATION

SCHEDULE OF QUANTITIES

52200020								
TEMPORARY SOIL RETENTION SYSTEM								
87% FED / 13% STATE								
ROAD	STA	LT/RT	STA	LT/RT	LENGTH (FT)	HEIGHT (FT)	SQ FT	REMARKS
Stage 1/1B								
PR I-39	2646+60	LT	2653+80	LT	560	2.80	1,568	
PR I-39	2685+00	LT	2687+20	LT	220	2.00	440	
PR I-39	2703+90	LT	2710+10	LT	620	2.30	1,426	
STAGE 2/2B								
PR I-39	2645+20	RT	2655+20	RT	840	3.30	2,772	
PR I-39	2681+90	RT	2687+80	RT	390	2.00	780	
PR I-39	2703+50	RT	2710+40	RT	690	2.50	1,725	
PR I-39	2722+80	RT	2725+00	RT	60	2.50	150	
SUBTOTAL							8,861	
GRAND TOTAL							8,861	
NOTE: SEE DRAINAGE SCHEDULES AND VARIOUS STRUCTURAL BILL OF MATERIALS FOR ADDITIONAL QUANTITIES.								

X4810110								
TEMPORARY AGGREGATE WEDGE								
87% FED / 13% STATE								
ROAD	STA	LT/RT	STA	LT/RT	LENGTH	CY	TONS	REMARKS
I-39								
WINTER STAGE 1								
PR I-39	2620+83	LT	2644+99	LT	2416	895	1611	
PR I-39	2660+94	LT	2670+84	LT	990	367	660	
PR I-39	2711+63	LT	2720+83	LT	920	341	614	
PR I-39	2730+02	LT	2732+35	LT	233	86	156	
WINTER STAGE 2								
PR I-39	2620+83	RT	2643+69	RT	2286	677	1220	
PR I-39	2655+44	RT	2678+49	RT	2305	683	1230	
PR I-39	2688+00	RT	2702+44	RT	1444	428	771	
PR I-39	2716+12	RT	2721+29	RT	517	153	276	
PR I-39	2727+01	RT	2731+98	RT	497	147	266	
SUBTOTAL							6804	
GRAND TOTAL							6804	

MODEL: Schedules-39 (Sheet)
FILE NAME: c:\pwworkdir\benesch_projects\projects\0173723\0264C24\IL-ehh-Schedules.dgn

BENCHMARKS						DESCRIPTION
POINT	LATITUDE	LONGITUDE	NORTHING	EASTING	ELEVATION	
AH3054	42°12'01.1"	89°01'16.6"	2017599.0383	2606927.9045	841.56	NGS Station WIN 39-1A a NGS 3D monument 15 feet south of the south edge of the center median turn around for I-39. Record Elevation from level circuit FAI 39 BMK G-130 to T-222 of 841.560 was Held.
400	42°13'23.1"	88°59'02.4"	2026037.4097	2616913.3749	800.521	Found cut square on southeast corner of Northbound I39 bridge over the CN Railroad. Record Elevation from US20_Rckfrd Level summary was 800.5206.
402	42°13'11.4"	89°00'59.2"	2024732.8235	2608141.5275	832.235	Found chiseled square on north headwall on I-39 southbound ramp of US Rte. 20 eastbound approximately 0.5 mile east of South Alpine Road.
UP402	42°13'49.6"	88°58'30.0"	2028753.8478	2619313.5946	796.686	Found cut square on southeast corner of the I39 northbound bridge over the UP Railroad.
403	42°13'12.7"	89°00'39.9"	2024884.0552	2609591.9157	829.244	Found chiseled square in the middle of the center pier (crash wall) of a I-39 bridge over US Rte. 20.
404	42°14'03.3"	88°58'14.3"	2030157.1892	2620475.2384	758.552	Found cut square on foundation of westerly leg of Belvidere 1/2 mile, "Exit sign 122A" on I39 North.
405	42°14'10.2"	88°58'06.7"	2030863.6799	2621037.1297	770.671	Found cut "x" on northwest bolt of east end of the overhead sign for "Belvidere Exit 122A" on exit ramp on I39 North.
ASE403	42°13'17.4"	88°59'17.2"	2025445.0004	2615807.8252	798.355	Set cut "X" on median leg of overhead sign (southbound I39), 1200 feet west of the CN Railroad.
ASE404	42°13'24.6"	88°59'01.4"	2026190.2925	2616986.5062	799.611	Set cut "x" on the Northeast corner of southbound I39 bridge over the CN Railroad.
ASE405	42°13'51.4"	88°58'29.2"	2028936.8962	2619371.2303	795.369	Set cut "x" on the Northeast corner of I39 South bound bridge over the UP Railroad.
ASE406	42°14'14.1"	88°57'52.4"	2031273.6099	2622107.2471	779.558	Set cut "X" on 2nd light pole base on US Rte. 20 eastbound off ramp from I39 North. Field verify, 64R71 construction may have affected location.
ASE408	42°14'21.8"	88°57'54.5"	2032050.8245	2621938.2927	781.368	Cut "X" on bolt of large sign for I90/I39 South to Freeport/Bloomington. Field verify, 64R71 construction may have affected location.
ASE409	42°14'21.1"	88°57'59.8"	2031974.3488	2621540.6300	781.189	Cut "X" on large sign foundation for I90/I39 North to Chicago/Wisconsin. Field verify, 64R71 construction may have affected location.
ASE412	42°14'20.4"	88°57'58.3"	2031905.0795	2621654.4569	801.344	Cut "X" on southeast corner of the bridge wall for I39 South bound lane over Harrison Ave.
ASE413	42°14'23.4"	88°57'54.7"	2032212.5744	2621920.9655	800.451	Set cut "x" on the sign foundation Exit 122B from I39 northbound to Harrison Ave. Field verify, 64R71 construction may have affected location.
ASE416	42°14'34.9"	88°57'48.7"	2033383.0444	2622355.8406	801.254	Found cut square on overhead sign foundation, median side of Exit 122A to Harrison Ave, on I39 South. Field verify, 64R71 construction may have affected location.



PROJECT BEGINS
STA 2620+83.00

EX CURVE EX I-39-1

CONTROL POINTS				
POINT	NORTHING	EASTING	ELEVATION	DESCRIPTION
5	2019093.8719	2608492.9242	817.338	112-PSM
90174	2019604.7983	2609071.7098	814.293	112-5/8 REBAR
ASE1	2032186.4903	2620787.5656	773.007	112-PIN W/RED CAP. FIELD VERIFY, 64R71 CONSTRUCTION MAY HAVE AFFECTED LOCATION
ASE44	2024812.6852	2608700.5483	832.453	112-PIN W/CAP
ASE45	2024924.2506	2608697.4758	832.441	112-PIN W/CAP
ASE47	2024960.5215	2609723.5301	825.921	112-PIN W/CAP
ASE48	2024308.0207	2608485.3856	852.01	112-5/8 REBAR
ASE50	2023152.0011	2608770.2572	858.851	112-5/8 REBAR
ASE51	2023160.8137	2608806.9695	859.258	112-PIN W/CAP
DE7371	2023897.0786	2616112.6648	797.36	112-NGS

EX US 20			
POINT TYPE	STATION	NORTHING	EASTING
PT	1055+42.15	2024550.1778	2599230.4519
PC	1147+12.22	2024859.4679	2608395.3034
PI	1151+92.59	2024875.6700	2608875.4028
PT	1156+72.93	2024881.1324	2609355.7444
START	1158+45.10	2024883.0902	2609527.9030

EX CURVE US20-1
PI STA = 1151+92.59
Δ = 01°16'53" (RT)
D = 00°08'00"
R = 42,959.46'
T = 480.37'
E = 2.69'
e = _____
PC STA = 1147+12.22
PT STA = 1156+72.93



EX CURVE EX I-39-1
PI STA = 2638+44.91
Δ = 50°41'00" (LT)
D = 01°00'00"
R = 5,729.70'
T = 2,713.52'
L = 5068.45'
E = 610.07'
PC STA = 2611+31.39
PT STA = 2661+99.84

EX CURVE EX I-39-1



MODEL: I39 Align and Tie - Plan 1 (Sheet)
FILE NAME: c:\pwworkdir\benesch_projects\projects\0173797\0264C24\41-eh-Ex-Align-Ties.dgn



USER NAME = agibson	DESIGNED - A.GIBSON	REVISED -
	DRAWN - T.BLANK	REVISED -
PLOT SCALE = \$SCALE\$	CHECKED - J.TARDY	REVISED -
PLOT DATE = 2/6/2025	DATE - 02/14/2025	REVISED -

STATE OF ILLINOIS
DEPARTMENT OF TRANSPORTATION

EXISTING ALIGNMENT AND TIES

SCALE: 1"=200' SHEET 1 OF 9 SHEETS STA. 2571+69.15 TO STA. 2691+69.15

F.A.I RTE.	SECTION	COUNTY	TOTAL SHEETS	SHEET NO.
*	(201-3)R & (4-1.5)R	WINNEBAGO	1685	88
CONTRACT NO. 64C24				
ILLINOIS FED. AID PROJECT				

* FAI ROUTE 39 (I-39) & FAP 301 (US 20) *

MODEL: EX HAR AT [Sheet]
FILE NAME: c:\paword\benesch_projects\projects\0173797\0264C24-4\1-eh-ExAlignTiesHarEOP.dgn

EX CURVE DDI EB1
PI STA = 3003+91.04
 $\Delta = 09^{\circ}55'05"$ (RT)
D = $11^{\circ}35'54"$
R = 494.00'
T = 42.86'
E = 1.86'
e = 2.0%
TR = 61.05'
SE RUN = 62.00'
PC STA = 3003+48.18
PT STA = 3004+33.69

EX CURVE DDI EB2
PI STA = 3005+63.13
 $\Delta = 30^{\circ}47'40"$ (LT)
D = $12^{\circ}11'26"$
R = 470.00'
T = 129.44'
E = 17.50'
e = 2.0%
TR = 61.05'
SE RUN = 62.00'
PC STA = 3004+33.69
PT STA = 3006+86.30

EX CURVE DDI EB3
PI STA = 3008+95.20
 $\Delta = 25^{\circ}14'00"$ (RT)
D = $11^{\circ}35'54"$
R = 494.00'
T = 110.57'
E = 12.22'
e = 2.0%
TR = 61.05'
SE RUN = 62.00'
PC STA = 3007+84.62
PT STA = 3010+02.18


EX CURVE DDI EB4
PI STA = 3010+48.98
 $\Delta = 11^{\circ}22'20"$ (LT)
D = $12^{\circ}11'26"$
R = 470.00'
T = 46.80'
E = 2.32'
e = 2.0%
TR = 61.05'
SE RUN = 62.00'
PC STA = 3010+02.18
PT STA = 3010+95.47

EX CURVE DDI EB6
PI STA = 3014+07.93
 $\Delta = 11^{\circ}22'20"$ (LT)
D = $12^{\circ}11'26"$
R = 470.00'
T = 46.80'
E = 2.32'
e = 2.32'
TR = 61.05'
SE RUN = 62.00'
PC STA = 3013+61.13
PT STA = 3014+54.42

EX CURVE DDI EB7
PI STA = 3015+67.17
 $\Delta = 25^{\circ}42'48"$ (RT)
D = $11^{\circ}35'54"$
R = 494.00'
T = 112.75'
E = 12.70'
e = 2.0%
TR = 61.05'
SE RUN = 62.00'
PC STA = 3014+54.42
PT STA = 3016+76.12

EX CURVE DDI EB8
PI STA = 3018+79.03
 $\Delta = 27^{\circ}27'47"$ (LT)
D = $12^{\circ}11'26"$
R = 470.00'
T = 114.85'
E = 13.83'
e = 2.0%
TR = 61.05'
SE RUN = 62.00'
PC STA = 3017+64.18
PT STA = 3019+89.46

EX CURVE DDI EB9
PI STA = 3020+90.91
 $\Delta = 04^{\circ}53'30"$ (RT)
D = $05^{\circ}31'50"$
R = 1,036.00'
T = 44.25'
E = 0.94'
e = 2.0%
TR = 61.05'
SE RUN = 62.00'
PC STA = 3020+46.66
PT STA = 3021+35.11

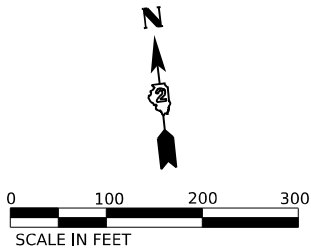

EX CURVE DDI EB5
PI STA = 3012+28.33
 $\Delta = 02^{\circ}40'19"$ (LT)
D = $01^{\circ}00'21"$
R = 5,696.68'
T = 132.86'
E = 1.55'
e = 2.0%
TR = 61.05'
SE RUN = 62.00'
PC STA = 3010+95.47
PT STA = 3013+61.13

EX CURVE DDI EB3
PI STA = 3007+84.62
 $\Delta = 25^{\circ}14'00"$ (RT)
D = $11^{\circ}35'54"$
R = 494.00'
T = 110.57'
E = 12.22'
e = 2.0%
TR = 61.05'
SE RUN = 62.00'
PC STA = 3007+84.62
PT STA = 3010+02.18


EX CURVE DDI EB4
PI STA = 3010+48.98
 $\Delta = 11^{\circ}22'20"$ (LT)
D = $12^{\circ}11'26"$
R = 470.00'
T = 46.80'
E = 2.32'
e = 2.0%
TR = 61.05'
SE RUN = 62.00'
PC STA = 3010+02.18
PT STA = 3010+95.47

EX CURVE DDI EB6
PI STA = 3014+07.93
 $\Delta = 11^{\circ}22'20"$ (LT)
D = $12^{\circ}11'26"$
R = 470.00'
T = 46.80'
E = 2.32'
e = 2.32'
TR = 61.05'
SE RUN = 62.00'
PC STA = 3013+61.13
PT STA = 3014+54.42

EX CURVE US20/HAR 3
PI STA = 1311+92.30
 $\Delta = 17^{\circ}55'04"$ (LT)
D = $01^{\circ}00'00"$
R = 5,729.71'
T = 903.28'
E = 70.76'
e = N/A
TR = N/A
SE RUN = N/A
PC STA = 144+84.47
PT STA = 1320+80.83

EX CURVE US20/HAR 4
PI STA = 1351+41.70
 $\Delta = 02^{\circ}10'17"$ (RT)
D = $00^{\circ}24'23"$
R = 14,100.00'
T = 267.22'
E = 2.53'
e = N/A
TR = N/A
SE RUN = N/A
PC STA = 1348+74.48
PT STA = 1354+08.85

EX CURVE US20/HAR 5
PI STA = 1356+85.51
 $\Delta = 01^{\circ}58'52"$ (LT)
D = $00^{\circ}21'29"$
R = 16,000.00'
T = 276.65'
E = 2.39'
e = N/A
TR = N/A
SE RUN = N/A
PC STA = 1354+08.85
PT STA = 1359+62.11

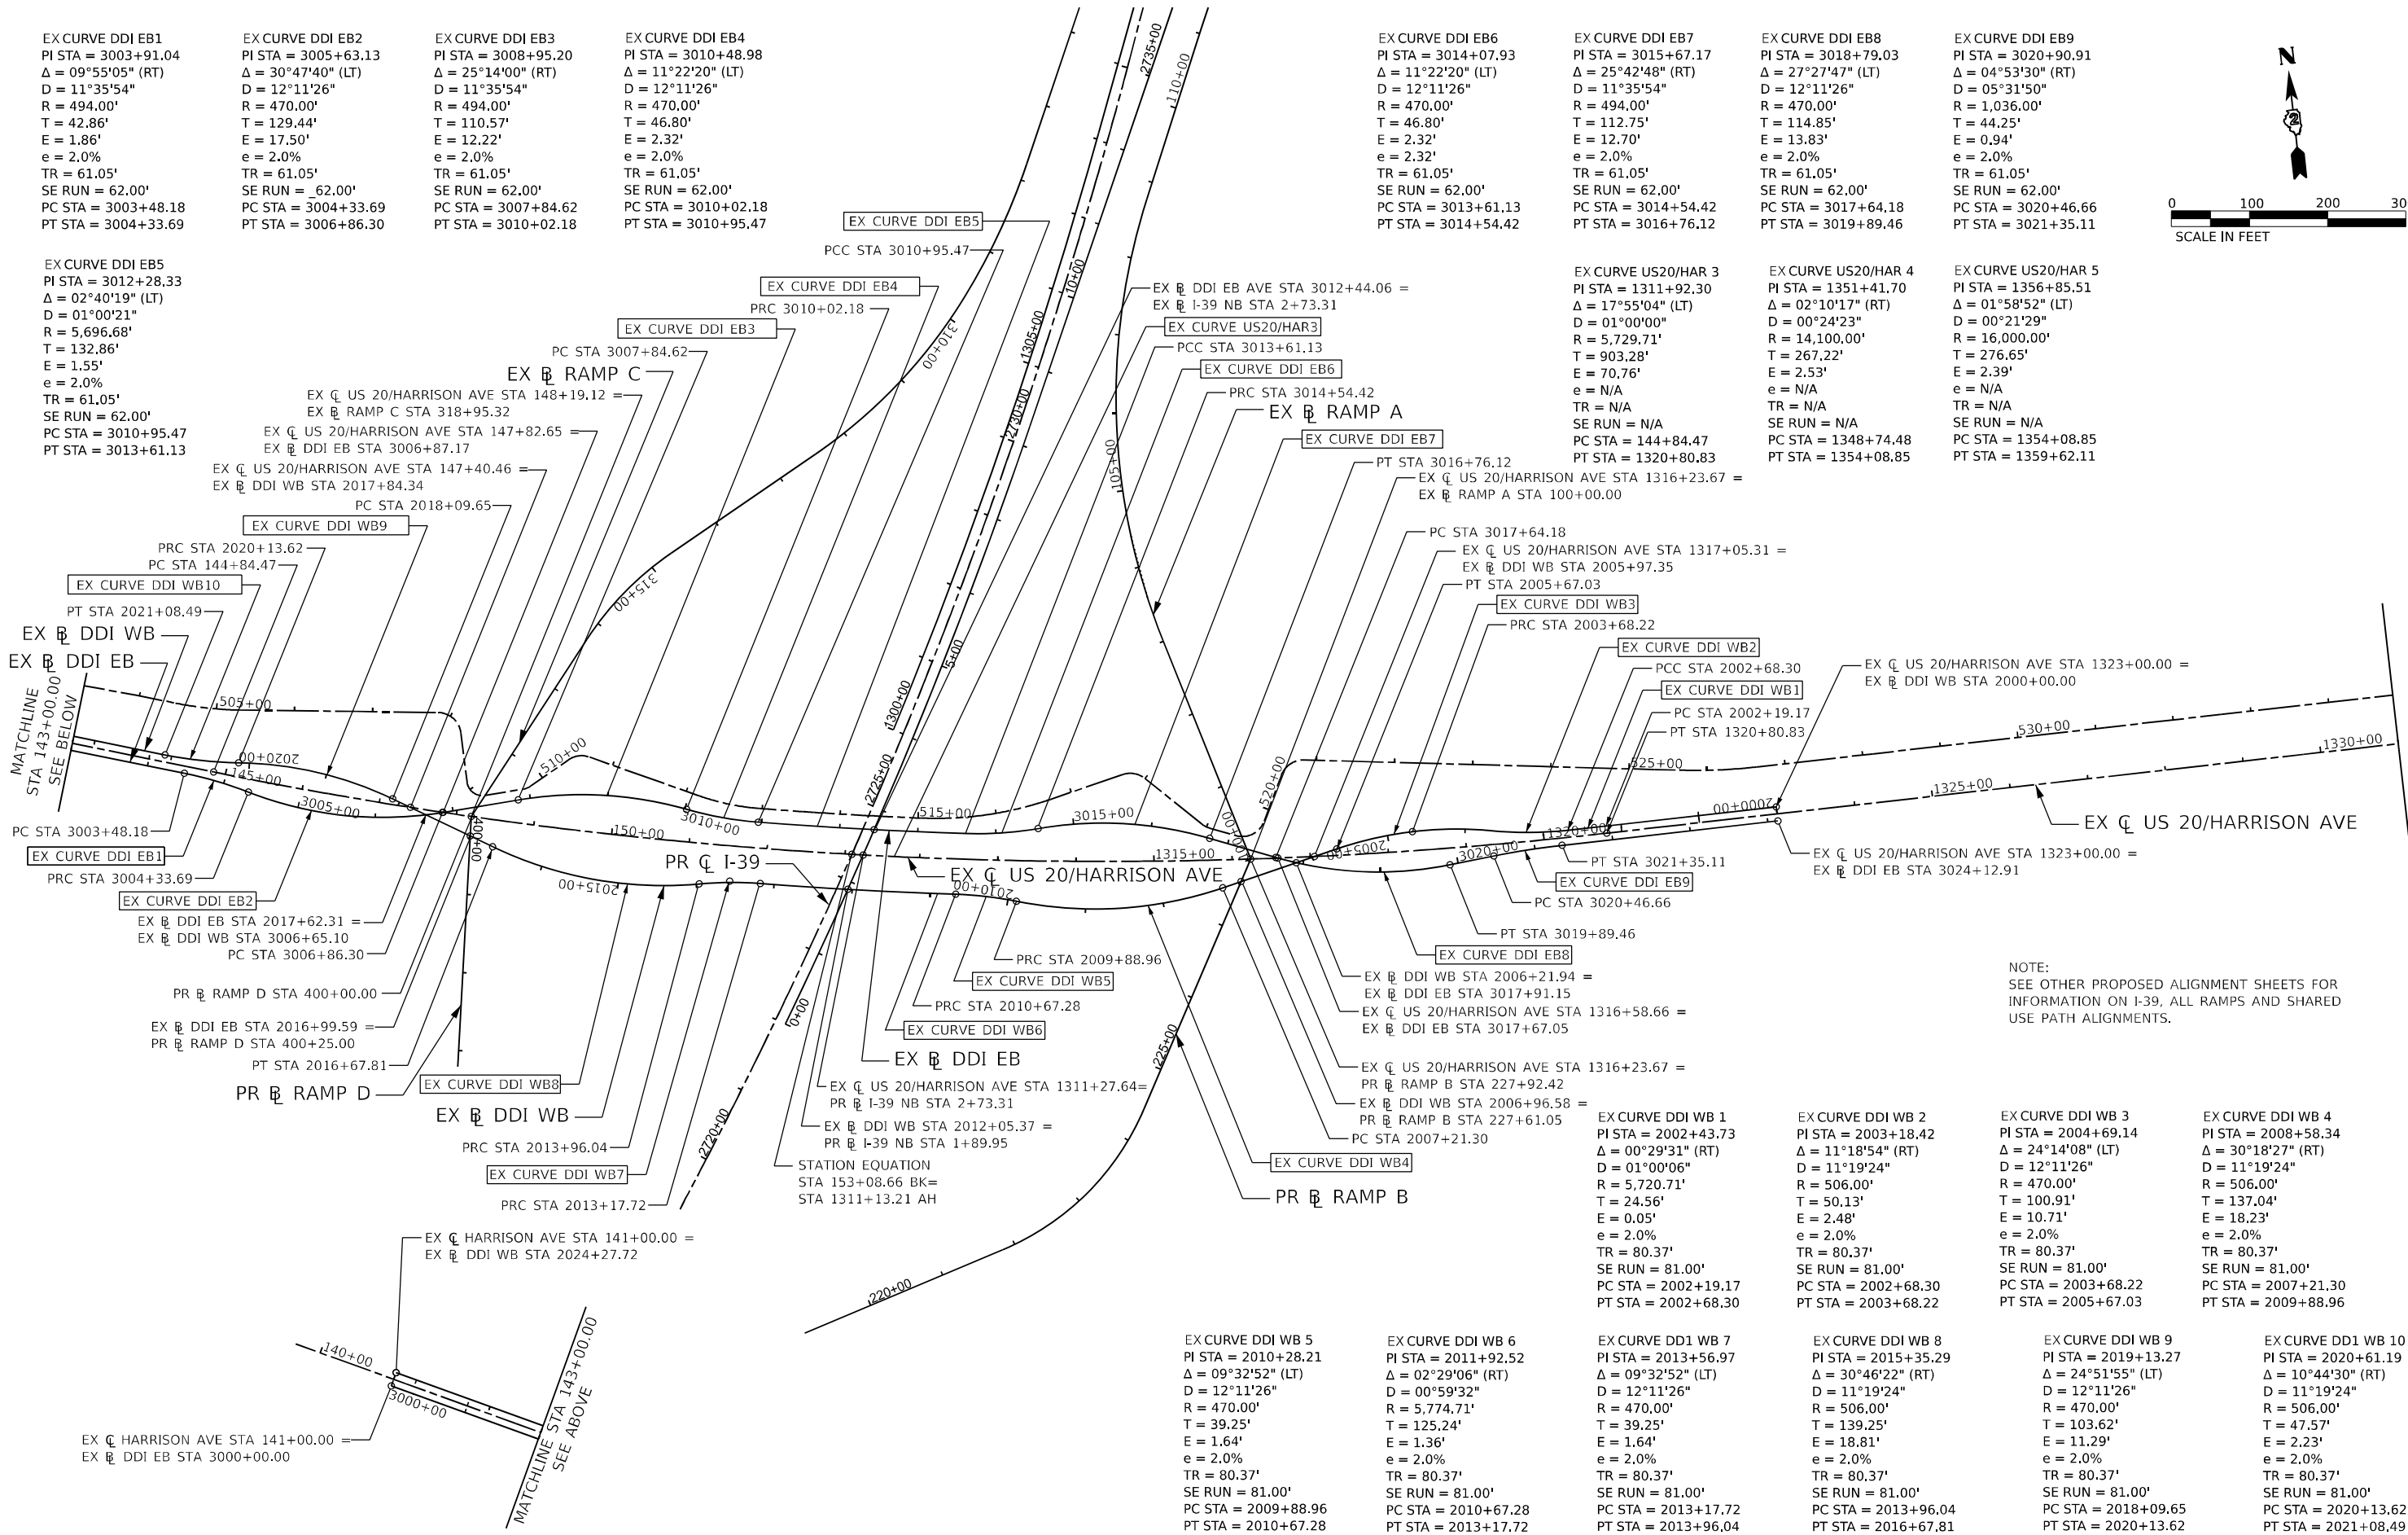

NOTE:
SEE OTHER PROPOSED ALIGNMENT SHEETS FOR
INFORMATION ON I-39, ALL RAMPS AND SHARED
USE PATH ALIGNMENTS.

EX CURVE DDI WB 1
PI STA = 2002+43.73
 $\Delta = 00^{\circ}29'31"$ (RT)
D = $01^{\circ}00'06"$
R = 5,720.71'
T = 24.56'
E = 0.05'
e = 2.0%
TR = 80.37'
SE RUN = 81.00'
PC STA = 2002+19.17
PT STA = 2002+68.30

EX CURVE DDI WB 2
PI STA = 2003+18.42
 $\Delta = 11^{\circ}18'54"$ (RT)
D = $11^{\circ}19'24"$
R = 506.00'
T = 50.13'
E = 2.48'
e = 2.0%
TR = 80.37'
SE RUN = 81.00'
PC STA = 2002+68.30
PT STA = 2003+68.22

EX CURVE DDI WB 3
PI STA = 2004+69.14
 $\Delta = 24^{\circ}14'08"$ (LT)
D = $12^{\circ}11'26"$
R = 470.00'
T = 100.91'
E = 10.71'
e = 2.0%
TR = 80.37'
SE RUN = 81.00'
PC STA = 2007+21.30
PT STA = 2005+67.03

EX CURVE DDI WB 4
PI STA = 2008+58.34
 $\Delta = 30^{\circ}18'27"$ (RT)
D = $11^{\circ}19'24"$
R = 506.00'
T = 137.04'
E = 18.23'
e = 2.0%
TR = 80.37'
SE RUN = 81.00'
PC STA = 2007+21.30
PT STA = 2009+88.96

EX CURVE DDI WB 5
PI STA = 2010+28.21
 $\Delta = 09^{\circ}32'52"$ (LT)
D = $12^{\circ}11'26"$
R = 470.00'
T = 39.25'
E = 1.64'
e = 2.0%
TR = 80.37'
SE RUN = 81.00'
PC STA = 2009+88.96
PT STA = 2010+67.28

EX CURVE DDI WB 6
PI STA = 2011+92.52
 $\Delta = 02^{\circ}29'06"$ (RT)
D = $00^{\circ}59'32"$
R = 5,774.71'
T = 125.24'
E = 1.36'
e = 2.0%
TR = 80.37'
SE RUN = 81.00'
PC STA = 2010+67.28
PT STA = 2013+17.72

EX CURVE DDI WB 7
PI STA = 2013+56.97
 $\Delta = 09^{\circ}32'52"$ (LT)
D = $12^{\circ}11'26"$
R = 470.00'
T = 39.25'
E = 1.64'
e = 2.0%
TR = 80.37'
SE RUN = 81.00'
PC STA = 2013+17.72
PT STA = 2013+96.04

EX CURVE DDI WB 8
PI STA = 2015+35.29
 $\Delta = 30^{\circ}46'22"$ (RT)
D = $12^{\circ}11'26"$
R = 506.00'
T = 139.25'
E = 18.81'
e = 2.0%
TR = 80.37'
SE RUN = 81.00'
PC STA = 2013+96.04
PT STA = 2016+67.81

EX CURVE DDI WB 9
PI STA = 2019+13.27
 $\Delta = 24^{\circ}51'55"$ (LT)
D = $12^{\circ}11'26"$
R = 470.00'
T = 103.62'
E = 11.29'
e = 2.0%
TR = 80.37'
SE RUN = 81.00'
PC STA = 2018+09.65
PT STA = 2020+13.62

EX CURVE DDI WB 10
PI STA = 2020+61.19
 $\Delta = 10^{\circ}44'30"$ (RT)
D = $11^{\circ}19'24"$
R = 506.00'
T = 47.57'
E = 2.23'
e = 2.0%
TR = 80.37'
SE RUN = 81.00'
PC STA = 2020+13.62
PT STA = 2021+08.49



USER NAME = lfranceschina
PLOT SCALE = SSCALE\$
PLOT DATE = 8/12/2024

DESIGNED - A.GIBSON
DRAWN - T.BLANK
CHECKED - J.TARDY
DATE - 02/14/2025

REVISED -
REVISED -
REVISED -
REVISED -

STATE OF ILLINOIS
DEPARTMENT OF TRANSPORTATION

EXISTING ALIGNMENT AND TIES

SCALE: Full Size 1 = 1 SHEET 3 OF 9 SHEETS STA. TO STA.

FAI RTE.	SECTION	COUNTY	TOTAL SHEETS	SHEET NO.
*	(201-3)R & (4-1-5)R	WINNEBAGO	1685	90
CONTRACT NO. 64C24				
ILLINOIS / FED. AID PROJECT				

* FAI ROUTE 39 (I-39) & FAP 301 (US 20) *

MODEL: ex ddi coords [Sheet]
FILE NAME: c:\pwworkdir\benesch_projects\projects\0173797\0264C24\IL-Shit-Ex-Coord.dgn

EX US 20 / HARRISON AVE			
POINT TYPE	STATION	NORTHING	EASTING
START (POT)	80+28.35	2031654.7716	2614731.7254
PC	99+99.36	2031715.7402	2616701.7906
PI	104+93.42	2031731.0229	2617195.6175
PT	109+66.30	2031983.8014	2617620.1188
PC	117+26.30	2032372.6414	2618273.1139
PI	125+86.63	2032812.8133	2619012.3127
PT	133+42.97	2032550.8525	2619831.7899
PC	144+84.47	2032203.2761	2620919.0934
PI	153+87.75	2031928.2382	2621779.4791
EQ STA	153+08.66	2032009.5500	2621719.4590
EQ STA	1311+13.21	2032009.5500	2621719.4590
PT	1320+80.83	2031931.2375	2622682.7511
PC	1348+74.48	2031940.5137	2625476.3842
PI	1351+41.70	2031941.4010	2625743.6014
PRC	1354+08.85	2031932.1628	2626010.6604
PI	1356+85.51	2031922.5985	2626287.1494
PT	1359+62.11	2031922.5985	2626563.8038
END (POT)	1362+20.89	2031922.5985	2626822.5839

EX DDI EB			
POINT TYPE	STATION	NORTHING	EASTING
START (POT)	3000+00.00	2032311.7711	2620550.1370
PC	3003+48.18	2032205.7549	2620881.7814
PI	3003+91.04	2032192.7034	2620922.6098
PRC	3004+33.69	2032172.8146	2620960.5800
PI	3005+63.13	2032112.7565	2621075.2388
PT	3006+86.30	2032119.8667	2621204.4792
PC	3007+84.62	2032125.2679	2621302.6540
PI	3008+95.20	2032131.3420	2621413.0598
PRC	3010+02.18	2032089.7700	2621515.5200
PI	3010+48.98	2032072.1756	2621558.8840
PCC	3010+95.47	2032063.4772	2621604.8659
PI	3012+28.33	2032038.7831	2621735.4061
PCC	3013+61.13	2032020.2013	2621866.9556
PI	3014+07.93	2032013.6560	2621913.2930
PRC	3014+54.42	2032016.3761	2621960.0112
PI	3015+67.17	2032022.9297	2622072.5690
PT	3016+76.12	2031979.9988	2622176.8242
PC	3017+64.18	2031946.4670	2622258.2542
PI	3018+79.03	2031902.7368	2622364.4504
PT	3019+89.46	2031912.9098	2622478.8466
PC	3020+46.66	2031917.9761	2622535.8173
PI	3020+90.91	2031921.8958	2622579.8941
PT	3021+35.11	2031922.0427	2622624.1446
END (POT)	3024+12.91	2031922.9652	2622901.9496

EX DDI WB			
POINT TYPE	STATION	NORTHING	EASTING
START (POT)	2000+00.00	2031940.9652	2622901.8900
PC	2002+19.17	2031940.2374	2622682.7214
PI	2002+43.73	2031940.1559	2622658.1577
PCC	2002+68.30	2031940.2852	2622633.5941
PI	2003+18.42	2031940.5493	2622583.4685
PRC	2003+68.22	2031950.6429	2622534.3690
PI	2004+69.14	2031970.9629	2622435.5242
PT	2005+67.03	2031948.9174	2622337.0500
PC	2007+21.30	2031915.2152	2622186.5069
PI	2008+58.34	2031885.2772	2622052.7780
PRC	2009+88.96	2031926.9160	2621922.2180
PI	2010+28.21	2031938.8424	2621884.8226
PRC	2010+67.28	2031944.4008	2621845.9669
PI	2011+92.52	2031962.1364	2621721.9869
PRC	2013+17.72	2031985.2305	2621598.8924
PI	2013+56.97	2031992.4683	2621560.3143
PRC	2013+96.04	2031993.2069	2621521.0701
PI	2015+35.29	2031995.8271	2621381.8483
PT	2016+67.81	2032069.3091	2621263.5691
PC	2018+09.65	2032144.1614	2621143.0843
PI	2019+13.27	2032198.8414	2621055.0694
PRC	2020+13.62	2032211.4434	2620952.2214
PI	2020+61.19	2032217.2291	2620905.0028
PT	2021+08.49	2032231.7142	2620859.6900
END (POT)	2024+27.72	2032328.9164	2620555.6178



USER NAME	= Ifranceschina
PLOT SCALE	= \$\$SCALE\$
PLOT DATE	= 8/12/2024

DESIGNED	-	A.GIBSON
DRAWN	-	T.BLANK
CHECKED	-	J.TARDY
DATE	-	02/14/2025



REVISED	-
REVISED	-
REVISED	-
REVISED	-

STATE OF ILLINOIS
DEPARTMENT OF TRANSPORTATION

EXISTING ALIGNMENT AND TIES

SCALE:	SHEET 4	OF 9	SHEETS	STA.	TO STA.
--------	---------	------	--------	------	---------

F.A.I RTE.	SECTION	COUNTY	TOTAL SHEETS	SHEET NO.
*	(201-3)R & (4-1.5)R	WINNEBAGO	1685	91
CONTRACT NO. 64C24				
		ILLINOIS	FED. AID PROJECT	

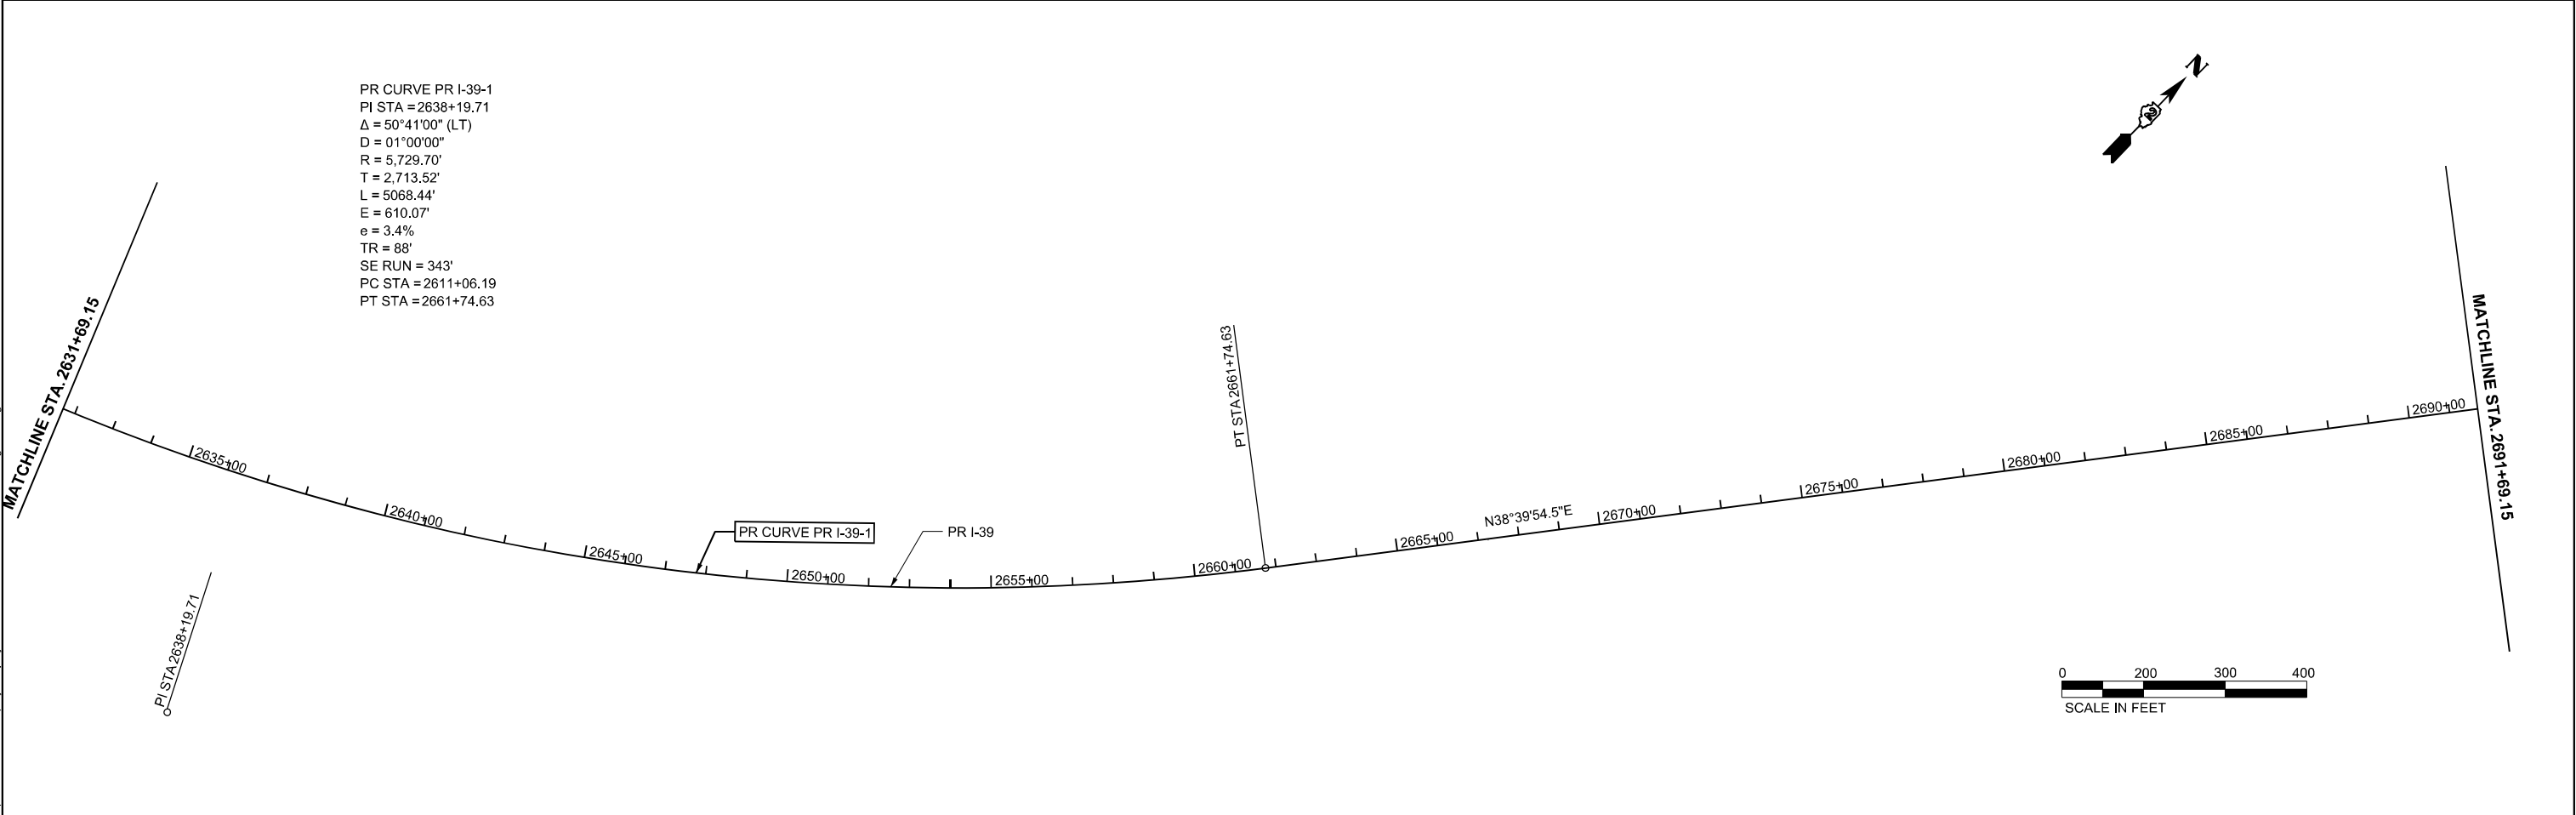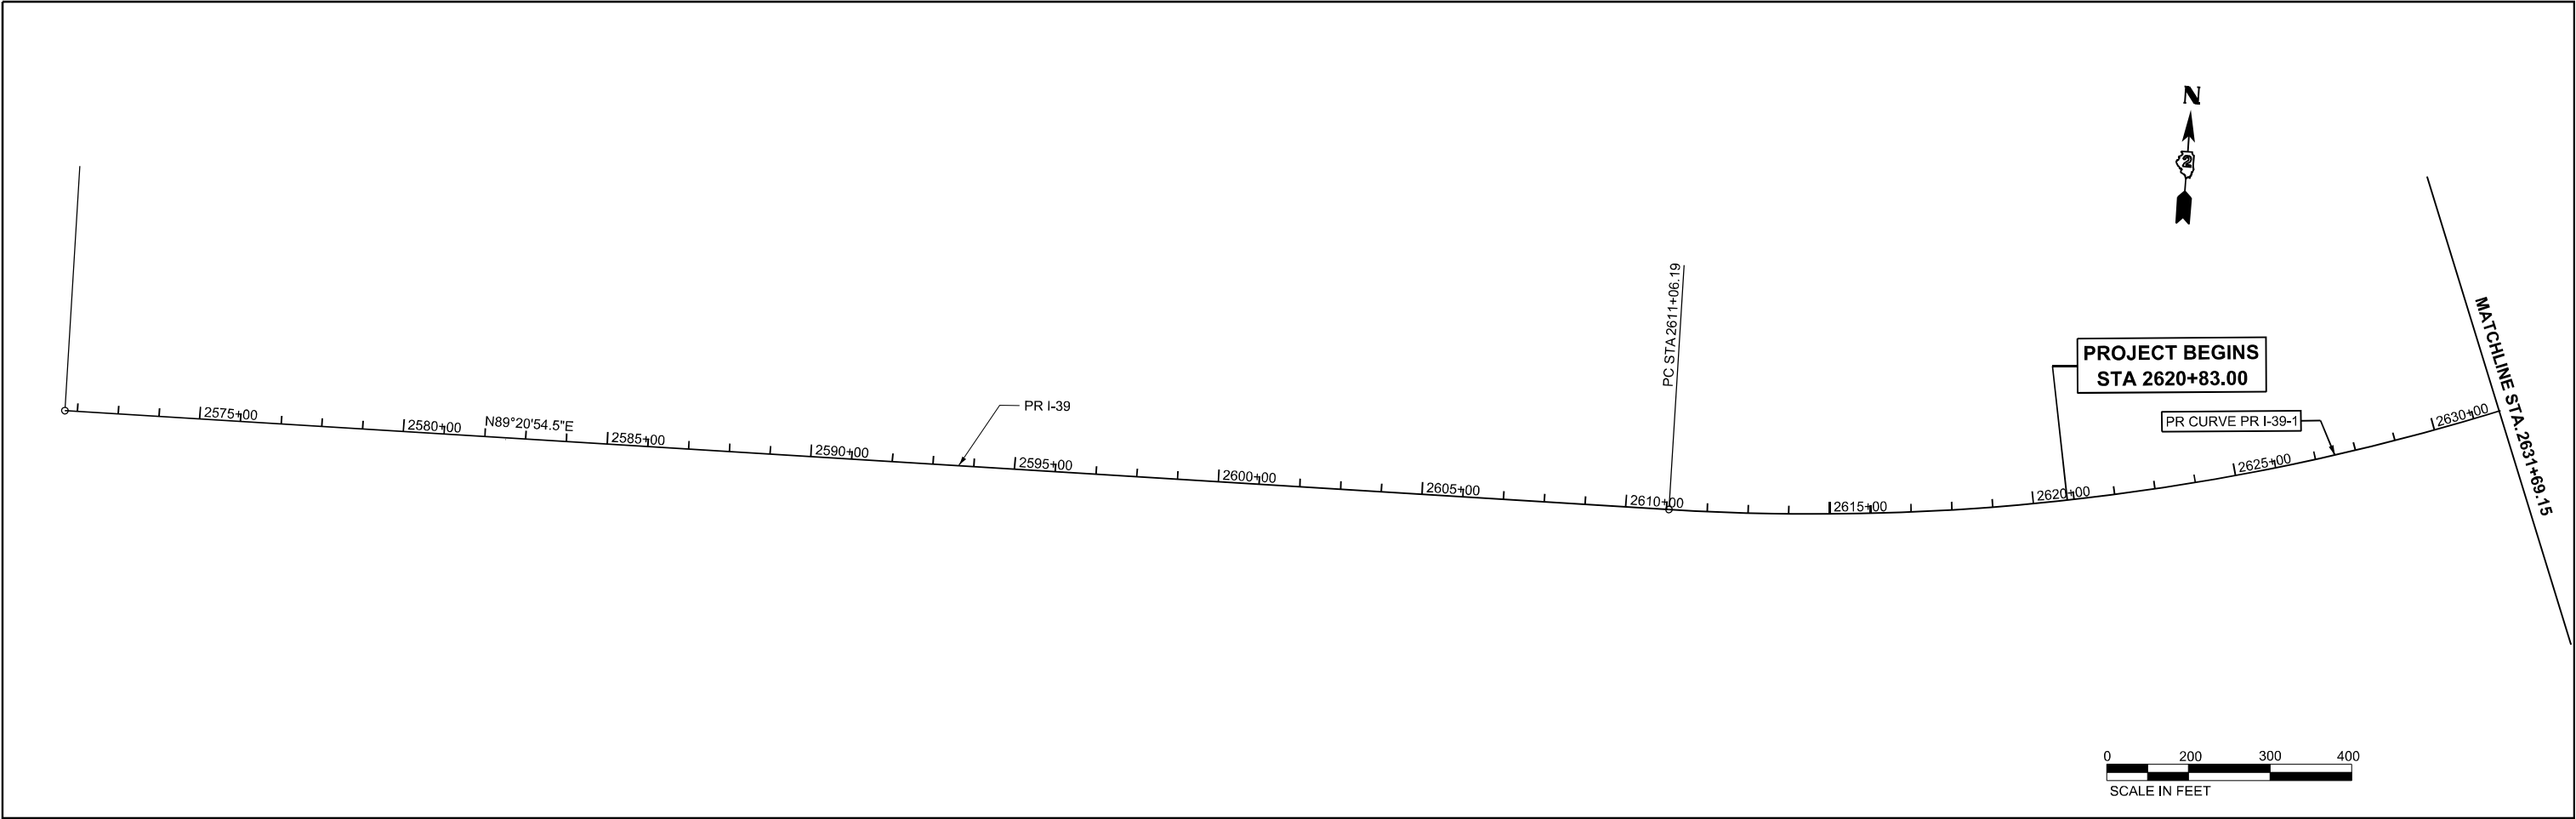

MODEL: I-39 Align and Tie - Plan 1 (Sheet)
FILE NAME: c:\p\ward\benesch_projects\projects\0173797\0264C24\01-ahh-Pr\AlignTies.dgn



USER NAME	= Ifranceschina	DESIGNED	-	A.GIBSON	REVISED	-
		DRAWN	-	T.BLANK	REVISED	-
PLOT SCALE	= \$SCALE\$	CHECKED	-	J.TARDY	REVISED	-
PLOT DATE	= 8/12/2024	DATE	-	02/14/2025	REVISED	-



STATE OF ILLINOIS
DEPARTMENT OF TRANSPORTATION

PROPOSED ALIGNMENT AND TIES


SCALE: 1"=200' SHEET 5 OF 9 SHEETS STA. 2571+69.15 TO STA. 2691+69.15

F.A.I RTE.	SECTION	COUNTY	TOTAL SHEETS	SHEET NO.
*	(201-3)R & (4-1.5)R	WINNEBAGO	1685	92
CONTRACT NO. 64C24				
ILLINOIS FED. AID PROJECT				

* FAI ROUTE 39 (I-39) & FAP 301 (US 20) *

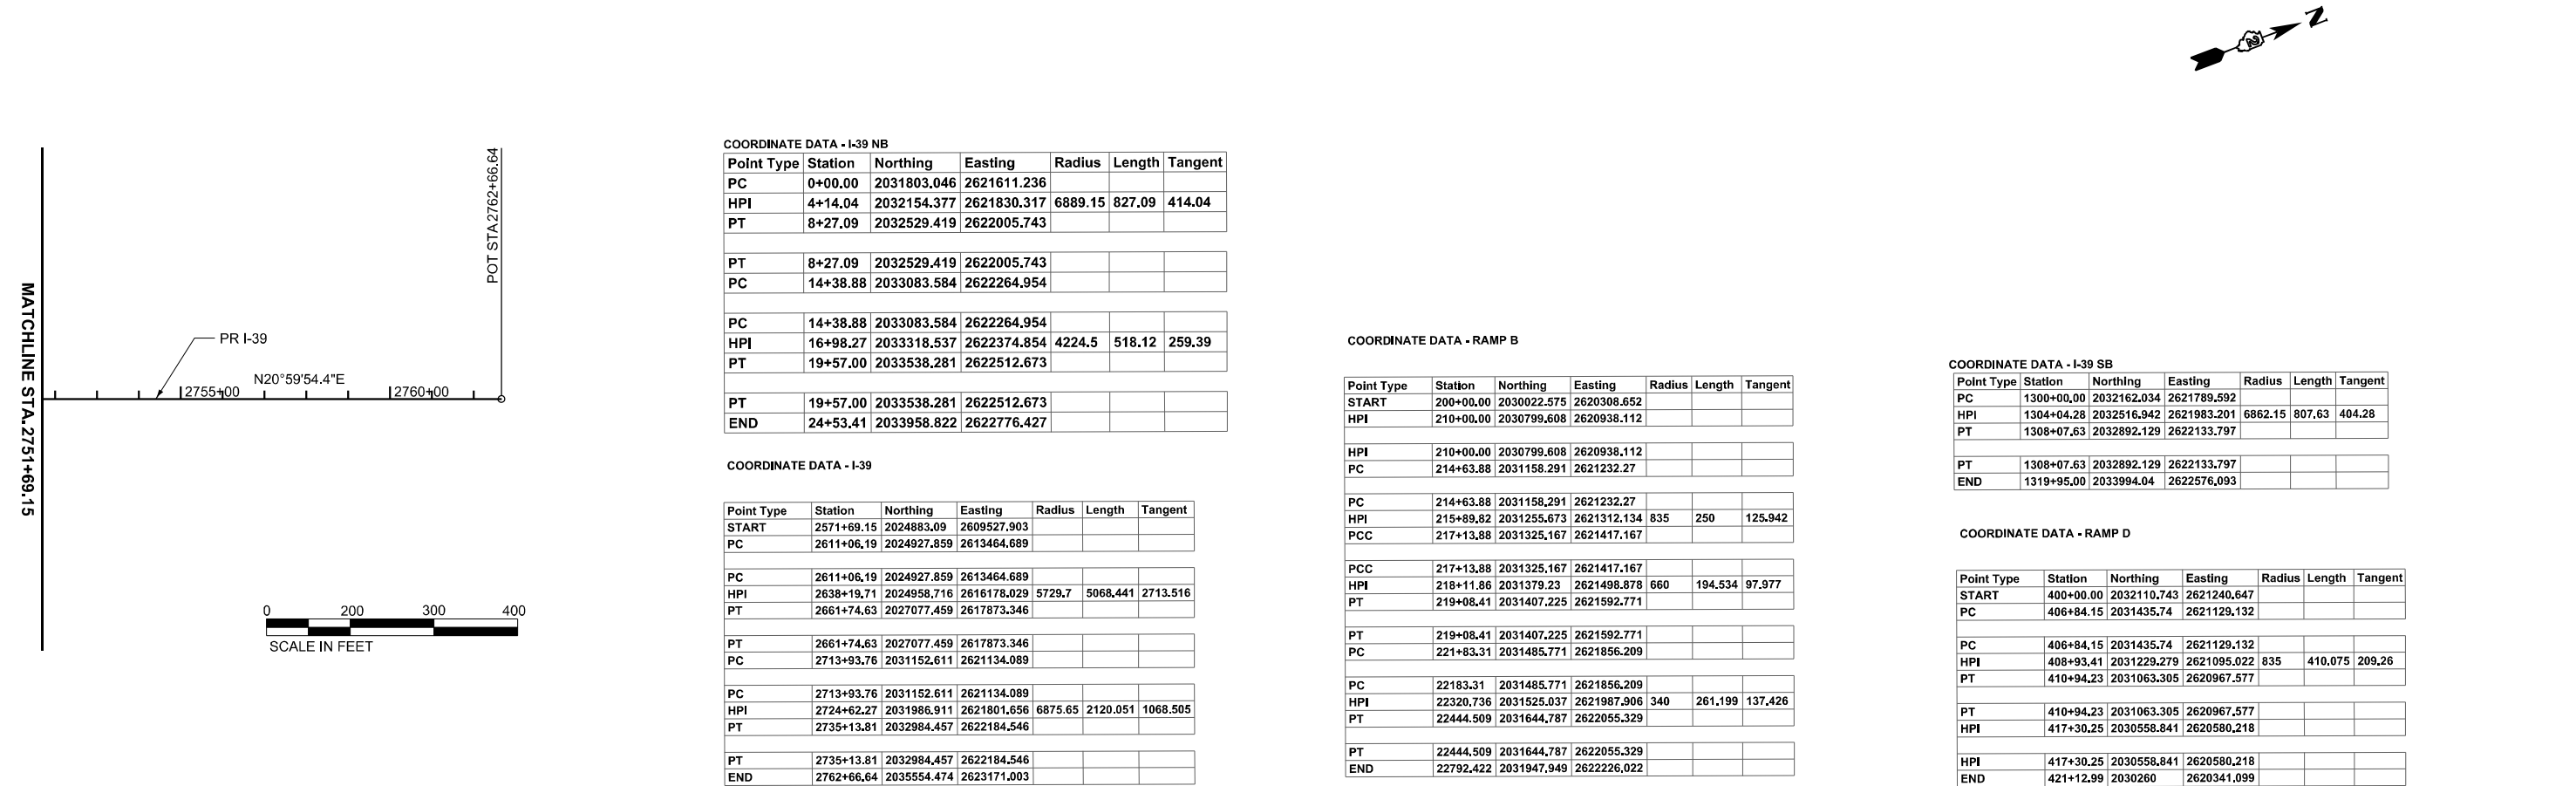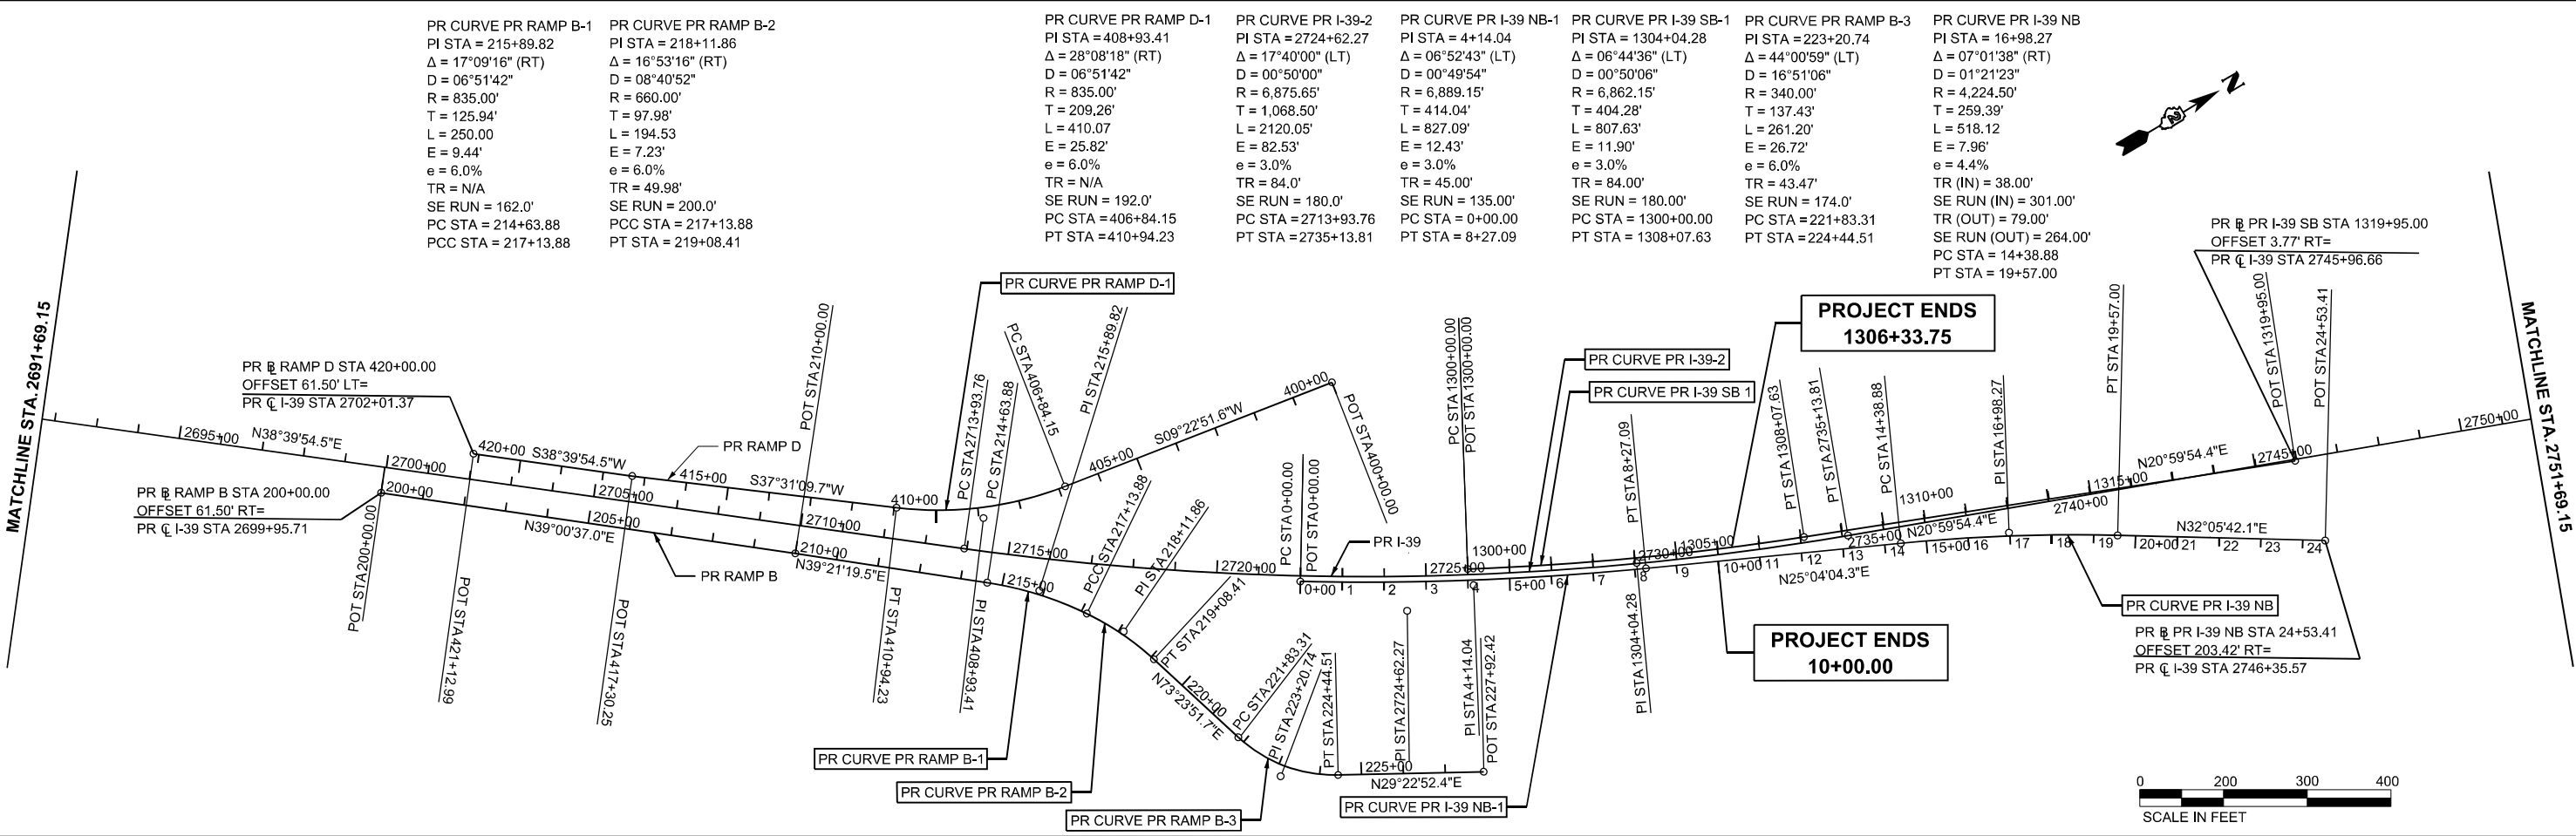

MODEL: I-39 Align and Tie - Plan 3 (Sheet)
FILE NAME: c:\pwworkdir\benesch\projects\projects\0173797\0264C24-4\I-39-Align-Plan3.dgn

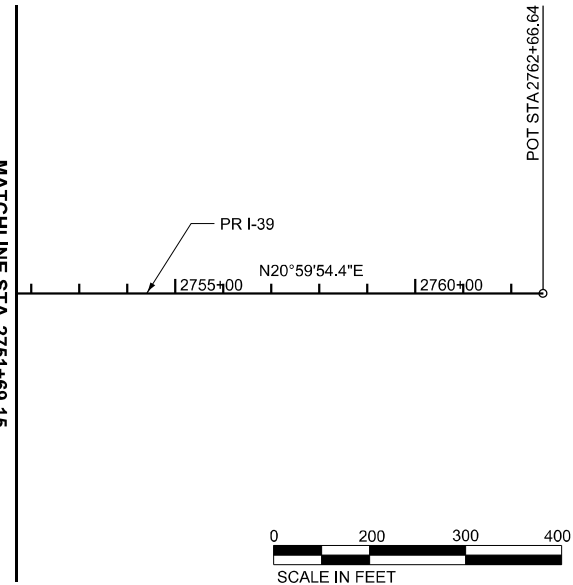

USER NAME = agibson	DESIGNED - A.GIBSON	REVISED -
	DRAWN - T.BLANK	REVISED -
PLOT SCALE = \$SCALE\$	CHECKED - J.TARDY	REVISED -
PLOT DATE = 2/6/2025	DATE - 02/14/2025	REVISED -

STATE OF ILLINOIS
DEPARTMENT OF TRANSPORTATION


PROPOSED ALIGNMENT AND TIES

SCALE: 1"=200' SHEET 6 OF 9 SHEETS STA. 2691+69.15 TO STA. 2811+69.15

F.A.I RTE.	SECTION	COUNTY	TOTAL SHEETS	SHEET NO.
*	(201-3)R & (4-1.5)R	WINNEBAGO	1685	93
				CONTRACT NO. 64C24

* FAI ROUTE 39 (I-39) & FAP 301 (US 20) *

ILLINOIS FED. AID PROJECT

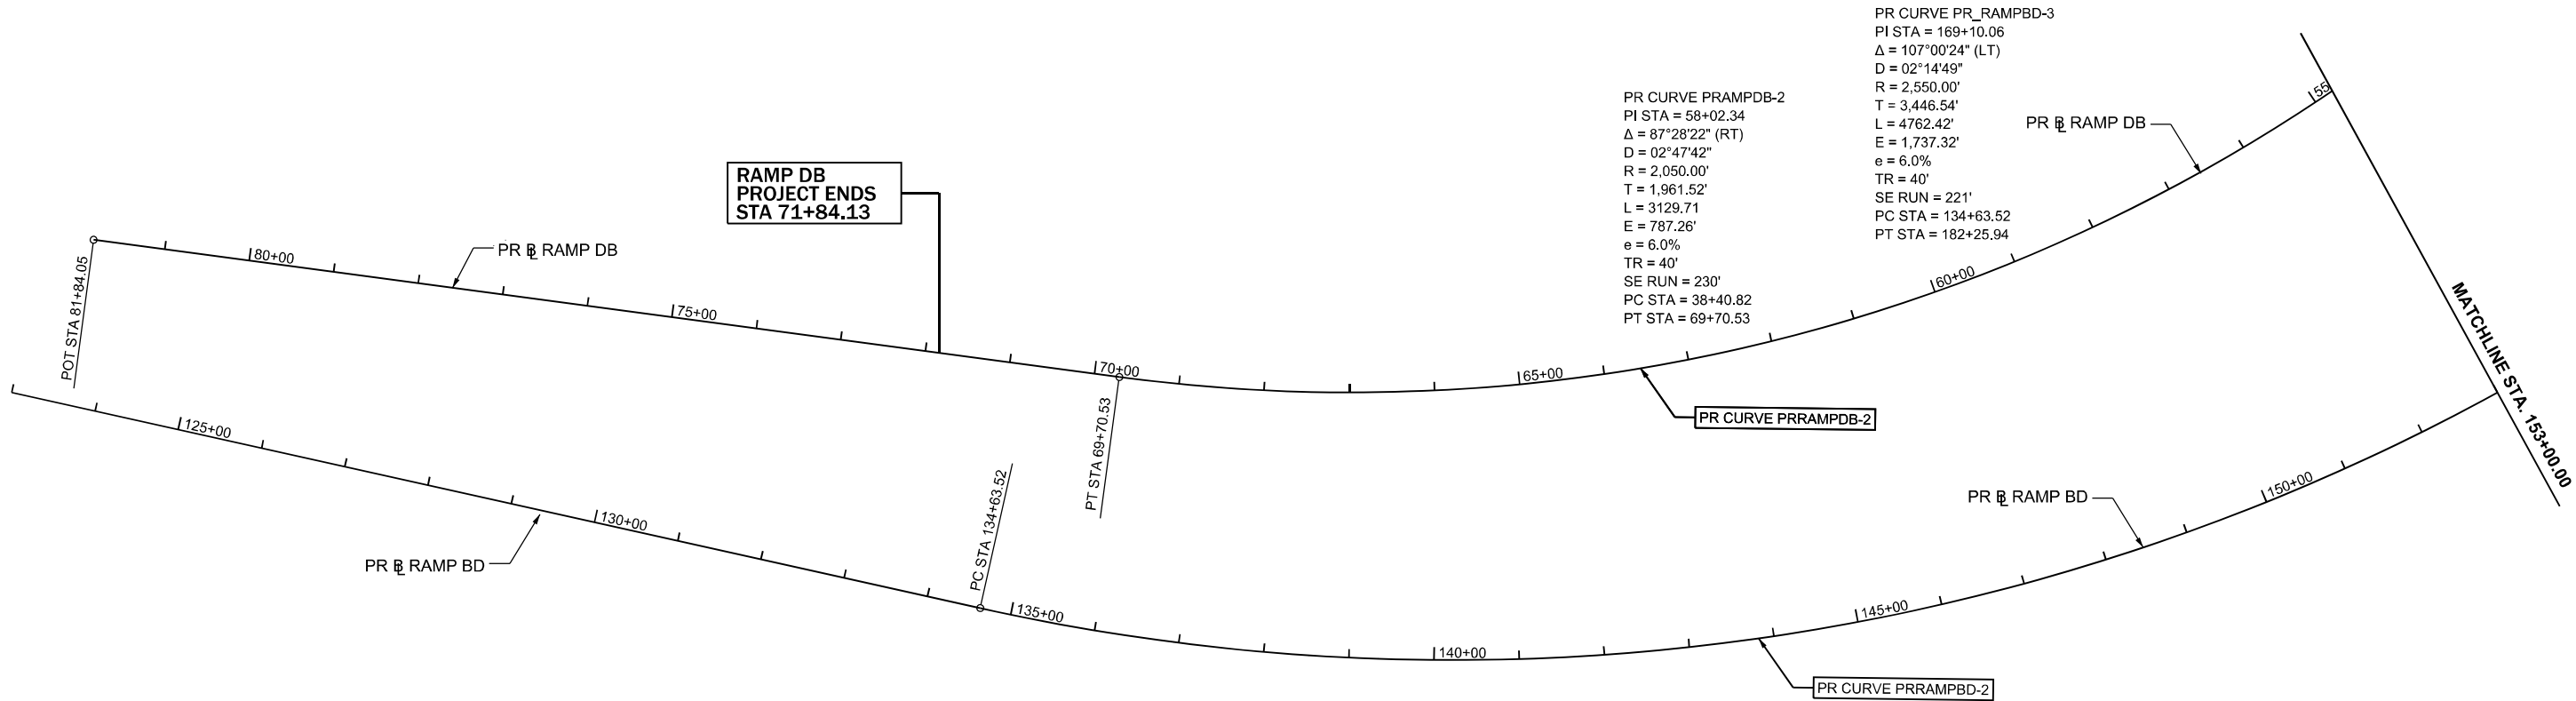

MODEL: PrRamps-Plan 1 [Sheet]
FILE NAME: c:\pwworkdir\benesch_projects\projects\0173797\0264C24_ML-Site-PrRamps.dgn



USER NAME	= agibson	DESIGNED -	J.MAJCHER	REVISED -	
		DRAWN -	T.BLANK	REVISED -	
PLOT SCALE	= \$SCALE\$	CHECKED -	J.TARDY	REVISED -	
PLOT DATE	= 2/6/2025	DATE -	02/14/2025	REVISED -	

STATE OF ILLINOIS
DEPARTMENT OF TRANSPORTATION

PROPOSED ALIGNMENT AND TIES

SCALE: 1"=100' SHEET 7 OF 9 SHEETS STA. 123+00.00 TO STA. 153+00.00

F.A.I RTE.	SECTION	COUNTY	TOTAL SHEETS	SHEET NO.
*	(201-3)R & (4-1.5)R	WINNEBAGO	1685	94
CONTRACT NO. 64C24				
ILLINOIS FED. AID PROJECT				

* FAI ROUTE 39 (I-39) & FAP 301 (US 20) •



PR CURVE PRAMPDB-2
PI STA = 58+02.34
 $\Delta = 87^{\circ}28'22''$ (RT)
 $D = 02^{\circ}47'42''$
 $R = 2,050.00'$
 $T = 1,961.52'$
 $L = 3129.71'$
 $E = 787.26'$
 $e = 6.0\%$
 $TR = 40'$
 $SE\ RUN = 230'$
 $PC\ STA = 38+40.82$
 $PT\ STA = 69+70.53$

RAMP DB
PROJECT BEGINS
STA 38+40.82

PR CURVE PR_RAMPBD-3
PI STA = 169+10.06
 $\Delta = 107^{\circ}00'24''$ (LT)
 $D = 02^{\circ}14'49''$
 $R = 2,550.00'$
 $T = 3,446.54'$
 $L = 4762.42'$
 $E = 1,737.32'$
 $e = 6.0\%$
 $TR = 40'$
 $SE\ RUN = 221'$
 $PC\ STA = 134+63.52$
 $PT\ STA = 182+25.94$

RAMP AD
PROJECT BEGINS
STA 80+00.00

RAMP DA
PROJECT ENDS
STA 370+00.00

MODEL: PrRamps-Plan 2 (Sheet)
FILE NAME: c:\pwworkdir\benesch_projects\projects\0173797\0264C24_ML-Site-PrRamps.dgn



USER NAME	= Ifranceschina
PLOT SCALE	= \$SCALE\$
PLOT DATE	= 8/12/2024

DESIGNED	- J.MAJCHER
DRAWN	- T.BLANK
CHECKED	- J.TARDY
DATE	- 02/14/2025

REVISED	-
REVISED	-
REVISED	-
REVISED	-

STATE OF ILLINOIS
DEPARTMENT OF TRANSPORTATION

PROPOSED ALIGNMENT AND TIES

SCALE: 1"=100' SHEET 8 OF 9 SHEETS STA. 153+00.00 TO STA. 183+00.00

F.A.I. RTE.	SECTION	COUNTY	TOTAL SHEETS	SHEET NO.
*	(201-3)R & (4-1.5)R	WINNEBAGO	1685	95
CONTRACT NO. 64C24				
ILLINOIS FED. AID PROJECT				

* FAI ROUTE 39 (I-39) & FAP 301 (US 20) •

MODEL: PrRamps-Plan 3 (Sheet)
FILE NAME: c:\pwworkdir\benesch_projects\projects\0173797\0264C24_ML-Site-PrRamps.dgn



USER NAME	= agibson	DESIGNED -	J.MAJCHER	REVISED -	
		DRAWN -	T.BLANK	REVISED -	
PLOT SCALE	= \$SCALE\$	CHECKED -	J.TARDY	REVISED -	
PLOT DATE	= 2/6/2025	DATE -	02/14/2025	REVISED -	


STATE OF ILLINOIS
DEPARTMENT OF TRANSPORTATION

PROPOSED ALIGNMENT AND TIES



SCALE: 1"=100' SHEET 9 OF 9 SHEETS STA. 183+00.00 TO STA. 215+00.00

F.A.I RTE.	SECTION	COUNTY	TOTAL SHEETS	SHEET NO.
*	(201-3)R & (4-1.5)R	WINNEBAGO	1685	96
CONTRACT NO. 64C24				
ILLINOIS FED. AID PROJECT				

* FAI ROUTE 39 (I-39) & FAP 301 (US 20) *

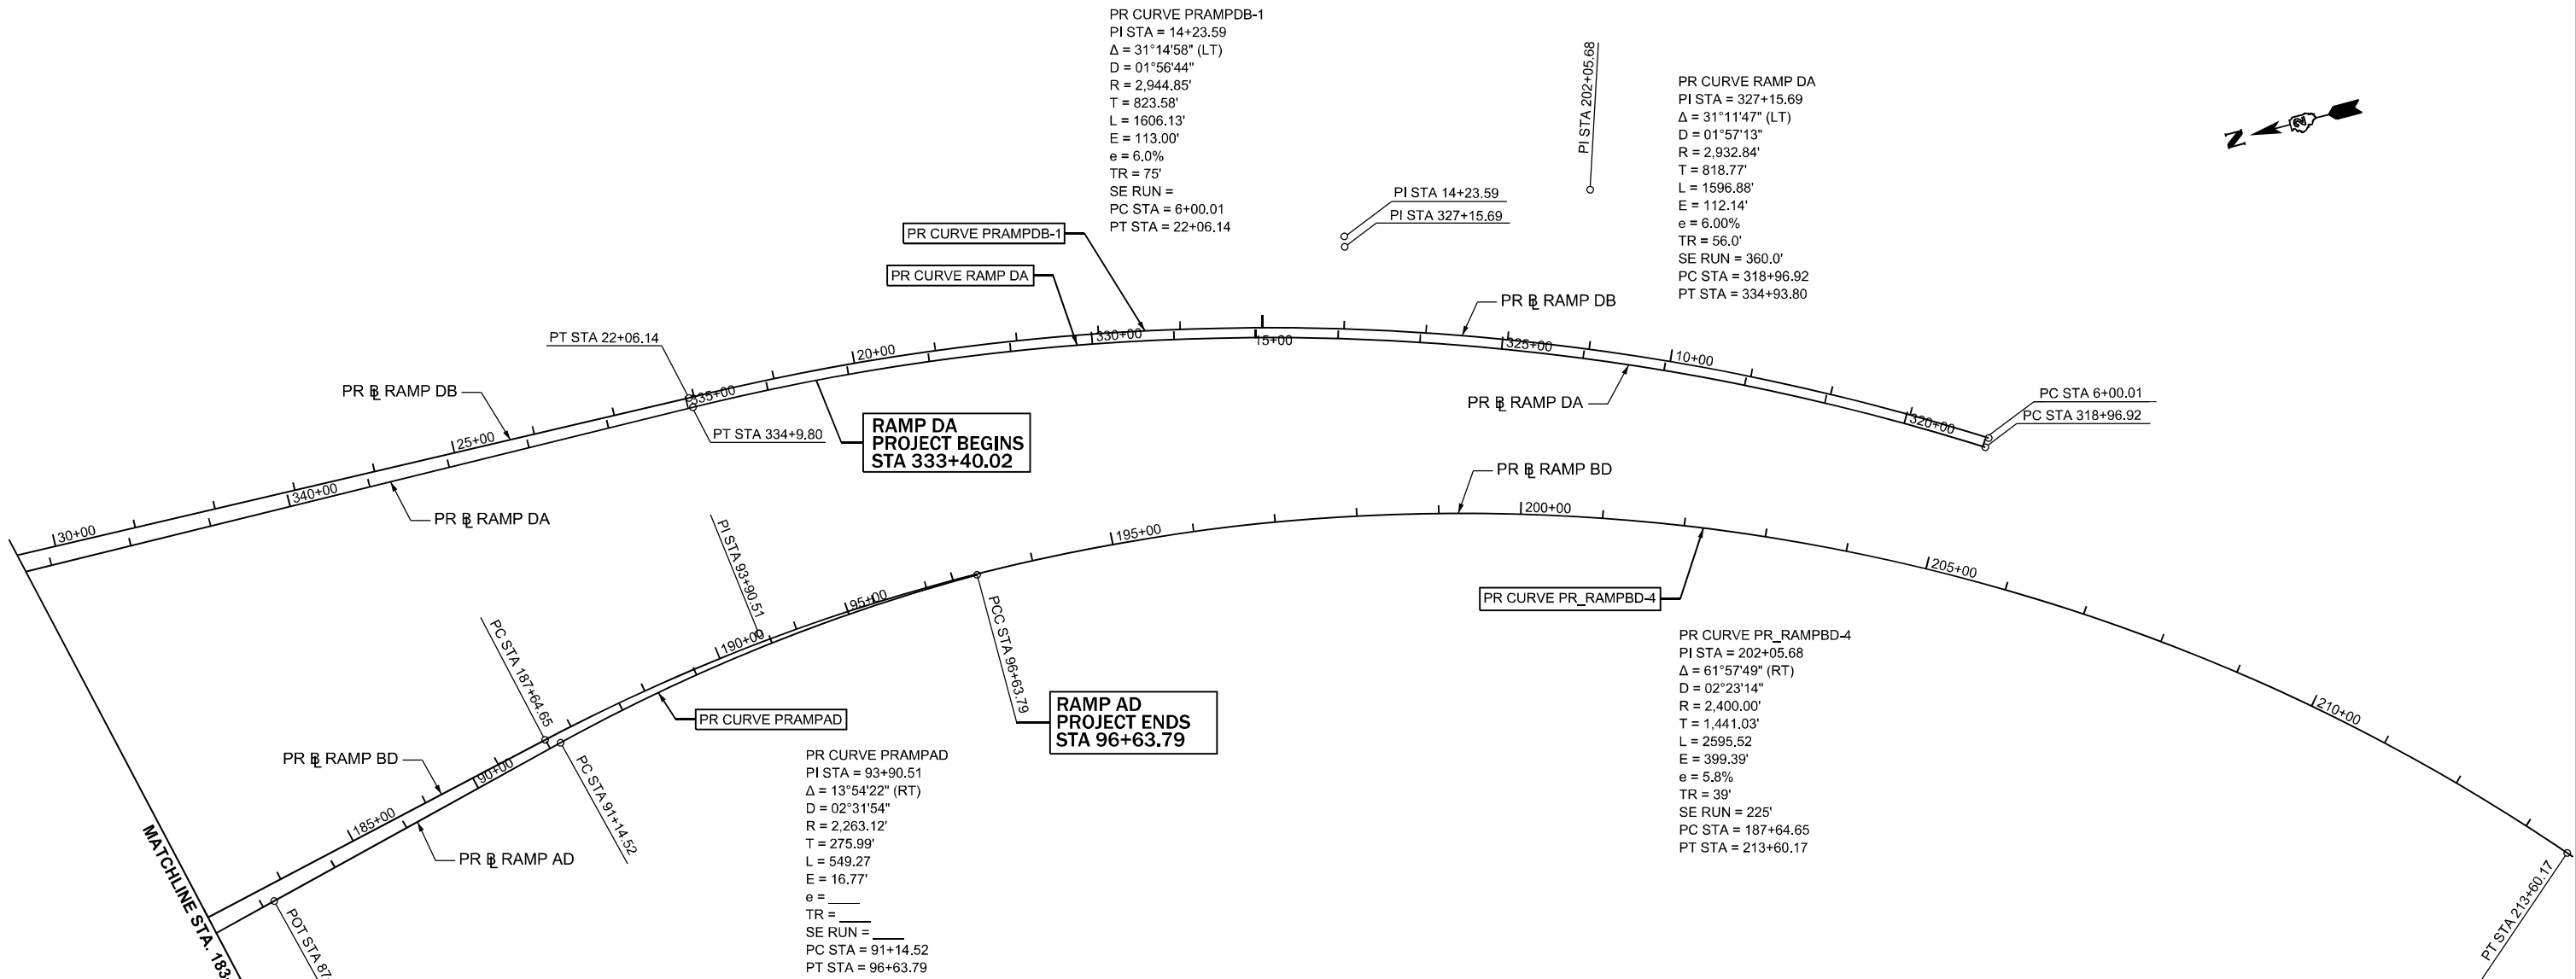

MODEL: 130 Wide - REM Plan 5 (Sheet)
FILE NAME: c:\pwworkdir\benesch\projects\projects\0173783\0264C24_ML-shr-REM-I39.dgn

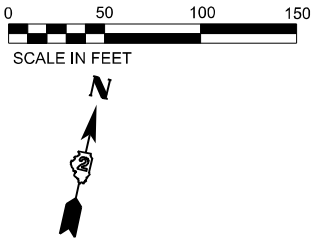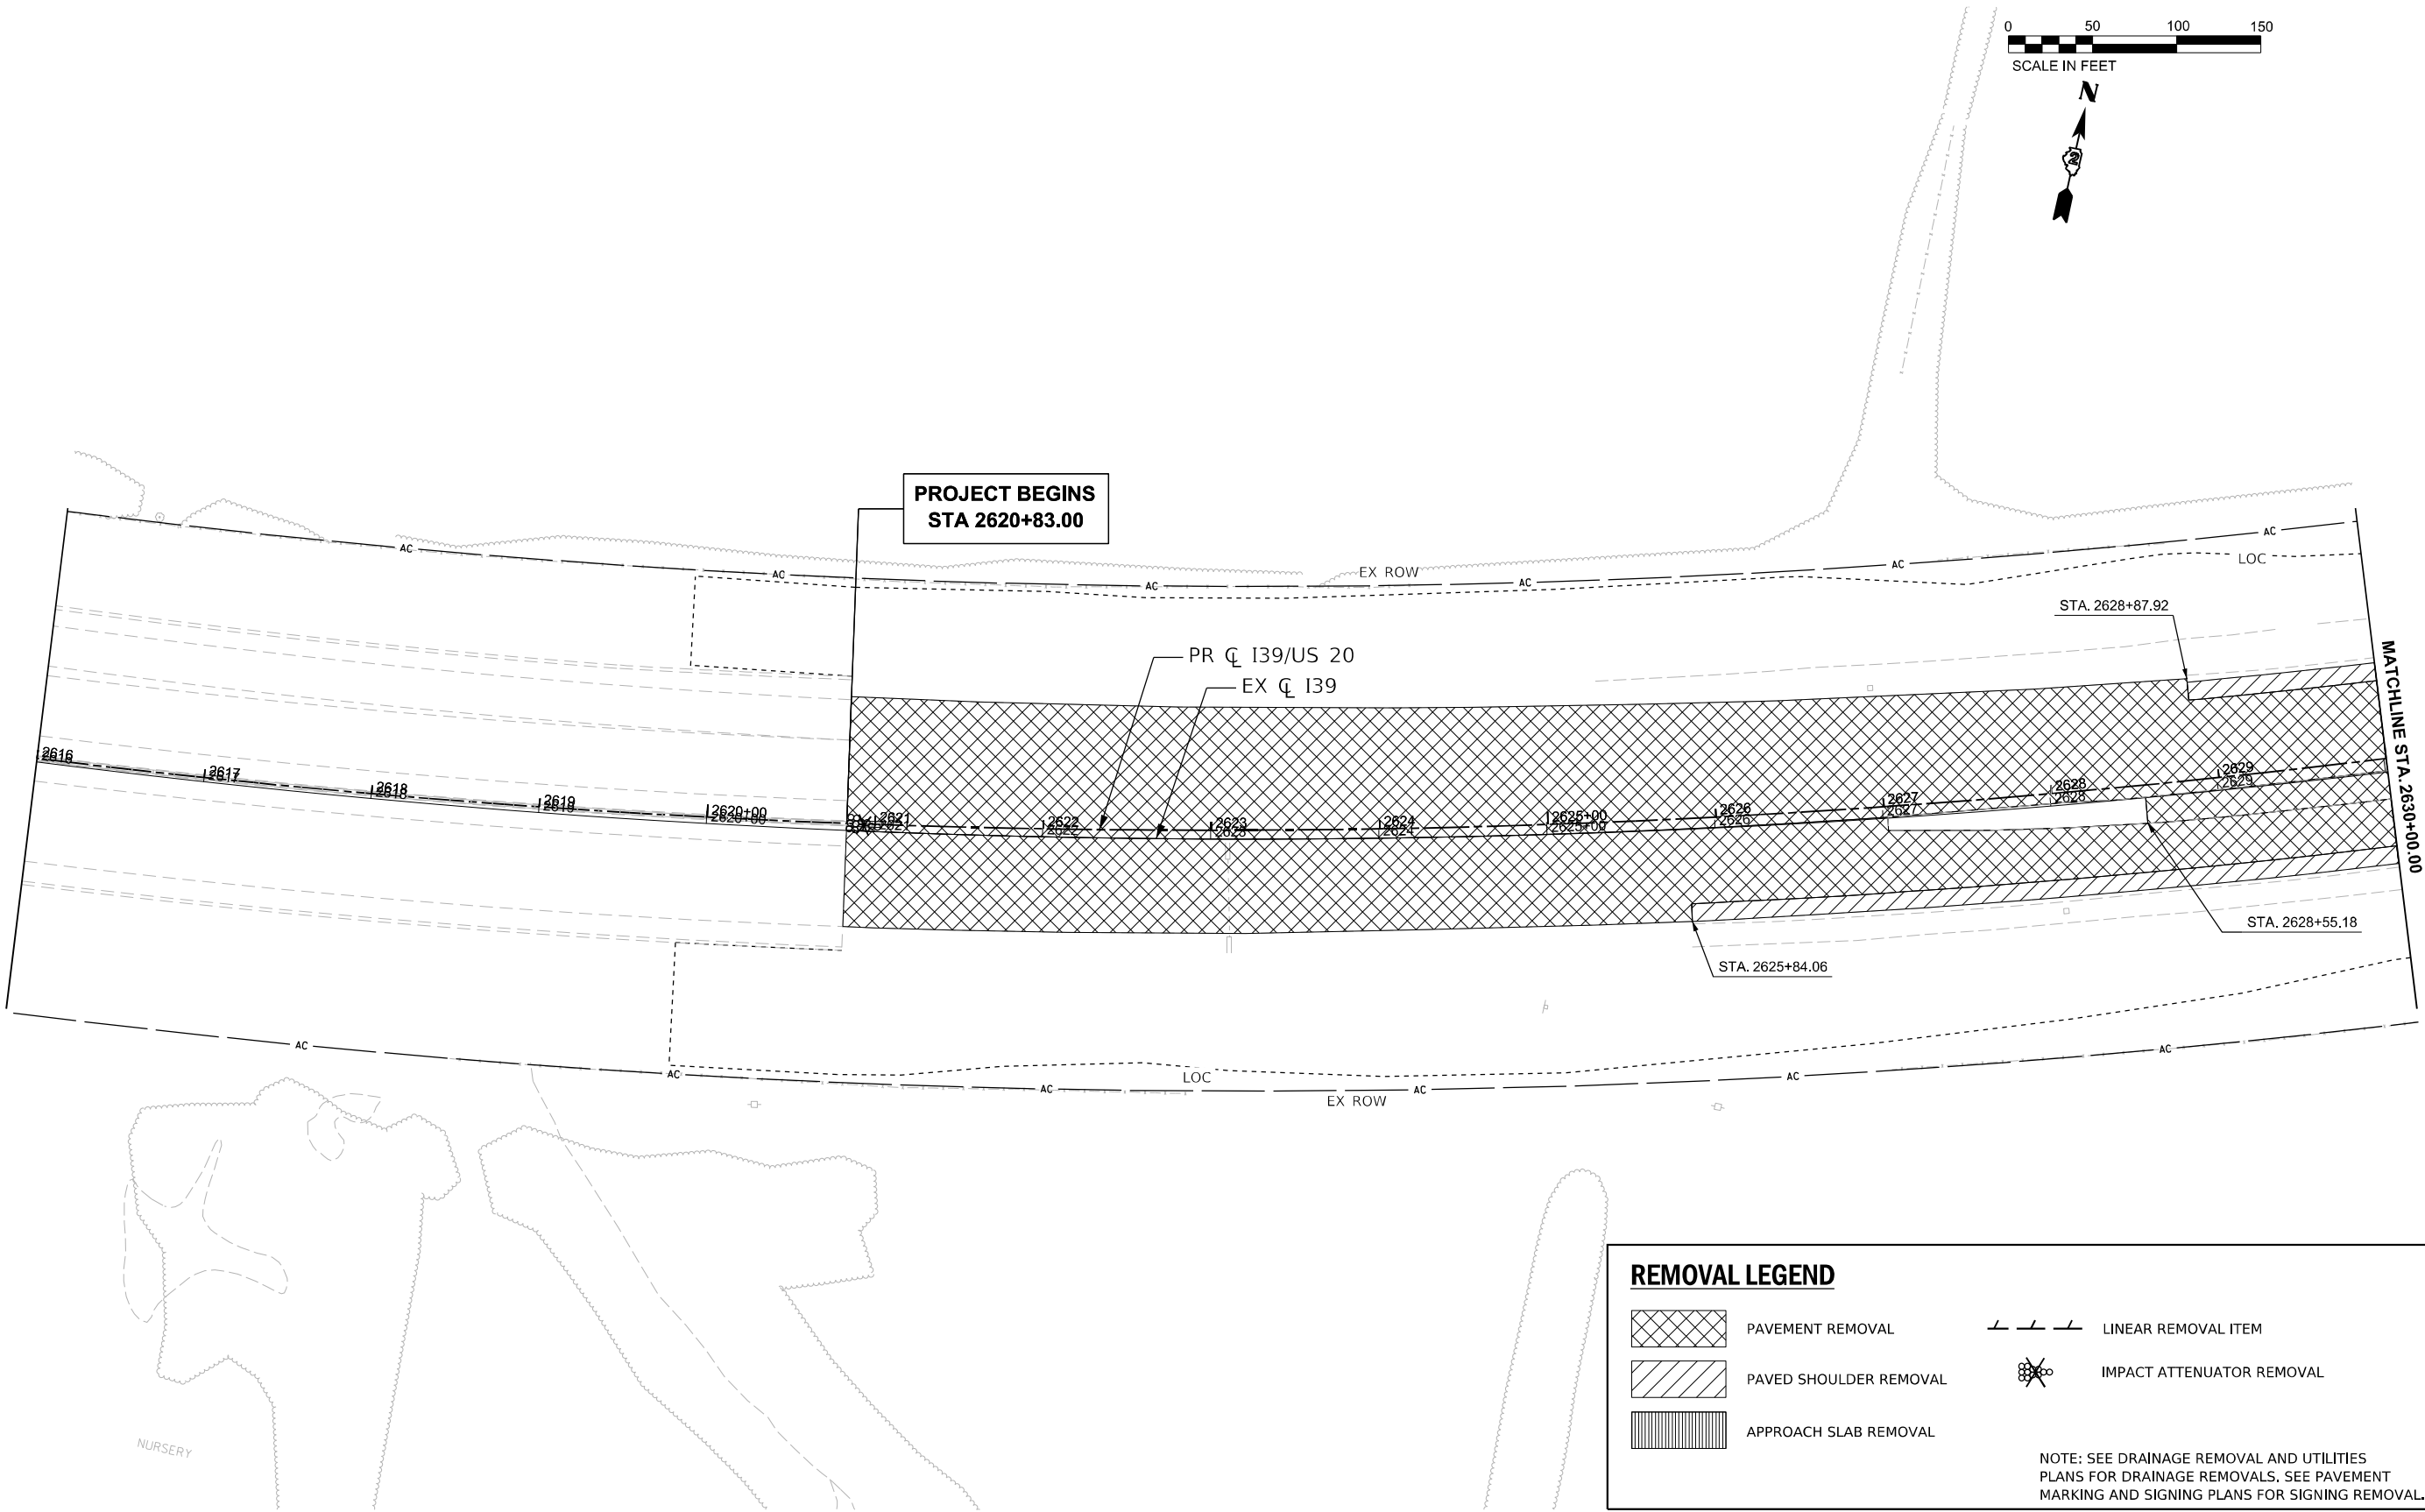

PAVEMENT REMOVAL

PAVED SHOULDER REMOVAL

APPROACH SLAB REMOVAL

LINEAR REMOVAL ITEM

IMPACT ATTENUATOR REMOVAL

NOTE: SEE DRAINAGE REMOVAL AND UTILITIES PLANS FOR DRAINAGE REMOVALS. SEE PAVEMENT MARKING AND SIGNING PLANS FOR SIGNING REMOVAL.



USER NAME	= agibson
PLOT SCALE	= \$SCALE\$
PLOT DATE	= 2/6/2025

DESIGNED -	A.GIBSON
DRAWN -	E.SAYRE
CHECKED -	J.TARDY
DATE -	02/14/2025



REVISED -	
REVISED -	
REVISED -	
REVISED -	

STATE OF ILLINOIS
DEPARTMENT OF TRANSPORTATION

REMOVAL PLAN I-39			
SCALE: 1"=50'	SHEET 1	OF 10 SHEETS	STA. 2616+00.00 TO STA. 2630+00.00

F.A.I RTE.	SECTION	COUNTY	TOTAL SHEETS	SHEET NO.
*	(201-3)R & (4-1.5)R	WINNEBAGO	1685	97
CONTRACT NO. 64C24				
ILLINOIS FED. AID PROJECT				

* FAI ROUTE 39 (I-39) & FAP 301 (US 20) *

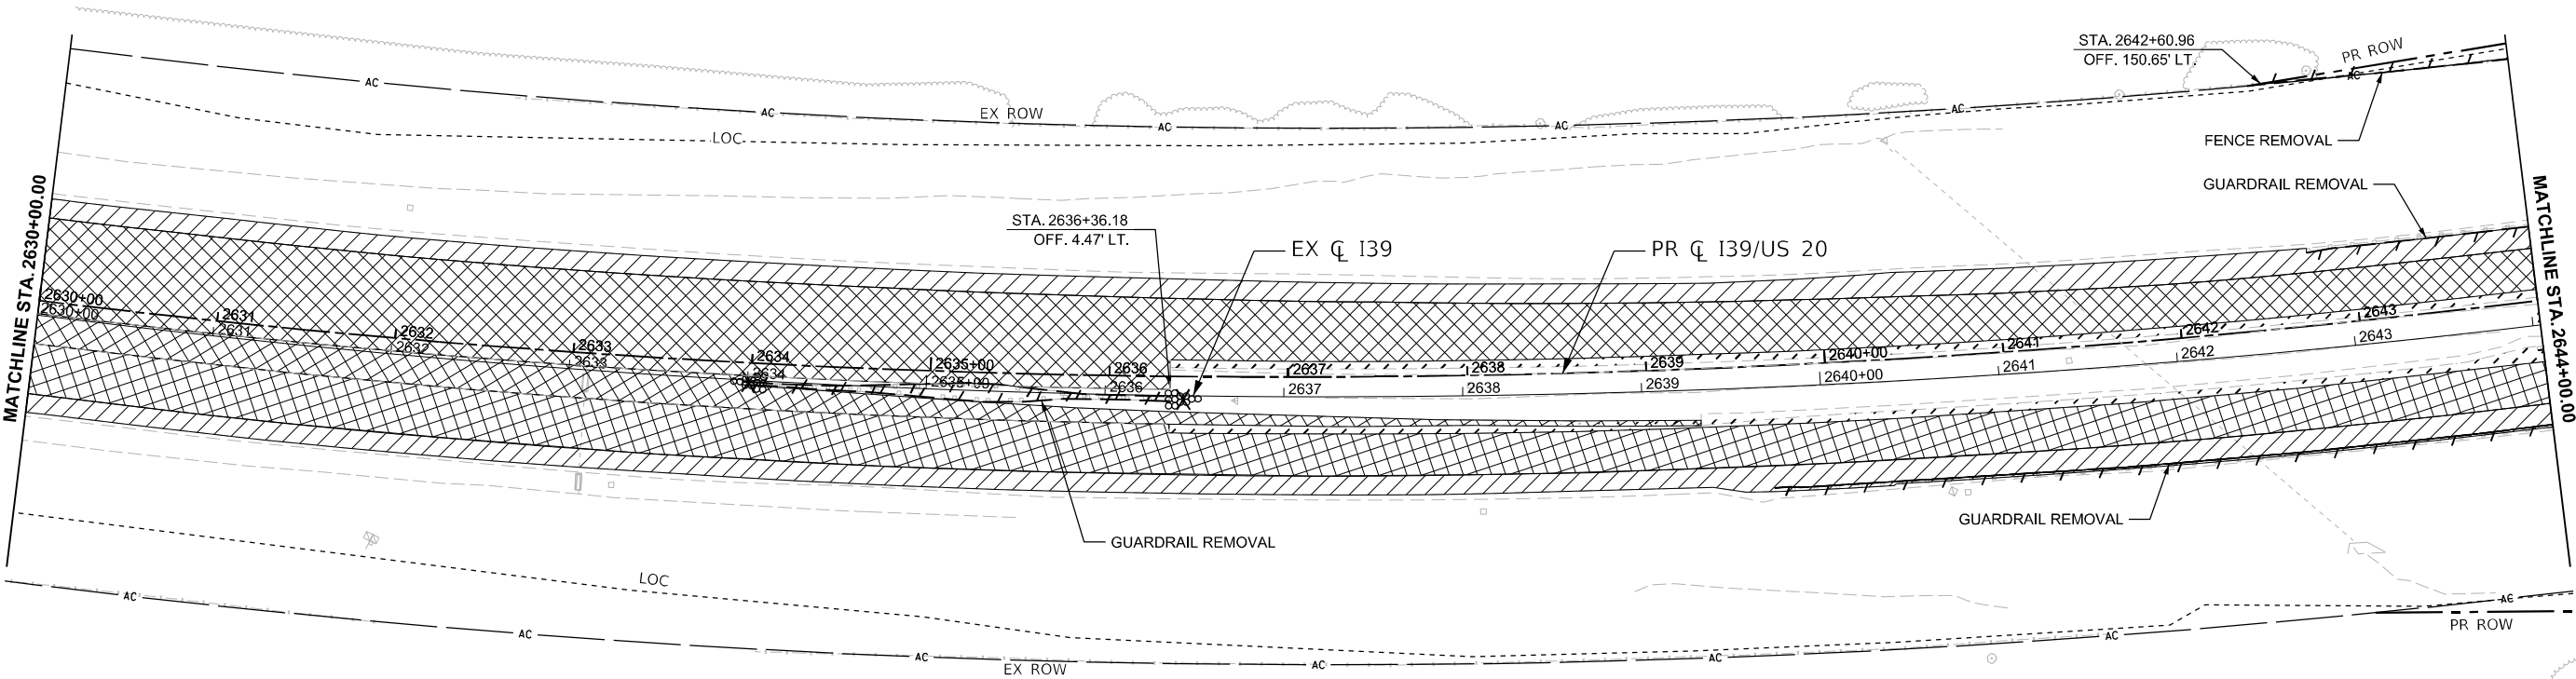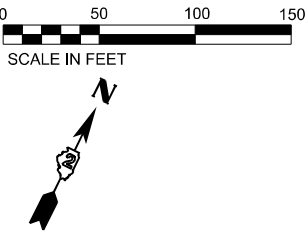

PAVEMENT REMOVAL

PAVED SHOULDER REMOVAL

APPROACH SLAB REMOVAL

LINEAR REMOVAL ITEM

IMPACT ATTENUATOR REMOVAL

NOTE: SEE DRAINAGE REMOVAL AND UTILITIES PLANS FOR DRAINAGE REMOVALS. SEE PAVEMENT MARKING AND SIGNING PLANS FOR SIGNING REMOVAL.

MODEL: I39 Wide - REM Plan 6 (Sheet)
FILE NAME: c:\pwworkdir\benesch_projects\projects\0173783\0264C24_ML-sh+REM-I39.dgn



USER NAME	= agibson	DESIGNED -	A.GIBSON	REVISED -	
		DRAWN -	E.SAYRE	REVISED -	
PLOT SCALE	= \$SCALE\$	CHECKED -	J.TARDY	REVISED -	
PLOT DATE	= 2/6/2025	DATE	= 02/14/2025	REVISED -	

STATE OF ILLINOIS
DEPARTMENT OF TRANSPORTATION


REMOVAL PLAN
I-39

SCALE: 1"=50' SHEET 2 OF 10 SHEETS STA. 2630+00.00 TO STA. 2644+00.00

F.A.I RTE.	SECTION	COUNTY	TOTAL SHEETS	SHEET NO.
*	(201-3)R & (4-1.5)R	WINNEBAGO	1685	98
CONTRACT NO. 64C24				
ILLINOIS FED. AID PROJECT				

* FAI ROUTE 39 (I-39) & FAP 301 (US 20) *

MODEL: I-39 Wide - REM Plan 7 (Sheet)
FILE NAME: c:\pwworkdir\benesch_projects\projects\i40\173783\I264C24_ML-sh+REM-I39.dgn

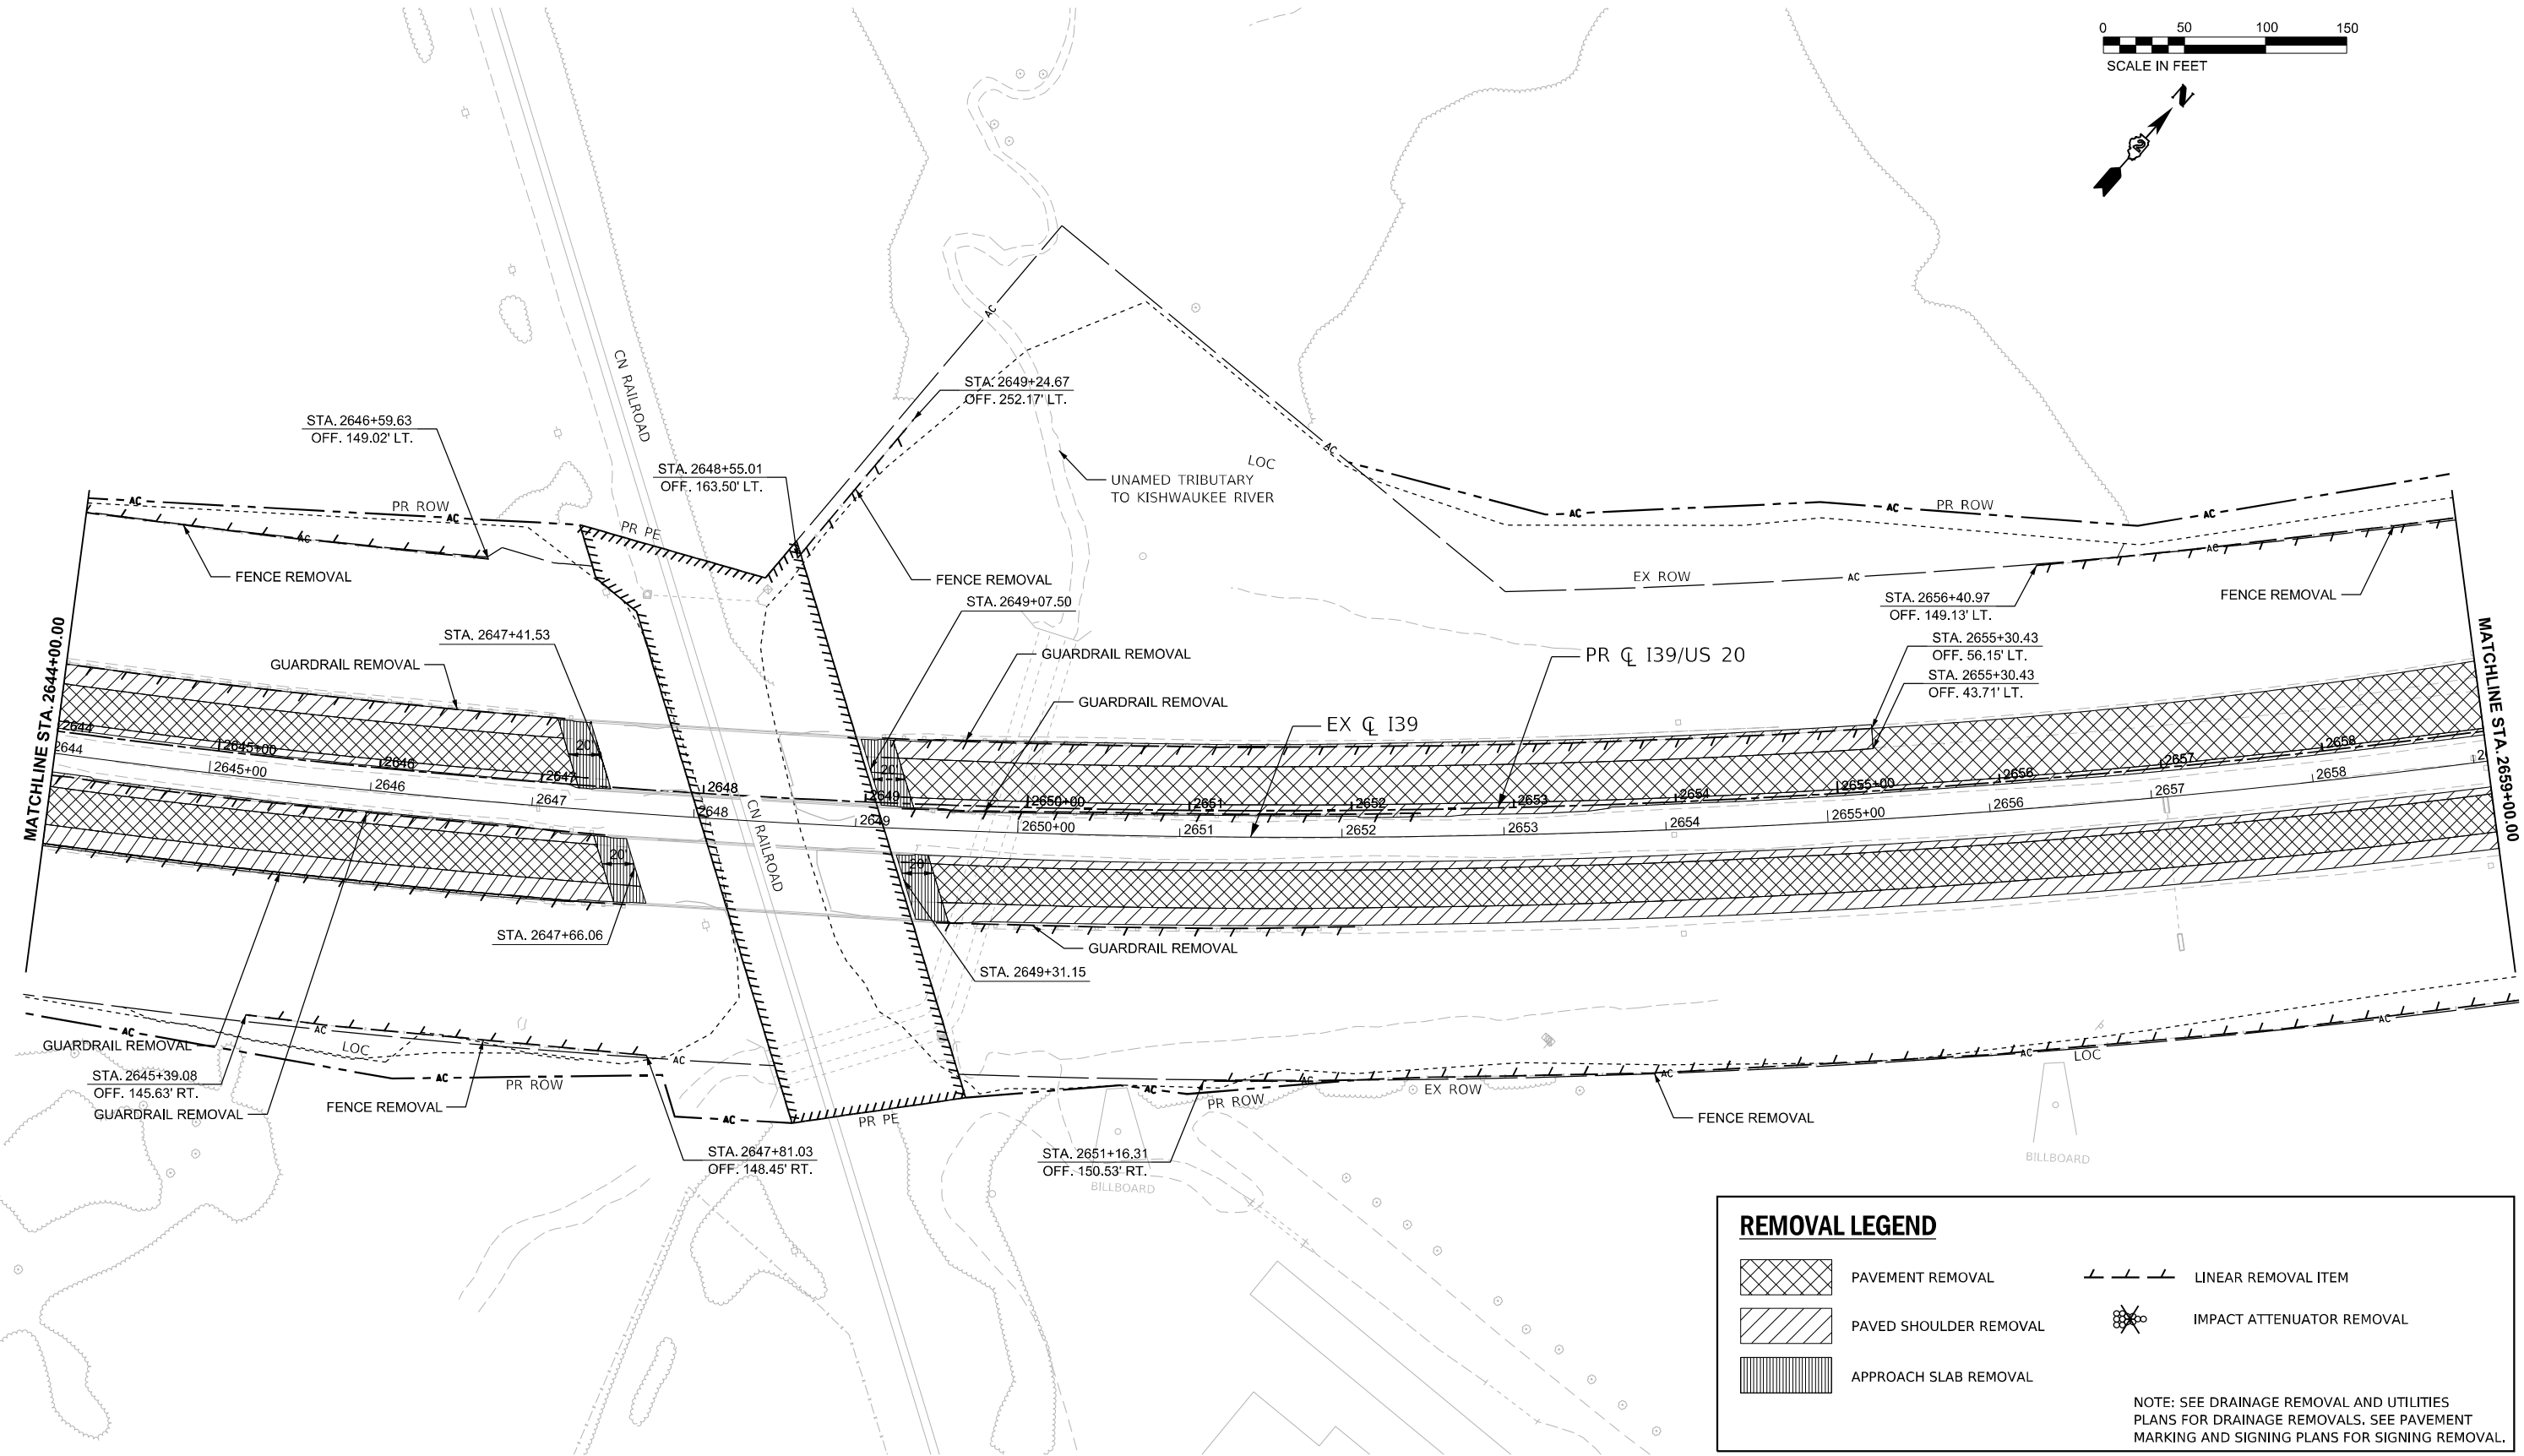

USER NAME	= agibson	DESIGNED	- A.GIBSON	REVISED	-
DRAWN	- E.SAYRE	REVIS	-	REVIS	-
PLOT SCALE	= \$SCALE\$	CHECKED	- J.TARDY	REVISED	-
PLOT DATE	= 2/6/2025	DATE	- 02/27/24	REVISED	-

STATE OF ILLINOIS
DEPARTMENT OF TRANSPORTATION


REMOVAL PLAN
I-39

SCALE: 1"=50' SHEET 3 OF 10 SHEETS STA. 2644+00.00 TO STA. 2659+00.00

F.A.I RTE.	SECTION	COUNTY	TOTAL SHEETS	SHEET NO.
*	(201-3)R & (4-1.5)R	WINNEBAGO	1685	99
CONTRACT NO. 64C24				
ILLINOIS FED. AID PROJECT				

* FAI ROUTE 39 (I-39) & FAP 301 (US 20) *

MODEL: 130 Wide - REM Plan & (Sheet)
FILE NAME: c:\pwworkdir\businessch projects\projects\0173783\0264C24_ML-shr-REM-I-39.dgn

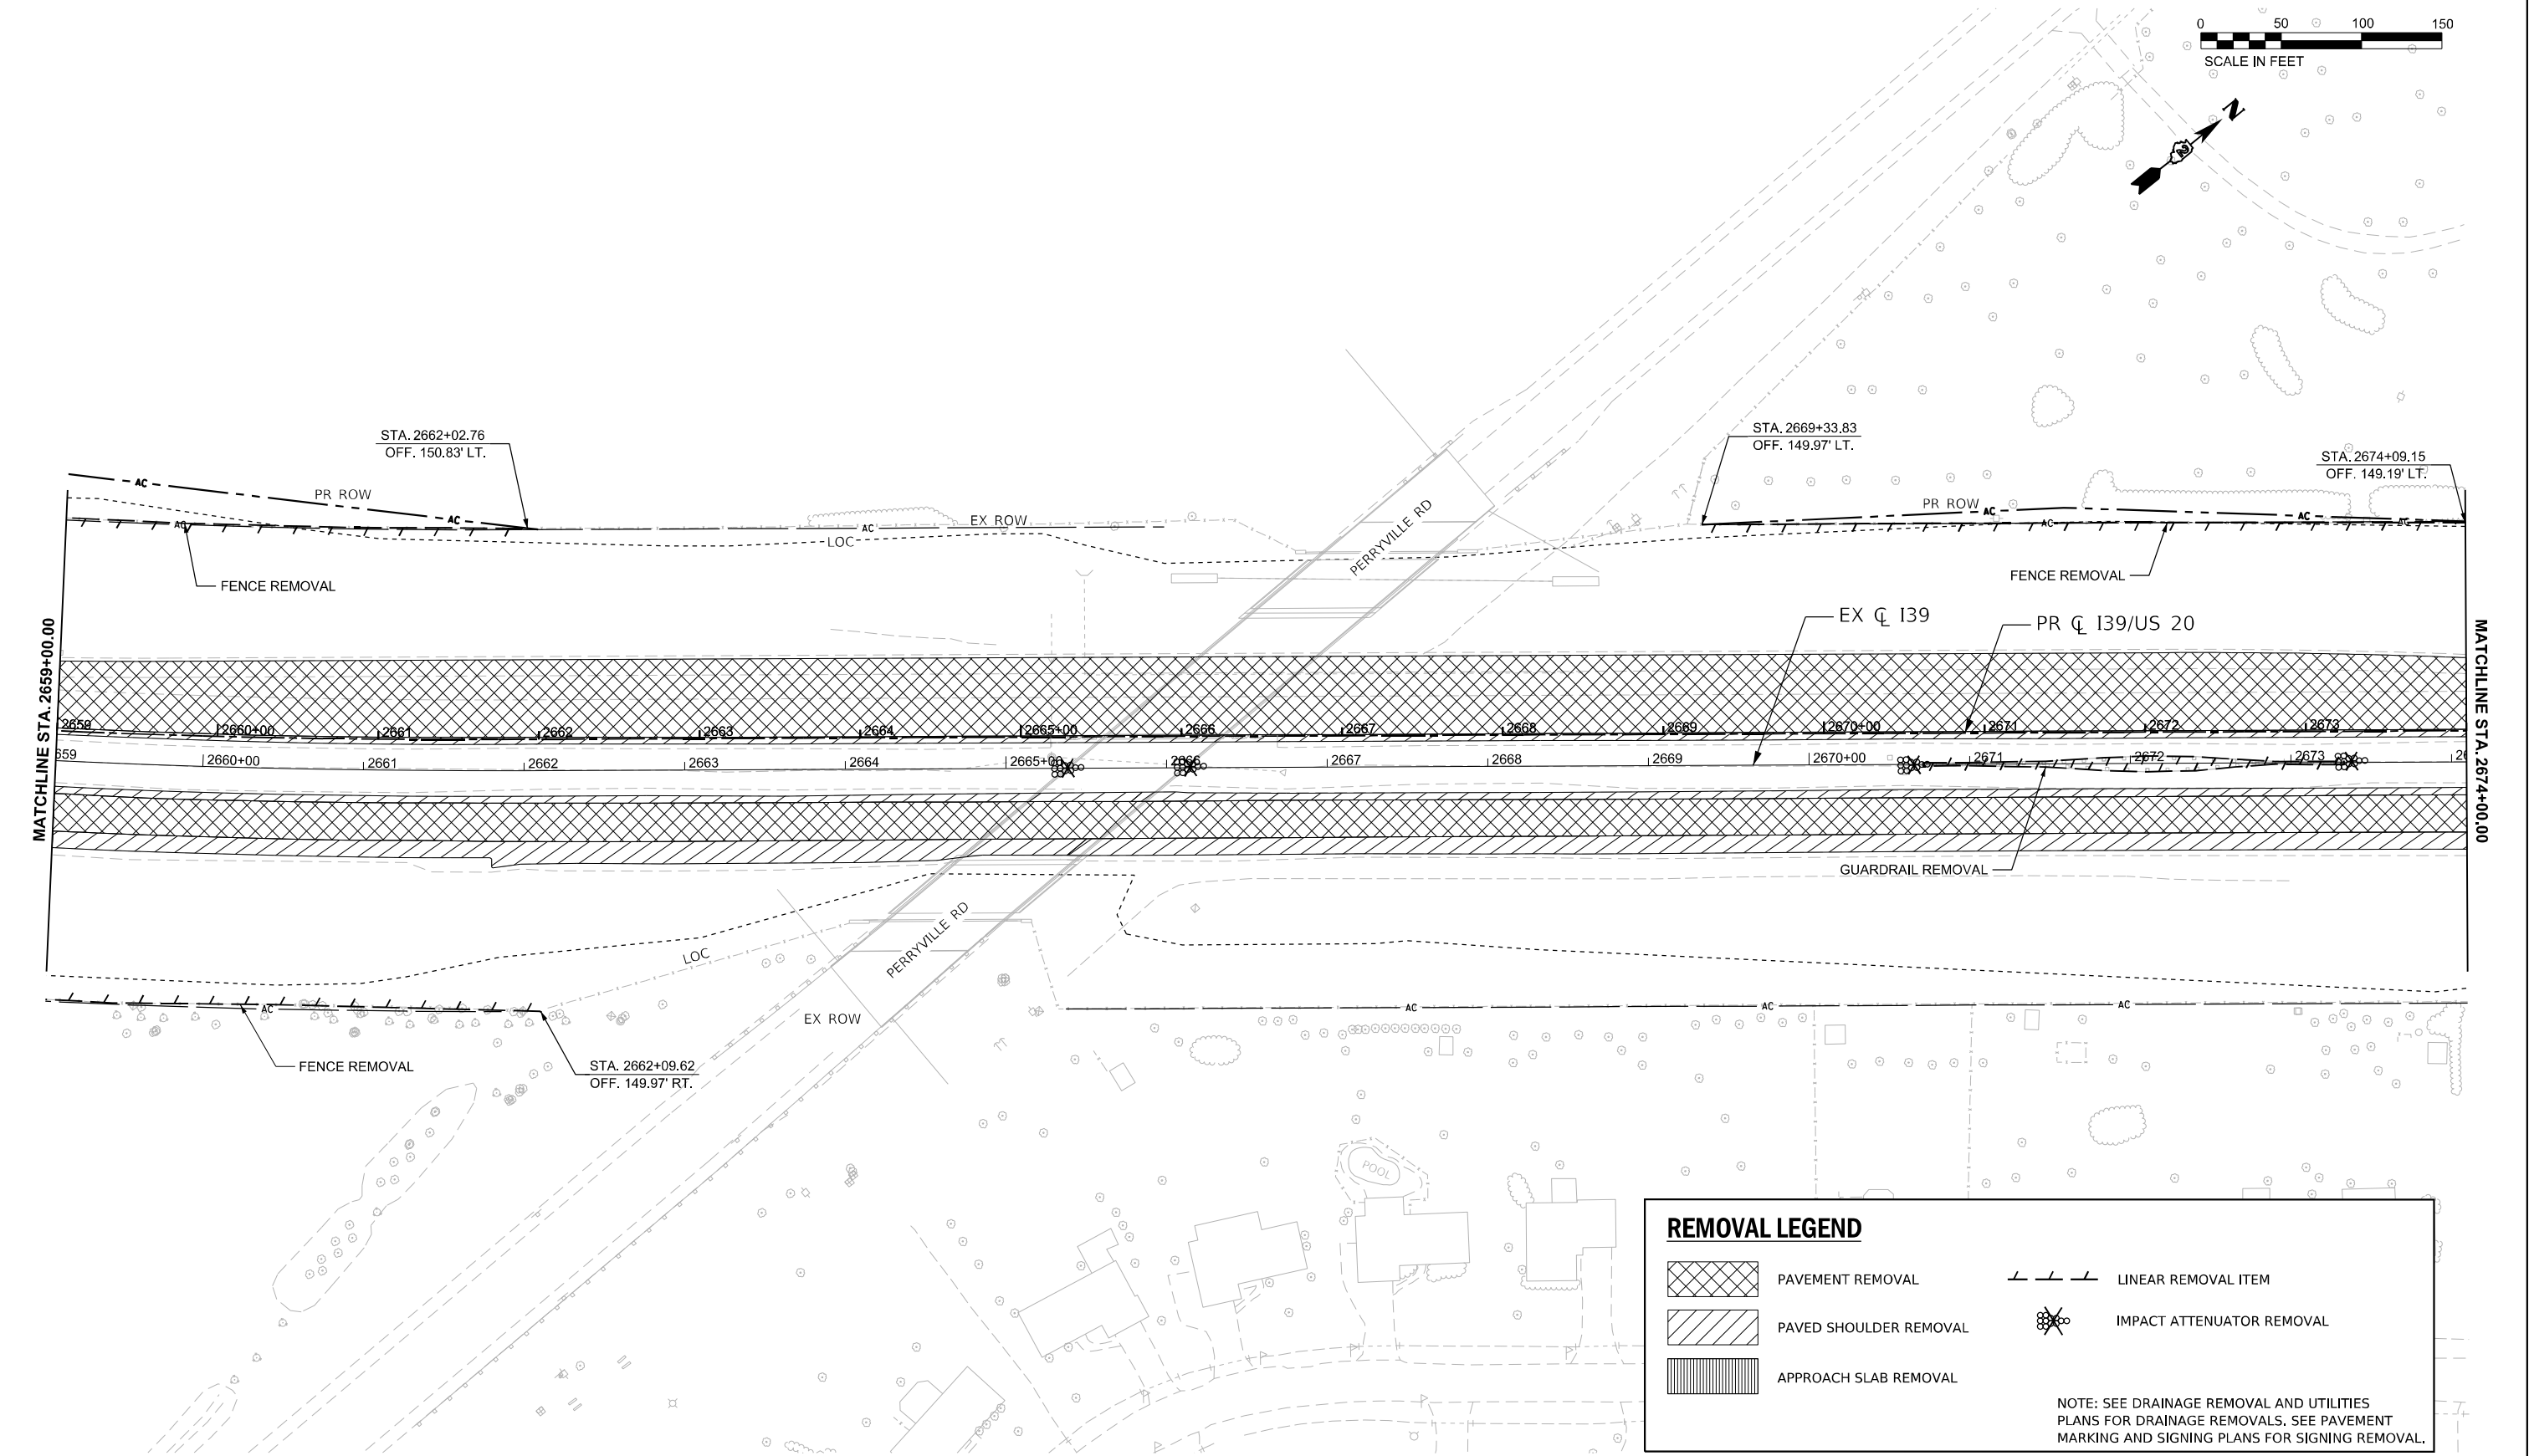

REMOVAL LEGEND

PAVEMENT REMOVAL

PAVED SHOULDER REMOVAL

APPROACH SLAB REMOVAL

LINEAR REMOVAL ITEM

IMPACT ATTENUATOR REMOVAL

NOTE: SEE DRAINAGE REMOVAL AND UTILITIES PLANS FOR DRAINAGE REMOVALS. SEE PAVEMENT MARKING AND SIGNING PLANS FOR SIGNING REMOVAL.

USER NAME	= agibson	DESIGNED -	A.GIBSON	REVISED -	
DRAWN	- E.SAYRE	REVISED -			
PLOT SCALE	= \$SCALE\$	CHECKED -	J.TARDY	REVISED -	
PLOT DATE	= 2/6/2025	DATE	- 02/27/24	REVISED -	

STATE OF ILLINOIS
DEPARTMENT OF TRANSPORTATION

REMOVAL PLAN I-39				
SCALE: 1"=50'	SHEET 4	OF 10	SHEETS	STA. 2659+00.00 TO STA. 2674+00.00

F.A.I RTE.	SECTION	COUNTY	TOTAL SHEETS	SHEET NO.
*	(201-3)R & (4-1.5)R	WINNEBAGO	1685	100
CONTRACT NO. 64C24				
ILLINOIS FED. AID PROJECT				

* FAI ROUTE 39 (I-39) & FAP 301 (US 20) *