

FOR INDEX OF SHEETS, SEE SHEET NO. 2

08-01-2025 LETTING ITEM 047

STATE OF ILLINOIS

DEPARTMENT OF TRANSPORTATION

DIVISION OF HIGHWAYS

PROPOSED HIGHWAY PLANS

FAP ROUTE 745 (IL 104)
SECTION 103Z,RS-4, TS-1,SW
PROJECT NHPP-K17T(879)
RESURFACING (3P), INTERSECTION AND ADA IMPROVEMENTS
ADAMS COUNTY

DESIGN DESIGNATION

IL 104: OTHER PRINCIPAL ARTERIAL

12TH TO 16TH

ADT: 22,100 (2023) MU: 1.13%, SU: 2.04%, PV: 96.83%

16TH TO 18TH

ADT: 22,200 (2023) MU: 1.35%, SU: 2.36%, PV: 96.28%

18TH TO 24TH

ADT: 22,700 (2023) MU: 0.95%, SU: 1.21%, PV: 97.84%

24TH TO 30TH

ADT: 24,800 (2023) MU: 0.77%, SU: 1.21%, PV: 98.02%

30TH TO 36TH

ADT: 23,000 (2023) MU: 1.41%, SU: 2.07%, PV: 96.52%

36TH TO 38TH

ADT: 20,000 (2023) MU: 1.75%, SU: 2.88%, PV: 95.38%

BEGIN RESURFACING OMISSION
STA. 5 + 35.00 (IL 104)

C-96-046-18

END RESURFACING IMPROVEMENT
STA. 70 + 59.00 (IL 104)

END RESURFACING OMISSION
STA. 11 + 64.00 (IL 104)

STATION EQUATION
STA. 182 + 92.71 BK =
STA. 0 + 00.00 AH

END RESURFACING OMISSION
STA. 140 + 26.00 (IL 104)

BEGIN IMPROVEMENT
STA. 135 + 78.00 (IL 104)

BEGIN RESURFACING OMISSION
STA. 135 + 78.00 (IL 104)

T2S

BEGIN RESURFACING OMISSION
STA. 162 + 90.00 (IL 104)

LOCATION MAP

SCALE: 1" = 2000'

GROSS LENGTH = 11773.71 FT. = 2.230 MILES

NET LENGTH = 10839.71 FT. = 2.053 MILES

KLINGNER
& ASSOCIATES, P.C.

Engineers • Architects • Surveyors
www.klingner.com

Quincy, Illinois
616 North 24th Street
217.223.3670

DESIGN FIRM NO. 184-2738

J.U.L.I.E.
JOINT UTILITY LOCATION INFORMATION FOR EXCAVATORS
1-800-892-0123
OR 811

PROJECT ENGINEER: JONATHAN KELLEY (217-785-2739)

TEAM MANAGER: CHRISTOPHER SIEFERT (217-524-7940)

CONTRACT NO. 72K42

F.A.P. RTE.	SECTION	COUNTY	TOTAL SHEETS	SHEET NO.
745	103Z,RS-4, TS-1,SW	ADAMS	171 *	1
		ILLINOIS	CONTRACT NO. 72K42	

* 171 + 1 = 172 TOTAL SHEETS

D-96-027-18



LOCATION OF SECTION INDICATED THUS: -

STATE OF ILLINOIS
DEPARTMENT OF TRANSPORTATION

SUBMITTED May 16, 2025

Lora Remy REGIONAL ENGINEER

June 27, 2025

Scott E. Etkin ENGINEER OF DESIGN AND ENVIRONMENT

June 27, 2025

Chris Siefert DIRECTOR OF HIGHWAYS PROJECT IMPLEMENTATION

PRINTED BY THE AUTHORITY
OF THE STATE OF ILLINOIS

REV - MS

INDEX OF SHEETS

SHEET NO.	DESCRIPTION
1	COVER SHEET
2	SHEETS INDEX & GENERAL NOTES
3-16	SUMMARY OF QUANTITIES
17-24	SCHEDULE OF QUANTITIES
25-29	TYPICAL SECTIONS
30-33	HORIZONTAL ALIGNMENT
34-54	PLAN & PROFILE SHEETS
55	SEWER CALL-OUTS
56-59	CITY STREET PROFILE SHEETS
60-73	REMOVAL PLAN
74-99	GEOMETRIC DETAILS
100-141	TRAFFIC SIGNAL PLAN
142-161	PAVEMENT MARKING PLAN
162-171	MISCELLANEOUS DETAILS

STANDARDS

STANDARD NO.						
000001-08	602306-03	604006-05	701701-10	729001-01	814006-03	877012-07
424001-12	602401-07	604051-04	701801-06	731001-01	838001-01	878001-11
424006-06	602402-03	604066-02	701901-10	780001-05	857001-01	880006-01
424011-05	602406-11	606001-08	720001-01	781001-04	862001-01	001001-02
424021-07	602601-06	606301-04	720006-04	782001-01	873001-02	001006
442101-09	602701-02	701427-05	720011-01	805001-01	876001-04	420001-10
602301-04	604001-05	701602-10	728001-01	814001-03	877011-10	420701-03
						442201-03
						821101-03
						836001-05

RATES OF APPLICATION TABLE

AGGREGATE (SURFACE, BASE, SUBBASE, OR BACKFILL)	1.80 TON / CU YD
STONE DUMPED RIPRAP	1.50 TON / CU YD
HOT-MIX ASPHALT:	
BITUMINOUS MATERIALS (TACK COAT)	0.05 LB / SQ FT (ON MILLED HMA & CONCRETE)
BITUMINOUS MATERIALS (TACK COAT)	0.025 LB / SQ FT (BETWEEN LIFTS & ON BRICK)
SURFACE / BINDER (112 LBS)	0.056 TON / SQ YD * 1N
SEEDING:	
NITROGEN FERTILIZER NUTRIENT	90 LBS / ACRE
PHOSPHORUS FERTILIZER NUTRIENT	90 LBS / ACRE
POTASSIUM FERTILIZER NUTRIENT	90 LBS / ACRE
AGRICULTURAL GROUND LIMESTONE	2.0 TON / ACRE
MULCH METHOD	2.0 TON / ACRE

COMMITMENTS

NO COMMITMENTS

GENERAL NOTES

- EXISTING RAISED REFLECTIVE PAVEMENT MARKERS SHALL BE REMOVED PRIOR TO HOT-MIX ASPHALT SURFACE REMOVAL AND/OR RESURFACING.
- FOR INLETS AND MANHOLES CONSTRUCTED WITHIN THE CURB AND GUTTER, THE DISTANCE SHOWN ON THE PLANS IS FROM THE CENTERLINE OF CONSTRUCTION TO THE BACK OF CURB. IT SHALL BE THE RESPONSIBILITY OF THE CONTRACTOR TO CONSTRUCT EACH INLET OR MANHOLE, AT THE PROPER LOCATION, SO THAT THE FRAME MATCHES THE CURB LINE.
- FOR ALL INLETS OR MANHOLES NOT CONSTRUCTED IN CONJUNCTION WITH THE CURBS AND GUTTER, THE DISTANCE SHOWN ON THE PLANS IS TO THE CENTER OF THE INLET OR MANHOLE.
- THE FOLLOWING MIXTURE REQUIREMENTS ARE APPLICABLE FOR THIS PROJECT:

MIXTURE USE(S):	HMA SURFACE	HMA BINDER	INCIDENTAL HMA
PG:	SBS PG 70-28	SBS PG 70-28	PG 64-22
DESIGN AIR VOIDS:	4.0% @ N50	4.0% @ N50	4.0% @ N50
MIXTURE COMPOSITION:	SMA 9.5	IL-4.75	IL-9.5
FRICTION AGGREGATE:	MIX "D"	N/A	MIX "C"
MIXTURE WEIGHT:	112 LB/SY*1N	112 LB/SY*1N	112 LB/SY*1N
QUALITY MANAGEMENT:	QCP	QCP	QC/OA
SUBLOT SIZE:	1000 TONS	1000 TONS	N/A
MTD:	YES	NO	NO

IDOT DISTRICT 6 SHALL RETAIN POSSESSION OF:

- EXISTING VIDEO DETECTION SYSTEMS
- CABINET POWER SUPPLIES
- SIGNAL CONTROLLERS
- MALFUNCTION MONITOR UNITS
- ETHERNET SWITCHES


CITY OF QUINCY SHALL RETAIN POSSESSION OF:

1 OR 2 MAST ARM POLES TO BE DETERMINED BY THE CITY.
CONTACT MIKE BOLL: 217-577-9280

STATE OF ILLINOIS
DEPARTMENT OF TRANSPORTATION
DIVISION OF HIGHWAYS
DISTRICT 6

EXAMINED March 19, 20 25

ENGINEER OF OPERATIONS

 EXAMINED April 16, 20 25

ENGINEER OF PROJECT IMPLEMENTATION

EXAMINED April 16, 20 25

ENGINEER OF PROGRAM DEVELOPMENT

REV-SDK

MODEL: Default
FILE: M:\118-Quincy\2211es22116\Work Order 04 - Roadway\118-Transportation\CADD Sheets\ID67142-sht-GenNotes.dgn

KLINGNER
& ASSOCIATES, P.C.
Engineers • Architects • Surveyors
616 N.24TH ST. QUINCY, ILLINOIS 62301 217.223.3670
STATE OF ILLINOIS DESIGN FIRM NO. 194-2739

USER NAME = cschenk	DESIGNED -	REVISED -
	DRAWN -	REVISED -
PLOT SCALE = 100.0000 ' / in.	CHECKED -	REVISED -
PLOT DATE = 5/16/2025	DATE -	REVISED -

STATE OF ILLINOIS
DEPARTMENT OF TRANSPORTATION

FAP RTE 745 (IL 104)
SHEET INDEX & GENERAL NOTES

SCALE: NONE SHEET 1 OF 1 SHEETS STA. TO STA.

F.A.P. RTE.	SECTION	COUNTY	TOTAL SHEETS	SHEET NO.
745	103Z,RS-4, TS-1,SW	ADAMS	171	2
CONTRACT NO. 72K42				
		ILLINOIS	FED. AID PROJECT	

Model: Default
File Name: F:\Quincy\221\es220146\Work Order 04 - Broadway\18 Transportation\CADD Sheets\D67242-sht-Summary.dgn

CODE NO .	ITEM	UNIT	TOTAL QUANTITY	CONSTRUCTION CODE			
				PPS: 6-00471-0000	PPS: 6-00471-0100	PPS: 6-00471-0100	
				ROADWAY 0005	SIGNALS 0021	SIGNALS 0021	
				NHPP FUNDING 80% FED	NHPP FUNDING 80% FED	NHPP FUNDING 80% FED	
				20% STATE URBAN	10% STATE 10% CITY URBAN	20% STATE URBAN	
20600110	GRANULAR EMBANKMENT, SPECIAL	TON	8	8			
20800150	TRENCH BACKFILL	CU YD	324	324			
21101505	TOPSOIL EXCAVATION AND PLACEMENT	CU YD	143	143			
28000250	TEMPORARY EROSION CONTROL SEEDING	POUND	20	20			
31101200	SUBBASE GRANULAR MATERIAL, TYPE B 4"	SQ YD	1359	1359			
35400520	PORTLAND CEMENT CONCRETE BASE COURSE WIDENING 12"	SQ YD	573	573			
40600290	BITUMINOUS MATERIALS (TACK COAT)	POUND	48979	48979			
40600372	LONGITUDINAL JOINT SEALANT, HALF-WIDTH	FOOT	103918	103918			
40600405	MATERIAL TRANSFER DEVICE	TON	5567	5567			
40600990	TEMPORARY RAMP	SQ YD	1585	1585			
40603200	POLYMERIZED HOT-MIX ASPHALT BINDER COURSE, IL-4.75, N50	TON	3152	3152			
40605022	POLYMERIZED HOT-MIX ASPHALT SURFACE COURSE, STONE MATRIX ASPHALT, 9.5, MIX "D", N50	TON	6053	6053			
40800050	INCIDENTAL HOT-MIX ASPHALT SURFACING	TON	98	98			
42000060	WELDED WIRE REINFORCEMENT	SQ YD	150	150			

KLINGNER & ASSOCIATES, P.C.

Engineers • Architects • Surveyors
616 N. 24TH ST. QUINCY, ILLINOIS 62301 217.223.3670
STATE OF ILLINOIS DESIGN FIRM NO. 184-2738

DESIGNED BY: mrich	DESIGNED BY: mrich	DESIGNED BY: mrich	DESIGNED BY: mrich
DRAWN BY: mrich	DRAWN BY: mrich	DRAWN BY: mrich	DRAWN BY: mrich
CHECKED BY: mrich	CHECKED BY: mrich	CHECKED BY: mrich	CHECKED BY: mrich
DATE: 5/30/2025	DATE: 5/30/2025	DATE: 5/30/2025	DATE: 5/30/2025

STATE OF ILLINOIS
DEPARTMENT OF TRANSPORTATION

FAP RTE 745 (IL 104)
SUMMARY OF QUANTITIES

SCALE: NONE SHEET 1 OF 14 SHEETS STA. TO STA.

F.A.P. RTE.	SECTION	COUNTY	TOTAL SHEETS	SHEET NO.
745	103Z, RS-4, TS-1, SW	ADAMS	171	3
CONTRACT NO. 72K42				
ILLINOIS FED. AID PROJECT				

REV - MS

MODEL: Default
FILE: I:\Users\jquincy\271162\20146\Work Order 04 - Broadway\18-Transportation\CADD Sheets\67742-2ht-Summary.dgn

				CONSTRUCTION CODE			
				PPS: 6-00471-0000	PPS: 6-00471-0100	PPS: 6-00471-0100	
				ROADWAY 0005	SIGNALS 0021	SIGNALS 0021	
				NHPP FUNDING 80% FED	NHPP FUNDING 80% FED	NHPP FUNDING 80% FED	
				20% STATE	10% STATE 10% CITY	20% STATE	
				URBAN	URBAN	URBAN	
CODE NO .	ITEM	UNIT	TOTAL QUANTITY				
42001300	PROTECTIVE COAT	SQ YD	3143	3143			
42300400	PORTLAND CEMENT CONCRETE DRIVEWAY PAVEMENT, 8 INCH	SQ YD	125	125			
42400800	DETECTABLE WARNINGS	SQ FT	561	561			
44000100	PAVEMENT REMOVAL	SQ YD	590	590			
44000158	HOT-MIX ASPHALT SURFACE REMOVAL, 2 1/4"	SQ YD	67816	67816			
44000200	DRIVEWAY PAVEMENT REMOVAL	SQ YD	122	122			
44000500	COMBINATION CURB AND GUTTER REMOVAL	FOOT	2609	2609			
44000600	SIDEWALK REMOVAL	SQ FT	17128	17128			
44003100	MEDIAN REMOVAL	SQ FT	365	365			
44200970	CLASS B PATCHES, TYPE II, 10 INCH	SQ YD	250	250			
44200974	CLASS B PATCHES, TYPE III, 10 INCH	SQ YD	50	50			
44200976	CLASS B PATCHES, TYPE IV, 10 INCH	SQ YD	150	150			
44201299	DOWEL BARS 1 1/2"	EACH	1250	1250			
44201373	CLASS C PATCHES, TYPE I, 12 INCH	SQ YD	7	7			

KLINGNER
& ASSOCIATES, P.C.

Engineers • Architects • Surveyors
616 N. 24TH ST. QUINCY, ILLINOIS 62301 217.223.3670
STATE OF ILLINOIS DESIGN FIRM NO. 184-2738

USER NAME = mrich	DESIGNED -	REVISED -
	DRAWN -	REVISED -
PLOT SCALE = 100,0000 ' / in.	CHECKED -	REVISED -
PLOT DATE = 5/30/2025	DATE -	REVISED -

STATE OF ILLINOIS
DEPARTMENT OF TRANSPORTATION

FAP RTE 745 (IL 104)
SUMMARY OF QUANTITIES

SCALE: NONE SHEET 2 OF 14 SHEETS STA. TO STA.

F.A.P RTE.	SECTION	COUNTY	TOTAL SHEETS	SHEET NO.
745	103Z,RS-4, TS-1,SW	ADAMS	171	4
CONTRACT NO. 72K42				
ILLINOIS FED. AID PROJECT				

MODEL: Default
FILE: Name: C:\Quincy\27Hes\27Hes\270146\Work Order 04 - Broadway\18 Transportation\CADD Sheets\677K42-shr-Summary.dgn

CODE NO .				CONSTRUCTION CODE			
				PPS: 6-00471-0000	PPS: 6-00471-0100	PPS: 6-00471-0100	
				ROADWAY 0005	SIGNALS 0021	SIGNALS 0021	
				NHPP FUNDING 80% FED	NHPP FUNDING 80% FED	NHPP FUNDING 80% FED	
				20% STATE URBAN	10% STATE 10% CITY URBAN	20% STATE URBAN	
44201377	CLASS C PATCHES, TYPE II, 12 INCH	SQ YD	13	13			
44201381	CLASS C PATCHES, TYPE III, 12 INCH	SQ YD	52	52			
44201383	CLASS C PATCHES, TYPE IV, 12 INCH	SQ YD	121	121			
44213200	SAW CUTS	FOOT	2000	2000			
44213204	TIE BARS 3/4"	EACH	50	50			
50800105	REINFORCEMENT BARS	POUND	40	40			
50900805	PEDESTRIAN RAILING	FOOT	53	53			
54248510	CONCRETE COLLAR	CU YD	0.9	0.9			
550A0340	STORM SEWERS, CLASS A, TYPE 2 12"	FOOT	158	158			
550A0380	STORM SEWERS, CLASS A, TYPE 2 18"	FOOT	8	8			
550A0410	STORM SEWERS, CLASS A, TYPE 2 24"	FOOT	44	44			
550A0450	STORM SEWERS, CLASS A, TYPE 2 36"	FOOT	52	52			
55100300	STORM SEWER REMOVAL 8"	FOOT	30	30			
55100500	STORM SEWER REMOVAL 12"	FOOT	136	136			

KLINGNER

& ASSOCIATES, P.C.

Engineers • Architects • Surveyors

616 N. 24TH ST. QUINCY, ILLINOIS 62301 217.223.3670

STATE OF ILLINOIS DESIGN FIRM NO. 184-2738

USER NAME = mrich	DESIGNED -	REVISED -
	DRAWN -	REVISED -
PLOT SCALE = 100,0000 ' / in.	CHECKED -	REVISED -
PLOT DATE = 5/30/2025	DATE -	REVISED -

STATE OF ILLINOIS
DEPARTMENT OF TRANSPORTATION

FAP RTE 745 (IL 104)
SUMMARY OF QUANTITIES

SCALE: NONE SHEET 3 OF 14 SHEETS STA. TO STA.

F.A.P RTE.	SECTION	COUNTY	TOTAL SHEETS	SHEET NO.
745	103Z,RS-4, TS-1,SW	ADAMS	171	5
CONTRACT NO. 72K42				
ILLINOIS FED. AID PROJECT				

MODEL: Default
FILE NAME: C:\Quincy\27Hes\270146\Work Order 04 - Broadway\18 Transportation\CADD Sheets\67K42-shr-Summary.dgn

CODE NO .	ITEM	UNIT	TOTAL QUANTITY	CONSTRUCTION CODE			
				PPS: 6-00471-0000	PPS: 6-00471-0100	PPS: 6-00471-0100	
				ROADWAY 0005	SIGNALS 0021	SIGNALS 0021	
				NHPP FUNDING 80% FED	NHPP FUNDING 80% FED	NHPP FUNDING 80% FED	
				20% STATE URBAN	10% STATE 10% CITY URBAN	20% STATE URBAN	
55100900	STORM SEWER REMOVAL 18"	FOOT	29	29			
55101200	STORM SEWER REMOVAL 24"	FOOT	23	23			
55101600	STORM SEWER REMOVAL 36"	FOOT	62	62			
56109210	WATER VALVES TO BE ADJUSTED	EACH	21	21			
60218400	MANHOLES, TYPE A, 4'-DIAMETER, TYPE 1 FRAME, CLOSED LID	EACH	4	4			
60219300	MANHOLES, TYPE A, 4'-DIAMETER, TYPE 11 FRAME AND GRATE	EACH	1	1			
60219500	MANHOLES, TYPE A, 4'-DIAMETER, TYPE 15 FRAME AND LID	EACH	2	2			
60221200	MANHOLES, TYPE A, 5'-DIAMETER, TYPE 3 FRAME AND GRATE	EACH	2	2			
60223810	MANHOLES, TYPE A, 6'-DIAMETER, TYPE 3 FRAME AND GRATE	EACH	1	1			
60237000	INLETS, TYPE A, TYPE 15 FRAME AND LID	EACH	1	1			
60240220	INLETS, TYPE B, TYPE 3 FRAME AND GRATE	EACH	1	1			
60240320	INLETS, TYPE B, TYPE 15 FRAME AND LID	EACH	4	4			
60255500	MANHOLES TO BE ADJUSTED	EACH	16	16			
60260100	INLETS TO BE ADJUSTED	EACH	19	19			

KLINGNER
& ASSOCIATES, P.C.

Engineers • Architects • Surveyors
616 N. 24TH ST. QUINCY, ILLINOIS 62301 217.223.3670
STATE OF ILLINOIS DESIGN FIRM NO. 184-2738

USER NAME = mrich	DESIGNED -	REVISED -
	DRAWN -	REVISED -
PLOT SCALE = 100,0000 ' / in.	CHECKED -	REVISED -
PLOT DATE = 5/30/2025	DATE -	REVISED -

STATE OF ILLINOIS
DEPARTMENT OF TRANSPORTATION

FAP RTE 745 (IL 104)
SUMMARY OF QUANTITIES

SCALE: NONE SHEET 4 OF 14 SHEETS STA. TO STA.

F.A.P RTE.	SECTION	COUNTY	TOTAL SHEETS	SHEET NO.
745	103Z,RS-4, TS-1,SW	ADAMS	171	6
CONTRACT NO. 72K42				
ILLINOIS FED. AID PROJECT				

MODEL: Default
FILE NAME: C:\Quincy\27Hes\270146\Work Order 04 - Broadway\18 Transportation\CADD Sheets\67742-2-2ht-Summary.dgn

CODE NO .				CONSTRUCTION CODE			
				PPS: 6-00471-0000	PPS: 6-00471-0100	PPS: 6-00471-0100	
				ROADWAY 0005	SIGNALS 0021	SIGNALS 0021	
				NHPP FUNDING 80% FED	NHPP FUNDING 80% FED	NHPP FUNDING 80% FED	
				20% STATE URBAN	10% STATE 10% CITY URBAN	20% STATE URBAN	
ITEM	UNIT	TOTAL QUANTITY					
60262700	INLETS TO BE RECONSTRUCTED	EACH	1	1			
60500060	REMOVING INLETS	EACH	13	13			
60603500	COMBINATION CONCRETE CURB AND GUTTER, TYPE B-6.06	FOOT	45	45			
60603800	COMBINATION CONCRETE CURB AND GUTTER, TYPE B-6.12	FOOT	1427	1427			
60605000	COMBINATION CONCRETE CURB AND GUTTER, TYPE B-6.24	FOOT	1845	1845			
60618300	CONCRETE MEDIAN SURFACE, 4 INCH	SQ FT	152	152			
* 66900200	NON-SPECIAL WASTE DISPOSAL	CU YD	749	749			
* 66900530	SOIL DISPOSAL ANALYSIS	EACH	11	11			
* 66901001	REGULATED SUBSTANCES PRE-CONSTRUCTION PLAN	L SUM	1	1			
* 66901003	REGULATED SUBSTANCES FINAL CONSTRUCTION REPORT	L SUM	1	1			
* 66901006	REGULATED SUBSTANCES MONITORING	CAL DA	100	100			
67000400	ENGINEER'S FIELD OFFICE, TYPE A	CAL MO	18	18			
67100100	MOBILIZATION	L SUM	1	1			
70102632	TRAFFIC CONTROL AND PROTECTION, STANDARD 701602	L SUM	1	1			

* SPECIALTY ITEM

KLINGNER
& ASSOCIATES, P.C.
Engineers • Architects • Surveyors
616 N. 24TH ST. QUINCY, ILLINOIS 62301 217.223.3670
STATE OF ILLINOIS DESIGN FIRM NO. 184-2738

USER NAME = mrich	DESIGNED -	REVISED -
	DRAWN -	REVISED -
PLOT SCALE = 100,0000 ' / in.	CHECKED -	REVISED -
PLOT DATE = 5/30/2025	DATE -	REVISED -

STATE OF ILLINOIS
DEPARTMENT OF TRANSPORTATION

FAP RTE 745 (IL 104)
SUMMARY OF QUANTITIES

SCALE: NONE	SHEET 5	OF 14 SHEETS	STA.	TO STA.
-------------	---------	--------------	------	---------

F.A.P RTE.	SECTION	COUNTY	TOTAL SHEETS	SHEET NO.
745	103Z,RS-4, TS-1,SW	ADAMS	171	7
CONTRACT NO. 72K42				
ILLINOIS FED. AID PROJECT				

MODEL: Default
FILE NAME: C:\Quincy\27Hes\270146\Work Order 04 - Broadway\18 Transportation\CADD Sheets\677K42-shr-Summary.dgn

CODE NO .				CONSTRUCTION CODE			
				PPS: 6-00471-0000	PPS: 6-00471-0100	PPS: 6-00471-0100	
				ROADWAY 0005	SIGNALS 0021	SIGNALS 0021	
				NHPP FUNDING 80% FED	NHPP FUNDING 80% FED	NHPP FUNDING 80% FED	
				20% STATE URBAN	10% STATE 10% CITY URBAN	20% STATE URBAN	
ITEM	UNIT	TOTAL QUANTITY					
70102635	TRAFFIC CONTROL AND PROTECTION, STANDARD 701701	L SUM	1	1			
70102640	TRAFFIC CONTROL AND PROTECTION, STANDARD 701801	L SUM	1	1			
70103815	TRAFFIC CONTROL SURVEILLANCE	CAL DA	50	50			
70107025	CHANGEABLE MESSAGE SIGN	CAL DA	1004	1004			
70200100	NIGHTTIME WORK ZONE LIGHTING	L SUM	1	1			
* 72800100	TELESCOPING STEEL SIGN SUPPORT	FOOT	192	192			
* 73100100	BASE FOR TELESCOPING STEEL SIGN SUPPORT	EACH	10	10			
* 78004600	PREFORMED PLASTIC PAVEMENT MARKING, TYPE D - STANDARD - LETTERS AND SYMBOLS	SQ FT	1991	1991			
* 78004625	PREFORMED PLASTIC PAVEMENT MARKING, TYPE D - STANDARD - LINE 5"	FOOT	29755	29755			
* 78004630	PREFORMED PLASTIC PAVEMENT MARKING, TYPE D - STANDARD - LINE 6"	FOOT	8193	8193			
* 78004640	PREFORMED PLASTIC PAVEMENT MARKING, TYPE D - STANDARD - LINE 8"	FOOT	384	384			
* 78004660	PREFORMED PLASTIC PAVEMENT MARKING, TYPE D - STANDARD - LINE 12"	FOOT	1116	1116			
* 78004720	PREFORMED PLASTIC PAVEMENT MARKING, TYPE D - STANDARD - LINE 24"	FOOT	820	820			
* 78009000	MODIFIED URETHANE PAVEMENT MARKING - LETTERS AND SYMBOLS	SQ FT	359	359			

* SPECIALTY ITEM

KLINGNER
& ASSOCIATES, P.C.
Engineers • Architects • Surveyors
616 N. 24TH ST. QUINCY, ILLINOIS 62301 217.223.3670
STATE OF ILLINOIS DESIGN FIRM NO. 184-2738

USER NAME = mrich	DESIGNED -	REVISED -
	DRAWN -	REVISED -
PLOT SCALE = 100,0000 ' / in.	CHECKED -	REVISED -
PLOT DATE = 5/30/2025	DATE -	REVISED -

STATE OF ILLINOIS
DEPARTMENT OF TRANSPORTATION

FAP RTE 745 (IL 104)
SUMMARY OF QUANTITIES

SCALE: NONE	SHEET 6 OF 14 SHEETS	STA. TO STA.
-------------	----------------------	--------------

F.A.P RTE.	SECTION	COUNTY	TOTAL SHEETS	SHEET NO.
745	103Z,RS-4, TS-1,SW	ADAMS	171	8
CONTRACT NO. 72K42				
ILLINOIS FED. AID PROJECT				

MODEL: Default
FILE NAME: C:\Quincy\27Hes\270146\Work Order 04 - Broadway\18-Transportation\CADD Sheets\D67K42-shr-Summary.dgn

				CONSTRUCTION CODE			
				PPS: 6-00471-0000	PPS: 6-00471-0100	PPS: 6-00471-0100	
				ROADWAY 0005	SIGNALS 0021	SIGNALS 0021	
				NHPP FUNDING 80% FED	NHPP FUNDING 80% FED	NHPP FUNDING 80% FED	
				20% STATE	10% STATE 10% CITY	20% STATE	
				URBAN	URBAN	URBAN	
CODE NO .	ITEM	UNIT	TOTAL QUANTITY				
* 78009005	MODIFIED URETHANE PAVEMENT MARKING - LINE 5"	FOOT	2727	2727			
* 78009006	MODIFIED URETHANE PAVEMENT MARKING - LINE 6"	FOOT	2985	2985			
* 78009024	MODIFIED URETHANE PAVEMENT MARKING - LINE 24"	FOOT	432	432			
* 78011000	GROOVING FOR RECESSED PAVEMENT MARKING, LETTERS AND SYMBOLS	SQ FT	2007	2007			
* 78011030	GROOVING FOR RECESSED PAVEMENT MARKING 6"	FOOT	29755	29755			
* 78011035	GROOVING FOR RECESSED PAVEMENT MARKING 7"	FOOT	8314	8314			
* 78011045	GROOVING FOR RECESSED PAVEMENT MARKING 9"	FOOT	384	384			
* 78011065	GROOVING FOR RECESSED PAVEMENT MARKING 13"	FOOT	1116	1116			
* 78011125	GROOVING FOR RECESSED PAVEMENT MARKING 25"	FOOT	888	888			
* 78100100	RAISED REFLECTIVE PAVEMENT MARKER	EACH	1082	1082			
78300200	RAISED REFLECTIVE PAVEMENT MARKER REMOVAL	EACH	1082	1082			
78300202	PAVEMENT MARKING REMOVAL - WATER BLASTING	SQ FT	3876	3876			
* 80400100	ELECTRIC SERVICE INSTALLATION	EACH	5		4	1	
* 81028340	UNDERGROUND CONDUIT, PVC, 1 1/2" DIA.	FOOT	275		220	55	

* SPECIALTY ITEM

KLINGNER
& ASSOCIATES, P.C.
Engineers • Architects • Surveyors
616 N. 24TH ST. QUINCY, ILLINOIS 62301 217.223.3670
STATE OF ILLINOIS DESIGN FIRM NO. 184-2738

USER NAME = mrich	DESIGNED -	REVISED -
	DRAWN -	REVISED -
PLOT SCALE = 100,0000 ' / in.	CHECKED -	REVISED -
PLOT DATE = 5/30/2025	DATE -	REVISED -

STATE OF ILLINOIS
DEPARTMENT OF TRANSPORTATION

FAP RTE 745 (IL 104)
SUMMARY OF QUANTITIES

SCALE: NONE SHEET 7 OF 14 SHEETS STA. TO STA.

F.A.P RTE.	SECTION	COUNTY	TOTAL SHEETS	SHEET NO.
745	103Z,RS-4, TS-1,SW	ADAMS	171	9
CONTRACT NO. 72K42				
ILLINOIS FED. AID PROJECT				

MODEL: Default
FILE NAME: I:\Quincy\27Hes\270146\Work Order 04 - Broadway\18 Transportation\CADD Sheets\67K42-2-ht-Summary.dgn

				CONSTRUCTION CODE			
				PPS: 6-00471-0000	PPS: 6-00471-0100	PPS: 6-00471-0100	
				ROADWAY 0005	SIGNALS 0021	SIGNALS 0021	
				NHPP FUNDING 80% FED	NHPP FUNDING 80% FED	NHPP FUNDING 80% FED	
				20% STATE	10% STATE 10% CITY	20% STATE	
				URBAN	URBAN	URBAN	
CODE NO .	ITEM	UNIT	TOTAL QUANTITY				
*	81028350 UNDERGROUND CONDUIT, PVC, 2" DIA.	FOOT	521		310	211	
*	81028360 UNDERGROUND CONDUIT, PVC, 2 1/2" DIA.	FOOT	443	400	43		
*	81028370 UNDERGROUND CONDUIT, PVC, 3" DIA.	FOOT	950		820	130	
*	81028380 UNDERGROUND CONDUIT, PVC, 3 1/2" DIA.	FOOT	123		123		
*	81028390 UNDERGROUND CONDUIT, PVC, 4" DIA.	FOOT	608		489	119	
*	81400100 HANDHOLE	EACH	18		15	3	
*	81400300 DOUBLE HANDHOLE	EACH	5		4	1	
*	81702415 ELECTRIC CABLE IN CONDUIT, 600V (XLP-TYPE USE) 3-1/C NO. 6	FOOT	440	440			
*	81702110 ELECTRIC CABLE IN CONDUIT, 600V (XLP-TYPE USE) 1/C NO. 10	FOOT	4006		3212	794	
*	82110007 LUMINAIRE, LED, ROADWAY, OUTPUT DESIGNATION G	EACH	20		16	4	
*	83600300 LIGHT POLE FOUNDATION, 30" DIAMETER	FOOT	6	6			
	84200804 REMOVAL OF POLE FOUNDATION	EACH	1	1			
*	85000200 MAINTENANCE OF EXISTING TRAFFIC SIGNAL INSTALLATION	EACH	5		4	1	
*	85700200 FULL-ACTUATED CONTROLLER AND TYPE IV CABINET	EACH	5		4	1	

* SPECIALTY ITEM

KLINGNER
& ASSOCIATES, P.C.
Engineers • Architects • Surveyors
816 N. 24TH ST. QUINCY, ILLINOIS 62301 217.223.3670
STATE OF ILLINOIS DESIGN FIRM NO. 184-2738

USER NAME = mrich	DESIGNED -	REVISED -
	DRAWN -	REVISED -
PLOT SCALE = 100,0000 ' / in.	CHECKED -	REVISED -
PLOT DATE = 5/30/2025	DATE -	REVISED -

STATE OF ILLINOIS
DEPARTMENT OF TRANSPORTATION

FAP RTE 745 (IL 104)
SUMMARY OF QUANTITIES

SCALE: NONE SHEET 8 OF 14 SHEETS STA. TO STA.

F.A.P RTE.	SECTION	COUNTY	TOTAL SHEETS	SHEET NO.
745	103Z,RS-4, TS-1,SW	ADAMS	171	10
CONTRACT NO. 72K42				
		ILLINOIS	FED. AID PROJECT	

MODEL: Default
FILE: Name: IL-Quincy127Hes220146Work Order 04 - Broadway118TransportationCADD SheetsID677K42-2ht-Summary.dgn

				CONSTRUCTION CODE			
				PPS: 6-00471-0000	PPS: 6-00471-0100	PPS: 6-00471-0100	
				ROADWAY 0005	SIGNALS 0021	SIGNALS 0021	
				NHPP FUNDING 80% FED	NHPP FUNDING 80% FED	NHPP FUNDING 80% FED	
				20% STATE URBAN	10% STATE 10% CITY URBAN	20% STATE URBAN	
CODE NO .	ITEM	UNIT	TOTAL QUANTITY				
* 86200200	UNINTERRUPTABLE POWER SUPPLY, STANDARD	EACH	5		4	1	
* 87301215	ELECTRIC CABLE IN CONDUIT, SIGNAL NO. 14 2C	FOOT	6455		5171	1284	
* 87301225	ELECTRIC CABLE IN CONDUIT, SIGNAL NO. 14 3C	FOOT	6563		5191	1372	
* 87301245	ELECTRIC CABLE IN CONDUIT, SIGNAL NO. 14 5C	FOOT	9876		7802	2074	
* 87301255	ELECTRIC CABLE IN CONDUIT, SIGNAL NO. 14 7C	FOOT	4599		3664	935	
* 87301705	ELECTRIC CABLE IN CONDUIT, COMMUNICATION NO. 18 3 PAIR	FOOT	4141		3310	831	
* 87301805	ELECTRIC CABLE IN CONDUIT, SERVICE, NO. 6 2 C	FOOT	184		147	37	
* 87301900	ELECTRIC CABLE IN CONDUIT, EQUIPMENT GROUNDING CONDUCTOR, NO. 6 1C	FOOT	6060		4540	1520	
* 87502530	TRAFFIC SIGNAL POST, GALVANIZED STEEL 19 FT.	EACH	12		9	3	
* 87601100	PEDESTRIAN PUSH-BUTTON POST, GALVANIZED STEEL, TYPE I	EACH	10		8	2	
* 87702880	STEEL COMBINATION MAST ARM ASSEMBLY AND POLE 30 FT.	EACH	1		1		
* 87702900	STEEL COMBINATION MAST ARM ASSEMBLY AND POLE 34 FT.	EACH	1		1		
* 87702920	STEEL COMBINATION MAST ARM ASSEMBLY AND POLE 38 FT.	EACH	1		1		
* 87702930	STEEL COMBINATION MAST ARM ASSEMBLY AND POLE 40 FT.	EACH	4		4		

* SPECIALTY ITEM

KLINGNER
& ASSOCIATES, P.C.
Engineers • Architects • Surveyors
616 N.24TH ST. QUINCY, ILLINOIS 62301 217.223.3670
STATE OF ILLINOIS DESIGN FIRM NO. 184-2738

USER NAME = mrich	DESIGNED -	REVISED -
	DRAWN -	REVISED -
PLOT SCALE = 100,0000 ' / in.	CHECKED -	REVISED -
PLOT DATE = 5/30/2025	DATE -	REVISED -

STATE OF ILLINOIS
DEPARTMENT OF TRANSPORTATION

FAP RTE 745 (IL 104)
SUMMARY OF QUANTITIES

SCALE: NONE SHEET 9 OF 14 SHEETS STA. TO STA.

F.A.P RTE.	SECTION	COUNTY	TOTAL SHEETS	SHEET NO.
745	103Z,RS-4, TS-1,SW	ADAMS	171	11
CONTRACT NO. 72K42				
ILLINOIS FED. AID PROJECT				

MODEL: Default
FILE: Name: IL-Quincy\27Hes\270146\Work_Order_04 - Broadway\18-Transportation\CADD_Sheets\67K42-2ht-Summary.dgn

				CONSTRUCTION CODE			
				PPS: 6-00471-0000	PPS: 6-00471-0100	PPS: 6-00471-0100	
				ROADWAY 0005	SIGNALS 0021	SIGNALS 0021	
				NHPP FUNDING 80% FED	NHPP FUNDING 80% FED	NHPP FUNDING 80% FED	
				20% STATE URBAN	10% STATE 10% CITY URBAN	20% STATE URBAN	
CODE NO .	ITEM	UNIT	TOTAL QUANTITY				
* 87702960	STEEL COMBINATION MAST ARM ASSEMBLY AND POLE 46 FT.	EACH	1		1		
* 87702985	STEEL COMBINATION MAST ARM ASSEMBLY AND POLE 52 FT.	EACH	1		1		
* 87702990	STEEL COMBINATION MAST ARM ASSEMBLY AND POLE 54 FT.	EACH	2		2		
* 87703020	STEEL COMBINATION MAST ARM ASSEMBLY AND POLE 58 FT.	EACH	1			1	
* 87703030	STEEL COMBINATION MAST ARM ASSEMBLY AND POLE 60 FT.	EACH	1			1	
* 87703050	STEEL COMBINATION MAST ARM ASSEMBLY AND POLE 64 FT.	EACH	1		1		
* 87800100	CONCRETE FOUNDATION, TYPE A	FOOT	18		15	3	
* 87800150	CONCRETE FOUNDATION, TYPE C	FOOT	15		12	3	
* 87800415	CONCRETE FOUNDATION, TYPE E 36-INCH DIAMETER	FOOT	145		145		
* 87800420	CONCRETE FOUNDATION, TYPE E 42-INCH DIAMETER	FOOT	86		42	44	
* 88040070	SIGNAL HEAD, POLYCARBONATE, LED, 1-FACE, 3-SECTION, BRACKET MOUNTED	EACH	14		12	2	
* 88040090	SIGNAL HEAD, POLYCARBONATE, LED, 1-FACE, 3-SECTION, MAST ARM MOUNTED	EACH	34		27	7	
* 88040110	SIGNAL HEAD, POLYCARBONATE, LED, 1-FACE, 4-SECTION, BRACKET MOUNTED	EACH	18		14	4	
* 88040120	SIGNAL HEAD, POLYCARBONATE, LED, 1-FACE, 4-SECTION, MAST ARM MOUNTED	EACH	19		14	5	

* SPECIALTY ITEM

KLINGNER
& ASSOCIATES, P.C.
Engineers • Architects • Surveyors
616 N.24TH ST. QUINCY, ILLINOIS 62301 217.223.3670
STATE OF ILLINOIS DESIGN FIRM NO. 184-2738

USER NAME = mrich	DESIGNED -	REVISED -
	DRAWN -	REVISED -
PLOT SCALE = 100,0000 ' / in.	CHECKED -	REVISED -
PLOT DATE = 5/30/2025	DATE -	REVISED -

STATE OF ILLINOIS
DEPARTMENT OF TRANSPORTATION

FAP RTE 745 (IL 104)
SUMMARY OF QUANTITIES

SCALE: NONE SHEET 10 OF 14 SHEETS STA. TO STA.

F.A.P RTE.	SECTION	COUNTY	TOTAL SHEETS	SHEET NO.
745	103Z,RS-4, TS-1,SW	ADAMS	171	12
CONTRACT NO. 72K42				
ILLINOIS FED. AID PROJECT				

MODEL: Default
FILE: Name: ILQuincy\27Hes\20146\Work_Order_04 - Broadway\18_Transportation\CADD_Sheets\67K42-shr-Summary.dgn

CODE NO .				CONSTRUCTION CODE			
				PPS: 6-00471-0000	PPS: 6-00471-0100	PPS: 6-00471-0100	
				ROADWAY 0005	SIGNALS 0021	SIGNALS 0021	
				NHPP FUNDING 80% FED	NHPP FUNDING 80% FED	NHPP FUNDING 80% FED	
				20% STATE URBAN	10% STATE 10% CITY URBAN	20% STATE URBAN	
*	88040150	SIGNAL HEAD, POLYCARBONATE, LED, 1-FACE, 5-SECTION, BRACKET MOUNTED	EACH	27	21	6	
*	88040160	SIGNAL HEAD, POLYCARBONATE, LED, 1-FACE, 5-SECTION, MAST ARM MOUNTED	EACH	1	1		
*	88102825	PEDESTRIAN SIGNAL HEAD, POLYCARBONATE, LED, 1-FACE, BRACKET MOUNTED WITH COUNT DOWN TIMER	EACH	40	32	8	
*	88200510	TRAFFIC SIGNAL BACKPLATE, RETROREFLECTIVE	EACH	113	89	24	
	89000100	TEMPORARY TRAFFIC SIGNAL INSTALLATION	EACH	5	4	1	
	89500120	REMOVE EXISTING SERVICE INSTALLATION	EACH	5	5		
*	89502210	MODIFY EXISTING CONTROLLER CABINET	EACH	5	4	1	
	89502300	REMOVE ELECTRIC CABLE FROM CONDUIT	FOOT	440	440		
	89502375	REMOVE EXISTING TRAFFIC SIGNAL EQUIPMENT	EACH	5	5		
	89502380	REMOVE EXISTING HANDHOLE	EACH	17	17		
	89502382	REMOVE EXISTING DOUBLE HANDHOLE	EACH	5	5		
	89502385	REMOVE EXISTING CONCRETE FOUNDATION	EACH	32	32		
	Z0001110	GAS VALVE TO BE ADJUSTED	EACH	5	5		
	Z0013798	CONSTRUCTION LAYOUT	L SUM	1	1		

* SPECIALTY ITEM

KLINGNER
& ASSOCIATES, P.C.
Engineers • Architects • Surveyors
616 N.24TH ST. QUINCY, ILLINOIS 62301 217.223.3670
STATE OF ILLINOIS DESIGN FIRM NO. 184-2738

USER NAME = mrich	DESIGNED -	REVISED -
	DRAWN -	REVISED -
PLOT SCALE = 100,0000 ' / in.	CHECKED -	REVISED -
PLOT DATE = 5/30/2025	DATE -	REVISED -

STATE OF ILLINOIS
DEPARTMENT OF TRANSPORTATION

FAP RTE 745 (IL 104)
SUMMARY OF QUANTITIES

SCALE: NONE SHEET 11 OF 14 SHEETS STA. TO STA.

F.A.P RTE.	SECTION	COUNTY	TOTAL SHEETS	SHEET NO.
745	103Z,RS-4, TS-1,SW	ADAMS	171	13
CONTRACT NO. 72K42				
ILLINOIS FED. AID PROJECT				

MODEL: Default
FILE: Name: C:\Quincy\27Hes\27Hes\270146\Work Order 04 - Broadway\18 Transportation\CADD Sheets\067742-2ht-Summary.dgn

				CONSTRUCTION CODE			
				PPS: 6-00471-0000	PPS: 6-00471-0100	PPS: 6-00471-0100	
				ROADWAY 0005	SIGNALS 0021	SIGNALS 0021	
				NHPP FUNDING 80% FED	NHPP FUNDING 80% FED	NHPP FUNDING 80% FED	
				20% STATE URBAN	10% STATE 10% CITY URBAN	20% STATE URBAN	
CODE NO .	ITEM	UNIT	TOTAL QUANTITY				
* Z0033068	TRAFFIC SIGNAL BATTERY BACKUP SYSTEM	EACH	5		4	1	
Z0056608	STORM SEWER (WATER MAIN REQUIREMENTS) 12 INCH	FOOT	126	126			
Z0075496	CONCRETE RETAINING WALL REMOVAL	FOOT	40	40			
X0323117	LANDSCAPING GRAVEL	SQ YD	28	28			
* X0326812	CAT 5 ETHERNET CABLE	FOOT	340			340	
X1200046	STORM SEWERS, CLASS B, TYPE 2 8"	FOOT	24	24			
X1400174	REMOVE AND REINSTALL EXISTING CCTV CAMERA AND EQUIPMENT	L SUM	1		1		
X1800024	DECORATIVE STONE	SQ FT	595	595			
* X2600011	REMOVE AND RELOCATE SIGN PANEL	EACH	26	26			
X4240420	PORTLAND CEMENT CONCRETE SIDEWALK 4 INCH (SPECIAL)	SQ FT	15753	15753			
X4240460	PORTLAND CEMENT CONCRETE SIDEWALK 8 INCH (SPECIAL)	SQ FT	1328	1328			
X4401198	HOT-MIX ASPHALT SURFACE REMOVAL, VARIABLE DEPTH	SQ YD	4235	4235			
X5091770	HANDRAIL REMOVAL	FOOT	53	53			
X5630405	REMOVE EXISTING WATER VALVE	EACH	60	60			

* SPECIALTY ITEM

KLINGNER
& ASSOCIATES, P.C.

Engineers • Architects • Surveyors
816 N. 24TH ST. QUINCY, ILLINOIS 62301 217.223.3670
STATE OF ILLINOIS DESIGN FIRM NO. 184-2738

USER NAME = mrich	DESIGNED -	REVISED -
	DRAWN -	REVISED -
PLOT SCALE = 100,0000 ' / in.	CHECKED -	REVISED -
PLOT DATE = 5/30/2025	DATE -	REVISED -

STATE OF ILLINOIS
DEPARTMENT OF TRANSPORTATION

FAP RTE 745 (IL 104)
SUMMARY OF QUANTITIES

SCALE: NONE	SHEET 12 OF 14 SHEETS	STA. TO STA.
-------------	-----------------------	--------------

F.A.P RTE.	SECTION	COUNTY	TOTAL SHEETS	SHEET NO.
745	103Z,RS-4, TS-1,SW	ADAMS	171	14
CONTRACT NO. 72K42				
ILLINOIS FED. AID PROJECT				

MODEL: Default
FILE NAME: C:\Quincy\27Hes\270146\Work Order 04 - Broadway\18-Transportation\CADD Sheets\67K42-shr-Summary.dgn

CODE NO .				CONSTRUCTION CODE			
				PPS: 6-00471-0000	PPS: 6-00471-0100	PPS: 6-00471-0100	
				ROADWAY 0005	SIGNALS 0021	SIGNALS 0021	
				NHPP FUNDING 80% FED	NHPP FUNDING 80% FED	NHPP FUNDING 80% FED	
				20% STATE URBAN	10% STATE 10% CITY URBAN	20% STATE URBAN	
ITEM	UNIT	TOTAL QUANTITY					
X6020076	INLETS, SPECIAL, WITH SPECIAL FRAME AND GRATE	EACH	4	4			
X6022230	MANHOLES, TYPE A, 4'-DIAMETER, WITH SPECIAL FRAME AND GRATE	EACH	1	1			
X6024240	INLETS (SPECIAL)	EACH	3	3			
X6026108	INLETS TO BE RECONSTRUCTED WITH NEW FRAME AND GRATE (SPECIAL)	EACH	9	9			
X6061005	CONCRETE CURB, TYPE B (SPECIAL)	FOOT	256	256			
* X7200053	REMOVE, STORE AND RE-ERECT SIGN PANEL (SPECIAL)	EACH	50	50			
* X8130120	RELOCATE EXISTING JUNCTION BOX	EACH	1	1			
* X8130130	JUNCTION BOX TO BE ADJUSTED	EACH	3	3			
* X8140115	HANDHOLE TO BE ADJUSTED	EACH	3		3		
* X8140116	DOUBLE HANDHOLE TO BE ADJUSTED	EACH	1		1		
* X8440110	RELOCATE EXISTING LIGHT POLE WITH LUMINAIRE	EACH	1	1			
* X8710029	FIBER OPTIC CABLE 24 FIBERS, SINGLE MODE	FOOT	9555		6468	3087	
* X8760200	ACCESSIBLE PEDESTRIAN SIGNALS	EACH	42		34	8	
* X8870300	EMERGENCY VEHICLE PRIORITY SYSTEM	EACH	5		4	1	

* SPECIALTY ITEM

KLINGNER
& ASSOCIATES, P.C.
Engineers • Architects • Surveyors
616 N. 24TH ST. QUINCY, ILLINOIS 62301 217.223.3670
STATE OF ILLINOIS DESIGN FIRM NO. 184-2738

USER NAME = mrich	DESIGNED -	REVISED -
	DRAWN -	REVISED -
PLOT SCALE = 100,0000 ' / in.	CHECKED -	REVISED -
PLOT DATE = 5/30/2025	DATE -	REVISED -

STATE OF ILLINOIS
DEPARTMENT OF TRANSPORTATION

FAP RTE 745 (IL 104) SUMMARY OF QUANTITIES			
SCALE: NONE	SHEET 13	OF 14 SHEETS	STA. TO STA.

F.A.P RTE.	SECTION	COUNTY	TOTAL SHEETS	SHEET NO.
745	103Z,RS-4, TS-1,SW	ADAMS	171	15
CONTRACT NO. 72K42				
ILLINOIS FED. AID PROJECT				

MODEL: Default
FILE: I:\AutoCAD\Quincy\22Hwy\22Hwy\18_Transportation\CADD_Sheets\D67\K42-shr-Schedule.dgn

BASE COURSE SCHEDULE

		35400520		40800050		40600290		
LOCATION		QUADRANT/ SIDE	PCC BASE COURSE WIDENING 12"		INCIDENTAL HMA SURFACING		BITUMINOUS MATERIALS (TACK COAT)	
			SQ YD		TON		POUND	
IL 104								
141+29.9 141+37.8		RT	5.6		0.7		2.5	
13TH ST								
		NW	10.7		1.4		4.8	
14TH ST								
		SW	19.2		2.4		8.6	
		SE	14.1		1.8		6.4	
		NW	11.3		1.4		5.1	
		NE	10.8		1.4		4.9	
16TH ST								
		SW	18.3		2.3		8.2	
		SE	15.5		2.0		7.0	
		NW	18.5		2.3		8.3	
		NE	16.7		2.1		7.5	
17TH ST								
		NW	12.5		1.6		5.6	
		NE	10.4		1.3		4.7	
20TH ST								
		SW	11.7		1.5		5.3	
		SE	17.6		2.2		7.9	
		NW	11.5		1.5		5.2	
		NE	13.7		1.7		6.2	
22ND ST								
		SW	17.2		2.2		7.7	
		NW	9.4		1.2		4.2	
		NE	12.6		1.6		5.7	
25TH ST								
		SW	16.6		2.1		7.5	
		SE	14.1		1.8		6.4	
		NW	13.3		1.4		5.1	
		NE	12.2		1.5		5.5	
28TH ST								
		NW	14.3		1.8		6.5	
		NE	12.3		1.5		5.5	
29TH ST								
		NW	12.3		1.6		5.6	
		NE	10.9		1.4		4.9	
30TH ST								
		SW	38.0		4.8		17.1	
		SE	28.3		3.6		12.7	
		NW	13.1		1.7		5.9	
		NE	10.7		1.3		4.8	
32ND ST								
		NW	9.6		1.2		4.3	
		NE	11.8		1.5		5.3	
33RD ST								
		SW	5.8		0.7		2.6	
		SE	18.6		2.3		8.4	
		NW	7.9		1.0		3.6	
		NE	3.8		0.5		1.7	
36TH ST								
		NW	7.0		0.9		3.2	
		NE	9.5		1.2		4.3	
36TH ST MEDIAN								
		LT	26.3		3.3		11.8	
		RT	19.3		2.4		8.7	
TOTALS			573.0		72.1		257.2	
USE			573		73		258	

EROSION CONTROL SCHEDULE

ITEM	DESCRIPTION	UNIT	TOTAL
28000250	TEMPORARY EROSION CONTROL SEEDING	POUND	20

*THE SCHEDULE FOR EROSION CONTROL CONTAINS ESTIMATED QUANTITIES. THEY MAY BE REDUCED, INCREASED, OR DELETED BY THE ENGINEER BASED ON ACTUAL FIELD CONDITIONS. NO WORK INVOLVING THESE ESTIMATED QUANTITIES SHALL BE PERFORMED WITHOUT THE DIRECTION AND APPROVAL OF THE ENGINEER.

PAVING SCHEDULE

LOCATION		SIDE	AREA (SQ YD)	40600290	40603200	40605022	40600405
				BITUMINOUS MATERIALS (TACK COAT)	POLY HMA BINDER CSE IL-4.75 N50	POLY SURF CSE SMA 9.5 D N50	MATERIAL TRANSFER DEVICE
				POUND	TON		
IL 104							
140+26.0	162+90.0	LT/RT	14087.1	9508.8	591.7	1183.3	1183.3
165+95.0	182+92.7	LT/RT	10563.5	7130.4	443.7	887.3	887.3
0+00.0	5+35.0	LT/RT	3328.9	2247.0	139.8	279.6	279.6
11+64.0	70+59.0	LT/RT	38294.1	25848.5	1618.7	3216.7	3216.7
13TH ST							
10+27.5	10+58.0	LT/RT	134.3	90.7	5.6	11.3	
14TH ST							
9+48.0	9+71.5	LT/RT	97.4	65.8	4.1	8.2	
10+27.5	10+53.0	LT/RT	115.4	77.9	4.8	9.7	
15TH ST							
10+28.0	10+49.0	LT/RT	98.4	66.4	4.1	8.3	
16TH ST							
9+31.0	9+72.0	LT/RT	148.3	100.1	6.2	12.5	
10+28.0	10+78.0	LT/RT	218.7	147.6	9.2	18.4	
17TH ST							
10+28.0	10+53.0	LT/RT	113.5	76.6	4.8	9.5	
20TH ST							
9+33.0	9+72.5	LT/RT	159.5	107.7	17.0	13.4	
10+28.5	10+56.0	LT/RT	108.5	73.2	4.6	9.1	
22ND ST							
9+32.0	9+72.0	LT/RT	143.5	96.9	6.0	12.1	
10+28.0	10+52.0	LT/RT	89.7	60.6	3.8	7.5	
25TH ST							
9+38.0	9+73.5	LT/RT	145.6	98.3	6.1	12.2	
10+28.0	10+60.0	LT/RT	163.9	110.6	6.9	13.8	
28TH ST							
10+27.0	10+59.0	LT/RT	156.7	105.8	6.6	13.2	
29TH ST							
10+27.0	10+51.0	LT/RT	77.7	52.5	3.3	6.5	
30TH ST							
8+24.0	9+52.0	LT/RT	910.1	614.3	137.6	76.4	
10+24.0	11+68.0	LT/RT	1253.3	846.0	58.3	105.3	
32ND ST							
10+27.5	10+45.0	LT/RT	100.3	67.7	4.2	8.4	
33RD ST							
9+57.6	9+72.2	LT/RT	143.2	96.7	6.0	12.0	
10+27.6	10+68.5	LT/RT	344.9	232.8	14.5	29.0	
36TH ST							
10+37.5	11+33.0	LT/RT	1053.8	711.3	44.3	88.5	
TOTALS				48634.2	3151.9	6052.2	5566.9
USE				48635	3152	6053	5567

MISCELLANEOUS PAVING ITEMS

ITEM	DESCRIPTION	UNIT	TOTALS
40600990	TEMPORARY RAMP	SQ YD	1585
40600372	LONGITUDINAL JOINT SEALANT, HALF WIDTH	FOOT	103918

*THE SCHEDULE FOR MISCELLANEOUS PAVING ITEMS CONTAINS ESTIMATED QUANTITIES. THEY MAY BE REDUCED, INCREASED, OR DELETED BY THE ENGINEER BASED ON ACTUAL FIELD CONDITIONS. NO WORK INVOLVING THESE ESTIMATED QUANTITIES SHALL BE PERFORMED WITHOUT THE DIRECTION AND APPROVAL OF THE ENGINEER.

LIGHT POLE RELOCATION SCHEDULE

			X8440110	81028360	81702415	83600300	84200804	89502300
LOCATION	SIDE	OFFSET	RELOCATE EXISTING LIGHT POLE WITH LUMINAIRE	UNDERGROUND CONDUIT, PVC, 2 1/2" DIA.	ELECTRIC CABLE IN CONDUIT, 600V (XLP-TYPE USE) 3-1/C NO. 6	LIGHT POLE FOUNDATION, 30" DIAMETER	REMOVAL OF POLE FOUNDATION	REMOVE ELECTRIC CABLE FROM CONDUIT
			EACH	FOOT	FOOT	FOOT	EACH	FOOT
14TH ST								
9+54.7	RT	32.2	1				1	440
9+62.1	RT	32.5		400	440	6		
TOTAL			1	400	440	6	1	440

HMA SURFACE REMOVAL SCHEDULE

LOCATION		SIDE	44000158		X4401198	
			HMA SURFACE REMOVAL, 2 1/4"		HMA SURFACE REMOVAL, VARIABLE DEPTH	
			SQ YD		SQ YD	
IL 104						
140+26.0	162+90.0	LT/RT	14087.1			
165+95.0	182+92.7	LT/RT	10563.5			
0+00.0	5+35.0	LT/RT	3328.9			
11+64.0	70+59.0	LT/RT	38294.1			
13TH ST						
10+27.5	10+58.0	LT/RT			134.3	
14TH ST						
9+48.0	9+71.5	LT/RT			97.4	
10+27.5	10+53.0	LT/RT			115.4	
15TH ST						
10+28.0	10+49.0	LT/RT			98.4	
16TH ST						
9+31.0	9+72.0	LT/RT			148.3	
10+28.0	10+78.0	LT/RT			218.7	
17TH ST						
10+28.0	10+53.0	LT/RT			113.5	
20TH ST						
9+33.0	9+72.5	LT/RT			159.5	
10+28.5	10+56.0	LT/RT			108.5	
22ND ST						
9+32.0	9+72.0	LT/RT			143.5	
10+28.0	10+52.0	LT/RT			89.7	
25TH ST						
9+38.0	9+73.5	LT/RT			145.6	
10+28.0	10+60.0	LT/RT			163.9	
28TH ST						
10+27.0	10+59.0	LT/RT			156.7	
29TH ST						
10+27.0	10+51.0	LT/RT			77.7	
30TH ST						
8+24.0	9+52.0	LT/RT			910.1	
10+24.0	11+68.0	LT/RT			1253.3	
32ND ST						
10+27.5	10+45.0	LT/RT			100.3	
33RD ST						
9+57.6	9+72.2	LT/RT	143.2			
10+27.6	10+68.5	LT/RT	344.9			
36TH ST						
10+37.5	11+33.0	LT/RT	1053.8			
TOTALS			67815.5		4234.8	
USE			67816		4235	

DECORATIVE STONE SCHEDULE

X1800024		
LOCATION	QUADRANT	DECORATIVE STONE SQ FT
13TH ST		
	NW	48.1
20TH ST		
	SW	69.5
25TH ST		
	SE	139.4
28TH ST		
	NW	102.4
29TH ST		
	NW	76.1
	NE	35.4
30TH ST		
	SE	118.1
32ND ST		
	NW	6.0
TOTAL		595.0
USE		595

MODEL: Default
FILE: K:\Quincy\27Hwy\27Hwy\18.Transportation\CADD_Sheets\67242-shr-Schedule.dgn

PAVEMENT REMOVAL SCHEDULE			
44000100			
LOCATION		QUADRANT/ SIDE	PAVEMENT REMOVAL
			SQ YD
IL 104			
141+29.0	141+54.0	RT	5.6
13TH ST			
	NW		12.3
14TH ST			
	SW		20.4
	SE		12.6
	NW		13.1
	NE		11.5
16TH ST			
	SW		17.0
	SE		15.2
	NW		20.7
	NE		16.9
17TH ST			
	NW		13.0
	NE		10.2
20TH ST			
	SW		13.3
	SE		18.2
	NW		12.4
	NE		13.9
22ND ST			
	SW		19.2
	NW		10.3
	NE		14.3
24TH ST			
	NE		12.0
25TH ST			
	SW		15.8
	SE		12.1
	NW		14.3
	NE		12.6
28TH ST			
	NW		17.5
	NE		14.1
29TH ST			
	NW		17.0
	NE		12.1
30TH ST			
	SW		35.1
	SE		22.8
	NW		16.6
	NE		11.5
32ND ST			
	NW		7.3
	NE		11.6
33RD ST			
	SW		5.7
	SE		18.5
	NW		7.9
	NE		3.8
36TH ST			
	NW		7.0
	NE		9.9
36TH ST MEDIAN			
	LT		18.5
	RT		15.5
TOTALS			589.3
USE			590

PCC SIDEWALK SCHEDULE						
		X4240420	X4240460	42400800	X6061005	X0323117
LOCATION	QUADRANT/ SIDE	PCC SIDEWALK 4" (SPECIAL)	PCC SIDEWALK 8" (SPECIAL)	DETECTABLE WARNINGS	CONCRETE CURB, TY B (SPECIAL)	LANDSCAPING GRAVEL
		SQ FT	SQ FT	SQ FT	FOOT	SQ YD
IL 104						
13TH ST						
	NW	338.8		13.0		5.5
14TH ST						
	SW	355.4		20.6		
	SE	457.8		20.9		
	NW	278.5		10.0		
	NE	256.1		8.0		
16TH ST						
9+19.9	9+35.6	SW	694.9	10.0		
		SE	78.0			
9+35.6	9+69.7	SE		10.0	49.3	
		NW	327.4	10.0		
		NE	362.4	10.0		
17TH ST						
	NW	269.0		15.4		3.7
	NE	238.9		14.1		1.6
20TH ST						
	SW	259.1		10.0		
	SE	664.9		10.0		
	NW	518.7		27.2		
	NE	404.3		10.0		
22ND ST						
	SW	256.1		10.0		
	NW	280.4		10.0		
	NE		369.4	8.0	48.8	
24TH ST						
	SW	305.9		10.0		
	SE	363.4		10.0		
	NE	252.1		10.0		
25TH ST						
	SW	572.4		20.0		
	SE		630.7	20.0	95.1	
	NW	437.0		21.5		
	NE	340.1		10.0		
28TH ST						
	NW	422.7		10.0	62.7	6.3
	NE	505.6		10.0		
29TH ST						
	NW	325.0		13.1		8.8
	NE	259.2		13.4		1.7
30TH ST						
	SW	1067.6		25.6		
	SE	819.1		22.5		
	NW	386.6		20.0		
	NE	352.2		10.0		
32ND ST						
	NW	113.8		12.7		
	NE	246.0		12.8		
33RD ST						
	SW	679.9		10.0		
	SE	456.0		10.0		
	NW	191.8		10.0		
	NE	142.9		10.0		
36TH ST						
	SW	568.6		11.8		
	SE	185.2		10.0		
	NW	235.4		10.0		
	NE	309.5		10.0		
36TH ST MEDIAN						
	LT	93.4				
	RT	80.0				
TOTALS		15752.1	1327.4	560.6	255.9	27.6
USE		15753	1328	561	256	28

PCC DRIVEWAY SCHEDULE		
42300400		
LOCATION	SIDE	PCC DRIVEWAY PAVEMENT 8"
		SQ YD
14TH ST		
9+40.1	LT	57.8
20TH ST		
9+38.4	LT	4.3
22ND ST		
9+41.9	LT	62.9
TOTAL		125.0
USE		125

DRIVEWAY REMOVAL SCHEDULE		
4400200		
LOCATION	SIDE	DRIVEWAY PAVEMENT REMOVAL
		SQ YD
14TH ST		
9+40.1	LT	53.3
20TH ST		
9+38.4	LT	3.1
22ND ST		
9+41.9	LT	65.5
TOTAL		121.9
USE		122

RAISED REFLECTIVE PAVEMENT MARKER SCHEDULE						
		78100100			78300200	
LOCATION	SIDE	2-WAY AMBER	1-WAY AMBER	1-WAY CRYSTAL	RAISED REFLECTIVE PAVEMENT MARKER	
		EACH			REMOVAL EACH	
IL 104						
135+78.0	70+59.0	LT/RT	520	248	314	1082
TOTALS			1082			1082

*THE SCHEDULE FOR RAISED REFLECTIVE PAVEMENT MARKER CONTAINS ESTIMATED QUANTITIES. THEY MAY BE REDUCED, INCREASED, OR DELETED BY THE ENGINEER BASED ON ACTUAL FIELD CONDITIONS. NO WORK INVOLVING THESE ESTIMATED QUANTITIES SHALL BE PERFORMED WITHOUT THE DIRECTION AND APPROVAL OF THE ENGINEER.

PEDESTRIAN RAILING SCHEDULE			
		50900805	X5091770
LOCATION	QUADRANT	PEDESTRIAN RAILING	HANDRAIL REMOVAL
		FOOT	FOOT
36TH ST			
	SW	53.0	52.7
TOTALS		53	53

TOPSOIL SCHEDULE			
ITEM	DESCRIPTION	UNIT	TOTAL
21101505	TOPSOIL EXCAVATION AND PLACEMENT	CU YD	143

*THE SCHEDULE FOR TOPSOIL CONTAINS ESTIMATED QUANTITIES. THEY MAY BE REDUCED, INCREASED, OR DELETED BY THE ENGINEER BASED ON ACTUAL FIELD CONDITIONS. NO WORK INVOLVING THESE ESTIMATED QUANTITIES SHALL BE PERFORMED WITHOUT THE DIRECTION AND APPROVAL OF THE ENGINEER.

MODEL Default
FILE Name: Quincy\221es220146\Work Order 04 - Broadway\18 Transportation\CADD Sheets\DE72K42-st-Schedule.dgn

COMBINATION CURB AND GUTTER SCHEDULE

		60603500	60603800	60605000	31101200
LOCATION	QUADRANT/ SIDE	COMBINATION CONCRETE CURB AND GUTTER TY B-6.06	COMBINATION CONCRETE CURB AND GUTTER TY B-6.12	COMBINATION CONCRETE CURB AND GUTTER TY B-6.24	SUBBASE GRANULAR MATERIAL TY B 4"
		FOOT	FOOT	FOOT	SQ YD
IL 104					
141+29.0	141+54.0	RT	25.0		11.4
13TH ST					
	NW		45.1		21.1
14TH ST					
	SW		83.2		38.4
	SE		60.5		28.1
	NW		47.7		22.3
	NE		45.6		21.3
16TH ST					
	SW		79.2		36.6
	SE		66.5		30.9
	NW		80.0		37.0
	NE		72.2		33.4
17TH ST					
	NW		52.9		24.7
	NE		43.6		20.5
20TH ST					
	SW		39.6		18.7
	SE		76.1		35.2
	NW		48.6		22.7
	NE		58.7		27.3
22ND ST					
	SW		74.3		34.4
	NW		38.9		18.3
	NE		53.5		24.9
24TH ST					
	SW			54.0	18.7
	SE			81.7	28.2
	NE			44.1	15.2
25TH ST					
	SW			70.3	41.0
	SE			58.7	34.5
	NW			55.0	32.4
	NE			50.1	30.8
28TH ST					
	NW			59.8	35.1
	NE			50.4	29.8
29TH ST					
	NW			50.8	30.0
	NE			44.3	26.3
30TH ST					
	SW			166.5	95.3
	SE			122.6	70.5
	NW			56.0	32.4
	NE			45.8	26.5
32ND ST					
	NW			39.8	23.4
	NE			49.8	29.1
33RD ST					
	SW			28.3	15.6
	SE			90.6	49.8
	NW			32.7	19.2
	NE			15.7	9.2
36TH ST					
	SW			51.4	17.7
	SE			19.3	6.6
	NW			30.9	17.7
	NE			41.1	23.6
36TH ST MEDIAN					
	LT	25.8		50.0	52.0
	RT	18.9		39.9	40.9
TOTALS		44.7	1091.2	1499.6	1358.7
USE		45	1092	1500	1359

PATCHING SCHEDULE

				44201373	44201377	44201381	44201383	40800050	40600290
LOCATION	SIDE	PLAN LABEL	WIDTH	CLASS C PATCHES TYPE I, 12"	CLASS C PATCHES TYPE II, 12"	CLASS C PATCHES TYPE III, 12"	CLASS C PATCHES TYPE IV, 12"	INCIDENTAL HMA SURFACING	BITUMINOUS MATERIALS (TACK COAT)
				SQ YD	SQ YD	SQ YD	SQ YD	TON	POUND
IL 104									
145+76.3	LT	SS6	7.4			18.9		2.4	8.5
145+83.4	RT	SS4	8.8			15.8		2.0	7.1
159+53.4	LT	SS13	7.8			16.9		2.1	7.6
14+61.6	LT	SS18	7.6		7.1			0.9	3.2
26+53.3	LT	SS24	6.0		5.6			0.7	2.5
27+06.6	LT	SS25	4.8	3.6				0.5	1.6
30+75.1	LT	SS31	4.8	2.9				0.4	1.3
32ND ST									
10+27.1	LT/RT	SS37 & SS39	16.6				120.2	15.1	54.1
TOTALS				6.5	12.7	51.6	120.2	24.1	85.9
USE				7	13	52	121	25	86

ESTIMATED CC&G AND PATCHING SCHEDULE

LOCATION	TOTAL CURB REMOVAL AND REPLACEMENT	TOTAL PCC PATCHING	INLET LID REPLACEMENT
	FOOT	SQ YD	EACH
IL 104			
12TH ST TO 13TH ST	45.0	210.0	
13TH ST TO 14TH ST	50.0		
14TH ST TO 15TH ST	25.0		
15TH ST TO 16TH ST	35.0		1.0
16TH ST TO 17TH ST	5.0		
17TH ST TO 18TH ST	80.0	50.0	1.0
18TH ST TO 20TH ST	85.0	30.0	1.0
20TH ST TO 22ND ST			1.0
22ND ST TO 24TH ST	10.0	50.0	2.0
24TH ST TO 25TH ST	50.0	60.0	
25TH ST TO 28TH ST	60.0		1.0
28TH ST TO 30TH ST	70.0		
30TH ST TO 33RD ST	65.0		1.0
33RD ST TO 36TH ST	95.0	20.0	1.0
36TH ST TO 38TH ST	5.0	30.0	
TOTALS	680.0	450.0	9.0

ESTIMATED PATCHING SCHEDULE

ITEM	DESCRIPTION	UNIT	TOTAL
44200970	CLASS B PATCHES, TYPE II, 10 INCH	SQ YD	250
44200974	CLASS B PATCHES, TYPE III, 10 INCH	SQ YD	50
44200976	CLASS B PATCHES, TYPE IV, 10 INCH	SQ YD	150
42000060	WELDED WIRE REINFORCEMENT	SQ YD	150
44201299	DOWEL BARS 1 1/2"	EACH	1250
44213200	SAW CUTS	FOOT	2000
44213204	TIE BARS 3/4"	EACH	50
60603800	COMBINATION CONCRETE CURB AND GUTTER TY B-6.12	FOOT	325
60605000	COMBINATION CONCRETE CURB AND GUTTER TY B-6.24	FOOT	355
X6026108	INLETS TO BE RECONSTRUCTED WITH NEW FRAME AND GRATE (SPECIAL)	EACH	9

*THE SCHEDULE FOR ESTIMATED PATCHING CONTAINS ESTIMATED QUANTITIES.
THEY MAY BE REDUCED, INCREASED, OR DELETED BY THE ENGINEER BASED ON ACTUAL
FIELD CONDITIONS. NO WORK INVOLVING THESE ESTIMATED QUANTITIES SHALL BE
PERFORMED WITHOUT THE DIRECTION AND APPROVAL OF THE ENGINEER.

PROTECTIVE COAT SCHEDULE

DESCRIPTION	42001300
	PROTECTIVE COAT SQ YD
PROTECTIVE COAT	
PCC DRIVEWAY PAVEMENT, 8 INCH	125
COMBINATION CONCRETE CURB AND GUTTER, TYPE B-6.06	8
COMBINATION CONCRETE CURB AND GUTTER, TYPE B-6.12	315
COMBINATION CONCRETE CURB AND GUTTER, TYPE B-6.24	616
CONCRETE MEDIAN SURFACE, 4 INCH	17
PORTLAND CEMENT CONCRETE SIDEWALK 4 INCH (SPECIAL)	1883
PORTLAND CEMENT CONCRETE SIDEWALK 8 INCH (SPECIAL)	179
TOTAL	3143

REV - MS

KLINGNER

& ASSOCIATES, P.C.

Engineers • Architects • Surveyors

616 N 24TH ST, QUINCY, ILLINOIS 62301 217.223.3670

STATE OF ILLINOIS DESIGN FIRM NO. 184-2739

USER NAME = cschenk

DESIGNED -

REVISED -

DRAWN -

REVISED -

CHECKED -

REVISED -

DATE -

REVISED -

616 N 24TH ST, QUINCY, ILLINOIS 62301 217.223.3670

STATE OF ILLINOIS DESIGN FIRM NO. 184-2739

STATE OF ILLINOIS

DEPARTMENT OF TRANSPORTATION

SCHEDULE OF QUANTITIES

SCALE: NONE

SHEET 3

OF 8

SHEETS

STA.

TO STA.

F.A.P. RTE.

SECTION

COUNTY

TOTAL SHEETS

SHEET NO.

745

103Z,RS-4, TS-1,SW

ADAMS

171

19

CONTRACT NO. 72K42

ILLINOIS

FED. AID PROJECT

COMBINATION CURB AND GUTTER REMOVAL SCHEDULE

LOCATION		QUADRANT/ SIDE	COMBINATION CURB AND GUTTER REMOVAL
			FOOT
IL 104			
141+29.0	141+54.0	RT	25.0
13TH ST			
	NW	44.1	
14TH ST			
	SW	49.4	
	SE	60.0	
	NW	47.0	
	NE	60.1	
16TH ST			
	SW	78.2	
	SE	66.0	
	NW	78.5	
	NE	70.7	
17TH ST			
	NW	51.9	
	NE	43.0	
20TH ST			
	SW	41.6	
	SE	74.9	
	NW	47.1	
	NE	57.4	
22ND ST			
	SW	72.5	
	NW	38.2	
	NE	52.5	
24TH ST			
	SW	54.0	
	SE	81.7	
	NE	44.1	
25TH ST			
	SW	70.5	
	SE	59.4	
	NW	55.1	
	NE	50.3	
28TH ST			
	NW	59.1	
	NE	50.2	
29TH ST			
	NW	49.4	
	NE	44.2	
30TH ST			
	SW	166.7	
	SE	123.6	
	NW	55.7	
	NE	45.6	
32ND ST			
	NW	40.2	
	NE	50.1	
33RD ST			
	SW	28.2	
	SE	90.3	
	NW	32.6	
	NE	15.7	
36TH ST			
	SW	51.4	
	SE	19.3	
	NW	30.9	
	NE	41.1	
36TH ST MEDIAN			
	LT	81.8	
	RT	59.1	
TOTAL			2608.4
USE			2609

SIDEWALK REMOVAL SCHEDULE

LOCATION			QUADRANT/ SIDE	44000600
				SIDEWAL REMOVAL
				SQ FT
IL 104				
141+29.9	141+37.8		RT	18.9
13TH ST				
		NW		308.1
14TH ST				
		SW		342.7
		SE		389.6
		NW		226.4
		NE		248.4
16TH ST				
		SW		764.9
		SE		396.2
		NW		333.5
		NE		326.1
17TH ST				
		NW		376.7
		NE		266.3
20TH ST				
		SW		273.6
		SE		664.1
		NW		489.6
		NE		458.3
22ND ST				
		SW		243.1
		NW		306.7
		NE		354.4
24TH ST				
		SW		387.0
		SE		388.1
		NE		137.8
25TH ST				
		SW		522.1
		SE		611.4
		NW		406.9
		NE		399.6
28TH ST				
		NW		522.3
		NE		585.2
29TH ST				
		NW		323.2
		NE		294.9
30TH ST				
		SW		1070.3
		SE		813.6
		NW		416.8
		NE		351.2
32ND ST				
		NW		105.1
		NE		267.4
33RD ST				
		SW		636.5
		SE		345.4
		NW		156.1
		NE		123.7
36TH ST				
		SW		605.4
		SE		186.1
		NW		237.4
		NE		297.1
36TH ST MEDIAN				
		LT		77.5
		RT		71.6
TOTAL				17127.3
USE				17128

STORM SEWER REMOVAL SCHEDULE

			55100300	55100500	55100900	55101200	55101600	20800150
LOCATION	SIDE	OFFSET	STORM SEWER REMOVAL 8"	STORM SEWER REMOVAL 12"	STORM SEWER REMOVAL 18"	STORM SEWER REMOVAL 24"	STORM SEWER REMOVAL 36"	TRENCH BACKFILL
			FOOT	FOOT	FOOT	FOOT	FOOT	CU YD
IL 104								
145+64.1	LT	35.6		12.7				
145+75.9	RT	30.4		32.0				
145+82.5	LT	39.3		18.8				
159+56.7	LT	37.2		28.7				
14+63.9	LT	34.1		6.6				
26+47.9	LT	38.8	6.0					
26+52.6	LT	31.8		8.3				
27+06.2	LT	31.6		6.9				
27+10.1	LT	36.0	3.0					
30+32.9	LT	36.5		14.4				
30+74.4	LT	30.8		6.8				
30+77.8	LT	35.6	6.0					
43+05.9	LT	28.8					61.8	
43+49.7	LT	31.1				23.0		
43+57.9	LT	42.2	14.8					
43+79.6	LT	36.2			28.1			30.5
TOTALS			29.8	135.2	28.1	23.0	61.8	30.5
USE			30	136	29	23	62	31

REMOVING INLETS SCHEDULE

60500060			
LOCATION	SIDE	OFFSET	REMOVING INLETS
			EACH
IL 104			
145+57.0	LT	31.6	1
145+57.7	RT	32.5	1
145+70.5	LT	41.3	1
154+73.1	LT	32.7	1
159+40.5	LT	33.4	1
172+47.7	RT	31.2	1
8+53.5	RT	64.8	1
14+67.3	LT	37.5	1
26+49.0	LT	36.1	1
27+09.2	LT	35.2	1
30+26.1	LT	32.2	1
30+76.4	LT	34.4	1
43+63.4	LT	35.7	1
TOTAL			13
USE			13

INLET ADJUSTMENT SCHEDULE

60260100			
LOCATION	SIDE	OFFSET	INLETS TO BE ADJUSTED
			EACH
IL 104			
141+71.6	LT	49.7	1
146+12.0	LT	50.8	1
154+74.8	RT	29.1	1
154+99.3	RT	47.7	1
155+29.3	RT	49.5	1
171+88.3	LT	43.6	1
172+23.2	LT	41.3	1
172+42.3	LT	29.6	1
181+61.5	LT	46.2	1
181+85.5	LT	29.3	1
8+51.4	LT	47.4	1
14+01.8	RT	34.8	1
14+55.6	RT	33.9	1
34+85.3	RT	50.3	1
35+99.1	RT	113.0	1
36+16.4	LT	61.4	1
48+66.4	LT	51.4	1
61+68.1	LT	76.0	1
62+73.5	LT	79.6	1
TOTAL			19
USE			19

MANHOLE ADJUSTMENT SCHEDULE

60255500			
LOCATION	SIDE	OFFSET	MANHOLES TO BE ADJUSTED
			EACH
IL 104			
141+87.8	LT	50.0	1
145+93.1	LT	37.7	1
145+93.4	RT	28.1	1
159+72.6	LT	40.5	1
181+45.7	LT	51.0	1
181+57.3	LT	29.4	1
181+71.1	LT	32.7	1
14+29.7	RT	32.0	1
30+38.2	LT	39.9	1
35+32.5	RT	50.0	1
36+15.2	LT	23.6	1
36+22.5	LT	18.6	1
43+36.7	LT	26.7	1
48+84.8	LT	39.8	1
62+05.2	LT	75.9	1
62+54.0	LT	75.8	1
TOTAL			16
USE			16

INLET RECONSTRUCTION SCHEDULE

60262700			
LOCATION	SIDE	OFFSET	INLETS TO BE RECONSTRUCTED
			EACH
IL 104			
49+68.7	RT	30.9	1
TOTAL			1
USE			1

MEDIAN REMOVAL

44003100		
LOCATION	QUADRANT	MEDIAN REMOVAL
		SQ FT
36TH ST		
	LT	240.7
	RT	123.7
TOTAL		364.4
USE		365

STATE OF ILLINOIS
DEPARTMENT OF TRANSPORTATION

SCHEDULE OF QUANTITIES

SCALE: NONE SHEET 4 OF 8 SHEETS STA. TO STA.

F.A.P RTE.	SECTION	COUNTY	TOTAL SHEETS	SHEET NO.
745	103Z,RS-4, TS-1,SW	ADAMS	171	20
CONTRACT NO. 72K42				
ILLINOIS FED. AID PROJECT				

KLINGNER

& ASSOCIATES, P.C.

Engineers • Architects • Surveyors

816 N.24TH ST., QUINCY, ILLINOIS 62301 217.223-3670

STATE OF ILLINOIS DESIGN FIRM NO. 184-2738

USER NAME = cschenk	DESIGNED -	REVISED -
	DRAWN -	REVISED -
PLOT SCALE = 40,0000 ' / in.	CHECKED -	REVISED -
PLOT DATE = 5/16/2025	DATE -	REVISED -

MODEL: Default
FILE: State-IL-Quincy-22Hes220146Work_Order_04 - Broadway\18-Transportation\CADD_Sheets\D672K42-shr-Schedule.dgn

				60218400	60219300	60219500	60221200	60223810	60237000	60240220	60240320	X6020076	X6022230	X6024240
LOCATION	SIDE	OFFSET	PLAN LABEL	MANHOLES, TA 4' DIAMETER T1 CL	MANHOLES, TA 4' DIAMETER T11 F&G	MANHOLES, TA 4' DIAMETER T15 F&L	MANHOLES, TA 5' DIAMETER T3 F&G	MANHOLES, TA 6' DIAMETER T3 F&G	INLETS, TA T15 F&L	INLETS, TB T3 F&G	INLETS, TB T15 F&L	INLETS, SPL, W/SPL F&G	MANHOLES, TA 4' DIAMETER SPL F&G	INLETS (SPECIAL)
				EACH	EACH	EACH	EACH	EACH	EACH	EACH	EACH	EACH	EACH	EACH
IL 104														
145+54.0	LT	29.1	SS1											1
145+74.6	LT	45.3	SS3											1
145+58.2	RT	30.1	SS5									1		
154+73.8	LT	29.8	SS7			1								
159+33.2	LT	29.6	SS12									1		
172+48.0	RT	29.1	SS14		1									
172+62.8	RT	29.1	SS16											1
8+45.9	RT	91.3	SS17									1		
8+55.4	RT	62.5	SS19			1								
14+61.6	LT	31.8	SS20	1										
14+87.1	LT	30.6	SS22								1			
26+31.2	LT	29.6	SS23								1			
26+48.1	LT	34.3	SS26				1							
27+10.7	LT	36.5	SS29	1										
27+13.4	LT	32.0	SS31							1				
30+23.2	LT	29.6	SS32									1		
30+79.2	LT	36.8	SS35	1										
30+84.0	LT	29.9	SS37								1			
42+97.2	LT	32.8	SS39					1						
43+64.8	LT	32.5	SS41				1							
43+84.5	LT	30.1	SS45										1	
43+93.2	LT	36.1	SS47	1										
16TH ST														
10+46.2	LT	19.8	SS9								1			
10+63.0	LT	18.5	SS11						1					
TOTALS				4	1	2	2	1	1	1	4	4	1	3
USE				4	1	2	2	1	1	1	4	4	1	3

Z0001110			
LOCATION	SIDE	OFFSET	GAS VALVE TO BE ADJUSTED
			EACH
IL 104			
181+27.7	RT	49.3	1
181+28.7	RT	46.3	1
35+45.5	RT	49.1	1
35+46.1	RT	45.9	1
61+90.4	RT	78.2	1
TOTAL			5
USE			5

				550A0340	550A0380	550A0410	550A0450	X1200046	Z0056608	20800150	54248510	50800105
LOCATION	SIDE	OFFSET	PLAN LABEL	STORM SEWER CL A, T2 12" FOOT	STORM SEWER CL A, T2 18" FOOT	STORM SEWER CL A, T2 24" FOOT	STORM SEWER CL A, T2 36" FOOT	STORM SEWER CL B, T2 8" FOOT	STORM SEWER (WMR) 12" FOOT	TRENCH BACKFILL CU YD	CONCRETE COLLAR CU YD	REINFORCEMENT BARS POUND
IL 104												
145+64.2	LT	37.4	SS2						20.0	6.7		
145+83.4	LT	41.7	SS4	20.0						10.9		
145+76.3	RT	29.4	SS6	34.0						24.3		
154+83.2	LT	38.1	SS8						22.0	4.3		
159+53.4	LT	35.5	SS13						38.0	50.0		
172+54.8	RT	30.2	SS15	14.0						3.5		
8+51.6	RT	77.7	SS18						30.0	5.7		
14+73.7	LT	31.1	SS21	24.0						7.5		
26+39.5	LT	31.4	SS24	16.0						5.6		
26+48.4	LT	37.6	SS25					8.0		5.0		
26+53.3	LT	30.2	SS27	8.0						3.9	0.30	12.2
27+06.6	LT	32.1	SS28	8.0						2.2	0.30	12.2
27+11.5	LT	34.0	SS30	4.0						1.2		
30+31.2	LT	35.4	SS33						16.0	4.1		
30+75.1	LT	32.0	SS34	8.0						1.5	0.30	12.2
30+81.4	LT	34.0	SS36	6.0						1.1		
42+86.9	LT	31.9	SS38				18.0			32.5		
43+16.8	LT	29.2	SS40				34.0			48.1		
43+51.3	LT	28.8	SS42			26.0				37.4		
43+58.9	LT	39.4	SS43					16.0		4.6		
43+74.1	LT	30.8	SS44			18.0				20.4		
43+89.4	LT	33.7	SS46		8.0					8.6		
16TH ST												
10+54.7	LT	19.9	SS10	16.0						3.1		
TOTALS				158.0	8.0	44.0	52.0	24.0	126.0	292.2	0.90	36.6
USE				158	8	44	52	24	126	293	0.9	40

ITEM	DESCRIPTION	UNIT	TOTAL
56109210	WATER VALVES TO BE ADJUSTED	EACH	21
X5630405	REMOVE EXISTING WATER VALVE	EACH	60

MODEL: Default
FILE NAME: P:\Quincy\22files\220146\Work Order 04 - Broadway\18_Transportation\CADD Sheets\DWG2\K4-2-sht Schedule.dgn

LOCATION	SIDE	DESCRIPTION	SQ FT
IL 104			
141+09.0	CL	LEFT TURN ARROW	15.6
141+41.0	CL	LEFT TURN ARROW	15.6
142+52.0	CL	LEFT TURN ARROW	15.6
142+84.0	CL	LEFT TURN ARROW	15.6
143+62.7	CL	LEFT TURN ARROW	15.6
143+94.7	CL	LEFT TURN ARROW	15.6
145+33.7	CL	LEFT TURN ARROW	15.6
146+54.7	CL	LEFT TURN ARROW	15.6
148+11.7	CL	LEFT TURN ARROW	15.6
148+43.7	CL	LEFT TURN ARROW	15.6
149+90.7	CL	LEFT TURN ARROW	15.6
151+14.7	CL	LEFT TURN ARROW	15.6
151+46.7	CL	LEFT TURN ARROW	15.6
152+38.6	CL	LEFT TURN ARROW	15.6
152+70.6	CL	LEFT TURN ARROW	15.6
154+45.6	CL	LEFT TURN ARROW	15.6
155+79.6	CL	LEFT TURN ARROW	15.6
157+43.9	CL	LEFT TURN ARROW	15.6
157+75.9	CL	LEFT TURN ARROW	15.6
159+10.1	CL	LEFT TURN ARROW	15.6
160+30.9	CL	LEFT TURN ARROW	15.6
160+62.9	CL	LEFT TURN ARROW	15.6
161+94.9	CL	LEFT TURN ARROW	15.6
162+81.4	CL	LEFT TURN ARROW	15.6
165+98.4	CL	LEFT TURN ARROW	15.6
166+94.9	CL	LEFT TURN ARROW	15.6
168+23.9	CL	LEFT TURN ARROW	15.6
168+55.9	CL	LEFT TURN ARROW	15.6
169+47.7	CL	LEFT TURN ARROW	15.6
169+79.7	CL	LEFT TURN ARROW	15.6
171+49.7	CL	LEFT TURN ARROW	15.6
172+61.7	CL	LEFT TURN ARROW	15.6
174+31.7	CL	LEFT TURN ARROW	15.6
174+63.7	CL	LEFT TURN ARROW	15.6
175+83.5	CL	LEFT TURN ARROW	15.6
176+15.5	CL	LEFT TURN ARROW	15.6
177+35.3	CL	LEFT TURN ARROW	15.6
177+67.3	CL	LEFT TURN ARROW	15.6
178+87.1	CL	LEFT TURN ARROW	15.6
179+19.1	CL	LEFT TURN ARROW	15.6
180+89.1	CL	LEFT TURN ARROW	15.6
182+00.4	CL	LEFT TURN ARROW	15.6
0+67.7	CL	LEFT TURN ARROW	15.6
0+99.7	CL	LEFT TURN ARROW	15.6
3+39.6	CL	LEFT TURN ARROW	15.6
3+71.6	CL	LEFT TURN ARROW	15.6
5+07.7	CL	LEFT TURN ARROW	15.6
12+91.1	CL	LEFT TURN ARROW	15.6
13+63.1	CL	LEFT TURN ARROW	15.6
14+96.7	CL	LEFT TURN ARROW	15.6
16+58.7	CL	LEFT TURN ARROW	15.6
16+90.7	CL	LEFT TURN ARROW	15.6
18+77.6	CL	LEFT TURN ARROW	15.6
19+09.6	CL	LEFT TURN ARROW	15.6
20+96.5	CL	LEFT TURN ARROW	15.6
21+28.5	CL	LEFT TURN ARROW	15.6
23+15.4	CL	LEFT TURN ARROW	15.6
23+47.4	CL	LEFT TURN ARROW	15.6
25+25.3	CL	LEFT TURN ARROW	15.6
25+57.3	CL	LEFT TURN ARROW	15.6
27+49.6	CL	LEFT TURN ARROW	15.6
27+81.6	CL	LEFT TURN ARROW	15.6
29+68.2	CL	LEFT TURN ARROW	15.6
30+00.2	CL	LEFT TURN ARROW	15.6
31+74.0	RT	LEFT TURN ARROW	15.6
32+06.0	RT	LEFT TURN ARROW	15.6
33+71.9	RT	RIGHT TURN ARROW	15.6
33+96.9	RT	LEFT TURN ARROW	15.6
34+79.9	RT	LEFT TURN ARROW	15.6
34+79.9	RT	RIGHT TURN ARROW	15.6
36+57.1	LT	RIGHT TURN ARROW	15.6
36+66.1	RT	LEFT TURN ARROW	15.6
37+38.2	RT	LEFT TURN ARROW	15.6
37+72.1	LT	RIGHT TURN ARROW	15.6

LOCATION	SIDE	DESCRIPTION	SQ FT
IL 104			
38+68.1	RT	LEFT TURN ARROW	15.6
39+00.1	RT	LEFT TURN ARROW	15.6
40+48.2	CL	LEFT TURN ARROW	15.6
40+80.2	CL	LEFT TURN ARROW	15.6
42+28.3	CL	LEFT TURN ARROW	15.6
42+60.3	CL	LEFT TURN ARROW	15.6
44+01.1	CL	LEFT TURN ARROW	15.6
44+33.1	CL	LEFT TURN ARROW	15.6
45+84.7	CL	LEFT TURN ARROW	15.6
46+16.7	CL	LEFT TURN ARROW	15.6
47+52.7	CL	LEFT TURN ARROW	15.6
48+25.7	CL	LEFT TURN ARROW	15.6
49+79.4	CL	LEFT TURN ARROW	15.6
50+95.9	CL	LEFT TURN ARROW	15.6
52+12.4	CL	LEFT TURN ARROW	15.6
53+41.4	CL	LEFT TURN ARROW	15.6
53+73.4	CL	LEFT TURN ARROW	15.6
55+51.1	CL	LEFT TURN ARROW	15.6
55+83.1	CL	LEFT TURN ARROW	15.6
58+51.7	CL	LEFT TURN ARROW	15.6
58+83.7	CL	LEFT TURN ARROW	15.6
59+09.7	RT	RIGHT TURN ARROW	15.6
60+12.7	CL	LEFT TURN ARROW	15.6
60+26.2	RT	RIGHT TURN ARROW	15.6
61+35.7	CL	LEFT TURN ARROW	15.6
61+42.7	RT	RIGHT TURN ARROW	15.6
63+23.7	CL	LEFT TURN ARROW	15.6
63+54.8	LT	RIGHT TURN ARROW	15.6
64+40.3	LT	RIGHT TURN ARROW	15.6
64+43.4	CL	LEFT TURN ARROW	15.6
65+25.8	LT	RIGHT TURN ARROW	15.6
65+33.4	RT	RIGHT TURN ARROW	15.6
65+51.4	LT	LEFT TURN ARROW	15.6
66+24.4	RT	RIGHT TURN ARROW	15.6
66+57.4	CL	LEFT TURN ARROW	15.6
67+84.5	CL	LEFT TURN ARROW	15.6
68+45.5	CL	LEFT TURN ARROW	15.6
69+53.5	CL	LEFT TURN ARROW	15.6
25TH ST			
10+60.6	LT	LEFT TURN ARROW	15.6
30TH ST			
8+98.3	CL	LEFT TURN ARROW	15.6
8+98.3	RT	THRU ARROW	11.5
8+98.3	RT	RIGHT TURN ARROW	15.6
10+86.3	CL	LEFT TURN ARROW	15.6
10+86.3	LT	THRU ARROW	11.5
10+86.3	LT	RIGHT TURN ARROW	15.6
11+61.3	CL	LEFT TURN ARROW	15.6
11+61.3	LT	THRU ARROW	11.5
11+61.3	LT	RIGHT TURN ARROW	15.6
33RD ST			
10+66.5	LT	LEFT TURN ARROW	15.6
10+66.5	LT	THRU ARROW	11.5
10+66.5	LT	RIGHT TURN ARROW	15.6
36TH ST			
10+81.7	LT	COMB LEFT/THRU ARROW	26.0
10+94.2	CL	LEFT TURN ARROW	15.6
11+25.5	LT	RIGHT TURN ARROW	15.6
TOTAL			1990.8
USE			1991

LOCATION		SIDE	DESCRIPTION	78004640
				WHITE FOOT
IL 104				
61+44.4	62+02.3	LT	CHANNELIZATION	198.7
62+57.3	63+29.8	LT	CHANNELIZATION	184.8
TOTAL				383.5
USE				384

LOCATION		SIDE	DESCRIPTION	WHITE
				FOOT
IL 104				
144+98.7	145+58.7	RT	CHANNELIZATION	60.0
145+64.5	145+70.5	LT/RT	CROSSWALK	120.2
146+17.5	146+23.5	LT/RT	CROSSWALK	121.1
146+29.7	146+99.7	LT	CHANNELIZATION	70.0
149+55.7	150+15.7	LT	CHANNELIZATION	60.0
153+95.6	154+70.6	RT	CHANNELIZATION	75.0
154+87.5	154+93.5	LT/RT	CROSSWALK	130.9
155+33.5	155+39.5	LT/RT	CROSSWALK	130.6
155+54.6	156+34.6	LT	CHANNELIZATION	80.0
158+85.1	159+35.1	RT	CHANNELIZATION	50.0
161+90.9	162+90.0	RT	CHANNELIZATION	99.1
165+95.0	166+98.9	LT	CHANNELIZATION	103.9
171+04.7	171+74.7	RT	CHANNELIZATION	70.0
171+81.3	171+87.3	LT/RT	CROSSWALK	119.1
172+24.7	172+30.7	LT/RT	CROSSWALK	121.6
172+36.7	173+06.7	LT	CHANNELIZATION	70.0
180+44.1	181+14.1	RT	CHANNELIZATION	70.0
181+24.0	181+30.0	LT/RT	CROSSWALK	123.3
181+63.3	181+69.3	LT/RT	CROSSWALK	122.0
181+75.5	182+35.5	LT	CHANNELIZATION	60.0
5+03.6	5+35.0	RT	CHANNELIZATION	31.4
12+66.1	13+86.1	RT	CHANNELIZATION	120.0
13+92.2	13+98.2	LT/RT	CROSSWALK	113.1
14+61.7	14+67.7	LT/RT	CROSSWALK	121.6
14+73.7	15+33.7	LT	CHANNELIZATION	60.0
33+67.9	35+02.9	RT	CHANNELIZATION	245.0
35+08.9	35+14.9	LT/RT	CROSSWALK	189.0
36+22.1	36+28.1	LT/RT	CROSSWALK	186.1
36+34.1	37+43.1	CL	CHANNELIZATION	109.0
36+34.1	37+76.1	LT	CHANNELIZATION	142.0
47+48.7	48+48.7	RT	CHANNELIZATION	100.0
48+54.8	48+60.8	LT/RT	CROSSWALK	134.4
49+41.1	49+47.1	LT/RT	CROSSWALK	137.6
49+56.4	52+16.4	LT	CHANNELIZATION	260.0
59+05.7	61+65.7	RT	CHANNELIZATION	260.0
60+08.7	61+65.7	RT	CHANNELIZATION	157.0
61+82.7	61+88.7	LT/RT	CROSSWALK	162.1
62+68.4	62+74.4	LT/RT	CROSSWALK	161.3
62+82.4	64+47.4	LT	CHANNELIZATION	165.0
63+29.8	65+29.8	LT	CHANNELIZATION	200.0
65+29.4	66+49.4	RT	CHANNELIZATION	120.0
65+47.4	66+82.4	RT	CHANNELIZATION	135.0
67+59.5	68+49.5	LT	CHANNELIZATION	90.0
69+49.5	70+59.0	RT	CHANNELIZATION	109.5
13TH ST				
10+60.6	10+66.6	LT/RT	CROSSWALK	91.8
14TH ST				
9+57.6	9+63.6	LT/RT	CROSSWALK	70.0
10+30.7	10+36.7	LT/RT	CROSSWALK	83.0
15TH ST				
10+35.4	10+41.4	LT/RT	CROSSWALK	79.3
16TH ST				
9+60.9	9+66.9	LT/RT	CROSSWALK	71.0
10+32.8	10+38.8	LT/RT	CROSSWALK	86.1
17TH ST				
10+31.1	10+37.1	LT/RT	CROSSWALK	93.5
20TH ST				
9+63.6	9+69.6	LT/RT	CROSSWALK	76.6
10+29.1	10+36.1	LT/RT	CROSSWALK	74.2
22ND ST				
9+63.5	9+69.5	LT/RT	CROSSWALK	69.6
10+30.1	10+36.1	LT/RT	CROSSWALK	66.0
25TH ST				
9+55.4	9+61.4	LT/RT	CROSSWALK	69.0
10+32.6	10+38.6	LT/RT	CROSSWALK	101.4
28TH ST				
10+32.8	10+38.8	LT/RT	CROSSWALK	100.9
29TH ST				
10+33.0	10+39.0	LT/RT	CROSSWALK	58.8
30TH ST				
8+24.0	9+21.3		CHANNELIZATION	194.6
9+27.3	9+33.3		CROSSWALK	154.6
10+47.2	10+53.2		CROSSWALK	191.7
10+59.3	11+68.0		CHANNELIZATION	217.4

LOCATION		SIDE	DESCRIPTION	WHITE	YELLOW
FOOT					
32ND ST					
10+32.0	10+38	LT/RT	CROSSWALK	104.6	
33RD ST					
9+33.8	9+49.4	RT	CHANNELIZATION	15.6	
9+61.4	9+67.4	LT/RT	CROSSWALK	150.0	
10+34.2	10+40.2	LT/RT	CROSSWALK	167.5	
10+46.4	10+68.5	LT	CHANNELIZATION		22.1
10+46.4	10+68.5	LT	CHANNELIZATION	22.1	
36TH ST					
9+41.2	9+47.2	LT/RT	CROSSWALK	181.8	
10+41.9	10+48.0	LT/RT	CROSSWALK	111.6	
10+58.7	11+33.0	LT	CHANNELIZATION	74.3	
11+05.6	11+33.0	LT	CHANNELIZATION	27.4	
TOTALS				8170.3	22.1
USE				8193	

78004720			
LOCATION	SIDE	DESCRIPTION	FOOT
IL 104			
13+88.1	LT/RT	STOP BAR	32.0
14+71.7	LT/RT	STOP BAR	35.7
35+04.9	RT	STOP BAR	52.5
36+32.1	LT	STOP BAR	43.4
36+41.1	RT	STOP BAR	12.0
48+50.7	LT/RT	STOP BAR	35.9
49+54.4	LT/RT	STOP BAR	38.5
61+60.7	LT/RT	STOP BAR	11.0
61+67.7	RT	STOP BAR	40.6
62+80.4	LT	STOP BAR	22.0
62+98.7	LT/RT	STOP BAR	11.0
13TH ST			
10+41.4	LT	STOP BAR	17.5
14TH ST			
9+53.2	RT	STOP BAR	15.0
10+41.2	LT	STOP BAR	17.6
15TH ST			
10+45.4	LT	STOP BAR	17.0
16TH ST			
9+56.9	RT	STOP BAR	14.4
10+42.8	LT	STOP BAR	19.5
17TH ST			
10+41.1	LT	STOP BAR	17.8
20TH ST			
9+59.2	RT	STOP BAR	16.7
10+39.1	LT	STOP BAR	16.3
22ND ST			
9+58.8	RT	STOP BAR	14.7
10+41.2	LT	STOP BAR	14.7
25TH ST			
9+51.3	RT	STOP BAR	14.0
10+43.0	LT/RT	STOP BAR	21.8
28TH ST			
10+43.0	LT	STOP BAR	18.6
29TH ST			
10+43.4	LT	STOP BAR	11.1
30TH ST			
9+23.3	LT/RT	STOP BAR	37.4
10+57.3	LT	STOP BAR	30.2
10+61.3	LT/RT	STOP BAR	12.6
32ND ST			
10+42.0	LT/RT	STOP BAR	20.7
33RD ST			
9+43.8	RT	STOP BAR	11.0
9+49.4	RT	STOP BAR	15.5
10+44.4	LT	STOP BAR	33.5
36TH ST			
9+35.00	LT/RT	STOP BAR	43.9
10+56.7	LT	STOP BAR	22.0
10+69.2	LT/RT	STOP BAR	11.0
TOTAL			819.1
USE			820

MODEL - Default
FILE - I:\JULIE-TO-Quincy-27\Hwy27\Hwy27\Map\270146\Work Order 04 - Broadway\18-Transportation\CADD_Sheets\672K42-ht-Schedule.dgn

PREFORMED PLASTIC PAVEMENT MARKING					
TYPE D - STANDARD - LINE 5"					
78004625					
LOCATION		SIDE	DESCRIPTION	WHITE	YELLOW
				FOOT	
IL 104					
140+26.0	145+58.7	RT	10' SKIP DASH	140.0	
140+26.0	141+55.0	LT	10' SKIP DASH	40.0	
140+26.0	141+05.0	RT	CHANNELIZATION		158.0
140+26.0	141+05.0	LT/RT	CHANNELIZATION		158.0
141+05.0	141+55.0	RT	CHANNELIZATION		50.0
141+05.0	141+55.0	LT	CHANNELIZATION		50.0
141+05.0	141+55.0	RT	10' SKIP DASH		20.0
141+05.0	141+55.0	LT	10' SKIP DASH		20.0
142+27.0	145+58.7	LT	10' SKIP DASH	90.0	
142+27.0	143+98.7	RT	CHANNELIZATION		171.7
142+27.0	143+98.7	LT	CHANNELIZATION		171.7
142+27.0	143+98.7	RT	10' SKIP DASH		50.0
142+27.0	143+98.7	LT	10' SKIP DASH		50.0
143+98.7	144+98.7	LT/RT	CHANNELIZATION		200.0
143+98.7	145+58.7	LT	CHANNELIZATION		320.0
146+29.7	157+70.6	RT	10' SKIP DASH	220.0	
146+29.7	150+14.7	LT	10' SKIP DASH	100.0	
146+29.7	147+99.7	RT	CHANNELIZATION		340.0
146+99.7	147+99.7	LT/RT	CHANNELIZATION		200.0
147+99.7	148+55.7	RT	CHANNELIZATION		56.0
147+99.7	148+55.7	LT	CHANNELIZATION		56.0
148+55.7	149+55.7	LT/RT	CHANNELIZATION		200.0
148+55.7	150+15.7	LT	CHANNELIZATION		320.0
150+89.7	154+70.6	LT	10' SKIP DASH	100.0	
150+89.7	152+95.6	RT	CHANNELIZATION		205.9
150+89.7	152+95.6	LT	CHANNELIZATION		205.9
150+89.7	152+95.6	RT	10' SKIP DASH		60.0
150+89.7	152+95.6	LT	10' SKIP DASH		60.0
152+95.6	153+95.6	LT/RT	CHANNELIZATION		200.0
152+95.6	154+70.6	LT	CHANNELIZATION		350.0
155+54.6	162+90.0	RT	10' SKIP DASH	190.0	
155+54.6	159+35.1	LT	10' SKIP DASH	100.0	
155+54.6	157+34.6	RT	CHANNELIZATION		360.0
156+34.6	157+34.6	LT/RT	CHANNELIZATION		200.0
157+34.6	157+85.1	RT	CHANNELIZATION		50.5
157+34.6	157+85.1	LT	CHANNELIZATION		50.5
157+85.1	158+85.1	LT/RT	CHANNELIZATION		200.0
157+85.1	159+35.1	LT	CHANNELIZATION		300.0
160+05.9	162+90.0	LT	10' SKIP DASH	80.0	
160+05.9	160+90.9	RT	CHANNELIZATION		85.0
160+05.9	160+90.9	LT	CHANNELIZATION		85.0
160+05.9	160+90.9	RT	10' SKIP DASH		30.0
160+05.9	160+90.9	LT	10' SKIP DASH		30.0
160+90.9	161+90.9	LT/RT	CHANNELIZATION		200.0
160+90.9	162+90.0	LT	CHANNELIZATION		398.2
165+95.0	171+74.7	RT	10' SKIP DASH	150.0	
165+95.0	171+74.7	LT	10' SKIP DASH	150.0	
165+95.0	167+98.9	RT	CHANNELIZATION		407.8
166+98.9	167+98.9	LT/RT	CHANNELIZATION		200.0
167+98.9	170+04.7	LT	CHANNELIZATION		205.8
167+98.9	170+04.7	RT	CHANNELIZATION		205.8
167+98.9	170+04.7	RT	10' SKIP DASH		60.0
167+98.9	170+04.7	LT	10' SKIP DASH		60.0
170+04.7	171+04.7	LT/RT	CHANNELIZATION		200.0
170+04.7	171+74.7	LT	CHANNELIZATION		340.0
172+36.7	181+14.1	RT	10' SKIP DASH	220.0	
172+36.7	181+14.1	LT	10' SKIP DASH	220.0	
172+36.7	174+06.7	RT	CHANNELIZATION		340.0
173+06.7	174+06.7	LT/RT	CHANNELIZATION		200.0
174+06.7	179+44.1	RT	CHANNELIZATION		537.4
174+06.7	179+44.1	LT	CHANNELIZATION		537.4
174+06.7	179+44.1	RT	10' SKIP DASH		140.0
174+06.7	179+44.1	LT	10' SKIP DASH		140.0
179+44.1	180+44.1	LT/RT	CHANNELIZATION		200.0
179+44.1	181+14.1	LT	CHANNELIZATION		340.0
181+75.5	182+92.7	RT	10' SKIP DASH	30.0	
181+75.5	182+92.7	LT	10' SKIP DASH	30.0	
181+75.5	182+92.7	RT	CHANNELIZATION		234.4
182+35.5	182+92.7	LT/RT	CHANNELIZATION		114.4
0+00.0	5+35.0	RT	10' SKIP DASH	140.0	
0+00.0	5+35.0	LT	10' SKIP DASH	140.0	
0+00.0	0+42.7	RT	CHANNELIZATION		85.4
0+00.0	0+42.7	LT/RT	CHANNELIZATION		85.4

PREFORMED PLASTIC PAVEMENT MARKING					
TYPE D - STANDARD - LINE 5" (CONTINUED)					
LOCATION		SIDE	DESCRIPTION	WHITE	YELLOW
				FOOT	
IL 104					
0+42.7	4+03.6	RT	CHANNELIZATION		360.9
0+42.7	4+03.6	LT	CHANNELIZATION		360.9
0+42.7	4+03.6	RT	10' SKIP DASH		100.0
0+42.7	4+03.6	LT	10' SKIP DASH		100.0
3+74.1	5+35.0	RT	2' SKIP DASH	42.0	
4+03.6	5+03.6	LT/RT	CHANNELIZATION		200.0
4+03.6	5+35.0	LT	CHANNELIZATION		262.8
11+64.0	13+86.1	LT	10' SKIP DASH	60.0	
11+64.0	13+86.1	RT	10' SKIP DASH	60.0	
11+64.0	13+86.1	LT/RT	CHANNELIZATION		444.2
11+64.0	11+65.7	LT	2' SKIP DASH	2.0	
14+73.7	23+72.4	RT	10' SKIP DASH	230.0	
14+73.7	26+32.6	LT	10' SKIP DASH	290.0	
14+73.7	16+33.7	RT	CHANNELIZATION		320.0
15+33.7	16+33.7	LT/RT	CHANNELIZATION		200.0
16+33.7	23+72.4	RT	CHANNELIZATION		738.7
16+33.7	23+72.4	LT	CHANNELIZATION		738.7
16+33.7	23+72.4	RT	10' SKIP DASH		190.0
16+33.7	23+72.4	LT	10' SKIP DASH		190.0
24+50.0	35+02.9	RT	10' SKIP DASH	270.0	
24+50.0	26+32.6	RT	CHANNELIZATION		182.6
24+50.0	26+32.6	LT	CHANNELIZATION		182.6
24+50.0	26+32.6	RT	10' SKIP DASH		50.0
24+50.0	26+32.6	LT	10' SKIP DASH		50.0
27+24.6	30+25.2	LT	10' SKIP DASH	80.0	
27+24.6	30+25.2	RT	CHANNELIZATION		300.6
27+24.6	30+25.2	RT	10' SKIP DASH		80.0
27+24.6	30+25.2	LT	10' SKIP DASH		80.0
27+25.6	30+25.2	LT	CHANNELIZATION		299.6
30+87.2	35+02.9	LT	10' SKIP DASH	110.0	
30+87.2	32+92.9	RT	CHANNELIZATION		205.7
30+87.2	32+92.9	LT/CL	CHANNELIZATION		205.7
30+87.2	32+92.9	RT	10' SKIP DASH		60.0
30+87.2	32+92.9	LT/CL	10' SKIP DASH		60.0
32+00.3	33+67.9	RT	2' SKIP DASH	42.0	
32+92.9	35+02.9	RT	CHANNELIZATION		420.0
32+92.9	33+92.9	RT/CL	CHANNELIZATION		200.0
36+34.1	42+85.3	LT	10' SKIP DASH	170.0	
36+43.1	48+48.7	RT	10' SKIP DASH	310.0	
36+43.1	38+43.1	RT	CHANNELIZATION		400.0
37+43.1	38+43.1	RT/CL	CHANNELIZATION		200.0
37+76.1	39+35.2	LT	2' SKIP DASH	40.0	
38+43.1	42+85.3	RT	CHANNELIZATION		442.2
38+43.1	42+85.3	LT	CHANNELIZATION		442.2
38+43.1	42+85.3	RT	10' SKIP DASH		120.0
38+43.1	42+85.3	LT/CL	10' SKIP DASH		120.0
43+76.1	46+48.7	RT	10' SKIP DASH		70.0
43+76.1	46+48.7	LT	10' SKIP DASH		70.0
43+76.1	48+48.7	LT	10' SKIP DASH	120.0	
43+76.1	48+48.7	RT	CHANNELIZATION		272.6
43+76.1	48+48.7	LT	CHANNELIZATION		272.6
46+48.7	47+48.7	LT/RT	CHANNELIZATION		200.0
46+48.7	48+48.7	LT	CHANNELIZATION		400.0
49+56.4	61+65.7	RT	10' SKIP DASH	310.0	
49+56.4	54+18.7	LT	10' SKIP DASH	120.0	
49+56.4	53+16.4	RT	CHANNELIZATION		720.0
52+16.4	53+16.4	LT/RT	CHANNELIZATION		200.0
53+16.4	54+18.7	RT	CHANNELIZATION		102.3
53+16.4	54+18.7	LT	CHANNELIZATION		102.3
53+16.4	54+18.7	RT	10' SKIP DASH		30.0
53+16.4	54+18.7	LT	10' SKIP DASH		30.0
55+22.1	61+60.7	LT	10' SKIP DASH	160.0	
55+22.1	59+08.7	RT	CHANNELIZATION		386.6
55+22.1	59+08.7	LT	CHANNELIZATION		386.6
55+22.1	59+08.7	RT	10' SKIP DASH		100.0
55+22.1	59+08.7	LT	10' SKIP DASH		100.0
57+09.9	59+05.7	RT	2' SKIP DASH	50.0	
59+08.7	60+08.7	LT/RT	CHANNELIZATION		200.0
59+08.7	61+58.7	LT	CHANNELIZATION		500.0
61+60.7	62+98.7	LT/RT	2' SKIP DASH	54.0	
62+98.7	70+59.0	RT	10' SKIP DASH	200.0	
62+82.4	70+59.0	LT	10' SKIP DASH	200.0	
63+00.7	66+82.4	LT/RT	CHANNELIZATION		763.4

PREFORMED PLASTIC PAVEMENT MARKING TYPE D - STANDARD - LINE 5" (CONTINUED)					
78004625					
LOCATION		SIDE	DESCRIPTION	WHITE	YELLOW
				FOOT	
64+18.2	65+29.4	RT	2' SKIP DASH	28.0	
65+29.8	66+55.8	LT	2' SKIP DASH	32.0	
67+59.5	70+59.0	LT/RT	CHANNELIZATION		599.0
30TH ST					
8+24.0	9+21.3	LT	CHANNELIZATION		194.6
10+63.3	11+68.0	RT	CHANNELIZATION		209.4
33RD ST					
9+33.8	9+43.8	LT	CHANNELIZATION		20
36TH ST					
10+58.7	11+33.0	RT	10' SKIP DASH	20.0	
10+58.7	11+33.0	LT	10' SKIP DASH	20.0	
10+71.2	11+33.0	RT	CHANNELIZATION		61.8
TOTALS				5160.0	24594.8
USE				29755	

MODIFIED URETHANE PAVEMENT MARKING - LINE 5"					
78009005					
LOCATION		SIDE	DESCRIPTION	WHITE	YELLOW
				FOOT	
IL 104					
135+78.0	137+44.5	RT	10' SKIP DASH	50.0	
135+78.0	137+44.5	LT	10' SKIP DASH	50.0	
135+78.0	137+44.5	LT	CHANNELIZATION		333.0
138+30.0	140+26.00	RT	10' SKIP DASH	50.0	
138+30.0	140+26.00	LT	10' SKIP DASH	50.0	
138+30.0	140+26.00	RT	CHANNELIZATION		392.0
140+05.0	140+26.00	LT/RT	CHANNELIZATION		42.0
162+90.0	163+90.9	RT	10' SKIP DASH	30.0	
162+90.0	163+90.9	LT	10' SKIP DASH	30.0	
162+90.0	163+90.9	LT	CHANNELIZATION		201.8
164+78.9	165+95.0	RT	10' SKIP DASH	30.0	
164+78.9	165+95.0	LT	10' SKIP DASH	30.0	
164+78.9	165+95.0	RT	CHANNELIZATION		232.2
5+35.0	6+26.6	RT	2' SKIP DASH	24.0	
5+35.0	7+31.6	LT	CHANNELIZATION		393.2
7+92.2	8+58.8	LT/RT	2' SKIP DASH	28.0	
8+77.1	11+64.0	LT	10' SKIP DASH	80.0	
8+81.8	11+64.0	RT	10' SKIP DASH	80.0	
8+81.8	11+64.0	LT/RT	CHANNELIZATION		564.4
10+26.7	11+64.0	LT	2' SKIP DASH	36.0	
TOTALS				568.0	2158.6
USE				2727	

PREFORMED PLASTIC PAVEMENT MARKING TYPE D - STANDARD - LINE 12"				
78004660				
LOCATION		SIDE	DESCRIPTION	WHITE
				FO

LOCATION		SIDE	DESCRIPTION	WHITE
				FOOT
1L 104				
135+78.0	137+44.5	RT	CHANNELIZATION	166.5
137+54.3	137+60.3	LT/RT	CROSSWALK	118.2
138+16.4	138+22.4	LT/RT	CROSSWALK	115.8
138+30.0	140+05.0	RT	CHANNELIZATION	175.0
162+90.0	163+90.9	RT	CHANNELIZATION	100.9
164+02.3	164+08.3	LT/RT	CROSSWALK	125.8
164+64.6	164+70.6	LT/RT	CROSSWALK	139.6
164+78.9	165+95.0	LT	CHANNELIZATION	116.1
5+35.0	7+31.6	RT	CHANNELIZATION	301.6
7+46.1	7+56.1	LT/RT	CROSSWALK	177.4
8+58.9	8+68.9	LT/RT	CROSSWALK	171.1
8+77.1	11+66.1	LT	CHANNELIZATION	438.6
12TH ST				
9+63.4	9+69.4	LT/RT	CROSSWALK	110.8
10+29.5	10+35.5	LT/RT	CROSSWALK	108.0
18TH ST				
9+61.5	9+67.5	LT/RT	CROSSWALK	120.9
10+32.6	10+38.6	LT/RT	CROSSWALK	105.0
24TH ST				
2393+69.8	2393+79.8	LT/RT	CROSSWALK	204.6
2394+68.5	2394+78.5	LT/RT	CROSSWALK	188.2
TOTAL				2984.1
USE				2985

LOCATION	SIDE	DESCRIPTION	FOOT
IL 104			
137+46.5	LT/RT	STOP BAR	33.8
138+28.0	LT/RT	STOP BAR	32.6
163+92.9	LT/RT	STOP BAR	33.4
164+76.9	LT/RT	STOP BAR	34.6
7+33.6	RT	STOP BAR	45.5
8+75.1	LT	STOP BAR	33.6
8+79.8	RT	STOP BAR	11.0
12TH ST			
9+57.7	LT/RT	STOP BAR	31.8
10+42.3	LT	STOP BAR	20.1
10+56.0	LT/RT	STOP BAR	10.0
18TH ST			
9+46.8	LT/RT	STOP BAR	10.5
9+53.1	LT/RT	STOP BAR	25.1
10+53.2	LT/RT	STOP BAR	22.5
24TH ST			
2393+60.7	LT/RT	STOP BAR	49.8
2394+88.2	LT/RT	STOP BAR	36.8
TOTAL			431.1
USE			432

		78011000		78011030		78011035		78011045		78011065		78011125	
LOCATION		SIDE	GROOVING FOR RECESSED PAVEMENT MARKING, LTR & SYM	GROOVING FOR RECESSED PAVEMENT MARKING 6"	GROOVING FOR RECESSED PAVEMENT MARKING 7"	GROOVING FOR RECESSED PAVEMENT MARKING 9"	GROOVING FOR RECESSED PAVEMENT MARKING 13"	GROOVING FOR RECESSED PAVEMENT MARKING 25"					
			SQ FT	FOOT	FOOT	FOOT	FOOT	FOOT	FOOT				
IL 104													
140+26.00	162+90.00	LT/RT	374.4	6722.4	1571.6		492.0	186.8					
165+95.00	0+00.0	LT/RT	280.8	5263.0	1146.3		474.0	62.4					
0+00.0	5+35.0	LT/RT	78.0	1877.4	31.4								
11+64.0	70+59.0	LT/RT	1273.2	15892.0	5564.2	383.5	149.7	637.9					
TOTALS			2006.4	29754.8	8313.5	383.5	1115.7	887.1					
USE			2007	29755	8314	384	1116	888					

72800100					73100100		X2600011	
LOCATION	QUADRANT/ SIDE	SIGN	SIGN DIMENSION		TELESCOPING STEEL SIGN SUPPORT	BASE FOR TELESCOPING STEEL SIGN SUPPORT	REMOVE AND RELOCATE SIGN PANEL	
			WIDTH	HEIGHT				
			FOOT	FOOT	FOOT	EACH	EACH	
13TH ST								
	NW	R1-1 (STOP SIGN)	2.5	2.5	13		1	
14TH ST								
	SW	W11-2 (PEDESTRIAN CROSSING)	2.5	2.5			1	
		W16-7P (DOWNWARD DIAGONAL)	1	0.5	11	1	1	
	NE	W11-2 (PEDESTRIAN CROSSING)	2.5	2.5			1	
		W16-7P (DOWNWARD DIAGONAL)	1	0.5	11	1	1	
16TH ST								
	SW	W11-2 (PEDESTRIAN CROSSING)	2.5	2.5			1	
		W16-7P (DOWNWARD DIAGONAL)	1	0.5	11	1	1	
	SE	R1-1 (STOP SIGN)	2.5	2.5	13		1	
		W11-2 (PEDESTRIAN CROSSING)	2.5	2.5			1	
	NE	W16-7P (DOWNWARD DIAGONAL)	1	0.5	11	1	1	
20TH ST								
	SW	S1-1 (PEDESTRIAN CROSSING)	2.5	2.5			1	
		W16-7P (DOWNWARD DIAGONAL)	1	0.2	11	1	1	
	SE	R1-1 (STOP SIGN)	2.5	2.5	13	1	1	
		R1-1 (STOP SIGN)	2.5	2.5	13	1	1	
	NW	S1-1 (PEDESTRIAN CROSSING)	2.5	2.5			1	
		W16-7P (DOWNWARD DIAGONAL)	1	0.2	11	1	1	
22ND ST								
	SW	W11-2 (PEDESTRIAN CROSSING)	2.5	2.5			1	
		W16-7P (DOWNWARD DIAGONAL)	1	0.5	11	1	1	
	NW	R1-1 (STOP SIGN)	2.5	2.5	13		1	
		W11-2 (PEDESTRIAN CROSSING)	2.5	2.5			1	
	NE	W16-7P (DOWNWARD DIAGONAL)	1	0.5	11	1	1	
28TH ST								
	NW	R1-1 (STOP SIGN)	2.5	2.5	13		1	
29TH ST								
	NW	R1-1 (STOP SIGN)	2.5	2.5	13		1	
	NE	D3-1 (STREET NAME)	2.5	0.75			1	
		D3-1 (STREET NAME)	2.5	0.75	13		1	
32ND ST								
	NW	R1-1 (STOP SIGN)	2.5	2.5	13		1	
TOTALS					192	10	26	
USE					192	10	26	


78009000			
LOCATION	SIDE	DESCRIPTION	SQ FT
IL 104			
135+82.0	CL	LEFT TURN ARROW	15.6
136+51.8	CL	LEFT TURN ARROW	15.6
137+21.5	CL	LEFT TURN ARROW	15.6
138+57.1	CL	LEFT TURN ARROW	15.6
139+14.6	CL	LEFT TURN ARROW	15.6
139+74.8	CL	LEFT TURN ARROW	15.6
163+36.3	CL	LEFT TURN ARROW	15.6
163+77.2	CL	LEFT TURN ARROW	15.6
164+95.3	CL	LEFT TURN ARROW	15.6
165+51.8	CL	LEFT TURN ARROW	15.6
5+83.8	RT	LEFT TURN ARROW	15.6
6+30.5	RT	RIGHT TURN ARROW	15.6
6+47.1	RT	LEFT TURN ARROW	15.6
7+07.0	RT	LEFT TURN ARROW	15.6
7+08.6	RT	RIGHT TURN ARROW	15.6
8+97.7	RT	LEFT TURN ARROW	15.6
9+00.1	LT	RIGHT TURN ARROW	15.6
9+61.4	LT	RIGHT TURN ARROW	15.6
9+67.8	RT	LEFT TURN ARROW	15.6
10+16.4	RT	LEFT TURN ARROW	15.6
10+22.6	LT	RIGHT TURN ARROW	15.6
10+94.8	RT	LEFT TURN ARROW	15.6
11+62.2	CL	LEFT TURN ARROW	15.6
TOTAL			358.8
USE			359

			78300202
LOCATION		SIDE	PAVEMENT MARKING REMOVAL - WATER BLASTING
			SQ FT
IL 104			
135+78.0	140+26.0	LT/RT	1150.3
162+90.0	165+95.0	LT/RT	899.6
5+35.0	11+64.0	LT/RT	1826.0
TOTAL			3875.9
USE			3876

LEGEND


- (E1) EXISTING PCC SIDEWALK
- (E2) EXISTING COMBINATION CONCRETE CURB AND GUTTER TYPE B-6.12
- (E3) EXISTING PCC BASE COURSE WIDENING (9")
- (E4) EXISTING PCC BASE COURSE WIDENING (10")
- (E5) EXISTING PAVEMENT PCC (10")
- (E6) EXISTING PAVEMENT HMA & PCC (12")
- (E7) EXISTING CONCRETE GUTTER

- (E8) EXISTING RETAINING WALL
- (E9) EXISTING SUB-BASE GRANULAR MATERIAL
- (E10) EXISTING PIPE UNDERDRAINS, 4"
- (E11) EXISTING CONCRETE MEDIAN
- (1) PROPOSED HMA SURFACE REMOVAL (2.25")
- (2) PROPOSED POLYMERIZED HMA BINDER, IL-4.75, N50 (0.75")
- (3) PROPOSED POLYMERIZED HMA SURFACE COURSE, SMA, 9.5, MIX "D" N50 (1.5")
- (4) PROPOSED PAVEMENT MARKING
- (5) PROPOSED COMBINATION CONCRETE CURB AND GUTTER
- (6) PROPOSED SUBBASE GRANULAR MATERIAL, TYPE B
- (7) PROPOSED BASE COURSE WIDENING 12"
- (8) PROPOSED INCIDENTAL HMA SURFACING (2.25")

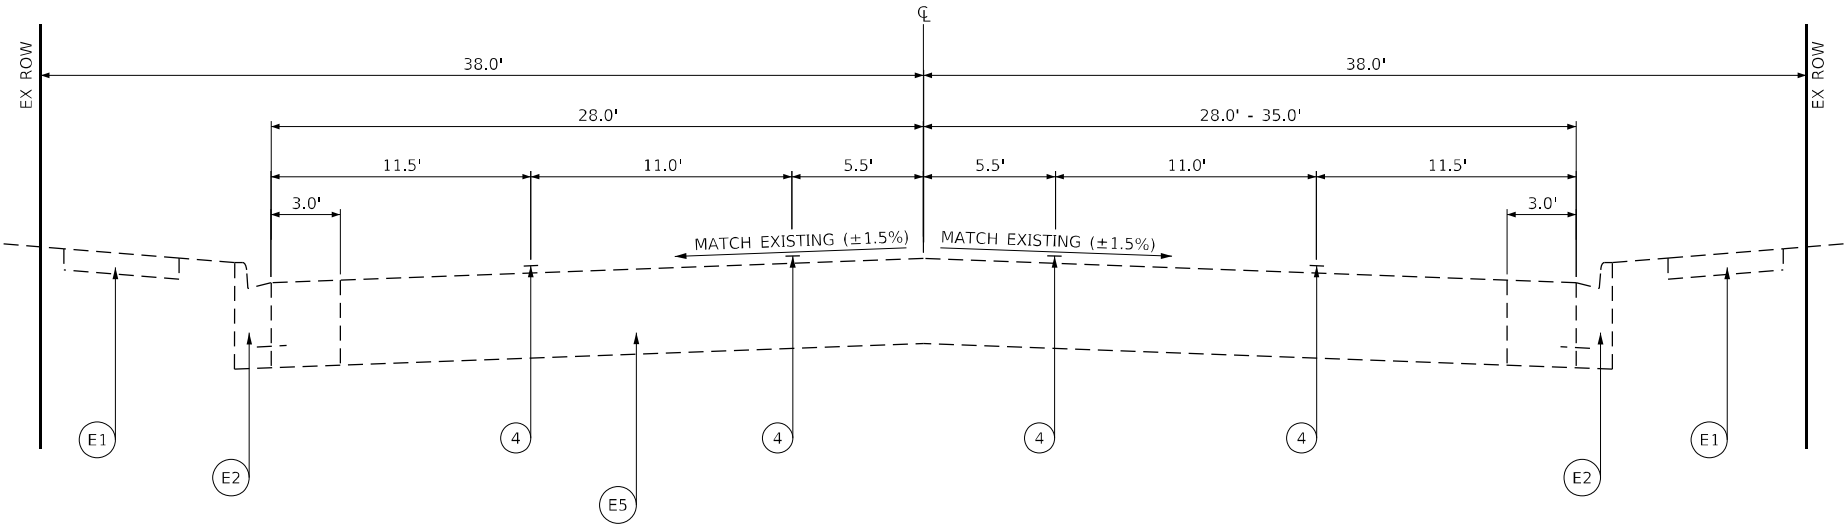


TYPICAL SECTION
FAP RTE 745 (IL 104)

STA. 135+78.00 TO STA. 140+26.00

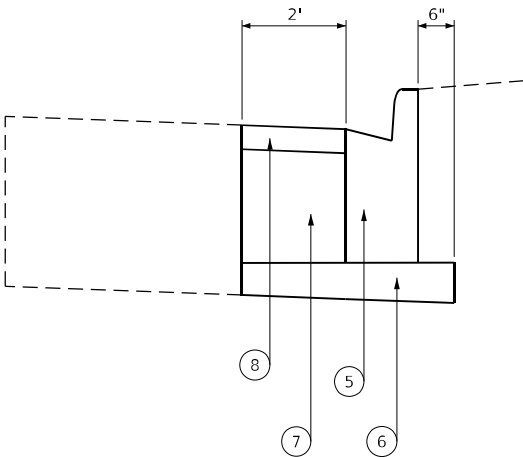

TYPICAL RADIUS RETURN AT SIDE STREETS

*DETAIL ABOVE PRIOR TO ANY RESURFACING
PAVEMENT REMOVAL 2' & VARIES

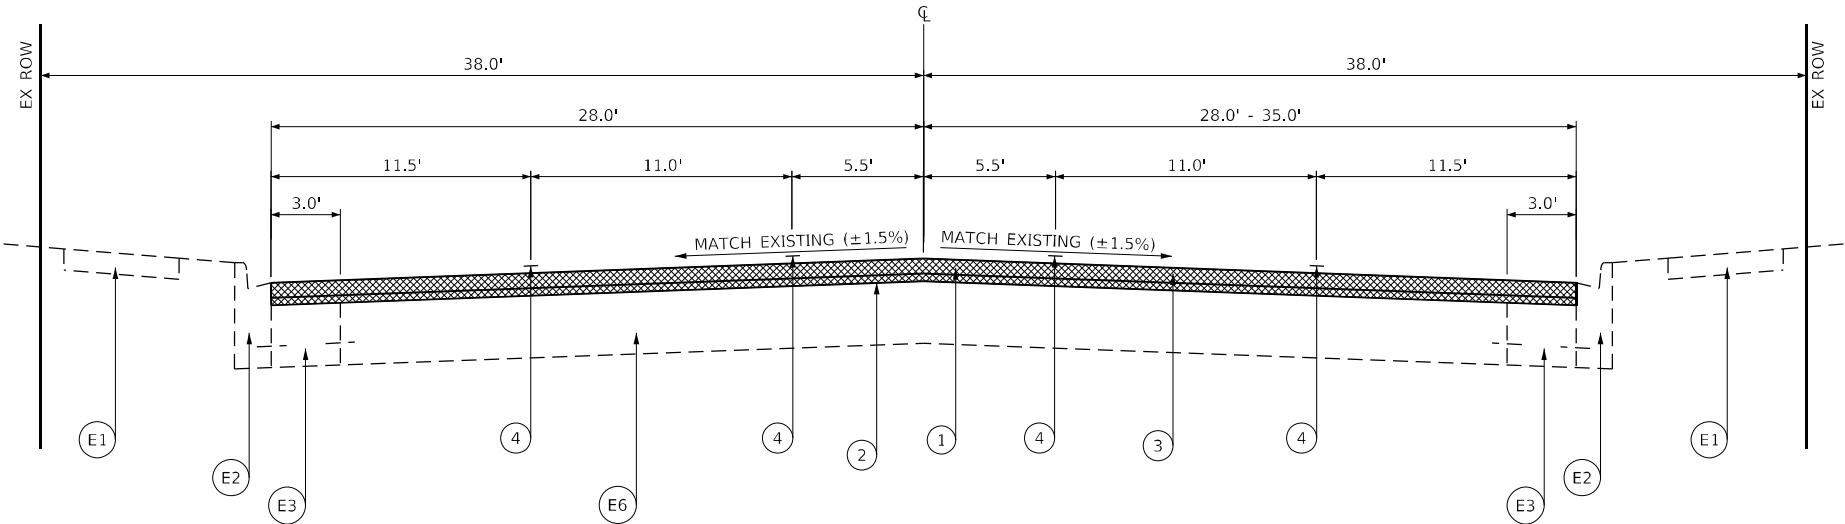

TYPICAL SECTION
FAP RTE 745 (IL 104)

STA. 140+26.00 TO STA. 162+90.00
STA. 165+95.00 TO STA. 182+92.71
STA. 0+00.00 TO STA. 5+35.00

* STA. EQUATION STA. 182+92.71 BK = STA 0+00.00 AH

MODEL: Default
FILE: Name: IL104Quincy22116a220146Work Order 04 - Broadway\18_Transportation\CADD_Sheets\67742-shr_Typical.kdgn

KLINGNER & ASSOCIATES, P.C.
Engineers • Architects • Surveyors
616 N. 24TH ST. QUINCY, ILLINOIS 62301 217.223.3670
STATE OF ILLINOIS DESIGN FIRM NO. 184-2738

USER NAME = cschenk	DESIGNED -	REVISED -
	DRAWN -	REVISED -
PLOT SCALE = 40,0000' / in.	CHECKED -	REVISED -
PLOT DATE = 5/16/2025	DATE -	REVISED -

STATE OF ILLINOIS
DEPARTMENT OF TRANSPORTATION

FAP RTE 745 (IL 104)
TYPICAL SECTIONS

SCALE: NONE SHEET 1 OF 5 SHEETS STA. TO STA.

F.A.P. RTE.	SECTION	COUNTY	TOTAL SHEETS	SHEET NO.
745	103Z,RS-4, TS-1,SW	ADAMS	171	25
CONTRACT NO. 72K42				
ILLINOIS FED. AID PROJECT				

LEGEND

- E1

EXISTING PCC SIDEWALK
- E2

EXISTING COMBINATION CONCRETE CURB AND GUTTER TYPE B-6.12
- E3

EXISTING PCC BASE COURSE WIDENING (9")
- E4

EXISTING PCC BASE COURSE WIDENING (10")
- E5

EXISTING PAVEMENT PCC (10")
- E6

EXISTING PAVEMENT HMA & PCC (12")
- E7

EXISTING CONCRETE GUTTER

E8

EXISTING RETAINING WALL

E9

EXISTING SUB-BASE GRANULAR MATERIAL

E10

EXISTING PIPE UNDERDRAINS, 4"

E11

EXISTING CONCRETE MEDIAN

1

PROPOSED HMA SURFACE REMOVAL (2.25")


2

PROPOSED POLYMERIZED HMA BINDER, IL-4.75, N50 (0.75")

3

PROPOSED POLYMERIZED HMA SURFACE COURSE, SMA, 9.5, MIX "D" N50 (1.5")


4

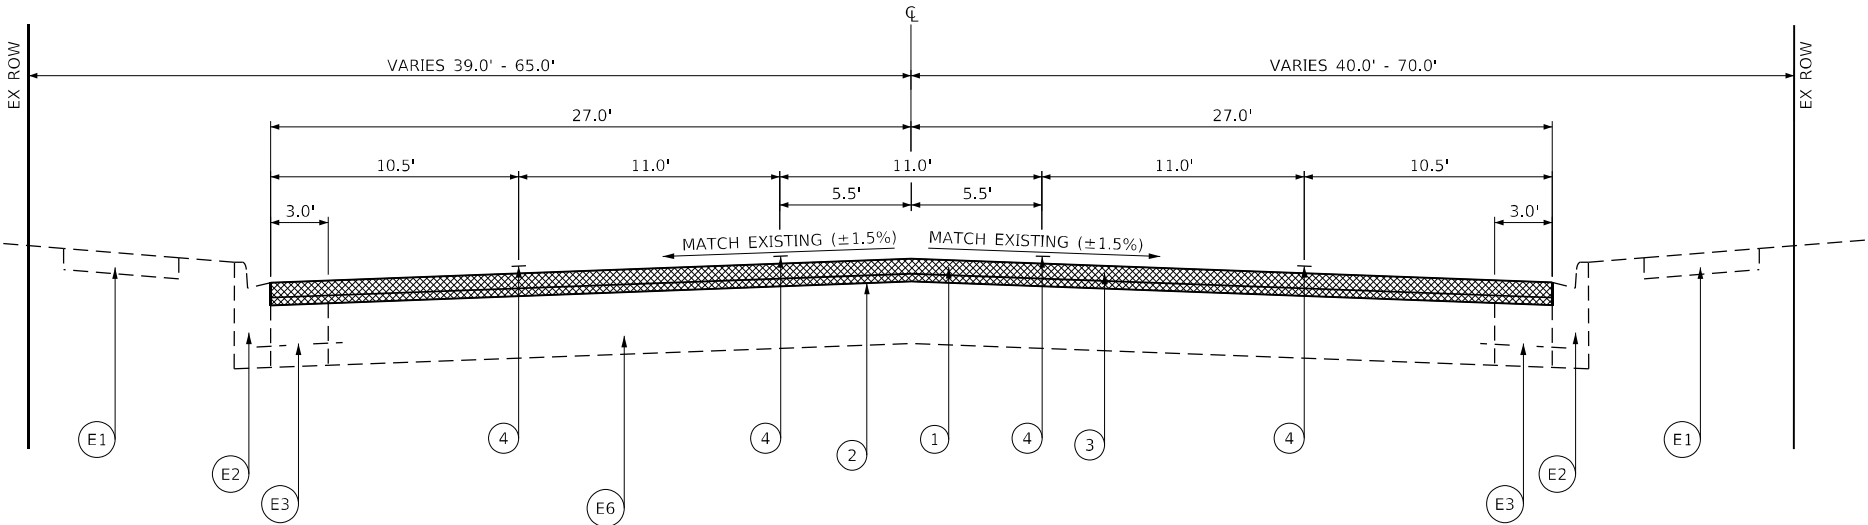PROPOSED PAVEMENT MARKING

TYPICAL SECTION
FAP RTE 745 (IL 104)

STA. 11+64.00 TO STA. 30+21.32
STA. 41+24.64 TO STA. 56+69.00

* NO EXISTING SIDEWALK STA. 41+24.64 TO 56+69.00 RT

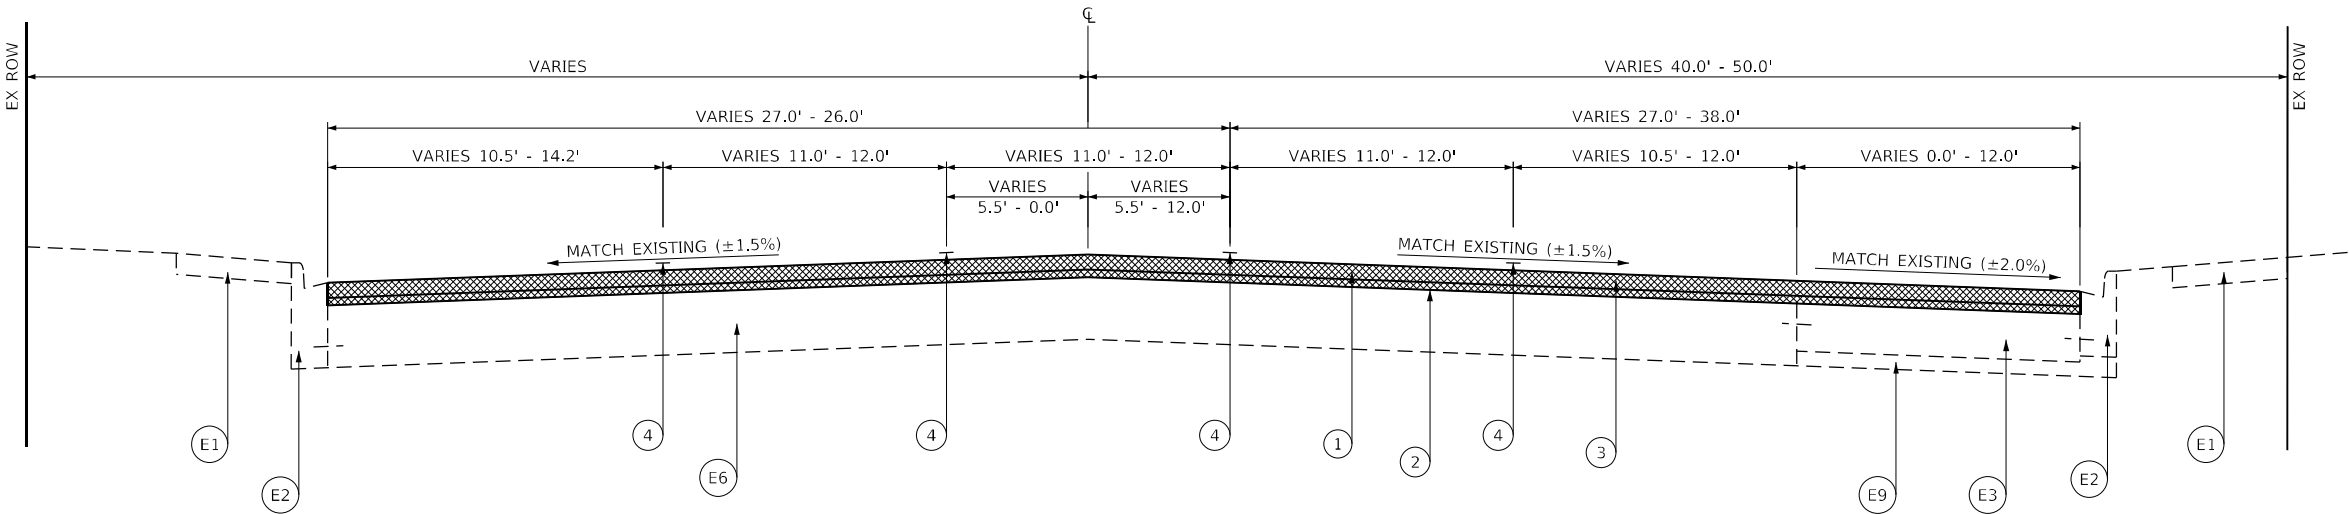

TYPICAL SECTION
FAP RTE 745 (IL 104)

STA. 30+21.32 TO 33+65.75

MODEL: Default
FILE: Name: IL-Quincy\27Hes\270146\Work Order 04 - Broadway\18-Transportation\CADD Sheets\067K42-shr_Typical.dgn

KLINGNER
& ASSOCIATES, P.C.
Engineers • Architects • Surveyors
816 N. 24TH ST. QUINCY, ILLINOIS 62301 217.223.3670
STATE OF ILLINOIS DESIGN FIRM NO. 184-2738

USER NAME = cschenk	DESIGNED -	REVISED -
	DRAWN -	REVISED -
PLOT SCALE = 40,0000' / in.	CHECKED -	REVISED -
PLOT DATE = 5/16/2025	DATE -	REVISED -


STATE OF ILLINOIS
DEPARTMENT OF TRANSPORTATION

FAP RTE 745 (IL 104)
TYPICAL SECTIONS


SCALE: NONE SHEET 2 OF 5 SHEETS STA. TO STA.

F.A.P. RTE.	SECTION	COUNTY	TOTAL SHEETS	SHEET NO.
745	103Z,RS-4, TS-1,SW	ADAMS	171	26
CONTRACT NO. 72K42				
ILLINOIS FED. AID PROJECT				

(E1) EXISTING PCC SIDEWALK	(E8) EXISTING RETAINING WALL
(E2) EXISTING COMBINATION CONCRETE CURB AND GUTTER TYPE B-6.12	(E9) EXISTING SUB-BASE GRANULAR MATERIAL
(E3) EXISTING PCC BASE COURSE WIDENING (9")	(E10) EXISTING PIPE UNDERDRAINS, 4"
(E4) EXISTING PCC BASE COURSE WIDENING (10")	(E11) EXISTING CONCRETE MEDIAN
(E5) EXISTING PAVEMENT PCC (10")	(1) PROPOSED HMA SURFACE REMOVAL (2.25")
(E6) EXISTING PAVEMENT HMA & PCC (12")	(2) PROPOSED POLYMERIZED HMA BINDER, IL-4.75, N50 (0.75")
(E7) EXISTING CONCRETE GUTTER	(3) PROPOSED POLYMERIZED HMA SURFACE COURSE, SMA, 9.5, MIX "D" N50 (1.5")
	(4) PROPOSED PAVEMENT MARKING

 


STA. 33+65.75 TO 35+67.27

 

MODEL: Default
FILE NAME: P:\Quincy\22files\220146\Work Order 04 - Broadway\18.Transportation\CADD Sheets\D672K42-sht Typicals.dgn

E1	EXISTING PCC SIDEWALK	E8	EXISTING RETAINING WALL
E2	EXISTING COMBINATION CONCRETE CURB AND GUTTER TYPE B-6.12	E9	EXISTING SUB-BASE GRANULAR MATERIAL
E3	EXISTING PCC BASE COURSE WIDENING (9")	E10	EXISTING PIPE UNDERDRAINS, 4"
E4	EXISTING PCC BASE COURSE WIDENING (10")	E11	EXISTING CONCRETE MEDIAN
E5	EXISTING PAVEMENT PCC (10")	1	PROPOSED HMA SURFACE REMOVAL (2.25")
E6	EXISTING PAVEMENT HMA & PCC (12")	2	PROPOSED POLYMERIZED HMA BINDER, IL-4.75, N50 (0.75")
E7	EXISTING CONCRETE GUTTER	3	PROPOSED POLYMERIZED HMA SURFACE COURSE, SMA, 9.5, MIX "D" N50 (1.5")
		4	PROPOSED PAVEMENT MARKING

 

The diagram illustrates a typical cross-section of a road. The central feature is a road bed with a cross-hatched texture, flanked by shoulders. Key dimensions and labels include:

- Top Dimensions:** The total width is divided into sections labeled "VARIES" on the far left and right, and "11.0'", "5.5'", "5.5'", "11.0'", and "11.0'" in the center.
- Turn Lane:** The leftmost section is labeled "VARIES 0.0'-11.0' TURN LANE".
- Match Lines:** Arrows indicate "MATCH EXISTING ($\pm 2.0\%$)" on the left and "MATCH EXISTING ($\pm 1.5\%$)" in the center and right.
- Vertical Labels:** On the left, "EX ROW" is at the top. On the right, "EX ROW" is at the top.
- Bottom Labels:** The title "TYPICAL SECTION" is centered, with "EAP RTE 745 (IL 104)" below it.
- Other Labels:** "E1" through "E11" are placed along the bottom, with arrows pointing to specific features or elevations.

TYPICAL SECTION
FAP RTE 745 (IL 104)

**STATE OF ILLINOIS
DEPARTMENT OF TRANSPORTATION**

FAP RTE 745 (IL 104)
TYPICAL SECTIONS

F.A.P RTE.	SECTION	COUNTY	TOTAL SHEETS	SHEET NO.
745	103Z,RS-4, TS-1,SW	ADAMS	171	28
CONTRACT NO. 72K42				
ILLINOIS		FED. AID PROJECT		

LEGEND

- (E1)

EXISTING PCC SIDEWALK
- (E2)

EXISTING COMBINATION CONCRETE CURB AND GUTTER TYPE B-6.12
- (E3)

EXISTING PCC BASE COURSE WIDENING (9")
- (E4)

EXISTING PCC BASE COURSE WIDENING (10")
- (E5)

EXISTING PAVEMENT PCC (10")
- (E6)

EXISTING PAVEMENT HMA & PCC (12")
- (E7)

EXISTING CONCRETE GUTTER

(E8)

EXISTING RETAINING WALL

(E9)

EXISTING SUB-BASE GRANULAR MATERIAL

(E10)

EXISTING PIPE UNDERDRAINS, 4"

(E11)

EXISTING CONCRETE MEDIAN

(1)

PROPOSED HMA SURFACE REMOVAL (2.25")


(2)

PROPOSED POLYMERIZED HMA BINDER, IL-4.75, N50 (0.75")

(3)

PROPOSED POLYMERIZED HMA SURFACE COURSE, SMA, 9.5, MIX "D" N50 (1.5")

(4)

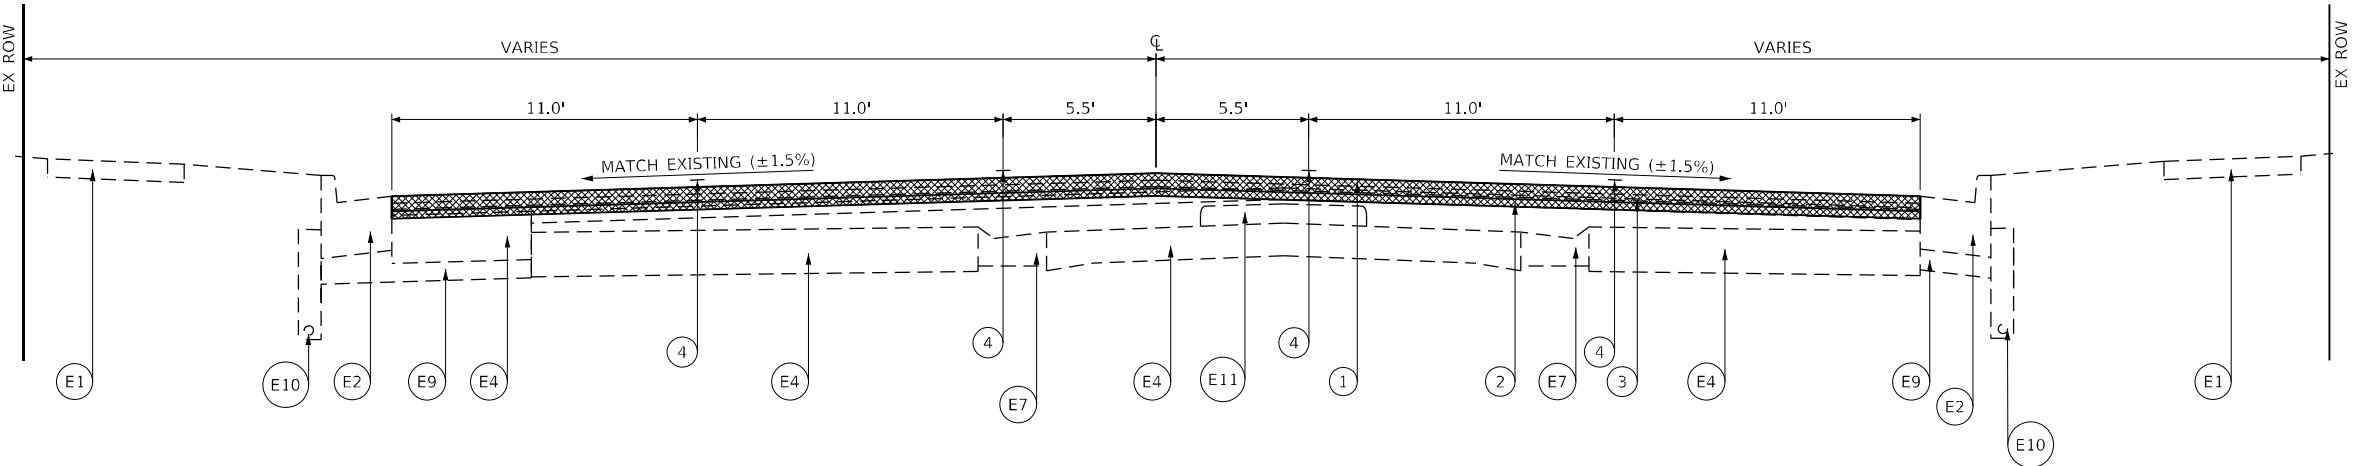PROPOSED PAVEMENT MARKING

TYPICAL SECTION
FAP RTE 745 (IL 104)

STA. 67+13.00 TO STA. 70+59.00

MODEL: Default
FILE: Name: IL-Quincy\27Hes\270146\Work Order 04 - Broadway\18-Transportation\CADD Sheets\67742-shr_Typical.dgn
6/16/2025 10:41:11 AM

KLINGNER
& ASSOCIATES, P.C.

Engineers • Architects • Surveyors
616 N. 24TH ST. QUINCY, ILLINOIS 62301 217.223.3670
STATE OF ILLINOIS DESIGN FIRM NO. 184-2738

USER NAME = cschenk	DESIGNED -	REVISED -
	DRAWN -	REVISED -
PLOT SCALE = 40,0000 * / in.	CHECKED -	REVISED -
PLOT DATE = 5/16/2025	DATE -	REVISED -

STATE OF ILLINOIS
DEPARTMENT OF TRANSPORTATION


FAP RTE 745 (IL 104)
TYPICAL SECTIONS

SCALE: NONE SHEET 5 OF 5 SHEETS STA. TO STA.

F.A.P RTE.	SECTION	COUNTY	TOTAL SHEETS	SHEET NO.
745	103Z,RS-4, TS-1,SW	ADAMS	171	29
CONTRACT NO. 72K42				
ILLINOIS FED. AID PROJECT				

BENCHMARKS NAVD-88		
MARK	ELEVATION	DESCRIPTION
BM #40	622.234	CHSLD "□" CORNER RETAINING WALL SE QUAD BROADWAY & 16TH STREET. STA. 155+48.8 34.2' RT
BM DA-23	617.124	CHSLD "□" MAST ARM FOUNDATION NW QUAD BROADWAY & 18TH STREET. STA. 163+91.3 34.8' LT

CONTROL POINTS			NAD83-2011 ADJ
MARK	N	E	DESCRIPTION
CP #600	1,192,733.789	1,952,475.707	STARDRILL IN CHISELED X. STA 145+55.7, 34.3' RT
CP #601	1,192,796.865	1,953,009.642	#4 REBAR WITH CAP FLUSH. STA 150+87.8, 43.0' LT
CP #9901	1,192,779.272	1,953,254.232	#4 REBAR WITH CAP FLUSH. STA 153+32.7, 32.0' LT
CP #602	1,192,672.185	1,954,311.082	#4 REBAR WITH CAP BURIED 3". STA 163+92.1, 46.8' RT

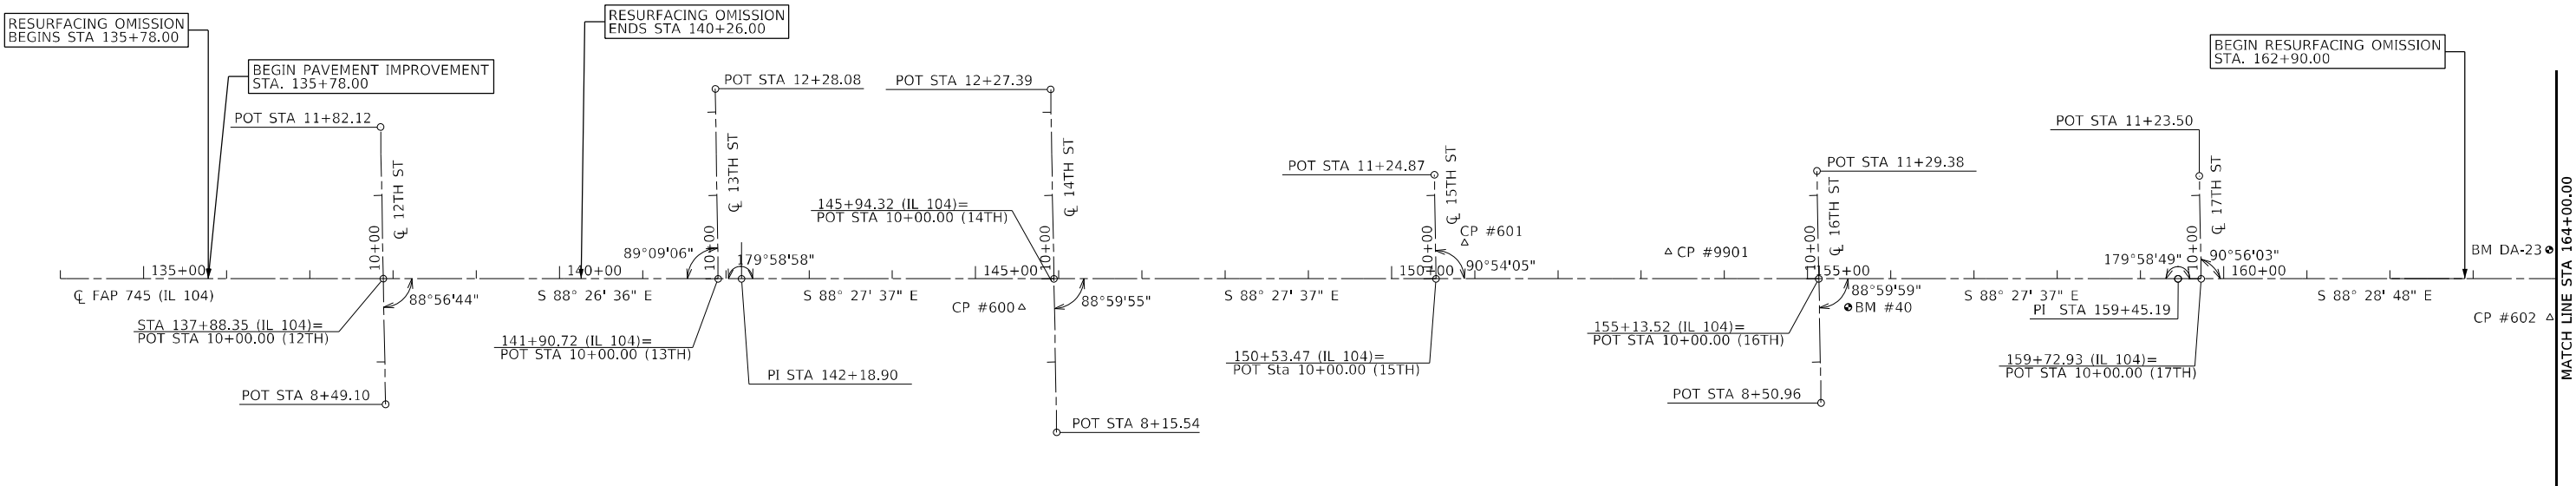

ALIGNMENT COORDINATES - IL 104			
POINT	STATION	N	E
PI	119+12.26	1,192,839.8441	1,949,834.1441
POT	137+88.35	1,192,788.8744	1,951,709.5405
POT	141+90.72	1,192,777.9350	1,952,111.7610
PI	142+18.90	1,192,777.1775	1,952,139.9379
POT	145+94.32	1,192,767.0905	1,952,515.2244
POT	150+53.47	1,192,754.7539	1,952,974.2050
POT	155+13.52	1,192,742.3932	1,953,434.0851
PI	159+45.19	1,192,730.7947	1,953,865.6055
POT	159+72.93	1,192,730.0590	1,953,893.3330

ALIGNMENT COORDINATES - 12TH ST			
POINT	STATION	N	E
POT	8+49.10	1,192,637.9841	1,951,708.2175
POT	10+00.00	1,192,788.8744	1,951,709.5405
POT	11+82.12	1,192,970.9919	1,951,711.1374


ALIGNMENT COORDINATES - 13TH ST			
POINT	STATION	N	E
POT	10+00.00	1,192,777.9350	1,952,111.7610
POT	12+28.08	1,193,005.9986	1,952,114.5813


ALIGNMENT COORDINATES - 14TH ST			
POINT	STATION	N	E
POT	8+15.54	1,192,582.6435	1,952,513.4921
POT	10+00.00	1,192,767.0905	1,952,515.2244
POT	12+27.39	1,192,994.4725	1,952,517.3600

ALIGNMENT COORDINATES - 15TH ST			
POINT	STATION	N	E
POT	10+00.00	1,192,754.7539	1,952,974.2050
POT	11+24.87	1,192,879.6186	1,952,975.5962

ALIGNMENT COORDINATES - 16TH ST			
POINT	STATION	N	E
POT	8+50.96	1,192,593.3607	1,953,432.6824
POT	10+00.00	1,192,742.3932	1,953,434.0851
POT	11+29.38	1,192,871.7623	1,953,435.3026

ALIGNMENT COORDINATES - 17TH ST			
POINT	STATION	N	E
POT	10+00.00	1,192,730.0590	1,953,893.3330
POT	11+23.50	1,192,853.5478	1,953,894.5956

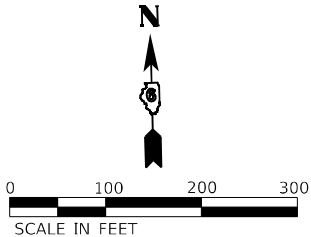

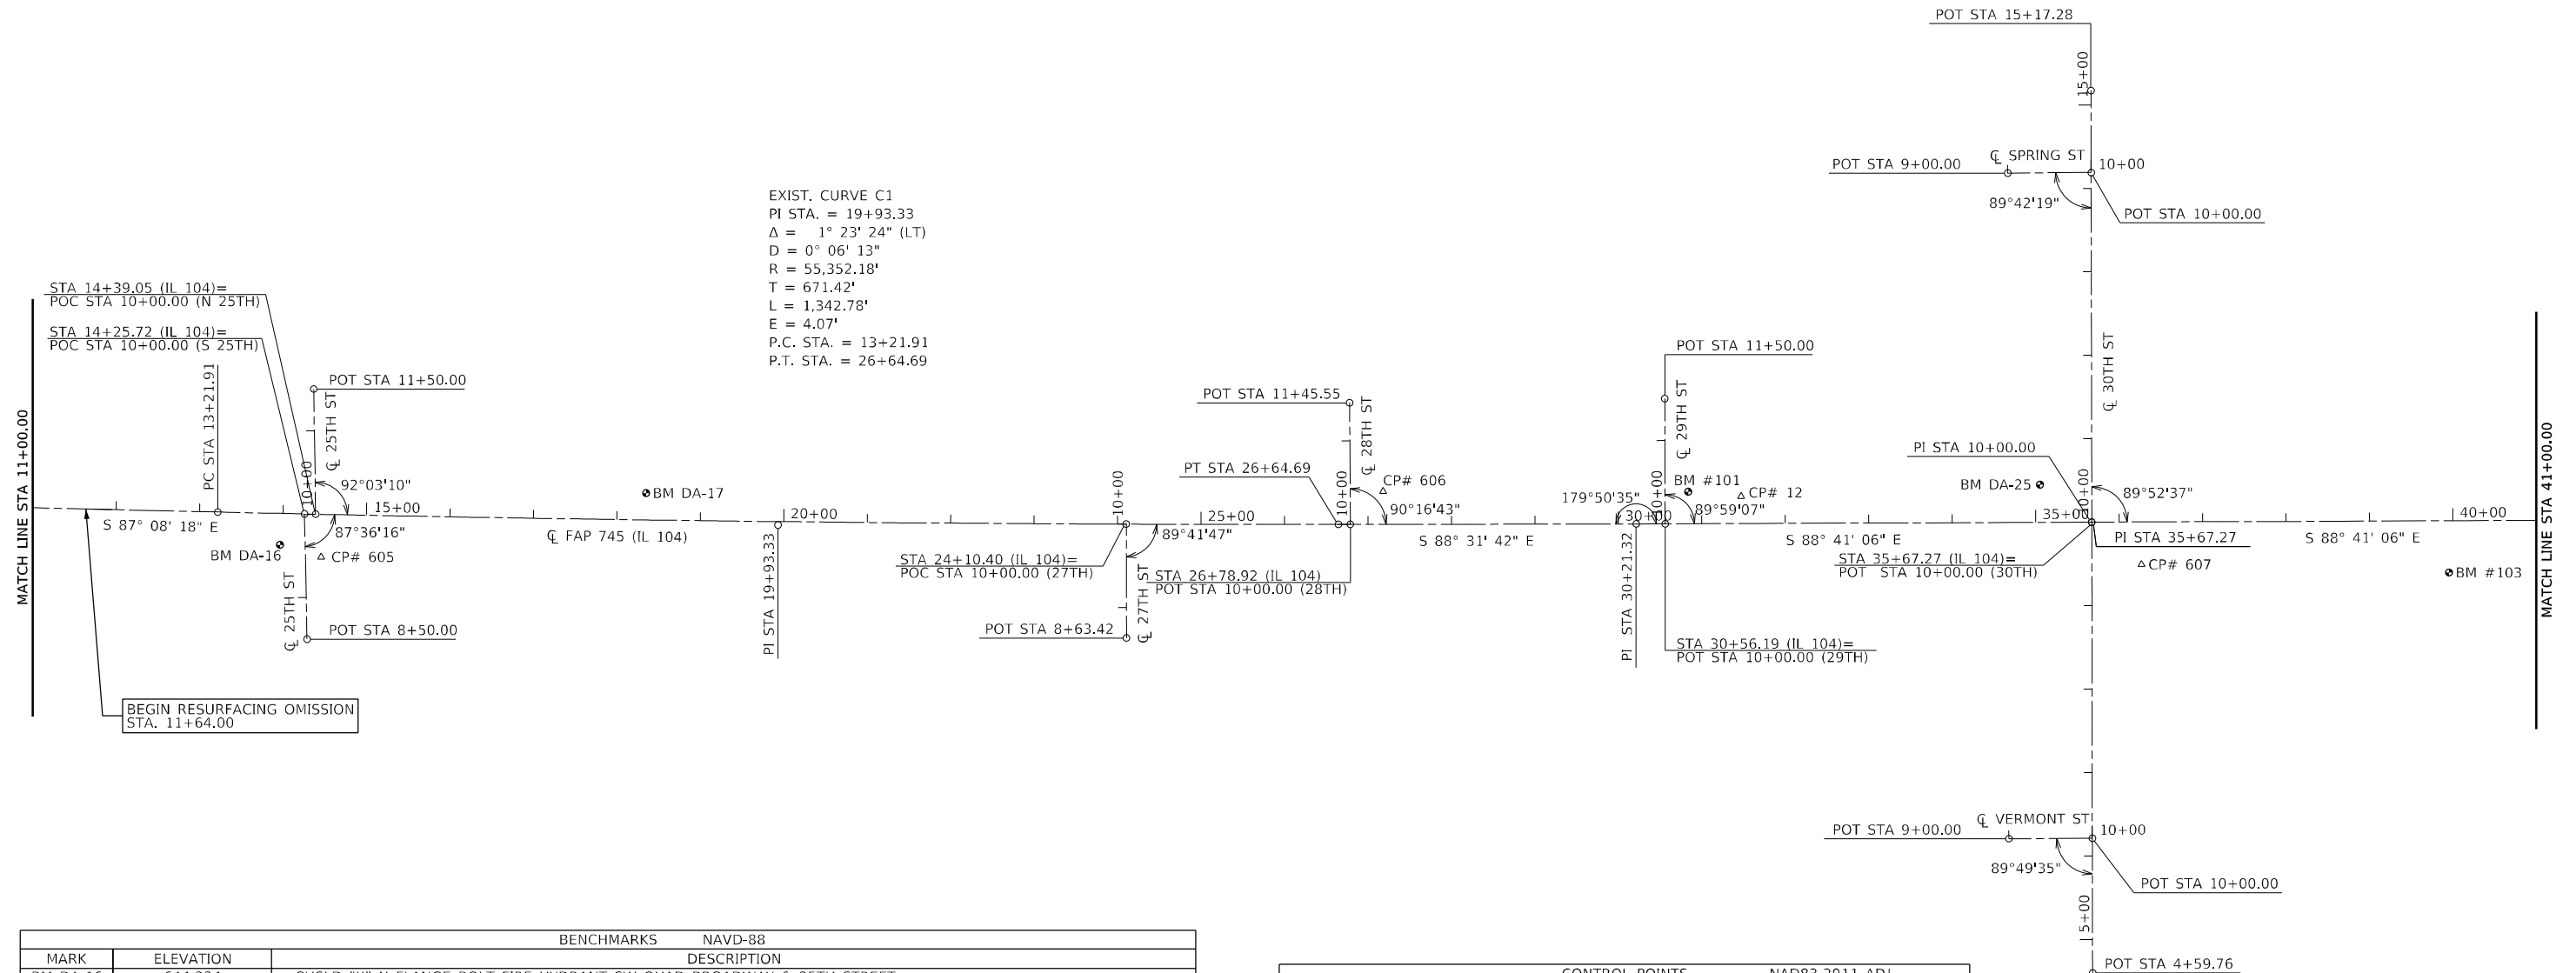

BENCHMARKS		NAVD-88
MARK	ELEVATION	DESCRIPTION
BM DA-16	644.224	CHSLD "X" N FLANGE BOLT FIRE HYDRANT SW QUAD BROADWAY & 25TH STREET. STA. 13+97.4 37.7' RT
BM DA-17	651.428	CHSLD "X" S FLANGE BOLT FIRE HYDRANT N SIDE BROADWAY AT TITLE MAX APPROXIMATELY 400FT E OF 25TH STREET. STA. 18+34.7 32.2' LT
BM #101	656.886	CHSLD "□" TOP CURB PARKING LOT NE QUAD BROADWAY & 29TH STREET. STA. 30+83.9 38.3' LT
BM DA-25	657.932	CUT "X" MAST ARM FOUNDATION NW QUAD BROADWAY & 30TH STREET. STA. 35+05.5 45.4' LT
BM #103	649.119	CHSLD "□" NE CORNER STAPLES SIGN FOUNDATION S SIDE BROADWAY APPROXIMATELY 425FT E OF 30TH STREET. STA. 39+94.9 62.1' RT

CONTROL POINTS			NAD83-2011 ADJ
MARK	N	E	DESCRIPTION
CP #605	1,192,554.321	1,957,655.287	#4 REBAR BURIED 3". STA 14+46.90, 51.1' RT
CP #606	1,192,598.684	1,958,929.163	#4 REBAR WITH CAP BURIED 3". STA 27+18.10, 39.4' LT
CP #12	1,192,580.937	1,959,357.972	STAR DRILL IN CHISELED X. STA 31+47.40, 32.3' LT
CP #607	1,192,486.649	1,959,835.193	STAR DRILL IN CHISELED X. STA 36+26.60, 51.0' RT

ALIGNMENT COORDINATES - IL 104			
POINT	STATION	N	E
PC	13+21.91	1,192.611.4272	1,957,532.9251
POC	14+25.72	1,192,606.3418	1,957,636.6092
POC	14+39.05	1,192,605.7028	1,957,649.9269
PI	19+93.33	1,192,577.9067	1,958,203.5099
POC	24+10.40	1,192,567.7770	1,958,620.5221
PT	26+64.69	1,192,560.6621	1,958,874.7104
POT	26+78.92	1,192,560.2967	1,958,888.9309
PI	30+21.32	1,192,551.5025	1,959,231.2203
POT	30+56.19	1,192,550.7023	1,959,266.0856
POT	35+67.27	1,192,538.9747	1,959,777.0301

ALIGNMENT COORDINATES - S 25TH ST			
POINT	STATION	N	E
POT	8+50.00	1,192.456.3448	1,957.635.6703
POT	10+00.00	1,192.606.3418	1,957.636.6092


ALIGNMENT COORDINATES - N 25TH ST			
POINT	STATION	N	E
POT	10+00.00	1,192.605.7028	1,957.649.9269
POT	11+50.00	1,192.755.6920	1,957.651.7271

ALIGNMENT COORDINATES - 27TH ST			
POINT	STATION	N	E
POT	8+63.42	1,192,431.2386	1,958,617.1105
POT	10+00.00	1,192,567.7770	1,958,620.5221

ALIGNMENT COORDINATES - 28TH ST			
POINT	STATION	N	E
POT	10+00.00	1,192,560.2967	1,958,888.9309
POT	11+45.55	1,192,705.8157	1,958,891.9616

ALIGNMENT COORDINATES - 29TH ST			
POINT	STATION	N	E
POT	10+00.00	1,192,550.7023	1,959,266.0856
POT	11+50.00	1,192,700.6619	1,959,269.5664

ALIGNMENT COORDINATES - 30TH ST			
POINT	STATION	N	E
POT	4+59.76	1.191.998.9018	1.959.763.4741
POT	6+21.19	1.192.160.2873	1.959.767.5249
POT	10+00.00	1.192.538.9747	1.959.777.0301
POT	14+19.00	1.192.957.8456	1.959.787.5438
POT	15+17.28	1.193.056.0968	1.959.790.0100

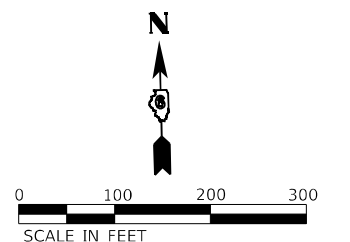


BENCHMARKS NAVD-88		
MARK	ELEVATION	DESCRIPTION
BM DA-26	645.749	CHSLD "□" LIGHT POLE FOUNDATION NE QUAD BROADWAY & 33RD STREET. STA. 49+37.7 71.7' LT
BM WAS-2	673.254	CHSLD "X" NE BOLT LARGE STEEL POWER POLE APPROXIMATE 100FT W OF 36TH STREET AND S SIDE BROADWAY. STA. 61+01.2 45.6' RT

CONTROL POINTS		NAD83-2011 ADJ	
MARK	N	E	DESCRIPTION
CP #608	1,192,566.975	1,960,577.048	#4 REBAR WITH CAP BURIED 4". STA 43+66.50, 45.8' LT
CP #610	1,192,476.495	1,961,062.474	REBAR WITH CAP BURIED 3". STA 48+54.00, 44.4' RT
CP #611	1,192,472.924	1,961,695.001	#4 REBAR WITH CAP BURIED 4". STA 54+86.40, 34.6' RT
CP #9897	1,192,533.170	1,962,392.774	STAR DRILL IN CHISELED X TOP OF ISLAND. STA 61+82.50, 42.2' LT

EXIST. CURVE C4
PI STA. = 67+75.39
Δ = 3° 51' 59" (RT)
D = 2° 35' 14"
R = 2,214.53'
T = 74.75'
L = 149.44'
E = 1.26'
P.C. STA. = 67+00.64
P.T. STA. = 68+50.08

EXIST. CURVE C5
PI STA. = 69+25.82
Δ = 3° 53' 15" (LT)
D = 2° 36' 10"
R = 2,201.27'
T = 74.71'
L = 149.35'
E = 1.27'
P.C. STA. = 68+51.12
P.T. STA. = 70+00.47

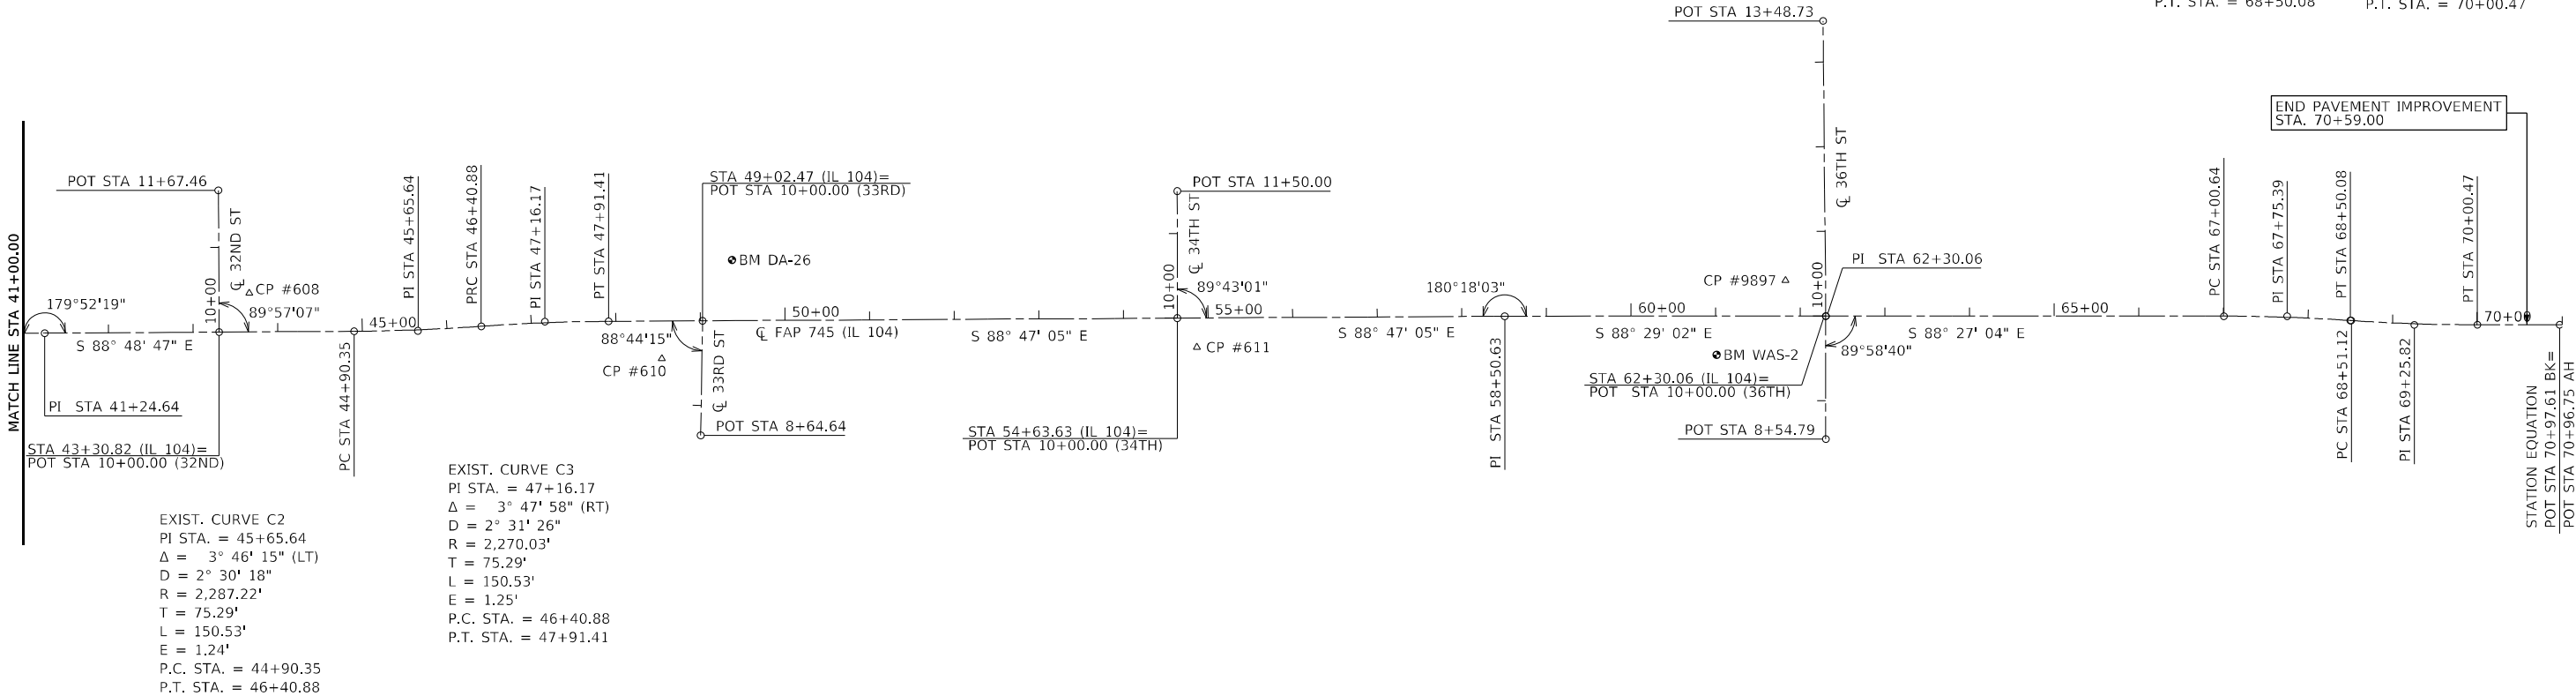


ALIGNMENT COORDINATES - IL 104			
POINT	STATION	N	E
PI	41+24.64	1,192,526.1849	1,960,334.2513
POT	43+30.82	1,192,521.9145	1,960,540.3864
PC	44+90.35	1,192,518.6103	1,960,699.8812
PI	45+65.61	1,192,517.0508	1,960,775.1572
PRC	46+40.88	1,192,520.4453	1,960,850.3729
PI	47+16.17	1,192,523.8396	1,960,925.5842
PT	47+91.41	1,192,522.2426	1,961,000.8599
POT	49+02.47	1,192,519.8842	1,961,111.8939
POT	54+63.63	1,192,507.9844	1,961,672.9245
PI	58+50.63	1,192,499.7759	1,962,059.8374
PI	62+30.06	1,192,489.7361	1,962,439.1364
PC	67+00.64	1,192,477.0173	1,962,909.5491
PI	67+75.39	1,192,474.9970	1,962,984.2697
PT	68+50.08	1,192,467.9429	1,963,058.6839
PC	68+51.12	1,192,467.8455	1,963,059.7114
PI	69+25.82	1,192,460.7955	1,963,134.0831
PT	70+00.47	1,192,458.8038	1,963,208.7617
POT	70+97.61	1,192,456.2138	1,963,305.8723

ALIGNMENT COORDINATES - 32ND ST			
POINT	STATION	N	E
POT	10+00.00	1,192,521.9145	1,960,540.3864
POT	11+67.46	1,192,689.3350	1,960,543.9954

ALIGNMENT COORDINATES - 33RD ST			
POINT	STATION	N	E
POT	8+64.64	1,192,384.6561	1,961,106.0417
POT	10+00.00	1,192,519.8842	1,961,111.8939

ALIGNMENT COORDINATES - 34TH ST			
POINT	STATION	N	E
POT	10+00.00	1,192,507.9844	1,961,672.9245
POT	11+50.00	1,192,657.9331	1,961,676.8467

ALIGNMENT COORDINATES - 36TH ST			
POINT	STATION	N	E
POT	8+54.79	1,192,344.5804	1,962,435.2684
POT	10+00.00	1,192,489.7361	1,962,439.1364
POT	13+48.73	1,192,838.4135	1,962,445.3728

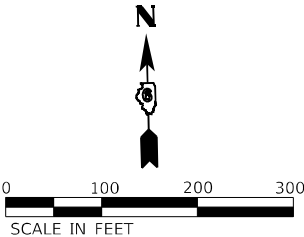

MODEL: Default
FILE: Name-10-Joincity-22Hes220146Work_Order_04 - Broadway\18-Transportation\CADD_Sheets\672K42-shr-Alignment04.dgn

KLINGNER
& ASSOCIATES, P.C.
Engineers • Architects • Surveyors
616 N. 24TH ST. SUITE 200 JOLIET, IL 60431-2203-3670
STATE OF ILLINOIS DESIGN FIRM NO. 184-2738


USER NAME = cschenk	DESIGNED -	REVISED -
PLOT SCALE = 200,0000 ' / in.	DRAWN -	REVISED -
PLOT DATE = 5/16/2025	CHECKED -	REVISED -
	DATE -	REVISED -

STATE OF ILLINOIS
DEPARTMENT OF TRANSPORTATION

FAP RTE 745 (IL 104) HORIZONTAL ALIGNMENT			
SCALE: 1"=100'	SHEET 4	OF 4 SHEETS	STA. 41+00.00 TO STA. 71+00.00


F.A.P. RTE.	SECTION	COUNTY	TOTAL SHEETS	SHEET NO.
745	103Z,RS-4, TS-1,SW	ADAMS	171	33
CONTRACT NO. 72K42				
ILLINOIS		FED. AID PROJECT		

PROFILE	SURVEYED _____	BY _____	DATE _____
	PLOTTED _____		
NOTE BOOK _____	GRADES CHECKED _____		
NO. _____	B.M. NOTED _____		
	STRUCTURE NOTATIONS CHECKED _____		

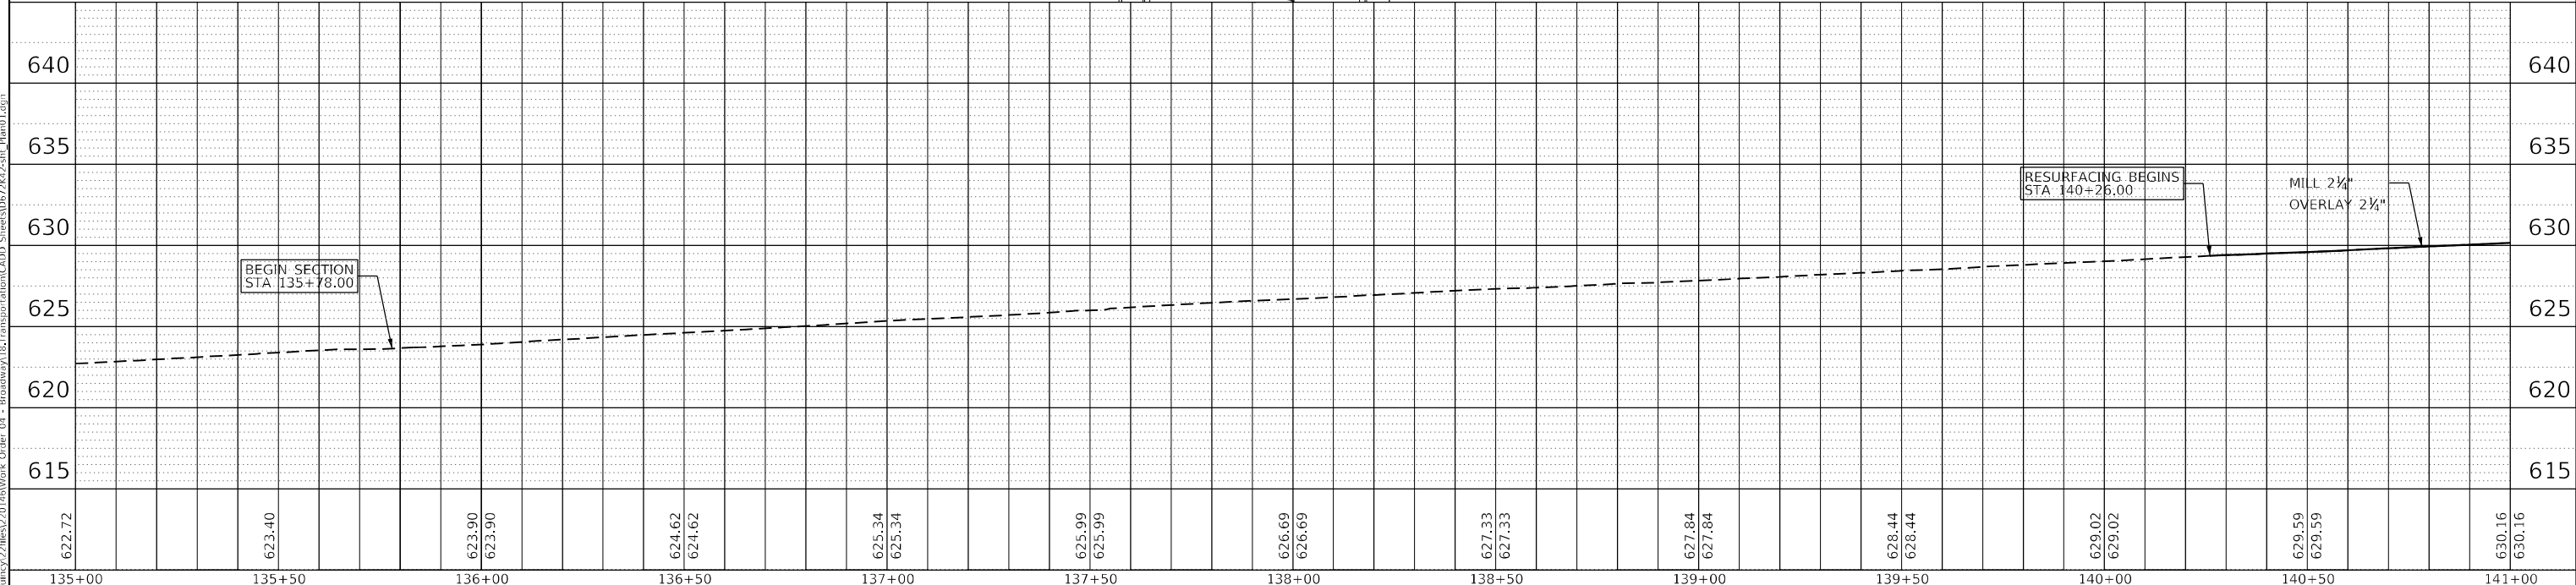

KLINGNER & ASSOCIATES, P.C. Engineers • Architects • Surveyors 610 N. 24TH ST., SUITE C, LINCOLN, ILL. 62601-2172 STATE OF ILLINOIS DESIGN FIRM NO. 184-2738	USER NAME = cschenk	DESIGNED -	REVISED -	STATE OF ILLINOIS DEPARTMENT OF TRANSPORTATION	FAP RTE 745 (IL 104) PLAN & PROFILE							F.A.P. RTE.	SECTION	COUNTY	TOTAL SHEETS	SHEET NO.
		DRAWN -	REVISED -		745	103Z,RS-4, TS-1,SW	ADAMS	171	34							
	PLOT SCALE = 40,0000' / in.	CHECKED -	REVISED -		CONTRACT NO. 72K42											
	PLOT DATE = 5/16/2025	DATE -	REVISED -		SCALE: 1"=20'	SHEET 1	OF 21 SHEETS	STA. 135+00.00	TO STA. 141+00.00	ILLINOIS FED. AID PROJECT						

PROFILE	SURVEYED _____	BY _____	DATE _____
	PLOTTED _____		
	GRADES CHECKED _____		
	I.I.M. NOTED _____		
	STRUCTURE NOTATIONS CHECKED _____		
NOTE BOOK _____			
NO. _____			

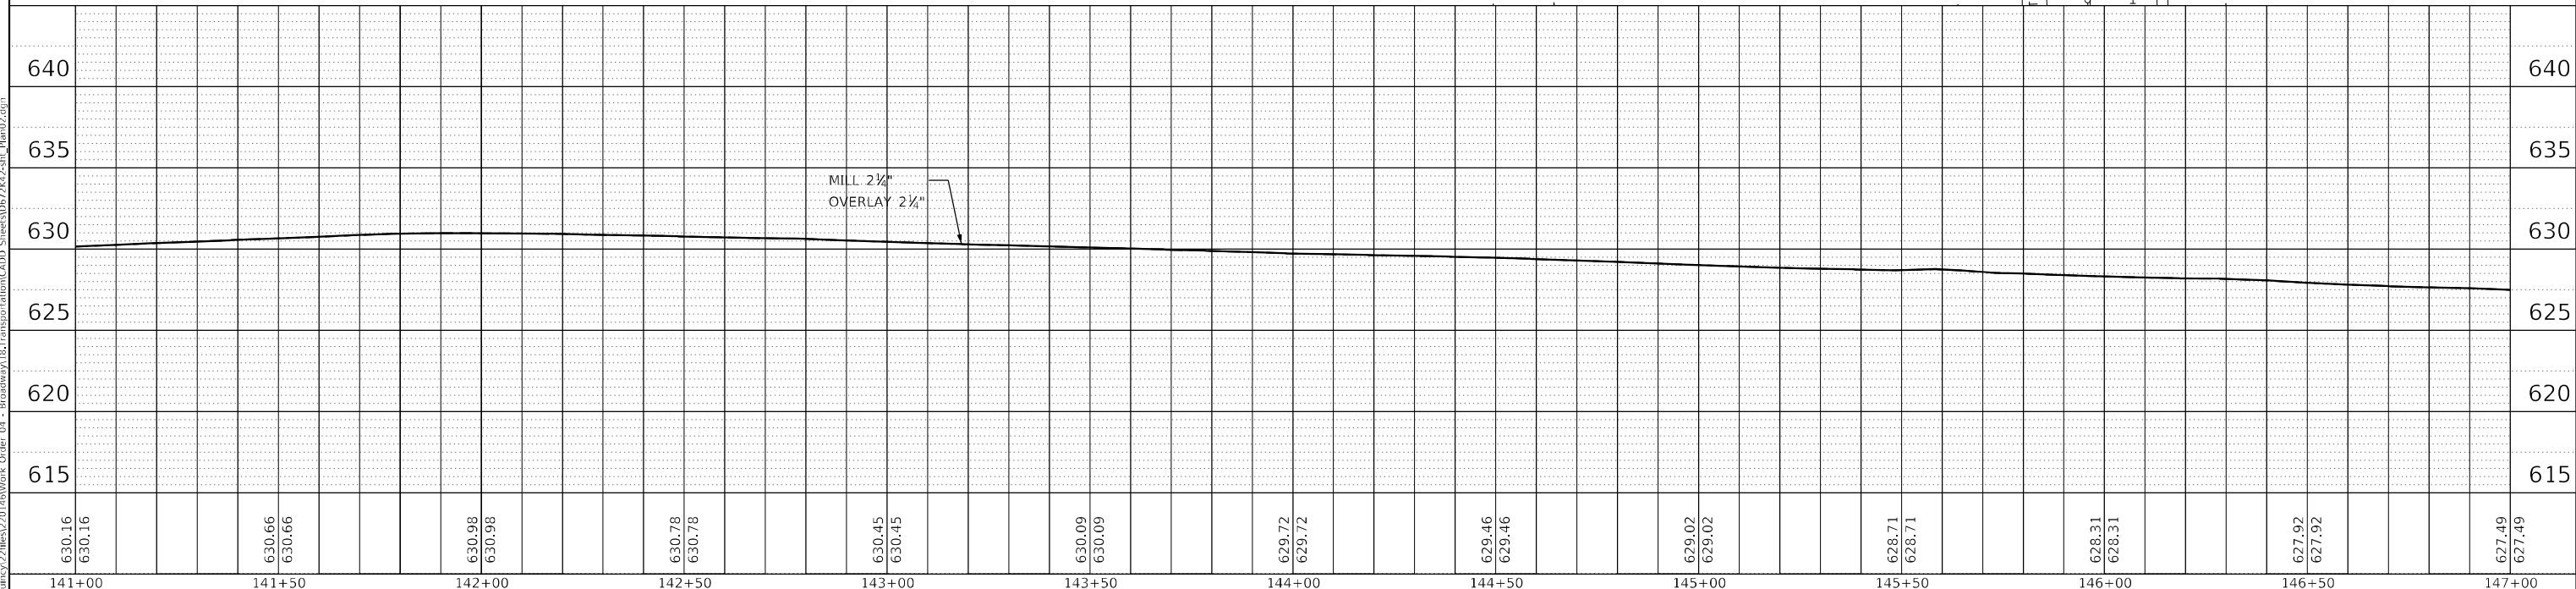

KLINGNER & ASSOCIATES, P.C. Engineers • Architects • Surveyors 610 N.24TH ST. SUITE 200, LINCOLN, ILL. 62501-2172, 253-3670 STATE OF ILLINOIS DESIGN FIRM NO. 184-2738	USER NAME = cschenk	DESIGNED -	REVISED -	STATE OF ILLINOIS DEPARTMENT OF TRANSPORTATION	FAP RTE 745 (IL 104) PLAN & PROFILE							F.A.P. RTE.	SECTION	COUNTY	TOTAL SHEETS	SHEET NO.
		DRAWN -	REVISED -		745	103Z,RS-4, TS-1,SW	ADAMS	171	35							
	PLOT SCALE = 40,0000' / in.	CHECKED -	REVISED -		CONTRACT NO. 72K42											
	PLOT DATE = 5/16/2025	DATE	REVISED -		SCALE: 1"=20'	SHEET 2	OF 21 SHEETS	STA. 141+00.00	TO STA. 147+00.00	ILLINOIS	FED. AID PROJECT					

PLAN	SURVEYED PLOTTED ALIGNMENT CHECKED CADD FILE NAME	BY	DATE
NO.			

PROFILE	SURVEYED PLOTTED GRADES CHECKED STRUCTURE NOTATIONS CHWD	BY	DATE
NO.			

MODEL: Default
FILE NAME: P:\Quincy\2111es\2101\85Work Order 04 - Broadway\187Transportation\CADD Sheets\18727242-2-11-Plan03.dgn


PR HMA SURF REM (2¼")
PR POLY HMA SC, SMA, 9.5, MIX "D", N50, 1½"
PR POLY HMA BC, IL-4.75, N50, ¾"

SEE GEOMETRIC DETAILS
FOR IMPROVEMENTS
AT INTERSECTIONS



SEE PAVEMENT MARKING PLAN
SHEETS FOR STRIPING DETAILS

THESE QUADRANTS RECONSTRUCTED BY
CITY OF QUINCY CONTRACT MU 028

15TH STREET
PR HMA SURF REM (VAR. DEPTH)
PR POLY HMA SC, SMA, 9.5, MIX "D", N50, 1½"
PR POLY HMA BC, IL-4.75, N50, ¾"
(SEE CITY STREET PROFILE SHEET)

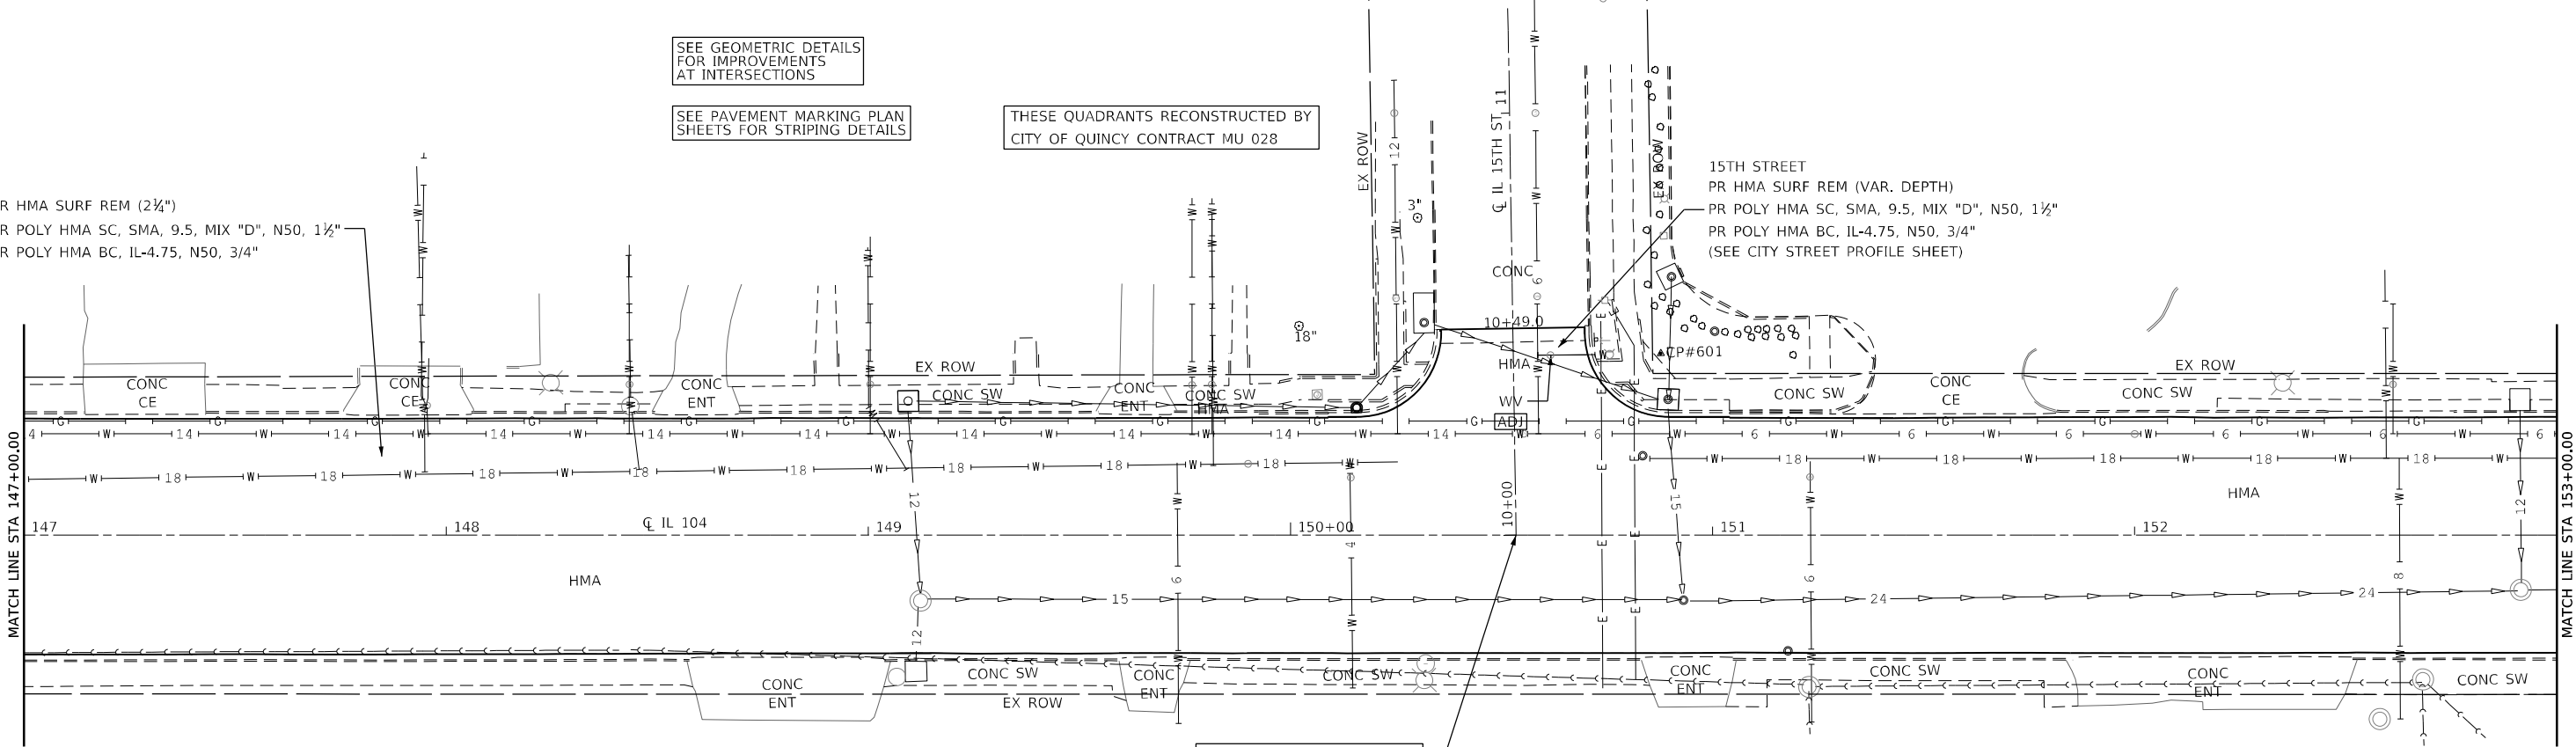

STA 150+53.47 (IL 104)
POT STA 10+00.00 (15TH ST)

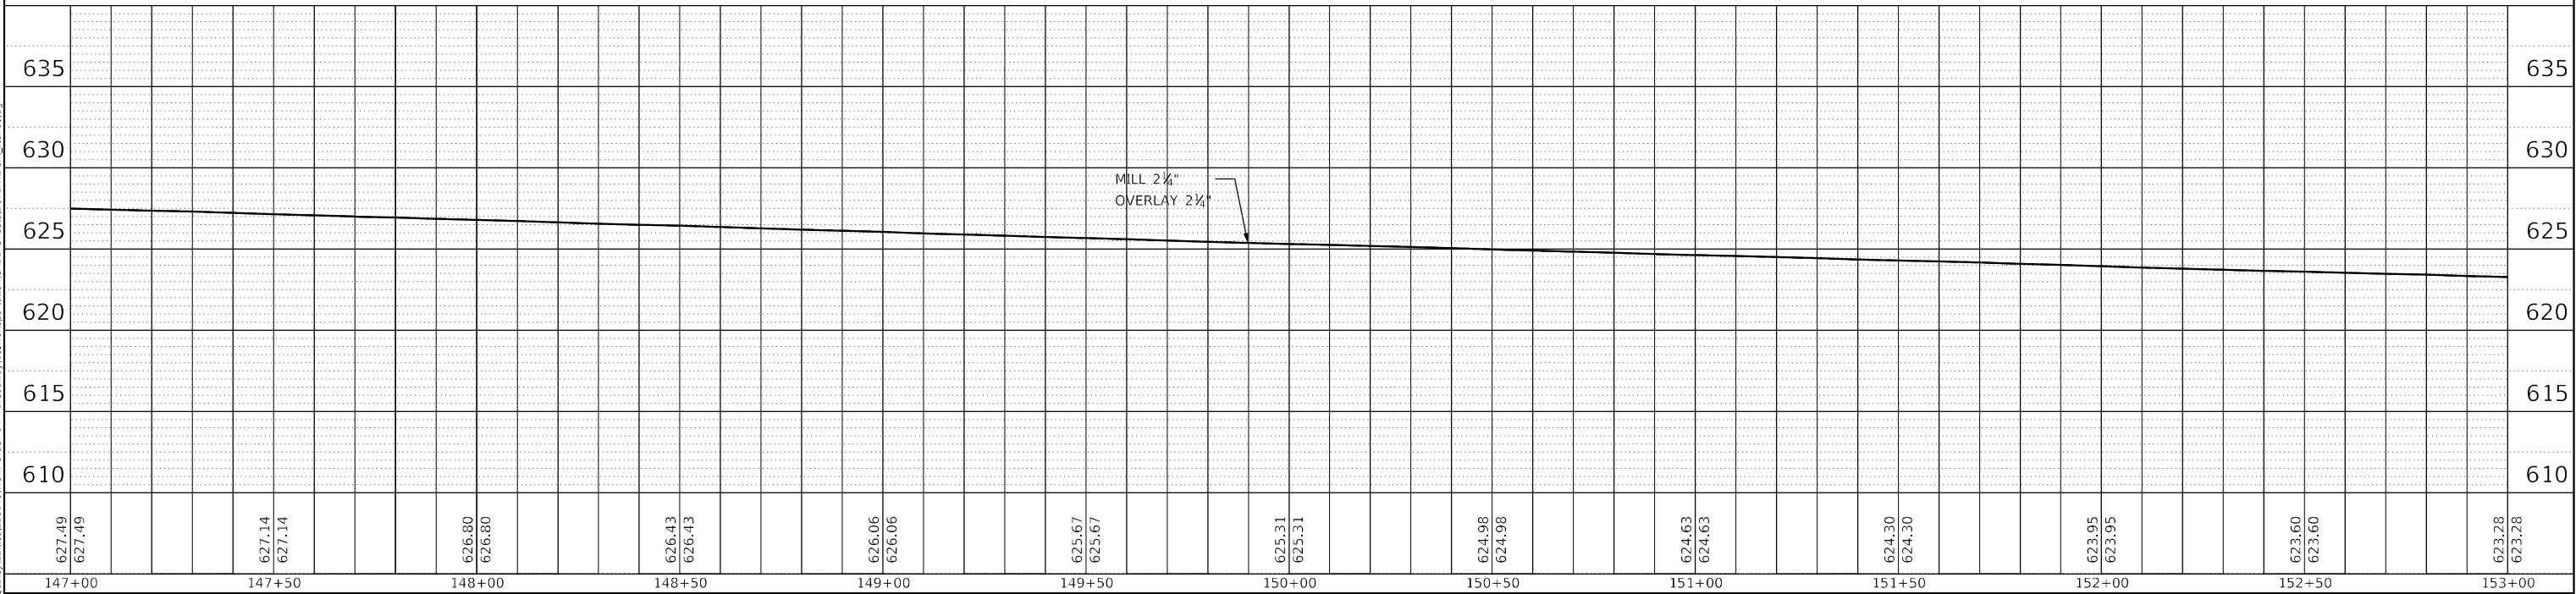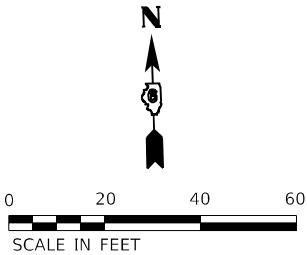

KLINGNER
& ASSOCIATES, P.C.
Engineers • Architects • Surveyors
616 N. 24TH ST., QUINCY, ILL. 62301 217.223.3670
STATE OF ILLINOIS DESIGN FIRM NO. 186-2738



USER NAME = cschenk	DESIGNED -	REVISED -
	DRAWN -	REVISED -
PLOT SCALE = 40,0000 * / in.	CHECKED -	REVISED -
PLOT DATE = 5/16/2025	DATE -	REVISED -

STATE OF ILLINOIS
DEPARTMENT OF TRANSPORTATION

FAP RTE 745 (IL 104)			
PLAN & PROFILE			
SCALE: 1"=20'	SHEET 3	OF 21 SHEETS	STA. 147+00.00 TO STA. 153+00.00


F.A.P. RTE.	SECTION	COUNTY	TOTAL SHEETS	SHEET NO.
745	103Z,RS-4, TS-1,SW	ADAMS	171	36
CONTRACT NO. 72K42				
ILLINOIS		FED. AID PROJECT		

PROFILE	SURVEYED _____	BY _____	DATE _____
	PLOTTED _____		
NOTE BOOK _____	GRADES CHECKED _____		
NO. _____	B.M. NOTED _____		
	STRUCTURE NOTATIONS CHECKED _____		

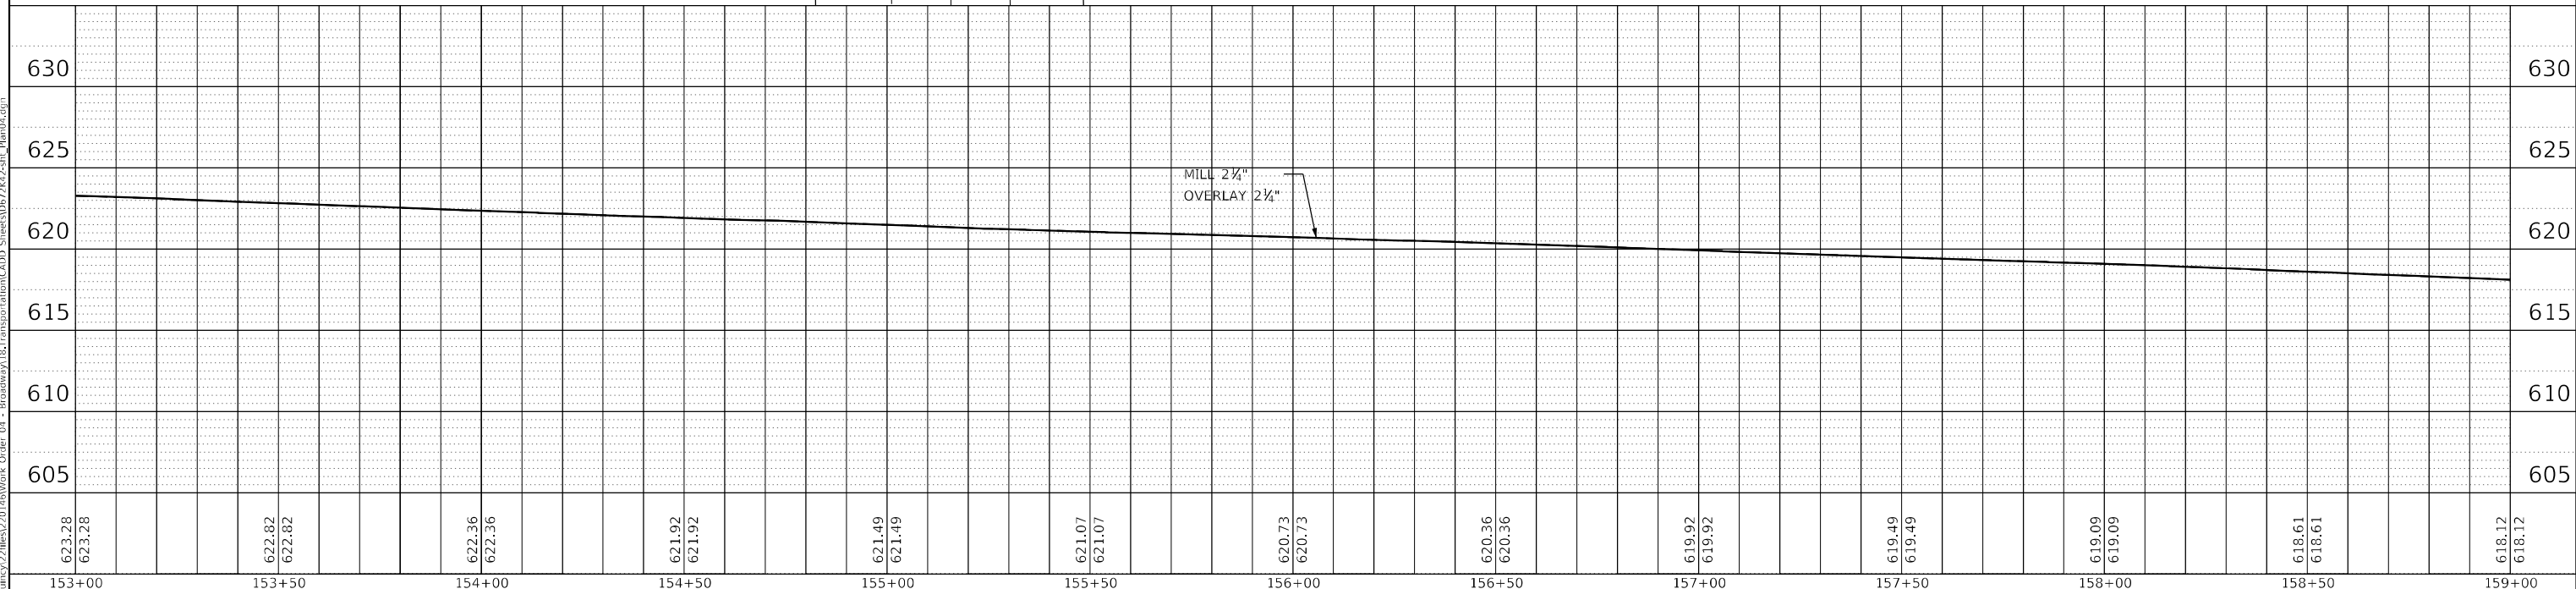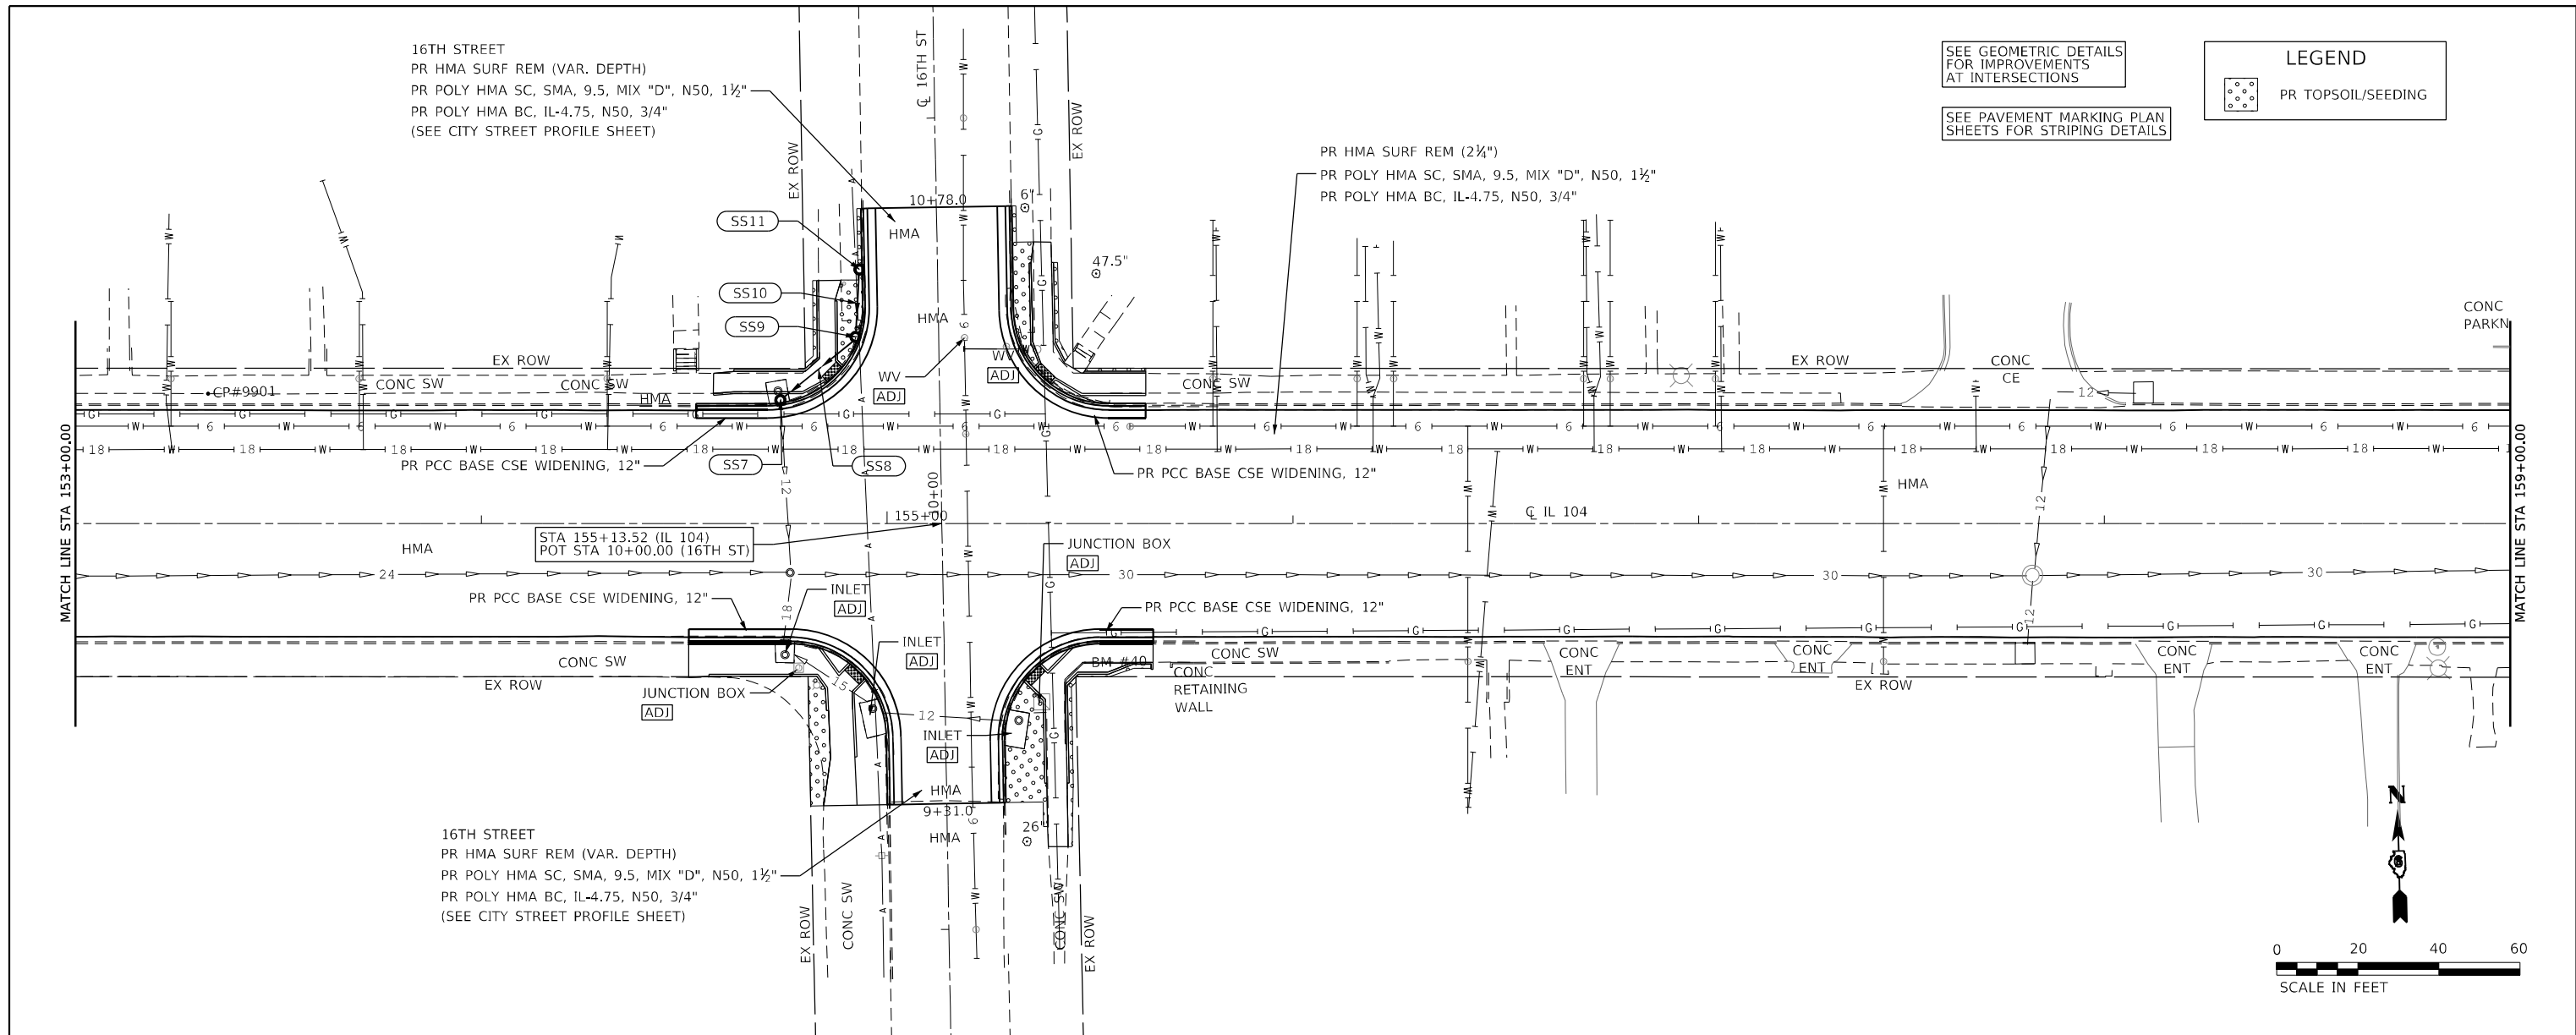

 KLINGNER & ASSOCIATES, P.C. Engineers • Architects • Surveyors 610 N. 24TH ST., SUITE C, LINCOLN, IL 62601 217.225.3470 STATE OF ILLINOIS DESIGN FIRM NO. 184-2738	USER NAME = cschenk	DESIGNED -	REVISED -	STATE OF ILLINOIS DEPARTMENT OF TRANSPORTATION	FAP RTE 745 (IL 104) PLAN & PROFILE					F.A.P. RTE.	SECTION	COUNTY	TOTAL SHEETS	SHEET NO.
		DRAWN -	REVISED -							745	103Z,RS-4, TS-1,SW	ADAMS	171	37
	PLOT SCALE = 40,0000' / in.	CHECKED -	REVISED -		CONTRACT NO. 72K42									
	PLOT DATE = 5/16/2025	DATE -	REVISED -		SCALE: 1"=20'	SHEET 4	OF 21 SHEETS	STA. 153+00.00	TO STA. 159+00.00	ILLINOIS	FED. AID PROJECT			

PROFILE	SURVEYED _____	BY _____	DATE _____
	PLOTTED _____		
	GRADES CHECKED _____		
	B.M. NOTED _____		
NOTE BOOK _____	STRUCTURE NOTATIONS CHKD _____		
NO. _____			



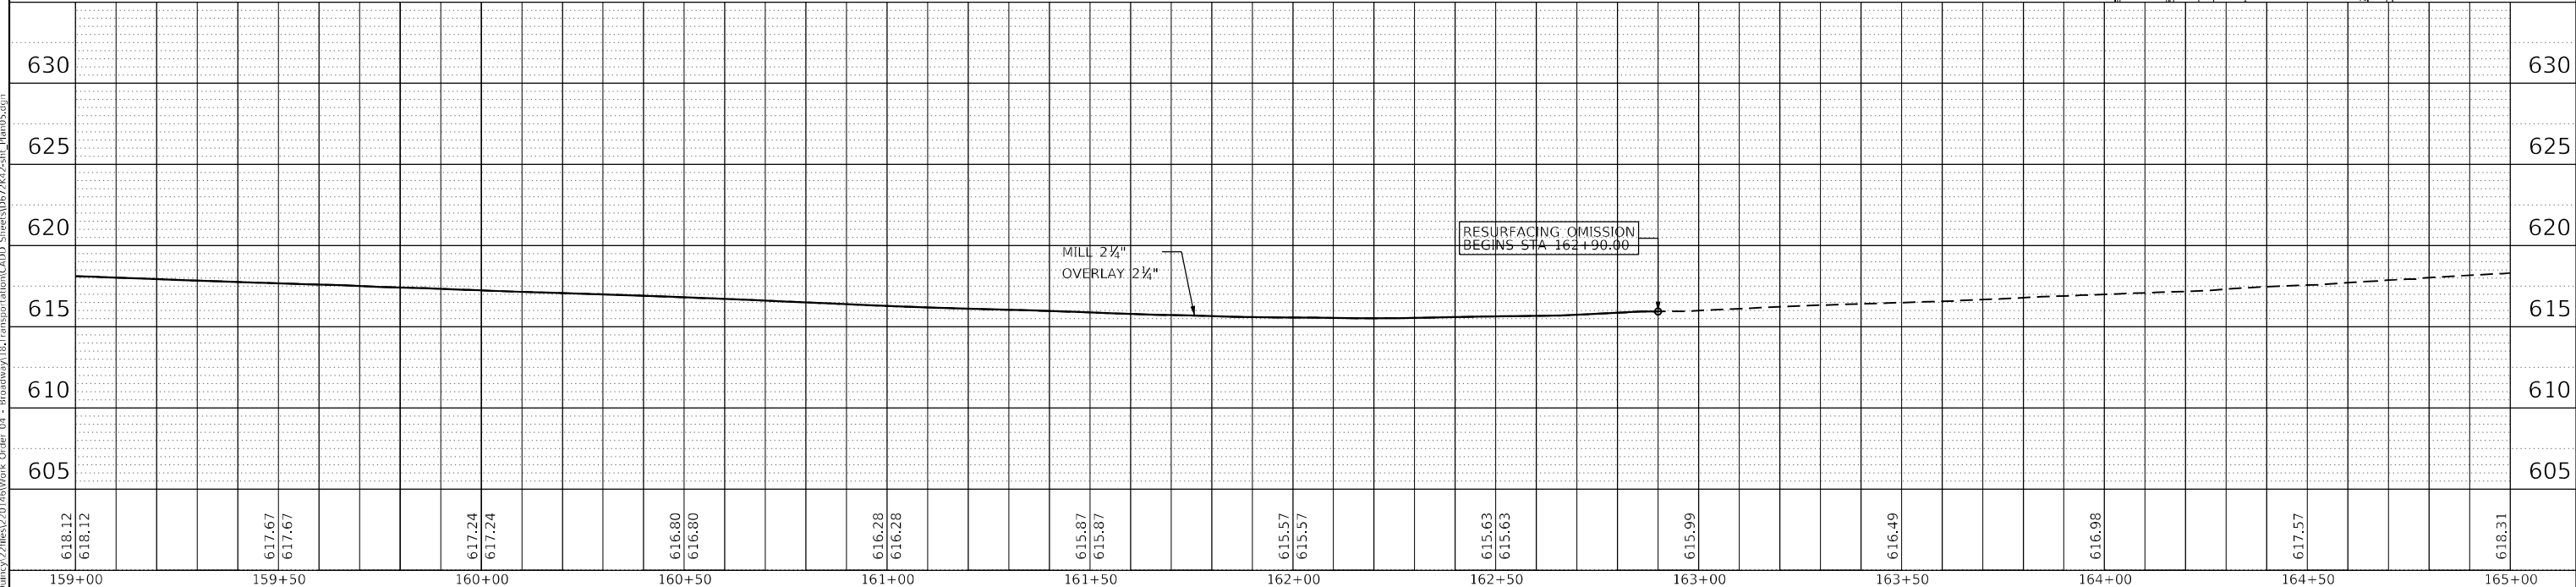


KLINGNER & ASSOCIATES, P.C. Engineers - Architects - Surveyors 616 NORTH ST., QUINCY, ILLINOIS 62201 217.225.3670 STATE OF ILLINOIS DESIGN FIRM NO. 184-2738	USER NAME = cschenk	DESIGNED -	REVISED -	STATE OF ILLINOIS DEPARTMENT OF TRANSPORTATION	FAP RTE 745 (IL 104) PLAN & PROFILE								F.A.P. RTE.	SECTION	COUNTY	TOTAL SHEETS	SHEET NO.
		DRAWN -	REVISED -										745	103Z,RS-4, TS-1,SW	ADAMS	171	38
	PLOT SCALE = 40,0000' / in.	CHECKED -	REVISED -		CONTRACT NO. 72K42												
	PLOT DATE = 5/16/2025	DATE -	REVISED -		SCALE: 1"=20'	SHEET 5	OF 21 SHEETS	STA. 159+00.00	TO STA. 165+00.00	ILLINOIS	FED. AID PROJECT						

PLAN	SURVEYED	DATE
NO.	BY	
NOTE BOOK	PLOTTED	
	GRADES CHECKED	
	STRUCTURE NOTATIONS CHWD	
	CADD FILE NAME	


PROFILE	SURVEYED	DATE
NO.	BY	
NOTE BOOK	PLOTTED	
	GRADES CHECKED	
	STRUCTURE NOTATIONS CHWD	
	CADD FILE NAME	

SEE PAVEMENT MARKING PLAN
SHEETS FOR STRIPING DETAILS

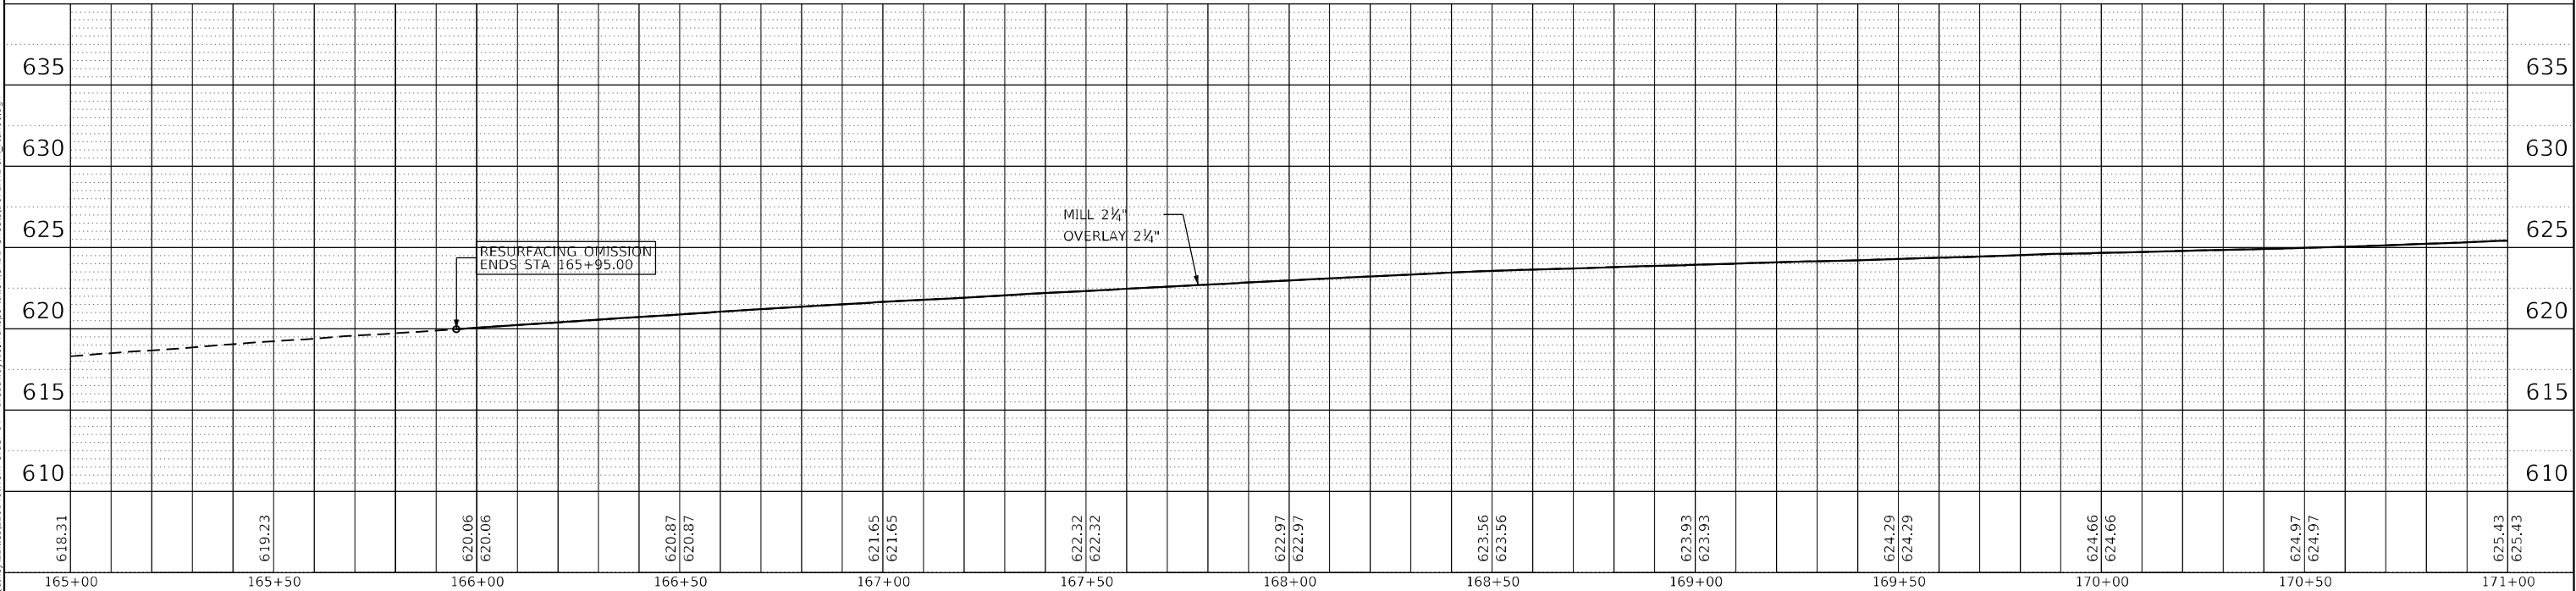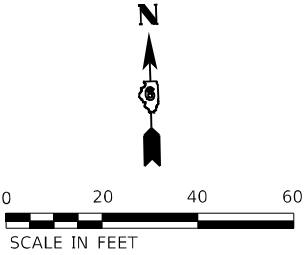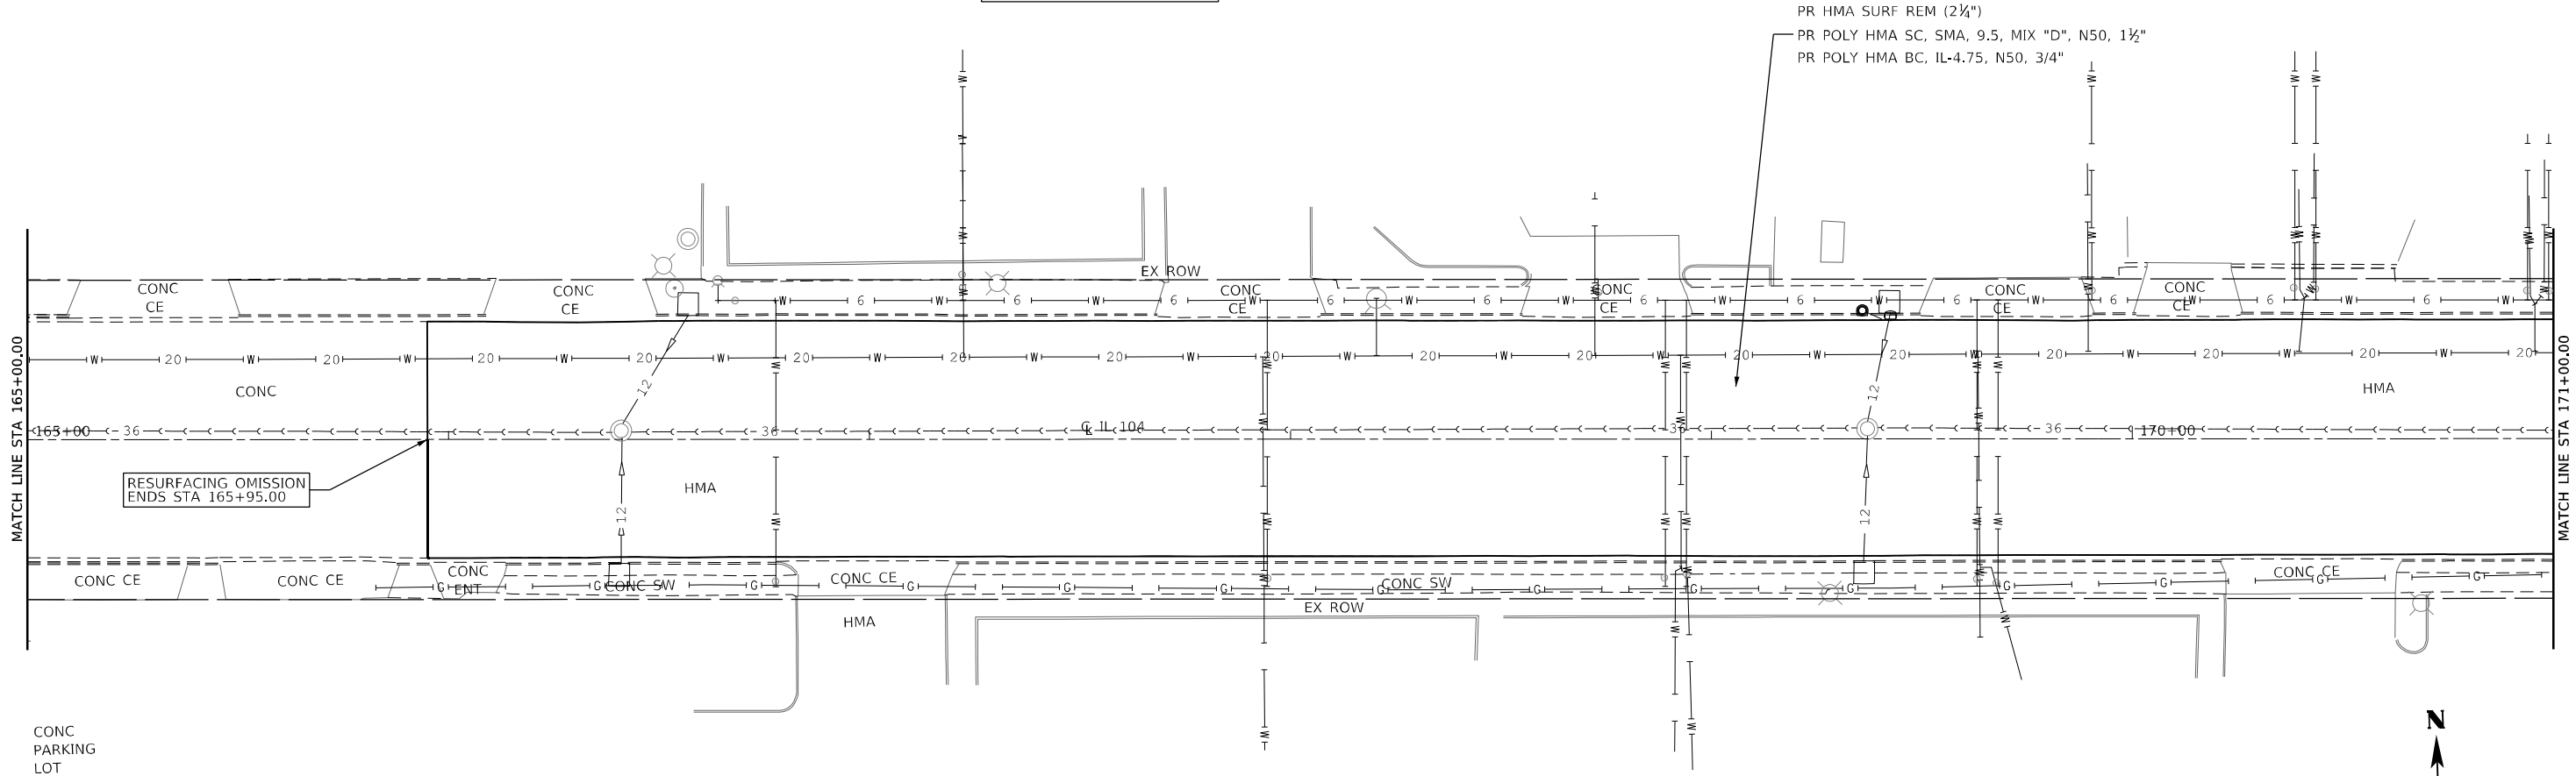

KLINGNER & ASSOCIATES, P.C. Engineers • Architects • Surveyors 616 N.24TH ST., QUINCY, ILLINOIS 62301 217.223.3670 STATE OF ILLINOIS DESIGN FIRM NO. 186-2738	USER NAME = cschenk	DESIGNED -	REVISED -	STATE OF ILLINOIS DEPARTMENT OF TRANSPORTATION	FAP RTE 745 (IL 104) PLAN & PROFILE				F.A.P. RTE.	SECTION	COUNTY	TOTAL SHEETS	SHEET NO.
	PLOT SCALE = 40,0000' / in.	DRAWN -	REVISED -						745	103Z,RS-4, TS-1,SW	ADAMS	171	39
	PLOT DATE = 5/16/2025	CHECKED -	REVISED -						CONTRACT NO. 72K42				
		DATE -	REVISED -										
	SCALE: 1"=20'		SHEET 6 OF 21 SHEETS						STA. 165+00.00 TO STA. 171+00.00		ILLINOIS FED. AID PROJECT		

PROFILE	SURVEYED _____	BY _____	DATE _____
	PLOTTED _____		
	GRADES CHECKED _____		
	B.M. NOTED _____		
NOTE BOOK _____	STRUCTURE NOTATIONS CHKD _____		
NO. _____			

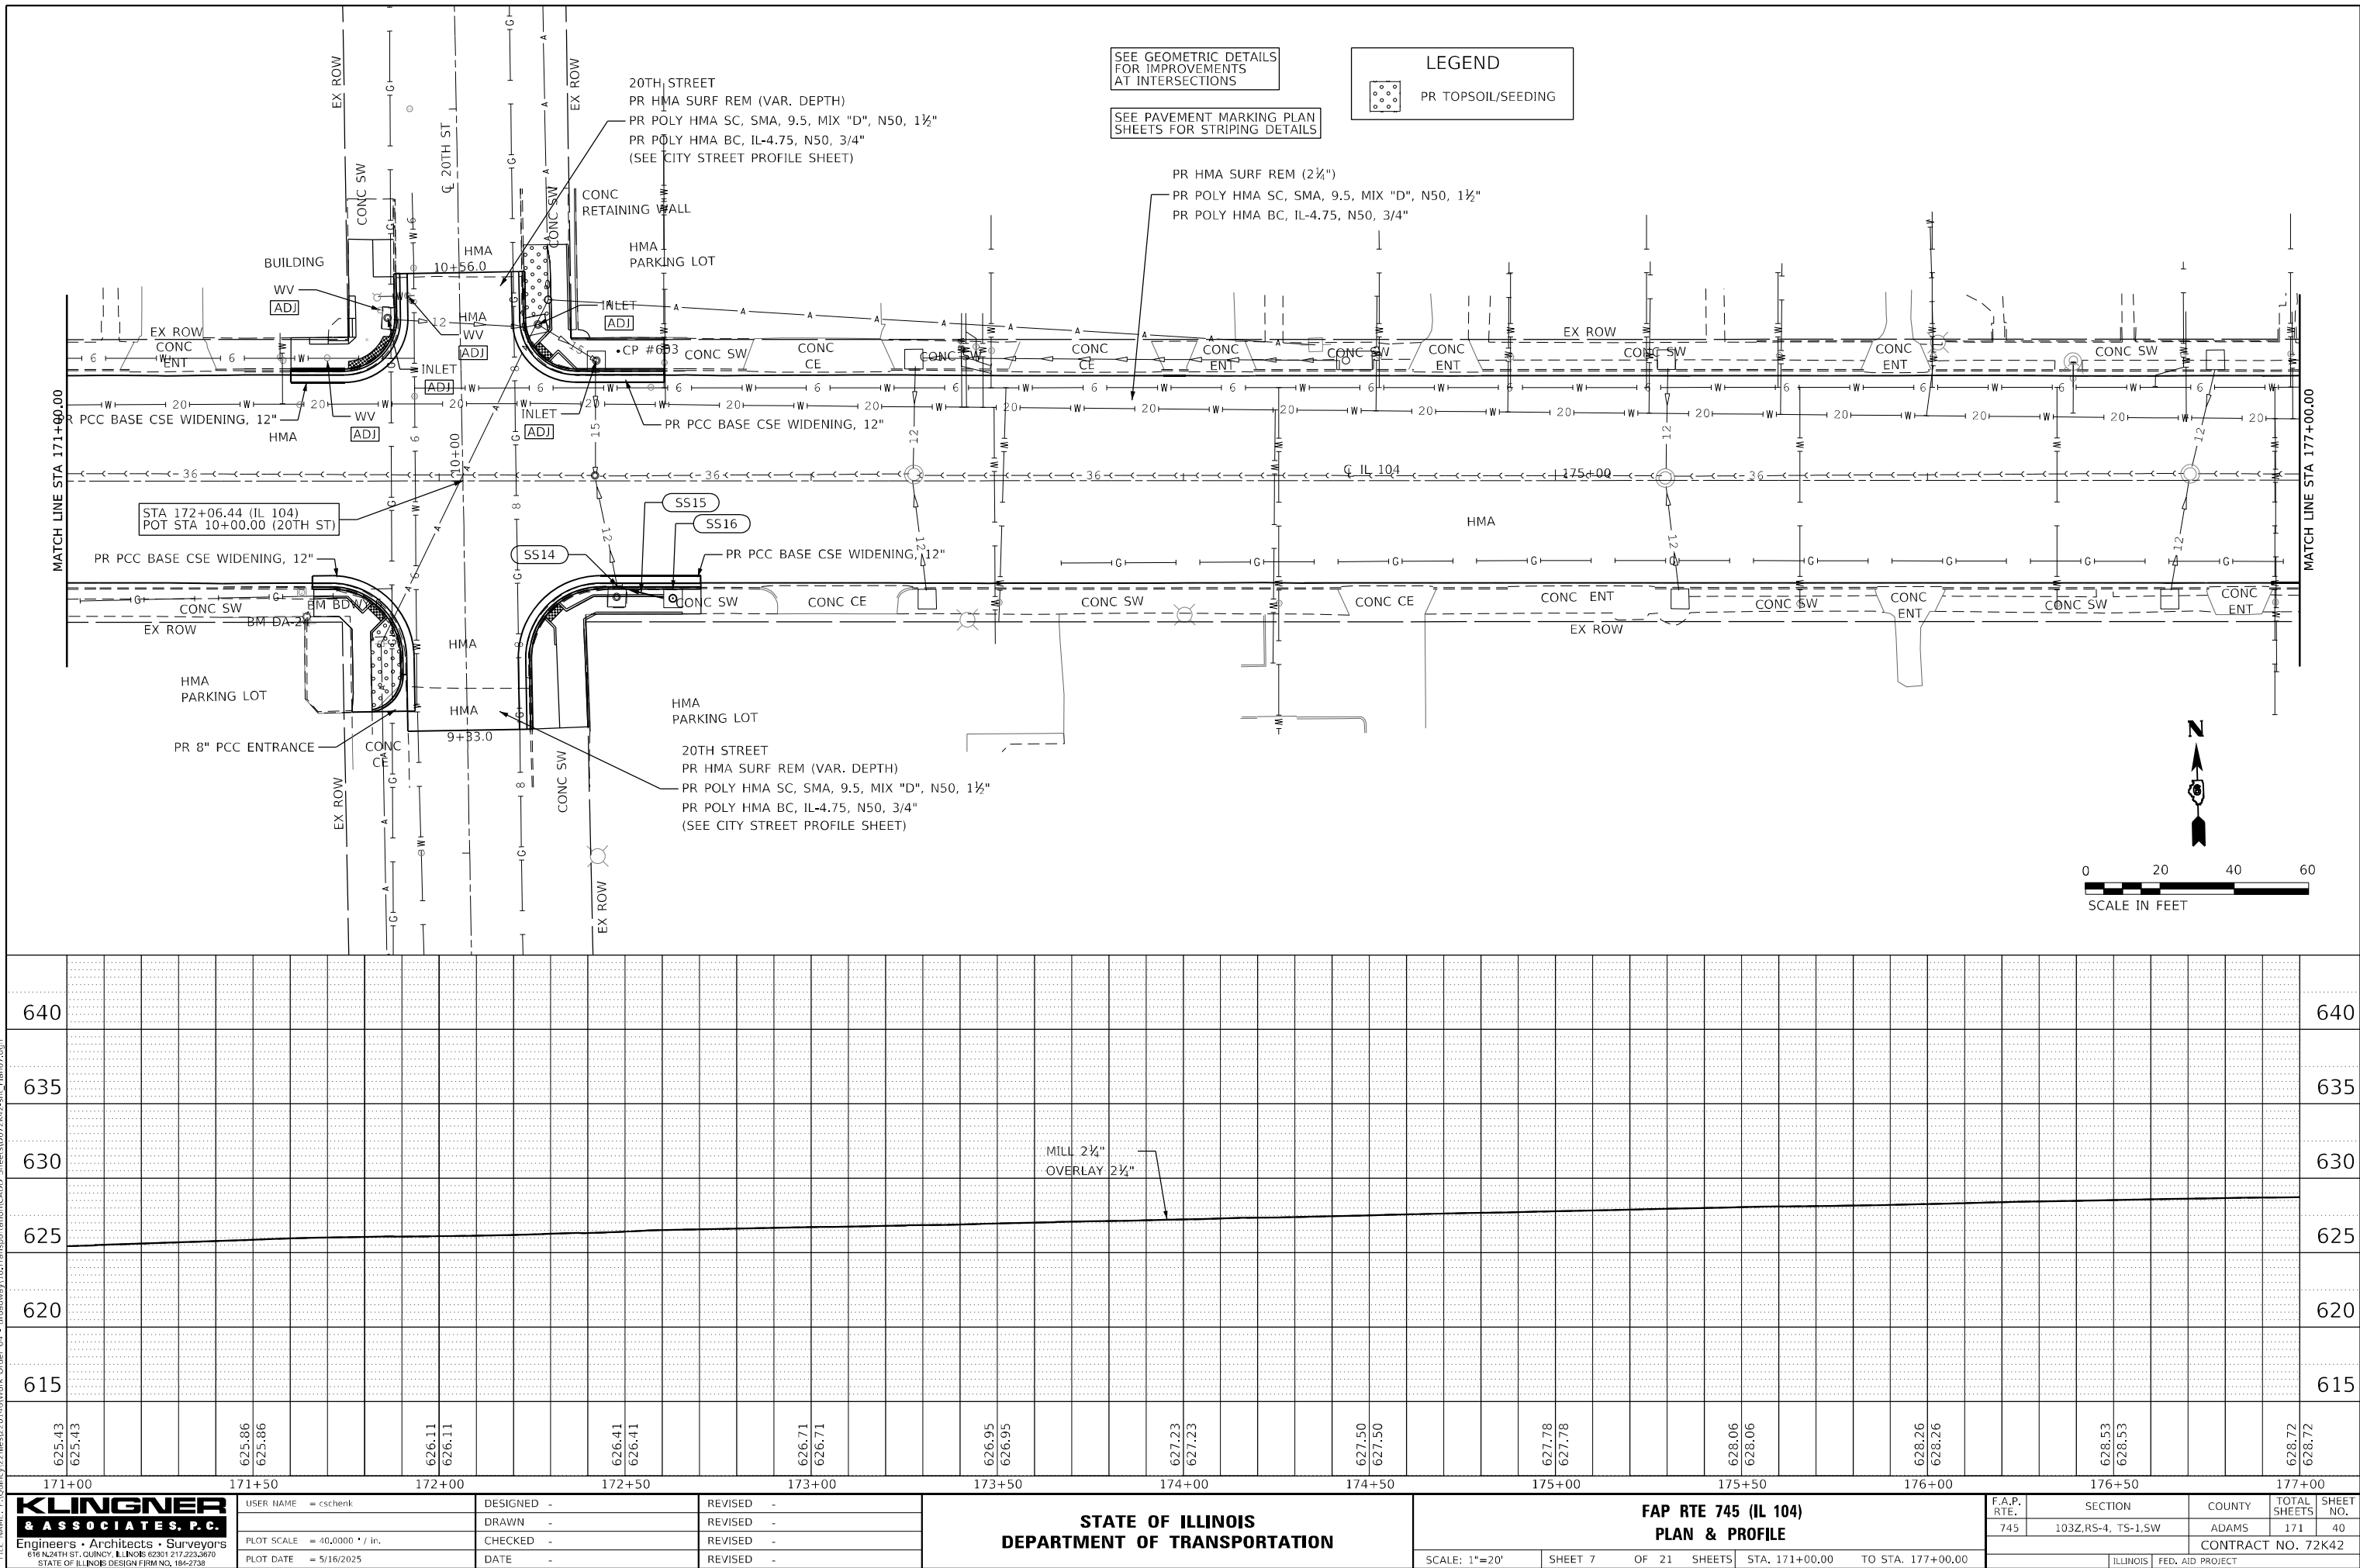[illegible]


PROFILE	SURVEYED _____	BY _____	DATE _____
	PLOTTED _____		
	GRADES CHECKED _____		
	I.I.M. NOTED _____		
	STRUCTURE NOTATIONS CHECKED _____		
NOTE BOOK _____			
NO. _____			

[illegible]

177+00	177+50	178+00	178+50	179+00	179+50	180+00	180+50	181+00	181+50	182+00	182+50	0+00				
KLINGNER & ASSOCIATES, P.C. Engineers • Architects • Surveyors 616 N.24TH ST., QUINCY, ILLINOIS 62301 217.223.0670 STATE OF ILLINOIS DESIGN FIRM NO. 184-2738	USER NAME = cschenk	DESIGNED -	REVISED -	STATE OF ILLINOIS DEPARTMENT OF TRANSPORTATION				FAP RTE 745 (IL 104) PLAN & PROFILE				F.A.P. RTE.	SECTION	COUNTY	TOTAL SHEETS	SHEET NO.
	PLOT SCALE = 40,0000' / 1 in.	DRAWN -	REVISED -									745	103Z.R5-4, TS-1.SW	ADAMS	171	41
	PLOT DATE = 5/16/2025	CHECKED -	REVISED -					CONTRACT NO. 72K42								
		DATE -	REVISED -													
				SCALE: 1"=20'				SHEET 8	OF 21 SHEETS	STA. 177+00.00 TO STA. 0+00.00						
												ILLINOIS FED. AID PROJECT				

PLAN	SURVEYED	DATE
NOTE BOOK	PLOTTED	BY
NO.	ALIGNMENT CHECKED	
	STRUCTURE NOTATIONS CHWD	
	CADD FILE NAME	

PROFILE	SURVEYED	DATE
NOTE BOOK	PLOTTED	BY
NO.	GRADES CHECKED	
	STRUCTURE NOTATIONS CHWD	
	CADD FILE NAME	

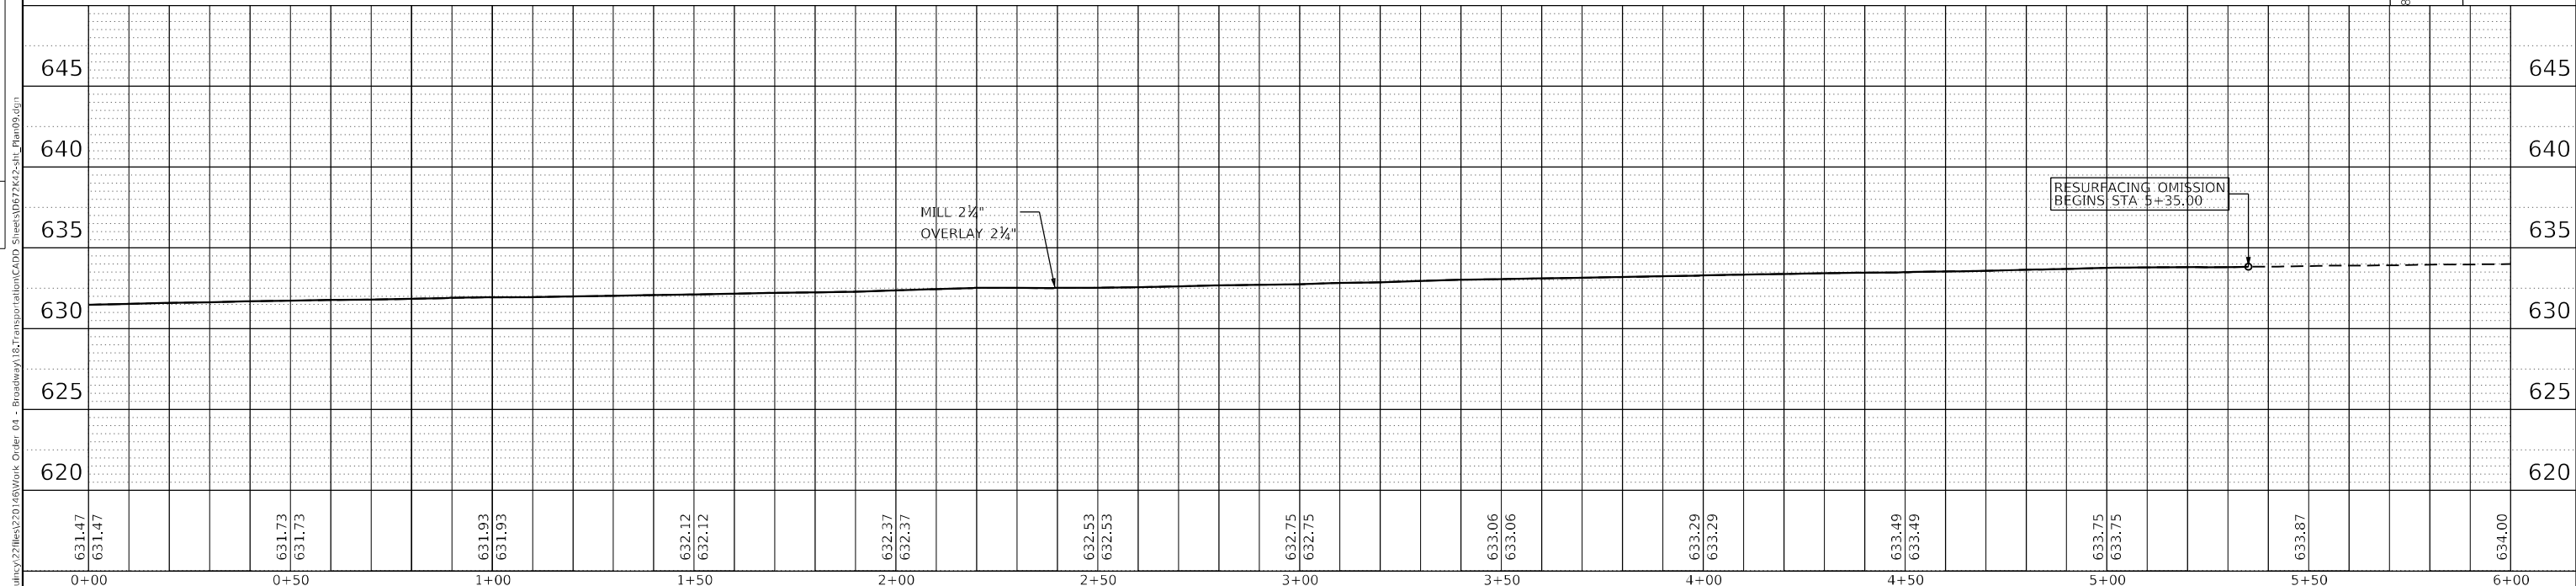

KLINGNER
& ASSOCIATES, P.C.
Engineers • Architects • Surveyors
616 N. 24TH ST., QUINCY, ILLINOIS 62301-2123-3670
STATE OF ILLINOIS DESIGN FIRM NO. 184-2738

USER NAME = cschenk	DESIGNED -	REVISED -
	DRAWN -	REVISED -
PLOT SCALE = 40,0000 ' / in.	CHECKED -	REVISED -
PLOT DATE = 5/16/2025	DATE -	REVISED -

STATE OF ILLINOIS
DEPARTMENT OF TRANSPORTATION

FAP RTE 745 (IL 104)			
PLAN & PROFILE			
SCALE: 1"=20'	SHEET 9	OF 21 SHEETS	STA. 0+00.00 TO STA. 6+00.00

F.A.P. RTE.	SECTION	COUNTY	TOTAL SHEETS	SHEET NO.
745	103Z,RS-4, TS-1,SW	ADAMS	171	42
CONTRACT NO. 72K42				
ILLINOIS		FED. AID PROJECT		

PROFILE	SURVEYED _____	BY _____	DATE _____
	PLOTTED _____		
	GRADES CHECKED _____		
	B.M. NOTED _____		
NOTE BOOK _____	STRUCTURE NOTATIONS CHKD _____		
NO. _____			

KLINGNER
& ASSOCIATES, P.C.
Engineers • Architects • Surveyors
616 N.24TH ST. QUINCY, ILLINOIS 62301 217.223.3670
STATE OF ILLINOIS DESIGN FIRM NO. 184-2738


USER NAME = cschenk	DESIGNED -
	DRAWN -
PLOT SCALE = 40,0000 " / in.	CHECKED -
PLOT DATE = 5/16/2025	DATE -

REVISED	-
REVISED	-
REVISED	-
REVISED	-


FAP RTE 745 (IL 104)
PLAN & PROFILE

SCALE: 1"=20'	SHEET 10 OF 21 SHEETS	STA. 6+00.00 TO STA. 12+00.00
---------------	-----------------------	-------------------------------


F.A.P. RTE.	SECTION	COUNTY	TOTAL SHEETS	SHEET NO.
745	103Z,RS-4, TS-1,SW	ADAMS	171	43
		CONTRACT NO. 72K42		
ILLINOIS		FED. AID PROJECT		

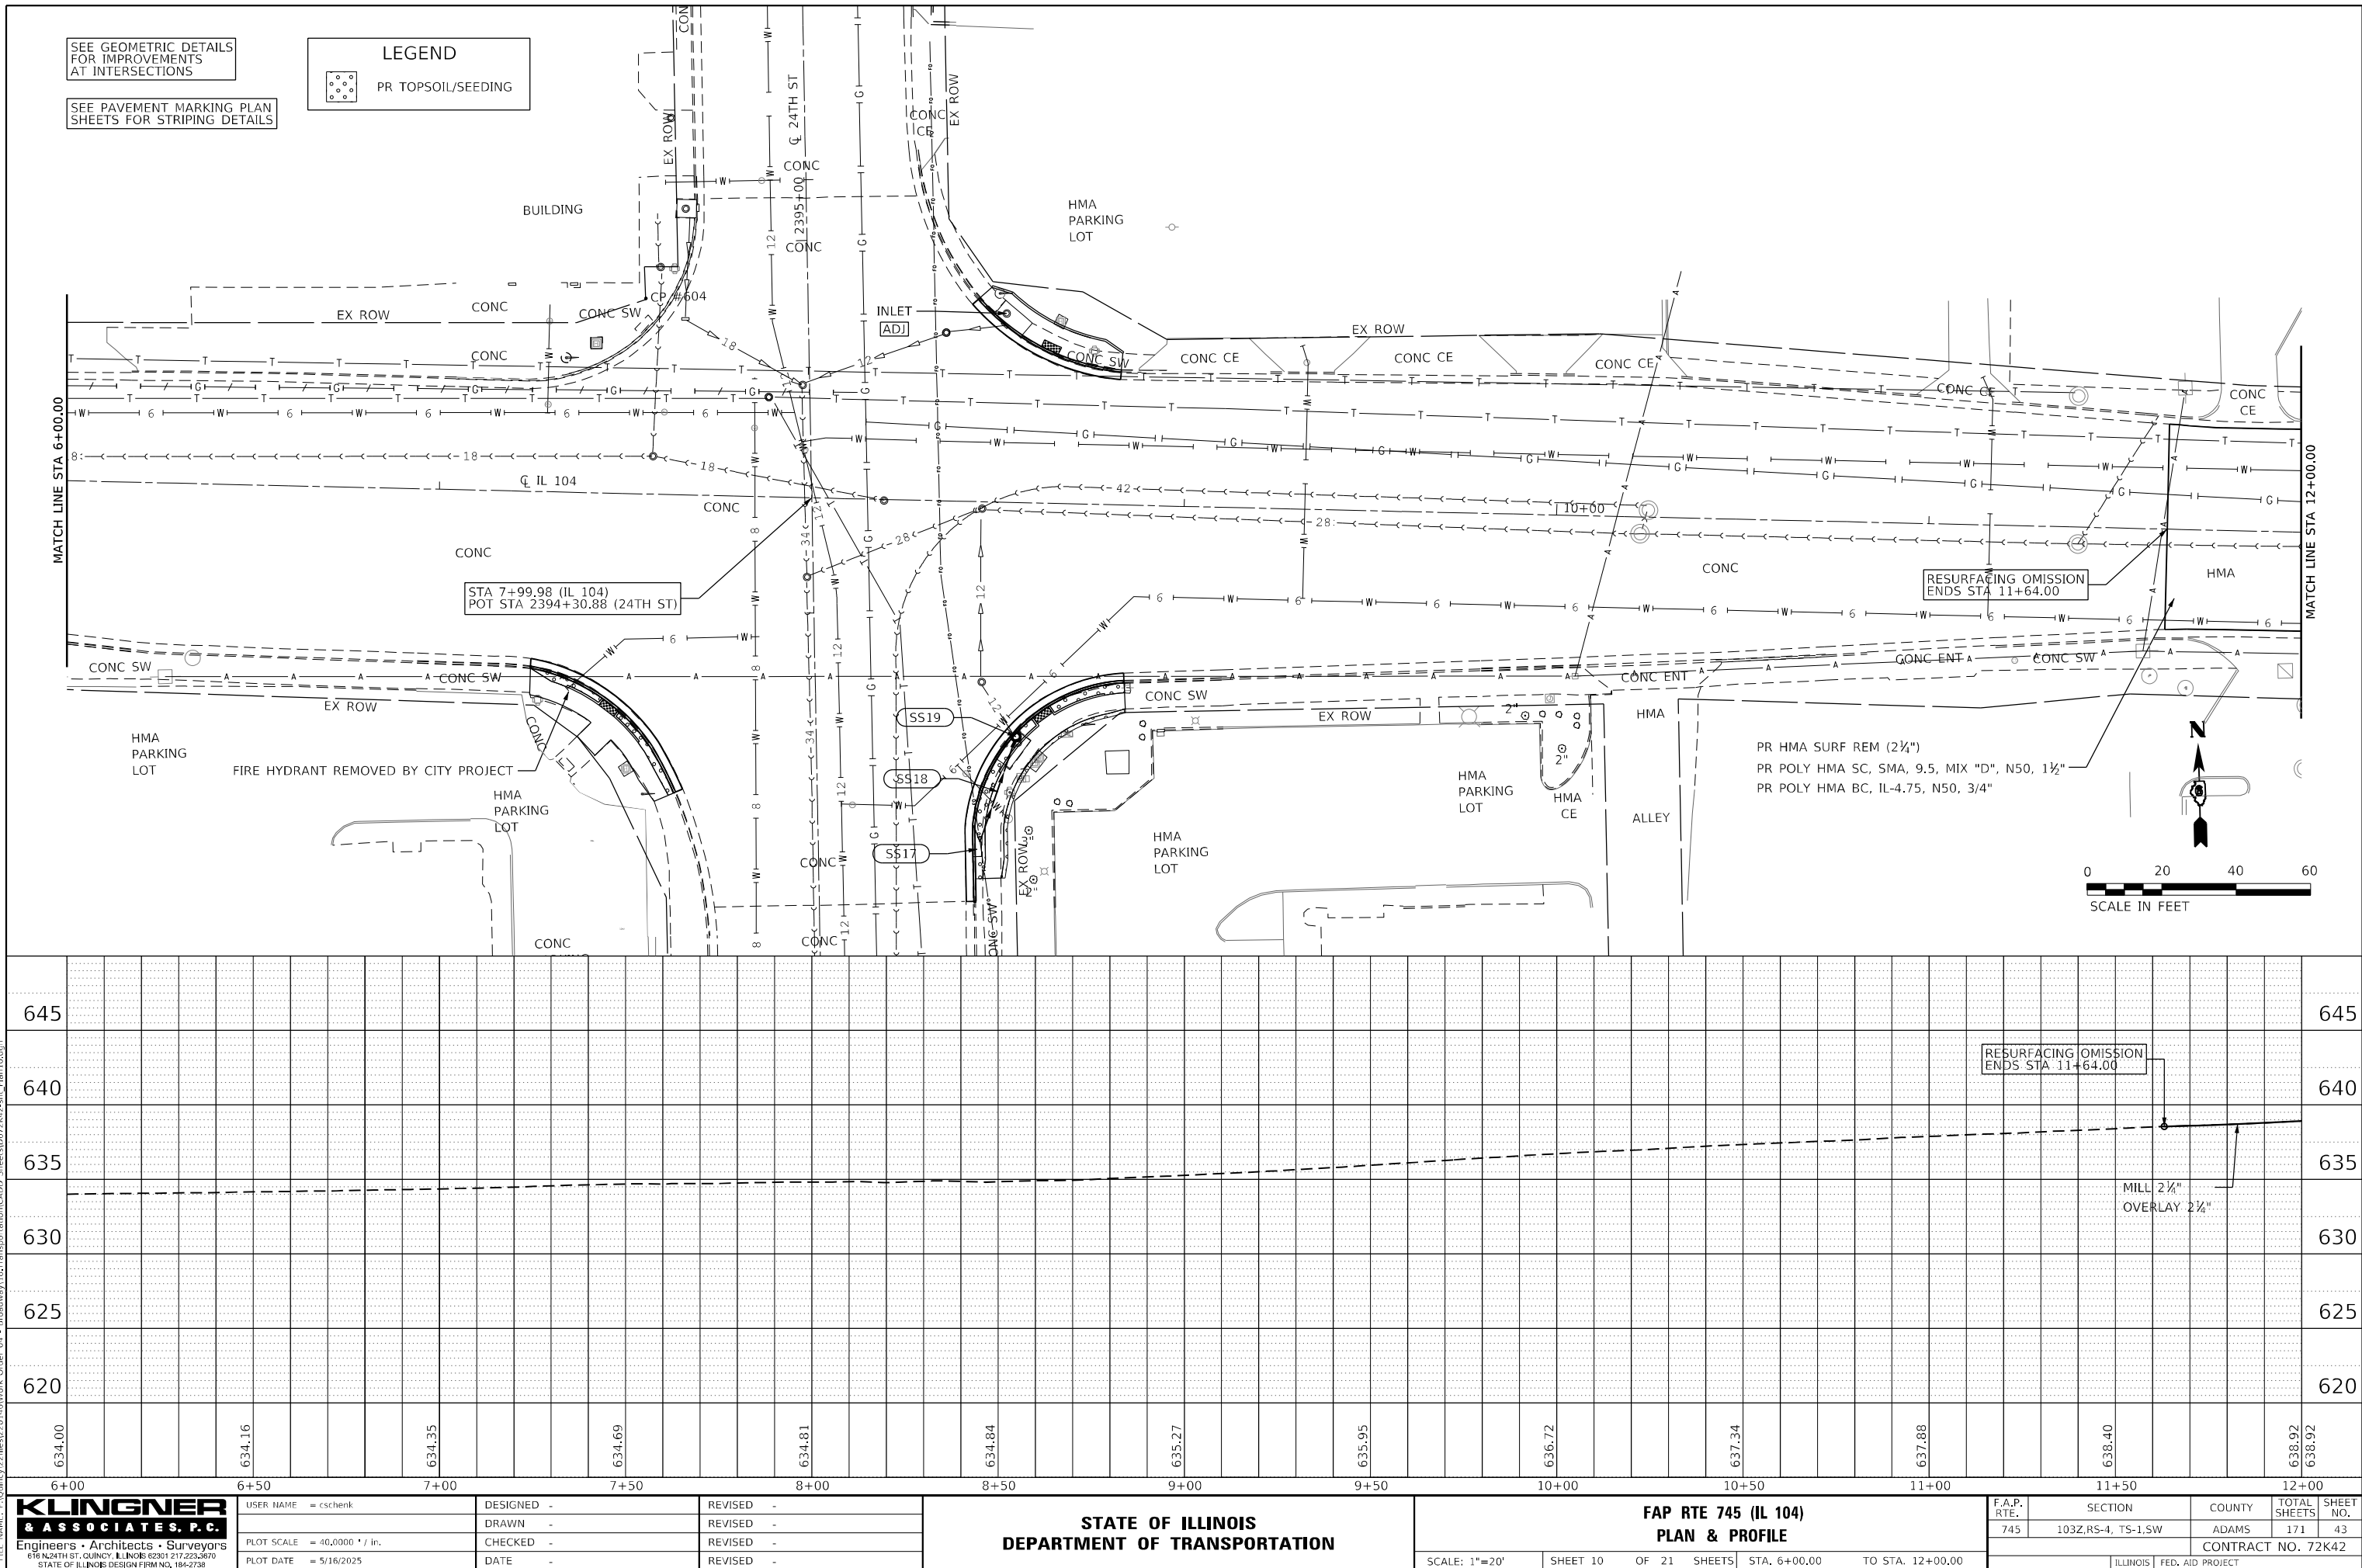

PROFILE	SURVEYED _____	BY _____	DATE _____
	PLOTTED _____		
	GRADES CHECKED _____		
	B.M. NOTED _____		
NOTE BOOK _____	STRUCTURE NOTATIONS CHKD _____		
NO. _____			

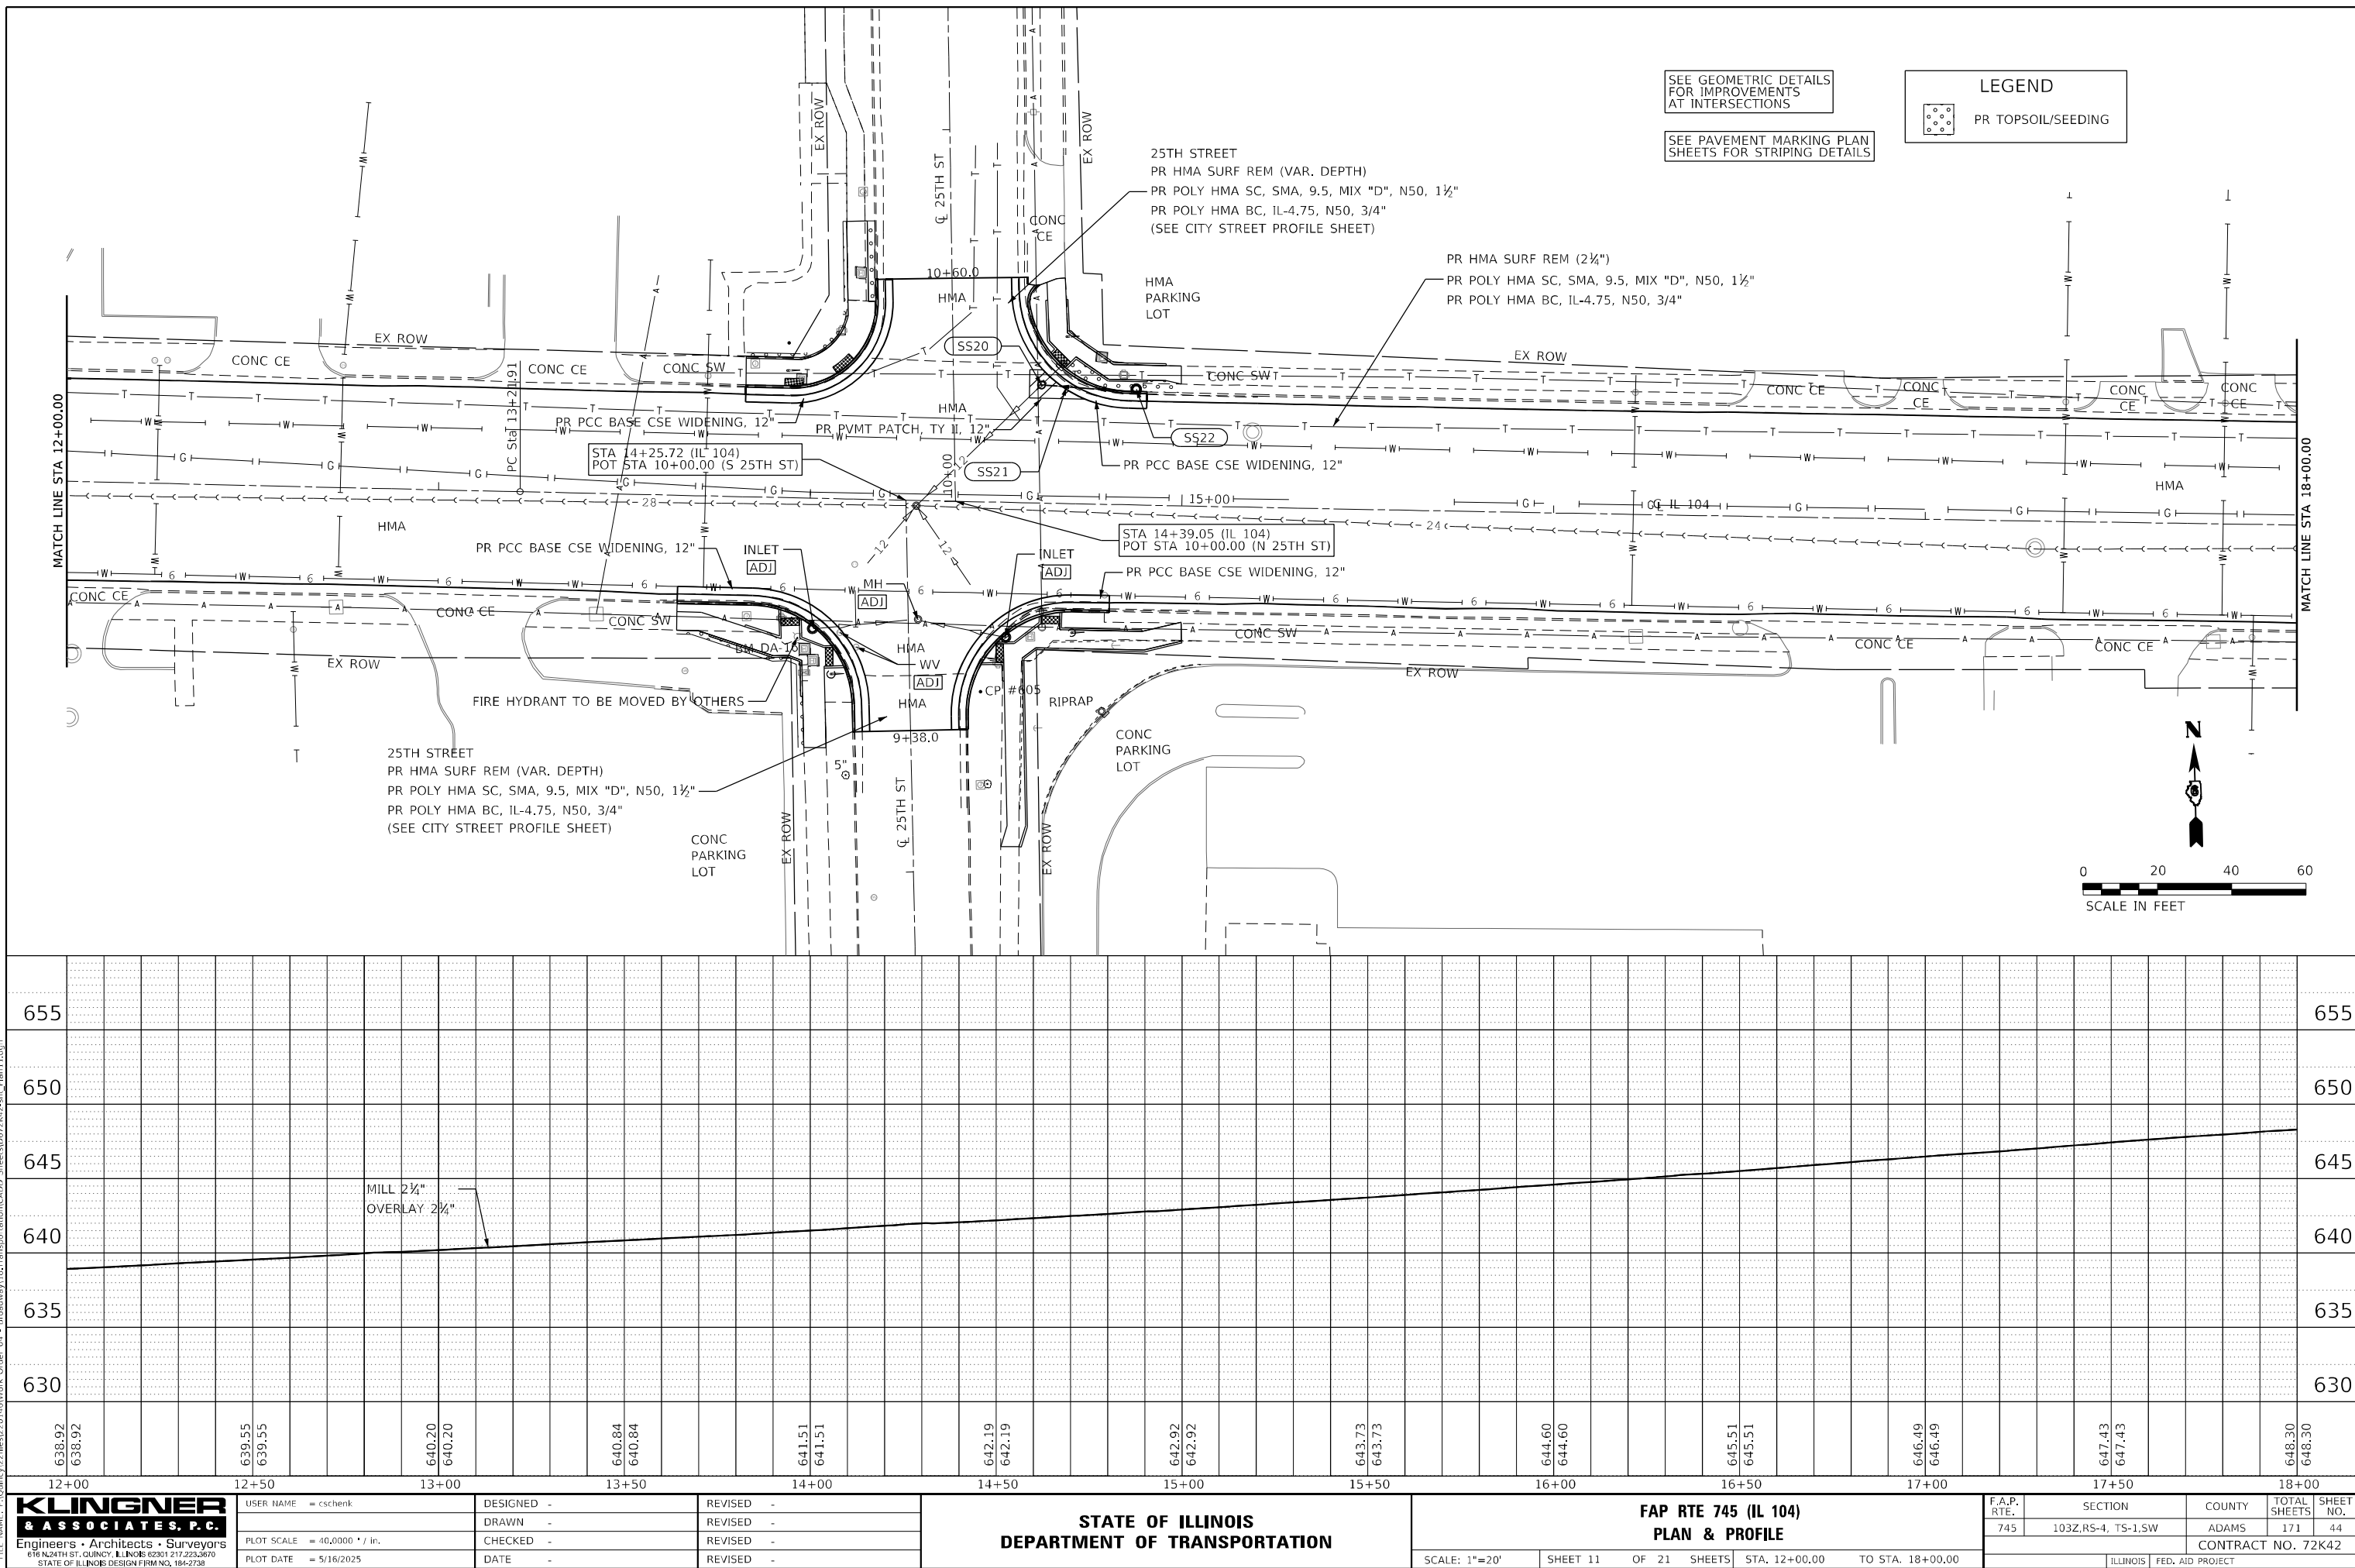

PROFILE	SURVEYED _____	BY _____	DATE _____
	PLOTTED _____		
	GRADES CHECKED _____		
	B.M. NOTED _____		
NOTE BOOK _____	STRUCTURE NOTATIONS CHKD _____		
NO. _____			

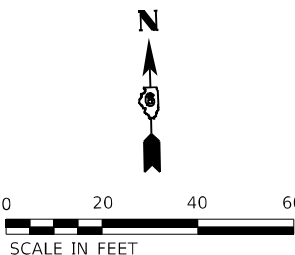

Project/22/1165.v20145/Work Order 04 - Roadway/181 Transportation/ADD Sheets/02/7K2-spl_Plan 3.dgn	
670	670
665	665
660	660
655	655
650	650
645	645
657.65 657.65	657.65 657.65
657.93 657.93	657.93 657.93
658.00 658.00	658.00 658.00
657.92 657.92	657.92 657.92
657.71 657.71	657.71 657.71
657.45 657.45	657.45 657.45
657.31 657.31	657.31 657.31
657.10 657.10	657.10 657.10
656.94 656.94	656.94 656.94
656.73 656.73	656.73 656.73
656.49 656.49	656.49 656.49
656.29 656.29	656.29 656.29
656.15 656.15	656.15 656.15

KLINGNER & ASSOCIATES, P.C. Engineers • Architects • Surveyors 616 N.24TH ST. QUINCY, ILLINOIS 62301 217.223.5670 STATE OF ILLINOIS DESIGN FIRM NO. 184-2738	24+00	24+50	25+00	25+50	26+00	26+50	27+00	27+50	28+00	28+50	29+00	29+50	30+00			
	USER NAME = cschenk	DESIGNED -	REVISED -	STATE OF ILLINOIS DEPARTMENT OF TRANSPORTATION				FAP RTE 745 (IL 104) PLAN & PROFILE				F.A.P. RTE.	SECTION	COUNTY	TOTAL SHEETS	SHEET NO.
		DRAWN -	REVISED -									745	103Z,RS-4, TS-1,SW	ADAMS	171	46
	PLOT SCALE = 40,0000 ' / in.	CHECKED -	REVISED -									CONTRACT NO. 72K42				
	PLOT DATE = 5/16/2025	DATE -	REVISED -									ILLINOIS FED. AID PROJECT				
	SCALE: 1"=20'	SHEET 13	OF 21	SHEETS	STA. 24+00.00 TO STA. 30+00.00											


SEE GEOMETRIC DETAILS
FOR IMPROVEMENTS
AT INTERSECTIONS

SEE PAVEMENT MARKING PLAN
SHEETS FOR STRIPING DETAILS

LEGEND



PR TOPSOIL/SEEDING

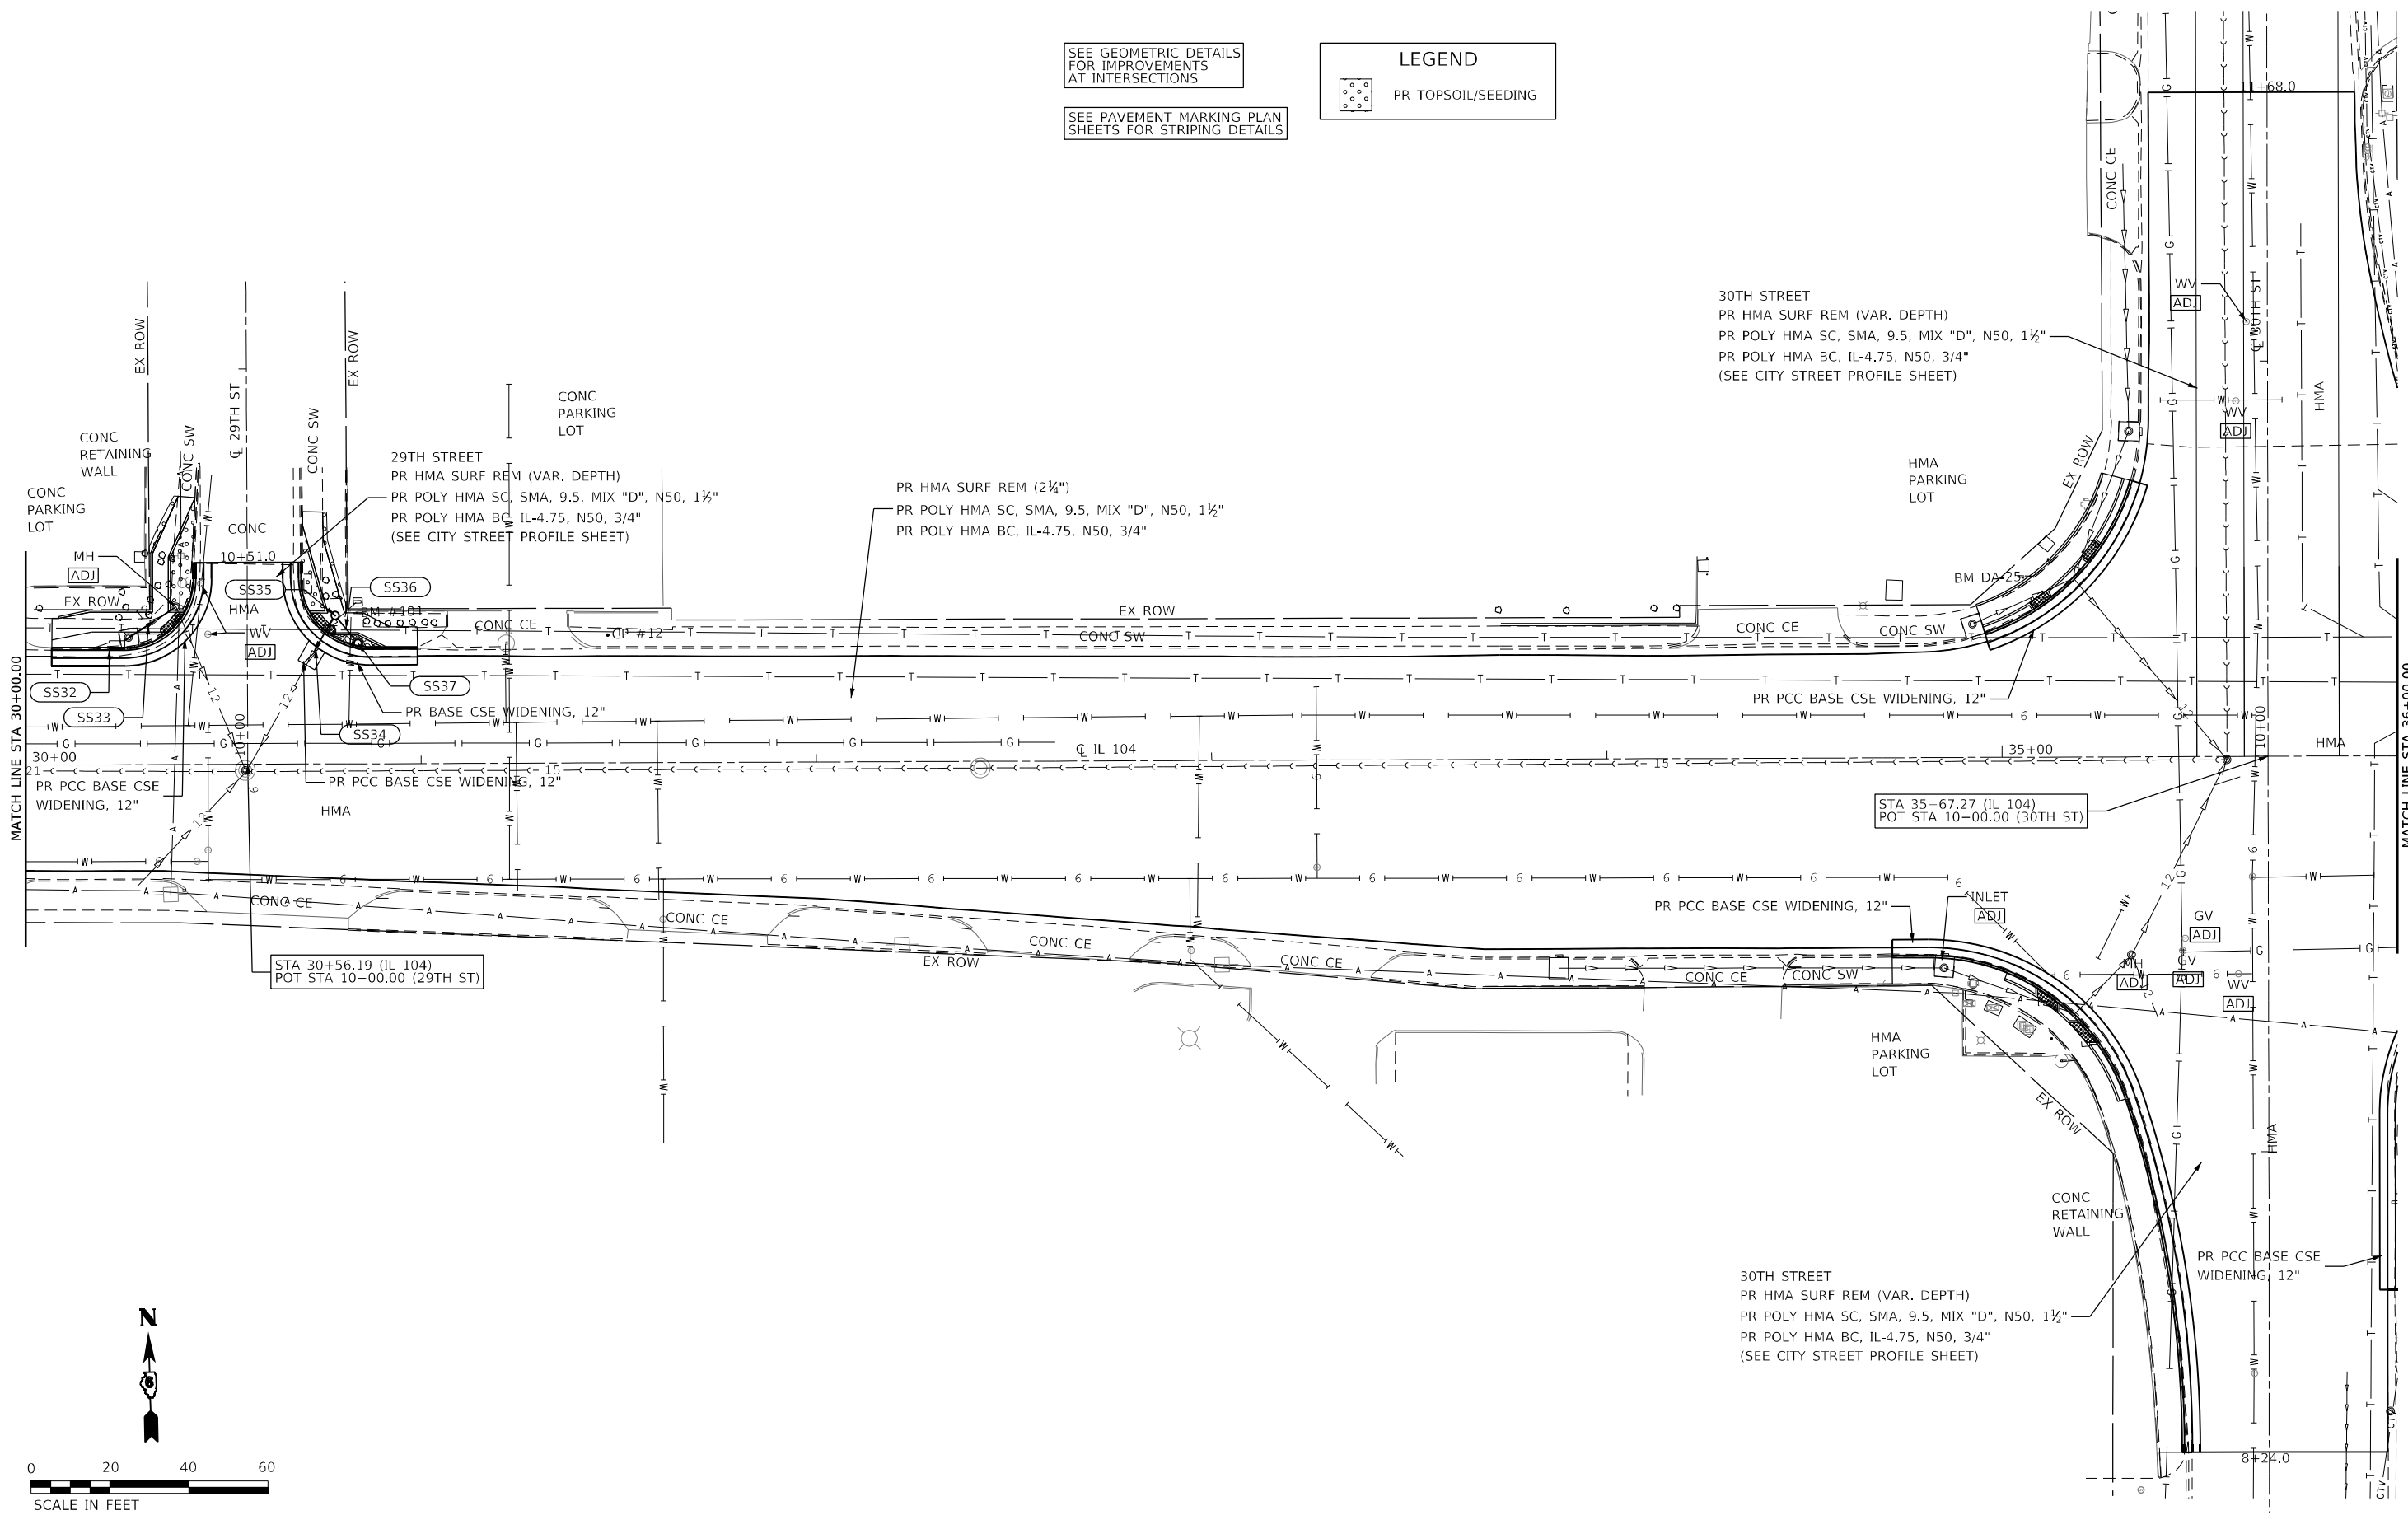

**STATE OF ILLINOIS
DEPARTMENT OF TRANSPORTATION**

**FAP RTE 745 (IL 104)
PLAN SHEET**

SCALE: 1"=20' SHEET 14 OF 21 SHEETS STA. 30+00.00 TO STA. 36+00.00


F.A.P. RTE.	SECTION	COUNTY	TOTAL SHEETS	SHEET NO.
745	103Z,RS-4, TS-1,SW	ADAMS	171	47
CONTRACT NO. 72K42				
ILLINOIS FED. AID PROJECT				

MODEL: Default
FILE: State-IL-Quincy-22Hwy220146Work_Order_04 - Broadway\18-Transportation\CADD_Sheets\67K42-2-2-18-14.dgn
6/16/2025 11:22:33 AM
STATE OF ILLINOIS DESIGN FIRM NO. 184-2738

**KLINGNER
& ASSOCIATES, P.C.**
Engineers • Architects • Surveyors
616 N. 24TH ST., QUINCY, ILLINOIS 62201-2122
STATE OF ILLINOIS DESIGN FIRM NO. 184-2738

USER NAME = cschenk	DESIGNED -	REVISED -
PLOT SCALE = 40,0000 * / in.	DRAWN -	REVISED -
PLOT DATE = 5/16/2025	CHECKED -	REVISED -
	DATE -	REVISED -

SEE PAVEMENT MARKING PLAN
SHEETS FOR STRIPING DETAILS

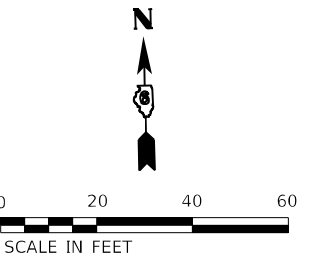

KLINGNER
& ASSOCIATES, P.C.
 Engineers • Architects • Surveyors
 616 N.24TH ST. QUINCY, ILLINOIS 62301 217.223.3670
 STATE OF ILLINOIS DESIGN FIRM NO. 184-2738

USER NAME = cschenk	DESIGNED -	REVISED -
	DRAWN -	REVISED -
PLOT SCALE = 40,0000 " / ft.	CHECKED -	REVISED -
PLOT DATE = 5/16/2025	DATE -	REVISED -



FAP RTE 745 (IL 104)
PLAN SHEET

F.A.P RTE.	SECTION	COUNTY	TOTAL SHEETS	SHEET NO.
745	103Z,RS-4, TS-1,SW	ADAMS	171	48
		CONTRACT NO. 72K42		
ILLINOIS		FED. AID PROJECT		

PLAN	SURVEYED	BY	DATE
	PLOTTED		
	ALIGNMENT CHECKED		
	CADD FILE NAME		
NOTE BOOK NO.			

PROFILE	SURVEYED	BY	DATE
	PLOTTED		
	GRADES CHECKED		
	STRUCTURE NOTATIONS CHWD		
NOTE BOOK NO.			

MODEL: Default
FILE NAME: P:\03highway\21files\21018\Work Order 04 - Broadway\18\Transportation\CADD Sheets\0677242-18_Plan18.dgn

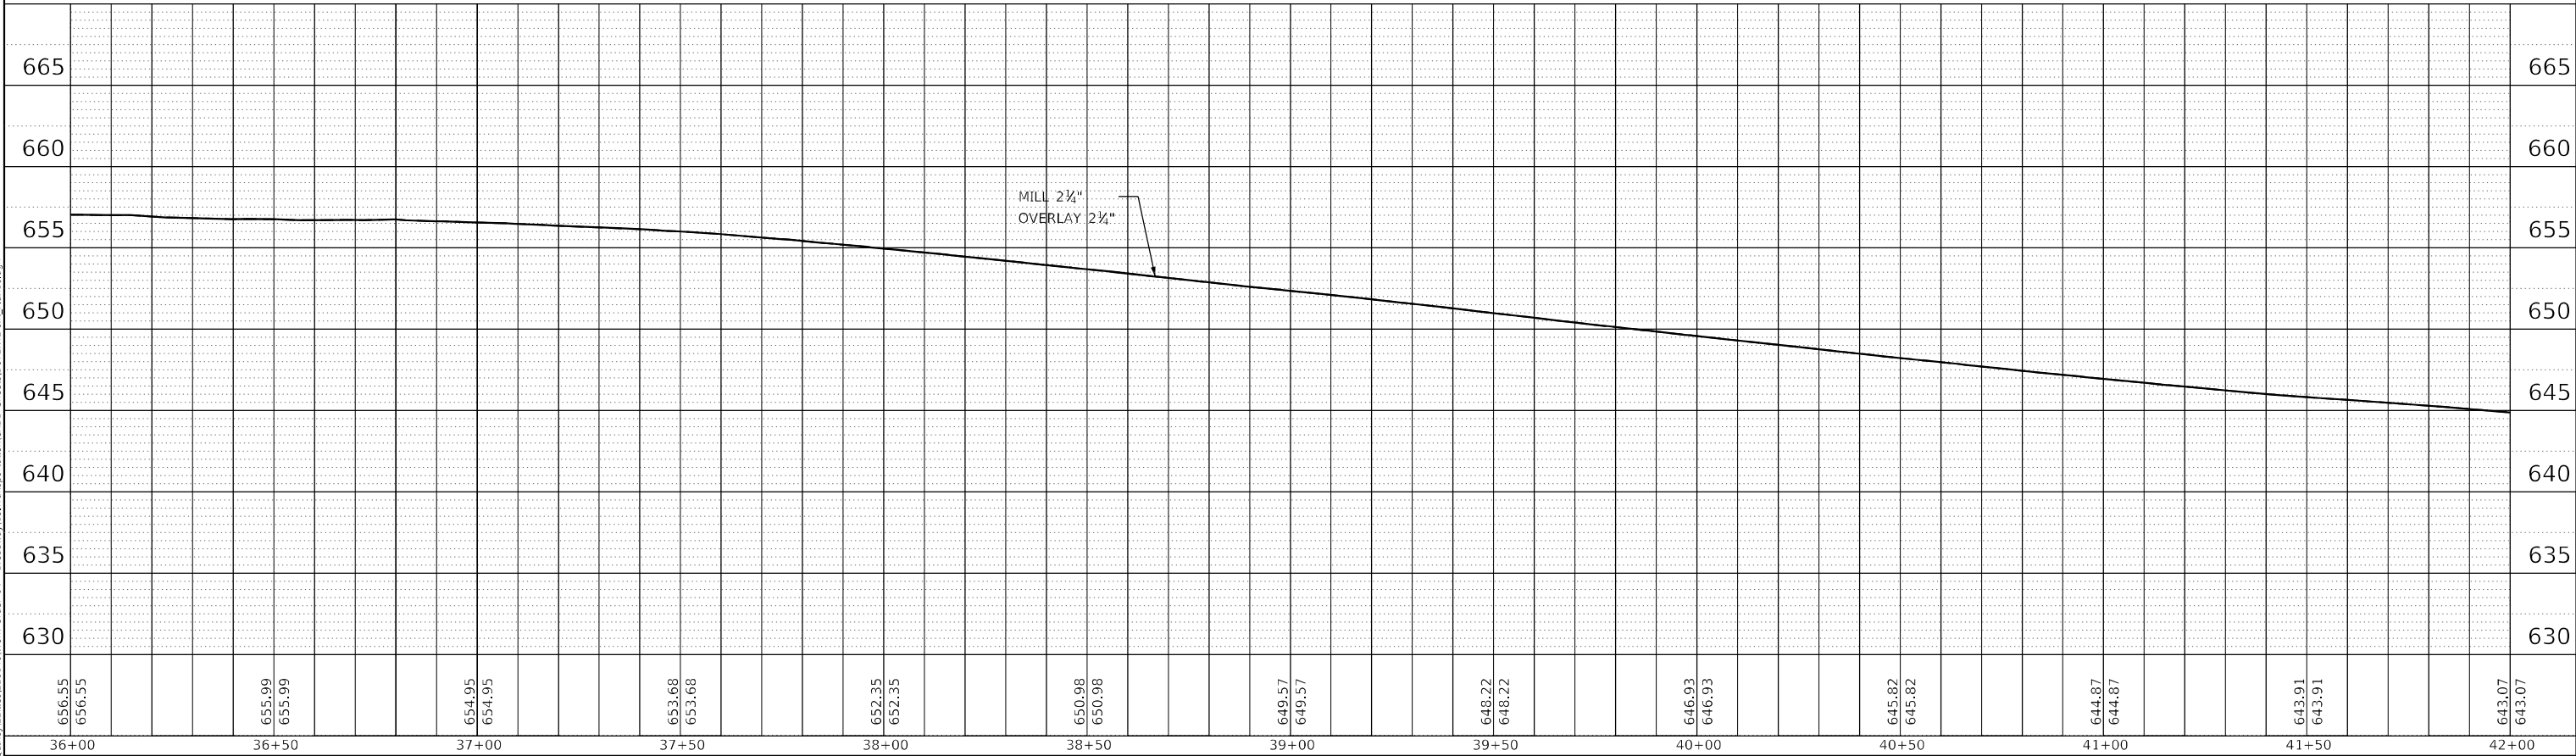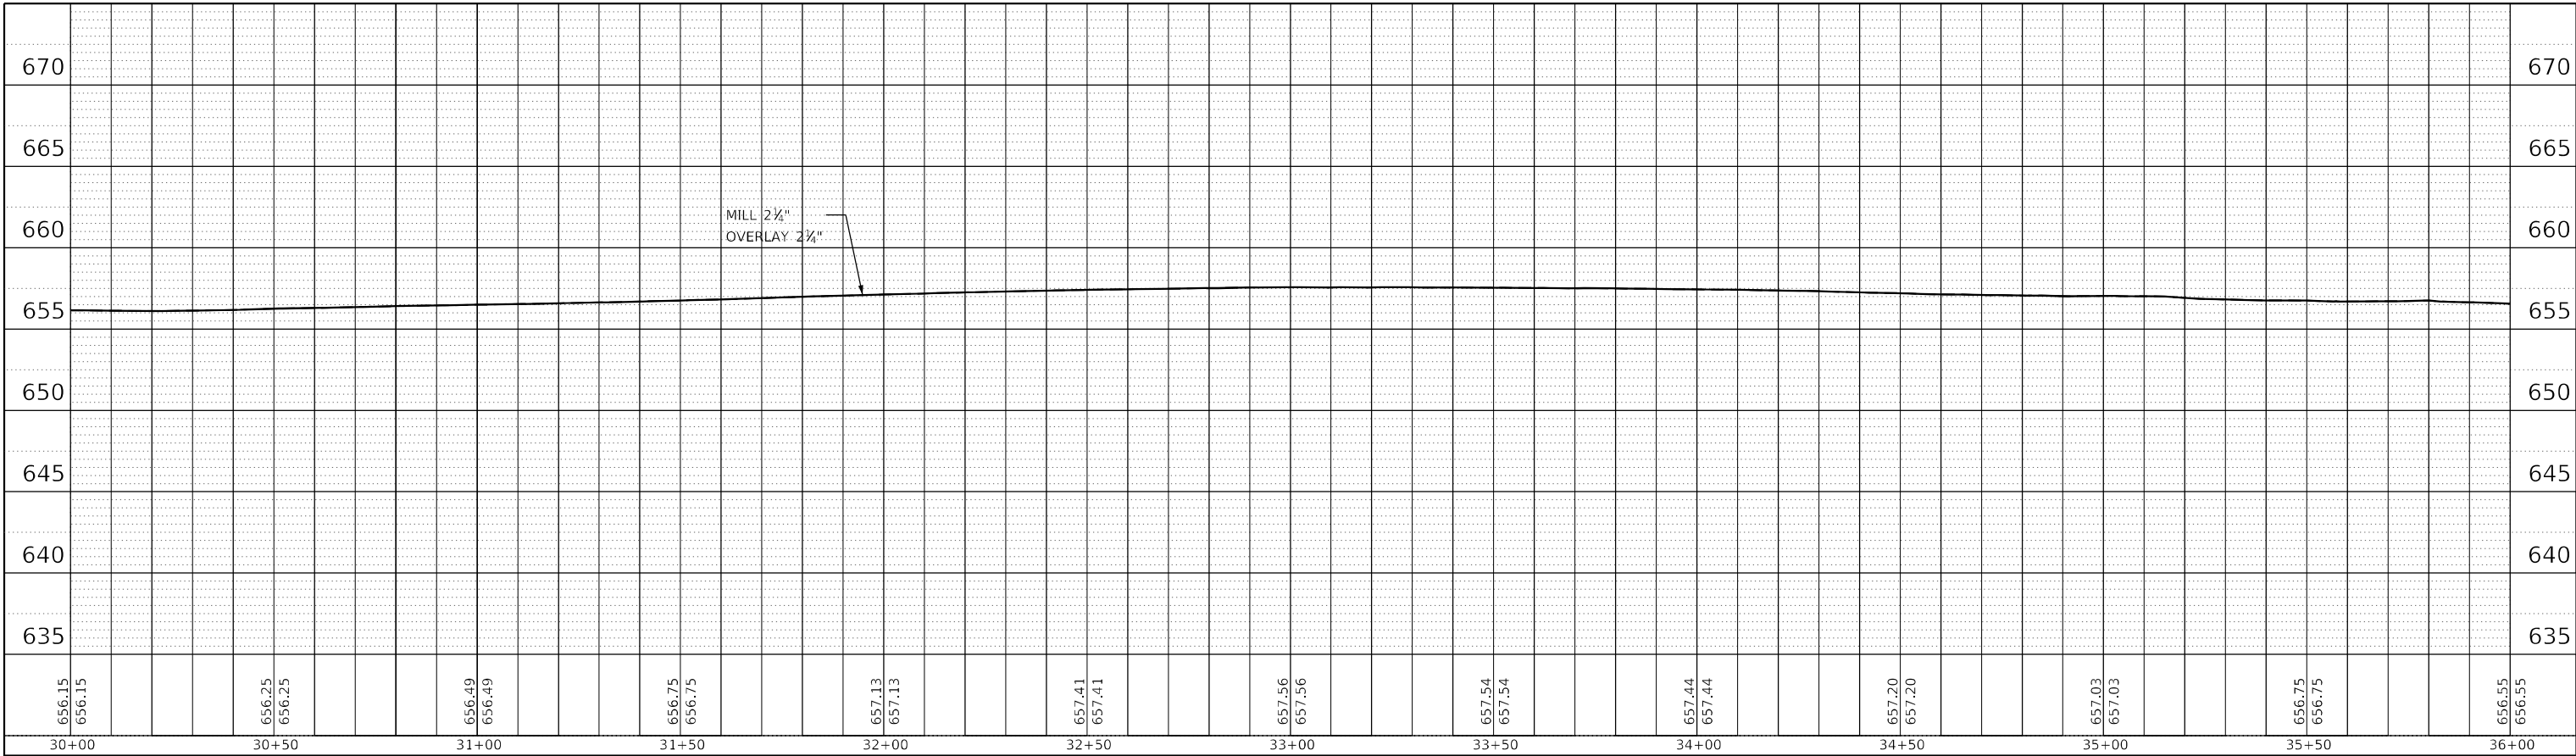

KLINGNER & ASSOCIATES, P.C. Engineers • Architects • Surveyors 616 N. 24TH ST., QUINCY, ILLINOIS 62301-2123, 617-223-3670 STATE OF ILLINOIS DESIGN FIRM NO. 186-2738	USER NAME = cschenk	DESIGNED -	REVISED -	STATE OF ILLINOIS DEPARTMENT OF TRANSPORTATION	FAP RTE 745 (IL 104) PROFILE SHEET				F.A.P. RTE.	SECTION	COUNTY	TOTAL SHEETS	SHEET NO.	
	PLOT SCALE = 40,0000' / in.	CHECKED -	REVISED -						745	103Z,RS-4, TS-1,SW	ADAMS	171	49	
	PLOT DATE = 5/16/2025	DATE -	REVISED -		SCALE: 1"=20'				SHEET 16	OF 21 SHEETS	STA. 30+00.00	TO STA. 42+00.00	CONTRACT NO. 72K42	
	ILLINOIS												FED. AID PROJECT	

PROFILE	SURVEYED _____	BY _____	DATE _____
	PLOTTED _____		
	GRADES CHECKED _____		
	B.M. NOTED _____		
NOTE BOOK _____	STRUCTURE NOTATIONS CHKD _____		
NO. _____			

KLINGNER
& ASSOCIATES, P.C.
Engineers • Architects • Surveyors
616 N.24TH ST. QUINCY, ILLINOIS 62301 217.223.3670
STATE OF ILLINOIS DESIGN FIRM NO. 184-2738

**STATE OF ILLINOIS
DEPARTMENT OF TRANSPORTATION**

F.A.P. RTE.	SECTION	COUNTY	TOTAL SHEETS	SHEET NO.
745	103Z,RS-4, TS-1,SW	ADAMS	171	50
		CONTRACT NO. 72K42		
ILLINOIS		FED. AID PROJECT		

PROFILE	SURVEYED _____	BY _____	DATE _____
	PLOTTED _____		
NOTE BOOK _____	GRADES CHECKED _____		
	B.M., NOTED _____		
NO. _____	STRUCTURE NOTATIONS CHK'D _____		

KLINGNER
& ASSOCIATES, P.C.
Engineers • Architects • Surveyors
616 N.24TH ST. QUINCY, ILLINOIS 62301 217.223.3870
STATE OF ILLINOIS DESIGN FIRM NO. 184-2738



**STATE OF ILLINOIS
DEPARTMENT OF TRANSPORTATION**

F.A.P. RTE.	SECTION	COUNTY	TOTAL SHEETS	SHEET NO.
745	103Z,RS-4, TS-1,SW	ADAMS	171	51
		CONTRACT NO. 72K42		
ILLINOIS		FED. AID PROJECT		

PLAN	SURVEYED	DATE
NOTE BOOK NO.	PLOTTED	BY
	ALIGNMENT CHECKED	
	STRUCTURE NOTATION CHWD	
	CADD FILE NAME	

PROFILE	SURVEYED	DATE
NOTE BOOK NO.	PLOTTED	BY
	GRADES CHECKED	
	STRUCTURE NOTATION CHWD	
	CADD FILE NAME	

SEE PAVEMENT MARKING PLAN
SHEETS FOR STRIPING DETAILS

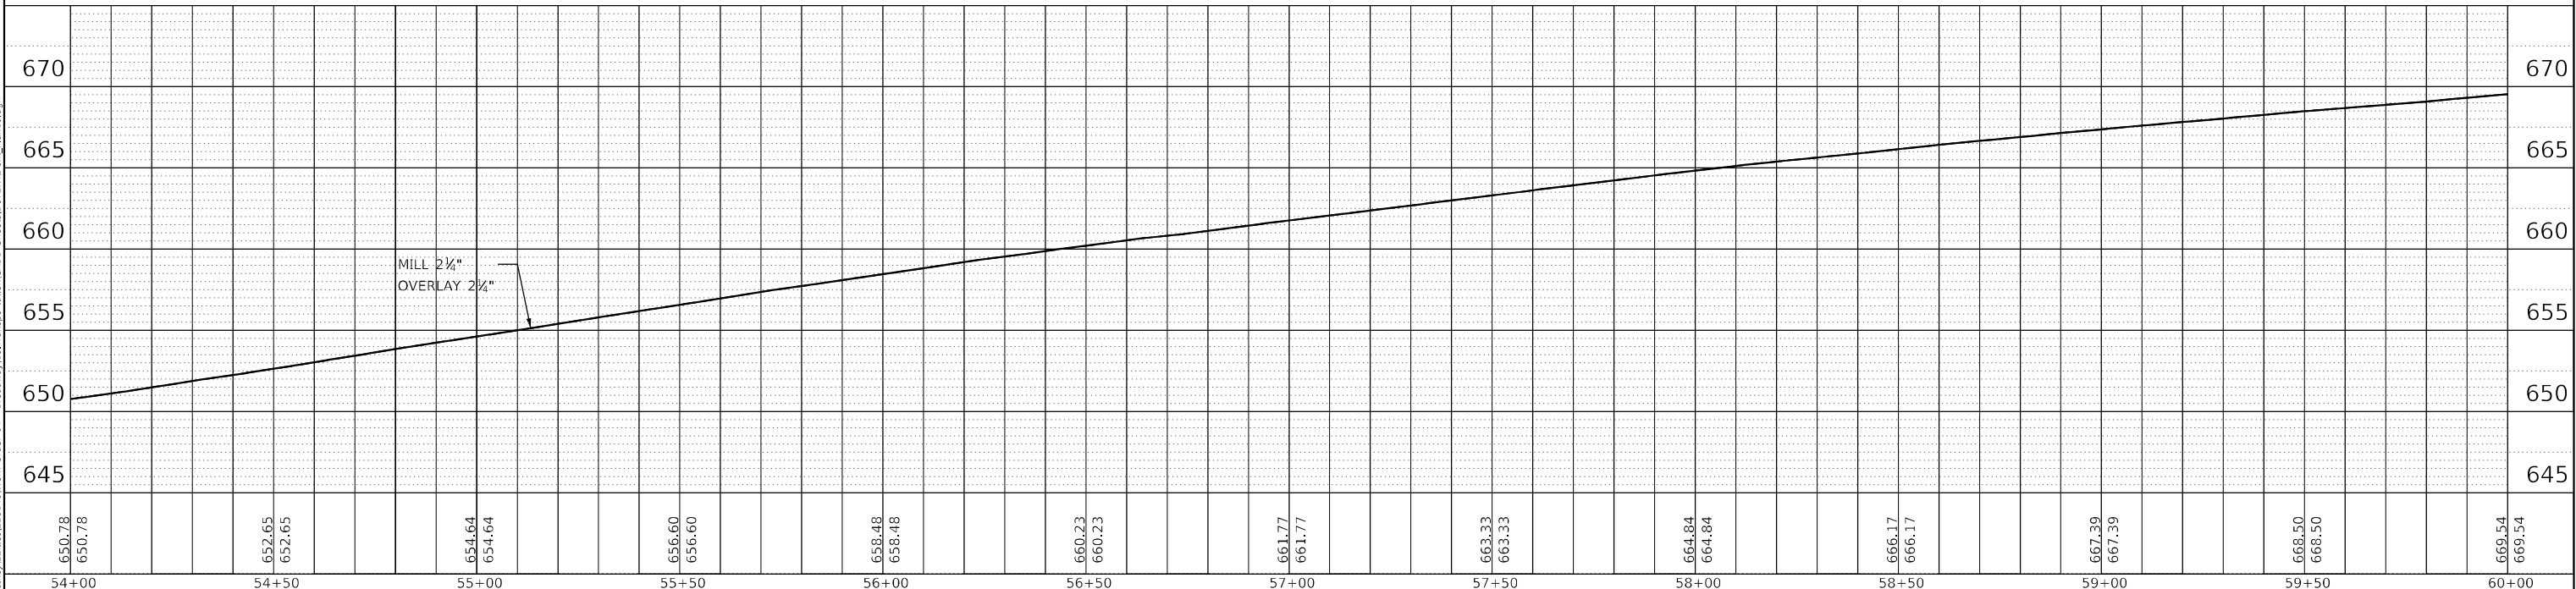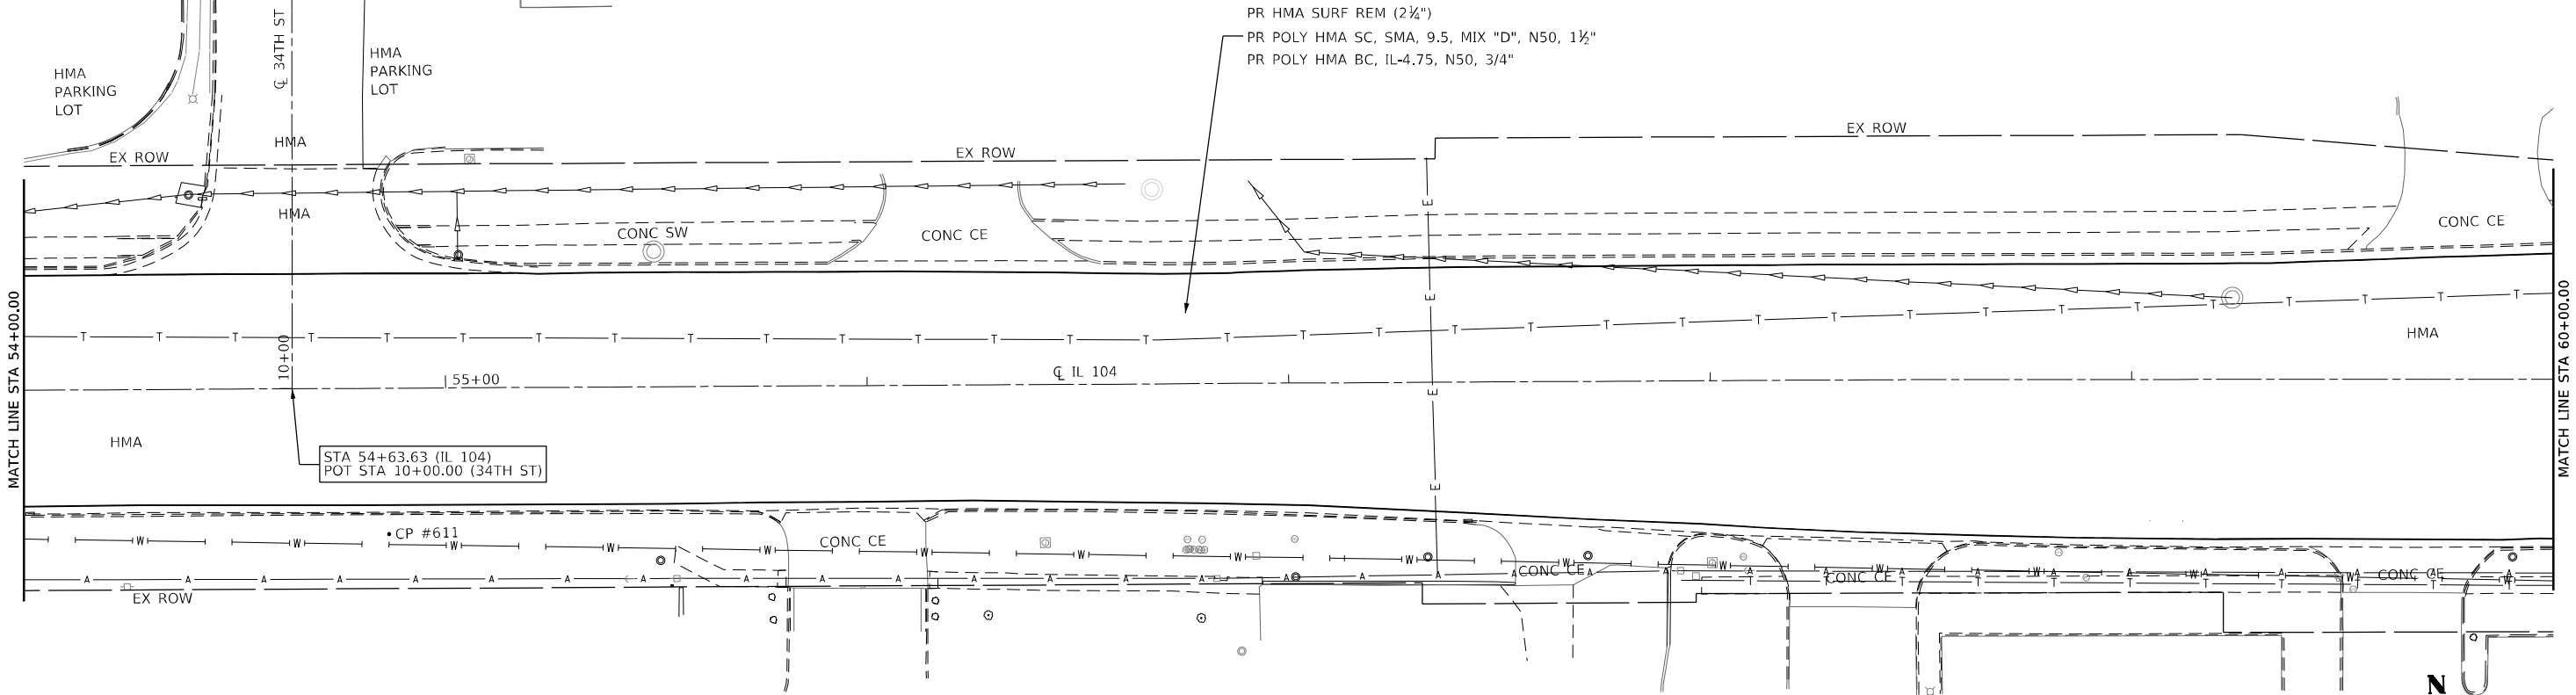

KLINGNER & ASSOCIATES, P.C.
Engineers • Architects • Surveyors
616 N. 24TH ST., QUINCY, ILLINOIS 62301-2172
STATE OF ILLINOIS DESIGN FIRM NO. 186-2738

USER NAME = cschenk
PLOT SCALE = 40,0000 * / in.
PLOT DATE = 5/16/2025

DESIGNED -
DRAWN -
CHECKED -
DATE -

REVISED -
REVISED -
REVISED -
REVISED -



STATE OF ILLINOIS
DEPARTMENT OF TRANSPORTATION

FAP RTE 745 (IL 104)
PLAN & PROFILE

SCALE: 1"=20' SHEET 19 OF 21 SHEETS STA. 54+00.00 TO STA. 60+00.00

F.A.P. RTE.	SECTION	COUNTY	TOTAL SHEETS	SHEET NO.
745	103Z,RS-4, TS-1,SW	ADAMS	171	52
CONTRACT NO. 72K42				
ILLINOIS FED. AID PROJECT				

PROFILE	SURVEYED _____	BY _____	DATE _____
	PLOTTED _____		
	GRADES CHECKED _____		
	B.M. NOTED _____		
NOTE BOOK _____	STRUCTURE NOTATIONS CHKD _____		
NO. _____			

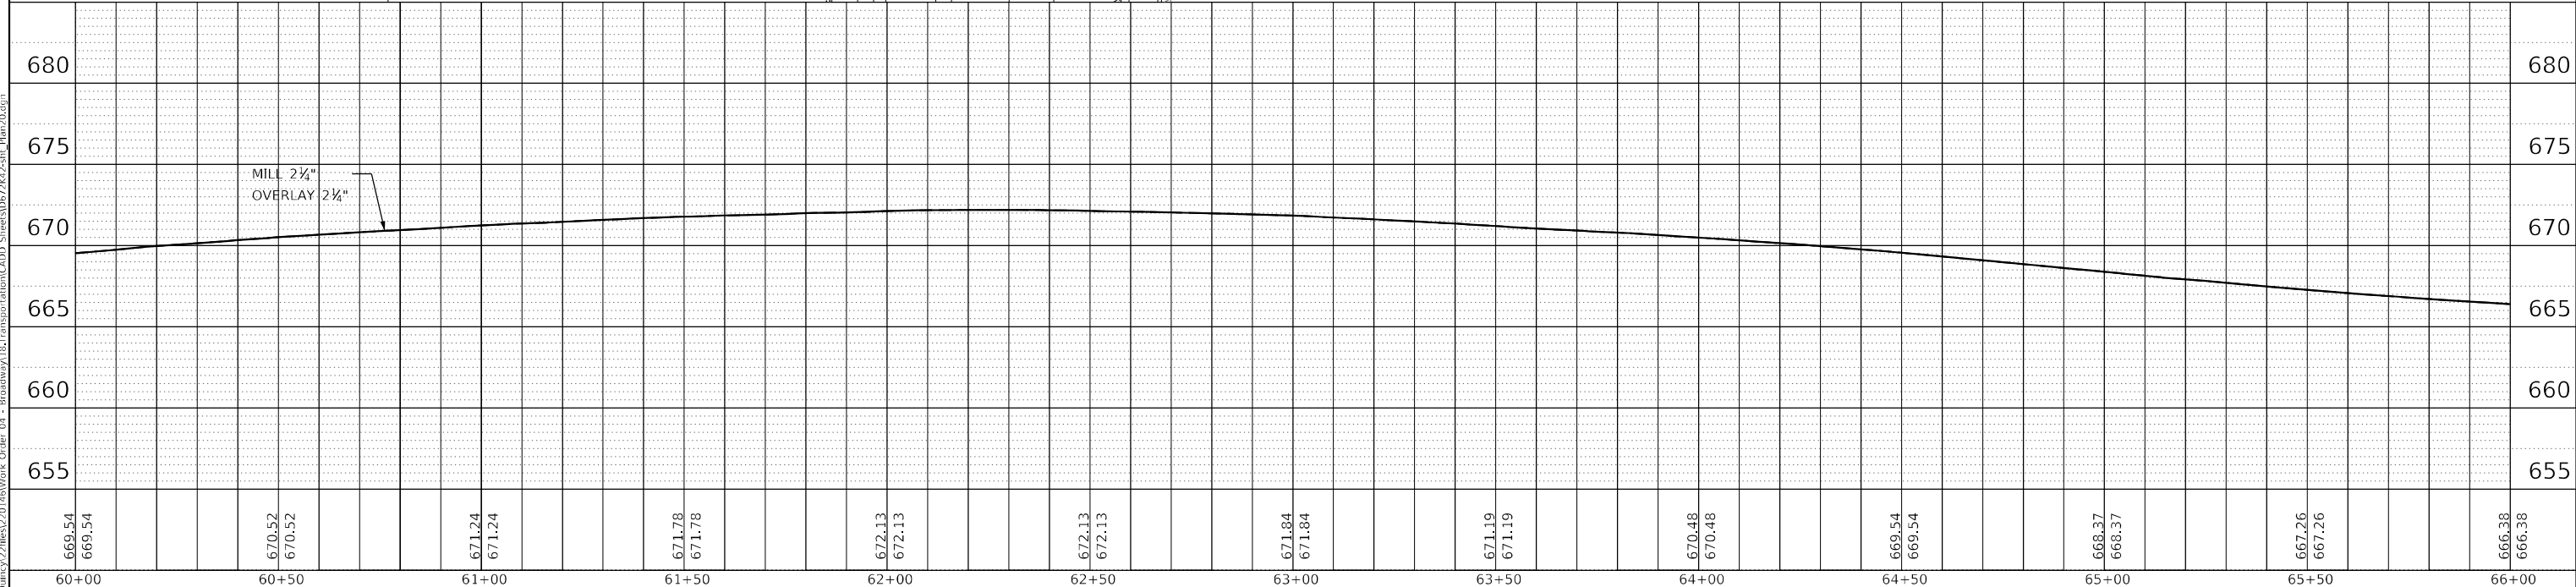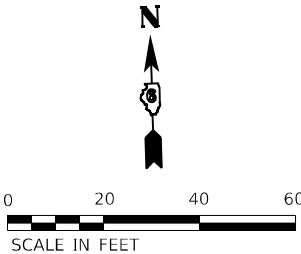

 KLINGNER & ASSOCIATES, P.C. Engineers - Architects - Surveyors 616 NORTH ST., SUITE 100, LINCOLN, IL 62301-2172-253-5870 STATE OF ILLINOIS DESIGN FIRM NO. 184-2738	USER NAME = cschenk	DESIGNED -	REVISED -	STATE OF ILLINOIS DEPARTMENT OF TRANSPORTATION	FAP RTE 745 (IL 104) PLAN & PROFILE					F.A.P. SECTION COUNTY TOTAL SHEETS SHEET NO.
		DRAWN -	REVISED -							745 103Z,RS-4, TS-1,SW ADAMS 171 53
	PLOT SCALE = 40,0000' / in.	CHECKED -	REVISED -		CONTRACT NO. 72K42					
	PLOT DATE = 5/16/2025	DATE -	REVISED -		SCALE: 1"=20'	SHEET 20	OF 21 SHEETS	STA. 60+00.00	TO STA. 66+00.00	ILLINOIS FED. AID PROJECT

PLAN	SURVEYED	DATE
NO.	BY	
NOTE BOOK	ALIGNED CHECKED	
	CADD FILE NAME	




PROFILE	SURVEYED	DATE
NO.	BY	
NOTE BOOK	GRADES CHECKED	
	STRUCTURE NOTATIONS CHWD	

MODEL: Default
FILE NAME: P:\03highway\211111\220118\Work Order 04 - Broadway\18\Transportation\CADD Sheets\0672K42-IL-Plan21.dgn

EXIST. CURVE C4
PI STA. = 67+75.39
 Δ = 3° 51' 59" (RT)
D = 2° 35' 14"
R = 2,214.53'
T = 74.75'
L = 149.44'
E = 1.26'
P.C. STA. = 67+00.64
P.T. STA. = 68+50.08

SEE PAVEMENT MARKING PLAN
SHEETS FOR STRIPING DETAILS

EXIST. CURVE C5
PI STA. = 69+25.82
 Δ = 3° 53' 15" (LT)
D = 2° 36' 10"
R = 2,201.27'
T = 74.71'
L = 149.35'
E = 1.27'
P.C. STA. = 68+51.12
P.T. STA. = 70+00.47

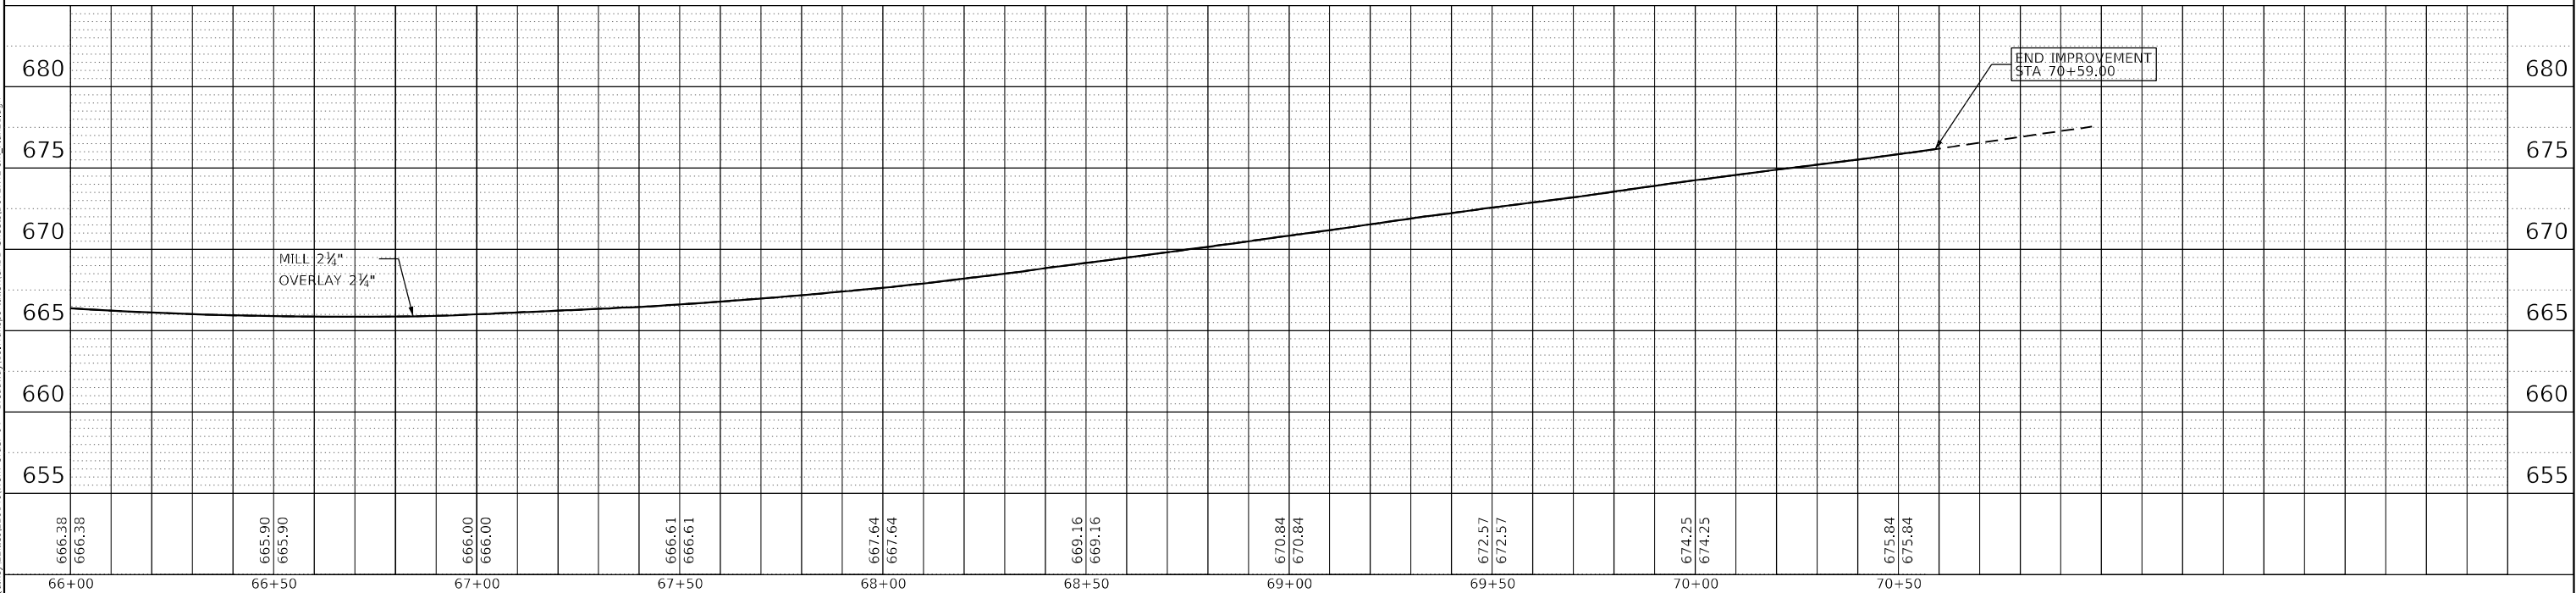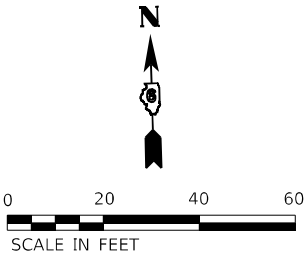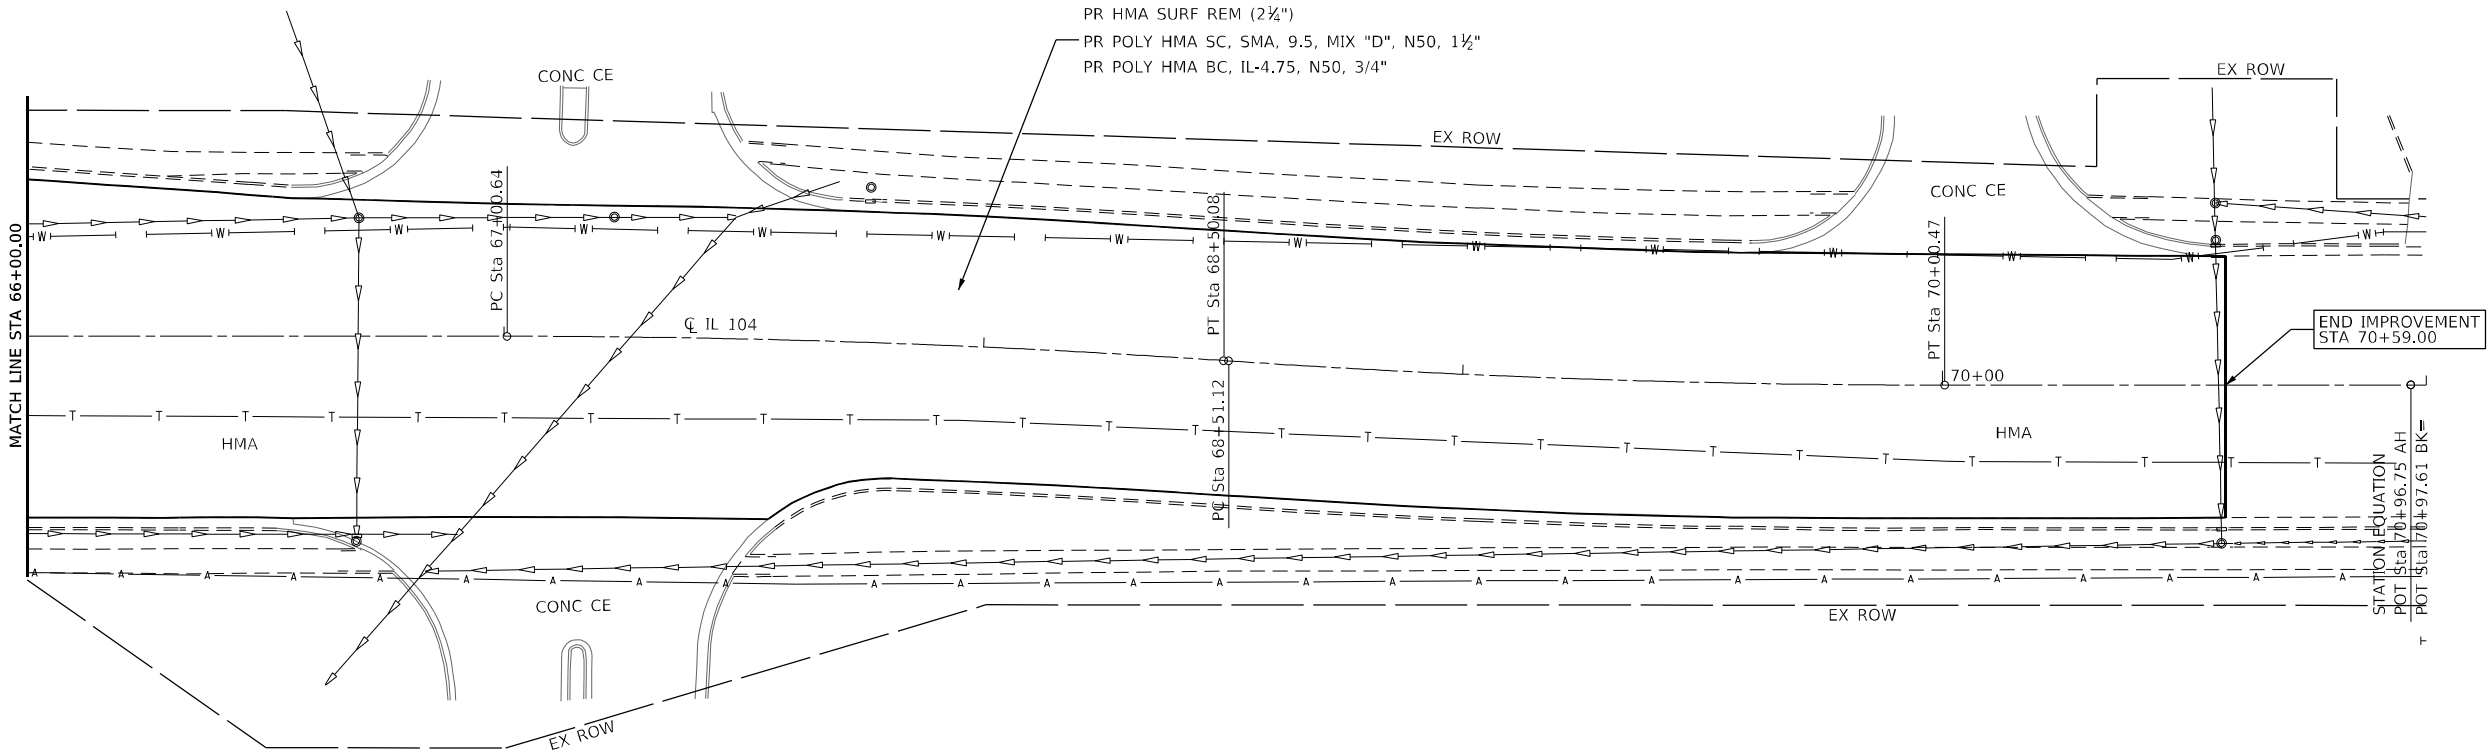

KLINGNER & ASSOCIATES, P.C. Engineers • Architects • Surveyors 616 NORTH ST. QUINCY, ILLINOIS 62301 217.223.3670 STATE OF ILLINOIS DESIGN FIRM NO. 186-2738	USER NAME = cschenk	DESIGNED -	REVISED -	STATE OF ILLINOIS DEPARTMENT OF TRANSPORTATION	FAP RTE 745 (IL 104) PLAN & PROFILE					F.A.P. RTE.	SECTION	COUNTY	TOTAL SHEETS	SHEET NO.
		DRAWN -	REVISED -							745	103Z,RS-4, TS-1,SW	ADAMS	171	54
	PLOT SCALE = 40,0000 ' / in.	CHECKED -	REVISED -							CONTRACT NO. 72K42				
	PLOT DATE = 5/16/2025	DATE -	REVISED -							SCALE: 1"=20'	SHEET 21	OF 21	SHEETS	STA. 66+00.00

STORM SEWER CALL-OUTS

- SS1

STA. 145+53.99 29.1' LT
INLETS (SPECIAL), 1 EACH
TOP CURB=628.35 INV(NE)=625.50
- SS2

STA. 145+64.16 37.4' LT
STORM SEWER (WATER MAIN REQUIREMENTS) 12 INCH, 20 FT
USFL=625.50 DSFL=625.00
TRENCH BACKFILL=6.7 CU YD
- SS3

STA. 145+74.61 45.3' LT
INLETS (SPECIAL), 1 EACH
TOP CURB=628.53 INV(S)=625.00 INV(E)=624.70
- SS4

STA. 145+83.38 41.7' LT
STORM SEWERS, CL A, TY 2 12 INCH, 20 FT
USFL=624.70 DSFL=623.50 CONNECT TO EXISTING STRUCTURE (INCIDENTAL)
TRENCH BACKFILL=10.9 CU YD
- SS5

STA. 145+58.20 30.1' RT
INLETS, SPECIAL, WITH SPECIAL FRAME AND GRATE, 1 EACH
LEFT WING
TOP CURB=628.07 INV(E)=624.77
- SS6

STA. 145+76.27 29.4' RT
STORM SEWERS, CL A, TY 2 12 INCH, 34 FT
USFL=624.77 DSFL=621.87 CONNECT TO EXISTING STRUCTURE (INCIDENTAL)
TRENCH BACKFILL=24.3 CU YD
- SS7

STA. 154+73.80 29.8' LT
MANHOLES, TYPE A, 4'-DIAMETER, TYPE 15 FRAME AND LID, 1 EACH
TOP CURB=621.40 INV(NE)=618.02 INV(S)=613.39 CONNECT TO EXISTING SEWER (INCIDENTAL)
- SS8

STA. 154+83.17 38.1' LT
STORM SEWER (WATER MAIN REQUIREMENTS) 12 INCH, 22 FT
USFL=618.42 DSFL=618.02
TRENCH BACKFILL=4.3 CU YD
- SS9

STA. 10+46.18 19.8' LT (16TH ST)
INLETS, TYPE B, TYPE 15 FRAME AND LID, 1 EACH
TOP CURB=621.19 INV(N)=618.52 INV(SW)=618.42
- SS10

STA. 10+54.69 19.9' LT (16TH ST)
STORM SEWERS, CL A, TY 2 12 INCH, 16 FT
USFL=618.66 DSFL=618.52
TRENCH BACKFILL=3.1 CU YD
- SS11

STA. 10+62.99 18.5' LT (16TH ST)
INLETS, TYPE A, TYPE 15 FRAME AND LID, 1 EACH
TOP CURB=621.15 INV(S)=618.66
- SS12

STA. 159+33.16 29.6' LT
INLETS, SPECIAL, WITH SPECIAL FRAME AND GRATE, 1 EACH
RIGHT WING
TOP CURB=617.33 INV(E)=610.19
- SS13

STA. 159+53.38 35.5' LT
STORM SEWER (WATER MAIN REQUIREMENTS) 12 INCH, 38 FT
USFL=610.19 DSFL=609.31 CONNECT TO EXISTING STRUCTURE (INCIDENTAL)
TRENCH BACKFILL=50.0 CU YD
- SS14

STA. 172+47.95 29.1' RT (BK CURB)
MANHOLES, TYPE A, 4'-DIAMETER, TYPE 11 FRAME AND GRATE, 1 EACH
TOP CURB=626.02 INV(E)=622.51 INV(N)=622.41 CONNECT TO EXISTING SEWER (INCIDENTAL)
- SS15

STA. 172+54.78 30.2' RT
STORM SEWERS, CL A, TY 2 12 INCH, 14 FT
USFL=622.73 DSFL=622.51
TRENCH BACKFILL=3.5 CU YD
- SS16

STA. 172+62.84 29.1' RT
INLETS (SPECIAL), 1 EACH
TOP CURB=626.14 INV(E)=622.73
- SS17

STA. 8+45.91 91.3' RT
INLETS, SPECIAL, WITH SPECIAL FRAME AND GRATE, 1 EACH
RIGHT WING
TOP CURB=633.76 INV(N)=631.35
- SS18

STA. 8+51.55 77.7' RT
STORM SEWER (WATER MAIN REQUIREMENTS) 12 INCH, 30 FT
USFL=631.35 DSFL=631.20
TRENCH BACKFILL=5.7 CU YD
- SS19

STA. 8+55.37 62.46' RT
MANHOLES, TYPE A, 4'-DIAMETER, TYPE 15 FRAME AND LID, 1 EACH
TOP CURB=634.20 INV(NW)=631.07 CONNECT TO EXISTING SEWER (INCIDENTAL) INV(S)=631.20

STORM SEWER CALL-OUTS (CONT)

- SS20

STA. 14+61.59 31.8' LT
MANHOLES, TYPE A, 4'-DIAMETER, TYPE 1 FRAME, CLOSED LID, 1 EACH
TOP LID=641.71 INV(SW)=636.64 CONNECT TO EXISTING SEWER (INCIDENTAL) INV(E)=636.73
- SS21

STA. 14+73.69 31.1' LT
STORM SEWERS, CL A, TY 2 12 INCH, 24 FT
USFL=637.95 DSFL=636.73
TRENCH BACKFILL=7.5 CU YD
- SS22

STA. 14+87.10 30.6' LT
INLETS, TYPE B, TYPE 15 FRAME AND LID, 1 EACH
TOP CURB=642.62 INV(W)=637.95
- SS23

STA. 26+31.23 29.6' LT
INLETS, TYPE B, TYPE 15 FRAME AND LID, 1 EACH
TOP CURB=657.48 INV(E)=653.00
- SS24

STA. 26+39.46 31.4' LT
STORM SEWERS, CL A, TY 2 12 INCH, 16 FT
USFL=653.00 DSFL=652.70
TRENCH BACKFILL=5.6 CU YD
- SS25

STA. 26+48.40 37.6' LT
STORM SEWERS, CLASS B, TYPE 2 8 INCH, 8 FT
USFL=652.16 CONNECT TO EXISTING SEWER (INCIDENTAL) DSFL=652.02
TRENCH BACKFILL=5.0 CU YD
- SS26

STA. 26+48.05 34.3' LT (BK CURB)
MANHOLES, TYPE A, 5'-DIAMETER, TYPE 3 FRAME AND GRATE, 1 EACH
TOP CURB=657.19 INV(W)=652.70
INV(N)=652.02 (EXTEND EXISTING 8" PVC SEWER TO MATCH) INV(SE)=652.02
- SS27

STA. 26+53.34 30.2' LT
STORM SEWERS, CL A, TY 2 12 INCH, 8 FT
USFL=652.02 DSFL=651.97 CONNECT TO EXISTING SEWER (INCIDENTAL)
CONCRETE COLLAR (SEE DETAIL)
TRENCH BACKFILL=3.9 CU YD
- SS28

STA. 27+06.60 32.1' LT
STORM SEWERS, CL A, TY 2 12 INCH, 8 FT
USFL=652.76 DSFL= 652.50 CONNECT TO EXISTING SEWER (INCIDENTAL)
CONCRETE COLLAR (SEE DETAIL)
TRENCH BACKFILL=2.2 CU YD
- SS29

STA. 27+10.68 36.5' LT
MANHOLES, TYPE A, 4'-DIAMETER, TYPE 1 FRAME, CLOSED LID, 1 EACH
TOP LID=656.82 INV(SW)=652.76 INV(SE)=652.95
INV(NE)=653.85 CONNECT TO EXISTING SEWER (INCIDENTAL)
- SS30

STA. 27+11.54 34.0' LT
STORM SEWERS, CL A, TY 2 12 INCH, 4 FT
USFL=653.05 DSFL=652.95
TRENCH BACKFILL=1.2 CU YD
- SS31

STA. 27+13.41 32.0' LT (BK CURB)
INLETS, TYPE B, TYPE 3 FRAME AND GRATE, 1 EACH
TOP CURB=657.09 INV(NW)=653.05
- SS32

STA. 30+23.24 29.6' LT
INLETS, SPECIAL, WITH SPECIAL FRAME AND GRATE, 1 EACH
RIGHT WING
TOP CURB=655.92 INV(NE)=652.53
- SS33

STA. 30+31.19 35.4' LT
STORM SEWER (WATER MAIN REQUIREMENTS) 12 INCH, 16 FT
USFL=652.53 DSFL=CONNECT TO EXISTING STRUCTURE (INCIDENTAL)
TRENCH BACKFILL=4.1 CU YD
- SS34

STA. 30+75.08 32.0' LT
STORM SEWERS, CL A, TY 2 12 INCH, 8 FT
USFL=653.04 DSFL= 652.46 CONNECT TO EXISTING SEWER (INCIDENTAL)
CONCRETE COLLAR (SEE DETAIL)
TRENCH BACKFILL=1.5 CU YD
- SS35

STA. 30+79.19 36.8' LT
MANHOLES, TYPE A, 4'-DIAMETER, TYPE 1 FRAME, CLOSED LID, 1 EACH
TOP LID=655.90 INV(SE)=653.14 INV(SW)=653.04
INV(NE)=653.66 CONNECT TO EXISTING SEWER (INCIDENTAL)
- SS36

STA. 30+81.35 34.0' LT
STORM SEWERS, CL A, TY 2 12 INCH, 6 FT
USFL=653.30 DSFL=653.14
TRENCH BACKFILL=1.1 CU YD

STORM SEWER CALL-OUTS (CONT)

- SS37

STA. 30+84.01 29.9' LT
INLETS, TYPE B, TYPE 15 FRAME AND LID, 1 EACH
TOP CURB=656.11 INV(NE)=653.30
- SS38

STA. 42+86.85 31.9' LT
STORM SEWERS, CL A, TY 2 36 INCH, 18 FT
USFL=635.61 CONNECT TO EXISTING STRUCTURE (INCIDENTAL)
DSFL=635.33
TRENCH BACKFILL=32.5 CU YD
- SS39

STA. 42+97.18 32.8' LT (BK CURB)
MANHOLES, TYPE A, 6'-DIAMETER, TYPE 3 FRAME AND GRATE, 1 EACH
TOP CURB=641.81 INV(W)= 635.33 INV(E)=635.25
- SS40

STA. 43+16.81 29.2' LT
STORM SEWERS, CL A, TY 2 36 INCH, 34 FT
USFL=635.25 DSFL=CONNECT TO EXISTING STRUCTURE (INCIDENTAL)
TRENCH BACKFILL=48.1 CU YD
- SS41

STA. 43+64.83 32.5' LT (BK CURB)
MANHOLES, TYPE A, 5'-DIAMETER, TYPE 3 FRAME AND GRATE, 1 EACH
TOP CURB=641.74 INV(W)= 634.31 INV(NW)= 637.22
INV(NNW)= 639.12 INV(E)= 634.34
- SS42

STA. 43+51.32 28.8' LT
STORM SEWERS, CL A, TY 2 24 INCH, 26 FT
USFL=634.31 DSFL=CONNECT TO EXISTING STRUCTURE (INCIDENTAL)
TRENCH BACKFILL=37.4 CU YD
- SS43

STA. 43+58.90 39.4' LT
STORM SEWERS, CLASS B, TYPE 2 8 INCH, 16 FT
USFL=CONNECT TO EXISTING STRUCTURE (INCIDENTAL) DSFL=639.12
TRENCH BACKFILL=4.6 CU YD
- SS44

STA. 43+74.09 30.8' LT
STORM SEWERS, CL A, TY 2 24 INCH, 18 FT
USFL=634.47 DSFL=634.34
TRENCH BACKFILL=20.4 CU YD
- SS45

STA. 43+84.52 30.1' LT
MANHOLES, TYPE A, 4'-DIAMETER, WITH SPECIAL FRAME AND GRATE, 1 EACH
LEFT WING
TOP CURB=641.74 INV(W)=634.47 INV(NE)=634.51
- SS46

STA. 43+89.41 33.7' LT
STORM SEWERS, CL A, TY 2 18 INCH, 8 FT
USFL=634.60 DSFL=634.51
TRENCH BACKFILL=8.6 CU YD
- SS47

STA. 43+93.20 36.1' LT
MANHOLES, TYPE A, 4'-DIAMETER, TYPE 1 FRAME, CLOSED LID, 1 EACH
TOP LID=641.93 INV(SW)=634.60
INV(E)=634.67 CONNECT TO EXISTING SEWER (INCIDENTAL)

MODEL: Default
FILE: 816-K214TH ST. QUINCY ILLINOIS 7211223-3670
816-K214TH ST. QUINCY ILLINOIS 7211223-3670
STATE OF ILLINOIS DESIGN FIRM NO. 184-2738

KLINGNER

& ASSOCIATES, P.C.

Engineers • Architects • Surveyors

USER NAME = cschenk	DESIGNED -	REVISED -
	DRAWN -	REVISED -
PLOT SCALE = 40,0000 * / in.	CHECKED -	REVISED -
PLOT DATE = 5/16/2025	DATE -	REVISED -

STATE OF ILLINOIS
DEPARTMENT OF TRANSPORTATION

FAP RTE 745 (IL 104)
SEWER CALL-OUTS

SCALE: NONE SHEET 1 OF 1 SHEETS STA. TO STA.

F.A.P RTE.	SECTION	COUNTY	TOTAL SHEETS	SHEET NO.
745	103Z,RS-4, TS-1,SW	ADAMS	171	55
CONTRACT NO. 72K42				
ILLINOIS		FED. AID PROJECT		


PROFILE	SURVEYED _____	BY _____	DATE _____
	PLOTTED _____		
NOTE BOOK _____	GRADES CHECKED _____		
	B.M., NOTED _____		
NO. _____	STRUCTURE NOTATIONS CHK'D _____		

 KLINGNER & ASSOCIATES, P.C. Engineers • Architects • Surveyors 616 NORTH ST., SUITE 6201, LINCOLN 68501-2127 STATE OF ILLINOIS DESIGN FIRM NO. 184-2738	USER NAME = cschenk	DESIGNED -	REVISED -	STATE OF ILLINOIS DEPARTMENT OF TRANSPORTATION	FAP RTE 745 (IL 104) CITY STREET PROFILE SHEET					F.A.P. RTE.	SECTION	COUNTY	TOTAL SHEETS	SHEET NO.
	PLOT SCALE = 40,000' / in.	DRAWN -	REVISED -							745	103Z, R5-4, TS-1, SW	ADAMS	171	57
	PLOT DATE = 5/16/2025	CHECKED -	REVISED -		CONTRACT NO. 72K42									
		DATE -	REVISED -		SCALE: 1"=20"	SHEET 2	OF 4 SHEETS	STA.	TO STA.	ILLINOIS	FED. AID PROJECT			

PLAN	SURVEYED PLOTTED ALIGNMENT CHECKED STRUCTURE NOTARIS CHWD CADD FILE NAME	BY	DATE
NOTE BOOK NO.			

PROFILE	SURVEYED PLOTTED GRADES CHECKED STRUCTURE NOTARIS CHWD NO.	BY	DATE
NOTE BOOK NO.			

MODEL: Default
FILE NAME: P:\04rte\y22\115a\220148\Work Order 04 - Broadway\18\Transportation\220148\Profile City Street.dgn

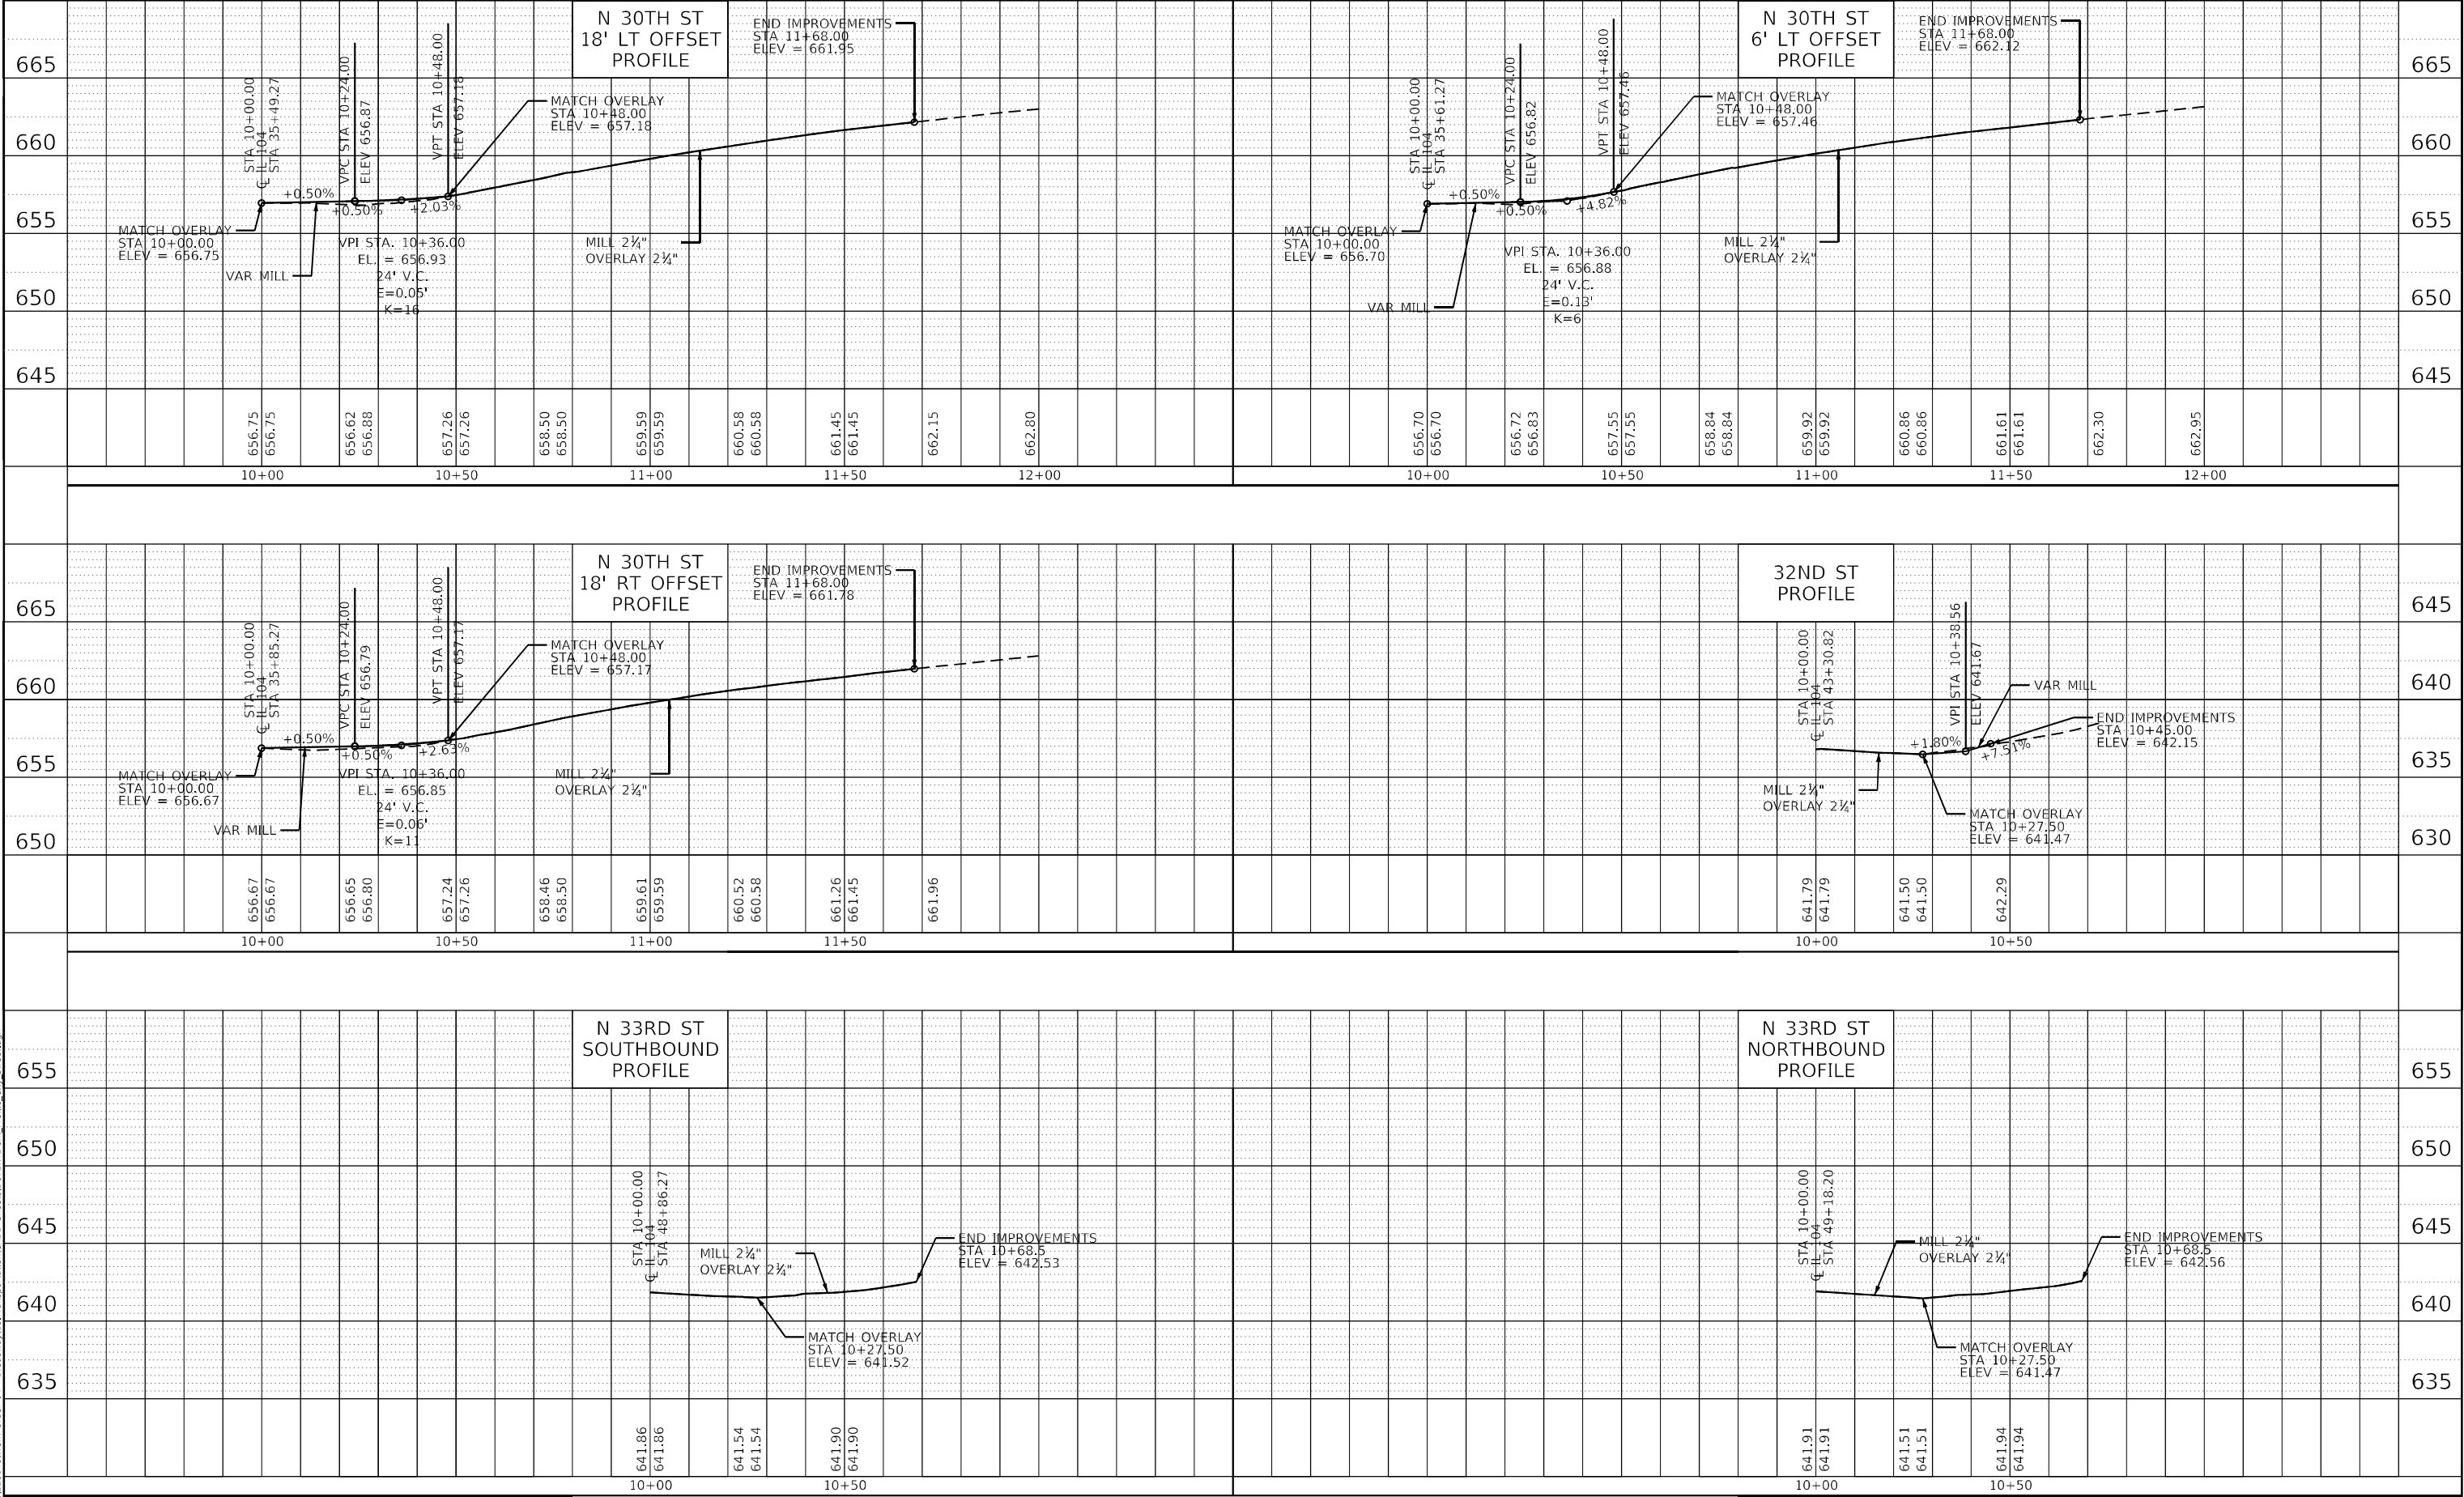

KLINGNER & ASSOCIATES, P.C.
Engineers • Architects • Surveyors
616 N. 24TH ST., QUINCY, ILLINOIS 62301-2172/23-5870
STATE OF ILLINOIS DESIGN FIRM NO. 184-2738

USER NAME = cschenk	DESIGNED -	REVISED -
PLOT SCALE = 40,0000 ' / in.	DRAWN -	REVISED -
PLOT DATE = 5/16/2025	CHECKED -	REVISED -
	DATE -	REVISED -



STATE OF ILLINOIS
DEPARTMENT OF TRANSPORTATION

FAP RTE 745 (IL 104) CITY STREET PROFILE SHEET			
SCALE: 1"=20"	SHEET 3	OF 4 SHEETS	STA. TO STA.

F.A.P. RTE.	SECTION	COUNTY	TOTAL SHEETS	SHEET NO.
745	103Z,RS-4, TS-1,SW	ADAMS	171	58
CONTRACT NO. 72K42				
ILLINOIS FED. AID PROJECT				

LEGEND

	SIDEWALK REMOVAL
	CURB & GUTTER REMOVAL
	PAVEMENT REMOVAL
	DWAY PAVEMENT REMOVAL
	MEDIAN REMOVAL

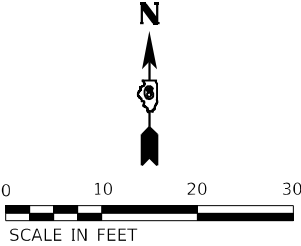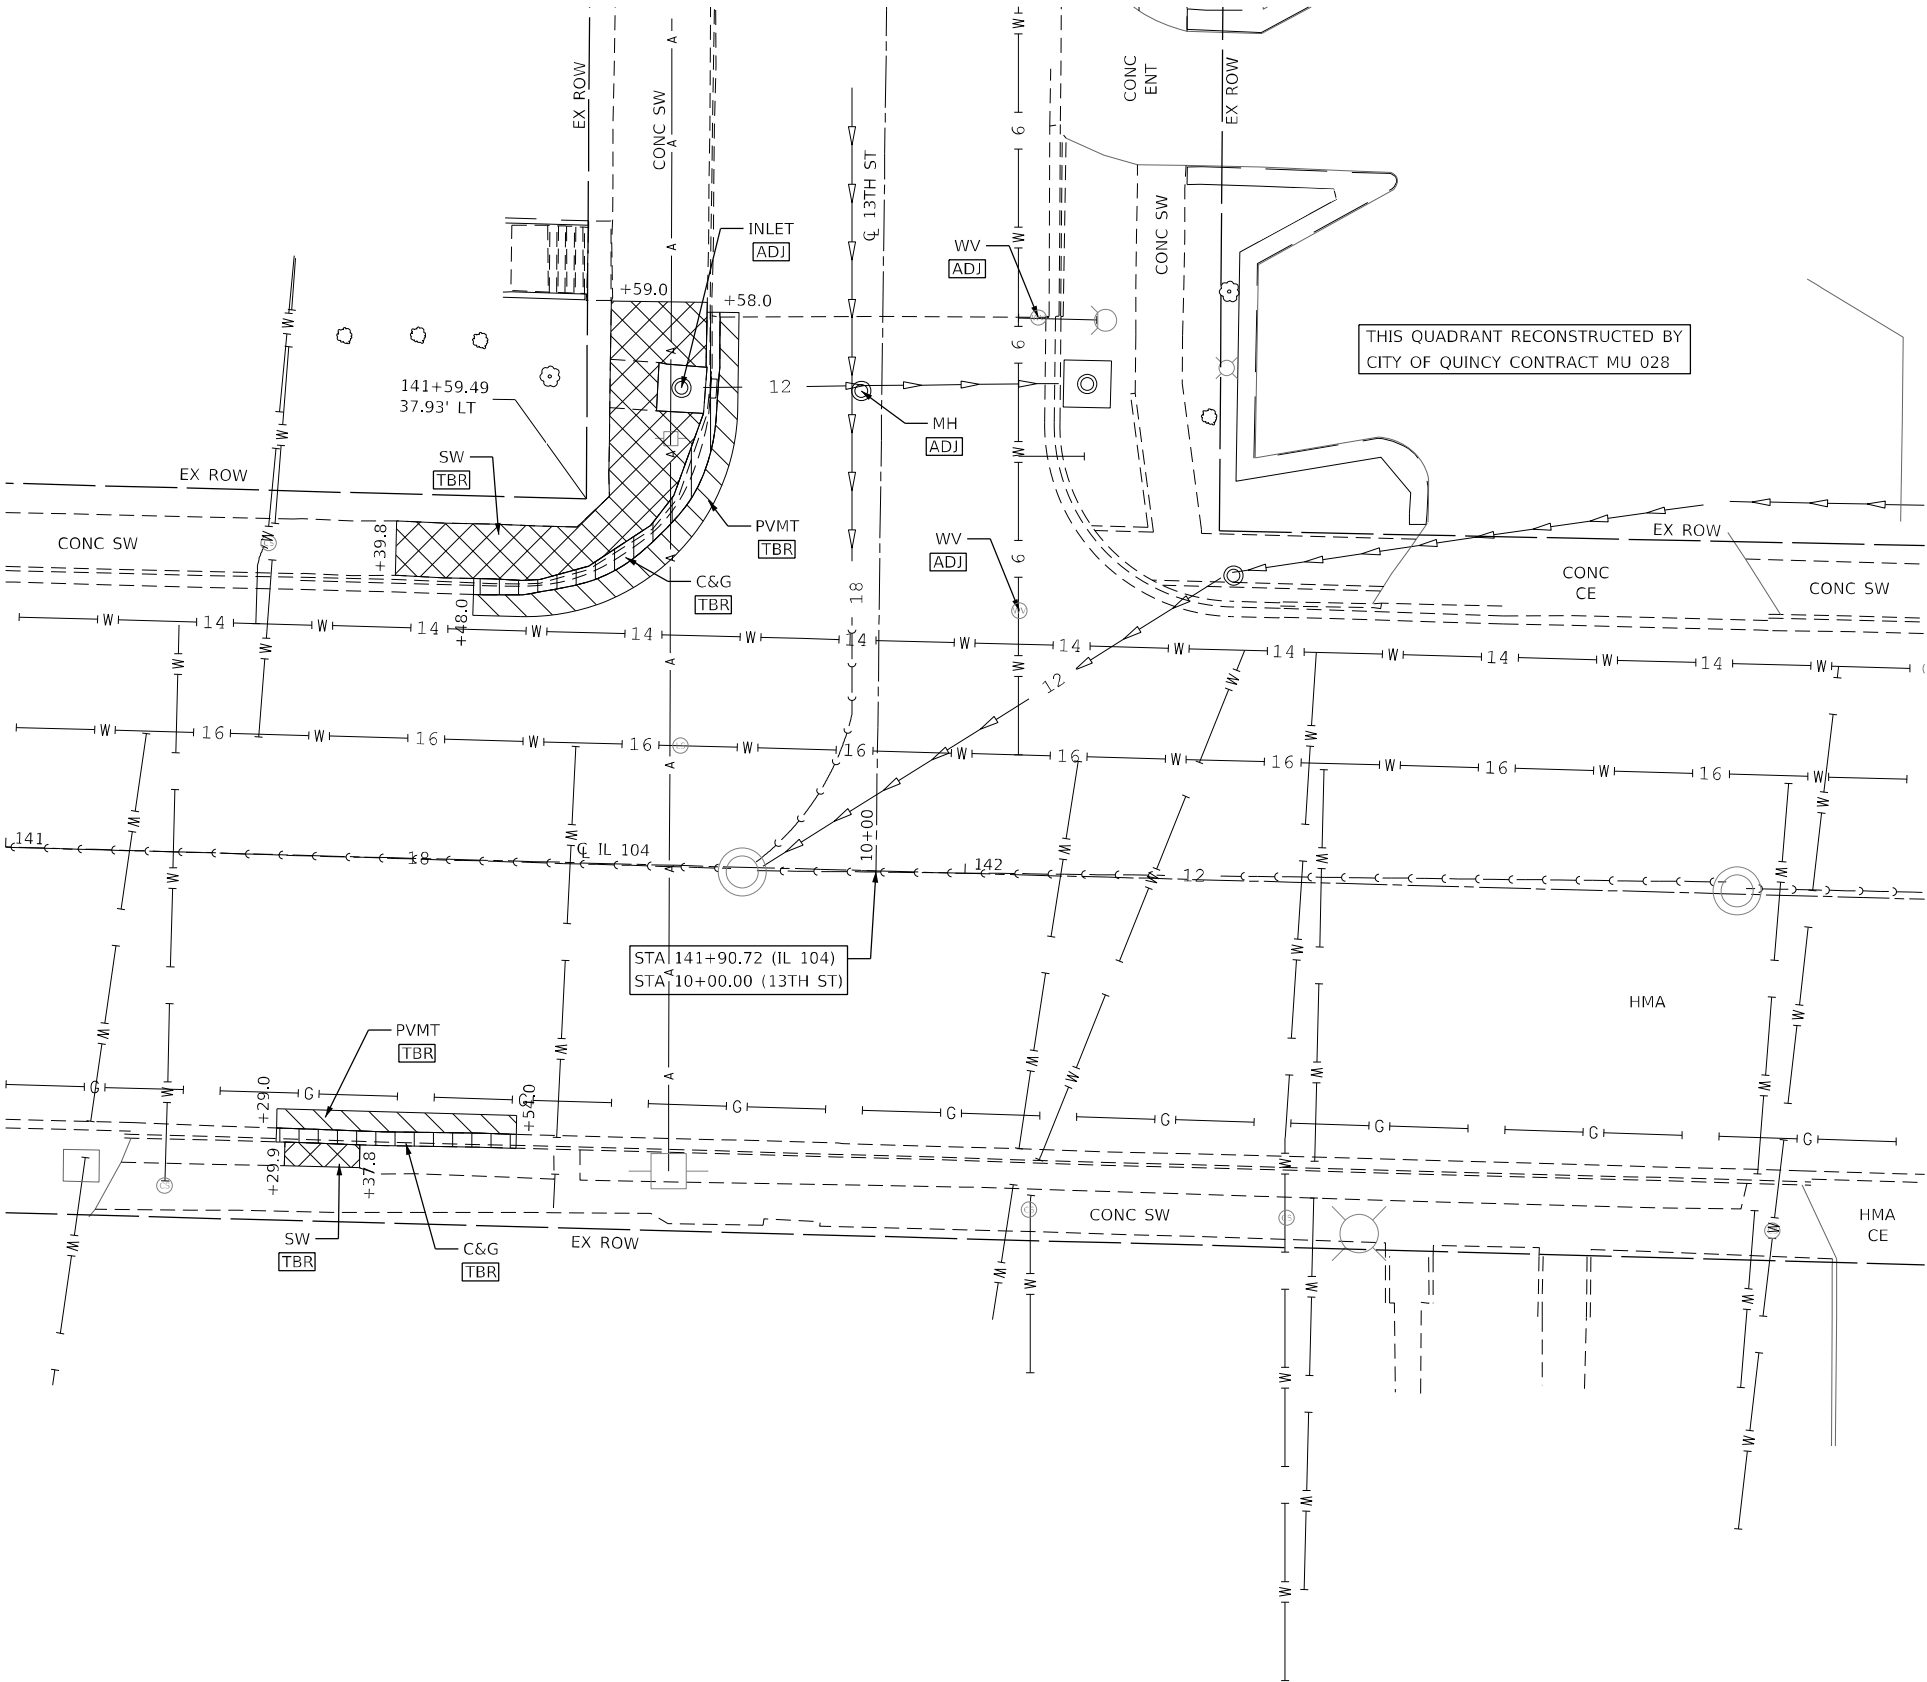

MODEL: Default
FILE: 141+90.72 IL 104 13TH ST Removal.dwg
CADD: 18-Transportation
SHEET: 13TH ST Removal.dwg
DATE: 5/16/2025
DESIGNED: -
DRAWN: -
CHECKED: -
DATE: -
REVISED: -
REVISED: -
REVISED: -
REVISED: -
STATE OF ILLINOIS DESIGN FIRM NO. 184-2738

KLINGNER & ASSOCIATES, P.C.
Engineers • Architects • Surveyors
616 N. 24TH ST. QUINCY, ILLINOIS 62301-2112
STATE OF ILLINOIS DESIGN FIRM NO. 184-2738

USER NAME = cschenk	DESIGNED -	REVISED -
	DRAWN -	REVISED -
PLOT SCALE = 20,0000' / in.	CHECKED -	REVISED -
PLOT DATE = 5/16/2025	DATE -	REVISED -

STATE OF ILLINOIS
DEPARTMENT OF TRANSPORTATION



FAP RTE 745 (IL 104)
13TH ST
REMOVAL PLAN

SCALE: 1"=10'	SHEET 1	OF 14 SHEETS	STA. 141+00.00	TO STA. 143+00.00
---------------	---------	--------------	----------------	-------------------

F.A.P. RTE.	SECTION	COUNTY	TOTAL SHEETS	SHEET NO.
745	103Z,RS-4, TS-1,SW	ADAMS	171	60
CONTRACT NO. 72K42				
ILLINOIS FED. AID PROJECT				

LEGEND

	SIDEWALK REMOVAL
	CURB & GUTTER REMOVAL
	PAVEMENT REMOVAL
	DWAY PAVEMENT REMOVAL
	MEDIAN REMOVAL

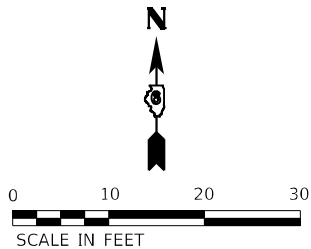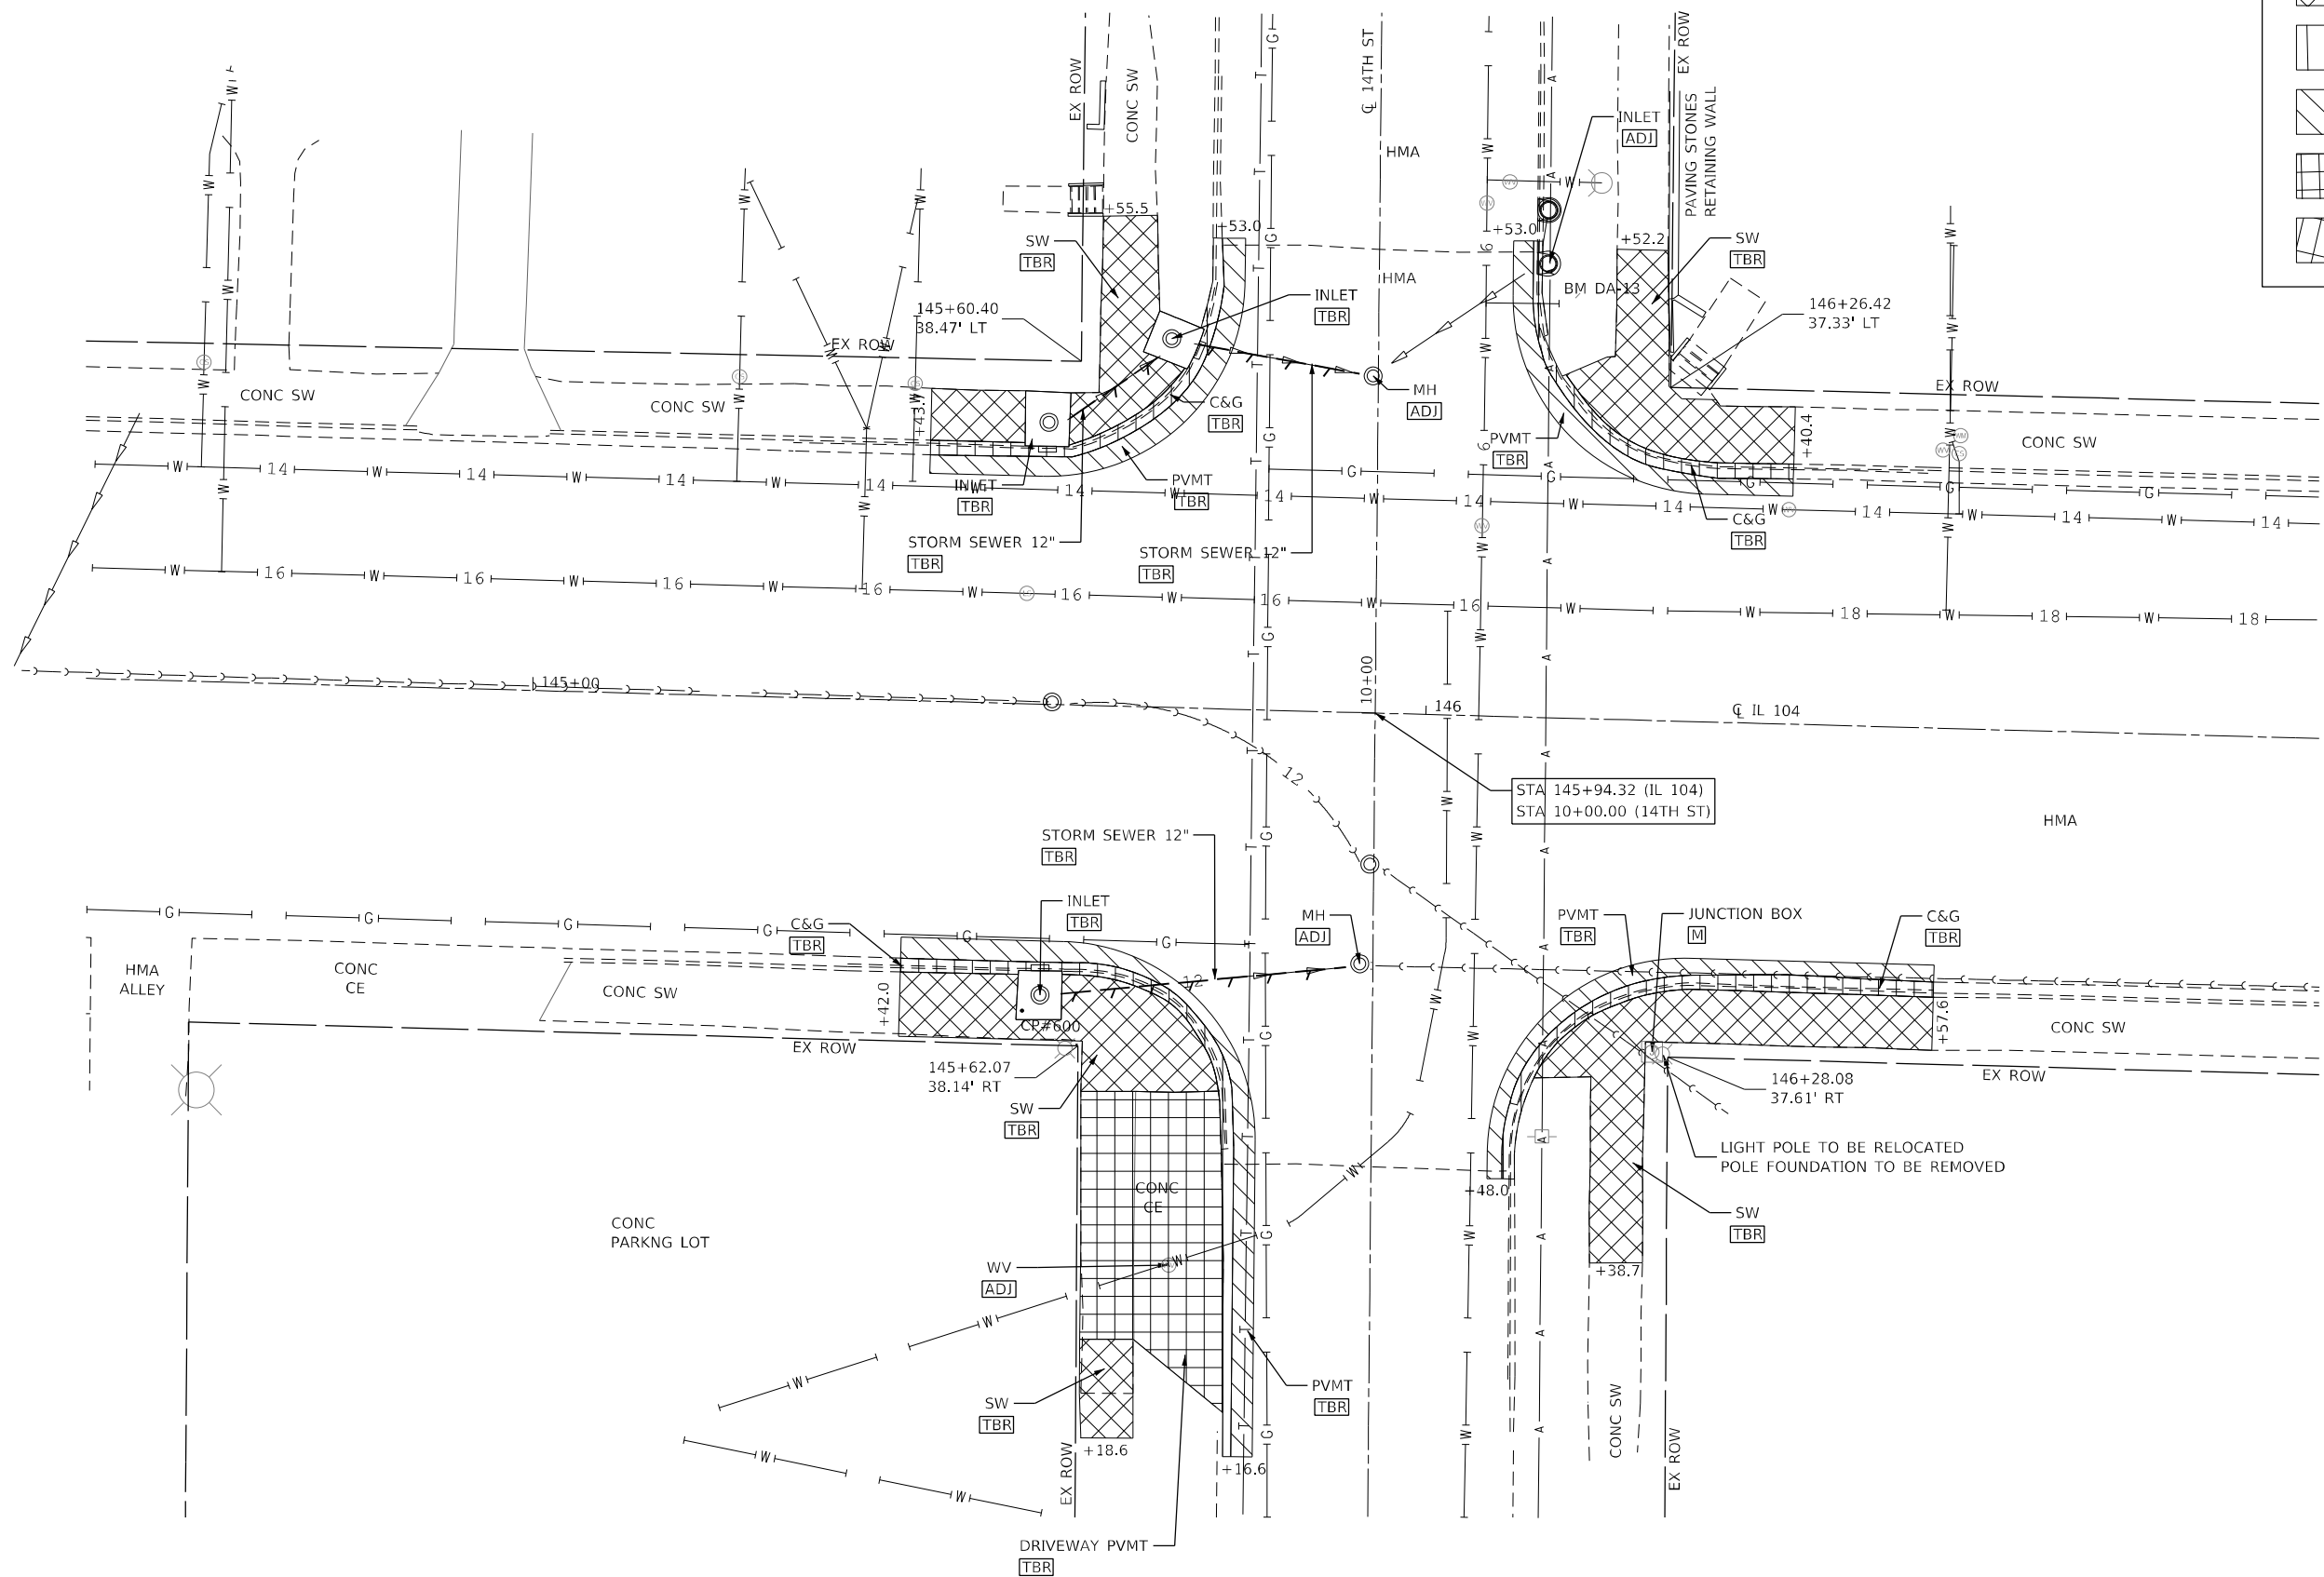

MODEL: Default
FILE NAME: C:\Quincy\22Hwy\22Hwy\18-Transportation\CADD_Sheets\67742-sh-Removal\02-14th-St-5.dgn

KLINGNER & ASSOCIATES, P.C.
Engineers • Architects • Surveyors
616 N. 24TH ST. QUINCY, ILLINOIS 62301 217.223.3670
STATE OF ILLINOIS DESIGN FIRM NO. 184-2738


USER NAME = cschenk	DESIGNED -	REVISED -
	DRAWN -	REVISED -
PLOT SCALE = 20,0000' = 1 in.	CHECKED -	REVISED -
PLOT DATE = 5/16/2025	DATE -	REVISED -

STATE OF ILLINOIS
DEPARTMENT OF TRANSPORTATION

FAP RTE 745 (IL 104)
14TH ST
REMOVAL PLAN

SCALE: 1"=10' SHEET 2 OF 14 SHEETS STA. 144+50.00 TO STA. 147+00.00

F.A.P. RTE.	SECTION	COUNTY	TOTAL SHEETS	SHEET NO.
745	103Z,RS-4, TS-1,SW	ADAMS	171	61
CONTRACT NO. 72K42				
ILLINOIS FED. AID PROJECT				

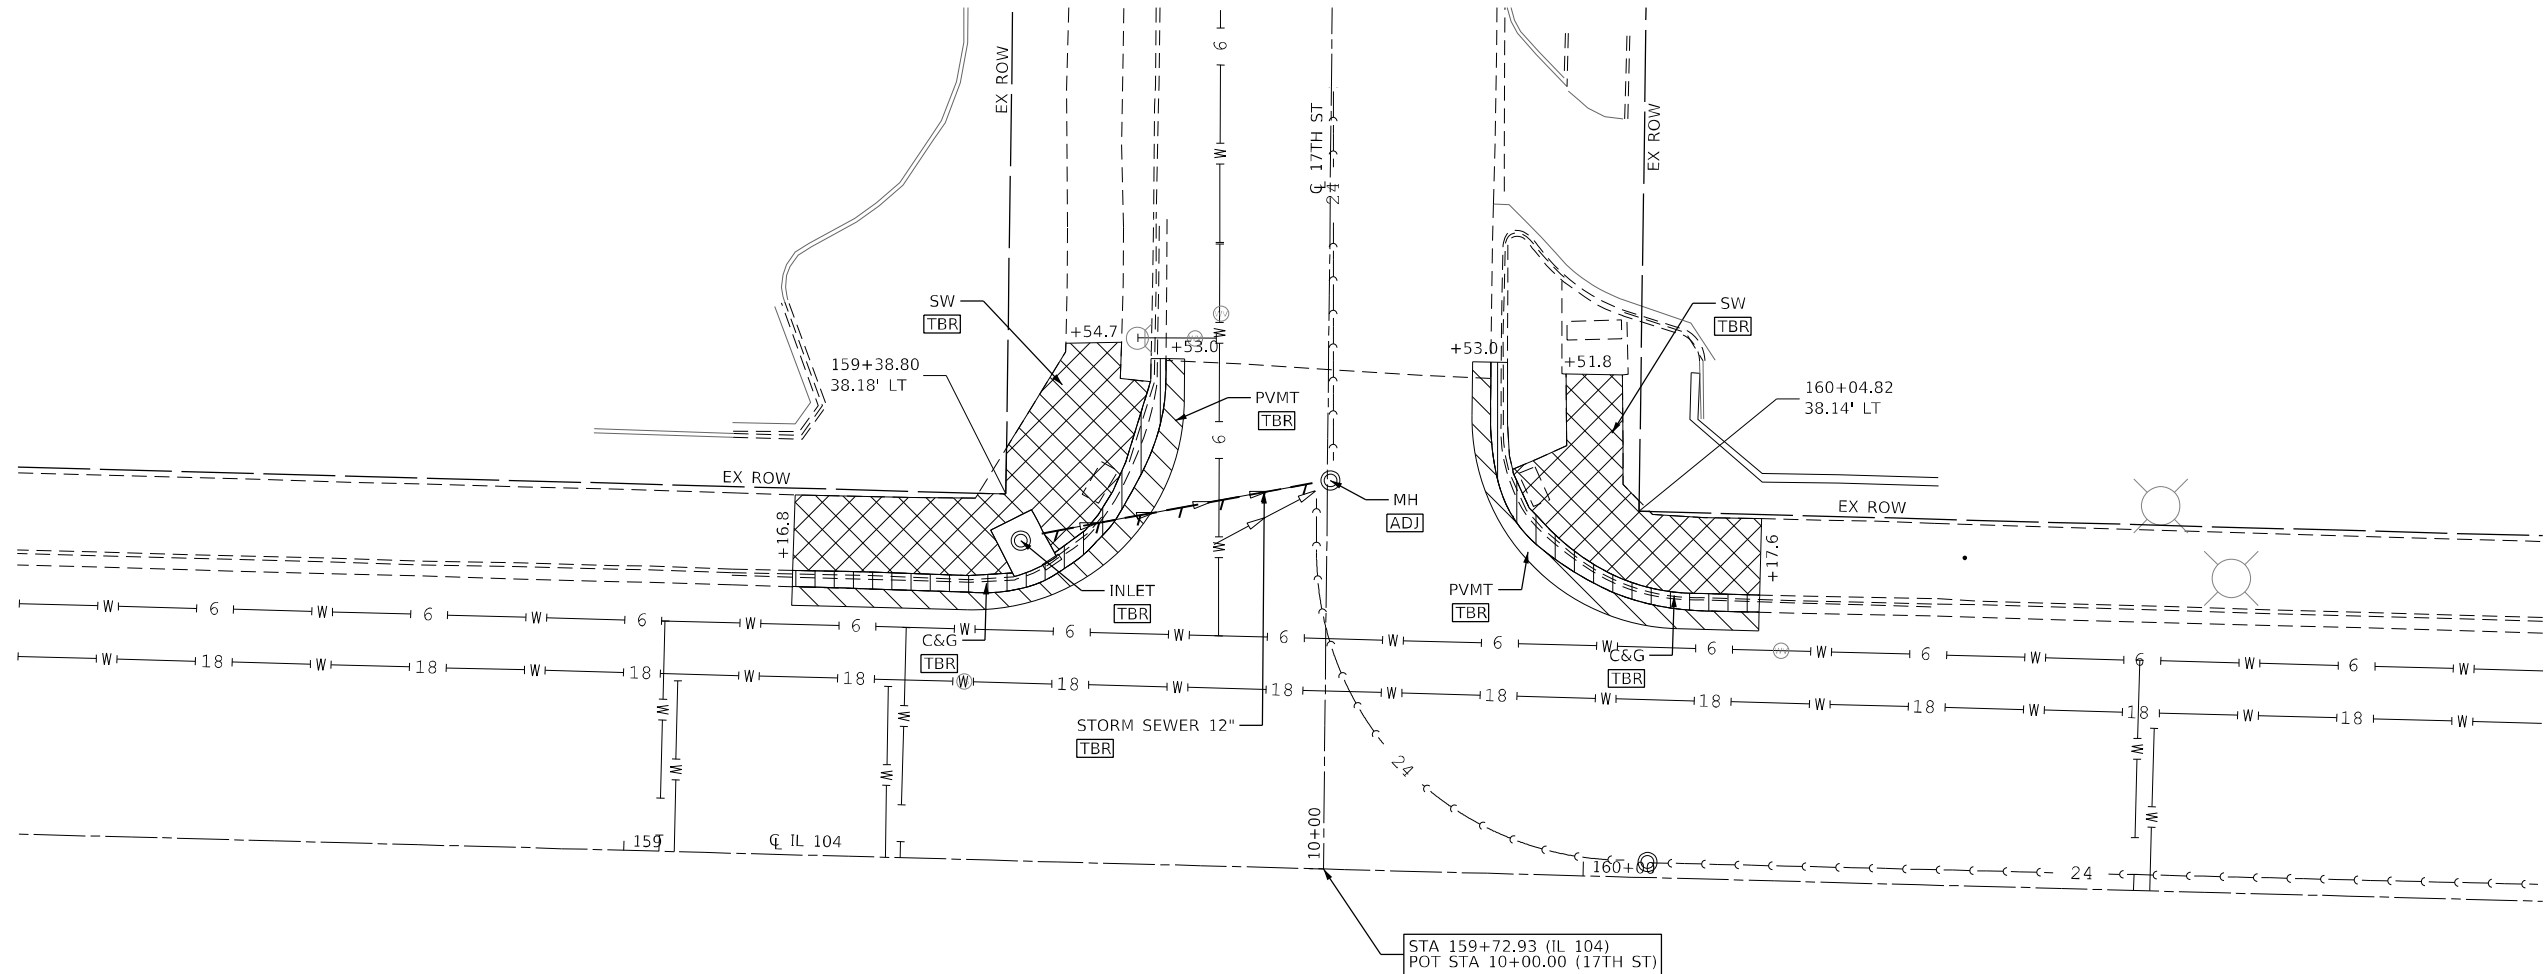

LEGEND


SIDEWALK REMOVAL

CURB & GUTTER REMOVAL

PAVEMENT REMOVAL

DWAY PAVEMENT REMOVAL

MEDIAN REMOVAL

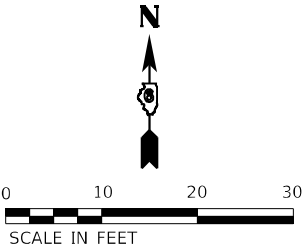

MODEL: Default
FILE: 17th St - Quincy 22116223-3670
616 N 24TH ST, QUINCY, ILLINOIS 62301 217.223.3670
STATE OF ILLINOIS DESIGN FIRM NO. 184-2738

KLINGNER
& ASSOCIATES, P.C.

Engineers • Architects • Surveyors


USER NAME = cschenk	DESIGNED -	REVISED -
	DRAWN -	REVISED -
PLOT SCALE = 20,0000 * / in.	CHECKED -	REVISED -
PLOT DATE = 5/16/2025	DATE -	REVISED -

STATE OF ILLINOIS
DEPARTMENT OF TRANSPORTATION

FAP RTE 745 (IL 104)
17TH ST
REMOVAL PLAN


SCALE: 1"=10' SHEET 4 OF 14 SHEETS STA. 158+40.00 TO STA. 161+00.00

F.A.P. RTE.	SECTION	COUNTY	TOTAL SHEETS	SHEET NO.
745	103Z,RS-4, TS-1,SW	ADAMS	171	63
CONTRACT NO. 72K42				
ILLINOIS FED. AID PROJECT				

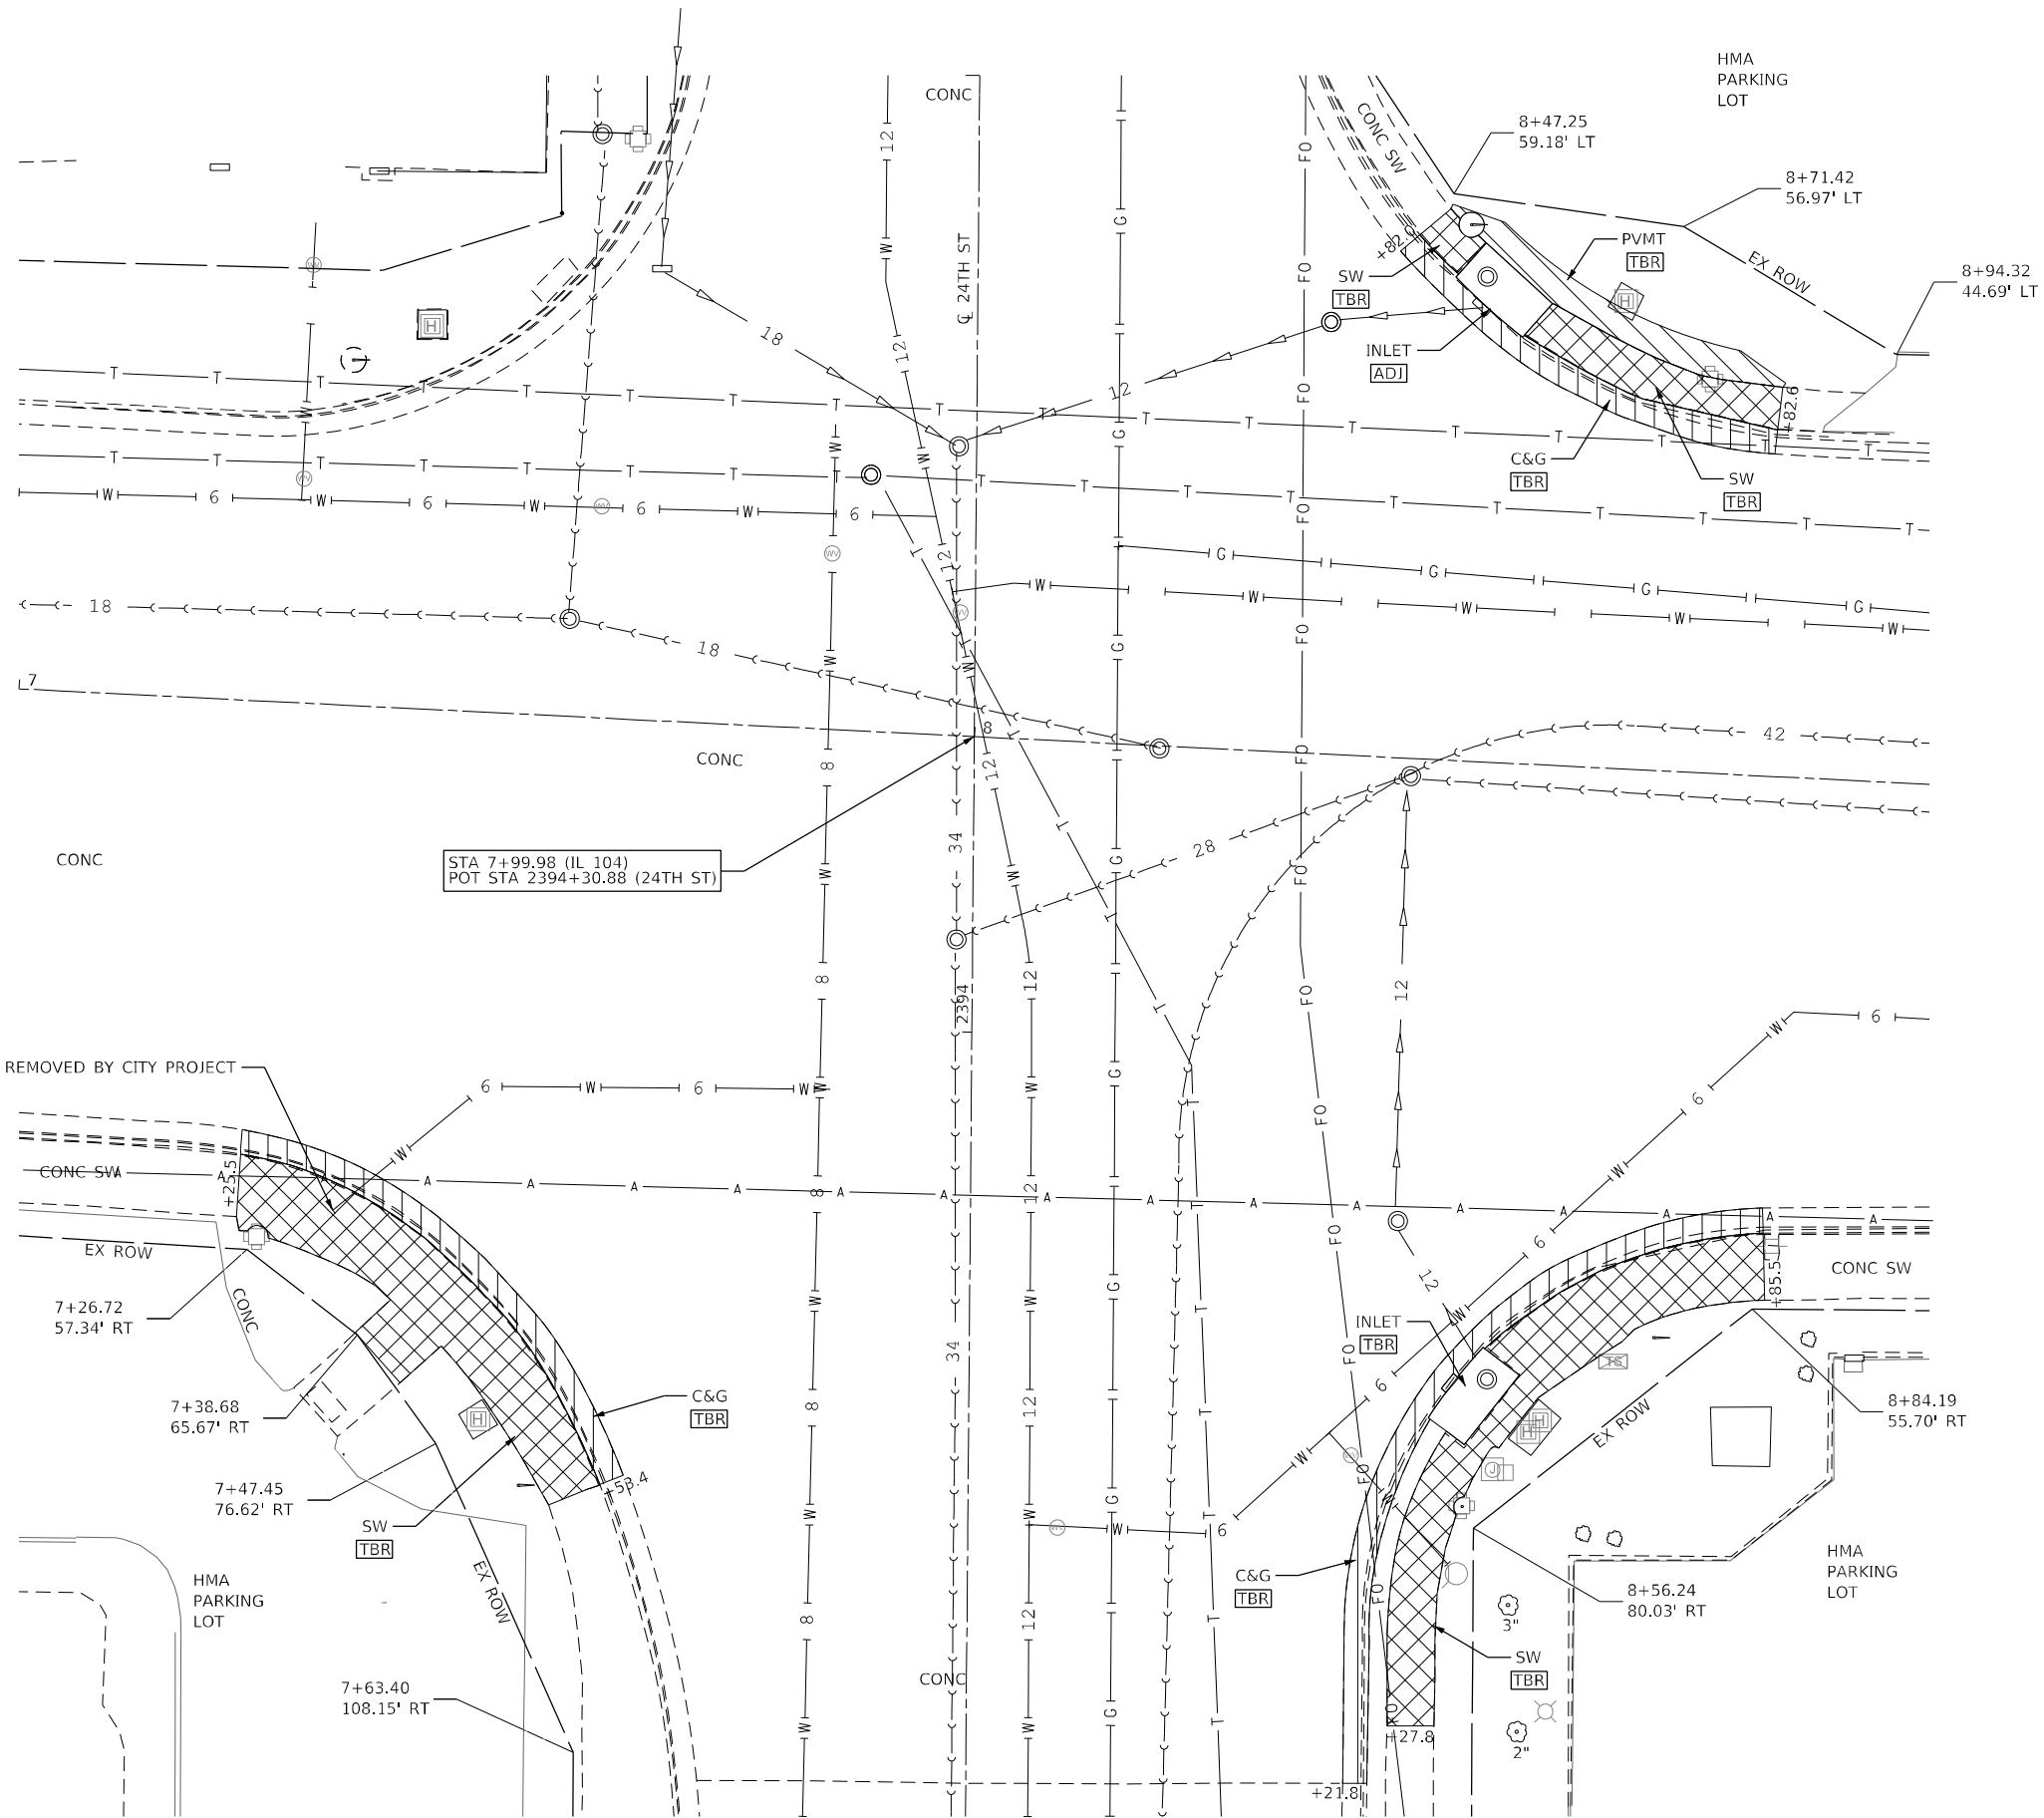

LEGEND

	SIDEWALK REMOVAL
	CURB & GUTTER REMOVAL
	PAVEMENT REMOVAL
	DWAY PAVEMENT REMOVAL
	MEDIAN REMOVAL

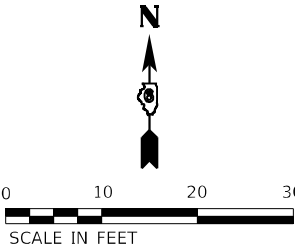

MODEL: Default
FILE: State-IL-Quincy-72K42-201461Work_Order_04 - Roadway\18-Transportation\CADD_Sheets\67K42-201461-Removal\07-24th-St.dgn

KLINGNER & ASSOCIATES, P.C.
Engineers • Architects • Surveyors
616 N. 24TH ST., QUINCY, ILLINOIS 62301 217.223-3670
STATE OF ILLINOIS DESIGN FIRM NO. 184-2738


USER NAME = cschenk	DESIGNED -	REVISED -
PLOT SCALE = 20,0000' / in.	DRAWN -	REVISED -
PLOT DATE = 5/16/2025	CHECKED -	REVISED -
	DATE -	REVISED -

**STATE OF ILLINOIS
DEPARTMENT OF TRANSPORTATION**

**FAP RTE 745 (IL 104)
24TH ST
REMOVAL PLAN**


SCALE: 1"=10'	SHEET 7	OF 14 SHEETS	STA. 7+00.00	TO STA. 9+00.00
---------------	---------	--------------	--------------	-----------------

F.A.P. RTE.	SECTION	COUNTY	TOTAL SHEETS	SHEET NO.
745	103Z,RS-4, TS-1,SW	ADAMS	171	66
CONTRACT NO. 72K42				
ILLINOIS FED. AID PROJECT				

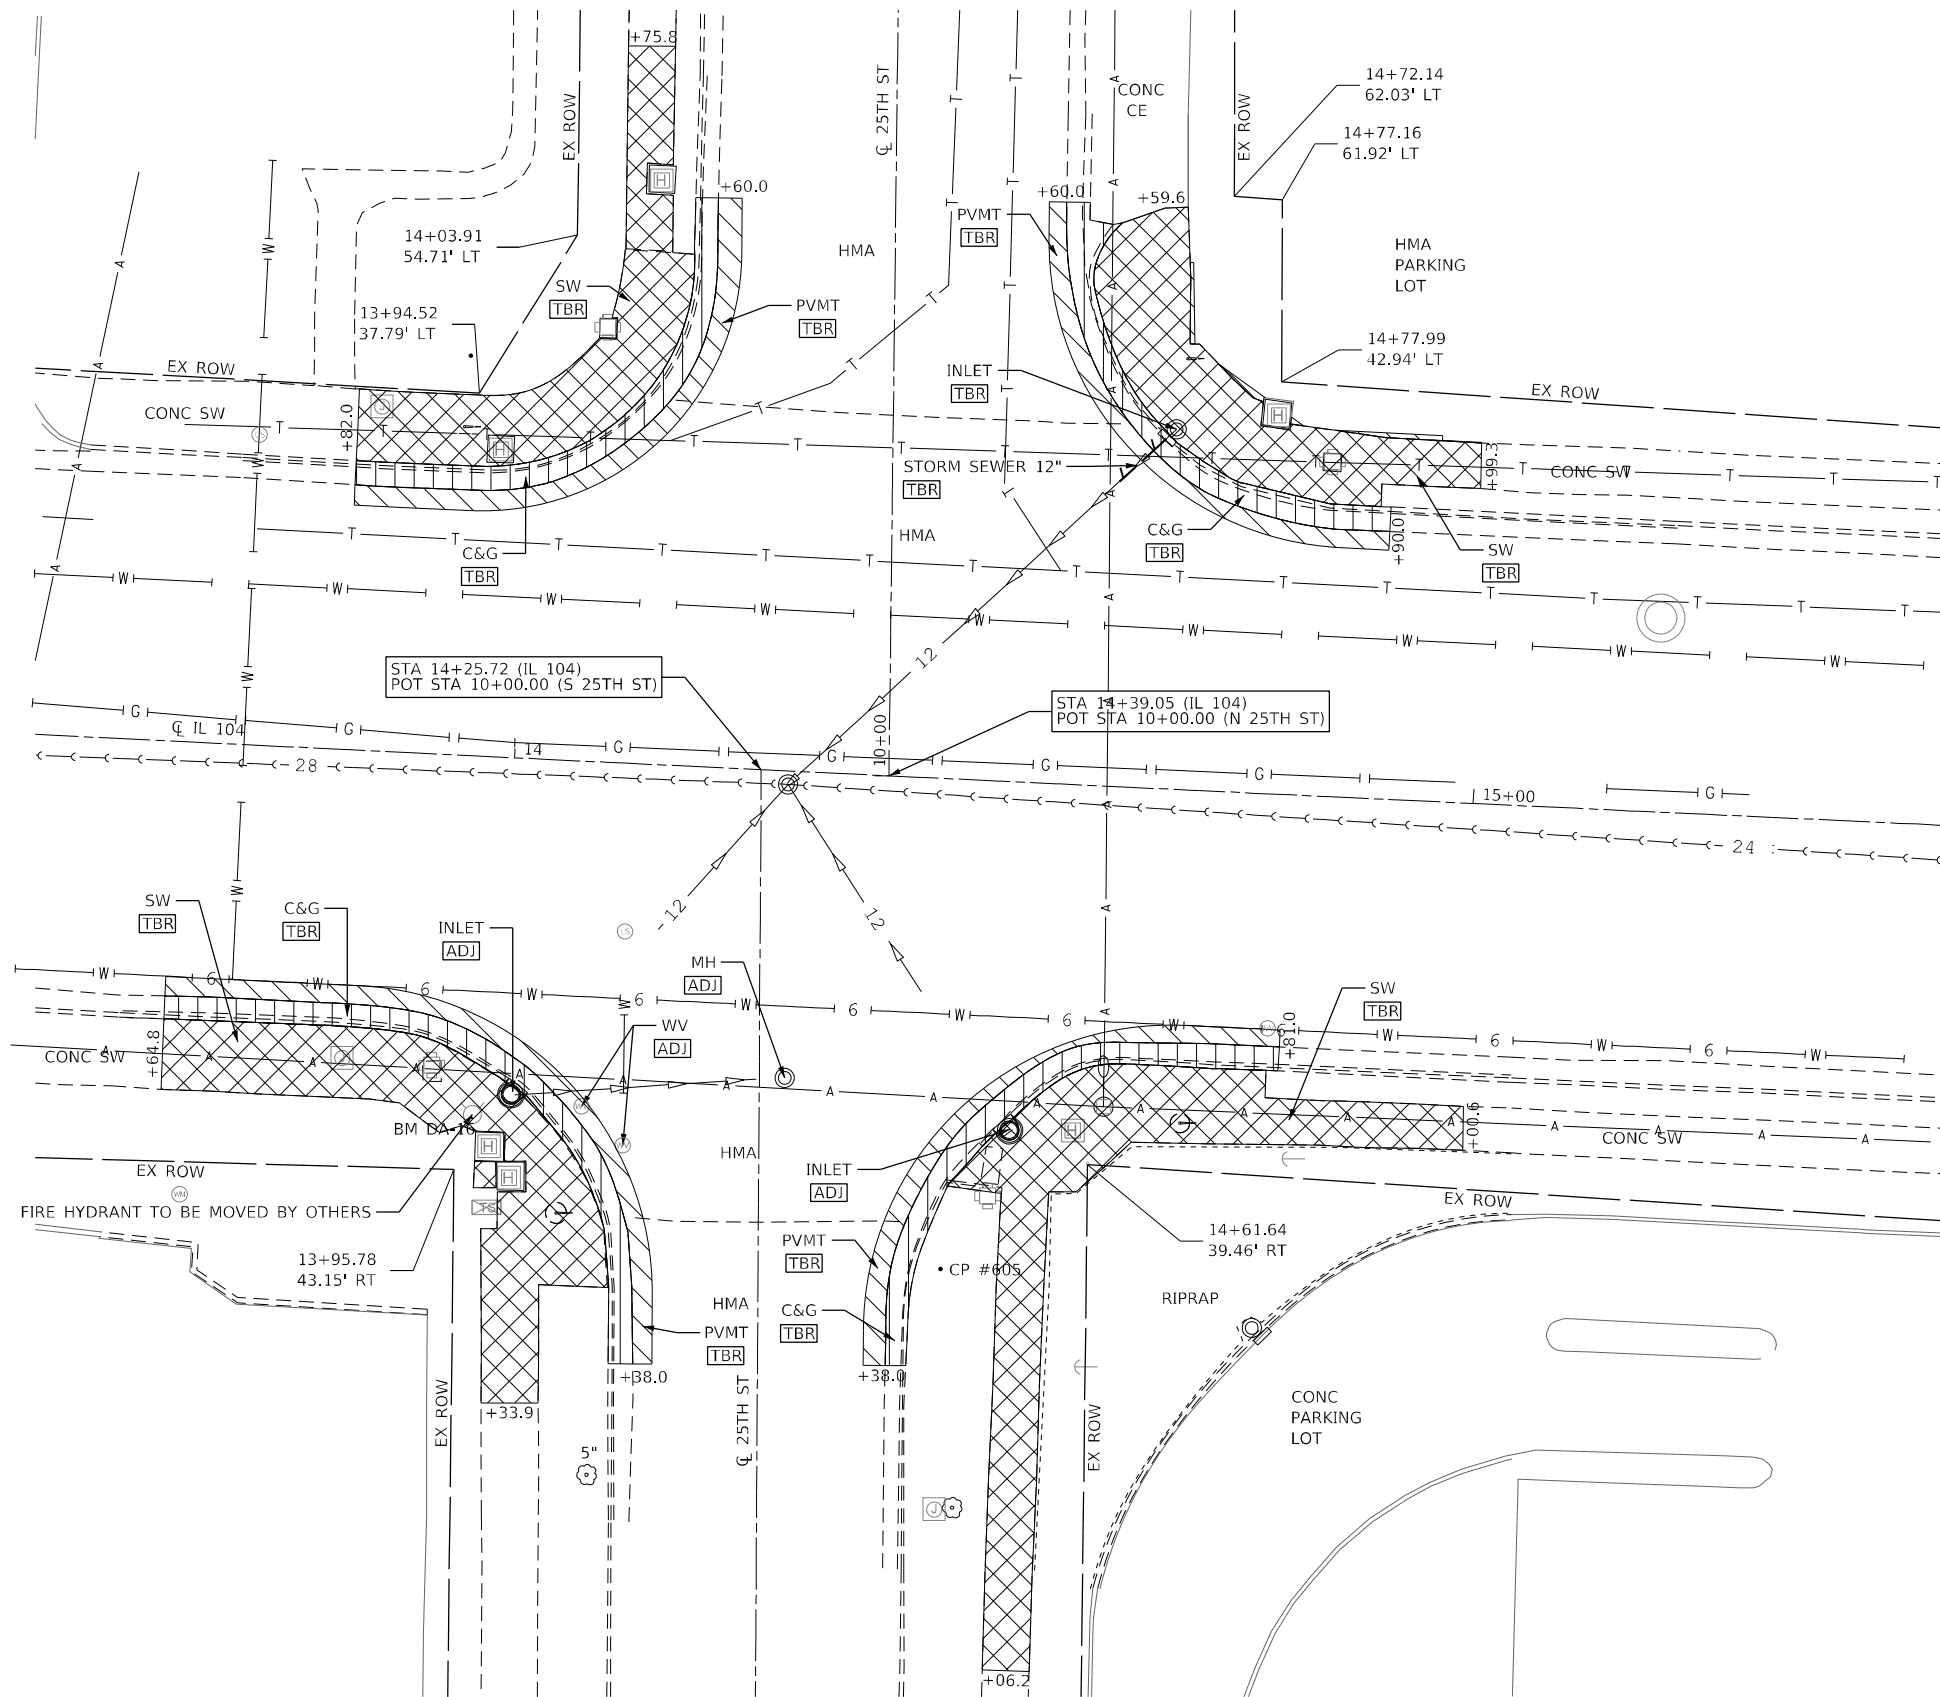

LEGEND

	SIDEWALK REMOVAL
	CURB & GUTTER REMOVAL
	PAVEMENT REMOVAL
	DWAY PAVEMENT REMOVAL
	MEDIAN REMOVAL

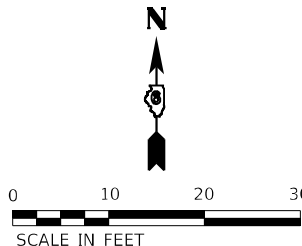

MODEL: Default
FILE: State: IL\Quincy\27Hwy\27Hwy\18-Transportation\CADD_Sheets\18-25th-Removal\18-25th-S5.dgn

KLINGNER & ASSOCIATES, P.C.
Engineers • Architects • Surveyors
616 N. 24TH ST. QUINCY, ILLINOIS 62301 217.223.3670
STATE OF ILLINOIS DESIGN FIRM NO. 184-2738



USER NAME = cschenk	DESIGNED -	REVISED -
	DRAWN -	REVISED -
PLOT SCALE = 20,0000' / in.	CHECKED -	REVISED -
PLOT DATE = 5/16/2025	DATE -	REVISED -


**STATE OF ILLINOIS
DEPARTMENT OF TRANSPORTATION**

**FAP RTE 745 (IL 104)
25TH ST
REMOVAL PLAN**

SCALE: 1"=10'	SHEET 8	OF 14 SHEETS	STA. 13+50.00	TO STA. 15+50.00
---------------	---------	--------------	---------------	------------------

F.A.P. RTE.	SECTION	COUNTY	TOTAL SHEETS	SHEET NO.
745	103Z,RS-4, TS-1,SW	ADAMS	171	67
CONTRACT NO. 72K42				
ILLINOIS FED. AID PROJECT				

 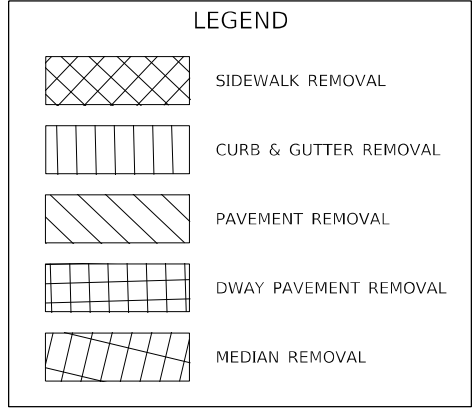

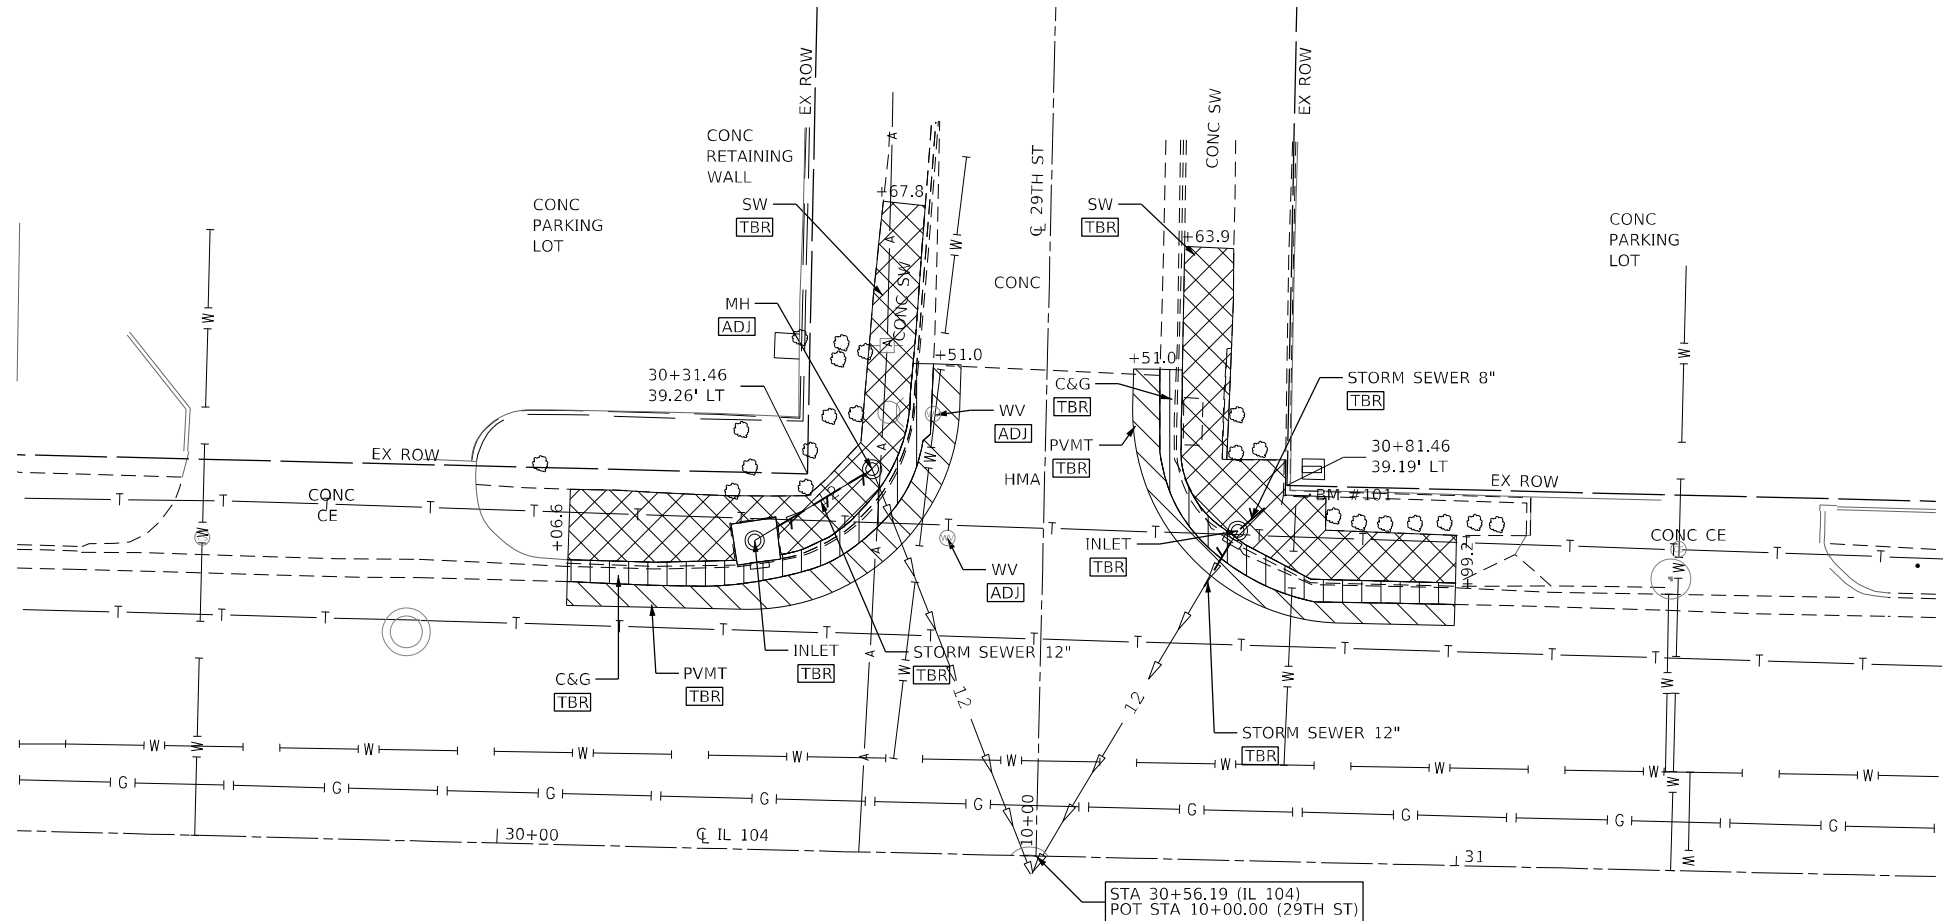

LEGEND


SIDEWALK REMOVAL

CURB & GUTTER REMOVAL

PAVEMENT REMOVAL

DWAY PAVEMENT REMOVAL

MEDIAN REMOVAL

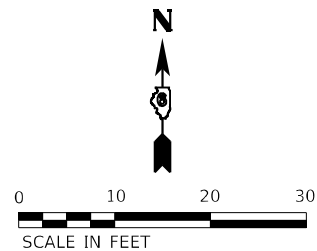

MODEL: Default
FILE: 104Quincy221118220146Work Order 04 - Broadway118TransportationCADD Sheets167142-29th-Removal10-39p-S5.con

KLINGNER
& ASSOCIATES, P.C.

Engineers • Architects • Surveyors
616 N. 24TH ST. QUINCY, ILLINOIS 62301 217.223.3670
STATE OF ILLINOIS DESIGN FIRM NO. 184-2738


USER NAME = cschenk	DESIGNED -	REVISED -
	DRAWN -	REVISED -
PLOT SCALE = 20,0000' = 1 in.	CHECKED -	REVISED -
PLOT DATE = 5/16/2025	DATE -	REVISED -

STATE OF ILLINOIS
DEPARTMENT OF TRANSPORTATION

FAP RTE 745 (IL 104)
29TH ST
REMOVAL PLAN


SCALE: 1"=10'
SHEET 10 OF 14 SHEETS
STA. 29+50.00 TO STA. 31+50.00

F.A.P. RTE.	SECTION	COUNTY	TOTAL SHEETS	SHEET NO.
745	103Z,RS-4, TS-1,SW	ADAMS	171	69
CONTRACT NO. 72K42				
ILLINOIS FED. AID PROJECT				

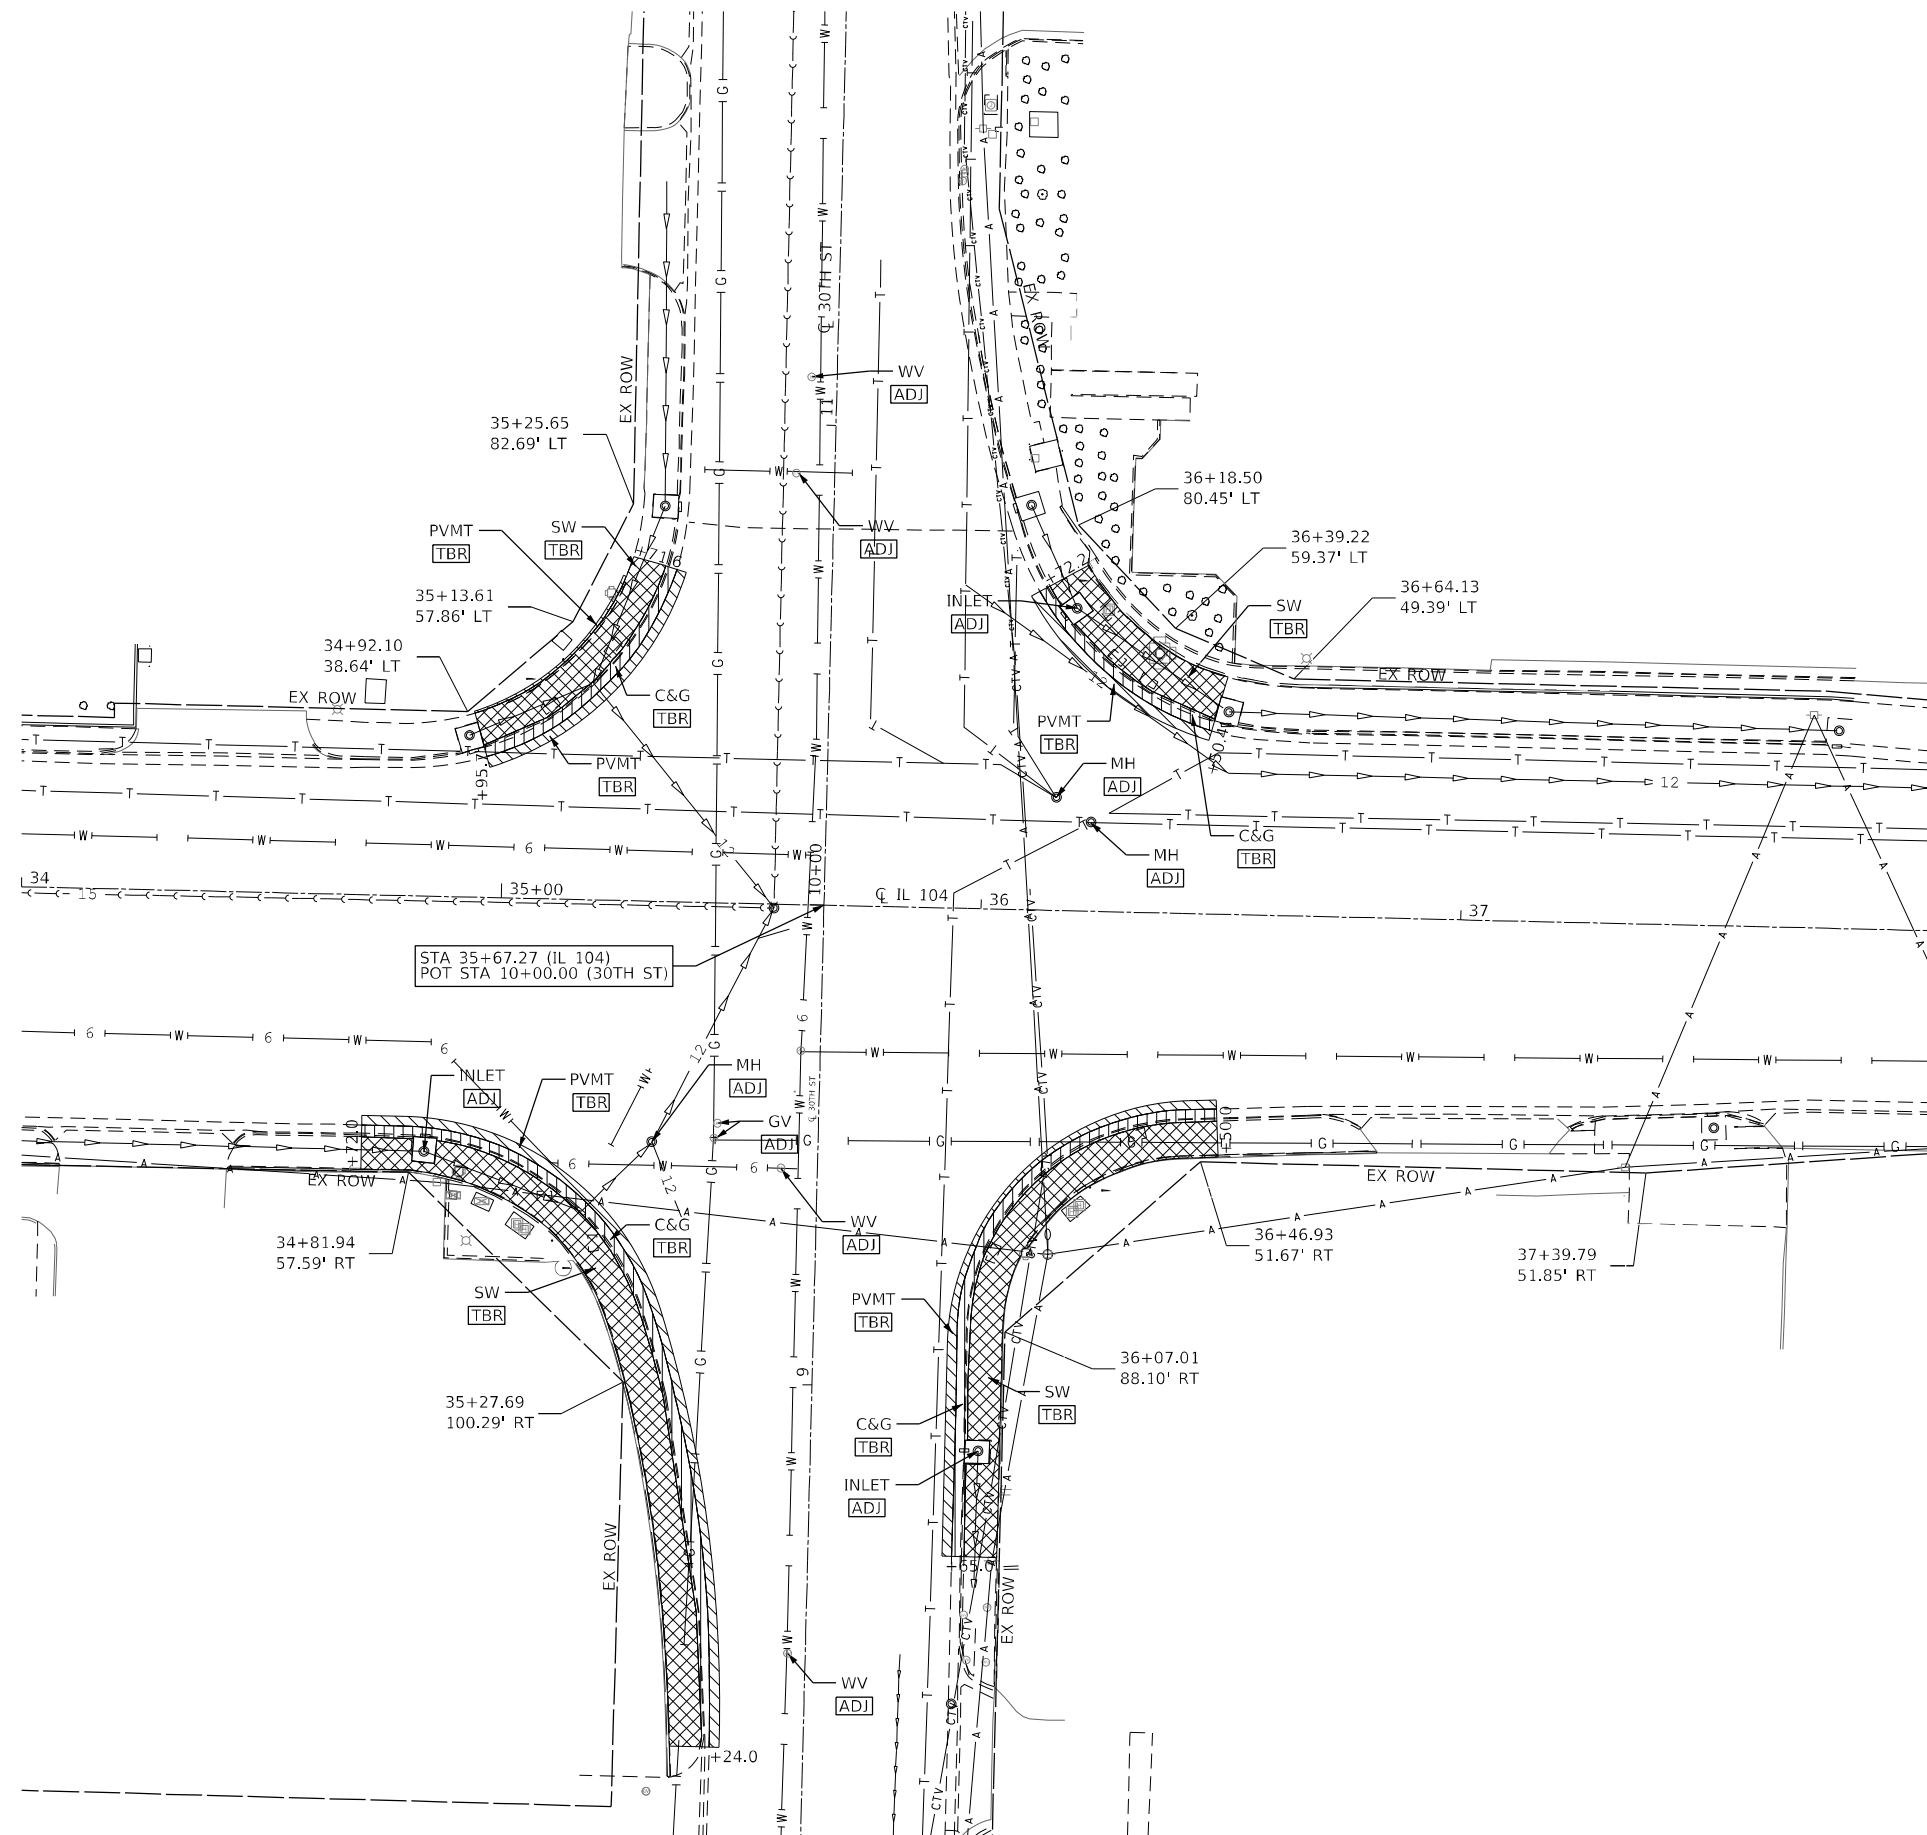

LEGEND

- SIDEWALK REMOVAL
- CURB & GUTTER REMOVAL
- PAVEMENT REMOVAL
- DWAY PAVEMENT REMOVAL
- MEDIAN REMOVAL

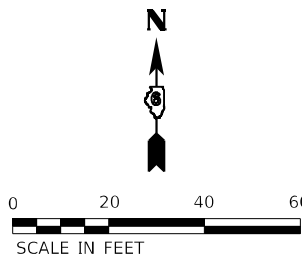

MODEL: Default
FILE: Name: Quincy\22Hwy220\46\Work Order 04 - Broadway\18\Transportation\CADD Sheets\67K42-30th-Removal\11-30th-St.dgn

KLINGNER & ASSOCIATES, P.C.
Engineers • Architects • Surveyors
616 N. 24TH ST. QUINCY, ILLINOIS 62301 217.223.3670
STATE OF ILLINOIS DESIGN FIRM NO. 184-2738


USER NAME = cschenk	DESIGNED -	REVISED -
	DRAWN -	REVISED -
PLOT SCALE = 40,0000' / in.	CHECKED -	REVISED -
PLOT DATE = 5/16/2025	DATE -	REVISED -

**STATE OF ILLINOIS
DEPARTMENT OF TRANSPORTATION**

**FAP RTE 745 (IL 104)
30TH ST
REMOVAL PLAN**

SCALE: 1"=20' SHEET 11 OF 14 SHEETS STA. 34+00.00 TO STA. 38+00.00

F.A.P. RTE.	SECTION	COUNTY	TOTAL SHEETS	SHEET NO.
745	103Z,RS-4, TS-1,SW	ADAMS	171	70
CONTRACT NO. 72K42				
ILLINOIS FED. AID PROJECT				

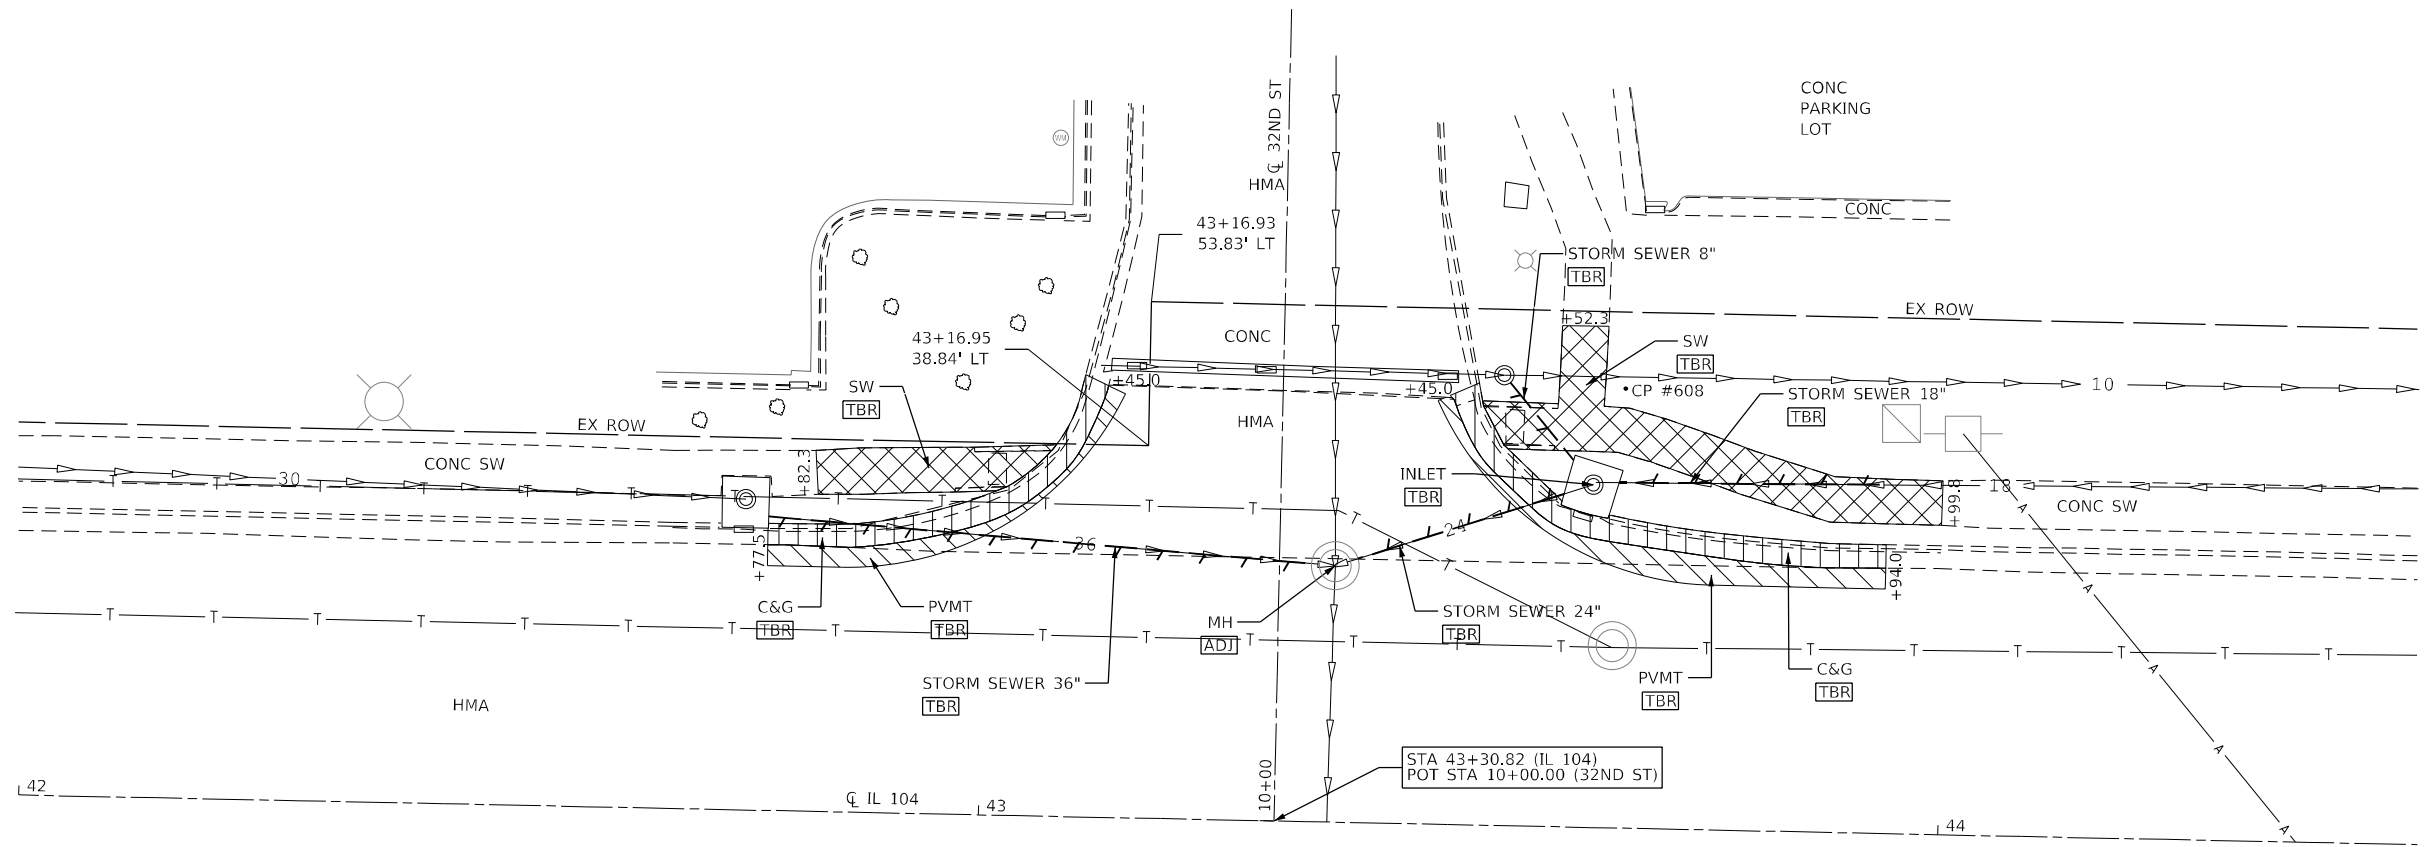

LEGEND


SIDEWALK REMOVAL

CURB & GUTTER REMOVAL

PAVEMENT REMOVAL

DWAY PAVEMENT REMOVAL

MEDIAN REMOVAL

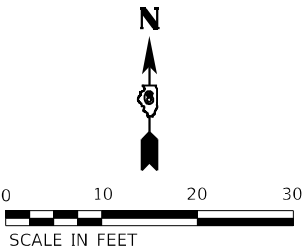

MODEL: Default
FILE: 104Quincy27111223-3670-18-TransportationCADD_Sheets\12-32nd-St.dgn

KLINGNER
& ASSOCIATES, P.C.
Engineers • Architects • Surveyors
616 N. 24TH ST. QUINCY, ILLINOIS 62301 217.223.3670
STATE OF ILLINOIS DESIGN FIRM NO. 184-2738

USER NAME = cschenk	DESIGNED -	REVISED -
	DRAWN -	REVISED -
PLOT SCALE = 20,0000' = 1 in.	CHECKED -	REVISED -
PLOT DATE = 5/16/2025	DATE -	REVISED -

STATE OF ILLINOIS
DEPARTMENT OF TRANSPORTATION

FAP RTE 745 (IL 104)
32ND ST
REMOVAL PLAN

SCALE: 1"=10' SHEET 12 OF 14 SHEETS STA. 42+00.00 TO STA. 44+50.00

F.A.P. RTE.	SECTION	COUNTY	TOTAL SHEETS	SHEET NO.
745	103Z,RS-4, TS-1,SW	ADAMS	171	71
CONTRACT NO. 72K42				
ILLINOIS FED. AID PROJECT				

LEGEND


SIDEWALK REMOVAL

CURB & GUTTER REMOVAL

PAVEMENT REMOVAL

DWAY PAVEMENT REMOVAL

MEDIAN REMOVAL

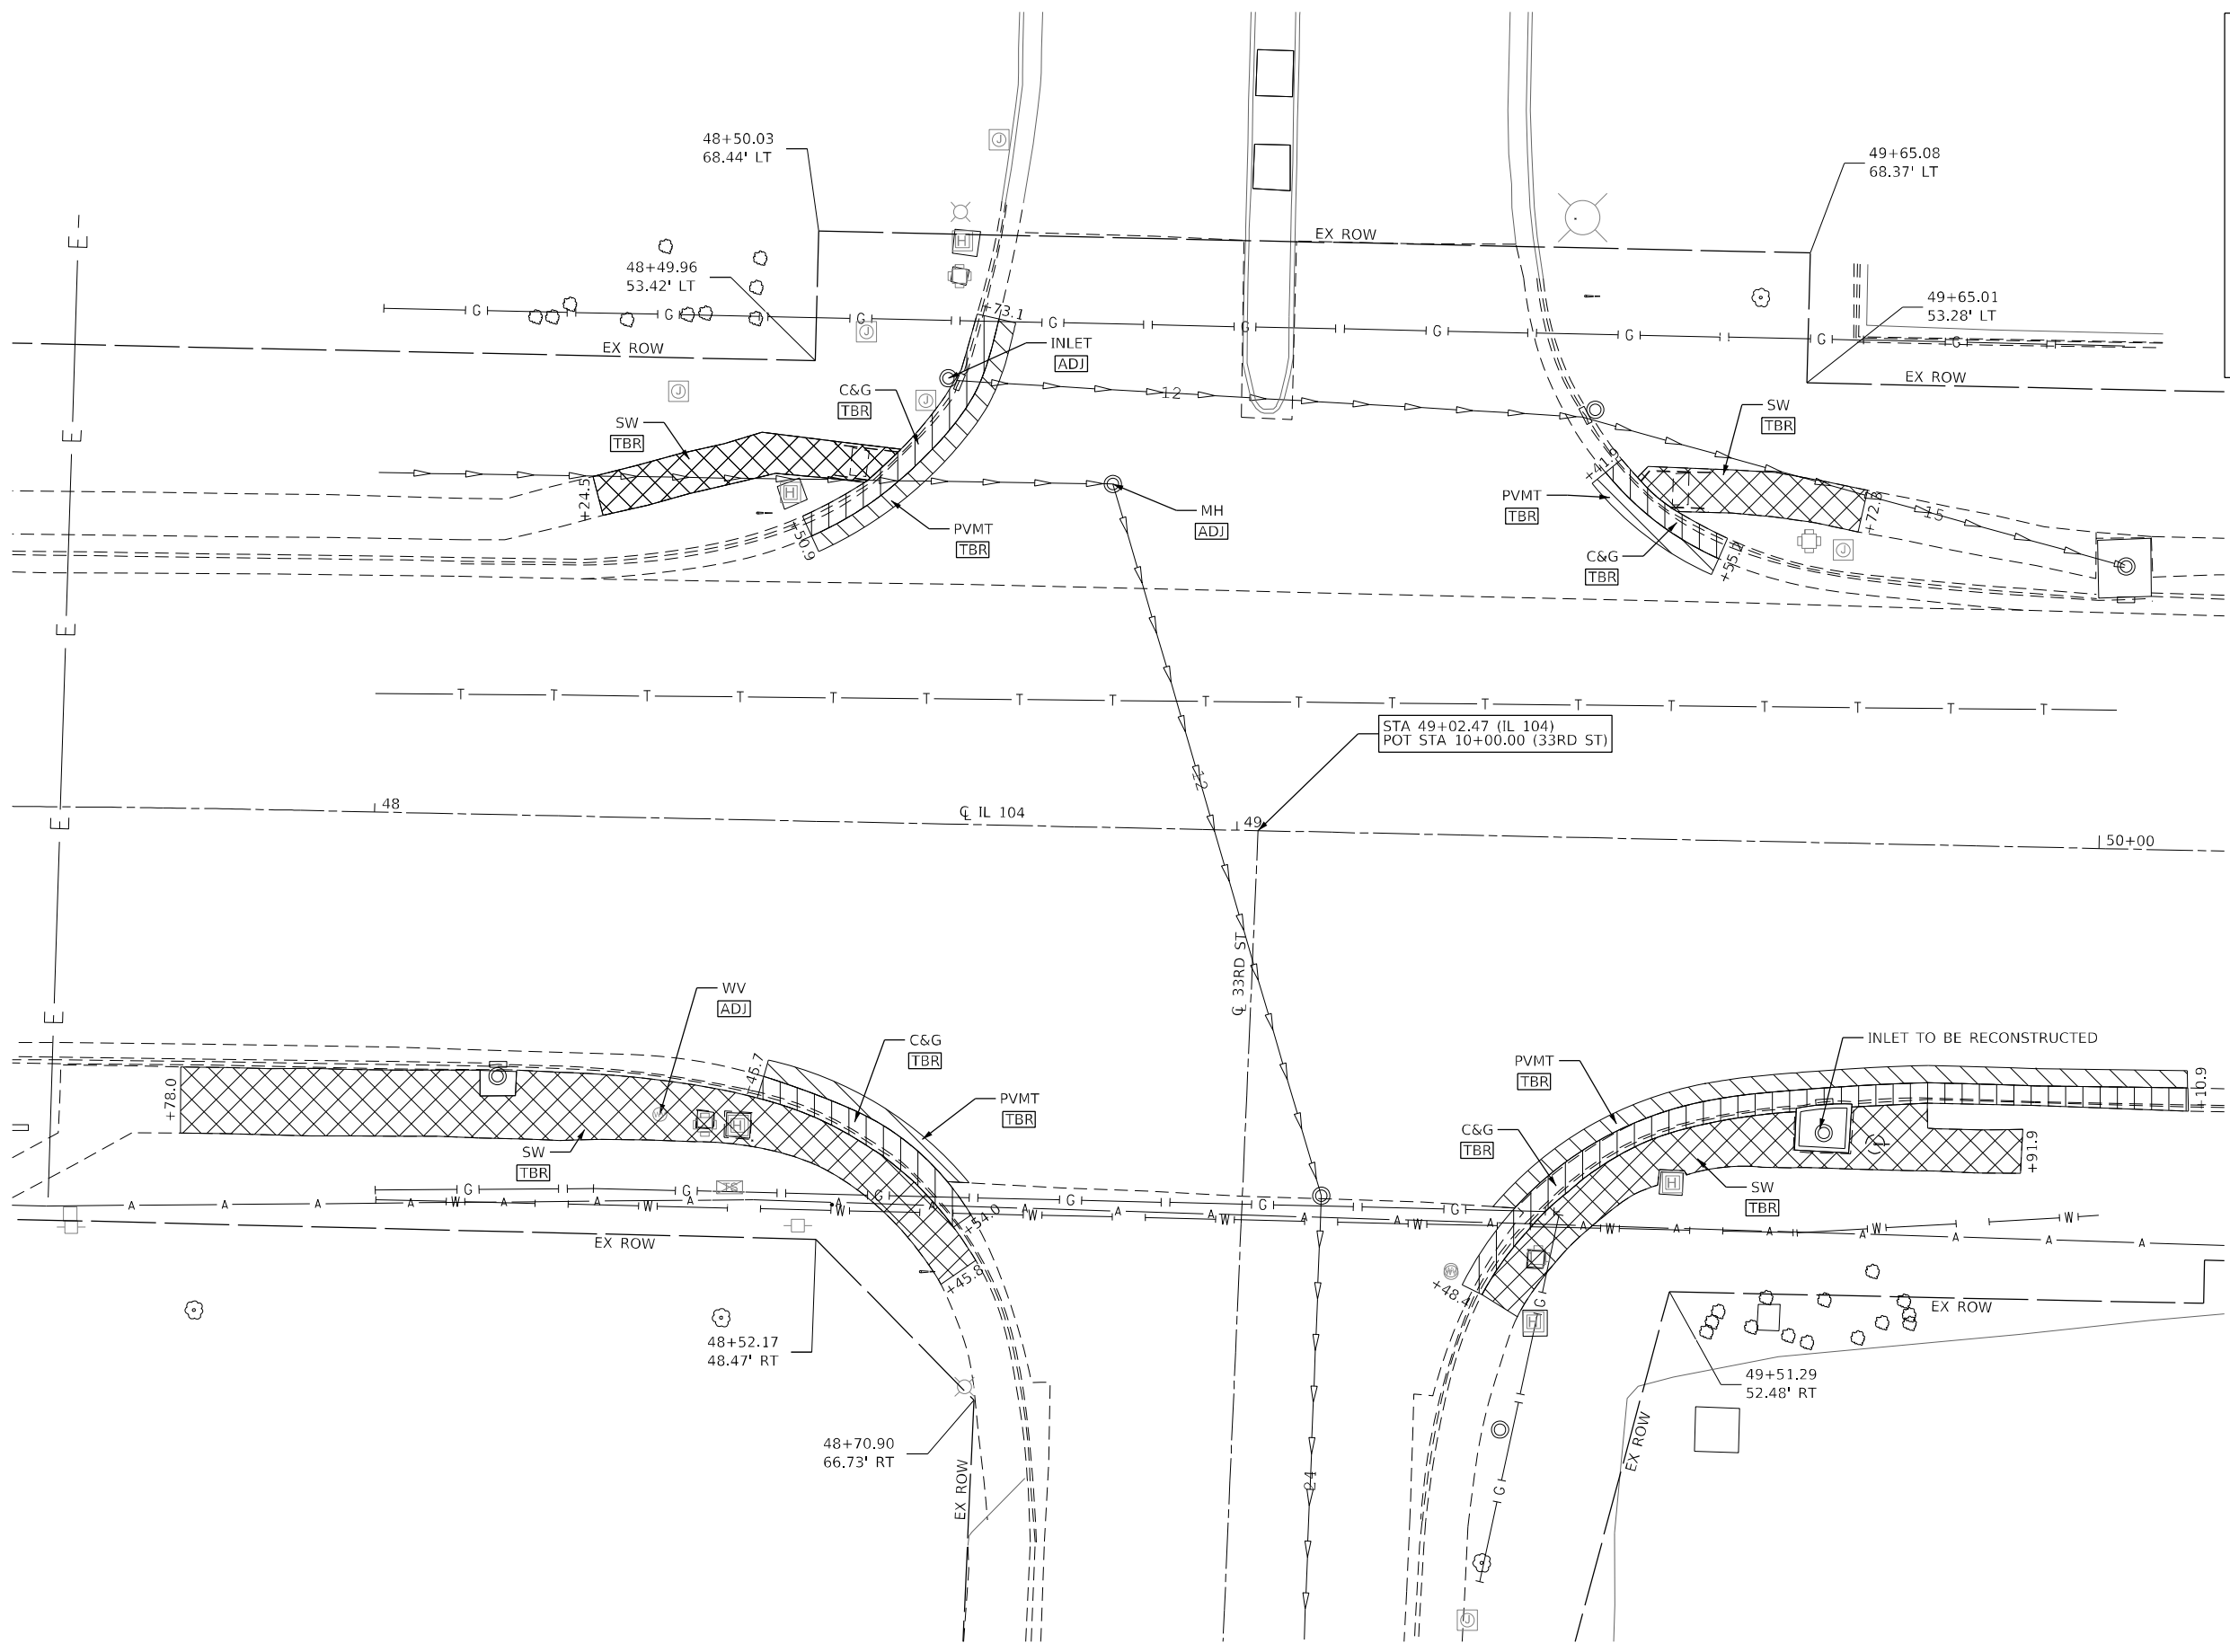

MODEL: Default
FILE: Name: IL 104 Quincy 22116223-3670
F:\E:\Name: IL 104 Quincy 22116223-3670\Transportation\CAD\Sheet\67242-2-2-Removal\13-33rd-St.dgn

KLINGNER & ASSOCIATES, P.C.

Engineers • Architects • Surveyors
616 N. 24TH ST. QUINCY, ILLINOIS 62301 217.223-3670
STATE OF ILLINOIS DESIGN FIRM NO. 184-2738

USER NAME = cschenk	DESIGNED -	REVISED -
	DRAWN -	REVISED -
PLOT SCALE = 20,0000' / in.	CHECKED -	REVISED -
PLOT DATE = 5/16/2025	DATE -	REVISED -

STATE OF ILLINOIS
DEPARTMENT OF TRANSPORTATION

FAP RTE 745 (IL 104)
33RD ST
REMOVAL PLAN

SCALE: 1"=10' SHEET 13 OF 14 SHEETS STA. 47+58.00 TO STA. 50+14.50

F.A.P. RTE.	SECTION	COUNTY	TOTAL SHEETS	SHEET NO.
745	103Z,RS-4, TS-1,SW	ADAMS	171	72
CONTRACT NO. 72K42				
ILLINOIS FED. AID PROJECT				

MODEL: Default
FILE: State-IL-Quincy-221162201461Work-Order-04 - Roadway\18-Transportation\CADD-Sheets\627K42-36th-Removal\436th-S-5.dgn

KLINGNER
& ASSOCIATES, P.C.
Engineers • Architects • Surveyors
616 N. 24TH ST., QUINCY, ILLINOIS 62201 217.223.3670
STATE OF ILLINOIS DESIGN FIRM NO. 184-2738


USER NAME = cschenk	DESIGNED -	REVISED -
PLOT SCALE = 20,0000' = 1" = 1/4"	DRAWN -	REVISED -
PLOT DATE = 5/16/2025	CHECKED -	REVISED -
	DATE -	REVISED -

STATE OF ILLINOIS
DEPARTMENT OF TRANSPORTATION

FAP RTE 745 (IL 104)
36TH ST
REMOVAL PLAN


SCALE: 1"=10'	SHEET 14	OF 14 SHEETS	STA. 61+24.00	TO STA. 63+24.00
---------------	----------	--------------	---------------	------------------

F.A.P. RTE.	SECTION	COUNTY	TOTAL SHEETS	SHEET NO.
745	103Z,RS-4, TS-1,SW	ADAMS	171	73
CONTRACT NO. 72K42				
ILLINOIS FED. AID PROJECT				

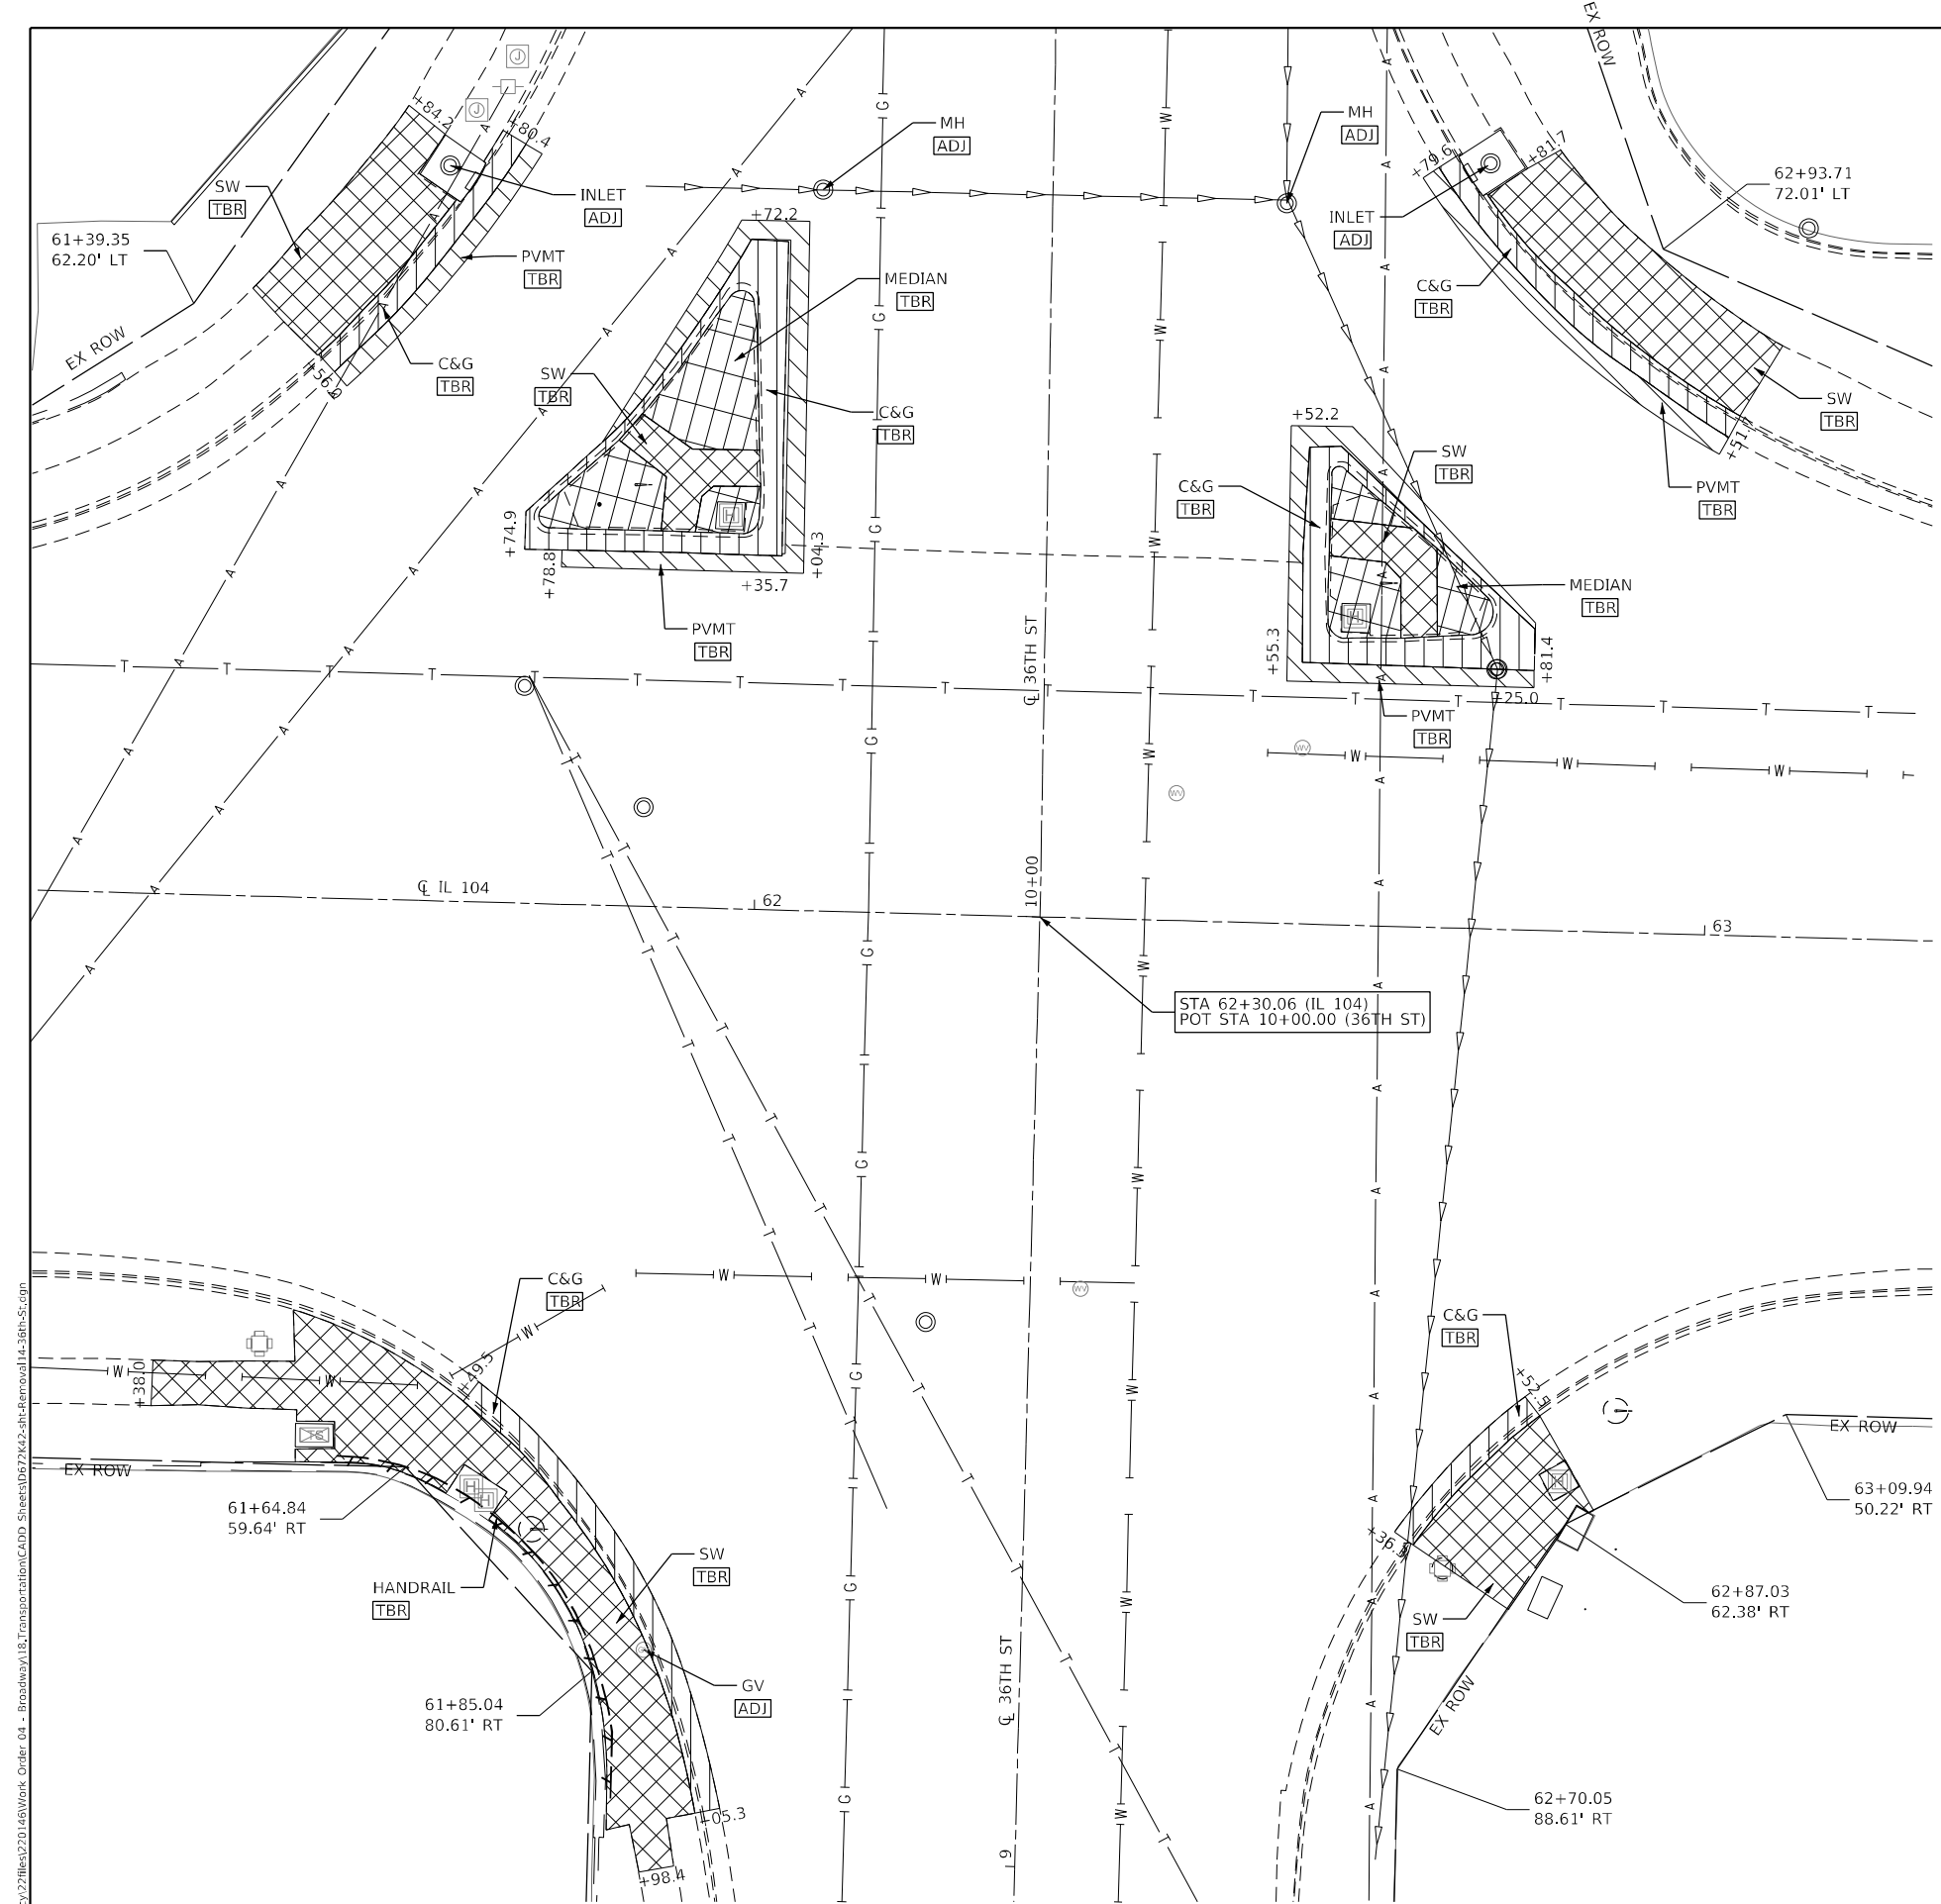

LEGEND

	SIDEWALK REMOVAL
	CURB & GUTTER REMOVAL
	PAVEMENT REMOVAL
	DWAY PAVEMENT REMOVAL
	MEDIAN REMOVAL

 


THE CONTRACTOR SHALL VERIFY EXISTING FIELD CONDITIONS PRIOR TO THE CONSTRUCTION OF ANY RAMP OR SIDEWALK. ANY ADJUSTMENTS NECESSARY TO MEET EXISTING FIELD CONDITIONS SHALL BE APPROVED BY THE ENGINEER PRIOR TO CONSTRUCTION


THE RAMPS SHALL BE BUILT TO THE LINES AND GRADES SHOWN ON THE PLAN SHEETS. SEE STANDARD 424011 FOR ADDITIONAL INFORMATION.

LEGEND


LANDING

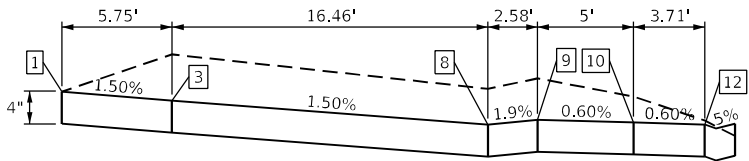

PROFILE A

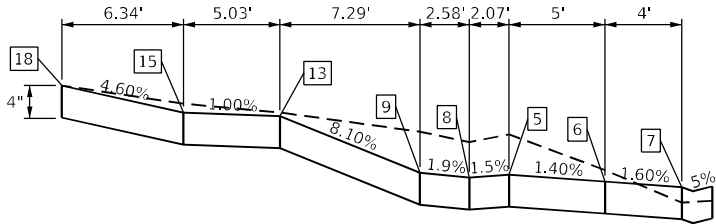


PROFILE B

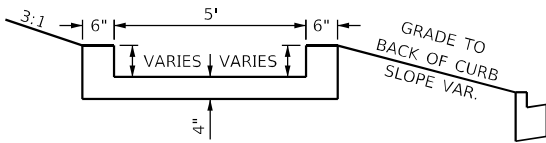

SECTION A-A

* SEE TABLES FOR CURB ELEVATIONS

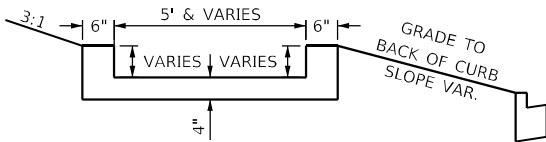

SECTION B-B

* SEE TABLES FOR CURB ELEVATIONS

EDGE OF PAVEMENT ELEVATIONS - N.W. QUADRANT
IL 104 - 13TH ST.

POINT	IL 104		13TH ST.		ELEVATION
	STATION	OFFSET	STATION	OFFSET	
A1	141+48.00	27.50' LT	10+28.13	42.31' LT	629.90
A2	141+53.01	27.50' LT	10+28.05	37.30' LT	629.93
A3	141+59.24	28.49' LT	10+28.96	31.05' LT	630.01
A4	141+64.86	31.38' LT	10+31.77	25.39' LT	630.11
A5	141+69.61	36.34' LT	10+36.65	20.56' LT	630.20
A6	141+72.10	41.54' LT	10+41.81	18.00' LT	630.26
A7	141+73.01	47.79' LT	10+48.05	17.00' LT	630.31
A8	141+72.86	57.74' LT	10+58.00	17.00' LT	630.38

SIDEWALK ELEVATIONS 13TH ST - N.W. QUADRANTS

POINT	IL 104-13TH ST		ELEVATION
	STATION	OFFSET	
1	141+39.82	35.10' LT	630.53 *
2	141+39.95	29.43' LT	630.23 *
3	141+45.11	37.36' LT	630.44
4	141+46.82	32.36' LT	630.36
5	141+59.50	37.36' LT	630.22
6	141+59.50	32.36' LT	630.15
7	141+63.50	32.36' LT	630.09
8	141+61.58	37.36' LT	630.19
9	141+61.54	39.93' LT	630.24
10	141+66.54	40.01' LT	630.21
11	141+66.56	38.39' LT	630.20
12	141+68.30	37.22' LT	630.19
13	141+61.43	47.23' LT	630.83
14	141+66.55	47.30' LT	630.77
15	141+61.36	52.25' LT	630.87
16	141+66.68	52.33' LT	630.81
17	141+61.34	53.59' LT	630.92
18	141+61.54	58.59' LT	631.15 *
19	141+66.59	58.67' LT	631.07 *
20	141+71.54	58.74' LT	630.80 *

*MATCH EX ELEVATION

CURB ELEVATIONS - N.W. QUADRANT
IL 104 - 13TH ST.

POINT	TOP CURB ELEVATION	CURB HEIGHT
C1	630.53	0" *
C2	630.94	6" *
C3	630.69	6" *
C4	630.83	0" *
C5	630.36	0" *
C6	630.59	6" *
C7	630.69	6" *
C8	630.70	6" *
C9	630.71	6" *
C10	630.77	0" *

~MATCH EX GROUND ELEVATION

13TH ST. CL & EOP ELEVATIONS

STATION	OFFSET	ELEVATION	OFFSET	ELEVATION	OFFSET	ELEVATION
10+27.50	17.00' LT	630.35	CL	630.62	17.00' RT	630.55
10+36.28	17.00' LT	630.25	CL	630.68	17.00' RT	630.43
10+38.00	17.00' LT	630.24	CL	630.70	17.00' RT	630.41
10+58.00	17.00' LT	630.38	CL	630.84	17.00' RT	630.48

**STATE OF ILLINOIS
DEPARTMENT OF TRANSPORTATION**

**FAP RTE 745 (IL 104)
13TH ST
GEOMETRIC DETAILS**

F.A.P RTE.	SECTION	COUNTY	TOTAL SHEETS	SHEET NO.
745	103Z,RS-4, TS-1,SW	ADAMS	171	74
		CONTRACT NO. 72K42		
ILLINOIS		FED. AID PROJECT		

MODEL: Default
FILE NAME: P:\Quincy\22files\220146\Work Order 04 - Broadway\18_Transportation\CADD Sheets\D672K42-sht-Geometrics01-13th-St.dgn

14TH STREET
N.W. & N.E. QUADRANTS

THE CONTRACTOR SHALL VERIFY EXISTING FIELD CONDITIONS PRIOR TO THE CONSTRUCTION OF ANY RAMP OR SIDEWALK. ANY ADJUSTMENTS NECESSARY TO MEET EXISTING FIELD CONDITIONS SHALL BE APPROVED BY THE ENGINEER PRIOR TO CONSTRUCTION

THE RAMPS SHALL BE BUILT TO THE LINES AND GRADES SHOWN ON THE PLAN SHEETS. SEE STANDARDS 424001 & 424006 FOR ADDITIONAL INFORMATION.

LEGEND

LANDING

SIDEWALK ELEVATIONS 14TH ST - N.E. QUADRANT



POINT	IL 104-14TH ST		ELEVATION
	STATION	OFFSET	
22	146+19.98	52.63' LT	628.64 *
23	146+25.71	52.63' LT	628.70 *
24	146+20.13	41.24' LT	628.08
25	146+26.13	41.35' LT	628.12
26	146+20.17	39.24' LT	628.07
27	146+19.33	38.33' LT	628.07
28	146+16.62	35.39' LT	627.91
29	146+19.56	32.68' LT	627.83
30	146+22.27	35.62' LT	627.99
31	146+23.49	34.50' LT	627.97
32	146+26.20	37.44' LT	628.04
33	146+27.68	36.08' LT	628.02
34	146+29.33	29.12' LT	627.89
35	146+33.35	36.08' LT	627.94
36	146+33.35	29.08' LT	627.87
37	146+40.40	35.50' LT	628.16 *
38	146+40.40	29.08' LT	627.78 *

+MATCH EX ELEVATION


CURB ELEVATIONS - N.E. QUADRANT
IL 104 - 14TH ST.

POINT	TOP CURB ELEVATION	CURB HEIGHT
C12	628.64	0"
C13	628.57	6"
C14	628.41	6"
C15	628.33	6"
C16	628.32	4"
C17	627.89	0"
C18	628.34	6" *
C19	628.16	0" *


*MATCH EX GROUND ELEVATION

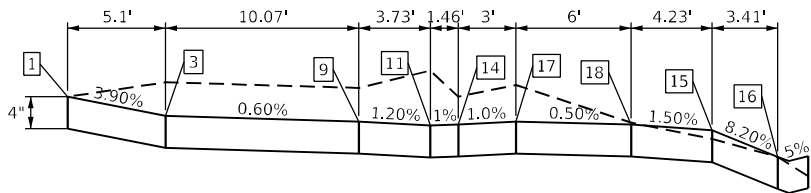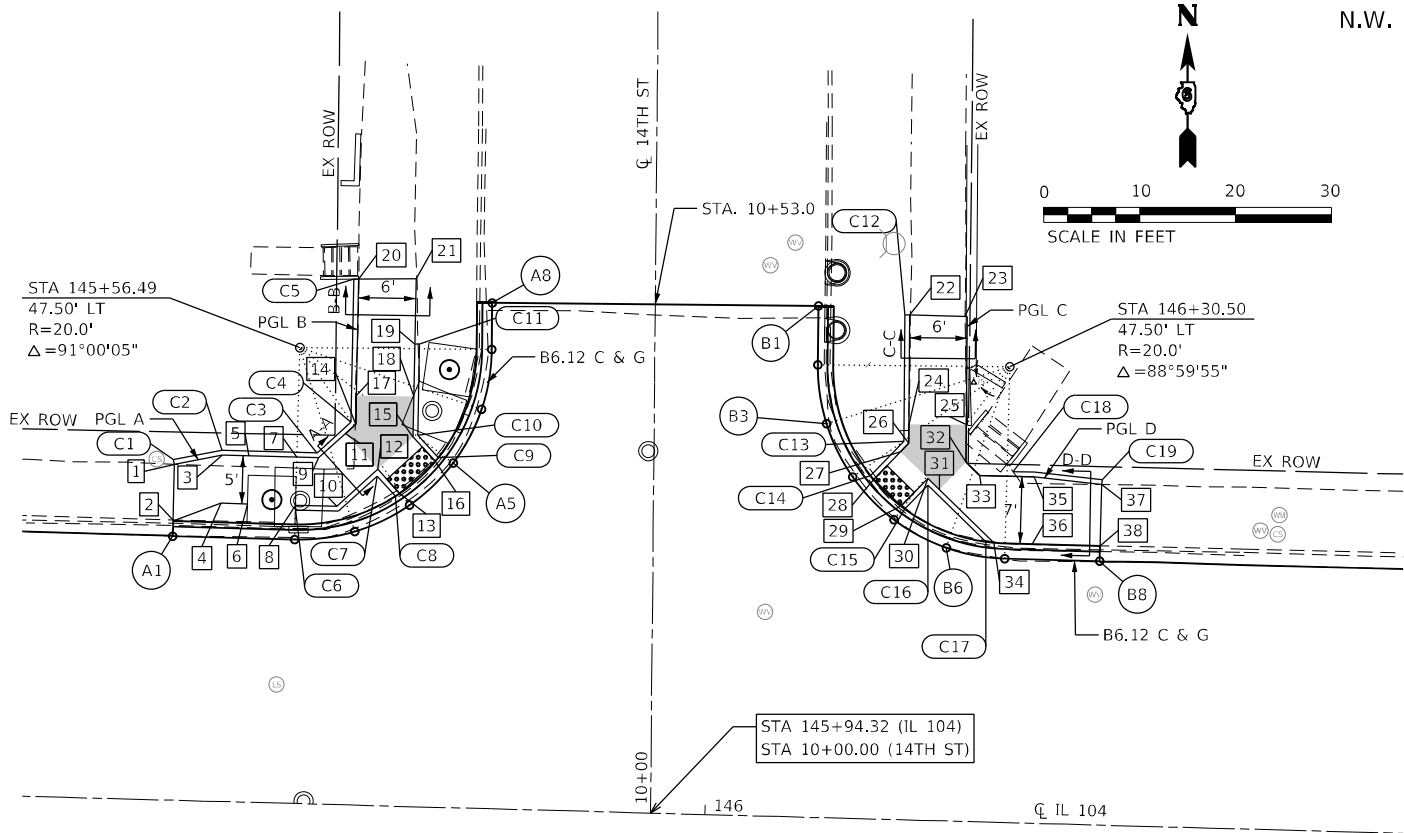


PROFILE A

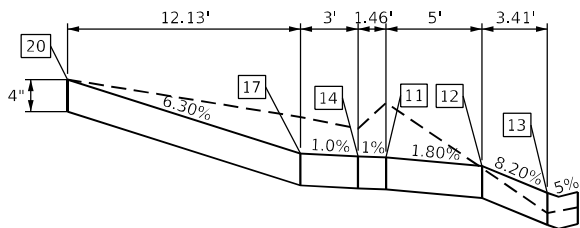


PROFILE B

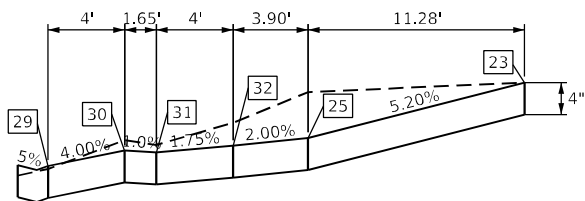


PROFILE C

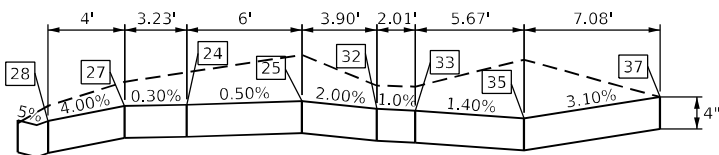

PROFILE D

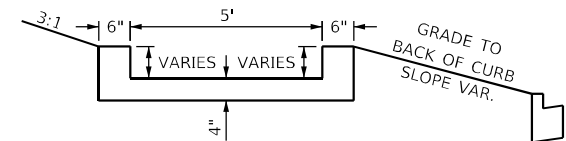


SECTION A-A
* SEE TABLES FOR CURB ELEVATIONS

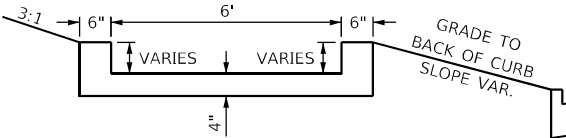


SECTION B-B
* SEE TABLES FOR CURB ELEVATIONS

EXISTING
RETAINING
WALL

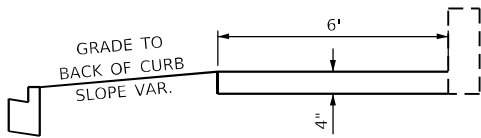

SECTION C-C
* SEE TABLES FOR CURB ELEVATIONS

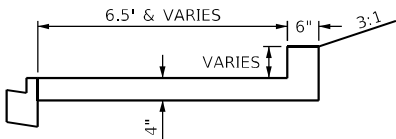

SECTION D-D
* SEE TABLES FOR CURB ELEVATIONS

EDGE OF PAVEMENT ELEVATIONS - N.W. QUADRANT
IL 104 - 14TH ST.

POINT	IL 104		14TH ST.		ELEVATION
	STATION	OFFSET	STATION	OFFSET	
A1	145+43.78	27.50' LT	10+28.38	50.06' LT	627.99
A2	145+56.49	27.50' LT	10+28.16	37.35' LT	627.91
A3	145+62.73	28.50' LT	10+29.05	31.09' LT	627.95
A4	145+68.36	31.40' LT	10+31.85	25.41' LT	628.00
A5	145+72.79	35.91' LT	10+36.29	20.90' LT	628.04
A6	145+75.59	41.59' LT	10+41.91	18.00' LT	628.09
A7	145+76.48	47.85' LT	10+48.15	17.00' LT	628.14
A8	145+76.40	52.70' LT	10+53.00	17.00' LT	628.17

EDGE OF PAVEMENT ELEVATIONS - N.E. QUADRANT
IL 104 - 14TH ST.

POINT	IL 104		14TH ST.		ELEVATION
	STATION	OFFSET	STATION	OFFSET	
B1	146+10.39	53.29' LT	10+53.00	17.00' RT	628.17
B2	146+10.50	47.15' LT	10+46.86	17.00' RT	628.11
B3	146+11.57	41.05' LT	10+40.75	17.96' RT	628.02
B4	146+14.44	35.58' LT	10+35.22	20.74' RT	627.94
B5	146+18.86	31.24' LT	10+30.80	25.08' RT	627.83
B6	146+24.39	28.46' LT	10+27.93	30.55' RT	627.52
B7	146+30.50	27.50' LT	10+26.86	36.65' RT	627.47
B8	146+40.40	27.50' LT	10+26.69	46.55' RT	627.38

SIDEWALK ELEVATIONS 14TH ST - N.W. QUADRANT

POINT	IL 104-14TH ST		ELEVATION
	STATION	OFFSET	
1	145+43.73	34.99' LT	628.65 *
2	145+43.78	29.08' LT	628.38
3	145+48.71	36.08' LT	628.45
4	145+48.71	31.08' LT	628.40
5	145+51.49	36.08' LT	628.43
6	145+51.49	31.08' LT	628.38
7	145+56.49	36.08' LT	628.40
8	145+56.49	31.08' LT	628.35
9	145+58.78	36.08' LT	628.39
10	145+60.78	31.08' LT	628.32
11	145+61.48	38.66' LT	628.35
12	145+64.93	35.05' LT	628.26
13	145+67.29	32.58' LT	627.98
14	145+62.54	39.67' LT	628.36
15	145+68.55	38.50' LT	628.30
16	145+70.90	36.04' LT	628.02
17	145+62.51	42.67' LT	628.39
18	145+68.51	42.73' LT	628.36
19	145+68.46	48.20' LT	628.66
20	145+62.40	54.80' LT	629.16 *
21	145+68.48	55.04' LT	629.03 *

*MATCH EX ELEVATION

CURB ELEVATIONS - N.W. QUADRANT
IL 104 - 14TH ST.

POINT	TOP CURB ELEVATION	CURB HEIGHT
C1	628.65	0"
C2	628.95	6"
C3	628.89	6"
C4	628.86	6"
C5	629.66	6"
C6	628.35	0"
C7	628.76	6"
C8	628.48	6"
C9	628.52	6"
C10	628.80	6"
C11	628.66	0"

14TH ST. CL & EOP ELEVATIONS

STATION	OFFSET	ELEVATION	OFFSET	ELEVATION	OFFSET	ELEVATION
10+27.50	17.00' LT	628.09	℄	628.25	17.00' RT	628.02
10+53.00	17.00' LT	628.17	℄	628.52	17.00' RT	628.17

POINT	IL 104		14TH ST.		ELEVATION
	STATION	OFFSET	STATION	OFFSET	
D1	145+41.96	28.50' RT	9+72.42	52.85' LT	627.83
D2	145+60.17	28.50' RT	9+72.10	34.65' LT	627.63
D3	145+63.06	28.71' RT	9+71.84	31.76' LT	627.64
D4	145+66.28	29.46' RT	9+71.04	28.55' LT	627.63
D5	145+71.81	32.24' RT	9+68.16	23.08' LT	627.58
D6	145+76.22	36.58' RT	9+63.75	18.74' LT	627.50
D7	145+79.10	42.05' RT	9+58.22	15.96' LT	627.37
D8	145+80.16	48.15' RT	9+52.10	15.00' LT	627.12
D9	145+80.24	52.25' RT	9+48.00	15.00' LT	626.94
D10	145+80.78	83.62' RT	9+16.63	15.00' LT	626.46

POINT	IL 104		14TH ST.		ELEVATION
	STATION	OFFSET	STATION	OFFSET	
E1	146+10.23	51.73' RT	9+48.00	15.00' RT	626.92
E2	146+10.18	48.85' RT	9+50.88	15.00' RT	627.03
E3	146+11.07	42.59' RT	9+57.13	16.00' RT	627.27
E4	146+13.87	36.91' RT	9+62.75	18.90' RT	627.38
E5	146+18.31	32.40' RT	9+67.18	23.41' RT	627.44
E6	146+23.93	29.50' RT	9+69.99	29.09' RT	627.46
E7	146+30.18	28.50' RT	9+70.88	35.35' RT	627.44
E8	146+57.61	28.50' RT	9+70.40	62.78' RT	627.26

POINT	IL 104		14TH ST		ELEVATION
	STATION	OFFSET	STATION	OFFSET	
39	145+41.96	37.08' RT	9+63.84	53.00' LT	628.25 *
40	145+41.96	32.58' RT	9+68.34	52.92' LT	628.23 *
41	145+46.96	37.08' RT	9+63.75	48.00' LT	628.13
42	145+46.96	32.58' RT	9+68.25	47.92' LT	628.10
43	145+63.07	37.08' RT	9+63.47	31.90' LT	627.73
44	145+62.99	32.58' RT	9+67.97	31.90' LT	627.66
45	145+62.95	30.29' RT	9+70.26	31.90' LT	627.63
46	145+67.98	31.82' RT	9+68.64	26.90' LT	627.61
47	145+68.07	36.91' RT	9+63.55	26.90' LT	627.69
48	145+68.57	36.91' RT	9+63.55	26.40' LT	627.68
49	145+74.39	36.80' RT	9+63.55	20.57' LT	627.50
50	145+68.65	41.91' RT	9+58.55	26.40' LT	627.75
51	145+74.48	41.80' RT	9+58.55	20.57' LT	627.43
52	145+77.30	41.75' RT	9+58.55	17.75' LT	627.38
53	145+63.16	42.00' RT	9+58.55	31.89' LT	627.80
54	145+62.58	45.51' RT	9+55.05	32.40' LT	627.97 *
55	145+68.71	45.40' RT	9+55.05	26.40' LT	627.86
56	145+78.29	45.24' RT	9+55.05	16.82' LT	627.33
57	145+62.79	49.75' RT	9+50.81	32.40' LT	627.86 *
58	145+68.79	49.65' RT	9+50.81	26.40' LT	627.74
59	145+78.60	49.47' RT	9+50.81	16.58' LT	627.13
60	145+63.00	61.61' RT	9+38.94	32.40' LT	627.52 *
61	145+68.99	61.51' RT	9+38.94	26.40' LT	627.40
62	145+78.81	61.34' RT	9+38.94	16.58' LT	626.61
63	145+63.24	75.47' RT	9+25.08	32.40' LT	627.23 *
64	145+69.24	75.37' RT	9+25.08	26.40' LT	627.09
65	145+79.05	75.20' RT	9+25.08	16.58' LT	626.55
66	145+79.20	83.65' RT	9+16.63	16.58' LT	626.88
67	145+63.57	81.98' RT	9+18.57	32.19' LT	MATCH EX.
68	145+69.44	81.87' RT	9+18.58	26.31' LT	MATCH EX.

POINT	IL 104-14TH ST		ELEVATION
	STATION	OFFSET	
69	146+19.94	60.88' RT	627.24 *
70	146+25.87	60.69' RT	627.27 *
71	146+25.79	41.91' RT	627.46
72	146+19.97	42.01' RT	627.38
73	146+12.90	42.13' RT	627.28
74	146+25.73	38.56' RT	627.50
75	146+17.73	37.05' RT	627.40
76	146+15.73	37.08' RT	627.38
77	146+20.66	35.12' RT	627.45
78	146+20.62	32.76' RT	627.44
79	146+25.62	32.73' RT	627.47
80	146+25.59	30.66' RT	627.45
81	146+27.97	37.08' RT	627.53
82	146+30.62	37.08' RT	627.55
83	146+30.62	32.08' RT	627.51
84	146+40.48	37.08' RT	627.64
85	146+52.61	37.08' RT	627.76
86	146+52.61	32.08' RT	627.66
87	146+57.61	36.08' RT	627.86 *
88	146+57.61	30.08' RT	627.68 *

POINT	TOP CURB ELEVATION	CURB HEIGHT
C20	628.25	0" *
C21	628.11	4.5" *
C22	627.97	0" *
C23	628.23	0"
C24	628.60	6"
C25	628.16	6"
C26	628.13	6"
C27	628.11	6"
C28	628.19	6"
C29	628.00	6"
C30	627.88	6"
C31	628.25	6"
C32	628.36	6"
C33	627.33	0"

POINT	TOP CURB ELEVATION	CURB HEIGHT
C34	627.28	0"
C35	627.88	6"
C36	627.78	6"
C37	627.88	6"
C38	627.90	6"
C39	627.95	6"
C40	627.94	6"
C41	627.95	6"
C42	627.97	6"
C43	628.13	6"
C44	627.66	0"
C45	627.32	0" *
C46	628.00	6" *
C47	628.03	6" *
C48	627.64	0" +

STATION	OFFSET	ELEVATION	OFFSET	ELEVATION	OFFSET	ELEVATION
9+48.00	15.00' LT	626.94	℄	627.27	15.00' RT	626.92
9+71.50	15.00' LT	627.72	℄	627.84	15.00' RT	627.57

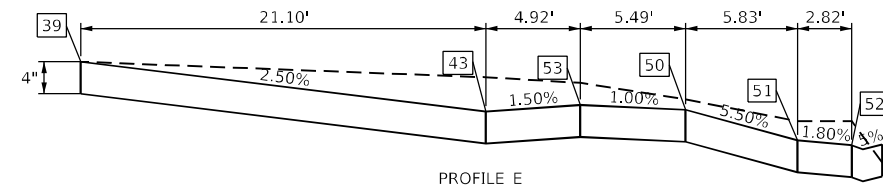


Diagram illustrating a curb and gutter cross-section. The curb height is 6". The gutter width is 4.5'. The gutter depth is labeled "VARIES". The bottom of the gutter is 4" above the base. The text "GRADE TO BACK OF CURB" and "SLOPE VAR." is shown.

Profile view of the proposed road section. The horizontal axis shows distances of 36.49', 3.50', 9.42', and 2.29'. The vertical axis shows elevations of 4" and 4.90'. The profile line is labeled "MATCH EXISTING ELEVATIONS". The proposed road grade is shown as a dashed line with grades of 4.90%, 1.50%, and 1.50%. The existing ground profile is shown as a solid line. The proposed road width is 40'.

A diagram of a tapered beam. The left end is labeled "MATCH EX". The beam has a total length of 6 feet, indicated by a dimension line at the top. The depth of the beam is 8 inches at both the left and right ends, indicated by dimension lines at the bottom. The beam tapers from left to right.

Diagram illustrating the cross-section of a road with a 4" curb and a 22.14' roadway. The curb has a 5% slope and a height of 80. The roadway has a 1.00% slope and a height of 70. The total width is 22.14 feet, with a 2.06-foot curb width and a 5.83-foot shoulder width. The road surface has a 0.50% slope.


Diagram illustrating a curb and gutter cross-section. The curb is 6" high. The gutter is 6' wide. The slope is 3:1. The gutter depth varies. The curb is labeled "GRADE TO BACK OF CURB" and "SLOPE VAR.". The gutter is labeled "VARIES".

PROFILE H


Diagram illustrating a curb and gutter cross-section. The curb is 6" high and 5' wide. The gutter has a 3:1 slope. The depth of the gutter varies. The back of the curb is labeled "GRADE TO BACK OF CURB" and "SLOPE VAR.". The bottom of the gutter is 4" below the curb top.

MODEL: Default
FILE NAME: P:\Quincy\27\files\220146\Work Order_04 - Broadway\18_Transportation\CADD Sheets\0672K42-sht-Geometrics03-S14th-St.dgn



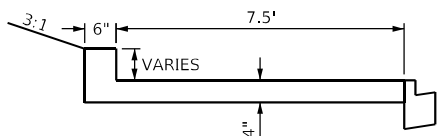

SECTION E-E
* SEE TABLES FOR CURB ELEVATIONS

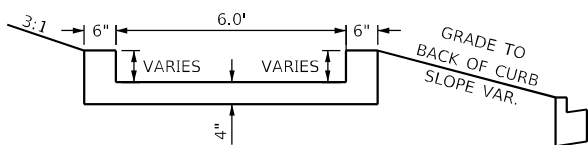

SECTION F-F
* SEE TABLES FOR CURB ELEVATIONS




SECTION G-G
* SEE TABLES FOR CURB ELEVATIONS

THE CONTRACTOR SHALL VERIFY EXISTING FIELD CONDITIONS PRIOR TO THE CONSTRUCTION OF ANY RAMP OR SIDEWALK. ANY ADJUSTMENTS NECESSARY TO MEET EXISTING FIELD CONDITIONS SHALL BE APPROVED BY THE ENGINEER PRIOR TO CONSTRUCTION

THE RAMPS SHALL BE BUILT TO THE LINES AND GRADES SHOWN ON THE PLAN SHEETS. SEE STANDARDS 424006 & 424011 FOR ADDITIONAL INFORMATION.

LEGEND

LANDING

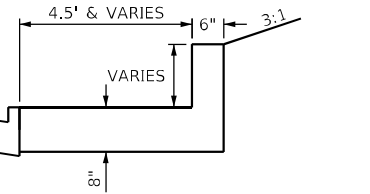

SECTION H-H
* SEE TABLES FOR CURB ELEVATIONS



SIDEWALK ELEVATIONS 16TH ST - S.W. QUADRANT

POINT	IL 104-16TH ST		ELEVATION
	STATION	OFFSET	
36	154+51.12	37.95' RT	622.10 *
37	154+51.12	29.83' RT	621.63 *
38	154+56.12	37.58' RT	621.87
39	154+56.12	29.58' RT	621.64
40	154+61.12	37.08' RT	621.65
41	154+61.12	29.58' RT	621.61
42	154+72.28	37.08' RT	621.65
43	154+72.28	29.58' RT	621.51
44	154+77.28	37.08' RT	621.65
45	154+77.28	29.60' RT	621.51
46	154+82.92	37.08' RT	621.63
47	154+83.13	30.56' RT	621.62
48	1554+86.16	34.73' RT	621.56
49	154+85.33	40.39' RT	621.56
50	154+88.17	37.49' RT	621.53
51	154+90.97	34.64' RT	621.21
52	154+85.58	46.05' RT	621.61
53	154+91.57	45.78' RT	621.56
54	154+91.37	41.37' RT	621.54
55	154+91.73	41.00' RT	621.54
56	154+94.54	38.15' RT	621.22
57	154+86.09	57.74' RT	621.96
58	154+92.08	57.47' RT	621.89
59	154+99.93	57.13' RT	621.63
60	154+84.45	69.52' RT	622.33 *
61	154+92.61	69.35' RT	622.22 *
62	155+00.14	69.24' RT	622.01 *

*MATCH EX ELEVATION

SIDEWALK ELEVATIONS 16TH ST - S.E. QUADRANT

POINT	IL 104-16TH ST		ELEVATION
	STATION	OFFSET	
63	155+39.79	79.64' RT	622.96 *
64	155+44.65	79.56' RT	622.99 *
65	155+39.56	74.64' RT	622.87
66	155+44.56	74.56' RT	622.90
67	155+39.47	68.97' RT	622.44
68	155+44.47	68.88' RT	622.46
69	155+39.38	63.97' RT	622.35
70	155+44.38	63.89' RT	622.37
71	155+39.13	48.97' RT	621.15
72	155+44.13	48.89' RT	621.17
73	155+39.04	43.97' RT	621.06
74	155+44.04	43.89' RT	621.08
75	155+39.03	43.32' RT	621.05
76	155+36.12	40.46' RT	621.02
77	155+34.09	38.46' RT	620.97
78	155+43.97	39.60' RT	621.00
79	155+40.40	36.10' RT	620.94
80	155+39.62	36.89' RT	620.92
81	155+37.59	34.90' RT	620.87
82	155+46.94	36.58' RT	621.11
83	155+43.37	33.08' RT	621.02
84	155+45.88	30.52' RT	621.08
85	155+54.48	36.58' RT	621.03
86	155+54.48	29.58' RT	621.01
87	155+60.55	34.17' RT	620.96
88	155+60.55	29.58' RT	620.94
89	155+65.55	34.17' RT	620.98 *
90	155+65.55	26.66' RT	620.85 *

*MATCH EX ELEVATION

CURB ELEVATIONS - S.W. QUADRANT
IL 104 - 16TH ST.



POINT	TOP CURB ELEVATION	CURB HEIGHT
C24	621.87	0" *
C25	621.88	3" *
C26	621.98	5" *
C27	621.61	0" *
C28	622.12	6"
C29	622.03	6"
C30	621.71	6"
C31	621.72	6"
C32	622.04	6"
C33	621.89	0"

*MATCH EX GROUND ELEVATION

CURB ELEVATIONS - S.E. QUADRANT
IL 104 - 16TH ST.

POINT	TOP CURB ELEVATION	CURB HEIGHT
C34	622.35	0"
C35	621.49	6"
C36	621.39	6"
C37	621.37	6"
C38	621.42	6"
C39	621.08	0"
C40	622.37	0" +
C41	621.50	12" +
C42	621.61	12" +
C43	622.53	18" +
C44	621.46	12" +
C45	621.48	12" +
C46	622.07	12" +

*MATCH EX GROUND ELEVATION

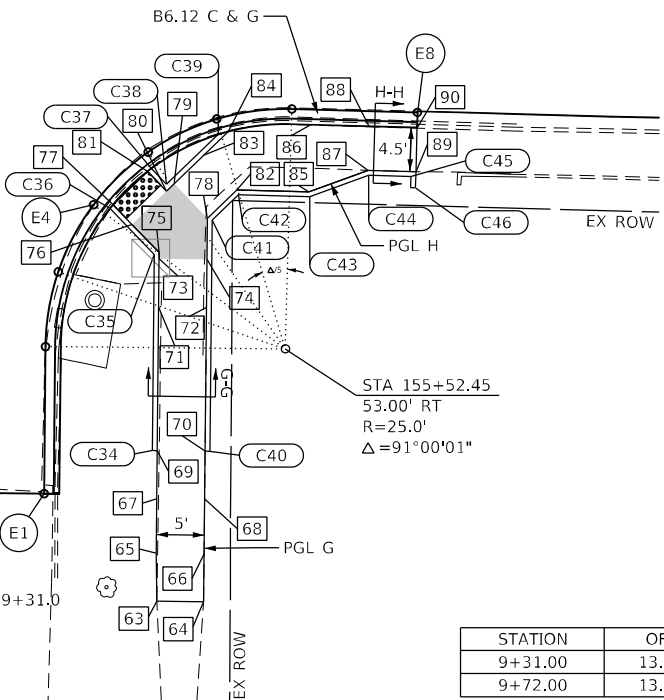 

EDGE OF PAVEMENT ELEVATIONS - S.W. QUADRANT
IL 104 - 16TH ST.

POINT	IL 104		16TH ST.		ELEVATION
	STATION	OFFSET	STATION	OFFSET	
D1	154+51.12	28.00' RT	9+73.09	62.87' LT	621.25
D2	154+76.44	28.00' RT	9+72.65	37.56' LT	621.07
D3	154+84.08	29.20' RT	9+71.32	29.94' LT	621.20
D4	154+90.99	32.67' RT	9+67.73	23.09' LT	621.21
D5	154+96.51	38.09' RT	9+62.21	17.67' LT	621.23
D6	155+00.10	44.94' RT	9+55.30	14.20' LT	621.30
D7	155+01.43	52.56' RT	9+47.66	13.00' LT	621.42
D8	155+01.72	69.22' RT	9+31.00	13.00' LT	621.62

EDGE OF PAVEMENT ELEVATIONS - S.E. QUADRANT
IL 104 - 16TH ST.

POINT	IL 104		16TH ST.		ELEVATION
	STATION	OFFSET	STATION	OFFSET	
E1	155+27.72	68.76' RT	9+31.00	13.00' RT	621.62
E2	155+27.45	53.44' RT	9+46.33	13.00' RT	621.33
E3	155+28.57	45.61' RT	9+54.14	14.25' RT	621.17
E4	155+32.07	38.52' RT	9+61.16	17.88' RT	621.01
E5	155+37.61	32.88' RT	9+66.71	23.52' RT	620.85
E6	155+44.64	29.25' RT	9+70.21	30.61' RT	620.69
E7	155+52.45	28.00' RT	9+71.32	38.44' RT	620.61
E8	155+65.55	28.00' RT	9+71.10	51.53' RT	620.45

16TH ST. CL & EOP ELEVATIONS

STATION	OFFSET	ELEVATION	OFFSET	ELEVATION	OFFSET	ELEVATION
9+31.00	13.00' LT	621.62	℄	621.98	13.00' RT	621.62
9+72.00	13.00' LT	621.22	℄	621.08	13.00' RT	620.95

MODEL: Default
FILE: 17th-St-IL104-Quincy-72K42.dgn
616 N 24TH ST, QUINCY, ILLINOIS 62201 217.223-3670
STATE OF ILLINOIS DESIGN FIRM NO. 184-2738

KLINGNER & ASSOCIATES, P.C.
Engineers • Architects • Surveyors
616 N 24TH ST, QUINCY, ILLINOIS 62201 217.223-3670
STATE OF ILLINOIS DESIGN FIRM NO. 184-2738

USER NAME = cschenk	DESIGNED -	REVISED -
	DRAWN -	REVISED -
PLOT SCALE = 20,0000 * / in.	CHECKED -	REVISED -
PLOT DATE = 5/16/2025	DATE -	REVISED -

STATE OF ILLINOIS
DEPARTMENT OF TRANSPORTATION

FAP RTE 745 (IL 104)
17TH ST
GEOMETRIC DETAILS

SCALE: 1"=10' SHEET 6 OF 26 SHEETS STA. 159+08.00 TO STA. 160+33.00

F.A.P. RTE.	SECTION	COUNTY	TOTAL SHEETS	SHEET NO.
745	103Z,RS-4, TS-1,SW	ADAMS	171	79
CONTRACT NO. 72K42				
ILLINOIS FED. AID PROJECT				

17TH STREET
N.W. & N.E. QUADRANTS

EDGE OF PAVEMENT ELEVATIONS - N.W. QUADRANT
IL 104 - 17TH ST.

POINT	IL 104		17TH ST.		ELEVATION
	STATION	OFFSET	STATION	OFFSET	
A1	159+16.80	28.00' LT	10+28.92	55.66' LT	617.13
A2	159+35.13	28.00' LT	10+28.62	37.33' LT	616.85
A3	159+41.37	29.00' LT	10+29.51	31.07' LT	616.78
A4	159+47.00	31.90' LT	10+32.32	25.41' LT	616.71
A5	159+51.44	36.40' LT	10+36.75	20.90' LT	616.64
A6	159+54.24	42.07' LT	10+42.37	18.00' LT	616.54
A7	159+55.14	48.33' LT	10+48.61	17.00' LT	616.42
A8	159+55.07	52.72' LT	10+53.00	17.00' LT	616.33

EDGE OF PAVEMENT ELEVATIONS - N.E. QUADRANT
IL 104 - 17TH ST.

POINT	IL 104		17TH ST.		ELEVATION
	STATION	OFFSET	STATION	OFFSET	
B1	159+89.06	53.27' LT	10+53.00	17.00' RT	616.11
B2	159+89.16	47.67' LT	10+47.40	17.00' RT	616.25
B3	159+90.21	41.57' LT	10+41.28	17.96' RT	616.38
B4	159+93.09	36.09' LT	10+35.75	20.74' RT	616.51
B5	159+97.50	31.74' LT	10+31.34	25.09' RT	616.56
B6	160+03.03	28.96' LT	10+28.46	30.57' RT	616.45
B7	160+09.15	28.00' LT	10+27.41	36.67' RT	616.33
B8	160+17.61	28.00' LT	10+27.27	45.13' RT	616.26

THE CONTRACTOR SHALL VERIFY EXISTING FIELD CONDITIONS PRIOR TO THE CONSTRUCTION OF ANY RAMP OR SIDEWALK. ANY ADJUSTMENTS NECESSARY TO MEET EXISTING FIELD CONDITIONS SHALL BE APPROVED BY THE ENGINEER PRIOR TO CONSTRUCTION

THE RAMP SHALL BE BUILT TO THE LINES AND GRADES SHOWN ON THE PLAN SHEETS. SEE STANDARD 424001 FOR ADDITIONAL INFORMATION.

LEGEND



SIDEWALK ELEVATIONS
17TH ST - N.W. QUADRANT

POINT	IL 104-17TH ST		ELEVATION
	STATION	OFFSET	
1	159+16.85	37.49' LT	617.63 *
2	159+16.81	31.89' LT	617.56 *
3	159+22.60	36.89' LT	617.42
4	159+22.60	31.89' LT	617.36
5	159+39.09	36.89' LT	616.81
6	159+39.09	31.89' LT	616.78
7	159+44.04	31.89' LT	616.73
8	159+43.59	36.89' LT	616.76
9	159+49.82	36.89' LT	616.64
10	159+42.45	45.44' LT	616.91
11	159+48.05	48.21' LT	616.88
12	159+44.66	51.07' LT	616.97
13	159+44.64	54.05' LT	617.07 *
14	159+50.44	54.29' LT	616.95 *

*MATCH EX ELEVATION

CURB ELEVATIONS - N.W. QUADRANT
IL 104 - 17TH ST.

POINT	TOP CURB ELEVATION	CURB HEIGHT
C1	617.42	0" *
C2	617.31	6" *
C3	616.91	0" *
C4	617.56	0"
C5	617.86	6"
C6	617.28	6"
C7	617.23	6"
C8	617.14	6"
C9	617.26	6"
C10	616.88	0"

*MATCH EX GROUND ELEVATION

SIDEWALK ELEVATIONS
17TH ST - N.E. QUADRANT

POINT	IL 104-17TH ST		ELEVATION
	STATION	OFFSET	
15	159+96.77	52.21' LT	616.43 *
16	160+02.77	52.31' LT	616.45 *
17	159+96.84	47.71' LT	616.47
18	160+02.84	47.81' LT	616.51
19	160+02.88	45.06' LT	616.54
20	160+04.36	37.76' LT	616.64
21	159+98.87	37.67' LT	616.55
22	159+93.96	37.59' LT	616.48
23	160+04.42	37.44' LT	616.64
24	160+04.87	37.44' LT	616.65
25	160+04.95	32.77' LT	616.61
26	159+98.95	32.67' LT	616.54
27	160+12.61	37.44' LT	616.76
28	160+12.61	29.58' LT	616.72
29	160+17.61	37.71' LT	616.84 *
30	160+17.61	29.73' LT	616.69 *

*MATCH EX ELEVATION




CURB ELEVATIONS - N.E. QUADRANT
IL 104 - 17TH ST.

POINT	TOP CURB ELEVATION	CURB HEIGHT
C11	616.43	0"
C12	616.97	6"
C13	617.05	6"
C14	616.98	6"
C15	616.54	0" *
C16	616.89	3" *
C17	616.76	0" *
C18	617.04	6"
C19	617.11	6"
C20	616.72	0"


*MATCH EX GROUND ELEVATION

17TH ST. CL & EOP ELEVATIONS


STATION	OFFSET	ELEVATION	OFFSET	ELEVATION	OFFSET	ELEVATION
10+28.00	17.00' LT	616.86	CL	616.86	17.00' RT	616.73
10+53.00	17.00' LT	616.33	CL	616.65	17.00' RT	616.11

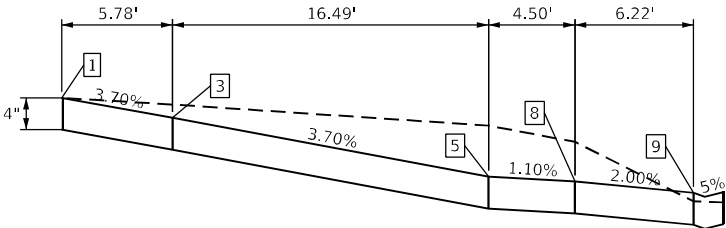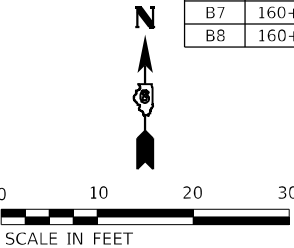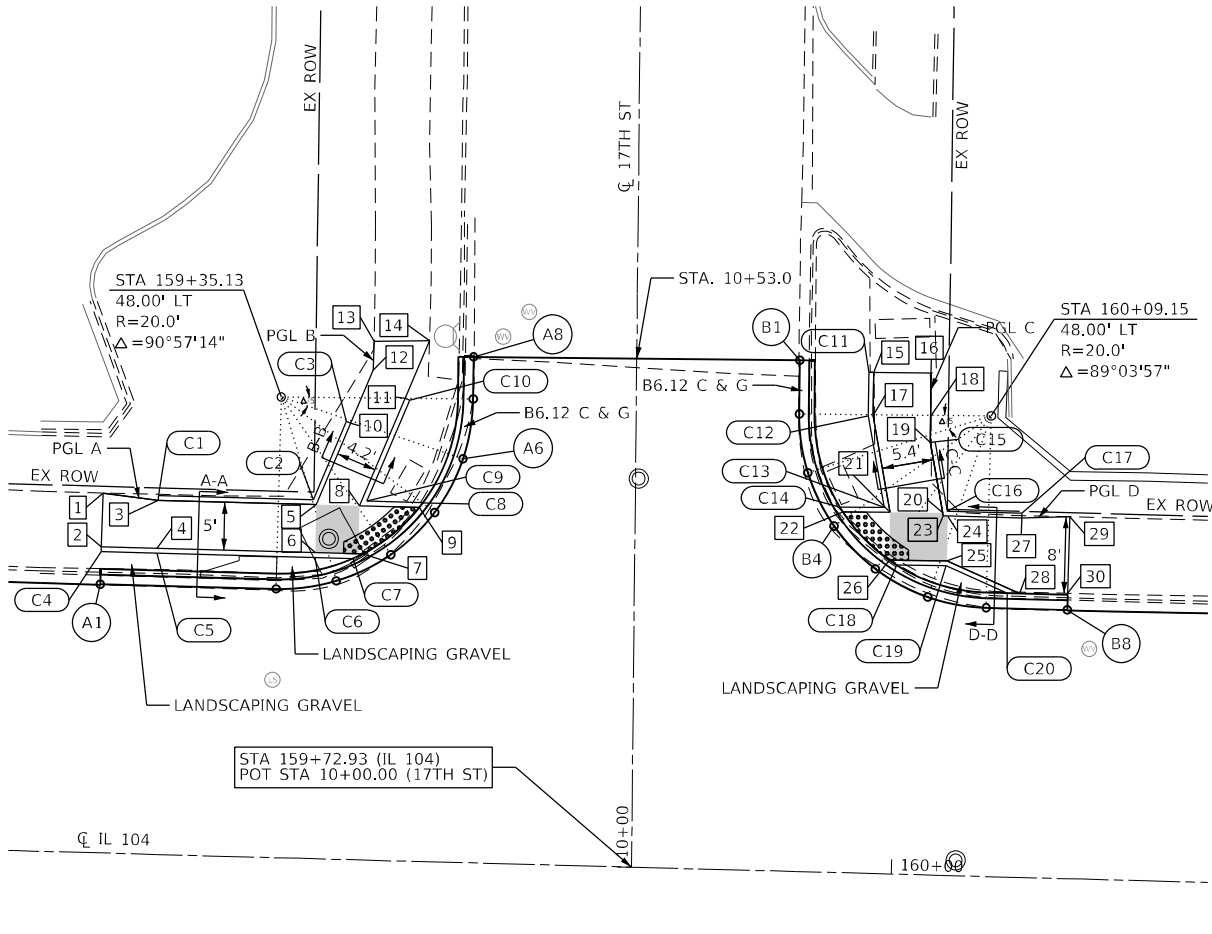


PROFILE A

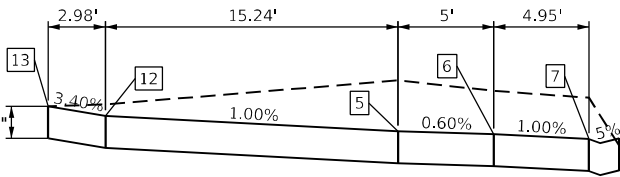


PROFILE B

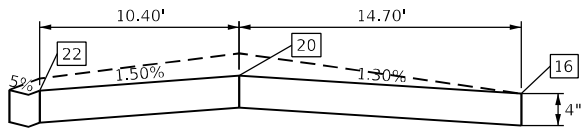


PROFILE C

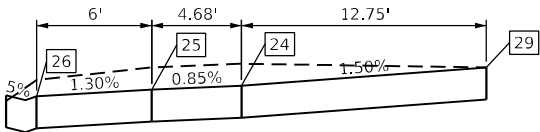


PROFILE D

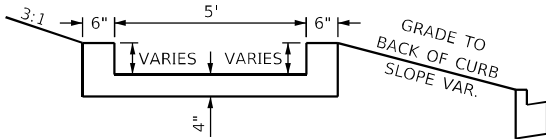

SECTION A-A
* SEE TABLES FOR CURB ELEVATIONS

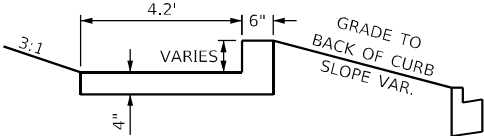

SECTION B-B
* SEE TABLES FOR CURB ELEVATIONS

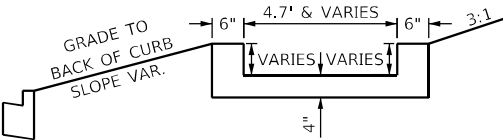

SECTION C-C
SECTION D-D
* SEE TABLES FOR CURB ELEVATIONS

20TH STREET
N.W. & N.E. QUADRANTS

EDGE OF PAVEMENT ELEVATIONS - N.W. QUADRANT
IL 104 - 20TH ST.

POINT	IL 104		20TH ST.		ELEVATION
	STATION	OFFSET	STATION	OFFSET	
A1	171+60.24	28.50' LT	10+29.29	45.70' LT	625.54
A2	171+74.67	28.50' LT	10+29.05	31.26' LT	625.67
A3	171+79.36	29.25' LT	10+29.72	26.57' LT	625.73
A4	171+83.57	31.43' LT	10+31.82	22.31' LT	625.77
A5	171+86.90	34.81' LT	10+35.15	18.93' LT	625.81
A6	171+89.00	39.07' LT	10+39.37	16.75' LT	625.83
A7	171+89.67	43.76' LT	10+44.05	16.00' LT	625.85
A8	171+89.46	55.71' LT	10+56.00	16.00' LT	625.87

EDGE OF PAVEMENT ELEVATIONS - N.E. QUADRANT
IL 104 - 20TH ST.

POINT	IL 104		20TH ST.		ELEVATION
	STATION	OFFSET	STATION	OFFSET	
B1	172+21.45	56.27' LT	10+56.00	16.00' RT	625.94
B2	172+21.68	43.24' LT	10+42.96	16.00' RT	625.91
B3	172+22.48	38.66' LT	10+38.38	16.72' RT	625.88
B4	172+24.64	34.56' LT	10+34.23	18.80' RT	625.84
B5	172+27.95	31.30' LT	10+30.92	22.06' RT	625.82
B6	172+32.10	29.22' LT	10+28.76	26.16' RT	625.80
B7	172+36.68	28.50' LT	10+27.96	30.74' RT	625.78
B8	172+60.60	28.50' LT	10+27.54	54.65' RT	625.97

THE CONTRACTOR SHALL VERIFY EXISTING FIELD CONDITIONS PRIOR TO THE CONSTRUCTION OF ANY RAMP OR SIDEWALK. ANY ADJUSTMENTS NECESSARY TO MEET EXISTING FIELD CONDITIONS SHALL BE APPROVED BY THE ENGINEER PRIOR TO CONSTRUCTION

THE RAMPS SHALL BE BUILT TO THE LINES AND GRADES SHOWN ON THE PLAN SHEETS. SEE STANDARDS 424006 & 424021 FOR ADDITIONAL INFORMATION.

LEGEND



SIDEWALK ELEVATIONS
20TH ST - N.W. QUADRANT

POINT	IL 104-20TH ST		ELEVATION
	STATION	OFFSET	
1	171+60.24	38.48' LT	626.35 *
2	171+60.24	30.08' LT	625.88 *
3	171+65.24	38.51' LT	626.10
4	171+65.24	36.79' LT	626.09
5	171+65.24	30.08' LT	626.02
6	171+70.24	38.56' LT	625.87
7	171+70.24	37.71' LT	625.86
8	171+70.24	36.79' LT	625.85
9	171+70.24	30.08' LT	625.78
10	171+70.24	38.56' LT	626.22
11	171+70.24	37.71' LT	626.21
12	171+75.75	38.63' LT	626.28
13	171+75.75	37.71' LT	626.27
14	171+75.75	37.71' LT	625.80
15	171+75.75	36.79' LT	625.79
16	171+75.75	30.13' LT	625.67
17	171+76.82	38.65' LT	626.27
18	171+76.82	38.65' LT	625.85
19	171+77.74	38.66' LT	625.84
20	171+87.25	38.83' LT	625.82
21	171+75.81	43.69' LT	626.38
22	171+76.73	43.71' LT	626.37
23	171+75.81	43.69' LT	625.96
24	171+77.65	43.72' LT	625.94
25	171+88.08	43.91' LT	625.84
26	171+75.84	49.69' LT	626.46
27	171+77.54	49.72' LT	626.44
28	171+87.98	49.91' LT	626.28
29	171+75.77	54.69' LT	626.47
30	171+82.36	54.81' LT	626.37
31	171+87.89	54.90' LT	626.29
32	171+75.61	64.92' LT	626.89 *
33	171+82.18	64.81' LT	626.76 *
34	171+87.86	64.89' LT	626.46 *

*MATCH EX ELEVATION

CURB ELEVATIONS - N.W. QUADRANT
IL 104 - 20TH ST.

POINT	TOP CURB ELEVATION	CURB HEIGHT
C1	626.85	13"
C2	626.85	12"

SIDEWALK ELEVATIONS
20TH ST - N.E. QUADRANT

POINT	IL 104-20TH ST		ELEVATION
	STATION	OFFSET	
35	172+29.04	63.45' LT	627.10 *
36	172+34.28	63.57' LT	627.17 *
37	172+29.90	58.47' LT	626.88
38	172+34.40	58.57' LT	626.94
39	172+30.27	42.93' LT	626.21
40	172+34.77	43.03' LT	626.26
41	172+30.33	40.60' LT	626.19
42	172+28.46	38.70' LT	626.16
43	172+25.66	35.85' LT	625.83
44	172+35.38	38.36' LT	626.18
45	172+32.03	35.20' LT	626.13
46	172+29.23	32.35' LT	625.80
47	172+37.24	30.08' LT	626.20
48	172+39.89	38.36' LT	626.29
49	172+39.89	30.08' LT	626.23
50	172+48.66	37.86' LT	626.38
51	172+48.66	30.08' LT	626.32
52	172+60.60	38.36' LT	626.92 *
53	172+60.60	30.10' LT	626.38 *

*MATCH EX ELEVATION

CURB ELEVATIONS - N.E. QUADRANT
IL 104 - 20TH ST.

POINT	TOP CURB ELEVATION	CURB HEIGHT
C3	626.45	0"
C4	626.69	6"
C5	626.33	6"
C6	627.17	0" *
C7	626.72	6" *
C8	626.79	6" *
C9	626.92	0" *
C10	626.30	6"
C11	626.63	6"
C12	626.22	0"

*MATCH EX GROUND ELEVATION

20TH ST. CL & EOP ELEVATIONS

STATION	OFFSET	ELEVATION	OFFSET	ELEVATION	OFFSET	ELEVATION
10+28.50	16.00' LT	625.83	CL	625.95	16.00' RT	625.88
10+56.00	16.00' LT	625.87	CL	626.21	16.00' RT	625.94

MODEL: Default
FILE: 104Quincy22Hwy18TransportationCADD_SheetsD67K42-20th-Geometric607A20th-55.dgn
6/16/2025 11:22:33 AM
STATE OF ILLINOIS DESIGN FIRM NO. 184-2738

KLINGNER & ASSOCIATES, P.C.
Engineers • Architects • Surveyors
616 N. 24TH ST., SUITE 200, CHICAGO, IL 60612
STATE OF ILLINOIS DESIGN FIRM NO. 184-2738

USER NAME = cschenk
PLOT SCALE = 20,0000 * / in.
PLOT DATE = 5/16/2025

DESIGNED -
DRAWN -
CHECKED -
DATE -


REVISED -
REVISED -
REVISED -
REVISED -

STATE OF ILLINOIS
DEPARTMENT OF TRANSPORTATION


FAP RTE 745 (IL 104)
20TH ST
GEOMETRIC DETAILS

SCALE: 1"=10' SHEET 7 OF 26 SHEETS STA. 171+46.00 TO STA. 172+71.00


F.A.P. RTE. SECTION COUNTY TOTAL SHEETS SHEET NO.
745 103Z,RS-4, TS-1,SW ADAMS 171 80
CONTRACT NO. 72K42
ILLINOIS FED. AID PROJECT

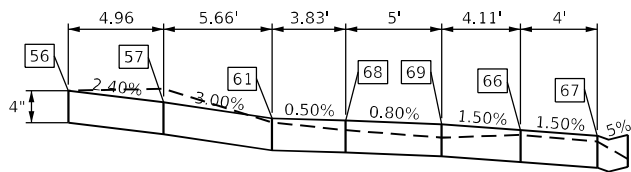


PROFILE E

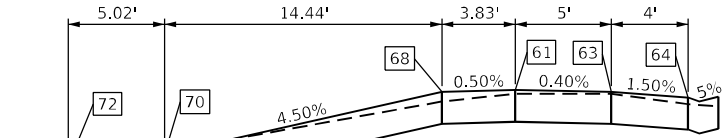


PROFILE F

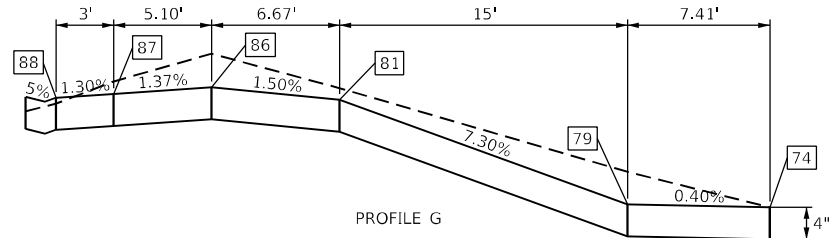


PROFILE G

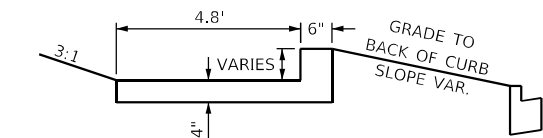


SECTION G-G
* SEE TABLES FOR CURB ELEVATIONS

 


SECTION H-H

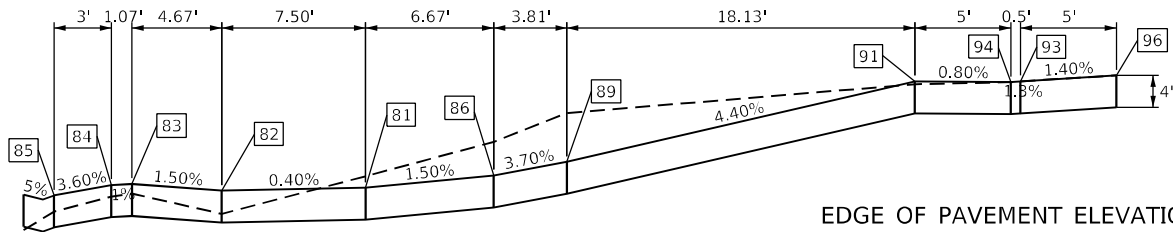

PROFILE H

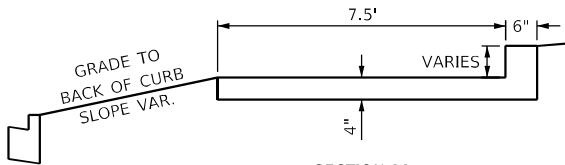

SECTION I-I
* SEE TABLES FOR CURB ELEVATIONS

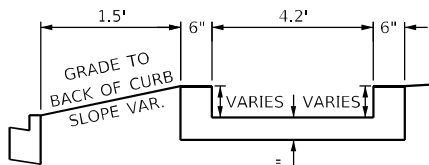

SECTION J-J
* SEE TABLES FOR CURB ELEVATIONS

20TH STREET
S.W. & S.E. QUADRANTS

THE CONTRACTOR SHALL VERIFY EXISTING FIELD CONDITIONS PRIOR TO THE CONSTRUCTION OF ANY RAMP OR SIDEWALK. ANY ADJUSTMENTS NECESSARY TO MEET EXISTING FIELD CONDITIONS SHALL BE APPROVED BY THE ENGINEER PRIOR TO CONSTRUCTION

THE RAMPS SHALL BE BUILT TO THE LINES AND GRADES SHOWN ON THE PLAN SHEETS. SEE STANDARDS 424006 & 424021 FOR ADDITIONAL INFORMATION.

LEGEND



LANDING

EDGE OF PAVEMENT ELEVATIONS - S.W. QUADRANT
IL 104 - 20TH ST.

POINT	IL 104		20TH ST.		ELEVATION
	STATION	OFFSET	STATION	OFFSET	
D1	171+66.00	27.50' RT	9+73.22	40.93' LT	625.10
D2	171+71.28	27.50' RT	9+73.12	35.65' LT	625.13
D3	171+77.39	28.46' RT	9+72.06	29.55' LT	625.17
D4	171+82.92	31.24' RT	9+69.18	24.07' LT	625.09
D5	171+87.33	35.57' RT	9+64.77	19.74' LT	624.96
D6	171+90.21	41.05' RT	9+59.24	16.96' LT	624.72
D7	171+91.27	47.15' RT	9+53.13	16.00' LT	624.30
D8	171+91.45	57.27' RT	9+43.00	16.00' LT	623.59
D9	171+91.53	61.89' RT	9+39.38	16.00' LT	623.43
D10	171+91.63	67.27' RT	9+33.00	16.00' LT	623.26

EDGE OF PAVEMENT ELEVATIONS - S.E. QUADRANT
IL 104 - 20TH ST.

POINT	IL 104		20TH ST.		ELEVATION
	STATION	OFFSET	STATION	OFFSET	
E1	172+23.62	66.71' RT	9+33.00	16.00' RT	623.23
E2	172+23.29	47.85' RT	9+51.86	16.00' RT	624.36
E3	172+24.18	41.59' RT	9+58.11	17.00' RT	624.72
E4	172+26.98	35.92' RT	9+63.73	19.90' RT	625.05
E5	172+31.42	31.40' RT	9+68.16	24.42' RT	625.18
E6	172+37.04	28.50' RT	9+70.96	30.09' RT	625.36
E7	172+43.29	27.50' RT	9+71.85	36.35' RT	625.56
E8	172+70.34	27.50' RT	9+71.38	63.4' RT	625.78

SIDEWALK ELEVATIONS
20TH ST - S.E. QUADRANT

POINT	IL 104-20TH ST		ELEVATION
	STATION	OFFSET	
74	172+39.95	66.12' RT	624.02 *
75	172+32.46	66.40' RT	623.85 *
76	172+25.20	66.68' RT	623.53 *
77	172+39.82	62.71' RT	624.03
78	172+32.33	63.00' RT	623.90
79	172+39.67	58.71' RT	624.05
80	172+32.17	59.00' RT	623.96
81	172+39.09	43.72' RT	625.14
82	172+31.60	44.01' RT	625.11
83	172+31.42	39.35' RT	625.18
84	172+30.66	38.60' RT	625.17
85	172+28.52	36.50' RT	625.06
86	172+38.84	37.07' RT	625.27
87	172+34.16	35.03' RT	625.20
88	172+32.02	32.93' RT	625.16
89	172+42.20	35.27' RT	625.41
90	172+41.55	31.08' RT	625.36
91	172+60.34	35.27' RT	626.25
92	172+60.34	31.08' RT	626.15
93	172+65.34	35.77' RT	626.25
94	172+65.34	35.27' RT	626.24
95	172+65.34	29.09' RT	626.16
96	172+70.34	35.77' RT	626.31
97	172+70.34	29.09' RT	626.20

*MATCH EX ELEVATION

SIDEWALK ELEVATIONS
20TH ST - S.W. QUADRANT

POINT	IL 104-20TH ST		ELEVATION
	STATION	OFFSET	
54	171+66.36	29.08' RT	625.52 *
55	171+66.35	31.72' RT	625.45 *
56	171+66.41	36.47' RT	625.44 *
57	171+71.37	36.47' RT	625.32
58	171+71.37	31.47' RT	625.30
59	171+73.24	36.47' RT	625.27
60	171+75.28	31.47' RT	625.23
61	171+75.97	39.15' RT	625.15
62	171+76.62	39.79' RT	625.14
63	171+79.48	35.59' RT	625.13
64	171+82.28	32.73' RT	625.07
65	171+81.63	40.52' RT	625.06
66	171+83.04	39.09' RT	625.03
67	171+85.85	36.24' RT	624.97
68	171+76.67	42.71' RT	625.13
69	171+81.67	42.62' RT	625.09
70	171+76.93	57.15' RT	624.48
71	171+81.93	57.06' RT	624.44
72	171+76.58	62.16' RT	624.37 *
73	171+82.01	62.06' RT	624.22 *

*MATCH EX ELEVATION

CURB ELEVATIONS - S.W. QUADRANT
IL 104 - 20TH ST.

POINT	TOP CURB ELEVATION	CURB HEIGHT
C13	625.45	0"
C14	625.73	6"
C15	625.63	6"
C16	625.57	6"
C17	625.47	6"
C18	625.56	6"
C19	625.09	0"


CURB ELEVATIONS - S.E. QUADRANT
IL 104 - 20TH ST.

POINT	TOP CURB ELEVATION	CURB HEIGHT
C20	625.11	0"
C21	625.68	6"
C22	625.56	6"
C23	624.02	0" *
C24	625.69	5" *
C25	625.91	6" *
C26	626.24	1" *
C27	626.25	0" *
C28	625.66	6"
C29	625.70	6"
C30	625.86	6"
C31	626.15	0"

*MATCH EX GROUND ELEVATION

20TH ST. CL & EOP ELEVATIONS

STATION	OFFSET	ELEVATION	OFFSET	ELEVATION	OFFSET	ELEVATION
9+33.00	16.00' LT	623.26	CL	623.60	16.00' RT	623.24
9+43.00	16.00' LT	623.59	CL	624.10	16.00' RT	623.83
9+72.50	16.00' LT	625.12	CL	625.15	16.00' RT	625.15

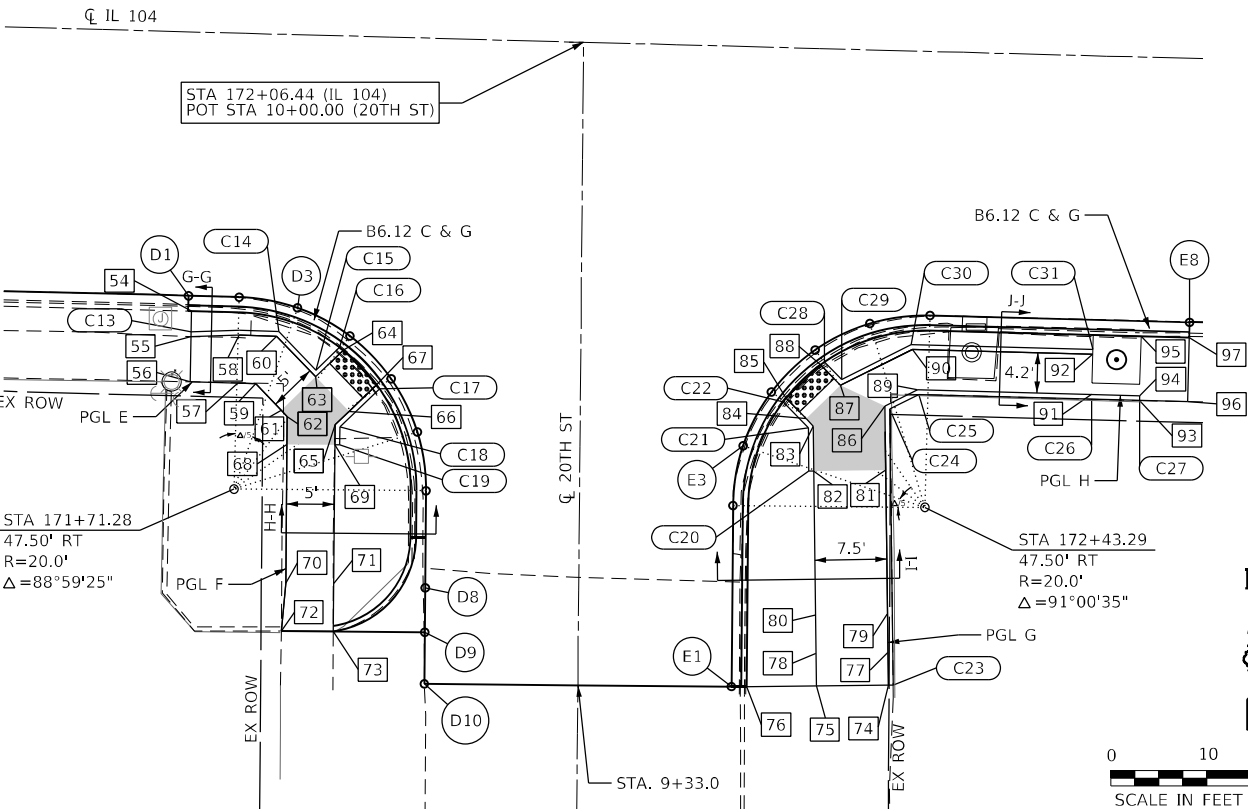

STATE OF ILLINOIS
DEPARTMENT OF TRANSPORTATION

FAP RTE 745 (IL 104)
20TH ST
GEOMETRIC DETAILS

SCALE: 1"=10' SHEET 8 OF 26 SHEETS STA. 171+46.00 TO STA. 172+71.00

F.A.P. RTE.	SECTION	COUNTY	TOTAL SHEETS	SHEET NO.
745	103Z,RS-4, TS-1,SW	ADAMS	171	81
CONTRACT NO. 72K42				
ILLINOIS FED. AID PROJECT				

KLINGNER & ASSOCIATES, P.C.
Engineers • Architects • Surveyors
616 N. 24TH ST. SUITE 200 JOLIET, IL 61731-2223-3670
STATE OF ILLINOIS DESIGN FIRM NO. 184-2738

USER NAME = ccschenk	DESIGNED -	REVISED -
PLOT SCALE = 20,0000' / in.	DRAWN -	REVISED -
PLOT DATE = 5/16/2025	CHECKED -	REVISED -
	DATE -	REVISED -

THE CONTRACTOR SHALL VERIFY EXISTING FIELD CONDITIONS PRIOR TO THE CONSTRUCTION OF ANY RAMP OR SIDEWALK. ANY ADJUSTMENTS NECESSARY TO MEET EXISTING FIELD CONDITIONS SHALL BE APPROVED BY THE ENGINEER PRIOR TO CONSTRUCTION

LANDING

EDGE OF PAVEMENT ELEVATIONS - N.W. QUADRANT
IL 104 - 22ND ST.

SIDEWALK ELEVATIONS 22ND ST - N.W. QUADRANT

POINT	IL 104		22ND ST.		ELEVATION
	STATION	OFFSET	STATION	OFFSET	
A1	181+07.00	28.00' LT	10+28.71	39.71' LT	630.18
A2	181+12.35	28.00' LT	10+28.62	34.56' LT	630.24
A3	181+18.59	29.00' LT	10+29.51	28.09' LT	630.31
A4	181+24.22	31.90' LT	10+32.31	22.42' LT	630.37
A5	181+28.65	36.42' LT	10+36.74	17.90' LT	630.40
A6	181+31.45	42.09' LT	10+42.36	15.00' LT	630.46
A7	181+32.34	48.36' LT	10+48.61	14.00' LT	630.56
A8	181+32.28	51.74' LT	10+52.00	14.00' LT	630.62

POINT	IL 104-22ND ST		ELEVATION
	STATION	OFFSET	
1	181+06.11	37.08' LT	630.99 *
2	181+06.34	31.58' LT	630.72
3	181+06.34	29.76' LT	630.66 *
4	181+17.12	37.08' LT	630.48
5	181+17.12	31.58' LT	630.47
6	181+22.90	34.13' LT	630.37
7	181+23.61	33.43' LT	630.36
8	181+19.34	37.08' LT	630.45
9	181+19.31	39.70' LT	630.49
10	181+24.31	39.76' LT	630.45
11	181+25.69	38.40' LT	630.42
12	181+27.11	37.00' LT	630.39
13	181+19.13	55.70' LT	631.61
14	181+24.12	55.75' LT	631.55
15	181+19.07	60.41' LT	631.93
16	181+24.07	60.46' LT	631.88
17	181+19.19	65.41' LT	632.03 *
18	181+24.97	65.42' LT	631.90 *

*MATCH EX ELEVATION

EDGE OF PAVEMENT ELEVATIONS - N.E. QUADRANT
IL 104 - 22ND ST.

POINT	IL 104		22ND ST.		ELEVATION
	STATION	OFFSET	STATION	OFFSET	
B1	181+60.28	52.24' LT	10+52.00	14.00' RT	630.96
B2	181+60.45	42.73' LT	10+42.49	14.00' RT	630.76
B3	181+61.25	38.16' LT	10+37.91	14.72' RT	630.66
B4	181+63.40	34.05' LT	10+33.76	16.80' RT	630.61
B5	181+66.71	30.80' LT	10+30.45	20.05' RT	630.57
B6	181+70.86	28.72' LT	10+28.29	24.16' RT	630.40
B7	181+75.44	28.00' LT	10+27.49	28.73' RT	630.33
B8	181+85.51	28.00' LT	10+27.31	38.79' RT	630.30
B9	181+97.65	28.00' LT	10+27.10	50.94' RT	630.34

SIDEWALK ELEVATIONS 22ND ST - N.E. QUADRANT

POINT	IL 104-22ND ST		ELEVATION
	STATION	OFFSET	
19	181+72.29	61.90' LT	631.98 *
20	181+66.65	61.62' LT	631.92 *
21	181+72.74	56.44' LT	631.87
22	181+66.74	56.33' LT	631.81
23	181+73.01	41.44' LT	630.90
24	181+67.01	41.34' LT	630.87
25	181+67.08	37.34' LT	630.85
26	181+64.72	34.94' LT	630.60
27	181+73.05	38.81' LT	630.87
28	181+73.60	38.27' LT	630.87
29	181+70.80	35.42' LT	630.83
30	181+69.93	34.53' LT	630.82
31	181+67.57	32.13' LT	630.56
32	181+75.32	36.58' LT	630.83
33	181+74.70	31.58' LT	630.79
34	181+82.86	36.58' LT	630.74
35	181+82.86	31.58' LT	630.73
36	181+88.04	36.58' LT	630.76
37	181+88.04	31.58' LT	630.75
38	181+92.65	36.58' LT	630.89
39	181+92.65	31.58' LT	630.82
40	181+97.82	36.26' LT	631.03 *
41	181+97.65	31.20' LT	630.90 *
42	181+97.65	29.77' LT	630.78

*MATCH EX ELEVATION

CURB ELEVATIONS - N.W. QUADRANT
IL 104 - 22ND ST.

POINT	TOP CURB ELEVATION	CURB HEIGHT
C1	630.72	0"
C2	630.97	6"
C3	630.87	6"
C4	630.86	6"
C5	630.89	6"
C6	630.95	6"
C7	631.55	0"



CURB ELEVATIONS - N.E. QUADRANT
IL 104 - 22ND ST.

POINT	TOP CURB ELEVATION	CURB HEIGHT
C8	631.32	4" *
C9	631.35	6"
C10	631.08	6"
C11	631.05	6"
C12	631.33	6"
C13	630.79	0"
C14	631.98	0" +
C15	632.87	12" *
C16	631.87	12" *
C17	631.83	12" *
C18	631.03	0" *

*MATCH EX GROUND ELEVATION

22ND ST. CL & EOP ELEVATIONS

STATION	OFFSET	ELEVATION	OFFSET	ELEVATION	OFFSET	ELEVATION
10+28.00	14.00' LT	630.47	℄	630.52	14.00' RT	630.57
10+34.00	14.00' LT	630.44	℄	630.61	14.00' RT	630.56
10+52.00	14.00' LT	630.62	℄	631.16	14.00' RT	630.96

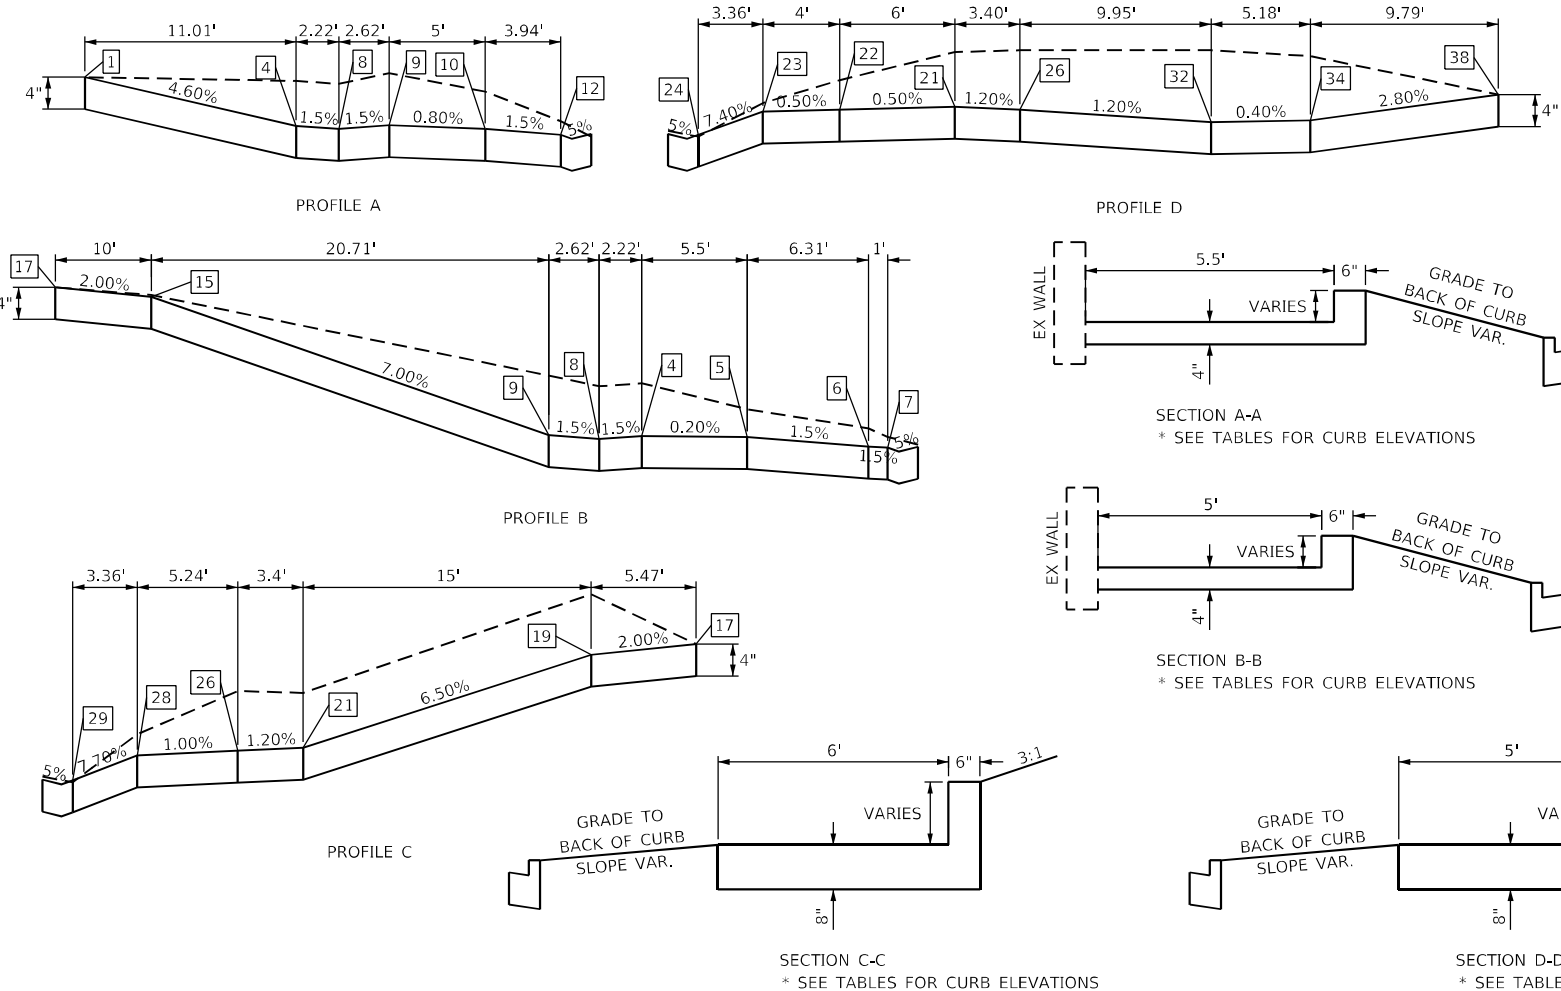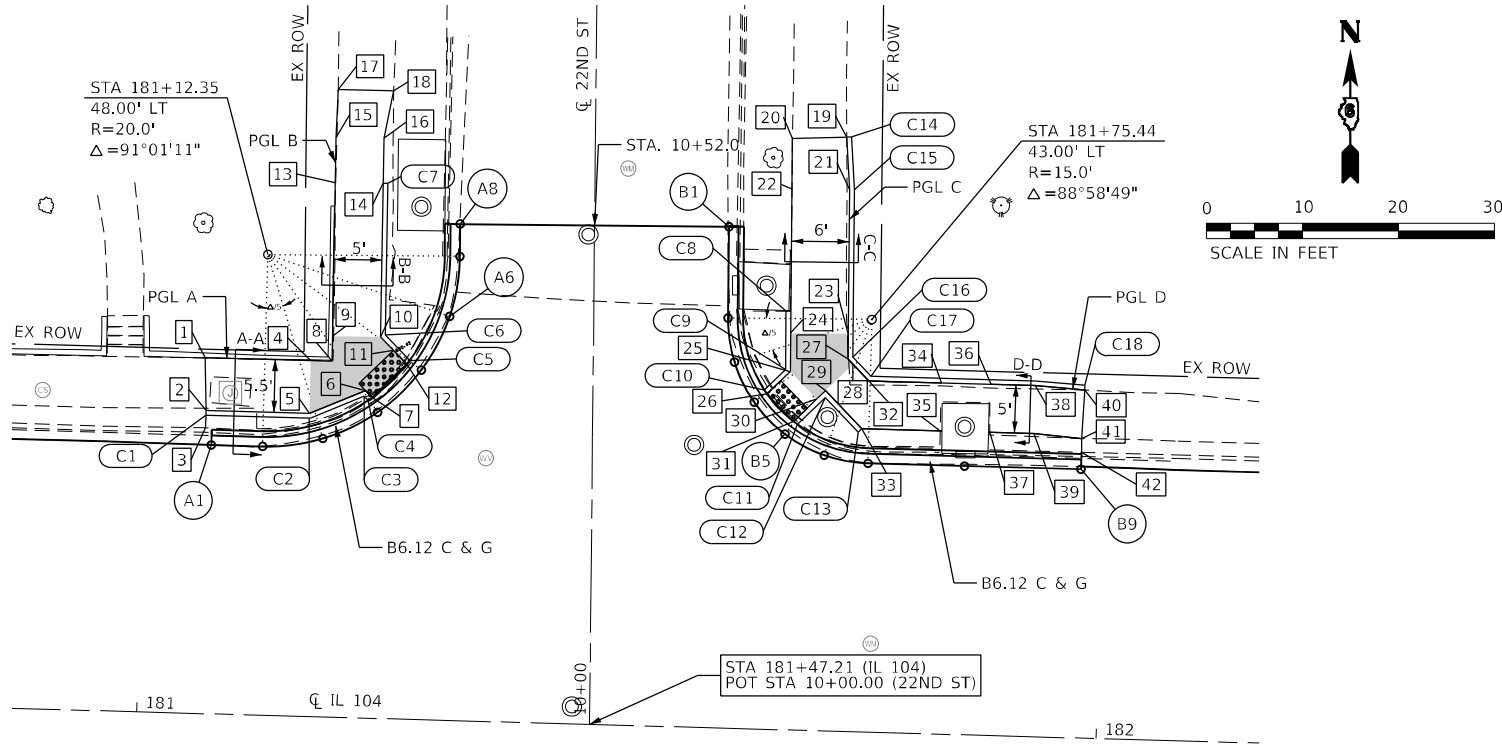

THE CONTRACTOR SHALL VERIFY EXISTING FIELD CONDITIONS PRIOR TO THE CONSTRUCTION OF ANY RAMP OR SIDEWALK. ANY ADJUSTMENTS NECESSARY TO MEET EXISTING FIELD CONDITIONS SHALL BE APPROVED BY THE ENGINEER PRIOR TO CONSTRUCTION

LANDING

THE RAMPS SHALL BE BUILT TO THE LINES AND GRADES SHOWN ON THE PLAN SHEETS. SEE STANDARD 424006 FOR ADDITIONAL INFORMATION.

SIDEWALK ELEVATIONS 22ND ST - S.W. QUADRANT

CURB ELEVATIONS - S.W. QUADRANT
IL 104 - 22ND ST.

POINT	IL 104		22ND ST.		ELEVATION
	STATION	OFFSET	STATION	OFFSET	
D1	181+05.88	28.00' RT	9+72.74	41.82' LT	629.98
D2	181+14.05	28.00' RT	9+72.59	33.64' LT	629.99
D3	181+20.17	28.96' RT	9+71.53	27.55' LT	629.98
D4	181+25.69	31.74' RT	9+68.65	22.07' LT	629.96
D5	181+30.11	36.07' RT	9+64.24	17.74' LT	629.93
D6	181+32.99	41.55' RT	9+58.71	14.96' LT	629.78
D7	181+34.05	47.64' RT	9+52.60	14.00' LT	629.55
D8	181+34.42	68.24' RT	9+32.00	14.00' LT	628.81
D9	181+34.70	84.26' RT	9+15.97	14.00' LT	628.33



POINT	IL 104-22ND ST		ELEVATION
	STATION	OFFSET	
41	181+01.91	36.65' RT	630.42 *
42	181+04.70	31.67' RT	630.35 *
43	181+15.77	36.67' RT	630.27
44	181+18.04	31.67' RT	630.22
45	181+19.54	33.39' RT	630.19
46	181+21.12	35.20' RT	630.17
47	181+24.12	32.58' RT	629.95
48	181+15.86	42.64' RT	630.30 *
49	181+20.84	42.57' RT	630.25
50	181+20.85	42.07' RT	630.24
51	181+24.41	38.97' RT	630.20
52	181+27.93	35.89' RT	629.93
53	181+31.73	42.81' RT	629.82
54	181+15.91	46.42' RT	630.20 *
55	181+20.91	46.35' RT	630.10
56	181+32.38	46.18' RT	629.67
57	181+16.08	58.35' RT	629.95
58	181+21.08	58.27' RT	629.85
59	181+32.65	58.11' RT	629.03
60	181+16.32	74.57' RT	629.63 *
61	181+21.32	74.50' RT	629.53
62	181+24.53	74.44' RT	629.27
63	181+32.94	74.29' RT	628.60
64	181+33.09	82.71' RT	628.75
65	181+16.39	79.57' RT	MATCH EX.
66	181+21.39	79.50' RT	MATCH EX.

*MATCH EX ELEVATION

POINT	TOP CURB ELEVATION	CURB HEIGHT
C19	630.35	0"
C20	630.72	6"
C21	630.67	6"
C22	630.45	6"
C23	630.43	6"
C24	630.75	6"
C25	629.82	0"



STATION	OFFSET	ELEVATION	OFFSET	ELEVATION	OFFSET	ELEVATION
9+32.00	14.00' LT	628.69	℄	628.82	14.00' RT	628.64
9+72.00	14.00' LT	630.10	℄	630.21	14.00' RT	630.18

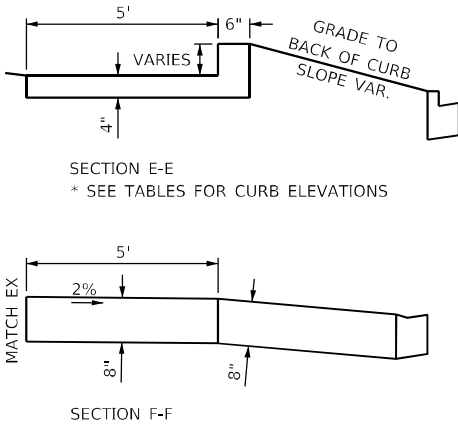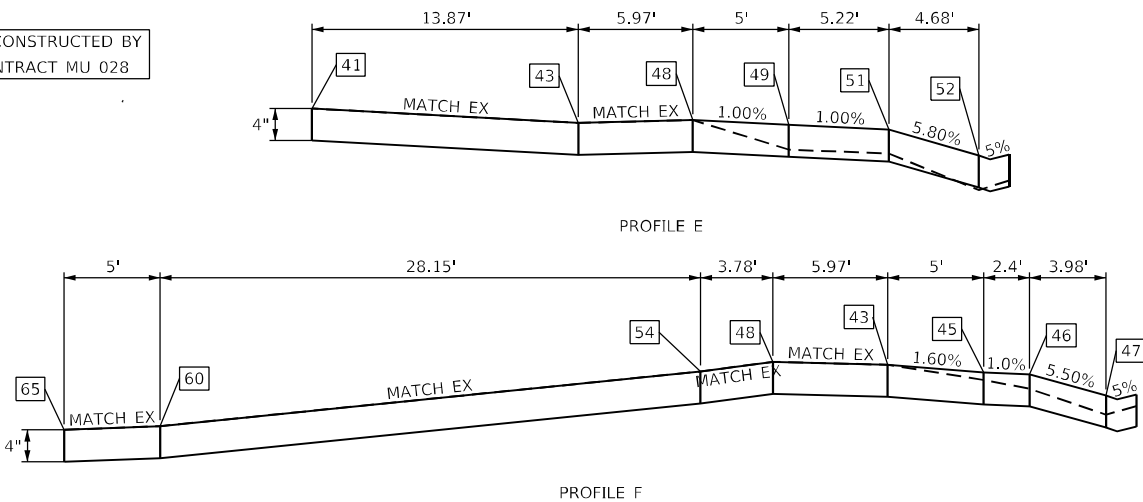

THE CONTRACTOR SHALL VERIFY EXISTING FIELD CONDITIONS PRIOR TO THE CONSTRUCTION OF ANY RAMP OR SIDEWALK. ANY ADJUSTMENTS NECESSARY TO MEET EXISTING FIELD CONDITIONS SHALL BE APPROVED BY THE ENGINEER PRIOR TO CONSTRUCTION

THE RAMPS SHALL BE BUILT TO THE LINES AND GRADES SHOWN ON THE PLAN SHEETS. SEE STANDARD 424006 FOR ADDITIONAL INFORMATION.

LEGEND



LANDING


EDGE OF PAVEMENT ELEVATIONS - S.W. QUADRANT
IL 104 - 24TH ST.

POINT	IL 104		24TH ST.		ELEVATION
	STATION	OFFSET	STATION	OFFSET	
B1	7+25.56	44.87' LT	2393+89.15	76.22' LT	633.82
B2	7+46.79	53.17' LT	2393+79.98	55.36' LT	633.61
B3	7+51.00	56.33' LT	2393+76.64	51.29' LT	633.53
B4	7+60.42	66.63' LT	2393+65.97	42.30' LT	633.38
B5	7+67.07	78.98' LT	2393+53.38	36.09' LT	633.21


EDGE OF PAVEMENT ELEVATIONS - S.E. QUADRANT
IL 104 - 24TH ST.

POINT	IL 104		24TH ST.		ELEVATION
	STATION	OFFSET	STATION	OFFSET	
D1	8+43.99	107.37' LT	2393+21.78	39.50' RT	633.24
D2	8+43.16	87.40' LT	2393+41.76	39.50' RT	633.44
D3	8+59.00	55.53' LT	2393+72.94	56.65' RT	633.96
D4	8+63.22	52.30' LT	2393+76.00	61.00' RT	634.02
D5	8+84.75	45.11' LT	2393+82.28	82.81' RT	634.40


24TH STREET
S.W. & S.E. QUADRANTS

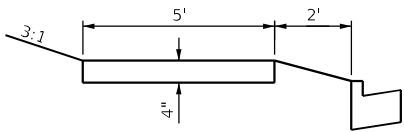


SECTION D-D
* SEE TABLES FOR CURB ELEVATIONS

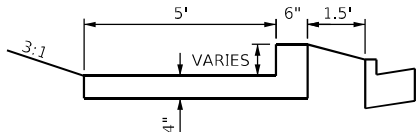


SECTION C-C
* SEE TABLES FOR CURB ELEVATIONS

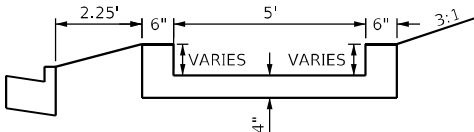


SECTION E-E
SECTION F-F
* SEE TABLES FOR CURB ELEVATIONS

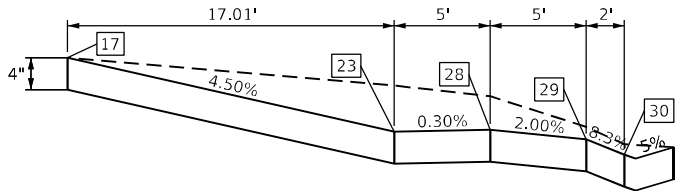


PROFILE C

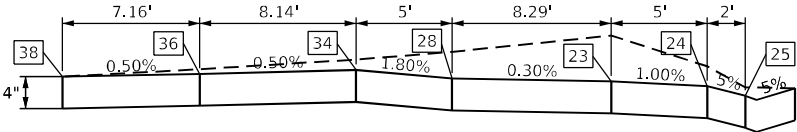

PROFILE D

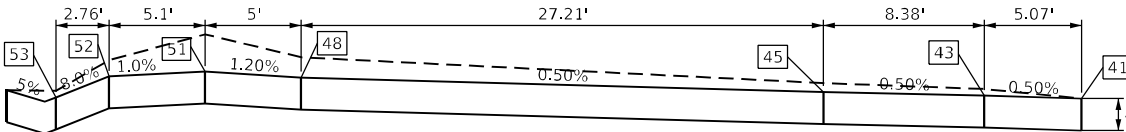

PROFILE E

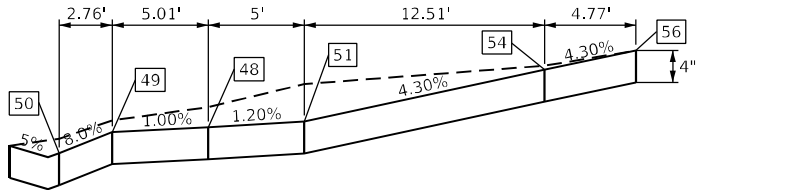

PROFILE F

SIDEWALK ELEVATIONS
24TH ST - S.W. QUADRANT

POINT	IL 104-24TH ST		ELEVATION
	STATION	OFFSET	
17	7+25.48	54.58' RT	634.47 ~
18	7+25.53	47.48' RT	634.20 ~
19	7+29.82	55.63' RT	634.26
20	7+31.25	50.83' RT	634.18
21	7+33.46	56.89' RT	634.09
22	7+35.32	52.25' RT	634.02
23	7+41.14	60.92' RT	633.70
24	7+44.15	56.91' RT	633.65
25	7+45.35	55.31' RT	633.55
26	7+38.46	65.45' RT	634.37
27	7+42.17	61.63' RT	633.70
28	7+45.14	63.92' RT	633.72
29	7+48.14	59.92' RT	633.62
30	7+49.35	58.32' RT	633.46
31	7+43.38	70.46' RT	634.32
32	7+47.56	66.14' RT	633.73
33	7+51.08	62.59' RT	633.68
34	7+50.89	69.86' RT	633.82
35	7+54.81	66.75' RT	633.77
36	7+55.23	76.74' RT	633.78
37	7+59.62	74.35' RT	633.69
38	7+59.55	82.45' RT	633.75 ~
39	7+63.33	80.70' RT	633.62 ~

*MATCH EX ELEVATION

CURB ELEVATIONS - S.W. QUADRANT
IL 104 - 24TH ST.

POINT	TOP CURB ELEVATION	CURB HEIGHT
C5	634.02	0"
C6	634.15	6"
C7	634.05	6"
C8	633.96	6"
C9	634.12	6"
C10	633.77	0"


SIDEWALK ELEVATIONS
24TH ST - S.E. QUADRANT

POINT	IL 104-24TH ST		ELEVATION
	STATION	OFFSET	
40	8+48.23	101.13' RT	633.86 *
41	8+53.22	100.92' RT	633.95 *
42	8+48.86	96.10' RT	633.89
43	8+53.86	95.89' RT	633.98
44	8+48.50	87.45' RT	633.94
45	8+53.51	87.51' RT	634.02
46	8+52.41	72.64' RT	634.03
47	8+56.91	74.82' RT	634.10
48	8+65.37	63.79' RT	634.17
49	8+62.37	59.78' RT	634.12
50	8+60.72	57.57' RT	633.90
51	8+69.38	60.80' RT	634.23
52	8+66.37	56.78' RT	634.18
53	8+64.72	54.58' RT	633.96
54	8+80.89	56.07' RT	634.77
55	8+79.85	51.18' RT	634.68
56	8+85.46	54.72' RT	634.97 *
57	8+85.14	50.42' RT	634.86 *

*MATCH EX ELEVATION

CURB ELEVATIONS - S.E. QUADRANT
IL 104 - 24TH ST.

POINT	TOP CURB ELEVATION	CURB HEIGHT
C11	634.03	0"
C12	634.62	6"
C13	634.40	6"
C14	634.46	6"
C15	634.68	6"
C16	634.68	0"

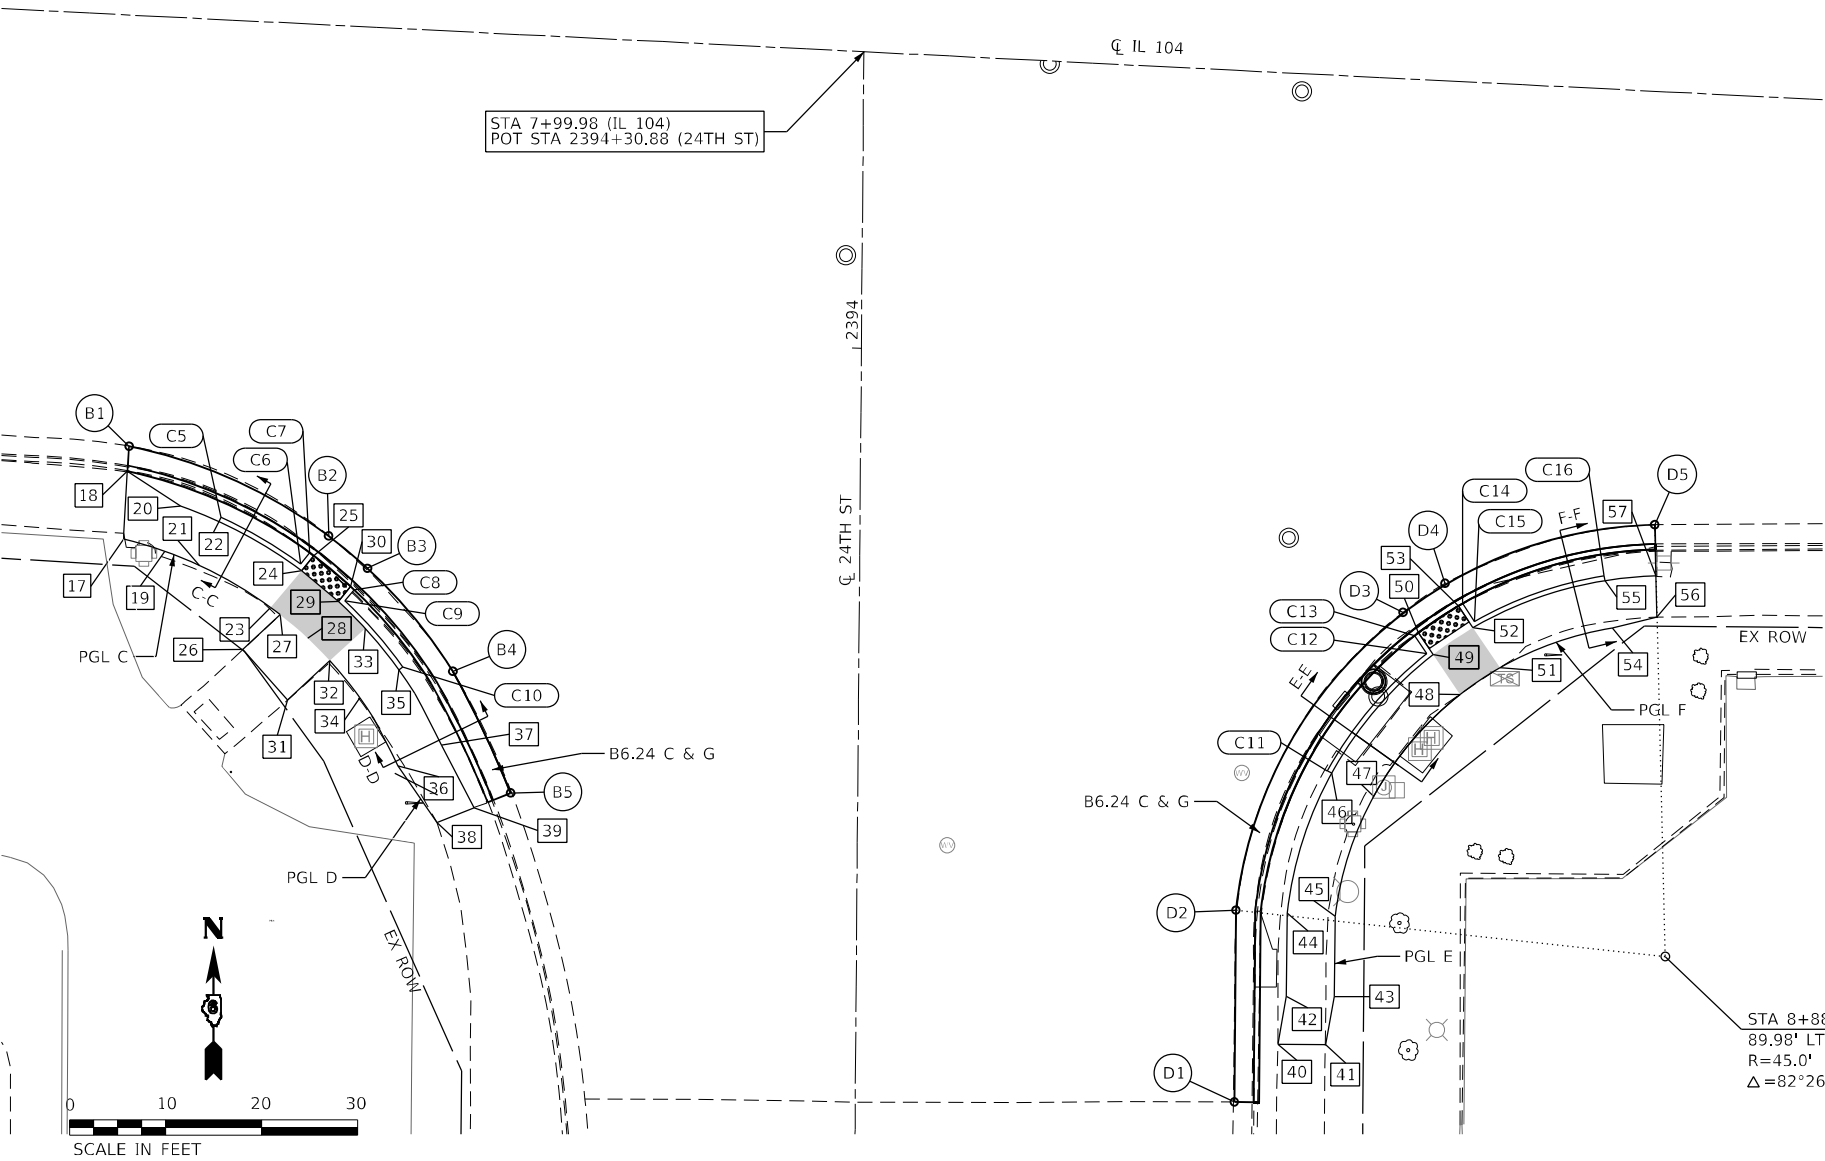

STATE OF ILLINOIS
DEPARTMENT OF TRANSPORTATION



FAP RTE 745 (IL 104)
24TH ST
GEOMETRIC DETAILS

SCALE: 1"=10' SHEET 12 OF 26 SHEETS STA. 7+10.00 TO STA. 9+00.00

F.A.P. RTE.	SECTION	COUNTY	TOTAL SHEETS	SHEET NO.
745	103Z,RS-4, TS-1,SW	ADAMS	171	85
CONTRACT NO. 72K42				
ILLINOIS FED. AID PROJECT				

KLINGNER & ASSOCIATES, P.C.
Engineers • Architects • Surveyors
616 N. 24TH ST. QUINCY, ILLINOIS 62201 217.223.3670
STATE OF ILLINOIS DESIGN FIRM NO. 184-2738


USER NAME = cschenk	DESIGNED -	REVISED -
PLOT SCALE = 20,0000' / in.	DRAWN -	REVISED -
PLOT DATE = 5/16/2025	CHECKED -	REVISED -
	DATE -	REVISED -

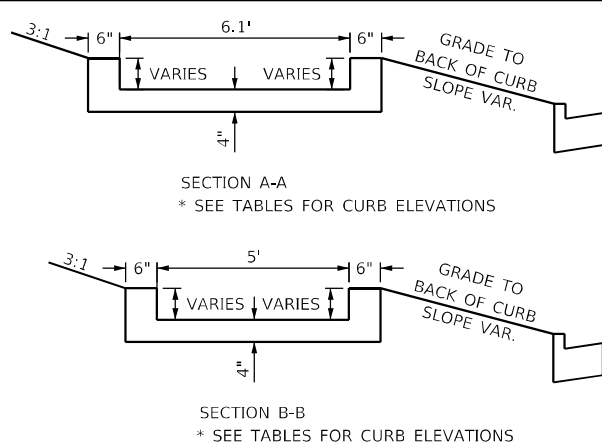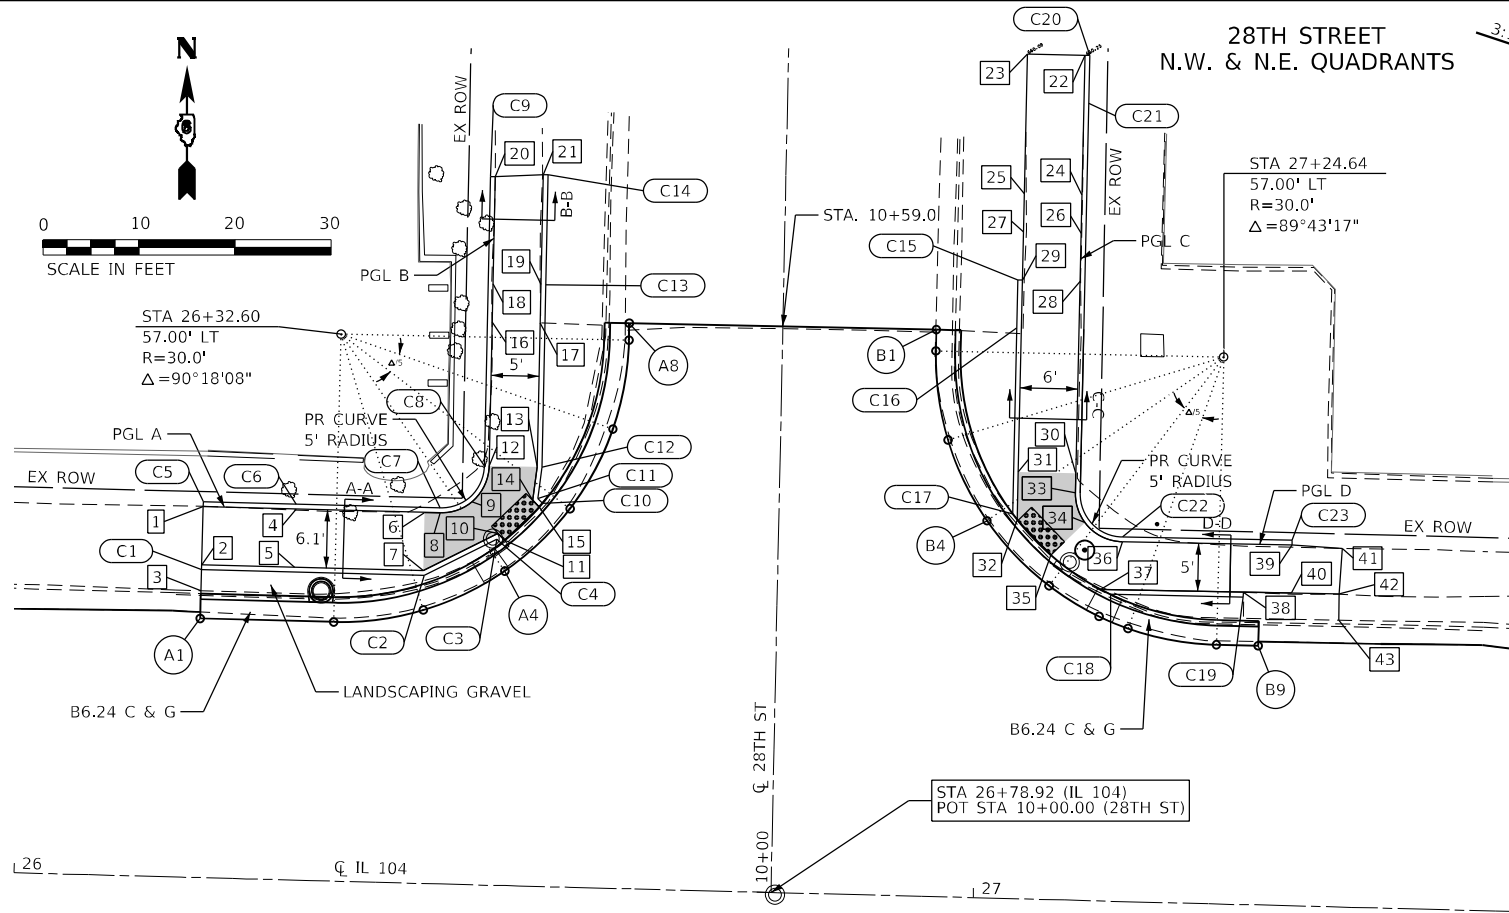

THE CONTRACTOR SHALL VERIFY EXISTING FIELD CONDITIONS PRIOR TO THE CONSTRUCTION OF ANY RAMP OR SIDEWALK. ANY ADJUSTMENTS NECESSARY TO MEET EXISTING FIELD CONDITIONS SHALL BE APPROVED BY THE ENGINEER PRIOR TO CONSTRUCTION

LEGEND
LANDING


THE RAMP SHALL BE BUILT TO THE LINES AND GRADES SHOWN ON THE PLAN SHEETS. SEE STANDARDS 424006 & 424011 FOR ADDITIONAL INFORMATION.

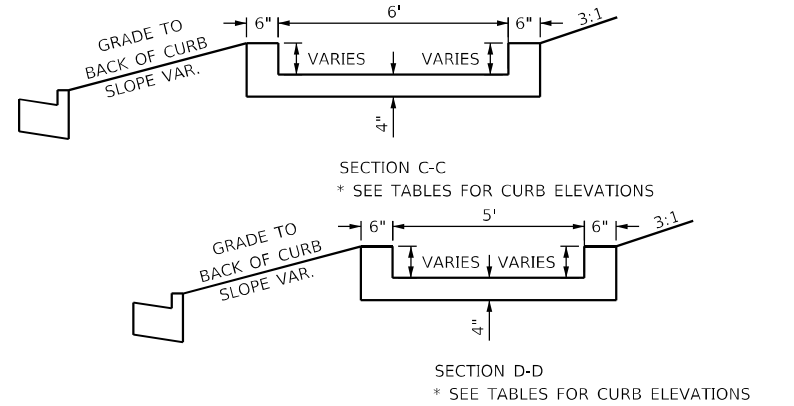

CURB ELEVATIONS - N.W. QUADRANT
IL 104 - 28TH ST.

POINT	TOP CURB ELEVATION	CURB HEIGHT
C1	657.50	0"
C2	657.37	6"
C3	657.29	6"
C4	657.28	6"
C5	657.84	0" *
C6	657.77	4" *
C7	657.67	9" *
C8	657.76	10" *
C9	659.15	0" *
C10	657.37	6"
C11	657.38	6"
C12	657.40	6"
C13	658.72	6"
C14	659.10	0"

*MATCH EX GROUND ELEVATION

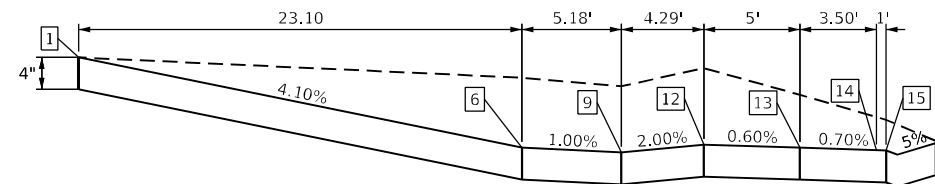


PROFILE A


CURB ELEVATIONS - N.E. QUADRANT
IL 104 - 28TH ST.

POINT	TOP CURB ELEVATION	CURB HEIGHT
C15	658.57	0"
C16	658.66	6"
C17	657.36	6"
C18	657.09	3"
C19	657.16	0"
C20	660.23	0" *
C21	660.39	8" *
C22	657.40	6" *
C23	657.32	0" *


*MATCH EX GROUND ELEVATION

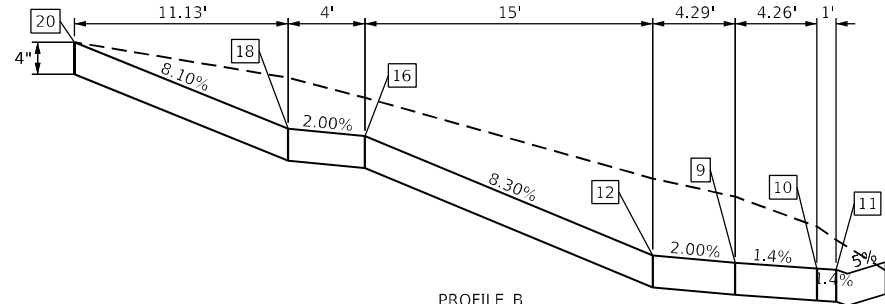

PROFILE B

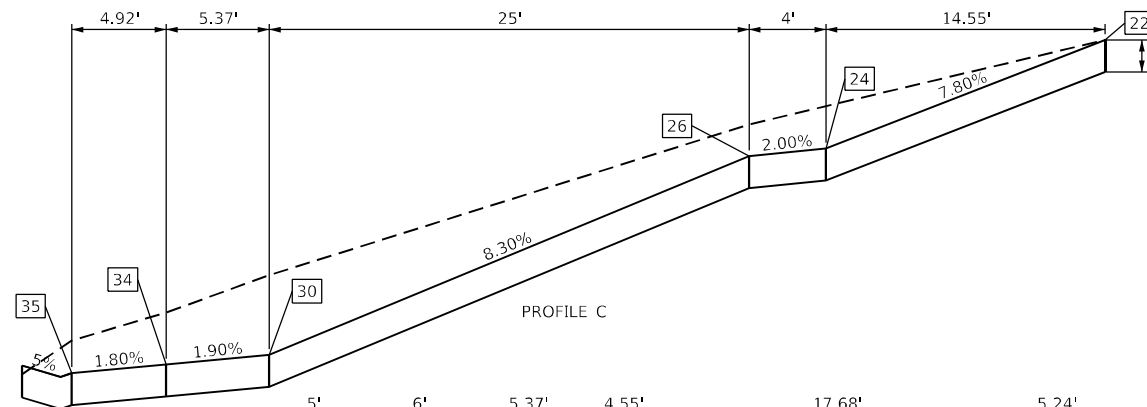

PROFILE C

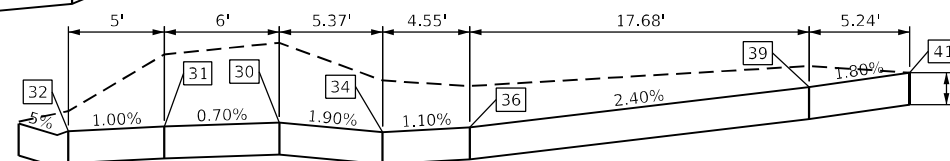

PROFILE D

EDGE OF PAVEMENT ELEVATIONS - N.W. QUADRANT
IL 104 - 28TH ST.

POINT	IL 104		28TH ST.		ELEVATION
	STATION	OFFSET	STATION	OFFSET	
A1	26+18.70	27.00' LT	10+27.31	60.06' LT	657.22
A2	26+32.61	27.00' LT	10+27.24	46.16' LT	657.11
A3	26+41.91	28.48' LT	10+28.67	36.85' LT	656.94
A4	26+50.30	32.77' LT	10+32.91	28.44' LT	656.83
A5	26+56.95	39.45' LT	10+39.55	21.77' LT	656.98
A6	26+61.20	47.85' LT	10+47.94	17.48' LT	657.36
A7	26+62.63	57.16' LT	10+57.24	16.00' LT	657.75
A8	26+62.63	58.92' LT	10+57.24	16.00' LT	657.82

EDGE OF PAVEMENT ELEVATIONS - N.E. QUADRANT
IL 104 - 28TH ST.

POINT	IL 104		28TH ST.		ELEVATION
	STATION	OFFSET	STATION	OFFSET	
B1	26+94.63	59.08' LT	10+59.00	16.00' RT	657.92
B2	26+94.64	56.85' LT	10+56.78	16.00' RT	657.82
B3	26+96.14	47.62' LT	10+47.53	17.46' RT	657.39
B4	27+00.42	39.30' LT	10+39.19	21.70' RT	656.97
B5	27+07.05	32.70' LT	10+32.56	28.30' RT	656.78
B6	27+12.35	29.63' LT	10+29.47	33.58' RT	656.73
B7	27+15.40	28.46' LT	10+28.28	36.62' RT	656.75
B8	27+24.64	27.00' LT	10+26.78	45.85' RT	656.79
B9	27+29.00	27.00' LT	10+26.76	50.21' RT	656.77

28TH ST. CL & EOP ELEVATIONS

STATION	OFFSET	ELEVATION	OFFSET	ELEVATION	OFFSET	ELEVATION
10+27.00	16.00' LT	657.03	CL	657.03	16.00' RT	657.05
10+59.00	16.00' LT	657.82	CL	658.24	16.00' RT	657.92

SIDEWALK ELEVATIONS
28TH ST - N.W. QUADRANT

POINT	IL 104-28TH ST		ELEVATION
	STATION	OFFSET	
1	26+18.69	38.65' LT	657.84 *
2	26+18.70	32.58' LT	657.50 *
3	26+18.70	29.89' LT	657.45 *
4	26+28.38	38.65' LT	657.44
5	26+28.38	32.59' LT	657.34
6	26+41.81	38.65' LT	656.90
7	26+41.81	32.59' LT	656.87
8	26+43.40	38.65' LT	656.92
9	26+46.70	39.89' LT	656.85
10	26+49.50	36.68' LT	656.79
11	26+50.21	35.98' LT	656.78
12	26+48.40	43.68' LT	656.93
13	26+53.41	43.71' LT	656.90
14	26+53.03	40.23' LT	656.88
15	26+53.74	39.52' LT	656.87
16	26+48.33	58.68' LT	658.17
17	26+53.33	58.70' LT	658.14
18	26+48.31	62.68' LT	658.25
19	26+53.31	62.70' LT	658.22
20	26+48.25	73.81' LT	659.15 *
21	26+53.17	74.15' LT	659.10 *

*MATCH EX ELEVATION

SIDEWALK ELEVATIONS
28TH ST - N.E. QUADRANT

POINT	IL 104-28TH ST		ELEVATION
	STATION	OFFSET	
22	27+09.40	88.04' LT	660.23 *
23	27+03.40	88.02' LT	660.09 *
24	27+09.44	73.49' LT	659.10
25	27+03.44	73.47' LT	659.06
26	27+09.46	69.49' LT	659.02
27	27+03.46	69.47' LT	658.98
28	27+09.47	64.49' LT	658.61
29	27+03.47	64.47' LT	658.57
30	27+09.54	44.49' LT	656.95
31	27+03.54	44.47' LT	656.91
32	27+03.56	39.47' LT	656.86
33	27+09.55	42.45' LT	656.90
34	27+10.62	39.37' LT	656.85
35	27+07.15	35.88' LT	656.76
36	27+14.58	37.46' LT	656.90
37	27+12.44	32.45' LT	656.84
38	27+27.29	32.55' LT	657.16
39	27+32.26	37.59' LT	657.32
40	27+32.29	32.59' LT	657.27
41	27+37.50	37.36' LT	657.47 *
42	27+37.29	32.62' LT	657.27 *
43	27+37.31	29.89' LT	657.15 *

*MATCH EX ELEVATION

STATE OF ILLINOIS
DEPARTMENT OF TRANSPORTATION

FAP RTE 745 (IL 104)
28TH ST
GEOMETRIC DETAILS



SCALE: 1"=10' SHEET 15 OF 26 SHEETS STA. 26+00.00 TO STA. 27+56.00

F.A.P. RTE.	SECTION	COUNTY	TOTAL SHEETS	SHEET NO.
745	103Z,RS-4, TS-1,SW	ADAMS	171	88
CONTRACT NO. 72K42				
ILLINOIS FED. AID PROJECT				

MODEL: Default
FILE: State-IL-Quincy-27Hwy22Hwy22046Work_Order_04_-_Broadway\18-Transportation\CADD_Sheets\672K42-28th-Geometrics\5-28th-St.dgn

KLINGNER & ASSOCIATES, P.C.
Engineers • Architects • Surveyors
616 N. 24TH ST., QUINCY, ILLINOIS 62201 217.223.3670
STATE OF ILLINOIS DESIGN FIRM NO. 184-2738

USER NAME = ccschenk	DESIGNED -	REVISED -
PLOT SCALE = 20,0000 * / in.	DRAWN -	REVISED -
PLOT DATE = 5/16/2025	CHECKED -	REVISED -
	DATE -	REVISED -

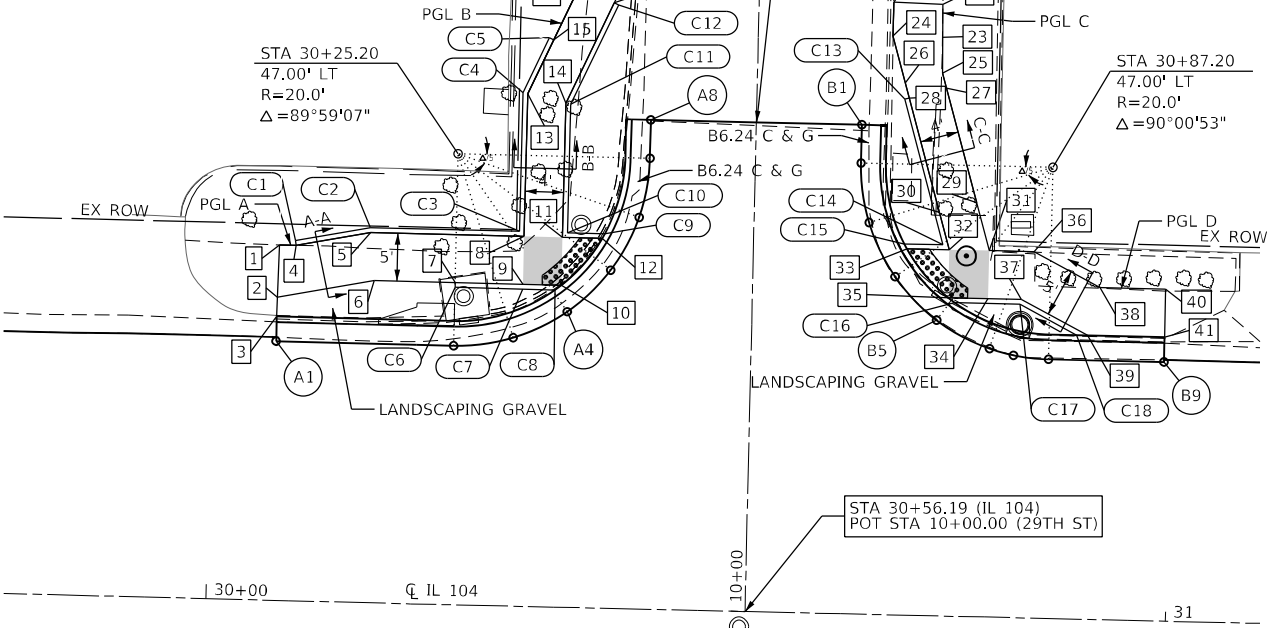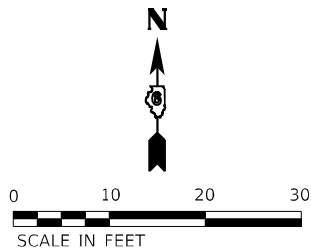

29TH STREET
N.W. & N.E. QUADRANTS

EDGE OF PAVEMENT ELEVATIONS - N.W. QUADRANT
IL 104 - 29TH ST.

POINT	IL 104		29TH ST.		ELEVATION
	STATION	OFFSET	STATION	OFFSET	
A1	30+06.63	27.00' LT	10+27.03	49.50' LT	655.61
A2	30+25.20	27.00' LT	10+26.99	30.99' LT	655.55
A3	30+31.38	27.98' LT	10+27.97	24.82' LT	655.64
A4	30+36.96	30.82' LT	10+30.81	19.24' LT	655.72
A5	30+41.38	35.24' LT	10+35.24	14.82' LT	655.81
A6	30+44.22	40.82' LT	10+40.81	11.98' LT	655.90
A7	30+45.20	46.99' LT	10+46.99	11.00' LT	656.07
A8	30+45.21	51.00' LT	10+51.00	11.00' LT	656.21

EDGE OF PAVEMENT ELEVATIONS - N.E. QUADRANT
IL 104 - 29TH ST.

POINT	IL 104		29TH ST.		ELEVATION
	STATION	OFFSET	STATION	OFFSET	
B1	30+67.21	51.00' LT	10+51.00	11.00' RT	656.40
B2	30+67.20	47.01' LT	10+47.01	11.00' RT	656.24
B3	30+68.18	40.82' LT	10+40.83	11.98' RT	656.03
B4	30+71.02	35.25' LT	10+35.25	14.82' RT	655.93
B5	30+75.45	30.82' LT	10+30.83	19.25' RT	655.84
B6	30+81.02	27.98' LT	10+27.99	24.82' RT	655.77
B7	30+83.53	27.34' LT	10+27.35	27.33' RT	655.75
B8	30+87.20	27.00' LT	10+27.01	31.01' RT	655.80
B9	30+99.23	27.00' LT	10+27.01	43.03' RT	655.89

THE CONTRACTOR SHALL VERIFY EXISTING FIELD CONDITIONS PRIOR TO THE CONSTRUCTION OF ANY RAMP OR SIDEWALK. ANY ADJUSTMENTS NECESSARY TO MEET EXISTING FIELD CONDITIONS SHALL BE APPROVED BY THE ENGINEER PRIOR TO CONSTRUCTION

THE RAMPS SHALL BE BUILT TO THE LINES AND GRADES SHOWN ON THE PLAN SHEETS. SEE STANDARD 424001 FOR ADDITIONAL INFORMATION.

LEGEND



SIDEWALK ELEVATIONS
29TH ST - N.W. QUADRANT

POINT	IL 104-29TH ST		ELEVATION
	STATION	OFFSET	
1	30+06.72	37.05' LT	656.41 *
2	30+06.65	31.58' LT	656.07 *
3	30+06.62	29.58' LT	655.89 *
4	30+08.47	37.05' LT	656.37
5	30+16.18	38.58' LT	656.20
6	30+16.67	33.58' LT	656.13
7	30+25.22	33.57' LT	655.93
8	30+32.27	38.55' LT	655.86
9	30+32.26	33.55' LT	655.76
10	30+36.26	33.54' LT	655.68
11	30+36.27	38.54' LT	655.78
12	30+40.42	38.53' LT	655.78
13	30+32.31	53.42' LT	656.49
14	30+36.31	52.54' LT	656.47
15	30+34.90	59.08' LT	656.78
16	30+37.48	64.75' LT	657.08
17	30+41.12	63.09' LT	657.04
18	30+38.72	67.48' LT	657.16
19	30+38.75	67.85' LT	657.17 *
20	30+43.12	67.48' LT	657.13 *

CURB ELEVATIONS - N.W. QUADRANT
IL 104 - 29TH ST.

POINT	TOP CURB ELEVATION	CURB HEIGHT
C1	656.37	0" *
C2	656.41	3" *
C3	656.19	4" *
C4	656.65	2" *
C5	656.78	0" *
C6	655.93	0"
C7	656.26	6"
C8	656.18	6"
C9	656.28	6"
C10	656.28	6"
C11	656.97	6"
C12	657.04	0"

*MATCH EX GROUND ELEVATION

SIDEWALK ELEVATIONS
29TH ST - N.E. QUADRANT

POINT	IL 104-29TH ST		ELEVATION
	STATION	OFFSET	
21	30+75.35	63.72' LT	657.15 *
22	30+70.24	63.85' LT	657.10 *
23	30+75.41	60.31' LT	657.08
24	30+70.25	60.31' LT	657.01
25	30+75.49	56.55' LT	657.01
26	30+71.64	55.45' LT	656.99
27	30+75.93	54.99' LT	656.89
28	30+72.09	53.89' LT	656.87
29	30+79.34	43.13' LT	655.98
30	30+75.50	42.03' LT	655.93
31	30+80.76	38.18' LT	655.93
32	30+76.60	38.18' LT	655.89
33	30+72.18	38.18' LT	655.89
34	30+80.76	33.18' LT	655.87
35	30+76.60	33.18' LT	655.79
36	30+85.44	38.18' LT	655.98
37	30+84.22	33.18' LT	655.94
38	30+92.40	34.58' LT	656.22
39	30+91.19	29.58' LT	656.19
40	30+99.23	34.58' LT	656.53 *
41	30+99.23	29.58' LT	656.20 *


CURB ELEVATIONS - N.E. QUADRANT
IL 104 - 29TH ST.

POINT	TOP CURB ELEVATION	CURB HEIGHT
C13	656.87	0"
C14	656.39	6"
C15	656.39	6"
C16	656.29	6"
C17	656.44	6"
C18	656.19	0"


*MATCH EX ELEVATION

29TH ST. CL & EOP ELEVATIONS


STATION	OFFSET	ELEVATION	OFFSET	ELEVATION	OFFSET	ELEVATION
10+27.00	11.00' LT	655.82	CL	655.85	11.00' RT	655.91
10+51.00	11.00' LT	656.21	CL	656.45	11.00' RT	656.40

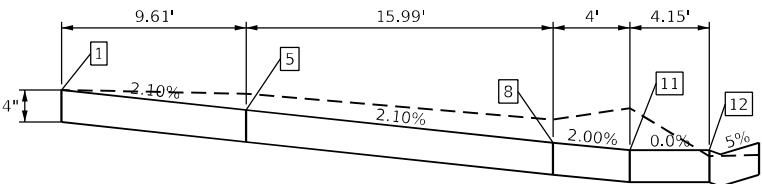


PROFILE A

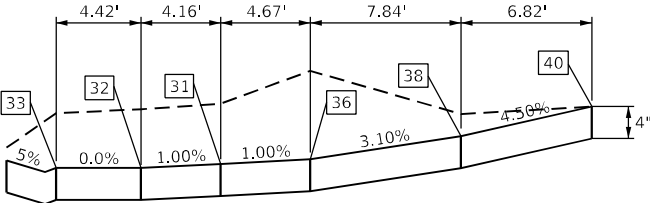


PROFILE D

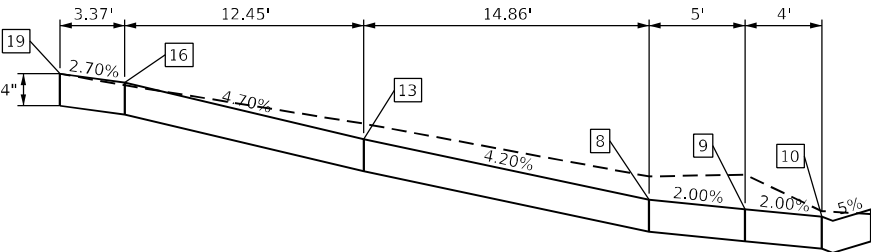


PROFILE B

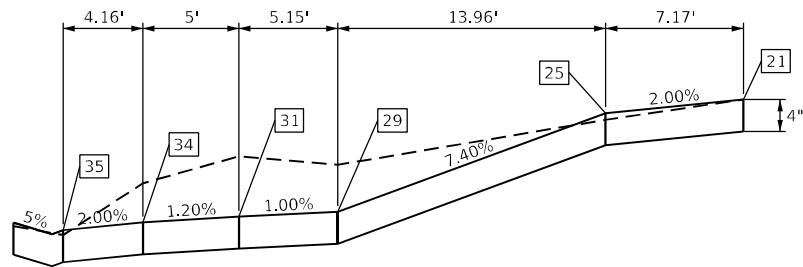


PROFILE C

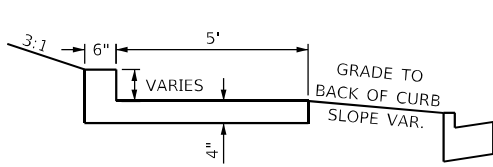


SECTION A-A
* SEE TABLES FOR CURB ELEVATIONS

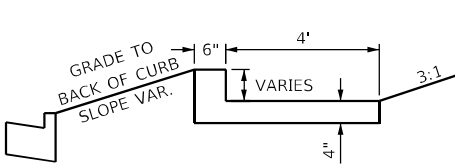

SECTION C-C
* SEE TABLES FOR CURB ELEVATIONS

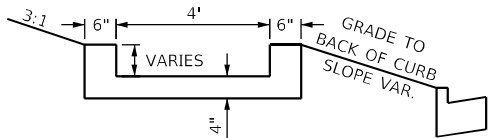

SECTION B-B
* SEE TABLES FOR CURB ELEVATIONS

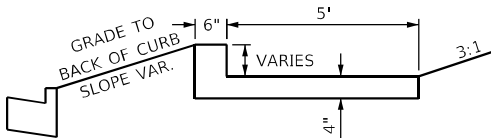

SECTION D-D
* SEE TABLES FOR CURB ELEVATIONS

MODEL: Default
FILE: 104Quincy27Hwy29th-Geometrics16-29th-St.dgn
616 N 24TH ST. QUINCY, ILLINOIS 62201 217.223.3670
STATE OF ILLINOIS DESIGN FIRM NO. 184-2738

KLINGNER & ASSOCIATES, P.C.
Engineers • Architects • Surveyors
616 N 24TH ST. QUINCY, ILLINOIS 62201 217.223.3670
STATE OF ILLINOIS DESIGN FIRM NO. 184-2738

USER NAME = cschenk	DESIGNED -	REVISED -
PLOT SCALE = 20,0000' / in.	DRAWN -	REVISED -
PLOT DATE = 5/16/2025	CHECKED -	REVISED -
	DATE -	REVISED -

STATE OF ILLINOIS
DEPARTMENT OF TRANSPORTATION

FAP RTE 745 (IL 104)
29TH ST
GEOMETRIC DETAILS

SCALE: 1"=10' SHEET 16 OF 26 SHEETS STA. 29+79.00 TO STA. 31+34.00


F.A.P. RTE.	SECTION	COUNTY	TOTAL SHEETS	SHEET NO.
745	103Z,RS-4, TS-1,SW	ADAMS	171	89
CONTRACT NO. 72K42				
ILLINOIS FED. AID PROJECT				

THE CONTRACTOR SHALL VERIFY EXISTING FIELD CONDITIONS PRIOR TO THE CONSTRUCTION OF ANY RAMP OR SIDEWALK. ANY ADJUSTMENTS NECESSARY TO MEET EXISTING FIELD CONDITIONS SHALL BE APPROVED BY THE ENGINEER PRIOR TO CONSTRUCTION



THE RAMP SHALL BE BUILT TO THE LINES AND GRADES SHOWN ON THE PLAN SHEETS. SEE STANDARD 424006 FOR ADDITIONAL INFORMATION.

LEGEND


LANDING

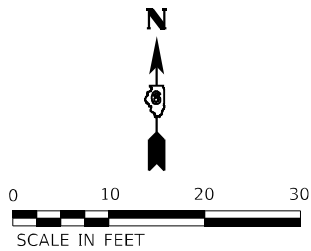


STA 34+77.46
86.00' LT
R=60.0'
 $\Delta=35^{\circ}21'49''$

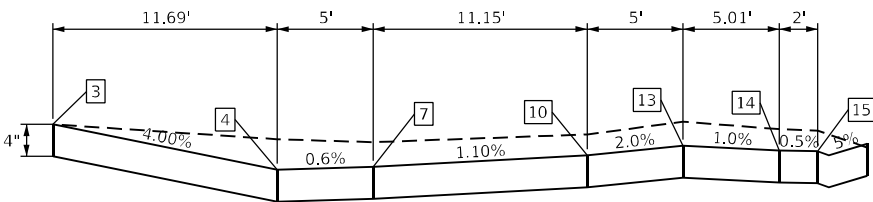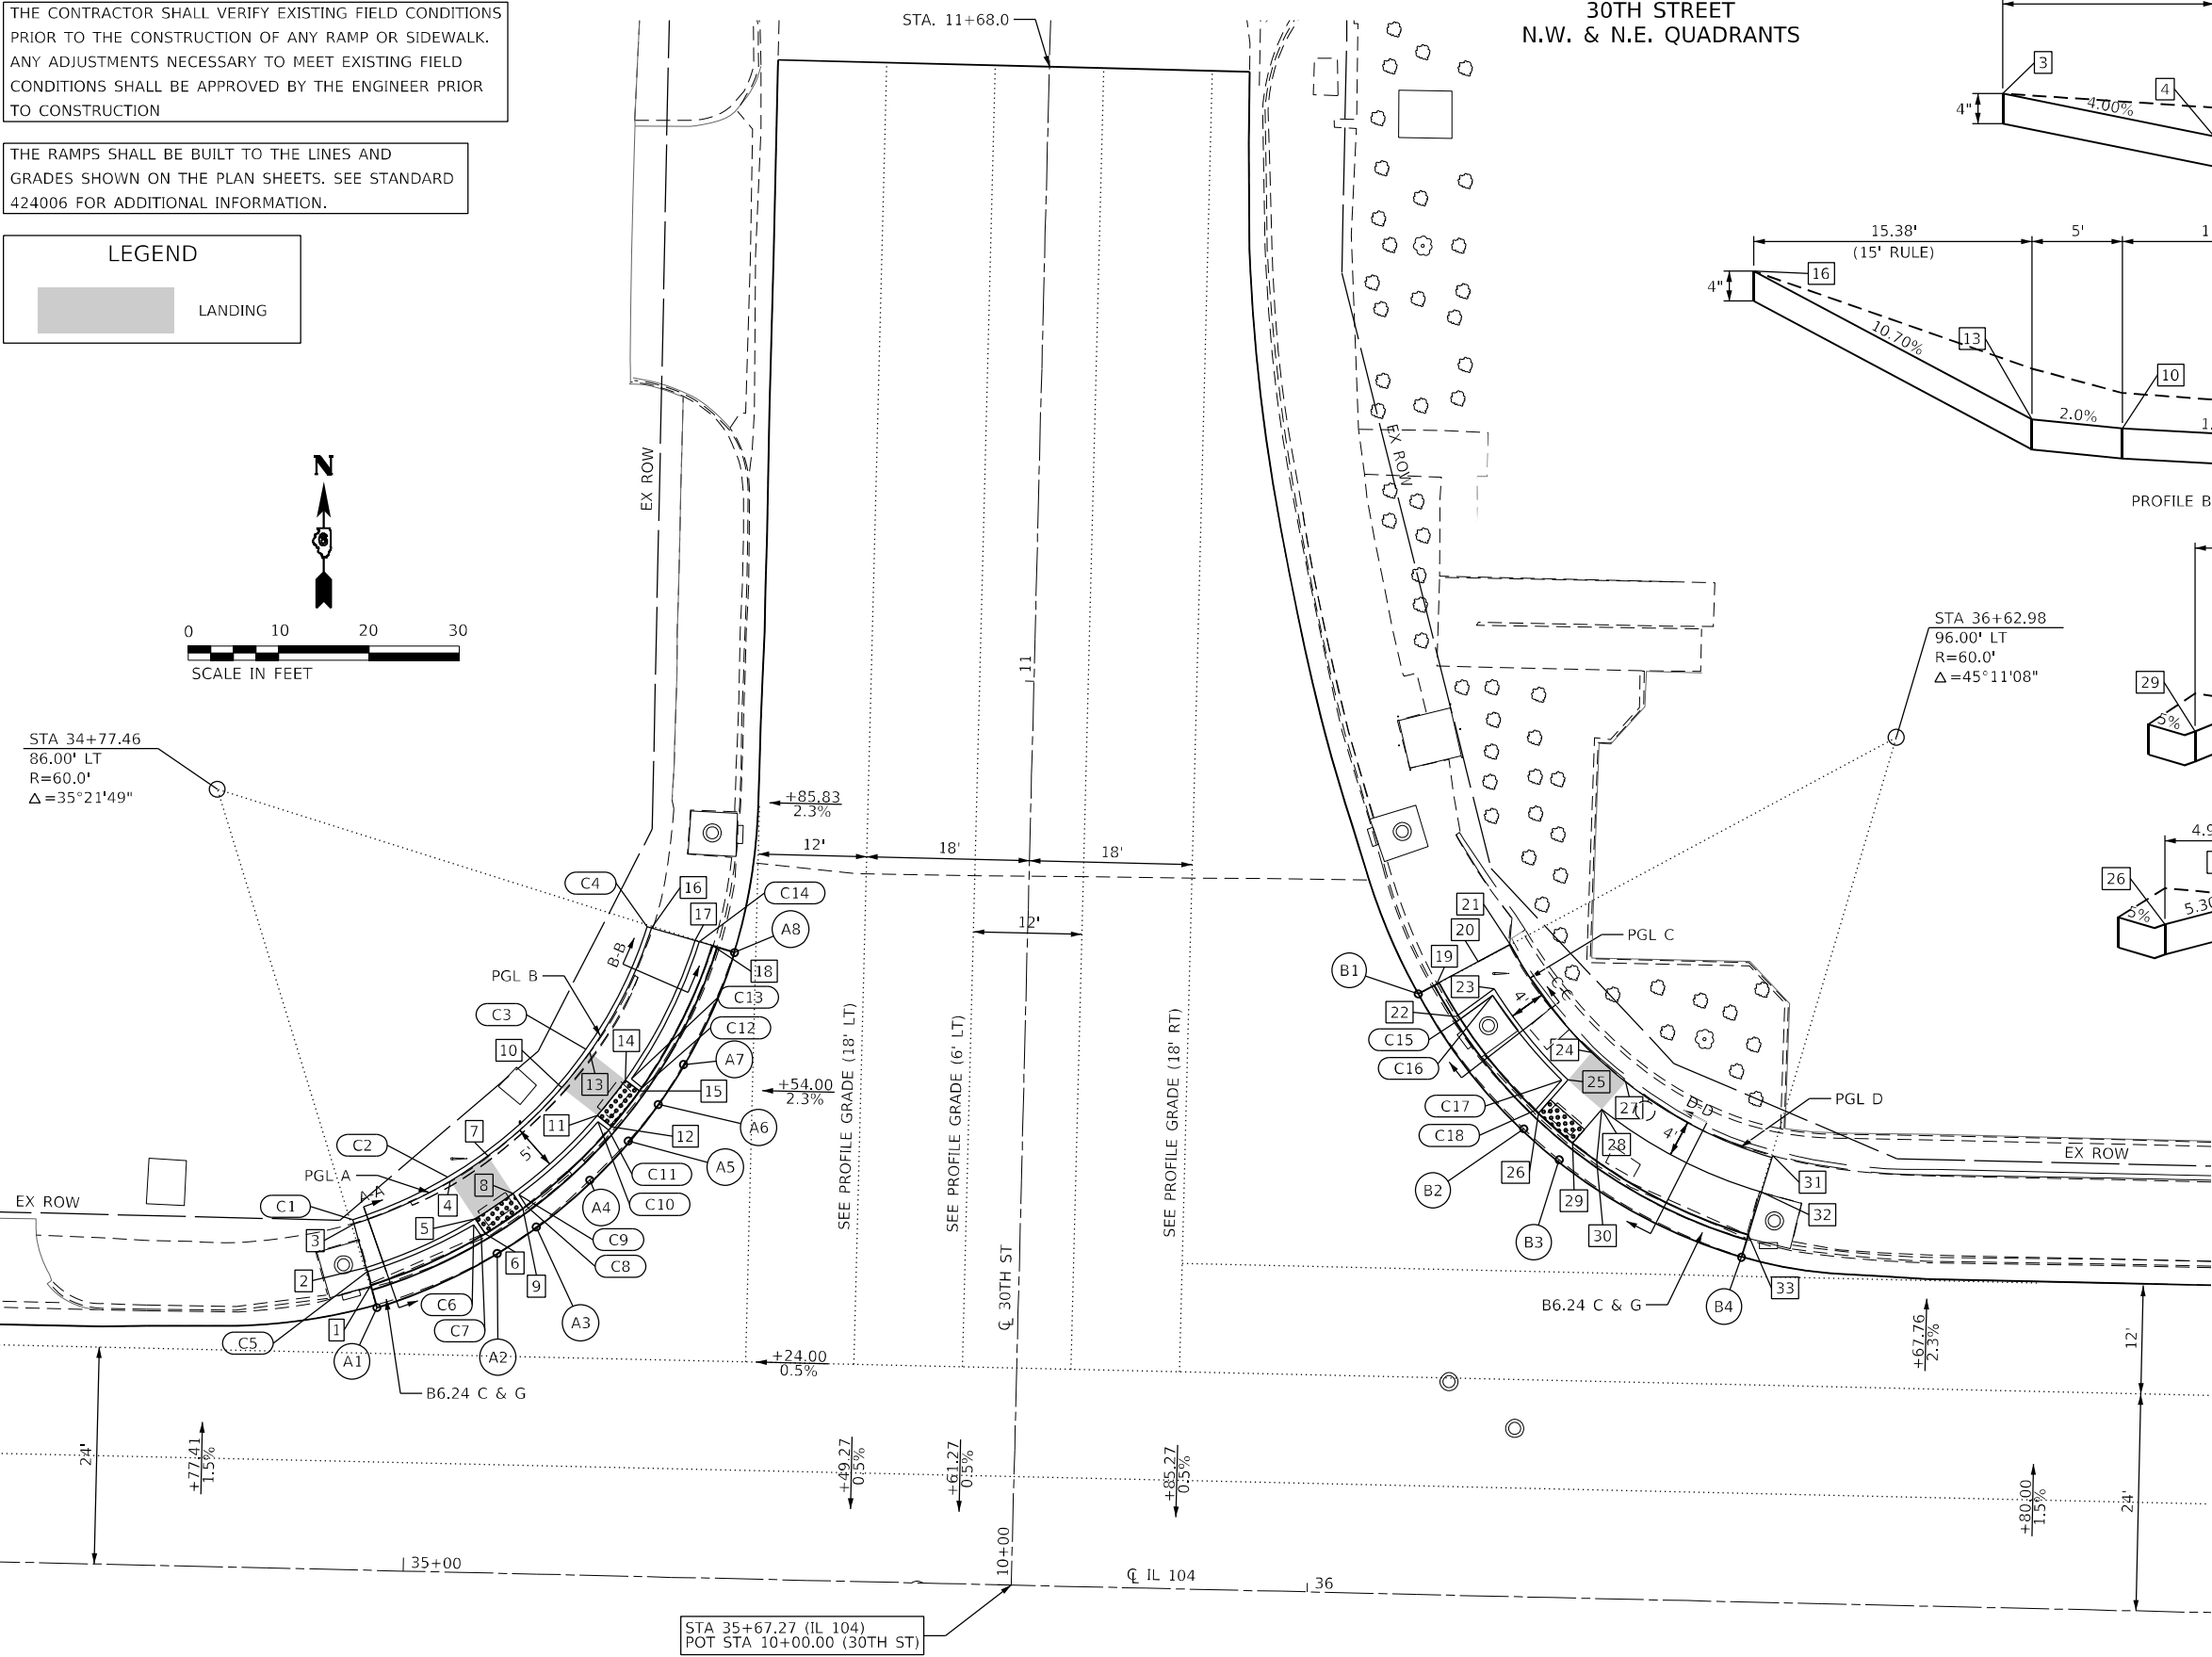


PROFILE A

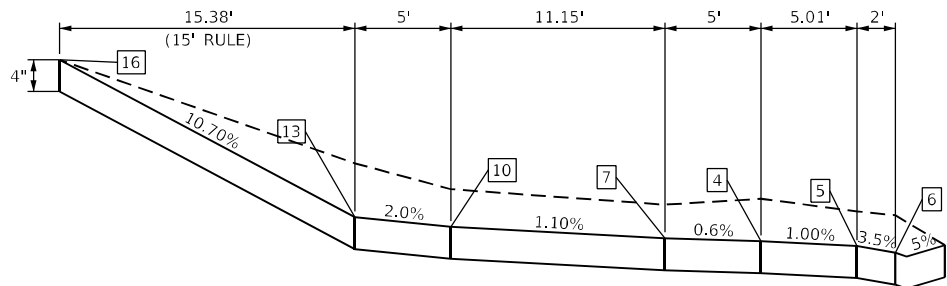


PROFILE B

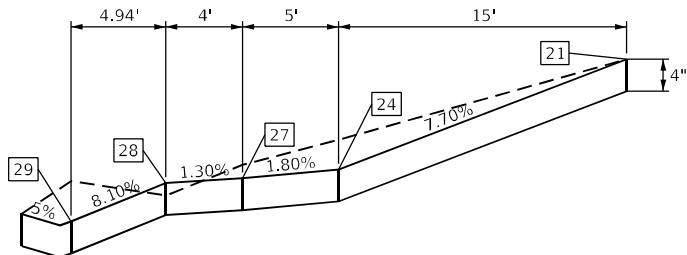


PROFILE C

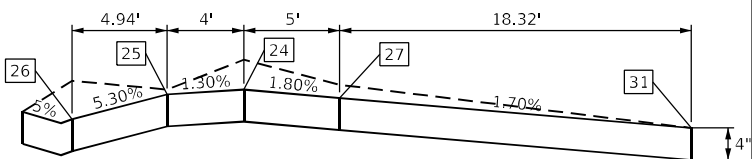


PROFILE D

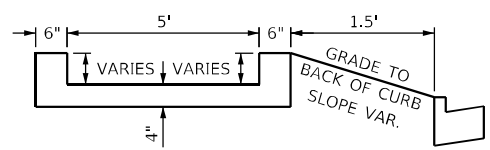

SECTION A-A
SECTION B-B
* SEE TABLES FOR CURB ELEVATIONS

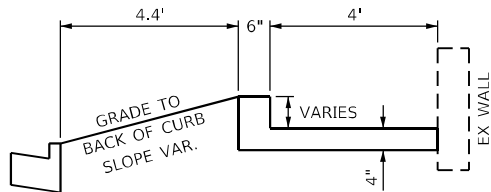

SECTION C-C
* SEE TABLES FOR CURB ELEVATIONS

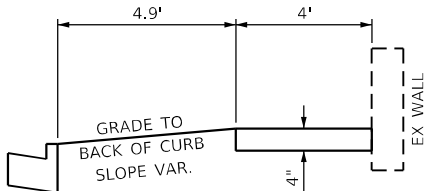

SECTION D-D

MODEL: Default
FILE NAME: I:\Quincy\22Hwy\22Hwy\18-Transportation\CADD_Sheets\67742-2H-Geometrics\7-B\A30R-5.dgn

KLINGNER & ASSOCIATES, P.C.

Engineers • Architects • Surveyors
616 N. 24TH ST. QUINCY, ILLINOIS 62201 217.223.3670
STATE OF ILLINOIS DESIGN FIRM NO. 184-2738

USER NAME = cschenk	DESIGNED -	REVISED -
	DRAWN -	REVISED -
PLOT SCALE = 20,0000 * / in.	CHECKED -	REVISED -
PLOT DATE = 5/16/2025	DATE -	REVISED -

STATE OF ILLINOIS
DEPARTMENT OF TRANSPORTATION

FAP RTE 745 (IL 104)
N 30TH ST
GEOMETRIC DETAILS

SCALE: 1"=10' SHEET 17 OF 26 SHEETS STA. 34+55.00 TO STA. 37+00.00

F.A.P. RTE.	SECTION	COUNTY	TOTAL SHEETS	SHEET NO.
745	103Z,RS-4, TS-1,SW	ADAMS	171	90
CONTRACT NO. 72K42				
ILLINOIS FED. AID PROJECT				

EDGE OF PAVEMENT ELEVATIONS - N.W. QUADRANT
IL 104 - 30TH ST.

POINT	IL 104		30TH ST.		ELEVATION
	STATION	OFFSET	STATION	OFFSET	
A1	34+96.42	29.08' LT	10+28.92	70.91' LT	656.47
A2	35+09.58	35.38' LT	10+35.25	57.77' LT	656.39
A3	35+13.83	38.41' LT	10+38.29	53.52' LT	656.33
A4	35+19.64	43.73' LT	10+43.62	47.73' LT	656.29
A5	35+23.80	48.14' LT	10+48.04	43.58' LT	656.45
A6	35+27.01	52.25' LT	10+52.17	40.38' LT	656.70
A7	35+29.80	56.67' LT	10+56.59	37.60' LT	657.00
A8	35+35.07	69.25' LT	10+69.18	32.35' LT	657.77

EDGE OF PAVEMENT ELEVATIONS - N.E. QUADRANT
IL 104 - 30TH ST.

POINT	IL 104		30TH ST.		ELEVATION
	STATION	OFFSET	STATION	OFFSET	
B1	36+10.78	66.40' LT	10+66.50	43.37' RT	657.28
B2	36+22.79	51.76' LT	10+51.88	55.41' RT	656.13
B3	36+26.77	48.41' LT	10+48.54	59.40' RT	655.90
B4	36+47.19	38.12' LT	10+38.29	79.83' RT	655.45

SIDEWALK ELEVATIONS
30TH ST - N.W. QUADRANT

POINT	IL 104-30TH ST		ELEVATION
	STATION	OFFSET	
1	34+95.68	31.55' LT	656.81 *
2	34+95.11	33.47' LT	656.82 *
3	34+93.68	38.26' LT	656.92 *
4	35+04.21	43.27' LT	656.45
5	35+07.07	39.16' LT	656.40
6	35+08.22	37.52' LT	656.33
7	35+08.31	46.13' LT	656.48
8	35+11.17	42.02' LT	656.43
9	35+12.32	40.38' LT	656.27
10	35+16.30	53.87' LT	656.60
11	35+20.32	50.87' LT	656.55
12	35+21.92	49.67' LT	656.39
13	35+19.30	57.87' LT	656.70
14	35+23.31	54.88' LT	656.65
15	35+24.91	53.68' LT	656.64
16	35+25.81	71.73' LT	658.34 *
17	35+30.65	70.48' LT	658.33 *
18	35+32.59	69.97' LT	658.32 *

*MATCH EX ELEVATION

CURB ELEVATIONS - N.W. QUADRANT
IL 104 - 30TH ST.

POINT	TOP CURB ELEVATION	CURB HEIGHT
C1	656.94	0" *
C2	656.95	6" *
C3	657.20	6" *
C4	658.34	0" *
C5	656.82	0"
C6	656.90	6"
C7	656.83	6"
C8	656.77	6"
C9	656.93	6"
C10	657.05	6"
C11	656.89	6"
C12	657.14	6"
C13	657.15	6"
C14	658.33	0"

*MATCH EX GROUND ELEVATION

SIDEWALK ELEVATIONS
30TH ST - N.E. QUADRANT

POINT	IL 104-30TH ST		ELEVATION
	STATION	OFFSET	
19	36+12.83	67.56' LT	657.62 *
20	36+17.33	70.11' LT	657.63 *
21	36+20.72	72.04' LT	657.53 *
22	36+15.03	64.00' LT	657.27
23	36+19.14	67.15' LT	657.35
24	36+30.09	60.38' LT	656.38
25	36+27.53	57.30' LT	656.33
26	36+24.37	53.50' LT	656.07
27	36+33.94	57.18' LT	656.29
28	36+31.37	54.11' LT	656.24
29	36+28.21	50.30' LT	655.84
30	36+30.90	48.38' LT	656.12
31	36+50.37	49.43' LT	655.98 *
32	36+49.22	45.36' LT	655.90 *
33	36+47.89	40.60' LT	655.78 *

*MATCH EX ELEVATION

30TH ST. CL & EOP ELEVATIONS

STATION	OFFSET	ELEVATION	OFFSET	ELEVATION	OFFSET	ELEVATION	OFFSET	ELEVATION
10+00.00	6.00' LT	656.70	18.00' LT	656.75	30.00' LT	656.77	18.00' RT	656.67
10+24.00	6.00' LT	656.82	18.00' LT	656.87	30.00' LT	656.81	18.00' RT	656.79
10+54.00	6.00' LT	657.78	18.00' LT	657.45	30.00' LT	657.17	18.00' RT	657.41
10+85.83	6.00' LT	659.31	18.00' LT	658.97	30.00' LT	658.70	18.00' RT	658.98
11+68.00	6.00' LT	662.12	18.00' LT	661.95	30.00' LT	661.59	18.00' RT	661.78

IL 104 CL & EOP ELEVATIONS

STATION	OFFSET	ELEVATION	OFFSET	ELEVATION	OFFSET	ELEVATION
34+77.41			24.00' LT	656.68	℄	657.07
35+37.32			24.00' LT	656.81	℄	656.77
35+49.27			24.00' LT	656.87	℄	656.75
35+61.27			24.00' LT	656.82	℄	656.70
35+67.27			24.00' LT	656.83	℄	656.71
35+85.27	36.00' LT	656.91	24.00' LT	656.79	℄	656.67
36+67.76	36.00' LT	655.11	24.00' LT	655.39	℄	655.67
36+80.00	36.00' LT	654.85	24.00' LT	655.08	℄	655.41

MODEL: Default
FILE: I:\Quincy\27Hwy270\46\Work_Order_04 - Broadway\18_Transportation\CADD_Sheets\DWG\2-sh-Ceometrics\7-B\A30-b-5r.dgn

KLINGNER
& ASSOCIATES, P.C.

Engineers • Architects • Surveyors
816 N. 24TH ST., QUINCY, ILLINOIS 62301 217.223.3670
STATE OF ILLINOIS DESIGN FIRM NO. 184-2738

USER NAME = cschenk

DRAWN -

PLOT SCALE = 20,0000 ' / in.

PLOT DATE = 5/16/2025

DESIGNED -

CHECKED -

DATE -

REVISED -

REVISED -

REVISED -

REVISED -

STATE OF ILLINOIS
DEPARTMENT OF TRANSPORTATION

FAP RTE 745 (IL 104)
N 30TH ST
GEOMETRIC DETAILS

SCALE: 1"=10'

SHEET 18 OF 26 SHEETS

STA. 34+55.00 TO STA. 37+00.00

F.A.P. RTE. 745

SECTION 103Z,RS-4, TS-1,SW

COUNTY ADAMS

TOTAL SHEETS 171


SHEET NO. 91

CONTRACT NO. 72K42

ILLINOIS

FED. AID PROJECT

30TH STREET
S.W. & S.E. QUADRANTS

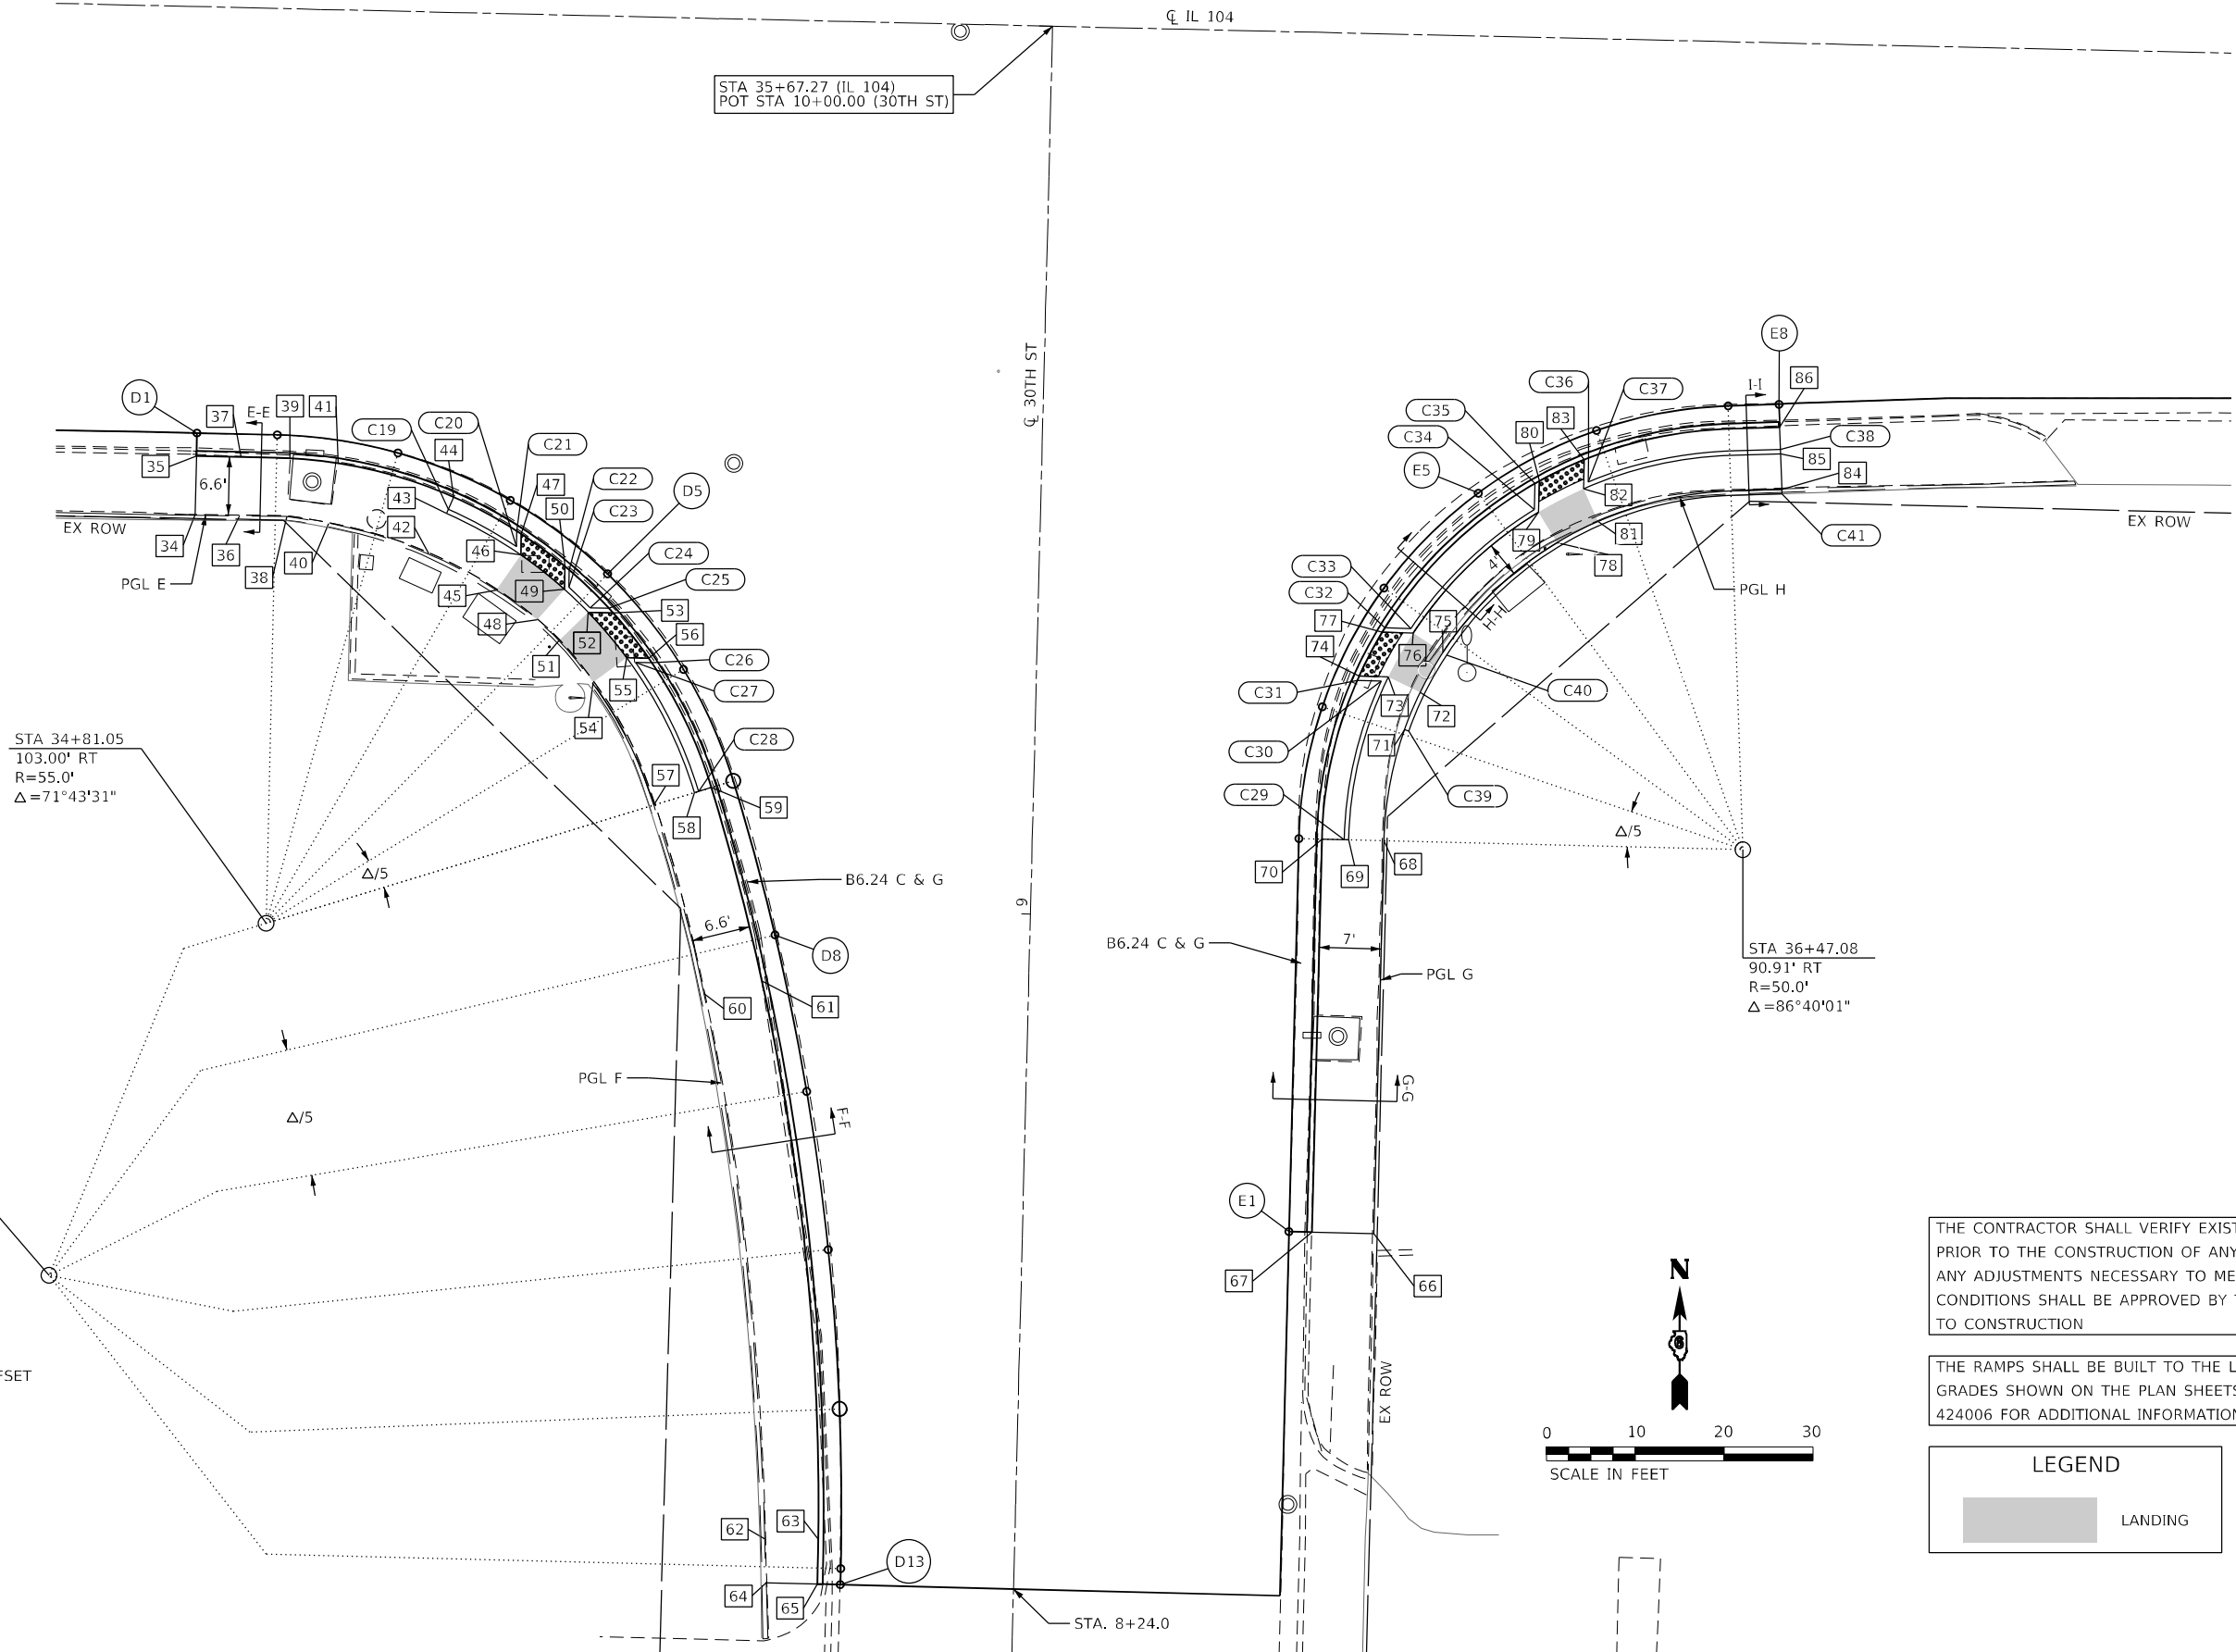

MODEL: Default
FILE: State-IL-Quincy-2211642201461Work-Order-04 - Broadway\18-Transportation\CADD-Sheets\67745-2-21-22-23-3670
STATE OF ILLINOIS DESIGN FIRM NO. 184-2738


KLINGNER & ASSOCIATES, P.C.
Engineers • Architects • Surveyors
616 N. 24TH ST. QUINCY, ILLINOIS 62301 217.223.3670
STATE OF ILLINOIS DESIGN FIRM NO. 184-2738

USER NAME = cschenk	DESIGNED -	REVISED -
PLOT SCALE = 20,0000 * / in.	DRAWN -	REVISED -
PLOT DATE = 5/16/2025	CHECKED -	REVISED -
	DATE -	REVISED -

STATE OF ILLINOIS
DEPARTMENT OF TRANSPORTATION

FAP RTE 745 (IL 104)
S 30TH ST
GEOMETRIC DETAILS

F.A.P. RTE.	SECTION	COUNTY	TOTAL SHEETS	SHEET NO.
745	103Z,RS-4, TS-1,SW	ADAMS	171	92
CONTRACT NO. 72K42				
ILLINOIS FED. AID PROJECT				

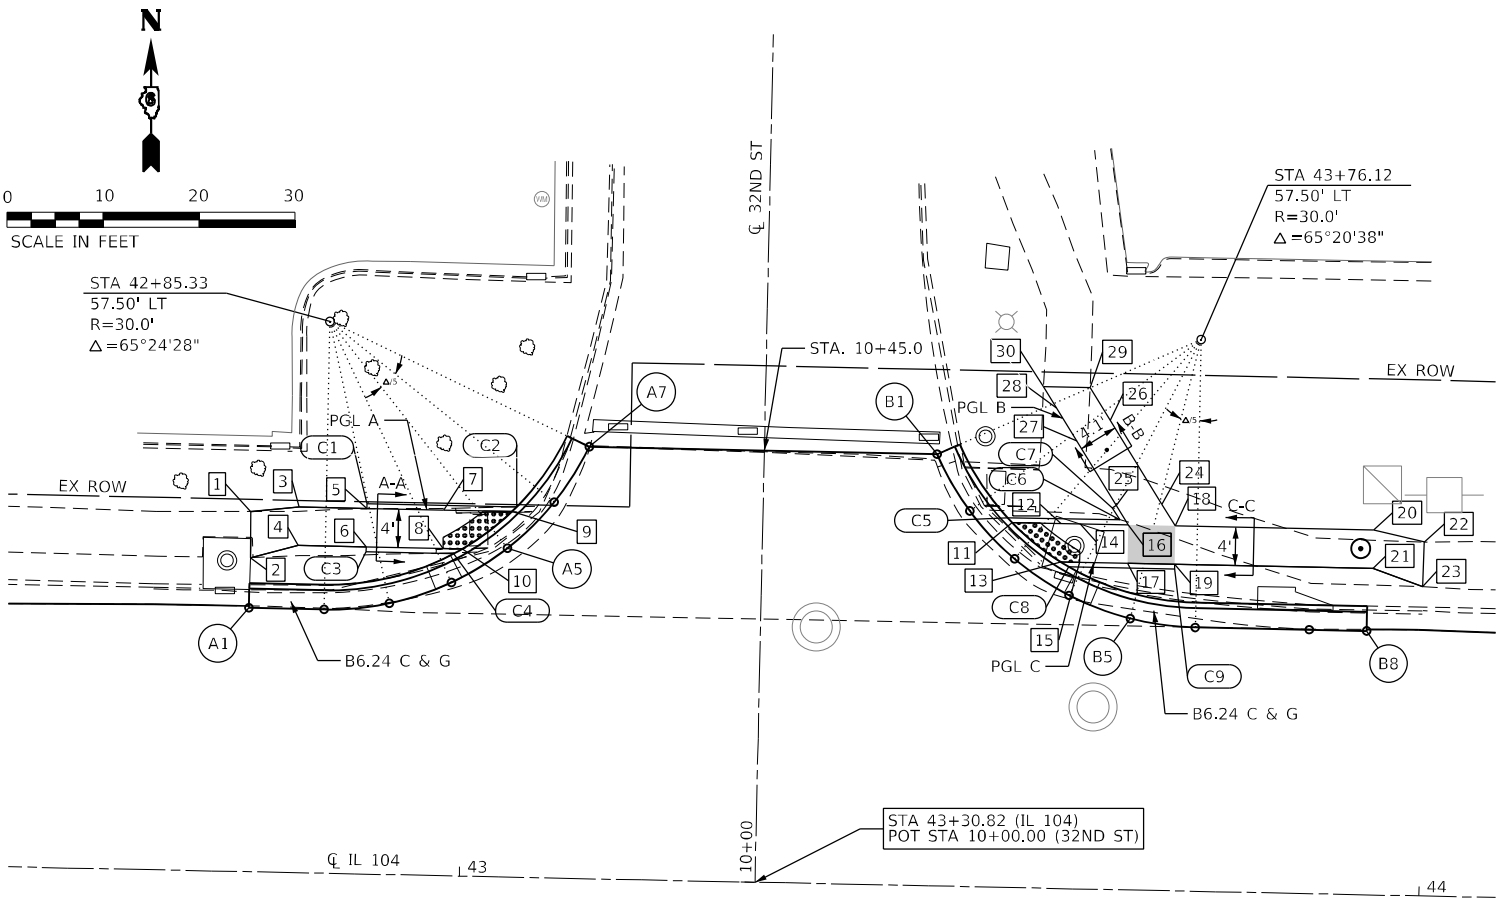

32ND STREET
N.W. & N.E. QUADRANTS

EDGE OF PAVEMENT ELEVATIONS - N.W. QUADRANT
IL 104 - 32ND ST.

POINT	IL 104		32ND ST.		ELEVATION
	STATION	OFFSET	STATION	OFFSET	
A1	42+77.50	27.50' LT	10+27.46	53.34' LT	641.68
A2	42+85.33	27.50' LT	10+27.46	45.51' LT	641.61
A3	42+92.12	28.28' LT	10+28.25	38.72' LT	641.50
A4	42+98.56	30.57' LT	10+30.55	32.29' LT	641.45
A5	43+04.31	34.27' LT	10+34.24	26.54' LT	641.47
A6	43+09.07	39.17' LT	10+39.15	21.78' LT	641.54
A7	43+12.61	45.02' LT	10+45.00	18.25' LT	642.02

EDGE OF PAVEMENT ELEVATIONS - N.E. QUADRANT
IL 104 - 32ND ST.

POINT	IL 104		32ND ST.		ELEVATION
	STATION	OFFSET	STATION	OFFSET	
B1	43+48.86	44.98' LT	10+45.00	18.00' RT	642.06
B2	43+52.39	39.14' LT	10+39.16	21.54' RT	641.53
B3	43+57.16	34.25' LT	10+34.28	26.31' RT	641.41
B4	43+62.91	30.57' LT	10+30.59	32.06' RT	641.33
B5	43+69.34	28.28' LT	10+28.31	38.50' RT	641.36
B6	43+76.12	27.50' LT	10+27.54	45.28' RT	641.41
B7	43+88.01	27.50' LT	10+27.55	57.17' RT	641.36
B8	43+94.00	27.50' LT	10+27.55	63.16' RT	641.39

CURB ELEVATIONS - N.W. QUADRANT
IL 104 - 32ND ST.

POINT	TOP CURB ELEVATION	CURB HEIGHT
C1	642.08	0" *
C2	641.94	6" *
C3	642.02	0"
C4	641.90	6"

*MATCH EX GROUND ELEVATION


CURB ELEVATIONS - N.E. QUADRANT
IL 104 - 32ND ST.

POINT	TOP CURB ELEVATION	CURB HEIGHT
C5	641.89	6"
C6	642.33	6"
C7	642.02	0"
C8	641.80	6"
C9	641.78	0"


SIDEWALK ELEVATIONS
32ND ST - N.E. QUADRANT

POINT	IL 104-32ND ST		ELEVATION
	STATION	OFFSET	
11	43+56.82	38.03' LT	641.39
12	43+61.95	38.03' LT	641.38
13	43+61.95	34.03' LT	641.30
14	43+63.95	38.03' LT	641.51
15	43+63.95	34.03' LT	641.43
16	43+68.95	38.03' LT	641.83
17	43+68.95	34.03' LT	641.75
18	43+73.83	38.03' LT	641.85
19	43+73.83	34.03' LT	641.78
20	43+94.52	38.03' LT	641.96
21	43+94.54	34.03' LT	641.90
22	43+99.79	36.89' LT	641.99 *
23	43+99.72	32.25' LT	641.95 *
24	43+72.40	40.25' LT	641.88
25	43+67.66	40.04' LT	642.02
26	43+66.83	48.89' LT	642.71
27	43+63.38	46.67' LT	642.66
28	43+61.22	50.03' LT	642.74
29	43+64.66	52.25' LT	642.75 *
30	43+59.80	52.23' LT	642.80 *


*MATCH EX ELEVATION

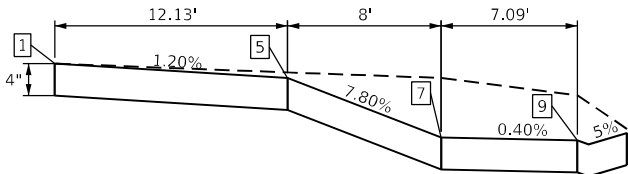


PROFILE A

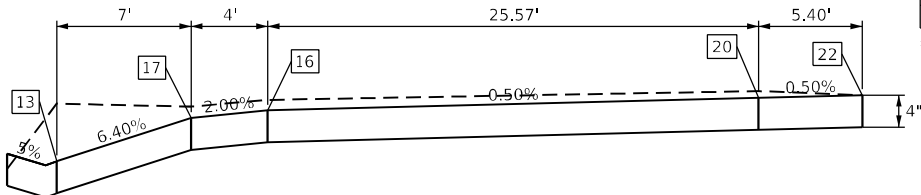


PROFILE C

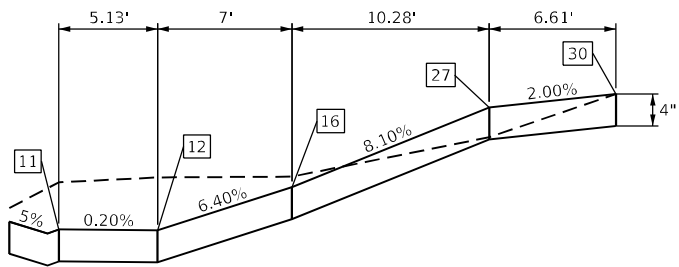


PROFILE B

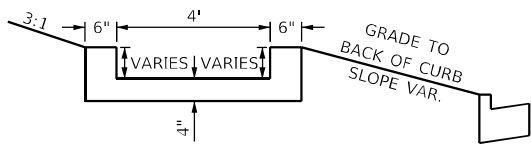

SECTION A-A
* SEE TABLES FOR CURB ELEVATIONS

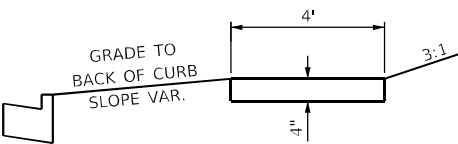

SECTION C-C

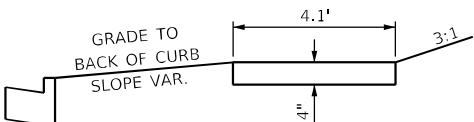

SECTION B-B

32ND ST. CL & EOP ELEVATIONS

STATION	OFFSET	ELEVATION	OFFSET	ELEVATION	OFFSET	ELEVATION
10+27.50	22.38' LT	641.46	CL	641.47	22.23' RT	641.40
10+45.00	18.25' LT	642.02	CL	642.15	18.00' RT	642.06

THE CONTRACTOR SHALL VERIFY EXISTING FIELD CONDITIONS PRIOR TO THE CONSTRUCTION OF ANY RAMP OR SIDEWALK. ANY ADJUSTMENTS NECESSARY TO MEET EXISTING FIELD CONDITIONS SHALL BE APPROVED BY THE ENGINEER PRIOR TO CONSTRUCTION

THE RAMPS SHALL BE BUILT TO THE LINES AND GRADES SHOWN ON THE PLAN SHEETS. SEE STANDARD 424001 FOR ADDITIONAL INFORMATION.

LEGEND



LANDING

MODEL: Default
FILE: State-IL-Quincy-72K42-18-Transportation-CADD_Sheets\067\K42-18-Geometric\22-32nd-St.dgn
616 N. 24TH ST. QUINCY, ILLINOIS 62301-2112 223-3670
STATE OF ILLINOIS DESIGN FIRM NO. 184-2738

KLINGNER & ASSOCIATES, P.C.
Engineers • Architects • Surveyors
616 N. 24TH ST. QUINCY, ILLINOIS 62301-2112 223-3670
STATE OF ILLINOIS DESIGN FIRM NO. 184-2738



USER NAME = cschenk	DESIGNED -	REVISED -
PLOT SCALE = 20,0000' / in.	DRAWN -	REVISED -
PLOT DATE = 5/16/2025	CHECKED -	REVISED -
	DATE -	REVISED -

STATE OF ILLINOIS
DEPARTMENT OF TRANSPORTATION

FAP RTE 745 (IL 104)
32ND ST
GEOMETRIC DETAILS

SCALE: 1"=10' SHEET 22 OF 26 SHEETS STA. 42+53.00 TO STA. 44+08.00

F.A.P. RTE.	SECTION	COUNTY	TOTAL SHEETS	SHEET NO.
745	103Z,RS-4, TS-1,SW	ADAMS	171	95
CONTRACT NO. 72K42				
ILLINOIS FED. AID PROJECT				

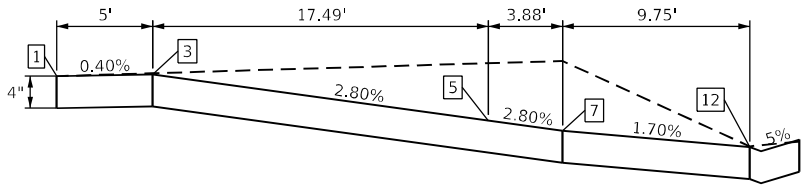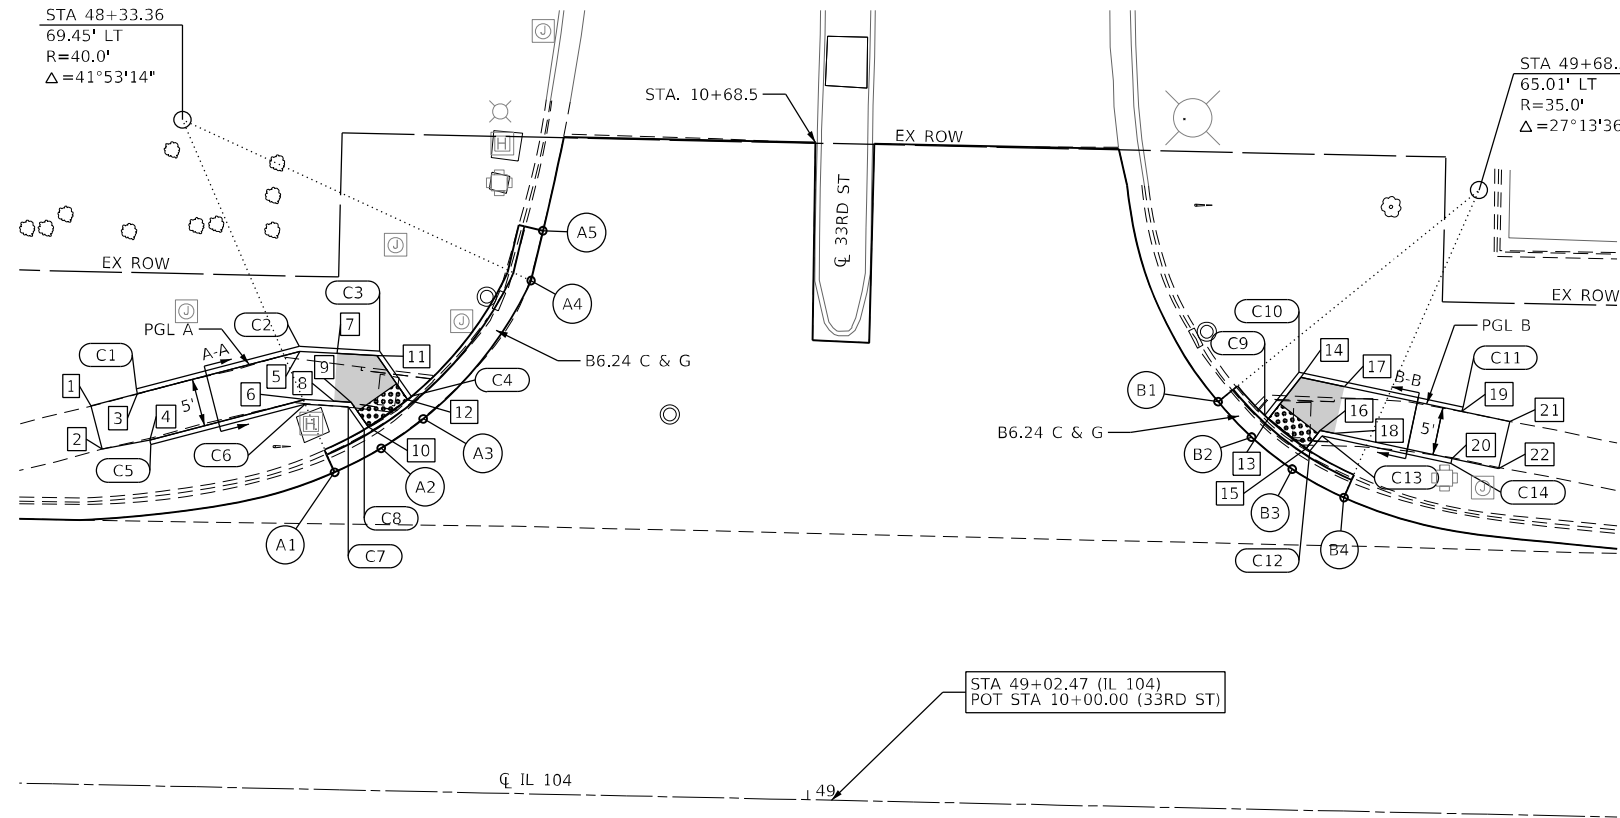

PROFILE A


EDGE OF PAVEMENT ELEVATIONS - N.W. QUADRANT
IL 104 - 33RD ST.

POINT	IL 104		ELEVATION
	STATION	OFFSET	
A1	48+49.99	33.07' LT	641.26
A2	48+54.79	35.68' LT	641.23
A3	48+59.10	38.84' LT	641.21
A4	48+70.03	53.47' LT	641.33
A5	48+71.16	58.69' LT	641.84

SIDEWALK ELEVATIONS
33RD ST - N.W. QUADRANT

POINT	IL 104-33RD ST		ELEVATION
	STATION	OFFSET	
1	48+24.47	39.46' LT	641.89 *
2	48+25.74	34.98' LT	641.75 *
3	48+29.28	40.83' LT	641.91
4	48+30.65	36.02' LT	641.86
5	48+46.10	45.61' LT	641.43
6	48+46.71	40.58' LT	641.35
7	48+49.98	45.47' LT	641.32
8	48+49.80	40.47' LT	641.25
9	48+51.54	40.41' LT	641.22
10	48+53.36	37.92' LT	641.17
11	48+54.15	45.31' LT	641.25
12	48+57.44	40.81' LT	641.15

*MATCH EX ELEVATION

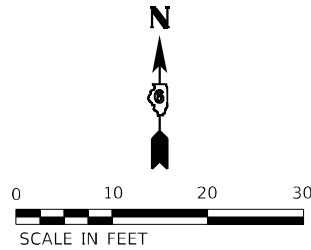

33RD STREET
N.W. & N.E. QUADRANTS

THE CONTRACTOR SHALL VERIFY EXISTING FIELD CONDITIONS PRIOR TO THE CONSTRUCTION OF ANY RAMP OR SIDEWALK. ANY ADJUSTMENTS NECESSARY TO MEET EXISTING FIELD CONDITIONS SHALL BE APPROVED BY THE ENGINEER PRIOR TO CONSTRUCTION

THE RAMP SHALL BE BUILT TO THE LINES AND GRADES SHOWN ON THE PLAN SHEETS. SEE STANDARD 424006 FOR ADDITIONAL INFORMATION.

LEGEND



EDGE OF PAVEMENT ELEVATIONS - N.E. QUADRANT
IL 104 - 33RD ST.

POINT	IL 104		ELEVATION
	STATION	OFFSET	
B1	49+41.88	42.38' LT	641.31
B2	49+45.43	38.76' LT	641.38
B3	49+49.74	35.51' LT	641.43
B4	49+55.19	32.67' LT	641.48

CURB ELEVATIONS - N.W. QUADRANT
IL 104 - 33RD ST.

POINT	TOP CURB ELEVATION	CURB HEIGHT
C1	641.91	0"
C2	641.93	6"
C3	641.75	6"
C4	641.65	6"
C5	641.86	0"
C6	641.85	6"
C7	641.73	6"
C8	641.67	6"

SIDEWALK ELEVATIONS
33RD ST - N.E. QUADRANT

POINT	IL 104-33RD ST		ELEVATION
	STATION	OFFSET	
13	49+47.13	40.70' LT	641.32
14	49+50.45	45.09' LT	641.43
15	49+51.13	37.69' LT	641.37
16	49+52.57	39.60' LT	641.41
17	49+54.99	44.23' LT	641.52
18	49+54.05	39.31' LT	641.44
19	49+67.30	41.90' LT	642.03
20	49+66.36	36.96' LT	641.97
21	49+72.29	40.96' LT	642.24 *
22	49+71.27	36.02' LT	642.17 *

*MATCH EX ELEVATION

CURB ELEVATIONS - N.E. QUADRANT
IL 104 - 33RD ST.

POINT	TOP CURB ELEVATION	CURB HEIGHT
C9	641.82	6"
C10	641.93	6"
C11	642.03	0"
C12	641.87	6"
C13	641.91	6"
C14	641.97	0"

MODEL: Default
FILE: I:\Quincy\27Hwy\27Hwy\18-Transportation\CADD_Sheets\67K42-2H-Ceometric\23A33rd-St.dgn
616 N. 24TH ST. QUINCY, ILLINOIS 62201 212.223.3670
STATE OF ILLINOIS DESIGN FIRM NO. 184-2738

KLINGNER
& ASSOCIATES, P.C.
Engineers • Architects • Surveyors
616 N. 24TH ST. QUINCY, ILLINOIS 62201 212.223.3670
STATE OF ILLINOIS DESIGN FIRM NO. 184-2738

USER NAME = cschenk	DESIGNED -	REVISED -
	DRAWN -	REVISED -
PLOT SCALE = 20,0000 * / in.	CHECKED -	REVISED -
PLOT DATE = 5/16/2025	DATE -	REVISED -

STATE OF ILLINOIS
DEPARTMENT OF TRANSPORTATION

FAP RTE 745 (IL 104)
33RD ST
GEOMETRIC DETAILS

SCALE: 1"=10' SHEET 23 OF 26 SHEETS STA. 47+60.00 TO STA. 50+12.00

F.A.P RTE.	SECTION	COUNTY	TOTAL SHEETS	SHEET NO.
745	103Z,RS-4, TS-1,SW	ADAMS	171	96
CONTRACT NO. 72K42				
ILLINOIS FED. AID PROJECT				

33RD STREET
S.W. & S.E. QUADRANTS

THE CONTRACTOR SHALL VERIFY EXISTING FIELD CONDITIONS PRIOR TO THE CONSTRUCTION OF ANY RAMP OR SIDEWALK. ANY ADJUSTMENTS NECESSARY TO MEET EXISTING FIELD CONDITIONS SHALL BE APPROVED BY THE ENGINEER PRIOR TO CONSTRUCTION

EDGE OF PAVEMENT ELEVATIONS - S.W. QUADRANT
IL 104 - 33RD ST.

POINT	IL 104		33RD ST.		ELEVATION
	STATION	OFFSET	STATION	OFFSET	
D1	48+45.74	29.73' RT	9+69.03	56.06' LT	641.44
D2	48+56.29	33.40' RT	9+65.60	45.43' LT	641.23
D3	48+60.87	36.15' RT	9+62.94	40.79' LT	641.13
D4	48+70.14	45.26' RT	9+54.04	31.33' LT	640.92

EDGE OF PAVEMENT ELEVATIONS - S.E. QUADRANT
IL 104 - 33RD ST.

POINT	IL 104		33RD ST.		ELEVATION
	STATION	OFFSET	STATION	OFFSET	
E1	49+27.26	52.17' RT	9+48.39	25.93' RT	640.78
E2	49+38.47	38.00' RT	9+62.80	36.82' RT	641.11
E3	49+42.86	34.95' RT	9+65.95	41.15' RT	641.26
E4	49+59.65	29.44' RT	9+71.83	57.81' RT	641.43
E5	49+80.08	27.50' RT	9+74.22	78.19' RT	641.46
E6	50+11.00	27.50' RT	9+74.90	109.11' RT	641.76

SIDEWALK ELEVATIONS
33RD ST - S.W. QUADRANT

POINT	IL 104-33RD ST		ELEVATION
	STATION	OFFSET	
23	48+29.18	37.04' RT	641.85
24	48+29.49	32.04' RT	641.77
25	48+43.73	39.10' RT	641.57
26	48+44.67	34.19' RT	641.49
27	48+51.65	41.79' RT	641.41
28	48+54.12	37.44' RT	641.33
29	48+55.11	35.70' RT	641.17
30	48+55.92	44.39' RT	641.31
31	48+58.40	40.02' RT	641.23
32	48+59.40	38.27' RT	641.07
33	48+62.49	50.91' RT	641.28
34	48+66.51	47.94' RT	641.20
35	48+66.82	53.40' RT	641.26 *
36	48+70.80	50.55' RT	641.13 *

*MATCH EX ELEVATION

CURB ELEVATIONS - S.W. QUADRANT
IL 104 - 33RD ST.

POINT	TOP CURB ELEVATION	CURB HEIGHT
C15	641.57	0" *
C16	641.74	4" *
C17	641.64	4" *
C18	641.28	0" *
C19	641.76	0"
C20	642.06	6"
C21	641.83	6"
C22	641.67	6"
C23	641.57	6"
C24	641.73	6"
C25	641.20	0"

*MATCH EX GROUND ELEVATION

SIDEWALK ELEVATIONS
33RD ST - S.E. QUADRANT


POINT	IL 104-33RD ST		ELEVATION
	STATION	OFFSET	
37	49+33.71	55.74' RT	641.26 *
38	49+29.59	53.29' RT	641.07 *
39	49+38.17	52.30' RT	641.33
40	49+34.02	49.52' RT	641.25
41	49+44.06	45.80' RT	641.29
42	49+41.22	41.67' RT	641.21
43	49+40.08	40.02' RT	641.05
44	49+48.17	42.95' RT	641.39
45	49+45.32	38.82' RT	641.31
46	49+44.18	37.17' RT	641.20
47	49+60.55	39.98' RT	641.91
48	49+60.08	34.00' RT	641.83

*MATCH EX ELEVATION


CURB ELEVATIONS - S.E. QUADRANT
IL 104 - 33RD ST.

POINT	TOP CURB ELEVATION	CURB HEIGHT
C26	641.25	0"
C27	641.71	6"
C28	641.55	6"
C29	641.70	6"
C30	641.81	6"
C31	641.83	0"


LEGEND

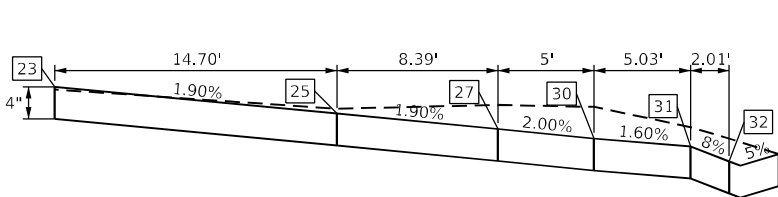


PROFILE C

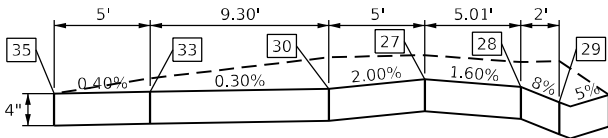



PROFILE D

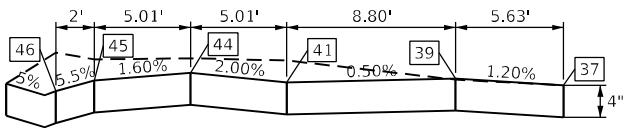


PROFILE E

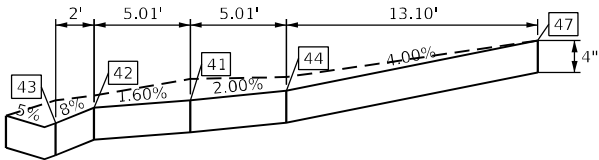


PROFILE F

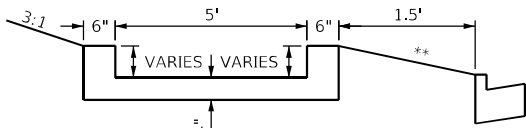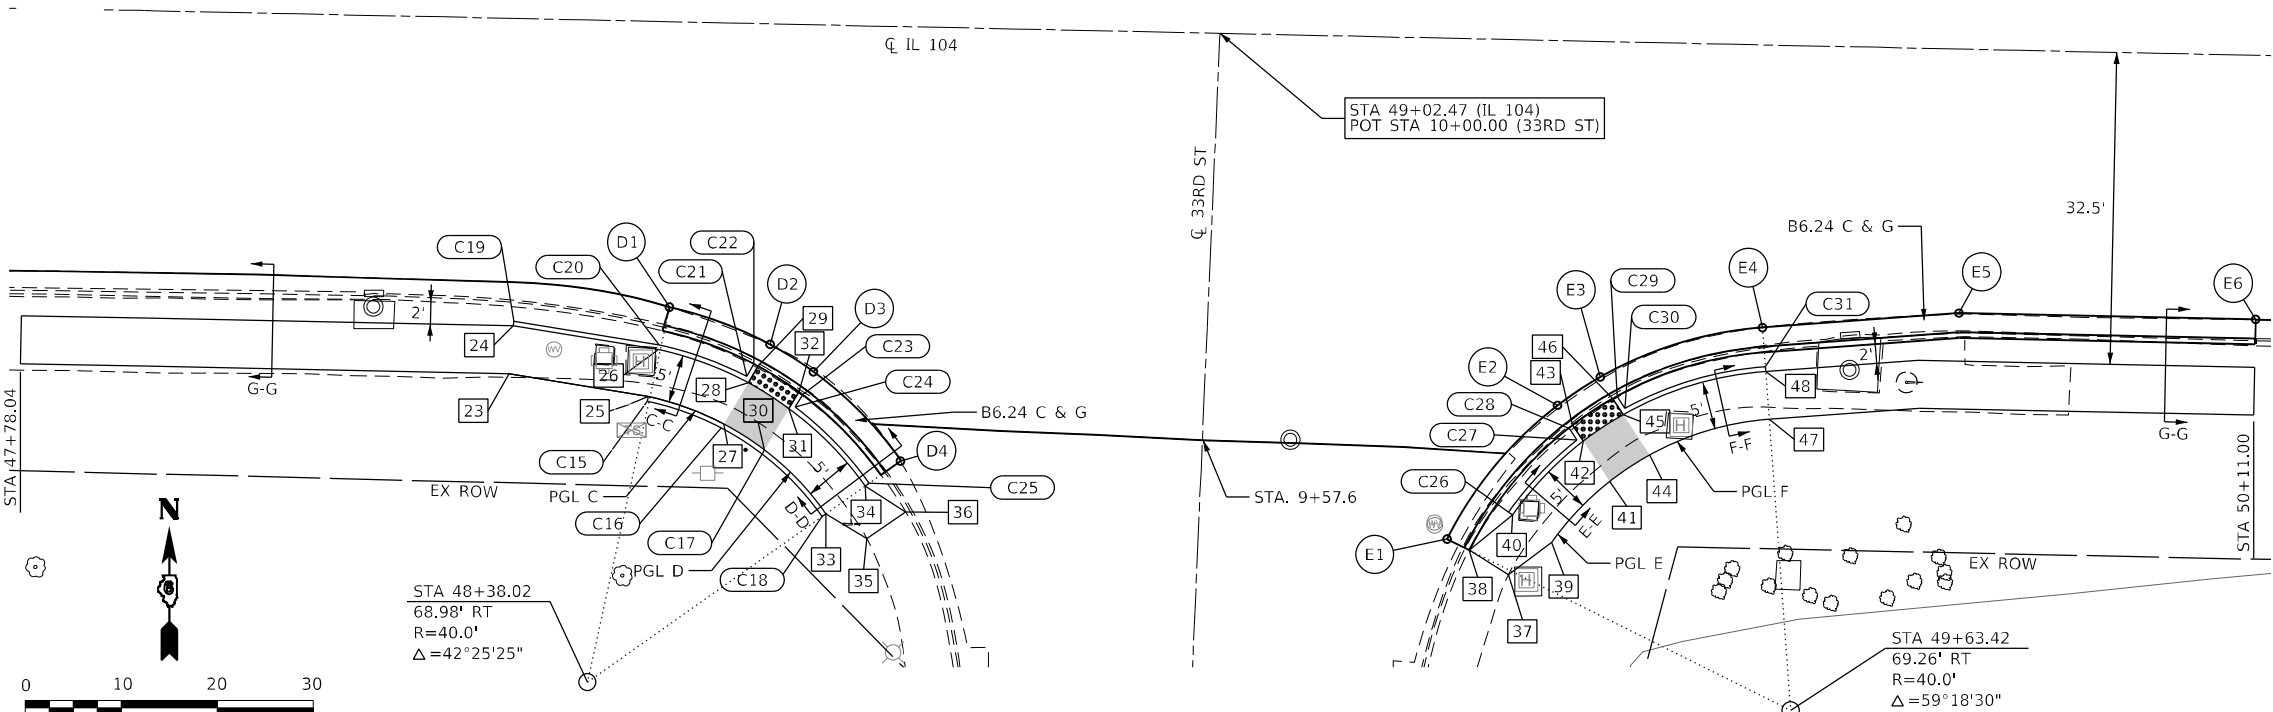

SECTION C-C
SECTION D-D
* SEE TABLES FOR CURB ELEVATIONS
** 2.0% GRADE TO BACK OF CURB

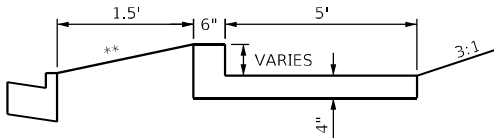

SECTION E-E
SECTION F-F
* SEE TABLES FOR CURB ELEVATIONS
** 2.0% GRADE TO BACK OF CURB

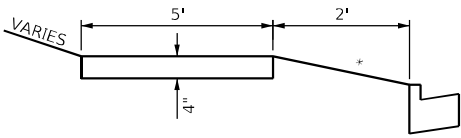

SECTION G-G
* 2.0% GRADE TO BACK OF CURB

STATE OF ILLINOIS
DEPARTMENT OF TRANSPORTATION

FAP RTE 745 (IL 104)
33RD ST
GEOMETRIC DETAILS


SCALE: 1"=10' SHEET 24 OF 26 SHEETS STA. 47+76.00 TO STA. 50+12.00

F.A.P. RTE.	SECTION	COUNTY	TOTAL SHEETS	SHEET NO.
745	103Z,RS-4, TS-1,SW	ADAMS	171	97
CONTRACT NO. 72K42				
ILLINOIS FED. AID PROJECT				


MODEL: Default
FILE: State-IL-Quincy-72K42-18-Transportation-CADD-Sheets\67K42-2-2H-Geometric2-4-533-rs-St.dgn

KLINGNER & ASSOCIATES, P.C.
Engineers • Architects • Surveyors
616 NORTH ST. QUINCY, ILLINOIS 62301 217.223.3670
STATE OF ILLINOIS DESIGN FIRM NO. 184-2738


USER NAME = cschenk	DESIGNED -	REVISED -
PLOT SCALE = 20,0000 * / in.	DRAWN -	REVISED -
PLOT DATE = 5/16/2025	CHECKED -	REVISED -
	DATE -	REVISED -

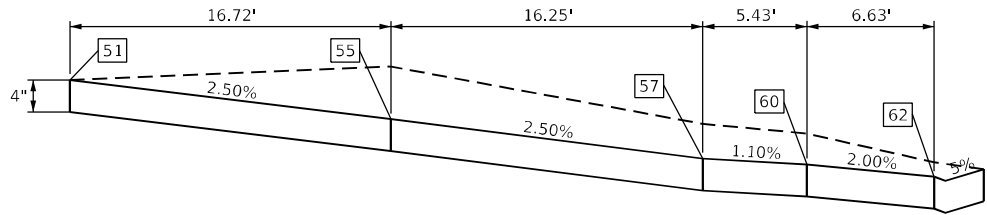


PROFILE E

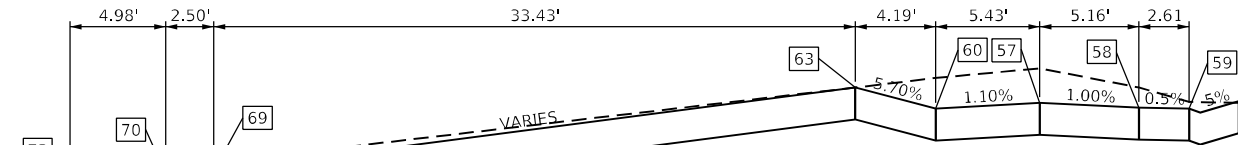


PROFILE F

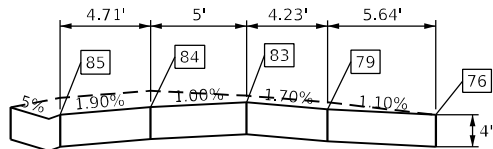


PROFILE G

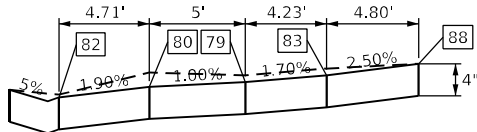


PROFILE H

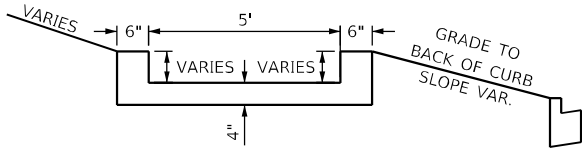


SECTION E-E
* SEE TABLES FOR CURB ELEVATIONS

 

SECTION F-F

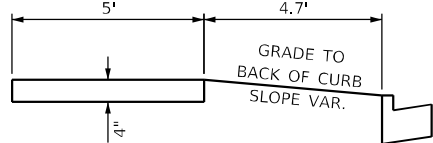

SECTION G-G

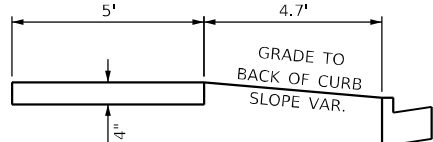

SECTION H-H

LEGEND

LANDING

THE CONTRACTOR SHALL VERIFY EXISTING FIELD CONDITIONS PRIOR TO THE CONSTRUCTION OF ANY RAMP OR SIDEWALK. ANY ADJUSTMENTS NECESSARY TO MEET EXISTING FIELD CONDITIONS SHALL BE APPROVED BY THE ENGINEER PRIOR TO CONSTRUCTION

THE RAMP SHALL BE BUILT TO THE LINES AND GRADES SHOWN ON THE PLAN SHEETS. SEE STANDARD 424006 FOR ADDITIONAL INFORMATION.

EDGE OF PAVEMENT ELEVATIONS - S.W. QUADRANT
IL 104 - 36TH ST.

POINT	IL 104		36TH ST.		ELEVATION
	STATION	OFFSET	STATION	OFFSET	
D1	61+72.33	50.47' RT	9+49.52	57.72' LT	671.03
D2	61+75.98	53.46' RT	9+46.53	54.07' LT	670.94
D3	61+80.47	57.78' RT	9+42.21	49.58' LT	670.81
D4	61+98.84	94.66' RT	9+05.33	31.20' LT	669.76

EDGE OF PAVEMENT ELEVATIONS - S.E. QUADRANT
IL 104 - 36TH ST.

POINT	IL 104		36TH ST.		ELEVATION
	STATION	OFFSET	STATION	OFFSET	
E1	62+69.13	63.73' RT	9+36.26	39.04' RT	670.73
E2	62+73.35	58.05' RT	9+41.94	43.27' RT	670.89
E3	62+76.84	54.18' RT	9+45.81	46.76' RT	670.98
E4	62+82.44	49.08' RT	9+50.90	52.36' RT	671.08

SIDEWALK ELEVATIONS
36TH ST - S.W. QUADRANT

POINT	IL 104-36TH ST		ELEVATION
	STATION	OFFSET	
51	61+37.94	53.89' RT	671.76 *
52	61+38.01	48.89' RT	671.63 *
53	61+43.00	53.89' RT	671.63
54	61+43.01	48.89' RT	671.53
55	61+54.66	53.90' RT	671.35
56	61+55.85	48.90' RT	671.28
57	61+69.15	61.25' RT	670.94
58	61+72.55	57.37' RT	670.89
59	61+74.27	55.40' RT	670.88
60	61+73.77	64.10' RT	670.88
61	61+77.14	60.93' RT	670.79
62	61+78.60	59.56' RT	670.75
63	61+77.01	66.75' RT	671.10
64	61+81.60	62.93' RT	671.06
65	61+81.22	71.47' RT	670.94
66	61+85.73	68.45' RT	670.89
67	61+85.74	80.67' RT	670.63
68	61+91.17	78.21' RT	670.57
69	61+86.96	97.27' RT	670.23
70	61+89.40	96.74' RT	670.20
71	61+93.31	95.89' RT	670.16
72	61+96.32	95.24' RT	670.13
73	61+90.48	101.60' RT	670.08 *
74	61+94.39	100.85' RT	670.13 *

*MATCH EX ELEVATION

CURB ELEVATIONS - S.W. QUADRANT
IL 104 - 36TH ST.


POINT	TOP CURB ELEVATION	CURB HEIGHT
C3	671.53	0"
C4	671.78	6"
C5	671.39	6"
C6	671.38	6"
C7	671.25	6"
C8	671.29	6"
C9	671.06	0"

*MATCH EX GROUND ELEVATION

SIDEWALK ELEVATIONS
36TH ST - S.E. QUADRANT

POINT	IL 104-36TH ST		ELEVATION
	STATION	OFFSET	
75	62+81.23	71.60' RT	670.85 *
76	62+79.43	70.43' RT	670.93 *
77	62+75.20	67.77' RT	670.98 *
78	62+71.28	65.15' RT	671.08 *
79	62+82.80	65.91' RT	670.99
80	62+78.96	62.71' RT	670.94
81	62+72.56	63.30' RT	671.15
82	62+75.34	59.70' RT	670.83
83	62+85.63	62.77' RT	671.06
84	62+82.06	59.27' RT	671.01
85	62+78.69	55.98' RT	670.92
86	62+81.50	53.28' RT	671.39
87	62+89.96	60.86' RT	671.16 *
88	62+89.14	59.50' RT	671.18 *
89	62+86.54	55.15' RT	671.29 *
90	62+84.06	51.09' RT	671.45 *

*MATCH EX ELEVATION

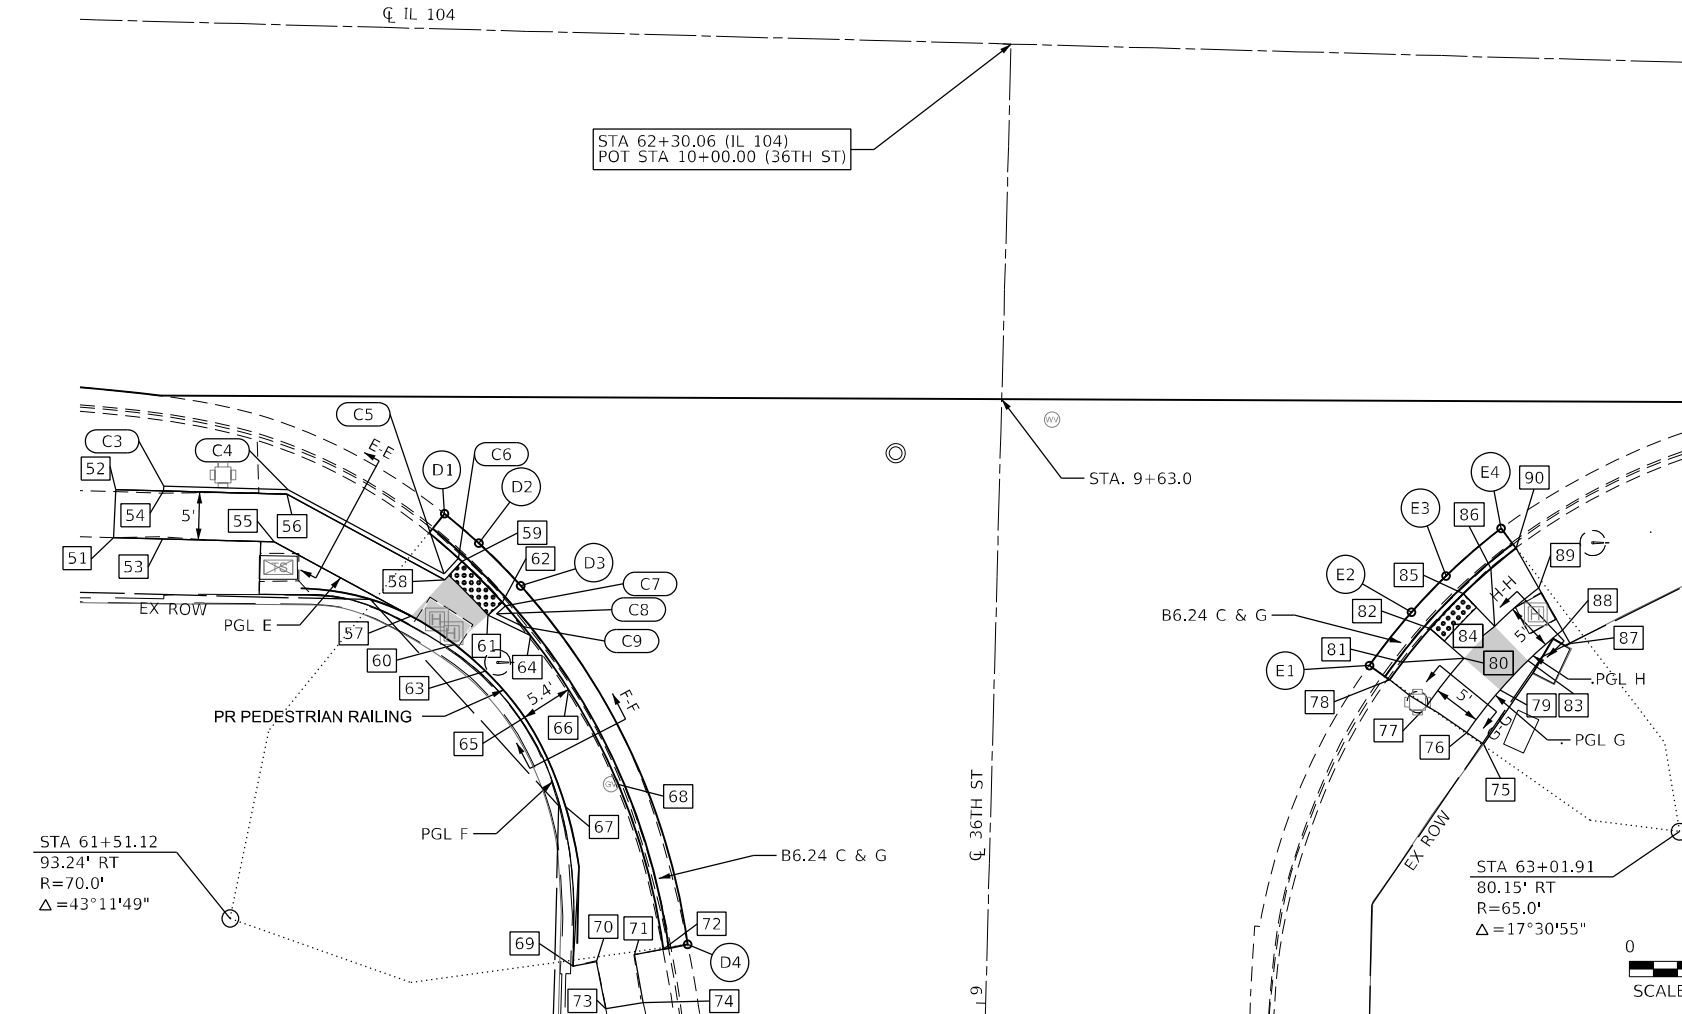

KLINGNER & ASSOCIATES, P.C.
Engineers • Architects • Surveyors
616 N. 24TH ST. SUITE 200 CHICAGO, IL 60612-2424
STATE OF ILLINOIS DESIGN FIRM NO. 184-2738

USER NAME = cschenk	DESIGNED -	REVISED -
	DRAWN -	REVISED -
PLOT SCALE = 20,0000' / in.	CHECKED -	REVISED -
PLOT DATE = 5/16/2025	DATE -	REVISED -

STATE OF ILLINOIS
DEPARTMENT OF TRANSPORTATION

FAP RTE 745 (IL 104)
36TH ST
GEOMETRIC DETAILS

SCALE: 1"=10' SHEET 26 OF 26 SHEETS STA. 61+33.00 TO STA. 63+00.00

F.A.P. RTE.	SECTION	COUNTY	TOTAL SHEETS	SHEET NO.
745	103Z,RS-4, TS-1,SW	ADAMS	171	99
CONTRACT NO. 72K42				
ILLINOIS FED. AID PROJECT				

MODEL: Default
FILE NAME: C:\Users\jnsant\OneDrive\Documents\Fuhrmann Engineering\Internal - Drive\Projects\TS-1\6365_2022\22-2016_FTE204-036_06_V.V. Illinois\WO-06\CADD\CADD_Sheets\72K42-ts-1-legend.dgn

TRAFFIC SIGNAL PLAN LEGEND

ITEM	REMOVAL	EXISTING	PROPOSED
ALUMINUM MAST ARM ASSEMBLY AND POLE			
STEEL MAST ARM ASSEMBLY AND POLE			
STEEL COMBINATION MAST ARM ASSEMBLY AND POLE WITH LUMINAIRE			
SIGNAL POST			
CONTROLLER CABINET			
MASTER CONTROLLER			
RAILROAD CONTROLLER			
UNINTERRUPTABLE POWER SUPPLY			
TEMPORARY WOOD POLE (CLASS 5 OR BETTER) 45 FOOT MINIMUM			
TEMPORARY WOOD POLE W/ GUY			
SERVICE INSTALLATION (P) POLE OR (G) GROUND MOUNT			
TEMPORARY SIGNAL HEAD			
SIGNAL HEAD (NUMBER INDICATE NUMBER OF SECTIONS)			
SIGNAL HEAD WITH BACKPLATE			
FLASHER INSTALLATION (S DENOTES SOLAR POWER)			
PEDESTRIAN SIGNAL HEAD			
PEDESTRIAN PUSH-BUTTON DETECTOR			
ACCESSIBLE PEDESTRIAN PUSH-BUTTON DETECTOR			
PRIORITY VEHICLE DETECTOR			
CONFORMATION BEACON			
VIDEO DETECTOR SYSTEM			
HANDHOLE			
DOUBLE HANDHOLE			
HEAVY DUTY HANDHOLE			
JUNCTION BOX			
GULFBOX JUNCTION			
CONDUIT SPLICE			

ITEM

REMOVAL

EXISTING

PROPOSED



DETECTOR LOOP LARGE





DETECTOR LOOP SMALL



QUADRAPOLE DETECTOR LOOP

  

DIRECT CONNECTED LOOP LEAD-IN (TWISTED)

  


UNDERGROUND CONDUIT (UC)

LENGTH - CONSTRUCTION (T=TRENCH, P=PUSHED, A=AGUERED, E= EXISTING)
SIZE - TYPE (S=STEEL, P=PVC, F=FIBER DUCT, U=UNI-DUCT)



15'-UC
3" PVC

 

15'-UC
3" PVC

TRAFFIC SIGNAL DETAIL LEGEND

ITEM

REMOVAL

EXISTING

PROPOSED

SIGNAL SECTION - SOLID RED



SIGNAL SECTION - SOLID YELLOW



SIGNAL SECTION - SOLID GREEN



SIGNAL SECTION - RED TURN ARROW



SIGNAL SECTION - YELLOW TURN ARROW



SIGNAL SECTION - FLASHING YELLOW ARROW



SIGNAL SECTION - GREEN TURN ARROW



PEDESTRIAN SIGNAL HEAD



PEDESTRIAN SIGNAL HEAD W/ COUNTDOWN TIMER



TRAFFIC SIGNAL BACKPLATE



SIGNAL SECTION WITH LOUVRE



SIGNAL SECTION WITH DUAL INDICATION






ELECTRIC CABLE
(NUMBER INDICATES NUMBER OF CONDUCTORS)






ELECTRIC CABLE IDENTIFIER TAPE CODES
(R=RED, W=WHITE, Y=YELLOW, G=GREEN,
B=BLUE, O=ORANGE, V=VIOLET, P=PINK)



DETECTOR LOOP

   


QUADRAPOLE DETECTOR LOOP

   


EXISTING TRAFFIC SIGNAL & REMOVAL NOTES

1. INFORMATION SHOWN ON THE EXISTING TRAFFIC SIGNAL PLANS ARE BASED OFF OF HISTORICAL PLANS AND SHALL BE CONSIDERED FOR INFORMATION ONLY.
2. THE REMOVAL OF LUMINAIRES LOCATION ON THE EXISTING COMBINATION MAST ARM ASSEMBLY AND POLES SHALL BE REMOVED. THE REMOVAL OF LUMINAIRES SHALL BE CONSIDERED INCIDENTAL TO "REMOVE EXISTING TRAFFIC SIGNAL EQUIPMENT" AND WILL NOT BE PAID FOR SEPARATELY.
3. ALL REMOVAL TRAFFIC SIGNAL EQUIPMENT SHALL BECOME THE PROPERTY OF THE CONTRACTOR.
4. THE REMOVAL OF SIGN AND SIGN ASSEMBLIES ATTACHED TO EXISTING MAST ARM AND SIGNAL POLES ARE TO BE PAID FOR AS "SIGN PANEL REMOVAL AND SIGN ASSEMBLY REMOVAL" SEE SIGN SCHEDULE FOR QUANTITIES.
5. EXISTING CONDUITS AND ELECTRICAL CABLES SHALL BE DISCONNECTED AT THE EXISTING HANDHOLDS AND SIGNAL FOUNDATIONS. ANY CONDUIT AND ELECTRICAL CABLE OUTSIDE THESE LOCATIONS SHALL BE TERMINATED AND ABANDONED. THIS WORK SHALL BE CONSIDERED INCIDENTAL TO "REMOVE EXISTING HANDHOLD AND REMOVE EXISTING EXISTING FOUNDATION" AND WILL NOT BE PAID FOR SEPARATELY.

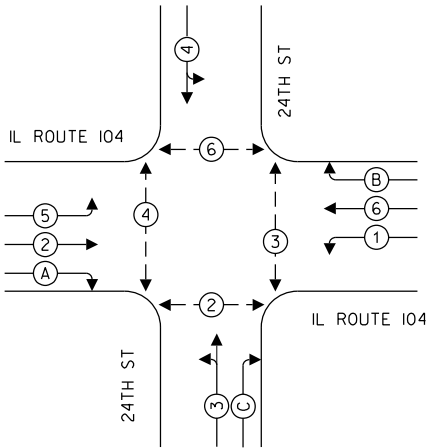

EXISTING PHASE DESIGNATION DIAGRAM

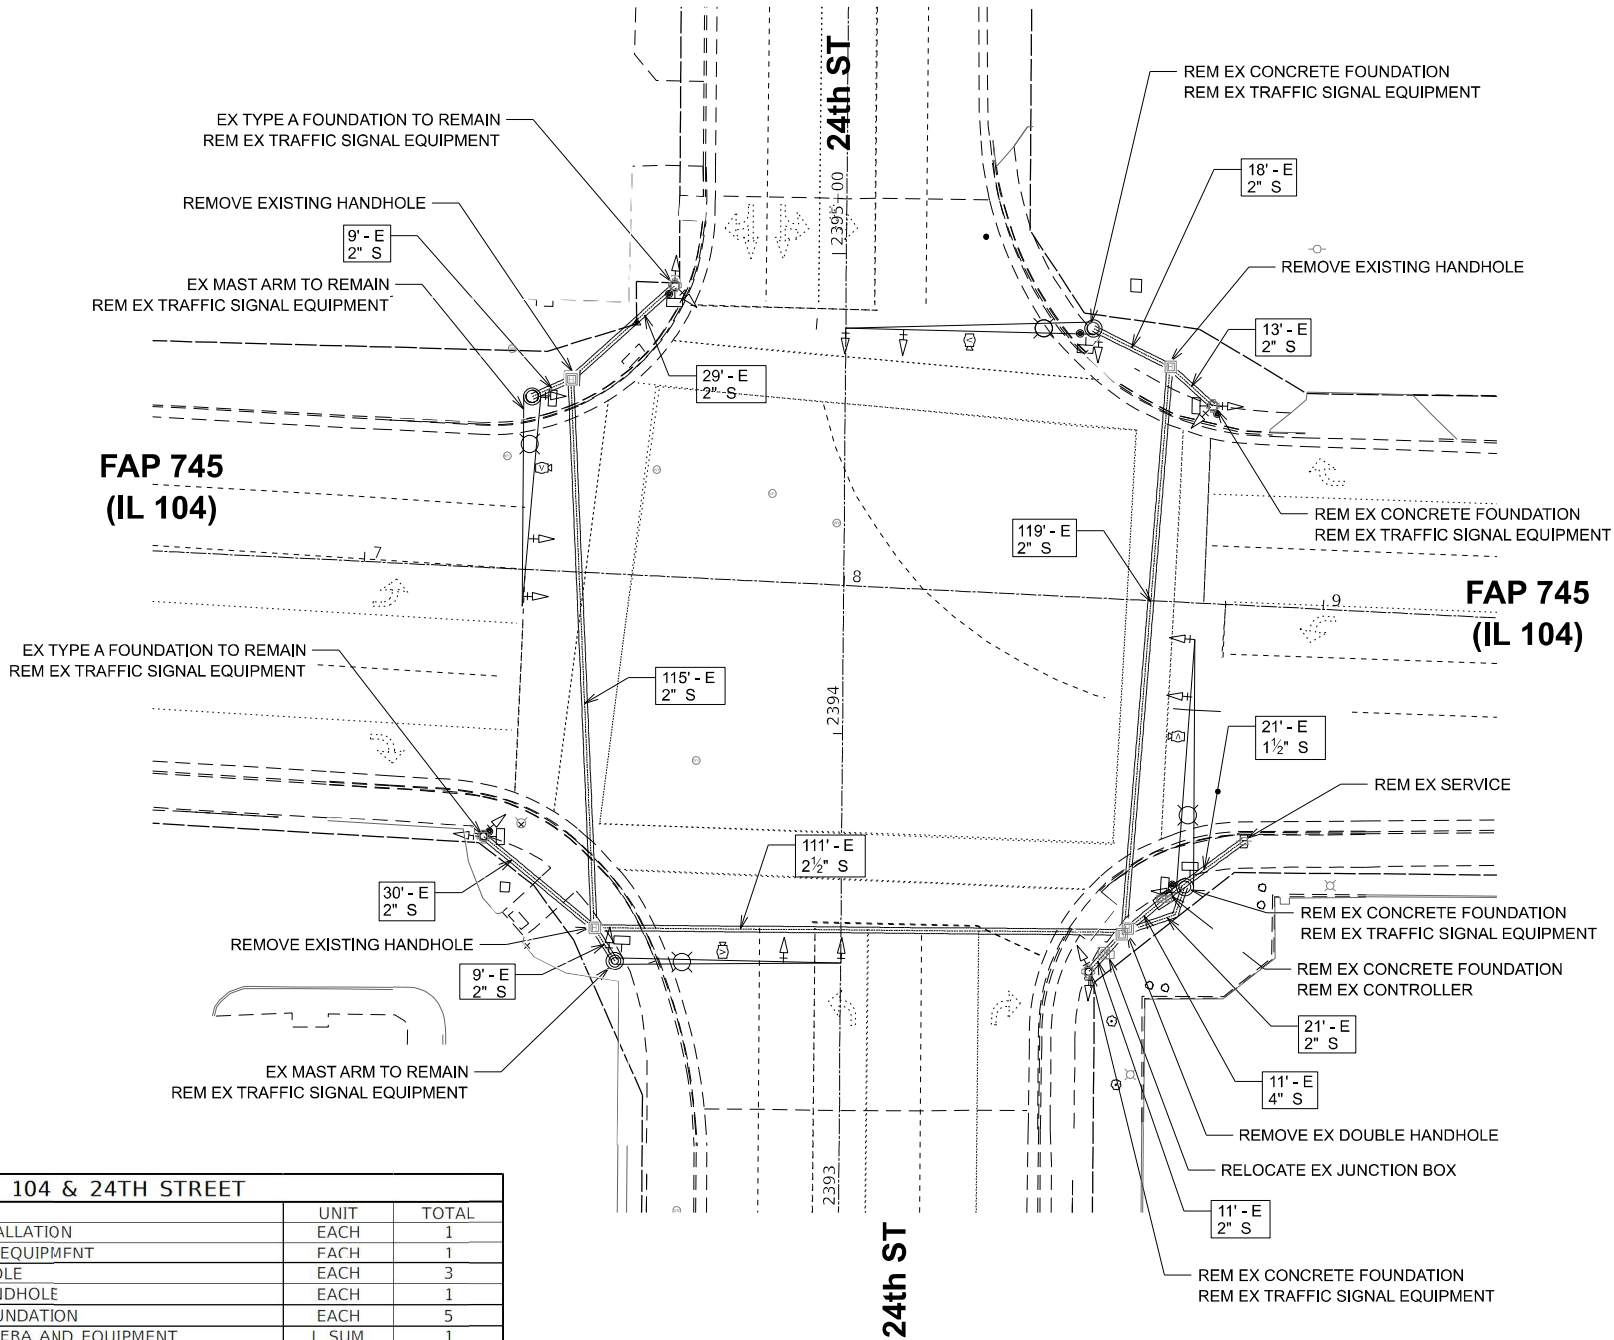

SCHEDULE OF QUANTITIES IL 104 & 24TH STREET			
CODE	ITEM	UNIT	TOTAL
89500120	REMOVE EXISTING SERVICE INSTALLATION	EACH	1
89502375	REMOVE EXISTING TRAFFIC SIGNAL EQUIPMNT	EACH	1
89502380	REMOVE EXISTING HANDHOLE	EACH	3
89502382	REMOVE EXISTING DOUBLE HANDHOLE	EACH	1
89502385	REMOVE EXISTING CONCRETE FOUNDATION	EACH	5
X1400174	REMOVE AND REINSTALL EXISTING CCTV CAMERA AND EQUIPMENT	L SUM	1
X8950105	REMOVE EXISTING TRAFFIC CONTROLLER AND CABINET	EACH	1
X8950510	REMOVE FIBER OPTIC CABLE FROM CONDUIT	FOOT	3087

NOTE:
THE QUANTITY SHOW ON THIS SHEET FOR REMOVE FIBER OPTIC CABLE FROM CONDUIT IS MEASURED FROM THE 18TH STREET SIGNAL CABINET TO THE 24TH STREET SIGNAL CABINET. SEE REFERENCED HISTORIC PLAN SHEETS FOR EXISTING CONDUIT LENGTH.




USER NAME	= msmith	DESIGNED	-	REVISED	-
PLOT SCALE	= \$SCALE\$	DRAWN	-	REVISED	-
PLOT DATE	= 5/20/2025	CHECKED	-	REVISED	-
		DATE	-	REVISED	-

STATE OF ILLINOIS
DEPARTMENT OF TRANSPORTATION

EXISTING TRAFFIC SIGNAL PLAN
IL ROUTE 104 AND 24TH STREET

SCALE: 1"=20' SHEET 1 OF 6 SHEETS STA. TO STA.

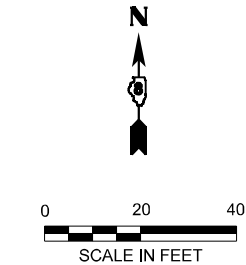

F.A.P. RTE.	SECTION	COUNTY	TOTAL SHEETS	SHEET NO.
745	103Z,RS-4, TS-1,SW	ADAMS	171	102
CONTRACT NO. 72K42				
ILLINOIS FED. AID PROJECT				

MODEL: Existing Detail
FILE NAME: C:\Users\ggayt\Fuhrmann Engineering\Internal - Drive\Projects\FE\Jobs_2022\22-2016_FTB204-036_D6_V-V_Klingner\WC-06\CADD\CADD Sheets\72K42-sh-4s-24th.dgn




USER NAME	= ggayt	DESIGNED	-	REVISED	-
		DRAWN	-	REVISED	-
PLOT SCALE	= 0.166666" / in.	CHECKED	-	REVISED	-
PLOT DATE	= 5/15/2025	DATE	-	REVISED	-

STATE OF ILLINOIS
DEPARTMENT OF TRANSPORTATION

EXISTING TRAFFIC SIGNAL DETAILS
IL ROUTE 104 AND 24TH STREET

SCALE: N.T.S. SHEET 2 OF 6 SHEETS STA. TO STA.

F.A.P RTE.	SECTION	COUNTY	TOTAL SHEETS	SHEET NO.
745	103Z,RS-4, TS-1,SW	ADAMS	171	103
CONTRACT NO. 72K42				
ILLINOIS FED.AID PROJECT				

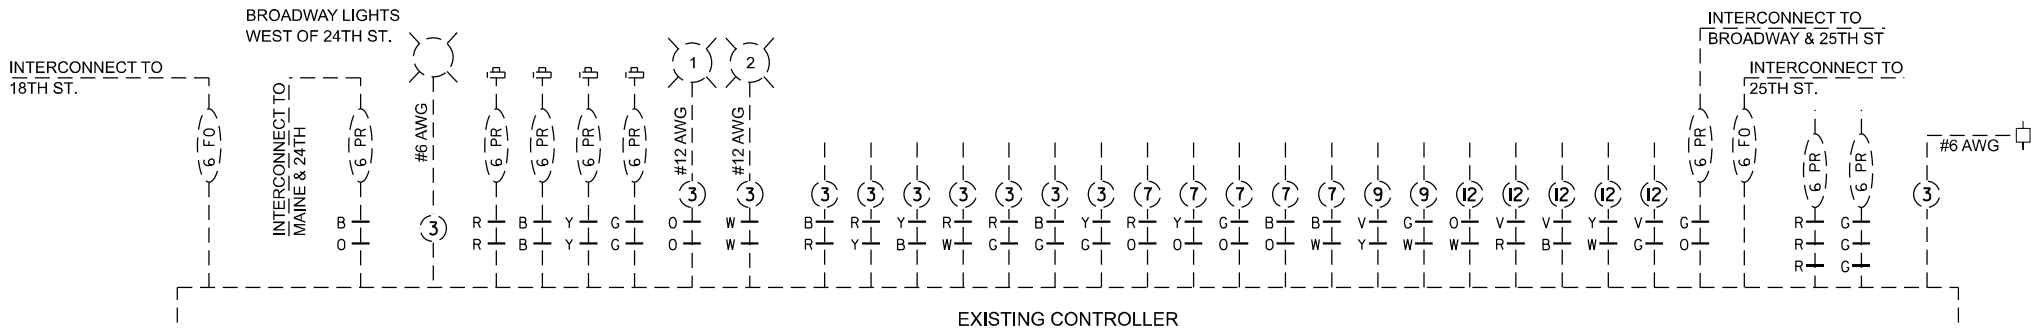

FAP 745
(IL 104)




FAP 745
(IL 104)



24th ST


24th ST

MODEL: TempTrafficSignalDet
FILE NAME: C:\Users\ggayt\Fuhrmann Engineering\Internal - Drive\Projects\FE\Jobs_2022\22-2016_FTB204-036_D6_V-V_Klingner\WC-06\CADD\CADD Sheets\72K42-sht-As-24th.dgn

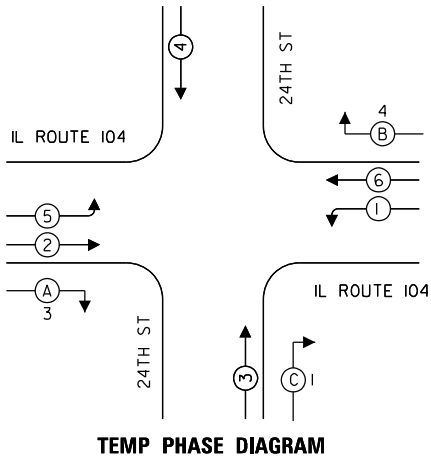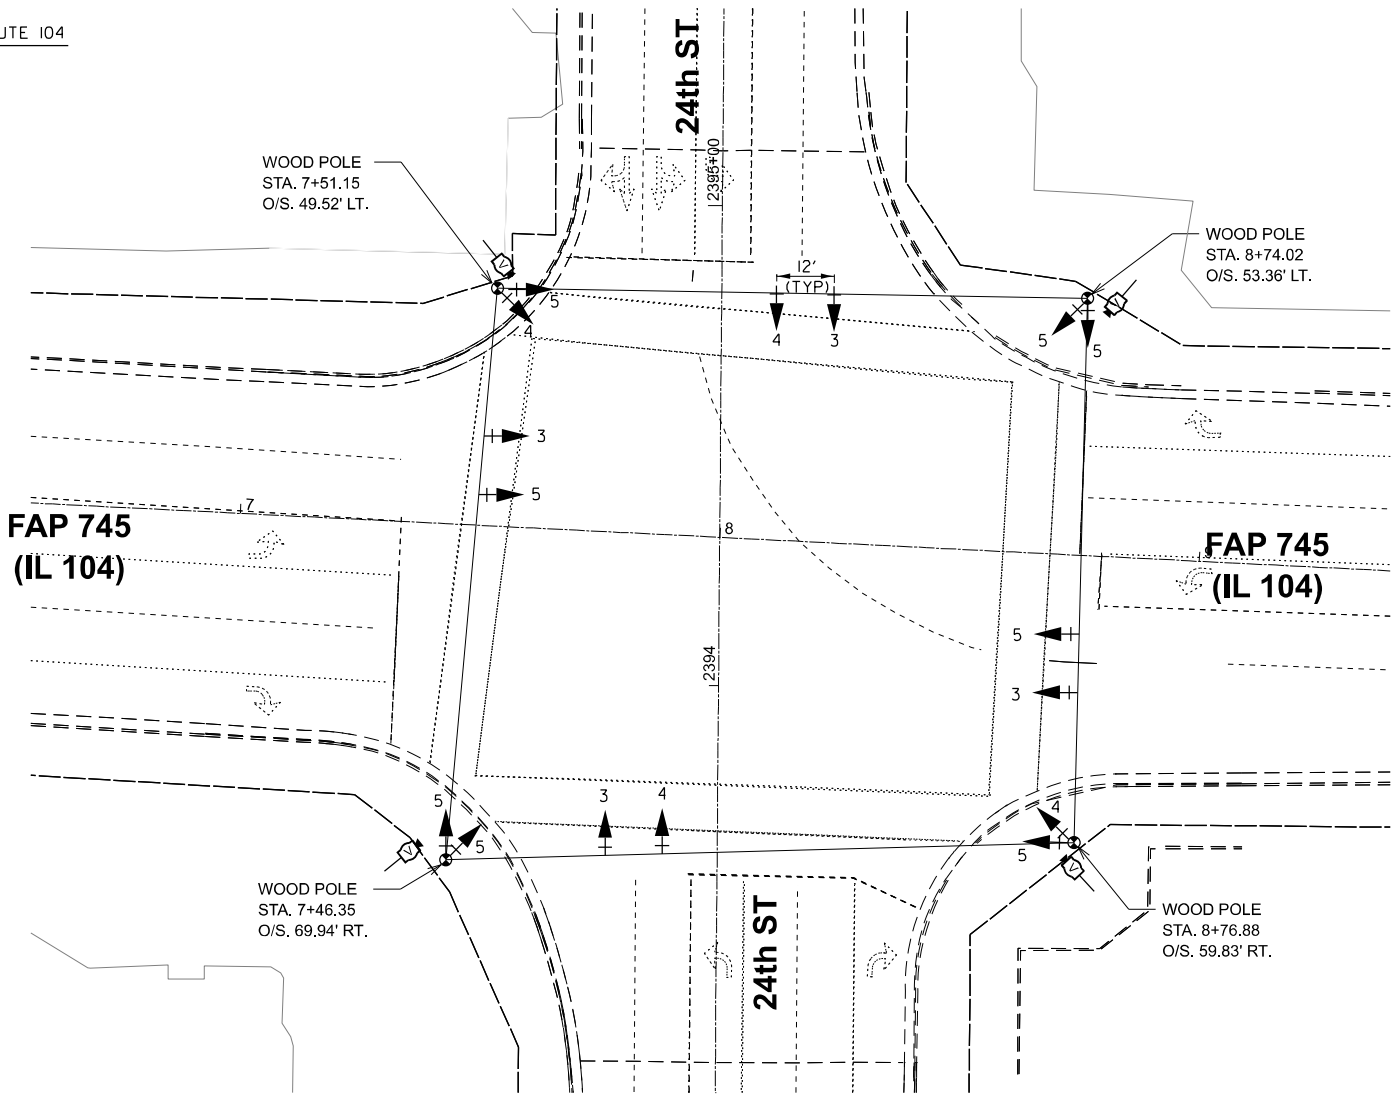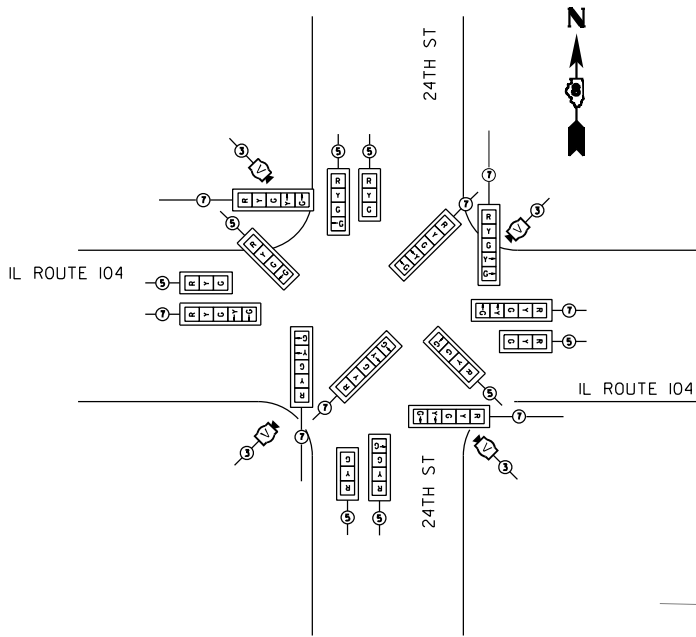

TEMPORARY TRAFFIC SIGNAL NOTES

1. TEMPORARY CONTROLLER CABINETS ARE TO BE FURNISHED BY THE CONTRACTOR AND EQUIPPED WITH VIDEO DETECTION INTERFACE CABLES
2. TEMPORARY SIGNALS SHALL BE OPERATIONAL PRIOR TO THE REMOVAL OF THE EXISTING SIGNALS.
3. POLES USED FOR TEMPORARY SIGNAL INSTALLATION SHALL PROVIDE FOR A MINIMUM OF 35 FT MOUNTING HEIGHT FOR VIDEO CAMERAS.
4. EXISTING SERVICE IS TO BE UTILIZED FOR TEMPORARY SIGNALS.

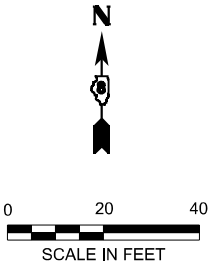

USER NAME	= ggayt	DESIGNED	-	REVISED	-
		DRAWN	-	REVISED	-
PLOT SCALE	= 0.166666" / in.	CHECKED	-	REVISED	-
PLOT DATE	= 5/15/2025	DATE	-	REVISED	-

STATE OF ILLINOIS
DEPARTMENT OF TRANSPORTATION



TEMPORARY SIGNAL PLAN
IL ROUTE 104 AND 24TH STREET

SCALE: 1"=20' SHEET 3 OF 6 SHEETS STA. TO STA.


F.A.P. RTE.	SECTION	COUNTY	TOTAL SHEETS	SHEET NO.
745	103Z,RS-4, TS-1,SW	ADAMS	171	104
CONTRACT NO. 72K42				
ILLINOIS FED. AID PROJECT				

PROPOSED TRAFFIC SIGNAL NOTES



1. UTILITY INFORMATION ON THE PLAN SHEETS IS CONSIDERED TO BE FOR INFORMATION ONLY. ALL SUBSURFACE UTILITIES SHALL BE POTHOLED IN THE VICINITY OF THE PROPOSED CONCRETE SIGNAL FOUNDATIONS TO DETERMINE ACTUAL LOCATION OF VARIOUS UTILITIES. ANY ADJUSTMENTS THAT NEED TO BE MADE TO AVOID EXISTING UTILITIES SHALL BE APPROVED BY THE ENGINEER. THIS WORK SHALL NOT BE PAID FOR SEPARATELY AND SHALL BE CONSIDERED INCLUDED IN THE COST OF "CONCRETE FOUNDATIONS, TY A, C & E".
2. PROPOSED SIGNAL HEADS SHALL BE COVERED AND SECURED BY A METHOD APPROVED BY THE ENGINEER UNTIL THEY ARE PERMANENTLY TURNED ON.
3. WHEN TRANSITIONING FROM EXISTING TO PROPOSED SIGNAL, THE INTERSECTION SHALL BE PLACED ON FLASHING RED MODE AND ALL DIRECTIONS SHALL BE FLAGGED UNTIL THE PROPOSED SIGNALS ARE FUNCTIONING PROPERLY.
4. SEE SIGN DETAIL SHEETS FOR PROPOSED SIGN AND SIGN ASSEMBLIES ATTACHED TO SIGNAL POLES AND MAST ARMS.
5. SEE BORING LOGS FOR EXPECTED SOIL TYPES WHEN DRILLING FOR CONCRETE FOUNDATIONS, TY E.

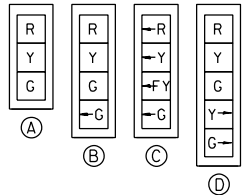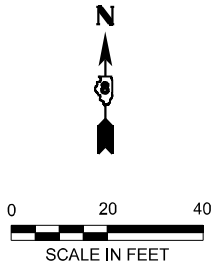

TRAFFIC SIGNAL FACES

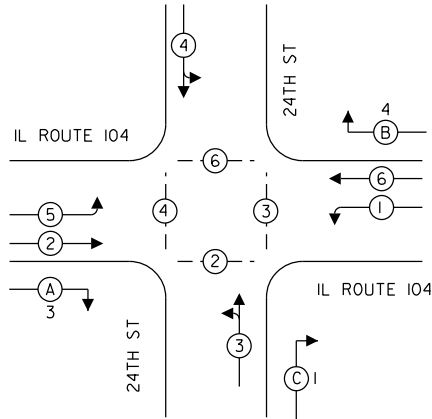

PHASE DESIGNATION DIAGRAM

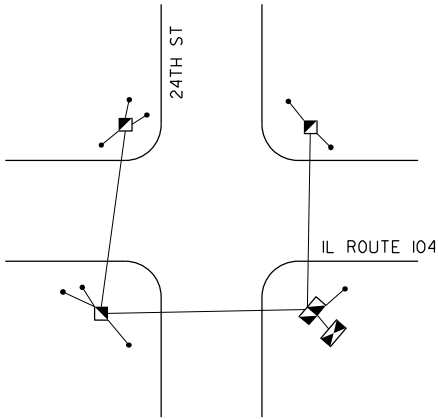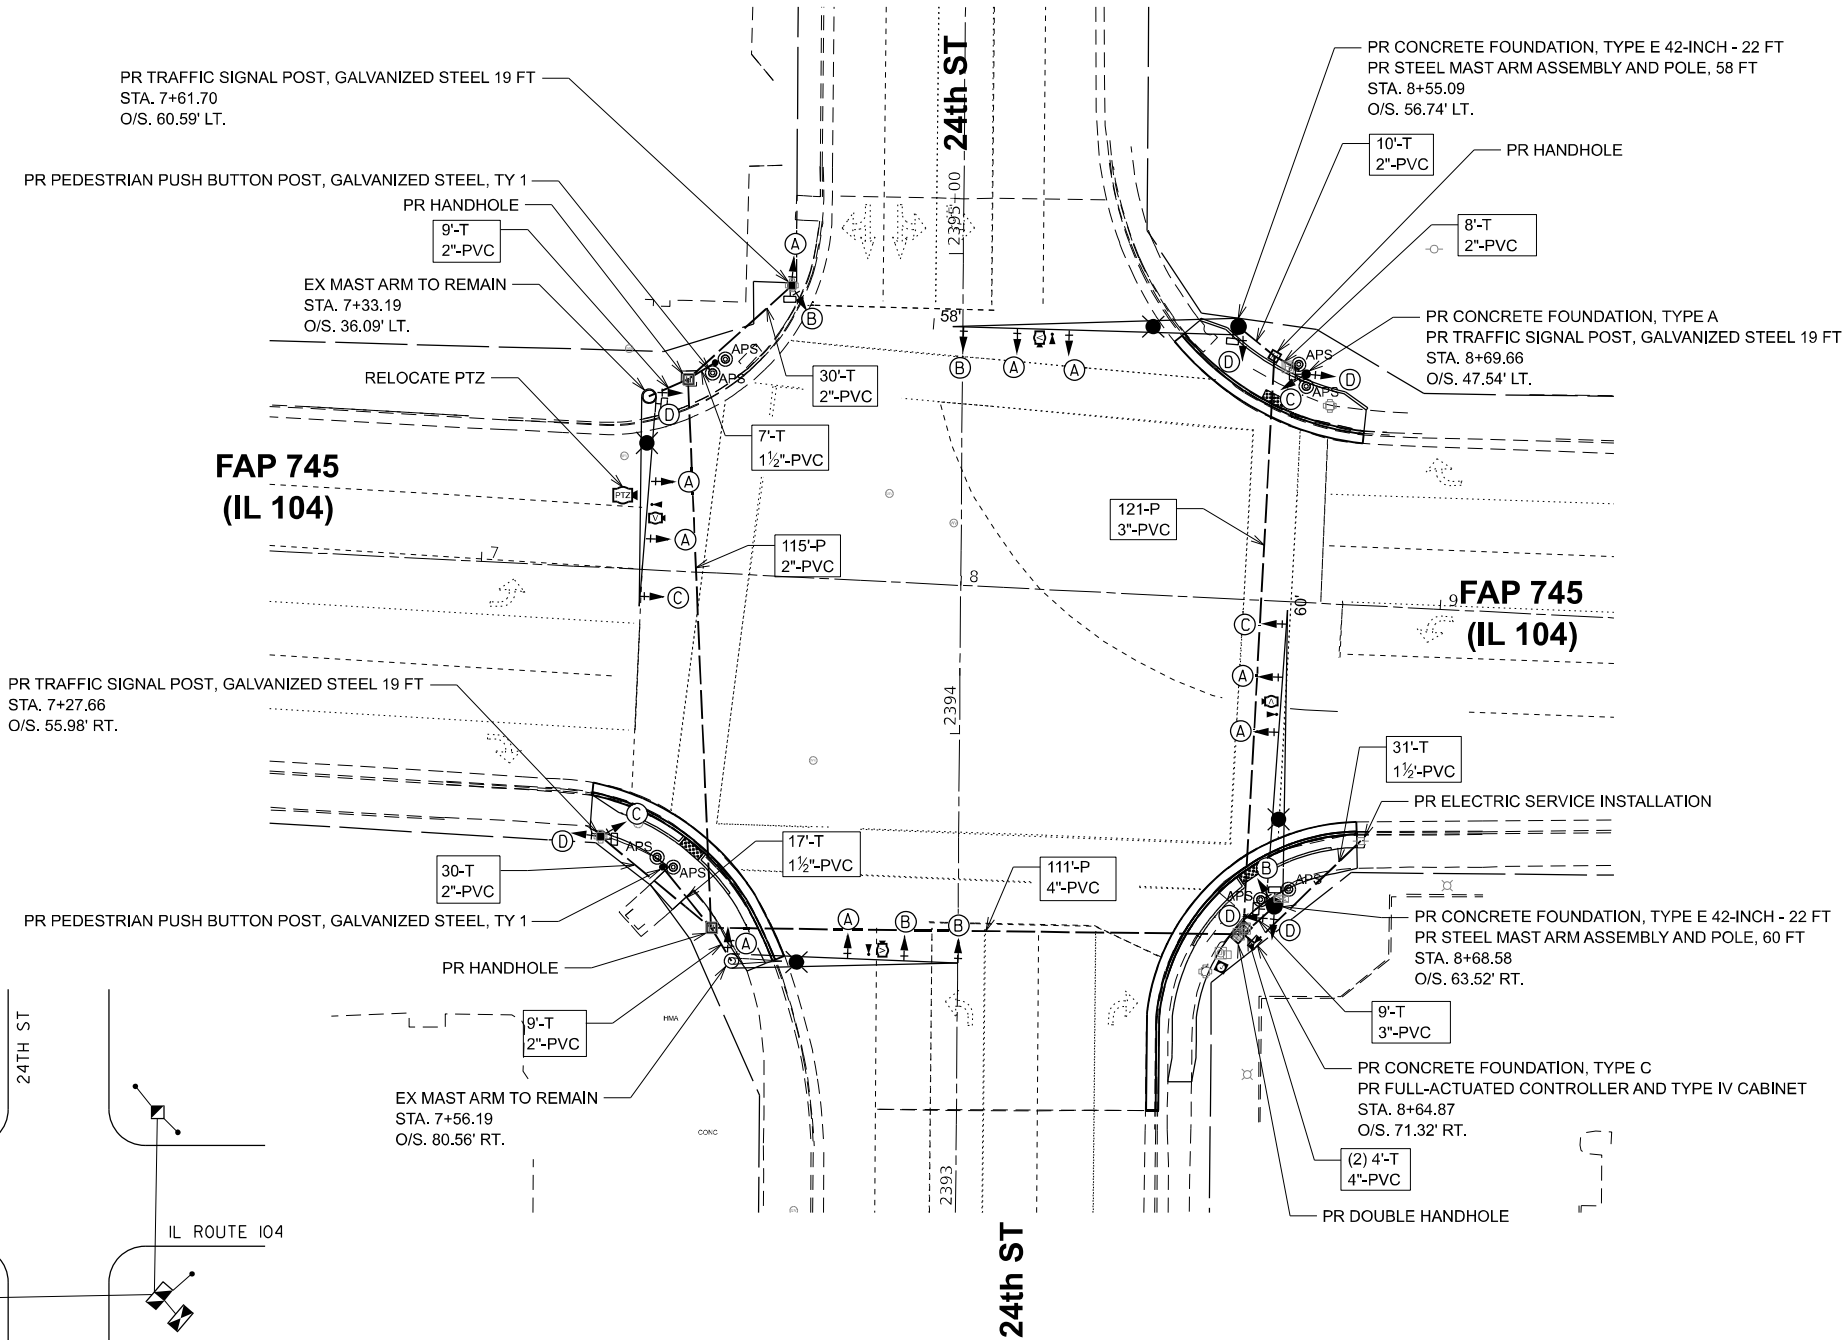

PROPOSED GROUNDING DIAGRAM

SCHEDULE OF QUANTITIES IL 104 & 24TH STREET			
CODE	ITEM	UNIT	TOTAL
80400100	ELECTRIC SERVICE INSTALLATION	EACH	1
81028340	UNDERGROUND CONDUIT, PVC, 1 1/2" DIA.	FOOT	55
81028350	UNDERGROUND CONDUIT, PVC, 2" DIA.	FOOT	211
81028370	UNDERGROUND CONDUIT, PVC, 3" DIA.	FOOT	130
81028390	UNDERGROUND CONDUIT, PVC, 4" DIA.	FOOT	119
81400100	HANDHOLE	EACH	3
81400300	DOUBLE HANDHOLE	EACH	1
81702110	ELECTRIC CABLE IN CONDUIT, 600V (XLP-TYPE USE) 1/C NO. 10	FOOT	794
82110007	LUMINAIRE, LED, ROADWAY, OUTPUT DESIGNATION G	EACH	4
85000200	MAINTENANCE OF EXISTING TRAFFIC SIGNAL INSTALLATION	EACH	1
85700200	FULL-ACTUATED CONTROLLER AND TYPE IV CABINET	EACH	1
86200200	UNINTERRUPTABLE POWER SUPPLY, STANDARD	EACH	1
87301215	ELECTRIC CABLE IN CONDUIT, SIGNAL NO. 14 2C	FOOT	1284
87301225	ELECTRIC CABLE IN CONDUIT, SIGNAL NO. 14 3C	FOOT	1372
87301245	ELECTRIC CABLE IN CONDUIT, SIGNAL NO. 14 5C	FOOT	2074
87301255	ELECTRIC CABLE IN CONDUIT, SIGNAL NO. 14 7C	FOOT	935
87301705	ELECTRIC CABLE IN CONDUIT, COMMUNICATION NO. 18 3 PAIR	FOOT	831
87301805	ELECTRIC CABLE IN CONDUIT, SERVICE, NO. 6 2 C	FOOT	37
87301900	ELECTRIC CABLE IN CONDUIT, EQUIPMENT GROUNDING CONDUCTOR, NO. 6 1C	FOOT	1520
87502530	TRAFFIC SIGNAL POST, GALVANIZED STEEL 19 FT.	EACH	3
87601100	PEDESTRIAN PUSH-BUTTON POST, GALVANIZED STEEL, TYPE I	EACH	2
87703020	STEEL COMBINATION MAST ARM ASSEMBLY AND POLE 58 FT.	EACH	1
87703030	STEEL COMBINATION MAST ARM ASSEMBLY AND POLE 60 FT.	EACH	1
87800100	CONCRETE FOUNDATION, TYPE A	FOOT	3
87800150	CONCRETE FOUNDATION, TYPE C	FOOT	3
87800420	CONCRETE FOUNDATION, TYPE E 42-INCH DIAMETER	FOOT	44
88040070	SIGNAL HEAD, POLYCARBONATE, LED, 1-FACE, 3-SECTION, BRACKET MOUNTED	EACH	2
88040090	SIGNAL HEAD, POLYCARBONATE, LED, 1-FACE, 3-SECTION, MAST ARM MOUNTED	EACH	7
88040110	SIGNAL HEAD, POLYCARBONATE, LED, 1-FACE, 4-SECTION, BRACKET MOUNTED	EACH	4
88040120	SIGNAL HEAD, POLYCARBONATE, LED, 1-FACE, 4-SECTION, MAST ARM MOUNTED	EACH	5
88040150	SIGNAL HEAD, POLYCARBONATE, LED, 1-FACE, 5-SECTION, BRACKET MOUNTED	EACH	6
88102825	PEDESTRIAN SIGNAL HEAD, POLYCARBONATE, LED, 1-FACE, BRACKET MOUNTED WITH COUNT DOWN TIMER	EACH	8
88200510	TRAFFIC SIGNAL BACKPLATE, RETROREFLECTIVE	EACH	24
89000100	TEMPORARY TRAFFIC SIGNAL INSTALLATION	EACH	1
89502210	MODIFY EXISTING CONTROLLER CABINET	EACH	1
X0326812	CAT 5 ETHERNET CABLE	FOOT	340
X8710029	FIBER OPTIC CABLE 24 FIBERS, SINGLE MODE	FOOT	3087
X8760200	ACCESSIBLE PEDESTRIAN SIGNALS	EACH	8
X8870300	EMERGENCY VEHICLE PRIORITY SYSTEM	EACH	1
X8891013	VIDEO VEHICLE DETECTION SYSTEM, 4 CAMERA	EACH	1
Z0033068	TRAFFIC SIGNAL BATTERY BACKUP SYSTEM	EACH	1

NOTE:
THE QUANTITY SHOW ON THIS SHEET FOR FIBER OPTIC CABLE 24 FIBERS, SINGLE MODE AND FIBER OPTIC CABLE IN CONDUIT (INSTALL ONLY) IS MEASURED FROM THE 18TH STREET SIGNAL CABINET TO THE 24TH STREET SIGNAL CABINET. SEE REFERENCED HISTORIC PLAN SHEETS FOR EXISTING CONDUIT LENGTH.

MODEL: Proposed Site Plan
FILE NAME: C:\Users\msmilit\Fuhrmann Engineering\Internal - Drive\Projects\EE\Jobs - 2022\22-22-2016_PTB204-036_DS_V-V_Kilgner\W0-06\CADD\CADD Sheets\72K42-sht-1e-24th.dgn



USER NAME = msmlit	DESIGNED -	REVISED -
PLOT SCALE = SSCALE\$	DRAWN -	REVISED -
PLOT DATE = 5/21/2025	CHECKED -	REVISED -
	DATE -	REVISED -



STATE OF ILLINOIS
DEPARTMENT OF TRANSPORTATION

TRAFFIC SIGNAL REPLACEMENT PLAN
IL ROUTE 104 AND 24TH STREET

SCALE: 1"=20' SHEET 4 OF 6 SHEETS STA. TO STA.

F.A.P. RTE.	SECTION	COUNTY	TOTAL SHEETS	SHEET NO.
745	103Z,RS-4, TS-1,SW	ADAMS	171	105
CONTRACT NO. 72K42				
ILLINOIS FED. AID PROJECT				

MODEL: Proposed Detail
FILE NAME: C:\Users\ggayt\Fuhrmann Engineering\Internal - Drive\Projects\FE\Iloas_2022\22-2016_FTB204-036_D6_V-V_Klingner\WC-06\CADD\CADD Sheets\72K42-shr-4s-24th.dgn

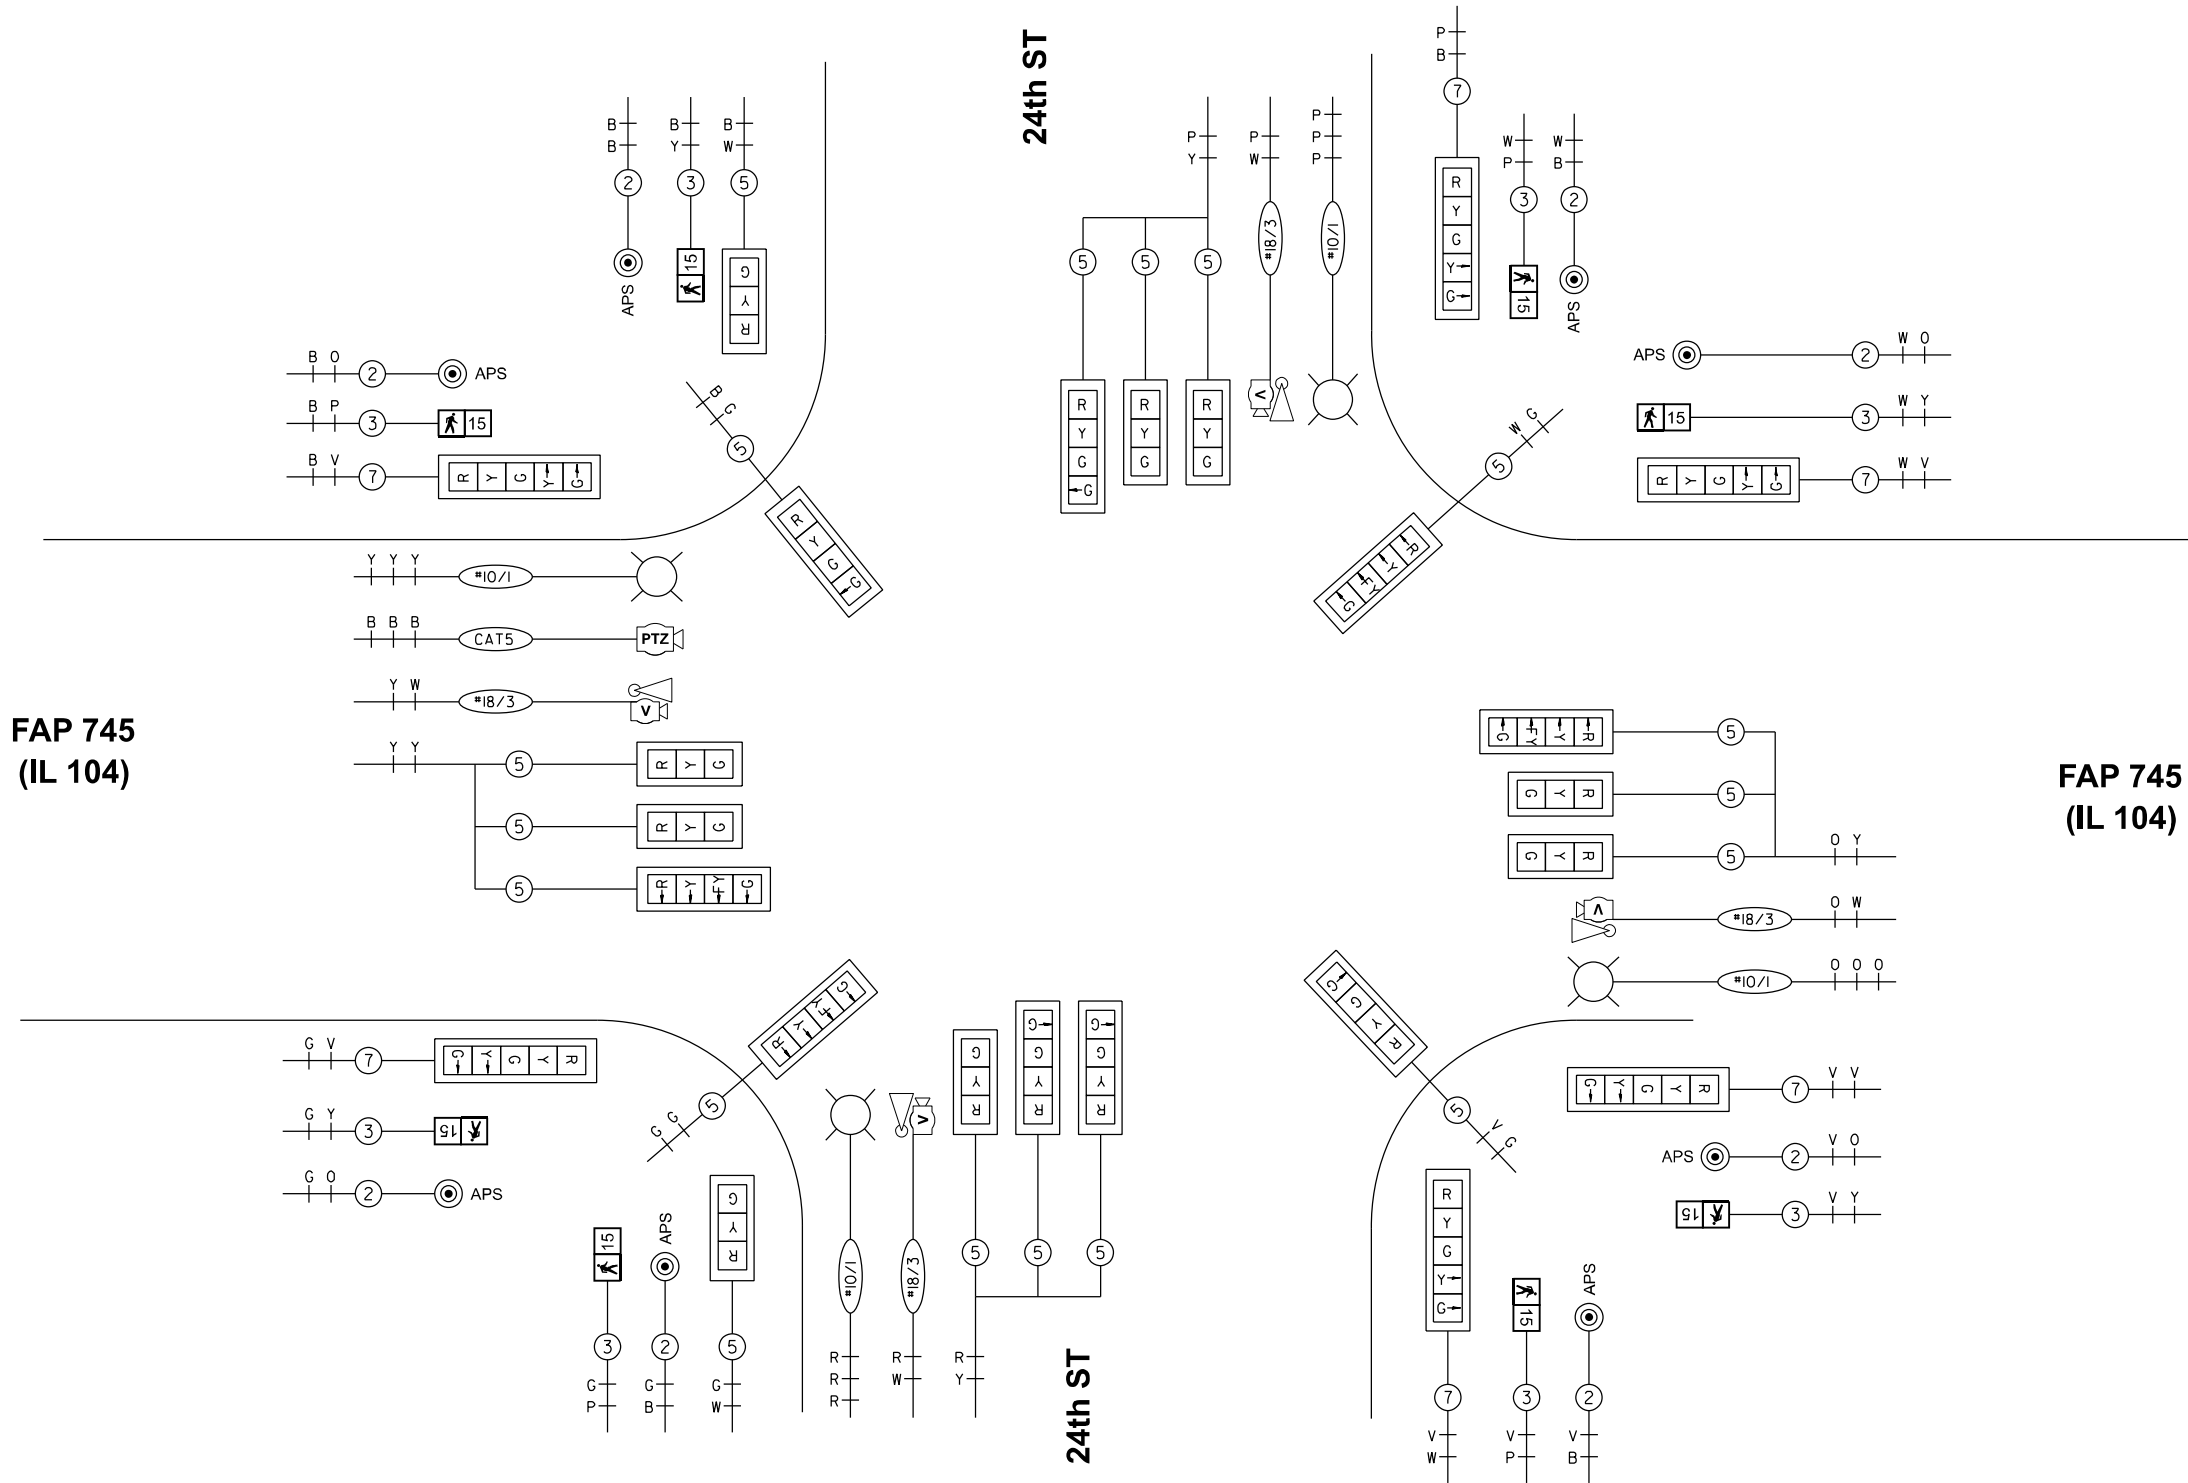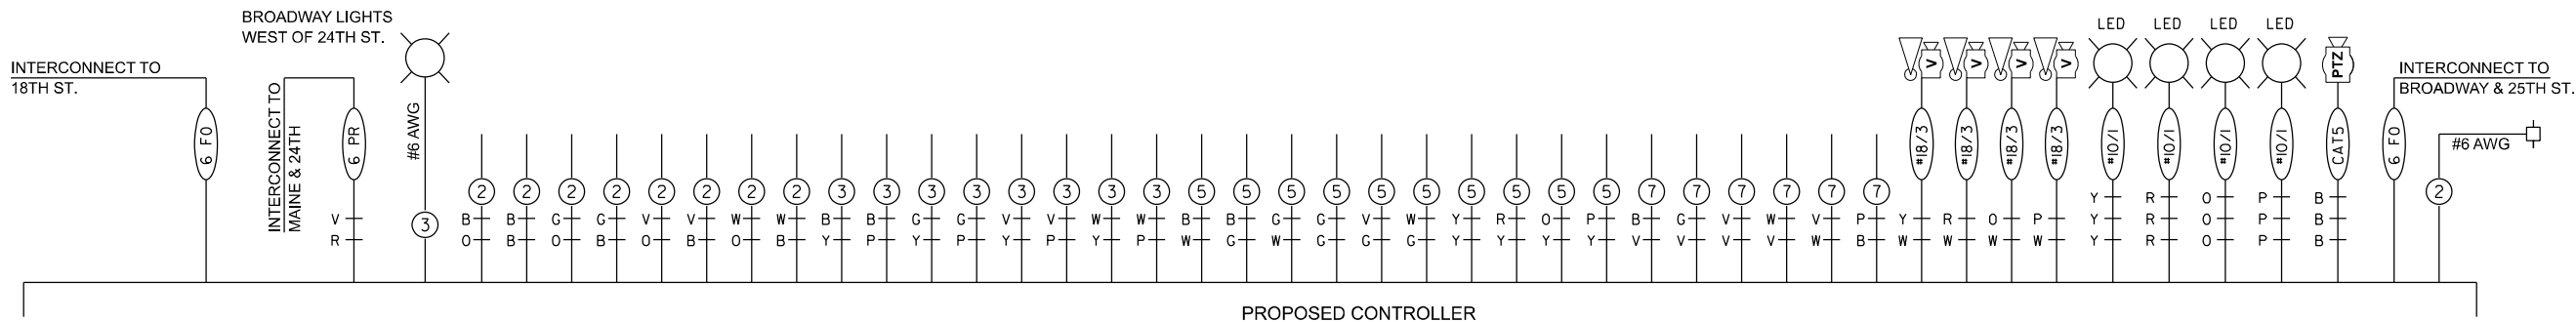

Page 1 of 1

Date 9/22/23

ROUTE 104 (Broadway St)	DESCRIPTION Boring at NE corner of 24th and Broadway	LOGGED BY S. Burke
--------------------------------	---	---------------------------

SECTION _____ LOCATION SW 1/4, SEC. 31, TWP. 1S, RNG. 8W, 4 PM

COUNTY	Adams	DRILLING METHOD	HMA	HAMMER TYPE	140# Auto
--------	-------	-----------------	-----	-------------	-----------

The Unconfined Compressive Strength (UCS) Failure Mode is indicated by (B-Bulge, S-Shear, P-Penetrometer, E-Estimated) Abbreviations W.O.H - Sampler Advanced By Weight of Hammer, W.O.P - Advanced by Weight of Pipe, B.S. - Before Seating The SPT (N value) is the sum of the last two blow values in each sampling zone (AASHTO T206) BBS, from 137 (Rev. 8-99)

Page 1 of 1

Date 9/21/23

ROUTE 104 (Broadway St)	DESCRIPTION Boring at SE corner of 24th and Broadway	LOGGED BY S. Burke
--------------------------------	---	---------------------------


SECTION _____ **LOCATION** SW 1/4, SEC. 31, TWP. 1S, RNG. 8W, 4 PM

COUNTY	Adams	DRILLING METHOD	HMA	HAMMER TYPE	140# Auto
--------	-------	-----------------	-----	-------------	-----------


The Unconfined Compressive Strength (UCS) Failure Mode is indicated by (B-Bulge, S-Shear, P-Penetrometer, E-Estimated) Abbreviations W.O.H - Sampler Advanced By Weight of Hammer, W.O.P - Advanced by Weight of Pipe, B.S. - Before Seating The SPT (N value) is the sum of the last two blow values in each sampling zone (AASHTO T206) BBS, from 137 (Rev. 8-99)

EXISTING TRAFFIC SIGNAL & REMOVAL NOTES

1. INFORMATION SHOWN ON THE EXISTING TRAFFIC SIGNAL PLANS ARE BASED OFF OF HISTORICAL PLANS AND SHALL BE CONSIDERED FOR INFORMATION ONLY.
2. THE REMOVAL OF LUMINAIRES LOCATION ON THE EXISTING COMBINATION MAST ARM ASSEMBLY AND POLES SHALL BE REMOVED. THE REMOVAL OF LUMINAIRES SHALL BE CONSIDERED INCIDENTAL TO "REMOVE EXISTING TRAFFIC SIGNAL EQUIPMENT" AND WILL NOT BE PAID FOR SEPARATELY.
3. ALL REMOVAL TRAFFIC SIGNAL EQUIPMENT SHALL BECOME THE PROPERTY OF THE CONTRACTOR.
4. THE REMOVAL OF SIGN AND SIGN ASSEMBLIES ATTACHED TO EXISTING MAST ARM AND SIGNAL POLES ARE TO BE PAID FOR AS "SIGN PANEL REMOVAL AND SIGN ASSEMBLY REMOVAL" SEE SIGN SCHEDULE FOR QUANTITIES.
5. EXISTING CONDUITS AND ELECTRICAL CABLES SHALL BE DISCONNECTED AT THE EXISTING HANDHOLDS AND SIGNAL FOUNDATIONS. ANY CONDUIT AND ELECTRICAL CABLE OUTSIDE THESE LOCATIONS SHALL BE TERMINATED AND ABANDONED. THIS WORK SHALL BE CONSIDERED INCIDENTAL TO "REMOVE EXISTING HANDHOLD AND REMOVE EXISTING EXISTING FOUNDATION" AND WILL NOT BE PAID FOR SEPARATELY.

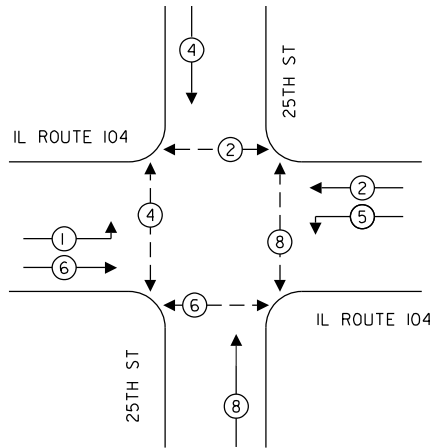


EXISTING PHASE DESIGNATION DIAGRAM

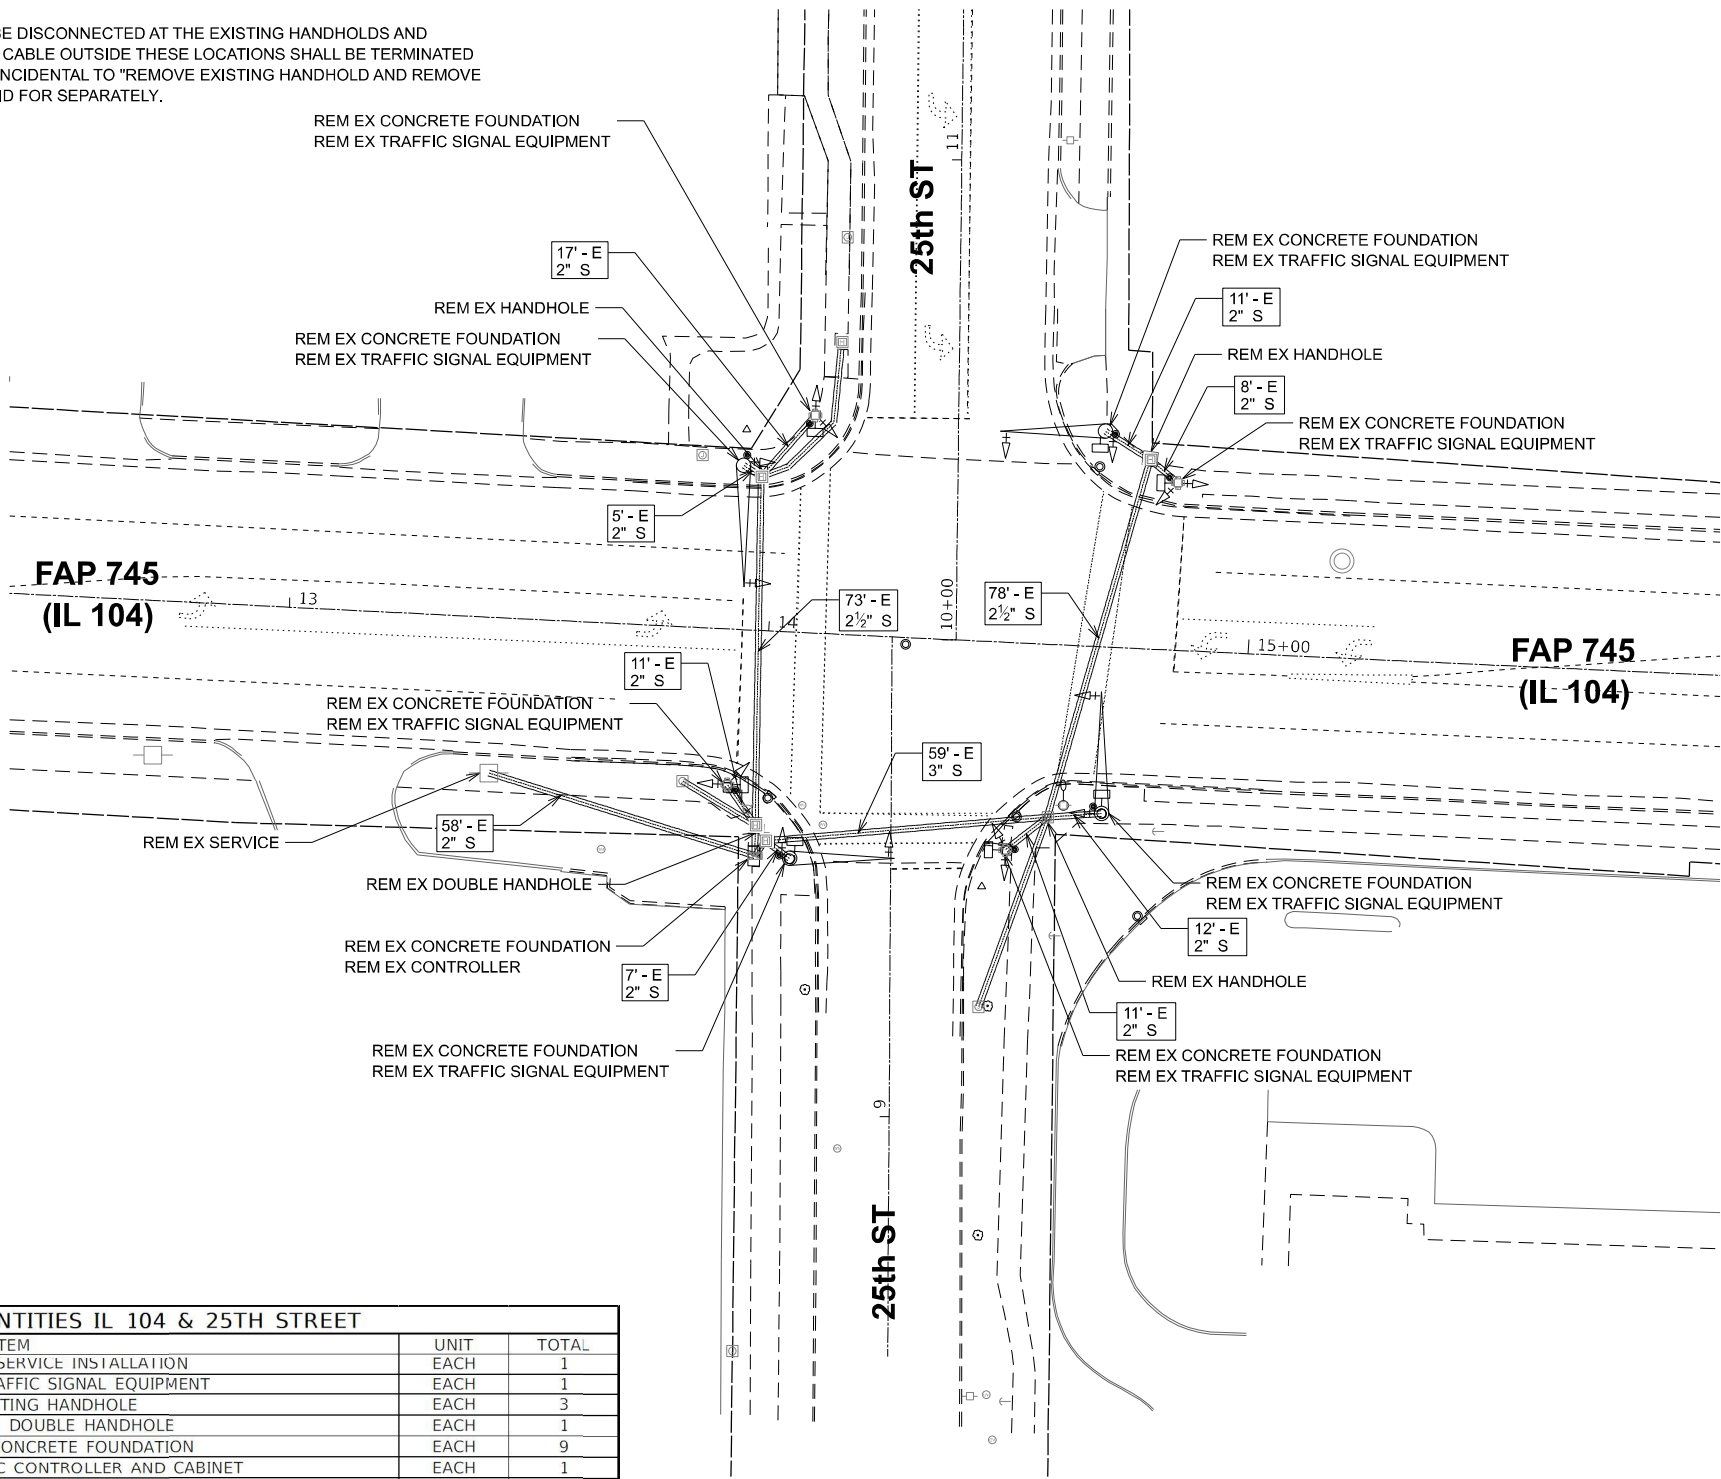

SCHEDULE OF QUANTITIES IL 104 & 25TH STREET			
CODE	ITEM	UNIT	TOTAL
89500120	REMOVE EXISTING SERVICE INSTALLATION	EACH	1
89502375	REMOVE EXISTING TRAFFIC SIGNAL EQUIPMENT	EACH	1
89502380	REMOVE EXISTING HANDHOLE	EACH	3
89502382	REMOVE EXISTING DOUBLE HANDHOLE	EACH	1
89502385	REMOVE EXISTING CONCRETE FOUNDATION	EACH	9
X8950105	REMOVE EXISTING TRAFFIC CONTROLLER AND CABINET	EACH	1
X8950510	REMOVE FIBER OPTIC CABLE FROM CONDUIT	FOOT	463

NOTE:
THE QUANTITY SHOW ON THIS SHEET FOR REMOVE FIBER OPTIC CABLE FROM CONDUIT IS MEASURED FROM THE 24TH STREET SIGNAL CABINET TO THE 25TH STREET SIGNAL CABINET. SEE REFERENCED HISTORIC PLAN SHEETS FOR EXISTING CONDUIT LENGTH.

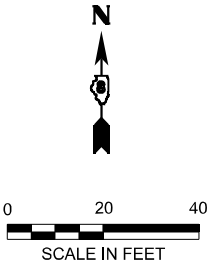

MODEL: Existing Site Plan
FILE NAME: C:\Users\msmilit\Fuhrmann_Engineering\Internal - Drive\Projects\FE\Jobs - 2022\22-2016_PTB204-036_DS_1-V_Kilgner\W\0-06\CADD\CADD Sheets\72K42-sht-1e-25th.dgn



USER NAME = msmlt	DESIGNED -	REVISED -
PLOT SCALE = \$SCALE\$	DRAWN -	REVISED -
PLOT DATE = 5/21/2025	CHECKED -	REVISED -
	DATE -	REVISED -


STATE OF ILLINOIS
DEPARTMENT OF TRANSPORTATION

EXISTING TRAFFIC SIGNAL PLAN
IL ROUTE 104 AND 25TH STREET

SCALE: 1" = 20' SHEET 1 OF 6 SHEETS STA. TO STA.


F.A.P RTE.	SECTION	COUNTY	TOTAL SHEETS	SHEET NO.
745	103Z,RS-4, TS-1,SW	ADAMS	171	108
CONTRACT NO. 72K42				
ILLINOIS FED. AID PROJECT				

MODEL: Existing Details
FILE NAME: C:\Users\ggayt\Fuhrmann Engineering\Internal - Drive\Projects\FE\Jobs_2022\22-2016_FTB2014-036_D6_V-V_Klingner\WCO-06\CADD\CADD Sheets\72K42-shr4s-25th.dgn

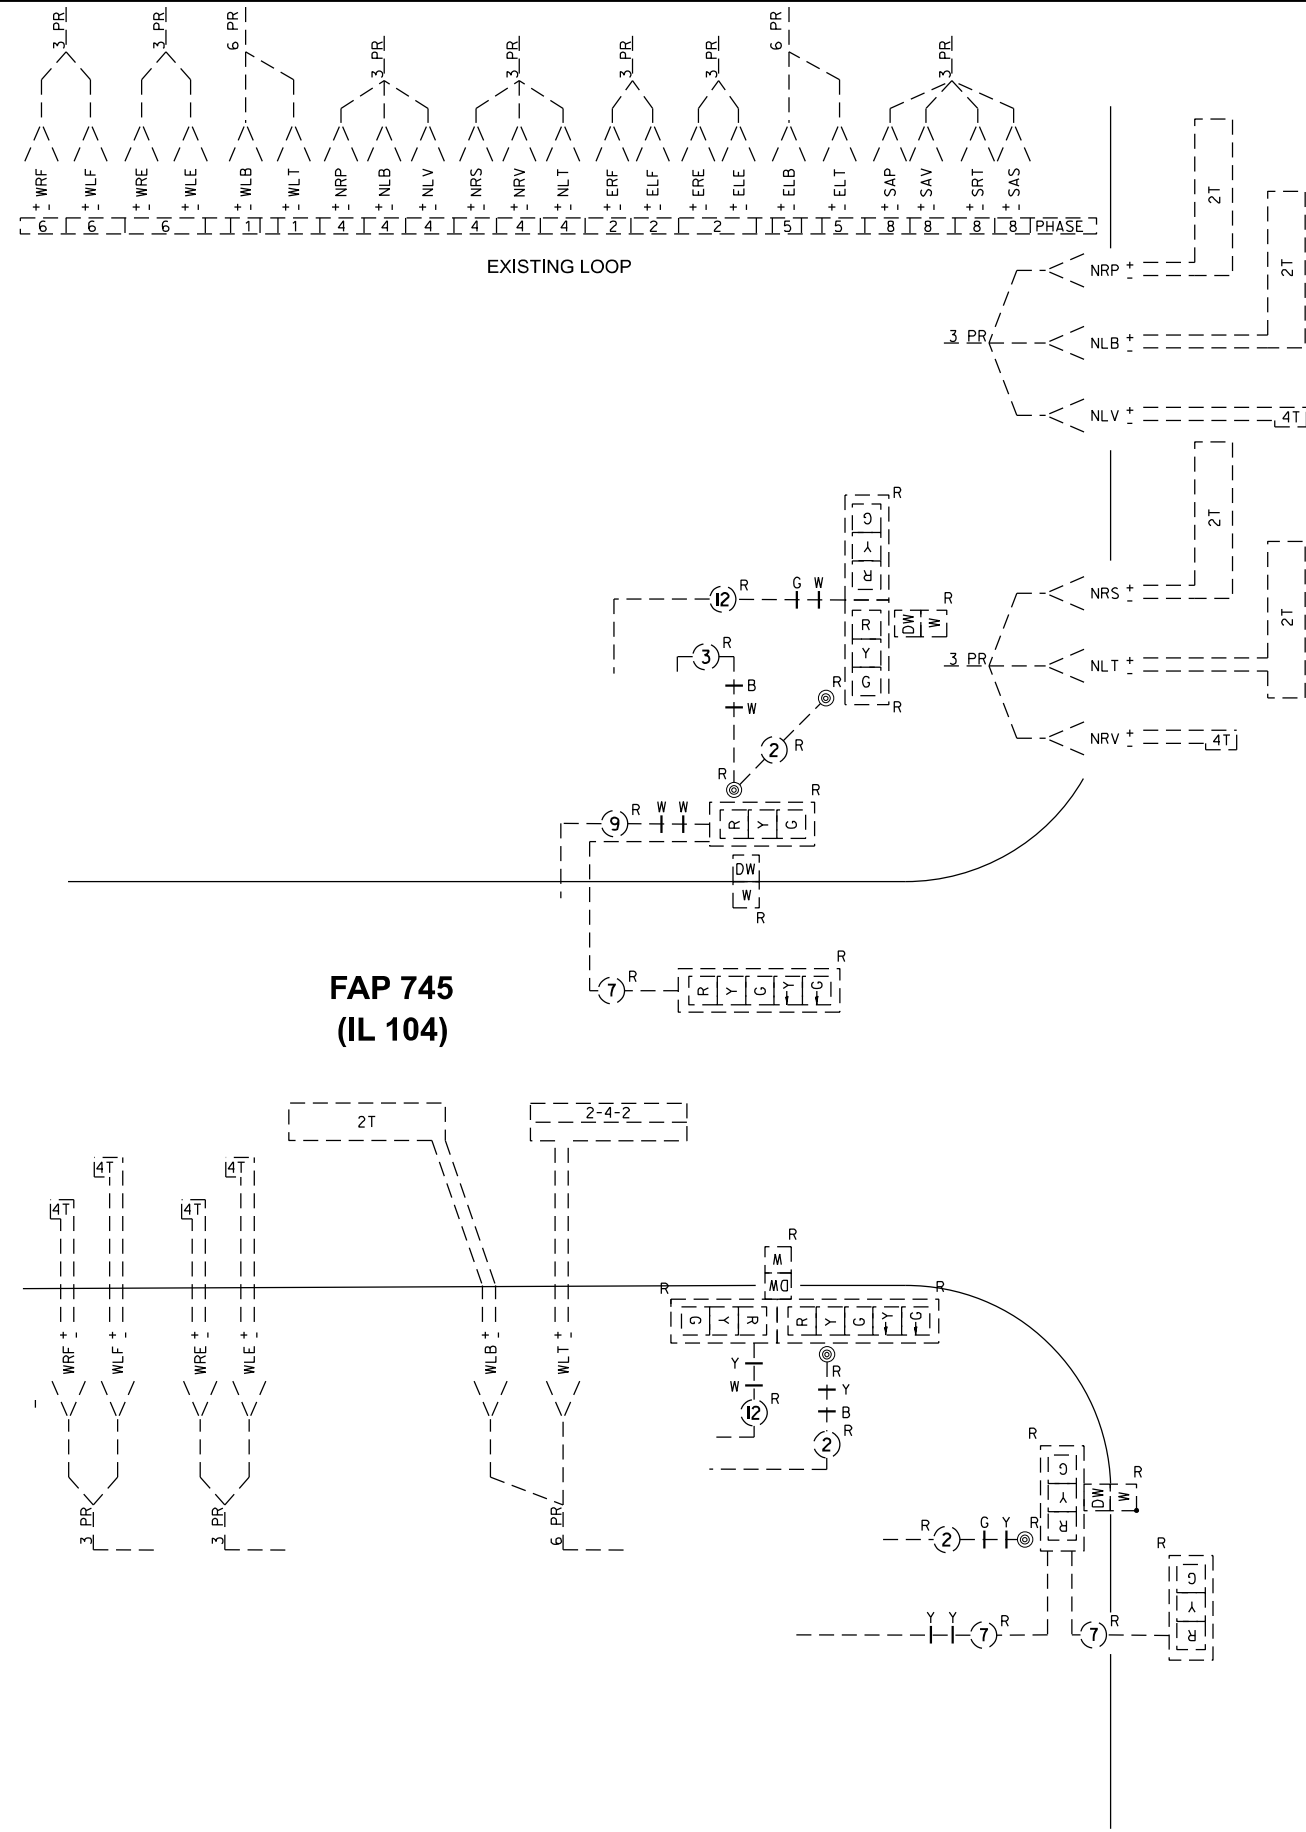

25th ST

25th ST

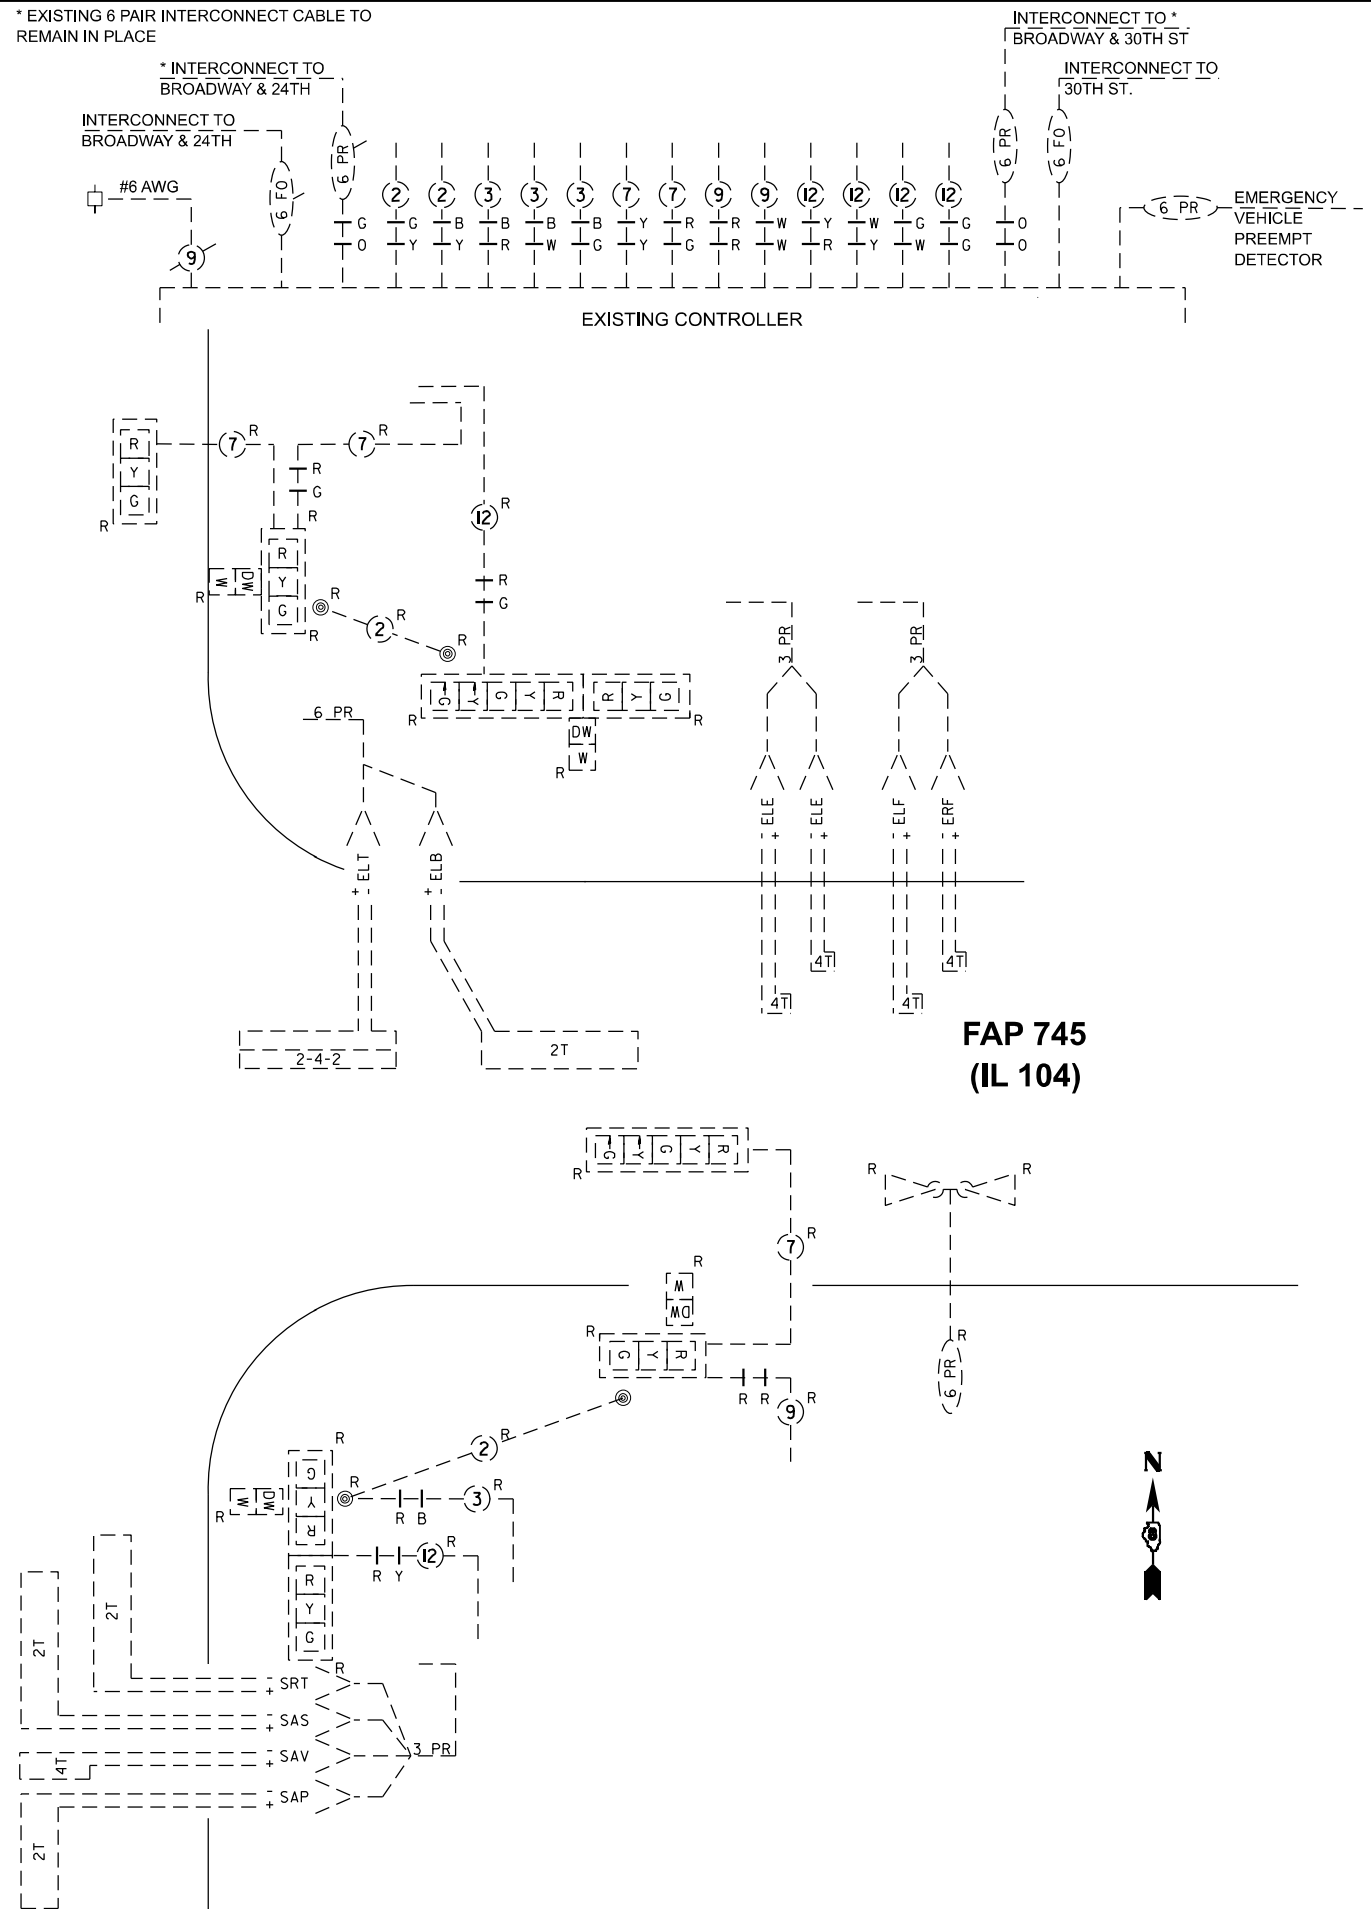

USER NAME	= ggayt	DESIGNED	-	REVISED	-
DRAWN	-	REVISED	-	REVISED	-
PLOT SCALE	= 0.16666633" / in.	CHECKED	-	REVISED	-
PLOT DATE	= 5/15/2025	DATE	-	REVISED	-

STATE OF ILLINOIS
DEPARTMENT OF TRANSPORTATION

EXISTING TRAFFIC SIGNAL DETAILS
IL ROUTE 104 AND 25TH STREET

SCALE: N.T.S. SHEET 2 OF 6 SHEETS STA. TO STA.

F.A.P RTE.	SECTION	COUNTY	TOTAL SHEETS	SHEET NO.
745	103Z,RS-4, TS-1,SW	ADAMS	171	109
CONTRACT NO. 72K42				
ILLINOIS FED. AID PROJECT				

MODEL: TempTrafficSignalDet
FILE NAME: C:\Users\msmilit\Fuhrmann Engineering\Internal - Drive\Projects\FE\Jobs_2022\2024-036_D5_V-AV_Kilgner\WO-06\CADD\CADD Sheets\72K42-sht-1e-25th.dgn

TEMPORARY TRAFFIC SIGNAL NOTES

1. TEMPORARY CONTROLLER CABINETS ARE TO BE FURNISHED BY THE CONTRACTOR AND EQUIPPED WITH VIDEO DETECTION INTERFACE CABLES
2. TEMPORARY SIGNALS SHALL BE OPERATIONAL PRIOR TO THE REMOVAL OF THE EXISTING SIGNALS.
3. POLES USED FOR TEMPORARY SIGNAL INSTALLATION SHALL PROVIDE FOR A MINIMUM OF 35 FT MOUNTING HEIGHT FOR VIDEO CAMERAS.
4. EXISTING SERVICE IS TO BE UTILIZED FOR TEMPORARY SIGNALS.






USER NAME	= msmit	DESIGNED	-	REVISED	-
		DRAWN	-	REVISED	-
PLOT SCALE	= \$SCALE\$	CHECKED	-	REVISED	-
PLOT DATE	= 5/21/2025	DATE	-	REVISED	-

STATE OF ILLINOIS
DEPARTMENT OF TRANSPORTATION

TEMPORARY SIGNAL PLAN
IL ROUTE 104 AND 25TH STREET



SCALE: 1" = 20' SHEET 3 OF 6 SHEETS STA. TO STA.

F.A.P. RTE.	SECTION	COUNTY	TOTAL SHEETS	SHEET NO.
745	103Z,RS-4, TS-1,SW	ADAMS	171	110
CONTRACT NO. 72K42				
ILLINOIS FED. AID PROJECT				

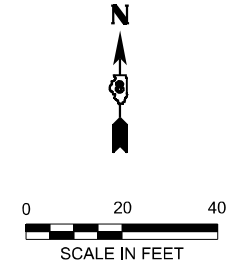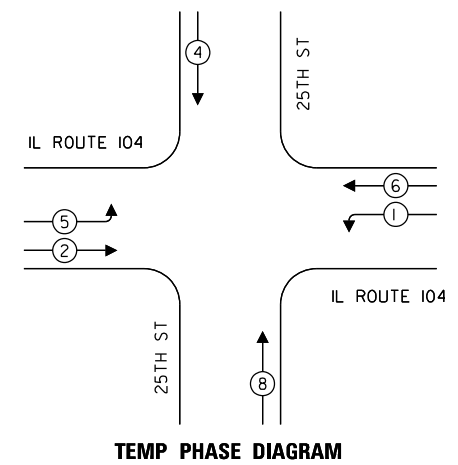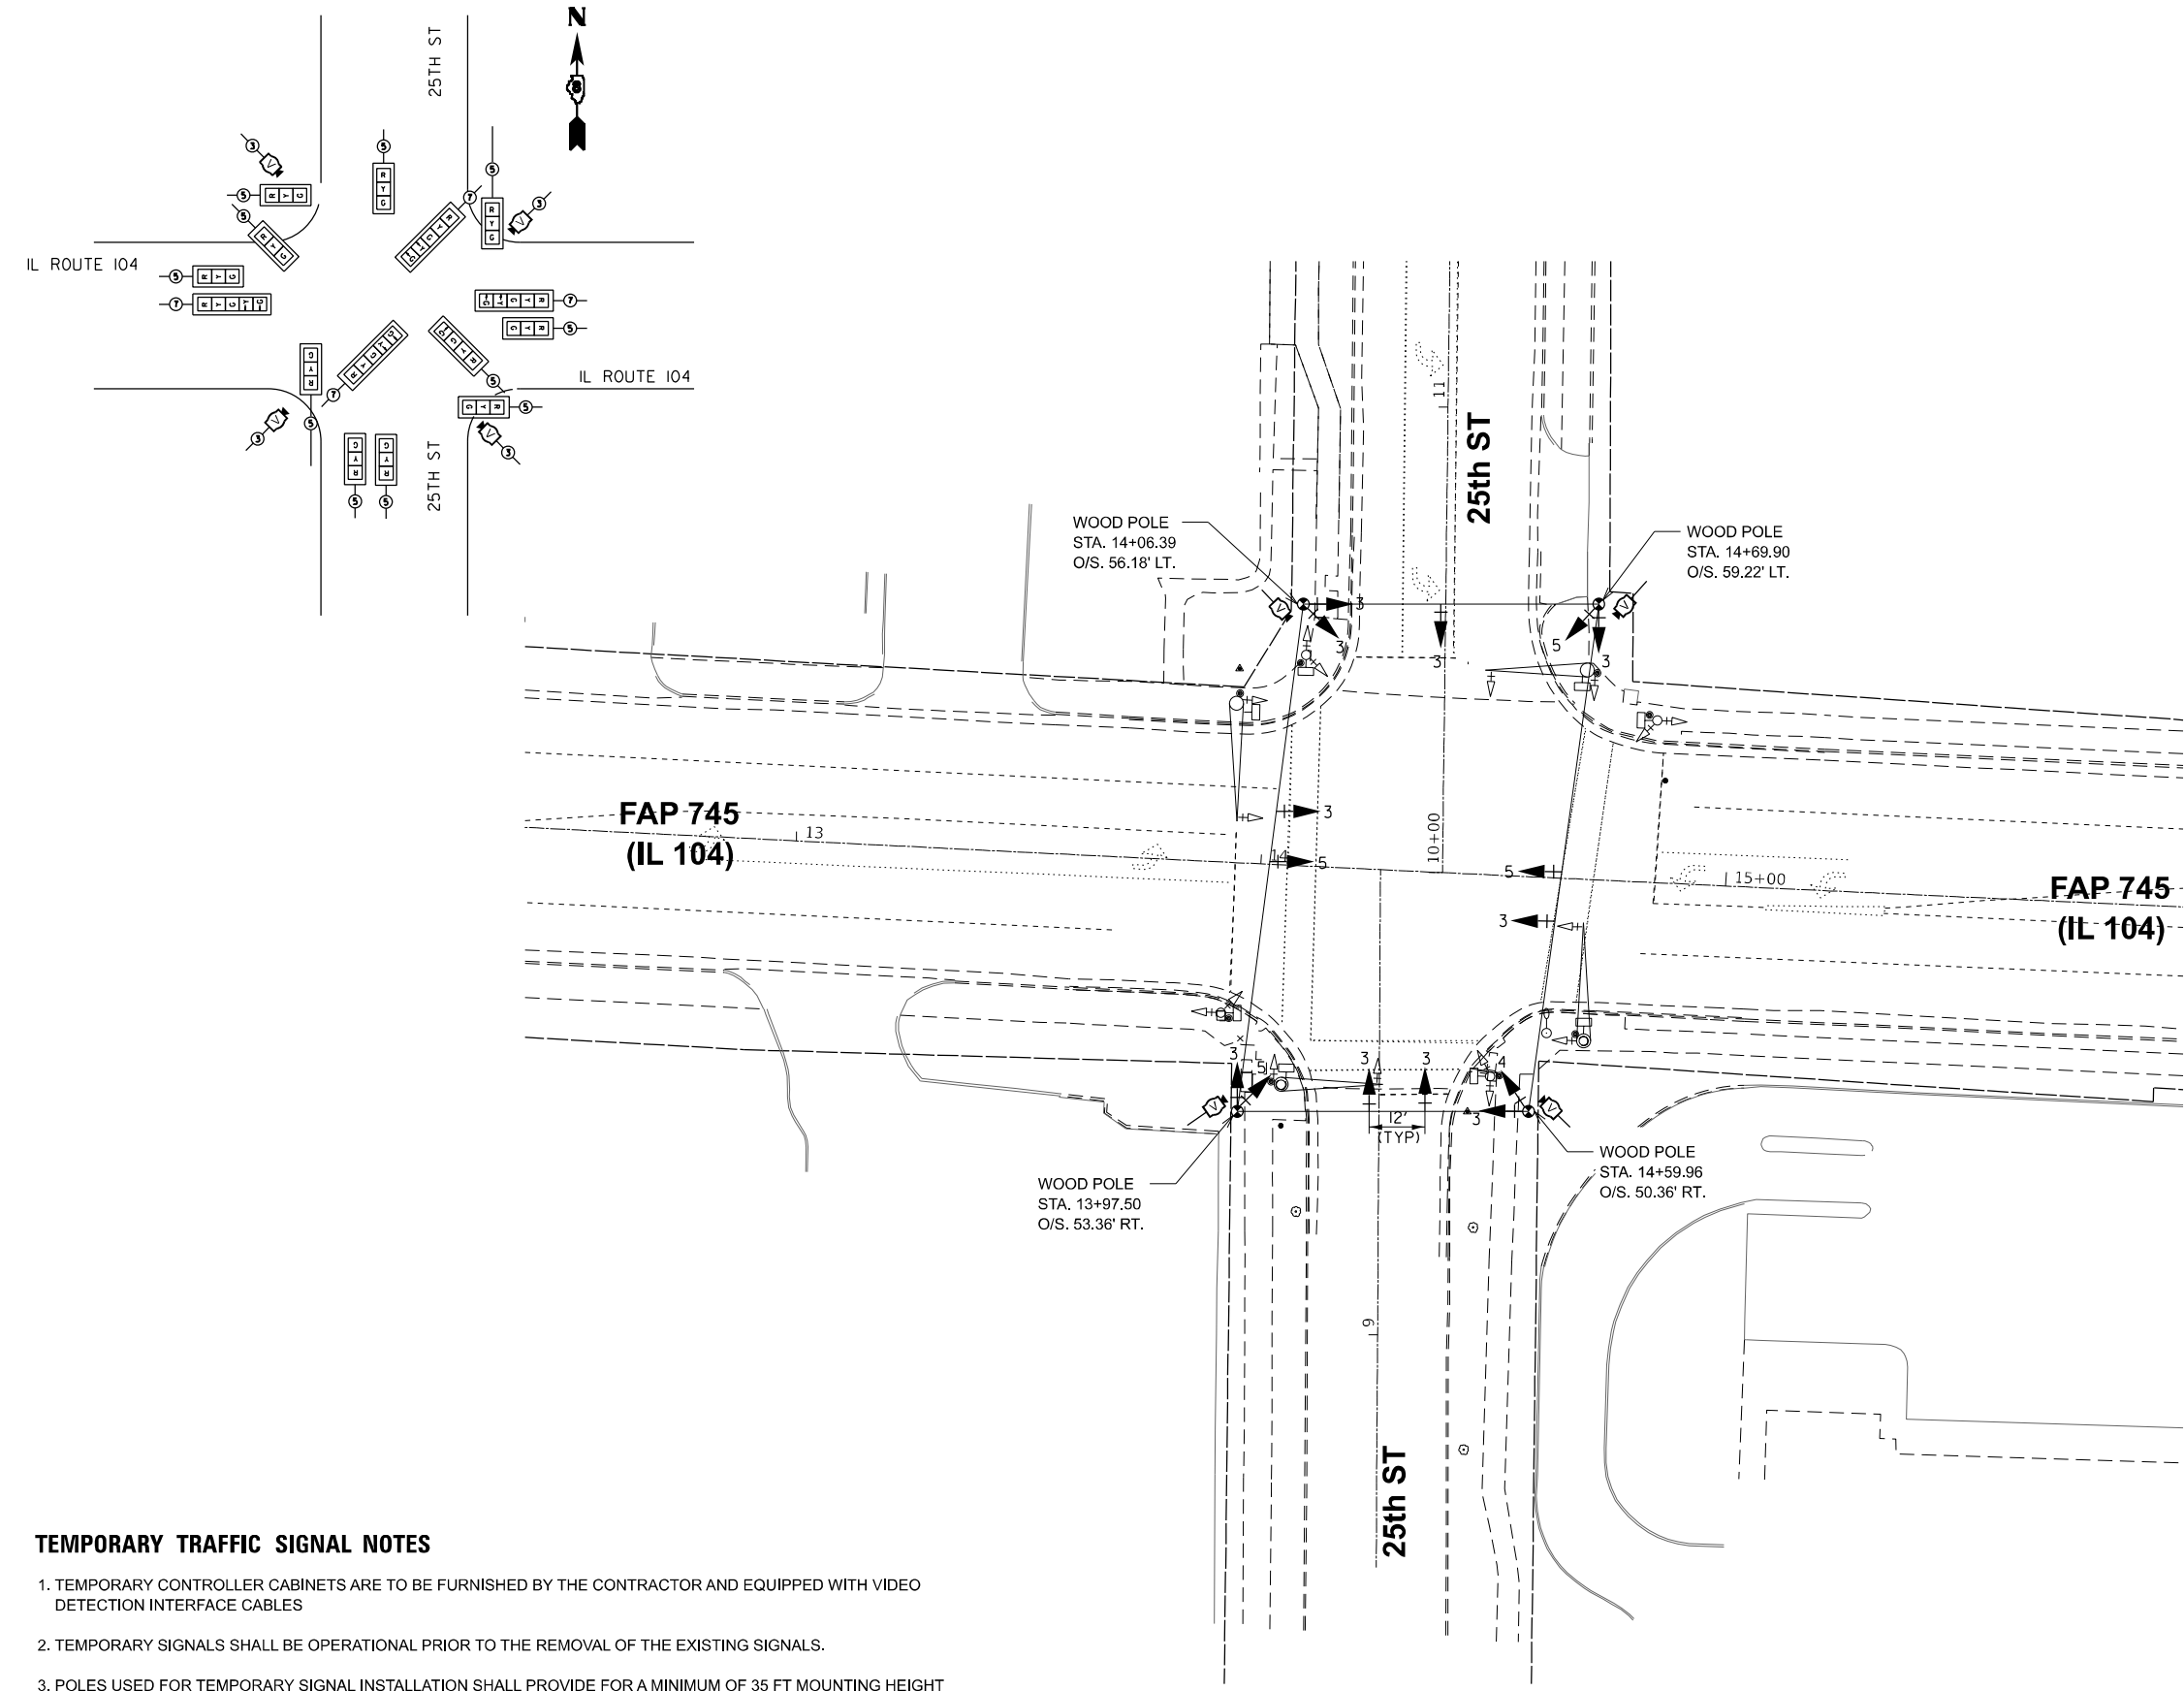


PROPOSED TRAFFIC SIGNAL NOTES

1. UTILITY INFORMATION ON THE PLAN SHEETS IS CONSIDERED TO BE FOR INFORMATION ONLY. ALL SUBSURFACE UTILITIES SHALL BE POTHOLED IN THE VICINITY OF THE PROPOSED CONCRETE SIGNAL FOUNDATIONS TO DETERMINE ACTUAL LOCATION OF VARIOUS UTILITIES. ANY ADJUSTMENTS THAT NEED TO BE MADE TO AVOID EXISTING UTILITIES SHALL BE APPROVED BY THE ENGINEER. THIS WORK SHALL NOT BE PAID FOR SEPARATELY AND SHALL BE CONSIDERED INCLUDED IN THE COST OF "CONCRETE FOUNDATIONS, TY A, C & E".
2. PROPOSED SIGNAL HEADS SHALL BE COVERED AND SECURED BY A METHOD APPROVED BY THE ENGINEER UNTIL THEY ARE PERMANENTLY TURNED ON.
3. WHEN TRANSITIONING FROM EXISTING TO PROPOSED SIGNAL, THE INTERSECTION SHALL BE PLACED ON FLASHING RED MODE AND ALL DIRECTIONS SHALL BE FLAGGED UNTIL THE PROPOSED SIGNALS ARE FUNCTIONING PROPERLY.
4. SEE SIGN DETAIL SHEETS FOR PROPOSED SIGN AND SIGN ASSEMBLIES ATTACHED TO SIGNAL POLES AND MAST ARMS.
5. SEE BORING LOGS FOR EXPECTED SOIL TYPES WHEN DRILLING FOR CONCRETE FOUNDATIONS, TY E.

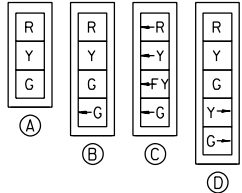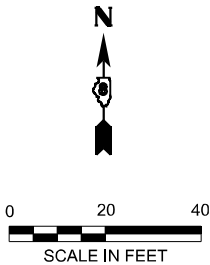


TRAFFIC SIGNAL FACES

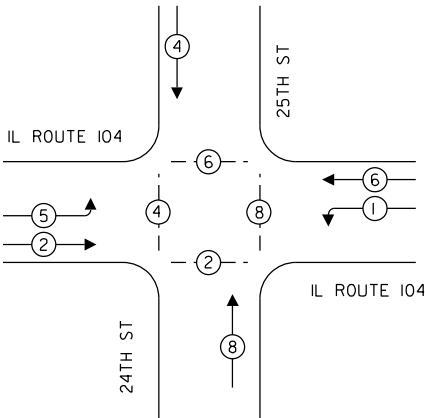

PHASE DESIGNATION DIAGRAM

SCHEDULE OF QUANTITIES IL 104 & 25TH STREET			
CODE	ITEM	UNIT	TOTAL
80400100	ELECTRIC SERVICE INSTALLATION	EACH	1
81028340	UNDERGROUND CONDUIT, PVC, 1 1/2" DIA.	FOOT	48
81028350	UNDERGROUND CONDUIT, PVC, 2" DIA.	FOOT	62
81028360	UNDERGROUND CONDUIT, PVC, 2 1/2" DIA.	FOOT	9
81028370	UNDERGROUND CONDUIT, PVC, 3" DIA.	FOOT	184
81028390	UNDERGROUND CONDUIT, PVC, 4" DIA.	FOOT	100
81400100	HANDHOLE	EACH	3
81400300	DOUBLE HANDHOLE	EACH	1
81702110	ELECTRIC CABLE IN CONDUIT, 600V (XLP-TYPE USE) 1/C NO. 10	FOOT	729
82110007	LUMINAIRE, LED, ROADWAY, OUTPUT DESIGNATION G	EACH	4
85000200	MAINTENANCE OF EXISTING TRAFFIC SIGNAL INSTALLATION	EACH	1
85700200	FULL-ACTUATED CONTROLLER AND TYPE IV CABINET	EACH	1
86200200	UNINTERRUPTABLE POWER SUPPLY, STANDARD	EACH	1
87301215	ELECTRIC CABLE IN CONDUIT, SIGNAL NO. 14 2C	FOOT	1143
87301225	ELECTRIC CABLE IN CONDUIT, SIGNAL NO. 14 3C	FOOT	1204
87301245	ELECTRIC CABLE IN CONDUIT, SIGNAL NO. 14 5C	FOOT	2577
87301705	ELECTRIC CABLE IN CONDUIT, COMMUNICATION NO. 18 3 PAIR	FOOT	729
87301805	ELECTRIC CABLE IN CONDUIT, SERVICE, NO. 6 2 C	FOOT	34
87301900	ELECTRIC CABLE IN CONDUIT, EQUIPMENT GROUNDING CONDUCTOR, NO. 6 1C	FOOT	780
87502530	TRAFFIC SIGNAL POST, GALVANIZED STEEL 19 FT.	EACH	2
87601100	PEDESTRIAN PUSH-BUTTON POST, GALVANIZED STEEL, TYPE I	EACH	1
87702880	STEEL COMBINATION MAST ARM ASSEMBLY AND POLE 30 FT.	EACH	1
87702900	STEEL COMBINATION MAST ARM ASSEMBLY AND POLE 34 FT.	EACH	1
87702920	STEEL COMBINATION MAST ARM ASSEMBLY AND POLE 38 FT.	EACH	1
87702930	STEEL COMBINATION MAST ARM ASSEMBLY AND POLE 40 FT.	EACH	1
87800100	CONCRETE FOUNDATION, TYPE A	FOOT	6
87800150	CONCRETE FOUNDATION, TYPE C	FOOT	3
87800415	CONCRETE FOUNDATION, TYPE E 36-INCH DIAMETER	FOOT	46
88040070	SIGNAL HEAD, POLYCARBONATE, LED, 1-FACE, 3-SECTION, BRACKET MOUNTED	EACH	10
88040090	SIGNAL HEAD, POLYCARBONATE, LED, 1-FACE, 3-SECTION, MAST ARM MOUNTED	EACH	7
88040110	SIGNAL HEAD, POLYCARBONATE, LED, 1-FACE, 4-SECTION, BRACKET MOUNTED	EACH	2
88040120	SIGNAL HEAD, POLYCARBONATE, LED, 1-FACE, 4-SECTION, MAST ARM MOUNTED	EACH	2
88102825	PEDESTRIAN SIGNAL HEAD, POLYCARBONATE, LED, 1-FACE, BRACKET MOUNTED WITH COUNT DOWN TIMER	EACH	8
88200510	TRAFFIC SIGNAL BACKPLATE, RETROREFLECTIVE	EACH	21
89000100	TEMPORARY TRAFFIC SIGNAL INSTALLATION	EACH	1
89502210	MODIFY EXISTING CONTROLLER CABINET	EACH	1
X8710029	FIBER OPTIC CABLE 24 FIBERS, SINGLE MODE	FOOT	463
X8760200	ACCESSIBLE PEDESTRIAN SIGNALS	EACH	8
X8870300	EMERGENCY VEHICLE PRIORITY SYSTEM	EACH	1
X8891013	VIDEO VEHICLE DETECTION SYSTEM, 4 CAMERA	EACH	1
Z0033068	TRAFFIC SIGNAL BATTERY BACKUP SYSTEM	EACH	1

NOTE:
THE QUANTITY SHOW ON THIS SHEET FOR FIBER OPTIC CABLE 24 FIBERS, SINGLE MODE AND FIBER OPTIC CABLE IN CONDUIT (INSTALL ONLY) IS MEASURED FROM THE 24TH STREET SIGNAL CABINET TO THE 25TH STREET SIGNAL CABINET. SEE REFERENCED HISTORIC PLAN SHEETS FOR EXISTING CONDUIT LENGTH.

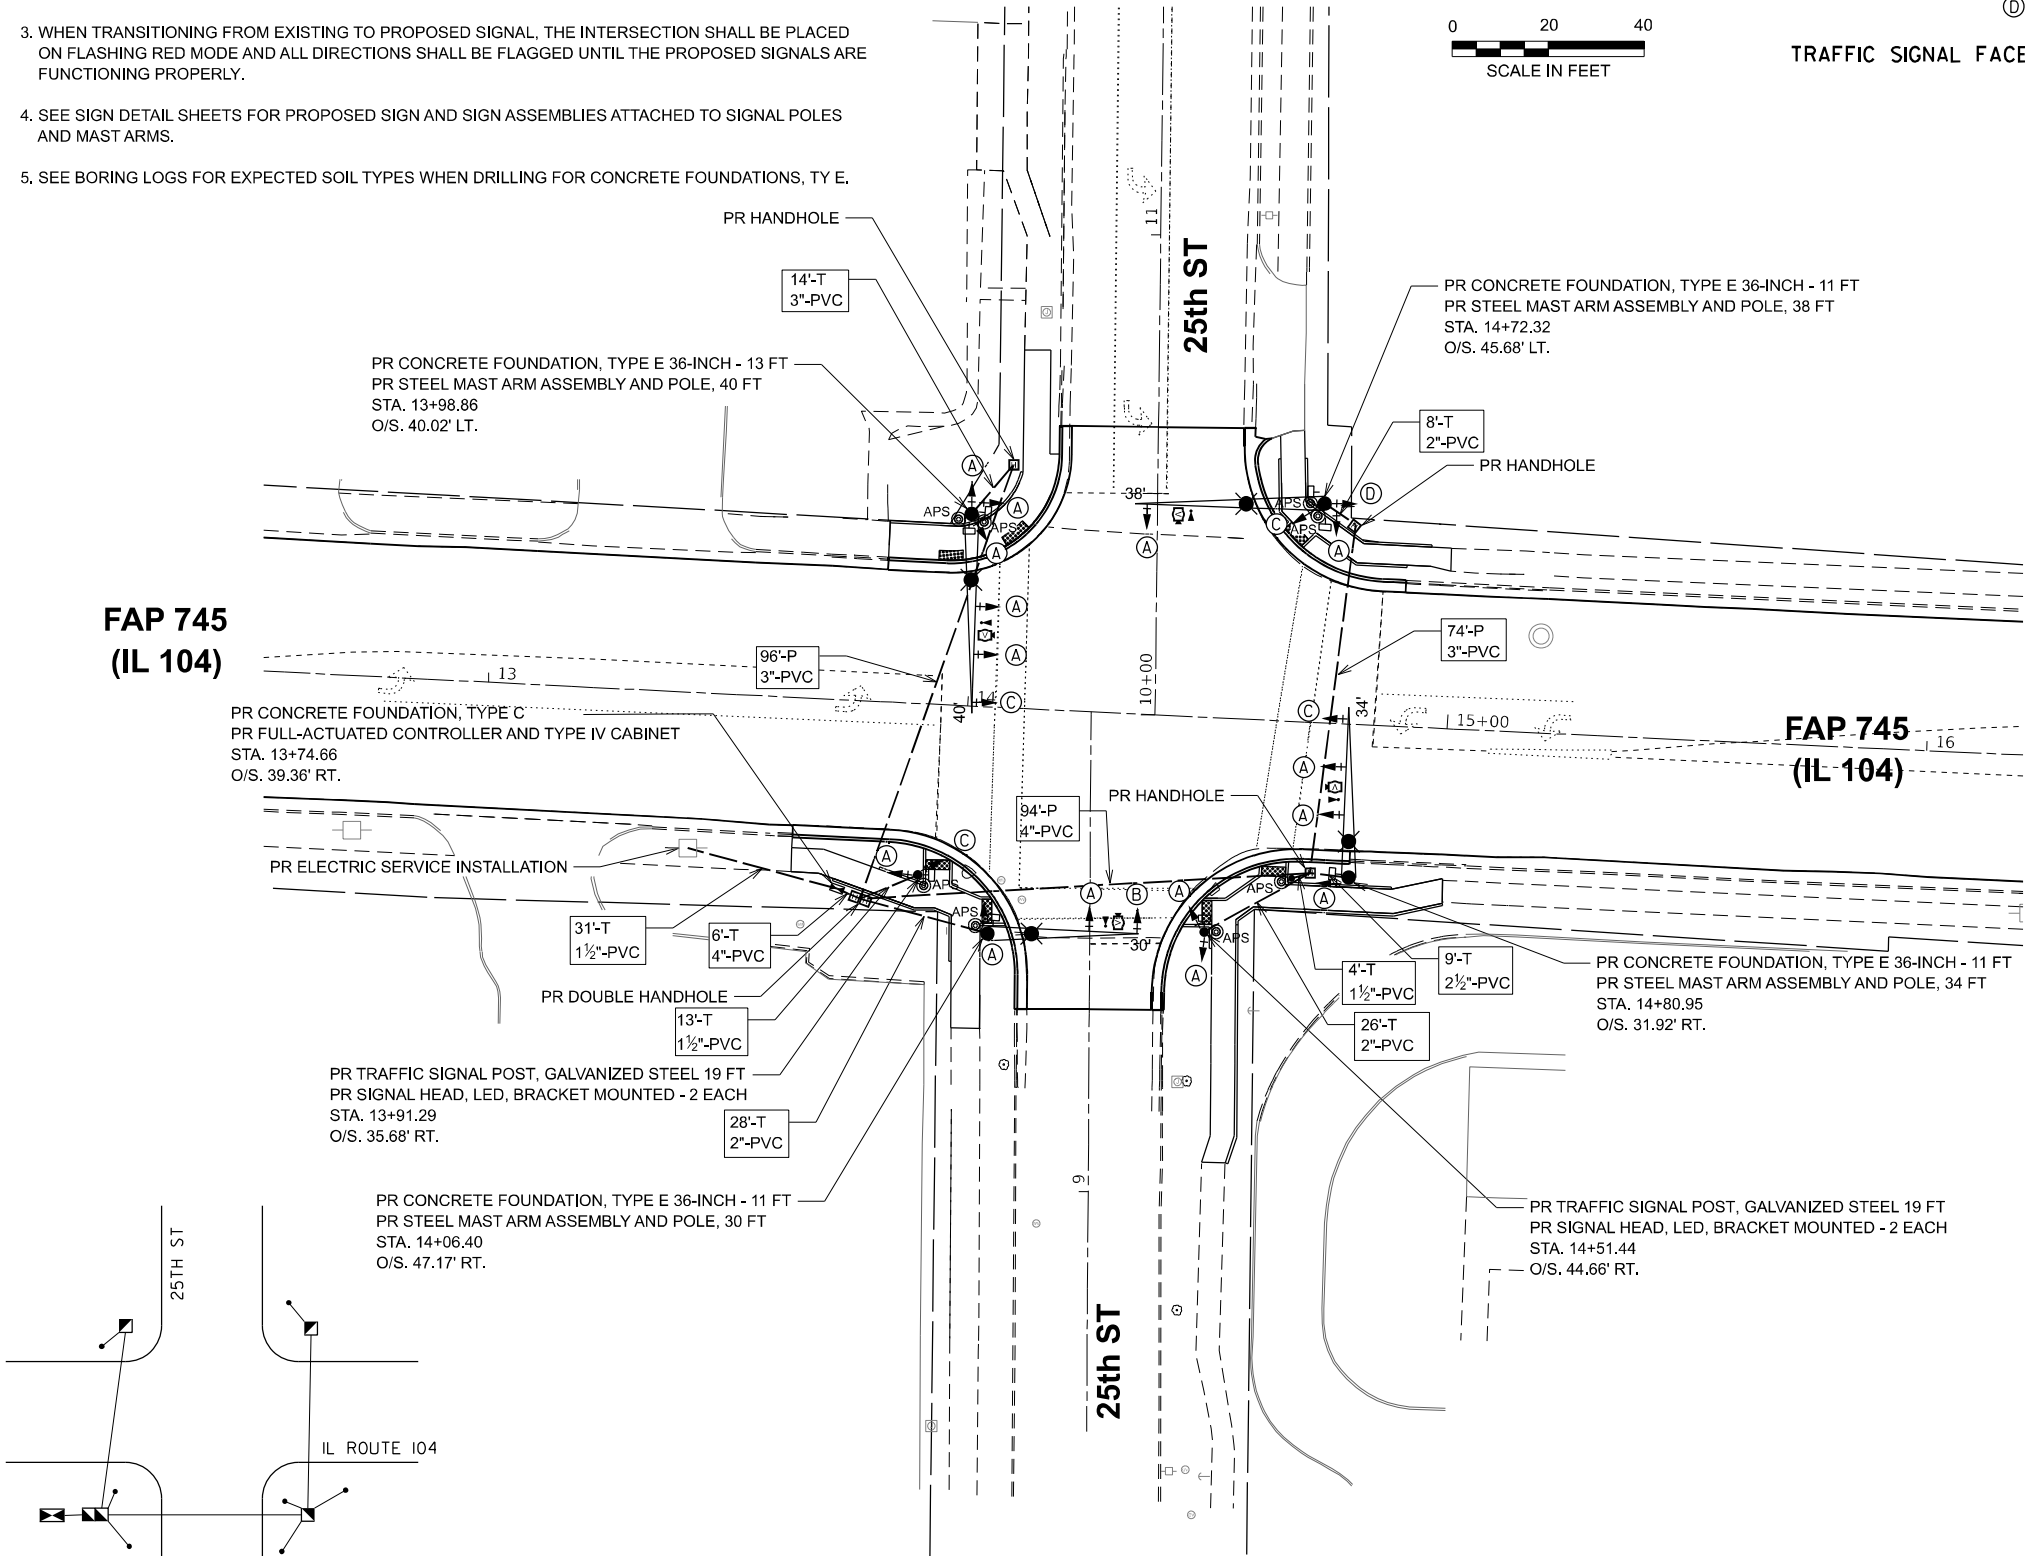

FAP 745
(IL 104)

FAP 745
(IL 104)

PROPOSED GROUNDING DIAGRAM

STATE OF ILLINOIS
DEPARTMENT OF TRANSPORTATION

TRAFFIC SIGNAL REPLACEMENT PLAN
IL ROUTE 104 AND 25TH STREET

SCALE: 1" = 20' SHEET 4 OF 6 SHEETS STA. TO STA.

F.A.P. RTE.	SECTION	COUNTY	TOTAL SHEETS	SHEET NO.
745	103Z,RS-4, TS-1,SW	ADAMS	171	111
CONTRACT NO. 72K42				
ILLINOIS FED.AID PROJECT				

USER NAME = msnit	DESIGNED -	REVISED -
PLOT SCALE = \$SCALES\$	DRAWN -	REVISED -
PLOT DATE = 5/21/2025	CHECKED -	REVISED -
	DATE -	REVISED -

MODEL: Proposed Details
FILE NAME: C:\Users\ggayt\Fuhrmann Engineering\Internal - Drive\Projects\FE\Jobs_2022\22-2016_FTB204-036_D6_V-V_Klingner\WC-06\CADD\CADD Sheets\72K42-sh-4s-25th.dgn




USER NAME	= ggayt	DESIGNED	-	REVISED	-
DRAWN	-	REVIS	-	REVISED	-
PLOT SCALE	= 0.166666 ' / in.	CHECKED	-	REVISED	-
PLOT DATE	= 5/15/2025	DATE	-	REVISED	-

STATE OF ILLINOIS
DEPARTMENT OF TRANSPORTATION


PROPOSED TRAFFIC SIGNAL DETAILS
IL ROUTE 104 AND 25TH STREET

SCALE: N.T.S. SHEET 5 OF 6 SHEETS STA. TO STA.

F.A.P RTE.	SECTION	COUNTY	TOTAL SHEETS	SHEET NO.
745	103Z,RS-4, TS-1,SW	ADAMS	171	112
CONTRACT NO. 72K42				
ILLINOIS FED. AID PROJECT				

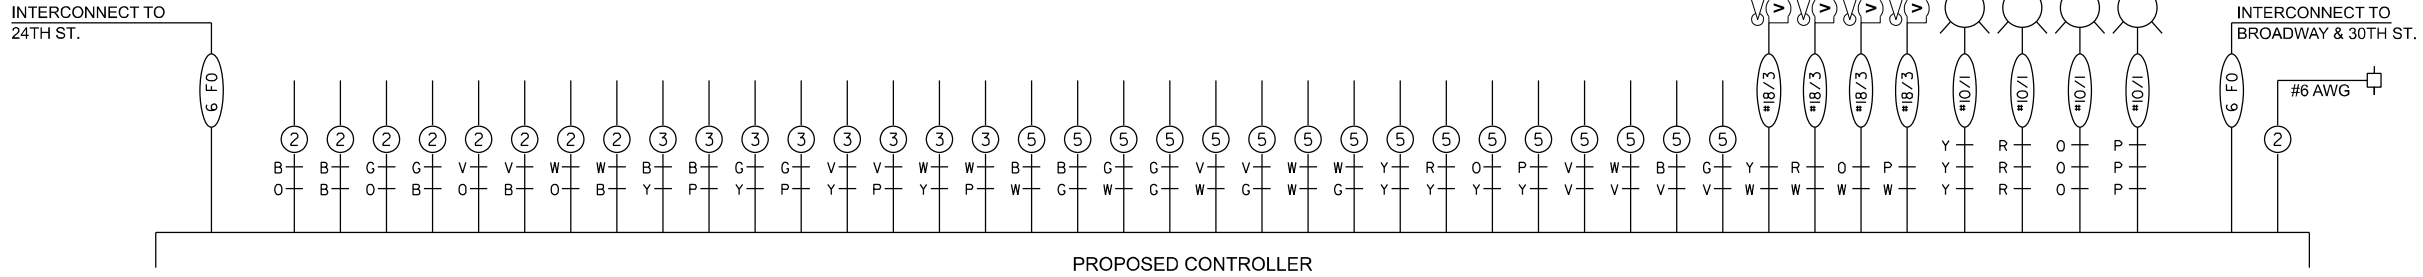


FAP 745
(IL 104)

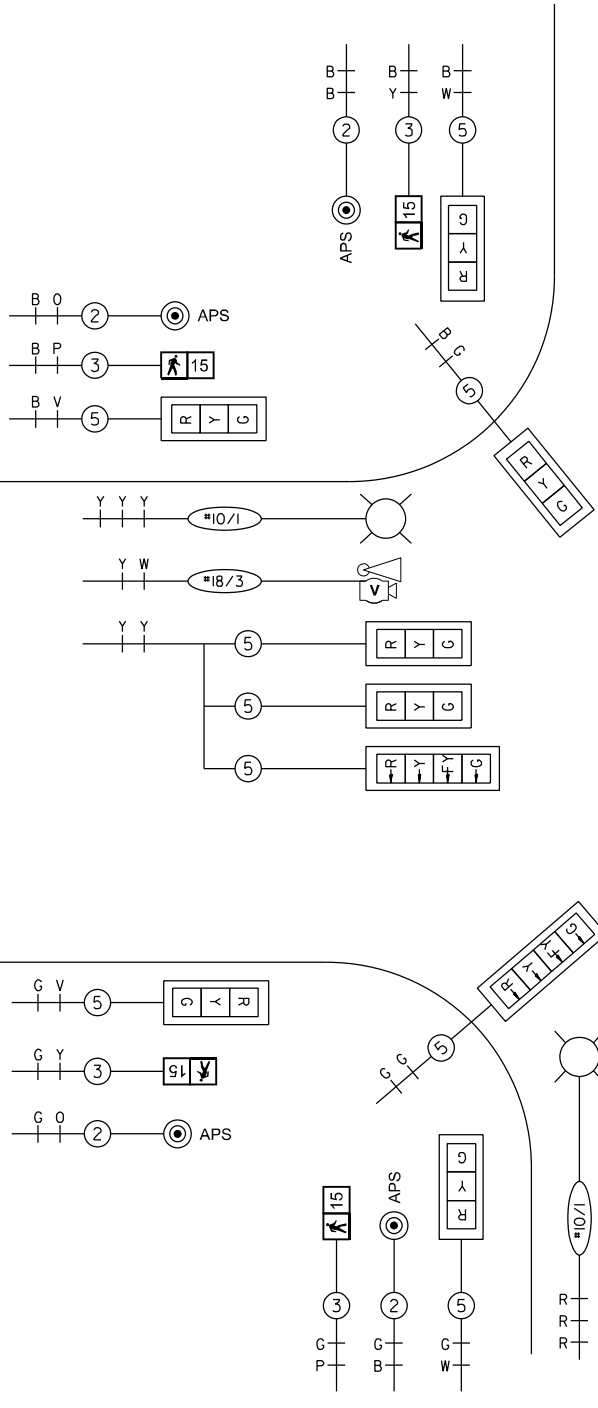


25th ST

25th ST

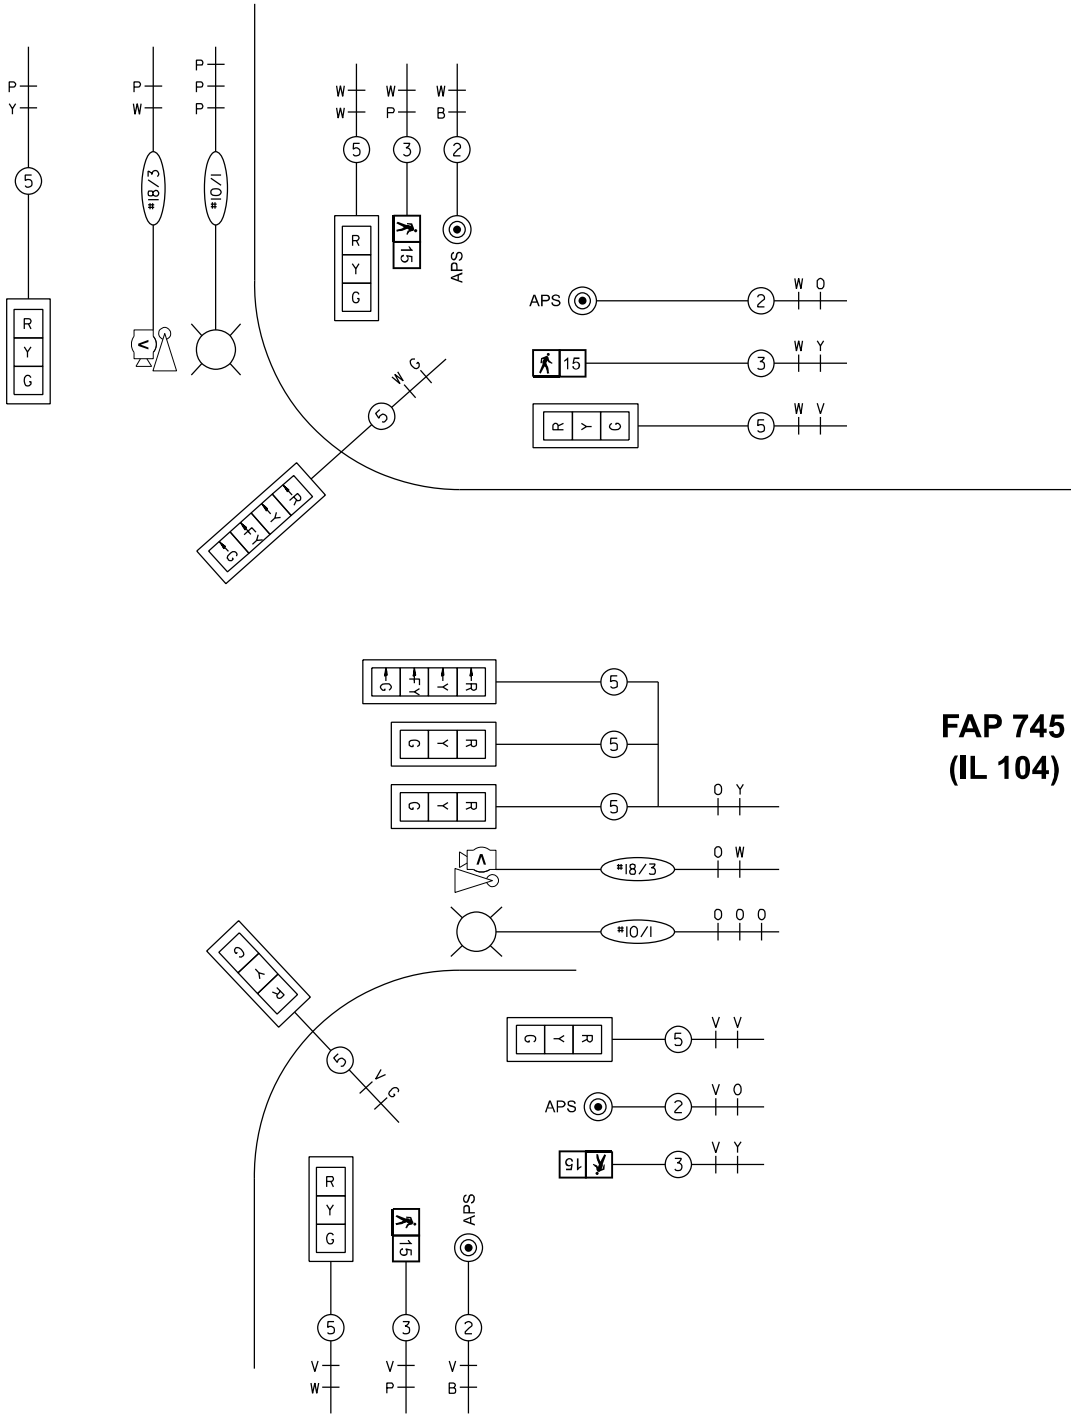


EXISTING TRAFFIC SIGNAL & REMOVAL NOTES

1. INFORMATION SHOWN ON THE EXISTING TRAFFIC SIGNAL PLANS ARE BASED OFF OF HISTORICAL PLANS AND SHALL BE CONSIDERED FOR INFORMATION ONLY.
2. THE REMOVAL OF LUMINAIRES LOCATION ON THE EXISTING COMBINATION MAST ARM ASSEMBLY AND POLES SHALL BE REMOVED. THE REMOVAL OF LUMINAIRES SHALL BE CONSIDERED INCIDENTAL TO "REMOVE EXISTING TRAFFIC SIGNAL EQUIPMENT" AND WILL NOT BE PAID FOR SEPARATELY.
3. ALL REMOVAL TRAFFIC SIGNAL EQUIPMENT SHALL BECOME THE PROPERTY OF THE CONTRACTOR.
4. THE REMOVAL OF SIGN AND SIGN ASSEMBLIES ATTACHED TO EXISTING MAST ARM AND SIGNAL POLES ARE TO BE PAID FOR AS "SIGN PANEL REMOVAL AND SIGN ASSEMBLY REMOVAL" SEE SIGN SCHEDULE FOR QUANTITIES.
5. EXISTING CONDUITS AND ELECTRICAL CABLES SHALL BE DISCONNECTED AT THE EXISTING HANDHOLDS AND SIGNAL FOUNDATIONS. ANY CONDUIT AND ELECTRICAL CABLE OUTSIDE THESE LOCATIONS SHALL BE TERMINATED AND ABANDONED. THIS WORK SHALL BE CONSIDERED INCIDENTAL TO "REMOVE EXISTING HANDHOLD AND REMOVE EXISTING EXISTING FOUNDATION" AND WILL NOT BE PAID FOR SEPARATELY.

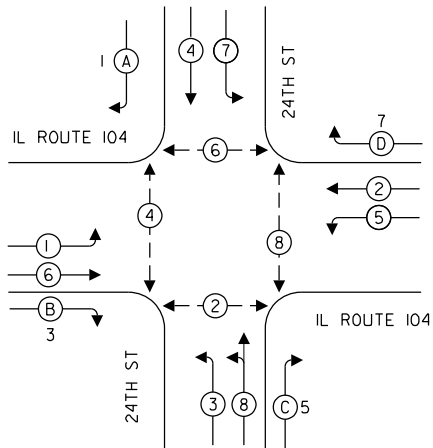


EXISTING PHASE DESIGNATION DIAGRAM

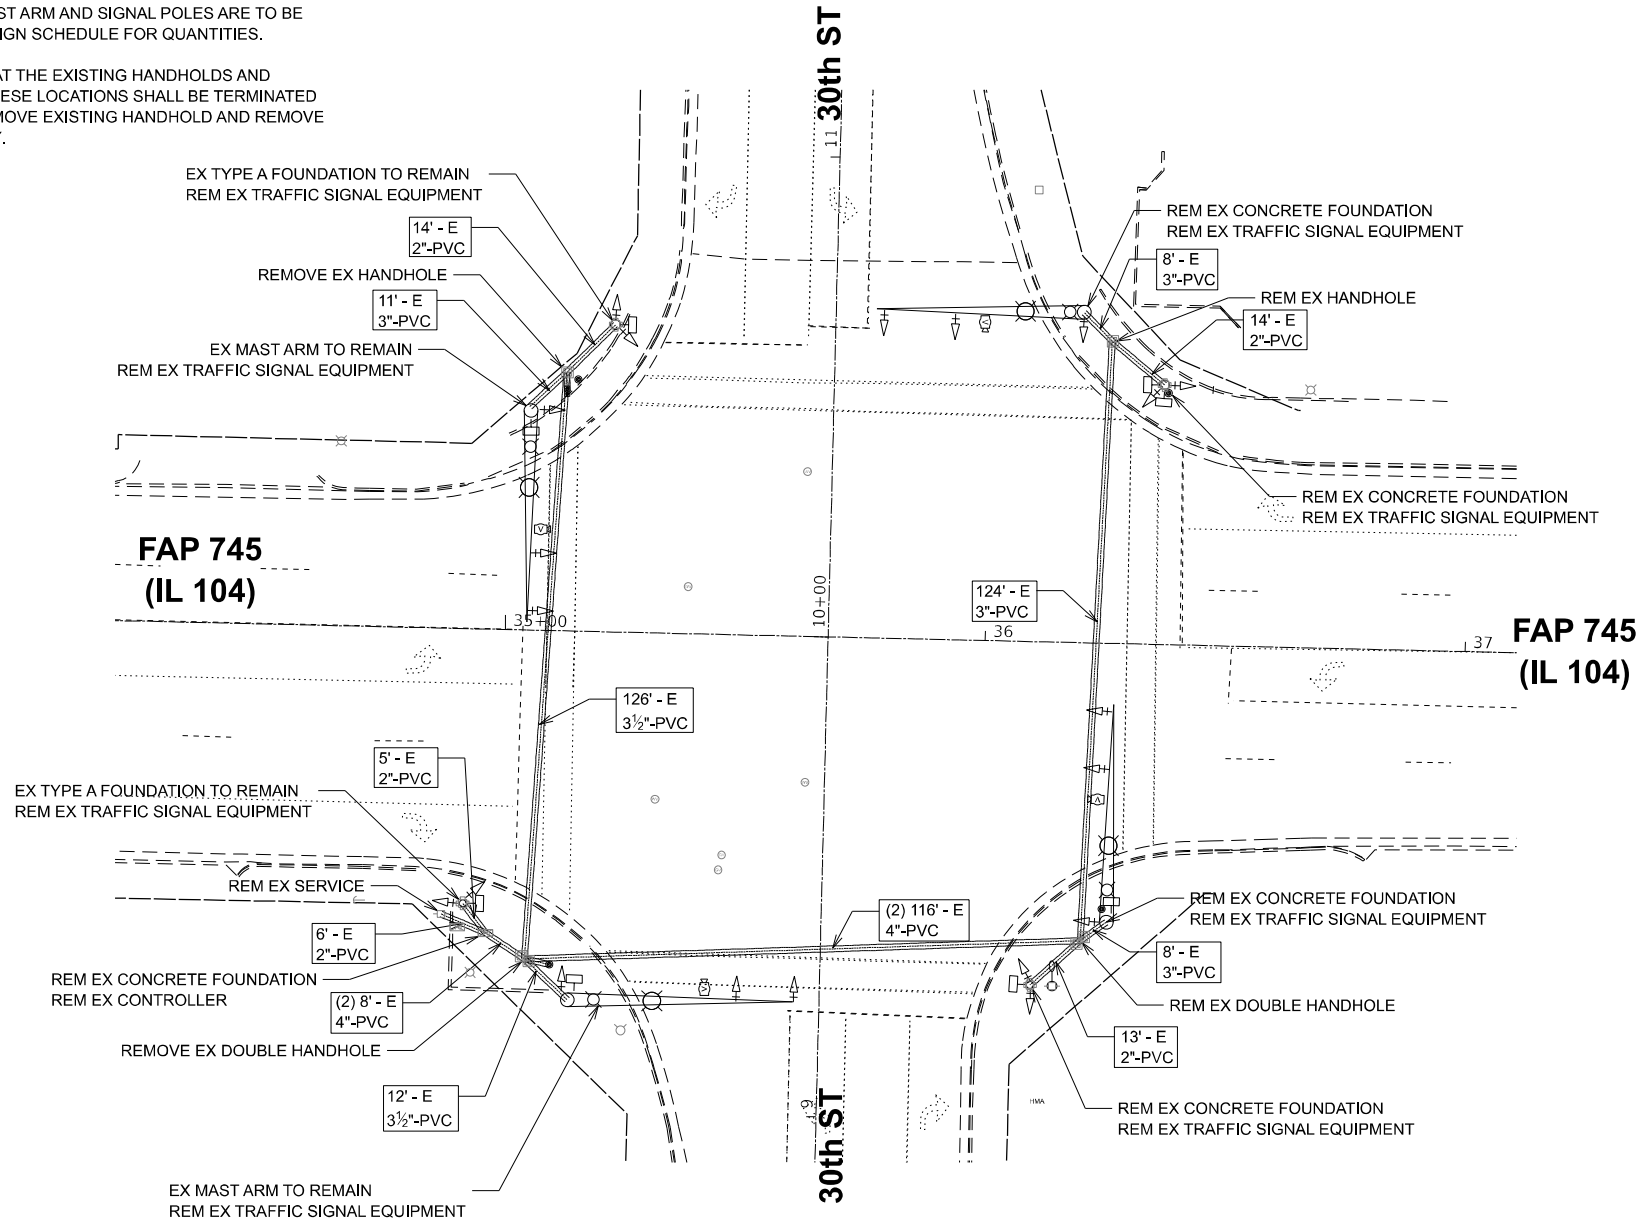

SCHEDULE OF QUANTITIES IL 104 AND 30TH STREET			
89500120	REMOVE EXISTING SERVICE INSTALLATION	EACH	1
89502375	REMOVE EXISTING TRAFFIC SIGNAL EQUIPMENT	EACH	1
89502380	REMOVE EXISTING HANDHOLE	EACH	2
89502382	REMOVE EXISTING DOUBLE HANDHOLE	EACH	2
89502385	REMOVE EXISTING CONCRETE FOUNDATION	EACH	5
X8950105	REMOVE EXISTING TRAFFIC CONTROLLER AND CABINET	EACH	1
X8950510	REMOVE FIBER OPTIC CABLE FROM CONDUIT	FOOT	2156

NOTE:
THE QUANTITY SHOW ON THIS SHEET FOR REMOVE FIBER OPTIC CABLE FROM CONDUIT IS MEASURED FROM THE 25TH STREET SIGNAL CABINET TO THE 30TH STREET SIGNAL CABINET. SEE REFERENCED HISTORIC PLAN SHEETS FOR EXISTING CONDUIT LENGTH.

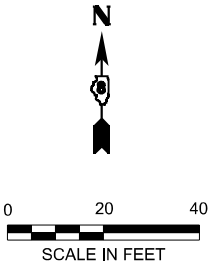

USER NAME	= msmith	DESIGNED	-	REVISED	-
		DRAWN	-	REVISED	-
PLOT SCALE	= \$SCALE\$	CHECKED	-	REVISED	-
PLOT DATE	= 5/20/2025	DATE	-	REVISED	-

F.A.P RTE.	SECTION	COUNTY	TOTAL SHEETS	SHEET NO.
745	103Z,RS-4, TS-1,SW	ADAMS	171	114
CONTRACT NO. 72K42				
ILLINOIS FED.AID PROJECT				

MODEL: Existing Detail
FILE NAME: C:\Users\ggayt\Fuhrmann Engineering\Internal - Drive\Projects\FE\Jobs_2022\22-2016_PTB204-036_D6_V-V_Klingner\WC-06\CADD\CADD Sheets\72K42-sh-4s-30.dgn




USER NAME	= ggayt	DESIGNED	-	REVISED	-
		DRAWN	-	REVISED	-
PLOT SCALE	= 0.16666633" / ft.	CHECKED	-	REVISED	-
PLOT DATE	= 5/15/2025	DATE	-	REVISED	-

STATE OF ILLINOIS
DEPARTMENT OF TRANSPORTATION




EXISTING TRAFFIC SIGNAL DETAILS
IL ROUTE 104 AND 30TH STREET

SCALE: N.T.S. SHEET 2 OF 6 SHEETS STA. TO STA.

F.A.P. RTE.	SECTION	COUNTY	TOTAL SHEETS	SHEET NO.
745	103Z,RS-4, TS-1,SW	ADAMS	171	115
CONTRACT NO. 72K42				
ILLINOIS FED. AID PROJECT				

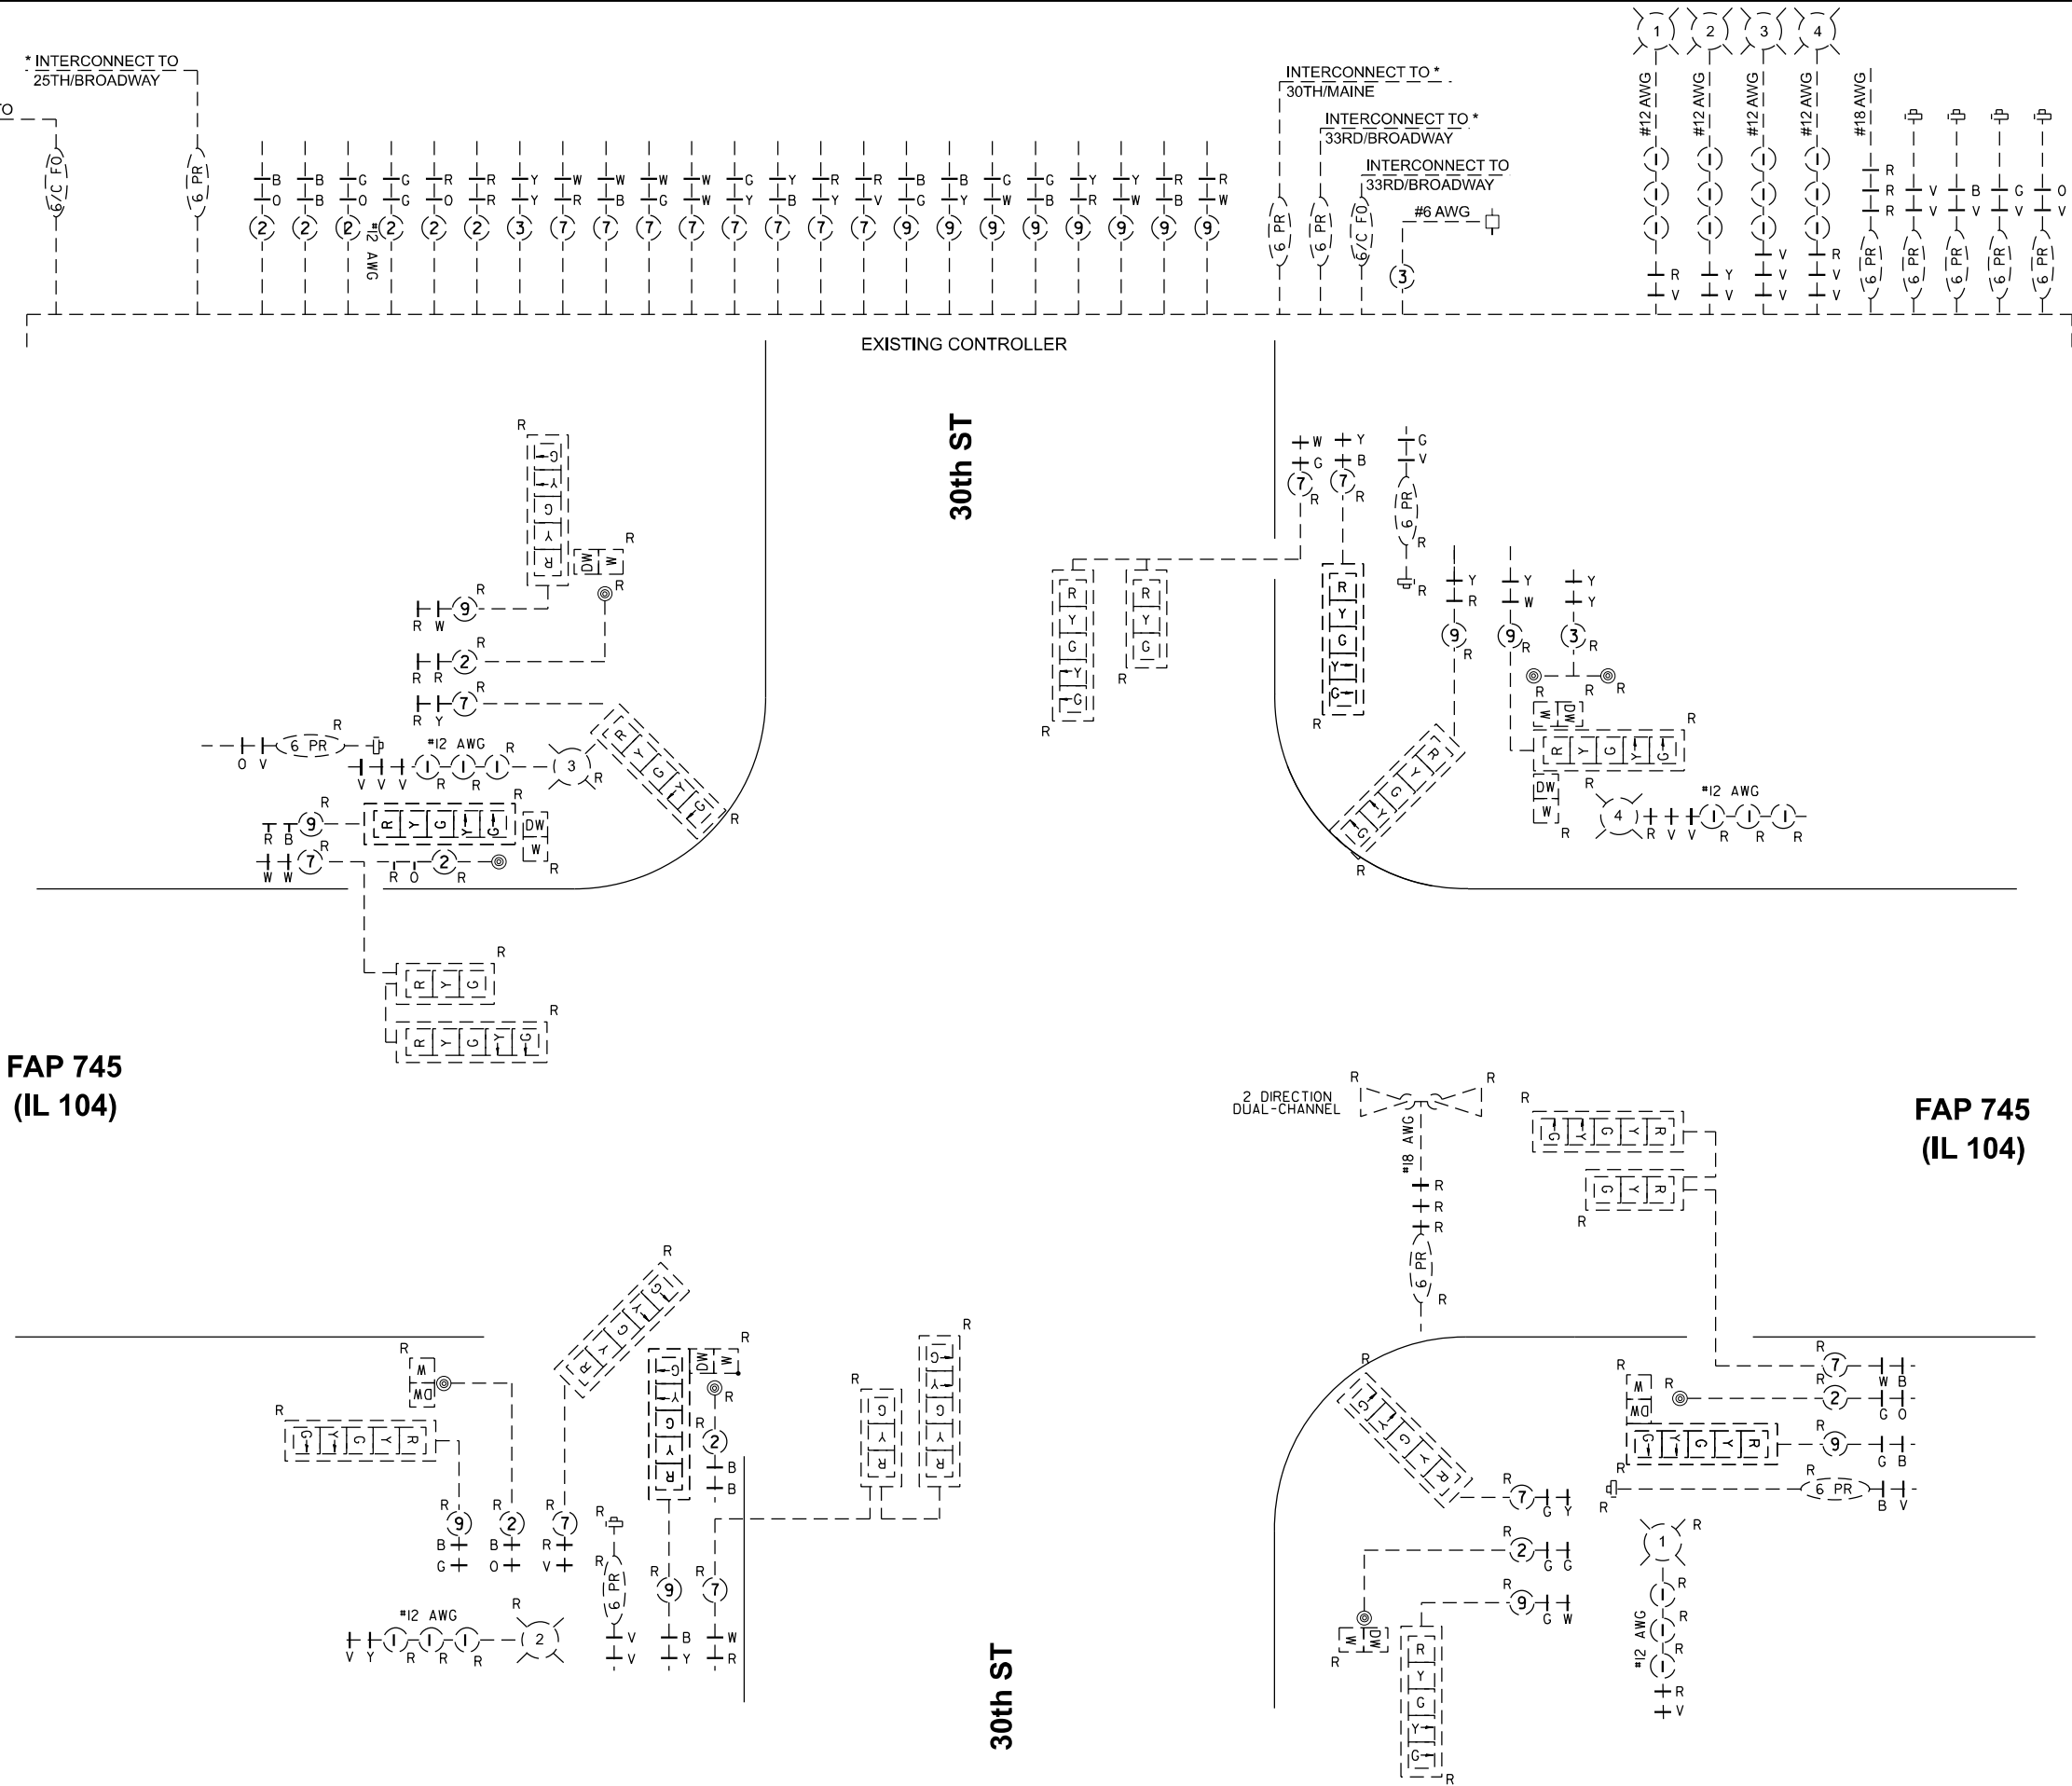


MODEL: TempTrafficSignal
FILE NAME: C:\Users\ggayt\Fuhrmann Engineering\Internal - Drive\Projects\FE\Jobs_2022\22-2016_PTB204-036_D6_V-V_Klingner\WO-06\CADD\CADD Sheets\72K42-sh-4s-30.dgn

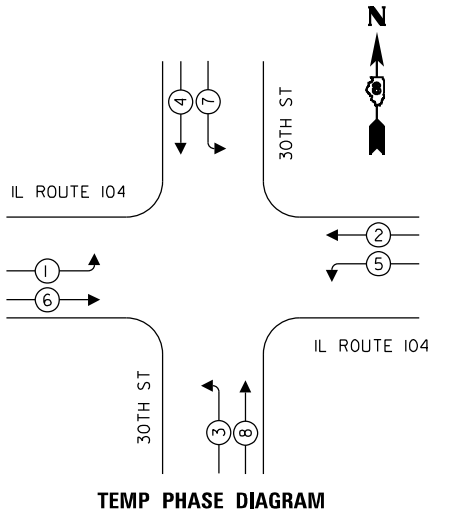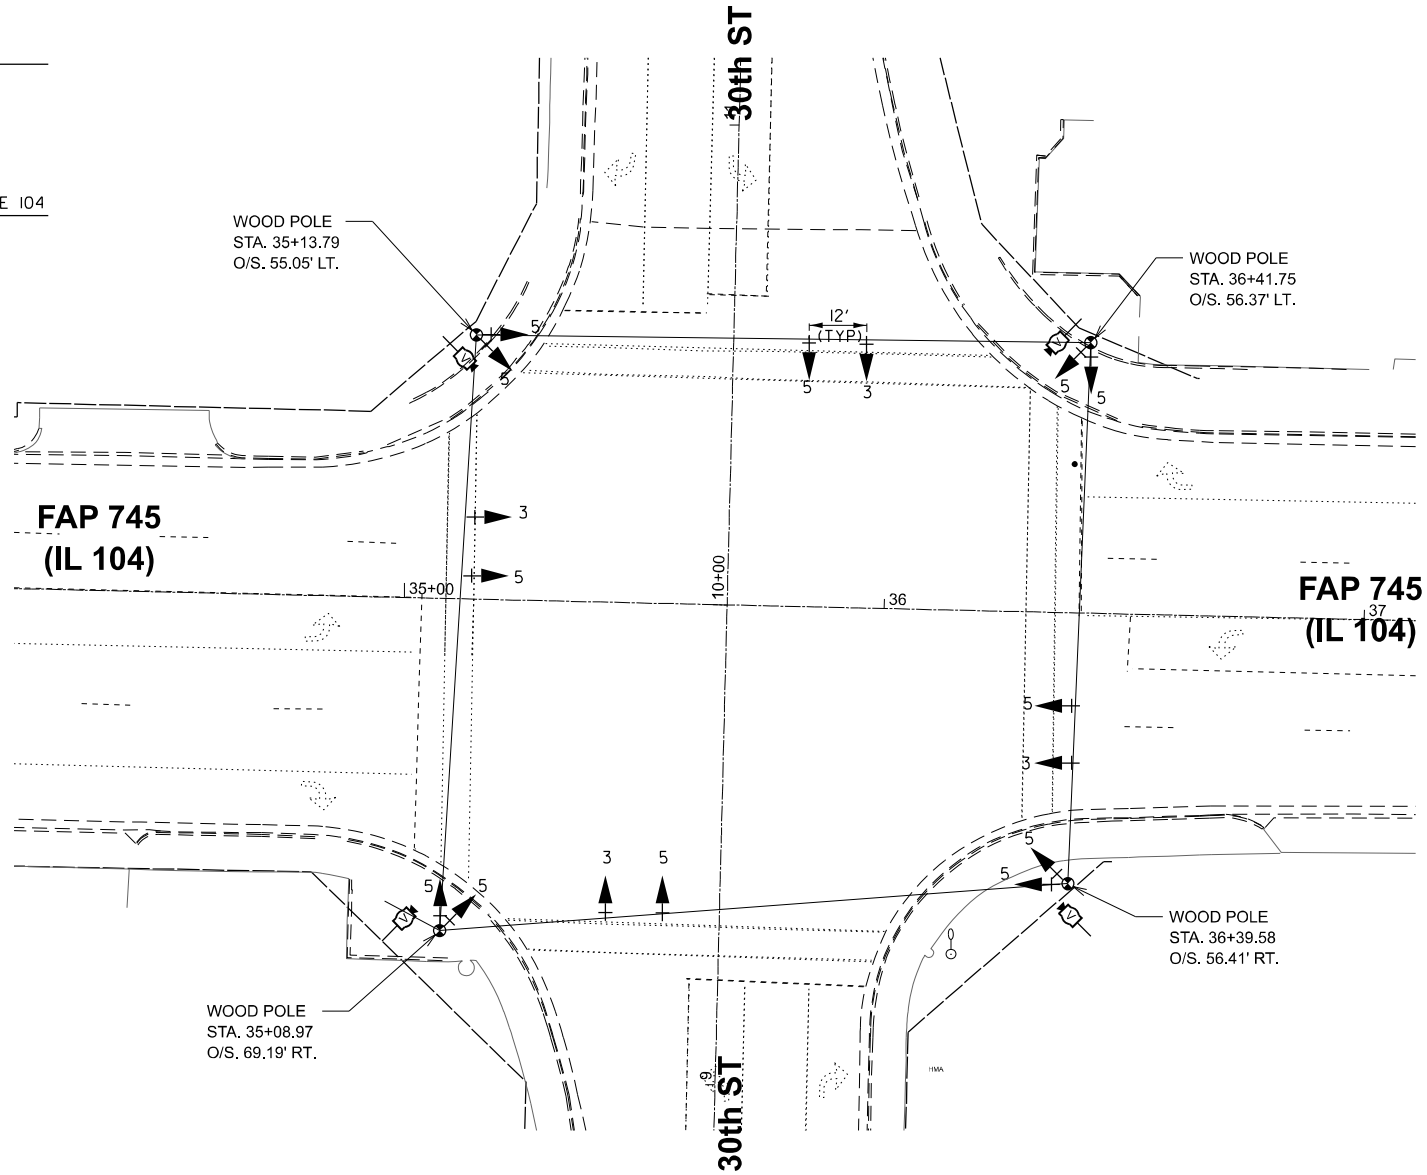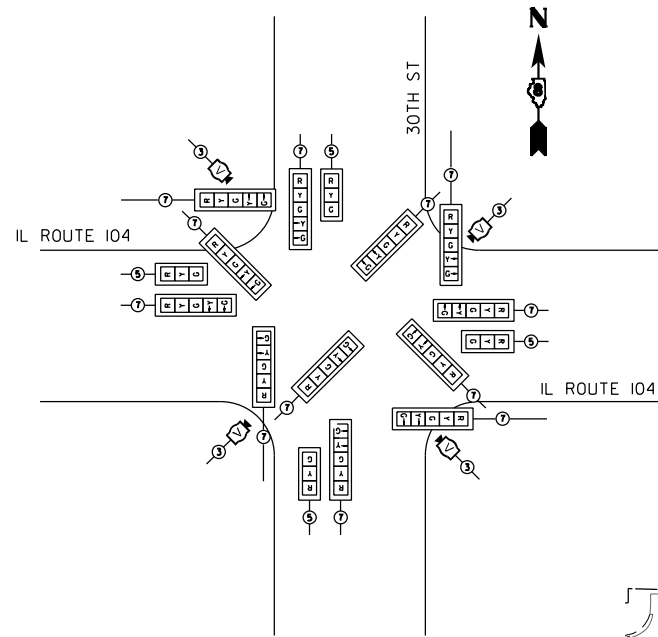

TEMPORARY TRAFFIC SIGNAL NOTES

1. TEMPORARY CONTROLLER CABINETS ARE TO BE FURNISHED BY THE CONTRACTOR AND EQUIPPED WITH VIDEO DETECTION INTERFACE CABLES
2. TEMPORARY SIGNALS SHALL BE OPERATIONAL PRIOR TO THE REMOVAL OF THE EXISTING SIGNALS.
3. POLES USED FOR TEMPORARY SIGNAL INSTALLATION SHALL PROVIDE FOR A MINIMUM OF 35 FT MOUNTING HEIGHT FOR VIDEO CAMERAS.
4. EXISTING SERVICE IS TO BE UTILIZED FOR TEMPORARY SIGNALS.

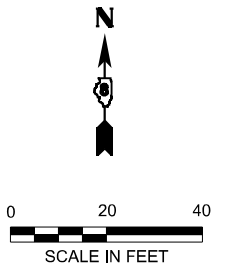

USER NAME	= ggayt	DESIGNED	-	REVISED	-
		DRAWN	-	REVISED	-
PLOT SCALE	= 0.16666633" / ft.	CHECKED	-	REVISED	-
PLOT DATE	= 5/15/2025	DATE	-	REVISED	-

STATE OF ILLINOIS
DEPARTMENT OF TRANSPORTATION



TEMPORARY SIGNAL PLAN IL ROUTE 104 AND 30TH STREET

SCALE: 1"=20' SHEET 3 OF 6 SHEETS STA. TO STA.


F.A.P. RTE.	SECTION	COUNTY	TOTAL SHEETS	SHEET NO.
745	103Z,RS-4, TS-1,SW	ADAMS	171	116
CONTRACT NO. 72K42				
ILLINOIS FED. AID PROJECT				

PROPOSED TRAFFIC SIGNAL NOTES

1. UTILITY INFORMATION ON THE PLAN SHEETS IS CONSIDERED TO BE FOR INFORMATION ONLY. ALL SUBSURFACE UTILITIES SHALL BE POTHOLED IN THE VICINITY OF THE PROPOSED CONCRETE SIGNAL FOUNDATIONS TO DETERMINE ACTUAL LOCATION OF VARIOUS UTILITIES. ANY ADJUSTMENTS THAT NEED TO BE MADE TO AVOID EXISTING UTILITIES SHALL BE APPROVED BY THE ENGINEER. THIS WORK SHALL NOT BE PAID FOR SEPARATELY AND SHALL BE CONSIDERED INCLUDED IN THE COST OF "CONCRETE FOUNDATIONS, TY A, C & E".
2. PROPOSED SIGNAL HEADS SHALL BE COVERED AND SECURED BY A METHOD APPROVED BY THE ENGINEER UNTIL THEY ARE PERMANENTLY TURNED ON.
3. WHEN TRANSITIONING FROM EXISTING TO PROPOSED SIGNAL, THE INTERSECTION SHALL BE PLACED ON FLASHING RED MODE AND ALL DIRECTIONS SHALL BE FLAGGED UNTIL THE PROPOSED SIGNALS ARE FUNCTIONING PROPERLY.
4. SEE SIGN DETAIL SHEETS FOR PROPOSED SIGN AND SIGN ASSEMBLIES ATTACHED TO SIGNAL POLES AND MAST ARMS.
5. SEE BORING LOGS FOR EXPECTED SOIL TYPES WHEN DRILLING FOR CONCRETE FOUNDATIONS, TY E.

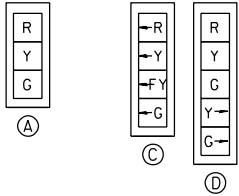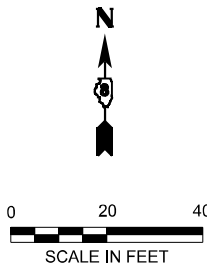

TRAFFIC SIGNAL FACES

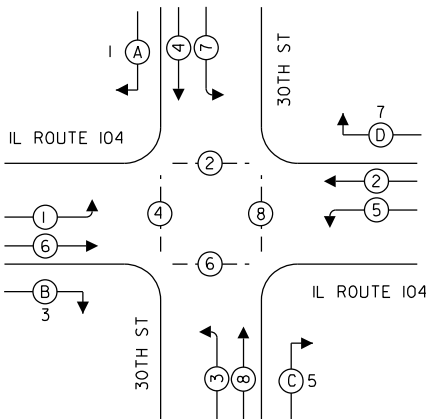

PHASE DESIGNATION DIAGRAM

SCHEDULE OF QUANTITIES IL 104 AND 30TH STREET			
CODE	ITEM	UNIT	TOTAL
80400100	ELECTRIC SERVICE INSTALLATION	EACH	1
81028340	UNDERGROUND CONDUIT, PVC, 1 1/2" DIA.	FOOT	22
81028350	UNDERGROUND CONDUIT, PVC, 2" DIA.	FOOT	62
81028360	UNDERGROUND CONDUIT, PVC, 2 1/2" DIA.	FOOT	7
81028370	UNDERGROUND CONDUIT, PVC, 3" DIA.	FOOT	137
81028380	UNDERGROUND CONDUIT, PVC, 3 1/2" DIA.	FOOT	123
81028390	UNDERGROUND CONDUIT, PVC, 4" DIA.	FOOT	252
81400100	HANDHOLE	EACH	2
81400300	DOUBLE HANDHOLE	EACH	2
81702110	ELECTRIC CABLE IN CONDUIT, 600V (XLP-TYPE USE) 1/C NO. 10	FOOT	848
82110007	LUMINAIRE, LED, ROADWAY, OUTPUT DESIGNATION G	EACH	4
85000200	MAINTENANCE OF EXISTING TRAFFIC SIGNAL INSTALLATION	EACH	1
85700200	FULL-ACTUATED CONTROLLER AND TYPE IV CABINET	EACH	1
86200200	UNINTERRUPTABLE POWER SUPPLY, STANDARD	EACH	1
87301215	ELECTRIC CABLE IN CONDUIT, SIGNAL NO. 14 2C	FOOT	1378
87301225	ELECTRIC CABLE IN CONDUIT, SIGNAL NO. 14 3C	FOOT	1424
87301245	ELECTRIC CABLE IN CONDUIT, SIGNAL NO. 14 5C	FOOT	1697
87301255	ELECTRIC CABLE IN CONDUIT, SIGNAL NO. 14 7C	FOOT	1457
87301705	ELECTRIC CABLE IN CONDUIT, COMMUNICATION NO. 18 3 PAIR	FOOT	900
87301805	ELECTRIC CABLE IN CONDUIT, SERVICE, NO. 6 2 C	FOOT	13
87301900	ELECTRIC CABLE IN CONDUIT, EQUIPMENT GROUNDING CONDUCTOR, NO. 6 1C	FOOT	1140
87502530	TRAFFIC SIGNAL POST, GALVANIZED STEEL 19 FT.	EACH	3
87601100	PEDESTRIAN PUSH-BUTTON POST, GALVANIZED STEEL, TYPE I	EACH	2
87702985	STEEL COMBINATION MAST ARM ASSEMBLY AND POLE 52 FT.	EACH	1
87703020	STEEL COMBINATION MAST ARM ASSEMBLY AND POLE 58 FT.	EACH	1
87800100	CONCRETE FOUNDATION, TYPE A	FOOT	3
87800150	CONCRETE FOUNDATION, TYPE C	FOOT	3
87800415	CONCRETE FOUNDATION, TYPE E 36-INCH DIAMETER	FOOT	17
87800420	CONCRETE FOUNDATION, TYPE E 42-INCH DIAMETER	FOOT	21
88040090	SIGNAL HEAD, POLYCARBONATE, LED, 1-FACE, 3-SECTION, MAST ARM MOUNTED	EACH	6
88040110	SIGNAL HEAD, POLYCARBONATE, LED, 1-FACE, 4-SECTION, BRACKET MOUNTED	EACH	4
88040120	SIGNAL HEAD, POLYCARBONATE, LED, 1-FACE, 4-SECTION, MAST ARM MOUNTED	EACH	4
88040150	SIGNAL HEAD, POLYCARBONATE, LED, 1-FACE, 5-SECTION, BRACKET MOUNTED	EACH	8
88102825	PEDESTRIAN SIGNAL HEAD, POLYCARBONATE, LED, 1-FACE, BRACKET MOUNTED WITH COUNT DOWN TIMER	EACH	8
88200510	TRAFFIC SIGNAL BACKPLATE, RETROREFLECTIVE	EACH	22
89000100	TEMPORARY TRAFFIC SIGNAL INSTALLATION	EACH	1
89502210	MODIFY EXISTING CONTROLLER CABINET	EACH	1
X8710029	FIBER OPTIC CABLE 24 FIBERS, SINGLE MODE	FOOT	2156
X8760200	ACCESSIBLE PEDESTRIAN SIGNALS	EACH	8
X8870300	EMERGENCY VEHICLE PRIORITY SYSTEM	EACH	1
X8891013	VIDEO VEHICLE DETECTION SYSTEM, 4 CAMERA	EACH	1
Z0033068	TRAFFIC SIGNAL BATTERY BACKUP SYSTEM	EACH	1

NOTE:
THE QUANTITY SHOW ON THIS SHEET FOR FIBER OPTIC CABLE 24 FIBERS, SINGLE MODE AND FIBER OPTIC CABLE IN CONDUIT (INSTALL ONLY) IS MEASURED FROM THE 25TH STREET SIGNAL CABINET TO THE 30TH STREET SIGNAL CABINET. SEE REFERENCED HISTORIC PLAN SHEETS FOR EXISTING CONDUIT LENGTH.

PROPOSED GROUNDING DIAGRAM



USER NAME	= msmith	DESIGNED	-	REVISED	-
		DRAWN	-	REVISED	-
PLOT SCALE	= \$SCALE\$	CHECKED	-	REVISED	-
PLOT DATE	= 5/21/2025	DATE	-	REVISED	-



STATE OF ILLINOIS
DEPARTMENT OF TRANSPORTATION

TRAFFIC SIGNAL REPLACEMENT PLAN
IL ROUTE 104 AND 30TH STREET

SCALE: 1"=20' SHEET 4 OF 6 SHEETS STA. TO STA.

F.A.P. RTE.	SECTION	COUNTY	TOTAL SHEETS	SHEET NO.
745	103Z,RS-4, TS-1,SW	ADAMS	171	117
				CONTRACT NO. 72K42
ILLINOIS FED. AID PROJECT				

MODEL: Proposed Detail
FILE NAME: C:\Users\ggayt\Fuhrmann Engineering\Internal - Drive\Projects\FE\Ilohas_2022\22-2016_PTB204-036_D6_V-V_Klingner\WC-06\CADD\CADD Sheets\72K42-sh-4s-30.dgn

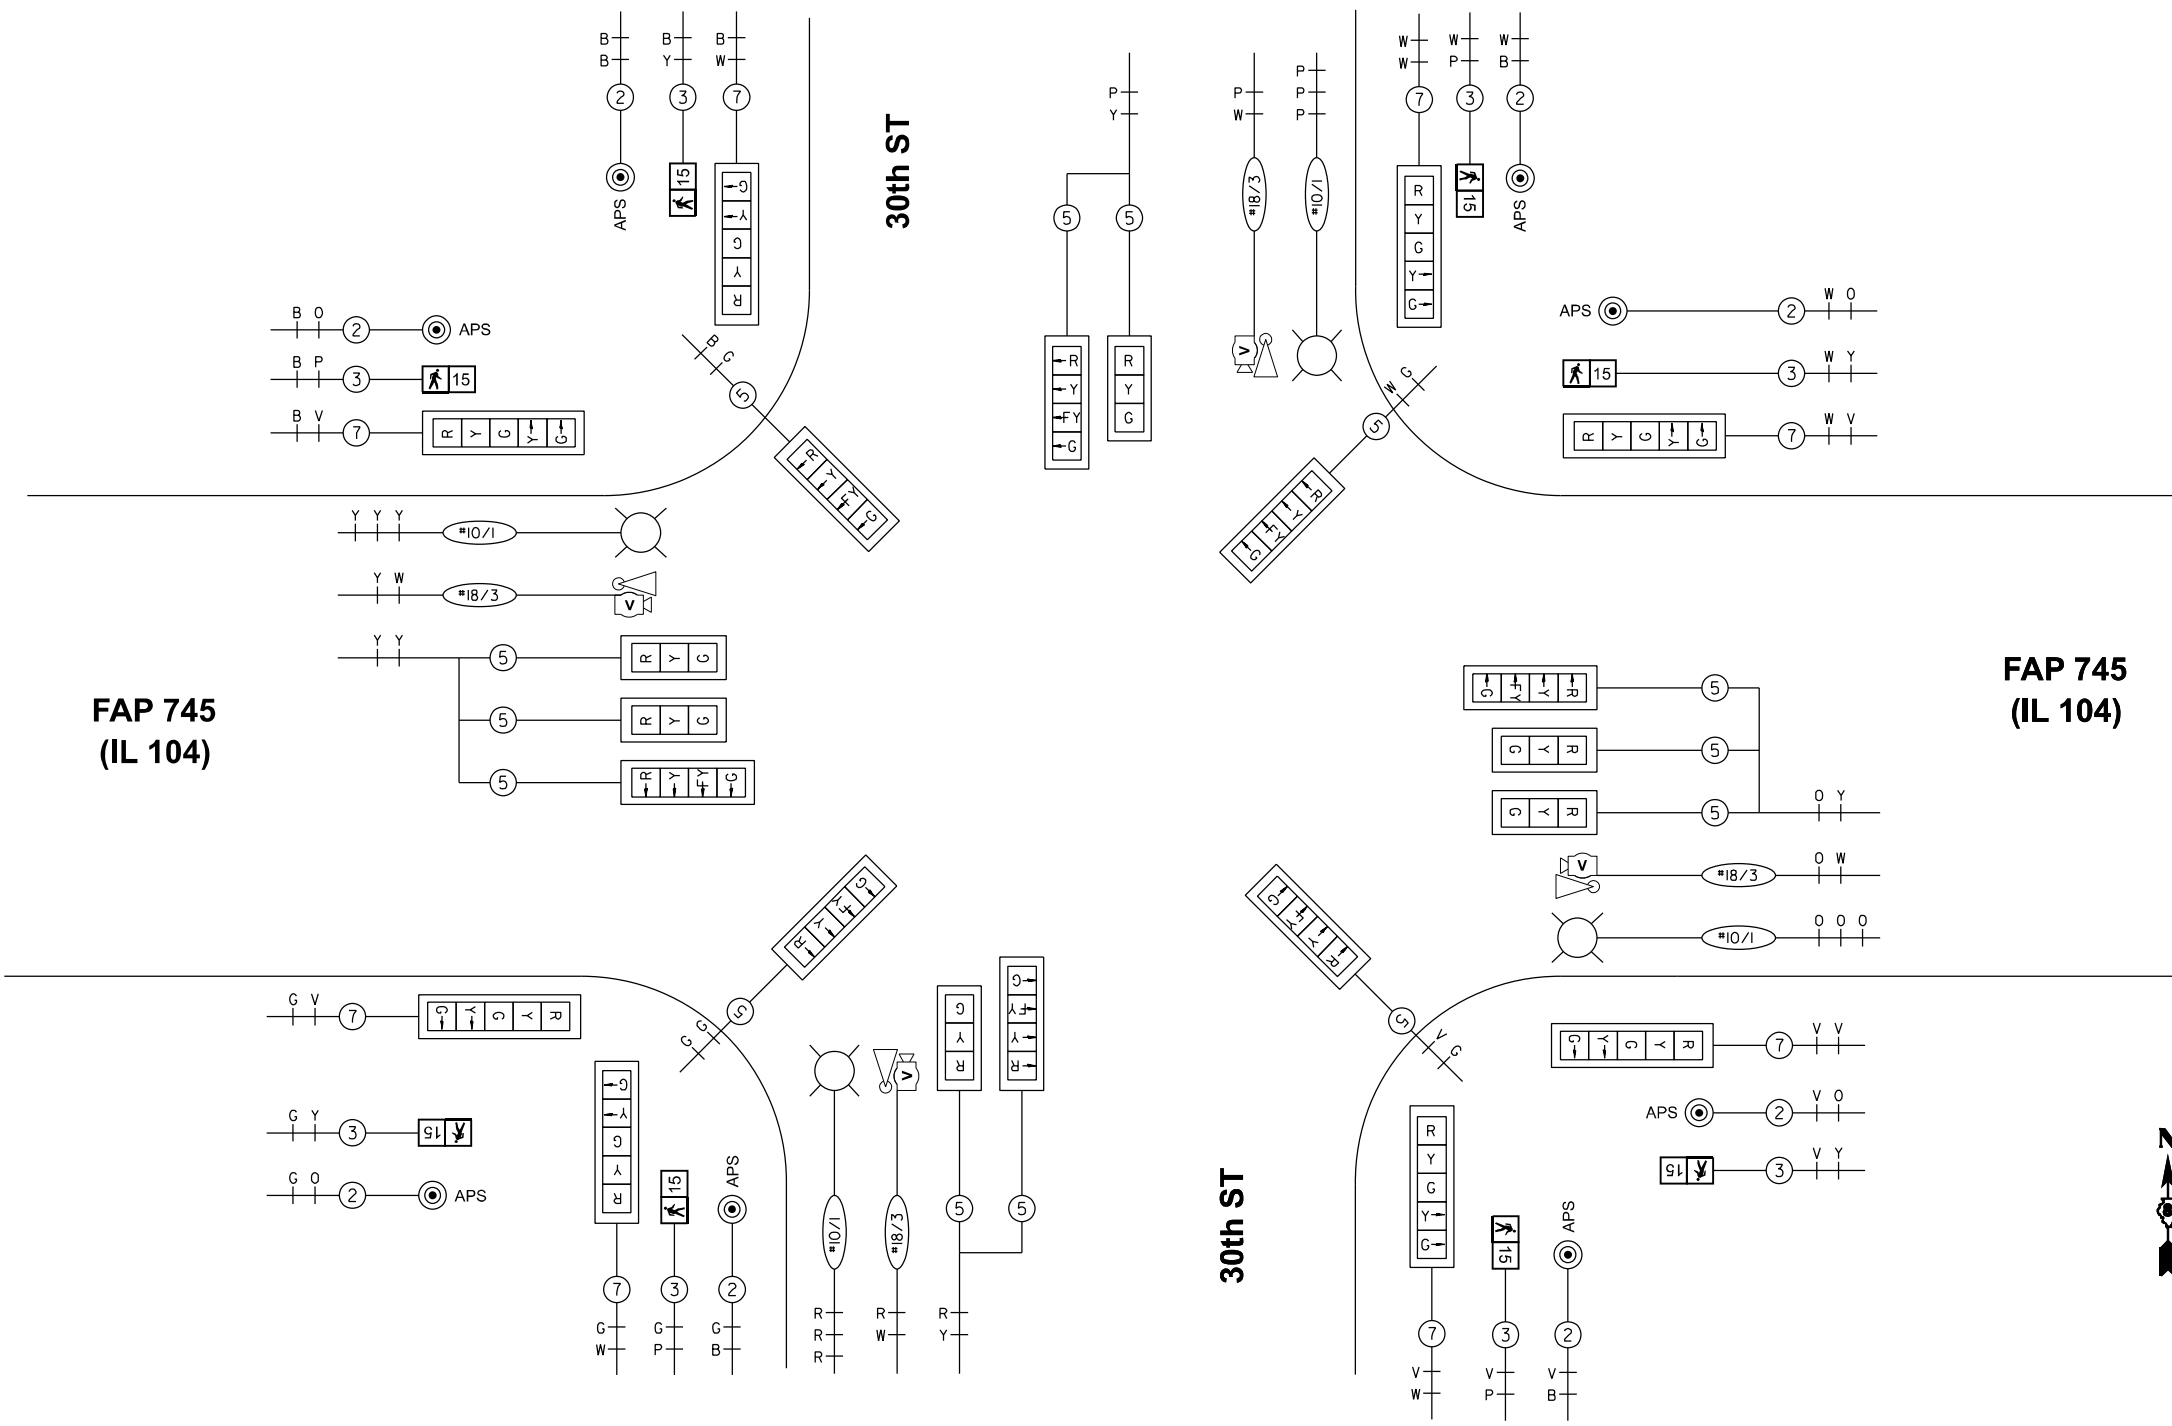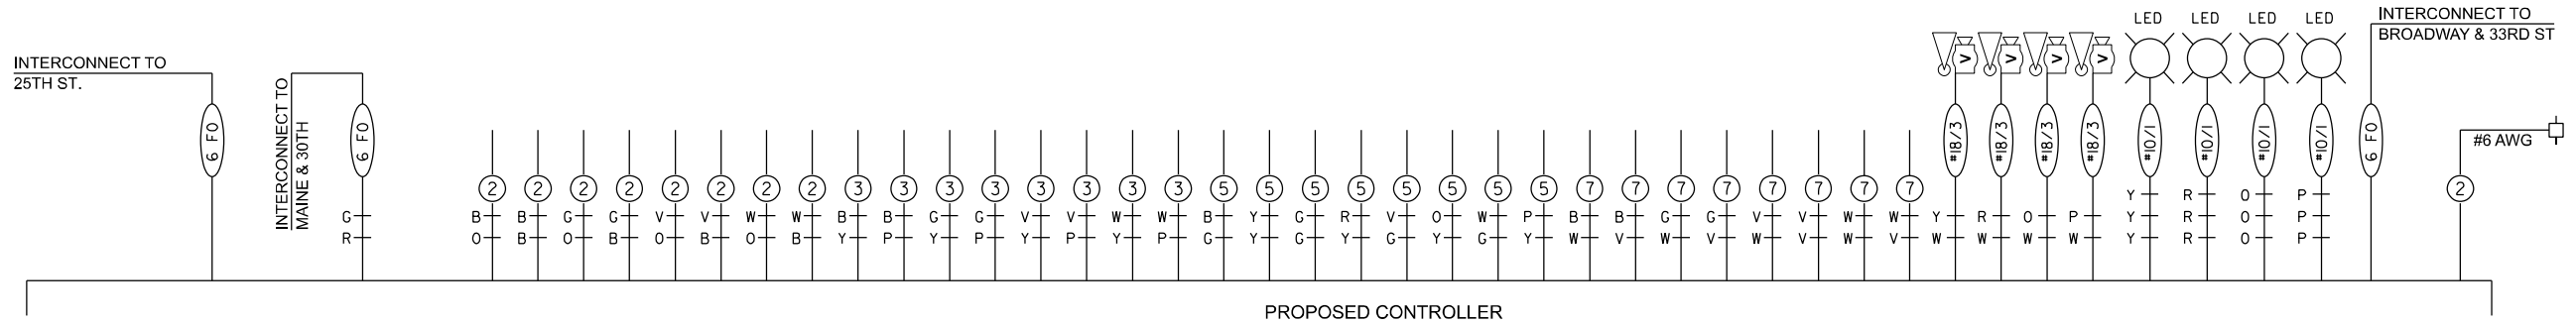

USER NAME	= ggayt	DESIGNED	-	REVISED	-
DRAWN	-	REVISIONS	-	REVISIONS	-
PLOT SCALE	= 0.16666633" / ft.	CHECKED	-	REVISIONS	-
PLOT DATE	= 5/15/2025	DATE	-	REVISIONS	-

STATE OF ILLINOIS
DEPARTMENT OF TRANSPORTATION

TRAFFIC SIGNAL DETAILS IL ROUTE 104 AND 30TH STREET			
SCALE: N.T.S.	SHEET 5 OF 6 SHEETS	STA.	TO STA.

F.A.P RTE.	SECTION	COUNTY	TOTAL SHEETS	SHEET NO.
745	103Z,RS-4, TS-1,SW	ADAMS	171	118
CONTRACT NO. 72K42				
ILLINOIS FED.AID PROJECT				

Page 1 of 1

Date 1/19/05

COUNTY	Adams	DRILLING METHOD	HSA	HAMMER TYPE	140# Auto
--------	-------	-----------------	-----	-------------	-----------

Light Grey Moist Fine Grained Very Silty Limestone SAND	1			Brown Moist CLAY LOAM (Till) (continued)	2		
	7		11		5	5.5	14
	8				12	B	
	0				2		
Wet	1		15		7	6.0	16
Free Water	2				13	B	
	-5				-25		
	0				2		
Sampler Advanced by Weight of Hammer	0		15		5	5.1	15
	0			630.40	10	B	
	0						
Sampler Advanced by Weight of Pipe	0		18				
Poor Recovery	0						
	-10				-30		
	0						
Sampler Advanced by Weight of Pipe	0		17				
	0						
644.90							
Grey and Brown Moist Weathered CLAY (Till)	1						
	4	2.8	16				
	8	B					
642.40							
Brown Moist CLAY LOAM (Till)	-15				-35		
	1						
	2	1.4	17				
	4	B					
	2						
	5	3.1	13				
	10	B					
	-20				-40		

The Unconfined Compressive Strength (UCS) Failure Mode is indicated by (B-Bulge, S-Shear, P-Penetrometer, E-Estimated) Abbreviations W.O.H - Sampler Advanced By Weight of Hammer, W.O.P - Advanced by Weight of Pipe, B.S. - Before Seating The SPT (N value) is the sum of the last two blow values in each sampling zone (AASHTO T206 BBS, from 137 (Rev. 8-99)


Page 1 of 1

Date 9/26/23

COUNTY	Adams	DRILLING METHOD	HMA	HAMMER TYPE	140# Auto
--------	-------	-----------------	-----	-------------	-----------

Tan and Lt Gray V. Moist SILT cored thru 14" HMA/PCC				Tan Moist SILTY CLAY LOAM (TILL) (continued)			
					1		
					7	6.6	14
					13	B	
					2		
					8	6.2	27
650.50	-5	WOH 2	0.2 B	31	630.50	-25	12
Tan and Gray Moist SILTY CLAY				boring complete			
		0					
		1	1.1	27			
		3	B				
		0					
		2	1.0	22			
	-10	3	B			-30	
		0					
		2	1.4	22			
		3	B				
642.50							
Tan Moist SILTY CLAY LOAM							
		1					
		4	2.4	20			
	-15	5	B			-35	
640.00							
Tan Moist SILTY CLAY LOAM (TILL)							
		1					
		5	2.9	15			
		7	B				
		2					
		7	5.4	13			
	-20	13	B			-40	

The Unconfined Compressive Strength (UCS) Failure Mode is indicated by (B-Bulge, S-Shear, P-Penetrometer, E-Estimated) Abbreviations W.O.H - Sampler Advanced By Weight of Hammer, W.O.P - Advanced by Weight of Pipe, B.S. - Before Seating The SPT (N value) is the sum of the last two blow values in each sampling zone (AASHTO T206) BBS, from 137 (Rev. 8-99)

 

USER NAME = ggayt	DESIGNED -	REVISED -
	DRAWN -	REVISED -
PLOT SCALE = 0.16666633' / in.	CHECKED -	REVISED -
PLOT DATE = 5/15/2025	DATE -	REVISED -

STATE OF ILLINOIS
DEPARTMENT OF TRANSPORTATION


SOIL BORING LOGS

IL ROUTE 104 AND 30TH STREET

SCALE: N.T.S.	SHEET 6	OF 6	SHEETS	STA.	TO STA.
---------------	---------	------	--------	------	---------

F.A.P. RTE.	SECTION	COUNTY	TOTAL SHEETS	SHEET NO.
745	103Z,RS-4, TS-1,SW	ADAMS	171	119
		CONTRACT NO. 72K42		
		ILLINOIS	FED. AID PROJECT	

1. INFORMATION SHOWN ON THE EXISTING TRAFFIC SIGNAL PLANS ARE BASED OFF OF HISTORICAL PLANS AND SHALL BE CONSIDERED FOR INFORMATION ONLY.
2. THE REMOVAL OF LUMINAIRES LOCATION ON THE EXISTING COMBINATION MAST ARM ASSEMBLY AND POLES SHALL BE REMOVED. THE REMOVAL OF LUMINAIRES SHALL BE CONSIDERED INCIDENTAL TO "REMOVE EXISTING TRAFFIC SIGNAL EQUIPMENT" AND WILL NOT BE PAID FOR SEPARATELY.
3. ALL REMOVAL TRAFFIC SIGNAL EQUIPMENT SHALL BECOME THE PROPERTY OF THE CONTRACTOR.
4. THE REMOVAL OF SIGN AND SIGN ASSEMBLIES ATTACHED TO EXISTING MAST ARM AND SIGNAL POLES ARE TO BE PAID FOR AS "SIGN PANEL REMOVAL AND SIGN ASSEMBLY REMOVAL" SEE SIGN SCHEDULE FOR QUANTITIES.
5. EXISTING CONDUITS AND ELECTRICAL CABLES SHALL BE DISCONNECTED AT THE EXISTING HANDHOLDS AND SIGNAL FOUNDATIONS. ANY CONDUIT AND ELECTRICAL CABLE OUTSIDE THESE LOCATIONS SHALL BE TERMINATED AND ABANDONED. THIS WORK SHALL BE CONSIDERED INCIDENTAL TO "REMOVE EXISTING HANDHOLD AND REMOVE EXISTING EXISTING FOUNDATION" AND WILL NOT BE PAID FOR SEPARATELY.

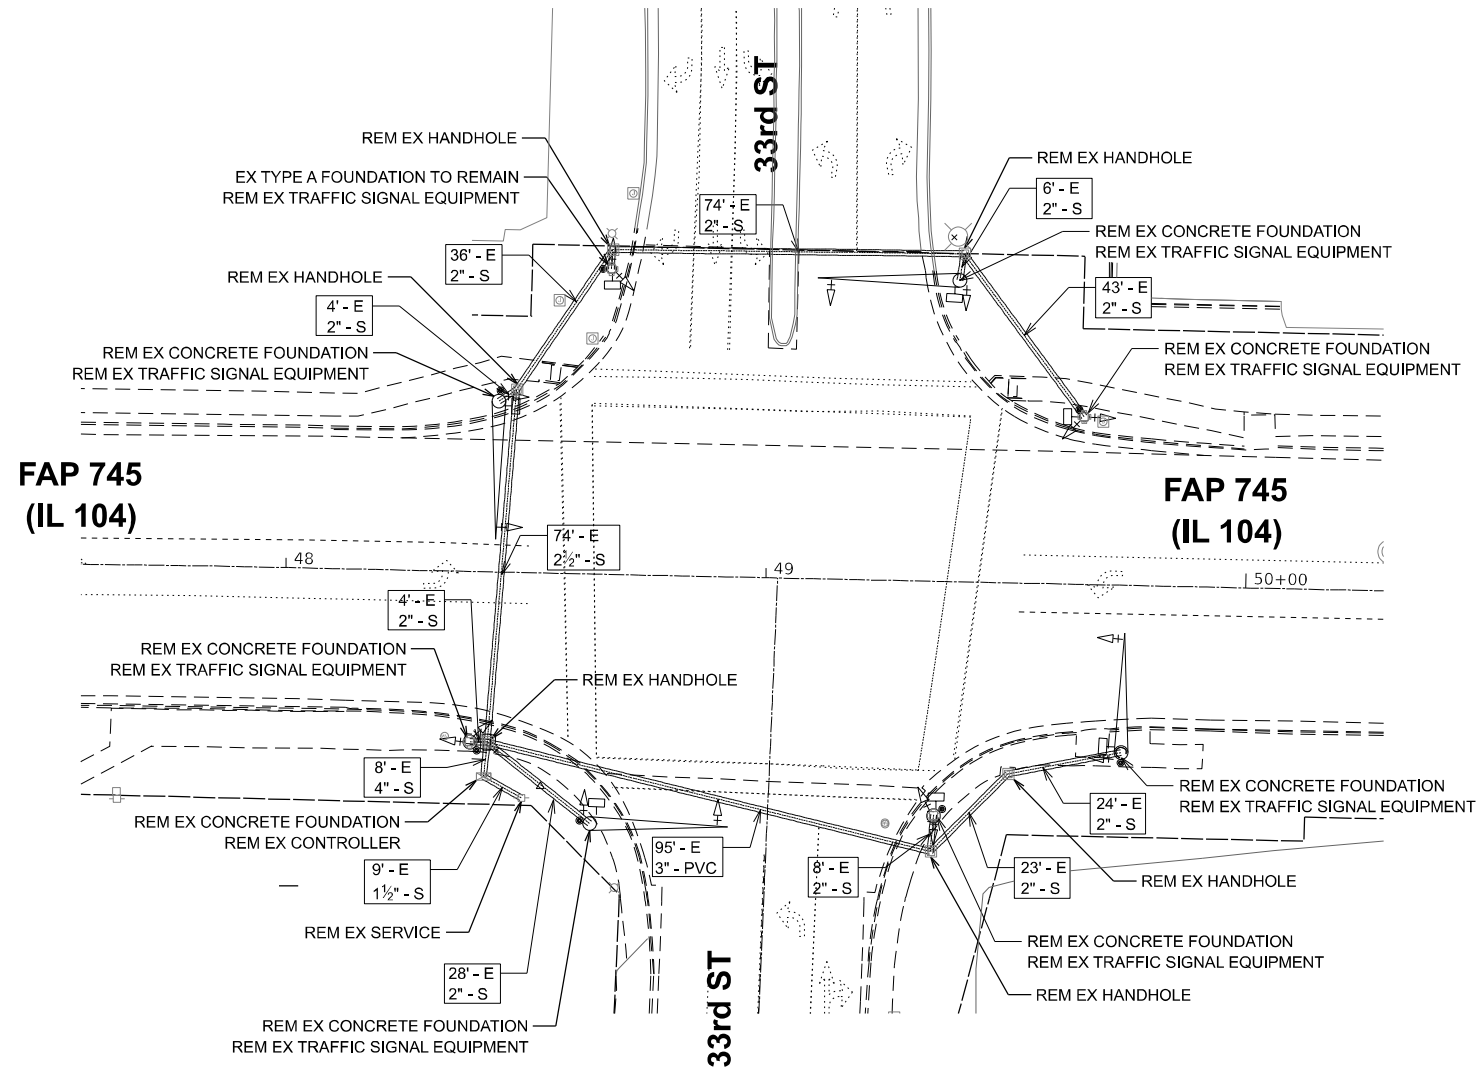

NOTE:
THE QUANTITY SHOW ON THIS SHEET FOR REMOVE FIBER OPTIC CABLE FROM CONDUIT IS MEASURED FROM THE 30TH STREET SIGNAL CABINET TO THE 33RD STREET SIGNAL CABINET, SEE REFERENCED HISTORIC PLAN SHEETS FOR EXISTING CONDUIT LENGTH.



MODEL: Existing
FILE NAME: C:\Users\ggayt\Fuhrmann Engineering\Internal - Drive\Projects\Files\pos_2022\22-2016_FTB204-036_D6_V-V_Klingner\WC-06\CADD\CADD Sheets\72K42-shr-4s-33.dgn




USER NAME	= ggayt	DESIGNED	-	REVISED	-
		DRAWN	-	REVISED	-
PLOT SCALE	= 0.16666633" / ft.	CHECKED	-	REVISED	-
PLOT DATE	= 5/15/2025	DATE	-	REVISED	-




STATE OF ILLINOIS
DEPARTMENT OF TRANSPORTATION

EXISTING TRAFFIC SIGNAL DETAILS
IL ROUTE 104 AND 33RD STREET

SCALE: N.T.S. SHEET 2 OF 6 SHEETS STA. TO STA.

F.A.P. RTE.	SECTION	COUNTY	TOTAL SHEETS	SHEET NO.
745	103Z,RS-4, TS-1,SW	ADAMS	171	121
CONTRACT NO. 72K42				
ILLINOIS FED. AID PROJECT				

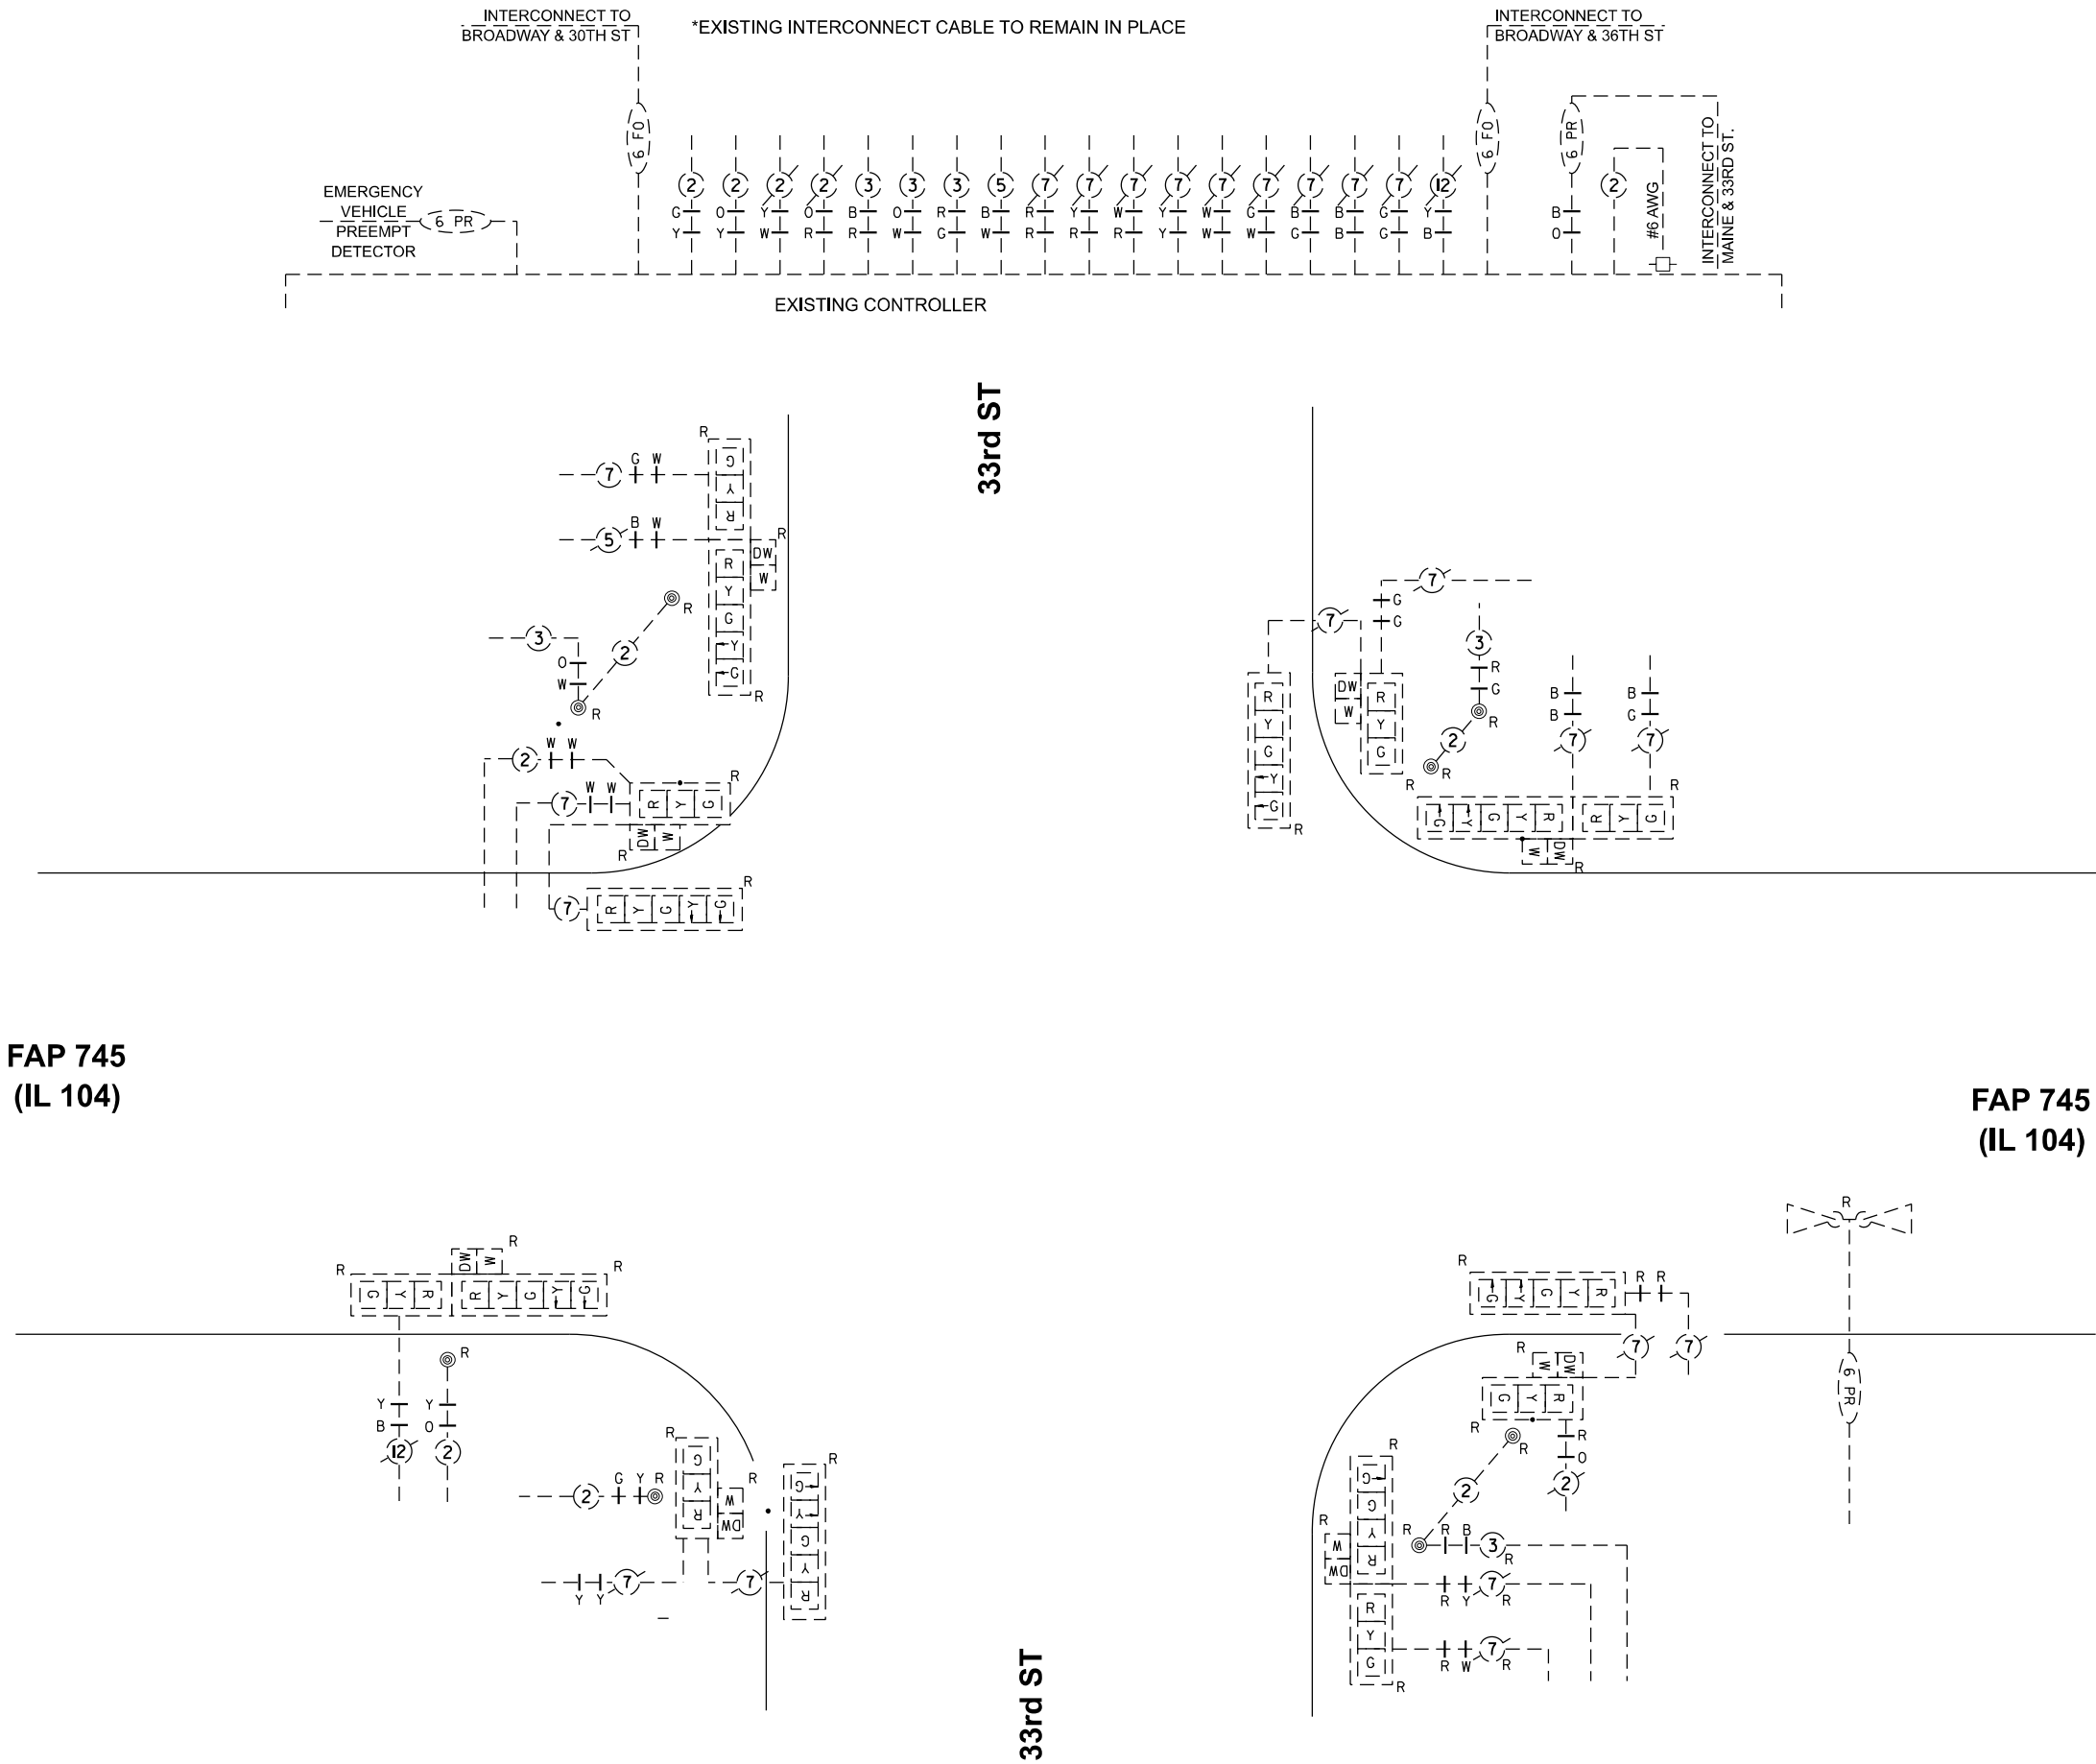

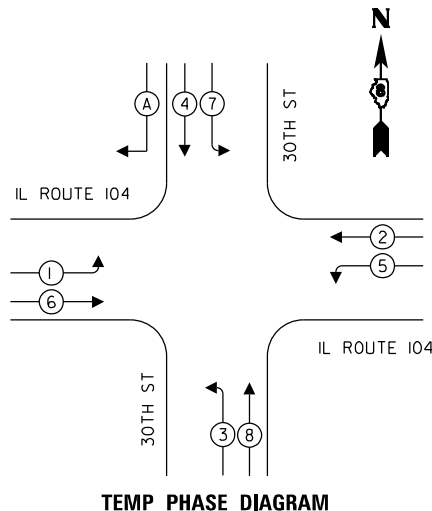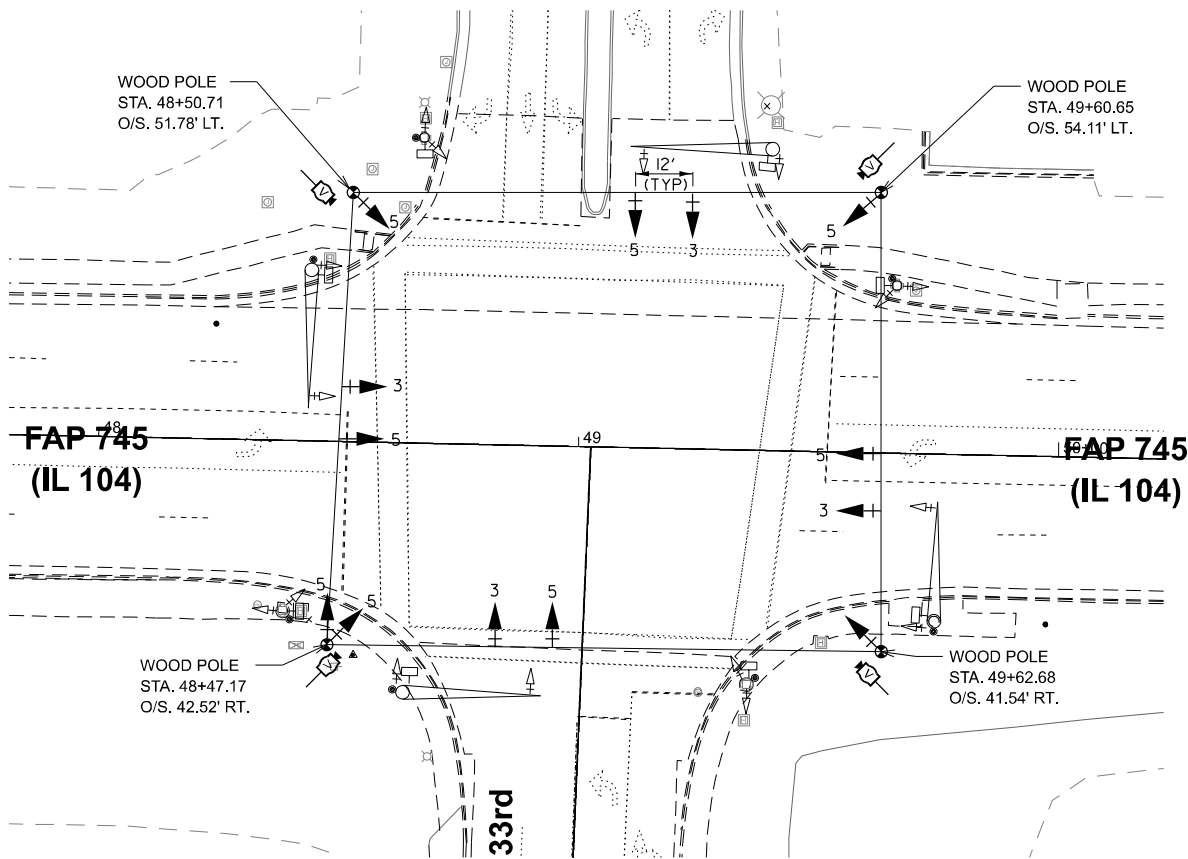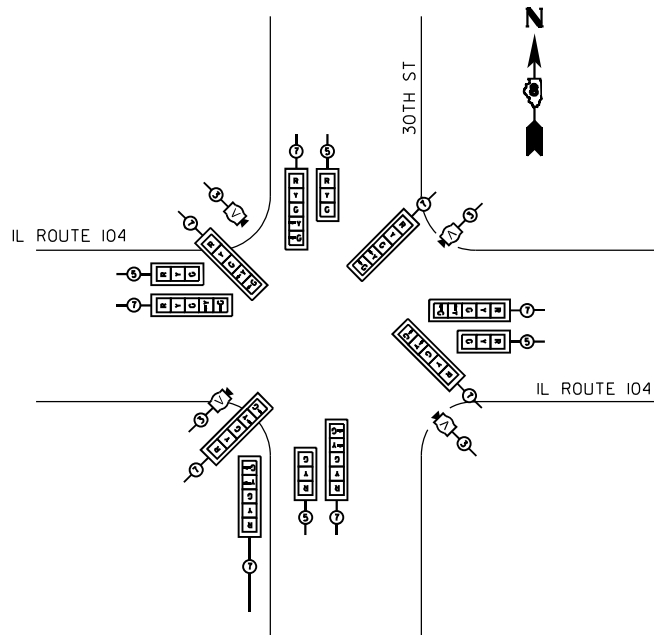

TEMPORARY TRAFFIC SIGNAL NOTES

1. TEMPORARY CONTROLLER CABINETS ARE TO BE FURNISHED BY THE CONTRACTOR AND EQUIPPED WITH VIDEO DETECTION INTERFACE CABLES
2. TEMPORARY SIGNALS SHALL BE OPERATIONAL PRIOR TO THE REMOVAL OF THE EXISTING SIGNALS.
3. POLES USED FOR TEMPORARY SIGNAL INSTALLATION SHALL PROVIDE FOR A MINIMUM OF 35 FT MOUNTING HEIGHT FOR VIDEO CAMERAS.
4. EXISTING SERVICE IS TO BE UTILIZED FOR TEMPORARY SIGNALS.



USER NAME	= ggayt	DESIGNED	-	REVISED	-
		DRAWN	-	REVISED	-
PLOT SCALE	= 0.16666633" / ft	CHECKED	-	REVISED	-
PLOT DATE	= 5/15/2025	DATE	-	REVISED	-

STATE OF ILLINOIS
DEPARTMENT OF TRANSPORTATION



TEMPORARY SIGNAL PLAN
IL ROUTE 104 AND 33RD STREET

SCALE: 1"=20' SHEET 3 OF 6 SHEETS STA. TO STA.


F.A.P. RTE.	SECTION	COUNTY	TOTAL SHEETS	SHEET NO.
745	103Z/RS-4, TS-1, SW	ADAMS	171	122
CONTRACT NO. 72K42				
ILLINOIS FED. AID PROJECT				

PROPOSED TRAFFIC SIGNAL NOTES



1. UTILITY INFORMATION ON THE PLAN SHEETS IS CONSIDERED TO BE FOR INFORMATION ONLY. ALL SUBSURFACE UTILITIES SHALL BE POTHOLED IN THE VICINITY OF THE PROPOSED CONCRETE SIGNAL FOUNDATIONS TO DETERMINE ACTUAL LOCATION OF VARIOUS UTILITIES. ANY ADJUSTMENTS THAT NEED TO BE MADE TO AVOID EXISTING UTILITIES SHALL BE APPROVED BY THE ENGINEER. THIS WORK SHALL NOT BE PAID FOR SEPARATELY AND SHALL BE CONSIDERED INCLUDED IN THE COST OF "CONCRETE FOUNDATIONS, TY A, C & E".
2. PROPOSED SIGNAL HEADS SHALL BE COVERED AND SECURED BY A METHOD APPROVED BY THE ENGINEER UNTIL THEY ARE PERMANENTLY TURNED ON.
3. WHEN TRANSITIONING FROM EXISTING TO PROPOSED SIGNAL, THE INTERSECTION SHALL BE PLACED ON FLASHING RED MODE AND ALL DIRECTIONS SHALL BE FLAGGED UNTIL THE PROPOSED SIGNALS ARE FUNCTIONING PROPERLY.
4. SEE SIGN DETAIL SHEETS FOR PROPOSED SIGN AND SIGN ASSEMBLIES ATTACHED TO SIGNAL POLES AND MAST ARMS.
5. SEE BORING LOGS FOR EXPECTED SOIL TYPES WHEN DRILLING FOR CONCRETE FOUNDATIONS, TY E.

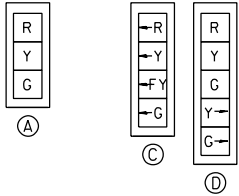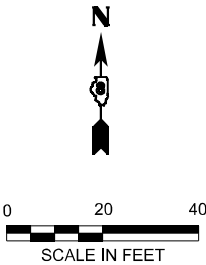

TRAFFIC SIGNAL FACES

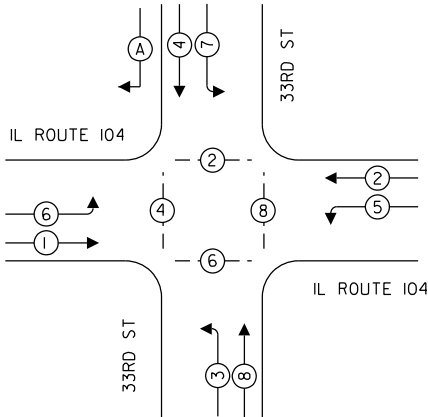

PHASE DESIGNATION DIAGRAM

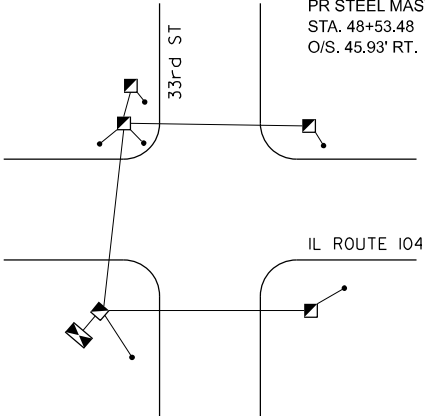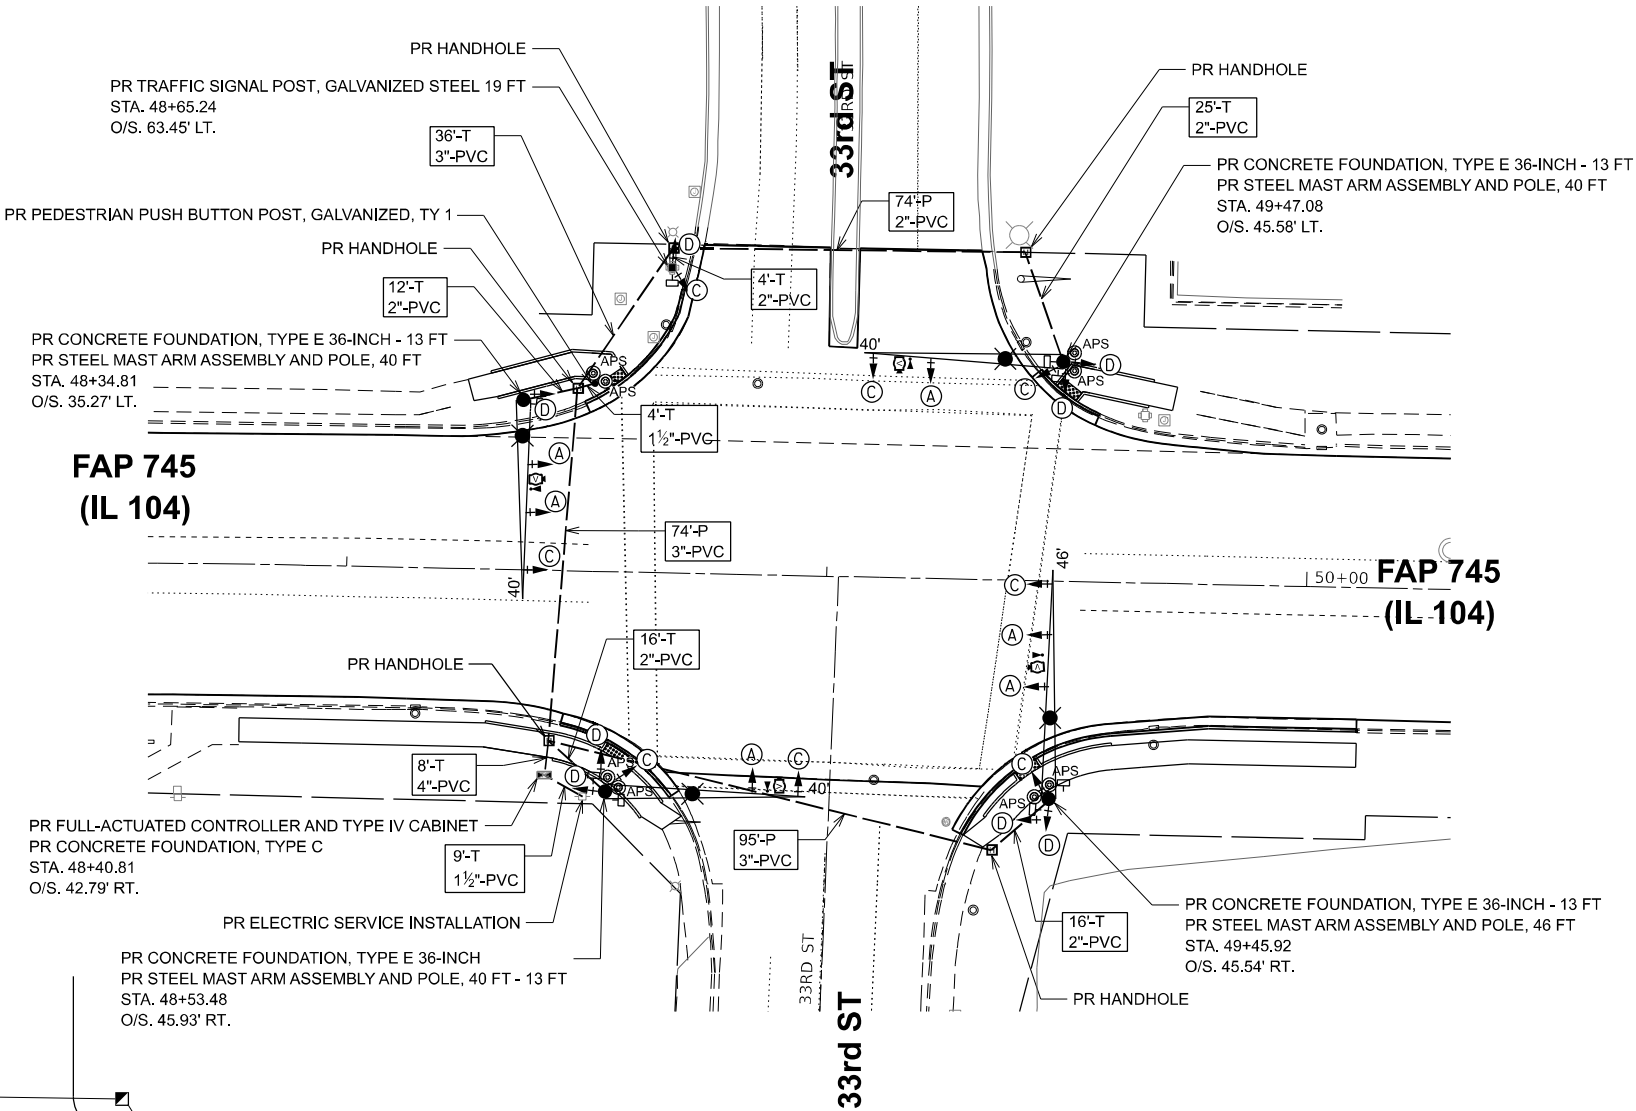

PROPOSED GROUNDING DIAGRAM

SCHEDULE OF QUANTITIES IL 104 & 33RD STREET			
CODE	ITEM	UNIT	TOTAL
80400100	ELECTRIC SERVICE INSTALLATION	EACH	1
81028340	UNDERGROUND CONDUIT, PVC, 1 1/2" DIA.	FOOT	13
81028350	UNDERGROUND CONDUIT, PVC, 2" DIA.	FOOT	147
81028370	UNDERGROUND CONDUIT, PVC, 3" DIA.	FOOT	205
81028390	UNDERGROUND CONDUIT, PVC, 4" DIA.	FOOT	8
81400100	HANDHOLE	EACH	5
81702110	ELECTRIC CABLE IN CONDUIT, 600V (XLP-TYPE USE) 1/C NO. 10	FOOT	717
82110007	LUMINAIRE, LED, ROADWAY, OUTPUT DESIGNATION G	EACH	4
85000200	MAINTENANCE OF EXISTING TRAFFIC SIGNAL INSTALLATION	EACH	1
85700200	FULL-ACTUATED CONTROLLER AND TYPE IV CABINET	EACH	1
86200200	UNINTERRUPTABLE POWER SUPPLY, STANDARD	EACH	1
87301215	ELECTRIC CABLE IN CONDUIT, SIGNAL NO. 14 2C	FOOT	1106
87301225	ELECTRIC CABLE IN CONDUIT, SIGNAL NO. 14 3C	FOOT	1213
87301245	ELECTRIC CABLE IN CONDUIT, SIGNAL NO. 14 5C	FOOT	1399
87301255	ELECTRIC CABLE IN CONDUIT, SIGNAL NO. 14 7C	FOOT	1213
87301705	ELECTRIC CABLE IN CONDUIT, COMMUNICATION NO. 18 3 PAIR	FOOT	730
87301805	ELECTRIC CABLE IN CONDUIT, SERVICE, NO. 6 2 C	FOOT	12
87301900	ELECTRIC CABLE IN CONDUIT, EQUIPMENT GROUNDING CONDUCTOR, NO. 6 1C	FOOT	750
87502530	TRAFFIC SIGNAL POST, GALVANIZED STEEL 19 FT.	EACH	1
87601100	PEDESTRIAN PUSH-BUTTON POST, GALVANIZED STEEL, TYPE I	EACH	1
87702930	STEEL COMBINATION MAST ARM ASSEMBLY AND POLE 40 FT.	EACH	3
87702960	STEEL COMBINATION MAST ARM ASSEMBLY AND POLE 46 FT.	EACH	1
87800150	CONCRETE FOUNDATION, TYPE C	FOOT	3
87800415	CONCRETE FOUNDATION, TYPE E 36-INCH DIAMETER	FOOT	52
88040090	SIGNAL HEAD, POLYCARBONATE, LED, 1-FACE, 3-SECTION, MAST ARM MOUNTED	EACH	6
88040110	SIGNAL HEAD, POLYCARBONATE, LED, 1-FACE, 4-SECTION, BRACKET MOUNTED	EACH	4
88040120	SIGNAL HEAD, POLYCARBONATE, LED, 1-FACE, 4-SECTION, MAST ARM MOUNTED	EACH	4
88040150	SIGNAL HEAD, POLYCARBONATE, LED, 1-FACE, 5-SECTION, BRACKET MOUNTED	EACH	8
88102825	PEDESTRIAN SIGNAL HEAD, POLYCARBONATE, LED, 1-FACE, BRACKET MOUNTED WITH COUNT DOWN TIMER	EACH	8
88200510	TRAFFIC SIGNAL BACKPLATE, RETROREFLECTIVE	EACH	22
89000100	TEMPORARY TRAFFIC SIGNAL INSTALLATION	EACH	1
89502210	MODIFY EXISTING CONTROLLER CABINET	EACH	1
X8710029	FIBER OPTIC CABLE 24 FIBERS, SINGLE MODE	FOOT	1342
X8760200	ACCESSIBLE PEDESTRIAN SIGNALS	EACH	8
X8870300	EMERGENCY VEHICLE PRIORITY SYSTEM	EACH	1
X8891013	VIDEO VEHICLE DETECTION SYSTEM, 4 CAMERA	EACH	1
Z0033068	TRAFFIC SIGNAL BATTERY BACKUP SYSTEM	EACH	1

NOTE:
THE QUANTITY SHOW ON THIS SHEET FOR FIBER OPTIC CABLE 24 FIBERS, SINGLE MODE AND FIBER OPTIC CABLE IN CONDUIT (INSTALL ONLY) IS MEASURED FROM THE 30TH STREET SIGNAL CABINET TO THE 33RD STREET SIGNAL CABINET. SEE REFERENCED HISTORIC PLAN SHEETS FOR EXISTING CONDUIT LENGTH.

MODEL: Site Plan
FILE NAME: C:\Users\msmilit\Documents\Engineering\Internal - Drive\Projects\FE\Jobs - 2022\22-2016_PTB204\036_05_V4_V_Kilgner\WOC-06\CADD\CADD Sheets\72K42-sht-1e-33.dgn



USER NAME = msmlt	DESIGNED -	REVISED -
PLOT SCALE = SSCALE\$	DRAWN -	REVISED -
PLOT DATE = 5/21/2025	CHECKED -	REVISED -
	DATE -	REVISED -

STATE OF ILLINOIS
DEPARTMENT OF TRANSPORTATION

TRAFFIC SIGNAL REPLACEMENT PLAN
IL ROUTE 104 AND 33RD STREET

SCALE: 1"=20' SHEET 4 OF 6 SHEETS STA. TO STA.

F.A.P RTE.	SECTION	COUNTY	TOTAL SHEETS	SHEET NO.
745	103Z,RS-4, TS-1,SW	ADAMS	171	123
CONTRACT NO. 72K42				
ILLINOIS FED.AID PROJECT				

MODEL: Proposed
FILE NAME: C:\Users\ggayt\Fuhrmann Engineering\Internal - Drive\Projects\Eljops_2022\22-2016_PTB204-036_D6_V-V_Klingner\WC-06\CADD\CADD Sheets\72K42-sh-4s-33.dgn




USER NAME	= ggayt	DESIGNED	-	REVISED	-
DRAWN	-	REVISED	-	REVISED	-
PLOT SCALE	= 0.16666633" / ft.	CHECKED	-	REVISED	-
PLOT DATE	= 5/15/2025	DATE	-	REVISED	-

STATE OF ILLINOIS
DEPARTMENT OF TRANSPORTATION

TRAFFIC SIGNAL DETAILS IL ROUTE 104 AND 33RD STREET			
SCALE: N.T.S.	SHEET 5	OF 6 SHEETS	STA. TO STA.

F.A.P RTE.	SECTION	COUNTY	TOTAL SHEETS	SHEET NO.
745	103Z,RS-4, TS-1,SW	ADAMS	171	124
CONTRACT NO. 72K42				
ILLINOIS FED. AID PROJECT				

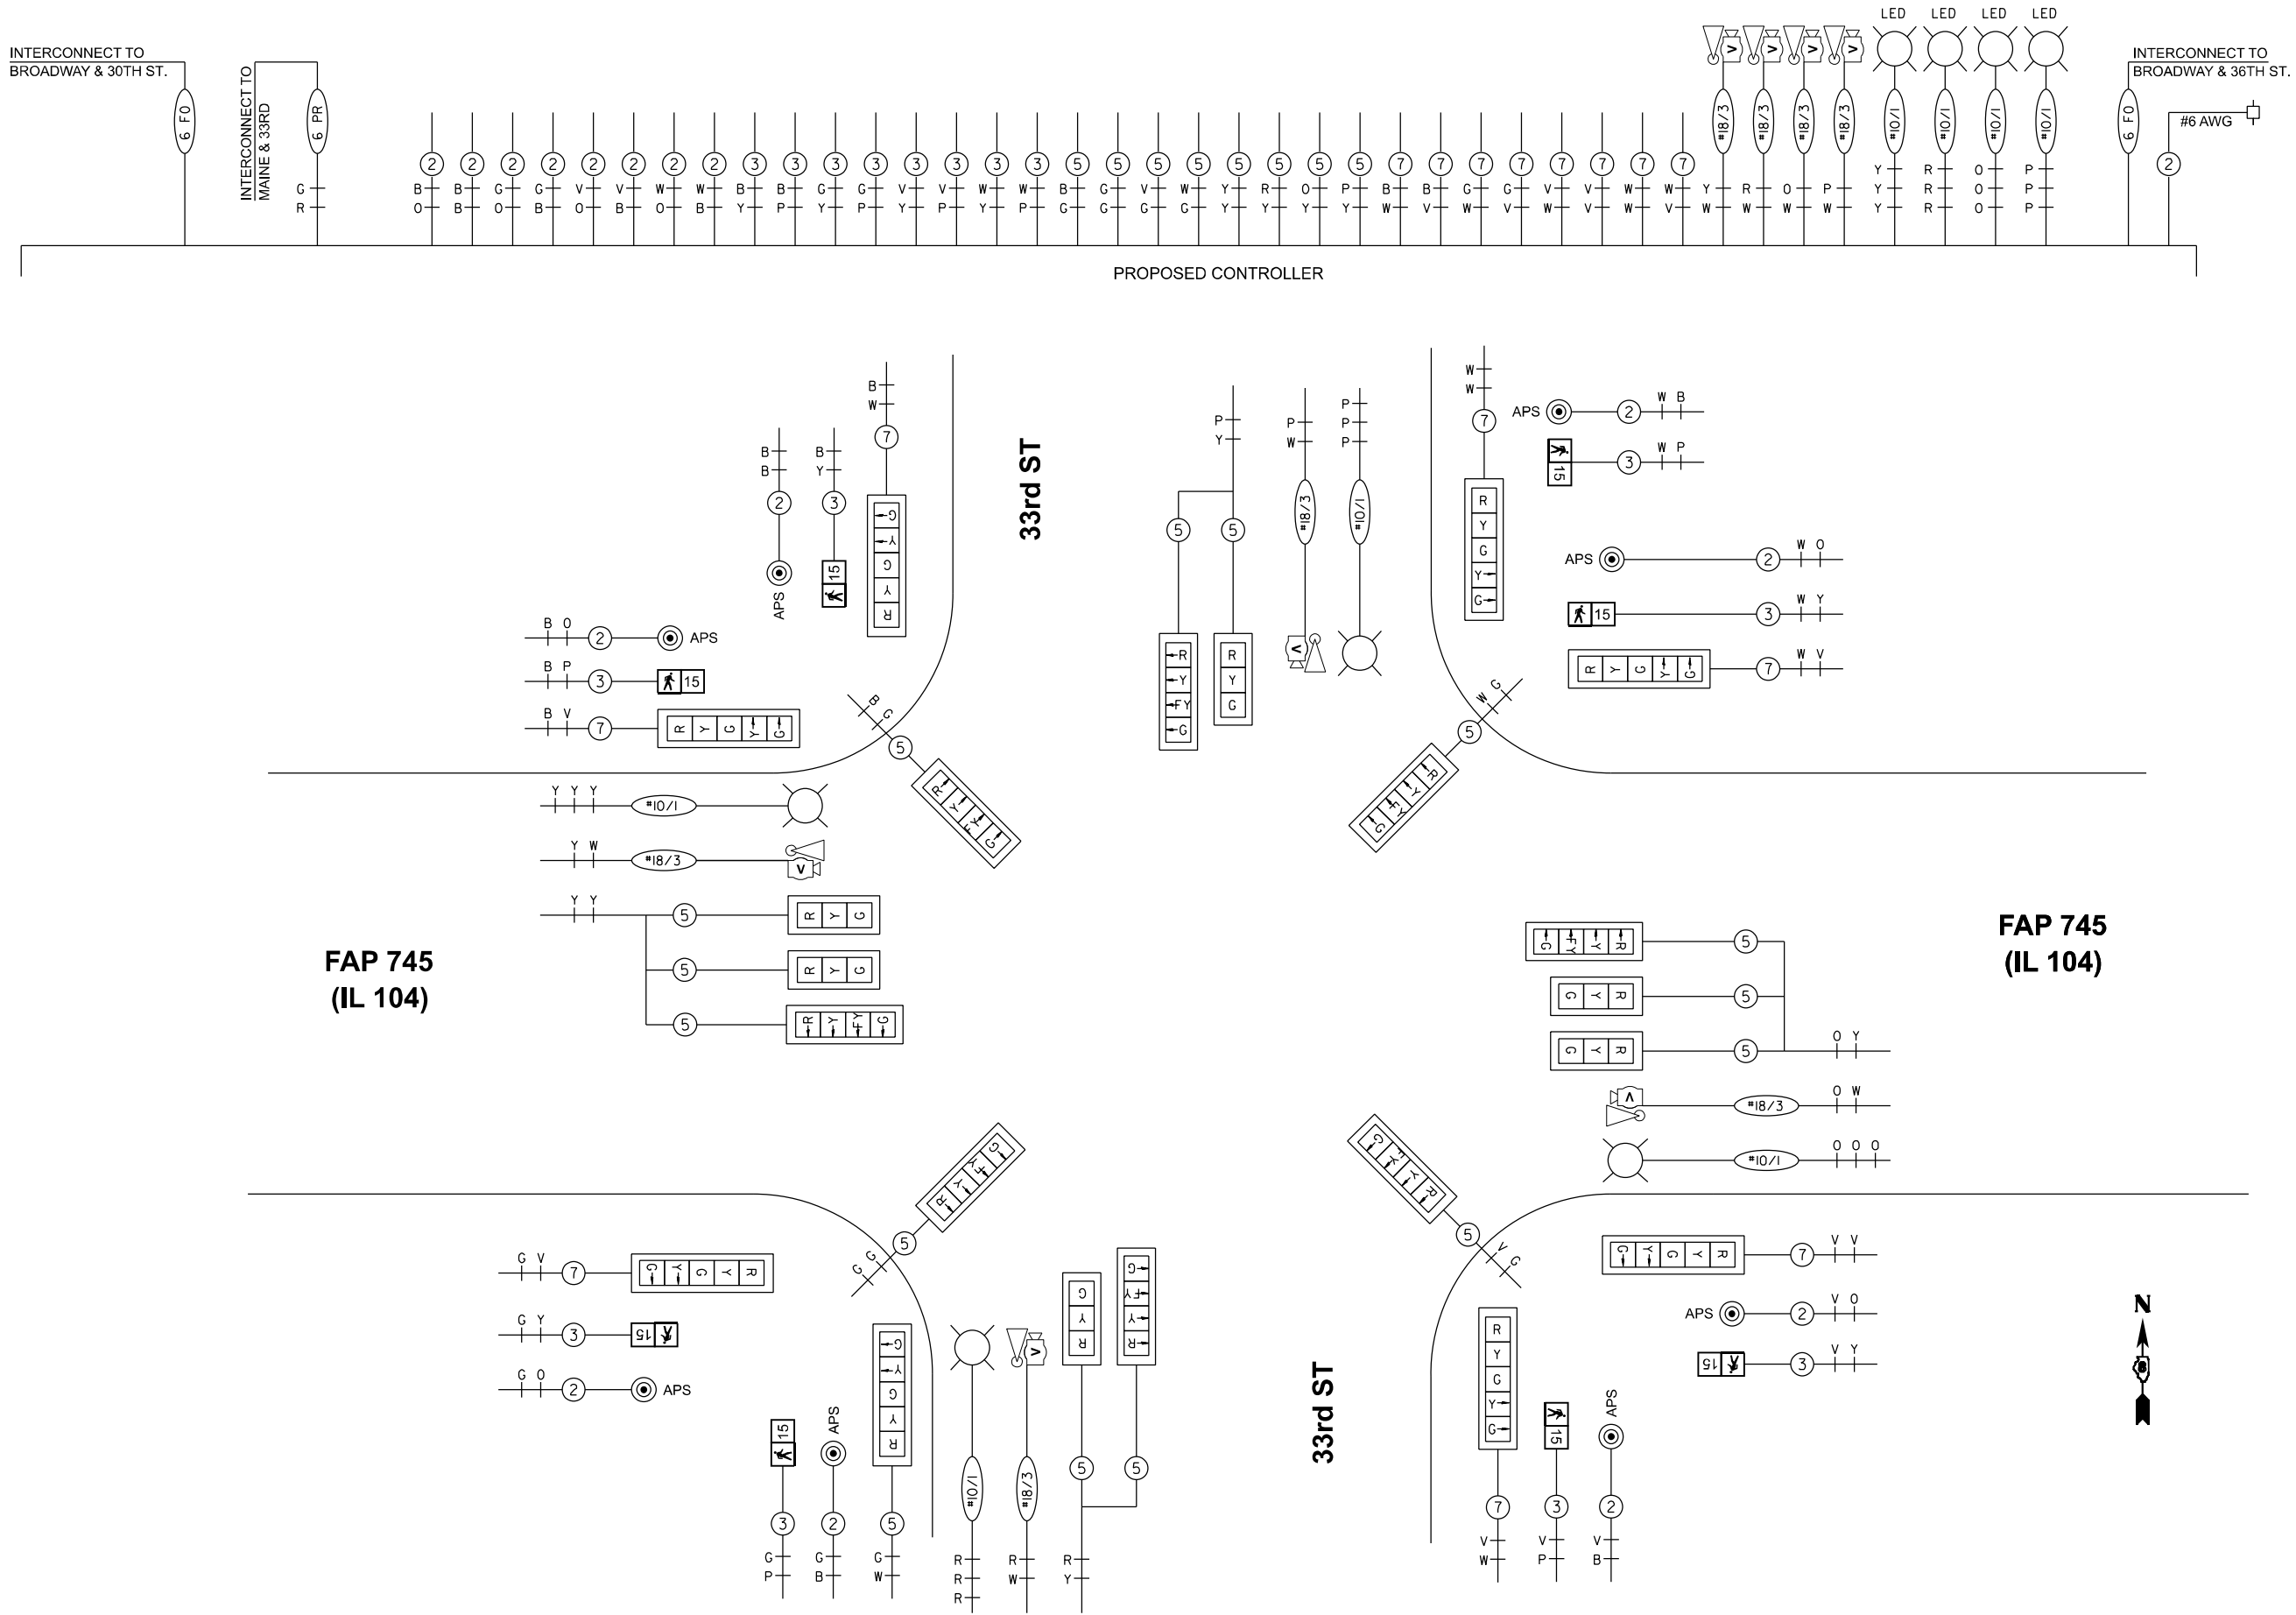



Illinois Department
of Transportation
Division of Highways
District 6

SOIL BORING LOG

Page 1 of 1

Date 9/26/23


ROUTE 104 (Broadway St) DESCRIPTION Boring at NW corner of 33rd and Broadway LOGGED BY S. Burke

SECTION LOCATION SW 1/2, SEC. 31, TWP. 1S, RNG. 8W, 4 PM

COUNTY Adams DRILLING METHOD HMA HAMMER TYPE 140# Auto

STRUCT. NO.	D E P T H	B L O W S	U C S	M O I S T	Surface Water Elev.	N/A	ft	D E P T H	B L O W S	U C S	M O I S T
Station	(ft)	/6"	(tsf)	(%)	Stream Bed Elev.	N/A	ft	(ft)	/6"	(tsf)	(%)
BORING NO. 33-B-NW					Groundwater Elev.:						
Station 48+24					First Encounter	4	ft				
Offset 24.0ft LT					Upon Completion	plugged	ft				
Ground Surface Elev. 641.4	ft				After Hrs.	plugged	ft				
Gray Moist SILTY CLAY					boring complete						
FREE WATER											
cored thru 11" HMA/PCC											
		0		27							
		2	1.4								
		3	B								
635.90	-5										
Tan and Gray Moist SILTY CLAY											
LOAM		0		27							
		0	1.0								
		3	B								
		0		25							
		1	1.0								
		2	B								
		0									
Lt Gray		0		21							
		0	1.7								
		3	B								
		1									
Lt Gray and Tan Moist Silty Clay		3	1.7	21							
Loam to Silty Clay Loam Till		4	B								
626.40	-15										
Tan and Lt Gray Moist SILTY		1									
CLAY (TILL)		2	1.9	26							
		3	S-15								
623.40											
V. Weathered Limestone											
Auger Refusal		23									
		50/									
621.40	-20	1/2"									

The Unconfined Compressive Strength (UCS) Failure Mode is indicated by (B-Bulge, S-Shear, P-Penetrometer, E-Estimated)
Abbreviations W.O.H - Sampler Advanced By Weight of Hammer, W.O.P - Advanced by Weight of Pipe, B.S. - Before Seating
The SPT (N value) is the sum of the last two blow values in each sampling zone (AASHTO T206) BBS, from 137 (Rev. 8-99)

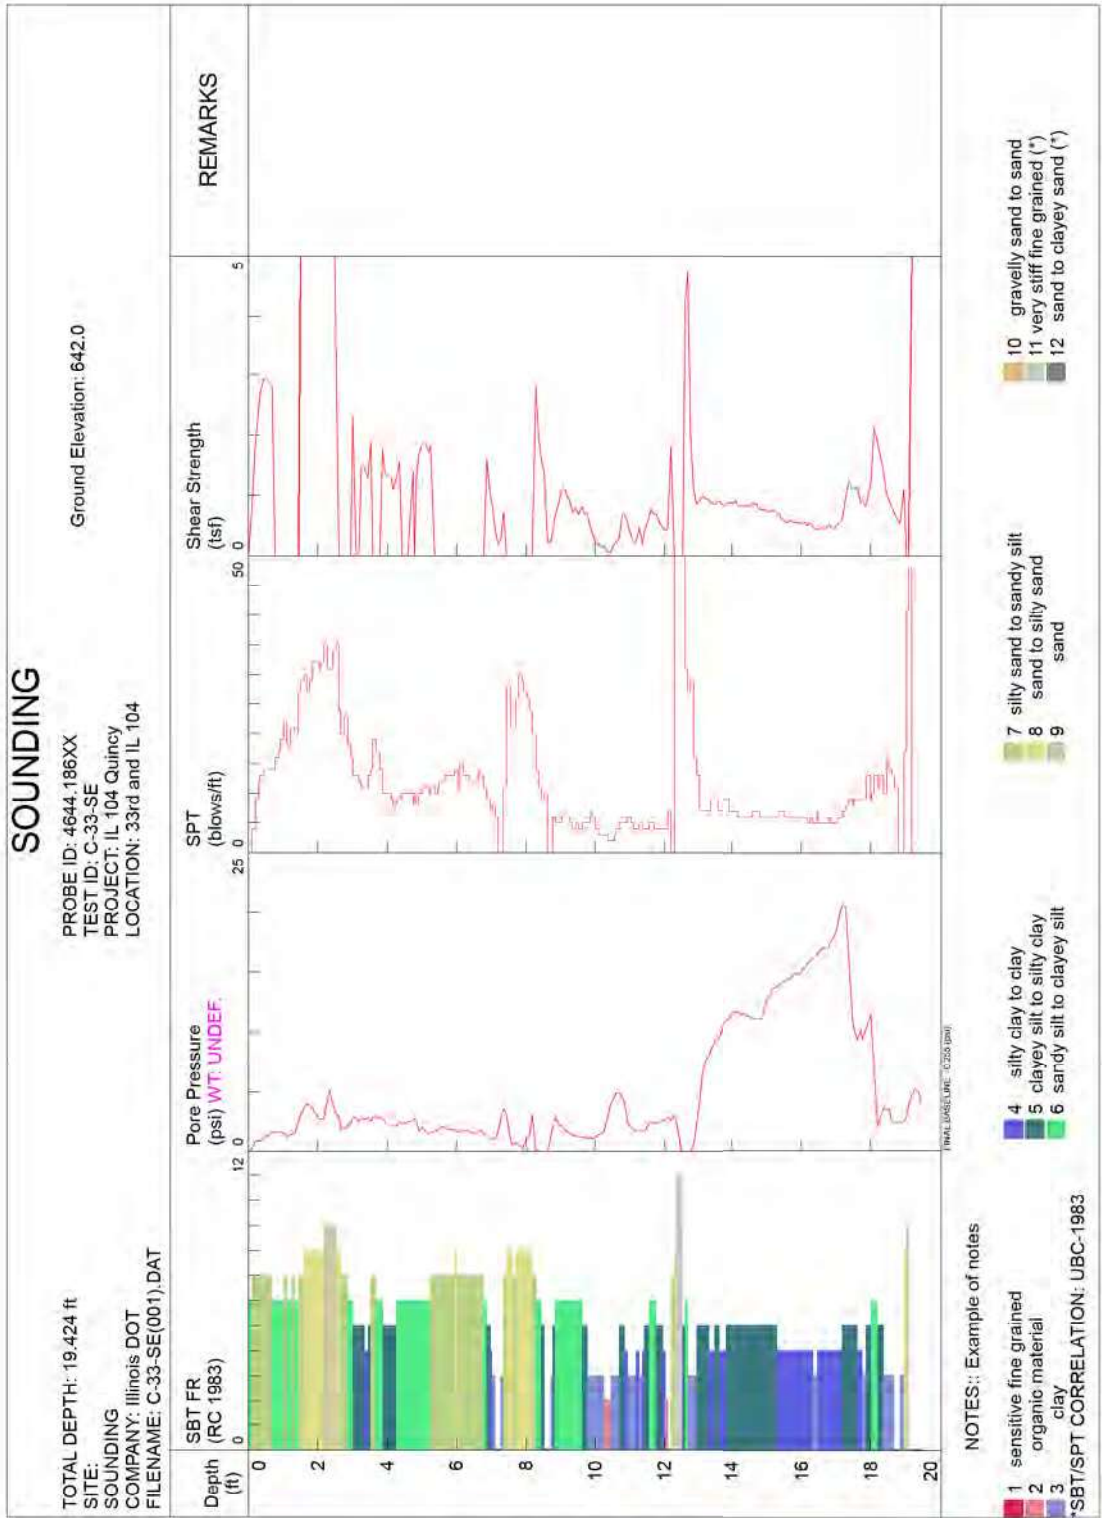

MODEL: Boring Logs
FILE NAME: C:\Users\jggy\l\Fuhrmann Engineering\Internal - Drive\Projects\Files\Jobs_2022\22-2016_PTB204-036_D6_V-V_Kilgner\WOC-06\CADD\CADD Sheets\72K42-shr-As-33.dgn



USER NAME = msmith	DESIGNED -	REVISED -
PLOT SCALE = 0.16666633" / ft	DRAWN -	REVISED -
PLOT DATE = 5/15/2025	CHECKED -	REVISED -
	DATE -	REVISED -

STATE OF ILLINOIS
DEPARTMENT OF TRANSPORTATION


SOIL BORING LOGS
IL ROUTE 104 AND 33RD STREET

SCALE: N.T.S. SHEET 6 OF 6 SHEETS STA. TO STA.


F.A.P. RTE.	SECTION	COUNTY	TOTAL SHEETS	SHEET NO.
745	103Z,RS-4, TS-1,SW	ADAMS	171	125
CONTRACT NO. 72K42				
ILLINOIS FED.AID PROJECT				

EXISTING TRAFFIC SIGNAL & REMOVAL NOTES

1. INFORMATION SHOWN ON THE EXISTING TRAFFIC SIGNAL PLANS ARE BASED OFF OF HISTORICAL PLANS AND SHALL BE CONSIDERED FOR INFORMATION ONLY.
2. THE REMOVAL OF LUMINAIRES LOCATION ON THE EXISTING COMBINATION MAST ARM ASSEMBLY AND POLES SHALL BE REMOVED. THE REMOVAL OF LUMINAIRES SHALL BE CONSIDERED INCIDENTAL TO "REMOVE EXISTING TRAFFIC SIGNAL EQUIPMENT" AND WILL NOT BE PAID FOR SEPARATELY.
3. ALL REMOVAL TRAFFIC SIGNAL EQUIPMENT SHALL BECOME THE PROPERTY OF THE CONTRACTOR.
4. THE REMOVAL OF SIGN AND SIGN ASSEMBLIES ATTACHED TO EXISTING MAST ARM AND SIGNAL POLES ARE TO BE PAID FOR AS "SIGN PANEL REMOVAL AND SIGN ASSEMBLY REMOVAL" SEE SIGN SCHEDULE FOR QUANTITIES.
5. EXISTING CONDUITS AND ELECTRICAL CABLES SHALL BE DISCONNECTED AT THE EXISTING HANDHOLDS AND SIGNAL FOUNDATIONS. ANY CONDUIT AND ELECTRICAL CABLE OUTSIDE THESE LOCATIONS SHALL BE TERMINATED AND ABANDONED. THIS WORK SHALL BE CONSIDERED INCIDENTAL TO "REMOVE EXISTING HANDHOLD AND REMOVE EXISTING EXISTING FOUNDATION" AND WILL NOT BE PAID FOR SEPARATELY.

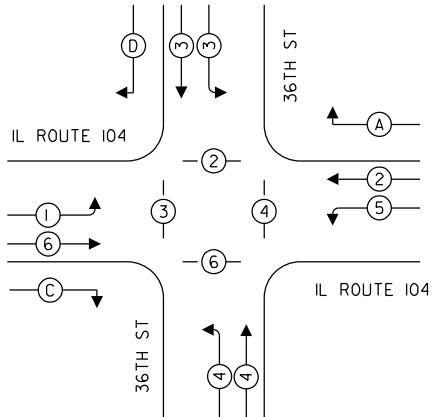

EXISTING PHASE DESIGNATION DIAGRAM

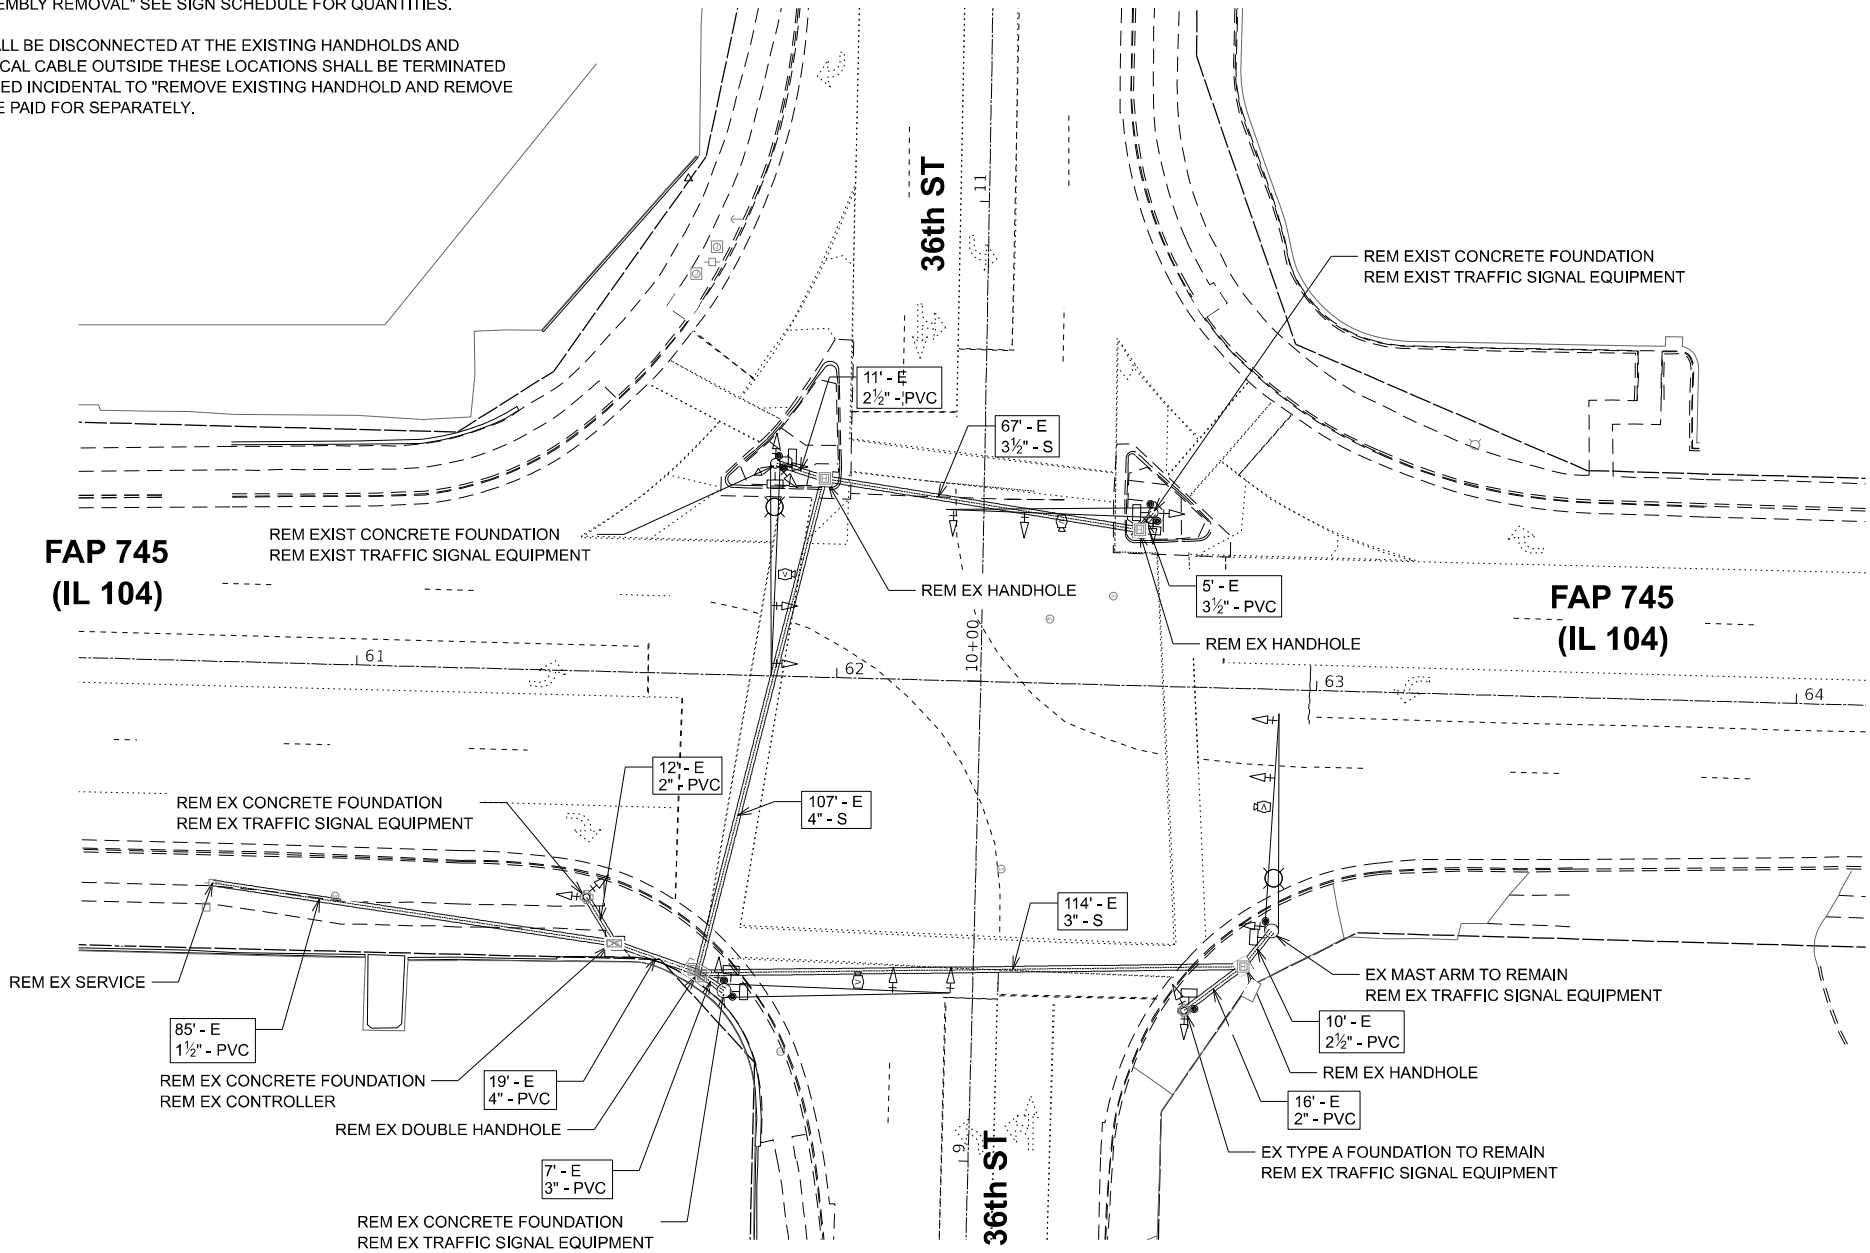

MODEL: Existing Detail
FILE NAME: C:\Users\ggayt\Fuhrmann Engineering\Internal - Drive\Projects\FE\Jobs_2022\22-2016_FTB204-036_D6_V-V_Klingner\WC-06\CADD\CADD Sheets\72K42-sh-4s-36.dgn



USER NAME	= ggayt
PLOT SCALE	= 0.16666633" / ft.
PLOT DATE	= 5/15/2025

DESIGNED	-
DRAWN	-
CHECKED	-
DATE	-


REVISED	-
REVISED	-
REVISED	-
REVISED	-

STATE OF ILLINOIS
DEPARTMENT OF TRANSPORTATION


EXISTING TRAFFIC SIGNAL DETAILS
IL ROUTE 104 AND 36TH STREET

SCALE: N.T.S. SHEET 2 OF 6 SHEETS STA. TO STA.



F.A.P. RTE.	SECTION	COUNTY	TOTAL SHEETS	SHEET NO.
745	103Z,RS-4, TS-1,SW	ADAMS	171	127
CONTRACT NO. 72K42				
ILLINOIS FED. AID PROJECT				

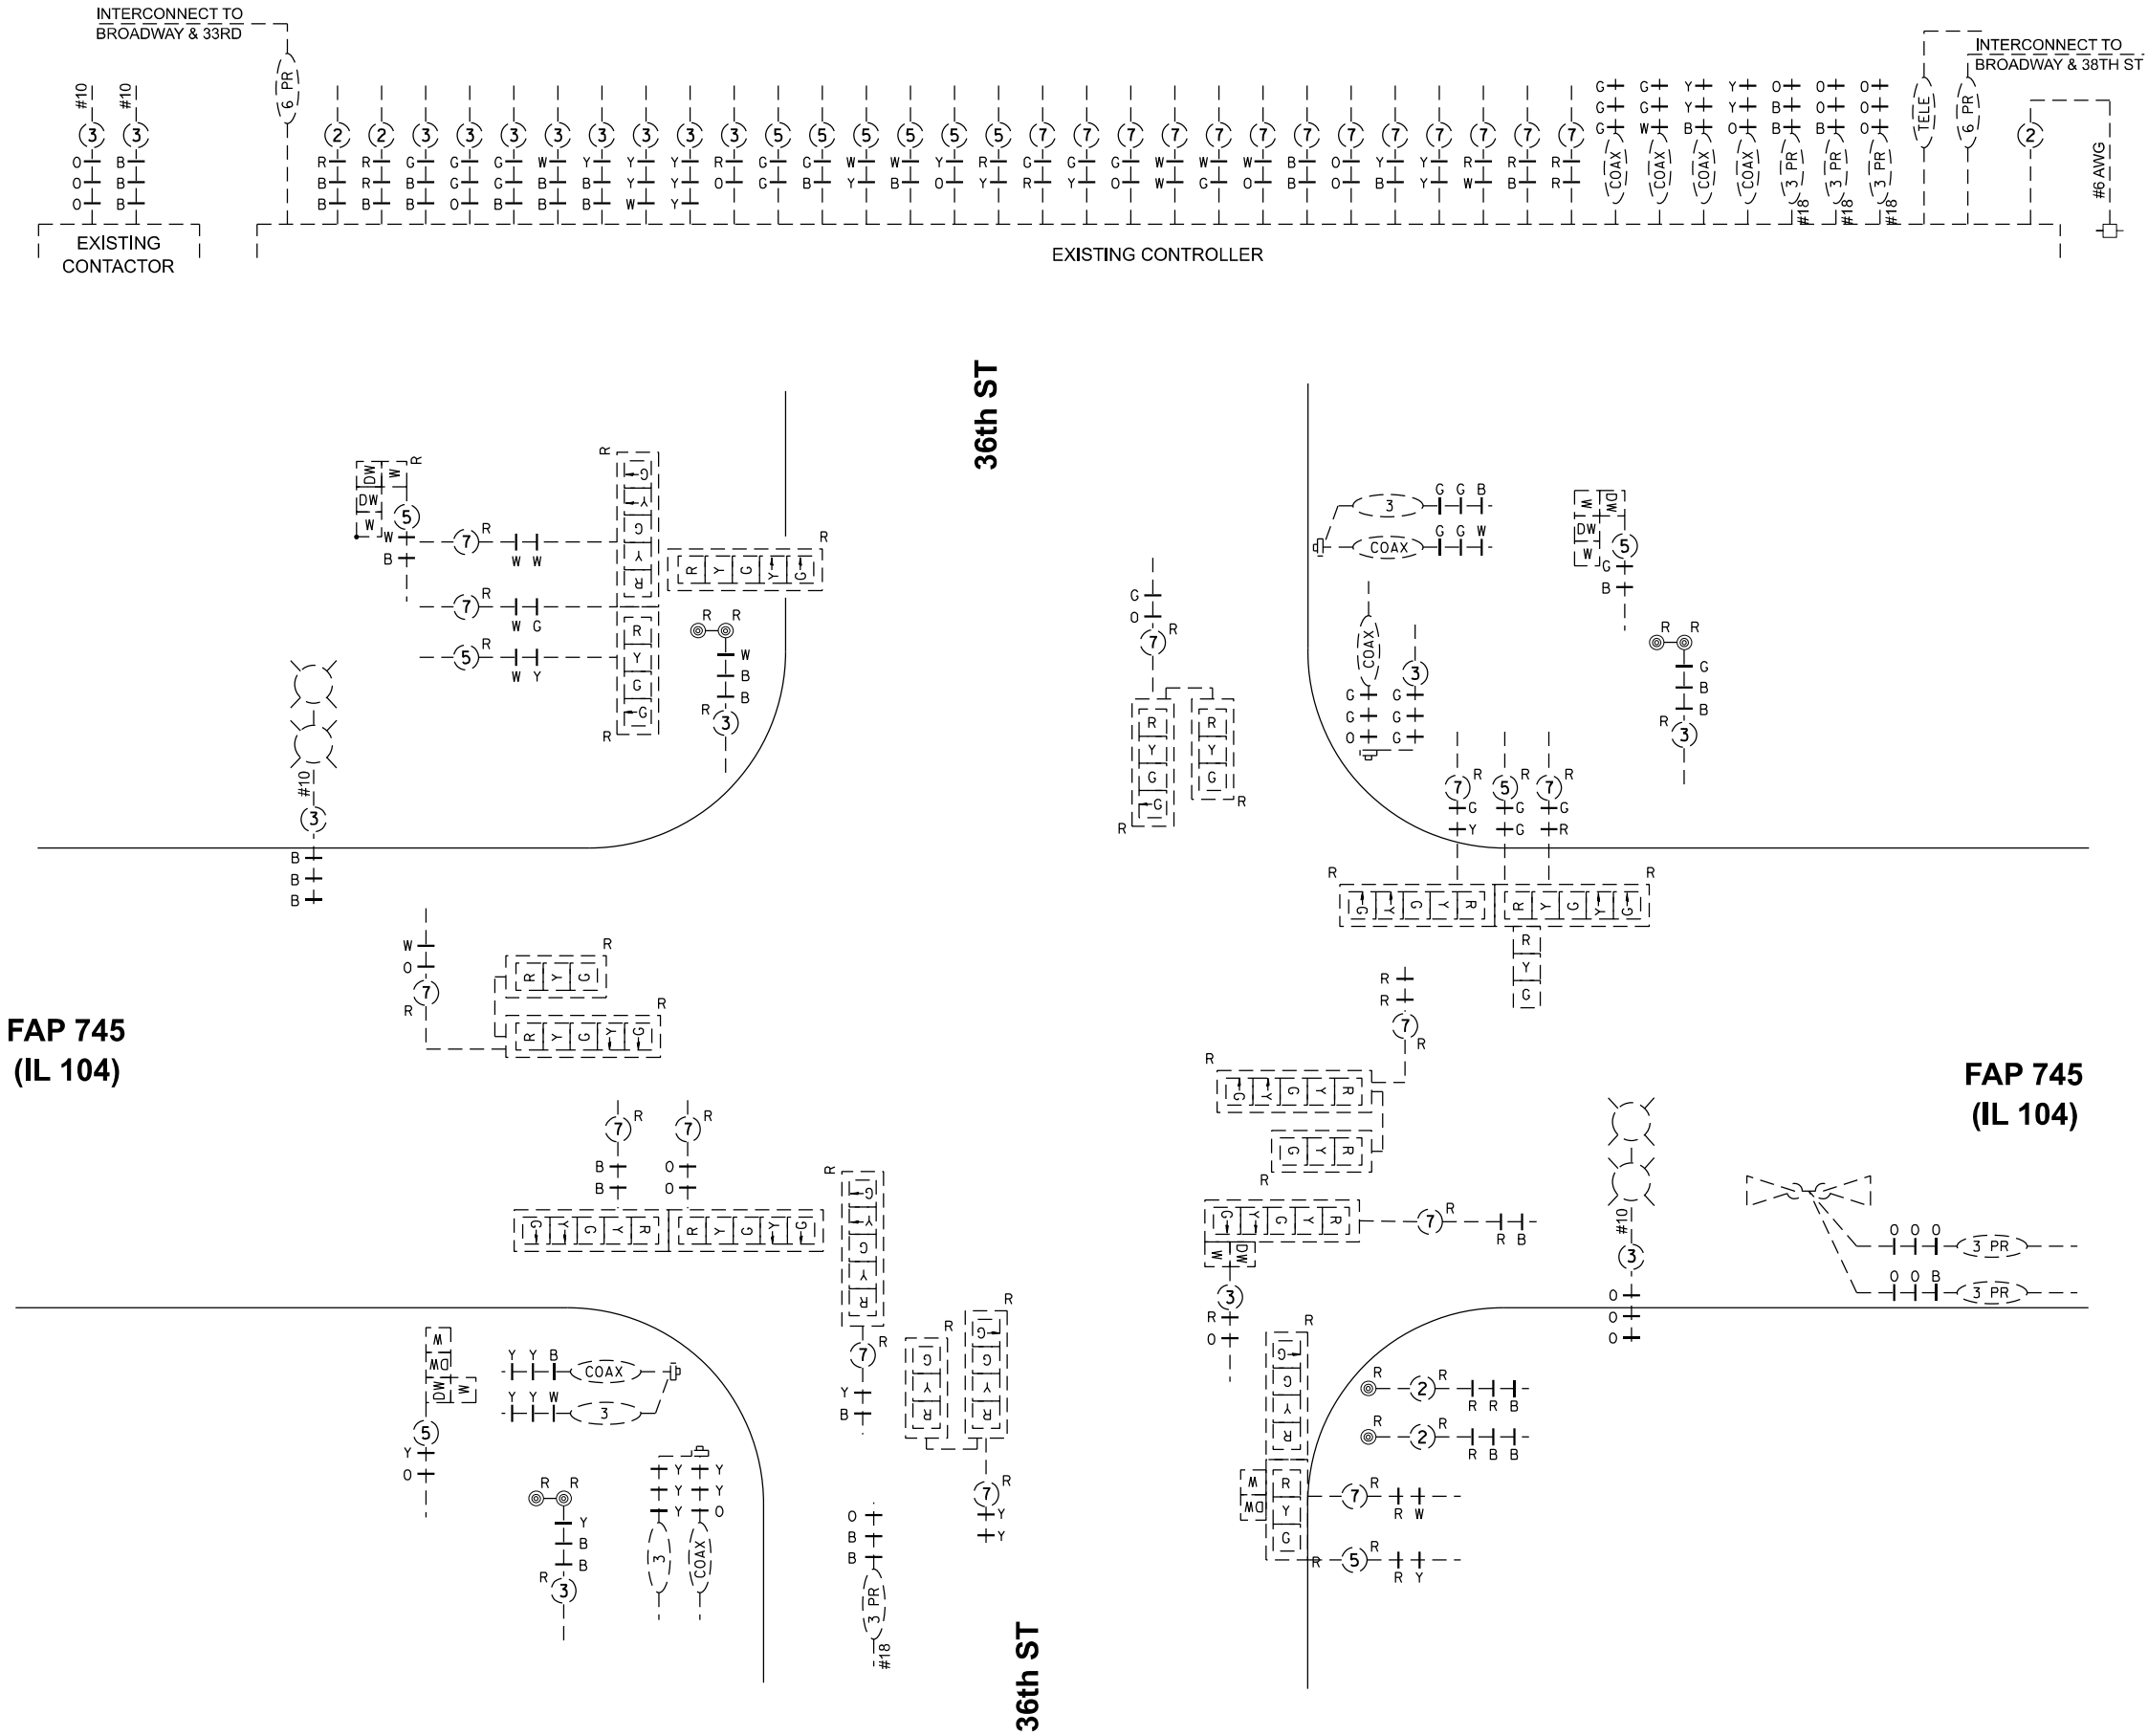

MODEL: Temporary Traffic Signal Plan
FILE NAME: C:\Users\ggayt\Fuhrmann Engineering\Internal - Drive\Projects\FE\Jobs_2022\22-2016_FTB204-036_D6_V-V_Klingner\WO-06\CADD\CADD Sheets\72K42-sh-4s-36.dgn

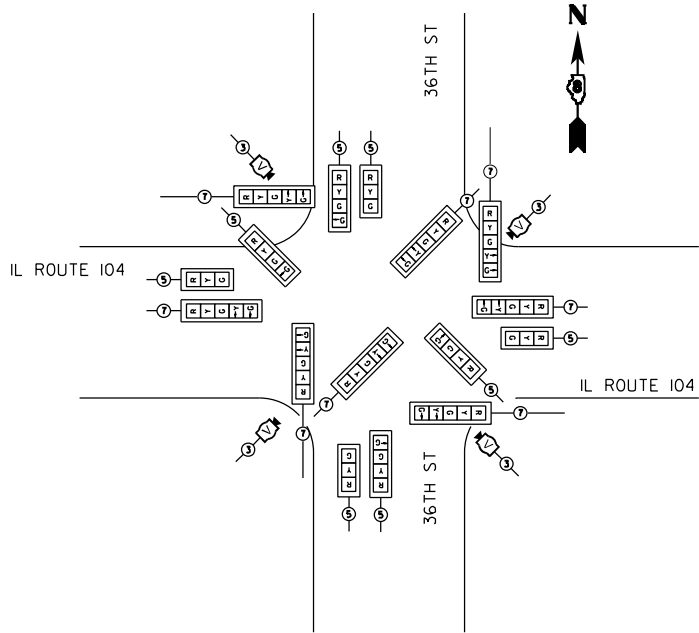


FAP 745
(IL 104)

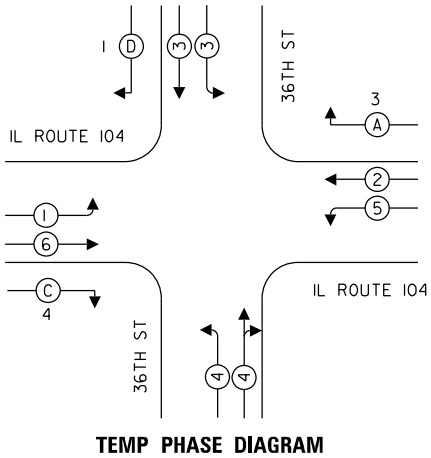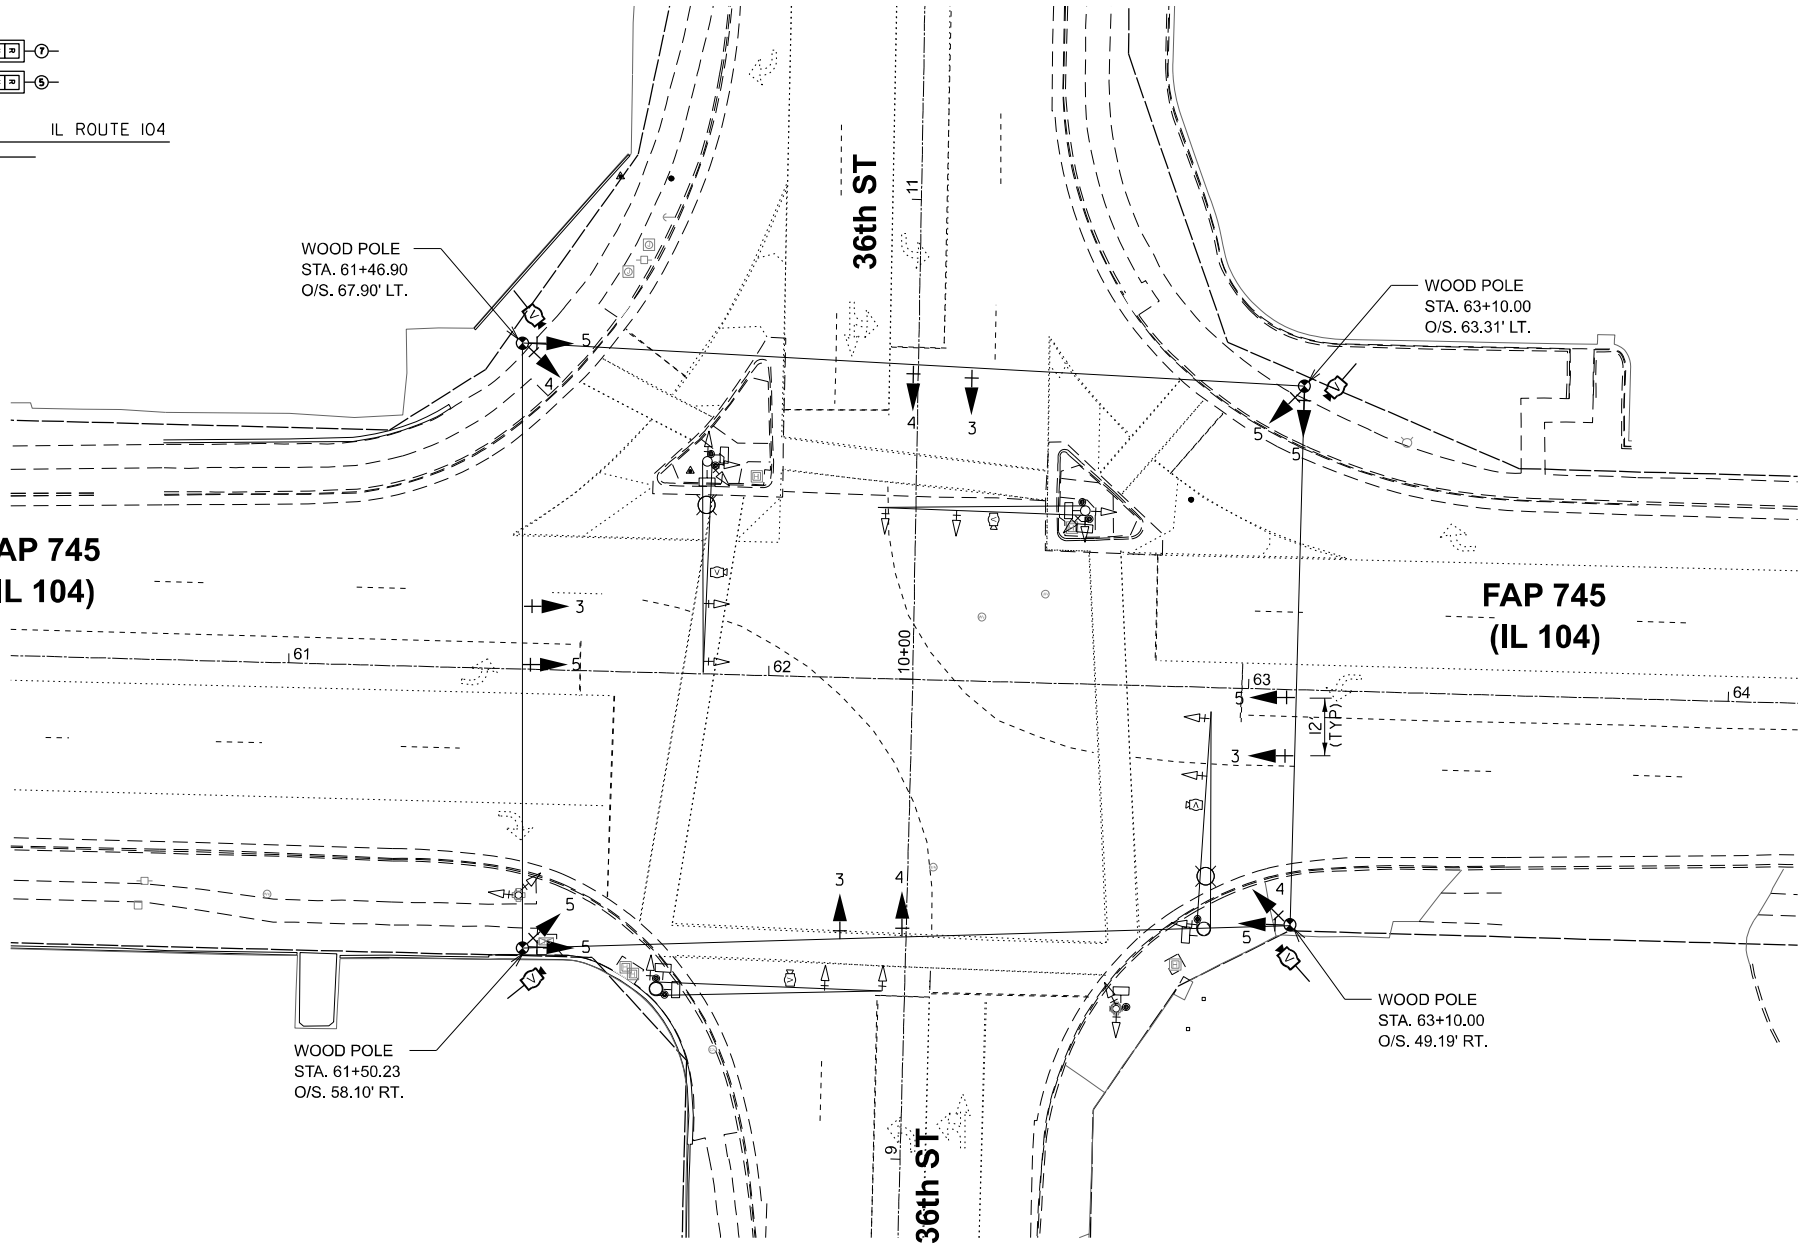

TEMPORARY TRAFFIC SIGNAL NOTES

1. TEMPORARY CONTROLLER CABINETS ARE TO BE FURNISHED BY THE CONTRACTOR AND EQUIPPED WITH VIDEO DETECTION INTERFACE CABLES
2. TEMPORARY SIGNALS SHALL BE OPERATIONAL PRIOR TO THE REMOVAL OF THE EXISTING SIGNALS.
3. POLES USED FOR TEMPORARY SIGNAL INSTALLATION SHALL PROVIDE FOR A MINIMUM OF 35 FT MOUNTING HEIGHT FOR VIDEO CAMERAS.
4. EXISTING SERVICE IS TO BE UTILIZED FOR TEMPORARY SIGNALS.

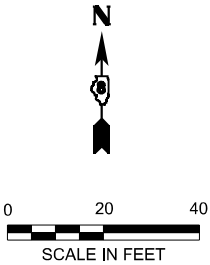

USER NAME	= ggayt	DESIGNED	-	REVISED	-
		DRAWN	-	REVISED	-
PLOT SCALE	= 0.167" / in.	CHECKED	-	REVISED	-
PLOT DATE	= 5/15/2025	DATE	-	REVISED	-

STATE OF ILLINOIS
DEPARTMENT OF TRANSPORTATION



TEMPORARY SIGNAL PLAN
IL ROUTE 104 AND 36TH STREET

SCALE: 1"=20' SHEET 3 OF 6 SHEETS STA. TO STA.


F.A.P RTE.	SECTION	COUNTY	TOTAL SHEETS	SHEET NO.
745	103Z,RS-4, TS-1,SW	ADAMS	171	128
CONTRACT NO. 72K42				
ILLINOIS FED. AID PROJECT				

PROPOSED TRAFFIC SIGNAL NOTES

1. UTILITY INFORMATION ON THE PLAN SHEETS IS CONSIDERED TO BE FOR INFORMATION ONLY. ALL SUBSURFACE UTILITIES SHALL BE POTHOLED IN THE VICINITY OF THE PROPOSED CONCRETE SIGNAL FOUNDATIONS TO DETERMINE ACTUAL LOCATION OF VARIOUS UTILITIES. ANY ADJUSTMENTS THAT NEED TO BE MADE TO AVOID EXISTING UTILITIES SHALL BE APPROVED BY THE ENGINEER. THIS WORK SHALL NOT BE PAID FOR SEPARATELY AND SHALL BE CONSIDERED INCLUDED IN THE COST OF "CONCRETE FOUNDATIONS, TY A, C & E".
2. PROPOSED SIGNAL HEADS SHALL BE COVERED AND SECURED BY A METHOD APPROVED BY THE ENGINEER UNTIL THEY ARE PERMANENTLY TURNED ON.
3. WHEN TRANSITIONING FROM EXISTING TO PROPOSED SIGNAL, THE INTERSECTION SHALL BE PLACED ON FLASHING RED MODE AND ALL DIRECTIONS SHALL BE FLAGGED UNTIL THE PROPOSED SIGNALS ARE FUNCTIONING PROPERLY.
4. SEE SIGN DETAIL SHEETS FOR PROPOSED SIGN AND SIGN ASSEMBLIES ATTACHED TO SIGNAL POLES AND MAST ARMS.
5. SEE BORING LOGS FOR EXPECTED SOIL TYPES WHEN DRILLING FOR CONCRETE FOUNDATIONS, TY E.

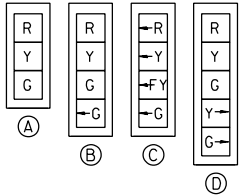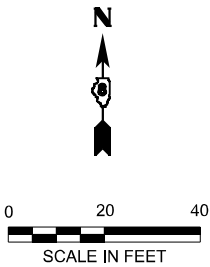

TRAFFIC SIGNAL FACES

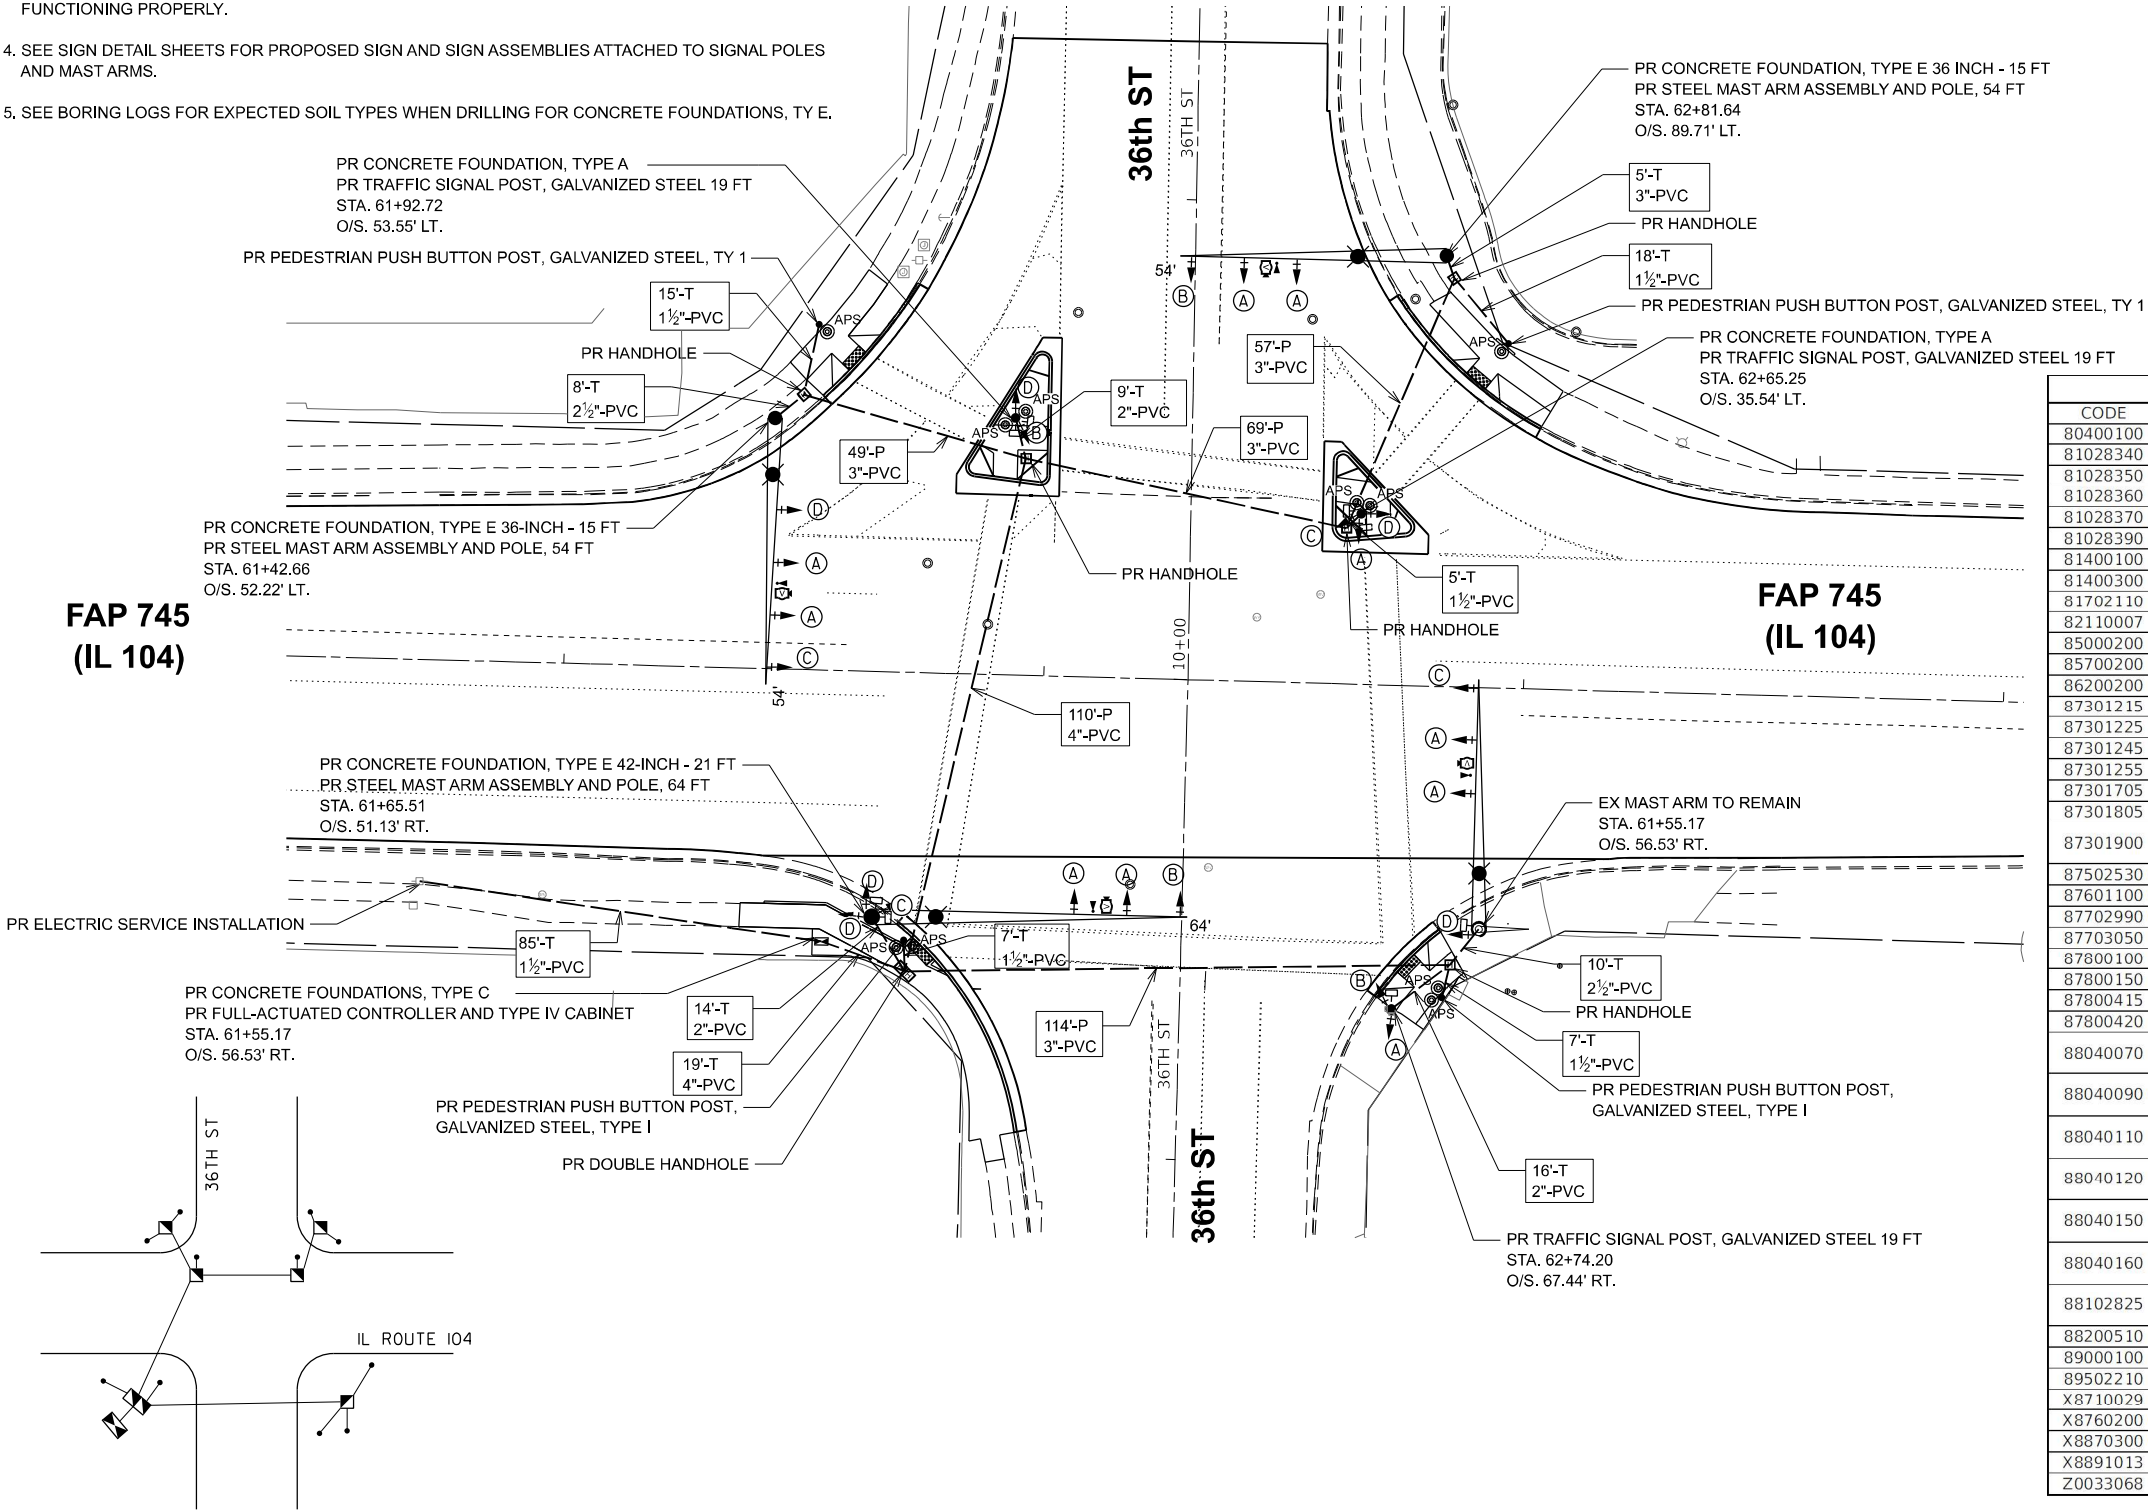

PHASE DESIGNATION DIAGRAM

FAP 745
(IL 104)

FAP 745
(IL 104)

SCHEDULE OF QUANTITIES IL 104 & 36TH STREET

CODE	ITEM	UNIT	TOTAL
80400100	ELECTRIC SERVICE INSTALLATION	EACH	1
81028340	UNDERGROUND CONDUIT, PVC, 1 1/2" DIA.	FOOT	137
81028350	UNDERGROUND CONDUIT, PVC, 2" DIA.	FOOT	39
81028360	UNDERGROUND CONDUIT, PVC, 2 1/2" DIA.	FOOT	27
81028370	UNDERGROUND CONDUIT, PVC, 3" DIA.	FOOT	294
81028390	UNDERGROUND CONDUIT, PVC, 4" DIA.	FOOT	129
81400100	HANDHOLE	EACH	5
81400300	DOUBLE HANDHOLE	EACH	1
81702110	ELECTRIC CABLE IN CONDUIT, 600V (XLP-TYPE USE) 1/C NO. 10	FOOT	918
82110007	LUMINAIRE, LED, ROADWAY, OUTPUT DESIGNATION G	EACH	4
85000200	MAINTENANCE OF EXISTING TRAFFIC SIGNAL INSTALLATION	EACH	1
85700200	FULL-ACTUATED CONTROLLER AND TYPE IV CABINET	EACH	1
86200200	UNINTERRUPTABLE POWER SUPPLY, STANDARD	EACH	1
87301215	ELECTRIC CABLE IN CONDUIT, SIGNAL NO. 14 2C	FOOT	1544
87301225	ELECTRIC CABLE IN CONDUIT, SIGNAL NO. 14 3C	FOOT	1350
87301245	ELECTRIC CABLE IN CONDUIT, SIGNAL NO. 14 5C	FOOT	2129
87301255	ELECTRIC CABLE IN CONDUIT, SIGNAL NO. 14 7C	FOOT	994
87301705	ELECTRIC CABLE IN CONDUIT, COMMUNICATION NO. 18 3 PAIR	FOOT	951
87301805	ELECTRIC CABLE IN CONDUIT, SERVICE, NO. 6 2 C	FOOT	88
87301900	ELECTRIC CABLE IN CONDUIT, EQUIPMENT GROUNDING CONDUCTOR, NO. 6 1C	FOOT	1870
87502530	TRAFFIC SIGNAL POST, GALVANIZED STEEL 19 FT.	EACH	3
87601100	PEDESTRIAN PUSH-BUTTON POST, GALVANIZED STEEL, TYPE I	EACH	4
87702990	STEEL COMBINATION MAST ARM ASSEMBLY AND POLE 54 FT.	EACH	2
87703050	STEEL COMBINATION MAST ARM ASSEMBLY AND POLE 64 FT.	EACH	1
87800100	CONCRETE FOUNDATION, TYPE A	FOOT	6
87800150	CONCRETE FOUNDATION, TYPE C	FOOT	3
87800415	CONCRETE FOUNDATION, TYPE E 36-INCH DIAMETER	FOOT	30
87800420	CONCRETE FOUNDATION, TYPE E 42-INCH DIAMETER	FOOT	21
88040070	SIGNAL HEAD, POLYCARBONATE, LED, 1-FACE, 3-SECTION, BRACKET MOUNTED	EACH	2
88040090	SIGNAL HEAD, POLYCARBONATE, LED, 1-FACE, 3-SECTION, MAST ARM MOUNTED	EACH	8
88040110	SIGNAL HEAD, POLYCARBONATE, LED, 1-FACE, 4-SECTION, BRACKET MOUNTED	EACH	4
88040120	SIGNAL HEAD, POLYCARBONATE, LED, 1-FACE, 4-SECTION, MAST ARM MOUNTED	EACH	4
88040150	SIGNAL HEAD, POLYCARBONATE, LED, 1-FACE, 5-SECTION, BRACKET MOUNTED	EACH	5
88040160	SIGNAL HEAD, POLYCARBONATE, LED, 1-FACE, 5-SECTION, MAST ARM MOUNTED	EACH	1
88102825	PEDESTRIAN SIGNAL HEAD, POLYCARBONATE, LED, 1-FACE, BRACKET MOUNTED WITH COUNT DOWN TIMER	EACH	8
88200510	TRAFFIC SIGNAL BACKPLATE, RETROREFLECTIVE	EACH	24
89000100	TEMPORARY TRAFFIC SIGNAL INSTALLATION	EACH	1
89502210	MODIFY EXISTING CONTROLLER CABINET	EACH	1
X8710029	FIBER OPTIC CABLE 24 FIBERS, SINGLE MODE	FOOT	2507
X8760200	ACCESSIBLE PEDESTRIAN SIGNALS	EACH	10
X8870300	EMERGENCY VEHICLE PRIORITY SYSTEM	EACH	1
X8891013	VIDEO VEHICLE DETECTION SYSTEM, 4 CAMERA	EACH	1
Z0033068	TRAFFIC SIGNAL BATTERY BACKUP SYSTEM	EACH	1

NOTE:
THE QUANTITY SHOW ON THIS SHEET FOR FIBER OPTIC CABLE 24 FIBERS, SINGLE MODE AND FIBER OPTIC CABLE IN CONDUIT (INSTALL ONLY) IS MEASURED FROM THE 33RD STREET SIGNAL CABINET TO THE 38TH STREET SIGNAL CABINET. SEE REFERENCED HISTORIC PLAN SHEETS FOR EXISTING CONDUIT LENGTH.



USER NAME = msmith	DESIGNED -	REVISED -
PLOT SCALE = SSCALE\$	DRAWN -	REVISED -
PLOT DATE = 5/21/2025	CHECKED -	REVISED -
	DATE -	REVISED -

STATE OF ILLINOIS
DEPARTMENT OF TRANSPORTATION

TRAFFIC SIGNAL REPLACEMENT PLAN
IL ROUTE 104 AND 36TH STREET

SCALE: 1"=20' SHEET 4 OF 6 SHEETS STA. TO STA.

F.A.P. RTE.	SECTION	COUNTY	TOTAL SHEETS	SHEET NO.
745	103Z,RS-4, TS-1,SW	ADAMS	171	129
CONTRACT NO. 72K42				
ILLINOIS FED.AID PROJECT				

MODEL: Proposed Detail
FILE NAME: C:\Users\ggayt\Fuhrmann Engineering\Internal - Drive\Projects\FE\Jobs_2022\22-2016_FTB204-036_D6_V-V_Klingner\WC-06\CADD\CADD Sheets\72K42-sh-4s-36.dgn




USER NAME	= ggayt	DESIGNED	-	REVISED	-
DRAWN	-	REVISED	-	REVISED	-
PLOT SCALE	= 0.167" / in.	CHECKED	-	REVISED	-
PLOT DATE	= 5/15/2025	DATE	-	REVISED	-

STATE OF ILLINOIS
DEPARTMENT OF TRANSPORTATION

TRAFFIC SIGNAL DETAILS IL ROUTE 104 AND 36TH STREET			
SCALE: N.T.S.	SHEET 5	OF 6 SHEETS	STA. TO STA.

F.A.P RTE.	SECTION	COUNTY	TOTAL SHEETS	SHEET NO.
745	103Z,RS-4, TS-1,SW	ADAMS	171	130
CONTRACT NO. 72K42				
ILLINOIS FED. AID PROJECT				

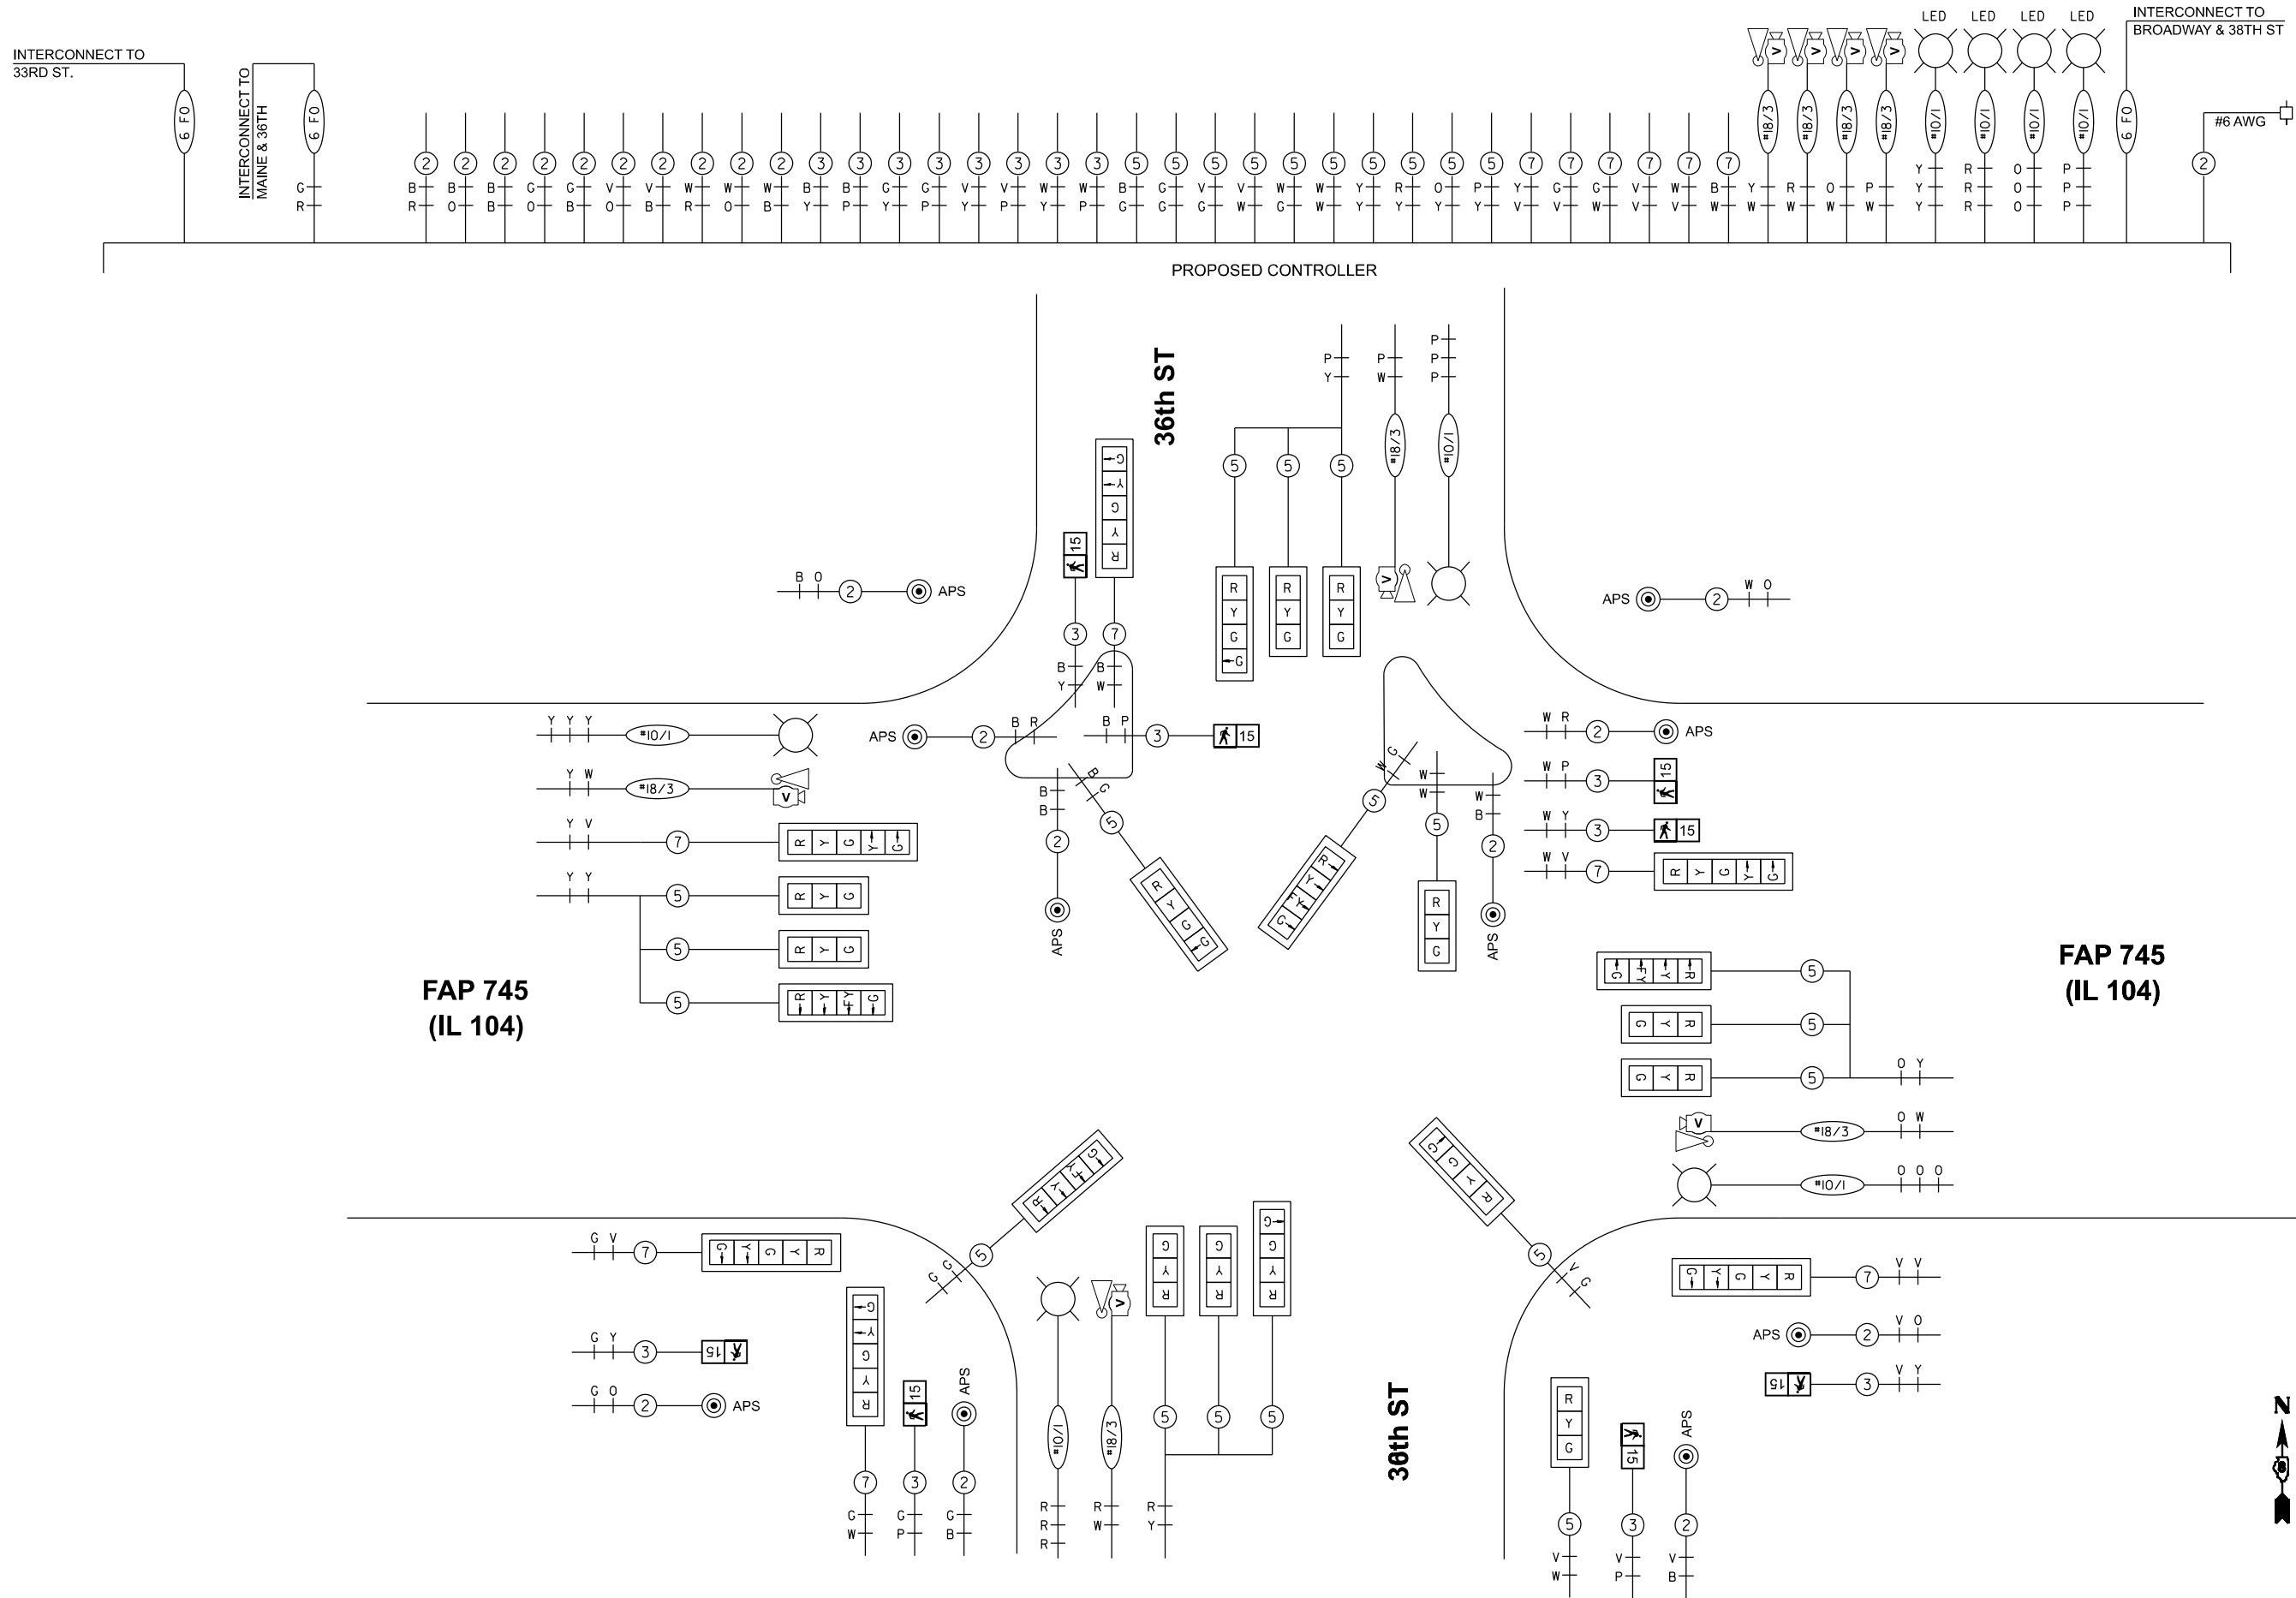



Page 1 of 1

Date 9/27/23

COUNTY Adams DRILLING METHOD HMA HAMMER TYPE 140# Auto

Surface Water Elev. _____	N/A	ft	D	B	U	M
Stream Bed Elev. _____	N/A	ft	E	L	C	O
			P	L	S	I
			T	O		S
Groundwater Elev.:			H	W		
☒ First Encounter	no encounter	ft		S	Qu	T
☒ Upon Completion	plugged	ft				
☒ After _____ Hrs.	plugged	ft	(ft)	/6"	(tsf)	(%)

Groundwater Elev.:			T	W	S
▽ First Encounter	no encounter	ft	H	S	Qu
▽ Upon Completion	plugged	ft			
▽ After	Hrs. plugged	ft	(ft)	/6"	(tsf) (%)



Tan Moist SILTY CLAY LOAM (continued)			
--	--	--	--

			2		
			8	3.7	20
			14	S-12	
			2		
			6	5.0	12
			10	B	
	647.00	-25			
boring complete					

[illegible][illegible]

A blank graph with a vertical axis labeled from -35 to -40 and a horizontal axis labeled from 0 to 10.

STATE OF ILLINOIS
DEPARTMENT OF TRANSPORTATION

 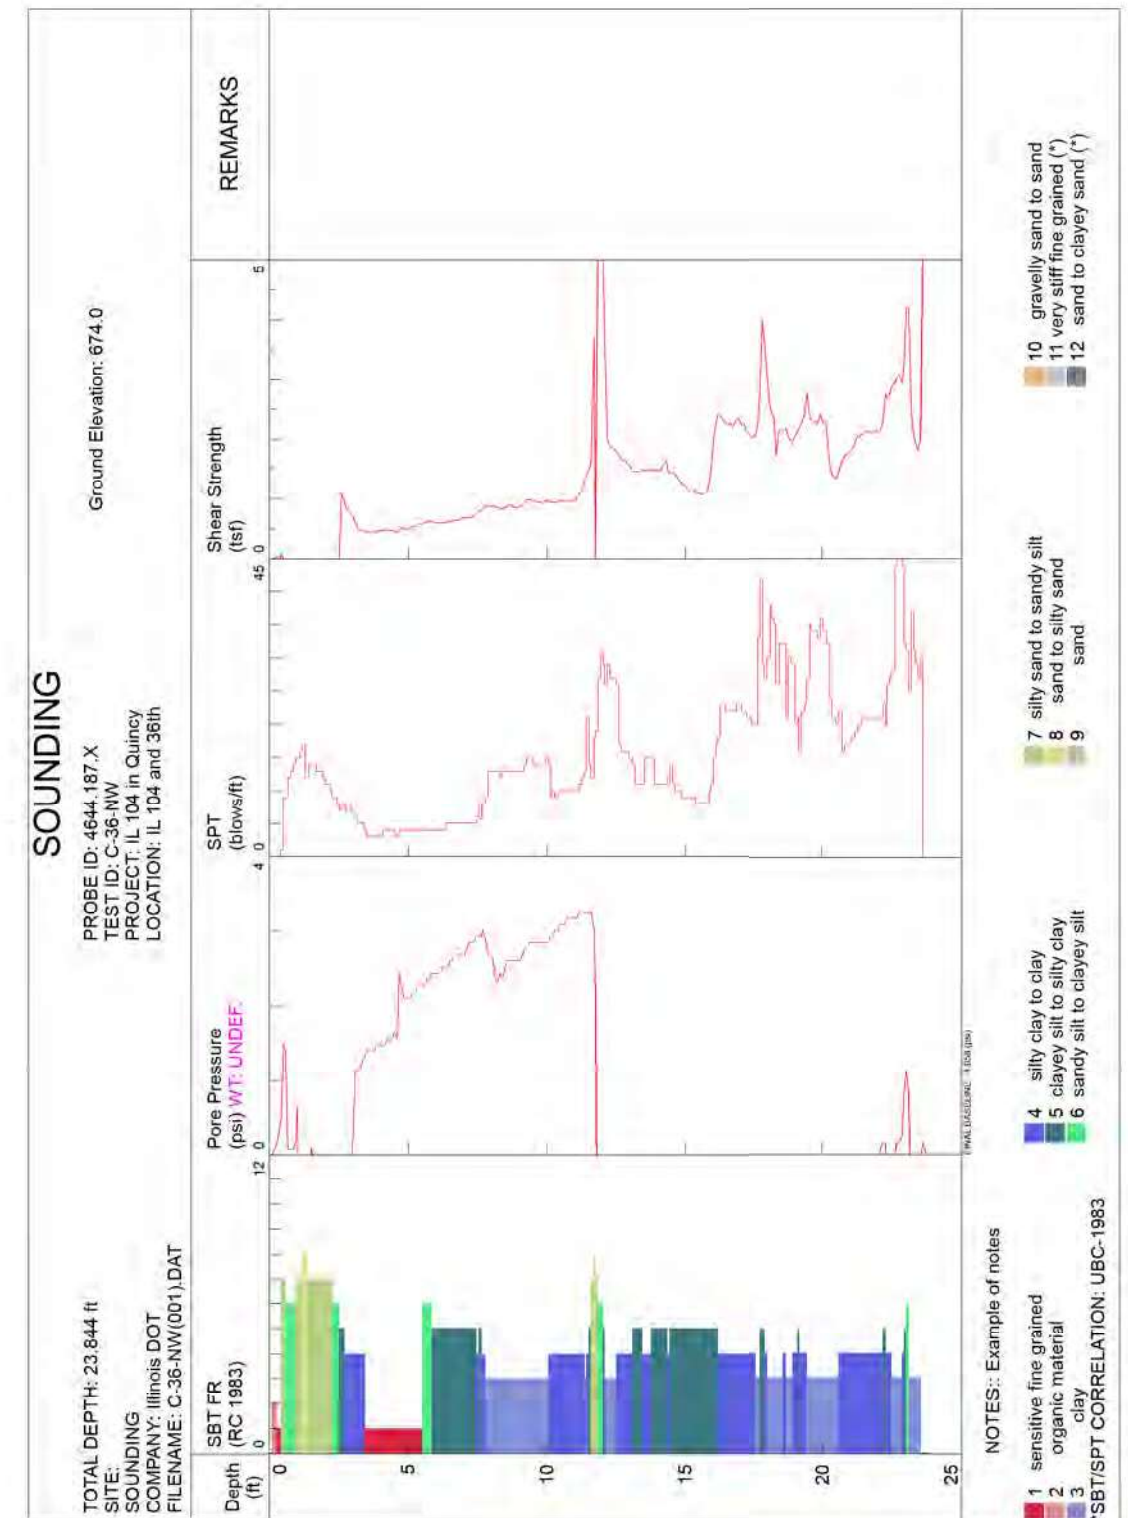

STATE OF ILLINOIS
DEPARTMENT OF TRANSPORTATION

SOIL BORING LOGS					
IL ROUTE 104 AND 36TH STREET					
SCALE: N.T.S.	SHEET 6	OF 6	SHEETS	STA.	TO STA.

F.A.P. RTE.	SECTION	COUNTY	TOTAL SHEETS	SHEET NO.
745	103Z,RS-4, TS-1,SW	ADAMS	171	131
		CONTRACT NO. 72K42		
		ILLINOIS FED. AID PROJECT		

Uhlmann EngineeringInternal - Drive\Projects\Eljobjob\2022\22-2016_PTB204-036_D6_V4_V_Klingner\WO-06\CADD\CADD Sheets\72K42-sh4c-36.dgn

FOR INFORMATION PURPOSES ONLY

Option A



CODE NO.	SCHEDULE OF QUANTITIES	UNIT	TOTAL QUANTITY
89502210	MODIFY EXISTING ^{Proposed} CONTROLLER CABINET	EACH	1
89502300	REMOVE ELECTRIC CABLE FROM CONDUIT	FOOT	1197 125
X8710029	FIBER OPTIC CABLE 24 FIBERS, SINGLE MODE	FOOT	1197 125

USER NAME = shaiprd

DESIGNED -

REVISD -

PLOT SCALE = 1000 0000' / in

CHECKED -

REVISD -

PLOT DATE = 2/4 2019

DATE -

REVISD -

STATE OF ILLINOIS
DEPARTMENT OF TRANSPORTATION

PLAN SHEET

SCALE OF SHEETS STA TO STA

F.A. RTE. SECTION COUNTY TOTAL SHEETS SHEET NO.

VAR. ITS D6-2 ADAMS 46 36

CONTRACT NO. 72L04


ILLINOIS FED. AID PROJECT

MODEL SHEET
FILE NAME: C:\Users\shaiprd\Fuhrmann_Engineering\Internal - Drive\Projects\Hilltop\2022\22-2016_FTE2024-036_D6_V4_V_Hilltop\WO-06\CADD\CADD_Sheets\72K42-shc-ts-HilltopPlans.dgn

USER NAME = msmik	DESIGNED -	REVISD -
	DRAWN -	REVISD -
PLOT SCALE = 55CALES	CHECKED -	REVISD -
PLOT DATE = 5/21/2025	DATE -	REVISD -

F.A.P. RTE.	SECTION	COUNTY	TOTAL SHEETS	SHEET NO.
745	103ZRS-4, TS-1,SW	ADAMS	171	132
CONTRACT NO. 72K42				
ILLINOIS FED. AID PROJECT				

FOR INFORMATION PURPOSES ONLY

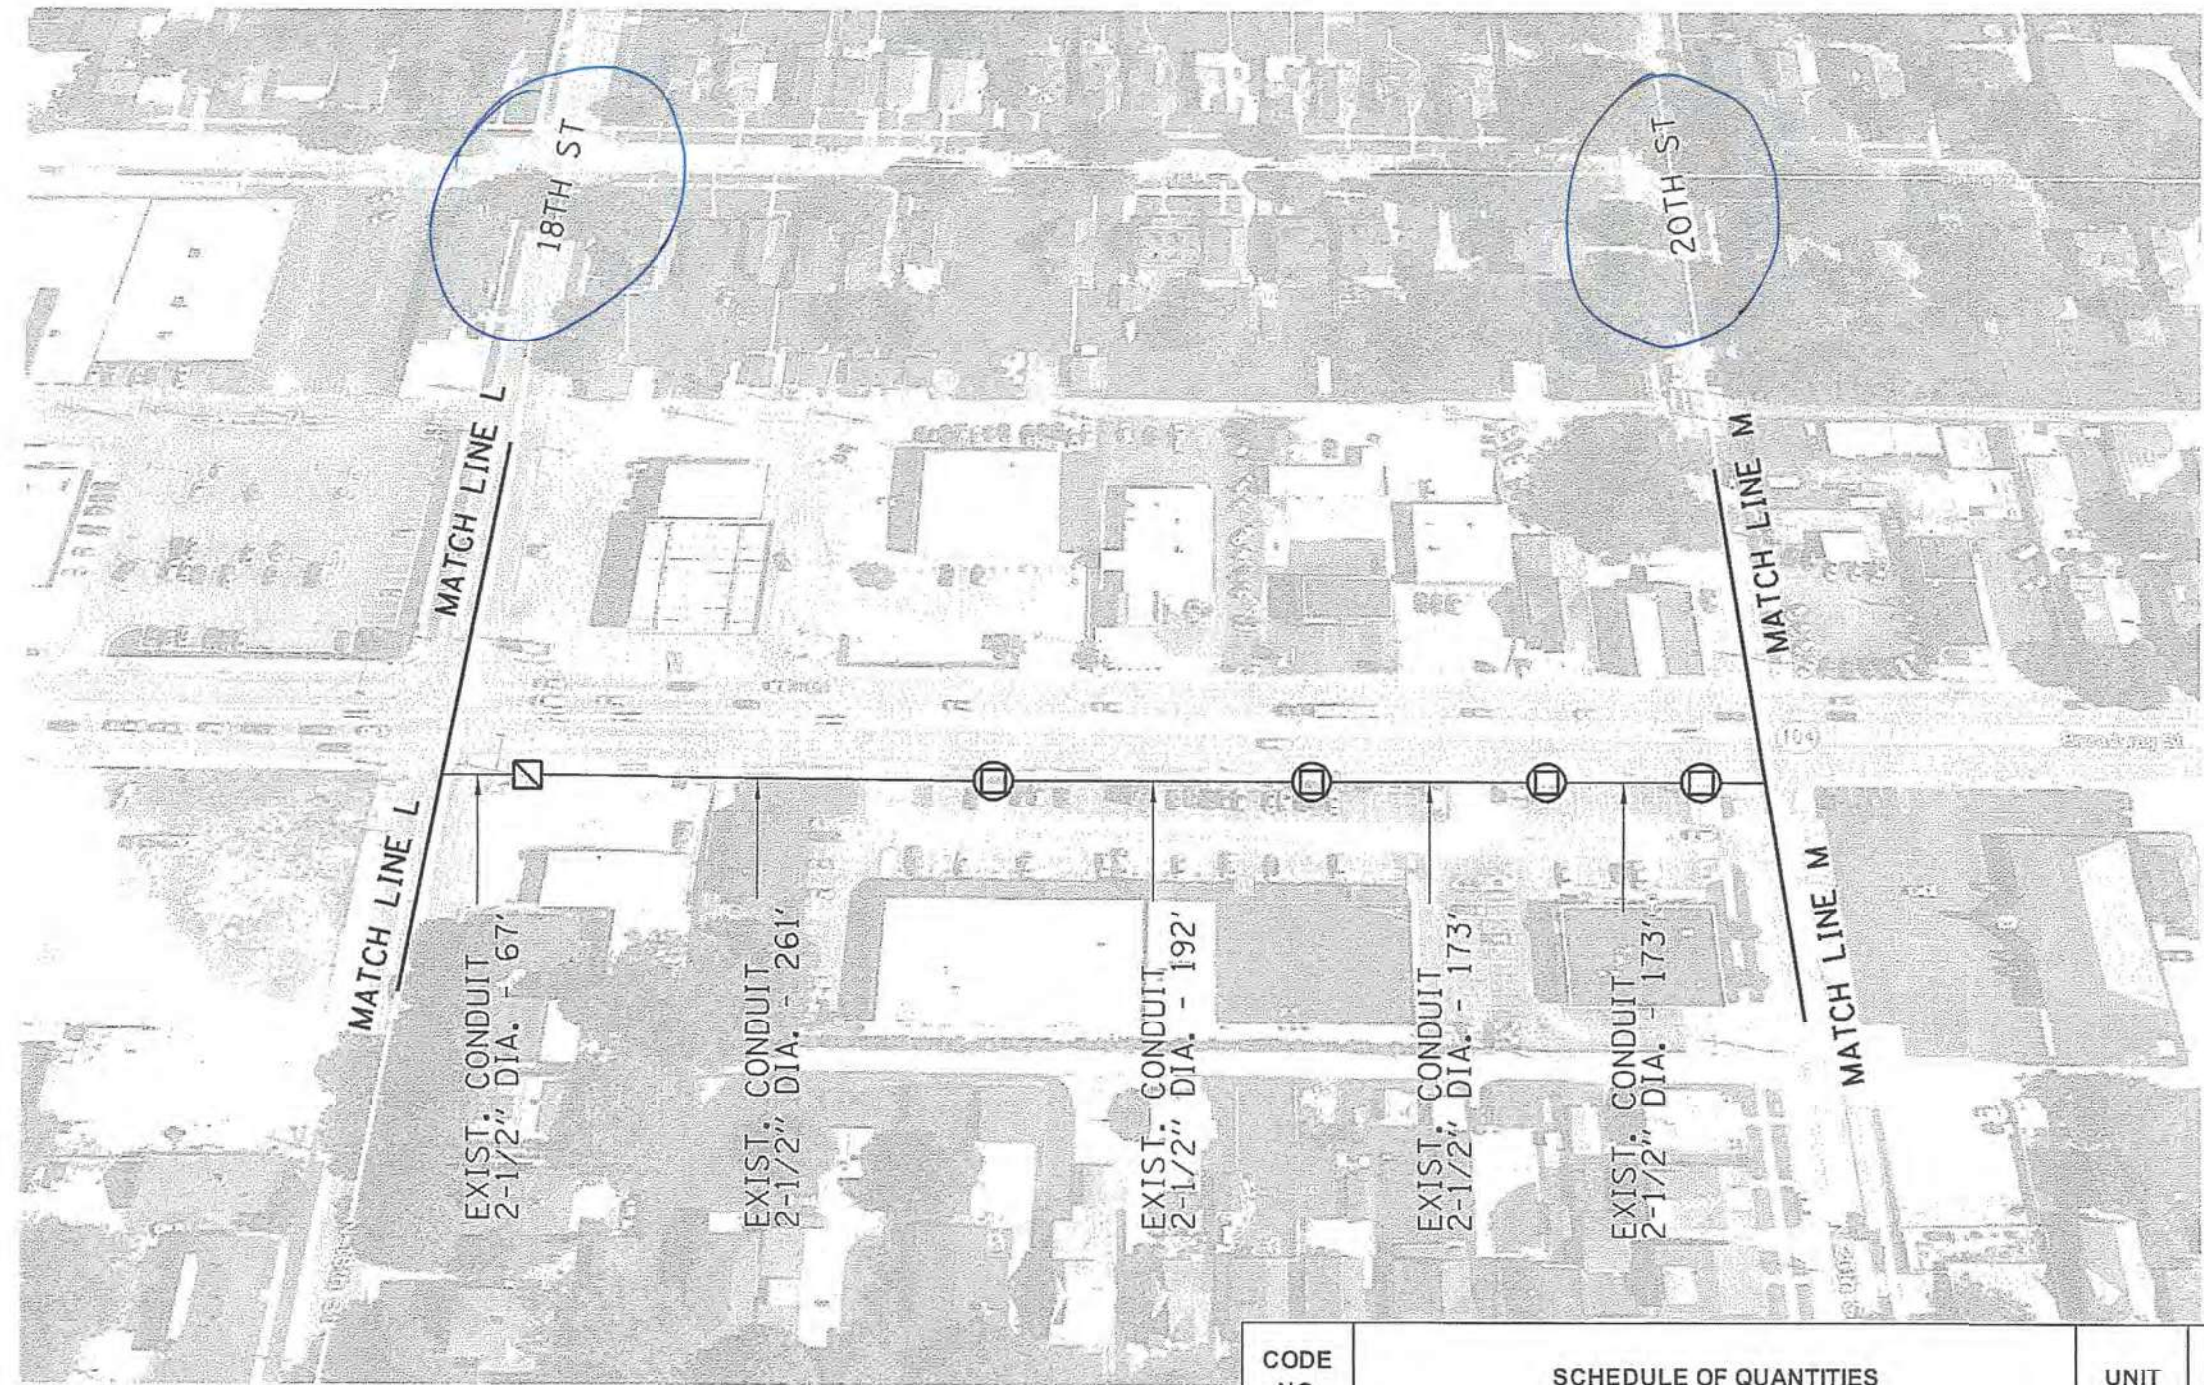

CODE NO.	SCHEDULE OF QUANTITIES	UNIT	TOTAL QUANTITY
89502300	REMOVE ELECTRIC CABLE FROM CONDUIT	FOOT	879
X8710029	FIBER OPTIC CABLE 24 FIBERS, SINGLE MODE	FOOT	879

MODEL: 174444
FILE: 174444 - S:\ENGINEERING\2022\2022-2016 - ITS D6-2 - Adams, CA\72K42.dwg
USER: mskit

FILE NAME: _____	USER NAME = sharpd	DESIGNED - _____	REVISED - _____	STATE OF ILLINOIS DEPARTMENT OF TRANSPORTATION	PLAN SHEET				F.A. RTE. _____	SECTION _____	COUNTY _____	TOTAL SHEETS _____	SHEET NO. _____
	PLOT SCALE = 1000.0000' = 1" _____	DRAWN - _____	REVISED - _____						VAR. _____	ITS D6-2	ADAMS	46	17
	PLOT DATE = 2/4/2019	CHECKED - _____	REVISED - _____		CONTRACT NO. 72L04				ILLINOIS / FED. AID PROJECT				
	DATE _____	REVISED - _____	SCALE _____		SHEET _____ OF _____ SHEETS	STA. _____ TO STA. _____							

USER NAME = mskit	DESIGNED -	REVISED -
PLOT SCALE = 1/8" = 1'-0"	DRAWN -	REVISED -
PLOT DATE = 5/21/2025	CHECKED -	REVISED -
DATE		


FOR INFORMATION PURPOSES ONLY



CODE NO.	SCHEDULE OF QUANTITIES	UNIT	TOTAL QUANTITY
89502300	REMOVE ELECTRIC CABLE FROM CONDUIT	FOOT	989
X8710029	FIBER OPTIC CABLE 24 FIBERS, SINGLE MODE	FOOT	989

MODEL: Unplotted FILE NAME: S:\CH\PROJECTS\72K42\Drawings\72K42-04-036.dwg PLOT DATE: 5/21/2025	USER NAME = msmith DESIGNED - DRAWN - CHECKED - DATE -	DESIGNED - DRAWN - CHECKED - DATE -	REVISED - REVISED - REVISED - REVISED -	STATE OF ILLINOIS DEPARTMENT OF TRANSPORTATION	PLAN SHEET SCALE: _____ SHEET 3 OF 11 SHEETS STA. _____ TO STA. _____	F.A.P. RTE. 745 VAR. ITS DS-3 SECTION 103ZRS-4, TS-1,SW COUNTY ADAMS TOTAL SHEETS 46 SHEET NO. 18 CONTRACT NO. 72L04 ILLINOIS FED. AID PROJECT
---	--	--	--	---	--	---

FOR INFORMATION PURPOSES ONLY

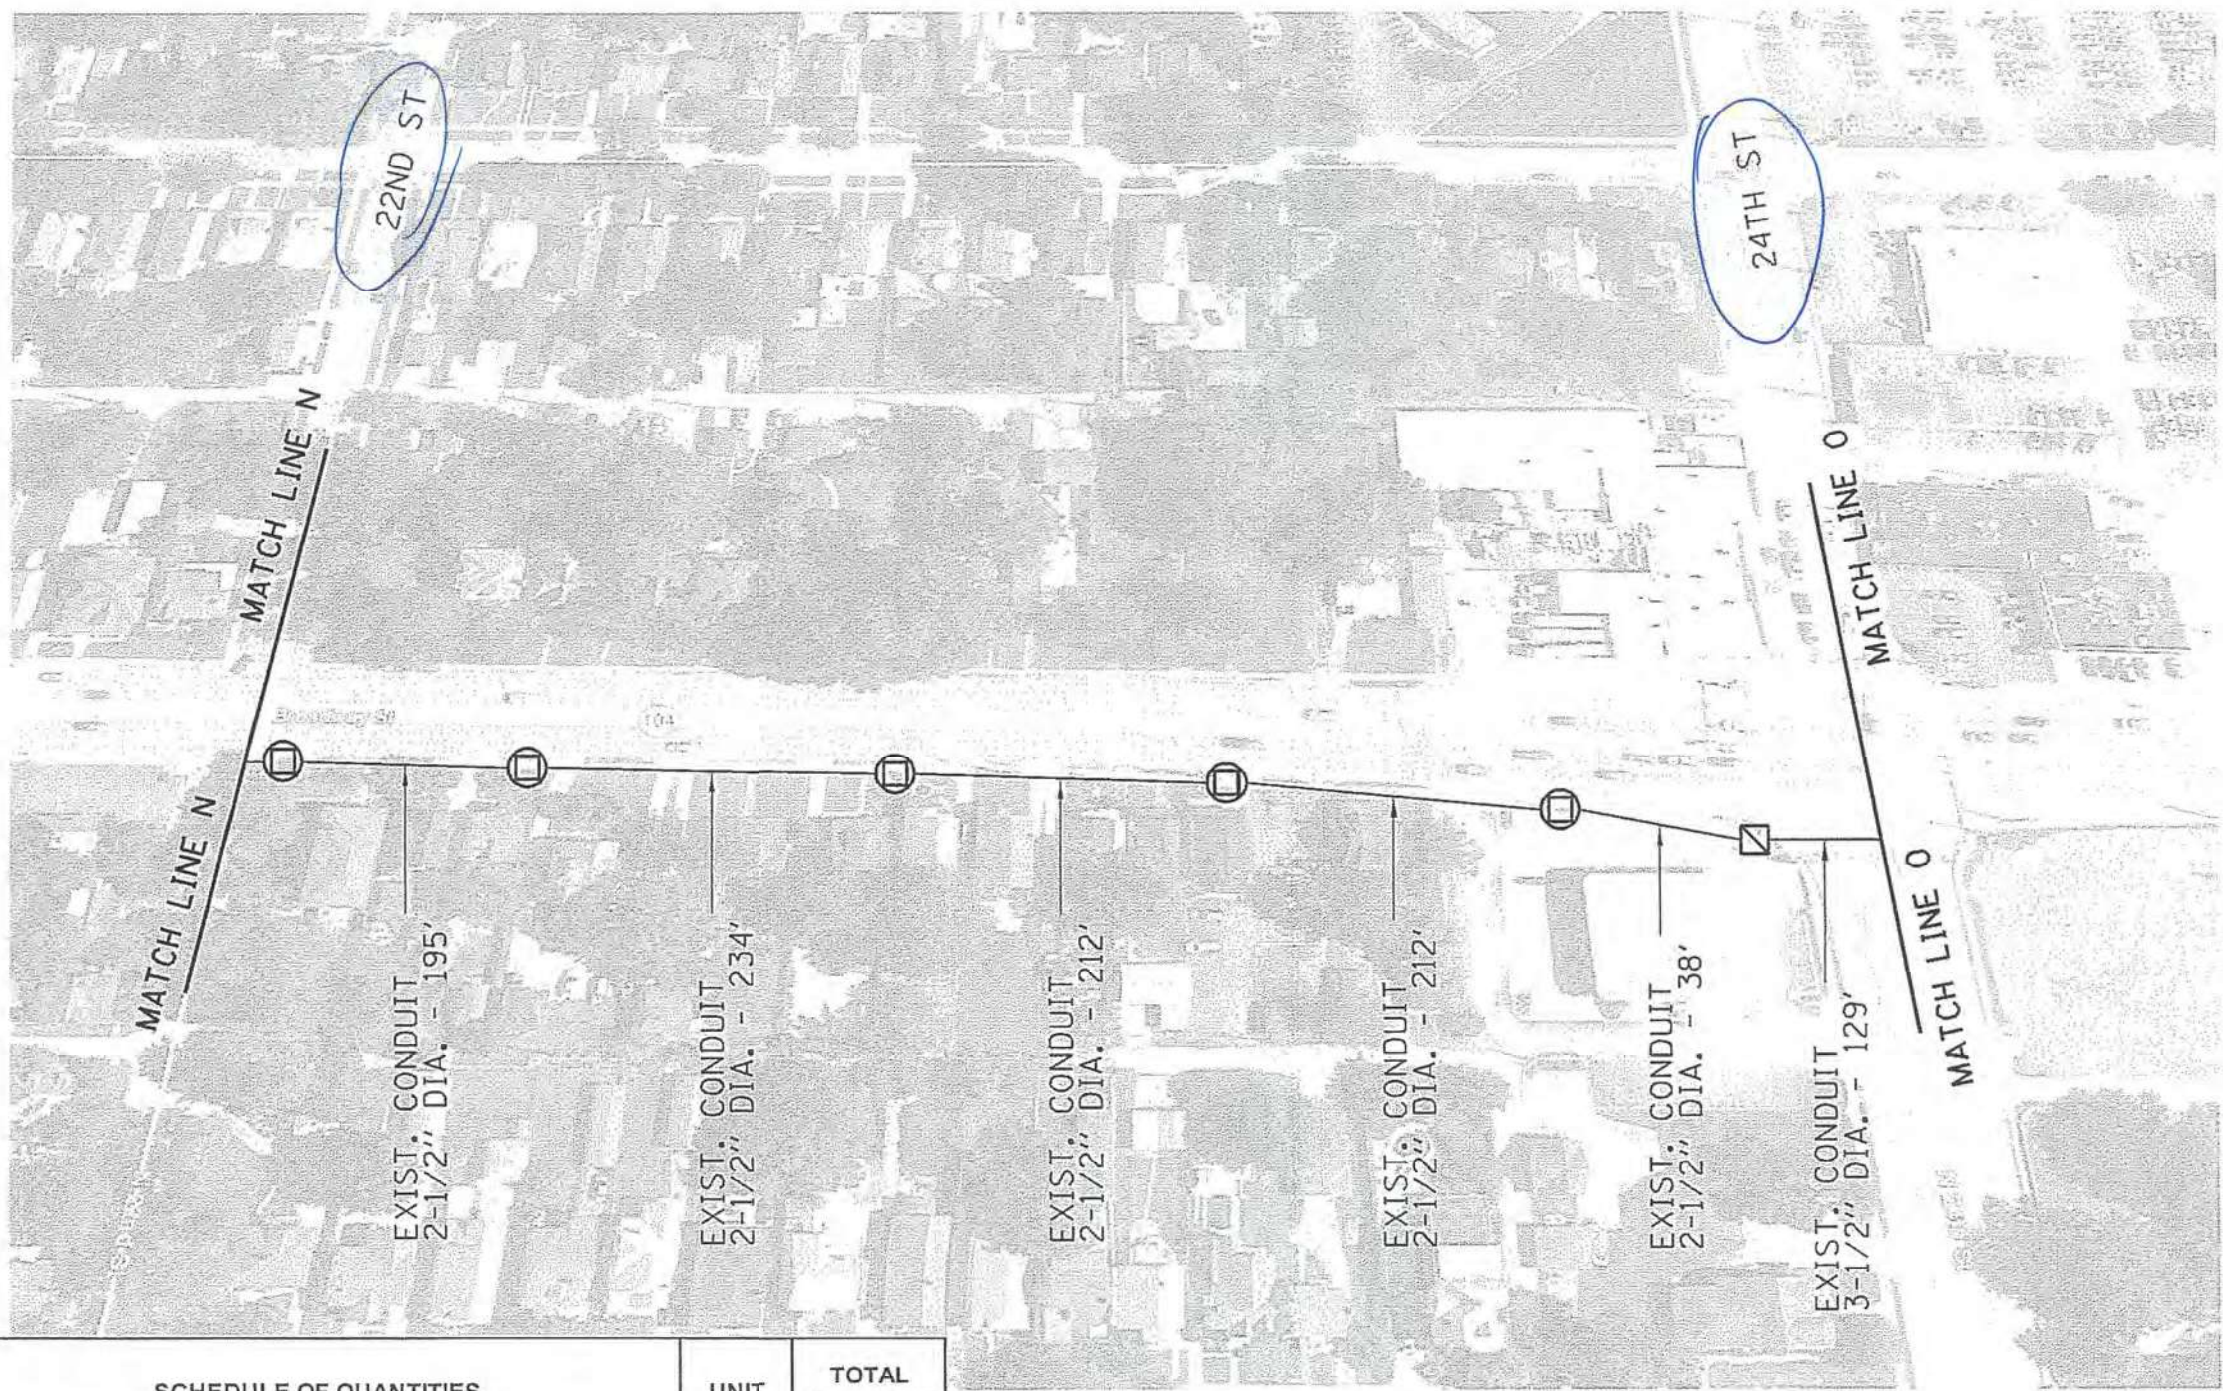

CODE NO.	SCHEDULE OF QUANTITIES	UNIT	TOTAL QUANTITY
89502300	REMOVE ELECTRIC CABLE FROM CONDUIT	FOOT	1034
X8710029	FIBER OPTIC CABLE 24 FIBERS, SINGLE MODE	FOOT	1034

USER NAME = sharpito	DESIGNED -	REVISED -
PLOT SCALE = 1000:0000 ft/in	DRAWN -	REVISED -
PLOT DATE = 3/5/2019	CHECKED -	REVISED -
	DATE -	REVISED -

STATE OF ILLINOIS
DEPARTMENT OF TRANSPORTATION

SCALE	SHEET	OF	SHEETS	STA	TO STA

F.A. RTE.	SECTION	COUNTY	TOTAL SHEETS	SHEET NO.
VAR.	ITS D6-2	ADAMS	46	19

MODEL SHEET:
FILE NAME: C:\Users\sharpito\Documents\Engineering\Internal - Drive\Projects\Hilltop\2022\2022-2016_FTE2024\036_06_V.V_Hilltop\WO-06\CADD\CADD_Sheets\72K42-shit-h-HilltopPlan.dgn

USER NAME = msmith	DESIGNED -	REVISED -
PLOT SCALE = 5:SCALE5	DRAWN -	REVISED -
PLOT DATE = 5/21/2025	CHECKED -	REVISED -
	DATE -	REVISED -

STATE OF ILLINOIS
DEPARTMENT OF TRANSPORTATION

HISTORIC PLANS
IL ROUTE 104

SCALE: NTS SHEET 4 OF 11 SHEETS STA. TO STA.


F.A.P. RTE.	SECTION	COUNTY	TOTAL SHEETS	SHEET NO.
745	103ZRS-4, TS-1,SW	ADAMS	171	135

ILLINOIS FED. AID PROJECT

CONTRACT NO. 72K42

15 H147

25TH ST

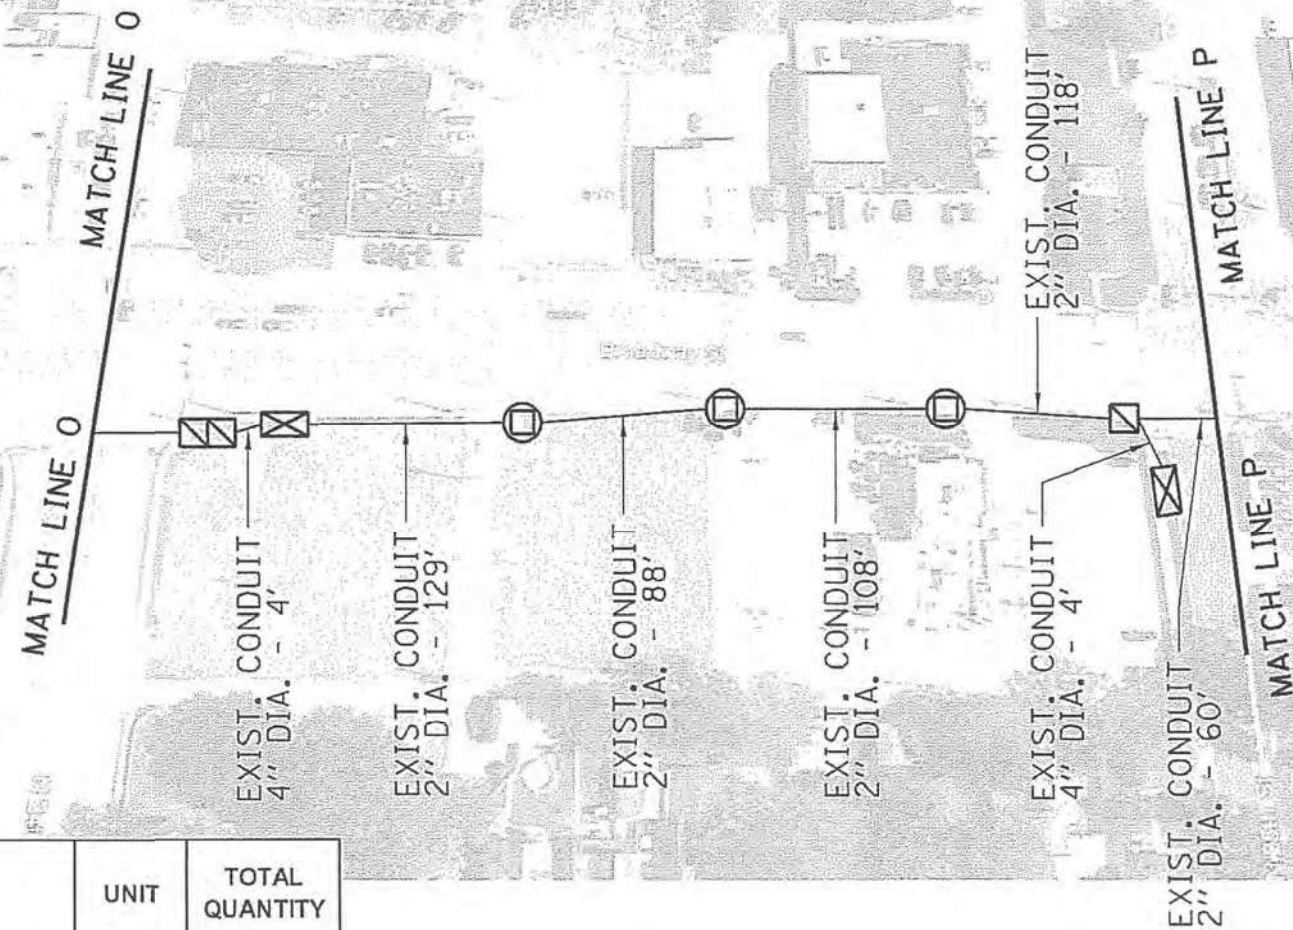

CODE NO.	SCHEDULE OF QUANTITIES	UNIT	TOTAL QUANTITY
	<i>Proposed</i>		
89502210	MODIFY EXISTING CONTROLLER CABINET	EACH	2
89502300	REMOVE ELECTRIC CABLE FROM CONDUIT	FOOT	583
X8710029	FIBER OPTIC CABLE 24 FIBERS, SINGLE MODE	FOOT	583

FILE NAME: S:\CADD\PROJECTS\10009-0000\10009-0000.dwg	USER NAME = tharjrd	DESIGNED - _____	REVISED - _____	STATE OF ILLINOIS DEPARTMENT OF TRANSPORTATION	PLAN SHEET						P.A. RTE.	SECTION	COUNTY	TOTAL SHEETS	SHEET NO.
		DRAWN - _____	REVISED - _____			VAR.	ITS D6-2	ADAMS	46	20					
	PLOT SCALE = 1000' EQUAL	CHECKED - _____	REVISED - _____			CONTRACT NO. 72L04									
	PLOT DATE = 2/4/2019	DATE - _____	REVISED - _____			ILLINOIS FED. AID PROJECT									
						SCALE _____	SHEET _____ OF _____ SHEETS	STA _____ TO STA _____							


MODEL: SHEET6
FILE NAME: C:\Users\msniff\Fuhrmann_Engineering\Internal - Drive\Projects\FEJobs\ 2022\20-16_PTB204-036_D-6_V-KlinQnetWO-06\CADD\CADD Sheets\72K4-2-sheets-HistoryPlans.dgn



SECTION	COUNTY	TOTAL SHEETS
ITS D6-2	ADAMS	46
CONTRACT NO. 7		
ILLINOIS FED. AID PROJECT		

F.A.P. RTE.	SECTION	COUNTY	TOTAL SHEETS	SHEET NO.
745	103ZRS-4, TS-1.SW	ADAMS	171	137
		CONTRACT NO. 72K42		
ILLINOIS		FED. AID PROJECT		

FOR INFORMATION PURPOSES ONLY

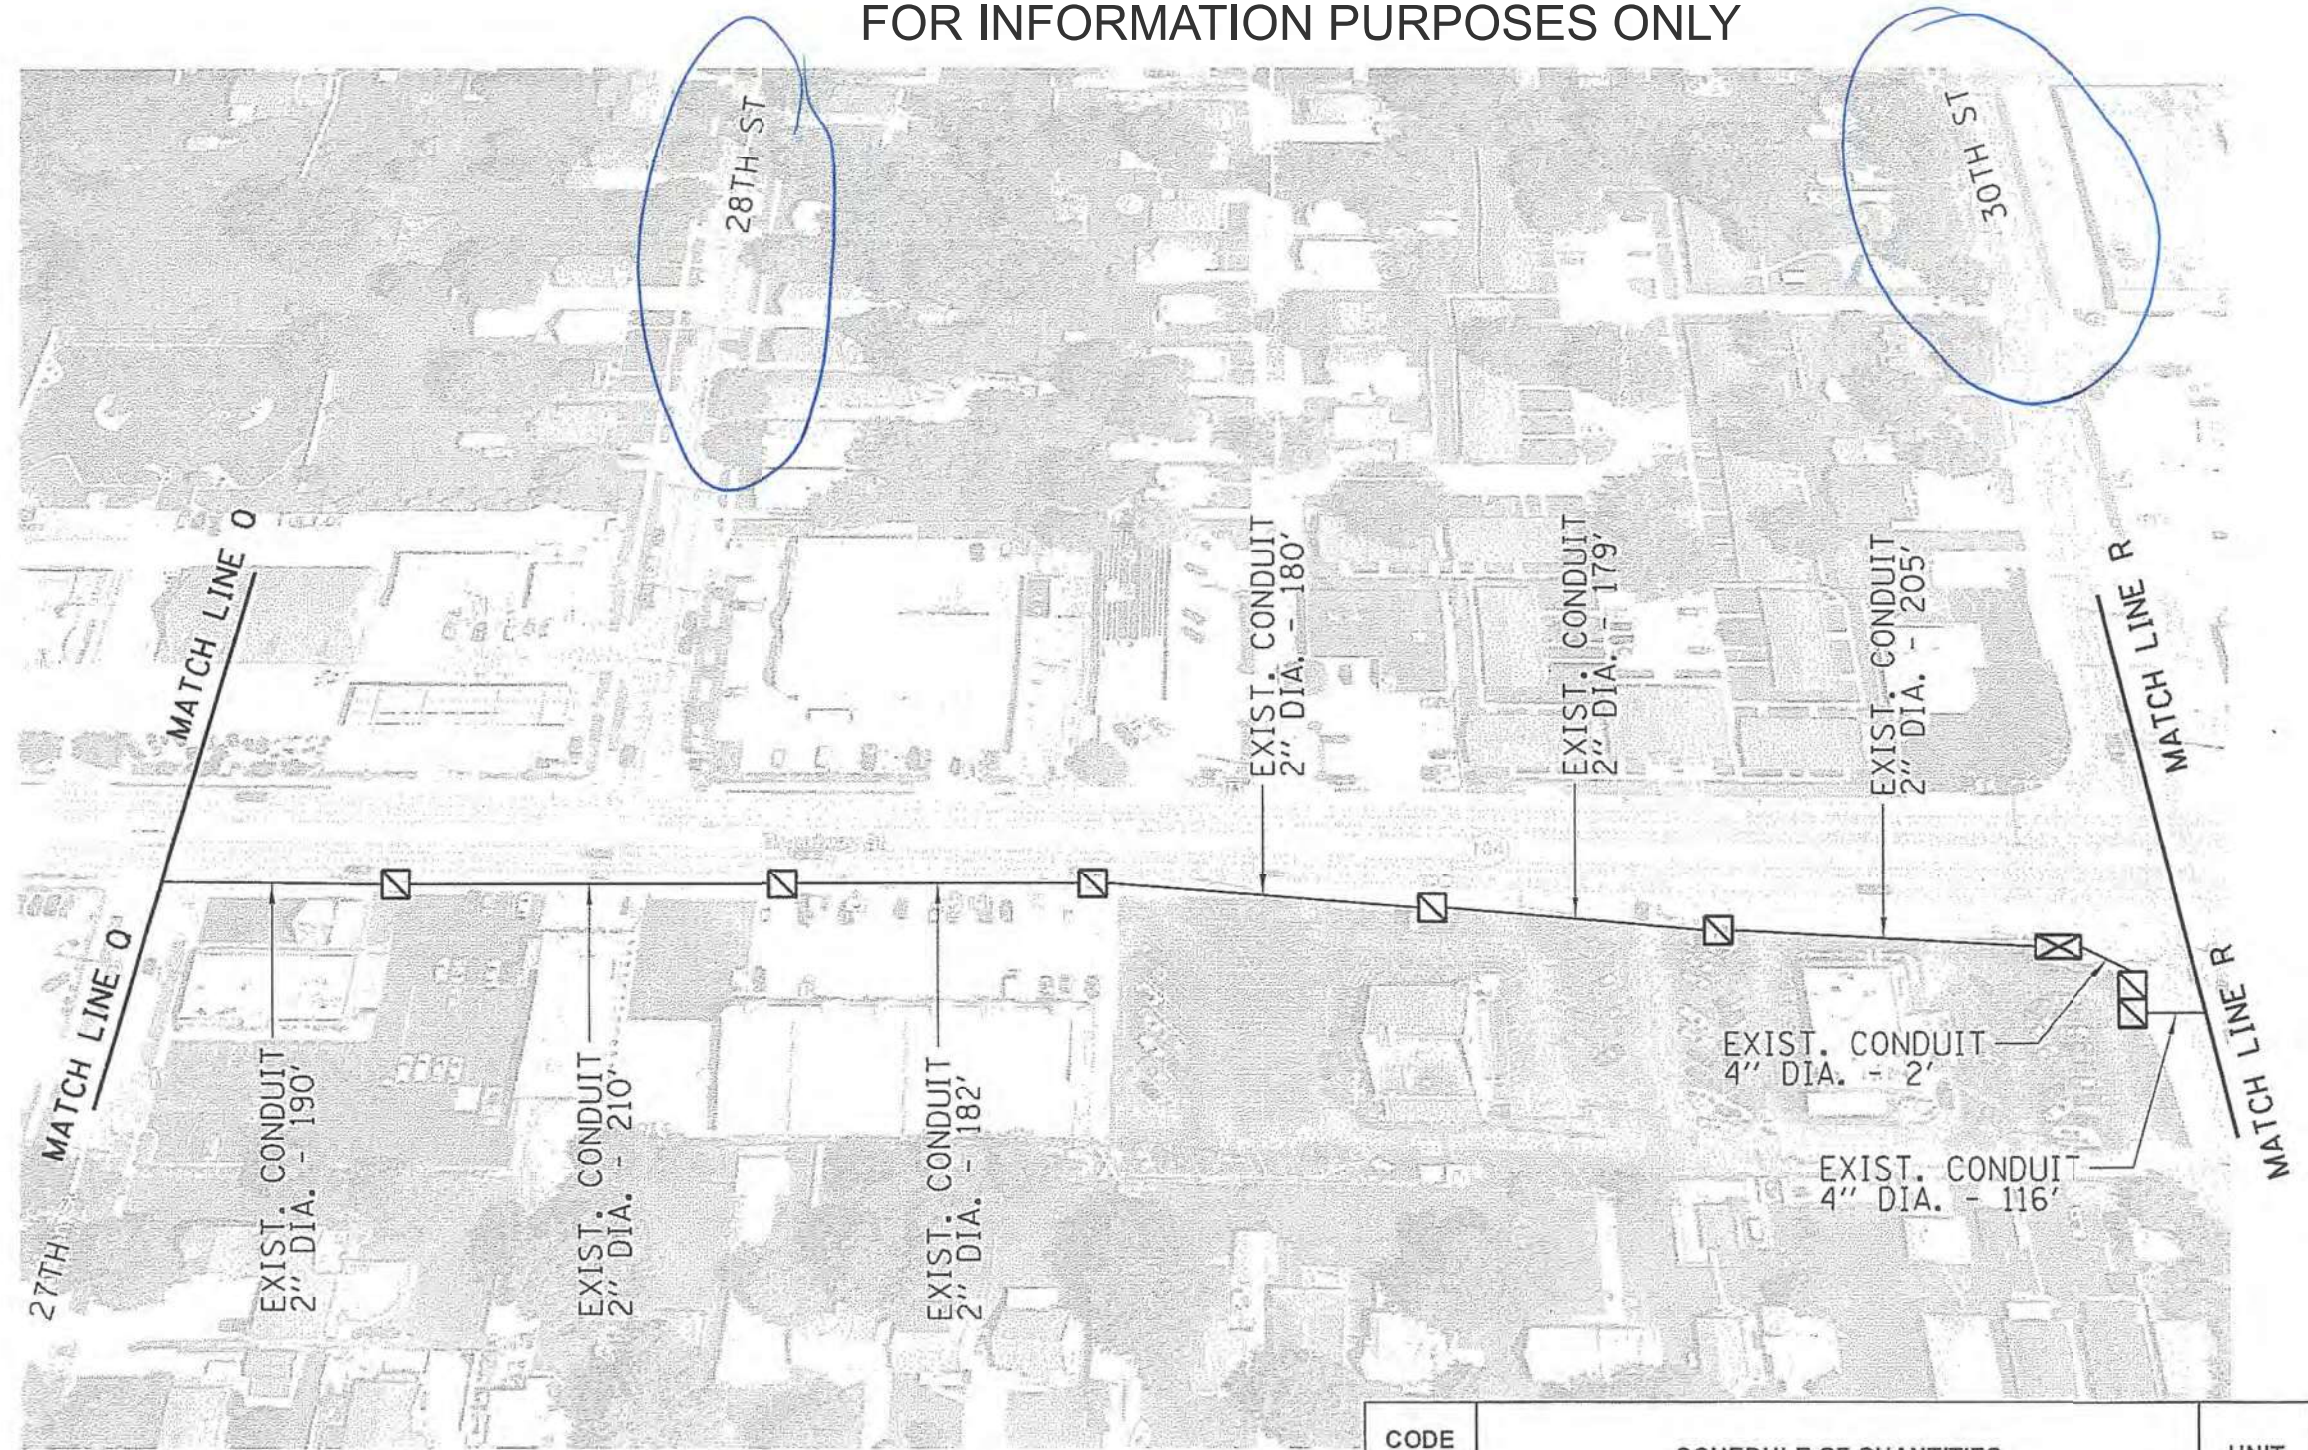

CODE NO.	SCHEDULE OF QUANTITIES	UNIT	TOTAL QUANTITY
	<i>Proposed</i>		
89502210	MODIFY EXISTING CONTROLLER CABINET	EACH	1
89502300	REMOVE ELECTRIC CABLE FROM CONDUIT	FOOT	1329
X8710029	FIBER OPTIC CABLE 24 FIBERS, SINGLE MODE	FOOT	1329

USER NAME = msmit	DESIGNED -	REVISED -
PLOT SCALE = 1000' = 1" / in	DRAWN -	REVISED -
PLOT DATE = 5/4/2019	CHECKED -	REVISED -
	DATE -	REVISED -

STATE OF ILLINOIS
DEPARTMENT OF TRANSPORTATION

PLAN SHEET

SCALE _____ SHEET _____ OF _____ SHEETS STA _____ TO STA _____

F.A.P. RTE.	SECTION	COUNTY	TOTAL SHEETS	SHEET NO.
VAR.	ITS D6-2	ADAMS	46	22
CONTRACT NO. 72L04				
ILLINOIS FED. AID PROJECT				

USER NAME = msmit	DESIGNED -	REVISED -
PLOT SCALE = 55CALES	DRAWN -	REVISED -
PLOT DATE = 5/21/2025	CHECKED -	REVISED -
	DATE -	REVISED -

STATE OF ILLINOIS
DEPARTMENT OF TRANSPORTATION


HISTORIC PLANS
IL ROUTE 104

SCALE: NTS SHEET 7 OF 11 SHEETS STA. TO STA.

F.A.P. RTE.	SECTION	COUNTY	TOTAL SHEETS	SHEET NO.
745	103ZRS-4, TS-1,SW	ADAMS	171	138
CONTRACT NO. 72K42				
ILLINOIS FED. AID PROJECT				

FOR INFORMATION PURPOSES ONLY

CODE NO.	SCHEDULE OF QUANTITIES	UNIT	TOTAL QUANTITY
89502300	REMOVE ELECTRIC CABLE FROM CONDUIT	FOOT	990
X8140115	HANDHOLE TO BE ADJUSTED	EACH	1
X8710029	FIBER OPTIC CABLE 24 FIBERS, SINGLE MODE	FOOT	990

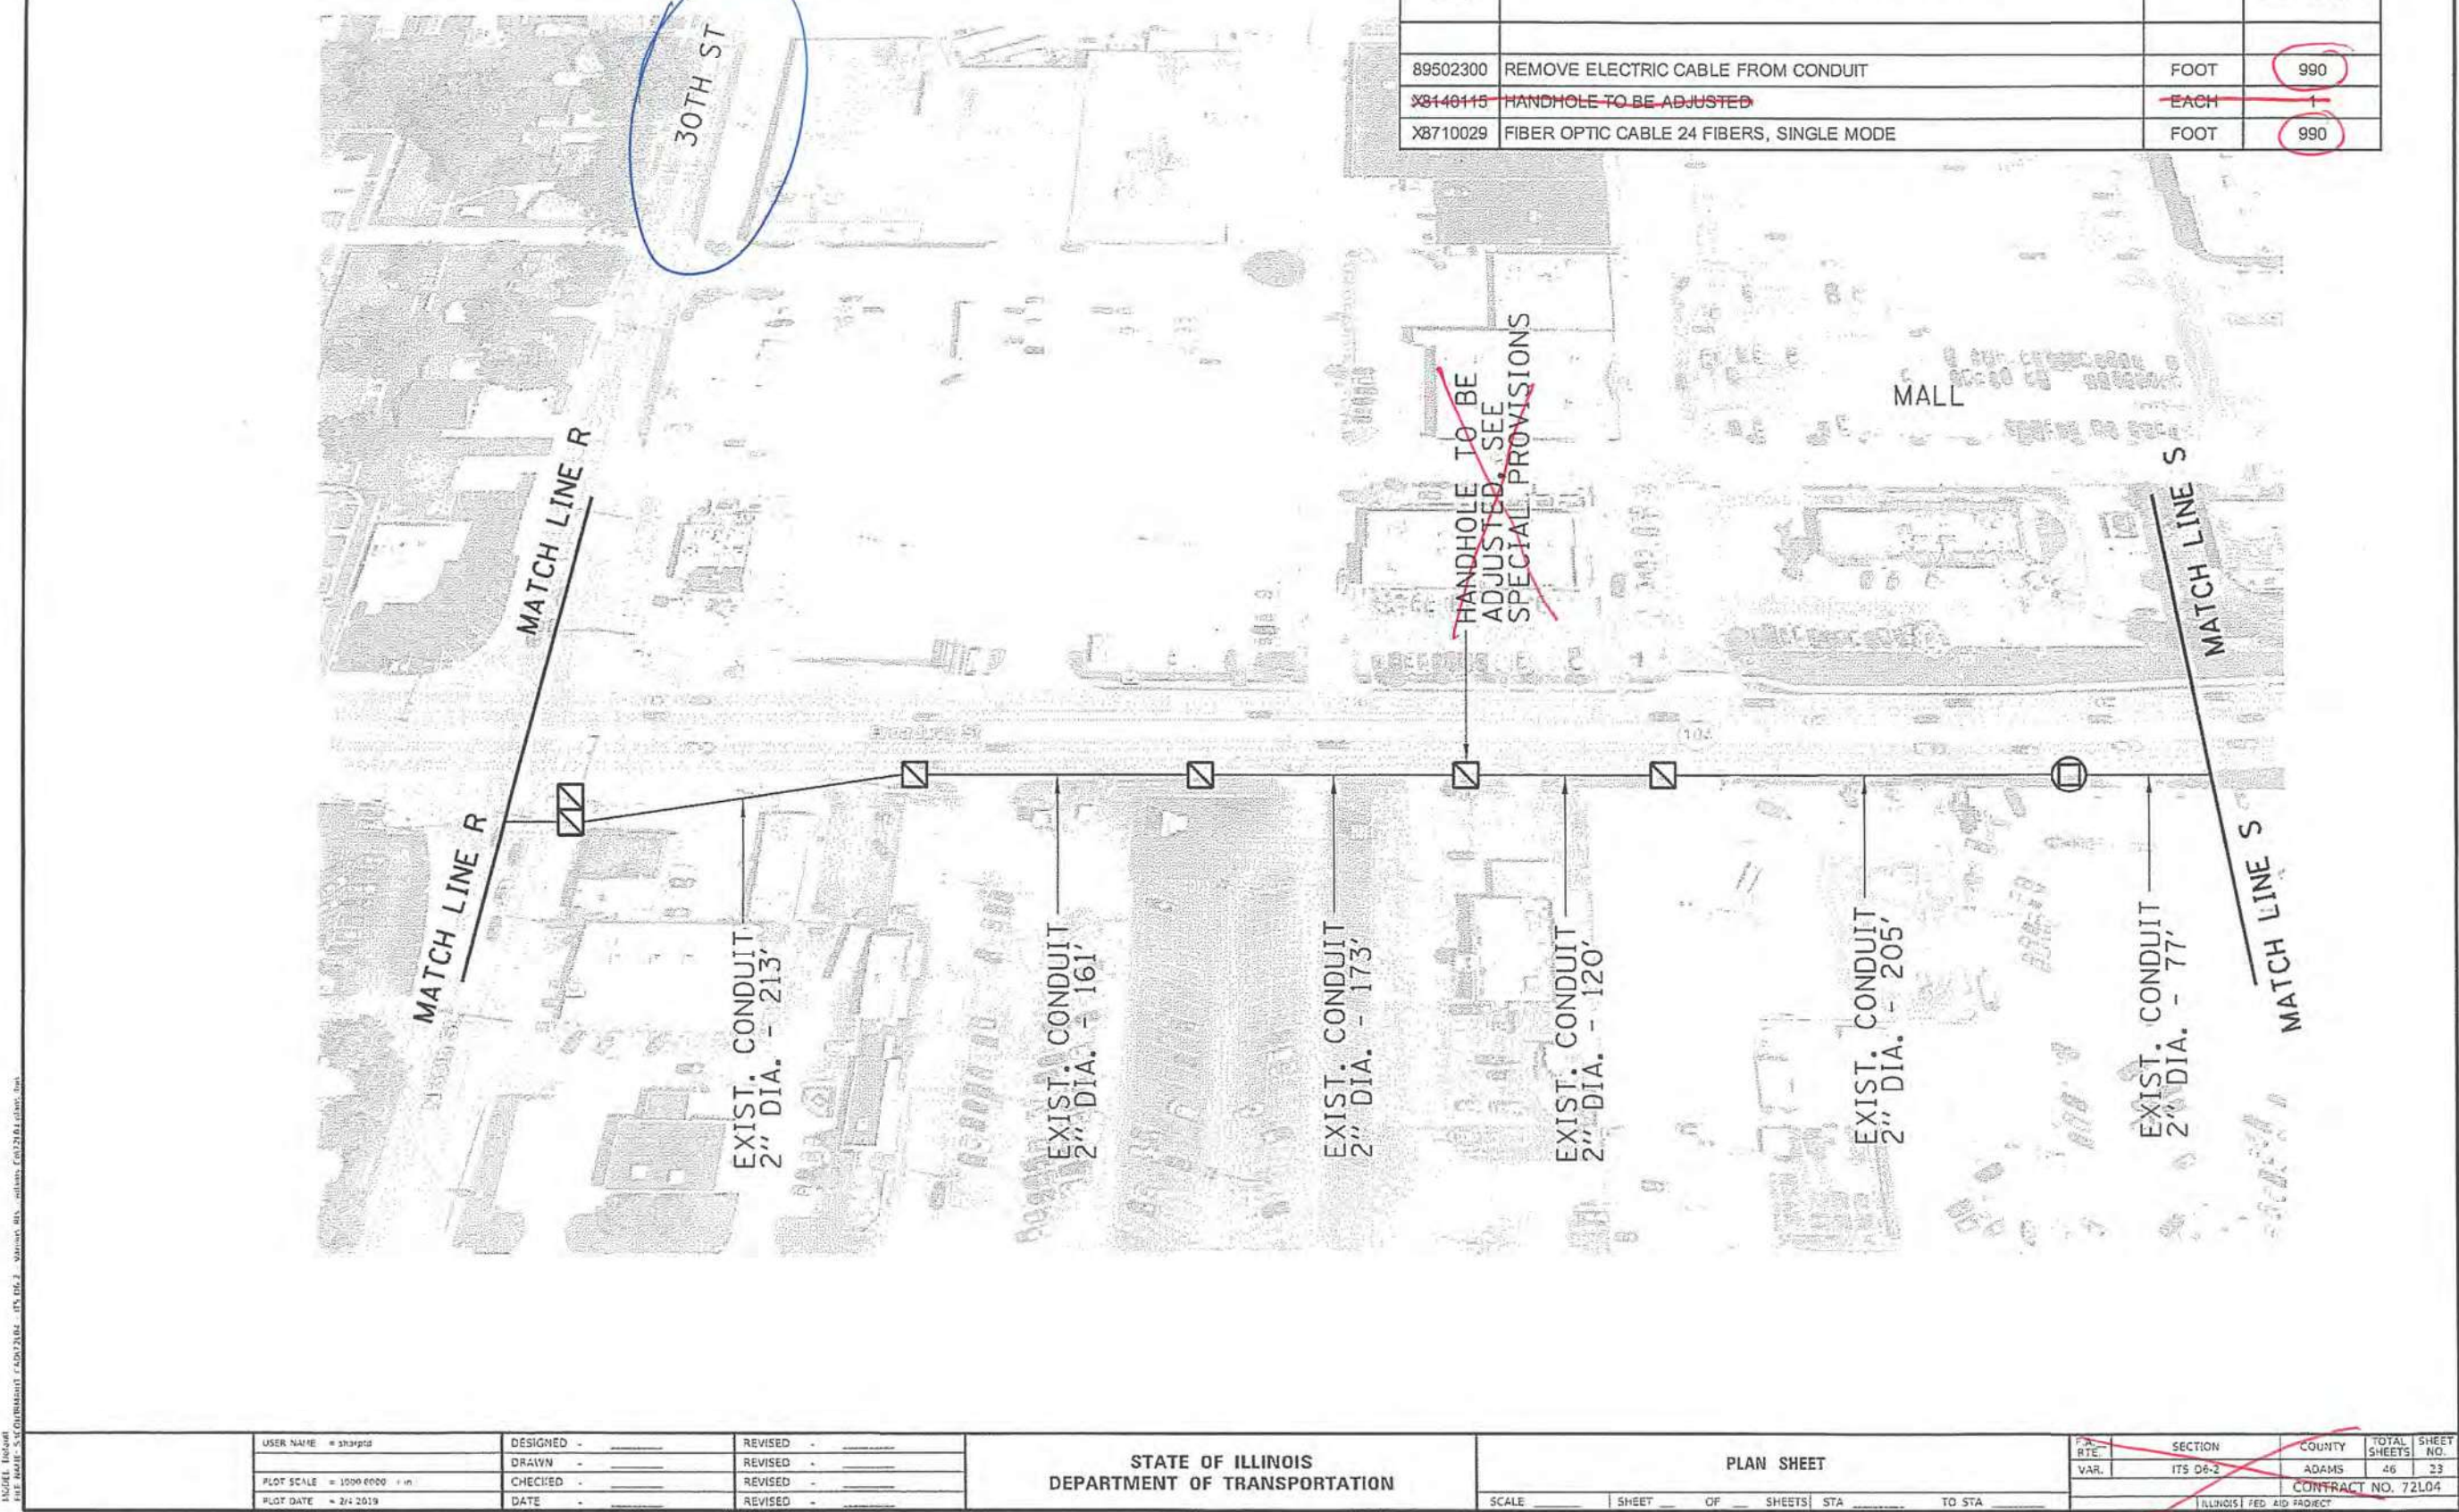


MODEL SHEET 8
FILE NAME: C:\Users\mshu\OneDrive\Engineering\Internal - Drive\Projects\Hilltop\2022\22-2016_FTE204-036_D6_V4_V_Hilltop\WO-06\CADD\CADD_Sheets\72K42-shc-ts-HistoricPlans.dgn

USER NAME = mshu	DESIGNED -	REVISED -
	DRAWN -	REVISED -
PLOT SCALE = 5/SCALE5	CHECKED -	REVISED -
PLOT DATE = 5/21/2025	DATE -	REVISED -

HISTORIC PLANS IL ROUTE 104			
SCALE: NTS	SHEET 8	OF 11 SHEETS	STA. TO STA.

F.A.P. RTE.	SECTION	COUNTY	TOTAL SHEETS	SHEET NO.
745	103Z/RS-4, TS-1,SW	ADAMS	171	139
CONTRACT NO. 72K42				
ILLINOIS FED. AID PROJECT				

FOR INFORMATION PURPOSES ONLY

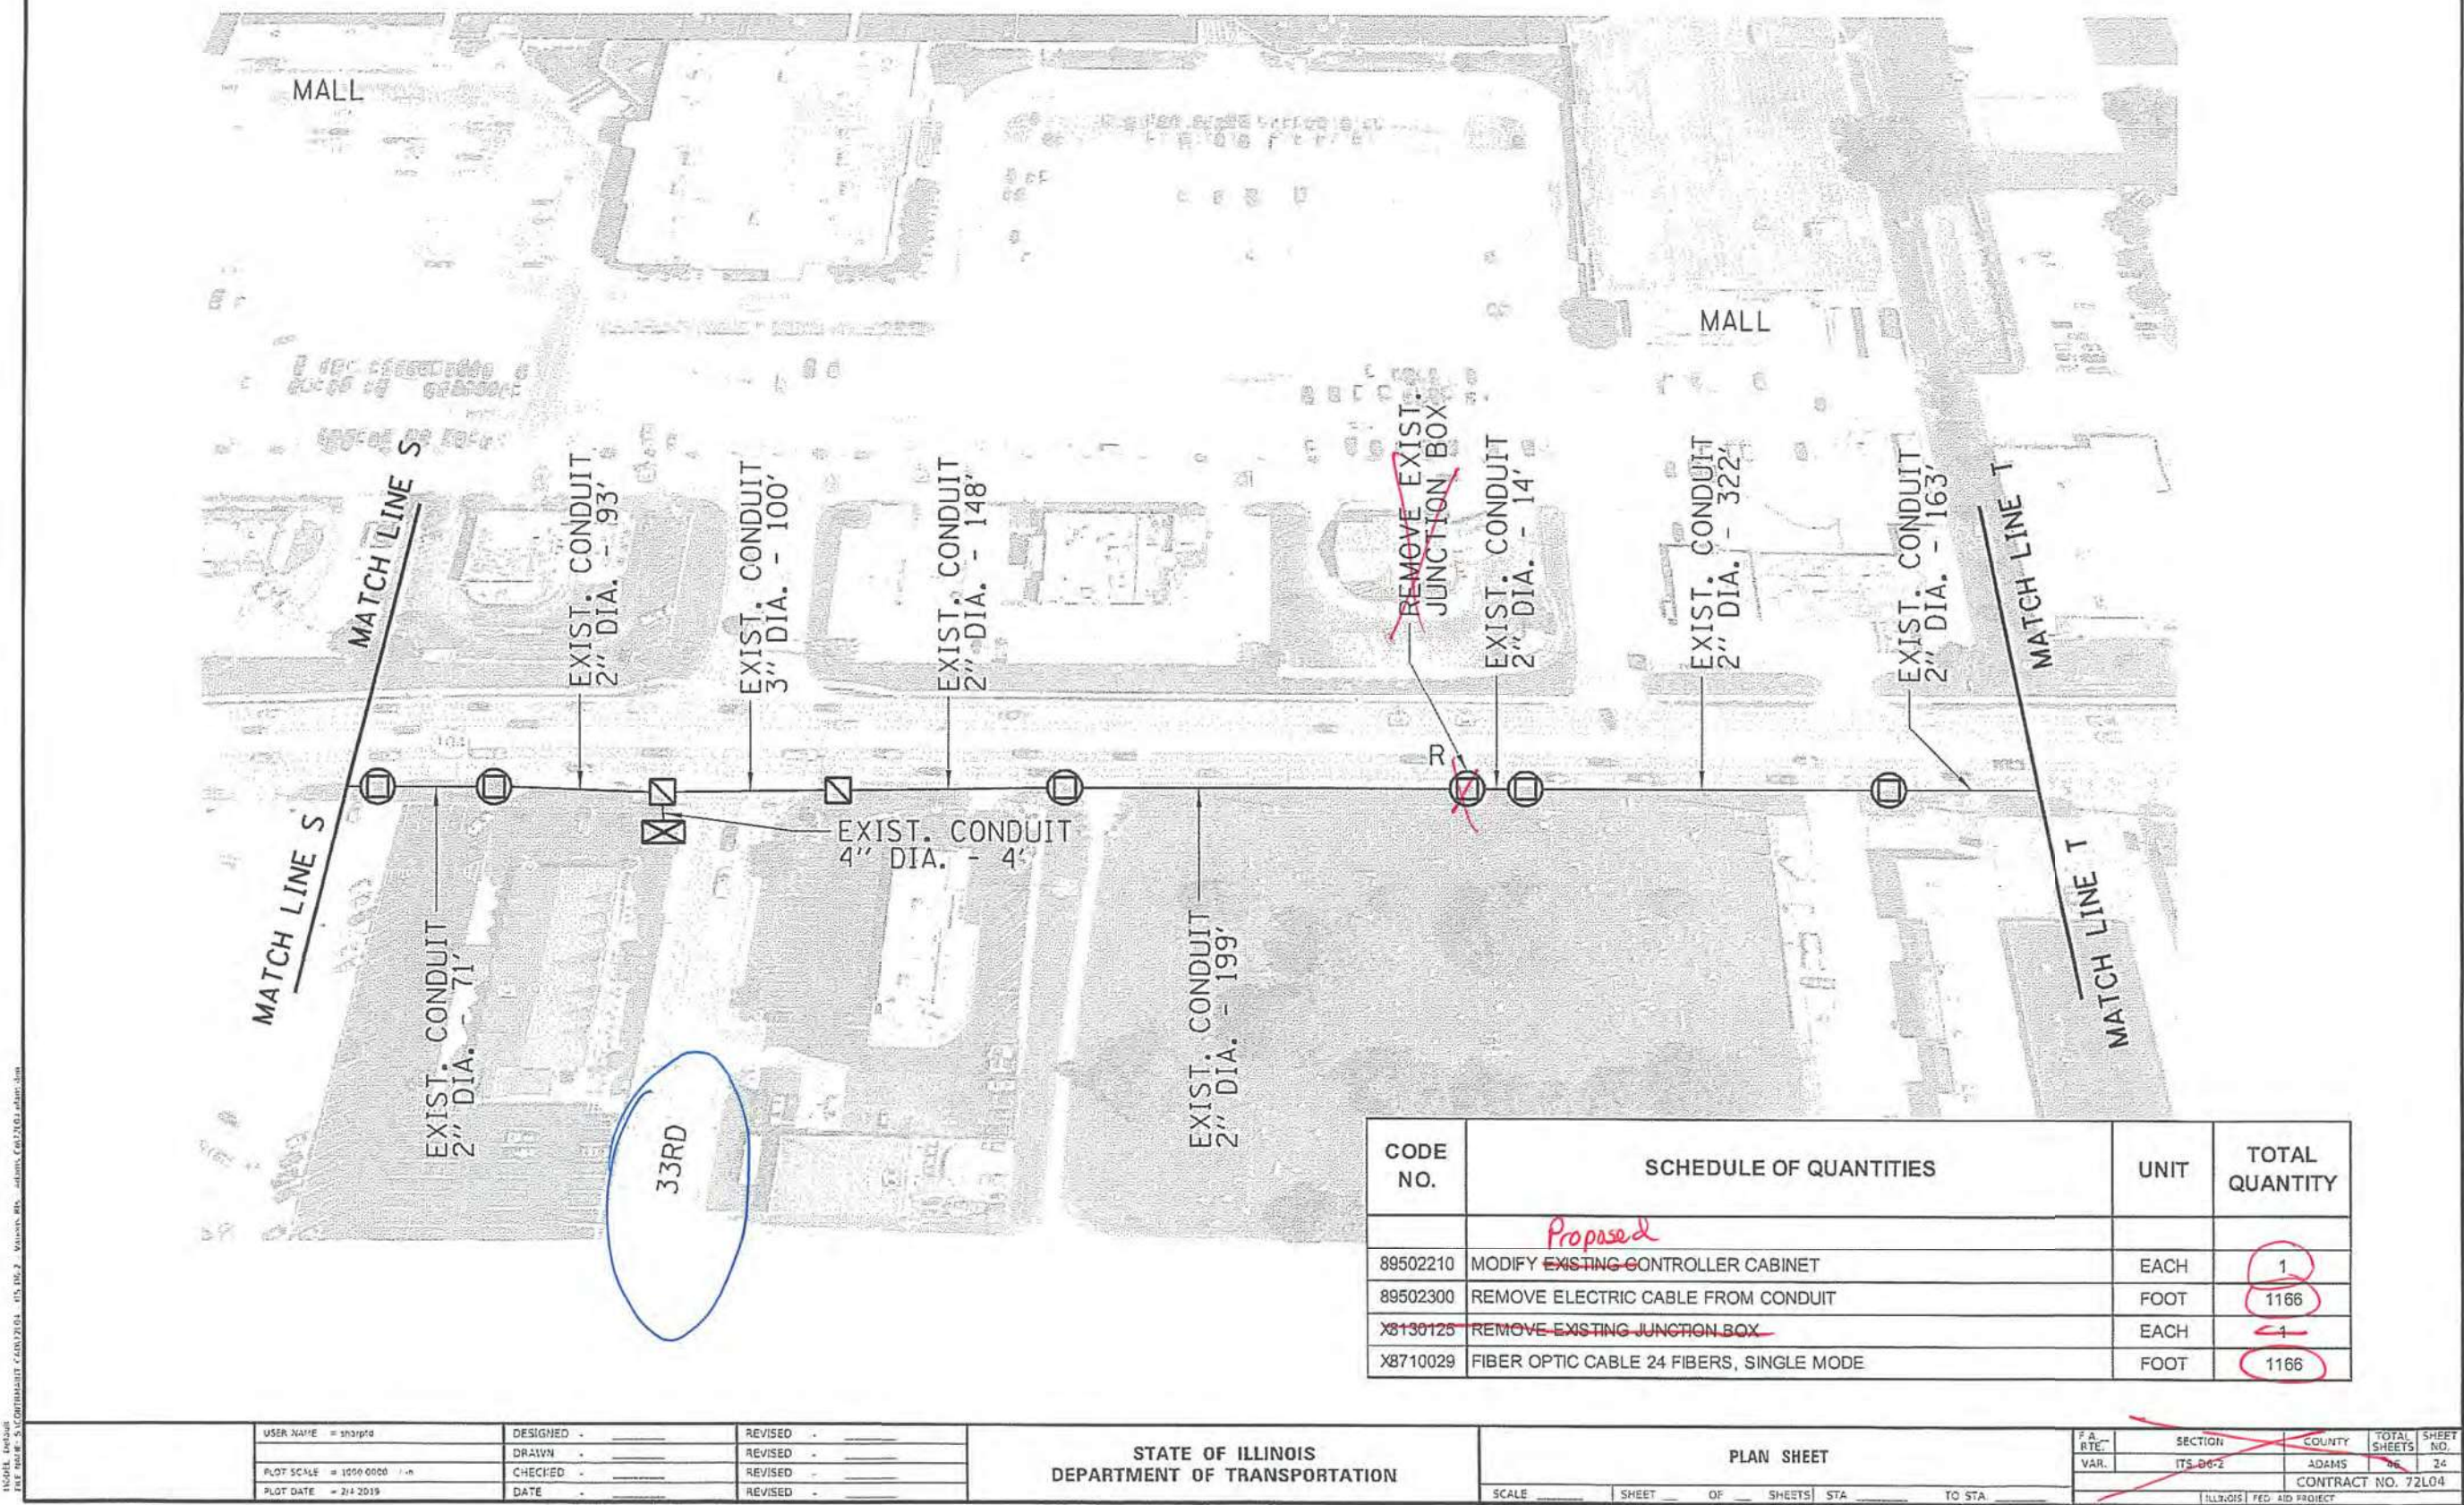

FOR INFORMATION PURPOSES ONLY

CODE NO.	SCHEDULE OF QUANTITIES	UNIT	TOTAL QUANTITY
	<i>Proposed</i>		
89502210	MODIFY EXISTING CONTROLLER CABINET	EACH	<u>1</u>
89502300	REMOVE ELECTRIC CABLE FROM CONDUIT	FOOT	<u>1047</u>
X8710029	FIBER OPTIC CABLE 24 FIBERS, SINGLE MODE	FOOT	<u>1047</u>

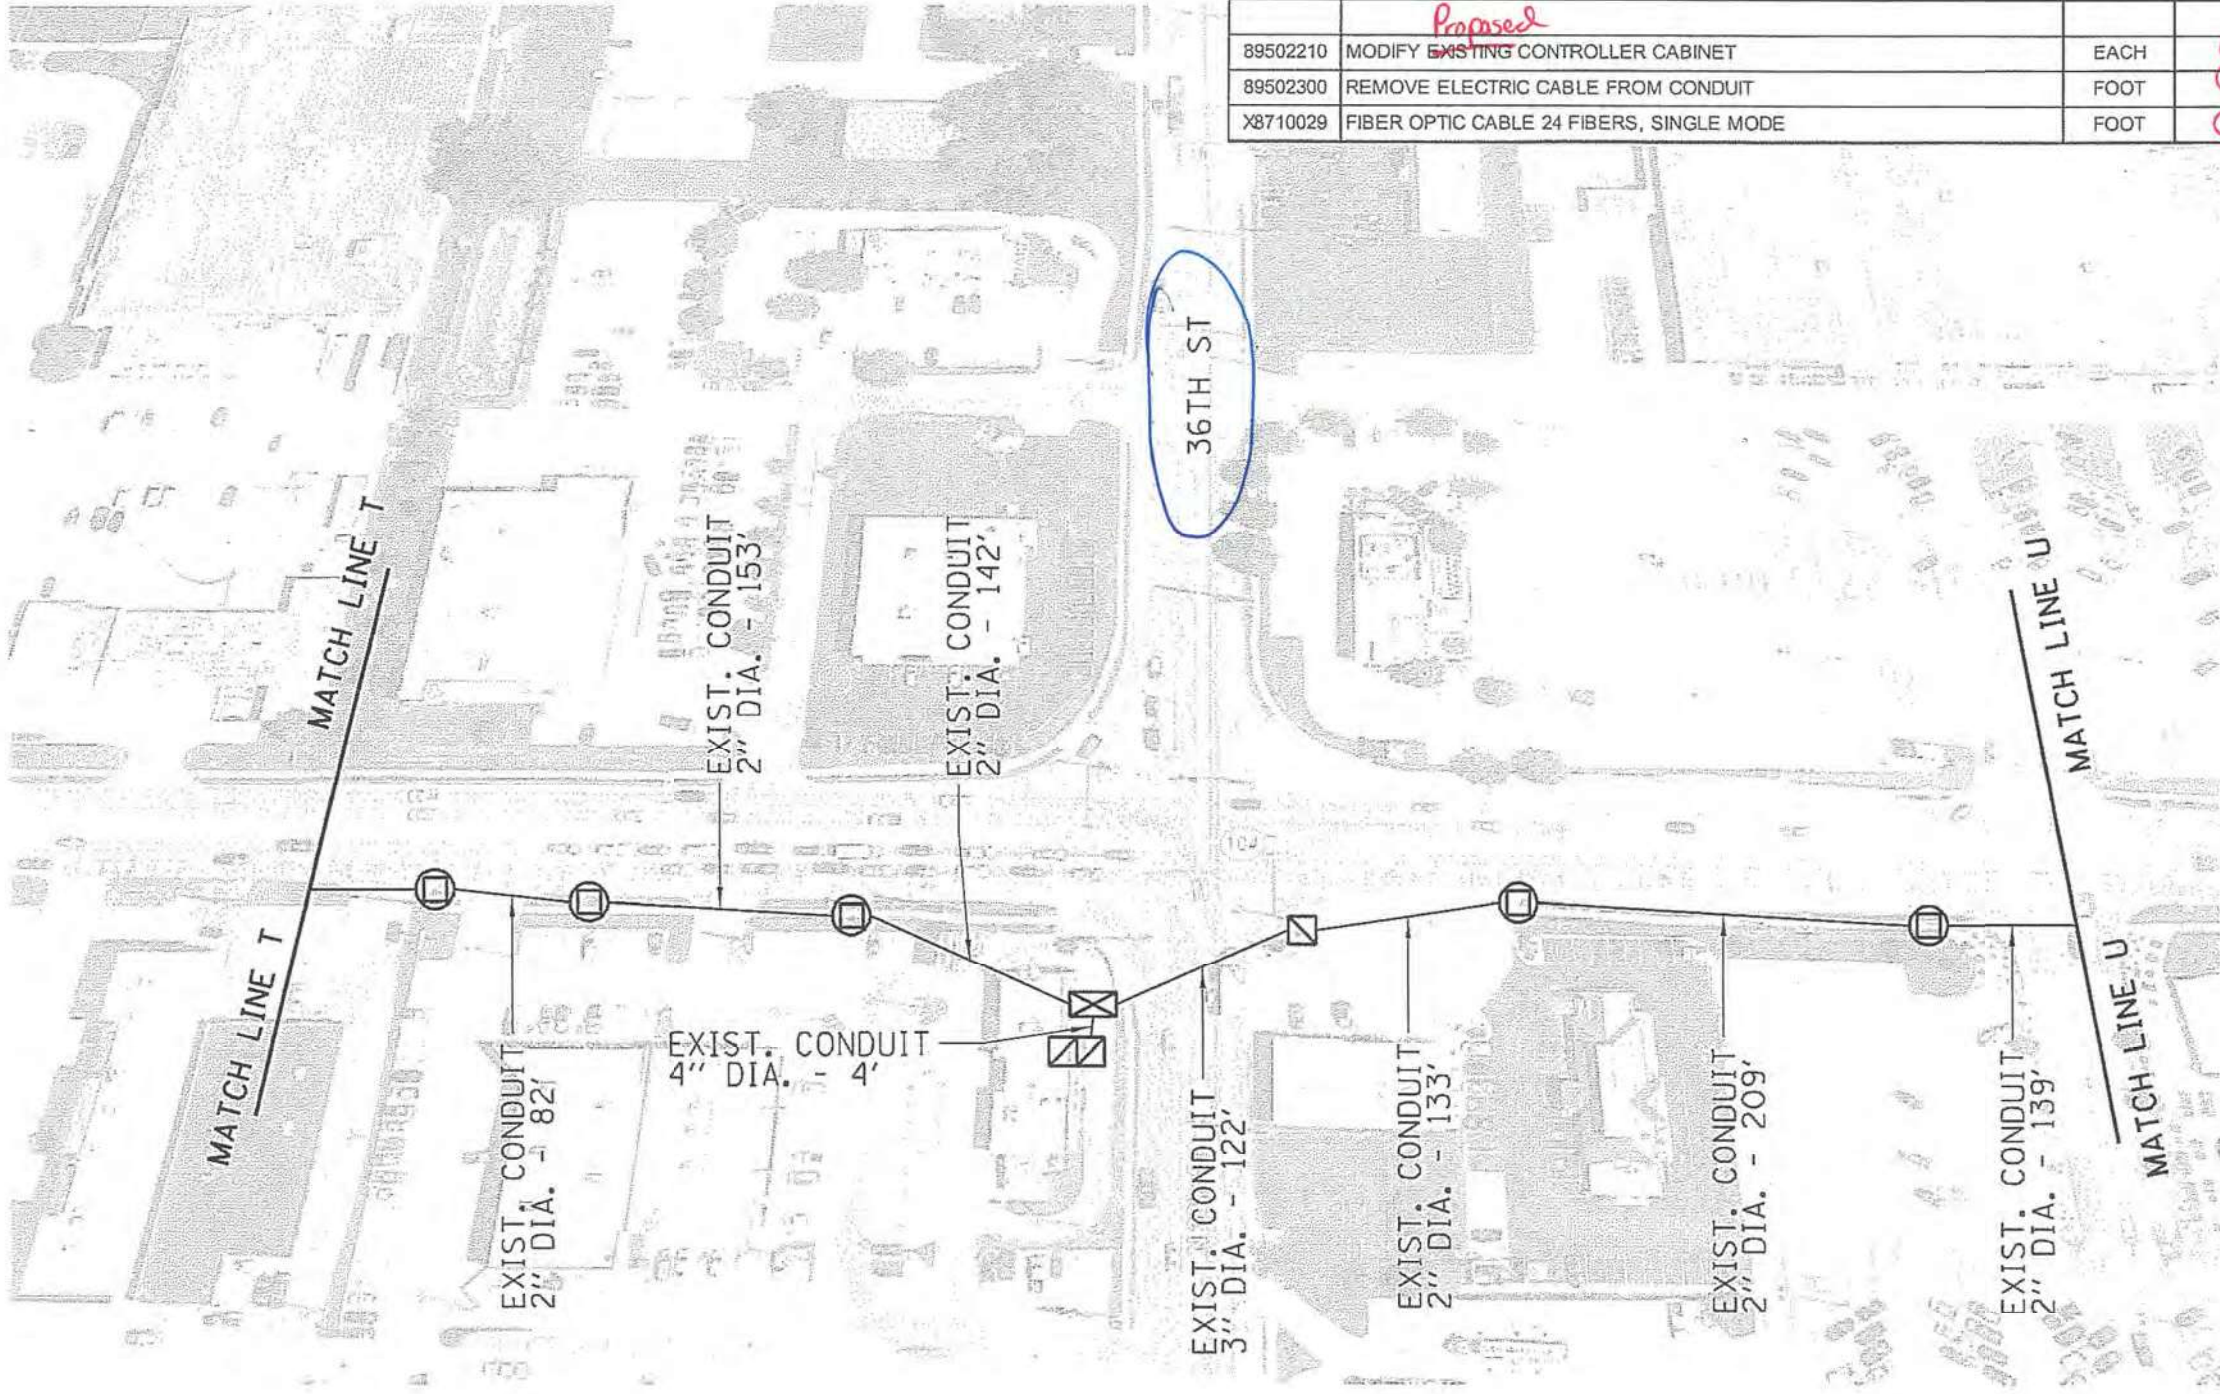


FIGURE 1: PLAN
FILE NAME: S:\PROJECTS\72K42\72K42-01\72K42-01.dwg

USER NAME = smjtd	DESIGNED -	REVISED -
	DRAWN -	REVISED -
PLOT SCALE = 1050.0000 = 1"	CHECKED -	REVISED -
PLOT DATE = 2/4/2019	DATE -	REVISED -

STATE OF ILLINOIS DEPARTMENT OF TRANSPORTATION

PLAN SHEET
SCALE _____ SHEET _____ OF _____ SHEETS STA _____ TO STA _____

F.A.P. RTE.	SECTION	COUNTY	TOTAL SHEETS	SHEET NO.
745	103Z/RS-4, TS-1,SW	ADAMS	46	25
CONTRACT NO. 72L04				
ILLINOIS FED. AID PROJECT				

MODEL SHEET 10
FILE NAME: C:\Users\smjtd\OneDrive\Engineering\Internal - Drive\Projects\72K42\72K42-01\72K42-01.dwg

USER NAME = smjtd	DESIGNED -	REVISED -
	DRAWN -	REVISED -
PLOT SCALE = 55CALES	CHECKED -	REVISED -
PLOT DATE = 5/21/2025	DATE -	REVISED -

STATE OF ILLINOIS DEPARTMENT OF TRANSPORTATION


HISTORIC PLANS IL ROUTE 104			
SCALE: NTS	SHEET 10	OF 11 SHEETS	STA. _____ TO STA. _____

F.A.P. RTE.	SECTION	COUNTY	TOTAL SHEETS	SHEET NO.
745	103Z/RS-4, TS-1,SW	ADAMS	171	141
CONTRACT NO. 72K42				
ILLINOIS FED. AID PROJECT				

MODEL SHEET 1
FILE NAME: C:\Users\mrbuermann\Engineering\Internal - Drive\Projects\Hilltop\2022\22-2016_FTE204-036_D6_V.V_Hilltop\WO-06\CADD\CADD_Sheets\72K42-shc-ts-HistoricPlans.dgn

CODE NO.	SCHEDULE OF QUANTITIES	UNIT	TOTAL QUANTITY
81028340	UNDERGROUND CONDUIT, PVC, 1-1/2" DIA.	FOOT	362
87900200	DRILL EXISTING HANDHOLE	EACH	1
89502210	MODIFY EXISTING CONTROLLER CABINET	EACH	1
89502300	REMOVE ELECTRIC CABLE FROM CONDUIT	FOOT	412
X8710029	FIBER OPTIC CABLE 24 FIBERS, SINGLE MODE	FOOT	888

FOR INFORMATION PURPOSES ONLY

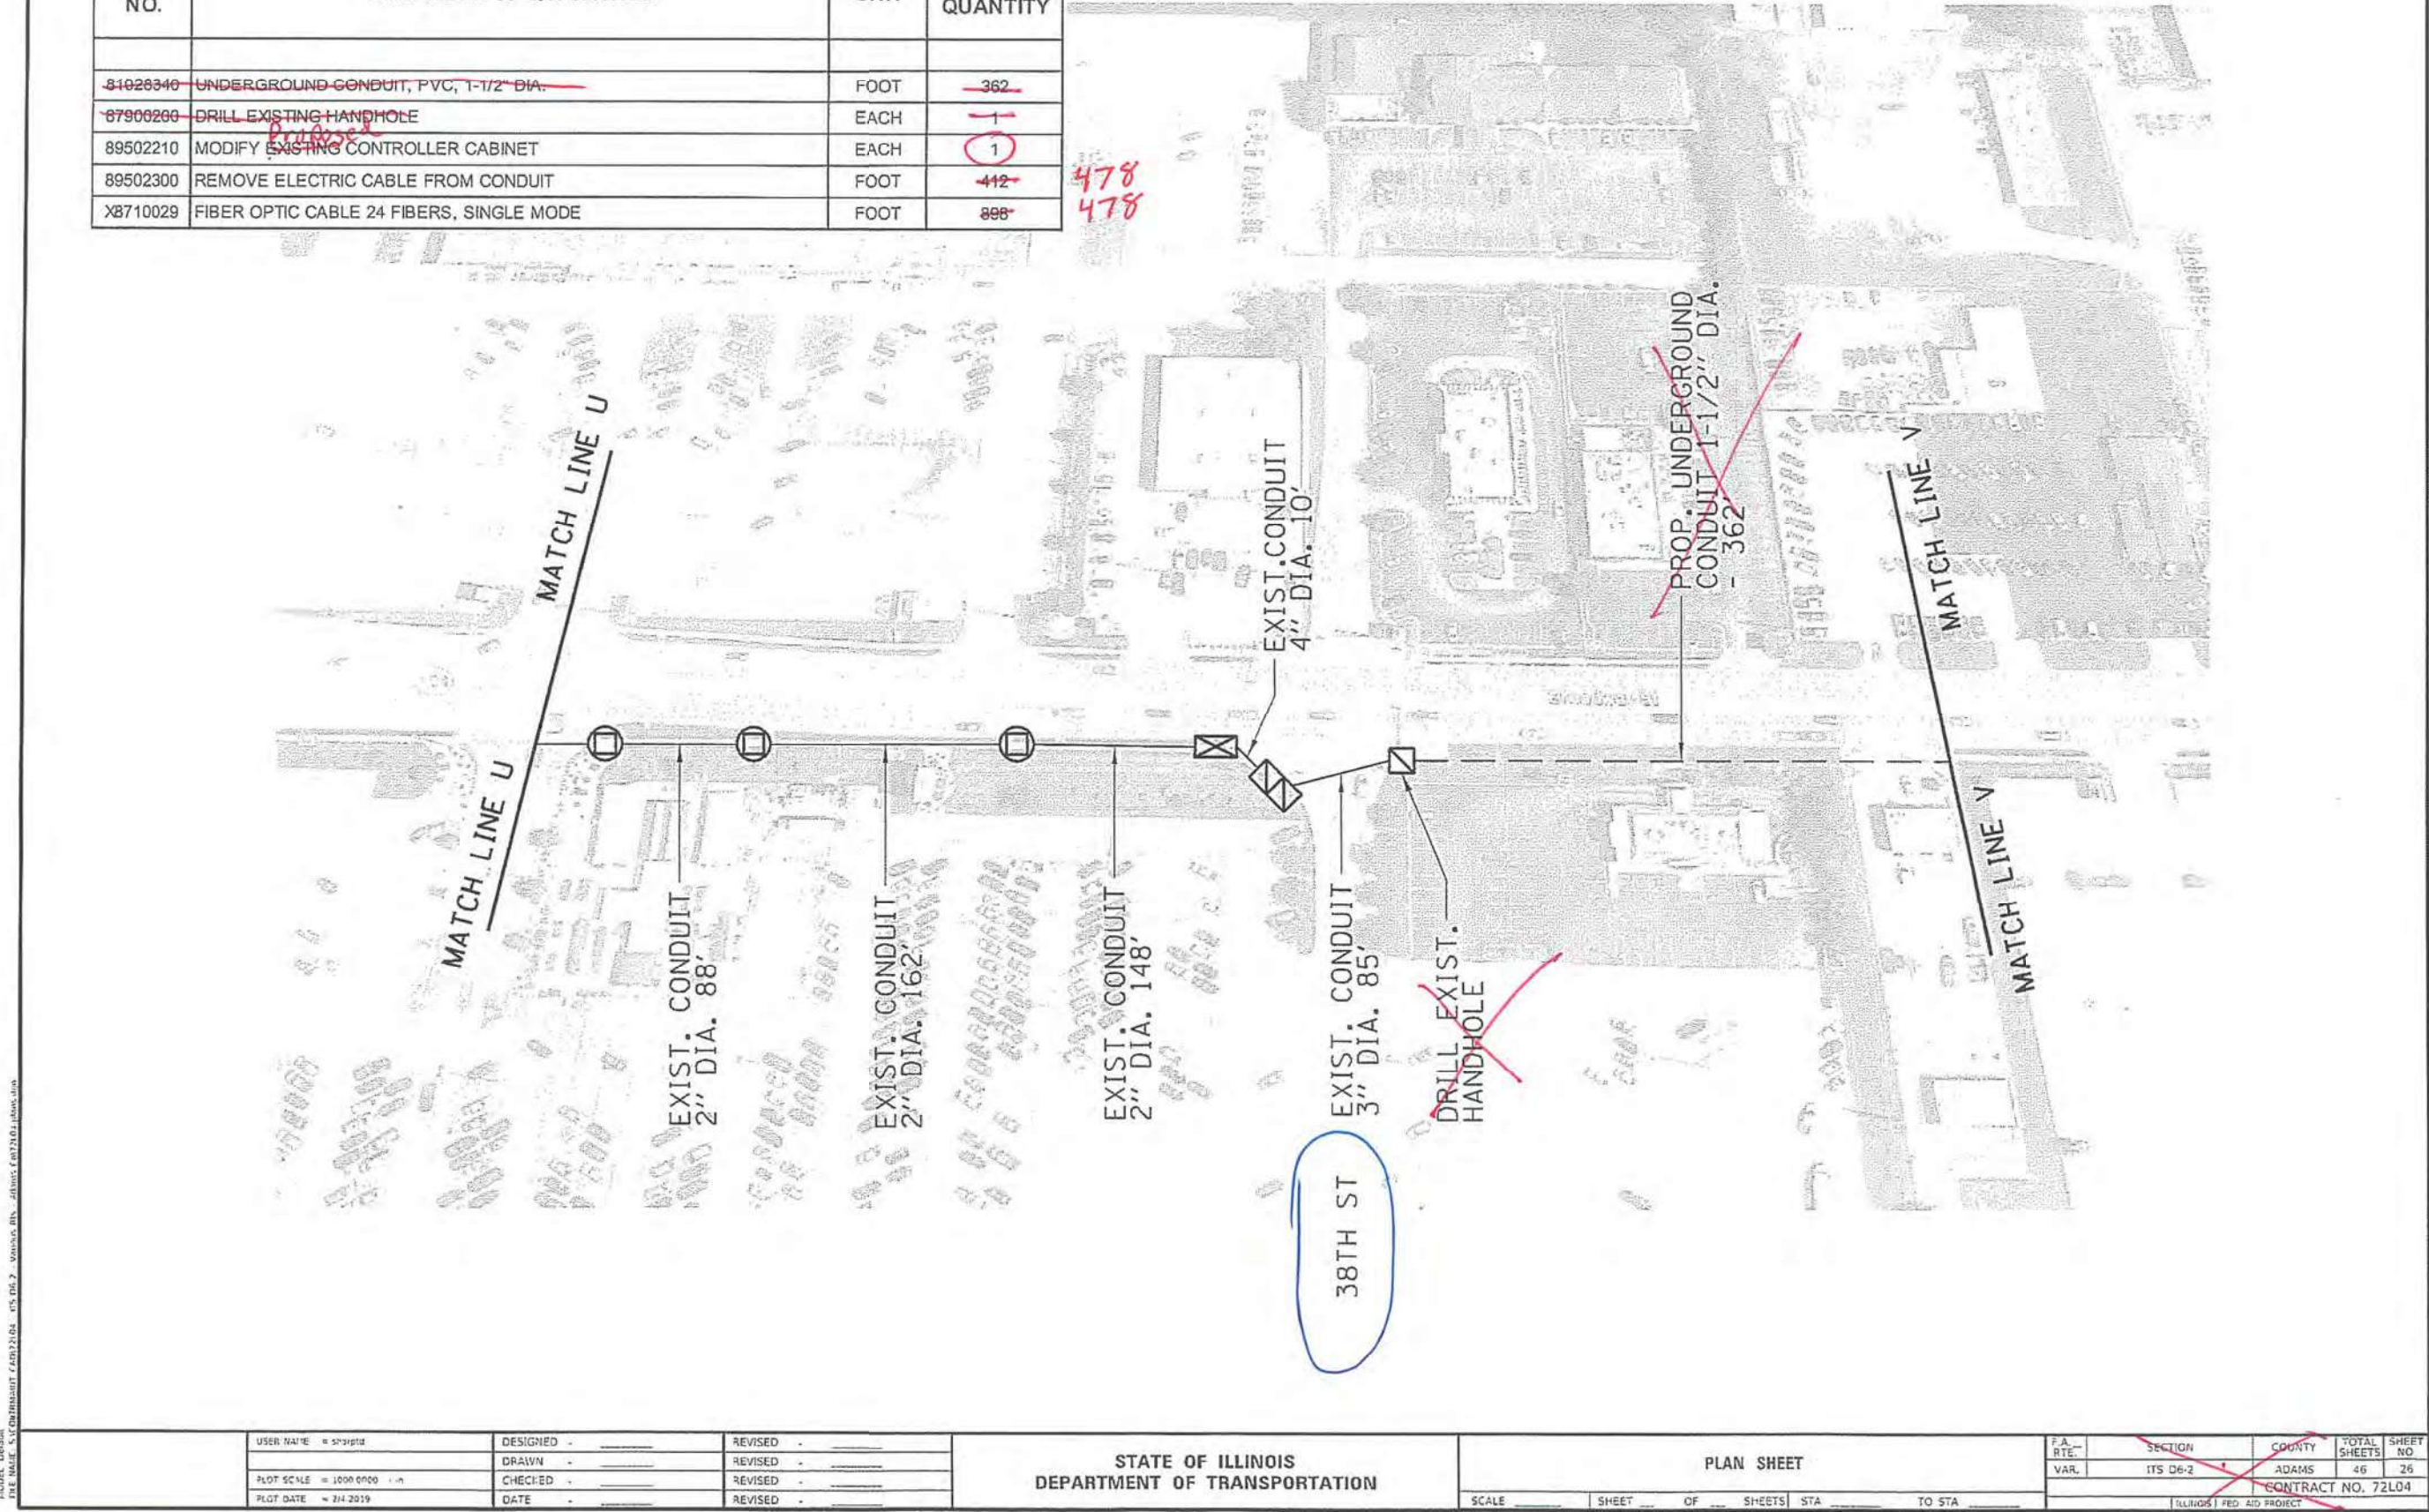

USER NAME = mrmk	DESIGNED -	REVISED -
	DRAWN -	REVISED -
PLOT SCALE = 1000 0000 1:1	CHECKED -	REVISED -
PLOT DATE = 5/21/2019	DATE -	REVISED -

STATE OF ILLINOIS
DEPARTMENT OF TRANSPORTATION

PLAN SHEET

SCALE _____ SHEET _____ OF _____ SHEETS STA _____ TO STA _____

F.A.P. RTE.	SECTION	COUNTY	TOTAL SHEETS	SHEET NO.
VAR.	ITS D6-2	ADAMS	46	26
CONTRACT NO. 72K42				
ILLINOIS FED. AID PROJECT				

USER NAME = mrmk	DESIGNED -	REVISED -
	DRAWN -	REVISED -
PLOT SCALE = 55CALES	CHECKED -	REVISED -
PLOT DATE = 5/21/2025	DATE -	REVISED -

STATE OF ILLINOIS
DEPARTMENT OF TRANSPORTATION

HISTORIC PLANS
IL ROUTE 104

SCALE: NTS SHEET 11 OF 11 SHEETS STA. TO STA.

F.A.P. RTE.	SECTION	COUNTY	TOTAL SHEETS	SHEET NO.
745	103ZRS-4, TS-1,SW	ADAMS	171	141-A
CONTRACT NO. 72K42				
ILLINOIS FED. AID PROJECT				

- LEGEND:

1

PREFORMED PLASTIC, TYPE D, 5" SKIP DASH WHITE

2

PREFORMED PLASTIC, TYPE D, 5" SOLID YELLOW

3

PREFORMED PLASTIC, TYPE D, 5" SKIP DASH YELLOW

4

PREFORMED PLASTIC, TYPE D, 6" SOLID WHITE

5

PREFORMED PLASTIC, TYPE D, 8" SOLID WHITE

6

PREFORMED PLASTIC, TYPE D, 12" SOLID WHITE

7

PREFORMED PLASTIC, TYPE D, 24" SOLID WHITE

8

URETHANE, 5" SKIP DASH WHITE

9

URETHANE, 5" SOLID YELLOW

10

URETHANE, 5" SKIP DASH YELLOW

11

PREFORMED PLASTIC, TYPE D, - 6" SOLID YELLOW

12

PREFORMED PLASTIC, TYPE D, LETTERS AND SYMBOLS

13


URETHANE, 6" SOLID WHITE

14

URETHANE, 24" SOLID WHITE

15

URETHANE, LETTERS AND SYMBOLS
- RAISED REFLECTIVE PAVEMENT MARKERS - CRYSTAL, ONE-WAY
- RAISED REFLECTIVE PAVEMENT MARKERS - AMBER ONE-WAY
- RAISED REFLECTIVE PAVEMENT MARKERS - AMBER TWO-WAY

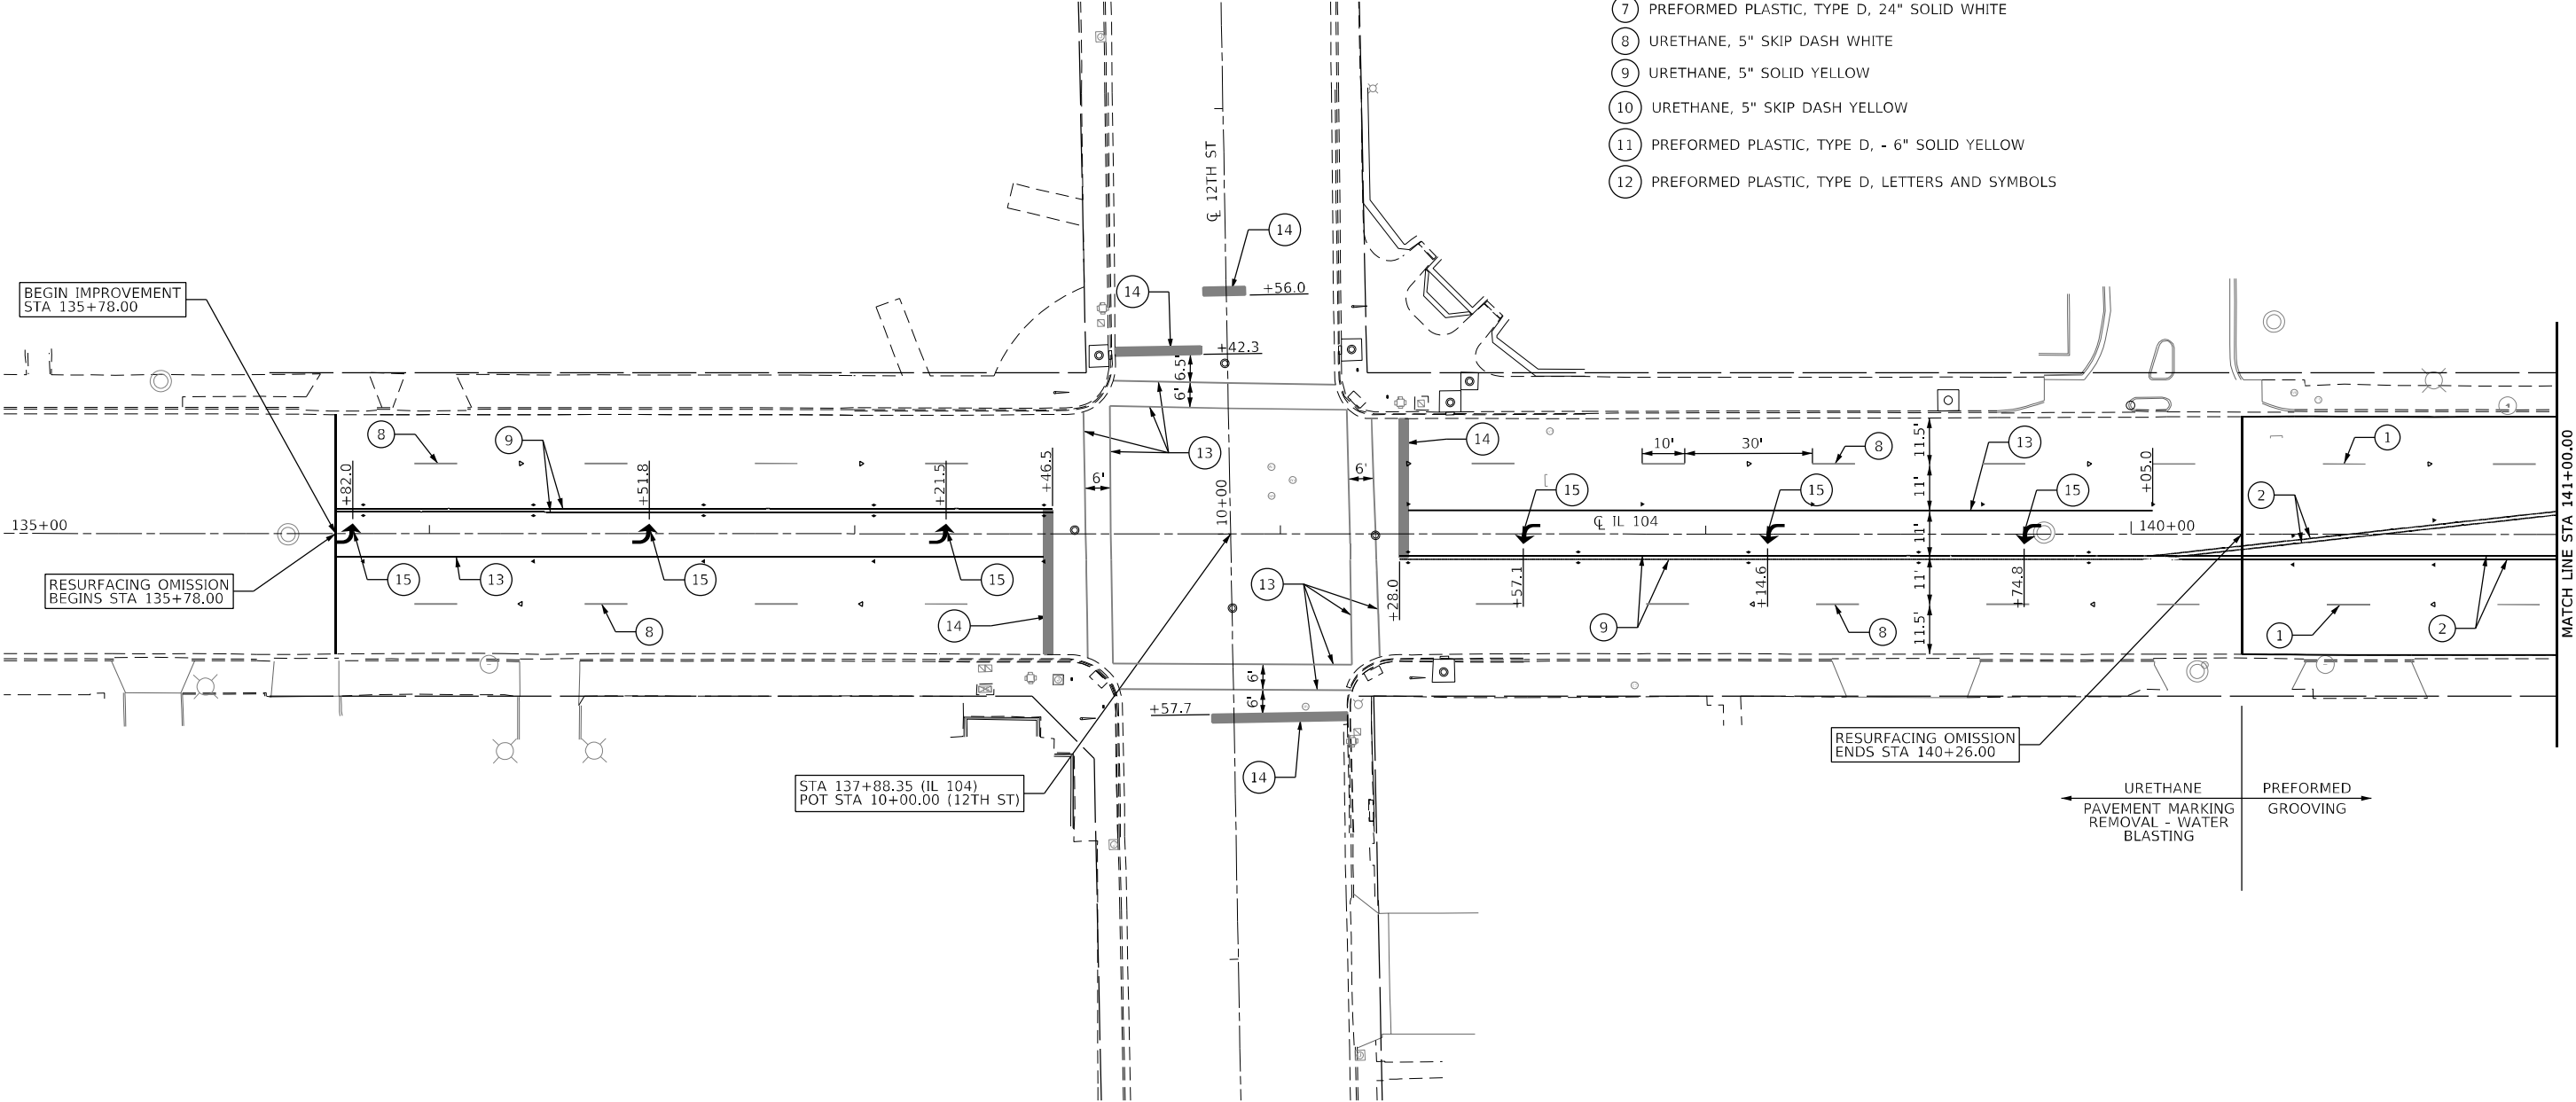

MODEL: Default
FILE: State-IL-Quincy-221162201461Work Order 04 - Broadway\18-Transportation\CADD-Sheets\67742-2-21-2014-Plan01.dgn

KLINGNER
& ASSOCIATES, P.C.

Engineers • Architects • Surveyors
616 N. 24TH ST. QUINCY, ILLINOIS 62301 217.223.3670
STATE OF ILLINOIS DESIGN FIRM NO. 184-2738

USER NAME = cschenk	DESIGNED -	REVISED -
	DRAWN -	REVISED -
PLOT SCALE = 40,0000' / in.	CHECKED -	REVISED -
PLOT DATE = 5/16/2025	DATE -	REVISED -

STATE OF ILLINOIS
DEPARTMENT OF TRANSPORTATION

FAP RTE 745 (IL 104)
PAVEMENT MARKING PLAN

SCALE: 1"=20' SHEET 1 OF 20 SHEETS STA. 135+00.00 TO STA. 141+00.00

F.A.P. RTE.	SECTION	COUNTY	TOTAL SHEETS	SHEET NO.
745	103Z,RS-4, TS-1,SW	ADAMS	171	142
CONTRACT NO. 72K42				
ILLINOIS FED. AID PROJECT				

- ① PREFORMED PLASTIC, TYPE D, 5" SKIP DASH WHITE
- ② PREFORMED PLASTIC, TYPE D, 5" SOLID YELLOW
- ③ PREFORMED PLASTIC, TYPE D, 5" SKIP DASH YELLOW
- ④ PREFORMED PLASTIC, TYPE D, 6" SOLID WHITE
- ⑤ PREFORMED PLASTIC, TYPE D, 8" SOLID WHITE
- ⑥ PREFORMED PLASTIC, TYPE D, 12" SOLID WHITE
- ⑦ PREFORMED PLASTIC, TYPE D, 24" SOLID WHITE
- ⑧ URETHANE, 5" SKIP DASH WHITE
- ⑨ URETHANE, 5" SOLID YELLOW
- ⑩ URETHANE, 5" SKIP DASH YELLOW
- ⑪ PREFORMED PLASTIC, TYPE D, - 6" SOLID YELLOW
- ⑫ PREFORMED PLASTIC, TYPE D, LETTERS AND SYMBOLS

- 13 URETHANE, 6" SOLID WHITE
- 14 URETHANE, 24" SOLID WHITE
- 15 URETHANE, LETTERS AND SYMBOLS

-
- Plan view of a road construction project. The drawing shows a road layout with stationing from 141+00.00 to 147+00.00. Key features include:
- Match Lines:** MATCH LINE STA 141+00.00 on the left and MATCH LINE STA 147+00.00 on the right.
 - Intersections:**
 - Intersection with IL 104 at station 141+90.72 (POT STA 10+00.00 (13TH ST)).
 - Intersection with IL 104 at station 145+94.32 (POT STA 10+00.00 (14TH ST)).
 - Stationing and Elevation:**
 - Station 141+00.00: Elevation +05.0.
 - Station 141+58.0: Elevation +55.0.
 - Station 142+72.0: Elevation +52.0.
 - Station 143+84.0: Elevation +54.0.
 - Station 144+98.7: Elevation +98.7.
 - Station 145+94.32: Elevation +98.7.
 - Station 146+58.7: Elevation +58.7.
 - Station 147+99.7: Elevation +99.7.
 - Material Callouts:**
 - 1: PREFORMED PLASTIC, TYPE D, LETTERS AND SYMBOLS
 - 2: PREFORMED PLASTIC, TYPE D, LETTERS AND SYMBOLS
 - 3: PREFORMED PLASTIC, TYPE D, LETTERS AND SYMBOLS
 - 4: PREFORMED PLASTIC, TYPE D, LETTERS AND SYMBOLS
 - 6: PREFORMED PLASTIC, TYPE D, LETTERS AND SYMBOLS
 - 7: PREFORMED PLASTIC, TYPE D, LETTERS AND SYMBOLS
 - 12: PREFORMED PLASTIC, TYPE D, LETTERS AND SYMBOLS
 - Other Details:**
 - Dimensions: 10', 30', 11.5', 11', 11.5', 6', 4', 2', 4', 6', 4'.
 - Labels: IL 104, 13TH ST, 14TH ST, 145+00, 146+00, 147+00.



KLINGNER
& ASSOCIATES, P.C.
Engineers • Architects • Surveyors
616 N.24TH ST. QUINCY, ILLINOIS 62301 217.223.3870
STATE OF ILLINOIS DESIGN FIRM NO. 184-2738

USER NAME = cschenk	DESIGNED -	REVISED -
	DRAWN -	REVISED -
PLOT SCALE = 40,0000 * 1/ in.	CHECKED -	REVISED -
PLOT DATE = 5/16/2025	DATE -	REVISED -

**STATE OF ILLINOIS
DEPARTMENT OF TRANSPORTATION**

FAP RTE 745 (IL 104)
PAVEMENT MARKING PLAN

SCALE: 1"=20'	SHEET 2	OF 20 SHEETS	STA. 141+00.00	TO STA. 147+00.00
---------------	---------	--------------	----------------	-------------------



F.A.P RTE.	SECTION	COUNTY	TOTAL SHEETS	SHEET NO.
745	103Z,R5-4, TS-1,SW	ADAMS	171	143
CONTRACT NO. 72K42				
ILLINOIS		FED. AID PROJECT		

LEGEND:

- ① PREFORMED PLASTIC, TYPE D, 5" SKIP DASH WHITE
② PREFORMED PLASTIC, TYPE D, 5" SOLID YELLOW
③ PREFORMED PLASTIC, TYPE D, 5" SKIP DASH YELLOW
④ PREFORMED PLASTIC, TYPE D, 6" SOLID WHITE
⑤ PREFORMED PLASTIC, TYPE D, 8" SOLID WHITE
⑥ PREFORMED PLASTIC, TYPE D, 12" SOLID WHITE
⑦ PREFORMED PLASTIC, TYPE D, 24" SOLID WHITE
⑧ URETHANE, 5" SKIP DASH WHITE
⑨ URETHANE, 5" SOLID YELLOW
⑩ URETHANE, 5" SKIP DASH YELLOW
⑪ PREFORMED PLASTIC, TYPE D, - 6" SOLID YELLOW
⑫ PREFORMED PLASTIC, TYPE D, LETTERS AND SYMBOLS

- ⑬ URETHANE, 6" SOLID WHITE
⑭ URETHANE, 24" SOLID WHITE
⑮ URETHANE, LETTERS AND SYMBOLS

- ▶ RAISED REFLECTIVE PAVEMENT MARKERS - CRYSTAL, ONE-WAY
- ▶ RAISED REFLECTIVE PAVEMENT MARKERS - AMBER ONE-WAY
- ▶ RAISED REFLECTIVE PAVEMENT MARKERS - AMBER TWO-WAY

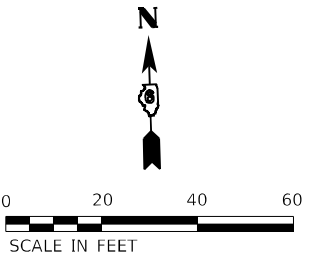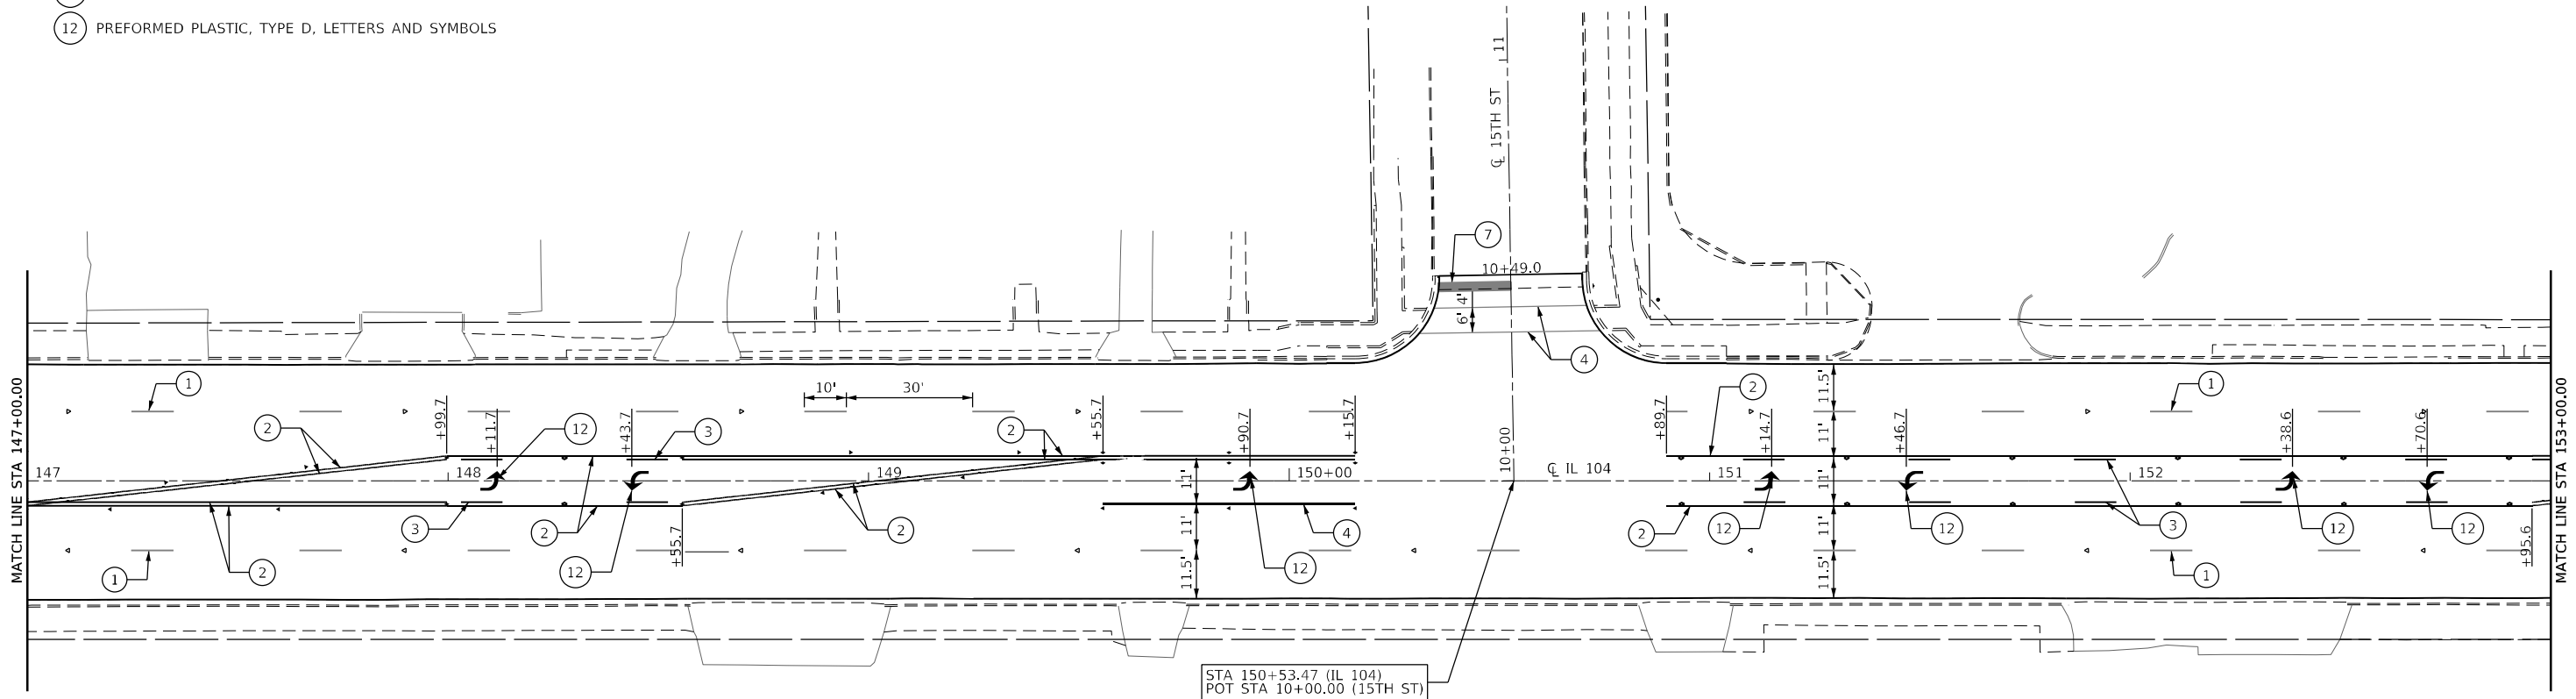

MODEL: Default
FILE: State: IL, Quincy: 72711642201461Work: Order: 04 - Broadway: 118, Transportation: CADD, Sheets: D67742-2-sh, Pymt: Mkt, Plan: 03.dgn

KLINGNER & ASSOCIATES, P.C.
Engineers • Architects • Surveyors
816 N. 24TH ST., QUINCY, ILLINOIS 62201 217.223.3670
STATE OF ILLINOIS DESIGN FIRM NO. 184-2738

USER NAME = cschenk	DESIGNED -	REVISED -
	DRAWN -	REVISED -
PLOT SCALE = 40,0000 * / in.	CHECKED -	REVISED -
PLOT DATE = 5/16/2025	DATE -	REVISED -

STATE OF ILLINOIS
DEPARTMENT OF TRANSPORTATION



FAP RTE 745 (IL 104)
PAVEMENT MARKING PLAN

SCALE: 1"=20' SHEET 3 OF 20 SHEETS STA. 147+00.00 TO STA. 153+00.00

F.A.P. RTE.	SECTION	COUNTY	TOTAL SHEETS	SHEET NO.
745	103Z, RS-4, TS-1, SW	ADAMS	171	144
CONTRACT NO. 72K42				
ILLINOIS FED. AID PROJECT				

- ① PREFORMED PLASTIC, TYPE D, 5" SKIP DASH WHITE
- ② PREFORMED PLASTIC, TYPE D, 5" SOLID YELLOW
- ③ PREFORMED PLASTIC, TYPE D, 5" SKIP DASH YELLOW
- ④ PREFORMED PLASTIC, TYPE D, 6" SOLID WHITE
- ⑤ PREFORMED PLASTIC, TYPE D, 8" SOLID WHITE
- ⑥ PREFORMED PLASTIC, TYPE D, 12" SOLID WHITE
- ⑦ PREFORMED PLASTIC, TYPE D, 24" SOLID WHITE
- ⑧ URETHANE, 5" SKIP DASH WHITE
- ⑨ URETHANE, 5" SOLID YELLOW
- ⑩ URETHANE, 5" SKIP DASH YELLOW
- ⑪ PREFORMED PLASTIC, TYPE D, - 6" SOLID YELLOW
- ⑫ PREFORMED PLASTIC, TYPE D, LETTERS AND SYMBOLS

- 13 URETHANE, 6" SOLID WHITE
- 14 URETHANE, 24" SOLID WHITE
- 15 URETHANE, LETTERS AND SYMBOLS
 - ▶ RAISED REFLECTIVE PAVEMENT MARKERS - CRYSTAL, ONE-WAY
 - ▶ RAISED REFLECTIVE PAVEMENT MARKERS - AMBER ONE-WAY
 - ▶ RAISED REFLECTIVE PAVEMENT MARKERS - AMBER TWO-WAY

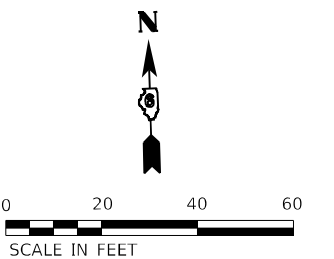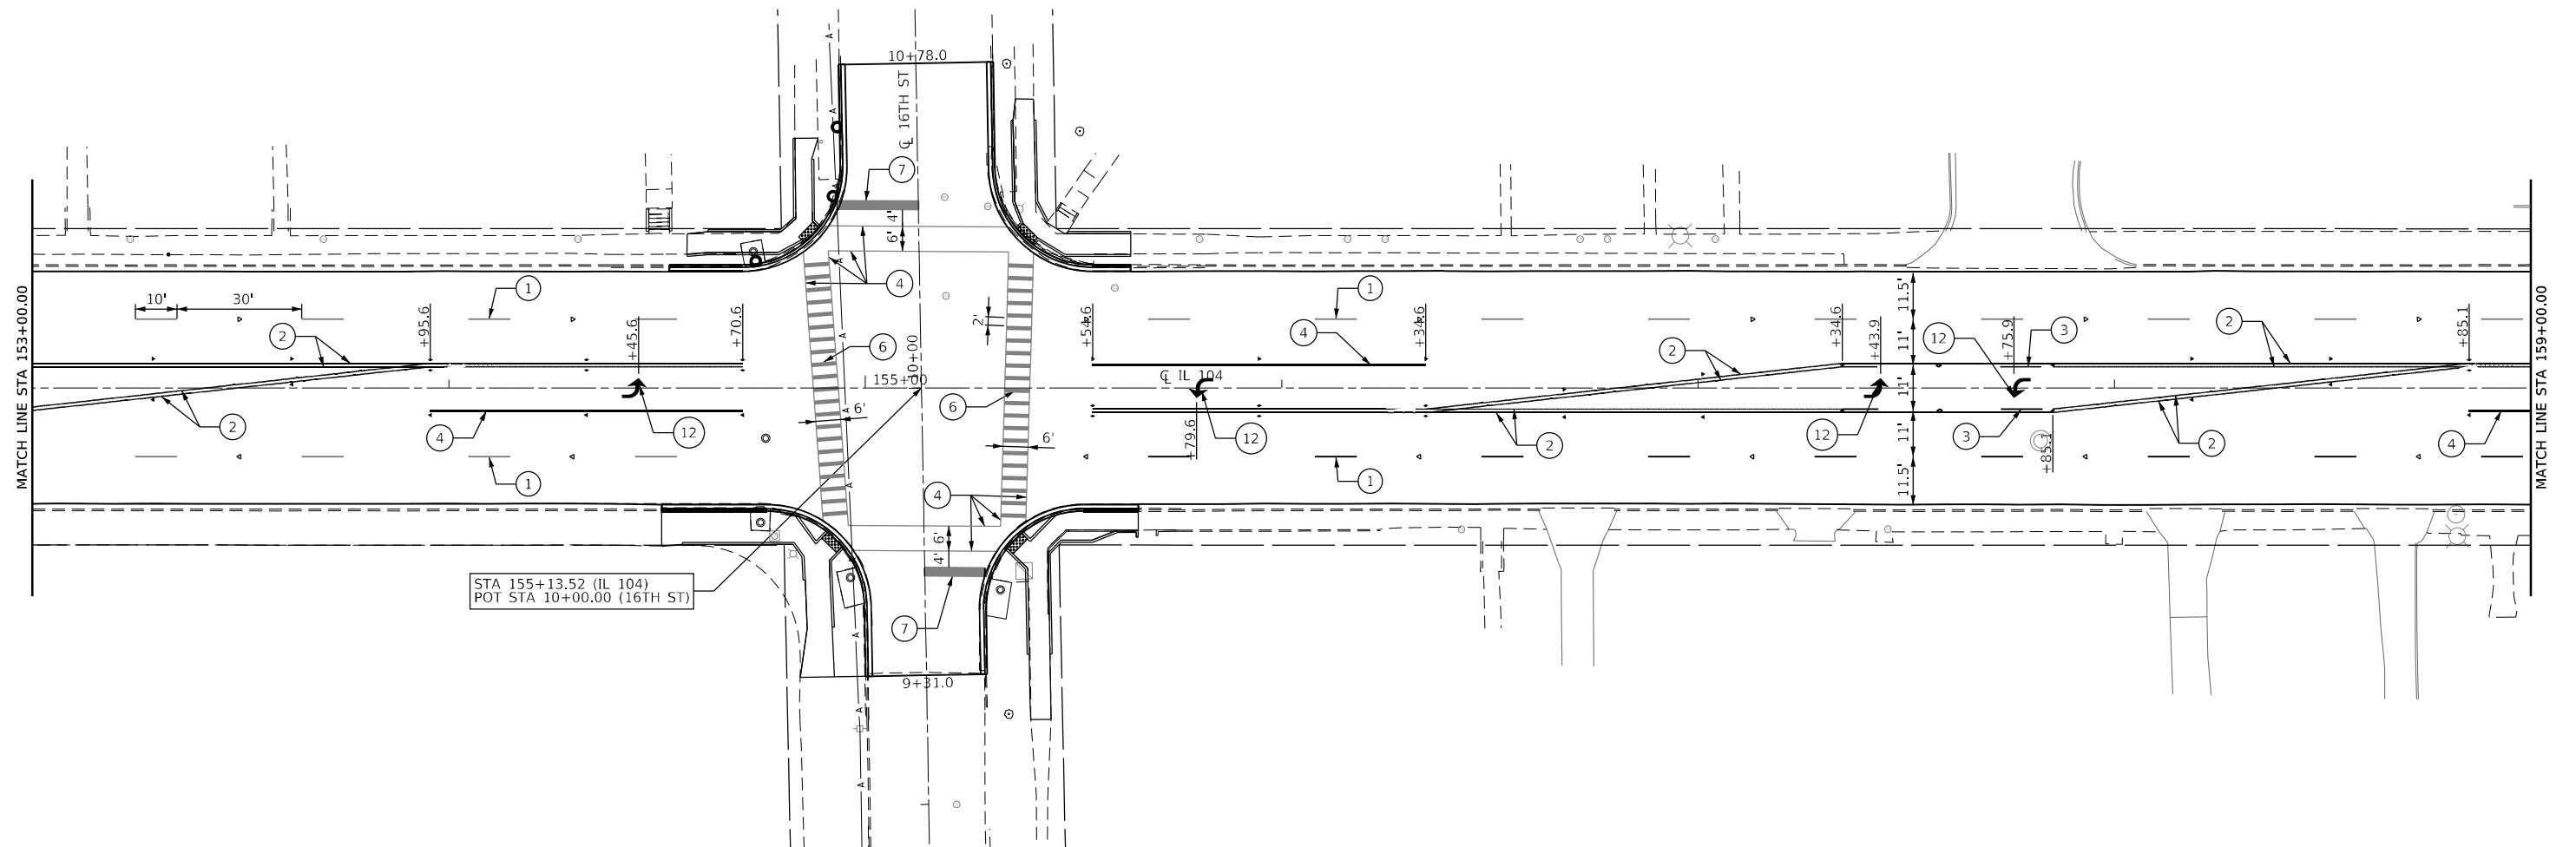


LEGEND:

- 1 PREFORMED PLASTIC, TYPE D, 5" SKIP DASH WHITE
2 PREFORMED PLASTIC, TYPE D, 5" SOLID YELLOW
3 PREFORMED PLASTIC, TYPE D, 5" SKIP DASH YELLOW
4 PREFORMED PLASTIC, TYPE D, 6" SOLID WHITE
5 PREFORMED PLASTIC, TYPE D, 8" SOLID WHITE
6 PREFORMED PLASTIC, TYPE D, 12" SOLID WHITE
7 PREFORMED PLASTIC, TYPE D, 24" SOLID WHITE
8 URETHANE, 5" SKIP DASH WHITE
9 URETHANE, 5" SOLID YELLOW
10 URETHANE, 5" SKIP DASH YELLOW
11 PREFORMED PLASTIC, TYPE D, - 6" SOLID YELLOW
12 PREFORMED PLASTIC, TYPE D, LETTERS AND SYMBOLS

- 13 URETHANE, 6" SOLID WHITE
14 URETHANE, 24" SOLID WHITE
15 URETHANE, LETTERS AND SYMBOLS

- ▶ RAISED REFLECTIVE PAVEMENT MARKERS - CRYSTAL, ONE-WAY
▶ RAISED REFLECTIVE PAVEMENT MARKERS - AMBER ONE-WAY
• RAISED REFLECTIVE PAVEMENT MARKERS - AMBER TWO-WAY

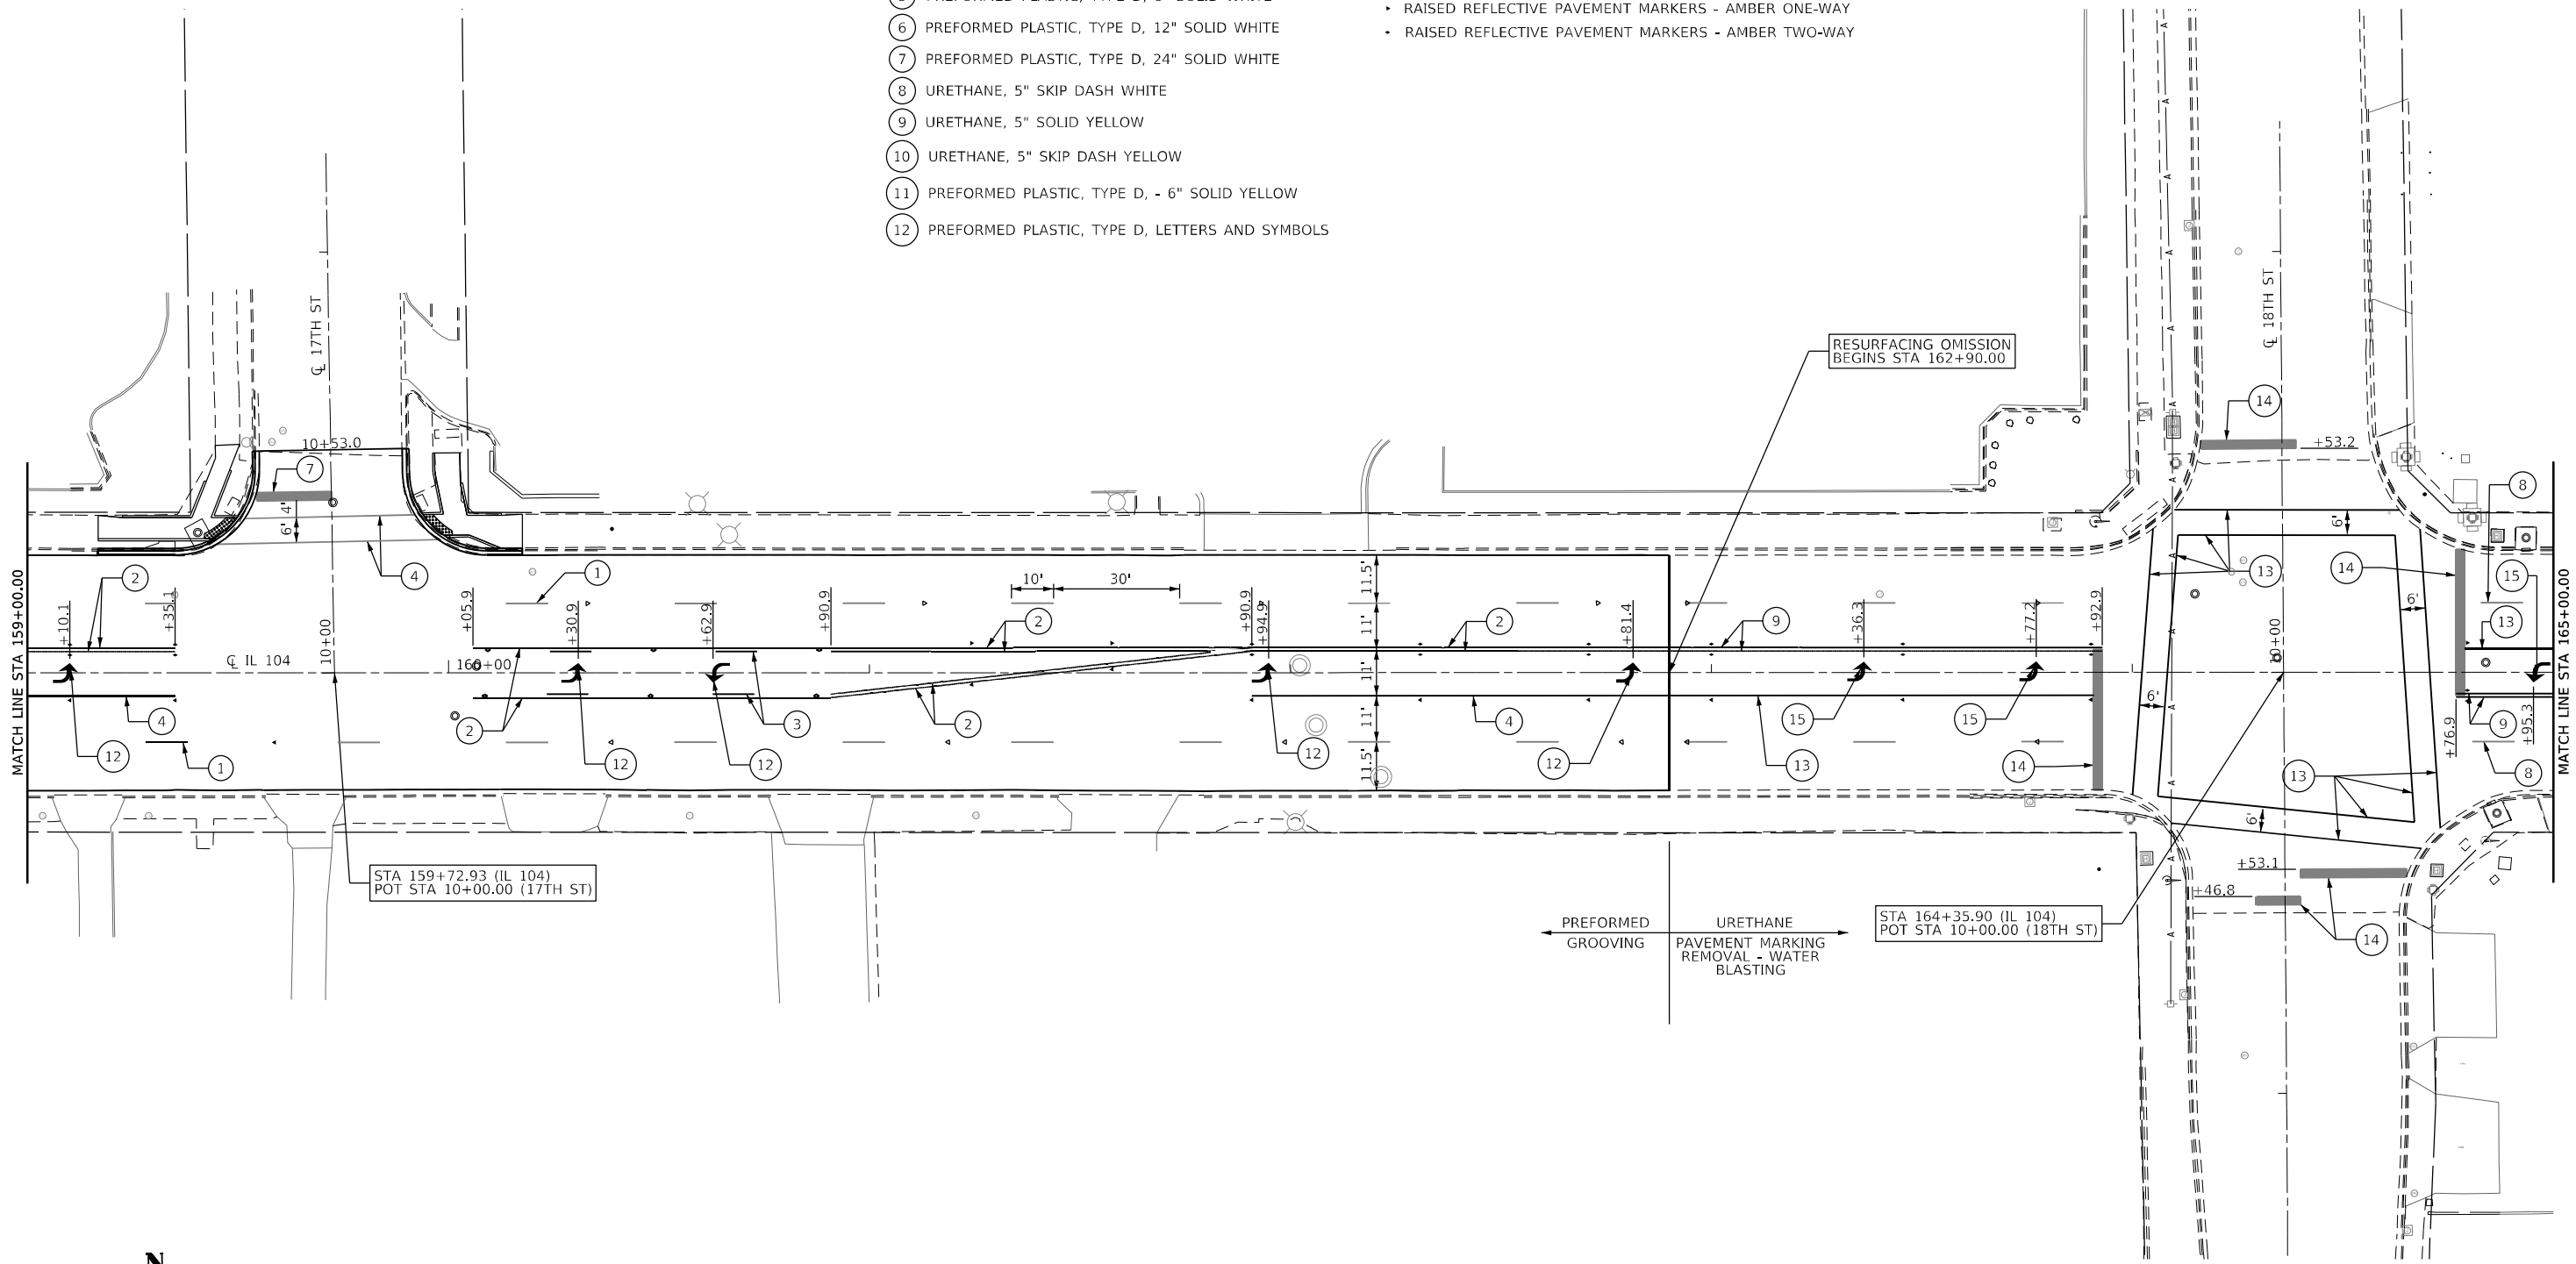

KLINGNER & ASSOCIATES, P.C.
Engineers • Architects • Surveyors
616 N. 24TH ST. QUINCY, ILLINOIS 62301 217.223.3670
STATE OF ILLINOIS DESIGN FIRM NO. 184-2738

USER NAME = cschenk	DESIGNED -	REVISED -
	DRAWN -	REVISED -
PLOT SCALE = 40,0000' / in.	CHECKED -	REVISED -
PLOT DATE = 5/16/2025	DATE -	REVISED -

STATE OF ILLINOIS
DEPARTMENT OF TRANSPORTATION

FAP RTE 745 (IL 104)
PAVEMENT MARKING PLAN

SCALE: 1"=20' SHEET 5 OF 20 SHEETS STA. 159+00.00 TO STA. 165+00.00

F.A.P. RTE.	SECTION	COUNTY	TOTAL SHEETS	SHEET NO.
745	103Z,RS-4, TS-1,SW	ADAMS	171	146
CONTRACT NO. 72K42				
ILLINOIS FED. AID PROJECT				

- LEGEND:

1

PREFORMED PLASTIC, TYPE D, 5" SKIP DASH WHITE

2

PREFORMED PLASTIC, TYPE D, 5" SOLID YELLOW

3

PREFORMED PLASTIC, TYPE D, 5" SKIP DASH YELLOW

4

PREFORMED PLASTIC, TYPE D, 6" SOLID WHITE

5

PREFORMED PLASTIC, TYPE D, 8" SOLID WHITE

6

PREFORMED PLASTIC, TYPE D, 12" SOLID WHITE

7

PREFORMED PLASTIC, TYPE D, 24" SOLID WHITE

8

URETHANE, 5" SKIP DASH WHITE

9

URETHANE, 5" SOLID YELLOW

10

URETHANE, 5" SKIP DASH YELLOW

11

PREFORMED PLASTIC, TYPE D, - 6" SOLID YELLOW

12

PREFORMED PLASTIC, TYPE D, LETTERS AND SYMBOLS

13

URETHANE, 6" SOLID WHITE

14

URETHANE, 24" SOLID WHITE


15

URETHANE, LETTERS AND SYMBOLS

RAISED REFLECTIVE PAVEMENT MARKERS - CRYSTAL, ONE-WAY

RAISED REFLECTIVE PAVEMENT MARKERS - AMBER ONE-WAY

RAISED REFLECTIVE PAVEMENT MARKERS - AMBER TWO-WAY

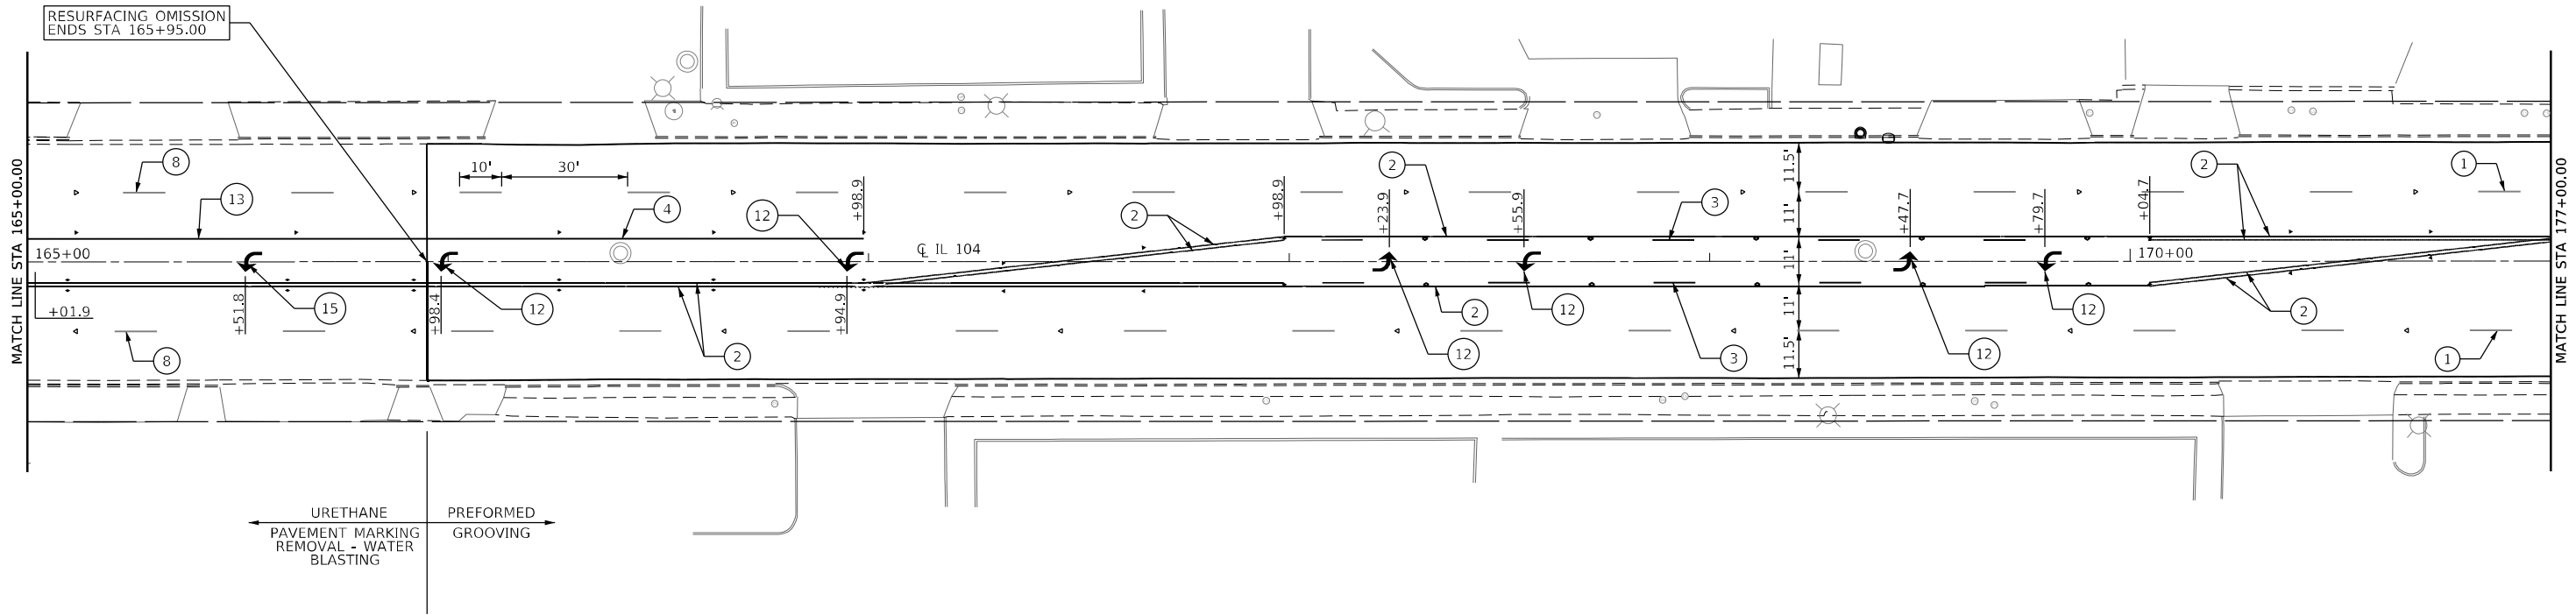

MODEL: Default
FILE: Name: Quincy\27Hes\270146\Work Order 04 - Broadway\18 Transportation\CADD Sheets\674242-shr-Pymt-Mkt-Plan06.dgn

KLINGNER
& ASSOCIATES, P.C.

Engineers • Architects • Surveyors
616 N. 24TH ST. QUINCY, ILLINOIS 62301 217.223.3670
STATE OF ILLINOIS DESIGN FIRM NO. 184-2738

USER NAME = cschenk	DESIGNED -	REVISED -
	DRAWN -	REVISED -
PLOT SCALE = 40,0000 * / in.	CHECKED -	REVISED -
PLOT DATE = 5/16/2025	DATE -	REVISED -

STATE OF ILLINOIS
DEPARTMENT OF TRANSPORTATION

FAP RTE 745 (IL 104)
PAVEMENT MARKING PLAN

SCALE: 1"=20' SHEET 6 OF 20 SHEETS STA. 165+00.00 TO STA. 171+00.00

F.A.P. RTE.	SECTION	COUNTY	TOTAL SHEETS	SHEET NO.
745	103Z,RS-4, TS-1,SW	ADAMS	171	147
CONTRACT NO. 72K42				
ILLINOIS FED. AID PROJECT				

- LEGEND:

1

PREFORMED PLASTIC, TYPE D, 5" SKIP DASH WHITE

2

PREFORMED PLASTIC, TYPE D, 5" SOLID YELLOW

3

PREFORMED PLASTIC, TYPE D, 5" SKIP DASH YELLOW

4

PREFORMED PLASTIC, TYPE D, 6" SOLID WHITE

5

PREFORMED PLASTIC, TYPE D, 8" SOLID WHITE

6

PREFORMED PLASTIC, TYPE D, 12" SOLID WHITE

7

PREFORMED PLASTIC, TYPE D, 24" SOLID WHITE

8

URETHANE, 5" SKIP DASH WHITE

9

URETHANE, 5" SOLID YELLOW

10

URETHANE, 5" SKIP DASH YELLOW

11

PREFORMED PLASTIC, TYPE D, - 6" SOLID YELLOW

12

PREFORMED PLASTIC, TYPE D, LETTERS AND SYMBOLS

13

URETHANE, 6" SOLID WHITE

14

URETHANE, 24" SOLID WHITE

15

URETHANE, LETTERS AND SYMBOLS

▪


RAISED REFLECTIVE PAVEMENT MARKERS - CRYSTAL, ONE-WAY

▪

RAISED REFLECTIVE PAVEMENT MARKERS - AMBER ONE-WAY

▪

RAISED REFLECTIVE PAVEMENT MARKERS - AMBER TWO-WAY

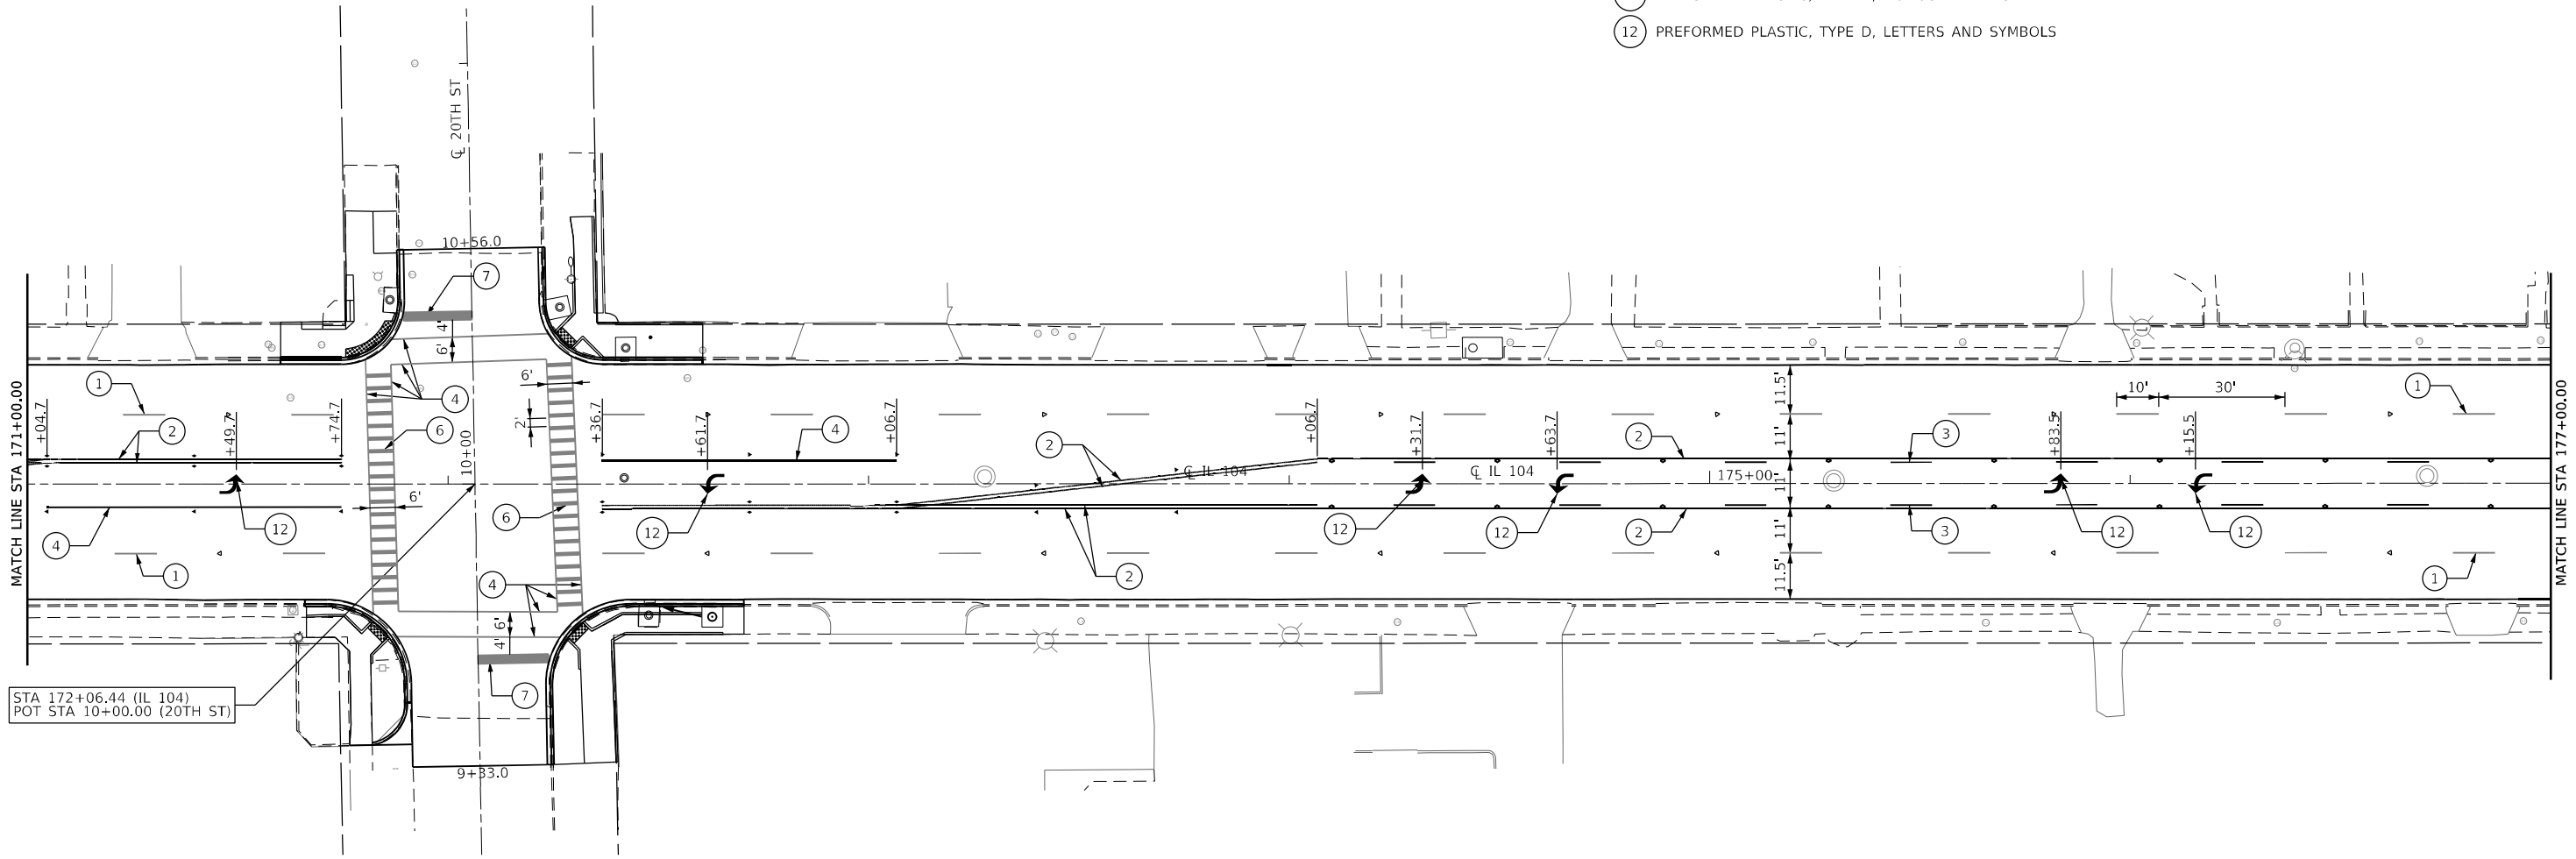

STA 172+06.44 (IL 104)
POT STA 10+00.00 (20TH ST)

MODEL: Default
FILE: State-IL-Quincy-72Hwy22046Work_Order_04 - Broadway\18-Transportation\CADD_Sheets\67K42-shr_Pymt_Mkt_Plan07.dgn

KLINGNER
& ASSOCIATES, P.C.
Engineers • Architects • Surveyors
616 N 24TH ST, QUINCY, ILLINOIS 62301 217.223.3670
STATE OF ILLINOIS DESIGN FIRM NO. 184-2738

USER NAME = cschenk	DESIGNED -	REVISED -
	DRAWN -	REVISED -
PLOT SCALE = 40,0000 ' / in.	CHECKED -	REVISED -
PLOT DATE = 5/16/2025	DATE -	REVISED -

STATE OF ILLINOIS
DEPARTMENT OF TRANSPORTATION

FAP RTE 745 (IL 104)
PAVEMENT MARKING PLAN

SCALE: 1"=20' SHEET 7 OF 20 SHEETS STA. 171+00.00 TO STA. 177+00.00



F.A.P. RTE.	SECTION	COUNTY	TOTAL SHEETS	SHEET NO.
745	103Z,RS-4, TS-1,SW	ADAMS	171	148
CONTRACT NO. 72K42				
ILLINOIS FED. AID PROJECT				

LEGEND:

- ① PREFORMED PLASTIC, TYPE D, 5" SKIP DASH WHITE
② PREFORMED PLASTIC, TYPE D, 5" SOLID YELLOW
③ PREFORMED PLASTIC, TYPE D, 5" SKIP DASH YELLOW
④ PREFORMED PLASTIC, TYPE D, 6" SOLID WHITE
⑤ PREFORMED PLASTIC, TYPE D, 8" SOLID WHITE
⑥ PREFORMED PLASTIC, TYPE D, 12" SOLID WHITE
⑦ PREFORMED PLASTIC, TYPE D, 24" SOLID WHITE
⑧ URETHANE, 5" SKIP DASH WHITE
⑨ URETHANE, 5" SOLID YELLOW
⑩ URETHANE, 5" SKIP DASH YELLOW
⑪ PREFORMED PLASTIC, TYPE D, - 6" SOLID YELLOW
⑫ PREFORMED PLASTIC, TYPE D, LETTERS AND SYMBOLS

- ⑬ URETHANE, 6" SOLID WHITE
⑭ URETHANE, 24" SOLID WHITE
⑮ URETHANE, LETTERS AND SYMBOLS

- ▶ RAISED REFLECTIVE PAVEMENT MARKERS - CRYSTAL, ONE-WAY
- ▶ RAISED REFLECTIVE PAVEMENT MARKERS - AMBER ONE-WAY
- ▶ RAISED REFLECTIVE PAVEMENT MARKERS - AMBER TWO-WAY

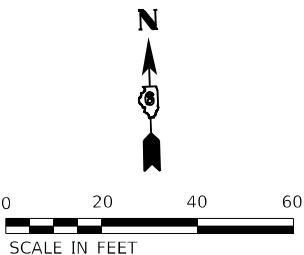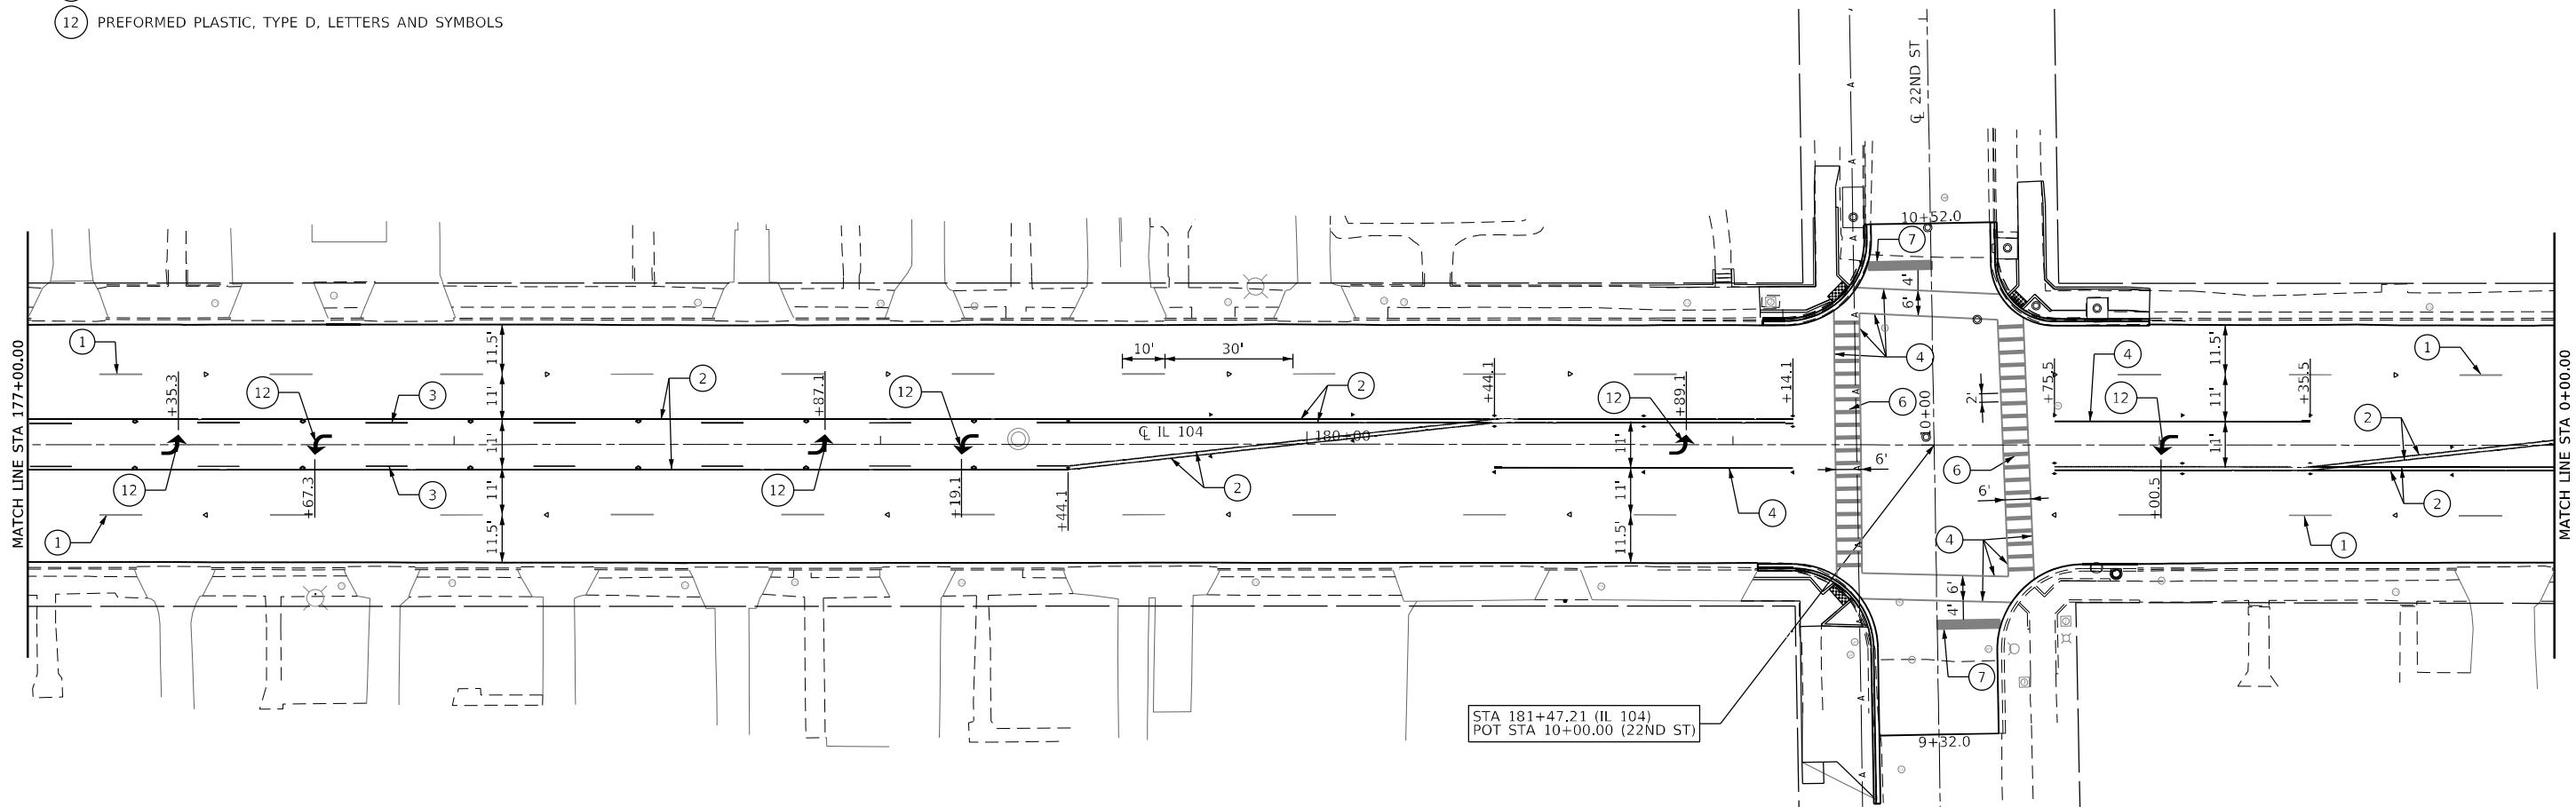

MODEL: Default
FILE: State-IL-Quincy-22Hwy22Hwy220146Work_Order_04 - Broadway\18-Transportation\CADD_Sheets\67742-2ht_Pymt_Mkt_Plan08.dgn

KLINGNER & ASSOCIATES, P.C.
Engineers • Architects • Surveyors
616 N. 24TH ST. QUINCY, ILLINOIS 62301 217.223.3670
STATE OF ILLINOIS DESIGN FIRM NO. 184-2738

USER NAME = cschenk	DESIGNED -	REVISED -
	DRAWN -	REVISED -
PLOT SCALE = 40,0000 * / in.	CHECKED -	REVISED -
PLOT DATE = 5/16/2025	DATE -	REVISED -

STATE OF ILLINOIS
DEPARTMENT OF TRANSPORTATION

FAP RTE 745 (IL 104)
PAVEMENT MARKING PLAN

SCALE: 1"=20' SHEET 8 OF 20 SHEETS STA. 177+00.00 TO STA. 0+00.00

F.A.P. RTE.	SECTION	COUNTY	TOTAL SHEETS	SHEET NO.
745	103Z,RS-4, TS-1,SW	ADAMS	171	149
CONTRACT NO. 72K42				
ILLINOIS FED. AID PROJECT				

- LEGEND:

1

PREFORMED PLASTIC, TYPE D, 5" SKIP DASH WHITE

2

PREFORMED PLASTIC, TYPE D, 5" SOLID YELLOW

3

PREFORMED PLASTIC, TYPE D, 5" SKIP DASH YELLOW

4

PREFORMED PLASTIC, TYPE D, 6" SOLID WHITE

5

PREFORMED PLASTIC, TYPE D, 8" SOLID WHITE

6

PREFORMED PLASTIC, TYPE D, 12" SOLID WHITE

7

PREFORMED PLASTIC, TYPE D, 24" SOLID WHITE

8

URETHANE, 5" SKIP DASH WHITE

9

URETHANE, 5" SOLID YELLOW

10

URETHANE, 5" SKIP DASH YELLOW

11

PREFORMED PLASTIC, TYPE D, - 6" SOLID YELLOW

12

PREFORMED PLASTIC, TYPE D, LETTERS AND SYMBOLS

13


URETHANE, 6" SOLID WHITE

14

URETHANE, 24" SOLID WHITE

15

URETHANE, LETTERS AND SYMBOLS
- RAISED REFLECTIVE PAVEMENT MARKERS - CRYSTAL, ONE-WAY
- RAISED REFLECTIVE PAVEMENT MARKERS - AMBER ONE-WAY
- RAISED REFLECTIVE PAVEMENT MARKERS - AMBER TWO-WAY

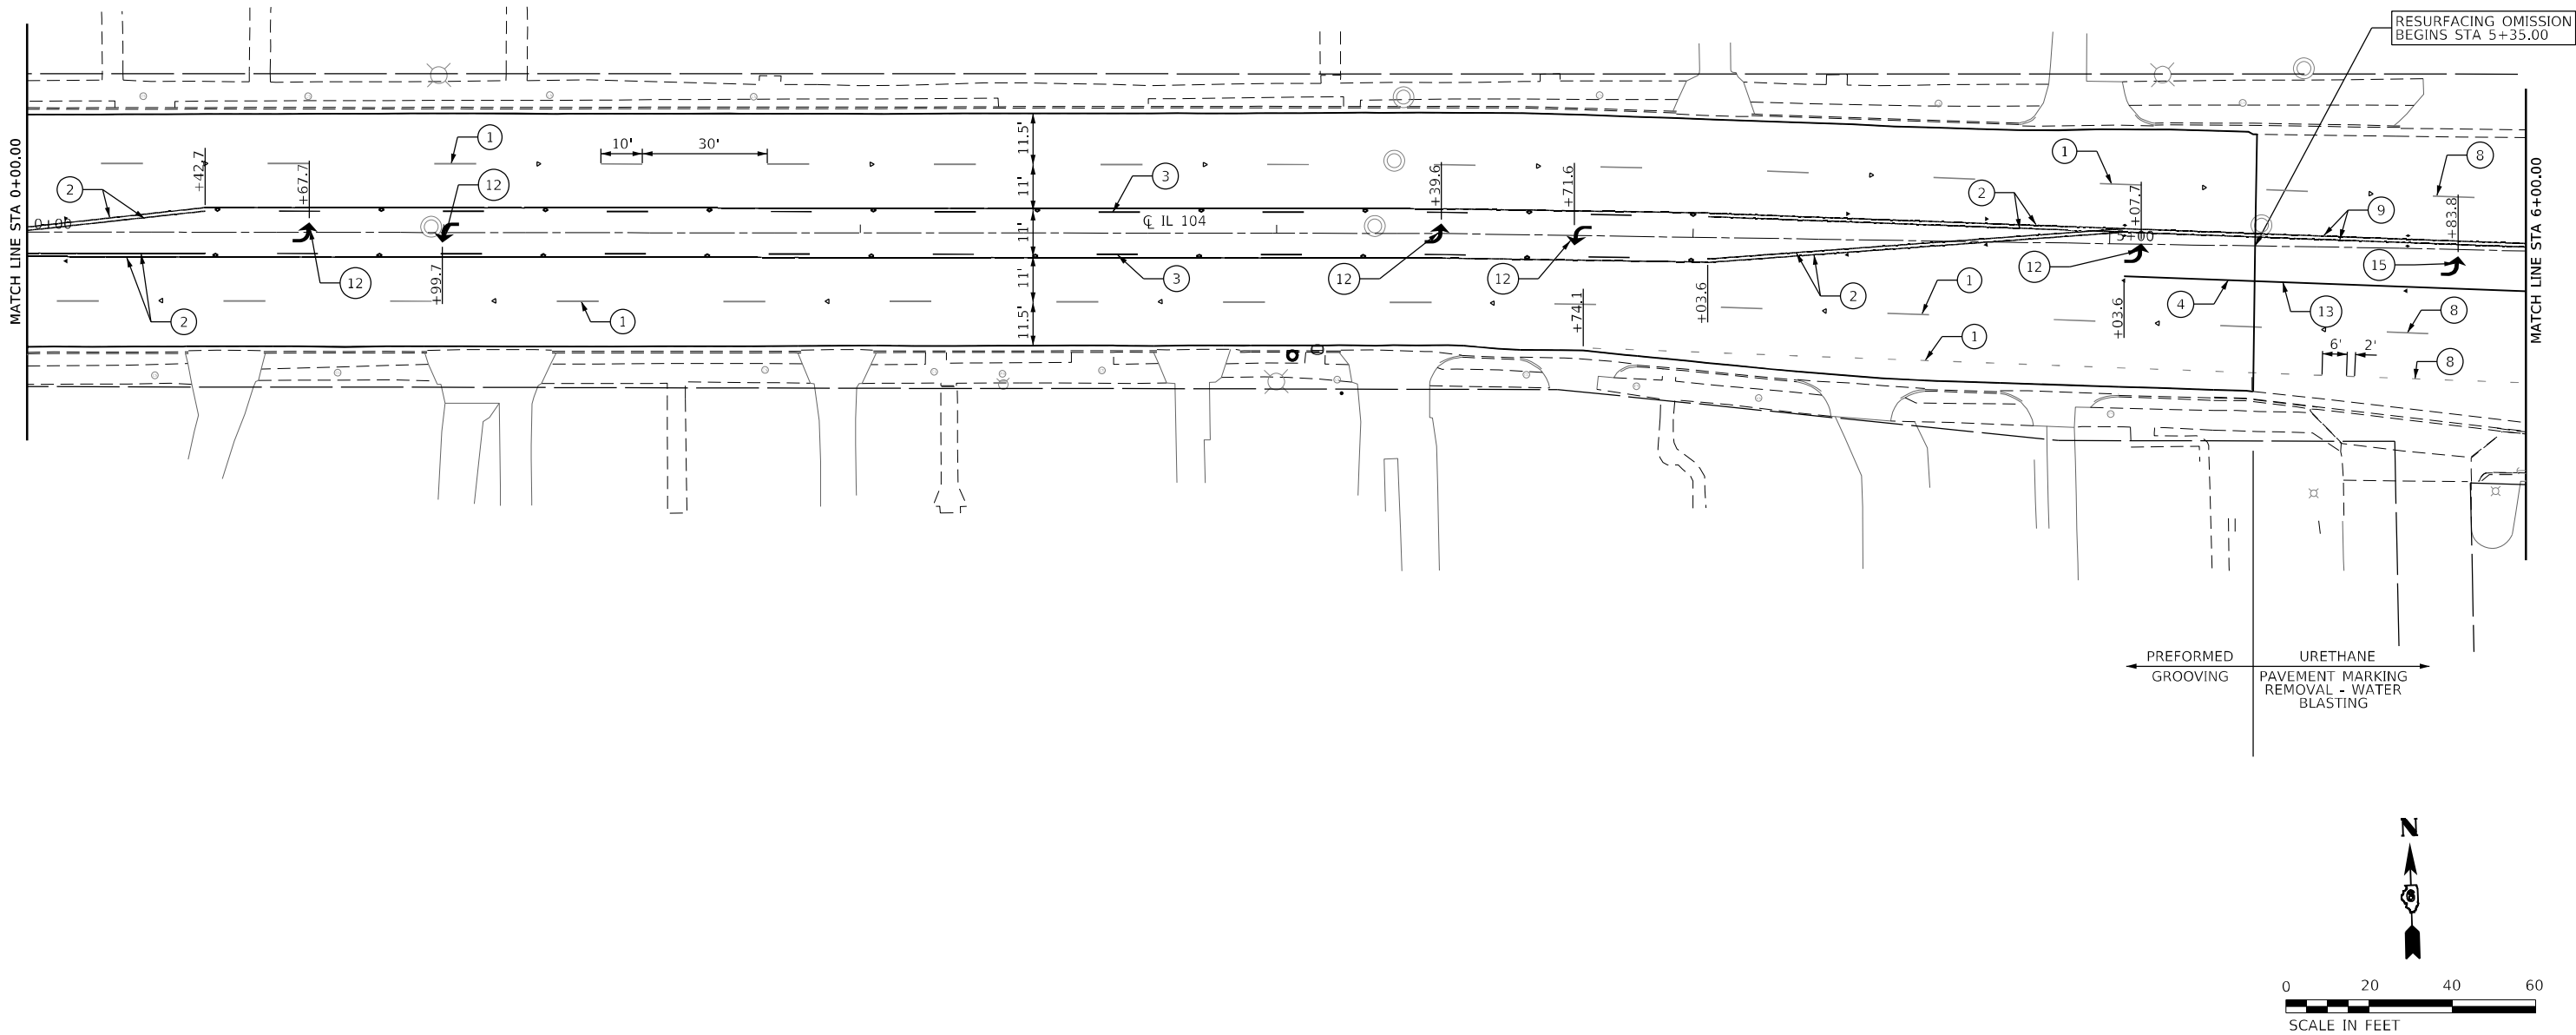

MODEL: Default
FILE: State-ILQuincy27Hwy220146Work_Order_04 - Roadway\18-Transportation\CADD_Sheets\67K42-2-2ht_Pymt_Mkt_Plan09.dgn

KLINGNER
& ASSOCIATES, P.C.

Engineers • Architects • Surveyors
616 N. 24TH ST. QUINCY, ILLINOIS 62301 217.223.3670
STATE OF ILLINOIS DESIGN FIRM NO. 184-2738

USER NAME = cschenk	DESIGNED -	REVISED -
	DRAWN -	REVISED -
PLOT SCALE = 40,0000 * / in.	CHECKED -	REVISED -
PLOT DATE = 5/16/2025	DATE -	REVISED -

STATE OF ILLINOIS
DEPARTMENT OF TRANSPORTATION

FAP RTE 745 (IL 104)
PAVEMENT MARKING PLAN

SCALE: 1"=20' SHEET 9 OF 20 SHEETS STA. 0+00.00 TO STA. 6+00.00


F.A.P. RTE.	SECTION	COUNTY	TOTAL SHEETS	SHEET NO.
745	103Z,RS-4, TS-1,SW	ADAMS	171	150
CONTRACT NO. 72K42				
ILLINOIS FED. AID PROJECT				

- LEGEND:

- ① PREFORMED PLASTIC, TYPE D, 5" SKIP DASH WHITE
- ② PREFORMED PLASTIC, TYPE D, 5" SOLID YELLOW
- ③ PREFORMED PLASTIC, TYPE D, 5" SKIP DASH YELLOW
- ④ PREFORMED PLASTIC, TYPE D, 6" SOLID WHITE
- ⑤ PREFORMED PLASTIC, TYPE D, 8" SOLID WHITE
- ⑥ PREFORMED PLASTIC, TYPE D, 12" SOLID WHITE
- ⑦ PREFORMED PLASTIC, TYPE D, 24" SOLID WHITE
- ⑧ URETHANE, 5" SKIP DASH WHITE
- ⑨ URETHANE, 5" SOLID YELLOW
- ⑩ URETHANE, 5" SKIP DASH YELLOW
- ⑪ PREFORMED PLASTIC, TYPE D, - 6" SOLID YELLOW
- ⑫ PREFORMED PLASTIC, TYPE D, LETTERS AND SYMBOLS

- 13 URETHANE, 6" SOLID WHITE
- 14 URETHANE, 24" SOLID WHITE
- 15 URETHANE, LETTERS AND SYMBOLS

- ▶ RAISED REFLECTIVE PAVEMENT MARKERS - CRYSTAL, ONE-WAY
- ▶ RAISED REFLECTIVE PAVEMENT MARKERS - AMBER ONE-WAY
- RAISED REFLECTIVE PAVEMENT MARKERS - AMBER TWO-WAY

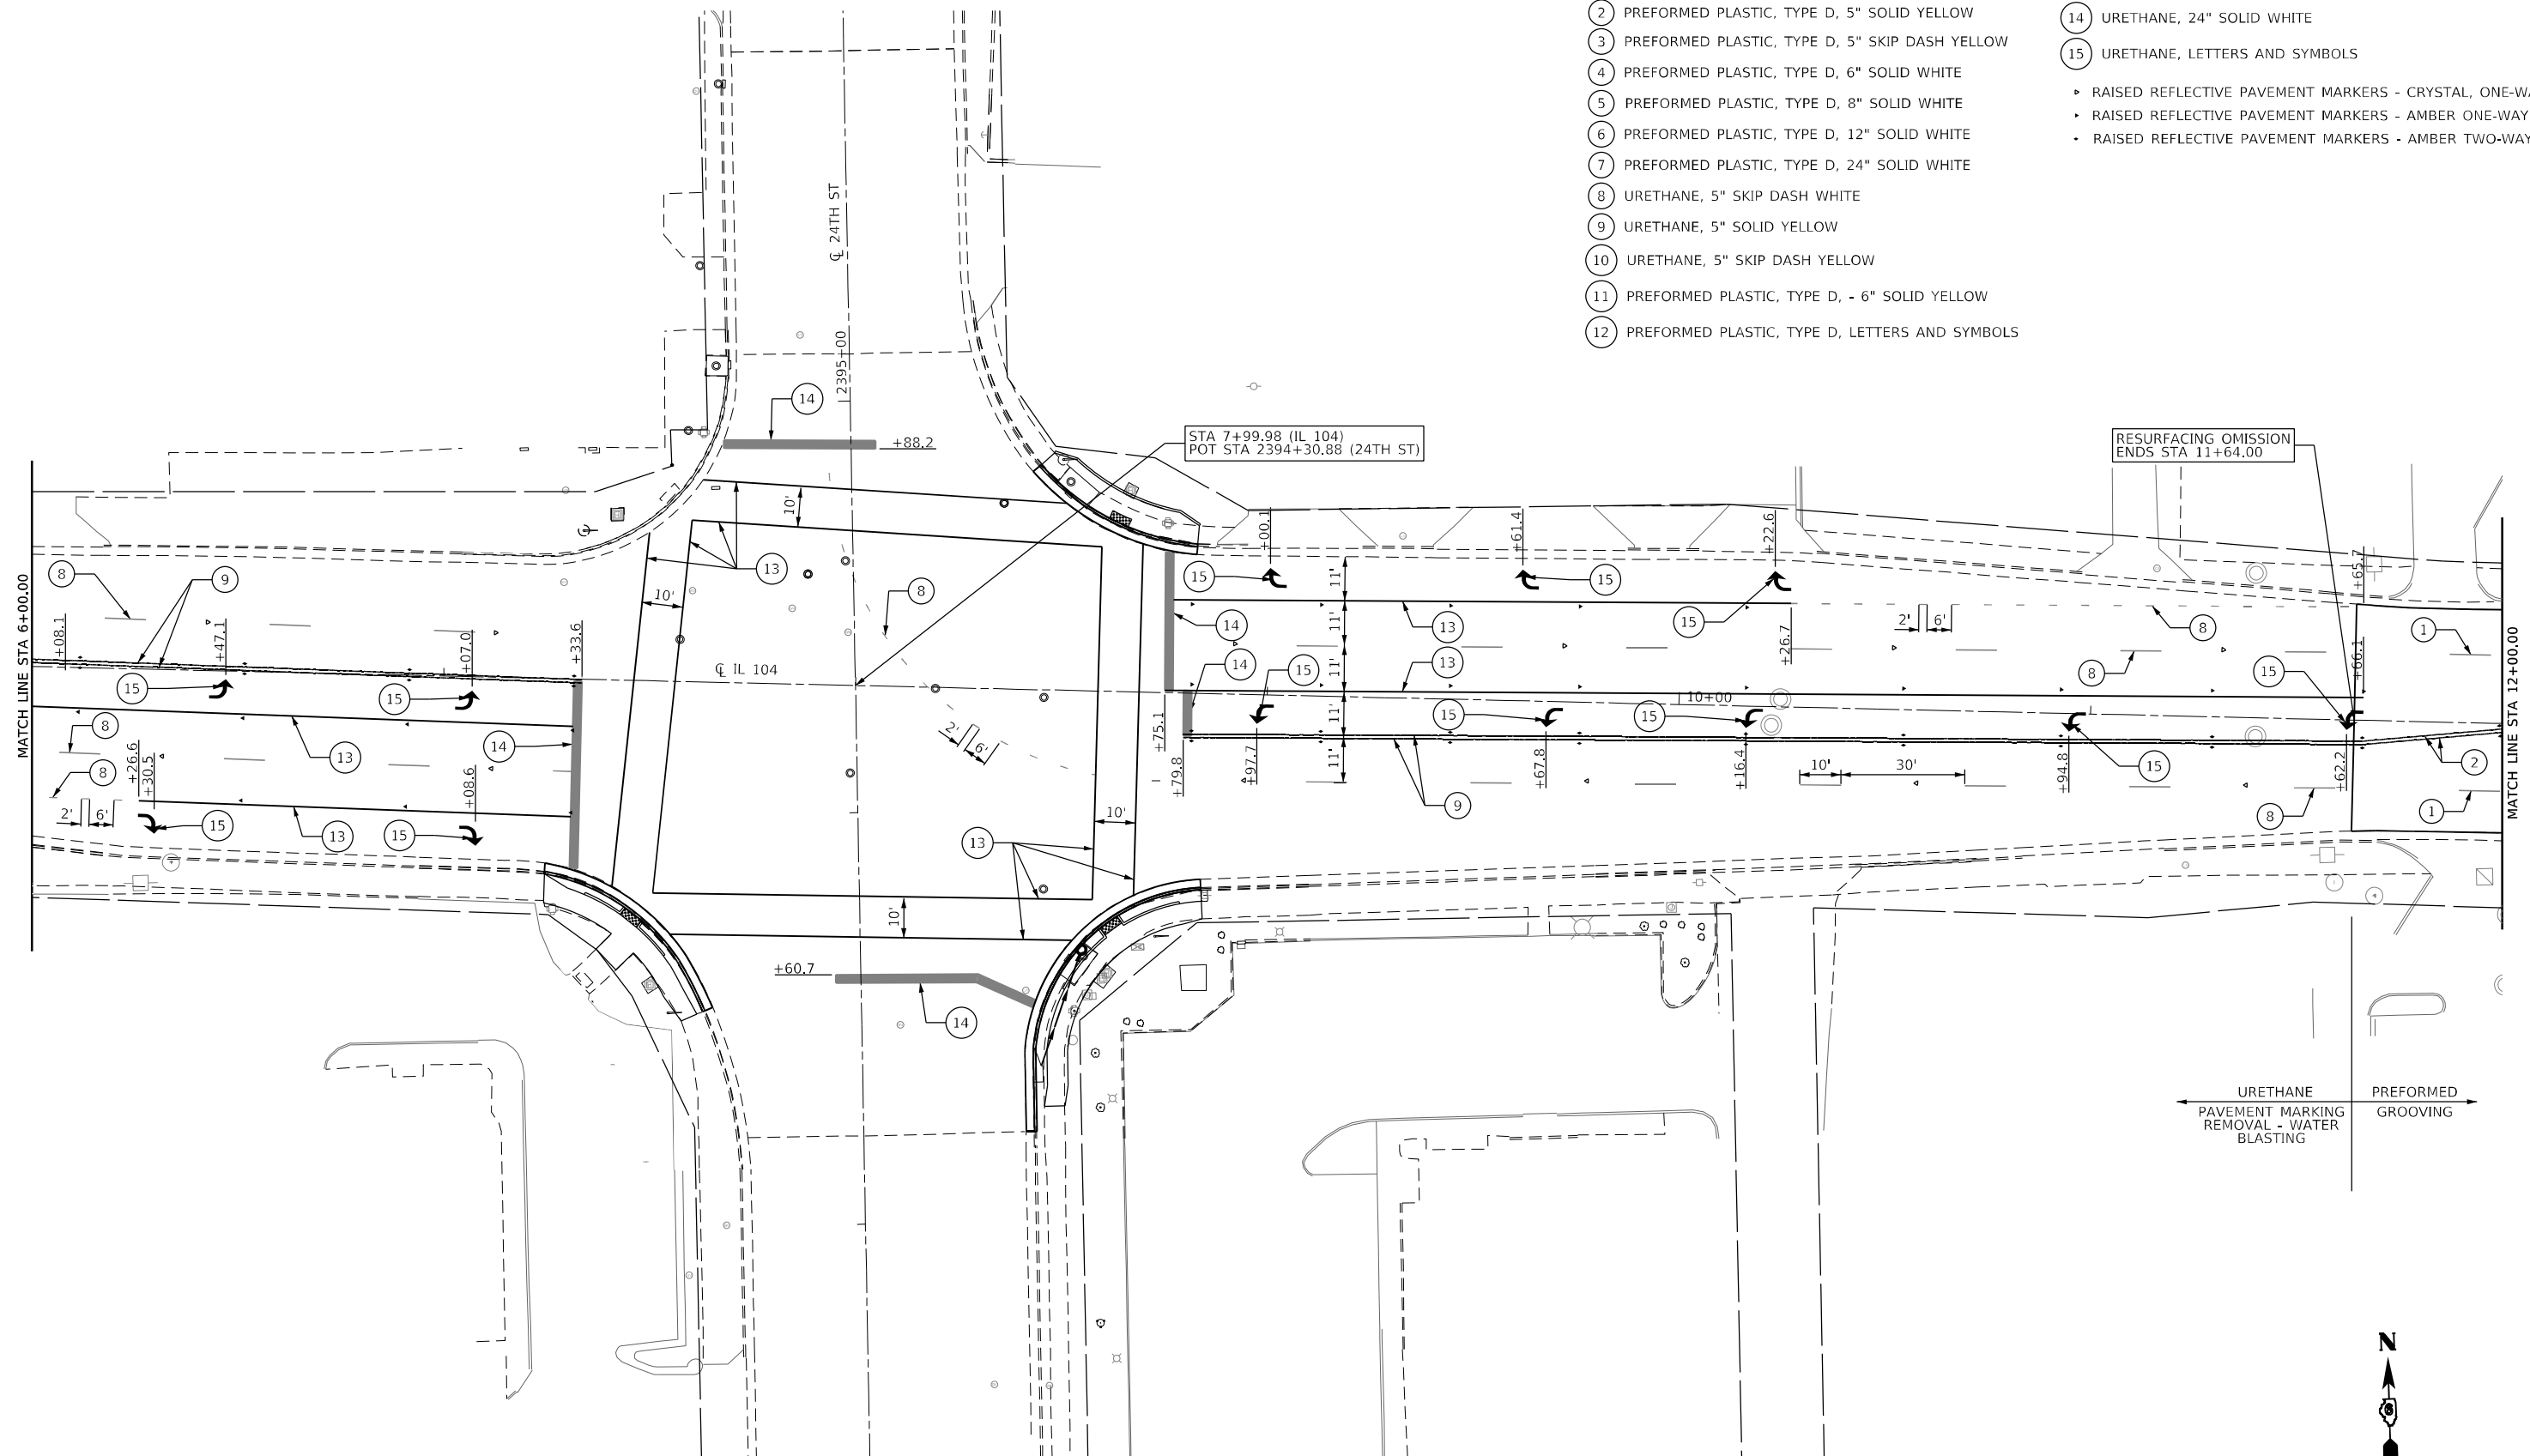

← URETHANE PAVEMENT MARKING	PREFORMED GROOVING →
--------------------------------	-------------------------

STATE OF ILLINOIS
DEPARTMENT OF TRANSPORTATION

FAP RTE 745 (IL 104)
PAVEMENT MARKING PLAN

SCALE: 1"=20'	SHEET 10 OF 20 SHEETS	STA. 6+00.00 TO STA. 12+00.00
---------------	-----------------------	-------------------------------

F.A.P RTE.	SECTION	COUNTY	TOTAL SHEETS	SHEET NO.
745	103Z,RS-4, TS-1,SW	ADAMS	171	151
		CONTRACT NO. 72K42		
	ILLINOIS	FED. AID PROJECT		

MODEL: Default
FILE NAME: P:\Quincy\22\files\220146\Work Order 04 - Broadway\18_Transportation\CADD Sheets\0672K42-sht Pymt Mrk Plan10.dgn

KLINGNER
& ASSOCIATES, P.C.
Engineers • Architects • Surveyors
616 N.24TH ST. QUINCY, ILLINOIS 62301 217.223.3670
STATE OF ILLINOIS DESIGN FIRM NO. 184-2738

USER NAME = cschenk	DESIGNED -	REVISED -
	DRAWN -	REVISED -
PLOT SCALE = 40,0000 * / in.	CHECKED -	REVISED -
PLOT DATE = 5/16/2025	DATE -	REVISED -

- LEGEND:

1

PREFORMED PLASTIC, TYPE D, 5" SKIP DASH WHITE

2

PREFORMED PLASTIC, TYPE D, 5" SOLID YELLOW

3

PREFORMED PLASTIC, TYPE D, 5" SKIP DASH YELLOW

4

PREFORMED PLASTIC, TYPE D, 6" SOLID WHITE

5

PREFORMED PLASTIC, TYPE D, 8" SOLID WHITE

6

PREFORMED PLASTIC, TYPE D, 12" SOLID WHITE

7

PREFORMED PLASTIC, TYPE D, 24" SOLID WHITE

8

URETHANE, 5" SKIP DASH WHITE

9

URETHANE, 5" SOLID YELLOW

10

URETHANE, 5" SKIP DASH YELLOW

11

PREFORMED PLASTIC, TYPE D, - 6" SOLID YELLOW

12

PREFORMED PLASTIC, TYPE D, LETTERS AND SYMBOLS

13

URETHANE, 6" SOLID WHITE

14

URETHANE, 24" SOLID WHITE

15


URETHANE, LETTERS AND SYMBOLS
- RAISED REFLECTIVE PAVEMENT MARKERS - CRYSTAL, ONE-WAY

▪

RAISED REFLECTIVE PAVEMENT MARKERS - AMBER ONE-WAY

▪

RAISED REFLECTIVE PAVEMENT MARKERS - AMBER TWO-WAY

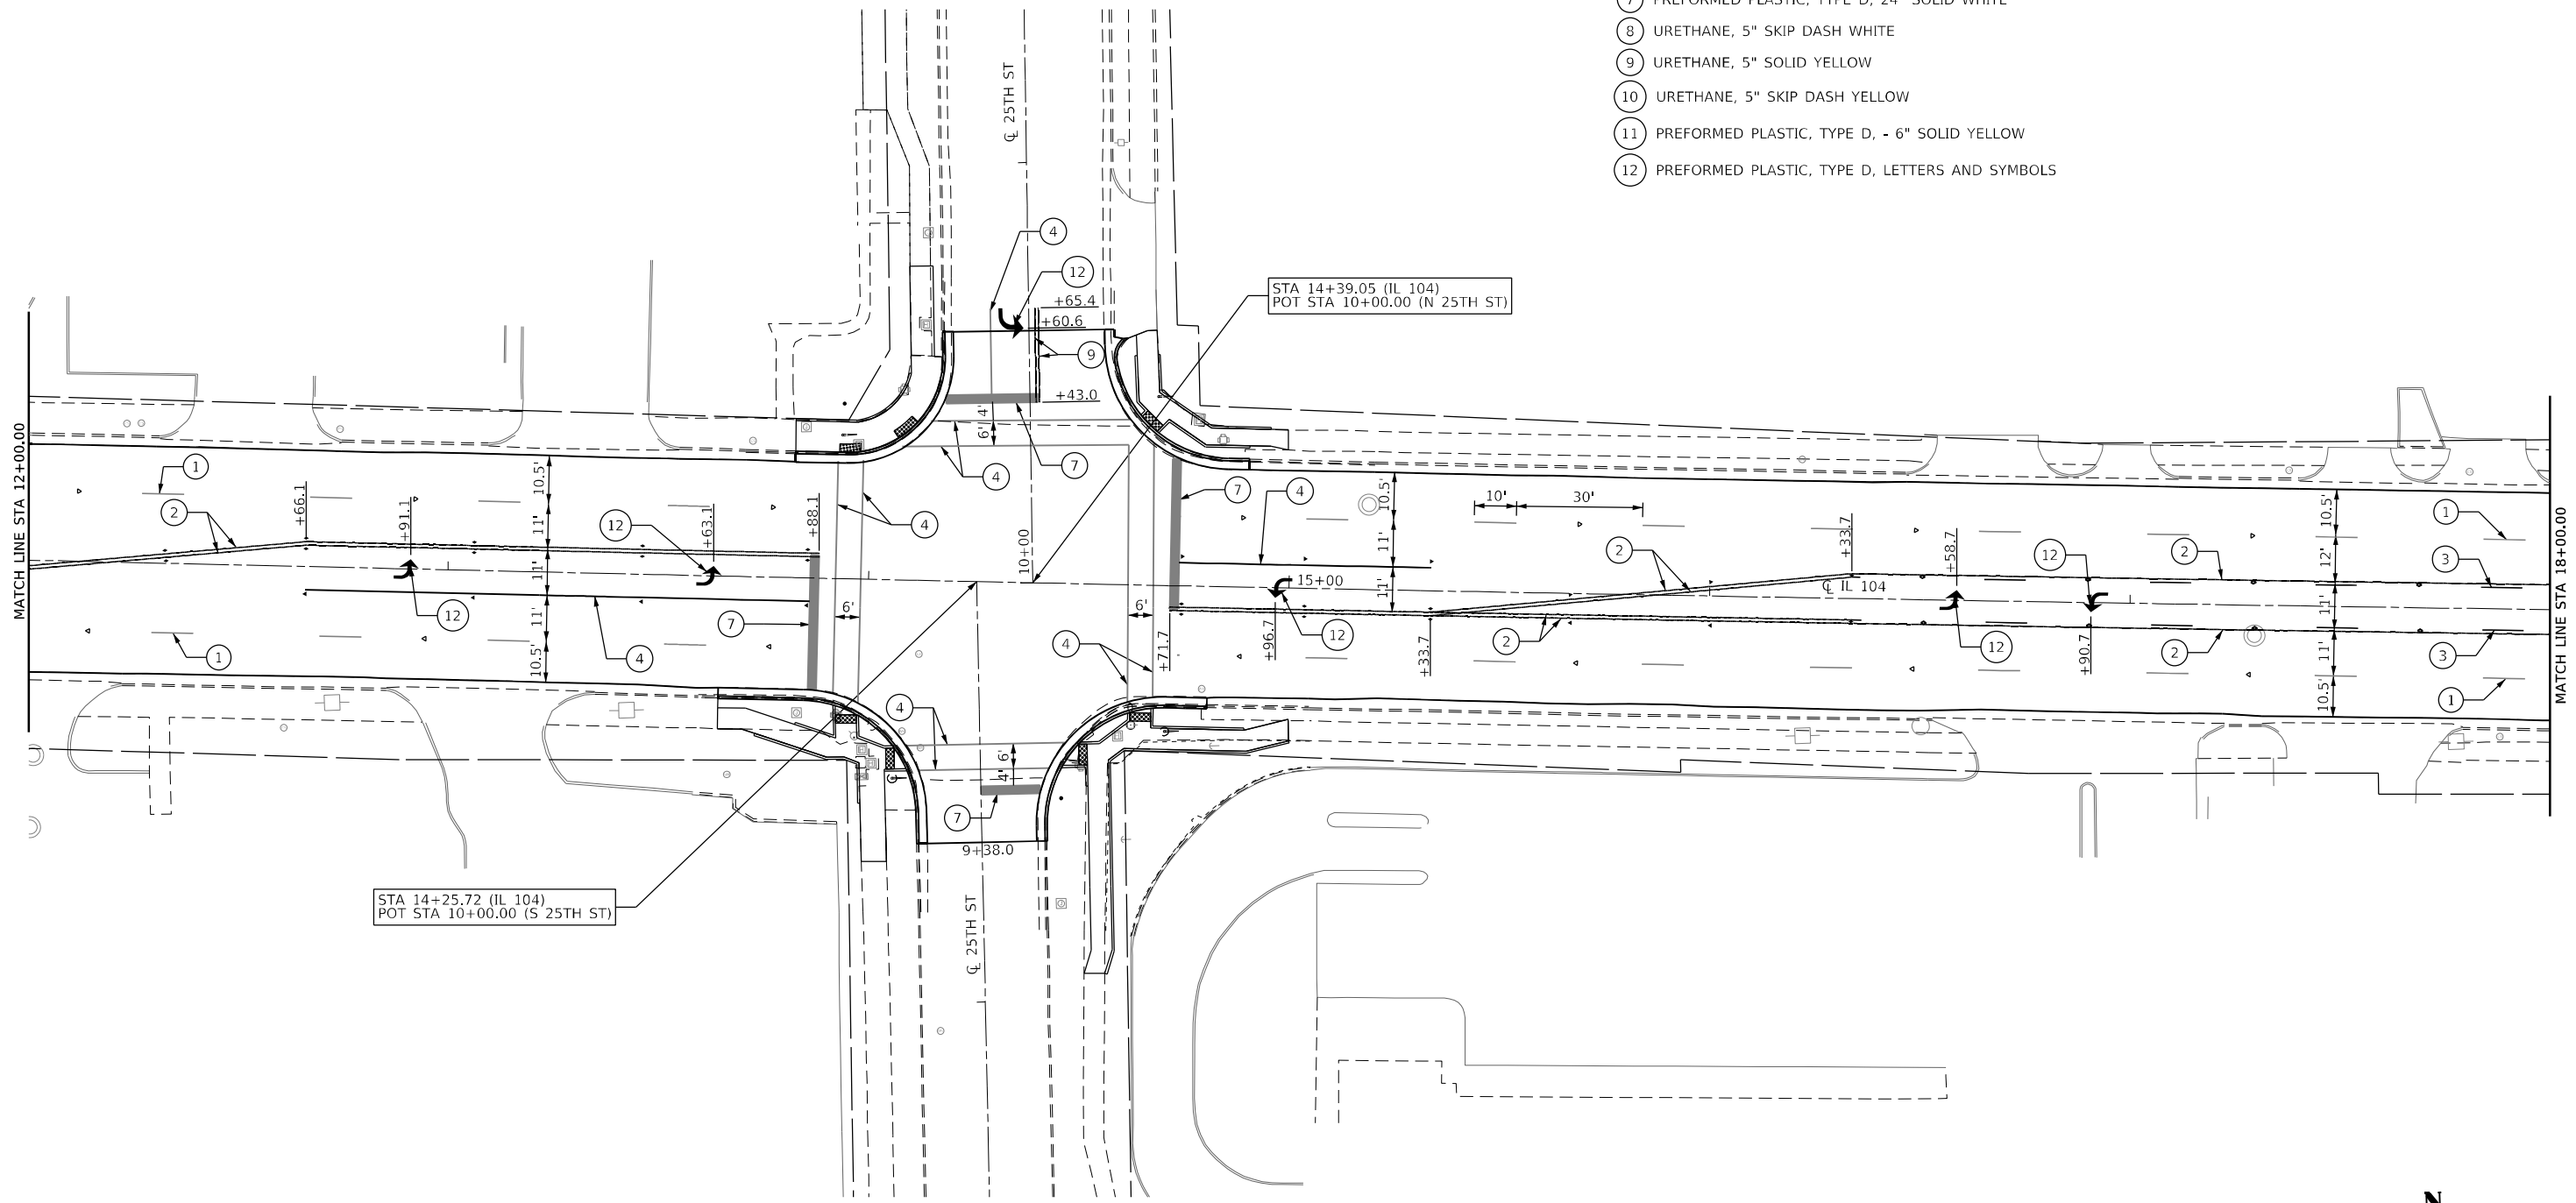

MODEL: Default
FILE: State-ILQuincy22Hwy22046Work Order 04 - Broadway\18-Transportation\CADD-Sheets\67K42-shr-Pymt-Mkt-Plan11.dgn

KLINGNER
& ASSOCIATES, P.C.

Engineers • Architects • Surveyors
616 N. 24TH ST. QUINCY, ILLINOIS 62301 217.223.3670
STATE OF ILLINOIS DESIGN FIRM NO. 184-2738

USER NAME = cschenk	DESIGNED -	REVISED -
	DRAWN -	REVISED -
PLOT SCALE = 40,0000' / in.	CHECKED -	REVISED -
PLOT DATE = 5/16/2025	DATE -	REVISED -

STATE OF ILLINOIS
DEPARTMENT OF TRANSPORTATION

FAP RTE 745 (IL 104)
PAVEMENT MARKING PLAN

SCALE: 1"=20'

SHEET 11 OF 20 SHEETS

STA. 12+00.00 TO STA. 18+00.00

F.A.P. RTE.	SECTION	COUNTY	TOTAL SHEETS	SHEET NO.
745	103Z,RS-4, TS-1,SW	ADAMS	171	152
CONTRACT NO. 72K42				
ILLINOIS FED. AID PROJECT				

- LEGEND:

1

PREFORMED PLASTIC, TYPE D, 5" SKIP DASH WHITE

2

PREFORMED PLASTIC, TYPE D, 5" SOLID YELLOW

3

PREFORMED PLASTIC, TYPE D, 5" SKIP DASH YELLOW

4

PREFORMED PLASTIC, TYPE D, 6" SOLID WHITE

5

PREFORMED PLASTIC, TYPE D, 8" SOLID WHITE

6

PREFORMED PLASTIC, TYPE D, 12" SOLID WHITE

7

PREFORMED PLASTIC, TYPE D, 24" SOLID WHITE

8

URETHANE, 5" SKIP DASH WHITE

9

URETHANE, 5" SOLID YELLOW

10

URETHANE, 5" SKIP DASH YELLOW

11

PREFORMED PLASTIC, TYPE D, - 6" SOLID YELLOW

12

PREFORMED PLASTIC, TYPE D, LETTERS AND SYMBOLS

13

URETHANE, 6" SOLID WHITE

14

URETHANE, 24" SOLID WHITE

15

URETHANE, LETTERS AND SYMBOLS

▪



RAISED REFLECTIVE PAVEMENT MARKERS - CRYSTAL, ONE-WAY

▪

RAISED REFLECTIVE PAVEMENT MARKERS - AMBER ONE-WAY

▪

RAISED REFLECTIVE PAVEMENT MARKERS - AMBER TWO-WAY

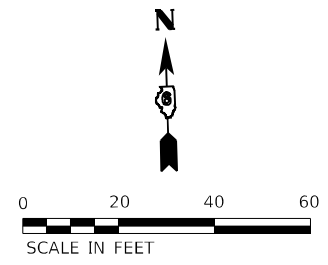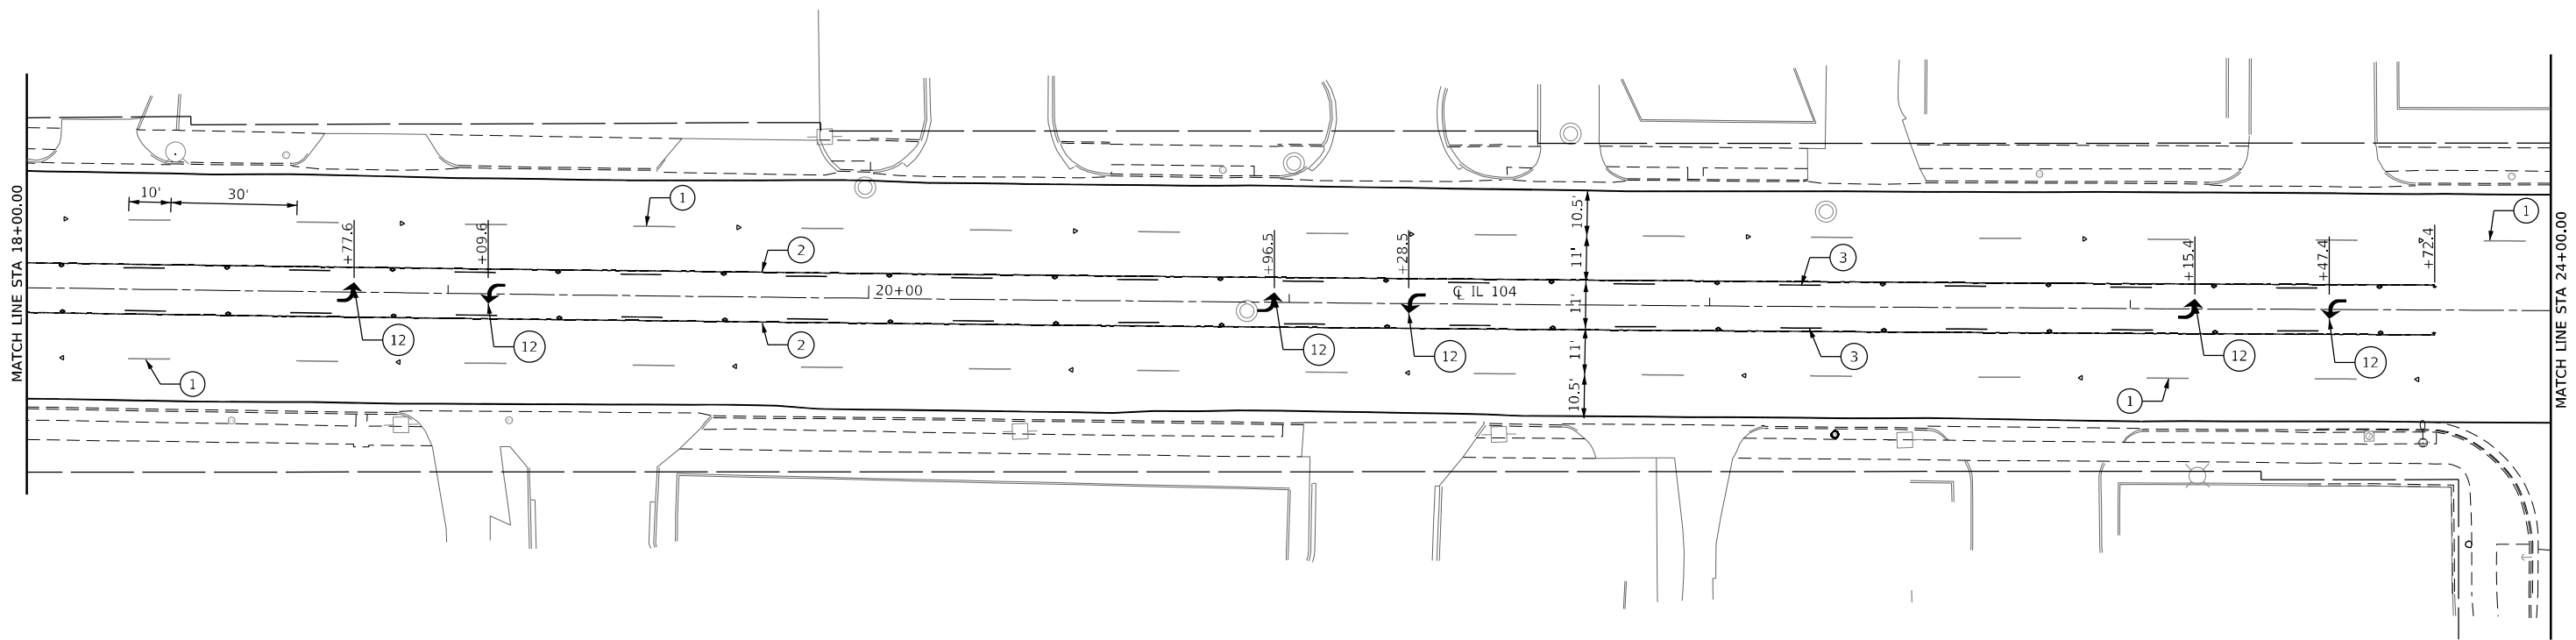

MODEL: Default
FILE: State-IL-Quincy-72Hwy220146Work_Order_04 - Broadway\18-Transportation\CADD_Sheets\67K42-shr_Pymt_Mkt_Plan12.dgn

KLINGNER
& ASSOCIATES, P.C.

Engineers • Architects • Surveyors
616 N. 24TH ST. QUINCY, ILLINOIS 62301 217.223.3670
STATE OF ILLINOIS DESIGN FIRM NO. 184-2738

USER NAME = cschenk	DESIGNED -	REVISED -
	DRAWN -	REVISED -
PLOT SCALE = 40,0000' / in.	CHECKED -	REVISED -
PLOT DATE = 5/16/2025	DATE -	REVISED -

STATE OF ILLINOIS
DEPARTMENT OF TRANSPORTATION

FAP RTE 745 (IL 104)
PAVEMENT MARKING PLAN


SCALE: 1"=20' SHEET 12 OF 20 SHEETS STA. 18+00.00 TO STA. 24+00.00

F.A.P. RTE.	SECTION	COUNTY	TOTAL SHEETS	SHEET NO.
745	103Z,RS-4, TS-1,SW	ADAMS	171	153
CONTRACT NO. 72K42				
ILLINOIS FED. AID PROJECT				

- ① PREFORMED PLASTIC, TYPE D, 5" SKIP DASH WHITE
- ② PREFORMED PLASTIC, TYPE D, 5" SOLID YELLOW
- ③ PREFORMED PLASTIC, TYPE D, 5" SKIP DASH YELLOW
- ④ PREFORMED PLASTIC, TYPE D, 6" SOLID WHITE
- ⑤ PREFORMED PLASTIC, TYPE D, 8" SOLID WHITE
- ⑥ PREFORMED PLASTIC, TYPE D, 12" SOLID WHITE
- ⑦ PREFORMED PLASTIC, TYPE D, 24" SOLID WHITE
- ⑧ URETHANE, 5" SKIP DASH WHITE
- ⑨ URETHANE, 5" SOLID YELLOW
- ⑩ URETHANE, 5" SKIP DASH YELLOW
- ⑪ PREFORMED PLASTIC, TYPE D, - 6" SOLID YELLOW
- ⑫ PREFORMED PLASTIC, TYPE D, LETTERS AND SYMBOLS

- 13 URETHANE, 6" SOLID WHITE
- 14 URETHANE, 24" SOLID WHITE
- 15 URETHANE, LETTERS AND SYMBOLS



- ▶ RAISED REFLECTIVE PAVEMENT MARKERS - CRYSTAL, ONE-WAY
- ▶ RAISED REFLECTIVE PAVEMENT MARKERS - AMBER ONE-WAY
- RAISED REFLECTIVE PAVEMENT MARKERS - AMBER TWO-WAY

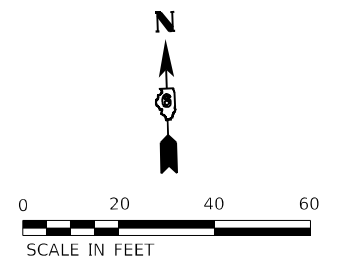

- ① PREFORMED PLASTIC, TYPE D, 5" SKIP DASH WHITE
- ② PREFORMED PLASTIC, TYPE D, 5" SOLID YELLOW
- ③ PREFORMED PLASTIC, TYPE D, 5" SKIP DASH YELLOW
- ④ PREFORMED PLASTIC, TYPE D, 6" SOLID WHITE
- ⑤ PREFORMED PLASTIC, TYPE D, 8" SOLID WHITE
- ⑥ PREFORMED PLASTIC, TYPE D, 12" SOLID WHITE
- ⑦ PREFORMED PLASTIC, TYPE D, 24" SOLID WHITE
- ⑧ URETHANE, 5" SKIP DASH WHITE
- ⑨ URETHANE, 5" SOLID YELLOW
- ⑩ URETHANE, 5" SKIP DASH YELLOW
- ⑪ PREFORMED PLASTIC, TYPE D, - 6" SOLID YELLOW
- ⑫ PREFORMED PLASTIC, TYPE D, LETTERS AND SYMBOLS

- 13 URETHANE, 6" SOLID WHITE
- 14 URETHANE, 24" SOLID WHITE
- 15 URETHANE, LETTERS AND SYMBOLS

- ▶ RAISED REFLECTIVE PAVEMENT MARKERS - CRYSTAL, ONE-WAY
- ▶ RAISED REFLECTIVE PAVEMENT MARKERS - AMBER ONE-WAY
- RAISED REFLECTIVE PAVEMENT MARKERS - AMBER TWO-WAY

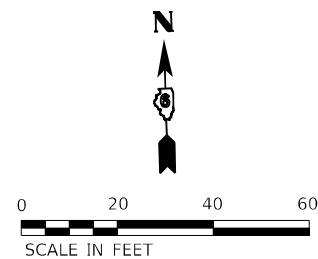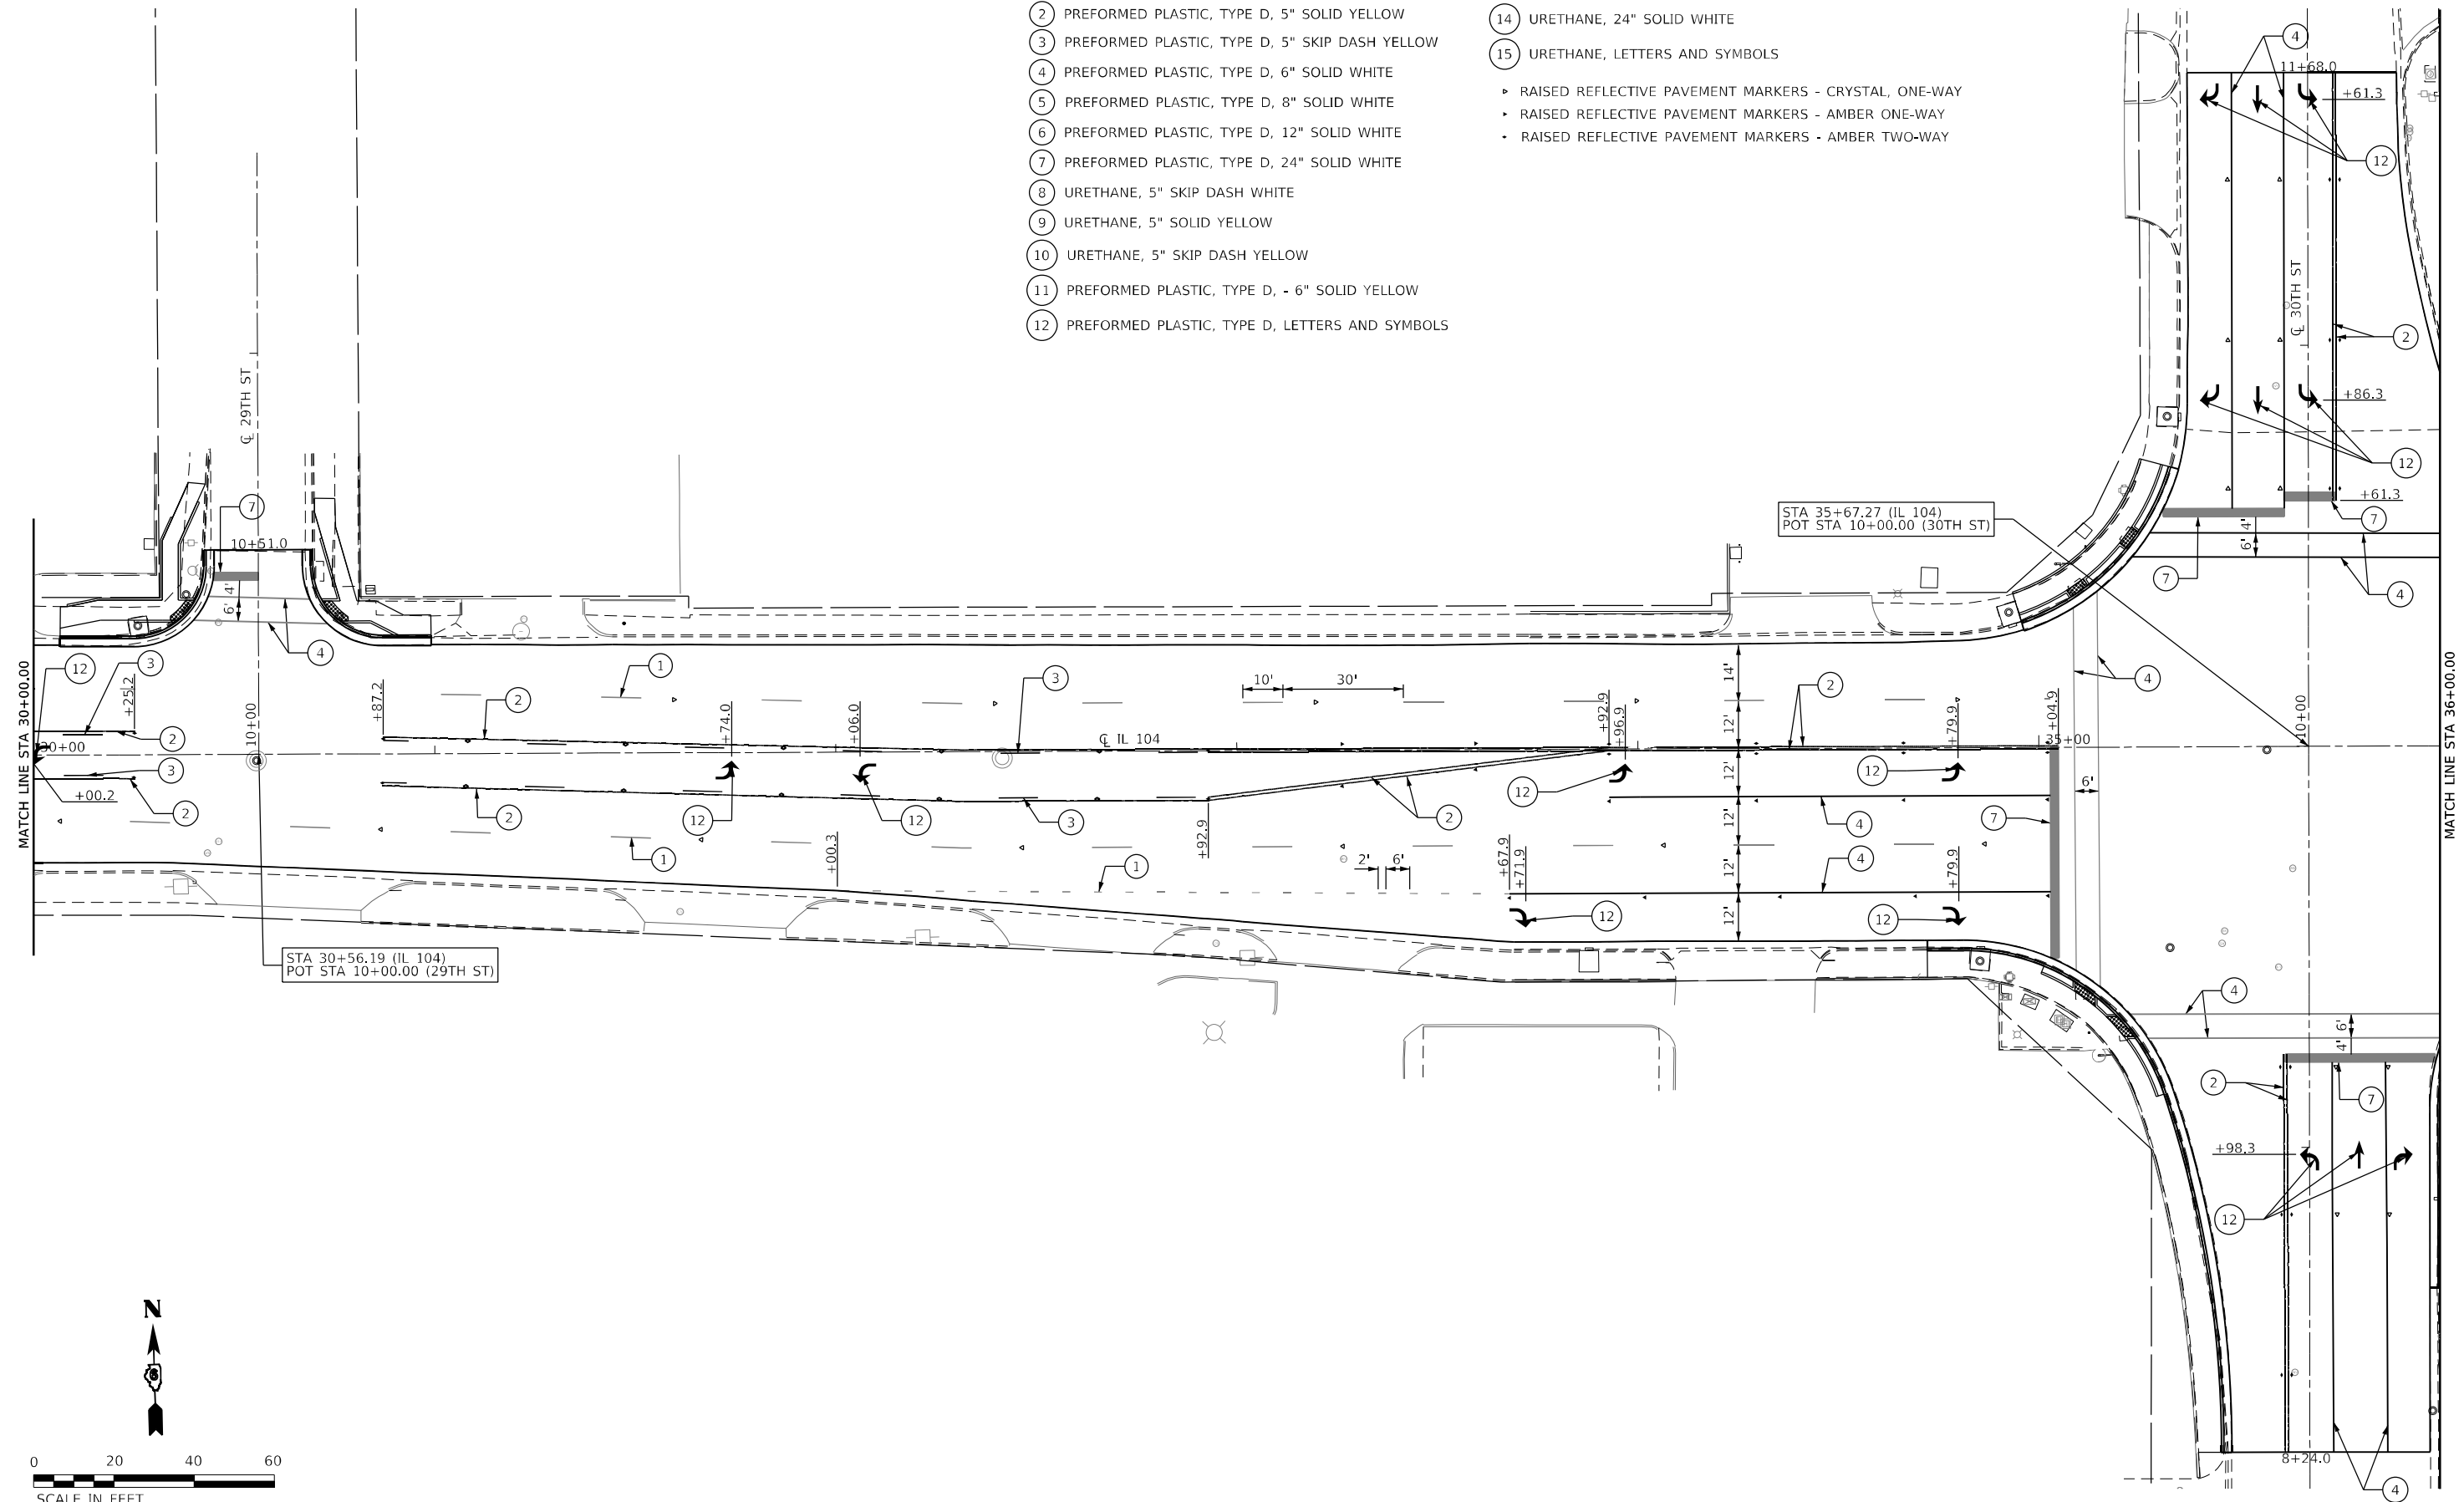

MODEL: Default
FILE NAME: P:\Quincy\22files\220146\Work Order 04 - Broadwav\18_Transportation\CADD Sheets\0672K4-2-ht Pymt Mrk Plan 14.dgn

KLINGNER
& ASSOCIATES, P.C.
Engineers • Architects • Surveyors
616 N.24TH ST. QUINCY, ILLINOIS 62301 217.223.3670
STATE OF ILLINOIS DESIGN FIRM NO. 184-2738

USER NAME	= cschenk
PLOT SCALE	= 40.0000 ' /
PLOT DATE	= 5/16/2025

DESIGNED	-
DRAWN	-
CHECKED	-
DATE	-

REVISED	-
REVISED	-
REVISED	-
REVISED	-

**STATE OF ILLINOIS
DEPARTMENT OF TRANSPORTATION**

FAP RTE 745 (IL 104)
PAVEMENT MARKING PLAN

SCALE: 1"=20'	SHEET 14	OF 20 SHEETS	STA. 30+00.00	TO STA. 36+00.00
---------------	----------	--------------	---------------	------------------

[illegible]

- LEGEND:

1

PREFORMED PLASTIC, TYPE D, 5" SKIP DASH WHITE

2

PREFORMED PLASTIC, TYPE D, 5" SOLID YELLOW

3

PREFORMED PLASTIC, TYPE D, 5" SKIP DASH YELLOW

4

PREFORMED PLASTIC, TYPE D, 6" SOLID WHITE

5

PREFORMED PLASTIC, TYPE D, 8" SOLID WHITE

6

PREFORMED PLASTIC, TYPE D, 12" SOLID WHITE

7

PREFORMED PLASTIC, TYPE D, 24" SOLID WHITE

8

URETHANE, 5" SKIP DASH WHITE

9

URETHANE, 5" SOLID YELLOW

10

URETHANE, 5" SKIP DASH YELLOW

11

PREFORMED PLASTIC, TYPE D, - 6" SOLID YELLOW

12

PREFORMED PLASTIC, TYPE D, LETTERS AND SYMBOLS

13



URETHANE, 6" SOLID WHITE

14

URETHANE, 24" SOLID WHITE

15

URETHANE, LETTERS AND SYMBOLS
- RAISED REFLECTIVE PAVEMENT MARKERS - CRYSTAL, ONE-WAY
- RAISED REFLECTIVE PAVEMENT MARKERS - AMBER ONE-WAY
- RAISED REFLECTIVE PAVEMENT MARKERS - AMBER TWO-WAY

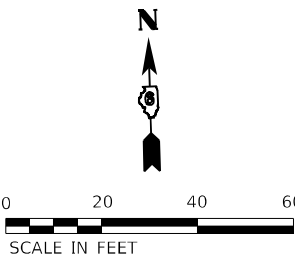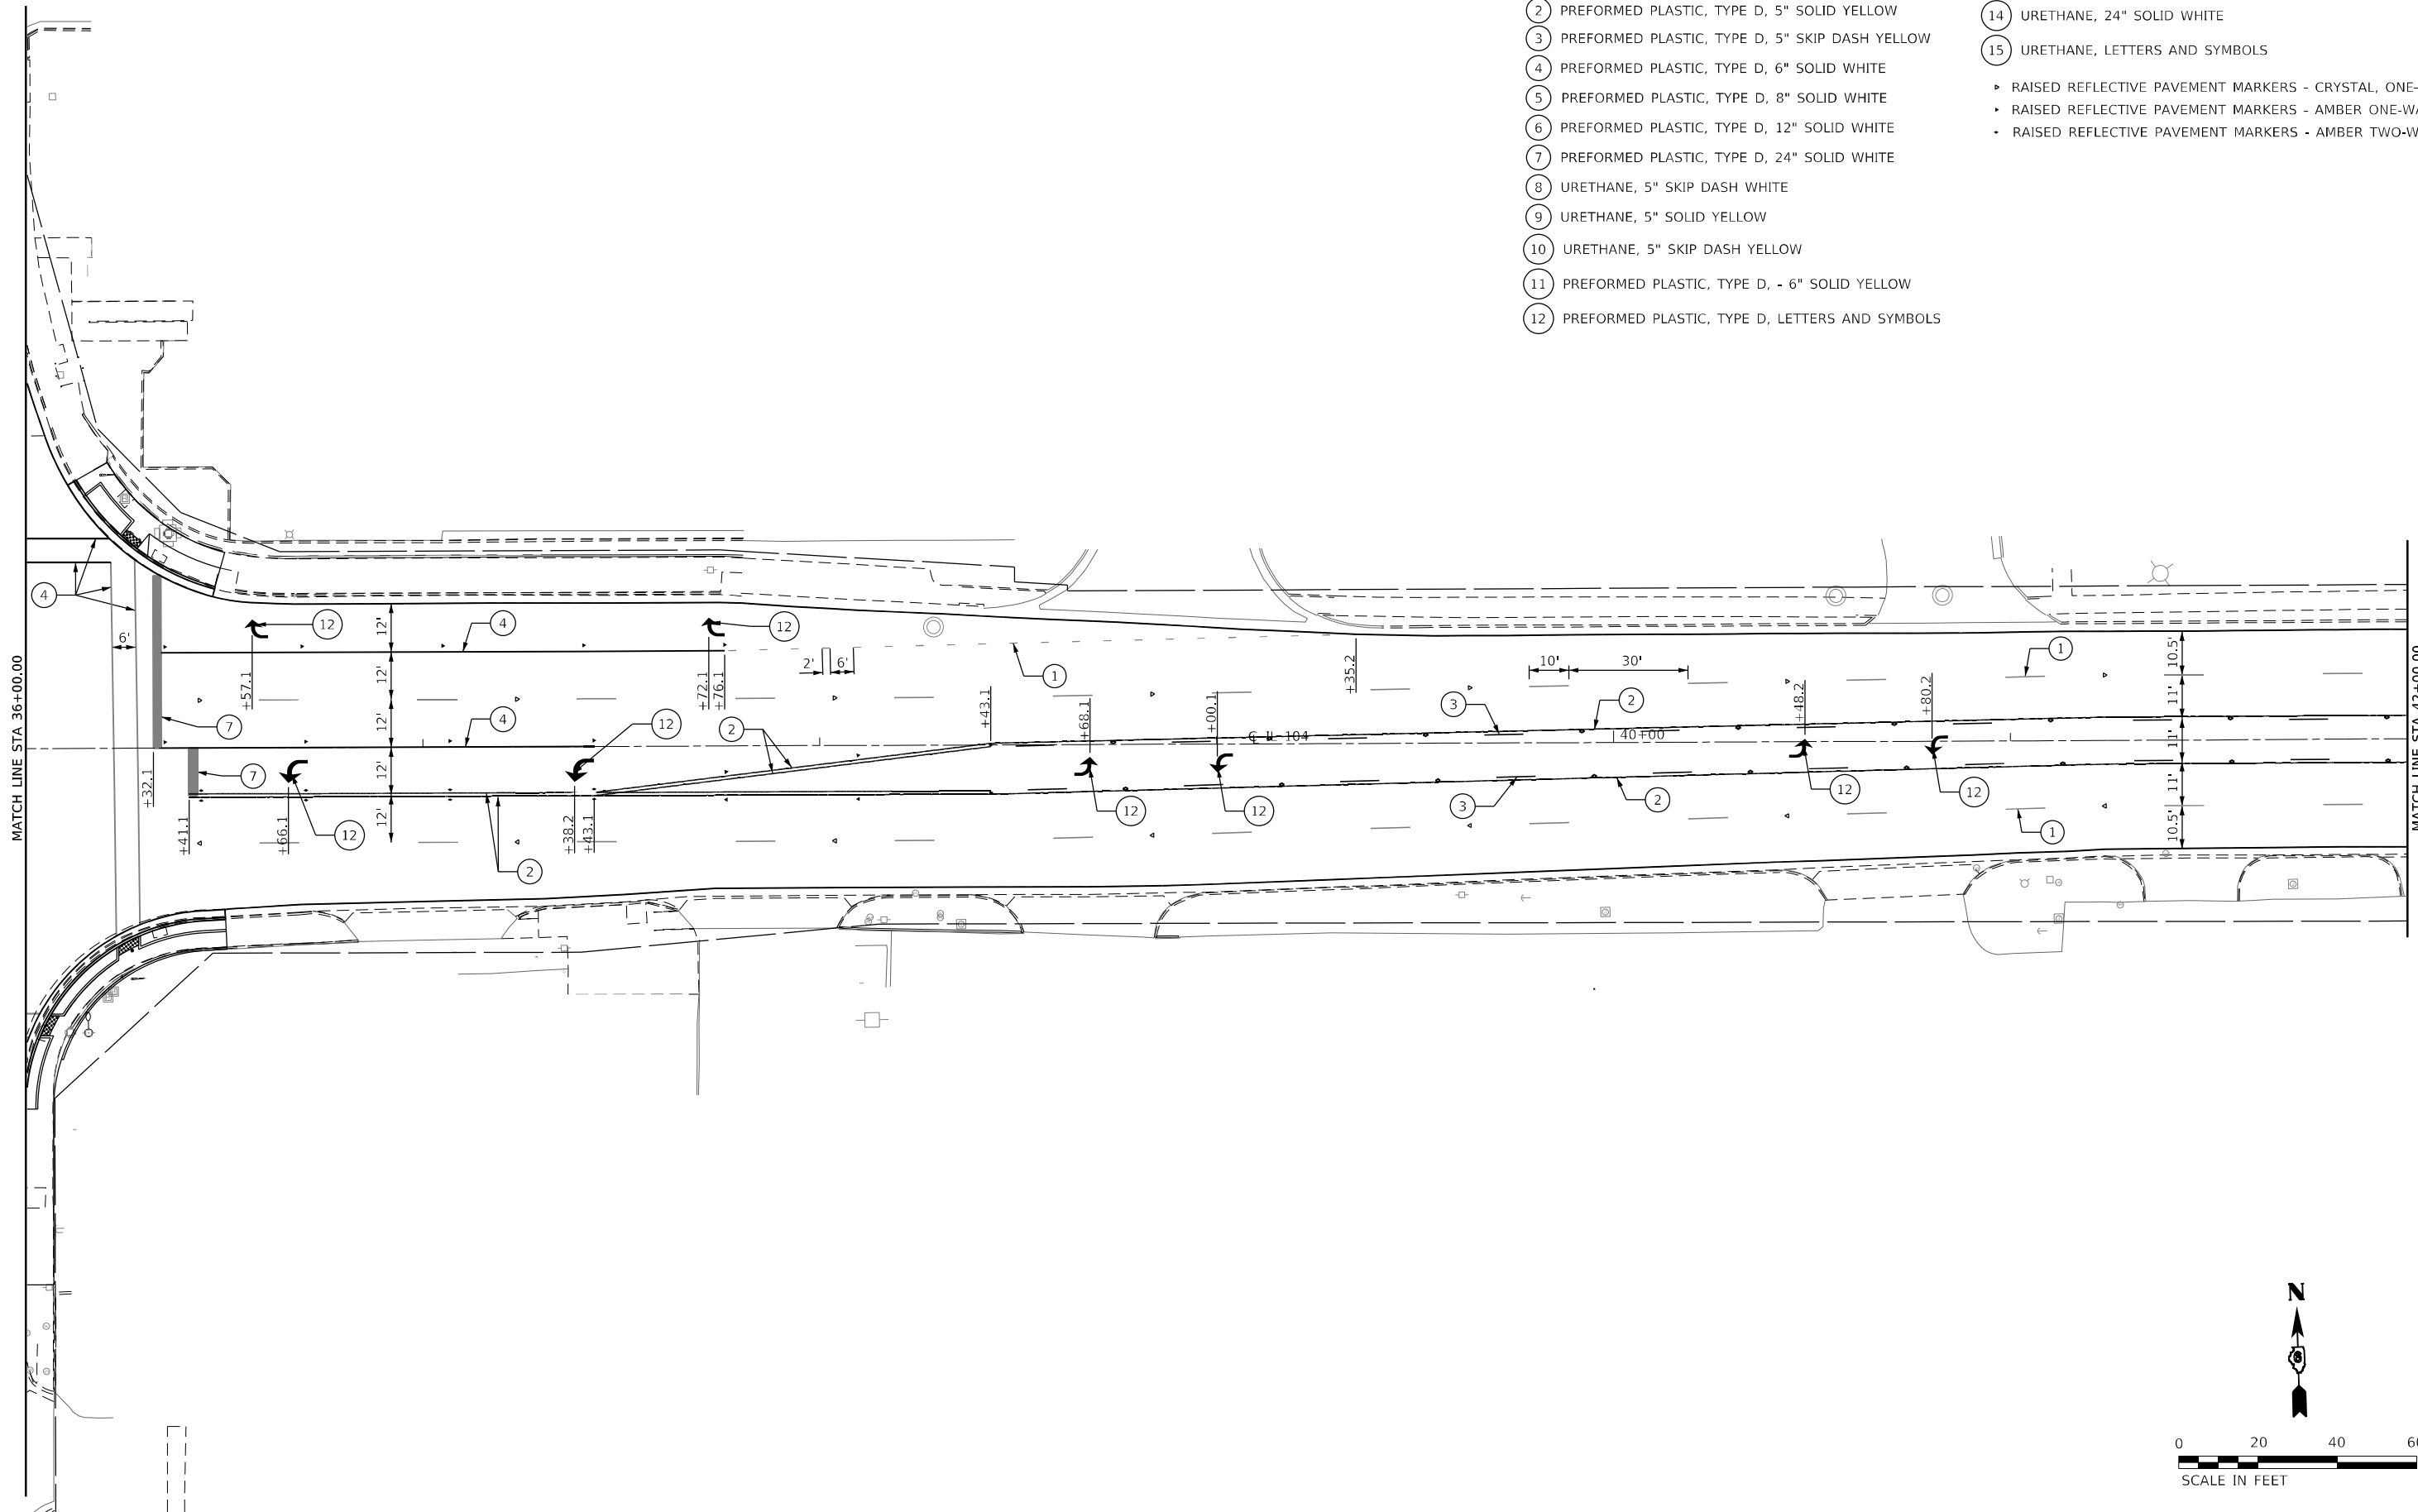

MODEL: Default
FILE: State-IL-Joincity-27116421046\Work Order 04 - Broadway\18-Transportation\CADD Sheets\67742-2-shr-Pymt-Mkt-Plan15.dgn

KLINGNER & ASSOCIATES, P.C.
Engineers • Architects • Surveyors
616 N. 24TH ST. QUINCY, ILLINOIS 62301 217.223.3670
STATE OF ILLINOIS DESIGN FIRM NO. 184-2738

USER NAME = cschenk	DESIGNED -	REVISED -
	DRAWN -	REVISED -
PLOT SCALE = 40,0000 ' / in.	CHECKED -	REVISED -
PLOT DATE = 5/16/2025	DATE -	REVISED -

STATE OF ILLINOIS
DEPARTMENT OF TRANSPORTATION

FAP RTE 745 (IL 104) PAVEMENT MARKING PLAN			
SCALE: 1"=20'	SHEET 15	OF 20 SHEETS	STA. 36+00.00 TO STA. 42+00.00

F.A.P. RTE.	SECTION	COUNTY	TOTAL SHEETS	SHEET NO.
745	103Z,RS-4, TS-1,SW	ADAMS	171	156
CONTRACT NO. 72K42				
ILLINOIS		FED. AID PROJECT		

- LEGEND:
- 1

PREFORMED PLASTIC, TYPE D, 5" SKIP DASH WHITE

2

PREFORMED PLASTIC, TYPE D, 5" SOLID YELLOW

3

PREFORMED PLASTIC, TYPE D, 5" SKIP DASH YELLOW

4

PREFORMED PLASTIC, TYPE D, 6" SOLID WHITE

5

PREFORMED PLASTIC, TYPE D, 8" SOLID WHITE

6

PREFORMED PLASTIC, TYPE D, 12" SOLID WHITE

7

PREFORMED PLASTIC, TYPE D, 24" SOLID WHITE

8

URETHANE, 5" SKIP DASH WHITE

9

URETHANE, 5" SOLID YELLOW

10

URETHANE, 5" SKIP DASH YELLOW

11

PREFORMED PLASTIC, TYPE D, - 6" SOLID YELLOW

12

PREFORMED PLASTIC, TYPE D, LETTERS AND SYMBOLS
- 13

URETHANE, 6" SOLID WHITE

14



URETHANE, 24" SOLID WHITE

15

URETHANE, LETTERS AND SYMBOLS
- RAISED REFLECTIVE PAVEMENT MARKERS - CRYSTAL, ONE-WAY

▪ RAISED REFLECTIVE PAVEMENT MARKERS - AMBER ONE-WAY

▪ RAISED REFLECTIVE PAVEMENT MARKERS - AMBER TWO-WAY

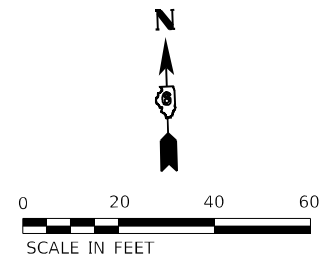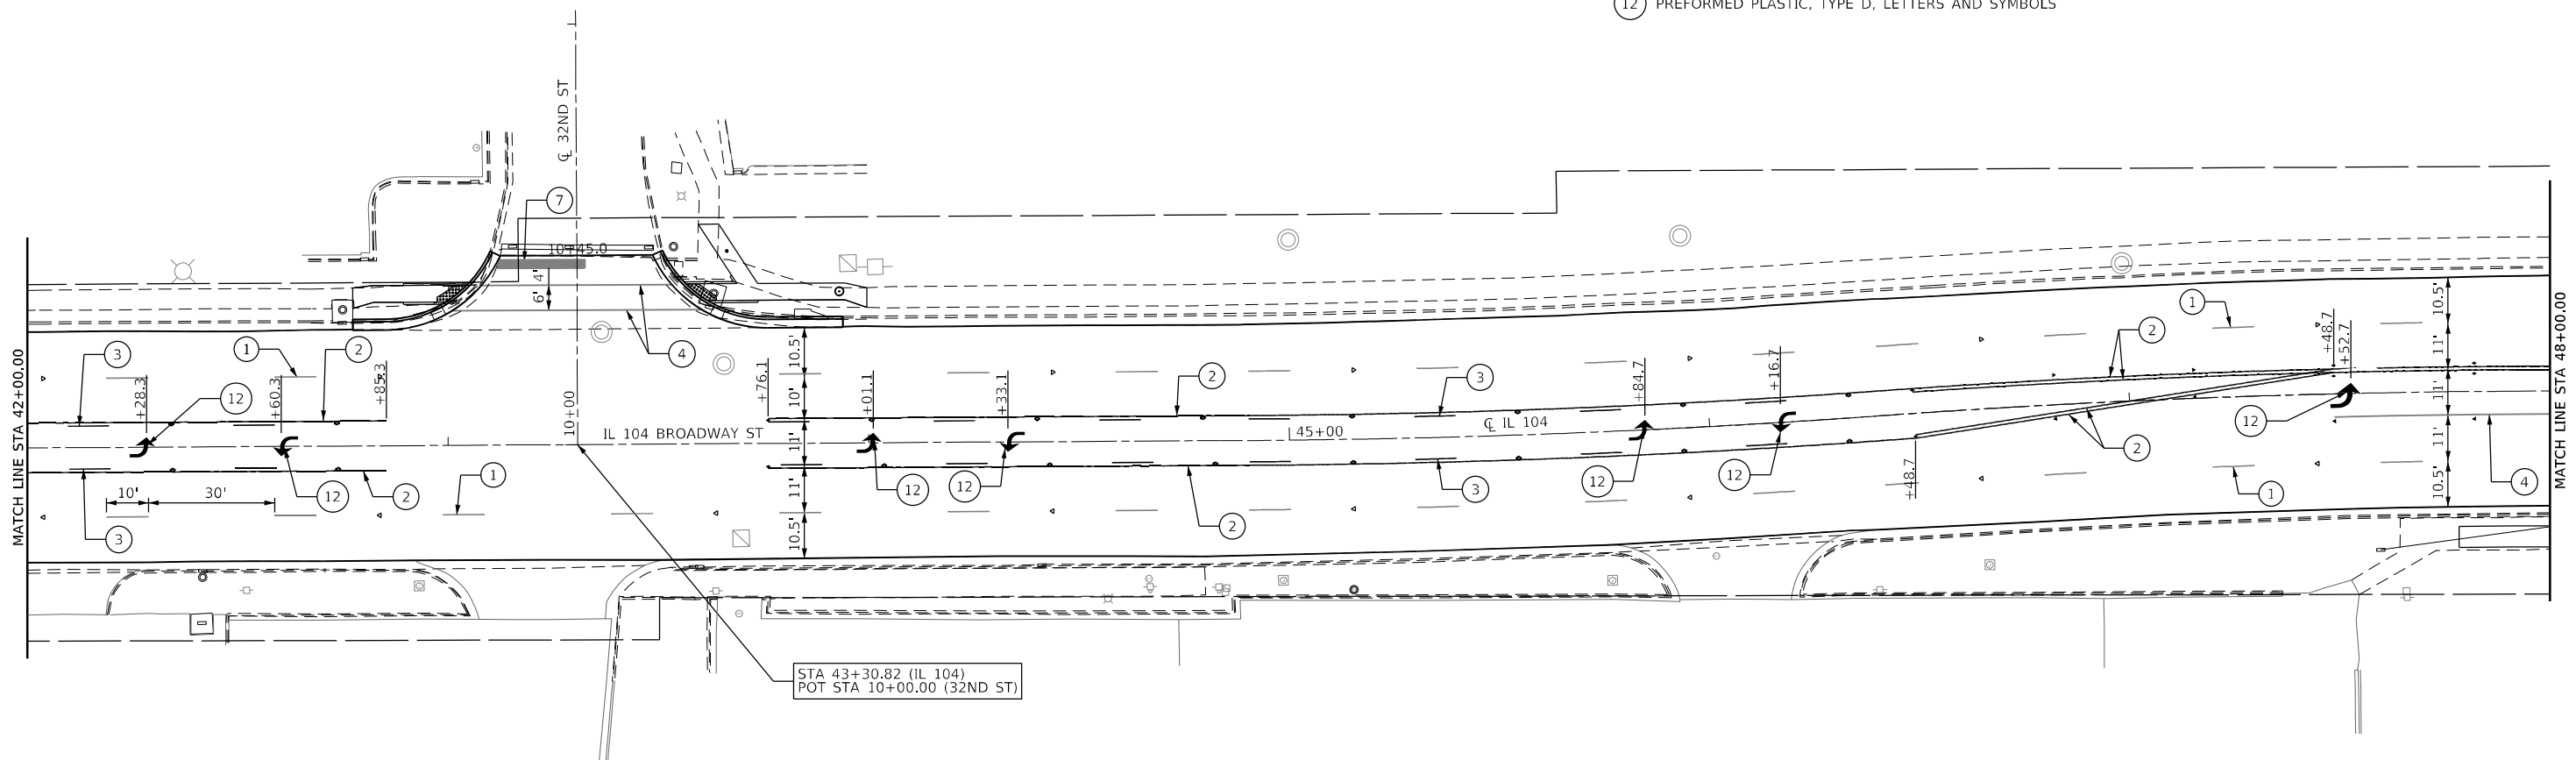

MODEL: Default
FILE: State: IL\Quincy\27Hwy\27Hwy\18-Transportation\CADD_Sheets\67K42-shr_Pymt_Mkt_Plan16.dgn

KLINGNER
& ASSOCIATES, P.C.

Engineers • Architects • Surveyors
816 KATH ST. QUINCY, ILLINOIS 62301 217.223.3670
STATE OF ILLINOIS DESIGN FIRM NO. 184-2738

USER NAME = cschenk	DESIGNED -	REVISED -
	DRAWN -	REVISED -
PLOT SCALE = 40,0000 ' / in.	CHECKED -	REVISED -
PLOT DATE = 5/16/2025	DATE -	REVISED -

STATE OF ILLINOIS
DEPARTMENT OF TRANSPORTATION

FAP RTE 745 (IL 104)
PAVEMENT MARKING PLAN

SCALE: 1"=20' SHEET 16 OF 20 SHEETS STA. 42+00.00 TO STA. 48+00.00

F.A.P. RTE.	SECTION	COUNTY	TOTAL SHEETS	SHEET NO.
745	103Z,RS-4, TS-1,SW	ADAMS	171	157
CONTRACT NO. 72K42				
ILLINOIS FED. AID PROJECT				

- LEGEND:

1

PREFORMED PLASTIC, TYPE D, 5" SKIP DASH WHITE

2

PREFORMED PLASTIC, TYPE D, 5" SOLID YELLOW

3

PREFORMED PLASTIC, TYPE D, 5" SKIP DASH YELLOW

4

PREFORMED PLASTIC, TYPE D, 6" SOLID WHITE

5

PREFORMED PLASTIC, TYPE D, 8" SOLID WHITE

6

PREFORMED PLASTIC, TYPE D, 12" SOLID WHITE

7

PREFORMED PLASTIC, TYPE D, 24" SOLID WHITE

8

URETHANE, 5" SKIP DASH WHITE

9

URETHANE, 5" SOLID YELLOW

10

URETHANE, 5" SKIP DASH YELLOW

11

PREFORMED PLASTIC, TYPE D, - 6" SOLID YELLOW

12

PREFORMED PLASTIC, TYPE D, LETTERS AND SYMBOLS

13

URETHANE, 6" SOLID WHITE

14

URETHANE, 24" SOLID WHITE

15


URETHANE, LETTERS AND SYMBOLS
- RAISED REFLECTIVE PAVEMENT MARKERS - CRYSTAL, ONE-WAY

▪


RAISED REFLECTIVE PAVEMENT MARKERS - AMBER ONE-WAY

▪

RAISED REFLECTIVE PAVEMENT MARKERS - AMBER TWO-WAY

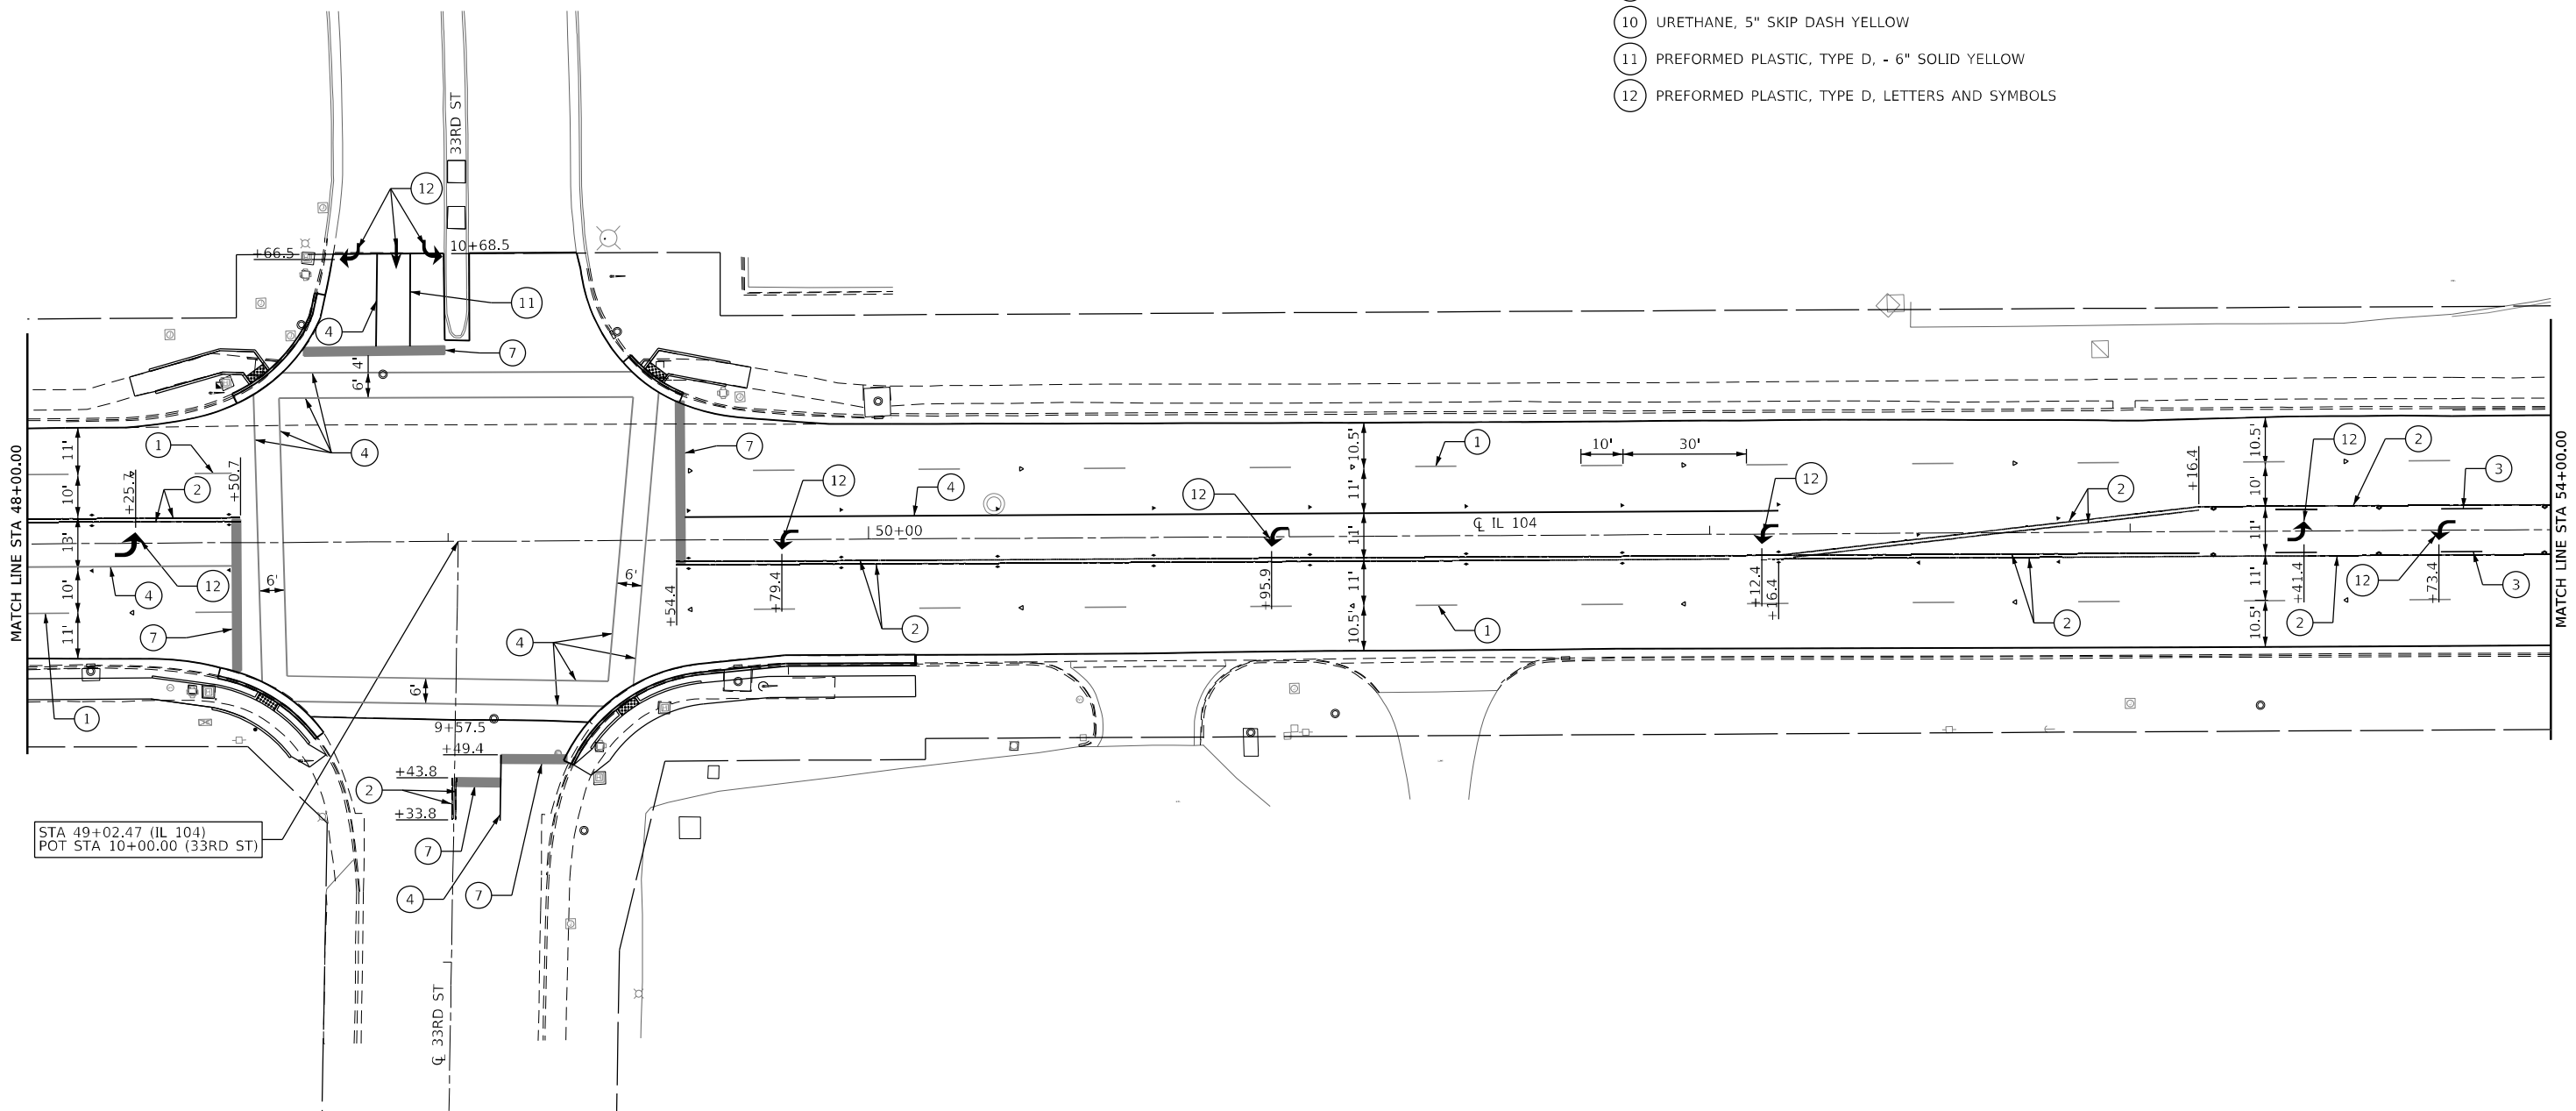

STA 49+02.47 (IL 104)
POT STA 10+00.00 (33RD ST)

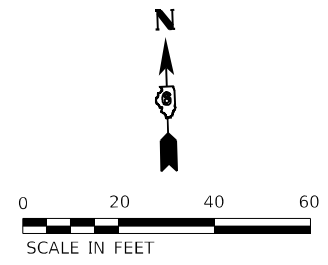

MODEL: Default
FILE: I:\Quincy\27Hwy220\46\Work Order 04 - Broadway\18-Transportation\CADD Sheets\67K42-shr_Pymt_Mkt_Plan17.dgn
6/16/2025 10:41:00 AM

KLINGNER
& ASSOCIATES, P.C.
Engineers • Architects • Surveyors
816 N. 24TH ST. QUINCY, ILLINOIS 62301-2112
STATE OF ILLINOIS DESIGN FIRM NO. 184-2738

USER NAME = cschenk	DESIGNED -	REVISED -
	DRAWN -	REVISED -
PLOT SCALE = 40,0000 * / in.	CHECKED -	REVISED -
PLOT DATE = 5/16/2025	DATE -	REVISED -

STATE OF ILLINOIS
DEPARTMENT OF TRANSPORTATION

FAP RTE 745 (IL 104)
PAVEMENT MARKING PLAN

SCALE: 1"=20' SHEET 17 OF 20 SHEETS STA. 48+00.00 TO STA. 54+00.00

F.A.P. RTE.	SECTION	COUNTY	TOTAL SHEETS	SHEET NO.
745	103Z,RS-4, TS-1,SW	ADAMS	171	158
CONTRACT NO. 72K42				
ILLINOIS FED. AID PROJECT				

- LEGEND:

1

PREFORMED PLASTIC, TYPE D, 5" SKIP DASH WHITE

2

PREFORMED PLASTIC, TYPE D, 5" SOLID YELLOW

3

PREFORMED PLASTIC, TYPE D, 5" SKIP DASH YELLOW

4

PREFORMED PLASTIC, TYPE D, 6" SOLID WHITE

5

PREFORMED PLASTIC, TYPE D, 8" SOLID WHITE

6

PREFORMED PLASTIC, TYPE D, 12" SOLID WHITE

7

PREFORMED PLASTIC, TYPE D, 24" SOLID WHITE

8

URETHANE, 5" SKIP DASH WHITE

9

URETHANE, 5" SOLID YELLOW

10

URETHANE, 5" SKIP DASH YELLOW

11

PREFORMED PLASTIC, TYPE D, - 6" SOLID YELLOW

12

PREFORMED PLASTIC, TYPE D, LETTERS AND SYMBOLS

13

URETHANE, 6" SOLID WHITE

14

URETHANE, 24" SOLID WHITE

15

URETHANE, LETTERS AND SYMBOLS

▪



RAISED REFLECTIVE PAVEMENT MARKERS - CRYSTAL, ONE-WAY

▪

RAISED REFLECTIVE PAVEMENT MARKERS - AMBER ONE-WAY

▪

RAISED REFLECTIVE PAVEMENT MARKERS - AMBER TWO-WAY

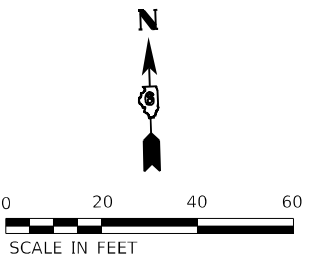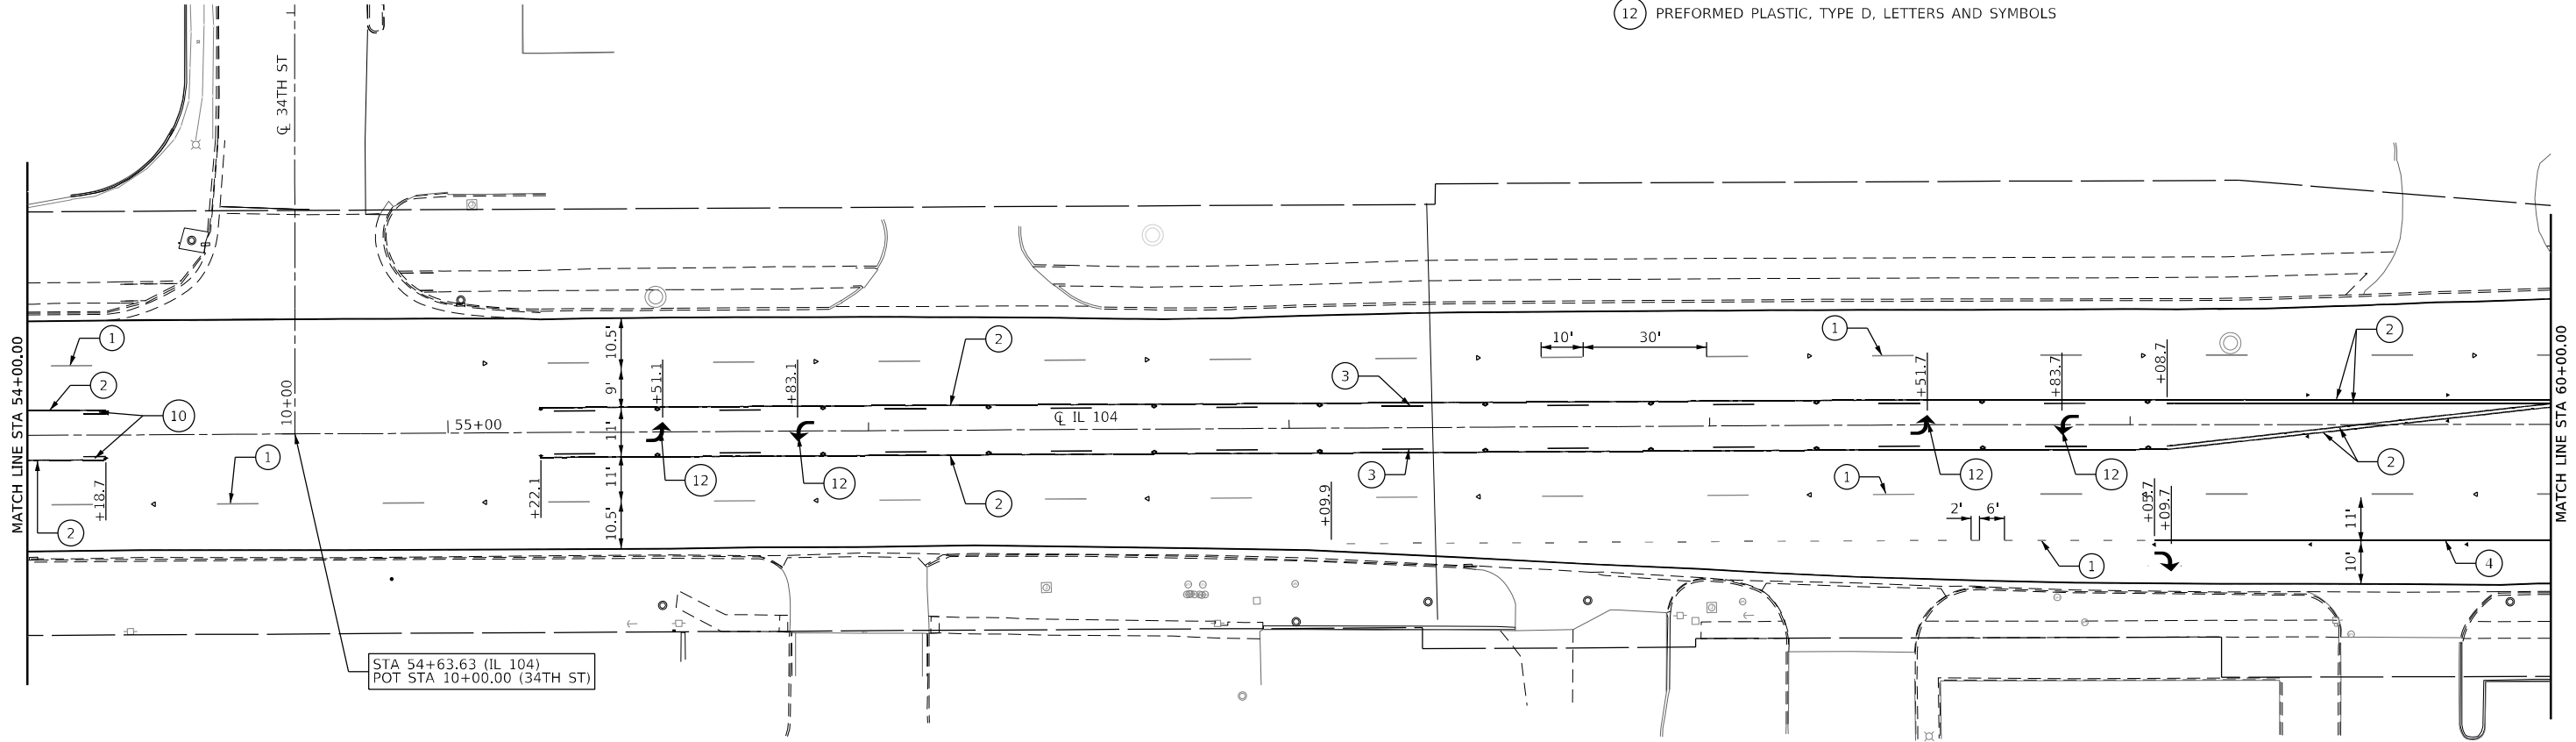

MODEL: Default
FILE: State-IL-Guinoy\22Hes\220146\Work Order 04 - Broadway\18-Transportation\CADD Sheets\67K42-shr-Pymt-Mkt-Plan18.dgn

KLINGNER
& ASSOCIATES, P.C.

Engineers • Architects • Surveyors
616 N. 24TH ST. QUINCY, ILLINOIS 62301 217.223.3670
STATE OF ILLINOIS DESIGN FIRM NO. 184-2738

USER NAME = cschenk	DESIGNED -	REVISED -
	DRAWN -	REVISED -
PLOT SCALE = 40,0000 * / in.	CHECKED -	REVISED -
PLOT DATE = 5/16/2025	DATE -	REVISED -

STATE OF ILLINOIS
DEPARTMENT OF TRANSPORTATION

FAP RTE 745 (IL 104)
PAVEMENT MARKING PLAN

SCALE: 1"=20'

SHEET 18 OF 20 SHEETS

STA. 54+00.00 TO STA. 60+00.00

F.A.P. RTE.	SECTION	COUNTY	TOTAL SHEETS	SHEET NO.
745	103Z,RS-4, TS-1,SW	ADAMS	171	159
CONTRACT NO. 72K42				
ILLINOIS FED. AID PROJECT				

- LEGEND:
- 1

PREFORMED PLASTIC, TYPE D, 5" SKIP DASH WHITE

2

PREFORMED PLASTIC, TYPE D, 5" SOLID YELLOW

3

PREFORMED PLASTIC, TYPE D, 5" SKIP DASH YELLOW

4

PREFORMED PLASTIC, TYPE D, 6" SOLID WHITE

5

PREFORMED PLASTIC, TYPE D, 8" SOLID WHITE

6

PREFORMED PLASTIC, TYPE D, 12" SOLID WHITE

7

PREFORMED PLASTIC, TYPE D, 24" SOLID WHITE

8

URETHANE, 5" SKIP DASH WHITE

9

URETHANE, 5" SOLID YELLOW

10

URETHANE, 5" SKIP DASH YELLOW

11

PREFORMED PLASTIC, TYPE D, - 6" SOLID YELLOW

12

PREFORMED PLASTIC, TYPE D, LETTERS AND SYMBOLS
- 13

URETHANE, 6" SOLID WHITE

14



URETHANE, 24" SOLID WHITE

15

URETHANE, LETTERS AND SYMBOLS
- RAISED REFLECTIVE PAVEMENT MARKERS - CRYSTAL, ONE-WAY

▪ RAISED REFLECTIVE PAVEMENT MARKERS - AMBER ONE-WAY

▪ RAISED REFLECTIVE PAVEMENT MARKERS - AMBER TWO-WAY

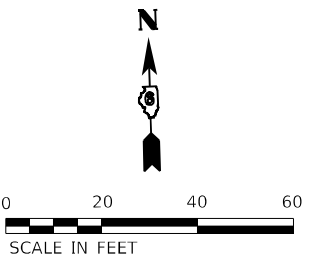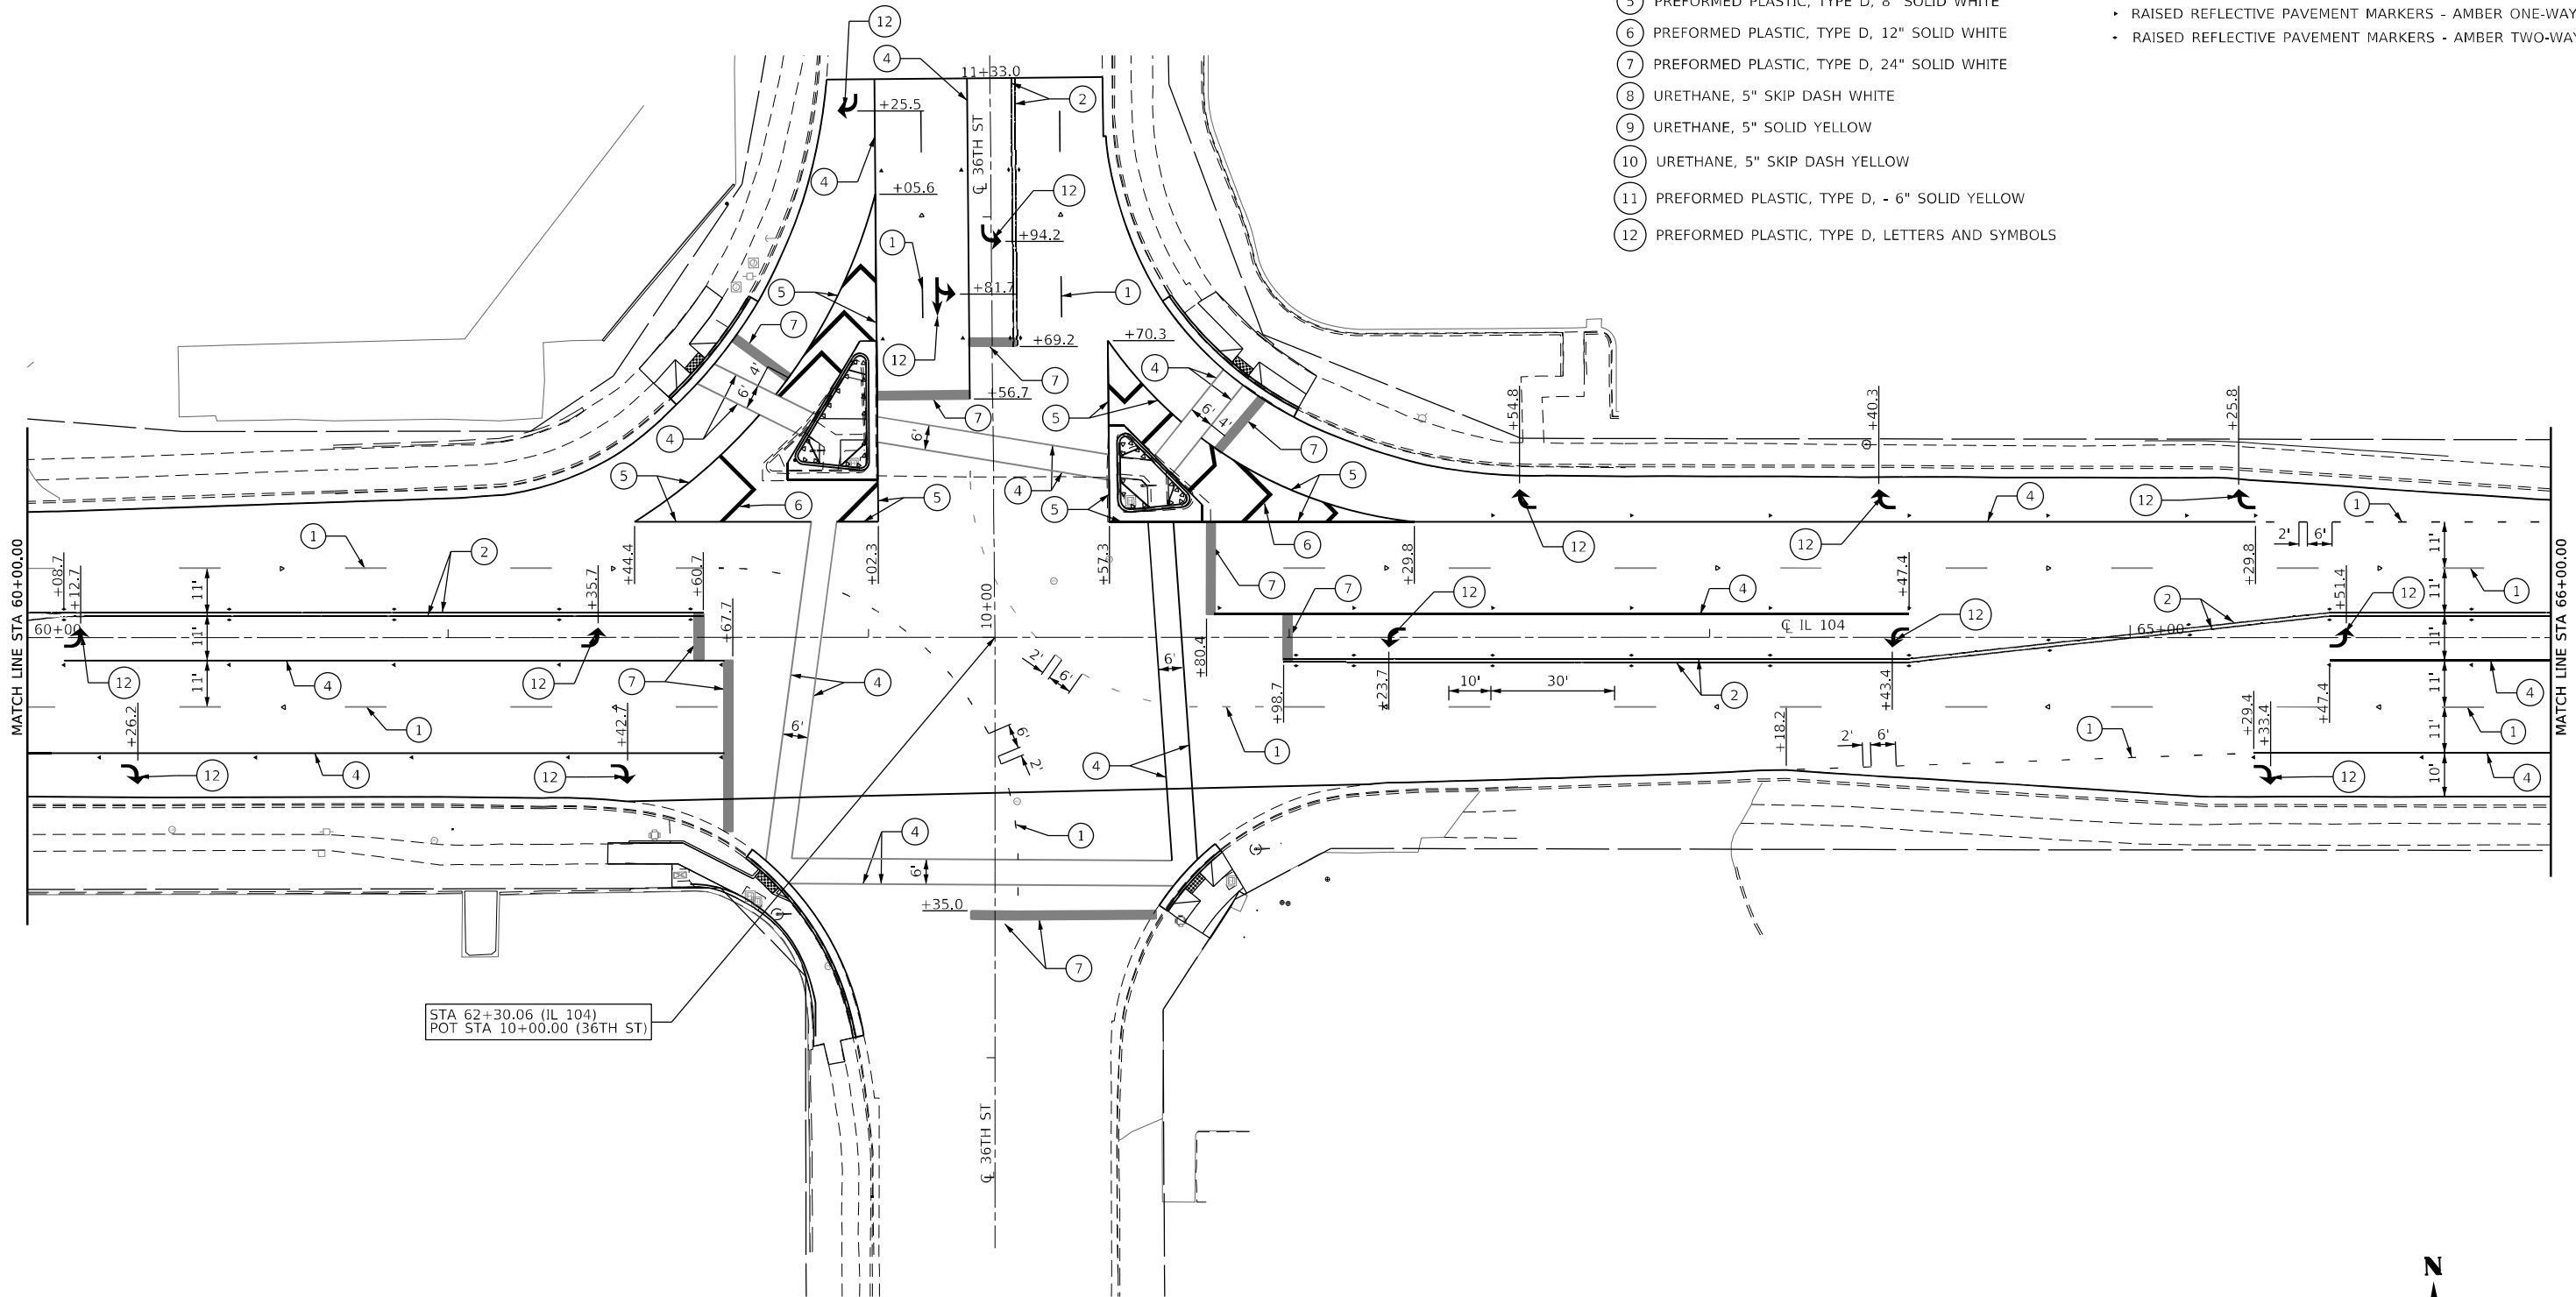

MODEL: Default
FILE: State-IL-Quincy\27Hwy\27Hwy\18-Transportation\CADD_Sheets\67K42-shr_Pymt_Mkt_Plan19.dgn

KLINGNER & ASSOCIATES, P.C.
Engineers • Architects • Surveyors
816 N. 24TH ST. QUINCY, ILLINOIS 62301 217.223.3670
STATE OF ILLINOIS DESIGN FIRM NO. 184-2738

USER NAME = cschenk	DESIGNED -	REVISED -
	DRAWN -	REVISED -
PLOT SCALE = 40,0000 * / in.	CHECKED -	REVISED -
PLOT DATE = 5/16/2025	DATE -	REVISED -

STATE OF ILLINOIS
DEPARTMENT OF TRANSPORTATION

FAP RTE 745 (IL 104) PAVEMENT MARKING PLAN			
SCALE: 1"=20'	SHEET 19	OF 20 SHEETS	STA. 60+00.00 TO STA. 66+00.00

F.A.P. RTE.	SECTION	COUNTY	TOTAL SHEETS	SHEET NO.
745	103Z,RS-4, TS-1,SW	ADAMS	171	160
CONTRACT NO. 72K42				
ILLINOIS FED. AID PROJECT				

- LEGEND:

1

PREFORMED PLASTIC, TYPE D, 5" SKIP DASH WHITE

2

PREFORMED PLASTIC, TYPE D, 5" SOLID YELLOW

3

PREFORMED PLASTIC, TYPE D, 5" SKIP DASH YELLOW

4

PREFORMED PLASTIC, TYPE D, 6" SOLID WHITE

5

PREFORMED PLASTIC, TYPE D, 8" SOLID WHITE

6

PREFORMED PLASTIC, TYPE D, 12" SOLID WHITE

7

PREFORMED PLASTIC, TYPE D, 24" SOLID WHITE

8

URETHANE, 5" SKIP DASH WHITE

9

URETHANE, 5" SOLID YELLOW

10

URETHANE, 5" SKIP DASH YELLOW

11

PREFORMED PLASTIC, TYPE D, - 6" SOLID YELLOW

12

PREFORMED PLASTIC, TYPE D, LETTERS AND SYMBOLS

13



URETHANE, 6" SOLID WHITE

14

URETHANE, 24" SOLID WHITE

15

URETHANE, LETTERS AND SYMBOLS
- RAISED REFLECTIVE PAVEMENT MARKERS - CRYSTAL, ONE-WAY
- RAISED REFLECTIVE PAVEMENT MARKERS - AMBER ONE-WAY
- RAISED REFLECTIVE PAVEMENT MARKERS - AMBER TWO-WAY

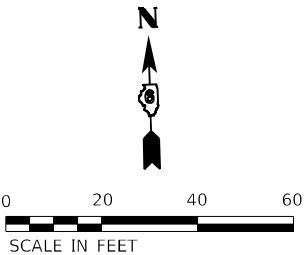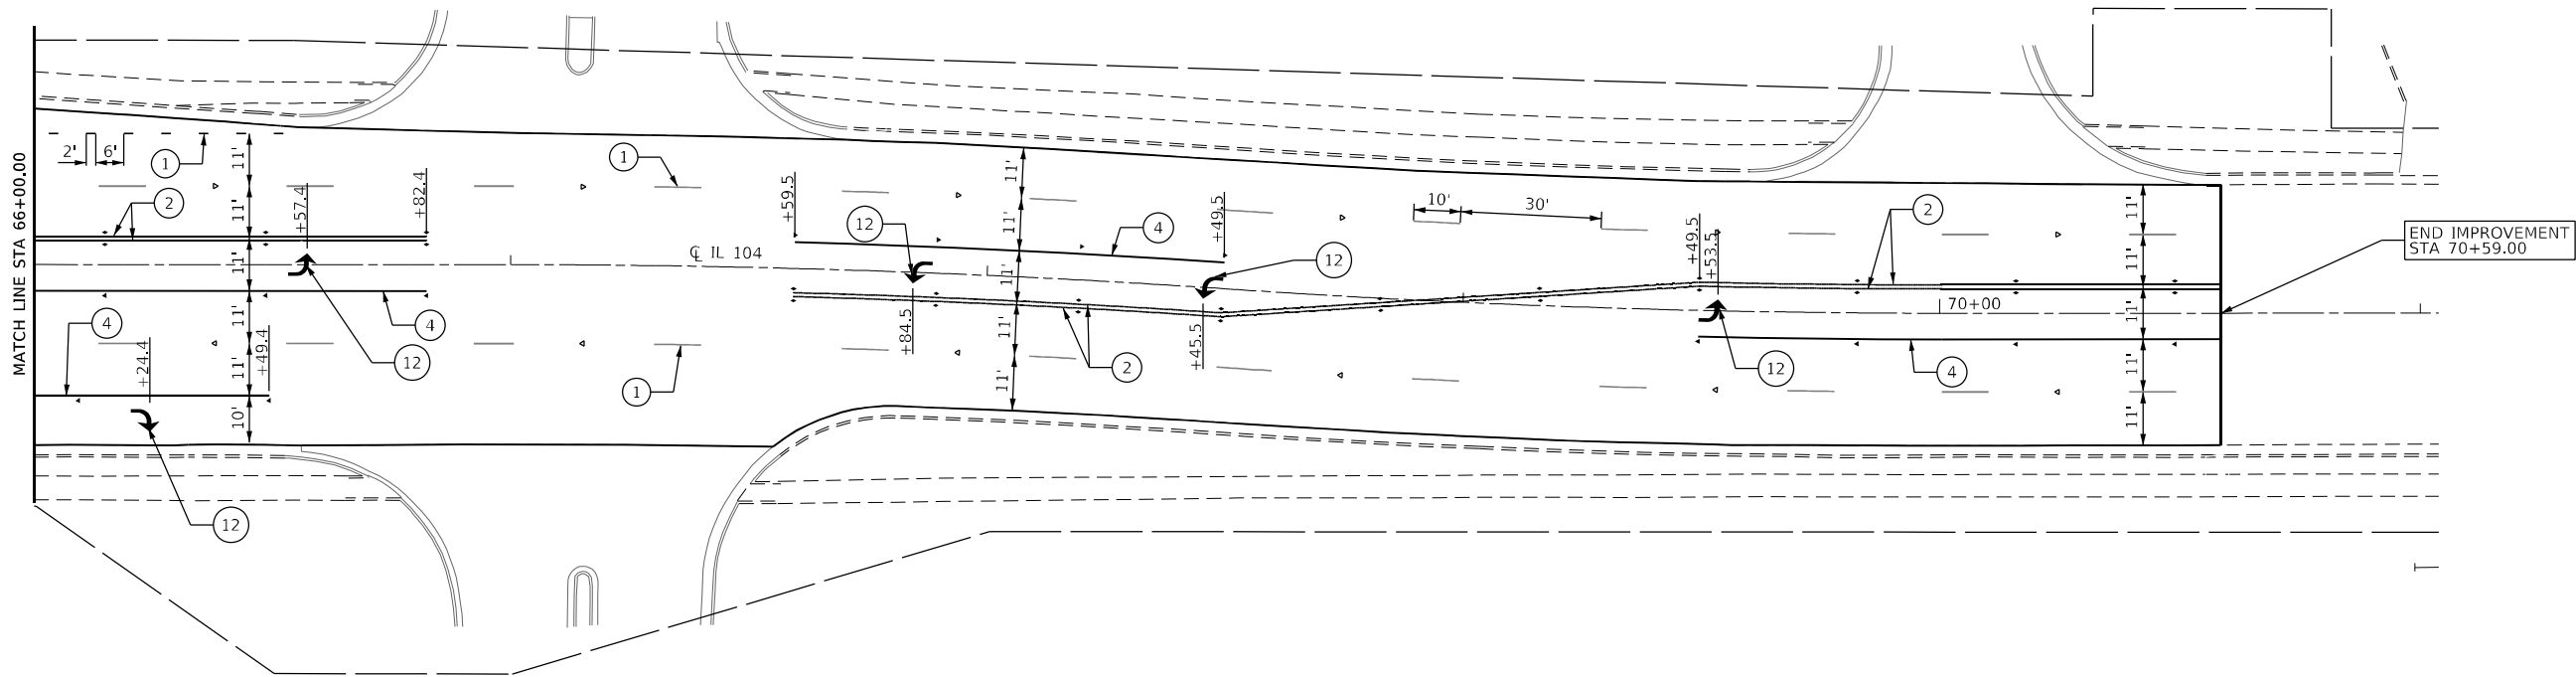

MODEL: Default
FILE: Name: ILQuincy27Hwy220146Work Order 04 - Broadway\18-Transportation\CADD-Sheets\67K42-shr-Pymt-Mkt-Plan20.dgn

KLINGNER
& ASSOCIATES, P.C.
Engineers • Architects • Surveyors
816 KENTH ST. QUINCY, ILLINOIS 62301 217.223.3670
STATE OF ILLINOIS DESIGN FIRM NO. 184-2738


USER NAME = cschenk	DESIGNED -	REVISED -
	DRAWN -	REVISED -
PLOT SCALE = 40,0000 * / in.	CHECKED -	REVISED -
PLOT DATE = 5/16/2025	DATE -	REVISED -

STATE OF ILLINOIS
DEPARTMENT OF TRANSPORTATION

FAP RTE 745 (IL 104)
PAVEMENT MARKING PLAN

SCALE: 1"=20' SHEET 20 OF 20 SHEETS STA. 66+00.00 TO STA. 72+00.00

F.A.P RTE.	SECTION	COUNTY	TOTAL SHEETS	SHEET NO.
745	103Z,RS-4, TS-1,SW	ADAMS	171	161
CONTRACT NO. 72K42				
ILLINOIS FED. AID PROJECT				

 

1. EXPANSION BOLTS SHALL CONSIST OF SELF DRILLING
EXPANSION SHIELDS AND 3/4" } HOOKED
BOLTS. HOOKED BOLTS SHALL EXTEND A
MINIMUM OF 9" INTO NEW CONCRETE
MINIMUM CERTIFIED PROOF LOAD - 4,080 LBS.
2. USE MINIMUM OF 1 (ONE) EXPANSION BOLT
AT EACH CORNER.

**STATE OF ILLINOIS
DEPARTMENT OF TRANSPORTATION**

CONCRETE COLLAR DETAIL


SCALE: NONE	SHEET 1	OF 1	SHEETS	STA.	TO STA.
-------------	---------	------	--------	------	---------

F.A.P RTE.	SECTION	COUNTY	TOTAL SHEETS	SHEET NO.
745	103Z,RS-4, TS-1,SW	ADAMS	171	162
		CONTRACT NO. 72K42		
ILLINOIS		FED. AID PROJECT		




F.A.P RTE.	SECTION		COUNTY	TOTAL SHEETS	SHEET NO.
745	103Z,RS-4, TS-1,SW		ADAMS	171	163
			CONTRACT NO. 72K42		
		ILLINOIS	FED. AID PROJECT		


MODEL: Default
FILE NAME: P:\Quincy\22\files\220146\Work Order 04 - Broadway\18_Transportation\CADD Sheets\D672K42-shr-Special Frame and Grate Detail.dgn

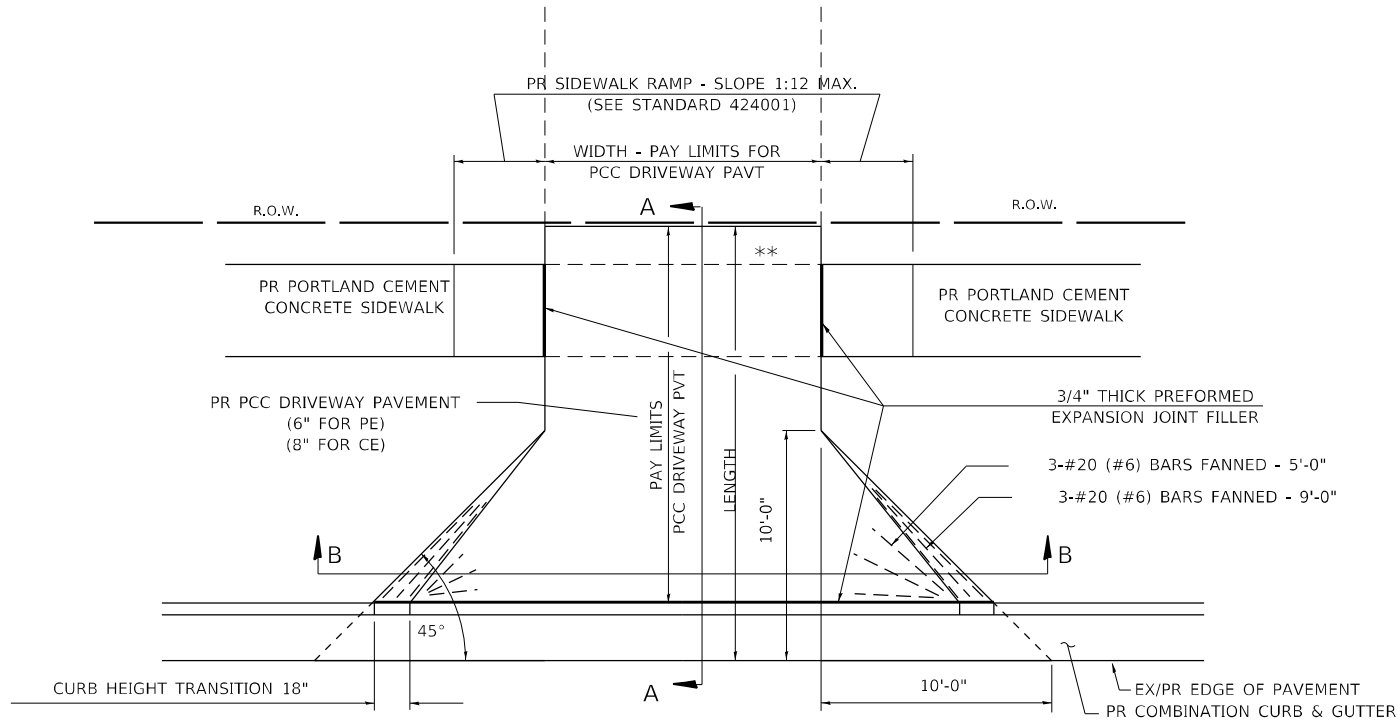

PLAN - PE & CE

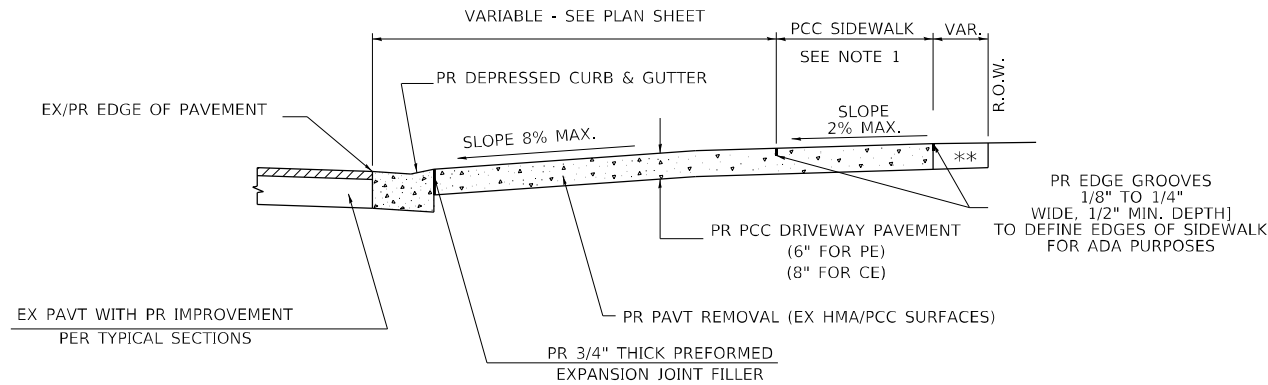

SECTION A-A

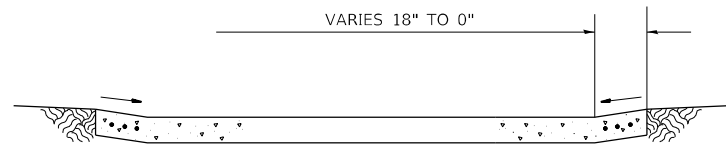

SECTION B-B

** MATCH IN KIND BEHIND SIDEWALK
FOR EX EARTH OR AGGREGATE SURFACES :
PR AGGREGATE BASE COURSE, TYPE B 6"- PE/FE
PR PCC DRIVEWAY PAVT. 8"- CE

FOR EX HMA CONC. SURFACES :
PR HMA CONCRETE 6"- PE
PR HMA CONCRETE 8"- CE

FOR EX PCC SURFACES :
PR PCC DRIVEWAY PAVT. 6"- PE
PR PCC DRIVEWAY PAVT. 8"- CE

* NOTE : IN AREAS WITH NO SIDEWALK,
MATCH IN KIND BEHIND 10'-0" FLARE

- NOTES:
1. SEE PLAN SHEET / ENTRANCE PROFILE FOR LOCATION OF SIDEWALK.
 2. THE COST OF FURNISHING AND INSTALLING THE 3/4" PREFORMED EXPANSION JOINT FILLER AND REINFORCEMENT BARS SHALL BE INCLUDED IN THE COST OF P.C.C. DRIVEWAY PAVEMENT.

MODEL: Default
FILE: State-IL-Quincy-22Hwy22046Work-Order-04 - Broadway\18-Transportation\CADD-Sheets\67K42-Entrance-Details.dgn

KLINGNER & ASSOCIATES, P.C.
Engineers • Architects • Surveyors
616 N. 24TH ST. QUINCY, ILLINOIS 62301 217.223.3670
STATE OF ILLINOIS DESIGN FIRM NO. 184-2738


USER NAME = cschenk	DESIGNED -	REVISED - 2/19/03 (JCN)
	DRAWN - CADD	REVISED - 4/01/04 (JCN)
PLOT SCALE = 40,000' / in.	CHECKED - JCN	REVISED -
PLOT DATE = 5/16/2025	DATE - MARCH 17, 2000	REVISED -

**STATE OF ILLINOIS
DEPARTMENT OF TRANSPORTATION**

**DISTRICT 6
ENTRANCE DETAIL**

SCALE: NONE SHEET 1 OF 1 SHEETS STA. TO STA.


F.A.P. RTE.	SECTION	COUNTY	TOTAL SHEETS	SHEET NO.
745	103Z,RS-4, TS-1,SW	ADAMS	171	165
CONTRACT NO. 72K42				
ILLINOIS FED. AID PROJECT				

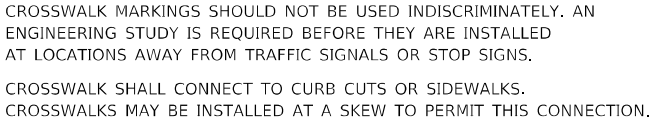

ALL DIMENSIONS ARE IN INCHES
UNLESS OTHERWISE NOTED.


KLINGNER & ASSOCIATES, P.C. Engineers • Architects • Surveyors 676 N.24TH ST. QUINCY, ILLINOIS 62301 217.223.3670 STATE OF ILLINOIS DESIGN FIRM NO. 184-2738	USER NAME = cschenk	DESIGNED -	REVISED -	STATE OF ILLINOIS DEPARTMENT OF TRANSPORTATION	PAVEMENT MARKING DETAILS				F.A.P. RTE.	SECTION	COUNTY	TOTAL SHEETS	SHEET NO.
	PLOT SCALE = 100,000' / in.	DRAWN -	REVISED -						745	103Z,RS-4, TS-1,SW	ADAMS	171	166
	PLOT DATE = 5/16/2025	CHECKED -	REVISED -		CONTRACT NO. 72K42								
	DATE -	REVISED -	SCALE: NONE		SHEET 1	OF 5	SHEETS	STA.	TO STA.		ILLINOIS	FED. AID PROJECT	

MODEL: DEFAULT
FILE NAME: P:\Quincy\271162\20146\Work Order 04 - Broadway\18 Transportation\CADD Sheets\67K42-sh-Pavement Marking Detail.dgn

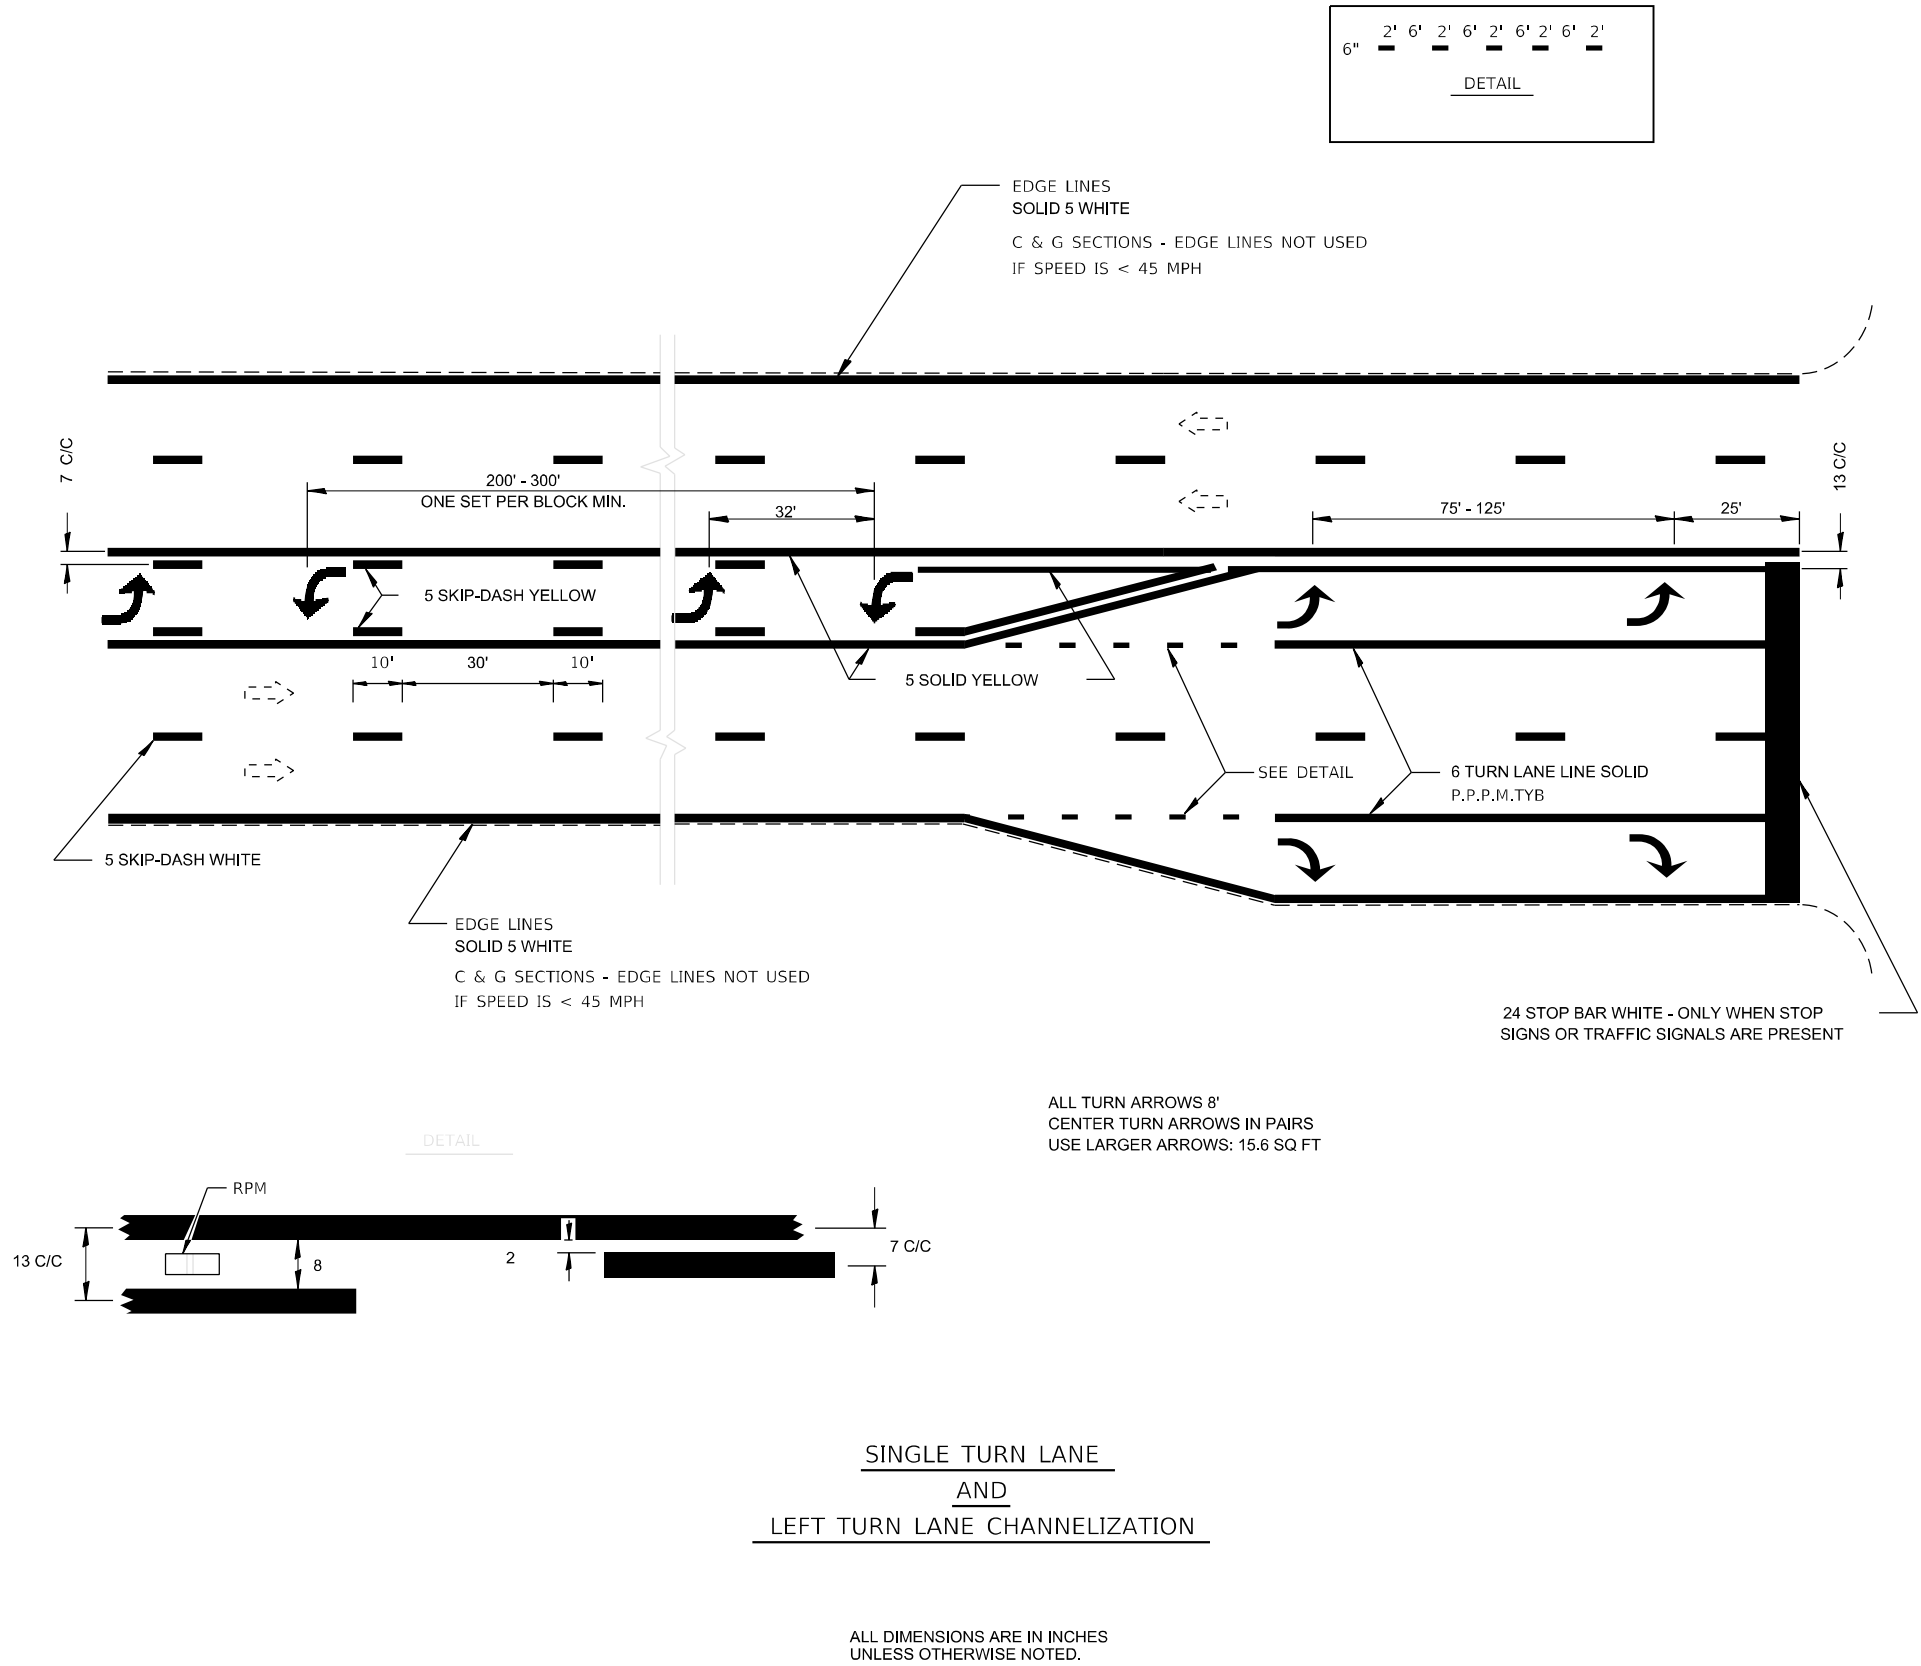

USER NAME = cschenk	DESIGNED -	REVISED -
	DRAWN -	REVISED -
PLOT SCALE = 100,0000 ' / in.	CHECKED -	REVISED -
PLOT DATE = 5/16/2025	DATE -	REVISED -

F.A.P. RTE.	SECTION	COUNTY	TOTAL SHEETS	SHEET NO.
745	103Z,RS-4, TS-1,SW	ADAMS	171	167
CONTRACT NO. 72K42				
ILLINOIS FED. AID PROJECT				

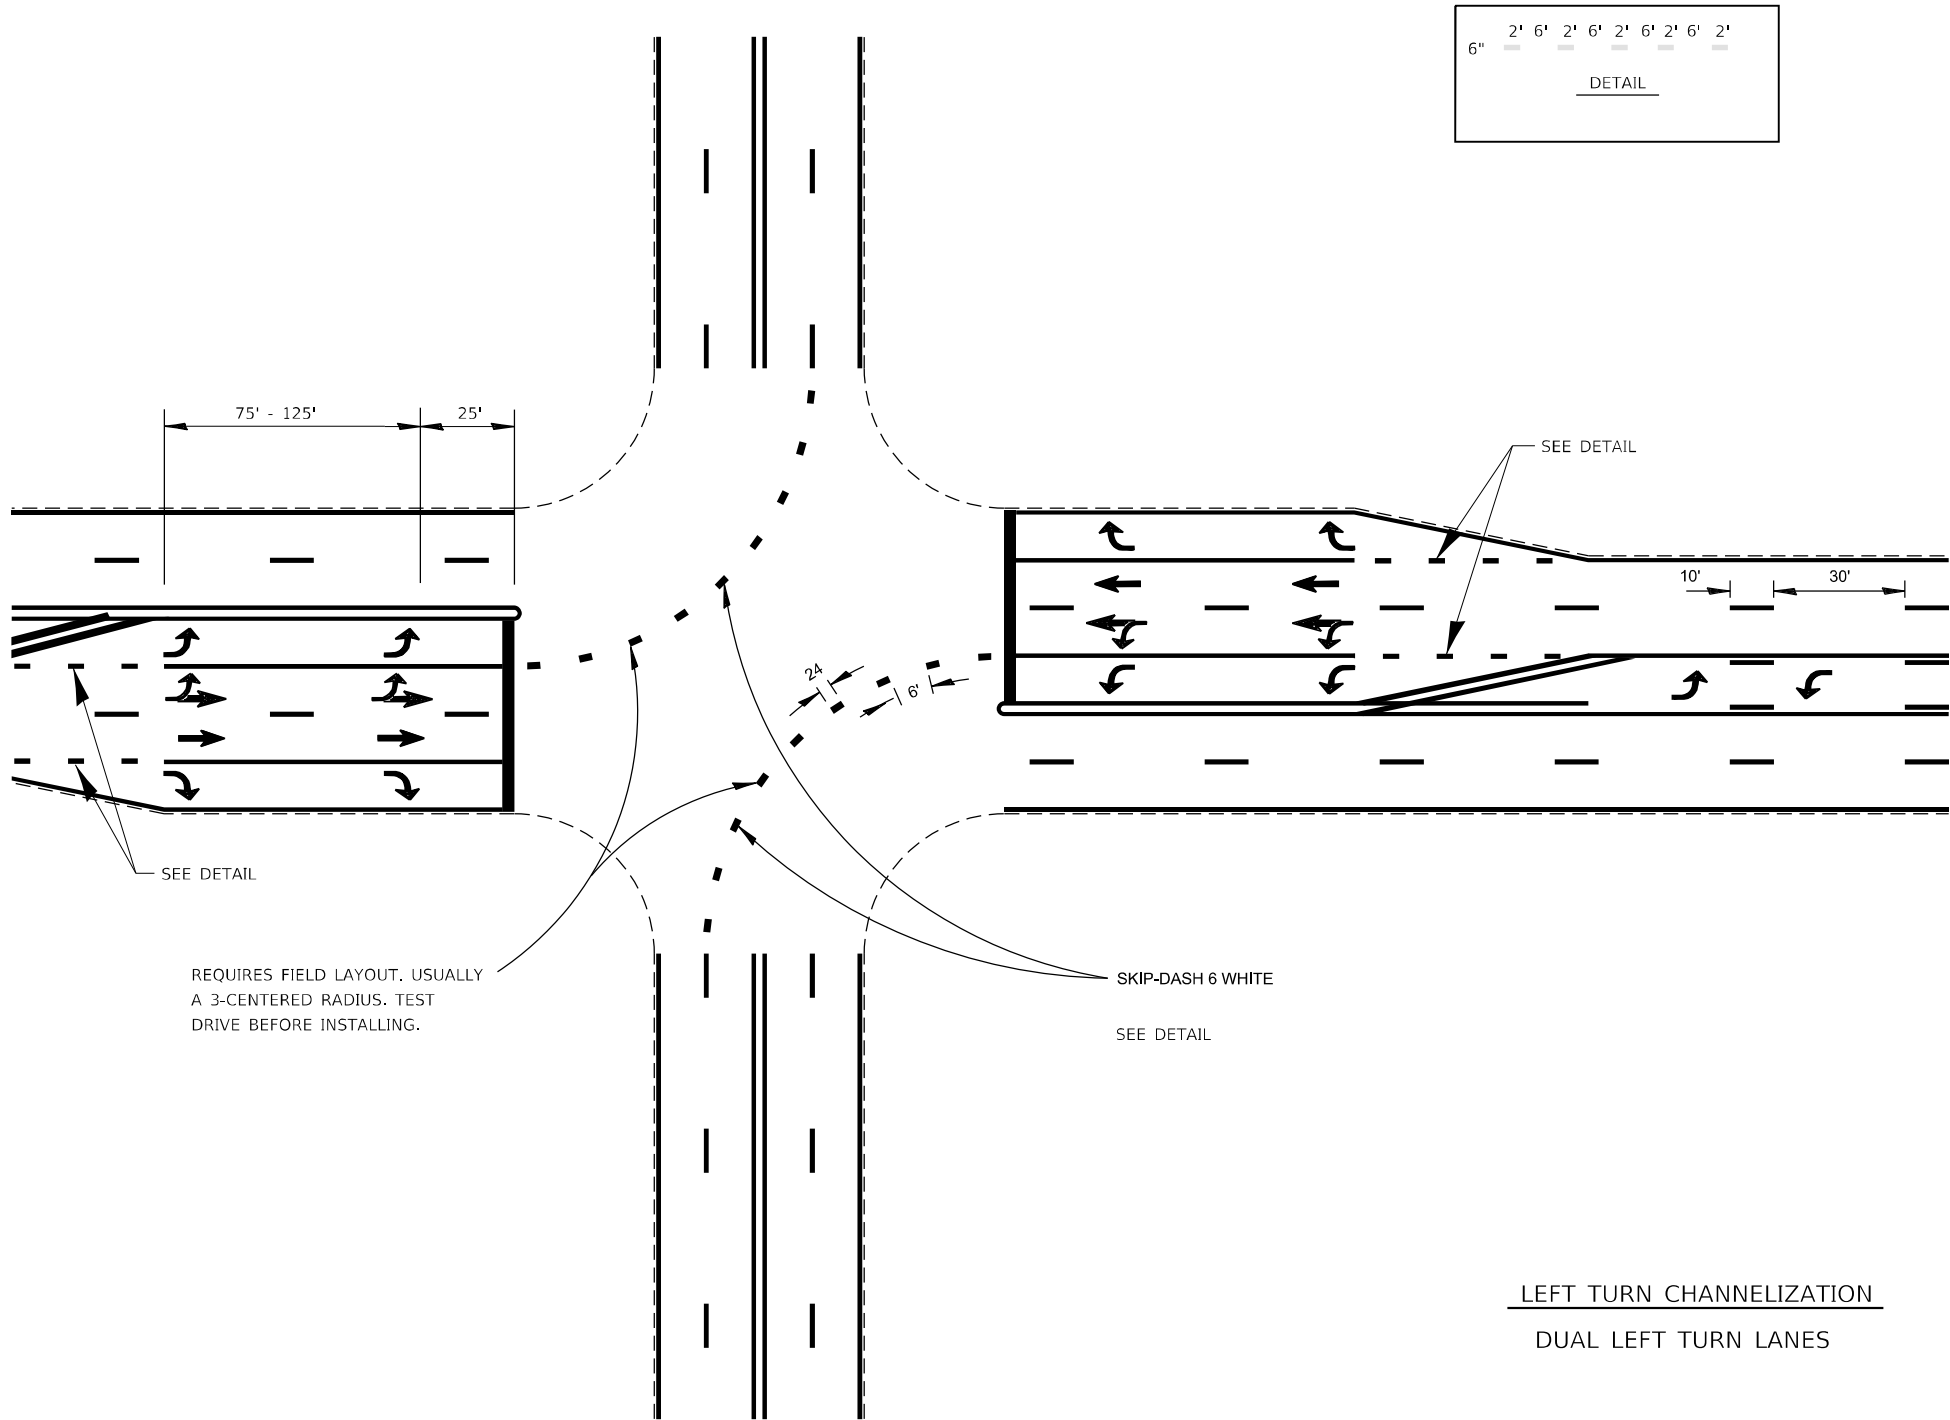

LEFT TURN CHANNELIZATION
DUAL LEFT TURN LANES

ALL DIMENSIONS ARE IN INCHES
UNLESS OTHERWISE NOTED.

MODEL: DEFAULT
FILE NAME: P:\Quincy\27Hes\270146\Work Order 04 - Broadway\18 Transportation\CADD Sheets\67K42-sh-Pavement Marking Detail.dgn

KLINGNER & ASSOCIATES, P.C.
Engineers • Architects • Surveyors
616 N. 24TH ST. QUINCY, ILLINOIS 62301 217.223.3670
STATE OF ILLINOIS DESIGN FIRM NO. 184-2738


USER NAME = cschenk	DESIGNED -	REVISED -
	DRAWN -	REVISED -
PLOT SCALE = 100,0000 ' / in.	CHECKED -	REVISED -
PLOT DATE = 5/16/2025	DATE -	REVISED -

STATE OF ILLINOIS
DEPARTMENT OF TRANSPORTATION

PAVEMENT MARKING DETAILS			
SCALE: NONE	SHEET 3	OF 5 SHEETS	STA. TO STA.

F.A.P. RTE.	SECTION	COUNTY	TOTAL SHEETS	SHEET NO.
745	103Z,RS-4, TS-1,SW	ADAMS	171	168
CONTRACT NO. 72K42				
ILLINOIS FED. AID PROJECT				

MODEL: DEFAULT
FILE NAME: P:\Quincy\27Hes\270146\Work Order 04 - Broadway\18-Transportation\CADD Sheets\67K42-sh-Pavement Marking Detail.dgn

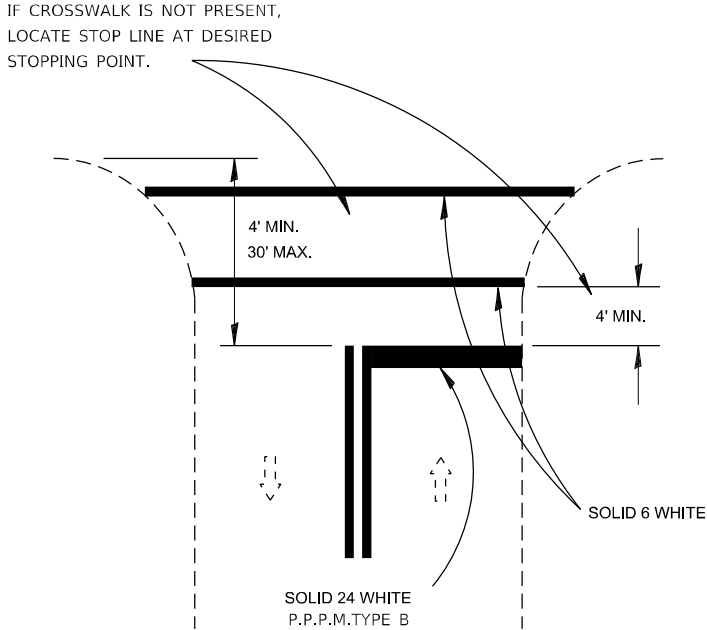


RURAL

RELEASE NO PASSING ZONE
100 FT AFTER STOP BAR
WHERE APPROPRIATE

500' FT PASSING
ZONE APPROACHING STOP BAR

STOP LINES

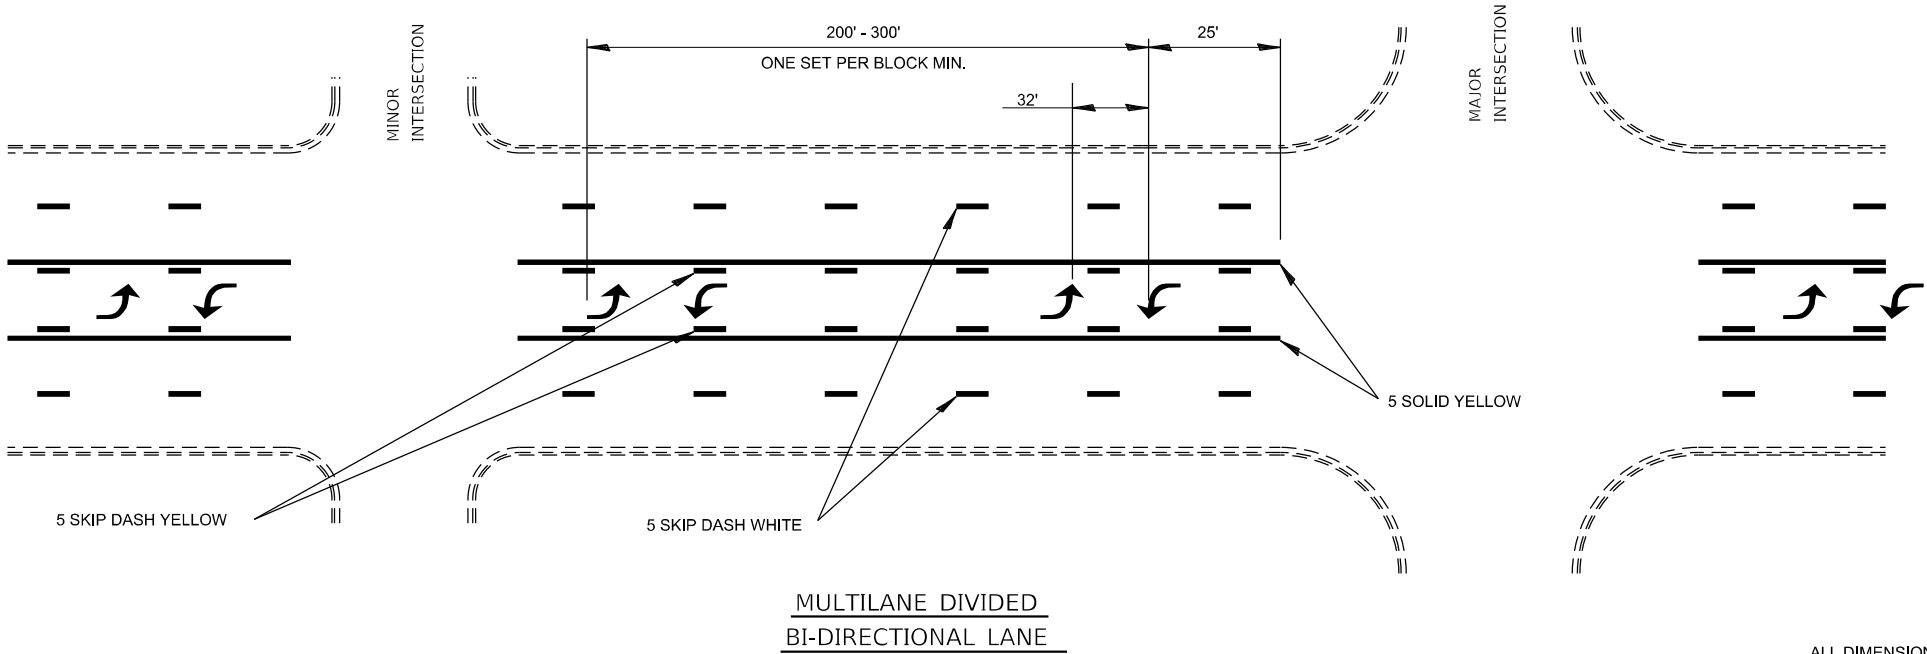


ALL DIMENSIONS ARE IN INCHES
UNLESS OTHERWISE NOTED.

USER NAME = cschenk	DESIGNED -	REVISED -
	DRAWN -	REVISED -
PLOT SCALE = 100,0000 ' / in.	CHECKED -	REVISED -
PLOT DATE = 5/16/2025	DATE -	REVISED -

F.A.P. RTE.	SECTION	COUNTY	TOTAL SHEETS	SHEET NO.
745	103Z,RS-4, TS-1,SW	ADAMS	171	169
CONTRACT NO. 72K42				
ILLINOIS FED. AID PROJECT				

MODEL: Default
FILE: I:\a\Quincy\22\Hwy220\46\Work Order 04 - Broadway\18\Transportation\CADD Sheets\067242-sh-Pedestrian Railing Detail.dgn

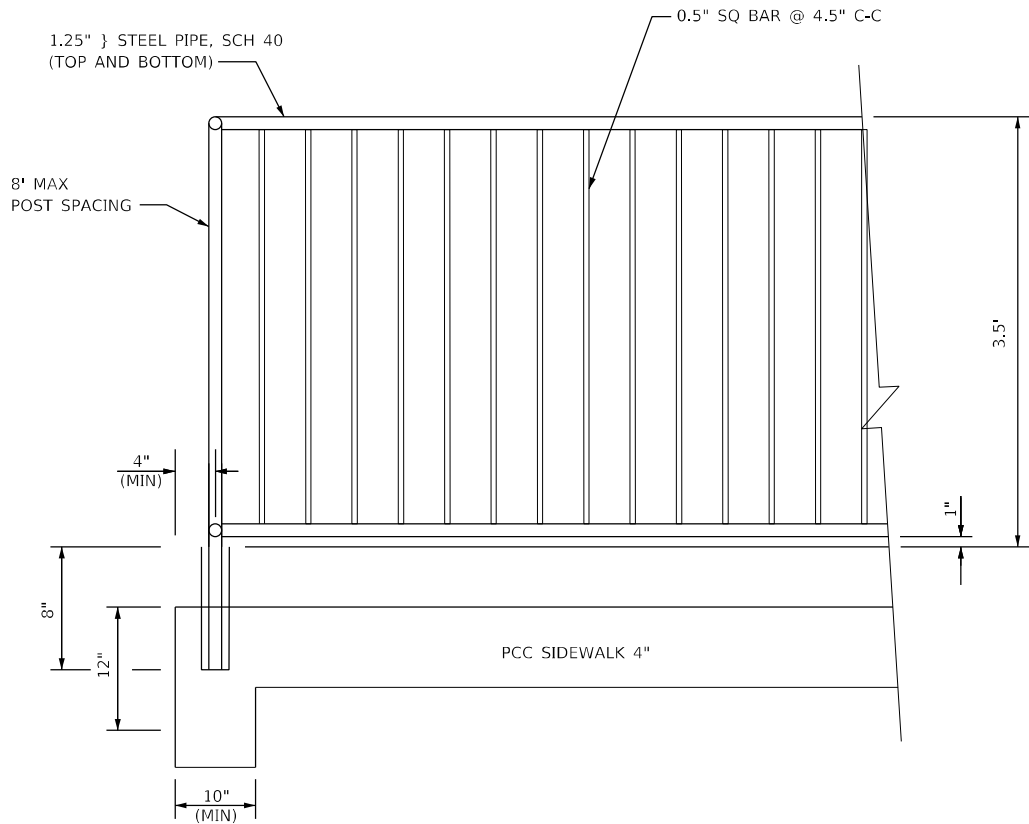

*THICKENED SIDEWALK FOR THE INSTALLATION OF PEDESTRIAN PIPE RAILING TO BE INCLUDED IN THE COST OF PCC SIDEWALK 4 INCH (SPECIAL).

THIS WORK WILL CONSIST OF FURNISHING ALL MATERIALS AND NECESSARY LABOR TO INSTALL A PEDESTRIAN RAILING IN ACCORDANCE WITH APPLICABLE PORTIONS OF SECTION 509 OF THE STANDARD SPECIFICATIONS, AT LOCATIONS AND DETAILS SHOWN ON THE PLANS, AND AS DIRECTED BY THE ENGINEER.

THE RAILING WILL BE GALVANIZED STEEL OR ALUMINUM.

SHOP PREFABRICATE IN AS LARGE SECTIONS AS PRACTICABLE, AND IN STRICT ACCORDANCE WITH THE APPROVED SHOP DRAWINGS AND PERTINENT REQUIREMENTS OF GOVERNMENTAL AGENCIES HAVING JURISDICTION.

INSTALL THE RAILING IN ACCORDANCE WITH THE DESIGN, THE APPROVAL OF THE SHOP DRAWINGS, PERTINENT REQUIREMENTS OF GOVERNMENTAL AGENCIES HAVING JURISDICTION, AND THE MANUFACTURER'S RECOMMENDED INSTALLATION PROCEDURES AS APPROVED BY THE ENGINEER, ANCHORING ALL COMPONENTS FIRMLY INTO POSITION FOR LONG LIFE UNDER HARD USE.

KLINGNER
& ASSOCIATES, P.C.

Engineers • Architects • Surveyors
816 N. 24TH ST. QUINCY, ILLINOIS 62301 217.223.3670
STATE OF ILLINOIS DESIGN FIRM NO. 184-2738

USER NAME = cschenk	DESIGNED -	REVISED -
	DRAWN -	REVISED -
PLOT SCALE = 40,0000 * / in.	CHECKED -	REVISED -
PLOT DATE = 5/16/2025	DATE -	REVISED -

STATE OF ILLINOIS
DEPARTMENT OF TRANSPORTATION

PEDESTRIAN RAILING DETAIL

SCALE: NONE SHEET 1 OF 1 SHEETS STA. TO STA.

F.A.P RTE.	SECTION	COUNTY	TOTAL SHEETS	SHEET NO.
745	103Z,RS-4, TS-1,SW	ADAMS	171	171
CONTRACT NO. 72K42				
ILLINOIS FED. AID PROJECT				