


MODEL: Default
FILE NAME: pwt:\bw-pw.bentley.com\bw-pw-01\Documents\Projects\LDOT\022095\8\CAD\Sheets\62R63_SHT-S2-02-RETAINING WALL.DET5
8/11/2025 5:06:15 PM

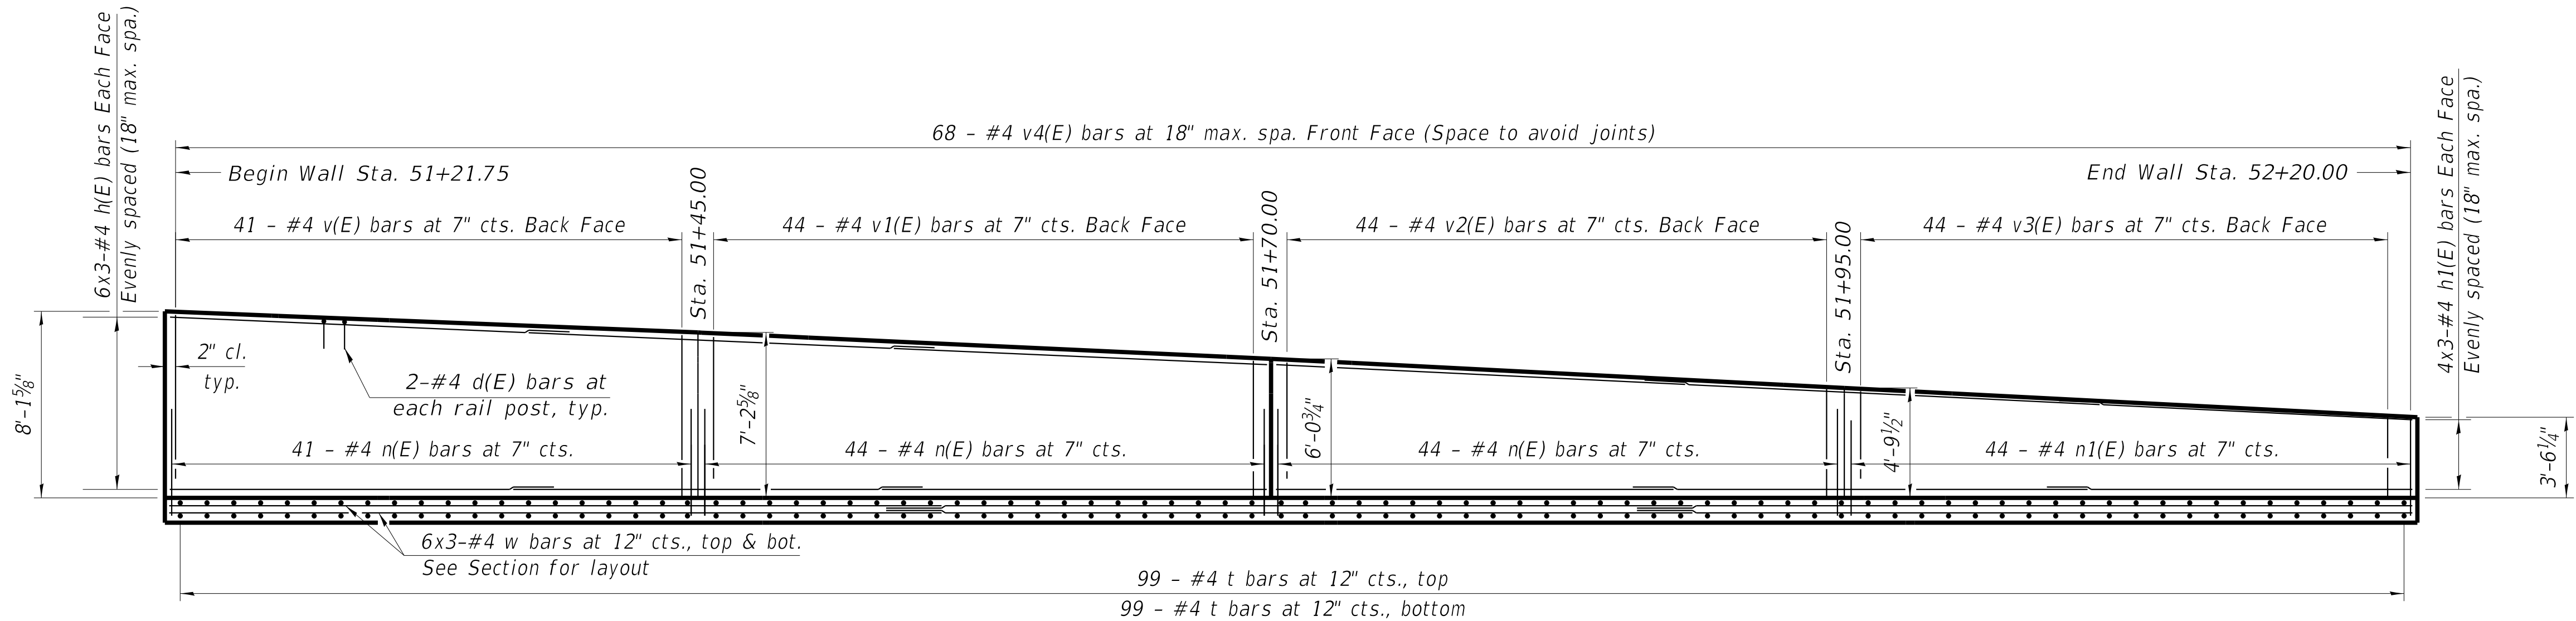


Notes:
Bars indicated thus 20x3-#5 etc. indicates
20 lines of bars with 3 lengths per line.


WALL REINFORCEMENT LAYOUT

MINIMUM BAR LAP


#4 bar = 1'-9"
#4(E) bar = 2'-7"

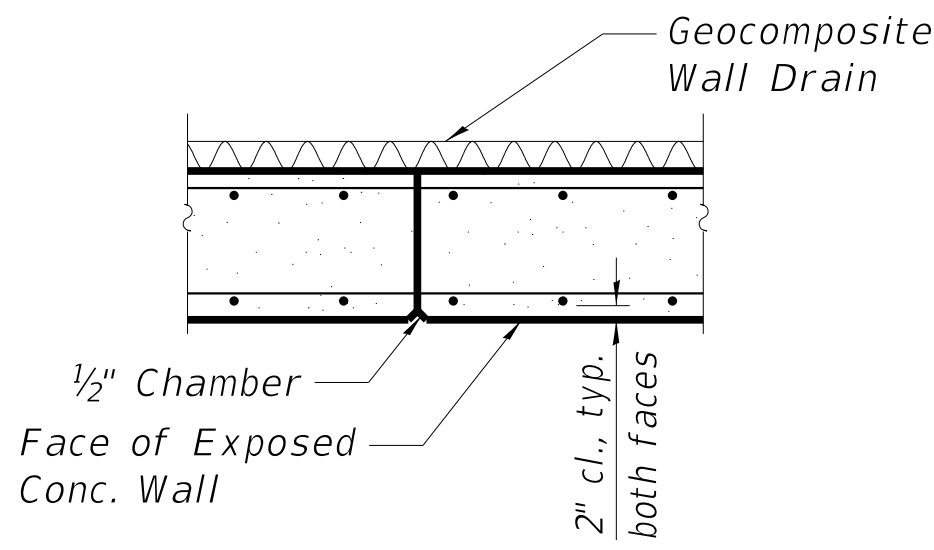

CONSTRUCTION JOINT

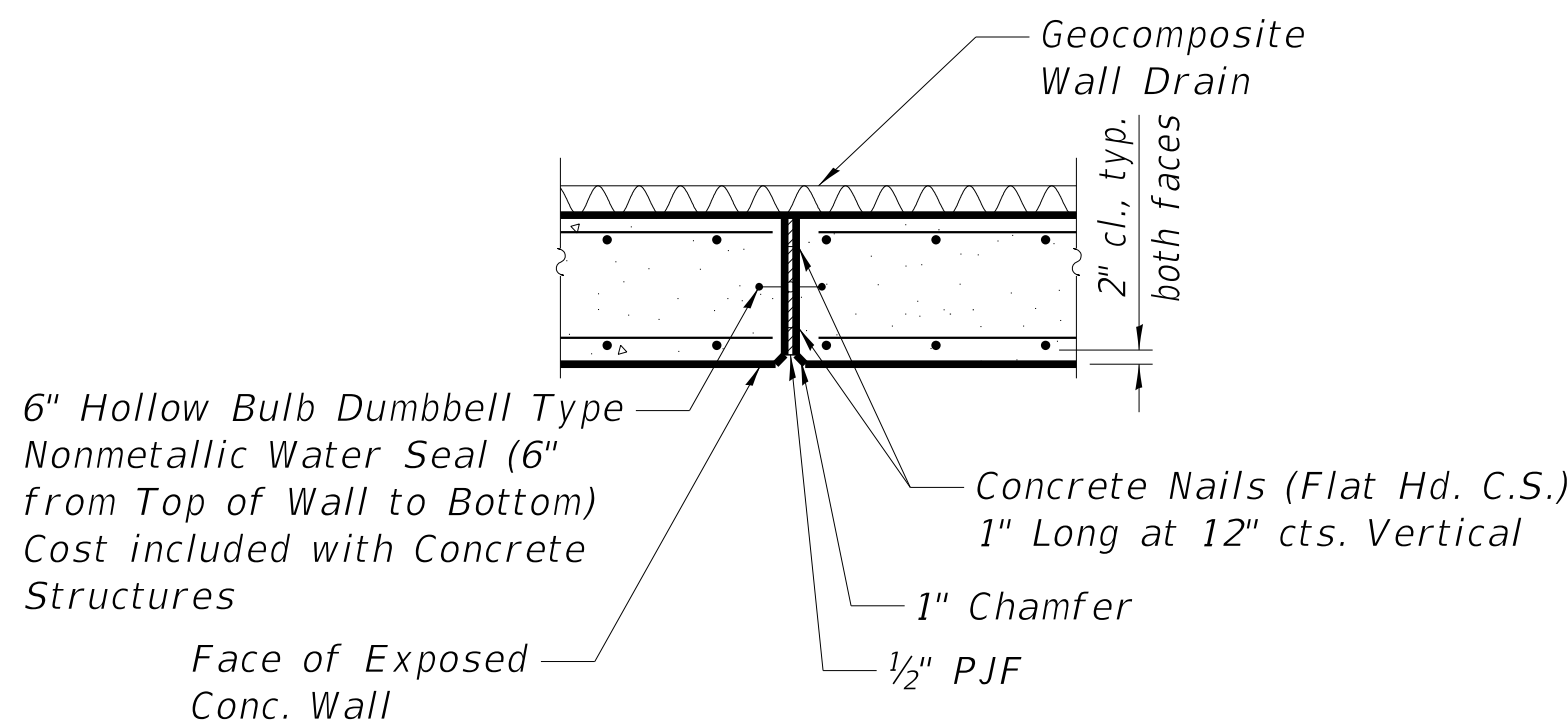


EXPANSION JOINT

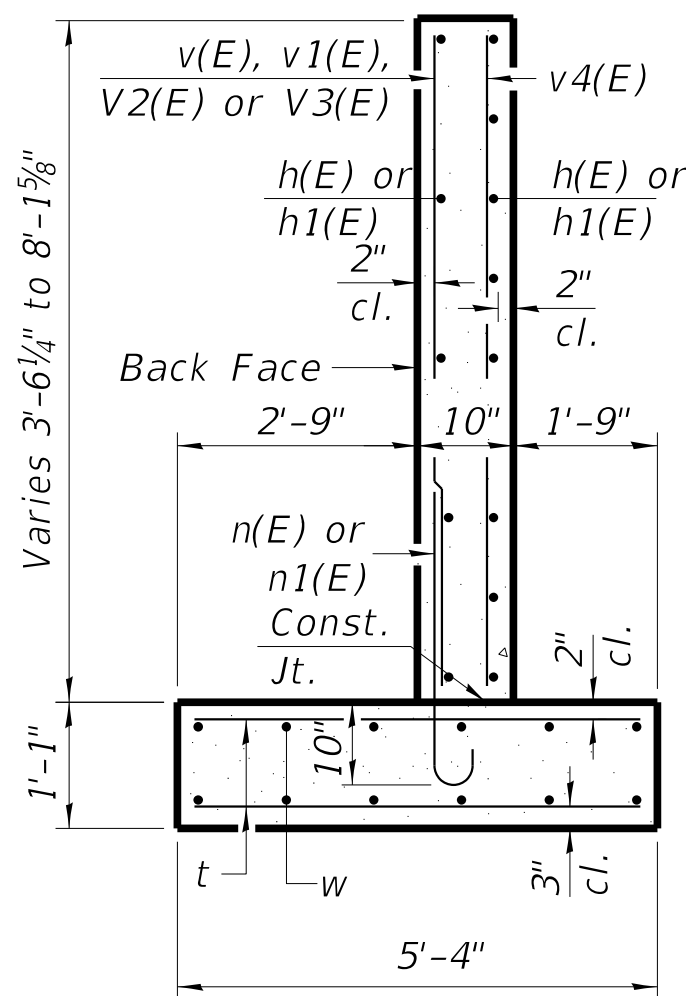


RETAINING WALL SECTION

(Max. Applied Service Bearing Pressure = 1.9 ksf)

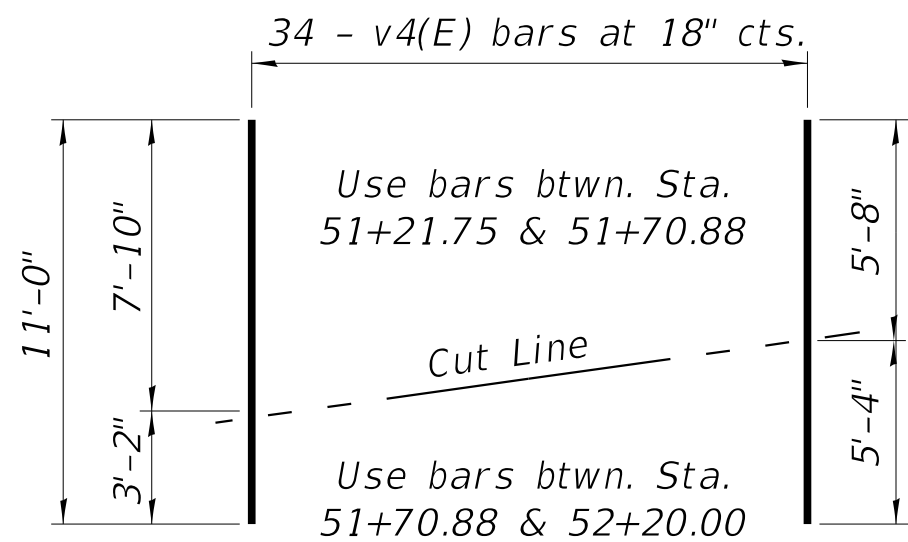


FIELD CUTTING DIAGRAM

Order bars shown full length. Cut as shown.

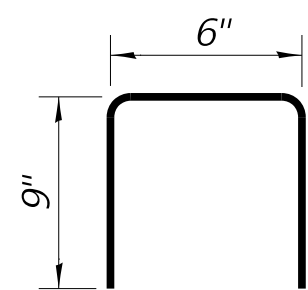

BAR d(E)

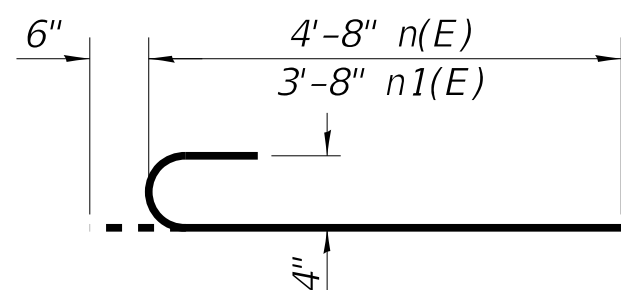

BAR n(E) & n1(E)

TOTAL BILL OF MATERIAL

Bar	No.	Size	Length	Shape
d(E)	32	#4	2'-0"	□
h(E)	18	#4	17'-8"	—
h1(E)	12	#4	18'-3"	—
n(E)	129	#4	5'-2"	┐
n1(E)	44	#4	4'-2"	┐
t	198	#4	5'-1"	—
v(E)	56	#4	7'-0"	—
v1(E)	41	#4	5'-11"	—
v2(E)	44	#4	4'-8"	—
v3(E)	44	#4	3'-4"	—
v4(E)	44	#4	11'-0"	—
w	36	#4	33'-10"	—
Structure Excavation			Cu. Yd.	148.6
Protective Coat			Sq. Yd.	33
Reinforcement Bars			Pound	1,490
Reinforcement Bars, Epoxy Coated			Pound	1,890
Pedestrian Railing			Foot	99
Name Plates			Each	1
Concrete Structures (Retaining Walls)			Cu. Yd.	39.1
Granular Backfill For Structure			Sq. Yd.	52.3
Geocomposite Wall Drain			Sq. Yd.	32

BAXTER & WOODMAN
Consulting Engineers

USER NAME = cstoczynski
PLOT DATE = 8/11/2025

DESIGNED - BAB
DRAWN - BAB
CHECKED - BLB
DATE - 8/11/2025


REVISED -
REVISED -
REVISED -
REVISED -

**STATE OF ILLINOIS
DEPARTMENT OF TRANSPORTATION**


**DETAILS & TOTAL BILL OF MATERIALS
STRUCTURE NO. 016-2066**

SHEET S2-02 OF S2-04 SHEETS


F.A.P RTE.	SECTION	COUNTY	TOTAL SHEETS	SHEET NO.
1349	FAI 94 22 STRUCTURE 1	COOK	268	201
CONTRACT NO. 62R63				
ILLINOIS FED. AID PROJECT				

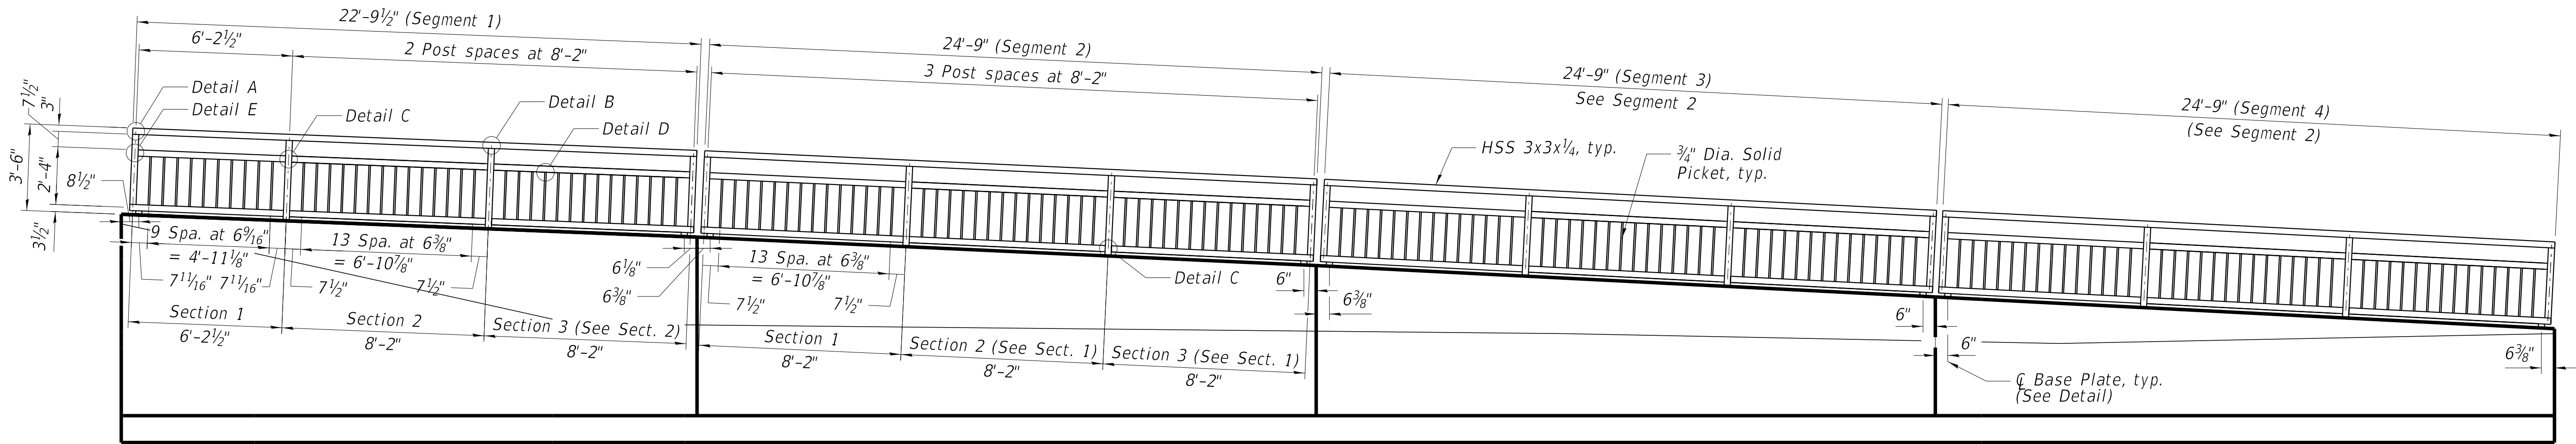


PEDERSTRIAN RAILING ELEVATION
(Looking North)

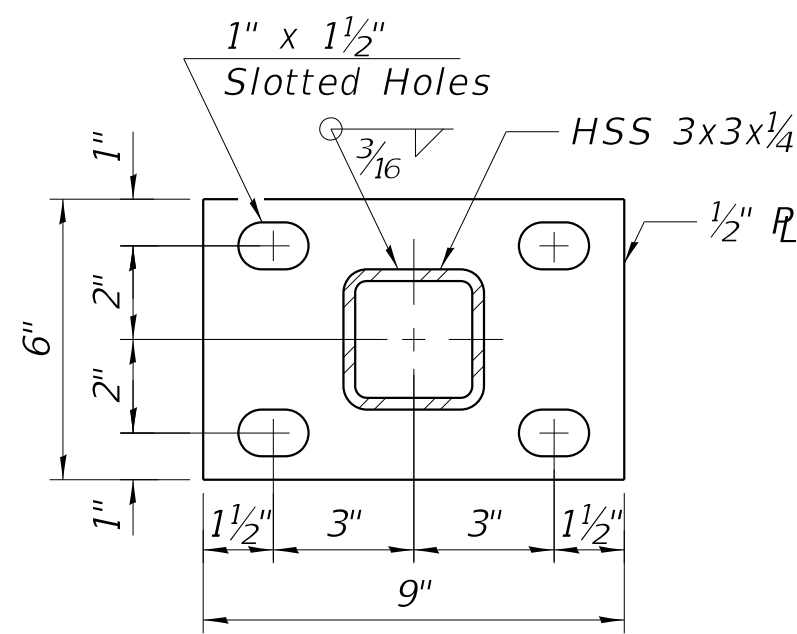


BASE P

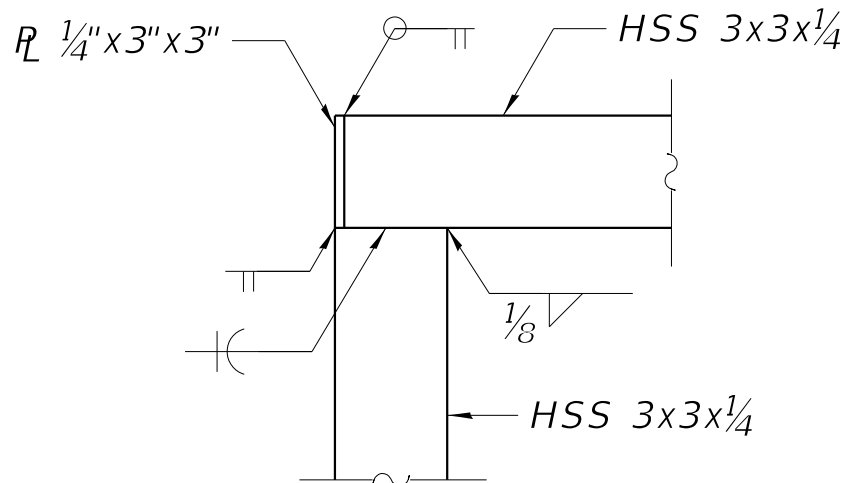


DETAIL A

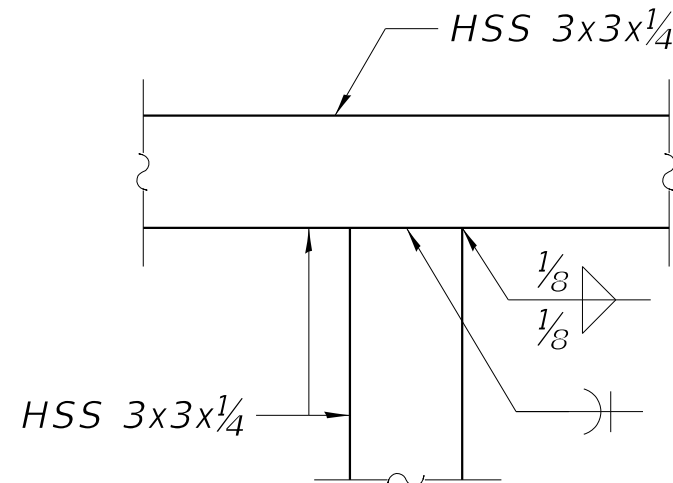


DETAIL B

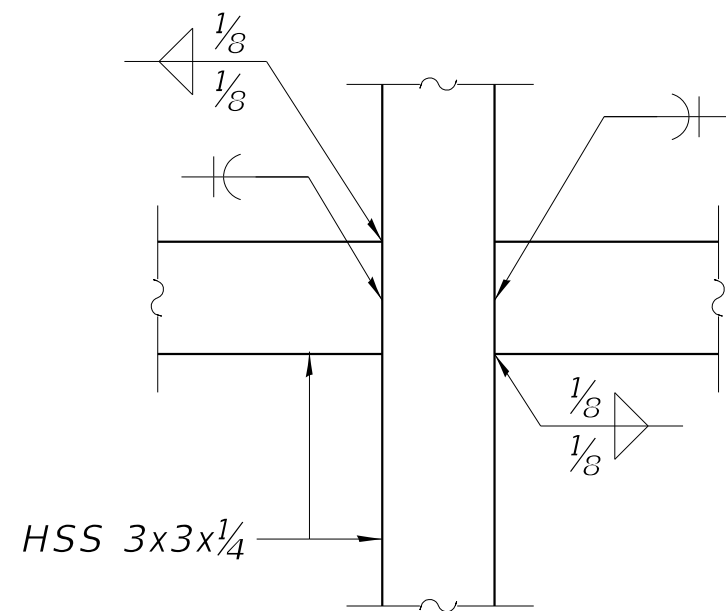



DETAIL C

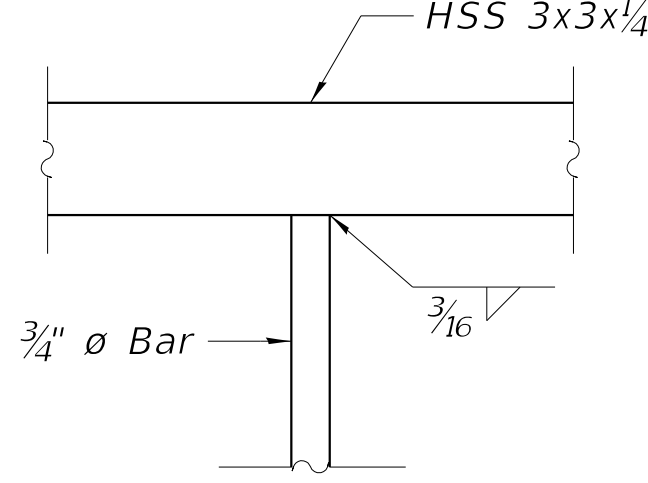

DETAIL D


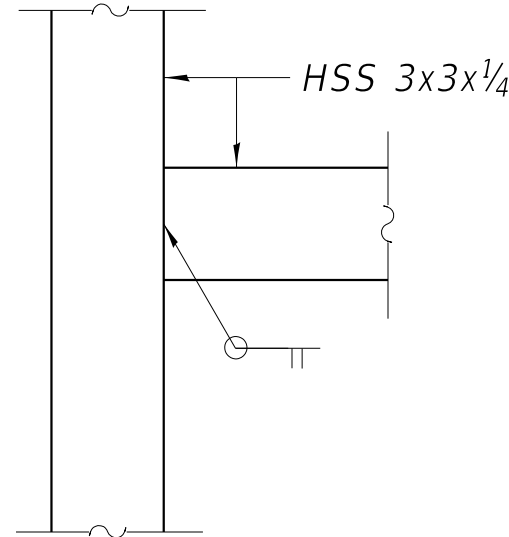


DETAIL E

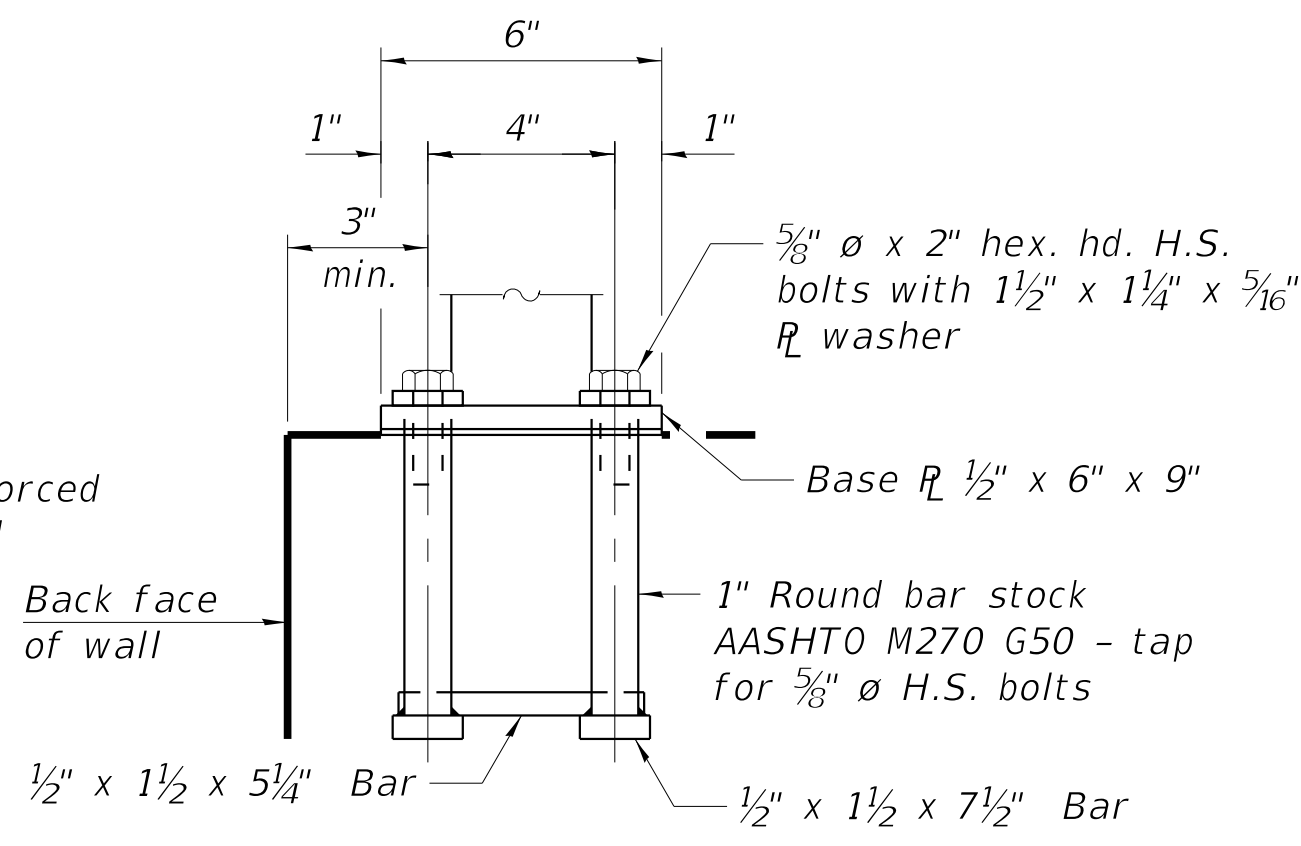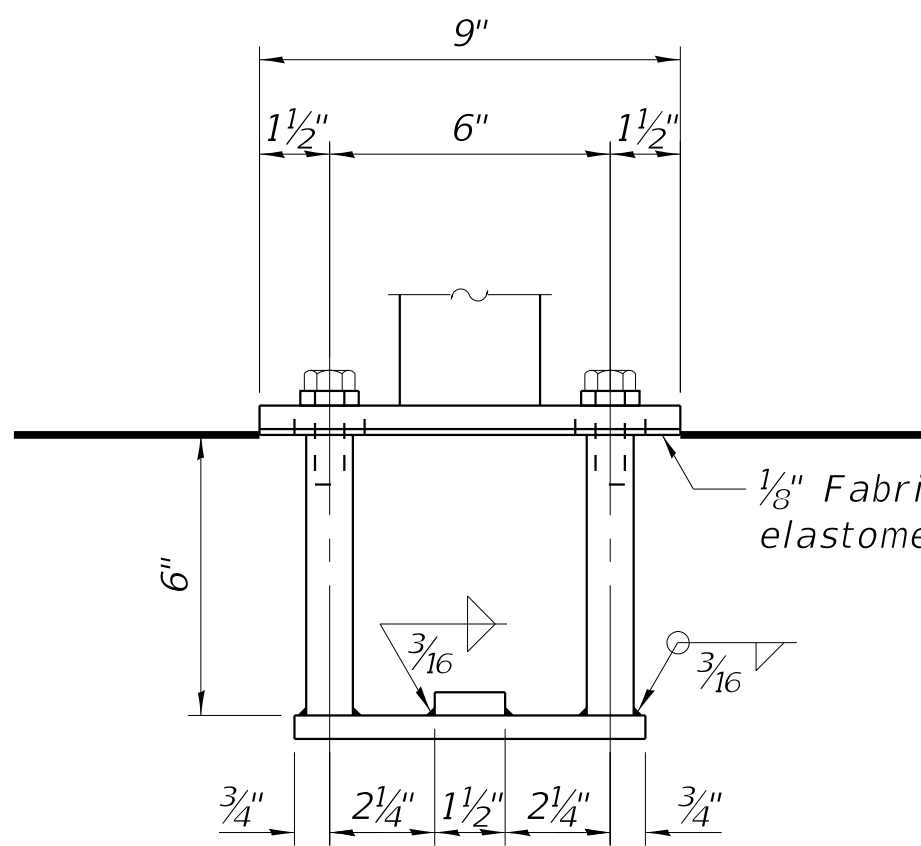

ANCHORAGE ASSEMBLY

The Pedestrian Railing Fasteners for end posts near expansion joints may need to be installed prior to installing the bent plates. In lieu of the cast-in-place anchor device shown, the Contractor has the option of drilling and setting 5/8" Ø fully threaded anchor rods with the same plate washers as specified above and heavy hex lock nuts according to Article 509.06 of the Standard Specifications. Embedment shall be according to the manufacturer's specifications.

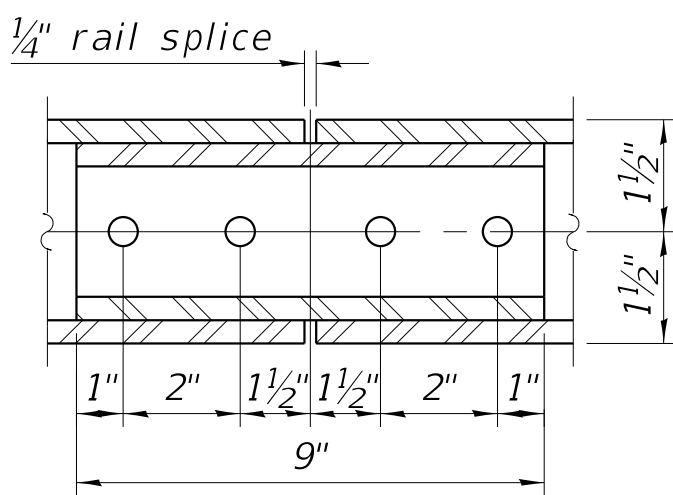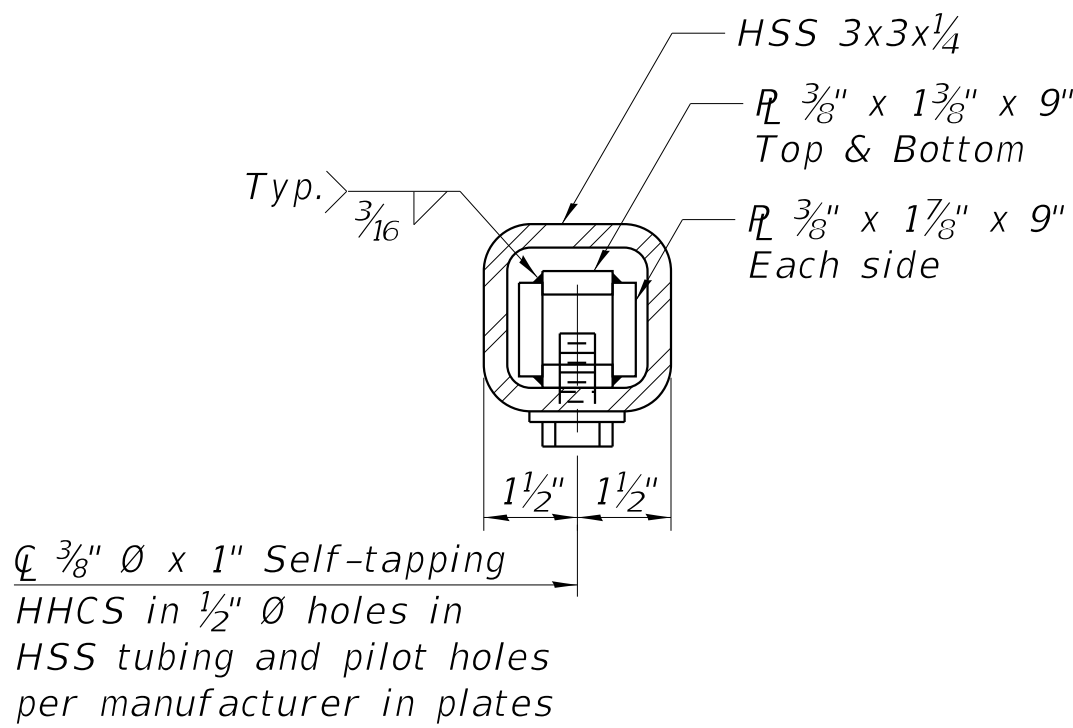

RAIL SPLICE

NOTES:

- Railing shall be according to the applicable portions of Section 509 of the Standard Specifications, except as noted, and will be paid for at the contract unit price per foot per Pedestrian Railing.
- Hollow structural steel tubing shall conform to the requirements of ASTM designations A 500, Grade B, structural steel tubing.
- Hollow steel pipes shall conform to the requirements of ASTM A53 and shall be "standard weight".
- All other steel shapes and plates shall conform to the requirements of AASHTO M270 Grade 36.
- All post, railing, splices, anchor devices and bent plates shall be painted using the Organic Zinc Rich Primer/Epoxy/Urethane Paint System. the color of the final finish coat shall be matte black.
- Space reinforcement in slab to miss anchor rods.

BILL OF MATERIAL

Item	Unit	Quantity
Pedestrian Railing	Foot	99

MODEL: Default
FILE NAME: p:\bwr-pw-bentley.com\bw-pw-01\Documents\Projects\LDOT\2025\8\CAD\Sheets\62R63_SHT-STR-S2-03-PED RAILING.dgn

BAXTER & WOODMAN
Consulting Engineers

USER NAME = cstoczynski	DESIGNED - BAB	REVISED -
	DRAWN - BAB	REVISED -
	CHECKED - BLB	REVISED -
PLOT DATE = 8/11/2025	DATE - 8/11/2025	REVISED -

STATE OF ILLINOIS
DEPARTMENT OF TRANSPORTATION

PEDESTRAIN RAILING
STRUCTURE NO. 016-Z066

SHEET S2-03 OF S2-04 SHEETS


F.A.P. RTE.	SECTION	COUNTY	TOTAL SHEETS	SHEET NO.
1349	FAI 94 22 STRUCTURE 1	COOK	268	202
CONTRACT NO. 62R63				
ILLINOIS FED. AID PROJECT				

MODEL: Default
FILE NAME: pw:\\bw-pw.bentley.com:bw-pw-01\\Documents\\Projects\\IL\\DOT1022095\\8\\CAD\\Sheets\\62R63_SHT-STR-S2-04-BORING LOGS.dgn

NST NASHnal SOIL TESTING										BOREHOLE LOG					Number
23856 W, Andrew Rd., Unit 103, Plainfield, IL										Client					Plate 4
										Baxter and Woodman, Inc.					
										Devon Ave. Bridge over I-94-STA 51+51.93 (1942122.02N,1142941.671)					
										Job No. P-91-157-226; Contract No. 62R63					
										Drill Rig Type					
										Split Spoon (SS)					
										Boring Location					
										STA 51+51.93 with offset 21.48' RT-See Plate 1					
										Boring Elevation (ft)				Date: 9/25/2023	
Sample # /RUN #	Sampling Method	Rimac Qu (tsf)	Sample Recovery (in)	Moisture Content (%)	SPT Valuee Blows/6 In	Depth (ft)	Sample Depth	Graphic	Soil Description	Elevation (ft)					
						0.5			AS	7.5" of Asphalt, 11" of Concrete, 8" of Aggregate	618.81				
						1.0			CONC	11" of Concrete	618.31				
						1.5					617.81				
1	SS	0.605	12	15.5	6, 3, 3	2.0			AGG	8" of Aggregate Base	617.31				
						2.5				Brown and Gray Silty Clay (A-4)	616.81				
						3.0				Trace Sand and Gravel, Stiff	616.31				
						3.5				Unit Weight 116.5 pcf	615.81				
						4.0					615.31				
2	SS	2.419	16	16.2	2, 3, 3	4.5			A-4	Unit Weight 116.6 pcf	614.81				
						5.0				Very Stiff	614.31				
						5.5					613.81				
						6.0					613.31				
						6.5					612.81				
3	SS	1.008	17	22.4	2, 1, 3	7.0				Unit Weight 115.4 pcf	612.31				
						7.5					611.81				
						8.0					611.31				
						8.5					610.81				
						9.0					610.31				
4	SS	N/A	1	N/A	50/1	9.5			GM	Brown Silty Gravel (A-1-b)	609.81				
						10.0				Very Dense	609.31				
						10.5					608.81				
						11.0					608.31				
						11.5					607.81				
5	SS	1.000	11	20.8	4, 2, 3	12.0			A-4	Brown and Gray Silty Clay (A-4)	607.31				
						12.5				with Sand, Stiff	606.81				
						13.0				Unit Weight 112.3 pcf	606.31				
						13.5					605.81				
						14.0					605.31				
6	SS	1.250	18	22.5	3, 2, 4	14.5			A-6	Brown Lean Clay (A-6)	604.81				
						15.0				Trace Gravel, Stiff	604.31				
						15.5					603.81				
						16.0					603.31				
						16.5					602.81				
7	SS	1.512	18	18.5	3, 4, 5	17.0			A-4	Brownish Gray Silty Clay (A-4)	602.31				
						17.5				trace Sand and Gravel, Stiff	601.81				
						18.0				Unit Weight 121.0 pcf	601.31				
						18.5					600.81				
						19.0					600.31				
8	SS	1.750	12	19.2	2, 3, 4	19.5				Gray Silty Clay (A-4)	599.81				
						20.0				Trace Sand and Gravel, Stiff	599.31				
						20.5				Unit Weight 120.2 pcf	598.81				
						21.0					598.31				
						21.5					597.81				
						22.0					597.31				
9	SS	2.620	18	19.1	5, 6, 13	22.5				Unit Weight 114.8 pcf	596.81				
						23.0					596.31				
						23.5					595.81				
						24.0					595.31				
10	SS	2.419	18	17.3	5, 6, 8	24.5			A-4	Unit Weight 120.4 pcf	594.81				
						25.0					594.31				
						25.5					593.81				
						26.0					593.31				
						26.5					592.81				
						27.0					592.31				
11	SS	2.318	16	11.3	4, 6, 7	27.5				Unit Weight 128.6 pcf	591.81				
						28.0					591.31				
						28.5					590.81				
						29.0					590.31				
12	SS	N/A	NR	N/A	6, 7, 10	29.5			NR	No recovery	589.81				
						30.0				Possible Boulders	589.31				
										Boring Continued					
										Note: Soil group symbol and group name are determined based on visual classification, plasticity index and liquid limit wherever material was available using ASTM D2488 & D4318					

NST NASHnal SOIL TESTING										BOREHOLE LOG					Number
23856 W, Andrew Rd., Unit 103, Plainfield, IL										Client		Plate 5			
										Baxter and Woodman, Inc.					
										Devon Ave. Bridge over I-94-STA 51+51.93 (1942122.02N,1142941.671)					
										Job No. P-91-157-226; Contract No. 62R63					
										Drill Rig Type					
										Mobile B-57					
										Sampler Type					
										Split Spoon (SS)					
										Boring Location					
										STA 51+51.93 with offset 21.48' RT-See Plate 1					
										Boring Elevation (ft)		Date: 9/25/2023			
Sample # /RUN #	Sampling Method	Rimac Qu (tsf)	Sample Recovery (in)%	Moisture Content (%)	SPT Valuee Blows/6 In	Depth (ft)	Sample Depth	Graphic	Soil Description	Elevation (ft)					
						30.5		NR	No recovery	588.81					
						31.0			Possible Boulders	588.31					
						31.5				587.81					
						32.0				587.31					
						32.5				586.81					
						33.0				586.31					
						33.5				585.81					
						34.0				585.31					
13	SS	0.750	2	20.1	5, 6, 9	34.5			A-4	Gray Silty Clay (A-4)	584.81				
						35.0				Trace Sand & Gravel, Firm	584.31				
						35.5				583.81					
						36.0				583.31					
						36.5				582.81					
						37.0				582.31					
						37.5				581.81					
						38.0				581.31					
						38.5				580.81					
						39.0				580.31					
14	SS	1.250	9	22.6	7, 8, 9	39.5		Unit Weight 105.5 pcf Stiff		579.81					
						40.0				579.31					
						40.5				578.81					
						41.0				578.31					
						41.5				577.81					
						42.0				577.31					
						42.5				576.81					
						43.0				576.31					
						43.5				575.81					
						44.0				575.31					
15	SS	3.225	17	12.8	9, 11, 12	44.5		Unit Weight 133.7 pcf Very Stiff		574.81					
						45.0				574.31					
						45.5				573.81					
						46.0				573.31					
						46.5				572.81					
						47.0				572.31					
						47.5				571.81					
						48.0				571.31					
						48.5				570.81					
						49.0				570.31					
16	SS	4.636	18	16.7	7, 9, 13	49.5		Unit Weight 125.0 pcf Hard		569.81					
						50.0				569.31					
						50.5				568.81					
						51.0				568.31					
						51.5				567.81					
						52.0				567.31					
						52.5				566.81					
						53.0				566.31					
						53.5				565.81					
						54.0				565.31					
17	SS	1.411	16	22.1	5, 7, 10	54.5		Unit Weight 124.5 pcf Stiff		564.81					
						55.0				564.31					
						55.5				563.81					
						56.0				563.31					
						56.5				562.81					
						57.0				562.31					
						57.5				561.81					
						58.0				561.31					
						58.5				560.81					
						59.0				560.31					
18	SS	3.527	18	14.1	8, 9, 14	59.5		Unit Weight 126.5 pcf		559.81					
						60.0				559.31					
										Boring Continued					
										Note: Soil group symbol and group name are determined based on visual classification, plasticity index and liquid limit wherever material was available using ASTM D2488 & D4318					

MODEL: Default
FILE NAME: p:\bentley.com\bw-pw-01\Documents\Projects\LDOT\2025\8\CAD\Sheets\62R63_SHT-STR-S3-1-SingleFaceBarrier.dgn
8/11/2025 5:06:31 PM

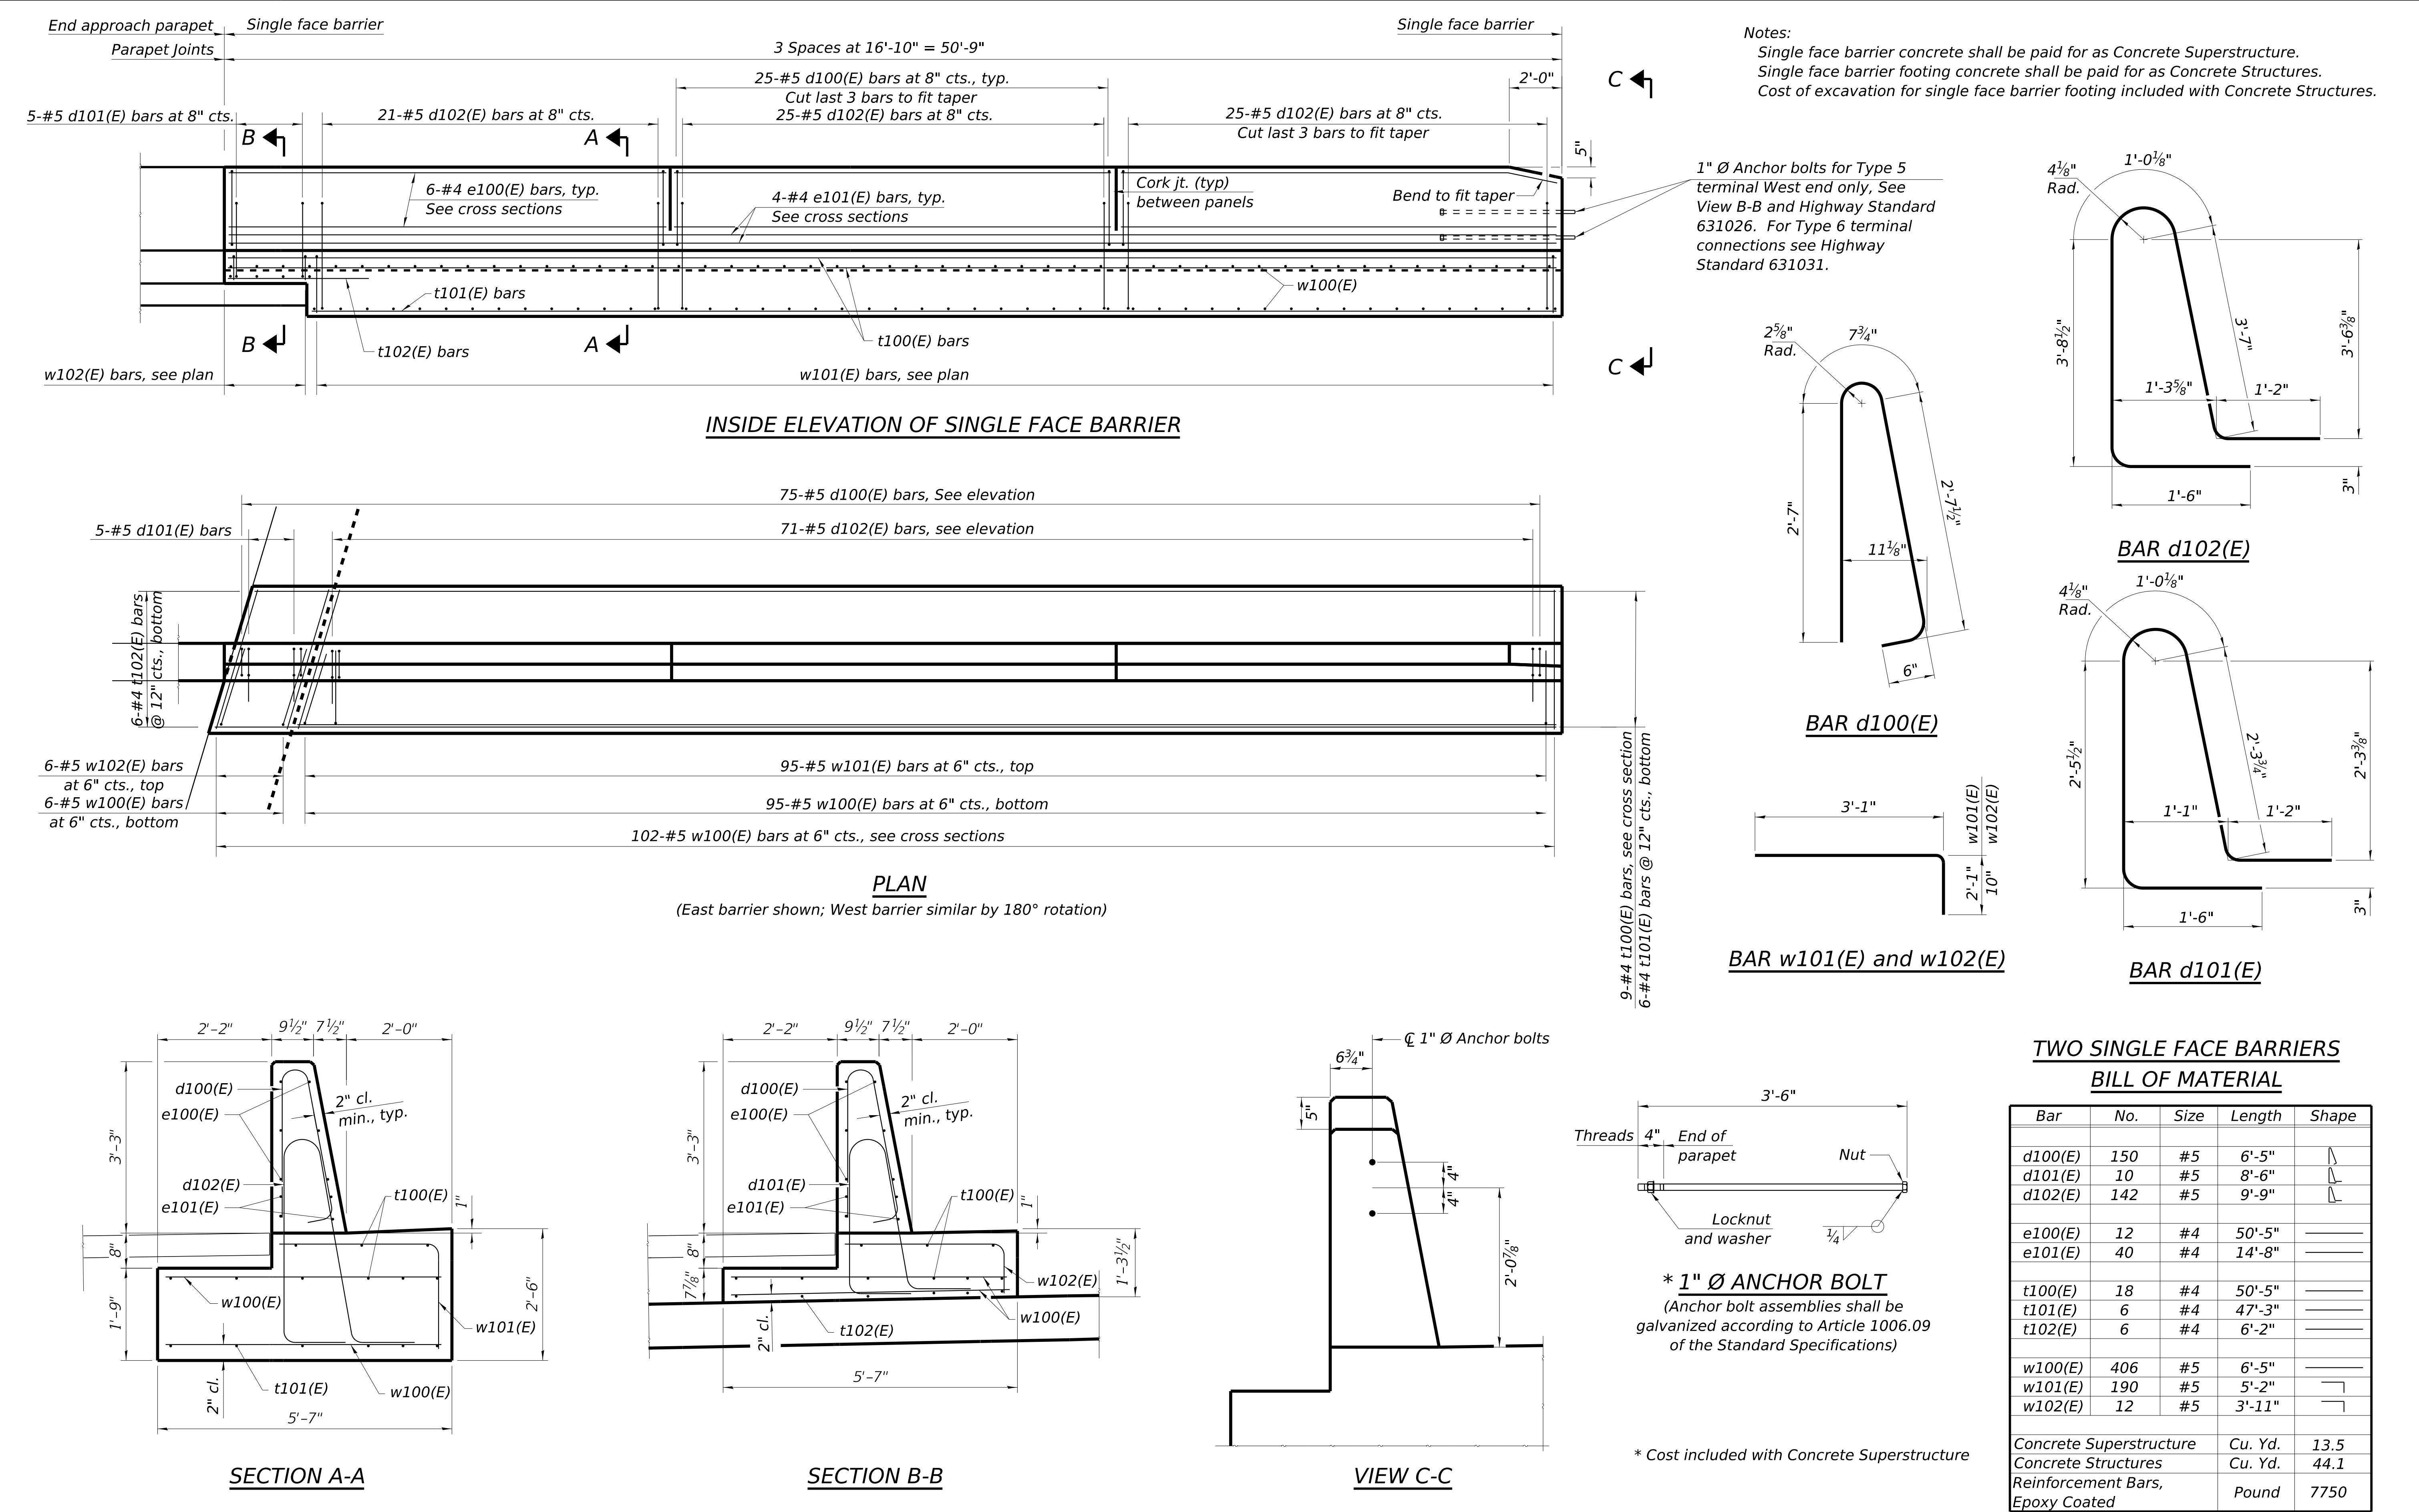

BAXTER & WOODMAN
Consulting Engineers

USER NAME	= cstoczynski
DESIGNED	-
DRAWN	-
CHECKED	- BLB
PLOT DATE	= 8/11/2025
DATE	- 8/11/2025

REVISED	-
REVISED	-
REVISED	-
REVISED	-

STATE OF ILLINOIS
DEPARTMENT OF TRANSPORTATION

SINGLE-FACE BARRIER DETAILS
STRUCTURE NO. 016-0840

SHEET S3-1 OF S3-1 SHEETS

F.A.P. RTE.	SECTION	COUNTY	TOTAL SHEETS	SHEET NO.
1349	FAI 94 22 STRUCTURE 1	COOK	268	204
CONTRACT NO. 62R63				
ILLINOIS FED. AID PROJECT				

GENERAL NOTES:

1.

THIS PROJECT INCLUDES THE RELOCATION OF EXISTING VILLAGE OF LINCOLNWOOD LIGHTING AND REPLACEMENT OF EXISTING CITY OF CHICAGO LIGHTING ALONG DEVON AVE. FROM WEST OF LEROY AVE. TO EAST OF KEATING AVE.
2.

THE EXISTING CITY OF CHICAGO LIGHT POLES AND LUMINAIRE'S SHALL BE INSPECTED FOR SERVICEABILITY AND SALVAGED AS DETERMINED BY THE ENGINEER.
3.

THE QUANTITIES OF RACEWAY WHEREVER INDICATED ON THESE PLANS ARE APPROXIMATIONS ONLY. THE CONTRACTOR SHALL FIELD VERIFY ALL LENGTHS AND SHALL INSTALL RACEWAYS IN COMPLETE COMPLIANCE WITH THE SPECIFIED REQUIREMENTS.
4.

THE EXISTING UNDERPASS LIGHTING SHALL BE REMOVED WHEN THE BRIDGE DECK ALONG WITH BEAMS ARE REMOVED. MAINLINE LIGHTING SHALL PROVIDE LIGHTING FOR THIS PORTION OF THE ROADWAY DURING CONSTRUCTION. THE PROPOSED UNDERPASS LUMINAIRES SHALL BE INSTALLED DURING CONSTRUCTION OF THE NEW DECK.
5.

THE CONTRACTOR SHALL VERIFY LOCATIONS OF UNDERGROUND/OVERHEAD UTILITIES PRIOR TO INSTALLATION OF LIGHT POLES AND CONDUITS. IF THERE IS A CONFLICT WITH THE LIGHT POLES/CONDUITS INSTALLATION AS SHOWN ON THE PLANS, THE CONTRACTOR SHALL SUGGEST ALTERNATIVE LOCATIONS AND COORDINATE WITH THE ENGINEER PRIOR TO PERFORMING ANY CONSTRUCTION WORK. IT SHALL ALSO BE THE CONTRACTORS RESPONSIBILITY TO VERIFY ALL DIMENSIONS AND CONDITIONS EXISTING IN THE FIELD PRIOR TO ORDERING MATERIALS AND BEGINNING CONSTRUCTION ACTIVITIES.
6.

TRENCHES FOR LIGHTING RACEWAYS SHALL HAVE A MINIMUM DEPTH OF 30".
7.

LIGHTING SYSTEM INSTALLATION SHALL CONFORM TO THE LATEST IDOT STANDARDS, NEC, CDOT AND LOCAL CODES.
8.

ALL ELECTRICAL EQUIPMENT AND PRODUCTS SHALL BE UL LISTED AND LABELED.
9.

THE CONTRACTOR SHALL TAKE PRECAUTION WHEN INSTALLING UNIT DUCT TO AVOID CONFLICTS WITH EXISTING UNDERGROUND UTILITIES AND TREES ROOTS. THE CONTRACTOR SHALL BE RESPONSIBLE FOR ANY DAMAGE AS DETERMINED BY THE ENGINEER.
10.

THE CHICAGO LIGHTING CATALOG CUTSHEETS SHALL BE SENT TO CDOT FOR REVIEW AND APPROVAL. THE CONTRACTOR SHALL SUBMIT CDOT EQUIPMENT CATALOG CUTS TO: CHICAGO DOT 2 N LASALLE ST, SUITE 1110 CHICAGO, IL 60602 CALL (312) 744-3600 TO COORDINATE.
11.

THE IDOT LIGHTING CATALOG CUTSHEETS SHALL BE SENT TO IDOT FOR REVIEW AND APPROVAL.
12.

THE VILLAGE OF LINCOLNWOOD CATALOG CUTSHEETS SHALL BE SENT TO VILLAGE OF LINCOLNWOOD AND IDOT FOR REVIEW AND APPROVAL.
13.

THE COST OF DELIVERING SALVAGED LIGHTING HARDWARE TO CITY OF CHICAGO (CDOT) IS INCLUDED IN PAY ITEM 84200500 REMOVAL OF LIGHTING UNIT, SALVAGE.

BILL OF MATERIALS

DESCRIPTION	UNIT	QUANTITY	CDOT	IDOT	LINCOLNWOOD
UNDERGROUND CONDUIT, GALVANIZED STEEL, 4" DIA.	FOOT	73	33		40
CONDUIT ATTACHED TO STRUCTURE, 1" DIA., PVC COATED GALVANIZED STEEL	FOOT	540		540	
CONDUIT ATTACHED TO STRUCTURE, 3" DIA., PVC COATED GALVANIZED STEEL	FOOT	15		15	
CONDUIT EMBEDDED IN STRUCTURE, 2" DIA., PVC	FOOT	476	244		232
JUNCTION BOX, STAINLESS STEEL, ATTACHED TO STRUCTURE, 6" X 6" X 4"	EACH	8		8	
JUNCTION BOX, STAINLESS STEEL, ATTACHED TO STRUCTURE, 12" X 10" X 6"	EACH	4		4	
JUNCTION BOX, STAINLESS STEEL, ATTACHED TO STRUCTURE, 12"X12"X6"	EACH	4	2		2
JUNCTION BOX, STAINLESS STEEL, ATTACHED TO STRUCTURE, 18" X 18" X 8"	EACH	2		2	
UNIT DUCT, 600V, 3-1C NO. 4 1/C NO.6 GROUND, (XLP-TYPE USE) ,1¼" DIA. POLYETHYLENE	FOOT	152		152	
UNIT DUCT, 600V, 4-1C NO. 8, 1/C NO. 8 GROUND, (XLP-TYPE USE) , 1½" DIA. POLYETHYLENE	FOOT	831			831
ELECTRIC CABLE IN CONDUIT, 600V (XLP-TYPE USE) 1/C NO. 10	FOOT	2128		2,128	
ELECTRIC CABLE IN CONDUIT, 600V (XLP-TYPE USE) 1/C NO. 8	FOOT	1220			1220
LUMINAIRE, LED, UNDERPASS, SUSPENDED, OUTPUT DESIGNATION D	EACH	8		8	
LIGHT POLE FOUNDATION,24"DIAMETER	EACH	70	70		
LIGHT POLE FOUNDATION, 30' DIAMETER	FOOT	42			42
REMOVAL OF LIGHTING UNIT, SALVAGE	EACH	11	9	2	
REMOVAL OF POLE FOUNDATION	EACH	15	9		6
RELOCATE EXISTING LIGHTING UNIT	EACH	6			6
CABLE IN CONDUIT,TRIPLEX,2-1/C NO.6,AND 1-1/C NO.8 GROUND	FOOT	1105	1,105		
LUMINAIRE SPECIAL	EACH	1			1
LIGHT POLE SPECIAL,30'	EACH	1			1
LIGHTING UNIT COMPLETE (SPECIAL)	EACH	8	8		
LIGHT POLE FOUNDATION, 24" DIAMETER, OFFSET	FOOT	10	10		
MAINTENANCE OF LIGHTING SYSTEM	EACH	1			1
MAINTENANCE OF LIGHTING SYSTEM	CAL MO	24	12	12	

HIGHWAY STANDARDS

812001-01 RACEWAYS EMBEDDED IN STRUCTURE



LEGEND

- PROPOSED BRIDGE MOUNTED VILLAGE LIGHTING UNIT, 30FT. MH, 8FT. DAVIT ARM 240V (LINE TO LINE) WITH LED LUMINAIRE (SPECIAL)
- EXISTING IDOT OR VILLAGE OF LINCOLNWOOD OR IDOT LIGHTING UNIT TO REMAIN
- EXISTING IDOT OR VILLAGE OF LINCOLNWOOD LIGHTING UNIT TO BE REMOVED AND RELOCATED
- RELOCATED VILLAGE OF LINCOLNWOOD LIGHTING UNIT
- EXISTING CITY OF CHICAGO LIGHTING UNIT TO REMAIN
- EXISTING CITY OF CHICAGO LIGHTING UNIT TO BE REMOVED
- PROPOSED CITY OF CHICAGO LIGHTING UNIT, 34.5. FT. MH, 12FT. MAST ARM 240V (LINE TO LINE) WITH LED LUMINAIRE (32.5 FT. MH ON BRIDGE)
- UNIT DUCT, 600V, 4-1/C #8, 1/C #8 GROUND (XLP-TYPE USE) 1¼" DIA. POLYETHYLENE (LINCOLNWOOD)
- CABLE IN CONDUIT, TRIPLEX, 2-1/C NO. 6 AND 1-1/C NO. 8 GROUND (CDOT)
- UNDERGROUND CONDUIT GALVANIZED STEEL
- 2" DIA. PVC CONDUIT EMBEDDED IN STRUCTURE WITH ELECTRIC CABLE WITHIN AS INDICATED ON PLAN
- EXISTING LIGHTING CONTROLLER
- GROUND ROD ¾" DIA. X 12 FT
- JUNCTION BOX, STAINLESS STEEL, ATTACHED TO STRUCTURE, 12"X12"X6"
- PROPOSED UNIT DUCT, 3-1/C # 4, 1/C # 6 GROUND, 1½" DIA. POLYETHYLENE

USER NAME	■ cstoczynski	DESIGNED -	BL	REVISED -	
		DRAWN -	MD / SR	REVISED -	
PLOT SCALE	■ 100,000' / in.	CHECKED -	MH / KV	REVISED -	
PLOT DATE	■ 8/11/2025	DATE -	3-27-2025	REVISED -	

F.A. RTE.	SECTION	COUNTY	TOTAL SHEETS	SHEET NO.
1349	FAI 94 22 STRUCTURE 1	COOK	268	205
CONTRACT NO. 62R63				
ILLINOIS FED. AID PROJECT				

MODEL: Default
FILE: Ames - roadbrw-pw-bestrev.comdbw-pw-01\Documents\projects\IL DOT\0220959\CAD\Sheets\62R63_shtLight_01.dgn

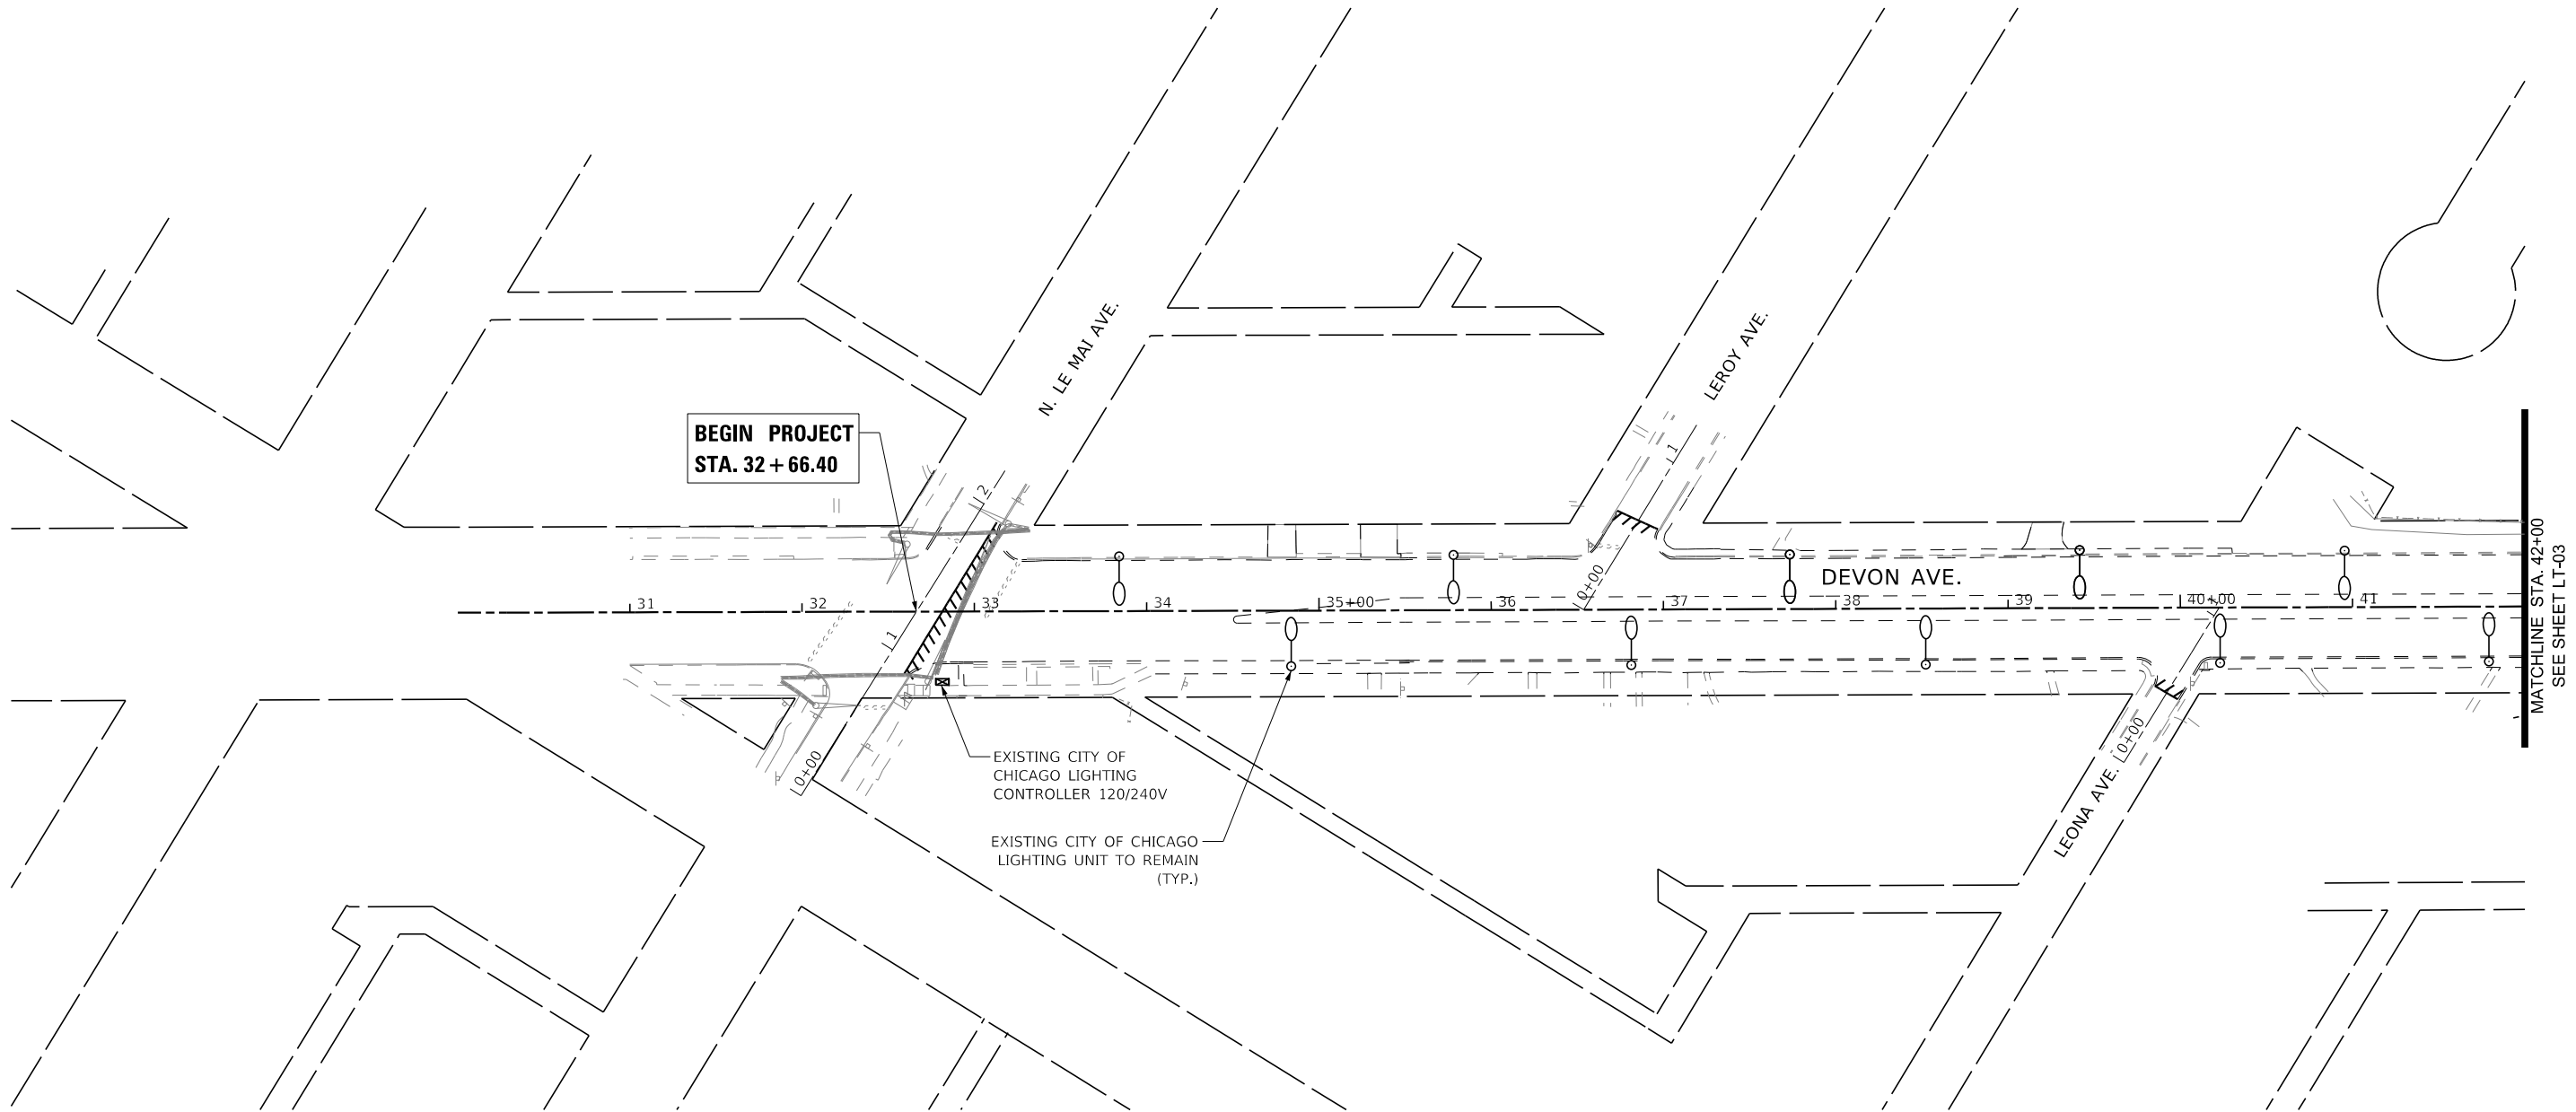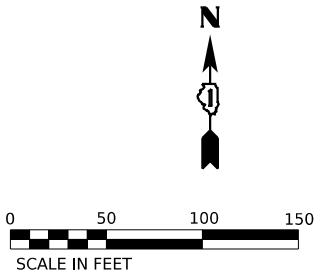


NOTE

1. FOR GENERAL NOTES AND LEGEND, SEE SHEET LT-01.

LT-02

Model: Default
File: Ames - Roadway.pw-01\Documents\project\11\DOT10220959\CAD\Sheets\62R63_rbt\Light 02.dgn

 AMES Engineering, Inc. CONSULTING ENGINEERS 6330 Belmont Road, Suite 4B Downers Grove, IL 60516	USER NAME ■ cstoczynski		DESIGNED - BL	REVISED -	STATE OF ILLINOIS DEPARTMENT OF TRANSPORTATION	REMOVAL LIGHTING PLAN (CDOT) I-94 AT DEVON AVENUE			F.A. RTE.	SECTION	COUNTY	TOTAL SHEETS	SHEET NO.
	DRAWN - MD / SR		REVIS	ED -					1349	FAI 94 22 STRUCTURE 1	COOK	268	206
	PLOT SCALE ■ 100,000' / in.		CHECKED - MH / KV	REVISED -		SCALE: 1"=50'			CONTRACT NO. 62R63				
	PLOT DATE ■ 8/11/2025		DATE - 3-27-2025	REVISED -		SHEET 1	OF 3	SHEETS	STA.	TO STA.	ILLINOIS FED. AID PROJECT		

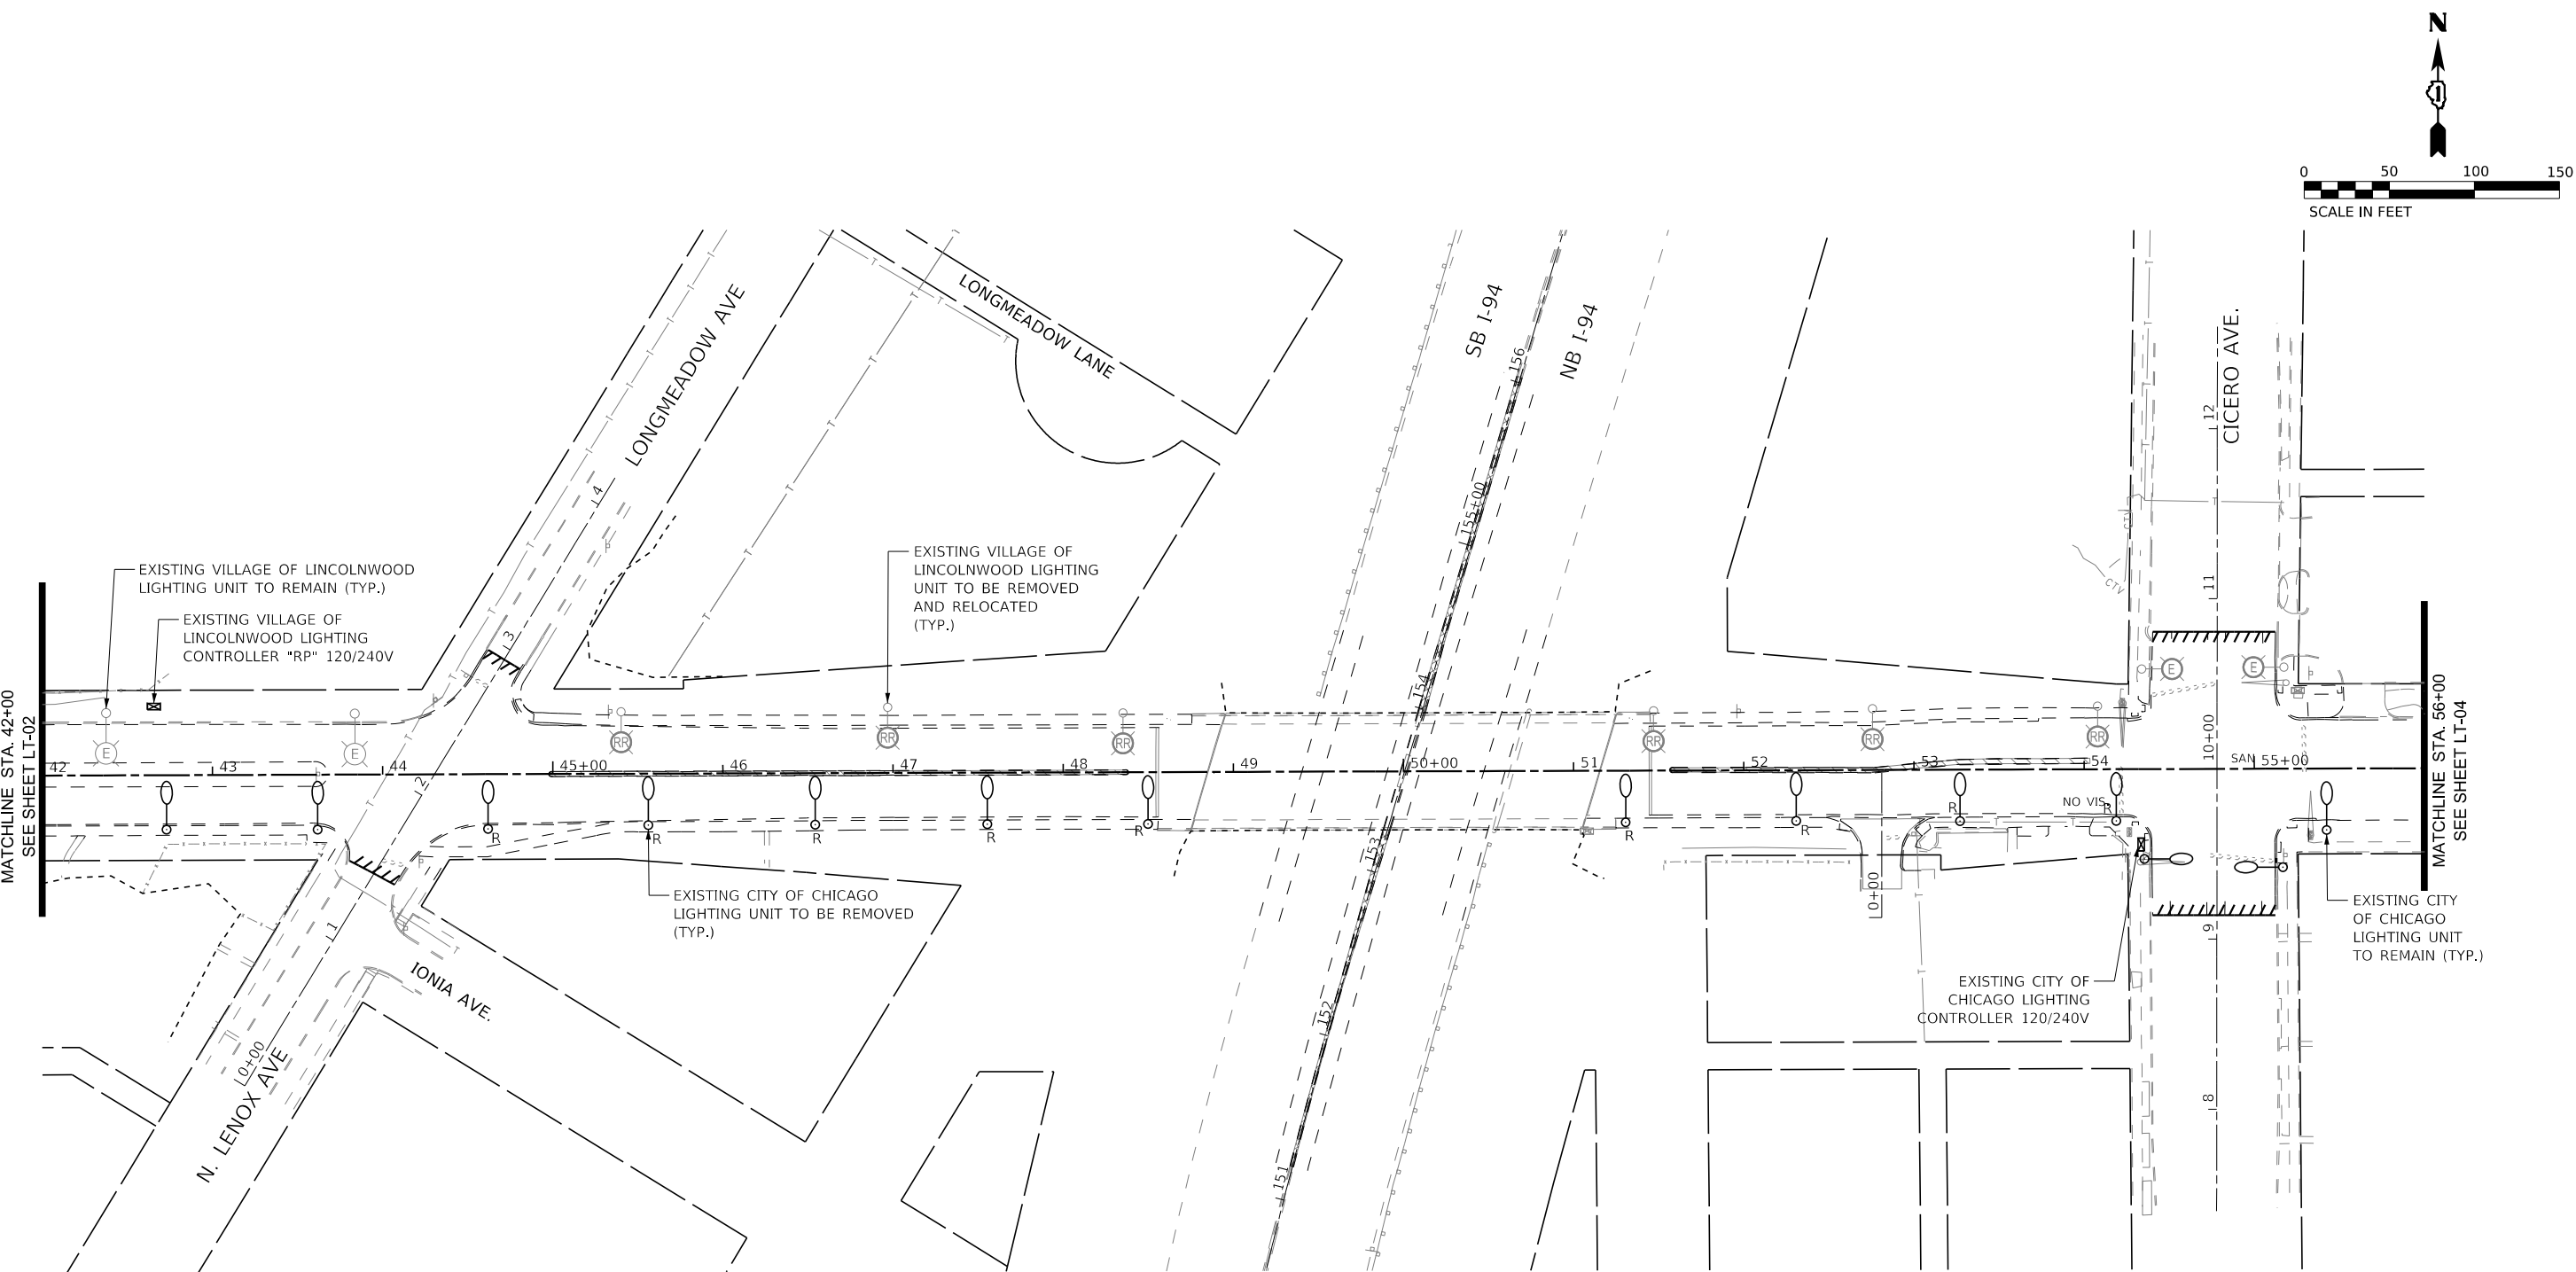

NOTES

- FOR GENERAL NOTES AND LEGEND, SEE SHEET LT-01.
- EXISTING LIGHTING CONTROLLER "RP" FEEDS VILLAGE OF LINCOLNWOOD LIGHTING WEST OF I-94.
- EXISTING LIGHTING CONTROLLER "DK" AT NE CORNER OF DEVON AVE. AND KNOX AVE. FEEDS VILLAGE OF LINCOLNWOOD LIGHTING UNITS EAST OF I-94.

MODEL: Default
FILE NAME: p:\b\hwy-pw-bentley.com\bentley-pw-01\Documents\project\11\DOT10220959\CAD\Sheet\63R63_rht\Light 03.dgn

AMES Engineering, Inc.
CONSULTING ENGINEERS
6330 Belmont Road, Suite 4B
Downers Grove, IL 60516

USER NAME	■ cstoczynski	DESIGNED -	BL	REVISED -	
		DRAWN -	MD / SR	REVISED -	
PLOT SCALE	■ 100,000' / in.	CHECKED -	MH / KV	REVISED -	
PLOT DATE	■ 8/11/2025	DATE -	3-27-2025	REVISED -	



STATE OF ILLINOIS
DEPARTMENT OF TRANSPORTATION

REMOVAL LIGHTING PLAN (CDOT AND VILLAGE OF LINCOLNWOOD)
I-94 AT DEVON AVENUE

SCALE: 1"=50' SHEET 2 OF 3 SHEETS STA. TO STA.

F.A. RTE.	SECTION	COUNTY	TOTAL SHEETS	SHEET NO.
1349	FAI 94 22 STRUCTURE 1	COOK	268	207
CONTRACT NO. 62R63				
ILLINOIS FED. AID PROJECT				

LT-03

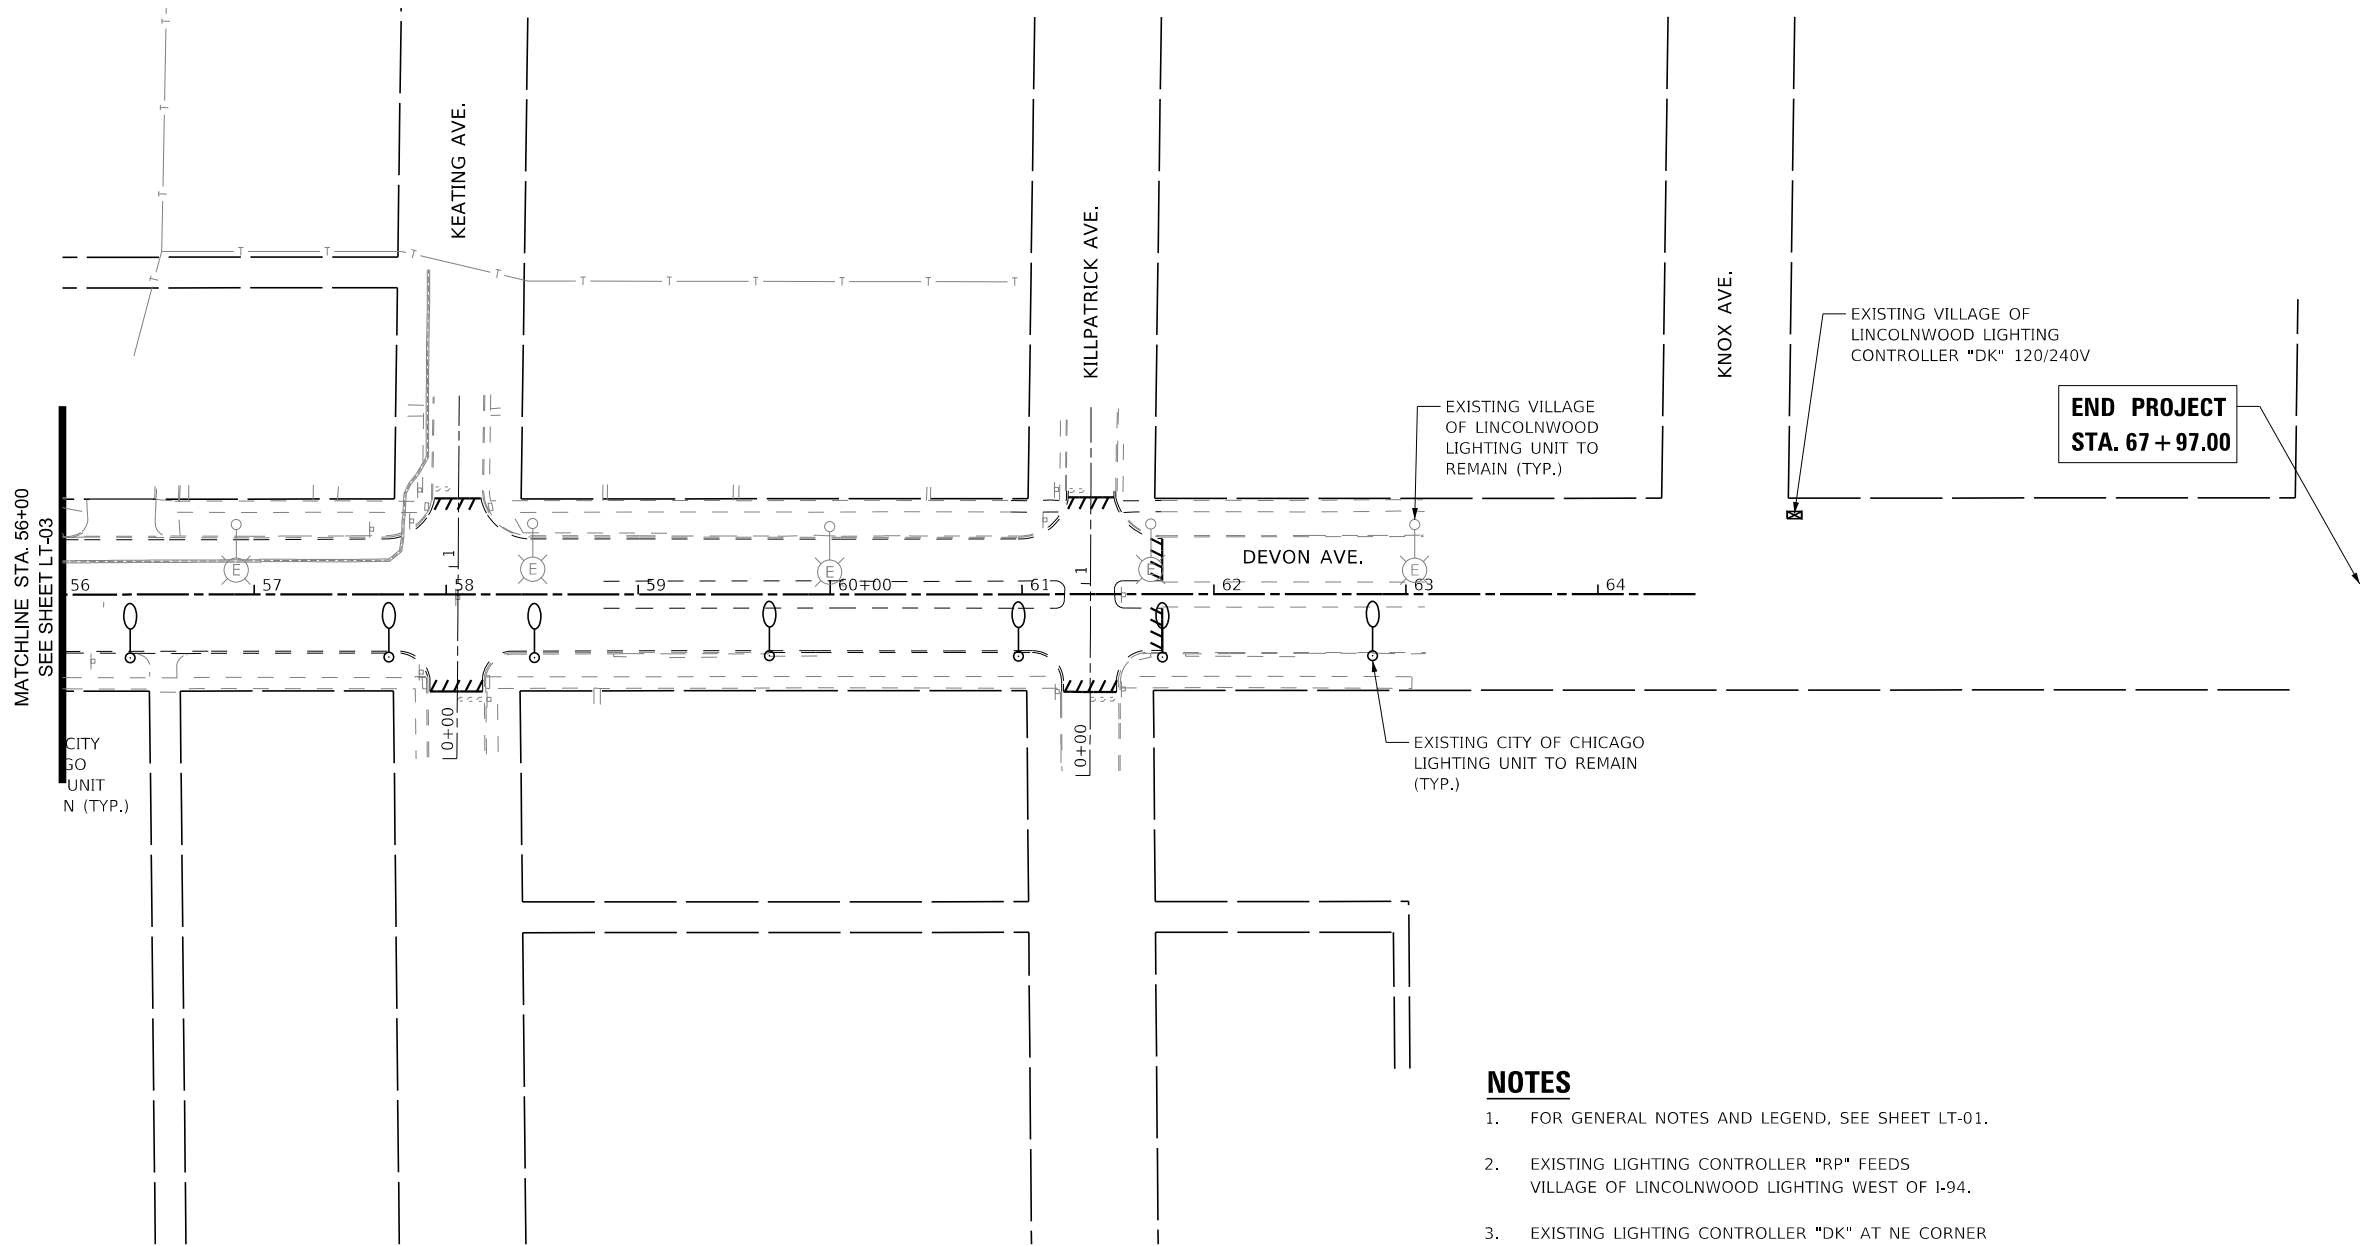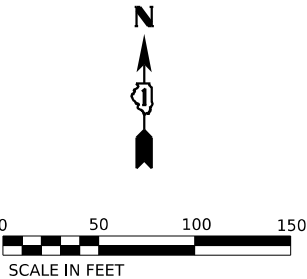

NOTES

- FOR GENERAL NOTES AND LEGEND, SEE SHEET LT-01.
- EXISTING LIGHTING CONTROLLER "RP" FEEDS VILLAGE OF LINCOLNWOOD LIGHTING WEST OF I-94.
- EXISTING LIGHTING CONTROLLER "DK" AT NE CORNER OF DEVON AVE. AND KNOX AVE. FEEDS VILLAGE OF LINCOLNWOOD LIGHTING UNITS EAST OF I-94.

LT-04

MODEL: Default
FILE: Ames - Roadway Lighting - 6330 Belmont Road, Suite 4B - Downers Grove, IL 60516
PROJECT: I-94 at Devon Avenue
SHEET: 208 OF 268
DATE: 8/11/2025

AMES Engineering, Inc.
CONSULTING ENGINEERS
6330 Belmont Road, Suite 4B
Downers Grove, IL 60516



USER NAME	■ cstoczynski	DESIGNED -	BL	REVISED -	
DRAWN -	MD / SR	REVIS			
PLOT SCALE	■ 100,000' / in.	CHECKED -	MH / KV	REVISED -	
PLOT DATE	■ 8/11/2025	DATE -	3-27-2025	REVISED -	

STATE OF ILLINOIS
DEPARTMENT OF TRANSPORTATION

REMOVAL LIGHTING PLAN (CDOT AND VILLAGE OF LINCOLNWOOD)
I-94 AT DEVON AVENUE

SCALE: 1"=50' SHEET 3 OF 3 SHEETS STA. TO STA.

F.A. RTE.	SECTION	COUNTY	TOTAL SHEETS	SHEET NO.
1349	FAI 94 22 STRUCTURE 1	COOK	268	208
CONTRACT NO. 62R63				
ILLINOIS FED. AID PROJECT				

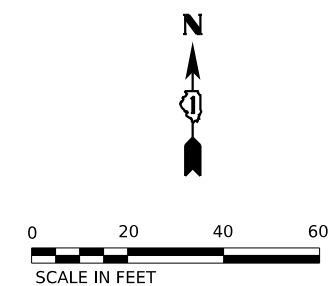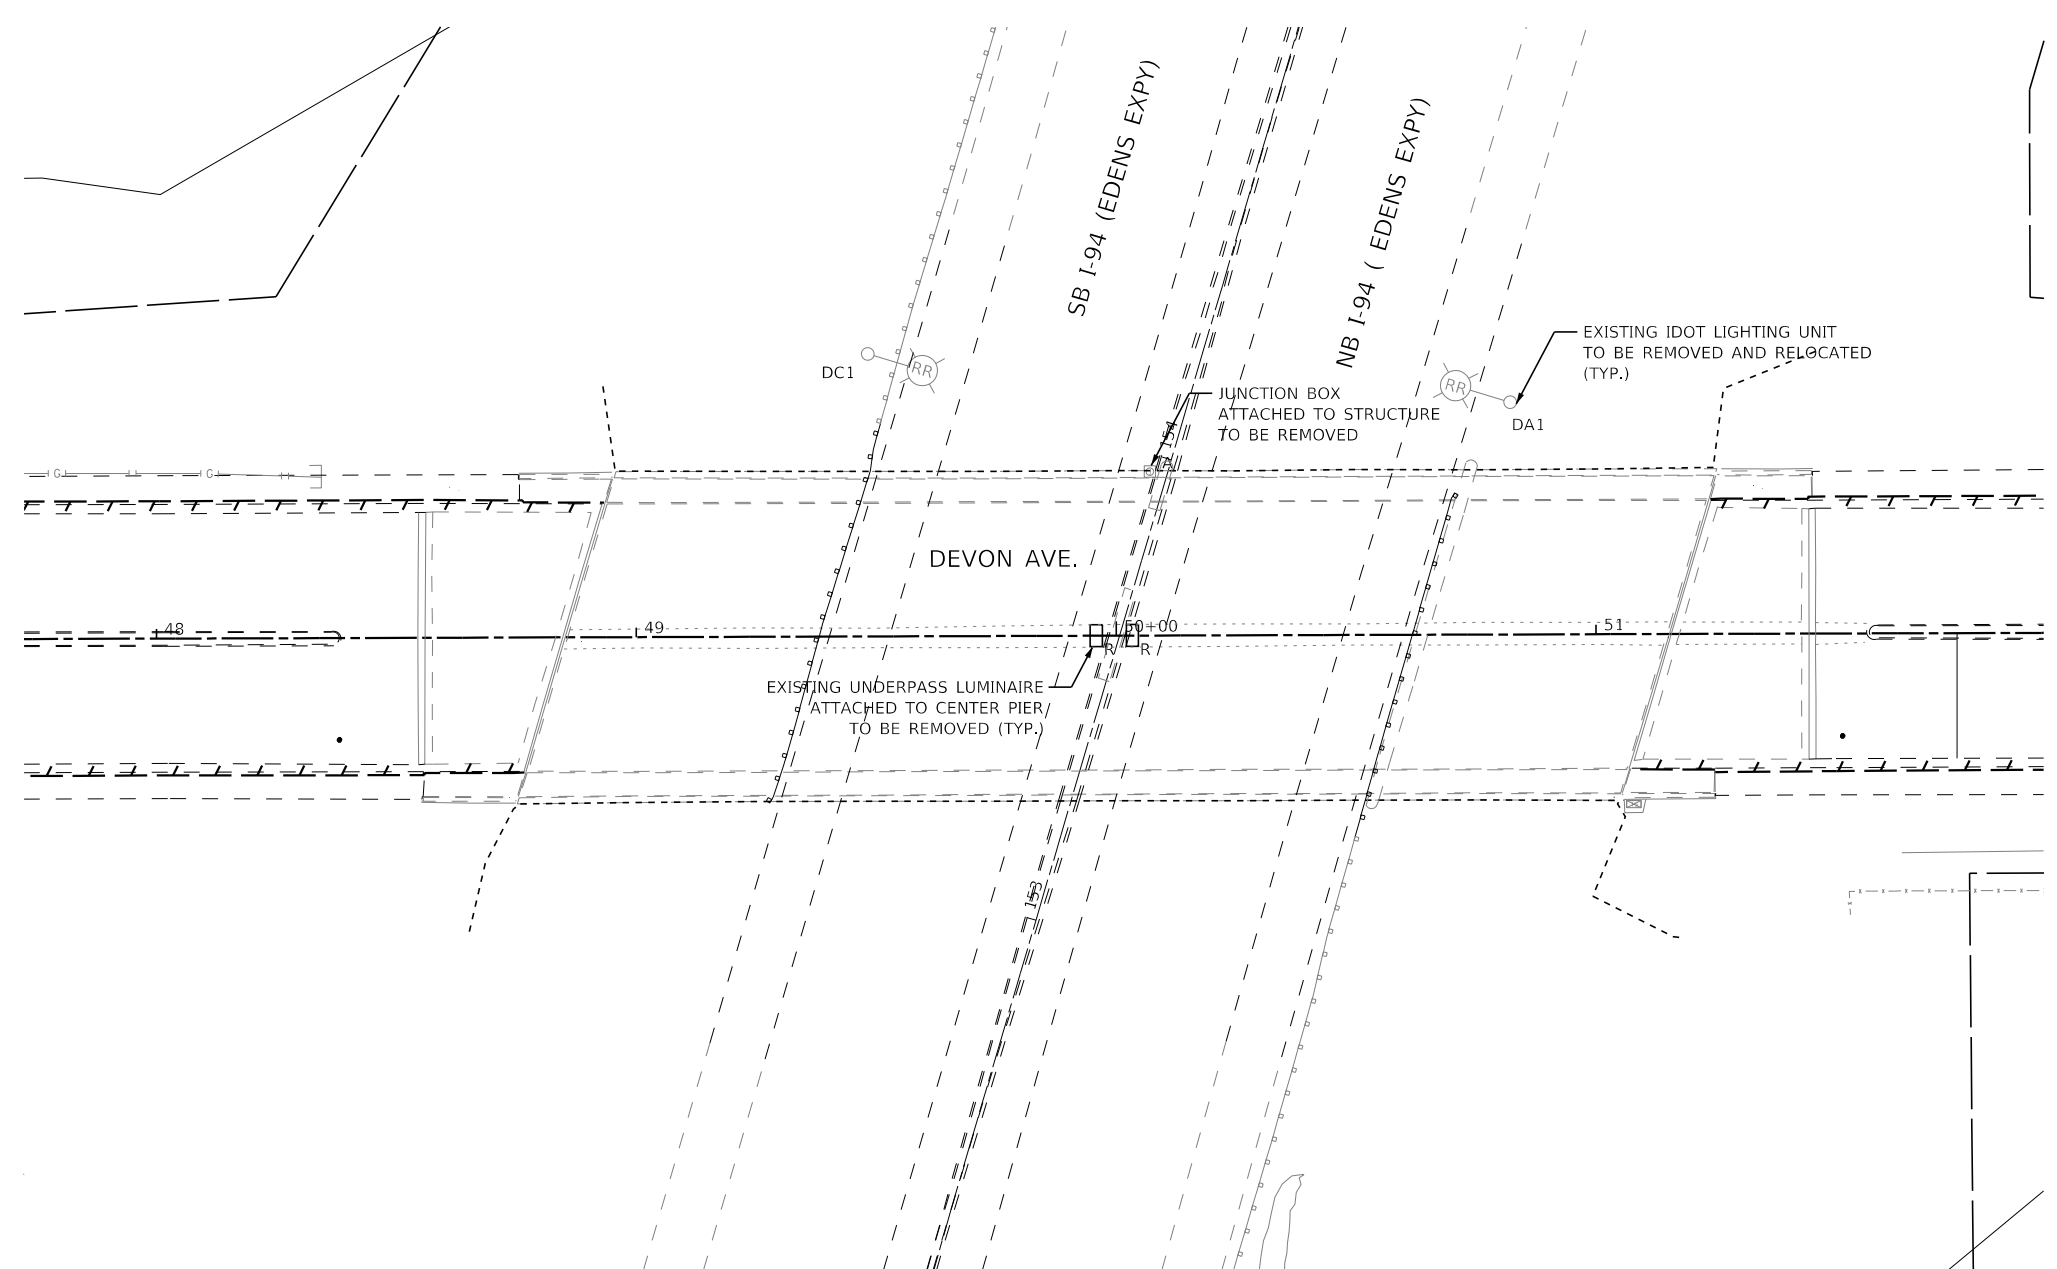

NOTES

1. THE EXISTING UNDERPASS LIGHTING SHALL REMAIN UNTIL THE PROPOSED UNDERPASS LIGHTING IS INSTALLED AND OPERATIONAL.



LEGEND

-  EXISTING UNDERPASS LUMINAIRES TO BE REMOVED, NO SALVAGE
-  EXISTING JUNCTION BOX TO BE REMOVED

LT-05

MODEL: Default
FILE: LT05 - I-94 at Devon Avenue.dwg
PLOT: 8/11/2025 10:00:00 AM
PLOTTER: HP DesignJet 500
PLOT SCALE: 1/8" = 1'-0"
PLOT DATE: 8/11/2025

 AMES Engineering, Inc. CONSULTING ENGINEERS 6330 Belmont Road, Suite 4B Downers Grove, IL 60516	USER NAME ■ cstoczynski		DESIGNED - BL	REVISED -	STATE OF ILLINOIS DEPARTMENT OF TRANSPORTATION	REMOVAL UNDERPASS PLAN (IDOT) I-94 AT DEVON AVENUE			F.A. RTE.	SECTION	COUNTY	TOTAL SHEETS	SHEET NO.
	DRAWN - MD / SR		REVIS	ED					1349	FAI 94 22 STRUCTURE 1	COOK	268	209
	PLOT SCALE ■ 40,000' / in.		CHECKED - MH / KV	REVISED -		SCALE: 1"=20'			CONTRACT NO. 62R63				
	PLOT DATE ■ 8/11/2025		DATE - 3-27-2025	REVISED -		SHEET 1	OF 1	SHEETS	STA.	TO STA.	ILLINOIS FED. AID PROJECT		

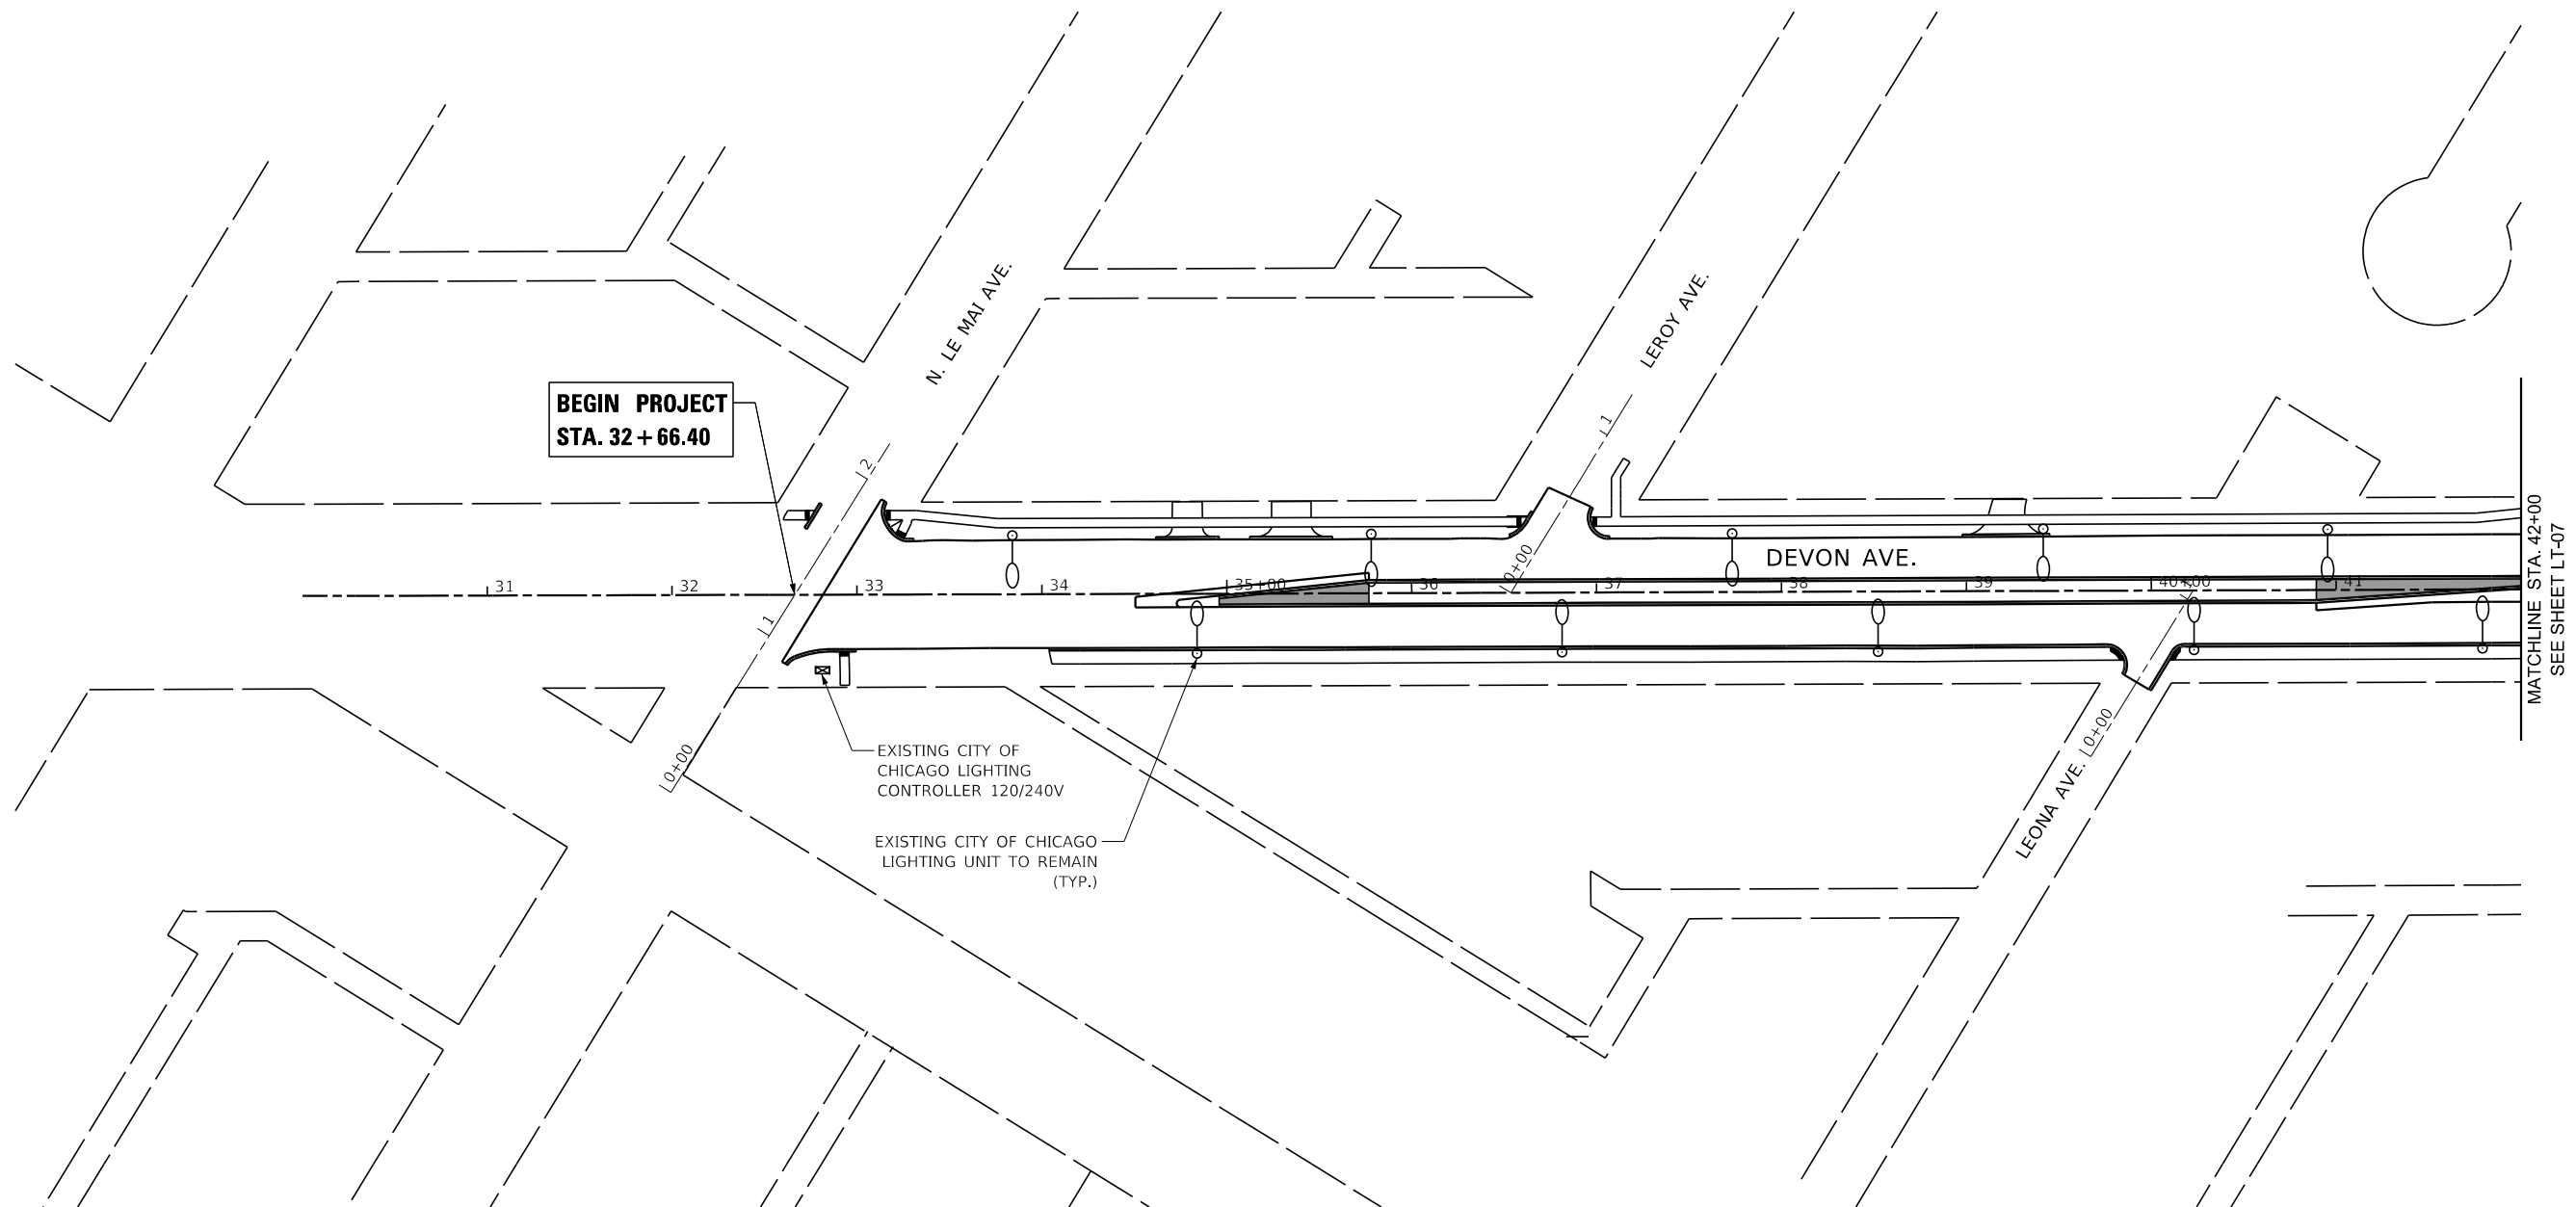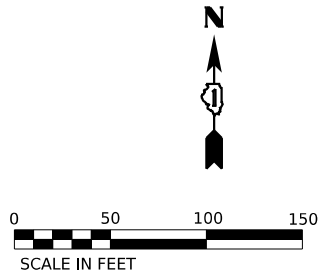

NOTE

1. FOR GENERAL NOTES AND LEGEND, SEE SHEET LT-01.

MODEL: Default
FILE: I-94-Devon-Ave-Lighting-Plan.dwg
PROJECT: I-94-Devon-Ave-Lighting-Plan.dwg
SHEET: 1 OF 3
DATE: 8/11/2025

AMES Engineering, Inc.
CONSULTING ENGINEERS
6330 Belmont Road, Suite 4B
Downers Grove, IL 60516

USER NAME	■ cstoczynski	DESIGNED -	BL	REVISED -	
DRAWN -	MD / SR	DRAWN -	MD / SR	REVISED -	
PLOT SCALE	■ 100,000' / in.	CHECKED -	MH / KV	REVISED -	
PLOT DATE	■ 8/11/2025	DATE -	3-27-2025	REVISED -	



STATE OF ILLINOIS
DEPARTMENT OF TRANSPORTATION

PROPOSED LIGHTING PLAN (CDOT)
I-94 AT DEVON AVENUE

SCALE: 1"=50' SHEET 1 OF 3 SHEETS STA. TO STA.

F.A. RTE.	SECTION	COUNTY	TOTAL SHEETS	SHEET NO.
1349	FAI 94 22 STRUCTURE 1	COOK	268	210
CONTRACT NO. 62R63				
ILLINOIS FED. AID PROJECT				



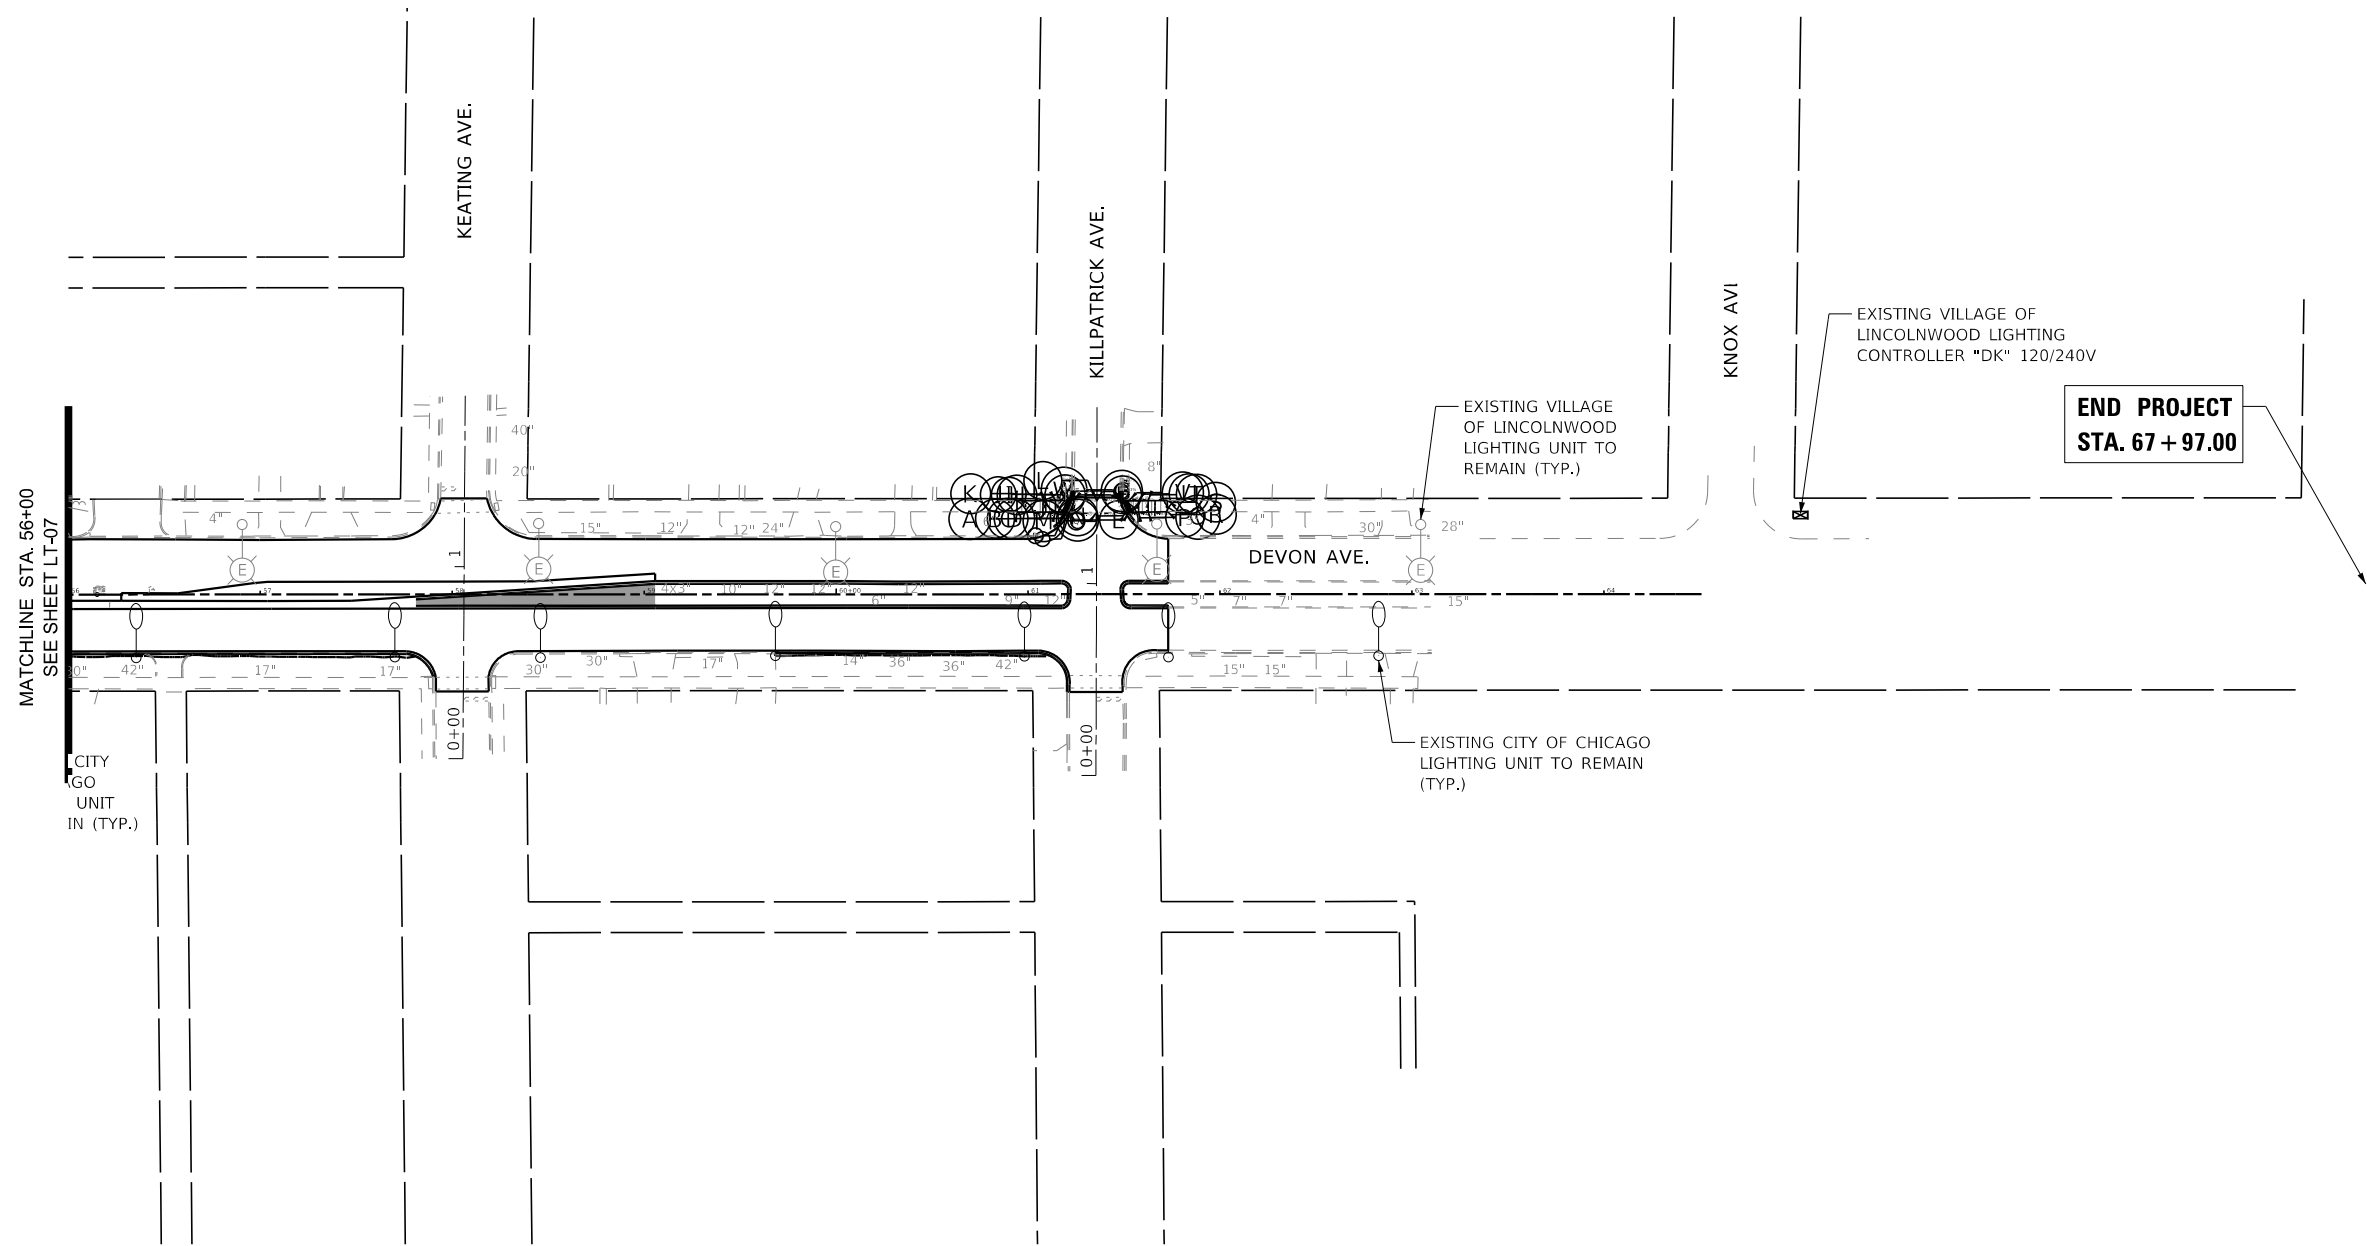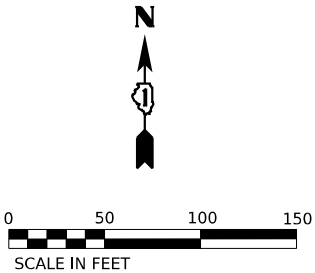

NOTE

1. FOR GENERAL NOTES AND LEGEND, SEE SHEET LT-01.

Model: Default
FILE NAME: p:\bbsw-pw-bentley.com\bbsw-pw-01\Documents\project\11\DOT10220959\CAD\Sheets\62R63_sht\lt08.dgn

AMES Engineering, Inc.
CONSULTING ENGINEERS
6330 Belmont Road, Suite 4B
Downers Grove, IL 60516

USER NAME	■ cstoczynski	DESIGNED -	BL	REVISED -	
		DRAWN -	MD / SR	REVISED -	
PLOT SCALE	■ 100,000' / in.	CHECKED -	MH / KV	REVISED -	
PLOT DATE	■ 8/11/2025	DATE -	3-27-2025	REVISED -	



STATE OF ILLINOIS
DEPARTMENT OF TRANSPORTATION

PROPOSED LIGHTING PLAN (CDOT AND VILLAGE OF LINCOLNWOOD)
I-94 AT DEVON AVENUE

SCALE: 1"=50' SHEET 3 OF 3 SHEETS STA. TO STA.

F.A. RTE.	SECTION	COUNTY	TOTAL SHEETS	SHEET NO.
1349	FAI 94 22 STRUCTURE 1	COOK	268	212
CONTRACT NO. 62R63				
ILLINOIS FED. AID PROJECT				

LT-08

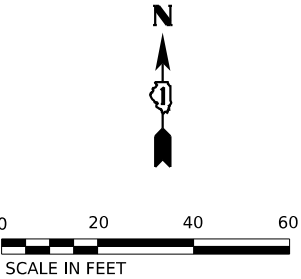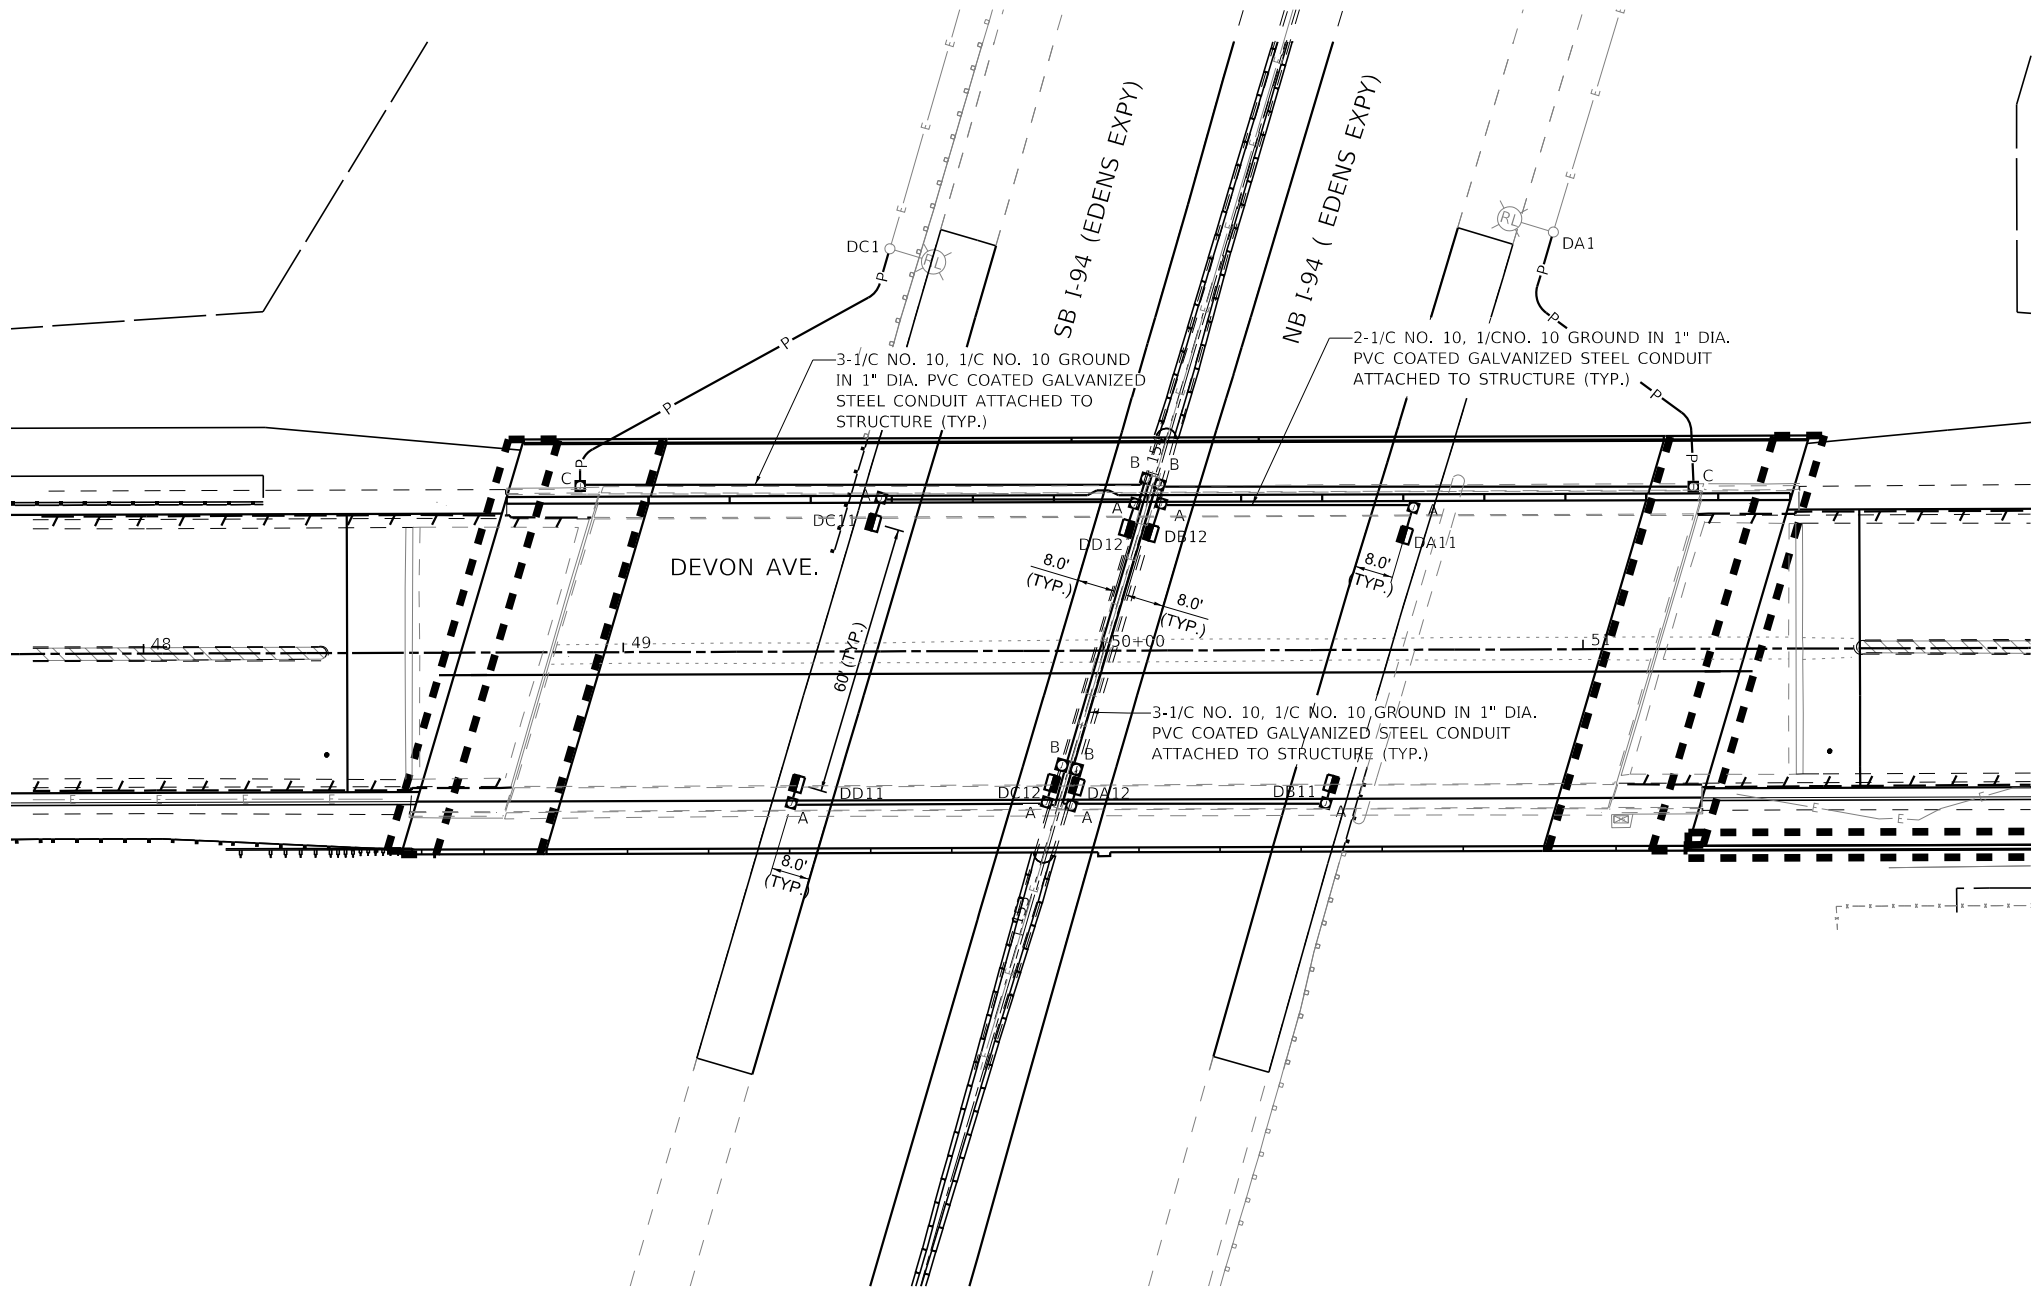

NOTES:

- FOR GENERAL NOTES AND LEGEND, SEE SHEET LT-01.
- UNDERPASS LIGHTING SHALL BE CONNECTED TO THE EXISTING LIGHTING CONTROLLER "D" ON CIRCUITS A/B ON NB I-94 AND ON CIRCUITS C/D ON SB I-94.
- MEDIAN CONDUIT AND CABLE SHALL BE ABANDONED.

LEGEND

- PROPOSED UNDERPASS LUMINAIRE SUSPENDED MOUNT
- JUNCTION BOX, STAINLESS STEEL, ATTACHED TO STRUCTURE, 6"x6"x4"
- JUNCTION BOX, STAINLESS STEEL, ATTACHED TO STRUCTURE, 12"x10"x6"
- JUNCTION BOX, STAINLESS STEEL ATTACHED TO STRUCTURE, 18"x18"x8" WITH OVERCURRENT PROTECTION
- CONDUIT ATTACHED TO STRUCTURE (ELECTRIC CABLE WITHIN)
- PROPOSED UNIT DUCT, 3-1/C # 4, 1/C NO. 6 GROUND, 1 1/2" DIA. POLYETHYLENE

LT-09

MODEL: Default
FILE: LT-09.dwg
PLOT: 8/11/2025 10:00:00 AM
PLOT SCALE: 1"=20'
PLOT DATE: 8/11/2025

AMES Engineering, Inc.
CONSULTING ENGINEERS
6330 Belmont Road, Suite 4B
Downers Grove, IL 60516



USER NAME	■ cstoczynski	DESIGNED -	BL	REVISED -	
DRAWN -	MD / SR	REVISED -			
PLOT SCALE	■ 40,000' / in.	CHECKED -	MH / KV	REVISED -	
PLOT DATE	■ 8/11/2025	DATE -	3-27-2025	REVISED -	

STATE OF ILLINOIS
DEPARTMENT OF TRANSPORTATION

PROPOSED UNDERPASS LIGHTING PLAN (IDOT)
I-94 AT DEVON AVENUE

SCALE: 1"=20' SHEET 1 OF 1 SHEETS STA. TO STA.

F.A. RTE.	SECTION	COUNTY	TOTAL SHEETS	SHEET NO.
1349	FAI 94 22 STRUCTURE 1	COOK	268	213
CONTRACT NO. 62R63				
ILLINOIS FED. AID PROJECT				

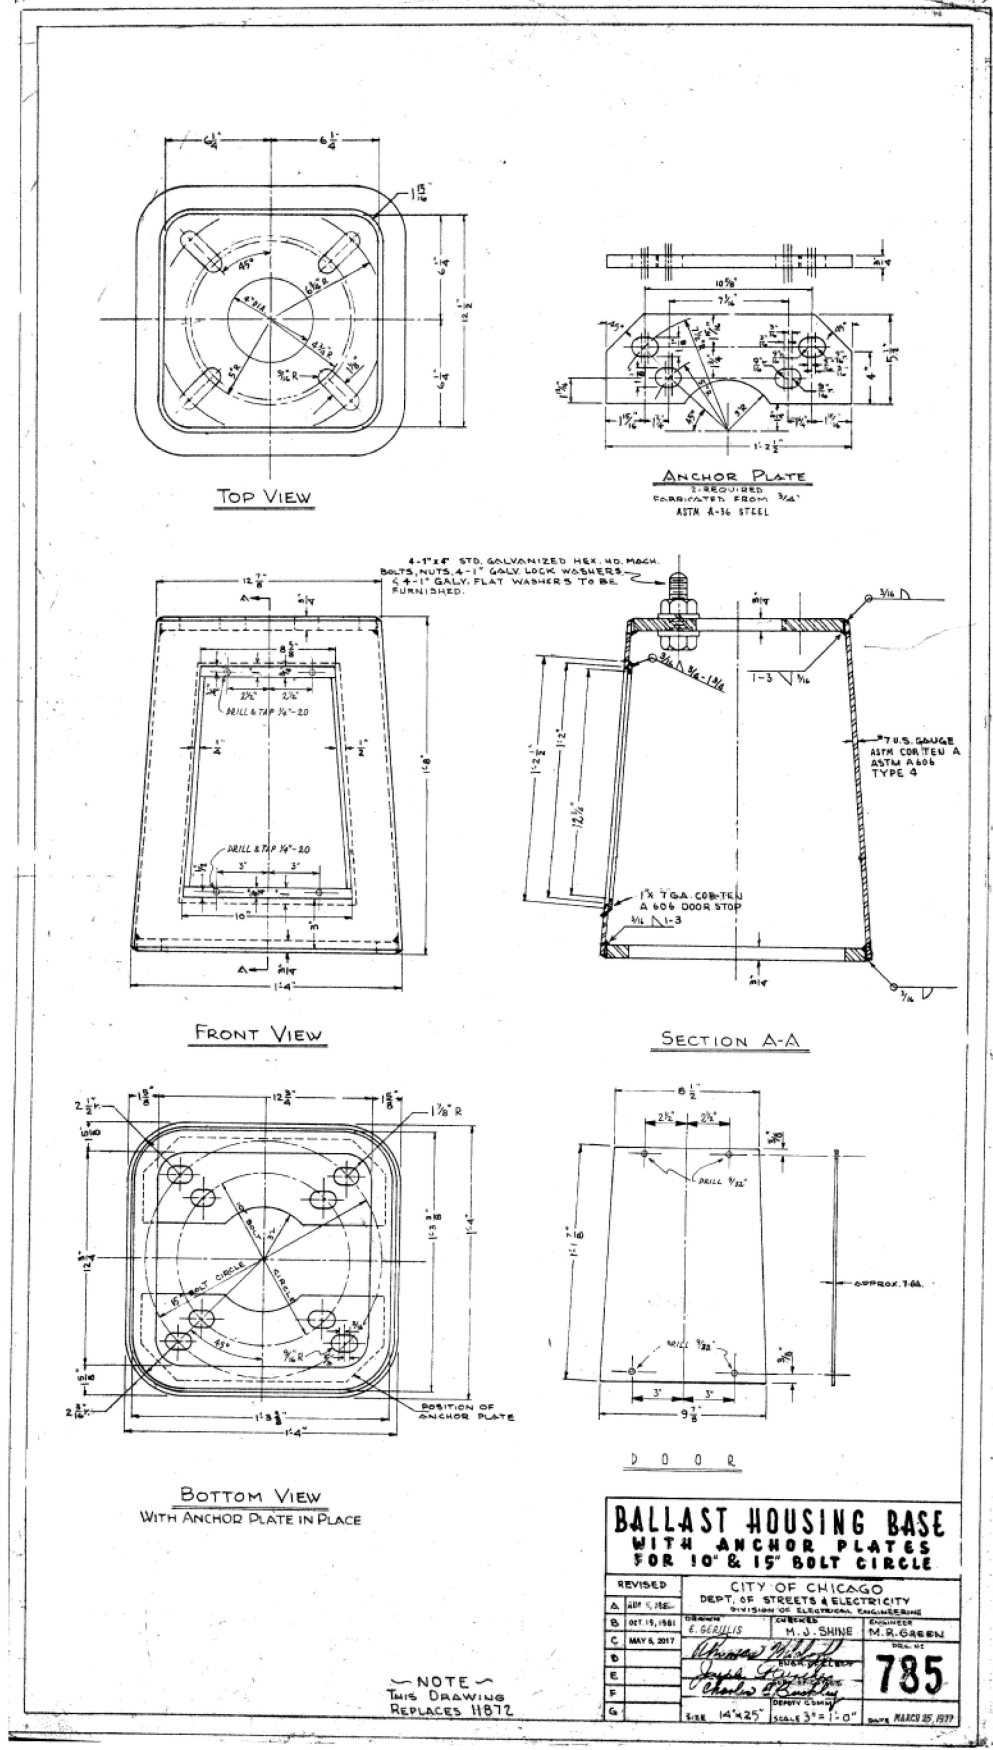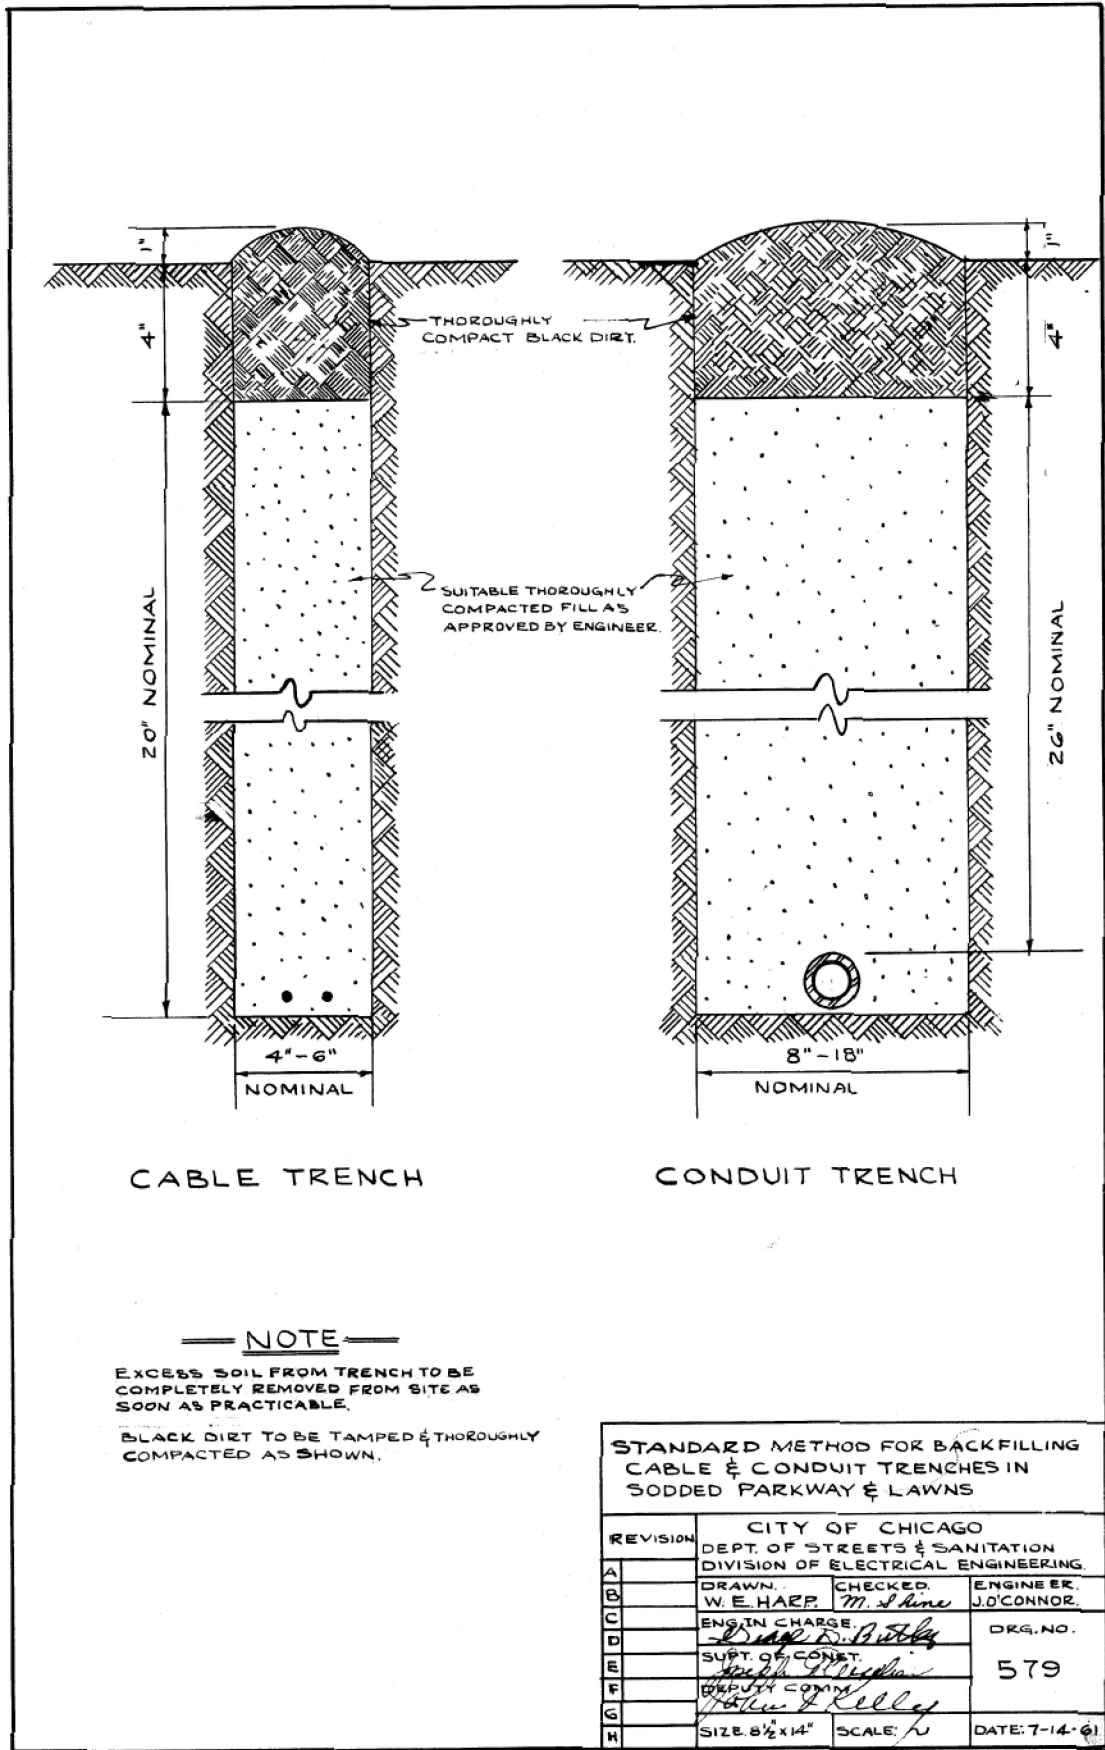

MODEL: Default
FILE NAME: p:\baw-pw-bentley.com\pw-pw-11\Documents\Projects\DOT\0220959\CAD\Sheets\62R63.dwg
PLOT DATE: 8/11/2025

AMES Engineering, Inc.
CONSULTING ENGINEERS
6330 Belmont Road, Suite 4B
Downers Grove, IL 60516


USER NAME	= cstoczynski	DESIGNED	- BL	REVISED	-
PLOT SCALE	= 40.000' / in.	DRAWN	- MD / SR	REVISED	-
PLOT DATE	= 8/11/2025	CHECKED	- MH / KV	REVISED	-
		DATE	- 3-27-2025	REVISED	-

STATE OF ILLINOIS
DEPARTMENT OF TRANSPORTATION

DETAILS - 1 (CDOT)			
I-94 AT DEVON AVENUE			
SCALE: NONE	SHEET 1	OF 1 SHEETS	STA. TO STA.


F.A. RTE.	SECTION	COUNTY	TOTAL SHEETS	SHEET NO.
1349	FAI 94 22 STRUCTURE 1	COOK	268	214
CONTRACT NO. 62R63				
ILLINOIS FED. AID PROJECT				

TYPE III CURB &
GUTTER TYPICAL

 

ISOMETRIC VIEW
OF STEEL CAGE

ELEVATION

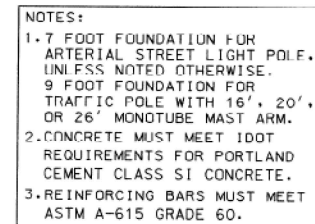

8/21/02	SUPERCEDES DWG NO. 18 DRAWN 4/21/87	
DATE	REVISION	
FOUNDATION FOR 34'-6" ARTERIAL STREET LIGHT OR TRAFFIC SIGNAL POLE - 3 OR 7 GAUGE WITH 15' BOLT CIRCLE		
CITY OF CHICAGO DEPT. OF STREETS AND SANITATION BUREAU OF ELECTRICALITY DIVISION OF ELECTRICAL ENGINEERING		
DRAWN BY: G. GARNSEY	CHECKED BY: S. GARNSEY	ENGINEER: S. GARNSEY
ELECTRICAL DESIGN ENGINEER		DRAWING NO.
ENGINEER OF ELECTRICITY		818
GENERAL SUPERINTENDENT		
DEPUTY CITY ENGINEER		
SIGNED: <i>Thomas J. Murphy</i>		
SIZE: 11" x 17"	SCALE: NONE	DATE: 8/21/02




REVISED		CITY OF CHICAGO DEPT. OF STREETS AND SANITATION BUREAU OF ELECTRICITY DIVISION OF ELECTRICAL ENGINEERING	
A	DRAWN <i>E. GERULIS</i>	CHECKED <i>E.J.S.</i>	ENGINEER <i>M.J.S.</i>
B	SUPERVISING ENGINEER <i>Robert J. Martin</i>		DRG. NO.
C	ELECTRICITY <i>Robert J. Martin</i>		839
D	DESIGNED BY <i>Robert J. Martin</i>		
E	CHECKED BY <i>Robert J. Martin</i>		
F	DATE <i>12-17-88</i>		
G	BY <i>12-17-88</i>		DATE <i>7-8-1988</i>



- SPOT WELD AND TIE —
ALL JUNCTION PTS.
WITH STAINLESS STEEL
BRIGHT SOFT TEMPER
WIRE .062", QQ A423
TYPE 304


Figure 1 is a detail of reinforcement at the column face. It shows a vertical #6 BAR and a horizontal #3 BAR intersecting. A dimension line indicates a distance of 0 1/2 from the intersection to the edge of the column.

DETAIL "B"

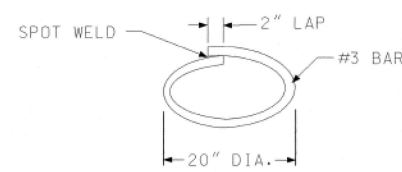


DETAIL "A"



A		
REVISION		DATE
STEEL CAGES FOR POLE FOUNDATIONS		
CITY OF CHICAGO DEPT. OF STREET & SANITATION BUREAU OF UTILITIES DIVISION OF UTILITIES (CONCRETE)		
STAFF DESIGNER J. A. BARNES	BY: CARTER ALL: JOHNEN DESK	REVIEWED: R. POOL
DESIGNATION: 793A DATE: 10-12-02	SCALE: NONE	DATE: 10-12-02

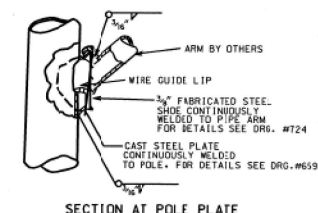

SECTION AT POLE PLATE

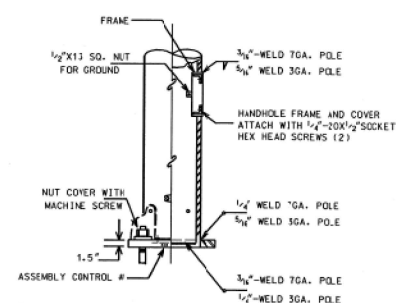


DETAIL "D"

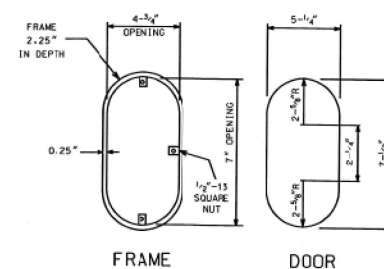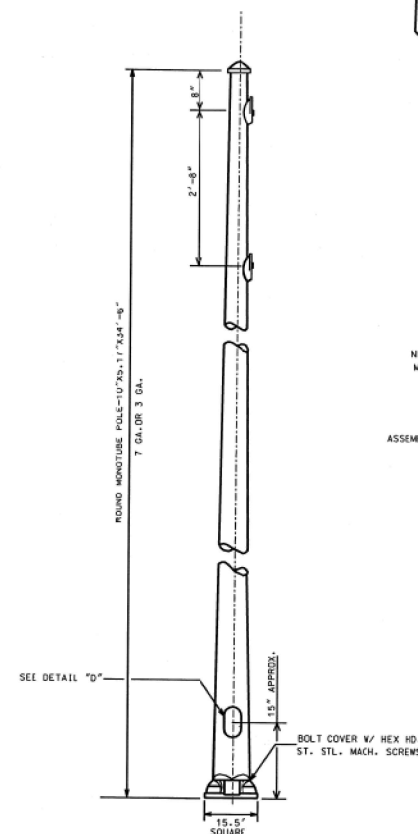


HANDHOLE

DETAIL

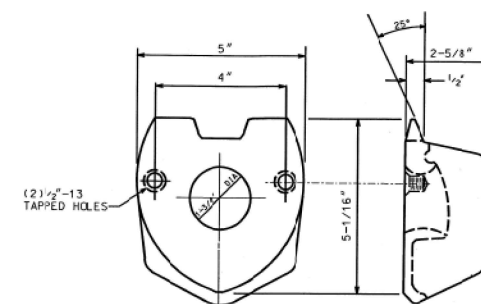

2 BOLT MAST ARM ATTACHMENT

FOR DETAILS SEE DRG.# 659 MATERIAL: CAST STEEL

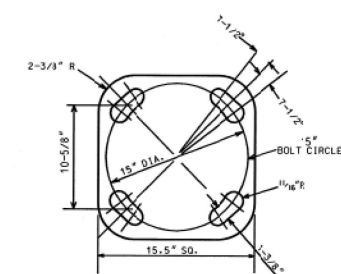

DETAIL "A"



BOLT SLOTS


5.17"x10.0" STEEL/34'-6" POLE 7 OR 3 GAUGE		
CITY OF CHICAGO DEPT. OF STREETS AND SANITATION BUREAU OF ELECTRICITY (DIVISION OF ELECTRICAL ENGINEERING)		
DRAFTSMAN ROBERT IVY SUPERVISING ENGINEER	CHIEF DRAFTSMAN ROBERT CARTER ELEC. DESIGN ENGR.	ENGINEER RON POOL
ENGINEER OF ELECTRICITY <i>1875</i> REEL SURT. OF ELECTRICITY DEPUTY COMMISSIONER <i>Dean S. Murphy</i>		DWG. NO. 808 10-03-01

MODEL: Default
FILE NAME: p:\b\pw-bentley.com\pw-bentley.com\p\w\11\Documents\Projects\ILDOT\0220959\CAD\Sheets\63R63 - 8T-1013.dgn

USER NAME = cstoczynski	DESIGNED - BL	REVISED -
PLOT SCALE = 40,000' / in.	DRAWN - MD / SR	REVISED -
PLOT DATE = 8/11/2025	CHECKED - MH / KV	REVISED -
	DATE - 3-27-2025	REVISED -


F.A. RTE.	SECTION	COUNTY	TOTAL SHEETS	SHEET NO.
1349	FAI 94 22 STRUCTURE 1	COOK	268	217
CONTRACT NO. 62R63				
ILLINOIS FED. AID PROJECT				

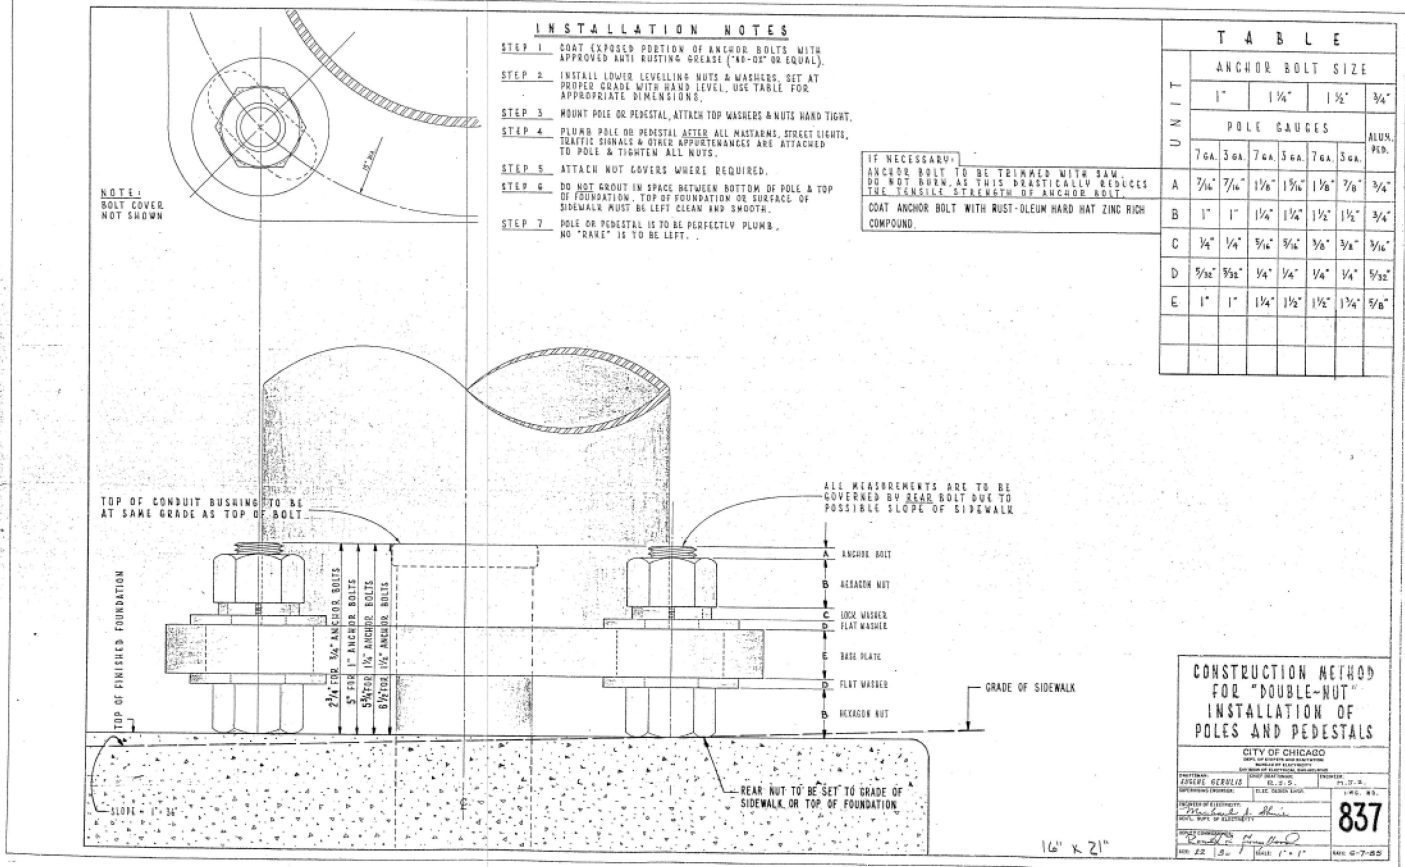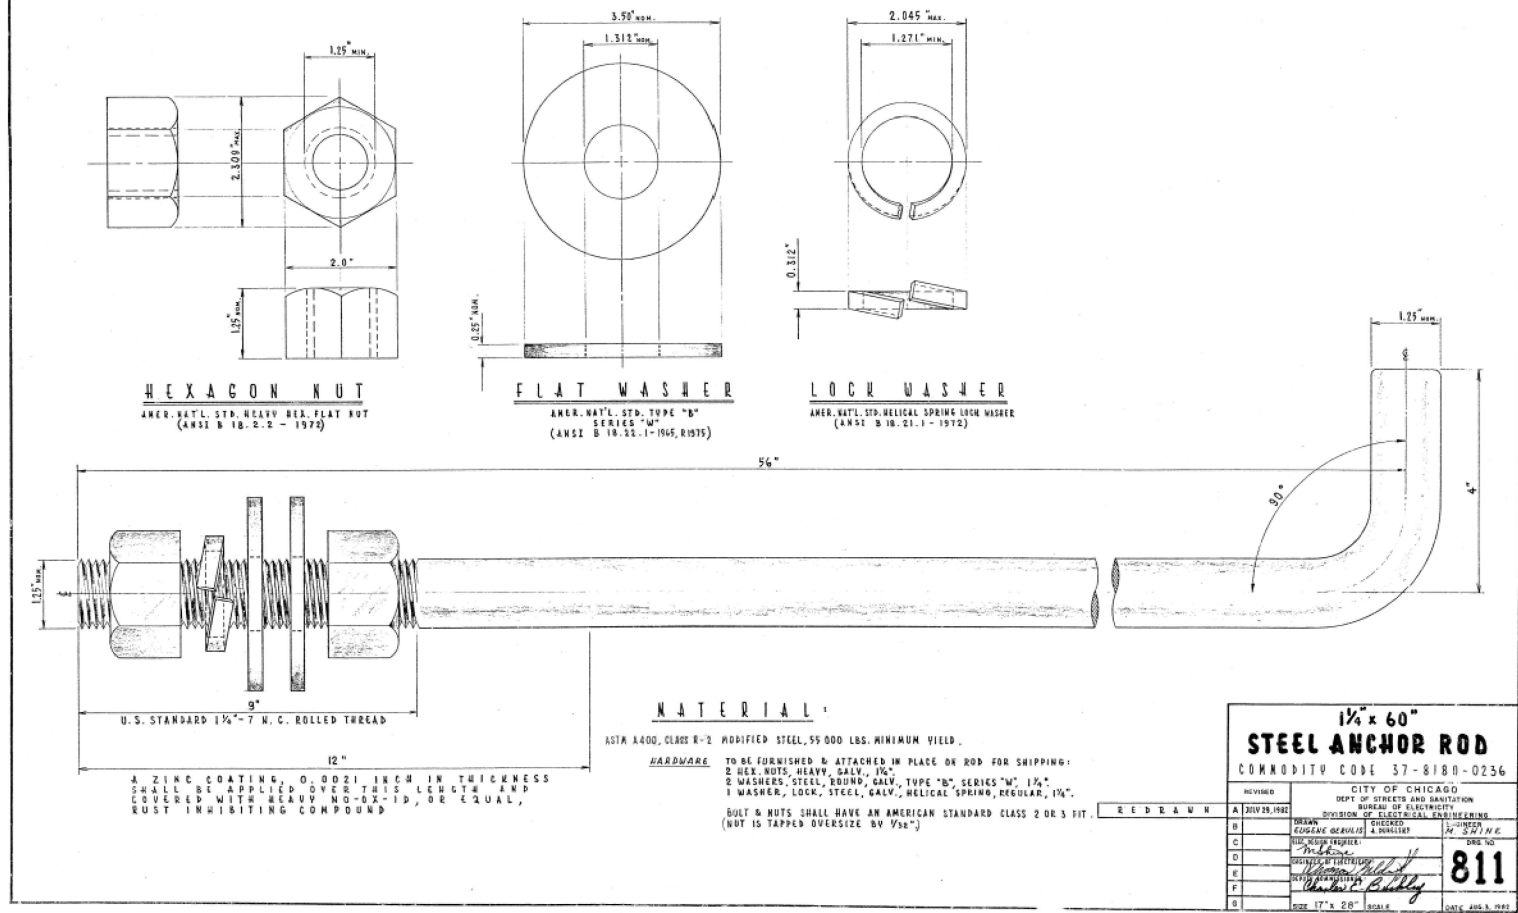

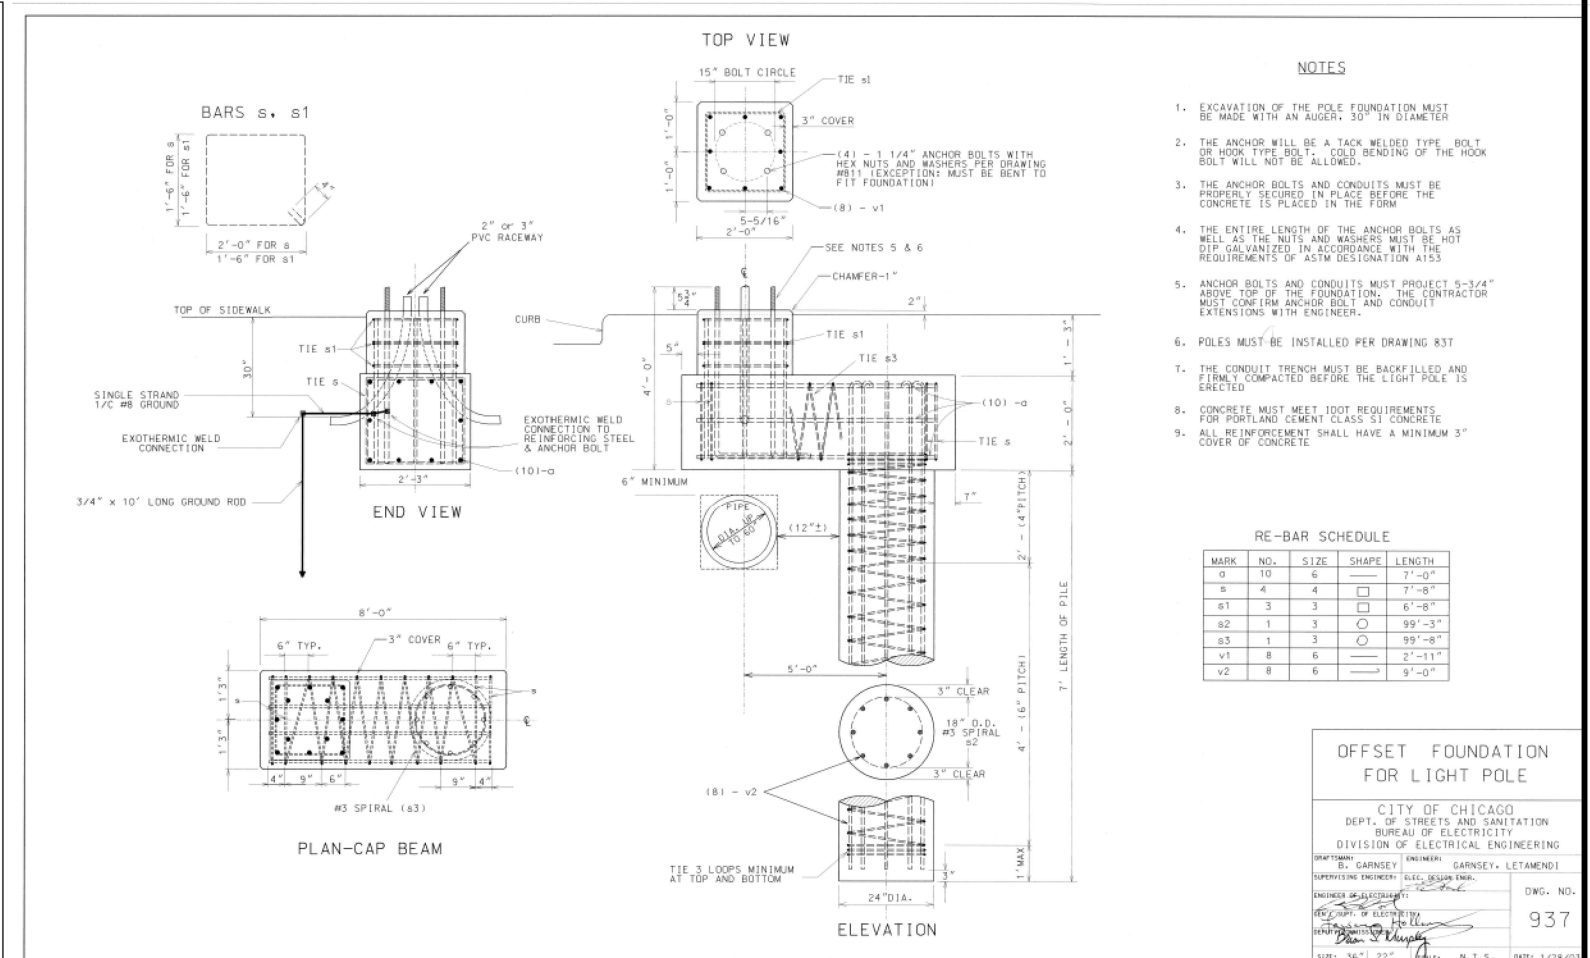


LIGHT POLE FOUNDATION DEPTH TABLE
 40 FT. (12.192 m) TO 47.5 FT. (14.478 m) MOUNTING HEIGHT

SOIL CONDITIONS	DESIGN DEPTH "D" OF FOUNDATION	
	SINGLE ARM POLE	TWIN ARM POLE
SOFT CLAY Qu = 0.375 TON/SQ. FT.	13'-0" (3.96 m)	15'-0" (4.57 m)
MEDIUM CLAY Qu = 0.75 TON/SQ. FT.	9'-6" (2.09 m)	10'-9" (3.23 m)
STIFF CLAY Qu = 1.50 TON/SQ. FT.	7'-0" (2.13 m)	8'-0" (2.44 m)
LOOSE SAND φ = 34°	9'-0" (2.74 m)	10'-0" (3.05 m)
MEDIUM SAND φ = 37.5°	8'-3" (2.52 m)	9'-0" (2.74 m)
DENSE SAND φ = 40°	7'-9" (2.36 m)	9'-0" (2.74 m)

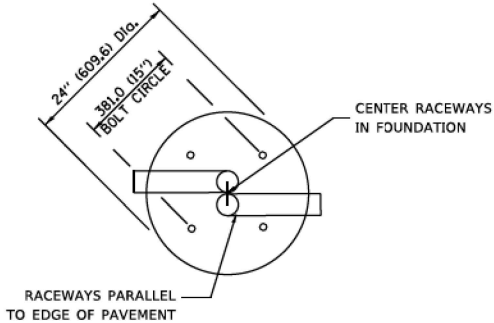


TOP VIEW

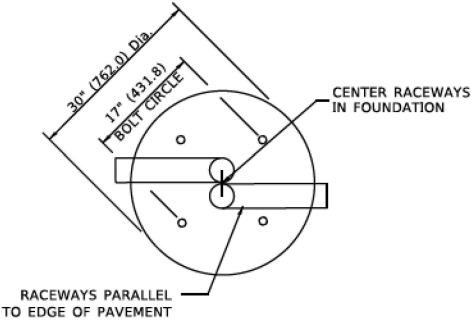


TOP VIEW

NOTES


- ALL DIMENSIONS ARE IN INCHES (MILLIMETERS) UNLESS OTHERWISE SHOWN.
- THE ANCHOR RODS AND RACEWAYS SHALL BE PROPERLY SECURED IN PLACE BEFORE THE CONCRETE IS PLACED.
- THE FOUNDATION SHALL NOT PROTRUDE MORE THAN 100MM (4 IN.) ABOVE THE FINISHED GRADE WITHIN A 60 IN. (1.5 m) CHORD ACROSS THE FOUNDATION, WITH ANCHOR RODS INCLUDED, IN ACCORDANCE WITH AASHTO GUIDELINES. IF THE FOUNDATION HEIGHT, INCLUDING ANCHOR RODS, EXTENDS BEYOND THESE SPECIFIED LIMITS, THE FOUNDATION SHALL BE REPLACED AT THE CONTRACTOR'S EXPENSE, SEE FOUNDATION EXTENSION DETAIL.
- THE HOLE FOR THE FOUNDATION SHALL BE MADE BY DRILLING WITH AN AUGER, OF THE SAME DIAMETER AS THE FOUNDATION. IF SOIL CONDITIONS REQUIRE THE USE OF A LINER TO FORM THE HOLE, THE LINER SHALL BE WITHDRAWN AS THE CONCRETE IS DEPOSITED.
- THE TOP OF THE FOUNDATION SHALL BE CONSTRUCTED LEVEL, A LINER OR FORM SHALL BE USED TO PRODUCE A UNIFORM SMOOTH SIDE TO THE TOP OF THE FOUNDATION. FOUNDATION TOP SHALL BE CHAMFERED 3/4-IN. (20 mm).
- THE CONCRETE SHALL BE CLASS SI. CONCRETE SHALL CURE ACCORDING TO ARTICLE 1020.13 BEFORE LIGHT POLES ARE INSTALLED.
- THE ANCHOR ROD SHALL BE A HOOK ROD TYPE, COLD BENDING OF THE ANCHOR ROD WILL NOT BE ALLOWED. THE RADIUS OF THE HOOK BEND SHALL NOT BE LESS THAN 4 TIMES THE NOMINAL DIAMETER OF THE ANCHOR ROD. A TACK WELDED ANCHOR ROD MAY BE SUBSTITUTED WITH THE APPROVAL OF THE ENGINEER.
- THE ANCHOR RODS SHALL BE ACCORDING TO ASTM F1554 GRADE 725 (GRADE 105). NUTS SHALL BE HEXAGON NUTS ACCORDING TO ASTM A 194 2H OR ASTM A 563 DH, AND WASHERS SHALL BE ACCORDING TO ASTM F 436.
- ANCHOR RODS, NUTS AND WASHERS SHALL BE COMPLETELY GALVANIZED BY EITHER THE HOT-DIPPED PROCESS CONFORMING WITH AASHTO M 232, THE MECHANICAL PLATING METHOD CONFORMING TO AASHTO M 298, CLASS 50 WITH A MAXIMUM COATING THICKNESS OF 150 UM(6 MILS) OR THE ELECTROLYTIC PROCESS ACCORDING TO ASTM F 1136.
- THE ANCHOR RODS SHALL BE THREADED A MINIMUM OF 6 INCHES (150 mm) WITH A MINIMUM OF 3 INCHES (75 mm) OF THREADED ANCHOR ROD EMBEDDED IN THE FOUNDATION.
- ANCHOR RODS SHALL PROJECT 23#4" (69.9 mm) ABOVE THE TOP OF THE FOUNDATION, IF BREAKAWAY COUPLINGS ARE SPECIFIED, THE CONTRACTOR SHALL CAREFULLY COORDINATE THE ANCHOR ROD PROJECTION WITH THE INSTALLATION REQUIREMENTS OF THE BREAKAWAY COUPLINGS.
- THE CONTRACTOR SHALL USE A #3 SPIRAL AT 6" (152.4 mm) PITCH OR MAY SUBSTITUTE #3 TIES AT 12" (304.8 mm) O.C. WITH THE APPROVAL OF THE ENGINEER.
- THE CABLE TRENCHES AND FOUNDATION SHALL BE BACK FILLED AND COMPACTED AS SPECIFIED BEFORE THE LIGHT POLE IS ERECTED.
- THE RACEWAYS SHALL PROJECT 1" (25.4 mm) ABOVE THE TOP OF THE FOUNDATION.

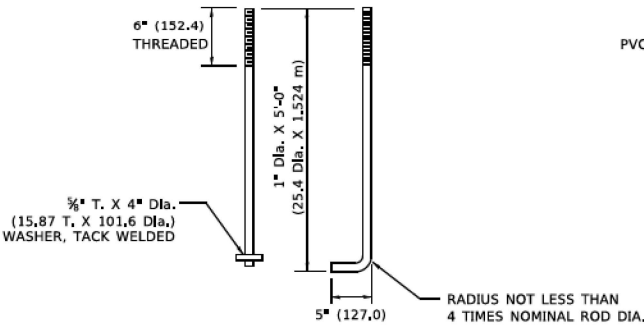


ANCHOR ROD DETAIL

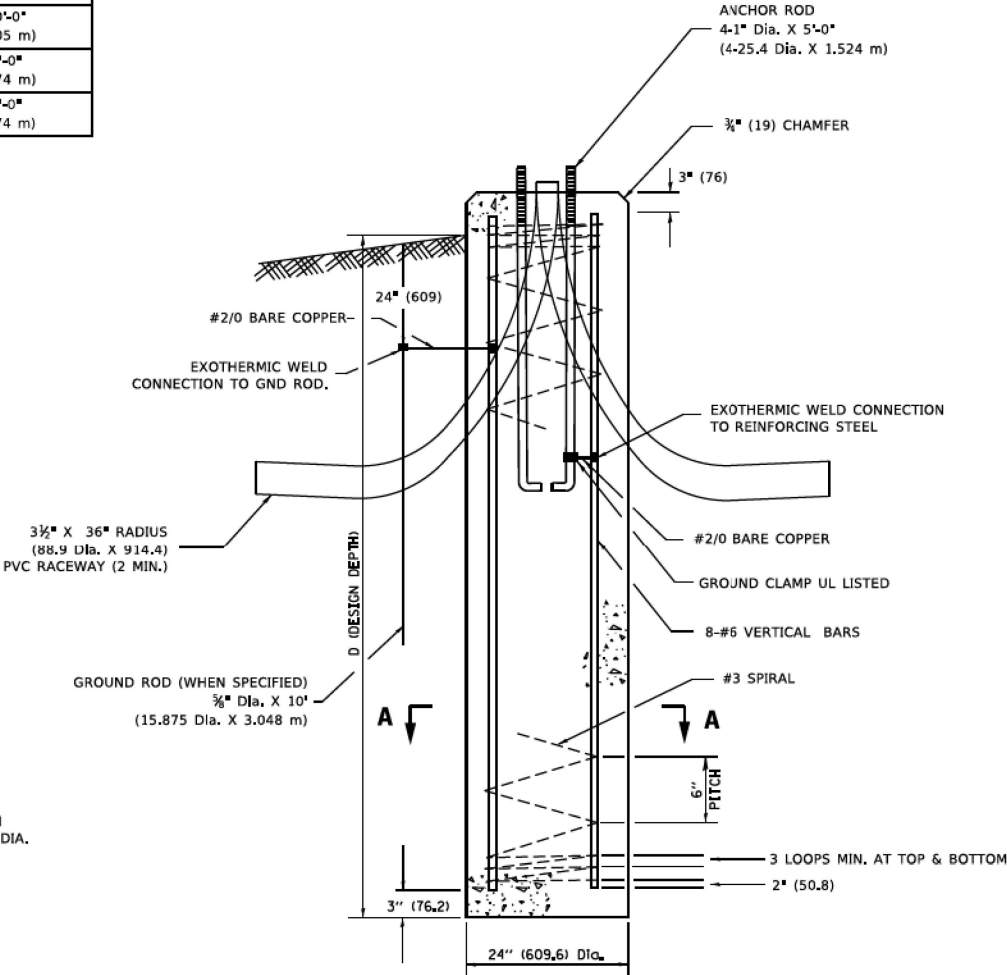


FOUNDATION DETAIL

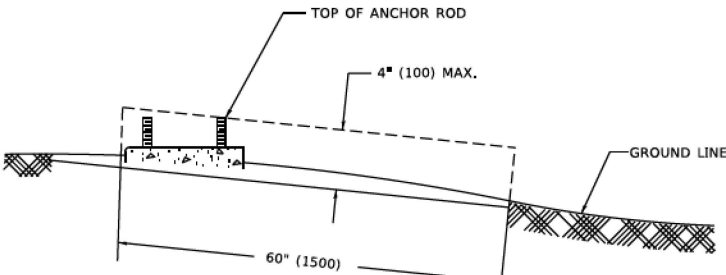

FOUNDATION EXTENSION DETAIL

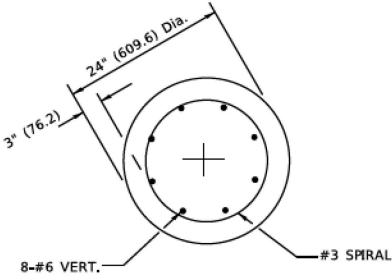

SECTION A-A

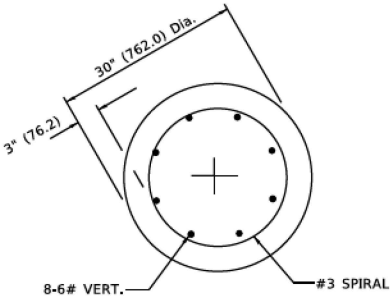

SECTION A-A

STATE OF ILLINOIS
 DEPARTMENT OF TRANSPORTATION

LIGHT POLE FOUNDATION
 40' (12.192 m) TO 47 1/2' (14.478 m) M.H. 15" (381 mm) BOLT CIRCLE

SCALE: NONE SHEET 1 OF 1 SHEETS STA. TO STA.

(VILLAGE OF LINCOLNWOOD) LT-15

F.A. RTE.	SECTION	COUNTY	TOTAL SHEETS	SHEET NO.
1349	FAI 94 22 STRUCTURE 1	COOK	268	219
BE-301		CONTRACT NO. 62R63		
ILLINOIS		FED. AID PROJECT		

FOUNDATION DESIGN TABLE

TYPE OF SOIL	DESIGN DEPTH OF FOUNDATION		REINFORCEMENT IN FOUNDATION			
	SINGLE ARM D	TWIN ARM D	SINGLE ARM		TWIN ARM	
			VERT BARS	SPIRAL	VERT BARS	SPIRAL
SOFT CLAY	13'-0" (3,962 m)	15'-0" (4,572 m)	8-#6X12'-6" (3,810 m)	#3X122' (37,186 m)	8-#6X14'-3" (4,343 m)	#3X141' (42,977 m)
MEDIUM CLAY	9'-6" (2,896 m)	10'-9" (3,277 m)	8-#6X9'-0" (2,743 m)	#3X90' (27,432 m)	8-#6X10'-0" (3,048 m)	#3X100' (30,480 m)
STIFF CLAY	7'-0" (2,134 m)	8'-0" (2,438 m)	8-#6X6'-6" (1,981 m)	#3X66' (20,112 m)	8-#6X7'-6" (2,286 m)	#3X76' (23,165 m)
LOOSE SAND	9'-0" (2,743 m)	10'-0" (3,048 m)	8-#6X8'-6" (2,591 m)	#3X85' (25,908 m)	8-#6X9'-6" (2,896 m)	#3X94' (28,651 m)
MEDIUM SAND	8'-3" (2,515 m)	9'-0" (2,743 m)	8-#6X8'-0" (2,438 m)	#3X78' (23,774 m)	8-#6X8'-6" (2,591 m)	#3X85' (25,908 m)
DENSE SAND	7'-9" (2,362 m)	9'-0" (2,743 m)	8-#6X7'-6" (2,286 m)	#3X73' (22,250 m)	8-#6X8'-6" (2,591 m)	#3X85' (25,908 m)
ROCK OR SOLIDIFIED SLAG	5'-0" (1,524 m)	5'-0" (1,524 m)	NONE	NONE	NONE	NONE

OFFSET SCHEDULE

SEWER DIAM. d IN.	PILE OFFSET from Q-MED'N FT.	LENGTH of BAR a FT.
UP TO 24" (609.6 mm)	3'-3" (0.991 m)	#6 x 5'-3" (1.600 m)
27" (685.8 mm) TO 36" (914.4 mm)	3'-9" (1.143 m)	5'-9" (1.753 m)
42" (1066.8 mm) TO 48" (1219.2 mm)	4'-6" (1.372 m)	6'-6" (1.981 m)
54" (1371.6 mm) TO 60" (1524.0 mm)	5'-0" (1.524 m)	7'-0" (2.134 m)
66" (1676.4 mm) TO 72" (1828.8 mm)	5'-6" (1.676 m)	7'-6" (2.286 m)

BILL OF MATERIAL


MARK	NO.	SIZE	LENGTH	SHAPE
a	10	6	SEE BELOW	—
s	12	4	8'-0" (2,438 m)	□
s ₁	3	3	7'-6" (2,286 m)	□
v ₁	8	6	2'-9" (0,838 m)	—
v ₂				

NOTES



- ALL DIMENSIONS ARE IN INCHES (MILLIMETERS) UNLESS OTHERWISE SHOWN.
- THE ENGINEER SHALL DETERMINE THE CLASS OF SOIL DURING EXCAVATION AND SELECT THE DESIGN DEPTH OF FOUNDATION FROM THE DESIGN TABLE.
- EXCAVATION OF THE POLE FOUNDATION SHALL BE MADE WITH AN AUGER, 24" (609.6 mm) OR 30" (762.0 mm) IN DIAMETER.
- THE ANCHOR ROD SHALL BE A HOOK ROD TYPE. COLD BENDING OF THE ANCHOR ROD WILL NOT BE ALLOWED. THE RADIUS OF THE HOOK BEND SHALL NOT BE LESS THAN 4 TIMES THE NOMINAL DIAMETER OF THE ANCHOR ROD. A TACK WELDED ANCHOR ROD MAY BE SUBSTITUTED WITH THE APPROVAL OF THE ENGINEER.
- THE ANCHOR BOLTS AND RACEWAYS SHALL BE PROPERLY SECURED IN PLACE BEFORE THE CONCRETE IS PLACED IN THE FORM.
- THE ANCHOR RODS SHALL BE ACCORDING TO ASTM F1554 GRADE 725 (GRADE 105), NUTS SHALL BE HEXAGON NUTS ACCORDING TO ASTM A 194 2H OR ASTM A 563 DH, AND WASHERS SHALL BE ACCORDING TO ASTM F 436.
- THE CONTRACTOR SHALL COORDINATE EXTENSION OF ANCHOR BOLTS ABOVE TOP OF FOUNDATION WITH THE BREAKAWAY DEVICE MANUFACTURER'S REQUIREMENTS. IF LIGHT POLE IS MOUNTED WITHOUT BREAKAWAY DEVICE, ANCHOR BOLTS SHALL PROJECT 23#4" (69.9 mm) ABOVE TOP OF THE FOUNDATION. THE CONTRACTOR SHALL CONFIRM ANCHOR BOLT EXTENTION WITH ENGINEER.
- RACEWAYS SHALL PROJECT 1" (25.4 mm) ABOVE THE TOP OF THE FOUNDATION.
- THE CABLE TRENCH SHALL BE BACKFILLED AND FIRMLY COMPACTED BEFORE THE LIGHT IS ERCTED.

PLAN-CAP BEAM

TOP VIEW

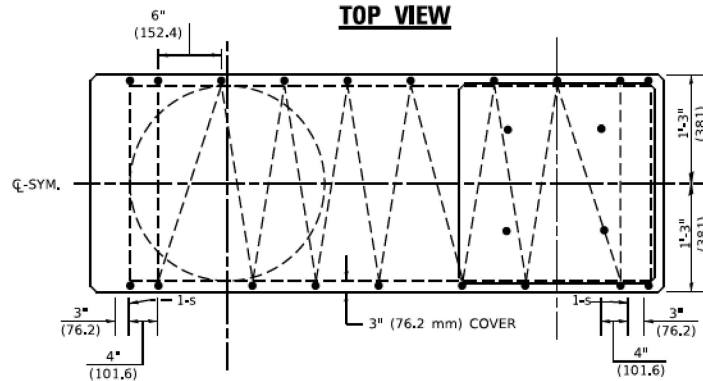


TOP VIEW

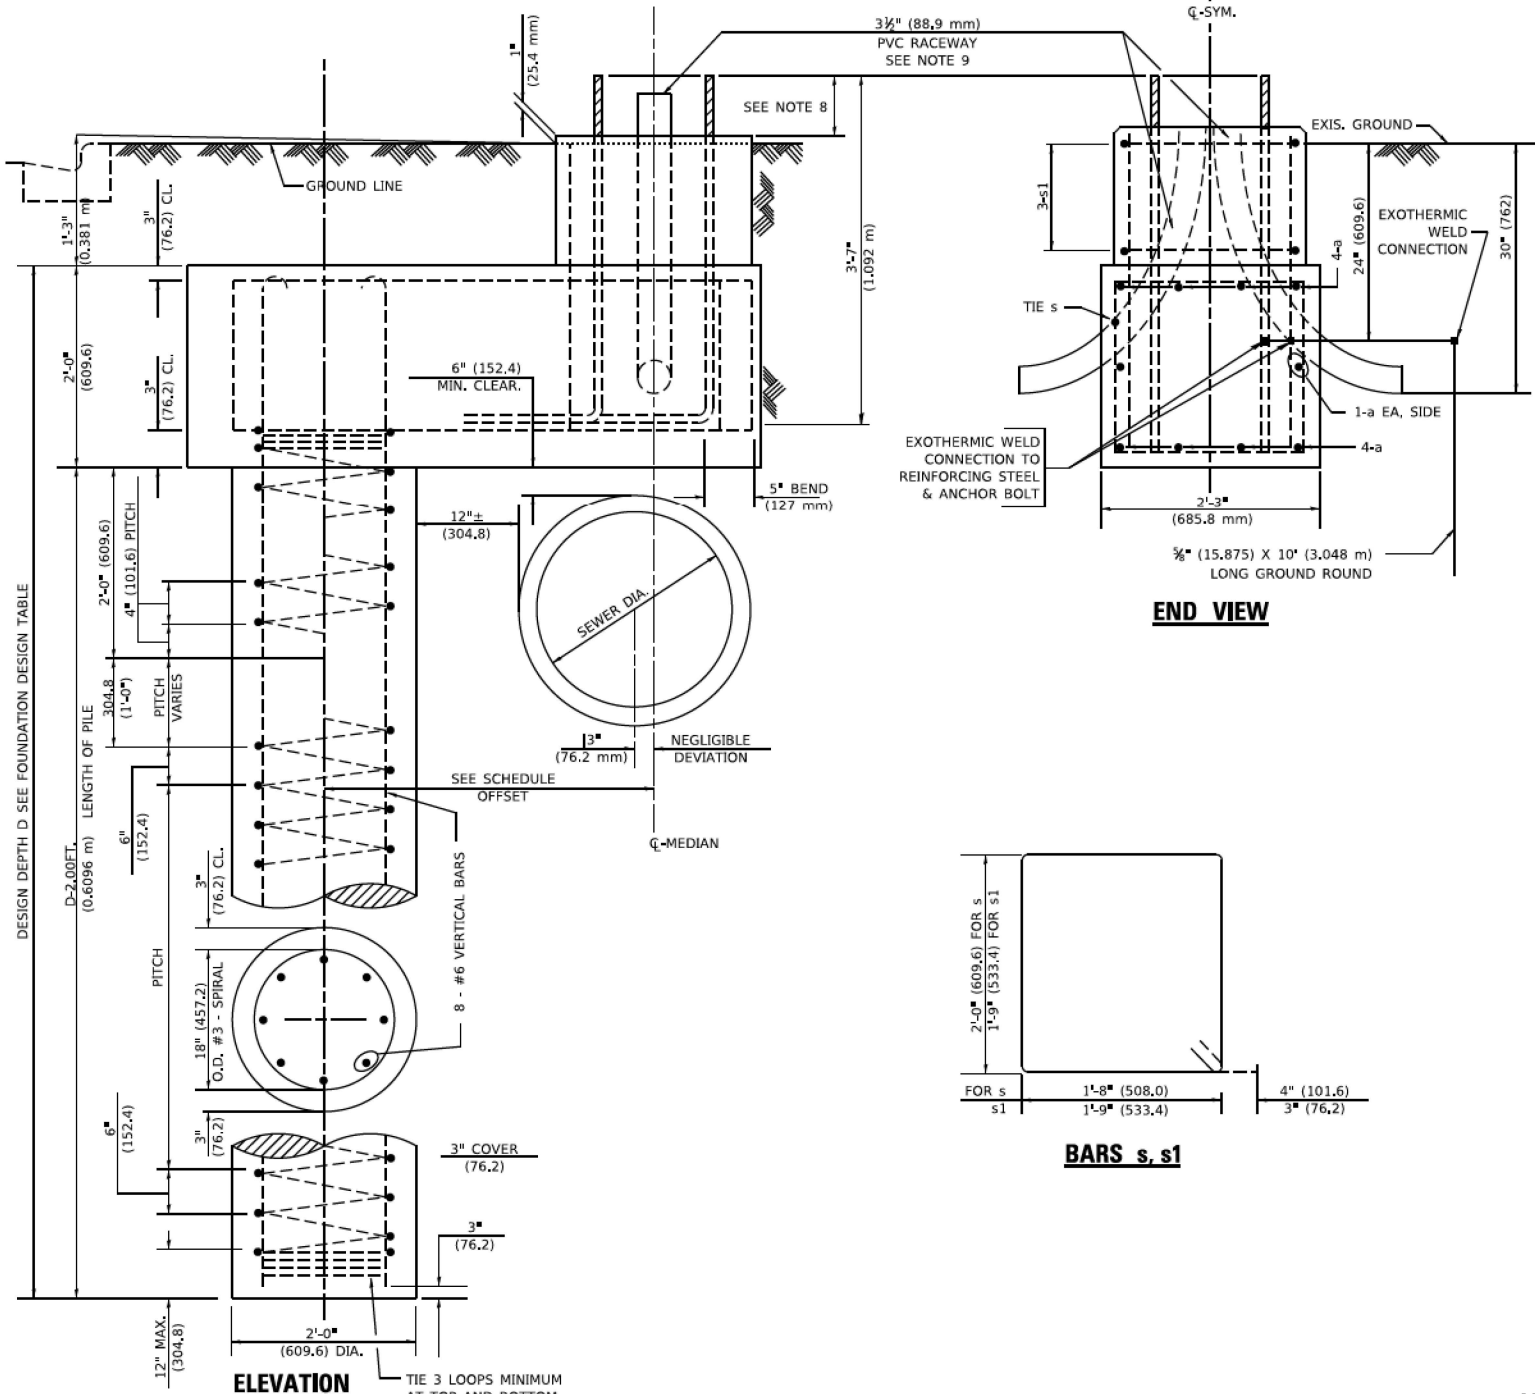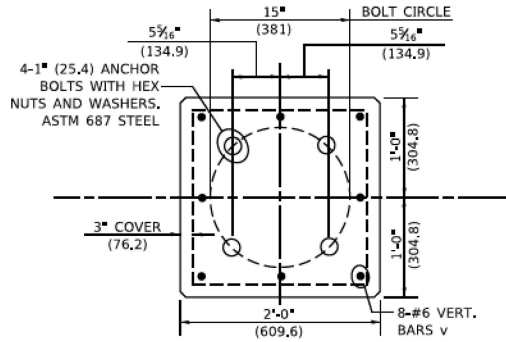

END VIEW

BARS s, s₁

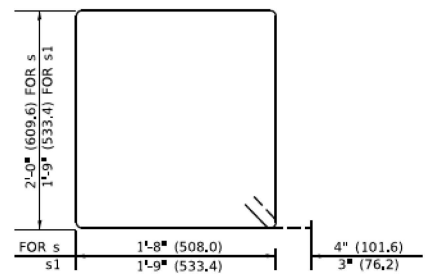

COPYRIGHT © 2020, BY BAXTER & WOODMAN, INC.
STATE OF ILLINOIS - PROFESSIONAL DESIGN FIRM
DESIGNER: BAXTER & WOODMAN, INC.
PROJECT: LIGHT POLE FOUNDATION OFFSET
SHEET: 220 OF 220

USER NAME	footen]	DESIGNED	-	REVISED	-	R.TOMSONS 6-16-08
DRAWN		CHECKED	-	REVISED	-	
PLOT SCALE	= 50,0000 ' / in.	DATE	-	REVISED	-	
PLOT DATE	= 4/19/2019					

STATE OF ILLINOIS
DEPARTMENT OF TRANSPORTATION

LIGHT POLE FOUNDATION OFFSET


40' (12.192m) TO 47 1/2' (14.478m) M.H., 15" (381mm) BOLT CIRCLE

SCALE: NONE SHEET 1 OF 1 SHEETS STA. TO STA.


(VILLAGE OF LINCOLNWOOD)

LT-16


F.A. RTE.	SECTION	COUNTY	TOTAL SHEETS	SHEET NO.
1349	FAI 94 22 STRUCTURE 1	COOK	268	220
BE310		CONTRACT NO. 62R63		
		ILLINOIS	FED. AID PROJECT	

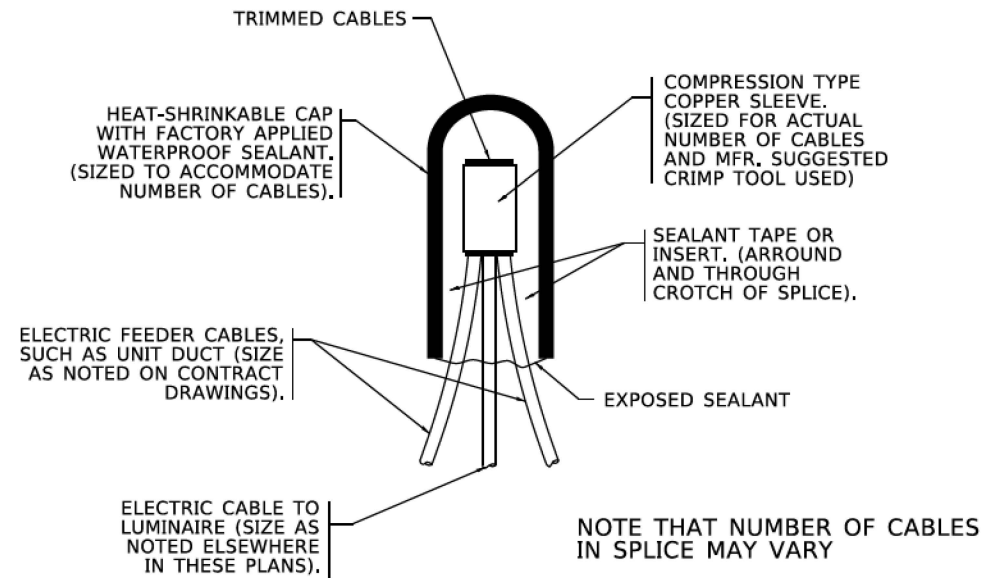

TYPICAL SPLICE DETAIL
N.T.S.

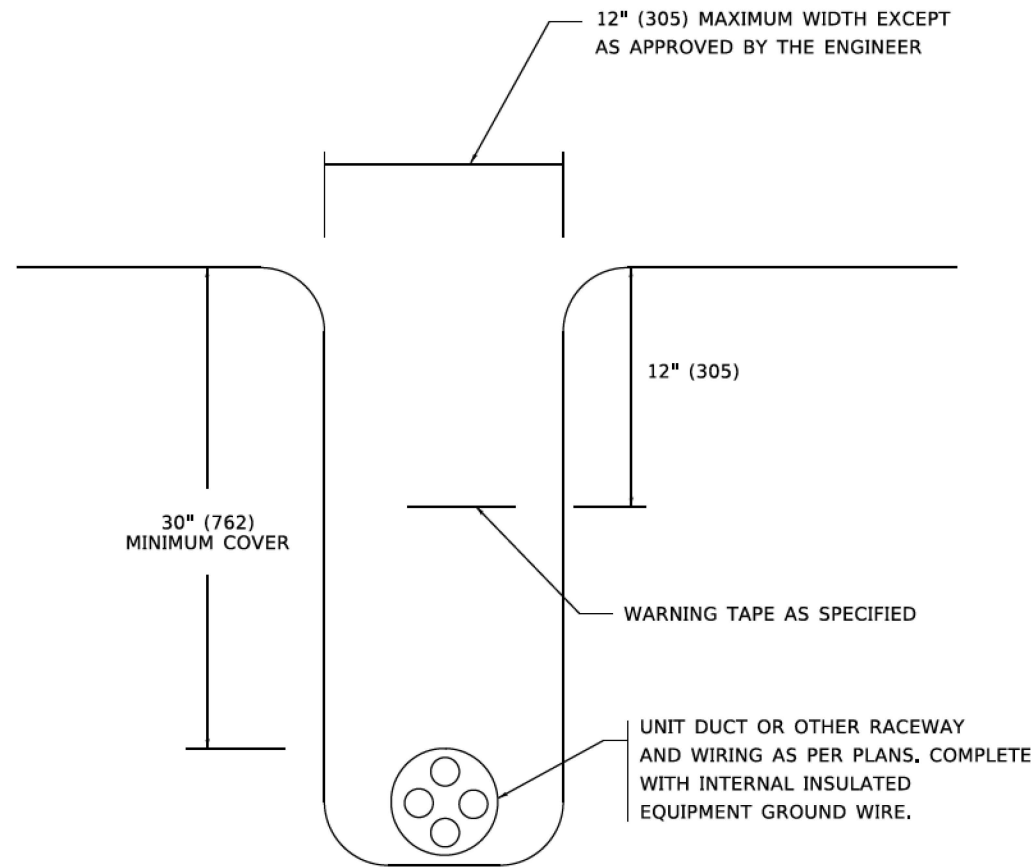

TYPICAL WIRING IN TRENCH DETAIL
N.T.S.

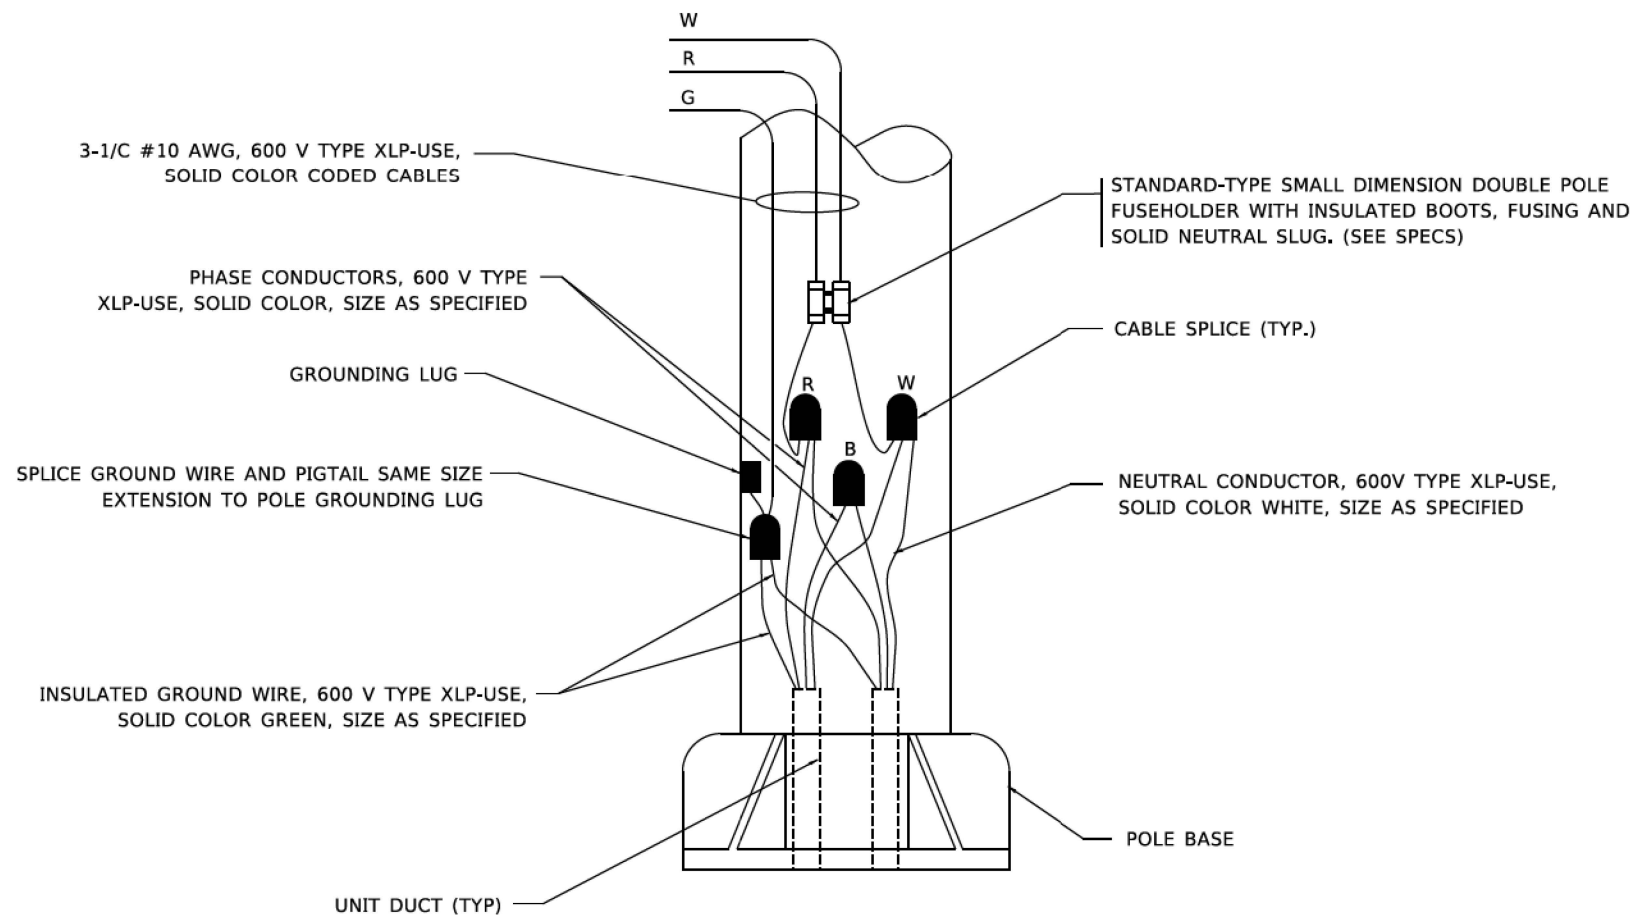

POLE WIRING DETAIL
N.T.S.

(IDOT AND VILLAGE OF LINCOLNWOOD) LT-17







USER NAME	leisa	DESIGNED	-	REVISED	-	02/04/2020
DRAWN	-	CHECKED	-	REVISD	-	
PLOT SCALE	50,0000' / 1"	DATE	-	08/08/2003	REVISD	-
PLOT DATE	3/2/2020					

STATE OF ILLINOIS
DEPARTMENT OF TRANSPORTATION

MISC. ELECTRICAL DETAILS
SHEET A

SCALE: NONE SHEET 1 OF 1 SHEETS STA. TO STA.

F.A. RTE.	SECTION	COUNTY	TOTAL SHEETS	SHEET NO.
1349	FAI 94 22 STRUCTURE 1	COOK	268	221
BE-702		CONTRACT NO. 62R63		
ILLINOIS		FED. AID PROJECT		

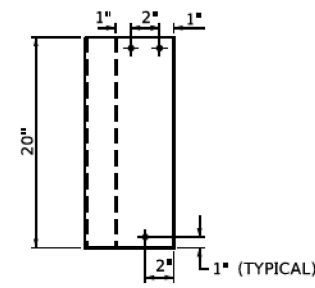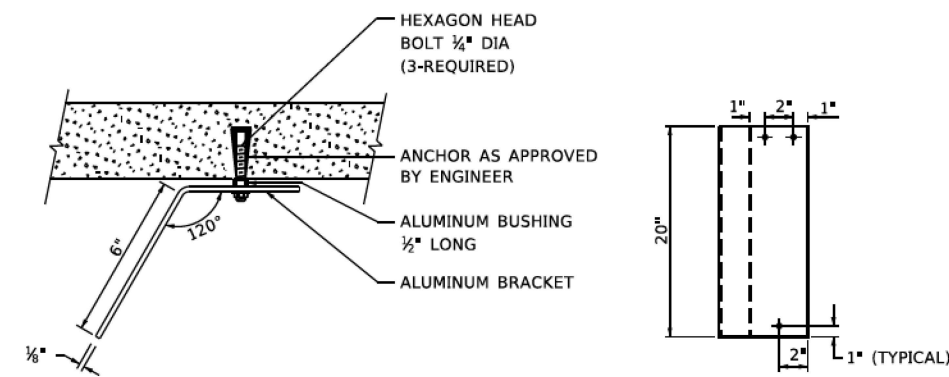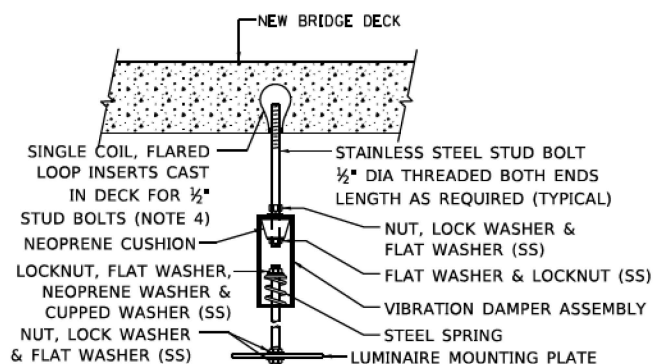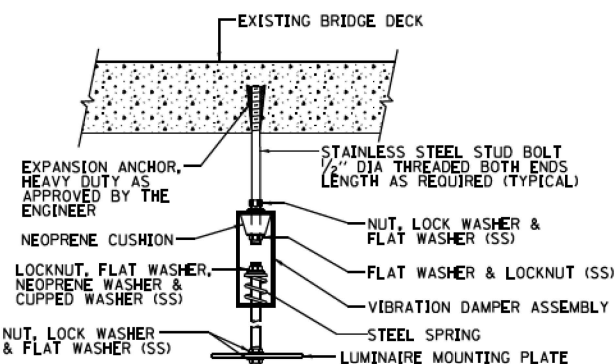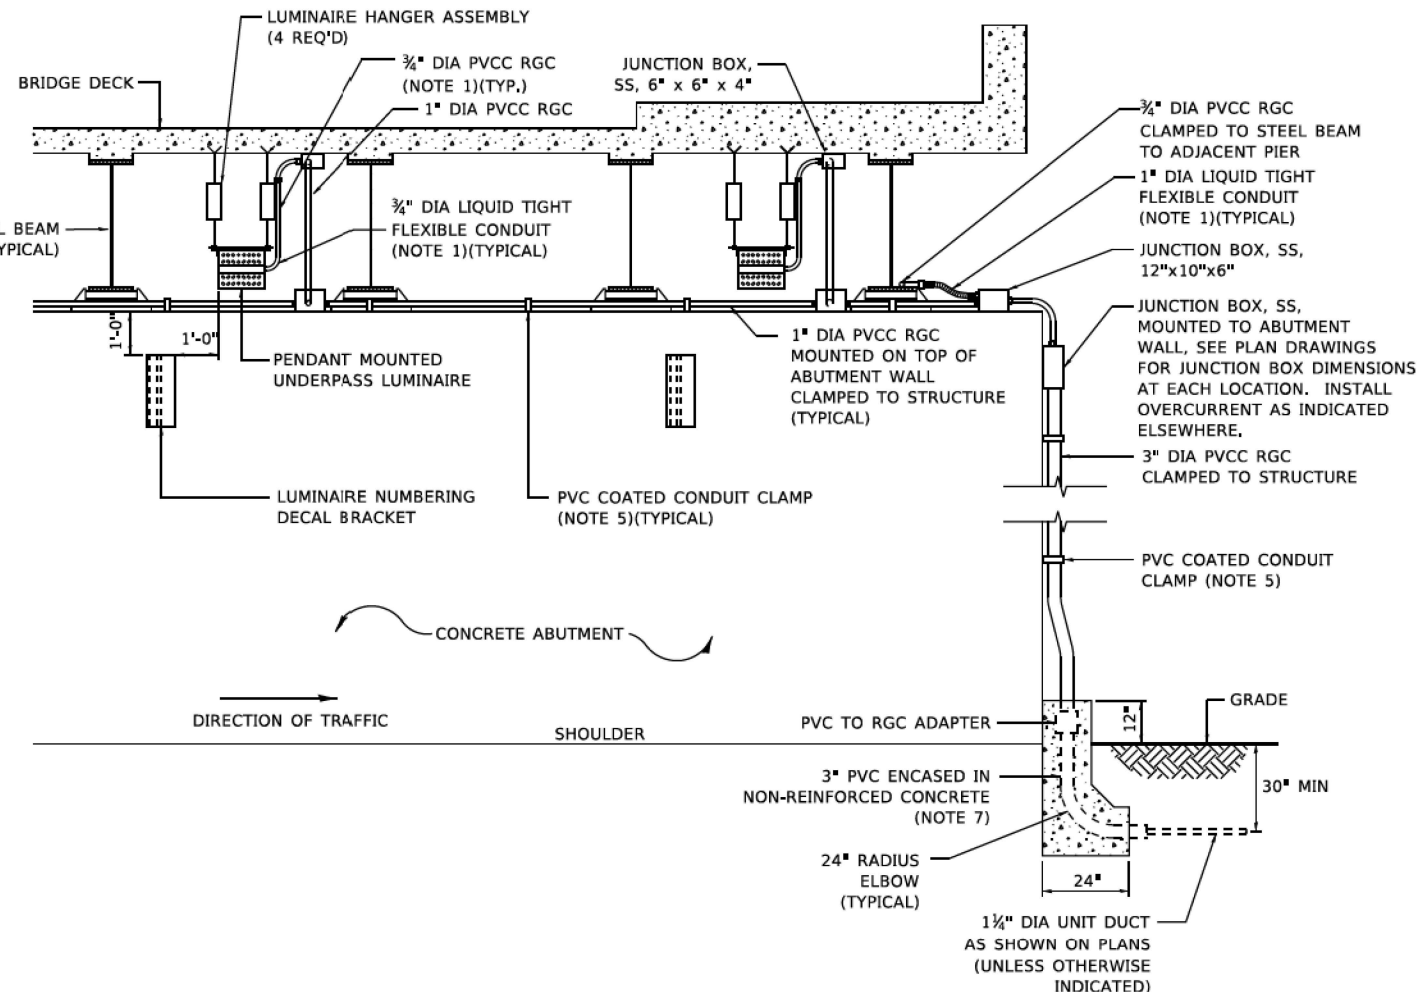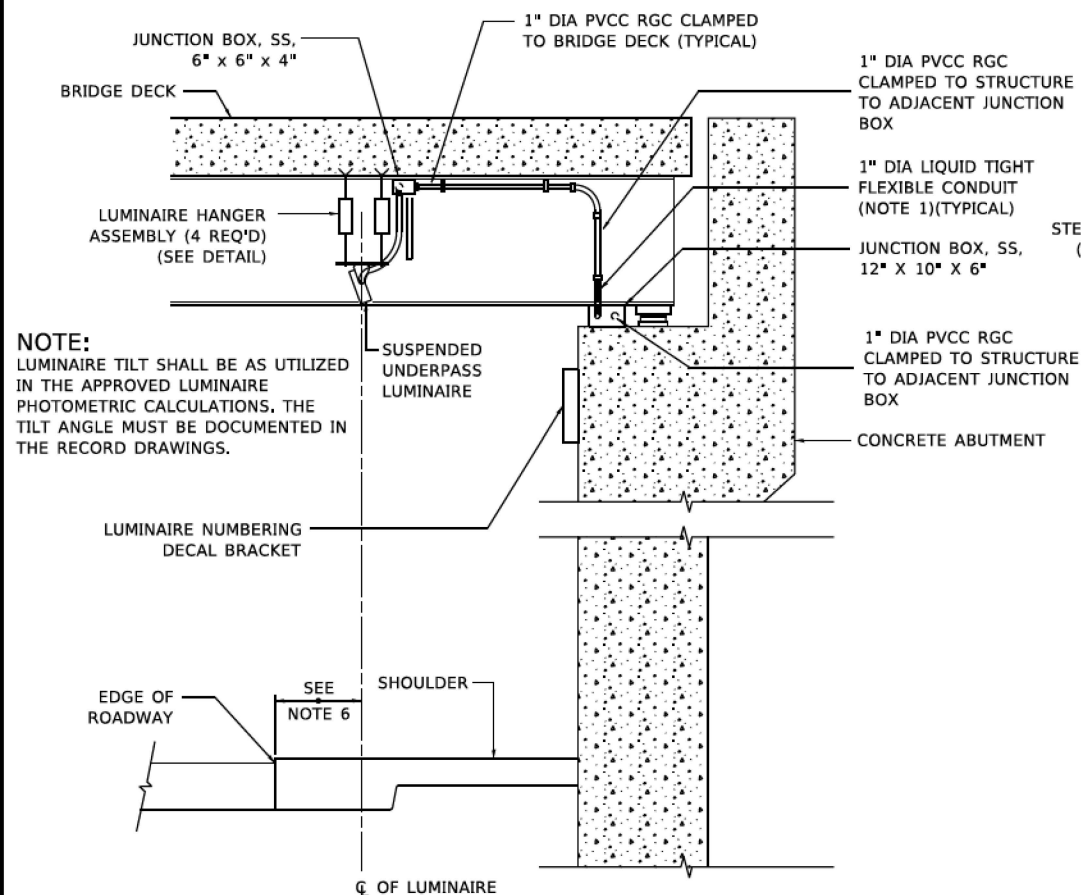

- NOTES:**
1. LIQUID TIGHT FLEXIBLE METAL CONDUIT, MAXIMUM LENGTH 6'-0", TYPICAL FOR EACH INSTANCE AS SHOWN, PROVIDE PVC COATED RIGID GALVANIZED STEEL CONDUIT AS REQUIRED NOT TO EXCEED 6'-0" OF FLEXIBLE LIQUID TIGHT METAL CONDUIT. LIQUID TIGHT FLEXIBLE METAL CONDUIT WILL BE INCLUDED IN THE COST OF THE CONDUIT ATTACHED TO STRUCTURE, OF THE CORRESPONDING DIA., GALVANIZED STEEL, PVC COATED PAY ITEM EXCEPT THAT ■ DIA. CONDUIT AND ■ DIA. FLEXIBLE CONDUIT SHALL BE INCLUDED IN THE COST OF UNDERPASS LUMINAIRE INSTALLATION.
 2. SEE UNDERPASS LIGHTING PLANS FOR INSTALLATION LOCATION OF UNDERPASS LIGHTING LUMINAIRES.
 3. THE CONTRACTOR SHALL USE APPROVED SINGLE COIL FLARED LOOP INSERTS WHEN SUSPENDED MOUNTING AN UNDERPASS LUMINAIRE TO A NEW BRIDGE DECK. THE FLARED LOOP INSERTS MUST BE CAST INTO THE CONCRETE DECK, THE CONTRACTOR IS RESPONSIBLE FOR LOCATING AND COORDINATING THE INSERT LOCATIONS FOR MOUNTING THE UNDERPASS LIGHTING SYSTEM AS SHOWN ON THE PLANS WITH THE BRIDGE DECK CONTRACTOR, SEE DETAIL.
 4. THE UNDERPASS LUMINAIRE HANGER ASSEMBLY COMPLETE WITH HEAVY DUTY ANCHORS/INSERTS AND ALL APPLICABLE HARDWARE SHALL BE INCLUDED IN THE COST OF THE UNDERPASS LUMINAIRE PAY ITEM.
 5. SECURE THE CONDUIT WITH PVC COATED CONDUIT CLAMPS OR CONDUIT BEAM CLAMPS AS SHOWN AT 5'-0" INTERVALS FOR LATERALS AND WITHIN 2'-0" MAXIMUM FROM ANY JUNCTION BOX, FLEXIBLE CONDUIT, OR CHANGE IN DIRECTION. ALL PVC COATED CONDUIT CLAMPS OR BEAM CLAMPS SHALL BE INCLUDED WITH THE COST OF THE "CONDUIT ATTACHED TO STRUCTURE, OF THE CORRESPONDING DIA., GALVANIZED STEEL, PVC COATED" PAY ITEM.
 6. ALL UNDERPASS LUMINAIRES MUST BE CENTERED IN THE BEAM SPACE AS INDICATED ON THE PLANS UNLESS OTHERWISE DIRECTED BY THE ENGR. LUMINAIRE SETBACK SHALL BE AS INDICATED IN PLANS FOR EACH SPECIFIC UNDERPASS
 7. THE CONCRETE ENCASED CONDUIT TRANSITION SHALL BE INCLUDED IN THE COST OF THE GALVANIZED RIGID STEEL CONDUIT PAY ITEMS.
 8. ALL CONDUIT ATTACHED TO STRUCTURE SHALL BE PVC COATED RIGID STEEL CONDUIT (PVCC RGC) TYPICAL.
 9. IN NO INSTANCE SHALL ANY UNDERPASS LUMINAIRE OR ANY OTHER ELECTRICAL EQUIPMENT BE INSTALLED BELOW THE ELEVATION OF THE BOTTOM OF THE BRIDGE BEAM WHEN OVER ANY PAVEMENT (ROADWAY OR SHOULDER).

TYPICAL LUMINAIRE HANGER ASSEMBLY DETAILS

LUMINAIRE NUMBERING DECAL BRACKET


USER NAME = gaglano	DESIGNED -	REVISED - 12-12-05
	DRAWN -	REVISED -
PLOT SCALE = 100,000' / in.	CHECKED -	REVISED -
PLOT DATE = 3/15/2020	DATE -	REVISED -

STATE OF ILLINOIS
DEPARTMENT OF TRANSPORTATION

SUSPENDED MOUNT LED UNDERPASS (IDOT) LUMINAIRE INSTALLATION DETAILS				
SCALE: NONE	SHEET 1	OF 1	SHEETS	STA. TO STA.

F.A. RTE.	SECTION	COUNTY	TOTAL SHEETS	SHEET NO.
1349	FAI 94 22 STRUCTURE 1	COOK	268	222
BE-901		CONTRACT NO. 62R63		
ILLINOIS		FED. AID PROJECT		

MODEL: Default
FILE NAME: p:\dwg\pw-bentley.com\dwg\pw-01\Documents\projects\ill DOT\020959\CAD\Sheets\62R63_sht.dgn 17.dgn

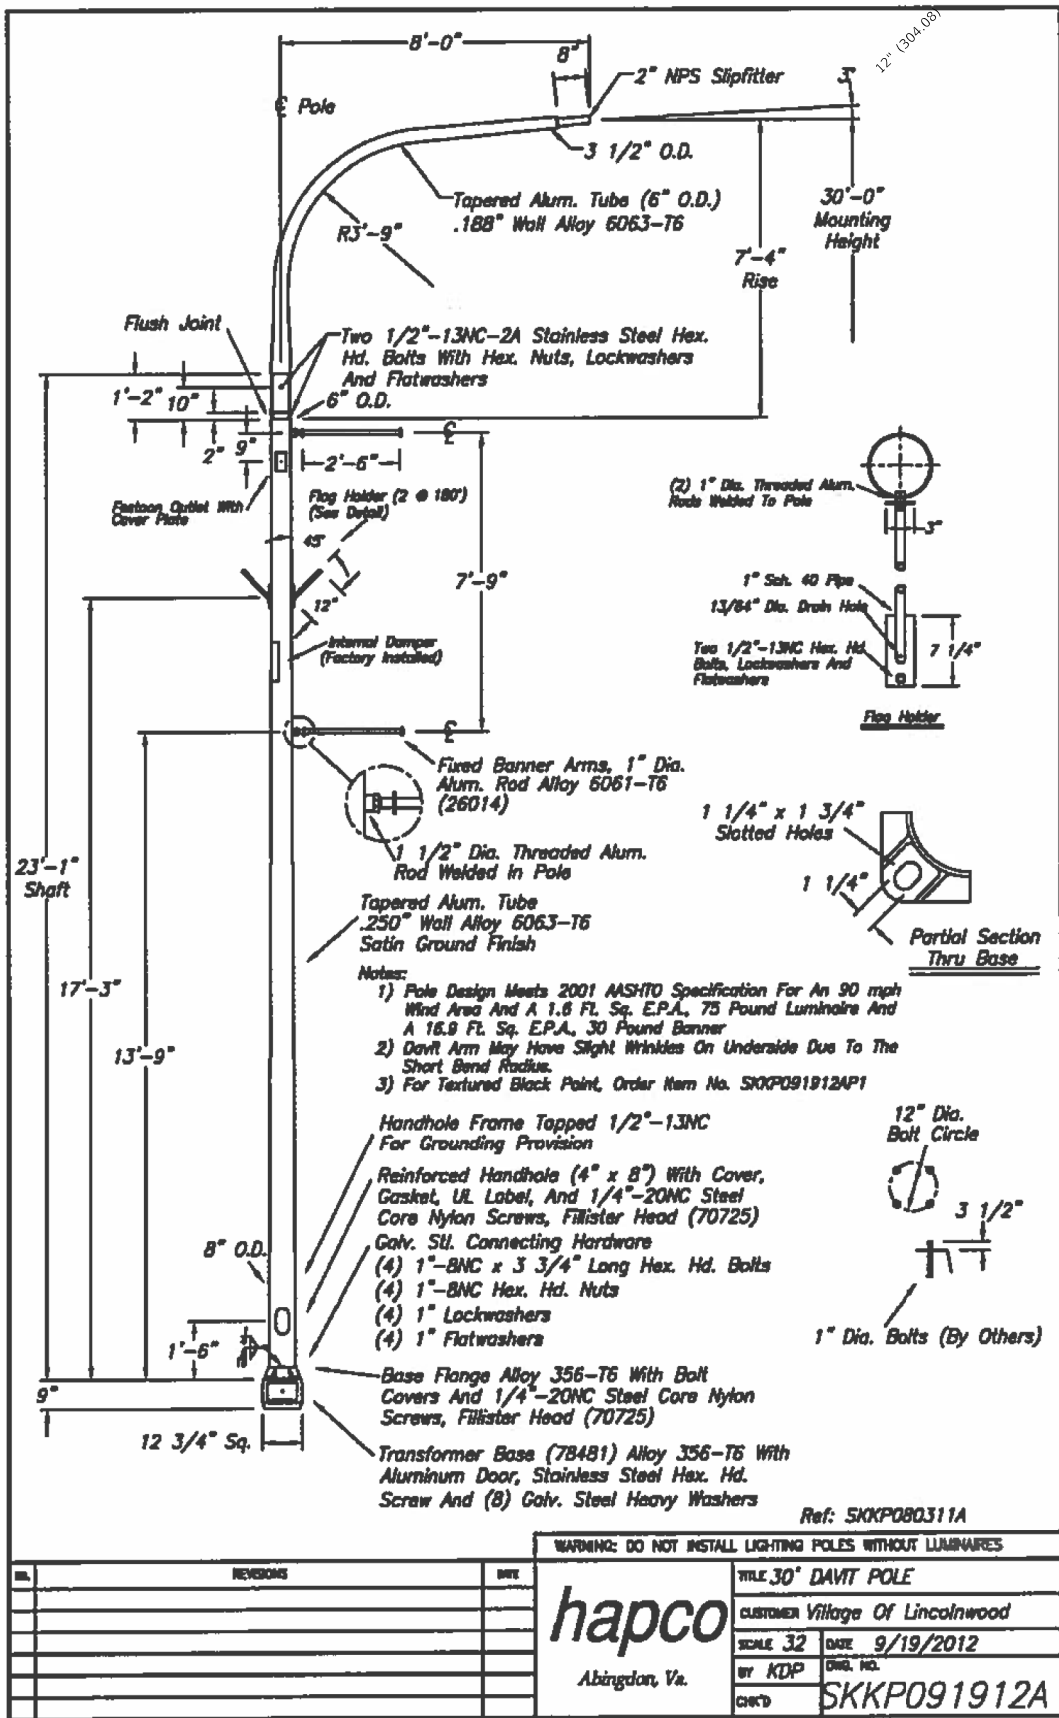

SKKP091912A





1. DRIVEWAY SLOPES, LOCATIONS, & GEOMETRIC LAYOUT SHALL BE IN ACCORDANCE WITH THE LATEST EDITION OF THE "HANDBOOK FOR POLICY ON PERMITS FOR ACCESS DRIVEWAYS TO STATE HIGHWAYS". FOR FURTHER LAYOUT REQUIREMENTS, REFER TO ILLUSTRATION 10 IN THE PERMIT HANDBOOK. WHERE SIDEWALKS EXIST, DRIVEWAYS SHALL BE REPLACED WITH RIGID PAVEMENT. WHERE NO SIDEWALKS EXIST, DRIVEWAYS SHALL BE REPLACED IN KIND. SIDEWALK CROSS SLOPE THRU DRIVEWAY AREA TO BE A MAXIMUM OF 1:50.
2. WHEN THE DISTANCE BETWEEN R.O.W. AND THE BACK OF CURB IS EQUAL TO OR LESS THAN 8' (2.4 m), THE PCC SIDEWALK SHALL EXTEND TO THE BACK OF CURB.
3. "W" VARIES FROM 36 (900) TO 5' (1.5 m) PROPORTIONAL TO THE LENGTH (L), FROM 6' (1.8 m) TO 10' (3 m).

**STATE OF ILLINOIS
DEPARTMENT OF TRANSPORTATION**

SCALE: NONE	SHEET 1 OF 1 SHEETS	STA. TO STA.
-------------	---------------------	--------------

F.A. RTE.	SECTION	COUNTY	TOTAL SHEETS	SHEET NO.
	FAI 94 22 STRUCTURE 1	COOK	268	224
BD400-02 (BD-02)		CONTRACT NO. 62R63		
	ILLINOIS	FED. AID PROJECT		

  

1. CUT THE EXISTING END OF THE PIPE SO AS TO PRESENT A FLUSH BUTT JOINT, BRUSH AND CLEAN ALL PIPES,
2. APPLY THE MASTIC JOINT SEALANT TO THE FIRST 6" (150) OF EACH PIPE.
3. BUTT THE PIPES TOGETHER LEAVING A MINIMUM OF 12' x 6' (300 x 150) DEEP EXCAVATION UNDER AND AROUND EACH PIPE END.
4. CUT A PIECE OF SHEET METAL GAGE NO. 19 1.1 (0,0418) 18" (450) WIDE BY THE OUTSIDE CIRCUMFERANCE OF THE PIPE PLUS 3" (75) LONG.
5. WRAP THE SHEET METAL AROUND THE PIPES, 9" (225) ON EACH SIDE OF THE JOINT, STARTING AT THE TOP OF THE PIPE,
6. LAP THE SHEET METAL AT LEAST 3" (75) AT THE TOP OF THE PIPE AND PLACE THE MASTIC JOINT SEALANT BETWEEN THE LAP.
7. PLACE TWO METAL BANDS AROUND THE SHEET METAL AND TIGHTEN.
8. WIPE OFF ANY EXCESS MASTIC JOINT SEALANT THAT OZZES OUT FROM BETWEEN THE SHEET METAL AND THE PIPES,
9. PLACE CLASS SI CONCRETE AROUND THE JOINT,

MATERIAL USED FOR THE TEE OR WYE SECTION SHALL BE COMPATIBLE WITH THE EXISTING STORM SEWER OR THE PROPOSED STORM SEWER.

I. THIS WORK SHALL BE CONSTRUCTED IN CONFORMANCE WITH THE APPLICABLE PORTIONS OF SECTION 550 OF THE STANDARD SPECIFICATIONS.

- II. CONNECTION TO AN EXISTING STORM SEWER SHALL BE BY EITHER OF THE FOLLOWING METHODS:
- A) PROPOSED STORM SEWER CONNECTION TO EXISTING SEWER OF 27" (675) OR SMALLER SEE DETAIL "A" AND "B".
 - B) PROPOSED STORM SEWER CONNECTION TO EXISTING SEWER OF 30" (750) OR LARGER SEE DETAIL "C".

IF THE EXISTING SEWER PIPE IS CRACKED, BROKEN OR OTHERWISE DAMAGED BY THE CONTRACTOR IN MAKING THE CIRCULAR OPENING, THE CONTRACTOR SHALL REPLACE THAT SECTION OF PIPE WITH PIPE EQUAL AND SIMILAR IN ALL RESPECTS TO THE PIPE IN THE EXISTING SEWER, IN A CAREFUL WORKMANLIKE MANNER, WITHOUT EXTRA COMPENSATION.

1. CARE MUST BE TAKEN TO PREVENT DEBRIS FROM ENTERING THE SEWER. ALL DEBRIS WHICH ENTERS THE SEWER MUST BE REMOVED. THE SEWER MUST BE LEFT CLEAN AND UNOBSTRUCTED UPON COMPLETION OF THE CONTRACT.
2. CARE MUST BE TAKEN TO PREVENT ANY PART OF THE NEW PIPE CONNECTION FROM PROJECTING INTO THE EXISTING SEWER,

1. TEE OR WYE CONNECTIONS SHALL BE PAID FOR AT THE CONTRACT UNIT PRICE EACH FOR STORM SEWER TEE OR WYE OF THE TYPE AND SIZE SPECIFIED IN THE PLANS, THIS PRICE SHALL INCLUDE ALL EXCAVATION OF THE TRENCH, REMOVAL OF THE EXISTING STORM SEWER, FURNISHING AND INSTALLING THE SPECIFIED TEE OR WYE SECTION, FURNISHING AND INSTALLING THE REQUIRED CONCRETE COLLAR, AND ALL OTHER MATERIAL NECESSARY TO COMPLETE THIS WORK AS SHOWN AND SPECIFIED.
2. REMOVAL AND REINSTALLATION OF EXISTING STORM SEWER ADJACENT TO THE PROPOSED TEE OR WYE SECTION, FOR THE PURPOSE OF FACILITATING THE INSTALLATION OF THE TEE OR WYE SECTION, WILL NOT BE PAID FOR SEPARATELY BUT SHALL BE INCLUDED IN THE UNIT PRICE BID FOR THE WORK.
3. TRENCH BACKFILL, EXCAVATION IN ROCK AND REMOVAL AND REPLACEMENT OF UNSUITABLE MATERIAL BELOW PLAN BEDDING GRADE WILL BE PAID FOR SEPARATELY.
4. CONCRETE COLLAR FOR CONNECTING A PROPOSED STORM SEWER TO AN EXISTING STORM SEWER WILL NOT BE PAID FOR SEPARATELY BUT SHALL BE INCLUDED IN THE COST OF THE PROPOSED STORM SEWER.

* ALL DIMENSIONS ARE IN INCHES (MILLIMETERS)
UNLESS OTHERWISE SHOWN.


F.A. RTE.	SECTION	COUNTY	TOTAL SHEETS	SHEET NO.
1349	FAI 94 22 STRUCTURE 1	COOK	268	225
BD500-01 (BD-07)		CONTRACT NO. 62R63		
	ILLINOIS	FED. AID PROJECT		

METHOD OF MEASUREMENT

REFER TO SECTION 442 OF THE STANDARD SPECIFICATIONS FOR ROAD AND BRIDGE CONSTRUCTION AND THE RECURRING SPECIAL PROVISION "PATCHING WITH HOT-MIX ASPHALT OVERLAY REMOVAL."

BASIS OF PAYMENT

- 1. REFER TO SECTION 442 OF THE STANDARD SPECIFICATIONS FOR ROAD AND BRIDGE CONSTRUCTION AND THE RECURRING SPECIAL PROVISION "PATCHING WITH HOT-MIX ASPHALT OVERLAY REMOVAL."
- 2. SAW CUT/SCORING OF EXISTING HMA OVERLAY IS INCLUDED IN THE COST OF PAVEMENT PATCHING.
- 3. SAW CUT/SCORING OF EXISTING PAVEMENT IS INCLUDED IN THE COST OF PAVEMENT PATCHING.

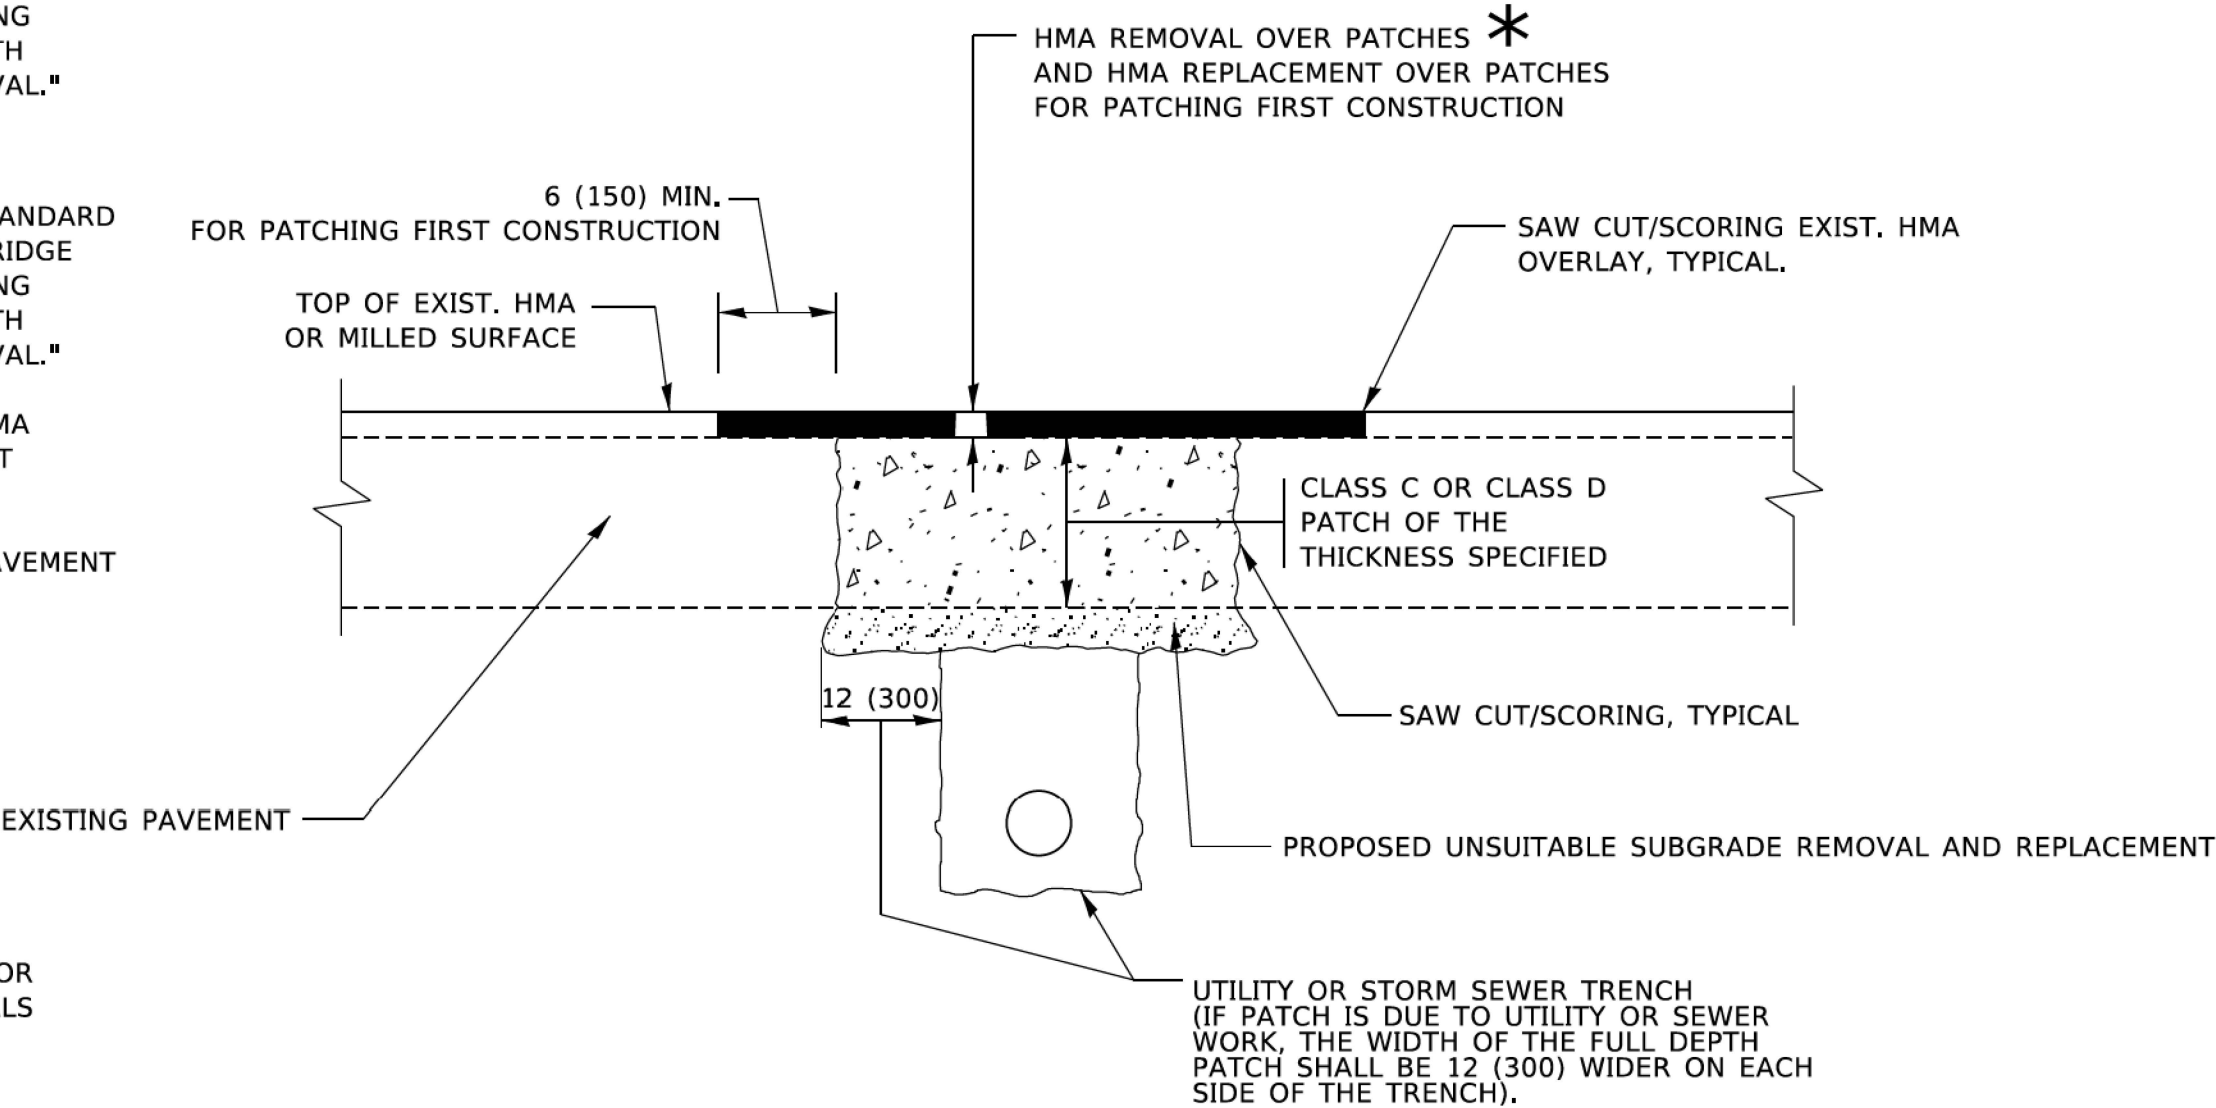

SEQUENCE OF CONSTRUCTION (PATCHING FIRST)

- 1. REMOVE THE EXISTING HMA MATERIAL OVER THE AREA TO BE PATCHED.
- 2. REMOVE AND REPLACE WITH CLASS C OR D PATCH.
- 3. REPLACE HMA MATERIAL OVER THE AREA TO BE PATCHED.

SEQUENCE OF CONSTRUCTION (MILLING FIRST)

- 1. MILL HMA FIRST IF THERE IS AT LEAST 4½ INCHES OR MORE OF HMA MATERIAL ON TOP OF THE EXISTING PAVEMENT OR IF THE PAVEMENT IS FULL DEPTH HMA. A MINIMUM OF 2 INCHES OF HMA MATERIAL SHALL BE IN PLACE AFTER MILLING.
- 2. REMOVE AND REPLACE WITH FULL DEPTH CLASS D PATCHES TO TOP OF MILLED SURFACE.

ALL DIMENSIONS ARE IN INCHES (MILLIMETERS) UNLESS OTHERWISE SHOWN.

COPYRIGHT © 2017 BY BAXTER & WOODMAN, INC.
STATE OF ILLINOIS - PROFESSIONAL DESIGN FIRM
DESIGNED BY: LAWRENCE, DeManche
DRAWN BY: K. SMITH
CHECKED BY: K. SMITH
DATE: 10-25-94
REVISIONS: 01-01-07, 09-04-07, 10-27-08, 11-18-22

USER NAME	Lawrence,DeManche	DESIGNED	R. SHAH	REVISED	R. BORO 01-01-07
DRAWN	-	CHECKED	-	REVISED	K. ENG 10-27-08
PLOT SCALE	= 100,0000' / 1in.	DATE	10-25-94	REVISED	K. SMITH 11-18-22
PLOT DATE	11/18/2022				


STATE OF ILLINOIS
DEPARTMENT OF TRANSPORTATION

PAVEMENT PATCHING FOR
HMA SURFACED PAVEMENT

SCALE: NONE SHEET 1 OF 1 SHEETS STA. TO STA.

F.A. RTE.	SECTION	COUNTY	TOTAL SHEETS	SHEET NO.
FAI 94 22 STRUCTURE 1	COOK	268	226	
BD400-04 (BD-22)	CONTRACT NO.	62R63		
ILLINOIS	FED. AID PROJECT			

(SUPER ELEVATION CONDITION)

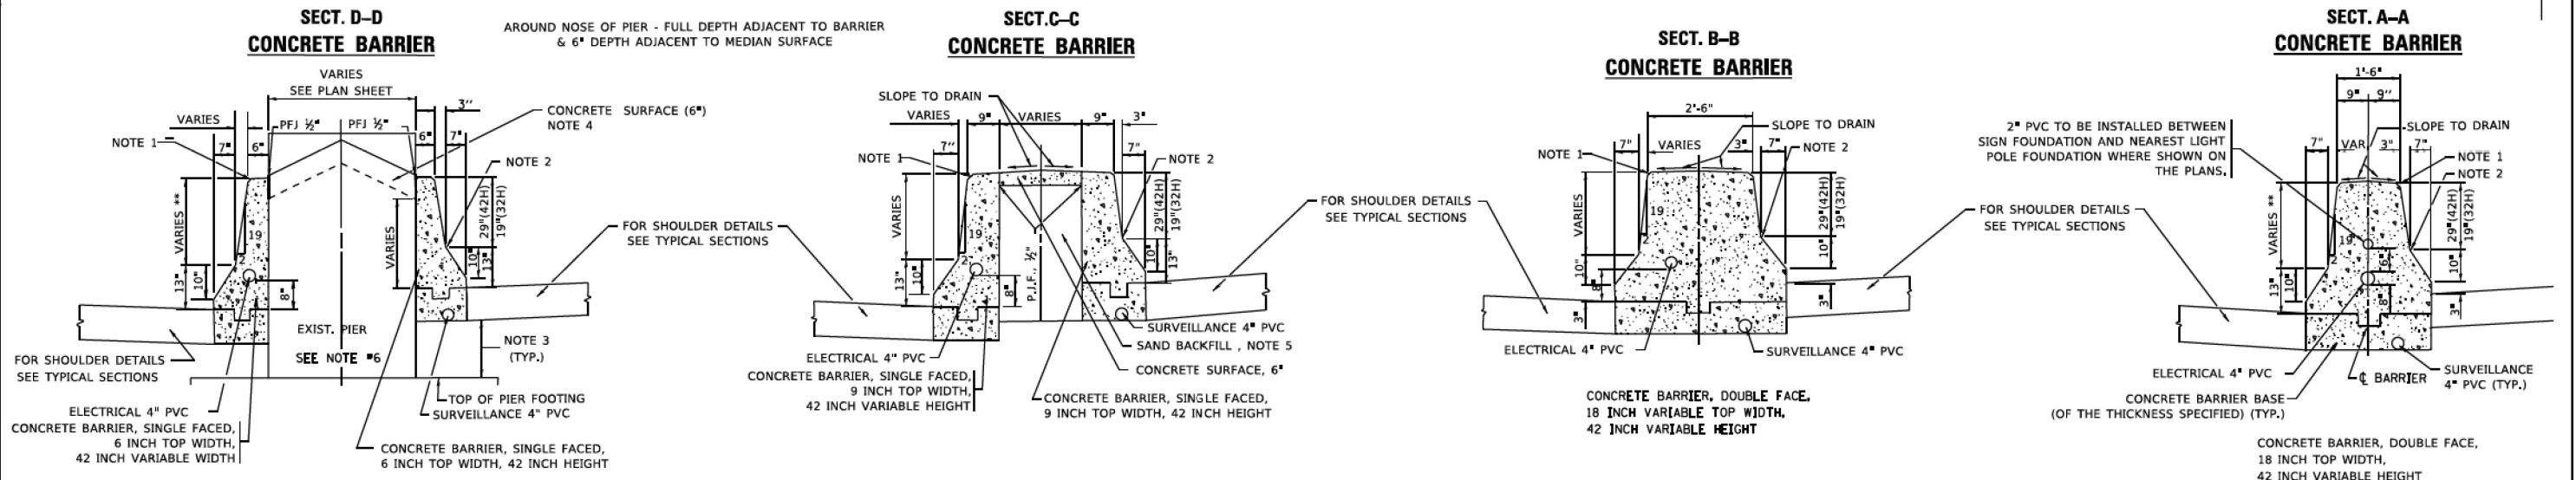

BASIS OF PAYMENT

1. COST OF SAND BACKFILL, CONCRETE SURFACE (6"), AND PIER FILLER MATERIAL WILL BE PAID FOR SEPERATELY.
2. PREFORMED JOINT FILLER SHALL BE INCLUDED IN THE UNIT COST FOR THE CONCRETE BARRIER OF THE TYPE INVOLVED.
3. CONCRETE BARRIER BASE PAY ITEM IS TO BE INCLUDED IF THE BARRIER IS CONSTRUCTED MONOLITHIC OR JOINTED TO BASE. # _____ TIE BARS AT _____ O.C.
4. REMOVAL OF CONCRETE BLOCK SHALL BE INCLUDED IN THE UNIT COST OF CONCRETE BARRIER.

F.A. RTE.	SECTION	COUNTY	TOTAL SHEETS	SHEET NO.
1349	FAI 94 22 STRUCTURE 1	COOK	268	227
BD-27		CONTRACT NO. 62R63		
	ILLINOIS	FED. AID PROJECT		



1. THE AGGREGATE SHOULDER, 10 (250) OR HMA SHOULDER, 6 (150) (IF REQUIRED) SHALL EXTEND UNDER THE TRAFFIC BARRIER TERMINAL.
2. "EXISTING" GUARDRAIL REFERS TO CONNECTING TERMINAL SECTION TO GUARD RAILING PRIOR TO THE MIDWEST GUARDRAIL SYSTEM.
3. THE CONTRACTOR SHALL VERIFY THE TYPE/HEIGHT OF GUARDRAIL IN-PLACE BEFORE ORDERING THE NEW TERMINAL SECTION. COST INCLUDED WITH THE COST OF THE TERMINAL. THE EXISTING GUARDRAIL HEIGHT SHALL TRANSITION TO MATCH THE NEW TERMINAL END SECTION AND SHALL BE PAID FOR AS VERTICAL ADJUSTMENT OF EXISTING GUADRAIL.

EDGE OF SHOULDER OR BACK OF CURB & GUTTER

EDGE OF AGGREGATE SHOULDER OR HMA SHOULDER STABILIZATION

1:10 MAX CROSS SLOPE

VARIES

6:1 TAPER

EDGE OF PAVEMENT

EDGE OF AGGREGATE SHOULDER OR HMA SHOULDER STABILIZATION

10'-0" (3.0 m) UNLESS OTHERWISE NOTED

BASED ON MANUFACTURER'S SPECIFICATIONS 37'-6" (11.4 m) MIN. 50'-0" (15.2 m) MAX.

DEPRESSED CURB FOR URBAN CROSS SECTION WITH CURB AND GUTTER

OFFSET BASED ON MANUFACTURER'S SPECIFICATIONS

DISTANCE FROM FACE OF RAIL 3'-0" (900)

GUARDRAIL TBT TAPER OR FLARE BASED ON MANUFACTURER'S SPECIFICATIONS

CONNECT TO IN-PLACE OR NEW GUARDRAIL

2'-6" (750) SHOULDER 2'-9" (825) CURB & GUTTER

DEPRESSED CURB AND GUTTER AND
SHOULDER TREATMENT AT TBT TY.1 SPL.

AGGREGATE SHOULDER, 10 (250) WILL BE PAID
ACCORDING TO SECTION 481.

HMA SHOULDERS 6 (150) (IF REQUIRED) WILL BE PAID ACCORDING TO SECTION 482.

COMB. CONC. C&G, STEEL PLATE BEAM GUARD RAIL
AND TRAFFIC BARRIER TERMINAL, OF THE TYPE
SPECIFIED WILL BE PAID FOR SEPARATELY.

TBT = TRAFFIC BARRIER TERMINAL
ALL DIMENSIONS ARE IN INCHES (MILLIMETERS)
UNLESS OTHERWISE SHOWN.


USER NAME = Lawrence,DeManche	DESIGNED = M. DE YONG	REVISED = R. BORO 09-14-2009
	DRAWN =	REVISED = R. BORO 08-06-2012
PLOT SCALE = 100,000' = 1 in.	CHECKED =	REVISED = R. BORO 05-08-2015
PLOT DATE = 11/18/2022	DATE = 09-22-90	REVISED = K. SMITH 11-18-22

STATE OF ILLINOIS
DEPARTMENT OF TRANSPORTATION

**DETAILS FOR DEPRESSED CURB & GUTTER AND
SHOULDER TREATMENT AT TBT TY.1 SPL**

SCALE: NONE	SHEET 1	OF 1	SHEETS	STA.	TO STA.
-------------	---------	------	--------	------	---------

F.A. RTE.	SECTION	COUNTY	TOTAL SHEETS	SHEET NO.
1349	FAI 94 22 STRUCTURE 1	COOK	268	229
BD600-10 (BD-34)		CONTRACT NO. 62R63		
ILLINOIS		FED. AID PROJECT		

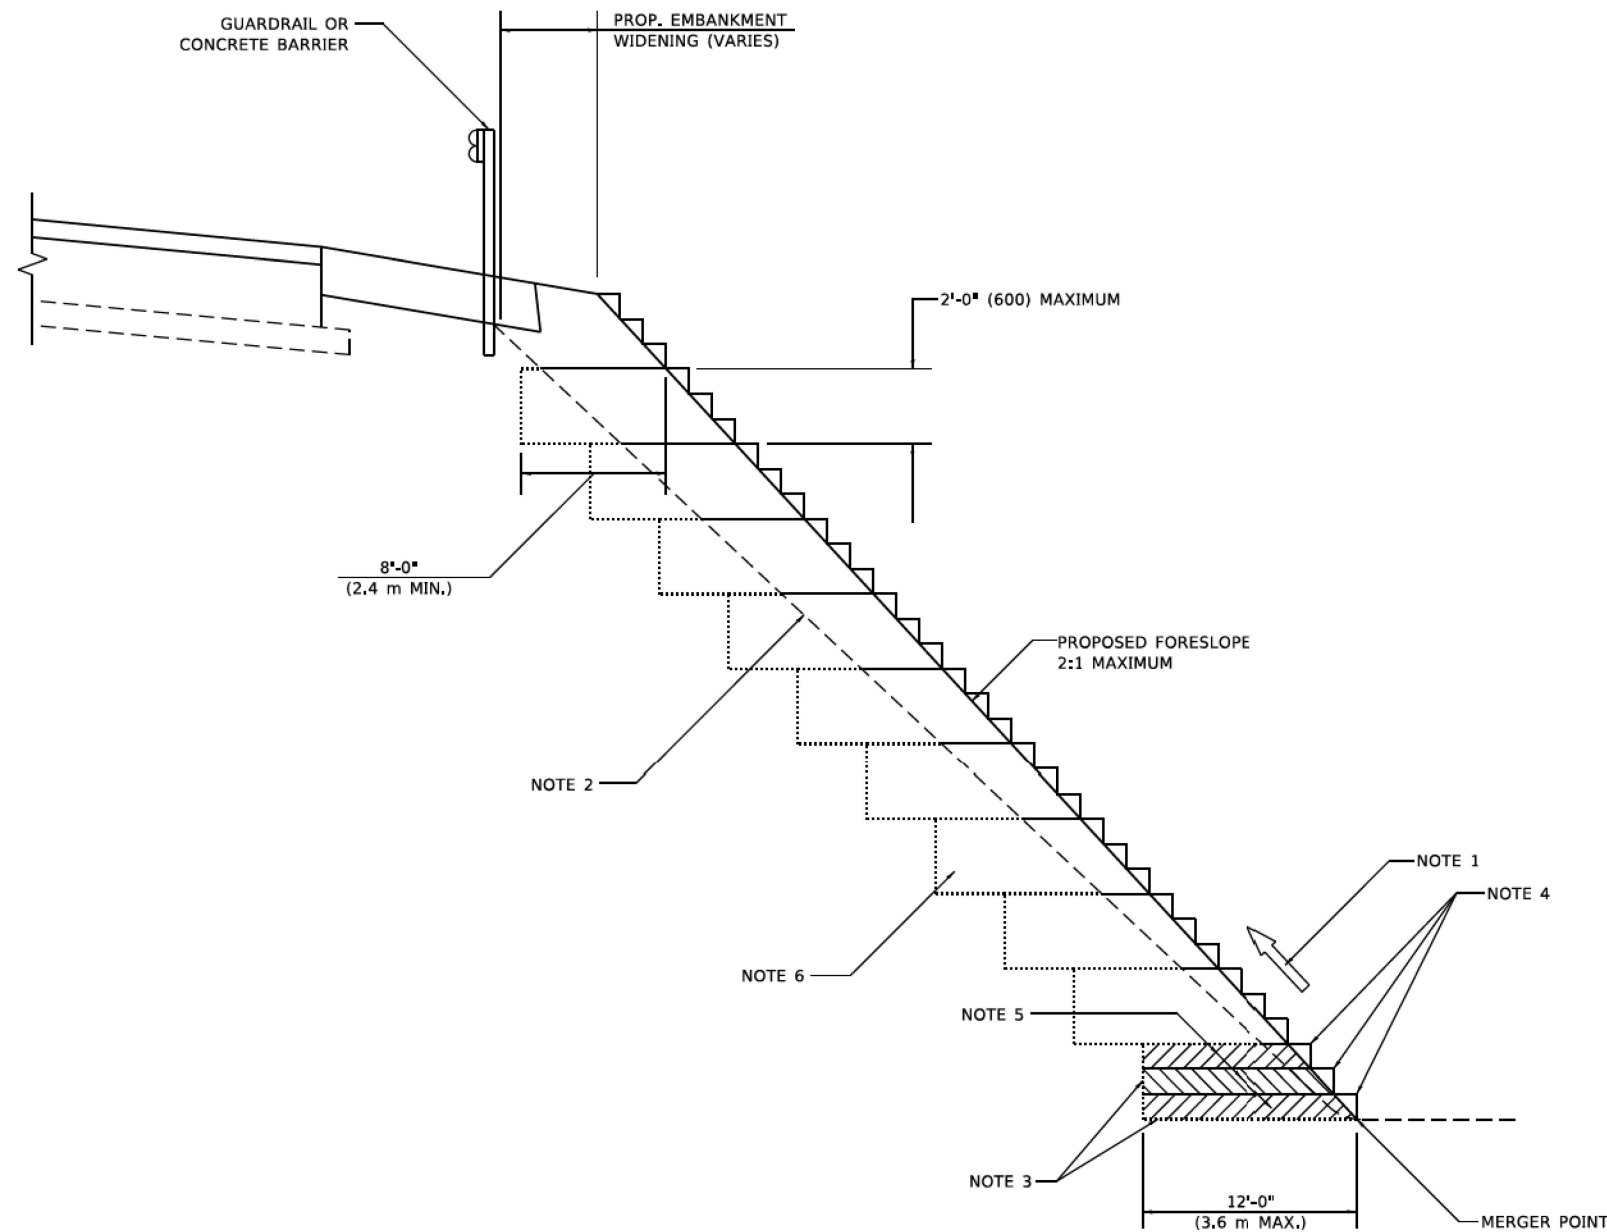

**TYPICAL BENCHING DETAIL
FOR EMBANKMENT**

GENERAL NOTES

1. CONSTRUCT SUCCEEDING BENCH CUTS AND EMBANKMENT PLACEMENT AND COMPACTION FROM BOTTOM TO TOP IN STAIRSTEP FASHION.
2. EXISTING FORESLOPE PREPARED IN ACCORDANCE WITH ARTICLE 205.03 OF THE STANDARD SPECIFICATIONS.
3. BENCH CUT EXISTING SLOPE TYPICAL FOR EACH STEP.
4. TRIM TO FINAL SLOPE.
5. EQUAL 8-INCH (200) LIFTS OF EMBANKMENT COMPACTED IN ACCORDANCE WITH ARTICLE 205.05 OF THE STANDARD SPECIFICATIONS.

BASIS OF PAYMENT

1. EXCAVATION OF BENCH CUTS WITHIN EXISTING EMBANKMENT WILL BE PAID FOR AT THE CONTRACT UNIT PRICE PER CUBIC METER OR CUBIC YARD FOR "EARTH EXCAVATION". THIS PRICE WILL INCLUDE ALL LABOR AND MATERIAL, NO ADDITIONAL COMPENSATION WILL BE ALLOWED.

ALL DIMENSIONS ARE IN INCHES (MILLIMETERS)
UNLESS OTHERWISE SHOWN.

COPYRIGHT © 2017 BY BAXTER & WOODMAN, INC.
STATE OF ILLINOIS - PROFESSIONAL DESIGN FIRM
PROJECT: ILLINOIS STATE ROAD 1349
SHEET: 230 OF 230
DATE: 11/18/2022
FILE NAME: I:\Projects\1349\1349_230.dgn


USER NAME - Lawrence,DeManche	DESIGNED -	REVISED - K. SMITH 11-18-22
	DRAWN - CADD	REVISED -
PLOT SCALE = 100,0000' / 1in.	CHECKED - S.E.B.	REVISED -
PLOT DATE = 11/18/2022	DATE - 06-16-04	REVISED -

**STATE OF ILLINOIS
DEPARTMENT OF TRANSPORTATION**

**BENCHING DETAIL
FOR EMBANKMENT WIDENING**

SCALE: NONE SHEET 1 OF 1 SHEETS STA. TO STA.


F.A. RTE.	SECTION	COUNTY	TOTAL SHEETS	SHEET NO.
1349	FAI 94 22 STRUCTURE 1	COOK	268	230
BD-51		CONTRACT NO. 62R63		
ILLINOIS		FED. AID PROJECT		

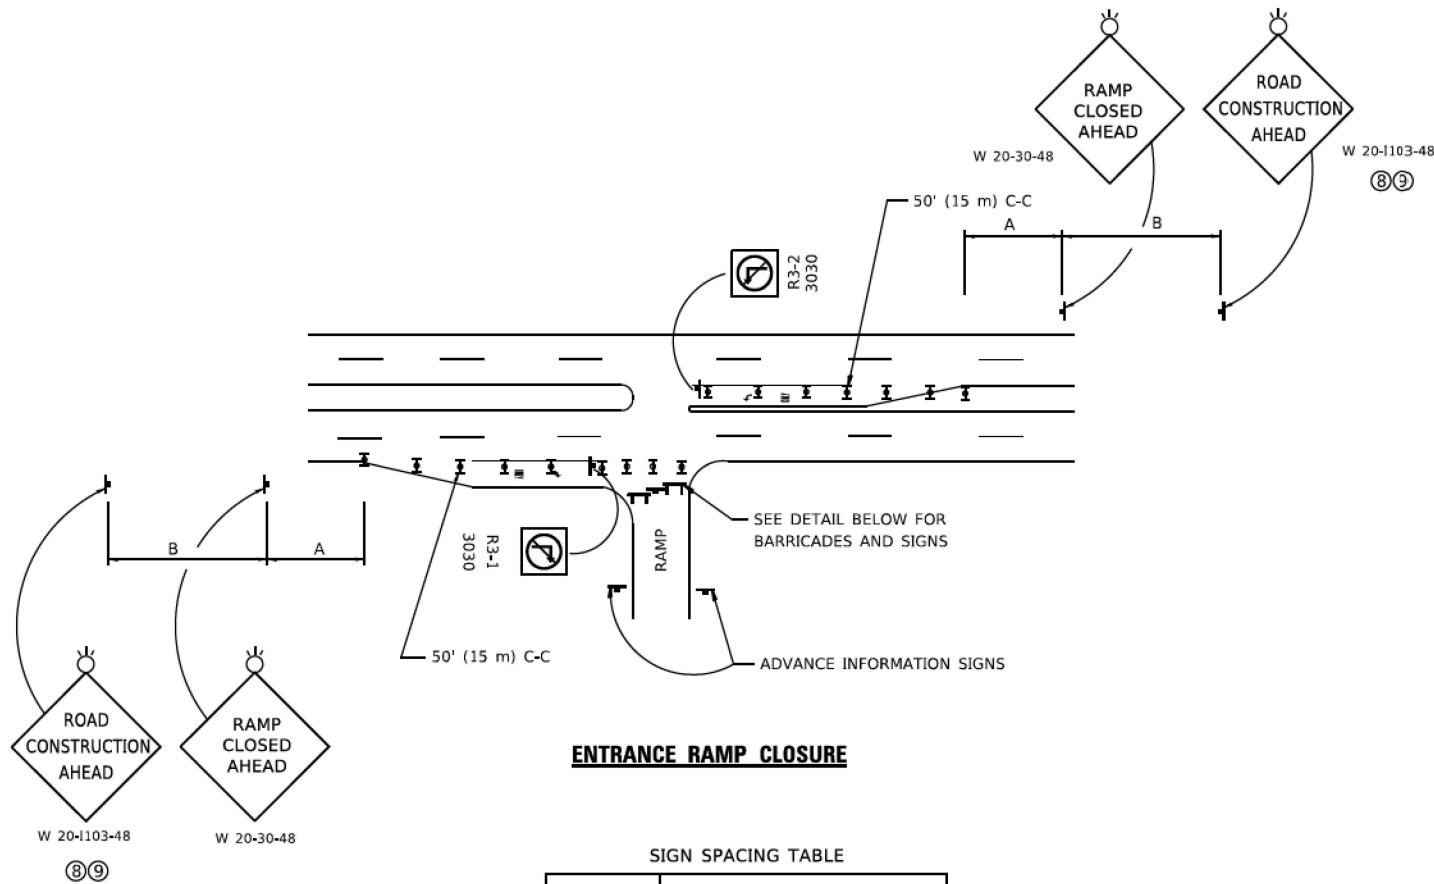

ENTRANCE RAMP CLOSURE

FACILITY	SIGN SPACING TABLE	
	A	B
EXPRESSWAY >24 HOURS	1000' (300 m)	1500' (450 m)
EXPRESSWAY ≤24 HOURS	500' (150 m)	500' (150 m)
ARTERIAL 55 MPH	500' (150 m)	500' (150 m)
ARTERIAL 50-45 MPH	350' (100 m)	350' (100 m)
ARTERIAL <45 MPH	200' (60 m)	200' (60 m)


DISTANCES MAY BE SHORTENED DEPENDING UPON THE PROXIMITY OF ADJACENT RAMPS OR INTERSECTIONS.

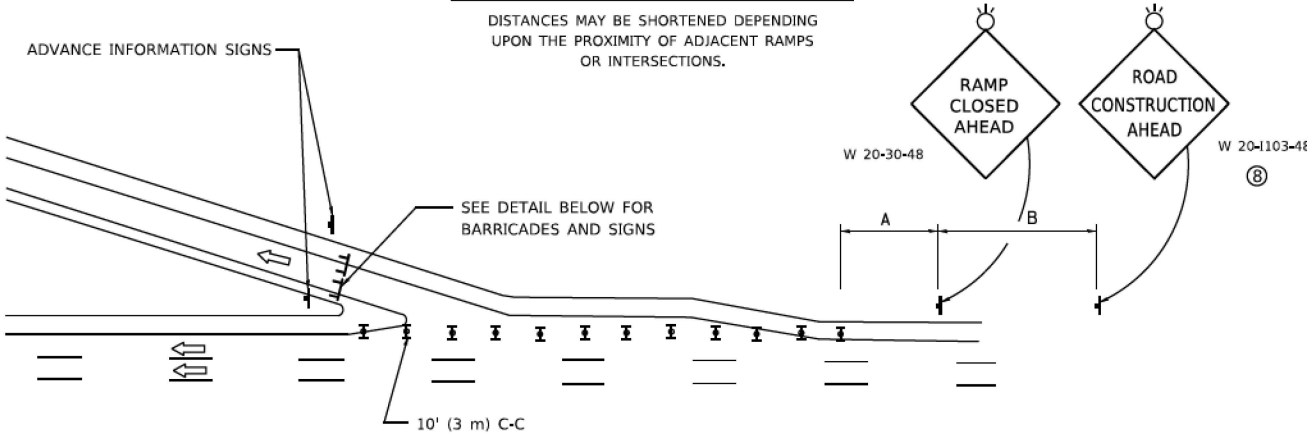

EXIT RAMP CLOSURE


SYMBOLS

- TYPE II BARRICADE OR DRUM
- TYPE III BARRICADE WITH 2 FLASHING LIGHTS

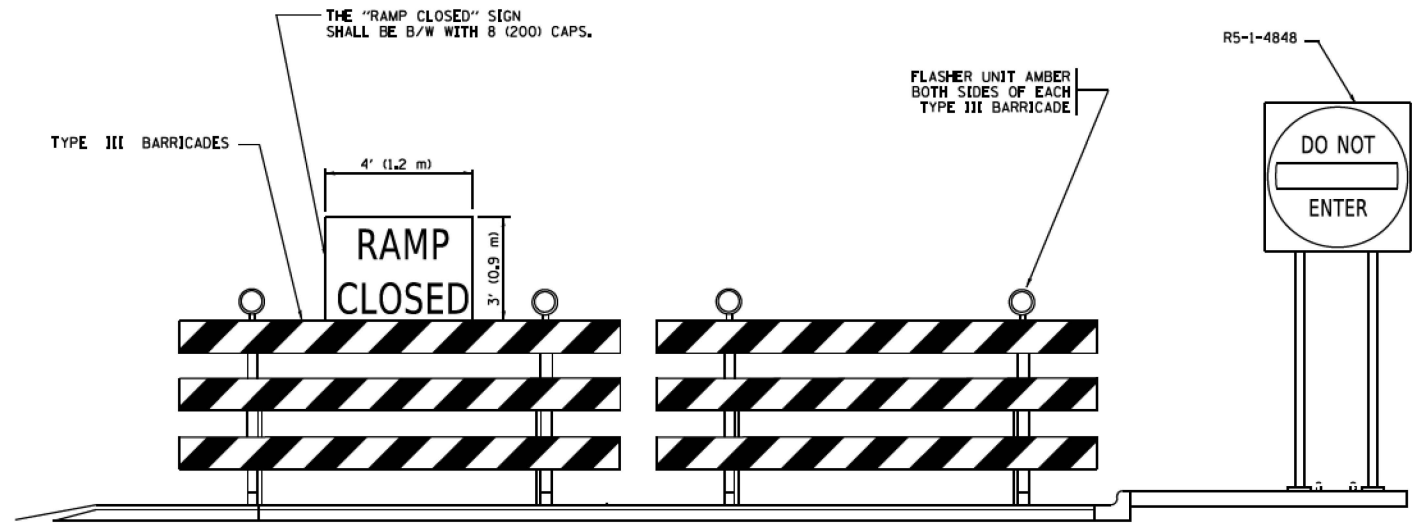

DETAIL FOR REQUIRED BARRICADES & SIGNS


RAMP CLOSURE ADVANCE WARNING SIGN

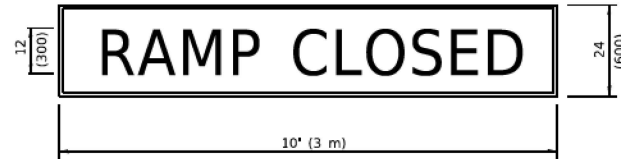

BLACK LEGEND ON ORANGE BACKGROUND MOUNTED DIAGONALLY
E MOD FONT
1 (25) BORDER

THESE SIGNS ARE REQUIRED ON ALL THE EXIT GUIDE SIGNS FOR EXIT RAMPS THAT WILL BE CLOSED FOR MORE THAN FOUR (4) CONSECUTIVE DAYS.

RAMP CLOSURE ADVANCE INFORMATION SIGN

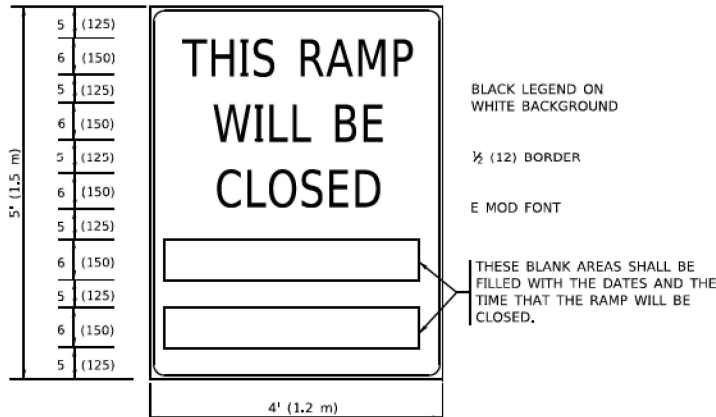

THESE SIGNS ARE REQUIRED ON BOTH SIDES OF THE RAMP, MINIMUM OF 1 WEEK IN ADVANCE OF THE CLOSURE.

THESE SIGNS SHALL BE FABRICATED AND PAID FOR ACCORDING TO THE TEMPORARY INFORMATION SIGNING SPECIAL PROVISION

GENERAL NOTES:

- CONES MAY BE SUBSTITUTED FOR DRUMS OR TYPE II BARRICADES DURING DAY OPERATIONS. CONES SHALL BE A MINIMUM OF 28 (700) HIGH.
- VERTICAL BARRICADES SHALL NOT BE USED FOR RAMP CLOSURES.
- A FLAGGER SHALL BE POSITIONED AT EACH CLOSED RAMP THAT IS OPEN TO CONSTRUCTION VEHICLES, PRECEDED BY A W20-7 FLAGGER WARNING SIGN.
- ALL ROUTE MARKERS AND TRAILBLAZER ASSEMBLIES WHICH DIRECT MOTORISTS TO A CLOSED ENTRANCE RAMP SHALL BE COVERED WHEN THE RAMP IS CLOSED FOR MORE THAN FOUR (4) DAYS.
- THE SIGNING AND BARRICADING WHICH IS REQUIRED BY THIS DETAIL SHALL BE INCLUDED IN THE COST OF TRAFFIC CONTROL AND PROTECTION (EXPRESSWAYS).
- AUTHORIZATION FROM THE DISTRICT'S BUREAU OF TRAFFIC IS REQUIRED FOR ALL RAMP CLOSURES.
- THE RAMP CLOSURE ADVANCE INFORMATION SIGNS SHALL BE ERECTED IF THE CLOSURE TIME EXCEEDS TWENTY-FOUR (24) HOURS. ADDITIONAL ADVANCE WARNING SIGNS ON EXIT GUIDE SIGNING WILL BE REQUIRED FOR EXIT RAMP CLOSURES THAT EXCEED FOUR (4) DAYS IN LENGTH.
- ROAD CONSTRUCTION AHEAD SIGNS MAY BE OMITTED WHEN THIS DETAIL IS USED IN CONJUNCTION WITH OTHER TRAFFIC CONTROL THAT ALREADY INCLUDES A ROAD CONSTRUCTION AHEAD SIGN.
- ARTERIAL ROAD CONSTRUCTION AHEAD SIGNS SHALL BE INSTALLED ON THE LEFT SIDE OF TRAFFIC IF THE MEDIAN IS MORE THAN 10 FT WIDE.

ALL DIMENSIONS ARE IN INCHES (MILLIMETERS) UNLESS OTHERWISE SHOWN.

STATE OF ILLINOIS
DEPARTMENT OF TRANSPORTATION


ENTRANCE AND EXIT RAMP
CLOSURE DETAILS

SCALE: NONE SHEET 1 OF 1 SHEETS STA. TO STA.

F.A. RTE.	SECTION	COUNTY	TOTAL SHEETS	SHEET NO.
1349	FAI 94 22 STRUCTURE 1	COOK	268	231
TC-08 CONTRACT NO. 62R63				
ILLINOIS FED. AID PROJECT				

USER NAME - Lawrence,DeManche	DESIGNED - D.W.S.	REVISED - S.P.B._12-09
DRAWN -	REVISED - M.D._06-13	
PLOT SCALE = 100,0000' / 1in.	CHECKED -	REVISED - M.D._01-18
PLOT DATE = 5/3/2024	DATE - 02-83	REVISED - D.S._05-24

COPYRIGHT © 2017 BY BAXTER & WOODMAN, INC.
STATE OF ILLINOIS - PROFESSIONAL DESIGN FIRM
C:\Users\lmanche\OneDrive\Documents\Projects\2024\TC-10\TC-10.dgn
FILE NAME: TC-10.dgn

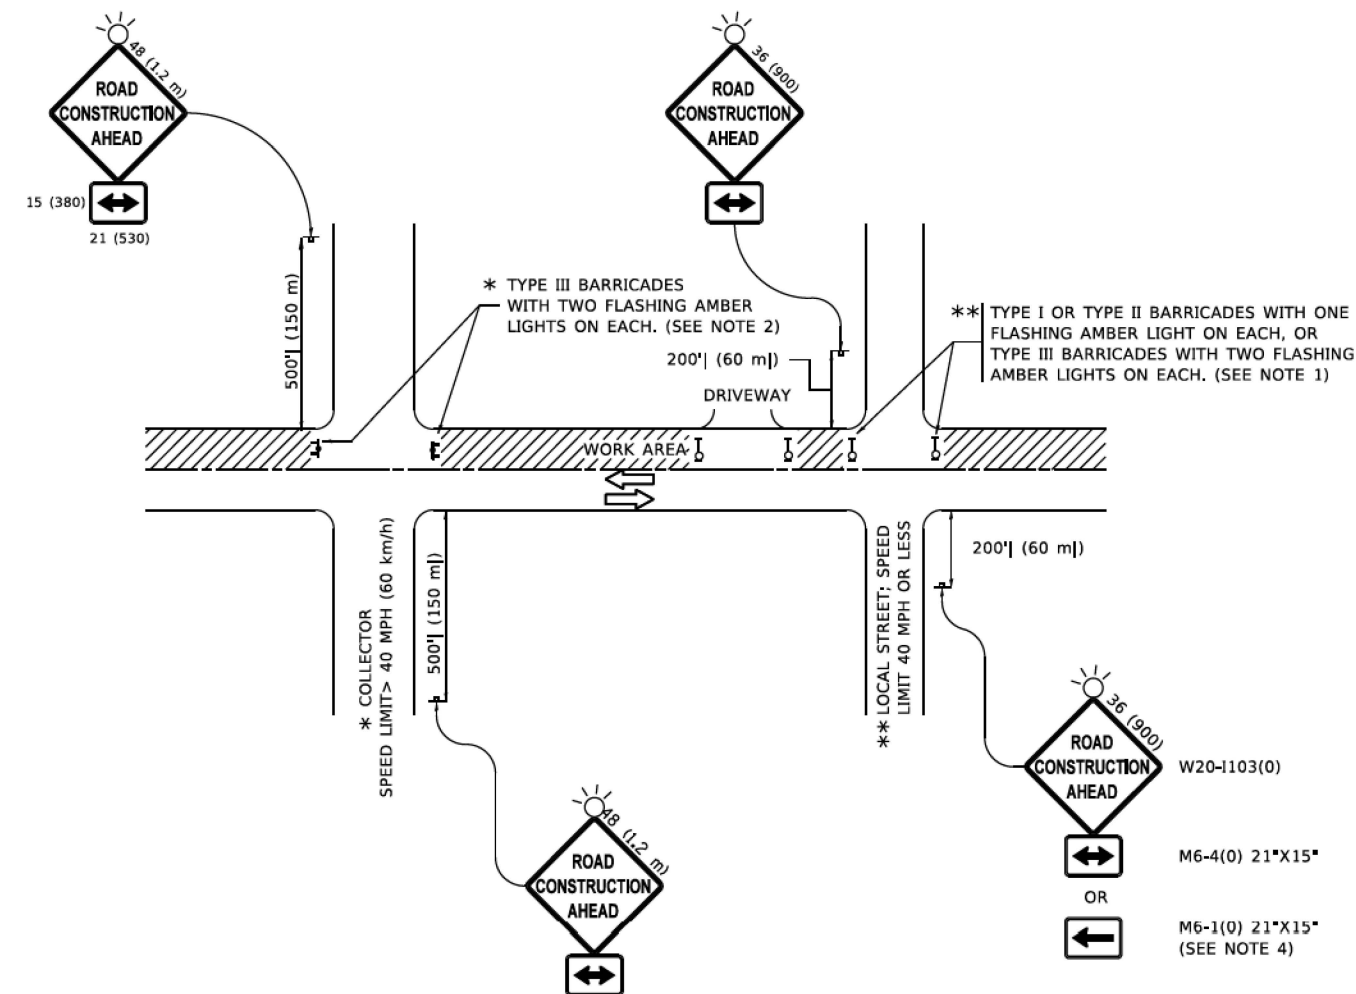

NOTES:

- SIDE ROAD WITH A SPEED LIMIT OF 40 MPH (60 km/h) OR LESS AS SHOWN ON THE DRAWING AND AS DIRECTED BY THE ENGINEER:
 - ONE "ROAD CONSTRUCTION AHEAD" SIGN 36 x 36 (900x900) WITH A FLASHER MOUNTED ON IT APPROXIMATELY 200' (60 m) IN ADVANCE OF THE MAIN ROUTE.
 - THE CLOSED PORTION OF THE MAIN ROUTE SHALL BE PROTECTED BY BLOCKING WITH TYPE I, TYPE II OR TYPE III BARRICADES, 1/3 OF THE CROSS SECTION OF THE CLOSED PORTION.
- SIDE ROAD WITH A SPEED LIMIT GREATER THAN 40 MPH (60 km/h) AS SHOWN ON THE DRAWING AND AS DIRECTED BY THE ENGINEER:
 - ONE "ROAD CONSTRUCTION AHEAD" SIGN 48 x 48 (1.2 m x 1.2 m) WITH A FLASHER MOUNTED ON IT APPROXIMATELY 500' (150 m) IN ADVANCE OF THE MAIN ROUTE.
 - THE CLOSED PORTION OF THE MAIN ROUTE SHALL BE PROTECTED BY BLOCKING WITH TYPE III BARRICADES, 1/2 OF THE CROSS SECTION OF THE CLOSED PORTION.
- CONES MAY BE SUBSTITUTED FOR BARRICADES OR DRUMS AT HALF THE SPACING DURING DAY OPERATIONS, CONES SHALL BE A MINIMUM OF 28 (710) IN HEIGHT.
- WHEN THE SIDE ROAD LIES BETWEEN THE BEGINNING OF THE MAINLINE
- SIGNING AND THE WORK ZONE, A SINGLE HEADED ARROW (M6-1) SHALL BE USED IN LIEU OF THE DOUBLE HEADED ARROW (M6-4).
- WHEN WORK IS BEING PERFORMED ON A SIDE ROAD OR DRIVEWAY, FOLLOW THE APPLICABLE STANDARD(S). THE DIRECTIONAL ARROW (M6-1 OR M6-4) SHALL BE COVERED OR REMOVED WHEN NO LONGER CONSISTENT WITH THE TRAFFIC CONTROL SET-UP.
- ADVANCE WARNING SIGNS ARE TO BE OMITTED ON DRIVEWAYS UNLESS OTHERWISE SPECIFIED IN THE PLANS OR BY THE ENGINEER.
- THE TRAFFIC CONTROL AND PROTECTION FOR SIDE ROADS, INTERSECTIONS, AND DRIVEWAYS SHALL BE INCLUDED IN THE COST OF SPECIFIED TRAFFIC CONTROL STANDARDS OR ITEMS.

All dimensions are in inches (millimeters) unless otherwise shown.


USER NAME	Lawrence,DeManche	DESIGNED	L.H.A.	REVISED	T. RAMMACHER 01-06-00
DRAWN	-	CHECKED	-	REVISED	A. SCHUETZE 07-01-13
PLOT SCALE	= 100,0000 ' / in.	DATE	-	REVISED	A. SCHUETZE 09-15-16
PLOT DATE	= 3/3/2024	DATE	-	REVISED	D. SENDERAK 05-03-24

STATE OF ILLINOIS
DEPARTMENT OF TRANSPORTATION

TRAFFIC CONTROL AND PROTECTION FOR
SIDE ROADS, INTERSECTIONS, AND DRIVEWAYS

SCALE: NONE SHEET 1 OF 1 SHEETS STA. TO STA.


F.A. RTE.	SECTION	COUNTY	TOTAL SHEETS	SHEET NO.
	FAI 94 22 STRUCTURE 1	COOK	268	232
TC-10		CONTRACT NO. 62R63		
	ILLINOIS	FED. AID PROJECT		

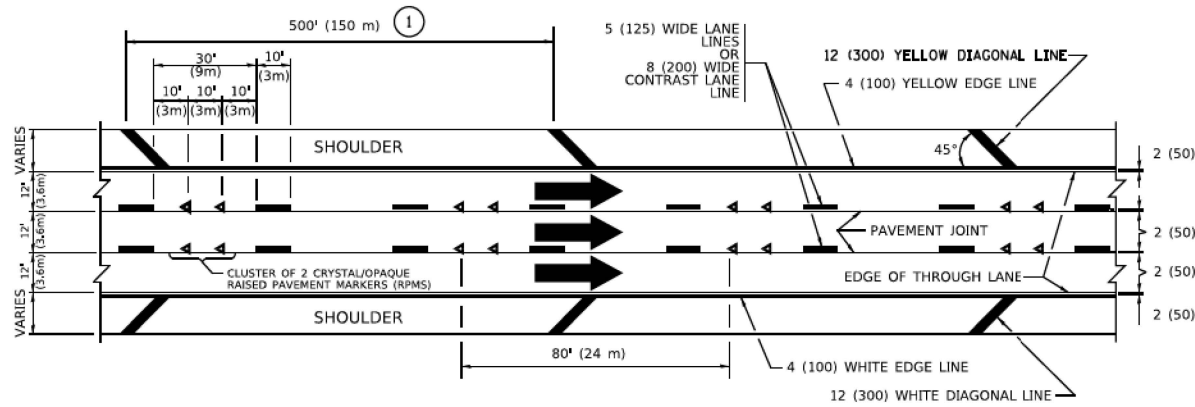


TYPICAL EDGE LINES & LANE LINES

PAVEMENT MARKING MATERIALS


1. THERMOPLASTIC PAVEMENT MARKING LINE SHALL BE USED FOR ALL EDGE LINES, GORE LINES, AND DIAGONAL LINES ON HMA PAVEMENTS.
2. POLYUREA OR MODIFIED URETHANE PAVEMENT MARKING LINE SHALL BE USED FOR ALL EDGE LINES, GORE LINES, AND DIAGONAL LINES ON PCC PAVEMENTS.
3. PREFORMED PLASTIC PAVEMENT MARKING LINE TYPE B, INLAID OR GROOVE IN, SHALL BE USED FOR ALL LANE LINES ON HMA PAVEMENTS.
4. CONTRAST PREFORMED PLASTIC PAVEMENT MARKING LINE TYPE B, GROOVE IN, SHALL BE USED FOR ALL LANE LINES ON PCC PAVEMENT.

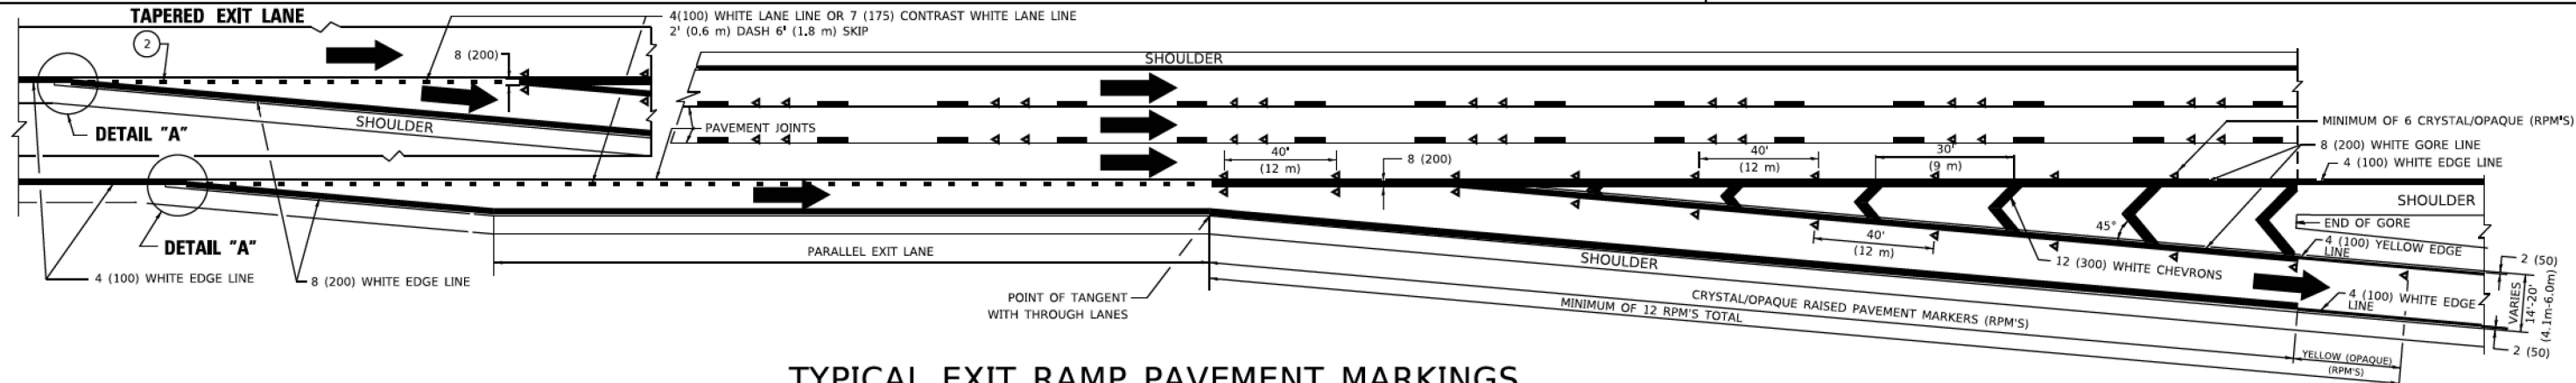


TYPICAL EXIT RAMP PAVEMENT MARKINGS

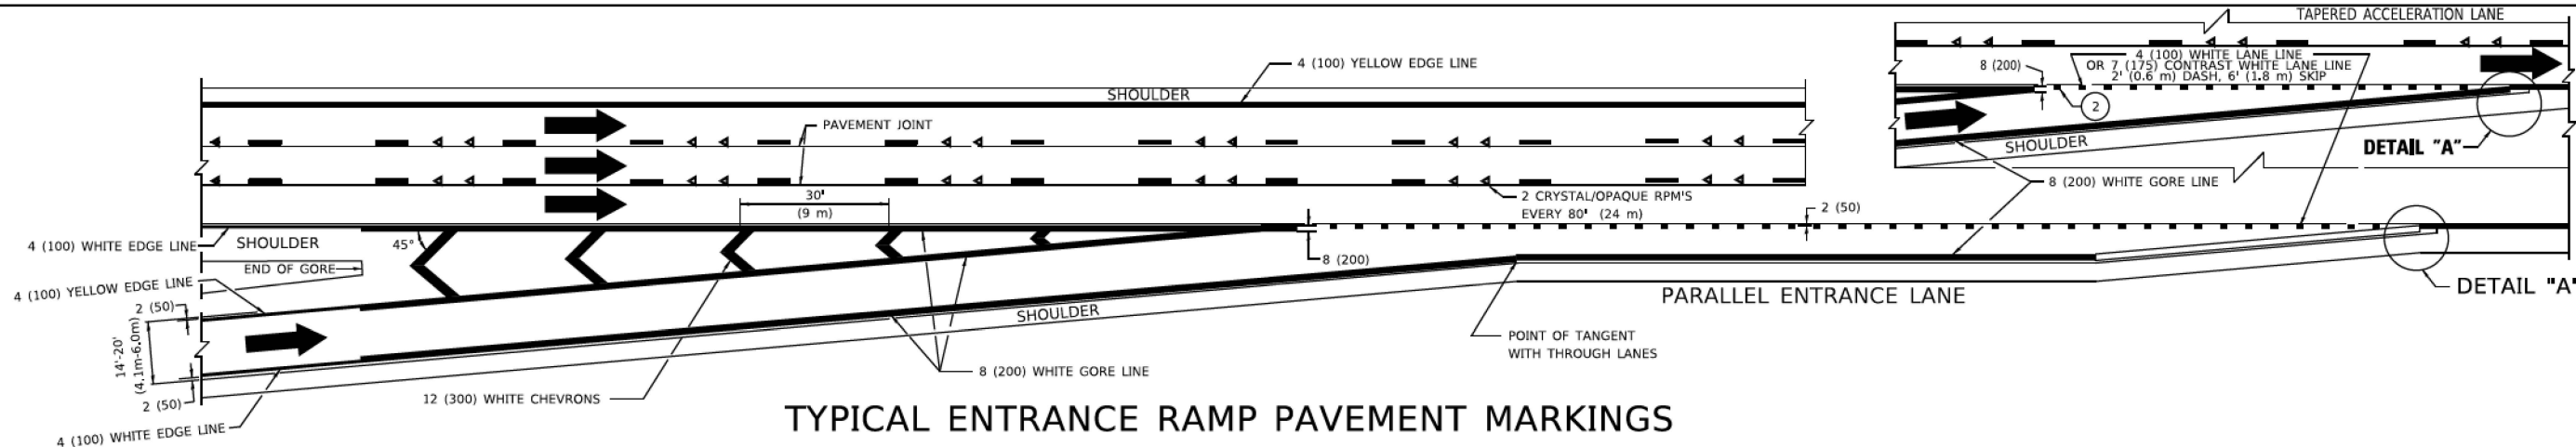

TYPICAL ENTRANCE RAMP PAVEMENT MARKINGS

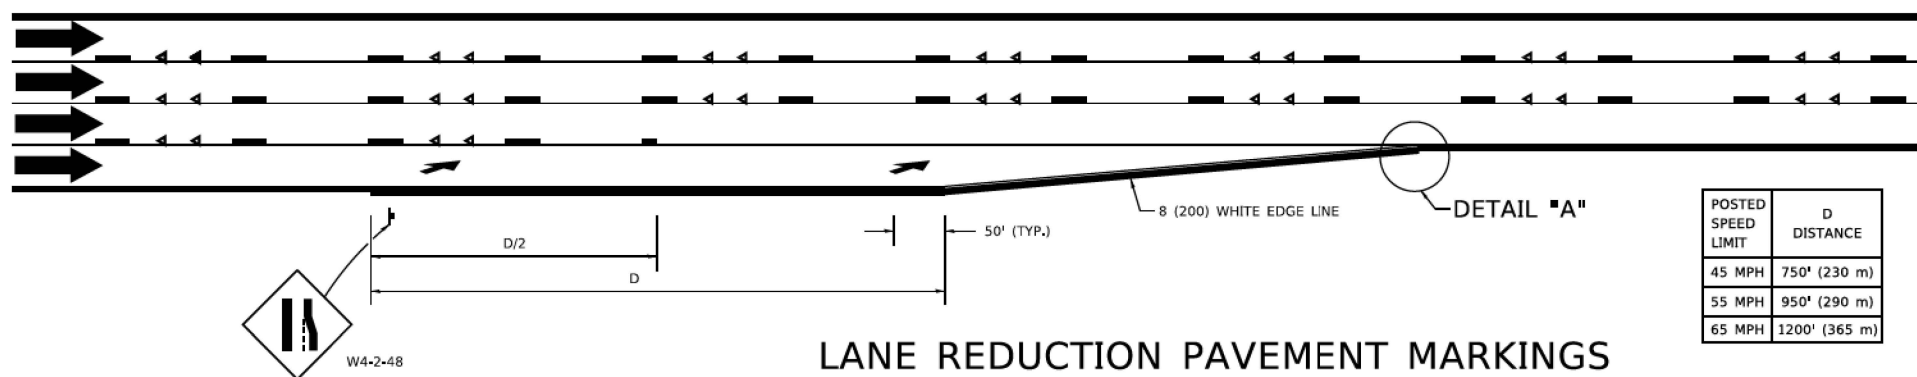

LANE REDUCTION PAVEMENT MARKINGS

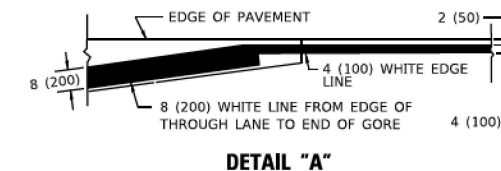

NOTES:

1. THE DIAGONAL LINES SHALL BE SPACED AT 40' (12 m) C-C ACROSS ALL STRUCTURES WHICH ARE 500' (150 m) OR LESS IN LENGTH. THE DIAGONAL LINES ARE NOT REQUIRED ON SHOULDERS WHICH ARE 6' (1.8 m) OR LESS IN WIDTH.
2. 4" (2' DASH, 6' SKIP) MARKING ON TAPERED ENTRANCE AND EXIT RAMP SHALL BE OMITTED ON TANGENT SECTIONS.

POSTED SPEED LIMIT	D DISTANCE
45 MPH	750' (230 m)
55 MPH	950' (290 m)
65 MPH	1200' (365 m)


USER NAME - footem]	DESIGNED - D.W.S.	REVISED - S.P.B. 01-07
DRAWN -	REVISED - S.P.B. 01-10	
PLOT SCALE - 50,000' / in.	CHECKED -	REVISED - M.D. 05-13
PLOT DATE - 3/4/2019	DATE - 01-90	REVISED - M.D. 09-17

STATE OF ILLINOIS
DEPARTMENT OF TRANSPORTATION


MULTI-LANE FREEWAY
PAVEMENT MARKING DETAILS

SCALE: NONE SHEET 1 OF 2 SHEETS STA. TO STA.


F.A. RTE.	SECTION	COUNTY	TOTAL SHEETS	SHEET NO.
1349	FAI 94 22 STRUCTURE 1	COOK	268	234
TC-12		CONTRACT NO. 62R63		
ILLINOIS FED. AID PROJECT				

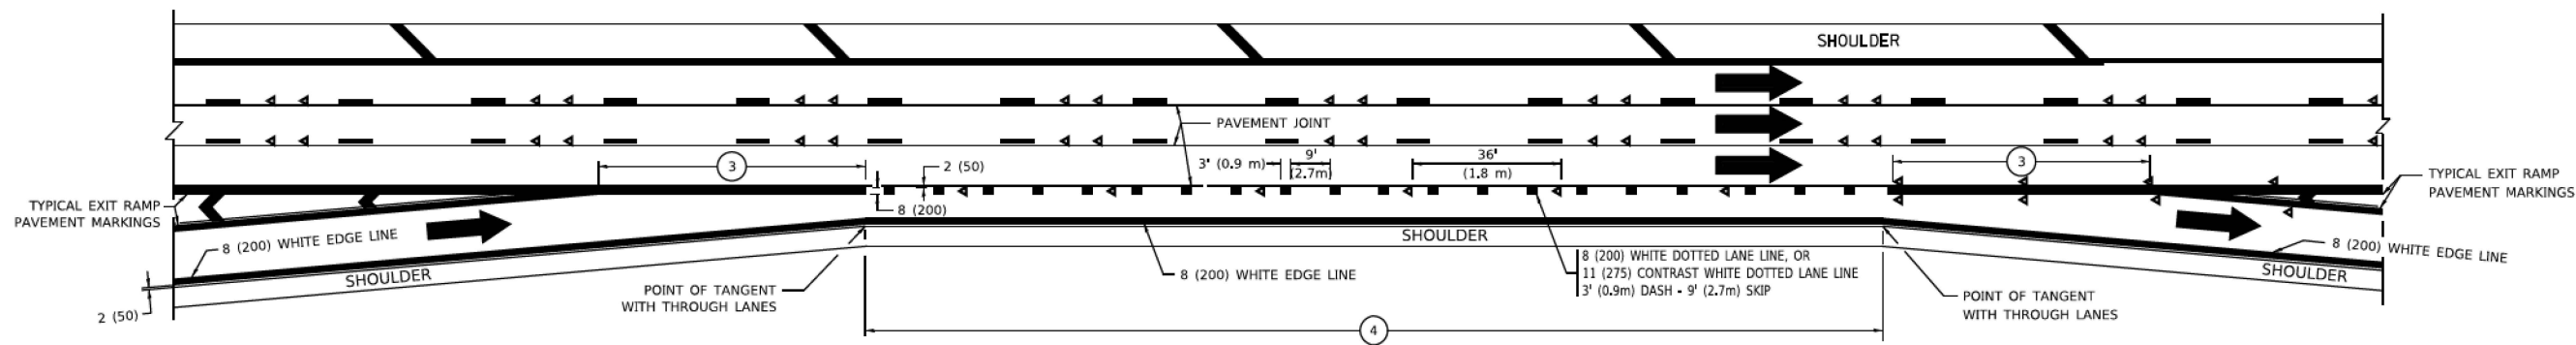


AUXILIARY LANE MARKINGS

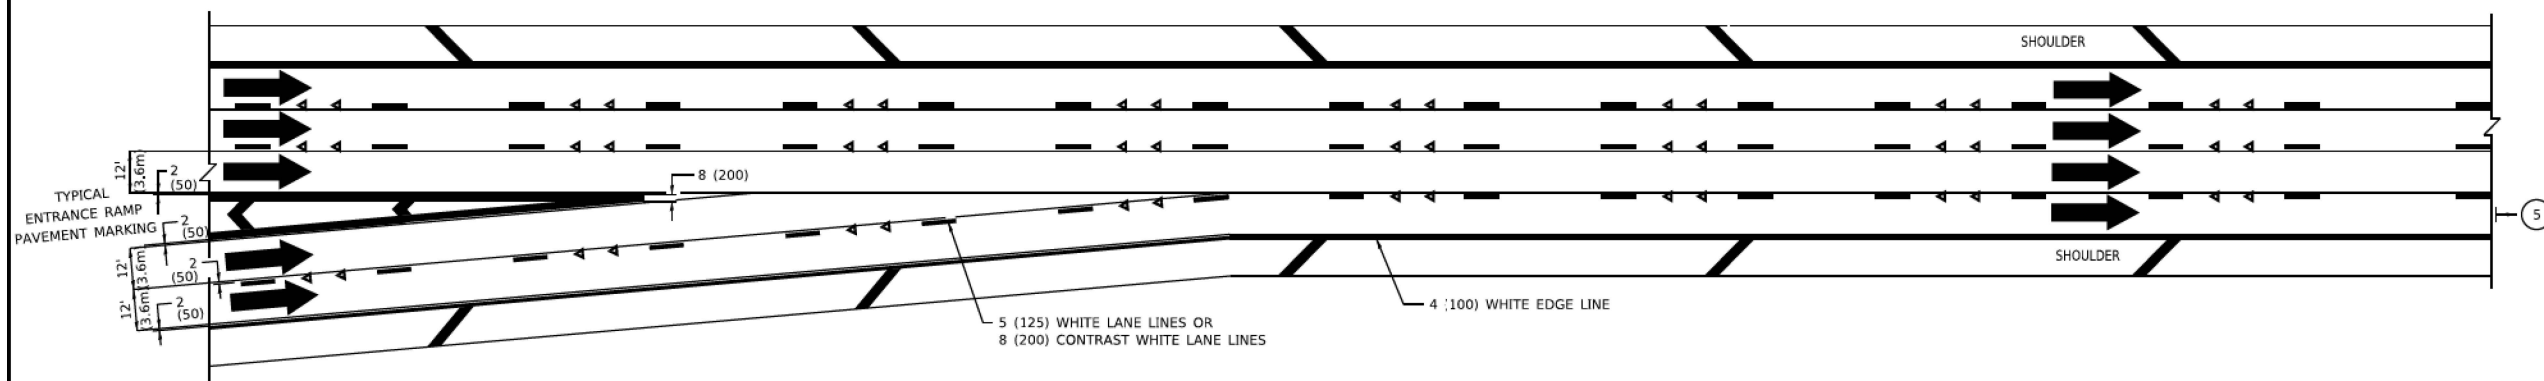

TWO LANE ENTRANCE RAMP WITH MERGE MARKINGS

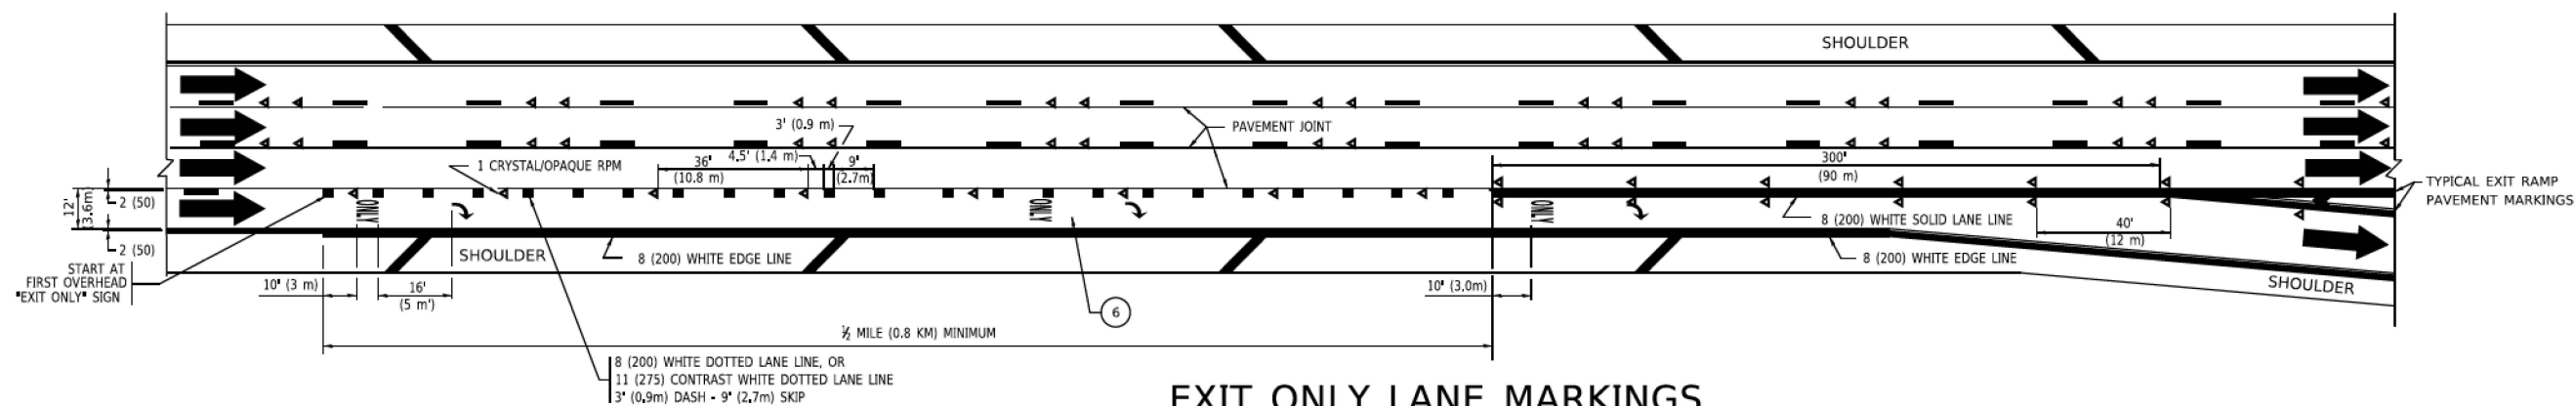

EXIT ONLY LANE MARKINGS

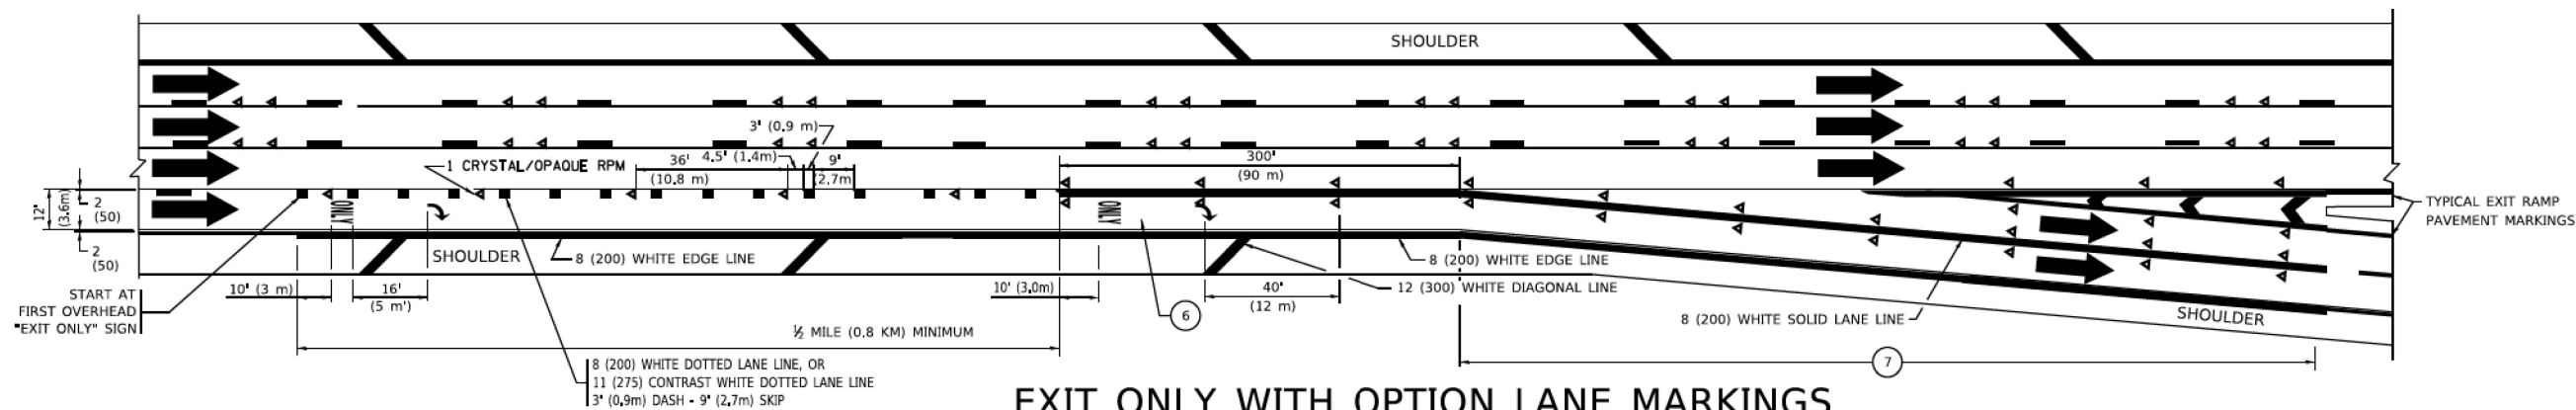

EXIT ONLY WITH OPTION LANE MARKINGS

NOTES:

- 3 OMIT WHEN LENGTH OF AUXILIARY LANE IS LESS THAN 500' (150 m).
- 4 8-INCH WIDE DOTTED LANE LINE MARKINGS SHALL BE USED WHEN THE LENGTH OF THE AUXILIARY LANE IS 2 MILES OR LESS.
- 5 FOR TWO-LANE ENTRANCE RAMP, IF RIGHT LANE ENDS, USE TYPICAL ENTRANCE RAMP PAVEMENT MARKINGS.
- 6 ONLY AND ARROWS EQUALLY SPACED, 500' (150 m) MAXIMUM SPACING. FULL SIZE LETTERS AND ARROW SHALL BE USED..
- 7 CONTINUE 8" SOLID LANE LINE THROUGH EXIT TO END OF PAVED GORE.

COPYRIGHT © 2017 BY BAXTER & WOODMAN, INC.
STATE OF ILLINOIS - PROFESSIONAL DESIGN FIRM
1349 FAI 94 22 STRUCTURE 1
C00K COUNTY, ILLINOIS
CONTRACT NO. 62R63


USER NAME - [footen]	DESIGNED - D.W.S.	REVISED - J.A.F. 02-06
	DRAWN -	REVISED - S.P.B. 01-07
PLOT SCALE - 50,0000' / 1"	CHECKED -	REVISED - S.P.B. 01-10
PLOT DATE - 3/4/2019	DATE - 01-90	REVISED - M.D. 09-17

STATE OF ILLINOIS
DEPARTMENT OF TRANSPORTATION


MULTI-LANE FREEWAY
PAVEMENT MARKING DETAILS

SCALE: NONE SHEET 1 OF 2 SHEETS STA. TO STA.


F.A. RTE.	SECTION	COUNTY	TOTAL SHEETS	SHEET NO.
1349	FAI 94 22 STRUCTURE 1	COOK	268	235
TC-12		CONTRACT NO. 62R63		
		ILLINOIS	FED. AID PROJECT	

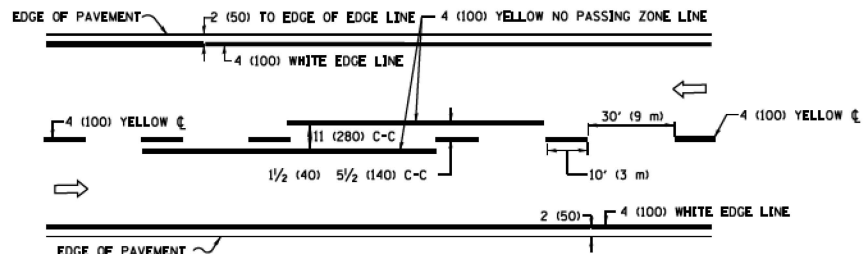

2-LANE ROADWAY

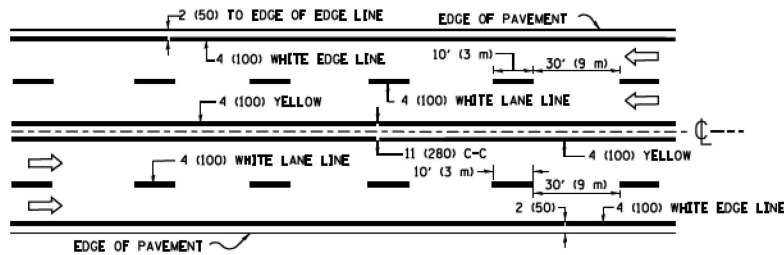


MULTI-LANE UNDIVIDED

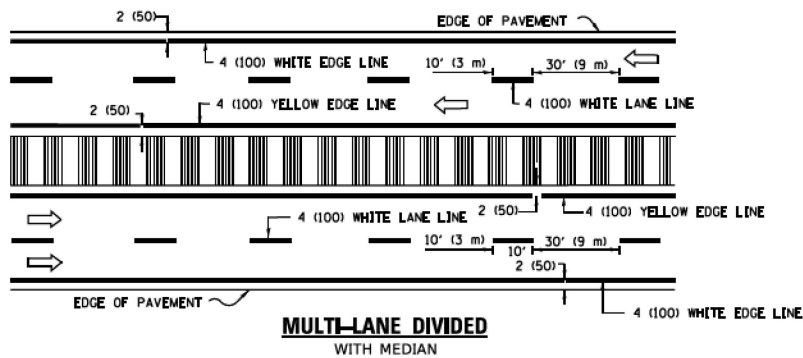

MULTI-LANE DIVIDED WITH MEDIAN

TYPICAL LANE AND EDGE LINE MARKING

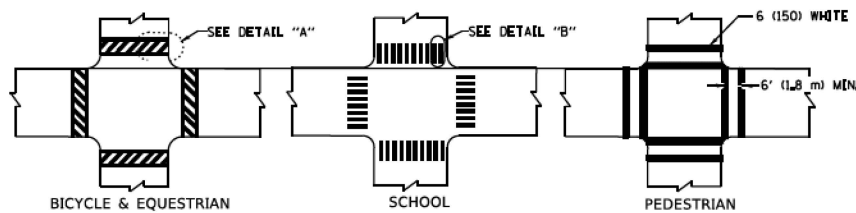


DETAIL "A"


DETAIL "B"

TYPICAL CROSSWALK MARKING


* MARKINGS SHALL BE INSTALLED PARALLEL TO THE CENTERLINE OF THE ROAD WHICH IT CROSSES

 

4' (1.2 m) WIDE MEDIANS ONLY

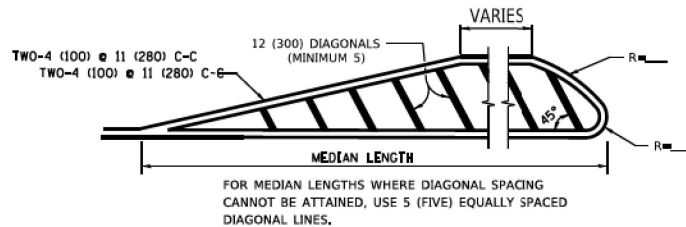


MEDIANS OVER 4' (1.2 m) WIDE

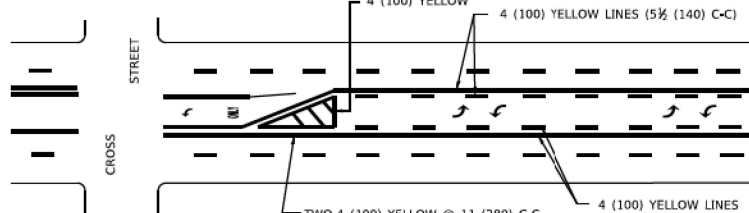


MEDIAN WITH TWO-WAY LEFT TURN LANE

TYPICAL PAINTED MEDIAN MARKING

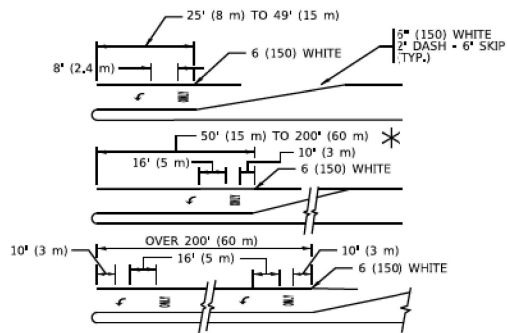


TYPICAL LEFT (OR RIGHT) TURN LANE

TYPICAL TURN LANE MARKING

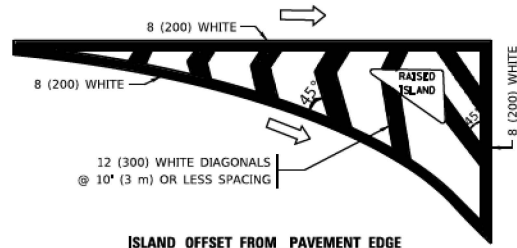


ISLAND OFFSET FROM PAVEMENT EDGE

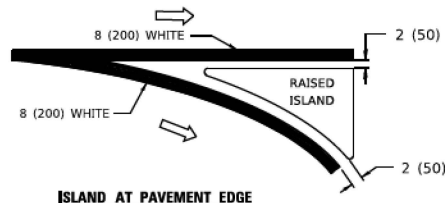


ISLAND AT PAVEMENT EDGE

TYPICAL ISLAND MARKING

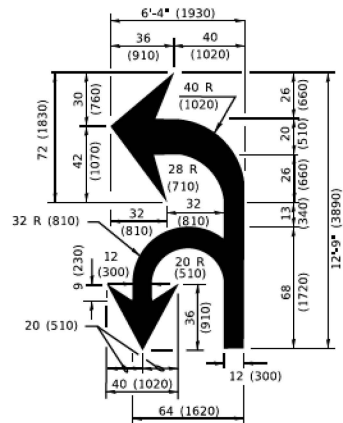

COMBINATION LEFT AND U-TURN

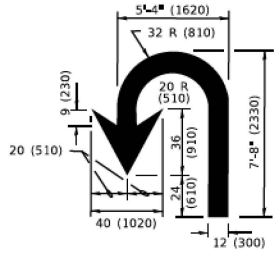

U-TURN

LANE REDUCTION TRANSITION

* LANE REDUCTION ARROWS REQUIRED AT SPEEDS OF 45 MPH OR GREATER OR WHEN SPECIFIED IN PLANS.

TYPE OF MARKING	WIDTH OF LINE	PATTERN	COLOR	SPACING / REMARKS
CENTERLINE ON 2 LANE PAVEMENT	4 (100)	SKIP-DASH	YELLOW	10' (3 m) LINE WITH 30' (9 m) SPACE
CENTERLINE ON MULTI-LANE UNDIVIDED PAVEMENT	2 @ 4 (100)	SOLID	YELLOW	11 (280) C-C
NO PASSING ZONE LINES: FOR ONE DIRECTION FOR BOTH DIRECTIONS	4 (100) 2 @ 4 (100)	SOLID SOLID	YELLOW YELLOW	5 1/2 (140) C-C FROM SKIP-DASH CENTERLINE 11 (280) C-C OMIT SKIP-DASH CENTERLINE BETWEEN
LANE LINES	4 (100) 5 (125) ON FREEWAYS	SKIP-DASH SKIP-DASH	WHITE WHITE	10' (3 m) LINE WITH 30' (9 m) SPACE
DOTTED LINES (EXTENSIONS OF CENTER, LANE OR TURN LANE MARKINGS)	SAME AS LINE BEING EXTENDED	SKIP-DASH	SAME AS LINE BEING EXTENDED	2' (600) LINE WITH 6' (1.8 m) SPACE
EDGE LINES	4 (100)	SOLID	YELLOW-LEFT WHITE-RIGHT	OUTLINE MEDIANS IN YELLOW
TURN LANE MARKINGS	6 (150) LINE; FULL SIZE LETTERS & SYMBOLS (8' (2.4m))	SOLID	WHITE	SEE TYPICAL TURN LANE MARKING DETAIL
TWO WAY LEFT TURN MARKING	2 @ 4 (100) EACH DIRECTION 8' (2.4m) LEFT ARROW	SKIP-DASH AND SOLID IN PAIRS	YELLOW WHITE	10' (3 m) LINE WITH 30' (9 m) SPACE FOR SKIP-DASH; 5 1/2 (140) C-C BETWEEN SOLID LINE AND SKIP-DASH LINE SEE TYPICAL TWO-WAY LEFT TURN MARKING DETAIL
CROSSWALK LINES (PEDESTRIAN) A. DIAGONALS (BIKE & EQUESTRIAN) B. LONGITUDINAL BARS (SCHOOL)	2 @ 6 (150) 12 (300) @ 45° 12 (300) @ 90°	SOLID SOLID	WHITE WHITE	NOT LESS THAN 6' (1.8 m) APART 2' (600) APART 2' (600) APART SEE TYPICAL CROSSWALK MARKING DETAILS.
STOP LINES	24 (600)	SOLID	WHITE	PLACE 4' (1.2 m) IN ADVANCE OF AND PARALLEL TO CROSSWALK, IF PRESENT. OTHERWISE, PLACE AT DESIRED STOPPING POINT. PARALLEL TO CROSSROAD CENTERLINE, WHERE POSSIBLE
PAINTED MEDIANS	2 @ 4 (100) WITH 12 (300) DIAGONALS @ 45° NO DIAGONALS USED FOR 4' (1.2 m) WIDE MEDIANS	SOLID	YELLOW: TWO WAY TRAFFIC WHITE: ONE WAY TRAFFIC	11 (280) C-C FOR THE DOUBLE LINE SEE TYPICAL PAINTED MEDIAN MARKING.
GORE MARKING AND CHANNELIZING LINES	8 (200) WITH 12 (300) DIAGONALS @ 45°	SOLID	WHITE	DIAGONALS: 15' (4.5 m) C-C (LESS THAN 30MPH (50 km/h)) 20' (6 m) C-C 30MPH (50 km/h) TO 45MPH (70 km/h) 30' (9 m) C-C (OVER 45MPH (70 km/h))
RAILROAD CROSSING	24 (600) TRANSVERSE LINES: *RR 15 6' (1.8 m) LETTERS: 16 (400) LINE FOR *X*	SOLID	WHITE	SEE STATE STANDARD 780001 AREA OF: *R* = 3.6 SQ. FT. (0.33 m²) EACH *X* = 54.0 SQ. FT. (5.0 m²)
SHOULDER DIAGONALS (REQUIRED FOR SHOULDERS ≥ 8')	12 (300) @ 45°	SOLID	WHITE - RIGHT YELLOW - LEFT	50' (15 m) C-C (LESS THAN 30MPH (50 km/h)) 75' (25 m) C-C (30 MPH (50 km/h) TO 45MPH (70 km/h)) 150' (45 m) C-C (OVER 45MPH (70 km/h))
U TURN ARROW	SEE DETAIL	SOLID	WHITE	16.3 SF
2 ARROW COMBINATION LEFT AND U TURN	SEE DETAIL	SOLID	WHITE	30.4 SF

FOR FURTHER DETAILS ON PAVEMENT MARKING REFER TO STANDARD SPECIFICATIONS FOR ROAD AND BRIDGE CONSTRUCTION AND STATE STANDARD 780001.

All dimensions are in inches (millimeters) unless otherwise shown.

USER NAME [footen]	DESIGNED - EVERS	REVISED - C. JUCIUS 09-09-09
	DRAWN -	REVISED - C. JUCIUS 07-01-13
PLOT SCALE = 50,0000' / in.	CHECKED -	REVISED - C. JUCIUS 12-21-15
PLOT DATE = 3/4/2019	DATE - 03-19-90	REVISED - C. JUCIUS 04-12-16

F.A. RTE.	SECTION	COUNTY	TOTAL SHEETS	SHEET NO.
1349	FAI 94 22 STRUCTURE 1	COOK	268	236
TC-13		CONTRACT NO. 62R63		
		ILLINOIS	FED. AID PROJECT	

R4-7a
24"X30"

KEEP
→
RIGHT

4" YELLOW REFLECTIVE PAVEMENT MARKING TAPE (REMOVE CONFLICTING WHITE SKIP-DASH LINES FIRST.)

ARROW BOARD

L
(SEE NOTE 1)

ONLY

MEDIAN

SEE DETAIL "A"

Diagram illustrating a right-turn lane configuration. A 'KEEP RIGHT' sign is shown above the lane. The lane is marked with a right-turn arrow and a 'KEEP RIGHT' sign. A median is shown on the left side of the lane. The diagram includes a detail view 'A' showing the lane edge and a '4" YELLOW REFLECTIVE PAVEMENT MARKING TAPE' (REMOVE CONFLICTING WHITE SKIP-DASH LINES FIRST.) and an 'ARROW BOARD' with a length 'L (SEE NOTE 1)'. The word 'ONLY' is written near the arrow board. The word 'MEDIAN' is written near the median line. A callout 'SEE DETAIL "A"' points to the lane edge.

Diagram illustrating the removal of conflicting pavement markings and the application of reflective tape on a road median.

The diagram shows a cross-section of a road with a median. The median is labeled "MEDIAN".

Key components and instructions:

- CONFLICTING PAVEMENT MARKING REMOVAL (TYP.):** Indicated by a bracket on the left side of the median.
- ONLY:** A label pointing to the area where the conflicting markings are being removed.
- SEE DETAIL "A":** A label pointing to the top of the median.
- 6" WHITE REFLECTIVE PAVEMENT MARKING TAPE:** A label pointing to the white tape applied to the top of the median.
- 4" YELLOW REFLECTIVE PAVEMENT MARKING TAPE (REMOVE CONFLICTING WHITE SKIP-DASH LINES FIRST.):** A label pointing to the yellow tape applied to the side of the median.
- 20' MIN.:** A dimension indicating the minimum length of the yellow tape section.
- Arrows:** Two large white arrows pointing upwards, indicating the direction of traffic flow.

	WORK AREA
	LANE OPEN TO TRAFFIC
	ARRCW BOARD
	TYPE I OR II BARRICADE OR DRUM WITH STEADY BURN LIGHT
	DRUM WITH STEADY BURN LIGHT
	SIGN ASSEMBLY
	TYPE I OR II CHECK BARRICADE WITH FLASHING LIGHT

1. WHEN "L" IS $\leq$ THE STORAGE LENGTH OF THE TURN LANE
(AS SHOWN IN FIG. 1), USE FIGURE 1.
- B) WHEN "L" IS $>$ THE STORAGE LENGTH OF THE TURN LANE
OR THE TURN LANE IS WITHIN THE LANE CLOSURE, USE FIGURE 2.
2. CONES MAY BE SUBSTITUTED FOR BARRICADES OR DRUMS AT HALF THE
SPACING DURING DAY OPERATIONS. CONES SHALL BE A MINIMUM OF
28 (710) IN HEIGHT.
3. LIGHTS SHALL NOT BE REQUIRED ON BARRICADES OR DRUMS FOR DAY
OPERATIONS. ALL LIGHTS SHALL BE MONODIRECTIONAL.
4. REFLECTIVE TEMPORARY PAVEMENT MARKINGS SHALL BE PLACED
THROUGHOUT THE BARRICADED AREAS OF EACH TURN BAY AS SHOWN
WHERE THE CLOSURE TIME IS GREATER THAN FOURTEEN (14) DAYS.
5. THIS APPLICATION ALSO APPLIES WHEN WORK IS BEING PERFORMED IN
THE RIGHT LANE(S) AND THE RIGHT TURN BAY IS TO REMAIN OPEN. UNDER
THIS CONDITION, "RIGHT TURN LANE" R3-1100R 24 x 24 (600 x 600)
AND M6-2R 21 x 15 (530 x 380) SHALL BE USED.
6. THESE CONTROLS SHALL SUPPLEMENT MAINLINE TRAFFIC CONTROL
FOR LANE CLOSURES.
7. THE SIGNS SHALL BE MOUNTED ABOVE THE BARRICADES/DRUMS
ON SEPARATE SIGN SUPPORTS THAT MEET NCHRP 350 OR MASH
REQUIREMENTS.
8. TRAFFIC CONTROL AND PROTECTION AT TURN BAYS (TO REMAIN OPEN
TO TRAFFIC) SHALL BE INCLUDED IN THE COST OF SPECIFIED TRAFFIC
CONTROL STANDARDS OR ITEMS.

5' (1.5 m) MIN.
(SEE NOTE 7)

LEFT
TURN
LANE

R3-100L
24 x 24 (600 x 600)


M6-2L
21 x 15 (530 x 380)

STABILIZE SIGN
SUPPORT WITH
SANDBAGS AS
NECESSARY

FIGURE 2



All dimensions are in inches (millimeters) unless otherwise shown.

USER NAME = footen]	DESIGNED - T. RAMMACHER 09-08-94	REVISED - R. BORO 09-14-09	STATE OF ILLINOIS DEPARTMENT OF TRANSPORTATION	TRAFFIC CONTROL AND PROTECTION AT TURN BAYS (TO REMAIN OPEN TO TRAFFIC)				F.A. RTE.	SECTION	COUNTY	TOTAL SHEETS	SHEET NO.
	DRAWN - A. HOUSEH 11-07-95	REVISED - A. SCHUETZE 07-01-13							FAI 94 22 STRUCTURE 1	COOK	268	237
PLOT SCALE = 50,000' / 1".	CHECKED - A. HOUSEH 10-12-96	REVISED - A. SCHUETZE 09-15-16							TC-14 CONTRACT NO. 62R63			
PLOT DATE = 3/4/2019	DATE - T. RAMMACHER 01-06-00	REVISED -							ILLINOIS FED. AID PROJECT			
				SCALE: NONE	SHEET 1	OF 1	SHEETS	STA.	TO STA.			

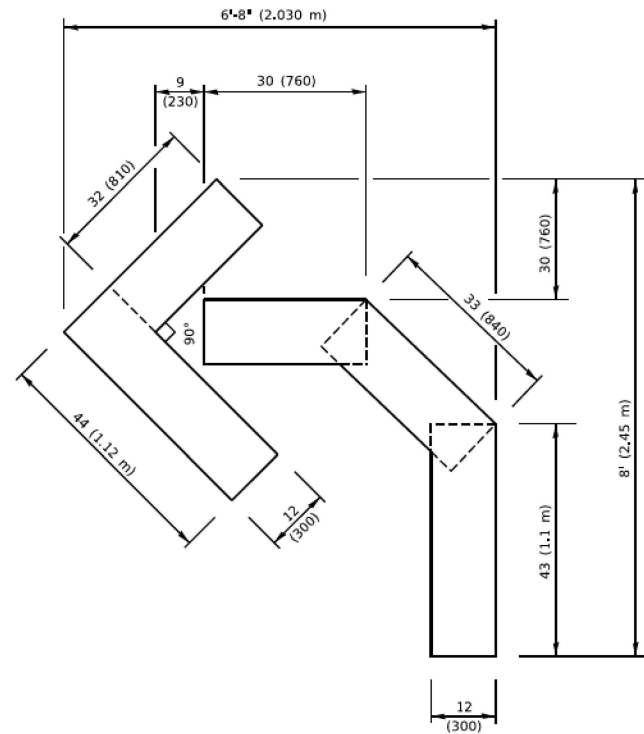


QUANTITY

4 (100) LINE = 45.5 ft. (13.9 m)
15.2 sq. ft. (1.41 sq. m)

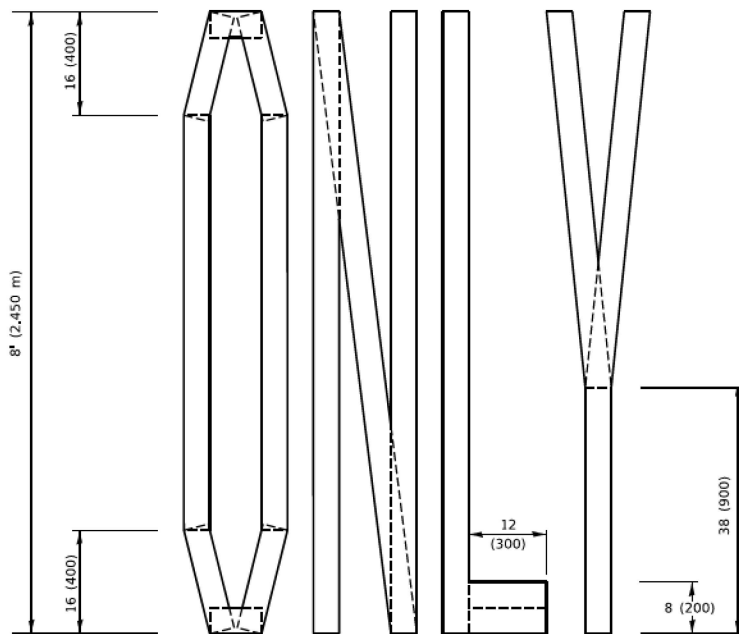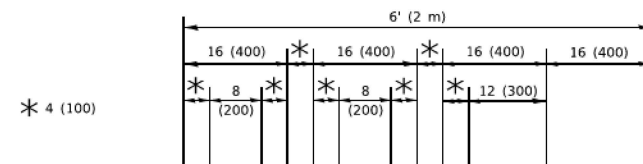

QUANTITY

4 (100) LINE = 64.1 ft. (19.5 m)
21.4 sq. ft. (1.99 sq. m)

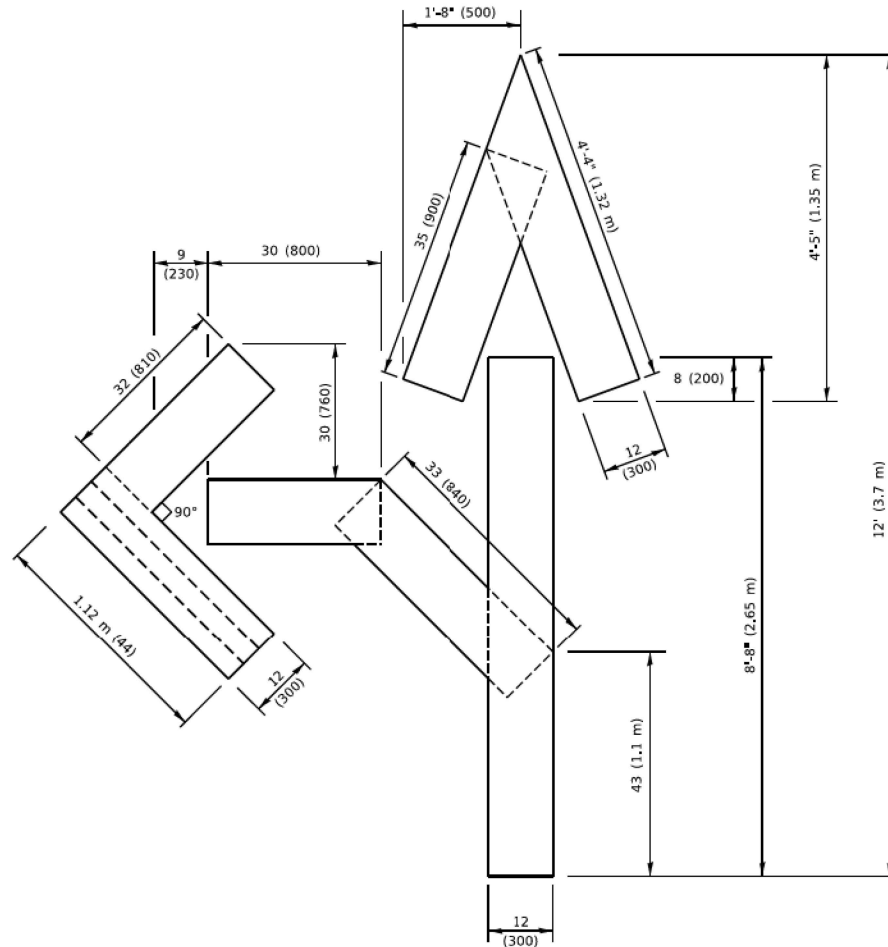


QUANTITY

4 (100) LINE = 82.5 ft. (25.1 m)
27.5 sq. ft. (2.53 sq. m)

NOTE:

ALL QUANTITIES OF PLACEMENT ARE REPRESENTED
IN LINEAR FEET OF 4" LINES TO MATCH THE
4" TEMPORARY TAPE PAY ITEM AND REPRESENTS
THE TOTAL QUANTITY OF 4" TAPE REQUIRED.

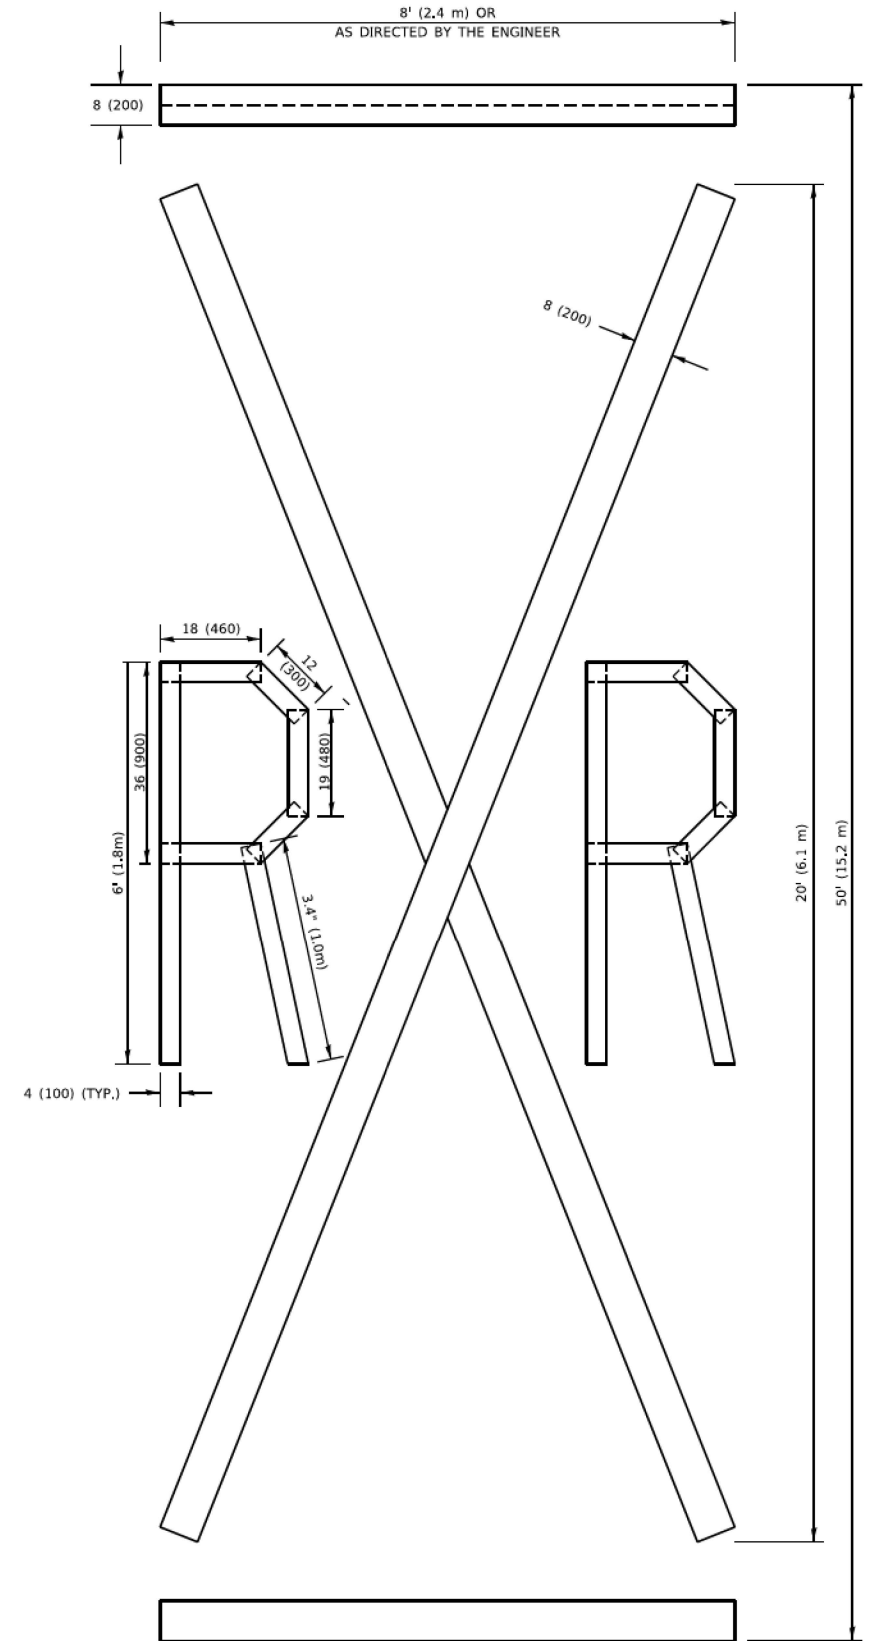

QUANTITY

4 (100) LINE = 225.9 ft. (68.9 m)
75.3 sq. ft. (6.99 sq. m)

All dimensions are in inches (millimeters)
unless otherwise shown.

USER NAME	footemj	DESIGNED	-	REVISED	- T. RAMMACH 03-02-98
		DRAWN	-	REVISED	- E. GOMEZ 08-28-00
PLOT SCALE	= 50,0068 * / In.	CHECKED	-	REVISED	- E. GOMEZ 08-28-00
PLOT DATE	= 3/4/2019	DATE	-	REVISED	- A. SCHUETZE 09-15-16


**STATE OF ILLINOIS
DEPARTMENT OF TRANSPORTATION**

SHORT TERM PAVEMENT MARKING LETTERS AND SYMBOLS


SCALE: NONE SHEET 1 OF 1 SHEETS STA. TO STA.

F.A. RTE.	SECTION	COUNTY	TOTAL SHEETS	SHEET NO.
	FAI 94 22 STRUCTURE 1	COOK	268	238
	TC-16			


PARTIAL RAMP CLOSURE DETAILS

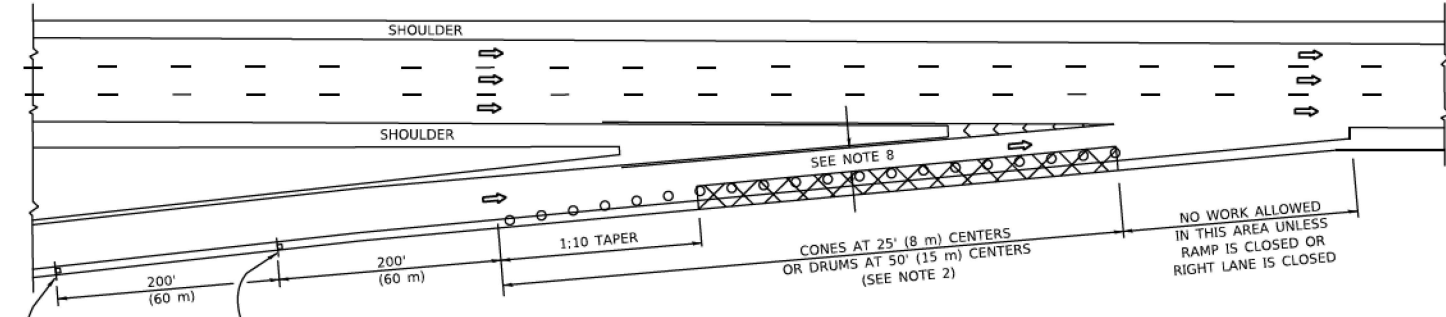

TYPICAL ENTRANCE RAMP

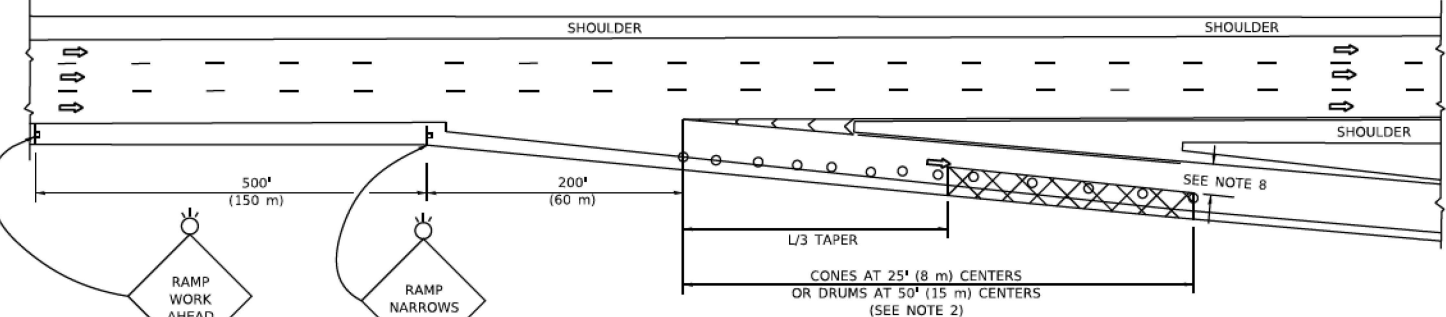

TYPICAL EXIT RAMP

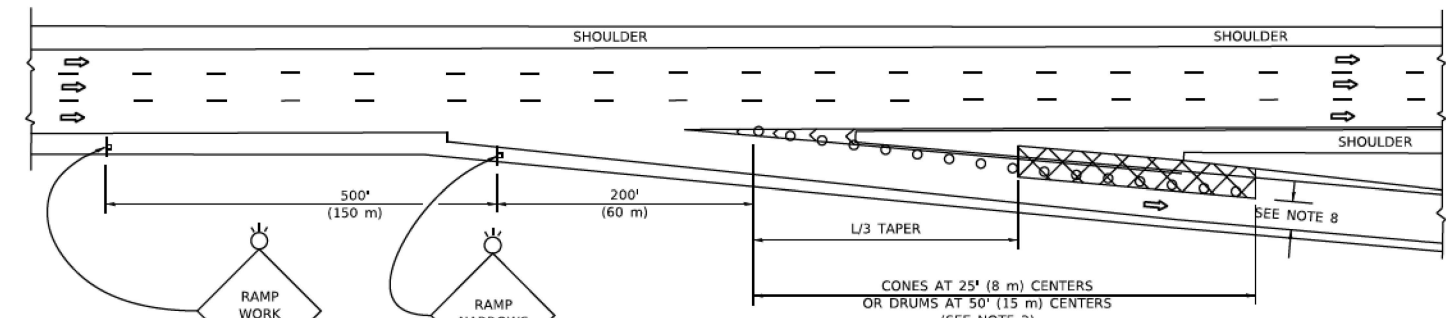

TYPICAL EXIT RAMP


SYMBOLS

- ACTIVE WORK AREA
- SIGN ON PORTABLE OR PERMANENT SUPPORT
- FLAGGER WITH CONTROL SIGN
- TYPE II BARRICADE OR DRUM
- CONE, DRUM OR BARRICADE
- IMPACT ATTENUATOR OF TYPE AND TEST LEVEL SPECIFIED


GENERAL NOTES:

- THE "L" DISTANCE EQUALS:
SPEED LIMIT FORMULAS
45 mph (80 km/h) METRIC ENGLISH
OR GREATER: $L = 0.65(W)(S)$ $L = (W)(S)$
W = WIDTH OF OFFSET IN FEET (METERS)
S = NORMAL POSTED SPEED MPH (KM/H)
- TYPE II BARRICADES OR DRUMS ARE REQUIRED FOR ALL NIGHTTIME CLOSURES. TYPE II BARRICADES OR DRUMS WITH MONODIRECTIONAL STEADY BURN LIGHTS ARE REQUIRED FOR DELINEATING OBSTACLES, EXCAVATIONS, OR HAZARDS EXCEEDING 100 FT (30m) IN LENGTH AT NIGHT.
- ALL SIGNS SHALL BE POST MOUNTED IF THE CLOSURE TIME EXCEEDS FOUR DAYS.
- FLASHING LIGHTS SHALL BE USED DURING THE HOURS OF DARKNESS AND SHALL BE INSTALLED ABOVE THE FIRST TWO SETS OF SIGNS.

SHOULDER CLOSURE DETAILS

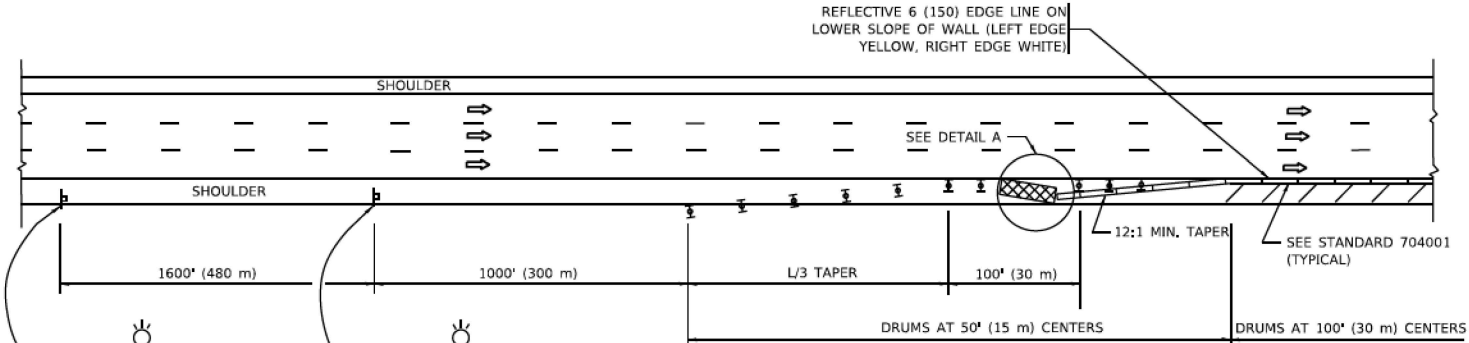

PERMANENT SHOULDER CLOSURE

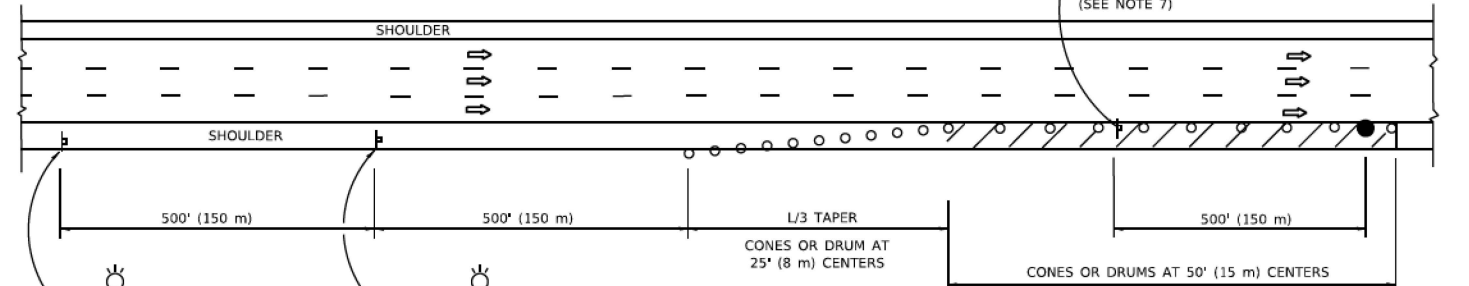

TEMPORARY SHOULDER CLOSURE

- THIS DETAIL IS USED WHERE:
- VEHICLES, EQUIPMENT, WORKERS OR THEIR ACTIVITIES ENCROACH IN AN AREA CLOSER THAN 15' (4.5 m) TO THE EDGE OF PAVEMENT FOR A PERIOD IN EXCESS OF 15 MINUTES.

ARRAY DESIGN PER MANUFACTURER TO BE NCHRP 350/MASH COMPLIANT.

DETAIL "A"
IMPACT ATTENUATOR, TEMPORARY
(SEE NOTE 5)

- THE IMPACT ATTENUATOR, TEMPORARY IS NOT REQUIRED WHEN THE TEMPORARY CONCRETE BARRIER WALL IS PROTECTED BY OR IS TIED INTO THE EXISTING GUARDRAIL. IF OFFSET IS LESS THAN 5 FEET USE NARROW USE TYPE DEVICE TO MEET NCHRP350/MASH.
- AUTHORIZATION FROM THE DISTRICT'S BUREAU OF TRAFFIC IS REQUIRED FOR ALL FREEWAY CLOSURES.
- THE FLAGGER AND FLAGGER SIGN ARE REQUIRED AT THE ABOVE WORK SITES WHEN:
 - FOUR OR MORE WORK VEHICLES ENTER THE TRAFFIC LANES IN A ONE HOUR PERIOD.
 - THE WORK AVTIVITY REQUIRES FREQUENT ENCROACHMENT INTO THE LANE OPEN TO TRAFFIC.THE FLAGGER SHALL BE STATIONED APPROXIMATELY 100' (30 m) TO 200' (60 m) IN ADVANCE OF THE WORKERS.
- 12' MIN. WIDTH TANGENT SECTION
16' MIN. WIDTH CURVE SECTION.
- TEMPORARY SHOULDER AND NON-SYSTEM INTERCHANGE PARTIAL RAMP CLOSURES ARE ALLOWED WEEKDAYS BETWEEN 9:00 A.M. AND 3:00 P.M. AND BETWEEN 7:00 P.M. AND 5:00 A.M. OR AS APPROVED BY THE EXPRESSWAY TRAFFIC OPERATIONS ENGINEER. PERMANENT SHOULDER AND PARTIAL RAMP CLOSURES WILL ONLY BE PERMITTED IF CALLED FOR IN THE PLANS OR AS APPROVED BY THE EXPRESSWAY OPERATIONS ENGINEER.

ALL DIMENSIONS ARE IN INCHES (MILLIMETERS) UNLESS OTHERWISE SHOWN.

COPYRIGHT © 2017 BY BAXTER & WOODMAN, INC.
STATE OF ILLINOIS - PROFESSIONAL DESIGN FIRM
PROJECT: I-55/US-40 INTERCHANGE, CHICAGO, ILLINOIS
SHEET: 239 OF 268
FILE NAME: I-55/US-40 INTERCHANGE, CHICAGO, ILLINOIS, SHEET 239 OF 268.dgn


USER NAME	Lawrence,DeManche	DESIGNED	-	M.D. 06-13
DRAWN	-	D.W.S.	-	M.D. 01-18
PLOT SCALE	= 100,0000 ' / in.	CHECKED	-	M.D. 10-20
PLOT DATE	= 3/3/2024	DATE	-	11-96
		REVISED	-	D.S. 05-24

STATE OF ILLINOIS
DEPARTMENT OF TRANSPORTATION

TRAFFIC CONTROL DETAILS FOR FREEWAY
SHOULDER CLOSURES AND PARTIAL RAMP CLOSURES

SCALE: NONE SHEET 1 OF 1 SHEETS STA. TO STA.


F.A. RTE.	SECTION	COUNTY	TOTAL SHEETS	SHEET NO.
1349	FAI 94 22 STRUCTURE 1	COOK	268	239
TC-17		CONTRACT NO. 62R63		
ILLINOIS		FED. AID PROJECT		

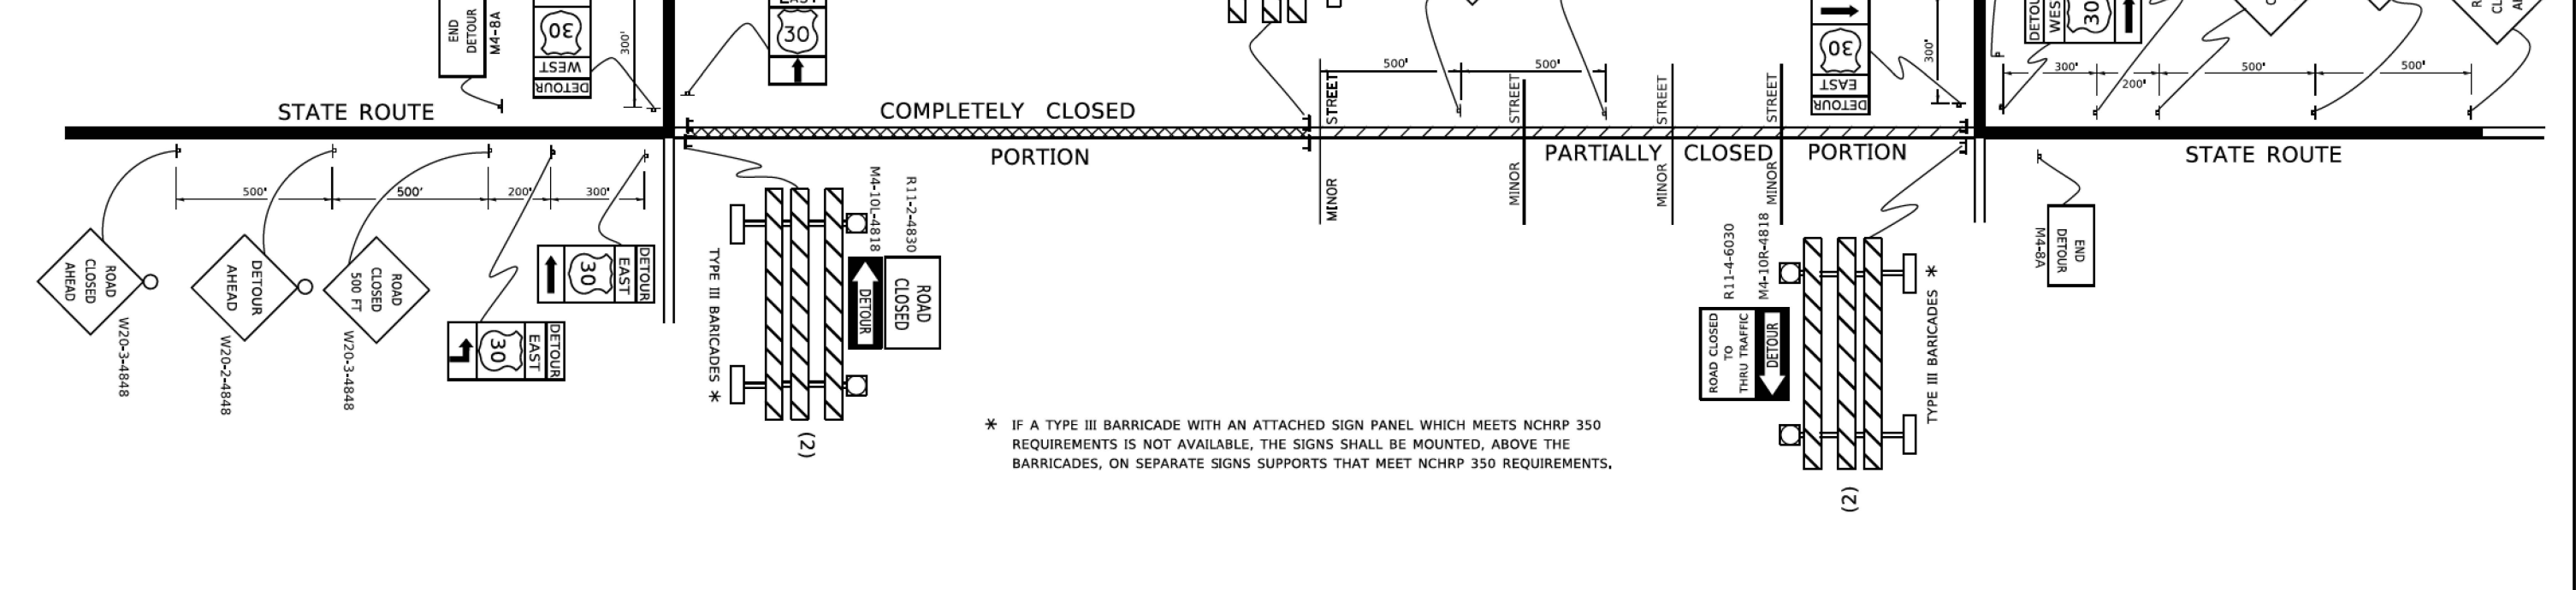

**STATE OF ILLINOIS
DEPARTMENT OF TRANSPORTATION**

SCALE: NONE	SHEET 1	OF 1	SHEETS	STA.	TO STA.
-------------	---------	------	--------	------	---------

COPYRIGHT © 2017, BY BAXTER & WOODMAN, INC.
STATE OF ILLINOIS - PROFESSIONAL DESIGN FIRM\Plotdrv\pdf-BW_Default.pltcfq

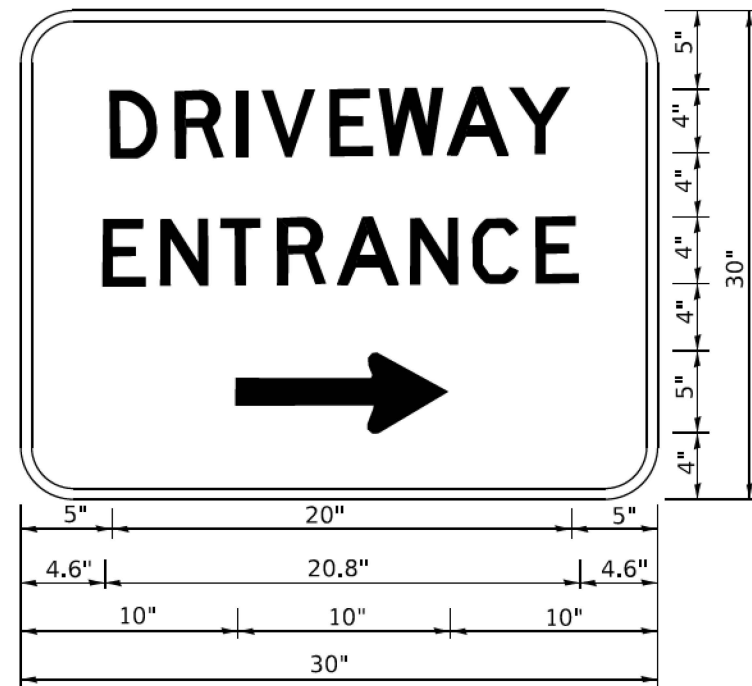

3.0" RADIUS, 0.5" BORDER, WHITE ON GREEN; REFLECTORIZED
"DRIVEWAY" D; "ENTRANCE" D; STANDARD ARROW CUSTOM 12.0" x 5.0"

NOTES:

1. HALF OF THE SIGNS WILL REQUIRE A LEFT HAND FACING ARROW.
2. TWO SIGNS SHALL BE USED AT EACH COMMERCIAL ENTRANCE
PLACED BACK-TO-BACK: ONE WITH A RIGHT HAND ARROW (SHOWN)
SHALL BE PLACED ON THE NEAR RIGHT SIDE THE DRIVEWAY
AND ONE WITH A LEFT HAND ARROW SHALL BE PLACED ON THE
FAR LEFT SIDE OF THE DRIVEWAY.
3. SIGNS TO BE PAID FOR AS ITEM "TEMPORARY INFORMATION SIGNING".

COPYRIGHT © 2017 BY BAXTER & WOODMAN, INC.
STATE OF ILLINOIS - PROFESSIONAL DESIGN FIRM
1349 FAI 94 22 STRUCTURE 1
COOK COUNTY
CONTRACT NO. 62R63
SHEET 243
DATE 8/6/2021
PLOT DATE 8/6/2021
PLOT SCALE 1/8" = 1'-0"

USER NAME	leisa	DESIGNED	-	REVISED	-	C. JUCIUS 02-15-07
		DRAWN	-	REVISED	-	
PLOT SCALE	1/8" = 1'-0"	CHECKED	-	REVISED	-	
PLOT DATE	8/6/2021	DATE	-	REVISED	-	


STATE OF ILLINOIS
DEPARTMENT OF TRANSPORTATION

DRIVEWAY ENTRANCE SIGNING

SCALE: NONE SHEET 1 OF 1 SHEETS STA. TO STA.

F.A. RTE.	SECTION	COUNTY	TOTAL SHEETS	SHEET NO.
1349	FAI 94 22 STRUCTURE 1	COOK	268	243
TC-26		CONTRACT NO. 62R63		
ILLINOIS		FED. AID PROJECT		

STATE OF ILLINOIS - PROFESSIONAL DESIGN FIRM
LICENSE NO. - 184-001121 - EXPIRES 4/30/2020
MODEL Default
FILE NAME: p:\b\www-bw.bentley.com\www01\Documents\Projects\DOT\0220958\CAD\Sheets\62R63_SHT-XSEC DEVON.dgn
...\\Plotdrv\pdf-BW_Default.plt:cf
...\\CAD\Plots\220958_Pen.tbl
c:\bw-bw\bw-pw.bentley.com_bw-pw-01\dms03479\62R63_SHT-XSEC DEVON.dgn

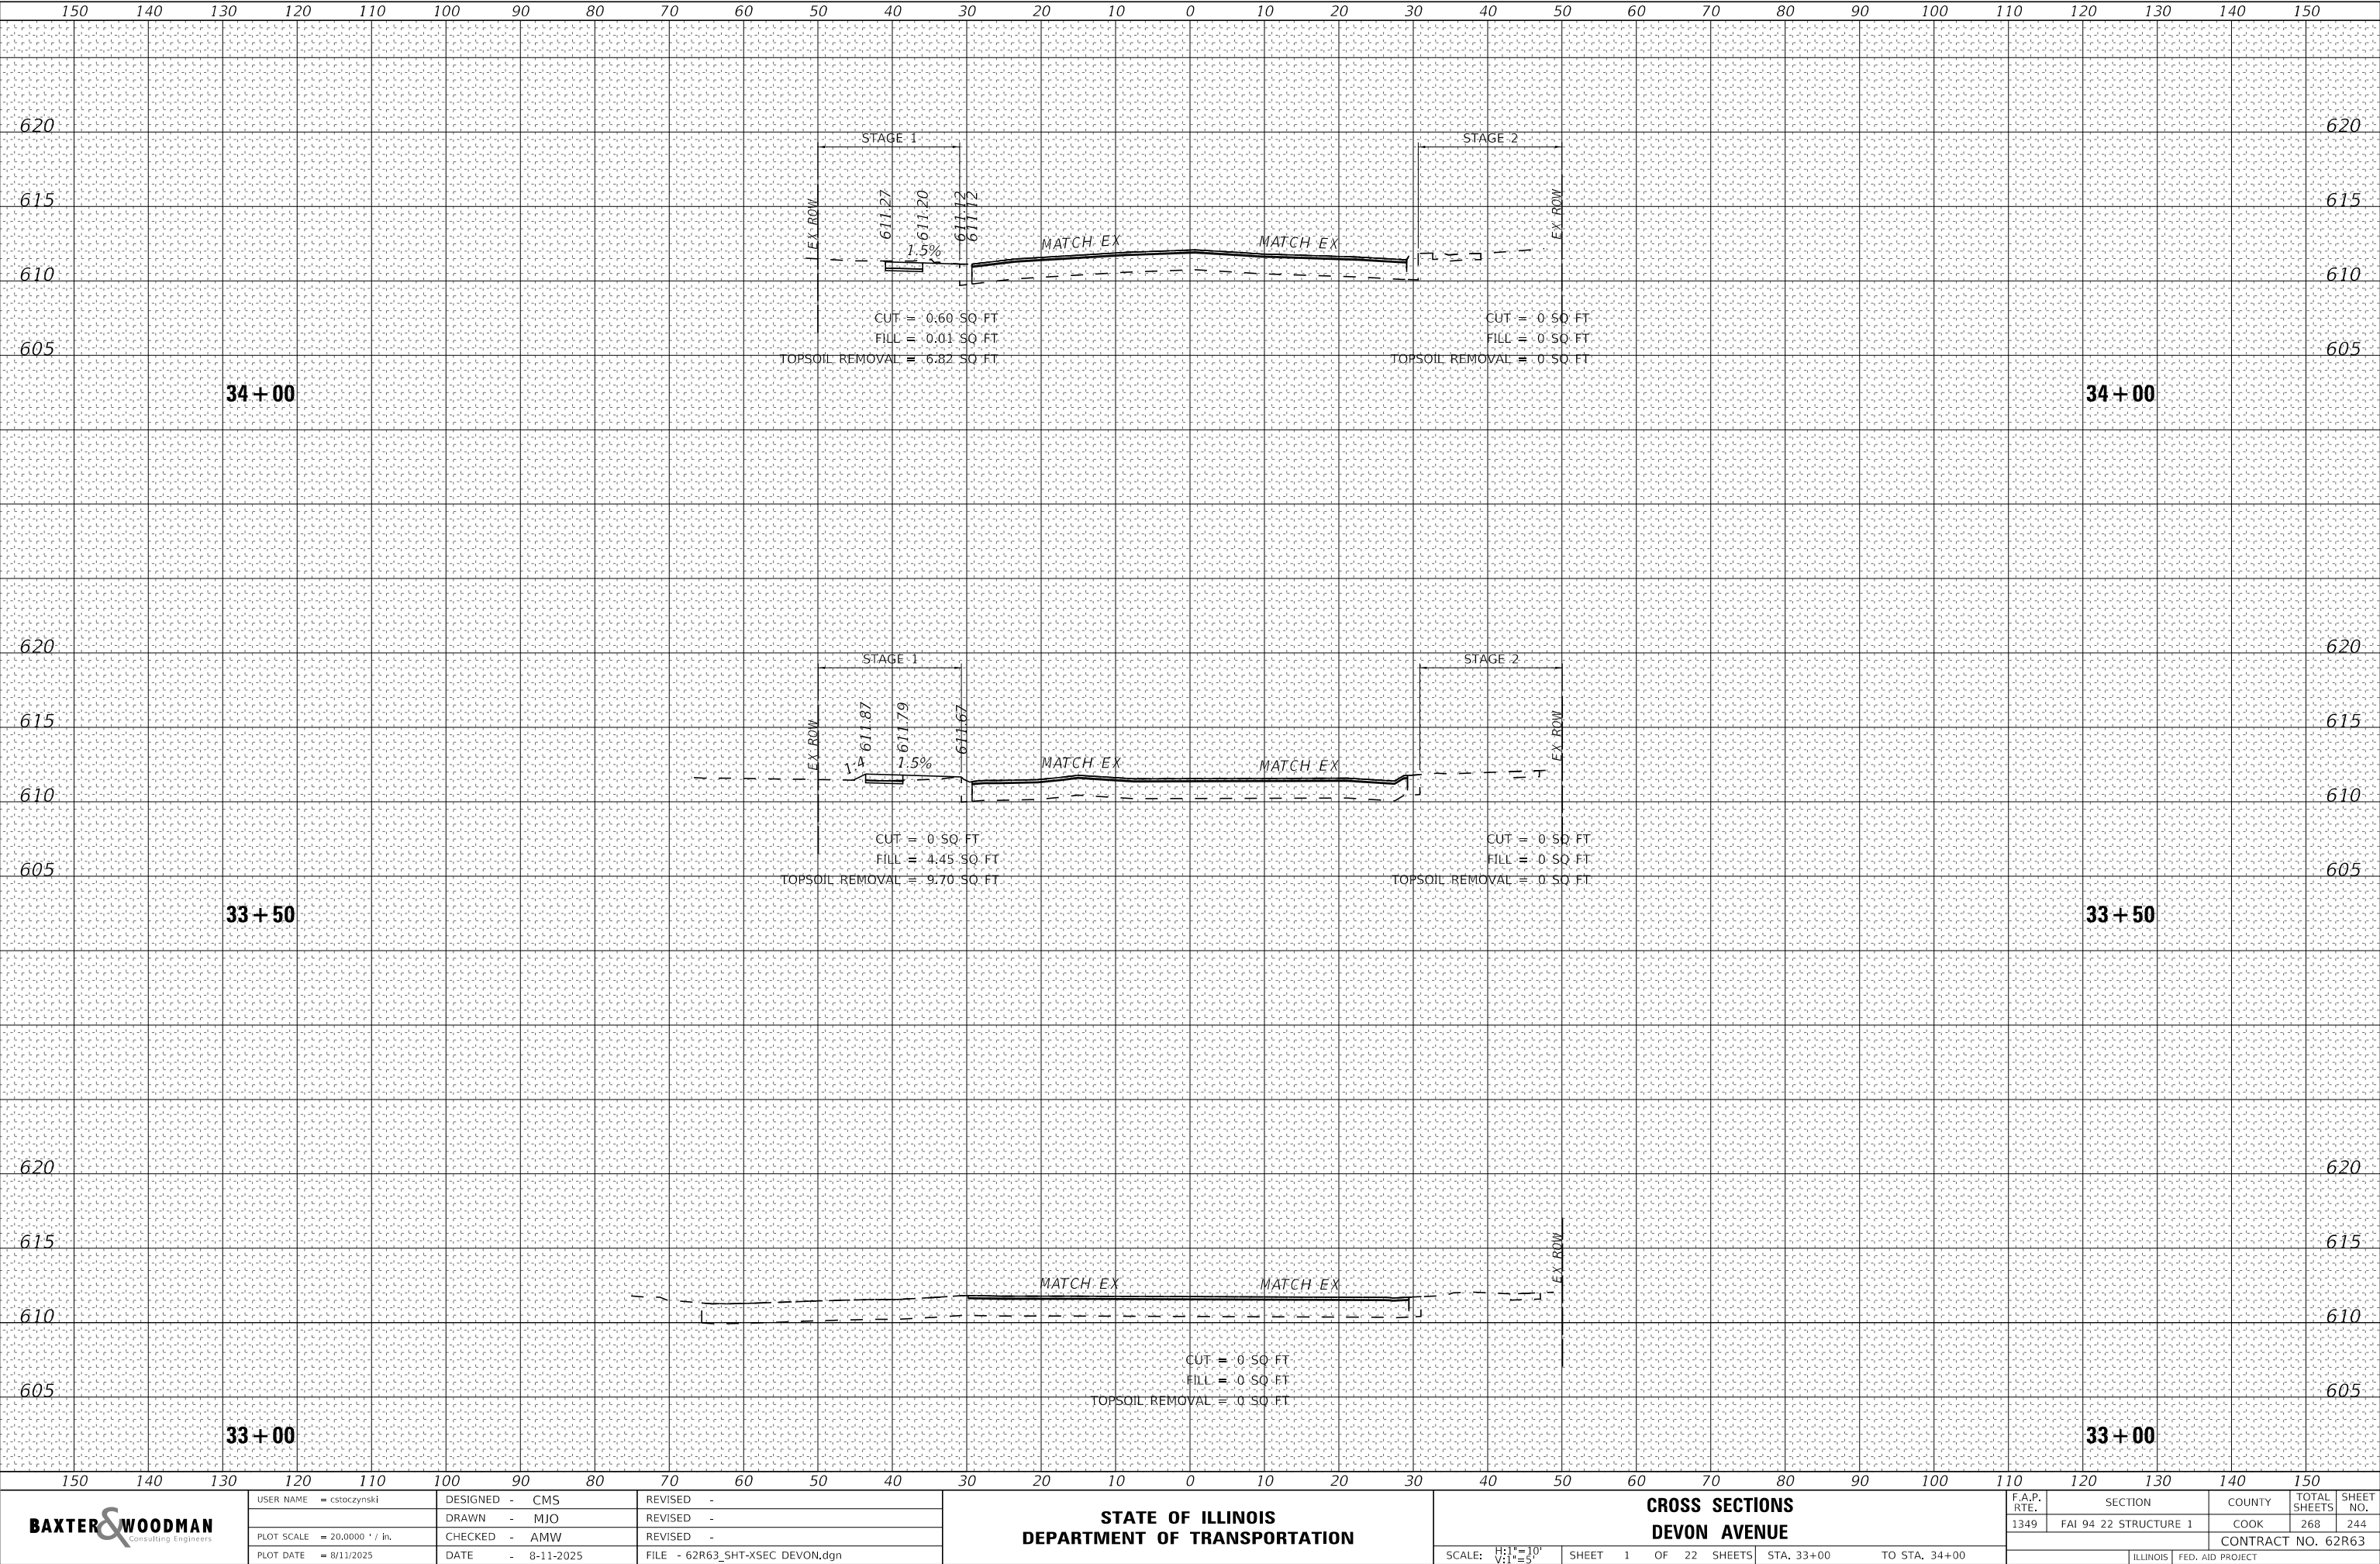

BAXTER & WOODMAN
Consulting Engineers

USER NAME = cstoczynski	DESIGNED - CMS	REVISED -
DRAWN - MJO	REVISED -	
PLOT SCALE = 20.0000 " / in.	CHECKED - AMW	REVISED -
PLOT DATE = 8/11/2025	DATE - 8-11-2025	FILE - 62R63_SHT-XSEC DEVON.dgn


STATE OF ILLINOIS
DEPARTMENT OF TRANSPORTATION

CROSS SECTIONS
DEVON AVENUE

SCALE: H:1"=10'
V:1"=5'
SHEET 1 OF 22 SHEETS
STA. 33+00 TO STA. 34+00

F.A.P. RTE.	SECTION	COUNTY	TOTAL SHEETS	SHEET NO.
1349	FAI 94 22 STRUCTURE 1	COOK	268	244
CONTRACT NO. 62R63				
ILLINOIS FED. AID PROJECT				

STATE OF ILLINOIS - PROFESSIONAL DESIGN FIRM
LICENSE NO. - 184-001121 - EXPIRES 4/30/2020
MODEL Default
FILE NAME: p:\work\www.bentley.com\www01\Documents\Projects\DOT\220958\CAD\Sheets\62R63_SHT-XSEC DEVON.dgn
...\\Plotdrv\pdf-BW_Default.plt:cf
...\\CAD\Plots\220958_Pen.tbl
c:\bw-bw\bw-pw.bentley.com_bw-pw-01\dms03479\62R63_SHT-XSEC DEVON.dgn

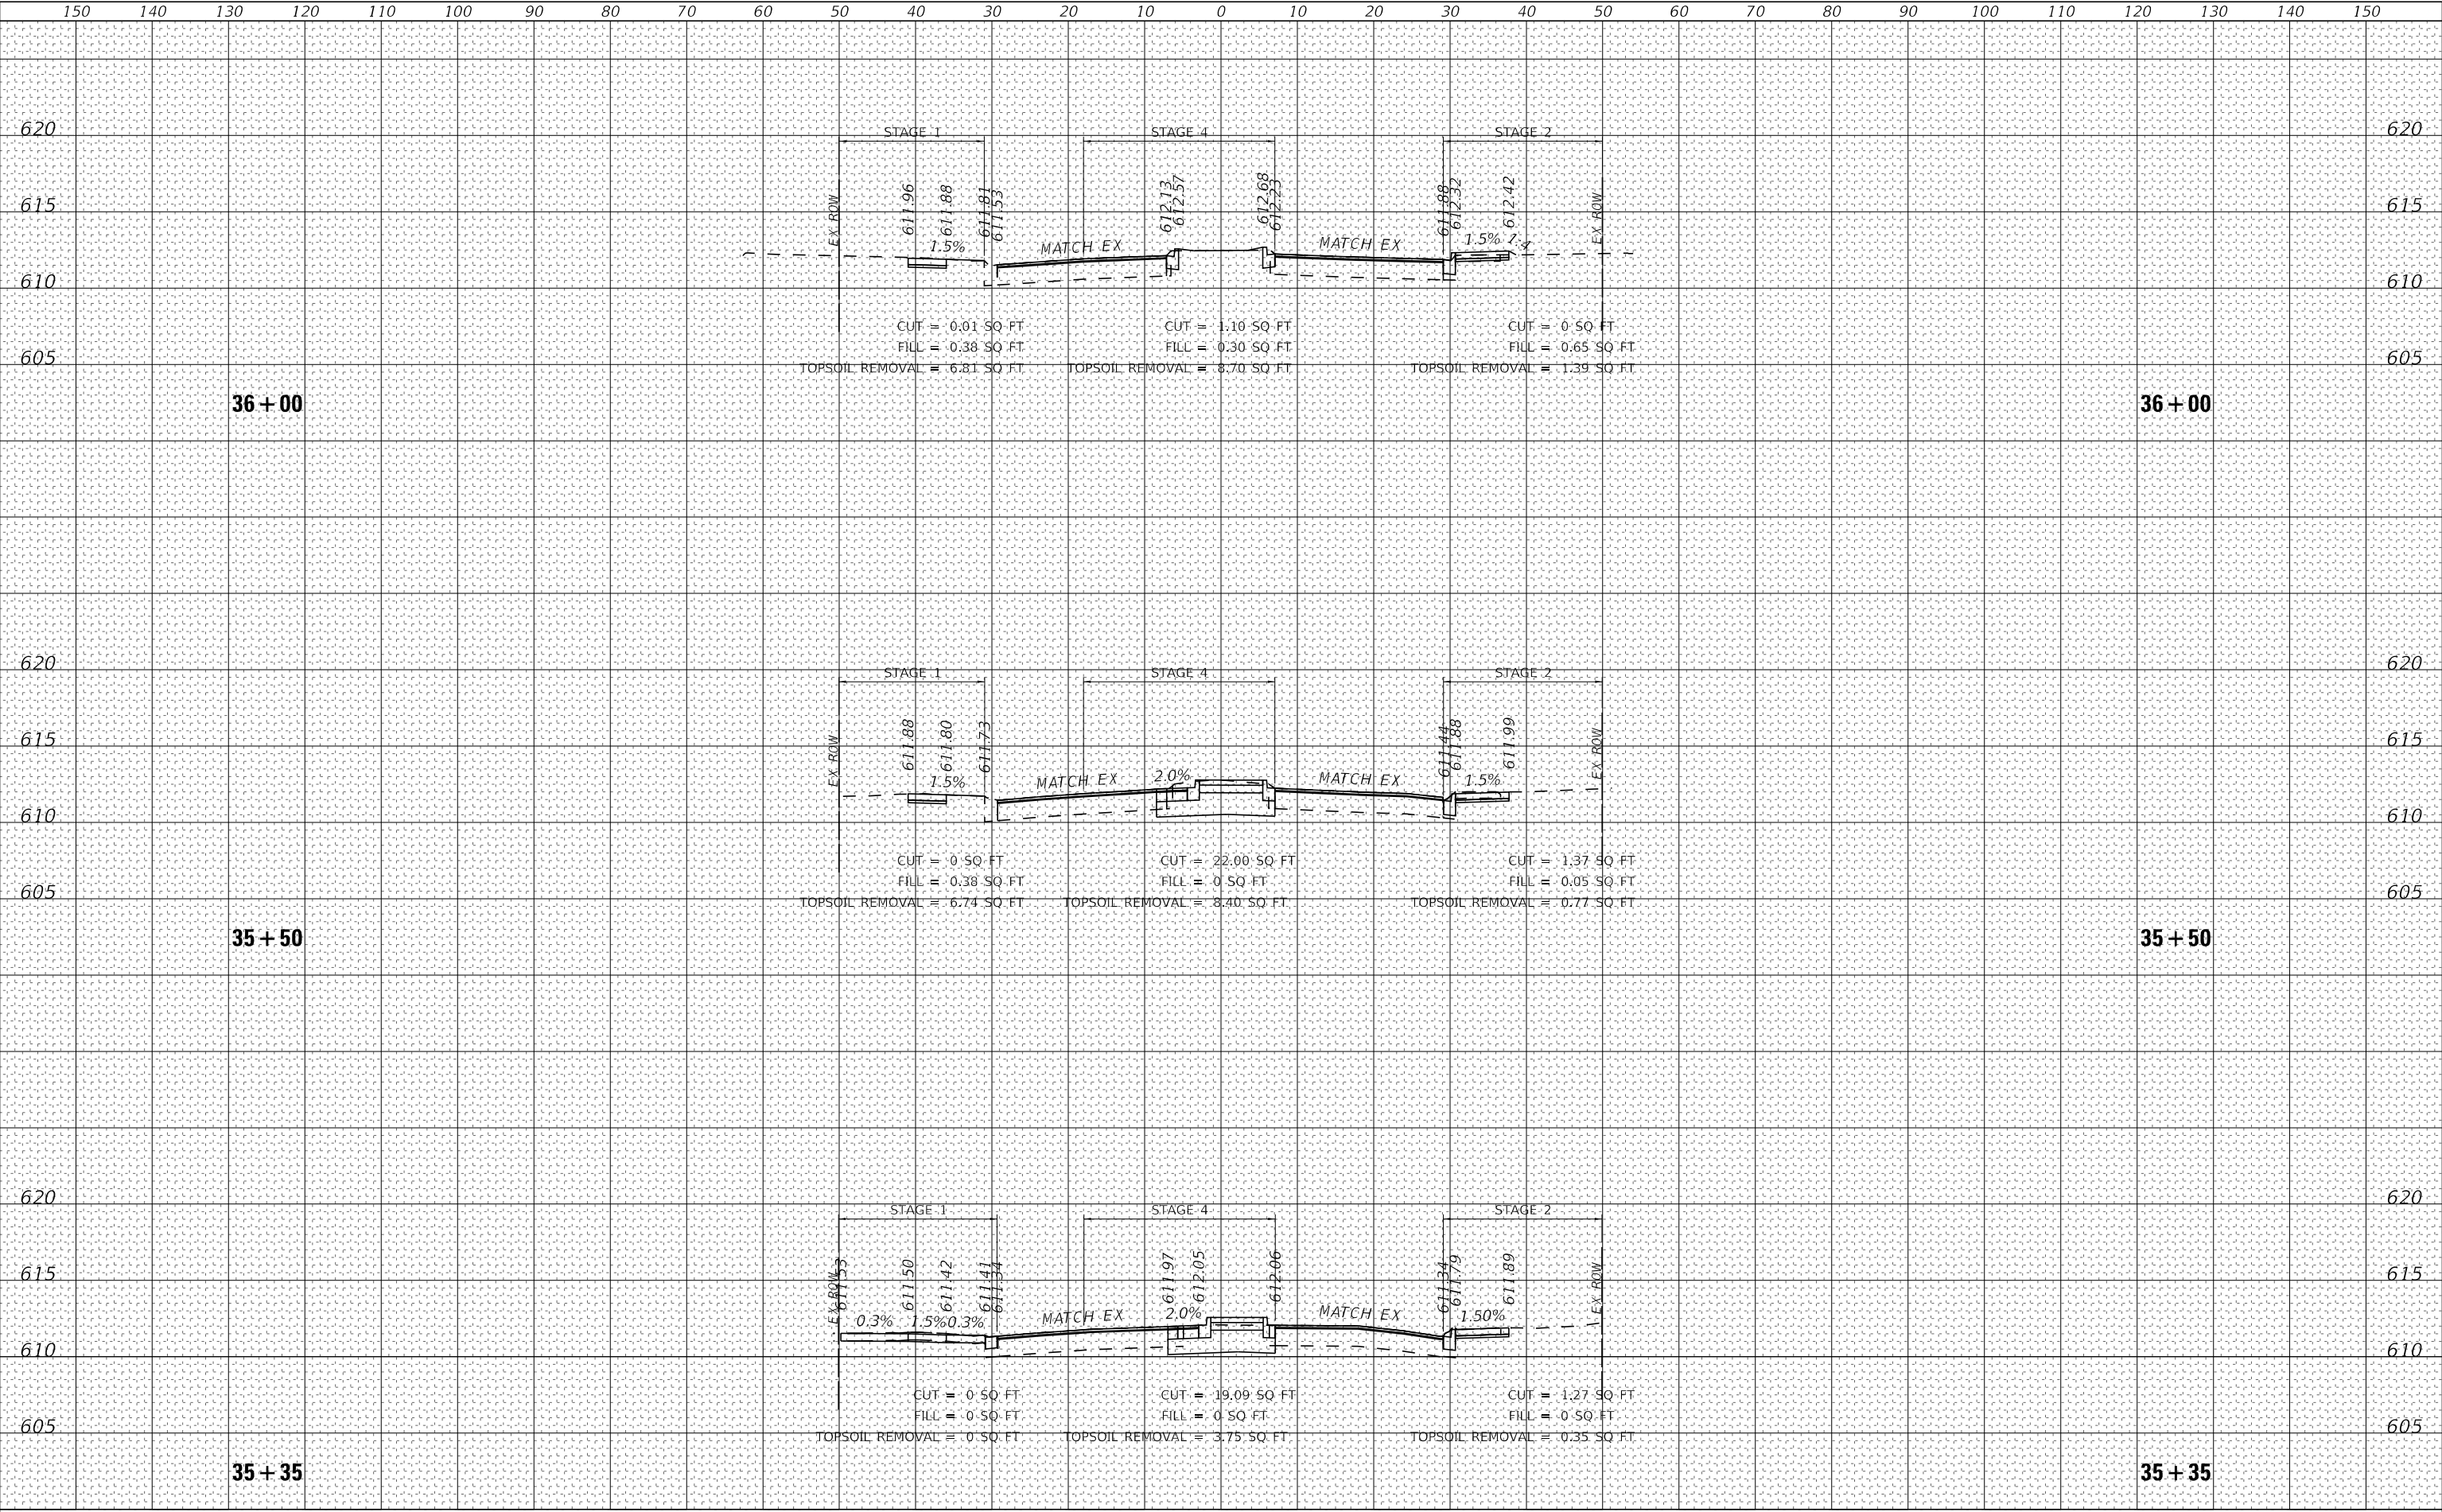

USER NAME = cstoczynski	DESIGNED - CMS	REVISED -
	DRAWN - MJO	REVISED -
PLOT SCALE = 20.0000 " / in.	CHECKED - AMW	REVISED -
PLOT DATE = 8/11/2025	DATE - 8-11-2025	FILE - 62R63_SHT-XSEC DEVON.dgn


STATE OF ILLINOIS
DEPARTMENT OF TRANSPORTATION

CROSS SECTIONS
DEVON AVENUE

SCALE: H:1"=10'
V:1"=5'
SHEET 3 OF 22 SHEETS
STA. 35+35 TO STA. 36+00

F.A.P. RTE.	SECTION	COUNTY	TOTAL SHEETS	SHEET NO.
1349	FAI 94 22 STRUCTURE 1	COOK	268	246
CONTRACT NO. 62R63				
ILLINOIS FED. AID PROJECT				

STATE OF ILLINOIS - PROFESSIONAL DESIGN FIRM
LICENSE NO. - 184-001121 - EXPIRES 4/30/2020
MODEL Default
FILE NAME: p:\work\www.bentley.com\www01\Documents\Projects\ILLDOT\220958\CAD\Sheets\62R63_SHT-XSEC DEVON.dgn
...\\Plotdrv\pdf-BW_Default.plt:cf
...\\CAD\Plots\220958_Pen.tbl
c:\bw-bw\bw-pw.bentley.com_bw-pw-01\dms03479\62R63_SHT-XSEC DEVON.dgn

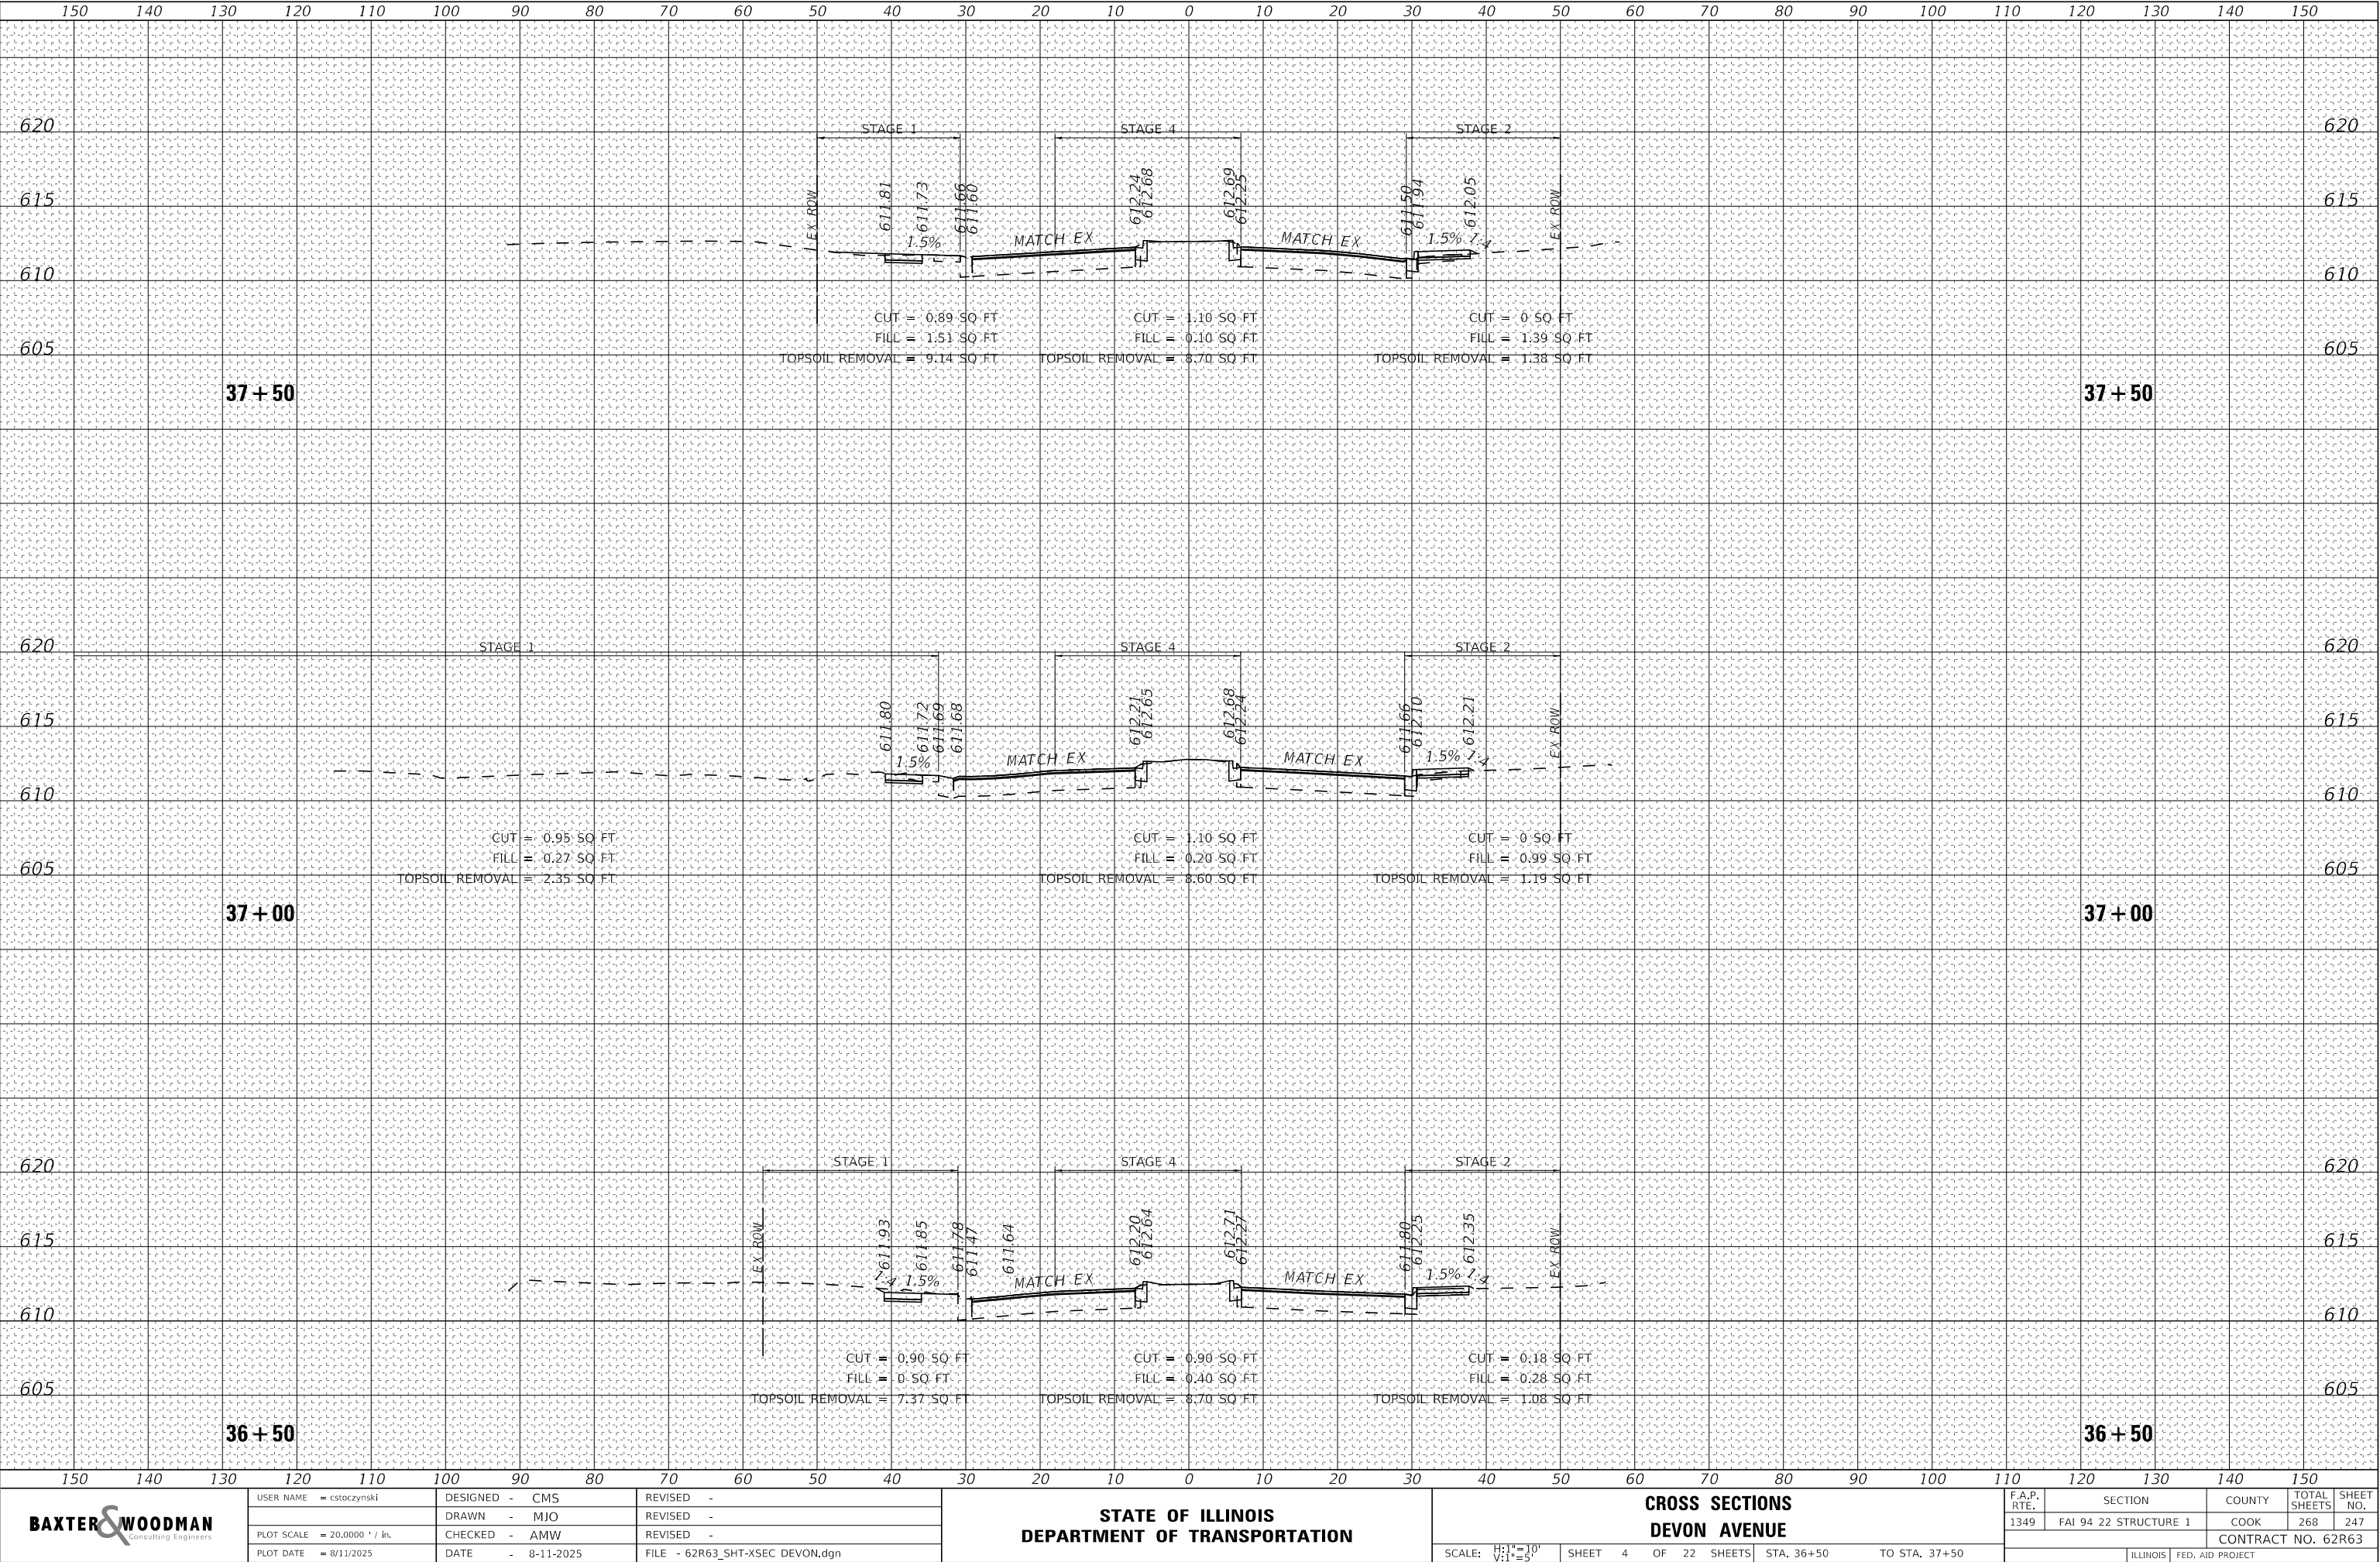

BAXTER & WOODMAN
Consulting Engineers

USER NAME = cstoczynski	DESIGNED - CMS	REVISED -
	DRAWN - MJO	REVISED -
PLOT SCALE = 20.0000 " / ft.	CHECKED - AMW	REVISED -
PLOT DATE = 8/11/2025	DATE - 8-11-2025	FILE - 62R63_SHT-XSEC DEVON.dgn


STATE OF ILLINOIS
DEPARTMENT OF TRANSPORTATION

CROSS SECTIONS
DEVON AVENUE

SCALE: H:1"=10'
V:1"=5'
SHEET 4 OF 22 SHEETS
STA. 36+50 TO STA. 37+50

F.A.P. RTE.	SECTION	COUNTY	TOTAL SHEETS	SHEET NO.
1349	FAI 94 22 STRUCTURE 1	COOK	268	247
CONTRACT NO. 62R63				
ILLINOIS FED. AID PROJECT				

STATE OF ILLINOIS - PROFESSIONAL DESIGN FIRM
LICENSE NO. - 184-001121 - EXPIRES 4/30/2020
MODEL Default
FILE NAME: p:\x\www.bentley.com\www01\Documents\Projects\DOT\220958\CAD\Sheets\263_SHT-XSEC DEVON.dgn
...\\Plotdrv\pdf-BW_Default.plt:cf
...\\CAD\Plots\220958_Pen.tbl
c:\bw-bw\bw-pw.bentley.com_bw-pw-01\dms03479\62R63_SHT-XSEC DEVON.dgn

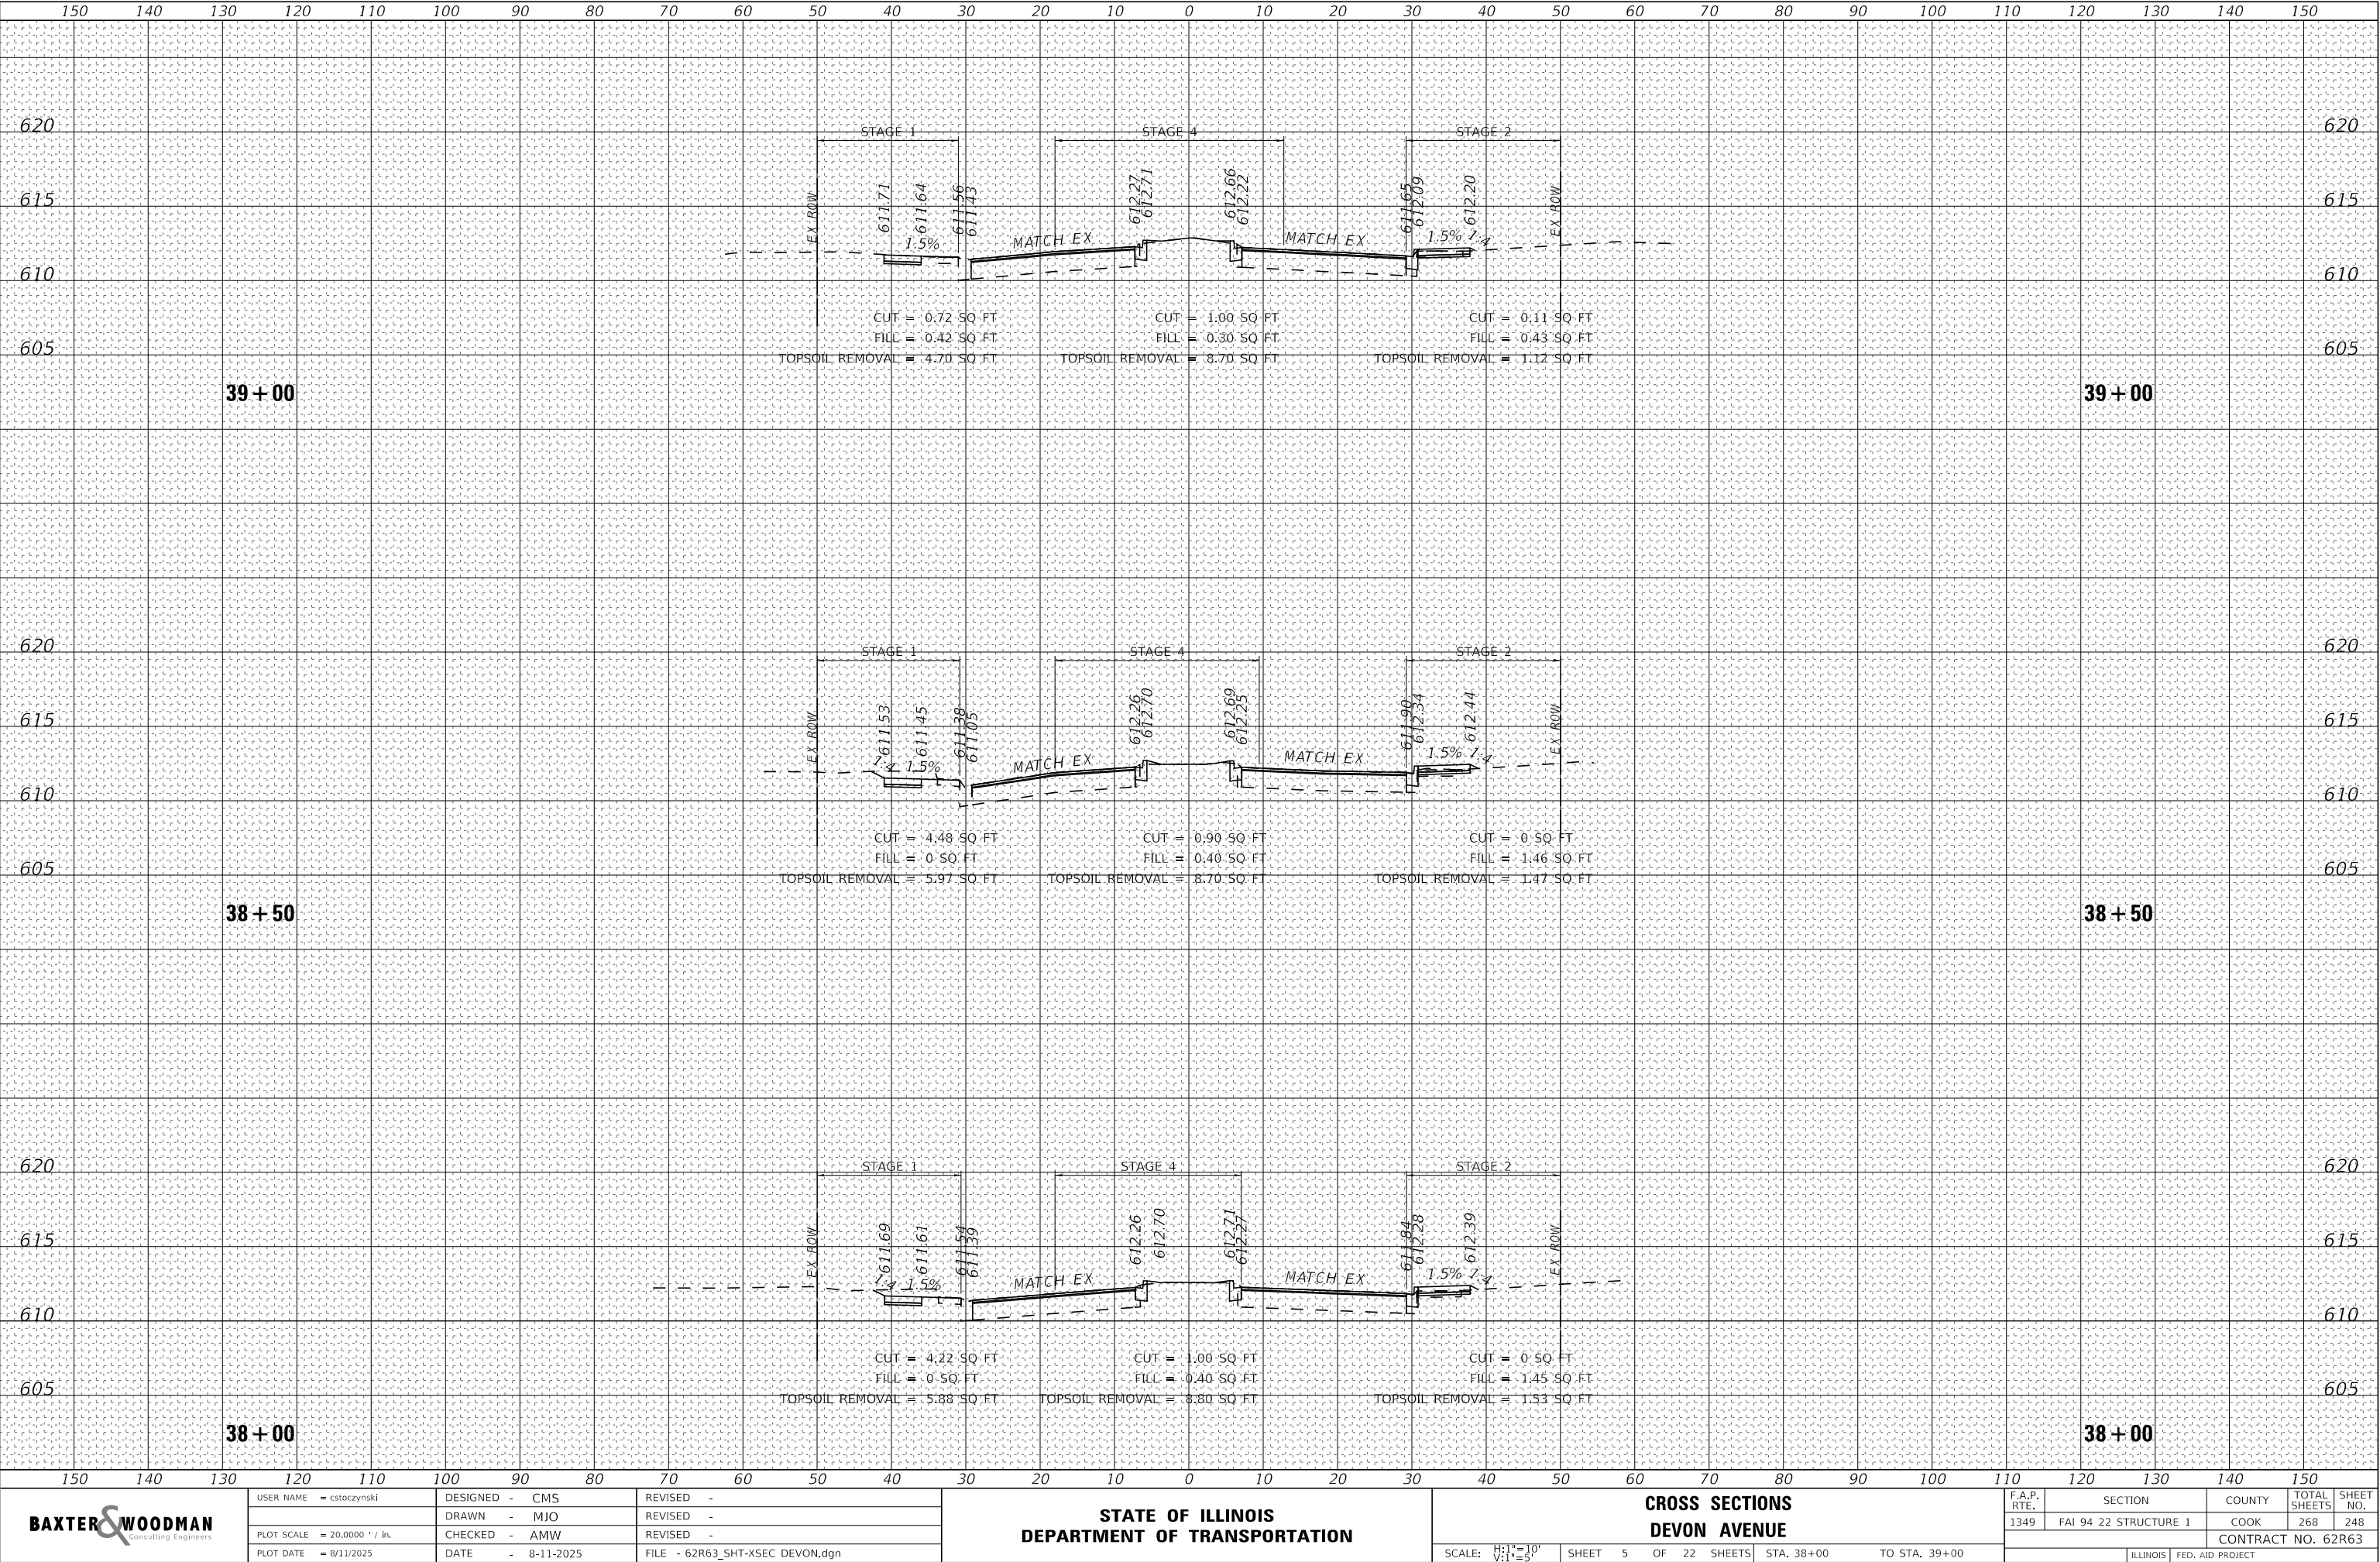

BAXTER & WOODMAN
Consulting Engineers

USER NAME = cstoczynski	DESIGNED - CMS	REVISED -
	DRAWN - MJO	REVISED -
PLOT SCALE = 20.0000 " / in.	CHECKED - AMW	REVISED -
PLOT DATE = 8/11/2025	DATE - 8-11-2025	FILE - 62R63_SHT-XSEC DEVON.dgn


STATE OF ILLINOIS
DEPARTMENT OF TRANSPORTATION

CROSS SECTIONS
DEVON AVENUE

SCALE: H:1"=10'
V:1"=5'
SHEET 5 OF 22 SHEETS
STA. 38+00 TO STA. 39+00

F.A.P. RTE.	SECTION	COUNTY	TOTAL SHEETS	SHEET NO.
1349	FAI 94 22 STRUCTURE 1	COOK	268	248
CONTRACT NO. 62R63				
ILLINOIS FED. AID PROJECT				

STATE OF ILLINOIS - PROFESSIONAL DESIGN FIRM
LICENSE NO. - 184-001121 - EXPIRES 4/30/2020
MODEL: Default
FILE NAME: p:\work\www.bentley.com\www01\Documents\Projects\DOT\220958\CAD\Sheets\263_SHT-XSEC DEVON.dgn
...\\Plotdrv\pdf-BW_Default.plt:cf
...\\CAD\Plots\220958_Pen.tbl
c:\bw-bw\bw-pw.bentley.com_bw-pw-01\dms03479\62R63_SHT-XSEC DEVON.dgn

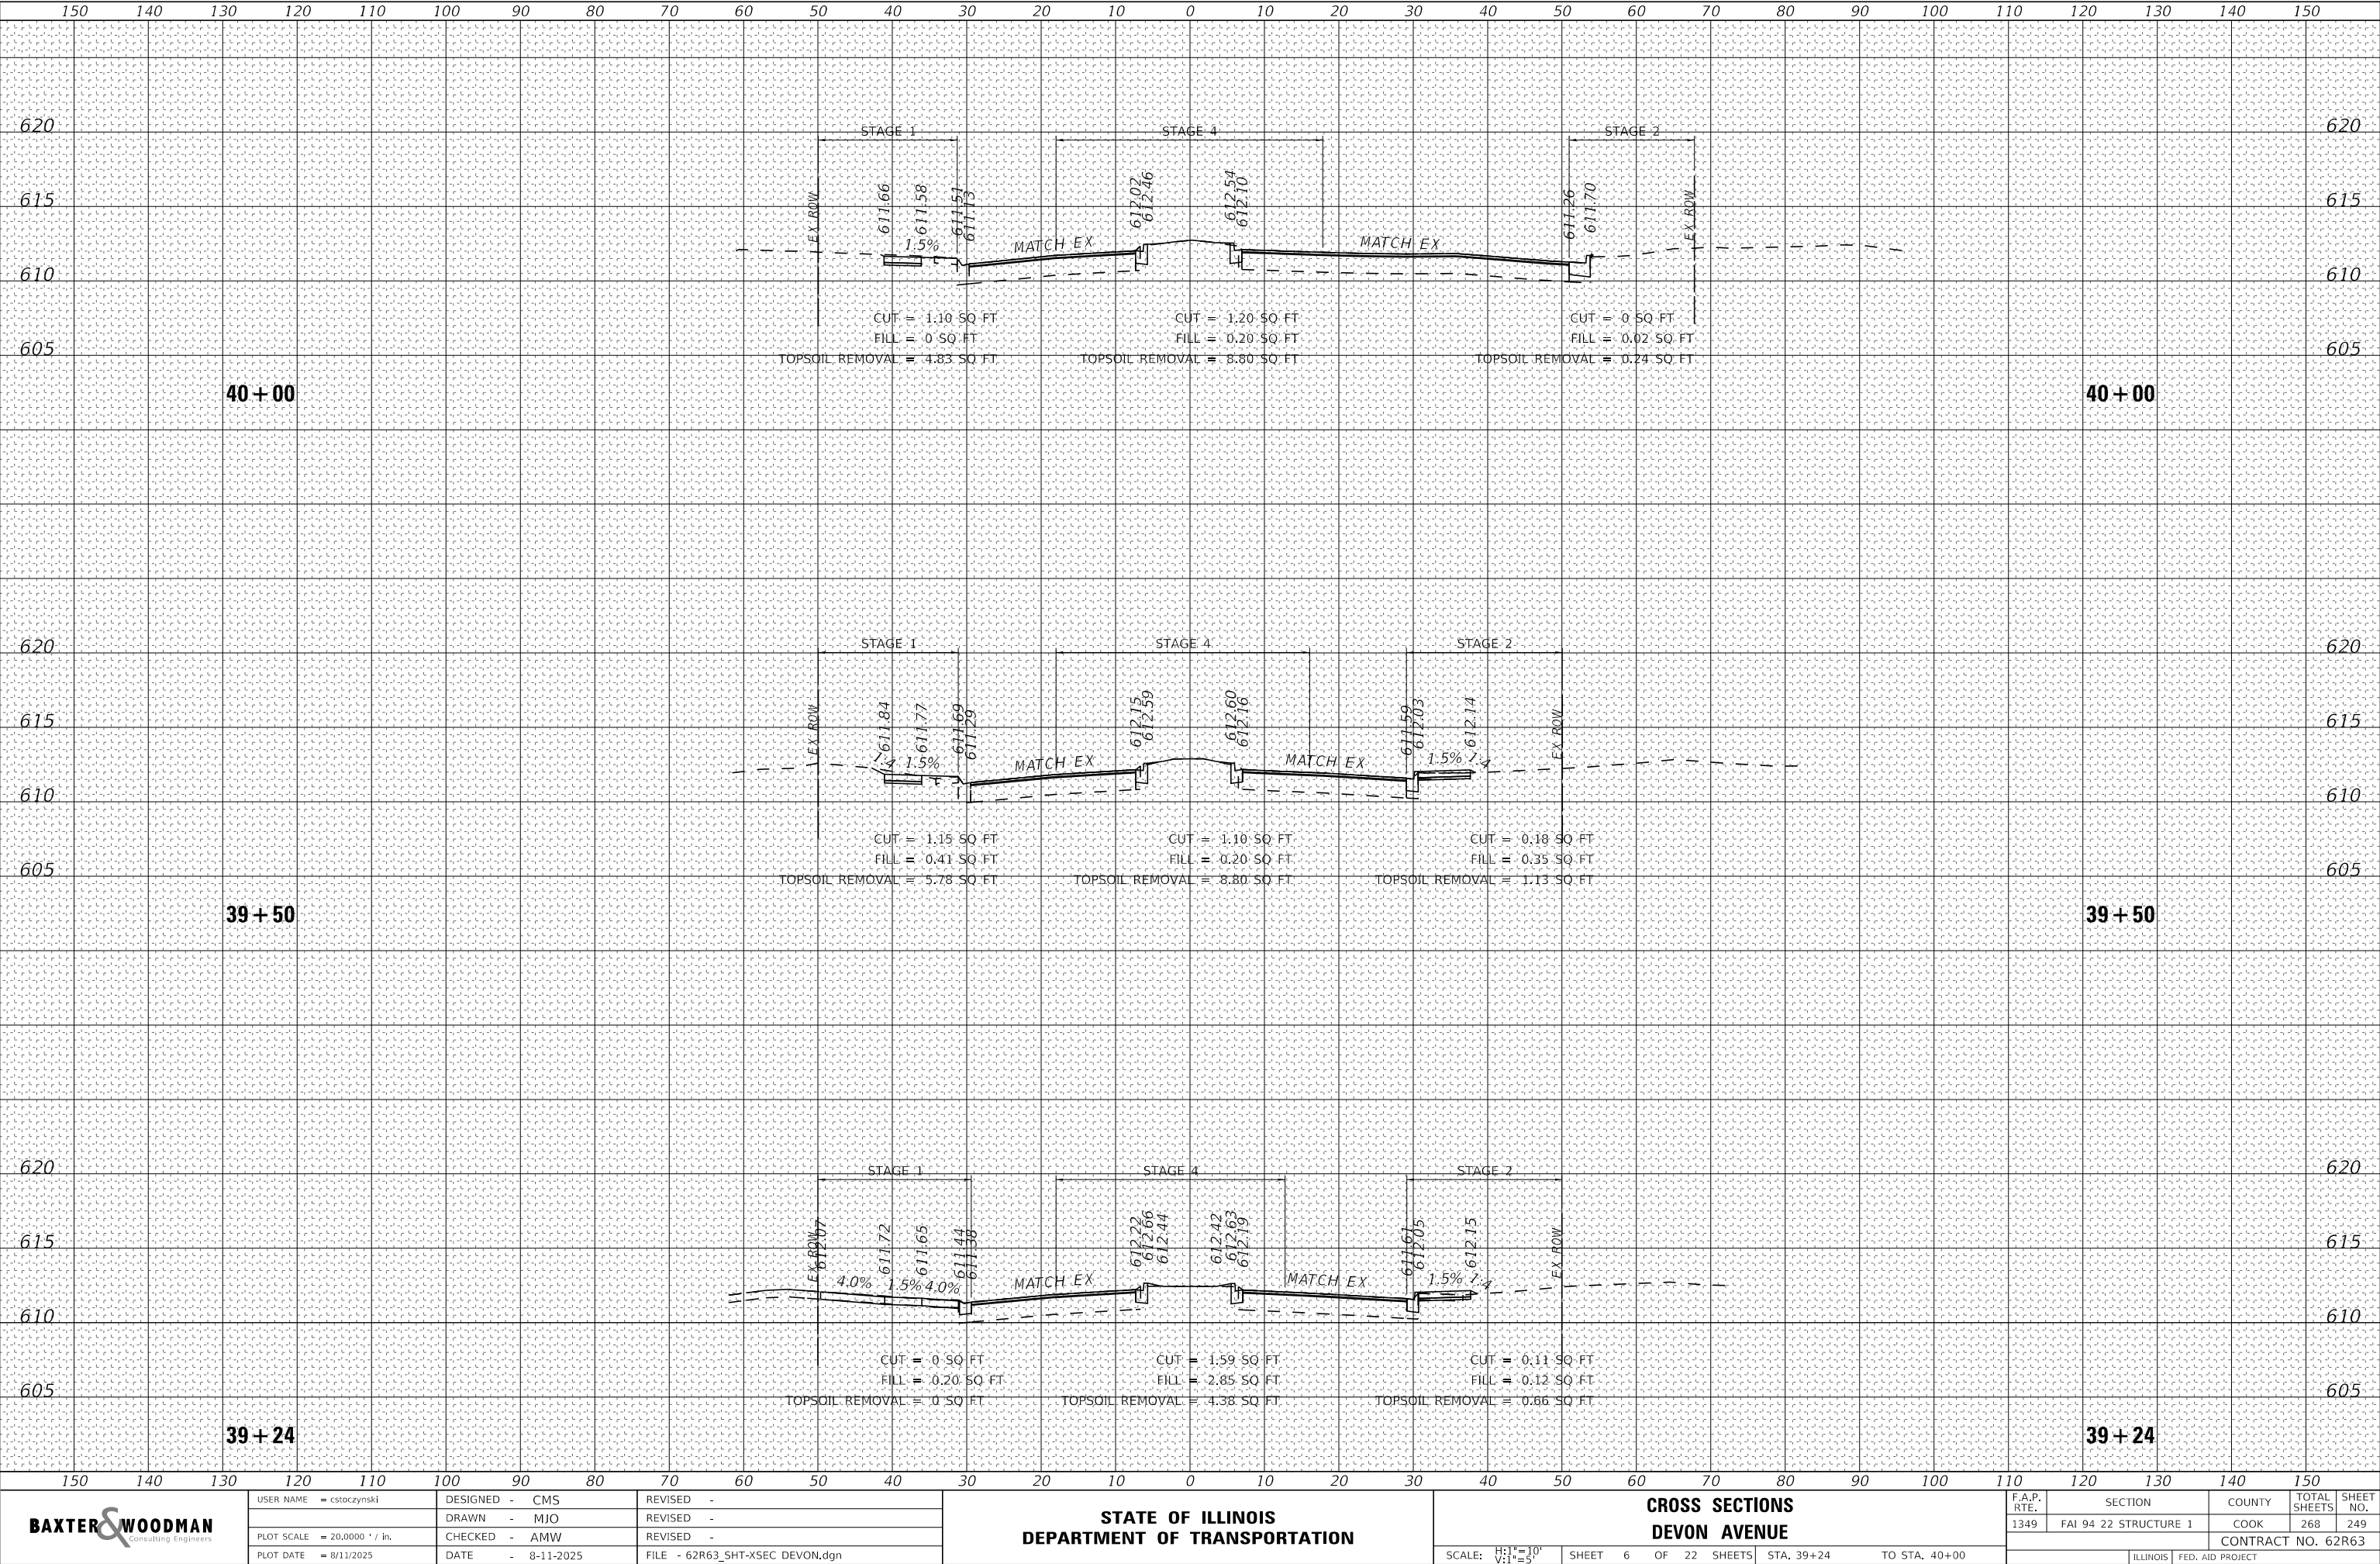

BAXTER & WOODMAN
Consulting Engineers

USER NAME = cstoczynski	DESIGNED - CMS	REVISED -
	DRAWN - MJO	REVISED -
PLOT SCALE = 20.0000 " / in.	CHECKED - AMW	REVISED -
PLOT DATE = 8/11/2025	DATE - 8-11-2025	FILE - 62R63_SHT-XSEC DEVON.dgn


STATE OF ILLINOIS
DEPARTMENT OF TRANSPORTATION

CROSS SECTIONS
DEVON AVENUE

SCALE: H:1"=10'
V:1"=5'
SHEET 6 OF 22 SHEETS
STA. 39+24 TO STA. 40+00

F.A.P. RTE.	SECTION	COUNTY	TOTAL SHEETS	SHEET NO.
1349	FAI 94 22 STRUCTURE 1	COOK	268	249
CONTRACT NO. 62R63				
ILLINOIS FED. AID PROJECT				

STATE OF ILLINOIS - PROFESSIONAL DESIGN FIRM
LICENSE NO. - 184-001121 - EXPIRES 4/30/2020
MODEL Default
FILE NAME: p:\work\paw.bentley.com\paw01\Documents\Projects\DOT\220958\CAD\Sheets\62R63_SHT-XSEC DEVON.dgn
...\\Plotdrv\paw-BW_Default.plt:cfig
...\\CAD\Plots\220958_Pen.tbl
c:\pw-bw\pw-bw.bentley.com_bw-pw-01\dms03479\62R63_SHT-XSEC DEVON.dgn

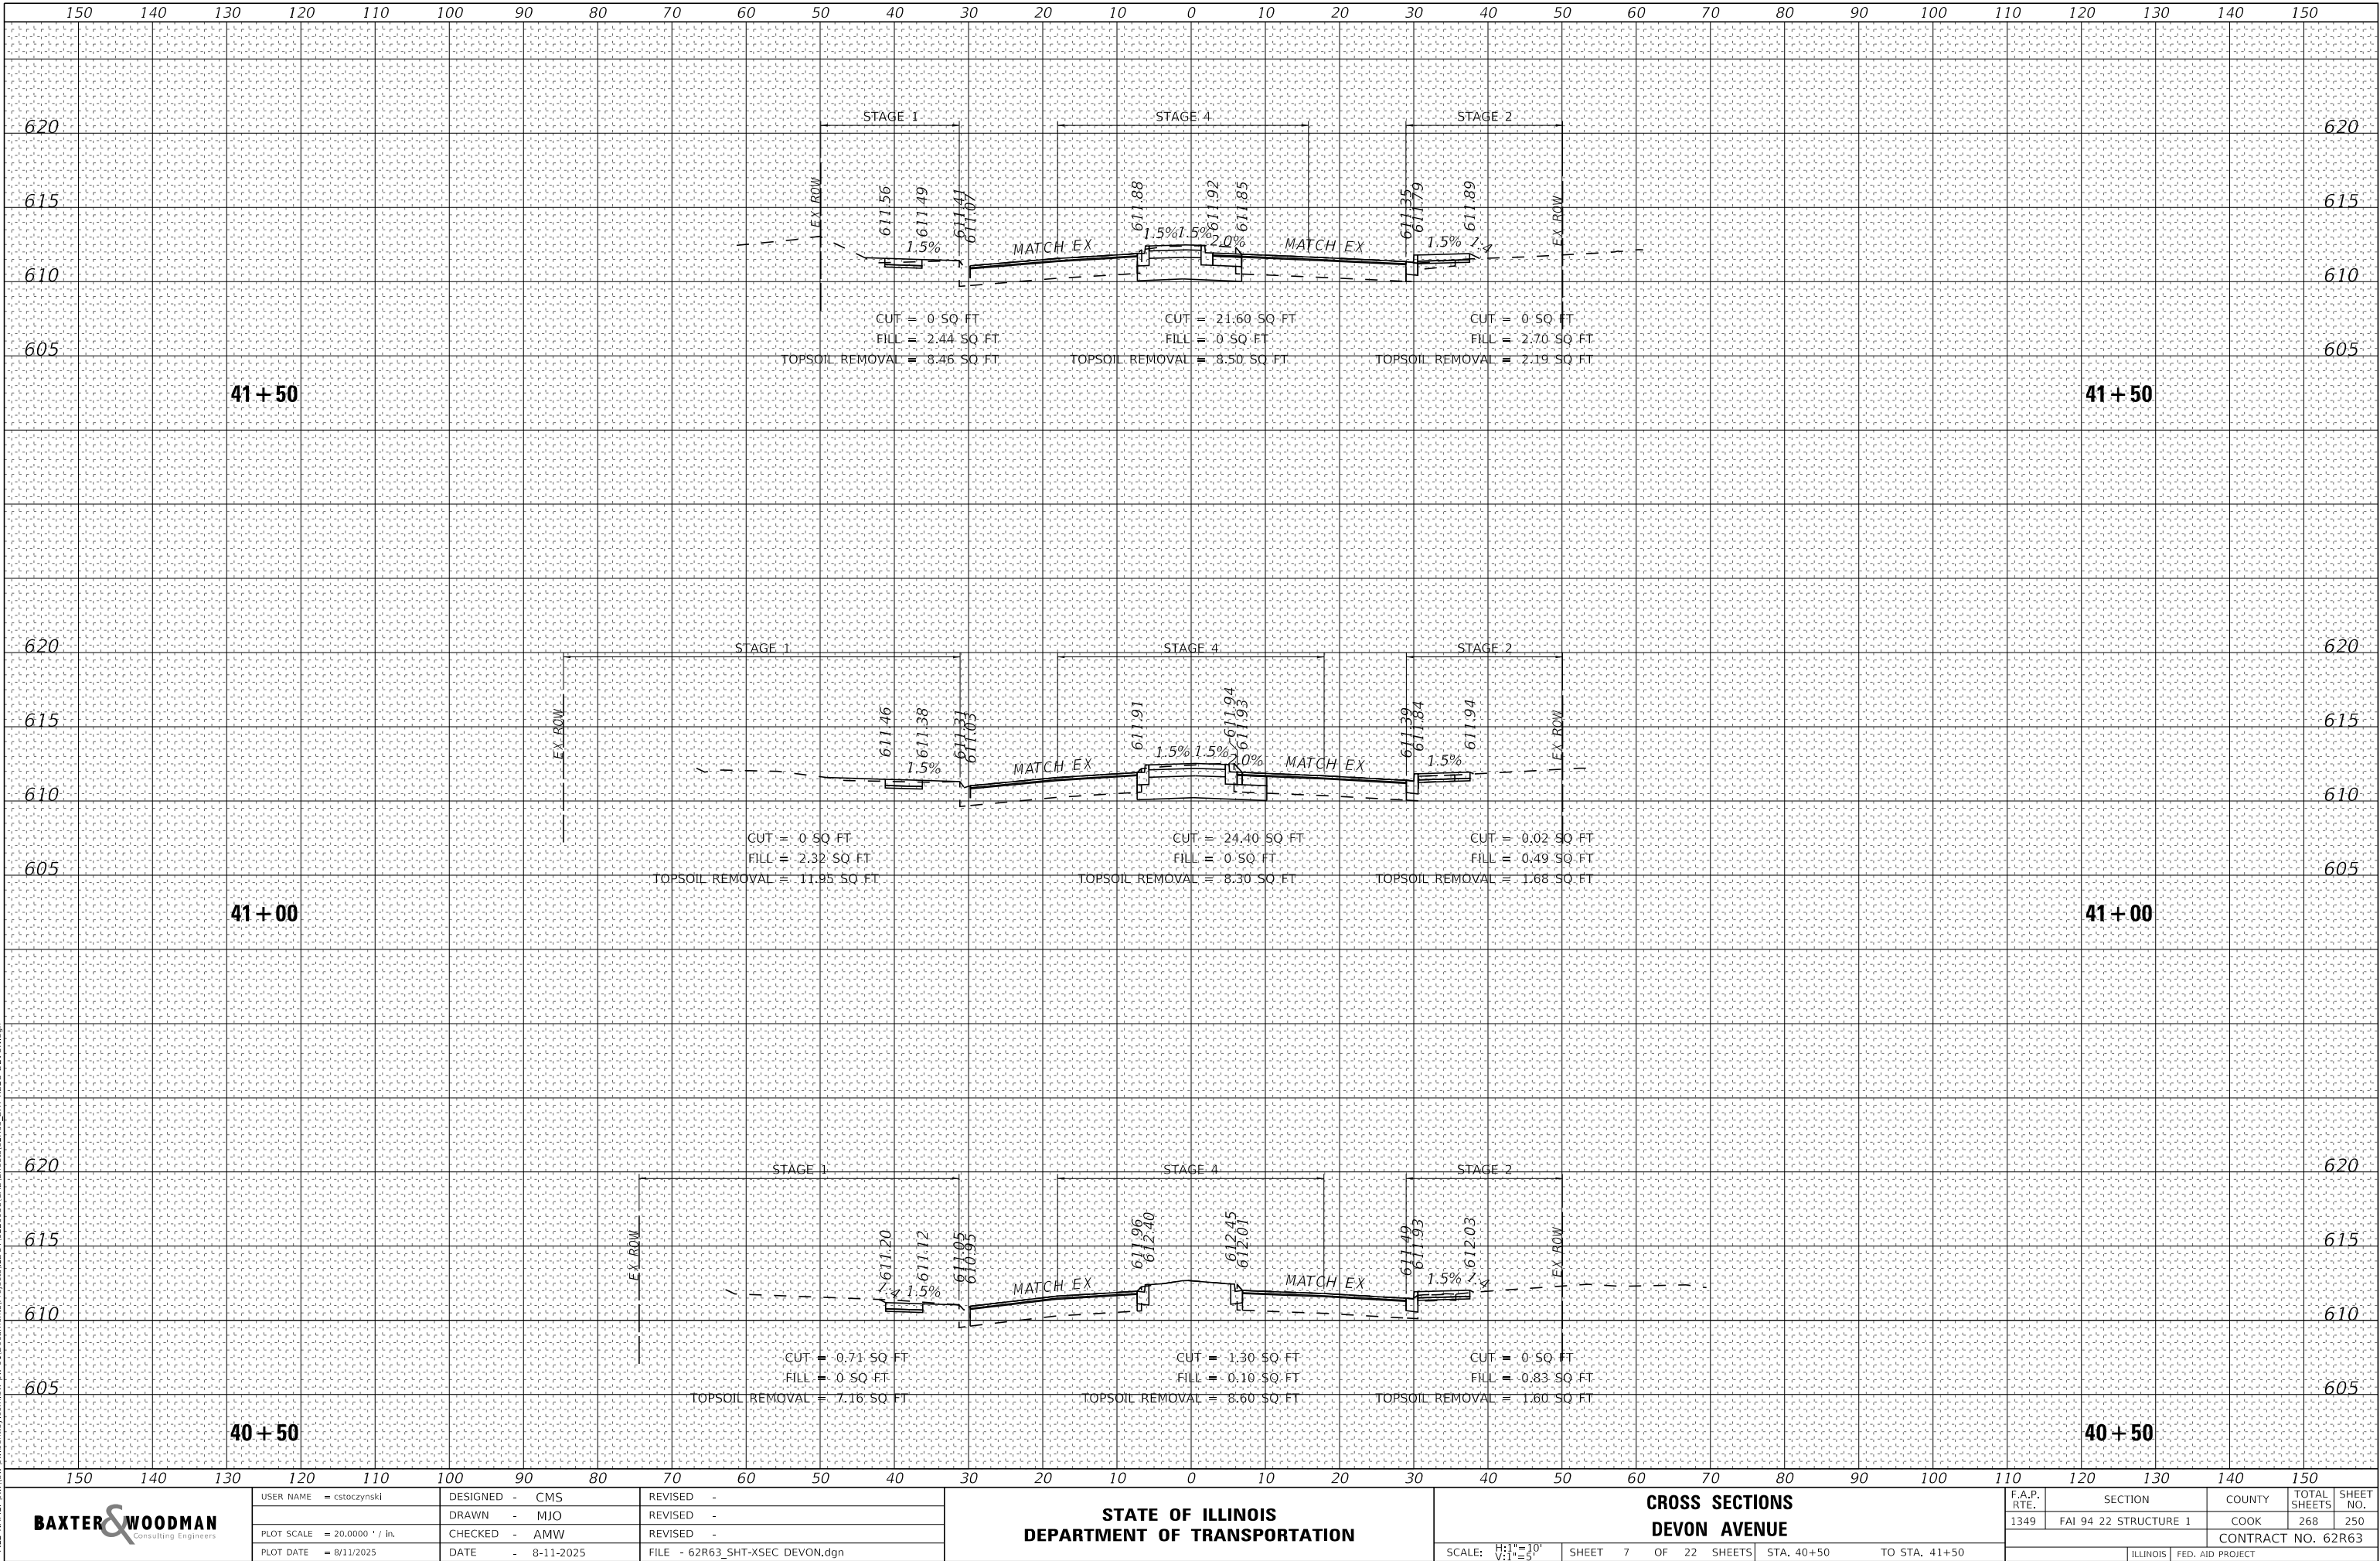

BAXTER & WOODMAN
Consulting Engineers

USER NAME = cstoczynski	DESIGNED - CMS	REVISED -
	DRAWN - MJO	REVISED -
PLOT SCALE = 20.0000 " / in.	CHECKED - AMW	REVISED -
PLOT DATE = 8/11/2025	DATE - 8-11-2025	FILE - 62R63_SHT-XSEC DEVON.dgn


STATE OF ILLINOIS
DEPARTMENT OF TRANSPORTATION

CROSS SECTIONS
DEVON AVENUE

SCALE: H:1"=10'
V:1"=5'
SHEET 7 OF 22 SHEETS
STA. 40+50 TO STA. 41+50

F.A.P. RTE.	SECTION	COUNTY	TOTAL SHEETS	SHEET NO.
1349	FAI 94 22 STRUCTURE 1	COOK	268	250
CONTRACT NO. 62R63				
ILLINOIS FED. AID PROJECT				

STATE OF ILLINOIS - PROFESSIONAL DESIGN FIRM
LICENSE NO. - 184-001121 - EXPIRES 4/30/2020
MODEL: Default
FILE NAME: p:\bentley.com\bw\paw01\Documents\Projects\DOT\220958\CAD\Sheets\62R63_SHT-XSEC DEVON.dgn
...\\Plotdrv\paw01\BW_Default.plt;cfig
...\\CAD\Plots\220958_Pen.tbl
c:\bw-bw\bw-pw-bw.bentley.com_bw-pw-01\dms03479\62R63_SHT-XSEC DEVON.dgn

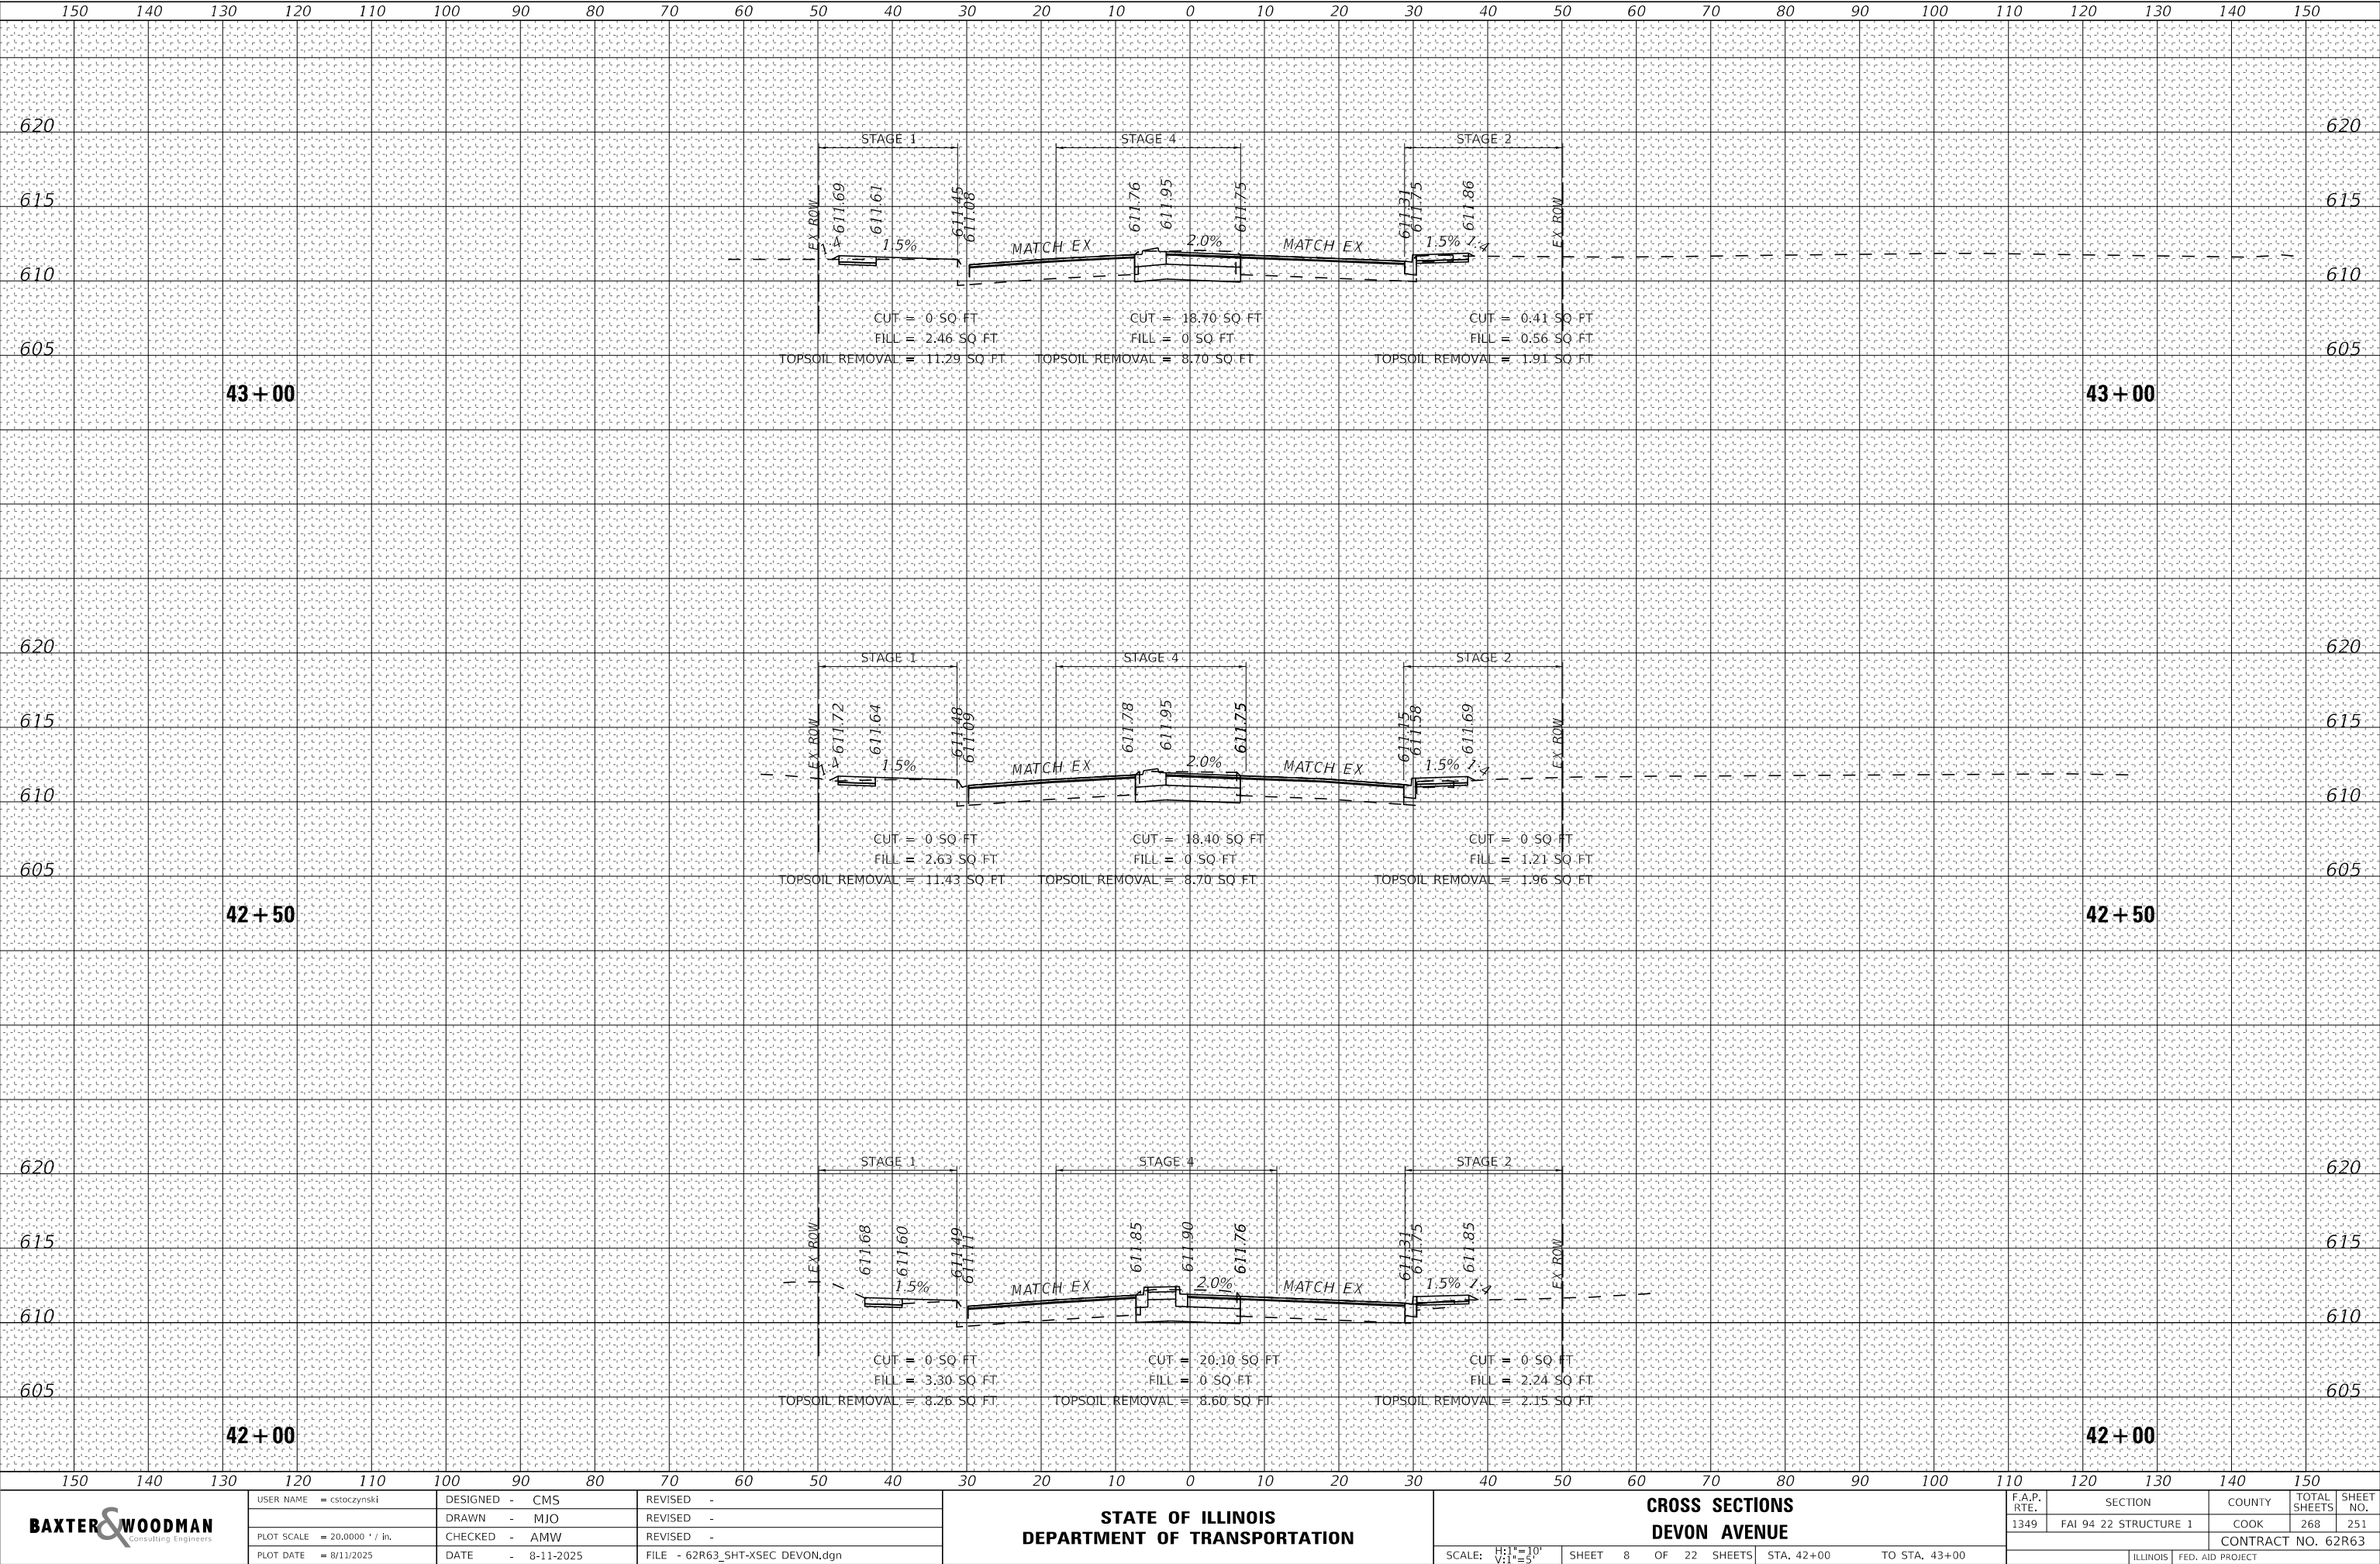

BAXTER & WOODMAN
Consulting Engineers

USER NAME = cstoczynski	DESIGNED - CMS	REVISED -
	DRAWN - MJO	REVISED -
PLOT SCALE = 20.0000 " / in.	CHECKED - AMW	REVISED -
PLOT DATE = 8/11/2025	DATE - 8-11-2025	FILE - 62R63_SHT-XSEC DEVON.dgn


STATE OF ILLINOIS
DEPARTMENT OF TRANSPORTATION

CROSS SECTIONS
DEVON AVENUE

SCALE: H:1"=10'
V:1"=5'
SHEET 8 OF 22 SHEETS
STA. 42+00 TO STA. 43+00

F.A.P. RTE.	SECTION	COUNTY	TOTAL SHEETS	SHEET NO.
1349	FAI 94 22 STRUCTURE 1	COOK	268	251
CONTRACT NO. 62R63				
ILLINOIS FED. AID PROJECT				

STATE OF ILLINOIS - PROFESSIONAL DESIGN FIRM
LICENSE NO. - 184-001121 - EXPIRES 4/30/2020
MODEL: Default
FILE NAME: p:\b\www.bentley.com\www\p01\Documents\Projects\ILLDOT\220958\CAD\Sheets\2R63_SHT-XSEC DEVON.dgn
...\\Plotdrv\pdf-BW_Default.plt:cfgr
...\\CAD\Plots\220958_Pen.tbl
c:\bw-bw\bw-pw.bentley.com_bw-pw-01\dms03479\62R63_SHT-XSEC DEVON.dgn

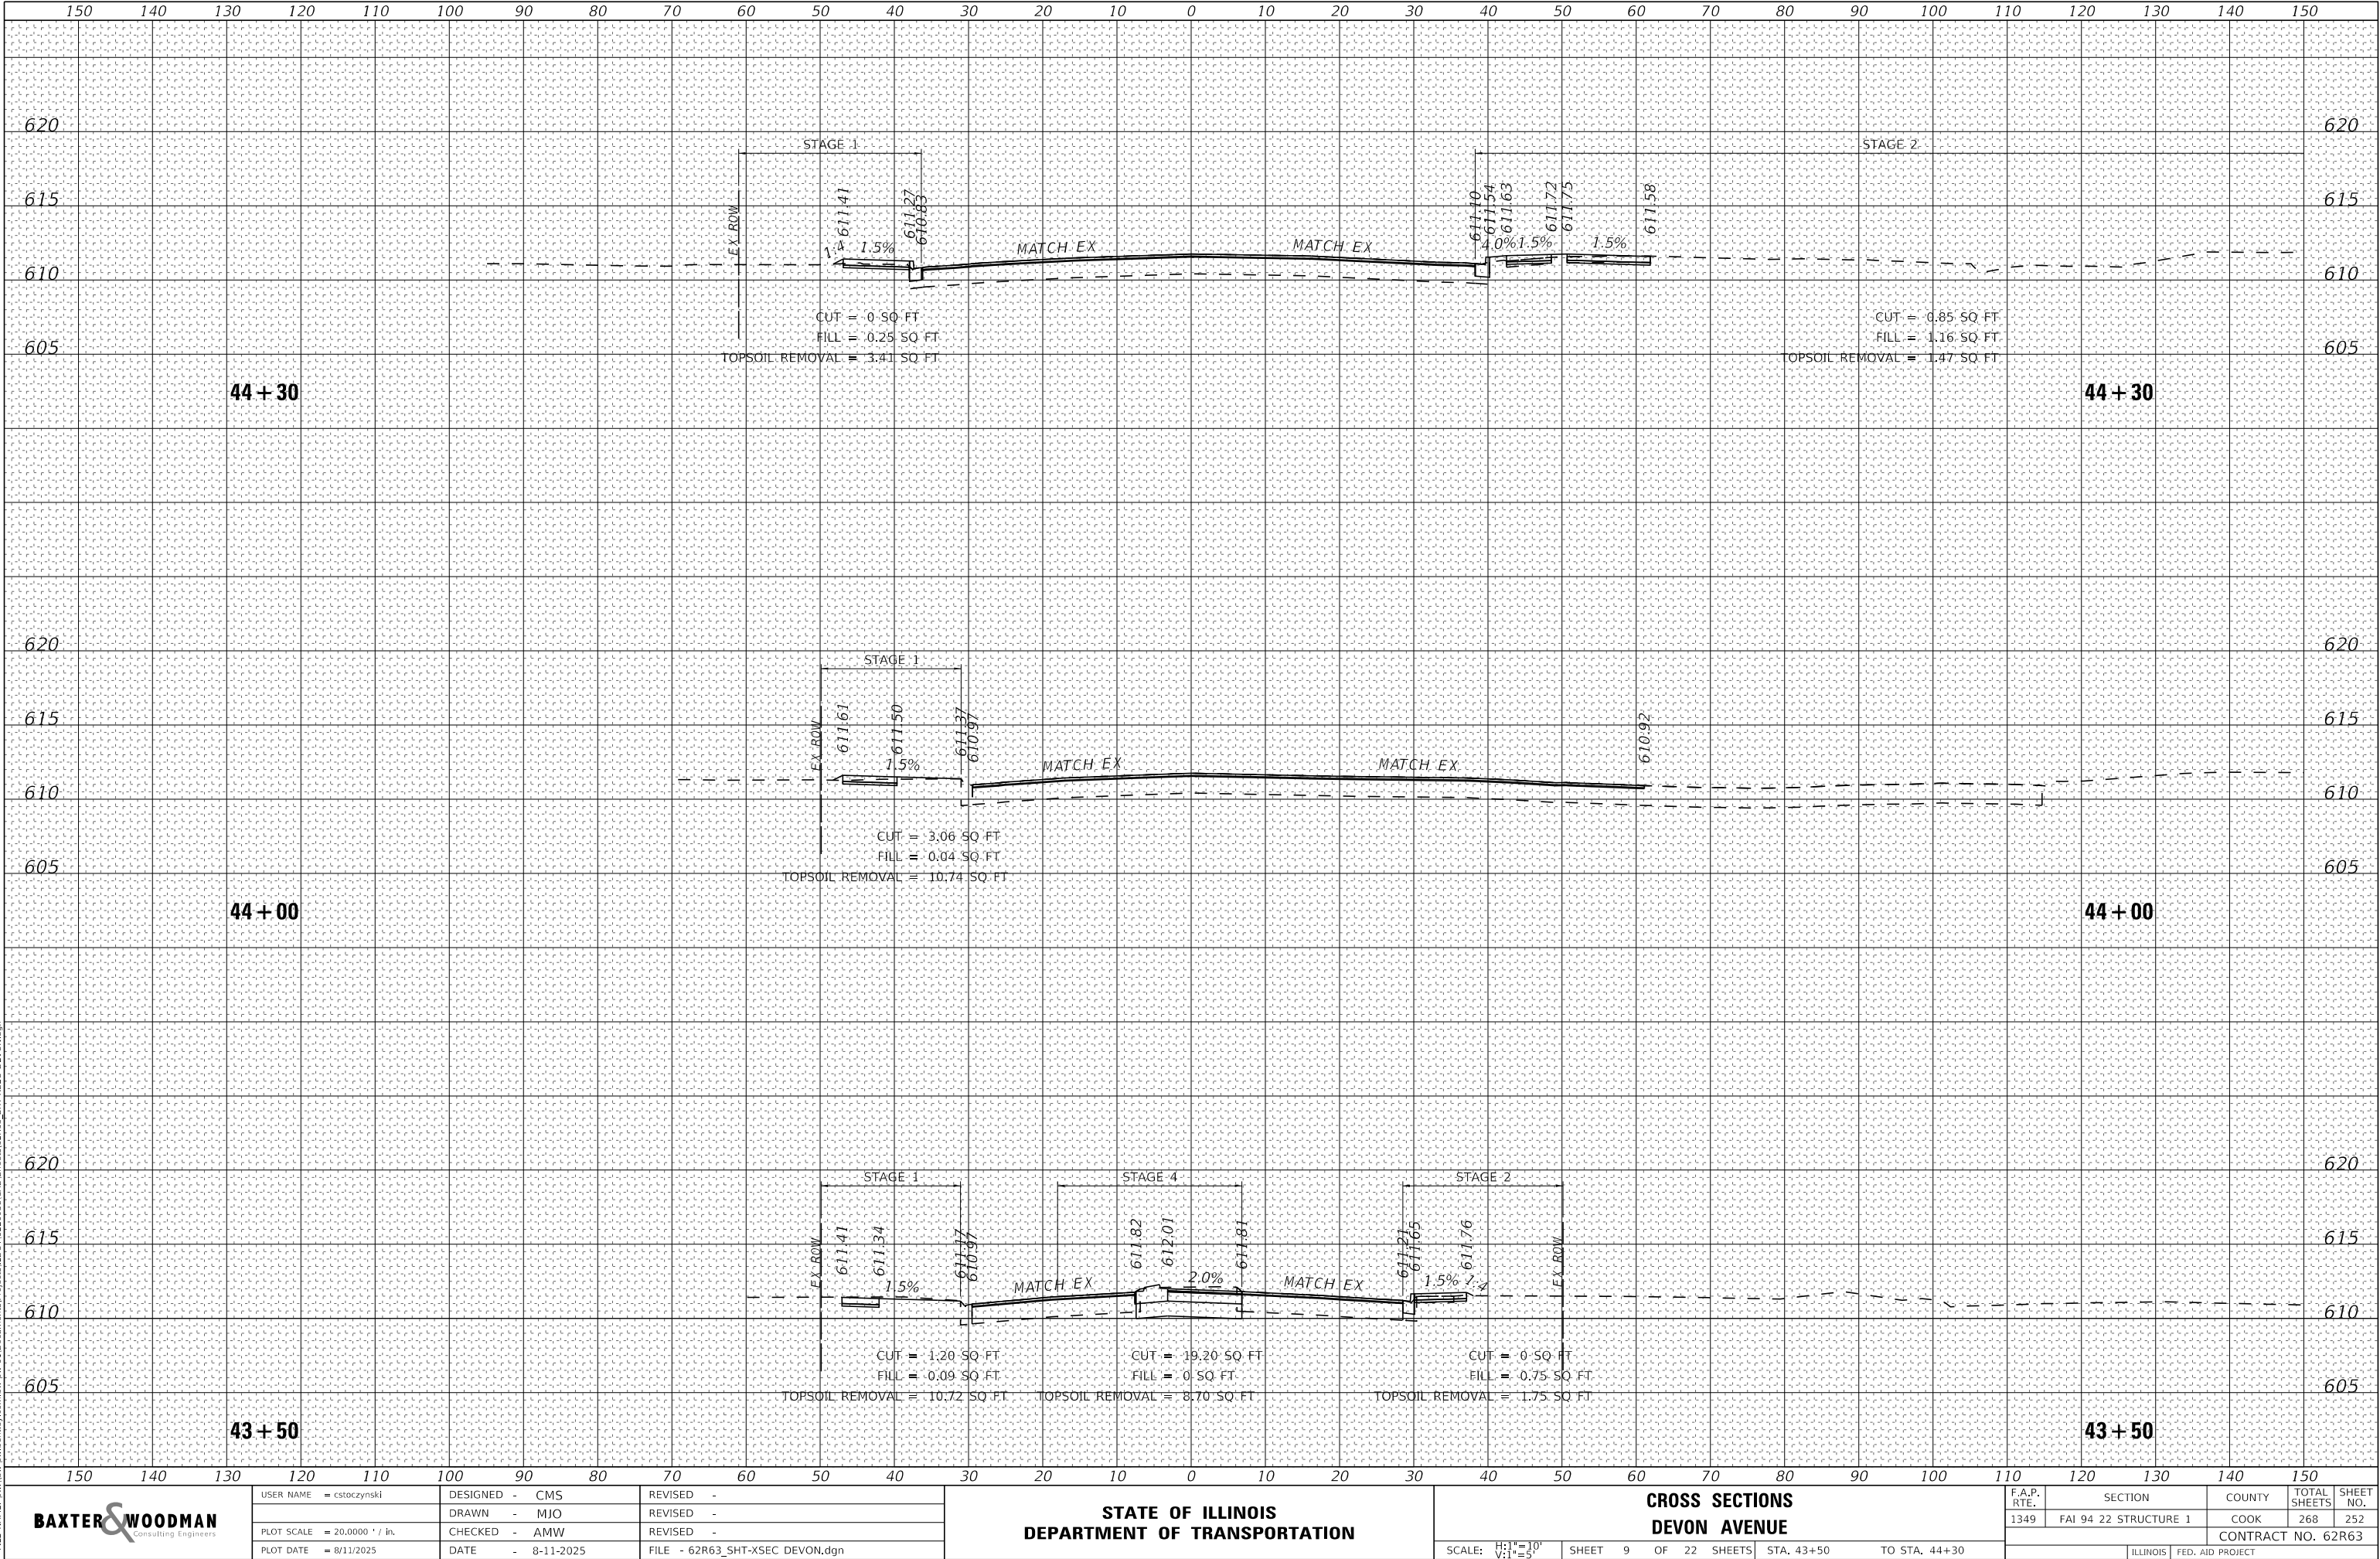

BAXTER & WOODMAN
Consulting Engineers

USER NAME = cstoczynski	DESIGNED - CMS	REVISED -
	DRAWN - MJO	REVISED -
PLOT SCALE = 20,000" / in.	CHECKED - AMW	REVISED -
PLOT DATE = 8/11/2025	DATE - 8-11-2025	FILE - 62R63_SHT-XSEC DEVON.dgn

STATE OF ILLINOIS
DEPARTMENT OF TRANSPORTATION

CROSS SECTIONS
DEVON AVENUE

SCALE: H:1"=10'
V:1"=5'
SHEET 9 OF 22 SHEETS
STA. 43+50 TO STA. 44+30


F.A.P. RTE.	SECTION	COUNTY	TOTAL SHEETS	SHEET NO.
1349	FAI 94 22 STRUCTURE 1	COOK	268	252
CONTRACT NO. 62R63				
ILLINOIS FED. AID PROJECT				

STATE OF ILLINOIS - PROFESSIONAL DESIGN FIRM
LICENSE NO. - 184-001121 - EXPIRES 4/30/2020
cstoczynski 8/11/2025 6:57:10 AM
MODEL: Default
FILE NAME: p:\work\paw.bentley.com\paw01\Documents\Projects\DOT\220958\CAD\Sheets\62R63_SHT-XSEC DEVON.dgn

...Plotdrv\pdf-BW_Default.plt:cf

...CAD\Plots\220958_Pen.tbl

c:\pw-bw\bw-pw.bentley.com_bw-pw-01\dms03479\62R63_SHT-XSEC DEVON.dgn

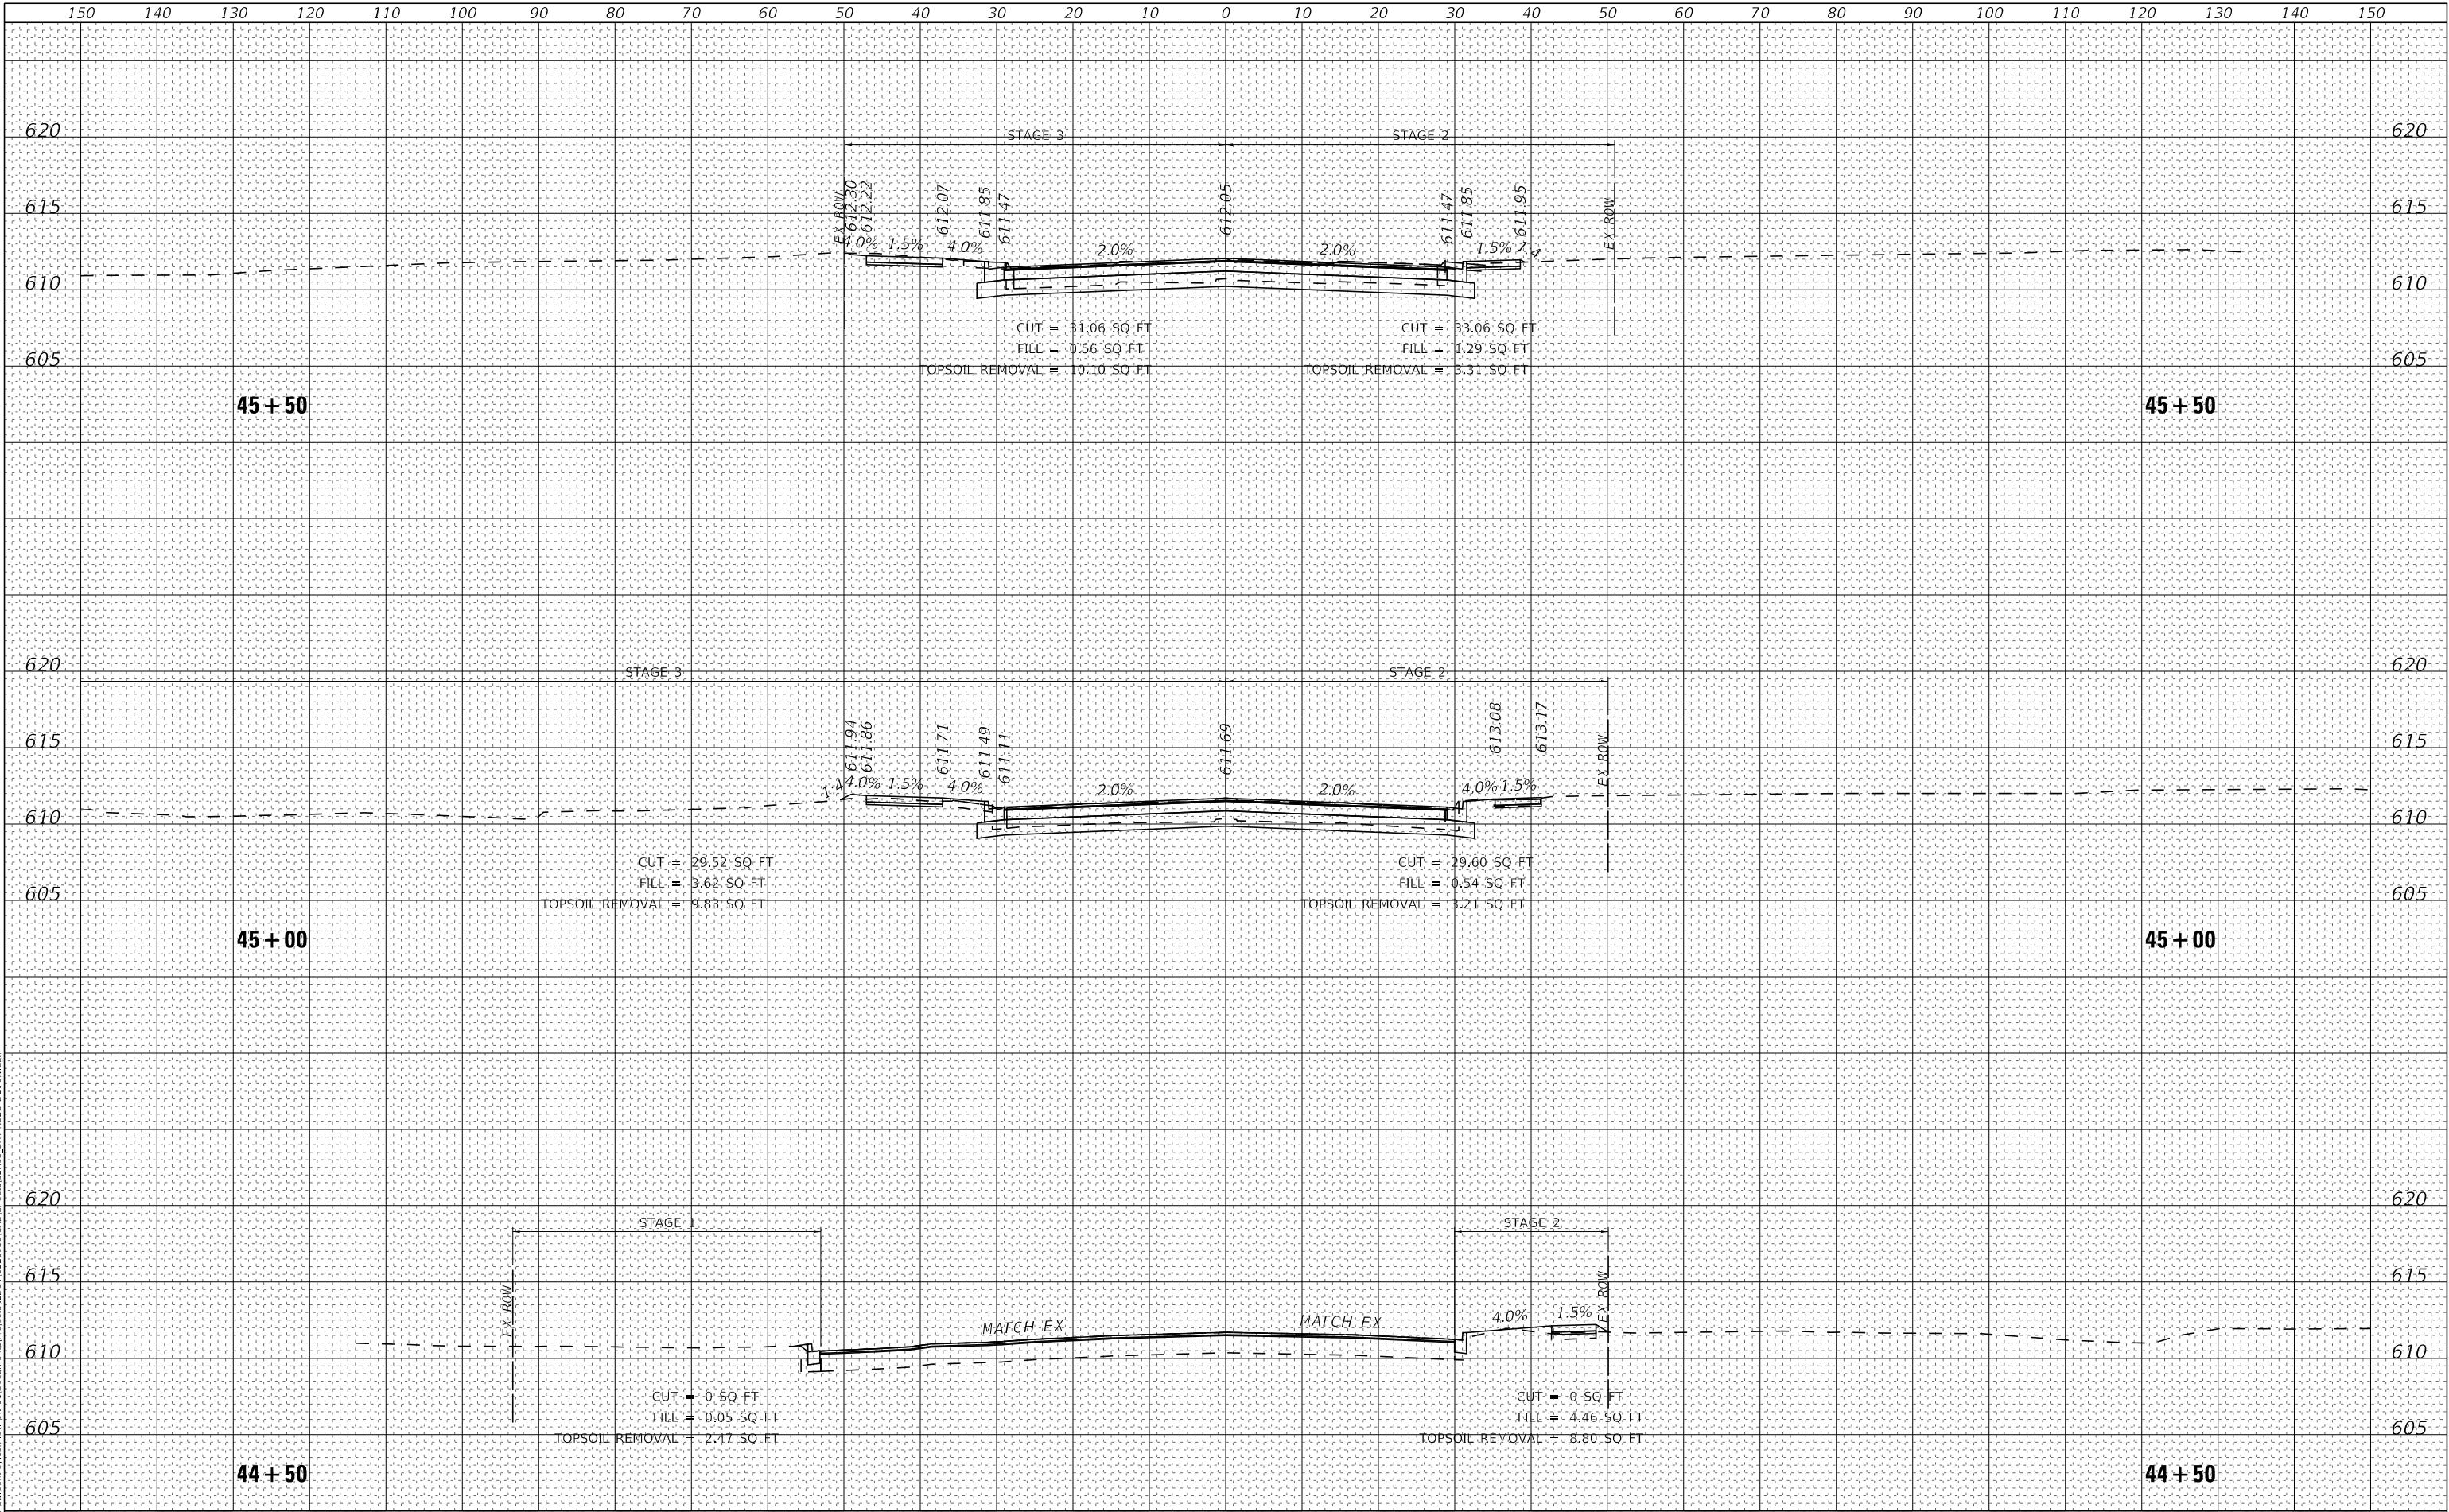

BAXTER & WOODMAN
Consulting Engineers

USER NAME = cstoczynski	DESIGNED - CMS	REVISED -
	DRAWN - MJO	REVISED -
PLOT SCALE = 20.0000 " / in.	CHECKED - AMW	REVISED -
PLOT DATE = 8/11/2025	DATE - 8-11-2025	FILE - 62R63_SHT-XSEC DEVON.dgn


STATE OF ILLINOIS
DEPARTMENT OF TRANSPORTATION

CROSS SECTIONS
DEVON AVENUE

SCALE: H:1"=10'
V:1"=5'
SHEET 10 OF 22 SHEETS
STA. 44+50 TO STA. 45+50

F.A.P. RTE.	SECTION	COUNTY	TOTAL SHEETS	SHEET NO.
1349	FAI 94 22 STRUCTURE 1	COOK	268	253
CONTRACT NO. 62R63				
ILLINOIS FED. AID PROJECT				

STATE OF ILLINOIS - PROFESSIONAL DESIGN FIRM
LICENSE NO. - 184-001121 - EXPIRES 4/30/2020
MODEL: Default
FILE NAME: p:\x\www.bentley.com\www01\Documents\Projects\DOT\0220958\CAD\Sheets\62R63_SHT-XSEC DEVON.dgn
...\\Plotdrv\pdf\BW_Default.plt;cfig
...\\CAD\Plots\220958_Pen.tbl
c:\bw-bw\bw-pw.bentley.com_bw-pw-01\dms03479\62R63_SHT-XSEC DEVON.dgn

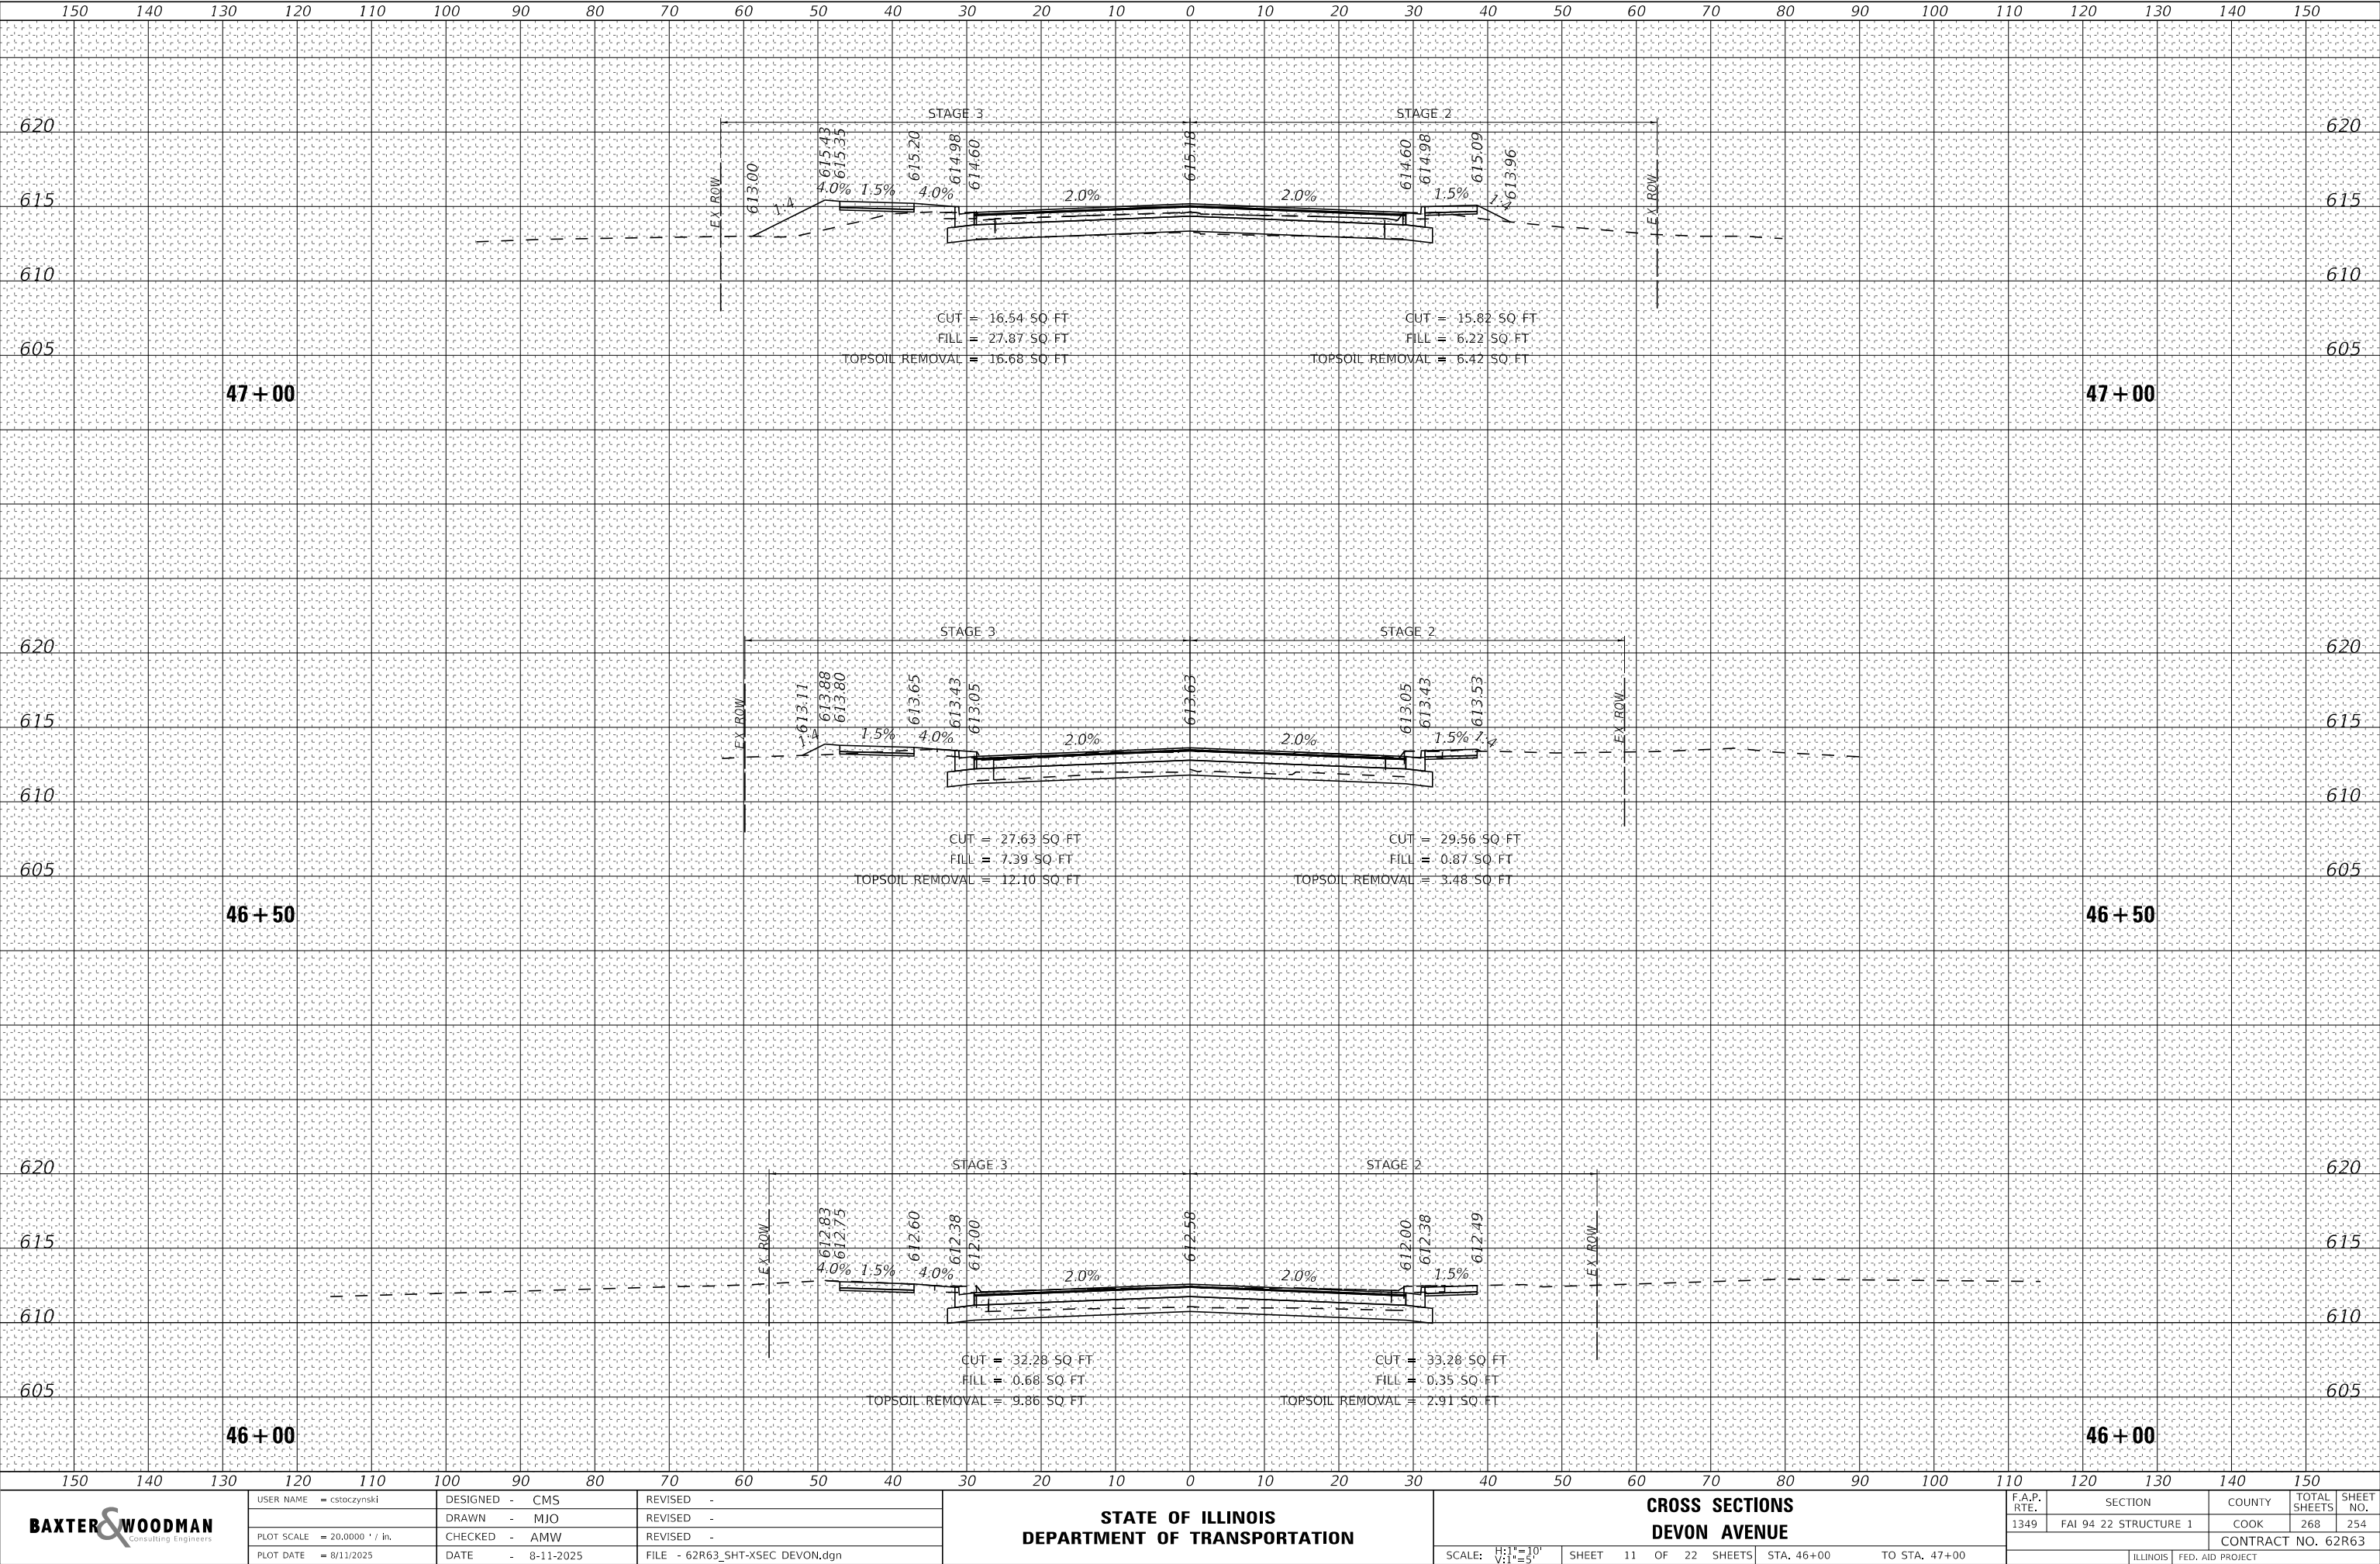

USER NAME = cstoczynski	DESIGNED - CMS	REVISED -
	DRAWN - MJO	REVISED -
PLOT SCALE = 20.0000 " / in.	CHECKED - AMW	REVISED -
PLOT DATE = 8/11/2025	DATE - 8-11-2025	FILE - 62R63_SHT-XSEC DEVON.dgn


STATE OF ILLINOIS
DEPARTMENT OF TRANSPORTATION

CROSS SECTIONS
DEVON AVENUE

SCALE: H:1"=10'
V:1"=5'
SHEET 11 OF 22 SHEETS
STA. 46+00 TO STA. 47+00

F.A.P. RTE.	SECTION	COUNTY	TOTAL SHEETS	SHEET NO.
1349	FAI 94 22 STRUCTURE 1	COOK	268	254
CONTRACT NO. 62R63				
ILLINOIS FED. AID PROJECT				

STATE OF ILLINOIS - PROFESSIONAL DESIGN FIRM
LICENSE NO. - 184-001121 - EXPIRES 4/30/2020
MODEL Default
FILE NAME: p:\bentley.com\bw\paw01\Documents\Projects\DOT\220958\CAD\Sheets\263_SHT-XSEC DEVON.dgn
...\\Plotdrv\pdf\BW_Default.plt;cfgr
...\\CAD\Plots\220958_Pen.tbl
c:\bw-bw\bw-pw\bw-bentley.com_bw-pw-01\dms03479\62R63_SHT-XSEC DEVON.dgn

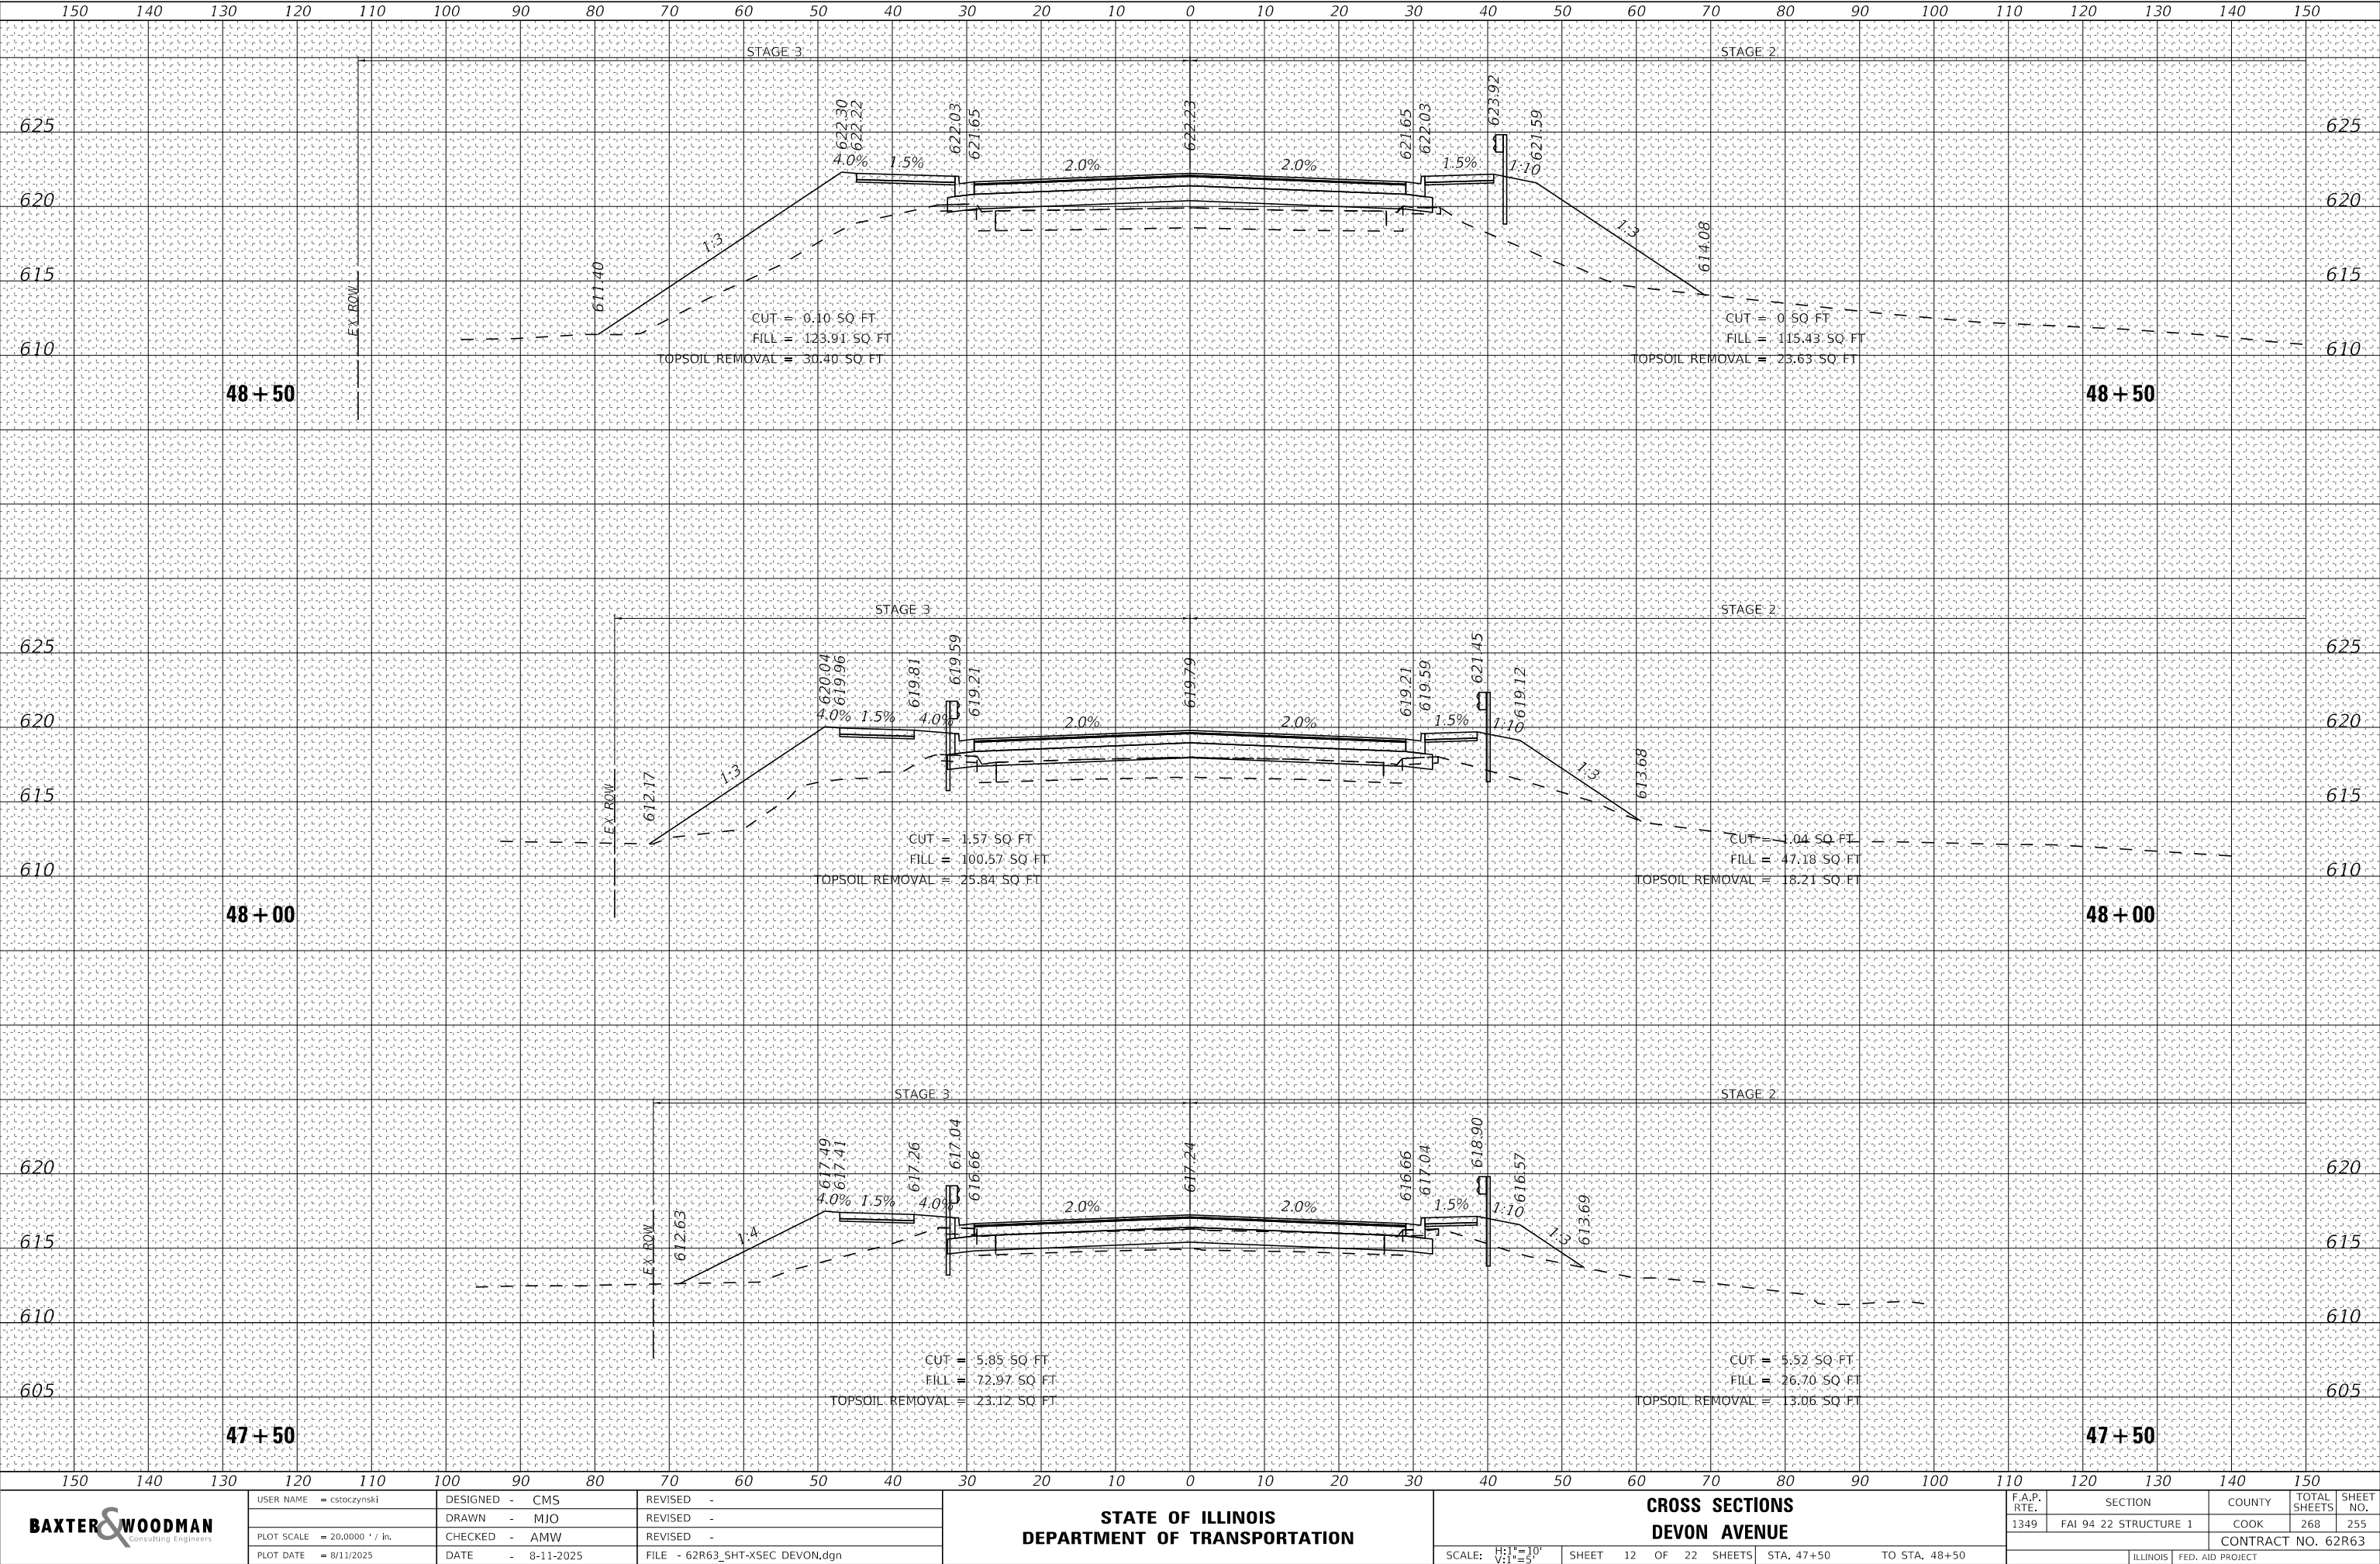

BAXTER & WOODMAN
Consulting Engineers

USER NAME = cstoczynski
PLOT SCALE = 20.0000" / 1in.
PLOT DATE = 8/11/2025

DESIGNED - CMS
DRAWN - MJO
CHECKED - AMW
DATE - 8-11-2025

REVISED -
REVISED -
REVISED -
FILE - 62R63_SHT-XSEC DEVON.dgn

STATE OF ILLINOIS
DEPARTMENT OF TRANSPORTATION


CROSS SECTIONS
DEVON AVENUE

SCALE: H:1"=10'
V:1"=5'
SHEET 12 OF 22 SHEETS
STA. 47+50 TO STA. 48+50

F.A.P. RTE.	SECTION	COUNTY	TOTAL SHEETS	SHEET NO.
1349	FAI 94 22 STRUCTURE 1	COOK	268	255
CONTRACT NO. 62R63				
ILLINOIS FED. AID PROJECT				

STATE OF ILLINOIS - PROFESSIONAL DESIGN FIRM
LICENSE NO. - 184-001121 - EXPIRES 4/30/2020
MODEL Default
FILE NAME: p:\bentley.com\bw\p01\Documents\Projects\DOT\220958\CAD\Sheets\62R63_SHT-XSEC DEVON.dgn

...Plotdrv\pdf\BW_Default.plt;cfp
...CAD\Plots\220958_Pen.tbl
c:\bw-bw\bw-pw\bw-bentley.com_bw-pw-01\dms03479\62R63_SHT-XSEC DEVON.dgn

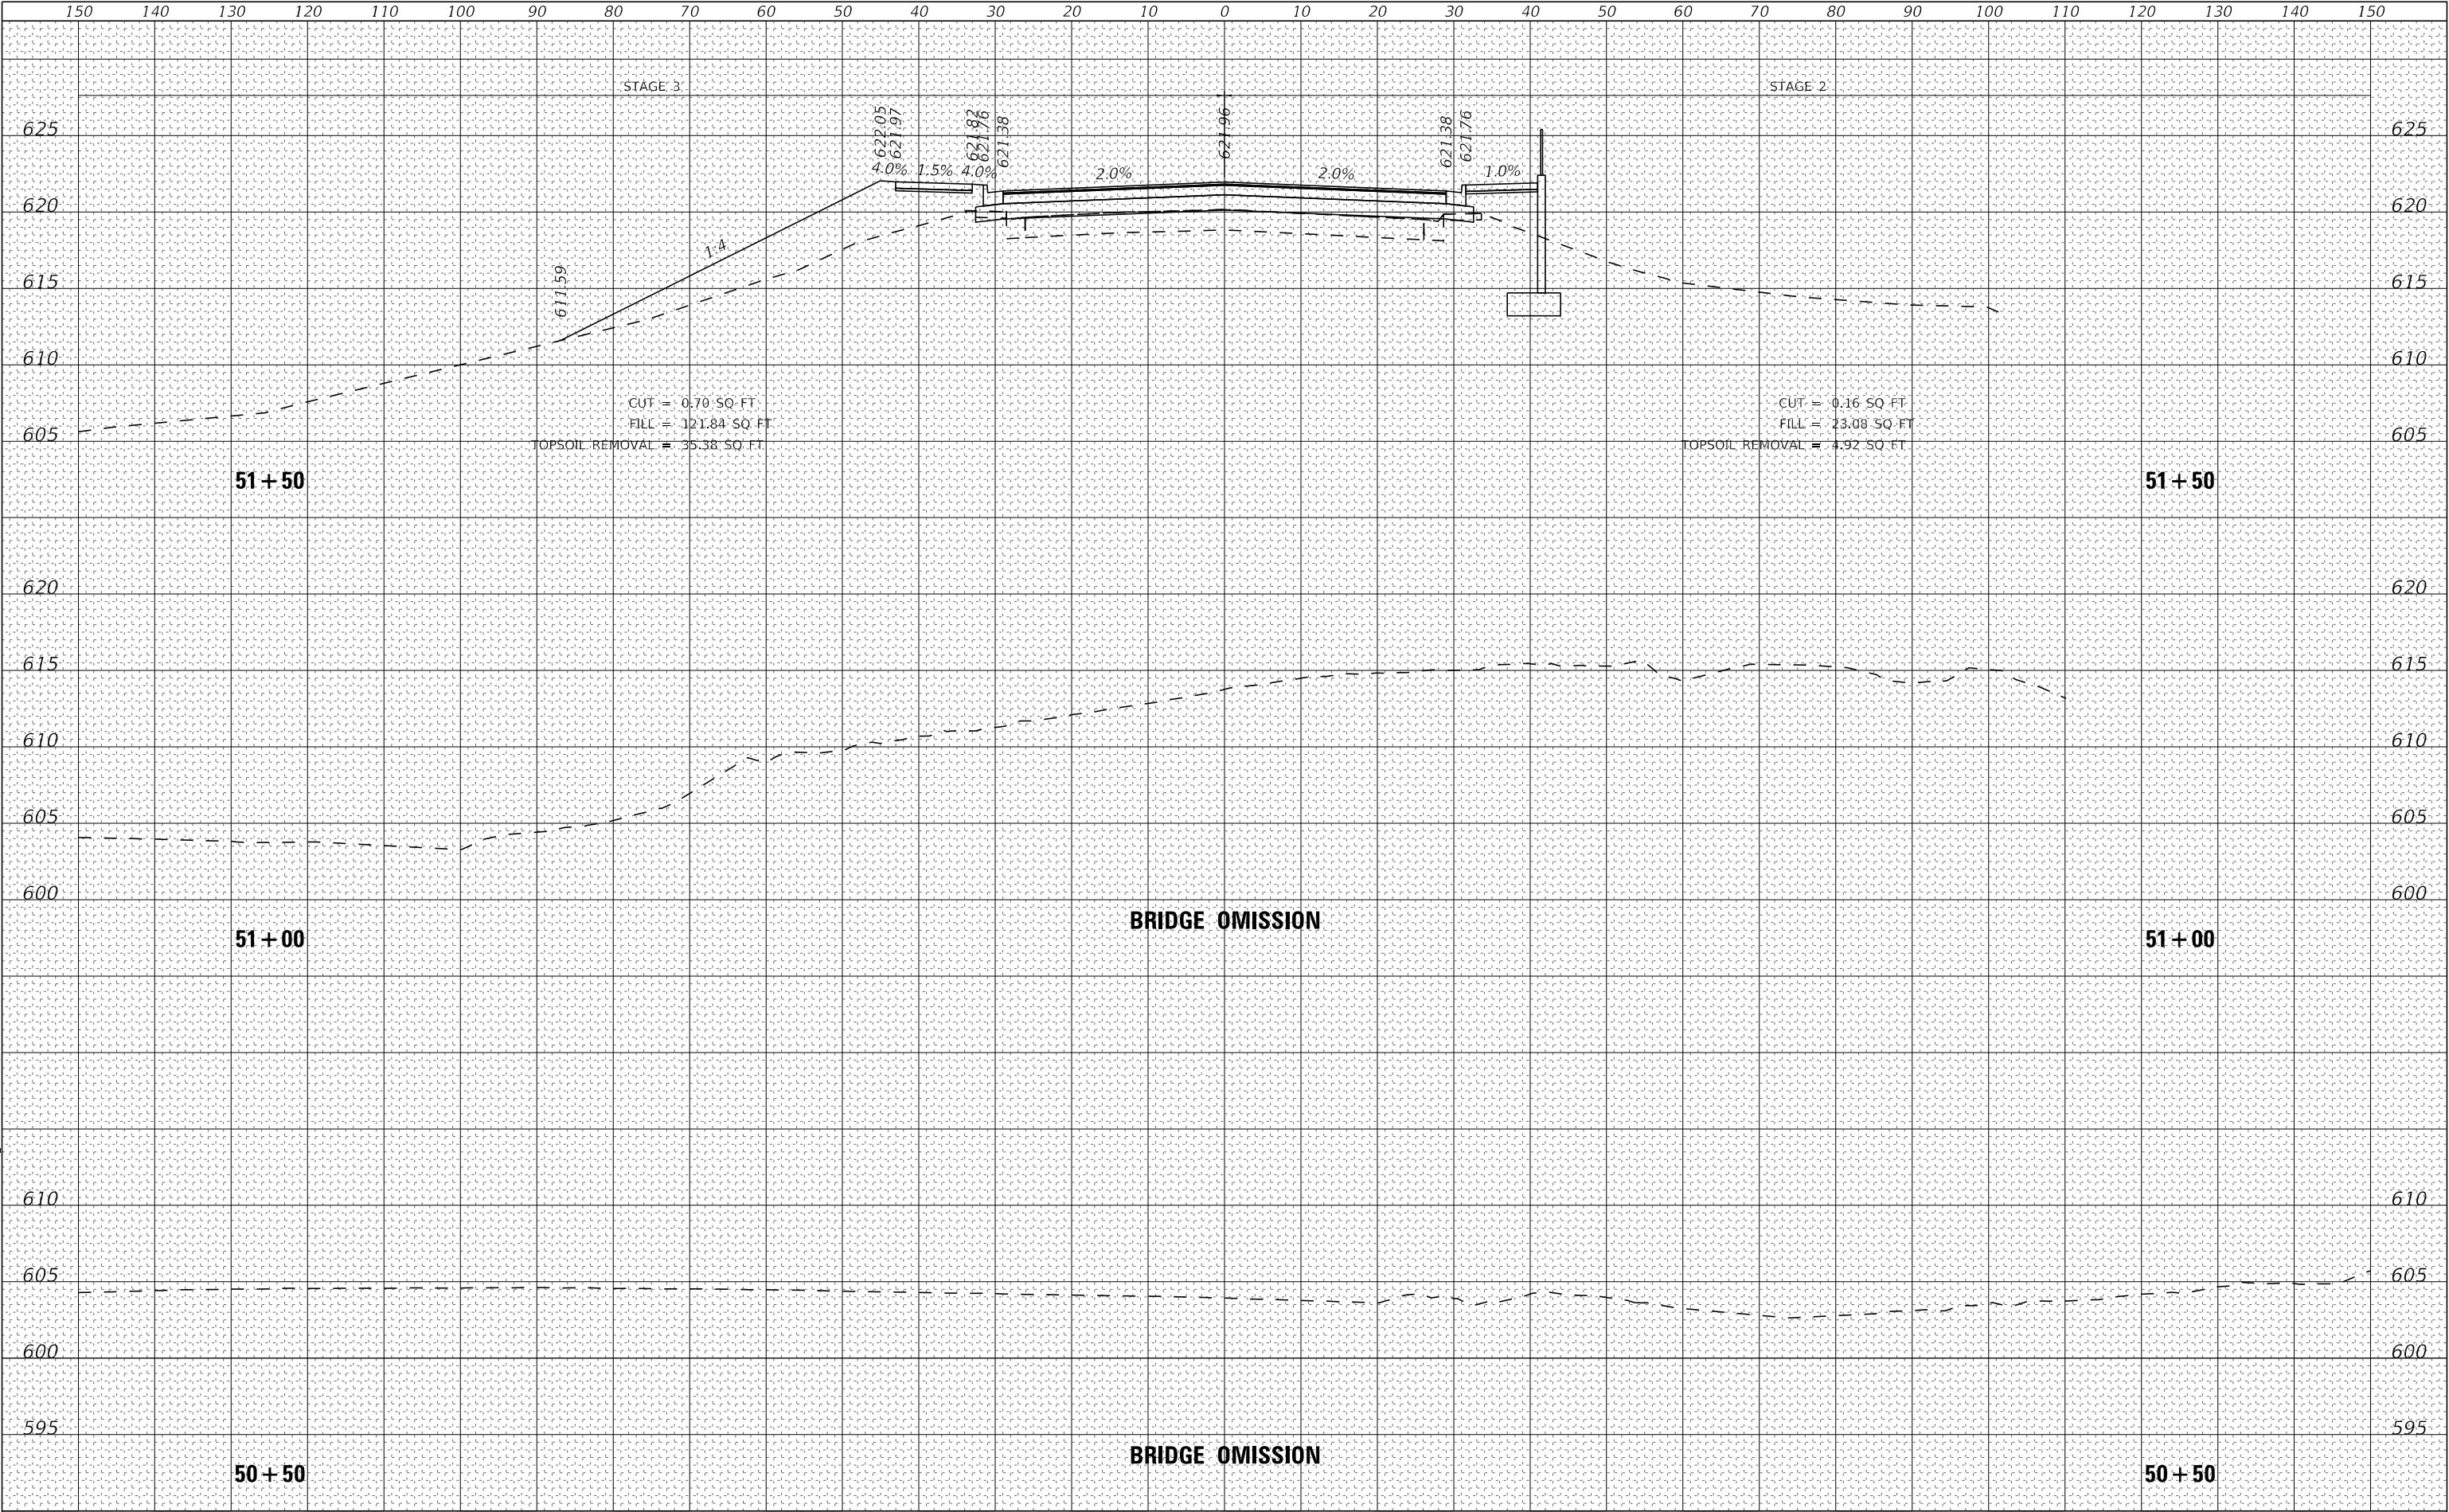

BAXTER & WOODMAN
Consulting Engineers

USER NAME = cstoczynski	DESIGNED - CMS	REVISED -
DRAWN - MJO	REVISED -	
PLOT SCALE = 20.0000 " / in.	CHECKED - AMW	REVISED -
PLOT DATE = 8/11/2025	DATE - 8-11-2025	FILE - 62R63_SHT-XSEC DEVON.dgn


STATE OF ILLINOIS
DEPARTMENT OF TRANSPORTATION

CROSS SECTIONS
DEVON AVENUE

SCALE: $\frac{H:1"}{V:1"} = 10'$
 $\frac{H:1"}{V:1"} = 5'$ SHEET 14 OF 22 SHEETS STA. 50+50 TO STA. 51+50

F.A.P. RTE.	SECTION	COUNTY	TOTAL SHEETS	SHEET NO.
1349	FAI 94 22 STRUCTURE 1	COOK	268	257
CONTRACT NO. 62R63				
ILLINOIS FED. AID PROJECT				

STATE OF ILLINOIS - PROFESSIONAL DESIGN FIRM
LICENSE NO. - 184-001121 - EXPIRES 4/30/2020
MODEL Default
FILE NAME: p:\work\www.bentley.com\www\p01\Documents\Projects\DOT\220958\CAD\Sheets\62R63_SHT-XSEC DEVON.dgn
...\\Plotdrv\p01f\BW_Default.plt:cf
...\\CAD\Plots\220958_Pen.tbl
c:\bw-bw\bw-pw\www.bentley.com_bw-pw-01\dms03479\62R63_SHT-XSEC DEVON.dgn

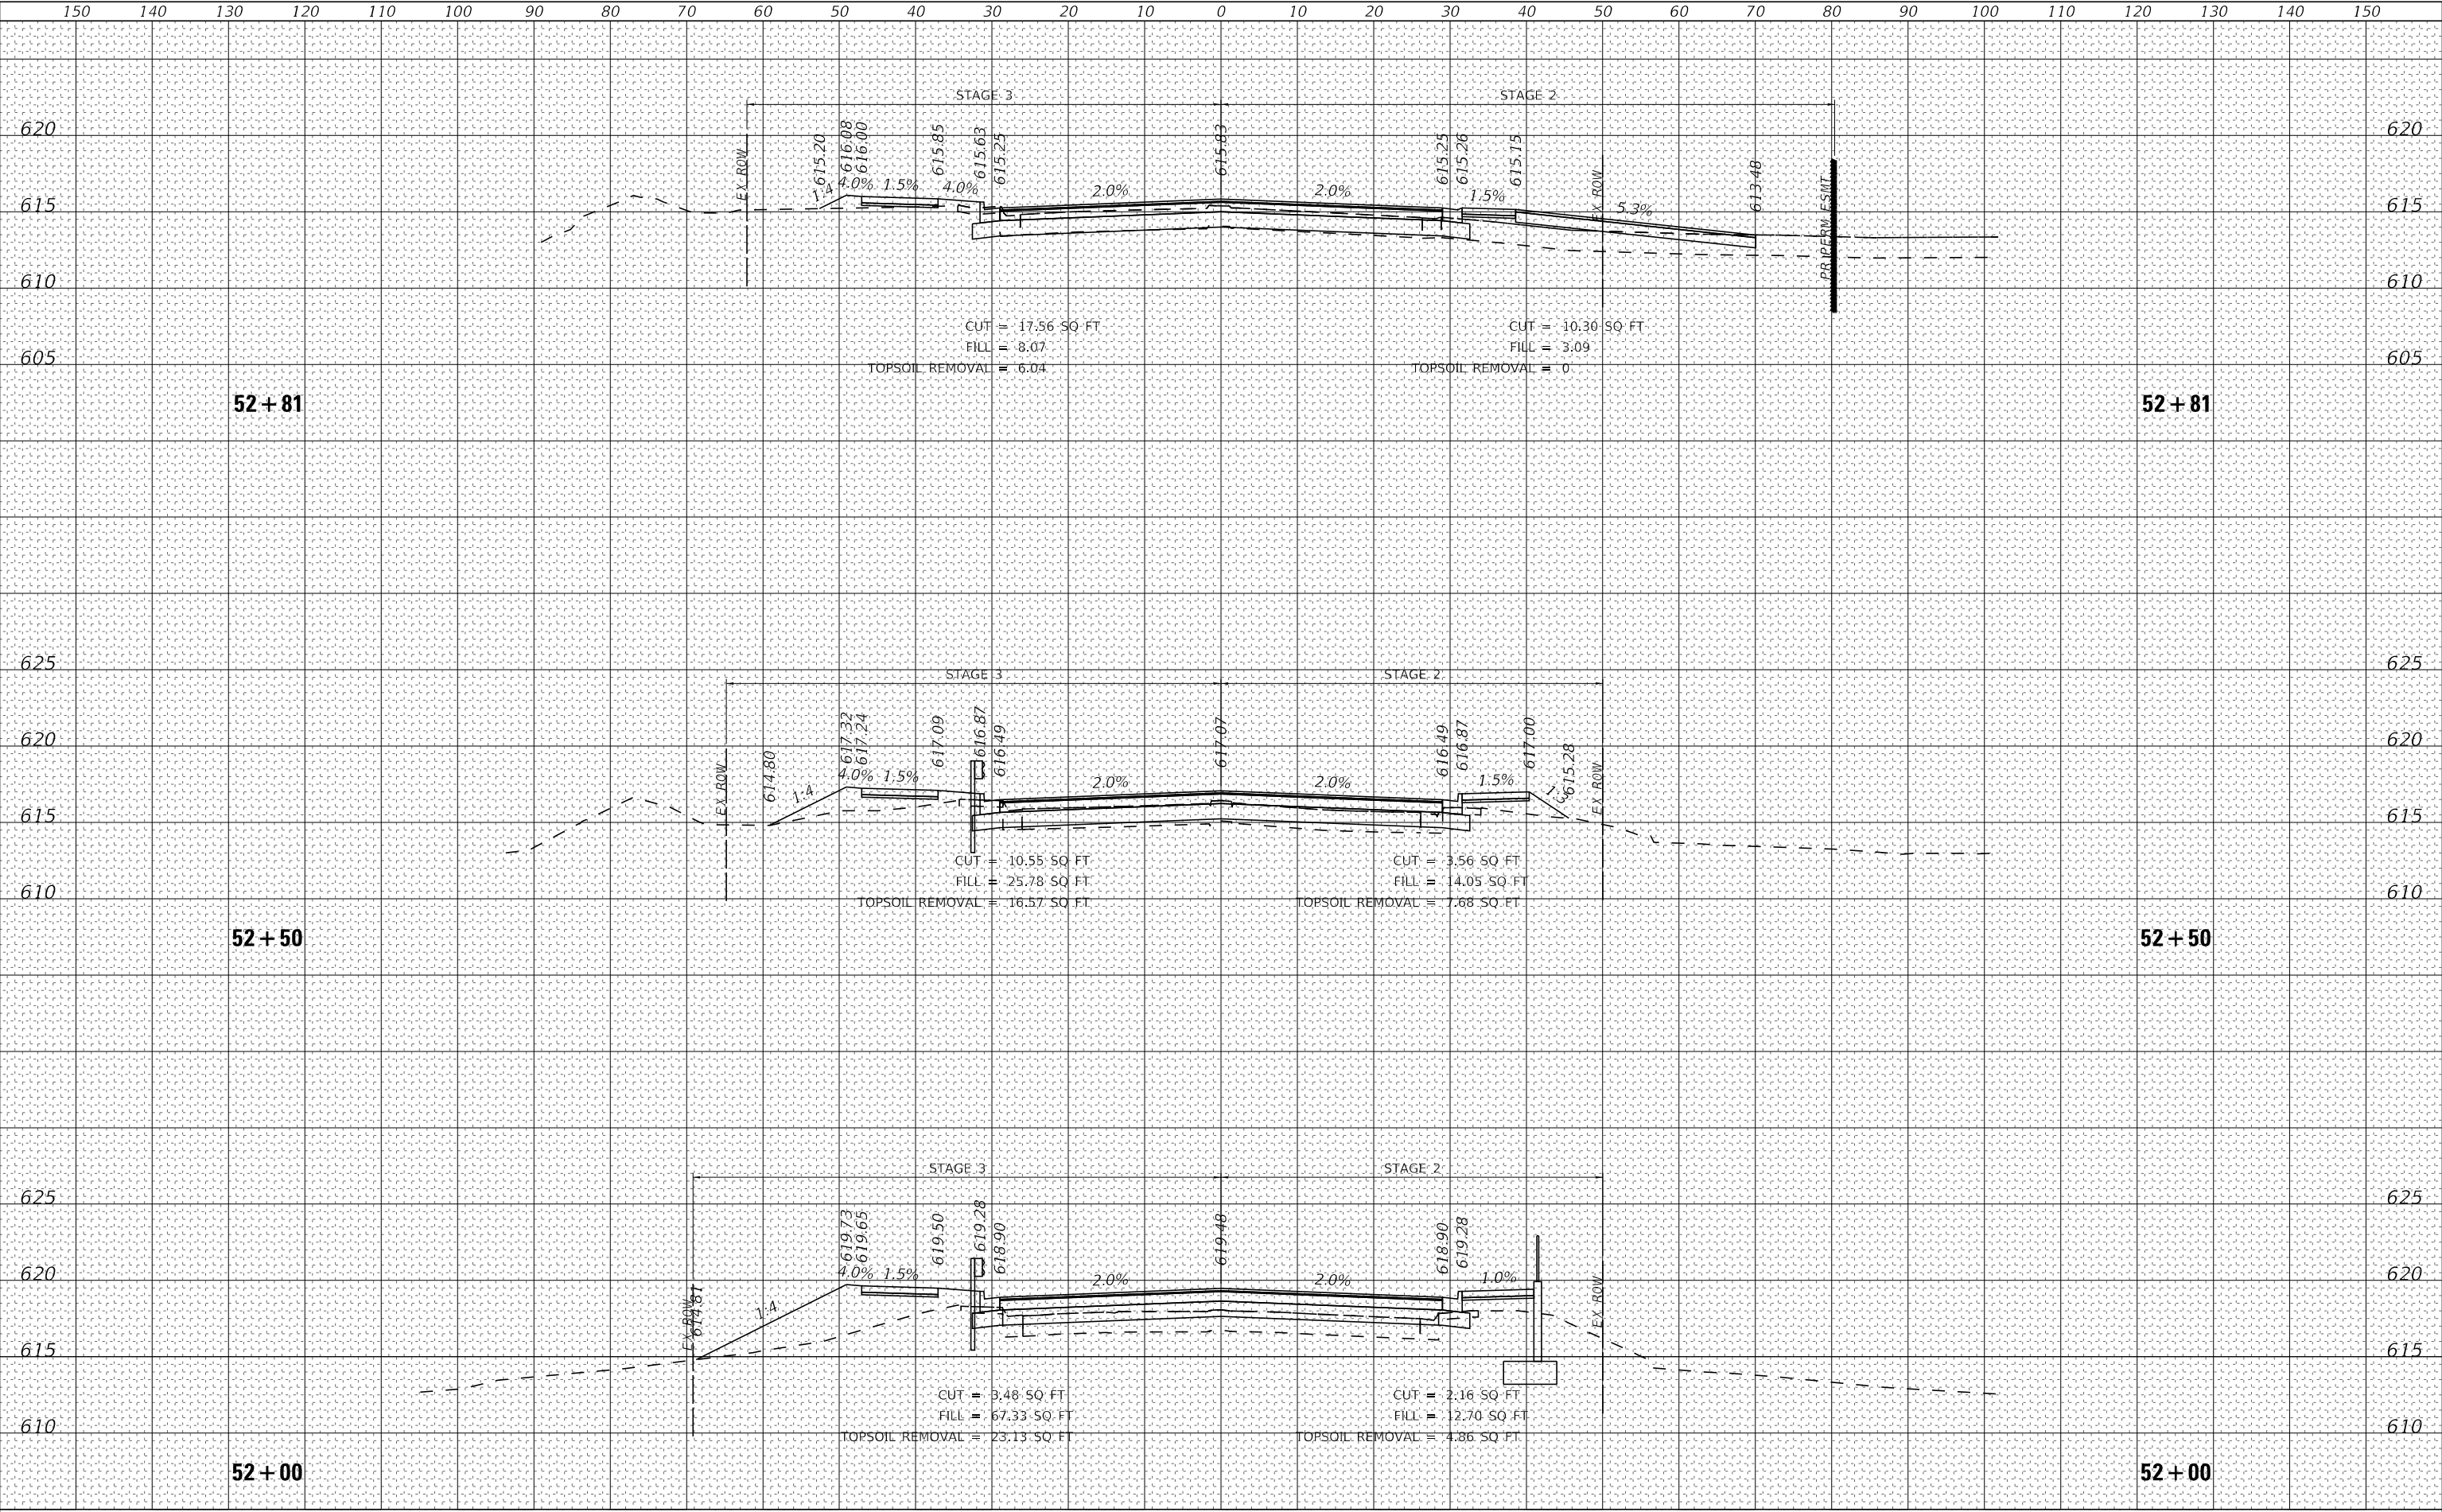

BAXTER & WOODMAN
Consulting Engineers

USER NAME = cstoczynski	DESIGNED - CMS	REVISED -
	DRAWN - MJO	REVISED -
PLOT SCALE = 20.0000" / 1in	CHECKED - AMW	REVISED -
PLOT DATE = 8/11/2025	DATE - 8-11-2025	FILE - 62R63_SHT-XSEC DEVON.dgn


STATE OF ILLINOIS
DEPARTMENT OF TRANSPORTATION

CROSS SECTIONS
DEVON AVENUE

SCALE: H:1"=10'
V:1"=5'
SHEET 15 OF 22 SHEETS
STA. 52+00 TO STA. 52+81

F.A.P. RTE.	SECTION	COUNTY	TOTAL SHEETS	SHEET NO.
1349	FAI 94 22 STRUCTURE 1	COOK	268	258
CONTRACT NO. 62R63				
ILLINOIS FED. AID PROJECT				

STATE OF ILLINOIS - PROFESSIONAL DESIGN FIRM
LICENSE NO. - 184-001121 - EXPIRES 4/30/2020
MODEL Default
FILE NAME: p:\work\www.bentley.com\www01\Documents\Projects\DOT\220958\CAD\Sheets\62R63_SHT-XSEC DEVON.dgn
...\\Plotdrv\pdf-BW_Default.plt:cf
...\\CAD\Plots\220958_Pen.tbl
c:\bw-bw\bw-pw.bentley.com_bw-pw-01\dms03479\62R63_SHT-XSEC DEVON.dgn

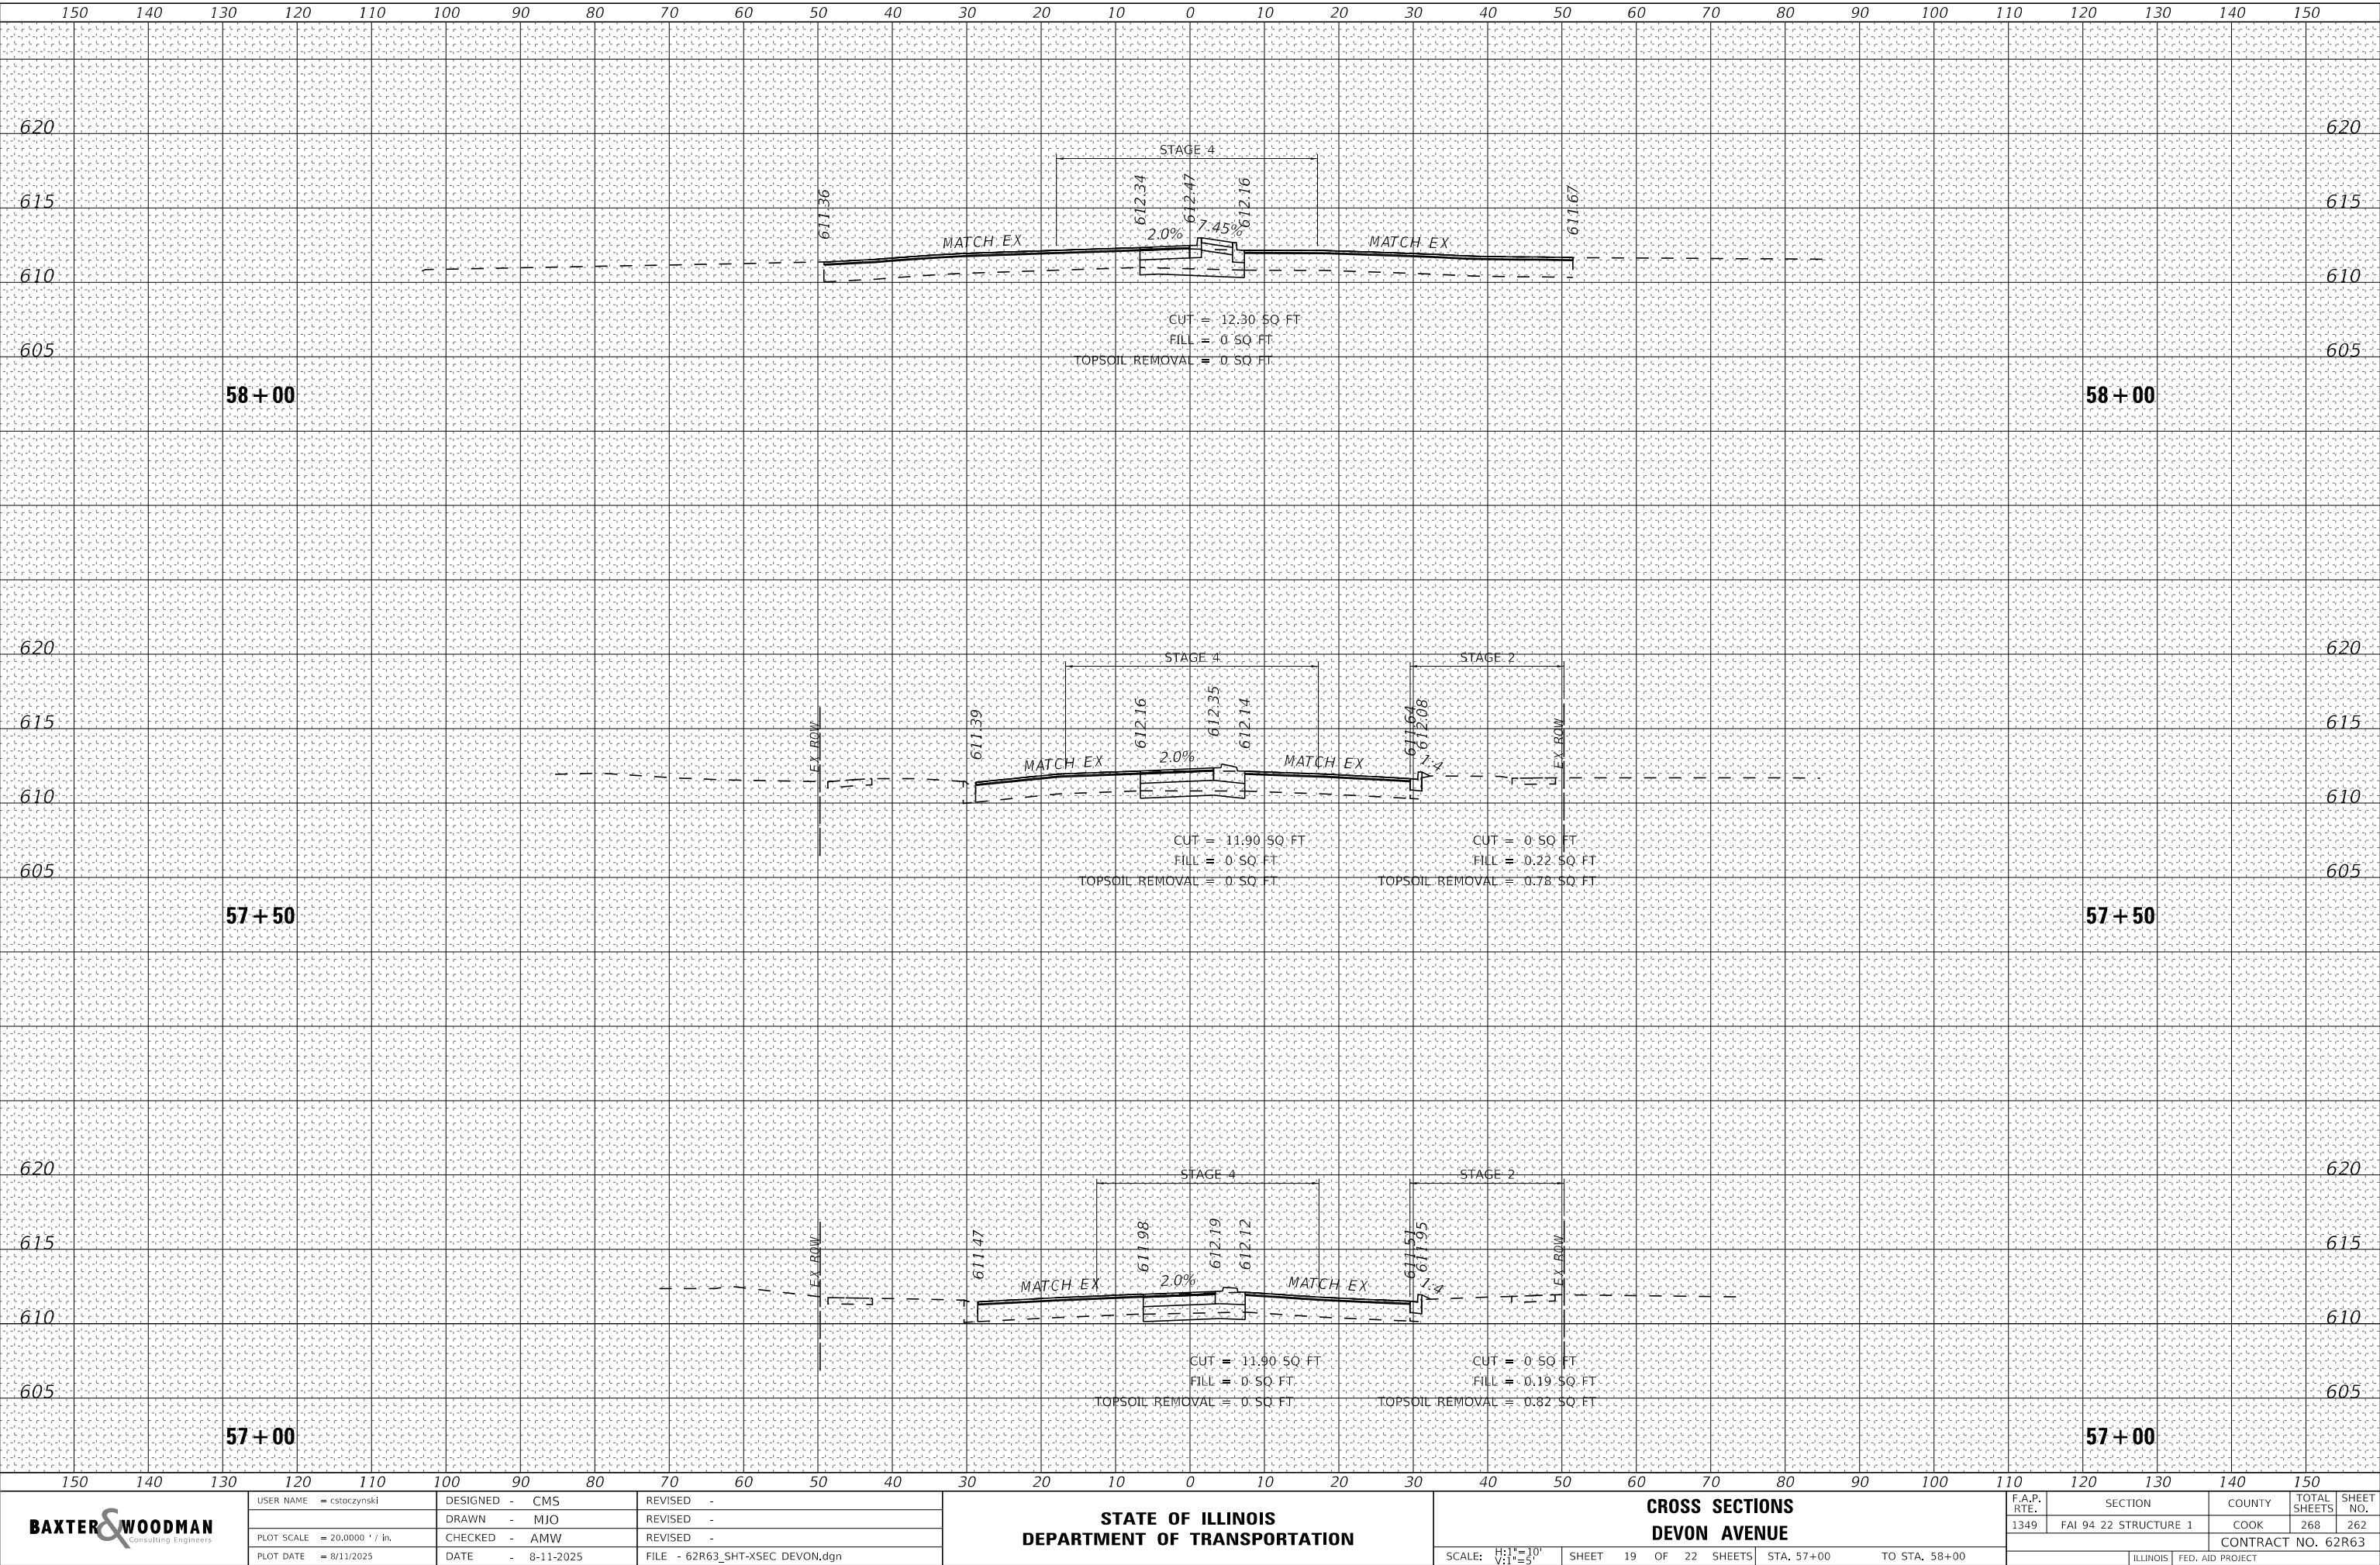

BAXTER & WOODMAN
Consulting Engineers

USER NAME = cstoczynski	DESIGNED - CMS	REVISED -
	DRAWN - MJO	REVISED -
PLOT SCALE = 20.0000 " / in.	CHECKED - AMW	REVISED -
PLOT DATE = 8/11/2025	DATE - 8-11-2025	FILE - 62R63_SHT-XSEC DEVON.dgn


**STATE OF ILLINOIS
DEPARTMENT OF TRANSPORTATION**

**CROSS SECTIONS
DEVON AVENUE**

SCALE: H:1"=10'
V:1"=5'
SHEET 19 OF 22 SHEETS
STA. 57+00 TO STA. 58+00

F.A.P. RTE.	SECTION	COUNTY	TOTAL SHEETS	SHEET NO.
1349	FAI 94 22 STRUCTURE 1	COOK	268	262
CONTRACT NO. 62R63				
ILLINOIS FED. AID PROJECT				

STATE OF ILLINOIS - PROFESSIONAL DESIGN FIRM
LICENSE NO. - 184-001121 - EXPIRES 4/30/2020
MODEL: Default
FILE NAME: p:\x\www.bentley.com\www01\Documents\Projects\DOT\220958\CAD\Sheets\263_SHT-XSEC DEVON.dgn
...\\Plotdrv\pdf-BW_Default.plt:cf
...\\CAD\Plots\220958_Pen.tbl
c:\bw-bw\bw-pw.bentley.com_bw-pw-01\dms03479\62R63_SHT-XSEC DEVON.dgn

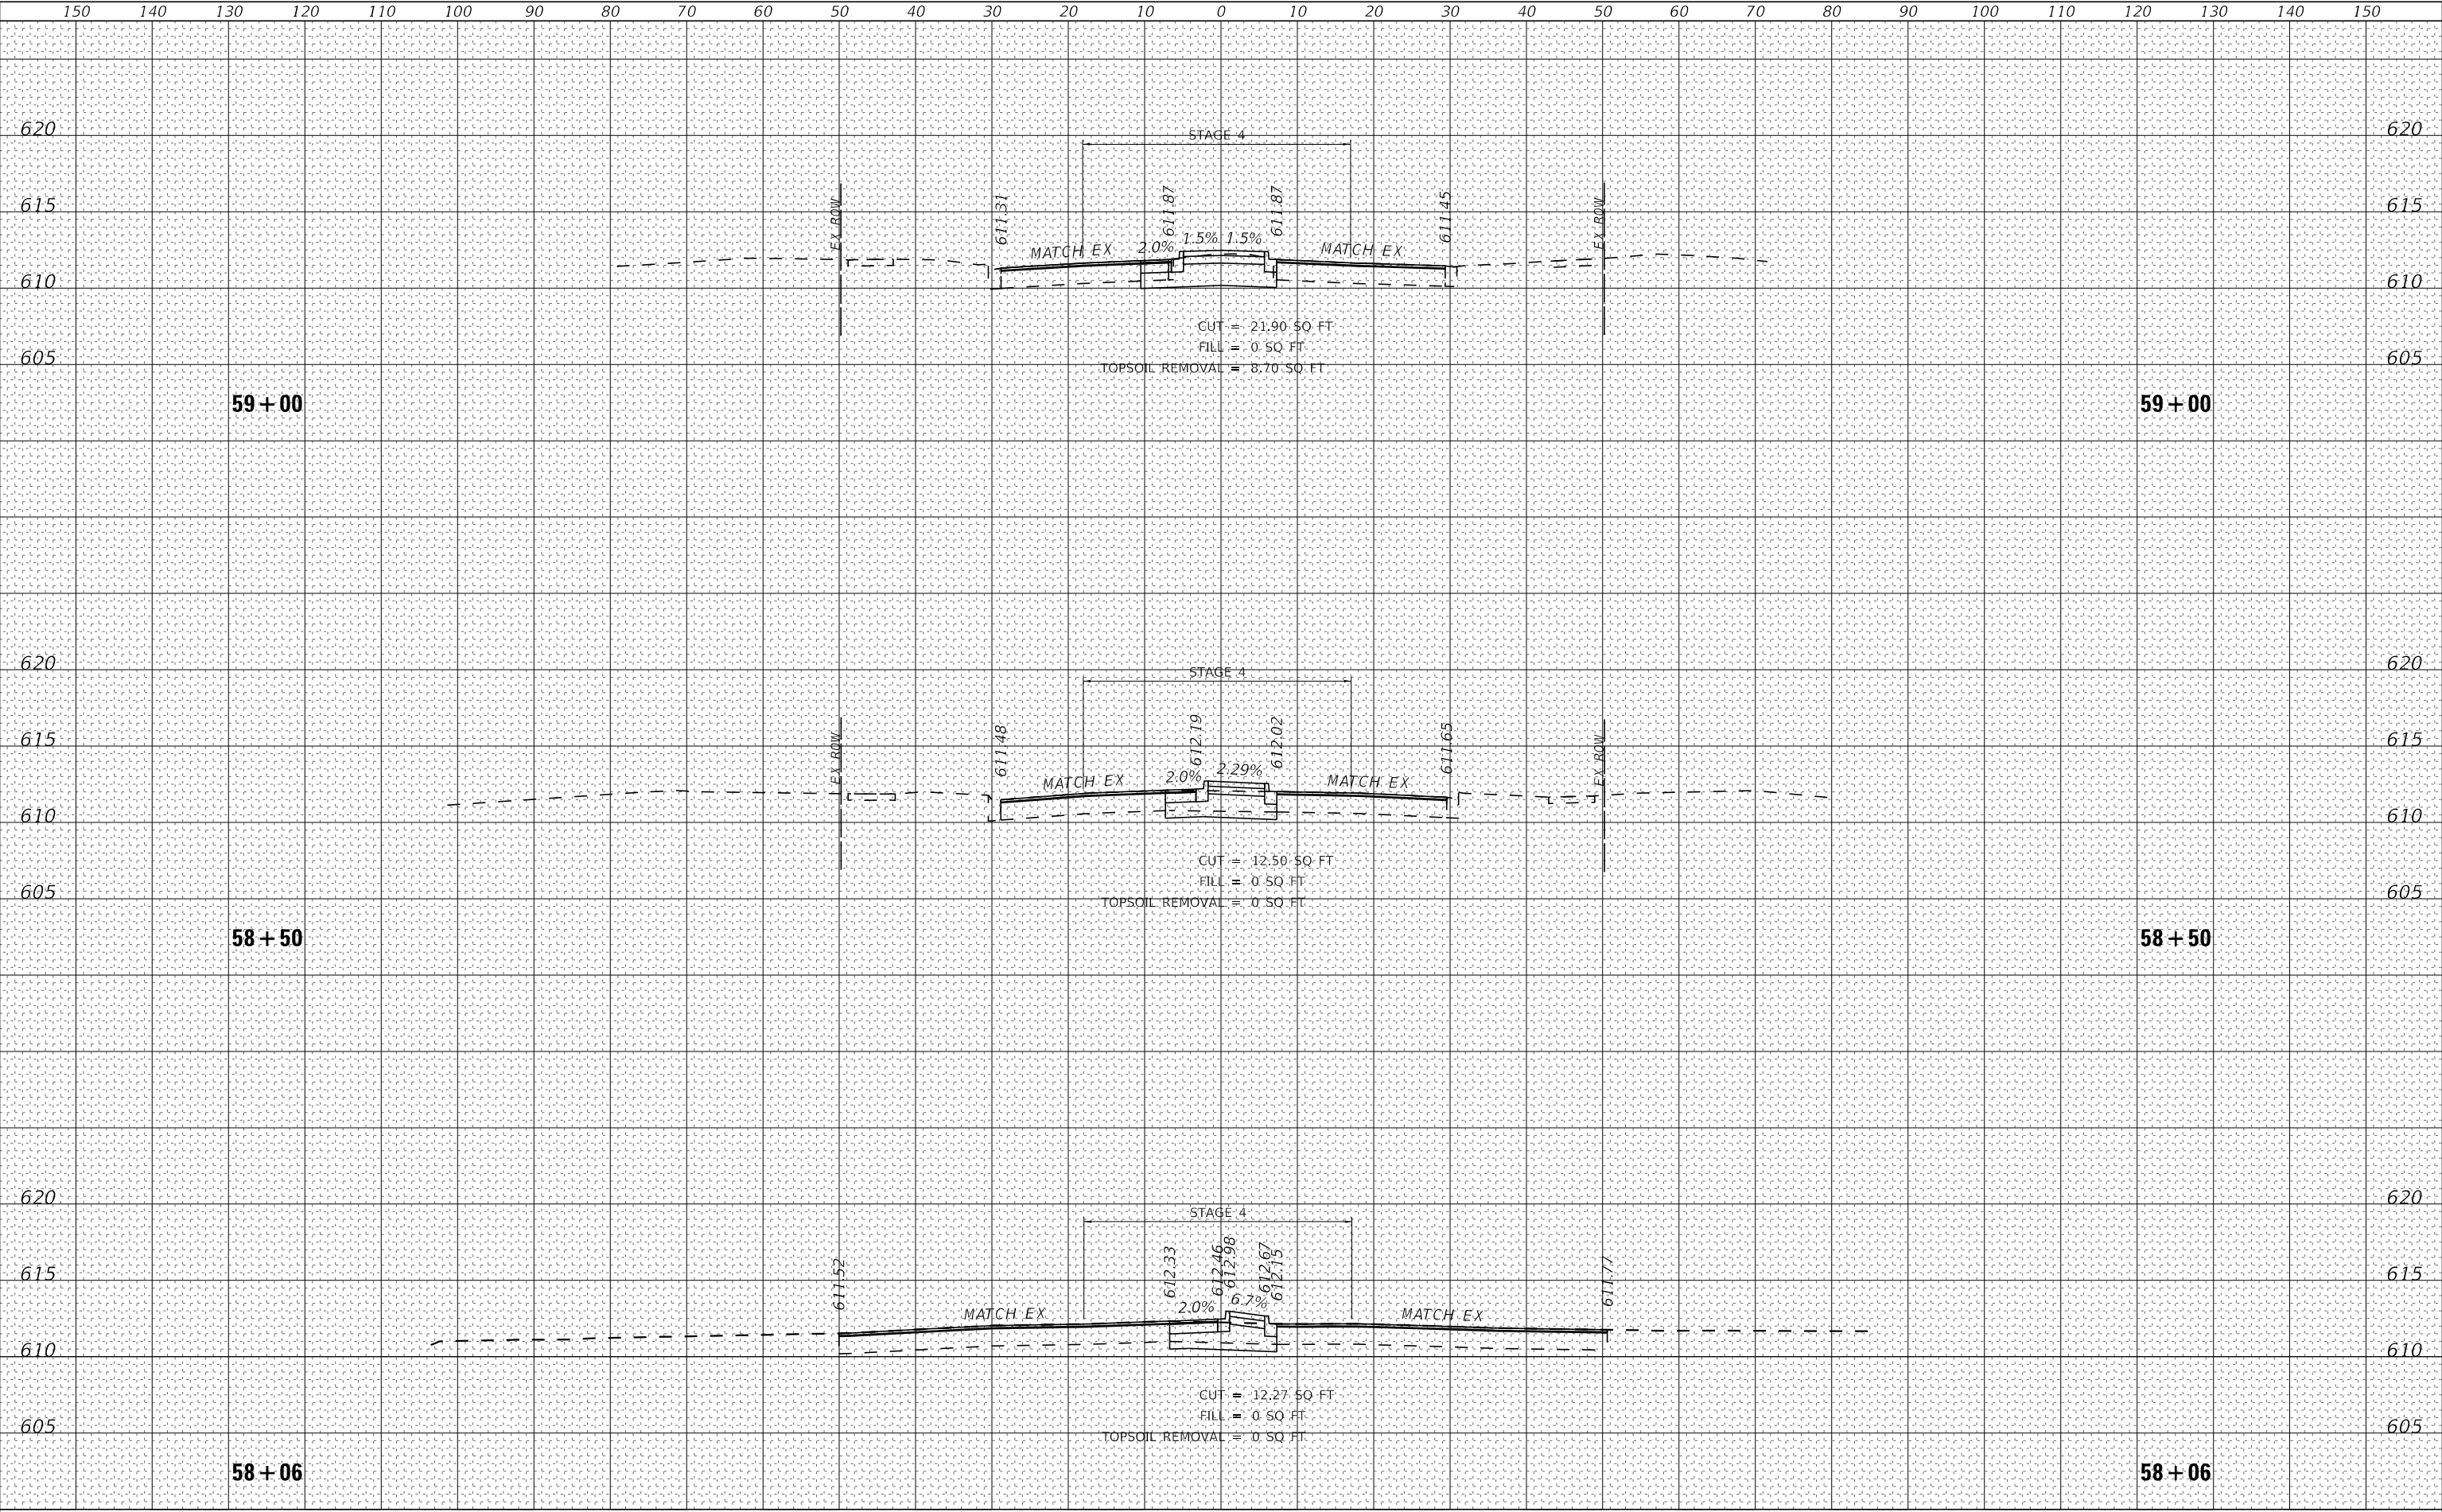

BAXTER & WOODMAN
Consulting Engineers

USER NAME = cstoczynski	DESIGNED - CMS	REVISED -
	DRAWN - MJO	REVISED -
PLOT SCALE = 20.0000 " / in.	CHECKED - AMW	REVISED -
PLOT DATE = 8/11/2025	DATE - 8-11-2025	FILE - 62R63_SHT-XSEC DEVON.dgn


STATE OF ILLINOIS
DEPARTMENT OF TRANSPORTATION

CROSS SECTIONS
DEVON AVENUE

SCALE: H:1"=10'
V:1"=5'
SHEET 20 OF 22 SHEETS
STA. 58+06 TO STA. 59+00

F.A.P. RTE.	SECTION	COUNTY	TOTAL SHEETS	SHEET NO.
1349	FAI 94 22 STRUCTURE 1	COOK	268	263
CONTRACT NO. 62R63				
ILLINOIS FED. AID PROJECT				

STATE OF ILLINOIS - PROFESSIONAL DESIGN FIRM
LICENSE NO. - 184-001121 - EXPIRES 4/30/2020
MODEL: Default
FILE NAME: p:\work\paw.bentley.com\paw01\Documents\Projects\DOT\220958\CAD\Sheets\62R63_SHT-XSEC DEVON.dgn
...\\Plotdrv\paw-BW_Default.plt:crg
...\\CAD\Plots\220958_Pen.tbl
c:\pw-bw\pw-bw.bentley.com_bw-pw-01\dms03479\62R63_SHT-XSEC DEVON.dgn

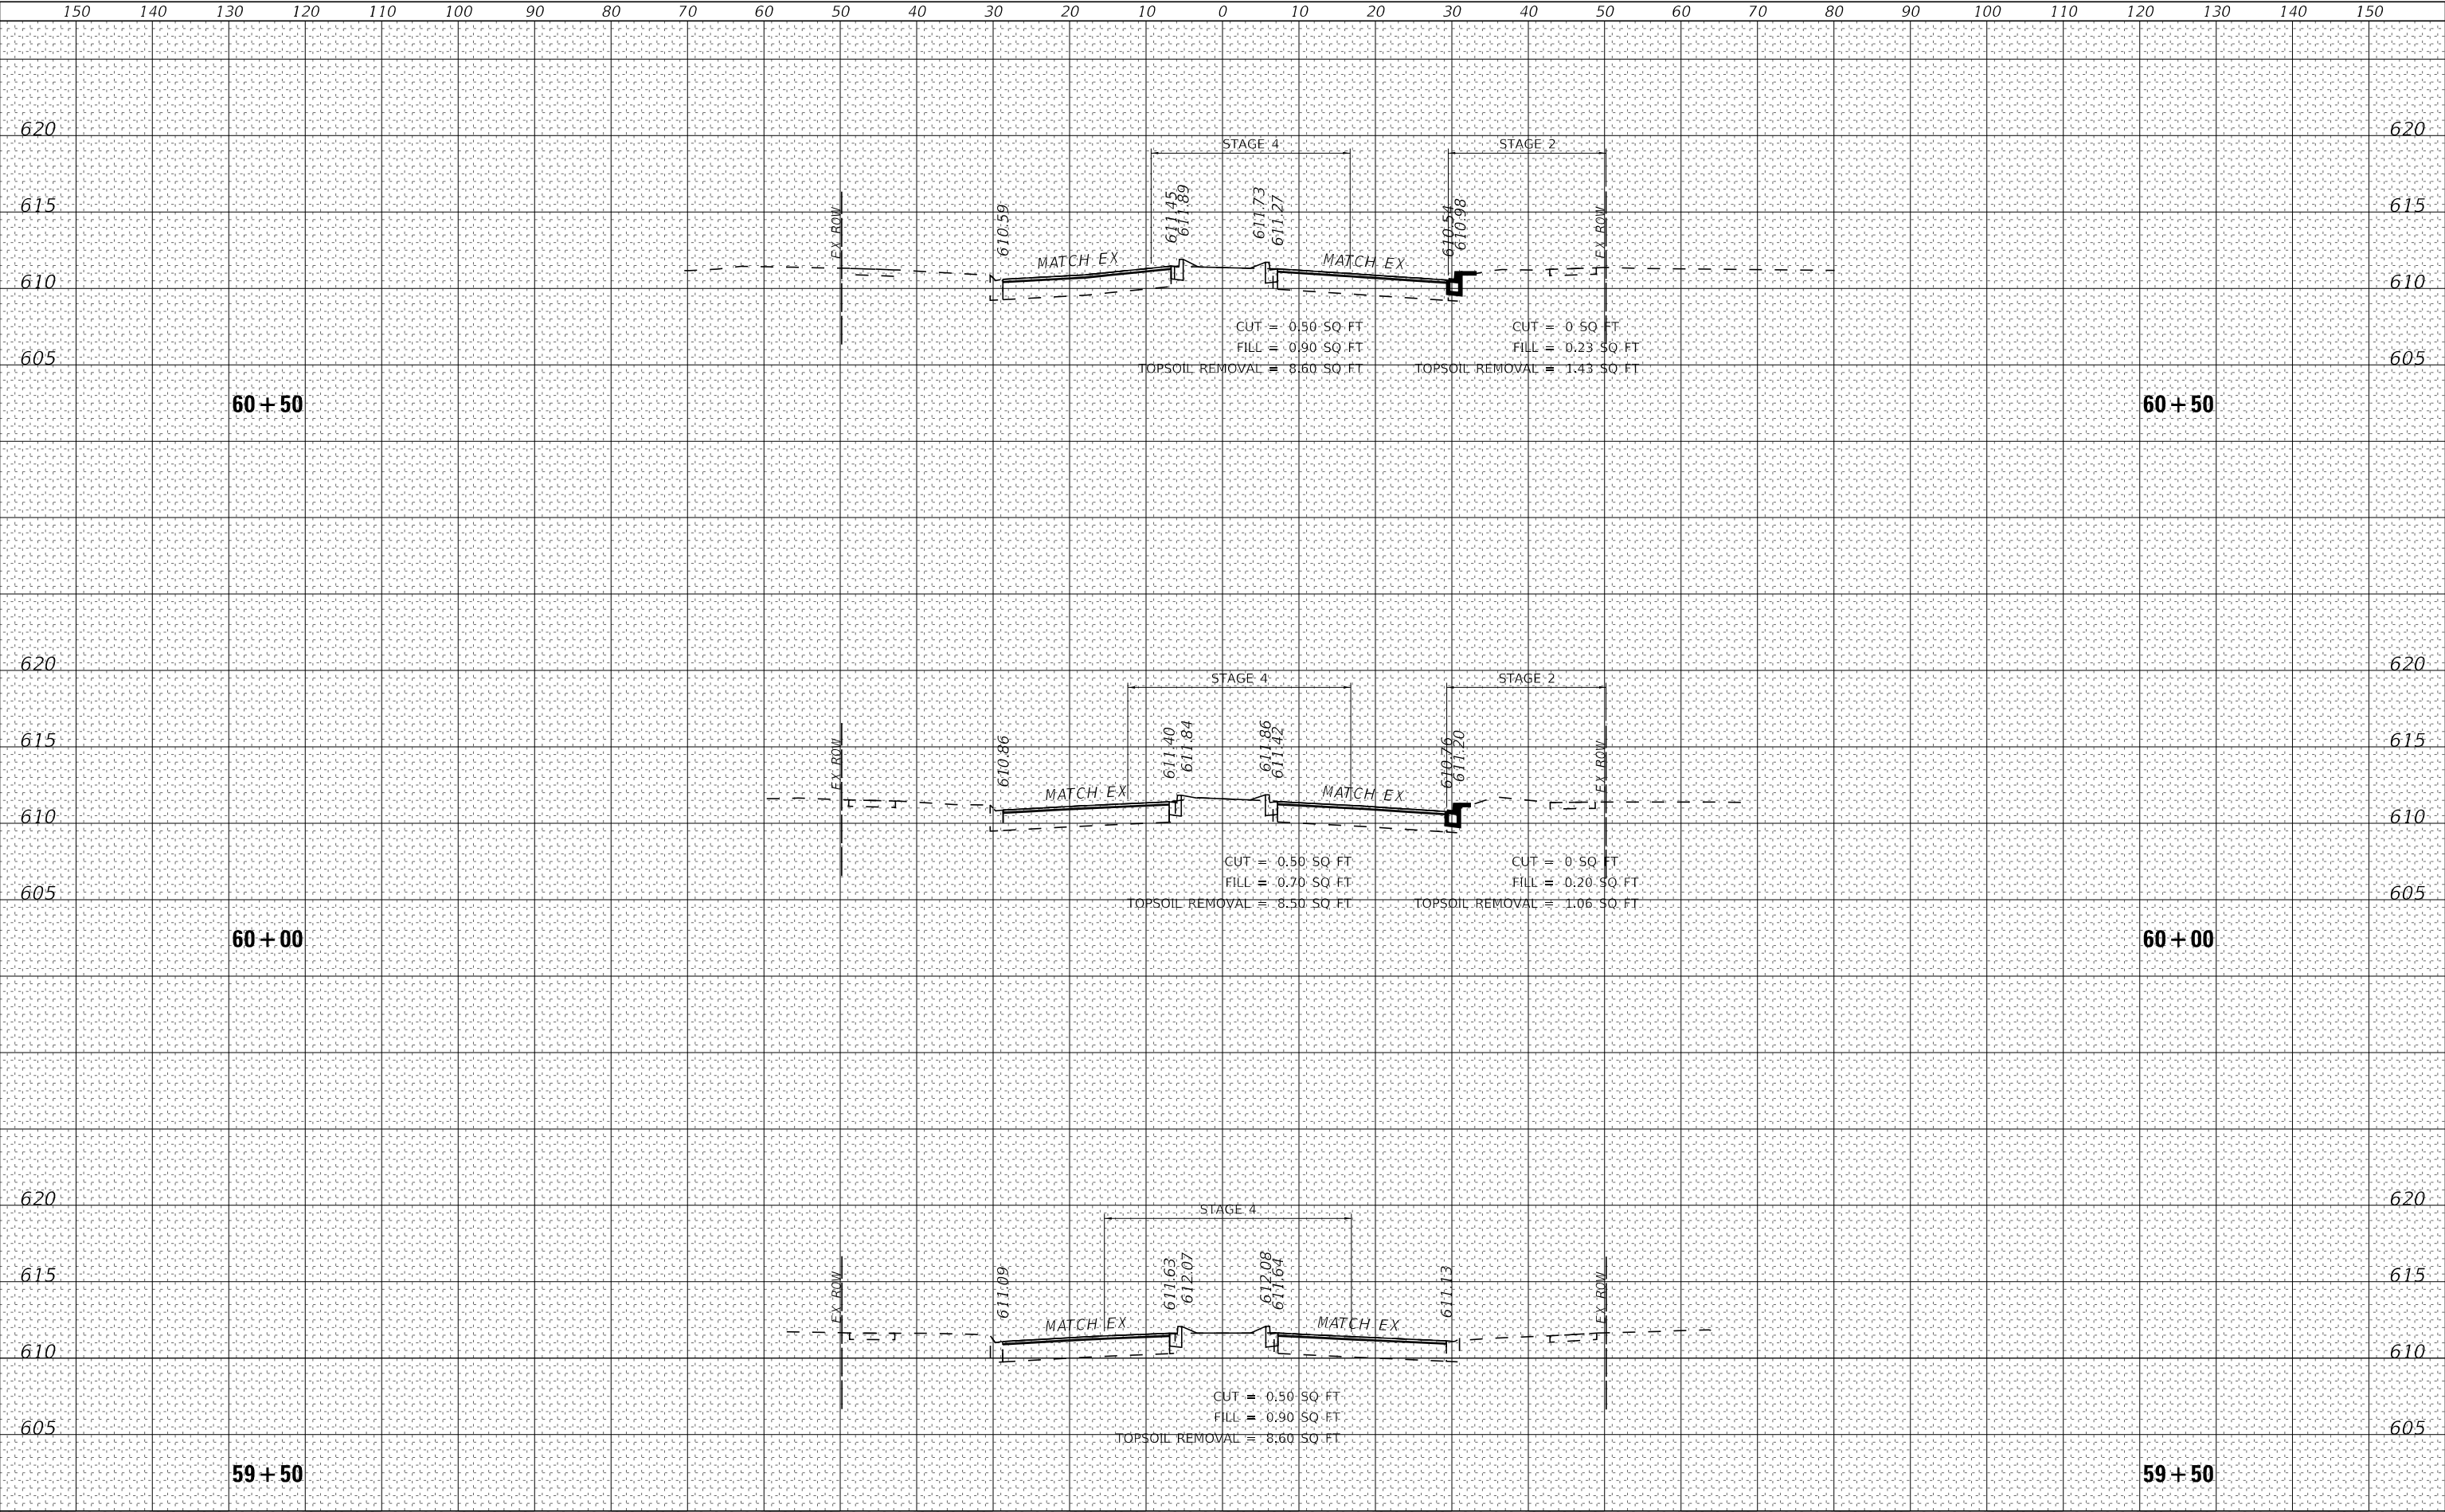

BAXTER & WOODMAN
Consulting Engineers

USER NAME = cstoczynski	DESIGNED - CMS	REVISED -
DRAWN - MJO	REVIS	ED -
PLOT SCALE = 20.0000 " / in.	CHECKED - AMW	REVISED -
PLOT DATE = 8/11/2025	DATE - 8-11-2025	FILE - 62R63_SHT-XSEC DEVON.dgn

STATE OF ILLINOIS
DEPARTMENT OF TRANSPORTATION


CROSS SECTIONS
DEVON AVENUE

SCALE: H:1"=10'
V:1"=5'
SHEET 21 OF 22 SHEETS
STA. 59+50 TO STA. 60+50

F.A.P. RTE.	SECTION	COUNTY	TOTAL SHEETS	SHEET NO.
1349	FAI 94 22 STRUCTURE 1	COOK	268	264
CONTRACT NO. 62R63				
ILLINOIS FED. AID PROJECT				

STATE OF ILLINOIS - PROFESSIONAL DESIGN FIRM
LICENSE NO. - 184-001121 - EXPIRES 4/30/2020
MODEL Default
FILE NAME: p:\work\www.bentley.com\wwwpaw01\Documents\Projects\ILLDOT\220958\CAD\Sheets\62R63_SHT-XSEC-I94.dgn

...\\Plotdrv\pdf-BW_Default.plt:cfp
...\\CAD\Plots\220958_Pen.tbl
c:\bw-bw\bw-pw\www.bentley.com_bw-pw-01\dms03479\62R63_SHT-XSEC-I94.dgn

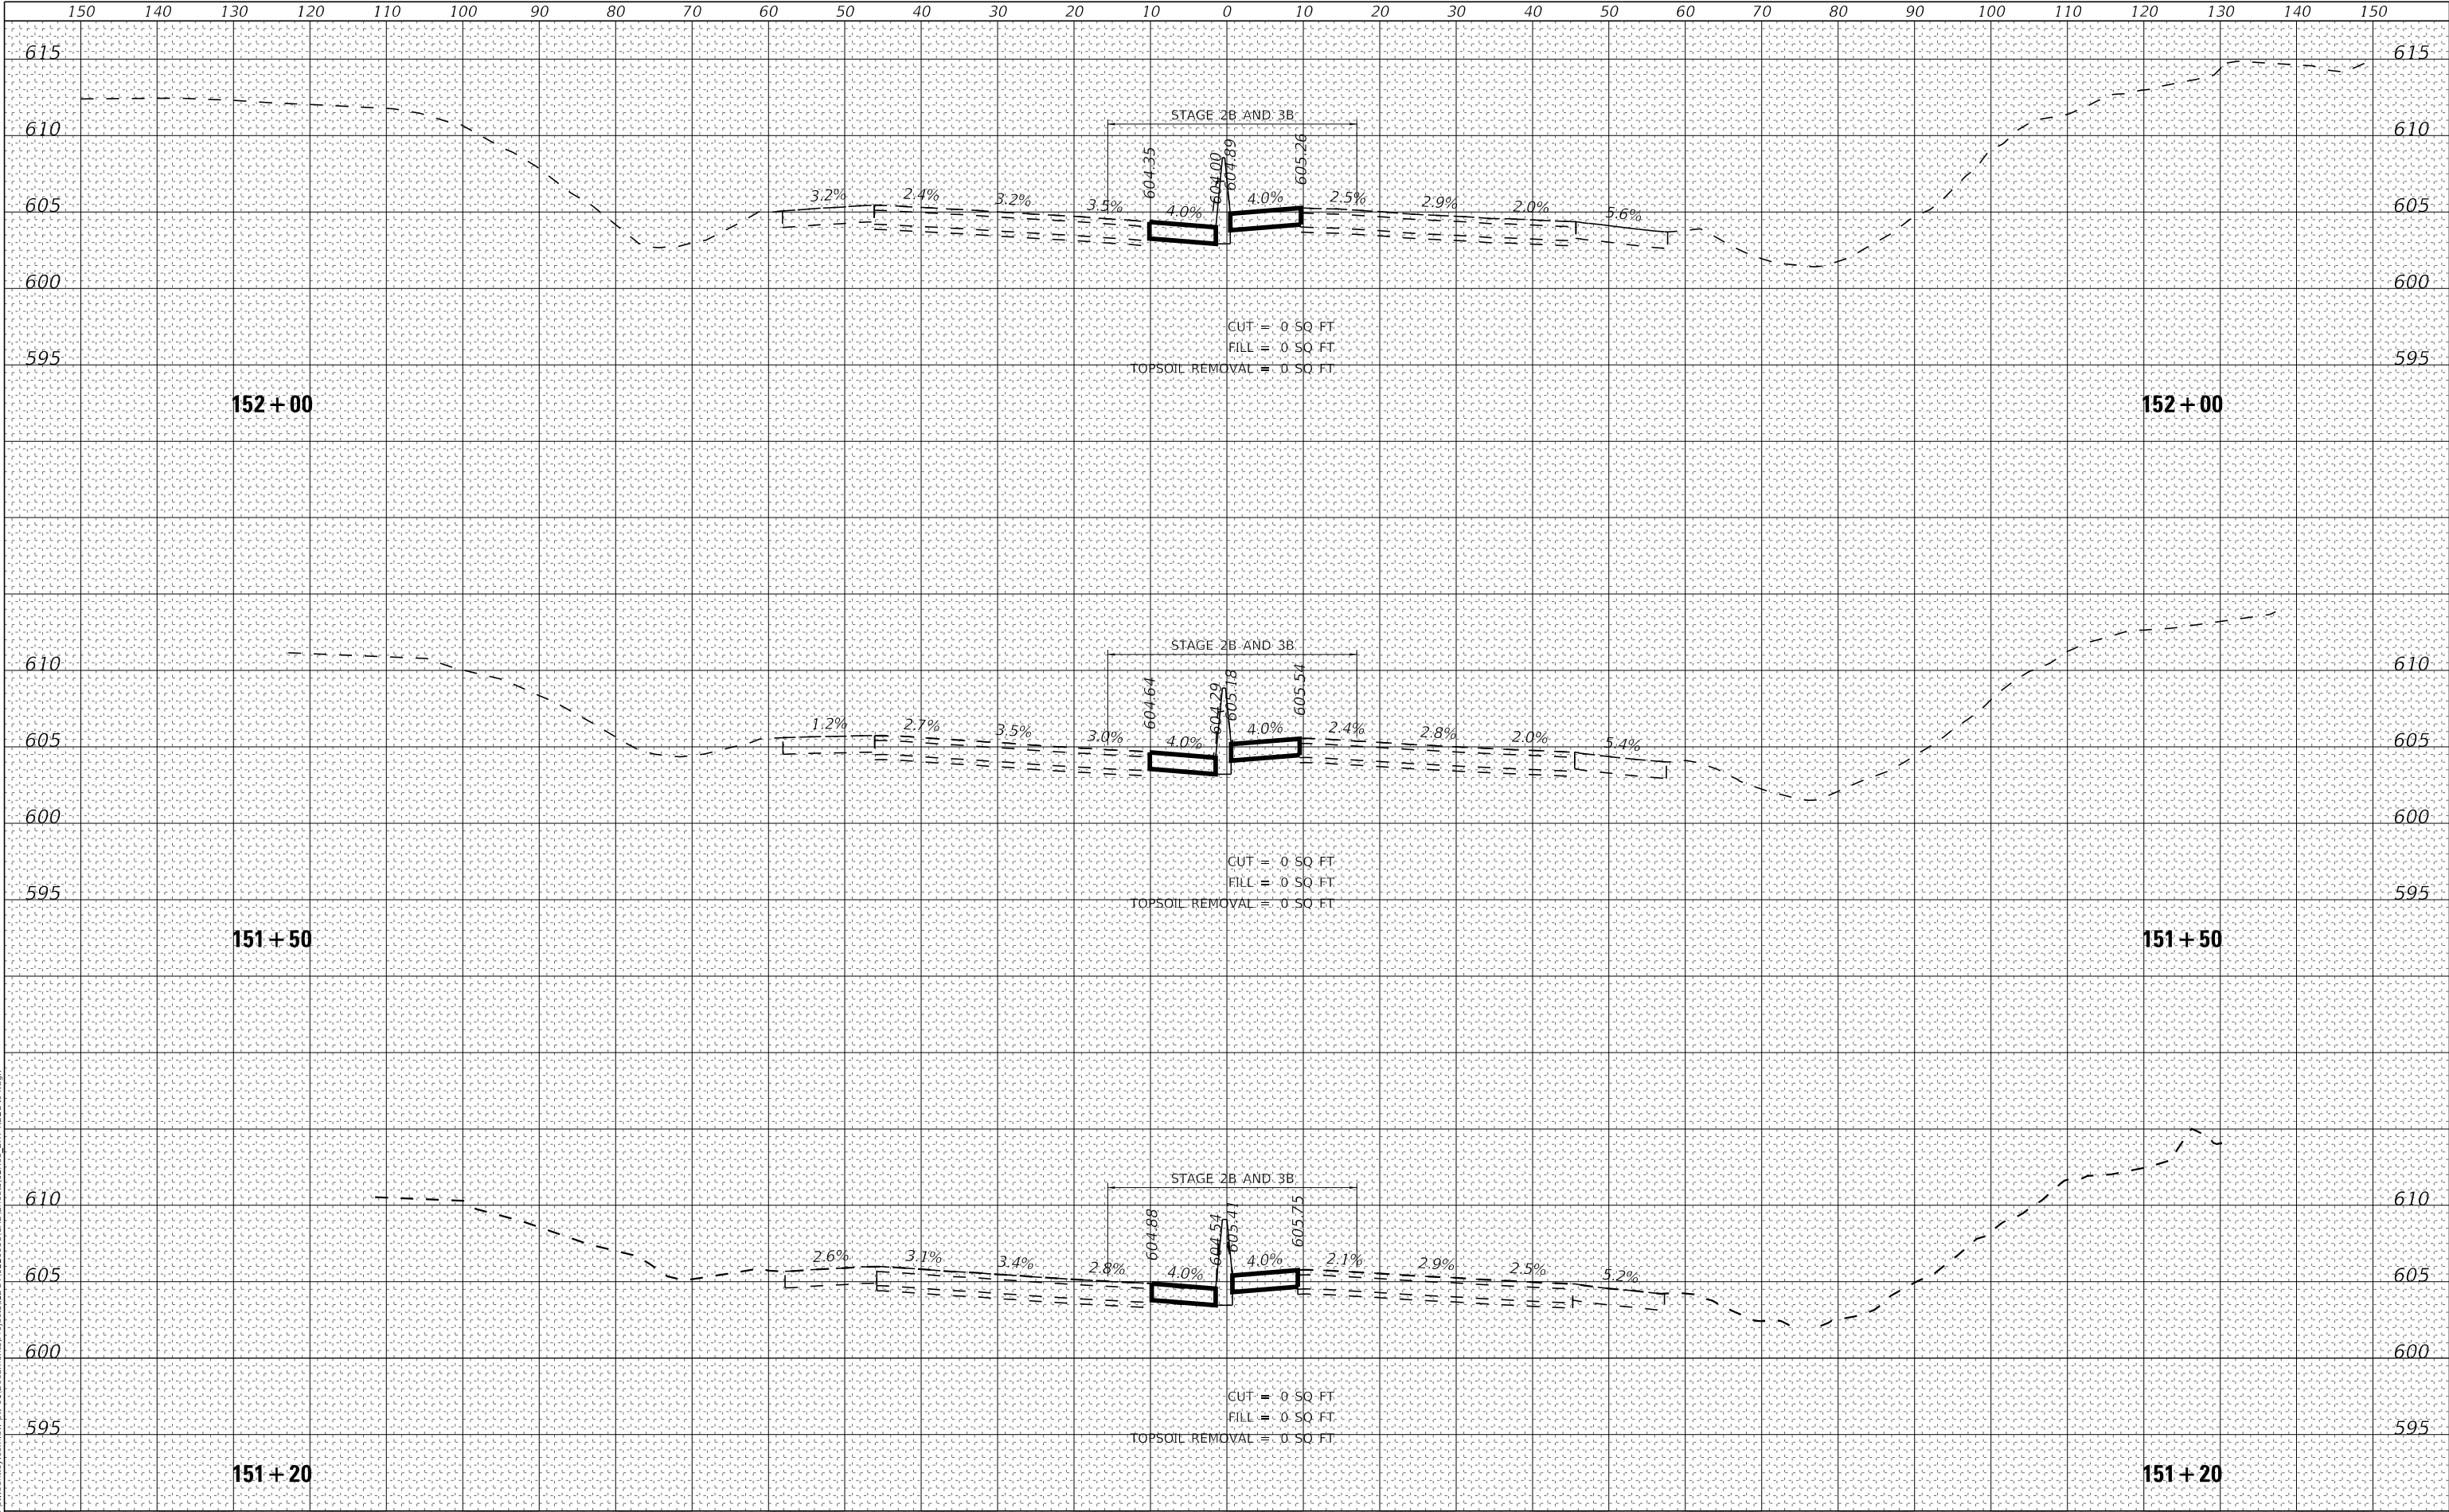

BAXTER & WOODMAN
Consulting Engineers

USER NAME = cstoczynski
PLOT SCALE = 20.0000" / 1in.
PLOT DATE = 8/11/2025

DESIGNED - CMS
DRAWN - MJO
CHECKED - AMW
DATE - 8-11-2025

REVISED -
REVISED -
REVISED -
FILE - 62R63_SHT-XSEC-I94.dgn

STATE OF ILLINOIS
DEPARTMENT OF TRANSPORTATION


CROSS SECTIONS
I-94 (EDENS EXPRESSWAY)

SCALE: H:1"=10'
V:1"=5'
SHEET 1 OF 3 SHEETS
STA. 151+20 TO STA. 152+00

F.A.P. RTE.	SECTION	COUNTY	TOTAL SHEETS	SHEET NO.
1349	FAI 94 22 STRUCTURE 1	COOK	268	266
CONTRACT NO. 62R63				
ILLINOIS		FED. AID PROJECT		

STATE OF ILLINOIS - PROFESSIONAL DESIGN FIRM
LICENSE NO. - 184-001121 - EXPIRES 4/30/2020
MODEL: Default
FILE NAME: p:\work\paw.bentley.com\paw01\Documents\Projects\DOT\220958\I-94\Drawings\62R63_SHT-XSEC-I94.dgn

...\\Plotdrv\pawf-BW_Default.plt:cfp
...\\CAD\Plots\220958_Pen.tbl
c:\pw-bw\pw-bw.bentley.com_bw-pw-01\dms03479\62R63_SHT-XSEC-I94.dgn

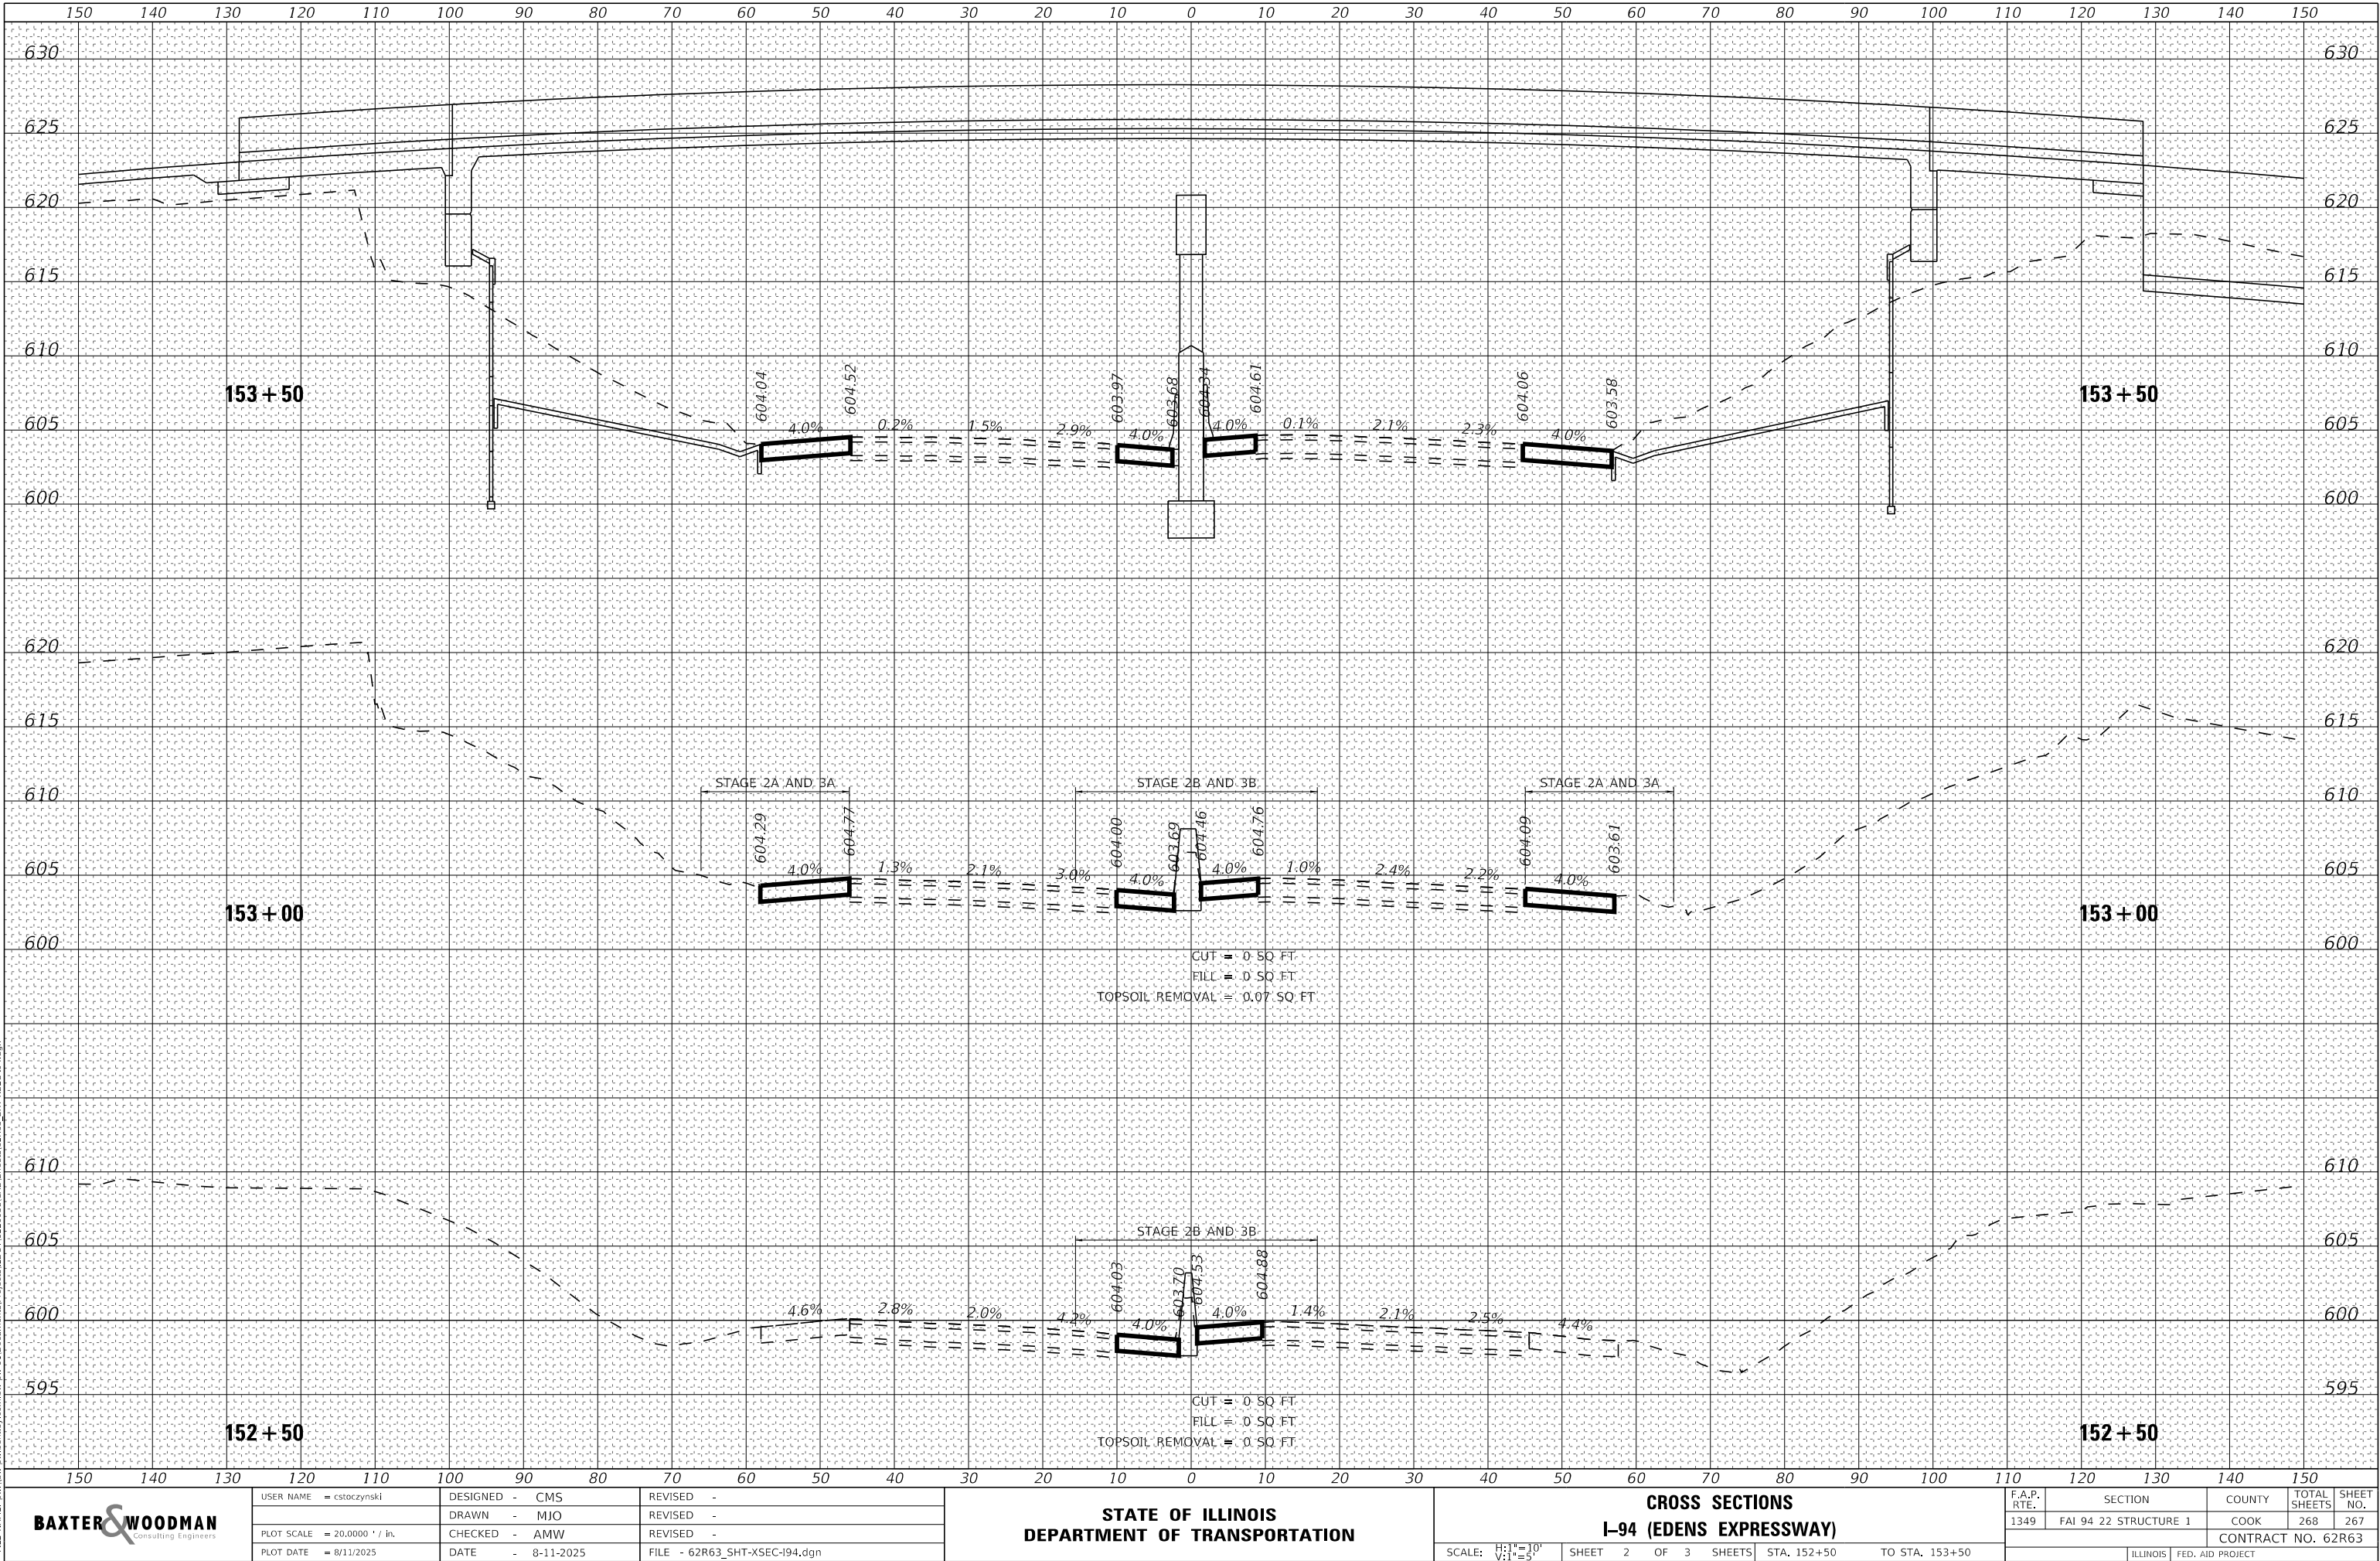

BAXTER & WOODMAN
Consulting Engineers

USER NAME = cstoczynski
PLOT SCALE = 20.0000' / in.
PLOT DATE = 8/11/2025

DESIGNED - CMS
DRAWN - MJO
CHECKED - AMW
DATE - 8-11-2025

REVISED -
REVISED -
REVISED -
FILE - 62R63_SHT-XSEC-I94.dgn

STATE OF ILLINOIS
DEPARTMENT OF TRANSPORTATION

CROSS SECTIONS
I-94 (EDENS EXPRESSWAY)

SCALE: H:1"=10'
V:1"=5'

SHEET 2 OF 3 SHEETS
STA. 152+50 TO STA. 153+50

F.A.P. RTE.	SECTION	COUNTY	TOTAL SHEETS	SHEET NO.
1349	FAI 94 22 STRUCTURE 1	COOK	268	267
CONTRACT NO. 62R63				
ILLINOIS FED. AID PROJECT				

