

STATE OF ILLINOIS
DEPARTMENT OF TRANSPORTATION

F.A.S. RTE.	SECTION	COUNTY	TOTAL SHEETS	SHEET NO.
1707	(FXX-B)B	CUMBERLAND	80	1
		ILLINOIS	CONTRACT NO. 74595	

FOR INDEX OF SHEETS, SEE SHEET NO. 2

ADT = 1800 (2023)

PROPOSED
HIGHWAY PLANS


F.A.S. ROUTE 1707
(US 40 OVER EMBARRAS RIVER)
SECTION (FXX-B)B
PROJECT BR-WI7A(698)
BRIDGE REPLACEMENT
CUMBERLAND COUNTY
C-97-125-12

D-97-058-12




LOCATION OF SECTION INDICATED THUS: - [Symbol] -

PROPOSED STRUCTURE REPLACEMENT
EX. SN 018-0008
PR. SN 018-0068

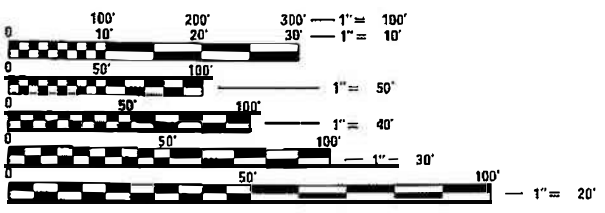

FULL SIZE PLANS HAVE BEEN PREPARED USING STANDARD
ENGINEERING SCALES. REDUCED SIZED PLANS WILL NOT
CONFORM TO STANDARD SCALES. IN MAKING MEASUREMENTS
ON REDUCED PLANS, THE ABOVE SCALES MAY BE USED.

J.U.I.E.
JOINT UTILITY LOCATION INFORMATION FOR EXCAVATORS
1-800-892-0123
OR 811

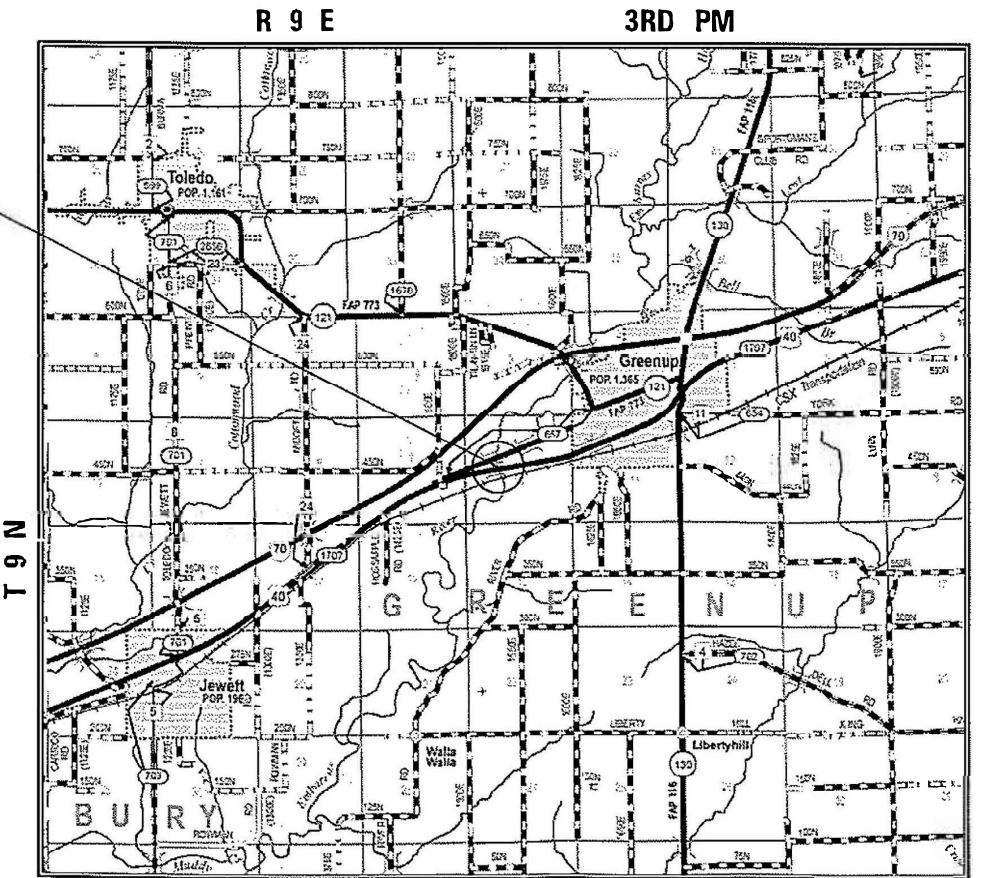

PROJECT ENGINEER : MATT BOWER
PROJECT MANAGER : HERMANN & ASSOCIATES
PHONE : (217)-342-8361
CONTRACT NO. 74595

GROSS LENGTH = 1255.7 FT. = 0.238 MILE
NET LENGTH = 1255.7 FT. = 0.238 MILE

N.T.S.



Alicia M. Hermann
ALICIA M. HERMANN, P.E.
ILLINOIS REGISTERED ENGINEER NO. 062.058326
REGISTRATION EXPIRES 11/30/2025

STATE OF ILLINOIS
DEPARTMENT OF TRANSPORTATION
SUBMITTED August 13 2025
Teresa C. Pincala
REGIONAL ENGINEER
October 3 2025
See E. A. Etk
ENGINEER OF DESIGN AND ENVIRONMENT
October 3 2025
Chadley
DIRECTOR OF HIGHWAYS PROJECT IMPLEMENTATION

PRINTED BY THE AUTHORITY
OF THE STATE OF ILLINOIS
REV - MS

MODEL: Default
FILE NAME: C:\projects\50_IDOT\50_147B\23_PTB_039_W02_US_40_Embankment\Sheet\074595-SQ02.dgn

SUMMARY OF QUANTITIES				TOTAL QUANTITIES	CONSTRUCTION TYPE CODE		
SP. ITEM	CODE NO.	PAY ITEM	UNIT		0010		
					80 % FEDERAL		
					20% STATE		
	20100110	TREE REMOVAL (6-15 UNITS DIAMETER)	UNIT	94	94		
	20100210	TREE REMOVAL (OVER 15 UNITS DIAMETER)	UNIT	42	42		
	20200100	EARTH EXCAVATION	CU YD	415	415		
	20300100	CHANNEL EXCAVATION	CU YD	2476	2476		
	20400800	FURNISHED EXCAVATION	CU YD	2200	2200		
	20700110	POROUS GRANULAR EMBANKMENT	TONS	103	103		
	21101615	TOPSOIL FURNISH & PLACE, 4"	SQ YD	5071	5071		
	25000310	SEEDING, CLASS 4	ACRE	1	1		
	25000400	NITROGEN FERTILIZER NUTRIENT	POUND	96	96		
	25000500	PHOSPHORUS FERTILIZER NUTRIENT	POUND	96	96		
	25000600	POTASSIUM FERTILIZER NUTRIENT	POUND	96	96		
	25000700	AGRICULTURAL GROUND LIMESTONE	TON	5.3	5.3		
	25100645	WILDLIFE FRIENDLY EROSION CONTROL BLANKET	SQ YD	5078	5078		
	28000250	TEMPORARY EROSION CONTROL SEEDING	POUND	106	106		
	28000305	TEMPORARY DITCH CHECKS	FOOT	84	84		
	28000400	PERIMETER EROSION BARRIER	FOOT	2539	2539		
	28000510	INLET FILTERS	EACH	1	1		
	28100107	STONE RIPRAP, CLASS A4	SQ YD	210	210		
	28100109	STONE RIPRAP, CLASS A5	SQ YD	1845	1845		
	28200200	FILTER FABRIC	SQ YD	2149	2149		

SUMMARY OF QUANTITIES				TOTAL QUANTITIES	CONSTRUCTION TYPE CODE		
SP. ITEM	CODE NO.	PAY ITEM	UNIT		0010		
					80 % FEDERAL		
					20% STATE		
	31102100	SUBBASE GRANULAR MATERIAL, TYPE C 4"	SQ YD	1007	1007		
	35102400	AGGREGATE BASE COURSE, TYPE B 12"	SQ YD	514	514		
	40200800	AGGREGATE SURFACE COURSE, TYPE B	TON	16	16		
	40600275	BITUMINOUS MATERIALS (PRIME COAT)	POUND	1609	1609		
	40600290	BITUMINOUS MATERIALS (TACK COAT)	POUND	1277	1277		
	40603085	HOT-MIX ASPHALT BINDER COURSE, IL-19.0, N70	TON	481	481		
	40604052	HOT-MIX ASPHALT SURFACE COURSE, IL-9.5, MIX "C", N70	TON	207	207		
	42000070	PAVEMENT CONNECTOR (HMA) FOR BRIDGE APPROACH SLAB	SQ YD	85	85		
	44000100	PAVEMENT REMOVAL	SQ YD	141	141		
	44000151	HOT-MIX ASPHALT SURFACE REMOVAL, 1/2"	SQ YD	516	516		
	44000200	DRIVEWAY PAVEMENT REMOVAL	SQ YD	59	59		
	44000500	COMBINATION CURB AND GUTTER REMOVAL	FOOT	344	344		
	44004250	PAVED SHOULDER REMOVAL	SQ YD	20	20		
	48203029	HOT-MIX ASPHALT SHOULDERS, 8"	SQ YD	1007	1007		
	48101600	AGGREGATE SHOULDERS, TYPE B 8"	SQ YD	602	602		
	50100100	REMOVAL OF EXISTING STRUCTURES	EACH	1	1		
	50200100	STRUCTURE EXCAVATION	CU YD	269	269		
	50300225	CONCRETE STRUCTURES	CU YD	285	285		
	50300255	CONCRETE SUPERSTRUCTURE	CU YD	624	624		
	50300300	PROTECTIVE COAT	SQ YD	2380	2380		



USER NAME = Monammed
DESIGNED - AMH
DRAWN - AMH
PLOT SCALE = 10,000 ' / in.
CHECKED - JAS
PLOT DATE = 8/8/2025
DATE - 4/25/25

REVISED -
REVISED -
REVISED -
REVISED -

STATE OF ILLINOIS
DEPARTMENT OF TRANSPORTATION

SUMMARY OF QUANTITIES

SCALE: N/A SHEET 1 OF 3 SHEETS STA. TO STA.

F.A.S. RTE.	SECTION	COUNTY	TOTAL SHEETS	SHEET NO.
1707	(FXX-B)B	CUMBERLAND	80	3
CONTRACT NO. 74595				
ILLINOIS FED. AID PROJECT				

MODEL: Default
FILE NAME: I:\Projects\56 - IDOT\56 - 1478.23 - RTB - 03% - W02 - US 40 Embankment River\Work\Sheet\0774595-S00.dgn

SUMMARY OF QUANTITIES				TOTAL QUANTITIES	CONSTRUCTION TYPE CODE		
SP. ITEM	CODE NO.	PAY ITEM	UNIT		0010		
					80 % FEDERAL		
					20% STATE		
	50500105	FURNISHING AND ERECTING STRUCTURAL STEEL	L SUM	1	1		
	50500505	STUD SHEAR CONNECTORS	EACH	6840	6840		
	50800205	REINFORCEMENT BARS, EPOXY COATED	POUND	278340	278340		
	50800515	BAR SPLICERS	EACH	400	400		
	50800530	MECHANICAL SPLICERS	EACH	198	198		
	51201900	FURNISHING STEEL PILES HP14X89	FOOT	540	540		
	51202305	DRIVING PILES	FOOT	540	540		
	51203900	TEST PILE STEEL HP14X89	EACH	2	2		
	51500100	NAME PLATES	EACH	1	1		
	51602000	PERMANENT CASING	FOOT	114	114		
	51603000	DRILLED SHAFT IN SOIL	CU YD	207.6	207.6		
	51604000	DRILLED SHAFT IN ROCK	CU YD	58.1	58.1		
	52000110	PREFORMED JOINT STRIP SEAL	FOOT	68	68		
	52100010	ELASTOMERIC BEARING ASSEMBLY, TYPE I	EACH	18	18		
	52100520	ANCHOR BOLTS, 1"	EACH	24	24		
	52100540	ANCHOR BOLTS, 1 1/2"	EACH	36	36		
	55100500	STORM SEWER REMOVAL, 12"	FOOT	77	77		
	58600101	GRANULAR BACKFILL FOR STRUCTURES	CU YD	153	153		
	60146304	PIPE UNDERDRAINS FOR STRUCTURES 4"	FOOT	147	147		
	60500060	REMOVING INLETS	EACH	2	2		

SUMMARY OF QUANTITIES				TOTAL QUANTITIES	CONSTRUCTION TYPE CODE		
SP. ITEM	CODE NO.	PAY ITEM	UNIT		0010		
					80 % FEDERAL		
					20% STATE		
	63200310	GUARDRAIL REMOVAL	FOOT	996	996		
	63000003	STEEL PLATE BEAM GUARDRAIL, TYPE A, 9 FOOT POSTS	FOOT	600	600		
	63100085	TRAFFIC BARRIER TERMINAL, TYPE 6	EACH	4	4		
	63100167	TRAFFIC BARRIER TERMINAL, TYPE 1 (SPECIAL) TANGENT	EACH	4	4		
	66700305	PERMANENT SURVEY MARKERS, TYPE II	EACH	1	1		
	67000400	ENGINEER'S FIELD OFFICE, TYPE A	CAL MO	15	15		
	67100100	MOBILIZATION	L SUM	1	1		
	70100450	TRAFFIC CONTROL AND PROTECTION, STANDARD 701201	L SUM	1	1		
	70106500	TEMPORARY BRIDGE TRAFFIC SIGNALS	EACH	1	1		
	70107025	CHANGEABLE MESSAGE SIGN	CAL DA	28	28		
	70300221	TEMPORARY PAVEMENT MARKING - LINE 4" - PAINT	FOOT	2825	2825		
	72501000	TERMINAL MARKER - DIRECT APPLIED	EACH	4	4		
	78001110	PAINT PAVEMENT MARKING - LINE 4"	FOOT	2825	2825		
	78100100	RAISED REFLECTIVE PAVEMENT MARKER	EACH	10	10		
	78200005	GUARDRAIL REFLECTORS, TYPE A	EACH	7	7		
	78200010	BARRIER WALL REFLECTORS, TYPE B	EACH	5	5		
	78300200	RAISED REFLECTIVE PAVEMENT MARKER REMOVAL	EACH	10	10		
	X4401198	HOT-MIX ASPHALT SURFACE REMOVAL, VARIABLE DEPTH	SQ YD	663	663		
	X5030250	BRIDGE DECK GROOVING (LONGITUDINAL)	SQ YD	1434	1434		
	X5040101	FULL DEPTH PRECAST BRIDGE APPROACH SLAB	SQ FT	1853	1853		

* SPECIALTY ITEM

REV - MS



USER NAME = Mohammed	DESIGNED - AMH	REVISED -
	DRAWN - AMH	REVISED -
PLOT SCALE = 10.000 ' / in.	CHECKED - JAS	REVISED -
PLOT DATE = 8/8/2025	DATE - 4/25/25	REVISED -


STATE OF ILLINOIS
DEPARTMENT OF TRANSPORTATION

SUMMARY OF QUANTITIES


SCALE: N/A SHEET 2 OF 3 SHEETS STA. TO STA.

F.A.S. RTE.	SECTION	COUNTY	TOTAL SHEETS	SHEET NO.
1707	(FXX-B)B	CUMBERLAND	80	4
CONTRACT NO. 74595				
ILLINOIS FED. AID PROJECT				

** SEE PLAN SHEETS FOR GUARDRAIL TYPES & LIMITS
AND SHOULDER WIDENING FOR TYPE 1 (SPECIAL)
GUARDRAIL TERMINAL

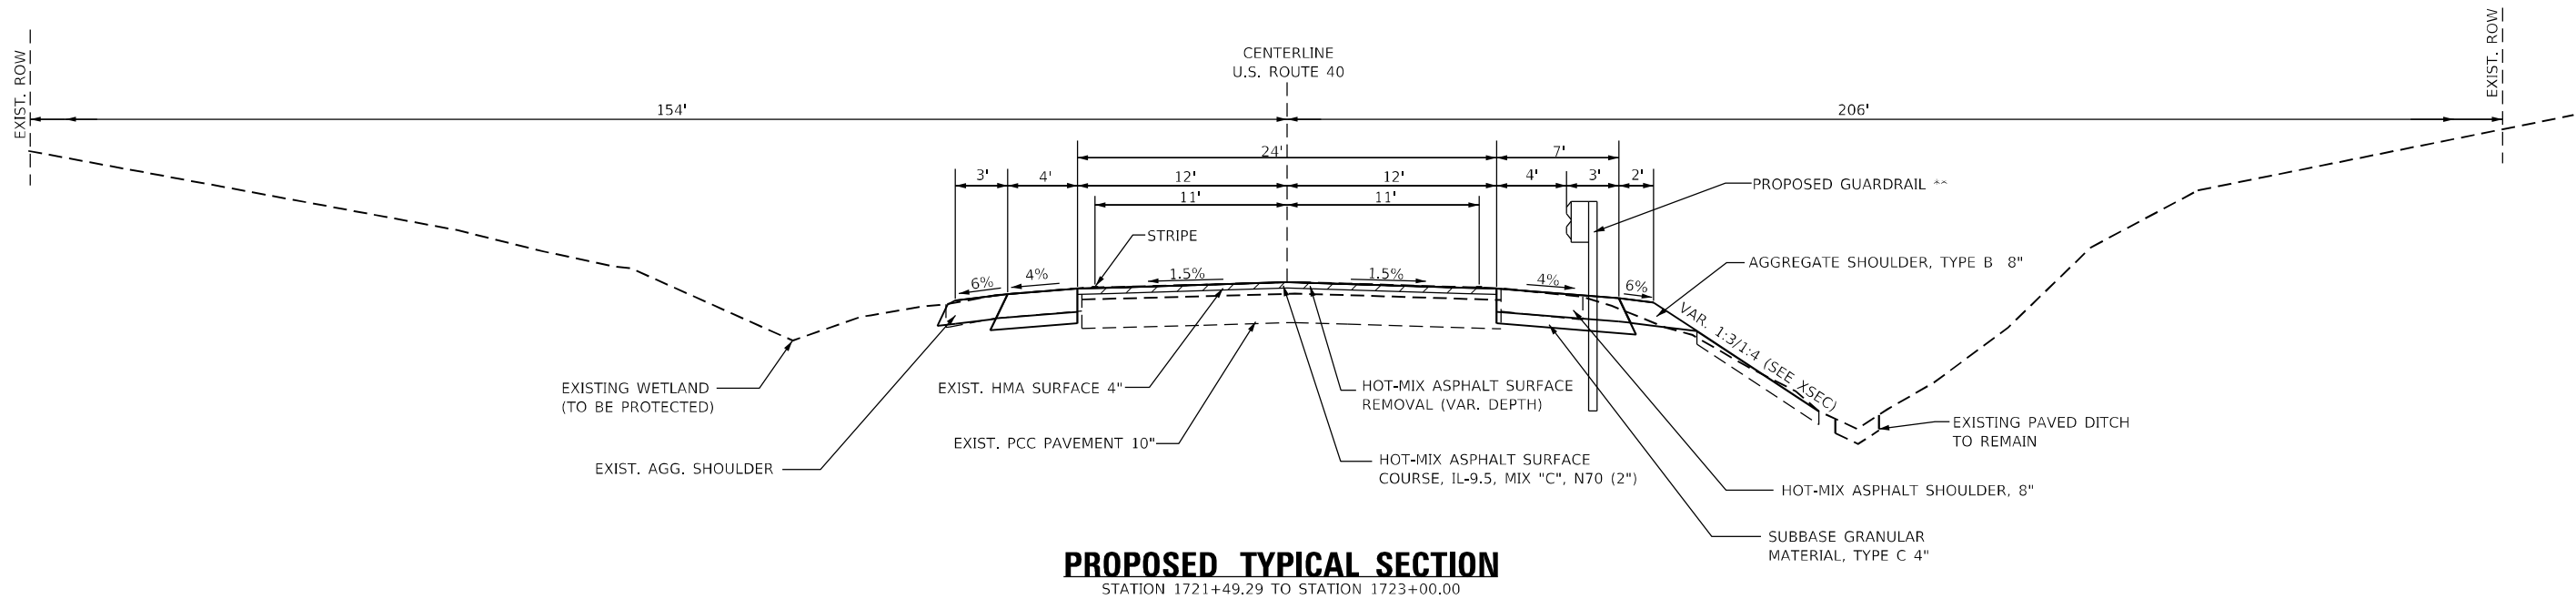

** SEE PLAN SHEETS FOR GUARDRAIL TYPES & LIMITS
AND SHOULDER WIDENING FOR TYPE 1 (SPECIAL)
GUARDRAIL TERMINAL

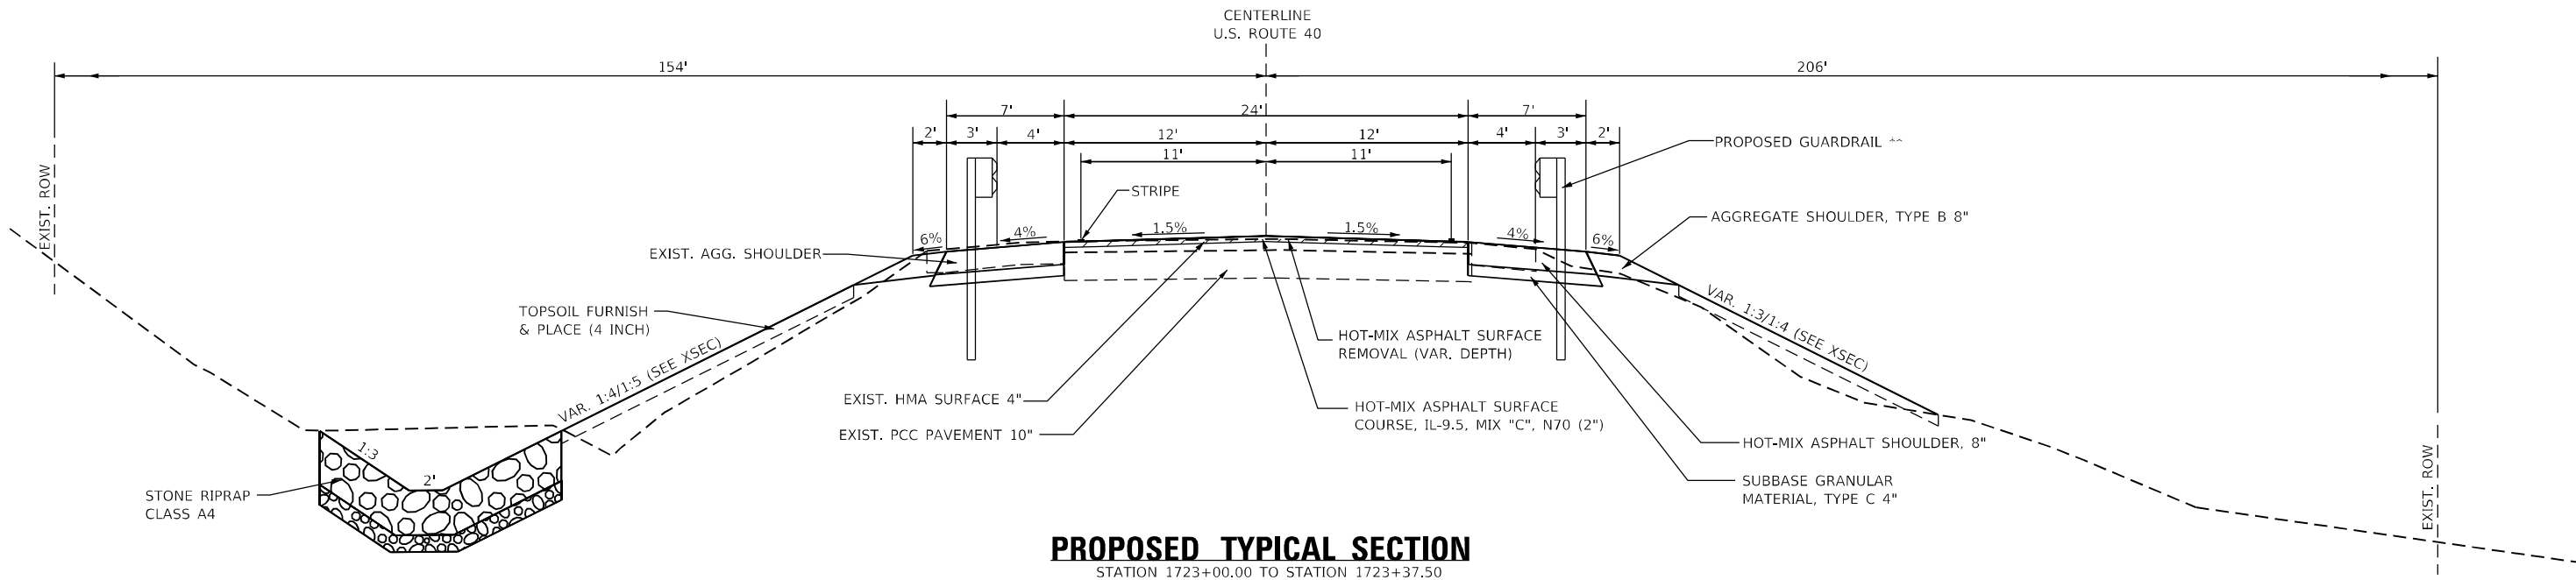

MODEL: Default
FILE NAME: C:\projects\50_IDOT\50_147B\23_PTB_03B_WD2_US_40_Embankment_RiverWorkfile\Sheet\074595-TYPICAL_S.dgn



USER NAME = Monammed	DESIGNED - AMH	REVISED -
DRAWN - AMH	REVISED -	
PLOT SCALE = 10,000 ' / in.	CHECKED - JAS	REVISED -
PLOT DATE = 8/7/2025	DATE - 4/25/25	REVISED -



STATE OF ILLINOIS
DEPARTMENT OF TRANSPORTATION

PROPOSED TYPICAL SECTIONS

SCALE: N/A SHEET 1 OF 4 SHEETS STA. TO STA.

F.A.S. RTE.	SECTION	COUNTY	TOTAL SHEETS	SHEET NO.
1707	(FXX-B)B	CUMBERLAND	80	6
CONTRACT NO. 74595				
ILLINOIS FED. AID PROJECT				



MODEL: Default
FILE NAME: C:\projects\50_IDOT\50.1478.23_PTB_203_039_W02_US_40 Embankment River\Workfile\Sheet\074595-TYPICAL.S.dgn

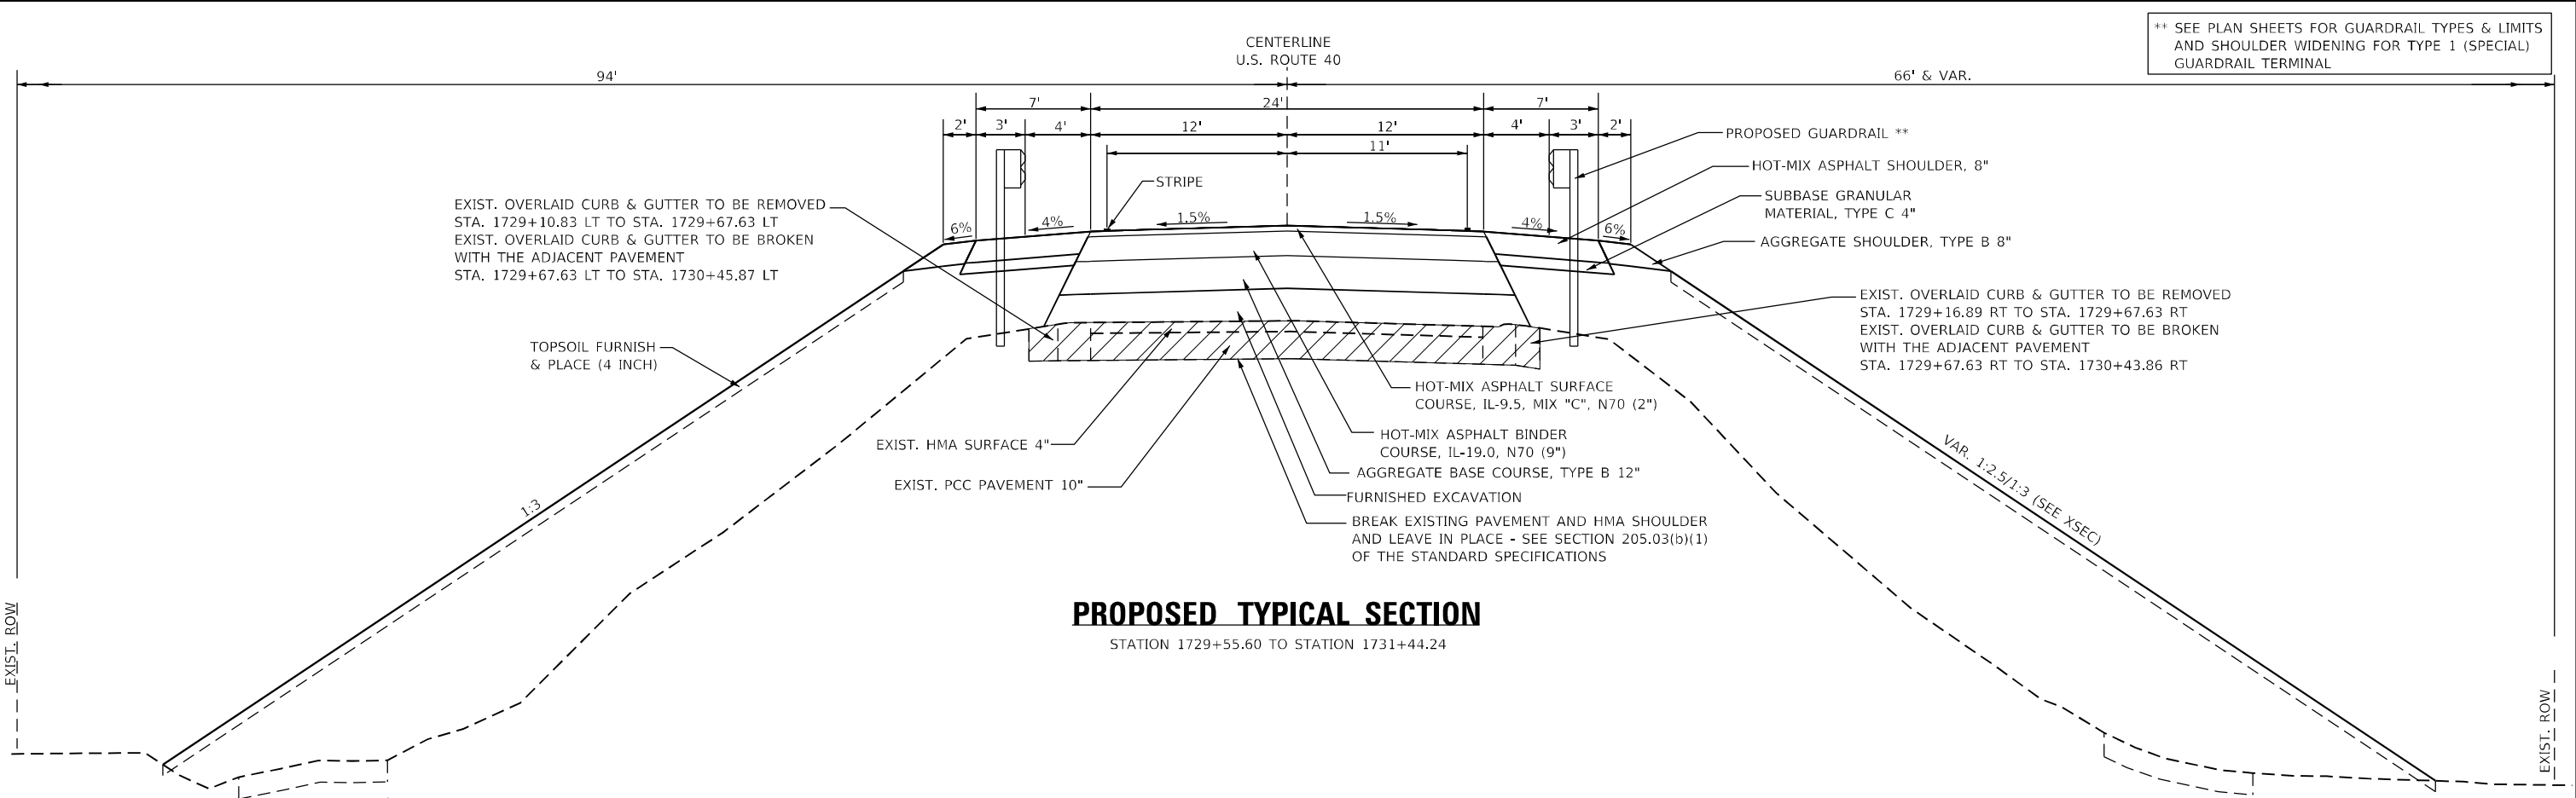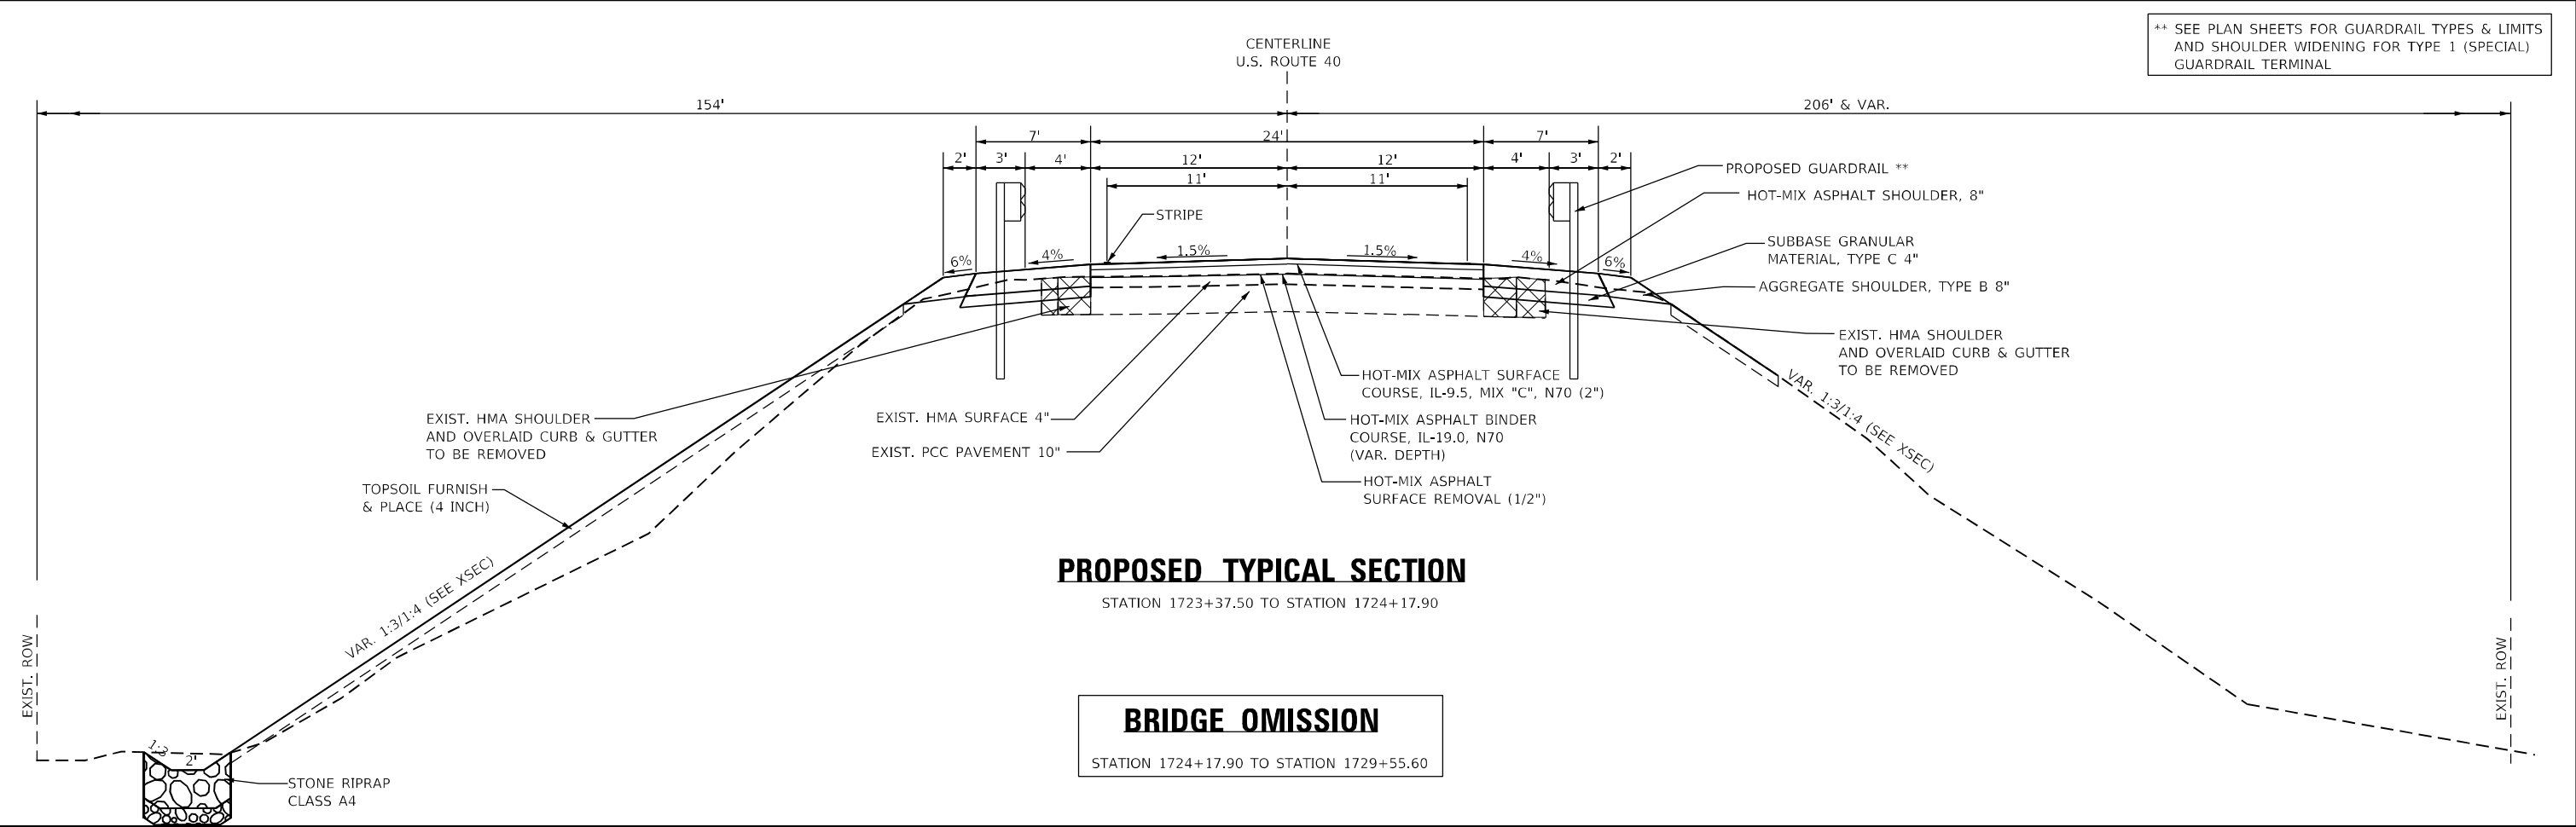

USER NAME = Monammed	DESIGNED - AMH	REVISED -
DRAWN - AMH	REVISED -	
PLOT SCALE = 10,000 ' / in.	CHECKED - JAS	REVISED -
PLOT DATE = 8/7/2025	DATE - 4/25/25	REVISED -

F.A.S. RTE.	SECTION	COUNTY	TOTAL SHEETS	SHEET NO.
1707	(FXX-B)B	CUMBERLAND	80	7
CONTRACT NO. 74595				
ILLINOIS FED. AID PROJECT				

MODEL: Default
FILE NAME: C:\projects\50_IDOT\50.1478\23_PTB_203_039_WO2_US_40_Embankment\Sheet\0714595-TYPICAL.S.dgn

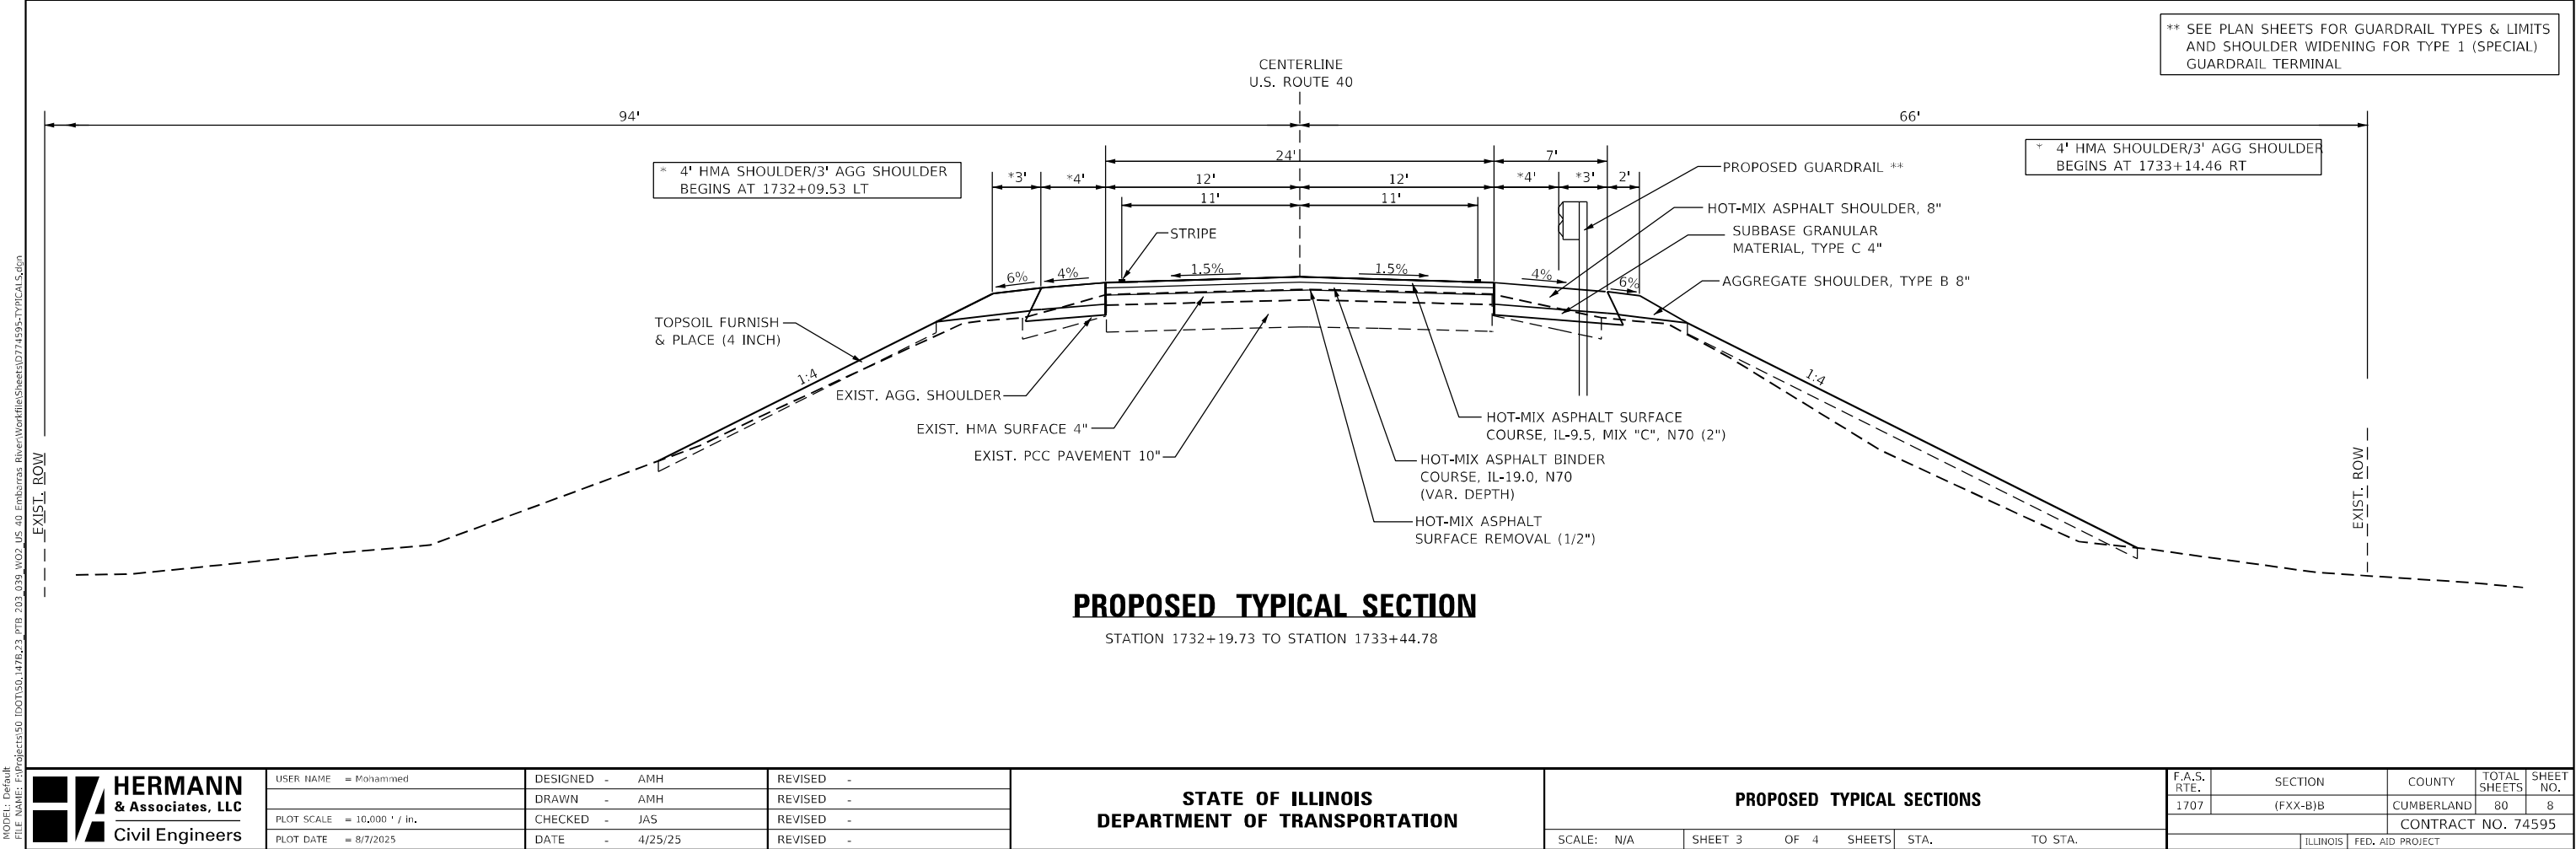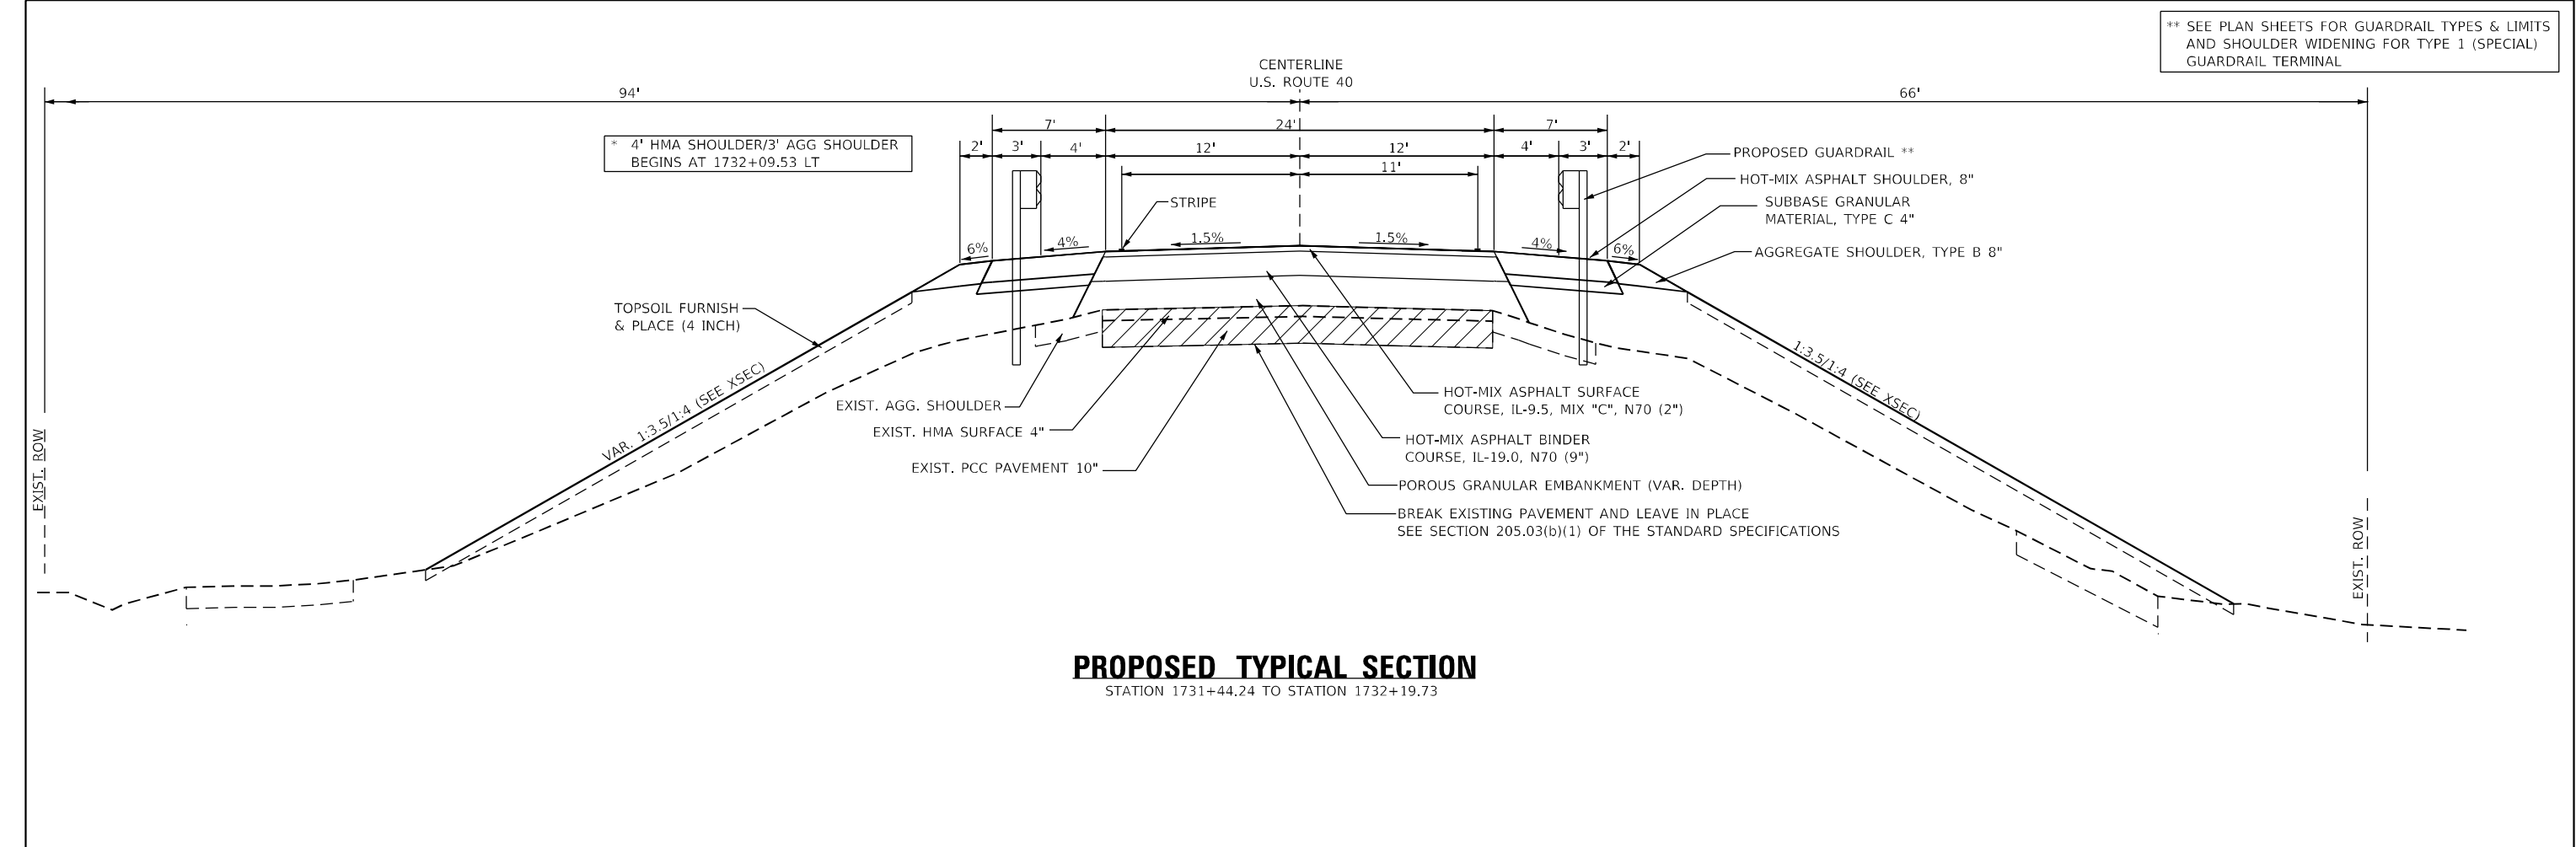


USER NAME = Monammed	DESIGNED - AMH	REVISED -
DRAWN - AMH	REVISED -	
PLOT SCALE = 10,000 ' / in.	CHECKED - JAS	REVISED -
PLOT DATE = 8/7/2025	DATE - 4/25/25	REVISED -

STATE OF ILLINOIS
DEPARTMENT OF TRANSPORTATION

PROPOSED TYPICAL SECTIONS

SCALE: N/A SHEET 3 OF 4 SHEETS STA. TO STA.

F.A.S. RTE.	SECTION	COUNTY	TOTAL SHEETS	SHEET NO.
1707	(FXX-B)B	CUMBERLAND	80	8
CONTRACT NO. 74595				
ILLINOIS FED. AID PROJECT				

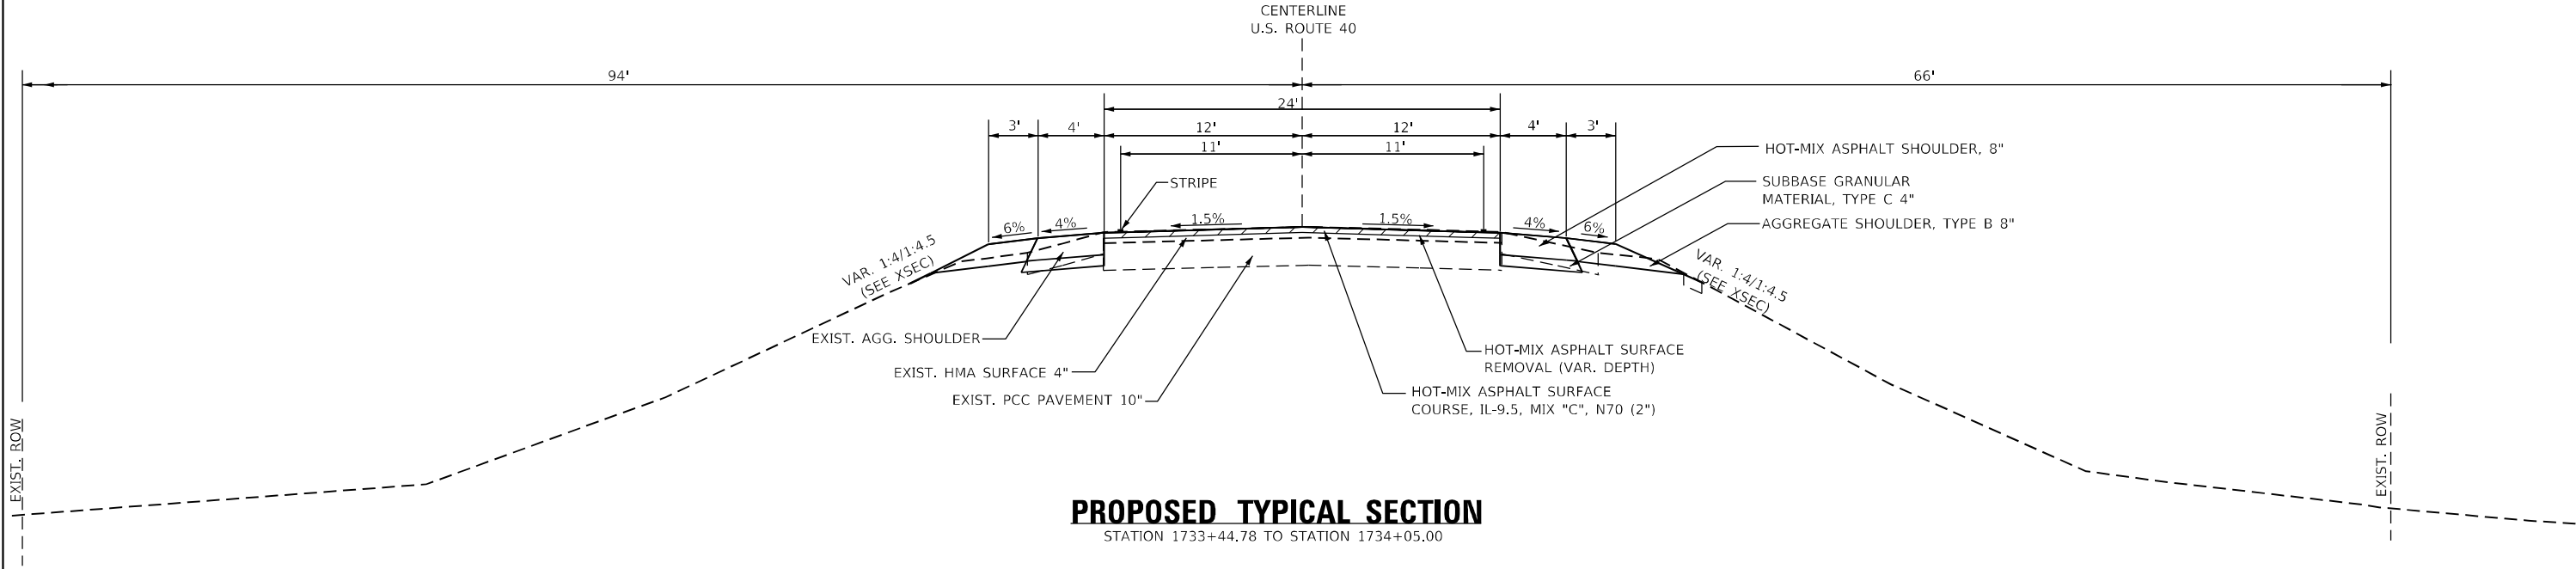

PROPOSED TYPICAL SECTION
STATION 1733+44.78 TO STATION 1734+05.00

MODEL: Default
FILE NAME: C:\projects\50_IDOT\50.1478.23_PTB_203_039_WO2_US_40_Embarras_River\Workfile\Sheet\071595-TYPICAL.S.dgn

 HERMANN & Associates, LLC Civil Engineers	USER NAME = Monammed	DESIGNED - AMH	REVISED -	STATE OF ILLINOIS DEPARTMENT OF TRANSPORTATION	PROPOSED TYPICAL SECTIONS			F.A.S. RTE.	SECTION	COUNTY	TOTAL SHEETS	SHEET NO.
	DRAWN - AMH	REVIS	REVISED -					1707	(FXX-B)B	CUMBERLAND	80	9
	PLOT SCALE = 10,000 ' / in.	CHECKED - JAS	REVISED -					CONTRACT NO. 74595				
	PLOT DATE = 8/7/2025	DATE - 4/25/25	REVISED -		SCALE: N/A	SHEET 4	OF 4 SHEETS	STA.	TO STA.	ILLINOIS FED. AID PROJECT		

MODEL: Default
FILE NAME: E:\projects\50_IDOT\50_1476\23_PTB_203_WO2_US_40_Embankm_RiverWorkfile\SheetD77459A-SCHEDULE5.dgn

SUMMARY OF EARTHWORK								
LOCATION STATION TO STATION				LENGTH	20200100	FOR INFORMATION ONLY		20400800
					EARTH EXCAVATION	EARTH EX. ADJUSTED FOR SHRINKAGE	EMBANKMENT VOLUME	EARTHWORK BALANCE WASTE (+) OR SHORTAGE (-)
								FURNISHED EXCAVATION
								FEET
STA. 1721+40.00	TO STA. 1722+00.00	60.00	28.10	21.08	1.10	19.98		
STA. 1722+00.00	TO STA. 1723+00.00	100.00	90.70	68.03	0.50	67.53		
STA. 1723+00.00	TO STA. 1724+55.00	155.00	212.00	159.00	309.70	-150.70		
STA. 1724+55.00	TO STA. 1729+20.00	465.00	BRIDGE OMISSION					
STA. 1729+20.00	TO STA. 1730+00.00	80.00	17.80	13.35	1007.20	-993.85		
STA. 1730+00.00	TO STA. 1731+00.00	100.00	2.40	1.80	708.60	-706.80		
STA. 1731+00.00	TO STA. 1732+00.00	100.00	3.60	2.70	386.50	-383.80		
STA. 1732+00.00	TO STA. 1733+00.00	100.00	30.70	23.03	93.40	-70.38		
STA. 1733+00.00	TO STA. 1734+05.00	105.00	28.60	21.45	0.10	21.35		
TOTAL			413.90	310.43	2507.10	-2196.68		
ROUNDED			415	310	2505	-2200		

NOTE: A SHRINKAGE FACTOR OF 25% WAS USED.

SEEDING SCHEDULE										
LOCATION STATION TO STATION			21101615	25000310	25000400	25000500	25000600	25000700	25100645	28000250
			TOPSOIL FURNISH AND PLACE, 4"	SEEDING, CLASS 4	NITROGEN FERTILIZER NUTRIENT	PHOSPHORUS FERTILIZER NUTRIENT	POTASSIUM FERTILIZER NUTRIENT	AGRICULTURAL GROUND LIMESTONE	WILDLIFE FRIENDLY EROSION CONTROL BLANKET	TEMPORARY EROSION CONTROL SEEDING
			LT/RT	SLOPE	SQ YD	ACRE	POUND	POUND	POUND	TON
STA. 1721+49.29	TO STA. 1722+00.00	RT	1:3		60	0.01	0.90	0.90	0.90	0.05
STA. 1722+00.00	TO STA. 1722+50.00	LT	1:13		78	0.02	1.80	1.80	1.80	0.10
STA. 1722+00.00	TO STA. 1722+50.00	RT	1:3.4		54	0.01	0.90	0.90	0.90	0.05
STA. 1722+50.00	TO STA. 1723+00.00	LT	1:13		41	0.01	0.90	0.90	0.90	0.05
STA. 1722+50.00	TO STA. 1723+00.00	RT	1:3.9		36	0.01	0.90	0.90	0.90	0.05
STA. 1723+00.00	TO STA. 1723+50.00	LT	1:4.5		74	0.02	1.80	1.80	1.80	0.10
STA. 1723+00.00	TO STA. 1723+50.00	RT	1:4		39	0.01	0.90	0.90	0.90	0.05
STA. 1723+50.00	TO STA. 1724+46.90	LT	1:3		663	0.14	12.60	12.60	12.60	0.70
STA. 1723+50.00	TO STA. 1724+46.90	RT	1:3		161	0.03	2.70	2.70	2.70	0.15
STA. 1726+87 - EXISTING BRIDGE PIER		CL	FLAT		36	0.01	0.90	0.90	0.90	0.05
STA. 1727+56 - EXISTING BRIDGE PIER		CL	FLAT		35	0.01	0.90	0.90	0.90	0.05
STA. 1728+44 - EXISTING BRIDGE PIER		CL	FLAT		34	0.01	0.90	0.90	0.90	0.05
STA. 1729+26.60	TO STA. 1730+00.00	LT	1:3		708	0.15	13.50	13.50	13.50	0.75
STA. 1729+26.60	TO STA. 1730+00.00	RT	1:2.5		403	0.08	7.20	7.20	7.20	0.40
STA. 1730+00.00	TO STA. 1730+50.00	LT	1:3.25		284	0.06	5.40	5.40	5.40	0.30
STA. 1730+00.00	TO STA. 1730+50.00	RT	1:2.5		200	0.04	3.60	3.60	3.60	0.20
STA. 1730+50.00	TO STA. 1731+00.00	LT	1:3.75		245	0.05	4.50	4.50	4.50	0.25
STA. 1730+50.00	TO STA. 1731+00.00	RT	1:2.75		189	0.04	3.60	3.60	3.60	0.20
STA. 1731+00.00	TO STA. 1732+00.00	LT	1:4		447	0.09	8.10	8.10	8.10	0.45
STA. 1731+00.00	TO STA. 1732+00.00	RT	1:3		326	0.07	6.30	6.30	6.30	0.35
STA. 1732+00.00	TO STA. 1732+50.00	LT	1:4		184	0.04	3.60	3.60	3.60	0.20
STA. 1732+00.00	TO STA. 1732+50.00	RT	1:3.25		148	0.03	2.70	2.70	2.70	0.15
STA. 1732+50.00	TO STA. 1733+00.00	LT	1:4		141	0.03	2.70	2.70	2.70	0.15
STA. 1732+50.00	TO STA. 1733+00.00	RT	1:3.5		151	0.03	2.70	2.70	2.70	0.15
STA. 1733+00.00	TO STA. 1734+05.00	LT	1:4		213	0.04	3.60	3.60	3.60	0.20
STA. 1733+00.00	TO STA. 1734+05.00	RT	1:4		121	0.02	1.80	1.80	1.80	0.10
			TOTAL		5071	1.06	95.40	95.40	95.40	5.30
			ROUNDED		5071	1.00	96	96	96	5.3

EROSION CONTROL SCHEDULE						
LOCATION STATION TO STATION		LT/RT	28000305	28000400	28000510	28100107
		TEMPORARY DITCH CHECKS	PERIMETER EROSION BARRIER	INLET FILTERS	STONE RIPRAP, CLASS A4	FILTER FABRIC
STA. 1721+49	TO STA. 1726+70	LT	48	520	1	210
STA. 1721+49	TO STA. 1725+70	RT	12	421		
STA. 1725+70	TO STA. 1728+70	CL		516		
STA. 1728+70	TO STA. 1734+20	LT	24	392		
STA. 1728+70	TO STA. 1734+20	RT		690		
		TOTAL		84	2539	1
		ROUNDED		84	2539	1

CHANNEL EXCAVATION	
LOCATION	20300100
	CHANNEL EXCAVATION
	CU YDS
WEST SIDE OF BRIDGE	2136.8
EAST SIDE OF BRIDGE	340
TOTAL	
ROUNDED	

TREE REMOVAL (6-15 UNITS DIAMETER)			
LOCATION STATION	OFFSET	LT/RT	20100110
			TREE REMOVAL (6-15 UNITS DIAMETER)
			UNIT
1729+23.00	42.5	LT	8
1729+24.20	40.9	LT	8
1729+23.50	35.9	LT	10
1729+21.00	34.2	LT	8
1728+83.00	41.6	RT	14
1729+04.00	46.5	RT	7
1729+05.00	47.2	RT	8
1729+08.06	46.0	RT	9
1729+08.00	46.7	RT	7
1729+10.30	44.2	RT	6
1729+11.00	45.5	RT	9
TOTAL			94
ROUNDED			94

TREE REMOVAL (OVER 15 UNITS DIAMETER)			
LOCATION STATION	OFFSET	LT/RT	20100210
			TREE REMOVAL (OVER 15 UNITS DIAMETER)
			UNIT
1724+82.50	35.3	RT	24
1728+80.10	39.2	RT	18
TOTAL			42
ROUNDED			42

AGGREGATE SCHEDULE					
LOCATION STATION TO STATION	LENGTH	PAVEMENT WIDTH	PAVEMENT AREA	20700110	35102400
				POROUS GRANULAR EMBANKMENT	AGGREGATE BASE COURSE, TYPE B 12"
	FEET	FEET	SQ YD	TONS	SQ YD
	STA. 1729+55.60 TO STA. 1729+67.60	12.00	32	42.67	
STA. 1729+67.60 TO STA. 1731+44.24	176.64	24	471.04		471.04
STA. 1731+44.24 TO STA. 1732+19.73	75.49	24	201.31	103.17	
			TOTAL	103.17	513.71
			ROUNDED	103	514

AGGREGATE SURFACE COURSE, TYPE B				
LOCATION STATION TO STATION	PAVEMENT AREA (GEOPAK)	PAVEMENT DEPTH	CONVERSION RATE	40200800
				AGGREGATE SURFACE COURSE, TYPE B
		SQ FT	INCH	TON/CU YD
LT ENTRANCE AT STA. 1722+44.56 TO STA. 1723+02.61	1296.62	2.00	2.05	16.41
			TOTAL	16.41
ROUNDED				16

BITUMINOUS SURFACE REMOVAL SCHEDULE					
LOCATION STATION TO STATION	LENGTH	PAVEMENT WIDTH	PAVEMENT AREA	44000151	X4401198
				HOT-MIX ASPHALT SURFACE REMOVAL, 1/2"	ASPHALT SURFACE REMOVAL, VARIABLE DEPTH
	FEET	FEET	SQ YD	SQ YD	SQ YD
STA. 1721+49.27 TO STA. 1723+37.50	188.23	24	501.95		501.95
STA. 1723+37.50 TO STA. 1724+05.90	68.40	24	182.40	182.40	
STA. 1732+19.73 TO STA. 1733+44.78	125.05	24	333.47	333.47	
STA. 1733+44.78 TO STA. 1734+05.00	60.22	24	160.59		160.59
			TOTAL	515.87	662.53
			ROUNDED	516	663



USER NAME = Monammed	DESIGNED - AMH	REVISED - _____
	DRAWN - AMH	REVISED - _____
PLOT SCALE = 10,000 ' / in.	CHECKED - JAS	REVISED - _____
PLOT DATE = 8/8/2025	DATE - 04/25/25	REVISED - _____

STATE OF ILLINOIS
DEPARTMENT OF TRANSPORTATION

SCHEDULE OF QUANTITIES

SCALE: N/A	SHEET 1	OF 5	SHEETS	STA. _____	TO STA. _____
------------	---------	------	--------	------------	---------------

F.A.S. RTE.	SECTION	COUNTY	TOTAL SHEETS	SHEET NO.
1707	(FXX-B)B	CUMBERLAND	80	10
CONTRACT NO. 74595				
ILLINOIS FED. AID PROJECT				

MODEL Default
FILE NAME: C:\projects\50_IDOT\50_1476\23_PTB_203_039_WO2_US_40_Embarras River\Workfile\Sheet\077459A-SCHEDULE5.dgn

RESURFACING & PAVEMENT SCHEDULE									
LOCATION STATION TO STATION	LENGTH	PAVEMENT WIDTH	PAVEMENT AREA	40600275	40600290	40603085		40604052	42000070
				BITUMINOUS MATERIALS (PRIME COAT)	BITUMINOUS MATERIALS (TACK COAT)	HOT-MIX ASPHALT BINDER COURSE, IL-19.0, N70 (VAR DEPTH)	HOT-MIX ASPHALT BINDER COURSE, IL-19.0, N70 (9 INCH)	HOT-MIX ASPHALT SURFACE COURSE, IL-9.5, MIX "C", N70 (2 INCH)	PAVEMENT CONNECTOR (HMA) FOR BRIDGE APPROACH SLAB
	FEET	FEET	SQ YD	POUND	POUND	TON	TON	TON	SQ YD
STA. 1721+49.27 TO STA. 1723+37.50	188.23	24	501.95		225.88			56.22	
STA. 1723+37.50 TO STA. 1724+05.90	68.40	24	182.40		164.16	25.54		20.43	
STA. 1724+05.90 TO STA. 1724+17.90	12.00	32	42.67		28.80				42.67
STA. 1724+17.90 TO STA. 1729+55.6	537.70	32	1911.82	BRIDGE OMISSION					
STA. 1729+55.60 TO STA. 1729+67.60	12.00	32	42.67	96.00	28.80			75.30	42.67
STA. 1729+67.60 TO STA. 1732+19.73	252.13	24	672.35	1512.78	453.83		338.86		
STA. 1732+19.73 TO STA. 1733+44.78	125.05	24	333.47		375.15	116.71		37.35	
STA. 1733+44.78 TO STA. 1734+05.00	60.22	24	160.59		72.26			17.99	
SUBTOTAL						142.25	338.86		
TOTAL				1608.78	1276.62	481.11		207.28	85.33
ROUNDED				1609	1277	481		207	85

SHOULDER SCHEDULE									
LOCATION STATION TO STATION	LT/RT	LENGTH	WIDTH ¹ HMA SHOULDERS	AREA ¹ HMA SHOULDERS	WIDTH ² AGGREGATE SHOULDERS	AREA ² AGGREGATE SHOULDERS	31102100	48203029	48101600
							SUBBASE GRANULAR MATERIAL, TYPE C 4"	HOT-MIX ASPHALT SHOULDERS, 8"	AGGREGATE SHOULDERS, TYPE B 8"
	LT/RT	FEET	FEET	SQ YD	FEET	SQ YD	SQ YD	SQ YD	SQ YD
STA. 1721+49.29 TO STA. 1722+44.56	LT	95.27	4	42.34	2	21.17	42.34	42.34	37.05
STA. 1722+44.56 TO STA. 1723+00.00	LT	55.44	8	49.28	0	0.00	49.28	49.28	9.24
STA. 1723+00.00 TO STA. 1723+31.54	LT	31.54	8	28.04	2	7.01	28.04	28.04	12.27
STA. 1723+31.54 TO STA. 1723+56.54	LT	25.00	7.5	20.83	2	5.56	20.83	20.83	9.72
STA. 1723+56.54 TO STA. 1724+05.87	LT	49.33	7	38.37	2	10.96	38.37	38.37	19.18
STA. 1724+05.87 TO STA. 1724+30.94	LT	25.07	3	8.36	2	5.57	8.36	8.36	9.75
STA. 1721+49.29 TO STA. 1721+74.29	RT	25.00	6	16.67	1.5	4.17	16.67	16.67	8.33
STA. 1721+74.29 TO STA. 1722+09.29	RT	35.00	8	31.11	2	7.78	31.11	31.11	13.61
STA. 1722+09.29 TO STA. 1722+34.29	RT	25.00	7.5	20.83	2	5.56	20.83	20.83	9.72
STA. 1722+34.29 TO STA. 1724+05.87	RT	171.58	7	133.45	2	38.13	133.45	133.45	66.73
STA. 1724+05.87 TO STA. 1724+33.69	RT	27.82	3	9.27	2	6.18	9.27	9.27	10.82
BRIDGE OMISSION									
STA. 1729+38.63 TO STA. 1729+67.63	LT	29.00	3	9.67	2	6.44	9.67	9.67	11.28
STA. 1729+67.63 TO STA. 1731+25.53	LT	157.90	7	122.81	2	35.09	122.81	122.81	61.41
STA. 1731+25.53 TO STA. 1731+50.53	LT	25.00	7.5	20.83	2	5.56	20.83	20.83	9.72
STA. 1731+50.53 TO STA. 1731+85.53	LT	35.00	8	31.11	2	7.78	31.11	31.11	13.61
STA. 1731+85.53 TO STA. 1732+09.53	LT	24.00	6	16.00	2.5	6.67	16.00	16.00	10.67
STA. 1732+09.53 TO STA. 1734+05.00	LT	195.47	4	86.88	3	55.16	86.88	86.88	97.74
STA. 1729+42.56 TO STA. 1729+67.63	RT	25.07	3	8.36	2	5.57	8.36	8.36	9.75
STA. 1729+67.63 TO STA. 1732+29.46	RT	261.83	7	203.65	2	58.18	203.65	203.65	101.82
STA. 1732+29.46 TO STA. 1732+54.46	RT	25.00	7.5	20.83	2	5.56	20.83	20.83	9.72
STA. 1732+54.46 TO STA. 1732+89.46	RT	35.00	8	31.11	2	7.78	31.11	31.11	13.61
STA. 1732+89.46 TO STA. 1733+14.46	RT	25.00	6	16.67	2.5	6.94	16.67	16.67	11.11
STA. 1733+14.46 TO STA. 1734+05.00	RT	90.54	4	40.24	3	30.18	40.24	40.24	45.27
TOTAL							1006.70	1006.70	602.13
ROUNDED							1007	1007	602

¹ WIDTH AND ASSOCIATED AREA OF: SUBBASE GRANULAR MATERIAL, TYPE C 4"
BITUMINOUS MATERIALS (PRIME COAT)
HOT-MIX ASPHALT SHOULDERS, 8"

² WIDTH AND ASSOCIATED AREA OF: AGGREGATE SHOULDERS, TYPE B 8", NO WEDGE

PAVEMENT REMOVAL SCHEDULE											
LOCATION STATION TO STATION	LT/RT	LENGTH	WIDTH	AREA	AREA (GEOPAK)	44000100	44000200	44000500	44004250	Z0004552	Z0004638
						PAVEMENT REMOVAL	DRIVEWAY PAVEMENT REMOVAL	COMBINATION CURB AND GUTTER REMOVAL	PAVED SHOULDER REMOVAL	APPROACH SLAB REMOVAL	PAVEMENT BREAKING
	LT/RT	FEET	FEET	SQ YD	SQ YD	SQ YD	SQ YD	FOOT	SQ YD	SQ YD	SQ YD
STA. 1723+18.31 TO STA. 1724+05.87	LT	87.56	VARIES	-	10.83				10.83		
STA. 1723+37.63 TO STA. 1724+05.87	RT	68.24	VARIES	-	8.84				8.84		
STA. 1722+39.29 TO STA. 1723+08.45		69.16	VARIES	-	58.94		58.94				
STA. 1723+35.93 TO STA. 1724+56.66	LT	120.73	-	-	-			120.73	-		
STA. 1723+43.55 TO STA. 1724+59.63	RT	116.08	-	-	-			116.08	-		
STA. 1724+05.90 TO STA. 1724+29.63		23.73	26.6	70.14	-	70.14			-		
STA. 1724+29.63 TO STA. 1724+59.63		30.00	26.3	87.67	-					87.67	
BRIDGE OMISSION											
STA. 1729+13.80 TO STA. 1729+43.80		30.00	26.0	86.67	-					86.67	
STA. 1729+43.80 TO STA. 1729+67.63		23.83	26.6	70.43		70.43					
STA. 1729+67.60 TO STA. 1732+19.73		252.13	VARIES		705.98						705.98
STA. 1729+10.83 TO STA. 1729+67.63	LT	56.80	VARIES					56.80			
STA. 1729+16.89 TO STA. 1729+67.63	RT	50.74	VARIES					50.74			
TOTAL						140.57	58.94	344.35	19.67	174.34	705.98
TOTAL						141	59	344	20	174	706

ENGINEER'S FIELD OFFICE SCHEDULE	
DESCRIPTION	67000400
	ENGINEER'S FIELD OFFICE, TYPE A
	CAL MO
PRELIMINARY CONSTRUCTION	1
BRIDGE AND ROADWAY CONSTRUCTION	12
FINAL CONSTRUCTION	1
MISCELLANEOUS CLEANUP, ETC.	1
TOTAL	15
ROUNDED	15

PERMANENT SURVEY MARKERS SCHEDULE	
LOCATION STATION TO STATION	66700305
	PERMANENT SURVEY MARKERS, TYPE II
	EACH
STA. 1724+47.90 TO STA. 1729+25.60	1
TOTAL	1
ROUNDED	1

STORM SEWER REMOVAL SUMMARY				
LOCATION STATION TO STATION	LT/RT	LENGTH	55100500	60500060
			STORM SEWER REMOVAL 12"	REMOVING INLETS
	LT/RT	FOOT	FOOT	EACH
STA. 1730+44.28, 15.07' LT TO STA. 1730+44.80, 57.47' LT	LT	42.40	42.40	
STA. 1730+43.86, 15.53' RT TO STA. 1730+43.74, 50.23' RT	RT	34.70	34.70	
STA. 1730+43.75, 14.78' LT	LT	-		1.0
STA. 1730+43.47, 15.10' RT	RT	-		1.0
TOTAL			77.10	2.00
ROUNDED			77	2

GUARDRAIL REMOVAL SCHEDULE			
LOCATION STATION TO STATION	LT/RT	LENGTH	63200310
			GUARDRAIL REMOVAL
	LT/RT	FEET	FOOT
STA. 1721+49.29 TO STA. 1724+59.63	RT	310.57	310.57
STA. 1723+05.09 TO STA. 1724+59.63	LT	154.54	154.54
STA. 1724+59.63 TO STA. 1729+13.80		BRIDGE OMISSION	
STA. 1729+13.80 TO STA. 1731+31.80	RT	218.00	218.00
STA. 1729+13.80 TO STA. 1732+26.61	LT	312.81	312.81
TOTAL			995.92
ROUNDED			996

MODEL: Default
FILE NAME: C:\projects\50_IDOT\50_1476\23_PTB_039_WO2_US_40_Embarras River\Workfile\Sheet\0714595-SCHEDULES.dgn

GUARDRAIL SCHEDULE								
LOCATION STATION TO STATION	LT/RT	LENGTH	63100085	63000003	63100167	78200005	78200010	72501000
			TRAFFIC BARRIER TERMINAL, TYPE 6	STEEL PLATE BEAM GUARDRAIL, TYPE A, 9 FOOT PCSTS	TRAFFIC BARRIER TERMINAL, TYPE 1 (SPECIAL) TANGENT	GUARDRAIL REFLECTORS, TYPE A	BARRIER WALL REFLECTORS, TYPE B	TERMINAL MARKER - DIRECT APPLIED
	LT/RT	FEET	EACH	FOOT	EACH	EACH	EACH	EACH
STA. 1721+84.29 TO STA. 1722+34.29	RT	50.00			1.0			1.0
STA. 1722+34.29 TO STA. 1723+96.79	RT	162.50		162.50		3.0		
STA. 1723+96.79 TO STA. 1724+36.19	RT	39.40	1.0					
STA. 1724+36.19 TO STA. 1729+40.06	RT	503.87					2.0	
STA. 1729+40.06 TO STA. 1729+79.46	RT	39.40	1.0			1.0		
STA. 1729+79.46 TO STA. 1732+29.46	RT	250.00		250.00				
STA. 1732+29.46 TO STA. 1732+79.46	RT	50.00			1.0			1.0
STA. 1723+06.54 TO STA. 1723+56.54	LT	50.00			1.0			1.0
STA. 1723+56.54 TO STA. 1723+94.04	LT	37.50		37.50		1.0		
STA. 1723+94.04 TO STA. 1724+33.44	LT	39.40	1.0					
STA. 1724+33.44 TO STA. 1729+36.13	LT	502.69					3.0	
STA. 1729+36.13 TO STA. 1729+75.53	LT	39.40	1.0			2.0		
STA. 1729+75.53 TO STA. 1731+25.53	LT	150.00		150.00				
STA. 1731+25.53 TO STA. 1731+75.53	LT	50.00			1.0			1.0
TOTAL			4.0	600.0	4.0	7.0	5.0	4.0
ROUNDED			4	600	4	7	5	4

PAVEMENT MARKING SCHEDULE							
LOCATION STATION TO STATION	LENGTH	TEMPORARY PAVEMENT MARKING - LINE 4"			PAINT PAVEMENT MARKING - LINE 4"		
		70300220			78001110		
		EASTBOUND EDGE LINE (WHITE)	WESTBOUND EDGE LINE (WHITE)	CENTERLINE (SKIP DASH)	EASTBOUND EDGE LINE (WHITE)	WESTBOUND EDGE LINE (WHITE)	CENTERLINE (SKIP DASH)
STA. 1721+49.29 TO STA. 1724+47.90	298.61	298.61	298.61	74.65	298.61	298.61	74.65
STA. 1724+47.90 TO STA. 1729+25.60	477.70	477.70	477.70	119.43	477.70	477.70	119.43
STA. 1729+25.60 TO STA. 1734+05.00	479.40	479.40	479.40	119.85	479.40	479.40	119.85
SUBTOTAL		1255.71	1255.71	313.93	1255.71	1255.71	313.93
TOTAL		2825.35			2825.35		
ROUNDED		2825			2825		

RAISED REFLECTIVE PAVEMENT MARKER SCHEDULE			
LOCATION STATION TO STATION	LENGTH	78100100	78300200
		RAISED REFLECTIVE PAVEMENT MARKER	RAISED REFLECTIVE PAVEMENT MARKER REMOVAL
		(TWO-WAY AMBER)	
STA. 1721+49.29 TO STA. 1724+47.90	298.61	4	4
STA. 1724+47.90 TO STA. 1729+25.60	BRIDGE OMISSION		
STA. 1729+25.60 TO STA. 1734+05.00	479.40	6	6
TOTAL		10	10
ROUNDED		10	10

PROTECTING OR RESETTNG SURVEY MARKERS	
DESCRIPTION	Z0049799
	EACH
PROJECT SITE	1.0
TOTAL	1.0
ROUNDED	1

REMOVE, STORE AND RE-ERECT SIGN PANEL (SPECIAL)			
LOCATION			X7200053
STATION	OFFSET	RT/LT	EACH
1721+59.54 (APPROX.)	23.34 (APPROX.)	RT	1.0
1723+05.56 (APPROX.)	28.42 (APPROX.)	LT	1.0
1724+53.66 (APPROX.)	18.15 (APPROX.)	RT	1.0
1729+13.80	18.34	LT	1.0
1731+68.48	22.98	LT	1.0
TOTAL			5.0
ROUNDED			5

SUMMARY OF SCHEDULES	
DESCRIPTION	28200290
	FILTER FABRIC
	SQ YD
EROSION CONTROL SCHEDULE (UNDER RR4)	304.0
BRIDGE SCHEDULE (UNDER RR5)	1845.0
TOTAL	2149.0
ROUNDED	2149

TRAFFIC CONTROL & DETOUR SIGNING SCHEDULE						
DESCRIPTION	70100450	70106500	70107025	X7010216	X7011800	Z0016702
	TRAFFIC CONTROL AND PROTECTION, STANDARD 701201	TEMPORARY BRIDGE TRAFFIC SIGNALS	CHANGEABLE MESSAGE SIGN	TRAFFIC CONTROL AND PROTECTION, (SPECIAL)	TRAFFIC CONTROL AND PROTECTION. STANDARD BLR 21	DETOUR SIGNING
	L SUM	EACH	CAL DAY	L SUM	L SUM	L SUM
PROJECT SITE (US 40)	1.0		28.0		1.0	1.0
OLD CUMBERLAND ROAD		1.0		1.0		
TOTAL	1.0	1.0	28.0	1.0	1.0	1.0
ROUNDED	1	1	28	1	1	1



USER NAME = Monammed
PLOT SCALE = 10,000 ' / in.
PLOT DATE = 8/7/2025

DESIGNED - AMH
DRAWN - AMH
CHECKED - JAS
DATE - 04/25/25

REVISED -
REVISED -
REVISED -
REVISED -








STATE OF ILLINOIS
DEPARTMENT OF TRANSPORTATION

SCHEDULE OF QUANTITIES

SCALE: N/A SHEET 3 OF 5 SHEETS STA. TO STA.


F.A.S. RTE.	SECTION	COUNTY	TOTAL SHEETS	SHEET NO.
1707	(FXX-B)B	CUMBERLAND	80	12
CONTRACT NO. 74595				
ILLINOIS FED. AID PROJECT				

US ROUTE 40 - ALIGNMENT COORDINATES		
POINT	NORTHING	EASTING
POT Sta 1718+26.67	935990.277	1024962.341
POT Sta 1745+00.00	936453.474	1027595.237
POT Sta 1755+79.90	936640.583	1028658.804

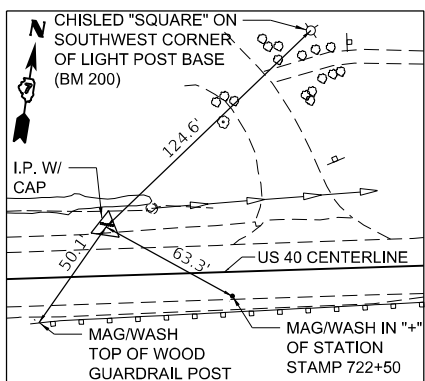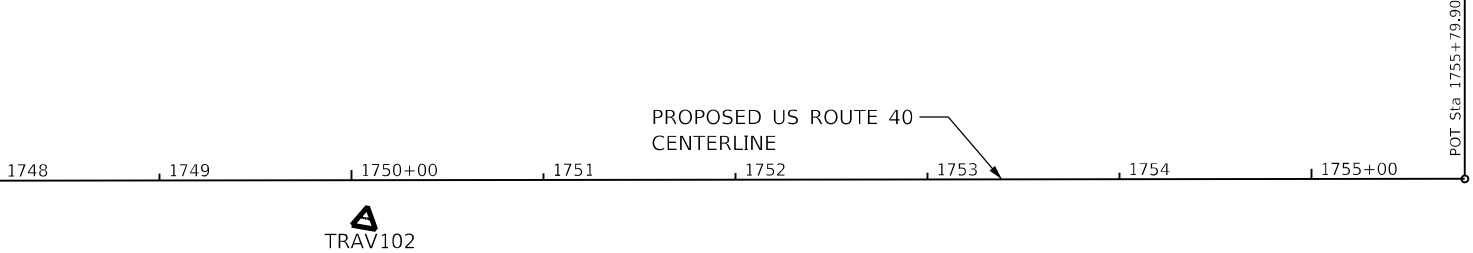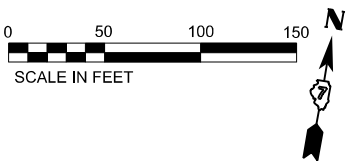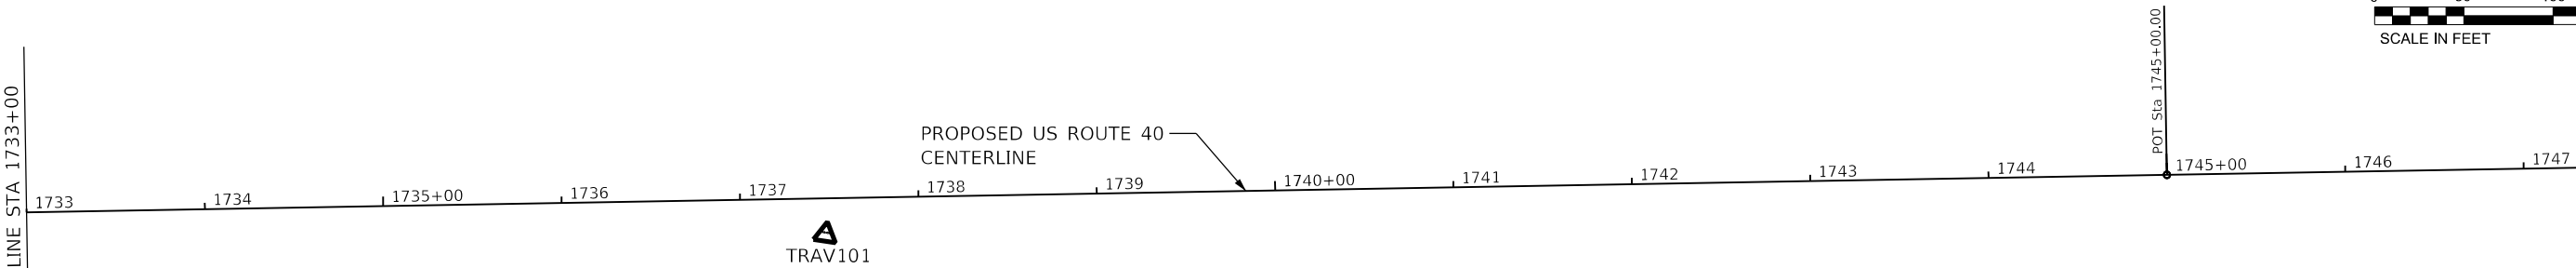 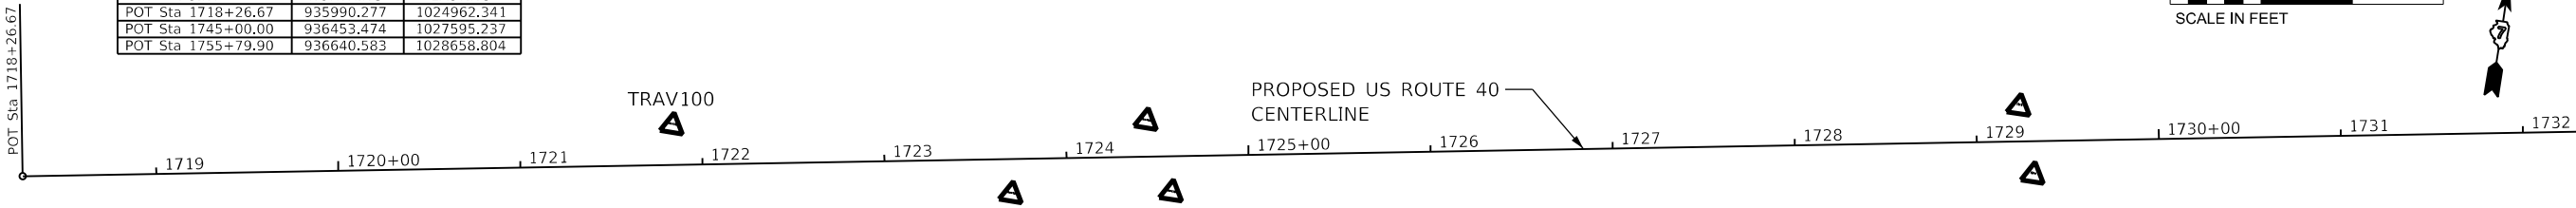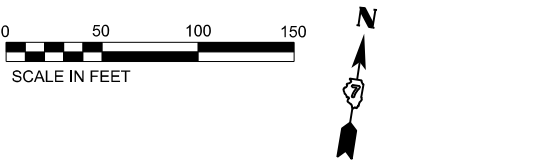


TRAV 100

STA 1721+83.73, 21.50' LT, US 40
N: 936073.321 E: 1025310.279

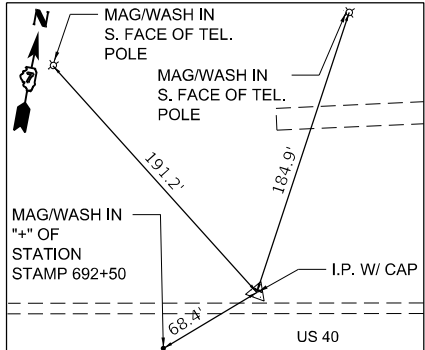


TRAV 103

N: 935318.553 E: 1022537.567

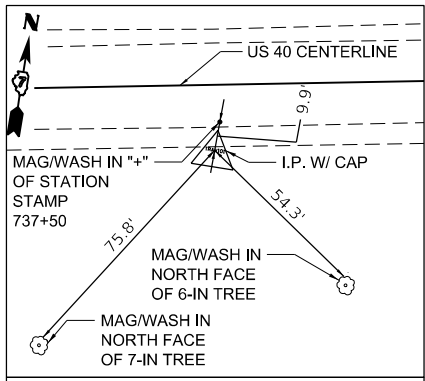


TRAV 101

STA 1737+47.51, 20.41' RT, US 40
N: 936302.988 E: 1026857.667

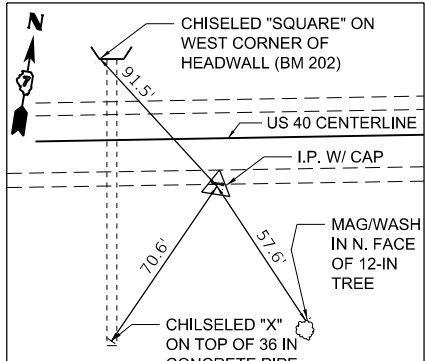

TRAV 102

STA 1750+06.94, 21.00' RT, US 40
N: 936520.6290 E: 1028098.148

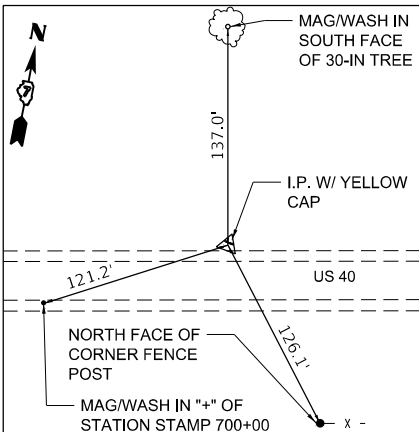

TRAV 104

N: 935596.365 E: 1023308.902





USER NAME = KGabbert	DESIGNED - TM	REVISED -
DRAWN - TM	REVISED -	
PLOT SCALE = 100,0000 ' / in.	CHECKED - DB	REVISED -
PLOT DATE = 8/8/2025	DATE - 8/8/2025	REVISED -


STATE OF ILLINOIS
DEPARTMENT OF TRANSPORTATION

ALIGNMENT, TIES, AND BENCHMARKS

SCALE: 1"=100" SHEET 1 OF 1 SHEETS STA. 1718+26.67 TO STA. 1755+79.90

F.A.S RTE.	SECTION	COUNTY	TOTAL SHEETS	SHEET NO.
1707	(FXX-BJB)	CUMBERLAND	80	13
CONTRACT NO. 74595				
ILLINOIS FED. AID PROJECT				

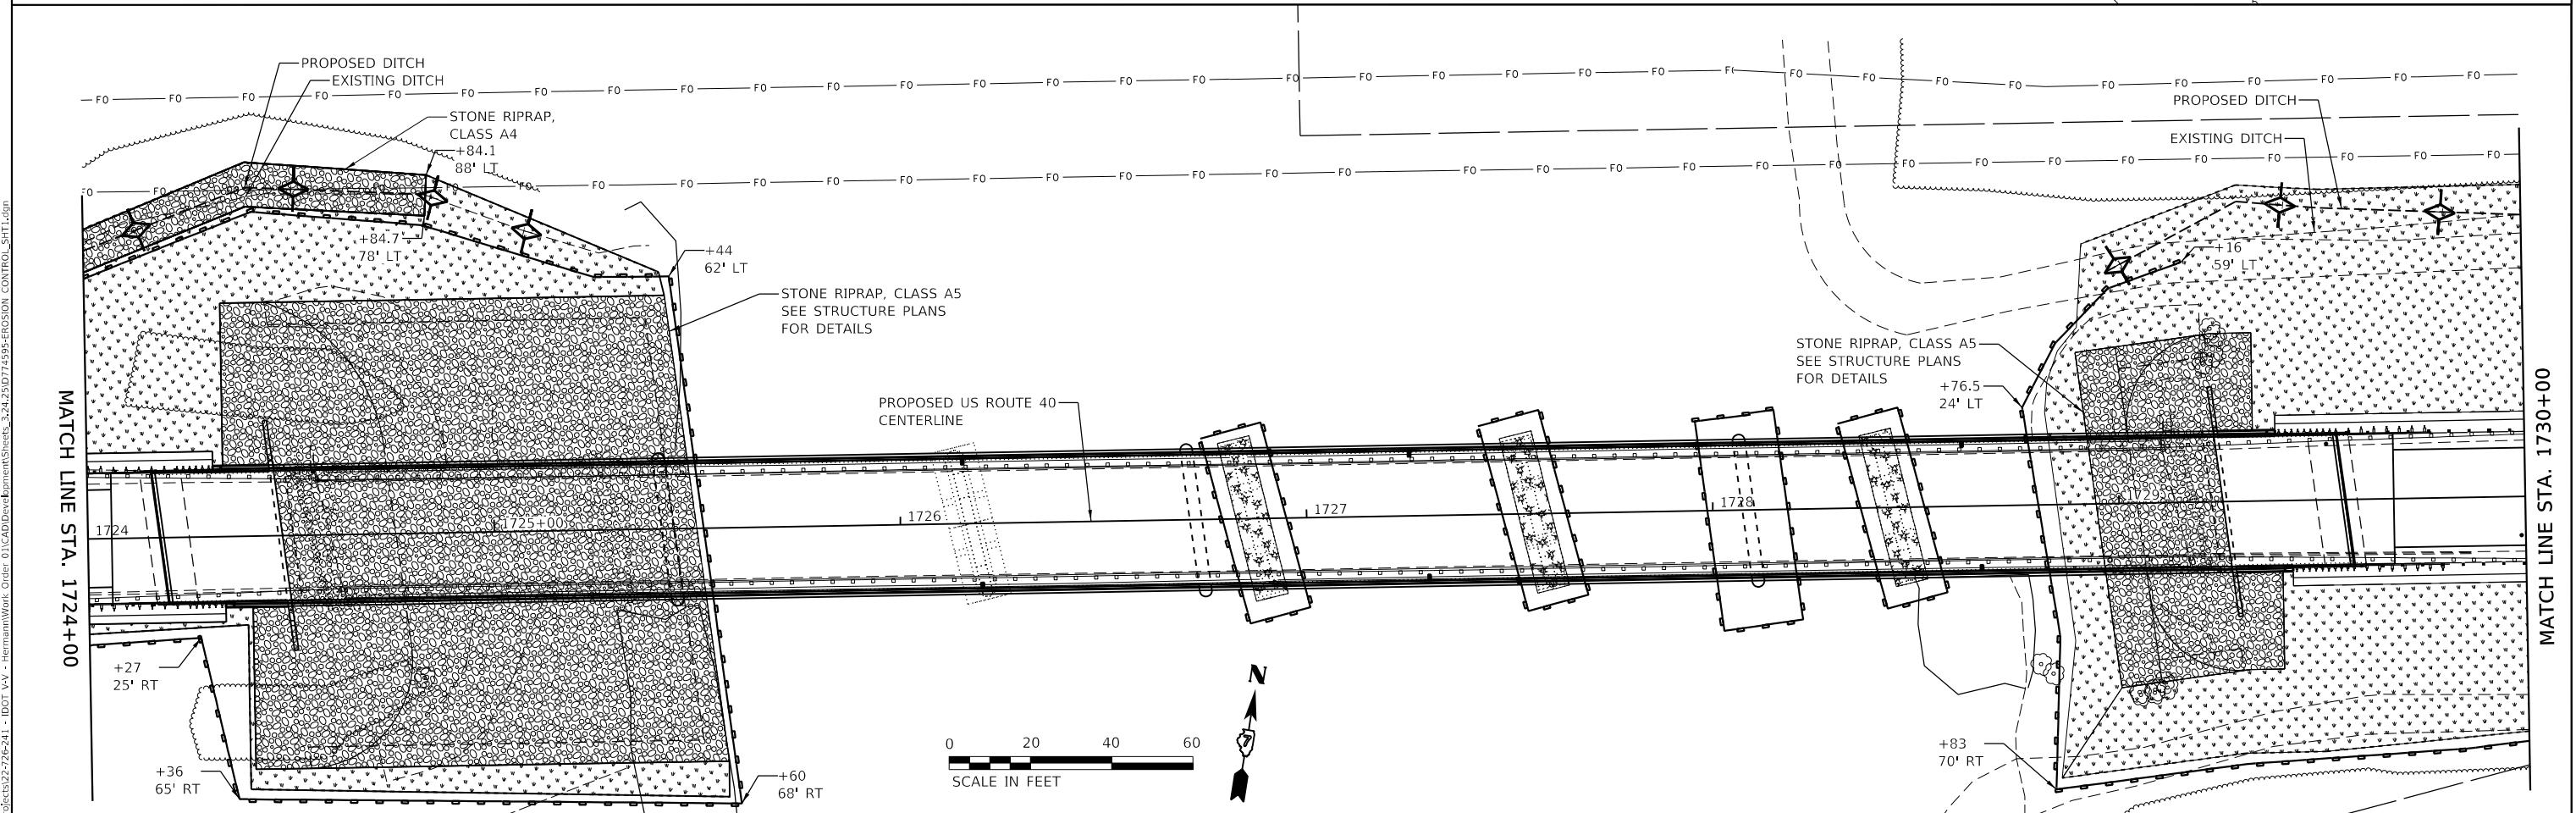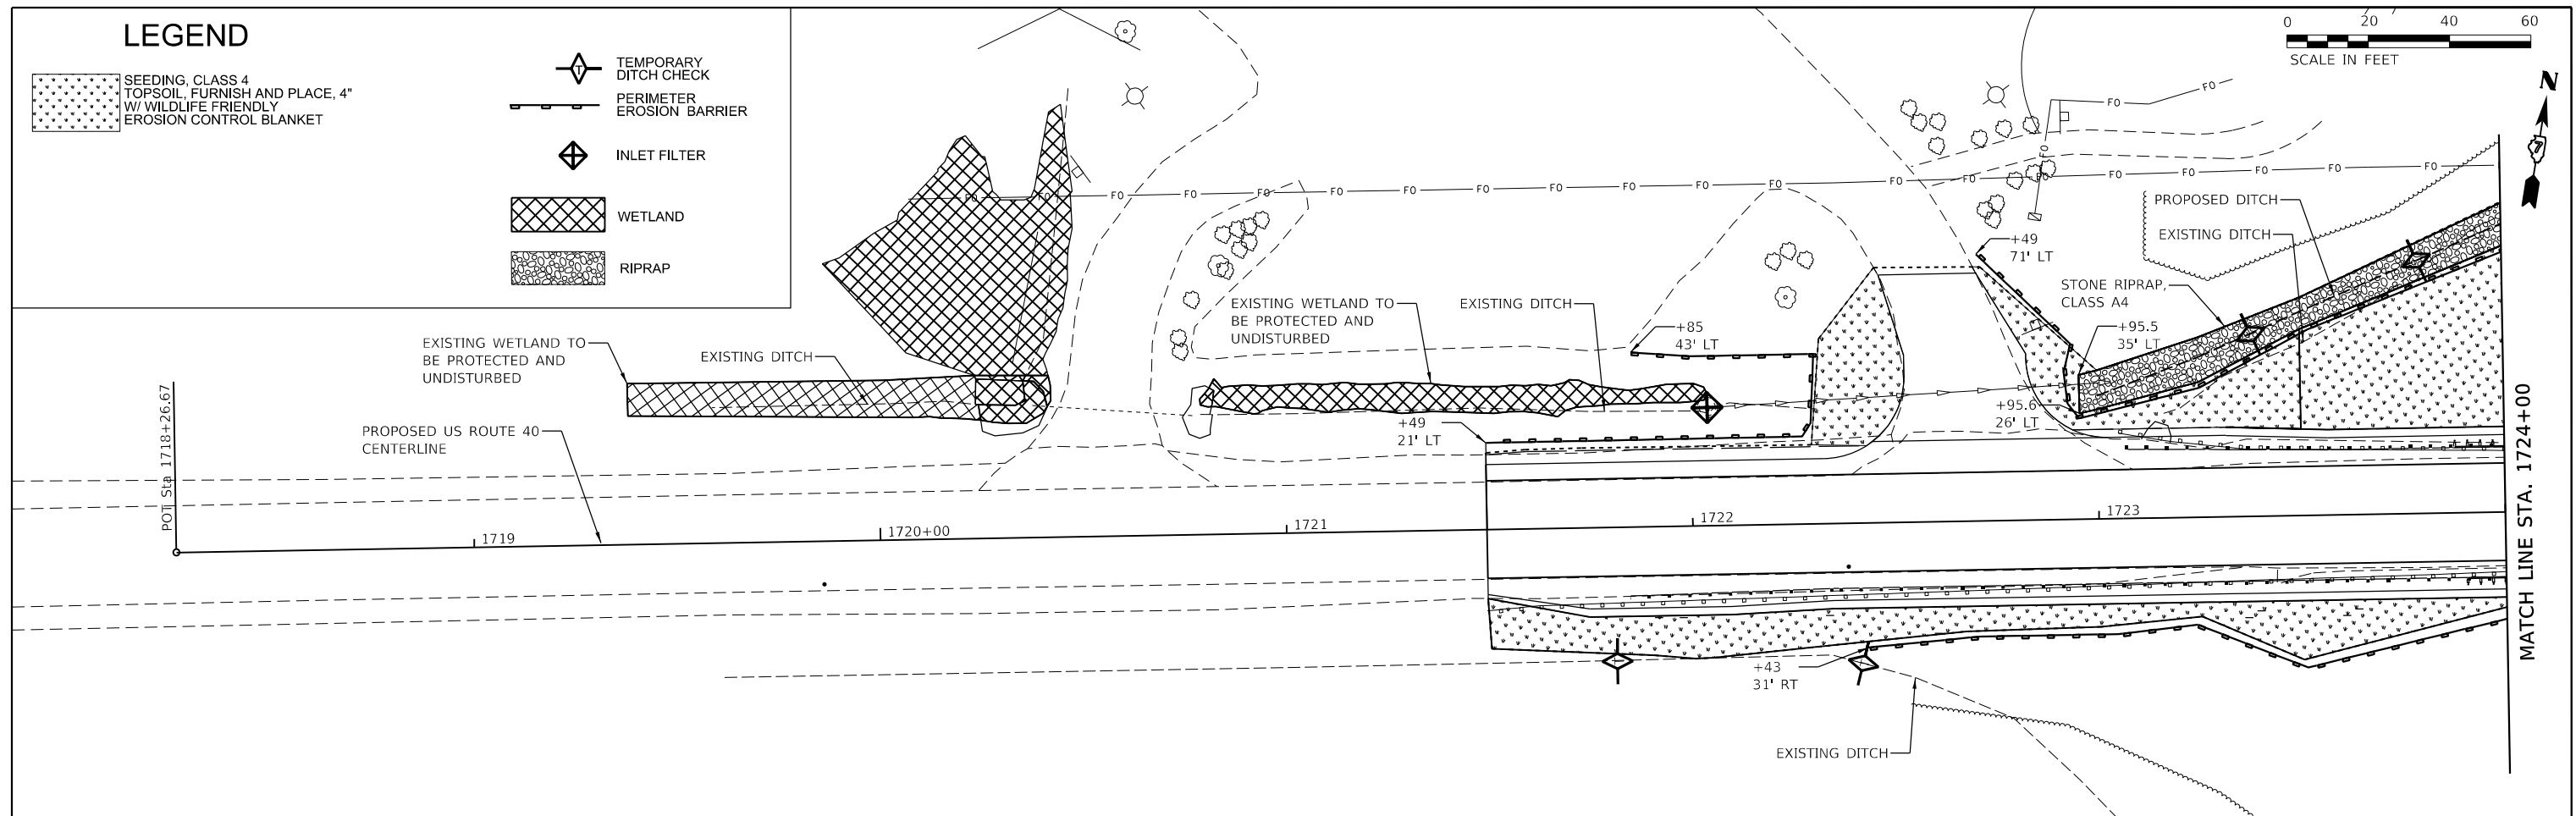

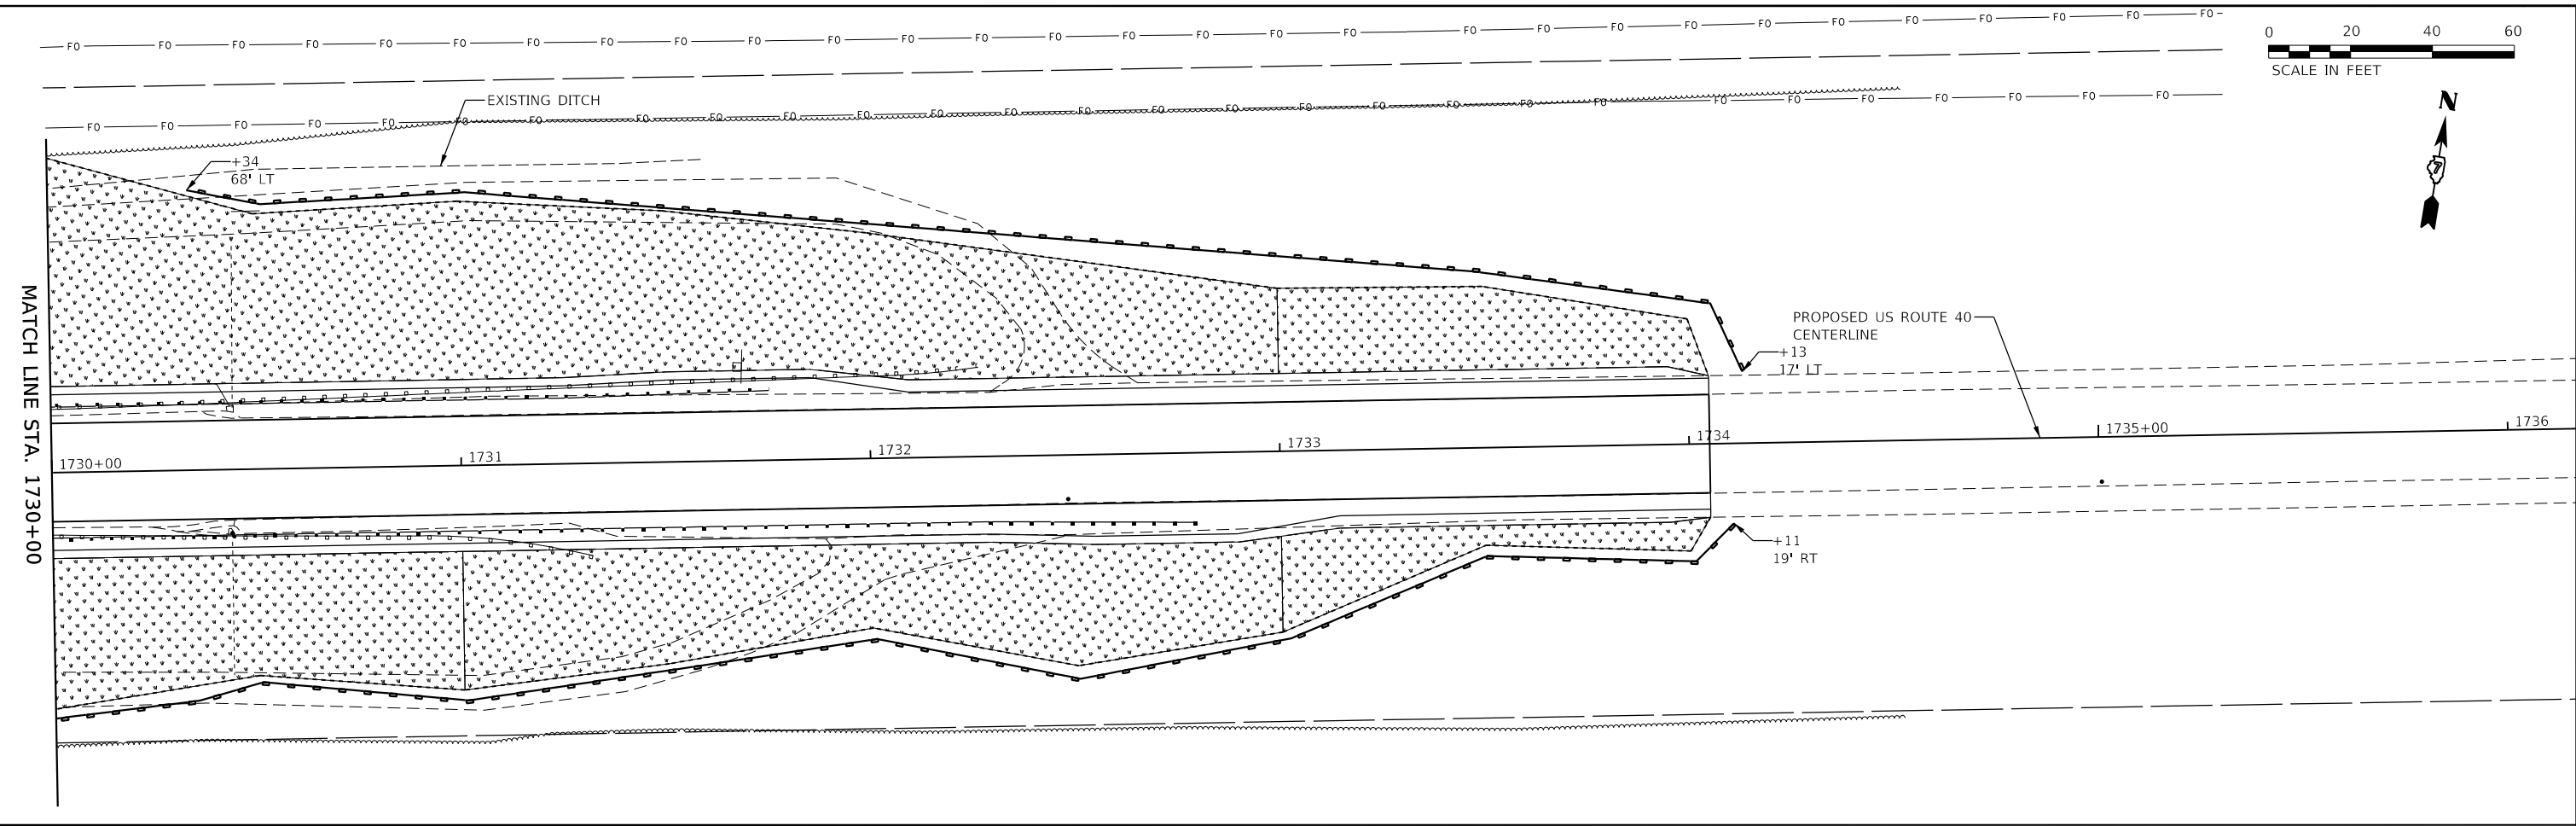

LEGEND

SEEDING, CLASS 4
TOPSOIL, FURNISH AND PLACE, 4"
W/ WILDLIFE FRIENDLY
EROSION CONTROL BLANKET

TEMPORARY
DITCH CHECK

PERIMETER
EROSION BARRIER

INLET FILTER

WETLAND

RIPRAP

MODEL: Default
FILE NAME: E:\projects\22726-241 - IDOT VV - Herrmann\Work Order 01\CAD\Development\Sheets_3_24_25\0774595-EROSION_CONTROL_SHT2.dgn



M M SQUARED ENGINEERING, LLC 500 PARK BLVD, SUITE 775 ITASCA, IL 312-429-4976	USER NAME = KGabbert	DESIGNED - TM	REVISED -
	DRAWN - TM		REVISED -
	PLOT SCALE = 40,0000 ' / in.	CHECKED - DB	REVISED -
	PLOT DATE = 8/8/2025	DATE - 8/8/2025	REVISED -

STATE OF ILLINOIS
DEPARTMENT OF TRANSPORTATION

EROSION CONTROL PLAN			
SCALE: 1"=40"	SHEET 2	OF 2 SHEETS	STA. 1730+00 TO STA. 1736+00


F.A.S RTE.	SECTION	COUNTY	TOTAL SHEETS	SHEET NO.
1707	(FXX-B)B	CUMBERLAND	80	15
CONTRACT NO. 74595				
ILLINOIS FED. AID PROJECT				

MODEL: Default
FILE NAME: C:\projects\50_IDOT\50_1478\23_PTB_039_W02_US_40_Embankment_RiverWorkfile\SheetD714595-REMOVAL_SHT.dgn

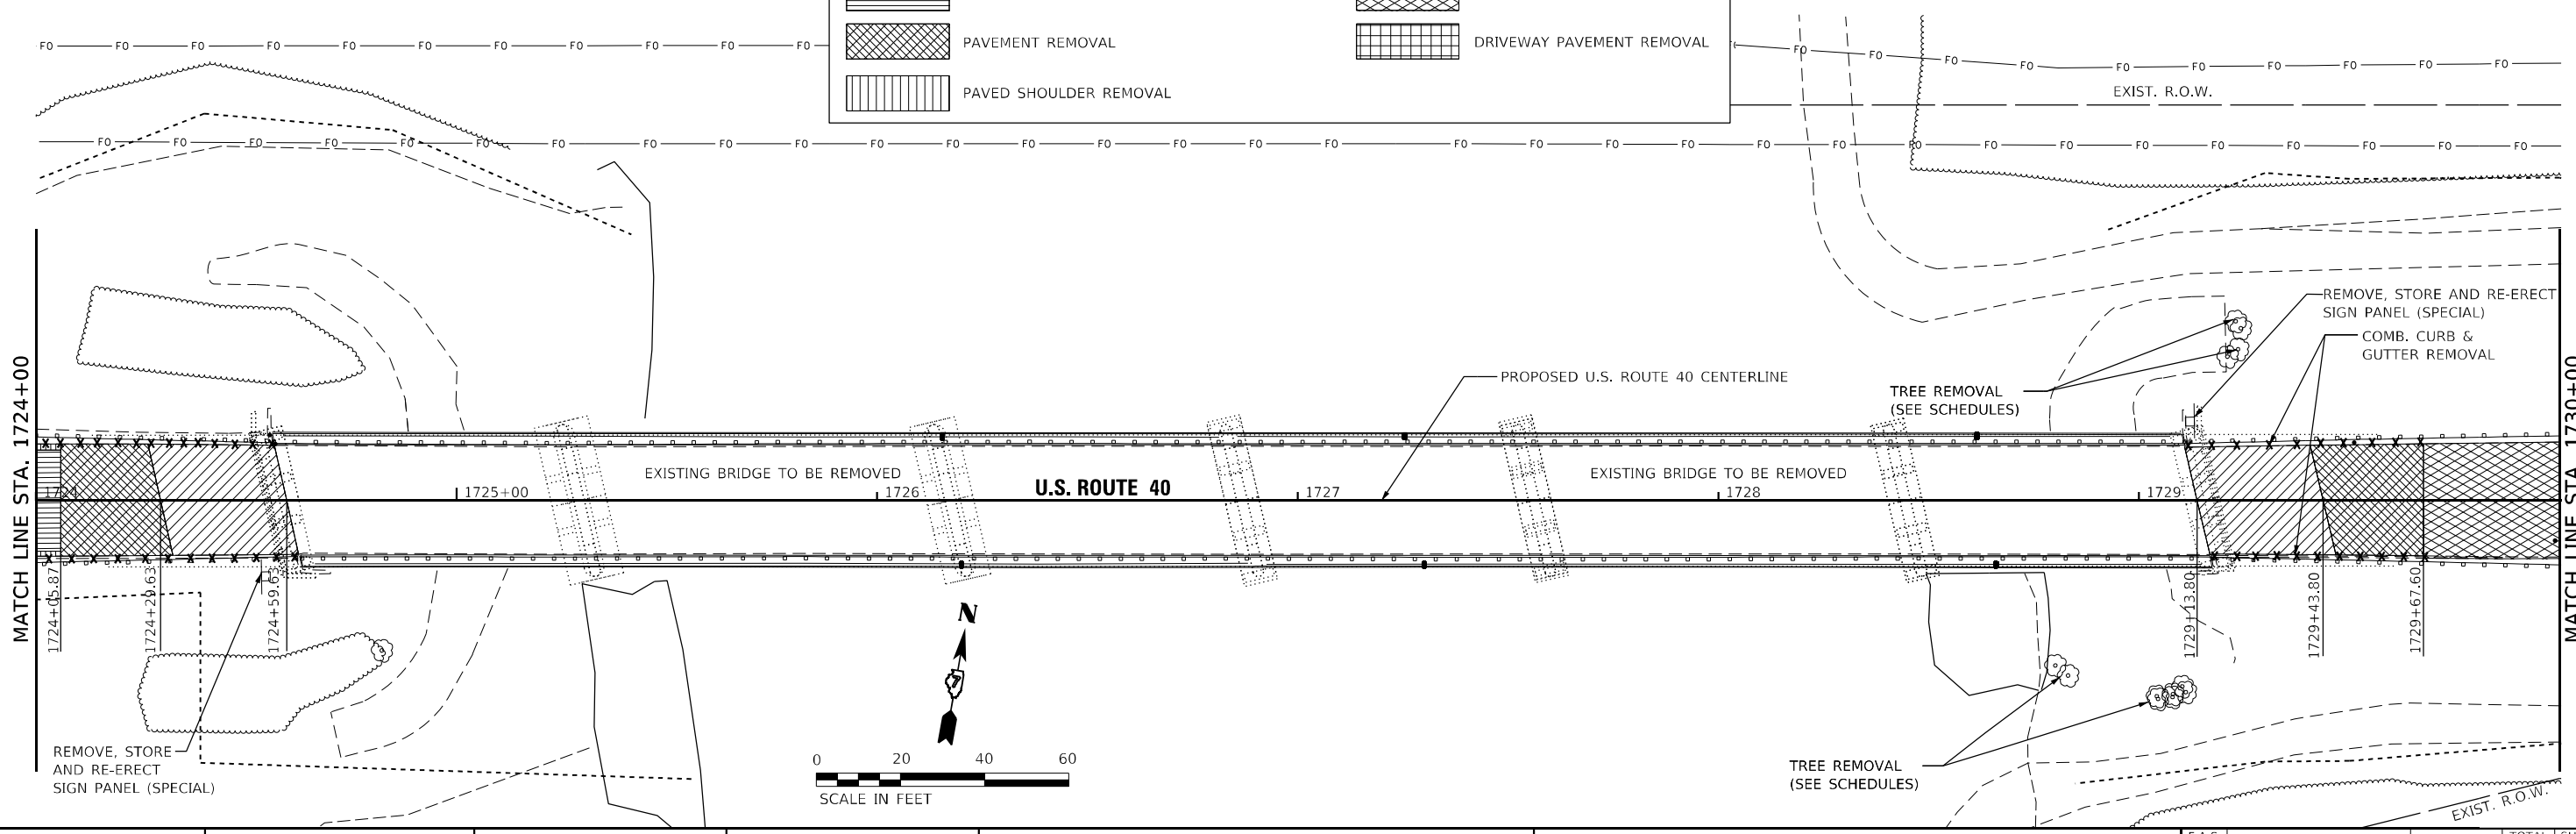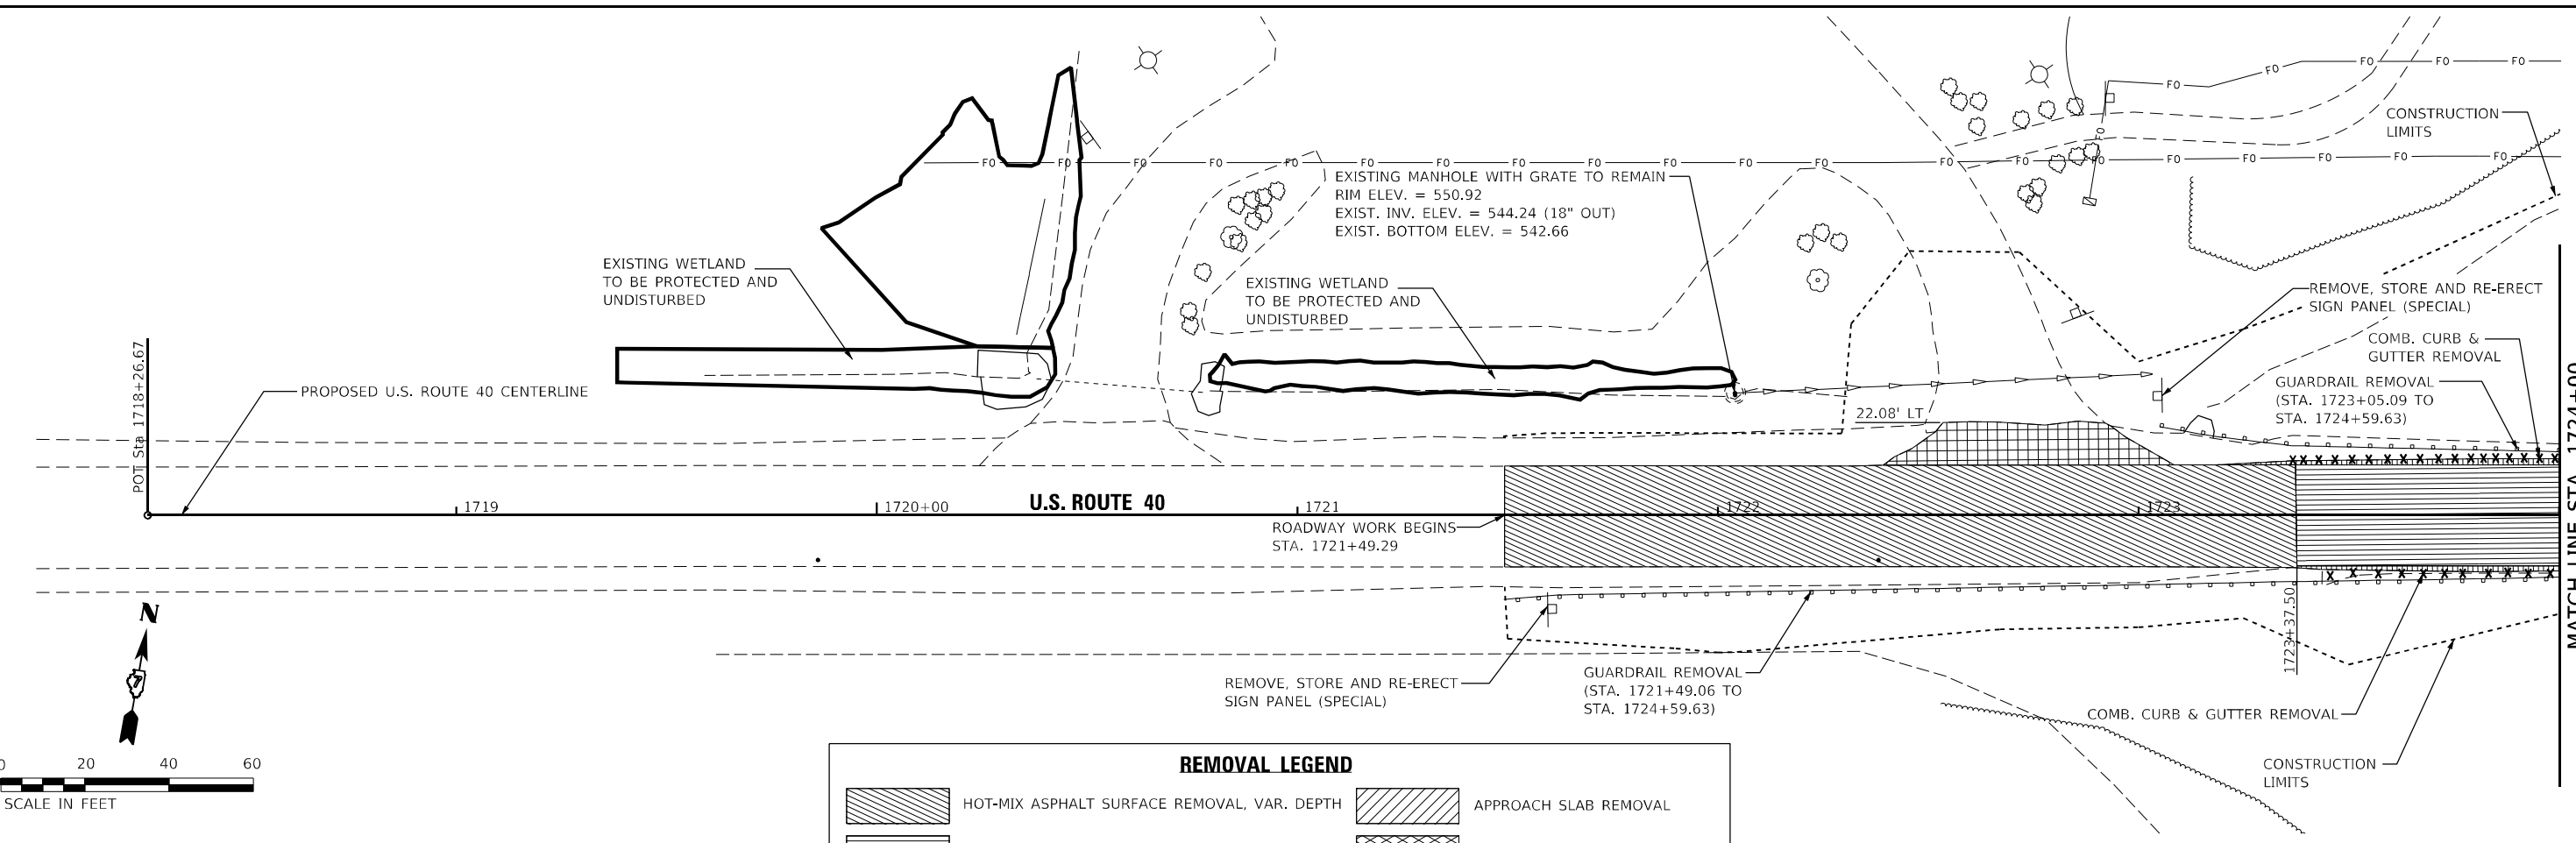


REMOVAL LEGEND

	HOT-MIX ASPHALT SURFACE REMOVAL, VAR. DEPTH		APPROACH SLAB REMOVAL
	HOT-MIX ASPHALT SURFACE REMOVAL, 1/2"		PAVEMENT BREAKING
	PAVEMENT REMOVAL		DRIVEWAY PAVEMENT REMOVAL
	PAVED SHOULDER REMOVAL		

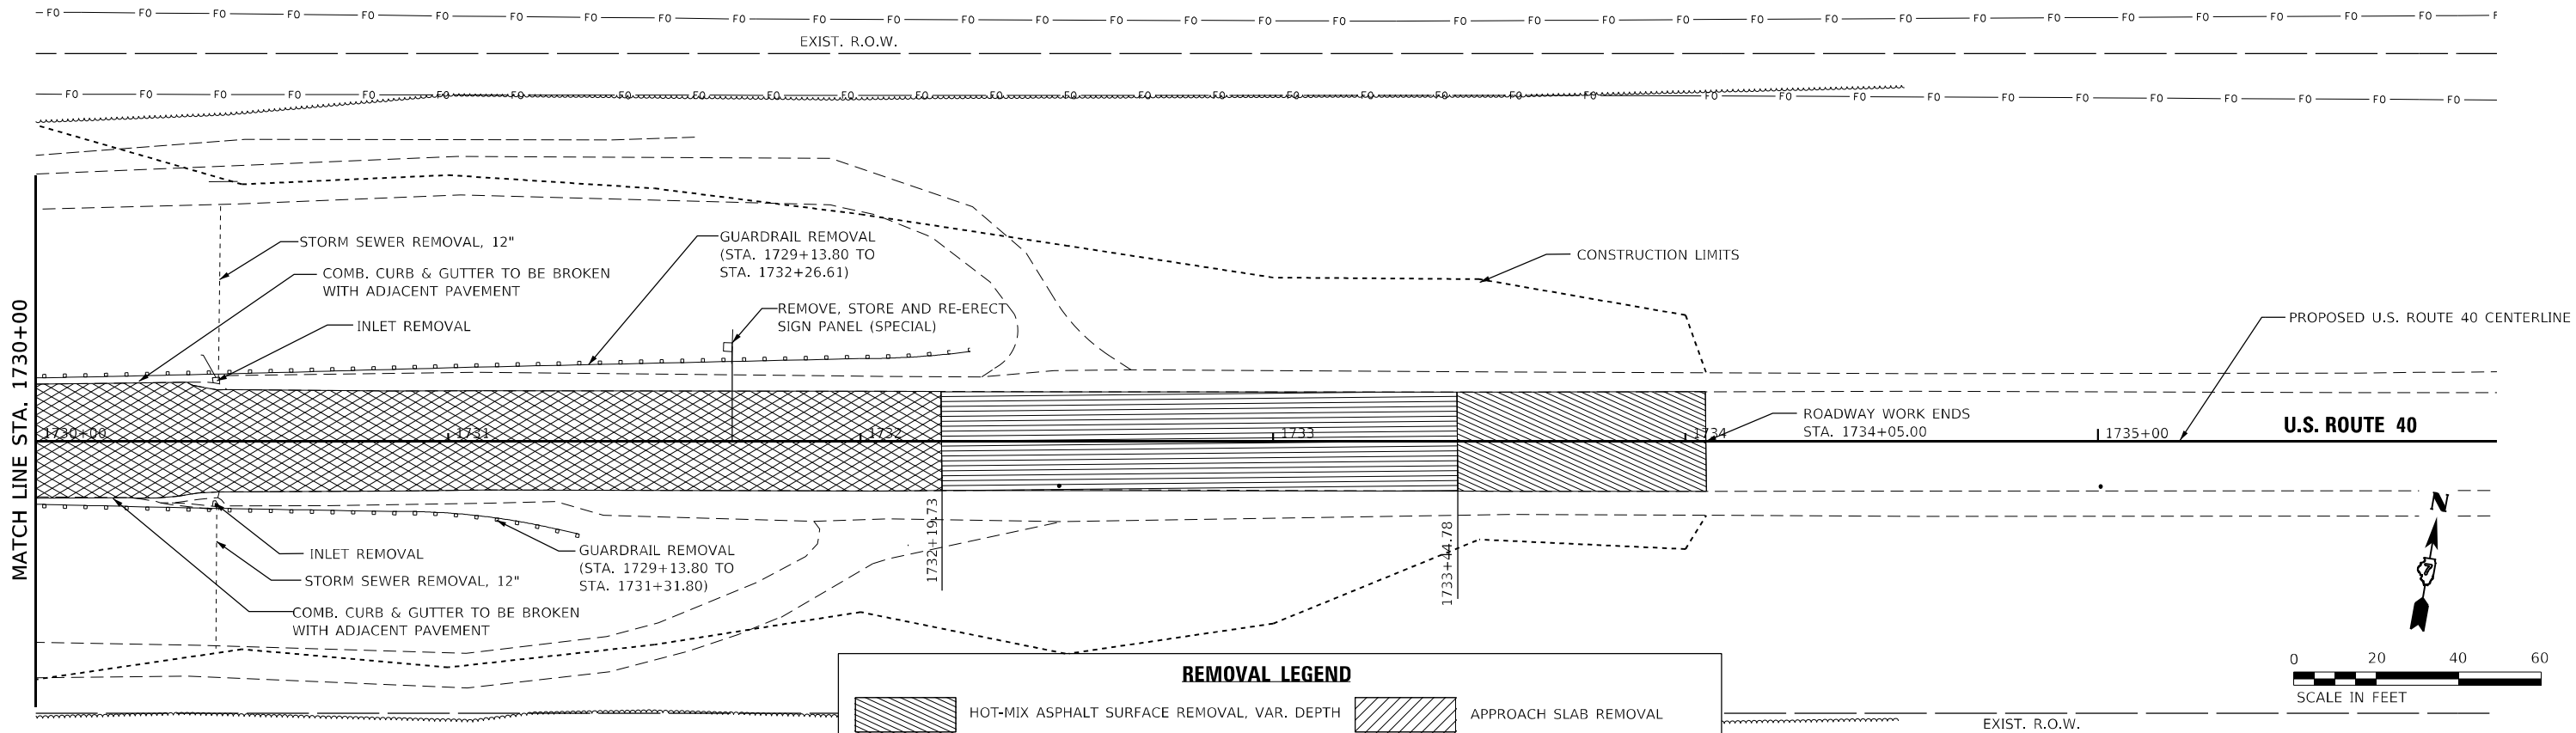

REMOVAL LEGEND

	HOT-MIX ASPHALT SURFACE REMOVAL, VAR. DEPTH		APPROACH SLAB REMOVAL
	HOT-MIX ASPHALT SURFACE REMOVAL, 1/2"		PAVEMENT BREAKING
	PAVEMENT REMOVAL		DRIVEWAY PAVEMENT REMOVAL
	PAVED SHOULDER REMOVAL		

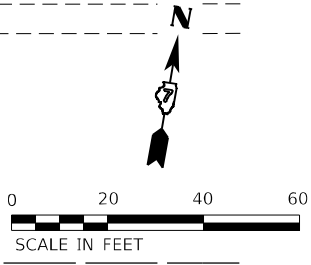

MODEL: Default
FILE NAME: C:\projects\50_IDOT\50.1476\23_PTB_203_039_WO2_US_40_Embarras_River\Workfile\Sheet\071595-REMOVAL_SHT.dgn

HERMANN
& Associates, LLC
Civil Engineers

USER NAME = Monammed	DESIGNED - AMH	REVISED - _____
	DRAWN - AMH	REVISED - _____
PLOT SCALE = 40,0000 * / in.	CHECKED - JAS	REVISED - _____
PLOT DATE = 8/7/2025	DATE - 04/25/25	REVISED - _____

STATE OF ILLINOIS
DEPARTMENT OF TRANSPORTATION



REMOVAL PLAN SHEET			
SCALE 1"=20'	SHEET 2	OF 2 SHEETS	STA. 1730+00 TO STA. 1736+00

F.A.S. RTE.	SECTION	COUNTY	TOTAL SHEETS	SHEET NO.
1707	(FXX-B)B	CUMBERLAND	80	17
CONTRACT NO. 74595				
ILLINOIS FED. AID PROJECT				

PLAN	SURVEYED	DATE
NOTE BOOK	BY	
NO.		



PROFILE	SURVEYED	DATE
NOTE BOOK	BY	
NO.		

MODEL: Default
FILE NAME: E:\projects\50 IDOT\50 1476\23 PTD 203 039 402 US 40 Embarras River\Workfile\Sheet\071955-PLAN-SHT.dgn

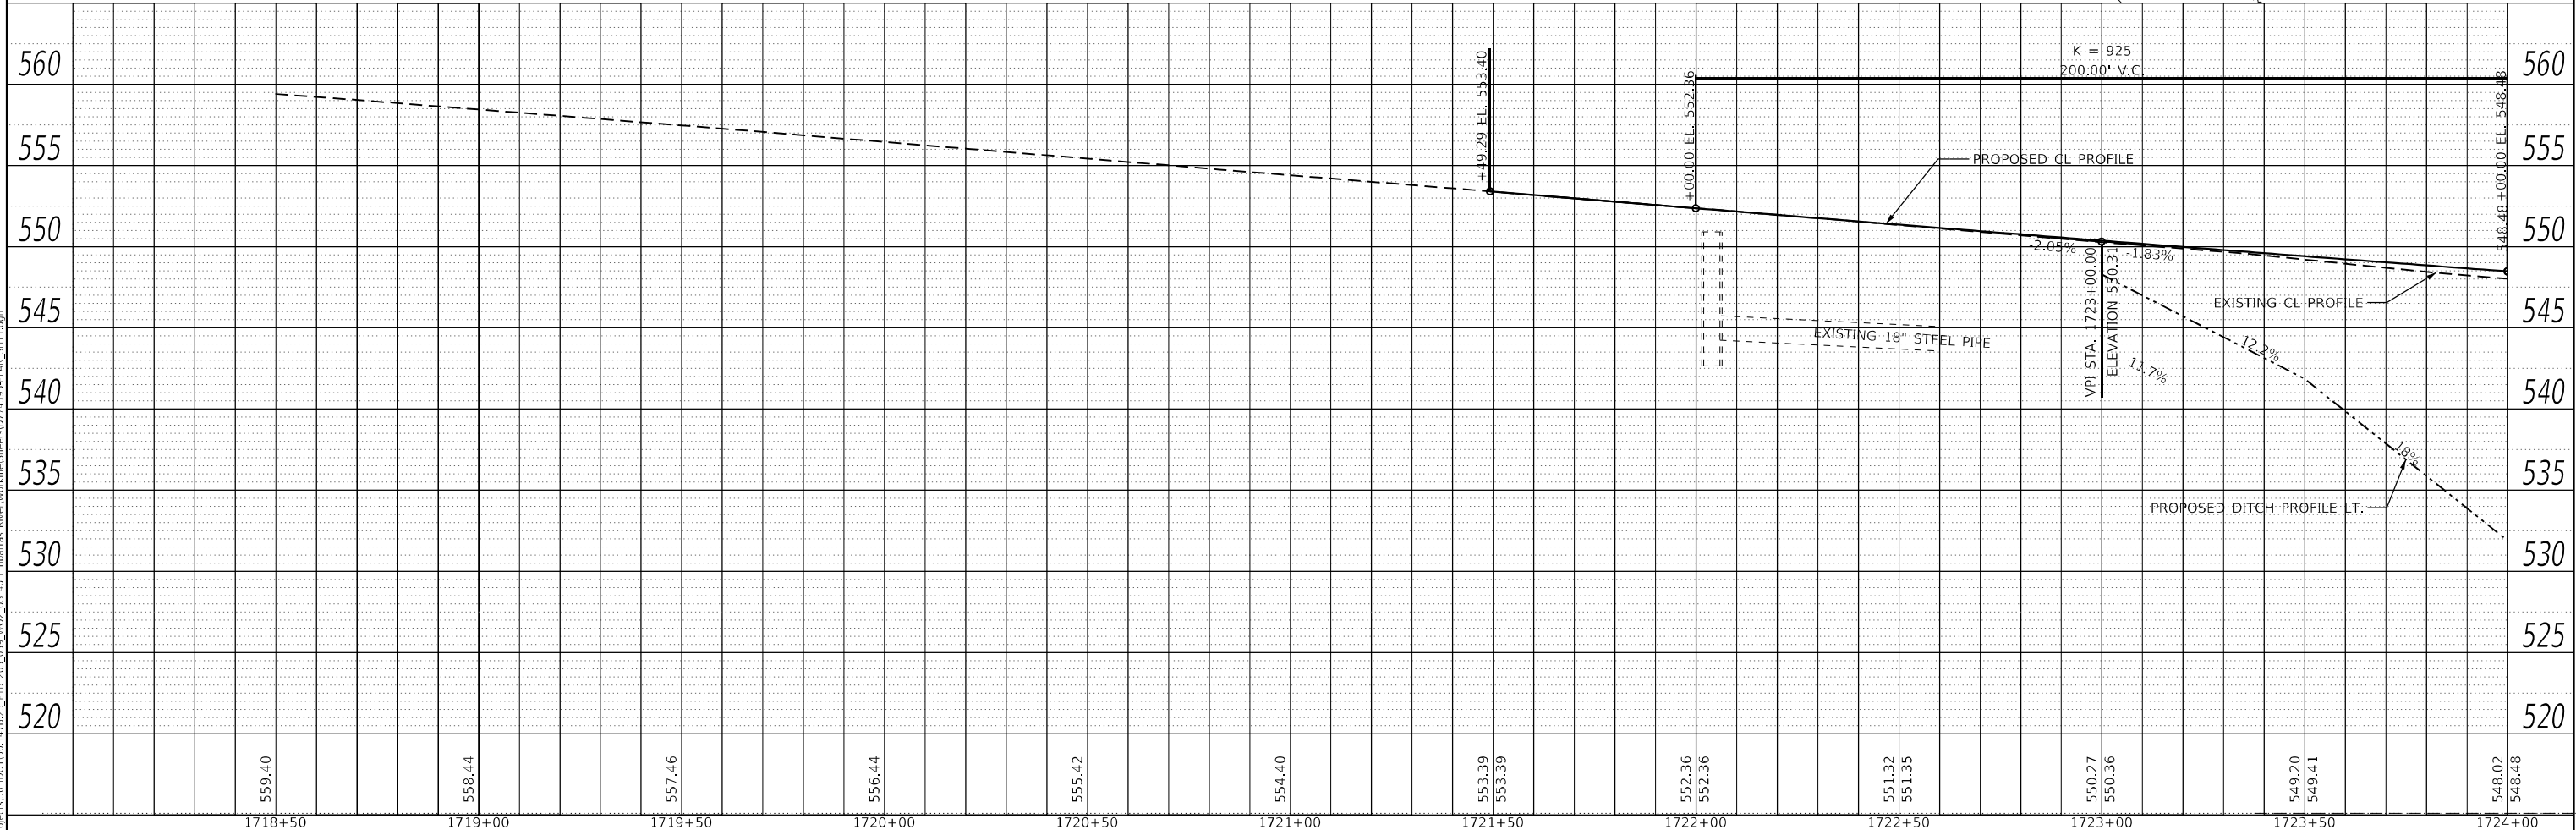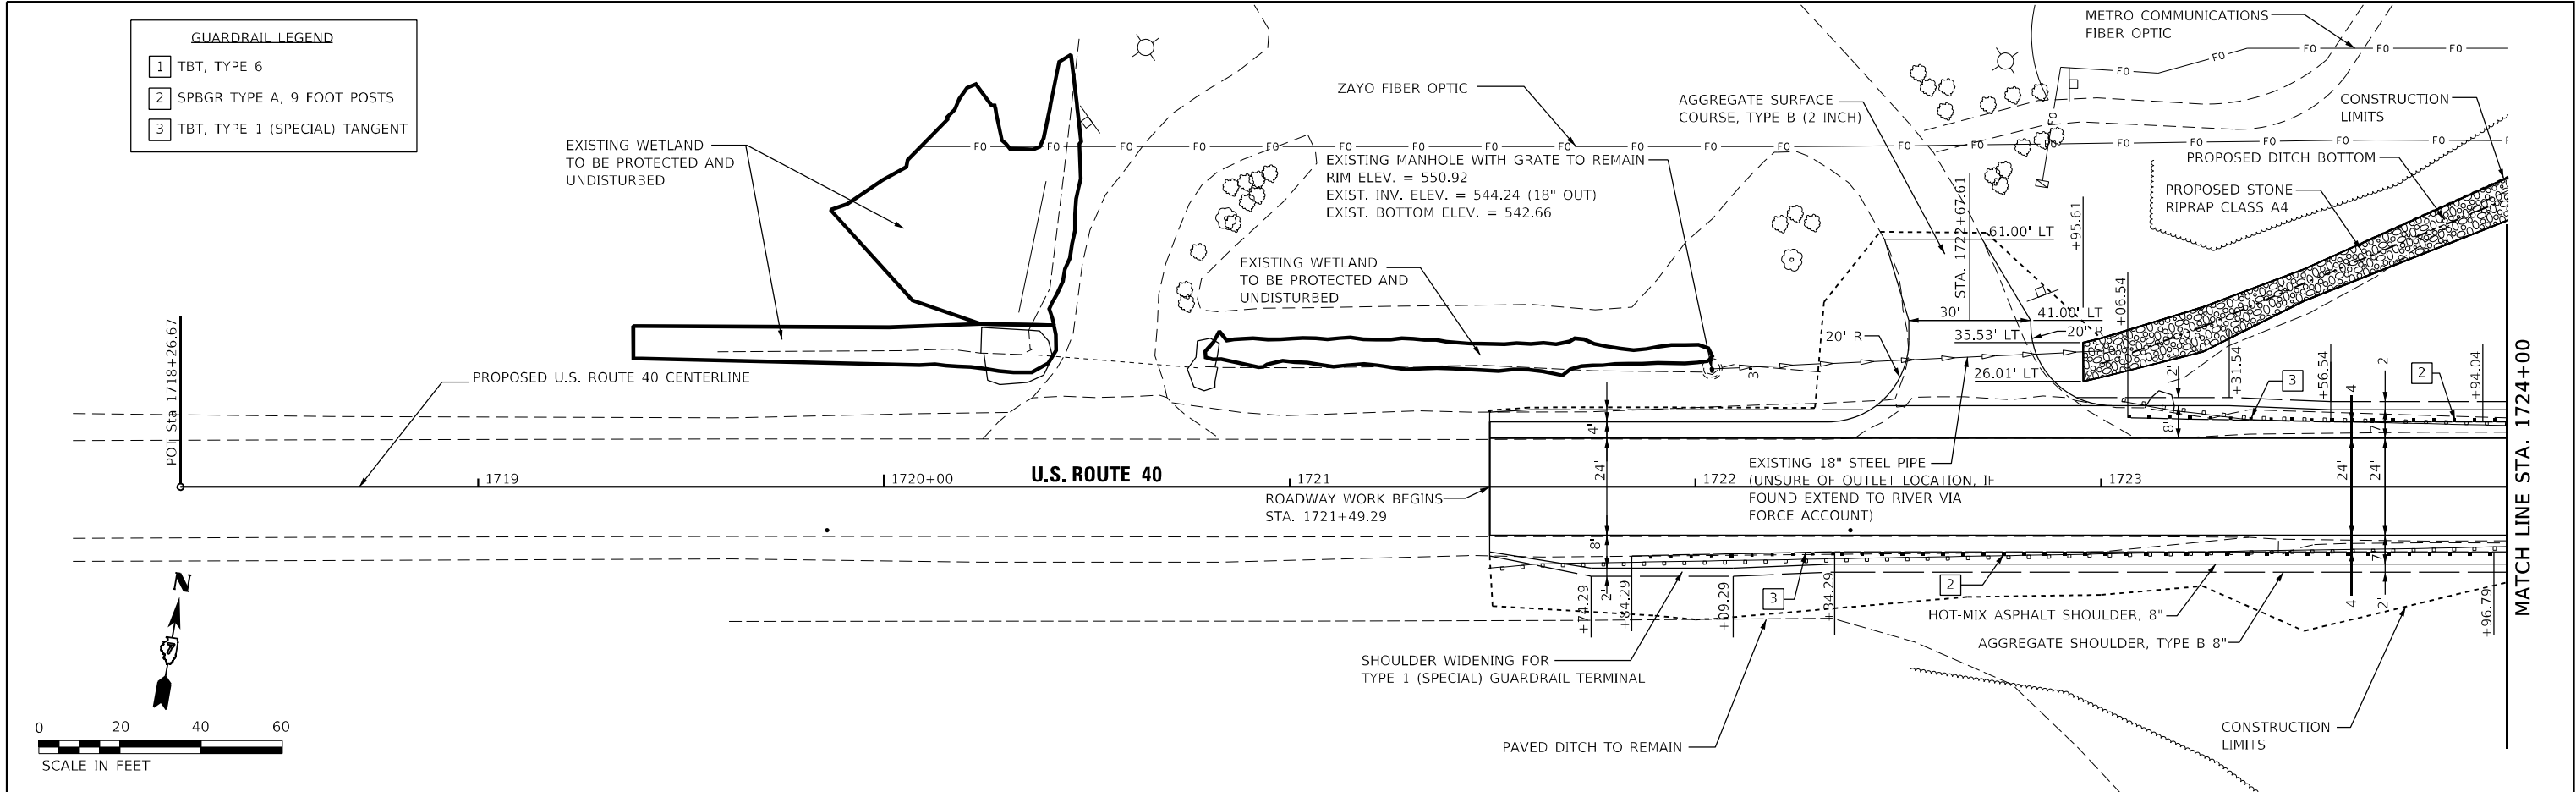

	USER NAME = Mohammed	DESIGNED - AMH	REVISED -	STATE OF ILLINOIS DEPARTMENT OF TRANSPORTATION	PROPOSED PLAN & PROFILE SHEET				F.A.S. RTE.	SECTION	COUNTY	TOTAL SHEETS	SHEET NO.		
		DRAWN - AMH	REVISED -						1707	(FXX-B)B	CUMBERLAND	80	18		
	PLOT SCALE = 40,0000' / in.	CHECKED - JAS	REVISED -		SCALE 1"=20'				SHEET 1	OF 3	SHEETS	STA. 1718+00	TO STA. 1724+00	CONTRACT NO. 74595	
	PLOT DATE = 8/7/2025	DATE - 04/25/25	REVISED -		ILLINOIS FED. AID PROJECT										

PROFILE	SURVEYED _____	BY _____	DATE _____
	PLOTTED _____		
NOTE BOOK NO. _____	GRADES CHECKED _____		
	DATA NOTED STRUCTURE NOTATIONS CHECKED _____		

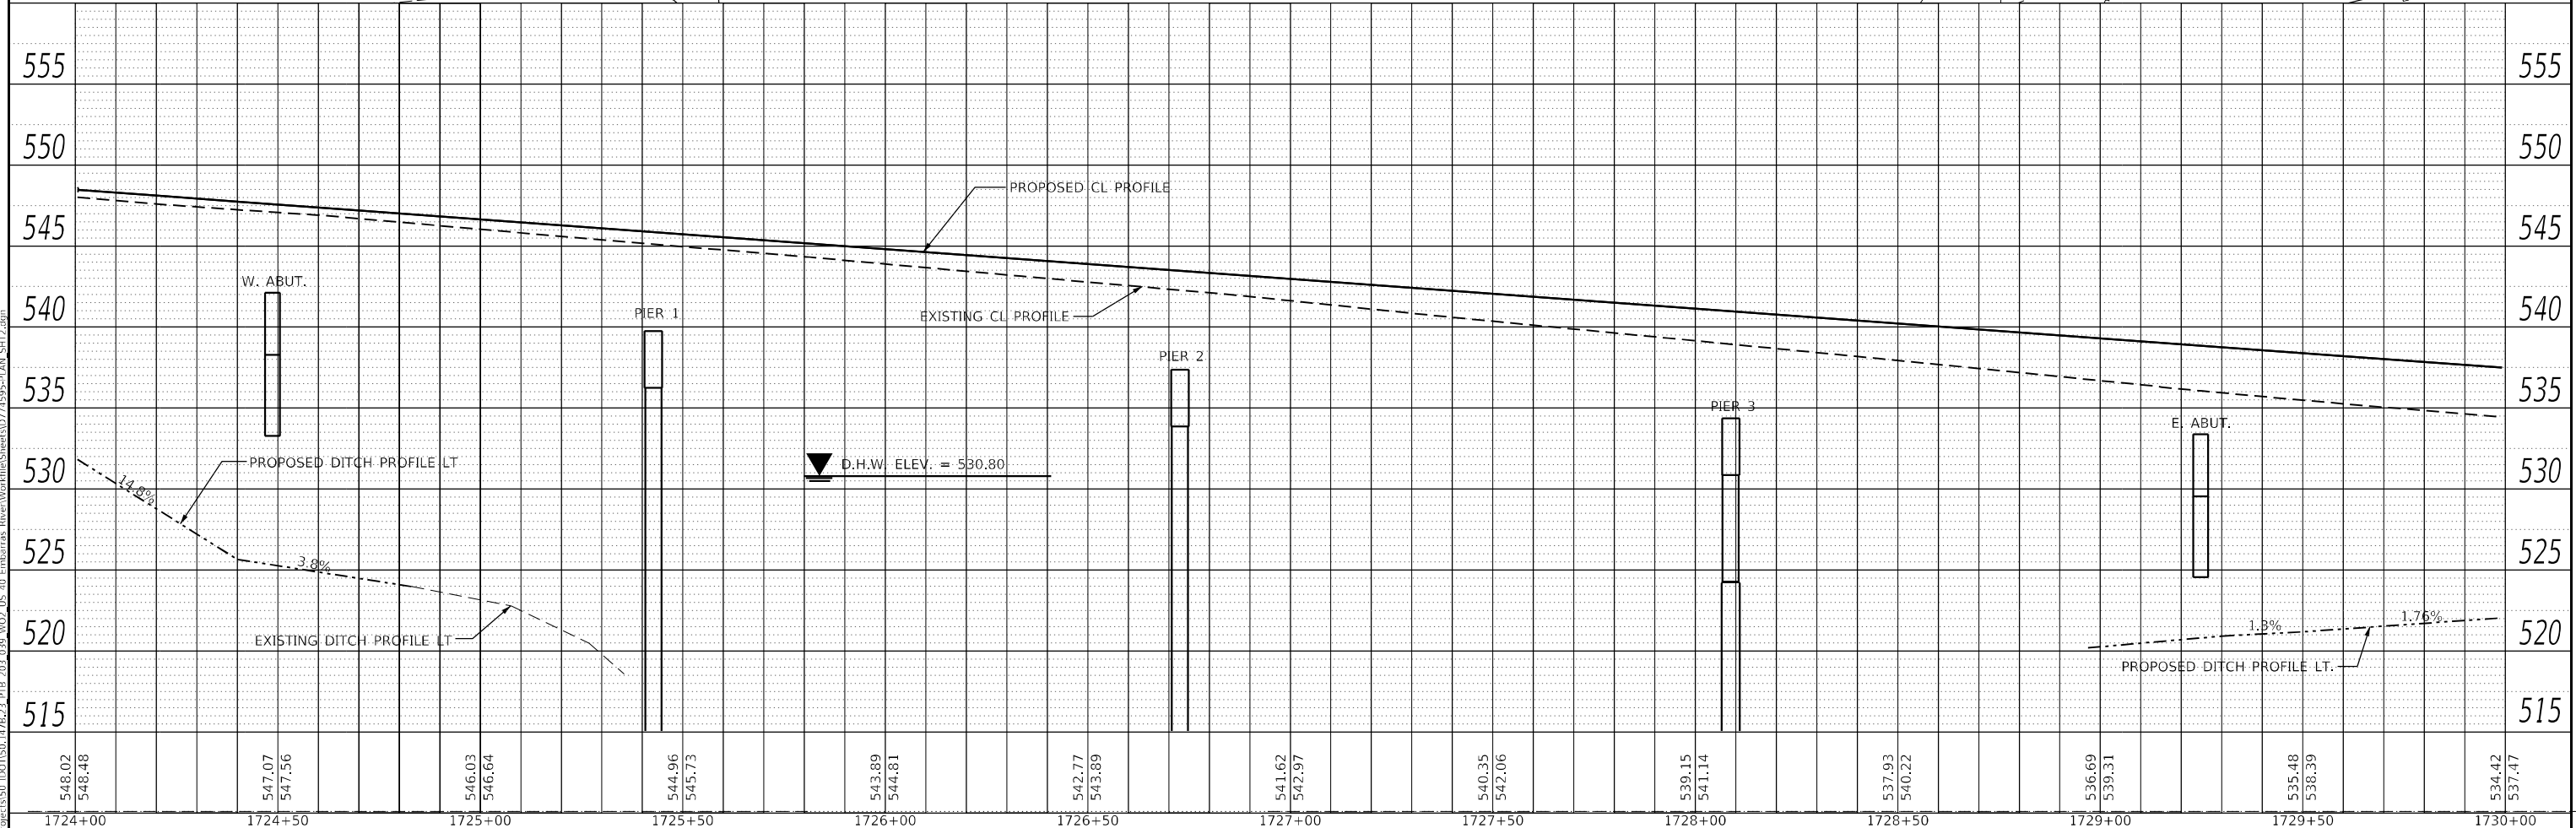
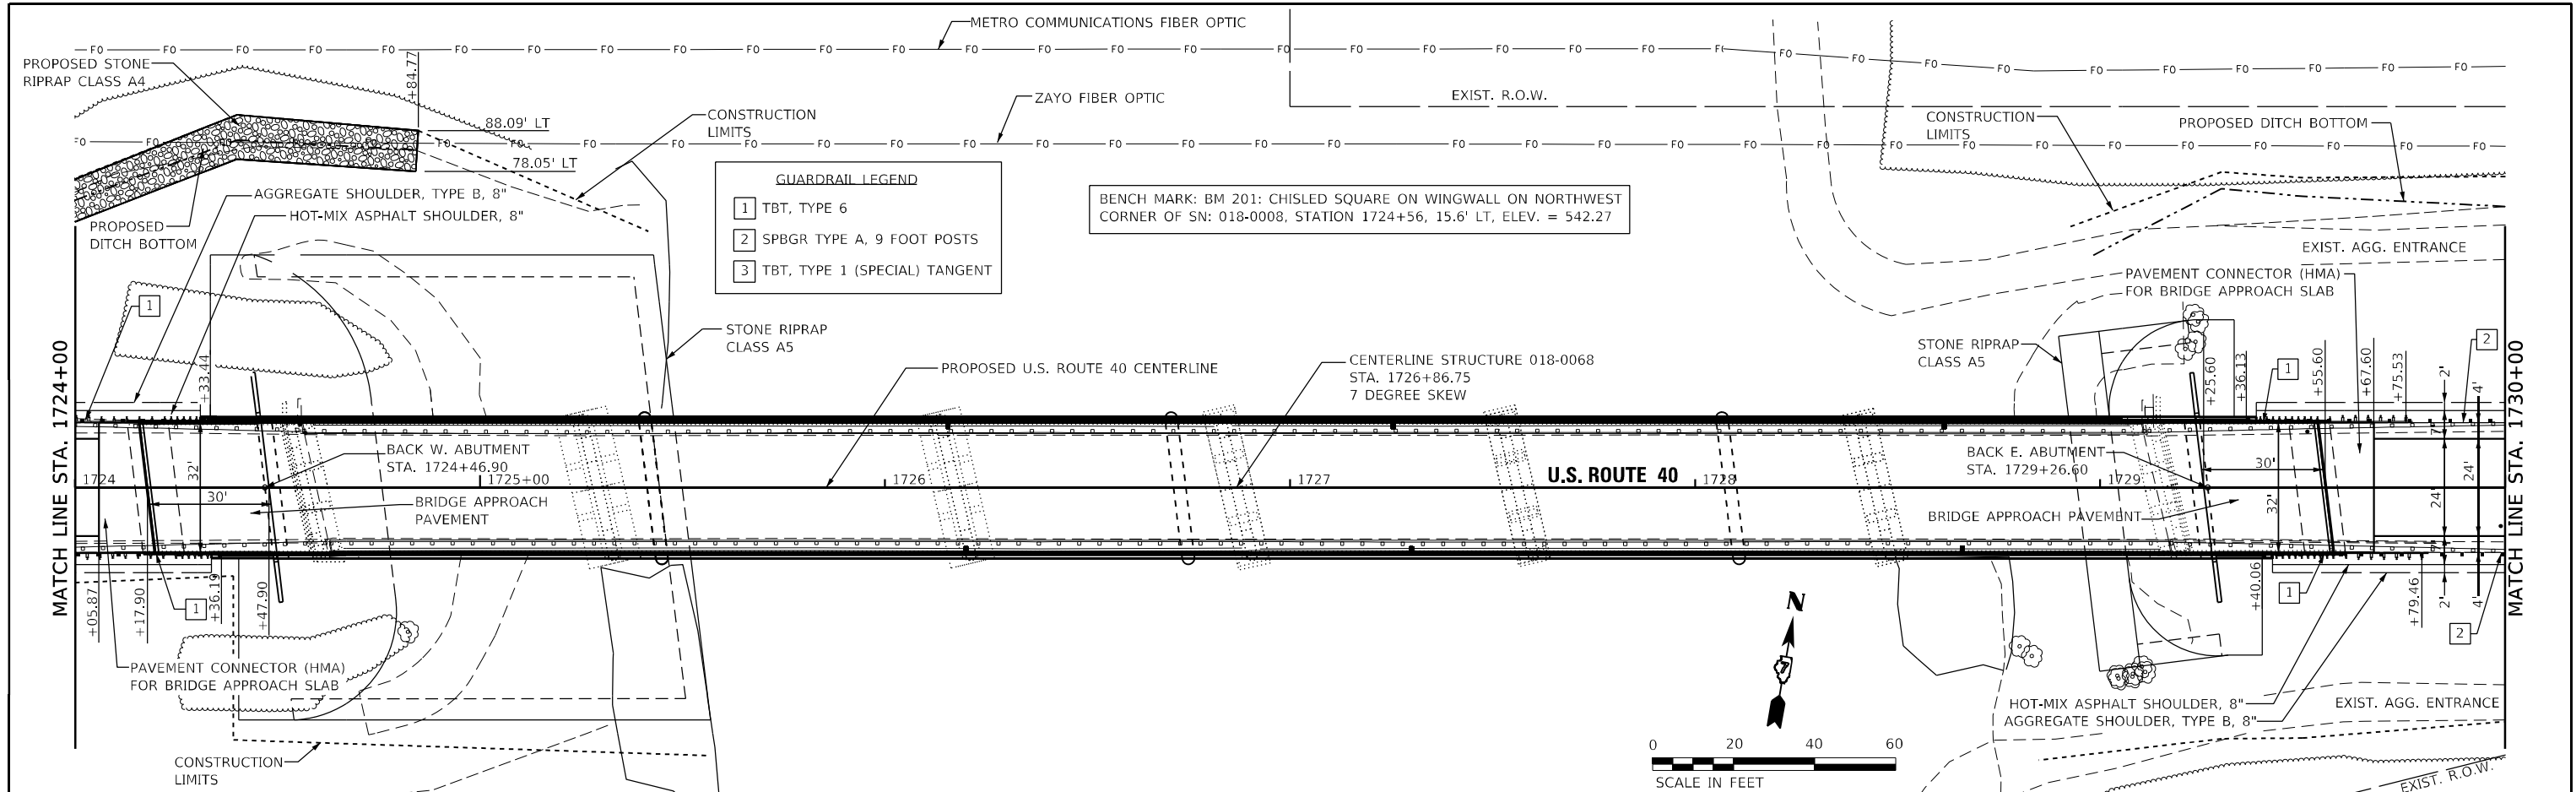


 HERMANN & Associates, LLC Civil Engineers	USER NAME = Mohammed	DESIGNED - AMH	REVISED -	STATE OF ILLINOIS DEPARTMENT OF TRANSPORTATION	PROPOSED PLAN & PROFILE SHEET				F.A.S. RTE.	SECTION	COUNTY	TOTAL SHEETS	SHEET NO.
		DRAWN - AMH	REVISED -						1707	(FX-8)B	CUMBERLAND	80	19
	PLOT SCALE = 40,0000' ± / in.	CHECKED - JAS	REVISED -		CONTRACT NO. 74595								
	PLOT DATE = 8/7/2025	DATE = 04/25/25	REVISED -		SCALE 1"=20'	SHEET 2 OF 3 SHEETS	STA. 1724+00 TO STA. 1730+00	ILLINOIS	FED. AID PROJECT				

PLAN	SURVEYED	DATE
NO.	BY	
NOTE BOOK	PLOTTED	
	ALIGNMENT CHECKED	
	STRUCTURE NOTATION CHWD	
	CADD FILE NAME	

PROFILE		BY	DATE
NOTE BOOK NO. _____	SURVEYED _____		
	PLOTTED _____		
	GRADES CHECKED _____		
	B.M. NOTED _____		
	STRUCTURE NOTATIONS CHKD _____		

MODEL: Default
FILE NAME: F:\projects\150 IDOT\150 1476\23 PTD 039 402 US 40 Embarras River\Workfile\Sheet\071595-PLAN-SHT3.dgn

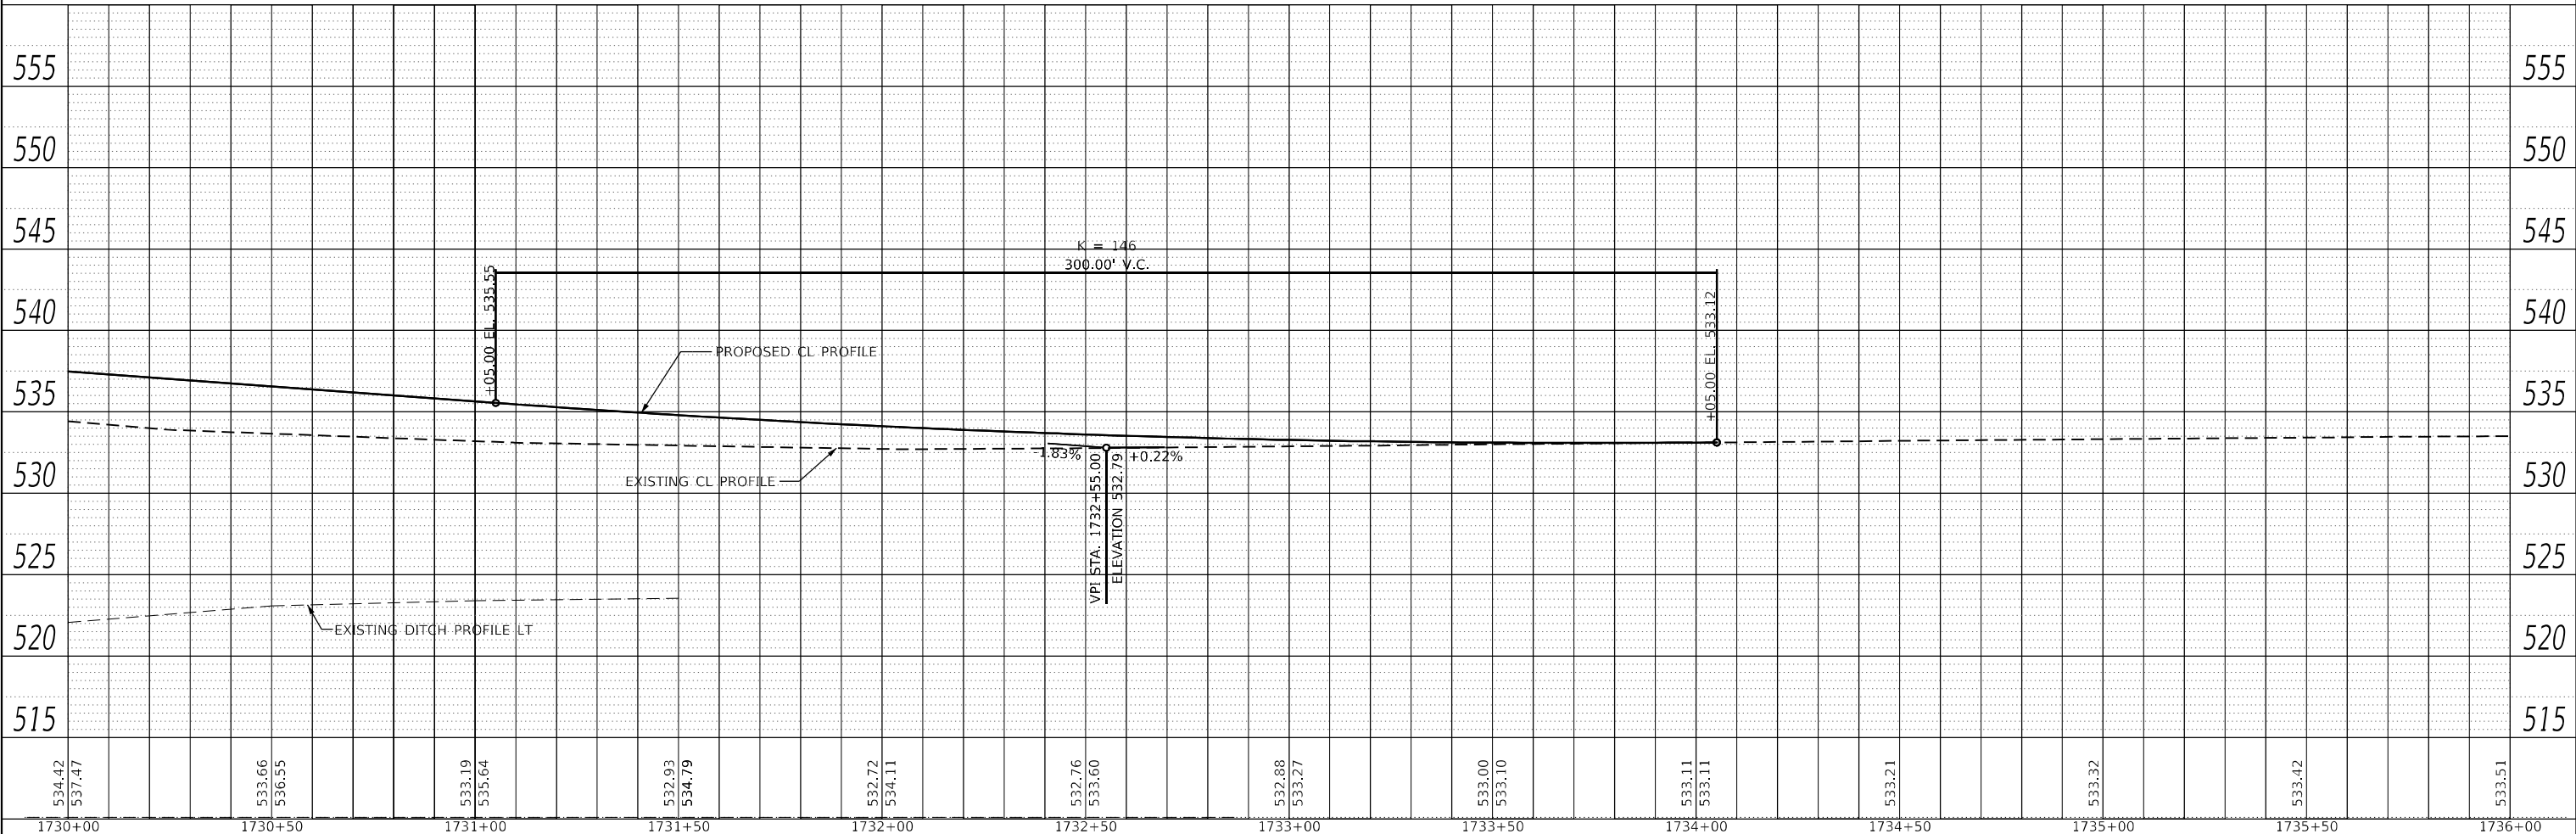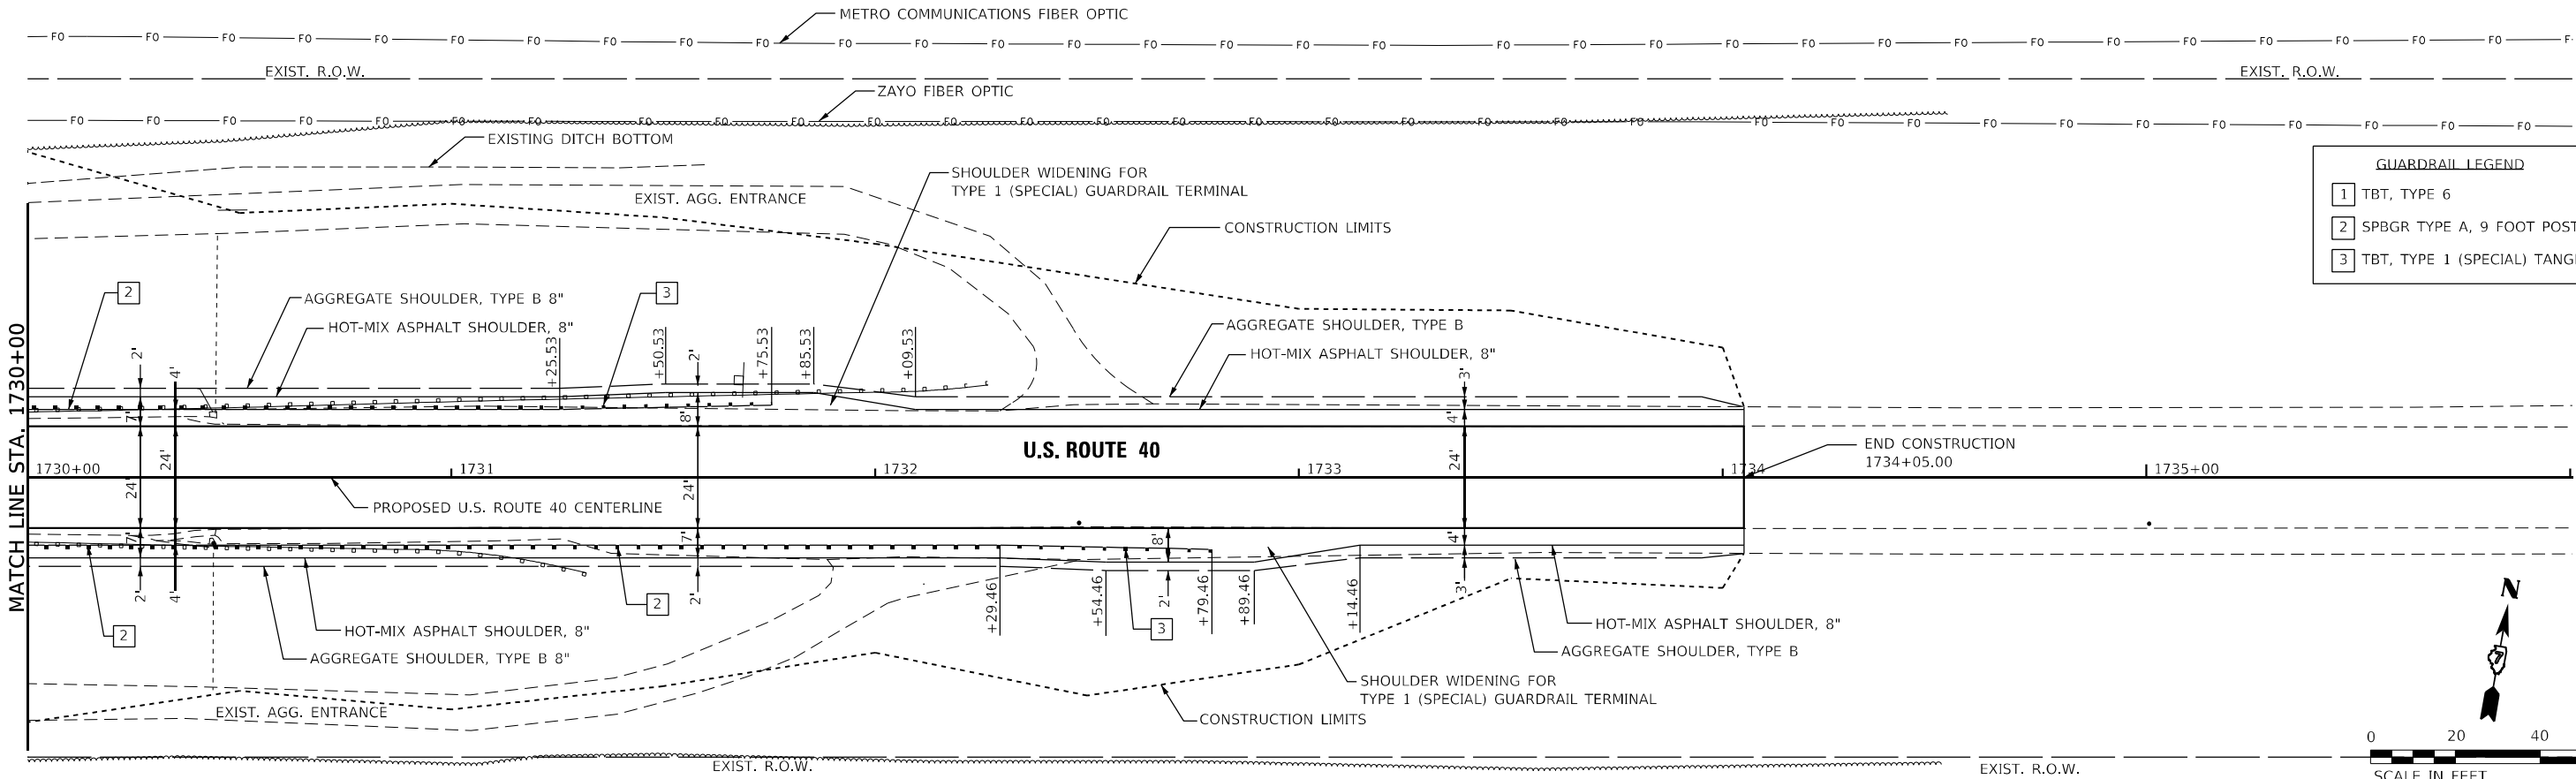

 HERMANN & Associates, LLC Civil Engineers	USER NAME = Mohammed		DESIGNED - AMH		REVISED - _____		STATE OF ILLINOIS DEPARTMENT OF TRANSPORTATION	PROPOSED PLAN & PROFILE SHEET						F.A.S. RTE.	SECTION	COUNTY	TOTAL SHEETS	SHEET NO.
	PLOT SCALE = 40,0000 ' / in.		DRAWN - AMH		REVISED - _____			1707	(FXX-B)B	CUMBERLAND	80	20						
	PLOT DATE = 8/7/2025		CHECKED - JAS		REVISED - _____			CONTRACT NO. 74595										
			DATE - 04/25/25		REVISED - _____			SCALE 1"=20'	SHEET 3	OF 3	SHEETS	STA. 1730+00	TO STA. 1736+00		ILLINOIS	FED. AID PROJECT		

SIGN LEGEND

A

W20-3-48

B

W20-2(O)-48

C

M4-8(O)-3015

ROAD CLOSED AHEAD

DETOUR AHEAD

DETOUR

D

M4-8a(O)-3024

E

R11-3a-6030

F

M3-2-3015

G

M3-4-3015

END DETOUR

ROAD CLOSED X MILES AHEAD
LOCAL TRAFFIC ONLY

EAST

WEST

H

M1-4a-36

I

M5-1L(O)-3018

J

M5-1R(O)-3018

K

M6-1L(O)-3018

L

M6-1R(O)-3018

40

←

→

↑

↓

M

M6-3(O)-3018

N

M6-2R(O)-3030

O


M5-2R(O)-3030

* DUAL DISPLAY


↑

↗


↘

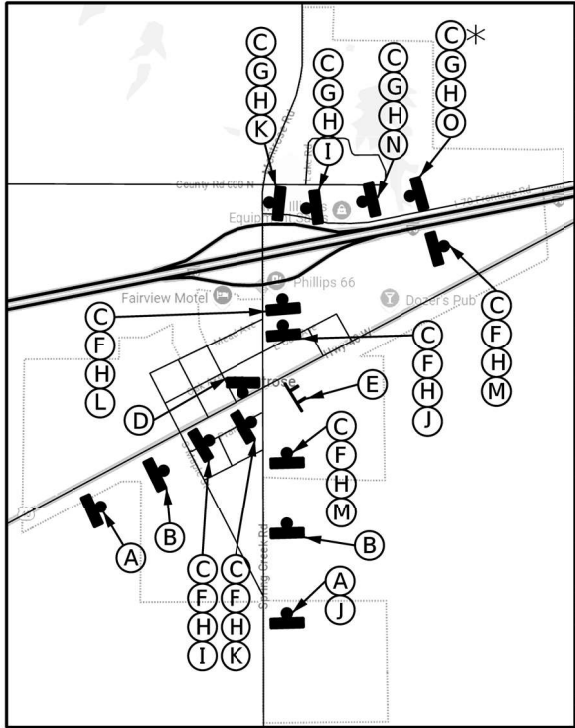

US 40 CLOSURE BY STANDARDS BLR 21 AND 701901

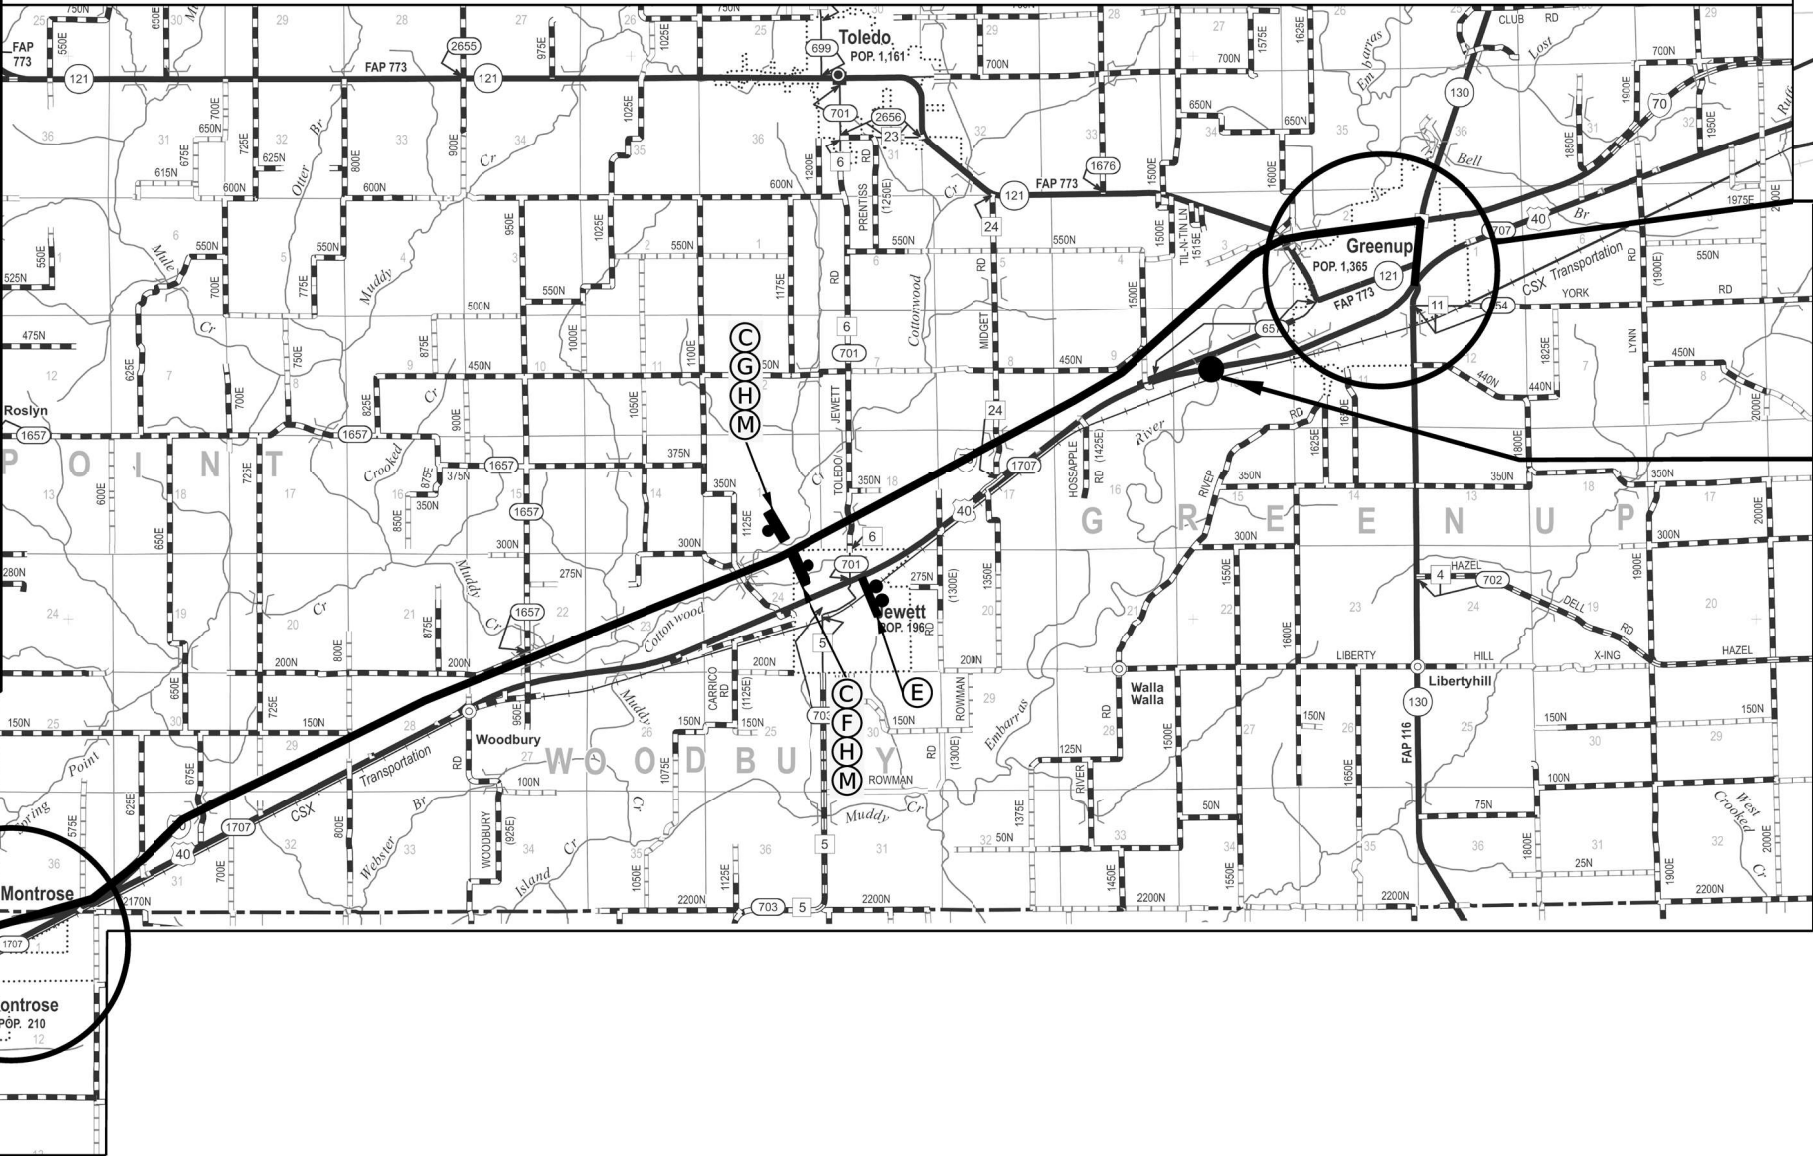

PROJECT LOCATION

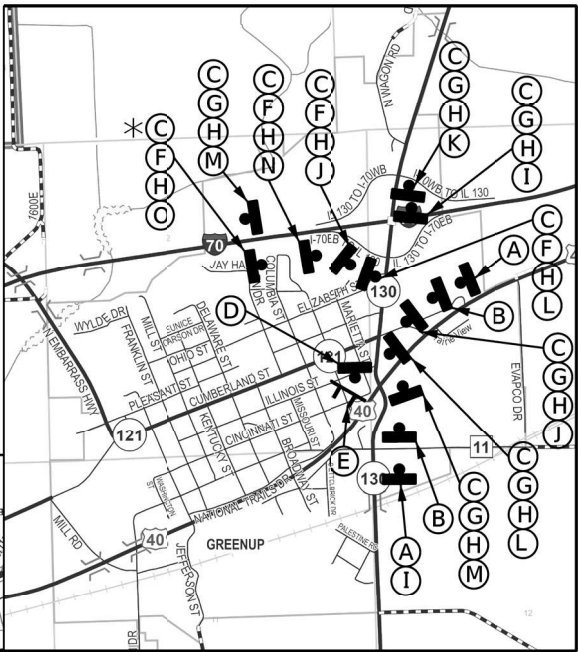

MODEL: Default
FILE NAME: E:\Projects\322-726-241 - IDOT V&T - Hermann\Work Order 01\CAD\Development\Sheets_3_24_25\0774595-PLAN DETOUR_SHT.dgn

M SQUARED ENGINEERING, LLC
500 PARK BLVD, SUITE 775
ITASCA, IL 60143
312-429-4976

USER NAME = KGabbert	DESIGNED - TM	REVISED -
	DRAWN - TM	REVISED -
PLOT SCALE = 40.0000' / in.	CHECKED - DB	REVISED -
PLOT DATE = 8/8/2025	DATE - 8/8/2025	REVISED -

STATE OF ILLINOIS
DEPARTMENT OF TRANSPORTATION


DETOUR PLAN

SCALE: NTS SHEET 1 OF 1 SHEETS STA. TO STA.

F.A.S RTE.	SECTION	COUNTY	TOTAL SHEETS	SHEET NO.
1707	(FXX-B)B	CUMBERLAND	80	21
CONTRACT NO. 74595				
ILLINOIS FED. AID PROJECT				

TEMPORARY BRIDGE TRAFFIC SIGNALS
FOR COVERED BRIDGE ON OLD CUMBERLAND ROAD


N. T. S.

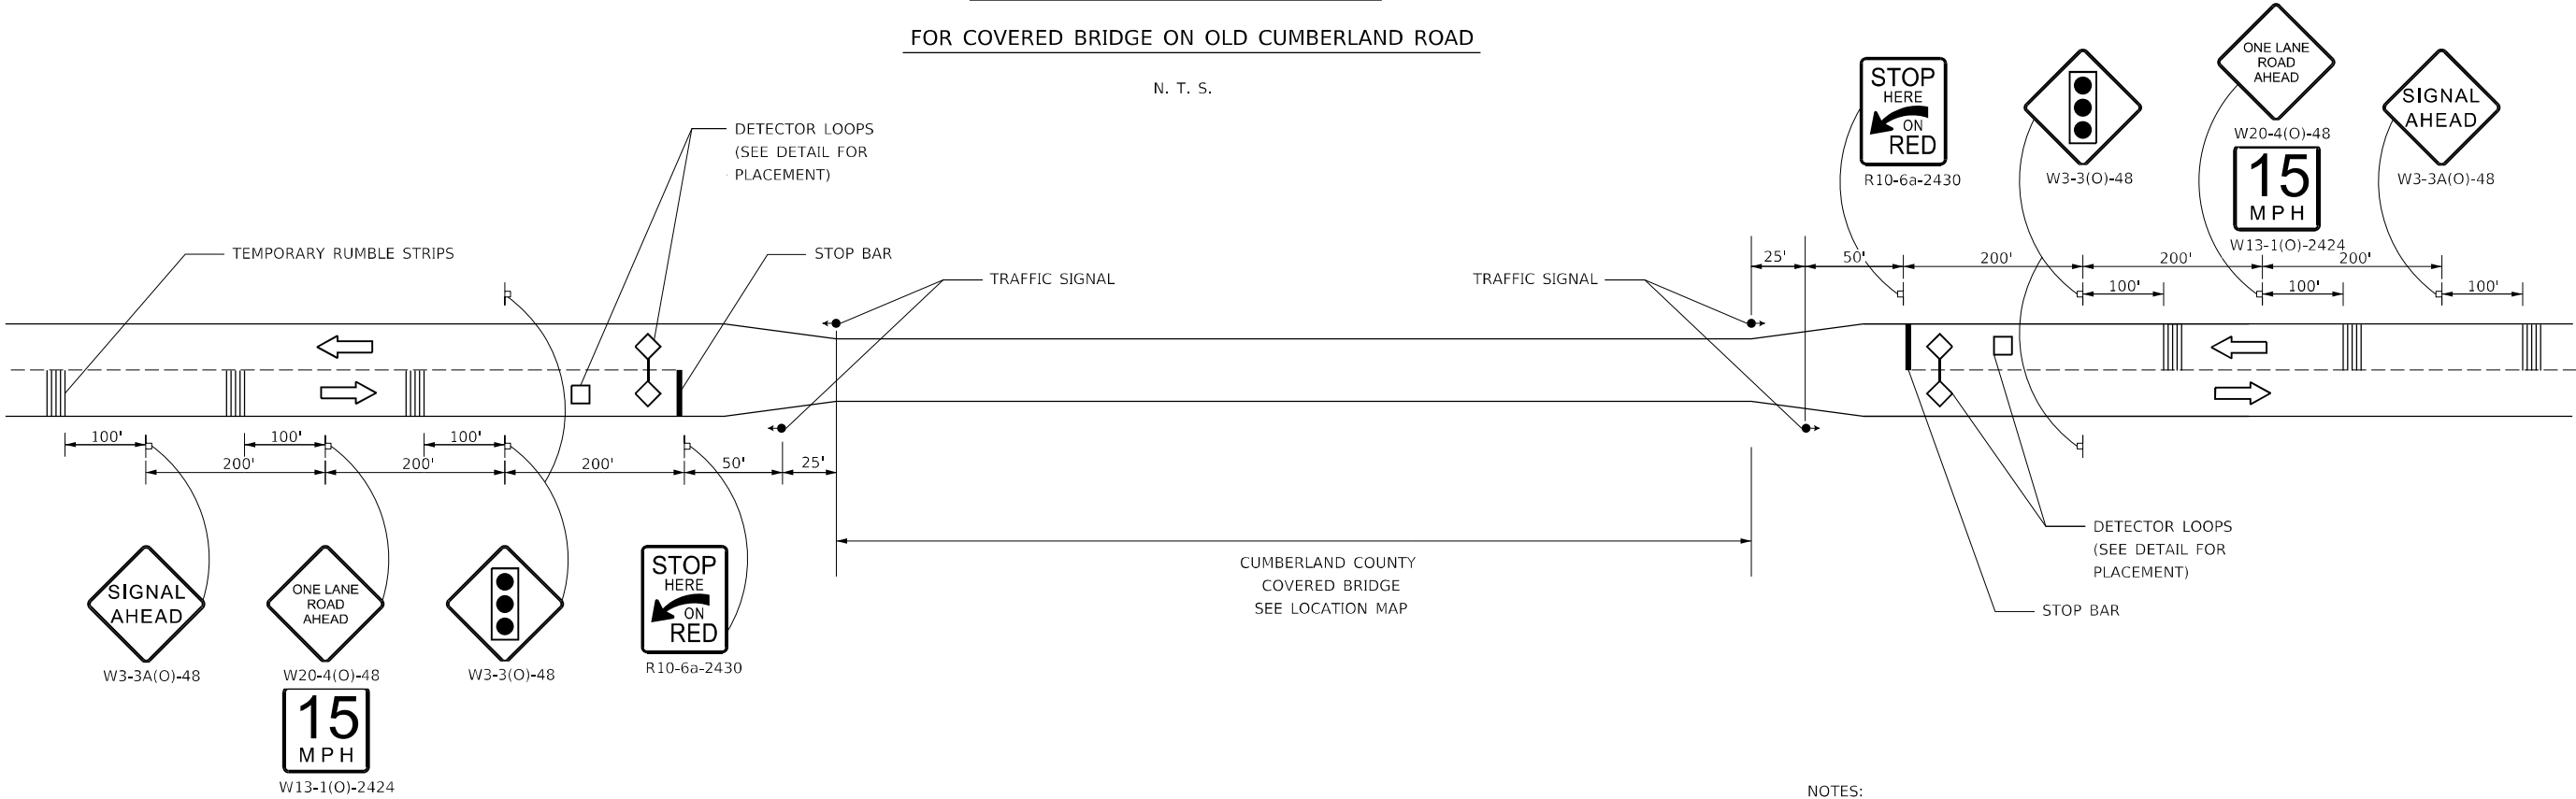


NOTES:

SPACINGS TO BE ADJUSTED/DETERMINED BY ENGINEER BEFORE INSTALLATION

THE EDGE OF THE POST MOUNTED SIGNAL HEAD SHALL BE BETWEEN 2' AND 6' FROM EDGE OF SHOULDER.

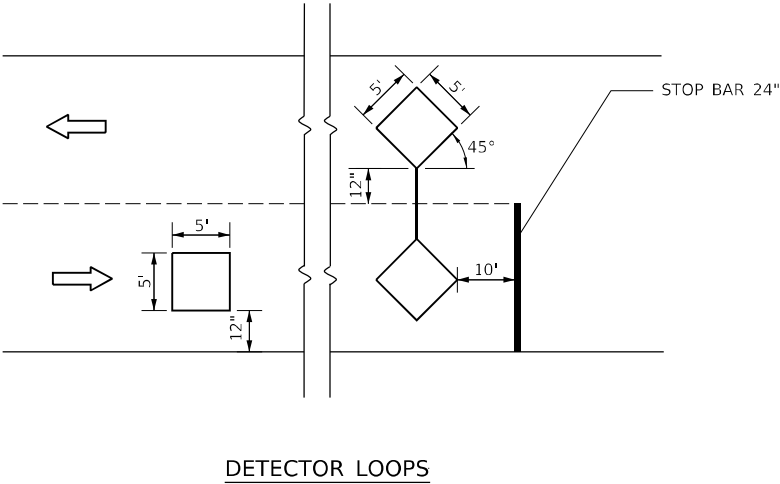

DETECTOR LOOPS

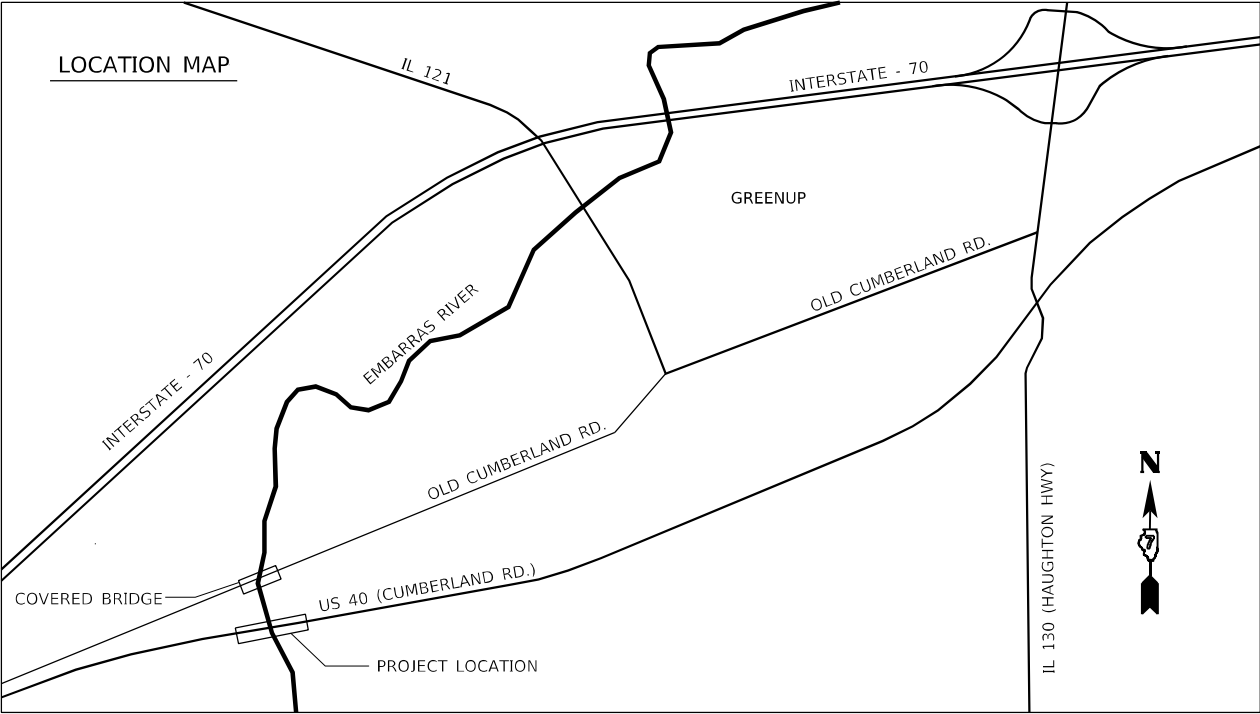

MODEL: Default
FILE NAME: C:\projects\50_IDOT\50-1478\23_PTB_203_039_W02_US_40 Embarras River\Workfile\Sheet\074595-DETAIL_SHT_BRG_TRAFF SIGNAL.dgn




USER NAME = Monamined	DESIGNED - MHS	REVISED - _____
	DRAWN - MHS	REVISED - _____
PLOT SCALE = 40,000 ' / in.	CHECKED - JAS	REVISED - _____
PLOT DATE = 8/8/2025	DATE - 08/01/25	REVISED - _____


STATE OF ILLINOIS
DEPARTMENT OF TRANSPORTATION

OLD CUMBERLAND ROAD BRIDGE LANE CLOSURE			
SCALE: N/A	SHEET 1	OF 1	SHEETS
STA. _____		TO STA. _____	

F.A.S. RTE.	SECTION	COUNTY	TOTAL SHEETS	SHEET NO.
1707	(FXX-BB)	CUMBERLAND	80	22
CONTRACT NO. 74595				
ILLINOIS FED. AID PROJECT				

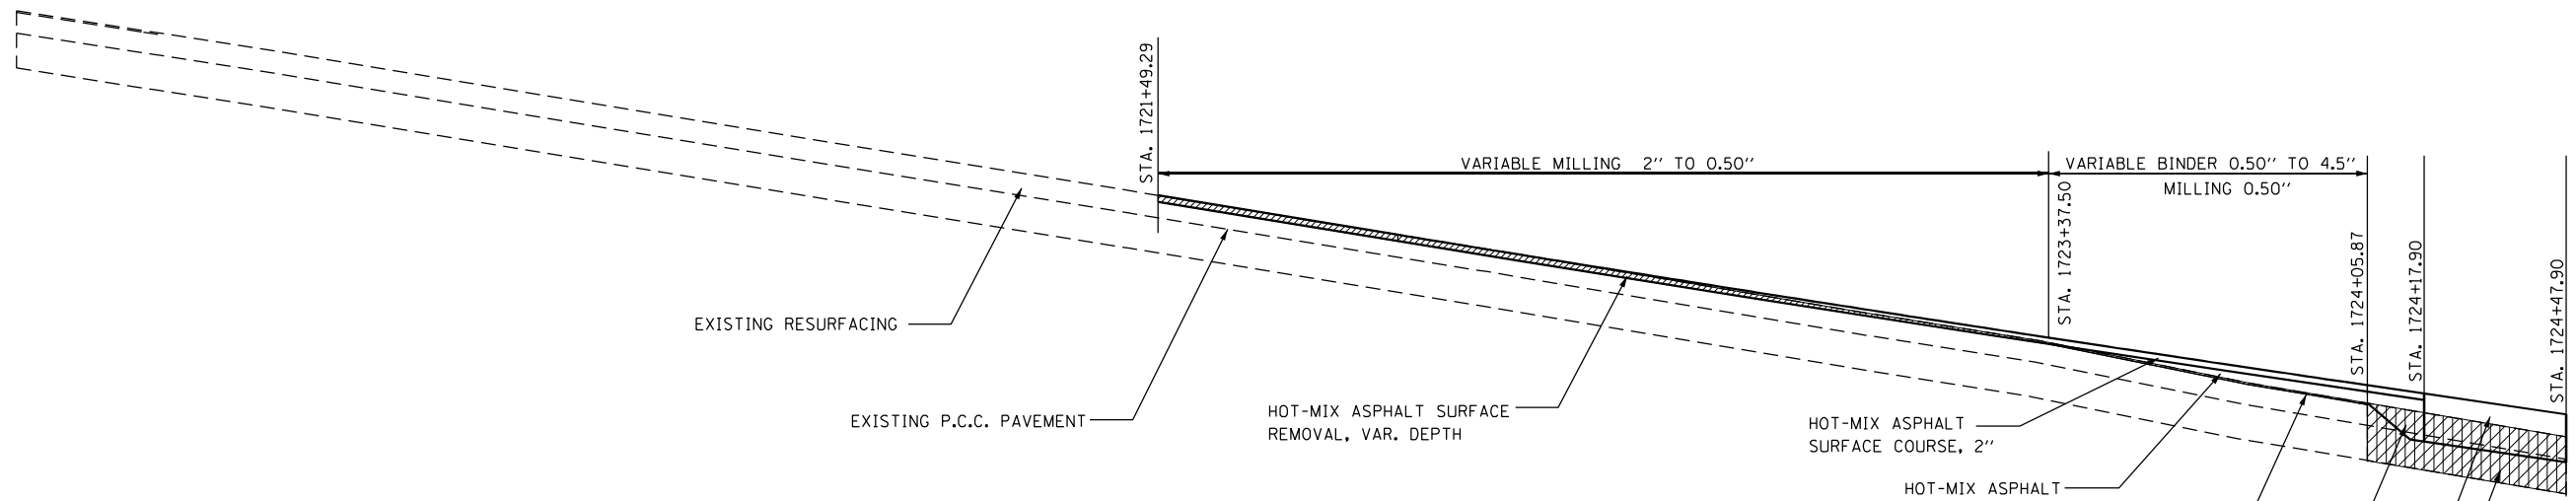

H.M.A. PROFILE GRADE CHANGE DETAIL (WEST END)

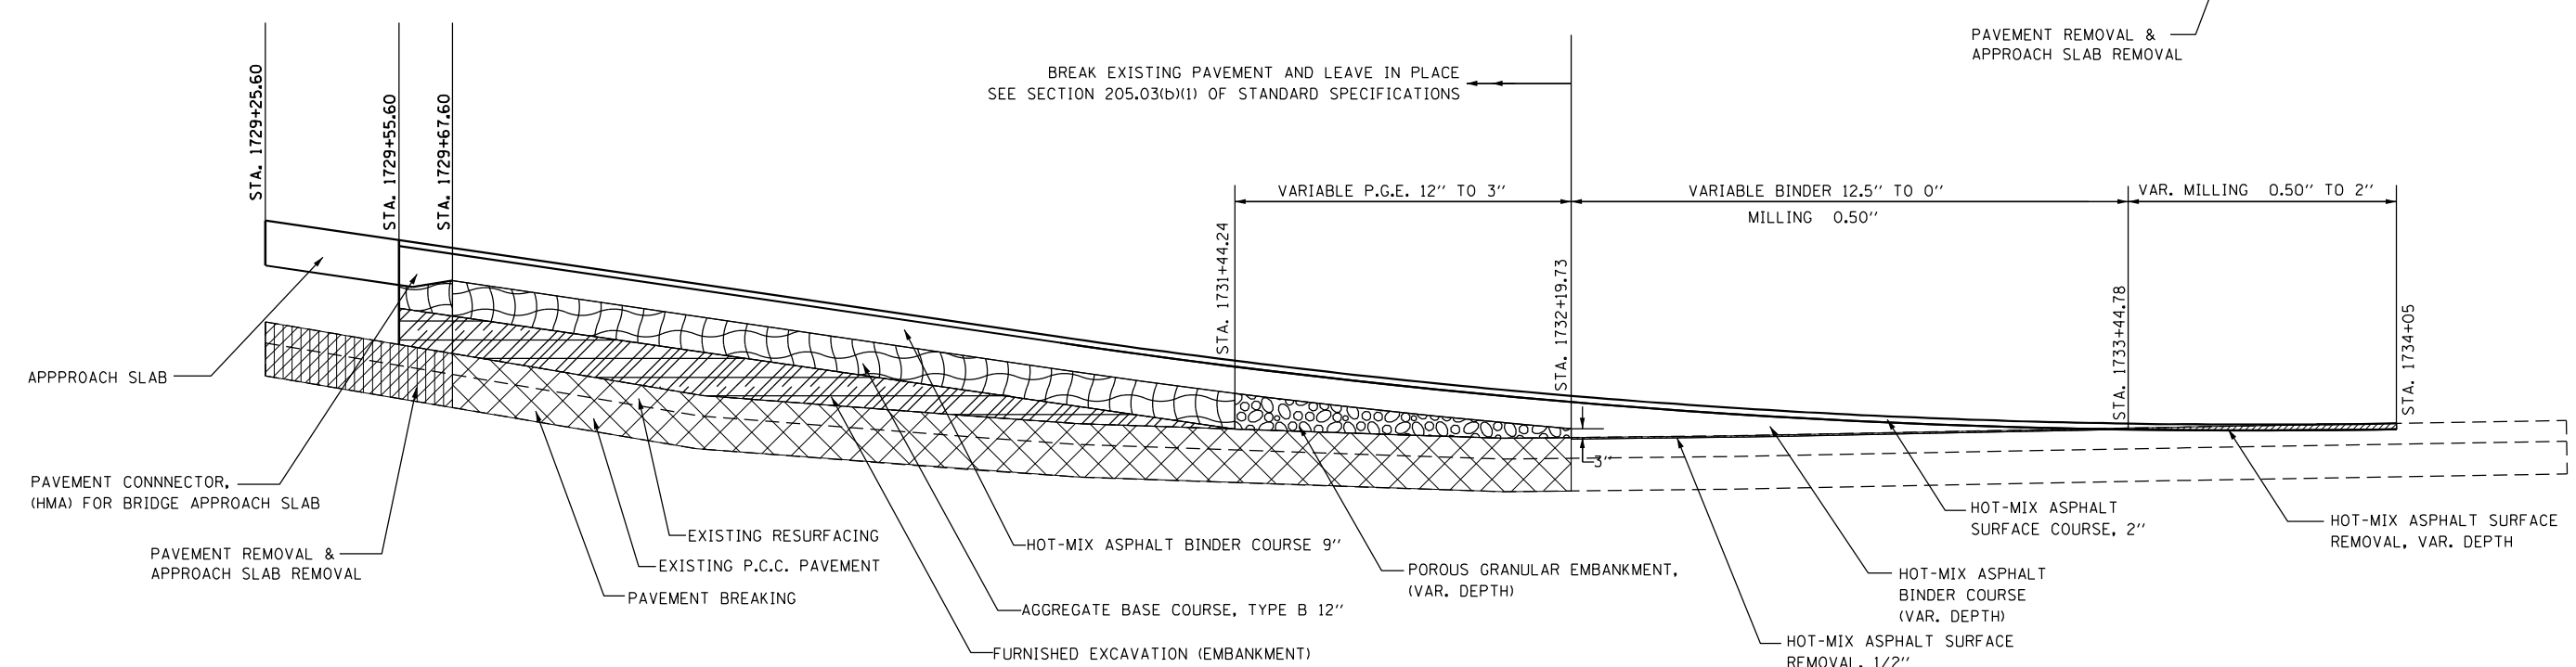

H.M.A. PROFILE GRADE CHANGE DETAIL (EAST END)

MODEL: Default
FILE NAME: C:\projects\50_IDOT\50_1478\23_PTB_039_W02_US_40_Embankment\Sheet\074595-PROFILE DETAIL_SHT.dgn

HERMANN
& Associates, LLC
Civil Engineers


USER NAME = Monamined	DESIGNED - AMH	REVISED -
DRAWN - AMH	REVISED -	
PLOT SCALE = 40,000 ' / in.	CHECKED - JAS	REVISED -
PLOT DATE = 8/7/2025	DATE - 04/25/25	REVISED -

STATE OF ILLINOIS
DEPARTMENT OF TRANSPORTATION

MISCELLANEOUS DETAILS				
SCALE: N/A	SHEET 1	OF 2	SHEETS	STA. TO STA.

F.A.S. RTE.	SECTION	COUNTY	TOTAL SHEETS	SHEET NO.
1707	(FXX-B)B	CUMBERLAND	80	23
CONTRACT NO. 74595				
ILLINOIS FED. AID PROJECT				


SLOPE STEPS DETAIL
TYPICAL SECTION

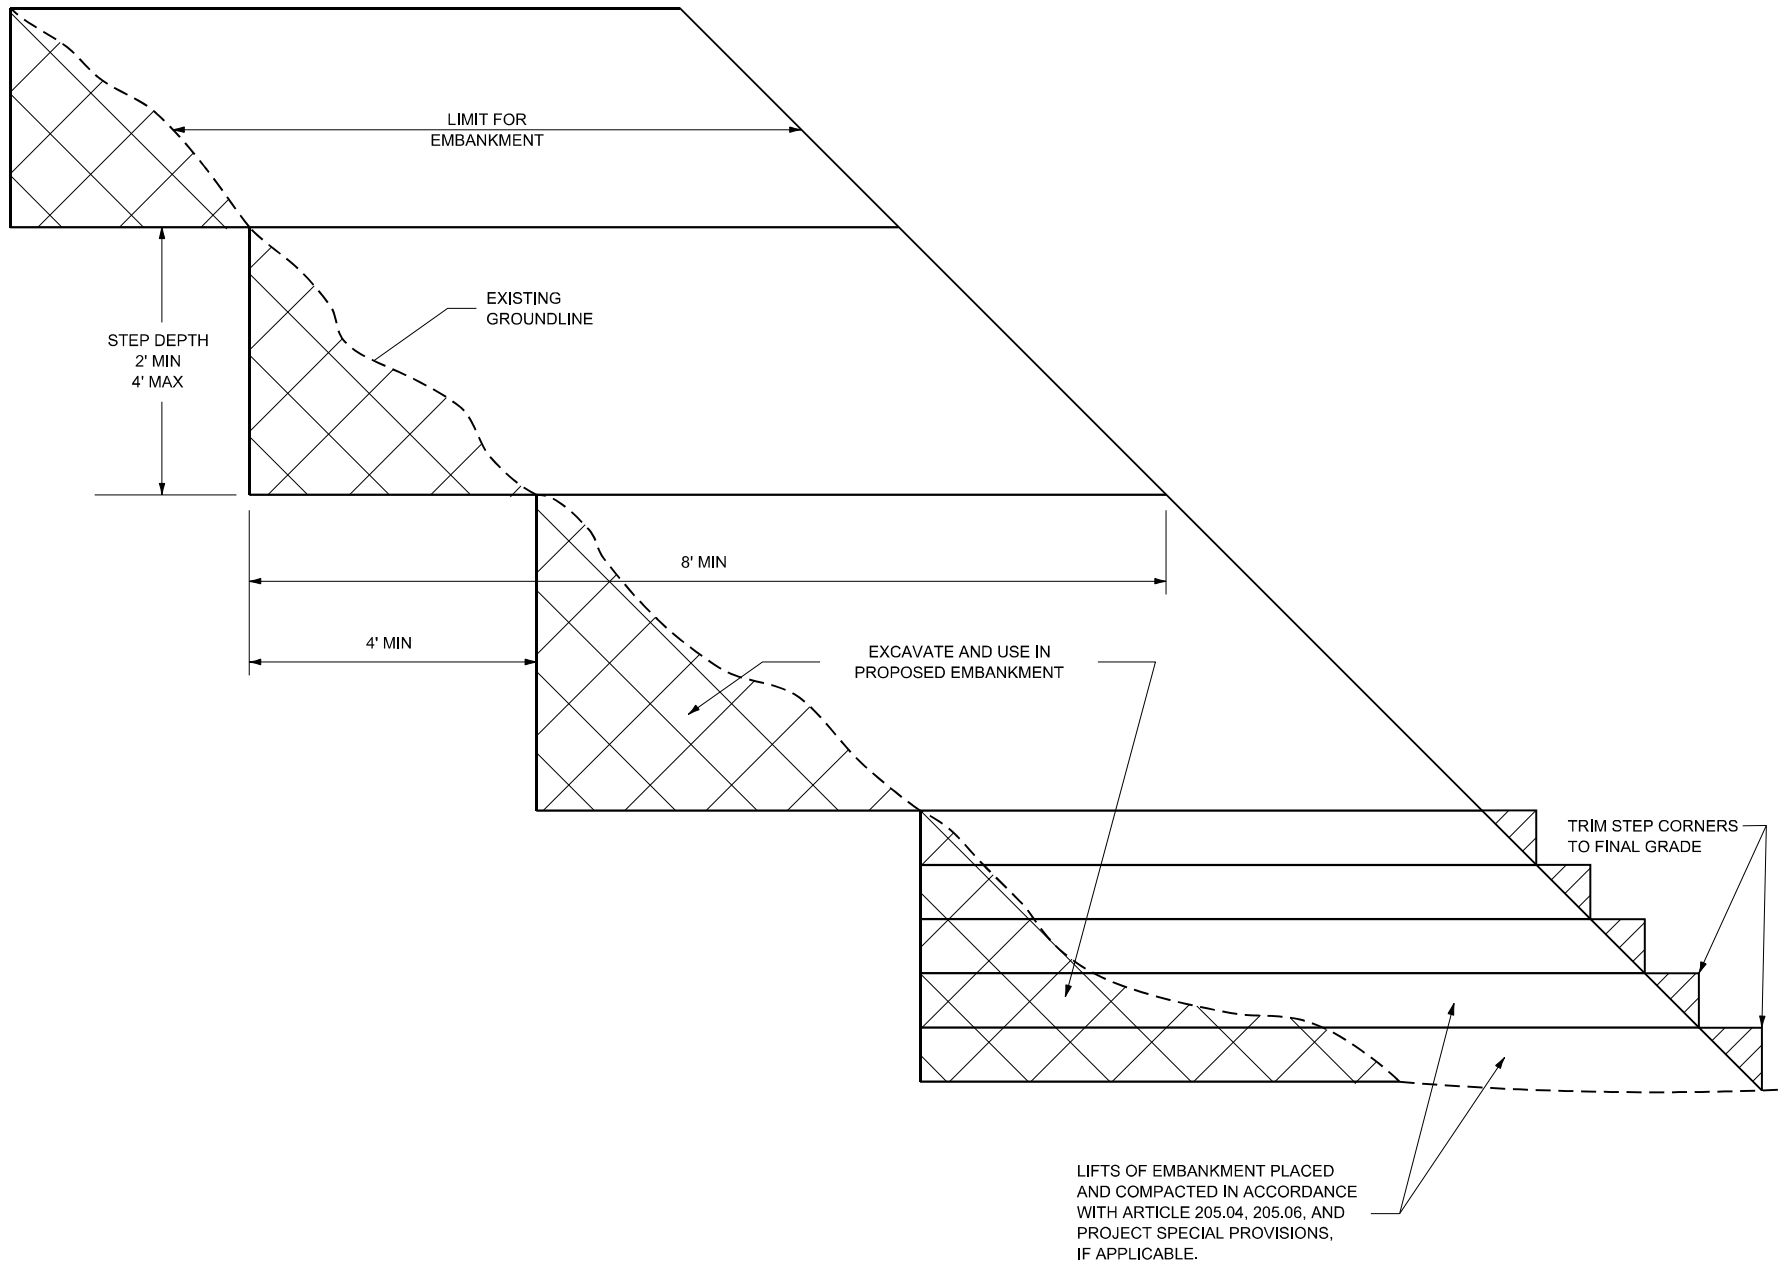

GENERAL NOTES

1. SLOPE STEPS WILL BE REQUIRED FOR ALL FILLS 12" THICK OR GREATER, ALL FILLS WITH A HEIGHT OF 10' OR GREATER, OR ALL FILLS CONSTRUCTED ON EXISTING 1:3 SLOPES OR STEEPER.
2. THIS WORK WILL NOT BE PAID FOR SEPERATELY BUT SHALL BE CONSIDERED INCLUDED IN THE VARIOUS ITEMS OF EXCAVATION.
3. TOPSOIL EXCAVATION MAY BE REQUIRED, SEE PROJECT PAY ITEMS AND/OR SPECIAL PROVISIONS.

REPLACEMENT MATERIAL:

 

STANDARD EMBANKMENT
(IN ACCORDANCE WITH 205
OF THE STANDARD SPECIFICATION.

MODEL: Default
FILE NAME: C:\projects\50_IDOT\50.1476\23_PTB_203_039_WO2_US_40_Embankas_River\Workfile\Sheet\071595-SLOPE-STEPS_SHT2.dgn




USER NAME = Monammed	DESIGNED - AMH	REVISED -
	DRAWN - AMH	REVISED -
PLOT SCALE = 40,000 ' / in.	CHECKED - JAS	REVISED -
PLOT DATE = 8/7/2025	DATE - 04/25/25	REVISED -

**STATE OF ILLINOIS
DEPARTMENT OF TRANSPORTATION**


MISCELLANEOUS DETAILS

SCALE: N/A SHEET 2 OF 2 SHEETS STA. TO STA.

F.A.S. RTE.	SECTION	COUNTY	TOTAL SHEETS	SHEET NO.
1707	(FXX-B)B	CUMBERLAND	80	24
CONTRACT NO. 74595				
ILLINOIS FED. AID PROJECT				

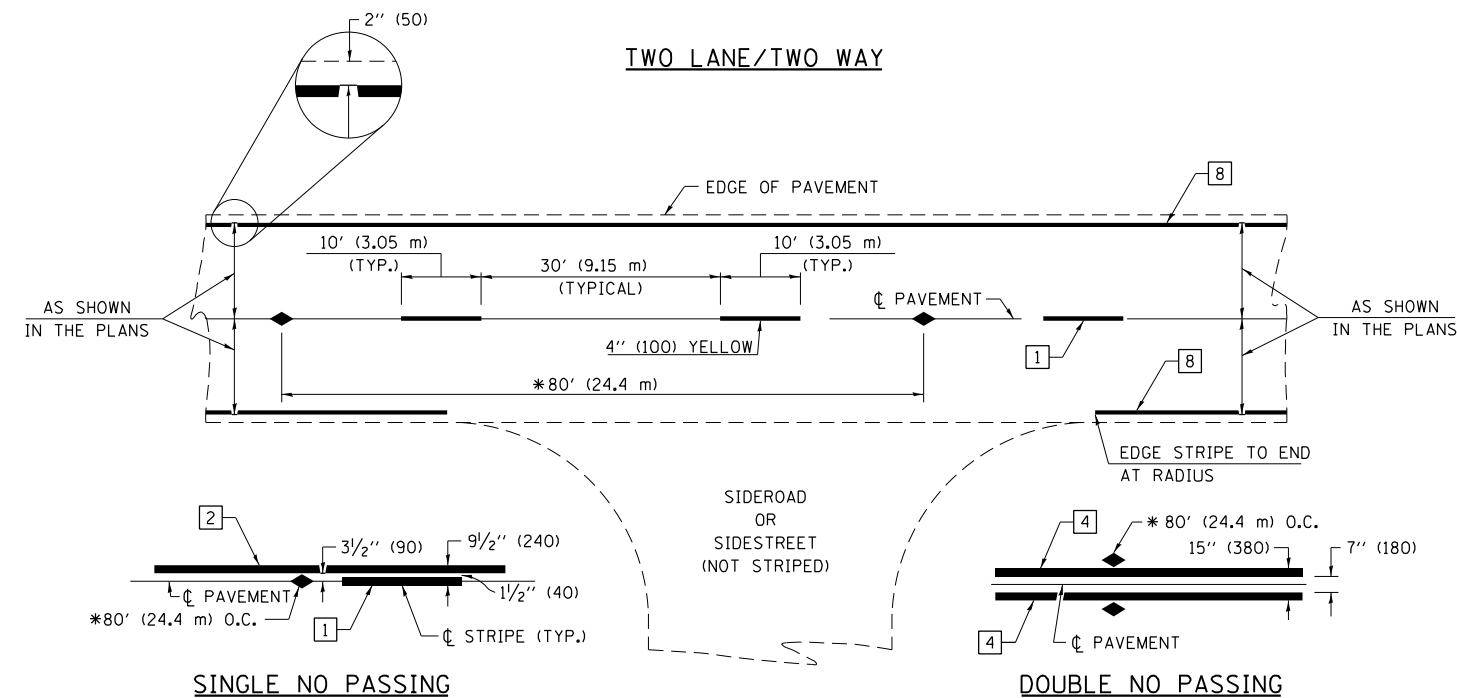

* REDUCE TO 40' (12.2 m) O.C. ON CURVES WITH POSTED OR ADVISORY SPEEDS OF 45 mph (70 km/h) OR LESS.

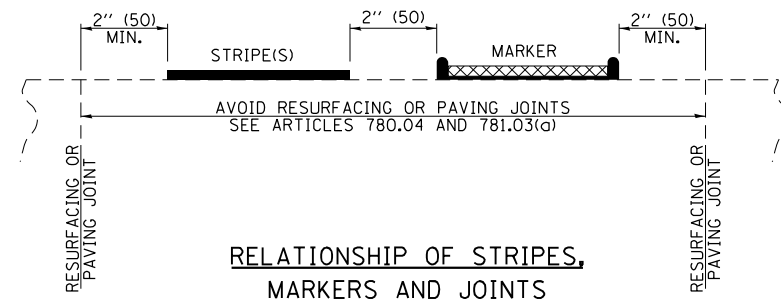


PAVEMENT MARKING LEGEND


- | | |
|-----------------------------------|--|
| 1 4" (100) SKIP-DASH (YELLOW) | |
| 2 4" (100) SOLID (YELLOW) | |
| 3 12" (300) DIAGONAL (YELLOW) | |
| 4 4" (100) DOUBLE YELLOW (NARROW) | |
| 5 12" (300) SOLID WHITE | |
| 6 RESERVED | |
| 7 6" (150) SKIP-DASH (WHITE) | |
| 8 4" (100) SOLID (WHITE) | |
| 9 12" (300) DIAGONAL (WHITE) | |
| 10 6" (150) SOLID (WHITE) | |
| 11 24" (600) STOP BAR (WHITE) | |
| 12 8" (200) SOLID (WHITE) | |
| 13 4" (100) PARKING WHITE | |

TYPICAL PAVEMENT MARKERS LEGEND

- ◆ TWO-WAY AMBER MARKER
- ▶ ONE-WAY AMBER MARKER
- ▷ ONE-WAY CRYSTAL MARKER

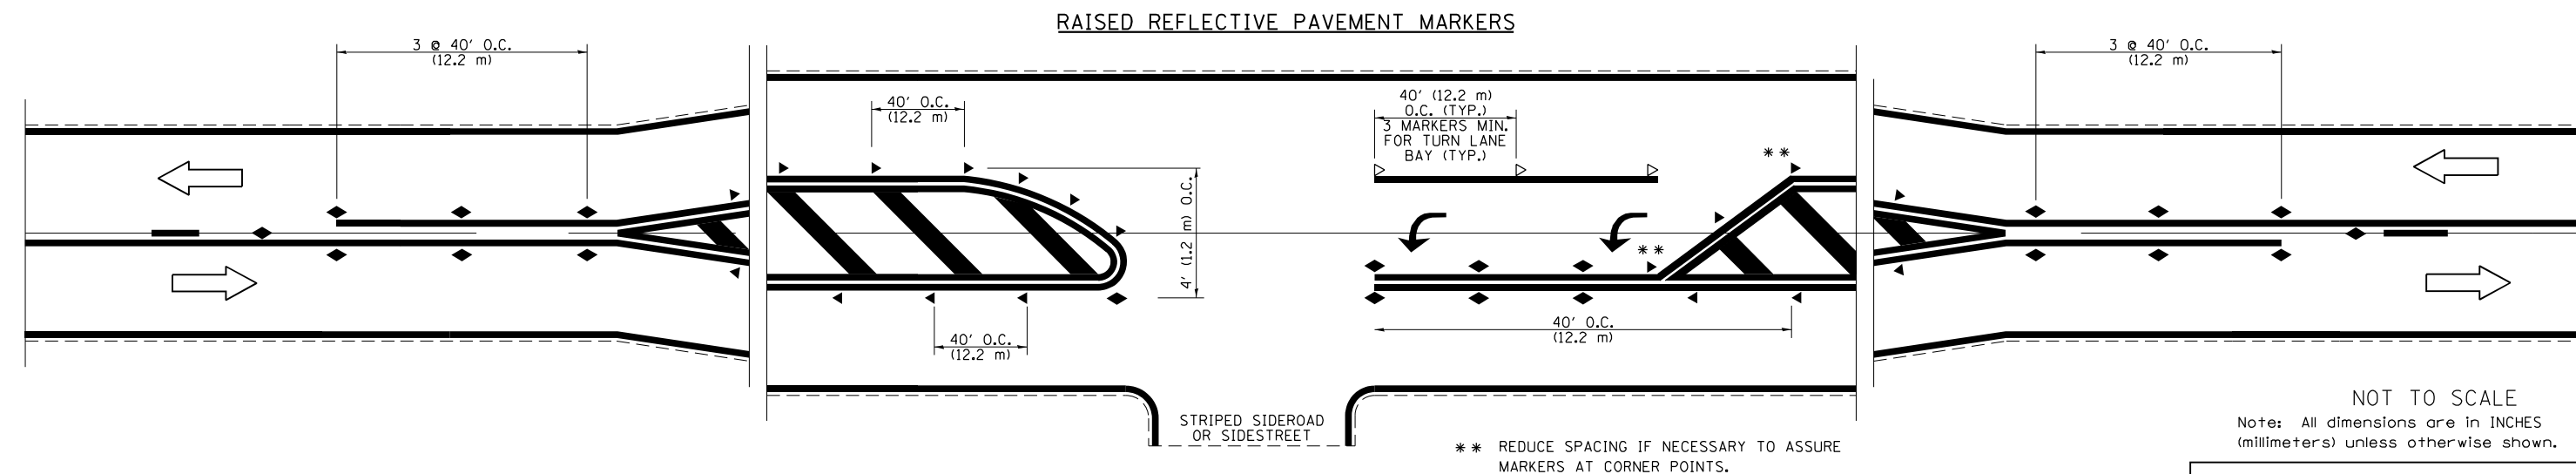

FILE NAME :	USER NAME : Mohammed	DESIGNED -	REVISED -	STATE OF ILLINOIS DEPARTMENT OF TRANSPORTATION	PAVEMENT MARKING AND RAISED REFLECTIVE PAVEMENT MARKERS (RURAL & URBAN APPLICATIONS)		F.A.S RTE.	SECTION	COUNTY	TOTAL SHEETS	SHEET NO.
	PLOT SCALE : 2.0000' / in.	DRAWN -	REVISED -				1707	(FX-X-BIB)	CUMBERLAND	80	25
	PLOT DATE : 8/7/2025	CHECKED -	REVISED -				CONTRACT NO. 74595				
		DATE -	REVISED -				ILLINOIS FED. AID PROJECT				
SCALE:		SHEET NO. 1 OF 4 SHEETS		STA.		TO STA.					

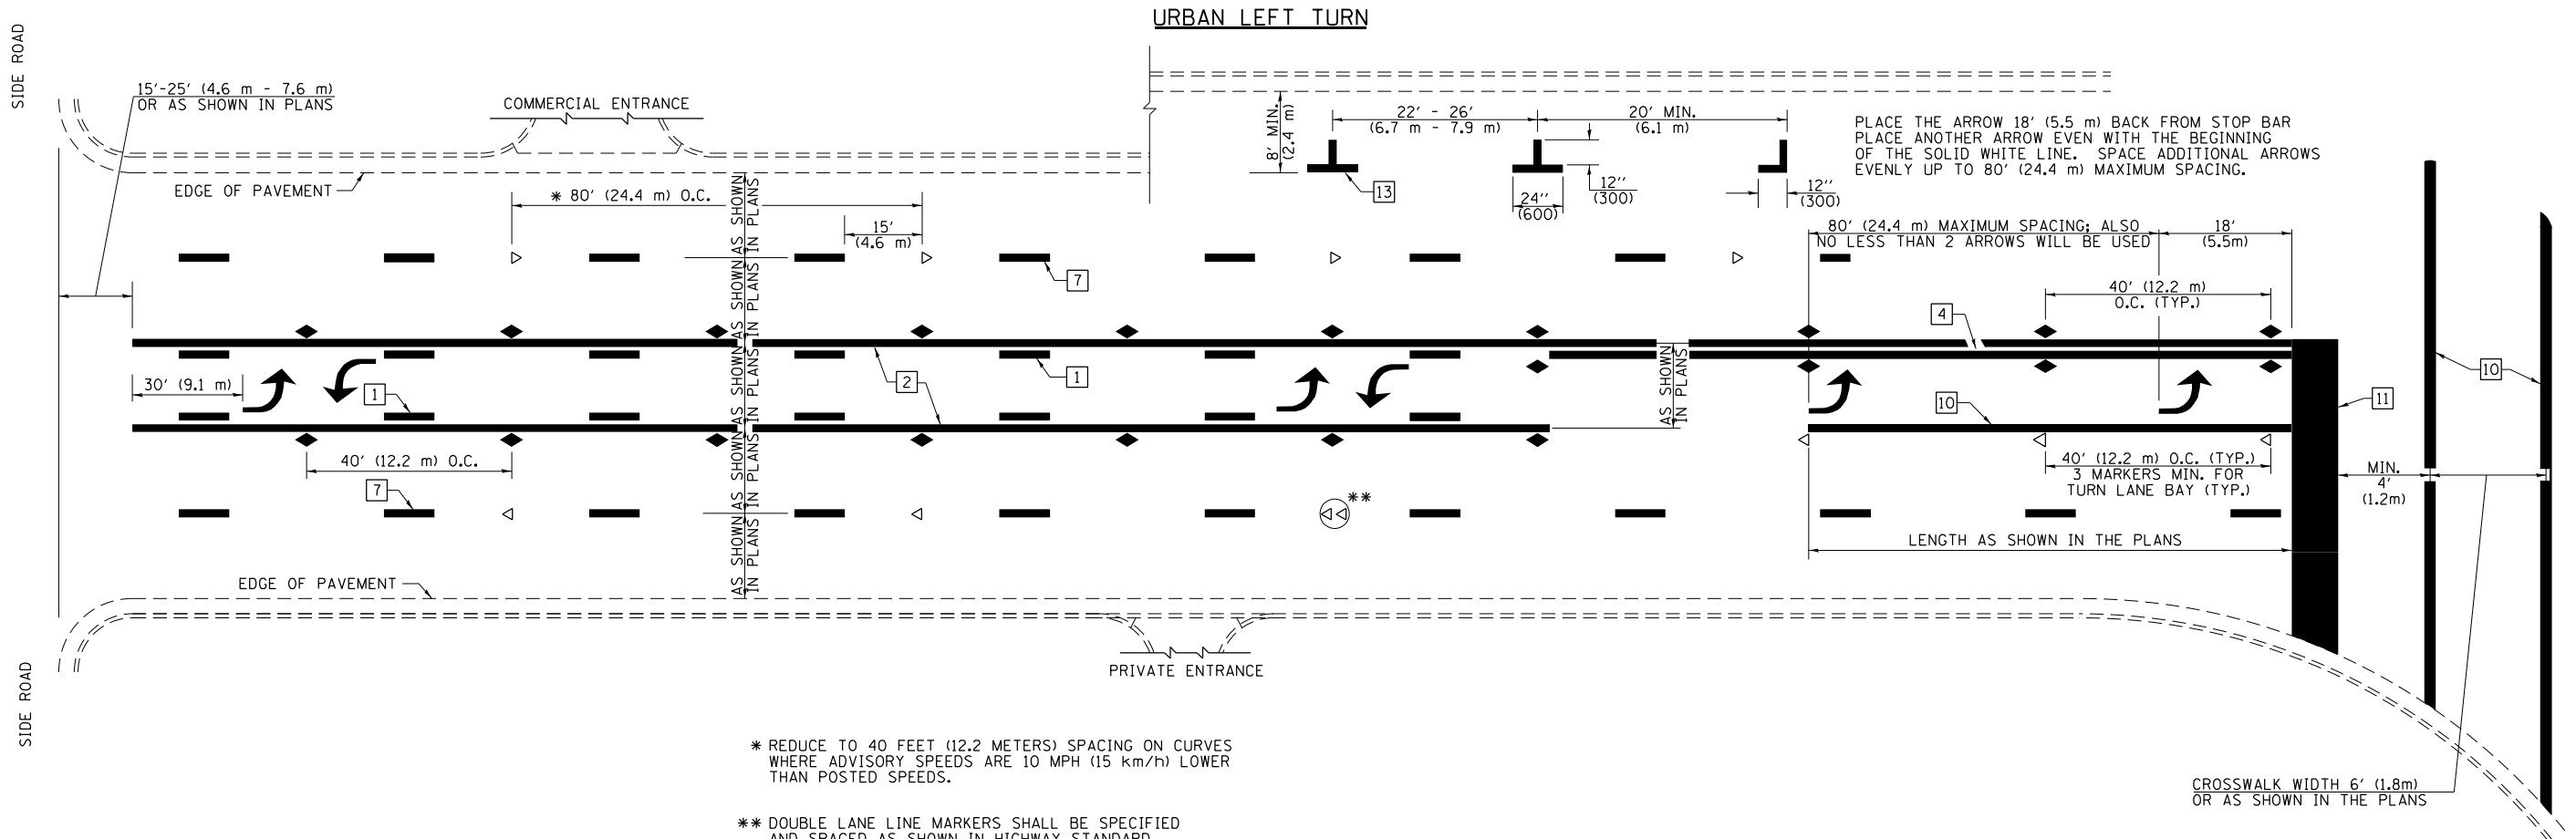

* REDUCE TO 40 FEET (12.2 METERS) SPACING ON CURVES WHERE ADVISORY SPEEDS ARE 10 MPH (15 km/h) LOWER THAN POSTED SPEEDS.


** DOUBLE LANE LINE MARKERS SHALL BE SPECIFIED AND SPACED AS SHOWN IN HIGHWAY STANDARD 781001 FOR MULTI-LANE DIVIDED AND UNDIVIDED HIGHWAYS.

PAVEMENT MARKING LEGEND


- 1 4" (100) SKIP-DASH (YELLOW)
- 2 4" (100) SOLID (YELLOW)
- 3 12" (300) DIAGONAL (YELLOW)
- 4 4" (100) DOUBLE YELLOW (NARROW)
- 5 12" (300) SOLID WHITE
- 6 RESERVED
- 7 6" (150) SKIP-DASH (WHITE)
- 8 4" (100) SOLID (WHITE)
- 9 12" (300) DIAGONAL (WHITE)
- 10 6" (150) SOLID (WHITE)
- 11 24" (600) STOP BAR (WHITE)
- 12 8" (200) SOLID (WHITE)
- 13 4" (100) PARKING WHITE

GENERAL NOTES


- TURN ARROW PAIRS SHALL BE PLACED AT 250' (75 m) INTERVALS AND SHALL BE EVENLY SPACED BETWEEN BOTH ENDS OF THE BIDIRECTIONAL LEFT TURN LANE. USE A MINIMUM OF TWO PAIRS PER BLOCK.
- THE SOLID YELLOW PAVEMENT MARKINGS [2] SHOULD GENERALLY START OR END NEAR THE RADIUS POINT OF EACH STREET RETURN EXCEPT WHERE ONE OR BOTH ENDS WOULD INCLUDE STOP BARS.
- THE SKIP-DASH PAVEMENT MARKINGS [1] OR [7] SHOULD BE CENTERED BETWEEN BOTH ENDS OF EACH CITY BLOCK AND SHALL BE PLACED SO THEY LINE UP ACROSS FROM EACH OTHER.
- USE LARGE ARROW SIZE FOR BOTH RURAL AND URBAN LOCATIONS. (SEE LAST PAGE OF SECTION 780x FOR SYMBOLS TABLE)
- LANE LINE EXTENSIONS SHALL BE THE SAME COLOR AND WIDTH AS THE LANE LINE BEING EXTENDED.

 

LANE LINE EXTENSIONS

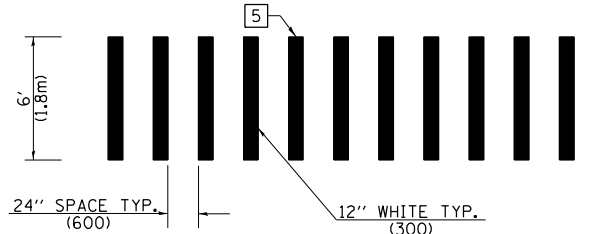


**CROSSWALK DETAIL
(DECATUR CITY LIMITS ONLY)**

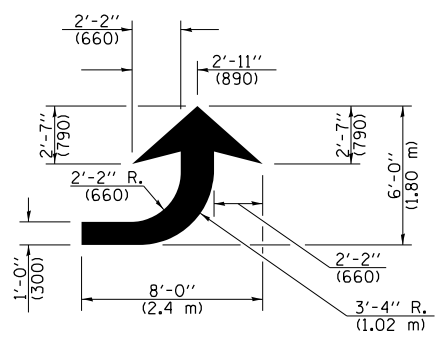

LEFT ARROW

REVERSE FOR RIGHT ARROW
AREA = 15.6 SQ. FT. (1.47 m²)
(WHITE)

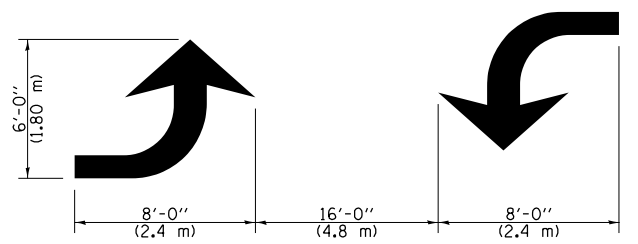


**TYPICAL DOUBLE
TURN ARROWS (WHITE)**

NOT TO SCALE

Note: All dimensions are in INCHES (millimeters) unless otherwise shown.

DISTRICT 7 DETAIL NO. 78000001

FILE NAME :	USER NAME : Mohammed	DESIGNED -	REVISED -	STATE OF ILLINOIS DEPARTMENT OF TRANSPORTATION	PAVEMENT MARKING AND RAISED REFLECTIVE PAVEMENT MARKERS (RURAL & URBAN APPLICATIONS)		F.A.S RTE.	SECTION	COUNTY	TOTAL SHEETS	SHEET NO.
	PLOT SCALE = 2.0000' / in.	DRAWN -	REVISED -				1707	(FXX-BIB)	CUMBERLAND	80	26
	PLOT DATE = 8/7/2025	CHECKED -	REVISED -				CONTRACT NO. 74595				
		DATE -	REVISED -				ILLINOIS FED. AID PROJECT				
SCALE:		SHEET NO. 2 OF 4 SHEETS		STA.		TO STA.					

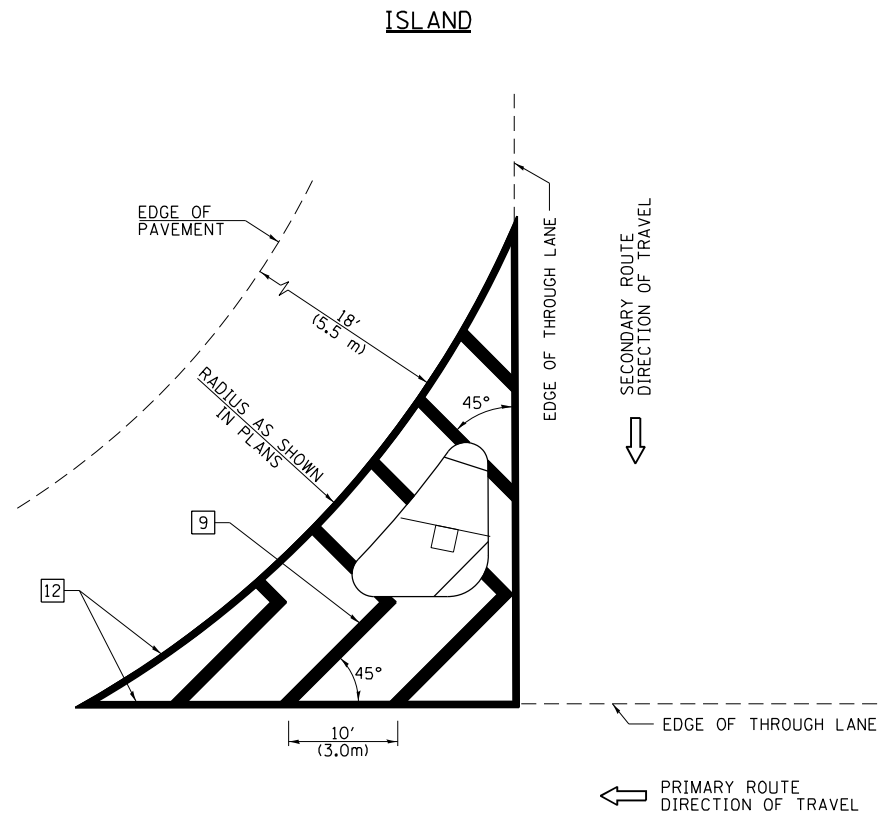

GENERAL NOTES


1. RAISED AND CORRUGATED MEDIANS SHALL BE OUTLINED WITH [2] IF PRESENT.
2. SOME OF THE INFORMATION INCLUDED WITH THIS DETAIL MAY NOT BE APPLICABLE TO THIS IMPROVEMENT.
3. PAVEMENT MARKINGS ARE TO BE EXTENDED THROUGH OMISSIONS WHEN APPLICABLE.
4. FINAL PAVEMENT MARKINGS SHALL BE IN PLACE PRIOR TO PLACING ANY RAISED REFLECTIVE PAVEMENT MARKERS.
5. THE FOLLOWING CRITERIA SHALL BE USED FOR SELECTING THE DIAGONAL PAVEMENT MARKING SPACING:

< 30 MPH (< 50 km/h)	15' (4.5 m)
30-45 MPH (50-75 km/h)	20' (6.0 m)
> 45 MPH (> 75 km/h)	30' (9.0 m)

PAVEMENT MARKING LEGEND

- | | |
|-------------------------------------|--|
| [1] 4" (100) SKIP-DASH (YELLOW) | |
| [2] 4" (100) SOLID (YELLOW) | |
| [3] 12" (300) DIAGONAL (YELLOW) | |
| [4] 4" (100) DOUBLE YELLOW (NARROW) | |
| [5] 12" (300) SOLID WHITE | |
| [6] RESERVED | |
| [7] 6" (150) SKIP-DASH (WHITE) | |
| [8] 4" (100) SOLID (WHITE) | |
| [9] 12" (300) DIAGONAL (WHITE) | |
| [10] 6" (150) SOLID (WHITE) | |
| [11] 24" (600) STOP BAR (WHITE) | |
| [12] 8" (200) SOLID (WHITE) | |
| [13] 4" (100) PARKING WHITE | |

RURAL LEFT TURN STRIPING

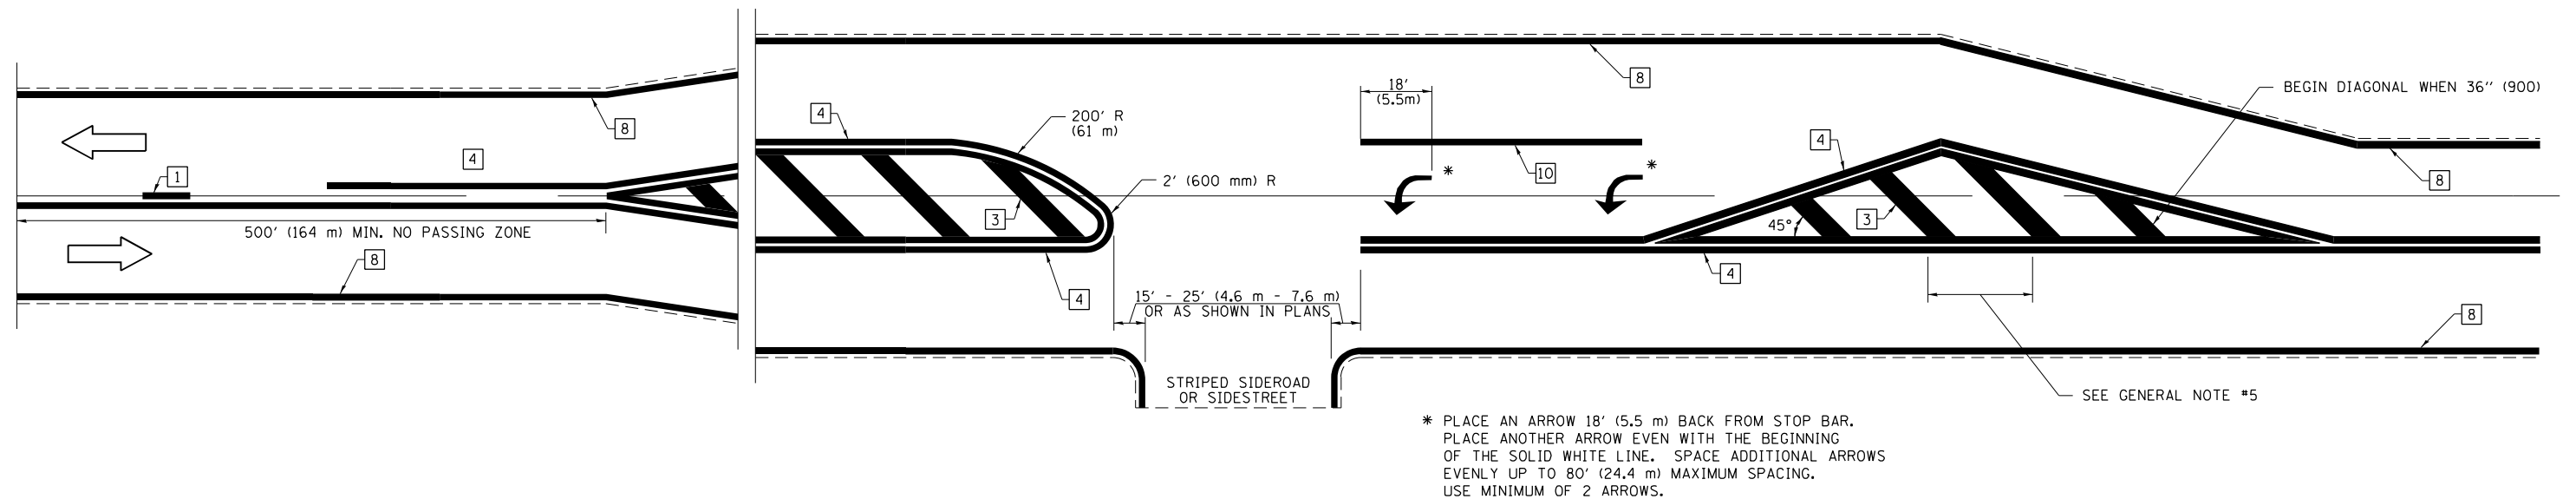

* PLACE AN ARROW 18' (5.5 m) BACK FROM STOP BAR. PLACE ANOTHER ARROW EVEN WITH THE BEGINNING OF THE SOLID WHITE LINE. SPACE ADDITIONAL ARROWS EVENLY UP TO 80' (24.4 m) MAXIMUM SPACING. USE MINIMUM OF 2 ARROWS.


NOT TO SCALE

Note: All dimensions are in INCHES (millimeters) unless otherwise shown.

DISTRICT 7 DETAIL NO. 78000001

FILE NAME :	USER NAME : Mohammed	DESIGNED -	REVISED -	STATE OF ILLINOIS DEPARTMENT OF TRANSPORTATION	PAVEMENT MARKING AND RAISED REFLECTIVE PAVEMENT MARKERS (RURAL & URBAN APPLICATIONS)		F.A.S. RTE.	SECTION	COUNTY	TOTAL SHEETS	SHEET NO.
		DRAWN -	REVISED -		SCALE:		1707	(FX-X-BJB)	CUMBERLAND	80	27
	PLOT SCALE : 2.0000' / in.	CHECKED -	REVISED -		SHEET NO. 3 OF 4 SHEETS	STA.				CONTRACT NO. 74595	
	PLOT DATE : 8/7/2025	DATE -	REVISED -			TO STA.			ILLINOIS FED. AID PROJECT		

PAVEMENT MARKINGS AT RAILROAD-HIGHWAY GRADE CROSSING

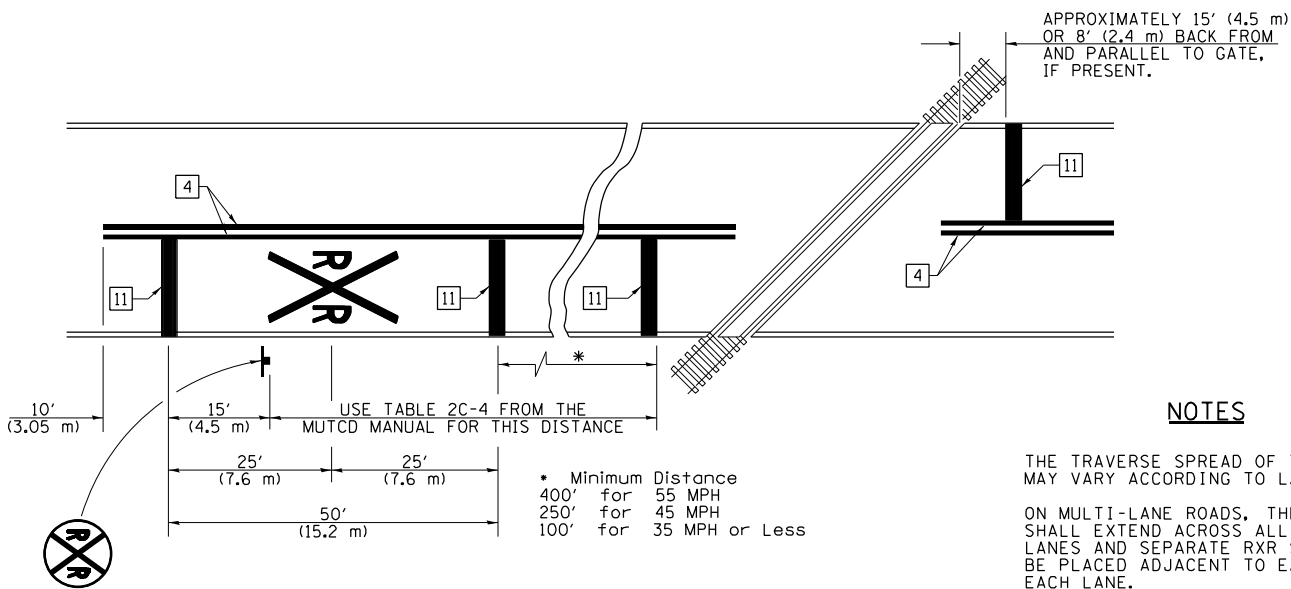


NOTES

THE TRAVERSE SPREAD OF THE "X" MAY VARY ACCORDING TO LANE WIDTH.


ON MULTI-LANE ROADS, THE STOP LINES SHALL EXTEND ACROSS ALL APPROACH LANES AND SEPARATE RXR SYMBOLS SHALL BE PLACED ADJACENT TO EACH OTHER IN EACH LANE.

WHEN THE PAVEMENT MARKING SYMBOL IS USED, A PORTION OF THE SYMBOL SHOULD BE LOCATED DIRECTLY ADJACENT TO THE ADVANCE WARNING SIGN (W10-1) AS PLACED BY TABLE 11-1, CONDITION B OF THE MUTCD.


PAVEMENT MARKING LEGEND

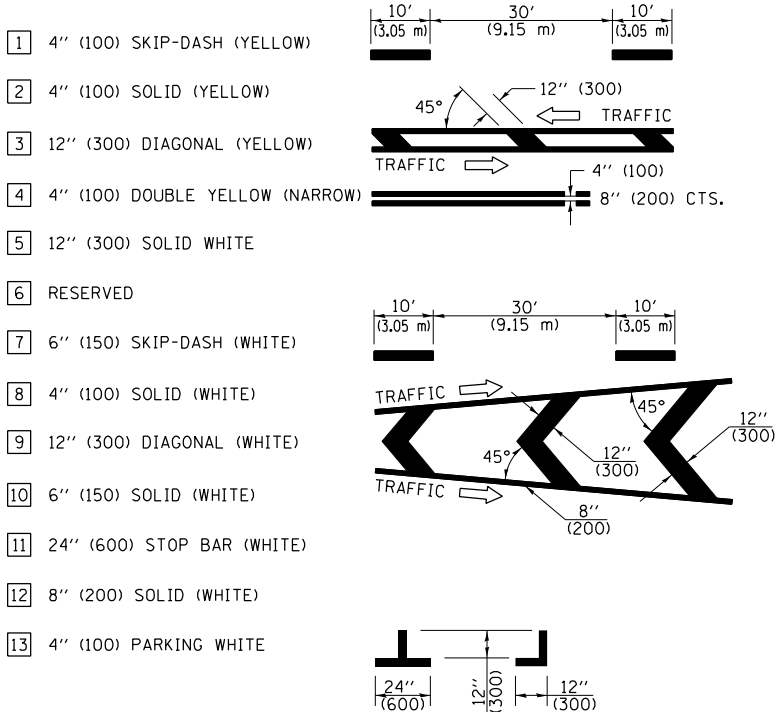

RAILROAD CROSSING WITH INTERCONNECT ONLY

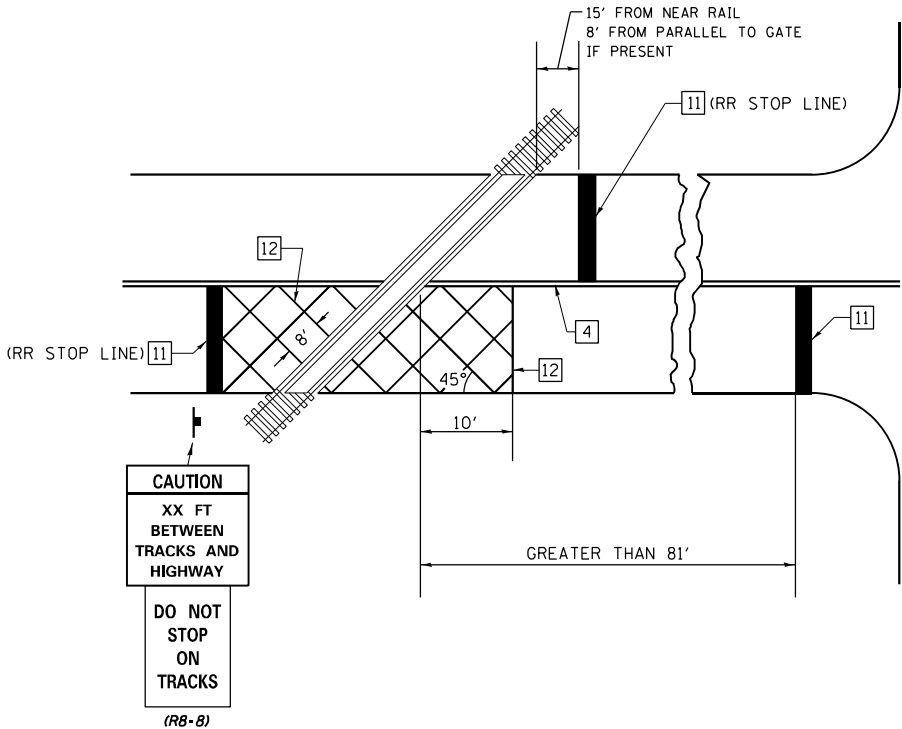

RAILROAD CROSSING WITH INTERCONNECT AND PRE-SIGNALS

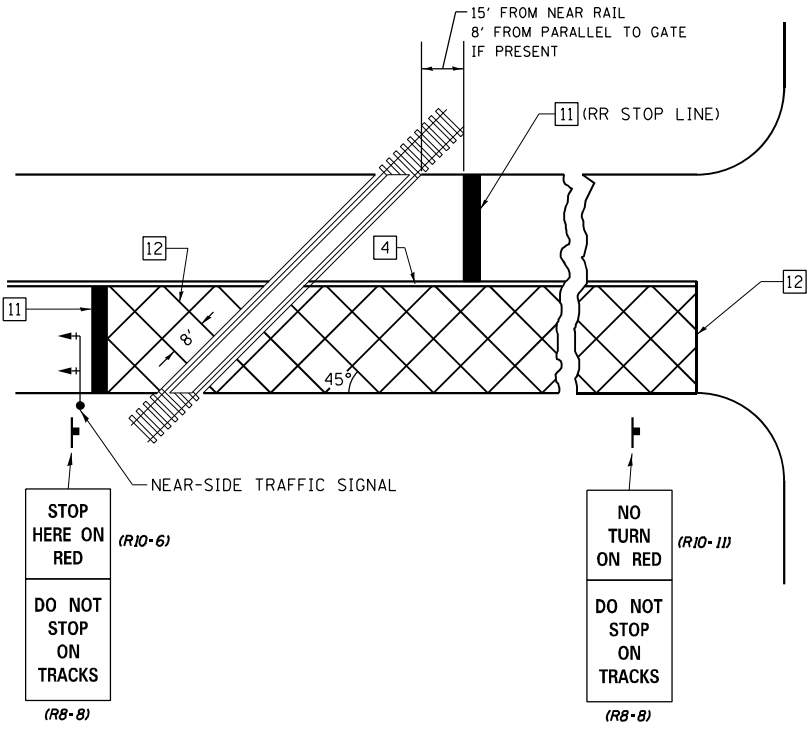

GENERAL NOTES

- SUPPLEMENTAL PAVEMENT MARKINGS TO BE INSTALLED ONLY ON APPROACHES TO INTERSECTIONS CONTROLLED BY TRAFFIC SIGNALS WHICH ARE INTERCONNECTED WITH THE RAILROAD WARNING SIGNALS.
- EXTEND PAVEMENT MARKINGS TO THE INTERSECTION ONLY WHERE NEAR-SIDE TRAFFIC SIGNALS ARE USED.

SUPPLEMENTAL PAVEMENT MARKING TREATMENT FOR RAILROAD-HIGHWAY GRADE CROSSING

NOT TO SCALE


Note: All dimensions are in INCHES (millimeters) unless otherwise shown.

DISTRICT 7 DETAIL NO. 78000001

FILE NAME :	USER NAME : Mohammed	DESIGNED -	REVISED -	STATE OF ILLINOIS DEPARTMENT OF TRANSPORTATION	PAVEMENT MARKING AND RAISED REFLECTIVE PAVEMENT MARKERS (RURAL & URBAN APPLICATIONS)			F.A.S RTE.	SECTION	COUNTY	TOTAL SHEETS	SHEET NO.
	PLOT SCALE : 2.0000 ' / in.	DRAWN -	REVISED -					1707	(FXX-BJB)	CUMBERLAND	80	28
	PLOT DATE : 8/7/2025	CHECKED -	REVISED -					CONTRACT NO. 74595				
		DATE -	REVISED -					ILLINOIS FED. AID PROJECT				
SCALE:		SHEET NO. 4 OF 4 SHEETS		STA.		TO STA.						

10/7/2025 7:40:25 AM

MODEL: 0180068-74595-002
FILE NAME: pw:\lido-pw-bentley.com\FWIDOT\Documents\IDOT Offices\Bureau of Bridges and Structures\Projects\0180068\CADD Plans\0180068-74595.dgn

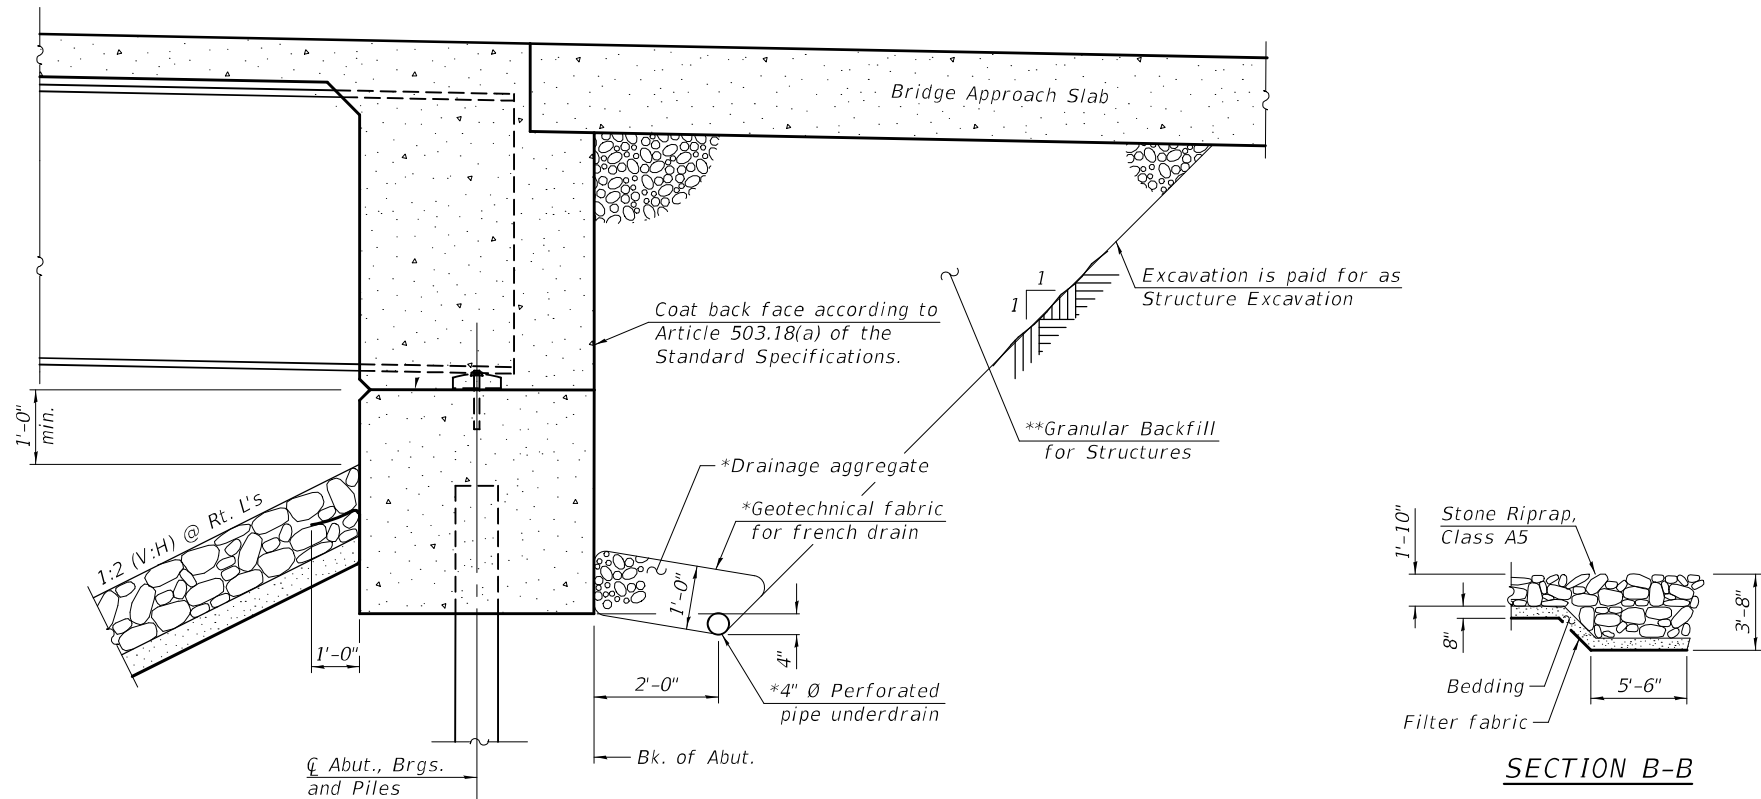

SECTION THRU INTEGRAL ABUTMENT
(Horiz. dim. @ Rt. L's)

Notes:

All drainage system components shall extend to 2'-0" from the end of each wingwall except an outlet pipe shall extend until intersecting with the side slopes. The pipes shall drain into concrete headwalls. (See Article 601.05 of the Standard Specifications and Highway Standard 601101).
* Included in the cost of Pipe Underdrains for Structures.
**Granular Backfill for Structures shall follow Std. Spec. 586 except the Coarse Aggregate shall be Grade CA 7, CA 11, or CA 14. Granular backfill behind the abutments shall be compacted according to Article 205.06 of the Standard Specifications.

WATERWAY INFORMATION

Existing Overtopping Elev. = 532.64 at Sta. 1755+96										
Proposed Overtopping Elev. = 532.64 at Sta. 1755+96										
Drainage Area = 1021.0 sq. mi.										
Flood	Freq. Yr.	Disch. Ft ³ /s	Opening Ft ²	Nat. H.W.E.	Head - Ft.	Headwater El.				
			Exist. Prop.	Exist. Prop.	Exist. Prop.	Exist. Prop.	Exist.	Prop.	Exist.	Prop.
Design	10	17,830	4,440	4,660	528.5	0.2	0.1	528.7	528.6	
Base	50	26,620	5,290	5,290	530.8	0.5	0.4	531.3	531.2	
Scour Design Check	100	30,360	5,630	5,990	531.6	0.6	0.5	532.2	532.1	
Max. Calc.	200	34,200	5,850	6,370	532.5	0.6	0.5	533.1	533.0	
	500	39,200	6,270	6,990	533.6	0.8	0.7	534.4	534.3	

10 year velocity through existing bridge = 4.0 ft/s
10 year velocity through proposed bridge = 3.8 ft/s

DESIGN SCOUR ELEVATION TABLE

Event / Limit State	Design Scour Elevations (ft.)						Item 113
	W. Abut.	Pier 1	Pier 2	Pier 3	E. Abut.		
Q100	538.28	501.2	490.2	490.2	529.55		5
Q200	538.28	501.1	489.6	489.6	529.55		
Design	538.28	501.2	490.2	490.2	529.55		
Check	538.28	501.1	489.6	489.6	529.55		

- INDEX OF SHEETS**
- 1 - General Plan & Elevation
 - 2 - General Data
 - 3-7 - Top of Slab Elevations
 - 8-9 - Top of Approach Slab Elevations
 - 10-11 - Superstructure
 - 12 - Superstructure Details
 - 13 - Diaphragm Details
 - 14 - Drainage Scupper, DS-11
 - 15-20 - Full Depth Precast Approach Slab
 - 21 - Preformed Joint Strip Seal
 - 22-25 - Structural Steel Details
 - 26 - Bearing Details
 - 27 - West Abutment
 - 28 - East Abutment
 - 29 - Abutment Details
 - 30 - Pier 1
 - 31 - Pier 2
 - 32 - Pier 3
 - 33 - Pier Details
 - 34 - HP Pile Details
 - 35 - Concrete Parapet Slipforming Option
 - 36 - Bar Splicer Assembly and Mechanical Splicer Details
 - 37-41 - Soil Boring Logs

GENERAL NOTES

Fasteners shall be ASTM F3148 Type 1, mechanically galvanized bolts in metallized areas. Bolts 7/8 in. diameter, holes 1 1/16 in. diameter, unless otherwise noted. See special provision for "ASTM F3148 High Strength Steel Bolts".
Calculated weight of Structural Steel = 570,780 lbs. (M270 Grade 50)
Calculated weight of Structural Steel = 46,990 lbs. (M270 Grade 36)
All new structural steel shall be metallized and coated with a clear sealer (System 1). See Special Provision for "Metallizing of Structural Steel."
No field welding is permitted except as specified in the contract documents.
Reinforcement bars designated (E) shall be epoxy coated.
Bearing seat surfaces shall be constructed or adjusted to the designated elevations within a tolerance of 1/8 inch (0.01 ft.). Adjustment shall be made either by grinding the surface or by shimming the bearings.
The existing structural steel coating contains lead. The Contractor shall take appropriate precautions to address the presence of lead on this project.
Layout of the slope protection system may be varied to suit ground conditions in the field as directed by the Engineer.
The embankment configuration shown shall be the minimum that must be placed and compacted prior to construction of the abutments.

STATION 1726+86.75
BUILT 20 BY
STATE OF ILLINOIS
F.A.S. RTE. 1707 SEC. (FXX-B)B
LOADING HL-93
STRUCTURE NO. 018-0068

NAME PLATE
See Std. 515001

TOTAL BILL OF MATERIAL

ITEM	UNIT	SUPER	SUB	TOTAL
Stone Riprap, Class A5	Sq. Yd.		1845	1845
Filter Fabric	Sq. Yd.		1845	1845
Removal of Existing Structures	Each	1		1
Structure Excavation	Cu. Yd.		269	269
Concrete Structures	Cu. Yd.		285.0	285.0
Concrete Superstructure	Cu. Yd.	624.0		624.0
Protective Coat	Sq. Yd.	2380		2380
Furnishing and Erecting Structural Steel	L. Sum	1		1
Stud Shear Connectors	Each	6840		6840
Reinforcement Bars, Epoxy Coated	Pound	156040	122300	278340
Bar Splicers	Each		400	400
Mechanical Splicers	Each		198	198
Furnishing Steel Piles HP14x89	Foot		540	540
Driving Piles	Foot		540	540
Test Pile Steel HP14x89	Each		2	2
Name Plates	Each	1		1
Permanent Casing	Foot		114	114
Drilled Shaft in Soil	Cu. Yd.		207.6	207.6
Drilled Shaft in Rock	Cu. Yd.		58.1	58.1
Preformed Joint Strip Seal	Foot	68		68
Elastomeric Bearing Assembly, Type I	Each	18		18
Anchor Bolts, 1"	Each	24		24
Anchor Bolts, 1 1/2"	Each	36		36
Granular Backfill for Structures	Cu. Yd.		153	153
Bridge Deck Grooving (Longitudinal)	Sq. Yd.	1434		1434
Full Depth Precast Bridge Approach Slab	Sq. Ft.	1853		1853
Drainage Scuppers, DS-11	Each	6		6
Diamond Grinding (Bridge Section)	Sq. Yd.	1779		1779
Pipe Underdrains for Structures 4"	Foot		147	147
Bar Terminators	Each	124	356	480

DESIGNED - RYAN P. NEGANGARD	EXAMINED	 ENGINEER OF BRIDGE DESIGN	DATE - 10/7/2025
CHECKED - DAVID H. RICHTER			
DRAWN - DENNIS A. POP			
CHECKED - R.P.N. / D.H.R.			

PASSED	 ENGINEER OF BRIDGES AND STRUCTURES	REVISED -


STATE OF ILLINOIS
DEPARTMENT OF TRANSPORTATION

GENERAL DATA
STRUCTURE NO. 018-0068

SHEET 2 OF 41 SHEETS

F.A.S. RTE.	SECTION	COUNTY	TOTAL SHEETS	SHEET NO.
1707	(FXX-B)B	CUMBERLAND	80	30
CONTRACT NO. 74595				
ILLINOIS FED. RD PROJECT				

MODEL: 0180068-74595-003
FILE NAME: p:\w\idol-pw\benley.com\FWIDOT\Documents\IDOT Offices\Bureau of Bridges and Structures\Projects\0180068\CADD Plans\0180068-74595.dgn

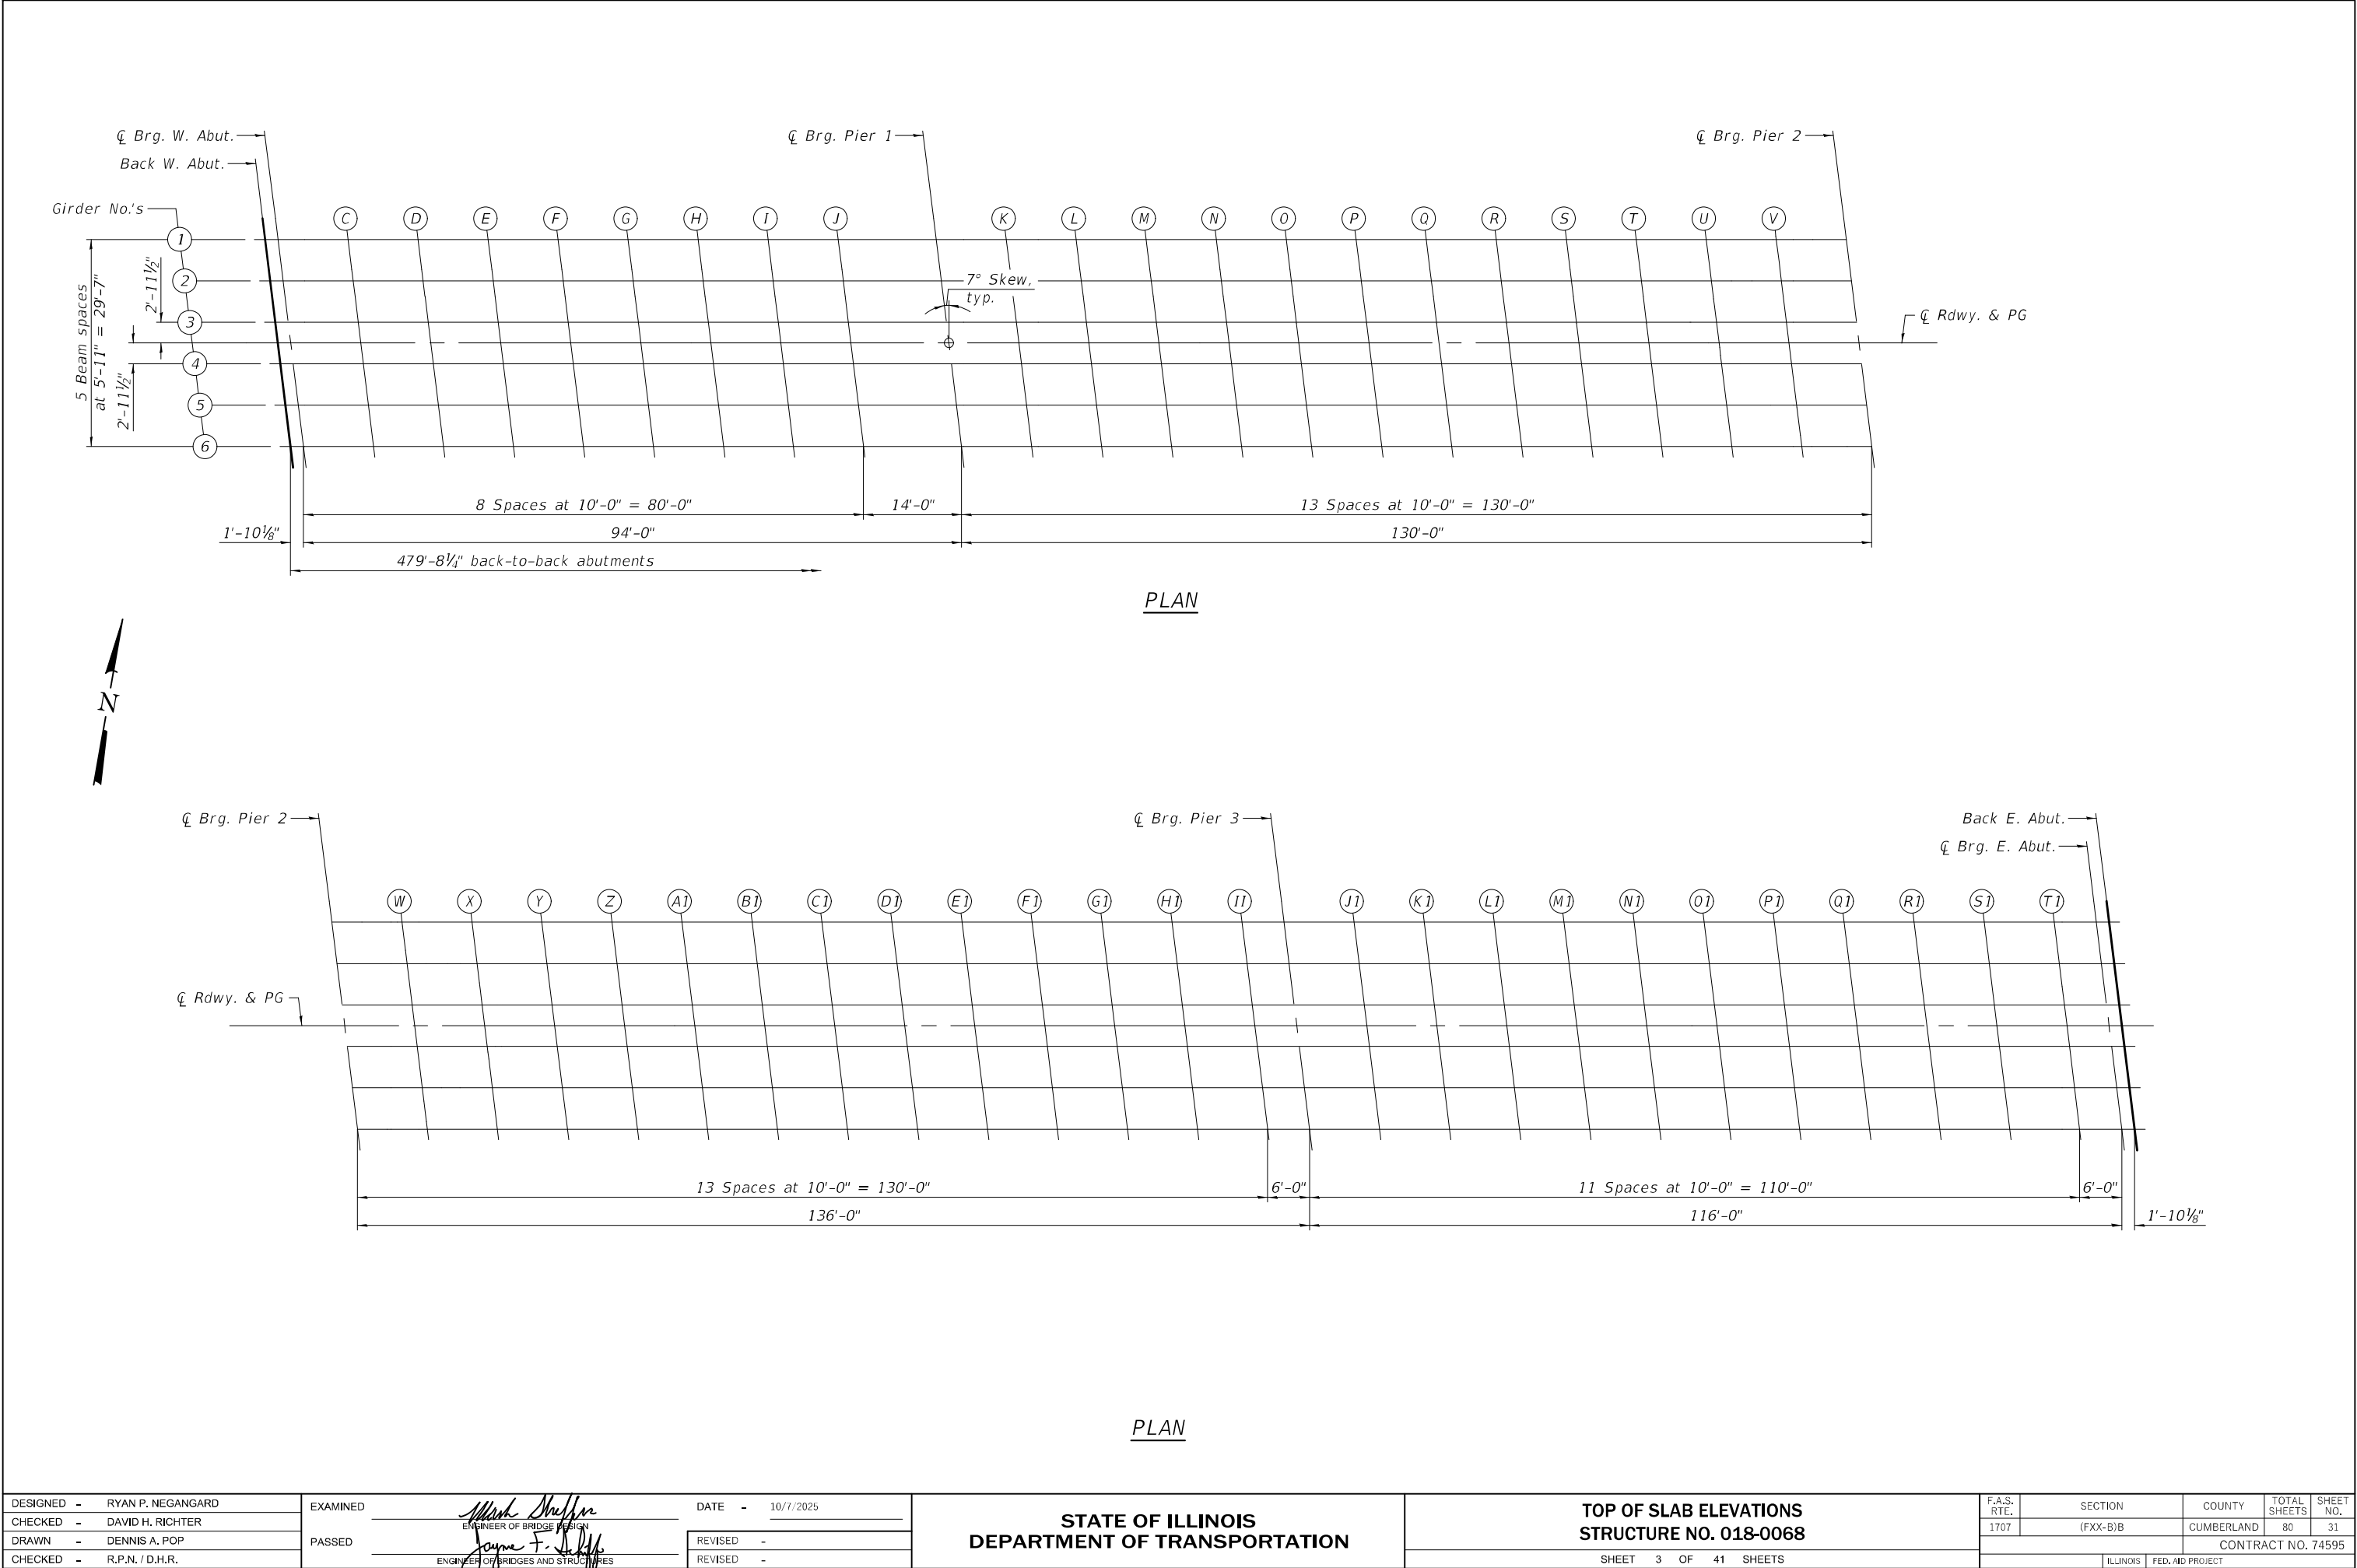

DESIGNED	-	RYAN P. NEGANGARD
CHECKED	-	DAVID H. RICHTER
DRAWN	-	DENNIS A. POP
CHECKED	-	R.P.N. / D.H.R.

EXAMINED	
PASSED	


DATE	-	10/7/2025
REVISED	-	
REVISED	-	

STATE OF ILLINOIS
DEPARTMENT OF TRANSPORTATION

TOP OF SLAB ELEVATIONS STRUCTURE NO. 018-0068
SHEET 3 OF 41 SHEETS


F.A.S. RTE.	SECTION	COUNTY	TOTAL SHEETS	SHEET NO.
1707	(FX-X-B)B	CUMBERLAND	80	31
CONTRACT NO. 74595				
ILLINOIS FED. RD PROJECT				

MODEL: 0180068-74595-004
FILE NAME: pw:\lido-gpw\benley.com\FW\DOT\Documents\IDOT_Offices\Bureau of Bridges and Structures\Projects\0180068\CADD Plans\0180068-74595.dgn
10/8/2025 6:56:28 AM

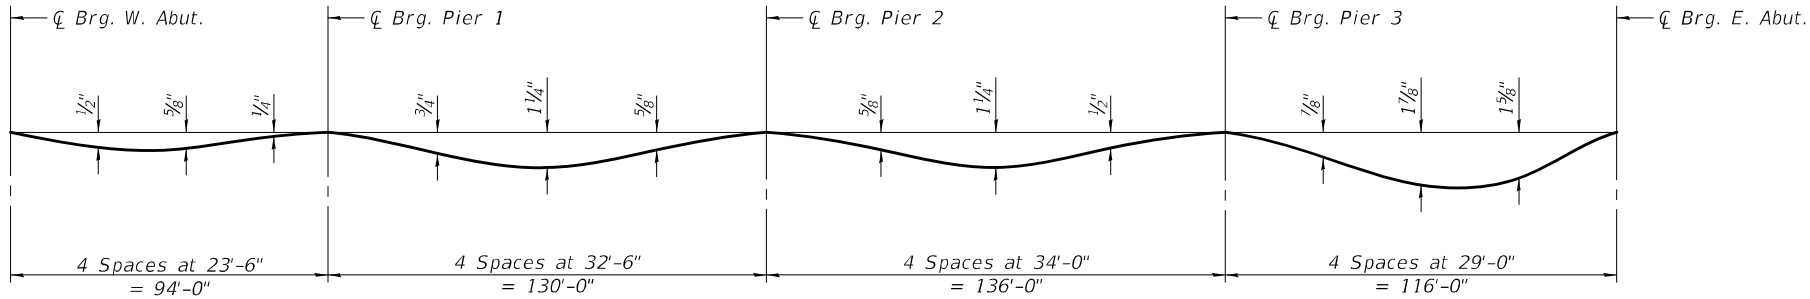

DEAD LOAD DEFLECTION DIAGRAM
(Includes weight of concrete only.)

Note:
The above deflections are not to be used in the field if the Engineer is working from the grade elevations adjusted for dead load deflections and grinding as shown on sheets 4 thru 7 of 41.

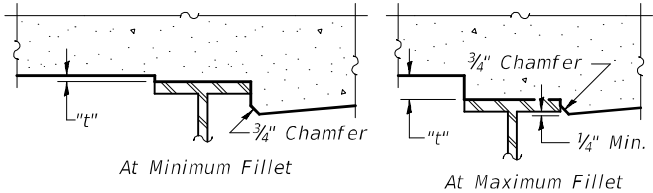

To determine "t": After all structural steel has been erected, elevations of the top flanges of the beams shall be taken at intervals shown on sheet 3 of 41. These elevations subtracted from the "Theoretical Grade Elevations Adjusted for Dead Load Deflection and Grinding" shown on sheets 4 thru 7 of 41, minus the initial slab thickness prior to grinding, equals the fillet heights "t" above top flange of beams.
The slab is to be ground after curing to achieve smoothness, but the slab is not to be ground to elevations below the "Theoretical Grade Elevations" shown on sheets 4 thru 7 of 41. For grinding the deck, see Special Provisions.

FILLET HEIGHTS

GIRDER 1

Location	Station	Offset	Theoretical Grade Elevations	Theoretical Grade Elevations Adjusted For Dead Load Deflection and Grinding
Back W. Abut.	1724+45.09	-14.79	547.42	547.44
CL Brg. W. Abut.	1724+46.93	-14.79	547.38	547.40
C	1724+56.93	-14.79	547.20	547.24
D	1724+66.93	-14.79	547.02	547.08
E	1724+76.93	-14.79	546.83	546.90
F	1724+86.93	-14.79	546.65	546.72
G	1724+96.93	-14.79	546.47	546.53
H	1725+06.93	-14.79	546.28	546.33
I	1725+16.93	-14.79	546.10	546.14
J	1725+26.93	-14.79	545.92	545.95
CL Brg. Pier 1	1725+40.93	-14.79	545.66	545.68
K	1725+50.93	-14.79	545.48	545.52
L	1725+60.93	-14.79	545.29	545.35
M	1725+70.93	-14.79	545.11	545.19
N	1725+80.93	-14.79	544.93	545.02
O	1725+90.93	-14.79	544.74	544.85
P	1726+00.93	-14.79	544.56	544.68
Q	1726+10.93	-14.79	544.38	544.49
R	1726+20.93	-14.79	544.19	544.30
S	1726+30.93	-14.79	544.01	544.10
T	1726+40.93	-14.79	543.83	543.90
U	1726+50.93	-14.79	543.64	543.70
V	1726+60.93	-14.79	543.46	543.50
CL Brg. Pier 2	1726+70.93	-14.79	543.28	543.30
W	1726+80.93	-14.79	543.09	543.13
X	1726+90.93	-14.79	542.91	542.96
Y	1727+00.93	-14.79	542.73	542.79
Z	1727+10.93	-14.79	542.54	542.62
A1	1727+20.93	-14.79	542.36	542.45
B1	1727+30.93	-14.79	542.17	542.28
C1	1727+40.93	-14.79	541.99	542.11
D1	1727+50.93	-14.79	541.81	541.91
E1	1727+60.93	-14.79	541.62	541.71
F1	1727+70.93	-14.79	541.44	541.51
G1	1727+80.93	-14.79	541.26	541.31
H1	1727+90.93	-14.79	541.07	541.12
I1	1728+00.93	-14.79	540.89	540.92
CL Brg. Pier 3	1728+06.93	-14.79	540.78	540.80
J1	1728+16.93	-14.79	540.60	540.64
K1	1728+26.93	-14.79	540.41	540.48
L1	1728+36.93	-14.79	540.23	540.33
M1	1728+46.93	-14.79	540.05	540.17
N1	1728+56.93	-14.79	539.86	540.02
O1	1728+66.93	-14.79	539.68	539.85
P1	1728+76.93	-14.79	539.50	539.66
Q1	1728+86.93	-14.79	539.31	539.47
R1	1728+96.93	-14.79	539.13	539.27
S1	1729+06.93	-14.79	538.95	539.04
T1	1729+16.93	-14.79	538.76	538.81
CL Brg. E. Abut.	1729+22.93	-14.79	538.65	538.67
Back E. Abut.	1729+24.78	-14.79	538.62	538.64

DESIGNED - RYAN P. NEGANGARD	EXAMINED
CHECKED - DAVID H. RICHTER	PASSED
DRAWN - DENNIS A. POP	
CHECKED - R.P.N. / D.H.R.	

Mark Shuffin
ENGINEER OF BRIDGE DESIGN
Joey F. Shuffin
ENGINEER OF BRIDGES AND STRUCTURES

DATE - 10/7/2025	REVISED -
	REVISED -

STATE OF ILLINOIS
DEPARTMENT OF TRANSPORTATION

TOP OF SLAB ELEVATIONS
STRUCTURE NO. 018-0068

SHEET 4 OF 41 SHEETS

F.A.S. RTE.	SECTION	COUNTY	TOTAL SHEETS	SHEET NO.
1707	(FXX-B)B	CUMBERLAND	80	32
CONTRACT NO. 74595				
ILLINOIS FED. RD PROJECT				

MODEL: 0180068-74595-005
FILE NAME: pw:\lido-pw\benley.com\FWIDOT\Documents\IDOT Offices\Bureau of Bridges and Structures\Projects\0180068\CADD Plans\0180068-74595.dgn

GIRDER 2				
Location	Station	Offset	Theoretical Grade Elevations	Theoretical Grade Elevations Adjusted For Dead Load Deflection and Grinding
Back W. Abut.	1724+45.81	-8.88	547.51	547.53
Q Brg. W. Abut.	1724+47.66	-8.88	547.47	547.49
C	1724+57.66	-8.88	547.29	547.33
D	1724+67.66	-8.88	547.11	547.16
E	1724+77.66	-8.88	546.92	546.99
F	1724+87.66	-8.88	546.74	546.81
G	1724+97.66	-8.88	546.56	546.62
H	1725+07.66	-8.88	546.37	546.42
I	1725+17.66	-8.88	546.19	546.23
J	1725+27.66	-8.88	546.01	546.04
Q Brg. Pier 1	1725+41.66	-8.88	545.75	545.77
K	1725+51.66	-8.88	545.57	545.60
L	1725+61.66	-8.88	545.38	545.44
M	1725+71.66	-8.88	545.20	545.28
N	1725+81.66	-8.88	545.02	545.11
O	1725+91.66	-8.88	544.83	544.94
P	1726+01.66	-8.88	544.65	544.77
Q	1726+11.66	-8.88	544.47	544.58
R	1726+21.66	-8.88	544.28	544.38
S	1726+31.66	-8.88	544.10	544.19
T	1726+41.66	-8.88	543.91	543.99
U	1726+51.66	-8.88	543.73	543.79
V	1726+61.66	-8.88	543.55	543.58
Q Brg. Pier 2	1726+71.66	-8.88	543.36	543.38
W	1726+81.66	-8.88	543.18	543.22
X	1726+91.66	-8.88	543.00	543.05
Y	1727+01.66	-8.88	542.81	542.88
Z	1727+11.66	-8.88	542.63	542.71
A1	1727+21.66	-8.88	542.45	542.54
B1	1727+31.66	-8.88	542.26	542.37
C1	1727+41.66	-8.88	542.08	542.20
D1	1727+51.66	-8.88	541.90	542.00
E1	1727+61.66	-8.88	541.71	541.80
F1	1727+71.66	-8.88	541.53	541.60
G1	1727+81.66	-8.88	541.35	541.40
H1	1727+91.66	-8.88	541.16	541.21
I1	1728+01.66	-8.88	540.98	541.01
Q Brg. Pier 3	1728+07.66	-8.88	540.87	540.89
J1	1728+17.66	-8.88	540.69	540.73
K1	1728+27.66	-8.88	540.50	540.57
L1	1728+37.66	-8.88	540.32	540.42
M1	1728+47.66	-8.88	540.14	540.26
N1	1728+57.66	-8.88	539.95	540.11
O1	1728+67.66	-8.88	539.77	539.94
P1	1728+77.66	-8.88	539.59	539.75
Q1	1728+87.66	-8.88	539.40	539.56
R1	1728+97.66	-8.88	539.22	539.36
S1	1729+07.66	-8.88	539.04	539.13
T1	1729+17.66	-8.88	538.85	538.90
Q Brg. E. Abut.	1729+23.66	-8.88	538.74	538.76
Back E. Abut.	1729+25.51	-8.88	538.71	538.73

GIRDER 3				
Location	Station	Offset	Theoretical Grade Elevations	Theoretical Grade Elevations Adjusted For Dead Load Deflection and Grinding
Back W. Abut.	1724+46.54	-2.96	547.58	547.60
Q Brg. W. Abut.	1724+48.39	-2.96	547.55	547.57
C	1724+58.39	-2.96	547.36	547.40
D	1724+68.39	-2.96	547.18	547.24
E	1724+78.39	-2.96	547.00	547.06
F	1724+88.39	-2.96	546.81	546.88
G	1724+98.39	-2.96	546.63	546.70
H	1725+08.39	-2.96	546.45	546.50
I	1725+18.39	-2.96	546.26	546.30
J	1725+28.39	-2.96	546.08	546.11
Q Brg. Pier 1	1725+42.39	-2.96	545.82	545.84
K	1725+52.39	-2.96	545.64	545.68
L	1725+62.39	-2.96	545.46	545.52
M	1725+72.39	-2.96	545.27	545.35
N	1725+82.39	-2.96	545.09	545.18
O	1725+92.39	-2.96	544.91	545.01
P	1726+02.39	-2.96	544.72	544.84
Q	1726+12.39	-2.96	544.54	544.66
R	1726+22.39	-2.96	544.36	544.46
S	1726+32.39	-2.96	544.17	544.26
T	1726+42.39	-2.96	543.99	544.06
U	1726+52.39	-2.96	543.81	543.86
V	1726+62.39	-2.96	543.62	543.66
Q Brg. Pier 2	1726+72.39	-2.96	543.44	543.46
W	1726+82.39	-2.96	543.26	543.29
X	1726+92.39	-2.96	543.07	543.13
Y	1727+02.39	-2.96	542.89	542.96
Z	1727+12.39	-2.96	542.71	542.79
A1	1727+22.39	-2.96	542.52	542.62
B1	1727+32.39	-2.96	542.34	542.45
C1	1727+42.39	-2.96	542.16	542.27
D1	1727+52.39	-2.96	541.97	542.07
E1	1727+62.39	-2.96	541.79	541.87
F1	1727+72.39	-2.96	541.61	541.67
G1	1727+82.39	-2.96	541.42	541.48
H1	1727+92.39	-2.96	541.24	541.28
I1	1728+02.39	-2.96	541.06	541.08
Q Brg. Pier 3	1728+08.39	-2.96	540.95	540.97
J1	1728+18.39	-2.96	540.76	540.81
K1	1728+28.39	-2.96	540.58	540.65
L1	1728+38.39	-2.96	540.40	540.49
M1	1728+48.39	-2.96	540.21	540.34
N1	1728+58.39	-2.96	540.03	540.18
O1	1728+68.39	-2.96	539.85	540.02
P1	1728+78.39	-2.96	539.66	539.83
Q1	1728+88.39	-2.96	539.48	539.64
R1	1728+98.39	-2.96	539.30	539.44
S1	1729+08.39	-2.96	539.11	539.21
T1	1729+18.39	-2.96	538.93	538.98
Q Brg. E. Abut.	1729+24.39	-2.96	538.82	538.84
Back E. Abut.	1729+26.23	-2.96	538.78	538.80

DESIGNED - RYAN P. NEGANGARD	EXAMINED Mark Shuffin ENGINEER OF BRIDGE DESIGN James F. Schaff ENGINEER OF BRIDGES AND STRUCTURES	DATE - 10/7/2025
CHECKED - DAVID H. RICHTER		REVISED -
DRAWN - DENNIS A. POP		REVISED -
CHECKED - R.P.N. / D.H.R.		

STATE OF ILLINOIS
DEPARTMENT OF TRANSPORTATION

TOP OF SLAB ELEVATIONS
STRUCTURE NO. 018-0068

SHEET 5 OF 41 SHEETS

F.A.S. RTE.	SECTION	COUNTY	TOTAL SHEETS	SHEET NO.
1707	(FXX-B)B	CUMBERLAND	80	33
CONTRACT NO. 74595				
ILLINOIS		FED. RD PROJECT		

MODEL: 0180068-74595-006
FILE NAME: pw:\lido-ppw\benley.com\FW\DOT\Documents\IDOT Offices\Bureau of Bridges and Structures\Projects\0180068\CADD Plans\0180068-74595.dgn

CL RDWY. & PG

Location	Station	Offset	Theoretical Grade Elevations	Theoretical Grade Elevations Adjusted For Dead Load Deflection and Grinding
Back W. Abut.	1724+46.90	0.00	547.62	547.64
CL Brg. W. Abut.	1724+48.75	0.00	547.59	547.61
C	1724+58.75	0.00	547.40	547.44
D	1724+68.75	0.00	547.22	547.28
E	1724+78.75	0.00	547.04	547.10
F	1724+88.75	0.00	546.85	546.92
G	1724+98.75	0.00	546.67	546.73
H	1725+08.75	0.00	546.49	546.54
I	1725+18.75	0.00	546.30	546.34
J	1725+28.75	0.00	546.12	546.15
CL Brg. Pier 1	1725+42.75	0.00	545.86	545.88
K	1725+52.75	0.00	545.68	545.72
L	1725+62.75	0.00	545.50	545.55
M	1725+72.75	0.00	545.31	545.39
N	1725+82.75	0.00	545.13	545.22
O	1725+92.75	0.00	544.94	545.05
P	1726+02.75	0.00	544.76	544.88
Q	1726+12.75	0.00	544.58	544.70
R	1726+22.75	0.00	544.39	544.50
S	1726+32.75	0.00	544.21	544.30
T	1726+42.75	0.00	544.03	544.10
U	1726+52.75	0.00	543.84	543.90
V	1726+62.75	0.00	543.66	543.70
CL Brg. Pier 2	1726+72.75	0.00	543.48	543.50
W	1726+82.75	0.00	543.29	543.33
X	1726+92.75	0.00	543.11	543.16
Y	1727+02.75	0.00	542.93	543.00
Z	1727+12.75	0.00	542.74	542.83
A1	1727+22.75	0.00	542.56	542.66
B1	1727+32.75	0.00	542.38	542.49
C1	1727+42.75	0.00	542.19	542.31
D1	1727+52.75	0.00	542.01	542.11
E1	1727+62.75	0.00	541.83	541.91
F1	1727+72.75	0.00	541.64	541.71
G1	1727+82.75	0.00	541.46	541.51
H1	1727+92.75	0.00	541.28	541.32
I1	1728+02.75	0.00	541.09	541.12
CL Brg. Pier 3	1728+08.75	0.00	540.98	541.00
J1	1728+18.75	0.00	540.80	540.85
K1	1728+28.75	0.00	540.62	540.69
L1	1728+38.75	0.00	540.43	540.53
M1	1728+48.75	0.00	540.25	540.37
N1	1728+58.75	0.00	540.07	540.22
O1	1728+68.75	0.00	539.88	540.06
P1	1728+78.75	0.00	539.70	539.87
Q1	1728+88.75	0.00	539.52	539.68
R1	1728+98.75	0.00	539.33	539.47
S1	1729+08.75	0.00	539.15	539.24
T1	1729+18.75	0.00	538.97	539.01
CL Brg. E. Abut.	1729+24.75	0.00	538.86	538.88
Back E. Abut.	1729+26.60	0.00	538.82	538.84

GIRDER 4

Location	Station	Offset	Theoretical Grade Elevations	Theoretical Grade Elevations Adjusted For Dead Load Deflection and Grinding
Back W. Abut.	1724+47.27	2.96	547.57	547.59
CL Brg. W. Abut.	1724+49.11	2.96	547.53	547.55
C	1724+59.11	2.96	547.35	547.39
D	1724+69.11	2.96	547.17	547.23
E	1724+79.11	2.96	546.98	547.05
F	1724+89.11	2.96	546.80	546.87
G	1724+99.11	2.96	546.62	546.68
H	1725+09.11	2.96	546.43	546.49
I	1725+19.11	2.96	546.25	546.29
J	1725+29.11	2.96	546.07	546.10
CL Brg. Pier 1	1725+43.11	2.96	545.81	545.83
K	1725+53.11	2.96	545.63	545.67
L	1725+63.11	2.96	545.44	545.50
M	1725+73.11	2.96	545.26	545.34
N	1725+83.11	2.96	545.08	545.17
O	1725+93.11	2.96	544.89	545.00
P	1726+03.11	2.96	544.71	544.83
Q	1726+13.11	2.96	544.53	544.65
R	1726+23.11	2.96	544.34	544.45
S	1726+33.11	2.96	544.16	544.25
T	1726+43.11	2.96	543.98	544.05
U	1726+53.11	2.96	543.79	543.85
V	1726+63.11	2.96	543.61	543.65
CL Brg. Pier 2	1726+73.11	2.96	543.43	543.45
W	1726+83.11	2.96	543.24	543.28
X	1726+93.11	2.96	543.06	543.11
Y	1727+03.11	2.96	542.88	542.95
Z	1727+13.11	2.96	542.69	542.78
A1	1727+23.11	2.96	542.51	542.61
B1	1727+33.11	2.96	542.33	542.44
C1	1727+43.11	2.96	542.14	542.26
D1	1727+53.11	2.96	541.96	542.06
E1	1727+63.11	2.96	541.78	541.86
F1	1727+73.11	2.96	541.59	541.66
G1	1727+83.11	2.96	541.41	541.46
H1	1727+93.11	2.96	541.23	541.27
I1	1728+03.11	2.96	541.04	541.07
CL Brg. Pier 3	1728+09.11	2.96	540.93	540.95
J1	1728+19.11	2.96	540.75	540.79
K1	1728+29.11	2.96	540.57	540.64
L1	1728+39.11	2.96	540.38	540.48
M1	1728+49.11	2.96	540.20	540.32
N1	1728+59.11	2.96	540.02	540.17
O1	1728+69.11	2.96	539.83	540.01
P1	1728+79.11	2.96	539.65	539.82
Q1	1728+89.11	2.96	539.47	539.62
R1	1728+99.11	2.96	539.28	539.42
S1	1729+09.11	2.96	539.10	539.19
T1	1729+19.11	2.96	538.92	538.96
CL Brg. E. Abut.	1729+25.11	2.96	538.81	538.83
Back E. Abut.	1729+26.96	2.96	538.77	538.79

DESIGNED - RYAN P. NEGANGARD	EXAMINED
CHECKED - DAVID H. RICHTER	PASSED
DRAWN - DENNIS A. POP	
CHECKED - R.P.N. / D.H.R.	

 ENGINEER OF BRIDGE DESIGN	DATE - 10/7/2025
 ENGINEER OF BRIDGES AND STRUCTURES	REVISED -
	REVISED -

STATE OF ILLINOIS
DEPARTMENT OF TRANSPORTATION

TOP OF SLAB ELEVATIONS
STRUCTURE NO. 018-0068

SHEET 6 OF 41 SHEETS

F.A.S. RTE.	SECTION	COUNTY	TOTAL SHEETS	SHEET NO.
1707	(FXX-B)B	CUMBERLAND	80	34
CONTRACT NO. 74595				
		ILLINOIS	FED. RD PROJECT	

MODEL: 0180068-74595-007
FILE NAME: pw:\lido-pw\benley.com\FW\DOT\Documents\IDOT Offices\Bureau of Bridges and Structures\Projects\0180068\CADD Plans\0180068-74595.dgn

GIRDER 5

Location	Station	Offset	Theoretical Grade Elevations	Theoretical Grade Elevations Adjusted For Dead Load Deflection and Grinding
Back W. Abut.	1724+47.99	8.88	547.47	547.49
Q Brg. W. Abut.	1724+49.84	8.88	547.43	547.45
C	1724+59.84	8.88	547.25	547.29
D	1724+69.84	8.88	547.07	547.13
E	1724+79.84	8.88	546.88	546.95
F	1724+89.84	8.88	546.70	546.77
G	1724+99.84	8.88	546.52	546.58
H	1725+09.84	8.88	546.33	546.38
I	1725+19.84	8.88	546.15	546.19
J	1725+29.84	8.88	545.97	546.00
Q Brg. Pier 1	1725+43.84	8.88	545.71	545.73
K	1725+53.84	8.88	545.53	545.56
L	1725+63.84	8.88	545.34	545.40
M	1725+73.84	8.88	545.16	545.24
N	1725+83.84	8.88	544.98	545.07
O	1725+93.84	8.88	544.79	544.90
P	1726+03.84	8.88	544.61	544.73
Q	1726+13.84	8.88	544.43	544.54
R	1726+23.84	8.88	544.24	544.34
S	1726+33.84	8.88	544.06	544.15
T	1726+43.84	8.88	543.87	543.95
U	1726+53.84	8.88	543.69	543.75
V	1726+63.84	8.88	543.51	543.54
Q Brg. Pier 2	1726+73.84	8.88	543.32	543.34
W	1726+83.84	8.88	543.14	543.18
X	1726+93.84	8.88	542.96	543.01
Y	1727+03.84	8.88	542.77	542.84
Z	1727+13.84	8.88	542.59	542.67
A1	1727+23.84	8.88	542.41	542.50
B1	1727+33.84	8.88	542.22	542.33
C1	1727+43.84	8.88	542.04	542.16
D1	1727+53.84	8.88	541.86	541.96
E1	1727+63.84	8.88	541.67	541.76
F1	1727+73.84	8.88	541.49	541.56
G1	1727+83.84	8.88	541.31	541.36
H1	1727+93.84	8.88	541.12	541.17
I1	1728+03.84	8.88	540.94	540.97
Q Brg. Pier 3	1728+09.84	8.88	540.83	540.85
J1	1728+19.84	8.88	540.65	540.69
K1	1728+29.84	8.88	540.46	540.53
L1	1728+39.84	8.88	540.28	540.38
M1	1728+49.84	8.88	540.10	540.22
N1	1728+59.84	8.88	539.91	540.07
O1	1728+69.84	8.88	539.73	539.90
P1	1728+79.84	8.88	539.55	539.71
Q1	1728+89.84	8.88	539.36	539.52
R1	1728+99.84	8.88	539.18	539.32
S1	1729+09.84	8.88	539.00	539.09
T1	1729+19.84	8.88	538.81	538.86
Q Brg. E. Abut.	1729+25.84	8.88	538.70	538.72
Back E. Abut.	1729+27.69	8.88	538.67	538.69

GIRDER 6

Location	Station	Offset	Theoretical Grade Elevations	Theoretical Grade Elevations Adjusted For Dead Load Deflection and Grinding
Back W. Abut.	1724+48.72	14.79	547.35	547.37
Q Brg. W. Abut.	1724+50.57	14.79	547.32	547.34
C	1724+60.57	14.79	547.13	547.17
D	1724+70.57	14.79	546.95	547.01
E	1724+80.57	14.79	546.77	546.83
F	1724+90.57	14.79	546.58	546.65
G	1725+00.57	14.79	546.40	546.46
H	1725+10.57	14.79	546.22	546.27
I	1725+20.57	14.79	546.03	546.07
J	1725+30.57	14.79	545.85	545.88
Q Brg. Pier 1	1725+44.57	14.79	545.59	545.61
K	1725+54.57	14.79	545.41	545.45
L	1725+64.57	14.79	545.23	545.28
M	1725+74.57	14.79	545.04	545.12
N	1725+84.57	14.79	544.86	544.95
O	1725+94.57	14.79	544.68	544.78
P	1726+04.57	14.79	544.49	544.61
Q	1726+14.57	14.79	544.31	544.43
R	1726+24.57	14.79	544.13	544.23
S	1726+34.57	14.79	543.94	544.03
T	1726+44.57	14.79	543.76	543.83
U	1726+54.57	14.79	543.58	543.63
V	1726+64.57	14.79	543.39	543.43
Q Brg. Pier 2	1726+74.57	14.79	543.21	543.23
W	1726+84.57	14.79	543.03	543.06
X	1726+94.57	14.79	542.84	542.89
Y	1727+04.57	14.79	542.66	542.73
Z	1727+14.57	14.79	542.48	542.56
A1	1727+24.57	14.79	542.29	542.39
B1	1727+34.57	14.79	542.11	542.22
C1	1727+44.57	14.79	541.92	542.04
D1	1727+54.57	14.79	541.74	541.84
E1	1727+64.57	14.79	541.56	541.64
F1	1727+74.57	14.79	541.37	541.44
G1	1727+84.57	14.79	541.19	541.25
H1	1727+94.57	14.79	541.01	541.05
I1	1728+04.57	14.79	540.82	540.85
Q Brg. Pier 3	1728+10.57	14.79	540.71	540.73
J1	1728+20.57	14.79	540.53	540.58
K1	1728+30.57	14.79	540.35	540.42
L1	1728+40.57	14.79	540.16	540.26
M1	1728+50.57	14.79	539.98	540.10
N1	1728+60.57	14.79	539.80	539.95
O1	1728+70.57	14.79	539.61	539.79
P1	1728+80.57	14.79	539.43	539.60
Q1	1728+90.57	14.79	539.25	539.41
R1	1729+00.57	14.79	539.06	539.20
S1	1729+10.57	14.79	538.88	538.97
T1	1729+20.57	14.79	538.70	538.74
Q Brg. E. Abut.	1729+26.57	14.79	538.59	538.61
Back E. Abut.	1729+28.41	14.79	538.55	538.57

DESIGNED - RYAN P. NEGANGARD	EXAMINED
CHECKED - DAVID H. RICHTER	PASSED
DRAWN - DENNIS A. POP	
CHECKED - R.P.N. / D.H.R.	


ENGINEER OF BRIDGE DESIGN


ENGINEER OF BRIDGES AND STRUCTURES

DATE - 10/7/2025	REVISED -
	REVISED -



STATE OF ILLINOIS
DEPARTMENT OF TRANSPORTATION

TOP OF SLAB ELEVATIONS
STRUCTURE NO. 018-0068

SHEET 7 OF 41 SHEETS

F.A.S. RTE.	SECTION	COUNTY	TOTAL SHEETS	SHEET NO.
1707	(FXX-B)B	CUMBERLAND	80	35
CONTRACT NO. 74595				
		ILLINOIS	FED. MD PROJECT	

MODEL: 0180068-74595-008
FILE NAME: pw:\lido-gw-bentley.com\FWIDOT\Documents\IDOT Offices\Bureau of Bridges and Structures\Projects\0180068\CADD Plans\0180068-74595.dgn

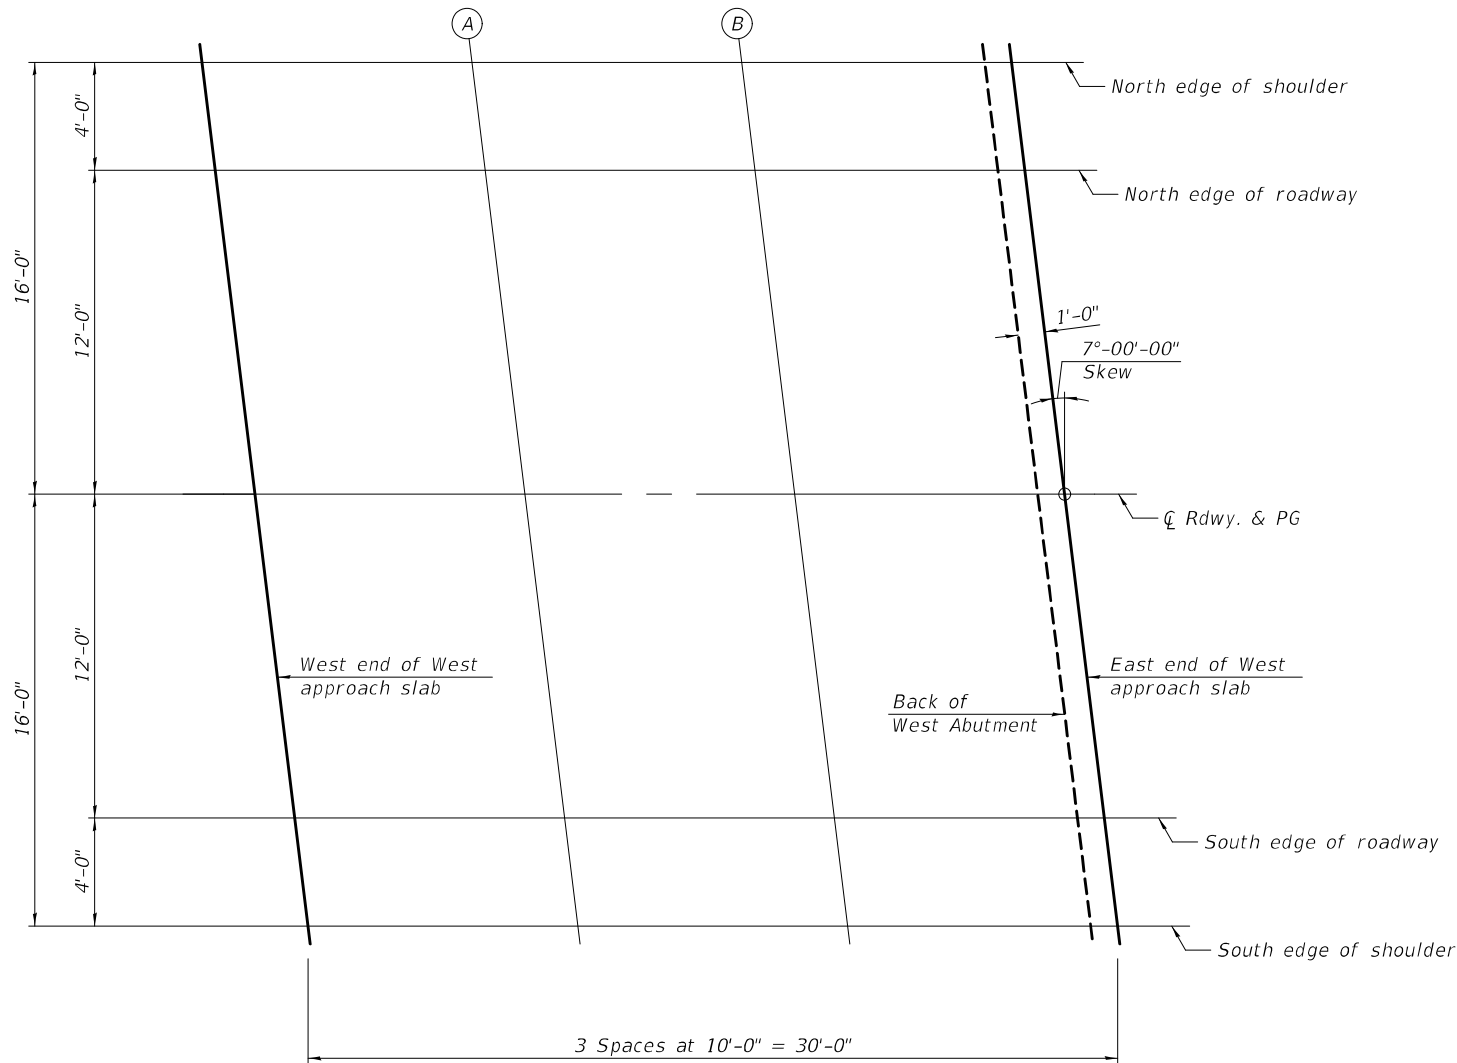 

PLAN

NORTH EDGE OF SHOULDER

Location	Station	Offset	Theoretical Grade Elevations	Theoretical Grade Elevations Adjusted For Grinding
W. End of W. Appr. Slab	1724+15.95	-16.00	547.93	547.95
A	1724+25.95	-16.00	547.74	547.76
B	1724+35.95	-16.00	547.56	547.58
E. End of W. Appr. Slab	1724+45.95	-16.00	547.38	547.40

NORTH EDGE OF ROADWAY

Location	Station	Offset	Theoretical Grade Elevations	Theoretical Grade Elevations Adjusted For Grinding
W. End of W. Appr. Slab	1724+16.44	-12.00	548.00	548.02
A	1724+26.44	-12.00	547.82	547.84
B	1724+36.44	-12.00	547.63	547.65
E. End of W. Appr. Slab	1724+46.44	-12.00	547.45	547.47

CL ROADWAY & PG

Location	Station	Offset	Theoretical Grade Elevations	Theoretical Grade Elevations Adjusted For Grinding
W. End of W. Appr. Slab	1724+17.91	0.00	548.15	548.17
A	1724+27.91	0.00	547.97	547.99
B	1724+37.91	0.00	547.78	547.80
E. End of W. Appr. Slab	1724+47.91	0.00	547.60	547.62

SOUTH EDGE OF ROADWAY

Location	Station	Offset	Theoretical Grade Elevations	Theoretical Grade Elevations Adjusted For Grinding
W. End of W. Appr. Slab	1724+19.38	12.00	547.94	547.96
A	1724+29.38	12.00	547.76	547.78
B	1724+39.38	12.00	547.58	547.60
E. End of W. Appr. Slab	1724+49.38	12.00	547.39	547.41

SOUTH EDGE OF SHOULDER

Location	Station	Offset	Theoretical Grade Elevations	Theoretical Grade Elevations Adjusted For Grinding
W. End of W. Appr. Slab	1724+19.87	16.00	547.86	547.88
A	1724+29.87	16.00	547.67	547.69
B	1724+39.87	16.00	547.49	547.51
E. End of W. Appr. Slab	1724+49.87	16.00	547.31	547.33

DESIGNED - RYAN P. NEGANGARD	EXAMINED
CHECKED - DAVID H. RICHTER	PASSED
DRAWN - DENNIS A. POP	
CHECKED - R.P.N. / D.H.R.	

ENGINEER OF BRIDGE DESIGN
ENGINEER OF BRIDGES AND STRUCTURES

DATE - 10/7/2025	REVISED -
	REVISED -



STATE OF ILLINOIS
DEPARTMENT OF TRANSPORTATION

TOP OF WEST APPROACH SLAB ELEVATIONS
STRUCTURE NO. 018-0068

SHEET 8 OF 41 SHEETS

F.A.S. RTE.	SECTION	COUNTY	TOTAL SHEETS	SHEET NO.
1707	(FXX-B)B	CUMBERLAND	80	36
CONTRACT NO. 74595				
ILLINOIS FED. AID PROJECT				

MODEL: 0180068-74595-009
FILE NAME: pw:\lido-gpw\benley.com\FWIDOT\Documents\IDOT Offices\Bureau of Bridges and Structures\Projects\0180068\CADD Plans\0180068-74595.dgn

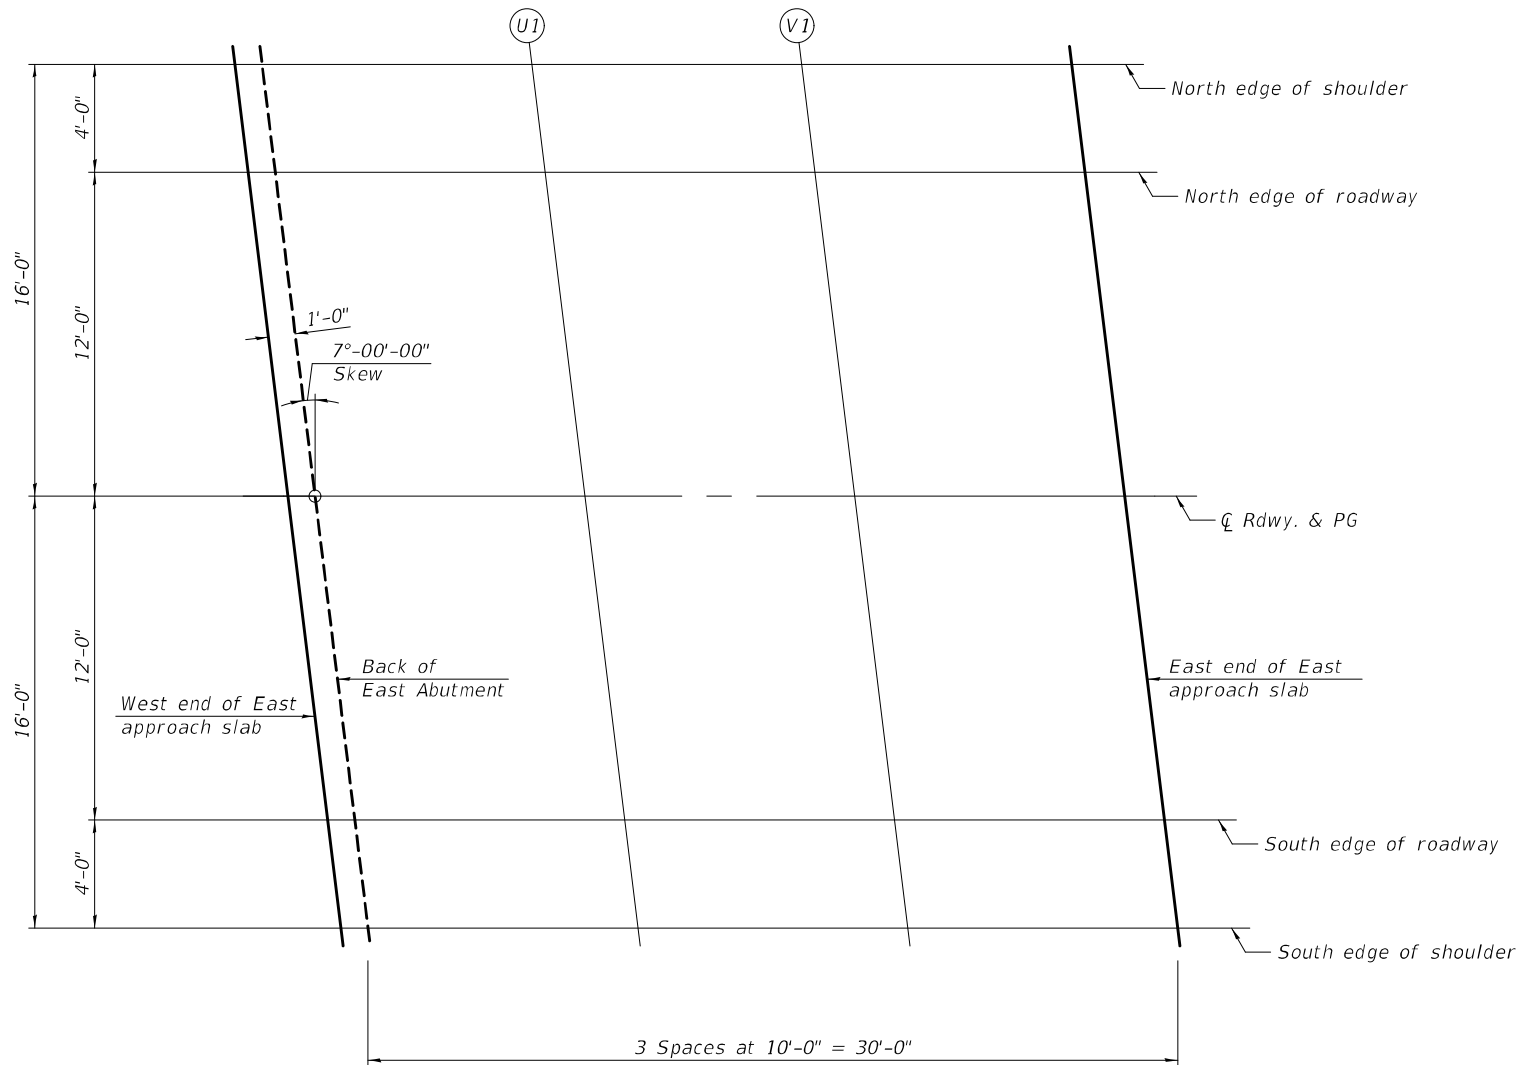 

PLAN

NORTH EDGE OF SHOULDER

Location	Station	Offset	Theoretical Grade Elevations	Theoretical Grade Elevations Adjusted For Grinding
W. End of E. Appr. Slab	1729+23.63	-16.00	538.62	538.64
U1	1729+33.63	-16.00	538.43	538.45
V1	1729+43.63	-16.00	538.25	538.27
E. End of E. Appr. Slab	1729+53.63	-16.00	538.07	538.09

NORTH EDGE OF ROADWAY

Location	Station	Offset	Theoretical Grade Elevations	Theoretical Grade Elevations Adjusted For Grinding
W. End of E. Appr. Slab	1729+24.12	-12.00	538.69	538.71
U1	1729+34.12	-12.00	538.50	538.52
V1	1729+44.12	-12.00	538.32	538.34
E. End of E. Appr. Slab	1729+54.12	-12.00	538.14	538.16

CL ROADWAY & PG

Location	Station	Offset	Theoretical Grade Elevations	Theoretical Grade Elevations Adjusted For Grinding
W. End of E. Appr. Slab	1729+25.59	0.00	538.84	538.86
U1	1729+35.59	0.00	538.66	538.68
V1	1729+45.59	0.00	538.47	538.49
E. End of E. Appr. Slab	1729+55.59	0.00	538.29	538.31

SOUTH EDGE OF ROADWAY

Location	Station	Offset	Theoretical Grade Elevations	Theoretical Grade Elevations Adjusted For Grinding
W. End of E. Appr. Slab	1729+27.06	12.00	538.63	538.65
U1	1729+37.06	12.00	538.45	538.47
V1	1729+47.06	12.00	538.27	538.29
E. End of E. Appr. Slab	1729+57.06	12.00	538.08	538.10

SOUTH EDGE OF SHOULDER

Location	Station	Offset	Theoretical Grade Elevations	Theoretical Grade Elevations Adjusted For Grinding
W. End of E. Appr. Slab	1729+27.55	16.00	538.54	538.56
U1	1729+37.55	16.00	538.36	538.38
V1	1729+47.55	16.00	538.18	538.20
E. End of E. Appr. Slab	1729+57.55	16.00	537.99	538.01

DESIGNED - RYAN P. NEGANGARD	EXAMINED
CHECKED - DAVID H. RICHTER	PASSED
DRAWN - DENNIS A. POP	
CHECKED - R.P.N. / D.H.R.	

ENGINEER OF BRIDGE DESIGN	DATE - 10/7/2025
ENGINEER OF BRIDGES AND STRUCTURES	REVISED -
	REVISED -


STATE OF ILLINOIS
DEPARTMENT OF TRANSPORTATION

TOP OF EAST APPROACH SLAB ELEVATIONS
STRUCTURE NO. 018-0068

SHEET 9 OF 41 SHEETS

F.A.S. RTE.	SECTION	COUNTY	TOTAL SHEETS	SHEET NO.
1707	(FXX-B)B	CUMBERLAND	80	37
CONTRACT NO. 74595				
ILLINOIS FED. AID PROJECT				


MODEL: 0180068-74595-010
FILE NAME: pw:\lido-pw\benley.com\FW\IDOT\Documents\IDOT Offices\Bureau of Bridges and Structures\Projects\0180068\CADD Plans\0180068-74595.dgn

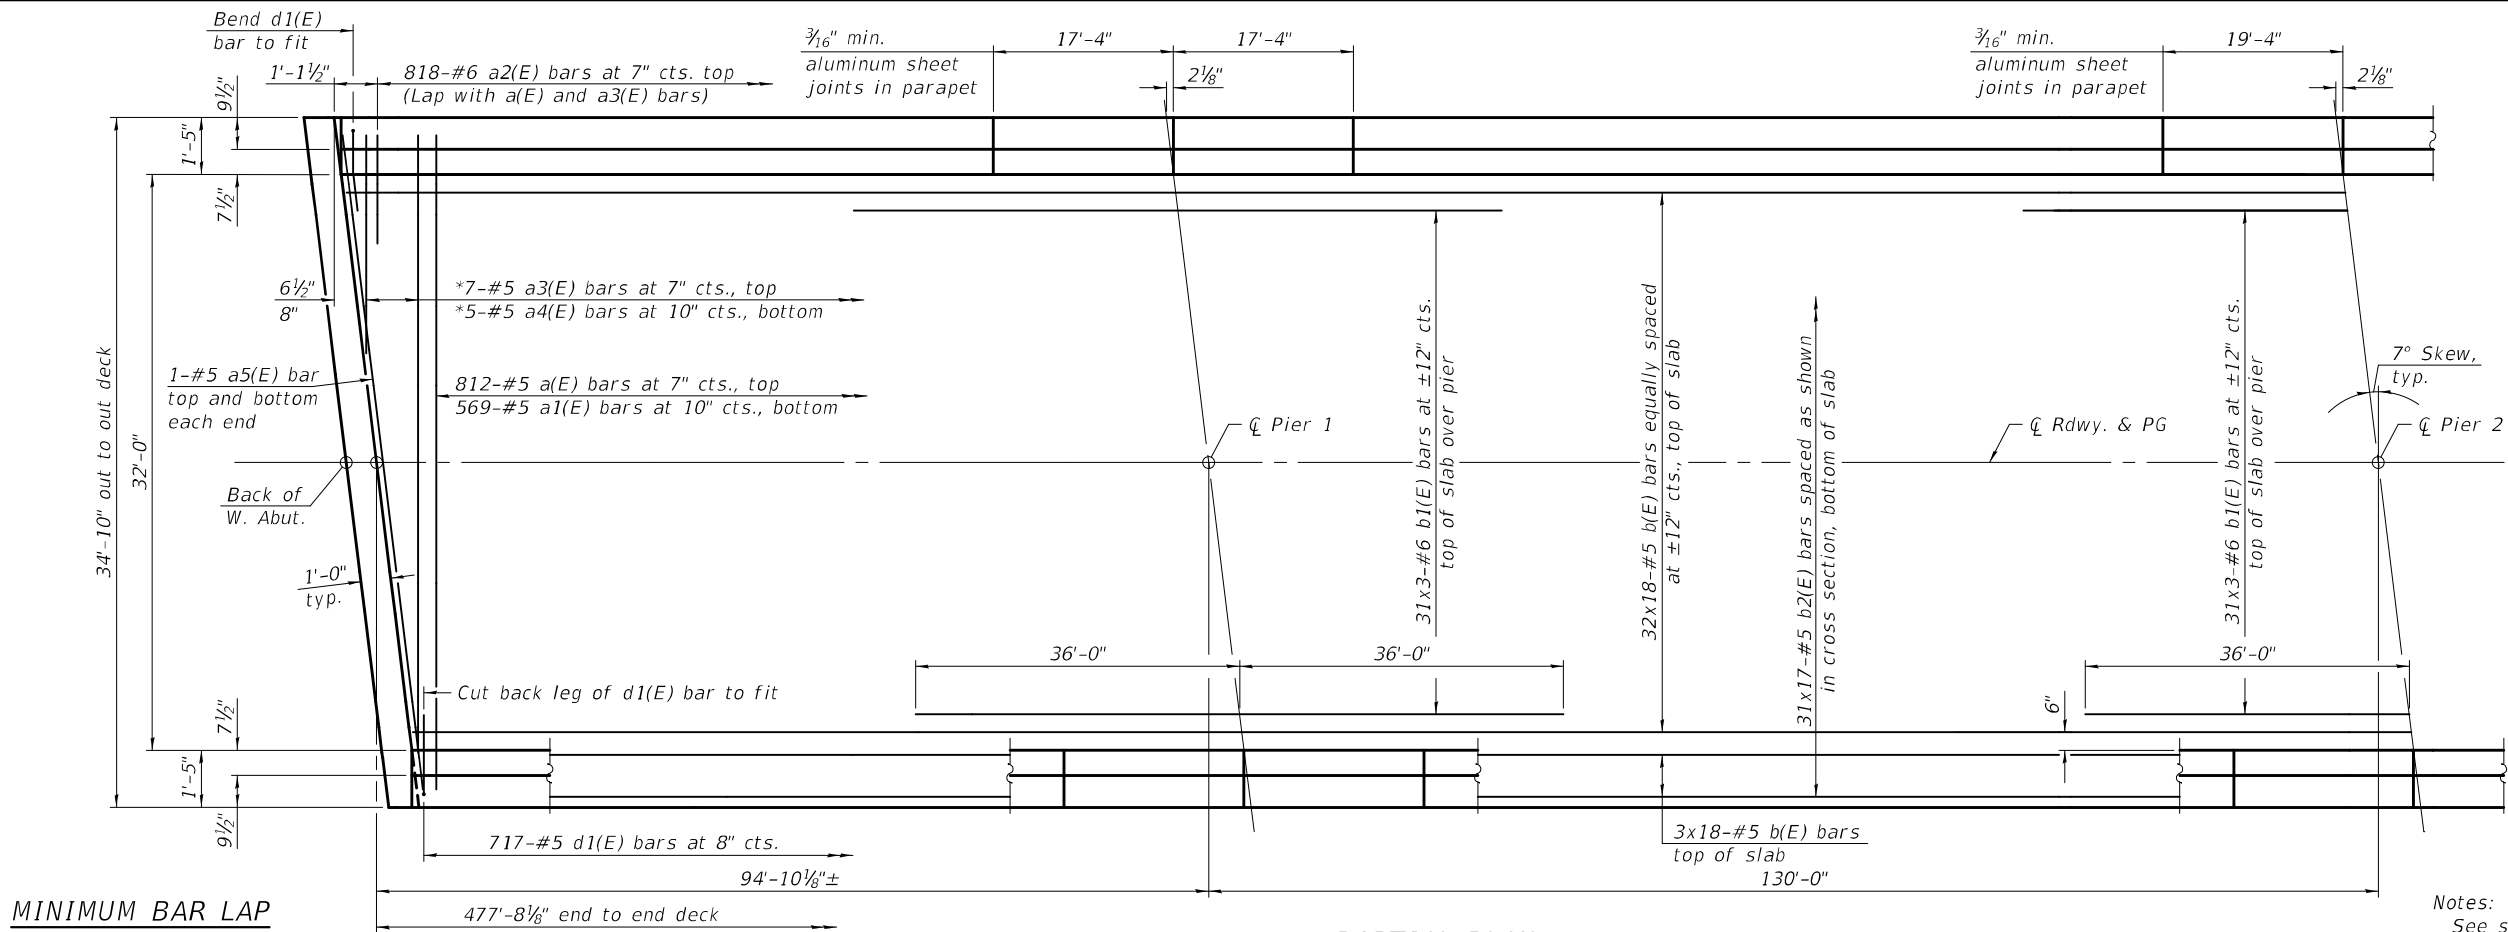

PARTIAL PLAN

* See Field Cutting Diagram on sheet 12 of 41.

Notes:
See sheet 12 of 41 for superstructure details and Bill of Material.
Bars indicated thus 32 x 18-#5 etc. indicates 32 lines of bars with 18 lengths per line.

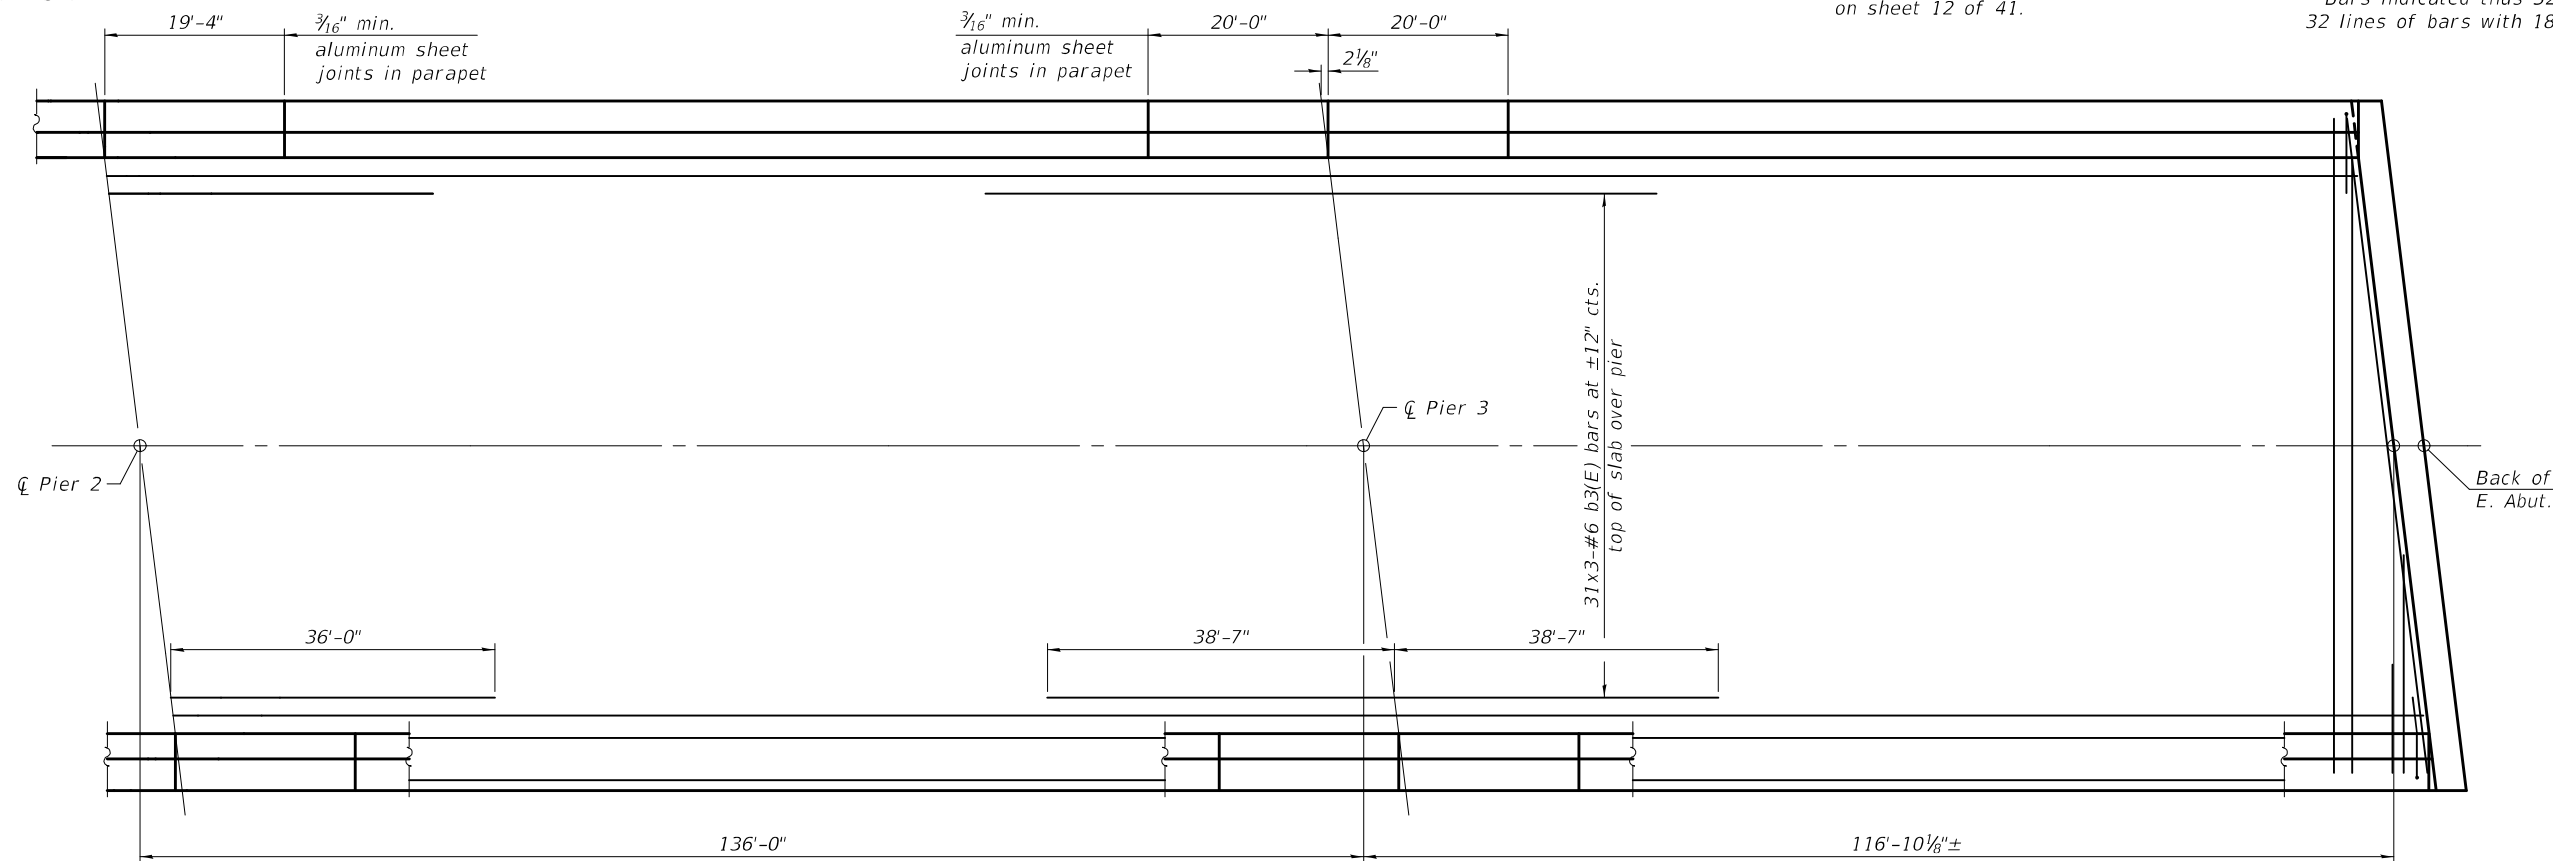

PARTIAL PLAN

DESIGNED	-	RYAN P. NEGANGARD
CHECKED	-	DAVID H. RICHTER
DRAWN	-	DENNIS A. POP
CHECKED	-	R.P.N. / D.H.R.

EXAMINED	
PASSED	

DATE	-	10/7/2025
REVISED	-	
REVISED	-	

STATE OF ILLINOIS
DEPARTMENT OF TRANSPORTATION



SUPERSTRUCTURE
STRUCTURE NO. 018-0068

SHEET 10 OF 41 SHEETS

F.A.S. RTE.	SECTION	COUNTY	TOTAL SHEETS	SHEET NO.
1707	(FXX-B)B	CUMBERLAND	80	38
CONTRACT NO. 74595				
ILLINOIS FED. RD PROJECT				


10/8/2025 7:09:33 AM

MODEL: 0180068-74595-011
FILE NAME: pw:\idol-pw\benley.com\FW\IDOT\Documents\IDOT - Offices\Bureau of Bridges and Structures\Projects\0180068\CADD Plans\0180068-74595.dgn

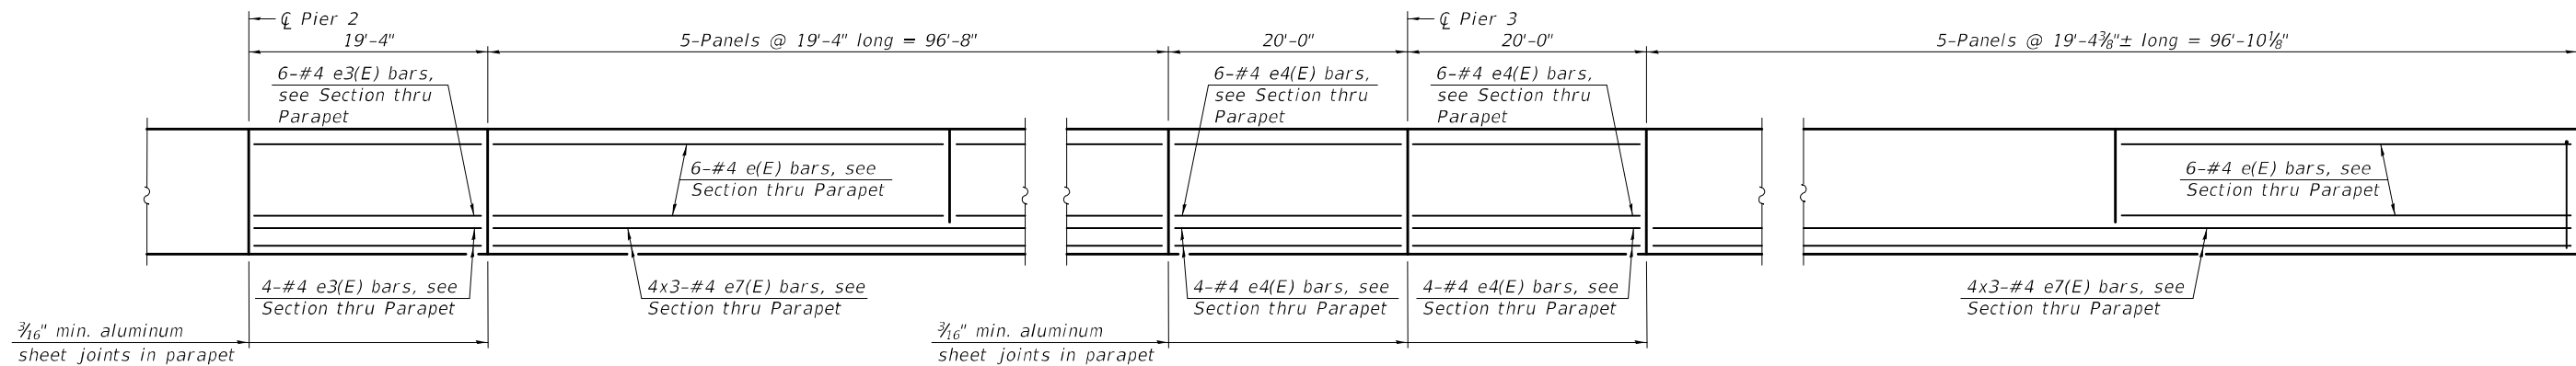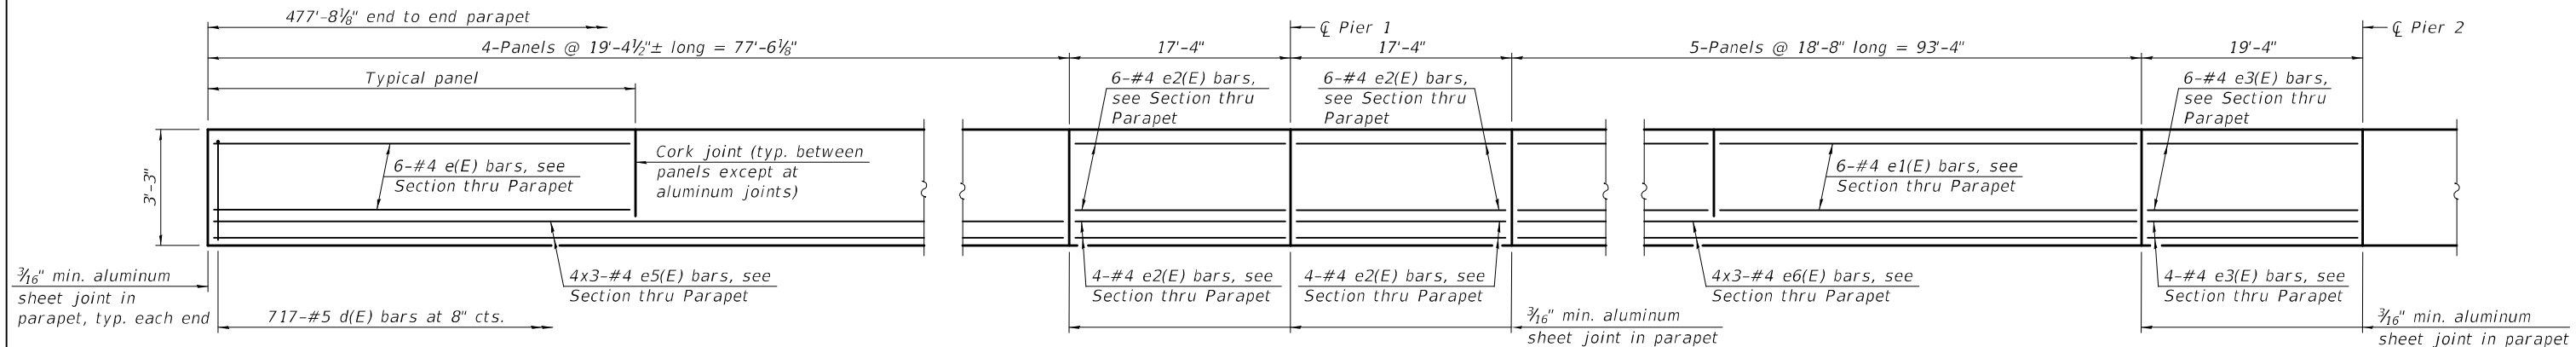

Notes:
See sheet 12 of 41 for superstructure details and Bill of Material.
Bars indicated thus 4x3-#4 etc. indicates 4 lines of bars with 3 lengths per line.

* Prior to grinding

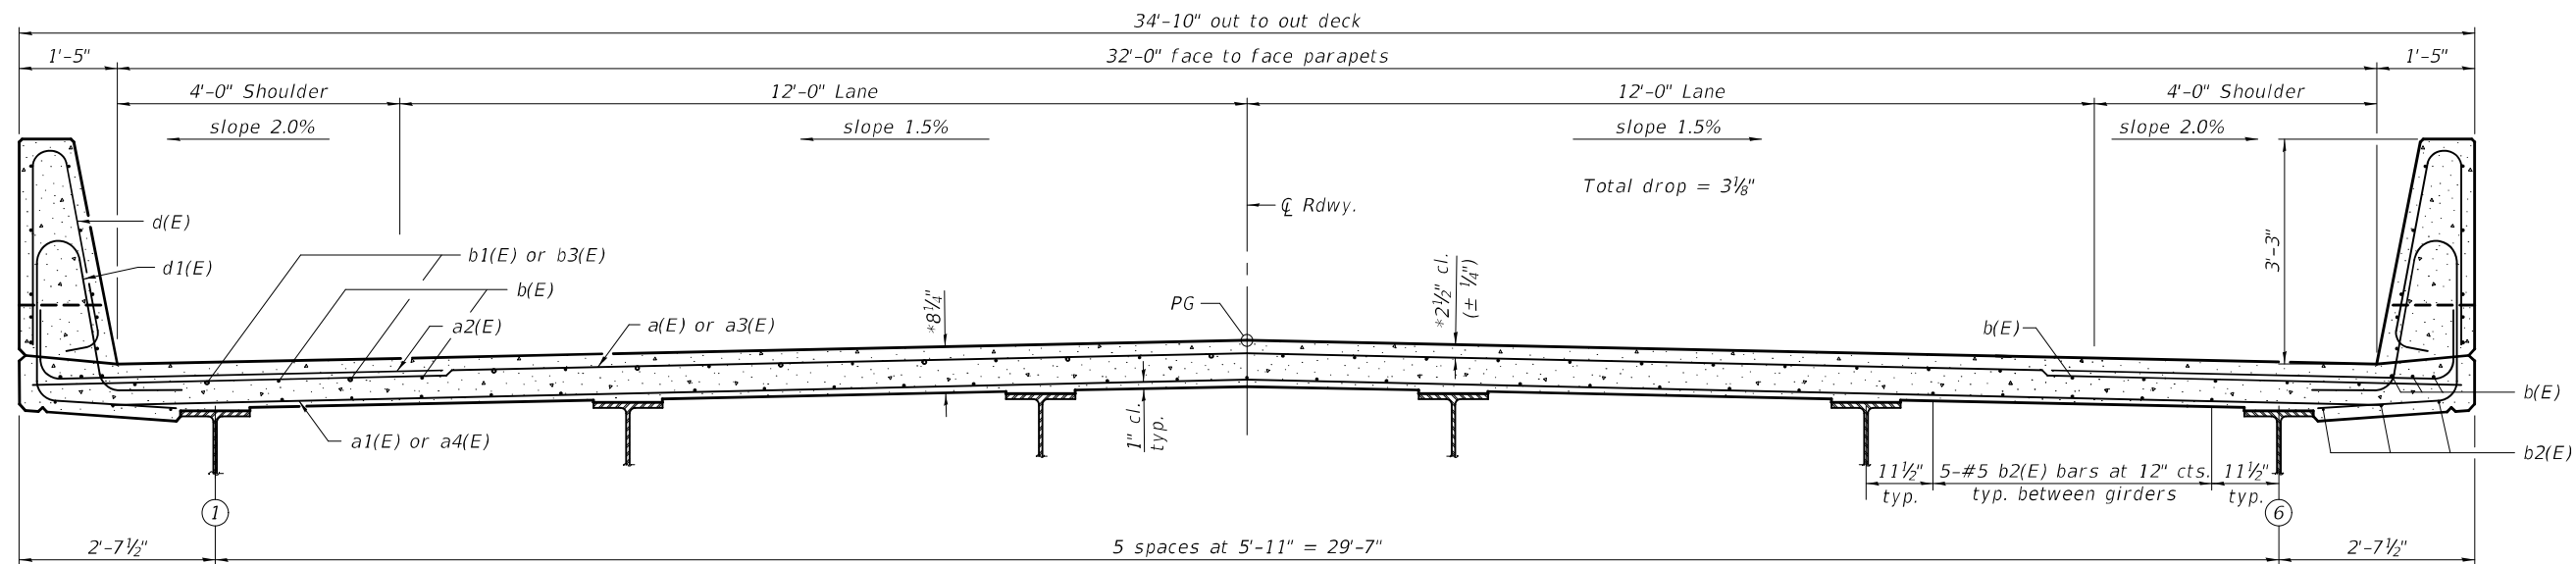

NEAR PIER

NEAR MIDSPAN

DESIGNED	-	RYAN P. NEGANGARD
CHECKED	-	DAVID H. RICHTER
DRAWN	-	DENNIS A. POP
CHECKED	-	R.P.N. / D.H.R.

EXAMINED		10/7/2025
PASSED		

DATE	-	10/7/2025
REVISED	-	
REVISED	-	












STATE OF ILLINOIS
DEPARTMENT OF TRANSPORTATION

SUPERSTRUCTURE
STRUCTURE NO. 018-0068

SHEET 11 OF 41 SHEETS


F.A.S. RTE.	SECTION	COUNTY	TOTAL SHEETS	SHEET NO.
1707	(FXX-B)B	CUMBERLAND	80	39
CONTRACT NO. 74595				
ILLINOIS FED. RD PROJECT				

10/8/2025 7:10:10 AM

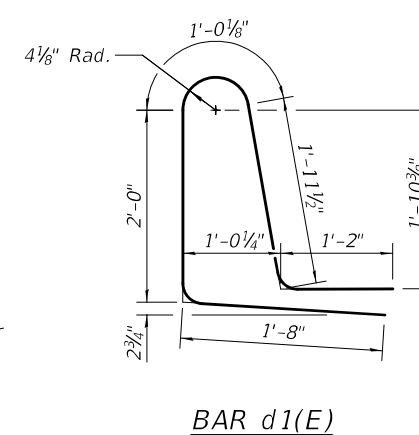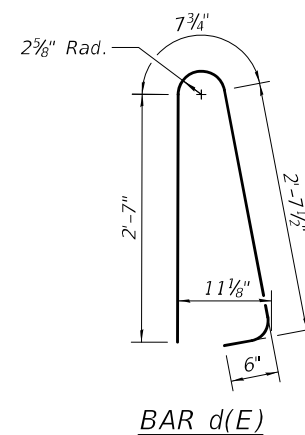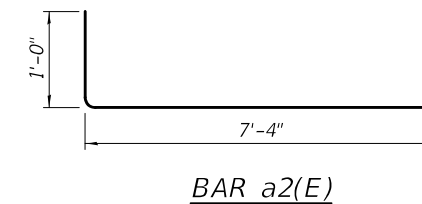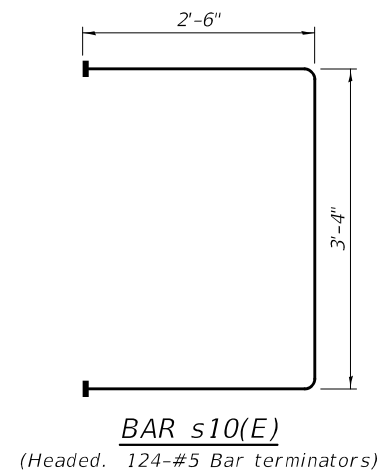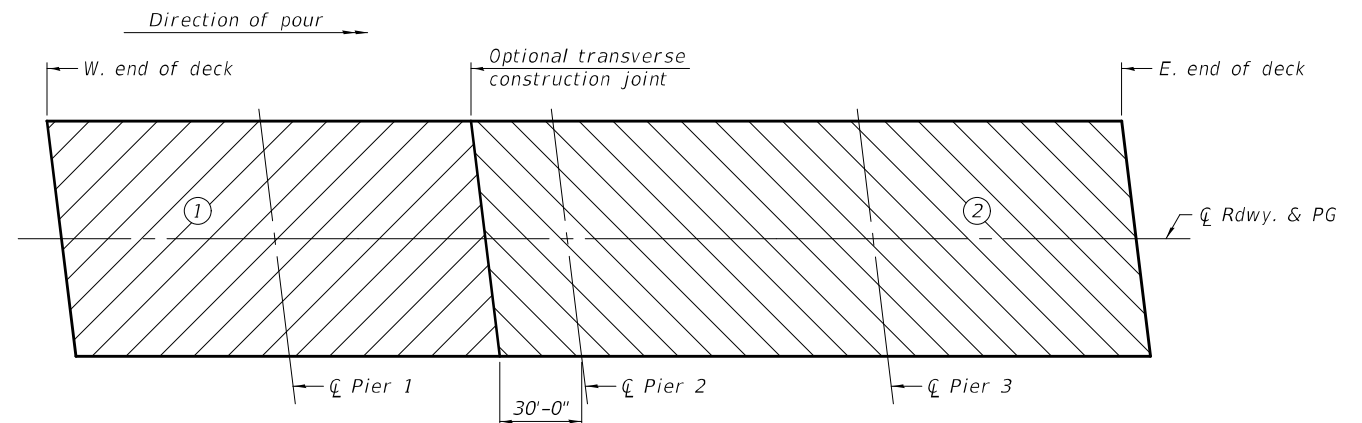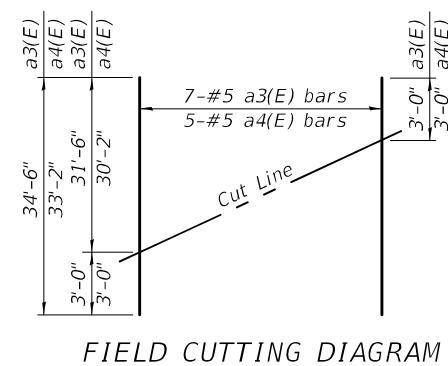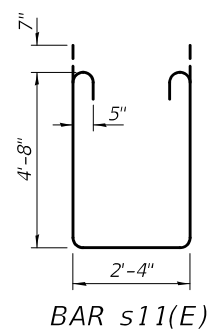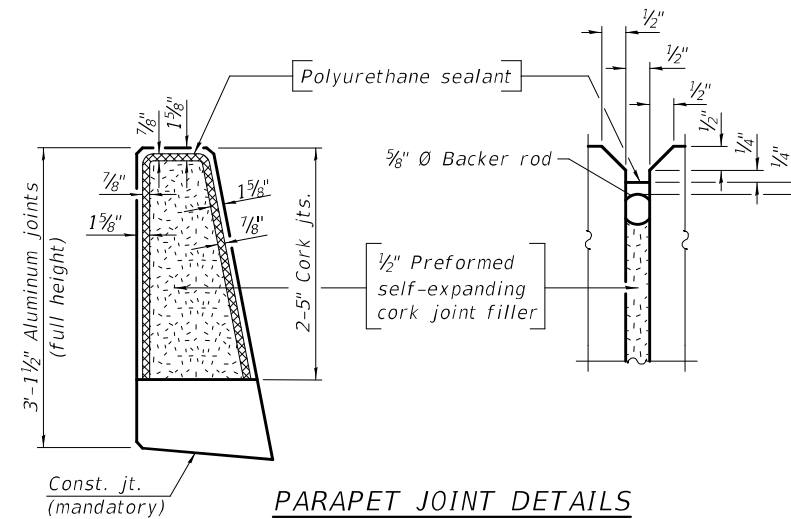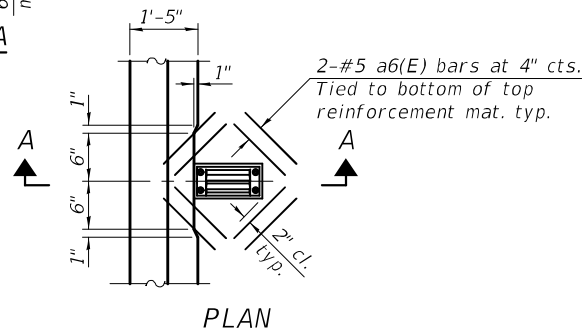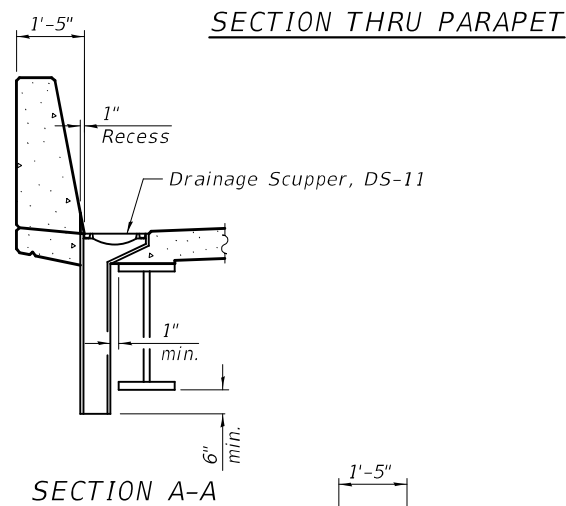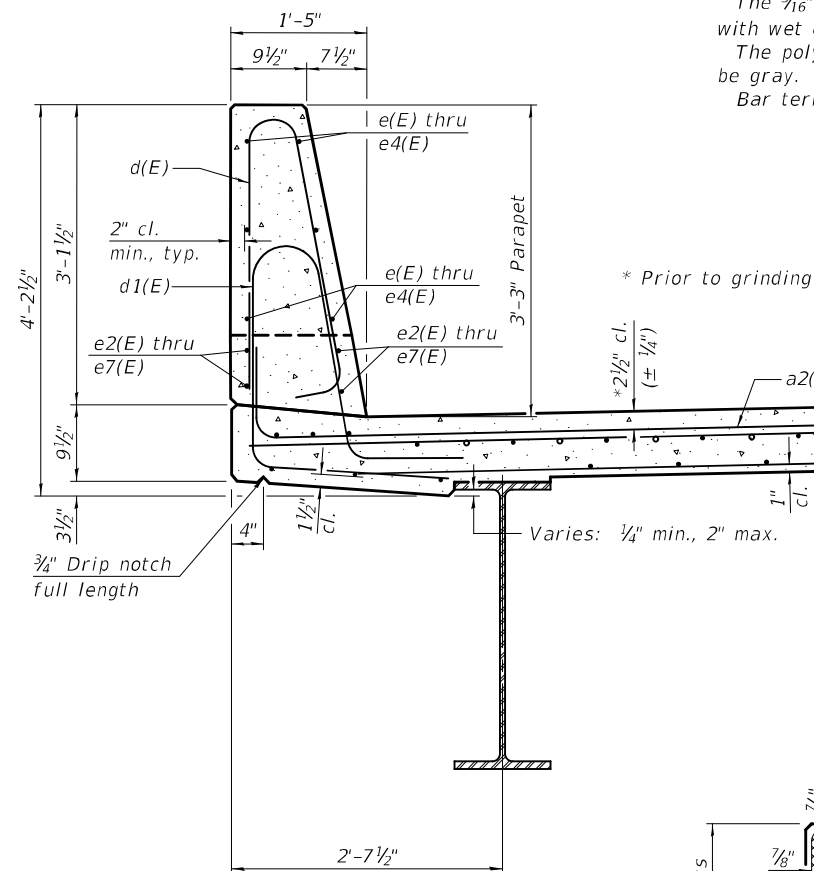


SUPERSTRUCTURE
BILL OF MATERIAL


Bar	No.	Size	Length	Shape
a(E)	812	#5	34'-6"	=====
a1(E)	569	#5	32'-10"	=====
a2(E)	1636	#6	8'-4"	=====
a3(E)	7	#5	34'-6"	=====
a4(E)	5	#5	33'-2"	=====
a5(E)	4	#5	34'-10"	=====
a6(E)	48	#5	1'-6"	=====
b(E)	684	#5	29'-10"	=====
b1(E)	186	#6	26'-5"	=====
b2(E)	527	#5	31'-5"	=====
b3(E)	93	#6	28'-2"	=====
d(E)	1434	#5	6'-5"	
d1(E)	1434	#5	7'-10"	
e(E)	168	#4	19'-1"	=====
e1(E)	60	#4	18'-4"	=====
e2(E)	40	#4	17'-0"	=====
e3(E)	40	#4	19'-0"	=====
e4(E)	40	#4	19'-8"	=====
e5(E)	24	#4	27'-4"	=====
e6(E)	24	#4	32'-8"	=====
e7(E)	48	#4	33'-10"	=====
m10(E)	12	#6	34'-10"	=====
m11(E)	50	#6	5'-8"	=====
m12(E)	20	#6	2'-4"	=====
s10(E)	62	#5	8'-4"	
s11(E)	62	#5	12'-10"	
Reinforcement Bars, Epoxy Coated			Pound	149,910
Concrete Superstructure			Cu. Yd.	614.9

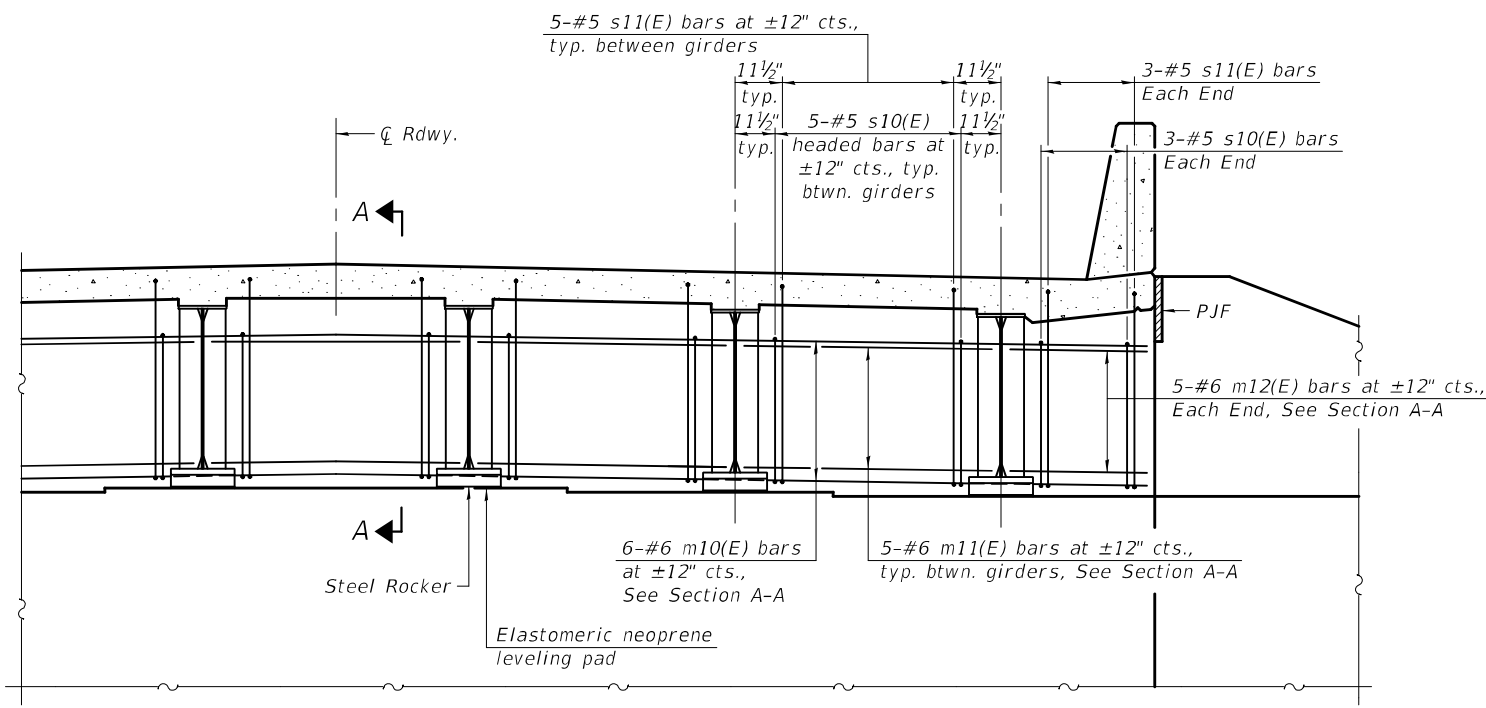


DIAPHRAGM AT ABUTMENT
(Looking at front face)

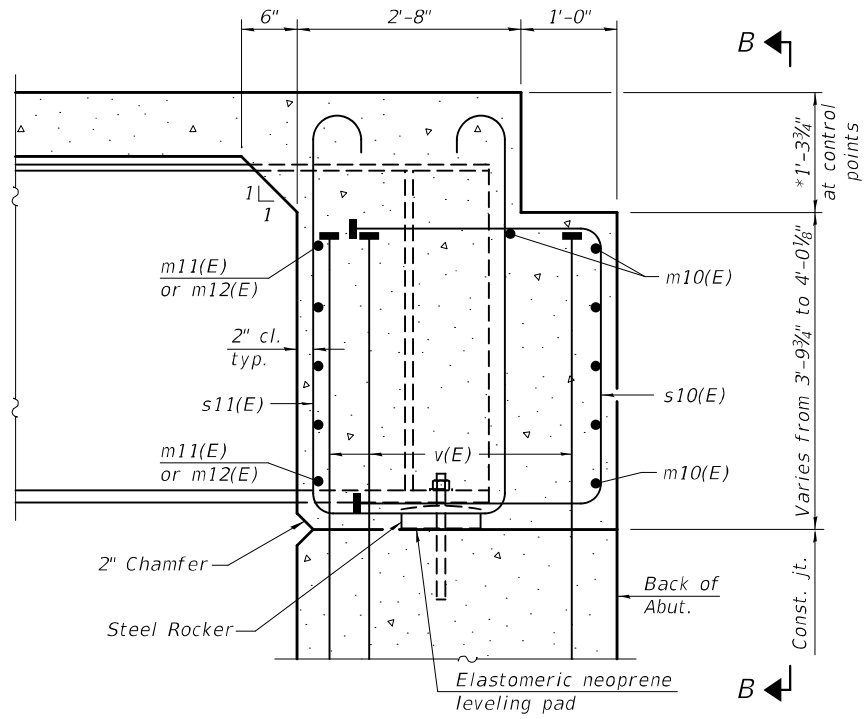

SECTION A-A
(@ Rt. L's)

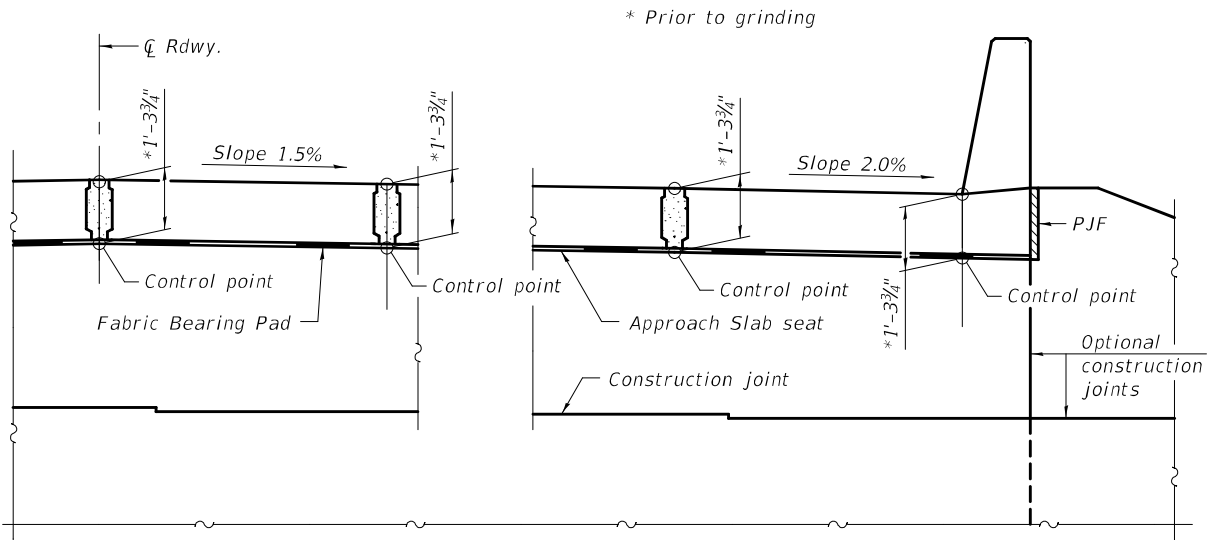

VIEW B-B

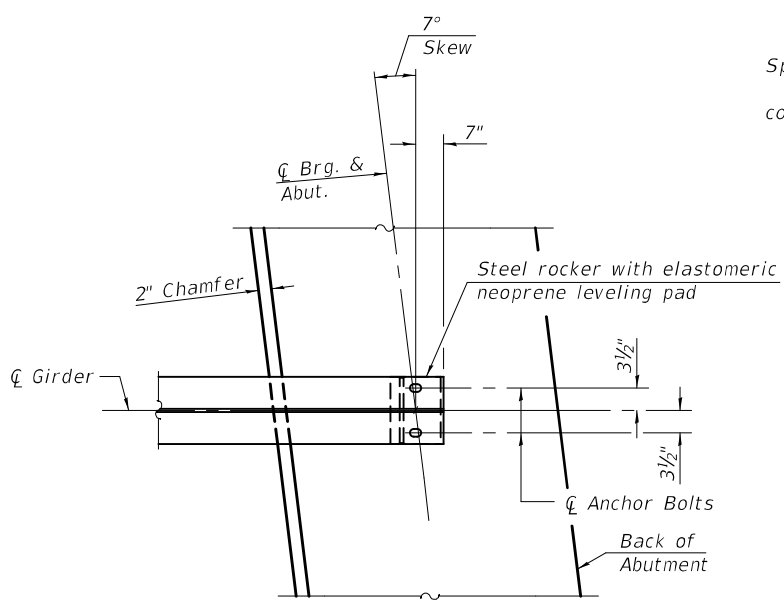

PLAN AT ABUTMENT
(Showing bottom flange of beam)

Notes:
See sheet 12 of 41 for superstructure details and Bill of Material.
See sheet 16 of 41 for P.J.F. details.
The s10(E) and s11(E) bars shall be placed parallel to the beams.
Spacing for these bars shall be at right angles to the beams.
The approach slab seat shall have slopes determined from the control points shown.

MODEL: 0180068-74595-013
FILE NAME: pw:\idiot-pw\benley.com\FWIDOT\Documents\IDOT Offices\Bureau of Bridges and Structures\Projects\0180068\CADD Plans\0180068-74595.dgn
10/8/2025 7:11:31 AM

DESIGNED -	RYAN P. NEGANGARD
CHECKED -	DAVID H. RICHTER
DRAWN -	DENNIS A. POP
CHECKED -	R.P.N. / D.H.R.

EXAMINED	<i>Mark Shuffin</i> ENGINEER OF BRIDGE DESIGN
PASSED	<i>Joey F. Schaff</i> ENGINEER OF BRIDGES AND STRUCTURES








DATE -	10/7/2025
REVISED -	
REVISED -	

STATE OF ILLINOIS
DEPARTMENT OF TRANSPORTATION

DIAPHRAGM DETAILS
STRUCTURE NO. 018-0068

F.A.S. RTE.	SECTION	COUNTY	TOTAL SHEETS	SHEET NO.
1707	(FXX-B)B	CUMBERLAND	80	41
CONTRACT NO. 74595				
ILLINOIS FED. RD PROJECT				

MODEL: 0180068-74595-014
FILE NAME: pw:///idiot-pw.bentley.com:FWIDOT/Documents/IDOT O ces/Bureau of Bridges and Structures/OBM Projects/0180068/CADData/Bridge/0180068-74595.dgn

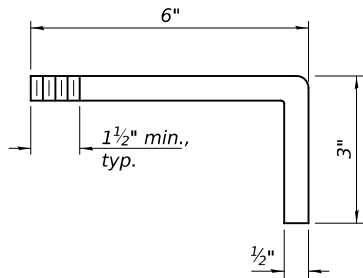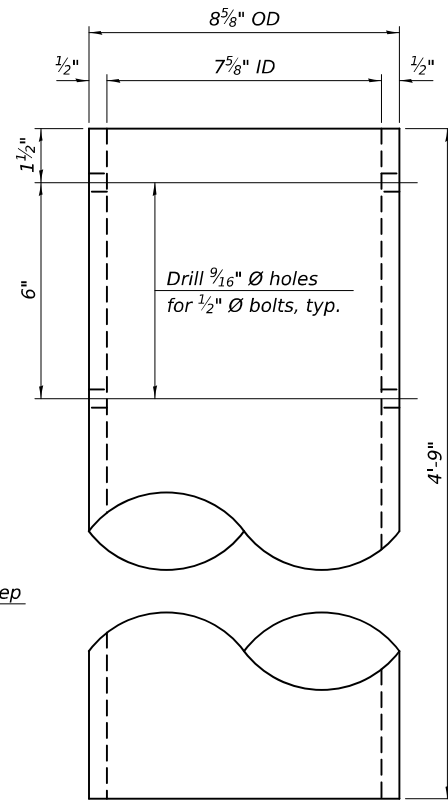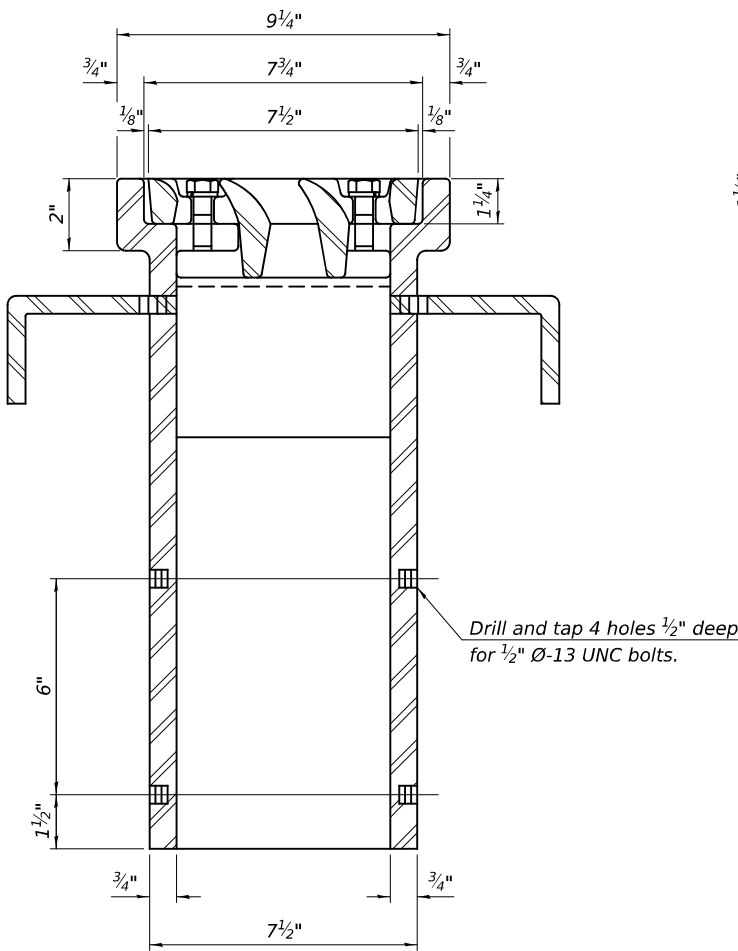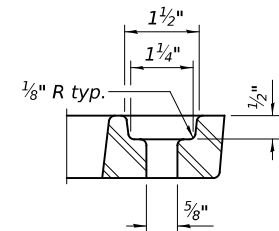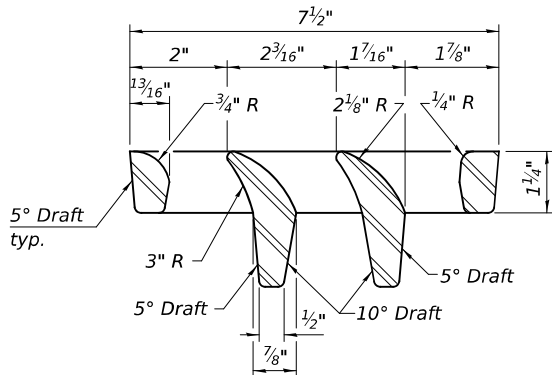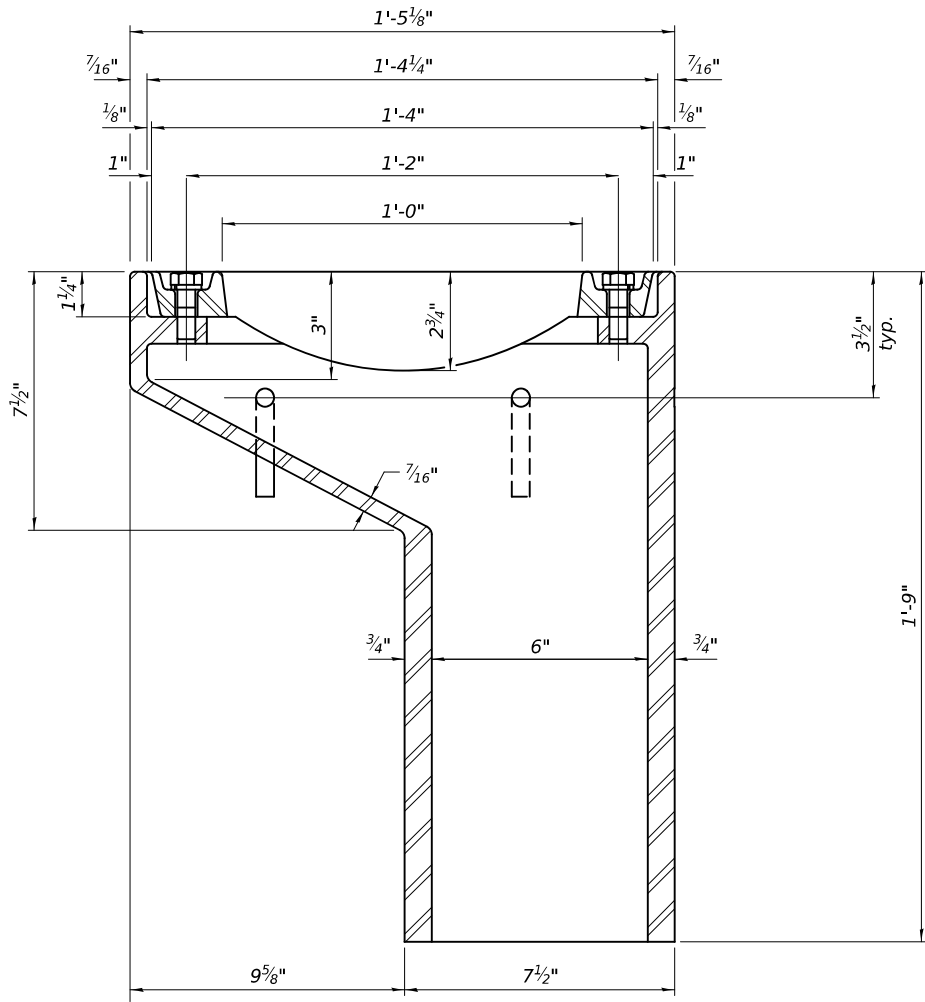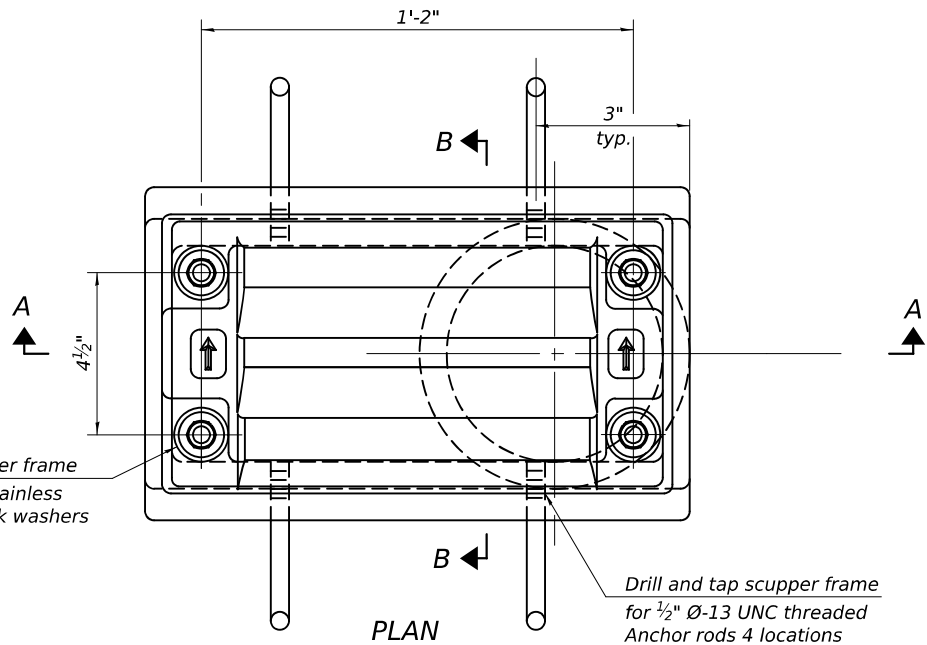

Notes:

All cast iron parts shall be gray iron conforming to the requirements of AASHTO M105, Class 35B and AASHTO M306.

Bolts, anchor rods, nuts and washers shall be according to ASTM A307 and shall be galvanized according to AASHTO M232. As an alternate stainless steel may be used.

Stainless steel hardware shall be according to Article 1006.29(d) of the Standard Specifications.

Structural steel weldments of equal sections and of the same configuration may be substituted for the cast iron scupper frames and downspouts; however, the scupper grates shall remain cast iron. Fillet or full penetration welds shall be used for the weldments. Details shall be submitted to the Engineer for approval.

Structural steel scupper frames and downspouts, when utilized, shall be galvanized according to AASHTO M111.

As an alternate, fiberglass may be used for downspouts according to ASTM D2996 with a short-time rupture strength hoop tensile stress of 30,000 psi min. in lieu of the cast iron or structural steel.

Exterior surfaces of downspouts and exterior exposed surfaces of the scupper frame below deck shall be pigmented or painted to match the color of the adjacent beam.

The Contractor shall take appropriate measures to assure that Protective Coat is not applied to the scupper.

Cost of the grate, frame, downspout, anchor rods, nuts and washers including complete installation of the scupper shall be paid for at the contract unit price for Drainage Scuppers, DS-11.

BILL OF MATERIAL

Item	Unit	Quantity
Drainage Scuppers, DS-11	Each	6

DS-11

4-4-2025

DESIGNED	-	RYAN P. NEGANGARD
CHECKED	-	DAVID H. RICHTER
DRAWN	-	DENNIS A. POP
CHECKED	-	R.P.N. / D.H.R.

EXAMINED		Mark Shuffin ENGINEER OF BRIDGE DESIGN
PASSED		Joey F. Schaff ENGINEER OF BRIDGES AND STRUCTURES

DATE	-	10/7/2025
REVISED	-	
REVISED	-	




STATE OF ILLINOIS
DEPARTMENT OF TRANSPORTATION

BAR SPLICER ASSEMBLY AND MECHANICAL SPLICER DETAILS
STRUCTURE NO. 018-0068

SHEET 14 OF 41 SHEETS

F.A.S. RTE.	SECTION	COUNTY	TOTAL SHEETS	SHEET NO.
1707	(FXX-B)B	CUMBERLAND	80	42
CONTRACT NO. 74595				
ILLINOIS FED. AID PROJECT				

MODEL: 0180068-74595-015
FILE NAME: pw:///ildot-pw.bentley.com/FWIDOT/Documents/IDOT_O ces/Bureau of Bridges and Structures/0180068/CADDData/Bridge/0180068-74595.dgn
10/7/2025 2:43:09 PM

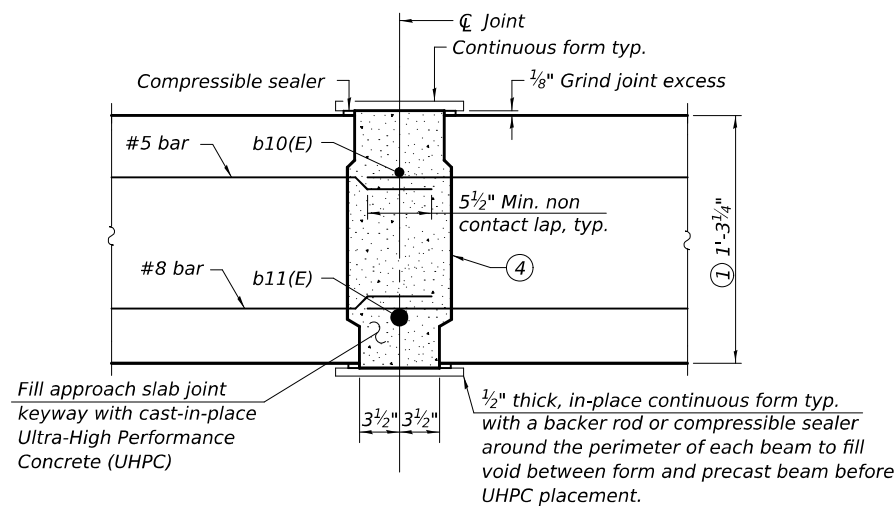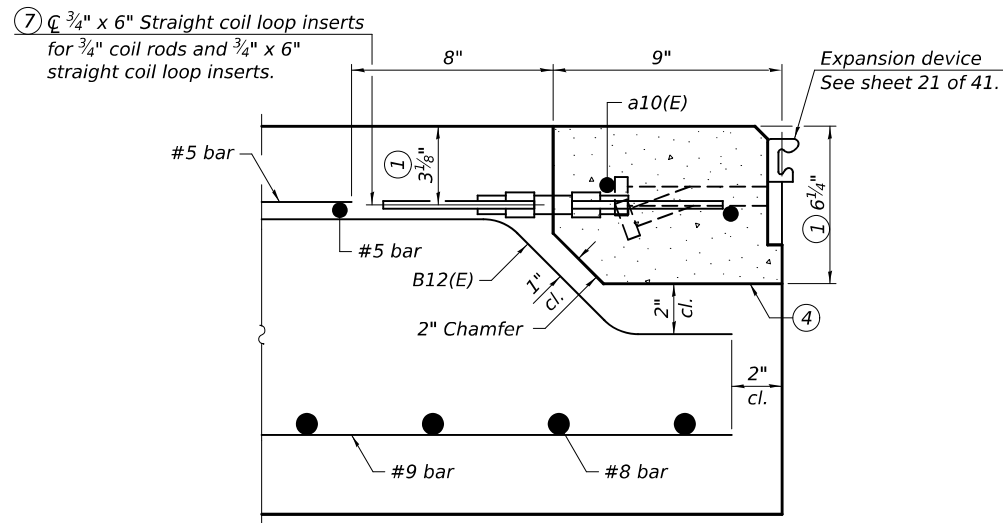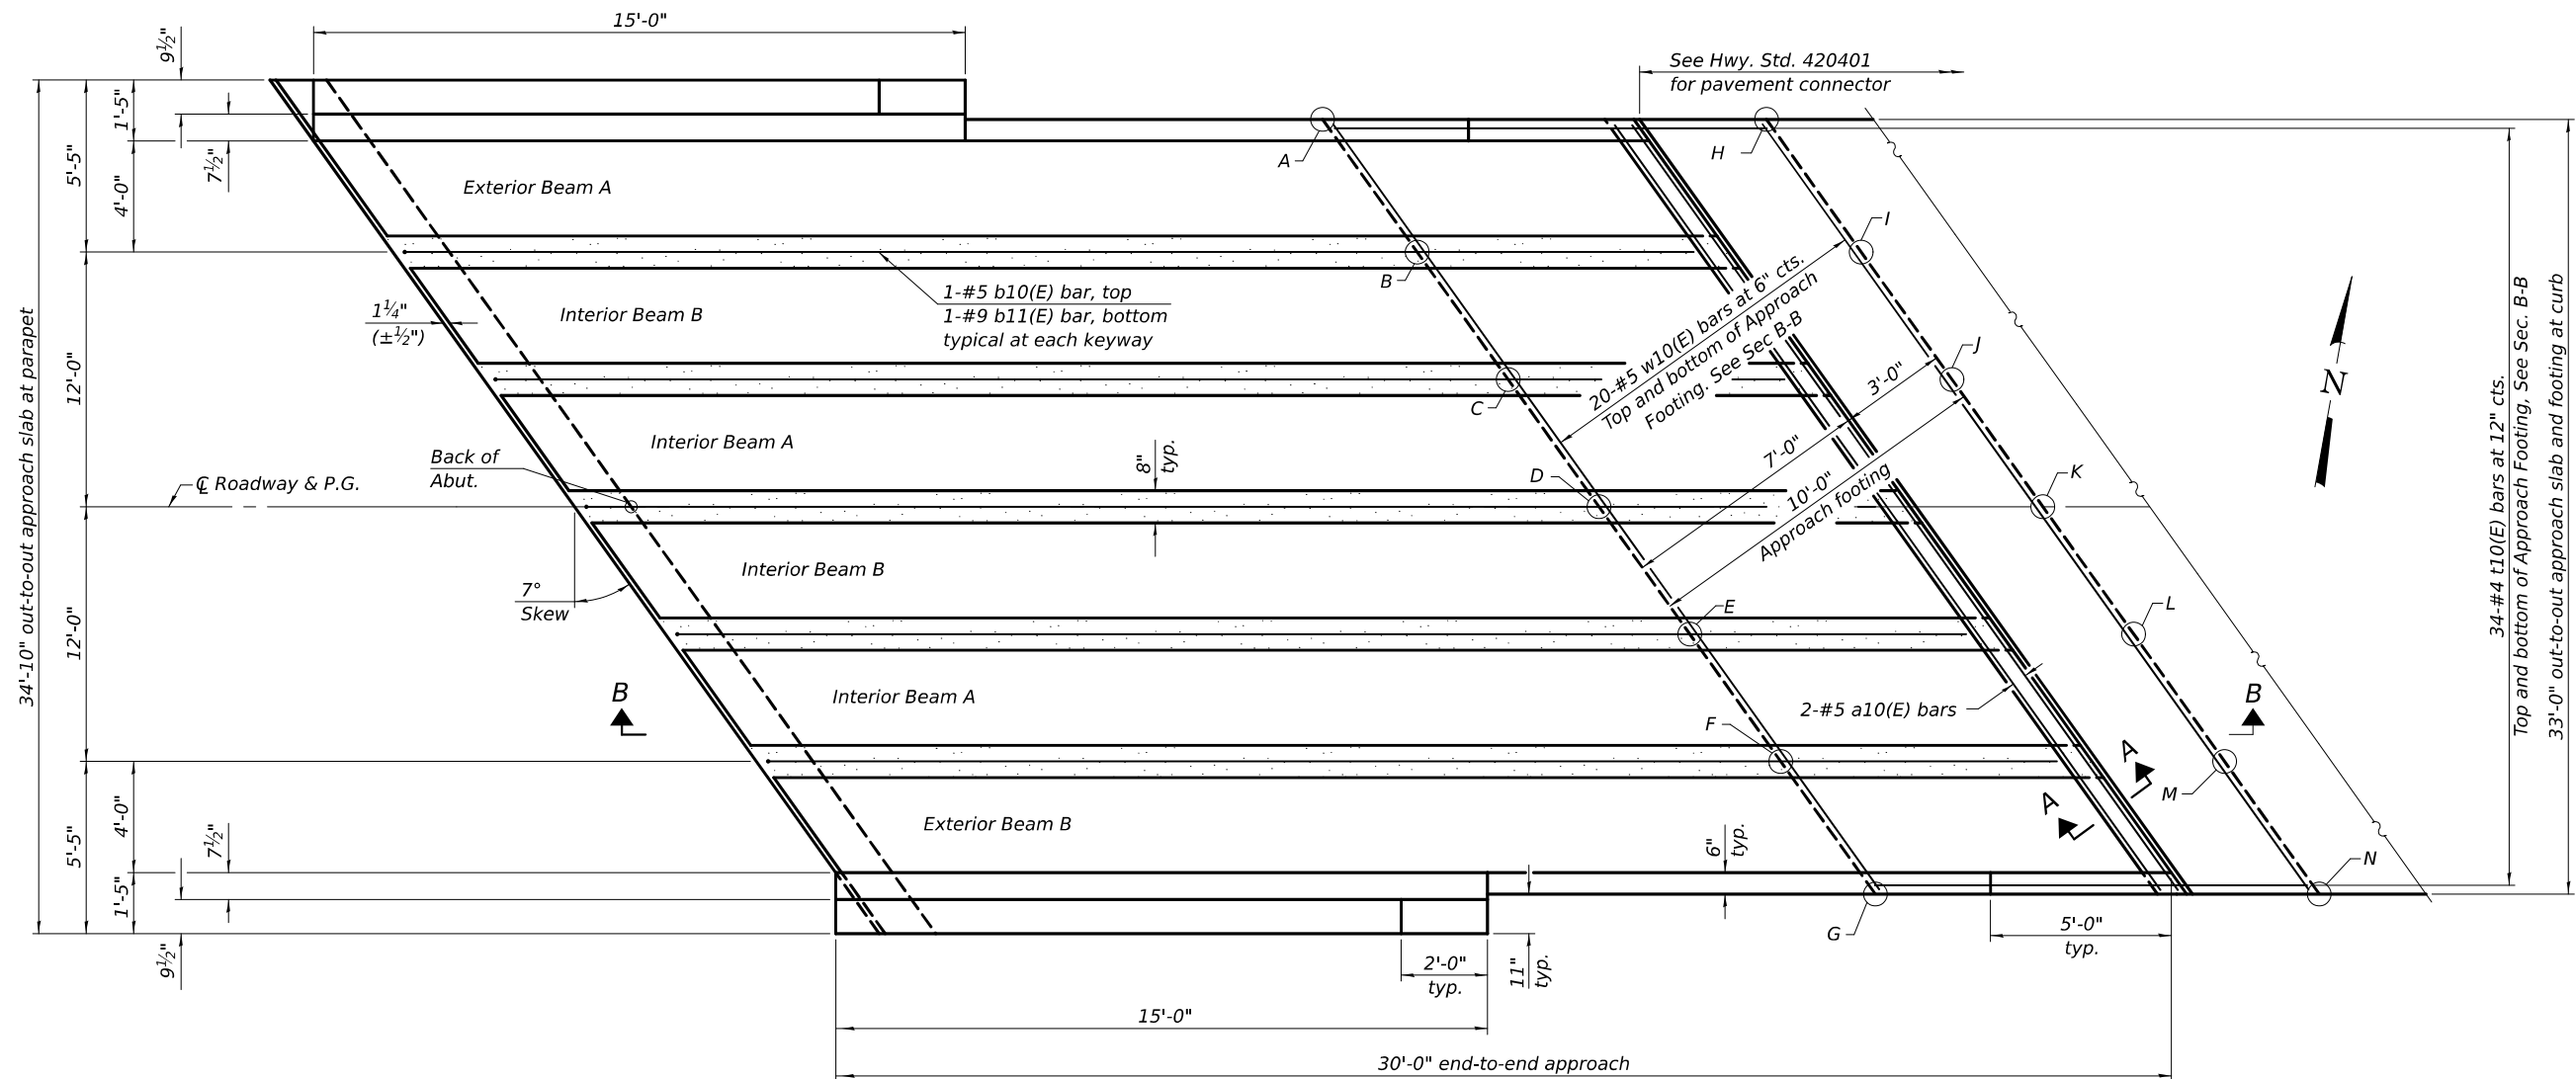

ELEVATION OF TOP AND BOTTOM OF BRIDGE APPROACH FOOTING

West Approach			East Approach		
Point/Location	Top	Bottom	Point/Location	Top	Bottom
A - SE	546.43	545.60	A - NW	536.90	536.07
B	546.53	545.70	B	536.98	536.15
C	546.63	545.80	C	537.05	536.22
D - E C	546.73	545.90	D - W C	537.13	536.30
E	546.66	545.83	E	537.03	536.20
F	546.58	545.75	F	536.92	536.09
G - NE	546.50	545.67	G - SW	536.82	535.99
H - SW	546.61	545.78	H - NE	536.71	535.88
I	546.71	545.88	I	536.79	535.96
J	546.81	545.98	J	536.87	536.04
K - W C	546.92	546.09	K - E C	536.95	536.12
L	546.84	546.01	L	536.84	536.01
M	546.76	545.93	M	536.74	535.91
N - NW	546.68	545.85	N - SE	536.64	535.81

(Sheet 1 of 6)

DESIGNED	-	RYAN P. NEGANGARD
CHECKED	-	DAVID H. RICHTER
DRAWN	-	DENNIS A. POP
CHECKED	-	R.P.N. / D.H.R.

EXAMINED		Mark Shuffin ENGINEER OF BRIDGE DESIGN
PASSED		Joey F. Schaff ENGINEER OF BRIDGES AND STRUCTURES


DATE	-	10/7/2025
REVISED	-	
REVISED	-	

STATE OF ILLINOIS
DEPARTMENT OF TRANSPORTATION

FULL DEPTH PRECAST BRIDGE APPROACH SLAB
STRUCTURE NO. 018-0068

SHEET 15 OF 41 SHEETS

F.A.S. RTE.	SECTION	COUNTY	TOTAL SHEETS	SHEET NO.
1707	(FXX-B)B	CUMBERLAND	80	43
CONTRACT NO. 74595				
ILLINOIS FED. AID PROJECT				

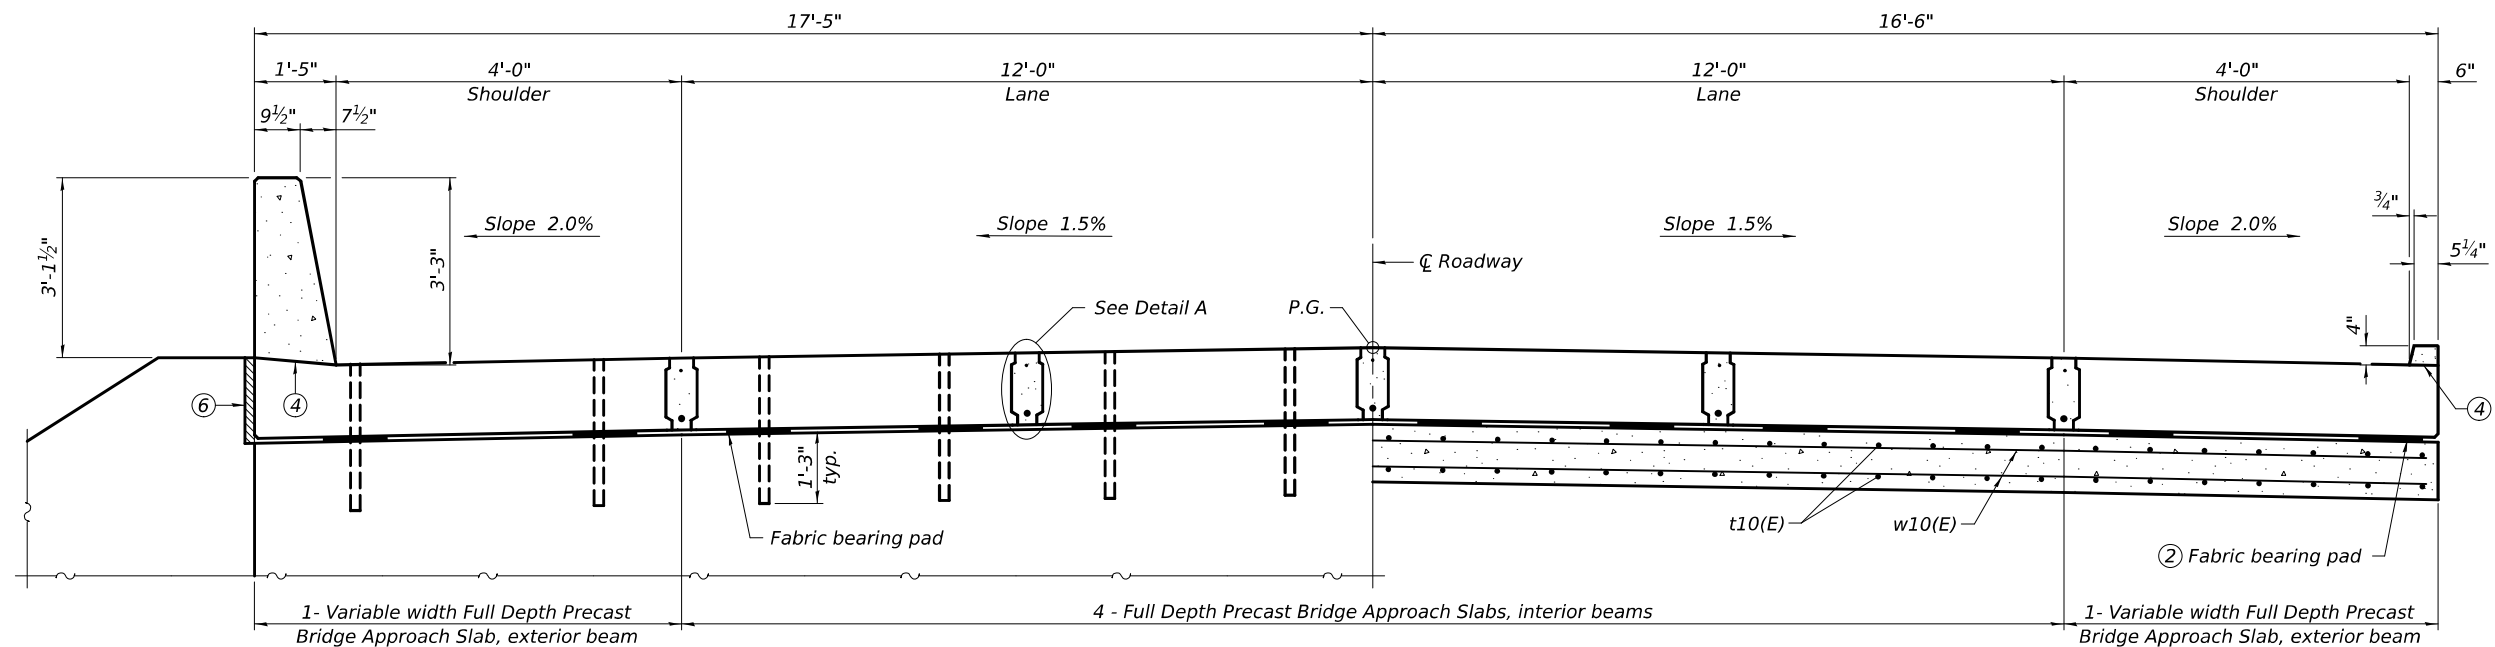


NEAR ABUTMENT

CROSS SECTION
(Looking East)

NEAR APPROACH FOOTING

$\frac{1}{4}$ " x $\frac{3}{4}$ " Formed joint with bridge relief joint sealer. Full width.

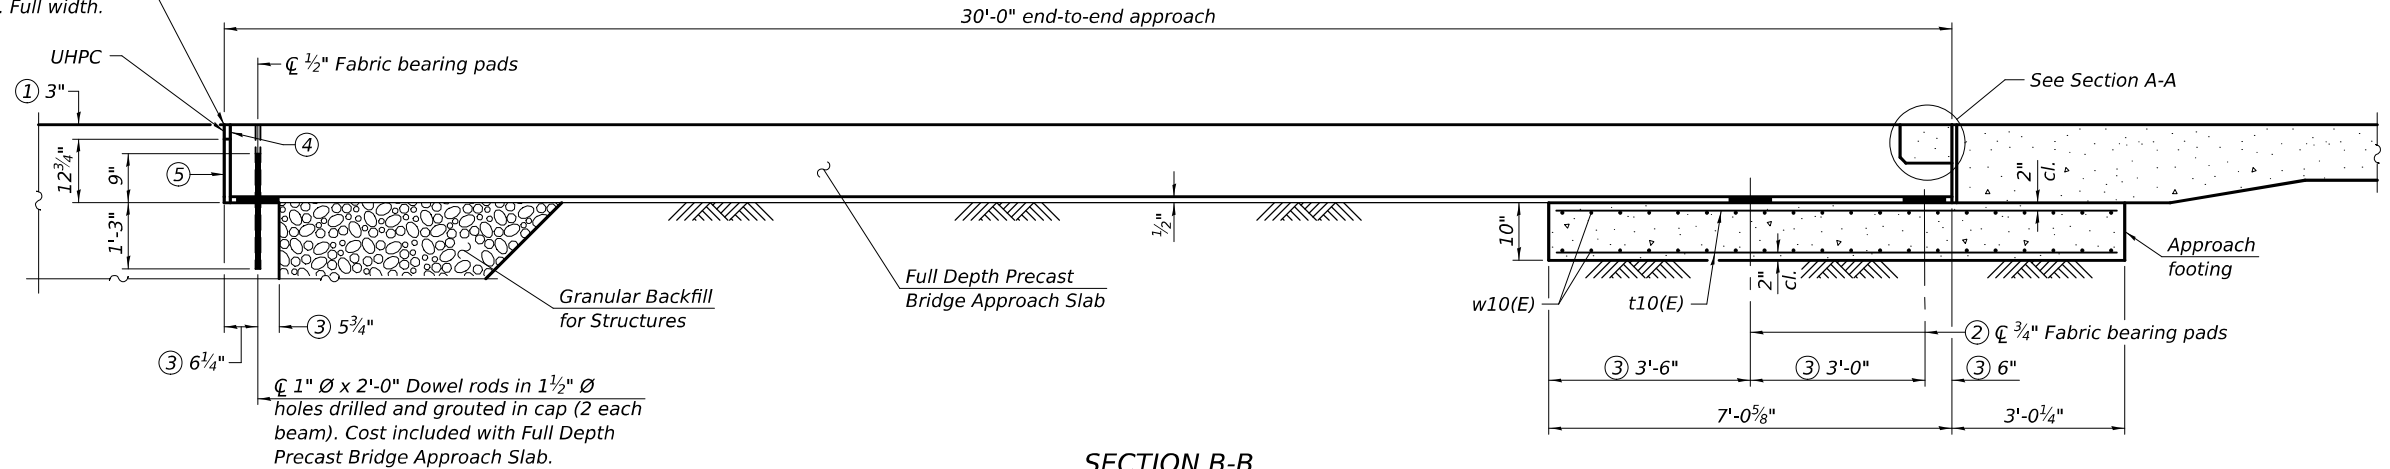

SECTION B-B

- ① Prior to grinding
- ② Fabric bearing pads at the expansion end shall be recessed $\frac{1}{4}$ " into the approach footing and bonded. Adjusting shims, when required, shall be bonded to the top of the fabric bearing pads.
- ③ At right angles
- ④ Any precast surface to be bonded with UHPC or otherwise specified shall be prepared at the production facility by washing with water under pressure or by sandblasting to expose clean, well bonded aggregate to an amplitude of $\frac{1}{4}$ in. (6mm). To facilitate the removal of cement paste, the forms in contact with the surfaces shall be thoroughly covered with a surface retarder that delays the set of concrete surface, suitable for vertical surfaces, and approved by the Engineer.
- ⑤ $12\frac{3}{4}$ " deep Cellular polystyrene according to ASTM C 578 (Types V, VII, or XV), full width of bridge. Provide slightly thicker piece than measured gap to tightly fill the area between abutment cap and end of beam. Thickness may vary between beams due to acceptable tolerances for precast products.
- ⑥ 2" PJF (per Article 1051.09 of the Standard Specifications) bonded to wingwall with suitable adhesive as recommended by supplier.
- ⑦ Straight coil loops shall be placed to miss the adjacent preformed joint strip seal studs.

(Sheet 2 of 6)

DESIGNED -	RYAN P. NEGANGARD
CHECKED -	DAVID H. RICHTER
DRAWN -	DENNIS A. POP
CHECKED -	R.P.N. / D.H.R.

EXAMINED	<i>Mark Shuff</i> ENGINEER OF BRIDGE DESIGN
PASSED	<i>Joey F. Schaff</i> ENGINEER OF BRIDGES AND STRUCTURES

DATE -	10/7/2025
REVISED -	
REVISED -	

STATE OF ILLINOIS
DEPARTMENT OF TRANSPORTATION


FULL DEPTH PRECAST BRIDGE APPROACH SLAB
STRUCTURE NO. 018-0068

SHEET 16 OF 41 SHEETS


F.A.S. RTE.	SECTION	COUNTY	TOTAL SHEETS	SHEET NO.
1707	(FXX-B)B	CUMBERLAND	80	44
CONTRACT NO. 74595				
ILLINOIS FED. AID PROJECT				

MODEL: 0180068-74595-016
FILE NAME: pw:///idot-pw.bentley.com:FWIDOT/Document/IDOT O ces/Bureau of Bridges and Structures/OBM Projects/0180068/CADDData/Bridge/0180068-74595.dgn
10/7/2025 2:44:23 PM


MODEL: 0180068-74595-017
FILE NAME: pw:///idiot-pw.bentley.com:FWIDOT/Documents/IDOT O ces/Bureau of Bridges and Structures/OBM Projects/0180068/CADDData/Bridge/0180068-74595.dgn
10/7/2025 2:45:00 PM

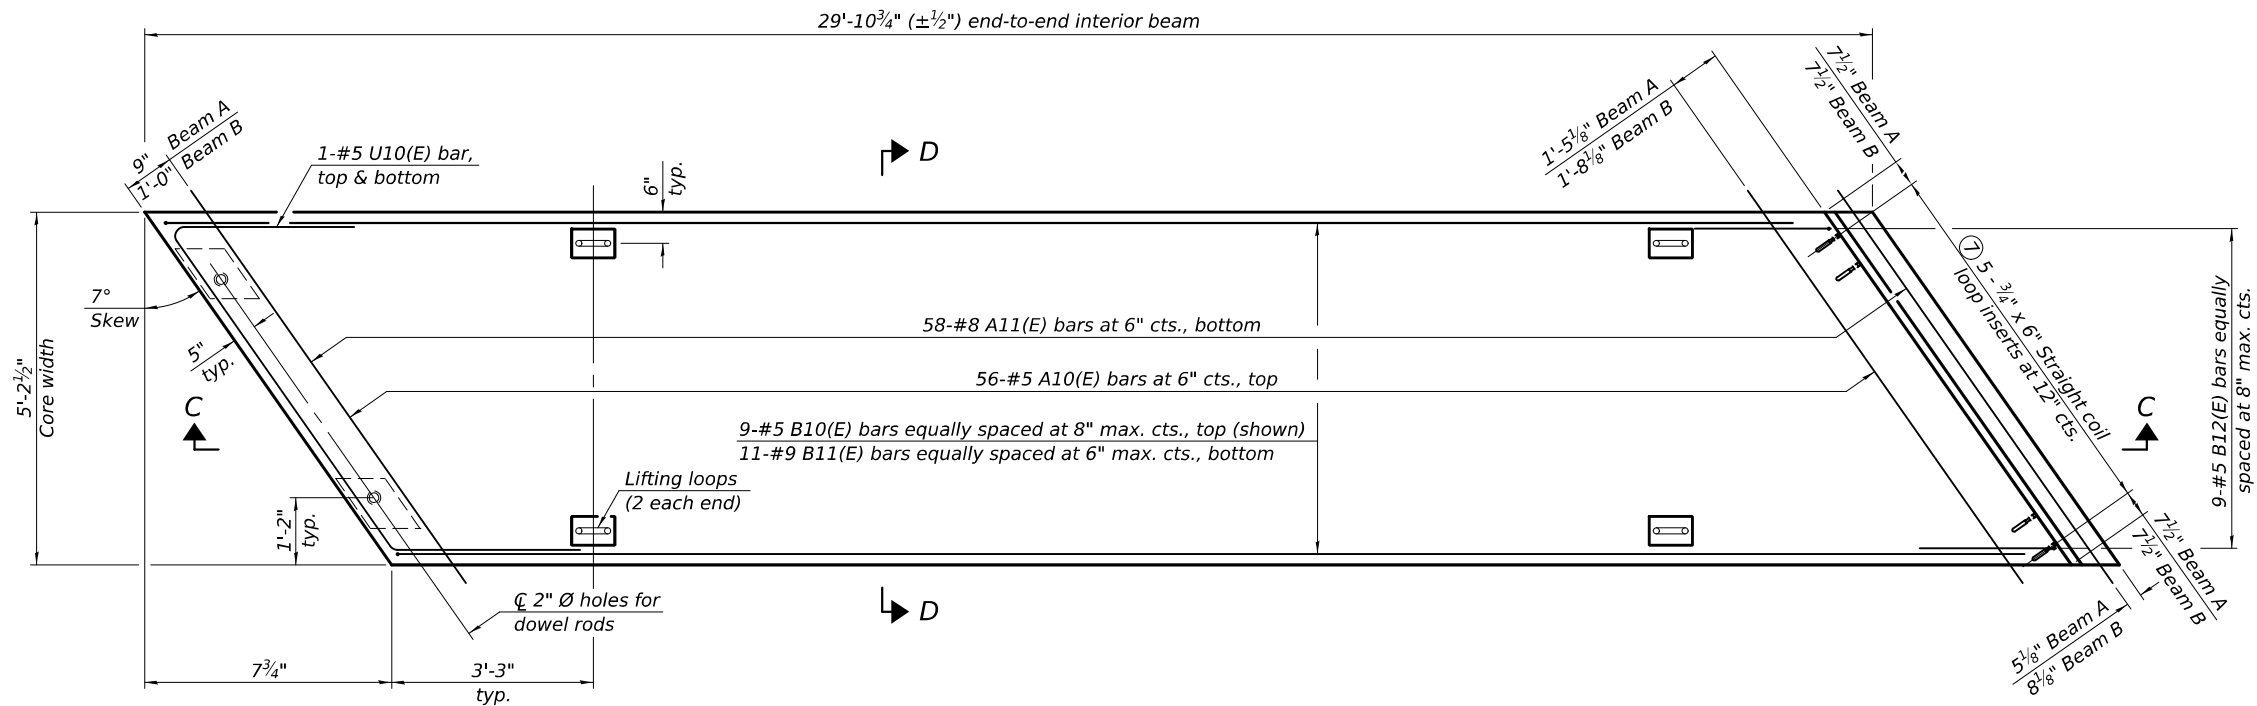


PLAN - INTERIOR BEAM
(Flanges not shown in plan view for clarity.)

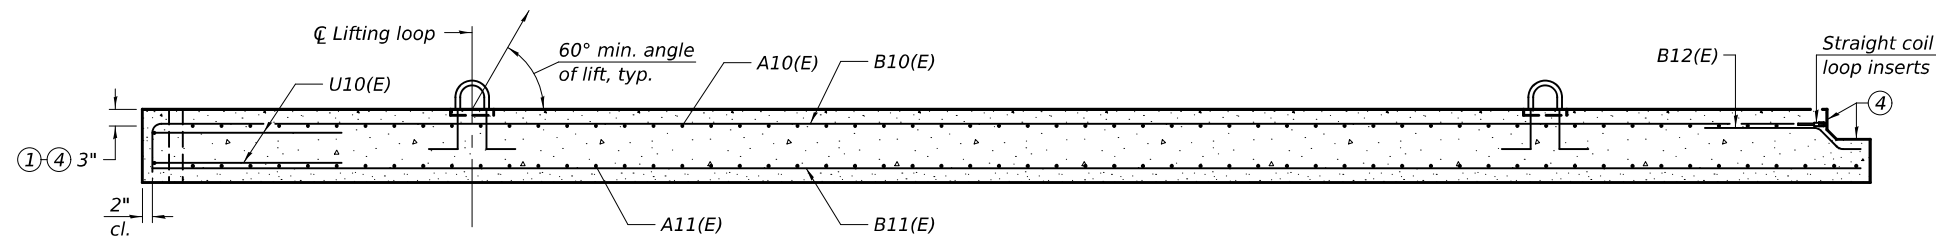


SECTION C-C

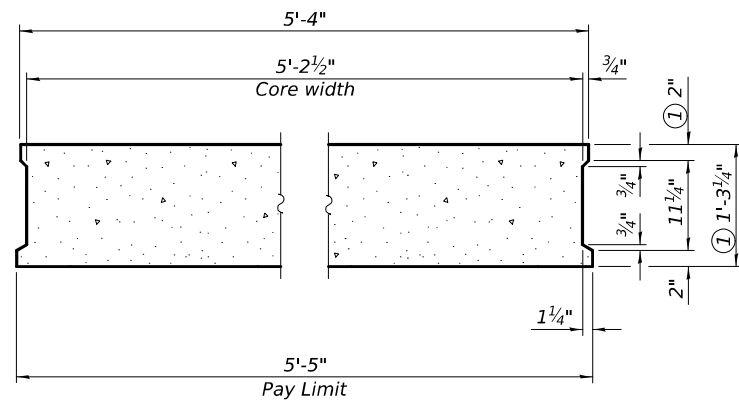


SECTION D-D
(Showing dimensions)

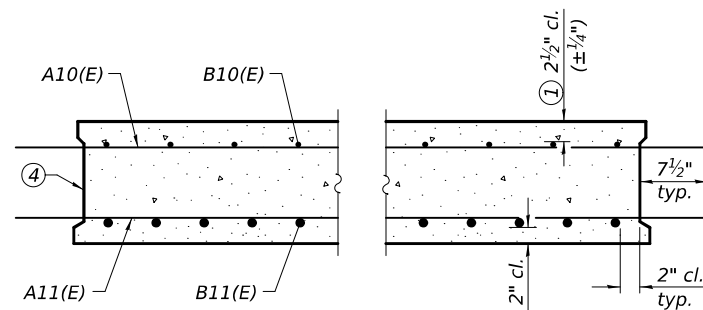

SECTION D-D
(Showing reinforcement)

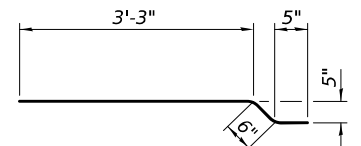

BAR B12(E)

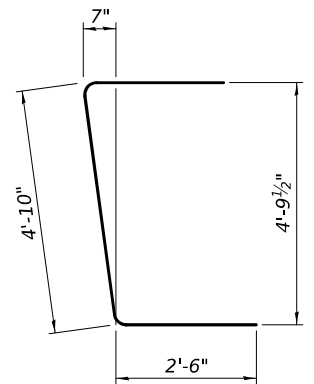

BAR U10(E)

BAR LIST
EACH INTERIOR BEAM
(For information only)

Bar	No.	Size	Length	Shape
A10(E)	56	#5	6'-6"	—
A11(E)	58	#8	6'-6"	—
B10(E)	9	#5	29'-2"	┐
B11(E)	11	#9	29'-7"	—
B12(E)	9	#5	4'-2"	┐
U10(E)	2	#5	9'-10"	┐

Bar list includes the maximum number of bars for either beam. Any extra bar(s) shall not be used.

(Sheet 3 of 6)

DESIGNED	-	RYAN P. NEGANGARD
CHECKED	-	DAVID H. RICHTER
DRAWN	-	DENNIS A. POP
CHECKED	-	R.P.N. / D.H.R.

EXAMINED		Mark Shuffin ENGINEER OF BRIDGE DESIGN
PASSED		Joey F. Schaff ENGINEER OF BRIDGES AND STRUCTURES


DATE	-	10/7/2025
REVISED	-	
REVISED	-	

STATE OF ILLINOIS
DEPARTMENT OF TRANSPORTATION


FULL DEPTH PRECAST BRIDGE APPROACH SLAB
STRUCTURE NO. 018-0068

SHEET 17 OF 41 SHEETS


F.A.S. RTE.	SECTION	COUNTY	TOTAL SHEETS	SHEET NO.
1707	(FXX-B)B	CUMBERLAND	80	45
CONTRACT NO. 74595				
ILLINOIS FED. AID PROJECT				

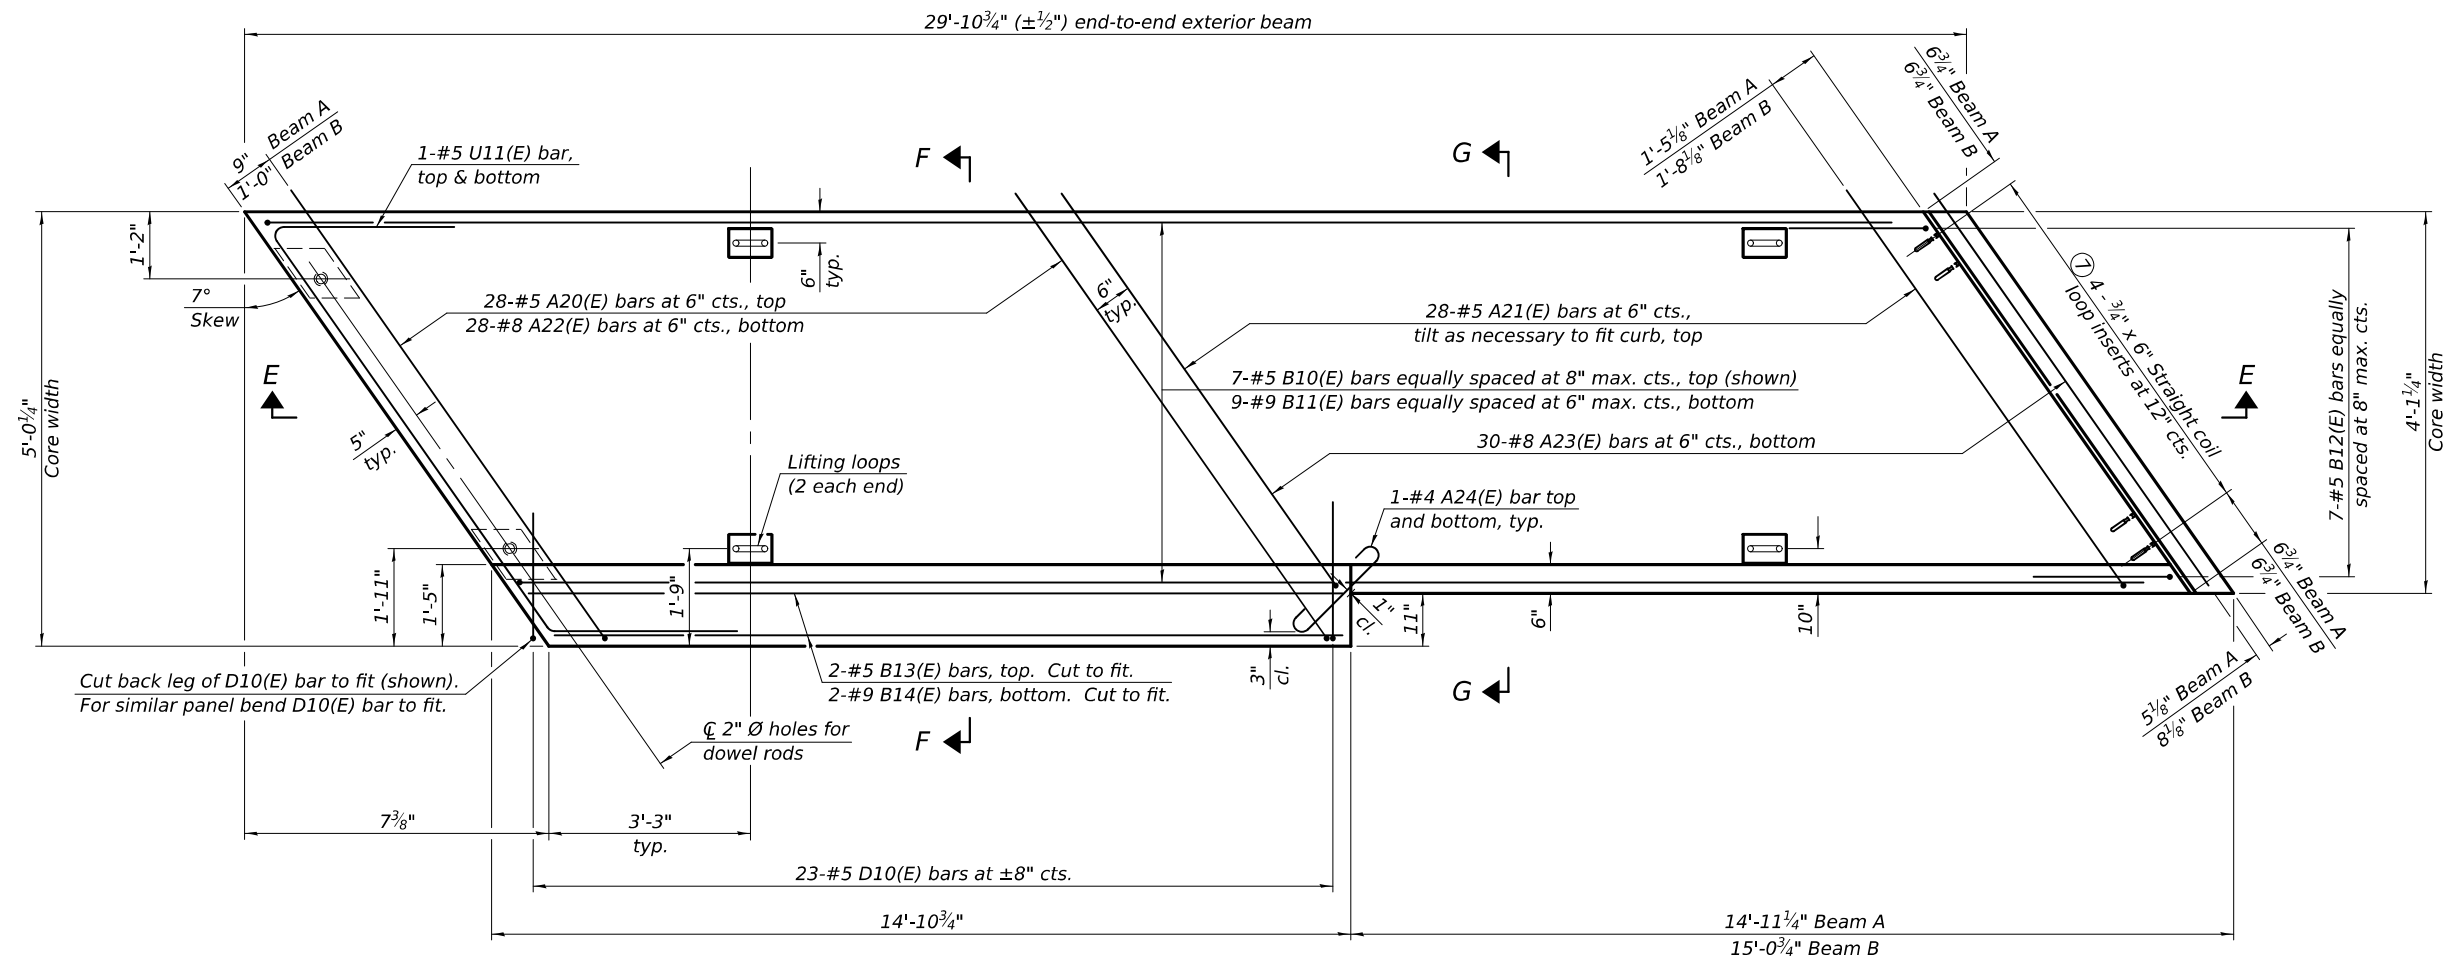


PLAN - EXTERIOR BEAM
(Beam B shown; Beam A similar
Flanges not shown in plan view for clarity.)

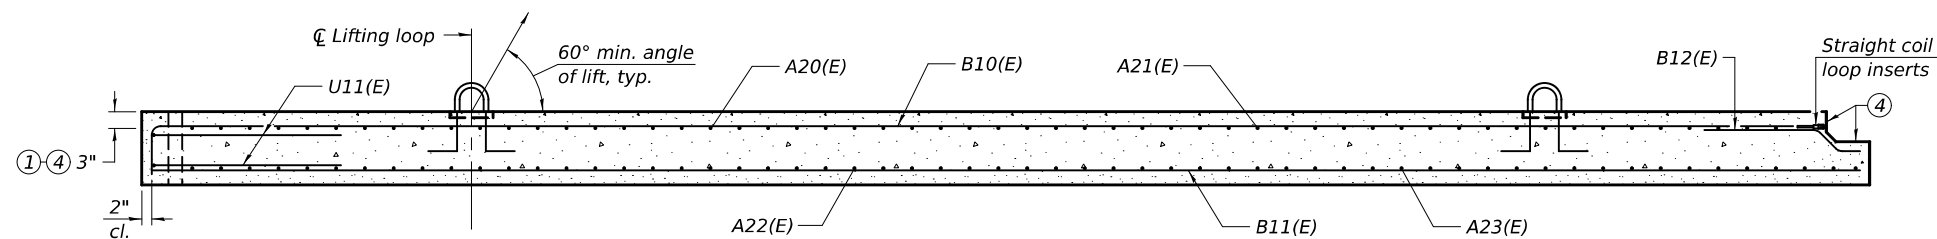


SECTION E-E

 

BAR A24(E)

 


BARS A20(E) & B10(E)

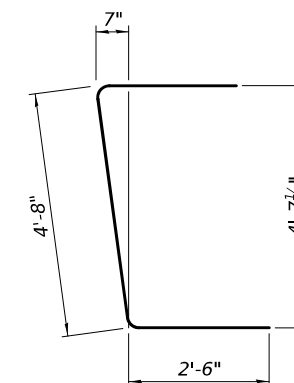

BAR U11(E)


(Sheet 4 of 6)

DESIGNED - RYAN P. NEGANGARD	EXAMINED  ENGINEER OF BRIDGE DESIGN PASSED  ENGINEER OF BRIDGES AND STRUCTURES	DATE - 10/7/2025	STATE OF ILLINOIS DEPARTMENT OF TRANSPORTATION	FULL DEPTH PRECAST BRIDGE APPROACH SLAB STRUCTURE NO. 018-0068	F.A.S. RTE.	SECTION	COUNTY	TOTAL SHEETS	SHEET NO.
CHECKED - DAVID H. RICHTER					1707	(FX-X-B)B	CUMBERLAND	80	46
DRAWN - DENNIS A. POP		REVISED -			CONTRACT NO. 74595				
CHECKED - R.P.N. / D.H.R.		REVISED -			SHEET 18 OF 41 SHEETS ILLINOIS FED. AID PROJECT				



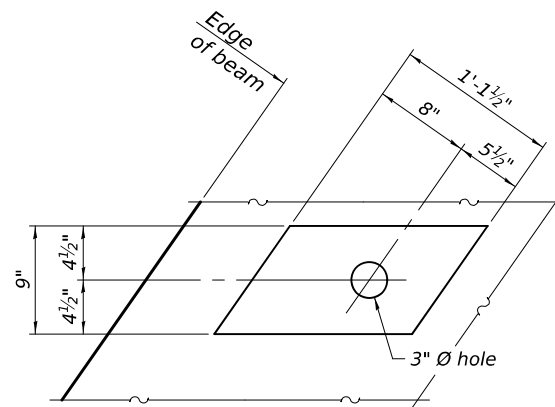


FABRIC BEARING PAD


(Bearing pads at fixed ends shall be 1/2" thick and bearing pads at expansion end shall be 3/4" thick. Omit holes for fabric bearing pads at approach slab footing end of beams. Expansion fabric bearing pad shall be bonded to the approach slab footing.)

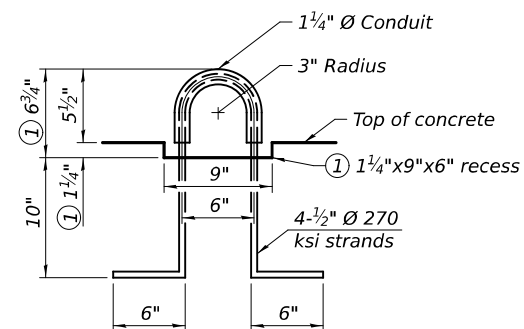


LIFTING LOOP DETAIL
(All lifting loops shall be recessed 1¼" minimum below the surface of the slab to allow for a minimum grout cover of 1" after maximum ¼" diamond grinding. Recess shall be filled with Ultra-High Performance Concrete (UHPC).)

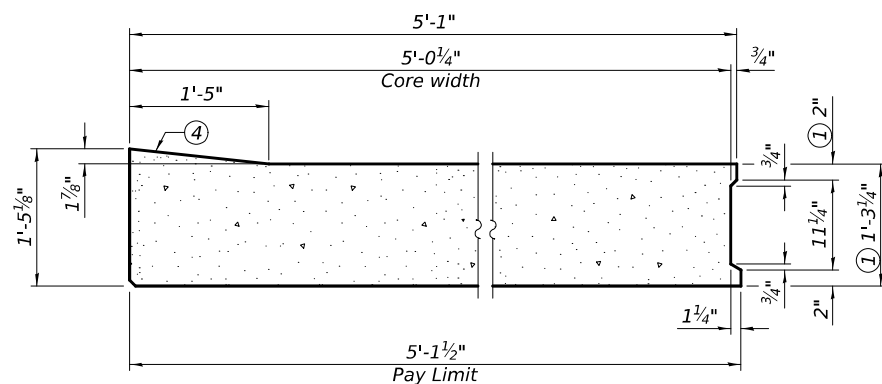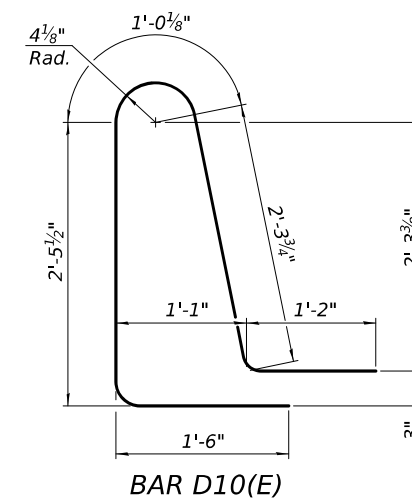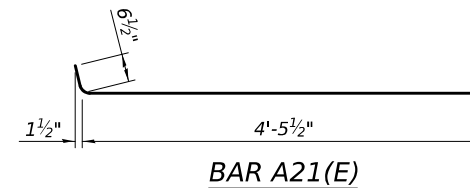


SECTION F-F
(Showing dimensions)

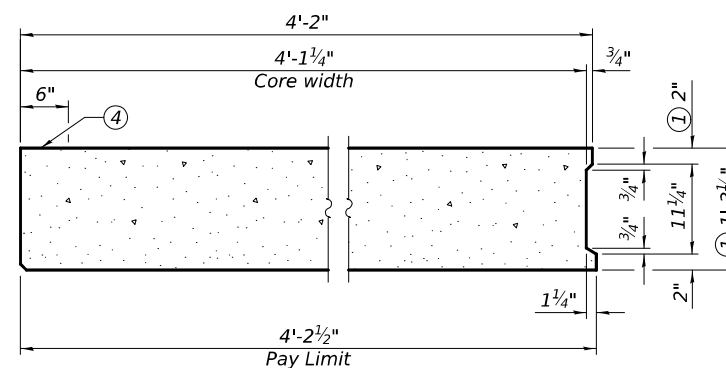

SECTION G-G
(Showing dimensions)

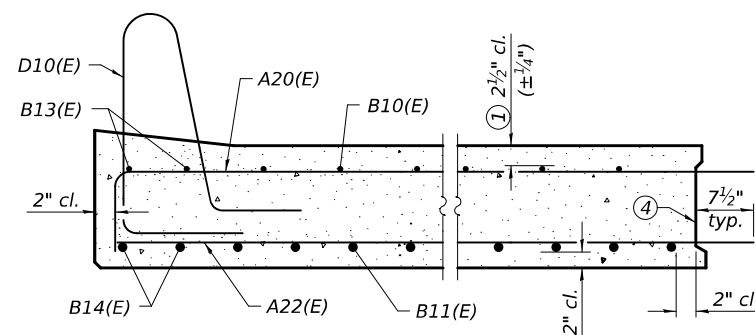

SECTION F-F
(Showing reinforcement)

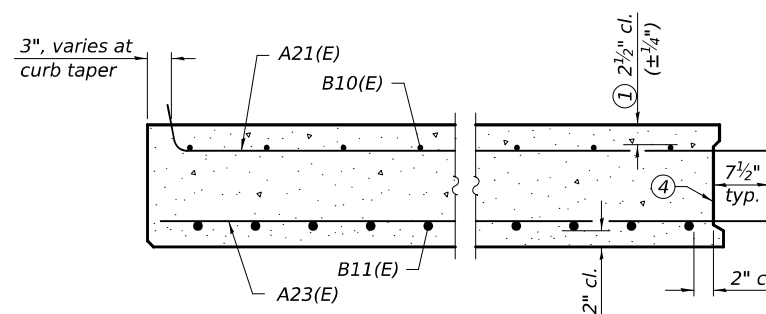

SECTION G-G
(Showing reinforcement)

BAR LIST
EACH EXTERIOR BEAM


Bar	No.	Size	Length	Shape
A20(E)	28	#5	6'-4"	
A21(E)	28	#5	5'-0"	
A22(E)	28	#8	5'-6"	
A23(E)	30	#8	4'-7"	
A24(E)	2	#4	3'-0"	
B10(E)	7	#5	29'-2"	
B11(E)	9	#9	29'-7"	
B12(E)	7	#5	4'-2"	
B13(E)	2	#5	14'-9"	
B14(E)	2	#9	14'-9"	
D10(E)	23	#5	8'-6"	
U11(E)	2	#5	9'-8"	

Bar list includes the maximum number of bars for either beam. Any extra bar(s) shall not be used.


(Sheet 5 of 6)

DESIGNED - RYAN P. NEGANGARD	EXAMINED  ENGINEER OF BRIDGE DESIGN PASSED  ENGINEER OF BRIDGES AND STRUCTURES	DATE - 10/7/2025	STATE OF ILLINOIS DEPARTMENT OF TRANSPORTATION	FULL DEPTH PRECAST BRIDGE APPROACH SLAB STRUCTURE NO. 018-0068	F.A.S. RTE.	SECTION	COUNTY	TOTAL SHEETS	SHEET NO.
CHECKED - DAVID H. RICHTER		REVISED -			1707	(FXX-B)B	CUMBERLAND	80	47
DRAWN - DENNIS A. POP		REVISED -			CONTRACT NO. 74595				
CHECKED - R.P.N. / D.H.R.		REVISED -			SHEET 19 OF 41 SHEETS				
10/7/2025 2:46:07 PM				ILLINOIS FED. AID PROJECT					


MODEL: 0180068-74595-020
FILE NAME: pw:///idiot-pw.bentley.com:FWIDOT/Documents/IDOT O ces/Bureau of Bridges and Structures/OBM Projects/0180068/CADData/Bridge/0180068-74595.dgn

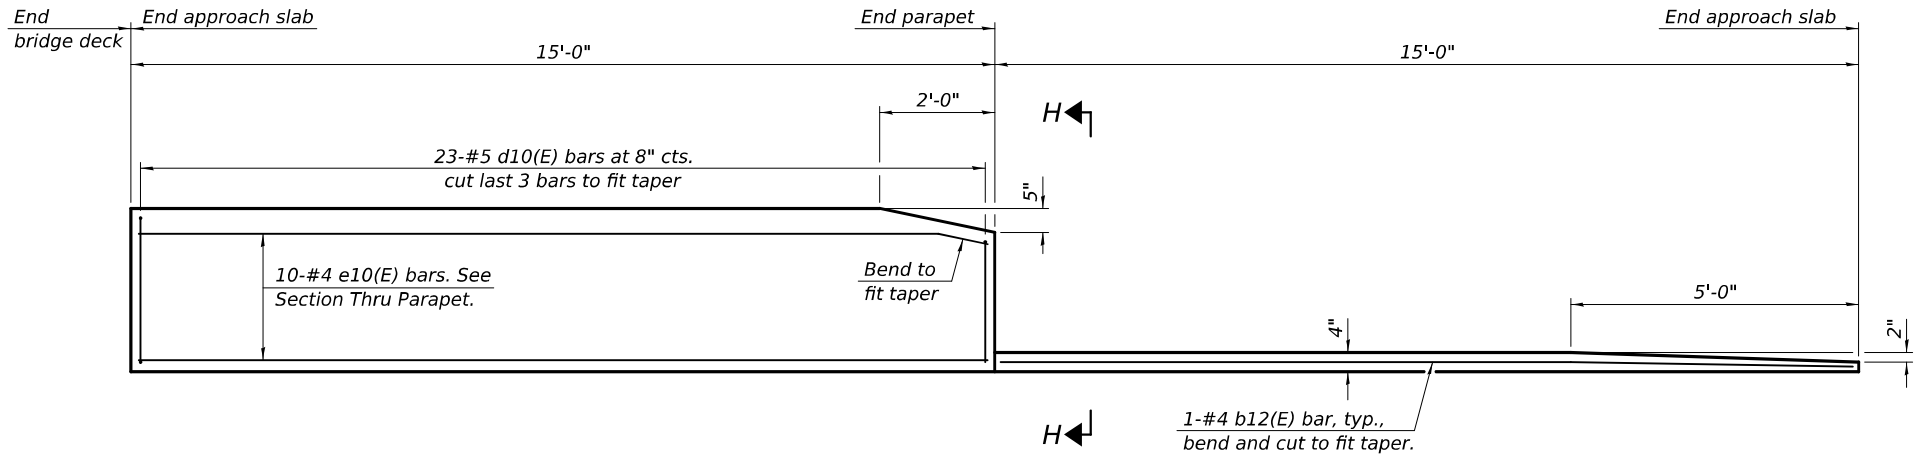



INSIDE ELEVATION OF PARAPET AND CURB

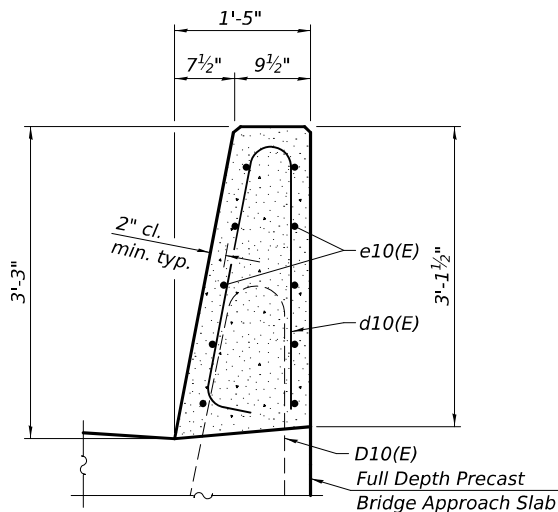

SECTION THRU PARAPET
(Bar D10(E) is cast in precast approach slab, bridge parapet shall be cast-in-place after UHPC has been adequately cured.)

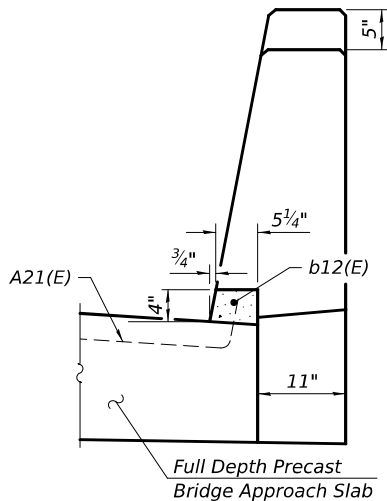

SECTION H-H

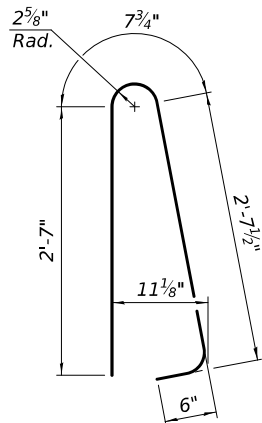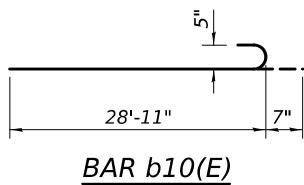

BAR d10(E)

Notes:
The Full Depth Precast Bridge Approach Slab shall be according to Section 504 of the Standard Specifications and shall be paid for at the contract unit price per square foot for Full Depth Precast Bridge Approach Slab. Cost includes reinforcement bars (epoxy coated), fabric adjusting shims, bearing pads, dowel rods, cellular polystyrene, grout, straight single coil loop inserts, and Ultra-High Performance Concrete.
Cast-in-place substitution or Precast Bridge Approach Slab substitution for Full Depth Precast Bridge Approach Slab is not allowed.
The beams shall be cast with PC concrete according to Section 504, 1020 and 1042 of the Standard Specifications. Self-Consolidating Concrete (SCC) may be used for interior beams. SCC may be used for monolithic casting of the exterior beams, subject to the approval of the Bureau of Bridges and Structures. Shop drawings for exterior beams using SCC shall include lifting and handling procedures accompanied with calculations sealed by a Structural Engineer.
After Full Depth Precast Bridge Approach Slabs have been erected, holes shall be drilled into abutment and anchor dowels placed. Dowel holes shall be filled with non-shrink grout to top of precast slab and cured according to Article 1020.13(a)(3) or 1020.13(a)(5) of the Standard Specifications for a minimum of 24 hours before casting the longitudinal joints.
Corrosion Inhibitor, per Article 1020.05(b) (10) and 1021.07 of the Standard Specifications, shall be used in the concrete for Full Depth Precast Bridge Approach Slab beams.
Two 1/8" fabric adjusting shims of the dimensions of the bearing pad shall be provided for each bearing pad location.
A minimum of two 1/2" Ø lifting pins shall be used to engage the lifting loops during handling.
The joint opening shall be adjusted for temperature per Article 520.04 of the Standard Specifications. However, since this detail is for jointless structures, the length of the bridge used to calculate the adjustment shall be equal to half the total bridge length plus the length of the bridge approach slab.
Compressive strength of precast concrete, f'c, shall be 5000 psi.
Compressive strength of precast concrete before lifting, f'ci, shall be 4000 psi.
Minimum compressive strength of Ultra-High Performance Concrete, f'c, shall be 14000 psi.
The bridge approach footing maximum applied service bearing pressure Qmax = 2.0 ksf.
For Granular Backfill for Structures and drainage treatment details, see sheet 2 of 41.
Parapet, curb, and expansion joint blockout concrete shall be cast-in-place and be paid for as Concrete Superstructures.
Approach footing concrete shall be paid for as Concrete Structures.
Cost of excavation for approach footing included with Concrete Structures.
The strip seal shall extend 6" beyond the edge of the approach slab on each end.

TWO APPROACHES
BILL OF MATERIALS

Bar	No.	Size	Length	Shape
a10(E)	4	#5	32'-11"	—
b10(E)	10	#5	29'-6"	—
b11(E)	10	#9	29'-8"	—
b12(E)	4	#4	14'-9"	—
d10(E)	92	#5	6'-5"	—
e10(E)	40	#4	14'-8"	—
t10(E)	136	#4	9'-9"	—
w10(E)	80	#5	32'-11"	—
Concrete Structures			Cu. Yd.	20.5
Concrete Superstructure			Cu. Yd.	9.1
Reinforcement Bars, Epoxy Coated			Pound	6130
Full Depth Precast Bridge Approach Slab			Sq. Ft.	1853

(Sheet 6 of 6)

DESIGNED -	RYAN P. NEGANGARD
CHECKED -	DAVID H. RICHTER
DRAWN -	DENNIS A. POP
CHECKED -	R.P.N. / D.H.R.

EXAMINED	<i>Mark Shuffin</i> ENGINEER OF BRIDGE DESIGN
PASSED	<i>Joey F. Schaff</i> ENGINEER OF BRIDGES AND STRUCTURES

DATE -	10/7/2025
REVISED -	
REVISED -	


STATE OF ILLINOIS
DEPARTMENT OF TRANSPORTATION

FULL DEPTH PRECAST BRIDGE APPROACH SLAB
STRUCTURE NO. 018-0068


SHEET 20 OF 41 SHEETS

F.A.S. RTE.	SECTION	COUNTY	TOTAL SHEETS	SHEET NO.
1707	(FXX-B)B	CUMBERLAND	80	48
CONTRACT NO. 74595				
ILLINOIS FED. AID PROJECT				

10/7/2025 2:46:41 PM

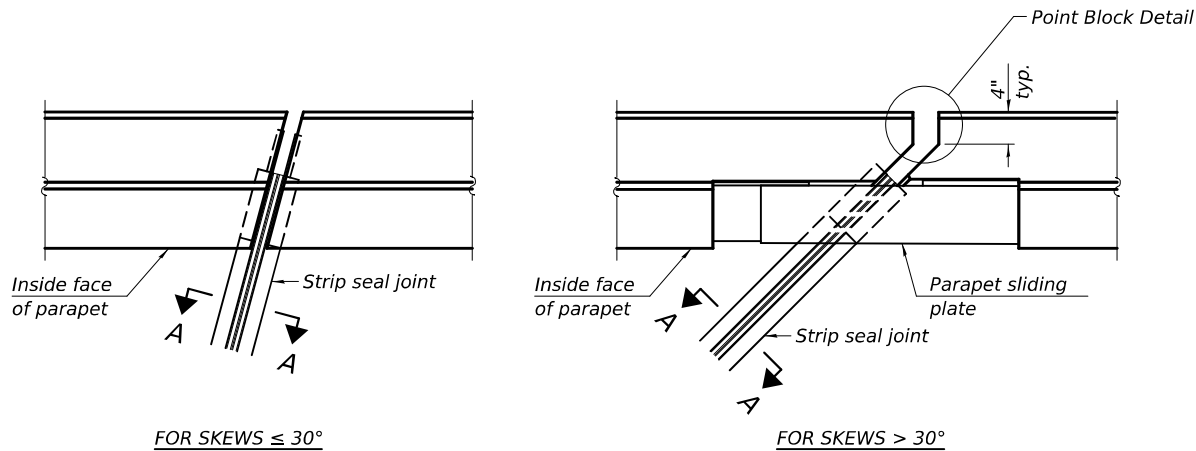


PLAN AT PARAPET

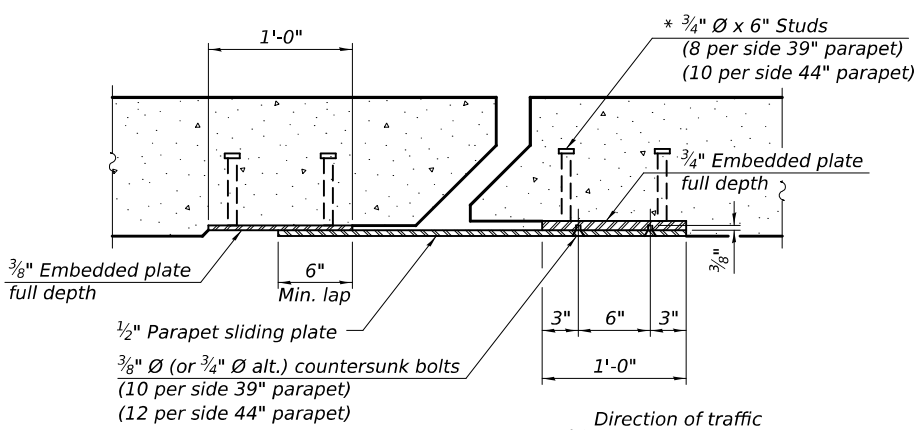


SECTION B-B

($\frac{3}{4}$ " $\varnothing$ countersunk bolts extending into concrete shall have hex nuts tack welded to the back of the embedded plates with end caps provided.)

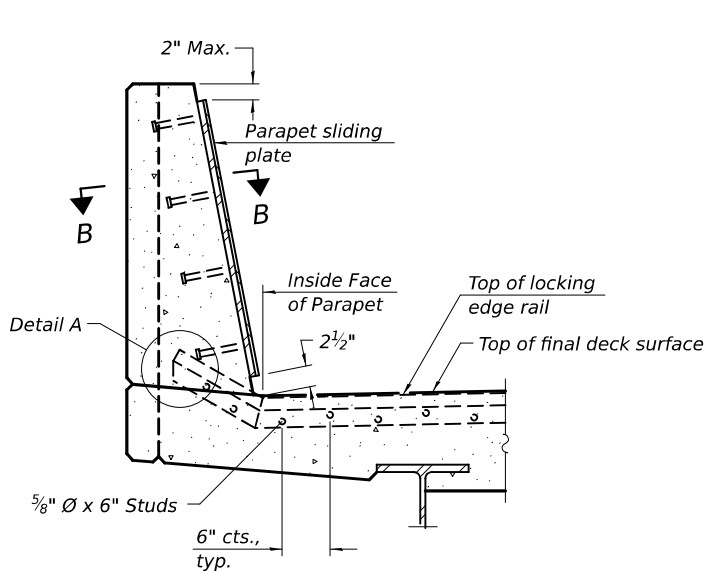


SECTION AT PARAPET

(Skews > 30° shown. Skews ≤ 30° similar except as shown in plan view.)

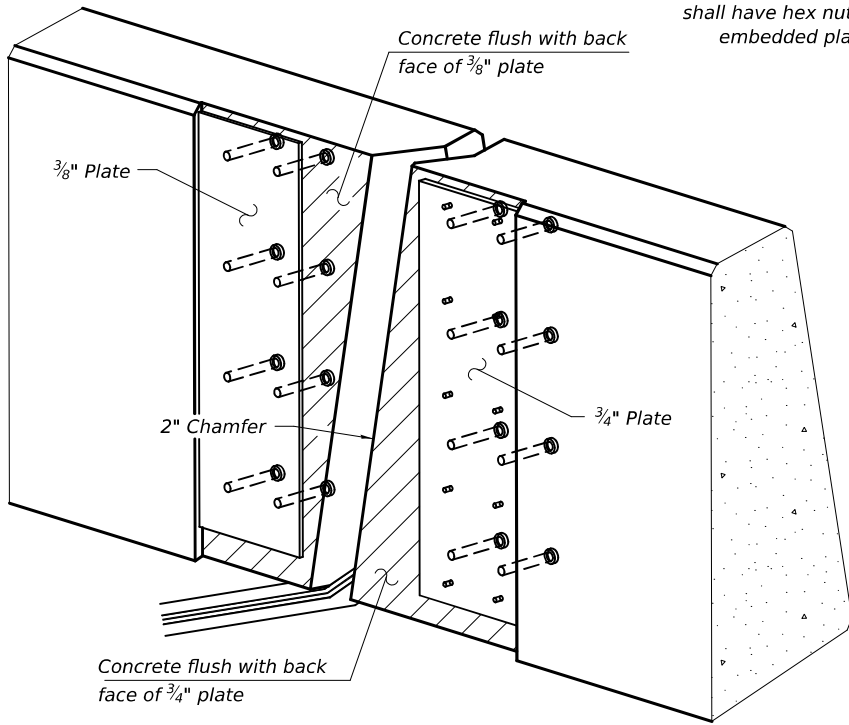


TRIMETRIC VIEW

(Showing embedded plates only)

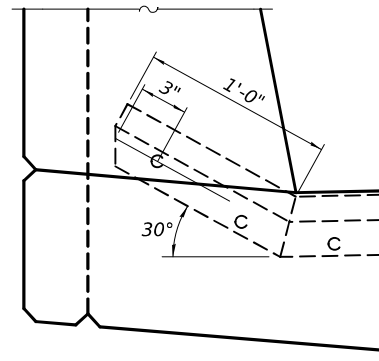

DETAIL A

(Kick-up at parapet locations shown. See sheet of for kick-up at curb locations.)

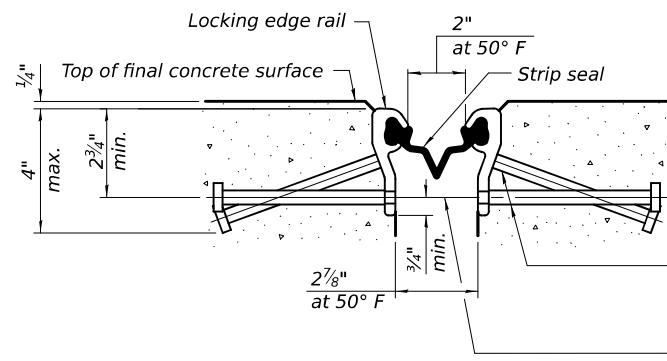


SHOWING ROLLED RAIL JOINT

* $\frac{5}{8}$ " $\varnothing$ x 6" studs @ 6" cts. (alternate angled/bent studs with horizontal studs)


$\frac{3}{8}$ " $\varnothing$ threaded rods in $\frac{7}{16}$ " $\varnothing$ holes at 4'-0" $\pm$ cts. for holding the proper joint opening based on the temperature during the deck pour. Place to miss studs. All rods shall be burned, or sawed off flush with the plates after concrete is set.

SECTION A-A


* Granular or solid flux filled headed studs conforming to Article 1006.32 of the Std. Specs., automatically end welded.

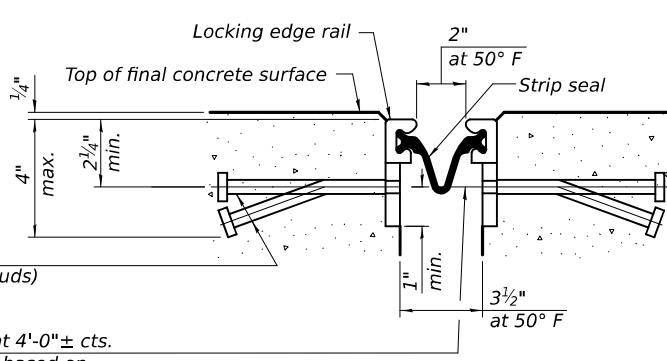

SHOWING WELDED RAIL JOINT

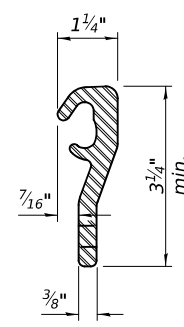


ROLLED (EXTRUDED) RAIL

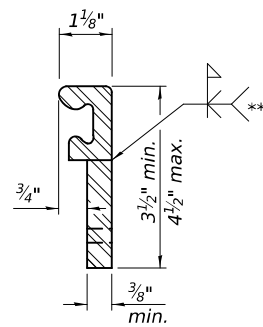

WELDED RAIL

LOCKING EDGE RAILS

** Back gouge not required if complete joint penetration is verified by mock-up.

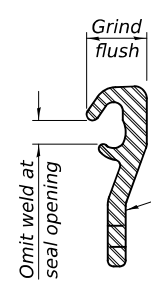

LOCKING EDGE RAIL SPLICE

The inside of the locking edge rail groove shall be free of weld residue. Rolled rail shown, welded rail similar.

BILL OF MATERIAL

Item	Unit	Total
Preformed Joint Strip Seal	Foot	68

EJ-SS

4-4-2025

DESIGNED -	RYAN P. NEGANGARD
CHECKED -	DAVID H. RICHTER
DRAWN -	DENNIS A. POP
CHECKED -	R.P.N. / D.H.R.

EXAMINED	 ENGINEER OF BRIDGE DESIGN
PASSED	 ENGINEER OF BRIDGES AND STRUCTURES

DATE -	10/7/2025
REVISED -	
REVISED -	


STATE OF ILLINOIS
DEPARTMENT OF TRANSPORTATION

PREFORMED JOINT STRIP SEAL
STRUCTURE NO. 018-0068

SHEET 21 OF 41 SHEETS


F.A.S. RTE.	SECTION	COUNTY	TOTAL SHEETS	SHEET NO.
1707	(FXX-B)B	CUMBERLAND	80	49
CONTRACT NO. 74595				
ILLINOIS FED. AID PROJECT				

MODEL: 0180068-74595-021
FILE NAME: pw:///idiot-pw.bentley.com:FWIDOT/Documents/IDOT O ces/Bureau of Bridges and Structures/OBM Projects/0180068/CADDData/Bridge/0180068-74595.dgn
10/7/2025 2:47:23 PM

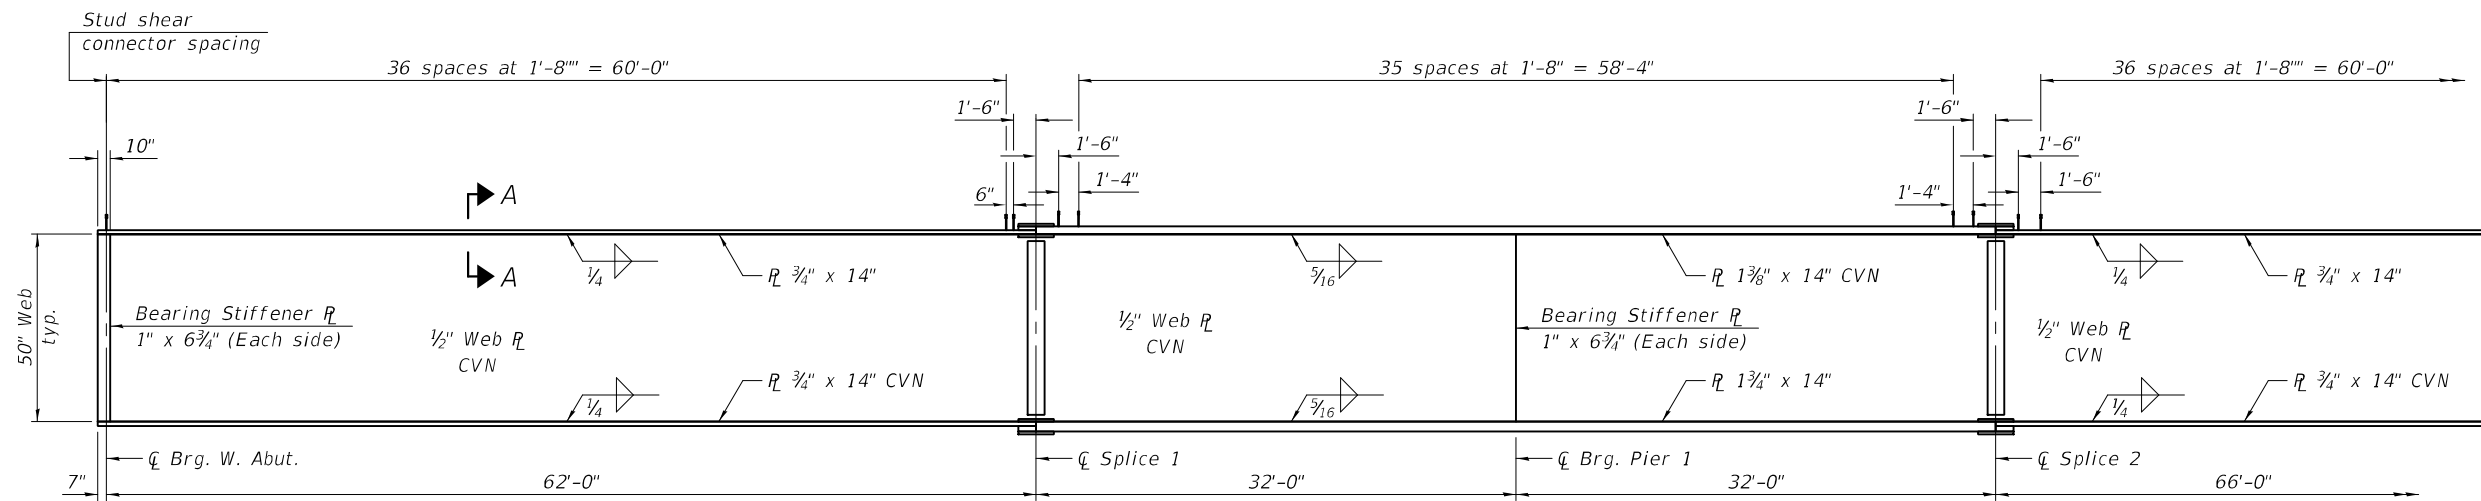


GIRDER ELEVATION

Note:
See sheet 24 of 41 for additional
notes and details.

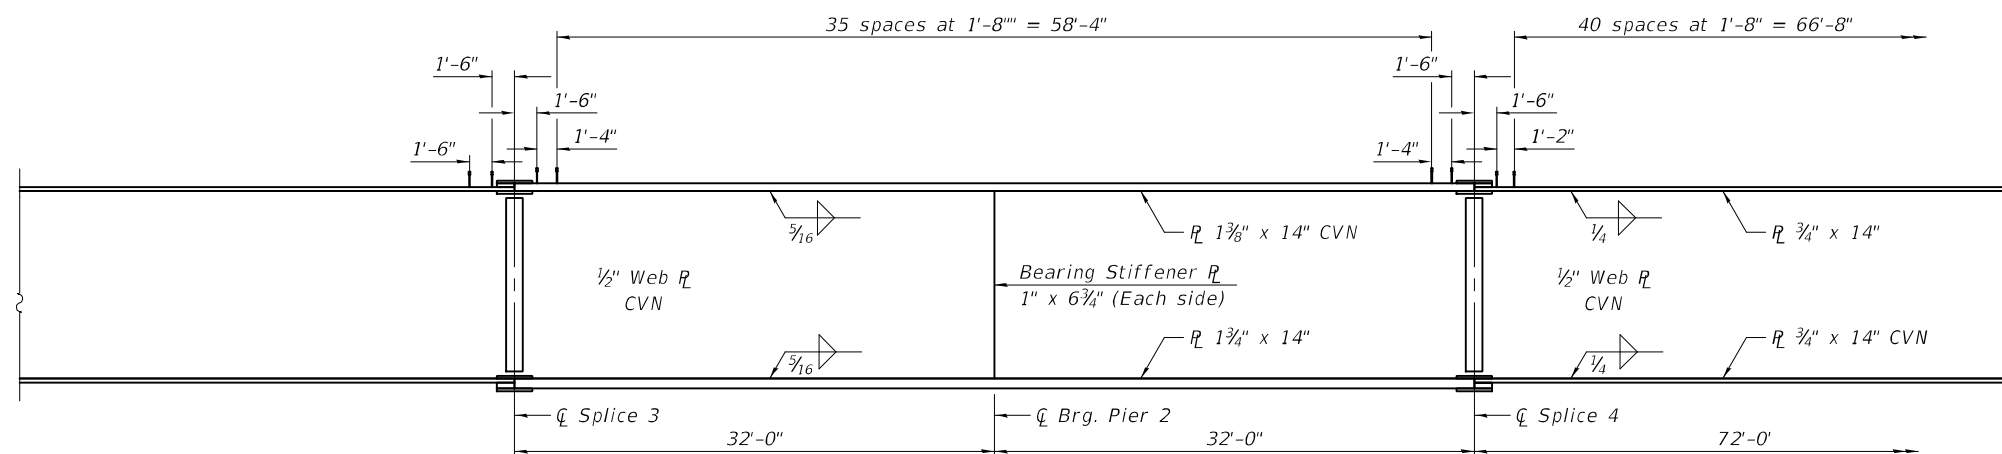

GIRDER ELEVATION

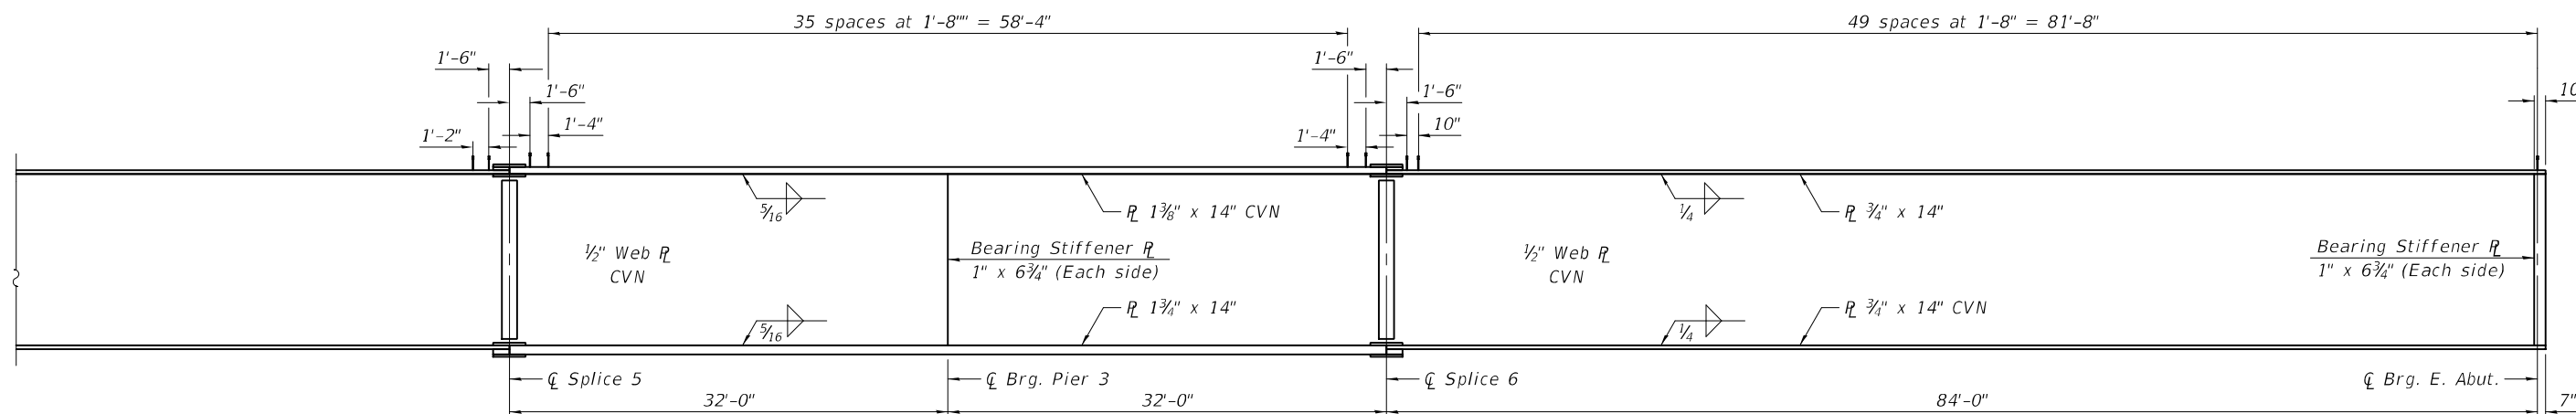

GIRDER ELEVATION

MODEL: 0180068-74595-023
FILE NAME: pw:\idol-pw\benley.com\FWIDOT\Documents\IDOT Offices\Bureau of Bridges and Structures\Projects\0180068\CADD Plans\0180068-74595.dgn
10/8/2025 7:13:09 AM

DESIGNED	-	RYAN P. NEGANGARD
CHECKED	-	DAVID H. RICHTER
DRAWN	-	DENNIS A. POP
CHECKED	-	R.P.N. / D.H.R.

EXAMINED
PASSED

Mark Shuffin
ENGINEER OF BRIDGE DESIGN
Joey F. Schaff
ENGINEER OF BRIDGES AND STRUCTURES

DATE	-	10/7/2025
REVISED	-	
REVISED	-	


STATE OF ILLINOIS
DEPARTMENT OF TRANSPORTATION

STRUCTURAL STEEL DETAILS
STRUCTURE NO. 018-0068


SHEET 23 OF 41 SHEETS

F.A.S. RTE.	SECTION	COUNTY	TOTAL SHEETS	SHEET NO.
1707	(FXX-B)B	CUMBERLAND	80	51
CONTRACT NO. 74595				
ILLINOIS FED. RD PROJECT				


MODEL: 0180068-74595-024
FILE NAME: pw:\idiot-projects\Bentley.com\FWIDOT\Documents\IDOT Offices\Bureau of Bridges and Structures\Projects\0180068\CADD Plans\0180068-74595.dgn
10/8/2025 7:13:47 AM

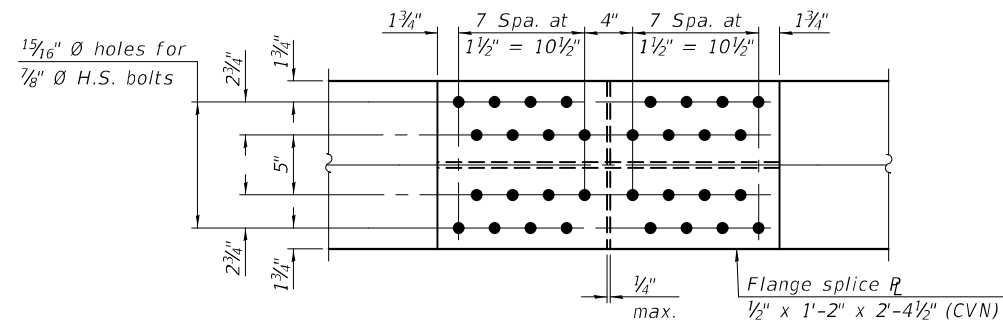


TOP and BOTTOM PLAN
(Outside Plate)

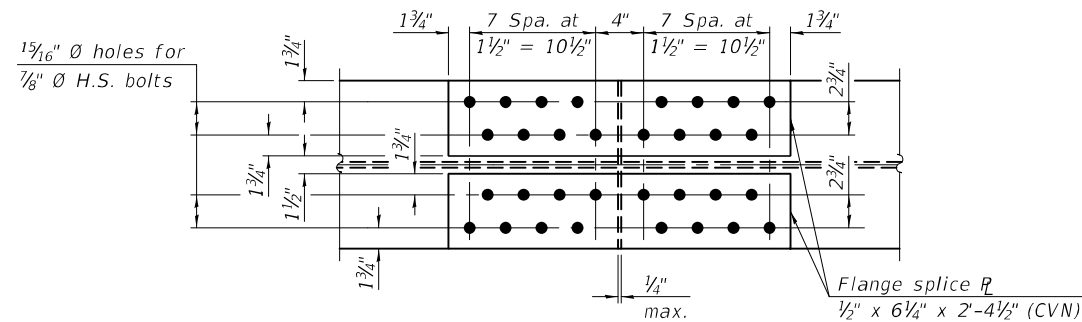


TOP and BOTTOM PLAN
(Inside Plate)

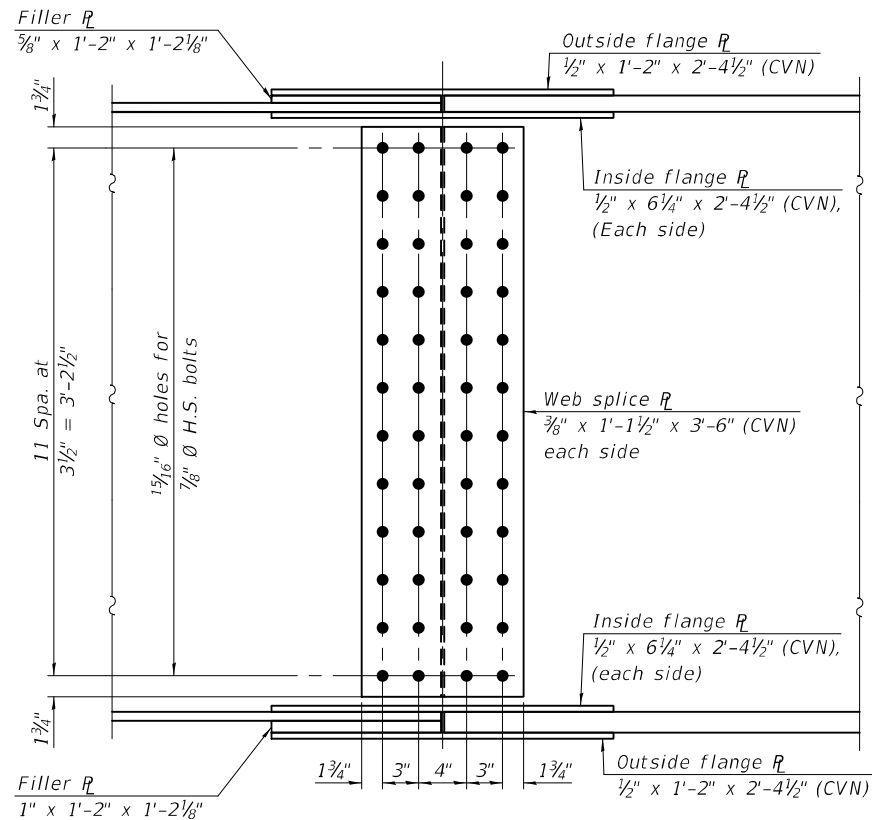

ELEVATION
SPLICE DETAILS
(36 Required)

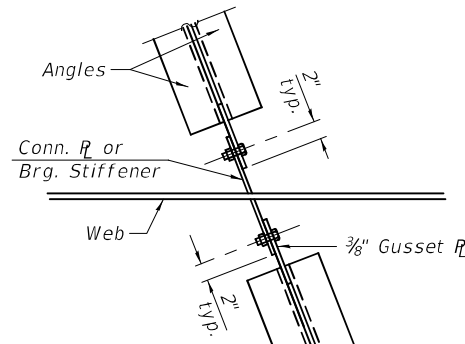

DETAIL A

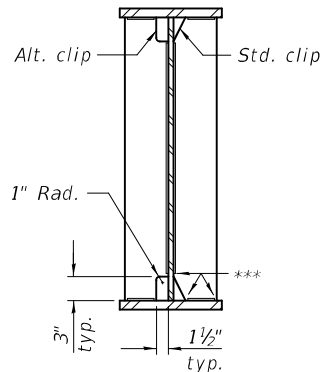

WELD LIMITS & CLIP DETAILS


*** Stop welds 1/4" (1/8"±) from edges as shown, typ.

Notes:

All cross frames shall be installed as steel is erected and secured with erection pins and bolts except as otherwise noted. Individual cross frames at supports may be temporarily disconnected to install bearing anchor rods.


Load carrying components designated "CVN" shall conform to the Charpy-V-Notch Impact Energy Requirement, Zone 2.

All plate girder flanges, webs, bearing stiffeners and splice plates, except filler plates, shall be AASHTO M270, Grade 50.

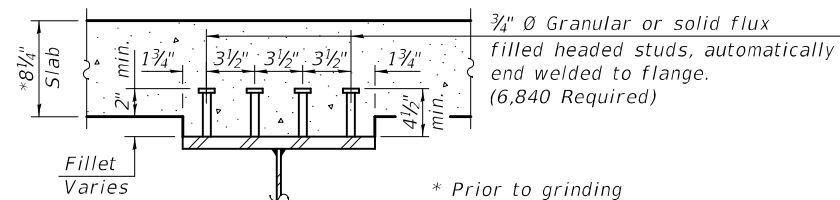


SECTION A-A

* Prior to grinding

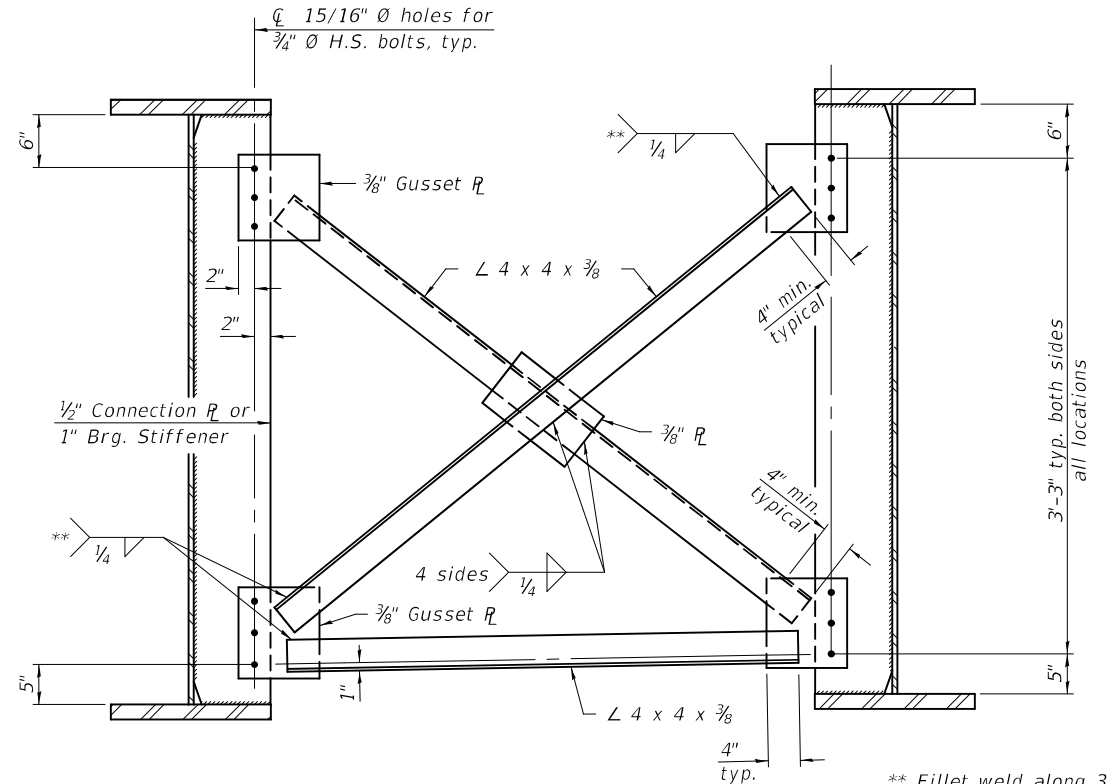


INTERIOR CROSS FRAME CF
(145 Required)


** Fillet weld along 3 sides on one face of gusset, typ.

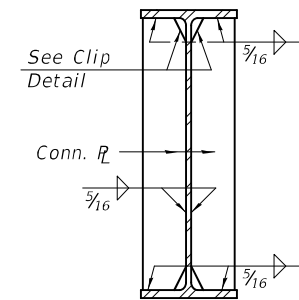

CONNECTION PLATE
DETAIL

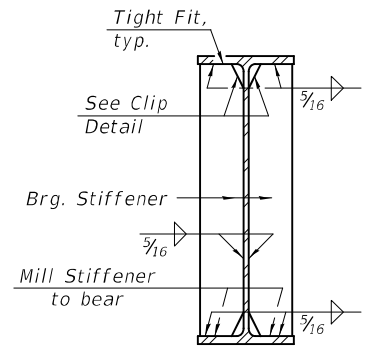

BEARING STIFFENER
DETAIL

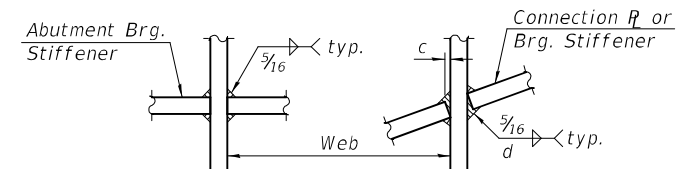

WEB WELD DETAIL
 $d = \frac{5}{16} + c$

DESIGNED	-	RYAN P. NEGANGARD
CHECKED	-	DAVID H. RICHTER
DRAWN	-	DENNIS A. POP
CHECKED	-	R.P.N. / D.H.R.

EXAMINED	-	Mark Shaffer
PASSED	-	James F. Shaffer

ENGINEER OF BRIDGE DESIGN
ENGINEER OF BRIDGES AND STRUCTURES

DATE	-	10/7/2025
REVISED	-	
REVISED	-	

STATE OF ILLINOIS
DEPARTMENT OF TRANSPORTATION

STRUCTURAL STEEL DETAILS
STRUCTURE NO. 018-0068

SHEET 24 OF 41 SHEETS

F.A.S. RTE.	SECTION	COUNTY	TOTAL SHEETS	SHEET NO.
1707	(FXX-B)B	CUMBERLAND	80	52
CONTRACT NO. 74595				
ILLINOIS FED. RD PROJECT				

MODEL: 0180068-74595-025
FILE NAME: pw:\lido-gpw\benley.com\FWIDOT\Documents\IDOT Offices\Bureau of Bridges and Structures\Projects\0180068\CADD Plans\0180068-74595.dgn

GIRDER REACTION TABLE					
	W. Abut.	Pier 1	Pier 2	Pier 3	E. Abut.
LLDF	0.664	0.664	0.664	0.664	0.664
OCF	1.025	-	-	-	1.027
R _{DC1}	(k) 26.1	109.1	114.6	123.9	34.5
R _{DC2}	(k) 5.6	22.0	23.2	25.1	7.4
R _{DW}	(k) 9.5	37.1	39.3	42.4	12.5
R _ℓ	(k) 62.5	125.6	131.9	133.6	66.7
R _{IM}	(k) 14.1	23.6	24.3	24.5	14.5
R _{Total} (Strength I)(Impact)	(k) 187.9	480.6	504.6	526.5	213.2
R _{Total} (Strength I)(No Impact)	(k) 163.3	439.3	462.0	483.7	187.9

INTERIOR GIRDER MOMENT TABLE							
	0.4 Span 1	Pier 1	0.5 Span 2	Pier 2	0.5 Span 3	Pier 3	0.6 Span 4
I _s	(in ⁴) 18731	34040	18731	34040	18731	34040	18731
I _c (n)	(in ⁴) 46075	74641	46075	74641	46075	74641	46075
I _c (3n)	(in ⁴) 34333	54930	34333	54930	34333	54930	34333
I _c (cr)	(in ⁴) -	40031	-	40031	-	40031	-
S _s	(in ³) 727	1377	727	1377	727	1377	727
S _c (n)	(in ³) 1025	1762	1025	1762	1025	1762	1025
S _c (3n)	(in ³) 934	1624	934	1624	934	1624	934
S _c (cr)	(in ³) -	1463	-	1463	-	1463	-
S _x	(in ³) 968	1440	956	1437	958	1434	924
DC1	(k/ft) 0.822	0.910	0.822	0.910	0.822	0.910	0.822
M _{DC1}	(k) 400.3	1223.3	482.8	1374.2	469.3	1578.3	714.0
DC2	(k/ft) 0.175	0.175	0.175	0.175	0.175	0.175	0.175
M _{DC2}	(k) 87.1	246.1	106.6	280.1	104.9	319.3	154.8
DW	(k/ft) 0.296	0.296	0.296	0.296	0.296	0.296	0.296
M _{DW}	(k) 147.4	416.3	180.3	473.7	177.5	540.1	261.9
LLDF	0.507	0.489	0.471	0.468	0.465	0.472	0.479
M _{ℓ + IM}	(k) 1079.5	1460.2	1114.1	1574.8	1169.3	1614.6	1308.9
f _ℓ (Strength I)	(ksi) 0	0	0	0	0	0	0
M _u + 1/3 f _ℓ S _x	(k) 2719	5017	2957	5534	3030	6008	3769
φ _f M _n	(k) 5070	6597	5008	6581	5018	6556	4837
f _s DC1	(ksi) 6.61	10.66	7.97	11.98	7.75	13.75	11.79
f _s DC2	(ksi) 1.12	2.02	1.37	2.30	1.35	2.62	1.99
f _s DW	(ksi) 1.89	3.41	2.32	3.89	2.28	4.43	3.36
f _s (ℓ + IM)	(ksi) 12.64	11.98	13.04	12.92	13.69	13.24	15.32
f _ℓ (Service II)	(ksi) 0	0	0	0	0	0	0
f _s + f _ℓ /2 (Service II)	(ksi) 26.05	31.66	28.61	34.95	29.17	38.02	37.06
Service II Resistance	(ksi) 47.50	47.50	47.50	47.50	47.50	47.50	47.50
f _s + f _ℓ /3 (Strength I)	(ksi) -	-	-	-	-	-	-
φ _r F _n	(ksi) -	-	-	-	-	-	-
V _r	(k) 30.2	33.4	23.5	33.1	23.7	32.6	30.6

- I_s, S_s : Non-composite moment of inertia and section modulus of the steel section used for computing f_s(Total-Strength I, and Service II) due to non-composite dead loads (in.⁴ and in.³).
- I_c(n), S_c(n): Composite moment of inertia and section modulus of the steel and deck based upon the modular ratio, "n", used for computing f_s(Total-Strength I, and Service II) in uncracked sections due to short-term composite live loads (in.⁴ and in.³).
- I_c(3n), S_c(3n): Composite moment of inertia and section modulus of the steel and deck based upon 3 times the modular ratio, "3n", used for computing f_s(Total-Strength I, and Service II) in uncracked sections, due to long-term composite (superimposed) dead loads (in.⁴ and in.³).
- I_c(cr), S_c(cr): Composite moment of inertia and section modulus of the steel and longitudinal deck reinforcement, used for computing f_s (Total-Strength I and Service II) in cracked sections, due to both short-term composite live loads and long-term composite (superimposed) dead loads (in.⁴ and in.³).
- S_x : Section modulus about the major axis of a section to the controlling flange, tension or compression, taken as yield moment with respect to the controlling flange over the yield strength of the controlling flange (in.³).
- DC1: Un-factored non-composite dead load (kips/ft.).
- M_{DC1} : Un-factored moment due to non-composite dead load (kip-ft.).
- DC2: Un-factored long-term composite (superimposed excluding future wearing surface) dead load (kips/ft.).
- M_{DC2} : Un-factored moment due to long-term composite (superimposed excluding future wearing surface) dead load (kip-ft.).
- DW: Un-factored long-term composite (superimposed future wearing surface only) dead load (kips/ft.).
- M_{DW} : Un-factored moment due to long-term composite (superimposed future wearing surface only) dead load (kip-ft.).
- LLDF: Live Load Distribution Factor for moment and shear computed according to Article 4.6.2.2 and further IDOT provisions.
- M_{ℓ + IM} : Un-factored live load moment plus dynamic load allowance (impact) (kip-ft.).
- M_u : Strength I load combination of factored design moments (kip-ft.). 1.25 (M_{DC1} + M_{DC2}) + 1.5 M_{DW} + 1.75 M_{ℓ + IM}
- f_ℓ : Factored calculated flange lateral bending stress as calculated using Article 6.10.1.6 and as further simplified by IDOT provisions (ksi).
- φ_rM_n: Factored nominal flexural resistance of the section determined as specified in Article 6.10.7.1 or A6 as applicable (kip-ft.).


- f_s DC1: Un-factored stress at edge of flange for controlling steel flange due to vertical non-composite dead loads as calculated below (ksi).
M_{DC1} / S_s
- f_s DC2: Un-factored stress at edge of flange for controlling steel flange due to vertical composite dead loads as calculated below (ksi).
M_{DC2} / S_c(3n) or M_{DC2} / S_c(cr) as applicable.
- f_s DW: Un-factored stress at edge of flange for controlling steel flange due to vertical composite future wearing surface loads as calculated below (ksi).
M_{DW} / S_c(3n) or M_{DW} / S_c(cr) as applicable.
- f_s (ℓ + IM): Un-factored stress at edge of flange for controlling steel flange due to vertical composite live load plus impact loads as calculated below (ksi).
M_{ℓ + IM} / S_c(n) or M_{ℓ + IM} / S_c(cr) as applicable.
- f_s + f_ℓ/2 (Service II): Sum of stresses as computed below (ksi).
f_s DC1 + f_s DC2 + f_s DW + 1.3 f_s (ℓ + IM) + f_ℓ/2
- Service II Resistance: Composite (0.95R_nF_{yf}) or noncomposite (0.80R_nF_{yf}) stress capacity according to Article 6.10.4.2 (ksi).
- f_s + f_ℓ/3 (Strength I): Sum of stresses as computed below on non-compact sections (ksi).
1.25 (f_s DC1 + f_s DC2) + 1.5 f_s DW + 1.75 f_s (ℓ + IM) + f_ℓ/3
- φ_rF_n : Factored nominal flexural resistance of the section as specified in Article 6.10.7.2 or 6.10.8 as applicable (ksi).
- V_r: Maximum factored shear range in span computed according to Article 6.10.10.
- OCF: Obtuse Correction Factor according to Article 4.6.2.2.3c or as further simplified by IDOT provisions.
- R_{DC1} : Un-factored reaction due to non-composite dead load (kip).
- R_{DC2} : Un-factored reaction due to long-term composite (superimposed excluding future wearing surface) dead load (kip).
- R_{DW} : Un-factored reaction due to long-term composite (superimposed future wearing surface only) dead load (kip).
- R_ℓ : Un-factored live load reaction (kip).
- R_{IM} : Un-factored dynamic load allowance (impact) (kip).
- R_{Total} (Strength I)(Impact): Strength I load combination of factored design reactions (kip).
1.25 (R_{DC1} + R_{DC2}) + 1.5R_{DW} + 1.75 (R_ℓ + R_{IM})
- R_{Total} (Strength I)(No Impact): Strength I load combination of factored design reactions, not including dynamic load allowance (Impact) (kip).
1.25 (R_{DC1} + R_{DC2}) + 1.5R_{DW} + 1.75 (R_ℓ)

Note:
M_ℓ and R_ℓ include the effects of centrifugal force and superelevation.

*TOP OF WEB ELEVATIONS

Location	℄ Brg. W. Abut.	℄ Splice 1	℄ Brg. Pier 1	℄ Splice 2	℄ Splice 3	℄ Brg. Pier 2	℄ Splice 4	℄ Splice 5	℄ Brg. Pier 3	℄ Splice 6	℄ Brg. E. Abut.
Girder 1	546.59	545.38	544.81	544.24	543.01	542.42	541.83	540.49	539.93	539.37	537.86
Girder 2	546.68	545.46	544.90	544.33	543.10	542.51	541.92	540.58	540.02	539.46	537.95
Girder 3	546.76	545.54	544.97	544.40	543.18	542.59	542.00	540.65	540.09	539.53	538.03
Girder 4	546.74	545.53	544.96	544.39	543.16	542.57	541.98	540.64	540.08	539.52	538.01
Girder 5	546.64	545.42	544.86	544.29	543.06	542.47	541.88	540.54	539.98	539.42	537.91
Girder 6	546.53	545.31	544.74	544.17	542.94	542.35	541.77	540.42	539.86	539.30	537.80


* For fabrication use only.

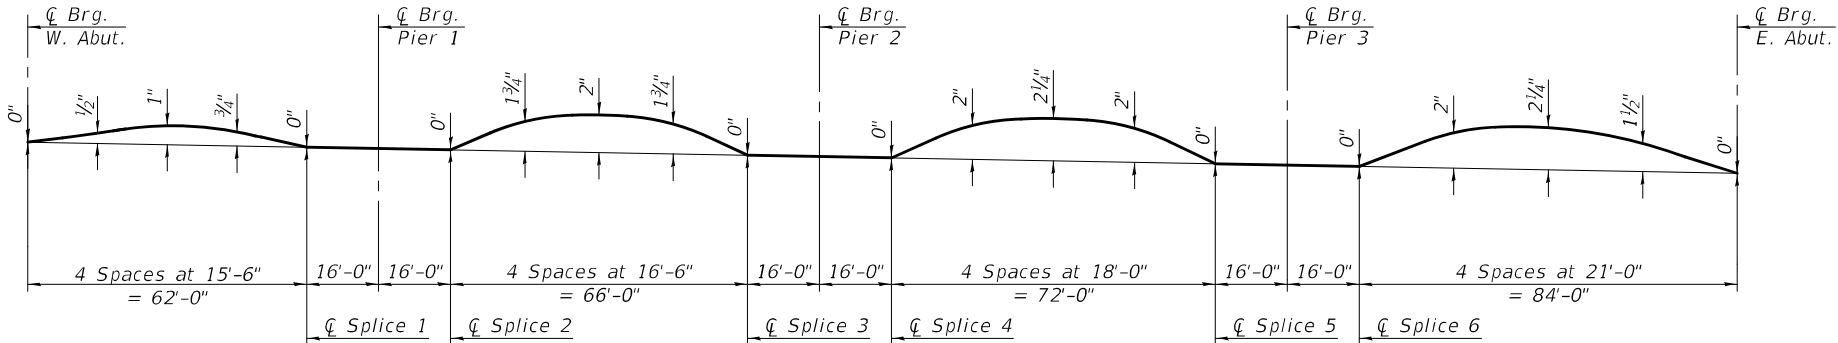


CAMBER DIAGRAM

DESIGNED - RYAN P. NEGANGARD	EXAMINED	DATE - 10/7/2025	STATE OF ILLINOIS DEPARTMENT OF TRANSPORTATION				STRUCTURAL STEEL DETAILS STRUCTURE NO. 018-0068		F.A.S. RTE.	SECTION	COUNTY	TOTAL SHEETS	SHEET NO.
CHECKED - DAVID H. RICHTER									1707	(FXX-B)B	CUMBERLAND	80	53
DRAWN - DENNIS A. POP	PASSED								CONTRACT NO. 74595				
CHECKED - R.P.N. / D.H.R.									ILLINOIS FED. RD PROJECT				

MODEL: 0180068-74595-026
FILE NAME: pw:\lido-gpw\benley.com\FWIDOT\Documents\IDOT Offices\Bureau of Bridges and Structures\Projects\0180068\CADD Plans\0180068-74595.dgn

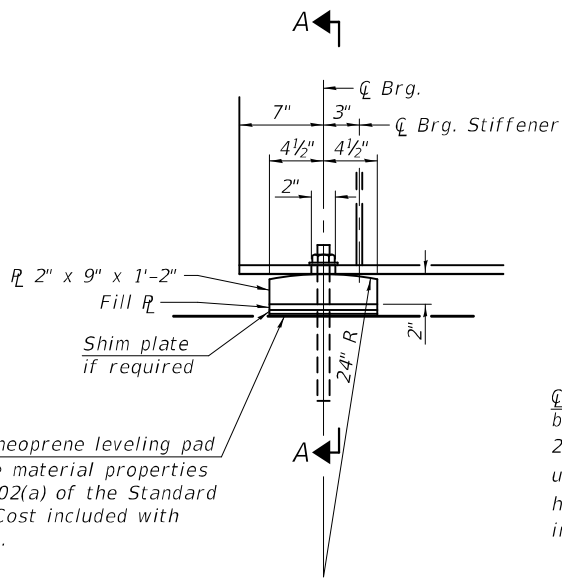

ELEVATION AT ABUTMENT
(12 Required)

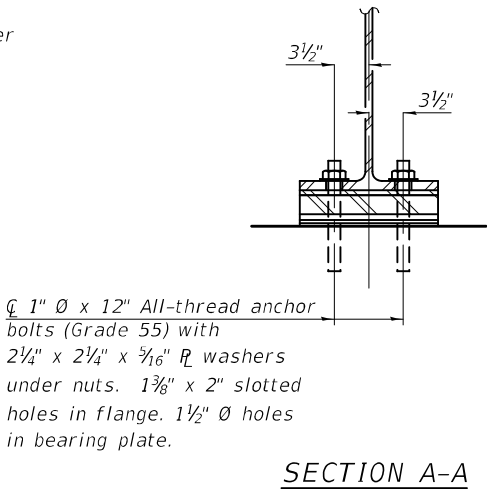


SECTION A-A

FIXED BEARING


Notes:

- Side retainers and stainless steel plates shall be included in the cost of Elastomeric Bearing Assembly, Type I.
- Anchor bolts and side retainers at all supports shall be installed as each member is erected unless an equivalent temporary means of lateral restraint is used.
- Two 1/8" adjusting shims shall be provided for each bearing in addition to all other plates or shims and placed as shown on bearing details.
- All bearing plates, shim and fill plates, side retainers, anchor bolts, nuts, and washers shall be galvanized according to AASHTO M111 or M232 as applicable.
- All structural steel plates of the Bearing Assembly shall conform to the requirements of AASHTO M270 Grade 50.
- The anchor bolt sizes and grades shown constitute a calculated seismic structural fuse. Substitution of higher diameter and/or grade anchor bolts will not be allowed.

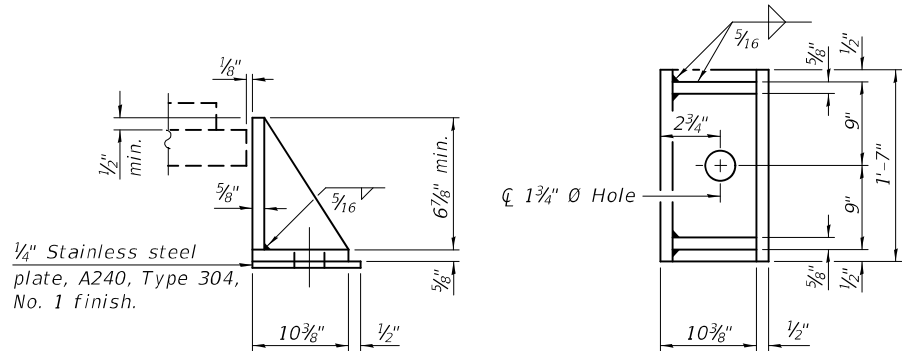


SIDE RETAINER

Equivalent rolled angle with stiffeners will be allowed in lieu of welded plates.

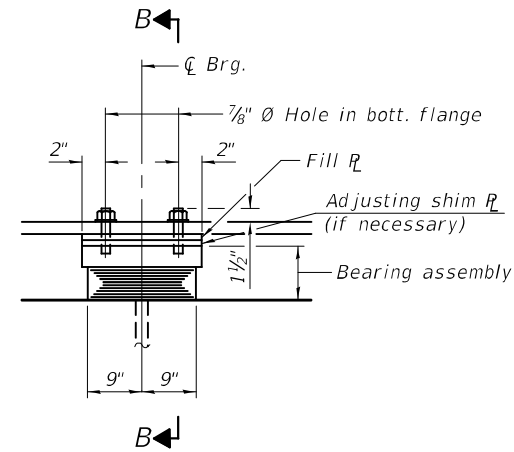


ELEVATION AT PIER

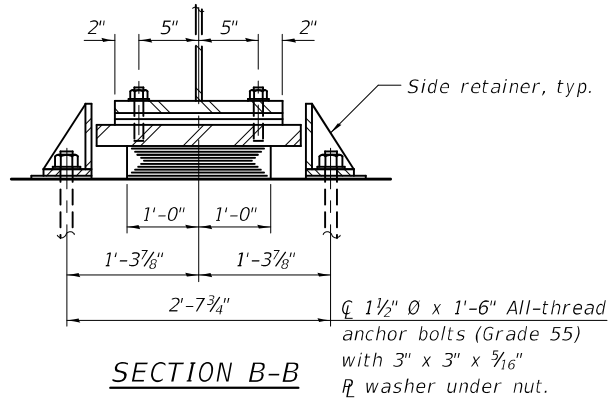

SECTION B-B

TYPE I ELASTOMERIC EXP. BRG.

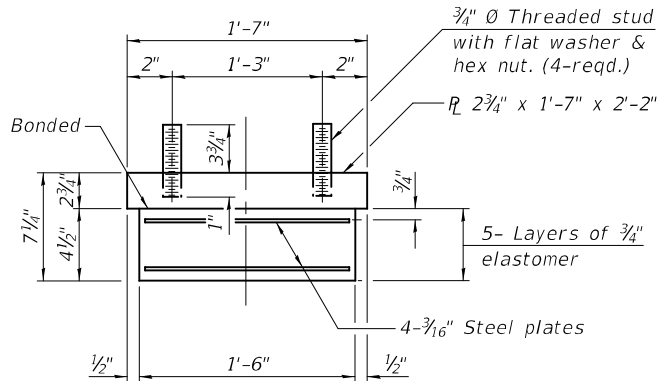

BEARING ASSEMBLY

Note:
Shim plates shall not be placed under bearing assembly.

FILL PLATE THICKNESS TABLE

Location	Girder 3
W. Abut.	1/8"
Pier 1	1/8"
Pier 2	1/8"
Pier 3	1/4"
E. Abut.	1/8"

BILL OF MATERIAL

Item	Unit	Total
Elastomeric Bearing Assembly, Type I	Each	18
Anchor Bolts, 1"	Each	24
Anchor Bolts, 1 1/2"	Each	36

DESIGNED - RYAN P. NEGANGARD	EXAMINED
CHECKED - DAVID H. RICHTER	PASSED
DRAWN - DENNIS A. POP	
CHECKED - R.P.N. / D.H.R.	

DATE - 10/7/2025	ENGINEER OF BRIDGE DESIGN
REVISD -	ENGINEER OF BRIDGES AND STRUCTURES
REVISD -	

STATE OF ILLINOIS
DEPARTMENT OF TRANSPORTATION


BEARING DETAILS
STRUCTURE NO. 018-0068

SHEET 26 OF 41 SHEETS


F.A.S. RTE.	SECTION	COUNTY	TOTAL SHEETS	SHEET NO.
1707	(FXX-B)B	CUMBERLAND	80	54
CONTRACT NO. 74595				
ILLINOIS FED. RD PROJECT				

10/8/2025 7:15:08 AM

MODEL: 0180068-74595-027
FILE NAME: pw:\lido-epw-bentley.com\FWIDOT\Documents\IDOT Offices\Bureau of Bridges and Structures\Projects\0180068\CADD Plans\0180068-74595.dgn
10/8/2025 7:15:48 AM

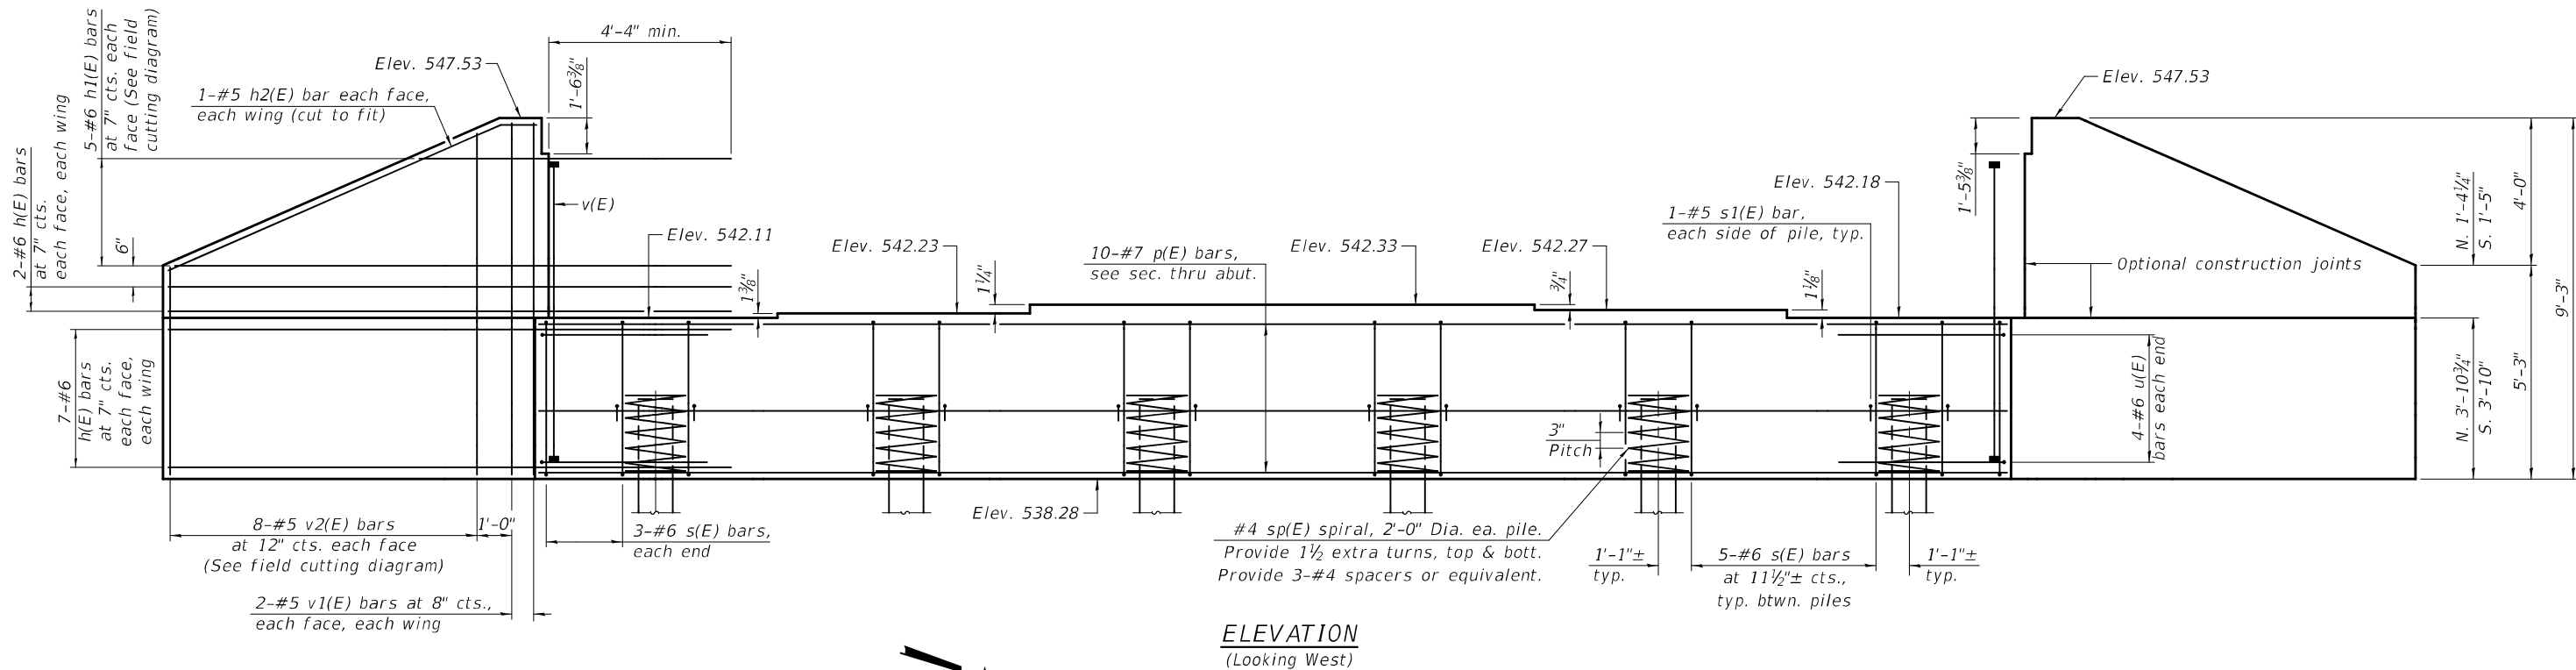

Note:
See sheet 29 of 41 for additional details, notes
and Bill of Material.

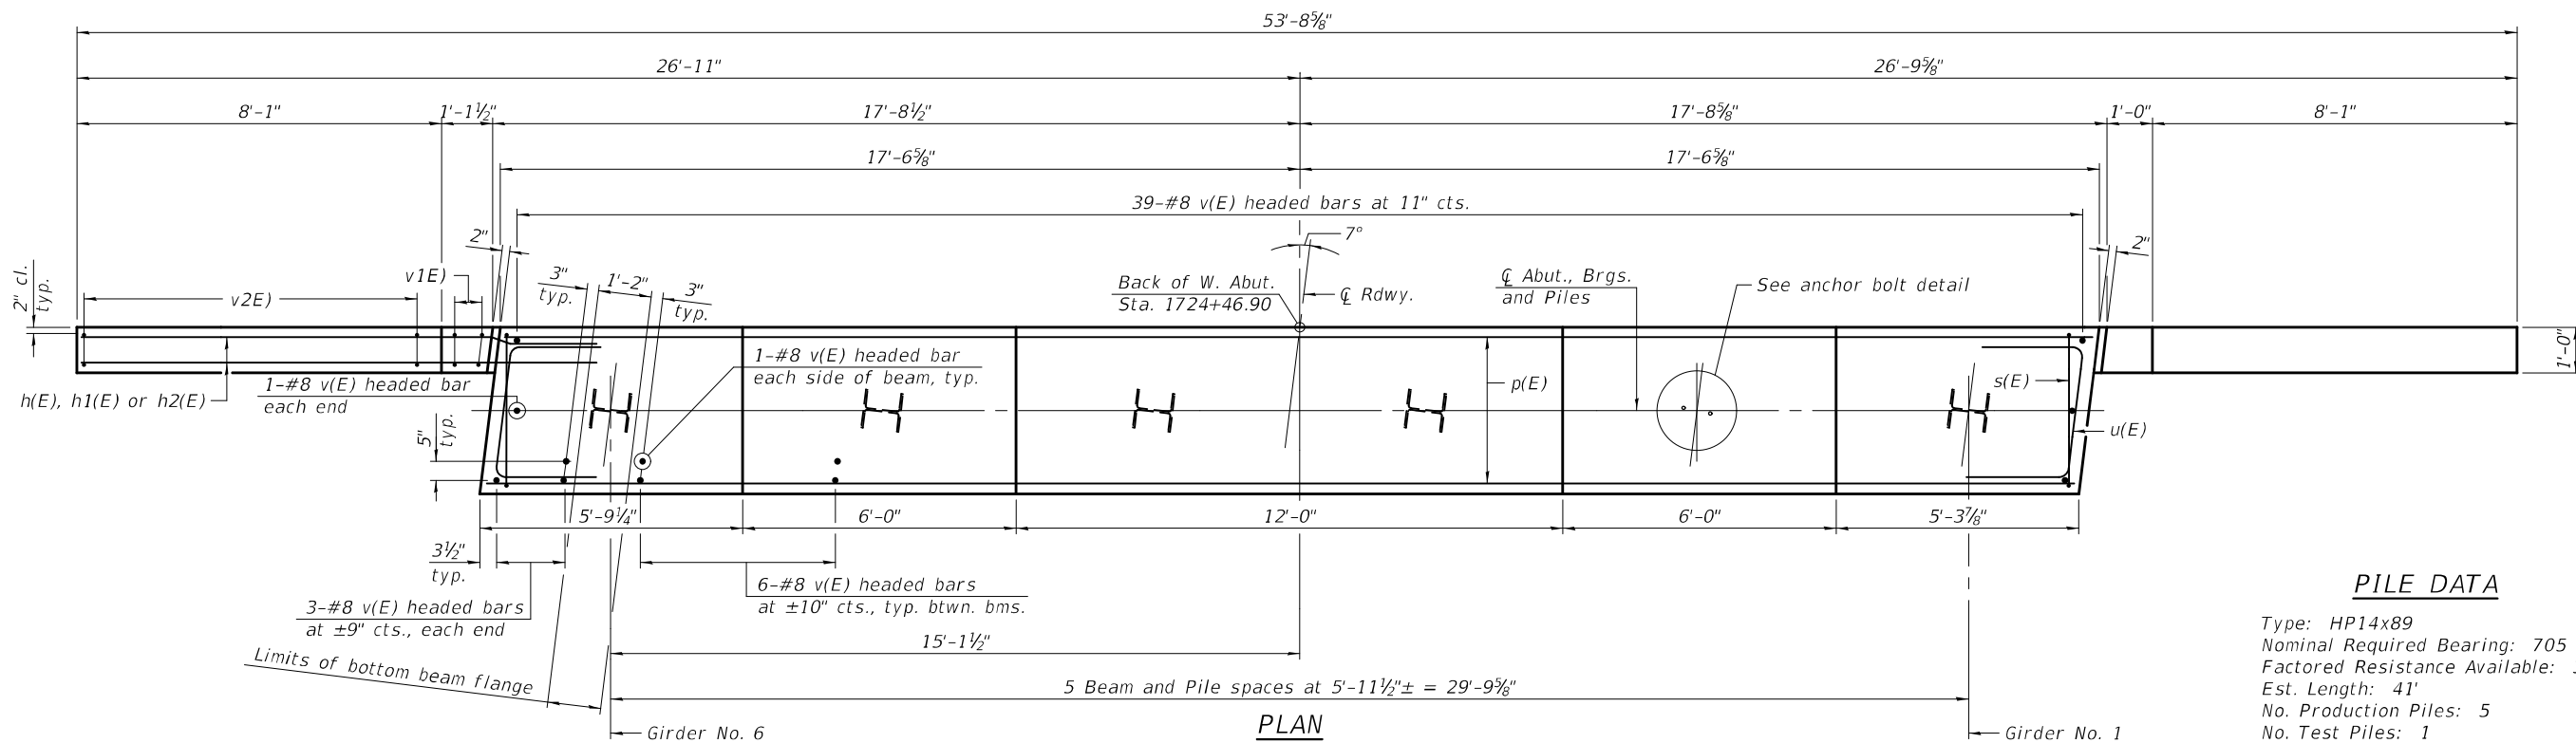

PILE DATA

Type: HP14x89
Nominal Required Bearing: 705 kips
Factored Resistance Available: 388 kips
Est. Length: 41'
No. Production Piles: 5
No. Test Piles: 1

DESIGNED	-	RYAN P. NEGANGARD
CHECKED	-	DAVID H. RICHTER
DRAWN	-	DENNIS A. POP
CHECKED	-	R.P.N. / D.H.R.

EXAMINED		<i>Mark Shaffer</i> ENGINEER OF BRIDGE DESIGN
PASSED		<i>James F. [Signature]</i> ENGINEER OF BRIDGES AND STRUCTURES


DATE	-	10/7/2025
REVISED	-	
REVISED	-	


STATE OF ILLINOIS
DEPARTMENT OF TRANSPORTATION

WEST ABUTMENT
STRUCTURE NO. 018-0068

SHEET 27 OF 41 SHEETS


F.A.S. RTE.	SECTION	COUNTY	TOTAL SHEETS	SHEET NO.
1707	(FXX-B)B	CUMBERLAND	80	55
CONTRACT NO. 74595				
ILLINOIS FED. MD PROJECT				

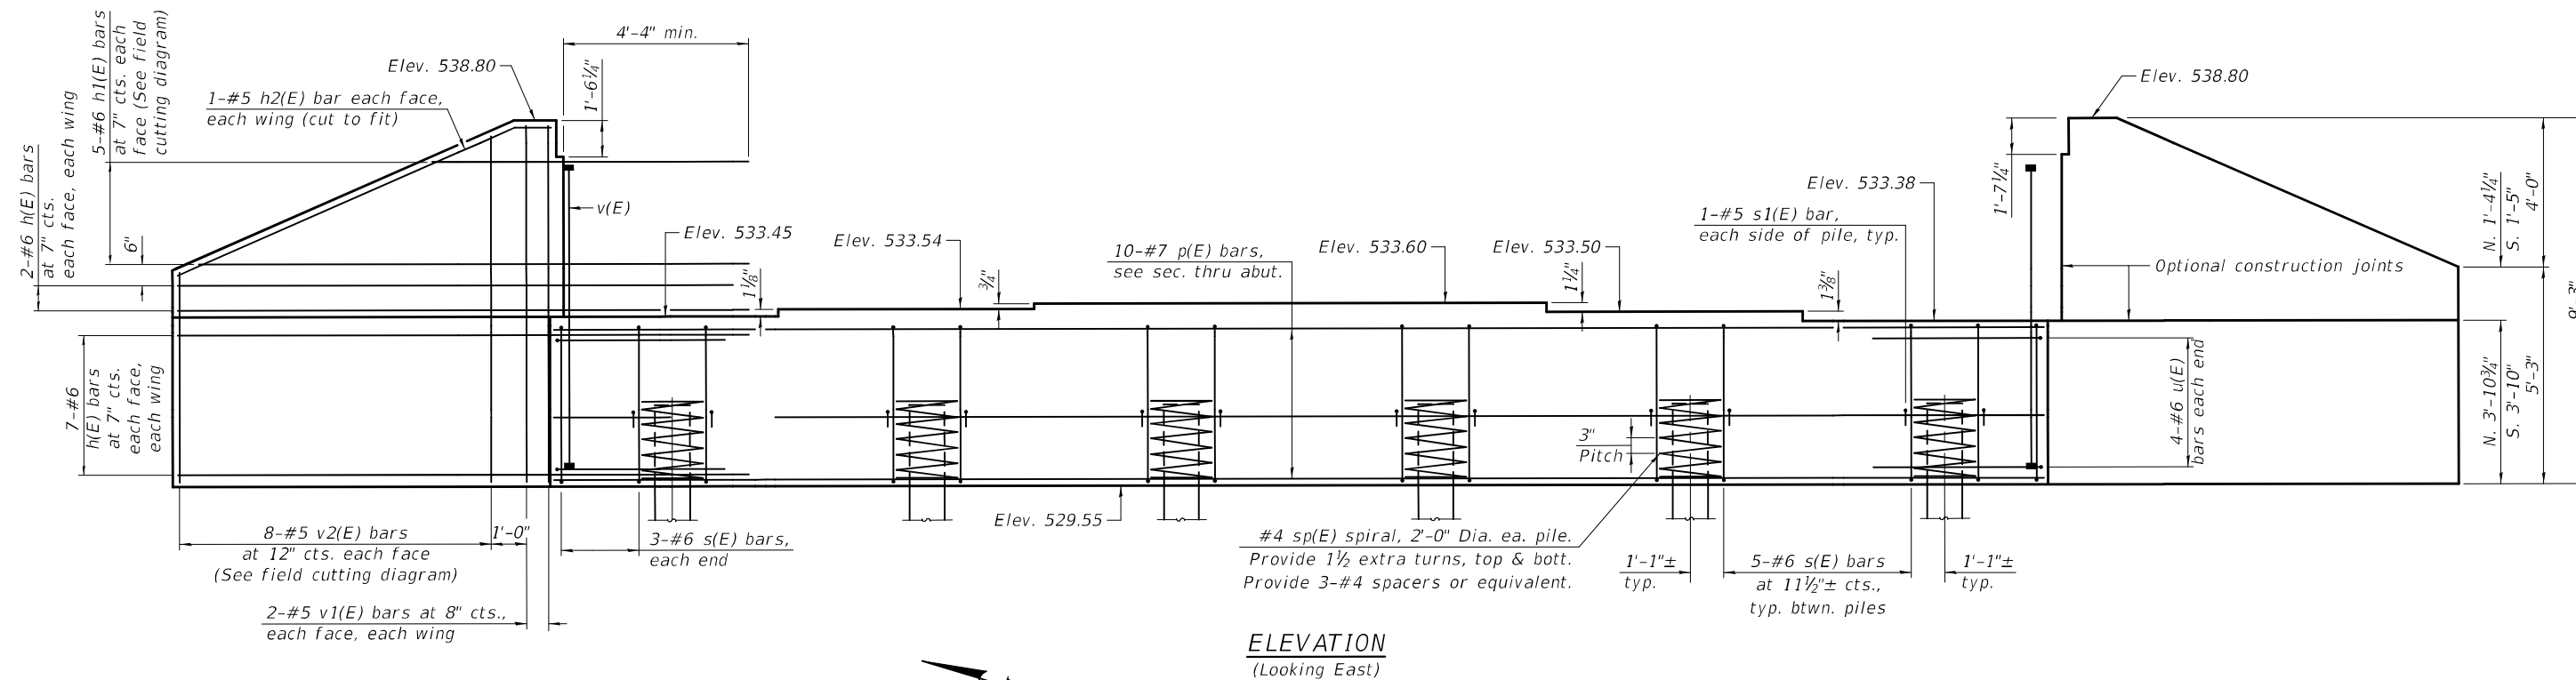

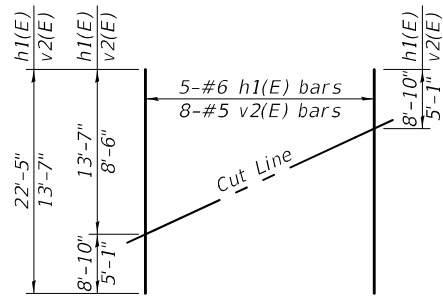


FIELD CUTTING DIAGRAM

Order h1(E) and v2(E) full length. Cut as shown and use remainder of bars in opposite wing.

 


BAR v(E)


(Headed. 356-#8 Bar terminators)

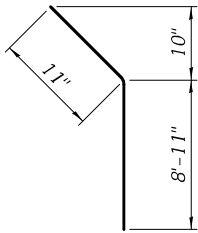


BAR h2(E)

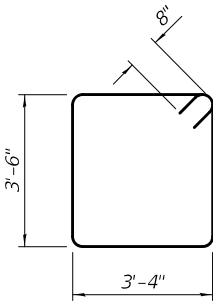

BAR s(E)

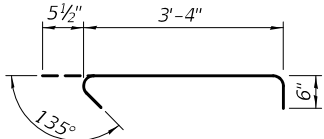


BAR s1(E)

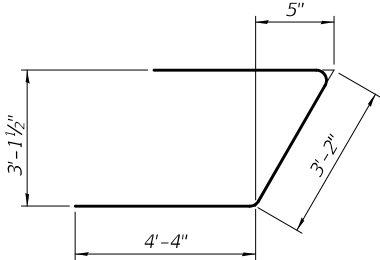


BAR u(E)

Notes:
Pour steps monolithically with cap.
Bar terminators, paid for separately. See Total Bill of Material.
For details of piles see sheet 34 of 41.

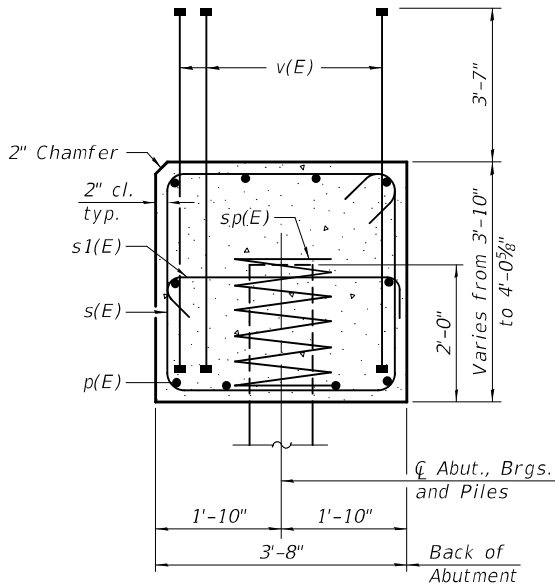

SEC. THRU ABUT.

Dimensions at right angles to abutment.

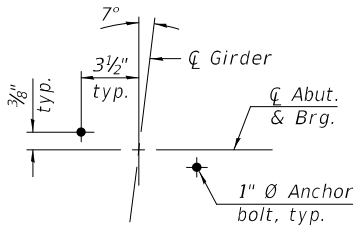

ANCHOR BOLT DETAIL

WEST ABUTMENT
BILL OF MATERIAL

Bar	No.	Size	Length	Shape
h(E)	36	#6	13'-7"	————
h1(E)	10	#6	22'-5"	————
h2(E)	4	#5	9'-10"	————/
p(E)	10	#7	34'-10"	————
s(E)	31	#6	15'-0"	□
s1(E)	12	#5	4'-4"	└┐
* sp(E)	6	#4	2'-0"	≡≡≡
u(E)	8	#6	11'-10"	└┐
v(E)	89	#8	7'-1"	————→
v1(E)	8	#5	8'-11"	————
v2(E)	16	#5	13'-7"	————
Structure Excavation			Cu. Yd.	135
Concrete Structures			Cu. Yd.	24.1
Reinforcement Bars, Epoxy Coated			Pound	4,970
Furnishing Steel Piles HP14x89			Foot	205
Driving Piles			Foot	205
Test Pile Steel HP14x89			Each	1

* Length is height of spiral.

EAST ABUTMENT
BILL OF MATERIAL



Bar	No.	Size	Length	Shape
h(E)	36	#6	13'-7"	————
h1(E)	10	#6	22'-5"	————
h2(E)	4	#5	9'-10"	————/
p(E)	10	#7	34'-10"	————
s(E)	31	#6	15'-0"	□
s1(E)	12	#5	4'-4"	└┐
* sp(E)	6	#4	2'-0"	≡≡≡
u(E)	8	#6	11'-10"	└┐
v(E)	89	#8	7'-1"	————→
v1(E)	8	#5	8'-11"	————
v2(E)	16	#5	13'-7"	————
Structure Excavation			Cu. Yd.	134
Concrete Structures			Cu. Yd.	24.1
Reinforcement Bars, Epoxy Coated			Pound	4,970
Furnishing Steel Piles HP14x89			Foot	335
Driving Piles			Foot	335
Test Pile Steel HP14x89			Each	1

* Length is height of spiral.

Note:
See sheet 33 of 41 for additional details, notes and Bill of Material.

* If the prevailing water surface elevation during construction is consistently different than estimated on the plans, the contractor may propose an adjustment to the top of the drilled shaft elevation as part of their installation procedure. The top of all drilled shafts within a substructure unit shall be constructed to the same elevation and extend above the prevailing water surface. The quantities and reinforcement detailing are based on the top of shaft and the estimated elevations shown and may change based on the actual elevations encountered at each shaft and the final top of shaft elevation.

** See sheet 36 of 41 for Bar Splicer detail.

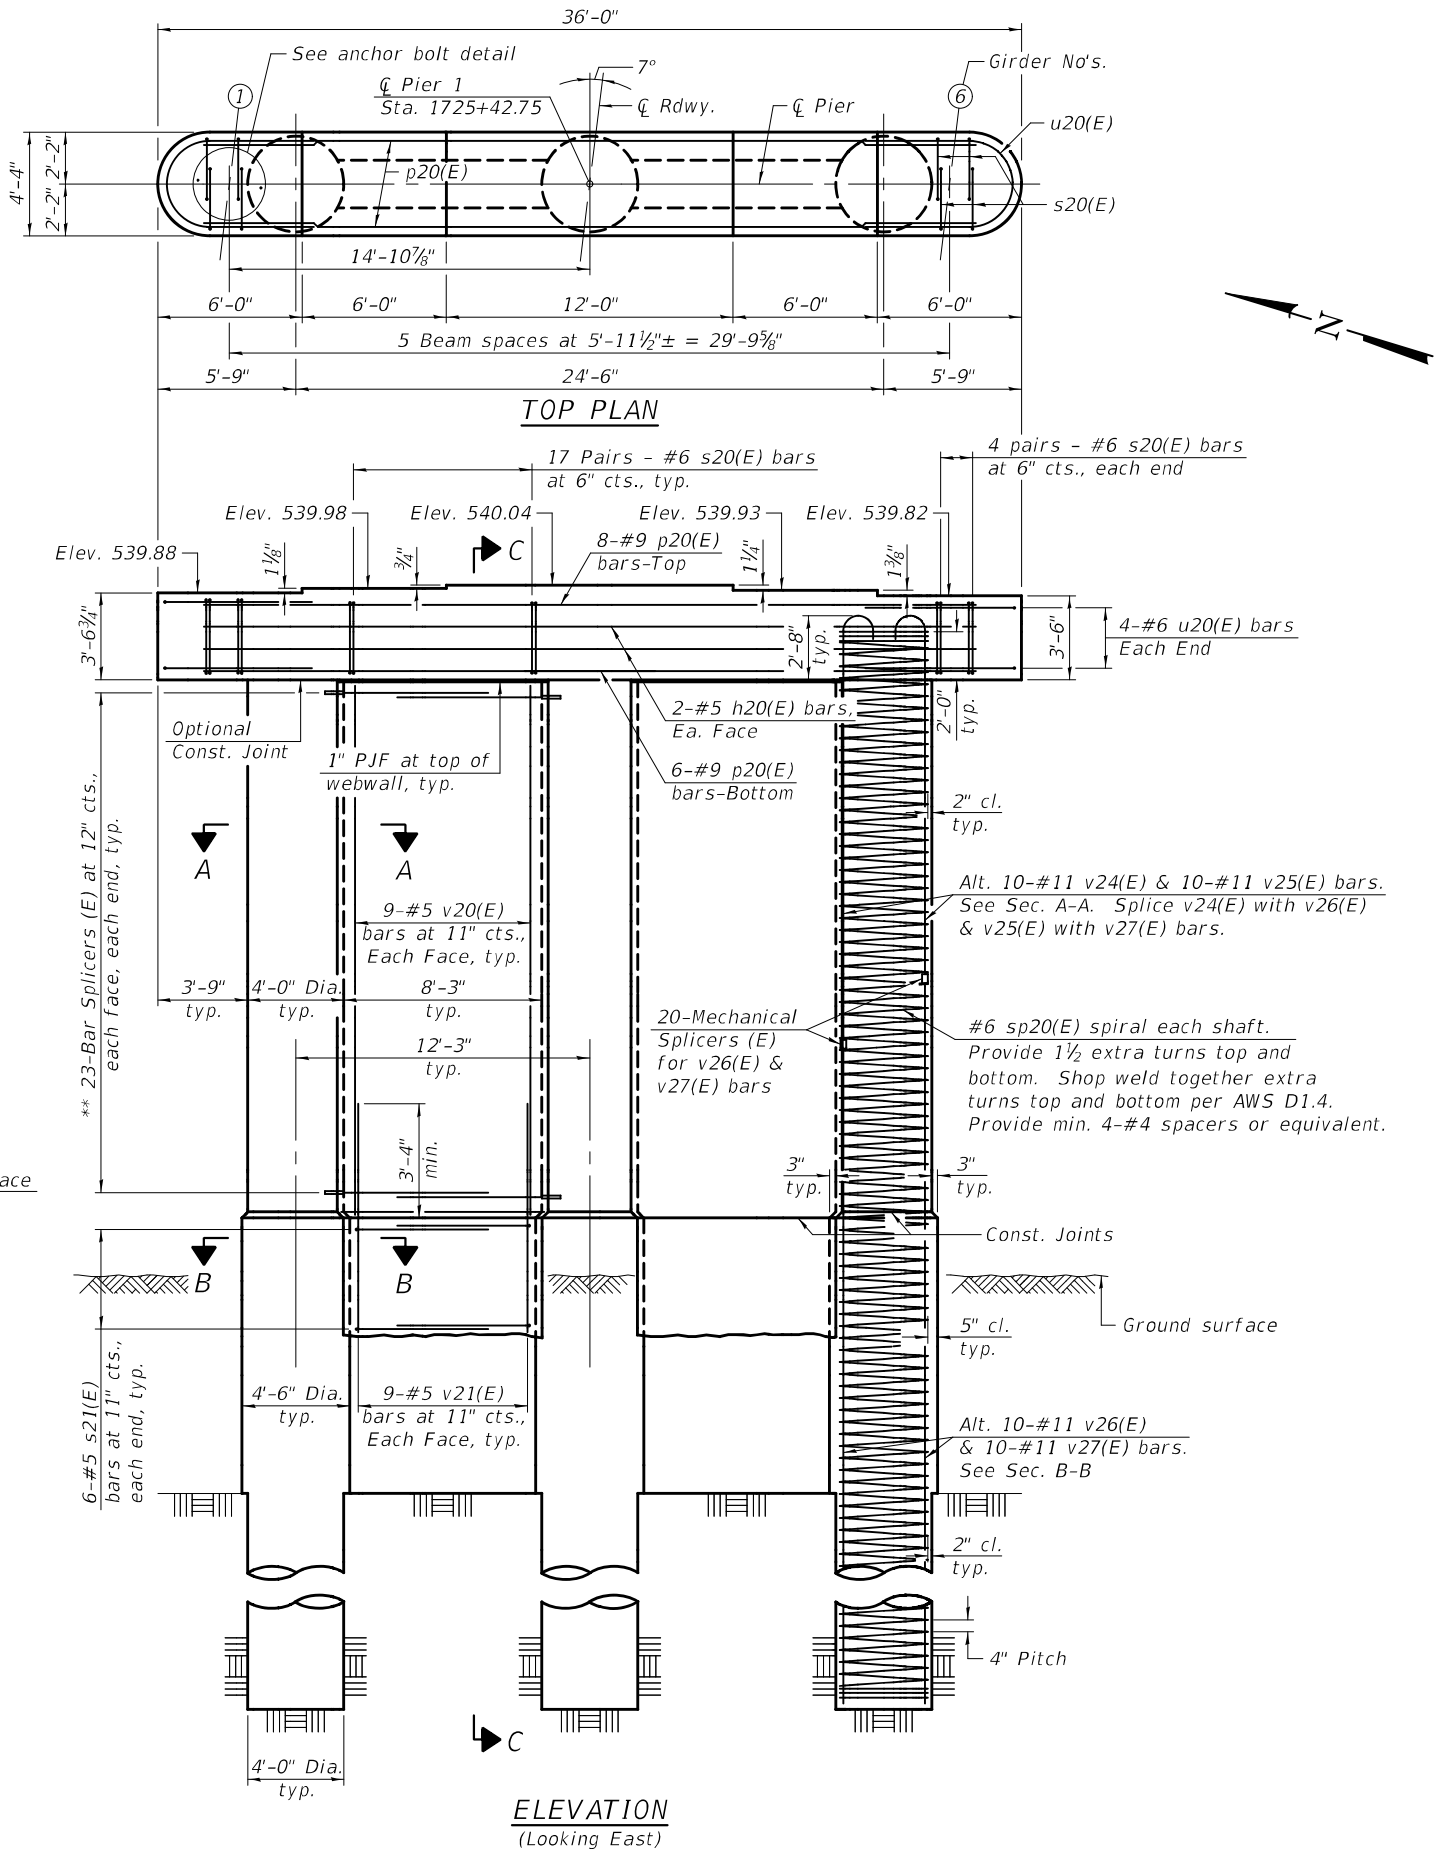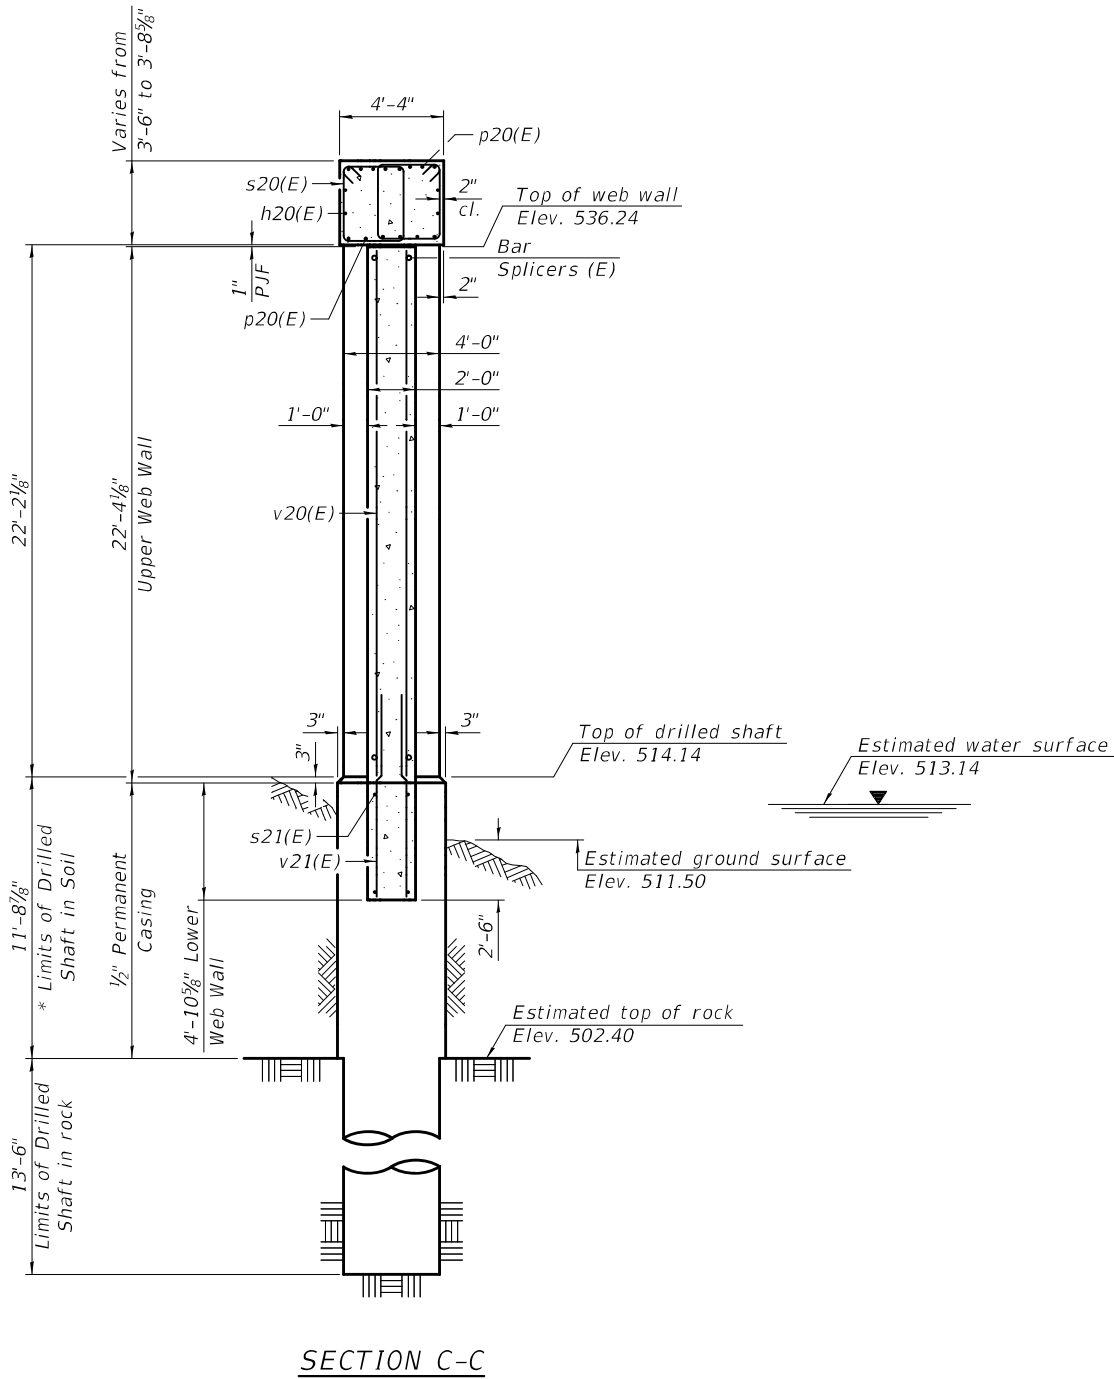

MODEL: 0180068-74595-030
FILE NAME: pw:\idiot-pw\benley.com\FWIDOT\Documents\IDOT Offices\Bureau of Bridges and Structures\Projects\0180068\CADD Plans\0180068-74595.dgn
10/8/2025 7:17:34 AM

DESIGNED	-	RYAN P. NEGANGARD
CHECKED	-	DAVID H. RICHTER
DRAWN	-	DENNIS A. POP
CHECKED	-	R.P.N. / D.H.R.

EXAMINED	
PASSED	

DATE	-	10/7/2025
REVISED	-	
REVISED	-	

STATE OF ILLINOIS DEPARTMENT OF TRANSPORTATION

PIER 1 STRUCTURE NO. 018-0068
SHEET 30 OF 41 SHEETS

F.A.S. RTE.	SECTION	COUNTY	TOTAL SHEETS	SHEET NO.
1707	(FXX-B)B	CUMBERLAND	80	58
CONTRACT NO. 74595				
ILLINOIS FED. RD PROJECT				

** See sheet 36 of 41 for Bar Splicer detail.



F.A.S. RTE.	SECTION	COUNTY	TOTAL SHEETS	SHEET NO.
1707	(FFX-B)B	CUMBERLAND	80	59
		CONTRACT NO. 74595		
ILLINOIS		FED. RD PROJECT		

* If the prevailing water surface elevation during construction is consistently different than estimated on the plans, the contractor may propose an adjustment to the top of the drilled shaft elevation as part of their installation procedure. The top of all drilled shafts within a substructure unit shall be constructed to the same elevation and extend above the prevailing water surface. The quantities and reinforcement detailing are based on the top of shaft and the estimated elevations shown and may change based on the actual elevations encountered at each shaft and the final top of shaft elevation.

Technical drawing of a drilled shaft cross-section and elevation. The drawing shows a vertical shaft with various components labeled. At the top, there is a 5'-4" wide section labeled p30(E) and s30(E). Below this is a 2" thick section labeled h30(E). The shaft is divided into an upper section (6'-10 1/4") and a lower section (3'-3"). The upper section is labeled "Web Wall" and the lower section is labeled "Lower Web Wall". The shaft is surrounded by "Removable drilled shaft forms". The shaft is shown with a "Top of web wall" at Elev. 530.86, a "Top of drilled shaft" at Elev. 524.25, and an "Estimated ground surface" at Elev. 523.25. The shaft is also shown with a "Limits of Drilled Shaft in Soil" (52'-9") and a "Limits of Drilled Shaft in rock" (10'-0"). The shaft is shown with a "Limits of Drilled Shaft in rock" (10'-0") and a "Limits of Drilled Shaft in Soil" (52'-9"). The shaft is shown with a "Limits of Drilled Shaft in rock" (10'-0") and a "Limits of Drilled Shaft in Soil" (52'-9").

TOP PLAN

Overall width: 36'-0"

Overall height: 5'-4"

Dimensions: 2'-8", 2'-8", 14'-10⁷/₈", 6'-0", 6'-0", 12'-0", 6'-0", 6'-0", 5'-9", 24'-6", 5'-9"

5 Beam spaces at 5'-11¹/₂" ± = 29'-9³/₈"

See anchor bolt detail

Q Pier 3 Sta. 1728+08.75

7°

Q Rdwy.

Q Pier

Girder No's.

u30(E)

s30(E)

10 Pairs - #6 s30(E) bars at 9" cts., typ.

2 pairs - #6 s30(E) bars at 9" cts., each end

Elev. 535.10

Elev. 535.16

Elev. 535.05

Elev. 534.94

8-#9 p30(E) bars-Top

1" PJF at top of webwall, typ.

1 1/8"

3/4"

1 1/4"

1 3/8"

4'-0 3/4"

4'-0"

5-#6 u30(E) bars Each End

Optional Const. Joint

8-#5 v30(E) bars at 11" cts., Each Face, typ.

7'-3" typ.

5'-0" Dia. typ.

3-#5 h30(E) bars, Ea. Face

8-#9 p30(E) bars-Bottom

2'-6" typ.

2" cl. typ.

Ground surface

4-#5 s31(E) bars at 12" cts., each end, typ.

3'-3" typ.

5'-6" Dia. typ.

8-#5 v31(E) bars at 11" cts., Each Face, typ.

12'-3" typ.

Alt. 13-#11 v32(E) & 13-#11 v33(E) bars. See Sec. F-F. Splice v32(E) with v34(E) & v33(E) with v35(E) bars.

#6 sp30(E) spiral each shaft. Provide 1 1/2 extra turns top and bottom. Shop weld together extra turns top and bottom per AWS D1.4. Provide min. 4-#4 spacers or equivalent.

26-Mechanical Splacers (E) for v34(E) & v35(E) bars

Alt. 13-#11 v34(E) & 13-#11 v35(E) bars. See Sec. G-G

5" cl. typ.






2" cl. typ.

4" Pitch


5'-0" Dia. typ.

ELEVATION
(Looking East)


MODEL: 0180068-74595-033
FILE NAME: pw:\lido-epw-bentley.com\FWIDOT\Documents\IDOT Offices\Bureau of Bridges and Structures\Projects\0180068\CADD Plans\0180068-74595.dgn
10/8/2025 7:19:30 AM

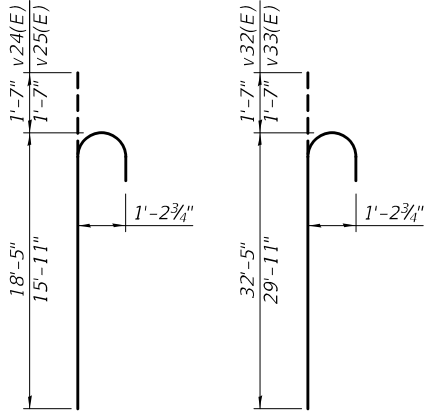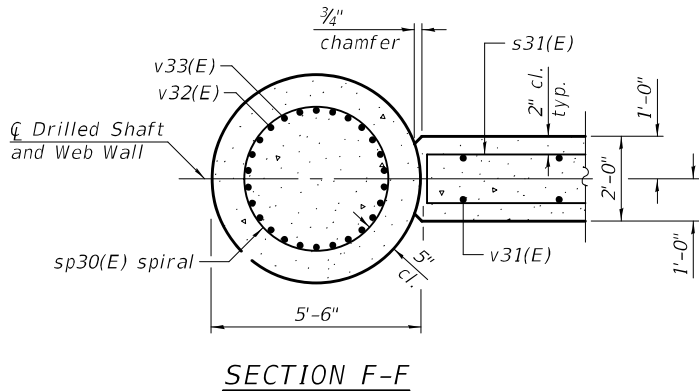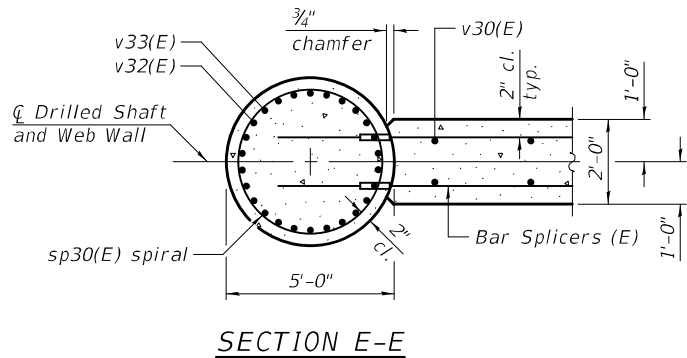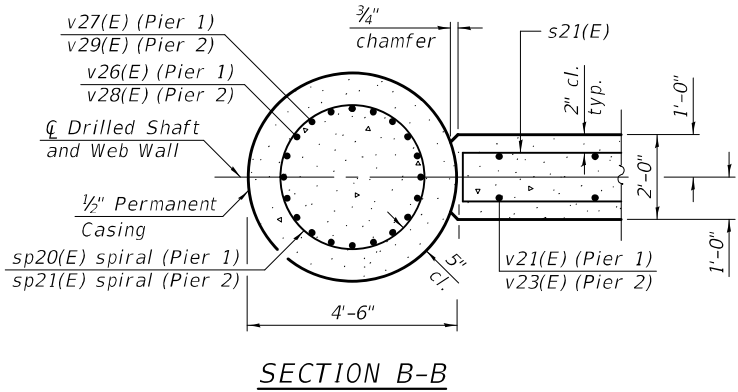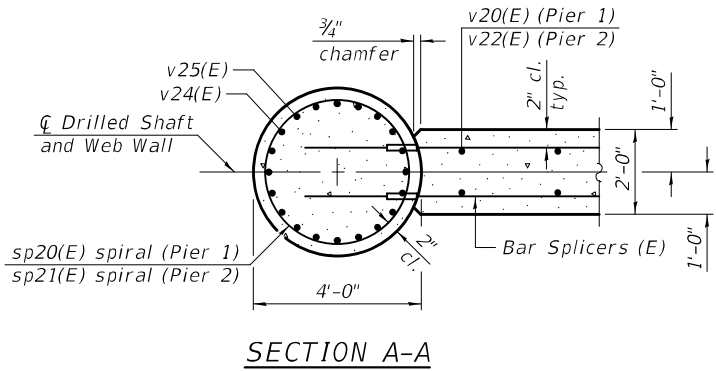


BARS v24(E) & v25(E) BARS v32(E) & v33(E)

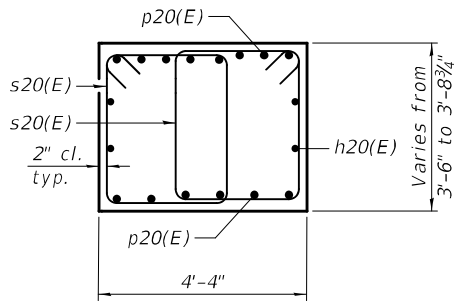


SECTION THRU PIER CAP 1 & 2

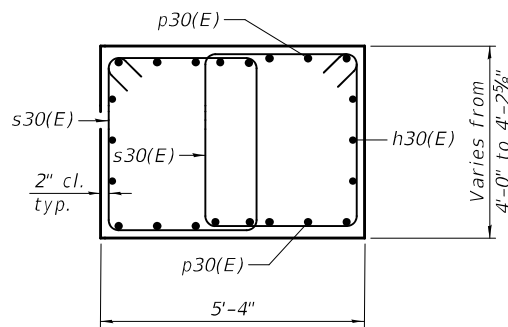


SECTION THRU PIER CAP 3

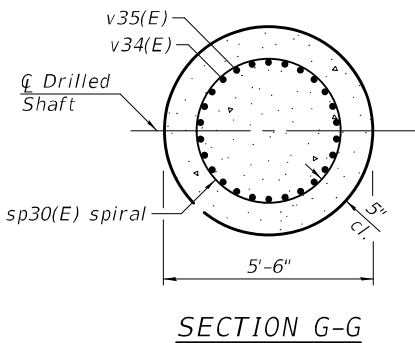


SECTION G-G

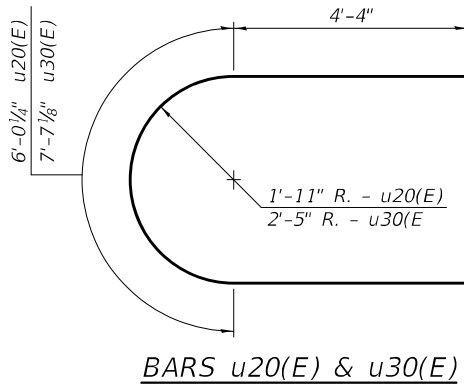


BARS u20(E) & u30(E)

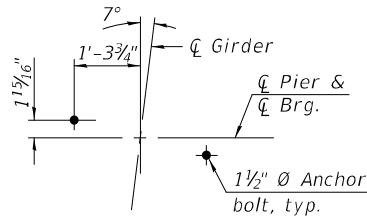

ANCHOR BOLT DETAIL

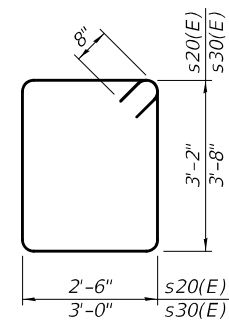

BARS s20(E) & s30(E)

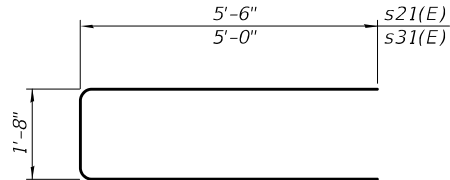

BARS s21(E) & s31(E)

Notes:

- Space reinforcement in cap to miss anchor bolts.
- Pour steps monolithically with cap.
- If a portion of the drilled shaft web walls is under water, reinforcement may be placed underwater into forms. Concrete shall be tremied according to Article 503.08 of the Standard Specifications to an elevation of 1'-0" above the water line at the time of construction.
- Cost of preformed joint filler is included with Concrete Structures.
- When splicing of spiral reinforcement is necessary, the spirals shall be provided with 1 1/2 extra turns at the ends to be spliced. These additional turns shall either be welded together according to AWS D1.4, or shall both terminate with 135° standard hook into core.

Construction Sequence for Web Wall:

- Excavate between shafts to elevation of web wall base.
- Set lower web wall forms through water to bear on the circular edge of drilled shafts and secure in place with fill, struts or tie forms together as required.
- Place the lower web wall reinforcement cage into the forms using spacers to maintain proper clearances.
- If the forms can be sealed against the shafts and streambed to allow dewatering, the reinforcement and the concrete placement may be completed in the dry. Alternatively, the rebar cage can be lowered into position through water and the concrete discharged at the base of the excavation through a tremie pipe or pump hose, displacing water, sediment, and tainted concrete out the top of the forms.
- Construct Columns.
- Construct upper web walls.

BILL OF MATERIAL - PIER 1

Bar	No.	Size	Length	Shape
h20(E)	4	#5	31'-8"	—
p20(E)	14	#9	31'-8"	—
s20(E)	84	#6	12'-8"	☐
s21(E)	24	#5	12'-8"	☐
sp20(E)	3	#6	49'-5"	≡
u20(E)	8	#6	14'-9"	☐
v20(E)	36	#5	22'-1"	—
v21(E)	36	#5	8'-1"	—
v24(E)	30	#11	20'-0"	☐
v25(E)	30	#11	17'-6"	☐
v26(E)	30	#11	31'-8"	☐
v27(E)	30	#11	34'-2"	☐
Concrete Structures			Cu. Yd.	85.0
Reinforcement Bars, Epoxy Coated			Pound	29,060
Permanent Casing			Foot	34
Drilled Shaft in Soil			Cu. Yd.	20.7
Drilled Shaft in Rock			Cu. Yd.	18.8

* Length is height of spiral.

BILL OF MATERIAL - PIER 2

Bar	No.	Size	Length	Shape
h20(E)	4	#5	31'-8"	—
p20(E)	14	#9	31'-8"	—
s20(E)	84	#6	12'-8"	☐
s21(E)	20	#5	12'-8"	☐
sp21(E)	3	#6	61'-3"	≡
u20(E)	8	#6	14'-9"	☐
v22(E)	36	#5	19'-8"	—
v23(E)	36	#5	7'-1"	—
v24(E)	30	#11	20'-0"	☐
v25(E)	30	#11	17'-6"	☐
v28(E)	30	#11	43'-6"	☐
v29(E)	30	#11	46'-0"	☐
Concrete Structures			Cu. Yd.	77.5
Reinforcement Bars, Epoxy Coated			Pound	34,460
Permanent Casing			Foot	80
Drilled Shaft in Soil			Cu. Yd.	47.6
Drilled Shaft in Rock			Cu. Yd.	17.5

* Length is height of spiral.

BILL OF MATERIAL - PIER 3

Bar	No.	Size	Length	Shape
h30(E)	6	#5	30'-8"	—
p30(E)	16	#9	30'-8"	—
s30(E)	48	#6	14'-8"	☐
s31(E)	16	#5	11'-8"	☐
sp30(E)	3	#6	72'-0"	≡
u30(E)	10	#6	16'-4"	☐
v30(E)	32	#5	6'-7"	—
v31(E)	32	#5	6'-5"	—
v32(E)	39	#11	34'-0"	☐
v33(E)	39	#11	31'-6"	☐
v34(E)	39	#11	40'-3"	☐
v35(E)	39	#11	42'-9"	☐
Concrete Structures			Cu. Yd.	53.8
Reinforcement Bars, Epoxy Coated			Pound	48,840
Drilled Shaft in Soil			Cu. Yd.	139.3
Drilled Shaft in Rock			Cu. Yd.	21.8

* Length is height of spiral.

DESIGNED - RYAN P. NEGANGARD
CHECKED - DAVID H. RICHTER
DRAWN - DENNIS A. POP
CHECKED - R.P.N. / D.H.R.

EXAMINED
PASSED

Mark Shaffer
ENGINEER OF BRIDGE DESIGN
Joey F. Schaff
ENGINEER OF BRIDGES AND STRUCTURES

DATE - 10/7/2025

REVISED -
REVISED -


STATE OF ILLINOIS
DEPARTMENT OF TRANSPORTATION

PIER DETAILS
STRUCTURE NO. 018-0068

SHEET 33 OF 41 SHEETS


F.A.S. RTE.	SECTION	COUNTY	TOTAL SHEETS	SHEET NO.
1707	(FX-X-B)B	CUMBERLAND	80	61
CONTRACT NO. 74595				
ILLINOIS FED. RD PROJECT				

MODEL: 0180068-74595-034
FILE NAME: p:\dot-pw-bentley.com\FWIDOT\Documents\IDOT O ces\Bureau of Bridges and Structures\OBM Projects\0180068\Bridge\0180068-74595.dgn
10/7/2025 2:47:58 PM

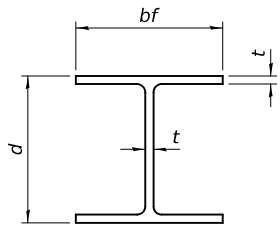


STEEL PILE TABLE


Designation	Depth d	Flange width bf	Web and Flange thickness t	Encasement diameter A
HP 18x181	18	18	1	36"
x157	17 ³ / ₄ "	17 ⁷ / ₈ "	⁷ / ₈ "	36"
x135	17 ¹ / ₂ "	17 ³ / ₄ "	³ / ₄ "	36"
HP 16x183	16 ¹ / ₂ "	16 ¹ / ₂ "	1 ¹ / ₈ "	36"
x162	16 ¹ / ₄ "	16 ¹ / ₈ "	1"	36"
x141	16	16	⁷ / ₈ "	36"
x121	15 ³ / ₄ "	15 ⁷ / ₈ "	³ / ₄ "	36"
HP 14x117	14 ¹ / ₄ "	14 ⁷ / ₈ "	¹³ / ₁₆ "	30"
x102	14"	14 ³ / ₄ "	¹¹ / ₁₆ "	30"
x89	13 ⁷ / ₈ "	14 ³ / ₄ "	⁵ / ₈ "	30"
x73	13 ⁵ / ₈ "	14 ⁵ / ₈ "	¹ / ₂ "	30"
HP 12x84	12 ¹ / ₄ "	12 ¹ / ₄ "	¹¹ / ₁₆ "	24"
x74	12 ¹ / ₈ "	12 ¹ / ₄ "	⁵ / ₈ "	24"
x63	12"	12 ¹ / ₈ "	¹ / ₂ "	24"
x53	11 ³ / ₄ "	12"	⁷ / ₁₆ "	24"
HP 10x57	10"	10 ¹ / ₄ "	⁹ / ₁₆ "	24"
x42	9 ³ / ₄ "	10 ¹ / ₈ "	⁷ / ₁₆ "	24"
HP 8x36	8"	8 ¹ / ₈ "	⁷ / ₁₆ "	18"

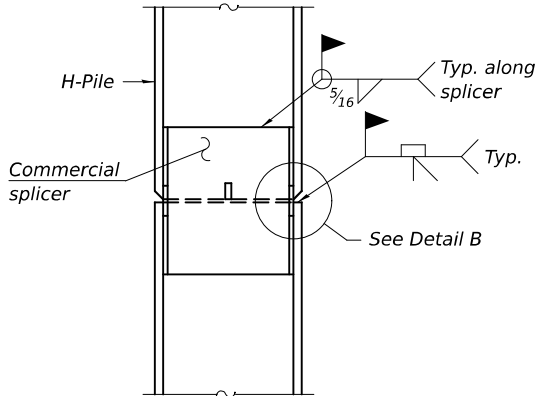

ELEVATION

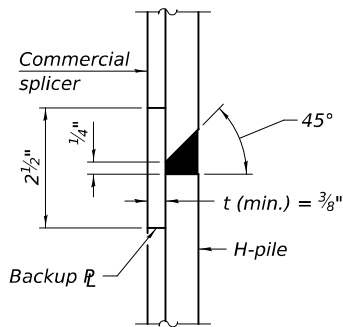


DETAIL B

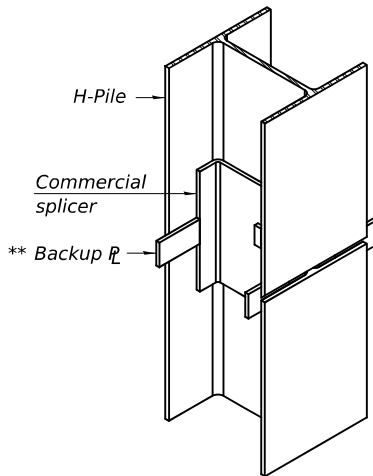


ISOMETRIC VIEW


WELDED COMMERCIAL SPLICE

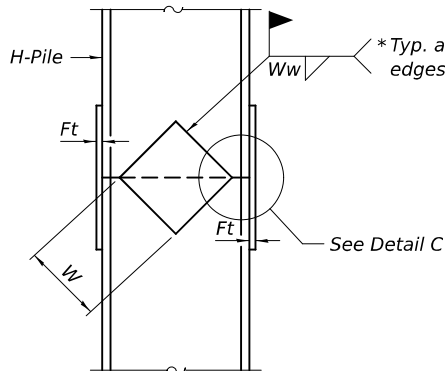

ELEVATION

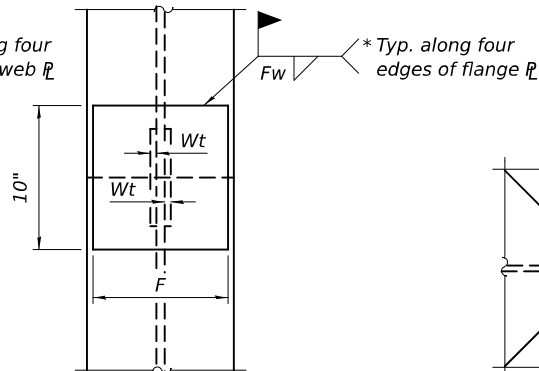


END VIEW

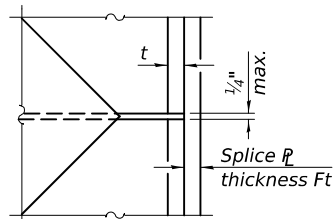


DETAIL C

Designation	F	Ft	Fw	W	Wt	Ww
HP 18x181	15 ¹ / ₂ "	1 ¹ / ₂ "	1"	9 ¹ / ₂ "	⁷ / ₈ "	³ / ₄ "
x157	15 ¹ / ₄ "	1 ¹ / ₄ "	1"	9 ¹ / ₂ "	⁷ / ₈ "	³ / ₄ "
x135	15 ¹ / ₄ "	1 ¹ / ₄ "	1"	9 ¹ / ₂ "	⁷ / ₈ "	³ / ₄ "
HP 16x183	13 ³ / ₄ "	1 ¹ / ₂ "	1"	8 ¹ / ₄ "	⁷ / ₈ "	³ / ₄ "
x162	13 ¹ / ₂ "	1 ¹ / ₂ "	1"	8 ¹ / ₄ "	³ / ₄ "	⁵ / ₈ "
x141	13 ¹ / ₂ "	1 ¹ / ₄ "	⁷ / ₈ "	8 ¹ / ₄ "	³ / ₄ "	⁵ / ₈ "
x121	13 ¹ / ₂ "	1 ¹ / ₄ "	⁷ / ₈ "	8 ¹ / ₄ "	³ / ₄ "	⁵ / ₈ "
HP 14x117	12 ¹ / ₂ "	1 ¹ / ₄ "	⁷ / ₈ "	7 ³ / ₄ "	⁵ / ₈ "	¹ / ₂ "
x102	12 ¹ / ₂ "	1"	³ / ₄ "	7 ³ / ₄ "	⁵ / ₈ "	¹ / ₂ "
x89	12 ¹ / ₂ "	⁷ / ₈ "	¹¹ / ₁₆ "	7 ³ / ₄ "	⁵ / ₈ "	¹ / ₂ "
x73	12 ¹ / ₂ "	³ / ₄ "	⁹ / ₁₆ "	7 ³ / ₄ "	⁵ / ₈ "	¹ / ₂ "
HP 12x84	10"	1"	¹¹ / ₁₆ "	6 ¹ / ₂ "	⁵ / ₈ "	¹ / ₂ "
x74	10"	⁷ / ₈ "	¹¹ / ₁₆ "	6 ¹ / ₂ "	⁵ / ₈ "	¹ / ₂ "
x63	10"	³ / ₄ "	¹ / ₂ "	6 ¹ / ₂ "	¹ / ₂ "	³ / ₈ "
x53	10"	³ / ₄ "	¹ / ₂ "	6 ¹ / ₂ "	¹ / ₂ "	³ / ₈ "
HP 10x57	8"	⁷ / ₈ "	⁹ / ₁₆ "	5 ¹ / ₄ "	¹ / ₂ "	³ / ₈ "
x42	8"	³ / ₄ "	⁹ / ₁₆ "	5 ¹ / ₄ "	¹ / ₂ "	³ / ₈ "
HP 8x36	6 ³ / ₄ "	⁵ / ₈ "	⁷ / ₁₆ "	4"	¹ / ₂ "	³ / ₈ "

WELDED PLATE FIELD SPLICE

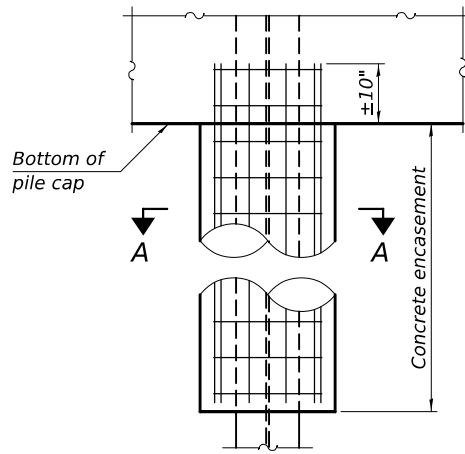

ELEVATION

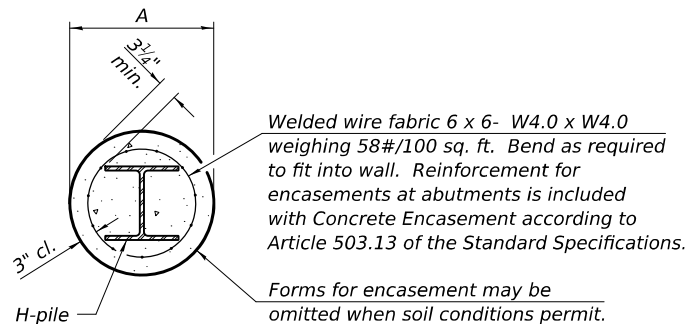


SECTION A-A


INDIVIDUAL PILE
CONCRETE ENCASEMENT
(when specified)

WELDED COMMERCIAL SPLICE ALTERNATE

- * Interrupt welds ¹/₄" from end of web and/or each flange.
- ** Remove portions of backup flange's that extend outside the flanges.
- *** Weld size per pile shoe manufacturer (⁵/₁₆" min.).

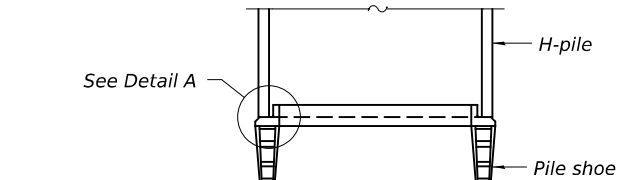

ELEVATION

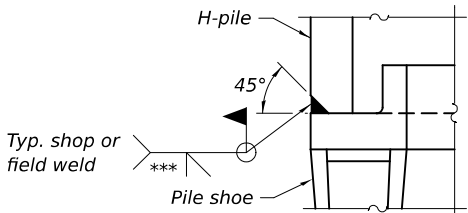

DETAIL A

SHOE ATTACHMENT

Note:
The steel H-piles shall be according to
AASHTO M270 Grade 50.

F-HP

4-4-2025

DESIGNED	-	RYAN P. NEGANGARD
CHECKED	-	DAVID H. RICHTER
DRAWN	-	DENNIS A. POP
CHECKED	-	R.P.N. / D.H.R.

EXAMINED		Mark Shuffin ENGINEER OF BRIDGE DESIGN
PASSED		Joey F. Schaff ENGINEER OF BRIDGES AND STRUCTURES


DATE	-	10/7/2025
REVISED	-	
REVISED	-	

STATE OF ILLINOIS
DEPARTMENT OF TRANSPORTATION

HP PILE DETAILS
STRUCTURE NO. 018-0068


SHEET 34 OF 41 SHEETS

F.A.S. RTE.	SECTION	COUNTY	TOTAL SHEETS	SHEET NO.
1707	(FXX-B)B	CUMBERLAND	80	62
CONTRACT NO. 74595				
ILLINOIS FED. AID PROJECT				

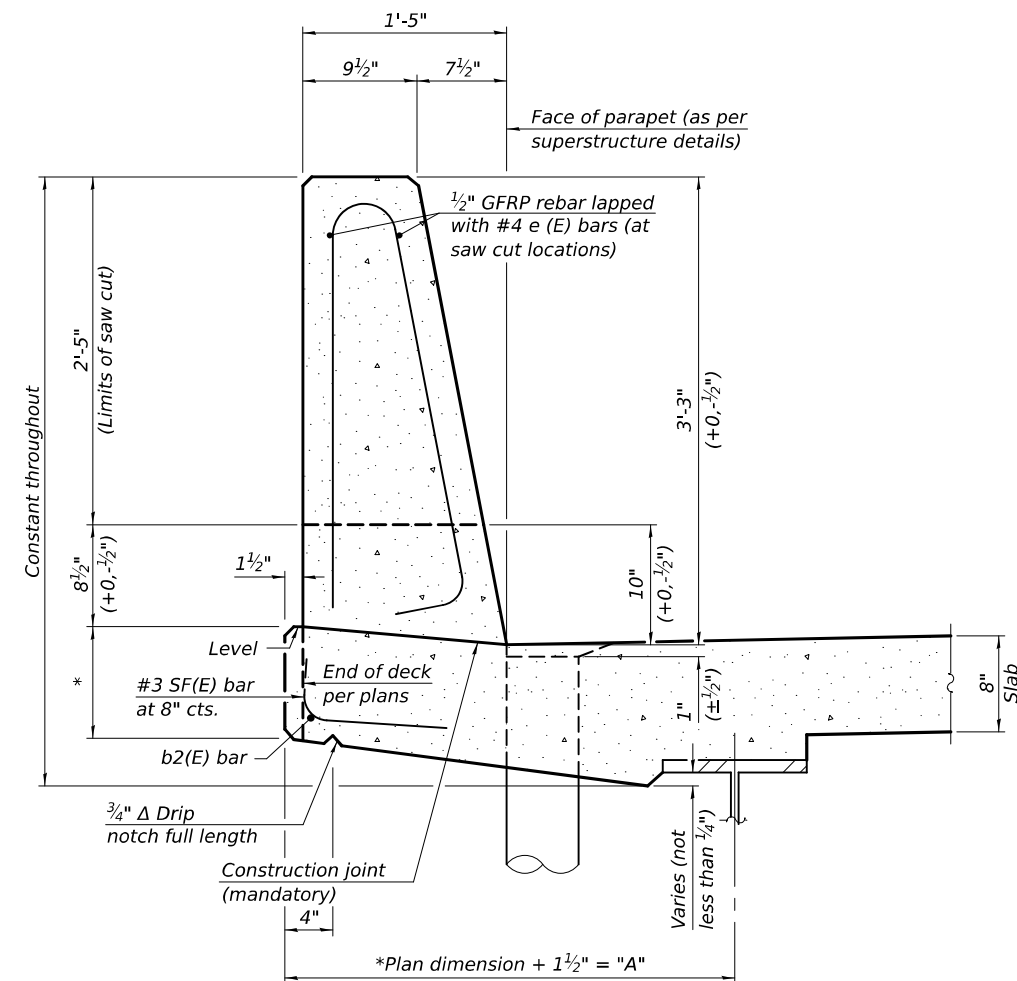


39" CONSTANT-SLOPE
PARAPET SECTION

(Showing dimensions, d(E), and 1/2" Ø GFRP rebar)

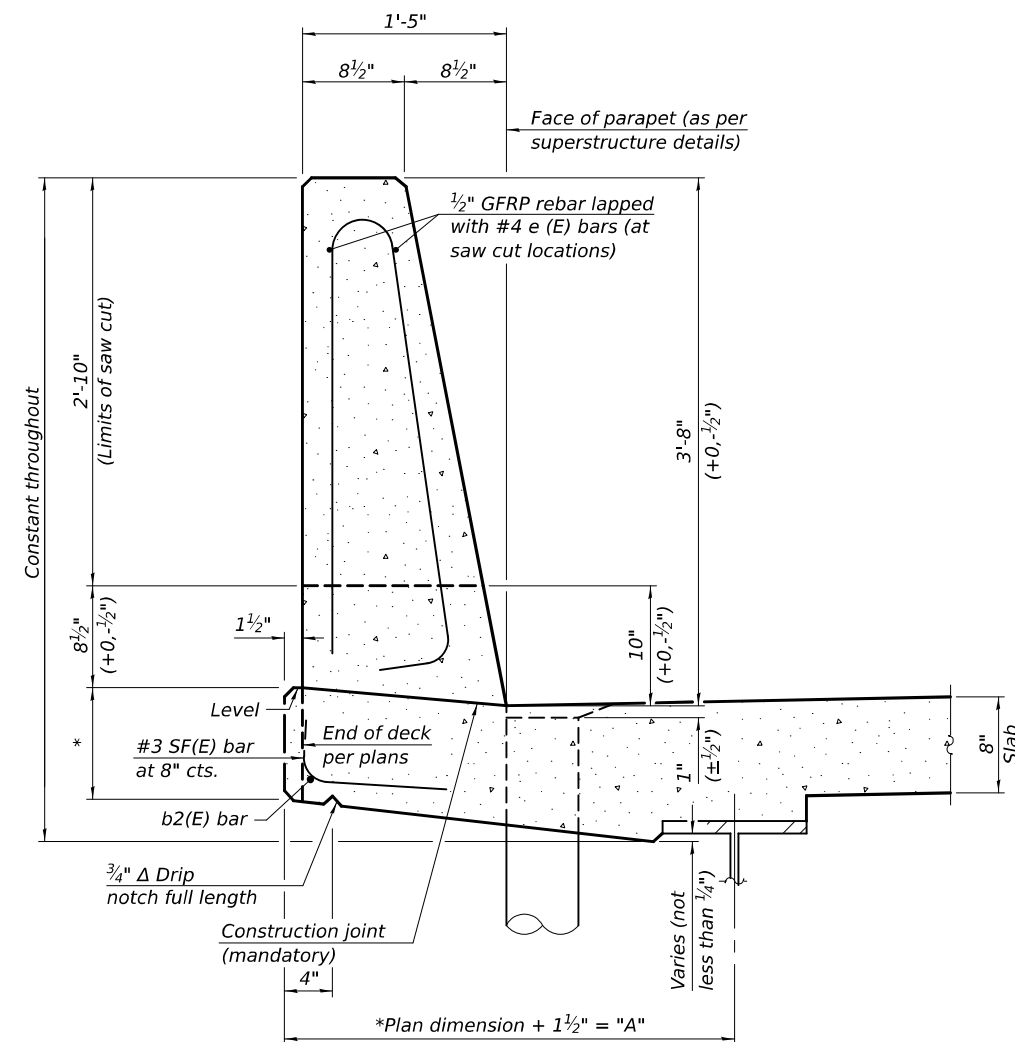


44" CONSTANT-SLOPE
PARAPET SECTION

(Showing dimensions, d(E), and 1/2" Ø GFRP rebar)

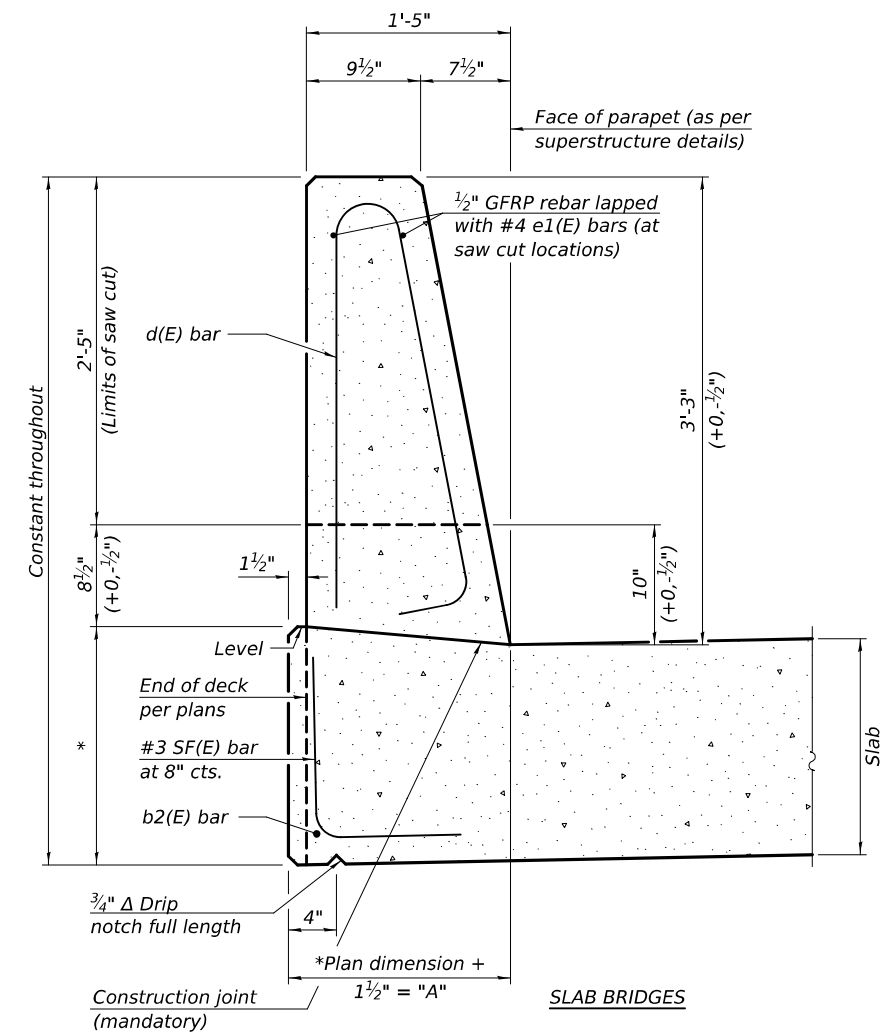


39" CONSTANT-SLOPE
PARAPET SECTION

(Showing dimensions, $d(E)$, and $\frac{1}{2}$ " $\varnothing$ GFRP rebar)

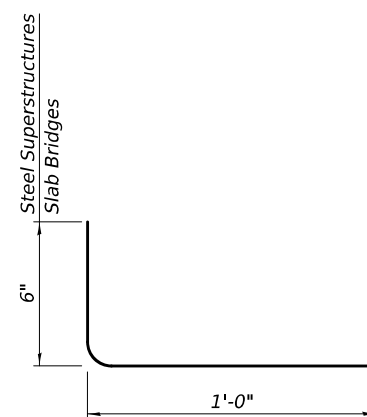

SF(E) BAR

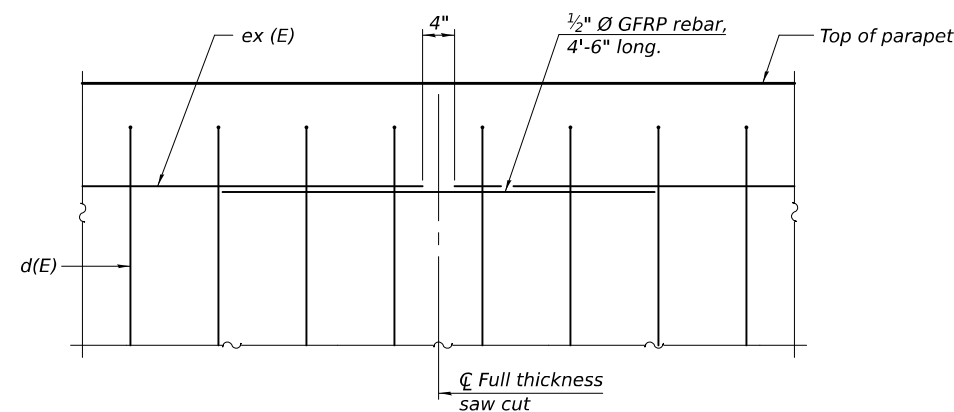

DETAIL - GFRP REBAR STIFFENING ELEVATION

(Place as shown in parapet section
at each parapet joint location.)

Notes:

All dimensions shall remain the same as shown on superstructure details, except dimension "A" which is to be revised as shown.

Additional concrete needed to revise dimension "A" (39" and 44" parapets):

Steel Superstructures: 0.00348 cu. yds./ft.

Slab Bridge Superstructures: cu. yds./ft.

Place full depth aluminum sheets as shown on superstructure details.

Replace all cork joint filler locations with a full thickness saw cut.


Steel and slab superstructures shown. Other superstructure types similar.

SFP 39-44

10/27/2023

DESIGNED - RYAN P. NEGANGARD	EXAMINED		DATE - 10/7/2025	STATE OF ILLINOIS DEPARTMENT OF TRANSPORTATION	CONCRETE PARAPET SLIPFORMING OPTION STRUCTURE NO. 018-0068	F.A.S. RTE.	SECTION	COUNTY	TOTAL SHEETS	SHEET NO.
CHECKED - DAVID H. RICHTER		ENGINEER OF BRIDGE DESIGN				1707	(FX-X-B)B	CUMBERLAND	80	63
DRAWN - DENNIS A. POP	PASSED		REVISED -			CONTRACT NO. 74595				
CHECKED - R.P.N. / D.H.R.		ENGINEER OF BRIDGES AND STRUCTURES	REVISED -			SHEET 35 OF 41 SHEETS				
						ILLINOIS		FED. AID PROJECT		

MODEL: 0180068-74595-036
FILE NAME: pw:///idiot-pw.bentley.com:FWIDOT/Documents/IDOT O ces/Bureau of Bridges and Structures/OBM Projects/0180068/CADData/Bridge/0180068-74595.dgn

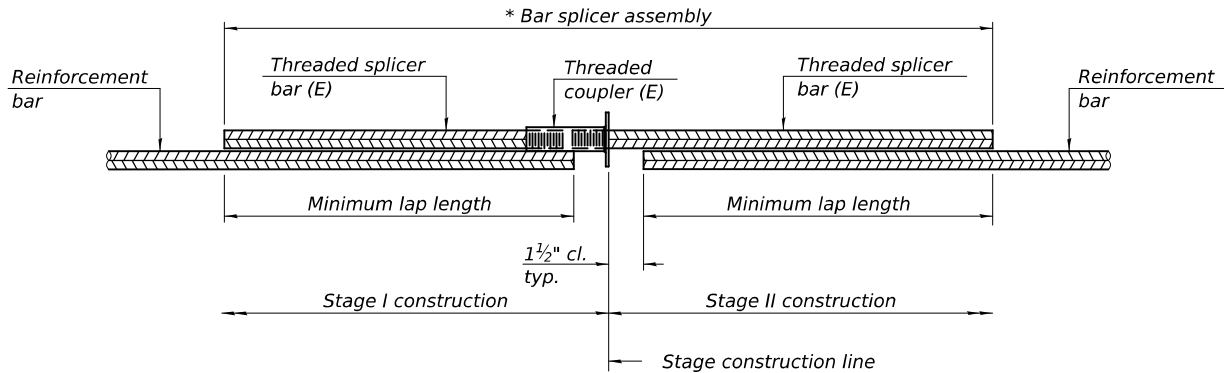


STANDARD BAR SPLICER ASSEMBLY PLAN

Only bar splicer assemblies as presented on the approved QPL list may be used.


Threaded splicer bar length = min. lap length + 1 1/2" + thread length

* Epoxy not required on Bar Splicer Assembly components used in conjunction with black bars.

Location	Bar size	No. assemblies required	Minimum lap length
Pier 1 Web Walls	#5	184	See Web Wall Bar Splicer Detail
Pier 2 Web Walls	#5	160	See Web Wall Bar Splicer Detail
Pier 3 Web Walls	#5	56	See Web Wall Bar Splicer Detail

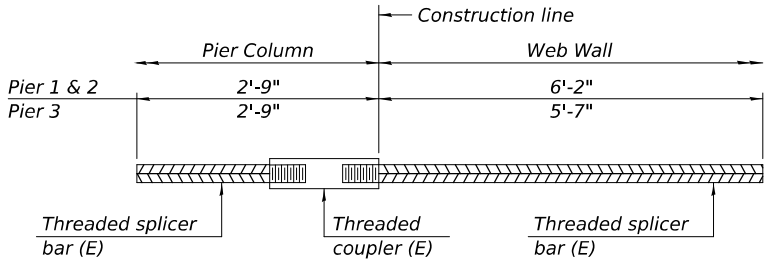

WEB WALL BAR SPLICER DETAIL

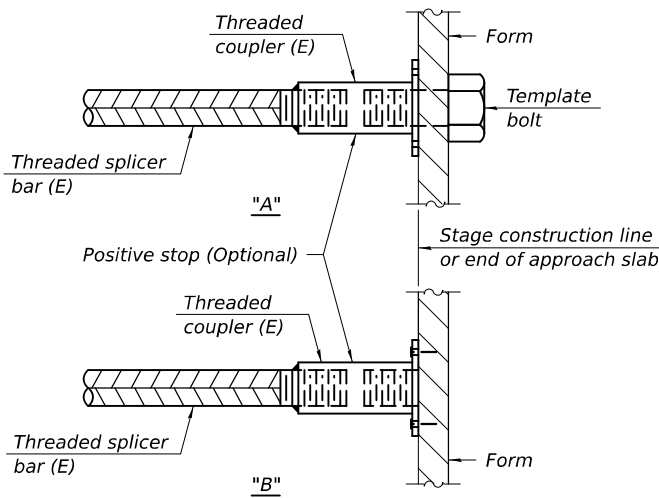


INSTALLATION AND SETTING METHODS

"A" : Set bar splicer assembly by means of a template bolt.


"B" : Set bar splicer assembly by nailing to wood forms or cementing to steel forms.

(E) : Indicates epoxy coating.

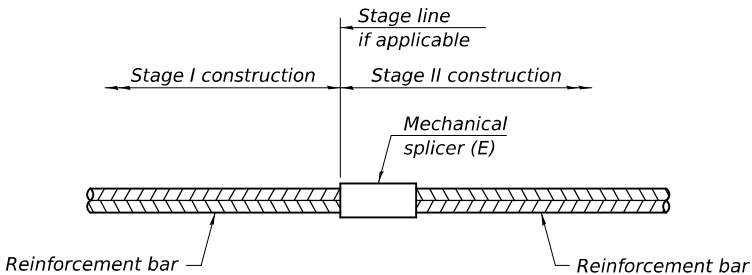

STANDARD MECHANICAL SPLICER

Location	Bar size	No. assemblies required
Pier 1 Drilled Shafts	#11	60
Pier 2 Drilled Shafts	#11	60
Pier 3 Drilled Shafts	#11	78

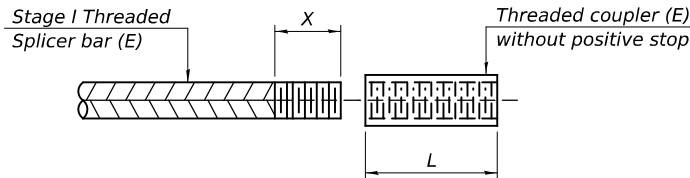

THREADING OF ASSEMBLIES

The threaded length "X" shall be no more than L/2. The bar should be tightened until 0-1 thread(s) is/are exposed.

Notes:

Splicer bars shall be deformed with threaded ends and have a minimum 60 ksi yield strength.

All reinforcement shall be lapped and tied to the splicer bars.

Bar splicer assemblies shall be epoxy coated according to the requirements for reinforcement bars. See Section 508 of the Standard Specifications.

See approved list of bar splicer assemblies and mechanical splicers for alternatives.

DESIGNED -	RYAN P. NEGANGARD
CHECKED -	DAVID H. RICHTER
DRAWN -	DENNIS A. POP
CHECKED -	R.P.N. / D.H.R.

EXAMINED	 ENGINEER OF BRIDGE DESIGN	DATE -	10/7/2025
PASSED	 ENGINEER OF BRIDGES AND STRUCTURES	REVISED -	
		REVISED -	

**STATE OF ILLINOIS
DEPARTMENT OF TRANSPORTATION**

**BAR SPLICER ASSEMBLY AND MECHANICAL SPLICER DETAILS
STRUCTURE NO. 018-0068**

SHEET 36 OF 41 SHEETS

F.A.S. RTE.	SECTION	COUNTY	TOTAL SHEETS	SHEET NO.
1707	(FXX-B)B	CUMBERLAND	80	64
CONTRACT NO. 74595				
ILLINOIS FED. AID PROJECT				

MODEL: 0180068-74595-037
FILE NAME: pw:\idiot-pw\benley.com\FWIDOT\Documents\IDOT Offices\Bureau of Bridges and Structures\Projects\0180068\CADD Plans\0180068-74595.dgn



Illinois Department of Transportation

Division of Highways

Illinois Department of Transportation

SOIL BORING LOG

Page 1 of 3

Date 6/2/20

ROUTE FAS 1707DESCRIPTIONUS 40 over Embarras RiverLOGGED BY E. Sandschafer

SECTION (FXX-B)BLOCATIONE 1/2, SEC. 10, TWP. 9N, RNG. 9E, 3rd PM.
Latitude N 39.237189, Longitude W 88.187512

COUNTY CumberlandDRILLING METHODHollow stem auger & split spoonHAMMERAuto ETR = 91.8% @ 57.4 bpm

STRICT. NO. 018-0008 (Existing)
Station 1726+91.75

BORING NO. 1 (West Abutment)
Station 1724+36
Offset 7.5 ft RT
Ground Surface Elev. 547.41 ft

DEPTH

BL OCS

U C S

M O I S T

Qu

Surface Water Elev. 510.34 ft

Stream Bed Elev. 506.34 ft

Groundwater Elev.:
First Encounter 517.9 ft
Upon Completion 528.4 ft
After 24 Hrs. 529.4 ft

DEPTH

BL OCS

U C S

M O I S T

Qu

4-3/4" Asphalt over 11" Concrete over 6" Aggregate

545.61

Brown, SANDY CLAY

522.91

Medium, wet

520.41

Soft

535.41

Medium, moist, brown, CLAY with SILT

530.41

Medium, moist, brown, CLAY

527.41-20

Stiff, moist, brown, CLAY

Medium

Medium, moist, grey, SANDY CLAY

Very soft, moist, grey, SANDY LOAM

Soft

Very soft, wet

The Unconfined Compressive Strength (UCS) Failure Mode is indicated by (B-Bulge, S-Shear, P-Penetrometer, E-Estimated)
The SPT (N value) is the sum of the last two blow values in each sampling zone (AASHTO T206). WH-Weight of Hammer, NT-Not Tested.

BBS, form 137 (Rev. 8-99)



Illinois Department of Transportation

Division of Highways

Illinois Department of Transportation

SOIL BORING LOG

Page 2 of 3

Date 6/2/20

ROUTE FAS 1707DESCRIPTIONUS 40 over Embarras RiverLOGGED BY E. Sandschafer

SECTION (FXX-B)BLOCATIONE 1/2, SEC. 10, TWP. 9N, RNG. 9E, 3rd PM.
Latitude N 39.237189, Longitude W 88.187512

COUNTY CumberlandDRILLING METHODHollow stem auger & split spoonHAMMERAuto ETR = 91.8% @ 57.4 bpm

STRICT. NO. 018-0008 (Existing)
Station 1726+91.75

BORING NO. 1 (West Abutment)
Station 1724+36
Offset 7.5 ft RT
Ground Surface Elev. 547.41 ft

DEPTH

BL OCS

U C S

M O I S T

Qu

Surface Water Elev. 510.34 ft

Stream Bed Elev. 506.34 ft

Groundwater Elev.:
First Encounter 517.9 ft
Upon Completion 528.4 ft
After 24 Hrs. 529.4 ft

DEPTH

BL OCS

U C S

M O I S T

Qu

506.61

Grey, sandy clay SHALE

502.41-45

Very dense, moist

Borehole continued with rock coring.

-60

3 10

0.2 B

11

50

8.0 E

5

16

50

1-7/8

50

5/8"

-50

-55

-60

The Unconfined Compressive Strength (UCS) Failure Mode is indicated by (B-Bulge, S-Shear, P-Penetrometer, E-Estimated)
The SPT (N value) is the sum of the last two blow values in each sampling zone (AASHTO T206). WH-Weight of Hammer, NT-Not Tested.

BBS, form 137 (Rev. 8-99)



Illinois Department of Transportation

Division of Highways

Illinois Department of Transportation

ROCK CORE LOG

Page 3 of 3

Date 6/2/20

ROUTE FAS 1707DESCRIPTIONUS 40 over Embarras RiverLOGGED BY E. Sandschafer

SECTION (FXX-B)BLOCATIONE 1/2, SEC. 10, TWP. 9N, RNG. 9E, 3rd PM.
Latitude N 39.237189, Longitude W 88.187512

COUNTY CumberlandCORING METHODRotary, surf set diamond bit

STRICT. NO. 018-0008 (Existing)
Station 1726+91.75

BORING NO. 1 (West Abutment)
Station 1724+36
Offset 7.5 ft RT
Ground Surface Elev. 547.41 ft

CORING BARREL TYPE & SIZE

NW, conv dbl bbl, split inner

Core Diameter 2.1 in

Top of Rock Elev. 502.41 ft

Begin Core Elev. 502.41 ft

DEPTH

BL OCS

U C S

M O I S T

Qu

502.41

Grey, sandy clay SHALE

497.41-50

Grey, sandy clay SHALE

492.41-55

Grey, sandy clay SHALE

487.41-60

Benchmark: BM 201 - Chiseled square on wingwall at northwest corner of Structure No. 018-0008.
End of Boring

-65

81C1

64

64

2.36

140.9

81C2

100

82

2.59

123.1

81C3

100

92

2.33

87.1

Color pictures of the cores Available on Request
Cores will be stored for examination until 09/29/2025
The "Strength" column represents the uniaxial compressive strength of the core sample (ASTM D-2938)

BBS, form 138 (Rev. 8-99)

DESIGNED	-	RYAN P. NEGANGARD
CHECKED	-	DAVID H. RICHTER
DRAWN	-	DENNIS A. POP
CHECKED	-	R.P.N. / D.H.R.

EXAMINED	Mark Shuffin	DATE	-	10/7/2025
PASSED	James F. Schaff	REVISED	-	
	ENGINEER OF BRIDGES AND STRUCTURES	REVISED	-	

STATE OF ILLINOIS
DEPARTMENT OF TRANSPORTATION

SOIL BORING LOGS
STRUCTURE NO. 018-0068

SHEET 37 OF 41 SHEETS

F.A.S. RTE.	SECTION	COUNTY	TOTAL SHEETS	SHEET NO.
1707	(FXX-B)B	CUMBERLAND	80	65
CONTRACT NO. 74595				
ILLINOIS FED. RD PROJECT				

Illinois Department of Transportation

Division of Highways
Illinois Department of Transportation

SOIL BORING LOG

Page 1 of 2

Date 10/1/20

ROUTE FAS 1707 DESCRIPTION US 40 over Embarras River LOGGED BY E. Sandschafer

SECTION (FXX-B)B LOCATION E 1/2, SEC. 10, TWP. 9N, RNG. 9E, 3rd PM.
Latitude N 39.237503, Longitude W 88.186506

COUNTY Cumberland DRILLING METHOD Hollow stem auger & split spoon HAMMER Auto ETR = 91.8% @ 57.4 bpm

STRUCT. NO. 018-0008 (Existing)
018-0068 (Proposed)
Station 1726+91.75

BORING NO. 2 (Middle Pier)
Station 1727+38
Offset 56.0 ft LT
Ground Surface Elev. 523.55 ft

D E P T H	B L O W S	U C S	M O I S T
	Qu	(tsf)	(%)

Surface Water Elev.	510.34	ft
Stream Bed Elev.	506.34	ft
Groundwater Elev.:		
First Encounter	509.1	ft
Upon Completion	511.6	ft
After 24 Hrs.	511.6	ft

D E P T H	B L O W S	U C S	M O I S T
	Qu	(tsf)	(%)

Tan, SAND				Medium, wet, brown, fine SAND with 1/4" angular gravel Washed 9.2 % passing #200 sieve.	5	9	15
	1				1		
Loose, wet	3		7		1		15
	4				12		
519.05							
Medium, moist, brown, SILTY LOAM with SAND	-5	2		9.3 % passing #200 sieve.	7		
	4	0.5 B	16		10		15
	3				10		
	1			With 1/4" rounded gravel	7		
	2	0.8 B	23		9		11
	2				9		
-10	1				5		
	1	0.6 B	23		9		8
	2				12		
511.55							
Soft, moist, brown, SANDY LOAM	2						
	3	0.5 BS	21				
	3						
509.05							
Loose, wet, brown, fine, SAND 7.3 % passing #200 sieve.	-15	2		With 1/8" rounded gravel 5.9 % passing #200 sieve.	6		
	3		23		8		15
	4				10		
	5						
	4		16				
	4						
503.55-20	3				6		

The Unconfined Compressive Strength (UCS) Failure Mode is indicated by (B-Bulge, S-Shear, P-Penetrometer, E-Estimated)
The SPT (N value) is the sum of the last two blow values in each sampling zone (AASHTO T206), WH-Weight of Hammer, NT-Not Tested.

BBS, form 137 (Rev. 8-99)

**Illinois Department
of Transportation**
Division of Highways
Illinois Department of Transportation

SOIL BORING LOG

Page 2 of 2

Date 10/1/20

ROUTE FAS 1707 DESCRIPTION US 40 over Embarras River LOGGED BY E. Sandschafer

SECTION (FXX-B)B LOCATION E 1/2, SEC. 10, TWP. 9N, RNG. 9E, 3rd PM.
Latitude N 39.237503, Longitude W 88.186506

COUNTY Cumberland DRILLING METHOD Hollow stem auger & split spoon HAMMER Auto ETR = 91.8% @ 57.4 bpm

018-0008 (Existing)
STRUCT. NO. 018-0068 (Proposed)
Station 1726+91.75

BORING NO. 2 (Middle Pier)
Station 1727+38
Offset 56.0 ft LT
Ground Surface Elev. 523.55 ft

D E P T H	B L O W S	U C S	M O I S T
	Qu		
(ft)	(/6")	(tsf)	(%)

Surface Water Elev.	<u>510.34</u>	ft
Stream Bed Elev.	<u>506.34</u>	ft

Groundwater Elev.:		
First Encounter	<u>509.1</u>	ft▼
Upon Completion	<u>511.6</u>	ft▼
After <u>24</u> Hrs.	<u>511.6</u>	ft▼

Medium, wet, brown, coarse,
SAND with 1/8"-5/8" rounded
gravel

8		6
8		

Grey, fine
9.7% passing #200.

-45	8	
	8	16
	8	

11.9% passing #200.

-50	12	
	13	13
	11	

471.05

Very dense, moist, grey, SHALE 470.35

20		
50		7

Benchmark: BM 202 - Permanent
Survey Marker on wingwall at
southeast corner of Structure No.
018-0008.
End of Boring

1-5/8"		
50		
-55	4/16"	

The Unconfined Compressive Strength (UCS) Failure Mode is indicated by (B-Bulge, S-Shear, P-Penetrometer, E-Estimated)
The SPT (N value) is the sum of the last two blow values in each sampling zone (AASHTO T206), WH-Weight of Hammer,
NT-Not Tested.

BBS, form 137 (Rev. 8-99)

DESIGNED - RYAN P. NEGANGARD	EXAMINED  ENGINEER OF BRIDGE DESIGN	DATE - 10/7/2025	STATE OF ILLINOIS DEPARTMENT OF TRANSPORTATION	SOIL BORING LOGS STRUCTURE NO. 018-0068					F.A.S. RTE.	SECTION	COUNTY	TOTAL SHEETS	SHEET NO.
CHECKED - DAVID H. RICHTER										1707	(FXX-B)B	CUMBERLAND	80
DRAWN - DENNIS A. POP	PASSED	REVISED -		CONTRACT NO. 74595									
CHECKED - R.P.N. / D.H.R.	 ENGINEER OF BRIDGES AND STRUCTURES	REVISED -											
				SHEET 38 OF 41 SHEETS					ILLINOIS FED. AID PROJECT				

MODEL: 0180068-74595-039
FILE NAME: pw:\idol-pw\benley.com\FWIDOT\Documents\IDOT Offices\Bureau of Bridges and Structures\Projects\0180068\CADD Plans\0180068-74595.dgn



Illinois Department of Transportation

Division of Highways

Illinois Department of Transportation

SOIL BORING LOG

Page 1 of 3

Date 9/30/20

ROUTE FAS 1707DESCRIPTIONUS 40 over Embarras RiverLOGGED BY E. Sandschafer

SECTION (FXX-B)BLOCATIONE 1/2, SEC. 10, TWP. 9N, RNG. 9E, 3rd PM.
Latitude N 39.237296, Longitude W 88.186129

COUNTY CumberlandDRILLING METHODHollow stem auger & split spoonHAMMERAuto ETR = 91.8% @ 57.4 bpm

STRUCT. NO. 018-0008 (Existing)
Station 1726+91.75

BORING NO. 3 (East Pler)
Station 1728+25
Offset 28.0 ft RT
Ground Surface Elev. 523.45 ft

DEPTH (ft)BLOW (ft)UCS (tsf)MOIST (%)

101010

45131416814

11

Surface Water Elev. 510.34 ft
Stream Bed Elev. 506.34 ft

Groundwater Elev.:
First Encounter 506.5 ft
Upon Completion 511.5 ft
After 24 Hrs. 511.5 ft

Brown, SILTY CLAY LOAM

Soft, moist, grey

Medium

Stiff, moist, grey, SILTY CLAY

Very soft, moist, grey, SANDY LOAM

Loose, wet, brown, coarse, SAND with 3/4" angular gravel

The Unconfined Compressive Strength (UCS) Failure Mode is indicated by (B-Bulge, S-Shear, P-Penetrometer, E-Estimated)
The SPT (N value) is the sum of the last two blow values in each sampling zone (AASHTO T206), WH-Weight of Hammer, NT-Not Tested.

BBS, form 137 (Rev. 8-99)



Illinois Department of Transportation

Division of Highways

Illinois Department of Transportation

SOIL BORING LOG

Page 2 of 3

Date 9/30/20

ROUTE FAS 1707DESCRIPTIONUS 40 over Embarras RiverLOGGED BY E. Sandschafer

SECTION (FXX-B)BLOCATIONE 1/2, SEC. 10, TWP. 9N, RNG. 9E, 3rd PM.
Latitude N 39.237296, Longitude W 88.186129

COUNTY CumberlandDRILLING METHODHollow stem auger & split spoonHAMMERAuto ETR = 91.8% @ 57.4 bpm

STRUCT. NO. 018-0008 (Existing)
Station 1726+91.75

BORING NO. 3 (East Pler)
Station 1728+25
Offset 28.0 ft RT
Ground Surface Elev. 523.45 ft

DEPTH (ft)BLOW (ft)UCS (tsf)MOIST (%)

101010

45131416814

11

Surface Water Elev. 510.34 ft
Stream Bed Elev. 506.34 ft

Groundwater Elev.:
First Encounter 506.5 ft
Upon Completion 511.5 ft
After 24 Hrs. 511.5 ft

Medium, wet, brown, gravelly, SAND
8.3% passing #200.

1-1/2" rock stuck in shoe.

Very dense, moist, grey, SHALE

Borehole continued with rock coring.

The Unconfined Compressive Strength (UCS) Failure Mode is indicated by (B-Bulge, S-Shear, P-Penetrometer, E-Estimated)
The SPT (N value) is the sum of the last two blow values in each sampling zone (AASHTO T206), WH-Weight of Hammer, NT-Not Tested.

BBS, form 137 (Rev. 8-99)



Illinois Department of Transportation

Division of Highways

Illinois Department of Transportation

ROCK CORE LOG

Page 3 of 3

Date 9/30/20

ROUTE FAS 1707DESCRIPTIONUS 40 over Embarras RiverLOGGED BY E. Sandschafer

SECTION (FXX-B)BLOCATIONE 1/2, SEC. 10, TWP. 9N, RNG. 9E, 3rd PM.
Latitude N 39.237296, Longitude W 88.186129

COUNTY CumberlandCORING METHODRotary, surf set diamond bit

STRUCT. NO. 018-0008 (Existing)
Station 1726+91.75

BORING NO. 3 (East Pler)
Station 1728+25
Offset 28.0 ft RT
Ground Surface Elev. 523.45 ft

CORING BARREL TYPE & SIZE NW, conv dbl bbl, split inner

Core Diameter 2.1 in
Top of Rock Elev. 470.45 ft
Begin Core Elev. 470.45 ft

DEPTH (ft)CORE (#)RECOVERY (%)R.Q.D. (%)CORE TIME (min/ft)STRENGTH (tsf)

50244.2645.2

10003.67

Grey, Clay, SHALE
Depth 53.5', Moisture Content: 7.1%, Dry Density: 137.0 pcf

Grey, Clay, SHALE
Broken, not representative of in-situ conditions.

Benchmark: BM 202 - Permanent Survey Marker on wingwall at southeast corner of Structure No. 018-0008, End of Boring

Color pictures of the cores Available on Request
Cores will be stored for examination until 09/29/2025
The "Strength" column represents the uniaxial compressive strength of the core sample (ASTM D-2938)

BBS, form 138 (Rev. 8-99)

DESIGNED	-	RYAN P. NEGANGARD
CHECKED	-	DAVID H. RICHTER
DRAWN	-	DENNIS A. POP
CHECKED	-	R.P.N. / D.H.R.

EXAMINED	Mark Shuffin ENGINEER OF BRIDGE DESIGN	DATE	-	10/7/2025
PASSED	Jaime F. Schaff ENGINEER OF BRIDGES AND STRUCTURES	REVISED	-	
		REVISED	-	

STATE OF ILLINOIS
DEPARTMENT OF TRANSPORTATION

SOIL BORING LOGS
STRUCTURE NO. 018-0068

SHEET 39 OF 41 SHEETS

F.A.S. RTE.	SECTION	COUNTY	TOTAL SHEETS	SHEET NO.
1707	(FXX-B)B	CUMBERLAND	80	67
CONTRACT NO. 74595				
ILLINOIS FED. RD PROJECT				

Illinois Department of Transportation

Division of Highways
Illinois Department of Transportation

SOIL BORING LOG

Page 1 of 2

Date 6/1/20

ROUTE FAS 1707 DESCRIPTION US 40 over Embarras River LOGGED BY E. Sandschafer

SECTION (FX-B)B LOCATION E 1/2 SEC. 10, TWP. 9N, RNG. 9E, 3rd PM.
Latitude N 39.237437, Longitude W 88.185699

COUNTY Cumberland DRILLING METHOD Hollow stem auger & split spoon HAMMER Auto ETR = 91.8% @ 57.4 bpm

STRUCT. NO. 018-0008 (Existing)
Station 1726+91.75

BORING NO. 4 (East Abutment)
Station 1729+48
Offset 7.5 ft RT
Ground Surface Elev. 535.43 ft

D E P T H	B L O W S	U C S	M O I S T	Surface Water Elev. <u>510.34</u> ft	D E P T H	B L O W S	U C S	M O I S T
(ft)	(/6")	(tsf)	(%)	Stream Bed Elev. <u>506.34</u> ft	(ft)	(/6")	(tsf)	(%)
				Groundwater Elev.: First Encounter <u>512.4</u> ft ∇ Upon Completion <u>512.4</u> ft ∇ After <u>72</u> Hrs. <u>512.4</u> ft ∇				
4-3/8" Asphalt over 11" Concrete over 6" Aggregate				Medium, moist, grey, SILTY CLAY	1	0.7 B	28	
533.53				513.43				
Brown, CLAY				Soft, moist, grey, SILTY LOAM	WH			
				512.3 307	1	0.3 B	26	
				Soft, moist, grey, SANDY LOAM				
Stiff, moist, brown mottled grey	-5	2		Very soft, wet	-25	WH		
		2	1.3 B	19		1	0.2 B	24
528.43				508.43				
Stiff, moist, grey, SILTY CLAY		2		Very loose, wet, grey, fine, SAND	1			
		3	1.6 B	16	WH	1		26
		6						
-10	1			Coarse, gravelly, with 1" rock.	-30	2		
524.93		3	2.5 B	23	7		11	
Very stiff, moist, grey, SANDY LOAM		6			9			
522.93		2						
Stiff, moist, grey, SANDY CLAY LOAM		2	1.4 B	19				
		4						
520.93								
Medium, moist, grey, SANDY LOAM	-15	2		Brown, with 1-1/4" rock.	-35	8		
		6	1.0 S	13	8		12	
		6			11			
518.43								
Medium, moist, grey, SILTY CLAY LOAM		1						
		3	0.9 B	17				
		3						
515.43-20	1				495.43-40	10		

The Unconfined Compressive Strength (UCS) Failure Mode is indicated by (B-Bulge, S-Shear, P-Penetrometer, E-Estimated)
The SPT (N value) is the sum of the last two blow values in each sampling zone (AASHTO T206), WH-Weight of Hammer, NT-Not Tested.

BBS, form 137 (Rev. 8-99)

**Illinois Department
of Transportation**
Division of Highways
Illinois Department of Transportation

SOIL BORING LOG

Page 2 of 2

Date 6/1/20

ROUTE FAS 1707 DESCRIPTION US 40 over Embarras River LOGGED BY E. Sandschafer

SECTION (FXX-B)B LOCATION E 1/2, SEC. 10, TWP. 9N, RNG. 9E, 3rd PM,
Latitude N 39.237437, Longitude W 88.185699

COUNTY Cumberland DRILLING METHOD Hollow stem auger & split spoon HAMMER Auto ETR = 91.8% @ 57.4 bpm

STRUCT. NO. 018-0008 (Existing)
018-0068 (Proposed)
Station 1726+91.75

BORING NO. 4 (East Abutment)
Station 1729+48
Offset 7.5 ft RT
Ground Surface Elev. 535.43 ft

D E P T H	B L O W S	U C S	M O I S T
		Qu	
(ft)	(/6")	(tsf)	(%)

Surface Water Elev.		ft
Stream Bed Elev.	<u>510.34</u>	
	<u>506.34</u>	ft
Groundwater Elev.:		
First Encounter	<u>512.4</u>	ft▼
Upon Completion	<u>512.4</u>	ft▽
After <u>72</u> Hrs.	<u>512.4</u>	ft▽

D E P T H	B L O W S	U C S	M O I S T
		Qu	
(ft)	(/6")	(tsf)	(%)

Medium, moist, reddish-brown,
fine SAND
9.7% passing #200.

13
16

Dense, moist, grey fine SAND
10.2% passing #200.

16
19

5.8% passing #200.

8
8
8

Benchmark: BM 202 - Permanent
Survey Marker on wingwall at
southeast corner of Structure No.
018-0008.
End of Boring

470.93

1.2% passing #200.

8
9
17

23

-70

475.43-60

6

-80

The Unconfined Compressive Strength (UCS) Failure Mode is indicated by (B-Bulge, S-Shear, P-Penetrometer, E-Estimated)
The SPT (N value) is the sum of the last two blow values in each sampling zone (AASHTO T206), WH-Weight of Hammer,
NT-Not Tested.

BBS, form 137 (Rev. 8-99)

DESIGNED - RYAN P. NEGANGARD	EXAMINED	<i>Mark Sheffer</i> ENGINEER OF BRIDGE DESIGN	DATE - 10/7/2025	STATE OF ILLINOIS DEPARTMENT OF TRANSPORTATION	SOIL BORING LOGS STRUCTURE NO. 018-0068	F.A.S. RTE.	SECTION	COUNTY	TOTAL SHEETS	SHEET NO.
CHECKED - DAVID H. RICHTER	PASSED	<i>Jayne F. Schell</i> ENGINEER OF BRIDGES AND STRUCTURES	REVISED -			1707	(FXX-B)B	CUMBERLAND	80	68
DRAWN - DENNIS A. POP			REVISED -			CONTRACT NO. 74595				
CHECKED - R.P.N. / D.H.R.			SHEET 40 OF 41 SHEETS							
					ILLINOIS FED. AID PROJECT					

MODEL: 0180068-74595-041
FILE NAME: pw:\idol-pw\benley.com\FWIDOT\Documents\IDOT Offices\Bureau of Bridges and Structures\Projects\0180068\CADD Plans\0180068-74595.dgn



Illinois Department of Transportation

Division of Highways

Illinois Department of Transportation

SOIL BORING LOG

Page 1 of 2

Date 9/25/20

ROUTE FAS 1707

DESCRIPTION US 40 over Embarras River

LOGGED BY E. Sandschafer

SECTION (FXX-B)B

LOCATION E 1/2, SEC. 10, TWP. 9N, RNG. 9E, 3rd PM.

COUNTY Cumberland

DRILLING METHOD Hollow stem auger & split spoon

HAMMERAuto ETR = 91.8% @ 57.4 bpm

STRUCT. NO. 018-0008 (Existing)

Station 1726+91.75

BORING NO. 5 (East Abutment)

Station 1729+42

Offset 62.0 ft LT

Ground Surface Elev. 521.40 ft

DEP TH

BLOW S

UCS Qu

MOIST

Surface Water Elev. 510.34 ft

Stream Bed Elev. 506.34 ft

Groundwater Elev.:

First Encounter NA ft

Upon Completion NA ft

After Hrs. NA ft

DEP TH

BLOW S

UCS Qu

MOIST

Surface Water Elev. 510.34 ft

Stream Bed Elev. 506.34 ft

Groundwater Elev.:

First Encounter NA ft

Upon Completion NA ft

After Hrs. NA ft

No sampling - Boring advanced to determine top of rock elevation.

-5

-10

-15

501.40-20

No sampling - Boring advanced to determine top of rock elevation.

-25

-30

-35

481.40-40

The Unconfined Compressive Strength (UCS) Failure Mode is indicated by (B-Bulge, S-Shear, P-Penetrometer, E-Estimated)

The SPT (N value) is the sum of the last two blow values in each sampling zone (AASHTO T206), WH-Weight of Hammer, NT-Not Tested.

BBS, form 137 (Rev. 8-99)



Illinois Department of Transportation

Division of Highways

Illinois Department of Transportation

SOIL BORING LOG

Page 2 of 2

Date 9/25/20

ROUTE FAS 1707

DESCRIPTION US 40 over Embarras River

LOGGED BY E. Sandschafer

SECTION (FXX-B)B

LOCATION E 1/2, SEC. 10, TWP. 9N, RNG. 9E, 3rd PM.

COUNTY Cumberland

DRILLING METHOD Hollow stem auger & split spoon

HAMMERAuto ETR = 91.8% @ 57.4 bpm

STRUCT. NO. 018-0008 (Existing)

Station 1726+91.75

BORING NO. 5 (East Abutment)

Station 1729+42

Offset 62.0 ft LT

Ground Surface Elev. 521.40 ft

DEP TH

BLOW S

UCS Qu

MOIST

Surface Water Elev. 510.34 ft

Stream Bed Elev. 506.34 ft

Groundwater Elev.:

First Encounter NA ft

Upon Completion NA ft

After Hrs. NA ft

DEP TH

BLOW S

UCS Qu

MOIST

Surface Water Elev. 510.34 ft

Stream Bed Elev. 506.34 ft

Groundwater Elev.:

First Encounter NA ft

Upon Completion NA ft

After Hrs. NA ft

No sampling - Boring advanced to determine top of rock elevation.

473.90

Very dense, grey, pokerchipped, silty, clay, SHALE

32

50

3-9/16"

471.90

Benchmark: BM 202 - Permanent Survey Marker on wingwall at southeast corner of Structure No. 018-0008. End of Boring

-50

-55

-60

The Unconfined Compressive Strength (UCS) Failure Mode is indicated by (B-Bulge, S-Shear, P-Penetrometer, E-Estimated)

The SPT (N value) is the sum of the last two blow values in each sampling zone (AASHTO T206), WH-Weight of Hammer, NT-Not Tested.

BBS, form 137 (Rev. 8-99)

DESIGNED	-	RYAN P. NEGANGARD
CHECKED	-	DAVID H. RICHTER
DRAWN	-	DENNIS A. POP
CHECKED	-	R.P.N. / D.H.R.

EXAMINED	
PASSED	

DATE	-	10/7/2025
REVISED	-	
REVISED	-	

STATE OF ILLINOIS
DEPARTMENT OF TRANSPORTATION

SOIL BORING LOGS
STRUCTURE NO. 018-0068


SHEET 41 OF 41 SHEETS

F.A.S. RTE.	SECTION	COUNTY	TOTAL SHEETS	SHEET NO.
1707	(FXX-B)B	CUMBERLAND	80	69
CONTRACT NO. 74595				
ILLINOIS FED. AID PROJECT				

FINAL SURVEY	SURVEYED	BY	DATE
NO.	NOTE BOOK		
	PLOTTED		
	TEMPLATE		
	AREAS		
	CHECKED		

ORIGINAL SURVEY	SURVEYED	BY	DATE
NO.	NOTE BOOK		
	PLOTTED		
	TEMPLATE		
	AREAS		
	CHECKED		

MODEL Default
FILE NAME: F:\Projects\50_IDOT\50_147B_23_PTB_03_039_V02_US 40 Embank River Workfile Sheet\DW7459-XSEC-SHT5.dgn

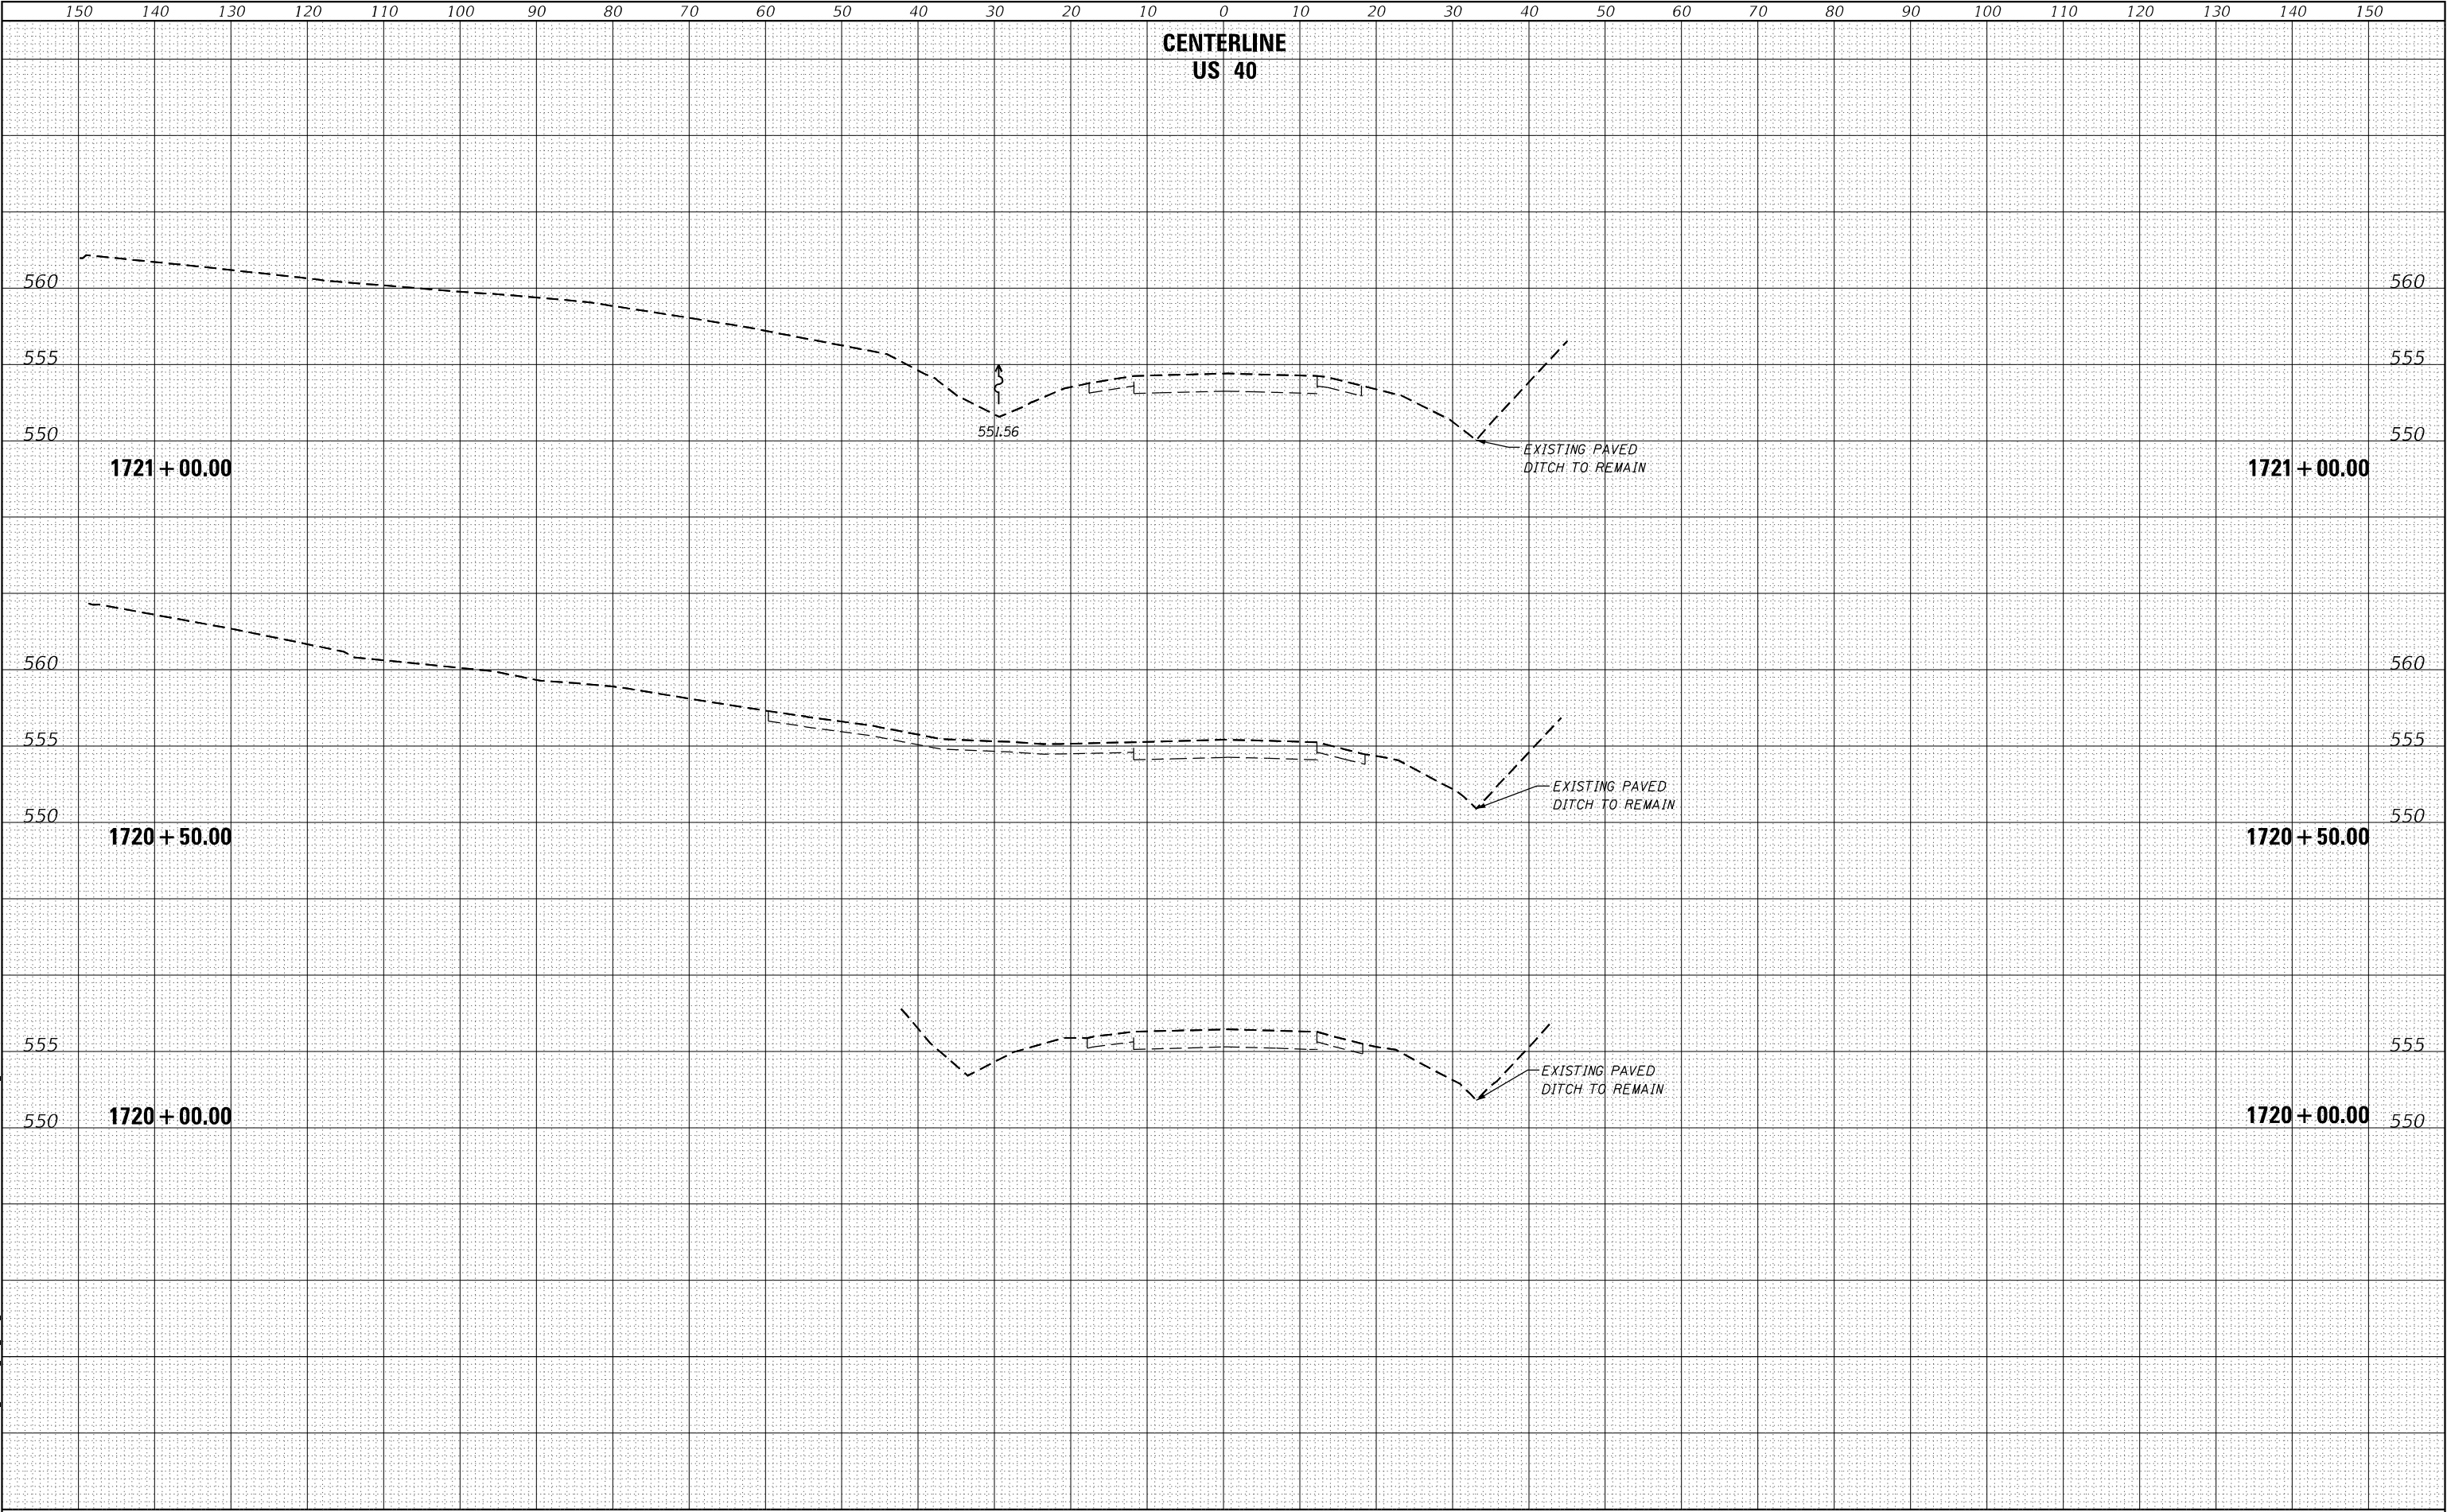



**HERMANN
& Associates, LLC**
Civil Engineers

USER NAME = Monammed	DESIGNED - AMH	REVISED -
	DRAWN - AMH	REVISED -
PLOT SCALE = 20,000 ' / in.	CHECKED - JAS	REVISED -
PLOT DATE = 8/7/2025	DATE - 4/25/2025	REVISED -

STATE OF ILLINOIS
DEPARTMENT OF TRANSPORTATION


CROSS SECTION SHEETS			
SHEET 1	OF 11 SHEETS	STA. 1720+00.00	TO STA. 1721+00.00

F.A.S. RTE.	SECTION	COUNTY	TOTAL SHEETS	SHEET NO.
1707	(FXX-B)B	CUMBERLAND	80	70
CONTRACT NO. 74595				
ILLINOIS FED. AID PROJECT				

FINAL SURVEY	SURVEYED PLOTTED	DATE	BY
NO.	NOTE BOOK	AREAS CHECKED	NO.

ORIGINAL SURVEY	SURVEYED PLOTTED	DATE	BY
NO.	NOTE BOOK	AREAS CHECKED	NO.


MODEL Default
FILE NAME: F:\projects\50 IDOT\50 147B 23 P1B 203 039 IVD US 40 Embank River Workfile Sheet\DW7499-XSEC-SHTS.dgn

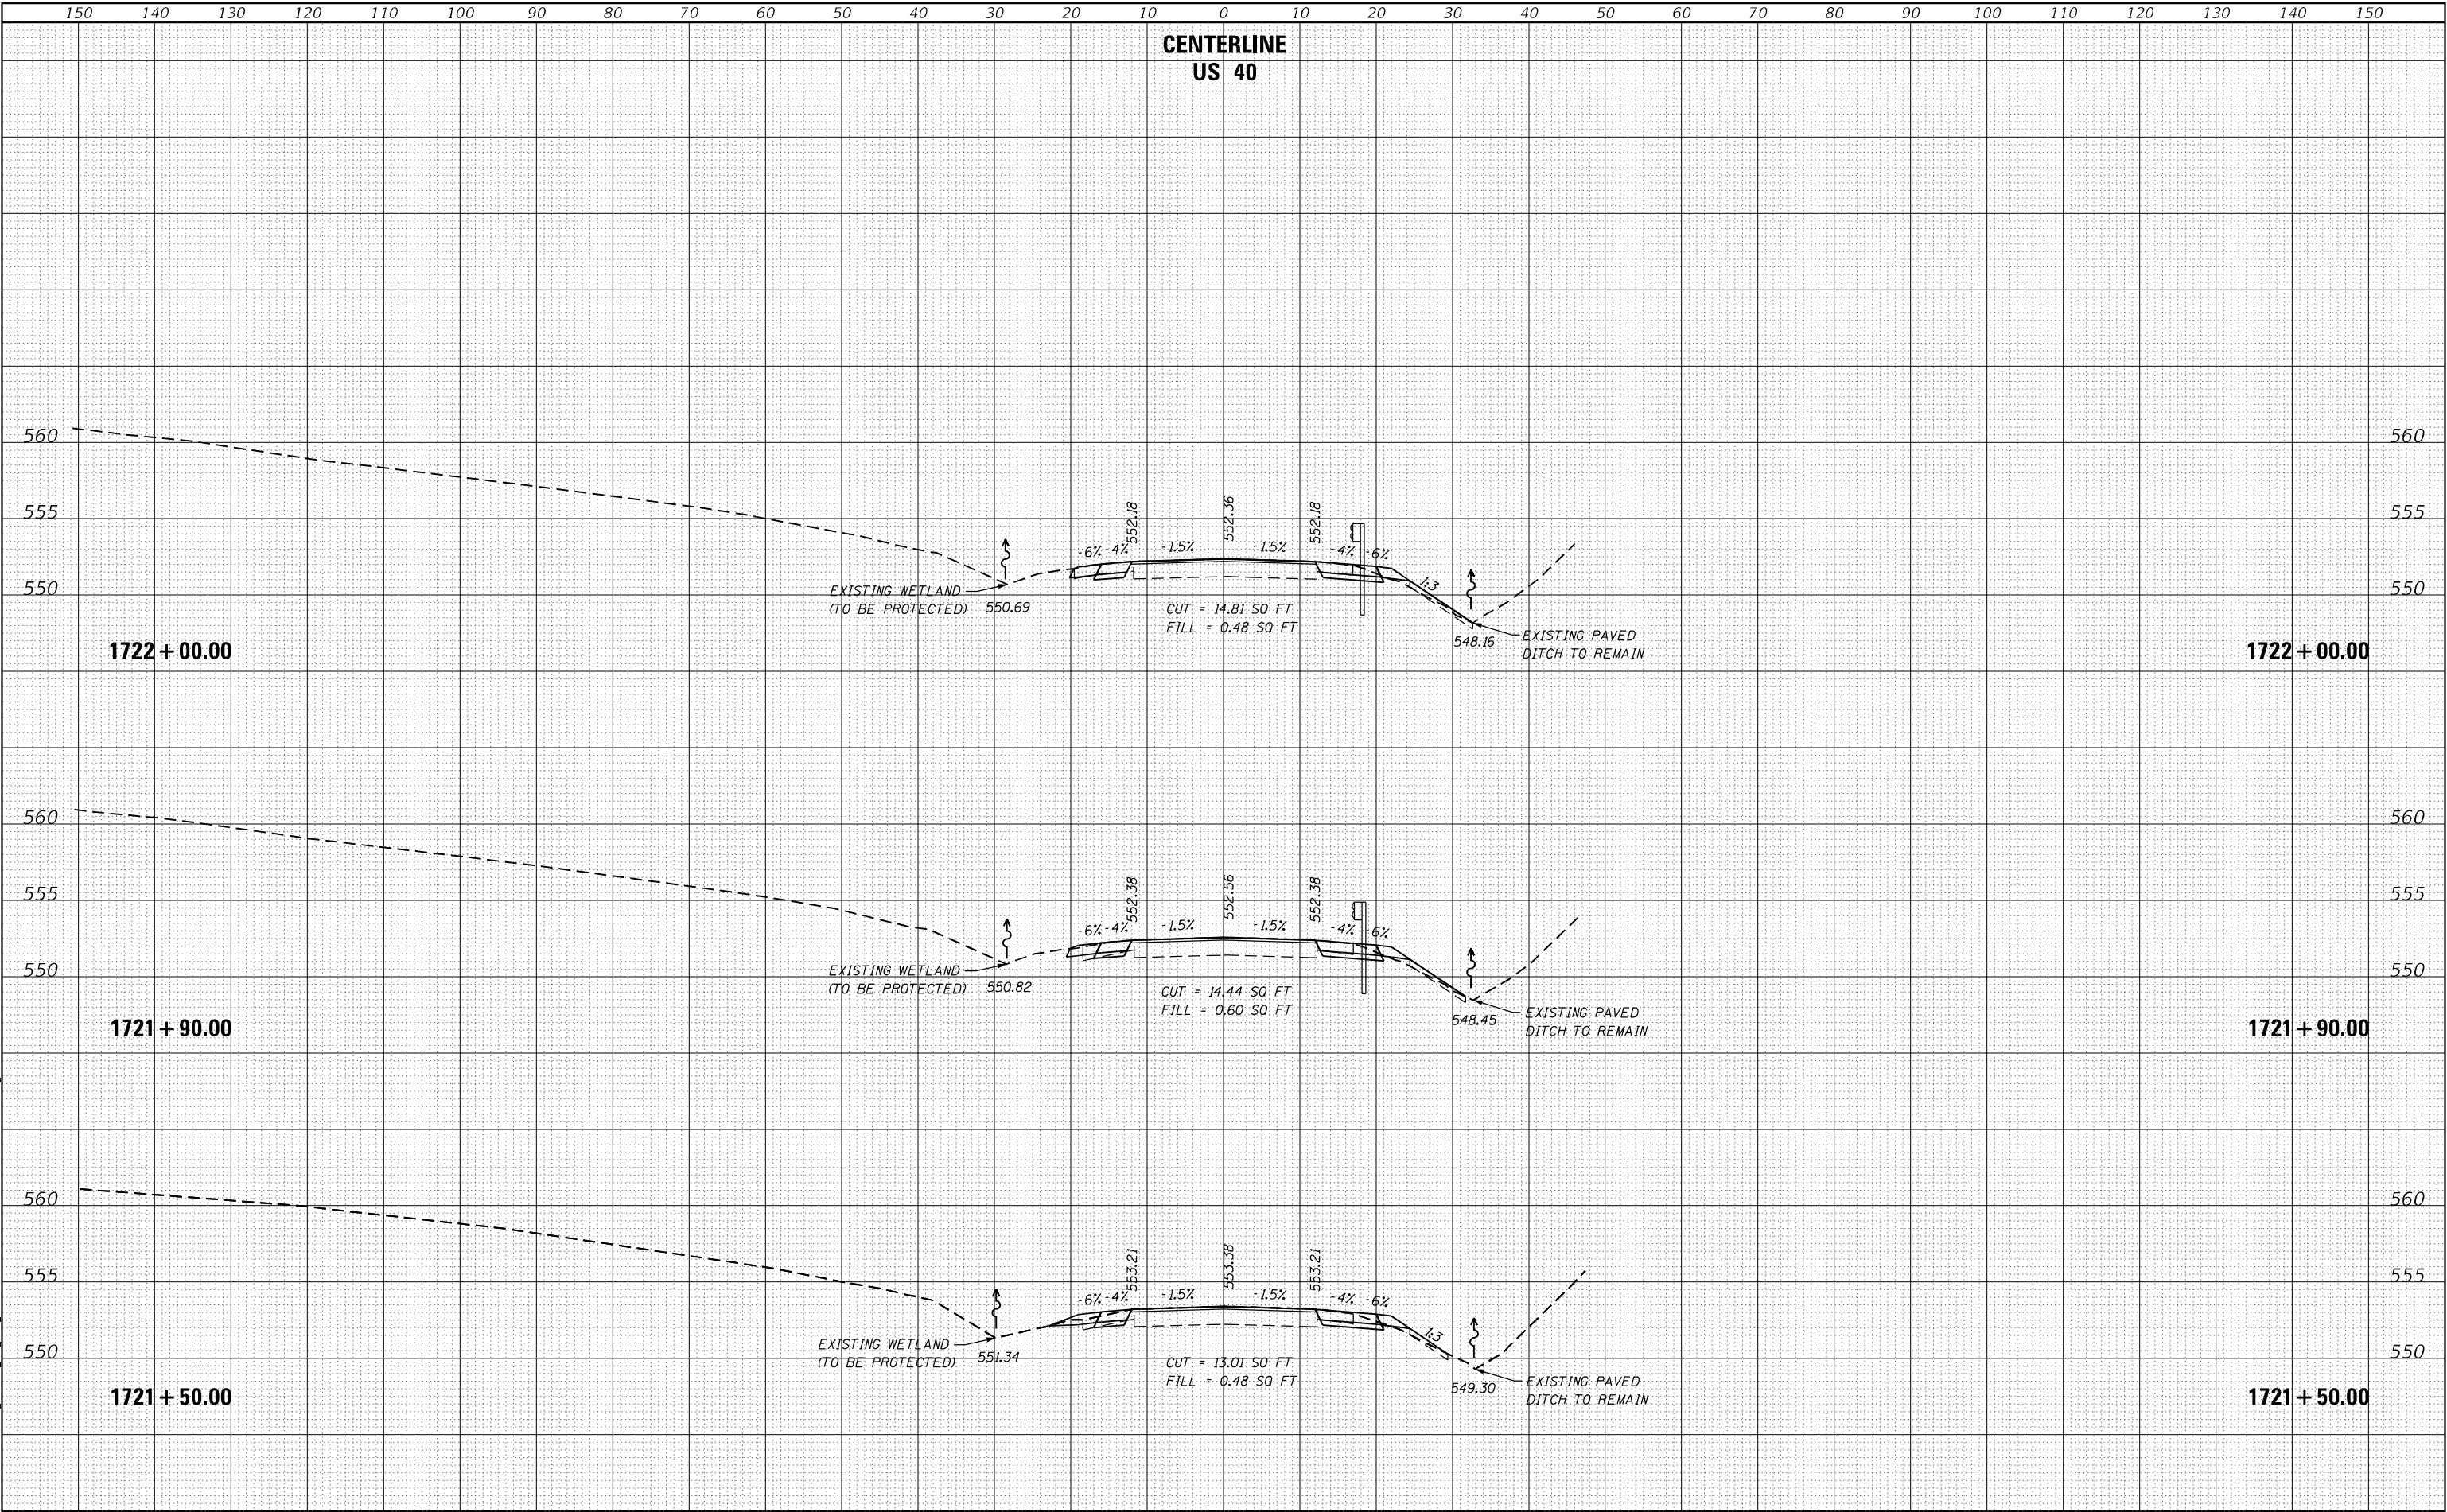

DATE	BY	SURVEYED	PLOTTED	TEMPLATE	AREAS CHECKED
		FINAL	NO.	NO.	NO.
		NO.	NO.	NO.	NO.

DATE	BY	SURVEYED	PLOTTED	TEMPLATE	AREAS CHECKED
		ORIGINAL	NO.	NO.	NO.
		NO.	NO.	NO.	NO.

MODEL: Default
FILE NAME: F:\Projects\50_IDOT\50_147B_23_PTB_203_039_1VD_US_40_Embankment River Workfile Sheet\DWG\50-SEC-SHT3.dgn

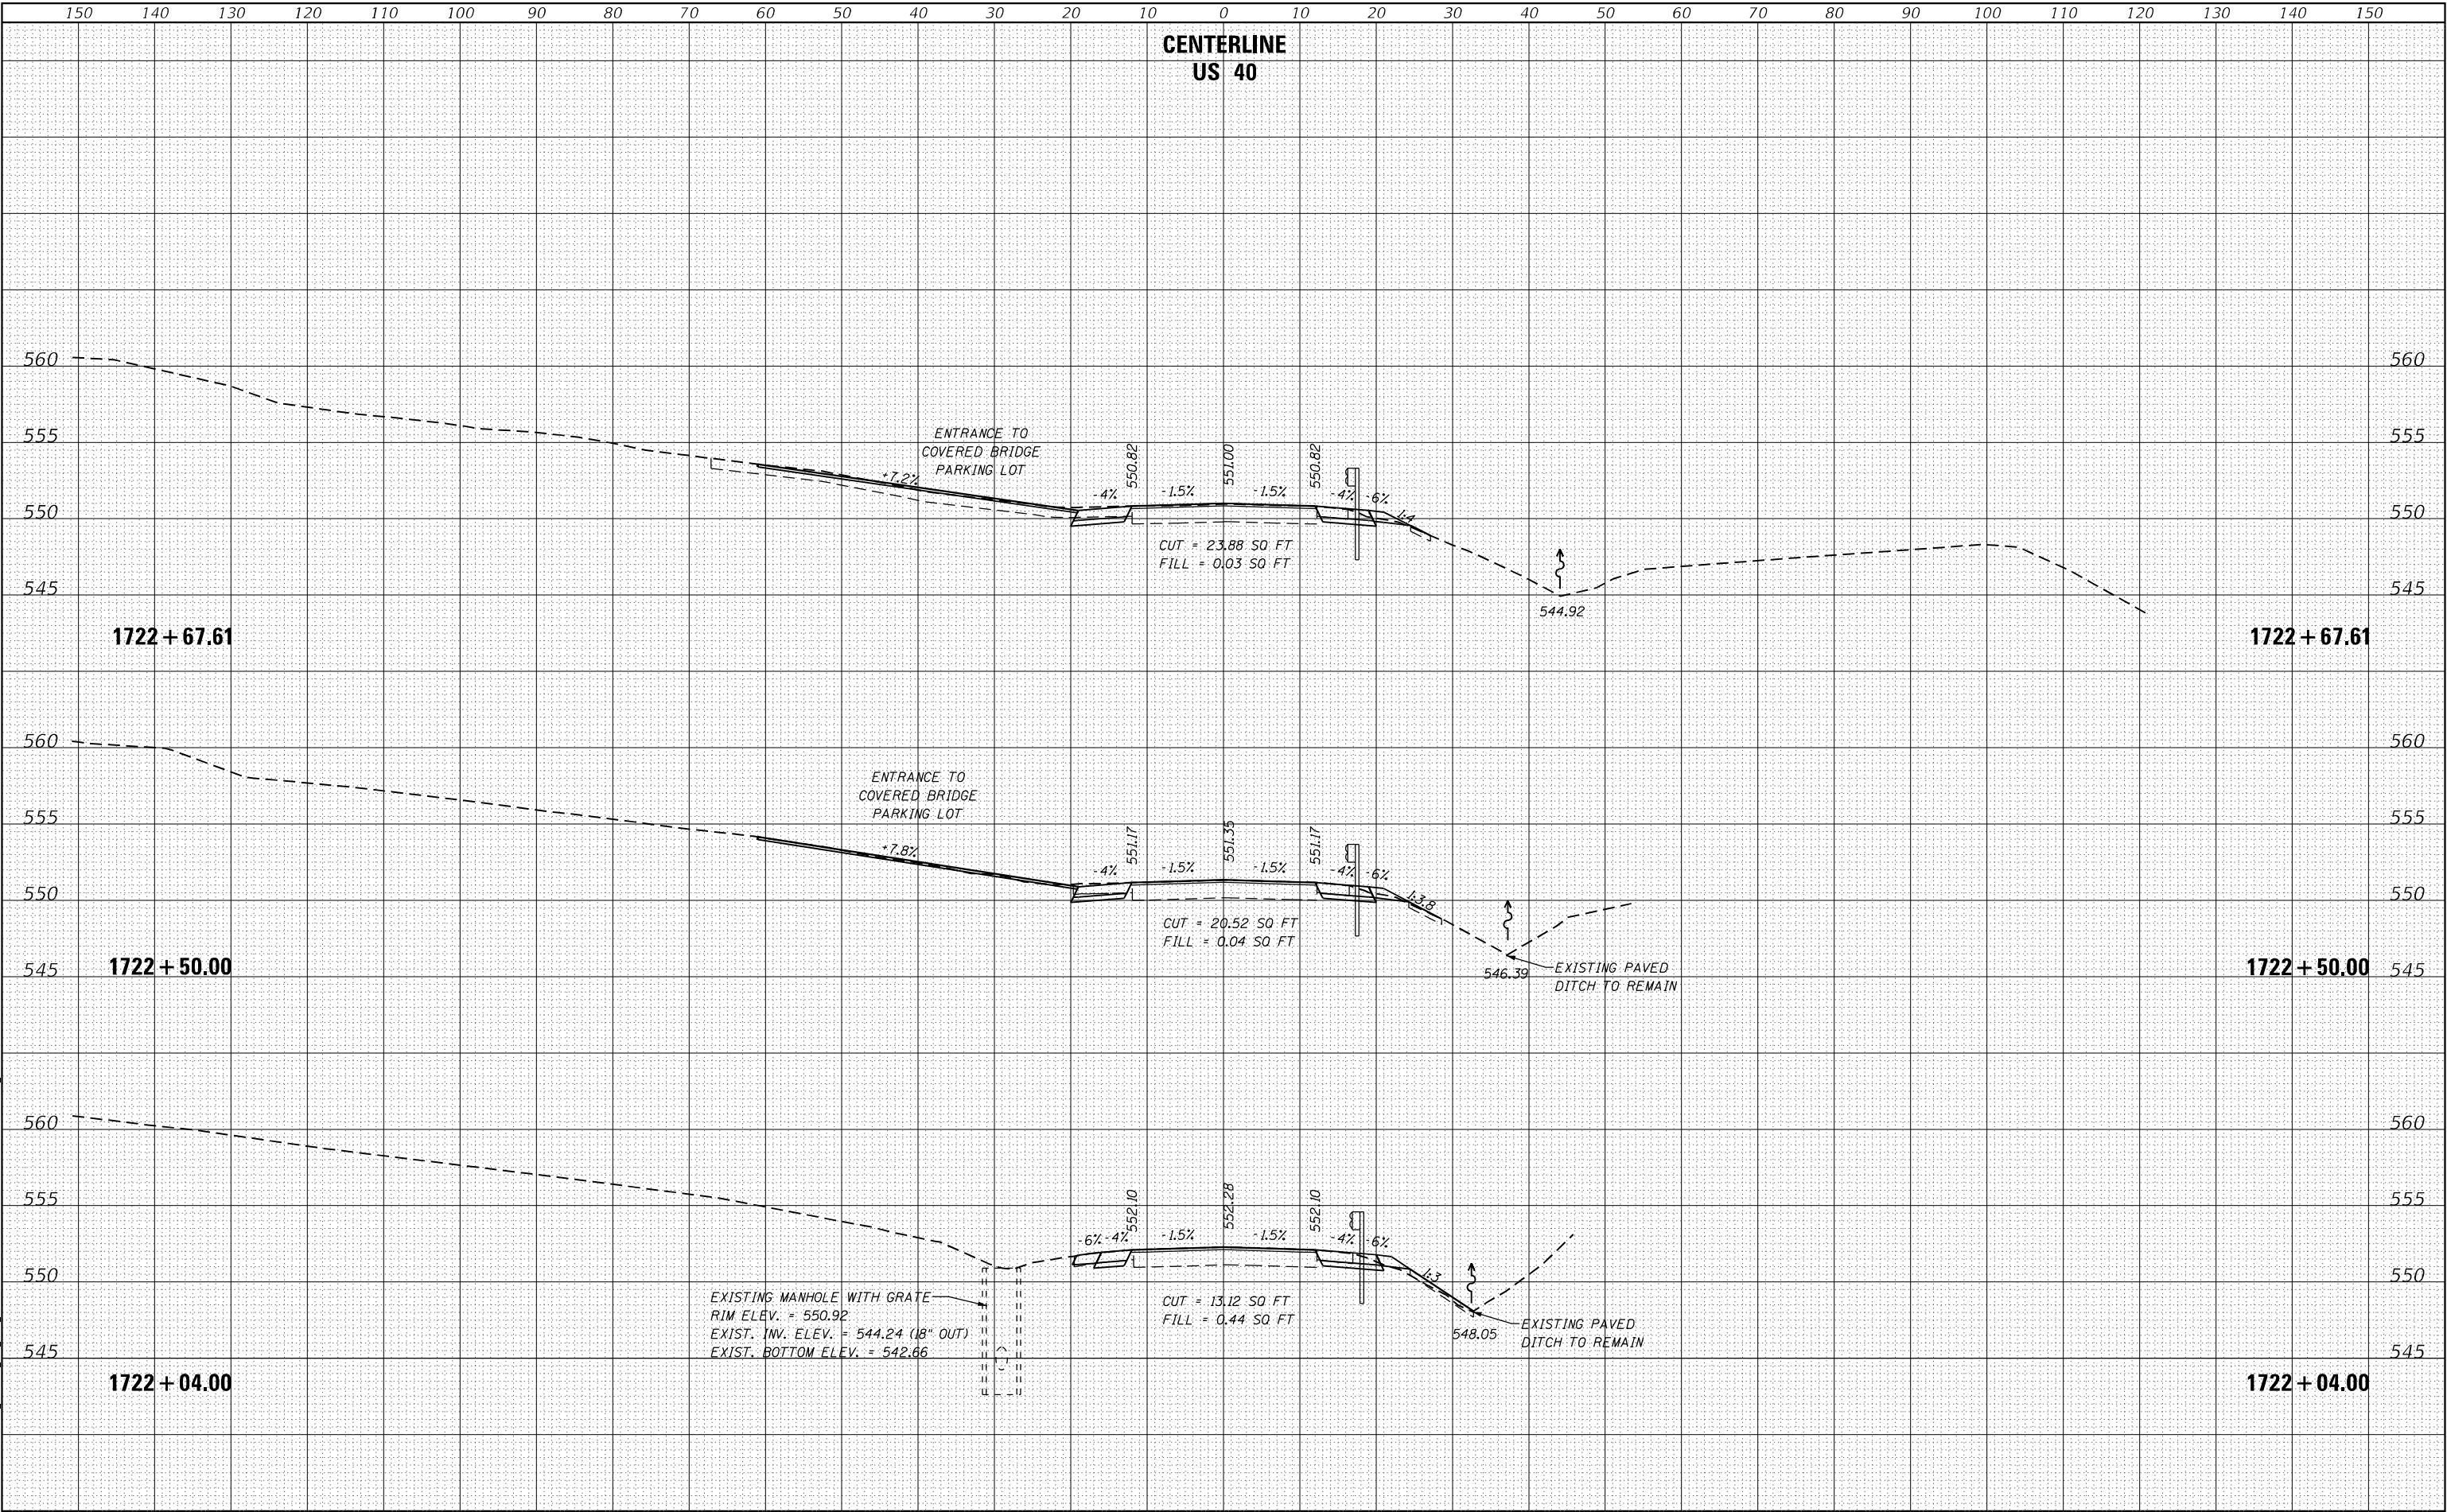



HERMANN & Associates, LLC
Civil Engineers

USER NAME = Monamined	DESIGNED - AMH	REVISED -
DRAWN - AMH	REVISIONS -	
PLOT SCALE = 20,000' / in.	CHECKED - JAS	REVISED -
PLOT DATE = 8/7/2025	DATE - 4/25/2025	REVISED -

**STATE OF ILLINOIS
DEPARTMENT OF TRANSPORTATION**

CROSS SECTION SHEETS


SHEET 3 OF 11 SHEETS STA. 1722+04.00 TO STA. 1722+67.61

F.A.S. RTE.	SECTION	COUNTY	TOTAL SHEETS	SHEET NO.
1707	(FXX-B)B	CUMBERLAND	80	72
CONTRACT NO. 74595				
ILLINOIS FED. AID PROJECT				

DATE	BY	SURVEYED	PLOTTED	TEMPLATE	AREAS CHECKED
		FINAL	NO.	NO.	NO.
		NO.	NO.	NO.	NO.
		NO.	NO.	NO.	NO.

DATE	BY	SURVEYED	PLOTTED	TEMPLATE	AREAS CHECKED
		ORIGINAL	NO.	NO.	NO.
		NO.	NO.	NO.	NO.
		NO.	NO.	NO.	NO.

MODEL: Default
FILE NAME: F:\Projects\50 IDOT\50 147B.23 P1B 203 039 1VD US 40 Embank River Workfile Sheet\DW74595-SEC-SHT5.dgn

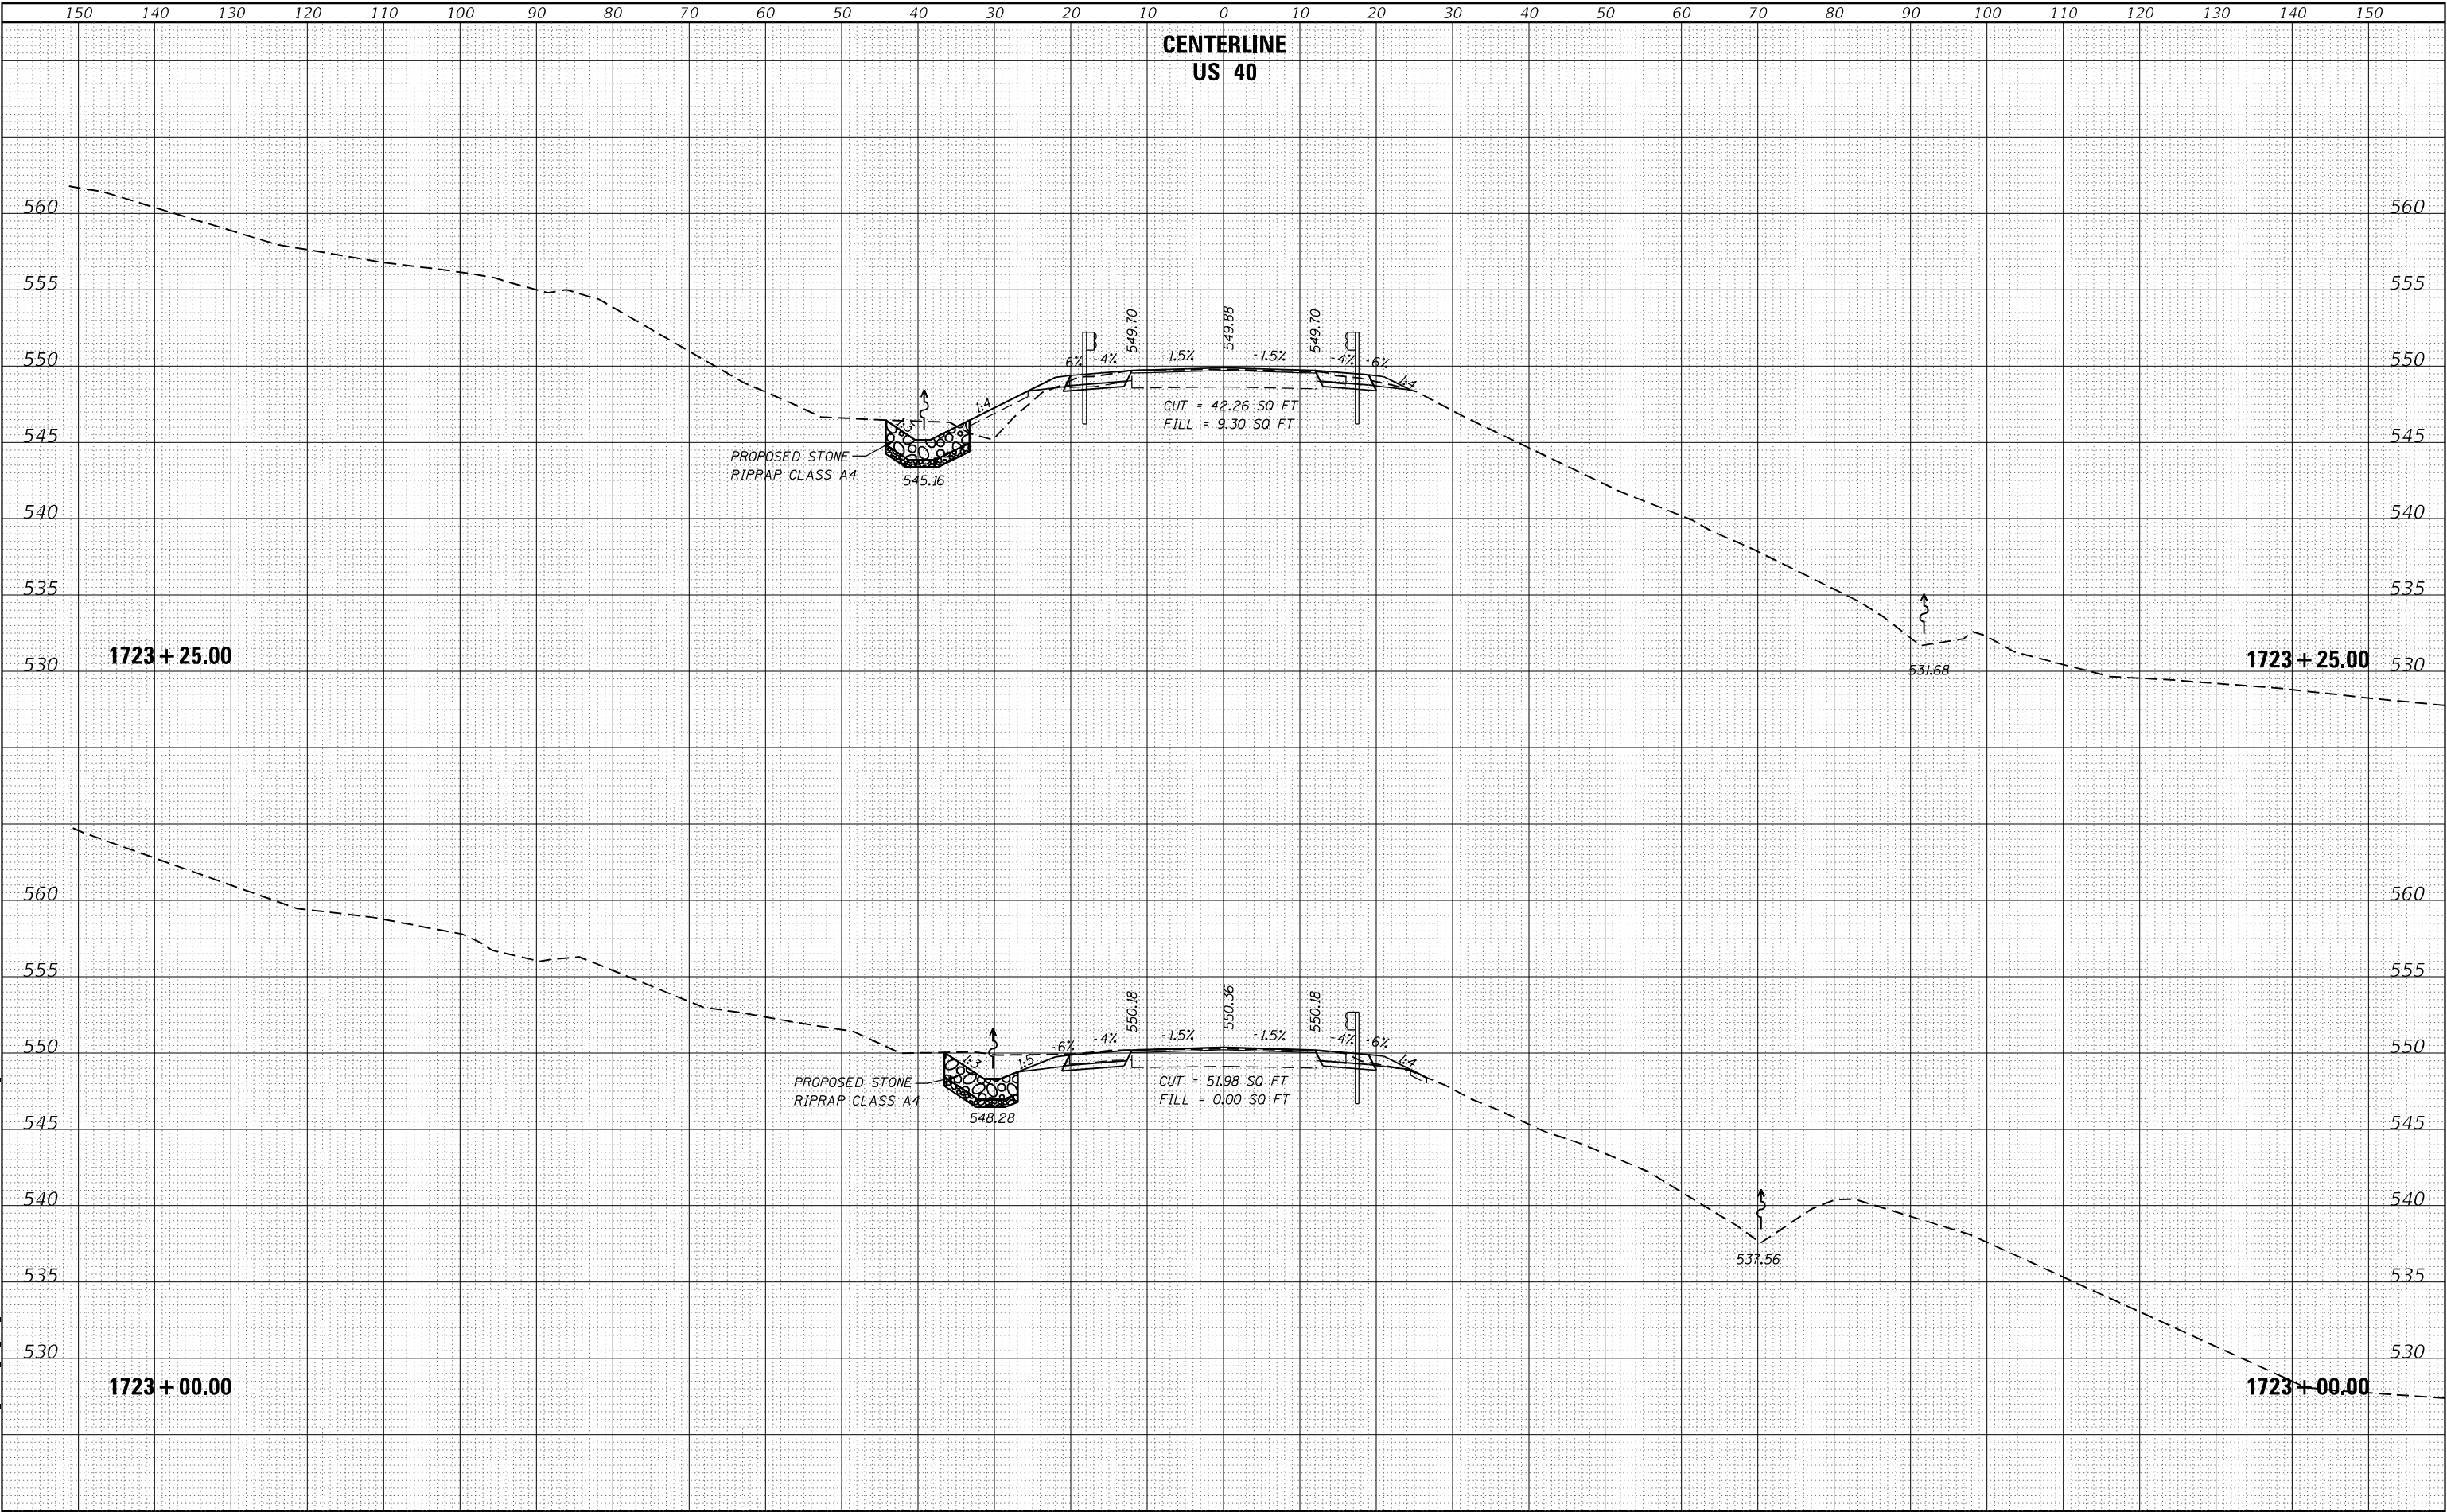



HERMANN
& Associates, LLC
Civil Engineers

USER NAME = Monamined	DESIGNED - AMH	REVISED -
	DRAWN - AMH	REVISED -
PLOT SCALE = 20,000 ' / in.	CHECKED - JAS	REVISED -
PLOT DATE = 8/7/2025	DATE - 4/25/2025	REVISED -

STATE OF ILLINOIS
DEPARTMENT OF TRANSPORTATION

CROSS SECTION SHEETS


SHEET 4 OF 10 SHEETS STA. 1723+00.00 TO STA. 1723+25.00

F.A.S. RTE.	SECTION	COUNTY	TOTAL SHEETS	SHEET NO.
1707	(FXX-B)B	CUMBERLAND	80	73
CONTRACT NO. 74595				
ILLINOIS FED. AID PROJECT				

FINAL SURVEY	SURVEYED	BY	DATE
NOTE BOOK	PLOTTED		
NO.	TEMPLATE		
	AREAS CHECKED		

ORIGINAL SURVEY	SURVEYED	BY	DATE
NOTE BOOK	PLOTTED		
NO.	TEMPLATE		
	AREAS CHECKED		

MODEL: Default
FILE NAME: F:\projects\50 IDOT\50 147B.23 P1B 203 039 IVD US 40 Embank River Workfile Sheet\DWG\50-SEC-SHT5.dgn

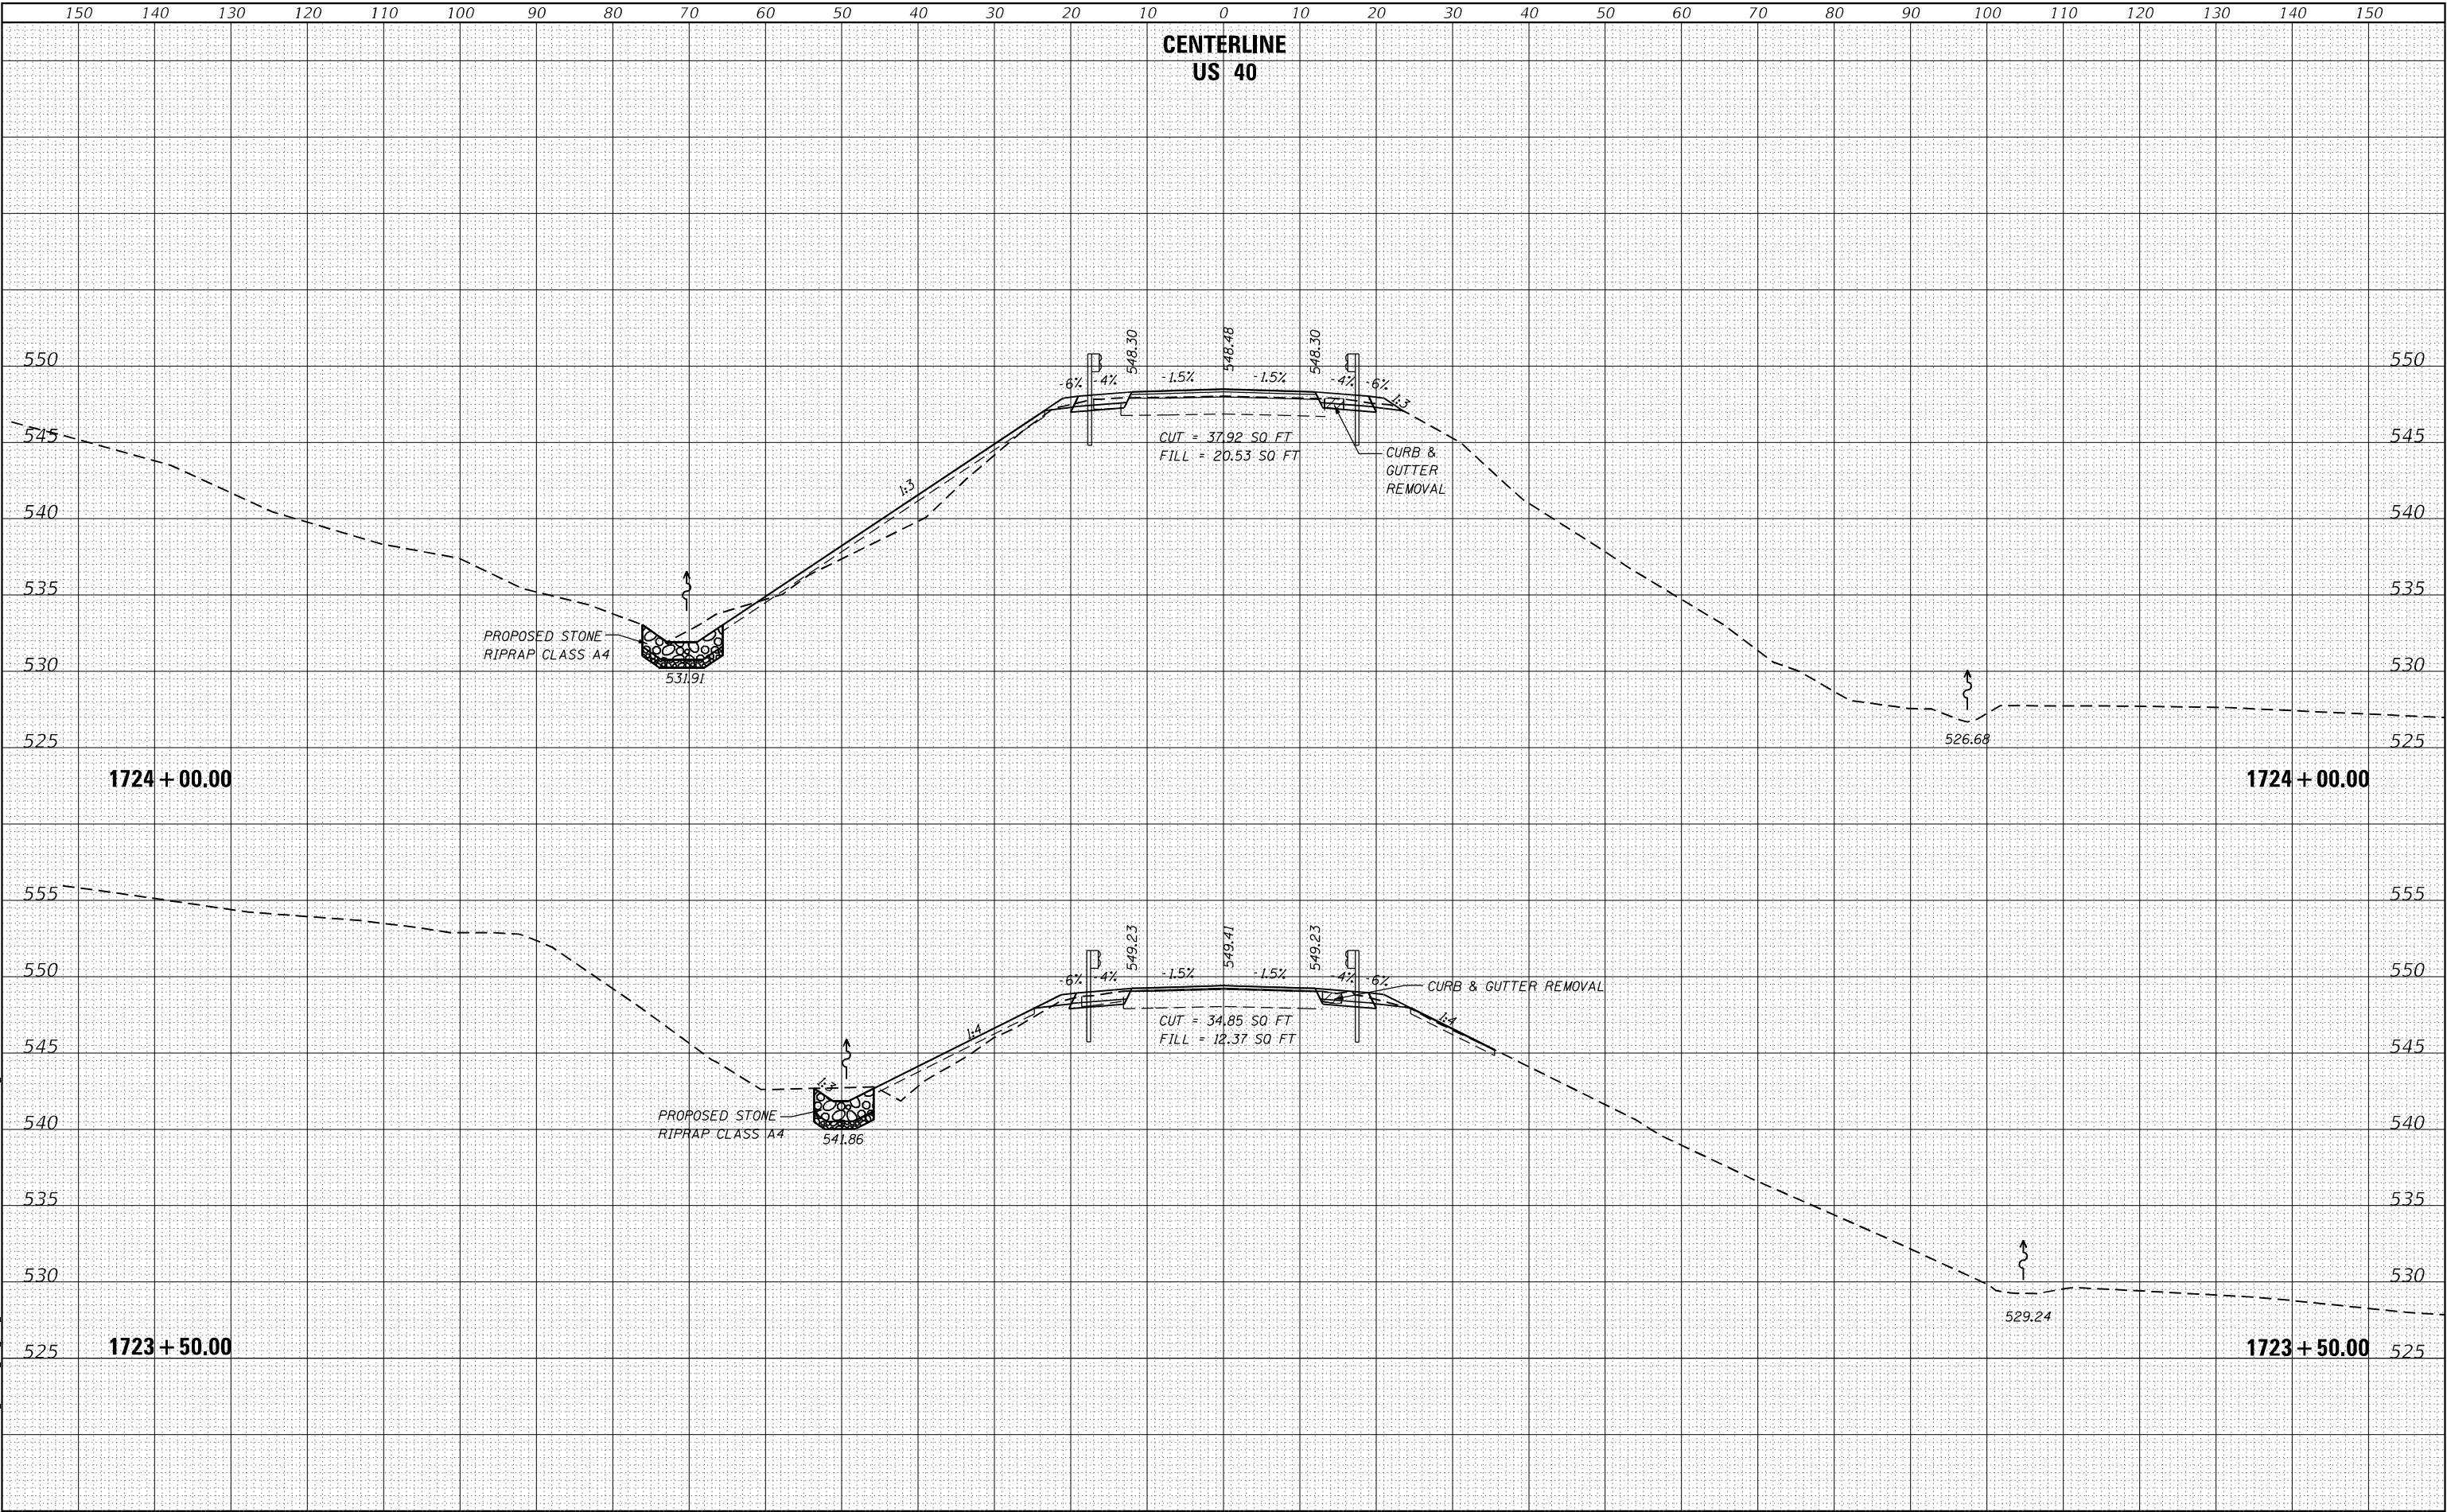

USER NAME = Monamined	DESIGNED - AMH	REVISED -
	DRAWN - AMH	REVISED -
PLOT SCALE = 20,000 ' / in.	CHECKED - JAS	REVISED -
PLOT DATE = 8/7/2025	DATE - 4/25/2025	REVISED -

**STATE OF ILLINOIS
DEPARTMENT OF TRANSPORTATION**

CROSS SECTION SHEETS


SHEET 5 OF 11 SHEETS STA. 1723+50.00 TO STA. 1724+00.00

F.A.S. RTE.	SECTION	COUNTY	TOTAL SHEETS	SHEET NO.
1707	(FXX-B)B	CUMBERLAND	80	74
CONTRACT NO. 74595				
ILLINOIS FED. AID PROJECT				

DATE	BY	SURVEYED	PLOTTED	TEMPLATE	AREAS CHECKED
		FINAL	SURVEY	NOTE BOOK	NO.

DATE	BY	SURVEYED	PLOTTED	TEMPLATE	AREAS CHECKED
		ORIGINAL	SURVEY	NOTE BOOK	NO.

MODEL Default
FILE NAME: F:\Projects\50 IDOT\50 147B.23 P1B 203 039 IVD US 40 Embank River Workfile Sheet\DW74595-SEC-SHT5.dgn

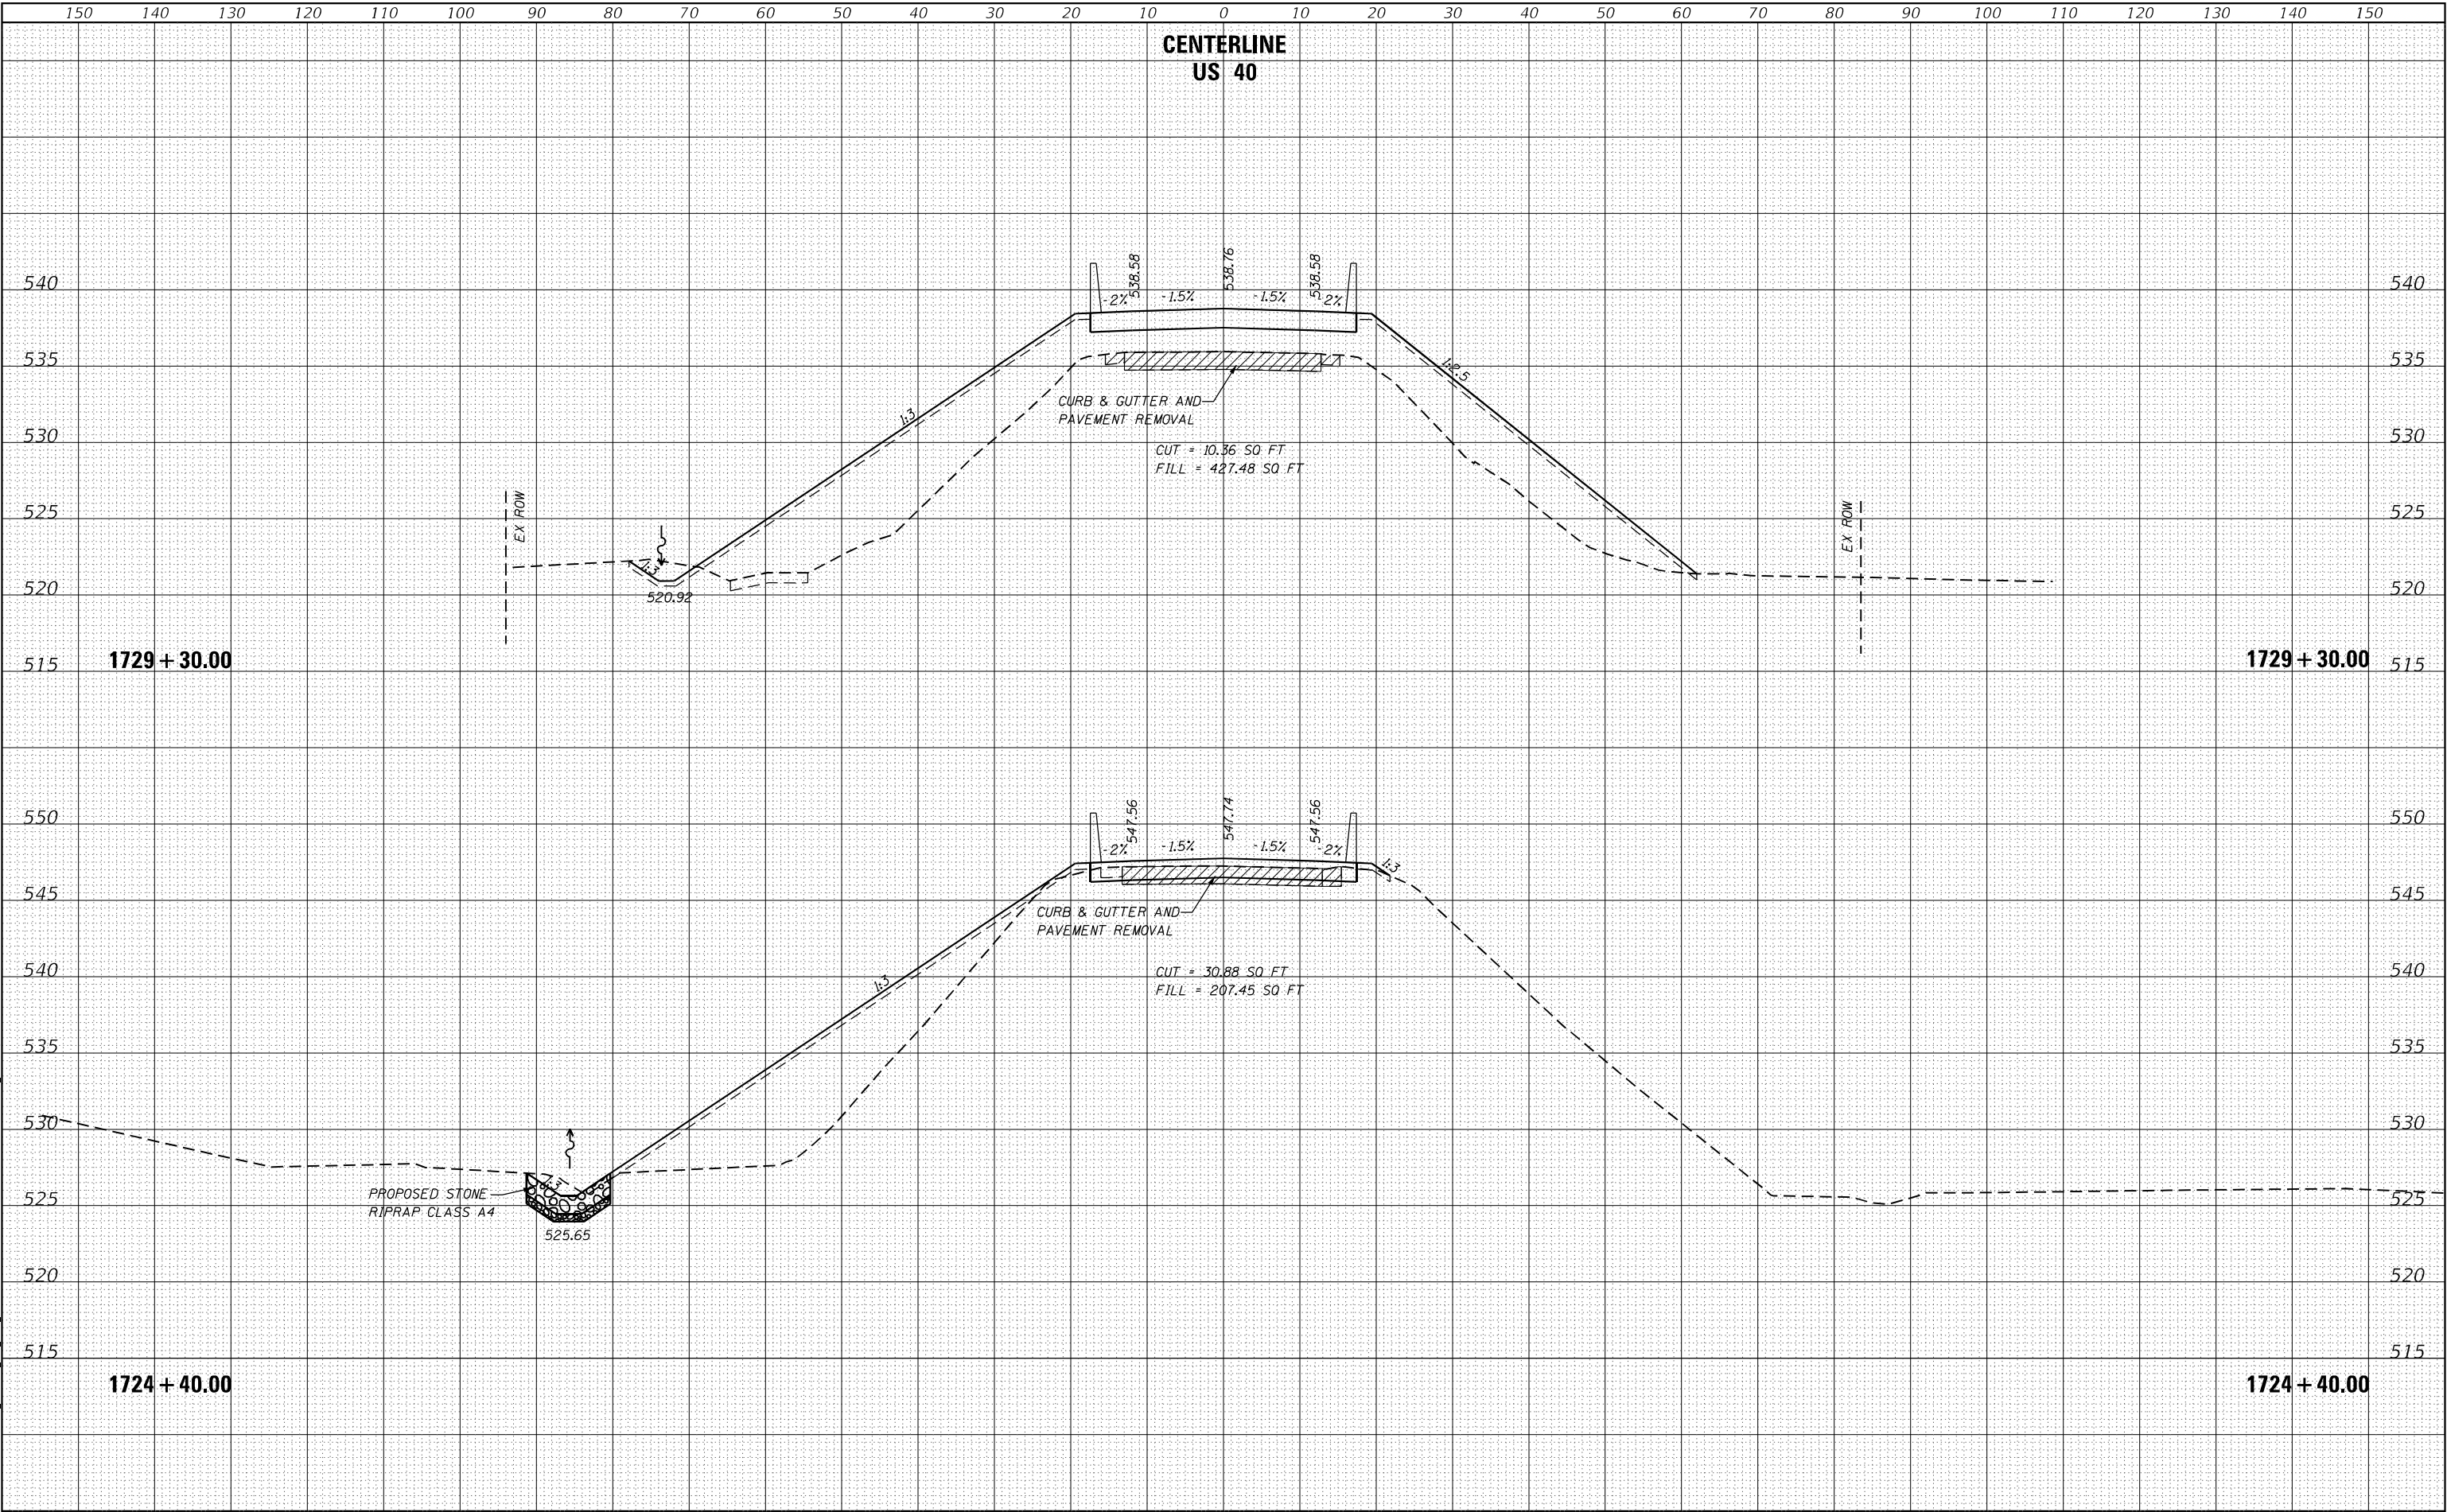

USER NAME = Monamined	DESIGNED - AMH	REVISED -
	DRAWN - AMH	REVISED -
PLOT SCALE = 20,000' / in.	CHECKED - JAS	REVISED -
PLOT DATE = 8/7/2025	DATE - 4/25/2025	REVISED -

STATE OF ILLINOIS
DEPARTMENT OF TRANSPORTATION

CROSS SECTION SHEETS


SHEET 6 OF 11 SHEETS STA. 1724+40.00 TO STA. 1729+30.00

F.A.S. RTE.	SECTION	COUNTY	TOTAL SHEETS	SHEET NO.
1707	(FXX-B)B	CUMBERLAND	80	75
CONTRACT NO. 74595				
ILLINOIS FED. AID PROJECT				

FINAL	SURVEYED	BY	DATE
SURVEY	PLOTTED		
NOTE BOOK	TEMPLATE		
NO.	AREAS CHECKED		

ORIGINAL	SURVEYED	BY	DATE
SURVEY	PLOTTED		
NOTE BOOK	TEMPLATE		
NO.	AREAS CHECKED		

MODEL Default
FILE NAME: F:\Projects\50 IDOT\50 147B.23 P1B 203 039 IVD US 40 Embank River\Workfile Sheet\DW7459-XSEC-SHT5.dgn

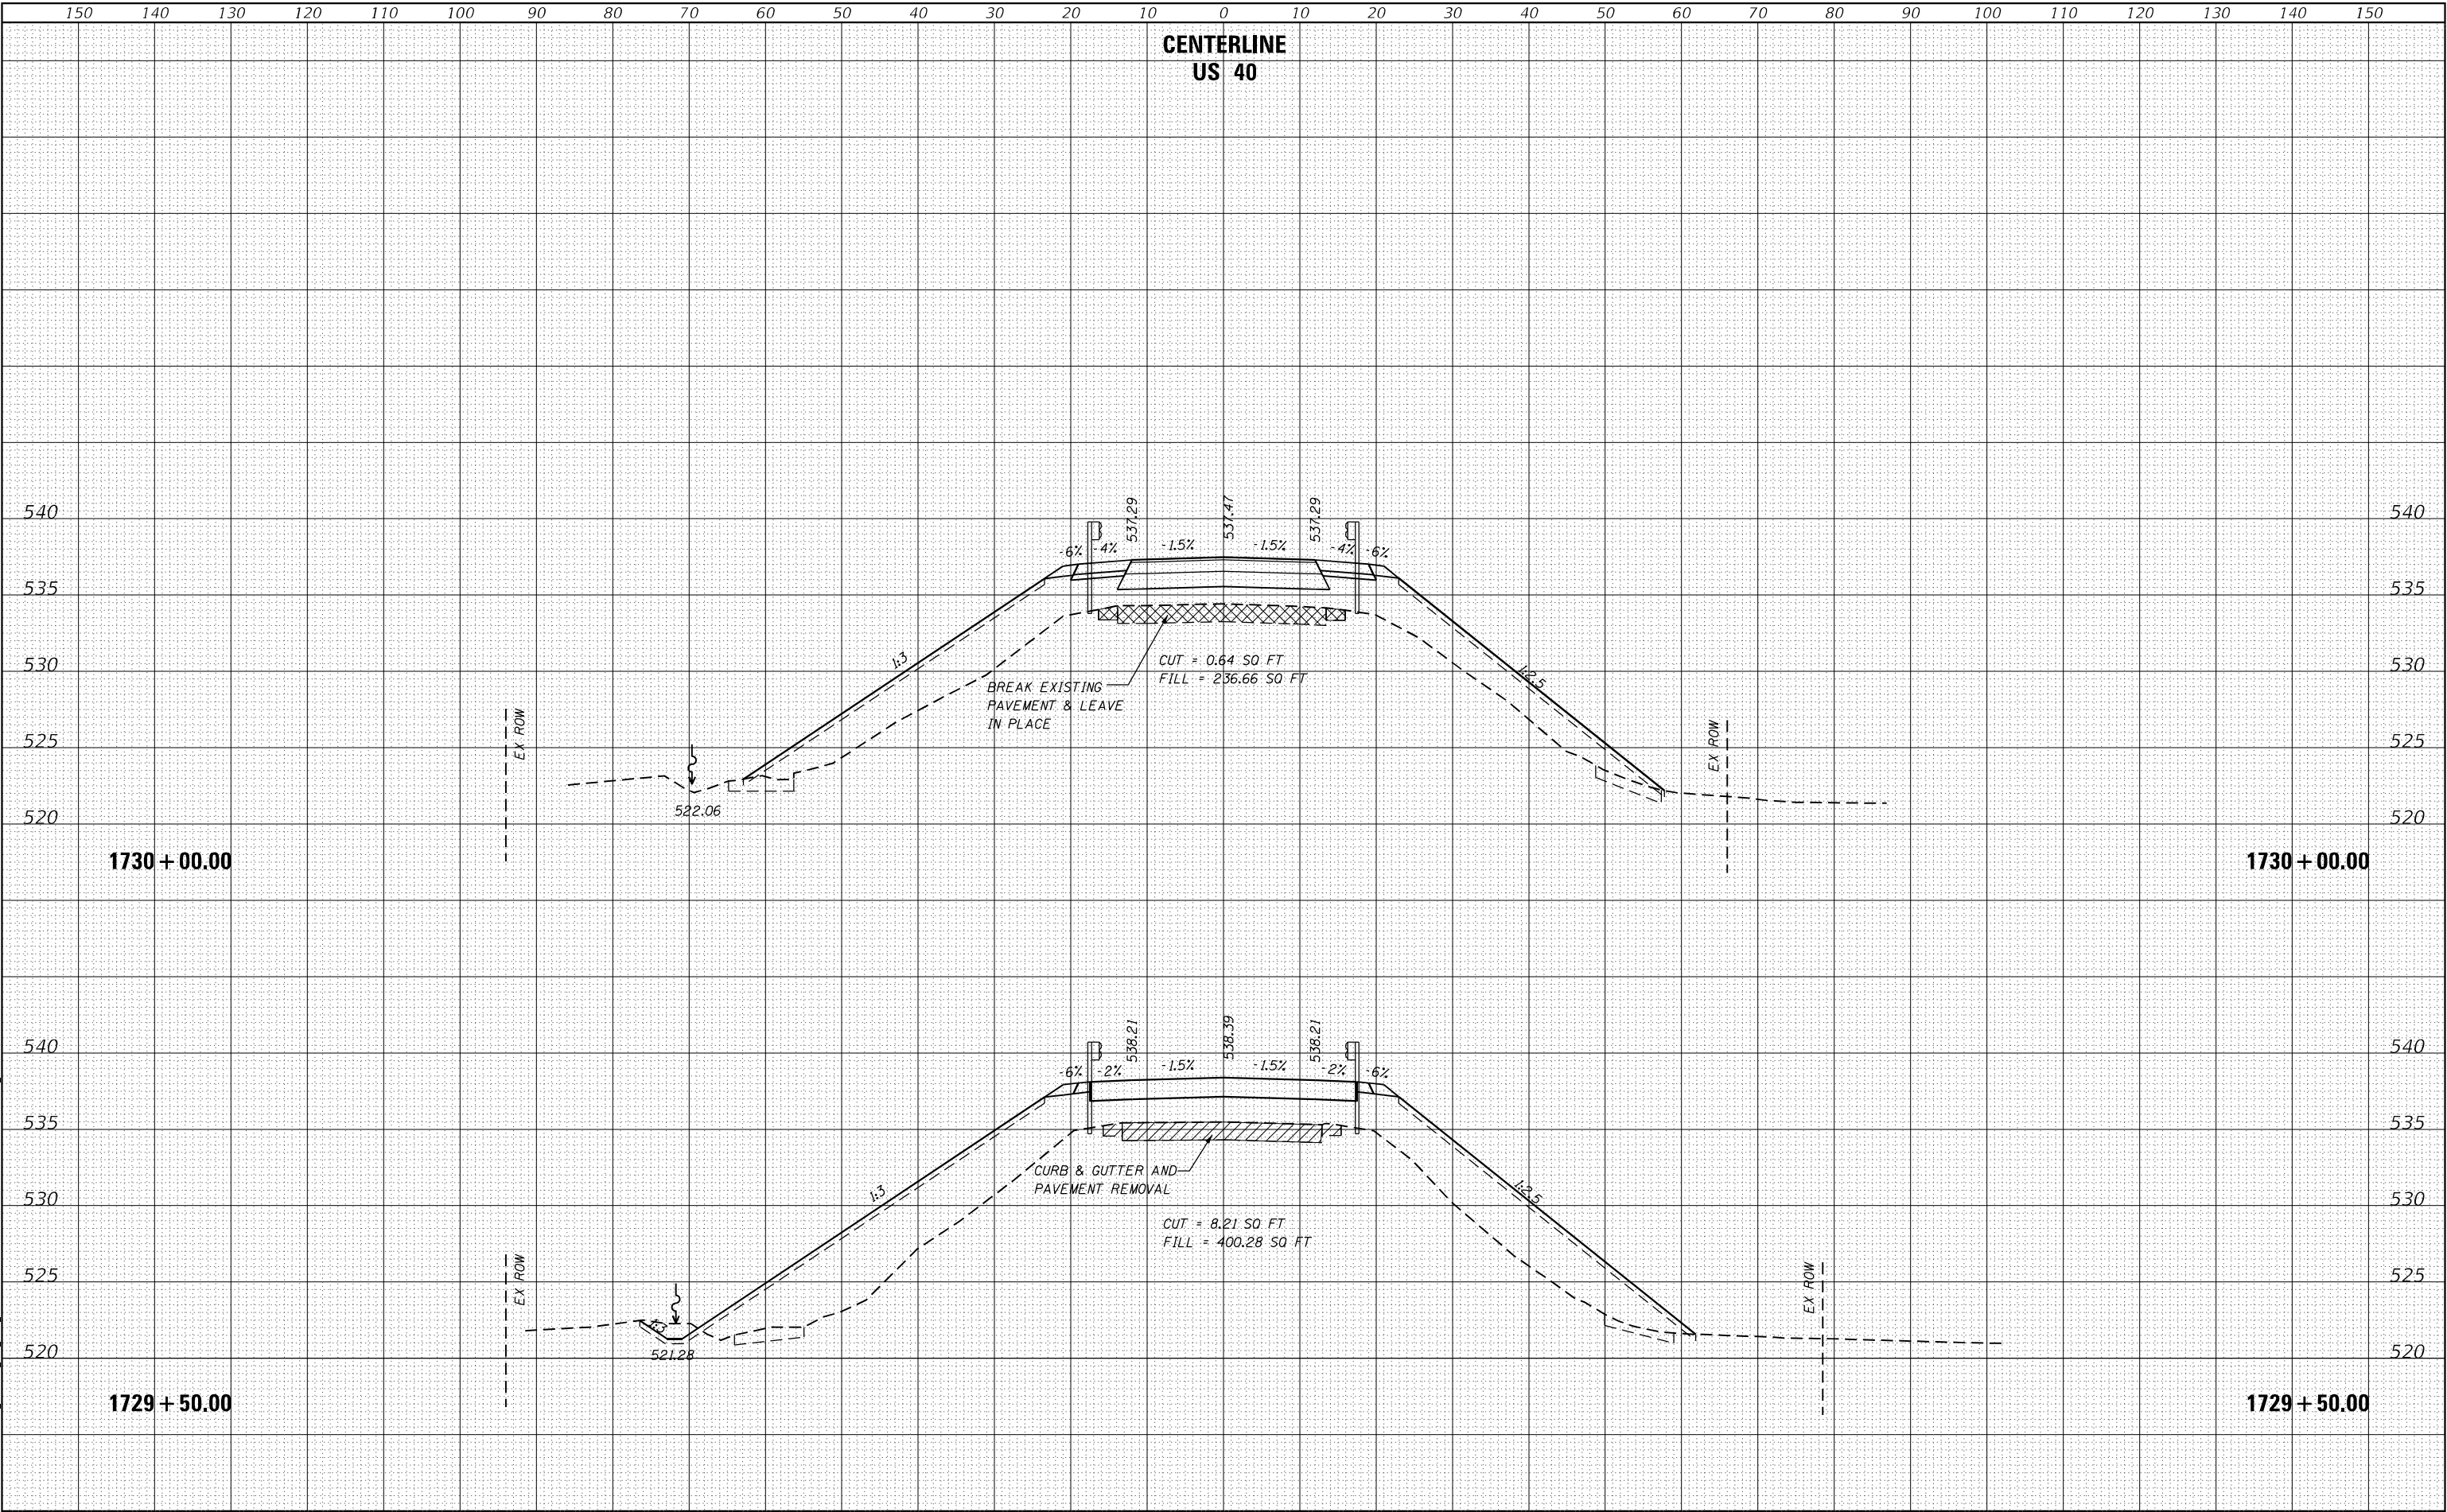



HERMANN
& Associates, LLC
Civil Engineers

USER NAME = Monammed	DESIGNED - AMH	REVISED -
	DRAWN - AMH	REVISED -
PLOT SCALE = 20,000 ' / in.	CHECKED - JAS	REVISED -
PLOT DATE = 8/7/2025	DATE - 4/25/2025	REVISED -

STATE OF ILLINOIS
DEPARTMENT OF TRANSPORTATION

CROSS SECTION SHEETS


SCALE: SHEET 7 OF 10 SHEETS STA. 1729+50.00 TO STA. 1730+00.00

F.A.S. RTE.	SECTION	COUNTY	TOTAL SHEETS	SHEET NO.
1707	(FXX-B)B	CUMBERLAND	80	76
CONTRACT NO. 74595				
ILLINOIS FED. AID PROJECT				

FINAL	SURVEYED	BY	DATE
SURVEY	PLOTTED		
NOTE BOOK	TEMPLATE		
NO.	AREAS CHECKED		

ORIGINAL	SURVEYED	BY	DATE
SURVEY	PLOTTED		
NOTE BOOK	TEMPLATE		
NO.	AREAS CHECKED		

MODEL: Default
FILE NAME: F:\Projects\50 IDOT\50 147B.23 P1B 203 039 IVD US 40 Embank River\Workfile Sheet\DW7459-X-SEC-SHT5.dgn

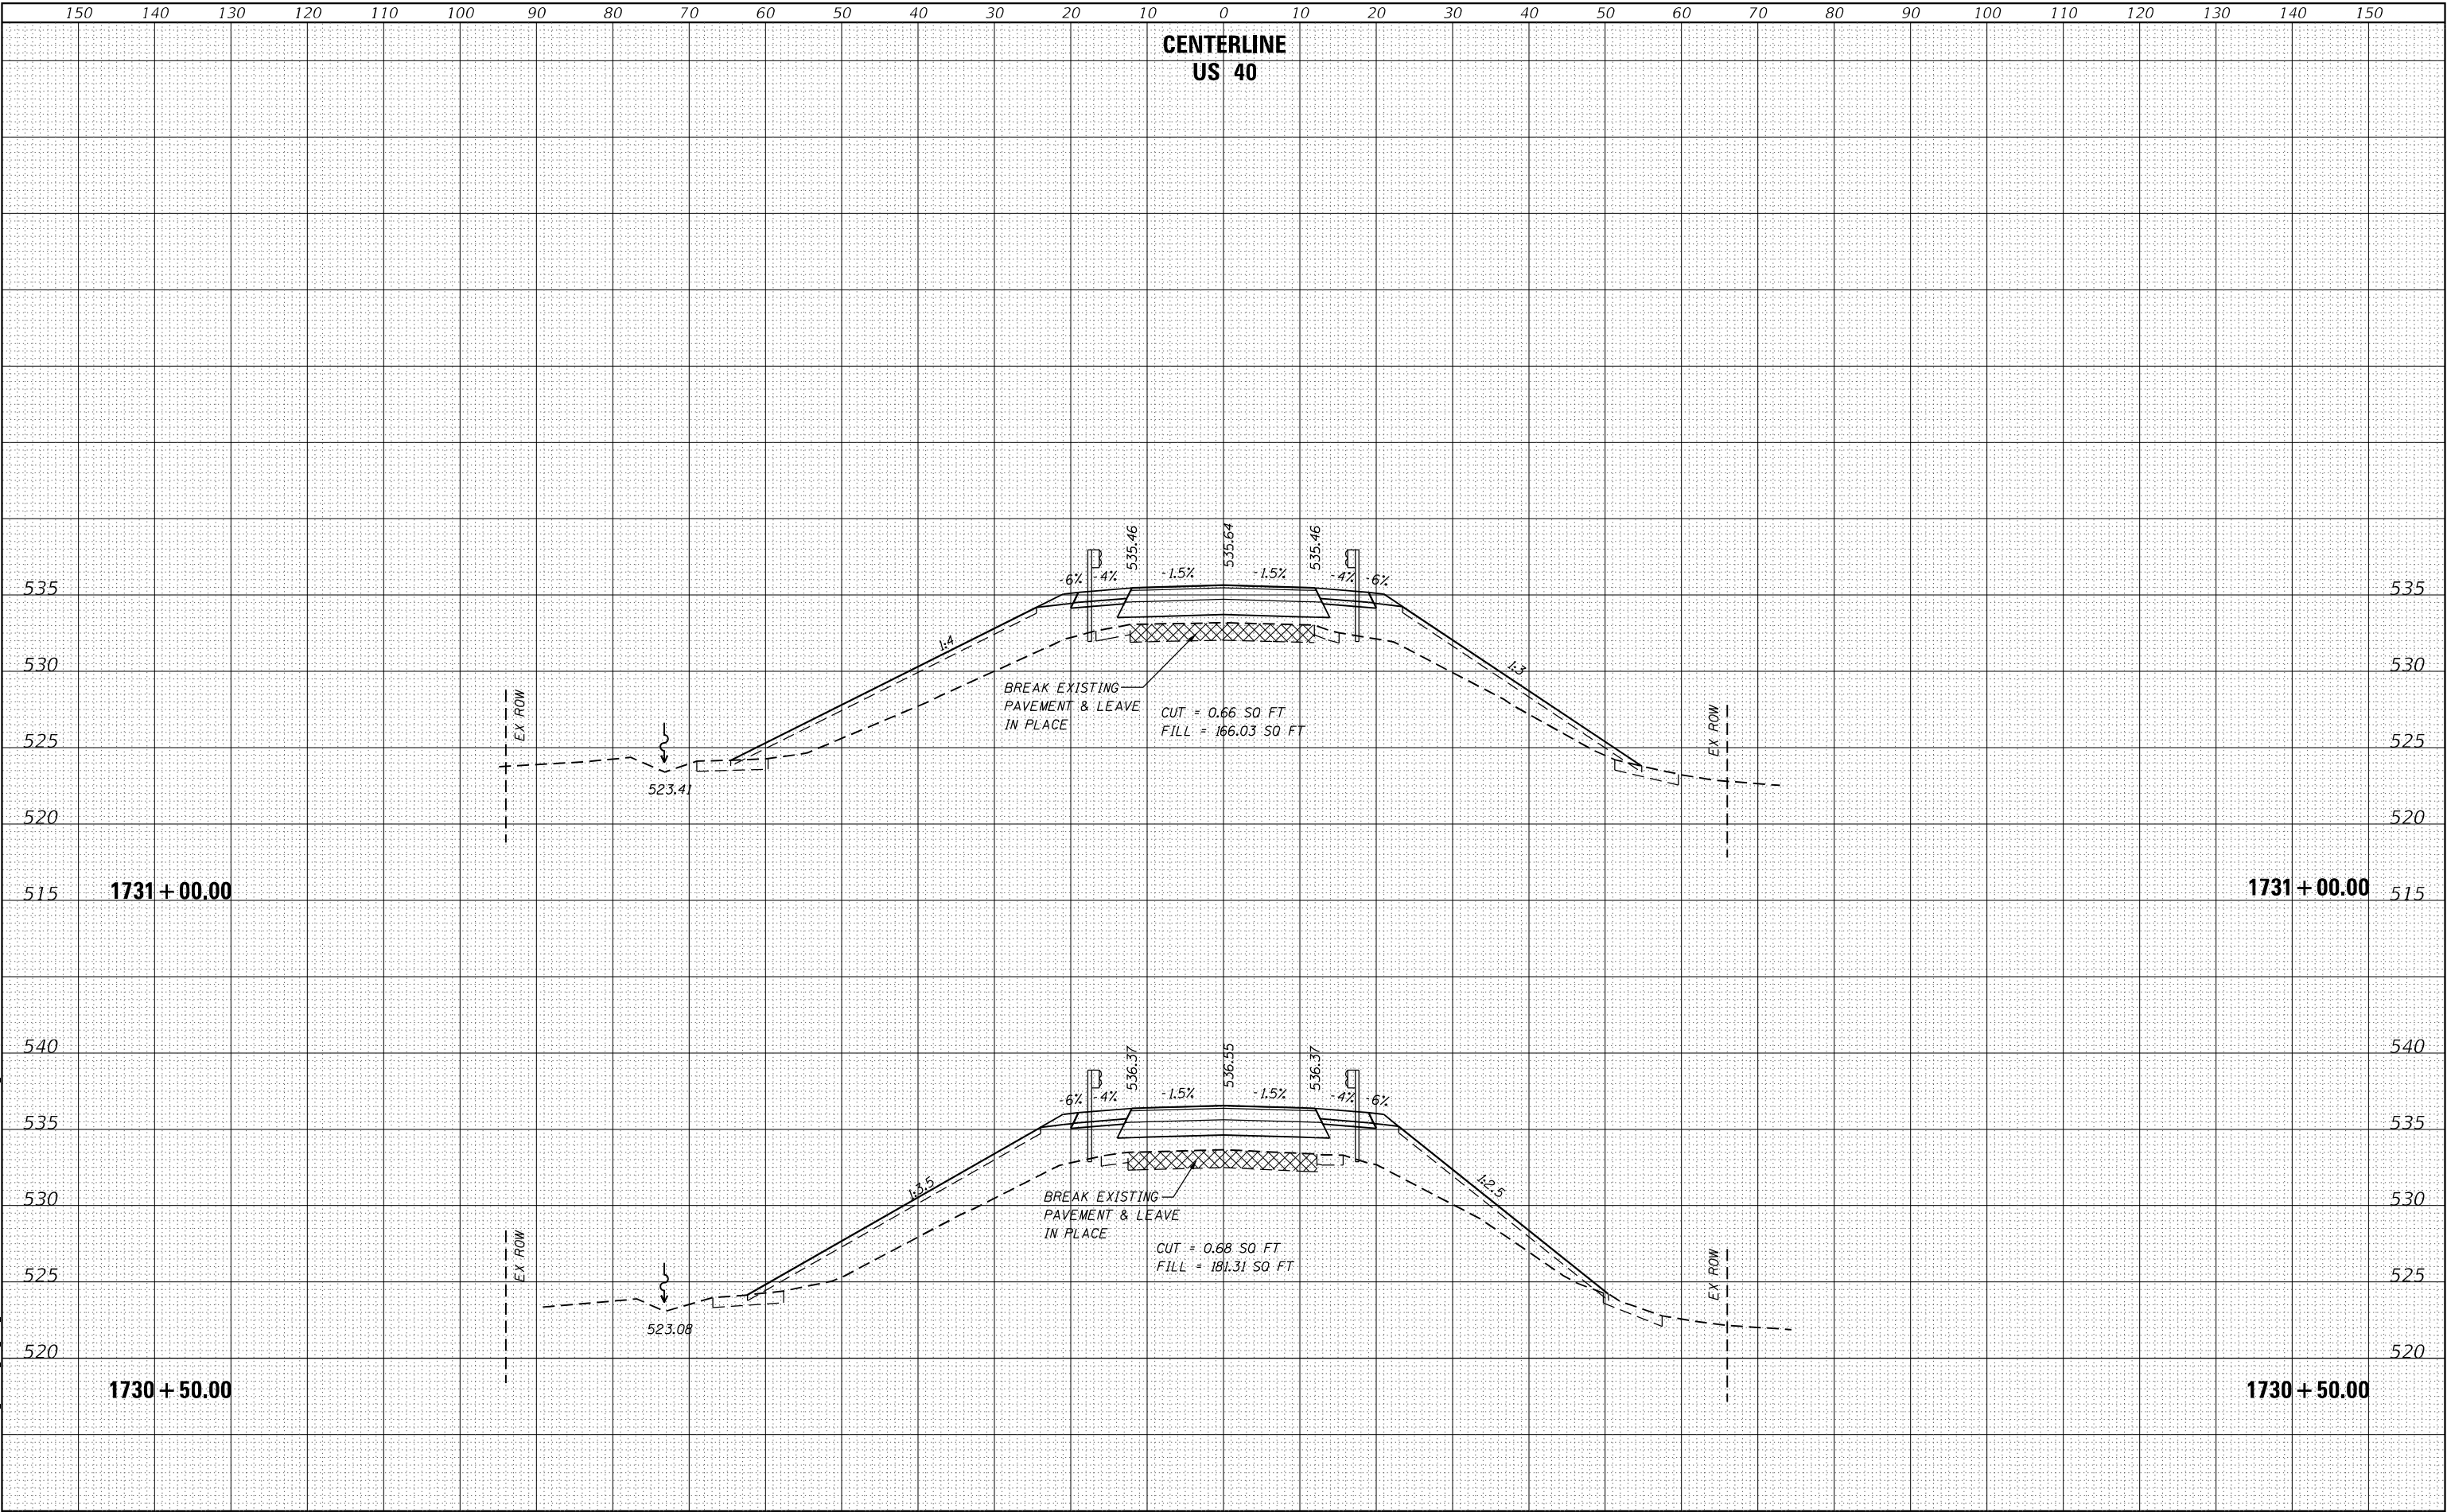



HERMANN
& Associates, LLC
Civil Engineers

USER NAME = Monamined	DESIGNED - AMH	REVISED -
	DRAWN - AMH	REVISED -
PLOT SCALE = 20,000 ' / in.	CHECKED - JAS	REVISED -
PLOT DATE = 8/7/2025	DATE - 4/25/2025	REVISED -

STATE OF ILLINOIS
DEPARTMENT OF TRANSPORTATION

CROSS SECTION SHEETS


SHEET 8 OF 11 SHEETS STA. 1730+50.00 TO STA. 1731+00.00

F.A.S. RTE.	SECTION	COUNTY	TOTAL SHEETS	SHEET NO.
1707	(FXX-B)B	CUMBERLAND	80	77
CONTRACT NO. 74595				
ILLINOIS FED. AID PROJECT				

DATE	BY	SURVEYED	PLOTTED	TEMPLATE	AREAS CHECKED
		FINAL	NO.	NO.	NO.
		NO.	NO.	NO.	NO.

DATE	BY	SURVEYED	PLOTTED	TEMPLATE	AREAS CHECKED
		ORIGINAL	NO.	NO.	NO.
		NO.	NO.	NO.	NO.

MODEL: Default
FILE NAME: F:\Projects\50 IDOT\50 147B.23 P1B 203 039 IVD US 40 Embank River\Workfile Sheet\DW7459-X-SEC-SHT5.dgn

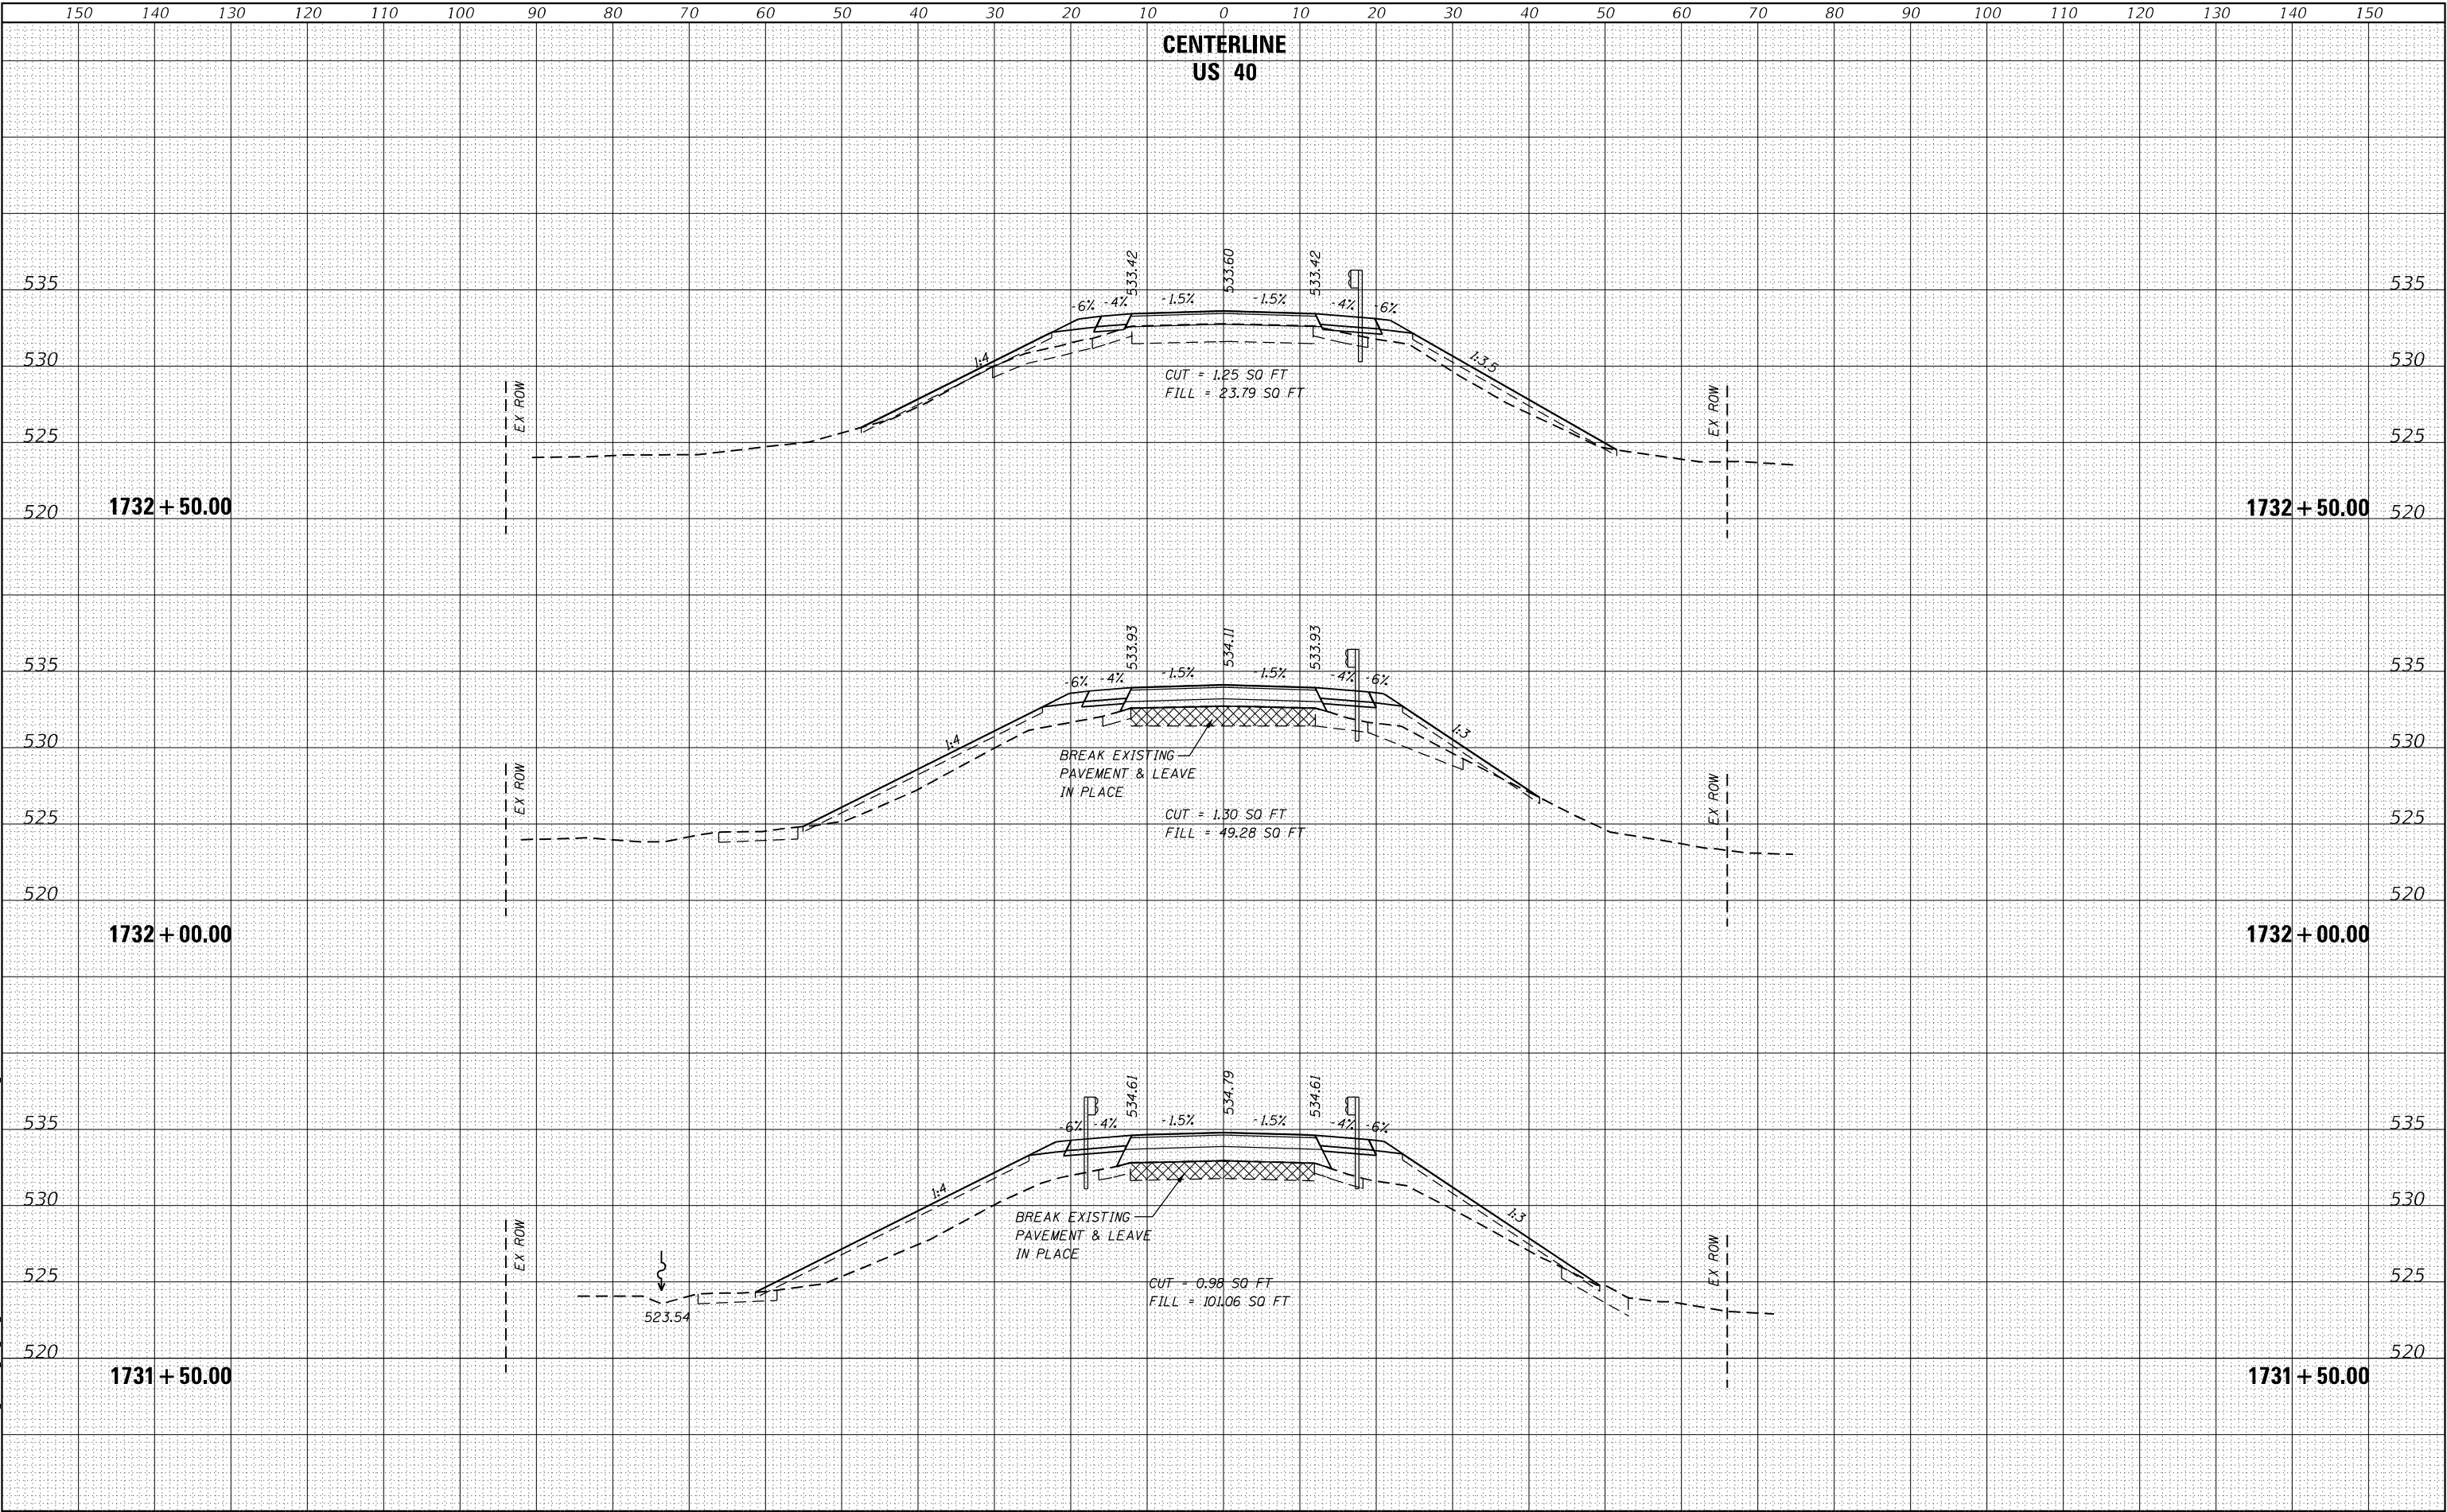



HERMANN
& Associates, LLC
Civil Engineers

USER NAME = Monamied	DESIGNED - AMH	REVISED -
	DRAWN - AMH	REVISED -
PLOT SCALE = 20,000 ' / in.	CHECKED - JAS	REVISED -
PLOT DATE = 8/7/2025	DATE - 4/25/2025	REVISED -

STATE OF ILLINOIS
DEPARTMENT OF TRANSPORTATION


CROSS SECTION SHEETS			
SHEET 9	OF 11 SHEETS	STA. 1731+50.00	TO STA. 1732+50.00

F.A.S. RTE.	SECTION	COUNTY	TOTAL SHEETS	SHEET NO.
1707	(FXX-BB)	CUMBERLAND	80	78
CONTRACT NO. 74595				
ILLINOIS FED. AID PROJECT				

FINAL	SURVEYED	BY	DATE
SURVEY	PLOTTED		
NOTE BOOK	TEMPLATE		
NO.	AREAS CHECKED		

ORIGINAL	SURVEYED	BY	DATE
SURVEY	PLOTTED		
NOTE BOOK	TEMPLATE		
NO.	AREAS CHECKED		

MODEL Default
FILE NAME: F:\projects\50 IDOT\50 147B.23 P1B 203 039 IVD US 40 Embank River\Workfile Sheet\DW7499-XSEC-SHT3.dgn

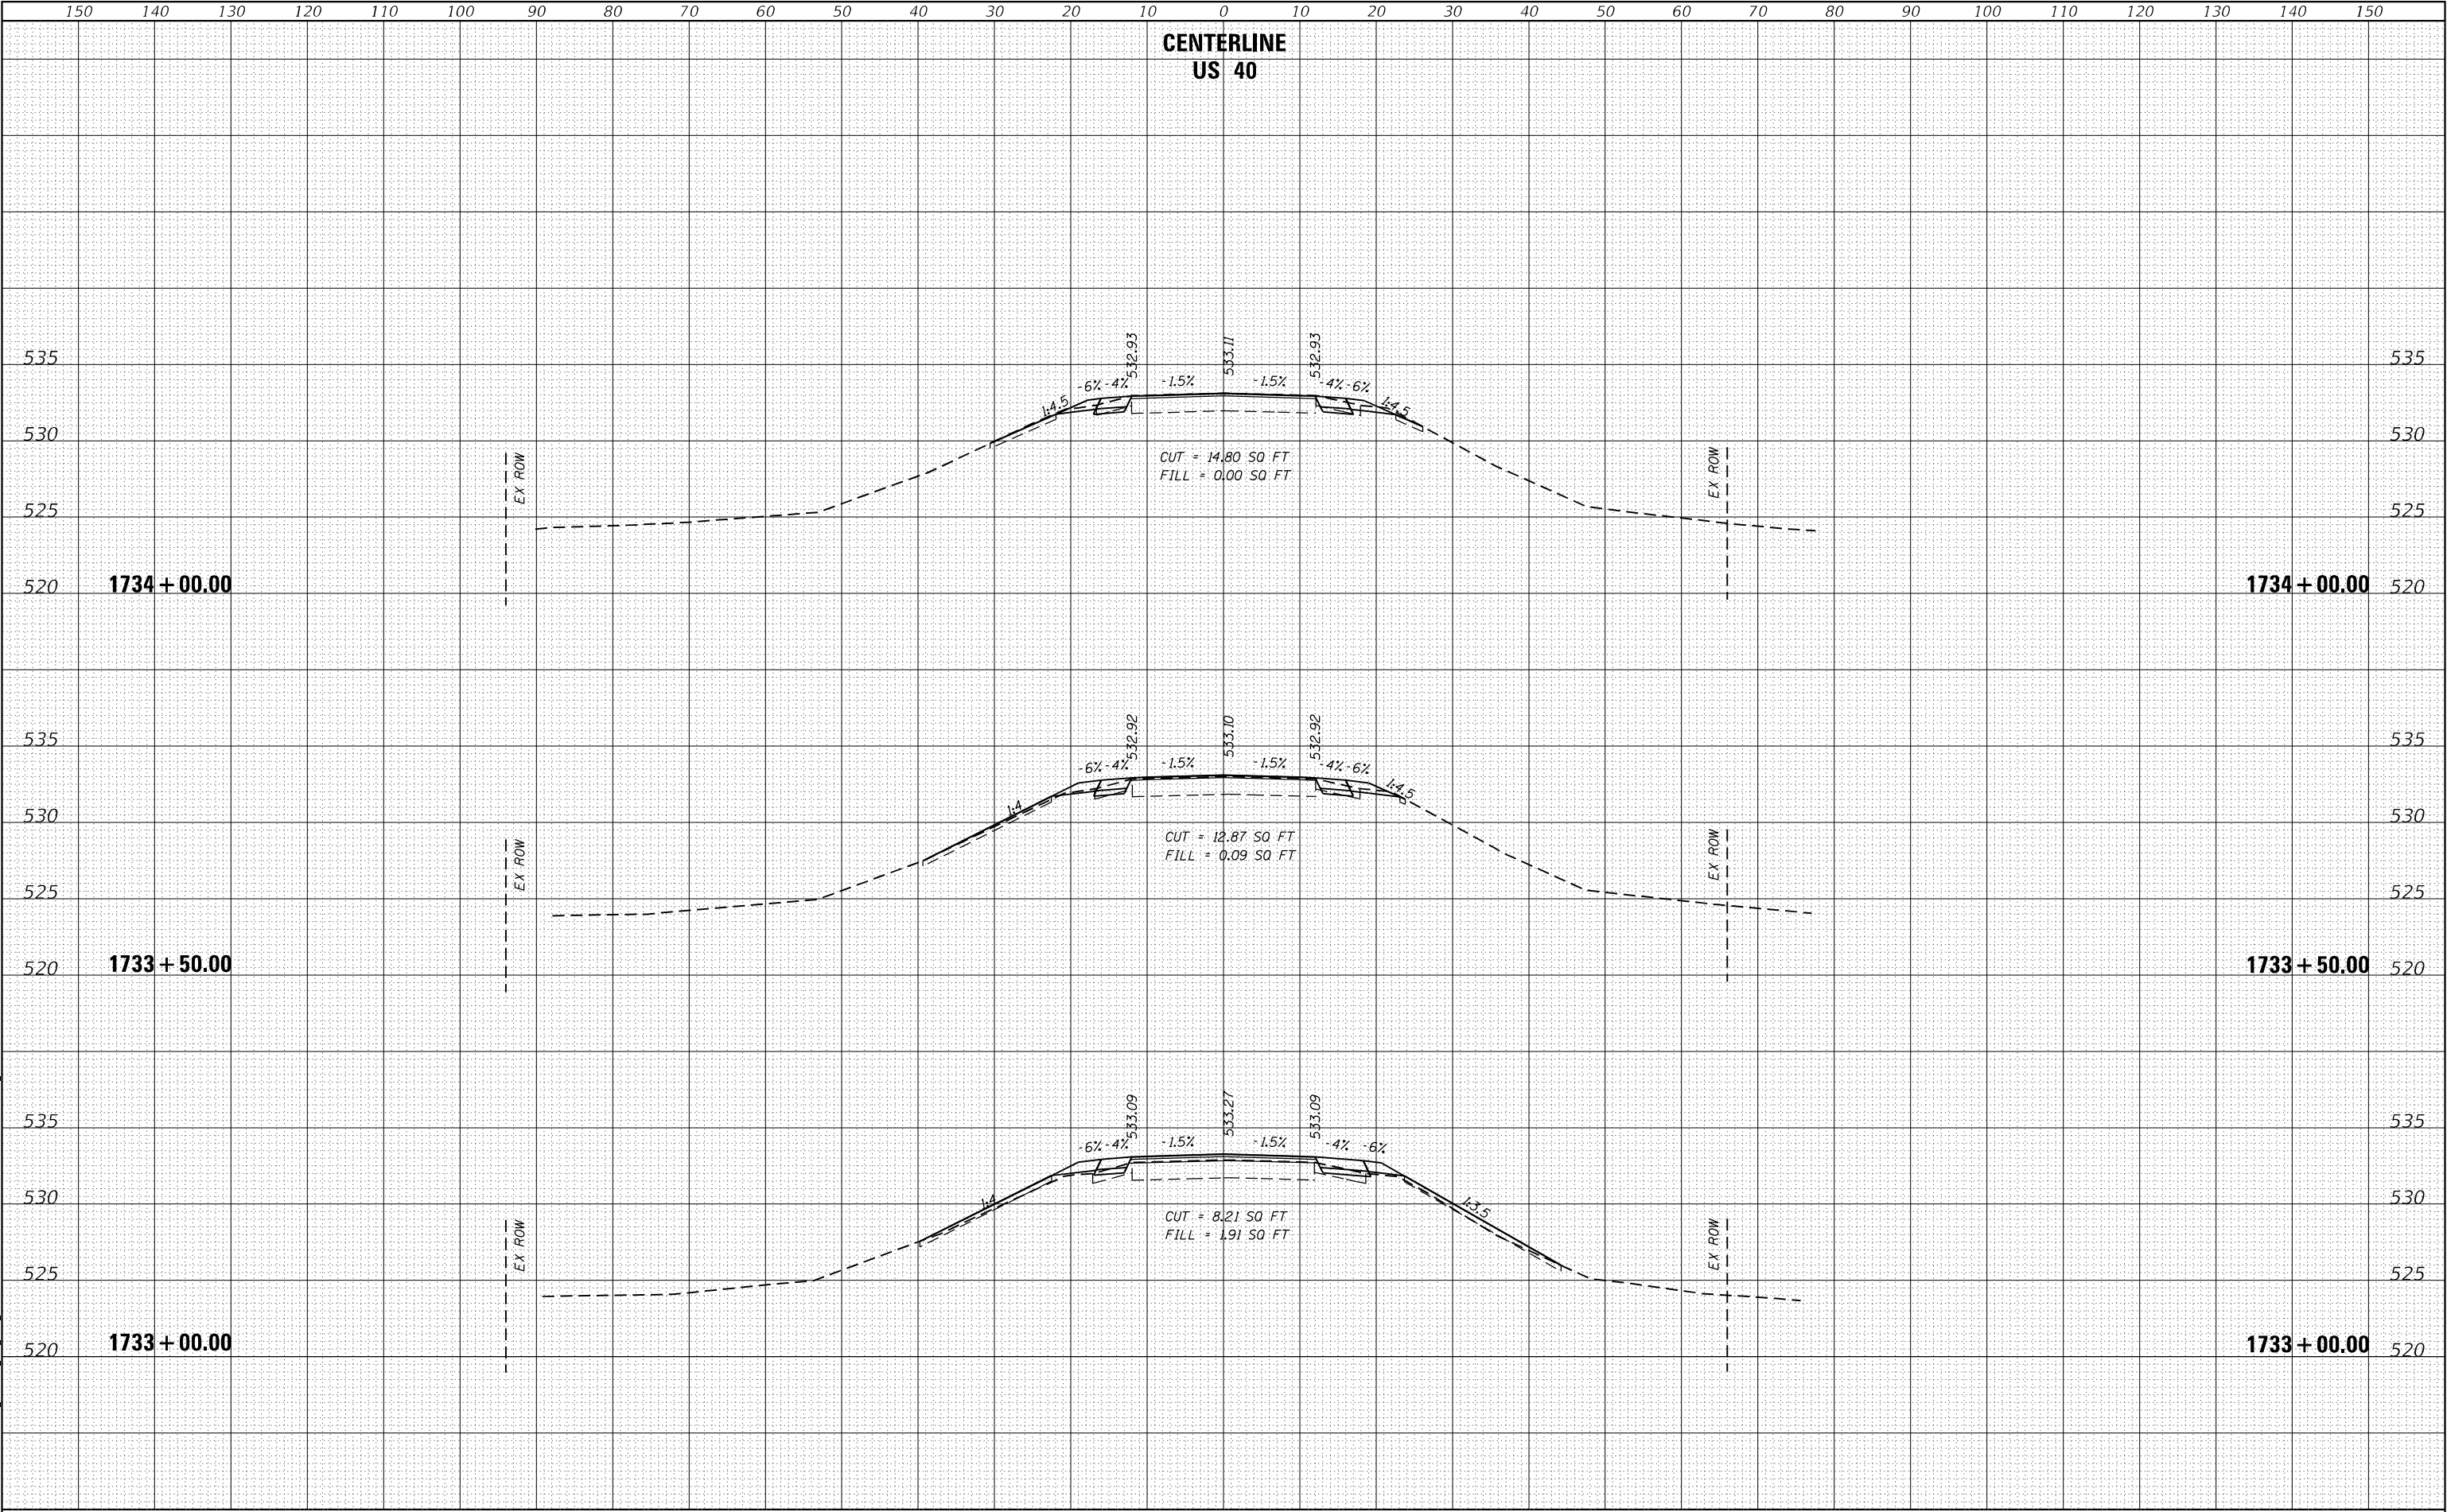

FINAL SURVEY	NO.	SURVEYED	BY	DATE					
					PLOTTED	TEMPLATE	AREAS CHECKED		
								NOTE BOOK	AREAS

ORIGINAL SURVEY	NO.	SURVEYED	BY	DATE					
					PLOTTED	TEMPLATE	AREAS CHECKED		
								NOTE BOOK	AREAS

MODEL Default
FILE NAME: F:\Projects\50_IDOT\50_147B_23_PTB_203_039_LVD_US_40_Embankment_River_Workfile_Sheet\DWG\50-SEC_SHTS.dgn

