

STATE OF ILLINOIS
DEPARTMENT OF TRANSPORTATION

F.A. RTE.	SECTION	COUNTY	TOTAL SHEETS	SHEET NO.
VAR	D9 BRIDGE PAINT 2026-1	VARIOUS	87	1
ILLINOIS			CONTRACT NO. 78B82	

FOR INDEX OF SHEETS, SEE SHEET NO. 3

FOR SUMMARY OF QUANTITIES, SEE SHEET NO. 4-9

BRIDGE NO. 1

SN 044-0028
I-57, 2023 2-WAY
ADT=16000, 44% TRUCKS
TOWNSHIP-GOREVILLE
POSTED SPEED: 70 MPH

BRIDGE NO. 2

SN 044-0032
I-24, 2024 2-WAY
ADT=20700, 36% TRUCKS
TOWNSHIP-GOREVILLE
POSTED SPEED: 70 MPH

BRIDGE NO. 3

SN 044-0036
I-24, 2024 2-WAY
ADT=20600, 32% TRUCKS
TOWNSHIP-TUNNEL HILL
POSTED SPEED: 70 MPH

BRIDGE NO. 4

SN 091-0017
TR 276, 2020 2-WAY
ADT=150, 15% TRUCKS
TOWNSHIP-LICK CREEK
POSTED SPEED: 55 MPH

BRIDGE NO. 5

SN 091-0018
TR 276, 2020 2-WAY
ADT=150, 15% TRUCKS
TOWNSHIP-LICK CREEK
POSTED SPEED: 55 MPH

BRIDGE NO. 6

SN 091-0042
I-57, 2024 2-WAY
ADT=11500, 50% TRUCKS
TOWNSHIP-LICK CREEK
POSTED SPEED: 70 MPH

BRIDGE NO. 7

SN 091-0049
I-57, 2024 2-WAY
ADT=11500, 50% TRUCKS
TOWNSHIP-LICK CREEK
POSTED SPEED: 70 MPH

BRIDGE NO. 8

SN 091-0050
I-57, 2024 2-WAY
ADT=11900, 55% TRUCKS
TOWNSHIP-DONGOLA
POSTED SPEED: 70 MPH

BRIDGE NO. 9

SN 091-0051
I-57, 2024 2-WAY
ADT=11900, 55% TRUCKS
TOWNSHIP-DONGOLA
POSTED SPEED: 70 MPH

BRIDGE NO. 10

SN 091-0069
IL 3 & IL 146, 2023 2-WAY
ADT=4150, 14% TRUCKS
TOWNSHIP-UNION
POSTED SPEED: 55 MPH

BRIDGE NO. 11

SN 100-0032
IL 148, 2023 2-WAY
ADT=3550, 4% TRUCKS
TOWNSHIP-BLAIRSVILLE
POSTED SPEED: 55 MPH

BRIDGE NO. 12


SN 100-0033
IL 148, 2023 2-WAY
ADT=3650, 4% TRUCKS
TOWNSHIP-BLAIRSVILLE
POSTED SPEED: 55 MPH

PROPOSED HIGHWAY PLANS

VARIOUS ROUTES SECTION D9 BRIDGE PAINT 2026-1

BRIDGE PAINT VARIOUS COUNTIES

C-99-126-25

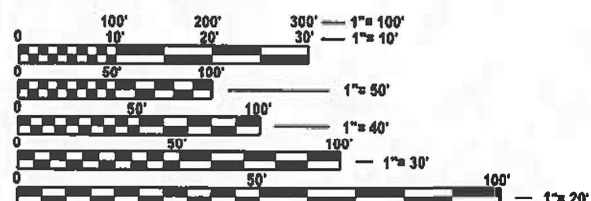

FULL SIZE PLANS HAVE BEEN PREPARED USING STANDARD ENGINEERING SCALES. REDUCED SIZED PLANS WILL NOT CONFORM TO STANDARD SCALES. IN MAKING MEASUREMENTS ON REDUCED PLANS, THE ABOVE SCALES MAY BE USED.

J.U.L.I.E.
JOINT UTILITY LOCATION INFORMATION FOR EXCAVATION
1-800-892-0123
OR 811


PROJECT ENGINEER: EHREN KIRBY
PROJECT DESIGNER: DAVID WILSON

CONTRACT NO. 78B82

- BRIDGE NO. 1**
SN 044-0028
CARRIES FAS 1931
OVER I-57
- BRIDGE NO. 4**
SN 091-0017
CARRIES I-57NB OVER
TR 276 LICK CREEK RD
- BRIDGE NO. 5**
SN 091-0018
CARRIES I-57SB OVER
TR 276 LICK CREEK RD
- BRIDGE NO. 6**
SN 091-0042
CARRIES CH 20 NEW
HOPE RD OVER I-57
- BRIDGE NO. 7**
SN 091-0049
CARRIES TR 141 CRAFT
LANE OVER I-57
- BRIDGE NO. 10**
SN 091-0069
CARRIES IL 3 & IL 146
OVER RUNNING LAKE DITCH
- BRIDGE NO. 8**
SN 091-0050
CARRIES TR 193
FRIENDSHIP SC OVER I-57
- BRIDGE NO. 9**
SN 091-0051
CARRIES US51NB
OVER I-57SB



- BRIDGE NO. 11**
SN 100-0032
CARRIES IL 148
OVER BIG MUDDY RIVER
- BRIDGE NO. 12**
SN 100-0033
CARRIES IL 148
OVER POND CREEK
- BRIDGE NO. 2**
SN 044-0032
CARRIES UP RR
OVER I-24
- BRIDGE NO. 3**
SN 044-0036
CARRIES TR 96 DUTCHMAN
LAKE OVER I-24

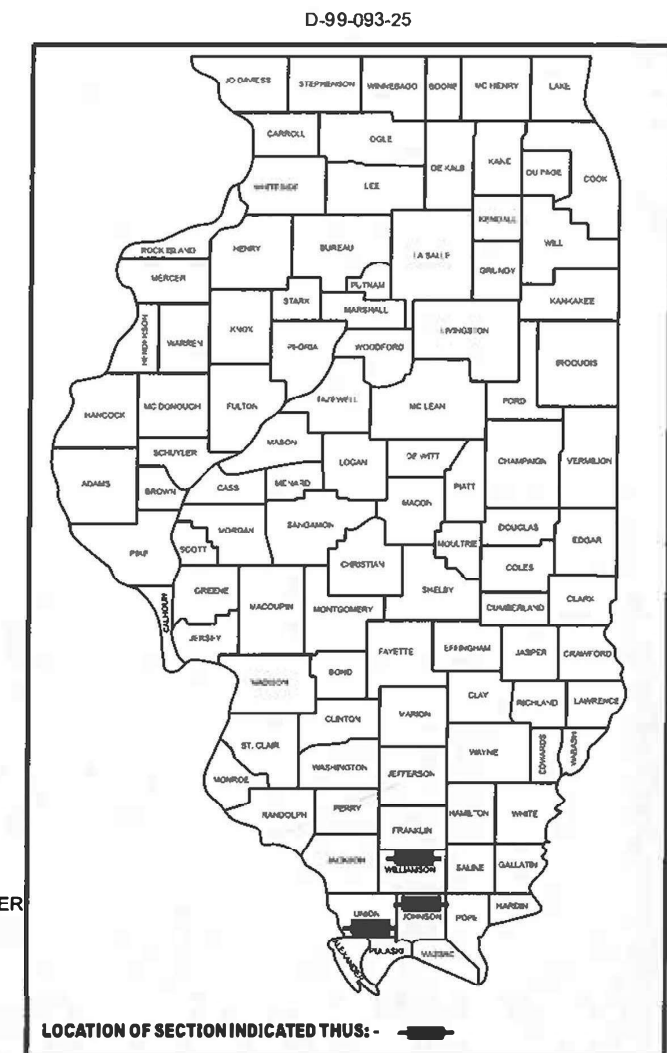

STATE OF ILLINOIS
DEPARTMENT OF TRANSPORTATION

SUBMITTED August 1, 2025
Lora S. Roman
REGIONAL ENGINEER

October 3, 2025
[Signature]
ENGINEER OF DESIGN AND ENVIRONMENT

October 3, 2025
[Signature]
DIRECTOR OF HIGHWAYS PROJECT IMPLEMENTATION

**PRINTED BY THE AUTHORITY
OF THE STATE OF ILLINOIS**

MODEL: SignatureSheet [Sheet]
FILE NAME: c:\pwworkspace\wilson\1131516\DS78B82-SHA-Cover_Sig.dgn

USER NAME	= david.a.wilson	DESIGNED	-	REVISED	-
		DRAWN	-	REVISED	-
		CHECKED	-	REVISED	-
PLOT DATE	= 7/29/2025	DATE	-	REVISED	-

STATE OF ILLINOIS
DEPARTMENT OF TRANSPORTATION

SIGNATURE SHEET

SCALE: SHEET 2 OF 2 SHEETS STA. TO STA.

F.A. RTE.	SECTION	COUNTY	TOTAL SHEETS	SHEET NO.
VAR	D9 BRIDGE PAINT 2026-1	VARIOUS	87	2
CONTRACT NO. 78B82				
ILLINOIS FED. AID PROJECT				

Prepared By: Susan Poe
DISTRICT STUDIES & PLANS ENGINEER

Examined By: Nancy Lee
DISTRICT LAND ACQUISITION ENGINEER

Examined By: Carrie
DISTRICT PROGRAM DEVELOPMENT ENGINEER

Examined By: Tom
DISTRICT OPERATIONS ENGINEER

Examined By:
DISTRICT PROJECT IMPLEMENTATION ENGINEER

Examined By: Brian
DISTRICT CONSTRUCTION ENGINEER

Examined By: Aam
DISTRICT MATERIALS ENGINEER

MODEL: Index_General Notes [Sheet]
FILE NAME: c:\pwwork\wilson\adad1131516\DD978B82-SHB-Index_GenNotes.dgn

GENERAL NOTES

THE CONTRACTOR IS REQUIRED TO BE SSPC QP1 AND SSPC QP2 CERTIFIED.

A CONTRACTOR'S RIGHT-OF-ENTRY PERMIT IS REQUIRED BEFORE ANY WORK CAN COMMENCE ON RAILROAD PROPERTY. THE COST TO OBTAIN THIS PERMIT SHALL BE CONSIDERED INCIDENTAL TO THE PROJECT.

PLAN DIMENSIONS AND DETAILS RELATIVE TO EXISTING PLANS ARE SUBJECT TO ROUTINE VARIATIONS. THE CONTRACTOR SHALL FIELD VERIFY EXISTING DIMENSIONS AND DETAILS AFFECTING NEW CONSTRUCTION AND MAKE NECESSARY APPROVED ADJUSTMENTS PRIOR TO CONSTRUCTION OR ORDERING OF MATERIALS. SUCH VARIATIONS SHALL NOT BE CAUSE FOR ADDITIONAL COMPENSATION FOR A CHANGE IN SCOPE OF THE WORK. HOWEVER, THE CONTRACTOR WILL BE PAID FOR THE QUANTITY ACTUALLY FURNISHED AT THE UNIT PRICE BID FOR THE WORK.

FOR STRUCTURES 044-0028, 044-0032, 044-0036, 091-0042, 091-0049, 091-0050 AND 091-0051, CLEANING AND PAINTING OF THE EXISTING STRUCTURAL STEEL SHALL BE AS SPECIFIED IN THE SPECIAL PROVISIONS FOR "CLEANING AND PAINTING EXISTING STEEL STRUCTURES" AND "CONTAINMENT AND DISPOSAL OF LEAD PAINT CLEANING RESIDUES." ALL STRUCTURAL STEEL SHALL BE CLEANED PER NEAR WHITE BLAST CLEANING -SSPC- SP10. ALL STEEL SHALL BE PAINTED ACCORDING TO THE REQUIREMENTS OF PAINT SYSTEM 1- OZ/E/U. THE COLOR OF THE FINAL FINISH COAT FOR ALL INTERIOR STEEL SURFACES SHALL BE GRAY, MUNSELL NO. 5B 7/1. THE COLOR OF THE FINAL FINISH COAT FOR THE EXTERIOR STEEL SURFACES AND BOTTOM FLANGE OF THE FASCIA BEAMS SHALL BE GREEN, MUNSELL NO. 7.5G 4/8.

FOR STRUCTURES 091-0017 AND 091-0018, CLEANING AND PAINTING OF THE EXISTING STRUCTURAL STEEL SHALL BE AS SPECIFIED IN THE SPECIAL PROVISIONS FOR "CLEANING AND PAINTING EXISTING STEEL STRUCTURES" AND "CONTAINMENT AND DISPOSAL OF LEAD PAINT CLEANING RESIDUES." ALL STRUCTURAL STEEL WITHIN 10 FT. (MEASURED ALONG THE BEAM) OF EITHER SIDE OF THE SPECIFIED DECK JOINTS SHALL BE CLEANED PER NEAR WHITE BLAST CLEANING -SSPC- SP10. ALL STEEL SHALL BE PAINTED ACCORDING TO THE REQUIREMENTS OF PAINT SYSTEM 1- OZ/E/U. THE COLOR OF THE FINAL FINISH COAT FOR ALL INTERIOR STEEL SURFACES SHALL BE GRAY, MUNSELL NO. 5B 7/1. THE COLOR OF THE FINAL FINISH COAT FOR THE EXTERIOR STEEL SURFACES AND BOTTOM FLANGE OF THE FASCIA BEAMS SHALL BE GREEN, MUNSELL NO. 7.5G 4/8.

FOR STRUCTURES 100-0032 AND 100-0033, CLEANING AND PAINTING OF THE EXISTING STRUCTURAL STEEL SHALL BE AS SPECIFIED IN THE SPECIAL PROVISIONS FOR "CLEANING AND PAINTING EXISTING STEEL STRUCTURES" AND "CONTAINMENT AND DISPOSAL OF LEAD PAINT CLEANING RESIDUES." ALL STRUCTURAL STEEL WITHIN 6 FT. (MEASURED ALONG THE BEAM) OF EITHER SIDE OF THE SPECIFIED DECK JOINTS SHALL BE CLEANED PER NEAR WHITE BLAST CLEANING -SSPC- SP10. ALL STEEL SHALL BE PAINTED ACCORDING TO THE REQUIREMENTS OF PAINT SYSTEM 1- OZ/E/U. THE COLOR OF THE FINAL FINISH COAT FOR ALL INTERIOR STEEL SURFACES SHALL BE GRAY, MUNSELL NO. 5B 7/1. THE COLOR OF THE FINAL FINISH COAT FOR THE EXTERIOR STEEL SURFACES AND BOTTOM FLANGE OF THE FASCIA BEAMS SHALL BE REDDISH BROWN, MUNSELL NO. 2.5YR 3/4.

FOR STRUCTURE 091-0069, CLEANING AND PAINTING OF THE EXISTING STRUCTURAL STEEL SHALL BE AS SPECIFIED IN THE SPECIAL PROVISIONS FOR "CLEANING AND PAINTING EXISTING STEEL STRUCTURES" AND "CONTAINMENT AND DISPOSAL OF NON-LEAD PAINT CLEANING RESIDUES." ALL STRUCTURAL STEEL OF THE INTERIOR STEEL SURFACES WITHIN 1 FT. (MEASURED ALONG THE BEAM) AT EACH ABUTMENT ADJACENT TO THE CONCRETE DIAPHRAM SHALL BE CLEANED PER NEAR WHITE BLAST CLEANING -SSPC- SP10. ALL STRUCTURAL STEEL OF THE EXTERIOR STEEL SURFACES SHALL BE CLEANED PER NEAR WHITE BLAST CLEANING -SSPC- SP10. ALL STEEL SHALL BE PAINTED ACCORDING TO THE REQUIREMENTS OF PAINT SYSTEM 1- OZ/E/U. THE COLOR OF THE FINAL FINISH COAT FOR ALL INTERIOR STEEL SURFACES SHALL BE GRAY, MUNSELL NO. 5B 7/1. THE COLOR OF THE FINAL FINISH COAT FOR THE EXTERIOR STEEL SURFACES AND BOTTOM FLANGE OF THE FASCIA BEAMS SHALL BE GREEN, MUNSELL NO. 7.5G 4/8.

A TOTAL OF 18 AIR MONITORS ARE REQUIRED TO MONITOR ABRASIVE BLASTING OPERATIONS AT 12 LOCATIONS, 3 AT BRIDGE NO. 1 (SN 044-0028), 3 AT BRIDGE NO. 2 (SN 044-0032), 1 AT BRIDGE NO. 3 (SN 044-0036), 1 AT BRIDGE NO. 4 (SN 091-0017), 1 AT BRIDGE NO. 5 (SN 091-0018), 2 AT BRIDGE NO. 6 (SN 091-0042), 2 AT BRIDGE NO. 7 (SN 091-0049), 3 AT BRIDGE NO. 8 (SN 091-0050), 2 AT BRIDGE NO. 9 (SN 091-0051), 0 AT BRIDGE NO. 10 (SN 091-0069), 0 AT BRIDGE NO. 11 (SN 100-0032), AND 0 AT BRIDGE NO. 12 (SN100-0033).

COMMITMENTS: NONE.

INDEX OF SHEETS

SHEET NO.	DESCRIPTION	SHEET NO.	DESCRIPTION
1	COVERSHEET	13-23	SN 044-0028 STRUCTURE INFORMATION
2	SIGNATURE SHEET	24-32	SN 044-0032 STRUCTURE INFORMATION
3	GENERAL NOTES, INDEX OF SHEETS AND STANDARDS	33-36	SN 044-0036 STRUCTURE INFORMATION
4-5	SUMMARY OF QUANTITIES 1	37-48	SN 091-0017 & SN 091-0018 STRUCTURE INFORMATION
6-7	SUMMARY OF QUANTITIES 2	49-52	SN 091-0042 STRUCTURE INFORMATION
8-9	SUMMARY OF QUANTITIES 3	53-56	SN 091-0049 STRUCTURE INFORMATION
10	SCHEDULES	57-60	SN 091-0050 STRUCTURE INFORMATION
11	BRIDGE PAINT LOCATIONS SN 044-0032 & SN 091-0069	61-69	SN 091-0051 STRUCTURE INFORMATION
12	I-57/I-24 STAGE CONSTRUCTION DETAILS	70-74	SN 091-0069 STRUCTURE INFORMATION
		75-81	SN 100-0032 STRUCTURE INFORMATION
		82-87	SN 100-0033 STRUCTURE INFORMATION

STANDARDS

701001-02	OFF-ROAD OPERATIONS, 2L, 2W, MORE THAN 15' (4.5m) AWAY
701006-05	OFF-ROAD OPERATIONS, 2L, 2W, 15' (4.5M) TO 24" (600 mm) FROM PAVEMENT EDGE
701101-05	OFF-ROAD OPERATIONS, MULTILANE, 15' (4.5m) TO 24" (600mm) FROM PAVEMENT EDGE
701106-02	OFF-ROAD OPERATIONS, MULTILANE, MORE THAN 15' (4.5m) AWAY
701201-05	LANE CLOSURE, 2L, 2W, DAY ONLY, FOR SPEEDS ≥ 45 MPH
701316-14	LANE CLOSURE, 2L, 2W, BRIDGE REPAIR, FOR SPEEDS ≥ 45 MPH
701400-12	APPROACH TO LANE CLOSURE, FREEWAY/ EXPRESSWAY
701402-12	LANE CLOSURE, FREEWAY/ EXPRESSWAY, WITH BARRIER
701428-01	TRAFFIC CONTROL SETUP AND REMOVAL FREEWAY/ EXPRESSWAY
701901-10	TRAFFIC CONTROL DEVICES
704001-08	TEMPORARY CONCRETE BARRIER
862001-01	UNINTERRUPTABLE POWER SUPPLY (UPS)

	USER NAME = david.a.wilson	DESIGNED -	REVISED -	STATE OF ILLINOIS DEPARTMENT OF TRANSPORTATION	GENERAL NOTES, INDEX OF SHEETS AND STANDARDS			F.A. RTE.	SECTION	COUNTY	TOTAL SHEETS	SHEET NO.
		DRAWN -	REVISED -					VAR	D9 BRIDGE PAINT 2026-1	VARIOUS	87	3
		CHECKED -	REVISED -					CONTRACT NO. 78B82				
	PLOT DATE = 8/6/2025	DATE -	REVISED -		SCALE:	SHEET 1	OF 1	SHEETS	STA.	TO STA.	ILLINOIS FED. AID PROJECT	

MODEL: S-Q-1 Sheet 1 (Sheet)
FILE NAME: c:\pwworking\wilson\dad1131516\0578862-SHC-S-Q.dgn

SUMMARY OF QUANTITIES 1 (BRIDGES 1-6)			COUNTY:	JOHNSON			UNION		
			ROUTE:	FAS 1931/ I-57	UP RR/ I-24	TR 96 DUTCHMAN LAKE/ I-24	I-57 NB/ TR 276 N LICK CR RD	I-57 NB/ TR 276 N LICK CR RD	CH 20 NEW HOPE RD/ I-57
			FUNDING:						
			LOCATION:	RURAL	RURAL	RURAL	RURAL	RURAL	RURAL
CODE NUMBER	ITEM DESCRIPTION	UNIT	TOTAL QUANTITY	BRIDGE NO. 1 SN 044-0028	BRIDGE NO. 2 SN 044-0032	BRIDGE NO. 3 SN 044-0036	BRIDGE NO. 4 SN 091-0017	BRIDGE NO. 5 SN 091-0018	BRIDGE NO. 6 SN 091-0042
				0047	0047	0047	0047	0047	0047
67000400	ENGINEER'S FIELD OFFICE, TYPE A	CAL MO	18	1.5	1.5	1.5	1.5	1.5	1.5
67100100	MOBILIZATION	L SUM	1	0.08	0.08	0.08	0.08	0.08	0.08
70100100	TRAFFIC CONTROL AND PROTECTION, STANDARD 701316	EACH	3						
70100207	TRAFFIC CONTROL AND PROTECTION, STANDARD 701402	EACH	9	1	1	1	1	1	1
70100450	TRAFFIC CONTROL AND PROTECTION, STANDARD 701201	L SUM	1				0.2	0.2	
70106500	TEMPORARY BRIDGE TRAFFIC SIGNALS	EACH	3						
70107025	CHANGEABLE MESSAGE SIGN	CAL DA	294	28	28	28	14	14	28
70400100	TEMPORARY CONCRETE BARRIER	FOOT	4050	500	500	475	375	375	525
70400125	PINNING TEMPORARY CONCRETE BARRIER	EACH	657	78	78	72	69	69	84
70400200	RELOCATE TEMPORARY CONCRETE BARRIER	FOOT	4050	500	500	475	375	375	525
70600251	IMPACT ATTENUATORS, TEMPORARY (NON-REDIRECTIVE, NARROW), TEST LEVEL 3	EACH	15	2	2	2	1	1	2
70600352	IMPACT ATTENUATORS, RELOCATE (NON-REDIRECTIVE, NARROW), TEST LEVEL 3	EACH	15	2	2	2	1	1	2
86200300	UNINTERRUPTABLE POWER SUPPLY, EXTENDED	EACH	3						

REV - MS

USER NAME = david.a.wilson	DESIGNED -	REVISED -
	DRAWN -	REVISED -
	CHECKED -	REVISED -
PLOT DATE = 7/31/2025	DATE -	REVISED -

STATE OF ILLINOIS
DEPARTMENT OF TRANSPORTATION

SUMMARY OF QUANTITIES 1
BRIDGES 1-6

SCALE: SHEET 1 OF 6 SHEETS STA. TO STA.

F.A. RTE.	SECTION	COUNTY	TOTAL SHEETS	SHEET NO.
VAR	D9 BRIDGE PAINT 2026-1	VARIOUS	87	4
ILLINOIS FED. AID PROJECT				

CONTRACT NO. 78B82

MODEL: S-Q 1 Sheet 2 [Sheet]
FILE NAME: c:\p\work\willson\ad1131516\DD978B82-SHC-S-Q.dgn

SUMMARY OF QUANTITIES 1 (BRIDGES 7-12) 100% STATE			COUNTY:	UNION				WILLIAMSON	
			ROUTE:	TR 141 CRAFT LN/ I-57	TR 193 FRIENDSHIP SC/ I-57	US51 NB/ I-57 SB	IL 3 & IL 146/ RUNNING LAKE DITCH	IL 148/ BIG MUDDY RIVER	IL 148/ POND CREEK
			FUNDING:						
			LOCATION:	RURAL	RURAL	RURAL	RURAL	RURAL	RURAL
CODE NUMBER	ITEM DESCRIPTION	UNIT	TOTAL QUANTITY	BRIDGE NO. 7 SN 091-0049	BRIDGE NO. 8 SN 091-0050	BRIDGE NO. 9 SN 091-0051	BRIDGE NO. 10 SN 091-0069	BRIDGE NO. 11 SN 100-0032	BRIDGE NO. 12 SN 100-0033
				0047	0047	0047	0047	0047	0047
67000400	ENGINEER'S FIELD OFFICE, TYPE A	CAL MO		1.5	1.5	1.5	1.5	1.5	1.5
67100100	MOBILIZATION	L SUM		0.08	0.08	0.09	0.09	0.09	0.09
70100100	TRAFFIC CONTROL AND PROTECTION, STANDARD 701316	EACH					1	1	1
70100207	TRAFFIC CONTROL AND PROTECTION, STANDARD 701402	EACH		1	1	1			
70100450	TRAFFIC CONTROL AND PROTECTION, STANDARD 701201	L SUM					0.2	0.2	0.2
70106500	TEMPORARY BRIDGE TRAFFIC SIGNALS	EACH					1	1	1
70107025	CHANGEABLE MESSAGE SIGN	CAL DA		28	28	14	28	28	28
70400100	TEMPORARY CONCRETE BARRIER	FOOT		525	525	250			
70400125	PINNING TEMPORARY CONCRETE BARRIER	EACH		84	84	39			
70400200	RELOCATE TEMPORARY CONCRETE BARRIER	FOOT		525	525	250			
70600251	IMPACT ATTENUATORS, TEMPORARY (NON-REDIRECTIVE, NARROW), TEST LEVEL 3	EACH		2	2	1			
70600352	IMPACT ATTENUATORS, RELOCATE (NON-REDIRECTIVE, NARROW), TEST LEVEL 3	EACH		2	2	1			
86200300	UNINTERRUPTABLE POWER SUPPLY, EXTENDED	EACH					1	1	1

REV - MS

USER NAME = david.a.wilson		DESIGNED -	REVISED -	STATE OF ILLINOIS DEPARTMENT OF TRANSPORTATION		SUMMARY OF QUANTITIES 1 BRIDGES 7-12		F.A. RTE.	SECTION	COUNTY	TOTAL SHEETS	SHEET NO.
		DRAWN -	REVISED -					VAR	D9 BRIDGE PAINT 2026-1	VARIOUS	87	5
		CHECKED -	REVISED -					CONTRACT NO. 78B82				
PLOT DATE = 7/30/2025		DATE -	REVISED -					ILLINOIS FED. AID PROJECT				
						SCALE:	SHEET 2	OF 6	SHEETS	STA.	TO STA.	

MODEL: SoQ 2 Sheet 1 [Sheet]
FILE NAME: c:\p\work\wilson\dad1131516\DD978B82-SHYC-SoQ.dgn

SUMMARY OF QUANTITIES 2 (BRIDGES 1-6) 100% STATE			COUNTY:	JOHNSON			UNION		
			ROUTE:	FAS 1931/ I-57	UP RR/ I-24	TR 96 DUTCHMAN LAKE/ I-24	I-57 NB/ TR 276 N LICK CR RD	I-57 NB/ TR 276 N LICK CR RD	CH 20 NEW HOPE RD/ I-57
			FUNDING:						
			LOCATION:	RURAL	RURAL	RURAL	RURAL	RURAL	RURAL
CODE NUMBER	ITEM DESCRIPTION	UNIT	TOTAL QUANTITY	BRIDGE NO. 1 SN 044-0028	BRIDGE NO. 2 SN 044-0032	BRIDGE NO. 3 SN 044-0036	BRIDGE NO. 4 SN 091-0017	BRIDGE NO. 5 SN 091-0018	BRIDGE NO. 6 SN 091-0042
				0047	0047	0047	0047	0047	0047
X5060611	CONTAINMENT AND DISPOSAL OF NONLEAD PAINT CLEANING RESIDUES NO. 10	L SUM	1						
Z0007101	CONTAINMENT AND DISPOSAL OF LEAD PAINT CLEANING RESIDUES NO. 1	L SUM	1	1					
Z0007102	CONTAINMENT AND DISPOSAL OF LEAD PAINT CLEANING RESIDUES NO. 2	L SUM	1		1				
Z00070103	CONTAINMENT AND DISPOSAL OF LEAD PAINT CLEANING RESIDUES NO. 3	L SUM	1			1			
Z0007104	CONTAINMENT AND DISPOSAL OF LEAD PAINT CLEANING RESIDUES NO. 4	L SUM	1				1		
Z0007105	CONTAINMENT AND DISPOSAL OF LEAD PAINT CLEANING RESIDUES NO. 5	L SUM	1					1	
Z0007106	CONTAINMENT AND DISPOSAL OF LEAD PAINT CLEANING RESIDUES NO. 6	L SUM	1						1
Z0007107	CONTAINMENT AND DISPOSAL OF LEAD PAINT CLEANING RESIDUES NO. 7	L SUM	1						
Z0007108	CONTAINMENT AND DISPOSAL OF LEAD PAINT CLEANING RESIDUES NO. 8	L SUM	1						
Z0007109	CONTAINMENT AND DISPOSAL OF LEAD PAINT CLEANING RESIDUES NO. 9	L SUM	1						
Z0007111	CONTAINMENT AND DISPOSAL OF LEAD PAINT CLEANING RESIDUES NO. 11	L SUM	1						
Z0007123	CONTAINMENT AND DISPOSAL OF LEAD PAINT CLEANING RESIDUES NO. 12	L SUM	1						
Z0010501	CLEANING AND PAINTING STEEL BRIDGE NO. 1	L SUM	1	1					

REV - MS

USER NAME = david.a.wilson		DESIGNED -	REVISED -	STATE OF ILLINOIS DEPARTMENT OF TRANSPORTATION		SUMMARY OF QUANTITIES 2 BRIDGES 1-6		F.A. RTE.	SECTION	COUNTY	TOTAL SHEETS	SHEET NO.
		DRAWN -	REVISED -					VAR	D9 BRIDGE PAINT 2026-1	VARIOUS	87	6
		CHECKED -	REVISED -					CONTRACT NO. 78B82				
PLOT DATE = 7/30/2025		DATE -	REVISED -					ILLINOIS FED. AID PROJECT				
						SCALE:	SHEET 3	OF 6	SHEETS	STA.	TO STA.	

MODEL: SoQ 2 Sheet 2 [Sheet]
FILE NAME: c:\p\work\willson\ad1131516\D978B82-SHYC-SoQ.dgn

SUMMARY OF QUANTITIES 2 (BRIDGES 7-12) 100% STATE			COUNTY:	UNION				WILLIAMSON	
			ROUTE:	TR 141 CRAFT LN/ I-57	TR 193 FRIENDSHIP SC/ I-57	US51 NB/ I-57 SB	IL 3 & IL 146/ RUNNING LAKE DITCH	IL 148/ BIG MUDDY RIVER	IL 148/ POND CREEK
			FUNDING:						
			LOCATION:	RURAL	RURAL	RURAL	RURAL	RURAL	RURAL
CODE NUMBER	ITEM DESCRIPTION	UNIT	TOTAL QUANTITY	BRIDGE NO. 7 SN 091-0049	BRIDGE NO. 8 SN 091-0050	BRIDGE NO. 9 SN 091-0051	BRIDGE NO. 10 SN 091-0069	BRIDGE NO. 11 SN 100-0032	BRIDGE NO. 12 SN 100-0033
				0047	0047	0047	0047	0047	0047
X5060611	CONTAINMENT AND DISPOSAL OF NONLEAD PAINT CLEANING RESIDUES NO. 10	L SUM					1		
Z0007101	CONTAINMENT AND DISPOSAL OF LEAD PAINT CLEANING RESIDUES NO. 1	L SUM							
Z0007102	CONTAINMENT AND DISPOSAL OF LEAD PAINT CLEANING RESIDUES NO. 2	L SUM							
Z0007103	CONTAINMENT AND DISPOSAL OF LEAD PAINT CLEANING RESIDUES NO. 3	L SUM							
Z0007104	CONTAINMENT AND DISPOSAL OF LEAD PAINT CLEANING RESIDUES NO. 4	L SUM							
Z0007105	CONTAINMENT AND DISPOSAL OF LEAD PAINT CLEANING RESIDUES NO. 5	L SUM							
Z0007106	CONTAINMENT AND DISPOSAL OF LEAD PAINT CLEANING RESIDUES NO. 6	L SUM							
Z0007107	CONTAINMENT AND DISPOSAL OF LEAD PAINT CLEANING RESIDUES NO. 7	L SUM		1					
Z0007108	CONTAINMENT AND DISPOSAL OF LEAD PAINT CLEANING RESIDUES NO. 8	L SUM			1				
Z0007109	CONTAINMENT AND DISPOSAL OF LEAD PAINT CLEANING RESIDUES NO. 9	L SUM				1			
Z0007111	CONTAINMENT AND DISPOSAL OF LEAD PAINT CLEANING RESIDUES NO. 11	L SUM						1	
Z0007123	CONTAINMENT AND DISPOSAL OF LEAD PAINT CLEANING RESIDUES NO. 12	L SUM							1
Z0010501	CLEANING AND PAINTING STEEL BRIDGE NO. 1	L SUM							

REV - MS

USER NAME = david.a.wilson	DESIGNED -	REVISED -
	DRAWN -	REVISED -
	CHECKED -	REVISED -
PLOT DATE = 7/30/2025	DATE -	REVISED -

STATE OF ILLINOIS
DEPARTMENT OF TRANSPORTATION

SUMMARY OF QUANTITIES 2
BRIDGES 7-12

SCALE: SHEET 4 OF 6 SHEETS STA. TO STA.

F.A. RTE.	SECTION	COUNTY	TOTAL SHEETS	SHEET NO.
VAR	D9 BRIDGE PAINT 2026-1	VARIOUS	87	7
CONTRACT NO. 78B82				
ILLINOIS FED. AID PROJECT				

MODEL: SoQ 3 Sheet 1 [Sheet]
FILE NAME: c:\p\work\dwg\wilson\dad1131516\DD978B82-SHYC-SoQ.dgn

SUMMARY OF QUANTITIES 3 (BRIDGES 1-6) 100% STATE			COUNTY:	JOHNSON			UNION		
			ROUTE:	FAS 1931/ I-57	UP RR/ I-24	TR 96 DUTCHMAN LAKE/ I-24	I-57 NB/ TR 276 N LICK CR RD	I-57 NB/ TR 276 N LICK CR RD	CH 20 NEW HOPE RD/ I-57
			FUNDING:						
			LOCATION:	RURAL	RURAL	RURAL	RURAL	RURAL	RURAL
CODE NUMBER	ITEM DESCRIPTION	UNIT	TOTAL QUANTITY	BRIDGE NO. 1 SN 044-0028	BRIDGE NO. 2 SN 044-0032	BRIDGE NO. 3 SN 044-0036	BRIDGE NO. 4 SN 091-0017	BRIDGE NO. 5 SN 091-0018	BRIDGE NO. 6 SN 091-0042
				0047	0047	0047	0047	0047	0047
Z0010502	CLEANING AND PAINTING STEEL BRIDGE NO. 2	L SUM	1		1				
Z0010503	CLEANING AND PAINTING STEEL BRIDGE NO. 3	L SUM	1			1			
Z0010504	CLEANING AND PAINTING STEEL BRIDGE NO. 4	L SUM	1				1		
Z0010505	CLEANING AND PAINTING STEEL BRIDGE NO. 5	L SUM	1					1	
Z0010506	CLEANING AND PAINTING STEEL BRIDGE NO. 6	L SUM	1						1
Z0010507	CLEANING AND PAINTING STEEL BRIDGE NO. 7	L SUM	1						
Z0010508	CLEANING AND PAINTING STEEL BRIDGE NO. 8	L SUM	1						
Z0010509	CLEANING AND PAINTING STEEL BRIDGE NO. 9	L SUM	1						
Z0010510	CLEANING AND PAINTING STEEL BRIDGE NO. 10	L SUM	1						
Z0010511	CLEANING AND PAINTING STEEL BRIDGE NO. 11	L SUM	1						
Z0010512	CLEANING AND PAINTING STEEL BRIDGE NO. 12	L SUM	1						
Z0048665	RAILROAD PROTECTIVE LIABILITY INSURANCE	L SUM	1		1				

REV - MS

USER NAME = david.a.wilson	DESIGNED -	REVISED -	STATE OF ILLINOIS DEPARTMENT OF TRANSPORTATION	SUMMARY OF QUANTITIES 3 BRIDGES 1-6			F.A. RTE.	SECTION	COUNTY	TOTAL SHEETS	SHEET NO.	
	DRAWN -	REVISED -					VAR	D9 BRIDGE PAINT 2026-1	VARIOUS	87	8	
	CHECKED -	REVISED -					CONTRACT NO. 78B82					
PLOT DATE = 7/30/2025	DATE -	REVISED -					ILLINOIS FED. AID PROJECT					
					SCALE:	SHEET 5	OF 6	SHEETS	STA.	TO STA.		

100% STATE

REV - MS

AREAS OF CLEANING AND PAINTING


BRIDGE NUMBER	STRUCTURE NUMBER	LEAD PRESENT	ALL STRUCTURAL STEEL	10 FT. AT BEAM ENDS	6FT. AT BEAM ENDS	1FT. AT END/ FASCIA
1	044-0028	YES	X			
2	044-0032	YES	X			
3	044-0036	YES	X			
4	091-0017	YES		X		
5	091-0018	YES		X		
6	091-0042	YES	X			
7	091-0049	YES	X			
8	091-0050	YES	X			
9	091-0051	YES	X			
10	091-0069	NO				X
11	100-0032	YES			*X	
12	100-0033	YES			X	

* 6ft at beam ends at each abutment and in both directions of the expansion joints for Piers 1 and 3

TEMPORARY CONCRETE BARRIER/ RELOCATE TEMPORARY CONCRETE BARRIER


BRIDGE NUMBER	STRUCTURE NUMBER	TEMPORARY CONCRETE BARRIER (FT)	RELOCATE TEMPORARY CONCRETE BARRIER (FT)
1	044-0028	500	500
2	044-0032	500	500
3	044-0036	475	475
4	091-0017	375	375
5	091-0018	375	375
6	091-0042	525	525
7	091-0049	525	525
8	091-0050	525	525
9	091-0051	250	250
TOTAL		4050	4050

MODEL: Schedules (Sheet)
FILE NAME: c:\p\work\wilson\dad1131516\D978B82-SHE-Schedules.dgn

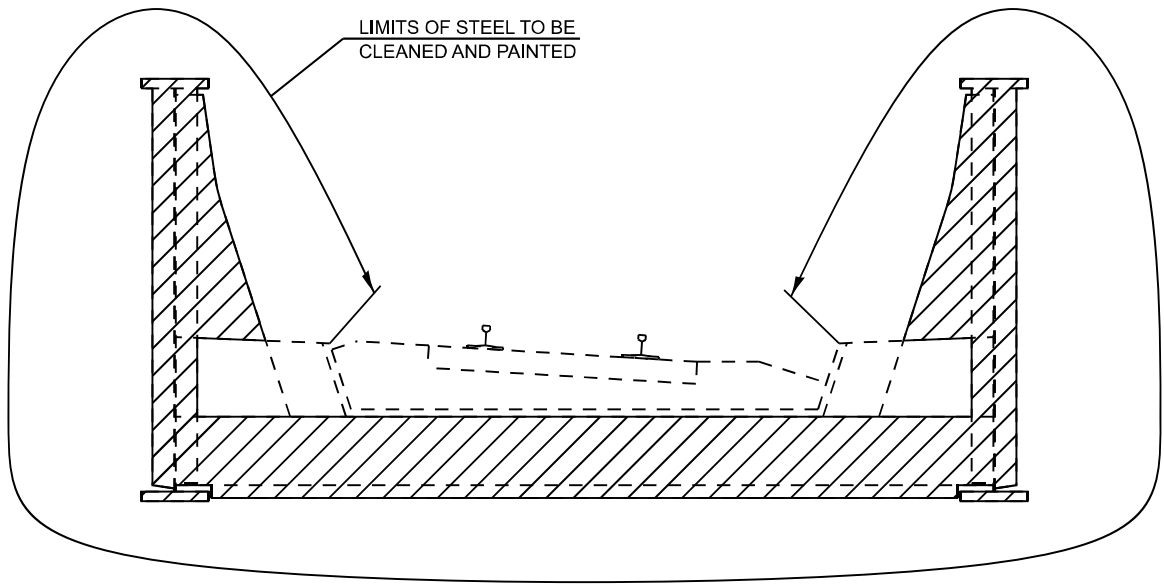

SN 044-0032


CLEAN AND PAINT ALL VISABLE STEEL
(INCLUDING ALL STEEL IN-BETWEEN THE FLOOR
BEAMS AND GIRDERS UNDERNEATH SN 044-0032)

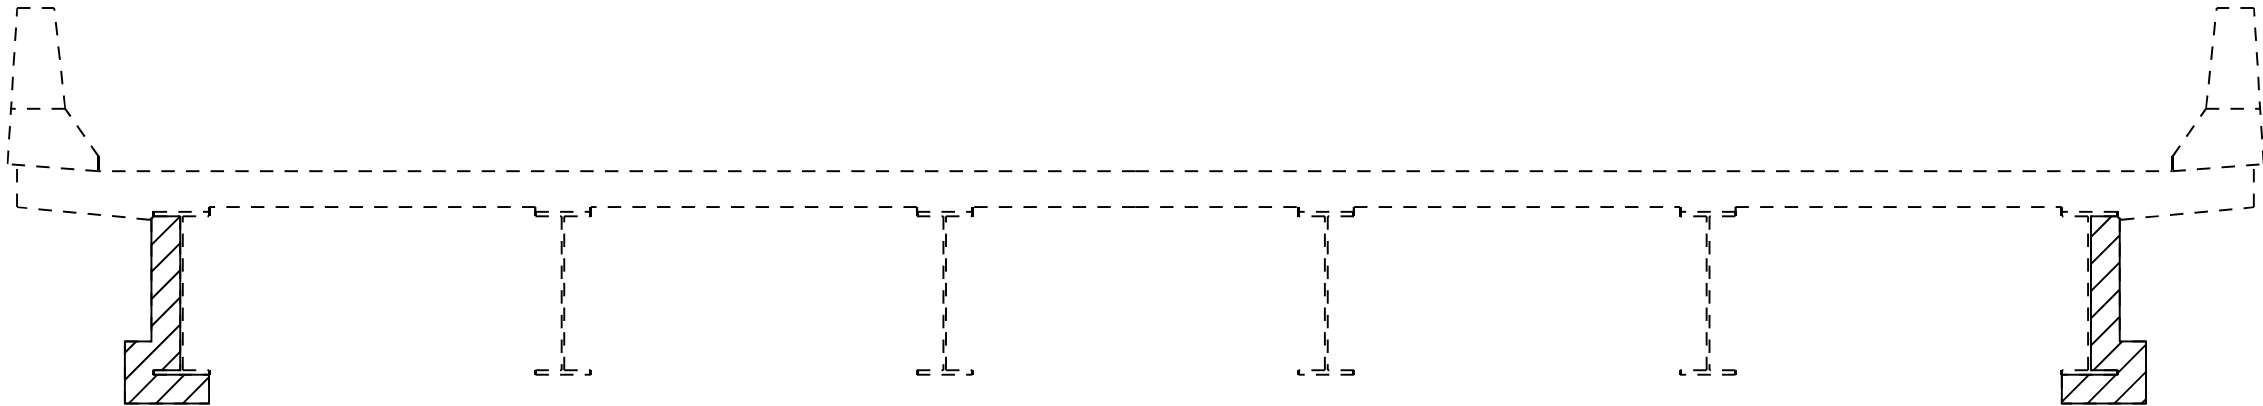


SN 091-0069

MODEL: Bridge Paint Locations (Sheet)
FILE NAME: c:\p\work\wilson\dad1131516\D978B82-SHD-Typicals.dgn

	USER NAME = david.a.wilson	DESIGNED -	REVISED -	STATE OF ILLINOIS DEPARTMENT OF TRANSPORTATION	BRIDGE PAINT LOCATIONS SN 044-0032 & SN 091-0069		F.A. RTE.	SECTION	COUNTY	TOTAL SHEETS	SHEET NO.
		DRAWN -	REVISED -				VAR	D9 BRIDGE PAINT 2026-1	VARIOUS	87	11
		CHECKED -	REVISED -				CONTRACT NO. 78B82				
	PLOT DATE = 8/6/2025	DATE -	REVISED -				ILLINOIS FED. AID PROJECT				
SCALE:		SHEET 1 OF 1 SHEETS		STA.		TO STA.					

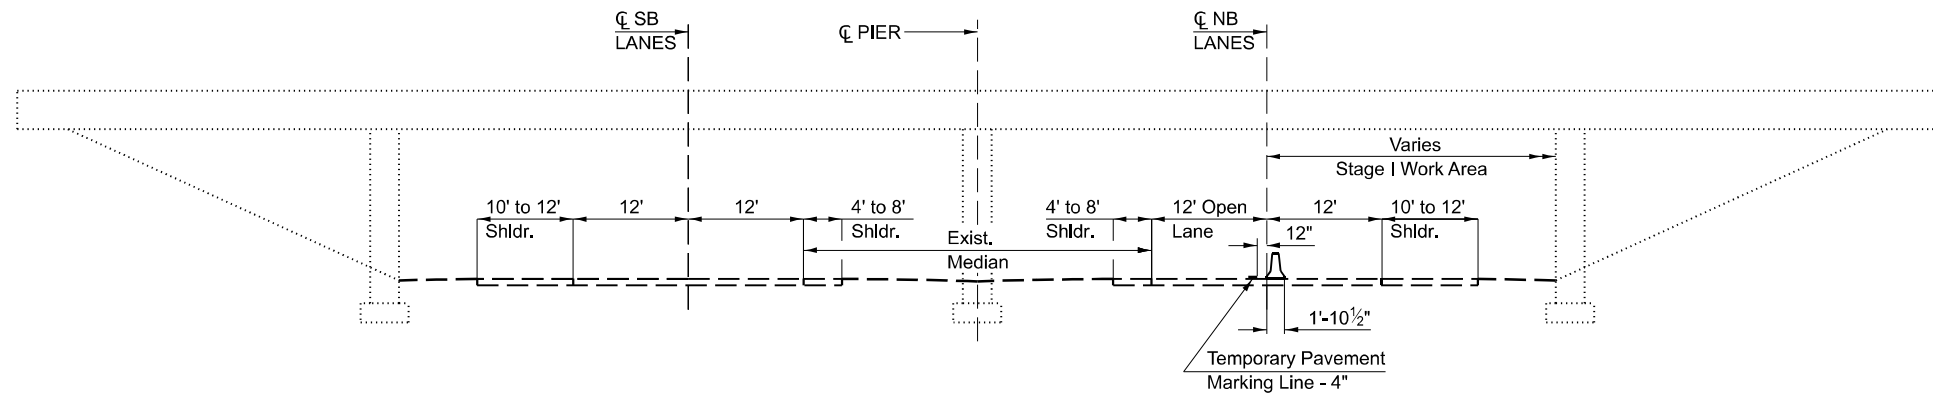

**TYPICAL BRIDGE
STAGE I CONSTRUCTION
SHOWING NB LANES
SB LANES SIMILAR BY 180° ROTATION
(I-57/I-24 OVERHEAD STRUCTURES (TYP.))
(LOOKING NORTH)**

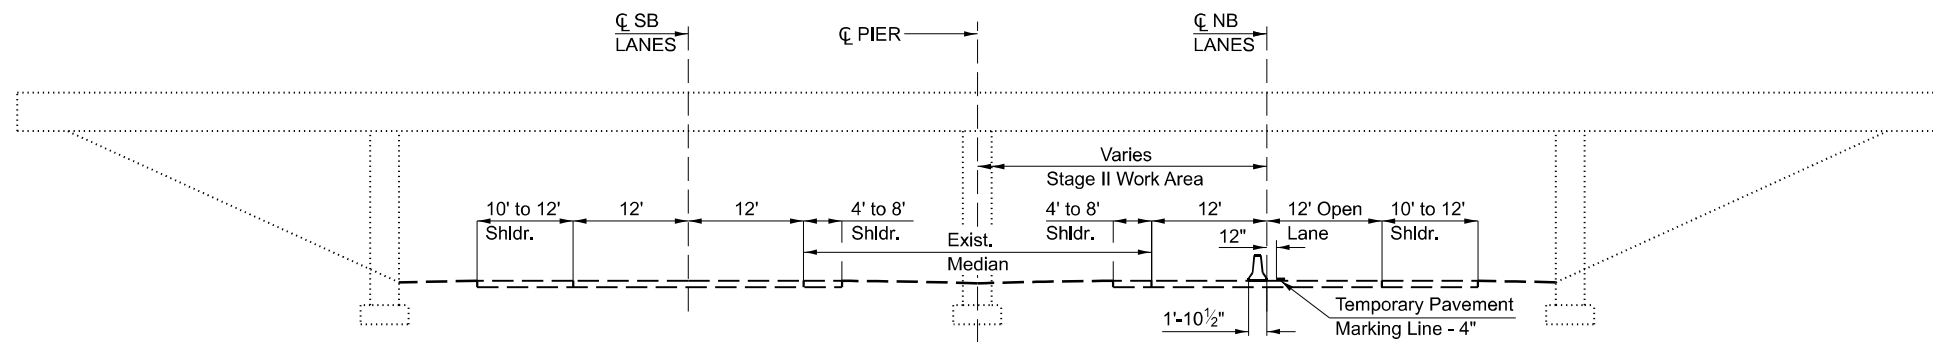

**TYPICAL BRIDGE
STAGE II CONSTRUCTION
SHOWING NB LANES
SB LANES SIMILAR BY 180° ROTATION
(I-57/I-24 OVERHEAD STRUCTURES (TYP.))
(LOOKING NORTH)**

MODEL: SN 04-0032 STAGE CONSTRUCTION DETAILS (Sheet)
FILE NAME: c:\p\work\wilson\aid1131516\I-57\BB82-Shd-Typicals.dgn

USER NAME = david.a.wilson	DESIGNED -	REVISED -
	DRAWN -	REVISED -
	CHECKED -	REVISED -
PLOT DATE = 7/29/2025	DATE -	REVISED -

**STATE OF ILLINOIS
DEPARTMENT OF TRANSPORTATION**

I-57/I-24 STAGE CONSTRUCTION DETAILS			
SCALE:	SHEET 1	OF 1	SHEETS
	STA.		TO STA.

F.A. RTE.	SECTION	COUNTY	TOTAL SHEETS	SHEET NO.
VAR	D9 BRIDGE PAINT 2026-1	VARIOUS	87	12
CONTRACT NO. 78B82				
ILLINOIS FED. AID PROJECT				

MODEL: SN 044-0028 For Information Only 1 (Sheet)
FILE NAME: c:\p\work\wilson\sn044-0028\InfoSheets.dgn


Bench Mark: "□" cut in middle of base of median pier. Elev. 245.032

Existing Structure: The existing 4 span, non-composite steel wide flange bridge was built in 1960 under Section 44-1HB-3. The back-to-back length of the bridge is 69.0 m and the clear width is 8.53 m. The abutments are open pile bents supported on steel piles and the piers are multiple column supported by spread footings. The existing concrete deck shall be removed and replaced with a new composite concrete deck utilizing stage construction.

No salvage

STATE OF ILLINOIS
DEPARTMENT OF TRANSPORTATION

ROUTE NO.	SECTION	COUNTY	SHEET NO.	SHEET	SHEET NO. 1
FAI 57	44-1HB-3D	JOHNSON	42	21	22 SHEETS
FED. ROAD DIST. NO. 1					
ILLINOIS FED. AID PROJECT					

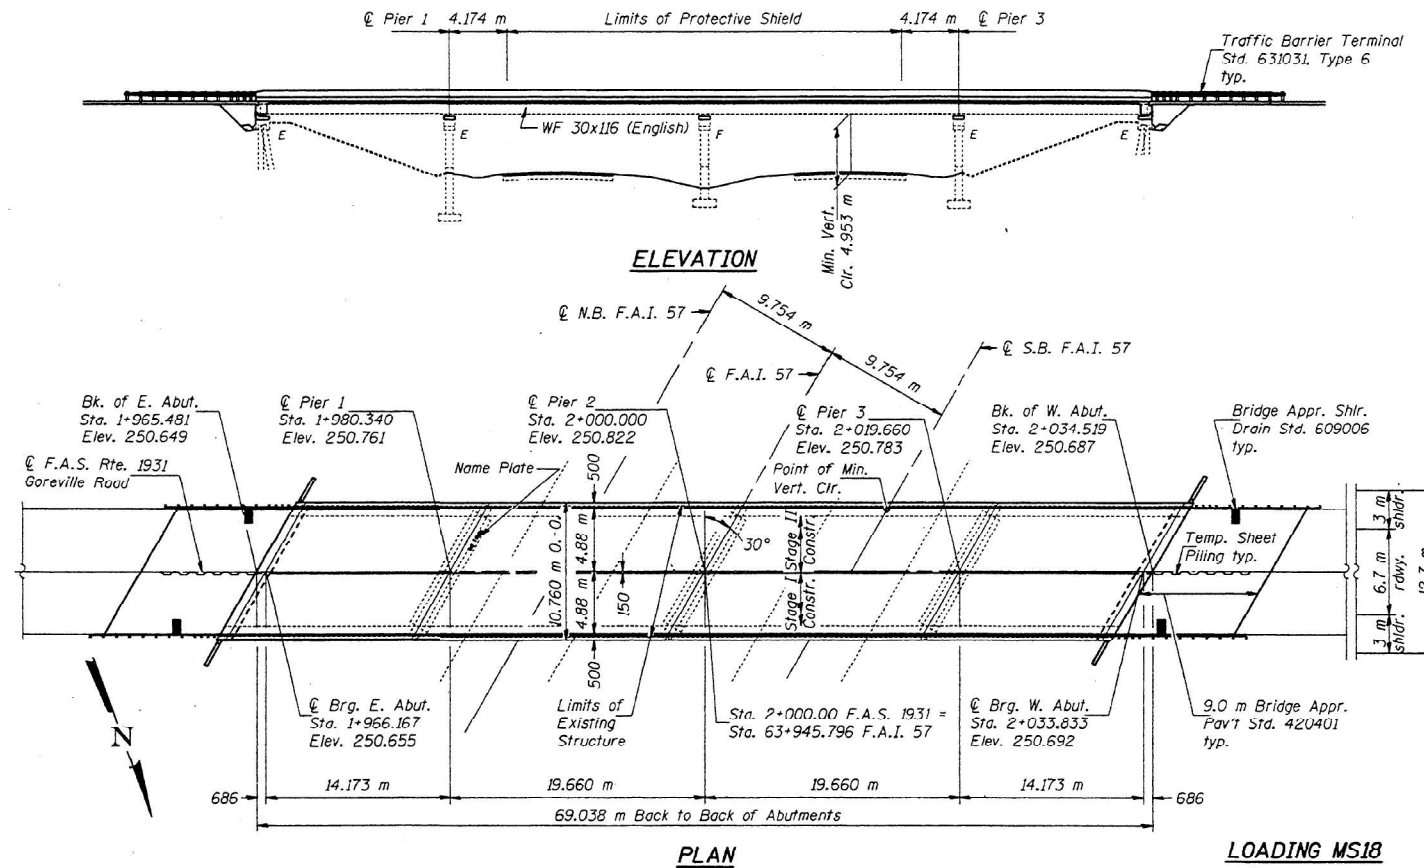

STATION 2+000.00
REBUILT 200 BY
STATE OF ILLINOIS
F.A.S. RT. 1931 SEC. 44-1HB-3D
PROJECT NO. NHI-57-1(185)39
LOADING MS18
STRUCTURE NO. 044-0028

NAME PLATE

See Std. 515001
New name plate shall be located
next to the existing Name Plate on pier 1.
Cost included with Name Plates.

SN 044-0028
FOR INFORMATION ONLY

LOADING MS18
Allow 1.2 kN/m² for future wearing surface.

DESIGN SPECIFICATIONS
1996 AASHTO with 1997 Thru 1999 Interims
1995 Seismic Retrofitting Manual for Highway Bridges
FHWA-RD-94-052

DESIGN STRESSES

NEW CONSTRUCTION

Field Units

f_c = 24 MPa
 f_y = 400 MPa (reinforcement)
 f_y = 345 MPa (M 270M Grade 345) (Structural Steel)
 f_y = 250 MPa (M 270M Grade 250) (Structural Steel)


EXISTING CONSTRUCTION

Field Units

f_c = 9.6 MPa
 f_s = 137 MPa (reinforcement)
 f_s = 124 MPa (structural steel)

SEISMIC DATA

Seismic Performance Category (SPC) = B
Bedrock Acceleration Coefficient (A) = 13.5%
Site Coefficient (S) = 1.0

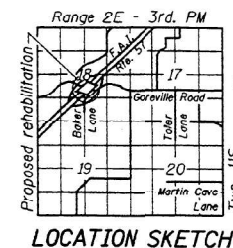

GENERAL PLAN
GOREVILLE ROAD OVER
F.A.I. RT. 57
F.A.S. RT. 1931 - SEC. 44-1HB-3D
JOHNSON COUNTY
STATION 2+000.00
STRUCTURE NO. 044-0028

DESIGNED Fessha Teklehaimanot
CHECKED M. L. Fello
P.W. Sweet
DRAWN Alice M. Coulter
CHECKED FT/MT

EXAMINED March 21, 2001
PASSED
ENGINEER OF BRIDGES AND STRUCTURES



EXPIRES 11-30-2002

STATE OF ILLINOIS
DEPARTMENT OF TRANSPORTATION

SN 044-0028
STRUCTURE INFORMATION

SCALE: SHEET 1 OF 11 SHEETS STA. TO STA.

F.A. RTE.	SECTION	COUNTY	TOTAL SHEETS	SHEET NO.
VAR	D9 BRIDGE PAINT 2026-1	VARIOUS	87	13
CONTRACT NO. 78B82				
ILLINOIS FED. AID PROJECT				

D-99-004-99

STATE OF ILLINOIS
DEPARTMENT OF TRANSPORTATION

ROUTE NO.	SECTION	COUNTY	STATION	SHEET NO.
F.A. 1-57	44-1HB-3D	JOHNSON	42	22
SHEET NO. 2				
22 SHEETS				

GENERAL NOTES

Fasteners shall be high strength bolts. Bolts M22, open holes 24 mm ϕ , unless otherwise noted.

Calculated mass of structural steel (AASHTO M 270M, Grade 250) = 1290 kg
Calculated mass of structural steel (AASHTO M 270M, Grade 345) = 360 kg

The existing structural steel coating contains lead. The Contractor should take appropriate precautions to deal with the presence of lead on this project.

Field welding of construction accessories will not be permitted to the bottom flange of beams nor to the top flange for a distance equal to one-fourth the span length each way from the pier supports. Field welding in other areas will be permitted only when approved by the Engineer.

The structural steel bearing plates of the Elastomeric Bearing Assembly shall conform to the requirements of AASHTO M 270M Grade 345.

Reinforcement bars shall conform to the requirements of AASHTO M 31M, M 42M or M 53M Grade 400.

Plan dimensions and details relative to existing structure have been taken from existing plans and are subject to nominal construction variations. It shall be the Contractor's responsibility to verify such dimensions and details in the field and make necessary approved adjustments prior to construction or ordering of materials. Such variations shall not be cause for additional compensation for a change in the scope of the work, however, the Contractor will be paid for the quantity actually furnished at the unit price bid for the work.

Bearing seat surfaces shall be constructed or adjusted to the designated elevations within a tolerance of 3 mm. Adjustment shall be made either by grinding the surface or by shimming the bearing. Two 3 mm adjusting shims, of the dimensions of the bottom bearing plate, shall be provided for each bearing in addition to all other plates or shims. For Type I Elastomeric Bearings, two 3 mm adjusting shims shall be provided for each bearing and placed as detailed.

Field painting of structural steel shall be done under a separate painting contract.

Existing structural steel shall only be cleaned and painted as required by the Special Provision Cleaning and Painting Adjacent Areas of Existing Steel Structures.

All new structural steel shall be shop painted with the inorganic zinc rich primer per AASHTO M 300, Type I.


The Contractor shall test the welds at the ends of the existing welded top cover plates for cracks after removal of the existing concrete deck. Dye penetrant, magnetic particle, or other approved testing methods shall be performed by personnel approved by the Engineer. If cracks are found, report them to the Bureau of Bridges and Structures for further processing. The cost of testing is included in Removal of Existing Concrete Deck. The cost of crack repair, if necessary, will be paid according to Article 109.04 of the Standard Specifications.

Anchor bolts shall be set before bolting diaphragms over supports.

All dimensions are in millimeters (mm) except as noted.

Prior to pouring the new concrete deck, all loose rust, loose mill scale, and other loose potentially detrimental foreign material shall be removed from the surfaces of the beams in contact with concrete. The cost of this work will be included in the pay item covering removal of the existing concrete. All heavy rust and other tightly adhered potentially detrimental foreign matter shall also be removed from the surfaces of the beams in contact with concrete. Tightly adhered paint may remain unless otherwise noted. This removal shall be accomplished by methods that will not damage the steel. The cost of this work will be paid for according to Article 109.04.

All existing construction accessories welded to the top flange over the piers between the quarter points of the beams shall be removed. The remaining weld shall be ground smooth and inspected for cracks using magnetic particle testing. Any cracks that can not be removed by grinding approximately 6 mm deep shall be identified and reported to the Bureau of Bridges and Structures for further disposition. The cost of this work will be paid for according to Article 109.04.

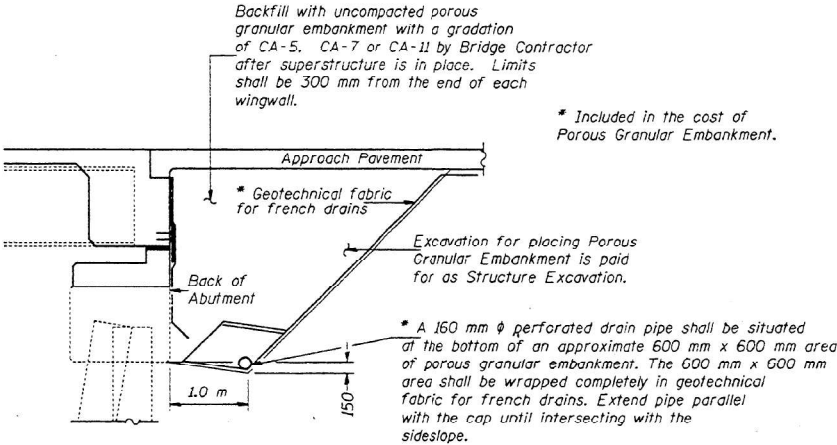

SECTION THRU SEMI-INTEGRAL ABUTMENT
Dimensions at right angles

SN 044-0028
FOR INFORMATION ONLY

TOTAL BILL OF MATERIAL

ITEM	UNIT	SUPER	SUB	TOTAL
Removal of Existing Concrete Deck	Each	1		1
Porous Granular Embankment	m ³		125	125
Concrete Removal	m ³		17	17
Protective Coat	m ²		822.3	822.3
Concrete Structures	m ³		18.9	18.9
Concrete Superstructure	m ³	189.5		189.5
Bridge Deck Grooving	m ²	627		627
Elastomeric Bearing Assembly, Type I	Each	24		24
Reinforcement Bars, Epoxy Coated	kg	30430	1970	32400
Furnishing and Erecting Structural Steel	kg	1650	-	1650
Stud Shear Connectors	Each	3324	-	3324
Temporary Sheet Piling	m ²	-	46	46
Name Plates	Each	1	-	1
Bar Splicers	Each	733	37	770
Jacking Existing Superstructure	L Sum	1	-	1
Protective Shield	m ²	333.0	-	333.0
Structure Excavation	m ³	-	164	164
Controlled Low-Strength Material	m ³	-	2	2

GENERAL DATA
F.A.S. RT. 1931 - SEC. 44-1HB-3D
JOHNSON COUNTY
STATION 2+000.00
STRUCTURE NO. 044-0028

DESIGNED	Fess Teklehaimanot	March 21, 2001
CHECKED	Mike J. Trello	Thomas J. Donaghy
P.W. Sweet		CHIEF OF BRIDGE DESIGN
DRAWN	Alice M. Coulter	Ralph E. Anderson
CHECKED	FT/MJT	ENGINEER OF BRIDGES AND STRUCTURES


USER NAME	= david.a.wilson	DESIGNED	-	REVISED	-
		DRAWN	-	REVISED	-
		CHECKED	-	REVISED	-
PLOT DATE	= 7/29/2025	DATE	-	REVISED	-


STATE OF ILLINOIS
DEPARTMENT OF TRANSPORTATION

SN 044-0028
STRUCTURE INFORMATION

SCALE: SHEET 2 OF 11 SHEETS STA. TO STA.

F.A. RTE.	SECTION	COUNTY	TOTAL SHEETS	SHEET NO.
VAR	D9 BRIDGE PAINT 2026-1	VARIOUS	87	14
CONTRACT NO. 78B82				
ILLINOIS FED. AID PROJECT				

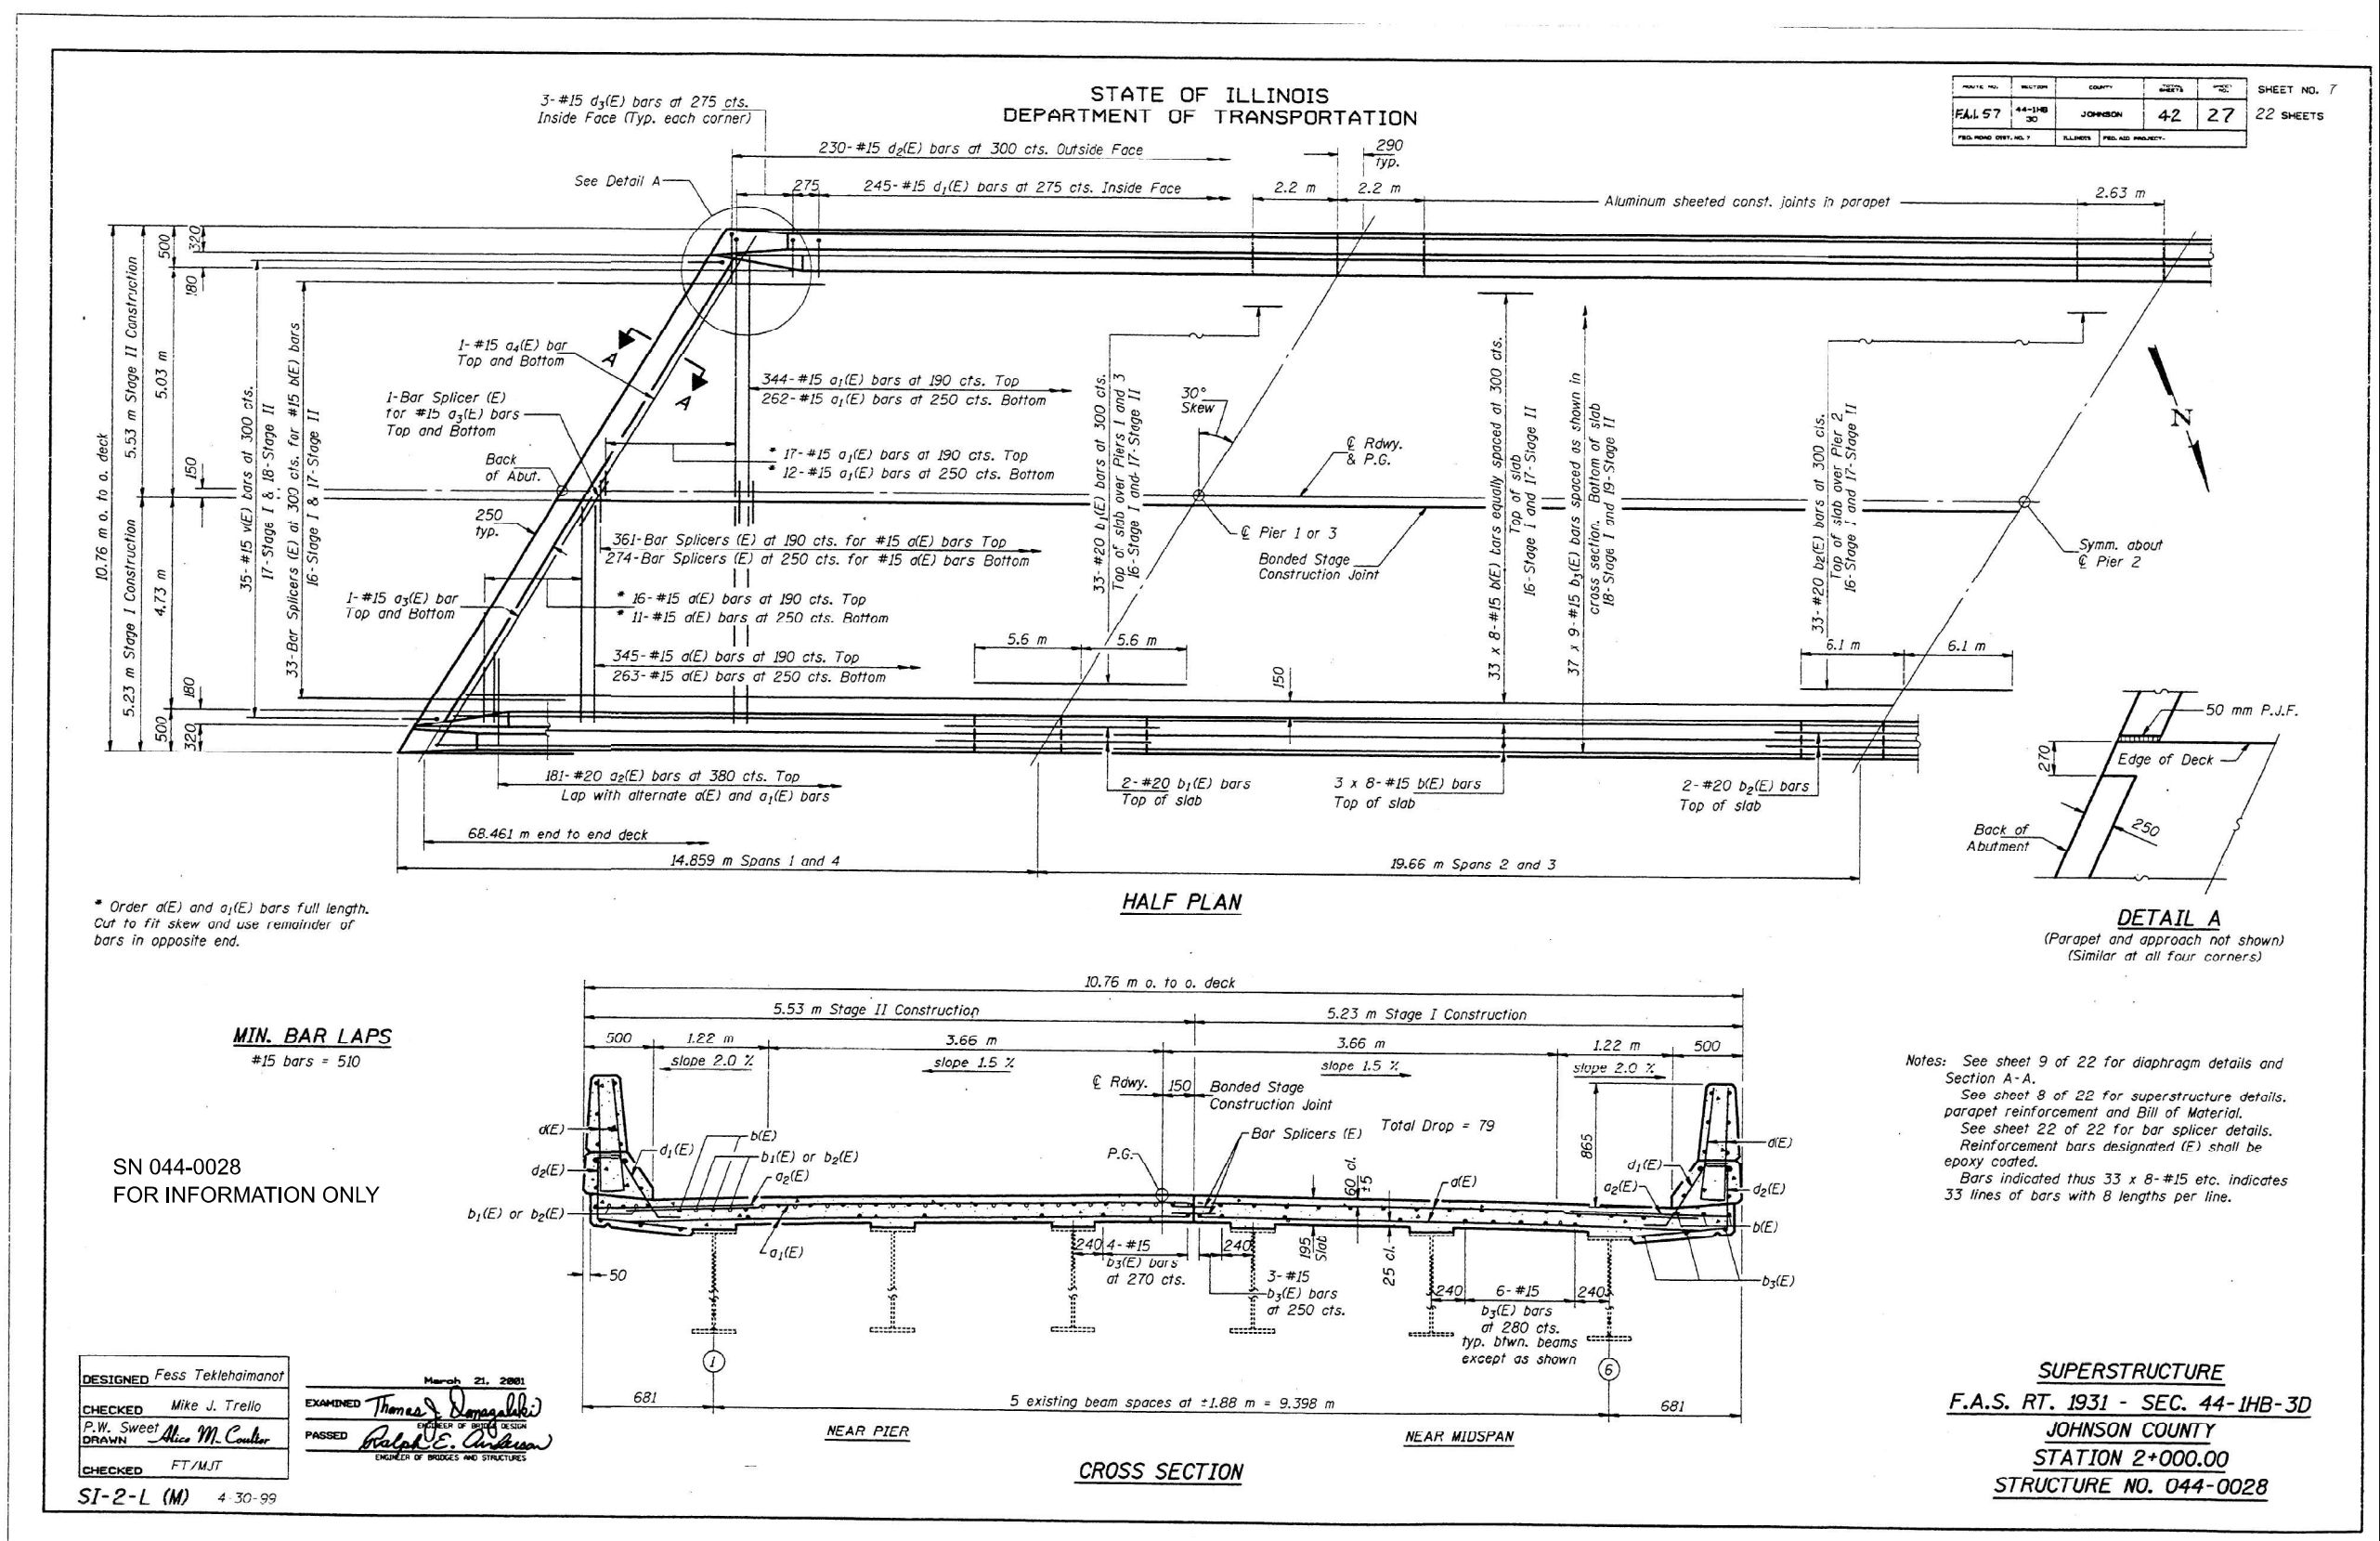

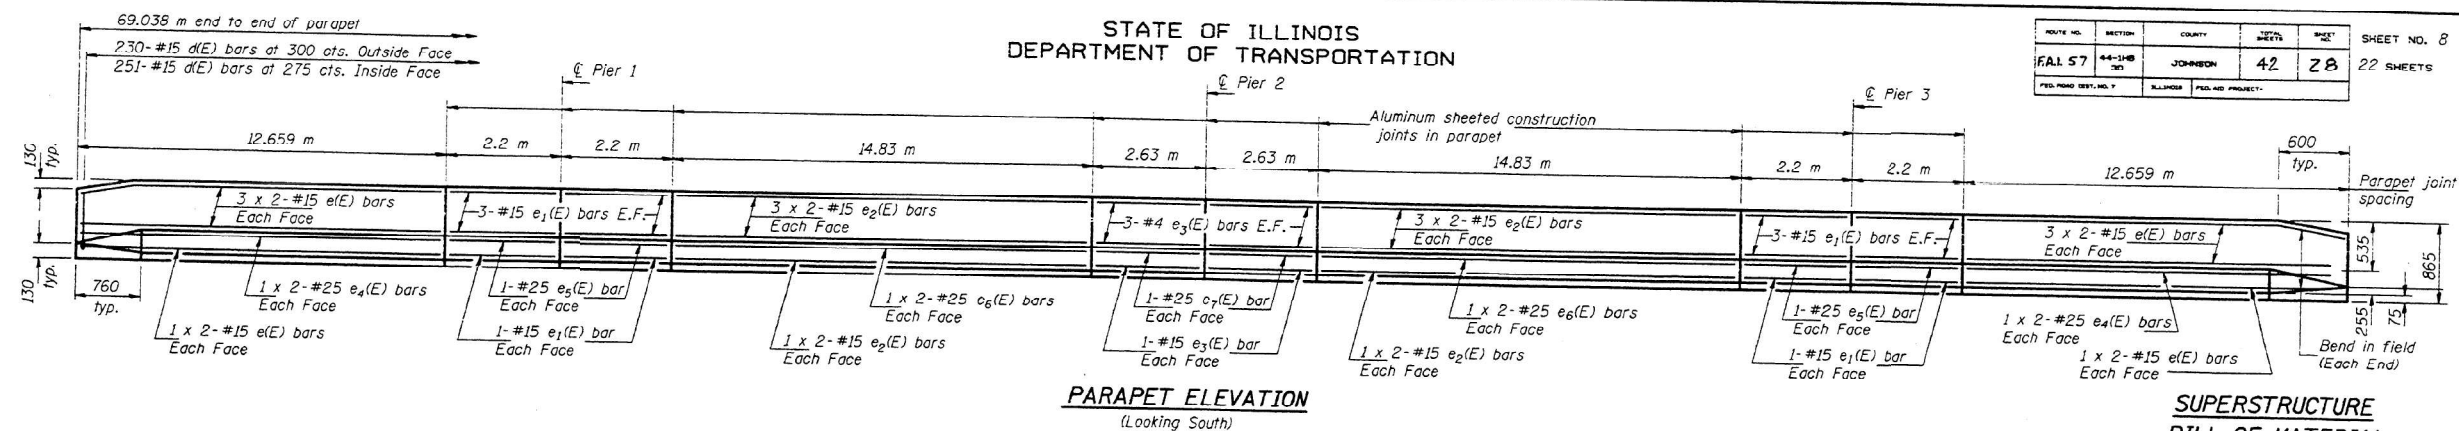


ROUTE NO.	SECTION	COUNTY	TOTAL SHEETS	SHEET NO.
FAL 57	44-14B (RD)	JOHNSON	42	28
FED. ROAD DIST. NO. 7		ALLIANCE	FED. AID PROJECT	

SHEET NO. 28
22 SHEETS


SUPERSTRUCTURE
BILL OF MATERIAL

Bar	No.	Size	Length (m)	Shape
a(E)	635	#15	4.91	—
a ₁ (E)	635	#15	5.13	—
a ₂ (E)	362	#20	1.20	—
a ₃ (E)	4	#15	5.88	—
a ₄ (E)	4	#15	6.22	—
b(E)	312	#15	9.00	—
b ₁ (E)	74	#20	11.20	—
b ₂ (E)	37	#20	12.20	—
b ₃ (E)	333	#15	8.06	—
d(E)	962	#15	0.91	—
d ₁ (E)	490	#15	0.80	┘
d ₂ (E)	460	#15	0.98	┘
d ₃ (E)	12	#15	0.73	┘
e(E)	64	#15	6.52	—
e ₁ (E)	64	#15	2.12	—
e ₂ (E)	64	#15	7.61	—
e ₃ (E)	32	#15	2.55	—
e ₄ (E)	16	#25	6.79	—
e ₅ (E)	16	#25	2.12	—
e ₆ (E)	16	#25	7.92	—
e ₇ (E)	8	#25	2.55	—
m(E)	20	#20	5.88	—
m ₁ (E)	20	#20	6.22	—
m ₂ (E)	16	#20	2.03	—
m ₃ (E)	4	#20	0.89	—
m ₄ (E)	4	#20	1.18	—
m ₅ (E)	8	#20	0.65	—
m ₆ (E)	4	#15	5.88	—
m ₇ (E)	4	#15	6.22	—
s(E)	86	#15	2.23	┘
s ₁ (E)	148	#15	2.18	┘
u(E)	82	#15	1.32	┘
w(E)	70	#15	1.00	┘
Reinforcement Bars, Epoxy Coated			kg	304.30
Concrete Superstructure			m ³	189.5

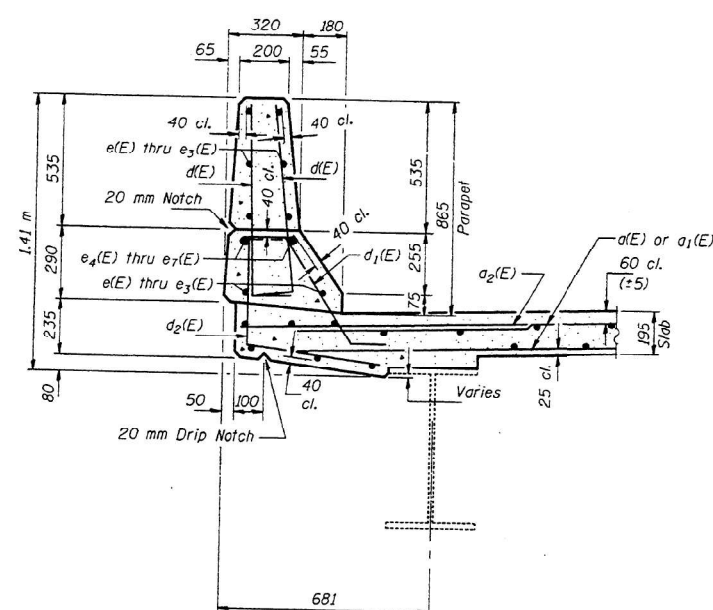

PARAPET
MIN. BAR LAPS
#15 bars = .490
#25 bars = 1010

SN 044-0028
FOR INFORMATION ONLY

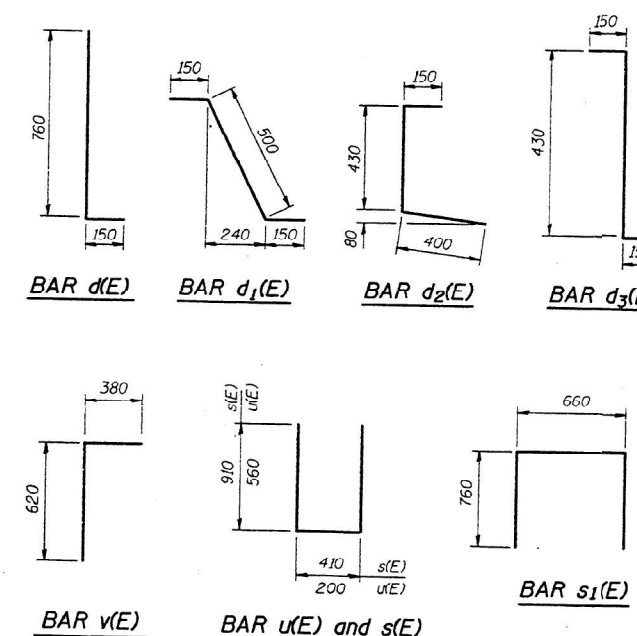

Notes: Reinforcement bars designated (E) shall be epoxy coated.
Bars indicated thus 1 x 2-#15 etc. indicates 1 line of bars with 2 lengths per line.

SUPERSTRUCTURE DETAILS
F.A.S. RT. 1931 - SEC. 44-1HB-3D
JOHNSON COUNTY
STATION 2+000.00
STRUCTURE NO. 044-0028

DESIGNED	Fess Teklehaimanot
CHECKED	Mike J. Trello
P.W. Sweet	
DRAWN	Alice M. Coulter
CHECKED	FT/MJT

March 21, 2001

EXAMINED *Thomas J. Donagall*
ENGINEER OF BRIDGE DESIGN

PASSED *Ralph E. Anderson*
ENGINEER OF BRIDGES AND STRUCTURES

PARAPET JOINT DETAILS

STATE OF ILLINOIS
DEPARTMENT OF TRANSPORTATION


SN 044-0028
STRUCTURE INFORMATION

SCALE:	SHEET 4	OF 11	SHEETS	STA.	TO STA.
--------	---------	-------	--------	------	---------

F.A. RTE.	SECTION	COUNTY	TOTAL SHEETS	SHEET NO.
VAR	D9 BRIDGE PAINT 2026-1	VARIOUS	87	16
		CONTRACT NO. 78B82		
		ILLINOIS FED. AID PROJECT		

STATE OF ILLINOIS
DEPARTMENT OF TRANSPORTATION

ROUTE NO.	SECTION	COUNTY	SHEETS	SHEET	SHEET NO. 9
FAL 57	44-1HB-30	JOHNSON	42	79	22 SHEETS
FED. ROAD DIST. NO. 1	SUBDIVISION	FED. AID PROJECT			

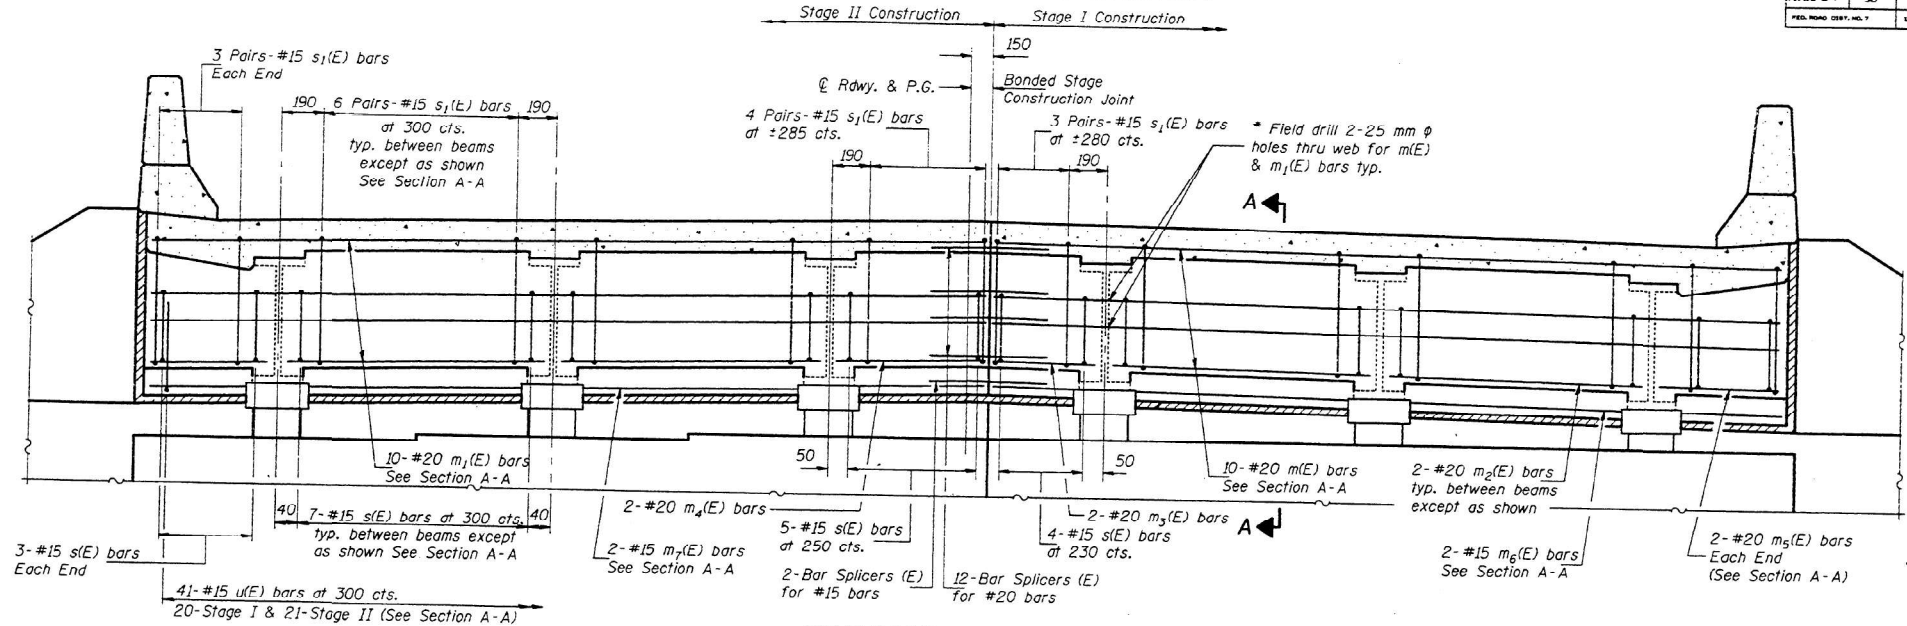


DIAPHRAGM AT ABUTMENT
West Abutment - looking West - East Abutment Similar
Dimensions are perpendicular to C.R. Roadway.

**TOP OF APPROACH SEAT
ELEVATION TABLE**

Location	E. Abut.	W. Abut.
Inside face of S. Parapet	250.184	250.172
C.R. Roadway	250.239	250.277
Inside face of N. Parapet	250.131	250.219

Notes: Reinforcement bars in diaphragm are billed with superstructure on sheet 8 of 22. Concrete in diaphragm is included with Concrete Superstructure on sheet 8 of 22. For details of bars s(E), s1(E) and u(E) see sheet 8 of 22. For bar splicer details see sheet 22 of 22.

* Included in the cost of Concrete Superstructure.
See sheet 8 of 22.

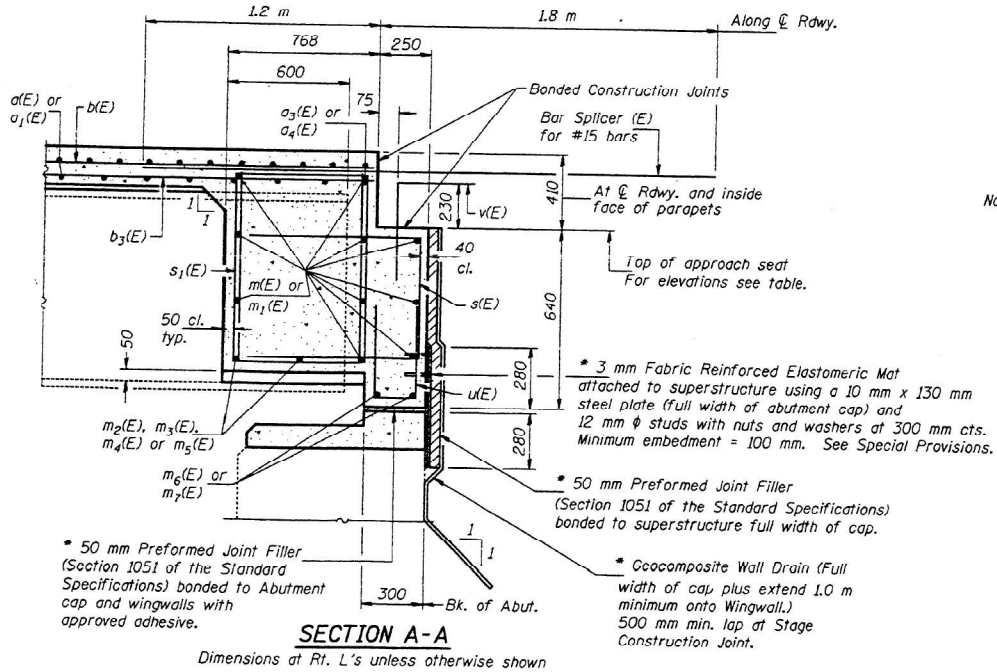

SECTION A-A

Dimensions at R.L. unless otherwise shown

SN 044-0028
FOR INFORMATION ONLY

DESIGNED	Fess Teklehaimanot
CHECKED	Mike J. Trella
P.W. Sweet	
DRAWN	Alice M. Coulter
CHECKED	FT/MJT

EXAMINED	Thomas J. Donaghy
PASSED	Ralph E. Anderson

SUPERSTRUCTURE DETAILS
F.A.S. RT. 1931 - SEC. 44-1HB-3D
JOHNSON COUNTY
STATION 2+000.00
STRUCTURE NO. 044-0028

STATE OF ILLINOIS
DEPARTMENT OF TRANSPORTATION

SN 044-0028
STRUCTURE INFORMATION

SCALE: SHEET 5 OF 11 SHEETS STA. TO STA.

F.A. RTE.	SECTION	COUNTY	TOTAL SHEETS	SHEET NO.
VAR	D9 BRIDGE PAINT 2026-1	VARIOUS	87	17
CONTRACT NO. 78B82				

USER NAME = david.a.wilson	DESIGNED -	REVISED -
	DRAWN -	REVISED -
	CHECKED -	REVISED -
PLOT DATE = 7/29/2025	DATE -	REVISED -



Is and Ss are the moment of inertia and section modulus of the steel section used in computing fs (Total & Overload).

Icw and Scw are the moment of inertia and section modulus of the composite section used in computing stresses due to Live Load.

Ic3n and Sc3n are the moment of inertia and section modulus of the composite section used in computing stresses due to superimposed dead loads.

VR is the maximum Live Load + Impact shear range in span.

Z is the plastic section modulus used to determine the fully plastic moments in the non-composite areas.

Mu (Applied Moment) = $1.3M_D + M_S P + S_3(M_k + M_{imp})$.

The Plastic Moment capacity (Mu) is computed according AASHTO 10.48.1 and 10.50.1.1.

fs (Overload) is the sum of the stresses due to $M_D + M_S P + S_3(M_k + M_{imp})$.

fs (Total) is the sum of the stresses due to $1.3[M_D + M_S P + S_3(M_k + M_{imp})]$.




* Compact, braced section.

March 21, 2001

EXAMINED Thomas J. Donagallaki
ENGINEER OF BRIDGE DESIGN


PASSED Ralph E. Anderson
ENGINEER OF BRIDGES AND STRUCTURES

 



MODEL: SN 044-0028 For Information Only 7 (Sheet)
FILE NAME: c:\p\work\wilson\sn044\1131616\044-0028-InfoSheets.dgn

STATE OF ILLINOIS
DEPARTMENT OF TRANSPORTATION


ROUTE NO.	SECTION	COUNTY	TOTAL SHEETS	SHEET NO.
FAL 57	44-1HB	JOHNSON	42	31
SHEET NO. 11				
22 SHEETS				

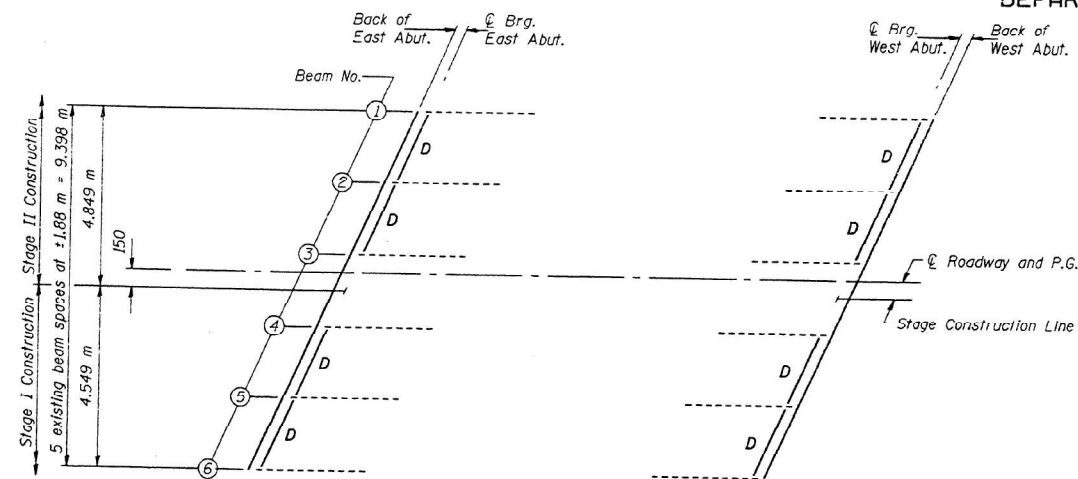

BEAM END PLAN

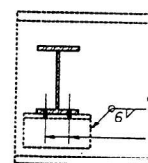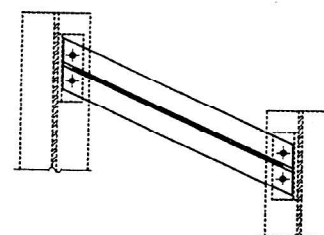

W20 H.S. Bolts 24 mm ϕ Holes.
Field drill holes in new diaphragms
using holes in existing angles as
a template (typ.). Cost included with
Furnishing & Erecting Structural Steel.

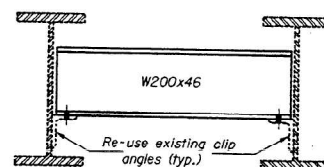

DIAPHRAGM D

(Total No. of new diaphragms Required = 8)

Note: All diaphragms at abutments shall be removed.
The existing clip angles shall remain and be reused.
Cost of removal included with Furnishing and Erecting
Structural Steel.
All dimensions are in millimeters (mm) except as noted

END DIAPHRAGM REPLACEMENT DETAIL

DESIGNED	Fess Teklehaimanot
CHECKED	Mike J. Trello
DRAWN	R. Doty
CHECKED	FT/MJT

March 21, 2001
EXAMINED *Thomas J. Donagall*
CHIEF OF BRIDGE DESIGN
PASSED *Ralph E. Anderson*
ENGINEER OF BRIDGES AND STRUCTURES

SN 044-0028
FOR INFORMATION ONLY

STRUCTURAL STEEL
F.A.S. RT. 1931 - SEC. 44-1HB-3D
JOHNSON COUNTY
STATION 2+000.00
STRUCTURE NO. 044-0028


USER NAME = david.a.wilson	DESIGNED -	REVISED -
	DRAWN -	REVISED -
	CHECKED -	REVISED -
PLOT DATE = 7/29/2025	DATE -	REVISED -

STATE OF ILLINOIS
DEPARTMENT OF TRANSPORTATION

SN 044-0028
STRUCTURE INFORMATION


SCALE: SHEET 7 OF 11 SHEETS STA. TO STA.

F.A. RTE.	SECTION	COUNTY	TOTAL SHEETS	SHEET NO.
VAR	D9 BRIDGE PAINT 2026-1	VARIOUS	87	19
CONTRACT NO. 78B82				
ILLINOIS FED. AID PROJECT				

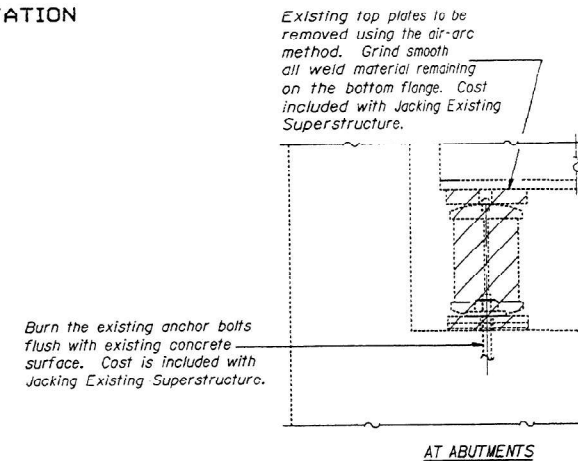


SECTION A-A

AT ABUTMENTS

 

Burn the existing anchor bolts flush with existing concrete surface. Cost is included with Jacking Existing Superstructure.

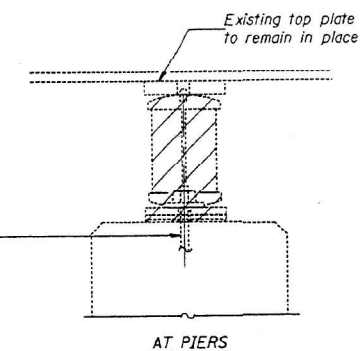

AT PIERS

PROCEDURE FOR JACKING EXISTING SUPERSTRUCTURE

- SN 044-0028
FOR INFORMATION ONLY



Item	Unit	Total
Elastomeric Bearing Assembly, Type I	Each	12


F.A.S. RT. 1931 - SEC. 44-1HB-3D
JOHNSON COUNTY
STATION 2+000.00
STRUCTURE NO. 044-0028

March 21, 2001

EXAMINED Thomas J. Donagale
ENGINEER OF BRIDGE DESIGN

PASSED Ralph E. Anderson
ENGINEER OF BRIDGES AND STRUCTURES

TOP OF BEAM ELEVATION AFTER JACKING EXISTING SUPERSTRUCTURE					
Beam	E. Abuts.	Piers 1	Pier 2	Piers 3	W. Abuts.
1	250.385	250.471	250.504	250.469	250.355
2	250.406	250.477	250.534	250.506	250.395
3	250.406	250.477	250.534	250.506	250.422
4	250.397	250.478	250.535	250.506	250.422
5	250.367	250.478	250.535	250.506	250.422
6	250.324	250.440	250.500	250.490	250.414

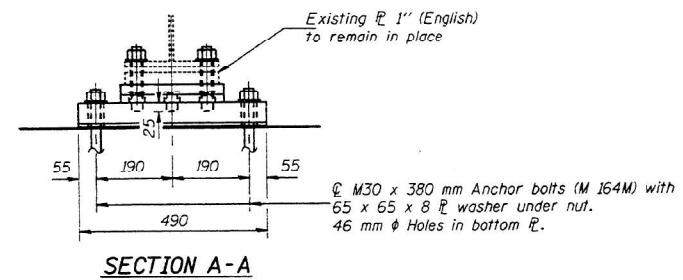

230

55 120 55


40

145

20 mm ϕ Threaded Stud with
flat washer hex nut (4 Req'd.)

R 40 x 230 x 290
AASHTO M 270M Gr. 345

TOP BEARING PLATE
(Existing Beam with Cover Plate)

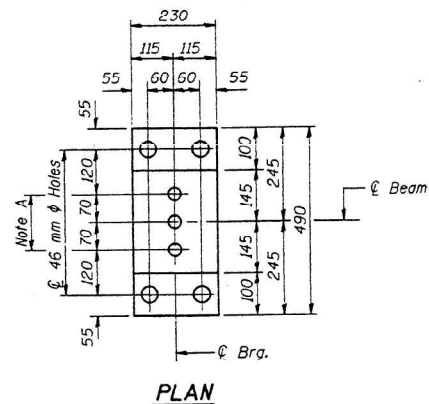

PINTLE

Pintles shall be AASHTO M270 M Gr. 345

Notes: For anchor bolt installation details see sheet 15 of 22.
See sheet 13 of 22 for Jacking Existing Superstructure Procedure.


Note A:
35 mm ϕ Holes-25 mm deep in
bottom plate for 32 mm ϕ pintles.
Thread or press fit in bottom ϕ .

SN 044-0028
FOR INFORMATION ONLY


BEARING DETAILS
F.A.S. RT. 1931 - SEC. 44-1HB-3D
JOHNSON COUNTY
STATION 2+000.00
STRUCTURE NO. 044-0028

DESIGNED	Fess Teklehaimanot	March 21, 2001
CHECKED	Mike J. Trello	EXAMINED <i>Thomas J. Donagall</i>
P.W. Sweet		ENGINEER OF BRIDGE DESIGN
DRAWN	R. Doty	PASSED <i>Rafael C. Cuevas</i>
		ENGINEER OF BRIDGES AND STRUCTURES
CHECKED	FT/MJT	


- SPECIAL NOTES**
1. CAMBER: No cambering is necessary, but advantage of natural camber should be taken.
 2. BOLTS: At the contractor's option High Tensile Strength Bolts may be substituted for rivets.
 3. ANCHOR BOLTS: shall be set before riveting cross frames over piers and abutments. See Art. 55-8 (f) for setting of masonry bearing plates anchor bolts.
 4. BEARINGS: All rockers, bearing plates, fill plates, lead plates, anchor bolts, pintles and washers shall be fabricated painted, and set in accordance with Art. 31-14 and are included for payment as structural steel. Additional shim plates, if needed, shall be furnished by the contractor.
 5. COVER PLATES: A-343 Steel in cover plates and beams to which they are attached.

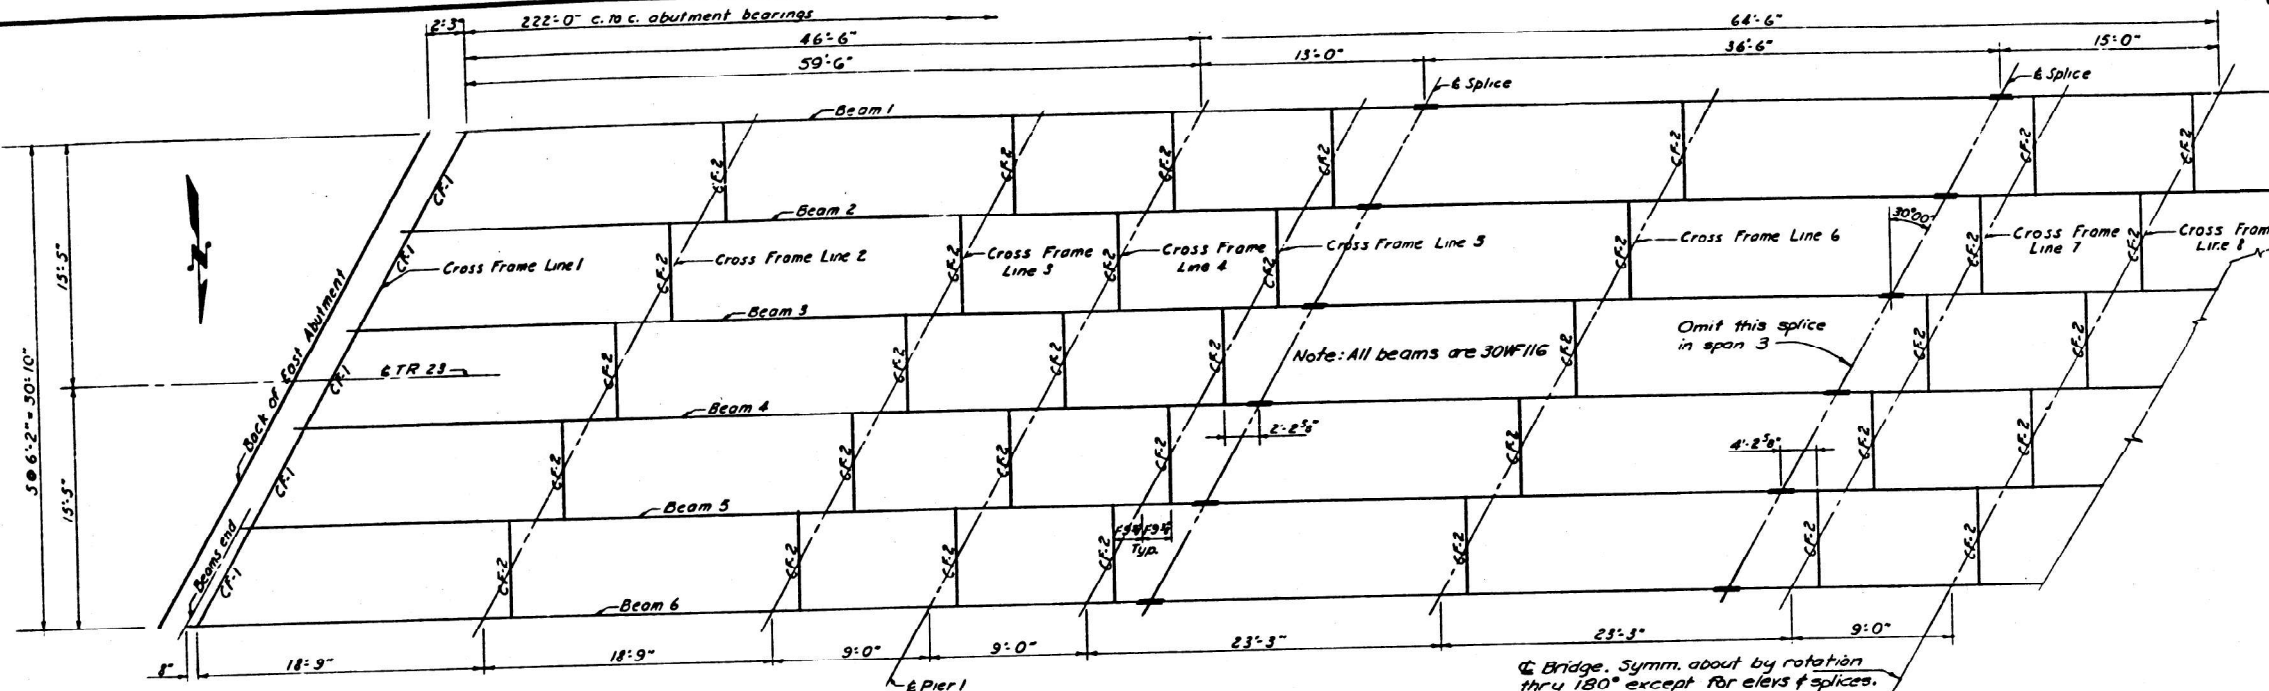


STRUCTURAL STEEL FRAMING PLAN

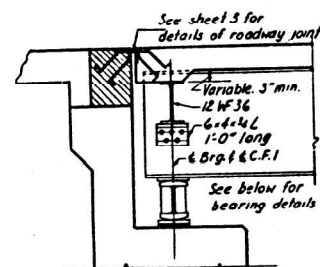


DETAILS AT ABUTMENTS

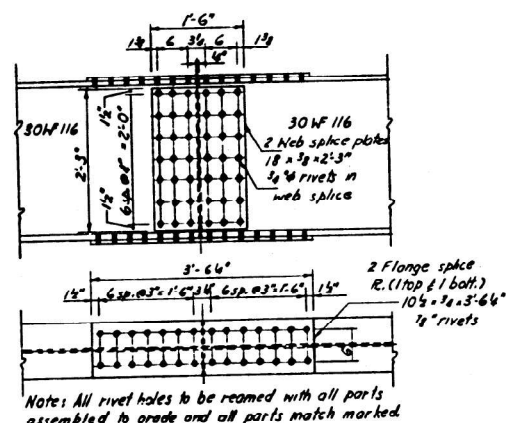


SPICE DETAILS-18 Req'd.

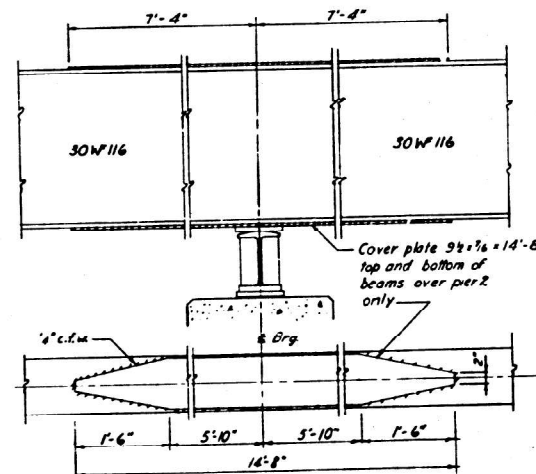

COVER PLATE DETAILS-12 Req'd.

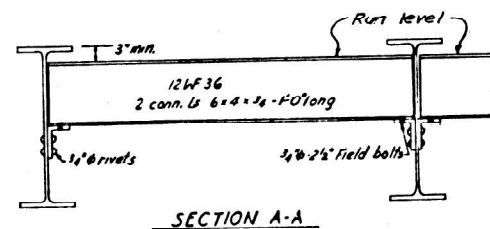

SECTION A-A

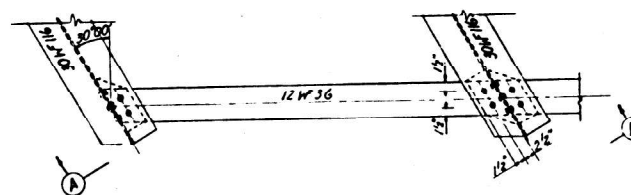

CROSS FRAME CF-1-10 Req'd.

TABLE A
Fill Plate thickness "f"


Item	Thickness "f"	Size
1. Abut.	2 1/2"	9 x 19
Pier 1	2 1/2"	9 x 19
Pier 2	2 1/2"	9 x 19
Pier 3	2 1/2"	9 x 19
Abut.	2 1/2"	9 x 19

BILL OF MATERIAL


STRUCTURAL STEEL IN GIRDERS	183,910 lbs.
STRUCTURAL STEEL IN BEARINGS	7730 lbs.
TOTAL STRUCTURAL STEEL	191,640 lbs.

SN 044-0028
FOR INFORMATION ONLY


James A. Clark

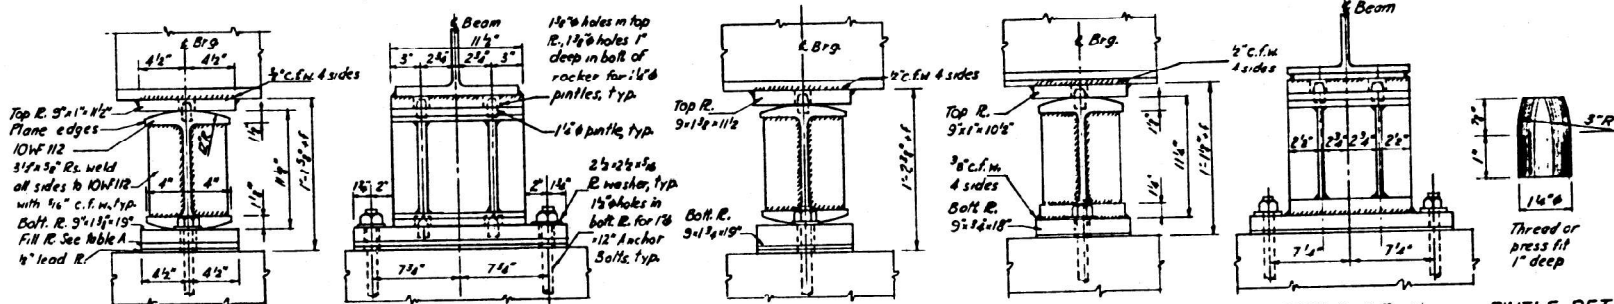


EXPANSION BEARING AT ABUTMENTS-12 Req'd.

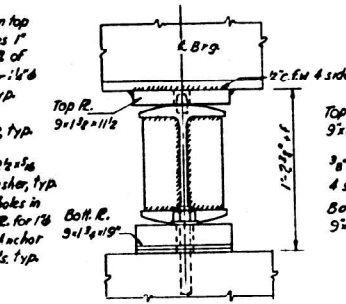


EXP. BRG. AT PIERS 1 & 3-12 Req'd.

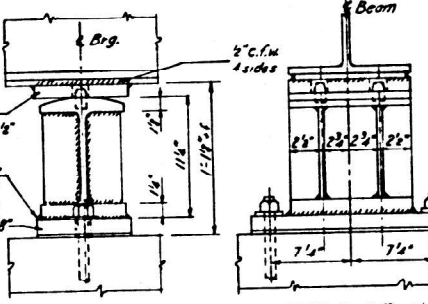

FIXED BEARING AT PIER 2-6 Req'd.

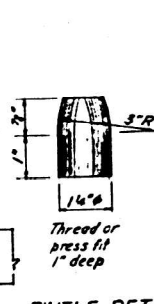

PINTLE DETAIL

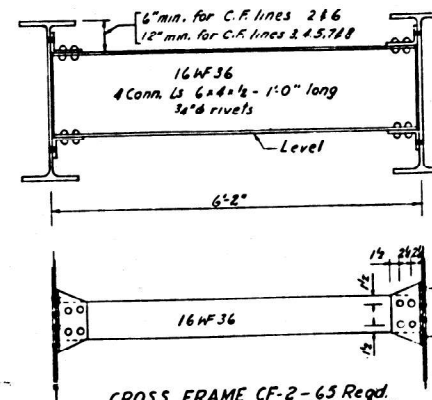

CROSS FRAME CF-2-65 Req'd.

C&D NO. 317-1

STEEL FRAMING PLAN-STRUCTURE 44-IHB-3

REVISIONS	DATE	INITIALS	DESCRIPTION
1	7-15-58	Y.N.G.	7-15-58
2			
3			
4			
5			
6			
7			
8			

STATE OF ILLINOIS
DEPARTMENT OF PUBLIC WORKS AND BUILDINGS
DIVISION OF HIGHWAYS

FAI 57 SECTION 44-IHB-3 PROJECT
STA. 187+25.00 JOHNSON COUNTY

HOMER L. CHASTAIN & ASSOCIATES
CONSULTING ENGINEERS
BECATH, ILLINOIS

DATE: 7-15-58
CHECKED BY: Y.N.G.
BOOK NUMBER: 7-15-58
PROJECT NO.:
SHEET NO.: 22

Structures by: CLARK and DAILY, Consulting Engineers, Urbana, Illinois

Note: Dimensions and identifications not shown are same as those for expansion bearing at abutments.

FAI ROUTE-57 SECTION 44-IHB-3 JOHNSON CO. STEEL FRAMING PLAN

USER NAME	= david.a.wilson	DESIGNED	-	REVISED	-
DRAWN	-	REVISOR	-	REVISOR	-
CHECKED	-	REVISOR	-	REVISOR	-
DATE	-	REVISOR	-	REVISOR	-
PLOT DATE	= 7/29/2025	DATE	-	REVISOR	-

STATE OF ILLINOIS
DEPARTMENT OF TRANSPORTATION


SN 044-0028
STRUCTURE INFORMATION

SCALE: SHEET 11 OF 11 SHEETS STA. TO STA.

FAI RTE.	SECTION	COUNTY	TOTAL SHEETS	SHEET NO.
VAR	D9 BRIDGE PAINT 2026-1	VARIOUS	87	23
CONTRACT NO. 78B82				
ILLINOIS FED. AID PROJECT				

MODEL: SN 044-0032 For Information Only 1 (Sheet)
FILE NAME: c:\paw\work\wilson\044-0032\044-0032.dgn

044-0032

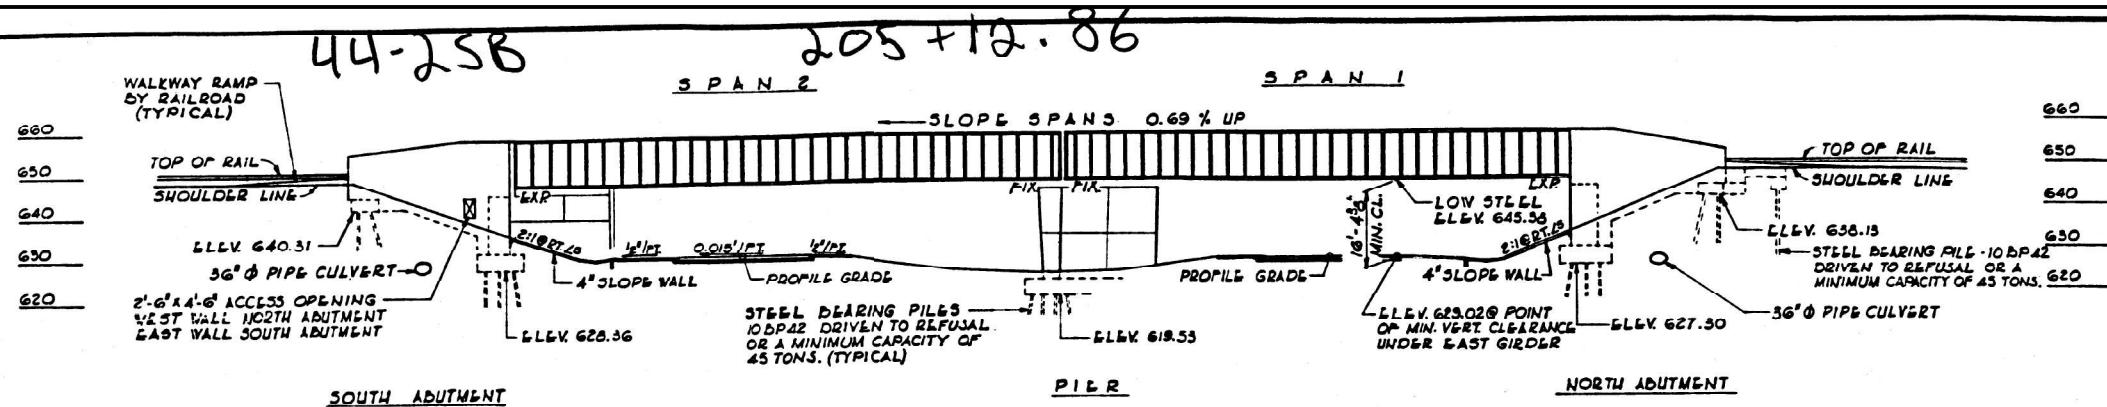


BENCH MARK #220

R.R. SPIKE IN NORTH ROOT OF 20" ASH
TREE, 250' RIGHT OF STA. 206+80
ELEV. 650.90

NO EXISTING STRUCTURE.

ELEVATION
SCALE: 1" = 20'

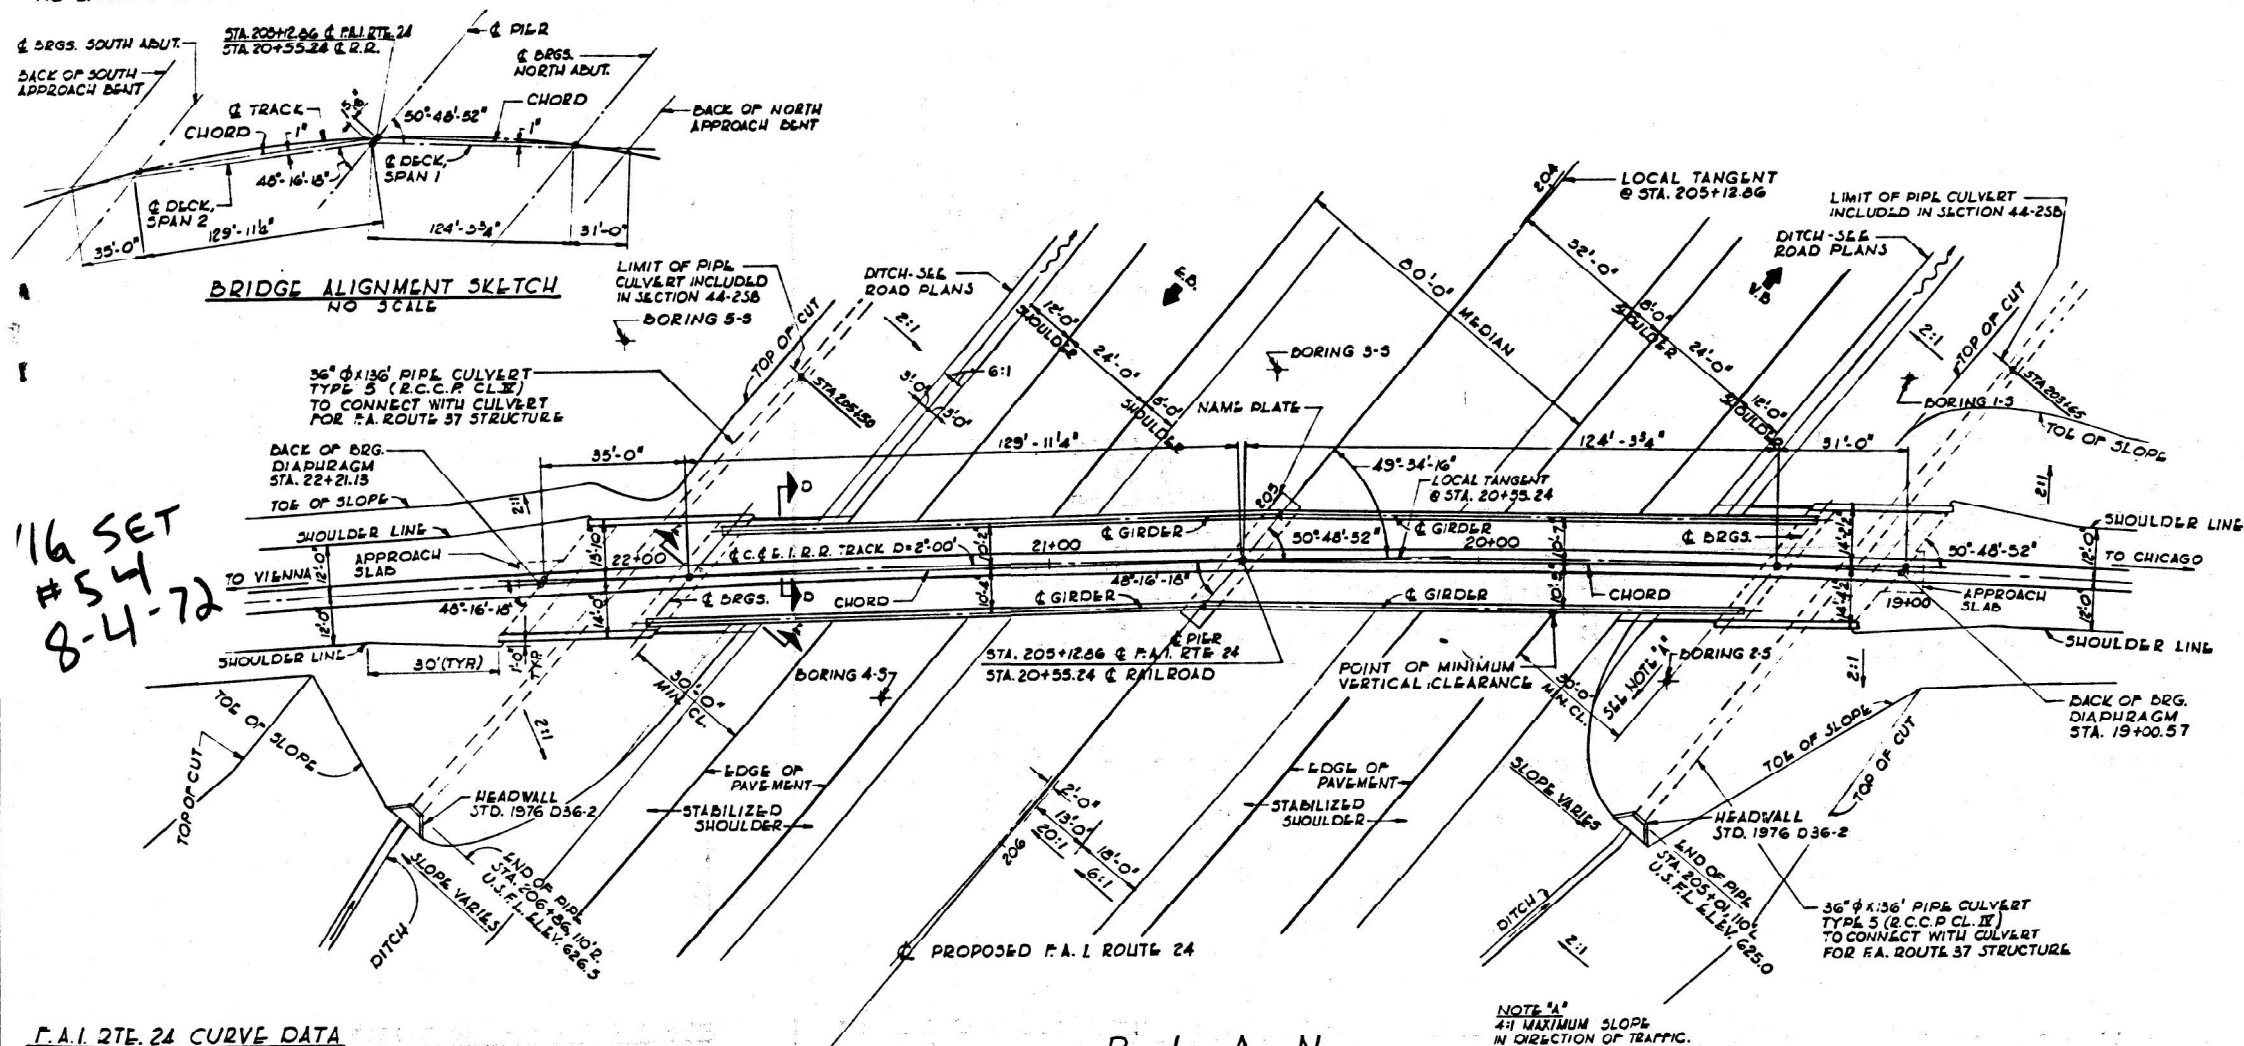

F.A. RTE. 24 CURVE DATA

L = 16° 12' 02"
D = 00° 30' 00"
R = 11,459.156'
T = 1035.52'
L = 3640.11'
E = 146.07'
RL = STA. 213+28.29
SL = 0.015/FT.

NOTE:
FOR SECTIONS D-D & E-E SEE SHEET 21.

PLAN
SCALE: 1" = 20'




PROJECT NO.	SECTION	SHEET	TOTAL SHEETS	DATE
F.A. 24-44-258	JOHNSON	127	127	12
STA.	TO STA.			
F.A. 24-44-258	JOHNSON	127	127	12

SHEET 1 OF 39

INDEX OF DRAWINGS

SHEET NO.	TITLE
1	GENERAL PLAN AND ELEVATION
2	PROFILES, GENERAL NOTES & QUANTITIES
3	BORINGS
4	FRAMING PLAN AND GIRDER ELEVATIONS
5	GIRDER DETAILS
6	DECK CROSS SECTIONS & DETAILS
7	END FLOOR BEAMS
8	UPPER FLOOR PLATE
9	FLOOR PLATE & BALLAST STOP PLATE
10	BEARING DETAILS
11	FRAMING PLAN - APPROACH SPANS
12	PRESTRESSED I-BEAM DETAILS
13	APPROACH SPAN DETAILS
14	DECK PLAN - NORTH APPROACH SPAN
15	DECK PLAN - SOUTH APPROACH SPAN
16	PIER
17	NORTH ABUTMENT
18	NORTH ABUTMENT DETAILS
19	SOUTH ABUTMENT
20	SOUTH ABUTMENT DETAILS
21	EXCAVATION AND DRAINAGE DETAILS
22	BRIDGE SITE CONTOUR PLAN
23	TEMPORARY RUNAROUND
24 - 39	RUNAROUND CROSS SECTIONS

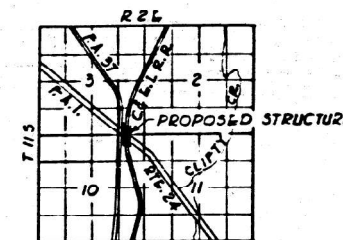

LOCATION PLAN

SN 044-0032
FOR INFORMATION ONLY

**GENERAL PLAN & ELEVATION
UNDERPASS**

C. & E.I.R.R. BRIDGE NO.
NORTH OF GOREVILLE ILLINOIS
F.A. PROJ. 1-16-24-1(22)2
F.A. ROUTE 24 SECTION 44-258
JOHNSON COUNTY
STATION 205+12.86

ALFRED BENESCH & COMPANY
CONSULTING ENGINEERS
JOB # 1555
108 WABASH AVE. CHICAGO, ILLINOIS

Harold R. Shulberg
#1994
Rec'd 9-82

USER NAME = david.a.wilson	DESIGNED -	REVISED -
	DRAWN -	REVISED -
	CHECKED -	REVISED -
PLOT DATE = 7/29/2025	DATE -	REVISED -

STATE OF ILLINOIS
DEPARTMENT OF TRANSPORTATION

SN 044-0032
STRUCTURE INFORMATION

SCALE: SHEET 1 OF 9 SHEETS STA. TO STA.

F.A. RTE.	SECTION	COUNTY	TOTAL SHEETS	SHEET NO.
VAR	D9 BRIDGE PAINT 2026-1	VARIOUS	87	24
				CONTRACT NO. 78B82
		ILLINOIS	FED. AID PROJECT	

GENERAL NOTES

SPECIFICATIONS: STEEL DESIGN IN ACCORDANCE WITH A.R.E.A. SPECIFICATIONS FOR STEEL RAILWAY BRIDGES, DATED 1970. CONCRETE DESIGN IN ACCORDANCE WITH A.R.E.A. SPECIFICATIONS FOR DESIGN OF PLAIN AND REINFORCED CONCRETE MEMBERS, DATED 1970. PRESTRESSED CONCRETE DESIGN IN ACCORDANCE WITH A.R.E.A. SPECIFICATIONS FOR DESIGN OF PRESTRESSED CONCRETE STRUCTURES, DATED 1970. WORKMANSHIP AND MATERIALS IN ACCORDANCE WITH THE STANDARD SPECIFICATIONS FOR ROAD AND BRIDGE CONSTRUCTION WITH THE STATE OF ILLINOIS, DATED JANUARY 2, 1971, EXCEPT THAT WHEREVER APPLICABLE STEEL FABRICATION SHALL BE IN ACCORDANCE WITH THE A.R.E.A. SPECIFICATIONS. WELDING SHALL BE IN ACCORDANCE WITH THE ABOVE A.R.E.A. SPECIFICATIONS, THE CURRENT SPECIFICATIONS FOR WELDED HIGHWAY AND RAILWAY BRIDGES OF THE AMERICAN WELDING SOCIETY AND WITH THE SPECIAL PROVISIONS.

CLASS X CONCRETE SHALL BE USED THROUGHOUT. ALL CORNERS SHALL BE CHAMFERED 3/4" UNLESS OTHERWISE SHOWN OR NOTED ON THE PLANS.

ALL STEEL SHALL BE STRUCTURAL CARBON STEEL CONFORMING TO A.S.T.M. A36 UNLESS OTHERWISE NOTED ON THE PLANS OR IN THE SPECIAL PROVISIONS. THE WEIGHT OF COPPER BEARING STEEL, CAST STEEL, FORGED STEEL, GRAPHITED BRONZE EXPANSION BEARING PLATES, GALVANIZED IRON PLATES, AND LEAD PLATES ARE INCLUDED IN THE WEIGHT OF STRUCTURAL STEEL AND ARE TO BE PAID FOR AT THE CONTRACT LUMP SUM PRICE FOR "FURNISHING AND ERECTING STRUCTURAL STEEL".

CALCULATED WEIGHT OF THESE ITEMS IS AS FOLLOWS:

STRUCTURAL STEEL (A36)	778,810 LBS.
COPPER BEARING STEEL	160,490 LBS.
CAST STEEL	12,700 LBS.
FORGED STEEL	870 LBS.
GRAPHITED BRONZE EXPANSION BEARING PLATES	330 LBS.
GALVANIZED IRON PLATES	90 LBS.
LEAD PLATES	520 LBS.
TOTAL WEIGHT	953,810 LBS.

ALL SHOP CONNECTIONS SHALL BE RIVETED EXCEPT WHERE OTHERWISE SHOWN OR NOTED ON THE DRAWINGS TO BE BOLTED OR WELDED. HIGH STRENGTH BOLTS MAY BE USED IN LIEU OF SHOP RIVETS. ALL FIELD CONNECTIONS SHALL BE BOLTED WITH HIGH-STRENGTH BOLTS EXCEPT WHERE OTHERWISE SHOWN OR NOTED ON THE DRAWINGS TO BE BOLTED WITH MACHINE BOLTS OR WELDED. ALL HIGH-STRENGTH BOLTS, NUTS AND WASHERS SHALL CONFORM TO A.S.T.M. A325 AND SHALL HAVE ONE HARDENED STEEL WASHER PER BOLT UNDER THE ELEMENT TO BE TURNED. HIGH-STRENGTH BOLTS SHALL BE INSTALLED USING THE "TURN OF NUT" METHOD. RIVETS AND BOLTS SHALL BE 7/8" DIAMETER UNLESS OTHERWISE NOTED. HOLES SHALL BE 1/16" LARGER THAN FASTENER SIZE. HOLES FOR SHOP RIVETS SHALL BE SUB-PUNCHED OR SUBDRILLED AND REAMED TO SIZE WITH PARTS ASSEMBLED AS REQUIRED BY A.R.E.A. SPECIFICATIONS AND SPECIAL PROVISIONS. HOLES FOR FIELD CONNECTIONS OF FLOOR BEAMS TO GIRDERS SHALL BE SUBPUNCHED OR SUBDRILLED AS REQUIRED AND SHALL BE REAMED TO SIZE THROUGH STEEL TEMPLATES WITH HARDENED STEEL BUSHINGS, OR THEY MAY BE REAMED TO SIZE WHILE SHOP ASSEMBLED AND MATCH-MARKED. HOLES FOR SHOP AND FIELD CONNECTIONS OF FLOOR BEAM BRACKETS, BALLAST STOP PLATE SUPPORTS, DIAPHRAGMS, LATERAL BRACING, AND UPPER FLOOR PLATES AND THEIR SUPPORTS MAY BE PUNCHED FULL SIZE. SEE SPECIAL PROVISIONS FOR ADDITIONAL REQUIREMENTS.

STEEL SHALL BE SHOP INSPECTED BY THE ILLINOIS DIVISION OF HIGHWAYS BEFORE PAINTING. THE BASIC LEAD SILICO CHROMATE PAINT SYSTEM SHALL BE USED FOR SHOP AND FIELD PAINTING OF STRUCTURAL STEEL. FOR ADDITIONAL PAINTING REQUIREMENTS SEE SPECIAL PROVISIONS.

REINFORCEMENT BARS SHALL BE DEFORMED BARS OF NEW BILLET STEEL OF INTERMEDIATE GRADE CONFORMING TO A.S.T.M. SPECIFICATION A615, GRADE 40. ALL REINFORCEMENT BARS SHALL BE LAPPED 24 DIAMETERS UNLESS OTHERWISE SHOWN.

SLOPE WALL SHALL BE REINFORCED WITH WELDED WIRE FABRIC 6" X 6" MESH, WEIGHING 58# PER 100 SQ. FT.

THE CONTRACTOR SHALL DRIVE ONE TEST PILE AT THE PIER AND ONE TEST PILE AT EACH ABUTMENT IN A PERMANENT LOCATION AS SHOWN ON THE PLANS OR AS DIRECTED BY THE ENGINEER BEFORE ORDERING THE REMAINDER OF THE PILES.

DESIGN DATA

LIVE LOAD
COOPER E-80 PLUS DIESEL IMPACT

DESIGN STRESSES
CONCRETE (CAST-IN-PLACE)

f'_c	= 3,500 P.S.I.
f_c	= 1,400 P.S.I. (WITHOUT EARTH PRESSURE)
f_c	= 1,000 P.S.I. (WITH EARTH PRESSURE)
v	= 75 P.S.I. (FOOTINGS)
n	= 10

PRECAST PRESTRESSED UNITS
 f'_c = 5,000 P.S.I.
 f'_{ci} = 4,000 P.S.I.
 f_s = 248,000 P.S.I. (STRANDS)
 f_{st} = 173,600 P.S.I. (STRANDS)

REINFORCING STEEL
 f_s = 20,000 P.S.I.
STRUCTURAL STEEL
 f_s = 20,000 P.S.I. (A36)

FOUNDATIONS
PIER AND ABUTMENTS TO BE ON 10 BP 42 STEEL PILES DRIVEN TO REFUSAL OR MINIMUM CAPACITY OF 45 TONS.

ROUTE NO.	SECTION	COUNTY	TOTAL SHEETS	SHEET NO.
FA.1.24	44-28B	JOHNSON	127	43
STA.		TO STA.		
S. P. & REC. NO. 8		ILLINOIS	F.A.	PROJECT

SHEET 2 OF 39

SUMMARY OF QUANTITIES

CODE NUMBER	ITEM	UNIT	SUPER	SUB	TOTAL
202001	EARTH EXCAVATION	CU.YD.	—	15,500	15,500
209002	POROUS GRANULAR EMBANKMENT	CU.YD.	—	260	260
X50201	STRUCTURE EXCAVATION	CU.YD.	—	1,060	1,060
503002	CLASS X CONCRETE HEADWALLS	CU.YD.	—	—	3.5
503003	DECK DRAINS	LIN.FT.	652	—	652
504003	CLASS X CONCRETE	CU.YD.	111.6	791.8	903.4
505010	FURNISHING AND ERECTING PRECAST PRE-STRESSED CONCRETE I-BEAMS, 48"	LIN.FT.	386	—	386
506001	MEMBRANE WATERPROOFING	SQ.FT.	5,230	—	5,230
507030	FURNISHING AND ERECTING STRUCTURAL STEEL	LUMP SUM	0.1	—	0.1
511A	PIPE CULVERTS, TYPE 4, 12" (TEMPORARY)	LIN.FT.	—	—	48
511371	PIPE CULVERTS, TYPE 5, RCCP 36"	LIN.FT.	—	—	272
511A	PIPE CULVERTS, TYPE 7, 24" (TEMPORARY)	LIN.FT.	—	—	84
511A14	PIPE CULVERTS, TYPE 2, 12" (TEMPORARY)	LIN.FT.	—	—	218
512001	REINFORCEMENT BARS	POUND	14,210	49,250	63,560
513015	FURNISHING STEEL PILES 10 BP 42	LIN.FT.	—	3,916	3,916
513026	DRIVING STEEL PILES	LIN.FT.	—	3,916	3,916
513035	TEST PILE STEEL 10 BP 42	EACH	—	3	3
514001	NAME PLATES	EACH	—	1	1
607033	PIPE DRAINS, BITUMINOUS COATED CORRUGATED STEEL PIPE, 8"	LIN.FT.	—	79	79
607198	PIPE UNDERDRAINS, PERFORATED CORRUGATED STEEL PIPE, 8"	LIN.FT.	—	60	60
618001	SLOPE WALL, 4 INCH	SQ.YD.	—	152	152
Z10294	PREFORMED JOINT SEALER	LIN.FT.	22	—	22
Z	SUB-BALLAST	TON	—	—	1,420


** INCLUDES 100 POUNDS OF REINFORCEMENT BARS FOR CULVERT HEADWALLS

SN 044-0032
FOR INFORMATION ONLY

PROFILES, GENERAL NOTES & QUANTITIES


UNDERPASS
C. & E.I.R.R. BRIDGE NO.
NORTH OF GOREVILLE ILLINOIS
F.A. PROJ. 1-16-24-1(22)2
F.A.I. ROUTE 24 SECTION 44-2SB
JOHNSON COUNTY
STATION 205+12.86

ALFRED BENSCH & COMPANY
CONSULTING ENGINEERS
P.O. BOX 1023
188 WABASH AVE. CHICAGO, ILLINOIS

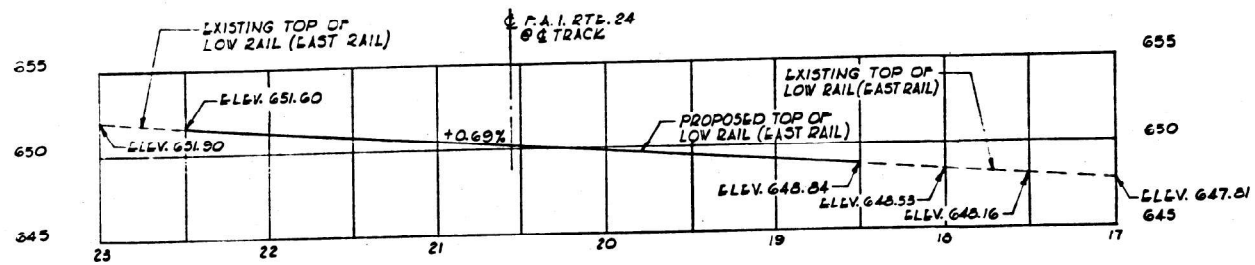

RAILROAD PROFILE

SCALE: HORIZ. 1"=50'
VERT. 1"=5'

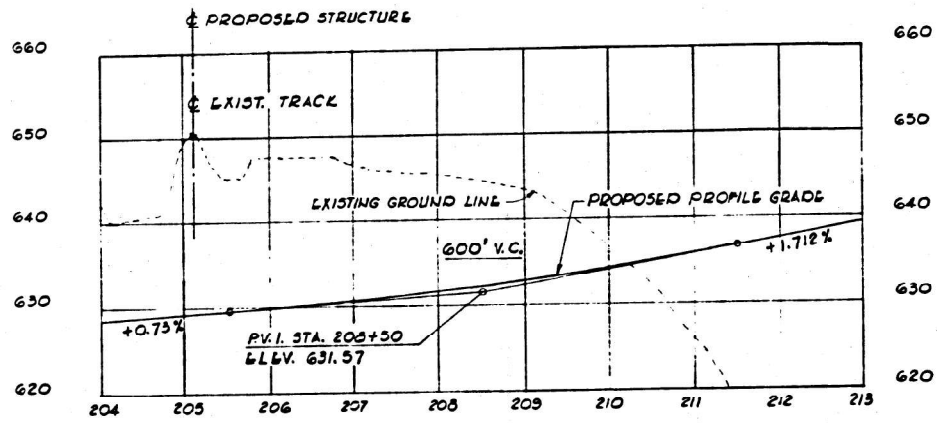

PROFILE F.A.I. ROUTE 24

SCALE: HORIZ. 1"=100'
VERT. 1"=10'

DESIGN DATA - FLOOR BEAMS

DESCRIPTION	INTERMEDIATE FLOOR BEAMS				END FL. BM.
	SPAN 1	SPAN 2	SPAN 2	SPAN 2	SPAN 2
DEAD LOAD	31 K	22 K	31 K	23 K	27 K
LIVE LOAD	156 K	122 K	154 K	151 K	153 K
IMPACT	62 K	50 K	61 K	54 K	63 K
CENTRIF. FORCE & ECCEN.	1 K	1 K	1 K	1 K	—
TOTAL	250 K	195 K	247 K	299 K	251 K
NET SECT. MODULUS REQ'D	150 IN ³	117 IN ³	149 IN ³	126 IN ³	151 IN ³
SECTION	21WF62	21WF66	21WF62	21WF66	21WF36
GROSS I	1752 IN ⁴	1476 IN ⁴	1752 IN ⁴	1476 IN ⁴	2069 IN ⁴
LESS HOLES	40 IN ⁴	35 IN ⁴	40 IN ⁴	35 IN ⁴	32 IN ⁴
NET I	1712 IN ⁴	1443 IN ⁴	1712 IN ⁴	1443 IN ⁴	1997 IN ⁴
NET SECT. MODULUS FURN.	164 IN ³	136 IN ³	164 IN ³	136 IN ³	169 IN ³
DEAD LOAD	4 K	5 K	5 K	5 K	15 K
LIVE LOAD	21 K	23 K	20 K	25 K	67 K
IMPACT	8 K	9 K	8 K	10 K	39 K
CENTRIF. FORCE & ECCEN.	1 K	—	1 K	—	—
TOTAL	34 K	37 K	34 K	40 K	139 K
DIAGONAL TENSION	—	—	—	—	15.65 K

BLADING ON MASONRY

DESCRIPTION	END FLOOR BM.	SPAN 1		SPAN 2	
		FIXED	EXR	FIXED	EXR
TOTAL REACTION	203 K	682 K	682 K	711 K	711 K
BLAZING AREA FURNISHED	384 sq	384 sq	384 sq	384 sq	801 sq
AVERAGE BRG. PRESSURE	529 #/sq	693 #/sq	693 #/sq	723 #/sq	723 #/sq

MOMENT PER GIRDER

DESCRIPTION	GIRDERS "G-1" AND "G-2"	GIRDERS "G-3" AND "G-4"
DEAD LOAD	6,370 ^{1-K}	6,950 ^{1-K}
LIVE LOAD	9,730 ^{1-K}	10,650 ^{1-K}
IMPACT	2,375 ^{1-K}	2,585 ^{1-K}
CENTRIF. FORCE & ECCEN.	585 ^{1-K}	725 ^{1-K}
TOTAL	19,060 ^{1-K}	20,910 ^{1-K}
NET SECT. MODULUS REQ'D.	11,436 ^{IN3}	12,546 ^{IN3}
SECTION	1-WEB R 2-FLG. R's	126" x 34" 22" x 3 1/2"
GROSS I FURNISHED	770,835 ^{IN4}	668,659 ^{IN4}
LESS HOLES	7,560 ^{IN4}	7,560 ^{IN4}
NET I FURNISHED	763,275 ^{IN4}	661,099 ^{IN4}
NET SECT. MODULUS FURN.	11,478 ^{IN3}	12,855 ^{IN3}
GROSS SECT. MODULUS FURN	11,592 ^{IN3}	12,968 ^{IN3}

SHEAR PER GIRDER

DESCRIPTION		GIRDERS "G-1" AND "G-2"	GIRDERS "G-3" AND "G-4"
DEAD LOAD		207 K	216 K
LIVE LOAD		555 K	568 K
IMPACT		87 K	90 K
CENTRIF. FORCE & ECCEN.		21 K	25 K
TOTAL		670 K	699 K
END FL. BM. REACTION (D.L.)		12 K	12 K
TOTAL REACTION		682 K	711 K
WEB SHEAR		7.09 K/ft	7.40 K/ft
END STIFFENER AREA REQ'D		34.10 in ²	55.55 in ²
SECTION	2 RLS	10 1/2" x 1 1/2"	10 1/2" x 1 1/2"
END STIFFENER AREA FURN.		36.75 in ²	36.75 in ²

STATE OF ILLINOIS
DEPARTMENT OF TRANSPORTATION

SN 044-0032
STRUCTURE INFORMATION

USER NAME = david.a.wilson	DESIGNED -	REVISED -
	DRAWN -	REVISED -
	CHECKED -	REVISED -
PLOT DATE = 7/29/2025	DATE -	REVISED -


SCALE: SHEET 2 OF 9 SHEETS STA. TO STA.

F.A. RTE.	SECTION	COUNTY	TOTAL SHEETS	SHEET NO.
VAR	D9 BRIDGE PAINT 2026-1	VARIOUS	87	25
CONTRACT NO. 78B82				
ILLINOIS FED. AID PROJECT				



ROUTE NO.	SECTION	COUNTY	TOTAL SHEETS	SHEET NO.
FA124	44-25B	JOHNSON	127	45
STA.	TO STA.			
E.P.R. REG. NO. 4	ALIGNED	F.A.	PROJECT	

SHEET 4 OF 39

CAMBER DIAGRAM FOR GIRDERS

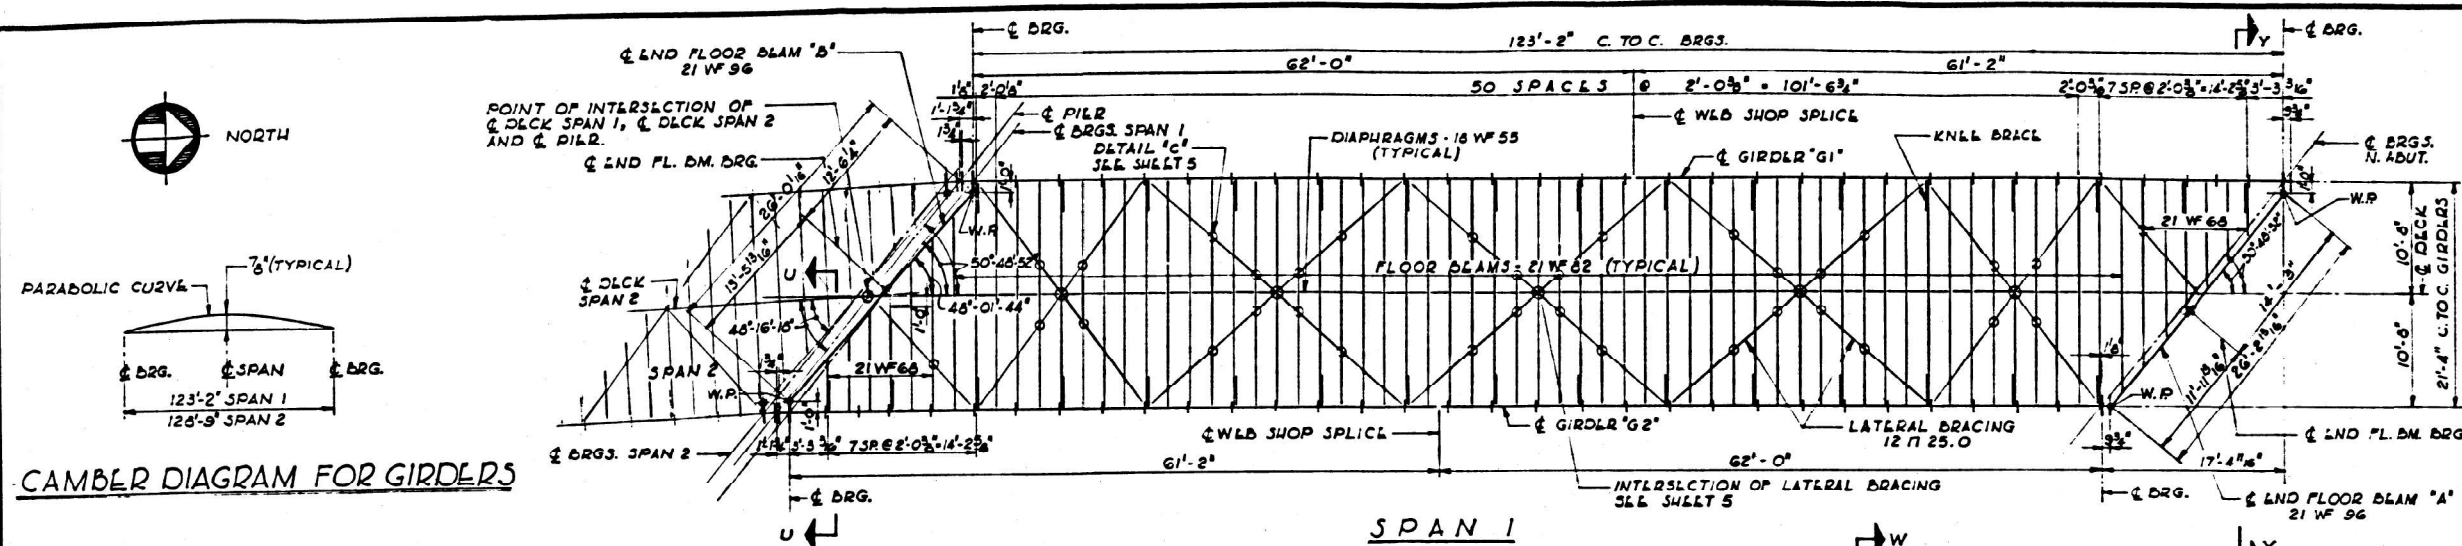

FRAMING PLAN

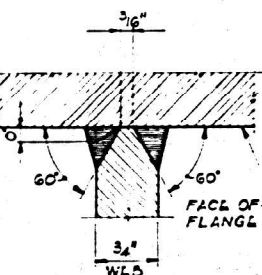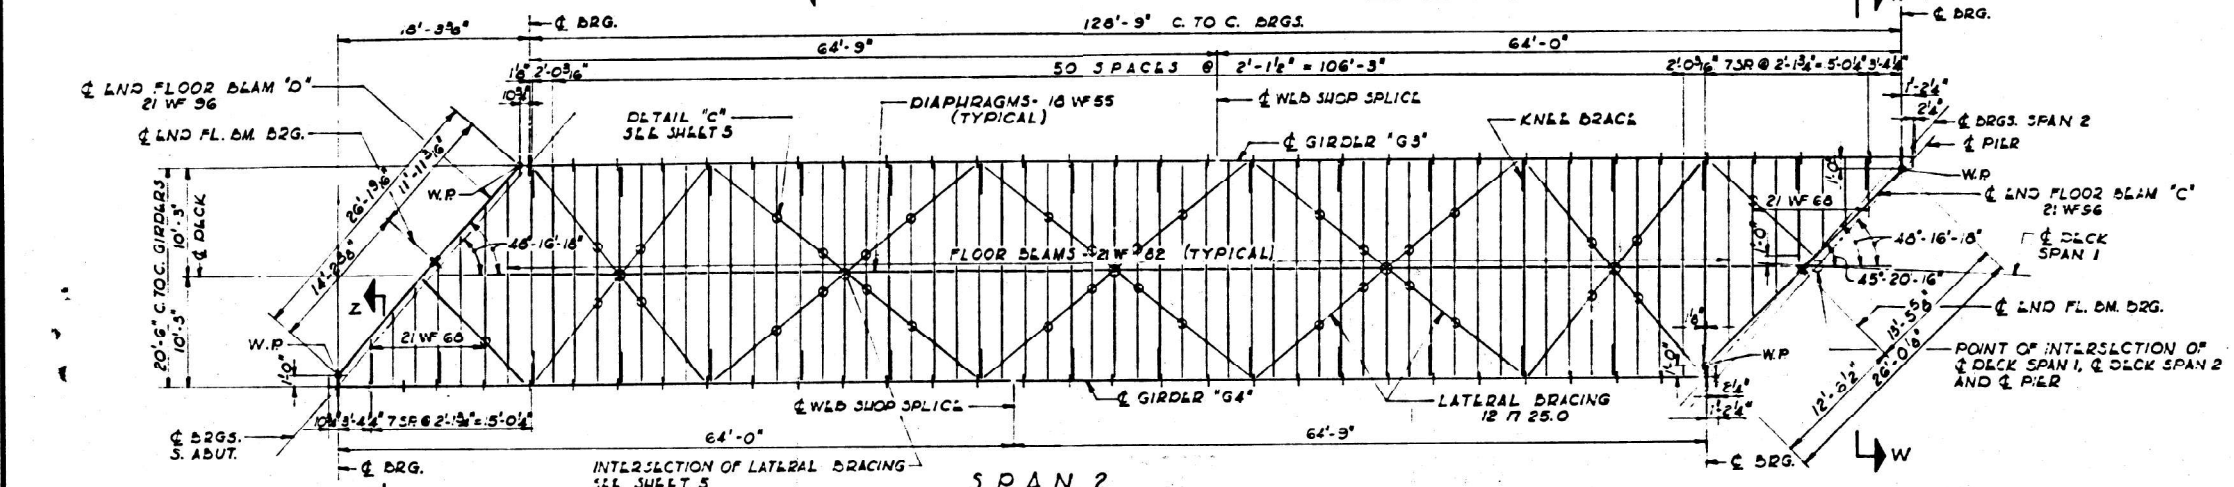


DETAIL 'A'

INSIDE ELEVATION OF GIRDER 'G-1'

INSIDE ELEVATION OF GIRDER 'G-2' SIMILAR

INSIDE ELEVATION OF GIRDER 'G-3'

INSIDE ELEVATION OF GIRDER 'G-4' SIMILAR

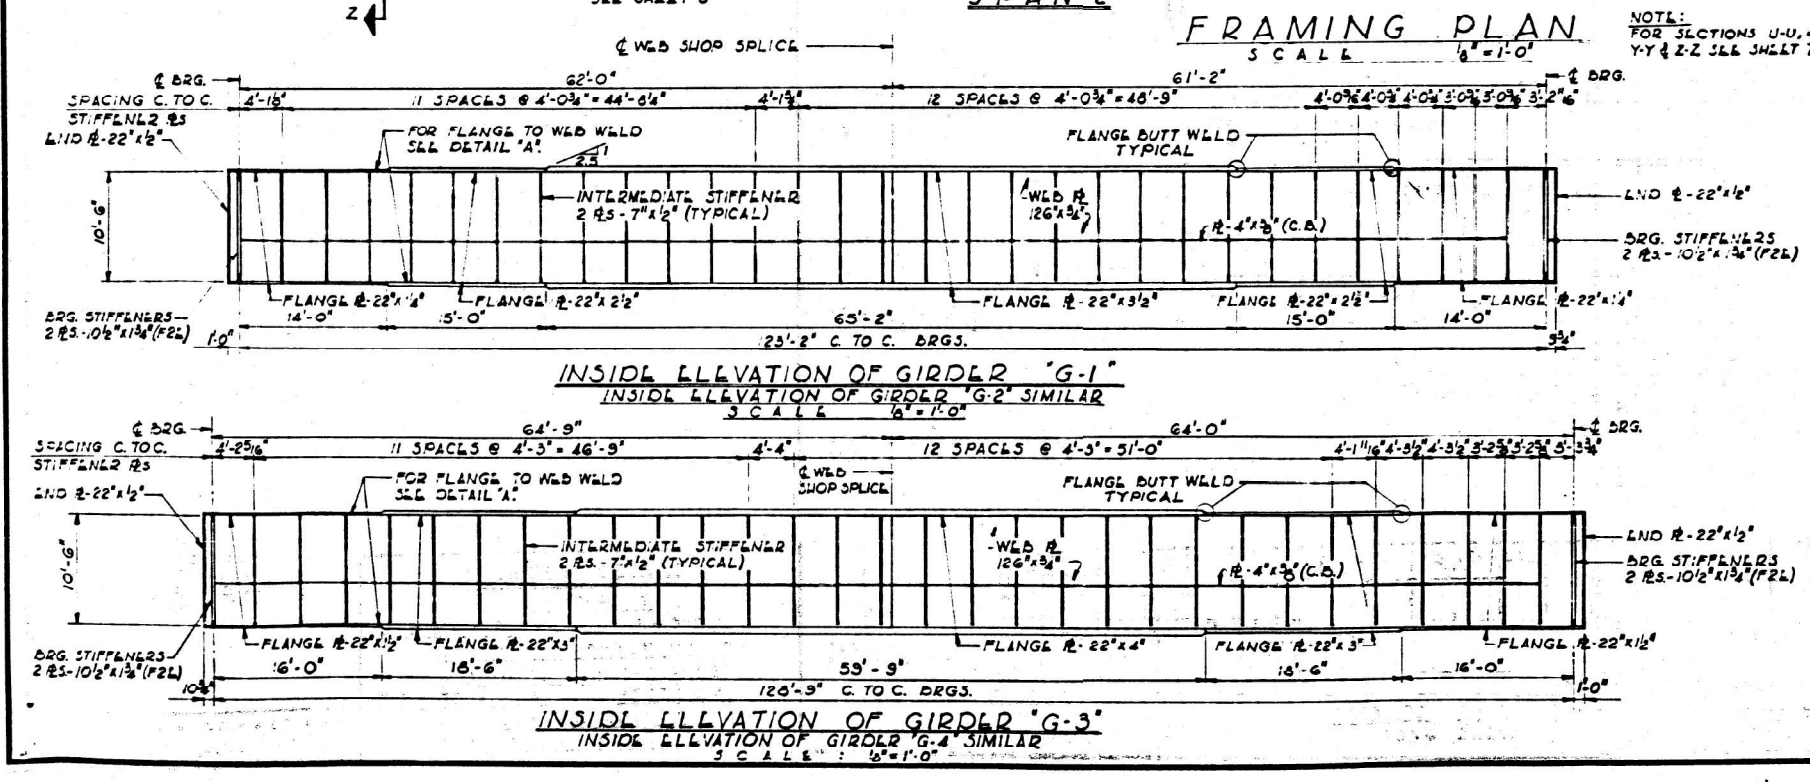

NOTES:
SHOP WELDS FOR FLANGE SPICES, WEB
SPICES AND FOR CONNECTING FLANGE
PLATES TO WEB PLATES SHALL BE MADE
BY THE SUBMERGED ARC WELDING PROCESS.
FOR ADDITIONAL WELDING REQUIREMENTS
SEE SPECIAL PROVISIONS.

<u>FRAMING PLAN AND GIRDER ELEVATIONS</u>	
<u>UNDERPASS</u>	
<u>C. & E. I. R. R.</u>	<u>BRIDGE NO.</u>
<u>NORTH OF GOREVILLE ILLINOIS</u>	
<u>F. A. PROJ. 1-16-24-1(22)2</u>	
<u>F. A. I. ROUTE 24</u>	<u>SECTION 44-25B</u>
<u>JOHNSON COUNTY</u>	
<u>STATION 205+12.86</u>	

ALFRED BENESCH & COMPANY
CONSULTING ENGINEERS
JULY 1955
10 S. WABASH AVE. CHICAGO, ILLINOIS

STATE OF ILLINOIS
DEPARTMENT OF TRANSPORTATION

SN 044-0032
STRUCTURE INFORMATION

USER NAME = david.a.wilson	DESIGNED -	REVISED -
	DRAWN -	REVISED -
	CHECKED -	REVISED -
PLOT DATE = 7/29/2025	DATE -	REVISED -


SCALE: SHEET 3 OF 9 SHEETS STA. TO STA.

F.A. RTE.	SECTION	COUNTY	TOTAL SHEETS	SHEET NO.
VAR	D9 BRIDGE PAINT 2026-1	VARIOUS	87	26
CONTRACT NO. 78B82				
ILLINOIS FED. AID PROJECT				


MODEL: SN 044-0032 For Information Only 3 (Sheet)
FILE NAME: c:\paw\work\illinois\1131516\0978882\InfoSheets.dgn

ROUTE NO.	SECTION	COUNTY	TOTAL SHEETS	SHEET NO.
FA.1.24	44-2SB	JOHNSON	127	46
STA.	TO STA.			
B.P.R. REG. NO. 6	RAMPS	F.A.	PROJECT	

SHEET 5 OF 39

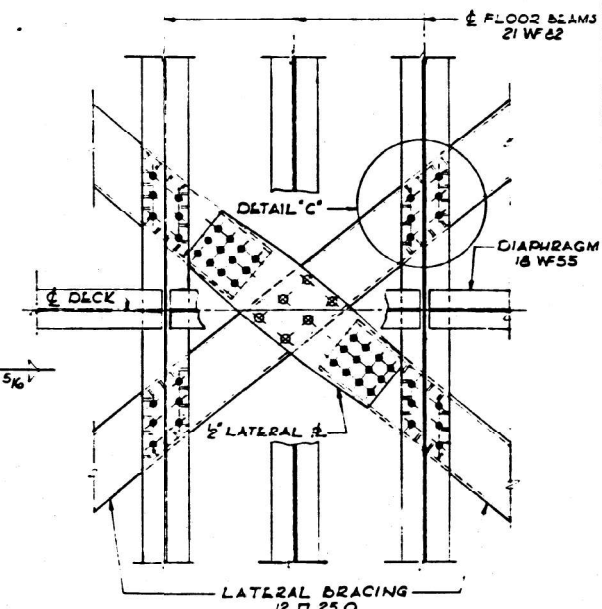

INTERSECTION OF
LATERAL BRACING
SCALE: 3/4"=1'-0"

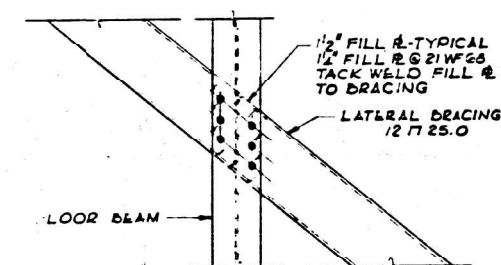


DETAIL 'C'
SCALE: 3/4"=1'-0"

SN 044-0032
FOR INFORMATION ONLY


GIRDER DETAILS			
UNDERPASS			
C. & E. I. R. R.	BRIDGE NO.		
NORTH OF GOREVILLE ILLINOIS	F.A. PROJ.		
F.A.1. ROUTE 24	SECTION 44-2SB		
JOHNSON COUNTY	STATION 205+12.86		

ALFRED BENESCH & COMPANY
CONSULTING ENGINEERS
JOB 1553
10 S. WABASH AVE. CHICAGO, ILLINOIS


* NOTE
TOP FLANGES OF FLOOR BEAMS TO BE IN A TRUE HORIZONTAL PLANE. DIMENSIONS FROM TOP OF LATERAL PLATES (BOTTOM OF FLOOR BEAM FLANGE) TO BOTTOM OF GIRDER WEB MAY VARY TO COMPENSATE FOR THE OVERRUN OR UNDERRUN OF FLOOR BEAMS.

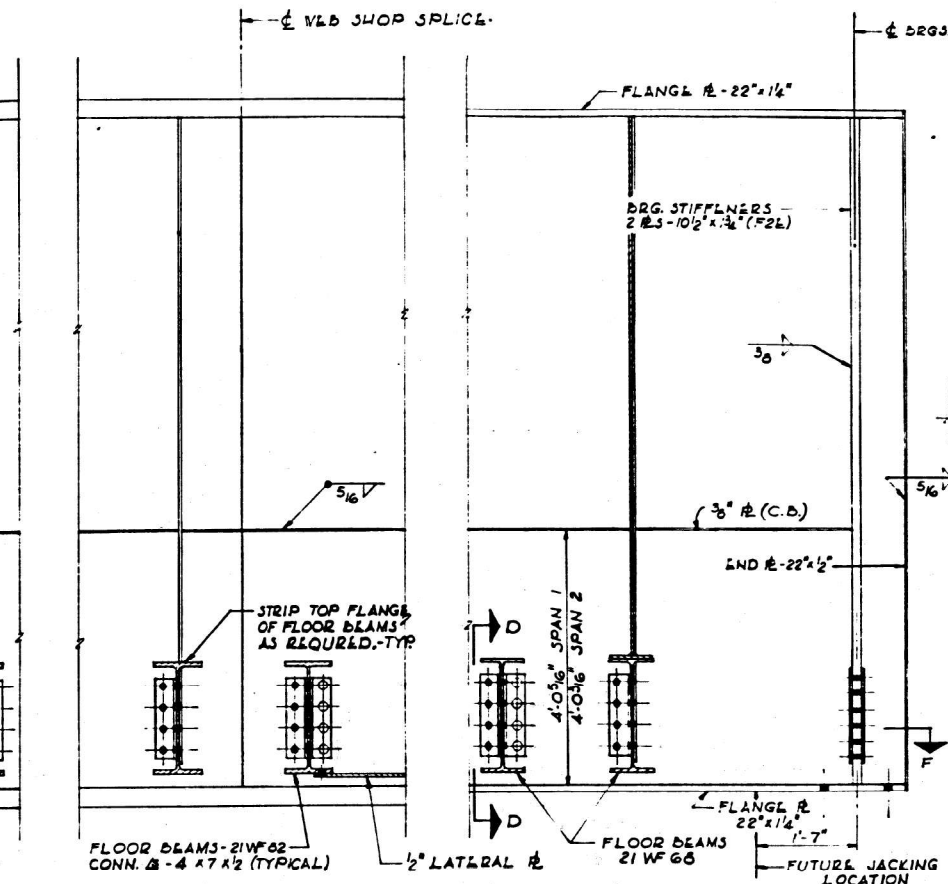


INSIDE ELEVATION OF GIRDERS
GIRDER 'G' SHOWN, GIRDERS 'G-2', 'G-3' & 'G-4' SIMILAR
SCALE: 3/4"=1'-0"

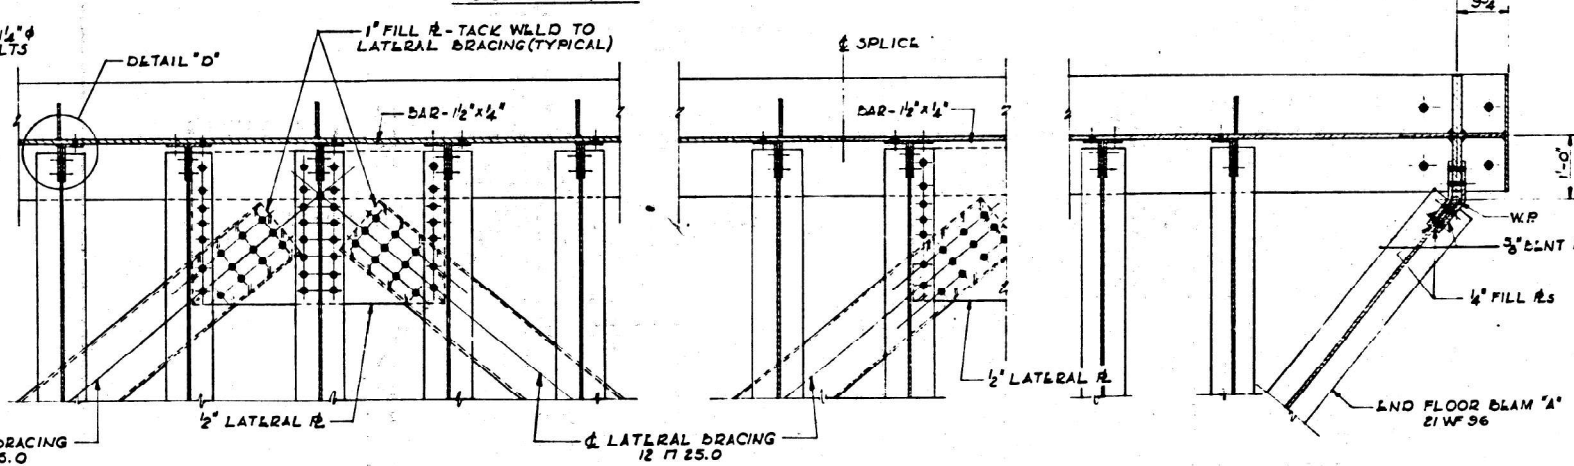


SECTION F-F
SCALE: 3/4"=1'-0"

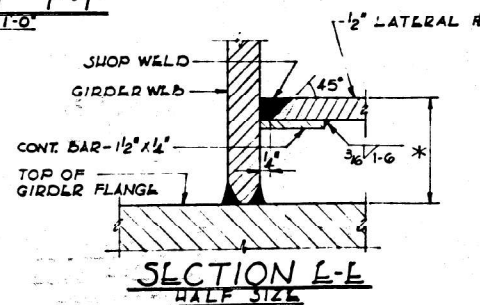


SECTION L-L
HALF SIZE

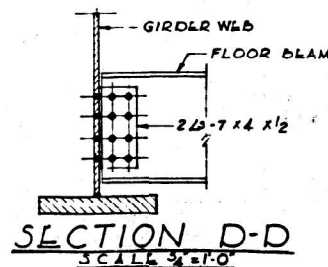

SECTION D-D
SCALE: 3/4"=1'-0"

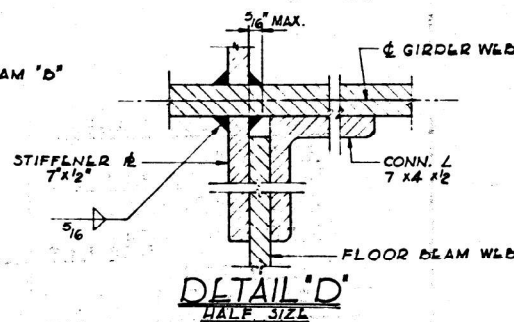

DETAIL 'D'
HALF SIZE

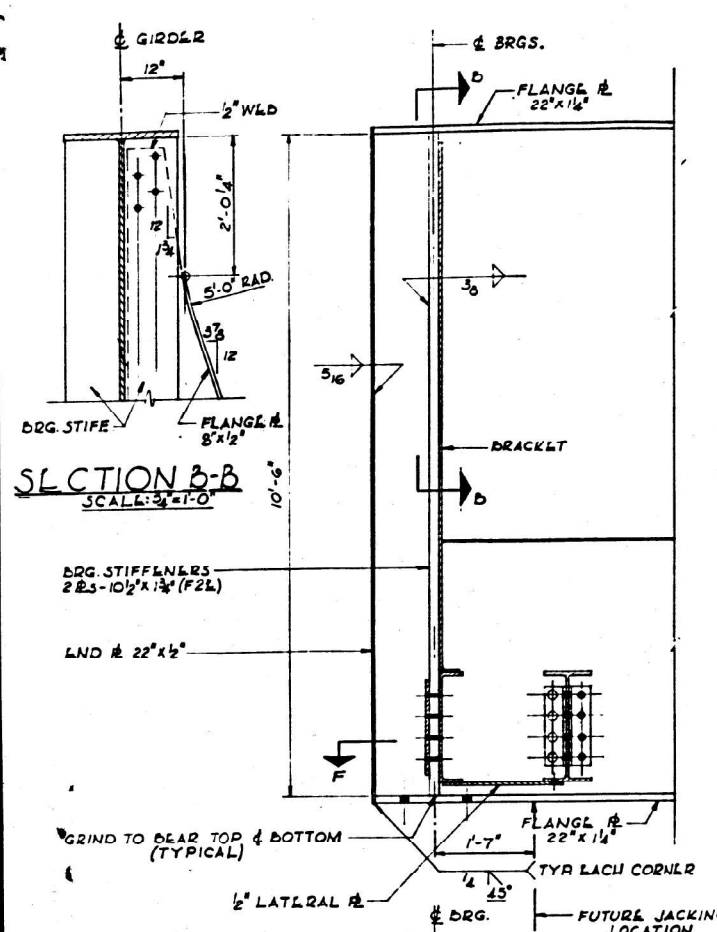

SECTION B-B
SCALE: 3/4"=1'-0"

MODEL: SN 044-0032 For Information Only 4 (Sheet)
FILE NAME: c:\paw\work\wilson\sn044131516\0978882-InfoSheet.dgn

USER NAME = david.a.wilson	DESIGNED -	REVISED -
	DRAWN -	REVISED -
	CHECKED -	REVISED -
PLOT DATE = 7/29/2025	DATE -	REVISED -


STATE OF ILLINOIS
DEPARTMENT OF TRANSPORTATION

SN 044-0032
STRUCTURE INFORMATION


SCALE: SHEET 4 OF 9 SHEETS STA. TO STA.

F.A. RTE.	SECTION	COUNTY	TOTAL SHEETS	SHEET NO.
VAR	D9 BRIDGE PAINT 2026-1	VARIOUS	87	27
				CONTRACT NO. 78B82
ILLINOIS FED. AID PROJECT				


ROUTE NO.	SECTION	COUNTY	TOTAL SHEETS	SHEET NO.
FAI.24	44-238	JOHNSON	127	47
STA.		TO STA.		
S. P. R. REG. NO. 6				
DRAWING		F. A.	PROJECT	

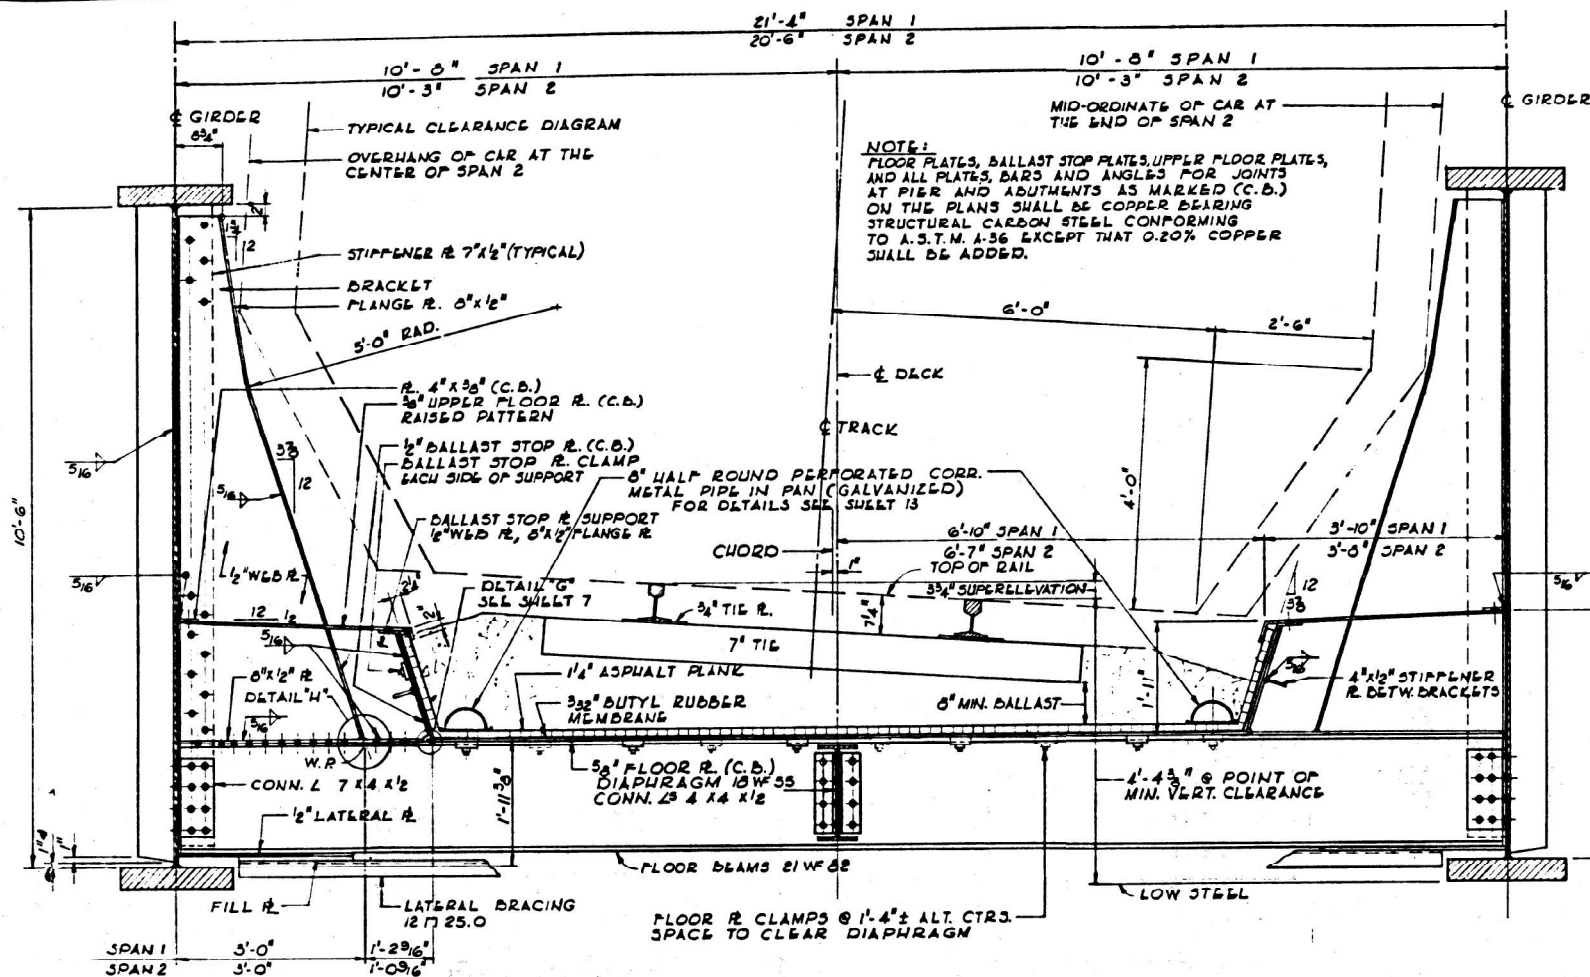


TYPICAL DECK CROSS SECTION
SCALE: 3/4" = 1'-0"

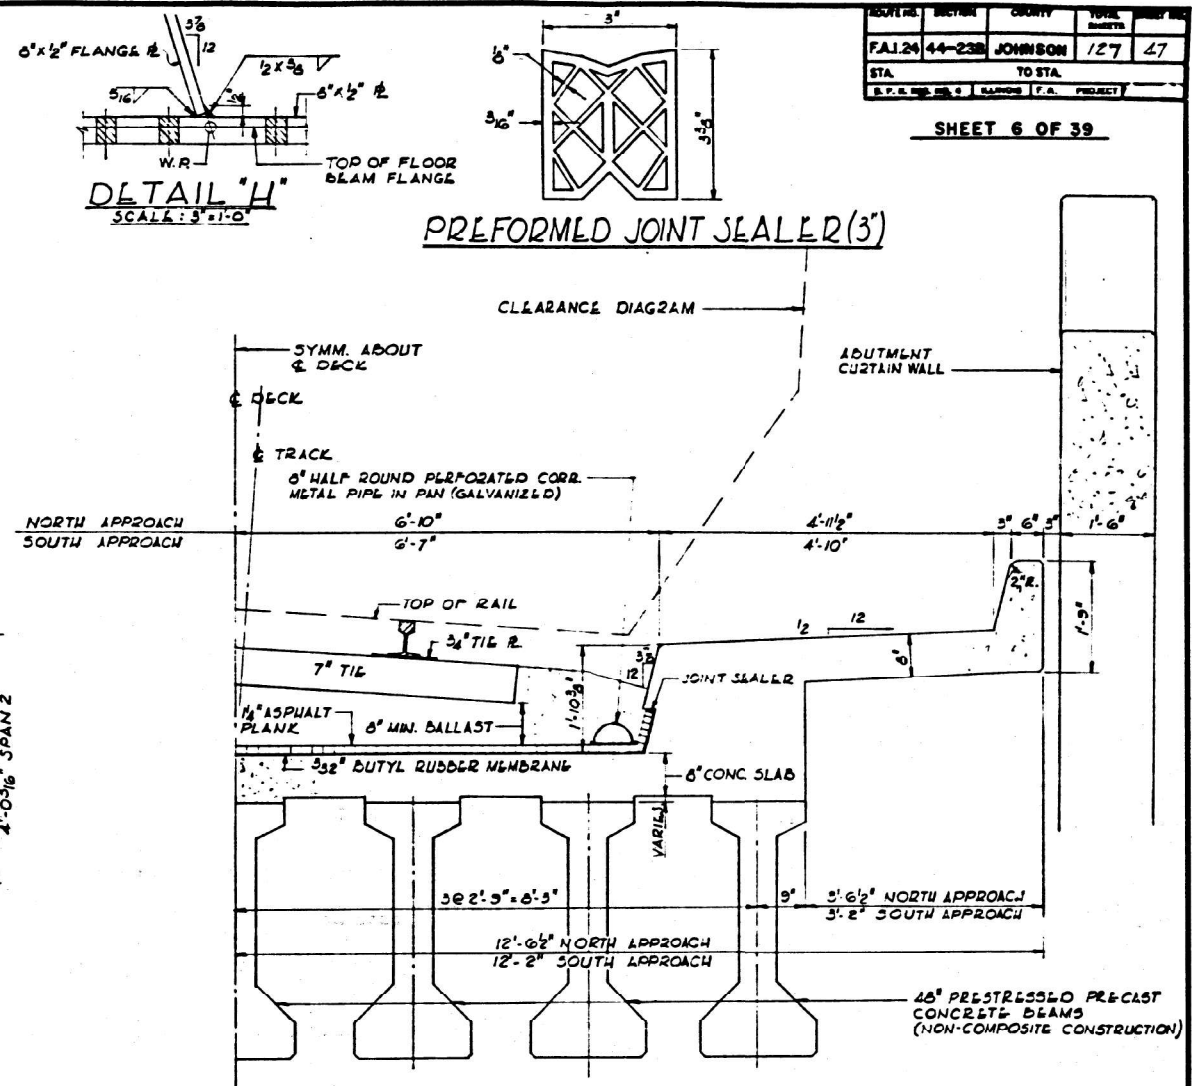


SECTION THRU APPROACH SPAN
SCALE: 3/4" = 1'-0"

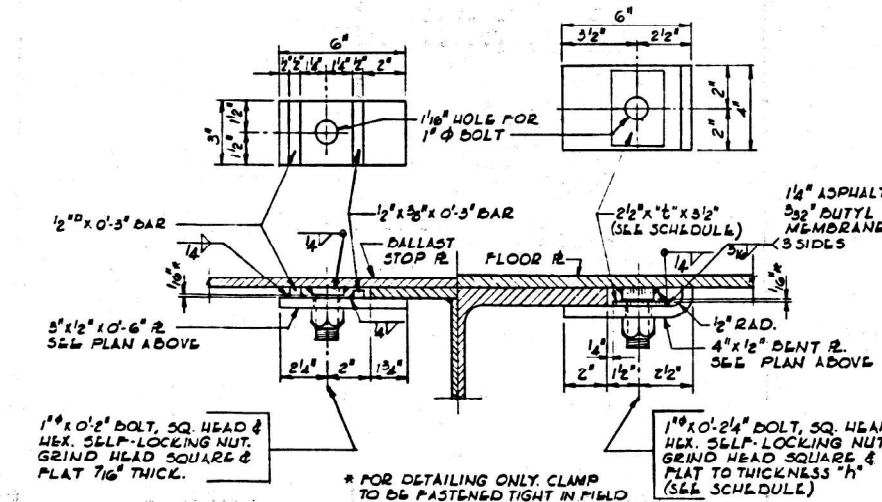

TYP CLAMP DETAILS
SCALE: 3/4" = 1'-0"

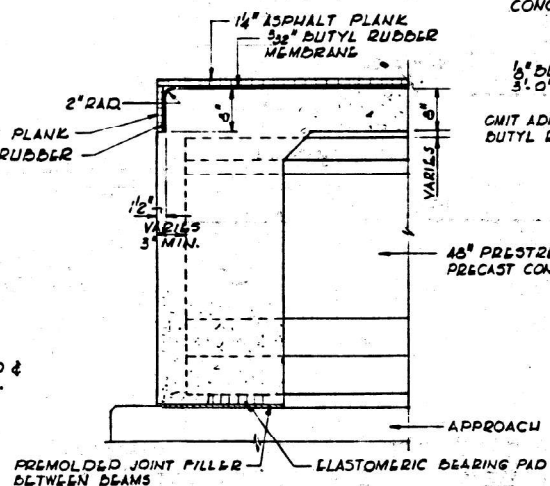

WATERPROOFING DETAIL AT APPROACH BENTS
SCALE: 3/4" = 1'-0"

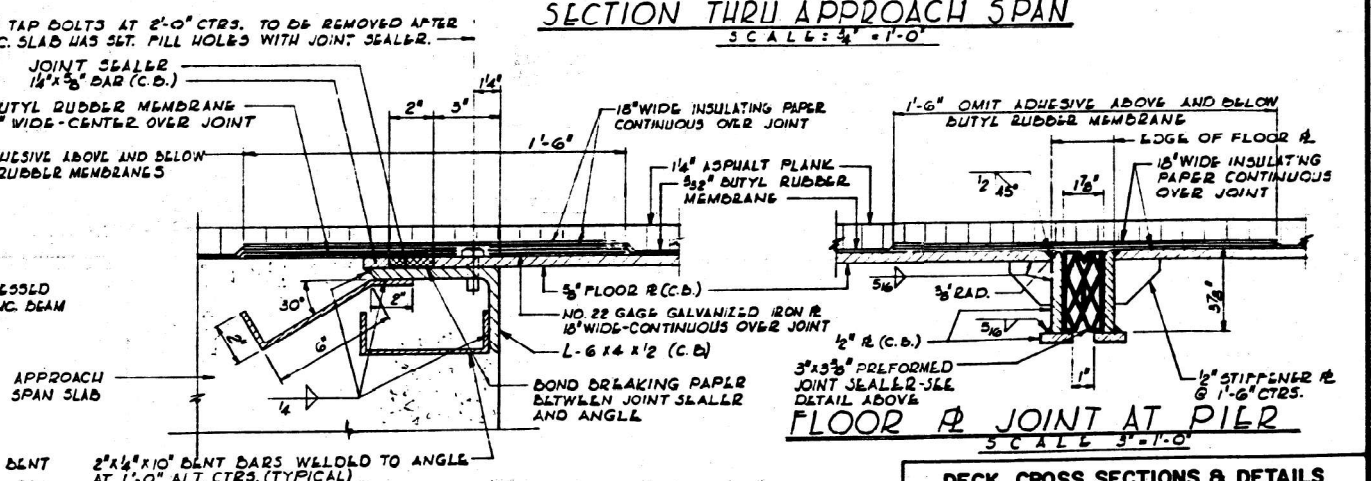

SECTION A-A EXR JOINT AT ABUTMENTS
SCALE: 3/4" = 1'-0"

<u>DECK CROSS SECTIONS & DETAILS</u>	
<u>UNDERPASS</u>	
<u>C. & E. I. R. R.</u>	<u>BRIDGE NO.</u>
<u>NORTH OF GOREVILLE ILLINOIS</u>	
<u>F. A. PROJ.</u>	<u>1-16-24-1(22)2</u>
<u>F. A. I. ROUTE 24</u>	<u>SECTION 44-238</u>
<u>JOHNSON COUNTY</u>	
<u>STATION 205+12.86</u>	

ALFRED BERNARD & COMPANY
ENGINEERS
100 N. WABASH AVE. CHICAGO, ILLINOIS

SN 044-0032
FOR INFORMATION ONLY

MODEL: SN 044-0032 For Information Only 5/1/2025
FILE NAME: c:\paw\work\wilson\sn044-0032\InfoSheets.dgn

USER NAME = david.a.wilson	DESIGNED -	REVISED -
	DRAWN -	REVISED -
	CHECKED -	REVISED -
PLOT DATE = 7/29/2025	DATE -	REVISED -

STATE OF ILLINOIS
DEPARTMENT OF TRANSPORTATION


SN 044-0032
STRUCTURE INFORMATION

SCALE: SHEET 5 OF 9 SHEETS STA. TO STA.








F.A. RTE.	SECTION	COUNTY	TOTAL SHEETS	SHEET NO.
VAR	D9 BRIDGE PAINT 2026-1	VARIOUS	87	28
CONTRACT NO. 78B82				
ILLINOIS FED. AID PROJECT				

ROUTE NO.	SECTION	COUNTY	TOTAL SHEETS	SHEET NO.
FAI 24	44-25B	JOHNSON	127	48
STA.		TO STA.		
S. P. R. REG. NO. 4				
ILLINOIS		F. A. PROJECT		

NOTE: FOR LOCATION OF DETAIL 'G' SEE SHEET 6

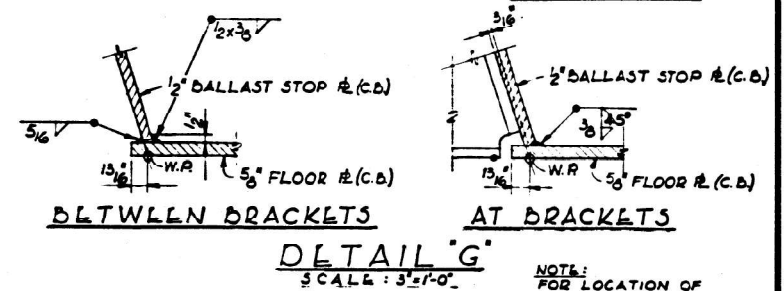

SN 044-0032
FOR INFORMATION ONLY

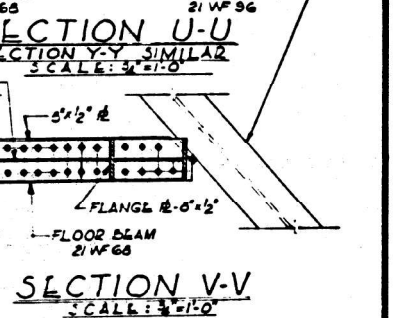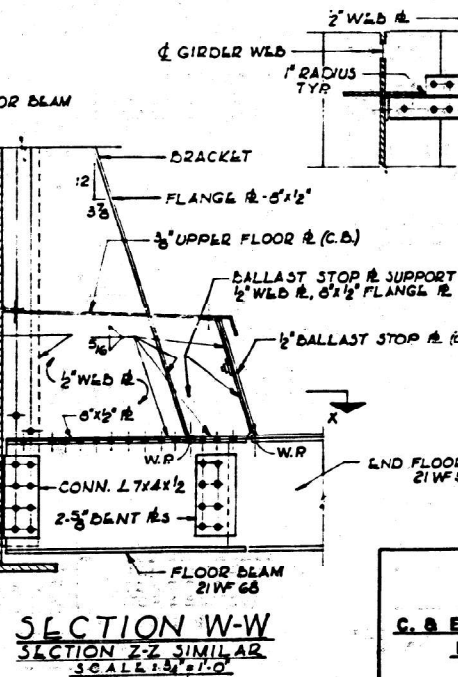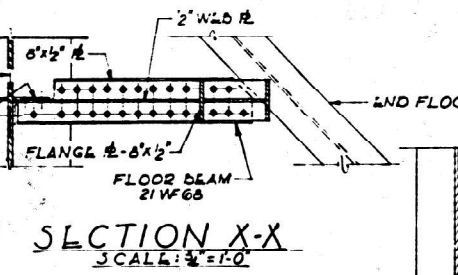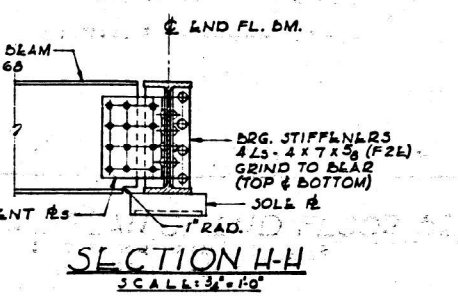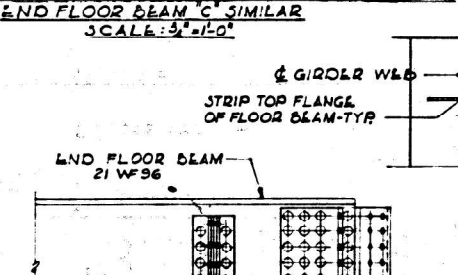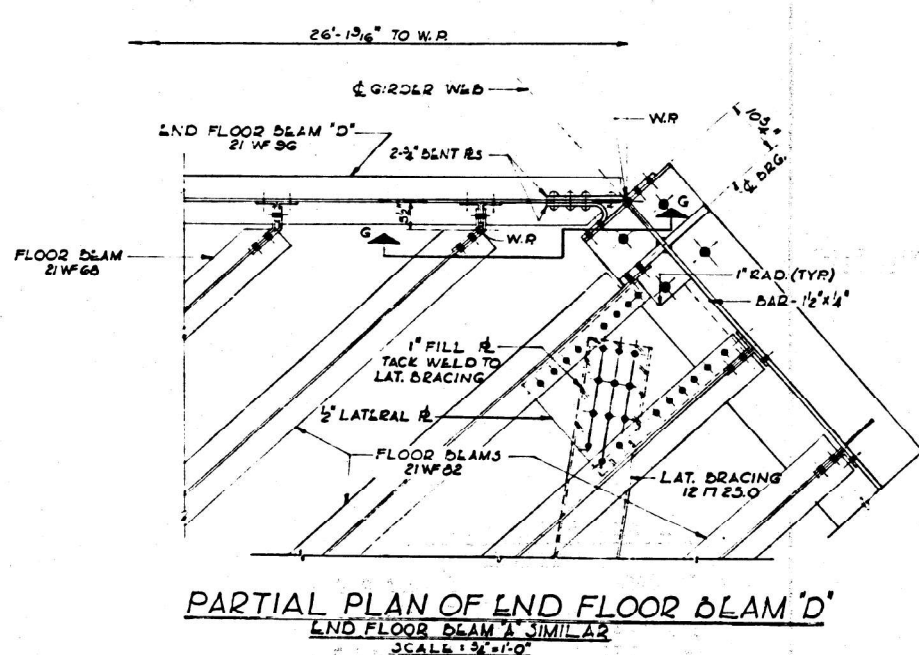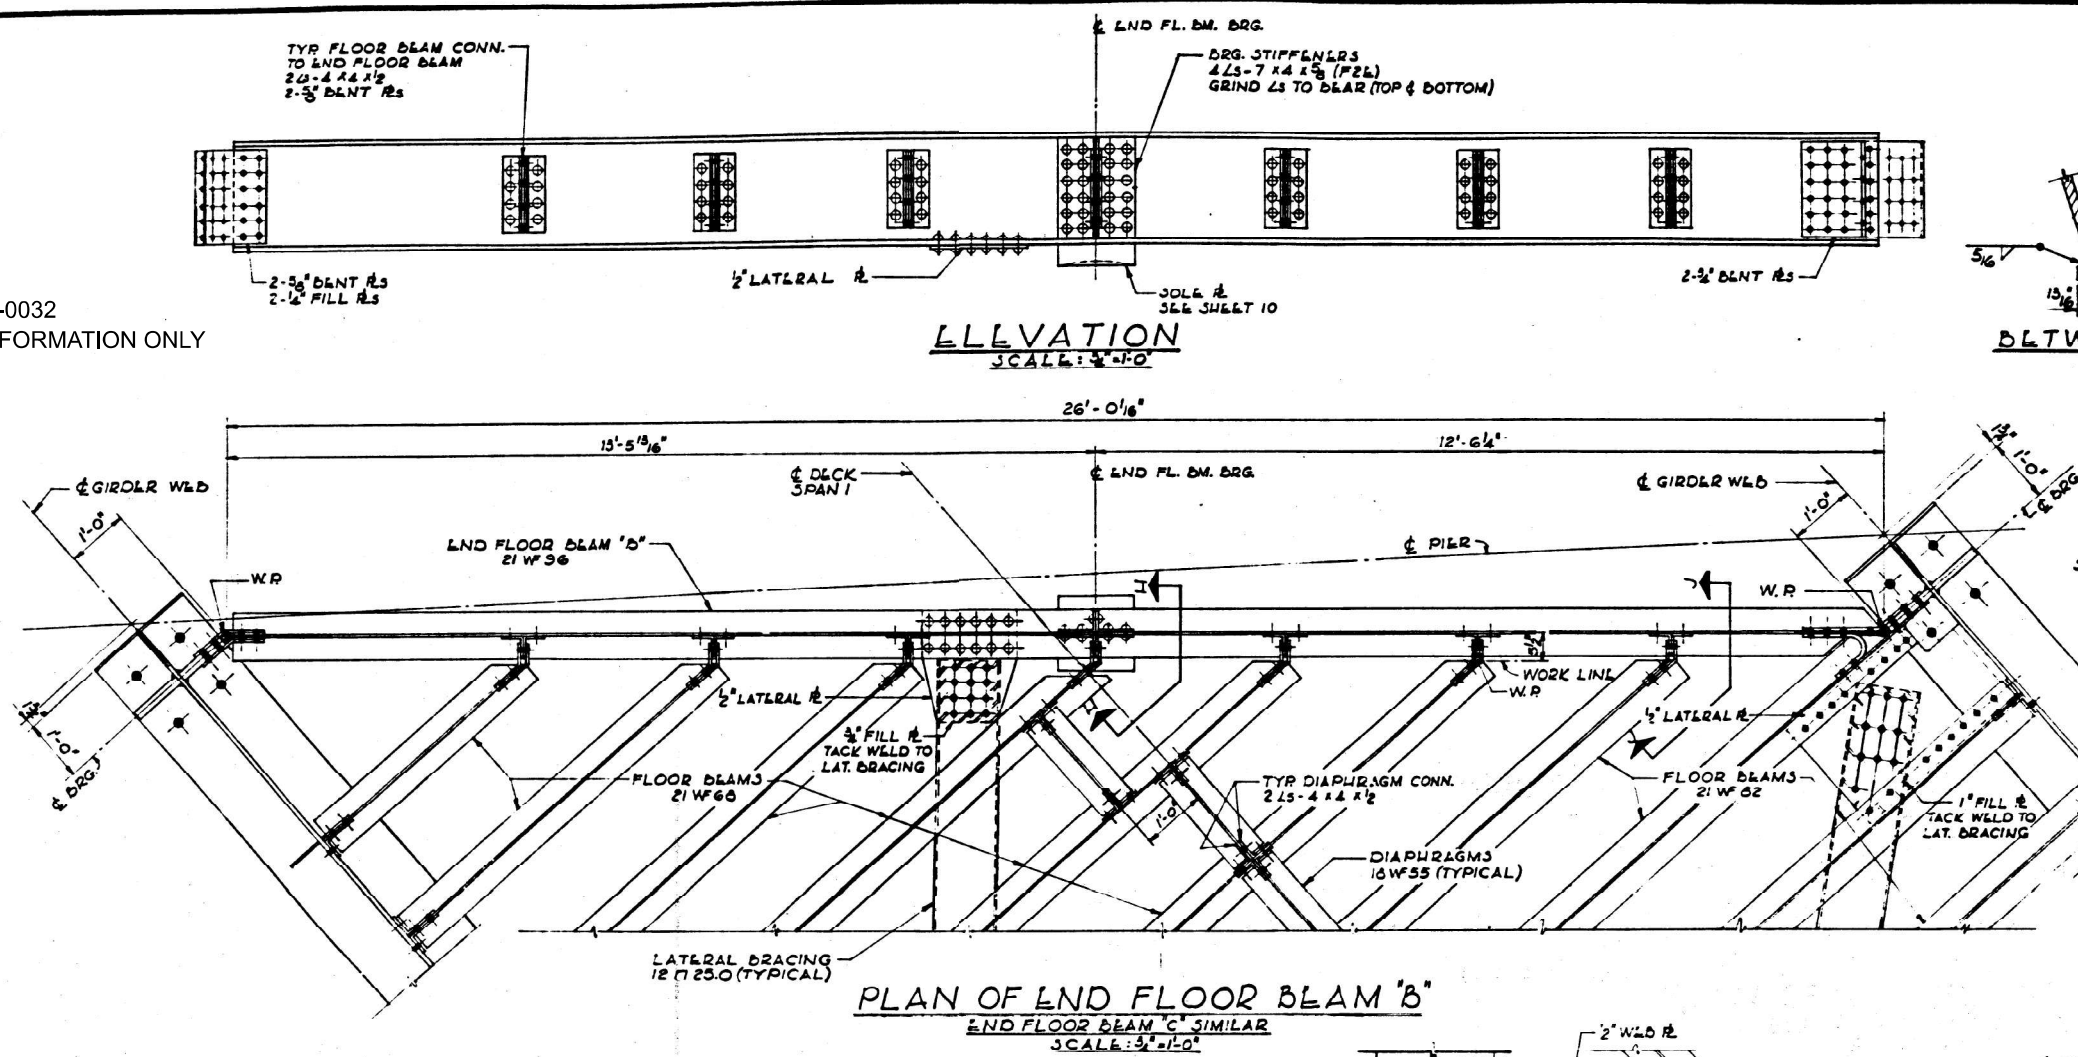

NOTE: FOR LOCATION OF SECTIONS U-U, Y-Y, W-W & Z-Z SEE FRAMING PLAN, SHEET 4

END FLOOR BEAMS UNDERPASS
C. & E. I. R. R. BRIDGE NO. NORTH OF GOREVILLE ILLINOIS
F.A. PROJ. 1-16-24-1(22)2
F.A.I. ROUTE 24 SECTION 44-25 B
JOHNSON COUNTY
STATION 205+12.86

ALFRED BENESCH & COMPANY
CONSULTING ENGINEERS
105 S. WABASH AVE. CHICAGO, ILLINOIS

USER NAME = david.a.wilson	DESIGNED -	REVISED -
	DRAWN -	REVISED -
	CHECKED -	REVISED -
PLOT DATE = 7/29/2025	DATE -	REVISED -


STATE OF ILLINOIS
DEPARTMENT OF TRANSPORTATION

SN 044-0032
STRUCTURE INFORMATION

SCALE: SHEET 6 OF 9 SHEETS STA. TO STA.

F.A. RTE.	SECTION	COUNTY	TOTAL SHEETS	SHEET NO.
VAR	D9 BRIDGE PAINT 2026-1	VARIOUS	87	29
CONTRACT NO. 78B82				
ILLINOIS FED. AID PROJECT				

MODEL: SN 044-0032 For Information Only 6 (Sheet)
FILE NAME: c:\paw\work\wilson\sn044-0032\78B82-Info\Sheets.dgn

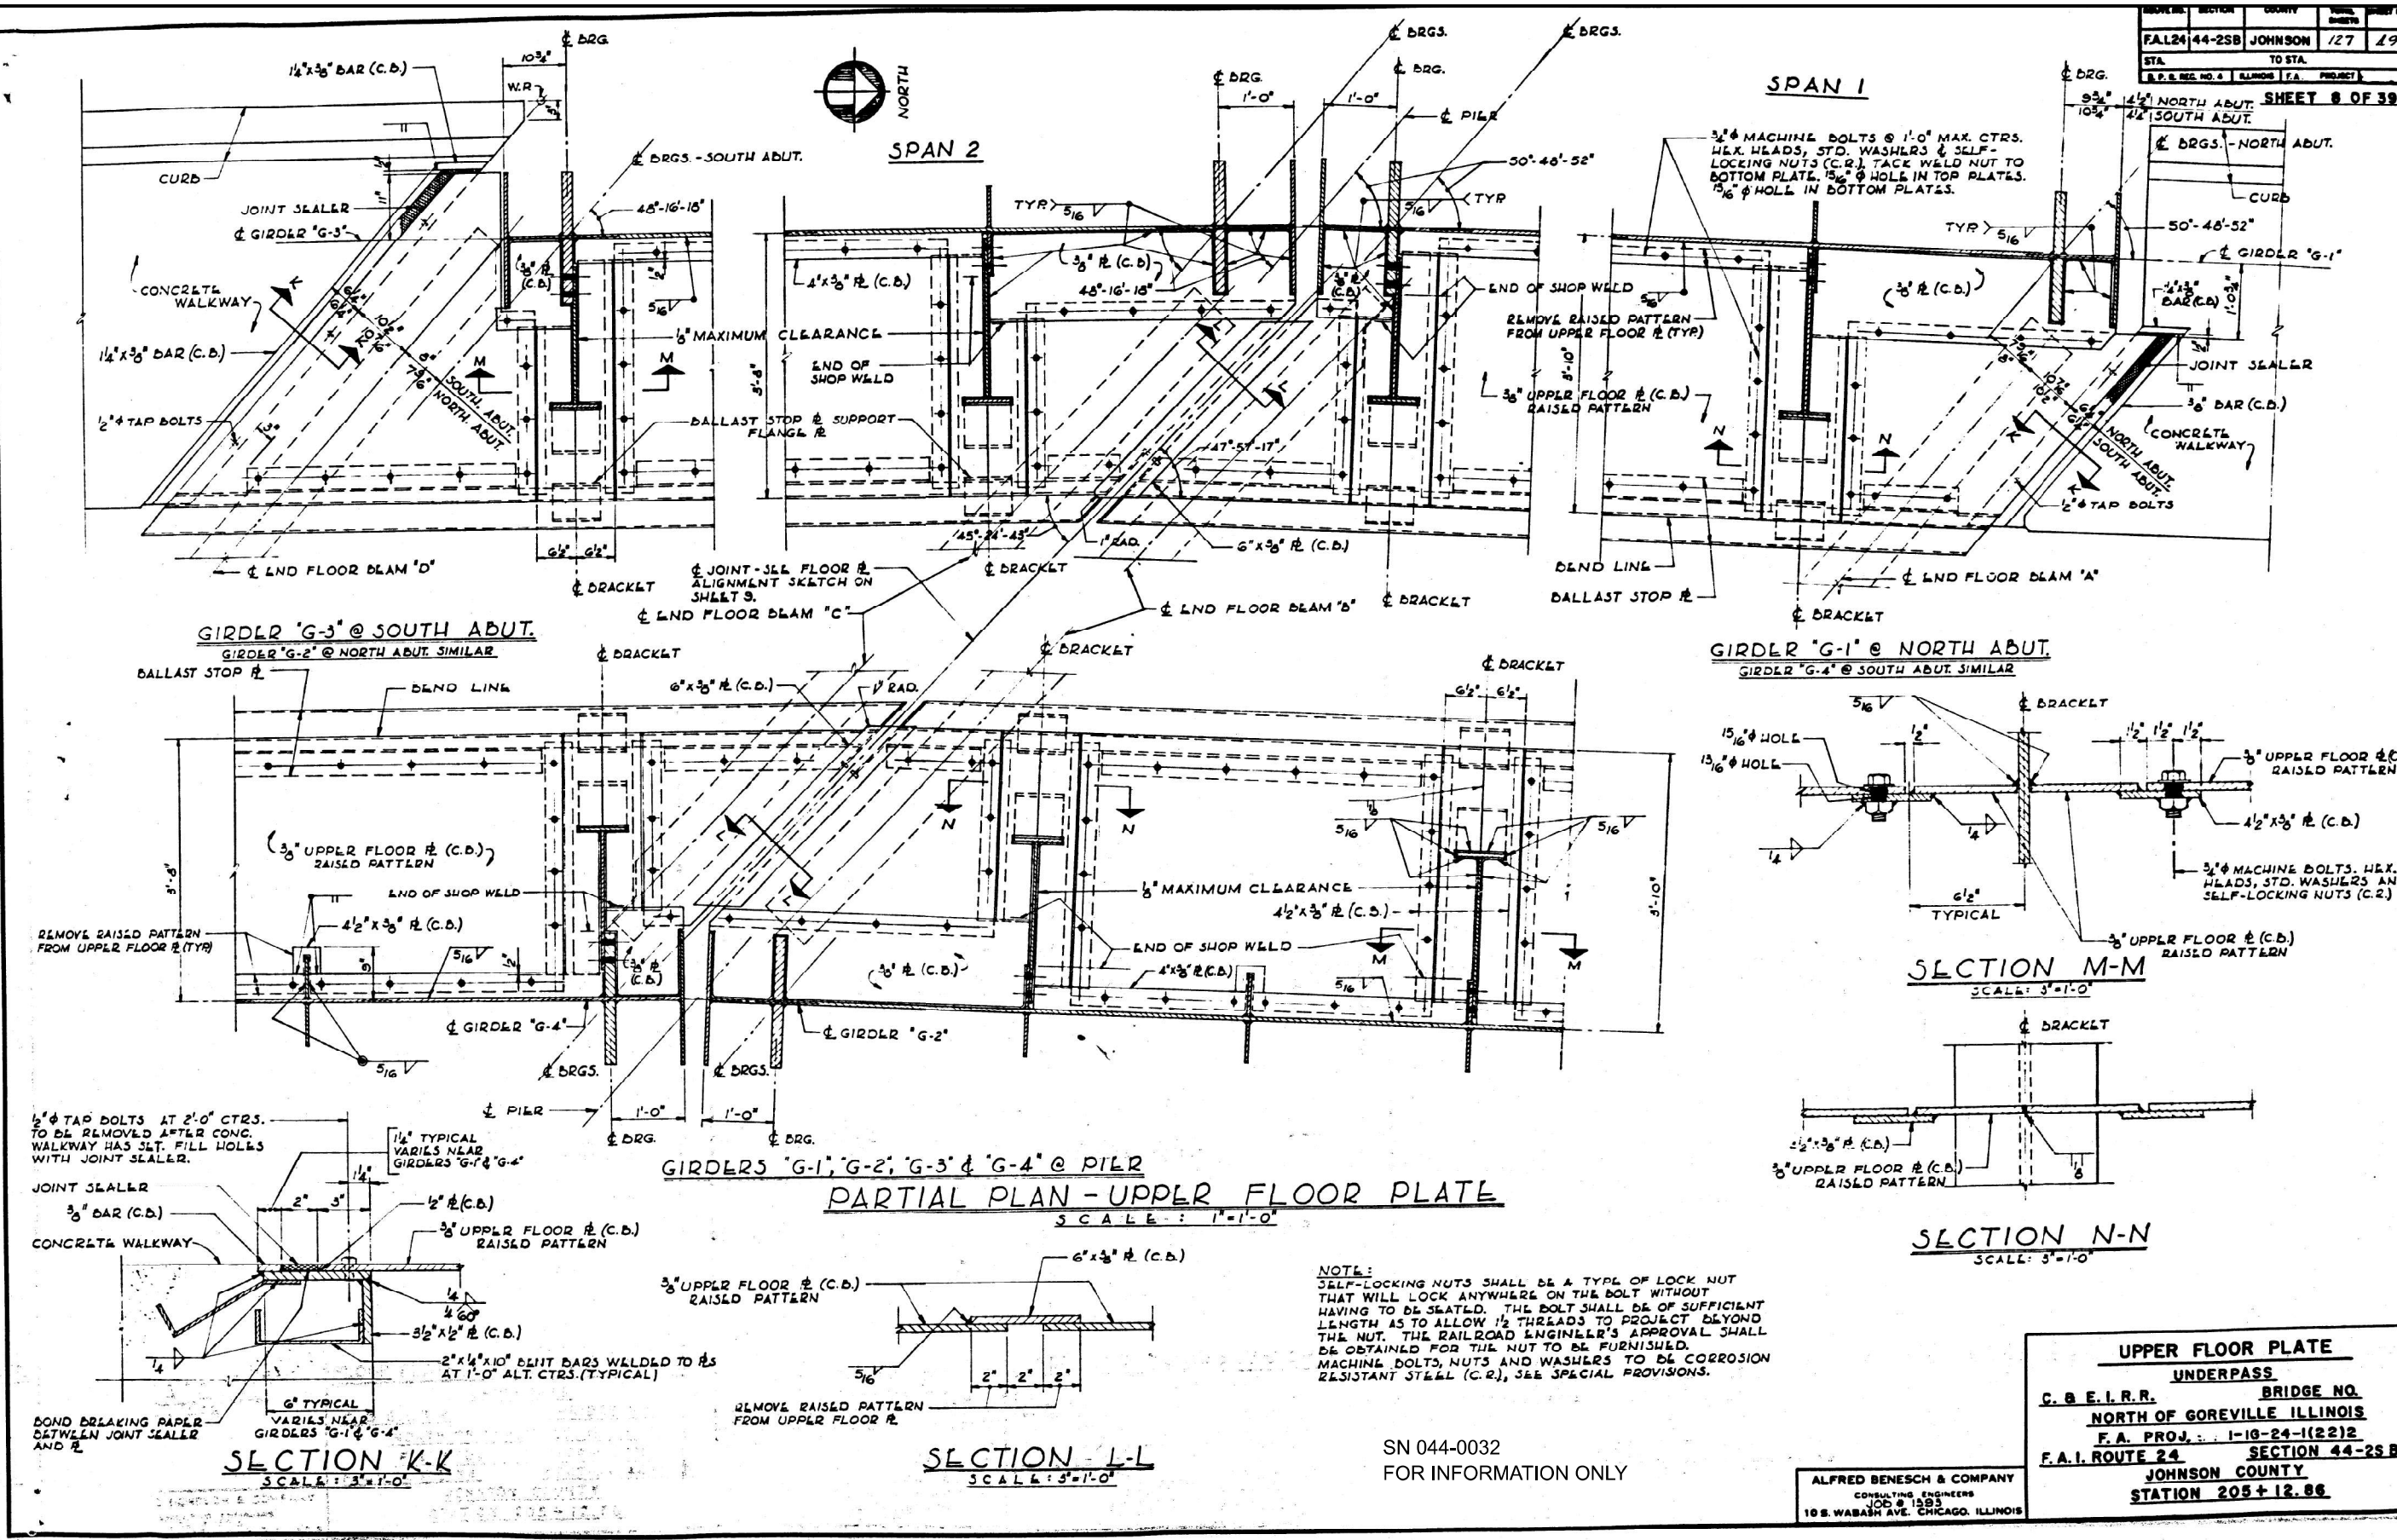

UPPER FLOOR PLATE UNDERPASS
C. & E. I. R. R. BRIDGE NO. NORTH OF GOREVILLE ILLINOIS
F.A. PROJ. : 1-10-24-1(22)2
F.A.I. ROUTE 24 SECTION 44-2SB
JOHNSON COUNTY
STATION 205+12.86

ALFRED BENESCH & COMPANY
CONSULTING ENGINEERS
JULY 1933
10 S. WABASH AVE. CHICAGO, ILLINOIS

SN 044-0032
FOR INFORMATION ONLY










USER NAME	= david.a.wilson	DESIGNED	-	REVISED	-
		DRAWN	-	REVISED	-
		CHECKED	-	REVISED	-
PLOT DATE	= 7/29/2025	DATE	-	REVISED	-

STATE OF ILLINOIS
DEPARTMENT OF TRANSPORTATION

SN 044-0032
STRUCTURE INFORMATION

SCALE: SHEET 7 OF 9 SHEETS STA. TO STA.

F.A. RTE.	SECTION	COUNTY	TOTAL SHEETS	SHEET NO.
VAR	D9 BRIDGE PAINT 2026-1	VARIOUS	87	30
			CONTRACT NO. 78B82	
ILLINOIS FED. AID PROJECT				

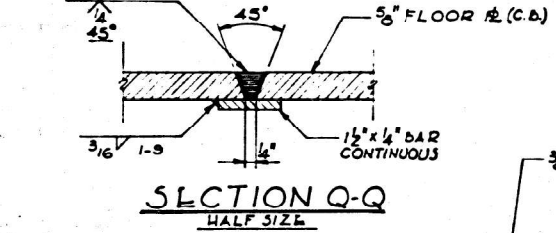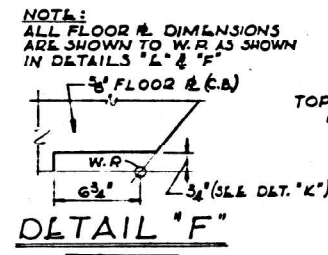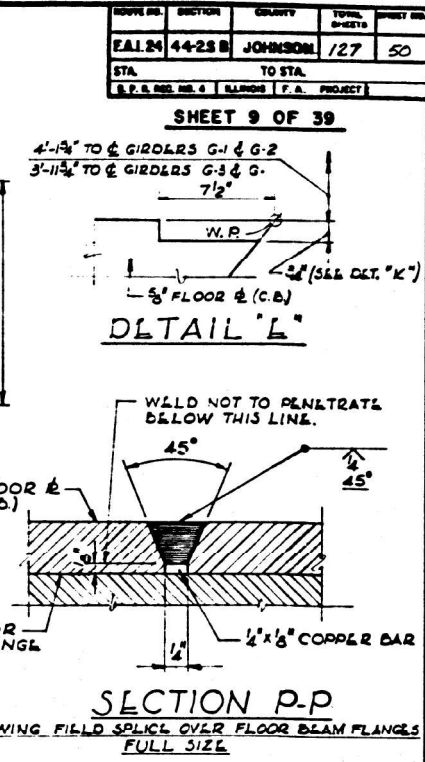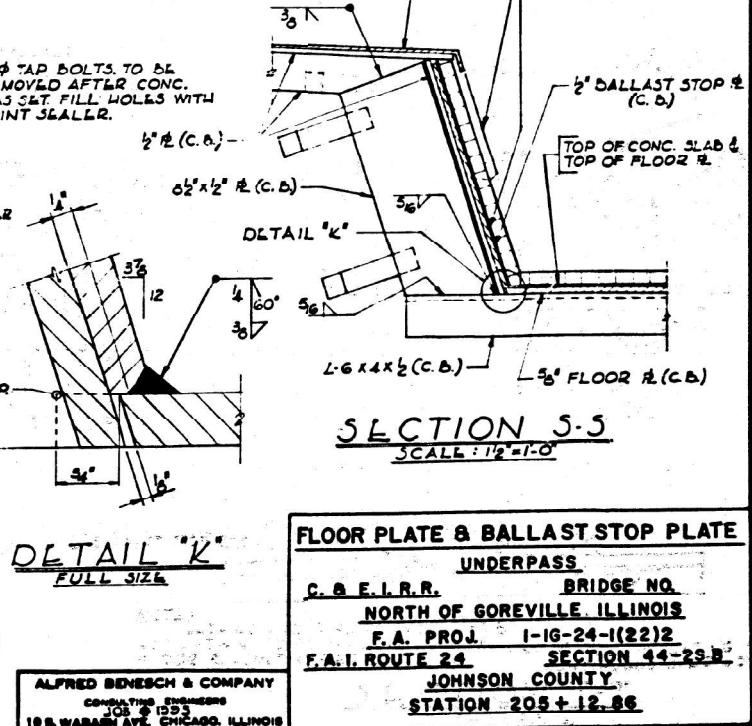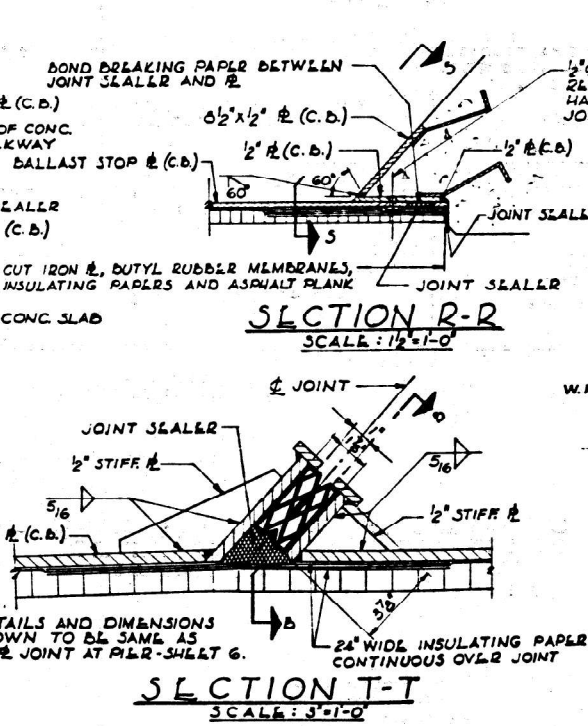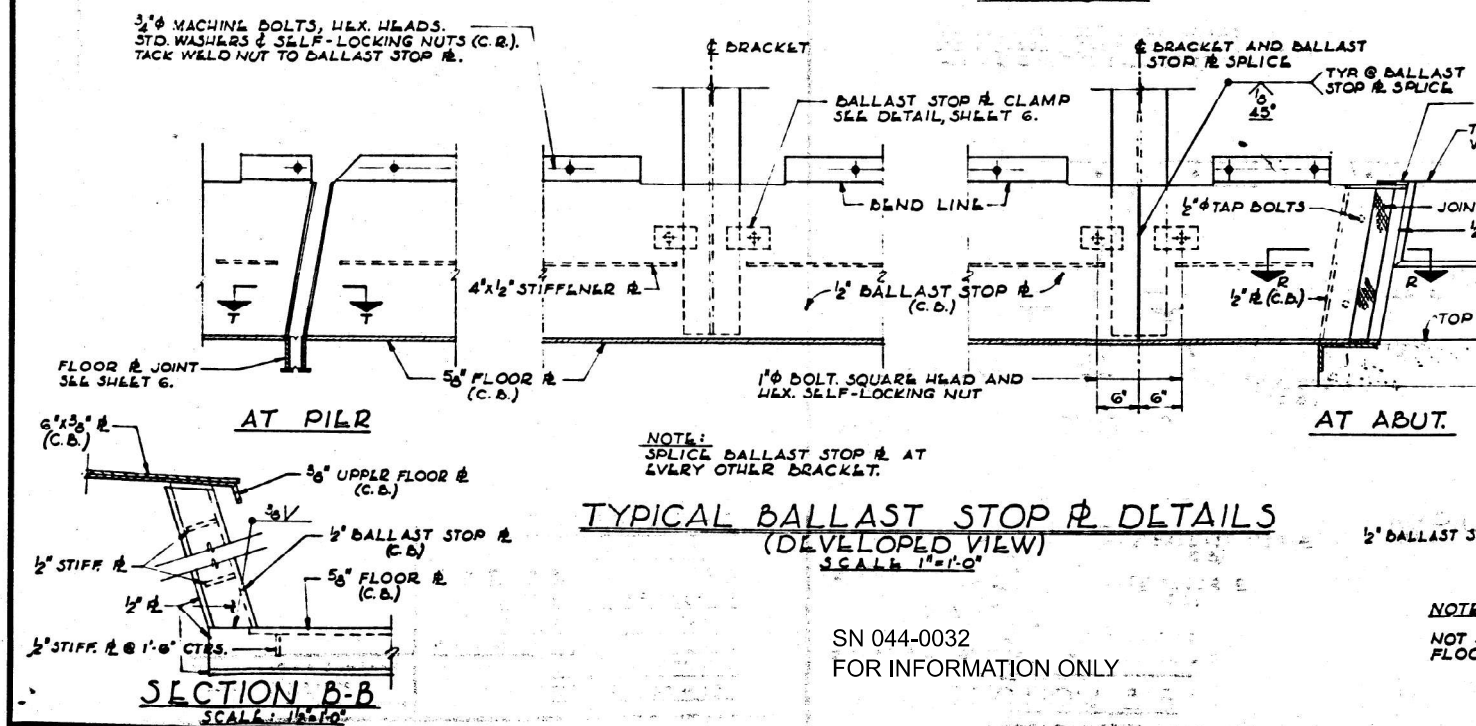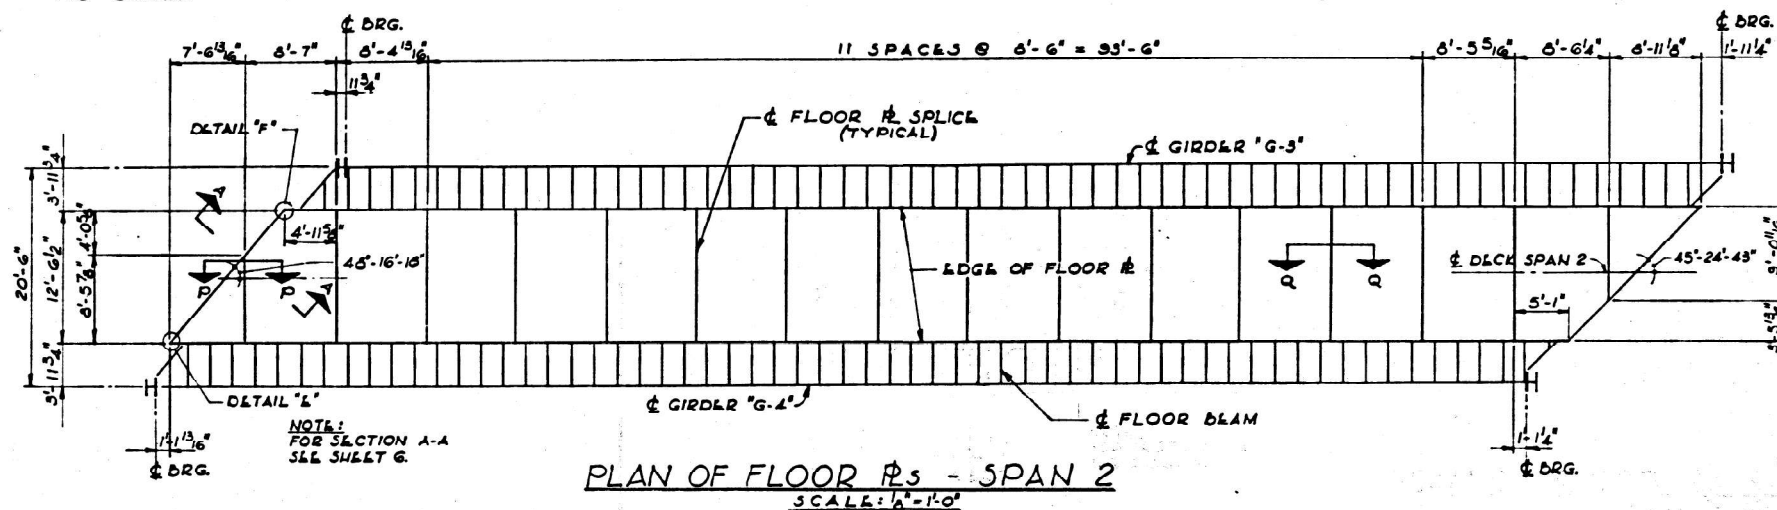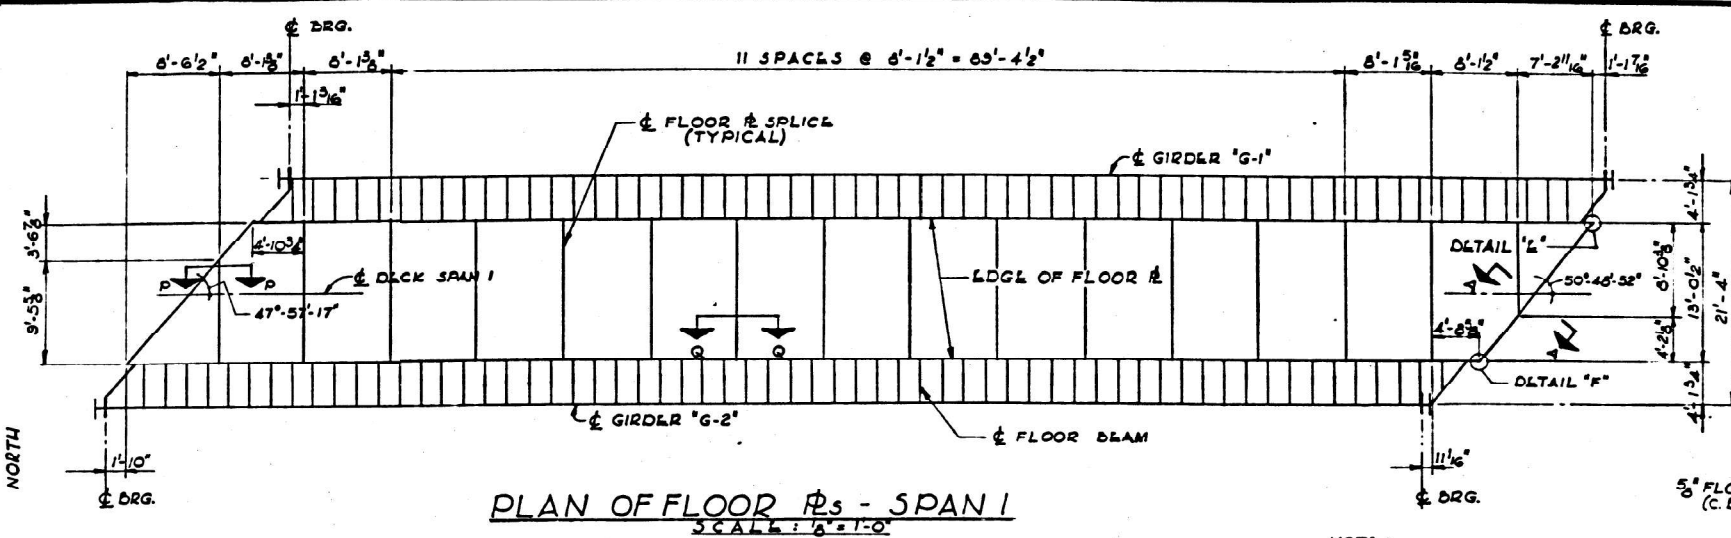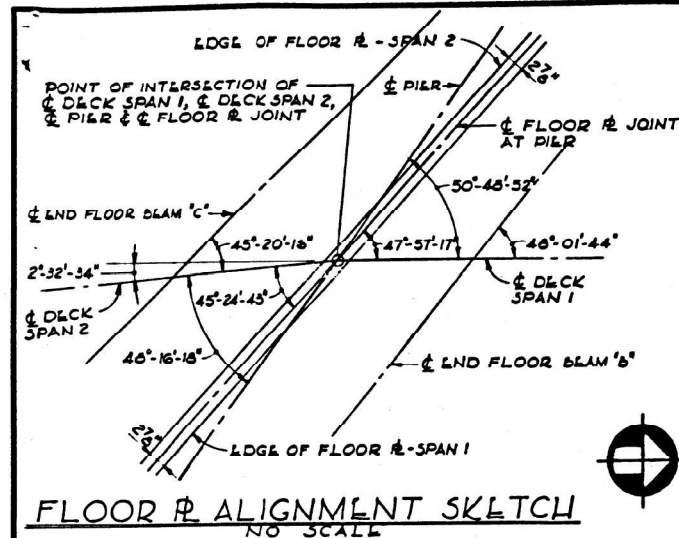

DESIGN NO.	SECTION	QUANTITY	TOTAL SHEETS	SHEET NO.
EAL 24	44-25 B	JOHNSON	127	50
STA.		TO STA.		
S.P. & BELL NO. 4		ALIGNMENT F.A. PROJECT		

SHEET 9 OF 39

DETAIL "L"

SECTION P-P

TO SPlice OVER FLOOR BEAM FLANGES

FULL SIZE

SECTION 5-5

ALL: 1/2" = 1'-0"

STEEL & BALLAST STOP PLATE

UNDERPASS

R. BRIDGE NO.


OF GOREVILLE, ILLINOIS

PROJ. 1-16-24-1(22)2

24. SECTION 44-25-B

JOHNSON COUNTY

STATION 205 + 12.86

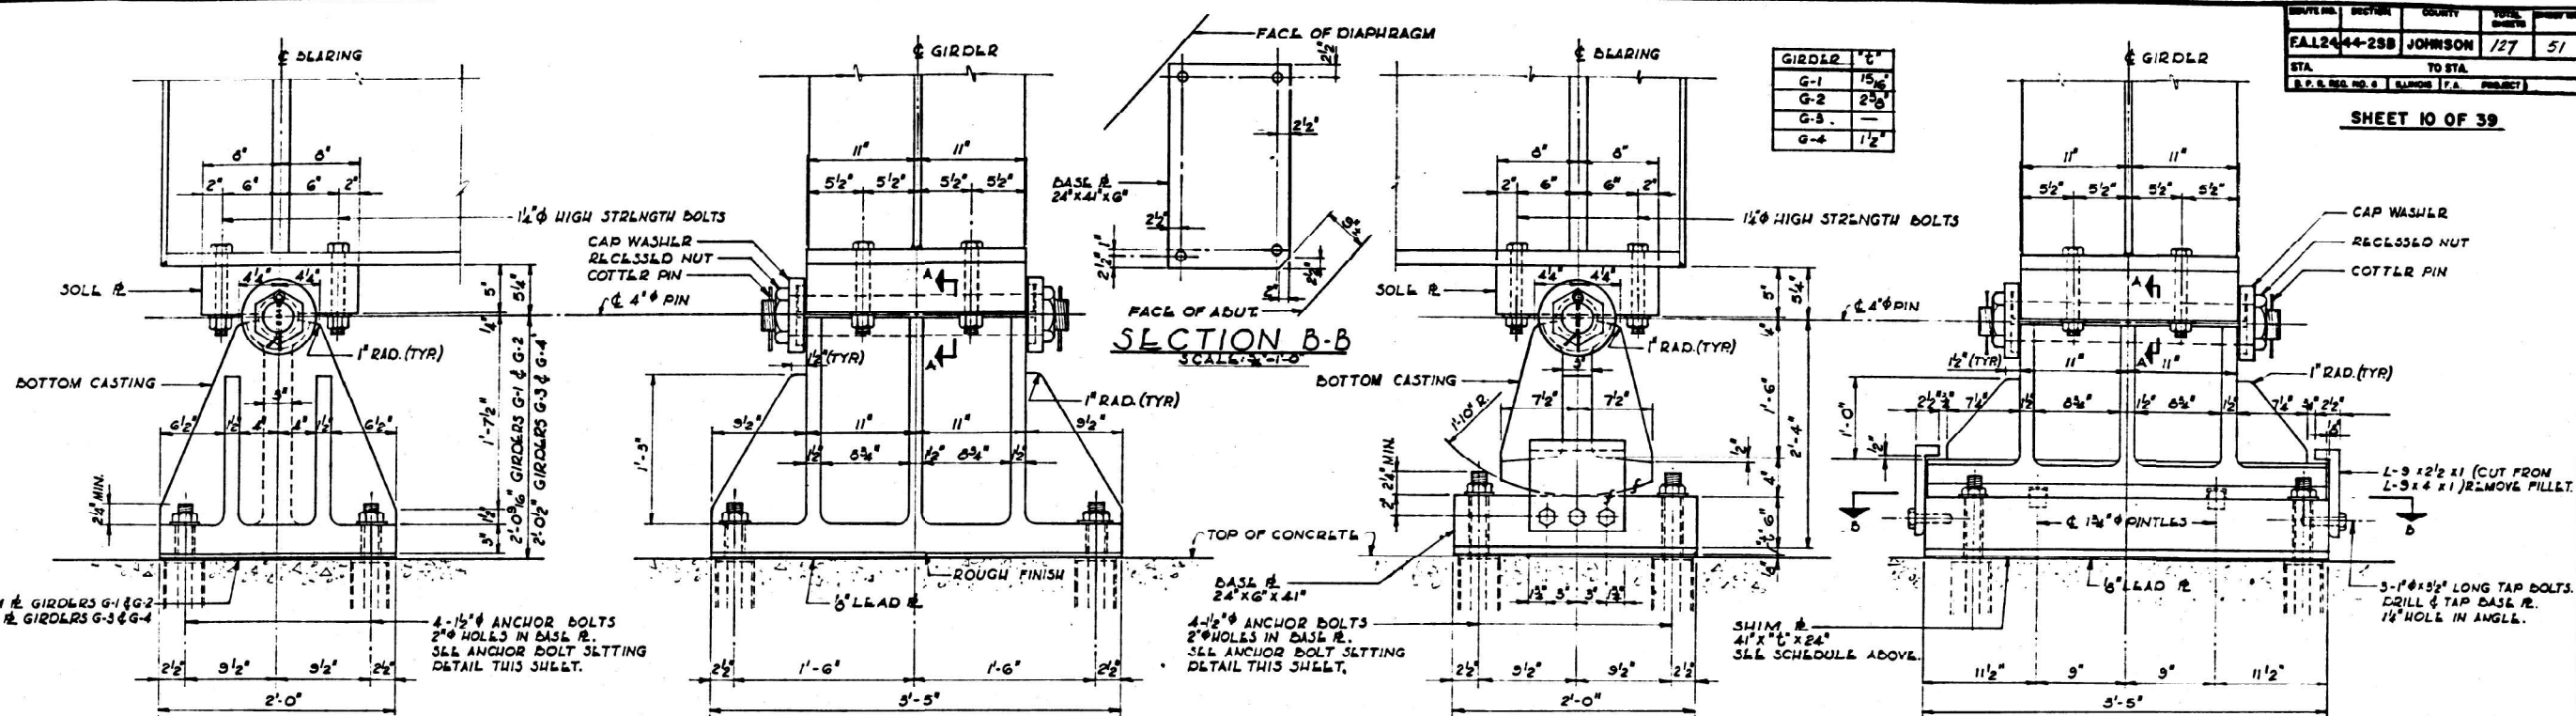

MODEL: SN 044-0032 For Information Only 9/Sheet
FILE NAME: c:\p\work\wilson\sn044-0032\InfoSheets.dgn

USER NAME	= david.a.wilson	DESIGNED	-	REVISED	-
		DRAWN	-	REVISED	-
		CHECKED	-	REVISED	-
PLOT DATE	= 7/29/2025	DATE	-	REVISED	-

STATE OF ILLINOIS
DEPARTMENT OF TRANSPORTATION

SN 044-0032	
STRUCTURE INFORMATION	
SCALE:	SHEET 9 OF 9 SHEETS STA. TO STA.

F.A. RTE.	SECTION	COUNTY	TOTAL SHEETS	SHEET NO.
VAR	D9 BRIDGE PAINT 2026-1	VARIOUS	87	32
CONTRACT NO. 78B82				
ILLINOIS / FED. AID PROJECT				

MODEL: SN 044-0036 For Information Only 1 Sheet
FILE NAME: c:\pwworkspace\wilson\dwg\1131610\0478882-InfoSheets.dgn


B.M.: Spike in 24" Oak Elev. 702.95 - 165' Rt.
Sta. 508+40.

STATE OF ILLINOIS
DEPARTMENT OF PUBLIC WORKS & BUILDINGS
DIVISION OF HIGHWAYS

PROJECT NO.	SECTION	SHEET NO.	TOTAL SHEETS
44304	Johnson 60	12	11 SHEETS

GENERAL NOTES



All reinforcement bars shall be lapped 24 diameters unless otherwise shown.
Field connections shall be bolted using high strength bolts. Bolts 3/4" open holes 1 1/8", unless otherwise noted.
The basic lead silico chromate paint system shall be used for shop and field painting of structural steel.
Calculated weight of structural steel = 215,200 lbs.
Field welding of construction accessories will not be permitted to the bottom flange of beams or girders nor to the top flange for a distance equal to one-fourth the span length each way from the pier supports. Field welding in other areas will be permitted only when approved by the Engineer.
Anchor bolts shall be set before riveting diaphragms over supports.
Slope wall shall be reinforced with welded wire fabric 6" x 6" mesh, weighing 58# per 100 sq. ft.
The concrete rail section above the mandatory construction joint at the top of the slab shall be constructed of Class X Concrete, except the aggregates shall conform to the requirements of Standard Concrete.
The embankment configuration shown shall be the minimum embankment that must be constructed prior to construction of the abutments.
The Contractor shall drive one Steel Test Pile (HP8x36) in a permanent location at the West Appr. Abut. as directed by the Engineer before ordering the remainder of piles.

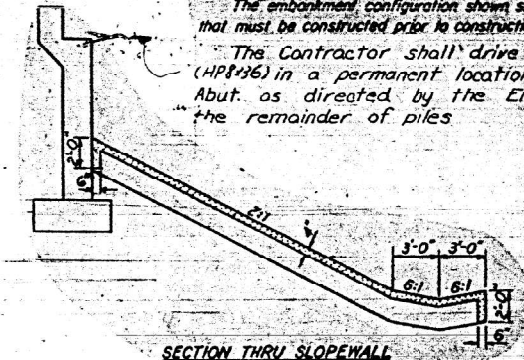


TOTAL BILL OF MATERIAL

Item	Unit	Super	Sub	Total
STRUCTURE EXCAVATION	Cu. Yds.		111	111
Protective Coat	Sq. Yds.	952		952
Class X Concrete	Cu. Yds.	280.2	195.1	475.3
* Rock Excavation for Structure	Cu. Yds.		19	19
Structural Steel	L.S.			L.S.
Stud Shear Connectors	Each	1224		1224
Aluminum Railing	Lin. Ft.	540		540
Reinforcement Bars	Lbs.	63,950	25,740	89,690
Steel Piles (HP8 x 36)	Lin. Ft.		171	171
Test Piles Steel (HP8 x 36)	Each		1	1
Name Plates	Each		1	1
Slope Wall (4')	Sq. Yds.			294
Preformed Joint Sealer	Lin. Ft.	65		65
Sand Backfill	Cu. Yds.			200


* Includes Excavation for Slopewall

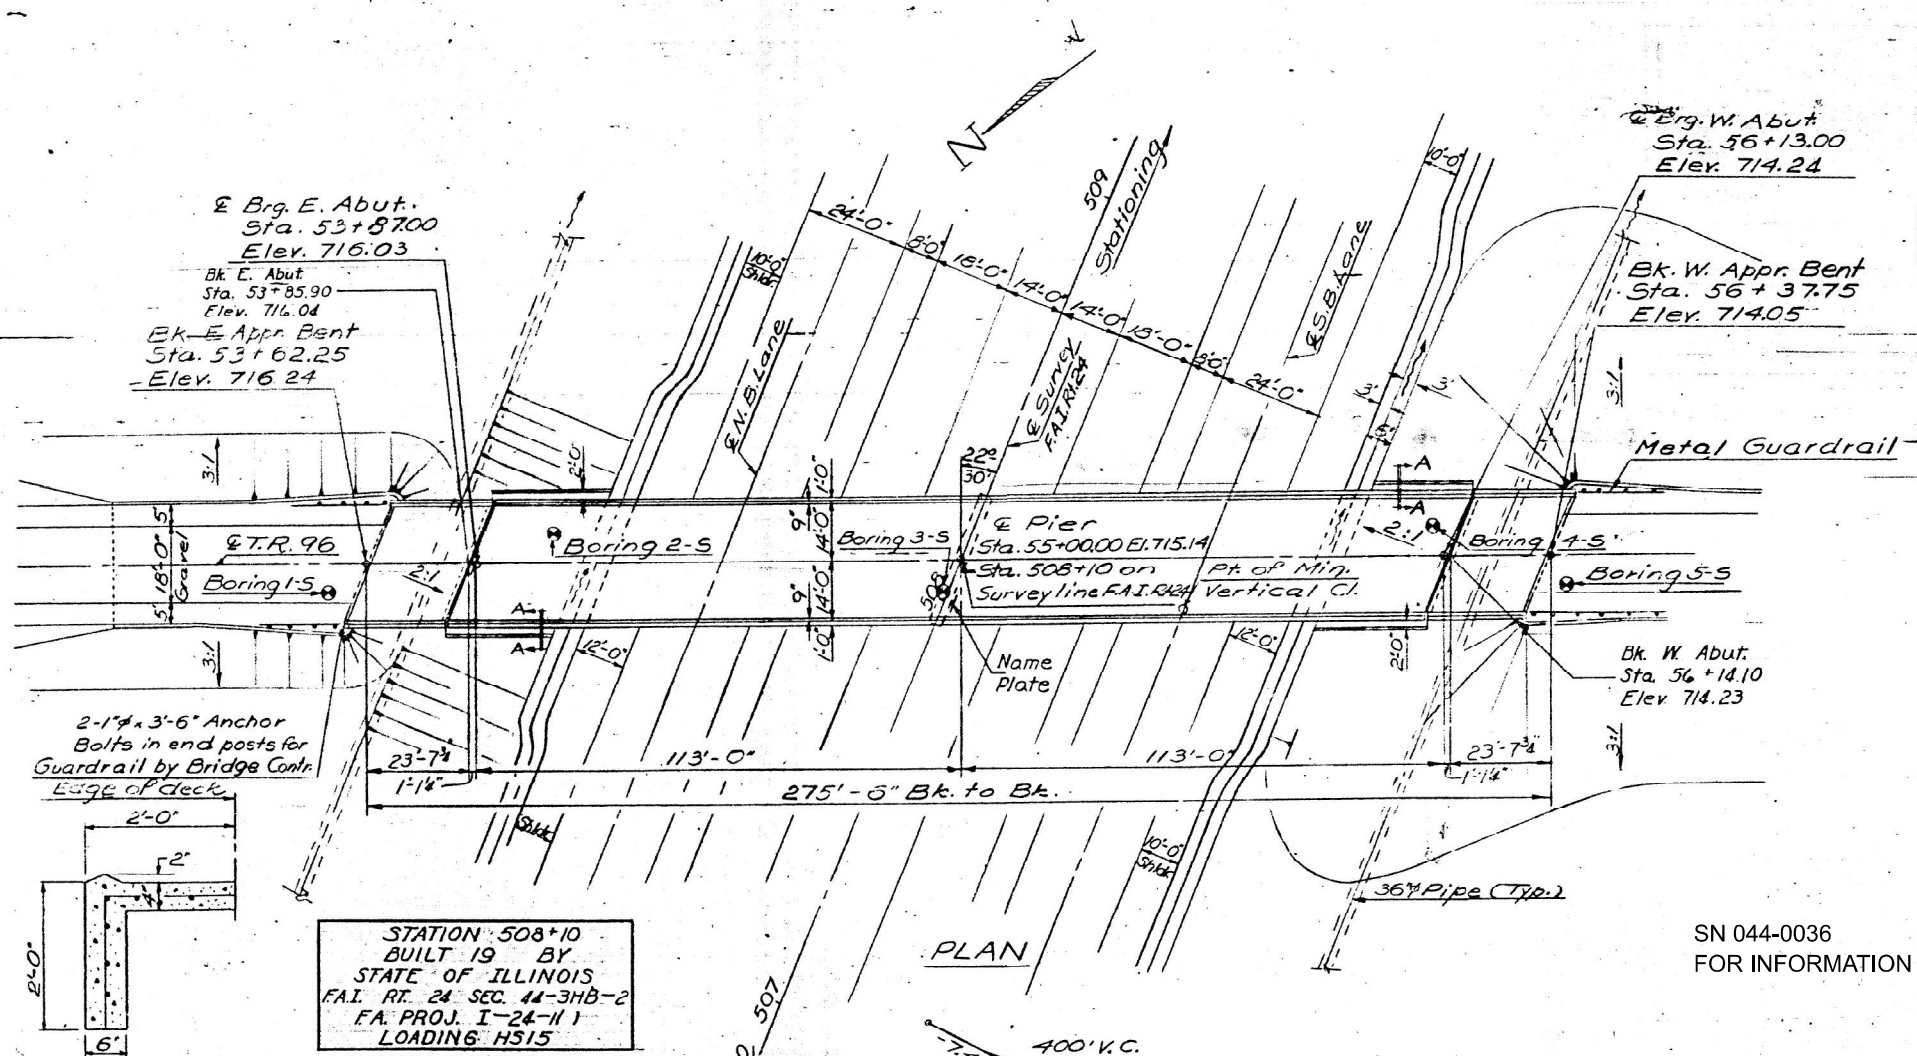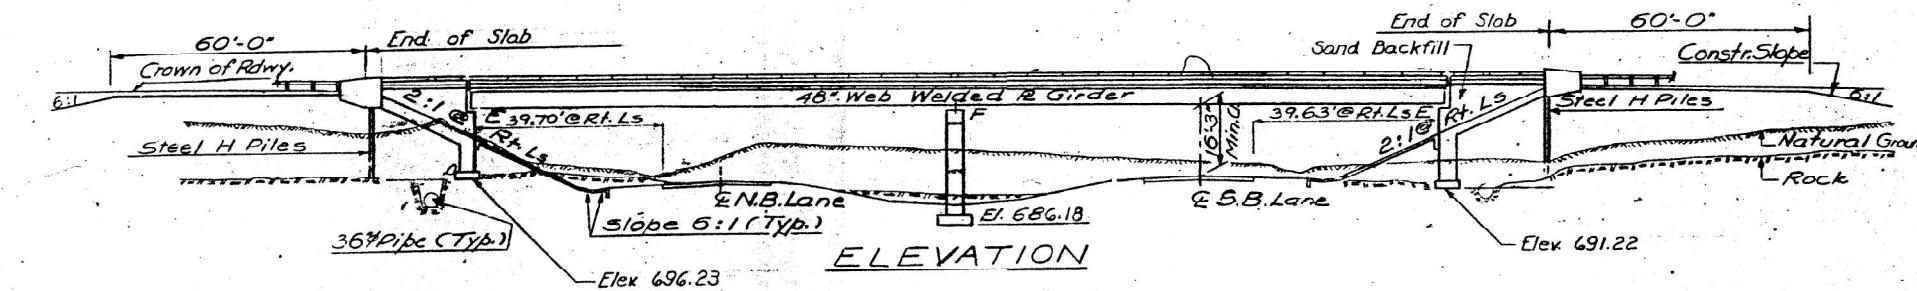

SECTION A-A
Note: Allow 25 #/ft. for fut. Wearing Surf.
DESIGNED *Emile A. Swann*
CHECKED *A. Keranah*
DRAWN *C.E. Wilkins*
CHECKED *A.K.*
EXAMINED *Richard H. Gellerman*
PASSED *Richard H. Gellerman*
APPROVED *Richard H. Gellerman*

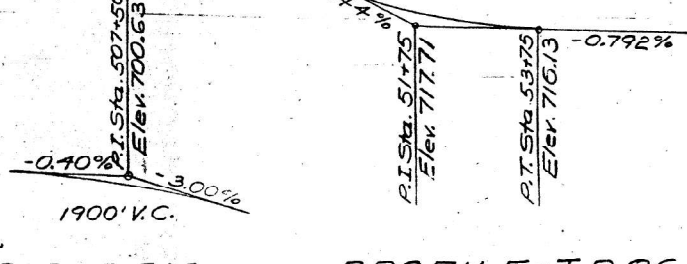

DESIGN STRESSES
fc = 1200 psi - Deck Slab
fc = 1400 psi - Curb, Parapet, Sub.
fs = 20,000 psi - Reinf.
fs = 20,000 psi - Struct.
vc = 75 psi - Figs
n = 10
Loading HS15-44
Allowable & Defl. 1/200 Comp.

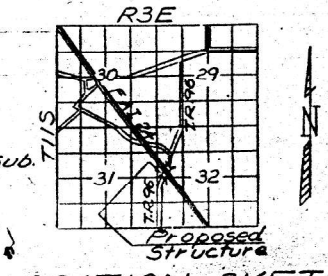

GENERAL PLAN & ELEVATION
PROJECT I-24-1(47)
T.R. 96 OVER FAI. RT. 24
FAI. RT. 24 SEC. 44-3HB-2
JOHNSON COUNTY
STA. 508+10

MODEL: SN 044-0036 For Information Only 2 (Sheet)
FILE NAME: c:\pwworkspace\wilson\113151610\044-0036-InfoSheets.dgn


NOTE:
Bars indicated thus 20 x 3-#5 etc
indicates 20 lines of bars with 3
lengths per line
Min. bar laps = 24 dia

STATE OF ILLINOIS
DEPARTMENT OF PUBLIC WORKS & BUILDINGS
DIVISION OF HIGHWAYS


7/16" holes at 12" cts. for 3/8" bolts set
on 2 1/2" gage line. All bolts shall be
burned, sawed or clipped off flush
with back of angles after forms
are removed.

SHEET NO.	SECTION	PROJECT	TOTAL SHEETS	PROJECT NO.
11	44-3HB-2	Johnson	60	16


11 SHEETS

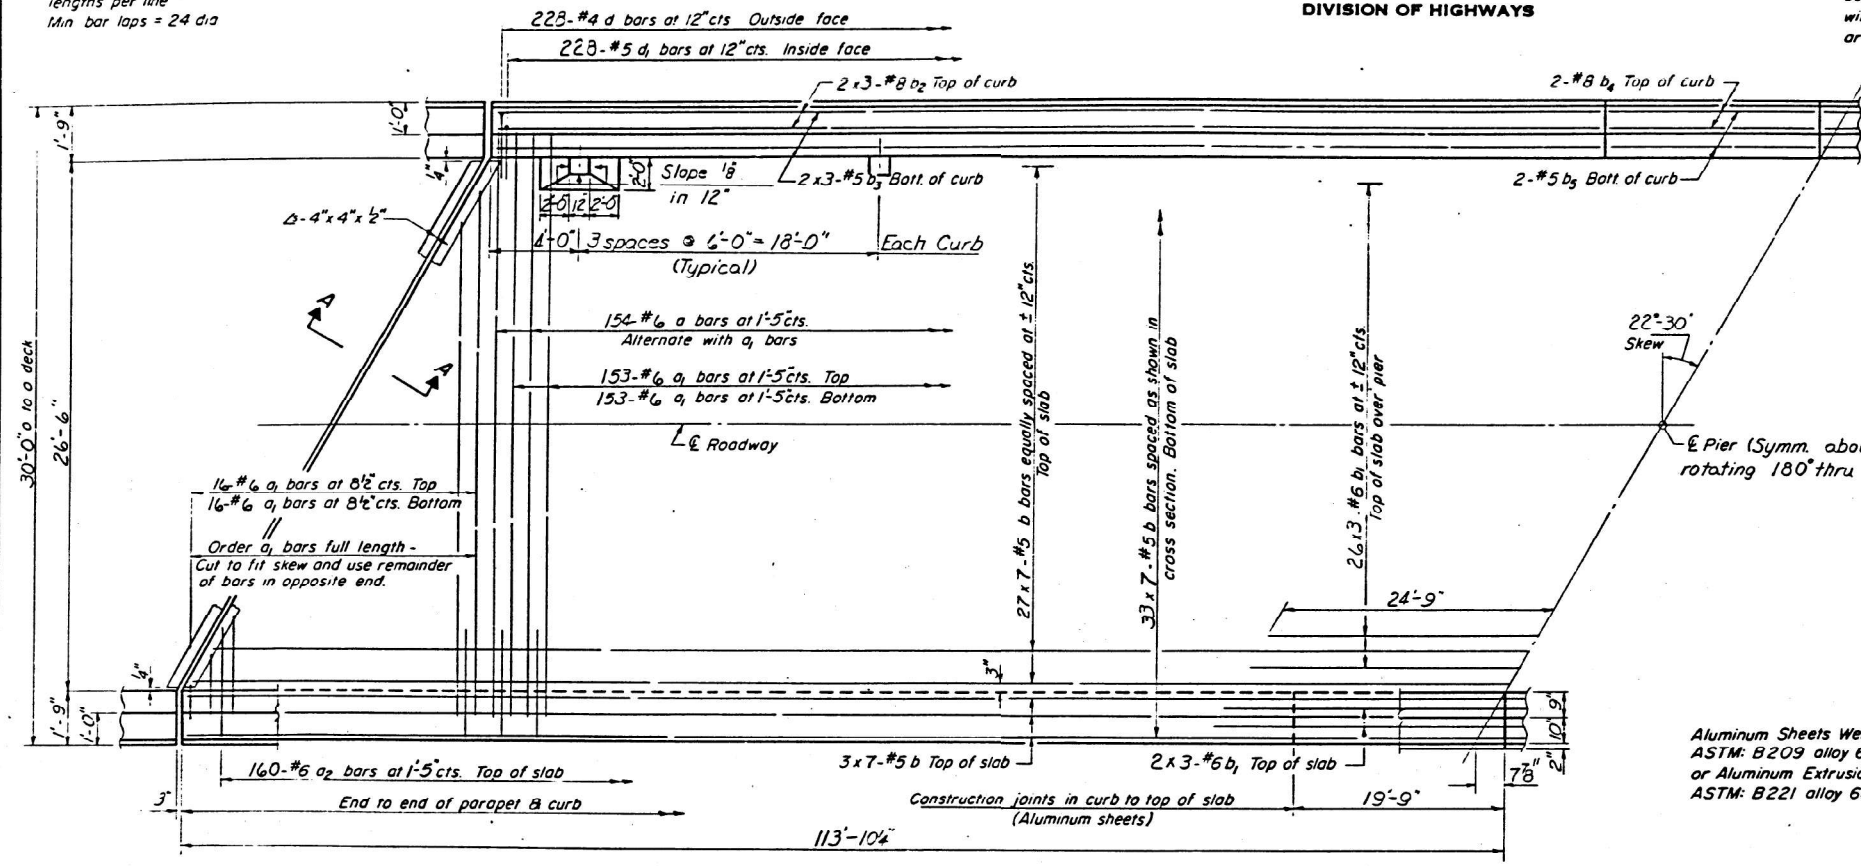


HALF PLAN

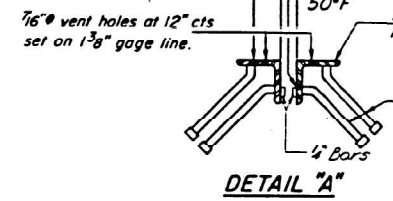


DETAIL "A"

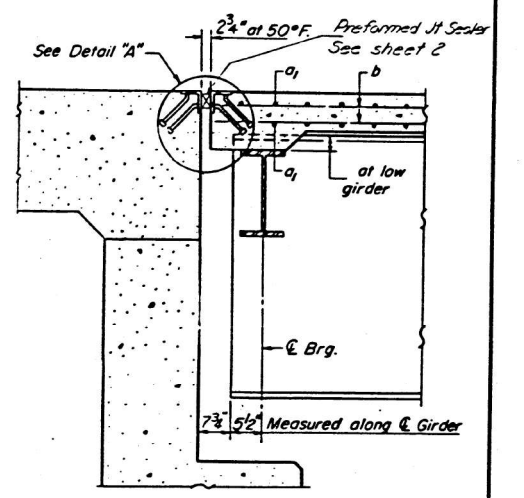

SECTION A-A

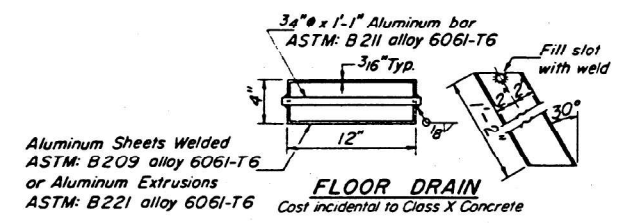


FLOOR DRAIN

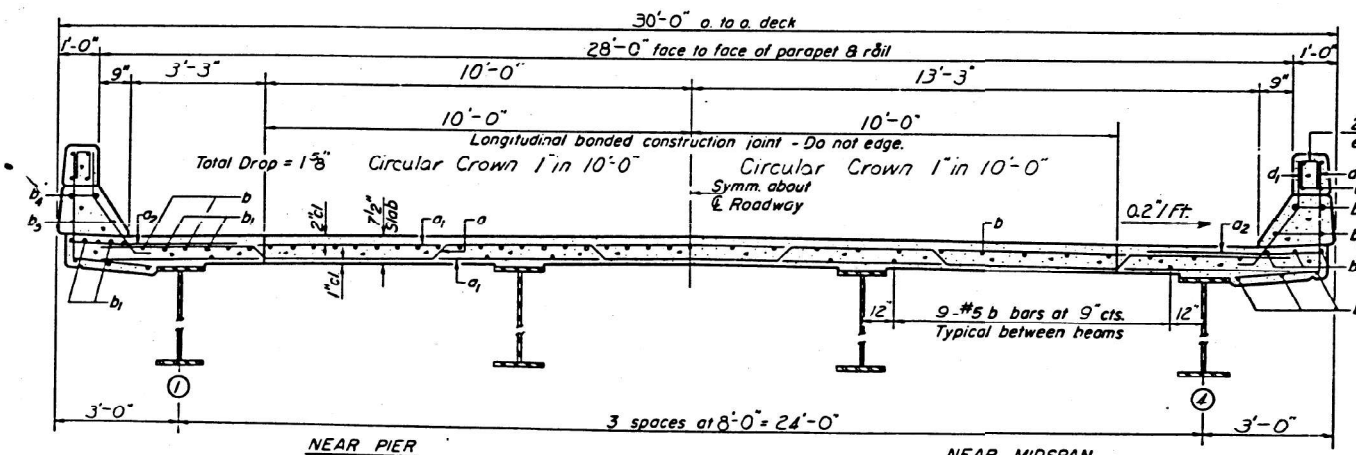

CROSS SECTION
(Looking West)

NOTE: For placement of bars d3 and
e1 thru e3 see sheet #8

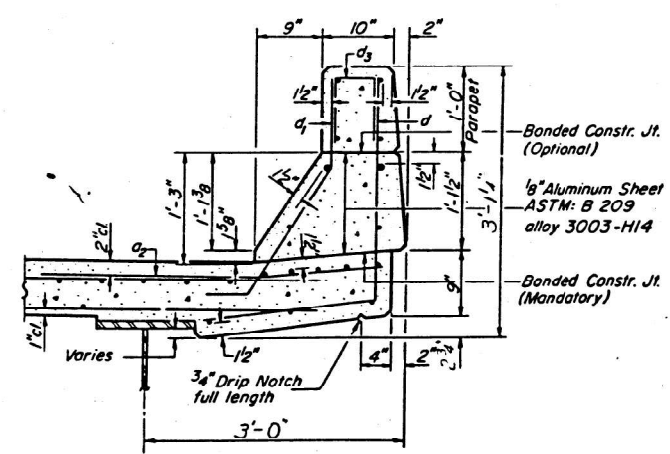

CURB SECTION

Cost of Aluminum Sheets shall be
incidental to Class X Concrete.

BILL OF MATERIAL				
Bar	No.	Size	Length	Shape
a	154	#6	28'-11"	~
a1	338	#6	28'-3"	~
a2	320	#6	4'-0"	~
b	462	#5	33'-9"	~
b1	90	#6	17'-6"	~
b2	24	#8	32'-9"	~
b3	24	#5	32'-3"	~
b4	8	#8	19'-6"	~
b5	8	#5	19'-6"	~
d	456	#4	4'-6"	J
d1	456	#5	3'-3"	J
Reinforcement Bars			Lbs.	47,990
Class X Concrete			Cu. Yds.	193.1
Structural Steel			Lbs.	215,200


* Weight of bearing assemblies with lead
plates and anchor bolts are included
as Structural Steel. Est. Wt. = 3910 lbs

Parapet Reinforcement and Class X
Concrete are billed on sheet # 8


DESIGNED	Emil A. Samara
CHECKED	A. Keramiah
DRAWN	C.E. Wilkins
CHECKED	A.K.

EXAMINED	Jul 15 1963
PASSED	W. Baumann
APPROVED	Richard H. Galtman


S-4-L-15 thru 30 4-22-68

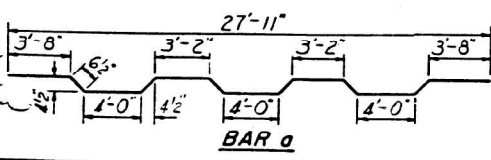

BAR a

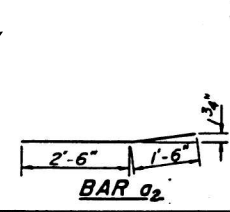

BAR a2

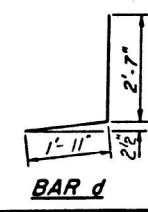

BAR d



BAR d1

SN 044-0036
FOR INFORMATION ONLY

SUPERSTRUCTURE
GIRDER SPAN
FAI RT 24 SEC. 44-3HB-2
JOHNSON COUNTY
STA. 508+10

USER NAME	David A. Wilson	DESIGNED	-	REVISED	-
		DRAWN	-	REVISED	-
		CHECKED	-	REVISED	-
PLOT DATE	7/29/2025	DATE	-	REVISED	-

STATE OF ILLINOIS
DEPARTMENT OF TRANSPORTATION



SN 044-0036
STRUCTURE INFORMATION

SCALE: SHEET 2 OF 4 SHEETS STA. TO STA.


F.A. RTE.	SECTION	COUNTY	TOTAL SHEETS	SHEET NO.
VAR	D9 BRIDGE PAINT 2026-1	VARIOUS	87	34
CONTRACT NO. 78B82				
ILLINOIS FED. AID PROJECT				

STATE OF ILLINOIS
DEPARTMENT OF PUBLIC WORKS & BUILDINGS
DIVISION OF HIGHWAYS


DATE	SECTION	DESIGN	TOTAL SHEETS	SHEET NO.
7/15/69	44-3HB-2	Johnson	60	17
FILE NAME: c:\pwworking\wilson\dwg\11315169\78B82-InfoSheets.dgn	CLASSED	FILED AND PROJECTED		11 SHEETS

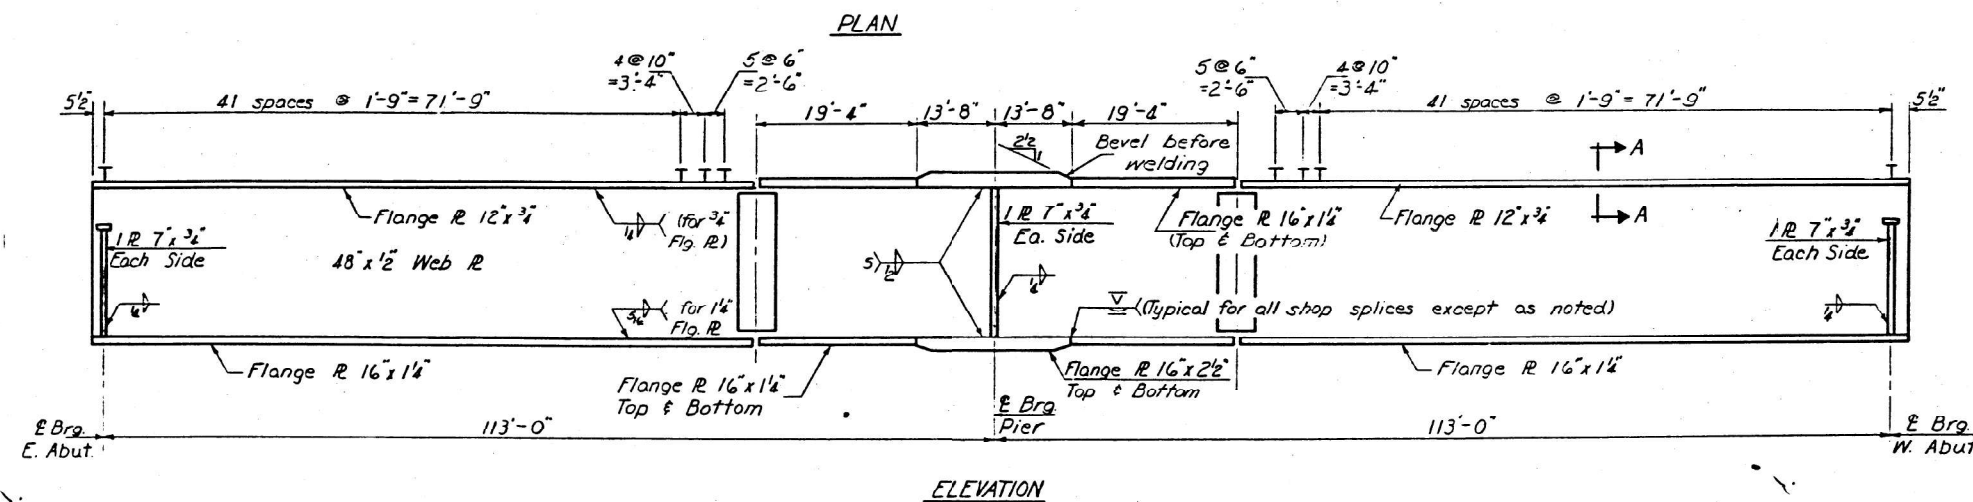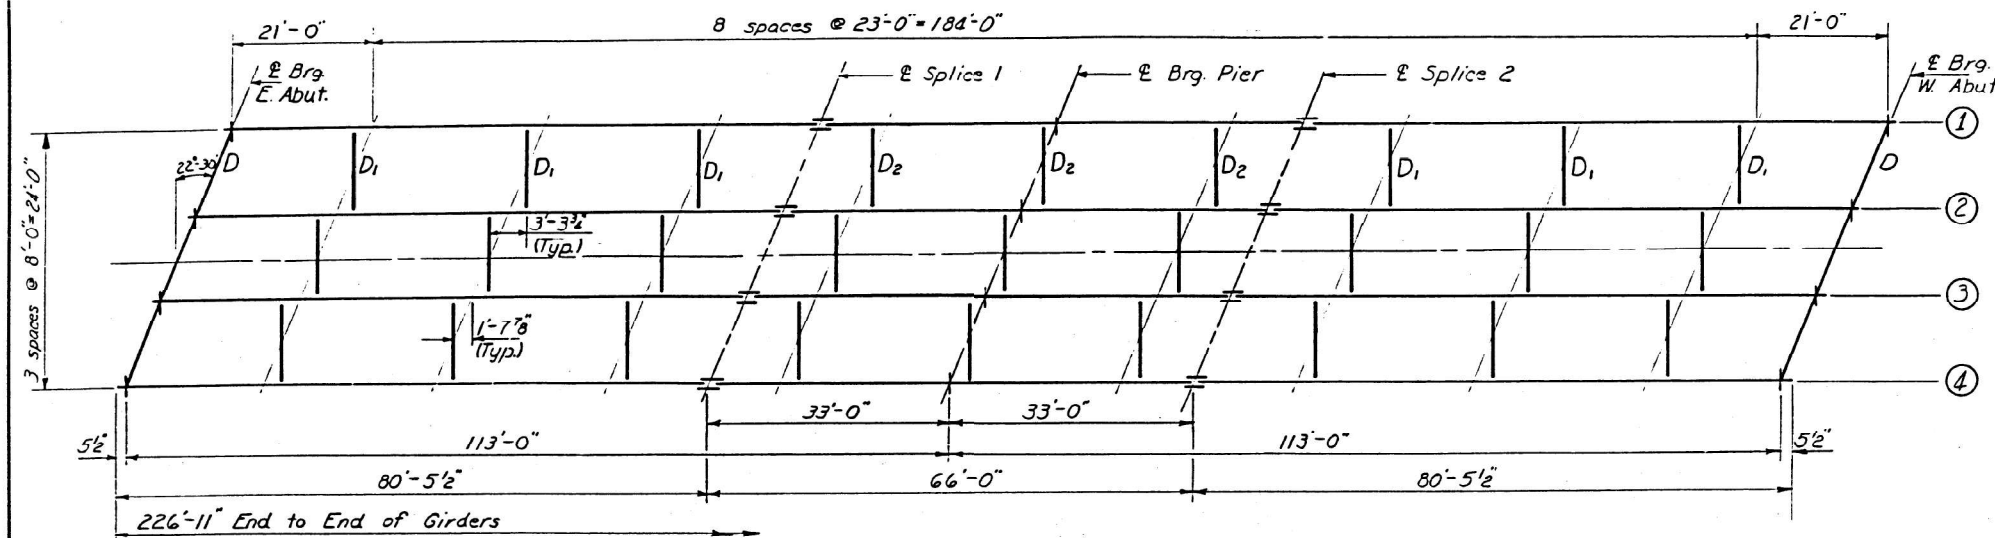


3/8" x 4" Granular or solid
flux filled headed studs auto-
matically end welded to flange.
No. Required = 1224

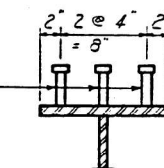


SECTION A-A

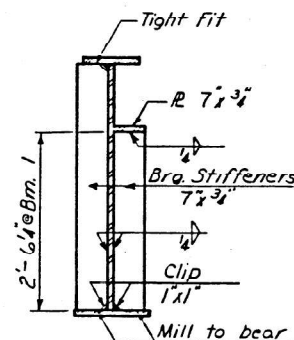


AT EXTERIOR GIRDER
SECTION AT ABUTMENTS

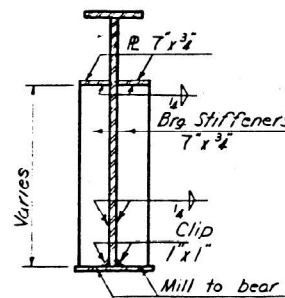

AT INTERIOR GIRDER
SECTION AT ABUTMENTS

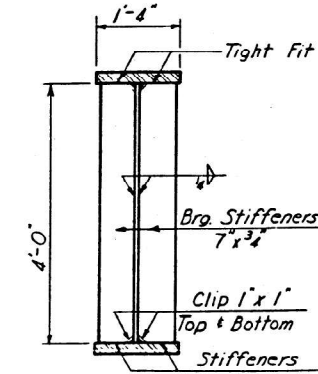


SECTION AT PIER

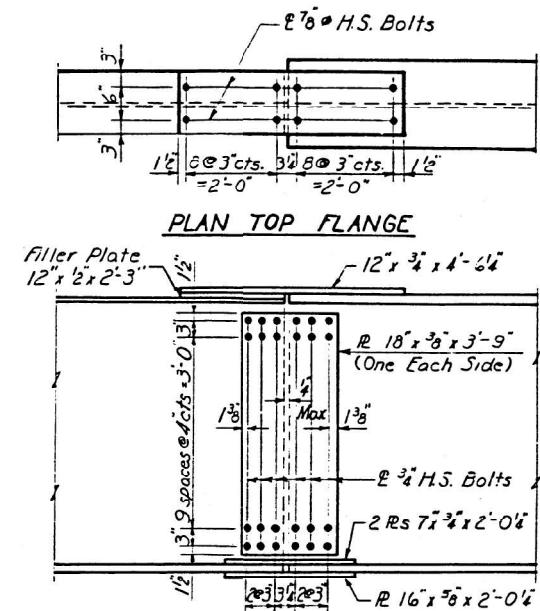

PLAN TOP FLANGE

DETAIL OF FIELD SPLICES

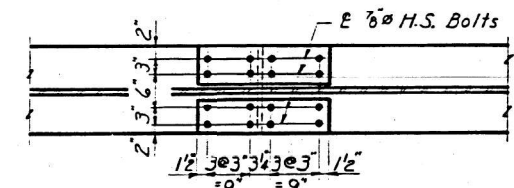

PLAN BOTTOM FLANGE

DESIGNED	Emile A. Samara
CHECKED	A. Keramat
DRAWN	WILKINS
CHECKED	A. K.

EXAMINED	July 15 1969
PASSED	W. Baumann
APPROVED	P. L. H. H. H.

SN 044-0036
FOR INFORMATION ONLY


STRUCTURAL STEEL
AND DETAILS
FAI RT. 24 SEC. 44-3HB-2
JOHNSON COUNTY
STA. 508+10

STATE OF ILLINOIS
DEPARTMENT OF TRANSPORTATION


SN 044-0036
STRUCTURE INFORMATION

DATE	SECTION	COUNTY	TOTAL SHEETS	SHEET NO.
7/15/69	44-3HB-2	Johnson	60	17
FILE NAME: c:\pwworking\wilson\dwg\11315169\78B82-InfoSheets.dgn	CLASSED	FILED AND PROJECTED		11 SHEETS


STATE OF ILLINOIS
DEPARTMENT OF PUBLIC WORKS & BUILDINGS
DIVISION OF HIGHWAYS

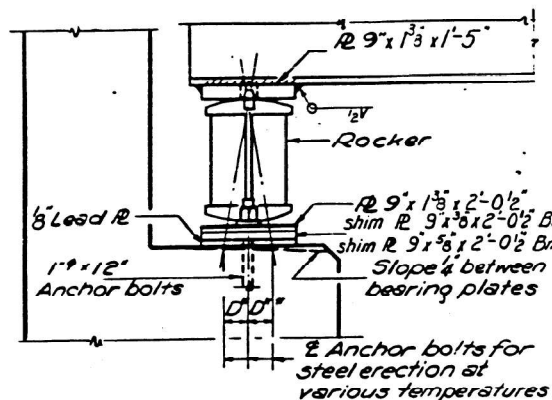


ELEVATION

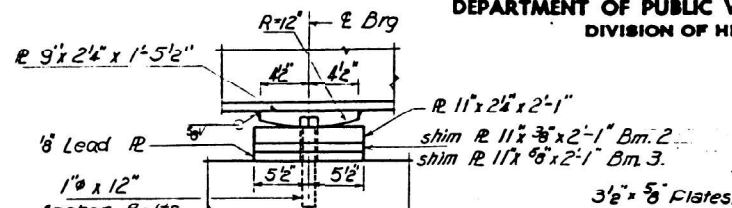


ELEVATION

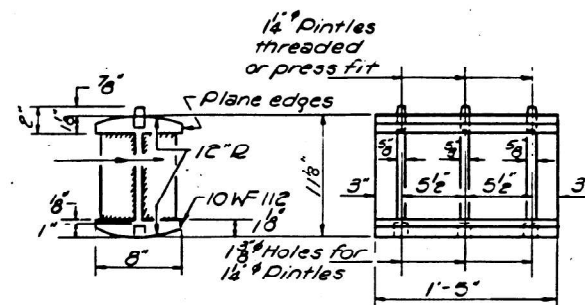


ROCKER

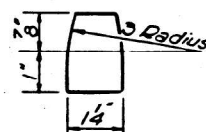

PINTLE

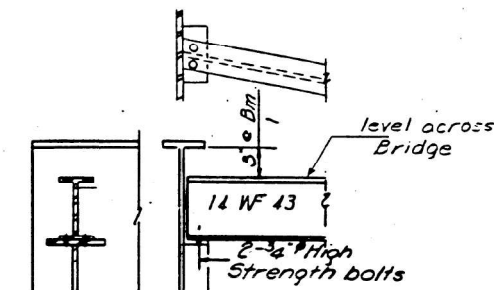


DIAPHRAGM D
6 Required

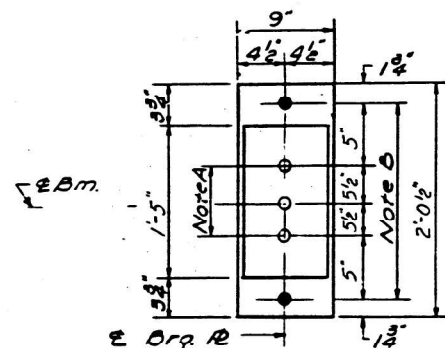

PLAN
AT ABUTMENT

NOTE A
1/2 inch Holes - 1 deep in top & bottom for pintles. Thread or press fit pintles in bottom.

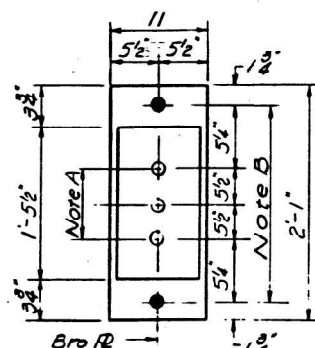

PLAN
AT PIER

NOTE B
1/2 inch Holes for 1/2 inch anchor bolts. 2/2 inch x 2/2 inch x 1/2 inch washers under nut.

NOTES ON SETTING OF ANCHOR BOLTS
AT EXPANSION BEARINGS

a) D* (Side of brg. away from fixed brg.)
D** = 1/8 per each 100' of expansion for every 15° fall below the normal temperature of 50°F

b) D** (Side of brg. toward fixed brg.)
D** = 1/8 per each 100' of expansion for every 15° rise above the normal temperature of 50°F

b) After beams have been erected and dimensions D* or D** determined, holes shall be drilled and anchor bolts shall be grouted in place. All fixed anchor bolts may be built into the masonry.

DESIGNED: E. A. Samara
CHECKED: J. Kramar
DRAWN: C. E. Wilkins
CHECKED: A. K.

EXAMINED: J. H. H. H.
PAID: J. H. H. H.
APPROVED: J. H. H. H.

TABLE OF MOMENTS, SHEARS & REACTIONS - INTERIOR BEAMS					
MOMENTS (Ft.-Kip)				REACTION (Kips)	
0.4 SPAN - 1		DL	PIER	ABUT	
STEEL SECTION				PIER	
Composite Sec.					
DL	737.5		1933.2	38.6	145.6
SDL	357.6				
LL	790.0	LL	729.5	29.2	52.0
Imp	166.8	Imp	151.0	6.1	10.9
TOTAL	1314.4	TOTAL	2813.7	73.9	208.5

SHEAR (Kips)				
ABUT.	1/4	1/2	3/4	
DL + SDL	55.2	16.5	-22.3	-60.8
LL	35.3	24.3	-19.6	-43.5
Imp	7.5	5.1	-5.1	-9.1
Total	98	45.9	-47.0	-113.4

PROPERTIES	
Steel Section @ 0.4 I	
I _s	21,508 in ⁴
S _{ts}	685 in ³
S _{bs}	1150 in ³
Composite Section	
I _c	56,408 in ⁴
S _{tc}	5,130 in ³
S _{bc}	1,545 in ³

TOP OF WEB ELEVATION

Location	Beam 1	Beam 2	Beam 3	Beam 4
E Brg. E. Abut.	715.04	715.15	715.18	715.12
E Splice 1	714.41	714.52	714.54	714.49
E Pier	714.15	714.26	714.28	714.23
E Splice 2	713.89	714.00	714.02	713.97
E Brg. W. Abut.	713.25	713.36	713.39	713.33

SN 044-0036
FOR INFORMATION ONLY

BEARING DETAIL
F.A.I. RT. 24 SEC. 44-3MB-2
JOHNSON COUNTY
STA. 508+10


Bench Mark: "□" cut in concrete base of west sign leg at "Gas Exit 40".
Station 60+554.0, 9 m Lt. of C. NBL. Elev. 162.860

Existing Structure: S.N. 091-0017 (NB) & 091-0018 (SB) built as F.A.I. Route 57 Sec. 91-1HB in 1959. Each structure is a three span continuous wide flange with RC deck, 73.23 m bk. to bk. abutments and 10.87 m o. to o. deck on pile bent abutments and two column piers on spread footings. Remove and replace existing deck, maintaining traffic by utilizing crossovers.

No salvage

STATE OF ILLINOIS
DEPARTMENT OF TRANSPORTATION

ROUTE NO.	SECTION	COUNTY	LISTED	SHEET NO.	SHEET NO. 1
FAI 57	(91-1HB) DR	UNION	42	20	23 SHEETS
FED. ROAD DIST. NO. 7					
ILLINOIS FED. AID PROJECT					

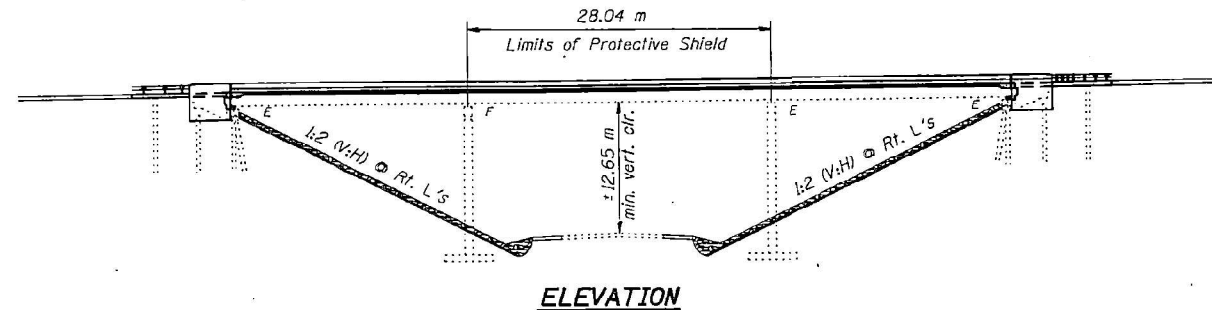

* Existing Name Plates to be cleaned and relocated next to New Name Plates
Cost included with Name Plates.

Note: The existing slopewalls and all existing dumped riprap on the bridge cone shall be removed. Embankment shall be brought in and graded and compacted in order to bring the bridge cone up to the correct 1:2 (V:H) slopes. After inspection and approval of the graded embankment slopes by the Engineer, the Contractor shall place Stone Riprap Class A4 on the slopes. Embankment for shaping slopes will be included in cost of Stone Riprap Class A4. Any voids underneath the abutment caps shall be cleaned, filled and compacted with a suitable material subject to the approval of the Engineer. Cost included with Stone Riprap Class A4.

** Cost of removing existing dumped riprap included with slopewall removal.
Estimated quantity of existing dumped riprap to be removed is 560 Metric Tons.

TOTAL BILL OF MATERIAL
TWO STRUCTURES

ITEM	UNIT	SUPER	SUB	TOTAL
Removal of Existing Concrete Deck	Each	2		2
Structure Excavation	m ³		326	326
Concrete Removal	m ³		48.0	48.0
Porous Granular Embankment	m ³		210	210
Protective Coat	m ²	1812		1812
Concrete Structures	m ³		56.2	56.2
Concrete Superstructure	m ³	432.2		432.2
Neoprene Expansion Joint 50 mm	m	23.0		23.0
Neoprene Expansion Joint 65 mm	m	23.0		23.0
Elastomeric Bearing Assembly, Type I	Each	24		24
Elastomeric Bearing Assembly, Type II	Each	12		12
Furnishing & Erecting Structural Steel	kg	25410		25410
Stud Shear Connectors	Each	7848		7848
Reinforcement Bars, Epoxy Coated	kg	57210	6950	64160
Stone Riprap Class A4	m ²		2441	2441
Filter Fabric for use with Riprap	m ²		2441	2441
Protective Shield	m ²	617		617
Name Plates	Each	2		2
Bridge Deck Grooving	m ²	1360		1360
Jack and Remove Existing Bearings	Each	48		48
Slope Wall Removal	m ²		1697	1697
Bar Splicers	Each		148	148
Structural Steel Repair	kg	4820		4820

LOADING MS18 & ALT.

Allow 1.2 kN/m² for future wearing surface.

DESIGN SPECIFICATIONS

1996 AASHTO with 1997 & 1998 Interims
1995 Seismic Retrofitting Manual for Highway Bridges
FHWA-RD-94-052

DESIGN STRESSES

New Construction

$f_c = 24$ MPa
 $f_y = 400$ MPa (reinforcement)
 $f_y = 250$ MPa (structural steel)
(M 270M Grade 250)

Existing Construction


$f_c = 9.653$ MPa
 $f_s = 137.9$ MPa (reinforcement)
 $f_s = 124.1$ MPa (structural steel)
 $n = 10$
 $v = 0.517$ MPa (pier footings)

SEISMIC DATA


Seismic Performance Category (SPC) = B
Bedrock Acceleration Coefficient (A) = 0.14g
Site Coefficient (S) = 1.0

SN 091-0017 & SN 091-0018
FOR INFORMATION ONLY

GENERAL PLAN
INTERSTATE 57 OVER
TR 276
F.A.I. ROUTE 57 - SECTION (91-1HB)DR
UNION COUNTY
STATION 60+456.97
STRUCTURE NO. 091-0017 (N.B.)
STRUCTURE NO. 091-0018 (S.B.)

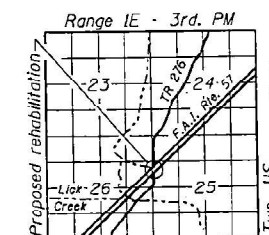

LOCATION SKETCH

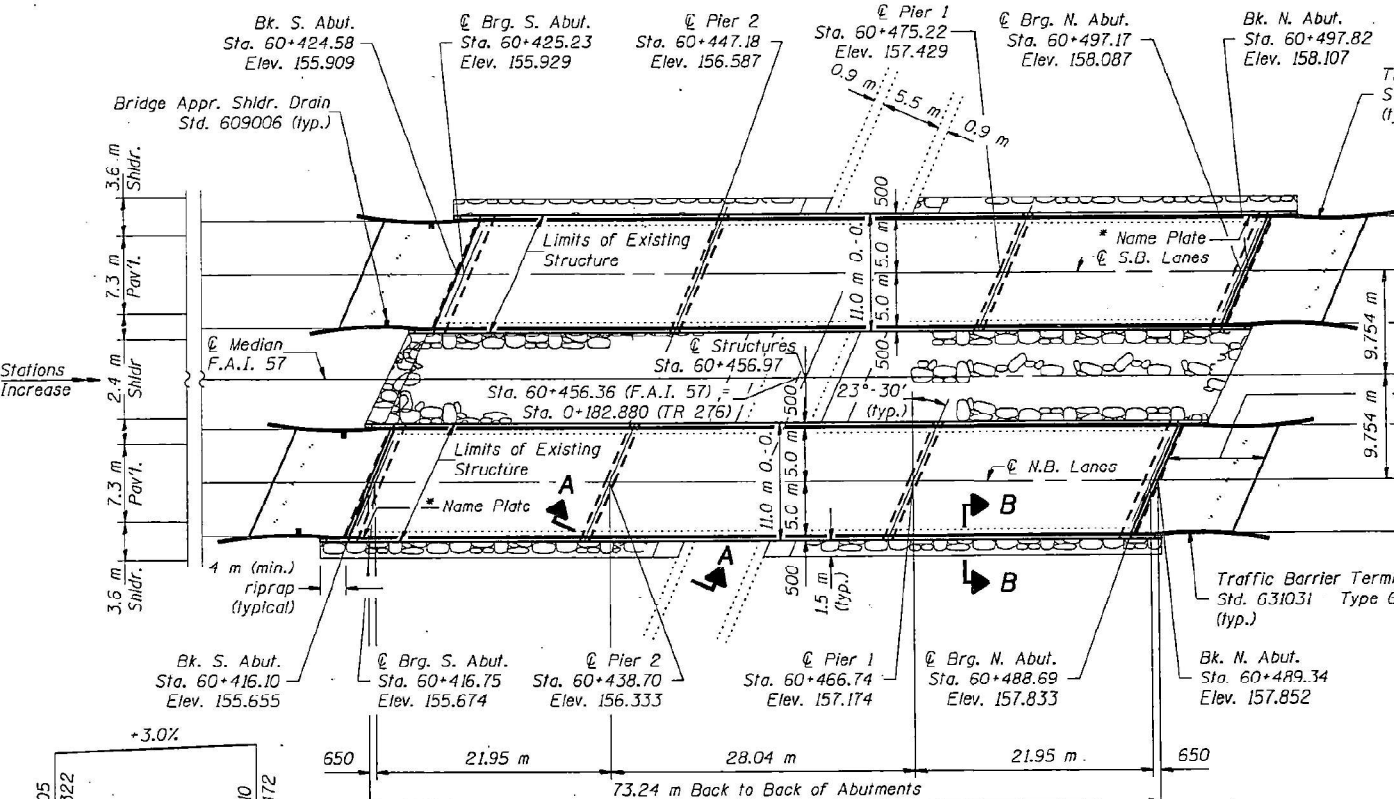

PLAN

PROFILE GRADE
(along C. roadway)

DESIGNED	CLW/HLR
CHECKED	CLW/HLR
DRAWN	R. Doty
CHECKED	CEH/ET

April 27, 2000

DESIGNED


CHECKED

DRAWN

CHECKED



EXPIRES 11-30-2000

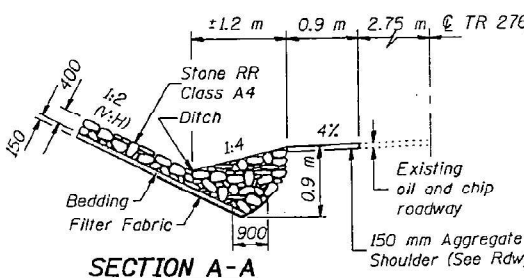

SECTION A-A

STATE OF ILLINOIS
DEPARTMENT OF TRANSPORTATION

SN 091-0017 & SN 091-0018
STRUCTURE INFORMATION

SCALE: SHEET 1 OF 12 SHEETS STA. TO STA.

F.A. RTE.	SECTION	COUNTY	TOTAL SHEETS	SHEET NO.
VAR	D9 BRIDGE PAINT 2026-1	VARIOUS	87	37
CONTRACT NO. 78B82				
ILLINOIS FED. AID PROJECT				

STATE OF ILLINOIS
DEPARTMENT OF TRANSPORTATION

ROUTE NO.	SECTION	COUNTY	SHEET NO.	SHEET
FAI 57	91-11B1DR	UNION	42	21
SHEET NO. 2				
23 SHEETS				

GENERAL NOTES

Fasteners shall be high strength bolts. Bolts M22, open holes 24 mm ϕ unless otherwise noted.

All new structural steel shall be shop painted with the inorganic zinc rich primer per AASHTO M 300, Type I.

Field welding of construction accessories will not be permitted to the bottom flange of beams nor to the top flange for a distance equal to one-fourth the span length each way from the pier supports. Field welding in other areas will be permitted only when approved by the Engineer.

The existing structural steel coating contains lead. The Contractor should take appropriate precautions to deal with the presence of lead on this project.

Field painting of structural steel shall be done under a separate painting contract. Reinforcement bars shall conform to the requirements of AASHTO M 31M, M 42M or M 53M Grade 400.

Two 3 mm adjusting shims, of the dimensions of the bottom bearing plate, shall be provided for each bearing in addition to all other plates or shims. For Type I Elastomeric Bearings, shims shall be provided and placed as detailed.

Plan dimensions and details relative to existing structure have been taken from existing plans and are subject to nominal construction variations. It shall be the Contractor's responsibility to verify such dimensions and details in the field and make necessary approved adjustments prior to construction or ordering of materials. Such variations shall not be cause for additional compensation for a change in the scope of the work, however, the Contractor will be paid for the quantity actually furnished at the unit price bid for the work.


Prior to pouring the new concrete deck, all loose rust, loose mill scale and other loose potentially detrimental foreign material shall be removed from the surfaces of the beams or girders in contact with concrete. The cost of this work will be included in the pay item covering removal of the existing concrete. All heavy rust and other tightly adhered potentially detrimental foreign matter shall also be removed from the surfaces of the beams or girders in contact with concrete. Tightly adhered paint may remain unless otherwise noted. This removal shall be accomplished by methods that will not damage the steel. The cost of this work will be paid for according to Article 109.04.

Existing structural steel shall only be cleaned as required by the Special Provision "Cleaning and Painting Adjacent Areas of Existing Steel Structures."


The main load carrying member components subject to tensile stress shall conform to the Supplemental Requirements for Notch Toughness Zone 2. These components include all cover plate material except fill plates.

All dimensions are in millimeters (mm) except as noted.

All existing construction accessories welded to the top flange over the pier(s) between the quarter points of the beams or girders shall be removed. The remaining weld shall be ground smooth and inspected for cracks using magnetic particle testing. Any cracks that can not be removed by grinding approximately 7mm deep shall be identified and reported to the Bureau of Bridges and Structures for further disposition. The cost of this work shall be paid for according to Article 109.04.

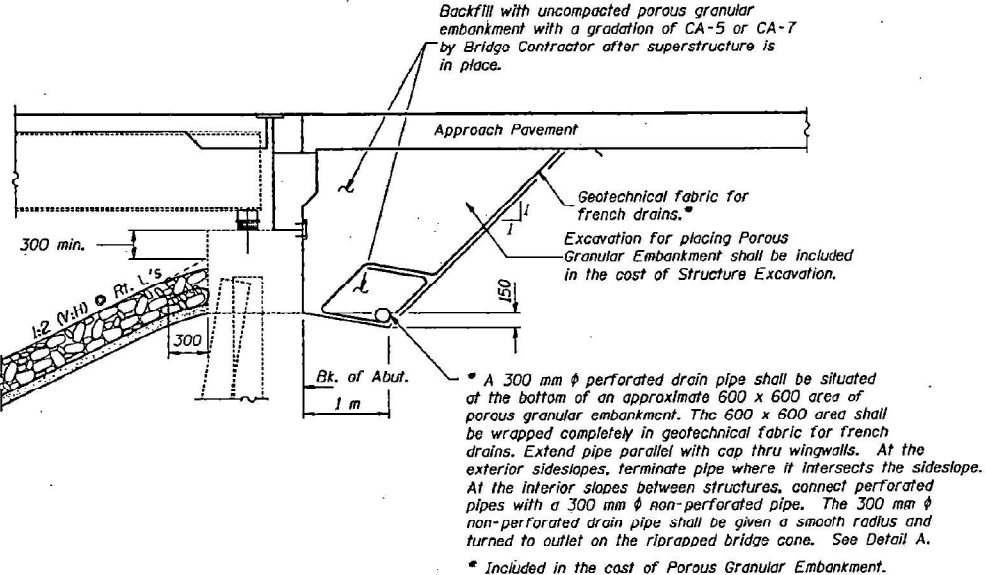

SECTION THRU ABUTMENTS
(Dimensions are at Rt. L's)

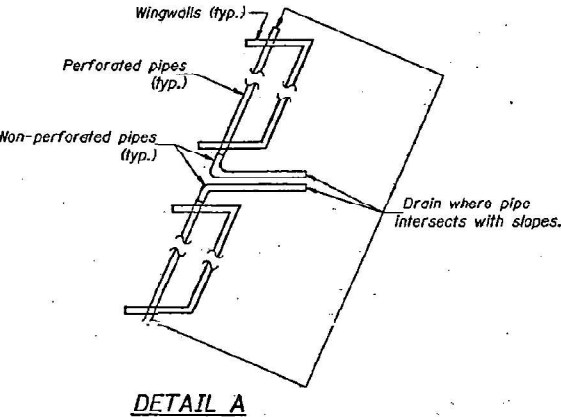

STATION 2309+98.02
REBUILT 20 BY
STATE OF ILLINOIS
F.A.I. RT. 57 SECTION (91-11B1DR)
PROJECT NO. ACBHI-57-1 (180) 37
LOADING HS20 & ALT.
STR. NO. 091-0017

STATION 2309+98.02
REBUILT 20 BY
STATE OF ILLINOIS
F.A.I. RT. 57 SECTION (91-11B1DR)
PROJECT NO. ACBHI-57-1 (180) 37
LOADING HS20 & ALT.
STR. NO. 091-0018

** NAME PLATE - N.B. LANES
See Std. 515001

** NAME PLATE - S.B. LANES
See Std. 515001

** Name Plates reflect English designations.

SN 091-0017 & SN 091-0018
FOR INFORMATION ONLY

GENERAL DATA
F.A.I. RT. 57 SECTION (91-11B1DR)
UNION COUNTY
STATION 60+456.97

DESIGNED	CEH
CHECKED	SDS
DRAWN	R. Doty
CHECKED	CEH/FT

April 27, 2008
EXAMINED
PASSED
THOMAS J. DONAGALLO
ENGINEER OF BRIDGE DESIGN
RALPH E. ANDERSON
ENGINEER OF BRIDGES AND STRUCTURES

STATE OF ILLINOIS
DEPARTMENT OF TRANSPORTATION

SN 091-0017 & SN 091-0018
STRUCTURE INFORMATION


ROUTE	SECTION	COUNTY	TOTAL SHEETS	SHEET NO.
VAR	D9 BRIDGE PAINT 2026-1	VARIOUS	87	38
CONTRACT NO. 78B82				

SCALE: SHEET 2 OF 12 SHEETS STA. TO STA.

ILLINOIS FED. AID PROJECT

USER NAME = david.a.wilson	DESIGNED -	REVISED -
	DRAWN -	REVISED -
	CHECKED -	REVISED -
PLOT DATE = 7/29/2025	DATE -	REVISED -

MODEL: SN 091-0017 AND SN 091-0018 For Information Only 3 (Steel)
FILE NAME: c:\pwworking\wilson\dwg\1131516\078882-InfoSheets.dgn

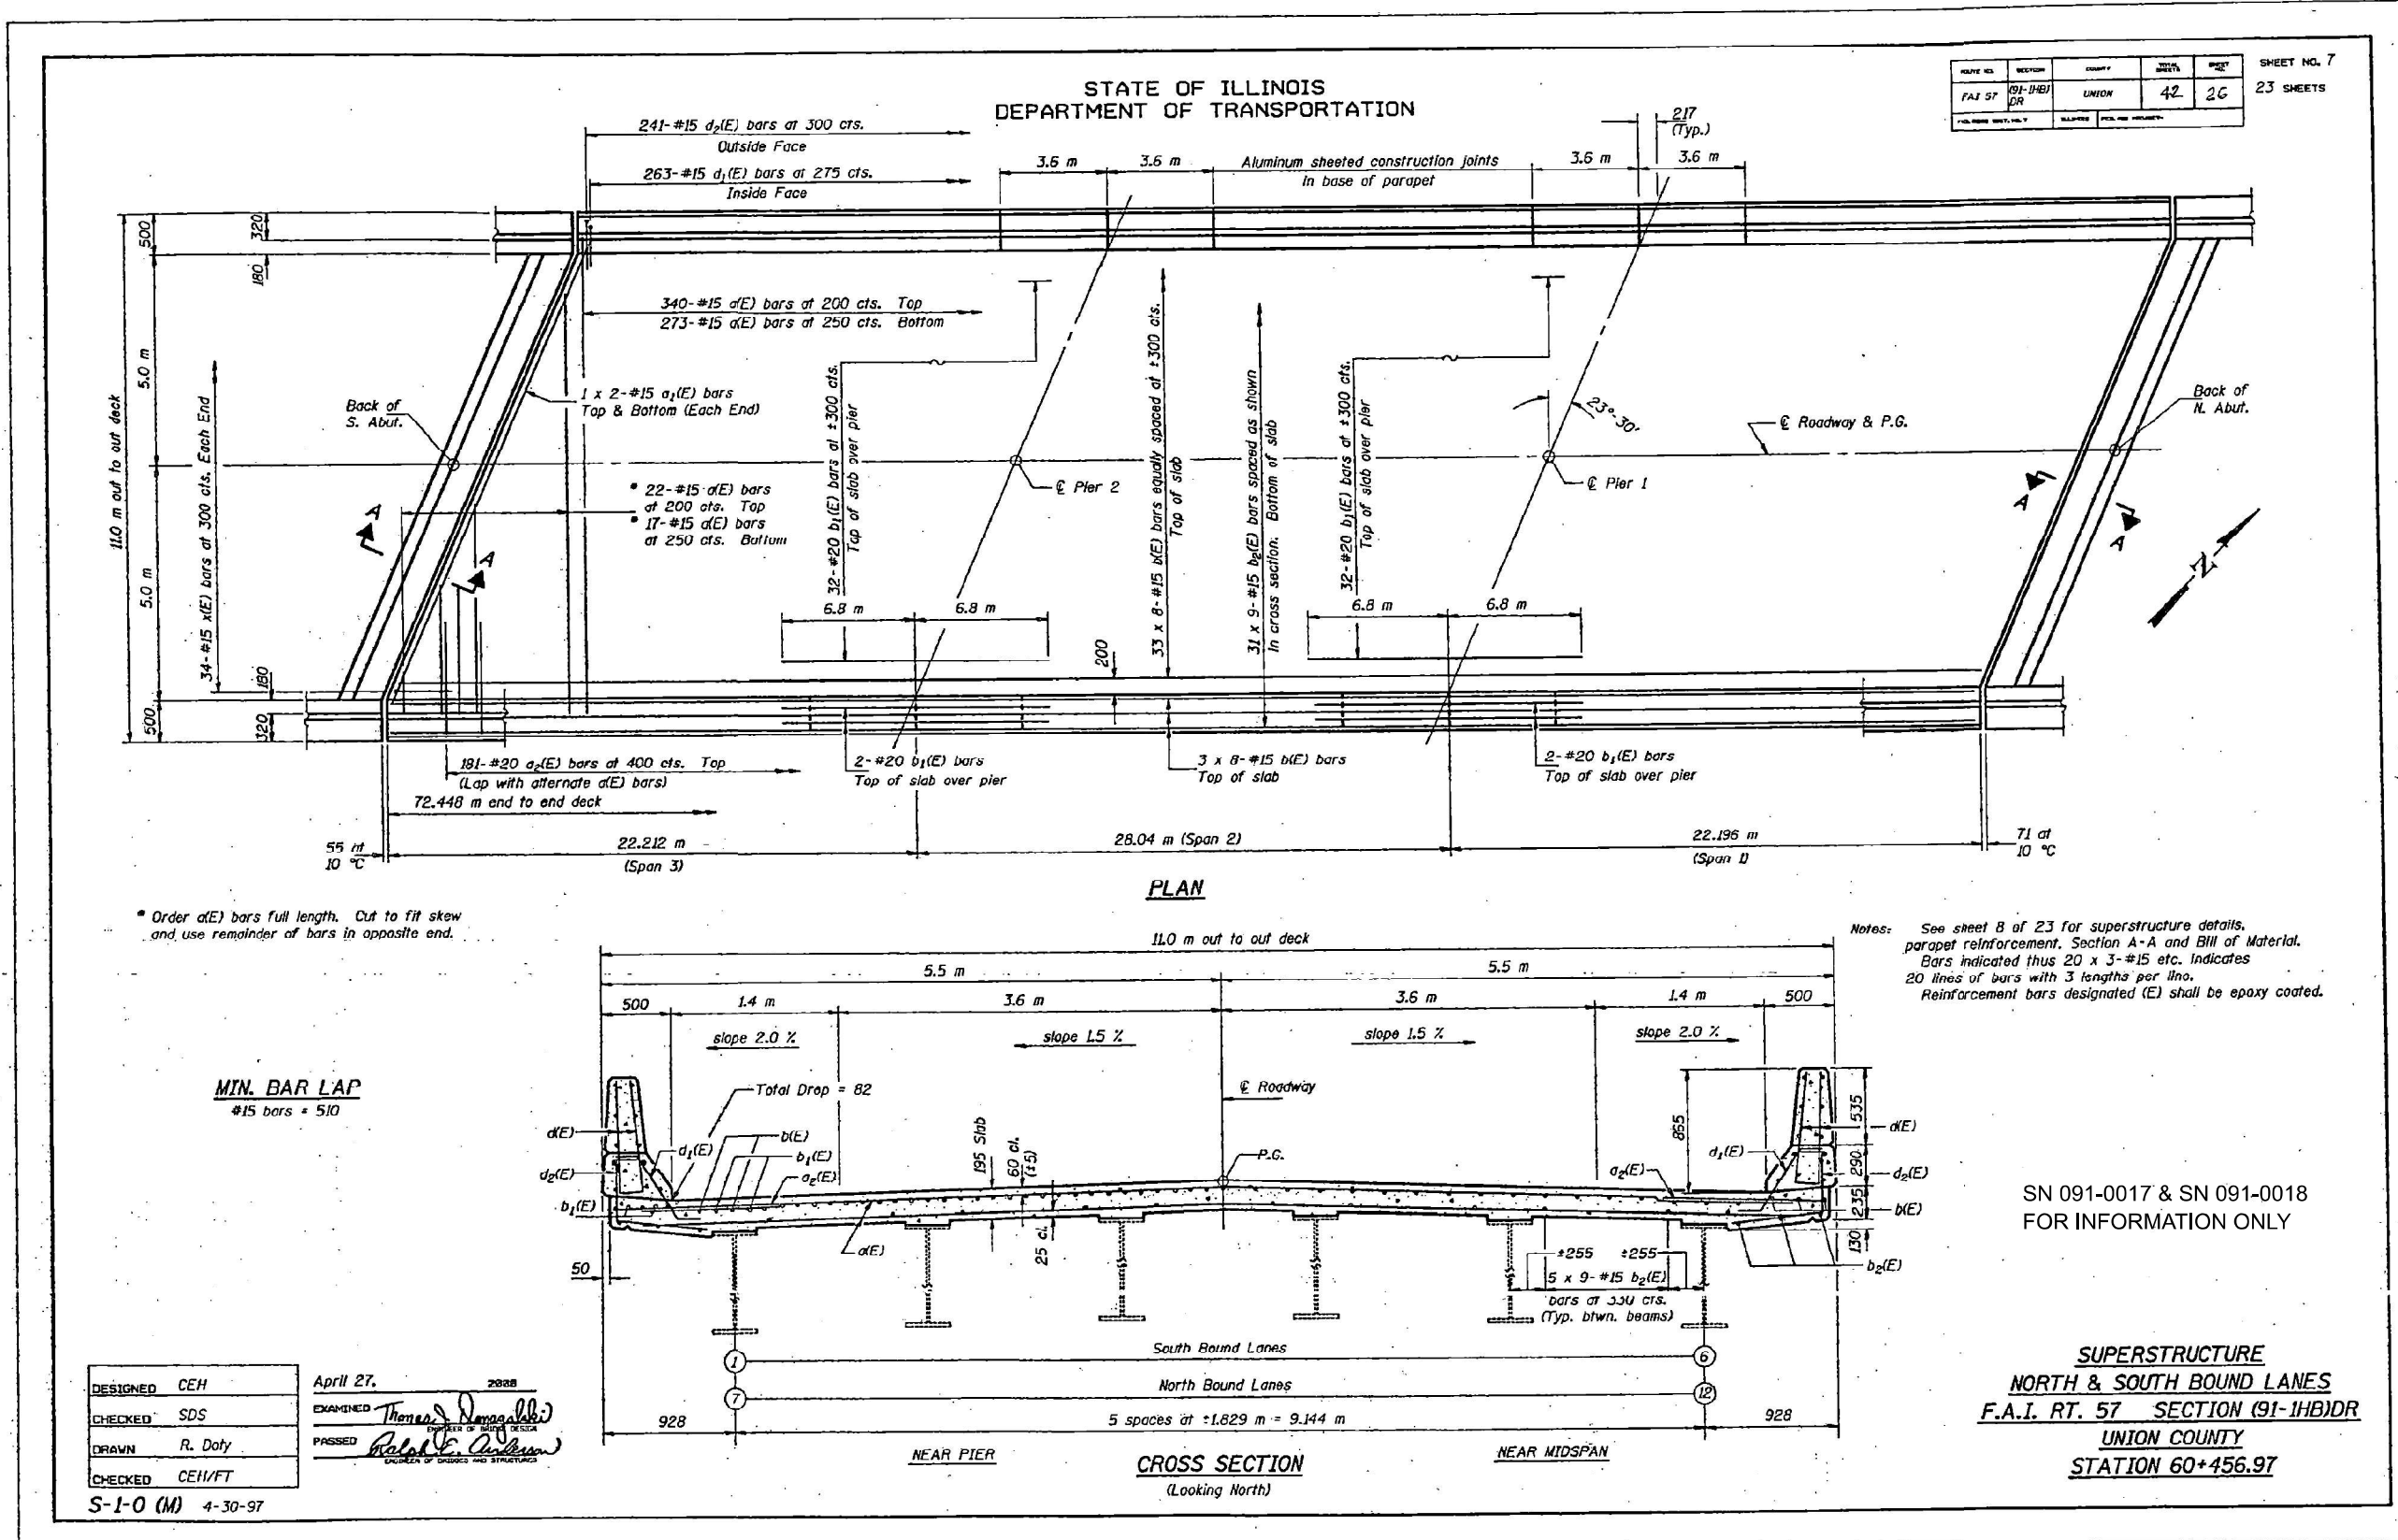

USER NAME	= david.a.wilson
DESIGNED	-
DRAWN	-
CHECKED	-
DATE	-
PLOT DATE	= 7/29/2025

DESIGNED	-
DRAWN	-
CHECKED	-
DATE	-
REVIS	-


DESIGNED	-
DRAWN	-
CHECKED	-
DATE	-
REVIS	-

STATE OF ILLINOIS DEPARTMENT OF TRANSPORTATION

SN 091-0017 & SN 091-0018				
STRUCTURE INFORMATION				
SCALE:	SHEET 3	OF 12	SHEETS	STA. TO STA.


F.A. RTE.	SECTION	COUNTY	TOTAL SHEETS	SHEET NO.
VAR	D9 BRIDGE PAINT 2026-1	VARIOUS	87	39
CONTRACT NO. 78B82				
ILLINOIS FED. AID PROJECT				

MODEL: SN 091-0017 AND SN 091-0018 For Information Only 4 (Steel)
FILE NAME: c:\paw\work\wisconsin\1131516\0917882-Info\Sheet8.dgn

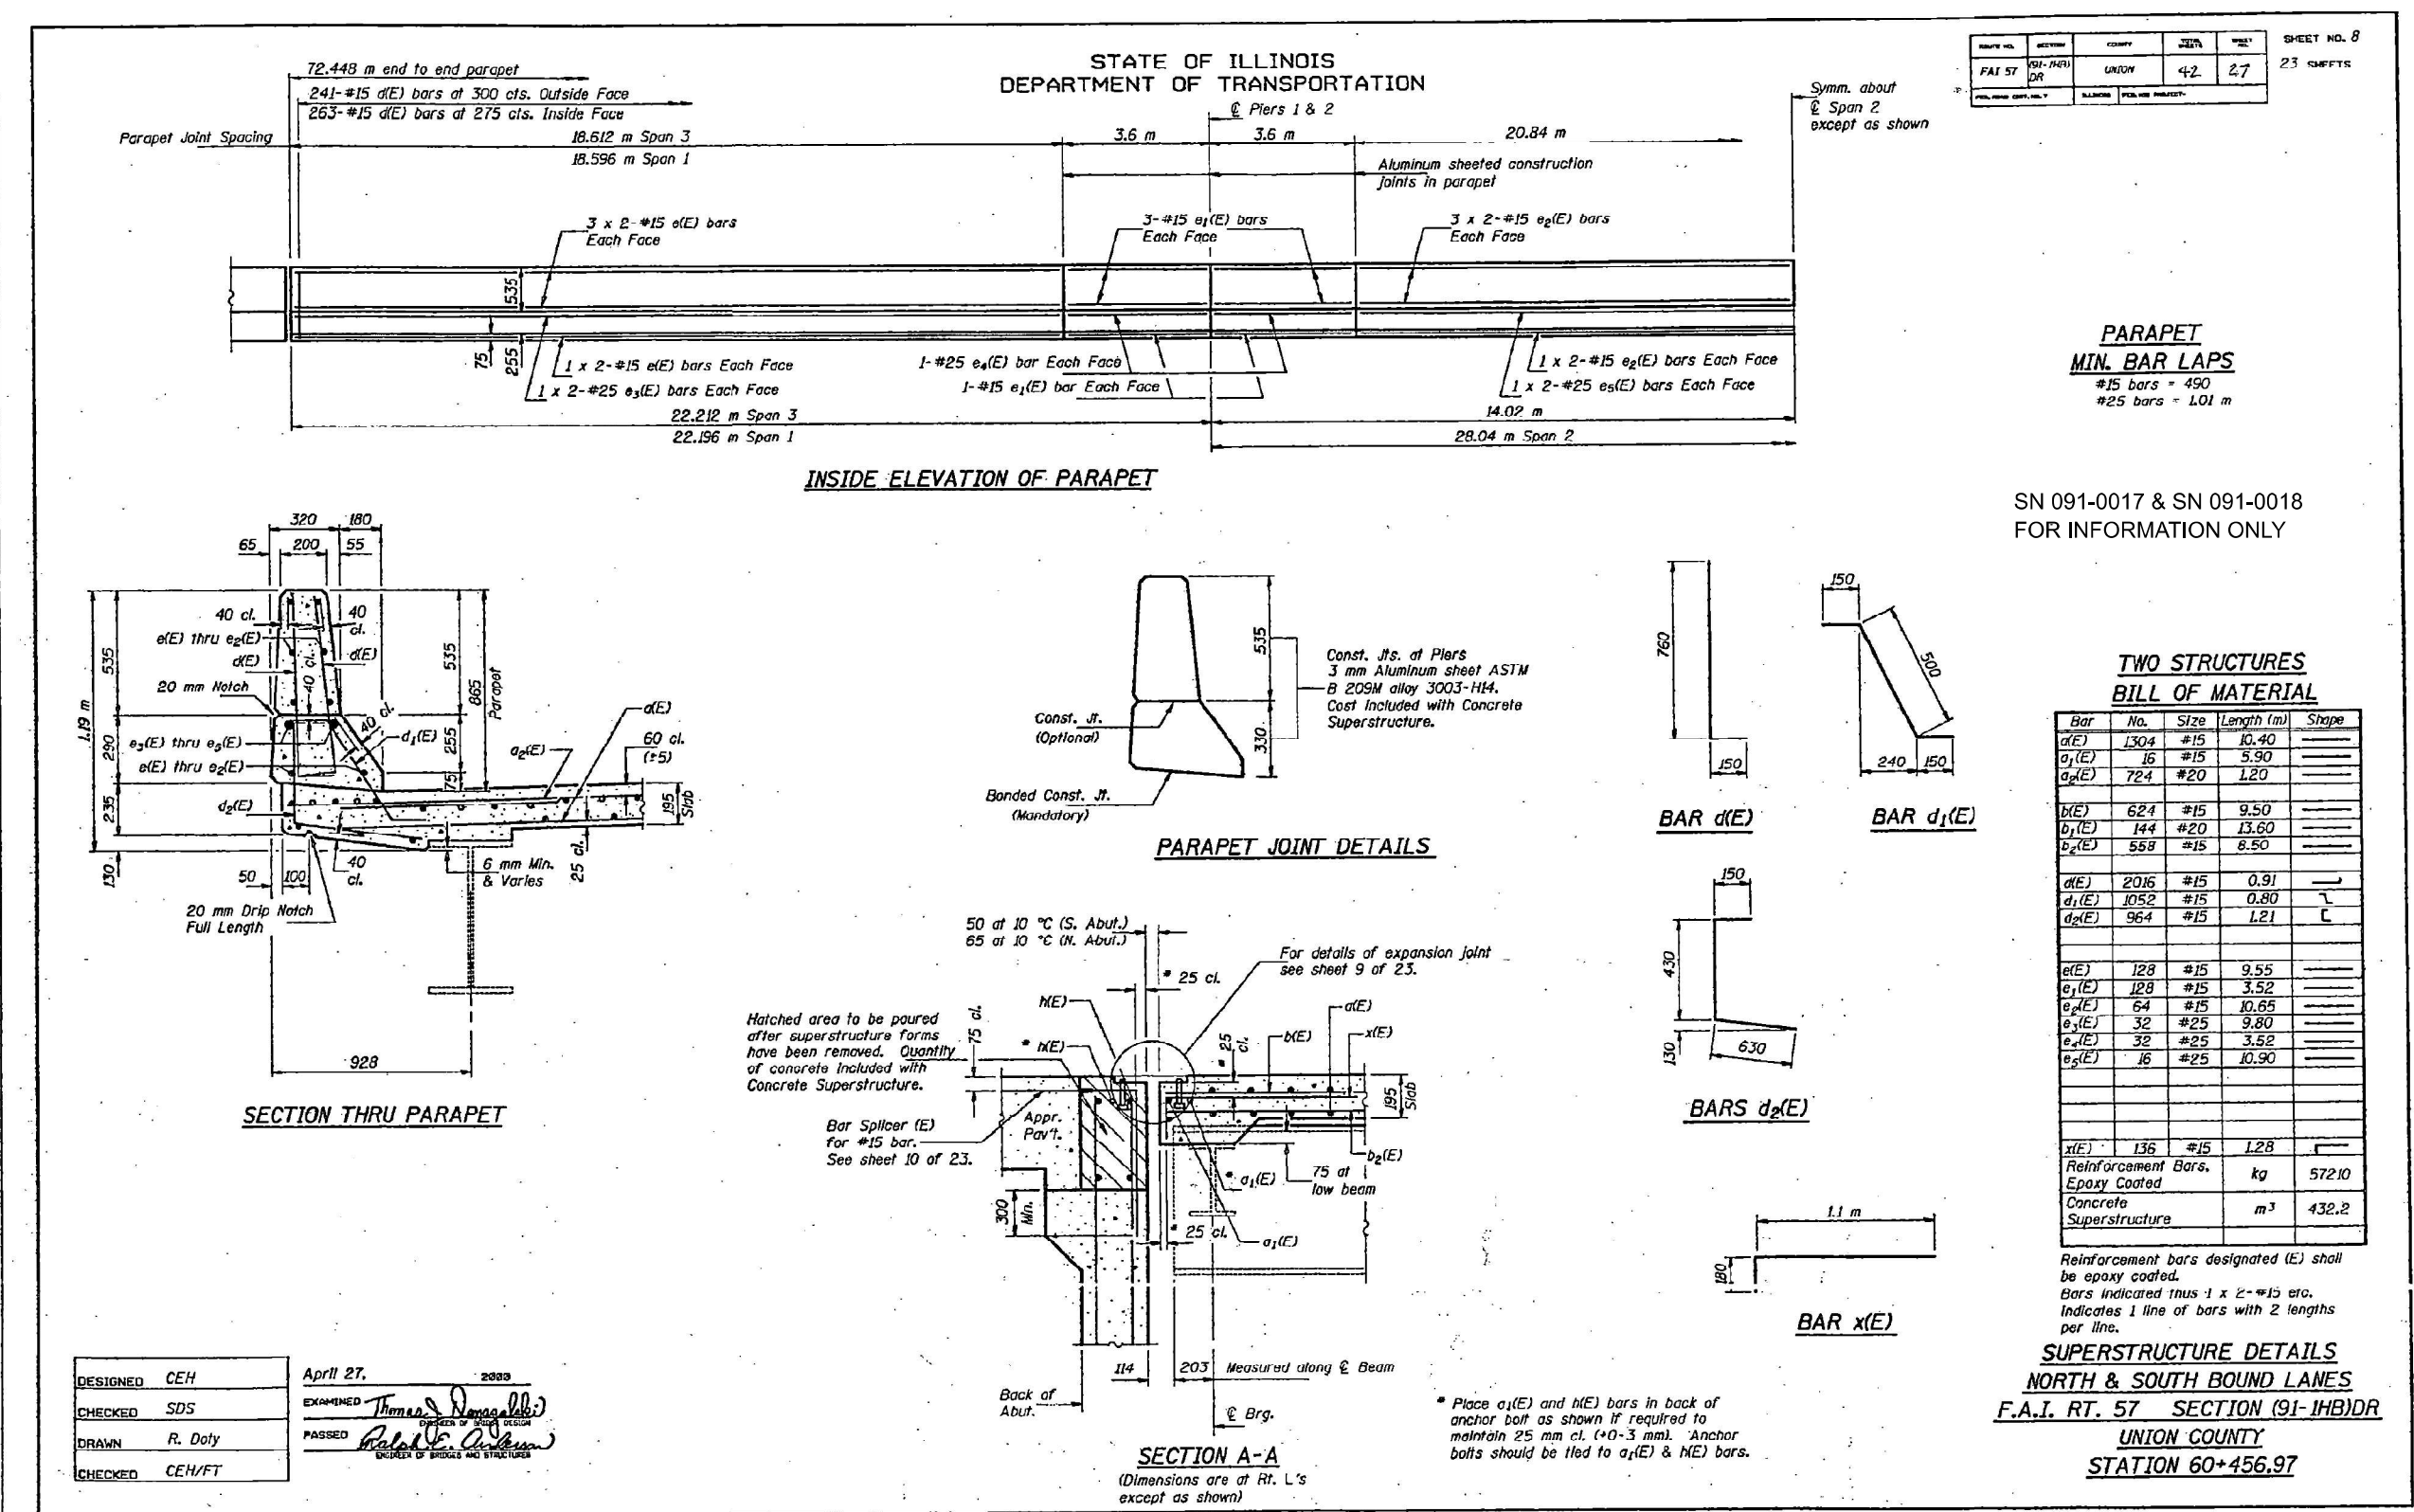


STATE OF ILLINOIS
DEPARTMENT OF TRANSPORTATION

ROUTE NO.	SECTION	COUNTY	STA.	SHEET	SHEET NO.
FAI 57	91-IHB CR	UNION	42	29a	23 SHEETS
FED. ROAD DIST. NO. 7					
ILLINOIS FED. AID PROJECT					

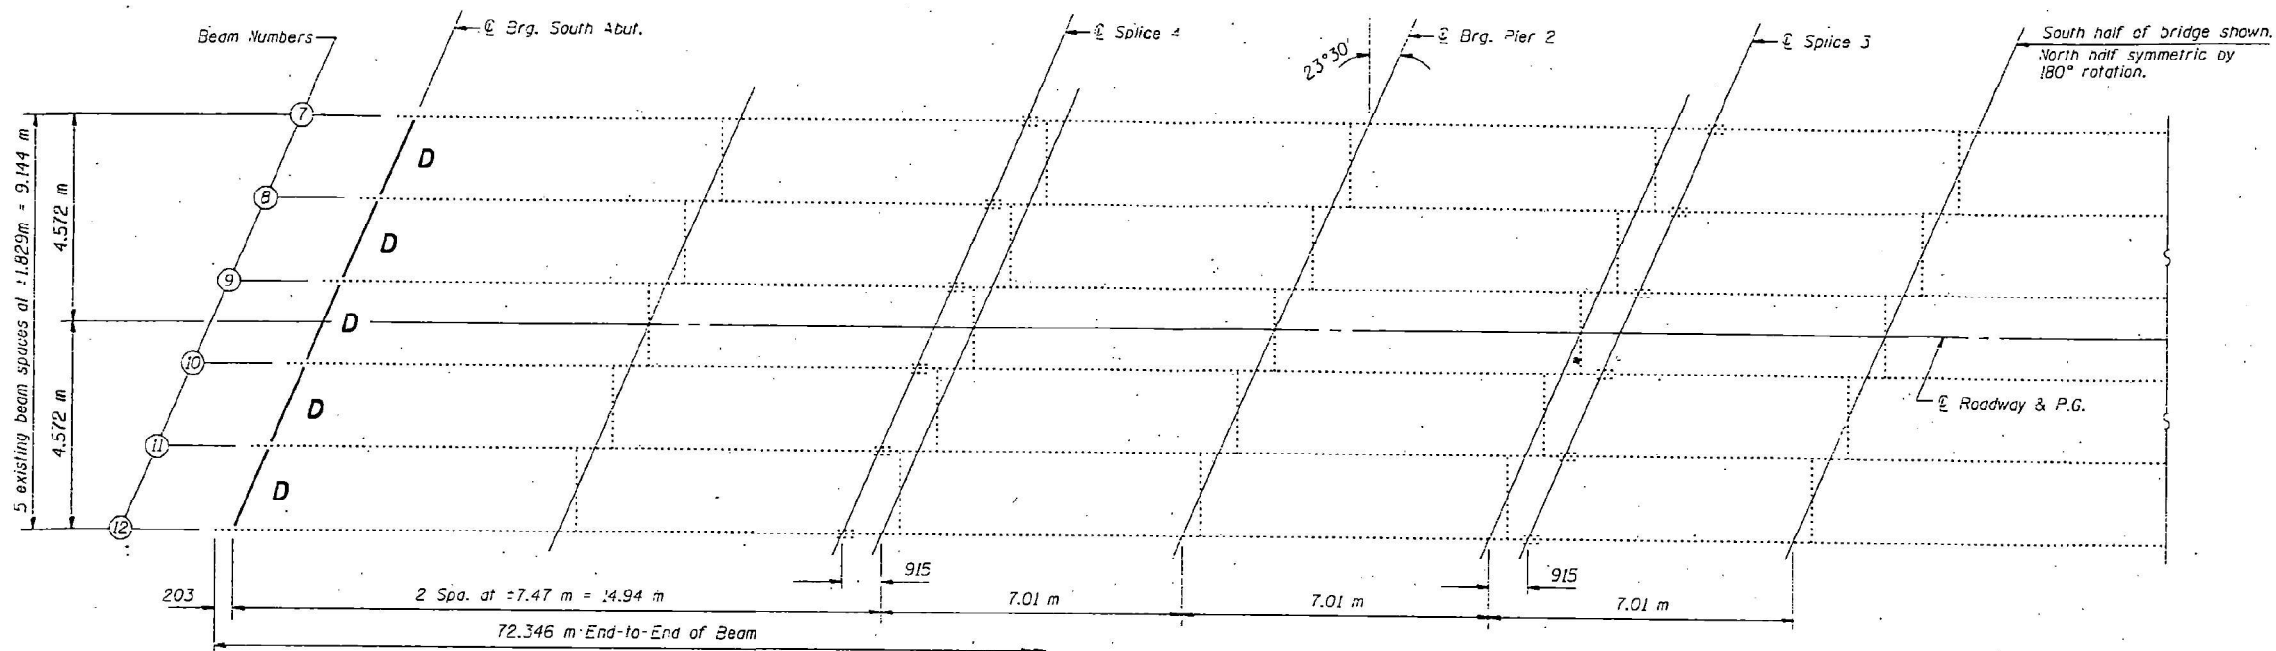


Note: Removal of existing end diaphragms, angles, and rivets is included in the cost of Structural Steel Repair.

NORTH BOUND EXISTING FRAMING PLAN

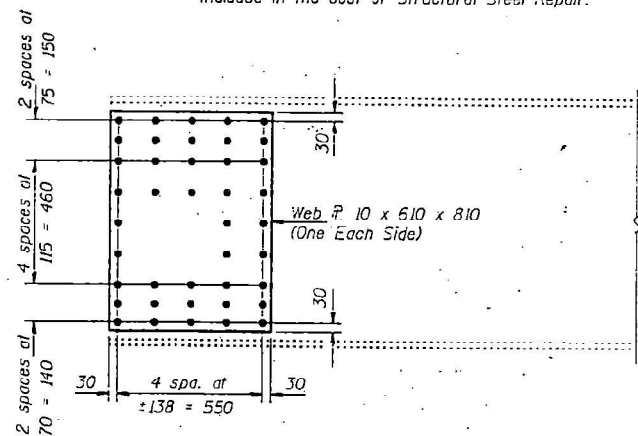

BEAM END REPAIR

(Typ. Each Beam, Each End.)
(Diaphragm connection omitted for clarity.)

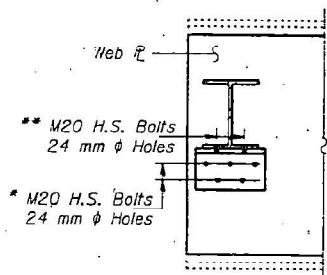

DIAPHRAGM D

(10 Required)
(Web P connection to existing beam omitted for clarity.)

* Field drill holes in proposed web P's and L's using existing holes in the web as a template. Cost of field drilling included with Structural Steel Repair.

** Field drill holes in proposed L's using holes in the proposed diaphragm as a template. Cost of field drilling included with Structural Steel Repair.

BILL OF MATERIAL

Structural Steel Repair	kg	2410
-------------------------	----	------

SN 091-0017 & SN 091-0018
FOR INFORMATION ONLY

STRUCTURAL STEEL DETAILS
F.A.I. RT. 57 SECTION (91-IHB)DR
UNION COUNTY
STATION 60+456.97

Notes:
The notes and details shown on this sheet pertain to the north bound structure only.
Two hardened washers shall be required over all bolt holes in diaphragms.
Fasteners for web plates shall be M20 high strength bolts with 22 mm Ø holes. Holes in existing web shall be field drilled using proposed web plates as a template. Cost of field drilling included with Structural Steel Repair.
Beam ends shall be cleaned and painted as required by the Special Provision "Cleaning and Painting Adjacent Areas of Existing Steel Structures" for secondary connections.
All new structural steel shall be shop painted with the inorganic zinc rich primer per AASHTO M 300, Type I.
The inside perimeter of the web P's shall receive a bead of silicone sealant suitable for structural steel prior to installation to ensure a watertight connection. Existing webs with holes at the ends of the beams shall receive an additional treatment of silicone sealant after installation of the web P's to ensure a watertight connection between adjacent web P's. Cost of the silicone sealant is included with Structural Steel Repair.

DESIGNED	CEH
CHECKED	SDS
DRAWN	CEH
CHECKED	CEH/SDS

February 7, 2001
EXAMINED *Thomas J. Dwyer*
PASSED *Robert E. Anderson*
ENGINEER OF BRIDGES AND STRUCTURES

STATE OF ILLINOIS
DEPARTMENT OF TRANSPORTATION

SN 091-0017 & SN 091-0018
STRUCTURE INFORMATION

F.A. RTE.	SECTION	COUNTY	TOTAL SHEETS	SHEET NO.
VAR	D9 BRIDGE PAINT 2026-1	VARIOUS	87	41
CONTRACT NO. 78B82				
ILLINOIS FED. AID PROJECT				

SCALE: SHEET 5 OF 12 SHEETS STA. TO STA.

USER NAME = david.a.wilson	DESIGNED -	REVISED -
	DRAWN -	REVISED -
	CHECKED -	REVISED -
PLOT DATE = 7/29/2025	DATE -	REVISED -

MODEL: SN 091-0017 AND SN 091-0018 For Information Only (Steel)
FILE NAME: c:\paw\work\adawilson\1131516\0910017.dgn


projects\rad00012\0910017.dgn 02/07/2001 02:50:17

2 Added Sheet 2/7/2001, CEH

STATE OF ILLINOIS
DEPARTMENT OF TRANSPORTATION


ROUTE NO.	SECTION	COUNTY	STATION	SHEET NO.
FDL 57	91-1HB OR	UNION	42	296
PER. ROAD DIST. NO. 7	ILLINOIS	FED. AID PROJECT		

SHEET NO. 10b
23 SHEETS

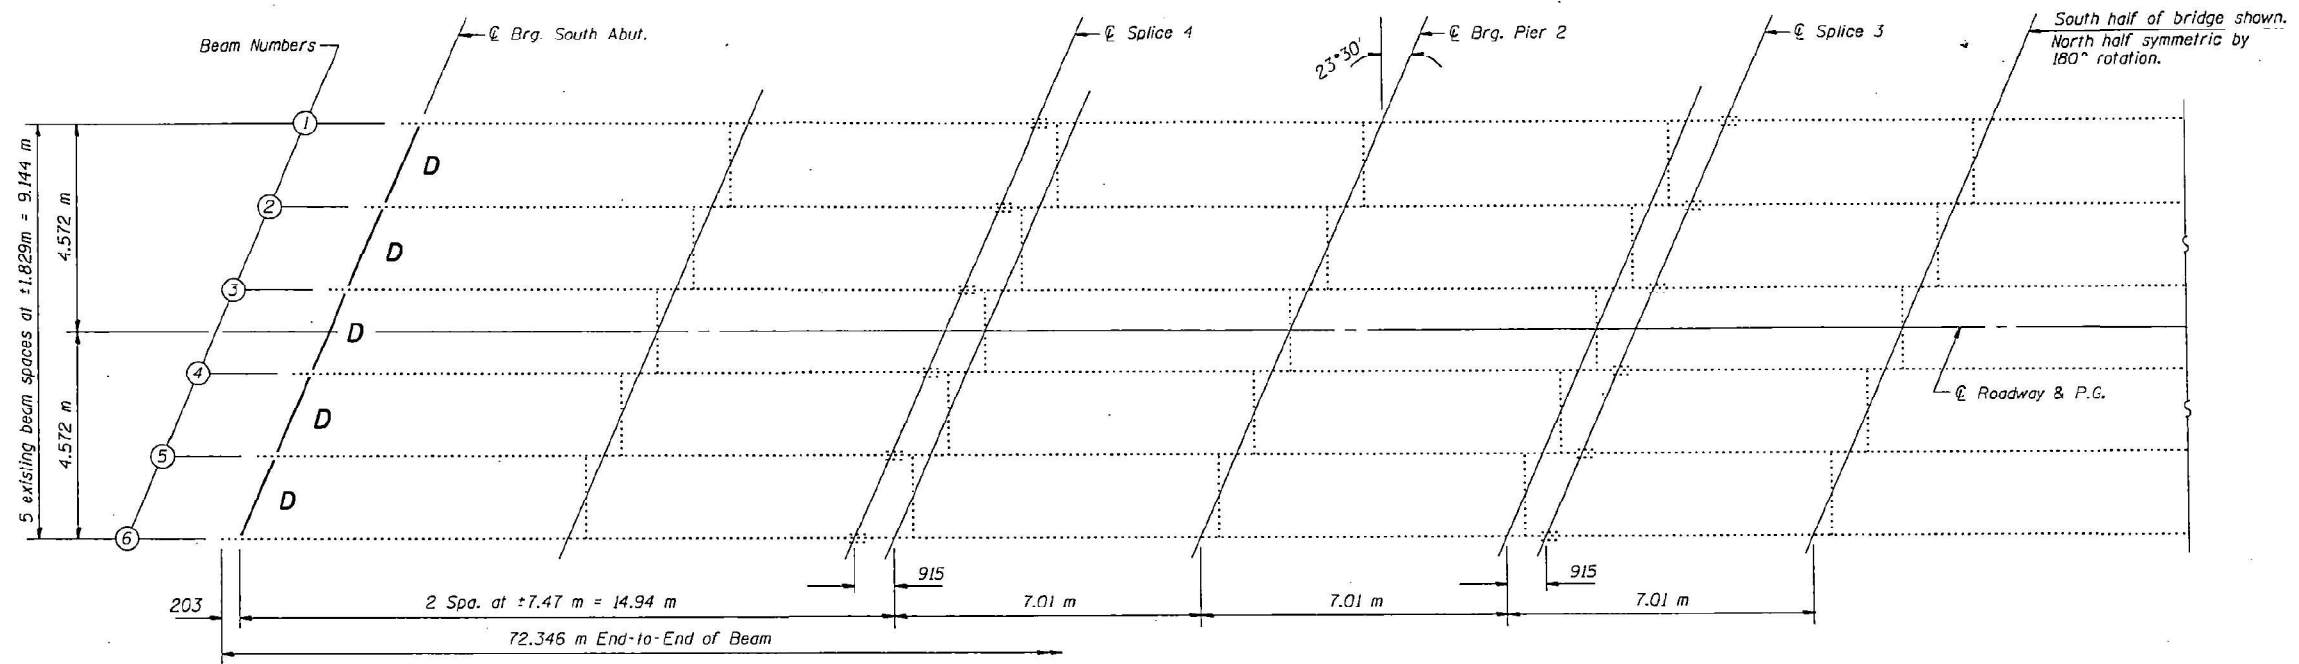




Note: Removal of existing end diaphragms, angles, and rivets is included in the cost of Structural Steel Repair.

SOUTH BOUND EXISTING FRAMING PLAN

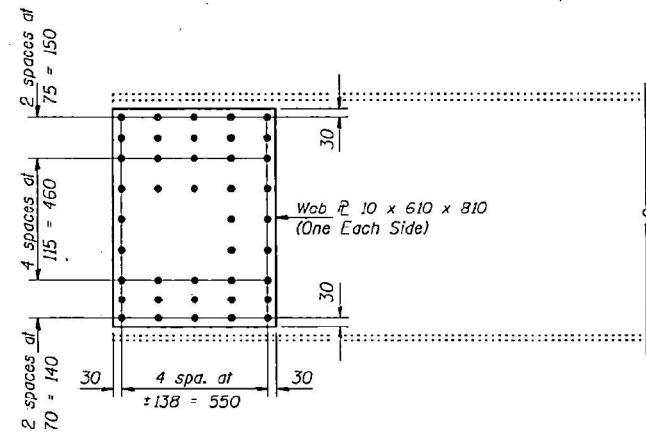

BEAM END REPAIR

(Typ. Each Beam, Each End.)
(Diaphragm connection omitted for clarity.)

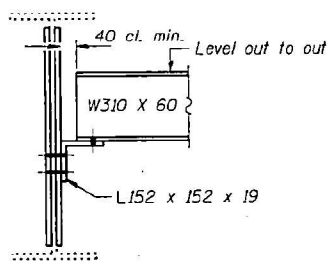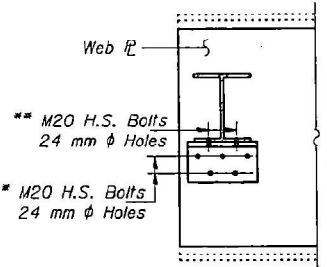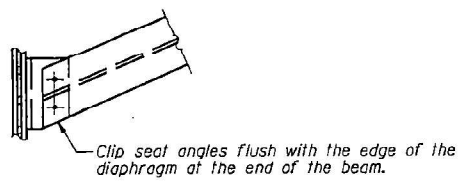

- * Field drill holes in proposed web R's and L's using existing holes in the web as a template. Cost of field drilling included with Structural Steel Repair.
- * Field drill holes in proposed L's using holes in the proposed diaphragm as a template. Cost of field drilling included with Structural Steel Repair.

DIAPHRAGM D

(10 Required)
(Web R connection to existing beam omitted for clarity.)

BILL OF MATERIAL

Structural Steel Repair	kg	2410
-------------------------	----	------

SN 091-0017 & SN 091-0018
FOR INFORMATION ONLY

STRUCTURAL STEEL DETAILS
F.A.I. RT. 57 SECTION (91-1HB)DR
UNION COUNTY
STATION 60+456.97

DESIGNED	CEH
CHECKED	SDS
DRAWN	CEH
CHECKED	CEH/SDS

June 26, 2001
EXAMINED *Thomas J. Duggan*
PASSED *Ralph E. Anderson*
ENGINEER OF BRIDGES AND STRUCTURES

Notes:
The notes and details shown on this sheet pertain to the south bound structure only.
Two hardened washers shall be required over all bolt holes in diaphragms.
Fasteners for web plates shall be M20 high strength bolts with 22 mm ϕ holes. Holes in existing web shall be field drilled using proposed web plates as a template. Cost of field drilling included with Structural Steel Repair.
Beam ends shall be cleaned and painted as required by the Special Provision "Cleaning and Painting Adjacent Areas of Existing Steel Structures" for secondary connections.
All new structural steel shall be shop painted with the inorganic zinc rich primer per AASHTO M 300, Type I.
The inside perimeter of the web R's shall receive a bead of silicone sealant suitable for structural steel prior to installation to ensure a watertight connection. Existing webs with holes at the ends of the beams shall receive an additional treatment of silicone sealant after installation of the web R's to ensure a watertight connection between adjacent web R's. Cost of the silicone sealant is included with Structural Steel Repair.

3 Added Sheet 6/26/2001, CEH

MODEL: SN 091-0017 AND SN 091-0018 For Information Only 6 (Steel)
FILE NAME: c:\pwworking\illinois\1131516\0910017.dgn 06/26/2001 02:07:24 PM


USER NAME = david.a.wilson	DESIGNED -	REVISED -
	DRAWN -	REVISED -
	CHECKED -	REVISED -
PLOT DATE = 7/29/2025	DATE -	REVISED -

STATE OF ILLINOIS
DEPARTMENT OF TRANSPORTATION

SN 091-0017 & SN 091-0018
STRUCTURE INFORMATION


SCALE: SHEET 6 OF 12 SHEETS STA. TO STA.

F.A. RTE.	SECTION	COUNTY	TOTAL SHEETS	SHEET NO.
VAR	D9 BRIDGE PAINT 2026-1	VARIOUS	87	42
				CONTRACT NO. 78B82
		ILLINOIS	FED. AID PROJECT	

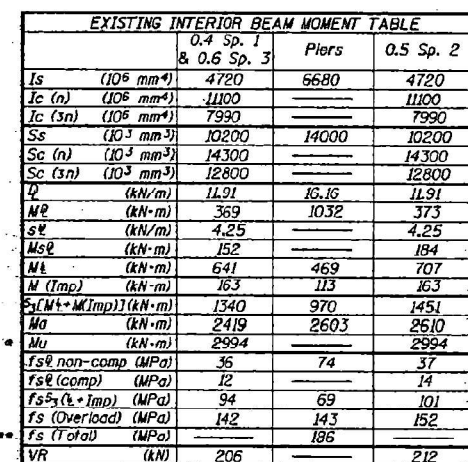

	Abuts.	Piers
RR (kN)	130	451
Rt (kN)	149	209
Imp. (kN)	38	51
R (Total) (kN)	317	711

* Compact, braced section.
** Non-compact section.

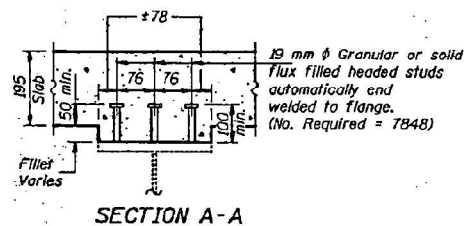


DESIGNED	CEH
CHECKED	SDS
DRAWN	R. Doty
CHECKED	CEH/FT

April 27. 2000


EXAMINED *Thomas J. Donagall*
ENGINEER OF BUILDING DESIGN

PASSED *Ralph E. Anderson*
ENGINEER OF BRIDGES AND STRUCTURES

I_s and S_s are the moment of inertia and section modulus of the steel section used in computing f_s (Total & Overload).
 I_{cwl} and S_{cwl} are the moment of inertia and section modulus of the composite section used in computing stresses due to Live Load.
 I_{csw} and S_{csw} are the moment of inertia and section modulus of the composite section used in computing stresses due to superimposed dead loads.
 VR is the maximum Live Load + Impact shear range in span.
 M_a (Applied Moment) = $1.3(MR + M_sR + 5/3(M_L + M_{Imp}))$.
 The Plastic Moment capacity (M_u) is computed according to AASHTO 10.48.1 and 10.50.1.1.
 f_s (Overload) is the sum of the stresses due to $MR + M_sR + 5/3(M_L + M_{Imp})$.
 f_s (Total) is the sum of the stresses due to $1.3(MR + M_sR + 5/3(M_L + M_{Imp}))$.
 M_R is the moment due to dead loads on the non-composite section.
 M_sR is the moment due to dead loads on the composite section.
 M_L is the moment due to live load on the non-composite or composite section.
 M_{Imp} is the moment due to live load impact on the non-composite or composite section.

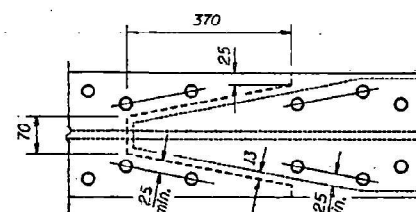


TYPICAL CLEARANCE DETAIL

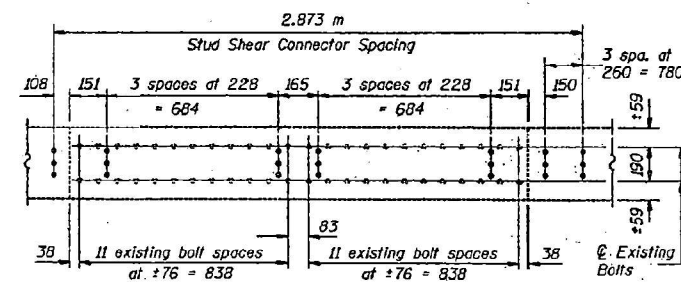

VIEW B-B
(Splice 1 Similar by 180° Rotation)


Notes: Cast of field drilling holes is included with Furnishing and Erecting Structural Steel.
"NTR" denotes cover plates to which Notch Toughness Requirements are applicable.

BEAM ELEVATION

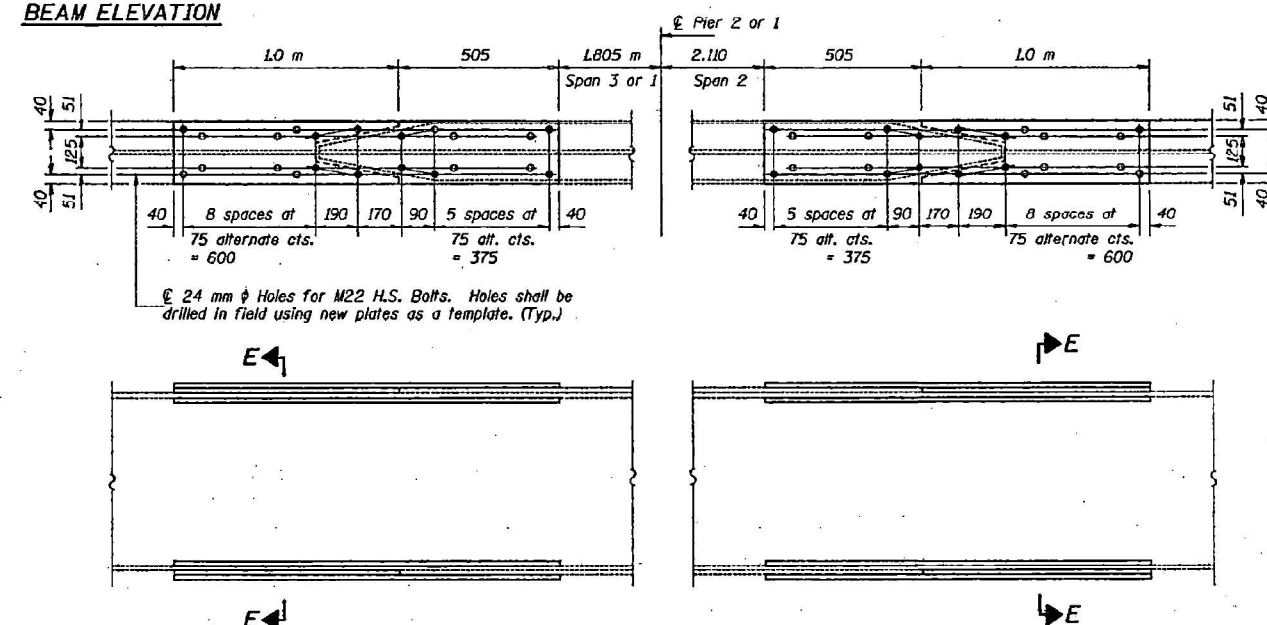


DETAIL A

(Showing existing cover plate retrofitting.)








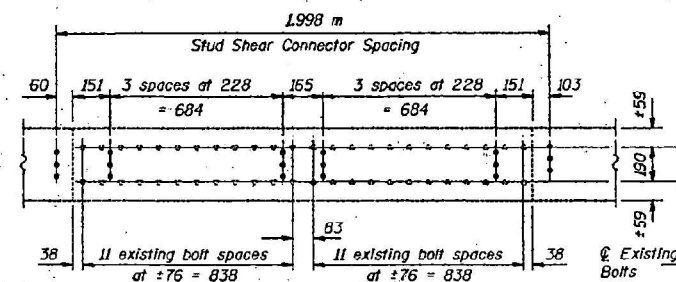


VIEW C-C
2 Similar by 180° Rotation.

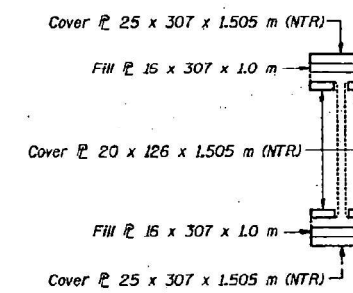

SECTION E-E

STRUCTURAL STEEL DETAILS
F.A.I. RT. 57 SECTION (91-1HB)DR
UNION COUNTY
STATION 60+456.97

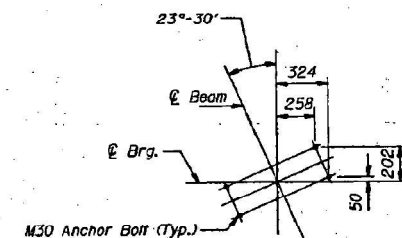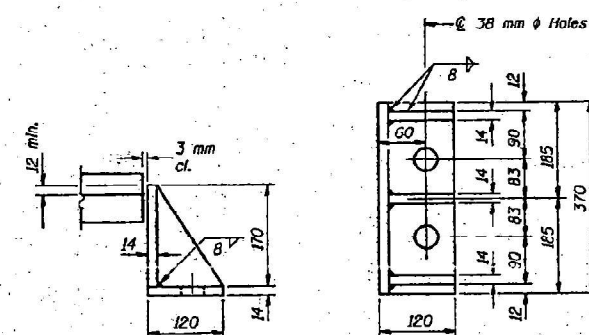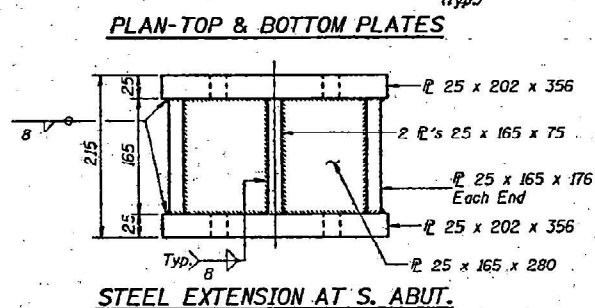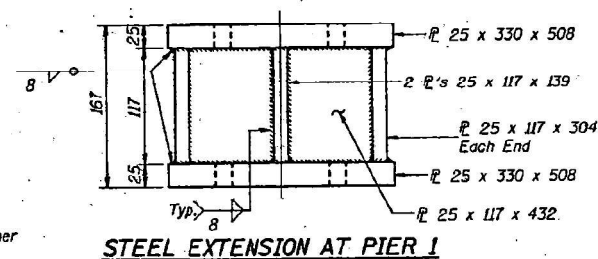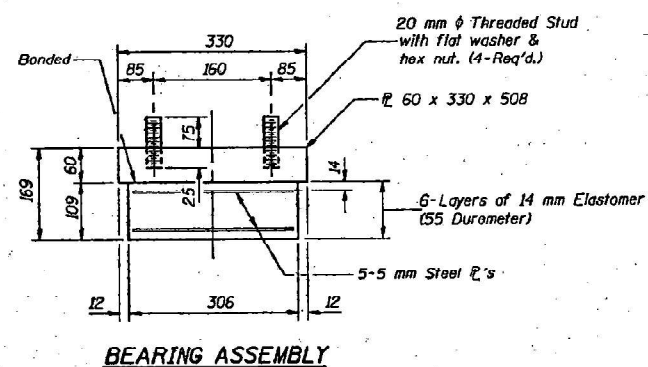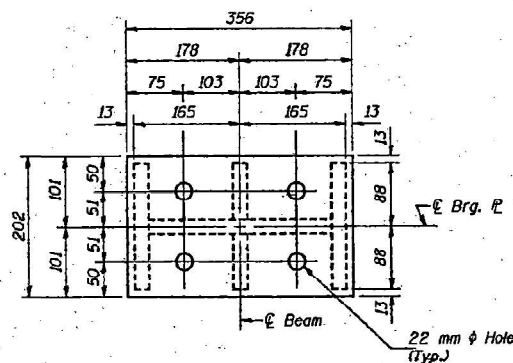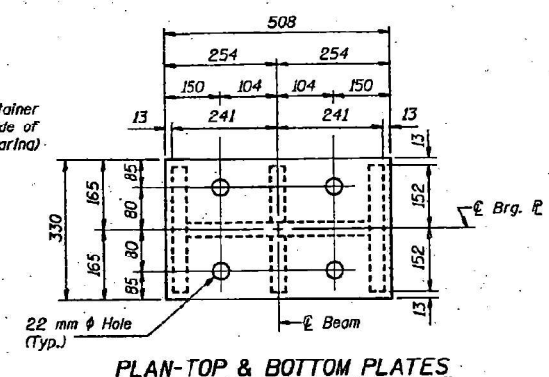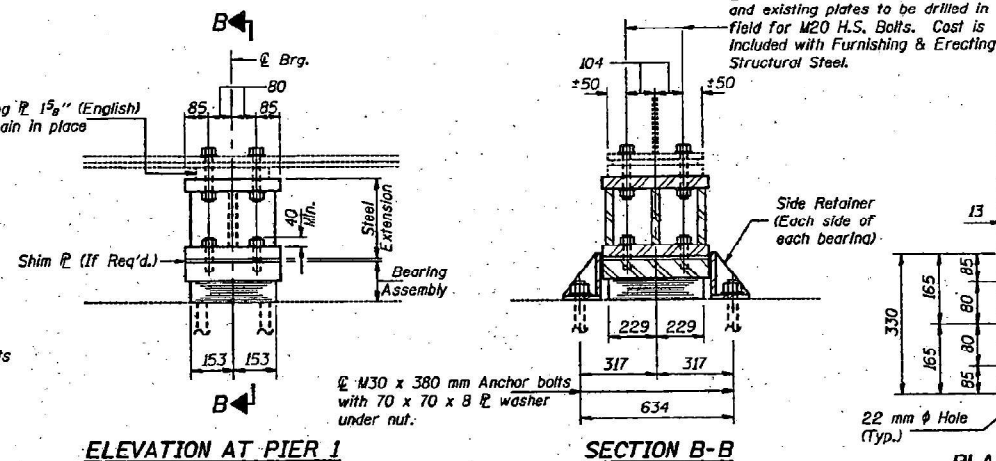

ANCHOR BOLT LOCATION
PLAN AT PIER 1

BILL OF MATERIAL

Item	Unit	Total
Elastomeric Bearing Assembly Type I	Each	24

DESIGNED	CEH
CHECKED	SDS
DRAWN	R. Doty
CHECKED	CEH/FT

April 27. 2003

EXAMINED *Thomas J. Duggan*
ENGINEER OF BRIDGE DESIGN





PASSED *Ralph E. Anderson*
REGISTERED PROFESSIONAL ENGINEER

Notes: For anchor bolt installation details see sheet 23 of 23.
See sheet 13 of 23 for Jack and Remove Existing Bearing Procedure.
Shim plates shall not be placed under Bearing Assembly.

SIDE RETAINER AT PIER 1
Equivalent rolled angle with stiffeners
will be allowed in lieu of welded plates.
Weight included with Furnishing and
Erecting Structural Steel.

BEARING DETAILS
F.A.I. RT. 57 SECTION (91-1HB)DR
UNION COUNTY
STATION 60+456.97

SN 091-0017 & SN 091-0018
FOR INFORMATION ONLY

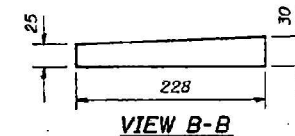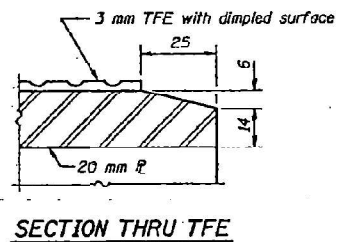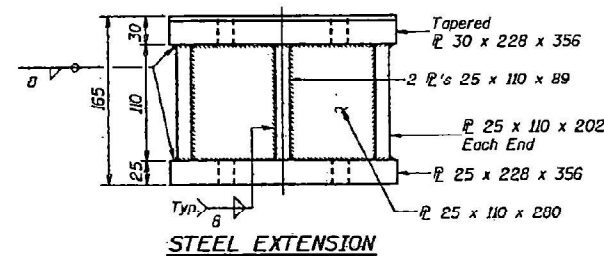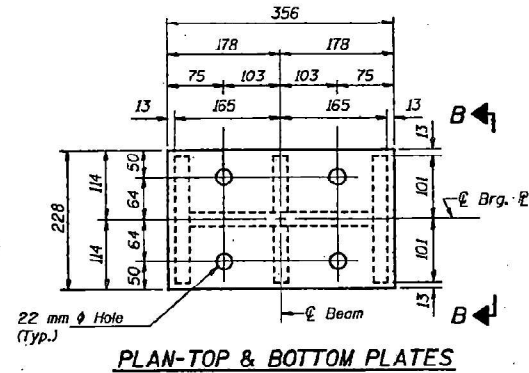

Note: The 3 mm TFE sheet shall be bonded directly to the top steel plate with a two-component, medium viscosity epoxy resin, conforming to the requirements of the Federal Specification MMM-A-134, Type I. The bond agent shall be applied on the full area of the contact surfaces.

Figure 10 consists of two side-by-side diagrams illustrating the effect of temperature on the position of the bottom bearing. Both diagrams show a top bearing fixed to a wall, with a dimension of 203 indicated between the wall and the center of the top bearing. The bottom bearing is shown on rollers, with a dimension D indicated between the center of the bottom bearing and the wall. The left diagram is labeled "ABOVE 10 °C." and shows the bottom bearing moved towards the fixed bearing. The right diagram is labeled "BELOW 10 °C." and shows the bottom bearing moved away from the fixed bearing. Below each diagram is a caption: "(Move bott. bra. toward fixed bra.)" for the left and "(Move bott. bra. away from fixed bra.)" for the right.

$D = 1 \text{ mm}$ per each 10 m of expansion for every 8°C temp. change from the normal temp. of 10°C .

Technical drawing of a mechanical part showing front, top, and side views with dimensions.

Front View (Left): Shows a base of 100 mm and a height of 125 mm. A vertical section on the left is 14 mm wide. A horizontal section at the top is 3 mm thick. A diagonal section is indicated by a triangle with a 6-degree angle.

Top View (Right): Shows a base of 100 mm and a width of 125 mm. It features two circular holes, each with a diameter of 30 mm. The distance between the centers of the holes is 54 mm. The distance from the center of each hole to the nearest edge is 14 mm. The distance from the center of each hole to the nearest corner is 59 mm. A 6-degree angle is indicated at the top right corner.

Side View (Top): Shows a base of 100 mm and a height of 125 mm. It features a vertical section on the left that is 14 mm wide. A horizontal section at the top is 3 mm thick. A diagonal section is indicated by a triangle with a 6-degree angle.

Dimensions:

- Base: 100 mm
- Height: 125 mm
- Vertical section width: 14 mm
- Horizontal section thickness: 3 mm
- Distance between hole centers: 54 mm
- Distance from hole center to nearest edge: 14 mm
- Distance from hole center to nearest corner: 59 mm
- Angle: 6°

Equivalent rolled angle with stiffeners will be allowed in lieu of welded Plates. Weight included with Furnishing & Erecting Structural Steel.



1. Jack and remove existing bearings shall be done after existing deck removal is complete.
2. The Contractor shall submit for approval by the Engineer, plans for lifting existing beams and installing new bearings prior to commencing any related work. The maximum dead load reaction per beam (mass of steel only) at abutments is 26 kN and 90 kN at piers. Minimum jack capacity is 52 kN at abutments and 180 kN at piers.
3. Prior to ordering any material, the Contractor shall verify steel extension and shim plate thicknesses required at each bearing.
4. The new bearings and steel extensions shall be in place and the jacks shall be lowered before the new concrete deck is poured.

Item	Unit	Total
Jack and Remove Existing Bearings	Each	48
Elastomeric Bearing Assembly, Type II	Each	12

BEARING DETAILS
F.A.I. RT. 57 SECTION (91-1HB)DR
UNION COUNTY
STATION 60+456.97


April 27, 2000

EXAMINED *Thomas J. Donagale*
ENGINEER OF BUILDINGS

PASSED *Ralph E. Aubrey*
ENGINEER OF BUILDINGS AND STRUCTURES

STATE OF ILLINOIS
DEPARTMENT OF TRANSPORTATION

ROUTE NO.	SECTION	COUNTY	TOTAL SHEETS	SHEET NO.
FAI 57	(91-IHB) DR	UNION		23
FED. ROAD DIST. NO. 7	ILLINOIS	FED. AID PROJECT		

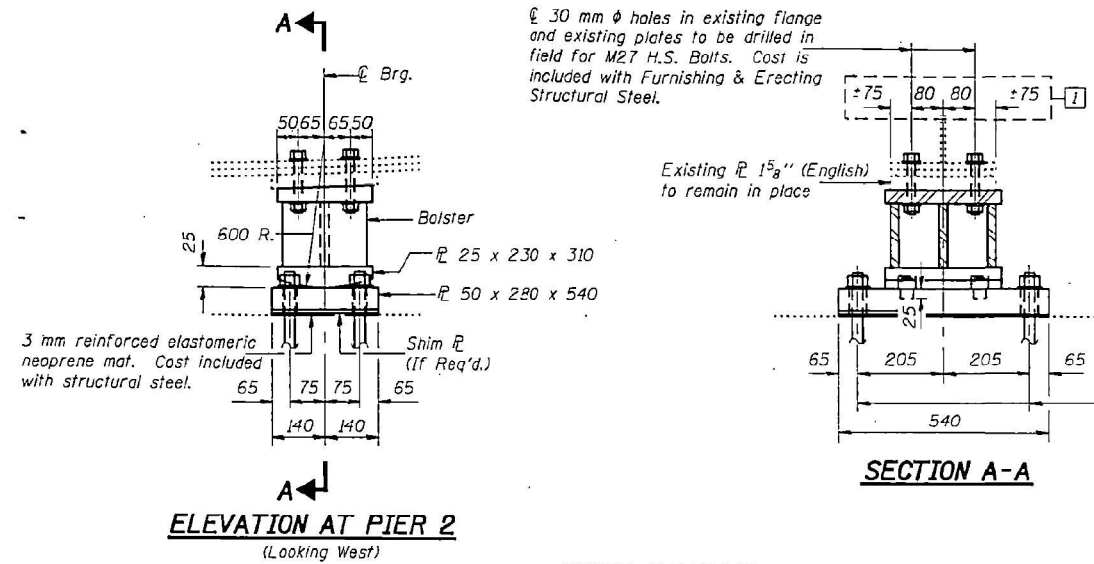

Notes: For anchor bolt installation details see sheet 23 of 23.
See sheet 13 of 23 for Jack and Remove Existing Bearing Procedure.

DESIGNED	CEH	April 27, 2000
CHECKED	SDS	EXAMINED <i>Thomas J. Donaghy</i>
DRAWN	R. Doty	PASSED <i>Ralph E. Anderson</i>
CHECKED	CEH/FT	

BEARING DETAILS
F.A.I. RT. 57 SECTION (91-IHB)DR
UNION COUNTY
STATION 60+456.97

Revised: 7-24-00 C.E.H.

MODEL: SN 091-0017 AND SN 091-0018 For Information Only 10 (Sheet)
FILE NAME: c:\p\work\wilson\dtd1131516\0910017.dgn

...projects\rad00012\0910017.dgn Jul. 24, 2000 14:19:20

USER NAME = david.a.wilson	DESIGNED -	REVISED -
	DRAWN -	REVISED -
	CHECKED -	REVISED -
PLOT DATE = 7/29/2025	DATE -	REVISED -

STATE OF ILLINOIS
DEPARTMENT OF TRANSPORTATION

SN 091-0017 & SN 091-0018
STRUCTURE INFORMATION

SCALE: SHEET 10 OF 12 SHEETS STA. TO STA.

F.A. RTE.	SECTION	COUNTY	TOTAL SHEETS	SHEET NO.
VAR	D9 BRIDGE PAINT 2026-1	VARIOUS	87	46

B.M. - Log Screw 150' L1 & N.B. Lanes
Sta. 2309+20. Elev. 459.282
100' existing structure

SHEET NO. 1
7 SHEETS

SECTION	COUNTY	TOTAL SHEETS	SHEET NO.
57	UNION	28	9

GENERAL NOTES

- SPECIFICATIONS:** The State of Illinois "Standard Specifications for Road and Bridge Construction", adopted January 2, 1956, shall apply.
- CONCRETE:** Class X concrete shall be used throughout. The concrete floor slab shall be furnished in accordance with Article 51.19 of the Standard Specifications.
- METAL HANDRAIL:** All rail posts, anchor devices, and lead plates shall be included in cost of 100' of Metal Handrail. The length paid for shall be the overall length along the top longitudinal railing member through all posts and gapes and including the rail on top of the wing walls.
- STRUCTURAL STEEL:** All rockers, bearing plates, lead plates, pintles and anchor bolts in the bridge bearings, and all steel in the expansion joints shall be furnished and set in accordance with Articles 51.15 and 51.13 respectively, and are included for payment as structural steel.
- PAINT:** Except as otherwise provided all structural steel and metal handrail shall receive one shop coat of red lead paint and two field coats of aluminum paint in accordance with Articles 51.1 through 51.5. All paint is to be furnished and applied by the Contractor.
- SPREAD FOOTINGS:** If soil having a safe bearing value of 4,000 p.s.f. or less is encountered at the elevation shown on the drawings at the bottom of the footings, elevation of footings shall be adjusted as required and as directed by the Engineer.
- TEST PILES:** The Contractor shall drive one test pile at each pier abutment and the "Swing" Abutment in permanent locations in accordance with Article 40.15 before ordering the remainder of the piles.
- EMBANKMENT:** See Special Provisions.

NAME PLATE DATA

Sta. 2309+38
S.A. 1111
STATE OF ILLINOIS
F.A. 57
SECTION 91-1HB
FA 57, 2-1-17
LOADING H20-S16
See 2309 for location


TOTAL BILL OF MATERIAL - (2 Bridges)

ITEM	UNIT	SUPER	SURF	TOTAL
Class X Concrete	Cu Yds	431.9	74.5	506.4
Reinforcement Bars	Lbs	76,460	14,750	91,210
Structural Steel	Lbs	428,310		428,310
Metal Handrail	Lf	1,000		1,000
Name Plates	Ea	2		2
Slope Wall	Sq Yds	2,030		2,030
Class A Excav for Structures	Sq Yds	950		950
Steel Piles (10 BF42)	Lf	1,200		1,200
Test Piles (Steel)	Ea	2		2
Grassseed Piles, 20' 20'	Lf	660		660

SN 091-0017 & SN 091-0018
FOR INFORMATION ONLY

GENERAL PLAN AND ELEVATION STRUCTURE 91-1HB			
REVISIONS	STATE OF ILLINOIS DEPARTMENT OF PUBLIC WORKS AND BUILDINGS DIVISION OF HIGHWAYS	PROJECT SECTION 91-1HB STA. 2309+38.00	UNION COUNTY
	HOMER L. CHASTAIN & ASSOCIATES CONSULTING ENGINEERS DECATUR, ILLINOIS		

FAI ROUTE 57 SECTION 91-1HB UNION CO. GENERAL PLAN AND ELEVATION

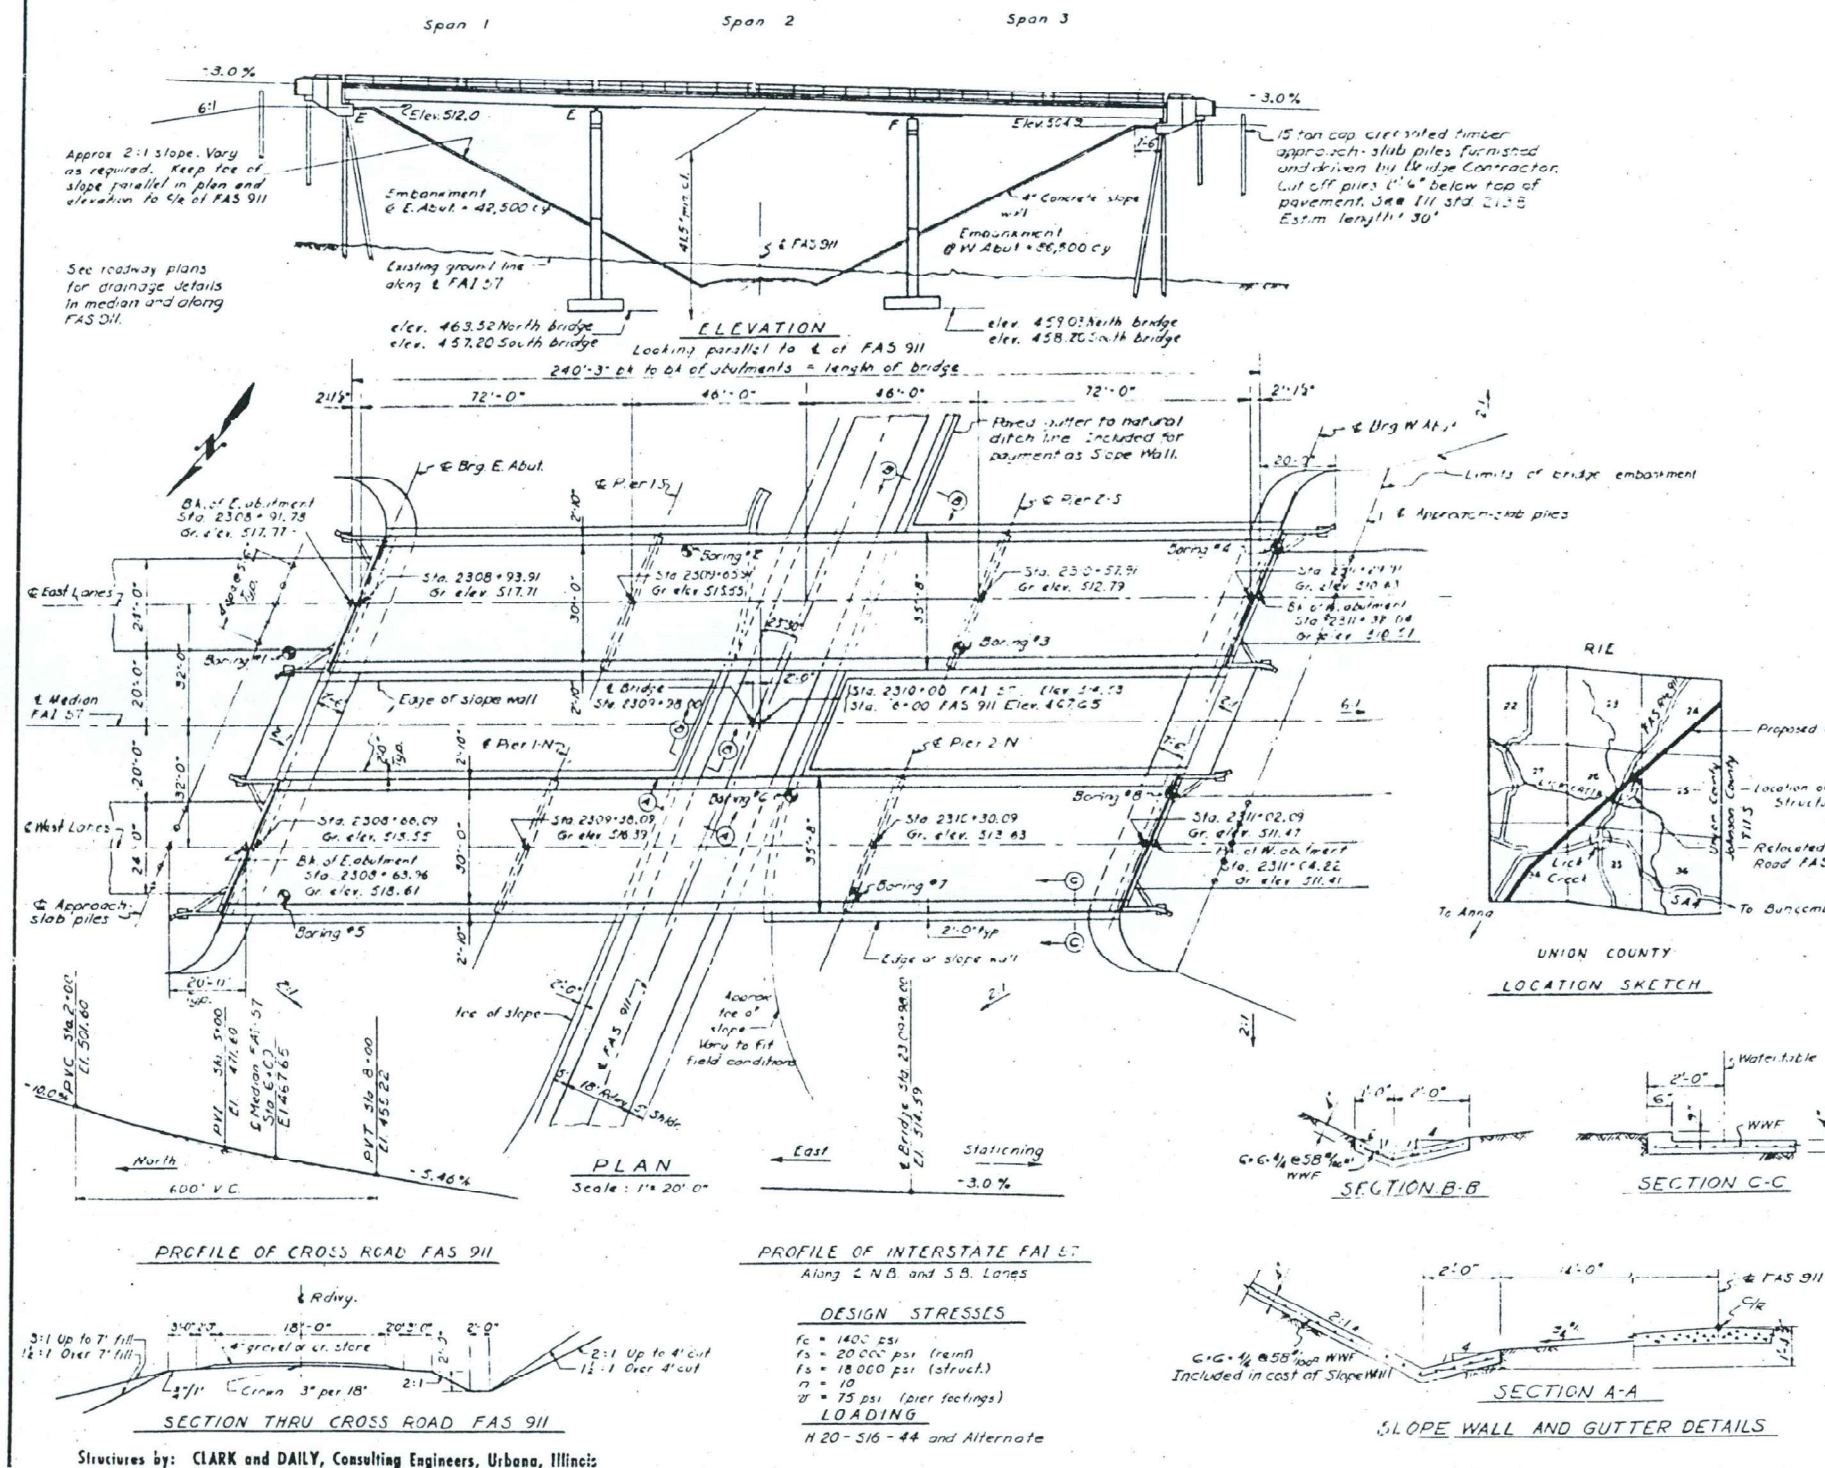

STATE OF ILLINOIS
DEPARTMENT OF TRANSPORTATION

SN 091-0017 & SN 091-0018
STRUCTURE INFORMATION

SCALE: SHEET 11 OF 12 SHEETS STA. TO STA.

FAI RTE.	SECTION	COUNTY	TOTAL SHEETS	SHEET NO.
VAR	D9 BRIDGE PAINT 2026-1	VARIOUS	87	47
CONTRACT NO. 78B82				

ILLINOIS FED. AID PROJECT


USER NAME = david.a.wilson	DESIGNED -	REVISED -
	DRAWN -	REVISED -
	CHECKED -	REVISED -
PLOT DATE = 7/29/2025	DATE -	REVISED -

MODEL: SN 091-0042 For Information Only 1 (Sheet)
FILE NAME: c:\paw\work\wilson\sn091-0042\78882-InfoSheets.dgn

STATE OF ILLINOIS
DEPARTMENT OF TRANSPORTATION


ROUTE NO.	SECTION	COUNTY	DATE	SHEET NO.
FAI 97-2 FAI 119	*	UNION	20	12
3 SHEETS				

*D-9 BRIDGE PIN REPL. FY98-1

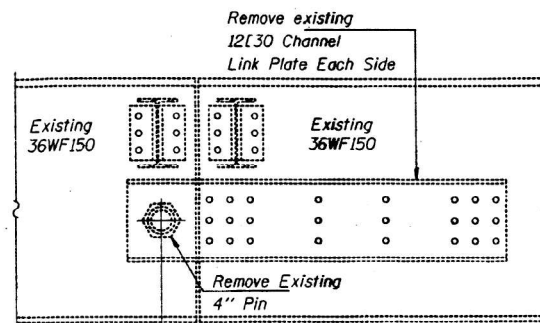


**ELEVATION AT EXISTING PIN ASSEMBLY
FOR EXTERIOR BEAMS**

Any Pins that can be easily removed without damage to the pin shall be salvaged and the Bridge Engineer shall be contacted for disposition. Cost of salvage is included in "Pin and Link Plate Replacement".

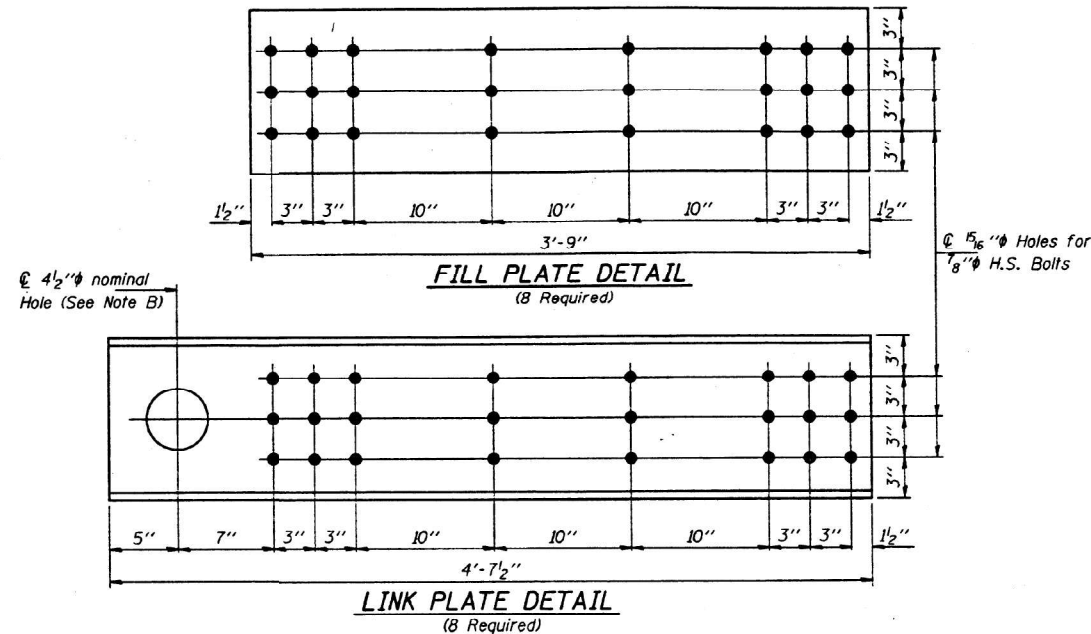


**FILL PLATE DETAIL
(8 Required)**

**LINK PLATE DETAIL
(8 Required)**

 


DETAIL A

Set Bolts shall conform to the requirements of ASTM A 307 and shall be galvanized according to AASHTO M 232.

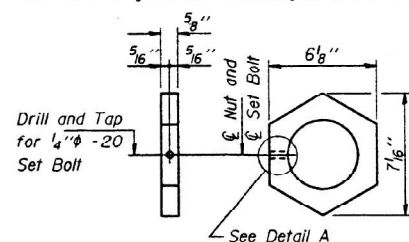

**EXTERIOR NUT DETAIL
(8 Required)**

 

**INTERIOR NUT DETAIL
(8 Required)**

MAXIMUM REACTIONS AT PIN

RP	(K)	10.5
RL	(K)	23.3
Imp.	(K)	7.0
R (Total)	(K)	40.8

SN 091-0042
FOR INFORMATION ONLY

Note A:
Existing welds shall be inspected for cracks using liquid dye penetrant or magnetic particle testing. Any cracks that are found shall be identified and reported to the Bureau of Bridges and Structures for further disposition. Clean and paint before installing new link plates.


Note B:
Bore diameter for bushing in link plate, existing webs and web reinforcement plates shall correspond to bushing manufacturer's allowable tolerances for proper functioning. Hole diameter may be adjusted to allow use of stock bushings.

Note C:
Inside face of new link plates shall receive first field coat in shop. The primer shall pass the M.E.K. Rub Test before the first field coat is applied.

Note D:
Actual bushing thickness per manufacturer's specifications, 1/4" is approximate. Bushings shall be a self lubricating filament wound epoxy matrix backed Duralon Bearing, metal backed Fiber Glide Bearing or equivalent. No primer or grease shall be allowed on bushings. Bushings shall be suitable for dynamic loads of 20,000 psi.

Note E:
Tighten inside nuts to bring all bushings into firm contact, then back off 1/4 turn and tighten outer nuts and set bolts.

Note F:
Apply 3/8" bead to face of the web reinforcing plates approximately 1/2" from bushing immediately before installing new link plates. Place sealant around nuts after installation. Sealant shall be suitable for prolonged exterior exposure without losing flexibility or adhesion to painted steel surfaces. Proposed products shall be subject to Department's acceptance based on documented testing or other evidence.

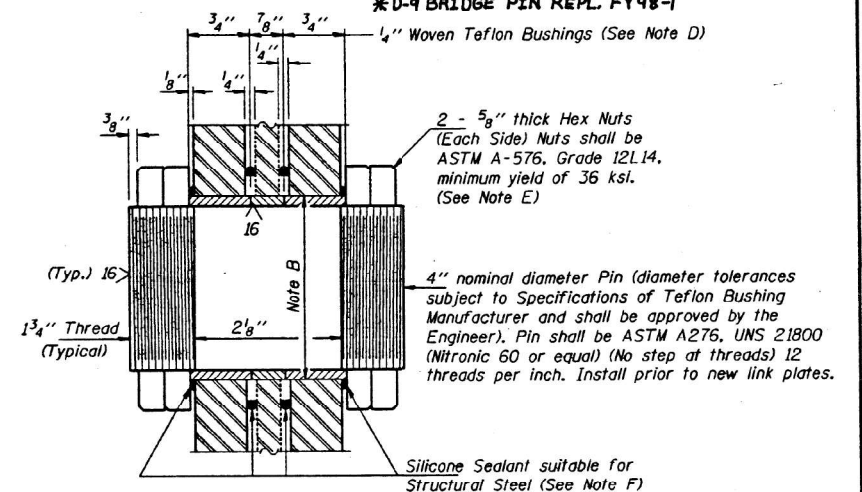

**SECTION THRU PIN
(4 Required)**

GENERAL NOTES

All new structural steel shall conform to AASHTO Classification M-270 Gr. 36, unless otherwise noted.

The Contractor shall provide support and/or shoring systems for the beam in the area of existing pin and link plate replacement. See Special Provision "Temporary Support System."

The inorganic zinc rich primer/acrylic/acrylic paint system shall be used for shop and field painting of new structural steel except where otherwise noted. The color of the acrylic finish coat shall be Interstate Green, Munsell No. 7.5G 4/8. See Special Provisions "Cleaning and Painting New Metal Structures". Cost shall be included in the cost of "Pin and Link Plate Replacement".

Existing Structural steel shall be cleaned and painted as required by the Special Provision "Cleaning and Painting Adjacent Areas of Existing Steel Structures". Cost shall be included in the cost of "Pin and Link Plate Replacement". All existing steel surfaces behind link plates shall be cleaned and primed before installation of new link plates. Cost shall be included in the cost of "Pin and Link Plate Replacement".

Plan dimensions and details relative to existing structure have been taken from existing plans and are subject to nominal construction variations. It shall be the Contractor's responsibility to verify such dimensions and details in the field, except the pin diameters, and make necessary approved adjustments prior to construction or ordering of materials. Such variations shall not be cause for additional compensation for a change in the scope of the work, however, the Contractor will be paid for the quantity actually furnished at the unit price bid for the work.

The Pins and Link Plates shall conform to the minimum Charpy V-Notch Toughness of 25 ft.-lbs. at 40° F.

The pins, link plates, bushings, nuts, Set Bolts, Neoprene Pad, silicone sealant fill plates and high strength bolts are the items included in "Pin and Link Plate Replacement".

The existing structural steel coating contains lead. The Contractor should take appropriate precautions to deal with the presence of lead on this project.

TOTAL BILL OF MATERIAL

ITEM	UNIT	QUANTITY
Temporary Support System	Each	4
Pin and Link Plate Replacement	Each	4

PIN AND LINK PLATE REPLACEMENT

FAI ROUTE 57 SEC. 91-2HB

UNION COUNTY

STA. 2474+00

STR. No. 091-0042

DESIGNED	VICTOR H. VELTZ	FEBRUARY 19,	19 98
CHECKED	Paul Summer	EXAMINED	Paul Summer
DRAWN	Paul Summer	PASSED	Paul Summer
CHECKED	VHV CME		

STATE OF ILLINOIS
DEPARTMENT OF TRANSPORTATION


SN 091-0042
STRUCTURE INFORMATION

SCALE: SHEET 1 OF 4 SHEETS STA. TO STA.


F.A. RTE.	SECTION	COUNTY	TOTAL SHEETS	SHEET NO.
VAR	D9 BRIDGE PAINT 2026-1	VARIOUS	87	49
CONTRACT NO. 78882				

ILLINOIS FED. AID PROJECT

BM-N62 Sta. 2478+50 Spike 252 Rt. Elev. 535.28
No existing structure.

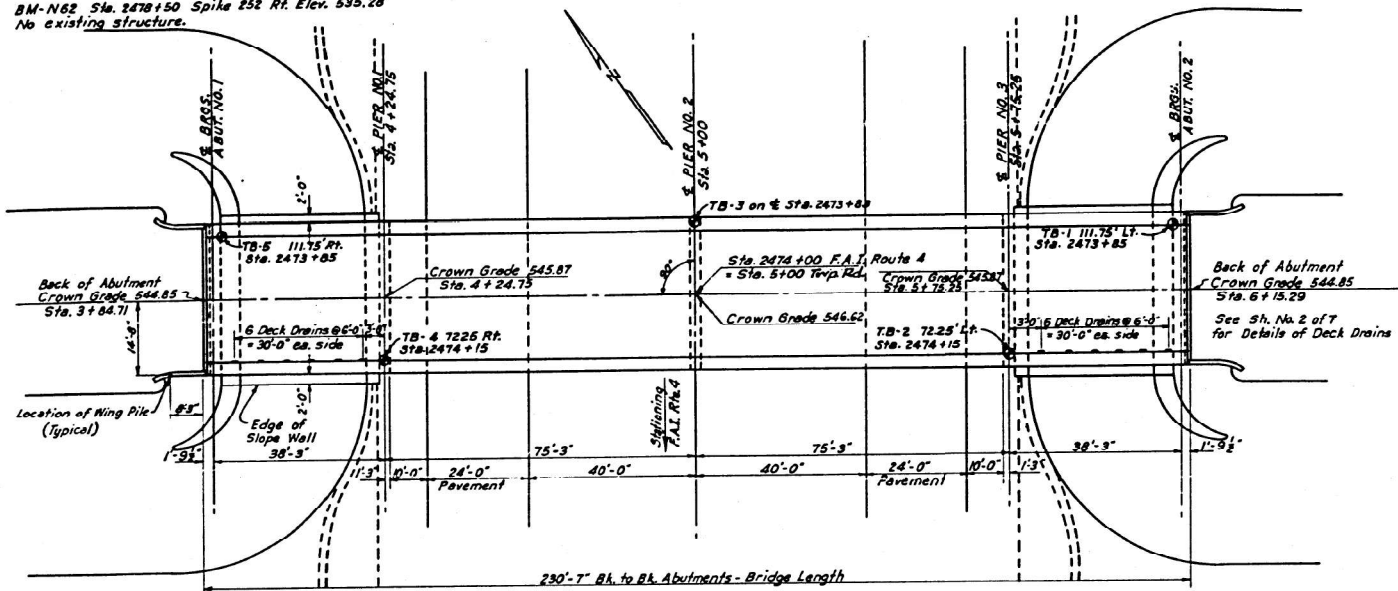

PLAN
Scale: 1" = 20'

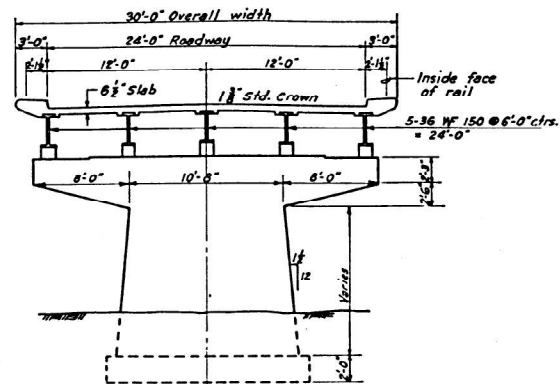


TRANSVERSE SECTION
Scale: 1/2" = 1'-0"

SHEET NO.	SECTION	COUNTY	TOTAL SHEETS	SHEET NO.
7	91-2HB	UNION	23	7

GENERAL NOTES

Class X Concrete shall be used throughout.
The concrete floor slab shall be finished in accordance with Article 51.18 (a) of the Standard Specifications and shall be poured in one continuous operation between joints.
All rockers, bearing plates, lead plates, pintles and anchor bolts shall be furnished and set in accordance with Article 51.14 of the Standard Specifications, and are included for payment as structural steel. The cost of handrail post anchors shall be included in the payment for lineal feet of metal handrail. The Contract Price per lineal foot of handrail shall include the furnishing, installing and painting of the handrail. The number of lineal feet of handrail is measured along the top longitudinal railing member.
Metal handrail on concrete End Post shall be included in lineal feet of metal handrail.
All Structural Steel and metal handrail shall receive one shop coat of red lead paint and two field coats of aluminum paint in accordance with Article 57.1 to 57.5 inclusive, of the Standard Specifications.
All paint shall be furnished and applied by the Contractor.
All structural steel shall be inspected by Illinois Division of Highways before painting. Backfilling shall be done according to Article 50.10 of the Standard Specifications.
Boring Data are shown on the plans only as a guide to bidders in estimating soil conditions which may be encountered in the field.
The Contractor shall drive one Test Pile at each Abutment in permanent locations as directed by the Engineer before starting the remainder of the piles.
Rivets 3/4" & open holes 1/2" & except as noted. Notes for 7/8" Rivets in beam, web and flange splices and channels at hinges subpunched 1/4" & and reamed to 1/2" &.
All connections riveted unless noted.
Design Stresses:
fs = 18,000 p.s.i. for structural steel.
fs = 20,000 p.s.i. for intermediate grade reinforcing steel.
fc = 1,400 p.s.i. in superstructure.
fc = 1,000 p.s.i. in substructure with earth pressure, 1,400 p.s.i. without earth pressure.
n = 10.
Design Specifications: AASHTO H15 512-44.
Slope walls shall be reinforced with welded wire fabric No. 4 x No. 4 wires; 6" x 6" mesh; wt. 58 #/100'. Cost incidental to Contract.

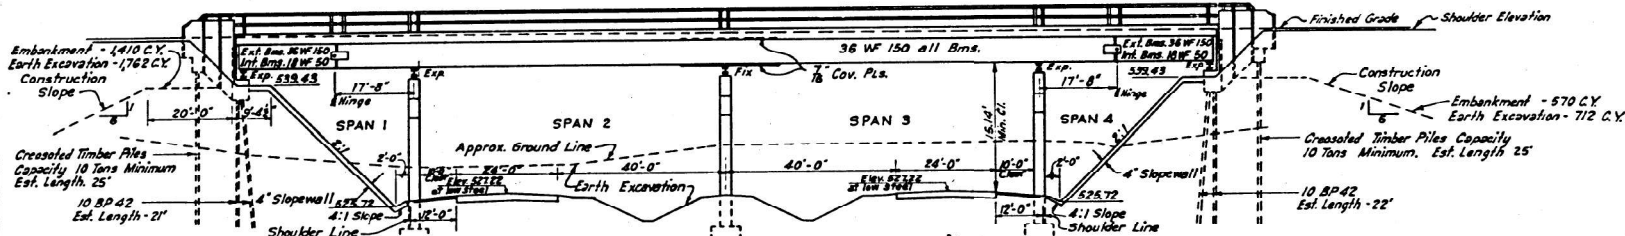

ELEVATION AT NEAR CURB
Scale: 1" = 20' Horiz.
1" = 10' Vert.


SN 091-0042
FOR INFORMATION ONLY

STATION 2474+00
BUILT 195 BY
STATE OF ILLINOIS
F.A.I. RT. 4 - SEC. 91-2HB
F.A. PROJ. 1-04-1(22)
LOADING H15-512

NAME PLATE
See Standard 2113
Locate on Piers 1 & 3


TOTAL BILL OF MATERIAL

ITEM	CU. YDS.	SUPERSTRUCT.	SUBSTRUCTURE	TOTAL
Class X Concrete (Bridges)	172.0	172.0		344.0
Reinforcement Bars	Lbs.	30,450	15,570	46,020
Structural Steel	Lbs.	200,200		200,200
Metal Handrail	Lin. Ft.	489		489
Name Plates	Each	2		2
Class A Excavation for Structures	CU. YDS.		380	380
Creosoted Timber Piles	Lin. Ft.		100	100
Steel Piles (10 BP 42)	Lin. Ft.		172	172
Steel Test Piles (10 BP 42)	Each		2	2
Slope Wall	Sq. Yds.		293	293
Rock Excavation for Structures	CU. YDS.		20	20

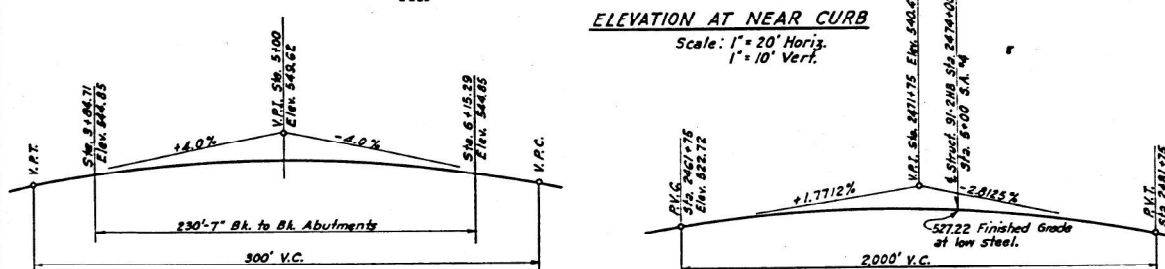


CROWN GRADE PROFILE OF BRIDGE

CROWN GRADE PROFILE OF INTERSTATE HIGHWAY
BOTH LANES

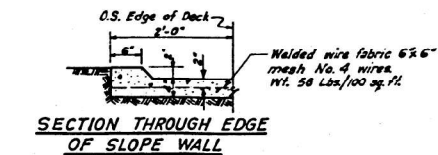


SECTION THROUGH EDGE
OF SLOPE WALL

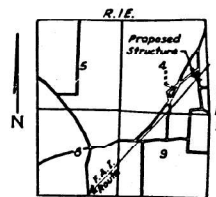

LOCATION SKETCH

STRUCTURES BY: FELL & WHEELER, CONSULTING ENGINEERS, TULSA, OKLAHOMA

NOTES:
N indicates the number of blows required to drive a 1 1/2" ID, 2" OD split spoon sampler 12" by means of a 140# weight falling 30".
qu indicates the unconfined compressive strength of the soil in tons/sq. ft.
See Plan of this sheet for location.

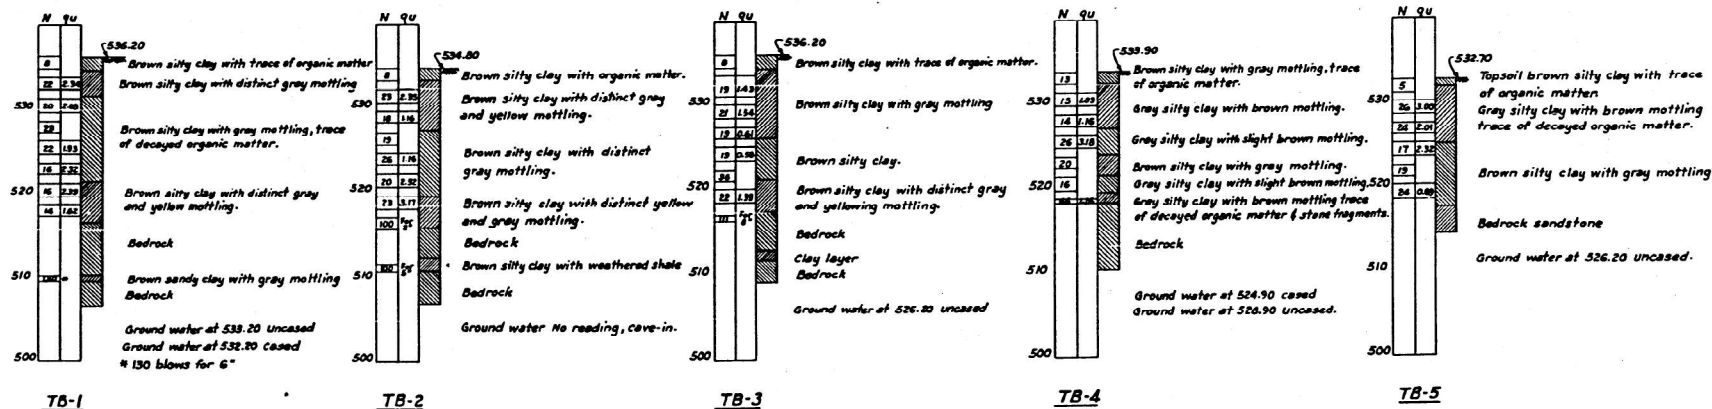

GENERAL PLAN & ELEVATION-PUBLIC ROAD- 91-2HB

REVISIONS	STATE OF ILLINOIS DEPARTMENT OF PUBLIC WORKS & BUILDINGS DIVISION OF HIGHWAYS	DATE G.H.S. 11-57
1	FAI-4 SECTION 91-2HB PROJECT 1-04-1(22)	CHECKED BY DATE W.J.F. 5-58
2	STATION 2474+00	BOOK NUMBER
3	UNION COUNTY	PROJECT NO.
4	HOMER L. CHASTAIN & ASSOCIATES CONSULTING ENGINEERS DECATUR, ILLINOIS	SHEET NO.









FAI Route 4, Sec. 91-2HB, Union County, Bridge

STATE OF ILLINOIS
DEPARTMENT OF TRANSPORTATION

SN 091-0042
STRUCTURE INFORMATION

SCALE: SHEET 2 OF 4 SHEETS STA. TO STA.

F.A. RTE.	SECTION	COUNTY	TOTAL SHEETS	SHEET NO.
VAR	D9 BRIDGE PAINT 2026-1	VARIOUS	87	50
CONTRACT NO. 78B82				
ILLINOIS FED. AID PROJECT				

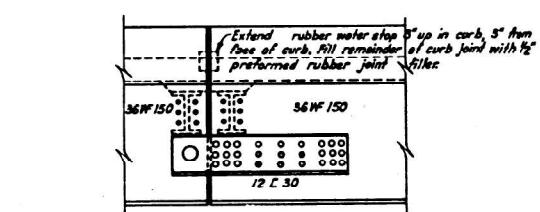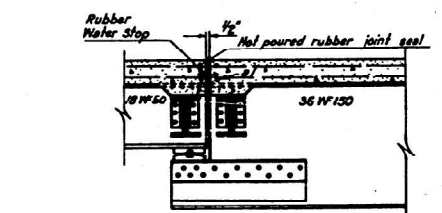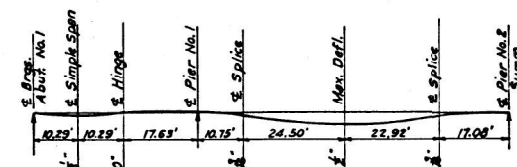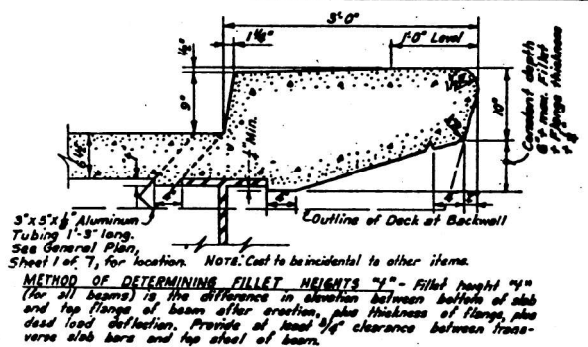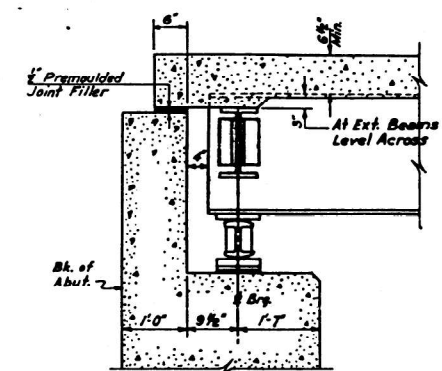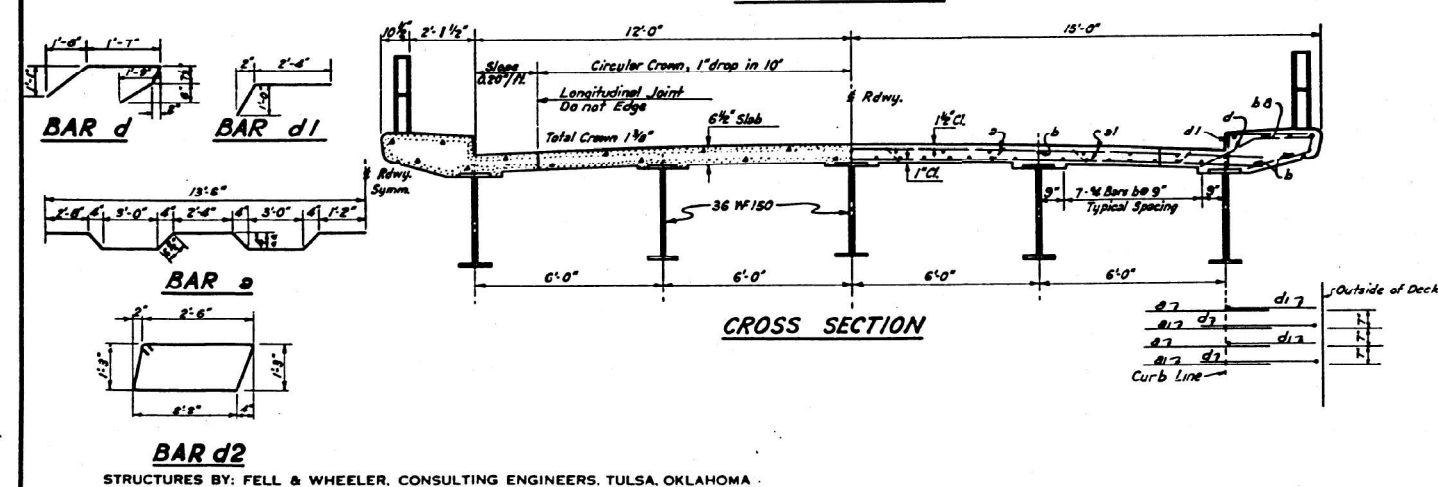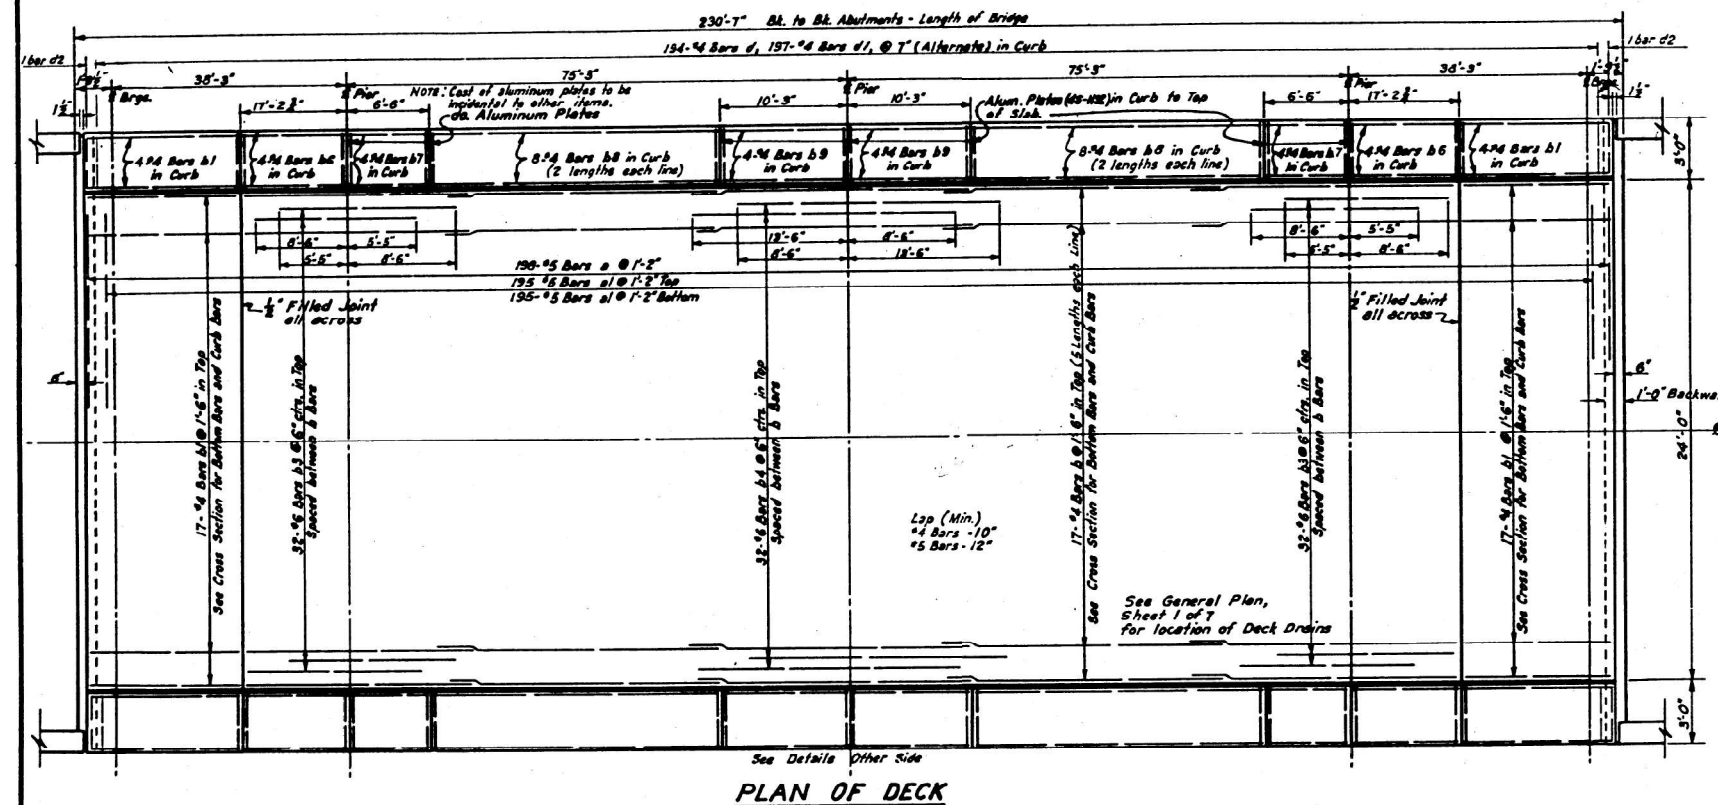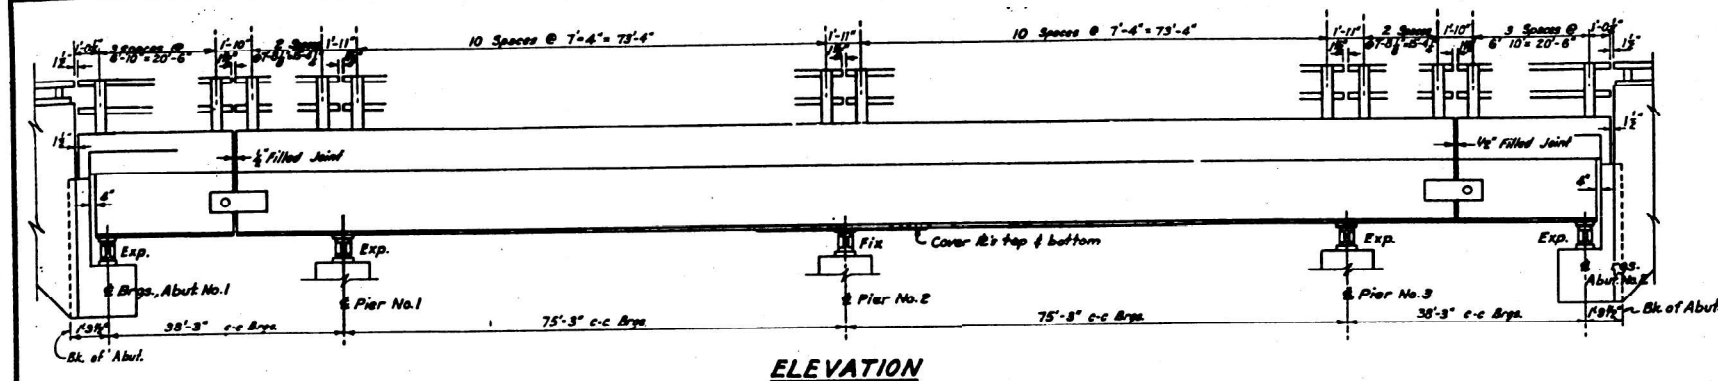

BILL OF MATERIAL FOR DECK				
BAR	NQ.	SIZE	LENGTH	SHAPE
a	198	5	28'-0"	
a1	390	5	26'-6"	
b	245	4	37'-8"	
b1	114	4	21'-11"	
b3	64	6	13'-11"	
b4	32	6	22'-0"	
b6	16	4	16'-10"	
b7	16	4	6'-2"	
b8	32	4	29'-6"	
b9	16	4	9'-11"	
c				
d	388	4	5'-10"	
d1	394	4	3'-4"	
d2	4	4	8'-7"	
e				
f				
Class X Concrete, Cu. Yds.				172.
Reinforcement Bars, Lbs.				30,450.
Structural Steel, Lbs.				200,200.
Name Plates , Ea.				2

DECK DETAILS		PUBLIC ROAD-91-2HB	
REVISIONS	STATE OF ILLINOIS DEPARTMENT OF PUBLIC WORKS & BUILDINGS DIVISION OF HIGHWAYS	DRAWN BY DATE P.A.M. 11-57	CHECKED BY DATE M.J.F. 3-80
No. DATE INITIAL	FBI-4 SECTION 91-2HB PROJECT 1-04-1(22)	DOGE NUMBER	
1.	STATION 2474+00		
2.	UNION COUNTY	PROJECT NO.	
3.	HOMER L. CHASTAIN & ASSOCIATES	SHEET NO.	
4.	CONSULTING ENGINEERS		
5.	DECATUR, ILLINOIS		
6.			
7.			
8.			
9.			
10.			

SN 091-0042
FOR INFORMATION ONLY

FAI Route 4, Sec. 91-2HB, Union County, Bridge

USER NAME = david.a.wilson	DESIGNED -	REV
	DRAWN -	REV
	CHECKED -	REV
PLOT DATE = 7/29/2025	DATE -	REV

DESIGNED -	REVISED -
DRAWN -	REVISED -
CHECKED -	REVISED -
DATE -	REVISED -


REVISED	-
REVISED	-
REVISED	-
REVISED	-

STATE OF ILLINOIS
DEPARTMENT OF TRANSPORTATION

SN 091-0042
STRUCTURE INFORMATION

SCALE:	SHEET 3	OF 4	SHEETS	STA.	TO STA.
--------	---------	------	--------	------	---------



F.A. RTE.	SECTION	COUNTY	TOTAL SHEETS	SHEET NO.
VAR	D9 BRIDGE PAINT 2026-1	VARIOUS	87	51
		CONTRACT NO. 78B82		
		JUNIOR	FED AID PROJECT	

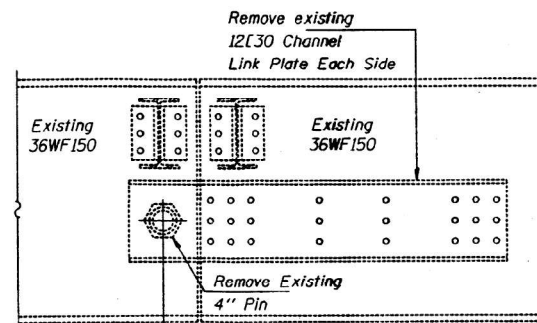

The hole in the existing webs and web reinforcing plates
shall be In Line bored to $4\frac{1}{2}''\phi$ nominal (See Note B)

ELEVATION AT EXISTING PIN ASSEMBLY
FOR EXTERIOR BEAMS

Any Pins that can be easily removed without damage to the pin shall be salvaged and the Bridge Engineer shall be contacted for disposition. Cost of salvage is included in "Pin and Link Plate Replacement".

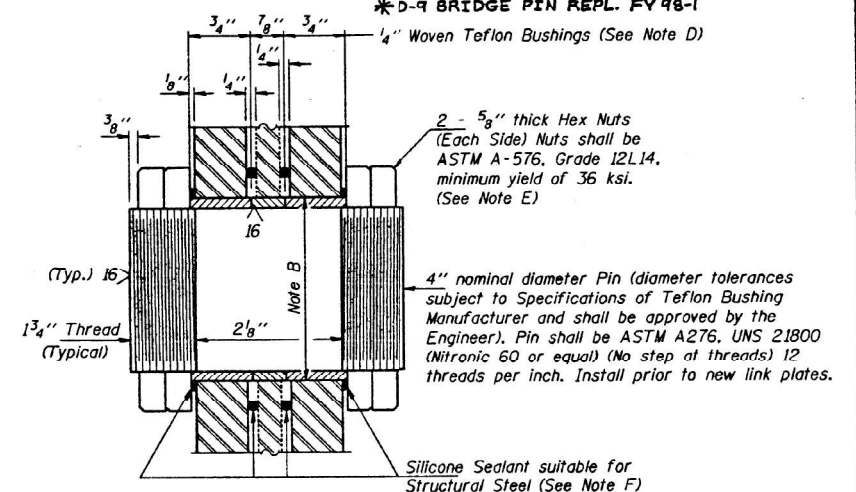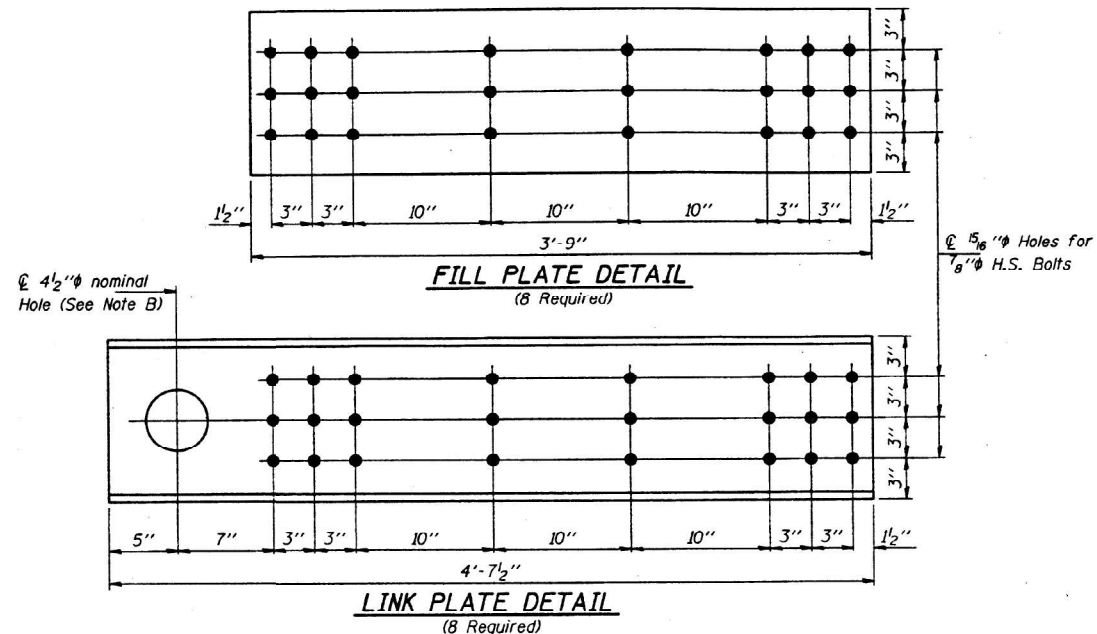

SECTION THRU PIN
(4 Required)

GENERAL NOTES

All new structural steel shall conform to AASHTO Classification M-270 Gr. 36, unless otherwise noted.

The Contractor shall provide support and/or shoring systems for the beam in the area of existing pin and link plate replacement. See Special Provision "Temporary Support System."

The inorganic zinc rich primer/acrylic/acrylic paint system shall be used for shop and field painting of new structural steel except where otherwise noted. The color of the acrylic finish coat shall be Interstate Green, Munsell No. 7.5G 4/8. See Special Provisions "Cleaning and Painting New Metal Structures". Coat shall be included in the cost of "Pin and Link Plate Replacement".

Existing Structural steel shall be cleaned and painted as required by the Special Provision "Cleaning and Painting Adjacent Areas of Existing Steel Structures". Cost shall be included in the cost of "Pin and Link Plate Replacement."

All existing steel surfaces behind link plates shall be cleaned and primed before installation of new link plates. Cost shall be included in the cost of "Pin and Link Plate Replacement."

Plan dimensions and details relative to existing structure have been taken from existing plans and are subject to nominal construction variations. It shall be the Contractor's responsibility to verify such dimensions and details in the field, except the pin diameters, and make necessary approved adjustments prior to construction or ordering of materials. Such variations shall not be cause for additional compensation for a change in the scope of the work, however, the Contractor will be paid for the quantity actually furnished at the unit price bid for the work.

The Pins and Link Plates shall conform to the minimum Charpy V-Notch Toughness of 25 ft.-lbs. at 40° F.

The pins, link plates, bushings, nuts, Set Bolts, Neoprene Pad, silicone sealant fill plates and high strength bolts are the items included in "Pin and Link Plate Replacement".

The existing structural steel coating contains lead. The Contractor should take appropriate precautions to deal with the presence of lead on this project.

TOTAL BILL OF MATERIAL

ITEM	UNIT	QUANTITY
Temporary Support System	Each	4
Pin and Link Plate Replacement	Each	4


PIN AND LINK PLATE REPLACEMENT

FAI ROUTE 57 SEC. 91-2HB-1


UNION COUNTY

STA. 2530+25

STR. No. 091-0049

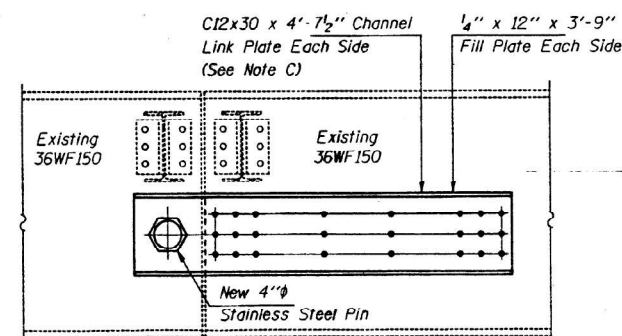


ELEVATION AT NEW PIN ASSEMBLY
FOR EXTERIOR BEAMS

 


DETAIL A

Set Bolts shall conform to the requirements of ASTM A 307 and shall be galvanized according to AASHTO M 232.

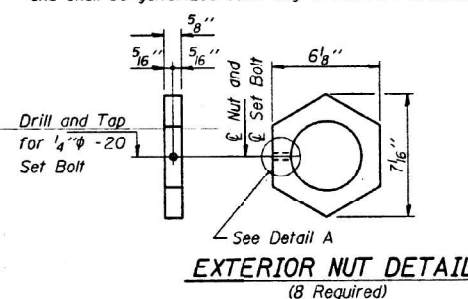

EXTERIOR NUT DETAIL
(8 Required)

 

INTERIOR NUT DETAIL
(8 Required)

MAXIMUM REACTIONS AT PIN

RQ	(K)	8.3
Rt	(K)	19.6
$Imp.$	(K)	5.9
R (Total)	(K)	33.8

DESIGNED	<u>Victor H. Veitz</u>	FEBRUARY 19, 19 <u>98</u>
CHECKED	<u>Carl M. Evey</u>	EXAMINED <u>Jack E. Allen</u>
DRAWN	<u>Paul Sumner</u>	ENGINEER OF STRUCTURAL SERVICE
CHECKED	<u>VHV CMT</u>	PASSED
		ENGINEER OF BRIDGES AND STRUCTURE

B.M. - N66 Elev. 406.39
Spike 170' Lt. Sta. 2535+92

SHEET NO. 1
7 SHEETS

ROUTE NO.	SECTION	COUNTY	TOTAL SHEETS	SHEET NO.
4	91-2HB-1	UNION	23	8
FEB. ROAD DIST. NO. 1 ILLINOIS PROJECT NO. 1-04-1 (22)				

GENERAL NOTES

Class X Concrete shall be used throughout.

The concrete floor slab shall be finished in accordance with Article 51.18 (a) of the Standard Specifications and shall be poured in one continuous operation between joints.

All rockers, bearing plates, lead plates, pintles and anchor bolts shall be furnished and set in accordance with Article 51.14 of the Standard Specifications, and are included for payment as Structural Steel. The cost of handrail post anchors shall be included in the payment for lineal feet of metal handrail. The Contract Price per lineal foot of handrail shall include the furnishing, installing and painting of the handrail. The number of lineal feet of handrail is measured along the top longitudinal railing member.

Metal handrail on concrete End Post shall be included in lineal feet of Metal Handrail.

All Structural Steel and metal handrail shall receive one shop coat of red lead paint and two field coats of aluminum paint in accordance with Article 57.1 to 57.5 inclusive, of the Standard Specifications.

All paint shall be furnished and applied by the Contractor.

All structural steel shall be inspected by Illinois Division of Highways before painting. Backfilling shall be done according to Article 50.10 of the Standard Specifications. Boring Data are shown on the plans only as a guide to bidders in estimating soil conditions which may be encountered in the field.

The Contractor shall drive one Test Pile at each abutment in permanent locations as directed by the Engineer before ordering the remainder of the Piles.

Design Stresses:


- $f_s = 18,000$ p.s.i. for structural steel.
- $f_s = 20,000$ p.s.i. for intermediate grade reinforcing steel.
- $f_c = 1,400$ p.s.i. for superstructure.
- $f_c = 1,000$ p.s.i. in substructure with earth pressure, 1,400 p.s.i. without earth pressure.
- Shear in footings = 75 p.s.i. maximum.
- $n = 10$.

Design Specifications: AASHTO H15 512-44

Rivets $\frac{3}{8}$ " ϕ ; open hole $\frac{3}{8}$ " ϕ except as noted. Holes for $\frac{3}{8}$ " ϕ Rivets in beam, web and flange splices and channels at hinges subpunched $\frac{3}{8}$ " ϕ and reamed to $\frac{3}{8}$ " ϕ .


All connections riveted unless noted.

Slope walls shall be reinforced with welded wire fabric No. 4 x No. 4 wires; 6" x 6" mesh; wt. 58 lb./100'. Cost incidental to Contract.

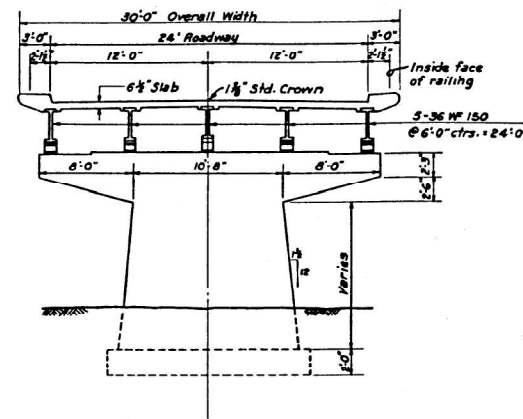


TRANSVERSE SECTION


NOTES:
N indicates the numbers of blows required to drive a 1 1/2" ID, 2" OD split spoon sampler 12" by means of a 140 lb. weight falling 30"
qu indicates the unconfined compressive strength of the soil in tons/sq.ft.

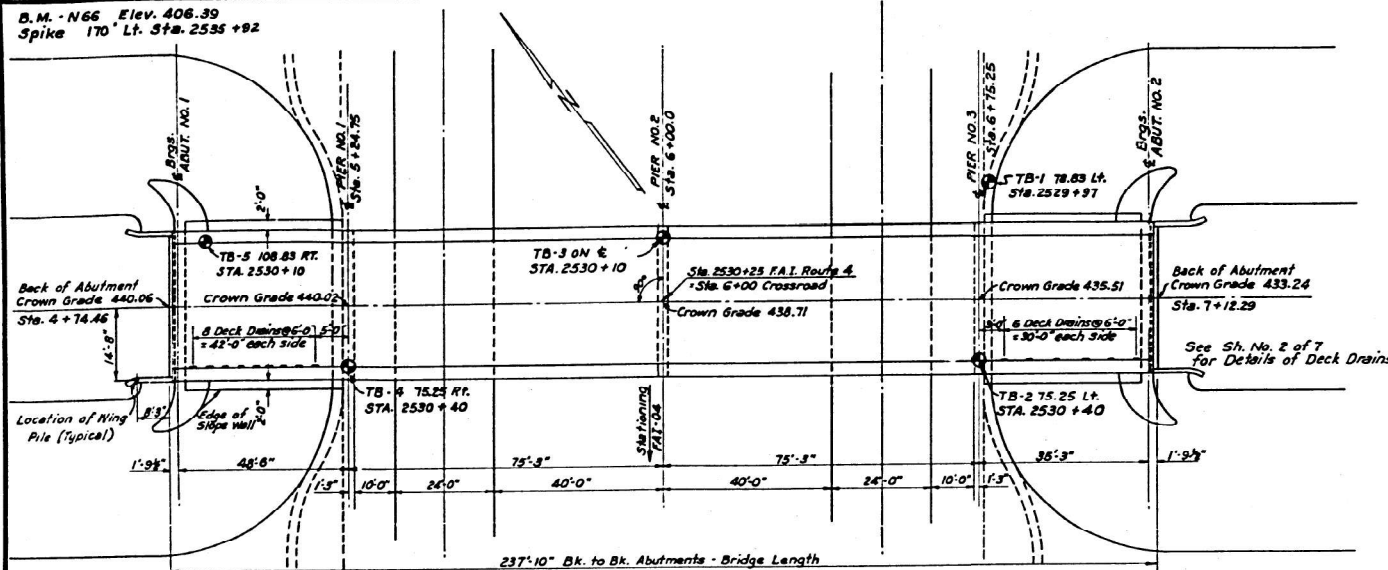


PLAN
Scale: 1" = 20'

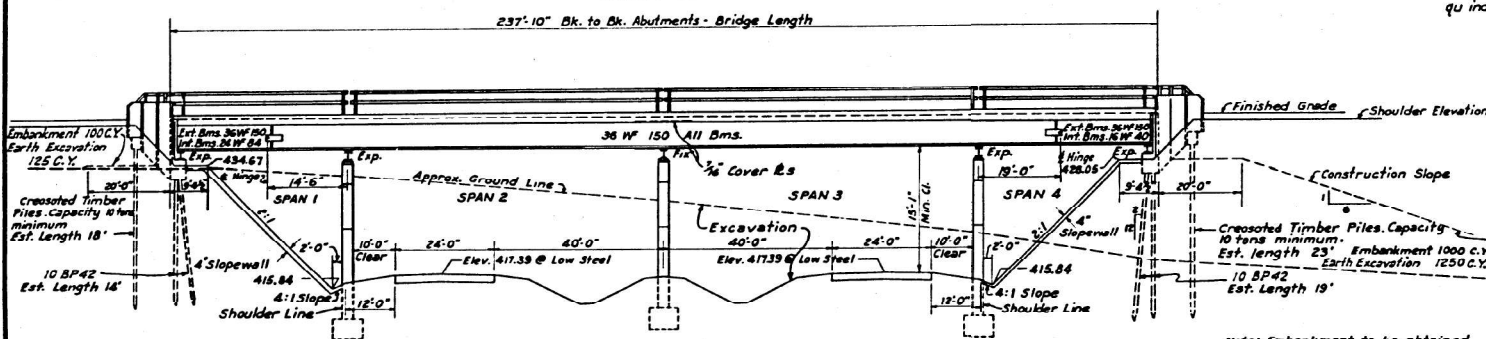


ELEVATION AT NEAR CURB
Scale: 1" = 20' Horiz.
1" = 10' Vert.

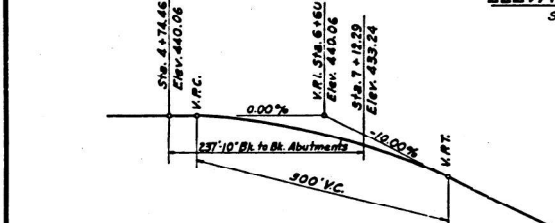


CROWN GRADE PROFILE OF BRIDGE

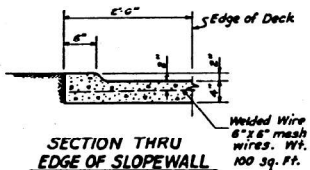

SECTION THRU
EDGE OF SLOPEWALL

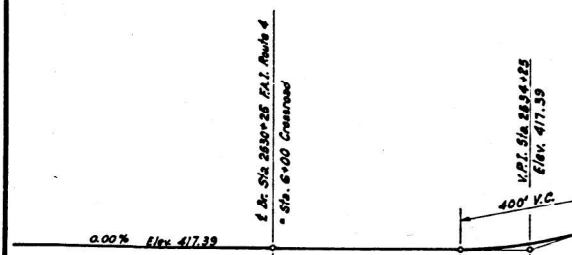


CROWN GRADE PROFILE OF INTERSTATE HIGHWAY
BOTH LANES

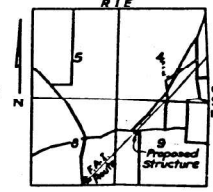

LOCATION SKETCH

STRUCTURES BY: FELL & WHEELER, CONSULTING ENGINEERS, TULSA, OKLAHOMA

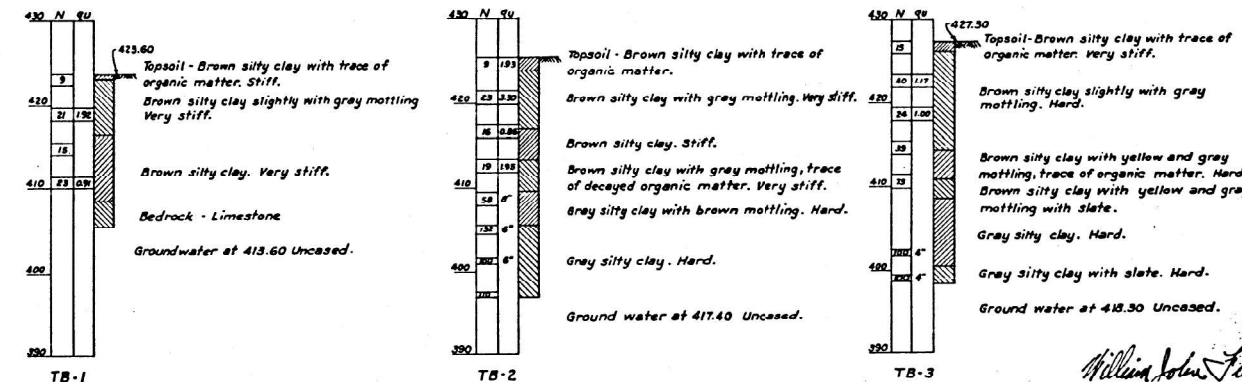

SN 091-0049
FOR INFORMATION ONLY

TOTAL BILL OF MATERIAL

ITEM	SUPERSTRUCTURE	SUBSTRUCTURE	TOTAL
Class X Concrete (Bridges)	Cu.Yds. 177.50	172.90	350.40
Reinforcement Bars	Lbs. 32,050	15,580	47,630
Structural Steel	Lbs. 206,500		206,500
Metal Handrail	Lin. Ft. 503.67		503.67
Name Plates	Each 1		1
Class A Excavation for Structures	Cu.Yds.	508	508
Creosoted Timber Piles	Lin. Ft.	82	82
Steel Piles (10 BP42)	Lin. Ft.	132	132
Steel Test Piles (10 BP42)	Each	2	2
Slope Wall	Sq. Yds.	330	330
Rock Excavation For Structures	Cu.Yds.	57	57

STATION 2530+00
BUILT 195 BY
STATE OF ILLINOIS
F.A.I. RT. 4 SEC. 91-2HB-1
F.A. PROJ. 1-04-1 (22)
LOADING H15 - S12

NAME PLATE
See Standard 2113
Locate on NW End Post

GENERAL PLAN & ELEVATION- PUBLIC ROAD - 91-2HB-1			
REVISIONS	STATE OF ILLINOIS DEPARTMENT OF PUBLIC WORKS & BUILDINGS DIVISION OF HIGHWAYS	DRAWN BY DATE H.C.P. 11-57	CHECKED BY DATE L.R. 3-58
1 3-28 W.R.	FAI-4 SECTION 91-2HB-1 PROJECT 1-04-1 (22)	BOOK NUMBER	PROJECT NO.
2	UNION STATION 2530+25 COUNTY		
3			
4			
5			
6			
7			
8			
9			
10			

FAI Route 4, Sec. 91-2HB-1, Union County, Bridge








STATE OF ILLINOIS
DEPARTMENT OF TRANSPORTATION

SN 091-0049
STRUCTURE INFORMATION


SCALE: SHEET 2 OF 4 SHEETS STA. TO STA.

F.A. RTE.	SECTION	COUNTY	TOTAL SHEETS	SHEET NO.
VAR	D9 BRIDGE PAINT 2026-1	VARIOUS	87	54
CONTRACT NO. 78B82				
ILLINOIS FED. AID PROJECT				

USER NAME = david.a.wilson	DESIGNED -	REVISED -
	DRAWN -	REVISED -
	CHECKED -	REVISED -
PLOT DATE = 7/29/2025	DATE -	REVISED -

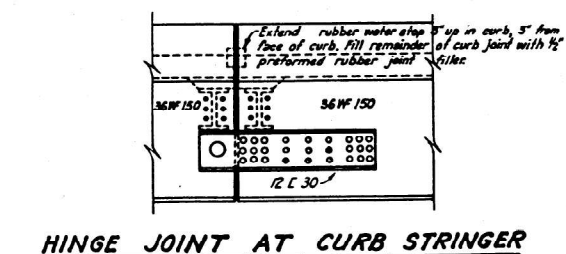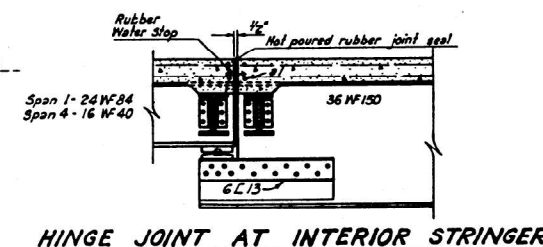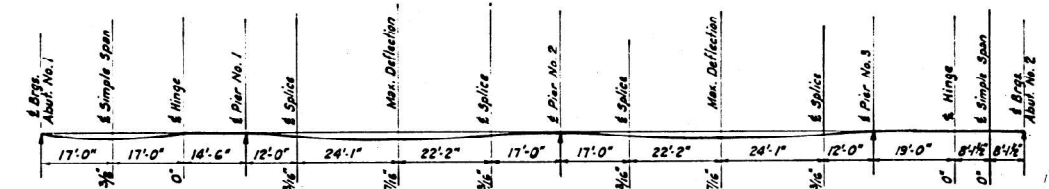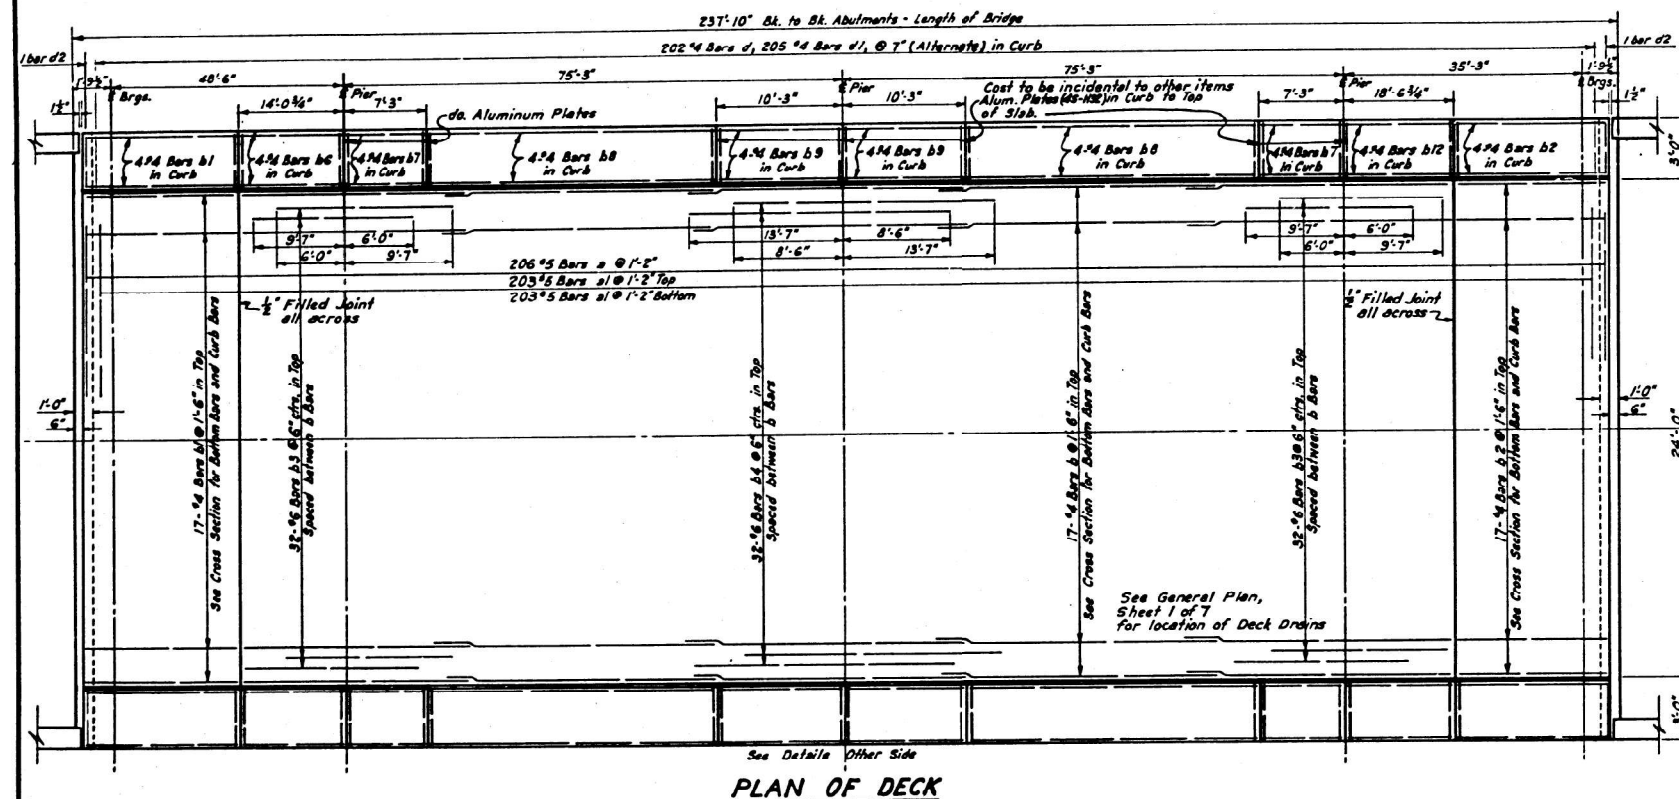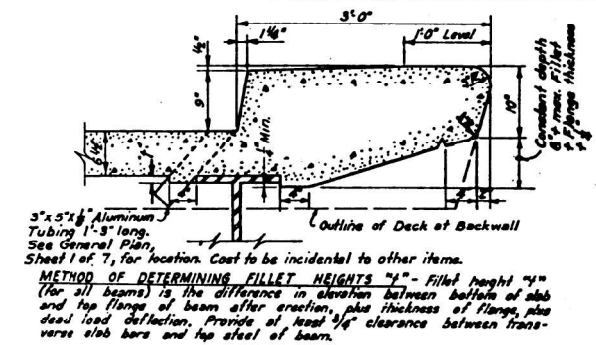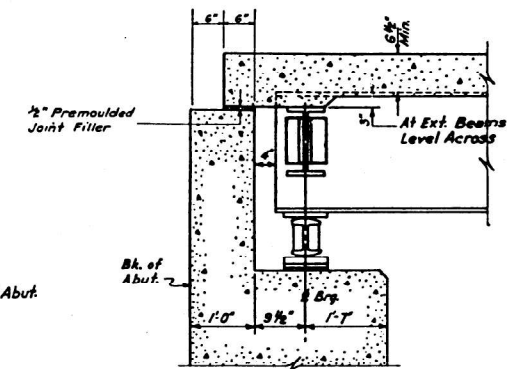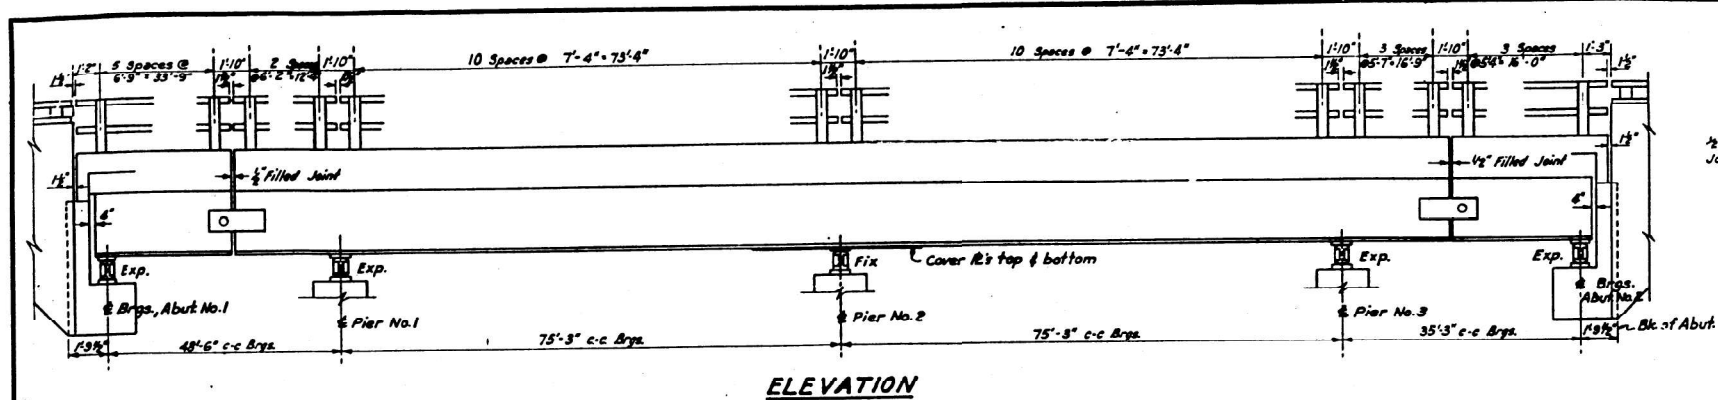

BILL OF MATERIAL FOR DECK				
BAR	NO.	SIZE	LENGTH	SHAPE
a	206	5	28'-0"	
a1	406	5	26'-6"	
b	245	4	37'-3"	
b1	57	4	35'-5"	
b2	57	4	17'-7"	
b3	64	6	15'-7"	
b4	32	6	22'-1"	
b6	8	4	15'-9"	
b7	16	4	6'-11"	
b8	16	4	57'-5"	
b9	16	4	9'-11"	
c12	8	4	18'-3"	
d	404	4	5'-10"	
d1	410	4	3'-4"	
d2	4	4	8'-7"	
Class X Concrete, Cu. Yds.				177.50
Reinforcement Bars, Lb.				32,050
Structural Steel, Lb.				206,500
Metal Handrail Lin.Ft.				503.67
Name Plates				1
Ea.				

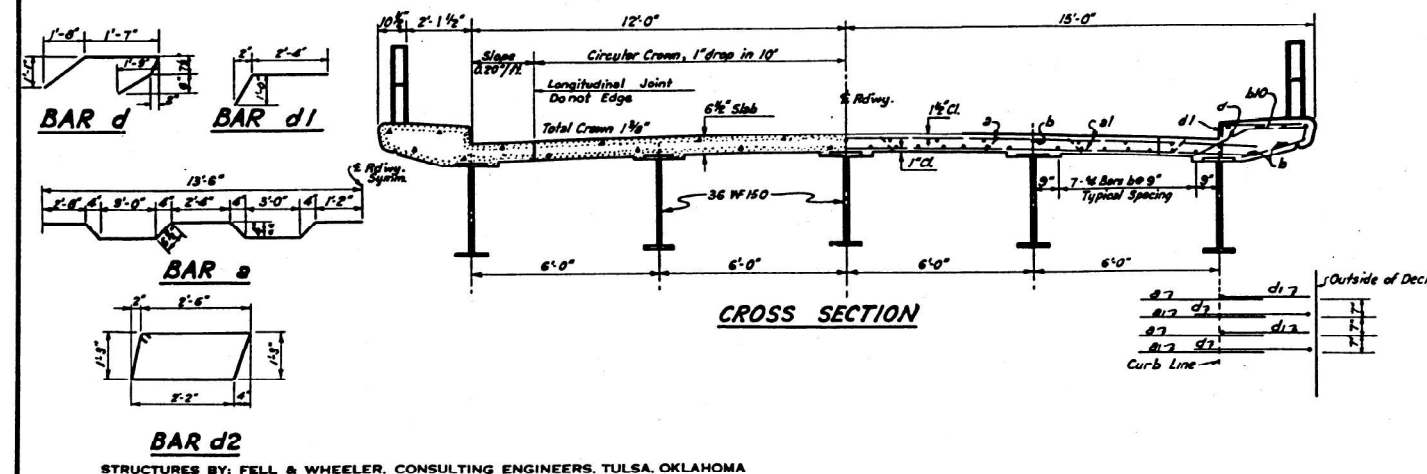

SN 091-0049
FOR INFORMATION ONLY

DECK DETAILS-		PUBLIC ROAD-91-2HB-I	
REVISIONS NO. DATE REVISION 1 5-58 W.R.		STATE OF ILLINOIS DEPARTMENT OF PUBLIC WORKS & BUILDINGS DIVISION OF HIGHWAYS	
2 3 4 5 6 7 8 9		FAT-4 SECTION 91-2HB-I PROJECT 1-04-1(22) STATION 2530+25	
UNION		COUNTY	
HOMER L. CHASTAIN & ASSOCIATES CONSULTING ENGINEERS DECATUR, ILLINOIS			
		DRAWN BY DATE P.M. 11-57 CHECKED BY DATE L.R. 5-58	
		BOOK NUMBER	
		PROJECT NO.	
		SHEET NO.	

F.A.I. Route 4, Sec. 91-2HB-1, Union County, Bridge









USER NAME = david.a.wilson	DESIGNED -	REVISED -
	DRAWN -	REVISED -
	CHECKED -	REVISED -
PLOT DATE = 7/29/2025	DATE -	REVISED -

STATE OF ILLINOIS
DEPARTMENT OF TRANSPORTATION


SN 091-0049
STRUCTURE INFORMATION

SCALE:	SHEET 3	OF 4	SHEETS	STA.	TO STA.
--------	---------	------	--------	------	---------

F.A. RTE.	SECTION	COUNTY	TOTAL SHEETS	SHEET NO.
VAR	D9 BRIDGE PAINT 2026-1	VARIOUS	87	55
		CONTRACT NO. 78B82		
		ILLINOIS	FED. AID PROJECT	

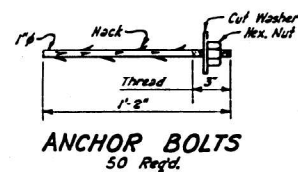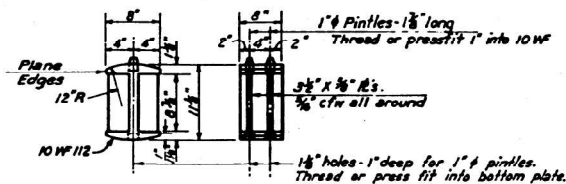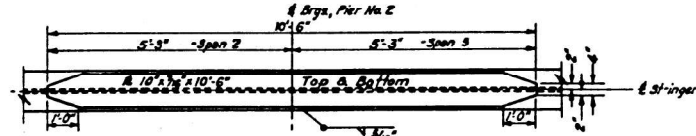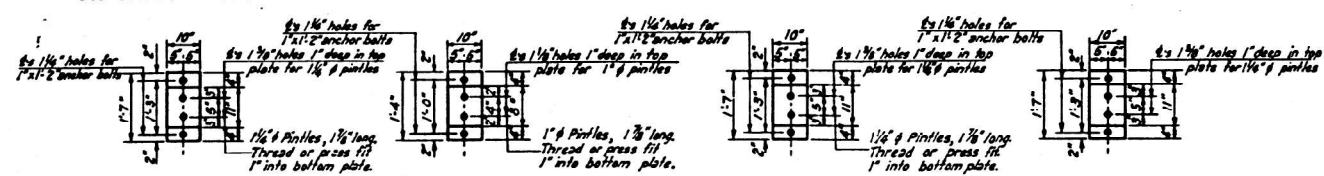  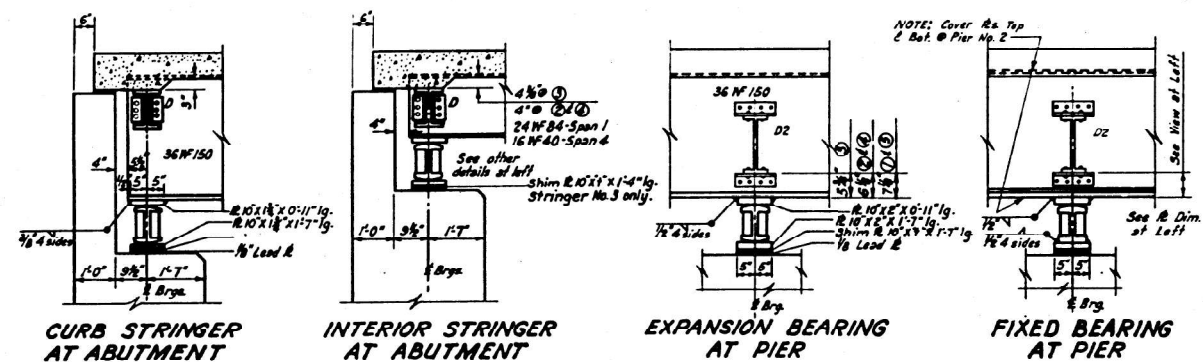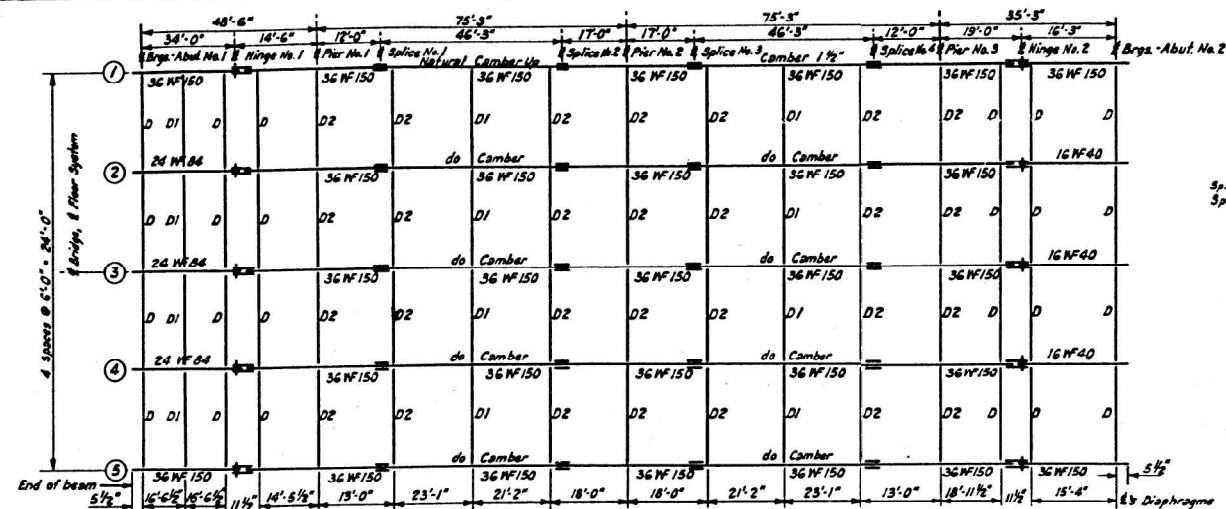

Q	BEAMS				
	1	2	3	4	5
Abut. No.1	439.40	439.49	439.52	439.49	439.40
Hinge No.1	439.40	439.49	439.52	439.49	439.40
Span No.1	439.30	438.38	439.42	439.38	439.30
Span No.2	438.53	438.61	438.65	438.61	438.53
Span No.3	437.61	437.59	437.63	437.59	437.61
Span No.4	435.51	435.59	435.62	435.59	435.51
Hinge No.2	433.75	433.83	433.86	433.83	433.75
Abut. No.2	432.73	432.79	432.82	432.79	432.70

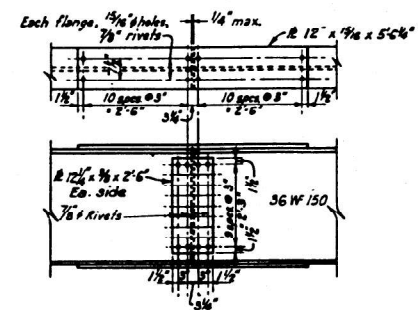

②	BEAMS				
	1	2	3	4	5
Abut. No.1	0	0	$\frac{3}{8}$ "	0	0
Pier No.1	0	0	$\frac{3}{8}$ "	0	0
Pier No.2	0	0	$\frac{1}{8}$ "	0	0
Pier No.3	0	0	$\frac{3}{8}$ "	0	0
Abut. No.2	0	0	$\frac{1}{8}$ "	0	0

REVISIONS		
NO.	DATE	INITIALS
1	3-58	H.R.
2		
3		
4		
5		
6		
7		
8		
9		

STEEL DETAILS - PUBLIC ROAD-91-2HB-I

STATE OF ILLINOIS

DEPARTMENT OF PUBLIC WORKS & BUILDINGS

DIVISION OF HIGHWAYS

FAT-4
SECTION 91-2HB-I
PROJECT 1-04-1(22)

STATION 2530+25

UNION
COUNTY

HOMER L. CHASTAIN & ASSOCIATES

CONSULTING ENGINEERS

DECATUR, ILLINOIS

DRAWN BY DATE	PA 7 H-27
CHECKED BY DATE	L.R. 3-58
BOOK NUMBER	
PROJECT NO.	
SHEET NO.	

F.A.I. 4, Sec. 91-2HB-1, Union County, Bridge










USER NAME = david.a.wilson	DESIGNED -	REVISED -
	DRAWN -	REVISED -
	CHECKED -	REVISED -
PLOT DATE = 7/29/2025	DATE -	REVISED -

STATE OF ILLINOIS
DEPARTMENT OF TRANSPORTATION

SN 091-0049
STRUCTURE INFORMATION

SCALE:	SHEET 4	OF 4	SHEETS	STA.	TO STA.
--------	---------	------	--------	------	---------

F.A. RTE.	SECTION	COUNTY	TOTAL SHEETS	SHEET NO.
VAR	D9 BRIDGE PAINT 2026-1	VARIOUS	87	56
		CONTRACT NO. 78B82		
		ILLINOIS	FED. AID PROJECT	

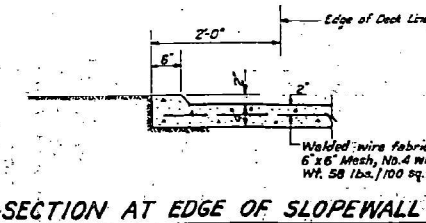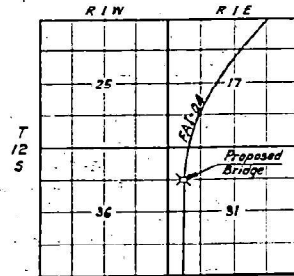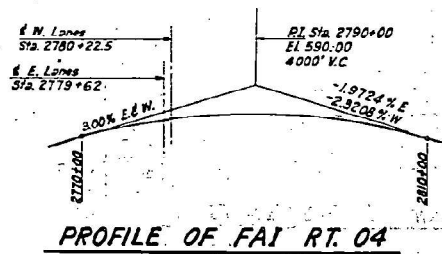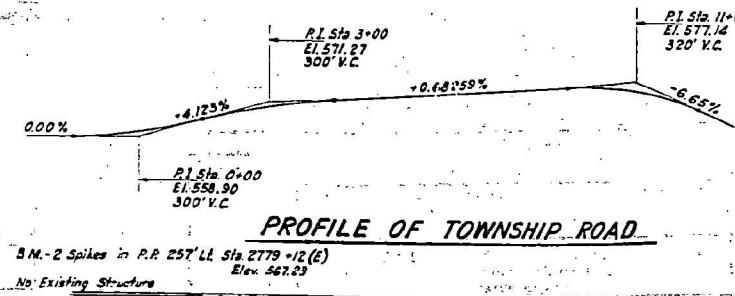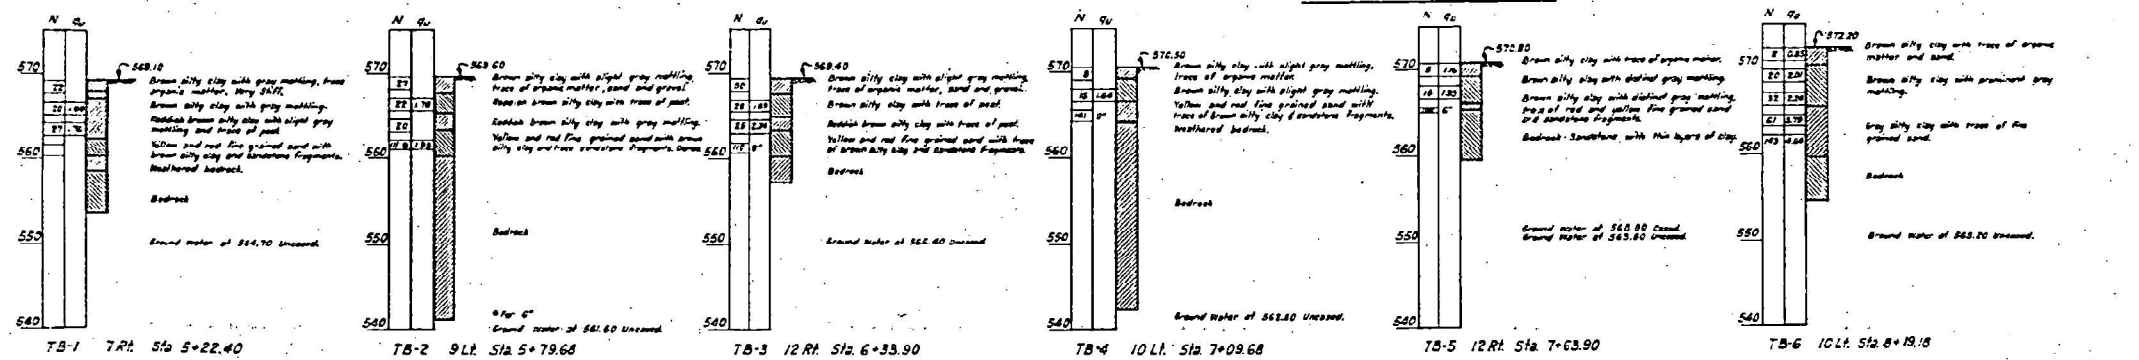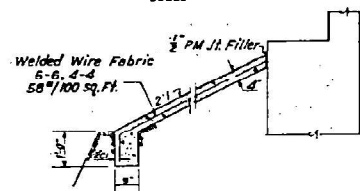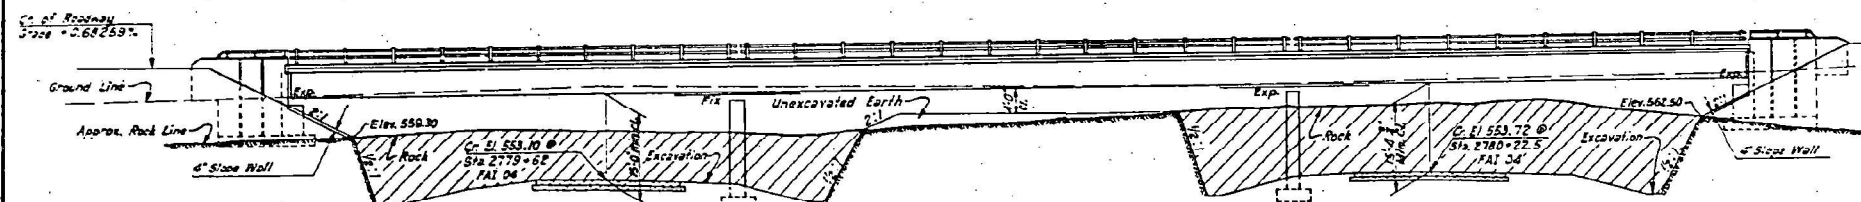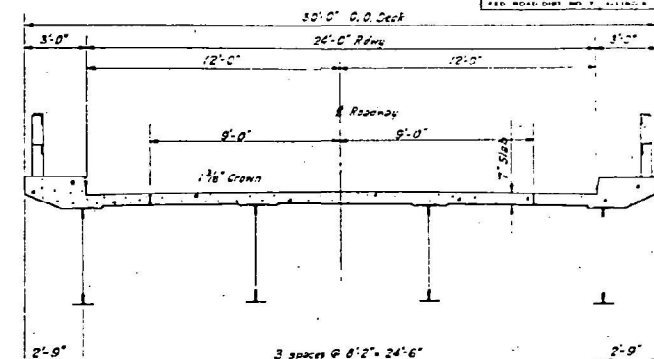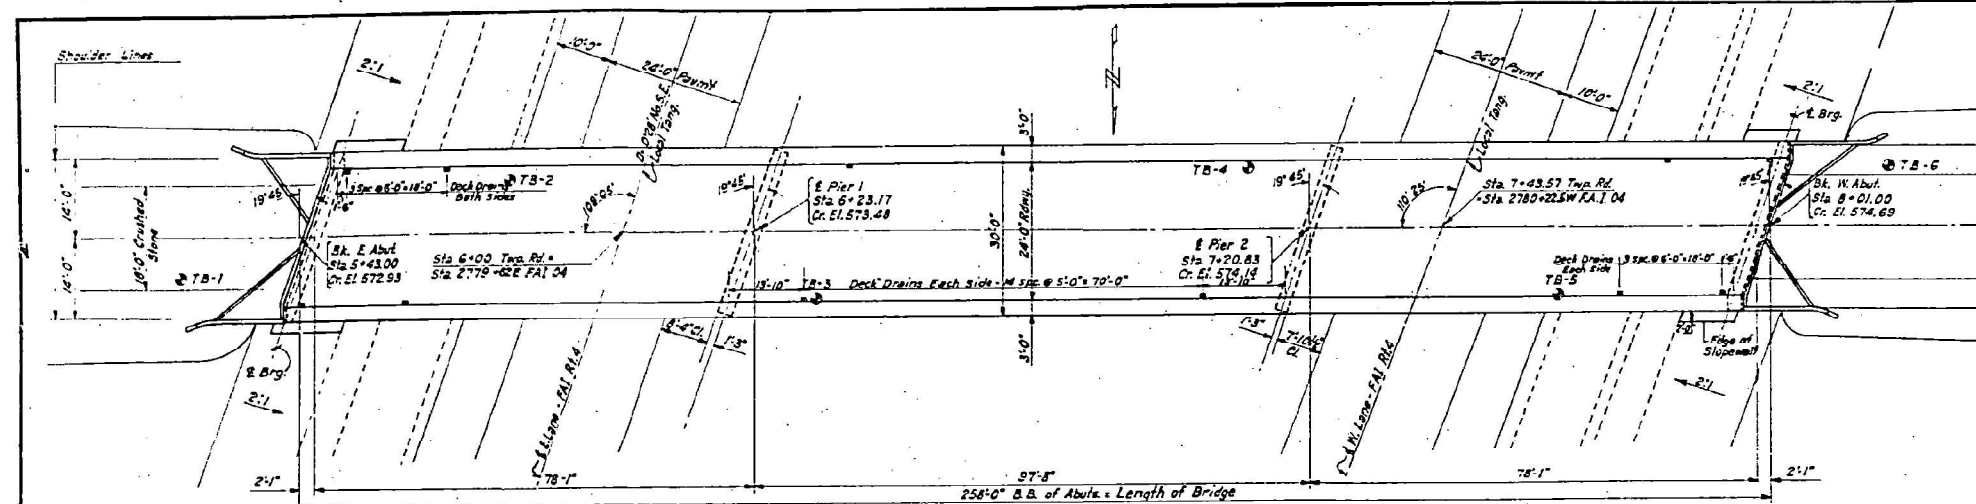

SN 091-0050
FOR INFORMATION ONLY

GENERAL NOTES

Claim a Contract will be used throughout.

The concrete floor will be placed in accordance with Article 5.1(e) of the Standard Specifications and shall be poured in one continuous operation between forms.

Reinforcing bars, bearing plates, lead plates, a plate and anchor bars shall be furnished and set in accordance with Article 5.1(e) of the Standard Specifications and shall be included for payment as structural steel of metal handrail. The Contract sum per linear foot of handrail shall include the furnishing, installing and painting of the handrail. The number of linear feet of handrail is measured along the full length of the railing.

Metal handrail on concrete and cast shall be included in linear feet of metal handrail.

Artificial metal steel and metal handrail shall receive one shop primed lead and two field coats of aluminum paint in accordance with Article 6.1 in S-5 including all the Standard Specifications.

All points shall be furnished and installed by the Contractor.

All structural steel shall be inspected by Illinois Division of Highway Safety (painting).

Backfilling shall be done according to Article 5.1(c) of the Standard Specifications. All backfill shall be placed in 6" layers. Due to bidders in estimating soil conditions which may be encountered in the field.

Design Stresses:
 $f_y = 33,000$ p.s.i. for structural steel.
 $f_y = 20,000$ p.s.i. for intermediate grade reinforcing steel.
 $f_c = 1,400$ p.s.i. in substructure.
 $f_c = 1,000$ p.s.i. in substructure with earth pressure,
 $1,400$ p.s.i. without earth pressure.
 Shear in footings = 75 p.s.i. maximum.
 $n = 10$
 Design Specifications AASHTO H-15-S12 C4

[illegible]




GENERAL PLAN & ELEVATION - PUBLIC ROAD - 91-3HB-2		DRAWN BY DATE PAN 3-59 CHECKED BY DATE M.C. 6-59 BOOK NUMBER	
REVISIONS NO. DATE INITIALS 1 2 3 4 5 6 7 8		STATE OF ILLINOIS DEPARTMENT OF PUBLIC WORKS & BUILDINGS DIVISION OF HIGHWAYS FAI-4 SECTION 91-3HB-2 PROJECT 1-04-1 (5) STATION 2779+62 E & 2780+22.5 W COUNTY UNION HOMER L. CHASTAIN & ASSOCIATES CONSULTING ENGINEERS	
		PROJECT NO. SHEET NO.	

USER NAME = david.a.wilson	DESIGNED -	REVISED -
	DRAWN -	REVISED -
	CHECKED -	REVISED -
PLOT DATE = 7/29/2025	DATE -	REVISED -


STATE OF ILLINOIS
DEPARTMENT OF TRANSPORTATION

SN 091-0050
STRUCTURE INFORMATION

F.A. RTE.	SECTION	COUNTY	TOTAL SHEETS	SHEET NO.
VAR	D9 BRIDGE PAINT 2026-1	VARIOUS	87	57
CONTRACT NO. 78B82				

   

SN 091-0050
FOR INFORMATION ONLY.

 


DECK DETAILS-PUBLIC ROAD- 91-3HB-2			DRAWN BY DATE KCP 3-58	
STATE OF ILLINOIS DEPARTMENT OF PUBLIC WORKS & BUILDINGS DIVISION OF HIGHWAYS			CHECKED BY DATE R.P. 4-58	
No.	DATE	INITIALS	BOOK NUMBER	
1				
2				
3				
4				
5				
6				
7				
8				
9				
10				

FAT - 4	SECTION 91-3HB-2	PROJECT 1-04-1(3S)
STATION	2779+62 E. 2780+22.5 W	
UNION	COUNTY	


HOMER L. CHASTAIN & ASSOCIATES
CONSULTING ENGINEERS
DECATUR, ILLINOIS

PROJECT NO.
SHEET NO.

E.A.I. Route 4, Sec 91-3NB-2, Union County, Bridge.

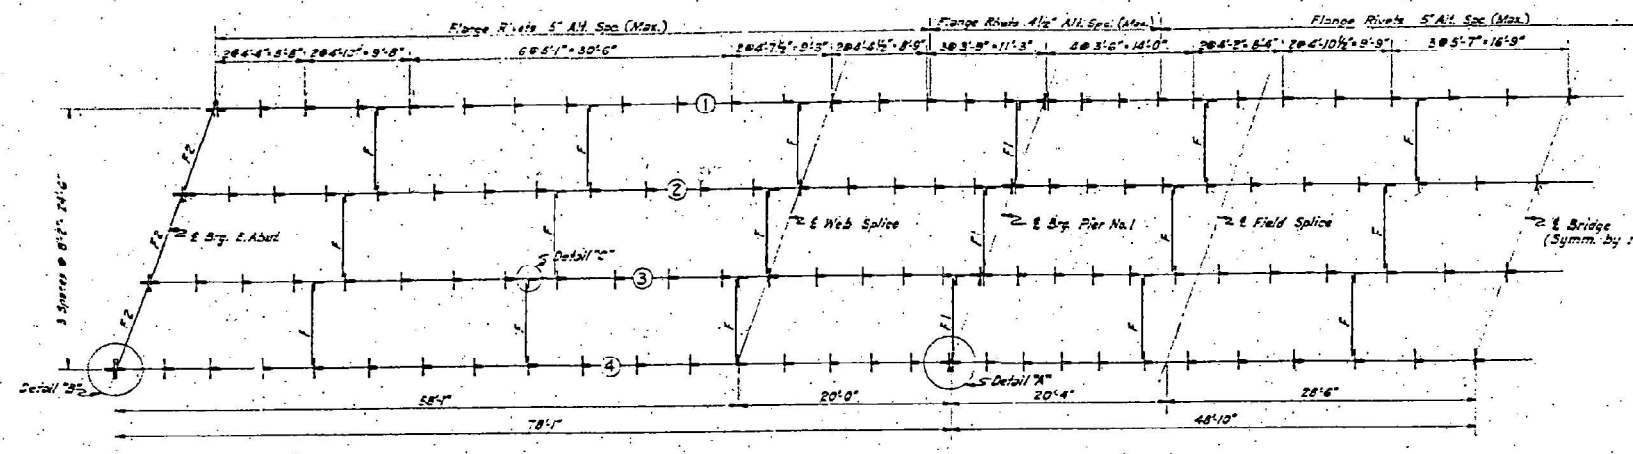


STRUCTURAL STEEL FRAMING HALF PLAN

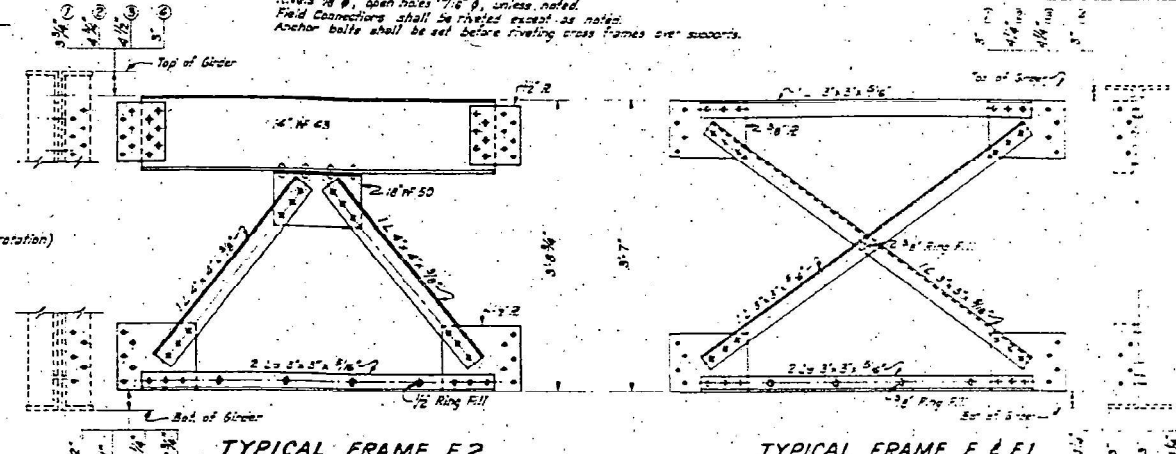


TYPICAL FRAME F2

TYPICAL FRAME F & F1

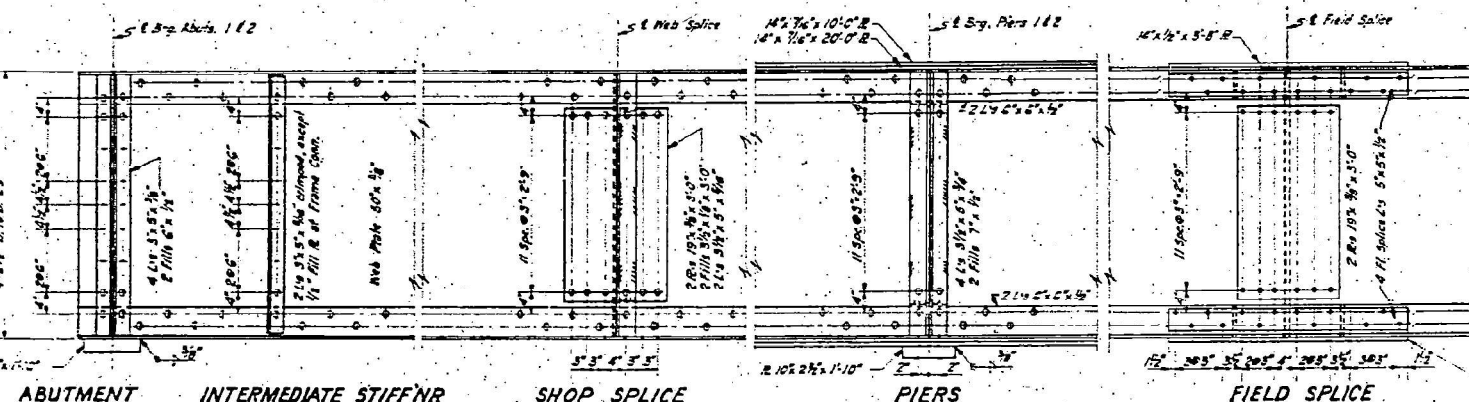

TYPICAL GIRDER DETAILS

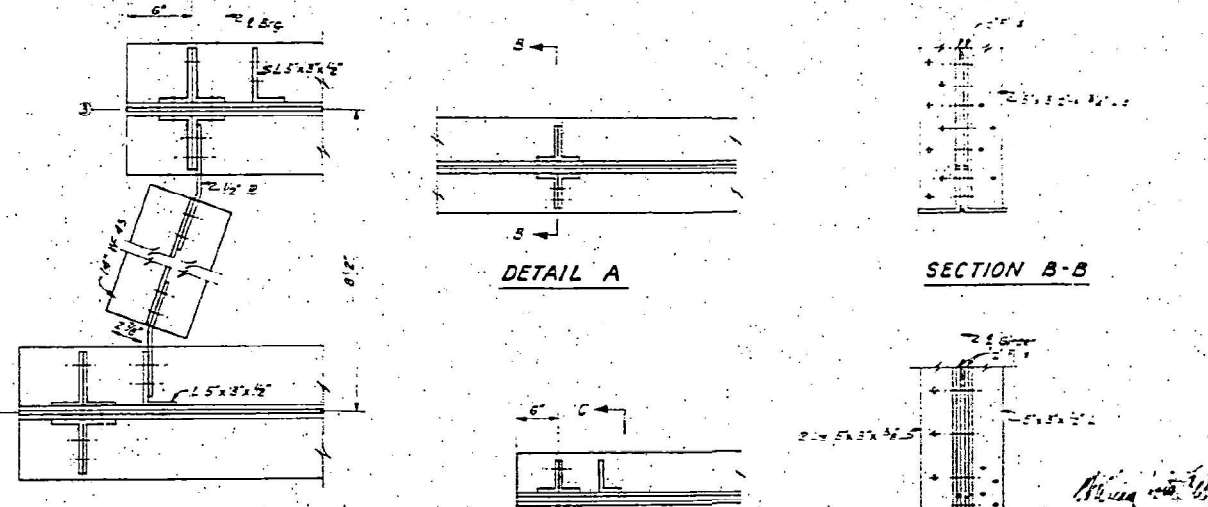


DETAIL A

SECTION B-B


DETAIL B

SECTION C-C

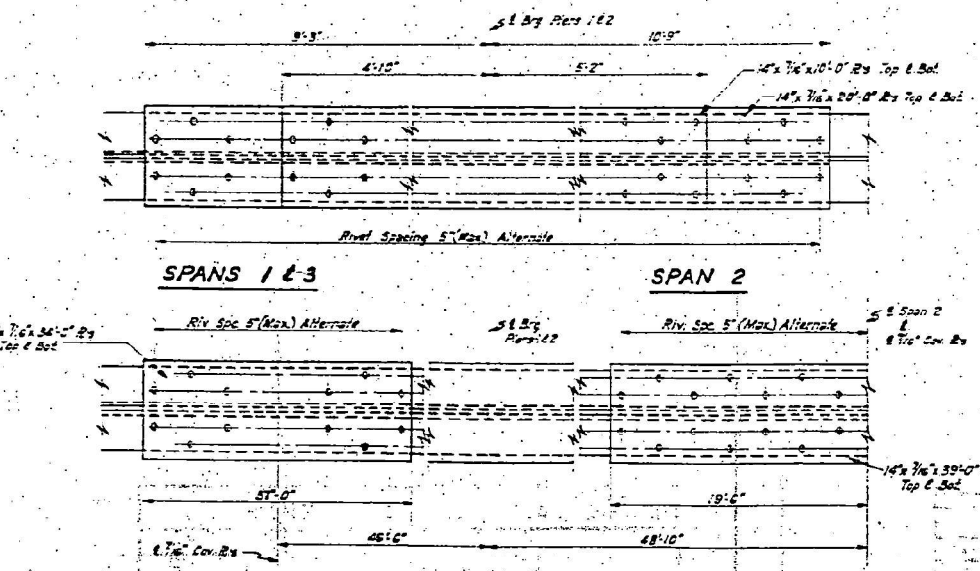

SPANS 1 & 3


SPAN 2

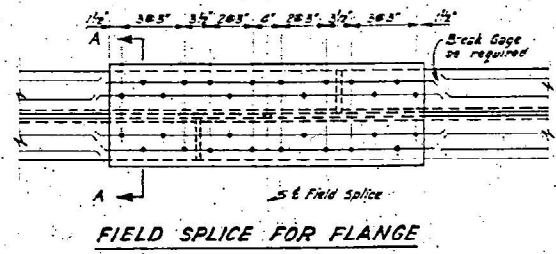

FIELD SPICE FOR FLANGE

CROSS FRAME CONNECTION AT ABUTMENTS

SN 091-0050
FOR INFORMATION ONLY

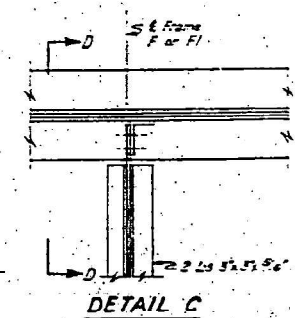

DETAIL C


SECTION D-D

SPANS 1 & 3

SPAN 2

COVER PLATES

SECTION A-A

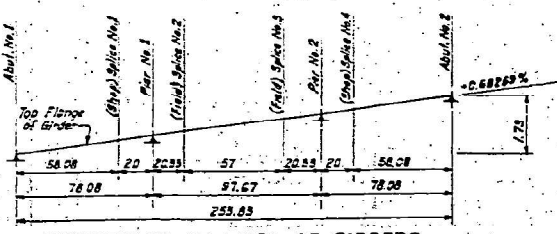

ELEVATIONS AT TOPS OF GIRDERS

BEAM NO.	ABT. NO. 1	SPL. NO. 1	PIER NO. 1	SPL. NO. 2	SPL. NO. 3	PIER NO. 2	SPL. NO. 4	ABT. NO. 2
1	572.21	572.61	572.76	572.88	573.27	573.42	573.54	573.94
2	572.29	572.69	572.84	572.96	573.35	573.50	573.63	574.03
3	572.27	572.67	572.82	572.94	573.33	573.48	573.60	574.00
4	572.15	572.55	572.70	572.82	573.21	573.36	573.49	573.89

REVISIONS		GIRDER DETAILS - PUBLIC ROAD - 91-3HB-2	
NO.	DATE	BY	DATE
1			
2			
3			
4			
5			
6			
7			
8			
9			
10			

STATE OF ILLINOIS DEPARTMENT OF PUBLIC WORKS & BUILDINGS DIVISION OF HIGHWAYS	PROJECT: 91-3HB-2 STATION 2779+62 E. B. 2780+22 E. W.	COUNTY: ILLINOIS FED. AID PROJECT
---	--	--------------------------------------

HOMER L. CHASTAIN & ASSOCIATES CONSULTING ENGINEERS DECATUR, ILLINOIS	PROJECT NO. 78B82
---	-------------------

USER NAME - david.a.wilson	DESIGNED -	REVISED -
	DRAWN -	REVISED -
	CHECKED -	REVISED -
PLOT DATE - 7/29/2025	DATE -	REVISED -

STATE OF ILLINOIS
DEPARTMENT OF TRANSPORTATION

SN 091-0050
STRUCTURE INFORMATION

SCALE: SHEET 3 OF 4 SHEETS STA. TO STA.

F.A. RTE.	SECTION	COUNTY	TOTAL SHEETS	SHEET NO.
VAR	D9 BRIDGE PAINT 2026-1	VARIOUS	87	59
CONTRACT NO. 78B82				

ILLINOIS FED. AID PROJECT

Bench Mark: "□" cut on hubguard, N.W. corner of bridge Elev. 446.48

Existing Structure: The existing structure was built in 1959 as F.A.I. Route 4, Section 91-4-HB. The structure consists of a 3-span continuous non-composite wide flange superstructure with an overall length of 164'-5" bk. to bk. abuts. and an out to out width of 25'-8".

Structure is closed to traffic. At least one lane of traffic shall be maintained on I-57 at all times.

No salvage

Traffic Barrier Terminal
Type 6
Std. 631031

Limits of Protective Shield


Roadway

ELEVATION


** Existing Name Plate to be cleaned and relocated. Cost included with "Name Plates."

Traffic Barrier Terminal
Type 5
Std. 631026

Remove & Replace
Exist. Slopewall (Typ.)

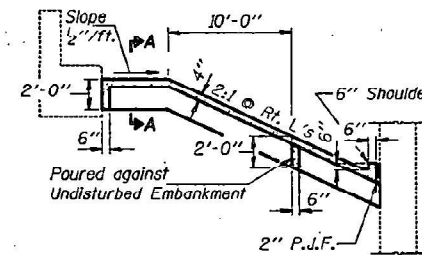


SECTION THRU SLOPEWALL

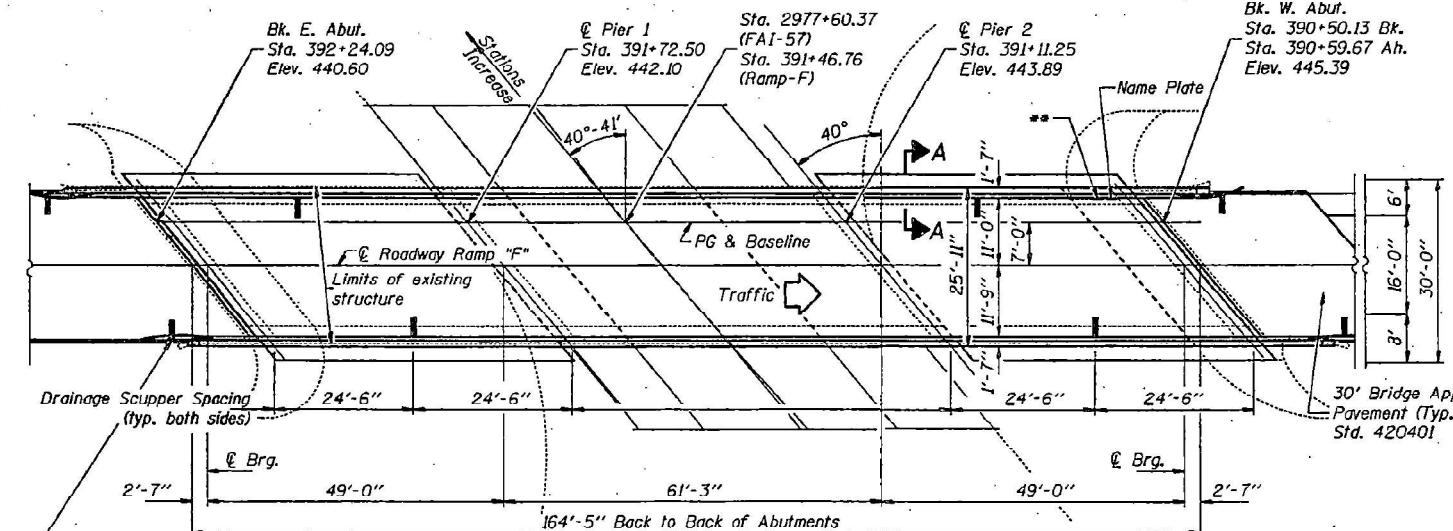

PLAN

Bridge Appr. Pav't.
Drain Detail (typ.)
Std. 609006

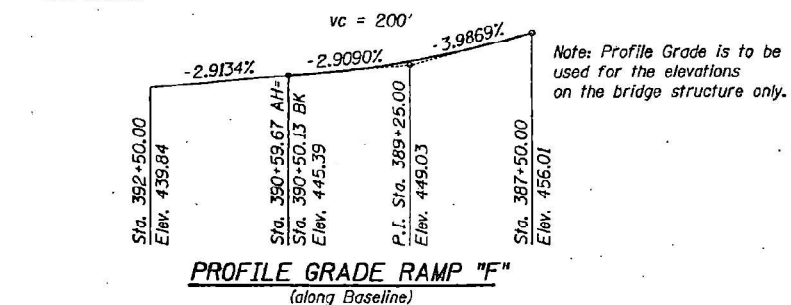

PROFILE GRADE RAMP "F"
(along Baseline)

DESIGNED *Stacy Howard*
CHECKED *Jayne E. Schuff*
DRAWN *R. Doty*
CHECKED *SPH JFS*

February 25, 1997
EXAMINED *Donna J. Kasper*
PASSED *Ralph E. Anderson*
ENGINEER OF BRIDGES AND STRUCTURES



EXPIRES 11-30-98

STATE OF ILLINOIS
DEPARTMENT OF TRANSPORTATION

DESIGN SPECIFICATIONS
1992 AASHTO, with 1993, 1994, and 1995 Interims
1995 Seismic Retrofitting Manual for Highway Bridges (FHWA-RD-94-052)

LOADING HS20-44

Allow 25#/sq. ft. for future wearing surface.

DESIGN STRESSES

NEW CONSTRUCTION
FIELD UNITS


$f'_c = 3,500$ psi
 $f_y = 60,000$ psi (reinforcement)

EXISTING SUBSTRUCTURE
FIELD UNITS

$f'_c = 1,400$ psi super.; 1,000 psi sub.
 $f_s = 20,000$ psi (reinforcement)
 $f_s = 18,000$ psi (structural steel)
 $n = 10$

SEISMIC DATA


Seismic Performance Category (SPC) = B
Bedrock Acceleration Coefficient (A) = 0.16g
Site Coefficient (S) = 1.0

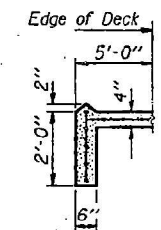

SECTION A-A

STATION 391+46.76
REBUILT 199 BY
STATE OF ILLINOIS
F.A.P. RT. 322 SEC. (91-4HB)BY
PROJECT ACNMF-322(24)
LOADING HS20
STR. NO. 091-0051

NAME PLATE
See Std. 515001

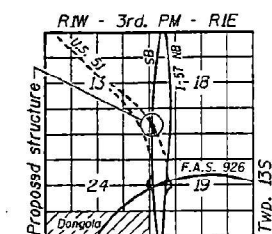

LOCATION SKETCH

GENERAL NOTES

All new structural steel shall be shop painted with the inorganic zinc rich primer per AASHTO M300 TYL.

Field welding of construction accessories will not be permitted to the bottom flange of beams nor to the top flange for a distance equal to one-fourth the span length each way from the pier supports. Field welding in other areas will be permitted only when approved by the Engineer.

Reinforcement bars shall conform to the requirements of AASHTO M-31, M-42 or M-53 Grade 60.

Plan dimensions and details relative to existing structure have been taken from existing plans and field survey Elevations and are subject to nominal construction variations. It shall be the Contractor's responsibility to verify such dimensions and details in the field and make necessary approved adjustments prior to construction or ordering of materials. Such variations shall not be cause for additional compensation for a change in the scope of the work, however, the Contractor will be paid for the quantity actually furnished at the unit price bid for the work.

Prior to pouring the new concrete for the deck, all loose rust, loose mill scale and all other loose, detrimental foreign material shall be removed from the portions of flanges of beams in contact with concrete. The removal shall be accomplished according to the requirements of the SSPC Surface Preparation Specifications SP-3 for power tool cleaning or SP-2 for hand tool cleaning. Cost shall be included in the cost of "Concrete Superstructure."

Existing structural steel will be cleaned and painted on a future contract.

SN 091-0051
FOR INFORMATION ONLY

TOTAL BILL OF MATERIAL

ITEM	UNIT	SUPER	SUB	TOTAL
Removal of Existing Concrete Deck	Each	1		1
Concrete Removal	Cu. Yd.		12.9	12.9
Bonded Preformed Joint Seal 2"	Foot	66		66
Concrete Superstructure	Cu. Yd.	143.5		143.5
Protective Coat	Sq. Yd.	560		560
Elastomeric Bearing Assembly, Type I	Each	8		8
Elastomeric Bearing Assembly, Type II	Each	4		4
Concrete Structures	Cu. Yd.		6.2	6.2
Furnishing & Erecting Structural Steel	Pound	5740		5740
Stud Shear Connectors	Each	1630		1630
Reinforcement Bars, Epoxy Coated	Pound	33310	1980	35290
Name Plates	Each	1		1
Drainage Scuppers	Each	4		4
Jack and Remove Existing Bearings	Each	16		16
Protective Shield	Sq. Yd.	175		175
Bridge Deck Grooving	Sq. Yd.	372		372
Slopewall Removal	Sq. Yd.		300	300
Slopewall 4"	Sq. Yd.		363	363

* Quantity is for top and inside surfaces of parapets and slab.

GENERAL PLAN
U.S. RTE. 51 RAMP OVER
S.B. F.A.I. RTE. 57
F.A. 322 - SECTION (91-4HB)BY
UNION CO.
STA. 391+46.76
STRUCTURE NO. 091-0051


STATE OF ILLINOIS
DEPARTMENT OF TRANSPORTATION

SN 091-0051
STRUCTURE INFORMATION

SCALE: SHEET 1 OF 9 SHEETS STA. TO STA.

F.A. RTE.	SECTION	COUNTY	TOTAL SHEETS	SHEET NO.
VAR	D9 BRIDGE PAINT 2026-1	VARIOUS	87	61
CONTRACT NO. 78B82				
ILLINOIS FED. AID PROJECT				

MODEL: SN 091-0051 For Information Only 2/Sheet
FILE NAME: c:\paw\work\wilson\sn091-0051\091-0051-InfoSheet2.dgn

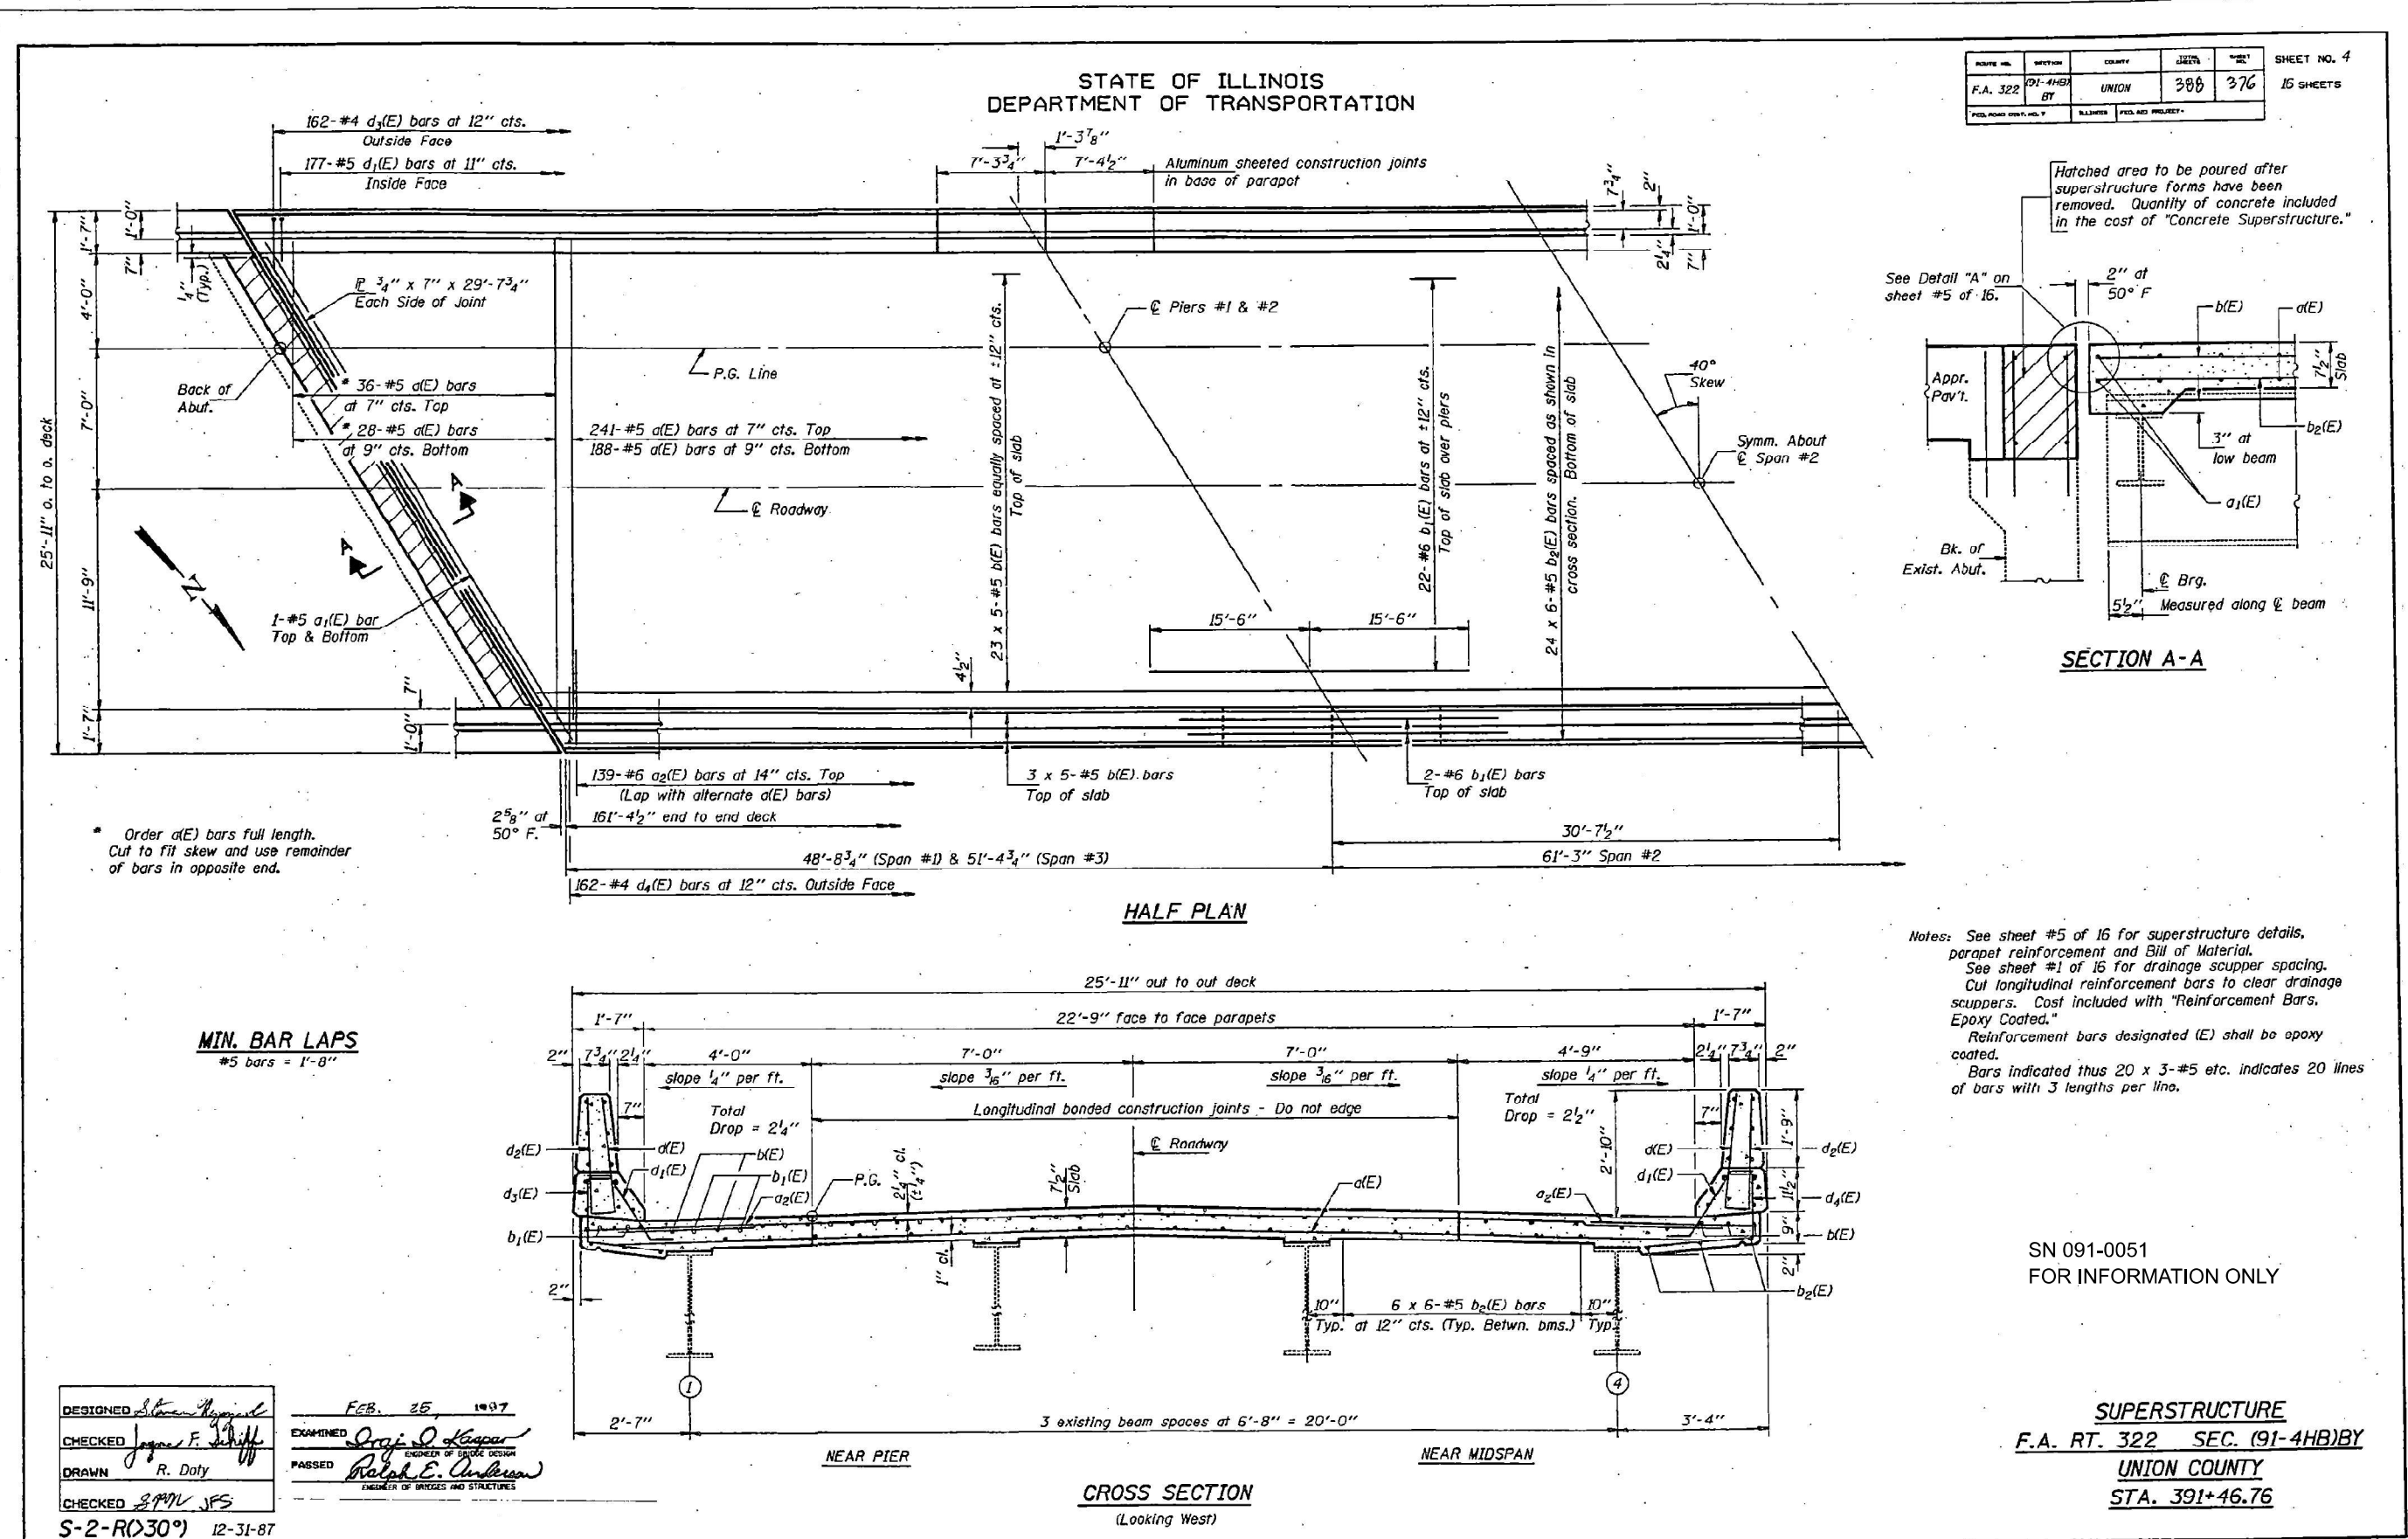

USER NAME = david.a.wilson
DESIGNED -
DRAWN -
CHECKED -
PLOT DATE = 7/29/2025

DESIGNED -
DRAWN -
CHECKED -
DATE -

REVISED -
REVISED -
REVISED -
REVISED -

**STATE OF ILLINOIS
DEPARTMENT OF TRANSPORTATION**


**SN 091-0051
STRUCTURE INFORMATION**

F.A. RTE.	SECTION	COUNTY	TOTAL SHEETS	SHEET NO.
VAR	D9 BRIDGE PAINT 2026-1	VARIOUS	87	62
CONTRACT NO. 78B82				

ILLINOIS FED. AID PROJECT

STATE OF ILLINOIS
DEPARTMENT OF TRANSPORTATION

ROUTE NO.	SECTION	COUNTY	TOTAL SHEETS	SHEET NO.
F.A. 322	91-4HB	UNION	388	377
DESIGNED BY	PROJECT NO.			

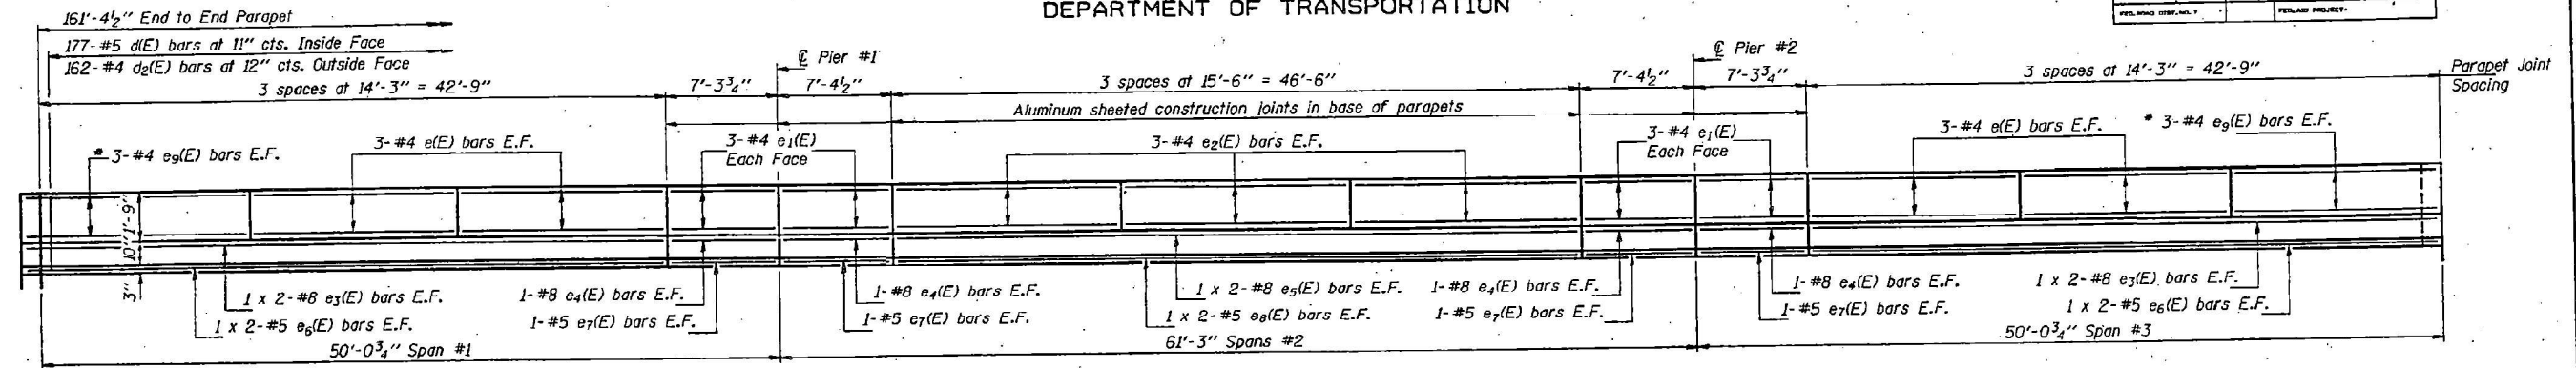


INSIDE ELEVATION OF PARAPET


MIN. BAR LAPS
#5 (E) bar = 1'-8\"/>

* Order e₉(E) bars full length.
Cut to fit skew and use
remainder of bars in opposite end.


SN 091-0051
FOR INFORMATION ONLY

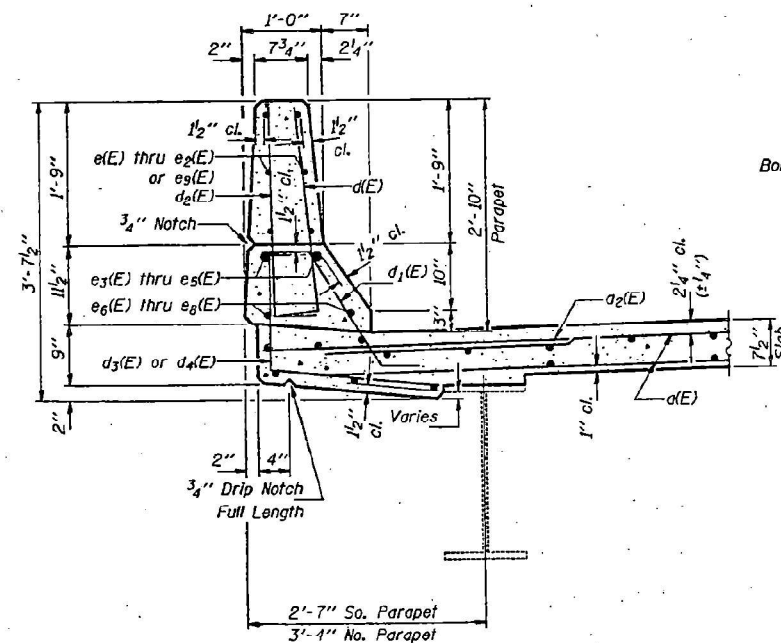

SECTION THRU PARAPET

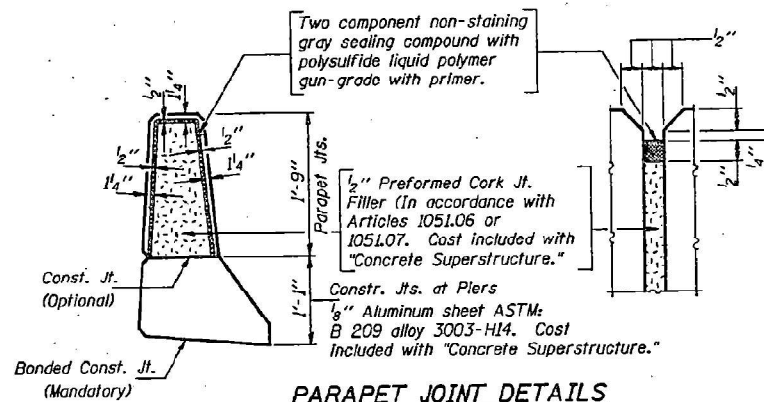


PARAPET JOINT DETAILS

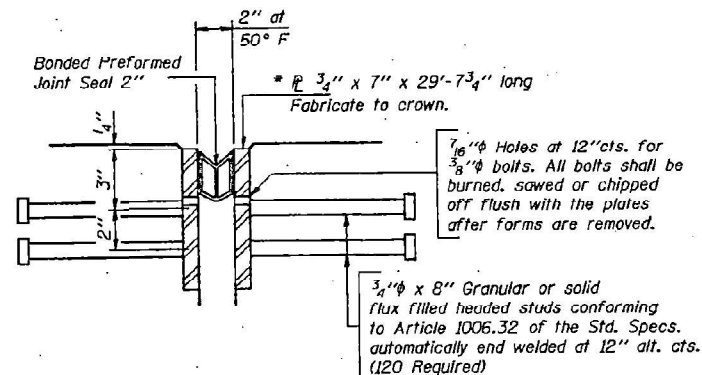

DETAIL 'A'


* Furnish in segments of 20 ft. maximum length. Maximum spgce between installed segments shall be 1/8\"/>

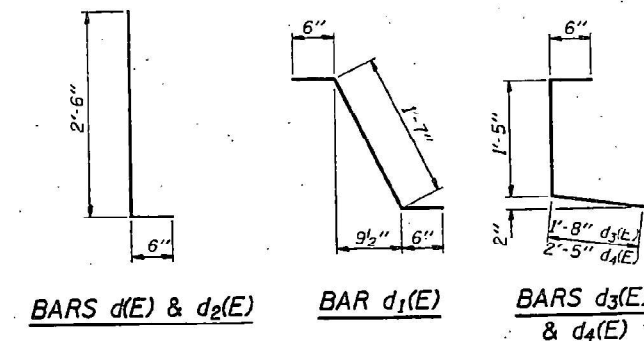


BARS d1(E) & d2(E)

BAR d1(E)


BARS d3(E) & d4(E)

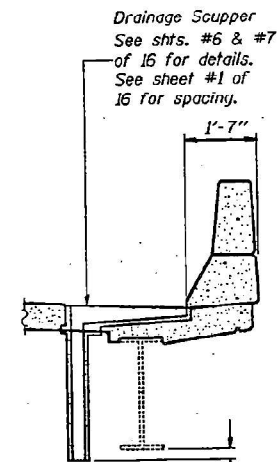


SECTION B-B

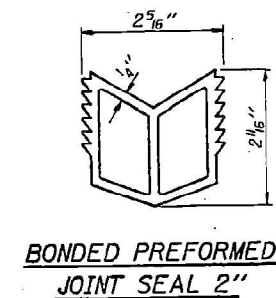

BONDED PREFORMED JOINT SEAL 2"

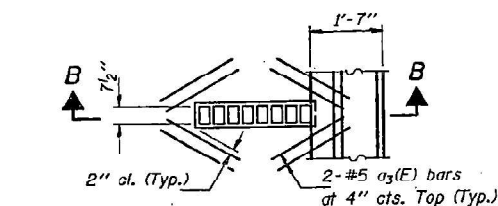

PLAN

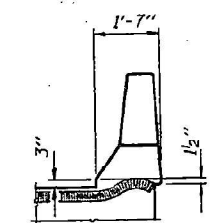

END TREATMENT

SUPERSTRUCTURE
BILL OF MATERIAL

Bar	No.	Size	Length	Shape
d1(E)	493	#5	24'-0"	=====
a1(E)	4	#5	30'-10"	=====
a2(E)	278	#6	4'-0"	=====
a3(E)	32	#5	2'-0"	=====
b1(E)	145	#5	33'-7"	=====
b1(E)	52	#6	31'-0"	=====
b2(E)	144	#5	28'-3"	=====
d(E)	354	#5	3'-0"	=====
d1(E)	354	#5	2'-7"	=====
d2(E)	324	#4	3'-0"	=====
d3(E)	162	#4	3'-7"	=====
d4(E)	162	#4	4'-4"	=====
e(F)	48	#4	14'-0"	=====
e1(E)	48	#4	7'-0"	=====
e2(E)	36	#4	15'-3"	=====
e3(E)	16	#8	23'-6"	=====
e4(E)	16	#8	7'-0"	=====
e5(E)	8	#8	24'-10"	=====
e6(E)	16	#5	22'-7"	=====
e7(E)	16	#5	7'-0"	=====
e8(E)	8	#5	24'-0"	=====
e9(E)	12	#4	28'-0"	=====

Reinforcement bars designated (E) shall be epoxy coated.
Bars indicated thus 1 x 2-#5 etc. indicates 1 line of bars with 2 lengths per line.

SUPERSTRUCTURE DETAILS
F.A. RT. 322 SEC. (91-4HB)BY
UNION COUNTY
STA. 391+46.76

DESIGNED	<i>B. G. Wilson</i>
CHECKED	<i>James F. J. J.</i>
DRAWN	R. Doty
CHECKED	<i>2/2/21 JR</i>

EXAMINED	<i>James F. J. J.</i>
PASSED	<i>Ralph E. Anderson</i>

FEB. 25 1977

STATE OF ILLINOIS
DEPARTMENT OF TRANSPORTATION


SN 091-0051
STRUCTURE INFORMATION

SCALE: SHEET 3 OF 9 SHEETS STA. TO STA.

F.A. RTE.	SECTION	COUNTY	TOTAL SHEETS	SHEET NO.
VAR	D9 BRIDGE PAINT 2026-1	VARIOUS	87	63
CONTRACT NO. 78B82				

STATE OF ILLINOIS
DEPARTMENT OF TRANSPORTATION

ROUTE NO.	SECTION	COUNTY	TOTAL SHEETS	SHEET NO.
F.A. 322	91-4HB	UNION	388	380
FED. ROAD DIST. NO. 7	ILLINOIS	FED. AID PROJECT		




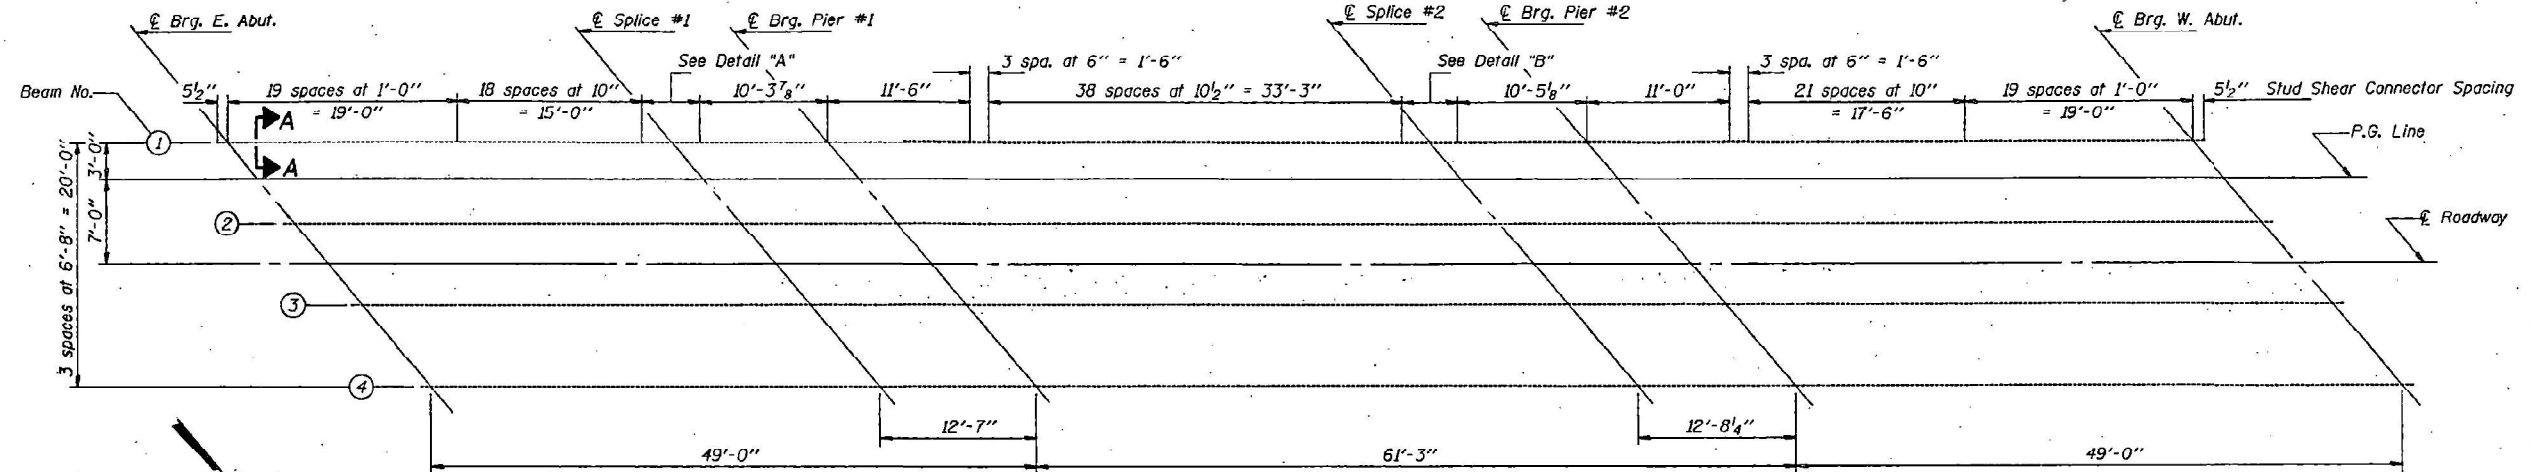


ELEVATIONS LOCATION PLAN

EXISTING INTERIOR BEAM MOMENT TABLE			
	0.4 Sp. 4 or 0.6 Sp. 1	0.5 Sp. 2	Pier #1 or Pier #2
I_s (in ⁴)	6710	6710	6710
I_c (in ⁴)	17042	17042	
I_c (3n) (in ⁴)	12606	12606	
S_s (in ³)	406	406	406
S_c (in ³)	579	579	
S_c (3n) (in ³)	525	525	
ϕ (k/')	.791	.791	1.138
M_R (k/')	130	127	328
f_s non-comp (ksi)	3.8	3.8	9.7
s_R (k/')	.347	.347	
$M_s R$ (k)	66	78	
$f_s S_R$ (k)	1.5	1.8	
M_L (k)	317	353	182
M (imp) (k)	91	94	50
f_s (M _L +M _{imp}) (ksi)	8.5	9.3	6.9
f_s (Total) (ksi)	13.8	14.9	16.6
VR (k)	48.2	40.8	

EXISTING BEAM REACTION TABLE		
	Abuts.	Piers
R_P (k)	21.2	69.4
R_L (k)	34.2	41.0
Imp. (k)	9.8	11.4
R (Total) (k)	65.2	121.8

I_s and S_s are the moment of inertia and section modulus of the steel section used in computing f_s (Total).
 I_c (n) and S_c (n) are the moment of inertia and section modulus of the composite section used in computing stresses due to Live Load.
 I_c (3n) and S_c (3n) are the moment of inertia and section modulus of the composite section used in computing stresses due to superimposed dead loads. (see AASHTO 10.38)
 VR is the maximum L_1 impact shear range in span.

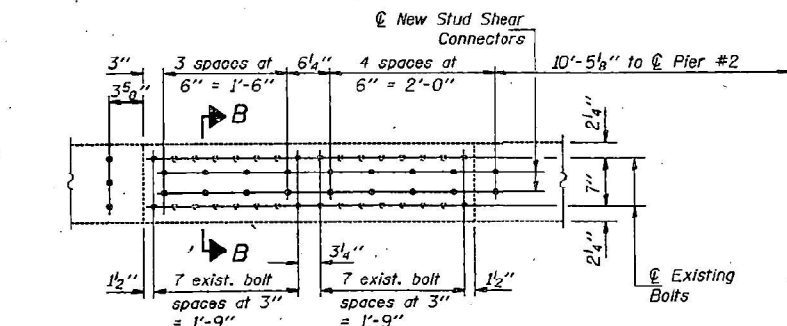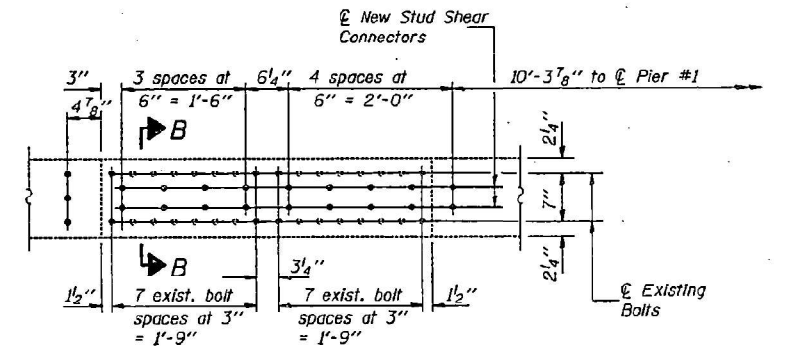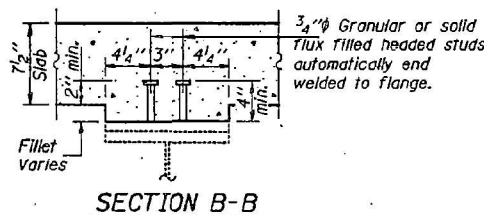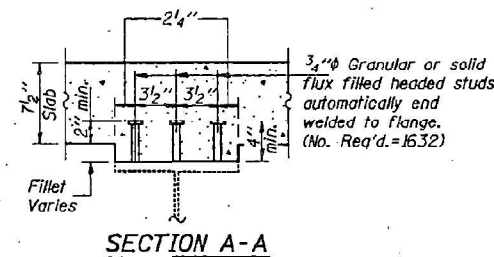

DESIGNED	John J. Gagnier
CHECKED	James E. Duff
DRAWN	R. Doty
CHECKED	John J. Gagnier

EXAMINED	John J. Gagnier
PASSED	Ralph E. Anderson

SN 091-0051
FOR INFORMATION ONLY

STRUCTURAL STEEL
F.A. RT. 322 SEC. (91-4HB) BY
UNION COUNTY
STA. 391+46.76

USER NAME = david.a.wilson	DESIGNED -	REVISED -
	DRAWN -	REVISED -
	CHECKED -	REVISED -
PLOT DATE = 7/29/2025	DATE -	REVISED -

STATE OF ILLINOIS
DEPARTMENT OF TRANSPORTATION

SN 091-0051
STRUCTURE INFORMATION

SCALE: SHEET 4 OF 9 SHEETS STA. TO STA.


F.A. RTE.	SECTION	COUNTY	TOTAL SHEETS	SHEET NO.
VAR	D9 BRIDGE PAINT 2026-1	VARIOUS	87	64
CONTRACT NO. 78B82				
ILLINOIS FED. AID PROJECT				

F.A. RTE.	SECTION	COUNTY	TOTAL SHEETS	SHEET NO.
VAR	D9 BRIDGE PAINT 2026-1	VARIOUS	87	65
		CONTRACT NO. 78B82		
ILLINOIS		FED. AID PROJECT		



MODEL: SN 091-0051 For Information Only 6 (Sheet)
FILE NAME: c:\paw\work\illinois\road\1131510\978882\InfoSheet2.dgn

STATE OF ILLINOIS
DEPARTMENT OF TRANSPORTATION

PROJECT NO.	SECTION	COUNTY	SHEET	SHEET NO. 10
F.A. 322	91-4HB	UNION	388	382
REL. ROAD DIST. NO. 7	VALUATION	FIELD AND PROJECT		16 SHEETS



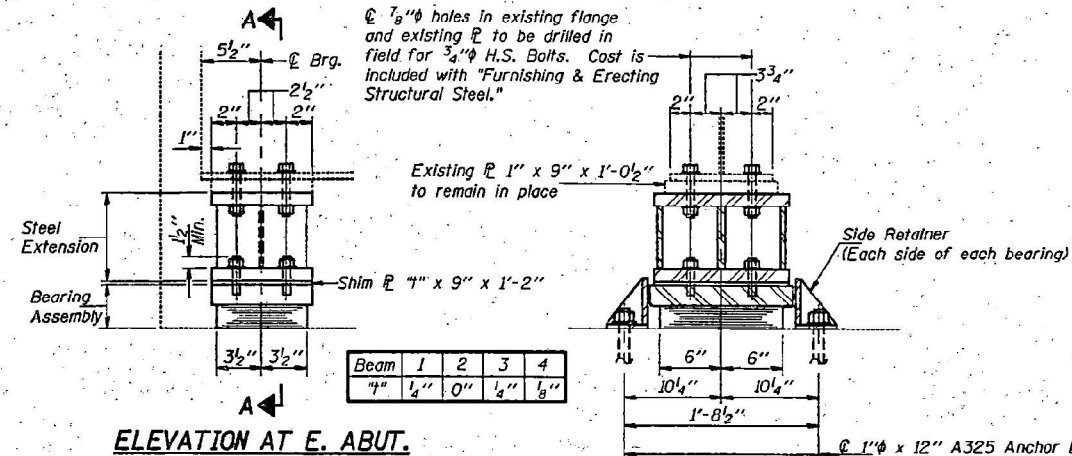


TYPE I ELASTOMERIC EXP. BRG.

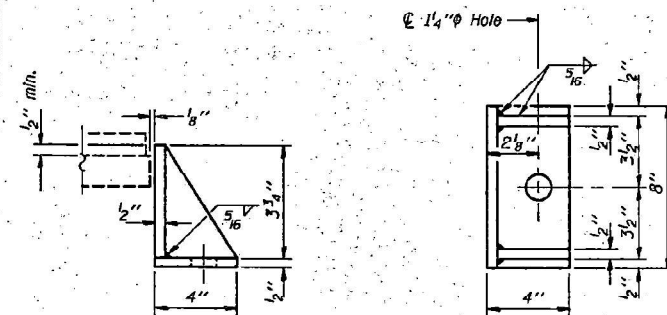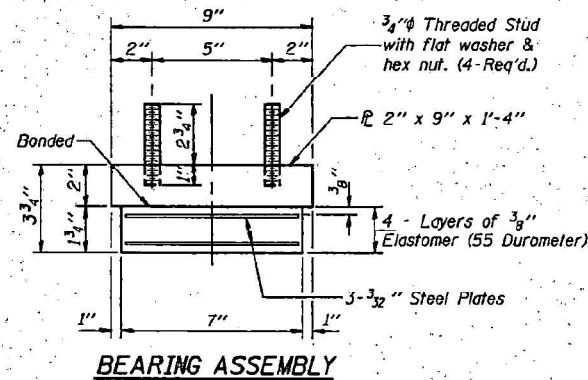


DESIGNED *R. Doty*
CHECKED *J. E. Hoff*
DRAWN *R. Doty*
CHECKED *R. Doty*



FEB. 25, 1997
EXAMINED *R. O. Kaspar*
PASSED *Ralph E. Anderson*
ENGINEER OF BRIDGE DESIGN
ENGINEER OF BRIDGES AND STRUCTURES

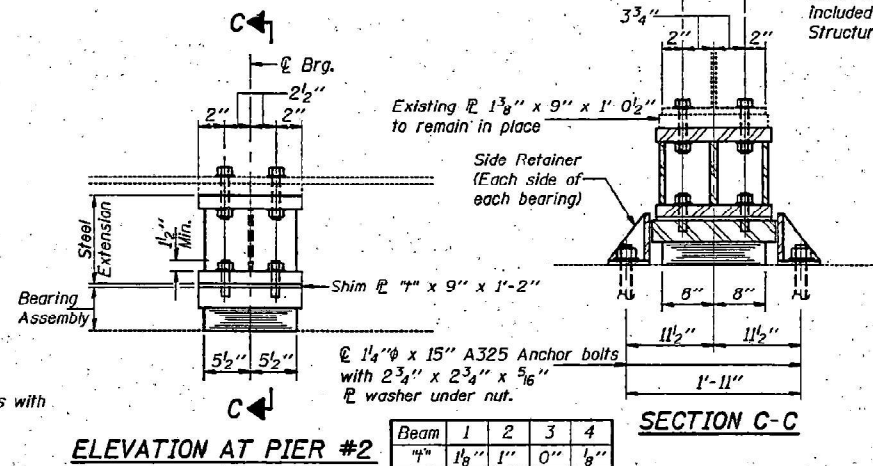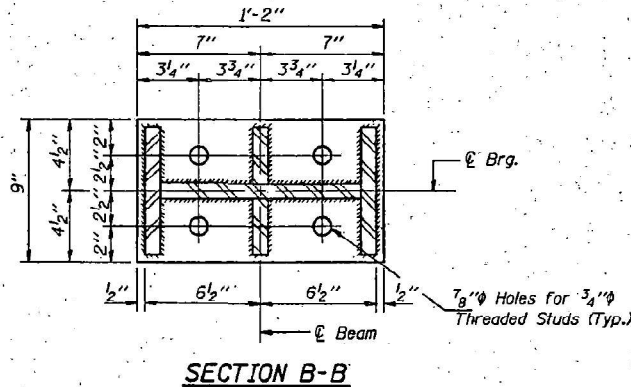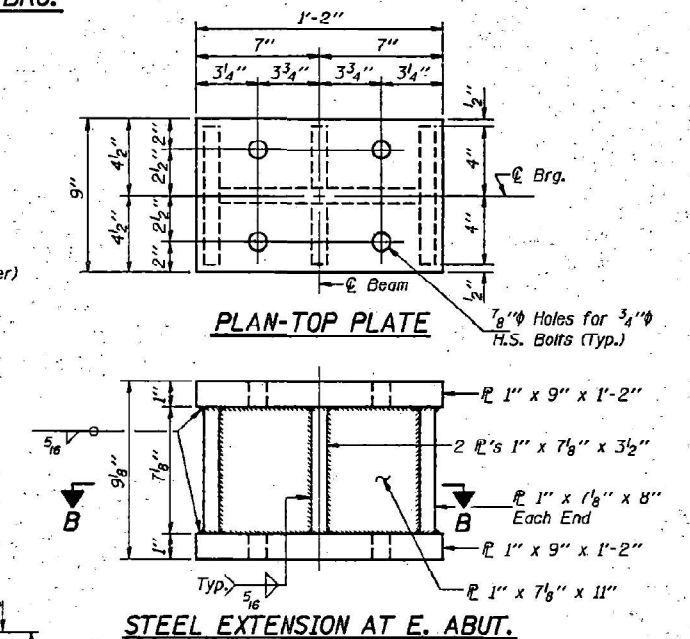

TYPE I ELASTOMERIC EXP. BRG.

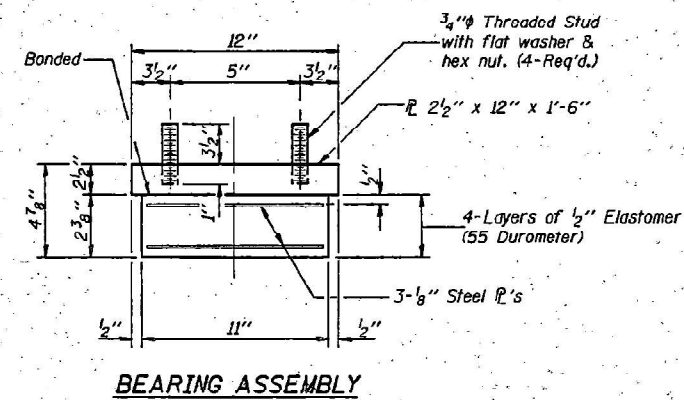

Notes: For anchor bolt installation details see sheet #15 of 16. See sheet #9 of 16 for Jack and Remove Existing Bearing Procedure. Shim plates shall not be placed under Bearing Assembly. For anchor bolt location at Pier #2 see sheet #11 of 16.

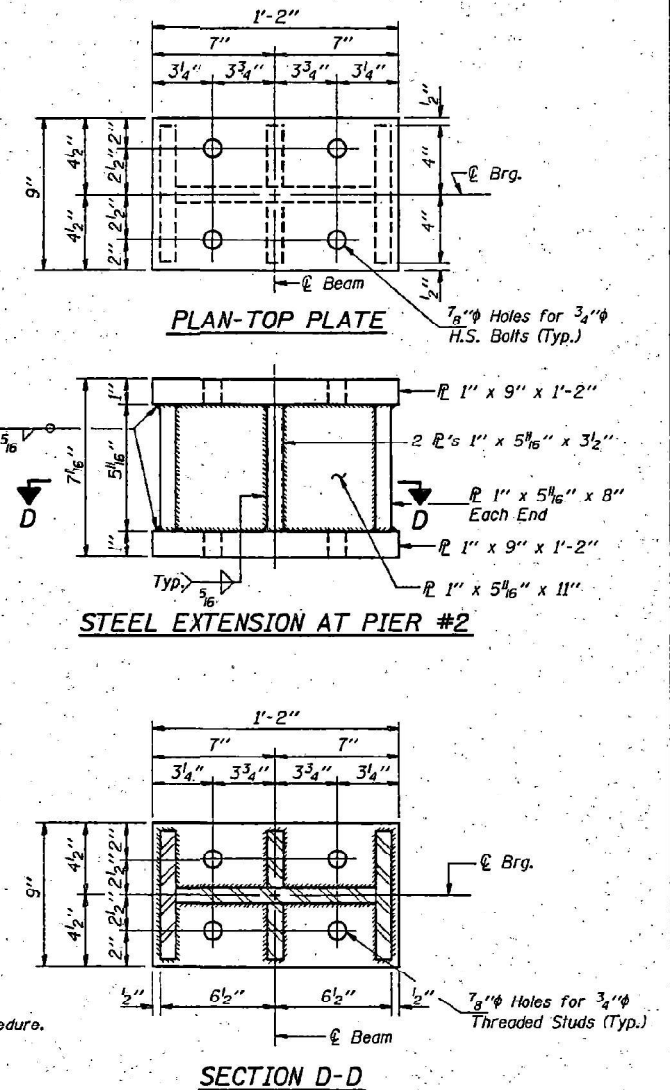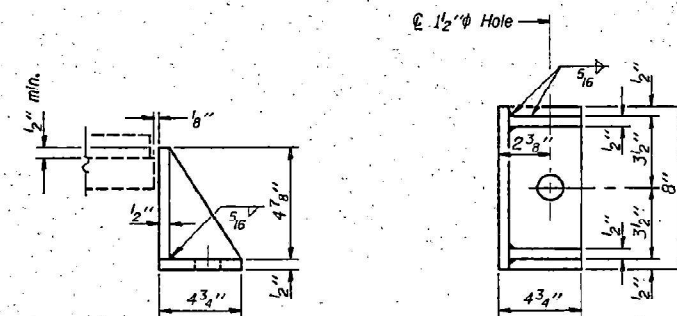

BILL OF MATERIAL

Item	Unit	Total
Elastomeric Bearing Assembly Type I	Each	8

SN 091-0051
FOR INFORMATION ONLY

BEARING DETAILS
F.A. RT. 322 SEC. (91-4HB)BY
UNION COUNTY
STA. 391+46.76

STATE OF ILLINOIS
DEPARTMENT OF TRANSPORTATION

SN 091-0051
STRUCTURE INFORMATION







USER NAME = david.a.wilson	DESIGNED -	REVISED -
	DRAWN -	REVISED -
	CHECKED -	REVISED -
PLOT DATE = 7/29/2025	DATE -	REVISED -

SCALE: SHEET 6 OF 9 SHEETS STA. TO STA.


F.A. RTE.	SECTION	COUNTY	TOTAL SHEETS	SHEET NO.
VAR	D9 BRIDGE PAINT 2026-1	VARIOUS	87	66
CONTRACT NO. 78B82				
ILLINOIS / FED. AID PROJECT				

ROUTE NO.	SECTION	COUNTY	TOTAL SHEETS	SHEET NO.
F.A. 322	91-4HB BY	UNION	388	383
FED. ROAD DIST. NO. 7		ILLINOIS - F.E.D. AID PROJECT		


SHEET NO. 11
16 SHEETS

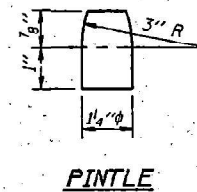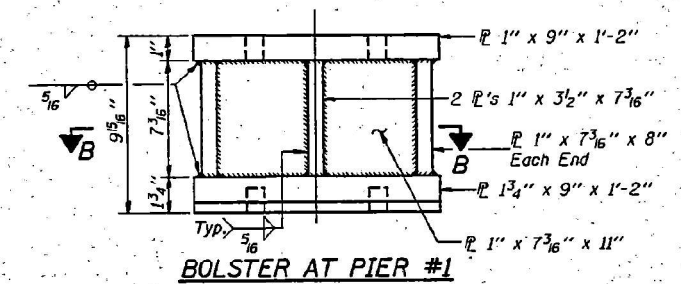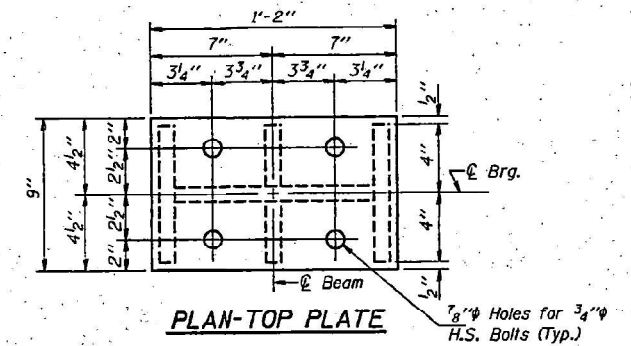   


Notes: For anchor bolt installation details see sheet #16 of 16.
See sheet #9 of 16 for Jack and Remove Existing Bearing Procedure.

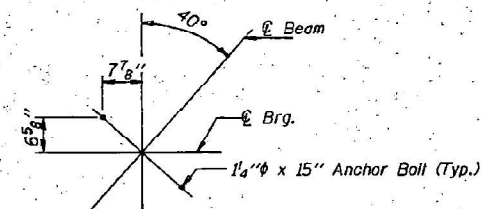

ANCHOR BOLT LOCATION
PLAN AT PIER #1

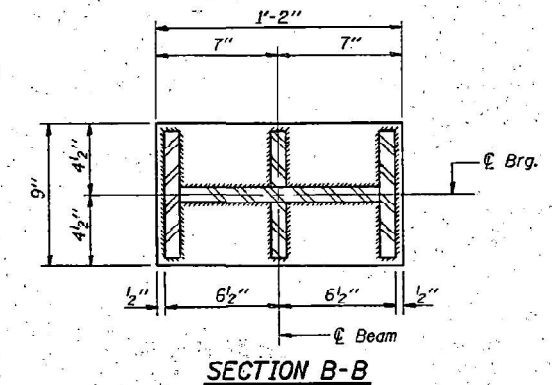

SN 091-0051
FOR INFORMATION ONLY

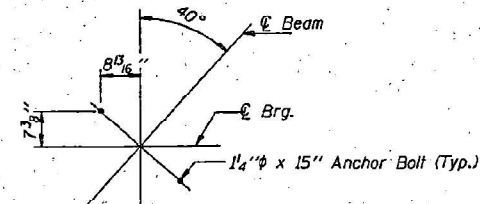

ANCHOR BOLT LOCATION
PLAN AT PIER #2

BEARING DETAILS
F.A. RT. 322 SEC. (91-4HB)BY
UNION COUNTY
STA. 391+46.76

DESIGNED	<i>Ed. H. Jones</i>
CHECKED	<i>Jayne F. Smith</i>
DRAWN	<i>R. Doty</i>
CHECKED	<i>R. Doty</i>

FEB. 25, 1997

EXAMINED *Greg J. Kaspar*
ENGINEER OF BRIDGE DESIGN




PASSED *Ralph E. Anderson*
ENGINEER OF BRIDGES AND STRUCTURES

3.17: Spike and two washers in top of 28" stump 195' RA
Station 2982+10 West Lanes Elev. 462.78
No Existing Structure

STATE OF ILLINOIS
DEPARTMENT OF PUBLIC WORKS & BUILDINGS
DIVISION OF HIGHWAYS

FAI-57

ROUTE NO.	SECTION	COUNTY	TOTAL SHEETS	SHEET NO.
91-4-HB	Union	32	12	9

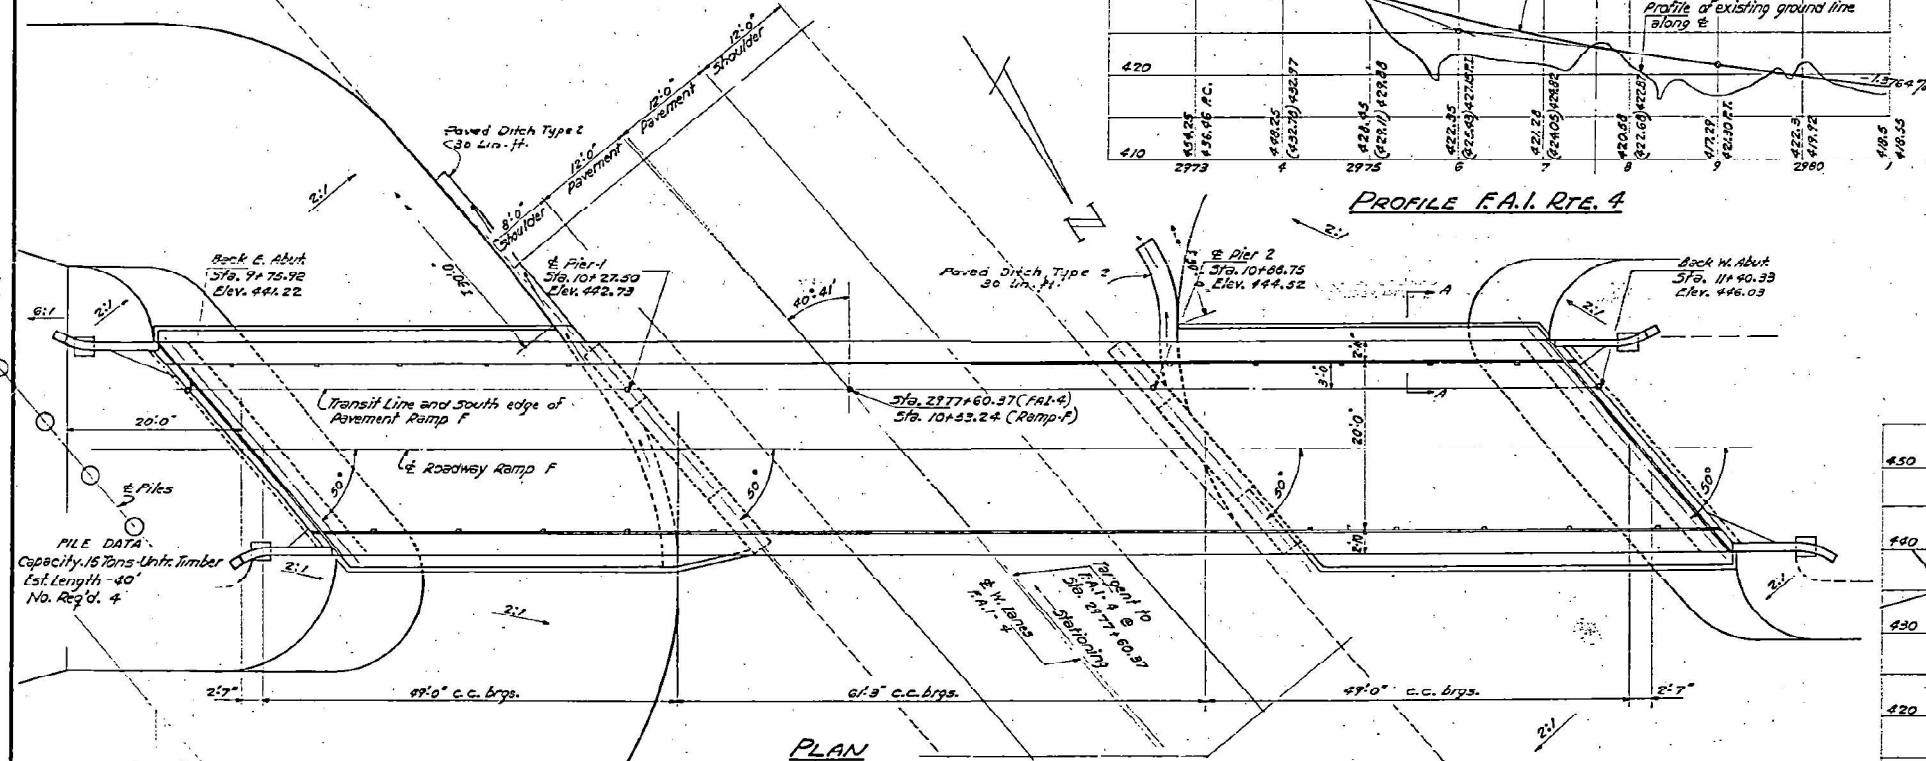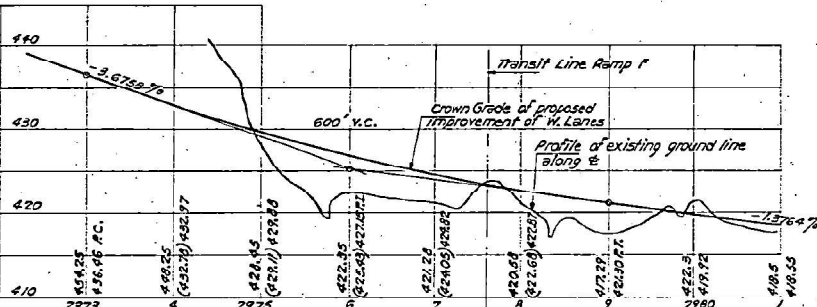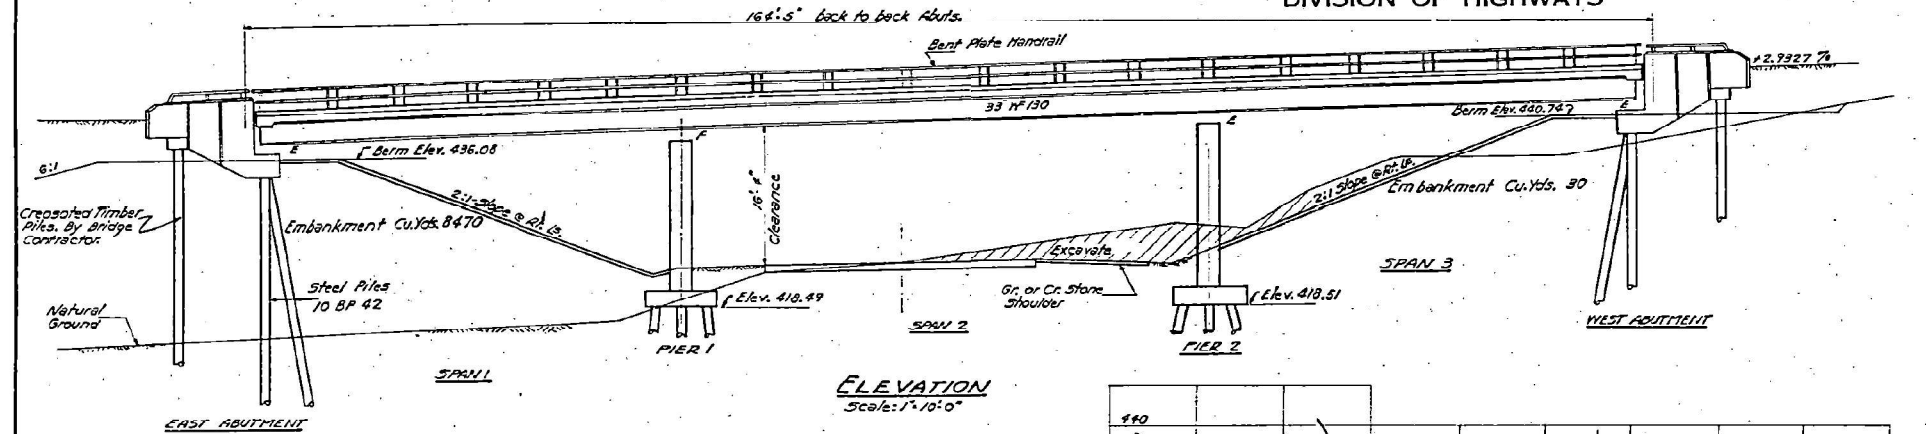

GENERAL NOTES
Class-X Concrete shall be used throughout.
The concrete floor slab shall be finished in accordance with Art. 5.11.1 of the Standard Specifications. Slope shall be reinforced with welded wire fabric 6x6 mesh #4 wires, weighing 58" per 100 sq. ft.
All rockers bearing plates, rod plates, pin plates and anchor bolts shall be fabricated and set in accordance with Art. 5.14 of the Standard Specifications and are included in quantity of Structural Steel. Rods, plates, pin plates, and anchor bolts shall be set before placing concrete over supports.
Except as otherwise provided, all structural steel shall receive one coat of red lead paint and two coats of aluminum paint in accordance with Arts. 5.11 to 5.15 of the Standard Specifications.
All paint shall be furnished and applied by the Contractor.
The Contractor shall drive one test pile at each abutment in permanent location and one timber test pile in the vicinity of each pier before ordering remainder of piles.
The contract price per sq. yd. of "Slope Wall" shall include new slope, walls, and paved berm.

FAI-4 CURVE DATA
Δ = 17° 00' 12.67"
T = 685.19'
D = 1° 15'
L = 1360.28'
R = 4523.76'
E = 50.93'
S.E. = 0.02' per ft.
Attained Sta. 2971+99.71 to Sta. 2978+1878
and Sta. 2966+79.00 to Sta. 2965+59.00

DESIGN STRESSES
FC = 1400 #/sq. Super 1000 #/sq
V = 75 #/sq Footings
FS = 20000 #/sq Reinf.
FS = 18000 #/sq Struct.
N = 10

DESIGNED *Russell H. Rain*
CHECKED *F. J. Gardner*
DRAWN *R. K. E.*
CHECKED *F. J. Gardner*




EXAMINED *May 27 1958*
PASSED *Ed. H. H.*
APPROVED *R. B. Bartelme*

TOTAL BILL OF MATERIAL

Item	Super.	Sub.	TOTAL
Class-X Concrete	Cu. Yds.	116.2	155.1
Reinforcement Bars	Lbs.	19890	12920
Structural Steel	Lbs.	103410	103410
Alum. Plates	Each	1	1
Metal Handrail (A.M.A.)	Lin. Ft.	359	359
Aluminum Handrail (A.M.A.)	Lin. Ft.	364	364
Steel Piles 10" 8042	Lin. Ft.	240	240
Test Piles (Steel)	Each	2	2
Crested Piles	Lin. Ft.	1092	1092
Untreated Timber Piles	Lin. Ft.	160	160
Test Piles (Timber)	Each	2	2
Class-A Excavation for Structure	Cu. Yds.	95	95
Slope Wall	Sq. Yds.	300	300
Paved Ditch, Type 2	Lin. Ft.		60

Station 10+53.24
Built 195 By
STATE OF ILLINOIS
F.A.I. ROUTE 4 - SEC. 91-4-HB
F.A. PROJECT I-04 (C27)
LOADING 1120-516

LETTERING FOR NAME PLATE
See Standard 213

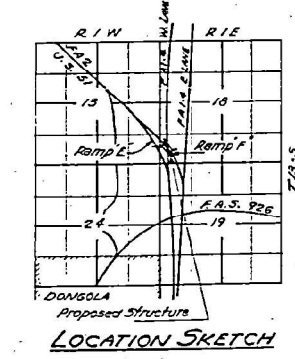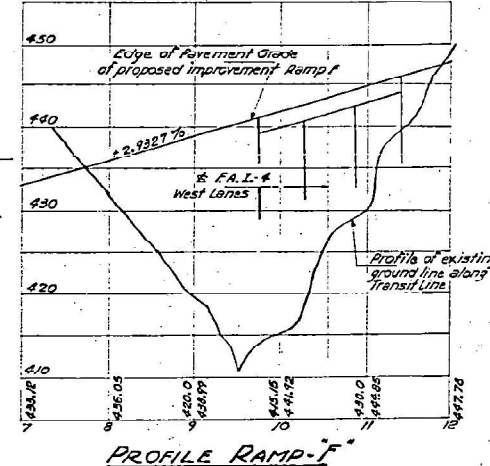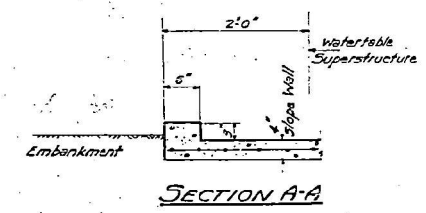

SN 091-0051
FOR INFORMATION ONLY

GENERAL PLAN & ELEVATION
PROJECT I-04 (C27)
RAMP-F OVER WEST LANES
F.A.I. ROUTE 4 - SEC. 91-4-HB
UNION COUNTY
STATION 10+53.24

MODEL: SN 091-0051 For Information Only 8 (Sheet)
FILE NAME: c:\paw\work\info\sn091-0051\091-0051.dwg

USER NAME = david.a.wilson	DESIGNED -	REVISED -
	DRAWN -	REVISED -
	CHECKED -	REVISED -
PLOT DATE = 7/29/2025	DATE -	REVISED -

STATE OF ILLINOIS
DEPARTMENT OF TRANSPORTATION

SN 091-0051
STRUCTURE INFORMATION

SCALE: SHEET 8 OF 9 SHEETS STA. TO STA.


F.A. RTE.	SECTION	COUNTY	TOTAL SHEETS	SHEET NO.
VAR	D9 BRIDGE PAINT 2026-1	VARIOUS	87	68
				CONTRACT NO. 78B82

STATE OF ILLINOIS
DEPARTMENT OF PUBLIC WORKS & BUILDINGS
DIVISION OF HIGHWAYS

FAI-57

ROUTE NO.	SECTION	COUNTY	TOTAL SHEETS	SHEET NO.
91-478	Union	32	14	9 SHEETS
PER ROAD DIST. NO. 7 ILLINOIS PER. AND PROJECT				


SN 091-0051
FOR INFORMATION ONLY

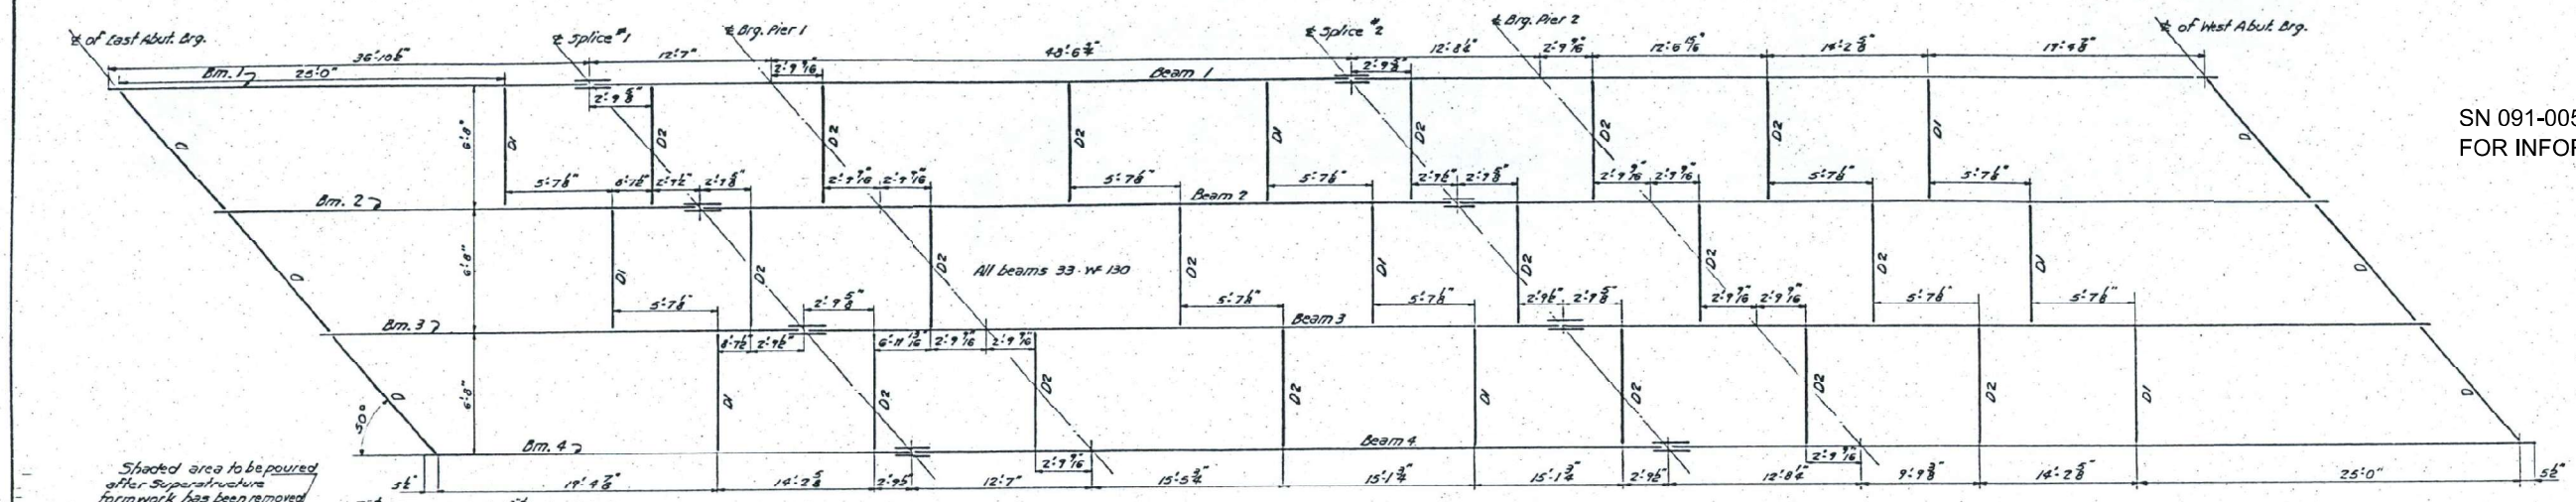


LAYOUT OF STRUCTURAL STEEL

Shaded area to be poured after Superstructure formwork has been removed.
3/8" c.f.w (3 sides)
2" x 1/2" x 10" straps alt. @ 1'-6" cfs.
L. 4" x 4" x 1/2"


1/8" holes @ 12" cfs. for 3/8" bolts. All bolts shall be burned, sawed, or clipped off flush with back of angles after forms are removed.

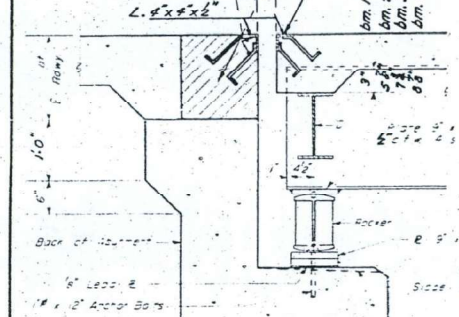


SECTION AT ABUTMENT

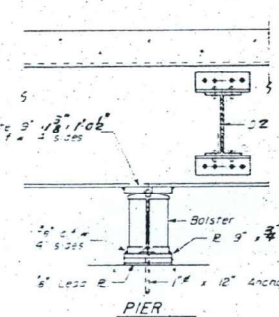


PIER

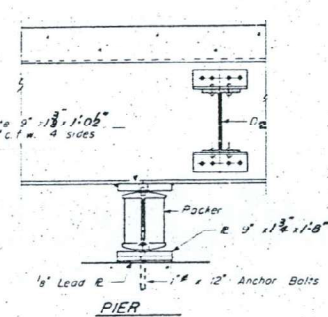


PIER

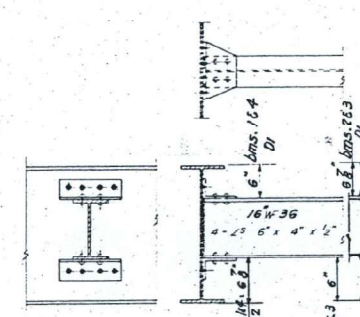


DIAPHRAGM D1/D2

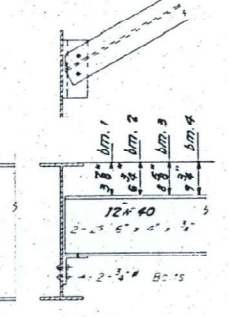


DIAPHRAGM D

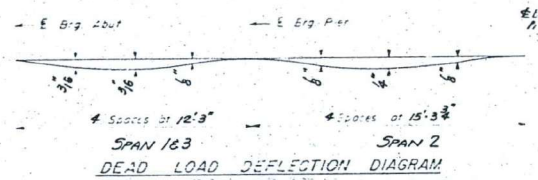


ELEVATION TOP OF BEAMS				
Location	Beam 1	Beam 2	Beam 3	Beam 4
E of Brg. East Abut.	440.56	440.79	440.96	441.05
E of Splice 1	441.62	441.86	442.02	442.12
E of Brg. Pier 1	441.79	442.23	442.39	442.48
E of Splice 2	443.42	443.65	443.82	443.91
E of Brg. Pier 2	443.79	444.03	444.19	444.28
E of Brg. West Abut.	445.23	445.46	445.63	445.72

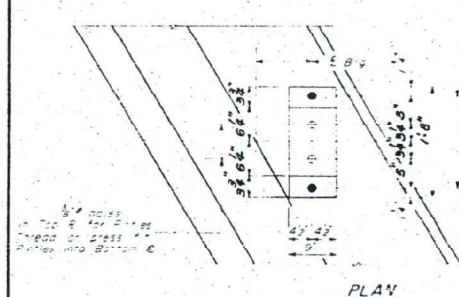

PLAN

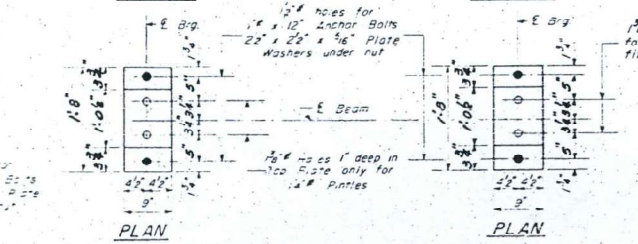


PLAN

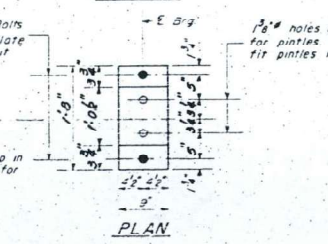


PLAN



DETAIL OF BEARING AT PIER 1

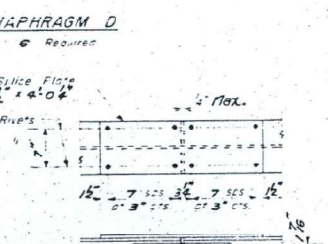


DETAIL OF BEARING AT PIER 2

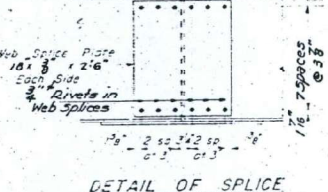

DETAIL OF SPlice

Note: All rivet holes in splice to be reamed with all parts assembled to grade and all parts match marked.

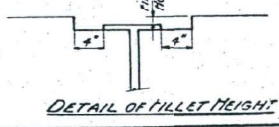

DETAIL OF FILLET HEIGHT

after all structural steel has been erected, elevations of the top flanges of the beams shall be taken at intervals not to exceed 10 ft. from these elevations subtract the increment of deflection for these points determined from the dead load deflection diagram. The elevations so obtained subtracted from the theoretical grade elevations minus floor thickness equals the fillet heights above top of beam. In all cases provide a minimum clearance of 3" between transverse slab bars and top of splice plates, or top flange of beam.

DESIGNED	Russell A. Davis
CHECKED	Hynd K. Jackson
DRAWN	Hynd K. Jackson
CHECKED	Hynd K. Jackson

MAY 27 1958
APPROVED
R.R. Bartelme

DETAIL OF BEARING AT PIER 2 & ABUTS.

STRUCTURAL STEEL
F.A.I. R.T. 4-SEC. 91-478
UNION COUNTY
STA. 10+53.24

USER NAME	= david.a.wilson
DESIGNED	-
DRAWN	-
CHECKED	-
PLOT DATE	= 7/29/2025

DESIGNED	-
REVIS	-
CHECKED	-
DATE	-

REVIS	-
REVIS	-
REVIS	-
REVIS	-

STATE OF ILLINOIS
DEPARTMENT OF TRANSPORTATION


SN 091-0051
STRUCTURE INFORMATION

SCALE: SHEET 9 OF 9 SHEETS STA. TO STA.


ROUTE	SECTION	COUNTY	TOTAL SHEETS	SHEET NO.
VAR	D9 BRIDGE PAINT 2026-1	VARIOUS	87	69
CONTRACT NO. 78B82				
ILLINOIS FED. AID PROJECT				

BENCHMARK: AT THE UPPER BRIDGE OVER RUNNING LAKE DITCH, 200'± EAST (DOWNSTREAM) FROM FA-14, BROWNE DISK STAMPED UC&GS W106 1935 IN TOP OF NORTH ABUTMENT WALL, 12' WEST OF WEST TRACK, ELEV. 343.26.


EXISTING STRUCTURE: STA. 677+82, SBI RT. 146/FA RT. 51, SECTION 102B, BUILT 1929, WIDENED 1953, STRUCTURE IS THREE NO. 091-0069. SUPERSTRUCTURE IS THREE SPAN REINFORCED CONCRETE T-BEAM, 117'-8" OVERALL LENGTH, 27'-9 1/2" CLEAR FACE TO FACE CURBS. SUBSTRUCTURE IS PILE SUPPORTED REINFORCED CONCRETE MULTIPLE COLUMN ABUTMENTS AND PIERS. STRUCTURE TO BE ENTIRELY REMOVED, NO SALVAGE. TRAFFIC TO BE MAINTAINED UTILISING STAGE CONSTRUCTION.

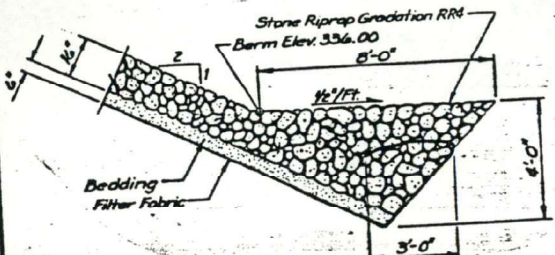

SECTION A-A

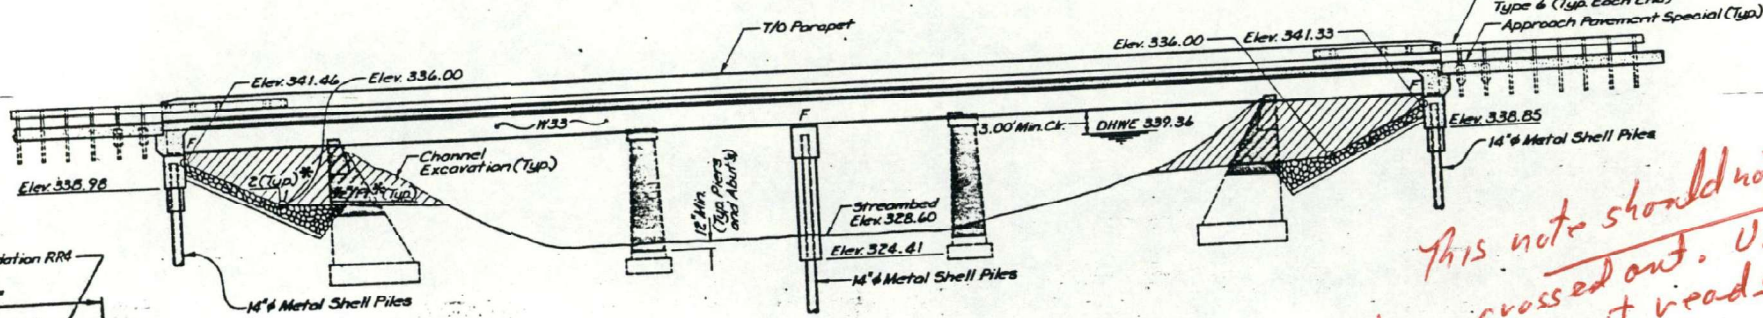

ELEVATION

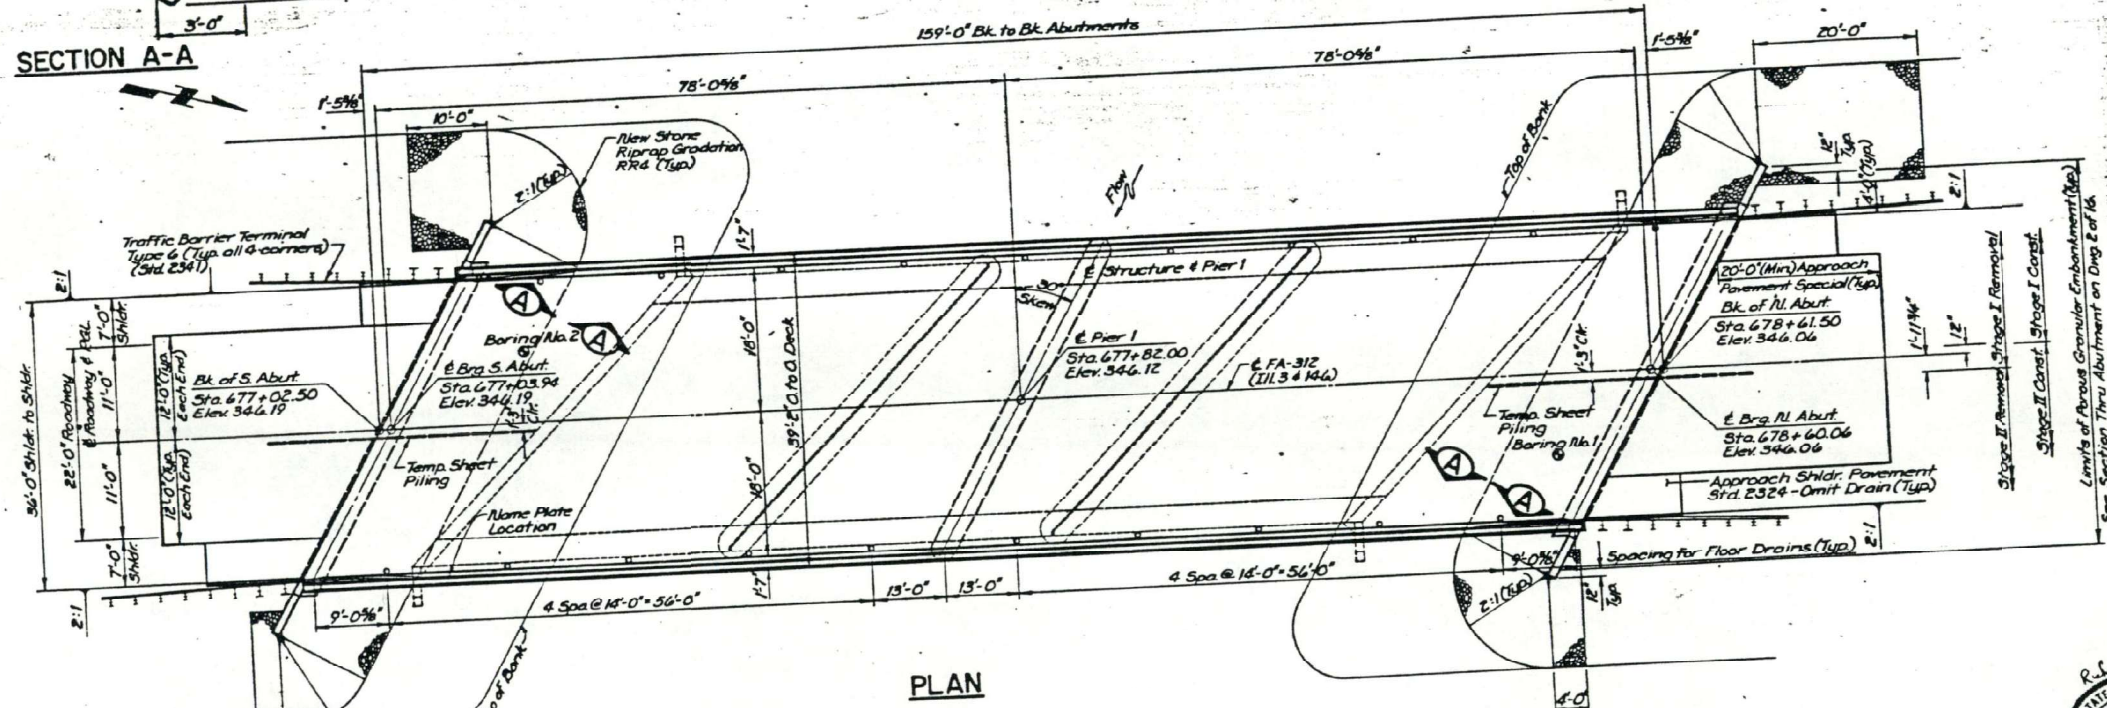

PLAN

SN 091-0069
FOR INFORMATION ONLY

ESCA
CONSULTANTS, INC.

DESIGNED BY: RDP 8-90
DRAWN BY: NEM 8-90
CHECKED BY: JRF 8-90
APPROVED BY: RDP 8-90

LEGEND
F = Fixed Bearing
P.G.L. = Profile Grade Line
S = Soil Boring Location
X = Exist. Structure to be Removed

WATERWAY INFORMATION

Drainage Area = 29.8 sq. mi. Low Grade Elev. 345.85 @ Sta 683+00									
Flood	Freq. Yr.	C.F.S.	Opening Sq. Ft.		Nat. H.W.E.	Head - Ft.		Headwater El.	
			Exist.	Prop.		Exist.	Prop.	Exist.	Prop.
Design	50	1740	489	772	339.34	0.42	0	339.78	339.34
Base	100	1940	500	791	339.51	0.50	0	340.01	339.51
Max. Calc.	500	2340	623	832	339.83	0.68	0	340.51	339.83

APPROVED
FOR STRUCTURAL ADEQUACY ONLY

Robert E. Anderson
Engineer of Bridges and Structures

DESIGN SPECIFICATIONS
1. STANDARD SPECIFICATIONS FOR HIGHWAY BRIDGES, AASHTO, 1989.
2. AASHTO GUIDE SPECIFICATIONS FOR SEISMIC DESIGN OF HIGHWAY BRIDGES, 1993. SEISMIC PERFORMANCE CATEGORY C (A=0.20). SOIL PROFILE TYPE II. (S=1.2)
LOADING
HS 20-44, WITH ALLOWANCE FOR 25 psf FUTURE WEARING SURFACE.
DESIGN STRESSES
f_c = 3,500 psi (REINFORCEMENT)
f_y = 60,000 psi (A615, GRADE 60)
f_y = 50,000 psi (A615, GRADE 50)
STRUCTURAL STEEL LOAD FACTOR DESIGN, COMPOSITE IN +M REGIONS.



LOCATION SKETCH

GENERAL NOTES

- SEE PROPOSAL FOR BORING DATA.
- FASTENERS SHALL BE HIGH STRENGTH BOLTS. BOLTS 3/4", OPEN HOLES 13/16", UNLESS OTHERWISE NOTED.
- CALCULATED WEIGHTS OF STRUCTURAL STEEL = 119,550 LBS. (A223, GRADE 50) & 14,310 LBS. (A183).
- THE SINO-SILICATE AND VINYL PAINT SYSTEM SHALL BE USED FOR SHOP AND FIELD PAINTING OF STRUCTURAL STEEL. SEE COLOR OF THE VINYL FILMS. COAT SHALL BE MURSELL NO. 152 4/8 INTERSTATE GREEN.
- THE STEEL BEAMS AND ALL SPICE PLATE MATERIAL EXCEPT FILL PLATES SHALL BE AASHTO M223, GRADE 50.
- FIELD WELDING OF CONSTRUCTION ACCESSORIES WILL NOT BE PERMITTED TO THE BOTTOM FLANGE OF BEAMS OR GIRDERS NOR TO THE TOP FLANGE FOR A DISTANCE EQUAL TO ONE-FOURTH THE SPAN LENGTH EACH WAY FROM THE PIER SUPPORTS. LENGTH WELDING IN OTHER AREAS WILL BE PERMITTED ONLY WHEN APPROVED BY THE ENGINEER.
- THE MAIN LOAD CARRYING MEMBER COMPONENTS SUBJECT TO TENSILE STRESS SHALL CONFORM TO THE SUPPLEMENTAL REQUIREMENTS FOR NOTCH TOUGHNESS AASHTO M223. THESE COMPONENTS ARE THE WIDE FLANGE BEAMS AND ALL SPICE PLATE MATERIAL EXCEPT FILL PLATES.
- REINFORCEMENT BARS SHALL CONFORM TO THE REQUIREMENTS OF AASHTO M-31, M-42 OR M-53, GRADE 60.
- LAYOUT OF SLOPE PROTECTION SYSTEM MAY BE VARIED IN THE FIELD TO SUIT GROUND CONDITIONS AS DIRECTED BY THE ENGINEER.
- BEARING SURFACES SHALL BE CONSTRUCTED OR ADJUSTED TO THE DESIGNATED ELEVATIONS WITHIN A TOLERANCE OF 1/8" INCH. ADJUSTMENT SHALL BE MADE EITHER BY GRINDING THE SURFACE OR BY SHIMMING THE BEARING. TWO 1/8" ADJUSTING SHIMS, OF THE DIMENSIONS OF THE BOTTOM BEARING PLATE, SHALL BE PROVIDED FOR EACH BEARING IN ADDITION TO ALL OTHER PLATES OR SHIMS.
- THE CONTRACTOR SHALL DRIVE 1-14" TEST PILE SHELL IN A PERMANENT LOCATION AT THE SOUTH ABUTMENT AS DIRECTED BY THE ENGINEER BEFORE ORDERING THE REMOVAL OF THE PILES.
- COMPLETE EXCAVATION IN FRONT OF NEW ABUTMENTS PRIOR TO REMOVING EXISTING PILES.
- THE CONCRETE, FOR BRIDGE FLOORS FINISHED IN ACCORDANCE WITH ARTICLE 503.15 OF THE STANDARD SPECIFICATIONS, SHALL BE PLACED AND COMPACTED PARALLEL TO THE SKIN IN UNIFORM INCREMENTS ALONG CENTER LINE OF BRIDGE. THE FINISHING MACHINE, WHEN REQUIRED, SHALL BE SET PARALLEL TO THE SKIN FOR STRIKING OFF AND SCREEDING THE CONCRETE.

STATION 677+82.00
BUILT 199- BY
STATE OF ILLINOIS
FA RT. 312 SEC. 102B-1
PROJECT F-312(1)
LOADING HS 20
STR. NO. 091-0069

NAME PLATE
(See Std 2113)



GENERAL PLAN & ELEVATION
ILL. 3 & 146 OVER RUNNING LAKE DITCH
FA-312 SECTION 102B-1
STA. 677+82.00
UNION COUNTY
STRUCTURE NO. 091-0069

MODEL: SN 091-0069 For Information Only 1 (Sheet)
FILE NAME: c:\paw\work\wilson\sn091-0069\091-0069.dwg

USER NAME = david.a.wilson
DESIGNED -
DRAWN -
CHECKED -
PLOT DATE = 7/29/2025

DESIGNED -
DRAWN -
CHECKED -
DATE -

REVISED -
REVISED -
REVISED -
REVISED -

STATE OF ILLINOIS
DEPARTMENT OF TRANSPORTATION


SN 091-0069
STRUCTURE INFORMATION

SCALE: SHEET 1 OF 5 SHEETS STA. TO STA.



FA. RTE. SECTION COUNTY TOTAL SHEETS SHEET NO.
VAR D9 BRIDGE PAINT 2026-1 VARIOUS 87 70
CONTRACT NO. 78B82
ILLINOIS FED. AID PROJECT

ROUTE NO.	SECTION	COUNTY	TOTAL SHEETS	SHEET NO.
FA-14	102B-1	Union	85	21
STA.	TO STA.	ILLINOIS PROJECT		
FED. ROAD DIST. NO.	ILLINOIS PROJECT			

Dwg. No. 2 of 16

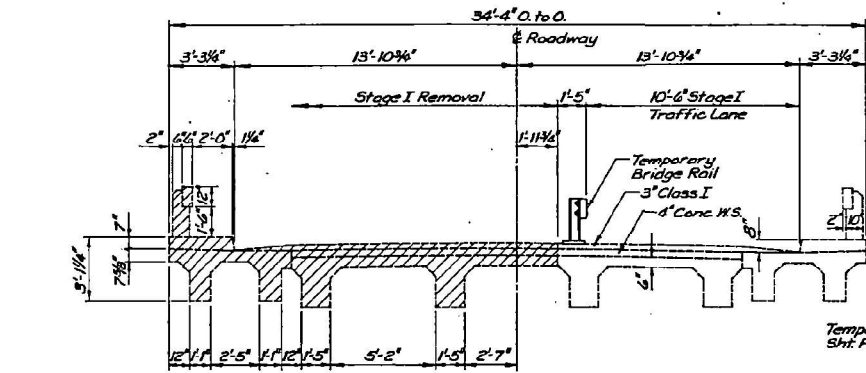


Note
Hatched areas indicate concrete removal.

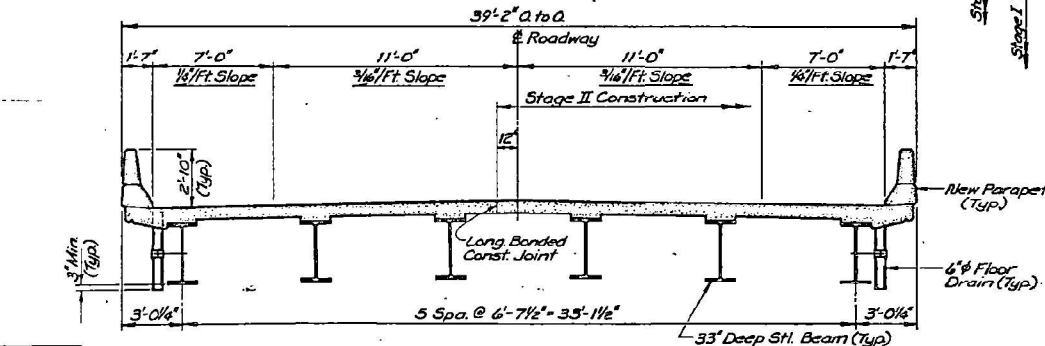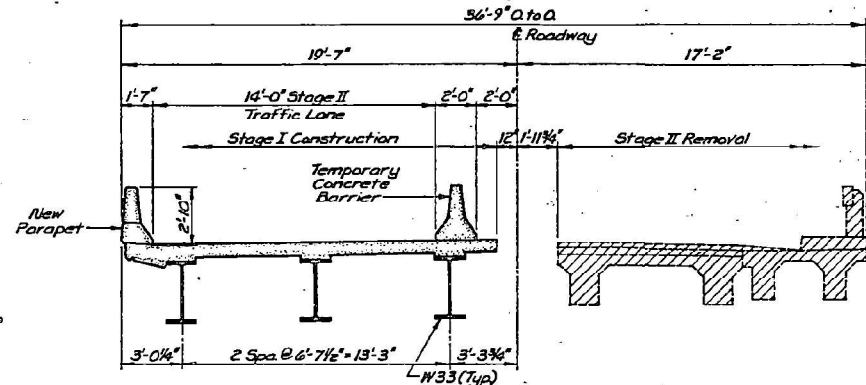

ESCA
CONSULTANTS, INC.
DESIGNED BY: RDP 8-90
DRAWN BY: WEM 8-90
CHECKED BY: JRF 8-90
APPROVED BY: RDP 8-90


CROSS SECTIONS SHOWING STAGE REMOVAL & CONSTRUCTION
(LOOKING NORTH)

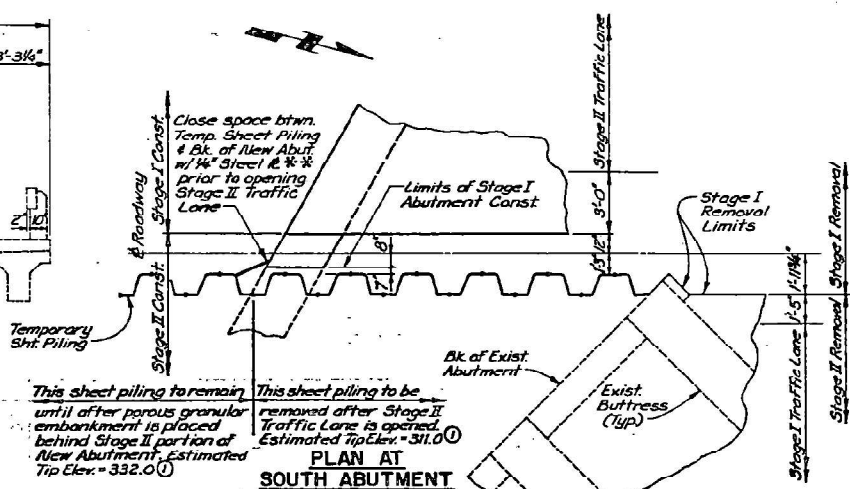

PLAN AT
SOUTH ABUTMENT


Note
The information shown for the temporary sheet piling is estimated. It is the contractor's responsibility to provide a design & computations of the temporary sheet piling & any required associated members, subject to the approval of the Engineer.

	S. ABUT.	N. ABUT.
Length	31'-4"	34'-6"
Bottom Elev.	As Shown	As Shown
Top Elev.	346.0	346.0
Quantity (Sq. Ft.)	861	932

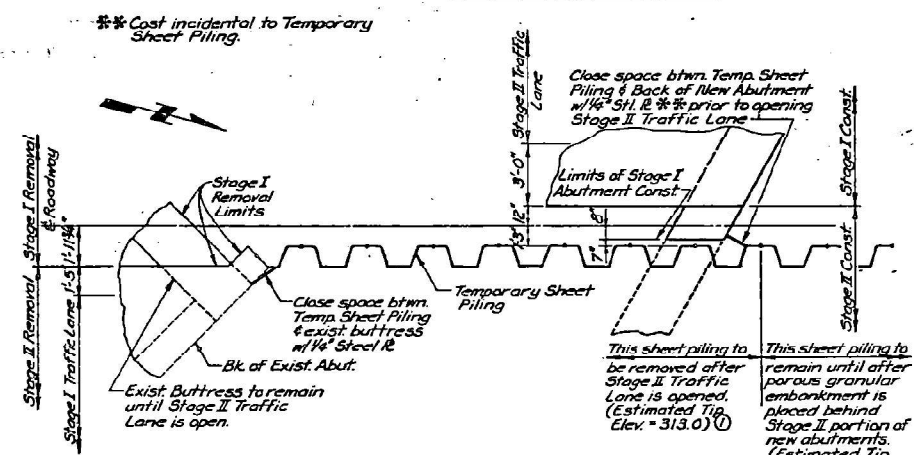

PLAN AT
NORTH ABUTMENT

TEMPORARY SHEET PILING FOR
ABUTMENT & END SLOPE CONSTRUCTION

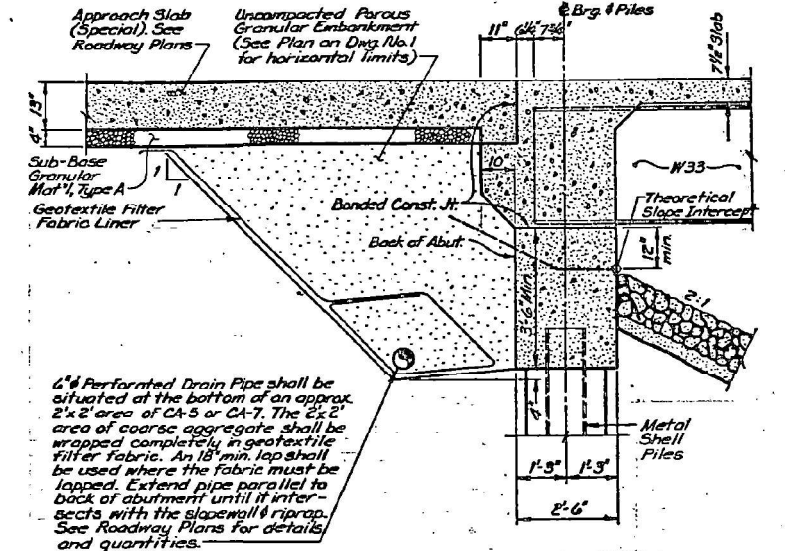

SECTION THRU ABUTMENT
(At Right Angles)

TOTAL BILL OF MATERIAL

ITEM	UNIT	SUPER-STRUCTURE	SUB-STRUCTURE	TOTAL
Removal of Existing Structures	Each	-	-	1
Porous Granular Embankment	Cu. Yds.	-	133	133
Structure Excavation	Cu. Yds.	-	196	196
Temporary Sheet Piling	Sq. Ft.	-	1793	1793
Cofferdams	Each	-	1	1
Cofferdam Excavation	Cu. Yds.	-	270	270
Seal Coat Concrete	Cu. Yds.	-	185	185
Floor Drains	Each	20	-	20
Protective Coat	Sq. Yds.	765	-	765
Class X Concrete Superstructure	Cu. Yds.	213.1	-	213.1
Class X Concrete	Cu. Yds.	-	103.4	103.4
Furnish & Erect Structural Steel	L. Sum	1	-	1
Shut Shear Connectors	Each	2196	-	2196
Reinforcement Bars (Epoxy Coated)	Lbs.	48,470	9560	58,030
Furnishing Metal Pile Shells, 14" x 14"	Lin. Ft.	-	2415	2415
Driving & Filling Shells	Lin. Ft.	-	2415	2415
Test Piles, 14" x 14" Metal Shells	Each	-	1	1
Name Plates	Each	1	-	1
Stone Riprap Class A4	Ton.	-	574	574
Filter Fabric for use with Riprap	Sq. Yds.	-	560	560
Temporary Bridge Rail	Lin. Ft.	218	-	218
Channel Excavation	Cu. Yds.	-	616	616

SN 091-0069
FOR INFORMATION ONLY

STAGE CONSTRUCTION DETAILS
ILL. 3 & 146 OVER RUNNING LAKE DITCH
FA-14 SECTION 102B-1
STA. 677+82.00
UNION COUNTY
STRUCTURE NO. 091-0069

STATE OF ILLINOIS
DEPARTMENT OF TRANSPORTATION

SN 091-0069
STRUCTURE INFORMATION

F.A. RTE.	SECTION	COUNTY	TOTAL SHEETS	SHEET NO.
VAR	D9 BRIDGE PAINT 2026-1	VARIOUS	87	71
				CONTRACT NO. 78B82

USER NAME = david.a.wilson	DESIGNED -	REVISED -
	DRAWN -	REVISED -
	CHECKED -	REVISED -
PLOT DATE = 7/29/2025	DATE -	REVISED -

SCALE: SHEET 2 OF 5 SHEETS STA. TO STA.


ILLINOIS FED. AID PROJECT

NOTES

-
- 59'-2" O to O Deck
 36'-0" O to F. Parapet
 18'-0" Roadway
 12" Stage I Construction
 18'-0" Stage II Construction
 1'-7" 12" 8" (Top) 1'-10" (Top) 1'-6 1/8"
- 174-#5d(E)@11" cts. I.F. Ea. Parapet
 174-#3d1(E)@11" cts. I.F. Ea. Parapet
 159-#4d1(E)@12" cts. O.F. Ea. Parapet
 159-#4d1(E)@12" cts. O.F. Ea. Parapet
- Alum. Sheeted Joints in Base of Parapet (Typ. of 3 ea. side)
 21'-8" 21'-8" 11'-6" 11'-6" 2" Pier
 30° Skew
 41-#5b(E) 7/16" Slab @ 12" cts. over Pier Ea. Sp. Between #5b1(E) 20-#5b1(E) Stage I 21-#5b1(E) Stage II
 234-#5a(E)@7" cts. (Top) 198-#5a(E)@9" cts. (Bottom) 254-#5a1(E)@7" cts. (Top) 198-#5a1(E)@9" cts. (Bottom) 147-#6a2(E)@13" cts. (Typ. ea. side) Lap w/ Alt. a(E) & a1(E) bars- Field cut to fit at end of deck.
 42 x 5-#5b1(E)@12" cts. (Top) 20 x 5-#5b1(E) bars in Stage I 20 x 5-#5b1(E) bars in Stage II 30 x 6-#5b1(E) (Bottom) Space as shown in Cross Section as shown in Cross Section as shown in Stage I 17h 6-#5b1(E) bars in Stage I 19h 6-#5b1(E) bars in Stage I
 15-#5b(E)@7" (Top) 12-#5a(E)@9" (Bottom) 18-#5a1(E)@7" (Top) 18-#5a1(E)@9" (Bottom)
 36-#5/8" Threaded or Coil Rods (E) x 6'-0" long; 17 Stage I, 19 Stage II (Top, Ea. End)
 3-#5d1(E) E.F. Outside Exterior Beam (Typ. Ea. End)
 1-#5a2(E) Top & Bottom Ea. End
 1-#5a2(E) Top & Bottom Ea. End
 3-#5d1(E) E.F. Outside Exterior Beam (Typ. Ea. End)
 End of Deck 1'-4 1/8" 70'-0 3/8" 78'-0 3/8" 158'-9 1/2" End to End Deck
- *Order #5a1(E) & #5a2(E) bars Full

PLAN

Min. Bar Lap
#5 1'-8"

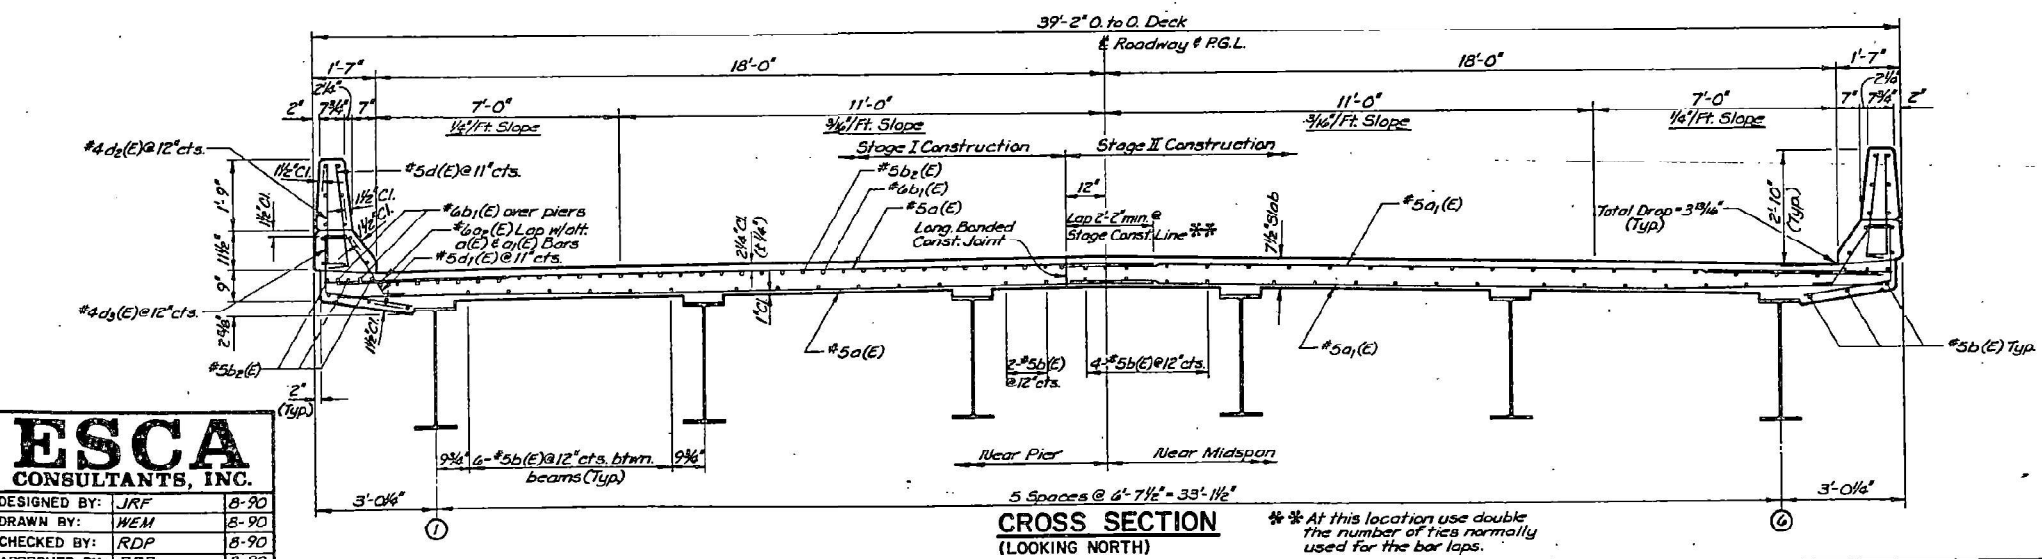

SN 091-0069
FOR INFORMATION ONLY

SUPERSTRUCTURE
ILL. 3 & 146 OVER RUNNING LAKE DITCH
FA-14 SECTION 102B-1
STA. 677+82.00
UNION COUNTY
STRUCTURE NO. 091-0069







ESCA CONSULTANTS, INC.		
DESIGNED BY:	JRF	8-90
DRAWN BY:	WEM	8-90
CHECKED BY:	RDP	8-90
APPROVED BY:	RDP	8-90

STATE OF ILLINOIS
DEPARTMENT OF TRANSPORTATION

SN 091-0069
STRUCTURE INFORMATION



F.A. RTE.	SECTION	COUNTY	TOTAL SHEETS	SHEET NO.
VAR	D9 BRIDGE PAINT 2026-1	VARIOUS	87	72
		CONTRACT NO. 78B82		
ILLINOIS		FED. AID PROJECT		

MODEL: SN 091-0069 For Information Only 3 [Sheet]
FILE NAME: c:\pw work\pwidthotwilson\da1131516\D978B82-InfoSheets2.dgn

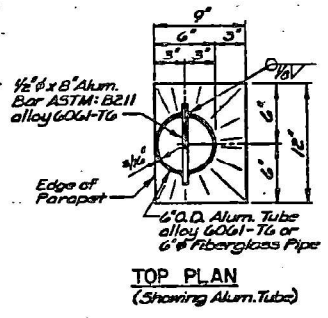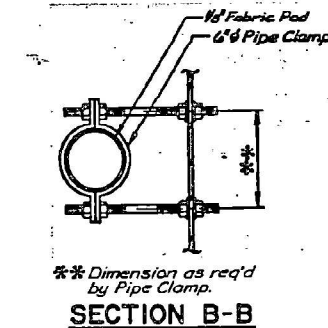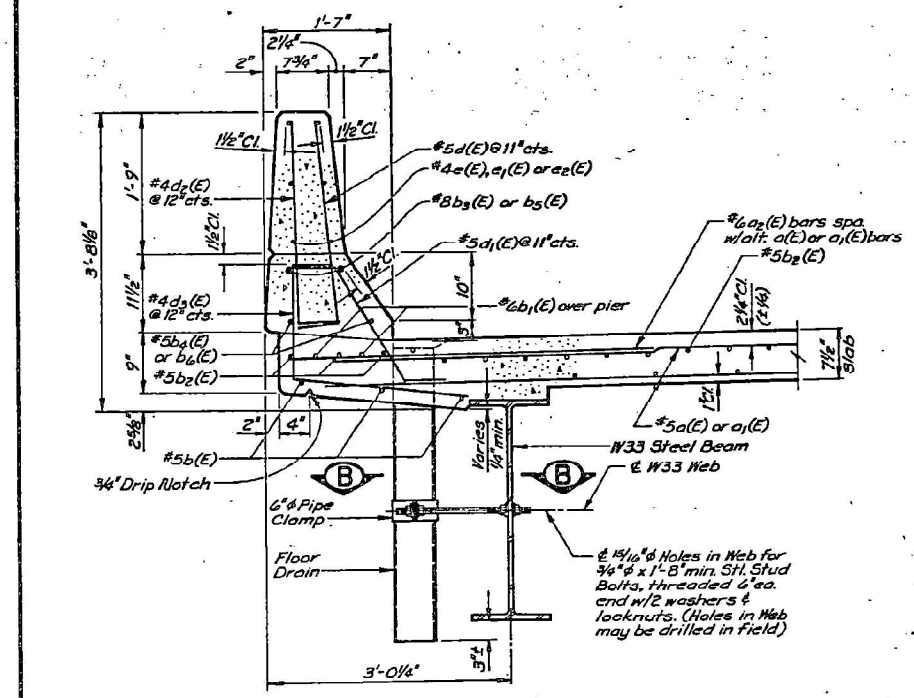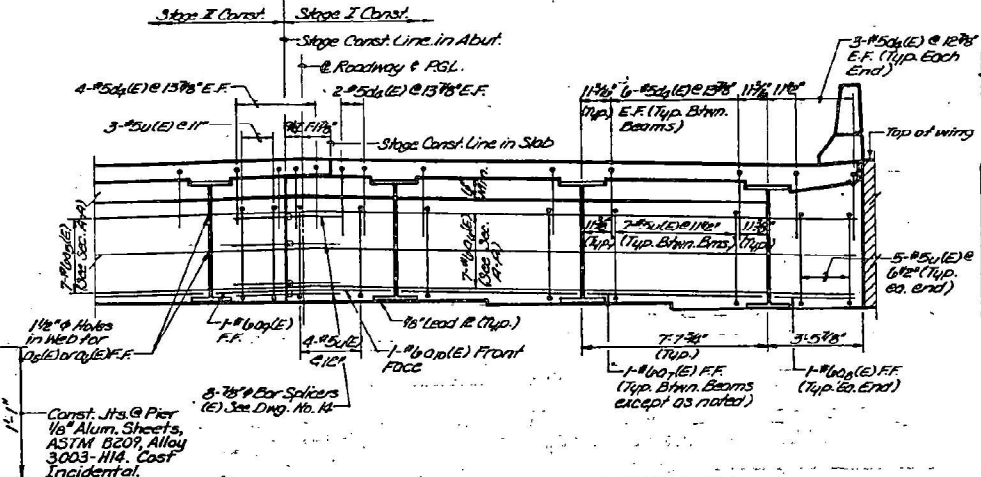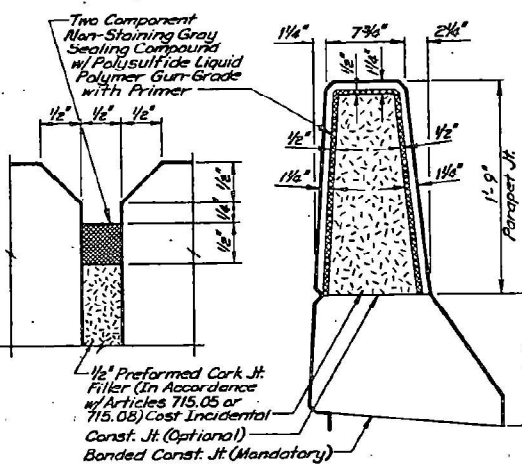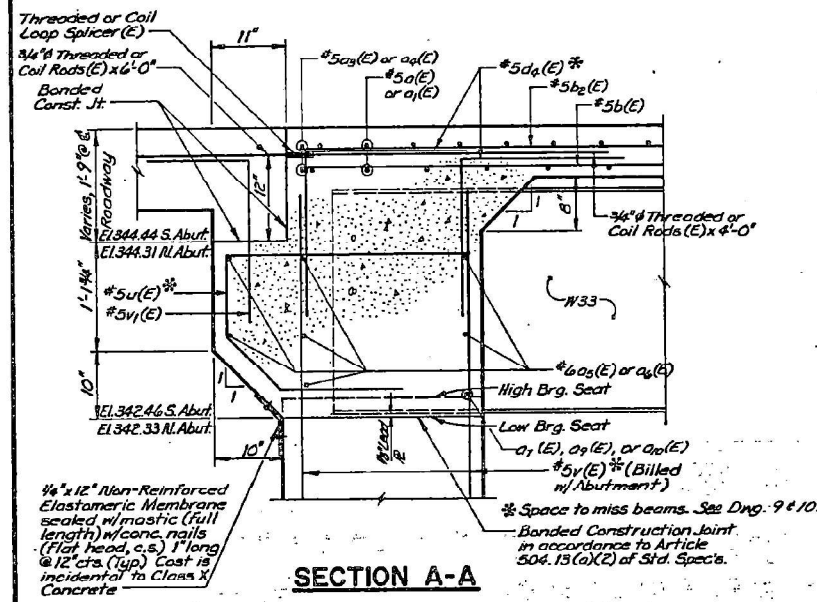

NOTES

1. THE SURFACE OF THE FIBERGLASS PIPE SHALL BE FREE OF BOND INHIBITING AGENTS.
2. FIBERGLASS PIPE SHALL CONFORM TO ASTM D2996, WITH SHORT-TIME RUPTURE STRENGTH HOOP TENSILE STRESS OF 30,000 PSI MINIMUM.
3. THE EXTERIOR SURFACES OF THE FLOOR DRAIN SHALL BE PAINTED WITH THE VINYL EMULSION COAT PAINTING SPECIFIED FOR STRUCTURAL STEEL. THE EXTERIOR SURFACES OF THE ALUMINUM TUBE SHALL BE CLEANED AND GIVEN A VASCOAT PRETREATMENT IN ACCORDANCE WITH STEEL STRUCTURES PAINTING COUNCIL'S SPEC. SSPC-SP1 & SSPC-PAINT 27 PRIOR TO PAINTING. FIBERGLASS TO HAVE FINISH AS PER MIL-P-15328.

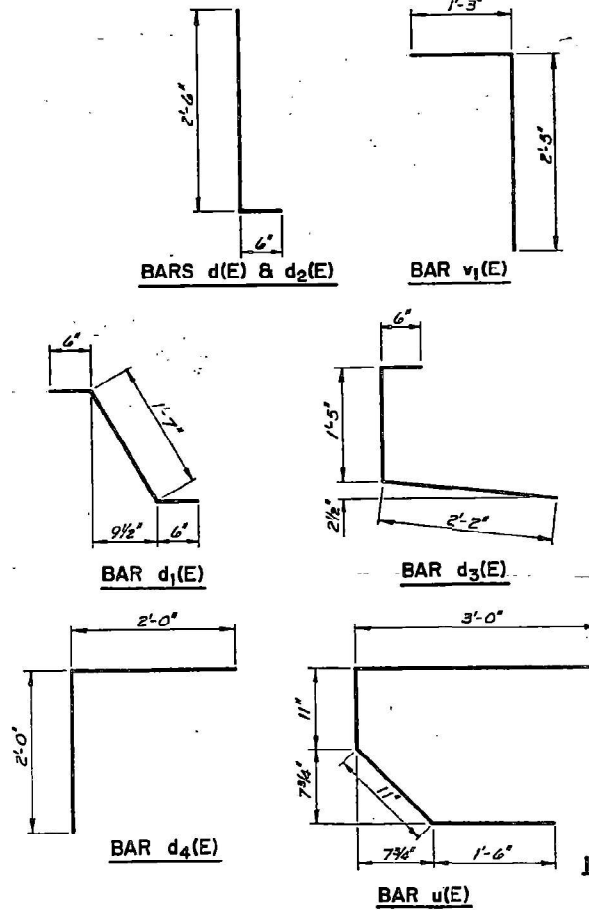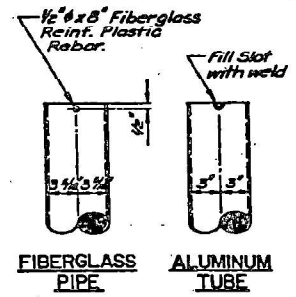

NOTES

1. REINFORCEMENT BARS DESIGNATED (E) SHALL BE EPOXY COATED.

BILL OF MATERIAL

BAR	NO.	SIZE	LENGTH	SHAPE
a1(E)	479	#5	20'-2"	—
a1(E)	484	#5	19'-8"	—
a2(E)	294	#6	4'-6"	—
a3(E)	4	#5	23'-4"	—
a4(E)	4	#5	23'-0"	—
a5(E)	12	#6	21'-8"	—
a6(E)	12	#6	25'-7"	—
a7(E)	8	#6	7'-3"	—
a8(E)	4	#6	3'-1"	—
a9(E)	2	#6	2'-9"	—
a10(E)	2	#6	4'-3"	—
b1(E)	26	#5	28'-4"	—
b1(E)	41	#6	23'-4"	—
b2(E)	210	#5	35'-6"	—
b3(E)	16	#8	34'-3"	—
b4(E)	16	#5	30'-1"	—
b5(E)	8	#8	11'-2"	—
b6(E)	8	#5	11'-2"	—
d(E)	348	#5	3'-0"	—
d1(E)	348	#5	2'-7"	—
d2(E)	318	#4	3'-0"	—
d3(E)	318	#4	4'-1"	—
d4(E)	144	#5	4'-0"	—
c(E)	48	#4	16'-6"	—
e1(E)	24	#4	11'-2"	—
e2(E)	48	#4	16'-6"	—
u(E)	90	#5	6'-4"	—
v1(E)	88	#5	3'-8"	—
ITEM		UNIT	QUANTITY	
Class X Conc. Superstructure		Cu. Yds.	213.1	
Reinf. Bars (Epoxy Coated)		Lbs.	48,470	
Floor Drains		Each	20	
Protective Coat		Sq. Yds.	76.5	

ESCA
CONSULTANTS, INC.

DESIGNED BY: JRF 8-90
DRAWN BY: WEM 8-90
CHECKED BY: RDP 8-90
APPROVED BY: RDP 8-90

FLOOR DRAIN DETAILS

BAR BENDING DETAILS

SN 091-0069
FOR INFORMATION ONLY

SUPERSTRUCTURE DETAILS
ILL. 38146 OVER RUNNING LAKE DITCH
FA-14 SECTION 102B-1
STA. 677+82.00
UNION COUNTY
STRUCTURE NO. 091-0069

USER NAME = david.a.wilson	DESIGNED -	REVISED -
	DRAWN -	REVISED -
	CHECKED -	REVISED -
PLOT DATE = 7/29/2025	DATE -	REVISED -

STATE OF ILLINOIS
DEPARTMENT OF TRANSPORTATION

SN 091-0069
STRUCTURE INFORMATION

SCALE: SHEET 4 OF 5 SHEETS STA. TO STA.

F.A. RTE.	SECTION	COUNTY	TOTAL SHEETS	SHEET NO.
VAR	D9 BRIDGE PAINT 2026-1	VARIOUS	87	73
CONTRACT NO. 78B82				
ILLINOIS / FED. AID PROJECT				

RTB S-21-91 Boro

DELONG'S 314-635 6121

ROUTE NO.	SECTION	COUNTY	TOTAL SHEETS	SHEET NO.
FA-14	102B-1	Union	35	27
STA.	TO STA.	PROJECT		
FED. ROAD DIST. NO.	ILL. MOIS.	PROJECT		

INTERIOR BEAM MOMENT TABLE

	0.4 SPAN/1	PIER
I_s	(in ⁴) 5900	6710
I_c	(in ⁴) 12,089	-
$I_{c\&}$	(in ⁴) 16,437	-
S_s	(in ³) 359	406
$S_{c\&}$	(in ³) 489	-
$S_{c\&}$	(in ³) 541	-
Z	(in ³) -	467
ϕN_c	(k/ft) 0.750	1.062
$M @ N.C.$	(ft-k) 346.2	713.3
ϕC	(k/ft) 0.300	-
$M @ C$	(ft-k) 153.4	-
$M @$	(ft-k) 614.1	300.9
$M IMP$	(ft-k) 151.2	74.1
$\phi_s(M\&+I)$	(ft-k) 1275.4	625.0
M_a	(ft-k) 2307.8	1739.8
M_u	(ft-k) 3124.0	1945.8
$F_s @ N.C.$	(ksi) 11.57	21.08
$F_s @ C$	(ksi) 3.77	-
$F_s \phi_s(\&+I)$	(ksi) 28.29	18.47
F_s (OVERLOAD)	(ksi) 43.63	39.55
V_R	(ksi) 49.4	-

NOTES


- ALL BEAMS & SPLICE PLATES EXCLUDING FILL PLATES & BEARING PLATES SHALL BE AASHTO M223 GRADE 50.

INTERIOR BEAM REACTION TABLE


	ABUTMENT	PIER
$R @$	(k) 31.3	103.5
$R @$	(k) 37.4	51.3
$R IMP$	(k) 9.2	12.6
$R Total$	(k) 77.9	167.4

BILL OF MATERIAL

ITEM	UNIT	QUANTITY
Furnish & Erect Structural Steel	L. Sum	1
Stud Shear Connectors	Each	2196

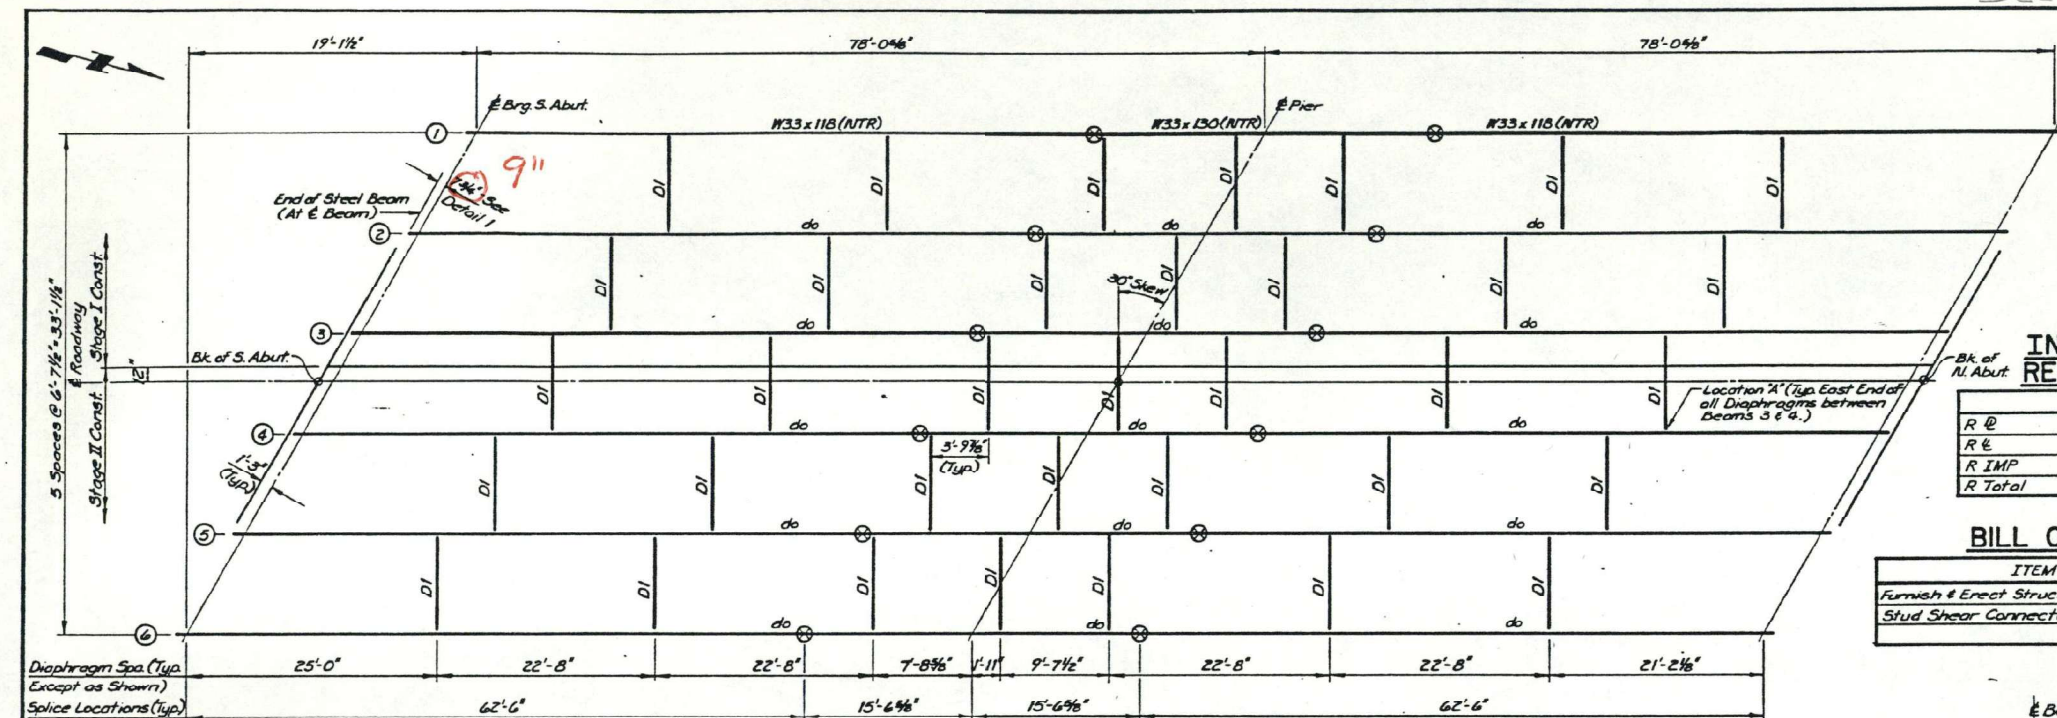

FRAMING PLAN

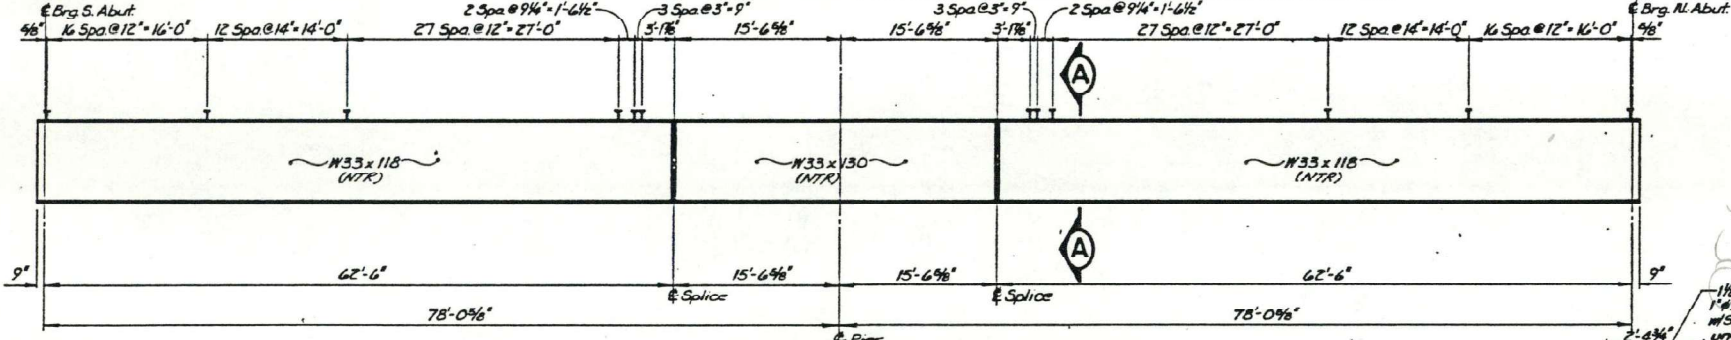

ELEVATION

TABLE OF ELEVATIONS (T/O STEEL BEAMS)

BEAM	S. ABUT.	SPLICE	PIER	SPLICE	AL. ABUT.
1	345.224	345.140	345.128	345.116	345.100
2	345.360	345.276	345.264	345.252	345.235
3	345.447	345.362	345.370	345.358	345.342
4	345.470	345.385	345.373	345.361	345.345
5	345.369	345.285	345.273	345.261	345.244
6	345.240	345.155	345.143	345.131	345.115

Note: Elevations shown are top of flange (not splice R); they do not include deflection and are intended for use in fabrication of steel beams. Top of steel at splices is the top of W33x130. Top of W33x118 is 1/8" lower at splices.

ESCA
CONSULTANTS, INC.

DESIGNED BY:	RDP	8-90
DRAWN BY:	WEM	8-90
CHECKED BY:	JRF	8-90
APPROVED BY:	RDP	8-90

SN 091-0069
FOR INFORMATION ONLY


FIELD SPLICE DETAIL

(REQ'D AT 12 LOCATIONS)

SECTION B-B



SECTION C-C

 


DIAPHRAGM D1


(35 REQ'D)

SECTION A-A

(2196 REQUIRED)

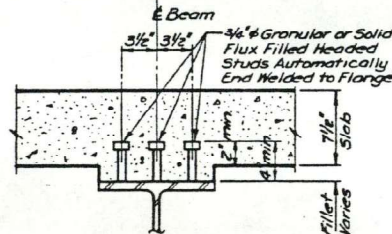


PLAN OF LEAD PLATE

 


DETAIL 1

(SECTIONAL PLAN AT ABUTMENT)

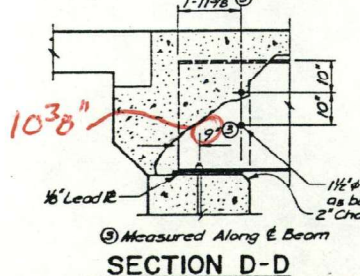


SECTION E-E

(SECTIONAL PLAN AT PIER)

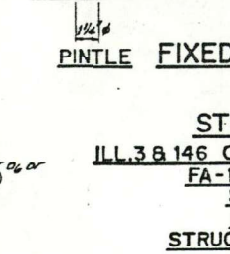

SECTION AT PIER

(SECTIONAL PLAN AT PIER)

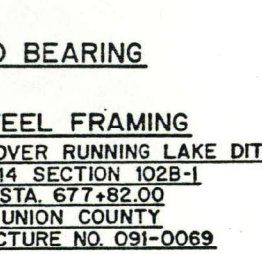

STEEL FRAMING

ILL. 3.8 146 OVER RUNNING LAKE DITCH
FA-14 SECTION 102B-1
STA. 677+82.00
UNION COUNTY
STRUCTURE NO. 091-0069

STATE OF ILLINOIS
DEPARTMENT OF TRANSPORTATION


SN 091-0069
STRUCTURE INFORMATION

ROUTE	SECTION	COUNTY	TOTAL SHEETS	SHEET NO.
FA-14	D9 BRIDGE PAINT 2026-1	VARIOUS	87	74
				CONTRACT NO. 78B82


MODEL: SN 091-0069 For Information Only 5 (Sheet)
FILE NAME: c:\paw\work\illinois\sn091-0069\091-0069-0278B82-InfoSheet2.dgn

Existing Structure: #100-0032, Sec. 129 BC - Built in 1931,
2 Through Truss Steel Spans @ 123'-0" each, 2 R.C. Deck
Girder Approach Spans @ 50'-0", Clear Roadway = 21'-1",
450'-1 1/2" Bk-Bk. Abuts.

B.M.: R.R. Spike in 24" Ash tree
28' Lt. Sta. 167+96, Elev. 384.50

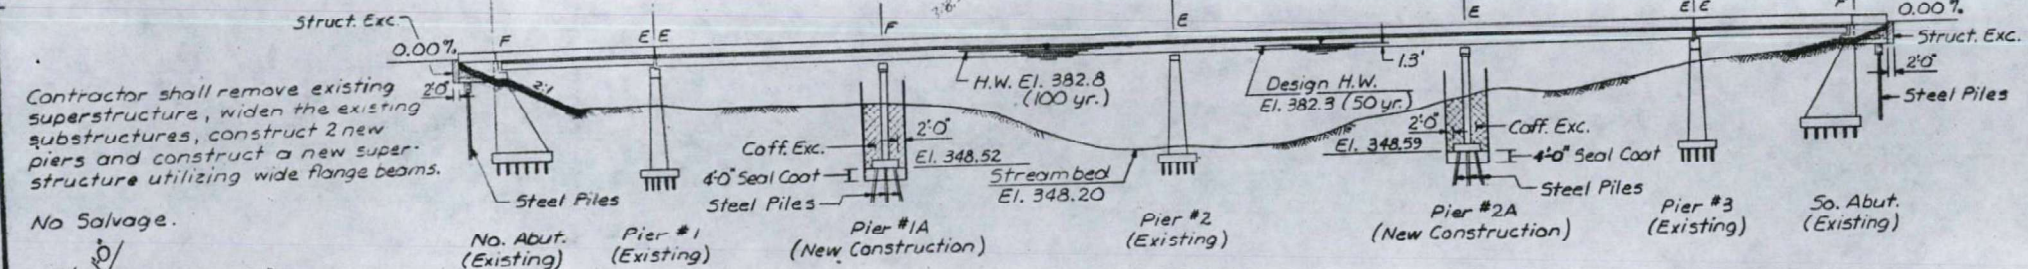

ELEVATION

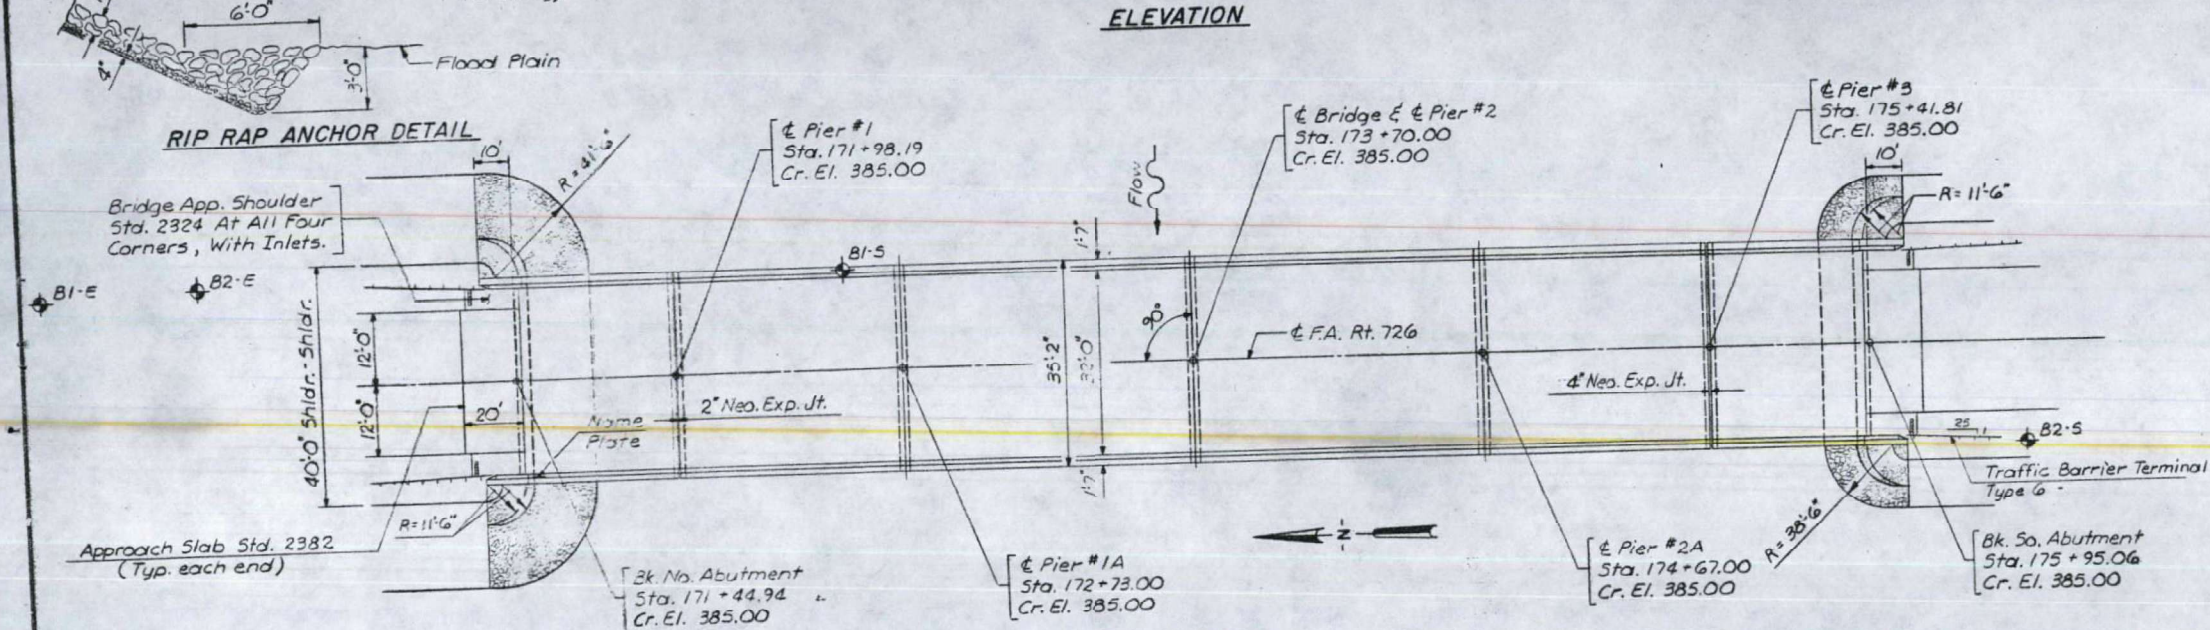

PLAN

TOTAL BILL OF MATERIAL

Item	Unit	Super.	Sub.	Total
Removal of Existing Superstructure	Each	1		1
Concrete Removal	Cu.Yd.		69.1	69.1
Expansion Bolts, 3/4"	Each		162	162
Structure Excavation	Cu.Yd.		96	96
Cofferdam Excavation	Cu.Yd.		726	726
Cofferdam (Pier 1A)	Each		1	1
Cofferdam (Pier 2A)	Each		1	1
Floor Drains	Each	60		60
Protective Coat	Sq.Yd.	1,985		1,985
Class X Concrete	Cu.Yd.	474.2	342.5	816.7
Seal Coat Concrete	Cu.Yd.		154.1	154.1
Structural Steel	L. Sum.			
Stud Shear Connectors	Each	5,530		5,530
Reinforcement Bars	Pound	43,830	27,710	71,540
Reinforcement Bars (Epoxy Coated)	Pound			70,540
Steel Piles, HP 8 x 36	Lin. Ft.		425	425
Steel Piles, HP 10 x 42	Lin. Ft.		973	973
Test Piles, Steel HP 8 x 36	Each		1	1
Name Plate	Each		1	1
Stone Riprap	Sq.Yd.		862	862
Elastomeric Bearing Assembly, Type I	Each		20	20
Elastomeric Bearing Assembly, Type II	Each		5	5
Elastomeric Bearing Assembly, Type III	Each		5	5
Neoprene Expansion Joint (2")	Lin. Ft.	34		34
Neoprene Expansion Joint (4")	Lin. Ft.	34		34


DESIGN STRESSES

Concrete: Load Factor Design
 $f_c' = 3500$ p.s.i.
 $f_y = 60,000$ p.s.i. (Reinforcement)
 $n = 9$
 Structural Steel: Load Factor Design
 $f_y = 50,000$ p.s.i. (M222 Unpainted)
 Loading: AASHTO HS 20-44
 Allowance for 25 p.s.f. future wearing surface
 1977 AASHTO Specifications and 1978,
 1979 & 1980 Interim Specifications.

WATERWAY INFORMATION

Drainage Area 798 Sq. Mi. Low Grade Elev. 382.93 At Sta. 150+00									
Flood	Freq. Yr.	Q C.F.S.	Opening Sq. Ft.	Nat. H.W.E.	Head - Ft. Exist.	Head - Ft. Prop.	Headwater El. Exist.	Headwater El. Prop.	
Design	50	20800	8707	8/31	382.3	0.14	0.16	382.44	382.46
Base	100	22300	8877	8/31	382.8	0.16	0.18	382.96	382.98
Overlapping	100								
Max. Calc.	500								

PROFILE GRADE

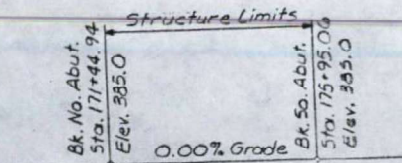


STATION 173+70
 BUILT 198 BY
 STATE OF ILLINOIS
 F.A. RT. 726 SEC. 129 BC-BR
 PROJECT FR 726(21)
 LOADING HS20
 STR. NO. 100-0032

LETTERING FOR NAME PLATE
 Locate Name Plate at Northwest corner of Bridge. (See Sta 2113)

GENERAL NOTES

- See Sheet 2 of 15 for Boring Data.
- Fasteners shall be high strength bolts AASHTO M-164, Type 3. Bolts 3/4", open holes 1/2" unless otherwise noted.
- Calculated weight of Structural Steel = 365,890 Lbs.
- All structural steel shall be AASHTO M-222 unpainted type.
- All structural steel for a distance of three times the depth of the beams, but not exceeding 10 feet, each way from deck joints shall be cleaned and given one coat of the basic lead silica chromate primer and maroon final coat. Both coats to be applied in the shop with spot painting only in the field.
- Field welding of construction accessories will not be permitted to the bottom flange of beams nor to the top flange for a distance equal to one-fourth the span length each way from the pier supports. Field welding in other areas will be permitted only when approved by the Engineer.
- Anchor bolts shall be set before bolting diaphragms over supports.
- The contractor shall drive one test pile in a permanent location at Pier 2A as directed by the Engineer before ordering the remainder of piles.
- Expansion bolts shall consist of approved expansion anchors, providing minimum certified proof load = 4,080 Lbs., and 3/4" x 12" hooked bolts.
- Bearing seat surfaces shall be constructed or adjusted to the designated elevations within a tolerance of 1/8 inch. Adjustment shall be made either by grinding the surface or by shimming the bearing. Two 1/2" adjusting shims, of the dimensions of the bottom bearing plate, shall be provided for each bearing in addition to all other plates or shims. For Type I Elastomeric Bearings, shims of the dimensions of the top bearing plate shall be provided and placed as detailed.
- The main load carrying member components subject to tensile stress shall conform to the Supplemental Requirements for Notch Toughness Zone 2. These components are the wide flange beams and all splice plate material.
- Reinforcement bars shall conform to the requirements of AASHTO M-31 or M-53 Grade 60.
- All contact surfaces of joints for the diaphragms shall be free of paint or lacquer.
- Plan dimensions and details relative to existing structure have been taken from existing plans and are subject to nominal construction variations. It shall be the Contractor's responsibility to verify such dimensions and details in the field and make necessary approved adjustments prior to construction or ordering of materials. Such variations shall not be cause for additional compensation for a change in the scope of the work, however, the Contractor will be paid for the quantity actually furnished at the unit price bid for the work.

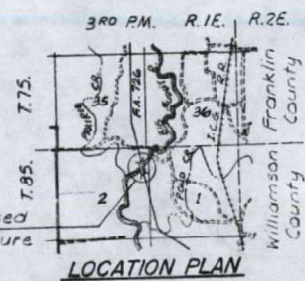

SN 100-0032
 FOR INFORMATION ONLY

GENERAL PLAN AND ELEVATION
 FEDERAL AID PRIMARY RT. 726 (ILL. 148)
 SECTION 129 BC-BR
 OVER BIG MUDDY RIVER
 WILLIAMSON COUNTY
 STATION 173+70.00

DESIGNED	BY	CHECKED	BY	DATE
R.D.O.		D.A.N.		
HANSON ENGINEERS				80520C
INCORPORATED				11-12-8
SPRINGFIELD, PEORIA & ROCKFORD, ILLINOIS				

STATE OF ILLINOIS
 DEPARTMENT OF TRANSPORTATION

SN 100-0032
 STRUCTURE INFORMATION

SCALE: SHEET 1 OF 7 SHEETS STA. TO STA.

F.A. RTE.	SECTION	COUNTY	TOTAL SHEETS	SHEET NO.
VAR	D9 BRIDGE PAINT 2026-1	VARIOUS	87	75
CONTRACT NO. 78B82				
ILLINOIS FED. AID PROJECT				

BILL OF MATERIAL
SPANS 1 THRU 6

Class X Concrete	Cu yds.	474.2
Reinforcement Bars	Pounds	43,830
Reinforcement Bars (Epoxy Coated)	Pounds	70,540

[illegible]


**SUPERSTRUCTURE - SPANS 186
FEDERAL AID PRIMARY RT 726 (ILL. 148)
SECTION 129 BC-BR
OVER BIG MUDDY RIVER
WILLIAMSON COUNTY
STATION 173+70.00**


NOTES:
Reinforcement bars designated (e) shall be epoxy coated. See Special Provisions.
Bars indicated thus: 20x3 - #5 etc. indicates 20 lines of bars with 3 lengths per line.

REPORTED BY	T.E.H.	 HANSON ENGINEERS INCORPORATED 1000 W. 10th St. - Suite 100 Anchorage, Alaska 99501 (907) 562-2222	FILE NO.	40520X
LABORATORY	C.R.N.		DATE	11/12/88
TESTED BY	DAN			
LABORATORY	T.E.H.			

F.A. RTE.	SECTION	COUNTY	TOTAL SHEETS	SHEET NO.
VAR	D9 BRIDGE PAINT 2026-1	VARIOUS	87	76
		CONTRACT NO. 78B82		
ILLINOIS		FED AID PROJECT		


MODEL: SN 100-0032 For Information Only 3 (Sheet)
FILE NAME: c:\paw\work\willson\std1131610\978882-InfoSheet2.dgn

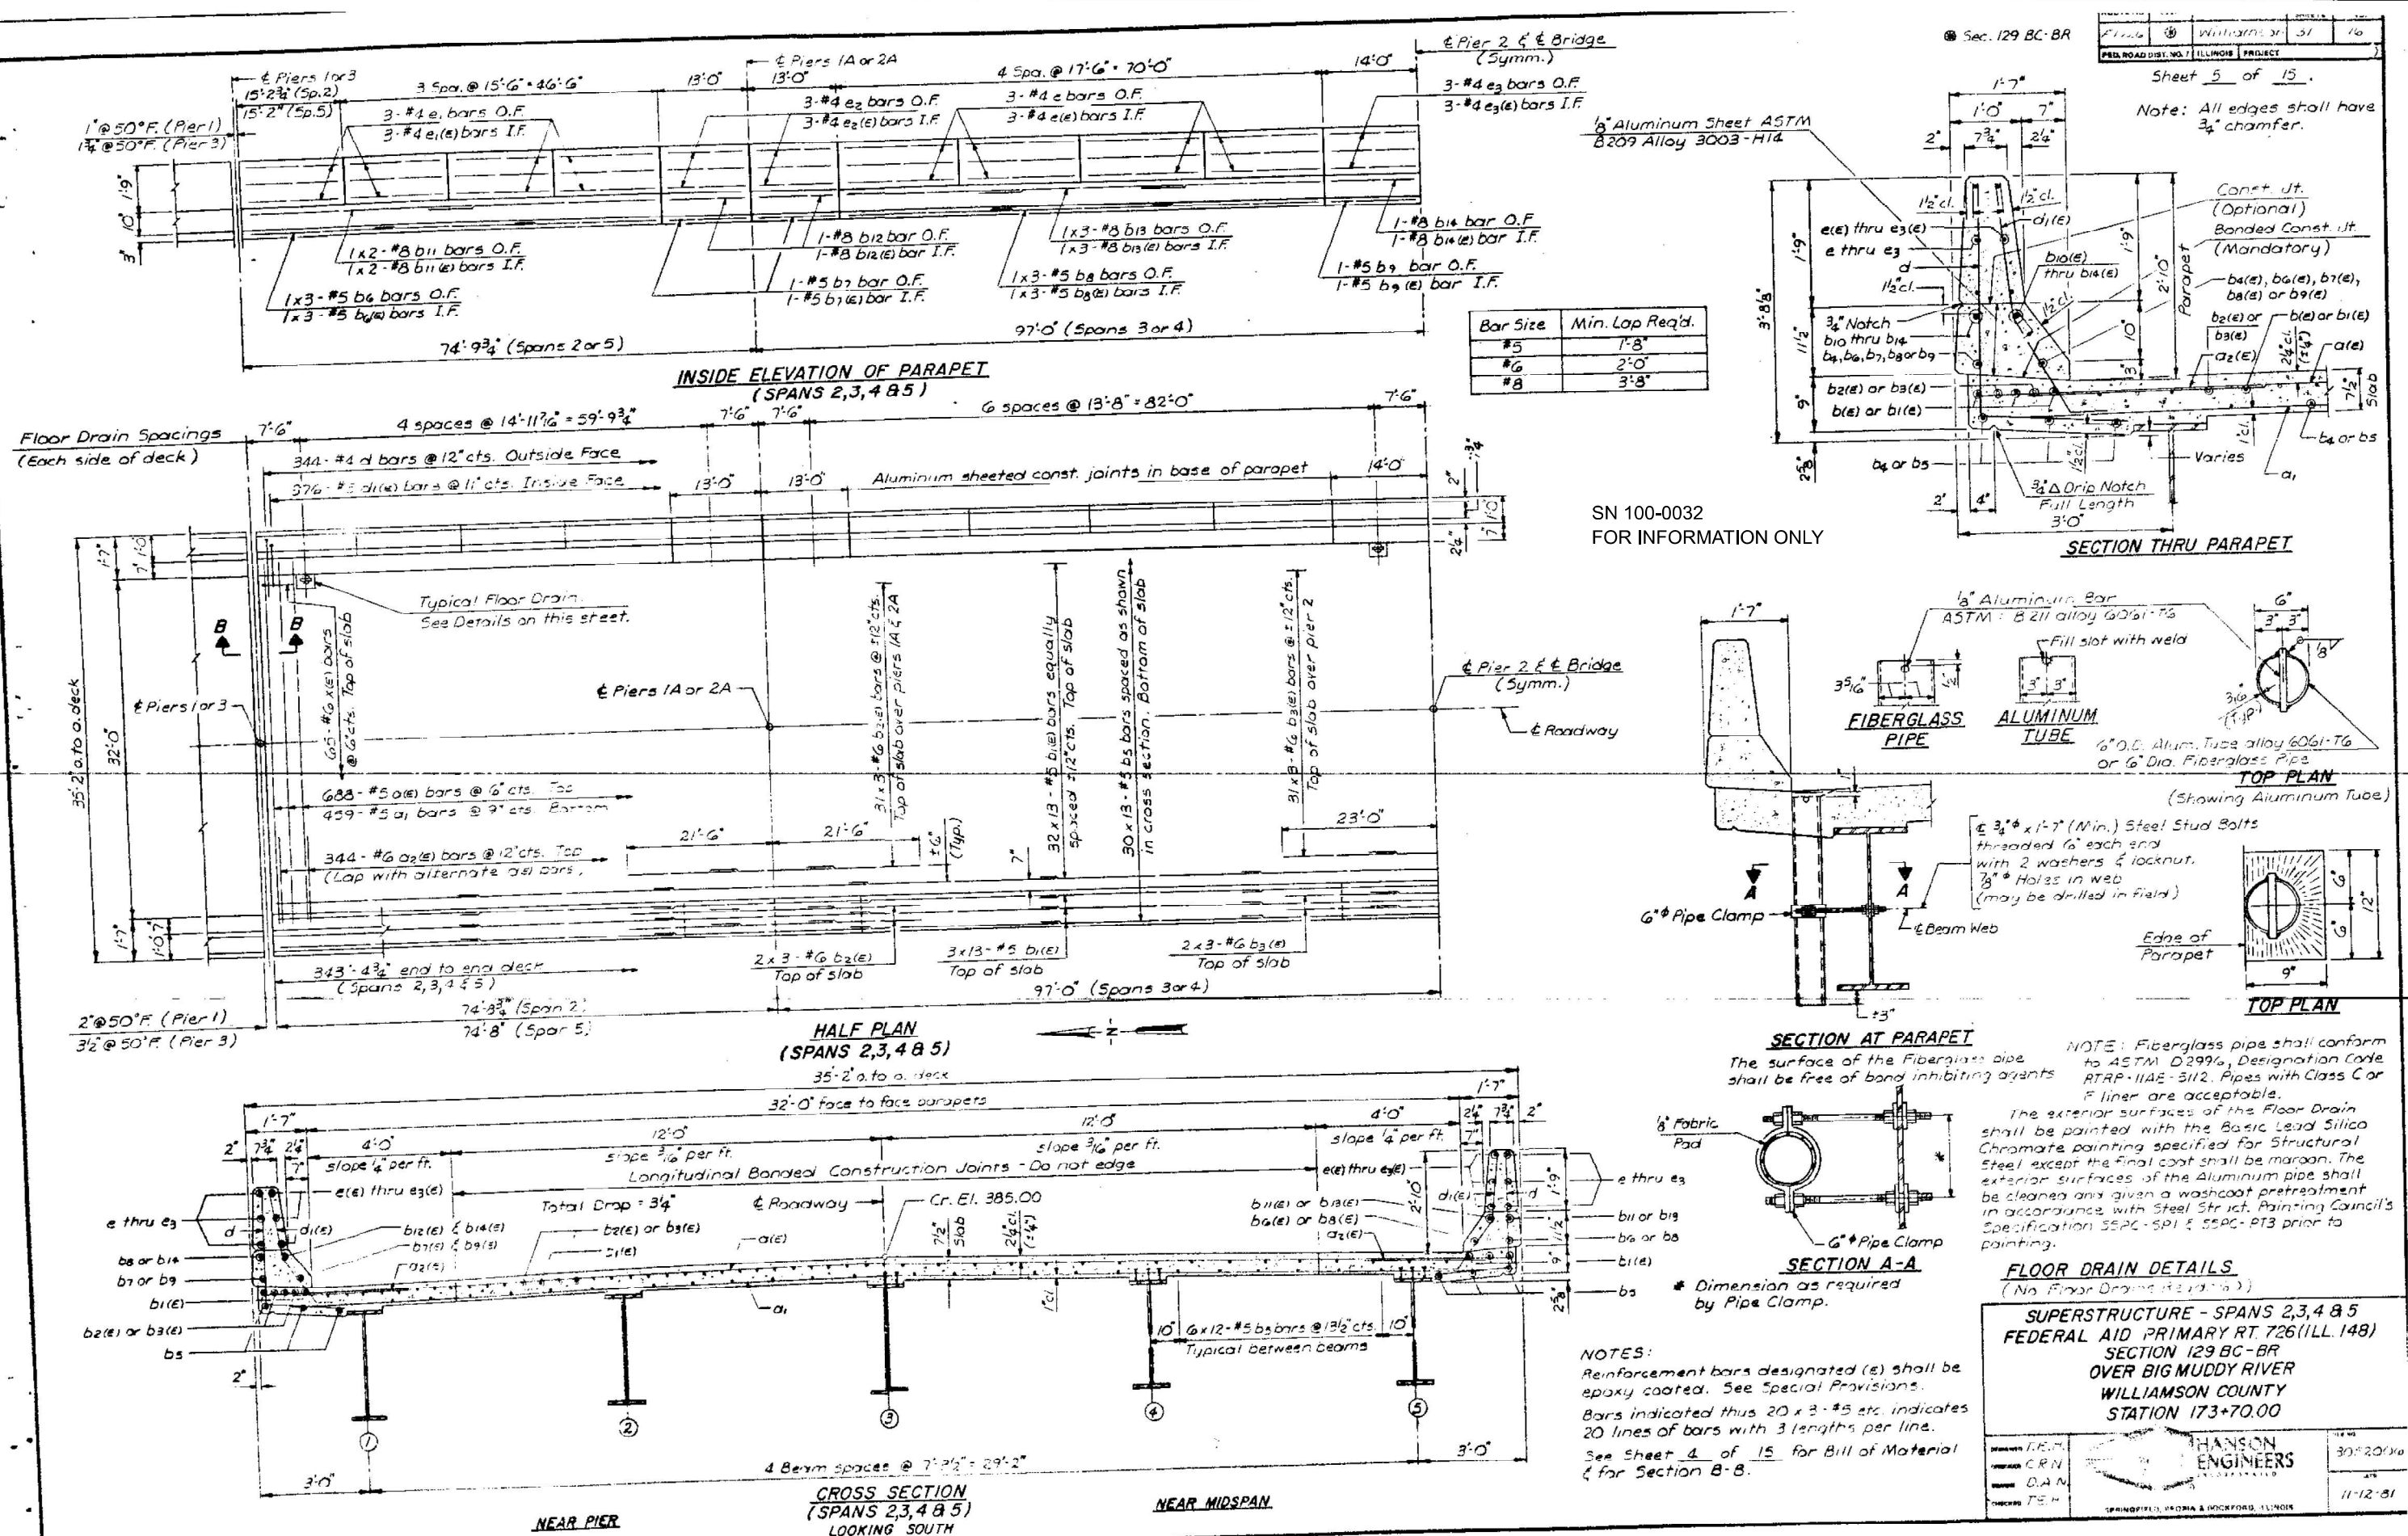

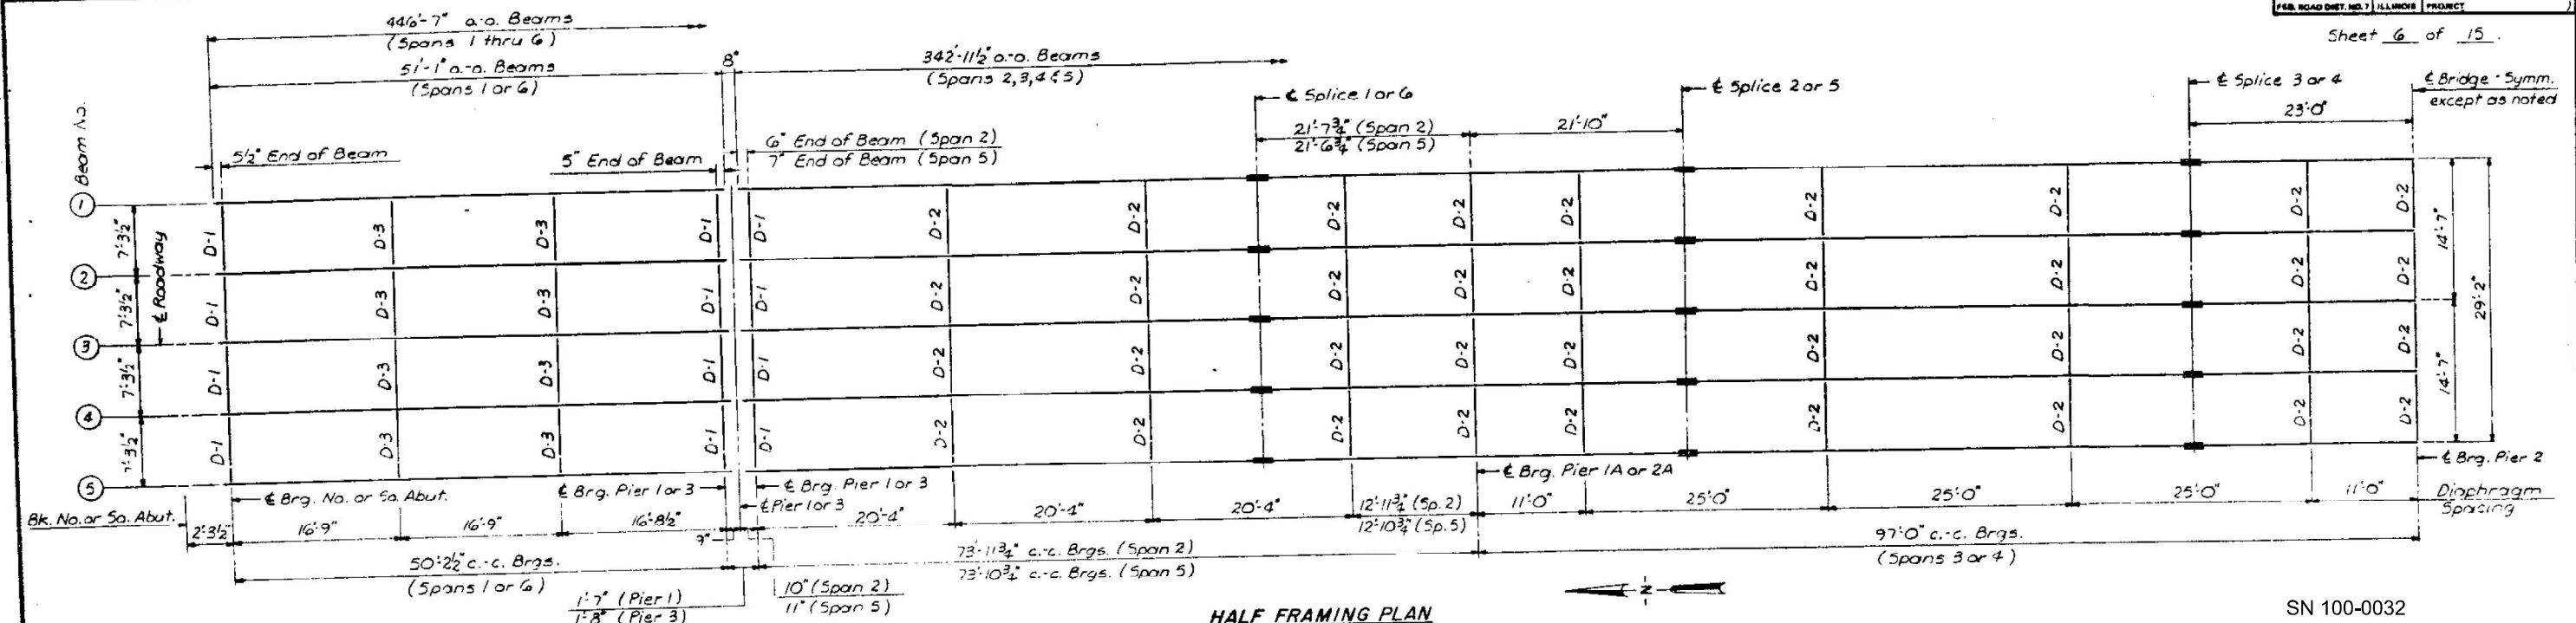


HALF FRAMING PLAN


SN 100-0032
FOR INFORMATION ONLY

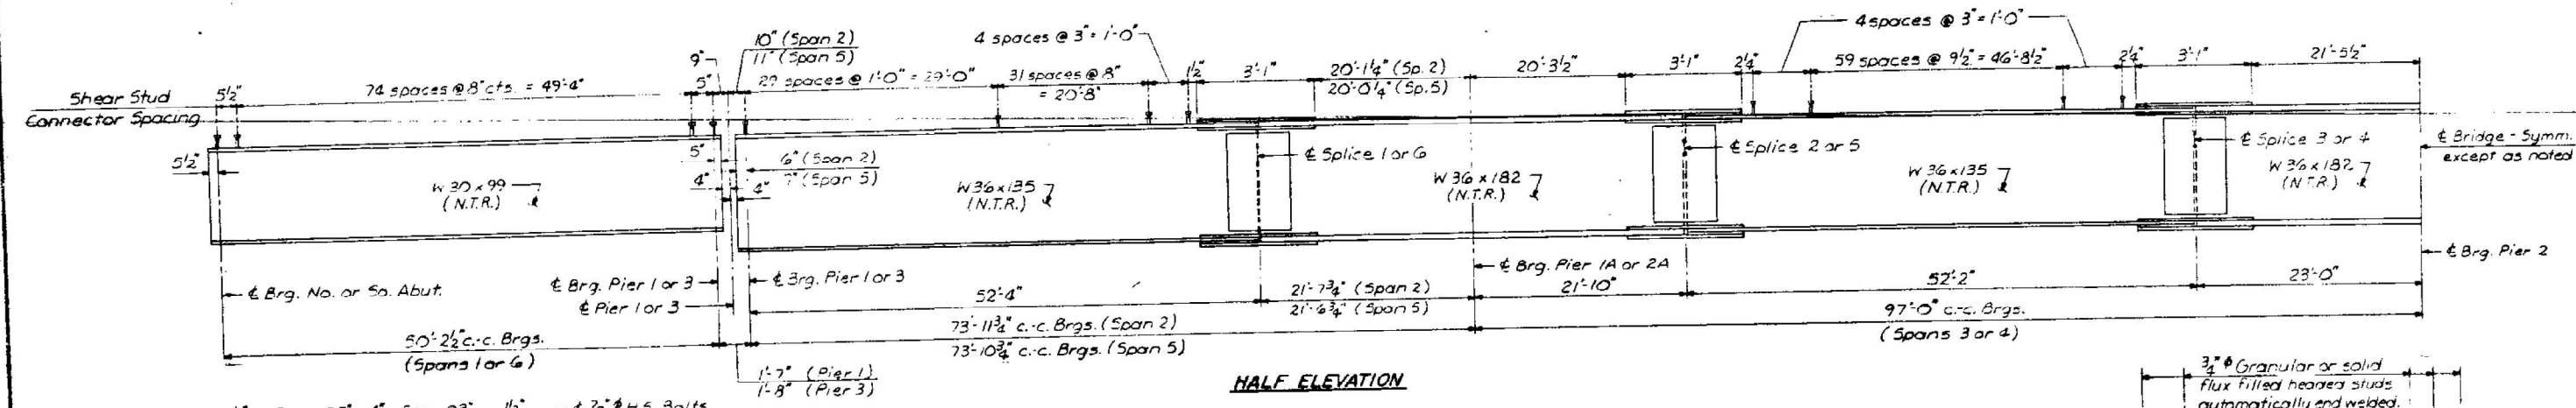


HALF ELEVATION

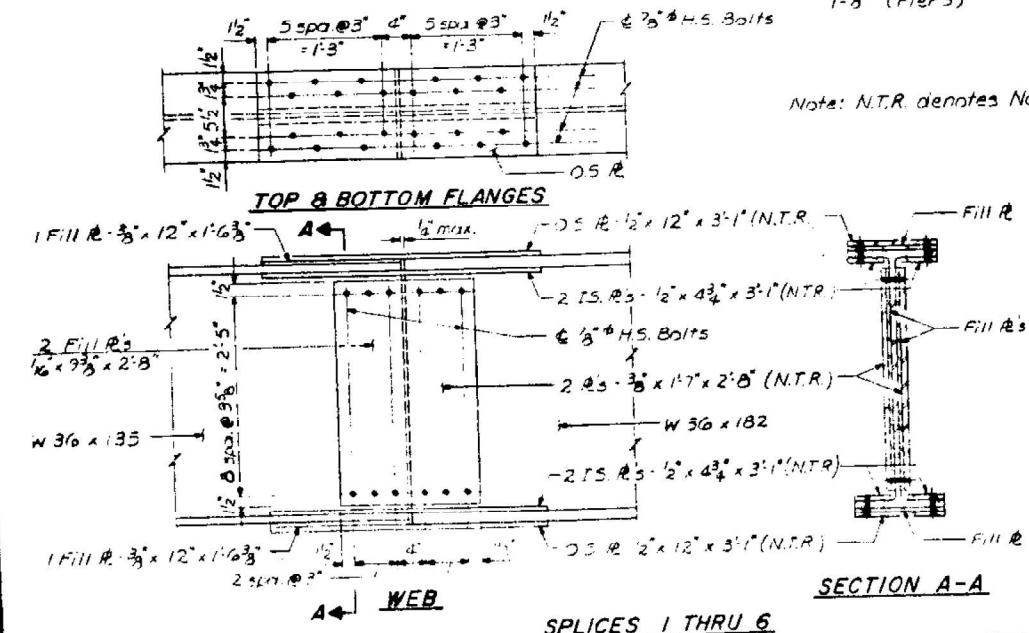

Note: N.T.R. denotes Notch Toughness Requirements.

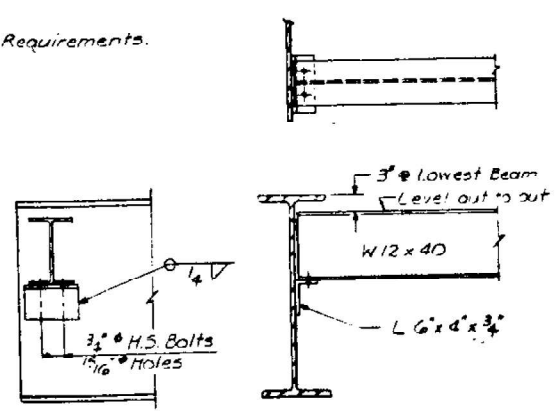


END DIAPHRAGM D-1
(24 Required)

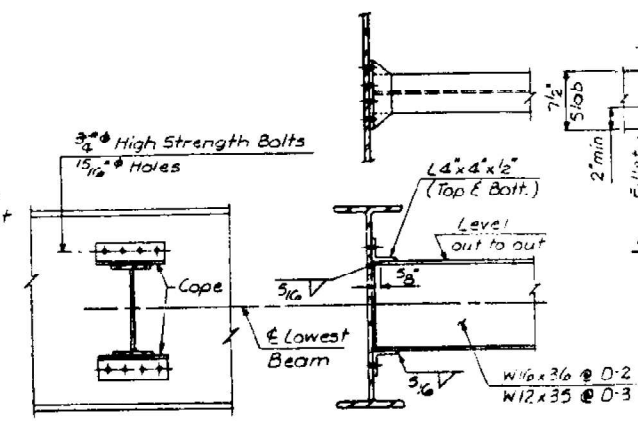

INTERIOR DIAPHRAGMS D-2 & D-3

(D-2 W16x36 = 68 Required)
(D-3 W12x35 = 16 Required)

Note: Hardened washers shall be required over 15/16" holes.

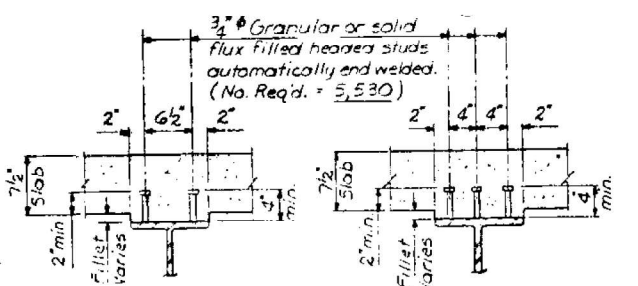

SHEAR STUD CONNECTOR DETAILS

STRUCTURAL STEEL
FEDERAL AID PRIMARY RT. 726 (ILL 148)
SECTION 129 BC-BR
OVER BIG MUDDY RIVER
WILLIAMSON COUNTY
STATION 173+70.00

HANSON
ENGINEERS

11-12-81

USER NAME = david.a.wilson	DESIGNED -	REVISED -
	DRAWN -	REVISED -
	CHECKED -	REVISED -
PLOT DATE = 7/29/2025	DATE -	REVISED -

STATE OF ILLINOIS
DEPARTMENT OF TRANSPORTATION


SN 100-0032
STRUCTURE INFORMATION

SCALE: SHEET 4 OF 7 SHEETS STA. TO STA.

FA. RTE.	SECTION	COUNTY	TOTAL SHEETS	SHEET NO.
VAR	D9 BRIDGE PAINT 2026-1	VARIOUS	87	78
CONTRACT NO. 78B82				

ILLINOIS FED. AID PROJECT

MODEL: SN 100-0032 For Information Only 4/Sheet
FILE NAME: c:\paw\work\willson\1131516\0978882\Info\Sheet2.dgn

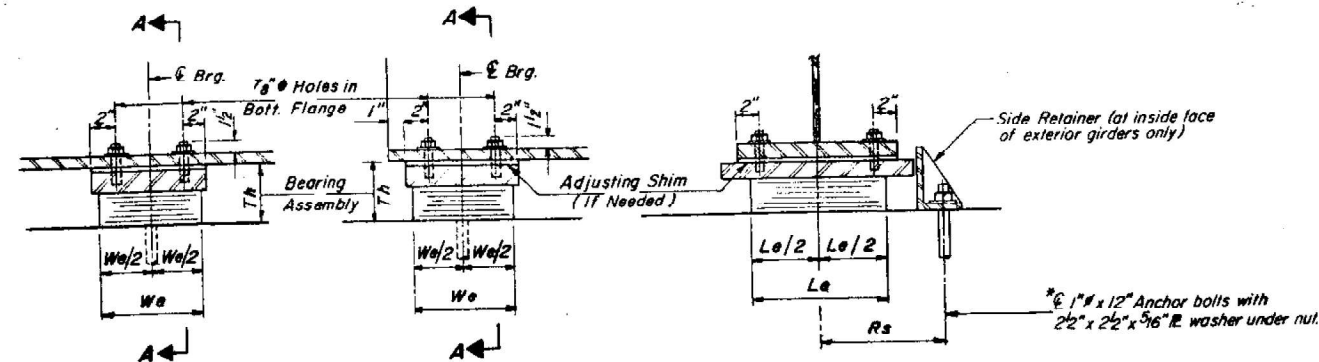

SECTION AT PIER 2


SECTION AT PIERS 1 & 3

SECTION A-A

TYPE I ELASTOMERIC EXP. BRG.

(At Pier 1 - No. & So. Brgs. = 10 Req'd.)
(At Pier 2 = 5 Req'd.)
(At Pier 3 - So. Brgs. = 5 Req'd.)


*Note: After girders have been erected holes at expansion bearings shall be drilled and anchor bolts grouted in place. Anchor bolts at fixed bearings may be built into the masonry.

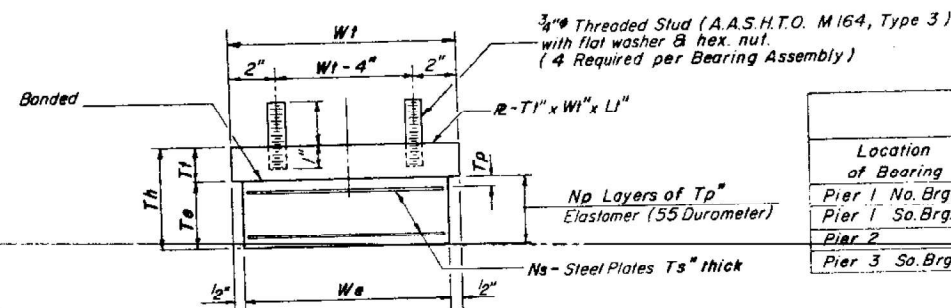


BEARING ASSEMBLY

Note: Shim plates shall not be placed under Bearing Assembly.

Location of Bearing	Elastomer Dimensions										Retainer		Th
	Tt	Wt	Lt	Te	We	Le	Np	Ns	Tp	Ts	Rh	Rs	
Pier 1 No. Brg.	17/8"	8"	1'-2"	13/4"	7"	12"	4	3	3/8"	3/32"	3 1/2"	9 1/4"	3 5/8"
Pier 1 So. Brg.	1 3/4"	10"	1'-3"	2 1/4"	9"	12"	5	4	3/8"	3/32"	4"	9 3/4"	4"
Pier 2	2 1/8"	13"	1'-10"	3 1/8"	12"	20"	5	4	3/8"	3/16"	6 1/2"	1'-11 1/4"	6 1/8"
Pier 3 So. Brg.	1 7/8"	8"	1'-2"	13/4"	7"	12"	4	3	3/8"	3/32"	3 1/2"	9 1/4"	3 5/8"

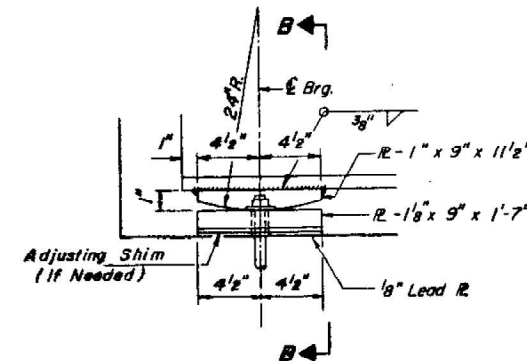


ELEVATION AT ABUTMENT

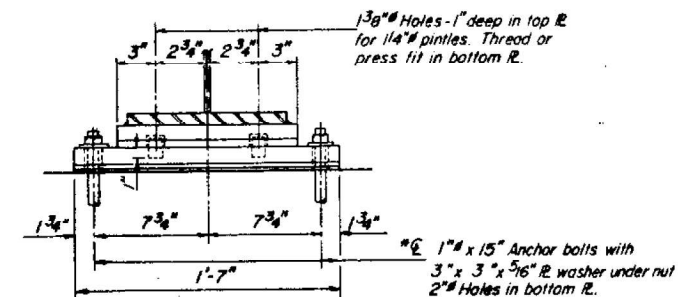


SECTION B-B

FIXED BEARING

(At N. Abut. = 5 Req'd.)
(At S. Abut. = 5 Req'd.)

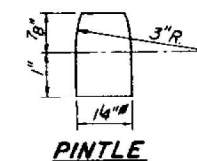

PINTLE

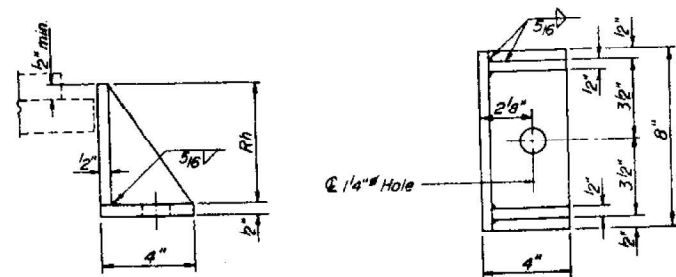

SIDE RETAINER

SN 100-0032
FOR INFORMATION ONLY

TYPE I ELASTOMERIC EXP. BRG.
FEDERAL AID PRIMARY RT. 726 (ILL. 148)
SECTION 129 BC-BR
OVER BIG MUDDY RIVER
WILLIAMSON COUNTY
STATION 173+70.00

DESIGNED T.E.H.	CHECKED C.R.N.	DATE D.A.N.	11-12-1
--------------------	-------------------	----------------	---------

USER NAME = david.a.wilson	DESIGNED -	REVISED -
	DRAWN -	REVISED -
	CHECKED -	REVISED -
PLOT DATE = 7/29/2025	DATE -	REVISED -


STATE OF ILLINOIS
DEPARTMENT OF TRANSPORTATION

SN 100-0032
STRUCTURE INFORMATION


SCALE: SHEET 5 OF 7 SHEETS STA. TO STA.

F.A. RTE.	SECTION	COUNTY	TOTAL SHEETS	SHEET NO.
VAR	D9 BRIDGE PAINT 2026-1	VARIOUS	87	79
CONTRACT NO. 78B82				ILLINOIS FED. AID PROJECT


ROUTE NO.	SEC.	COUNTY	SHEET NO.
129	BC	Williamson	20
FED. ROAD DIST. NO. 1 ILLINOIS PROJECT			

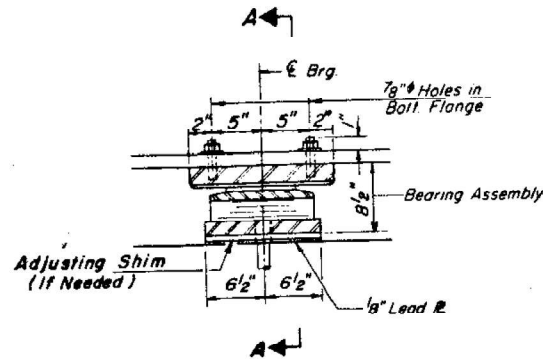


SECTION AT PIER

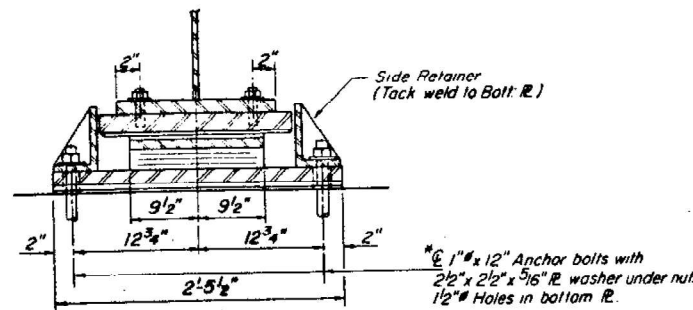

SECTION A-A

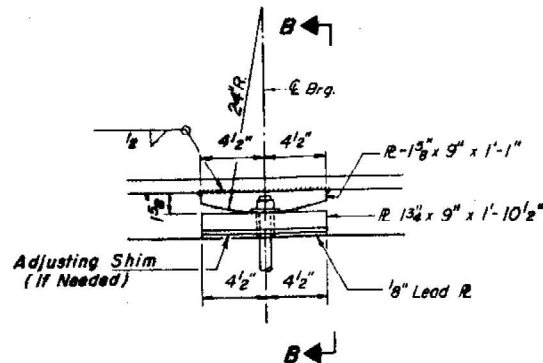


ELEVATION AT PIER

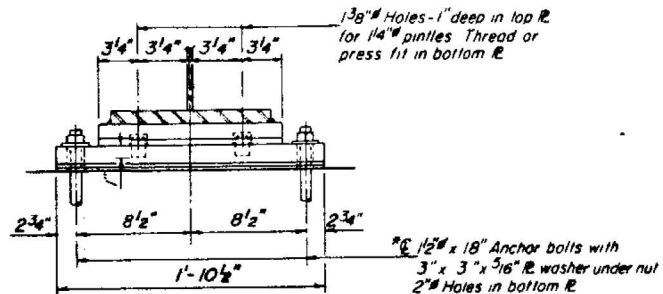


SECTION B-B

FIXED BEARING
(At Pier 1A = 5 Req'd.)

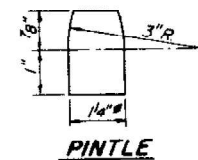


PINTLE


TYPE II TFE ELASTOMERIC EXP BRG
(At Pier 2A = 5 Req'd.)

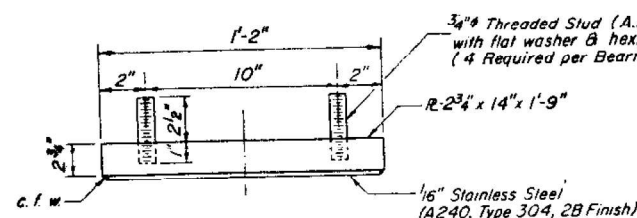


TOP BEARING ASSEMBLY

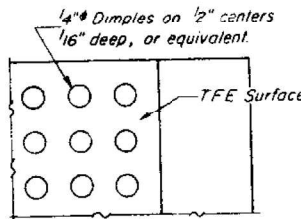

PLAN-TFE SURFACE

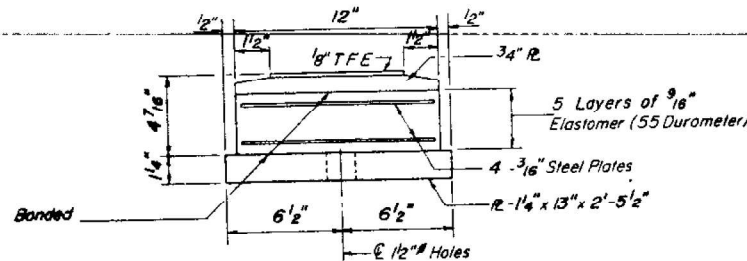


BOTTOM BEARING ASSEMBLY

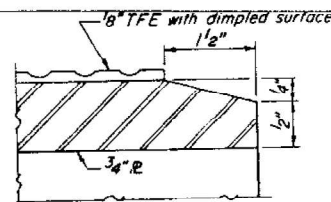


SECTION THRU TFE

Note: The 1/8" TFE sheet shall be bonded directly to the top steel plate with a two-component, medium viscosity epoxy resin, conforming to the requirements of the Federal Specification MMM-A-134, Type I. The bond agent shall be applied on the full area of the contact surfaces.

Bonding of 1/8" TFE sheet during vulcanizing process will be permitted provided the process and method of adjusting assembly height is approved by the Engineer.

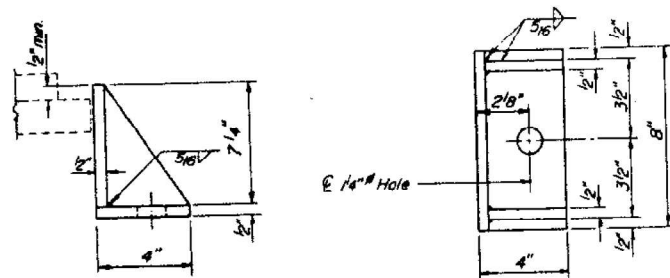

SIDE RETAINER

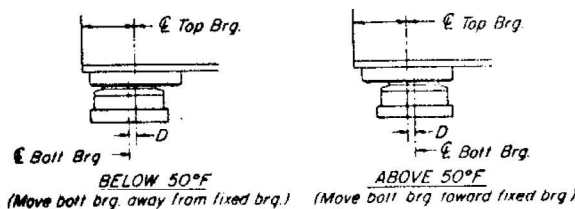

SETTING ANCHOR BOLTS AT EXP. BRG.

D = 8" per each 100' of expansion for every 15° temp change from the normal temp of 50°F

SN 100-0032
FOR INFORMATION ONLY

TYPE II ELASTOMERIC EXP BRG.
FEDERAL AID PRIMARY RT. 726(ILL. 148)
SECTION 129 BC-BR
OVER BIG MUDDY RIVER
WILLIAMSON COUNTY
STATION 173+70.00

DESIGNED BY	T.E.H.		80S2006
CHECKED BY	C.R.N.		
APPROVED BY	D.A.N.		
DATE	T.E.H.		

USER NAME	= david.a.wilson	DESIGNED	-	REVISED	-
		DRAWN	-	REVISED	-
		CHECKED	-	REVISED	-
PLOT DATE	= 7/29/2025	DATE	-	REVISED	-



STATE OF ILLINOIS
DEPARTMENT OF TRANSPORTATION

SN 100-0032
STRUCTURE INFORMATION



SCALE: SHEET 6 OF 7 SHEETS STA. TO STA.

F.A. RTE.	SECTION	COUNTY	TOTAL SHEETS	SHEET NO.
VAR	D9 BRIDGE PAINT 2026-1	VARIOUS	87	80
CONTRACT NO. 78B82				
ILLINOIS FED. AID PROJECT				




ROUTE NO.	SEC.	COUNTY	TOTAL SHEETS	SHEET NO.
1474	1	Williamson	51	21
FED. ROAD DIST. NO. 7 ILLINOIS PROJECT				

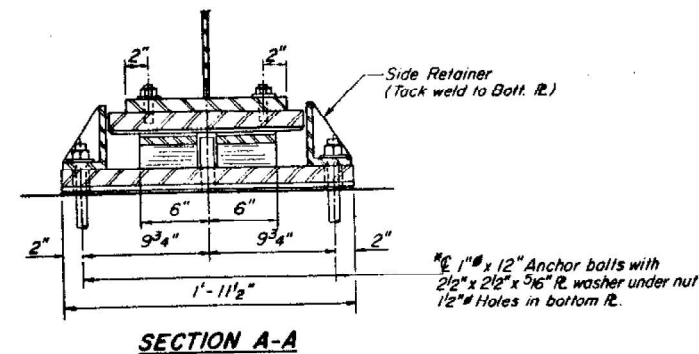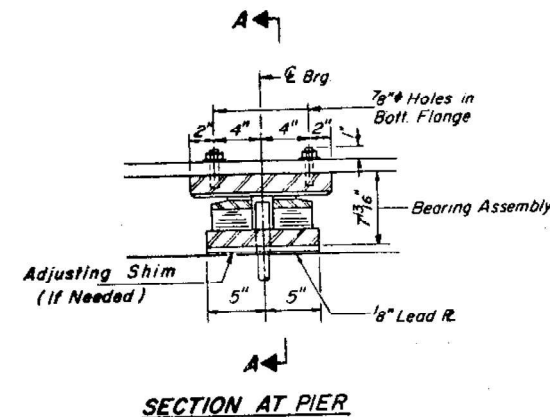

TYPE III ELASTOMERIC EXP. BRG.
(At Pier 3 - N. Brg. = 5 Req'd.)

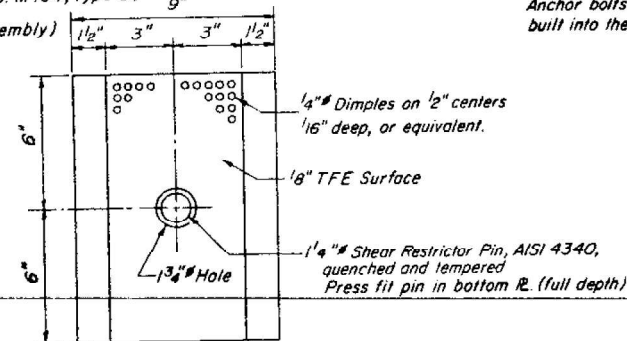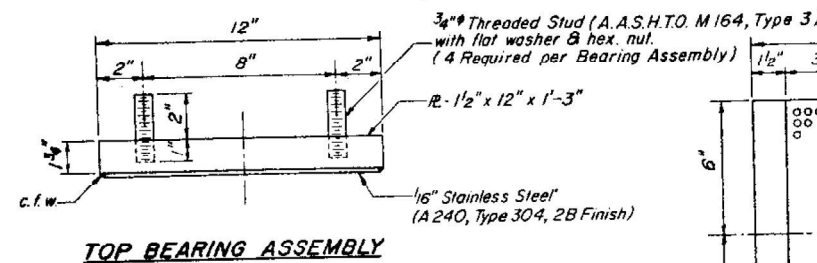


*Note: After girders have been erected holes at expansion bearings shall be drilled and anchor bolts grouted in place. Anchor bolts at fixed bearings may be built into the masonry.

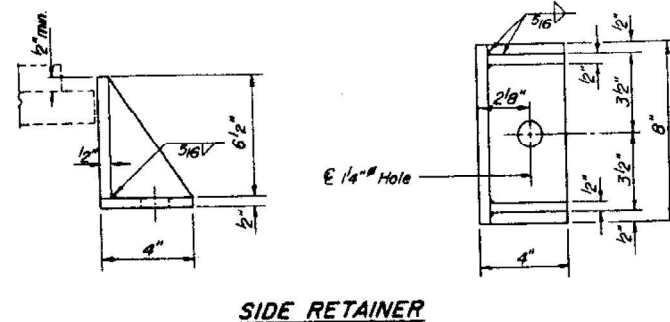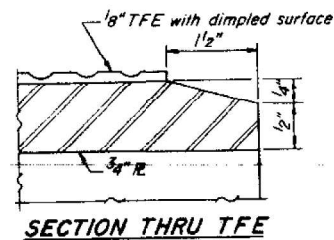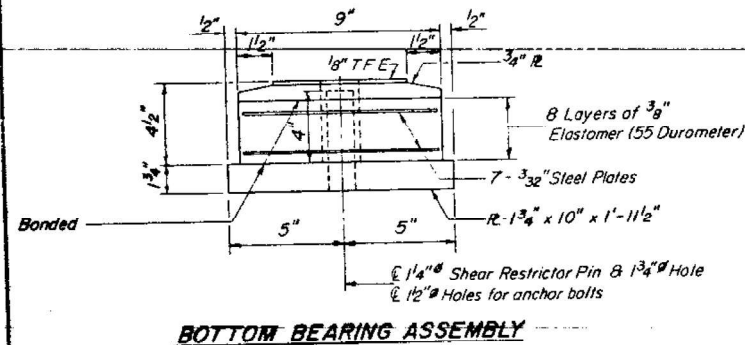

Note: The 1/8" TFE sheet shall be bonded directly to the top steel plate with a two-component, medium viscosity epoxy resin, conforming to the requirements of the Federal Specification MMM-A-134, Type I. The bond agent shall be applied on the full area of the contact surfaces.

Banding of 1/8" TFE sheet during vulcanizing process will be permitted provided the process and method of adjusting assembly height is approved by the Engineer.

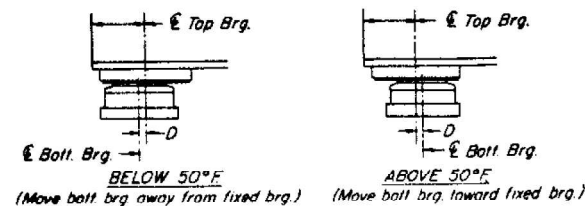

SETTING ANCHOR BOLTS AT EXP. BRG.
D = 1/8" per each 100' of expansion for every 15° temp. change from the normal temp. of 50°F

SN 100-0032
FOR INFORMATION ONLY

TYPE III ELASTOMERIC EXP. BRG.
FEDERAL AID PRIMARY RT. 726(ILL. 148)
SECTION 129 BC-BR
OVER BIG MUDDY RIVER
WILLIAMSON COUNTY
STATION 173+70.00

TE.H.	LANSON	803200
C.R.N.	ENGINEERS	
D.A.N.		
TE.H.		11-12-8

USER NAME = david.a.wilson	DESIGNED -	REVISED -
	DRAWN -	REVISED -
	CHECKED -	REVISED -
PLOT DATE = 7/29/2025	DATE -	REVISED -

STATE OF ILLINOIS
DEPARTMENT OF TRANSPORTATION

SN 100-0032
STRUCTURE INFORMATION

SCALE: SHEET 7 OF 7 SHEETS STA. TO STA.



F.A. RTE.	SECTION	COUNTY	TOTAL SHEETS	SHEET NO.
VAR	D9 BRIDGE PAINT 2026-1	VARIOUS	87	81
CONTRACT NO. 78B82				
ILLINOIS FED. AID PROJECT				

1 Through Truss Steel Span 11'-0", 6 K.L. Deck Girder
Approach Spans @ 53'-3" Clear Roadway = 21'-1",
178'-0" Bk.-Bk. Abutments.

B.M.: North end Hub Guard 11' Lt.,
Sta. 221+91, El. 384.76


Contractor shall remove existing
Superstructure, widen existing
Substructure and construct
a new Superstructure utilizing
a concrete deck on wide flange
beams and Staged Construction.
One lane traffic to be maintained
at all times.

No Salvage

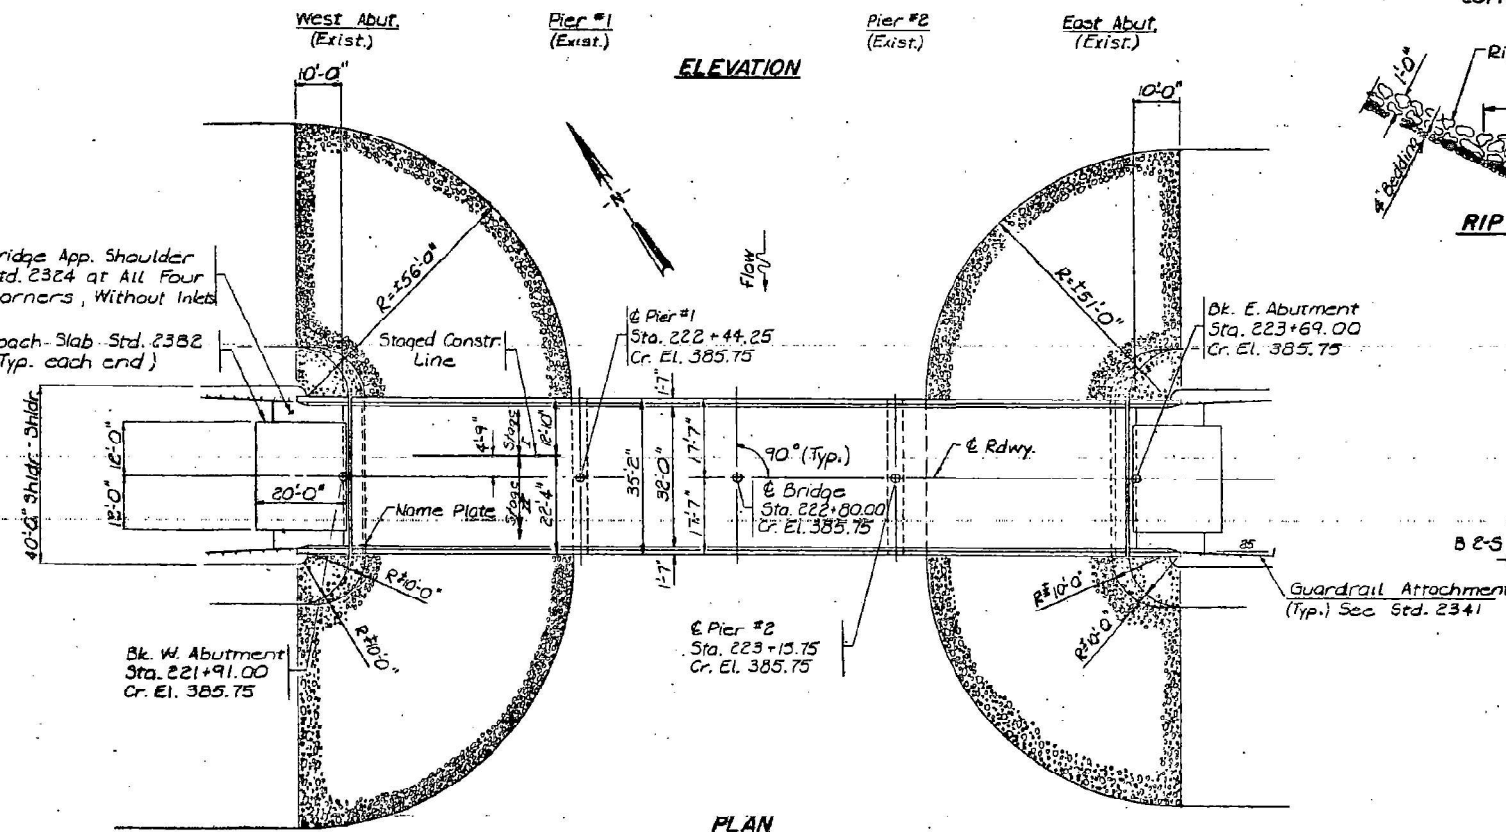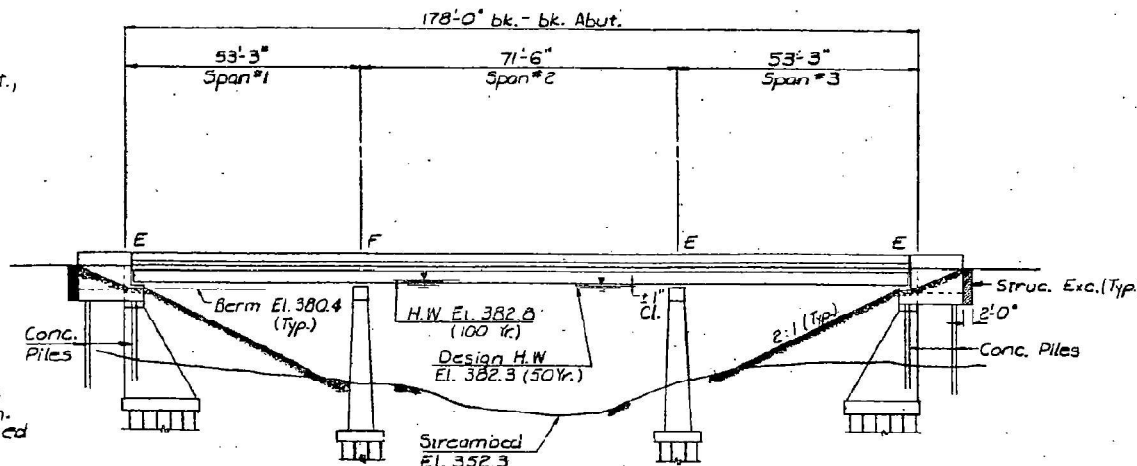


WATERWAY INFORMATION

Drainage Area 100 Sq. Mi.		Low Grade Elev. 382.93		At Sta. 150+00	
Flood	Freq. Yr.	C.F.S.	Opening Sq. Ft.	Nat. Head - Ft.	Headwater Elev.
Design	50	3100	3056	3724	382.3
Base	100	8625	3056	3241	382.8
Overtopping	100	8625	3056	3241	382.8
Max. Calc.	500				

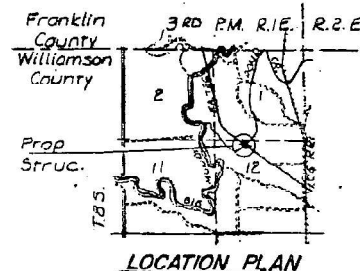

DESIGN STRESSES


Concrete: Load Factor Design
 $f_c = 3500$ p.s.i.
 $f_y = 60,000$ p.s.i. (Reinforcement)
 $n = 9$
Structural Steel: Load Factor Design
 $f_y = 50,000$ p.s.i. (M222-Untreated)
Loading: A.A.S.H.T.O. HS 20-44
Allowance for 25 p.s.f. F.W.S.
Design Specifications:
1977 A.A.S.H.T.O. Specifications and 1978,
1979 & 1980 Interim Specifications.

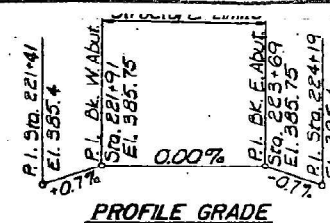

PROFILE GRADE

STATION 222+80
BUILT 198 BY
STATE OF ILLINOIS
F.A. RT. 726 SEC. 129BC-BR-1
PROJECT FR-726(22)
LOADING HS20
STR. NO. 100-0033

LETTERING FOR NAME PLATE
Locate Name Plate at Northwest
corner of Bridge (See Std. 2113)

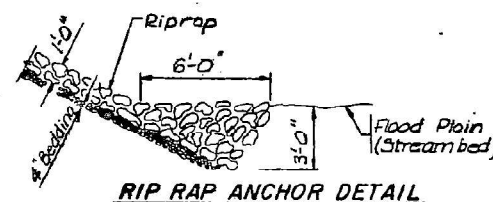

SN 100-0033
FOR INFORMATION ONLY

TOTAL BILL OF MATERIAL

Item	Unit	Super	Sub	Total
Removal of Existing Superstructure	Each	1		1
Concrete Removal	Cu. Yd.		30	30
Expansion Bolts, 3/4"	Each		120	120
Structure Excavation	Cu. Yd.		82	82
Floor Drains	Each	22		22
Protective Coat	Sq. Yd.	782		782
Class I Concrete	Cu. Yd.	186.4	93.1	279.5
Furnishing Steel Piles HP2x36	Lin. Ft.		48	48
Structural Steel	L. Sum	1		1
Stud Shear Connectors	Each	840		840
Reinforcement Bars	Pound	18,680	9,460	28,140
Reinforcement Bars (Epoxy Coated)	Pound	27,890		27,890
Concrete Piles	Lin. Ft.		285	285
Test Piles, Concrete	Each		1	1
Name Plate	Each	1		1
Stone Riprap	Sq. Yd.		1460	1460
Elastomeric Expansion Bearing, Type I	Each		10	10
Elastomeric Expansion Bearing, Type II	Each		5	5
Preformed Joint Seal 2'x2"	Lin. Ft.	34		34
Preformed Joint Seal 4"	Lin. Ft.	34		34
Temporary Support System	L. Sum			1
Temporary Bridge Rail	Lin. Ft.			218

APPROVED

FOR OFFICIAL USE ONLY
Signature of Engineer



GENERAL PLAN AND ELEVATION
FEDERAL AID PRIMARY RT. 726 (ILL. 148)
SECTION 129-BC-BR-1
OVER POND CREEK
WILLIAMSON COUNTY
STATION 222+80.00

PKB
E.H.
M.L.B.
E.H.
HANSON ENGINEERS
REGISTERED
11-12-81
8032006

STATE OF ILLINOIS
DEPARTMENT OF TRANSPORTATION


SN 100-0033
STRUCTURE INFORMATION

SCALE: SHEET 1 OF 6 SHEETS STA. TO STA.


F.A. RTE.	SECTION	COUNTY	TOTAL SHEETS	SHEET NO.
VAR	D9 BRIDGE PAINT 2026-1	VARIOUS	87	82
CONTRACT NO. 78B82				
ILLINOIS FED. AID PROJECT				

USER NAME = david.a.wilson	DESIGNED -	REVISED -
	DRAWN -	REVISED -
	CHECKED -	REVISED -
PLOT DATE = 7/29/2025	DATE -	REVISED -


Sheet 7 of 16

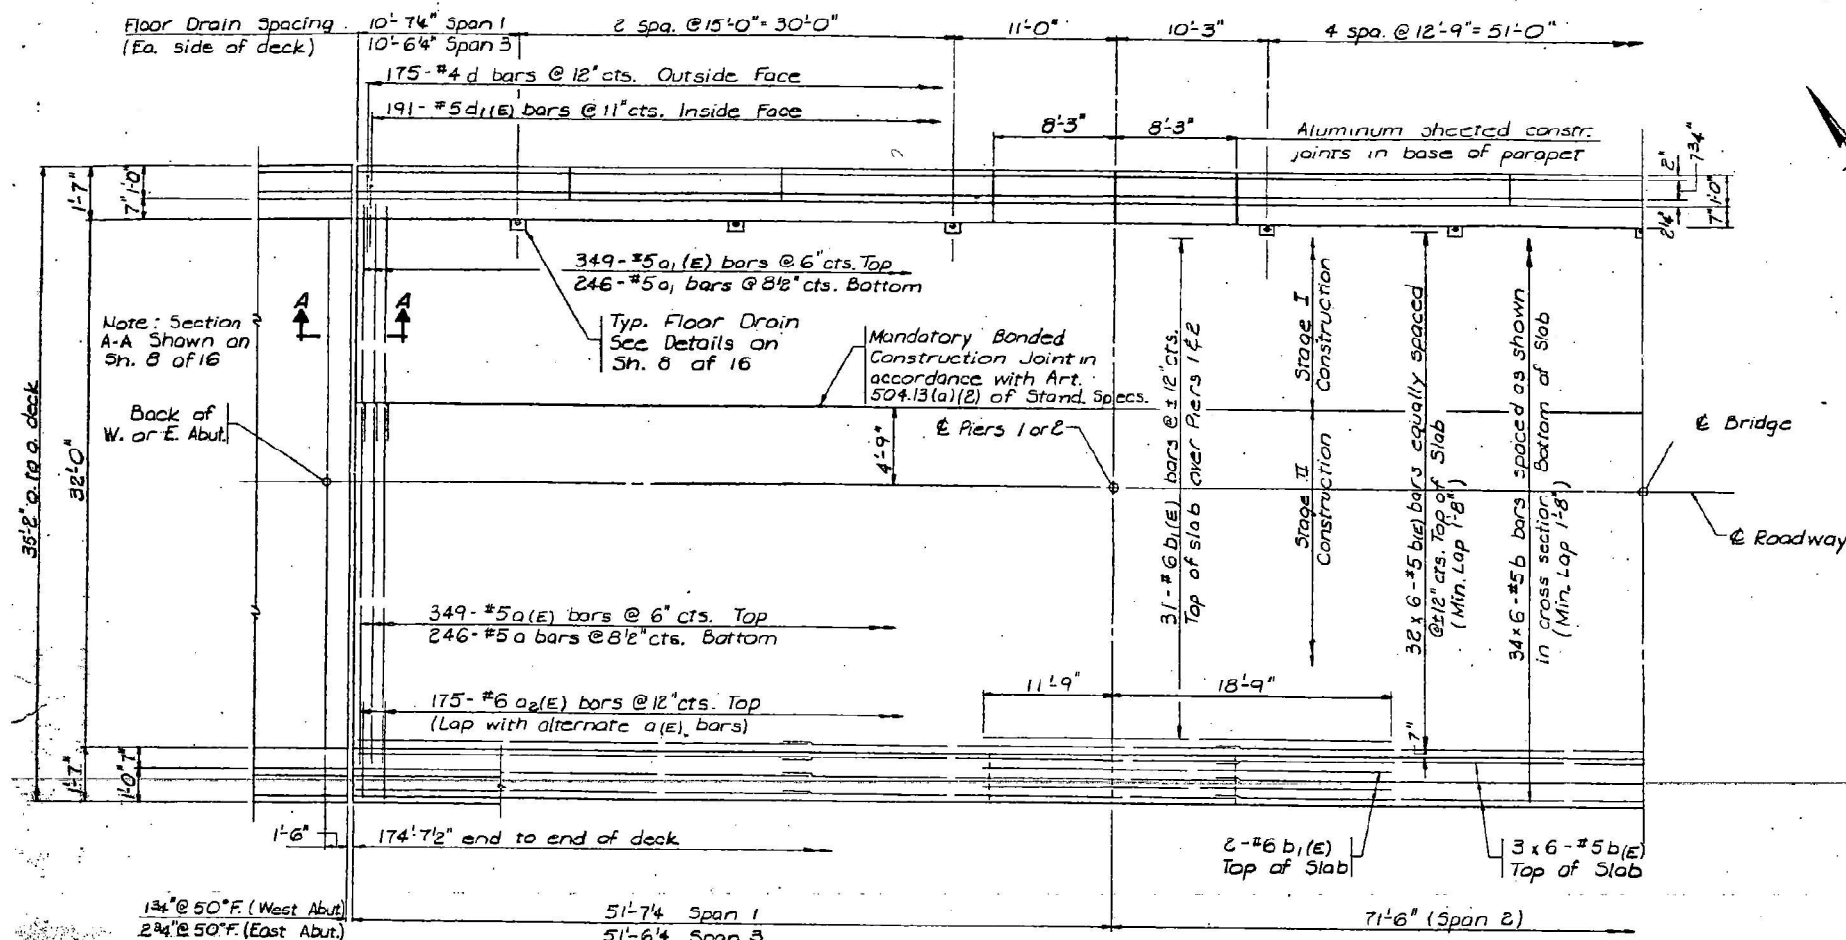


HALF PLAN

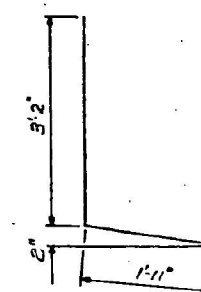

BAR d

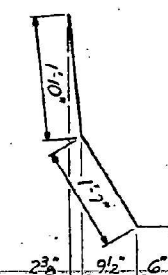

BAR $d_1(E)$

 

BAR $x(E)$

Bar	No.	Size	Length	Shape
a	246	#5	15'-7"	—
Q1(E)	349	#5	13'-1"	—
O1	246	#5	21'-4"	—
Q1(E)	349	#5	21'-4"	—
O2(E)	350	#6	4'-0"	—
b	204	#5	30'-6"	—
b(E)	228	#5	30'-6"	—
b1(E)	70	#5	30'-6"	—
b2	8	#8	23'-4"	—
b2(E)	8	#8	23'-4"	—
b3	8	#5	22'-4"	—
b3(E)	8	#5	22'-4"	—
b4	8	#8	8'-0"	—
b4(E)	8	#8	8'-0"	—
b5	8	#5	8'-0"	—
b5(E)	8	#5	8'-0"	—
b6	4	#8	39'-4"	—
b6(E)	4	#8	29'-4"	—
b7	4	#5	28'-4"	—
b7(E)	4	#5	28'-4"	—

d	350	*4	5'-1"	✓
d/(e)	382	*5	3'-11"	✓
c	36	*4	14'-2"	—
c/(e)	36	*4	14'-2"	—
c ₁	24	*4	8'-0"	—
c ₁ /(e)	24	*4	8'-0"	—
c ₂	18	*4	18'-1"	—
c ₂ /(e)	18	*4	18'-1"	—


Class X Concrete	Cu.Yds.	186.4
Reinforcement Bars	Pound	18,680
Reinforcement Bars (Epoxy Coated)	Pound	27,890

Notes:

Reinforcement bars designated (E) shall be epoxy coated. See Special Provisions.

Bar indicated thus 20x3-#5 etc,
indicates 20 lines of bars with
3 lengths per line.

Work this Sht. w/ Sht. #8

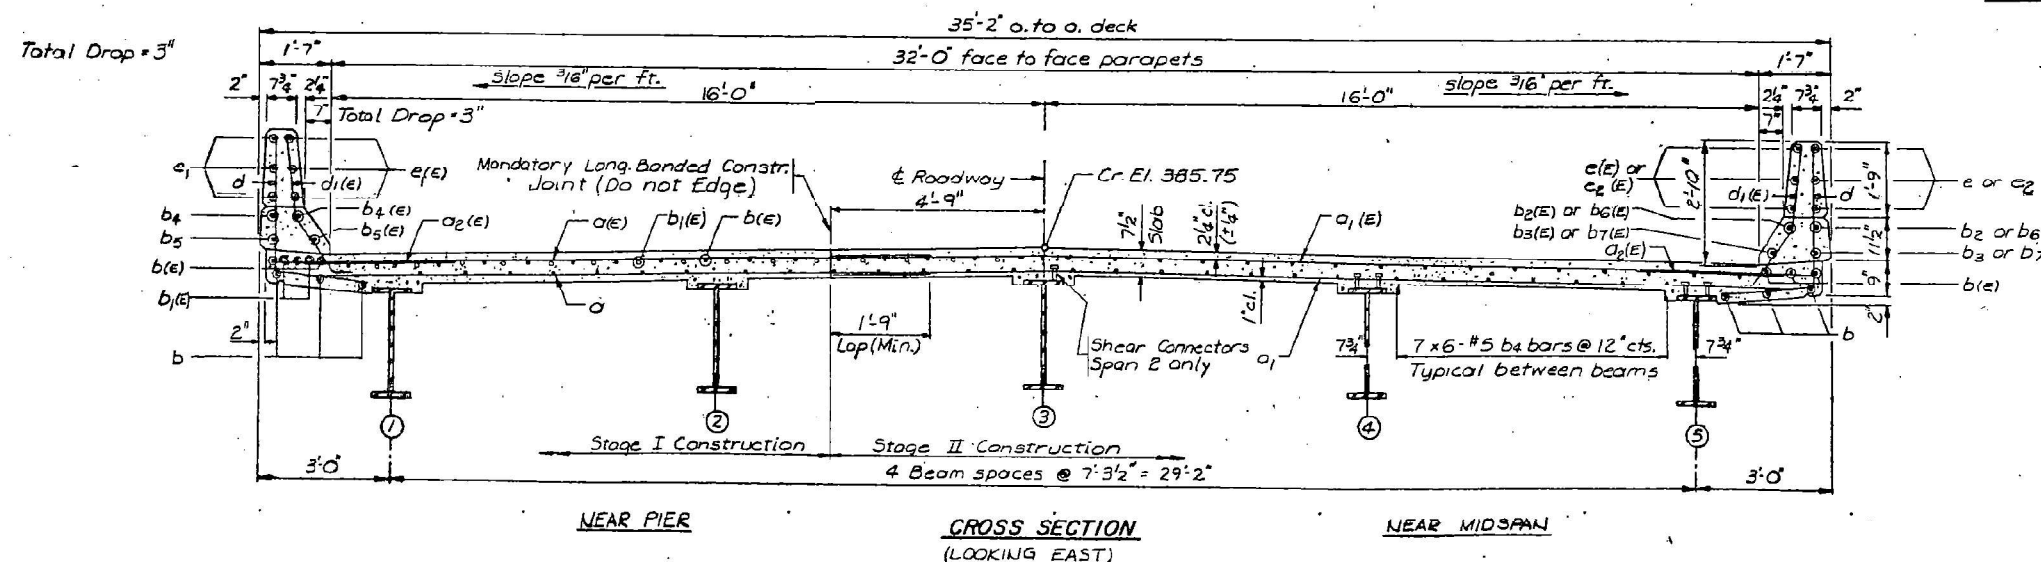

SN 100-0033
FOR INFORMATION ONLY

**SUPERSTRUCTURE
FEDERAL AID PRIMARY RT. 726 (ILL. 148)
SECTION 129-BC-BR-1
OVER POND CREEK
WILLIAMSON COUNTY
STATION 222+80.00**

008-2471 P.K.D.
 008-2472 T.E.H.
 008-2473 M.L.B.
 008-2474 T.E.H.



**HANSON
ENGINEER
INCORPORATED**

FILE NO
8052006
11-12-81

USER NAME	= david.a.wilson
PLOT DATE	= 7/29/2025

DESIGNED -	REVISED -
DRAWN -	REVISED -
CHECKED -	REVISED -
DATE -	REVISED -


REVISED	-
REVISED	-
REVISED	-
REVISED	-

STATE OF ILLINOIS
DEPARTMENT OF TRANSPORTATION

SN 100-0033
STRUCTURE INFORMATION


SCALE:	SHEET 2	OF 6	SHEETS	STA.	TO STA.
--------	---------	------	--------	------	---------

F.A. RTE.	SECTION	COUNTY	TOTAL SHEETS	SHEET NO.
VAR	D9 BRIDGE PAINT 2026-1	VARIOUS	87	83
		CONTRACT NO. 78B82		
		ILLINOIS FED.AID PROJECT		

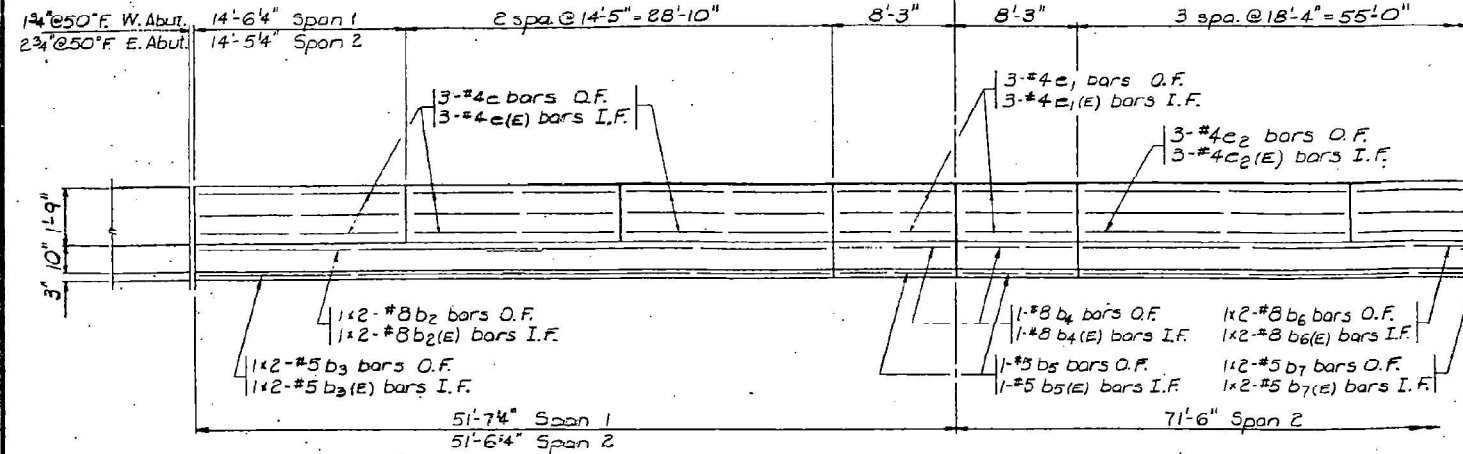

Min. Laps =
1'-8" #5 Bars
3'-8" #8 Bars

INSIDE ELEVATION OF PARAPET

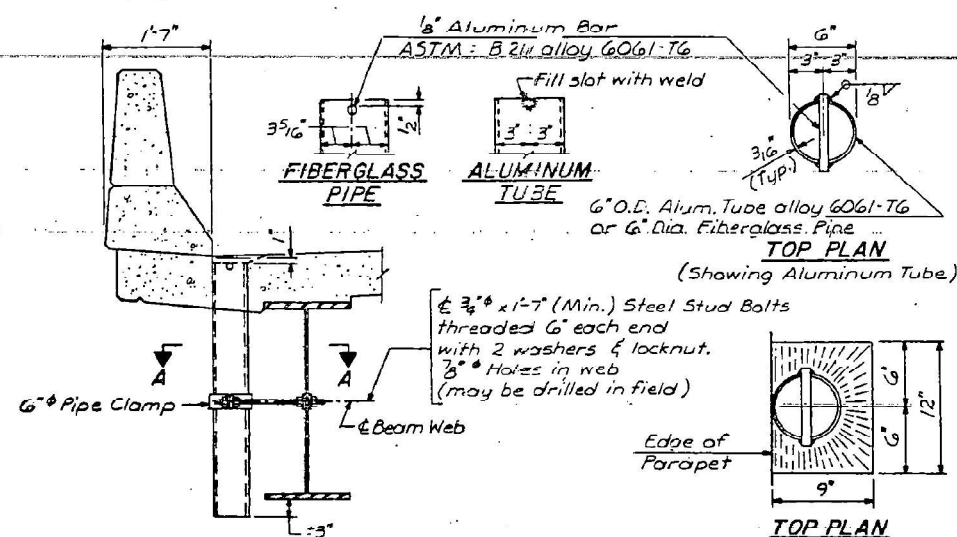

SECTION AT PARAPET

The surface of the Fiberglass pipe shall be free of bond inhibiting agents

NOTE: Fiberglass pipe shall conform to ASTM D2996, Designation Code RTRP-11AE-5112. Pipes with Class C or F liner are acceptable.

The exterior surfaces of the Floor Drain shall be painted with the Basic Lead Silica Chromate painting specified for Structural Steel.* The exterior surfaces of the Aluminum pipe shall be cleaned and given a washcoat pretreatment in accordance with Steel Structural Painting Council's Specification SSPC-SP1 & SSPC-PT3 prior to painting.


SECTION A-A

**** Dimension as required by Pipe Clamp.**


FLOOR DRAIN DETAILS

FLOOR DRAIN DETAILS
(No Floor Drains Req'd.: 28)


* The final coat shall be maroon.

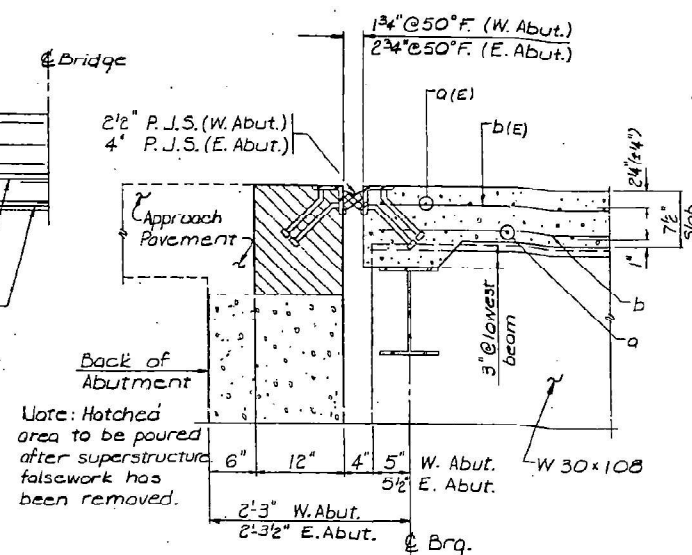

SECTION A-A

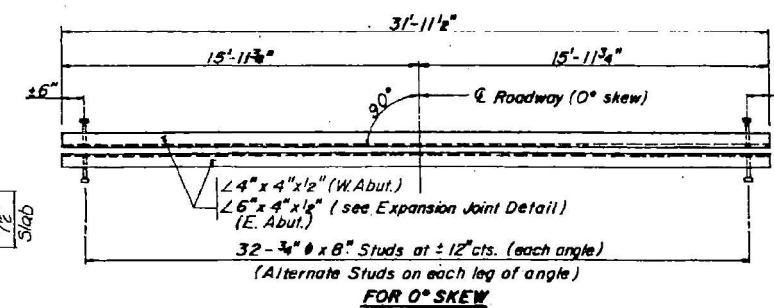


FOR 0° SKEW

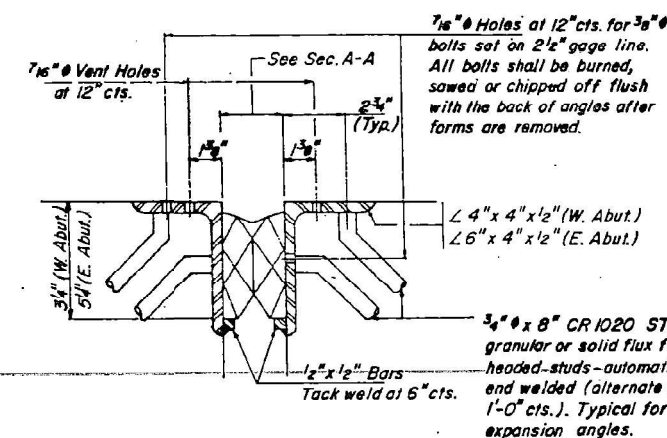

TYPICAL EXPANSION JOINT DETAIL


NOTES

The angle shall be fabricated to fit crown of roadway.
The Preformed Joint Seal shall be paid for by the Unit Price per Lin. Ft.

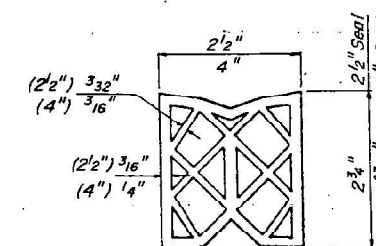


PREFORMED JOINT SEAL

2 1/2" W. ABUT.
4" E. ABUT.

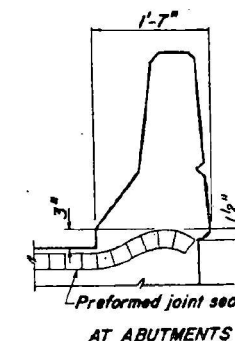


AT ABUTMENTS

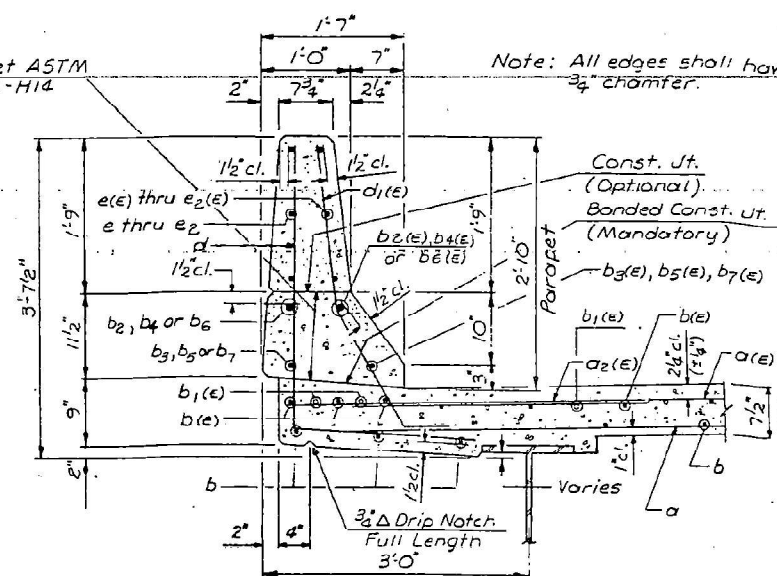

SECTION THRU PARAPET

Note: All edges shall have $\frac{3}{4}$ chamfer.

Two component non-staining
sealing compound with
polysulfide liquid polymer
gun grade with primer.

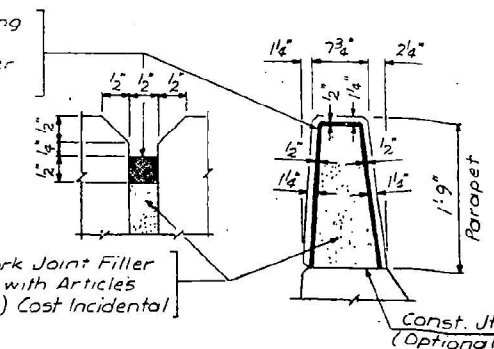

PARAPET JOINT DETAIL

STATE OF ILLINOIS
DEPARTMENT OF TRANSPORTATION


SN 100-0033
STRUCTURE INFORMATION

SN 100-0033
FOR INFORMATION ONLY


SUPERSTRUCTURE DETAILS
FEDERAL AID PRIMARY RT. 726 (ILL. 148)
SECTION 129-BC-BR-1
OVER POND CREEK
WILLIAMSON COUNTY
STATION 222+80.00

ORDERED BY ORDERED BY ORDERED BY ORDERED BY	P.K.B. T.E.H. M.L.B. T.E.H.	 HANSON ENGINEERS INCORPORATED	FILE NO. 80520 DATE 11-12-
--	--------------------------------------	--	---


F.A. RTE.	SECTION	COUNTY	TOTAL SHEETS	SHE NO.
VAR	D9 BRIDGE PAINT 2026-1	VARIOUS	87	84
		CONTRACT NO. 78B82		
ILLINOIS FED. AID PROJECT				

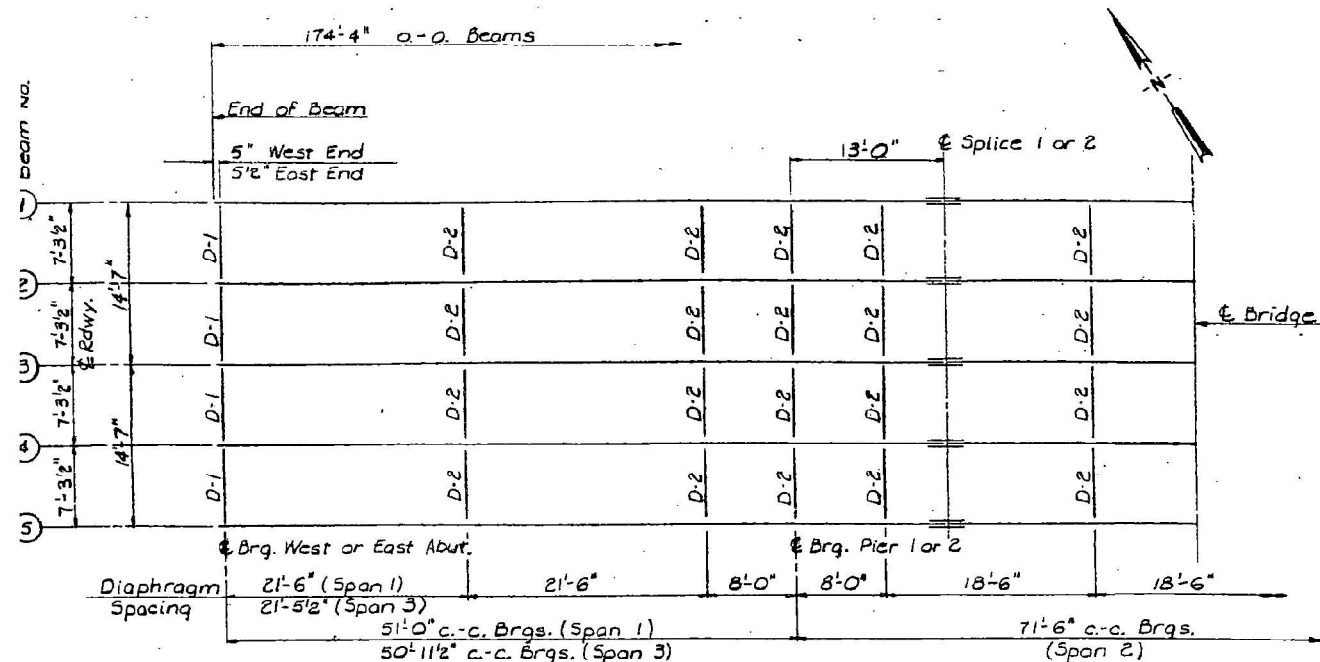


HALF FRAMING PLAN
All Beams W30x108 (NTR)

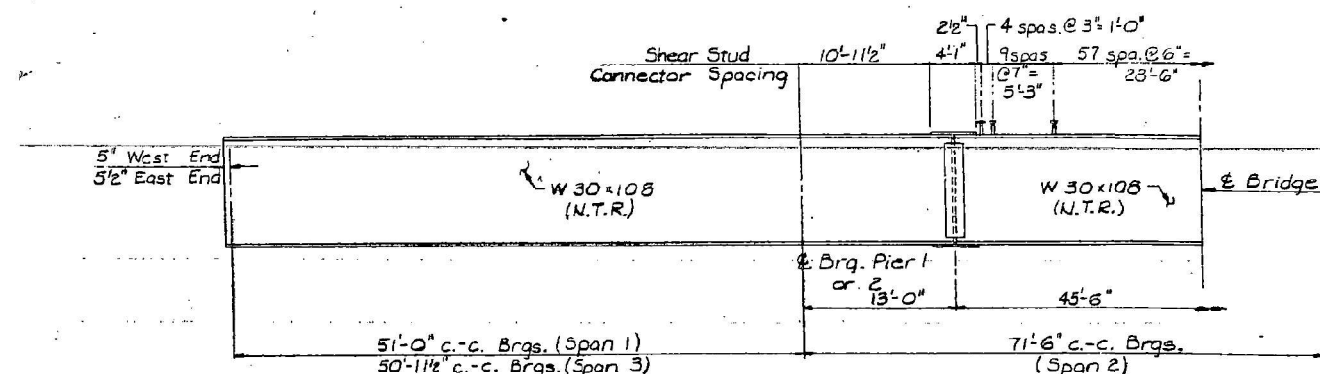

HALF ELEVATION

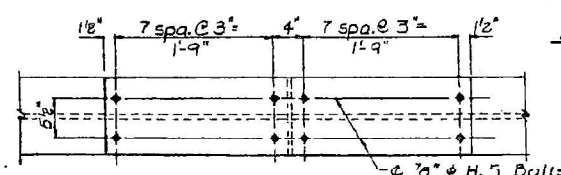

TOP & BOTTOM FLANGES

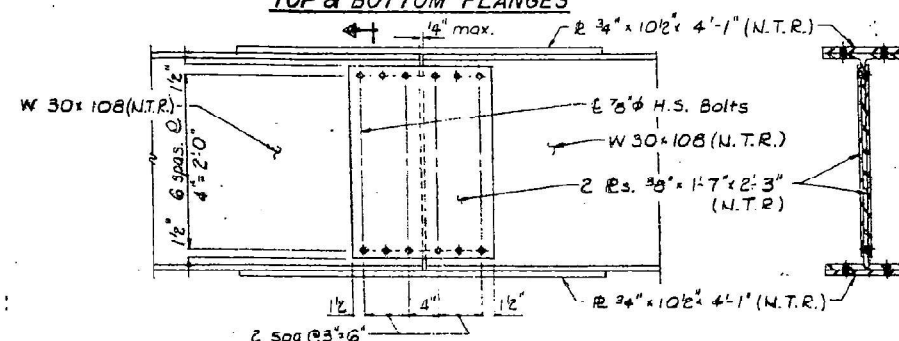

SECTION A-A

SPLICES 1 & 2

<u>TOP OF BEAM ELEVATIONS *</u>			
	Bm. #1 or #5	Bm. #2 or #4	Bm. #3
℄ Brq. West Abut.	384.83	384.95	385.00
℄ Brq. Pier #1	↓	↓	↓
℄ Splice #1			
℄ Splice #2	↓	↓	↓
℄ Brq. Pier #2			
℄ Brq. East Abut.	384.83	384.95	385.00

*Elevations are for Fabrication Only

I_s and S_s are the moment of inertia and section modulus of the steel section used in computing f_s (Overload)

I_c and S_c are the moment of inertia and section modulus of the composite section used in computing f_s (Overload)

Z is the plastic section modulus used to determine the Fully Plastic Moments in the non-composite areas.

The Fully Plastic Moments (M_u) are computed according to A.A.S.H.T.O. 1.759(A) & 1.762(A).

$f_s(\text{Overload})$ is the sum of the stresses due to $M_\phi + M_{s\phi} + 53(M_L + M_R)$

VR is the maximum ϵ + impact shear range in span used to determine shear connector spacing.


Note: NTR indicates components to which notch toughness requirements are applicable.
Work this Sht. w/ Shts. 10 & 11.

<u>INTERIOR BEAM MOMENT TABLE</u>				
		0.4 Span 1 or 0.6 Span 3	Pier 1 or Pier 2	0.5 Span
Is	(in ⁴)	4470	4470	4470
Ic	(in ⁴)	—	—	13356
Ss	(in ³)	299	299	299
Sc (n=27, n=9)	(in ³)	—	—	+22, 467
Z	(in ³)	—	—	346
Q	(%)	1.151	1.151	.823
ME	(K)	104	437	202
SQ	(K)	—	—	.328
MSQ	(K)	—	—	96
ME	(K)	331	284	510
M Imp	(K)	94	71	130
S3 (ME + I)	(K)	710	560	1069
1.3 (ME + MSQ + S3 (ME + I))	(K)	1162	1296	1778
Fully Plastic Moment (K)		1442	1442	2723
fs @ non-comp	(ksi)	7.4	17.54	8.1
fs @ comp	(ksi)	—	—	2.7
fs S3 (K + I)	(ksi)	28.5	22.5	27.5
fs (overload)	(ksi)	35.9	40.0	38.3
vd	(K)	—	—	47.7

INTERIOR BEAM REACTION TABLE


	East or West Abur.	Pier 1 or Pier 2
RE	20.7	79.1
RL	36.9	47.4
Imp.	10.5	12.7
RR + G + I	68.1	139.2

SN 100-0033
FOR INFORMATION ONLY

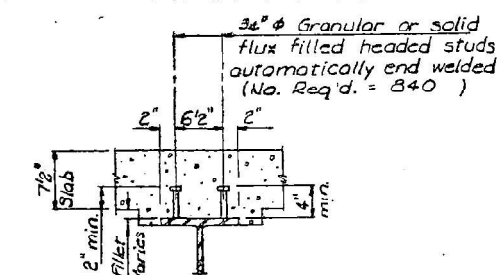

AT SPAN 2

SHEAR STUD CONNECTOR DETAILS

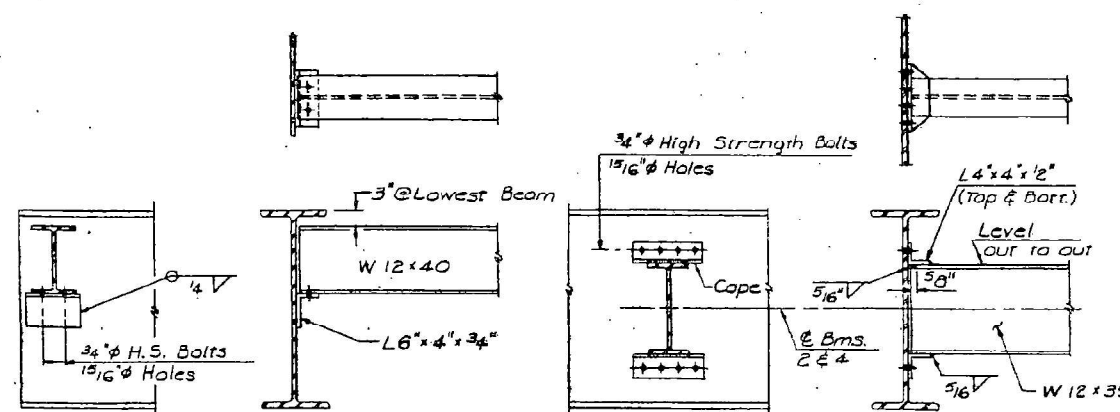



END DIAPHRAGM D-1
(8 Required)

INTERIOR DIAPHRAGMS D-2
(40 Required)


Note: Hardened washers shall be required over $5/16"$ ϕ holes for diaphragm connections (2/ Bolt).

STRUCTURAL STEEL
FEDERAL AID PRIMARY RT. 726 (ILL. 148)
SECTION 129-BC-BR-1
OVER POND CREEK
WILLIAMSON COUNTY
STATION 222+80.00

 PK.B TE.H M.L.B. TE.H	 HANSON ENGINEERS INCORPORATED	FILE NO. 8052000 DATE 11-12-81
--------------------------------	---	---

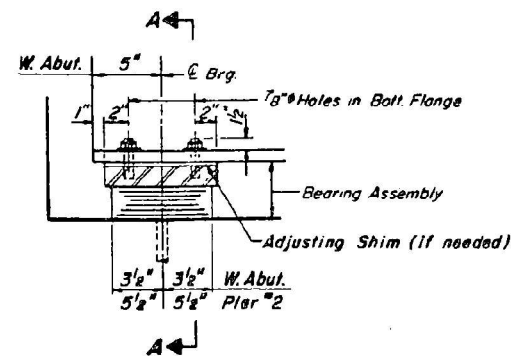


SECTION AT ABUT.

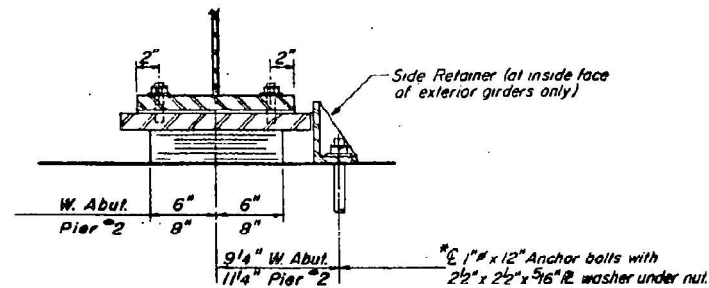


SECTION A-A

TYPE I ELASTOMERIC EXP. BRG.
(AT WEST ABUTMENT 5 REQ'D.)
(AT PIER NO. 2 5 REQ'D.)


*Note: After girders have been erected
holes at expansion bearings shall be
drilled and anchor bolts grouted in place.
Anchor bolts at fixed bearings may be
built into the masonry.

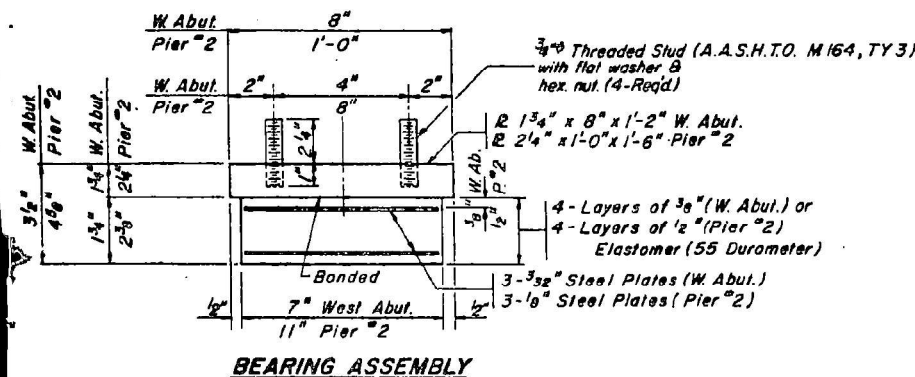


BEARING ASSEMBLY

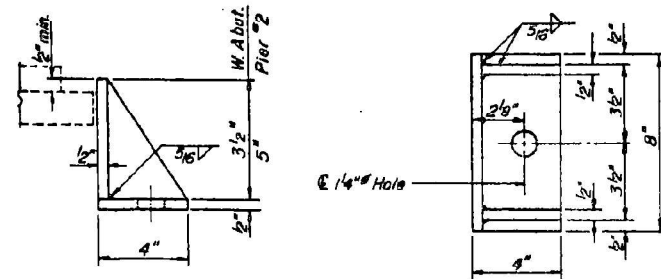

SIDE RETAINER

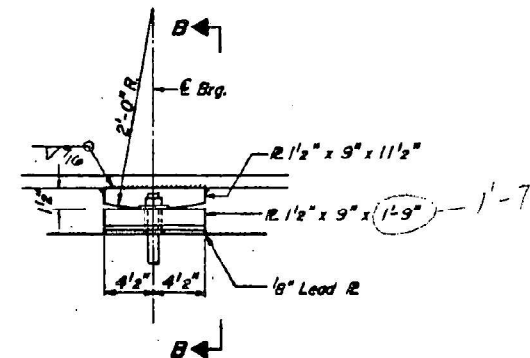


ELEVATION AT PIER

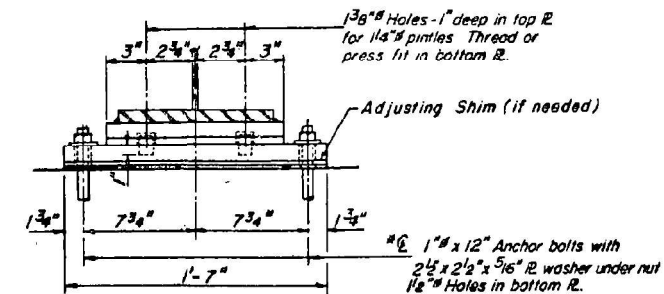

SECTION B-B

FIXED BEARING
(AT PIER NO. 1 5 REQ'D.)

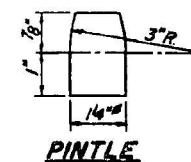

PINTLE

SN 100-0033
FOR INFORMATION ONLY

TYPE I ELASTOMERIC EXP. BRG.
FEDERAL AID PRIMARY RT. 726 (ILL. 148)
SECTION 129-BC-BR-1
OVER POND CREEK
WILLIAMSON COUNTY
STATION 222+80.00

PERSONAL PK.B
CHECKED T.E.H.
DESIGNED M.L.D.
DATE T.E.H.
HANSON
ENGINEERS
8032006
11-12-81

USER NAME = david.a.wilson	DESIGNED -	REVISED -
	DRAWN -	REVISED -
	CHECKED -	REVISED -
PLOT DATE = 7/29/2025	DATE -	REVISED -

STATE OF ILLINOIS
DEPARTMENT OF TRANSPORTATION

SN 100-0033
STRUCTURE INFORMATION

SCALE: SHEET 5 OF 6 SHEETS STA. TO STA.

F.A. RTE.	SECTION	COUNTY	TOTAL SHEETS	SHEET NO.
VAR	D9 BRIDGE PAINT 2026-1	VARIOUS	87	86
CONTRACT NO. 78B82				
ILLINOIS FED. AID PROJECT				

Side Retainer
(Tack weld to Bolt (R))

Adjusting Shim (if needed)

2"

9 1/4"

6"

6"

9 1/4"

2"

1'-10 1/2"

* 2 1/2" x 12" Anchor bolts with
2 1/2" x 2 1/2" x 5/8" R washer under nut.
1 1/2" Holes in bottom R

Technical drawing of a 16" stainless steel plate. The plate is 9" wide and 5" long. It features a central 1" wide slot and two 1/2" wide slots on either side. The plate is secured with 3/4" threaded studs (A.A.S.H.T.O. M 164, TY3) with flat washers and hex nuts (4 Req'd.). The plate is labeled "16" Stainless Steel (A240, Type 304, 2B Finish)". The drawing also shows a 2" wide section on the left and a 2" wide section on the right. A callout "c. f. w." is present at the bottom left.

Diagram illustrating a TFE surface with a grid of dimples. The dimples are arranged in a 3x3 grid. A callout indicates: $\frac{1}{4}$ " Dimples on $\frac{1}{2}$ " centers, $\frac{1}{16}$ " deep, or equivalent. The surface is labeled "TFE Surface".

Technical drawing of a composite beam cross-section. The beam consists of a central core of 5 layers of $\frac{3}{8}$ " elastomer (55 Durometer) sandwiched between 4 - $\frac{3}{2}$ " steel plates. The total width is 7", with $\frac{1}{2}$ " margins on each side. The total height is $3\frac{3}{4}$ ", with 1" margins at the top and bottom. The beam is bonded to a 1" x 8" x 1'-10 $\frac{1}{2}$ " substrate. There are 6 $\frac{1}{2}$ " holes in the substrate.

SECTION THRU TFE

BELOW 50°F
(Move bolt brg. away from fixed brg.)

ABOVE 50°F
(Move bolt brg. toward fixed brg.)

TYPE II ELASTOMERIC EXP BRG.
FEDERAL AID PRIMARY RT. 726 (ILL. 148)
SECTION 129-BC-BR-1
OVER POND CREEK
WILLIAMSON COUNTY
STATION 222+80.00

PERSONNEL	P.K.O.		805200
ADDRESS	T.E.H.		
TELEPHONE	M.L.B.		DATE
MAIL	P.K.O.		11-12-81