

FAP RTE.	SECTION	COUNTY	TOTAL SHEETS	SHEET NO.
0347	FAP 0347 22 BJ3	DUPAGE	98	1
		ILLINOIS	CONTRACT NO. 62T17	

FOR INDEX OF SHEETS, SEE SHEET NO. 2

IMPROVEMENTS ARE LOCATED IN
THE VILLAGE GLEN ELLYN

DESIGN DESIGNATION

PRINCIPAL ARTERIAL: IL 38 (ROOSEVELT RD)

PRINCIPAL ARTERIAL: IL 53

TRAFFIC DATA

IL 38 (ROOSEVELT RD) ADT 37,500 (2021)

% TRUCKS= 6.60%

IL 53

ADT 15,000 (2021)

% TRUCKS= 3.17%

POSTED SPEED LIMIT

IL 38 (WEST) 35 MPH (35 MPH)

IL 38 (EAST) 45 MPH (45 MPH)

IL 53 40 MPH (40 MPH)

DEPARTMENT OF TRANSPORTATION

PROPOSED
HIGHWAY PLANS

FAP ROUTE: 0347 IL 38 (ROOSEVELT RD) AT IL 53

SECTION: FAP 0347 22 BJ3

PROJECT: NHPP-E3Q6 (948)

BRIDGE JOINT REPLACE/REPAIR,

BRIDGE DECK OVERLAY

DUPAGE COUNTY


C-91-302-22

END IMPROVEMENT (IL38)

STA 707+89.45

SN 022-0163

R 10 E

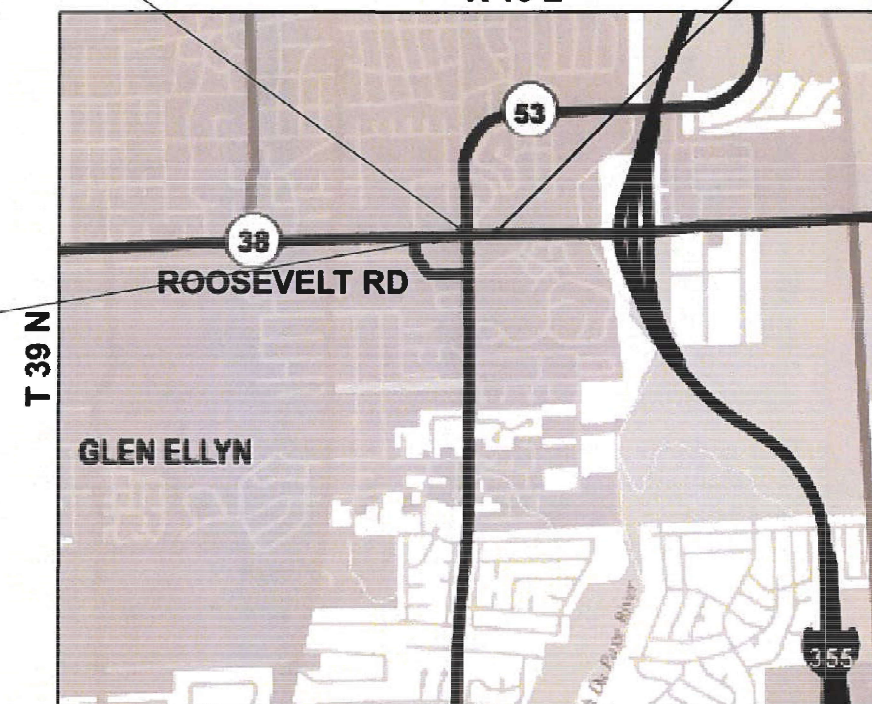

MILTON TOWNSHIP

LOCATION MAP

SCALE = N.T.S

GROSS & NET LENGTH =
759.58' (0.144 MI)

DATE: 08/09/2024

LICENSE EXPIRES 11-30-2025

MATT J. LEHAN

MICHAEL BAKER INTERNATIONAL

SHEETS 1 TO 24, 27 TO 44, 89-98




DATE: 08/09/2024

LICENSE EXPIRES 11-30-2024

JOSEPH M. KAUZLARICH

MICHAEL BAKER INTERNATIONAL

SHEETS 45 TO 88

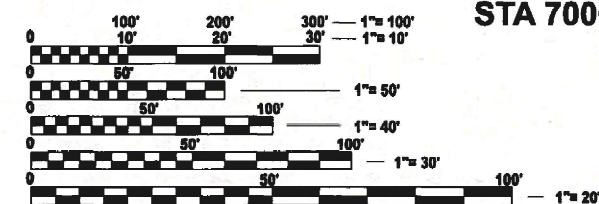FULL SIZE PLANS HAVE BEEN PREPARED USING STANDARD
ENGINEERING SCALES. REDUCED SIZED PLANS WILL NOT
CONFORM TO STANDARD SCALES. IN MAKING MEASUREMENTS
ON REDUCED PLANS, THE ABOVE SCALES MAY BE USED.J.U.L.I.E.
JOINT UTILITY LOCATION INFORMATION FOR EXCAVATION
1-800-892-0123
OR 811

PROJECT ENGINEER : MR. LUKASZ POCIECHA (847) 705-4255

PROJECT MANAGER : MR. VESELIN VELICHKOV

CONTRACT NO. 62T17

Michael Baker

INTERNATIONAL

200 W Adams Street, Suite 1800, Chicago, IL 60606
Phone: (312) 707-8770 · MBAKERINTL.COM

STATE OF ILLINOIS
DEPARTMENT OF TRANSPORTATION

SUBMITTED Aug 13th 20 24 IR

REGIONAL ENGINEER

October 4, 2024 Joe A. Elk

ENGINEER OF DESIGN AND ENVIRONMENT

October 4, 2024 Joseph M. Kauzlarich

DIRECTOR OF HIGHWAYS PROJECT IMPLEMENTATION

PRINTED BY THE AUTHORITY
OF THE STATE OF ILLINOIS

MODEL : Index Sheet [Sheet]
FILE NAME : c:\w\mb-us-pw-03\Documents\Chicago_IL\01_Projects\D1_IDOT_Var_DEsens_PTB208_005\W01 - 198294\3.0 Deliverables\3.3 CADD Data\Sheets\016217-eh-Index.dgn

INDEX OF SHEETS

SHEET NO.	SHEET TITLE
1	COVER SHEET
2	INDEX OF SHEETS, HIGHWAY STANDARDS AND GENERAL NOTES
3 - 7	SUMMARY OF QUANTITIES
8 - 9	TYPICAL SECTIONS
10	MAINTENANCE OF TRAFFIC- NOTES & SEQUENCE OF CONSTRUCTION
11 - 12	MAINTENANCE OF TRAFFIC- TYPICAL SECTIONS
13 - 19	SUGGESTED TRAFFIC CONTROL PLAN- IL 38
20	SUGGESTED TRAFFIC CONTROL PLAN- IL 53
21	ROADWAY REMOVAL PLAN
22	PROPOSED ROADWAY PLAN
23 - 24	ROADWAY DETAILS
25	TRAFFIC BARRIER TERMINAL TYPE 6 (MODIFIED)
26	TRAFFIC BARRIER TERMINAL TYPE 1 (MODIFIED)
27 - 28	ADA DETAILS
29 - 31	PAVEMENT MARKING PLANS
32 - 38	IDOT D1- TRAFFIC SIGNAL LEGEND AND DETAILS
39 - 42	TEMPORARY TRAFFIC SIGNAL PLANS
43 - 44	TRAFFIC SIGNAL PLANS
45 - 88	STRUCTURAL PLANS- IL 38 OVER IL 53 (SN 022-0163)
DISTRICT 1 STANDARD DETAILS	
89	BD08 FRAMES AND LIDS ADJUSTMENT WITH MILLING
90	BD32 BUTT JOINTS AND HMA TAPER
91	BD33 HMA TAPER AT EDGE OF PCC PAVEMENT
92	TC10 TRAFFIC CONTROL AND PROTECTION FOR SIDE ROADS, INTERSECTIONS AND DRIVEWAYS
93	TC11 RAISED REFLECTIVE PAVEMENT MARKERS (SNOW PLOW RESISTANT)
94	TC13 DISTRICT ONE TYPICAL PAVEMENT MARKINGS
95	TC14 TRAFFIC CONTROL AND PROTECTION AT TURN BAYS (TO REMAIN OPEN TO TRAFFIC
96	TC16 SHORT-TERM PAVEMENT MARKING LETTERS AND SYMBOLS
97	TC22 ARTERIAL ROAD INFORMATION SIGN
98	TC26 DRIVEWAY ENTRANCE SIGNING

HIGHWAY STANDARDS

STD. NO.	STANDARD TITLE
000001-08	STANDARD SYMBOLS, ABBREVIATIONS AND PATTERNS
001001-02	AREAS OF REINFORCEMENT BAR
001006	DECIMAL OF AN INCH AND OF A FOOT
280001-07	TEMPORARY EROSION CONTROL SYSTEMS
420001-10	PAVEMENT JOINTS
424001-11	PERPENDICULAR CURB RAMPS FOR SIDEWALKS
424006-05	DIANGONAL CURB RAMPS FOR SIDEWALKS
424011-04	CORNER PARALLEL CURB RAMPS FOR SIDEWALK
424021-06	DEPRESSED CORNER FOR SIDEWALKS
442101-09	CLASS B PATCHES
606001-08	CONCRETE CURB TYPE B AND COMBINATION CONCRETE CURB AND GUTTER
606201-04	TYPE B GUTTER (INLET, OUTLET & ENTRANCE)
606301-04	PC CONCRETE ISLANDS AND MEDIANS
630001-13	STEEL PLATE BEAM GUARDRAIL
631006-08	TRAFFIC BARRIER TERMINAL, TYPE 1B
631031-18	TRAFFIC BARRIER TERMINAL, TYPE 6
701101-05	OFF-ROAD OPERATIONS, MULTILANE, 15" TO 24" FROM EDGE OF PAVEMENT
701426-09	LANE CLOSURE, MULTILANE, INTERMITTENT OR MOVING OPERATION, FOR SPEEDS ≥ 45 MPH
701427-05	LANE CLOSURE, MULTILANE, INTERMITTENT OR MOVING OPERATION, FOR SPEEDS < 40 MPH
701502-09	URBAN LANE CLOSURE, 2L 2W WITH BIDIRECTIONAL LEFT TURN LANE
701601-09	URBAN LANE CLOSURE MULTILANE, 1W 2W WITH NONTRAVERSABLE MEDIAN
701602-10	URBAN LANE CLOSURE, MULTILANE, 2W WITH BIDIRECTIONAL LEFT TURN LANE
701606-10	URBAN SINGLE LANE CLOSURE MULTILANE, 2W WITH MOUNTABLE MEDIAN
701611-01	URBAN HALF ROAD CLOSURE, MULTILANE, 2W WITH MOUNTABLE MEDIAN
701701-10	URBAN LANE CLOSURE, MULTILANE INTERSECTION
701801-06	SIDEWALK, CORNER OR CROSSWALK CLOSURE
701901-09	TRAFFIC CONTROL DEVICES
704001-08	TEMPORARY CONCRETE BARRIER
780001-05	TYPICAL PAVEMENT MARKINGS
781001-04	TYPICAL APPLICATIONS RAISED REFLECTIVE PAVEMENT MARKERS
782006-01	GUARDRAIL AND BARRIER WALL REFLECTOR MOUNTING DETAILS
814001-03	HANDHOLES
857001-01	STANDARD PHASE DESIGNATION DIAGRAMS AND PHASE SEQUENCES
862001-01	UNINTERRUPTABLE POWER SUPPLY (UPS)
873001-02	TRAFFIC SIGNAL GROUNDING & BONDING
880001-01	SPAN WIRE MOUNTED SIGNALS AND FLASHNG BEACON INSTALLATION
880006-01	TRAFFIC SIGNAL MOUNTING DETAILS

GENERAL NOTES

- THE CONTRACTOR SHALL COORDINATE CONSTRUCTION ACTIVITIES WITH UTILITY COMPANIES AND THE VILLAGE OF GLEN ELLYN.
- THE CONTRACTOR WILL NOT BE ALLOWED TO SET UP A YARD OR FIELD OFFICE ON THE STATE PROPERTY WITHOUT WRITTEN PERMISSION FROM THE DEPARTMENT.
- IT SHALL BE CONTRACTOR'S RESPONSIBILITY TO VERIFY ALL DIMENSIONS AND CONDITIONS EXISTING IN THE FIELD PRIOR TO CONSTRUCTION AND ORDERING OF MATERIALS.
- THE CONTRACTOR SHALL CONTACT KALPANA KANNAN-HOSADURGA, THE DISTRICT ONE TRAFFIC CONTROL SUPERVISOR, AT KALPANA.KANNAN@ILLINOIS.GOV A MINIMUM OF 72 HOURS PRIOR TO THE PLACEMENT OF ANY TEMPORARY TRAFFIC CONTROL DEVICES.
- THE RESIDENT ENGINEER SHALL CONTACT WALTER CZARNY, AREA TRAFFIC ENGINEER, AT WALTER.CZARNY@ILLINOIS.GOV AT LEAST TWO (2) WEEKS PRIOR TO THE PLACEMENT OF PERMANENT PAVEMENT MARKINGS.
- THE CONTRACTOR SHALL USE CARE IN GRADING OR EXCAVATING NEAR ANY AND ALL EXISTING ITEMS THAT WILL NOT BE REMOVED. ANY DAMAGE DONE TO THE EXISTING ITEMS BY THE CONTRACTOR SHALL REPAIRED OR REPLACED TO THE SATISFATION OF THE ENGINEER AT THE CONTRACTOR'S OWN EXPENSE.
- ANY SIGNAGE, PAVEMENT MARKINGS, AND REFLECTORS DAMAGED DURING CONSTRUCTION SHALL BE REPLACED AT THE CONTRACTOR'S EXPENSE.
- THE CONTRACTOR SHALL MAINTAIN POSITIVE DRAINAGE THROUGHOUT THE DURATION OF THE CONTRACT AND MAINTAIN ALL PUBLIC AND PRIVATE DRAINS.
- BEFORE STARTING ANY EXCAVATION, THE CONTRACTOR SHALL CALL J.U.L.I.E. AT 1-800-892-0123 OR 811 FOR FIELD LOCATIONS OF BURIED ELECTRIC, TELEPHONE, AND GAS FACILITIES. (48 HOUR NOTIFICATION IS REQUIRED)
- DO NOT SCALE PLANS FOR CONSTRUCTION DIMENSIONS.
- THE CONTRACTOR SHALL OBTAIN ALL NECESSARY PERMITS, AS REQUIRED, PRIOR TO COMMENCING WITH CONSTRUCTION.
- SAW CUTTING PRIOR TO ANY REMOVAL ITEMS NOTED ON THE PLANS OR DIRECTED BY THE ENGINEER SHALL BE CONSIDERED INCLUDED IN THE COST OF ITEMS BEING REMOVED.
- BEFORE BEGINNING ANY WORK, THE CONTRACTOR SHALL RETAIN AND RECORD FOR FUTURE REFERENCE ALL EXISTING PAVEMENT MARKING LINES (AND RAISED REFLECTIVE PAVEMENT MARKERS) IN ORDER THAT THESE LOCATIONS CAN BE RE-ESTABLISHED FOR STRIPING. EXACT LOCATIONS OF ALL PAVEMENT MARKINGS SHALL BE AS DIRECTED BY THE ENGINEERS.
- THE CONTRACTOR SHALL MAINTAIN PEDESTRIAN ACCESS ACROSS IL-38 AT THE INTERSECTION OF BAKER HILL DR THROUGH THE PROJECT DURATION.
- THE CONTRACTOR SHALL REMOVE THE EXISTING FENCE ALONG PARAPET OF SN. 022-0163, APPLY CONCRETE FINISH TO EXISTING AND PROPOSED PARAPETS, AND INSTALL THE FENCE RAILING TO THE PARAPETS.

COMMITMENTS

- NONE.

Michael Baker

INTERNATIONAL
200 West Adams Street, Suite 1800, Chicago, IL 60606
Phone: (312) 707-8770 • MBAKERINTL.COM

USER NAME = Connor,Liss

DESIGNED - ZJT

REVISED -

PLOT SCALE = 0.16666633" / in.

CHECKED - RBB

REVISED -

PLOT DATE = 9/16/2024

DATE - 08/09/2024

REVISED -

STATE OF ILLINOIS
DEPARTMENT OF TRANSPORTATION

INDEX OF SHEETS, HIGHWAY STANDARDS AND GENERAL NOTES
IL 38 (ROOSEVELT ROAD) OVER IL 53

SCALE: Full Size 1 = 1

SHEET 1

OF 1

SHEETS

STA.

TO STA.

F.A.P.
RTE.

SECTION

COUNTY

TOTAL
SHEETS

SHEET
NO.

0347

0347 22 BJ3

DUPAGE

98

2

CONTRACT NO. 62T17

ILLINOIS

FED. AID PROJECT

MODEL - Summary of Quantities [Sheet]
FILE NAME - pw:/mb-us-pw-bentley.com:mb-us-pw-03/Documents/Chicago_IL01_Projects/D1_DOT_Var_DEservs_PTB208_005/W01 - 198294/3.0 Deliverables/3.3 CADD Data/Sheets/D182117-sht-sq01.dgn

CODE NO.	ITEM	UNIT	TOTAL QUANTITY	CONSTRUCTION CODE		
				80% FED 20% STATE	80% FED 20% STATE	TRAFFIC SIGNAL 80% FED/20% STATE
				ROADWAY 0006	BRIDGE 0047	SAFETY 0021
				URBAN	SN 022-0163	
20200100	EARTH EXCAVATION	CU YD	175	175		
20201200	REMOVAL AND DISPOSAL OF UNSUITABLE MATERIAL	CU YD	10	10		
28000510	INLET FILTERS	EACH	9	9		
31101200	SUBBASE GRANULAR MATERIAL, TYPE B 4"	SQ YD	325	325		
35101500	AGGREGATE BASE COURSE, TYPE B	CU YD	220	220		
40600290	BITUMINOUS MATERIALS (TACK COAT)	POUND	799	799		
40600370	LONGITUDINAL JOINT SEALANT	FOOT	1,398	1,398		
40600400	MIXTURE FOR CRACKS, JOINTS,AND FLANGEWAYS	TON	1.5	1.5		
40600985	PORTLAND CEMENT CONCRETE SURFACE REMOVAL - BUTT JOINT	SQ YD	493	493		
40603200	POLYMERIZED HOT-MIX ASPHALT BINDER COURSE, IL-4,75, N50	TON	140	140		
40605026	POLYMERIZED HOT-MIX ASPHALT SURFACE COURSE, STONE MATRIX ASPHALT, 9.5, MIX "F", N80	TON	206	206		
42400200	PORTLAND CEMENT CONCRETE SIDEWALK 5 INCH	SQ FT	925	925		
42400800	DETECTABLE WARNINGS	SQ FT	75	75		
44000100	PAVEMENT REMOVAL	SQ YD	487	487		
44000500	COMBINATION CURB AND GUTTER REMOVAL	FOOT	1,340	1,340		

* SPECIALTY ITEM

CODE NO.	ITEM	UNIT	TOTAL QUANTITY	CONSTRUCTION CODE		
				80% FED 20% STATE	80% FED 20% STATE	TRAFFIC SIGNAL 80% FED/20% STATE
				ROADWAY 0006	BRIDGE 0047	SAFETY 0021
				URBAN	SN 022-0163	
44000600	SIDEWALK REMOVAL	SQ FT	1,359	1,359		
44003100	MEDIAN REMOVAL	SQ FT	2,962	2,962		
44004250	PAVED SHOULDER REMOVAL	SQ YD	5	5		
44200966	CLASS B PATCHES, TYPE I, 10 INCH	SQ YD	9	9		
44200970	CLASS B PATCHES, TYPE II, 10 INCH	SQ YD	161	161		
44200974	CLASS B PATCHES, TYPE III, 10 INCH	SQ YD	38	38		
44201294	CLASS B PATCH - EXPANSION JOINT	FOOT	100	100		
44201296	DEFORMED BARS - EXPANSION JOINT	EACH	20	20		
50102400	CONCRETE REMOVAL	CU YD	27.8		27.8	
50157300	PROTECTIVE SHIELD	SQ YD	818		818	
50200100	STRUCTURE EXCAVATION	CU YD	51		51	
50300255	CONCRETE SUPERSTRUCTURE	CU YD	27.7		27.7	
50300300	PROTECTIVE COAT	SQ YD	1,652		1,652	
50301350	CONCRETE SUPERSTRUCTURE (APPROACH SLAB)	CU YD	60.5		60.5	

* SPECIALTY ITEM

Michael Baker

INTERNATIONAL
200 West Adams Street, Suite 1800, Chicago, IL 60606
Phone: (312) 707-8770 · MBAKERINTL.COM

USER NAME = Connor.Liss

PLOT SCALE = 0.16666633' / in.

PLOT DATE = 8/9/2024

DESIGNED - ZJT

D RAW - MK

CHECKED - RBB

D AE - 08/09/2024

REVISED -

REVISED -

REVISED -

REVISED -

STATE OF ILLINOIS
DEPARTMENT OF TRANSPORTATION

SUMMARY OF QUANTITIES
IL 38 (ROOSEVELT ROAD) OVER IL 53

SCALE: Full Si 1

SHEET 1

OF 5

SHEETS

STA.

TO STA.

F.A.P.
RTE.

0347

SECTION

0347 22 BJ3

COUNTY

D PAGE

98

3

TOTAL
SHEETS

SHEET
NO.

CONTRACT NO. 62T17

ILLINOIS FED. AID PROJECT

MODEL - Summary of Quantities (Sheet)
FILE NAME: c:\w\m\p-us-pw-03\Documents\Chicago_IL01_Projects\D1_DOT_Var_DEservs_PTB208_005\W01 - 198294\3.0 Deliverables\3.3 CADD Data\Sheets\016217-qh-scq02.dgn

CODE NO.	ITEM	UNIT	TOTAL QUANTITY	CONSTRUCTION CODE		
				80% FED 20% STATE	80% FED 20% STATE	TRAFFIC SIGNAL 80% FED/20% STATE
				ROADWAY 0006	BRIDGE 0047	SAFETY 0021
				URBAN	SN 022-0163	
50800205	REINFORCEMENT BARS, EPOXY COATED	POUND	25,940		25,940	
50800515	BAR SPLICERS	EACH	48		48	
50901730	BRIDGE FENCE RAILING	FOOT	163		163	
52000110	PREFORMED JOINT STRIP SEAL	FOOT	178		178	
58700300	CONCRETE SEALER	SQ FT	1,613		1,613	
60300305	FRAMES AND LIDS TO BE ADJUSTED	EACH	3	3		
60300405	VALVE BOX FRAMES TO BE ADJUSTED	EACH	2	2		
60602800	CONCRETE GUTTER, TYPE B	FOOT	482	482		
60603800	COMBINATION CONCRETE CURB AND GUTTER, TYPE B-6.12	FOOT	776	776		
60605000	COMBINATION CONCRETE CURB AND GUTTER, TYPE B-6.24	FOOT	444	444		
60618300	CONCRETE MEDIAN SURFACE, 4 INCH	SQ FT	2,841	2,841		
* 63100085	TRAFFIC BARRIER TERMINAL, TYPE 6	EACH	1	1		
* 63100167	TRAFFIC BARRIER TERMINAL, TYPE 1 (SPECIAL) TANGENT	EACH	1	1		
63200310	GUARDRAIL REMOVAL	FOOT	137	137		
* 66900200	NON-SPECIAL WASTE DISPOSAL	CU YD	240	240		

* SPECIALTY ITEM

CODE NO.	ITEM	UNIT	TOTAL QUANTITY	CONSTRUCTION CODE		
				80% FED 20% STATE	80% FED 20% STATE	TRAFFIC SIGNAL 80% FED/20% STATE
				ROADWAY 0006	BRIDGE 0047	SAFETY 0021
				URBAN	SN 022-0163	
* 66900530	SOIL DISPOSAL ANALYSIS	EACH	2	2		
* 66901001	REGULATED SUBSTANCES PRE-CONSTRUCTION PLAN	L SUM	1	1		
* 66901003	REGULATED SUBSTANCES FINAL CONSTRUCTION REPORT	L SUM	1	1		
* 66901006	REGULATED SUBSTANCES MONITORING	CAL DA	15	15		
67100100	MOBILIZATION	L SUM	1	1		
70107025	CHANGEABLE MESSAGE SIGN	CAL DA	30	30		
70300150	SHORT TERM PAVEMENT MARKING REMOVAL	SQ FT	12,640	12,640		
70307100	TEMPORARY PAVEMENT MARKING LETTERS AND SYMBOLS - TYPE IV TAPE	SQ FT	182	182		
70307120	TEMPORARY PAVEMENT MARKING - LINE 4" - TYPE IV TAPE	FOOT	14,100	14,100		
70307130	TEMPORARY PAVEMENT MARKING - LINE 6" - TYPE IV TAPE	FOOT	592	592		
70307210	TEMPORARY PAVEMENT MARKING - LINE 24"- TYPE IV TAPE	FOOT	145	145		
70400100	TEMPORARY CONCRETE BARRIER	FOOT	812.5	812.5		
70400200	RELOCATE TEMPORARY CONCRETE BARRIER	FOOT	550	550		
70600255	IMPACT ATTENUATORS, TEMPORARY (FULLY REDIRECTIVE, NARROW), TEST LEVEL 2	EACH	1	1		
70600260	IMPACT ATTENUATORS, TEMPORARY (FULLY REDIRECTIVE, NARROW), TEST LEVEL 3	EACH	2	2		

* SPECIALTY ITEM

Michael Baker

INTERNATIONAL

200 West Adams Street, Suite 1900, Chicago, IL 60606
Phone: (312) 707-8770 • MBAKERINTL.COM

USER NAME	= Connor.Liss
PLOT SCALE	= 0.16666667' / 1 in.
PLOT DATE	= 8/9/2024

DESIGNED	-	ZJT
DRAWN	-	MK
CHECKED	-	RBB
DATE	-	08/09/2024

REVISED	-
REVISED	-
REVISED	-
REVISED	-

STATE OF ILLINOIS
DEPARTMENT OF TRANSPORTATION

SUMMARY OF QUANTITIES
IL 38 (ROOSEVELT ROAD) OVER IL 53

SCALE: Full Size 1 = 1 SHEET 2 OF 5 SHEETS STA. TO STA.

F.A.P. RTE.	SECTION	COUNTY	TOTAL SHEETS	SHEET NO.
0347	0347 22 BJ3	DUPAGE	98	4
CONTRACT NO. 62T17				
ILLINOIS FED.AID PROJECT				

MODEL - Summary of Quantities [Sheet]
FILE NAME: p:\r\mb-us-pw-bentley.com\mb-us-pw-03\Documents\Chicago_IL01_Projects\DOT_Ver_DEsens_PTB208_005W01 - 198294\3.0 Deliverables\3.3 CADD Data\Sheets\016217-sht-seq03.dgn

CODE NO.	ITEM	UNIT	TOTAL QUANTITY	CONSTRUCTION CODE		
				80% FED 20% STATE	80% FED 20% STATE	TRAFFIC SIGNAL 80% FED/20% STATE
				ROADWAY 0006	BRIDGE 0047	SAFETY 0021
				URBAN	SN 022-0163	
70600322	IMPACT ATTENUATORS, RELOCATE (FULLY REDIRECTIVE, NARROW), TEST LEVEL 2	EACH	2	2		
70600332	IMPACT ATTENUATORS, RELOCATE (FULLY REDIRECTIVE, NARROW), TEST LEVEL 3	EACH	2	2		
* 72000100	SIGN PANEL - TYPE 1	SQ FT	14	14		
* 72400205	REMOVE AND RELOCATE SIGN PANEL ASSEMBLY - TYPE A	EACH	3	3		
* 72400310	REMOVE SIGN PANEL - TYPE 1	SQ FT	5	5		
* 72501000	TERMINAL MARKER - DIRECT APPLIED	EACH	2	2		
* 72800100	TELESCOPING STEEL SIGN SUPPORT	FOOT	12	12		
* 78000100	THERMOPLASTIC PAVEMENT MARKING - LETTERS AND SYMBOLS	SQ FT	218	218		
* 78000400	THERMOPLASTIC PAVEMENT MARKING - LINE 6"	FOOT	504	504		
* 78004635	PREFORMED PLASTIC PAVEMENT MARKING, TYPE D - STANDARD - LINE 7"	FOOT	1,240	1,240		
* 78009000	MODIFIED URETHANE PAVEMENT MARKING - LETTERS AND SYMBOLS	SQ FT	182	182		
* 78009004	MODIFIED URETHANE PAVEMENT MARKING - LINE 4"	FOOT	4,739	4,739		
* 78009008	MODIFIED URETHANE PAVEMENT MARKING - LINE 8"	FOOT	224	224		
* 78009012	MODIFIED URETHANE PAVEMENT MARKING - LINE 12"	FOOT	460	460		
* 78009024	MODIFIED URETHANE PAVEMENT MARKING - LINE 24"	FOOT	35	35		

* SPECIALTY ITEM

CODE NO.	ITEM	UNIT	TOTAL QUANTITY	CONSTRUCTION CODE		
				80% FED 20% STATE	80% FED 20% STATE	TRAFFIC SIGNAL 80% FED/20% STATE
				ROADWAY 0006	BRIDGE 0047	SAFETY 0021
				URBAN	SN 022-0163	
* 78011040	GROOVING FOR RECESSED PAVEMENT MARKING 8"	FOOT	1,240	1,240		
* 78100100	RAISED REFLECTIVE PAVEMENT MARKER	EACH	6	6		
* 78200005	GUARDRAIL REFLECTORS, TYPE A	EACH	8	8		
78300200	RAISED REFLECTIVE PAVEMENT MARKER REMOVAL	EACH	6	6		
78300202	PAVEMENT MARKING REMOVAL - WATER BLASTING	SQ FT	1,142	1,142		
* 85000200	MAINTENANCE OF EXISTING TRAFFIC SIGNAL INSTALLATION	EACH	1			1
* 87301305	ELECTRIC CABLE IN CONDUIT, LEAD-IN, NO. 14 1 PAIR	FOOT	1,266			1,266
* 88500100	INDUCTIVE LOOP DETECTOR	EACH	3			3
* 89000100	TEMPORARY TRAFFIC SIGNAL INSTALLATION	EACH	1			1
* 89502200	MODIFY EXISTING CONTROLLER	EACH	1			1
* 89502300	REMOVE ELECTRIC CABLE FROM CONDUIT	FOOT	100			100
* 89502375	REMOVE EXISTING TRAFFIC SIGNAL EQUIPMENT	EACH	1			1
* 89502376	REBUILD EXISTING HANDHOLE	EACH	3		2	1
Z0005216	HOT-MIX ASPHALT STABILIZATION 6" AT STEEL PLATE BEAM GUARD RAIL	SQ YD	23	23		
Z0006016	BRIDGE DECK LATEX CONCRETE OVERLAY, 2 3/4 INCHES	SQ YD	1,493		1,493	

* SPECIALTY ITEM

Michael Baker

INTERNATIONAL
200 West Adams Street, Suite 1800, Chicago, IL 60606
Phone: (312) 707-8770 · MBAKERINTL.COM

USER NAME = Connor.Liss	DESIGNED - ZJT	REVISED -
	DRAWN - MK	REVISED -
PLOT SCALE = 0.16666667" / in.	CHECKED - RBB	REVISED -
PLOT DATE = 8/9/2024	DATE - 08/09/2024	REVISED -

STATE OF ILLINOIS
DEPARTMENT OF TRANSPORTATION

SUMMARY OF QUANTITIES
IL 38 (ROOSEVELT ROAD) OVER IL 53

SCALE: Full Size 1 = 1 SHEET 3 OF 5 SHEETS STA. TO STA.

F.A.P. RTE.	SECTION	COUNTY	TOTAL SHEETS	SHEET NO.
0347	0347 22 BJ3	DUPAGE	98	5
CONTRACT NO. 62T17				
ILLINOIS			FED. AID PROJECT	

△ REVISED SHEET 10/24/2024

MODEL - Summary of Quantities (Sheet)
FILE NAME: pw:/mb-us-pw-bentley.com:mb-us-pw-03/Documents/Chicago_IL01_Projects/D1_DOT_Var_DEservs_PTB208_005/W01 - 198294/3.0 Deliverables/3.3 CADD Data/Sheets/D162117-sht-sq04.dgn

CODE NO.	ITEM	UNIT	TOTAL QUANTITY	CONSTRUCTION CODE		
				80% FED 20% STATE	80% FED 20% STATE	TRAFFIC SIGNAL 80% FED/20% STATE
				ROADWAY 0006	BRIDGE 0047	SAFETY 0021
				URBAN	SN 022-0163	
Z0012130	BRIDGE DECK SCARIFICATION 3/4"	SQ YD	1,493		1,493	
Z0012754	STRUCTURAL REPAIR OF CONCRETE (DEPTH EQUAL TO OR LESS THAN 5 INCHES)	SQ FT	1,280		1,280	
Z0012755	STRUCTURAL REPAIR OF CONCRETE (DEPTH GREATER THAN 5 INCHES)	SQ FT	60		60	
Z0013798	CONSTRUCTION LAYOUT	L SUM	1	1		
Z0016002	DECK SLAB REPAIR (FULL DEPTH, TYPE II)	SQ YD	2		2	
Z0018100	DRAINAGE STRUCTURE ADJUSTMENT (SPECIAL)	EACH	2	2		
Z0018400	DRAINAGE STRUCTURES TO BE ADJUSTED	EACH	1		1	
☐ Z0018500	DRAINAGE STRUCTURES TO BE CLEANED	EACH	1		1	
Z0029090	DIAMOND GRINDING (BRIDGE SECTION)	SQ YD	1,427		1,427	
Z0030850	TEMPORARY INFORMATION SIGNING	SQ FT	103	103		
* Z0033044	RE-OPTIMIZE TRAFFIC SIGNAL SYSTEM LEVEL 1	EACH	1			1
X4406808	PORTLAND CEMENT CONCRETE SURFACE REMOVAL 1"	SQ YD	1,391	1,391		
X4406814	PORTLAND CEMENT CONCRETE SURFACE REMOVAL 1 3/4"	SQ YD	103	103		
Z0062456	TEMPORARY PAVEMENT	SQ YD	487	487		
Z0062458	TEMPORARY PAVEMENT (VARIABLE DEPTH)	TON	10	10		

* SPECIALTY ITEM

CODE NO.	ITEM	UNIT	TOTAL QUANTITY	CONSTRUCTION CODE		
				80% FED 20% STATE	80% FED 20% STATE	TRAFFIC SIGNAL 80% FED/20% STATE
				ROADWAY 0006	BRIDGE 0047	SAFETY 0021
				URBAN	SN 022-0163	
Z0073200	TEMPORARY SHORING AND CRIBBING	EACH	6		6	
* Z0073510	TEMPORARY TRAFFIC SIGNAL TIMING	EACH	1			1
X0322102	TEMPORARY SIDEWALK RAMP	EACH	4	4		
X0326766	CLEAN & RESEAL RELIEF JOINT	FOOT	154		154	
X0327611	REMOVE AND REINSTALL BRICK PAVER	SQ FT	202	202		
X0327989	REMOVE EXISTING BRICK PAVERS	SQ FT	497	497		
X4400100	PORTLAND CEMENT CONCRETE SURFACE REMOVAL (VARIABLE DEPTH)	SQ YD	117	117		
X5030250	BRIDGE DECK GROOVING (LONGITUDINAL)	SQ YD	1,493		1,493	
X5091600	STEEL RAILING REMOVAL	FOOT	163		163	
X6060097	CLASS SI CONCRETE (OUTLET), SPECIAL	CU YD	2.6	2.6		
* X6310187	TRAFFIC BARRIER TERMINAL, TYPE 6 (MODIFIED)	EACH	1	1		
X6700407	ENGINEER'S FIELD OFFICE, TYPE A (D1)	CAL MO	12	12		
X7010216	TRAFFIC CONTROL AND PROTECTION, (SPECIAL)	L SUM	1	1		
X7830050	RAISED REFLECTIVE PAVEMENT MARKER, REFLECTOR REMOVAL	EACH	178	178		
* X7830052	RAISED REFLECTIVE PAVEMENT MARKER, REFLECTOR REPLACEMENT	EACH	178	178		

* SPECIALTY ITEM

☐ NON-PART 100% STATE

Michael Baker INTERNATIONAL 200 West Adams Street, Suite 1800, Chicago, IL 60606 Phone: (312) 707-8770 · MBAKERINTL.COM	USER NAME = Connor.Liss	DESIGNED - ZJT	REVISED -	STATE OF ILLINOIS DEPARTMENT OF TRANSPORTATION	SUMMARY OF QUANTITIES IL 38 (ROOSEVELT ROAD) OVER IL 53			F.A.P. RTE.	SECTION	COUNTY	TOTAL SHEETS	SHEET NO.
	PLOT SCALE = 0.16666633' / in.	DRAWN - MK	REVISED -					0347	0347 22 BJ3	DUPAGE	98	6
	PLOT DATE = 8/9/2024	CHECKED - RBB	REVISED -		SCALE: Full Size e 1 = 1			SHEET 4 OF 5 SHEETS			STA. TO STA.	
	DATE - 08/09/2024	REVIS	ED -					CONTRACT NO. 62T17			ILLINOIS FED. AID PROJEC T	

MODEL: Summary of Quantities [Sheet]

[illegible]

* SPECIALTY ITEM





1 REVISED SHEET 10/24/2024

☐ 100% DUPAGE COUNTY, 0047

Michael Baker INTERNATIONAL 200 West Adams Street, Suite 1800, Chicago, IL 60606 Phone: (312) 707-8770 • MBAKERINTL.COM	USER NAME = Connor.Liss	DESIGNED = ZJT	REVISED =	STATE OF ILLINOIS DEPARTMENT OF TRANSPORTATION	SUMMARY OF QUANTITIES IL 38 (ROOSEVELT ROAD) OVER IL 53				F.A.P. RTE.	SECTION	COUNTY	TOTAL SHEETS	SHEET NO.
		D RAWN = MK	REVISED =						0347	0347 22 BJ3	D UPAGE	98	7
	PLOT SCALE = 0.18888633' / in.	CHECKED = RBB	REVISED =		CONTRACT NO. 62T17								
	PLOT DATE = 8/9/2024	DATE = 02/09/2024	REVISED =		SCALE: Full Size 1 = 1	SHEET 5	OF 5 SHEETS	STA. TO STA.					

REV-SEP

MODEL: TS-1 (Sheet)
FILE NAME: c:\m\mb-us-pw-03\Documents\Chicago_IL01_Projects\DOT_Var_DEsens_PTB208_005\W01 - 198294\3.0 Deliverables\3.3 CADD Data\Sheets\016217-elt-Typical.dgn

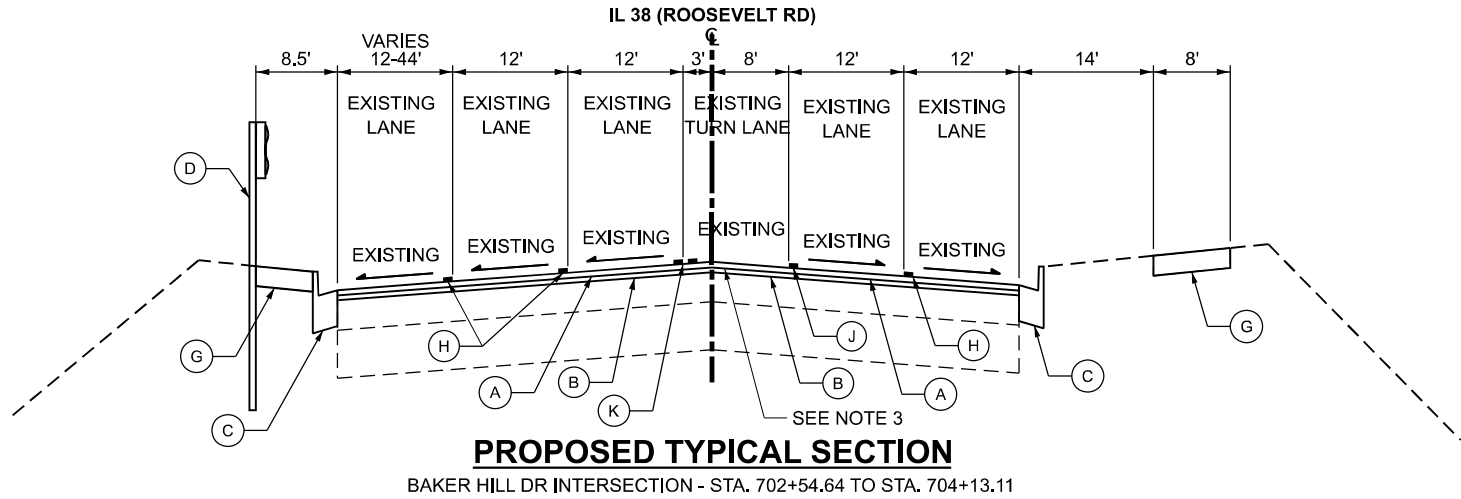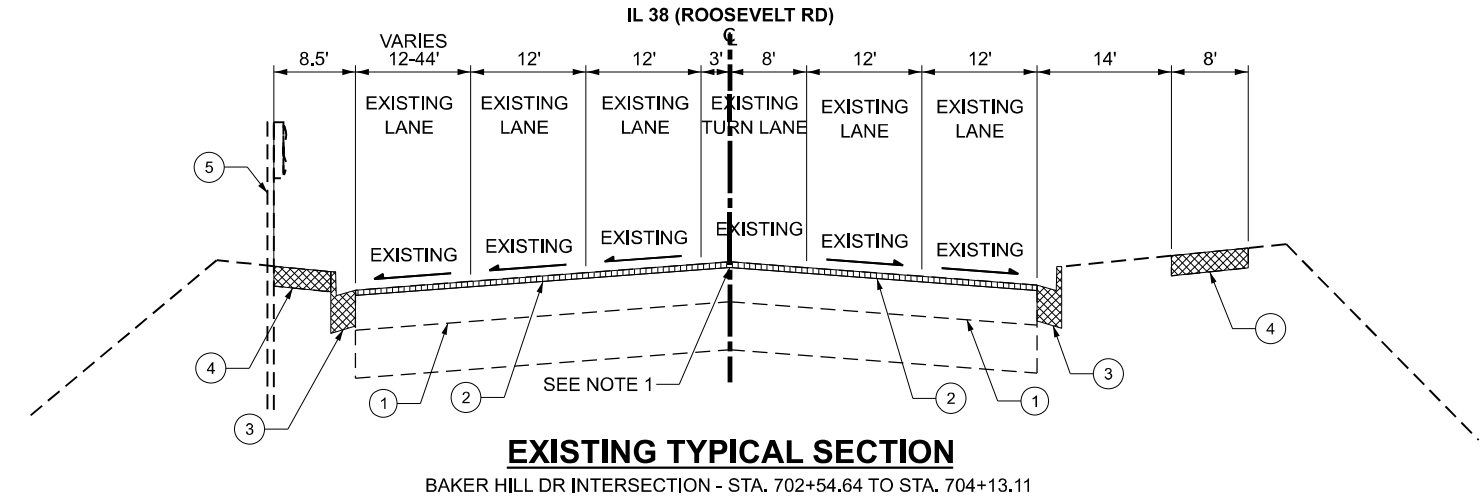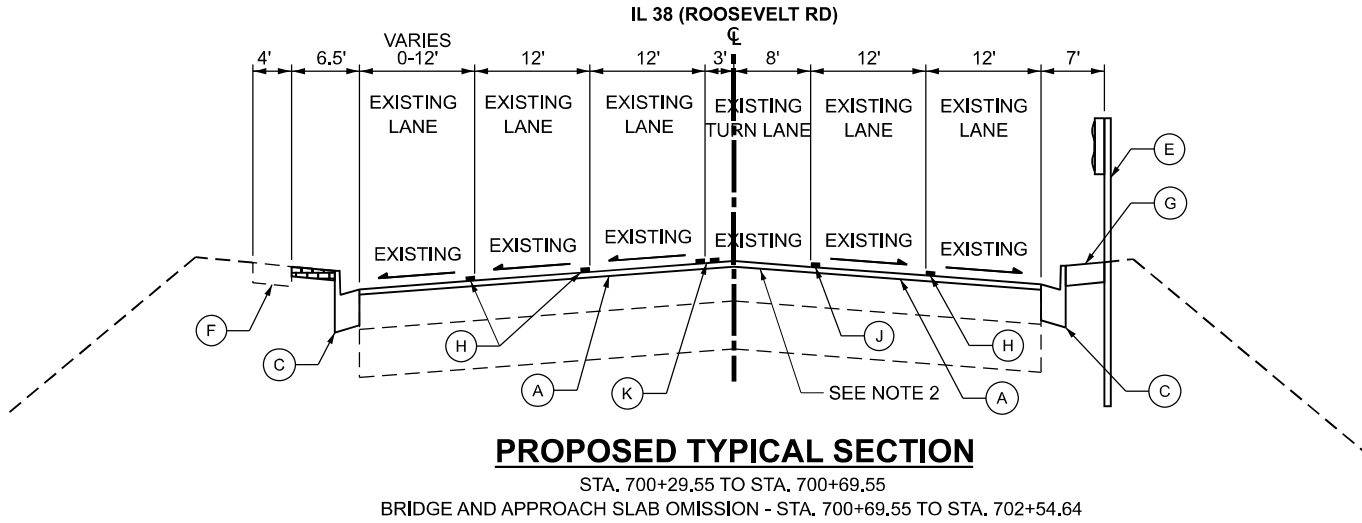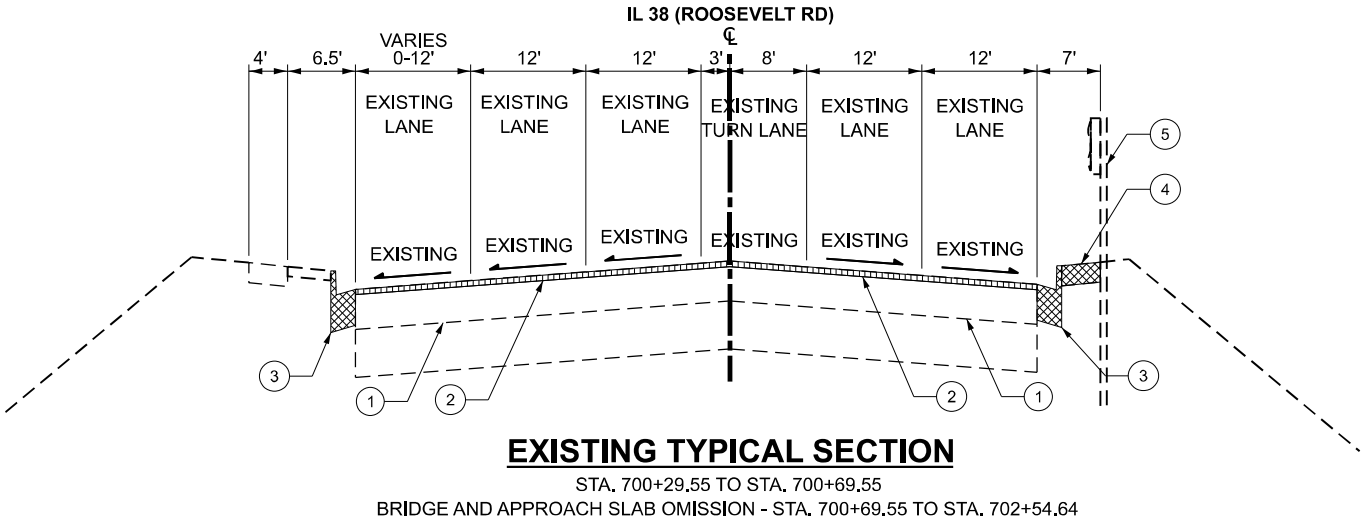

EXISTING LEGEND

- ① EXISTING PCC PAVEMENT
- ② PCC SURFACE REMOVAL
- ③ COMBINATION CURB AND GUTTER REMOVAL
- ④ SIDEWALK REMOVAL
- ⑤ TRAFFIC BARRIER TERMINAL REMOVAL
- ⑥ MEDIAN REMOVAL

PROPOSED LEGEND

- Ⓐ POLYMERIZED HOT-MIX ASPHALT SURFACE COURSE, STONE MATRIX ASPHALT, MIX "F", N80, 1.75"
- Ⓑ POLYMERIZED HOT-MIX ASPHALT BINDER COURSE, IL-4.75", N50, 1"
- Ⓒ COMBINATION CONCRETE CURB AND GUTTER TYPE B-6.24
- Ⓓ TRAFFIC BARRIER TERMINALS, TYPE 6, SPECIAL
- Ⓔ TRAFFIC BARRIER TERMINALS, TYPE 6 (MODIFIED)
- Ⓕ REMOVE AND REINSTALL BRICK PAVER
- Ⓖ PORTLAND CEMENT CONCRETE SIDEWALK 5 INCH
- Ⓗ MODIFIED URETHANE PAVEMENT MARKING - LINE 4" - WHITE (10' DASH - 30' SKIP)
- Ⓘ MODIFIED URETHANE PAVEMENT MARKING - LINE 4" - YELLOW
- Ⓙ MODIFIED URETHANE PAVEMENT MARKING - LINE 6" - WHITE
- Ⓚ MODIFIED URETHANE PAVEMENT MARKING - LINE 4" - DOUBLE YELLOW (8" C-C)
- Ⓛ COMBINATION CONCRETE CURB AND GUTTER TYPE B-6.12
- Ⓜ CONCRETE MEDIAN SURFACE, 4"

NOTES:
1. EXISTING MEDIAN NOT SHOWN FROM STATION 703+84.00 TO STATION 704+13.00.
2. LONGITUDINAL JOINT SEALANT SHALL BE PLACED UNDER THE HMA SURFACE COURSE MIX.
3. LONGITUDINAL JOINT SEALANT SHALL BE PLACED ON P HMA BC IL-4.75 N50.

Michael Baker
INTERNATIONAL
200 West Adams Street, Suite 1800, Chicago, IL 60606
Phone: (312) 707-8770 • M^BAKER^{INTL}.COM





USER NAME =	Winson,Teng	DESIGNED -	ZJT	REVISED -	
		DRAWN -	JR	REVISED -	
PLOT SCALE =	0.16666633"/in.	CHECKED -	RBB	REVISED -	
PLOT DATE =	9/20/2024	DATE -	08/09/2024	REVISED -	

STATE OF ILLINOIS
DEPARTMENT OF TRANSPORTATION

TYPICAL SECTIONS			
IL 38 (ROOSEVELT ROAD) OVER IL 53			
SCALE: NTS	SHEET 1	OF 2 SHEETS	STA. TO STA.

F.A.P. RTE.	SECTION	COUNTY	TOTAL SHEETS	SHEET NO.
0347	0347 22 BJ3	DUPAGE	98	8
CONTRACT NO. 62T17				
ILLINOIS FED. AID PROJECT				

MODEL: TS-1 (Sheet)
FILE NAME: c:\r\m\p-us-pw-bentley.com\mb-us-pw-03\Documents\Chicago_IL\01_Projects\D1_IDOT_Var_DEsens_PTB208_005\W01 - 198294\3.0 Deliverables\3.3 CADD Data\Sheets\016217-e\lt-Typical 2.dgn

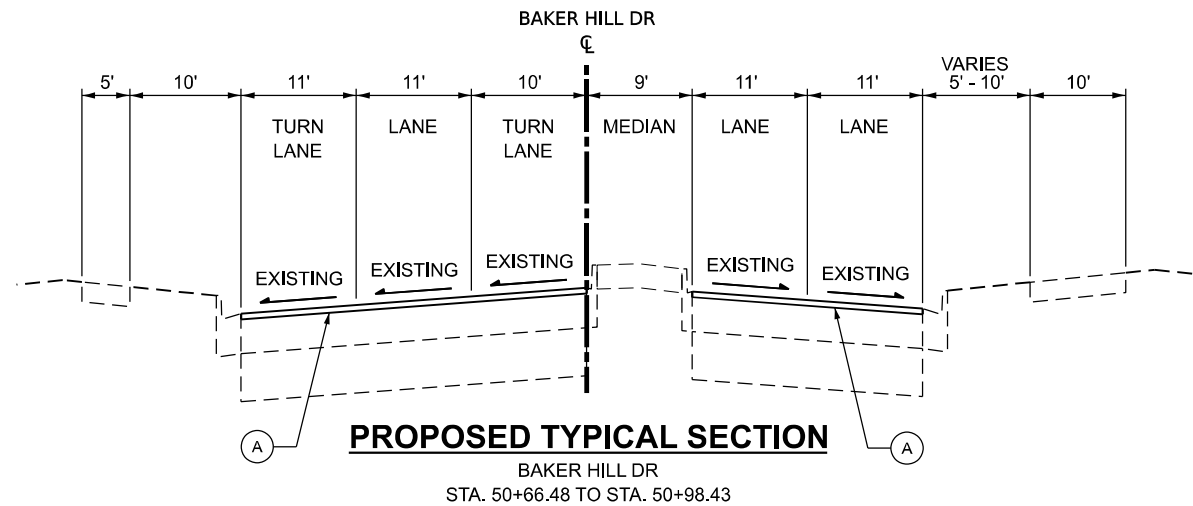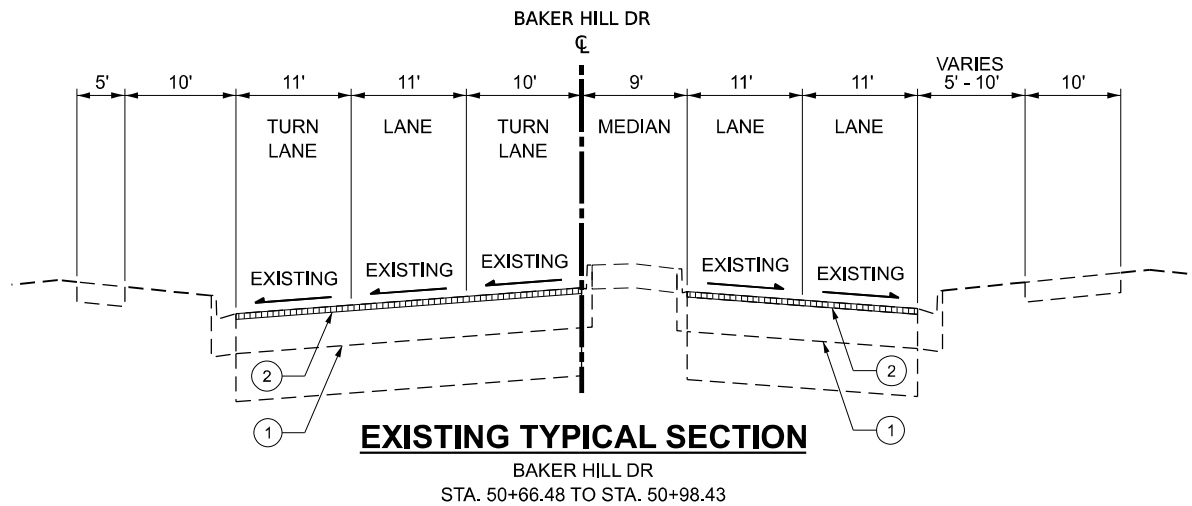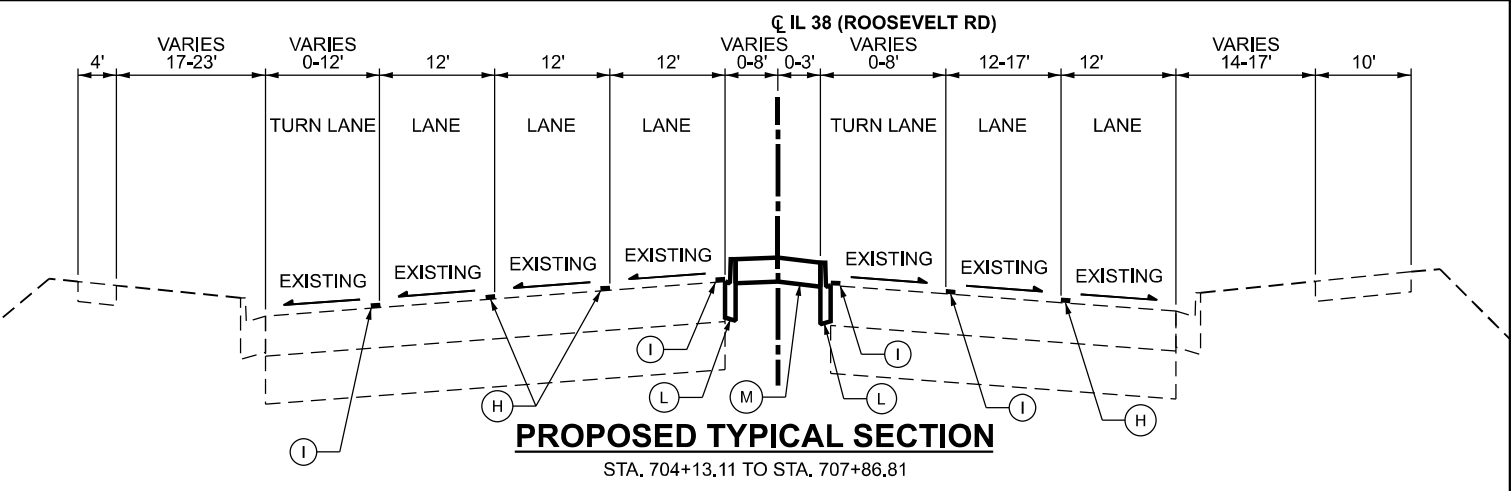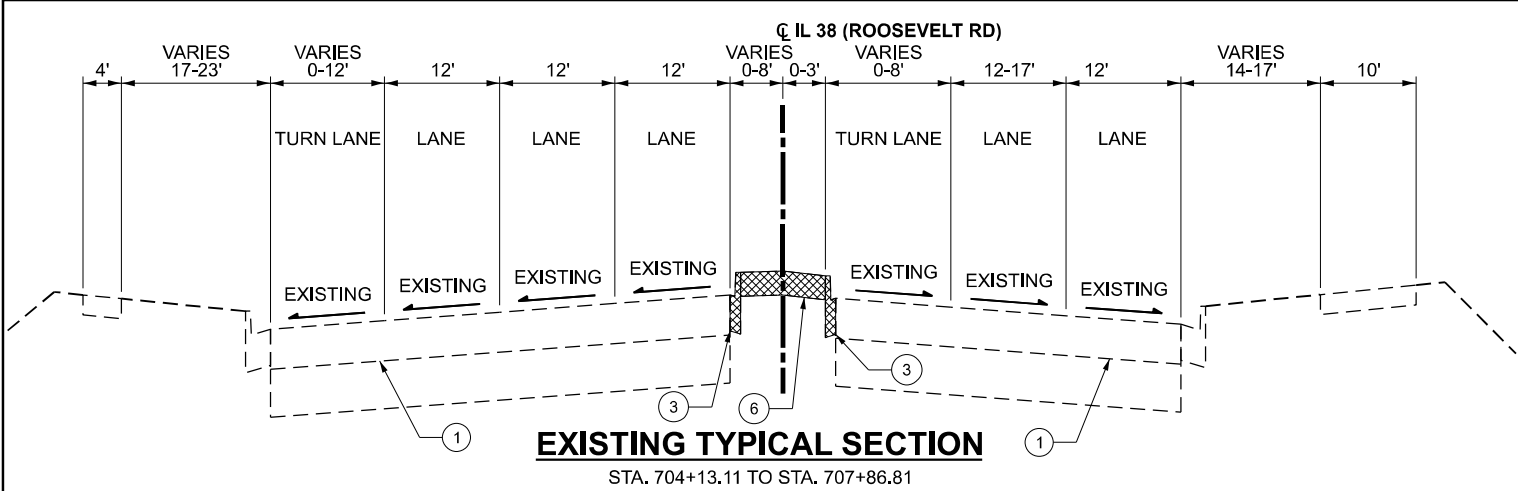

EXISTING LEGEND

- ① EXISTING PCC PAVEMENT
- ② PCC SURFACE REMOVAL
- ③ COMBINATION CURB AND GUTTER REMOVAL
- ④ SIDEWALK REMOVAL
- ⑤ TRAFFIC BARRIER TERMINAL REMOVAL
- ⑥ MEDIAN REMOVAL

PROPOSED LEGEND

- Ⓐ POLYMERIZED HOT-MIX ASPHALT SURFACE COURSE, STONE MATRIX ASPHALT, MIX "F", N80, 1.75"
- Ⓑ POLYMERIZED HOT-MIX ASPHALT BINDER COURSE, IL-4.75", N50, 1"
- Ⓒ COMBINATION CONCRETE CURB AND GUTTER TYPE B-6.24
- Ⓓ TRAFFIC BARRIER TERMINALS, TYPE 6, SPECIAL
- Ⓔ TRAFFIC BARRIER TERMINALS, TYPE 6 (MODIFIED)
- Ⓕ REMOVE AND REINSTALL BRICK PAVER
- Ⓖ PORTLAND CEMENT CONCRETE SIDEWALK 5 INCH
- Ⓗ MODIFIED URETHANE PAVEMENT MARKING - LINE 4" - WHITE (10' DASH - 30' SKIP)
- Ⓘ MODIFIED URETHANE PAVEMENT MARKING - LINE 4" - YELLOW
- Ⓙ MODIFIED URETHANE PAVEMENT MARKING - LINE 6" - WHITE
- Ⓚ MODIFIED URETHANE PAVEMENT MARKING - LINE 4" - DOUBLE YELLOW (8" C-C)
- Ⓛ COMBINATION CONCRETE CURB AND GUTTER TYPE B-6.12
- Ⓜ CONCRETE MEDIAN SURFACE, 4"

HOT-MIX ASPHALT MIXTURE REQUIREMENTS		
MIXTURE TYPE	AIR VOIDS @ NDES	QMP
PAVEMENT RESURFACING		
POLYMERIZED HOT-MIX ASPHALT SURFACE COURSE, STONE MATRIX ASPHALT, 9.5, MIX "F", N80	3.5% @ 80 GYR.	QC/QA
POLYMERIZED HOT-MIX ASPHALT BINDER COURSE, IL-4.75", N50	3.5% @ 50 GYR.	QC/QA
TEMPORARY PAVEMENT		
HOT-MIX ASPHALT SURFACE COURSE, MIX "D", IL-9.5, N70, 2"	4% @ 70 GYR.	QC/QA
HOT-MIX ASPHALT BINDER COURSE, IL-19.0, N70, 8"	4% @ 70 GYR.	QC/QA
TEMPORARY PAVEMENT (VARIABLE DEPTH)		
HOT-MIX ASPHALT SURFACE COURSE, MIX "D", IL-9.5, N70	4% @ 70 GYR.	QC/QA
CLASS D PATCHES 6" (SPECIAL)		
HMA SURFACE COURSE, MIX "D", IL-9.5, N70, (TOP 2")	4% @ 70 GYR.	QC/QA
HMA BINDER COURSE IL-19.0, N70	4% @ 70 GYR.	QC/QA
HMA STABILIZATION 6" AT STEEL PLATE BEAM GUARDRAIL		
HOT-MIX ASPHALT BINDER COURSE, IL-19.0, N70; 6"	4% @ 70 GYR.	QC/QA
QMP DESIGNATIONS: QUALITY CONTROL/QUALITY ASSURANCE (QC/QA); QUALITY CONTROL FOR PERFORMANCE (QCP)		

- NOTES FOR HMA MIXTURE REQUIREMENTS
- THE UNIT WEIGHT USED TO CALCULATE ALL HOT-MIX ASPHALT SURFACE MIXTURE QUANTITIES IS 112 LBS/SQ YD/IN.
 - THE AC TYPE FOR POLYMERIZED HMA MIXES SHALL BE "SBS/SBR PG 76-22" AND FOR NON-POLYMERIZED HMA THE "AC TYPE" SHALL BE "PG 64-22", UNLESS MODIFIED BY RECLAIMED MATERIALS SPECIFICATIONS.
 - PC CONCRETE TEMPORARY PAVEMENT SHALL CONSIST OF CLASS PV CONCRETE MEETING THE REQUIREMENTS OF ART. 1020 OF THE STANDARD SPECIFICATIONS, PCC PAVEMENT 8" THICK. TEMPORARY PCC PAVEMENT DOES NOT REQUIRE DOWEL BARS.

Michael Baker
INTERNATIONAL
200 West Adams Street, Suite 1800, Chicago, IL 60606
Phone: (312) 707-8770 • M^BAKER^{INTL}.COM

USER NAME = Winson,Teng	DESIGNED - ZJT	REVISED -
	DRAWN - JR	REVISED -
PLOT SCALE = 0.16666633" / in.	CHECKED - RBB	REVISED -
PLOT DATE = 9/20/2024	DATE - 08/09/2024	REVISED -

STATE OF ILLINOIS
DEPARTMENT OF TRANSPORTATION

TYPICAL SECTIONS
IL 38 (ROOSEVELT ROAD) OVER IL 53

SCALE: NTS SHEET 1 OF 2 SHEETS STA. TO STA.

F.A.P. RTE.	SECTION	COUNTY	TOTAL SHEETS	SHEET NO.
0347	0347 22 BJ3	DUPAGE	98	9
CONTRACT NO. 62T17				
ILLINOIS FED. AID PROJECT				

MOT GENERAL NOTES

1. TRAFFIC CONDITIONS, CRASHES, AND OTHER UNFORSEEN EMERGENCY CONDITIONS MAY REQUIRE THE ENGINEER TO RESTRICT, MODIFY, OR REMOVE LANE CLOSURES OR CHANNELIZATION SHOWN ON THE PLANS. THE CONTRACTOR SHALL MAKE THE NECESSARY ADJUSEMENTS AS DIRECTED BY THE ENGINEER WITHOUT DELAY. COMPLIANCE WITH THIS REQUIREMENT SHALL BE CONSIDERED INCLUDED IN THE CONTRACT UNIT PRICE OF TRAFFIC CONTROL AND PROTECTION, (SPECIAL).

2. THE MAINTENANCE OF TRAFFIC PLANS SHALL SERVE AS A GUIDE FOR THE SAFE DIVERSION OF TRAFFIC DURING EXECUTION OF THE CONTRACT. THE CONTRACTOR MAY MODIFY THE MAINTENANCE OF TRAFFIC PLANS TO MEET CONSTRUCTION NEEDS, BUT NOT AT THE EXPENSE OF PUBLIC SAFETY OR CONVENIENCE. ANY CHANGES TO THE TRAFFIC CONTROL SHALL BE SUBMITTED TO THE ENGINEER FOR REVIEW AND APPROVAL.

3. ALL TEMPORARY PAVEMENT MARKINGS SHALL BE PAVEMENT MARKING TAPE, TYPE IV.

4. THE CONTRACTOR SHALL REMOVE OR COVER ALL EXISTING SIGNS THAT CONFLICT WITH OR DO NOT APPLY TO THE REVISED TRAFFIC PATTERNS AND SHALL RESTORE THE SIGNS AT THE END OF CONSTRUCTION AS DIRECTED BY THE ENGINEER. THIS WORK SHALL BE CONSIDERED INCLUDED IN THE TRAFFIC CONTROL AND PROTECTION, (SPECIAL).

5. PEDESTRIAN ACCESS SHALL BE MAINTAINED AT ALL TIMES. ANY TEMPORARY SIGNAGE, TEMPORARY ACCESS PATHS, OR OTHER ITEMS NEEDED TO REROUTE PEDESTRIAN TRAFFIC AROUND WORK ZONES SHALL BE APPROVED BY THE ENGINEER. THE COST OF THIS WORK SHALL BE CONSIDERED INCLUDED IN THE CONTRACT UNIT PRICE OF TRAFFIC CONTROL AND PROTECTION (SPECIAL).

6. THE CONTRACTOR SHALL CONTACT KALPANA KANNAN-HOSADURGA, THE DISTRICT ONE TRAFFIC CONTROL SUPERVISOR, AT KALPANA.KANNAN-HOSADURGA@ILLINOIS.GOV A MINIMUM OF 72 HOURS IN ADVANCE OF BEGINNING WORK.

7. CHANGEABLE MESSAGE SIGNS SHALL BE INSTALLED TWO WEEKS PRIOR TO ALL TRAFFIC STAGE CHANGES ON EACH APPROACH OF THE EFFECTED ROADWAY TO WARN MOTORISTS OF THE UPCOMING EVENT. THE SIGN MESSAGES SHALL BE REVISED TWO WEEKS THEREAFTER WITH MESSAGES WARNING TRAFFIC OF POTENTIAL TRAFFIC DELAYS, QUEUING AND/OR WITH MESSAGES NOTIFYING TRAFFIC TO USE ALTERNATE ROUTES. THE SIGN LOCATIONS AND MESSAGES SHALL BE DETERMINED BY THE ENGINEER.

8. ALL EXISTING LANE LINE PAVEMENT MARKINGS AND RAISED REFLECTIVE PAVEMENT MARKER REFLECTORS LOCATED WITHIN TEMPORARY LANE CLOSURE TAPERS, LANE SHIFT TAPERS OR IN LOCATIONS THAT CONFLICT WITH THE TEMPORARY PAVEMENT MARKING TAPE USED FOR STAGING SHALL BE REMOVED VIA WATER BLASTING WITH VACUUM RECOVERY IF THE STAGING WILL REMAIN IN PLACE FOR MORE THAN 14 DAYS. THE EXISTING PAVEMENT MARKINGS AND RAISED REFLECTIVE PAVEMENT MARKER REFLECTORS THAT WERE REMOVED SHALL BE RESTORED IN KIND AFTER THE COMPLETION OF THE STAGING.

9. TEMPORARY INFORMATION SIGNS ON TEMPORARY SUPPORTS SHALL BE PROVIDED FOR ALL COMMERCIAL DRIVEWAYS THAT ARE LOCATED WITHIN A WORK AREA. THIS WORK SHALL BE PAID FOR PER DISTRICT 1 DETAIL TC-26. THESE SIGNS SHALL BE RELOCATED AS REQUIRED FOR EACH CONSTRUCTION STAGE AND SHALL BE PLACED AS DIRECTED BY THE ENGINEER. THIS SIGN RELOCATION WORK WILL NOT BE PAID FOR SEPARATELY AND SHALL BE INCLUDED IN THE CONTRACT UNIT PRICE PER SQUARE FOOT FOR TEMPORARY INFORMATION SIGNING.

SUGGESTED STAGING AND MAINTENANCE OF TRAFFIC

IL-38 & IL-53 PRE-STAGE

MAINTENANCE OF TRAFFIC:

1. CLOSE LANES AS NEEDED PER IDOT DAYTIME LANE CLOSURE TRAFFIC CONTROL STANDARDS

CONSTRUCTION:

1. INSTALL TEMPORARY TRAFFIC SIGNALS AT IL-38 AND BAKER HILL DR.
2. REPLACE RAISED MEDIAN ALONG EAST LEG OF IL-38 WITH TEMPORARY PAVEMENT
3. REMOVE CONFLICTING EXISTING PAVEMENT MARKINGS AND COVER SIGNS AS DIRECTED BY THE ENGINEER.
4. INSTALL PROTECTIVE SHIELD UNDER BRIDGE.

IL-38 STAGE 1

MAINTENANCE OF TRAFFIC:

1. CLOSE SOUTH SIDEWALK USING STANDARD 701801.
2. IL38-WB: REDUCE THROUGH LANES FROM 3 TO 2 THROUGH WORK AREA AS SHOWN IN PLANS
3. IL38-WB: MAINTAIN RIGHT TURN LANE
4. IL38-EB: REDUCE THROUGH LANES FROM 2 TO 1 THROUGH WORK AREA AS SHOWN IN PLANS
5. BUNKER HILL: CLOSE 2ND LEFT TURN LANE.
6. PEDS N-S: CLOSE WEST CROSSWALK, SHIFT PEDS TO TEMP CROSSWALK ALONG EAST APPROACH
6. PEDS E-W: MAINTAIN CROSSWALK ACROSS BAKER HILL DR

CONSTRUCTION:

1. REPLACE BRIDGE JOINTS AND REPAIR APPROACH SLABS ON SOUTH THIRD OF BRIDGE
2. REMOVE AND REPLACE GUARDRAIL TERMINAL AT SOUTHWEST CORNER OF BRIDGE FOR JOINT REPLACEMENT.
3. SCARIFY BRIDGE DECK ON SOUTH THIRD OF BRIDGE AND APPROACH SLABS, AND PLACE LATEX CONCRETE OVERLAY ON BRIDGE AND BRIDGE APPROACH SLABS.
4. REMOVE AND REPLACE COMBINATION CONCRETE CURB AND GUTTER ON SOUTH EDGE TO FINAL ELEVATION ACCORDING TO PROPOSED OVERLAY TRANSITION DETAIL. (DEFER CURB WORK AT TEMP EAST CROSSWALK TO POST STAGE).
5. AT SOUTH THIRD OF BRIDGE, CONSTRUCT BUTT JOINT AND PLACE TEMPORARY PAVEMENT (VARIABLE DEPTH) PER THE PAVEMENT OVERLAY DETAIL.
6. REMOVE AND REPLACE SIDEWALKS AT SOUTHWEST QUADRANT OF IL-38 AND BAKER HILL DR INTERSECTION.
7. COMPLETE PATCHING THROUGH INTERSECTION.

IL-38 STAGE 2

MAINTENANCE OF TRAFFIC:

1. OPEN SOUTH SIDEWALK
2. REMOVE CONFLICTING EXISTING PAVEMENT MARKINGS.
3. IL38-WB: MAINTAIN LANE REDUCTION FROM 3 TO 2 THROUGH WORK AREA AS SHOWN IN PLANS
4. IL38-WB: MAINTAIN RIGHT TURN LANE
5. IL38-EB: MAINTAIN LANE REDUCTION FROM 2 TO 1, AND SHIFT LANES THROUGH WORK AREA AS SHOWN IN PLANS
6. BAKER HILL DR: CLOSE EXISTING RIGHT TURN LANE, SHIFT RIGHT TURN TO CENTER LANE.
7. PEDS N-S: MAINTAIN CLOSED WEST CROSSWALK, MAINTAIN PEDS ON TEMP CROSSWALK ALONG EAST APPROACH
8. PEDS E-W: MAINTAIN CROSSWALK ACROSS BAKER HILL DR

CONSTRUCTION:

1. REPLACE BRIDGE JOINTS AND REPAIR APPROACH SLABS ON CENTER THIRD OF BRIDGE
2. SCARIFY BRIDGE DECK ON CENTER THIRD OF BRIDGE AND APPROACH SLAB, AND PLACE LATEX CONCRETE OVERLAY ON BRIDGE AND BRIDGE APPROACH SLABS.
3. AT CENTER THIRD OF BRIDGE, CONSTRUCT BUTT JOINT AND PLACE TEMPORARY PAVEMENT (VARIABLE DEPTH) PER THE PAVEMENT OVERLAY DETAIL.

IL-38 STAGE 3

MAINTENANCE OF TRAFFIC:

1. CLOSE NORTH SIDEWALK USING STANDARD 701801.
2. REMOVE CONFLICTING EXISTING PAVEMENT MARKINGS.
3. IL38-WB: MAINTAIN LANE REDUCTION FROM 3 TO 2, SHIFT LANES THROUGH WORK AREA AS SHOWN IN PLANS
4. IL38-WB: SHIFT RIGHT TURN LANE AWAY FROM NE CORNER OF IL38 AND BAKER HILL DR INTERSECTION AS SHOWN IN THE PLANS
5. IL38-EB: MAINTAIN LANE REDUCTION FROM 2 TO 1, AND SHIFT LANES THROUGH WORK AREA AS SHOWN IN PLANS
6. BAKER HILL DR: MAINTAIN RIGHT TURN LANE SHIFTED TO CENTER LANE. CLOSE RIGHT NB LANE (IN COORDINATION WITH IL38 EB RIGHT).
7. PEDS N-S: MAINTAIN CLOSED WEST CROSSWALK, MAINTAIN PEDS ON TEMP CROSSWALK ALONG EAST APPROACH
8. PEDS E-W: MAINTAIN CROSSWALK ACROSS BUNKER HILL. SHIFT TEMPORARY ACCESS TO REPLACE RAMPS AS NEEDED.

CONSTRUCTION:

1. REPLACE THE BRIDGE JOINTS AND REPAIR THE BRIDGE APPROACH SLABS ON THE NORTH THIRD OF THE BRIDGE.
2. SCARIFY BRIDGE DECK ON NORTH THIRD OF BRIDGE AND APPROACH SLABS, AND PLACE LATEX CONCRETE OVERLAY ON BRIDGE AND BRIDGE APPROACH SLABS.
3. REMOVE AND REPLACE COMBINATION CONCRETE CURB AND GUTTER ON NORTH CORNER TO FINAL ELEVATION ACCORDING TO PROPOSED OVERLAY TRANSITION DETAIL.
4. AT NORTH SIDE OF BRIDGE, CONSTRUCT BUTT JOINT AND PLACE EITHER HMA PAVEMENT OVERLAY OR TEMPORARY PAVEMENT (VARIABLE DEPTH). DEFER HMA PAVEMENT OVERLAY TO IL-38 POST STAGE A IF TEMPORARY PAVEMENT (VARIABLE DEPTH) IS CONSTRUCTED.
5. REMOVE AND REPLACE TRAFFIC BARRIER TERMINAL ON NORTHEAST CORNER OF BRIDGE.
6. REMOVE AND REPLACE SIDEWALK IN NW CORNER OF IL38 AND BAKER HILL DR INTERSECTION.
7. COMPLETE PATCHING THROUGH INTERSECTION.
8. COMPLETE WORK IN NORTHEAST CORNER OF INTERSECTION.

IL-38 POST-STAGE 3

MAINTENANCE OF TRAFFIC:

1. RETURN TRAFFIC TO ORIGINAL LANE CONFIGURATION.
2. UTILIZE DAYTIME LANE CLOSURES PER IDOT TRAFFIC CONTROL STANDARDS.

CONSTRUCTION:

1. REMOVE TEMPORARY PAVEMENT.
2. REMOVE BRIDGE PROTECTIVE SHIELD.
3. CONSTRUCT PROPOSED CURB AND GUTTER AND MEDIAN SURFACE FOR IL-38 MEDIAN.
4. REMOVE TEMPORARY PAVEMENT (VARIABLE DEPTH) AND CONSTRUCT BUTT JOINTS AND HMA PAVEMENT OVERLAY.
5. INSTALL FINAL PAVEMENT MARKINGS.

IL-53 COMPLETE INDEPENDENTLY DURING IL-38 STAGES

MAINTENANCE OF TRAFFIC:

1. CLOSE OUTSIDE LANES UNDER BRIDGE AS SHOWN IN PLANS.

CONSTRUCTION:

1. REPAIR EAST ABUTMENT AS SHOWN IN PLANS.
2. REPAIR WEST ABUTMENT AS SHOWN IN PLANS.


MAINTENANCE OF TRAFFIC:

1. USE STANDARD 701606 FOR DAILY LANE CLOSURES ON THE OUTSIDE SOUTHBOUND LANE.

CONSTRUCTION:

1. PERFORM WALL DRAINAGE IMPROVEMENTS TO RETAINING WALL.


ADVANCE WIDTH RESTRICTION SIGNING MAP

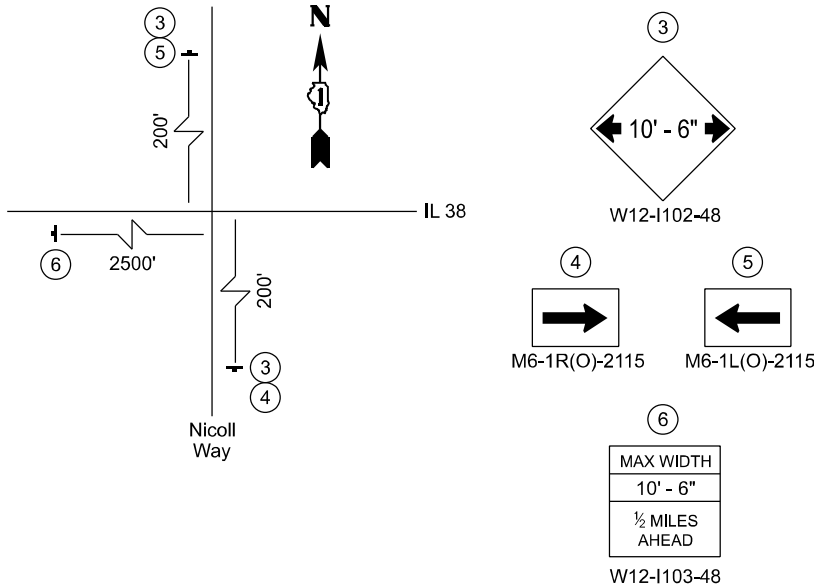

REVIS

MODEL: MOT_NOTES (Sheet)
FILE NAME: c:\r\mb-us-us-pw-03\Documents\Chicago_IL01_Projects\DOT_1DOT_Var_DEsens_PTB208_005\W01-198294\3.0 Deliverables\3.3 CADD Data\Sheets\01621717-eh-HMOTNotes.dgn


Michael Baker INTERNATIONAL 200 West Adams Street, Suite 1800, Chicago, IL 60606 Phone: (312) 707-8770 • M.BAKER@MNTL.COM	USER NAME = Zach.Tanner		DESIGNED - ZJT	REVISED - 10/21/2024	STATE OF ILLINOIS DEPARTMENT OF TRANSPORTATION	MAINTENANCE OF TRAFFIC-NOTES & SEQUENCE OF CONSTRUCTION				F.A.P. RTE.	SECTION	COUNTY	TOTAL SHEETS	SHEET NO.
	DRAWN - JR		REVIS	REVISED -		IL 38 (ROOSEVELT ROAD) OVER IL 53				0347	0347 22 BJ3	DUPAGE	98	10
	PLOT SCALE = 0.16666633" / in.		CHECKED - RBB	REVISED -		SCALE: Full Size 1 = 1				CONTRACT NO. 62T17				
	PLOT DATE = 10/21/2024		DATE - 08/09/2024	REVISED -		SHEET 1 OF 1 SHEETS				ILLINOIS FED. AID PROJECT				

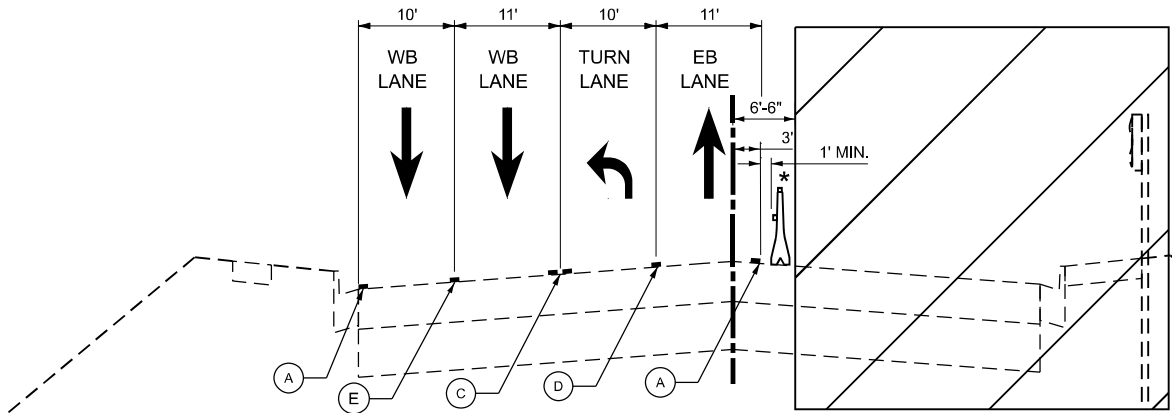

* TEMP. CONC. BARRIER WITH MONODIRECTIONAL CRYSTAL TYPE C REFLECTORS PER STDS. 704001 AND 782006.

MAINTENANCE OF TRAFFIC - STAGE 1


IL 38 (ROOSEVELT ROAD) WEST OF IL 53

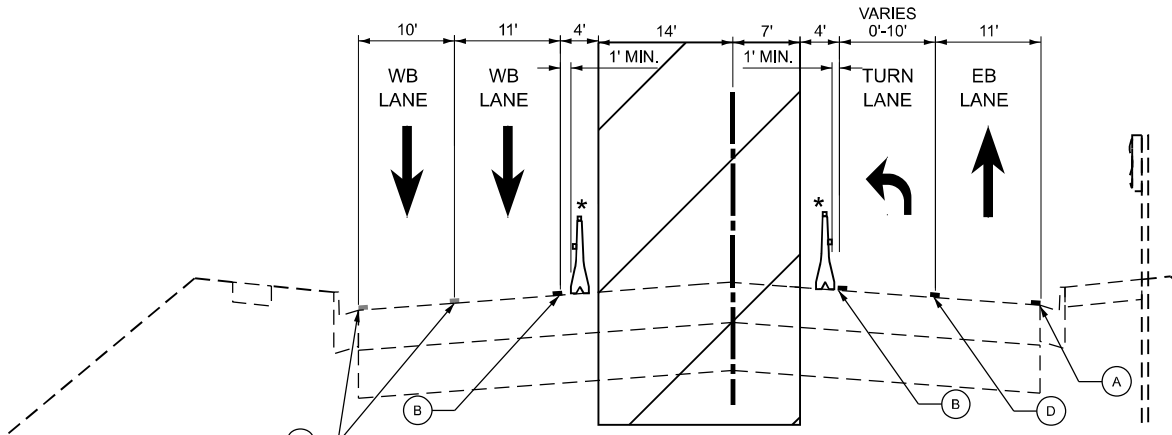

* TEMP. CONC. BARRIER WITH MONODIRECTIONAL AMBER TYPE C REFLECTORS PER STDS. 704001 AND 782006.

MAINTENANCE OF TRAFFIC - STAGE 2


IL 38 (ROOSEVELT ROAD) WEST OF IL 53

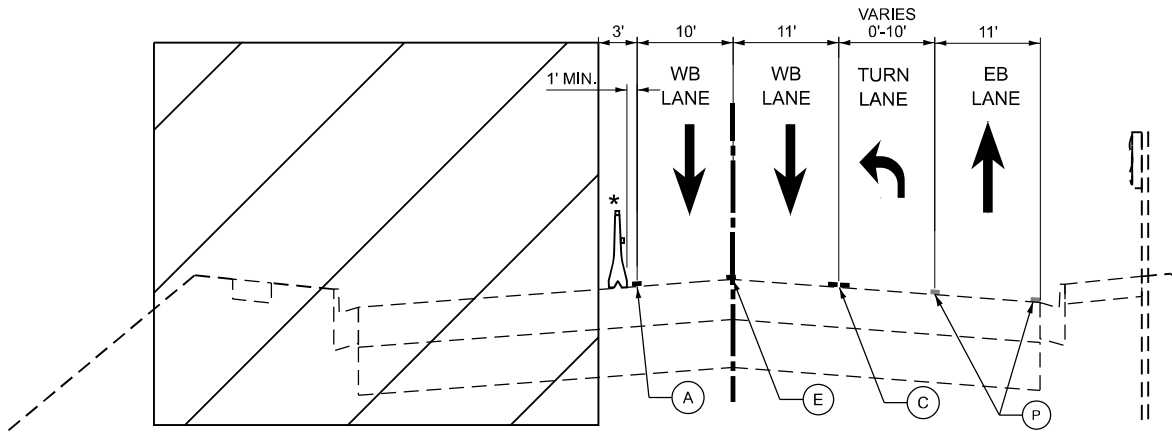

* TEMP. CONC. BARRIER WITH MONODIRECTIONAL CRYSTAL TYPE C REFLECTORS PER


MAINTENANCE OF TRAFFIC - STAGE 3

IL 38 (ROOSEVELT ROAD) WEST OF IL 53

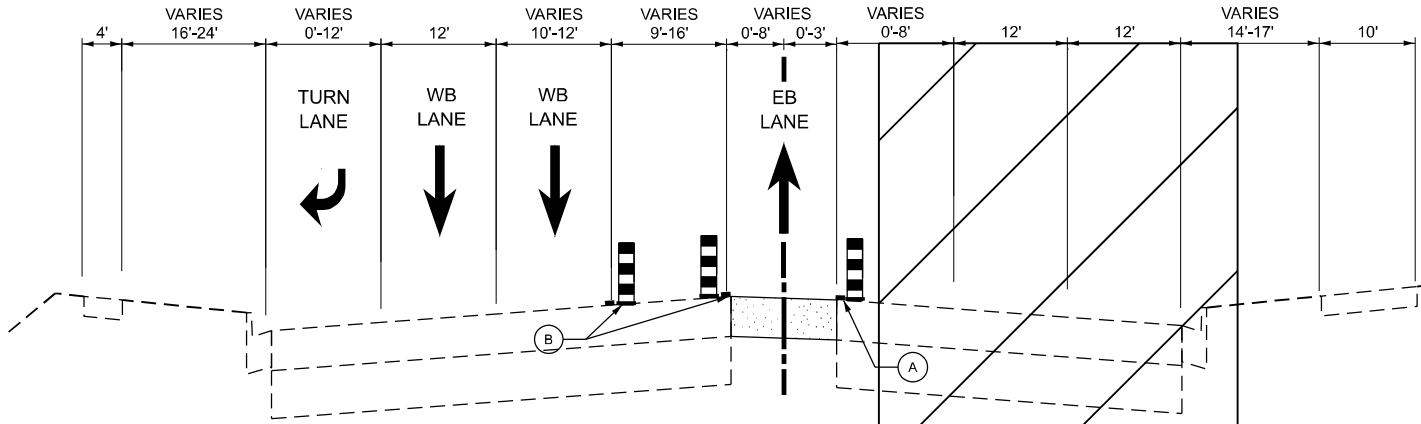


MAINTENANCE OF TRAFFIC - STAGE 1

IL 38 (ROOSEVELT ROAD) EAST OF IL 53

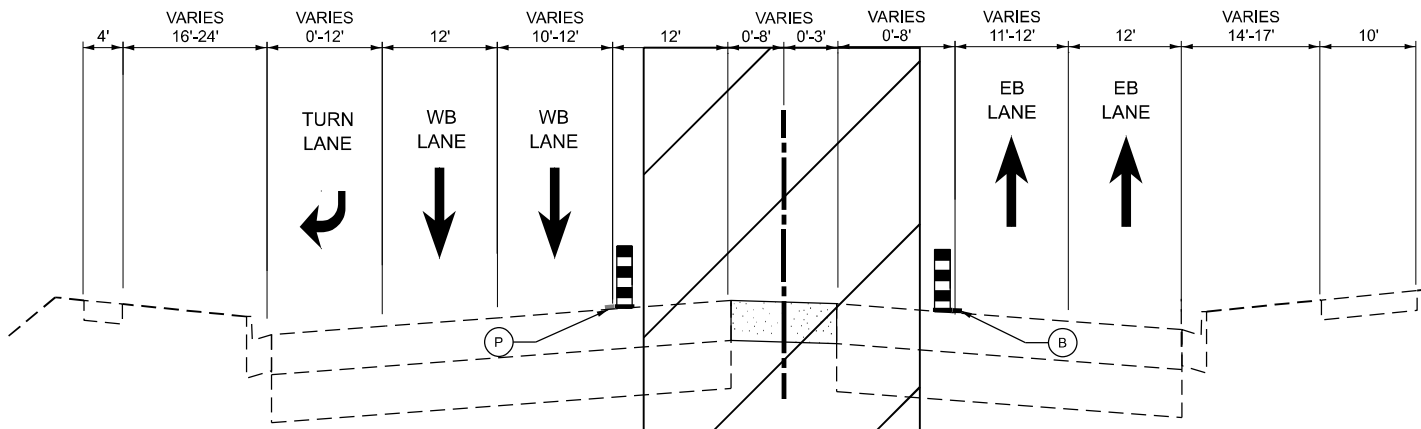

MAINTENANCE OF TRAFFIC - STAGE 2

IL 38 (ROOSEVELT ROAD) EAST OF IL 53

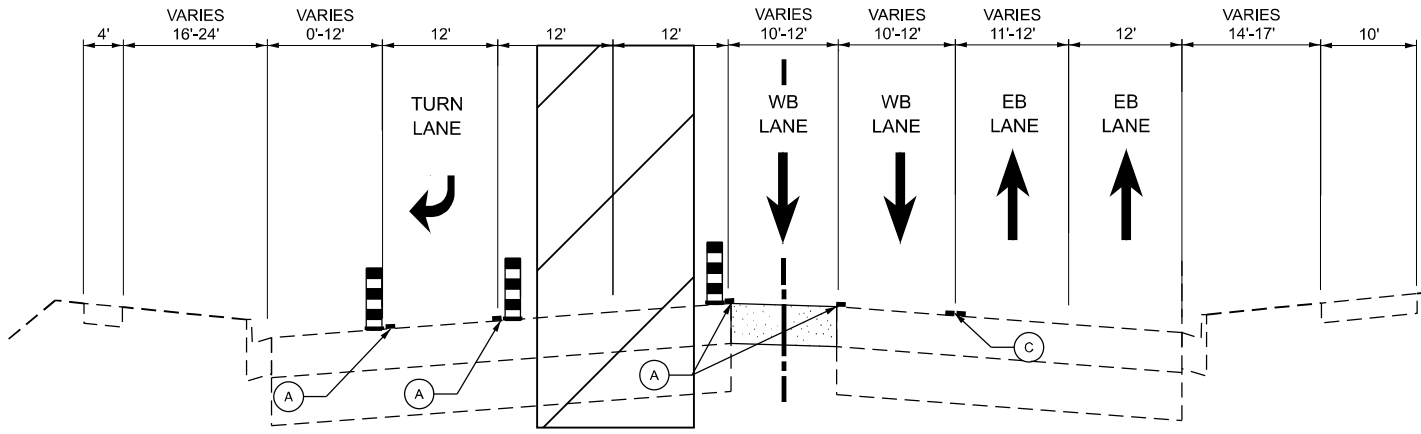

MAINTENANCE OF TRAFFIC - STAGE 3

IL 38 (ROOSEVELT ROAD) EAST OF IL 53

LEGEND

- (A) TEMPORARY PAVEMENT MARKING - LINE 4" - TYPE 4 TAPE (WHITE) (SOLID)
(B) TEMPORARY PAVEMENT MARKING - LINE 4" - TYPE 4 TAPE (YELLOW) (SOLID)
(C) TEMPORARY PAVEMENT MARKING - LINE 4" - TYPE 4 TAPE (DOUBLE YELLOW) (@ 11" C-C)

- (D) TEMPORARY PAVEMENT MARKING - LINE 6" -TYPE 6 TAPE (WHITE) (SOLID)
(E) TEMPORARY PAVEMENT MARKING - LINE 4" - TYPE 4 TAPE (WHITE) (10' DASH, 30' SKIP)
(P) PLACED IN PREVIOUS STAGE

- DRUM BARRICADE
TEMPORARY CONCRETE BARRIER
TEMPORARY PAVEMENT

Michael Baker

INTERNATIONAL
200 West Adams Street, Suite 1800, Chicago, IL 60606
Phone: (312) 707-8770 • M.BAKER@INTL.COM

USER NAME	= Connor,Liss
DESIGNED	- ZJT
DRAWN	- YK
CHECKED	- RBB
DATE	- 08/09/2024
PLOT SCALE	= 0.16666633" / in.
PLOT DATE	= 8/9/2024

REVISED	-
REVISED	-
REVISED	-
REVISED	-


STATE OF ILLINOIS
DEPARTMENT OF TRANSPORTATION

MAINTENANCE OF TRAFFIC-TYPICAL SECTIONS
IL 38 (ROOSEVELT ROAD) OVER IL 53

SCALE: NTS SHEET 1 OF 2 SHEETS STA. TO STA.


F.A.P. RTE.	SECTION	COUNTY	TOTAL SHEETS	SHEET NO.
0347	0347 22 BJ3	DUPAGE	98	11
CONTRACT NO. 62T17				
ILLINOIS FED. AID PROJECT				

MODEL: MOT TS-2 (Sheet)
FILE NAME: c:\m\l\p\w\h\entley.com\mb-us-pw-03\Documents\Chicago_IL\01_Projects\D1_IDOT_Var_DEsens_PTB208_005\W01 - 198294\3.0 Deliverables\3.3 CADD Data\Sheets\016217-eh-MOT-Typical-02.dgn

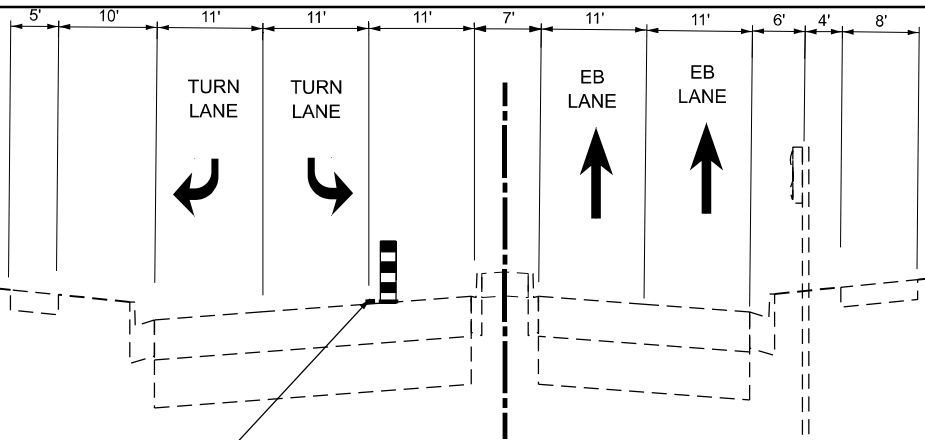


MAINTENANCE OF TRAFFIC - STAGE 1

BAKER HILL DRIVE

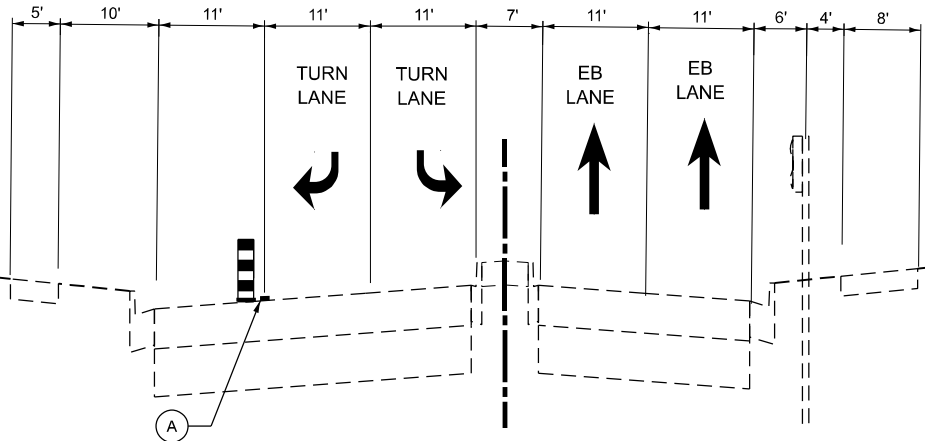


MAINTENANCE OF TRAFFIC - STAGE 2

BAKER HILL DRIVE

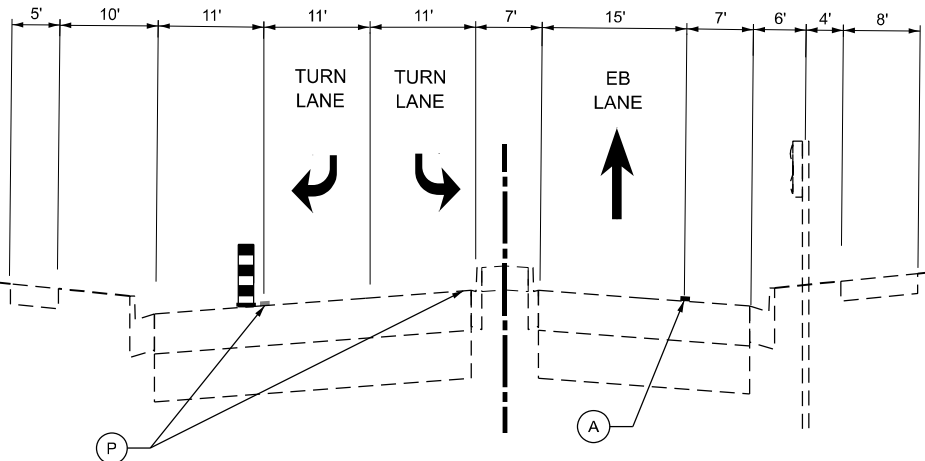

MAINTENANCE OF TRAFFIC - STAGE 3

BAKER HILL DRIVE

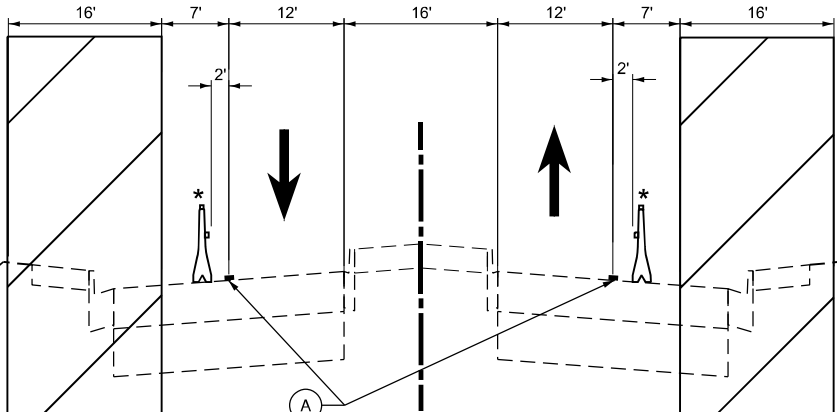

MAINTENANCE OF TRAFFIC

IL 53

TEMP CONCRETE BARRIER - STA 118+93.00 TO STA 120+55.00 (NB)
TEMP CONCRETE BARRIER - STA 119+45.00 TO STA 121+06.00 (SB)

* TEMP. CONC. BARRIER WITH
MONODIRECTIONAL CRYSTAL
TYPE C REFLECTORS PER
STDS. 704001 AND 782006.

LEGEND

- | | | |
|--|---|----------------------------|
| (A) TEMPORARY PAVEMENT MARKING - LINE 4" - TYPE 4 TAPE (WHITE) (SOLID) | (D) TEMPORARY PAVEMENT MARKING - LINE 6" -TYPE 6 TAPE (WHITE) (SOLID) | DRUM BARRICADE |
| (B) TEMPORARY PAVEMENT MARKING - LINE 4" - TYPE 4 TAPE (YELLOW) (SOLID) | (E) TEMPORARY PAVEMENT MARKING - LINE 4" - TYPE 4 TAPE (WHITE) (10' DASH, 30' SKIP) | TEMPORARY CONCRETE BARRIER |
| (C) TEMPORARY PAVEMENT MARKING - LINE 4" - TYPE 4 TAPE (DOUBLE YELLOW) (@ 11" C-C) | (P) PLACED IN PREVIOUS STAGE | TEMPORARY PAVEMENT |

Michael Baker

INTERNATIONAL

200 West Adams Street, Suite 1800, Chicago, IL 60606
Phone: (312) 707-8770 • M_BAKER_{INTL}.COM

USER NAME = Connor,Liss

DESIGNED - ZJT

DRAWN - JR

CHECKED - RBB

DATE - 08/09/2024

REVISED -

STATE OF ILLINOIS
DEPARTMENT OF TRANSPORTATION

MAINTENANCE OF TRAFFIC-TYPICAL SECTIONS
IL 38 (ROOSEVELT ROAD) OVER IL 53

SCALE: NTS

SHEET 2

OF 2

SHEETS

STA.

TO STA.

F.A.P.
RTE.

SECTION

COUNTY

TOTAL
SHEETS

SHEET
NO.

0347

0347 22 BJ3

DUPAGE

98



12

CONTRACT NO. 62T17


ILLINOIS

FED. AID PROJECT



MODEL: PCL IL38 - NOT PLAN STAGE 2 SHEET-2 (Sheet)
FILE NAME: c:\p\mb-us-sw-bentley.com\mb-us-pw-03\Documents\Chicago_IL01_Projects\DOT1_IDOT_Var_DEsigns_PTB208_005\W01-198294\3.0 Deliverables\3.3 CADD Data\Sheets\DOT1717-eh-HMOT_stage2-02.dgn

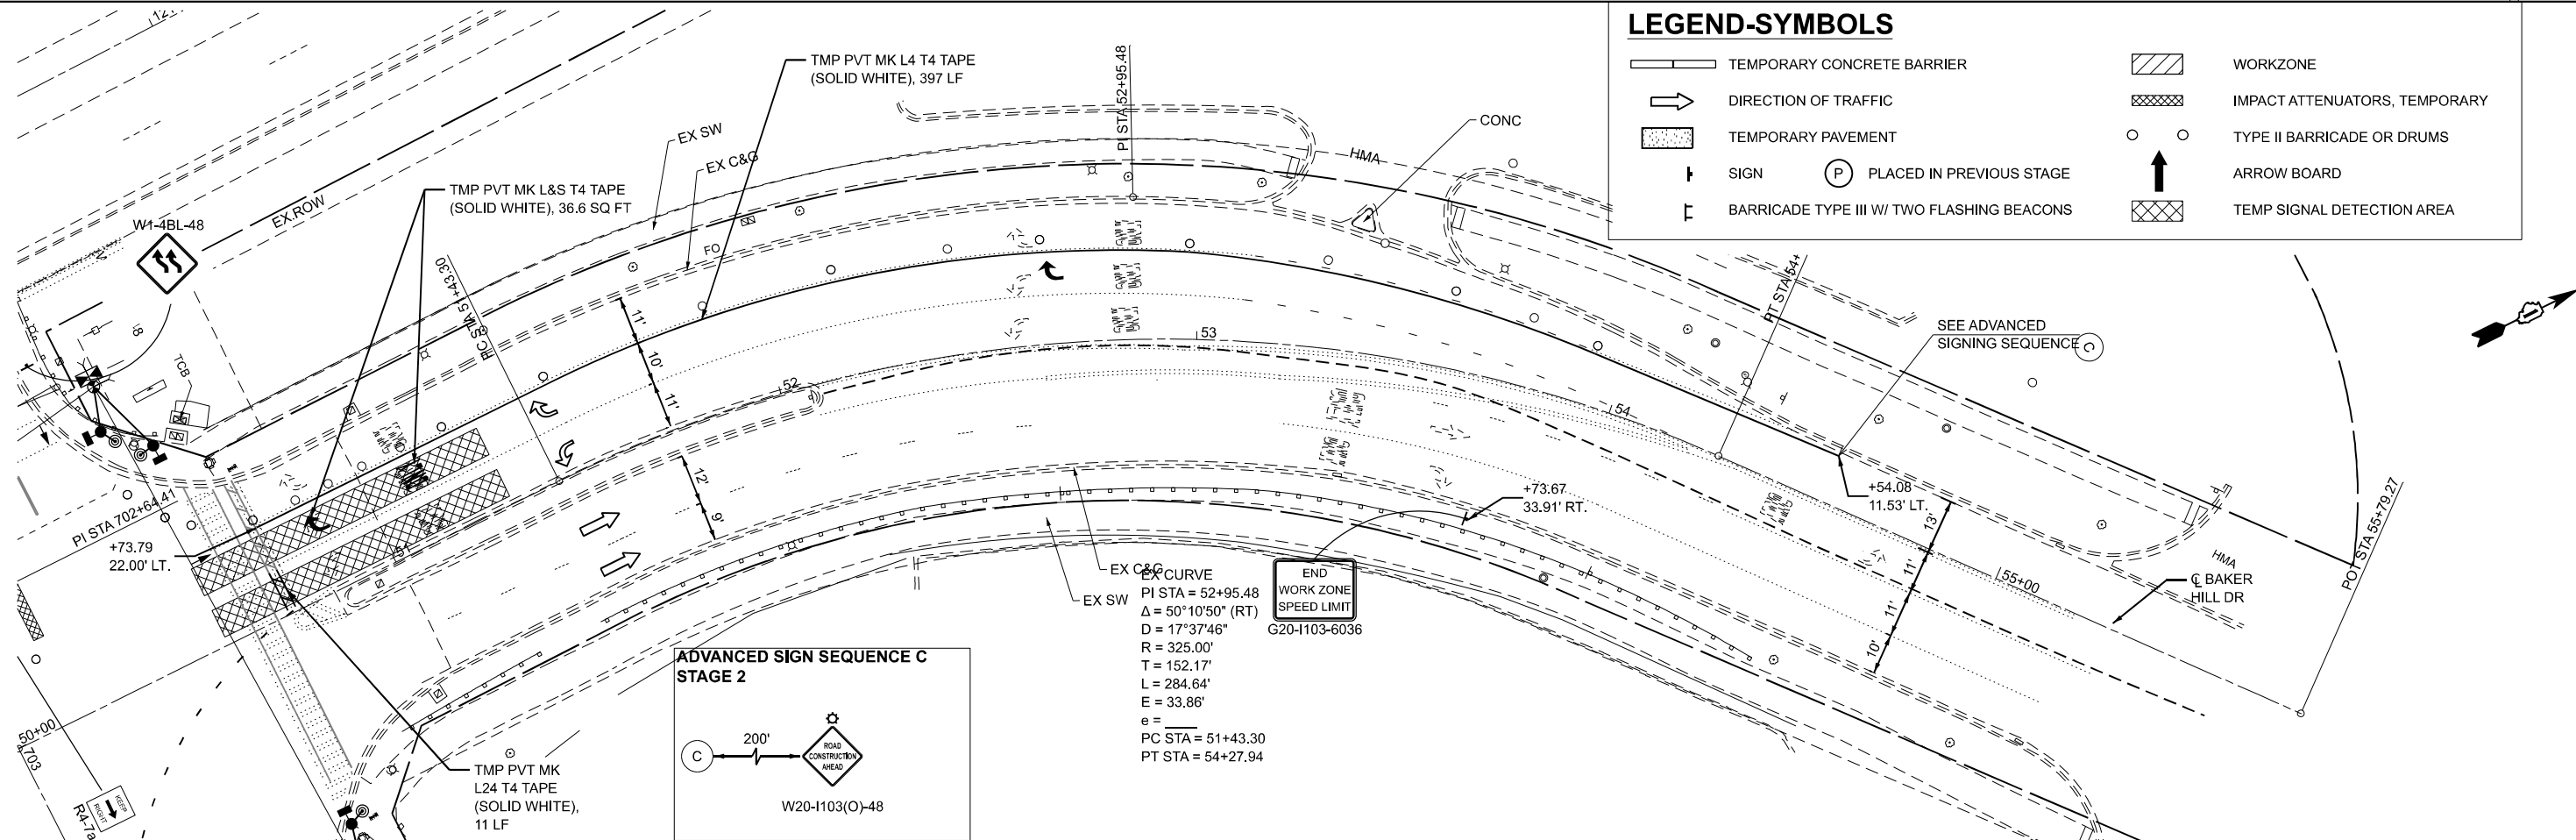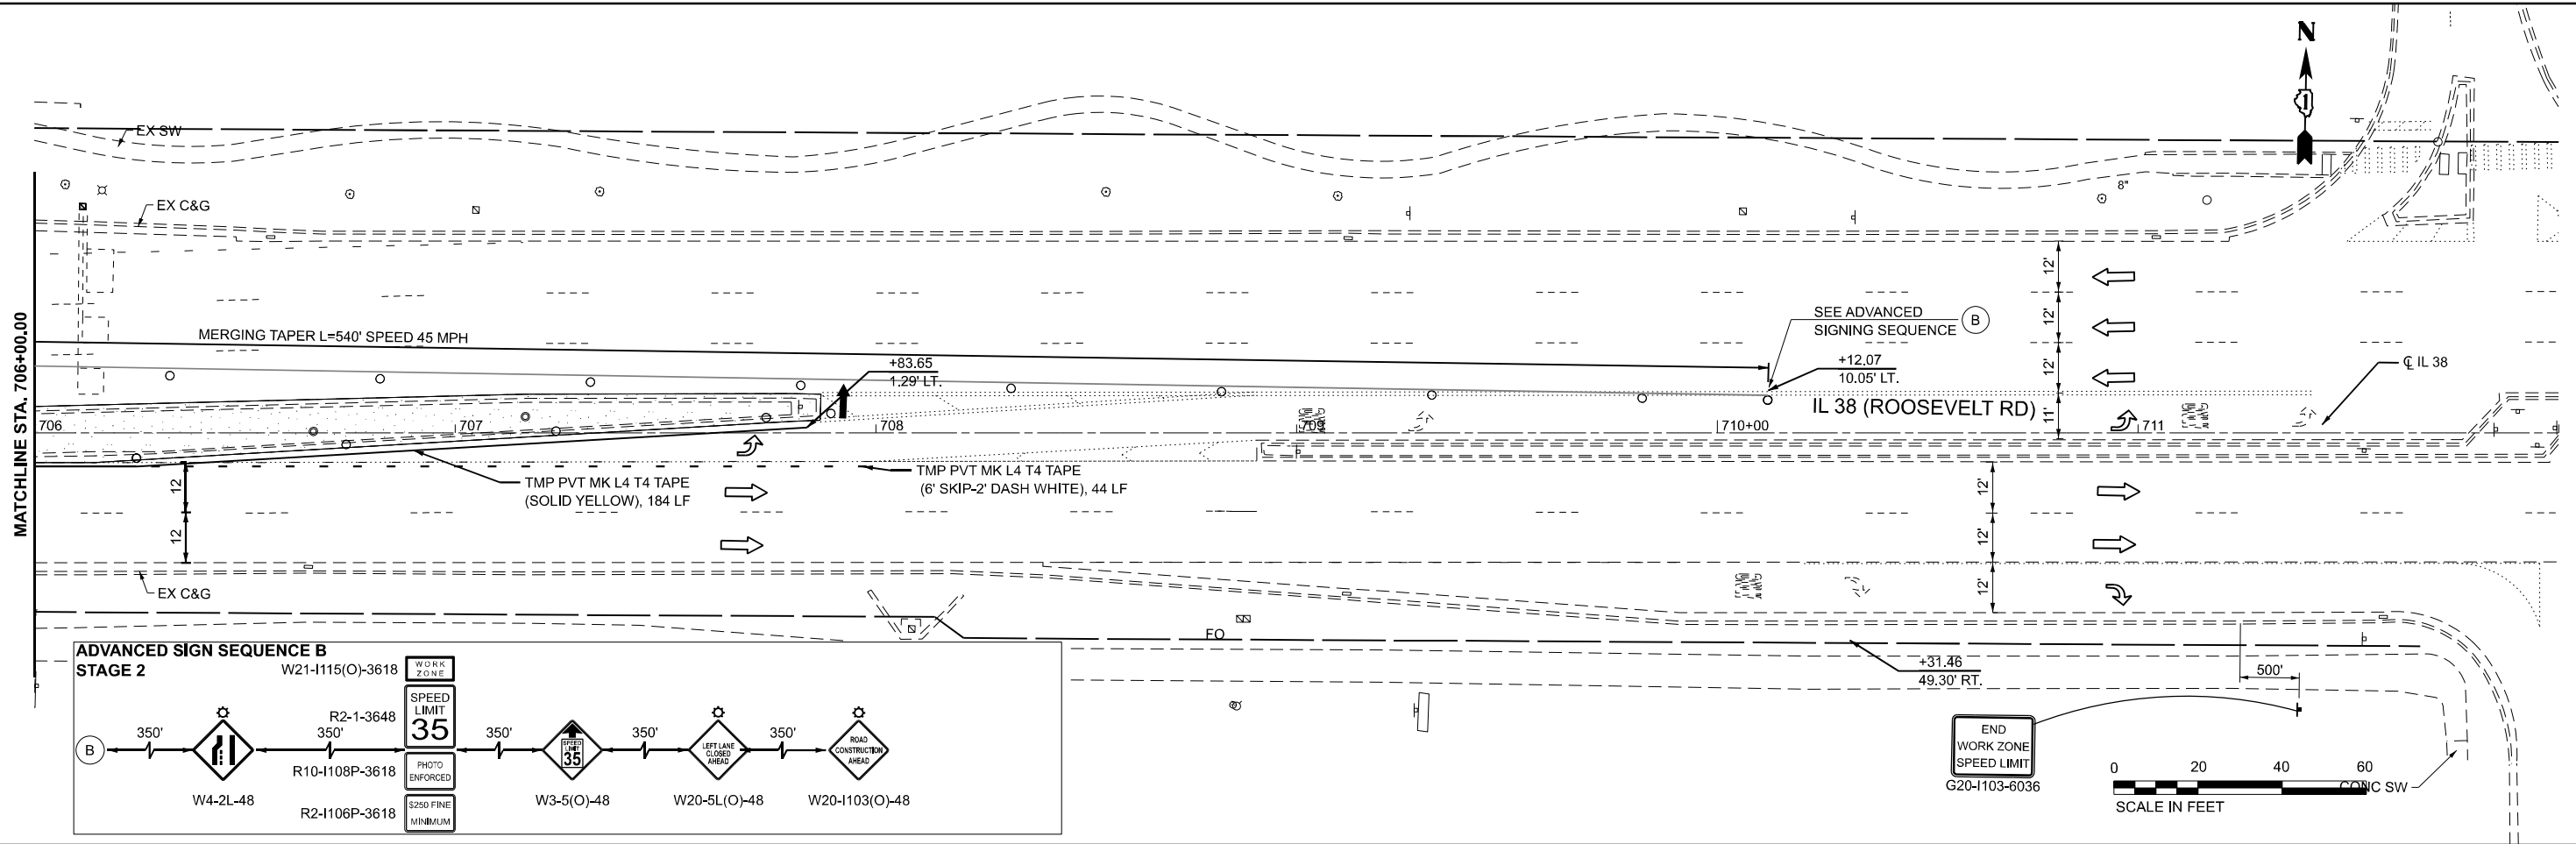

Michael Baker INTERNATIONAL 200 West Adams Street, Suite 1800, Chicago, IL 60606 Phone: (312) 707-8770 • MBAKERINTL.COM	USER NAME = Corinor.LIS		DESIGNED - ZJT	REVISED -	STATE OF ILLINOIS DEPARTMENT OF TRANSPORTATION	SUGGESTED TRAFFIC CONTROL PLAN-IL 38 (STAGE 2) IL 38 (ROOSEVELT ROAD) OVER IL 53				F.A.P. RTE. 0347	SECTION 0347 22 BJ3	COUNTY DUPAGE	TOTAL SHEETS 98	SHEET NO. 16
	PLOT SCALE = 0.16666633" / in.		DRAWN - JR	REVISED -		SCALE: 1"=20'				CONTRACT NO. 62T17				
	PLOT DATE = 8/9/2024		CHECKED - RBB	REVISED -		SHEET 4 OF 7 SHEETS				IL 38 (R)				
			DATE - 08/09/2024	REVISED -		STA. TO STA.				FED. AID PROJECT				

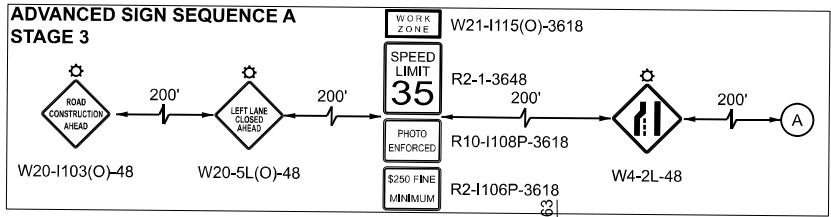

G20-1103-6036
END
WORK ZONE
SPEED LIMIT

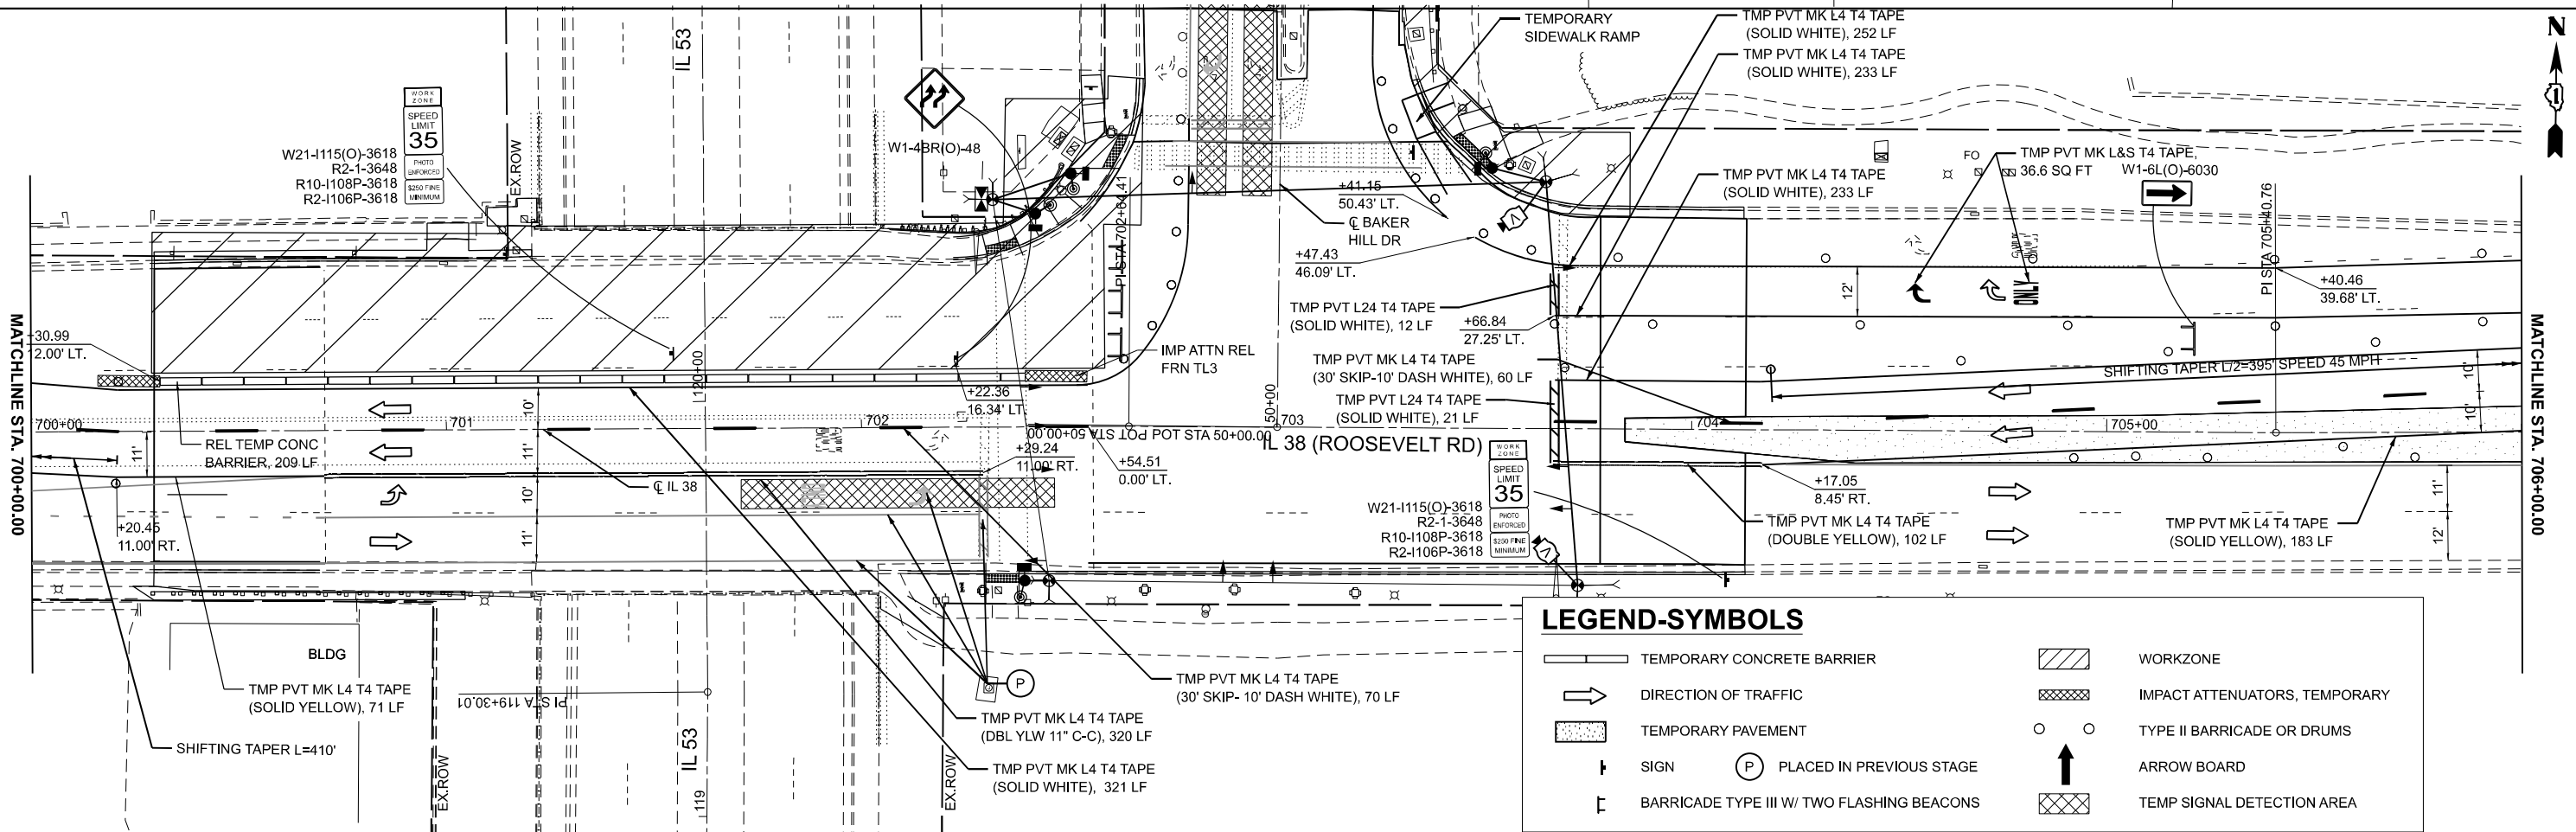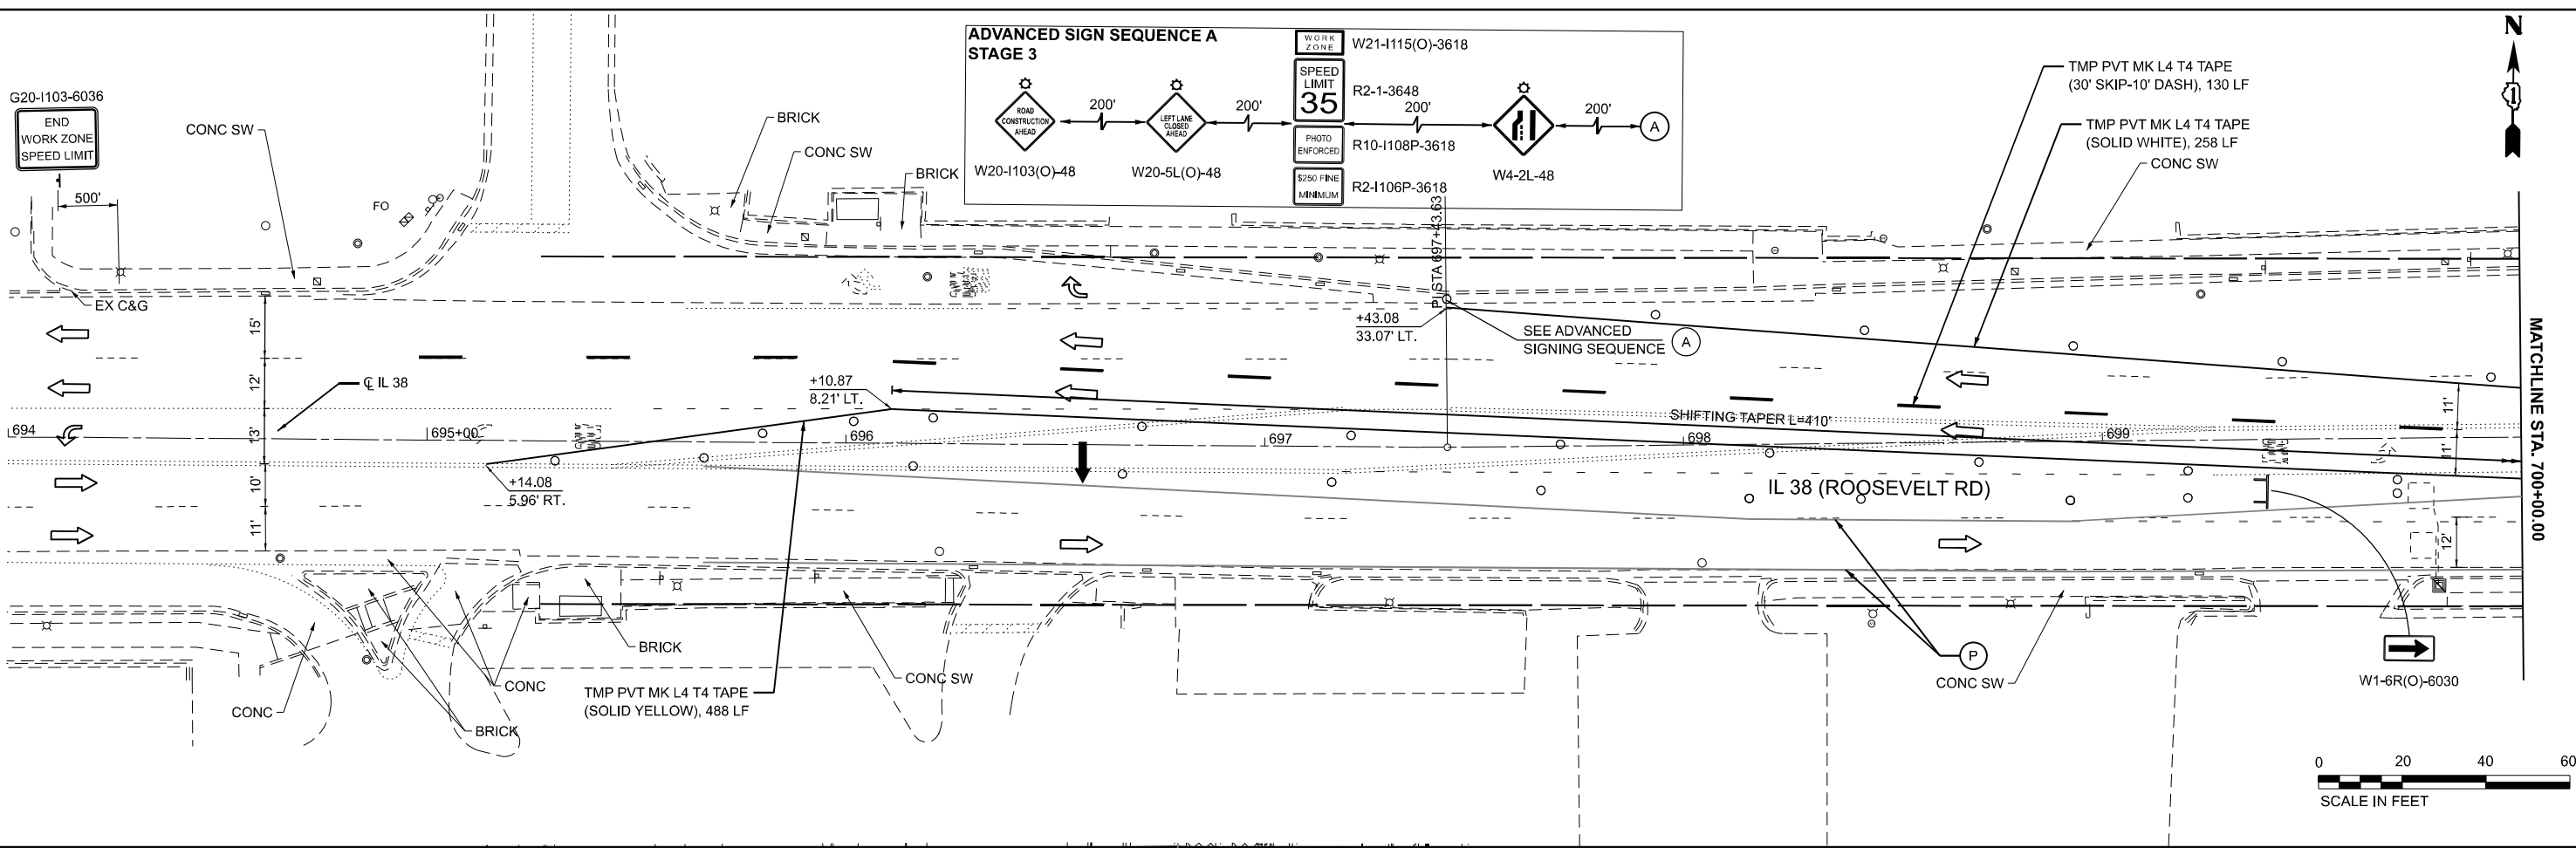

LEGEND-SYMBOLS

- | | |
|--|-------------------------------|
| TEMPORARY CONCRETE BARRIER | WORKZONE |
| DIRECTION OF TRAFFIC | IMPACT ATTENUATORS, TEMPORARY |
| TEMPORARY PAVEMENT | TYPE II BARRICADE OR DRUMS |
| SIGN | ARROW BOARD |
| BARRICADE TYPE III W/ TWO FLASHING BEACONS | TEMP SIGNAL DETECTION AREA |
| PLACED IN PREVIOUS STAGE | |

Michael Baker

INTERNATIONAL
200 West Adams Street, Suite 1800, Chicago, IL 60606
Phone: (312) 707-8770 • M.BAKER@INTL.COM

USER NAME = Connor.Liss
PLOT SCALE = 0.16666633" / in.
PLOT DATE = 8/9/2024

DESIGNED - ZJT
DRAWN - JR
CHECKED - RBB
DATE - 08/09/2024

REVISED -
REVISED -
REVISED -
REVISED -



**STATE OF ILLINOIS
DEPARTMENT OF TRANSPORTATION**

**SUGGESTED TRAFFIC CONTROL PLAN-IL 38 (STAGE 3)
IL 38 (ROOSEVELT ROAD) OVER IL 53**

SCALE: 1"=200' SHEET 5 OF 7 SHEETS STA. 694+00.00 TO STA. 706+00.00



F.A.P. RTE.	SECTION	COUNTY	TOTAL SHEETS	SHEET NO.
0347	0347 22 BJ3	DUPAGE	98	17
CONTRACT NO. 62T17				
ILLINOIS FED. AID PROJECT				

MODEL: PC1 IL40 - Plan 3 [Sheet]
FILE NAME: c:\p\mb-us-pw-03\Documents\Chicago_IL01_Projects\DOT_Var_DEsens_PTB208_005\W01-198294\3.0 Deliverables\3.3 CADD Data\Sheets\162171-eh4-MOT_stage3-02.dgn

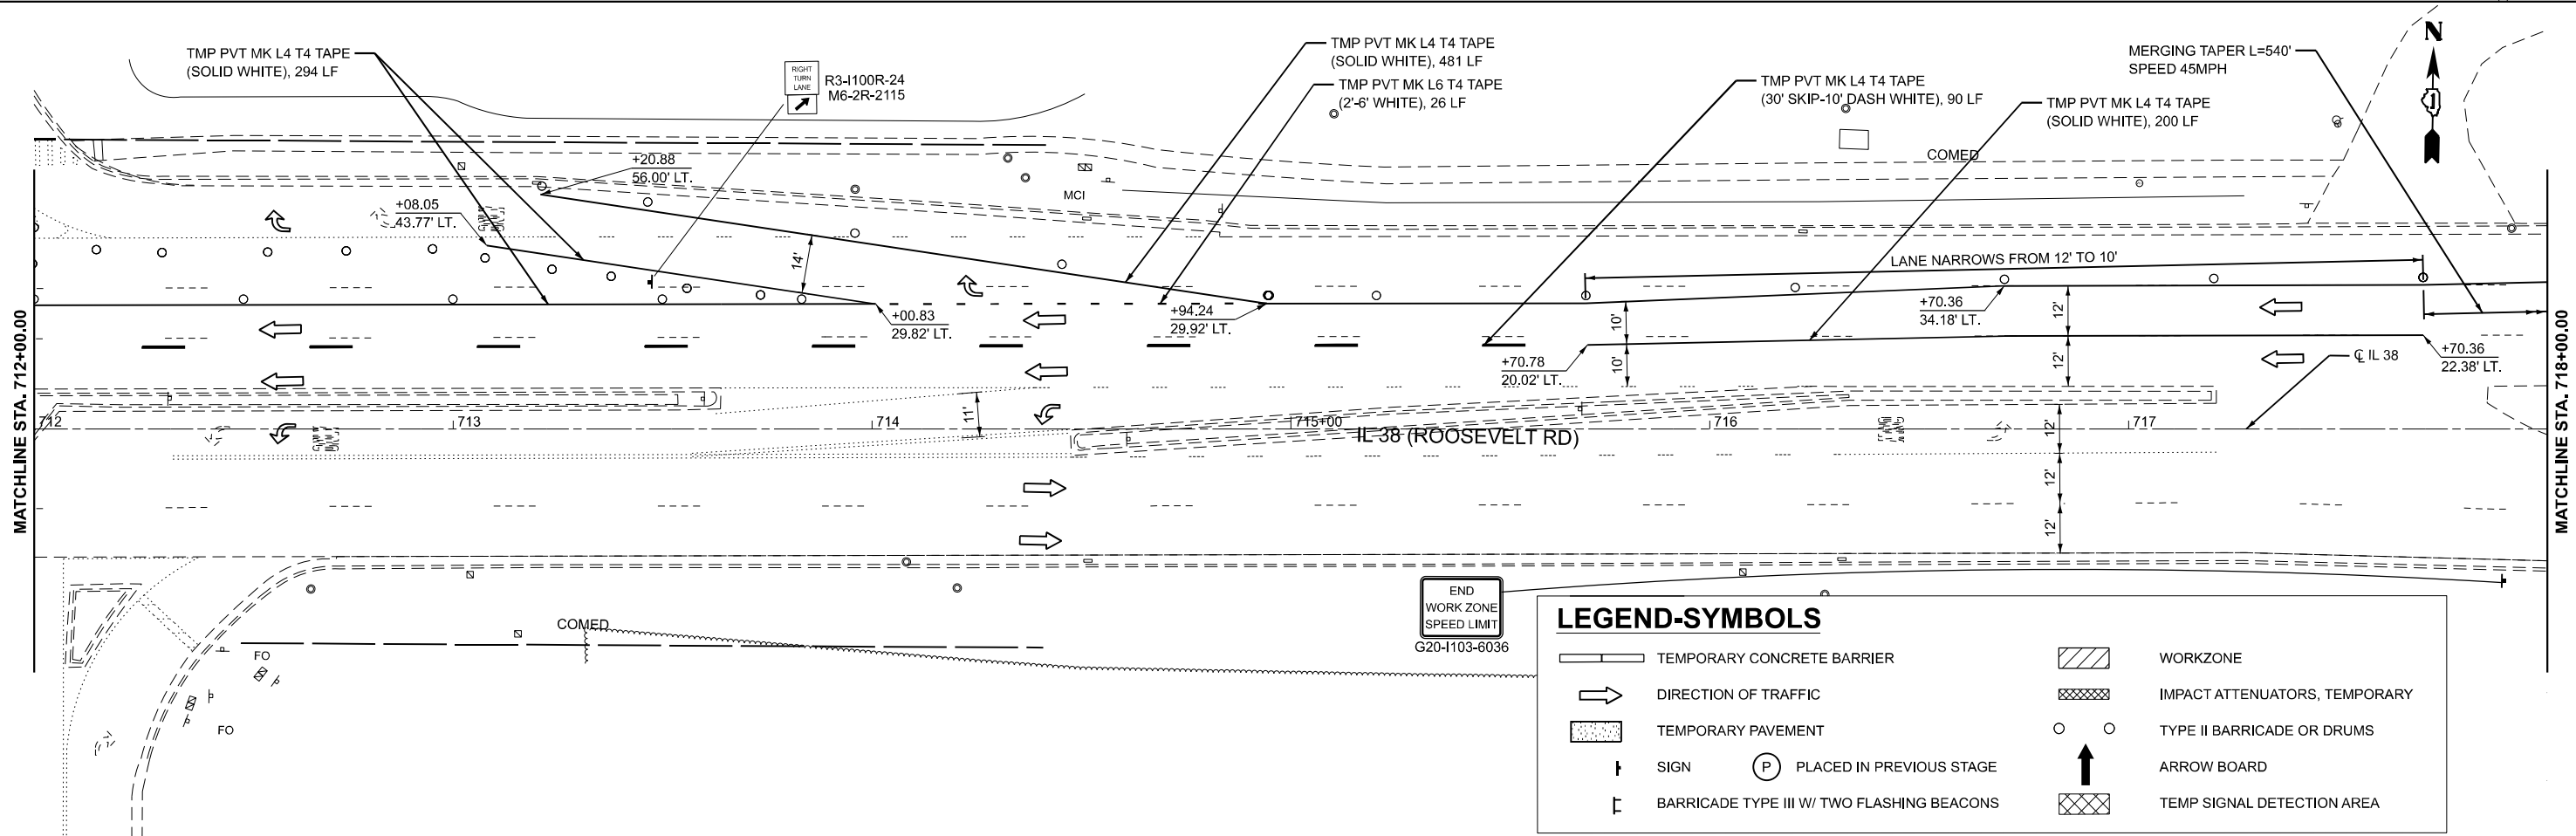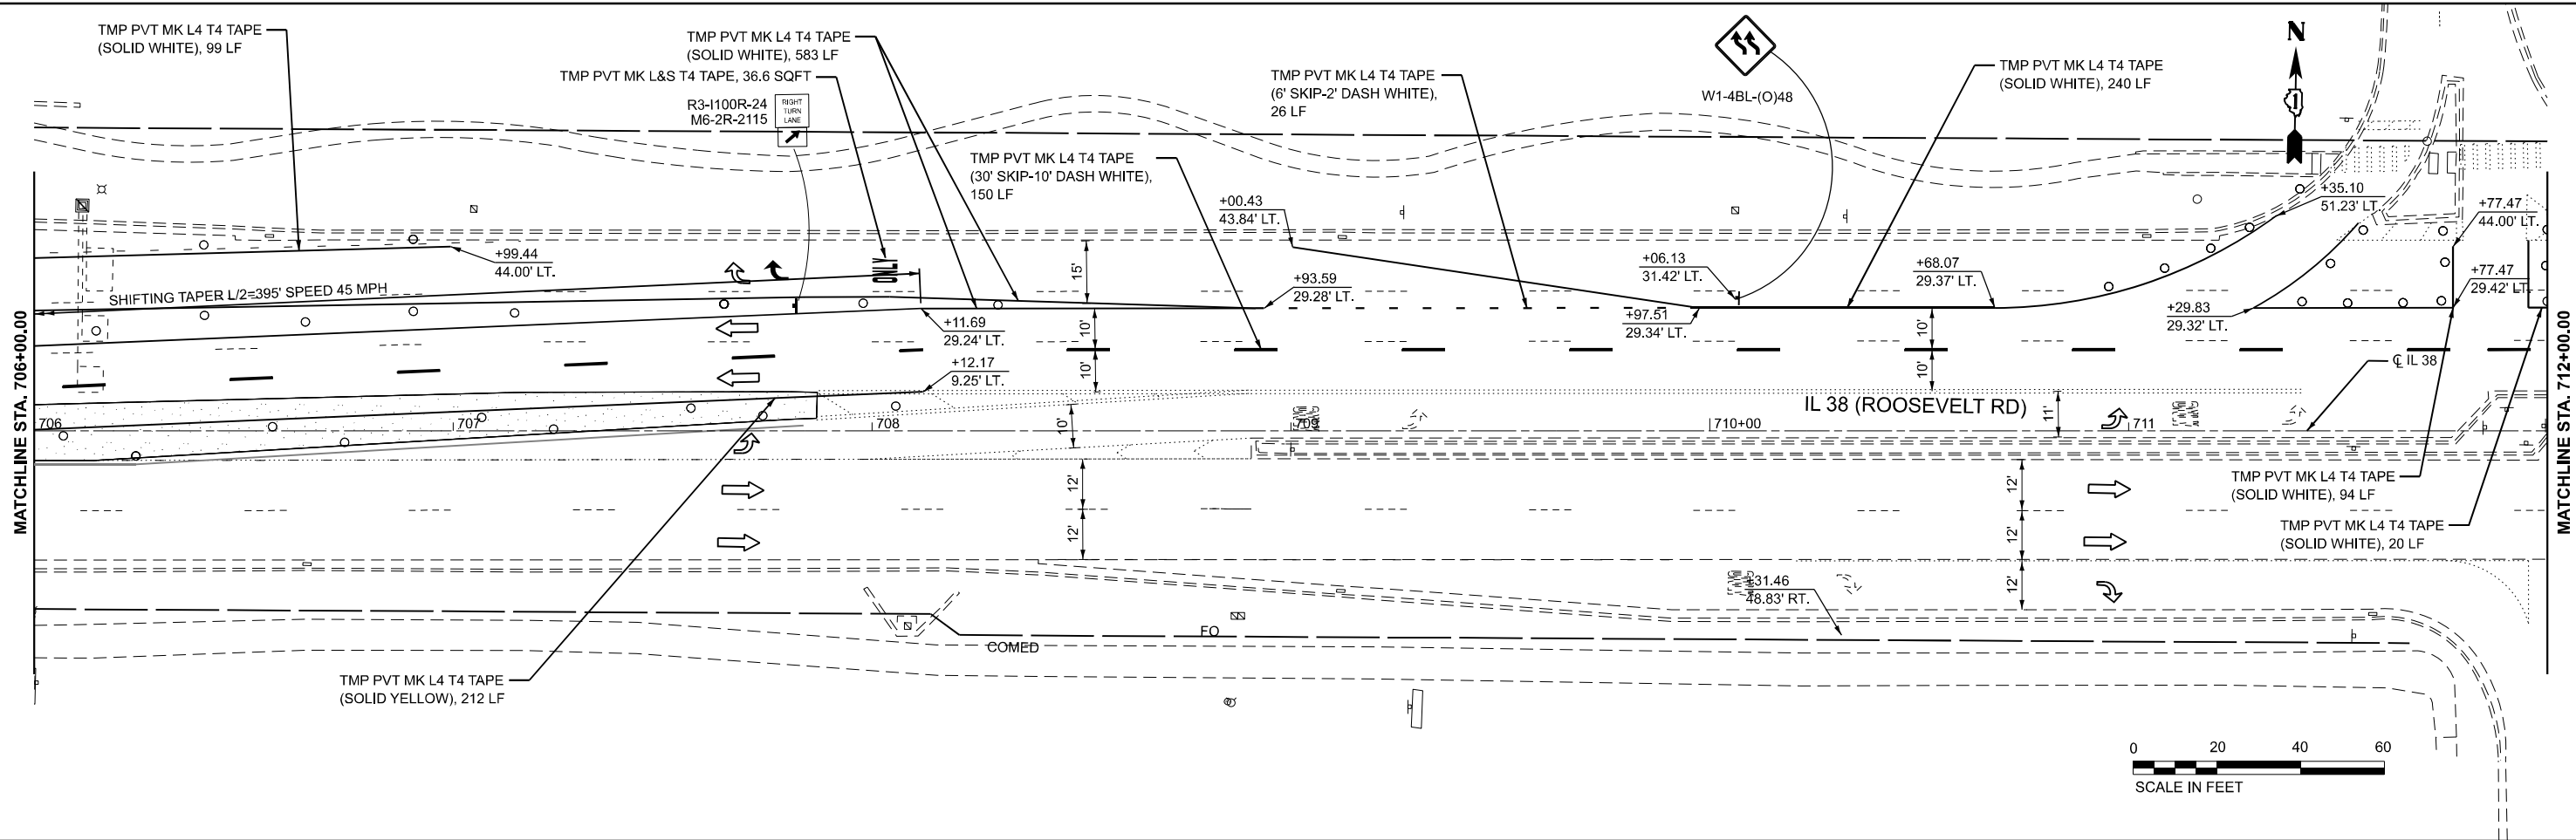

Michael Baker INTERNATIONAL 200 West Adams Street, Suite 1800, Chicago, IL 60606 Phone: (312) 707-8770 • MBAKERINTL.COM	USER NAME = Connor.Liss		DESIGNED - ZJT	REVISED -	STATE OF ILLINOIS DEPARTMENT OF TRANSPORTATION	SUGGESTED TRAFFIC CONTROL PLAN-IL 38 (STAGE 3) IL 38 (ROOSEVELT ROAD) OVER IL 53				F.A.P. RTE.	SECTION	COUNTY	TOTAL SHEETS	SHEET NO.
	PLOT SCALE = 0.16666633" / in.		DRAWN - JR	REVISED -		0347	0347 22 BJ3	DUPAGE	98	18				
	PLOT DATE = 8/9/2024		CHECKED - RBB	REVISED -		CONTRACT NO. 62T17								
			DATE - 08/09/2024	REVISED -										
						SCALE: 1"=200'	SHEET 6	OF 7	SHEETS	STA. 706+00.00	TO STA. 718+00.00	ILLINOIS FED. AID PROJECT		

MODEL: PC1 IL53 - MOT - IL 53 - 01 [Sheet]
FILE NAME: c:\w\mt-us-pw-03\Documents\Chicago_IL01_Projects\DOT_Var_DEsens_PTB208_005\W01 - 198294\3.0 Deliverables\3.3 CADD Data\Sheets\16217-eh+MOT_IL53-01.dgn

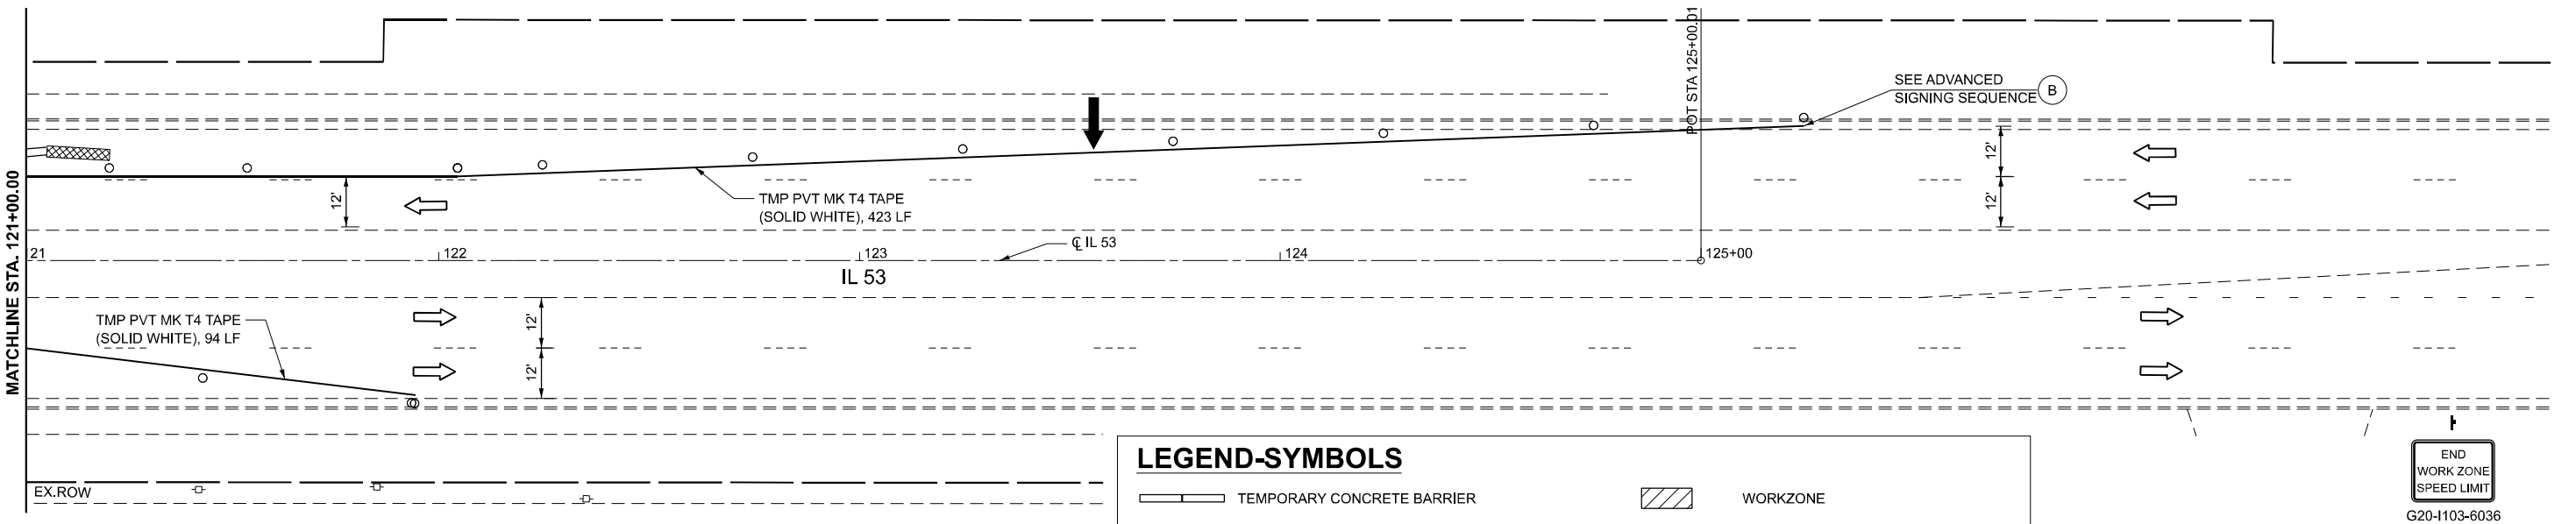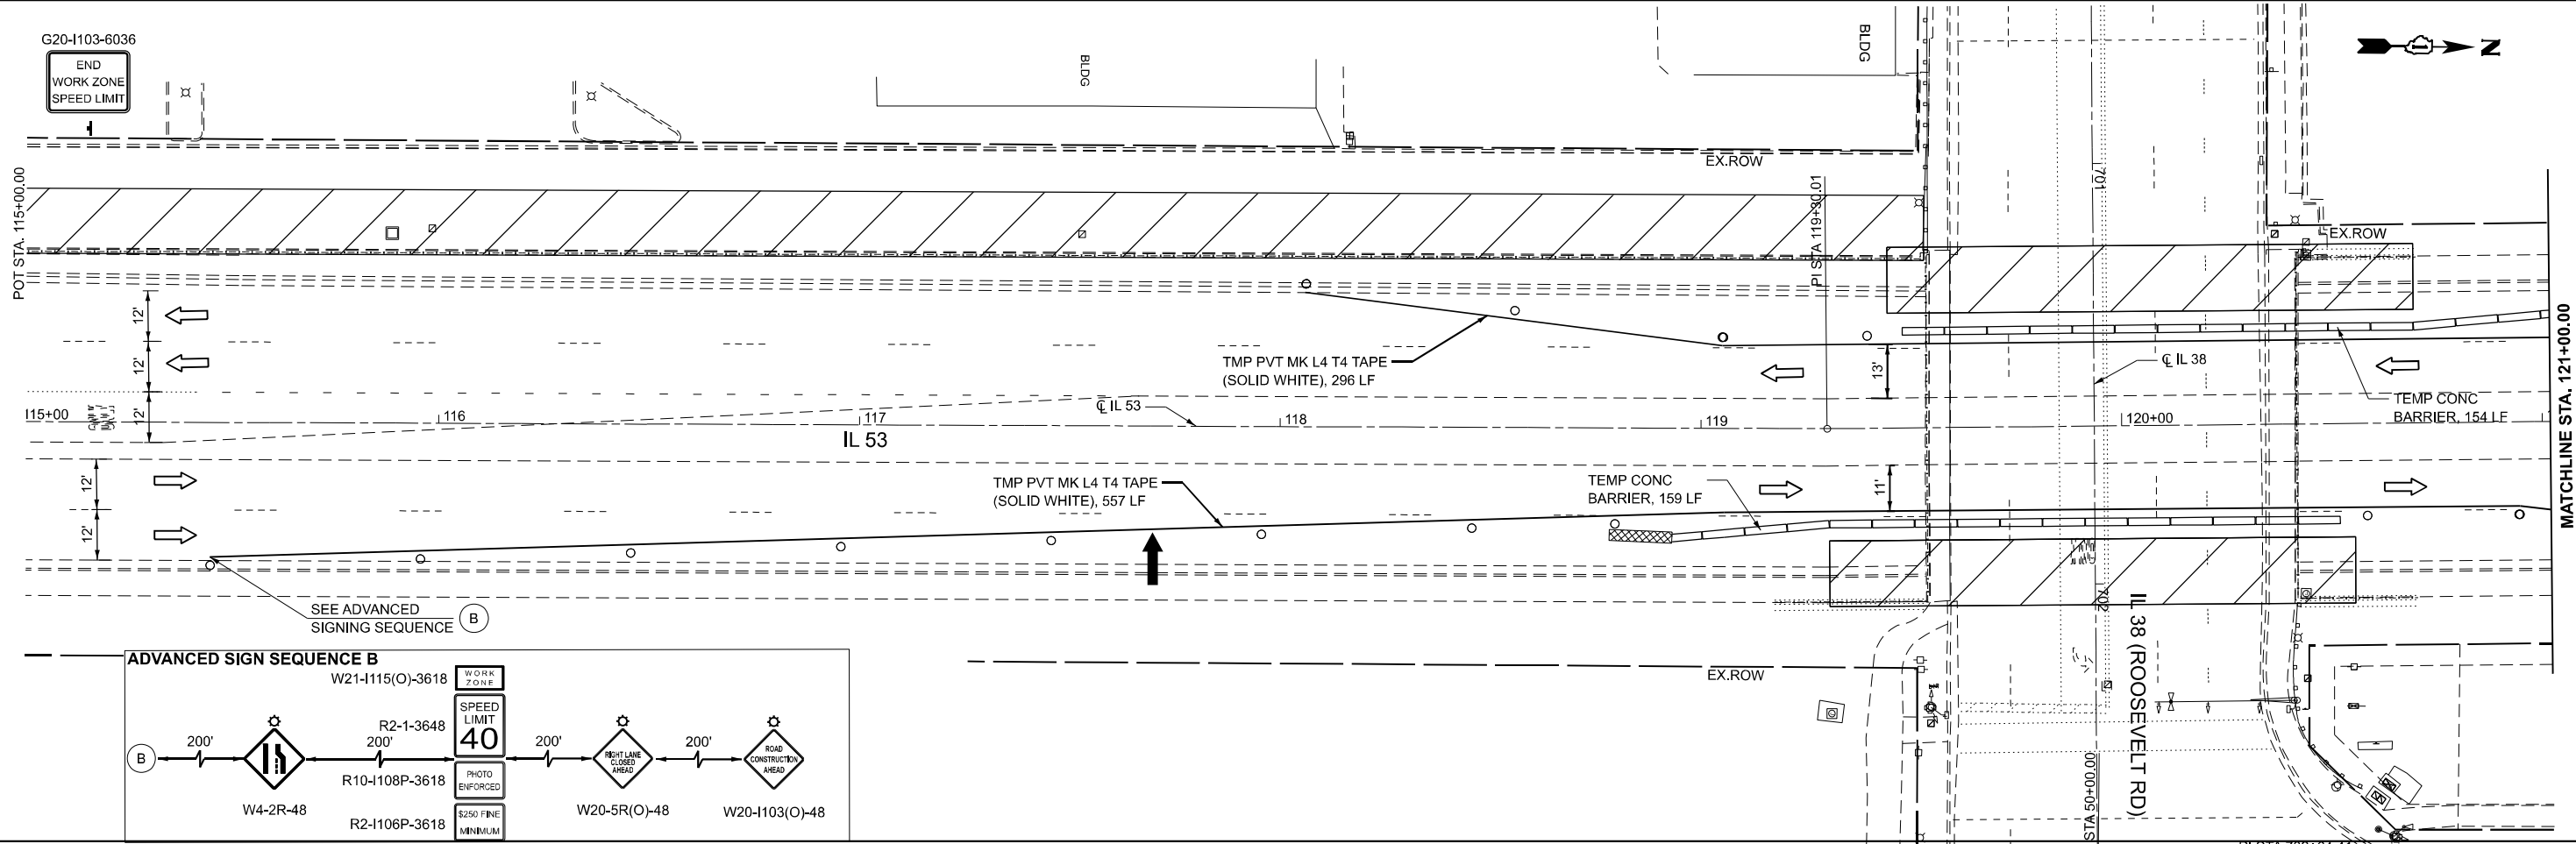

Michael Baker
INTERNATIONAL
200 West Adams Street, Suite 1900, Chicago, IL 60606
Phone: (312) 707-8770 • MBAKERINTL.COM

USER NAME = Connor.Liss	DESIGNED - ZJT	REVISED -
PLOT SCALE = 0.16666667" / in.	DRAWN - JR	REVISED -
PLOT DATE = 8/9/2024	CHECKED - RBB	REVISED -
	DATE - 08/09/2024	REVISED -



STATE OF ILLINOIS
DEPARTMENT OF TRANSPORTATION

SUGGESTED TRAFFIC CONTROL PLAN-IL 53
IL 38 (ROOSEVELT ROAD) OVER IL 53

SCALE: 1"=20' SHEET 1 OF 1 SHEETS STA. 115+00.00 TO STA. 127+00.00

F.A.P. RTE.	SECTION	COUNTY	TOTAL SHEETS	SHEET NO.
0347	0347 22 BJ3	DUPAGE	98	20
CONTRACT NO. 62T17				
ILLINOIS FED. AID PROJECT				

MODEL: PC1 IL40 - Plan 1 [Sheet]
FILE NAME: c:\r\mb-us-pw-03\Documents\Chicago_IL01_Projects\DOT_Var_DEsenus_PTB208_005\W01 - 198294\3.0 Deliverables\3.3 CADD Data\Sheets\016217-2114-50-Rem-PI01.dgn

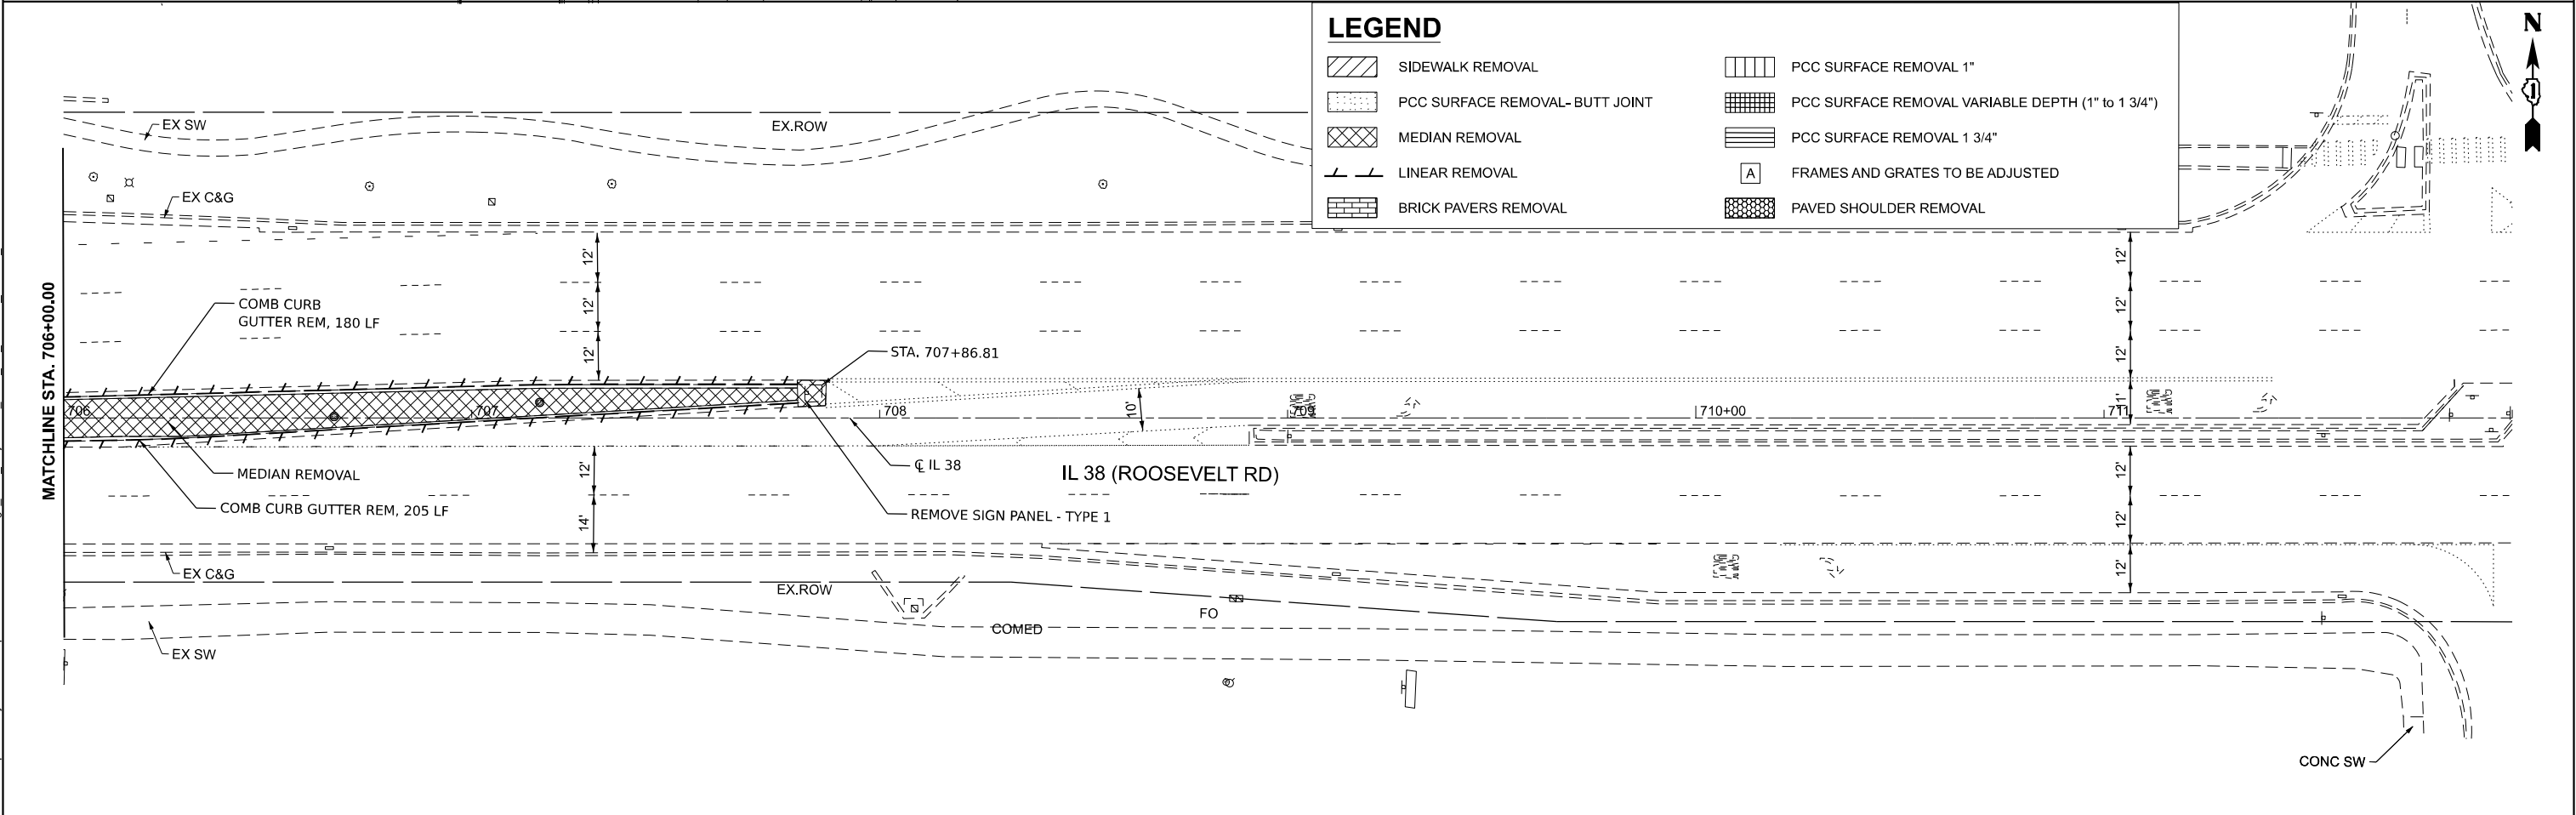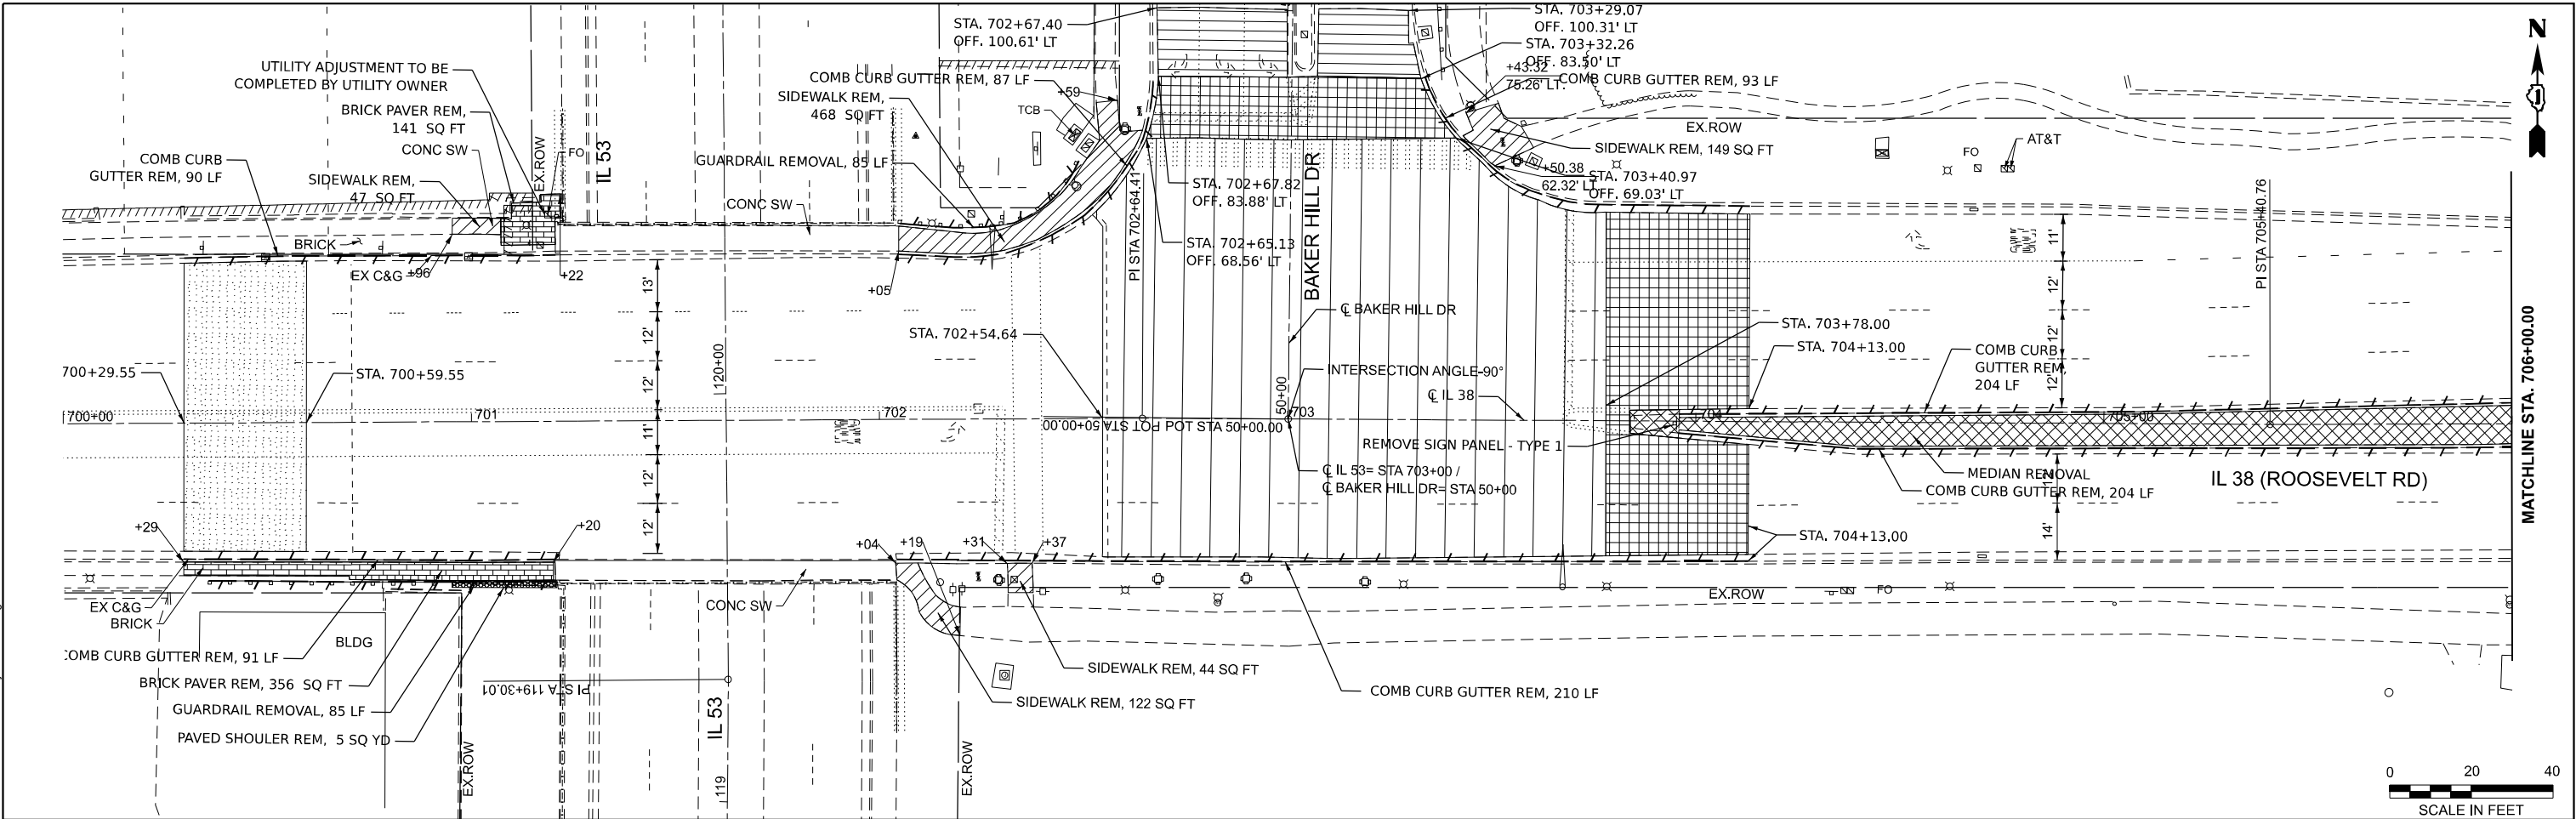

LEGEND

- | | | | |
|--|----------------------------------|--|---|
| | SIDEWALK REMOVAL | | PCC SURFACE REMOVAL 1" |
| | PCC SURFACE REMOVAL - BUTT JOINT | | PCC SURFACE REMOVAL VARIABLE DEPTH (1" to 1 3/4") |
| | MEDIAN REMOVAL | | PCC SURFACE REMOVAL 1 3/4" |
| | LINEAR REMOVAL | | FRAMES AND GRATES TO BE ADJUSTED |
| | BRICK PAVERS REMOVAL | | PAVED SHOULDER REMOVAL |

Michael Baker

INTERNATIONAL
200 West Adams Street, Suite 1900, Chicago, IL 60606
Phone: (312) 707-8770 • M.BAKER@MINTL.COM

USER NAME = Connor.Liss
PLOT SCALE = 0.16666667" / in.
PLOT DATE = 8/9/2024

DESIGNED - ZJT
DRAWN - JR
CHECKED - RBB
DATE - 08/09/2024



REVISED -
REVISED -
REVISED -
REVISED -

STATE OF ILLINOIS
DEPARTMENT OF TRANSPORTATION


ROADWAY REMOVAL PLAN
IL 38 (ROOSEVELT ROAD) OVER IL 53

SCALE: 1"=20' SHEET 1 OF 1 SHEETS STA. 700+00.00 TO STA. 712+00.00

F.A.P. RTE.	SECTION	COUNTY	TOTAL SHEETS	SHEET NO.
0347	0347 22 BJ3	DUPAGE	98	21
CONTRACT NO. 62T17				
ILLINOIS FED. AID PROJECT				

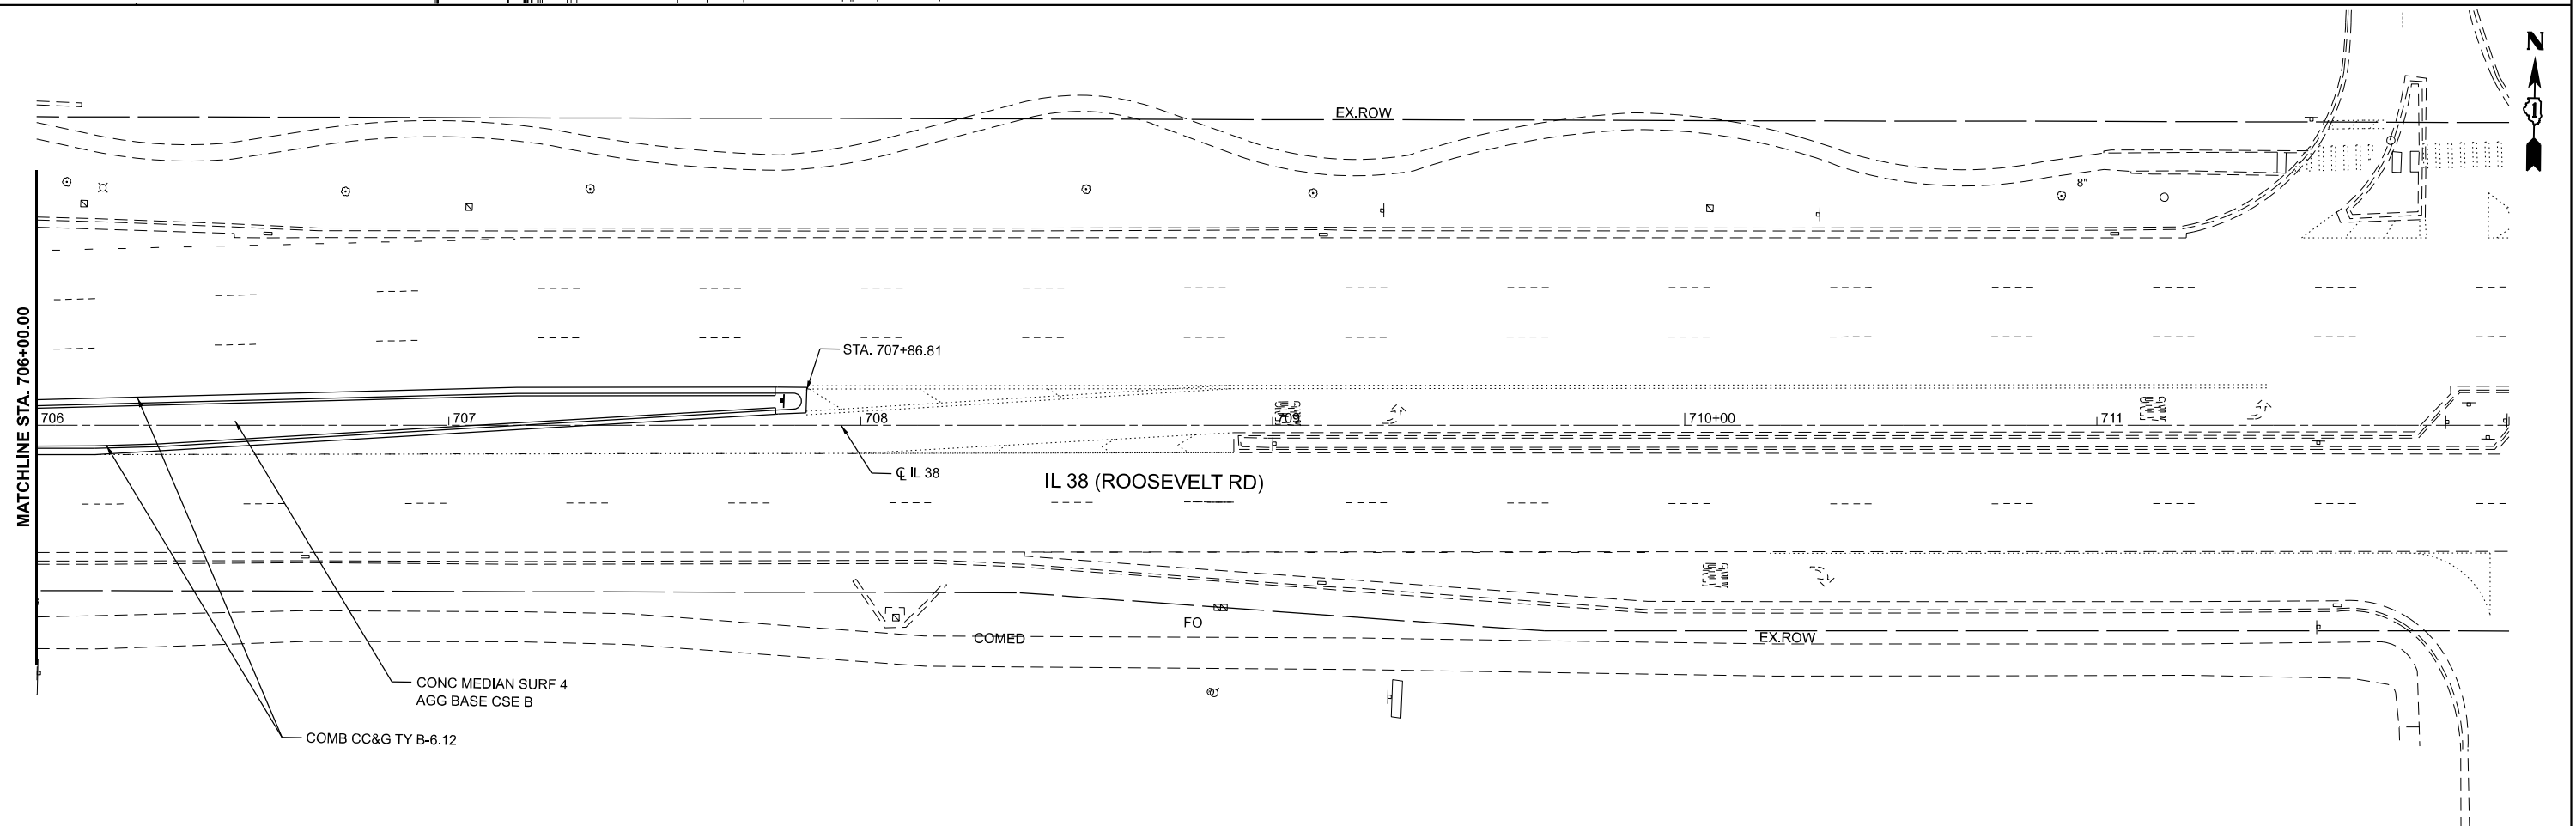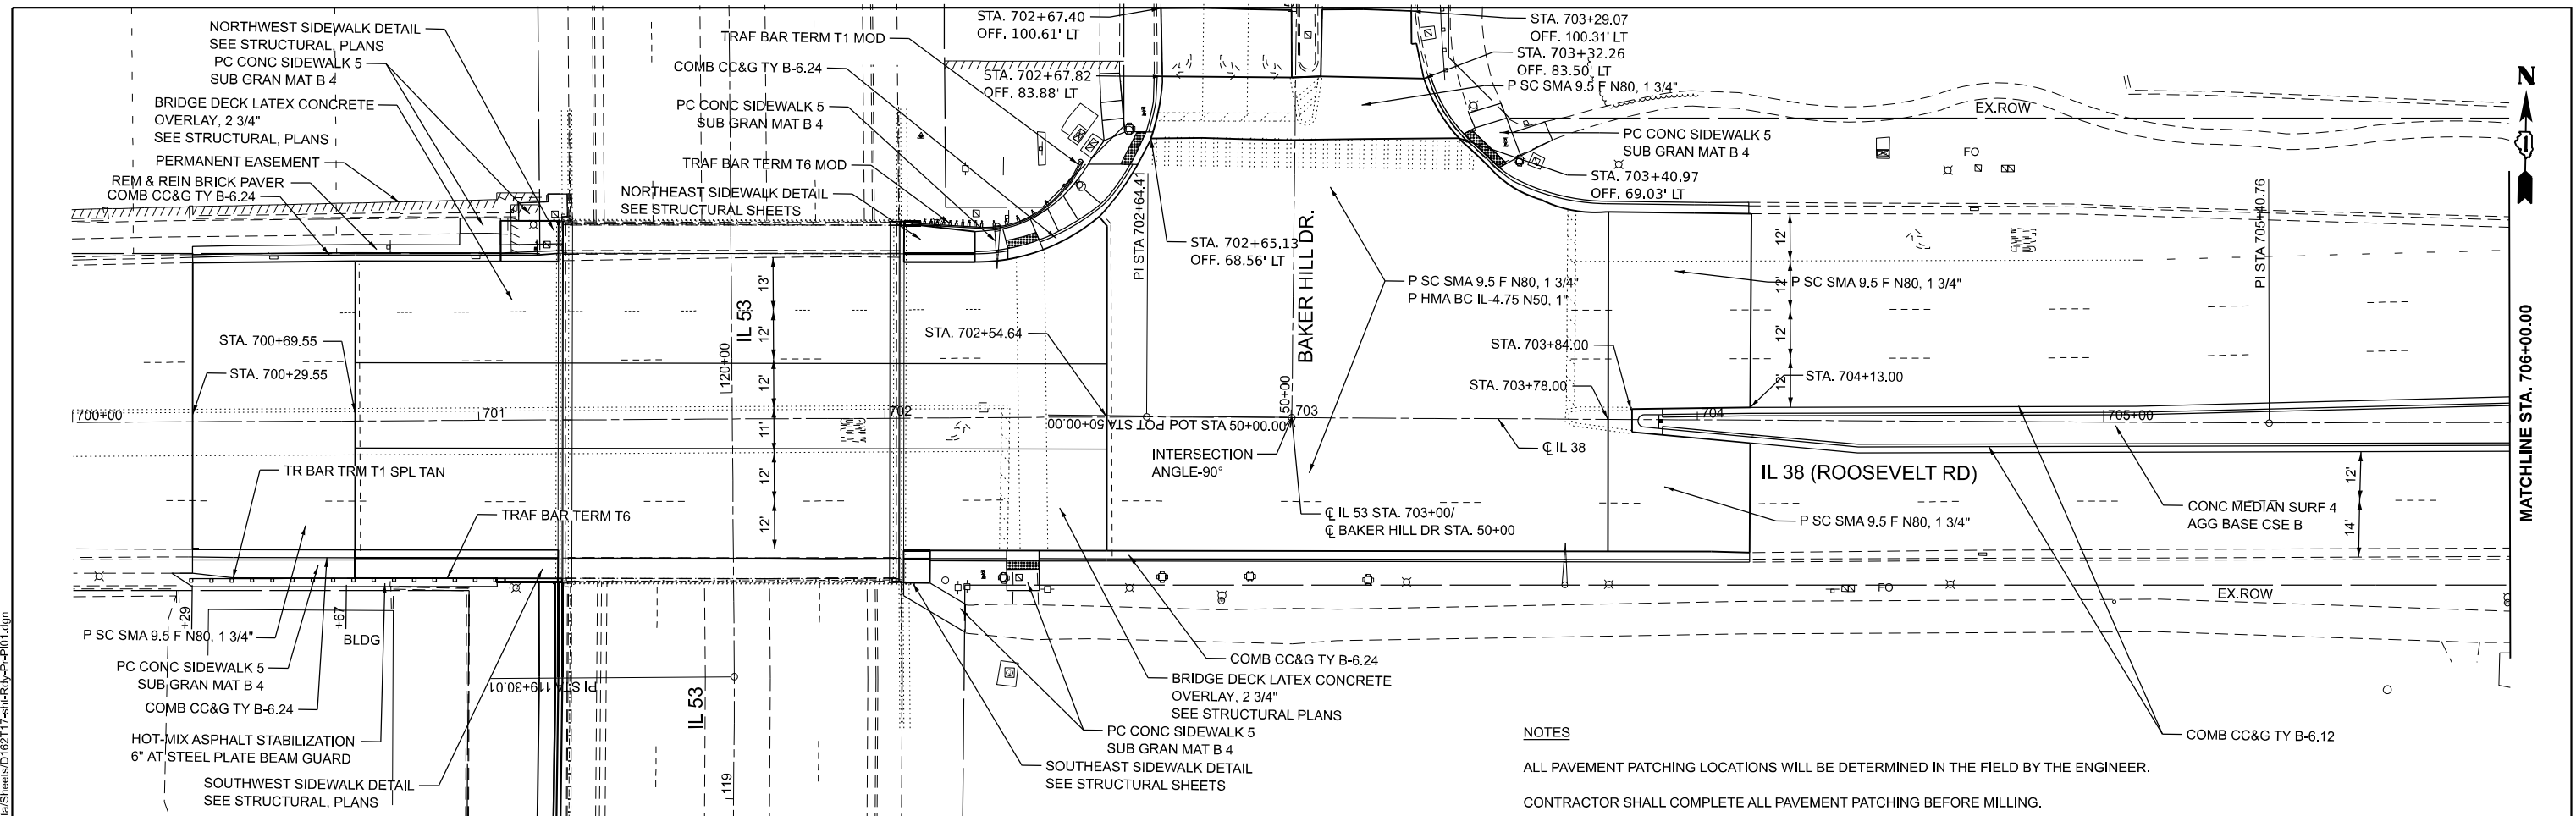


MODEL: DETAILS SHEET [Sheet]
FILE NAME: c:\p\mb-us-pw-03\Documents\Chicago_IL\01_Projects\D1_IDOT_Var_DEsens_PTB208_005\W01_198294\3.0 Deliverables\3.3 CADD Data\Sheets\016217-e1t-Roadway\Details-01.dgn

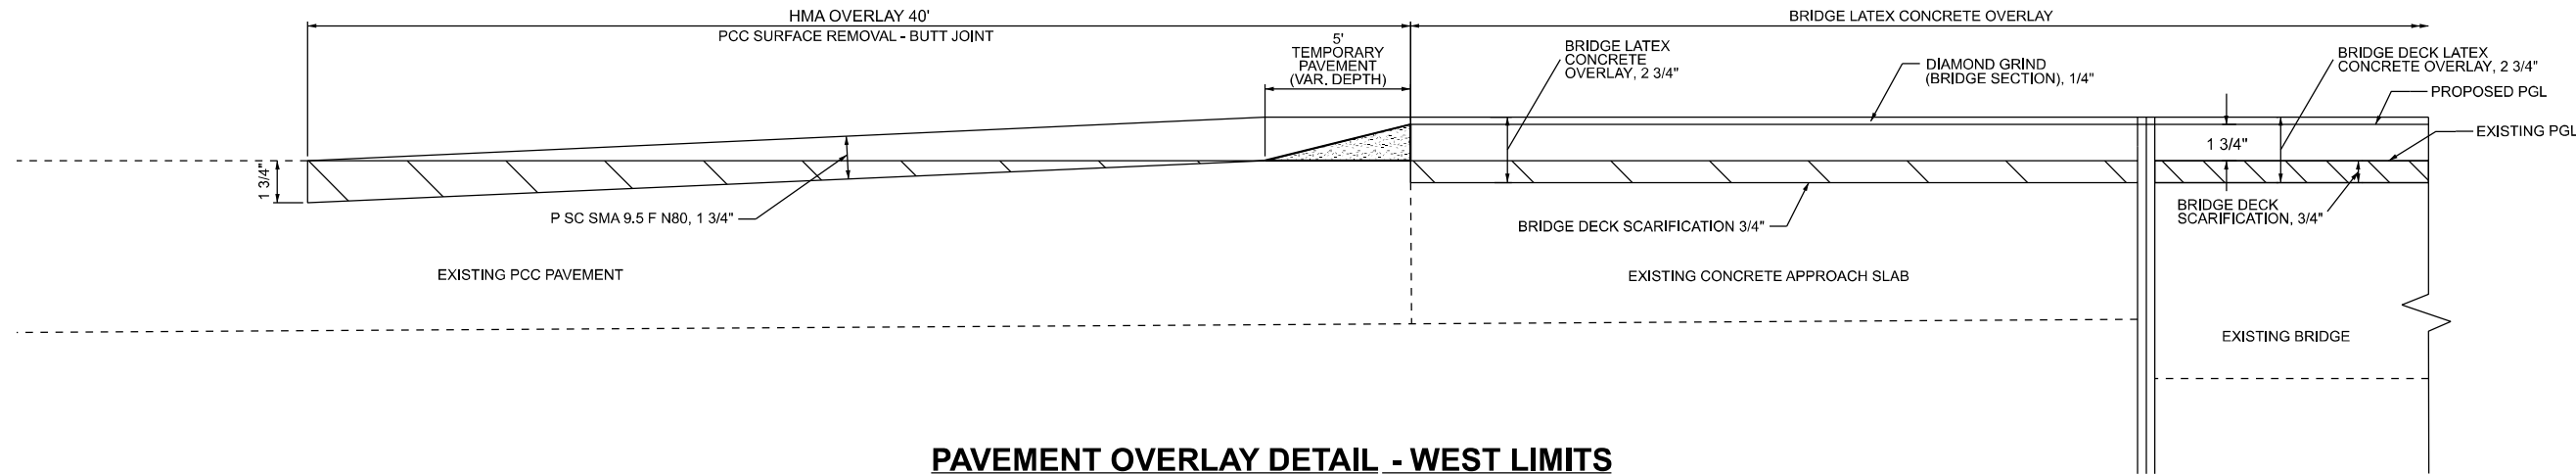

PAVEMENT OVERLAY DETAIL - WEST LIMITS

STA. 700+50 TO STA. 701+20
BRIDGE OMISSION ST. 701+20 TO STA. 702+04

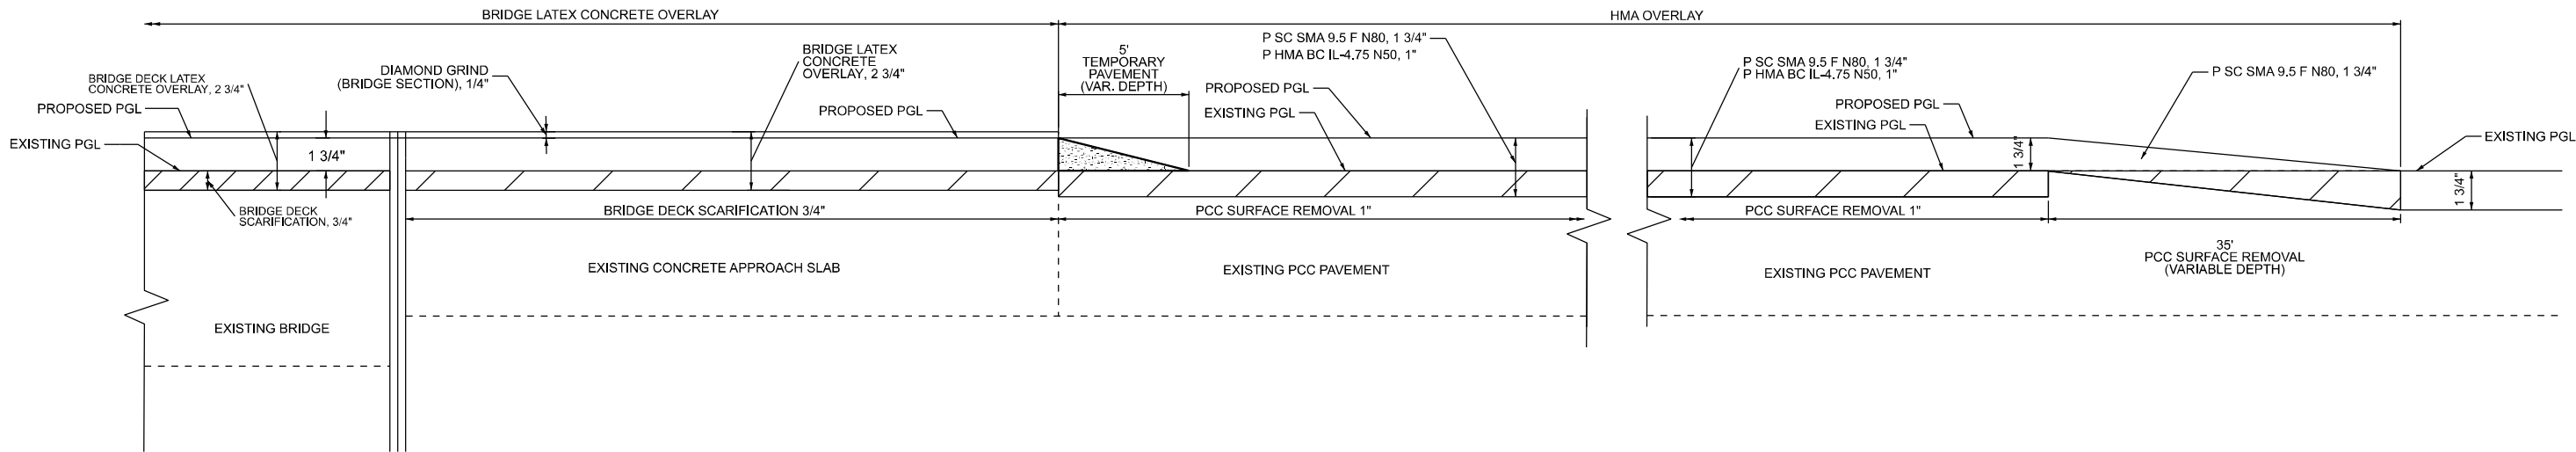

PAVEMENT OVERLAY DETAIL - EAST LIMITS

BRIDGE OMISSION ST. 701+20 TO STA. 702+04
STA. 702+04 TO STA. 704+13

NOTES
1. THE FINAL PROFILE GRADE LINE WILL BE RAISED BY 1 3/4 INCHES

Michael Baker
INTERNATIONAL
200 West Adams Street, Suite 1800, Chicago, IL 60606
Phone: (312) 707-8770 • MBAKERINTL.COM


USER NAME =	Winson,Teng	DESIGNED -	ZJT	REVISED -	
		DRAWN -	MPK	REVISED -	
PLOT SCALE =	0.16666633" / in.	CHECKED -	RBB	REVISED -	
PLOT DATE =	9/20/2024	DATE -	02/09/2024	REVISED -	

STATE OF ILLINOIS
DEPARTMENT OF TRANSPORTATION


ROADWAY DETAILS			
IL 38 (ROOSEVELT ROAD) OVER IL 53			
SCALE: Full Size 1 = 1	SHEET 1	OF 2 SHEETS	STA. TO STA.

F.A.P. RTE.	SECTION	COUNTY	TOTAL SHEETS	SHEET NO.
0347	0347 22 BJ3	DUPAGE	98	23
CONTRACT NO. 62T17				
ILLINOIS FED. AID PROJECT				


TEMPORARY SIDEWALK RAMP DETAIL

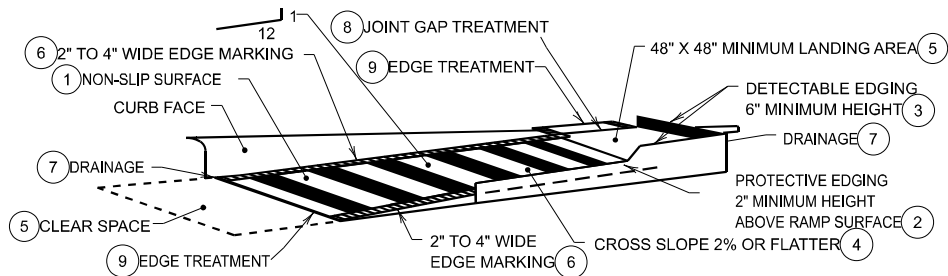

TEMPORARY CURB RAMP
PARALLEL TO CURB

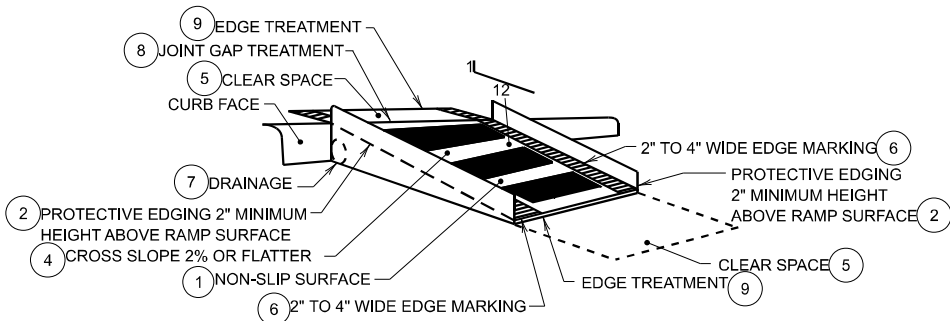

TEMPORARY CURB RAMP PERPENDICULAR TO CURB
SHOWN WITH PROTECTIVE EDGE

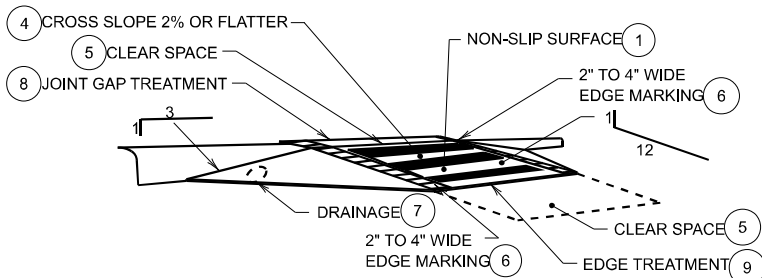

TEMPORARY CURB RAMP PERPENDICULAR TO CURB
SHOWN WITH SIDE APRON

CONSTRUCTION REQUIREMENTS:

THIS WORK SHALL BE IN ACCORDANCE WITH STANDARD 701801. TEMPORARY SIDEWALK RAMPS TO MAINTAIN ACCESS SHALL BE COMPLIANT WITH THE ADA REQUIREMENTS AND SHALL BE USED AT LOCATIONS TO MAINTAIN A MINIMUM OF ONE ADA COMPLIANT PEDESTRIAN ACCESS PATH AROUND CONSTRUCTION ACTIVITIES AT ALL TIMES.

CONSTRUCT SLOPES AS INDICATED OR FLATTER, BUT NOT STEEPER.

TPAR SHOULD BE KEPT FREE OF TRASH, SEDIMENT, AND DEBRIS.

1. CONSTRUCT CURB RAMPS AT LEAST 5 FEET WIDE WITH A FIRM, STABLE, AND SLIP-RESISTANT SURFACE.
2. PLACE PROTECTIVE EDGING WITH A 2" MINIMUM HEIGHT WHEN A CURB RAMP OR LANDING PLATFORM HAS A VERTICAL DROP OF 6" OR GREATER OR HAS A SIDE APRON SLOPE STEEPER THAN 1V:3H. CONSIDER PROTECTIVE EDGING WHEN CURB RAMPS OR LANDING PLATFORMS HAVE A VERTICAL DROP OF 3" OR MORE.
3. PLACE DETECTABLE EDGING WITH 6" MINIMUM HEIGHT AND CONTRASTING COLOR ON ALL CURB RAMP LANDINGS WHERE THE WALKWAY CHANGES DIRECTION.
4. CONSTRUCT CURB RAMPS AND LANDINGS WITH A 2% OR FLATTER CROSS SLOPE.
5. PROVIDE A CLEAR SPACE OF AT LEAST 5 FT X 5 FT ABOVE AND BELOW THE CURB RAMP.
6. MARK THE CURB RAMP WALKWAY EDGE WITH A 2" TO 4" WIDE MARKING OF CONTRASTING COLOR. THE MARKING IS OPTIONAL WHERE COLOR-CONTRASTING EDGING IS USED.
7. DO NOT IMPEDE WATER FLOW IN THE GUTTER SYSTEM.
8. NO LATERAL JOINTS OR GAPS BETWEEN SURFACES SHALL EXCEED 0.5" WIDTH.
9. CHANGES BETWEEN SURFACE HEIGHTS SHALL NOT EXCEED 0.5". USE VERTICAL LATERAL EDGES UP TO 0.25" HIGH, AND BEVELED AT 1V:2H FOR LATERAL EDGES BETWEEN 0.25" AND 0.5" HEIGHT.
10. BEVEL THE EDGE OF TEMPORARY WALKWAY SURFACES ⁵⁹/₆₄" OR THINNER AT 1V:2H. FOR THICKER WALKWAY SURFACE BEVEL EDGE 1V:20H OR FLATTER.

MODEL: DETAILS SHEET [Sheet]
FILE NAME: c:\p\mb-us-pw-03\Documents\Chicago_IL\01_Projects\01_IDOT_Var_DEsens_PTB208_005\W01_198294\3.0 Deliverables\3.3 CADD Data\Sheets\018217-eh-RoadwayDetails-02.dgn

Michael Baker

INTERNATIONAL
200 West Adams Street, Suite 1800, Chicago, IL 60606
Phone: (312) 707-8770 • MBAKERINTL.COM

USER NAME	= Connor.Liss	DESIGNED	- ZJT	REVISED	-
		DRAWN	- MFK	REVISED	-
PLOT SCALE	= 0.16666633' / in.	CHECKED	- RBB	REVISED	-
PLOT DATE	= 8/9/2024	DATE	- 08/09/2024	REVISED	-


STATE OF ILLINOIS
DEPARTMENT OF TRANSPORTATION

ROADWAY DETAILS
IL 38 (ROOSEVELT ROAD) OVER IL 53


SCALE: Full Size 1 = 1 SHEET 2 OF 2 SHEETS STA. TO STA.

F.A.P. RTE.	SECTION	COUNTY	TOTAL SHEETS	SHEET NO.
0347	0347 22 BJ3	DUPAGE	98	24
CONTRACT NO. 62T17				
ILLINOIS FED. AID PROJECT				


PARAPET OR WINGWALL

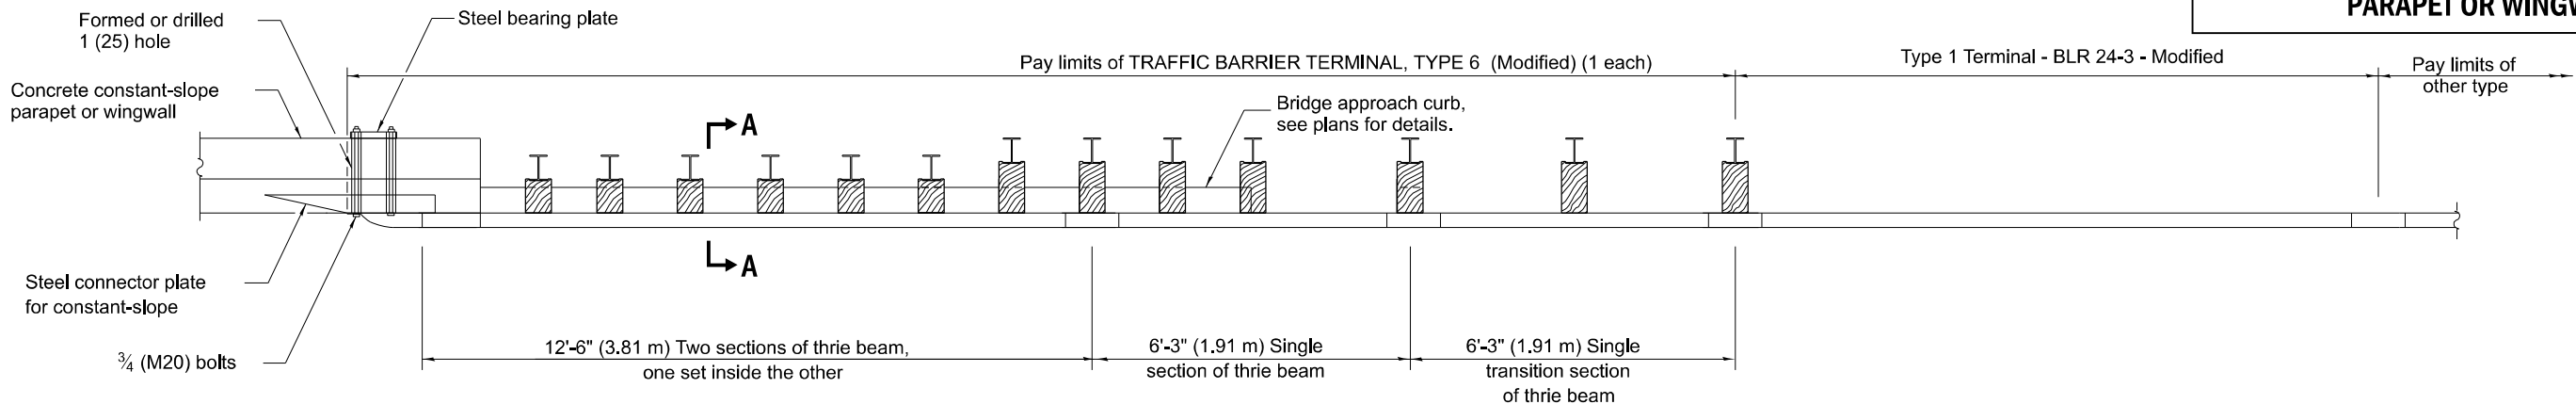

PLAN

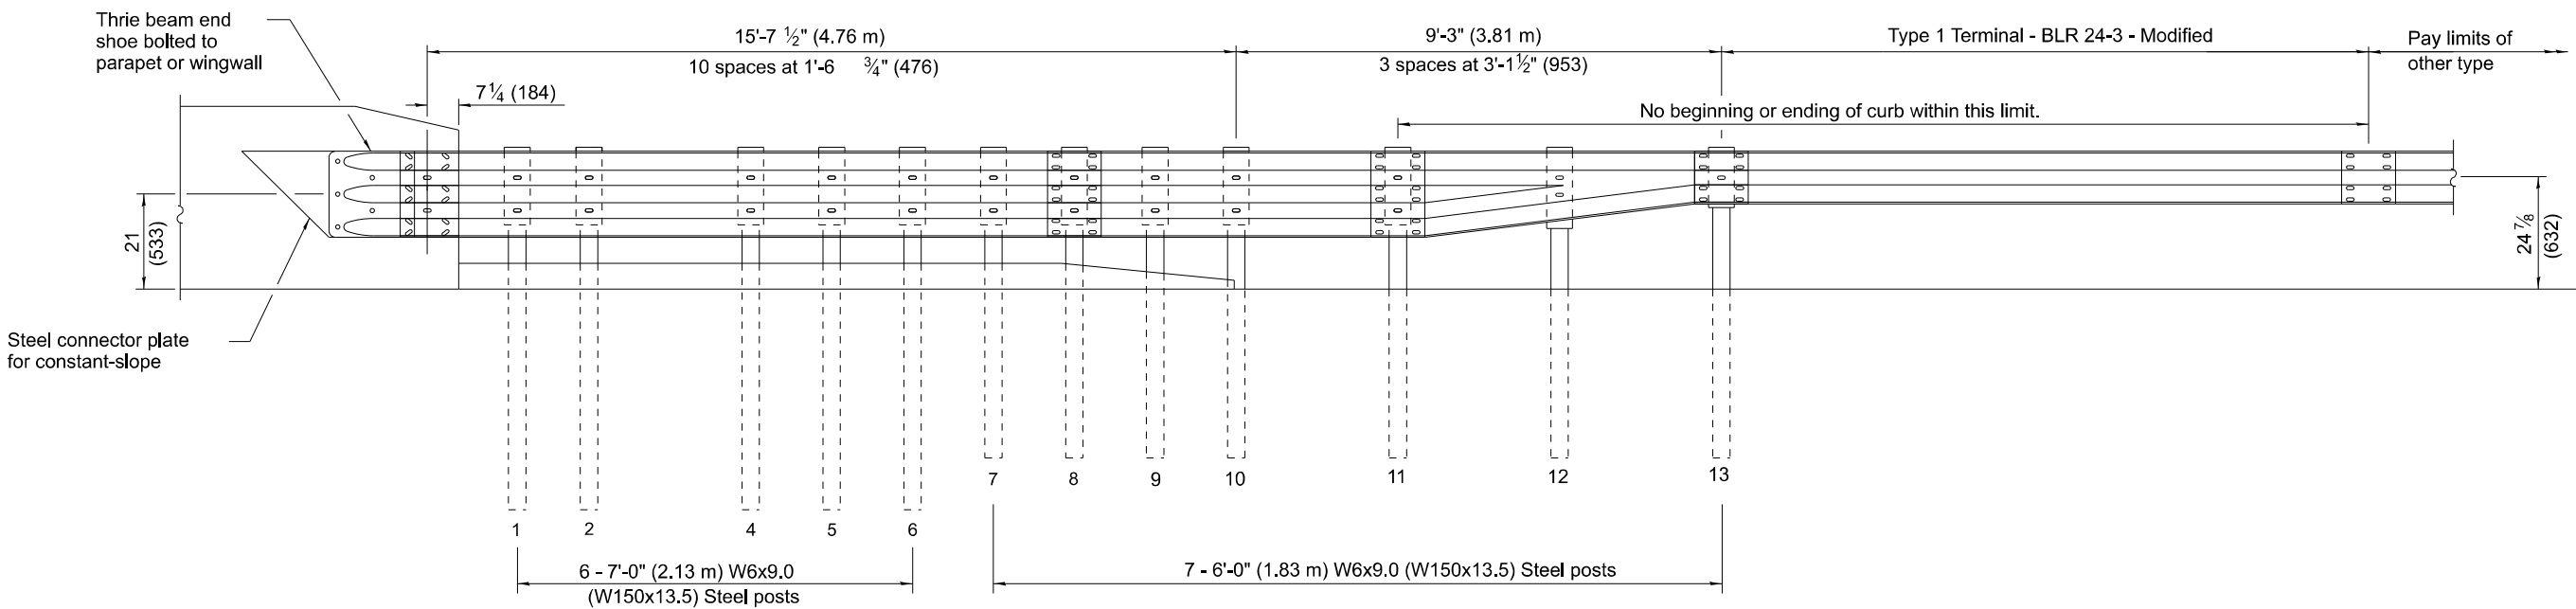

ELEVATION

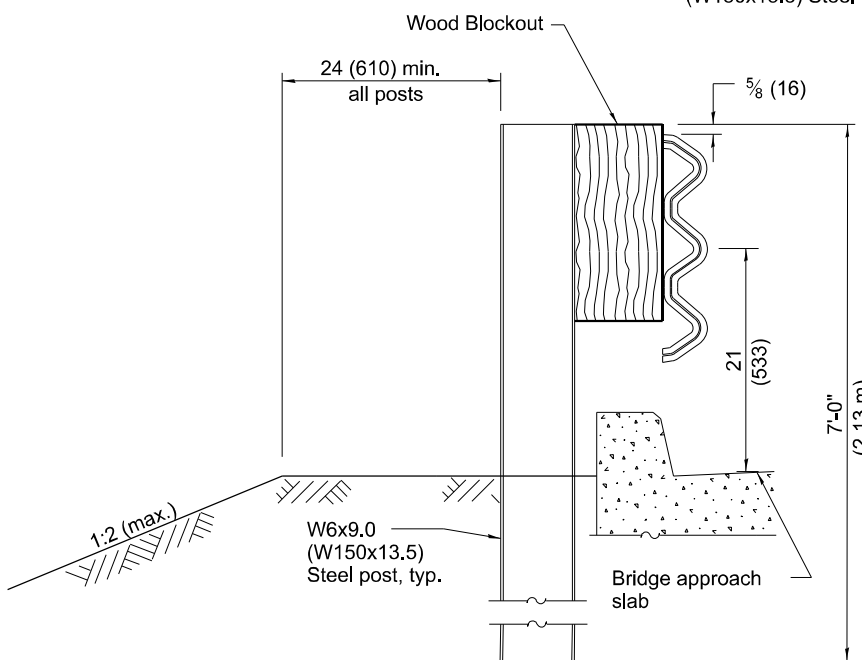

SECTION A-A

MODEL: TS-05a (Sheet)
FILE NAME: pw:/mb-us-pw.bentley.com:mb-us-pw-03/Documents/Chicago IL/01 Projects/D1 IDOT Var DEServs PTB208 005/W01 - 198294/3.0 Deliverables/3.3 CADD Data/Sheets/D162T17-sht4b 6.dgn

Michael Baker
INTERNATIONAL
200 West Adams Street, Suite 1800, Chicago, IL 60606
Phone: (312) 707-8770 • MBAKERINTL.COM

USER NAME = Connor,Liss	DESIGNED = ZT	REVISED =
	DRAWN = ZT	REVISED =
PLOT SCALE = 0.16666633 "/in.	CHECKED = ML	REVISED =
PLOT DATE = 8/9/2024	DATE = 08/09/2024	REVISED =

STATE OF ILLINOIS
DEPARTMENT OF TRANSPORTATION

TRAFFIC BARRIER TERMINAL TYPE 6 (MODIFIED)

SCALE: NONE	SHEET 1	OF 1	SHEETS	STA.	TO STA.
-------------	---------	------	--------	------	---------

F.A.P RTE.	SECTION	COUNTY	TOTAL SHEETS	SHEET NO.
0347	0347 22 BJ3	DUPAGE	98	25
		CONTRACT NO. 62T17		
ILLINOIS		FED. AID PROJECT		

GENERAL NOTES


See Standard 630001 for details of guardrail not shown.

Thrie beam rail shall be bolted to block-out at all posts.


All slope ratios are expressed as units of vertical displacement to units of horizontal displacement (V:H).

All dimensions are in inches (millimeters unless otherwise shown).


OFFSETS TO FACE OF RAIL		
Post	X ft (m)	Y ft (m)
①	37.22 (11.345)	4.0 (1.22)
②	31.09 (9.475)	2.79 (0.850)
③	24.92 (7.595)	1.79 (0.545)
④	20.79 (6.335)	1.25 (0.380)
⑤	16.64 (5.070)	0.80 (0.245)
⑥	12.49 (3.805)	0.45 (0.135)
⑦	6.25 (1.905)	0.11 (0.035)
⑧	0.00 (0.00)	0.00 (0.00)

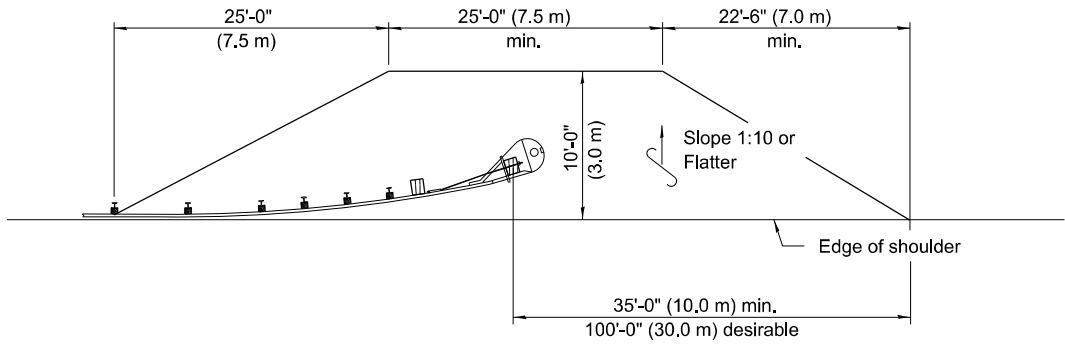

SHOULDER WIDENING TRANSITION

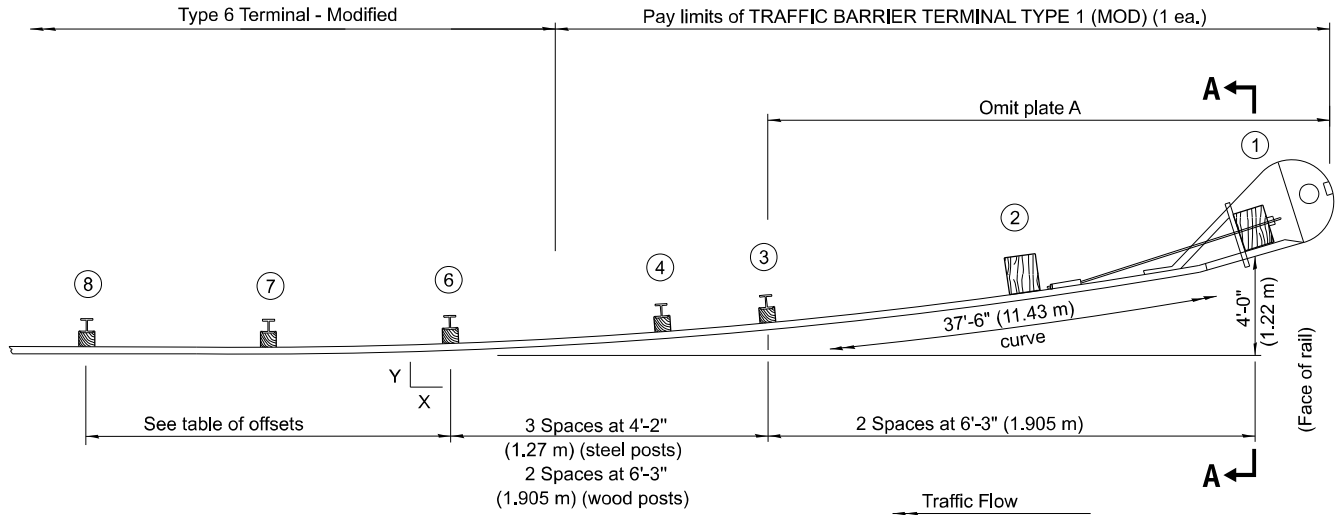


PLAN

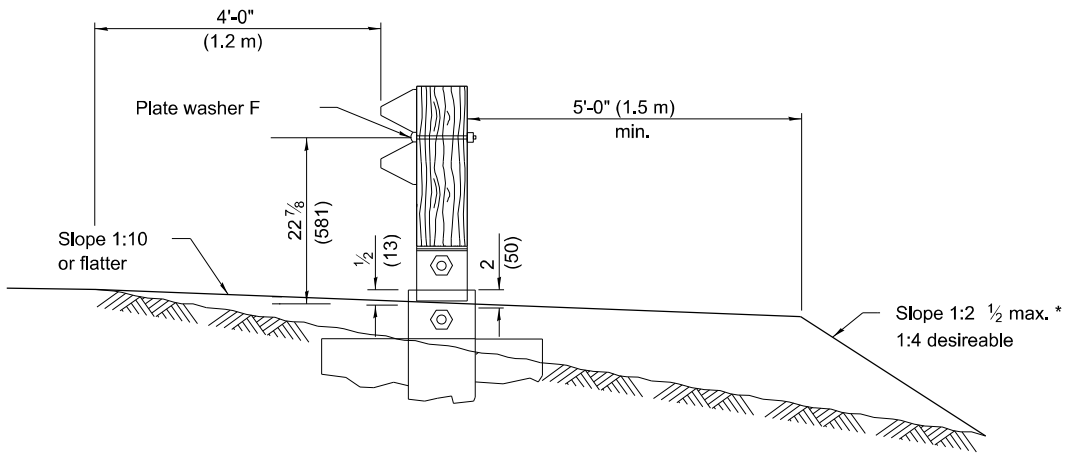

SECTION A-A

* If fill height exceeds 5'-0" (1.5 m) use 1:3 max.

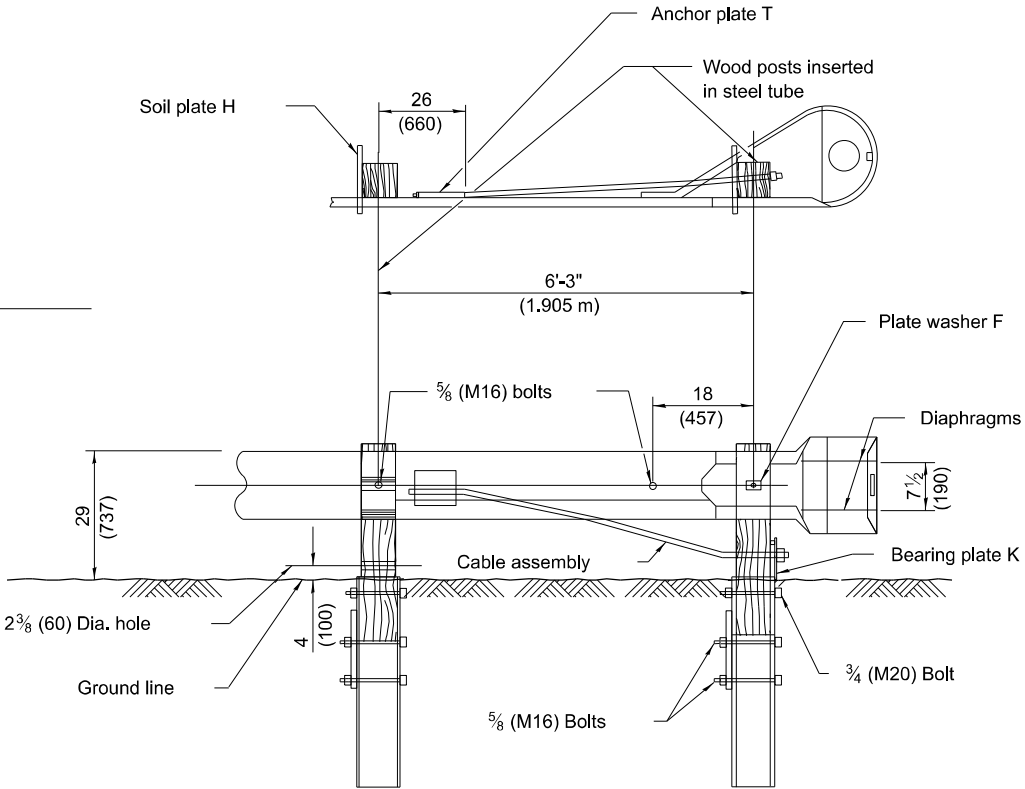

**WOOD BREAKAWAY POSTS
TUBULAR STEEL FOUNDATIONS**

GENERAL NOTES

See Standard B.L.R. 26 for details of guardrail not shown.

Posts at location 1 & 2 shall be wood breakaway posts. Posts other than 1 & 2 may be either standard wood posts or steel posts, at the option of the Contractor. If standard wood posts are used, one post shall be located midway between and in lieu of posts 4 & 5. The offset (Y) for this post shall be 12 (300).

A two-piece assembly may be substituted for the one piece nose shown above.

The bearing plate K shall be held in position by (2) two eightpenny nails driven into the post and bent over the top of the plate.

When this terminal is used with Standard 630001, the guardrail shall transition down to the height of the terminal prior to post 8.

All slope ratios are expressed as units of vertical displacement to units of horizontal displacement (V:H).

All dimensions are in inches (millimeters) unless otherwise shown.

MODEL: TS-05a (Sheet)
FILE NAME: c:\p\mb-us-pw-bentley.com\mb-us-pw-03\Documents\Chicago_IL\01_Projects\DOT_Var_DEsens_PTB208_005\W01-198294\3.0 Deliverables\3.3 CADD Data\Sheets\016217-eh1-b 1.dgn

Michael Baker

INTERNATIONAL
200 West Adams Street, Suite 1800, Chicago, IL 60606
Phone: (312) 707-8770 • MBAKER@INTL.COM

USER NAME	= Connor.Liss
PLOT SCALE	= 0.16666633" / in.
PLOT DATE	= 8/9/2024

DESIGNED	- ZT
DRAWN	- JR
CHECKED	- ML
DATE	- 08/09/2024

REVISED	-
REVISED	-
REVISED	-
REVISED	-


**STATE OF ILLINOIS
DEPARTMENT OF TRANSPORTATION**

**TRAFFIC BARRIER TERMINAL
TYPE 1 (MODIFIED)**

SCALE: NONE SHEET 1 OF 1 SHEETS STA. TO STA.

F.A.P RTE.	SECTION	COUNTY	TOTAL SHEETS	SHEET NO.
0347	0347 22 BJ3	DUPAGE	98	26
CONTRACT NO. 62T17				
ILLINOIS FED. AID PROJECT				

MODEL: ADA-1 [Sheet]
FILE NAME: c:\r\m\p\csw\benlley.com\mb-us-pw-03\Documents\Chicago_IL01_Projects\D1_DOT_Var_DEsens_PTB208_005\NW01 - 198294\3.0 Deliverables\3.3 CADD Data\Sheets\016217-31c-Details-ADA-01.dgn

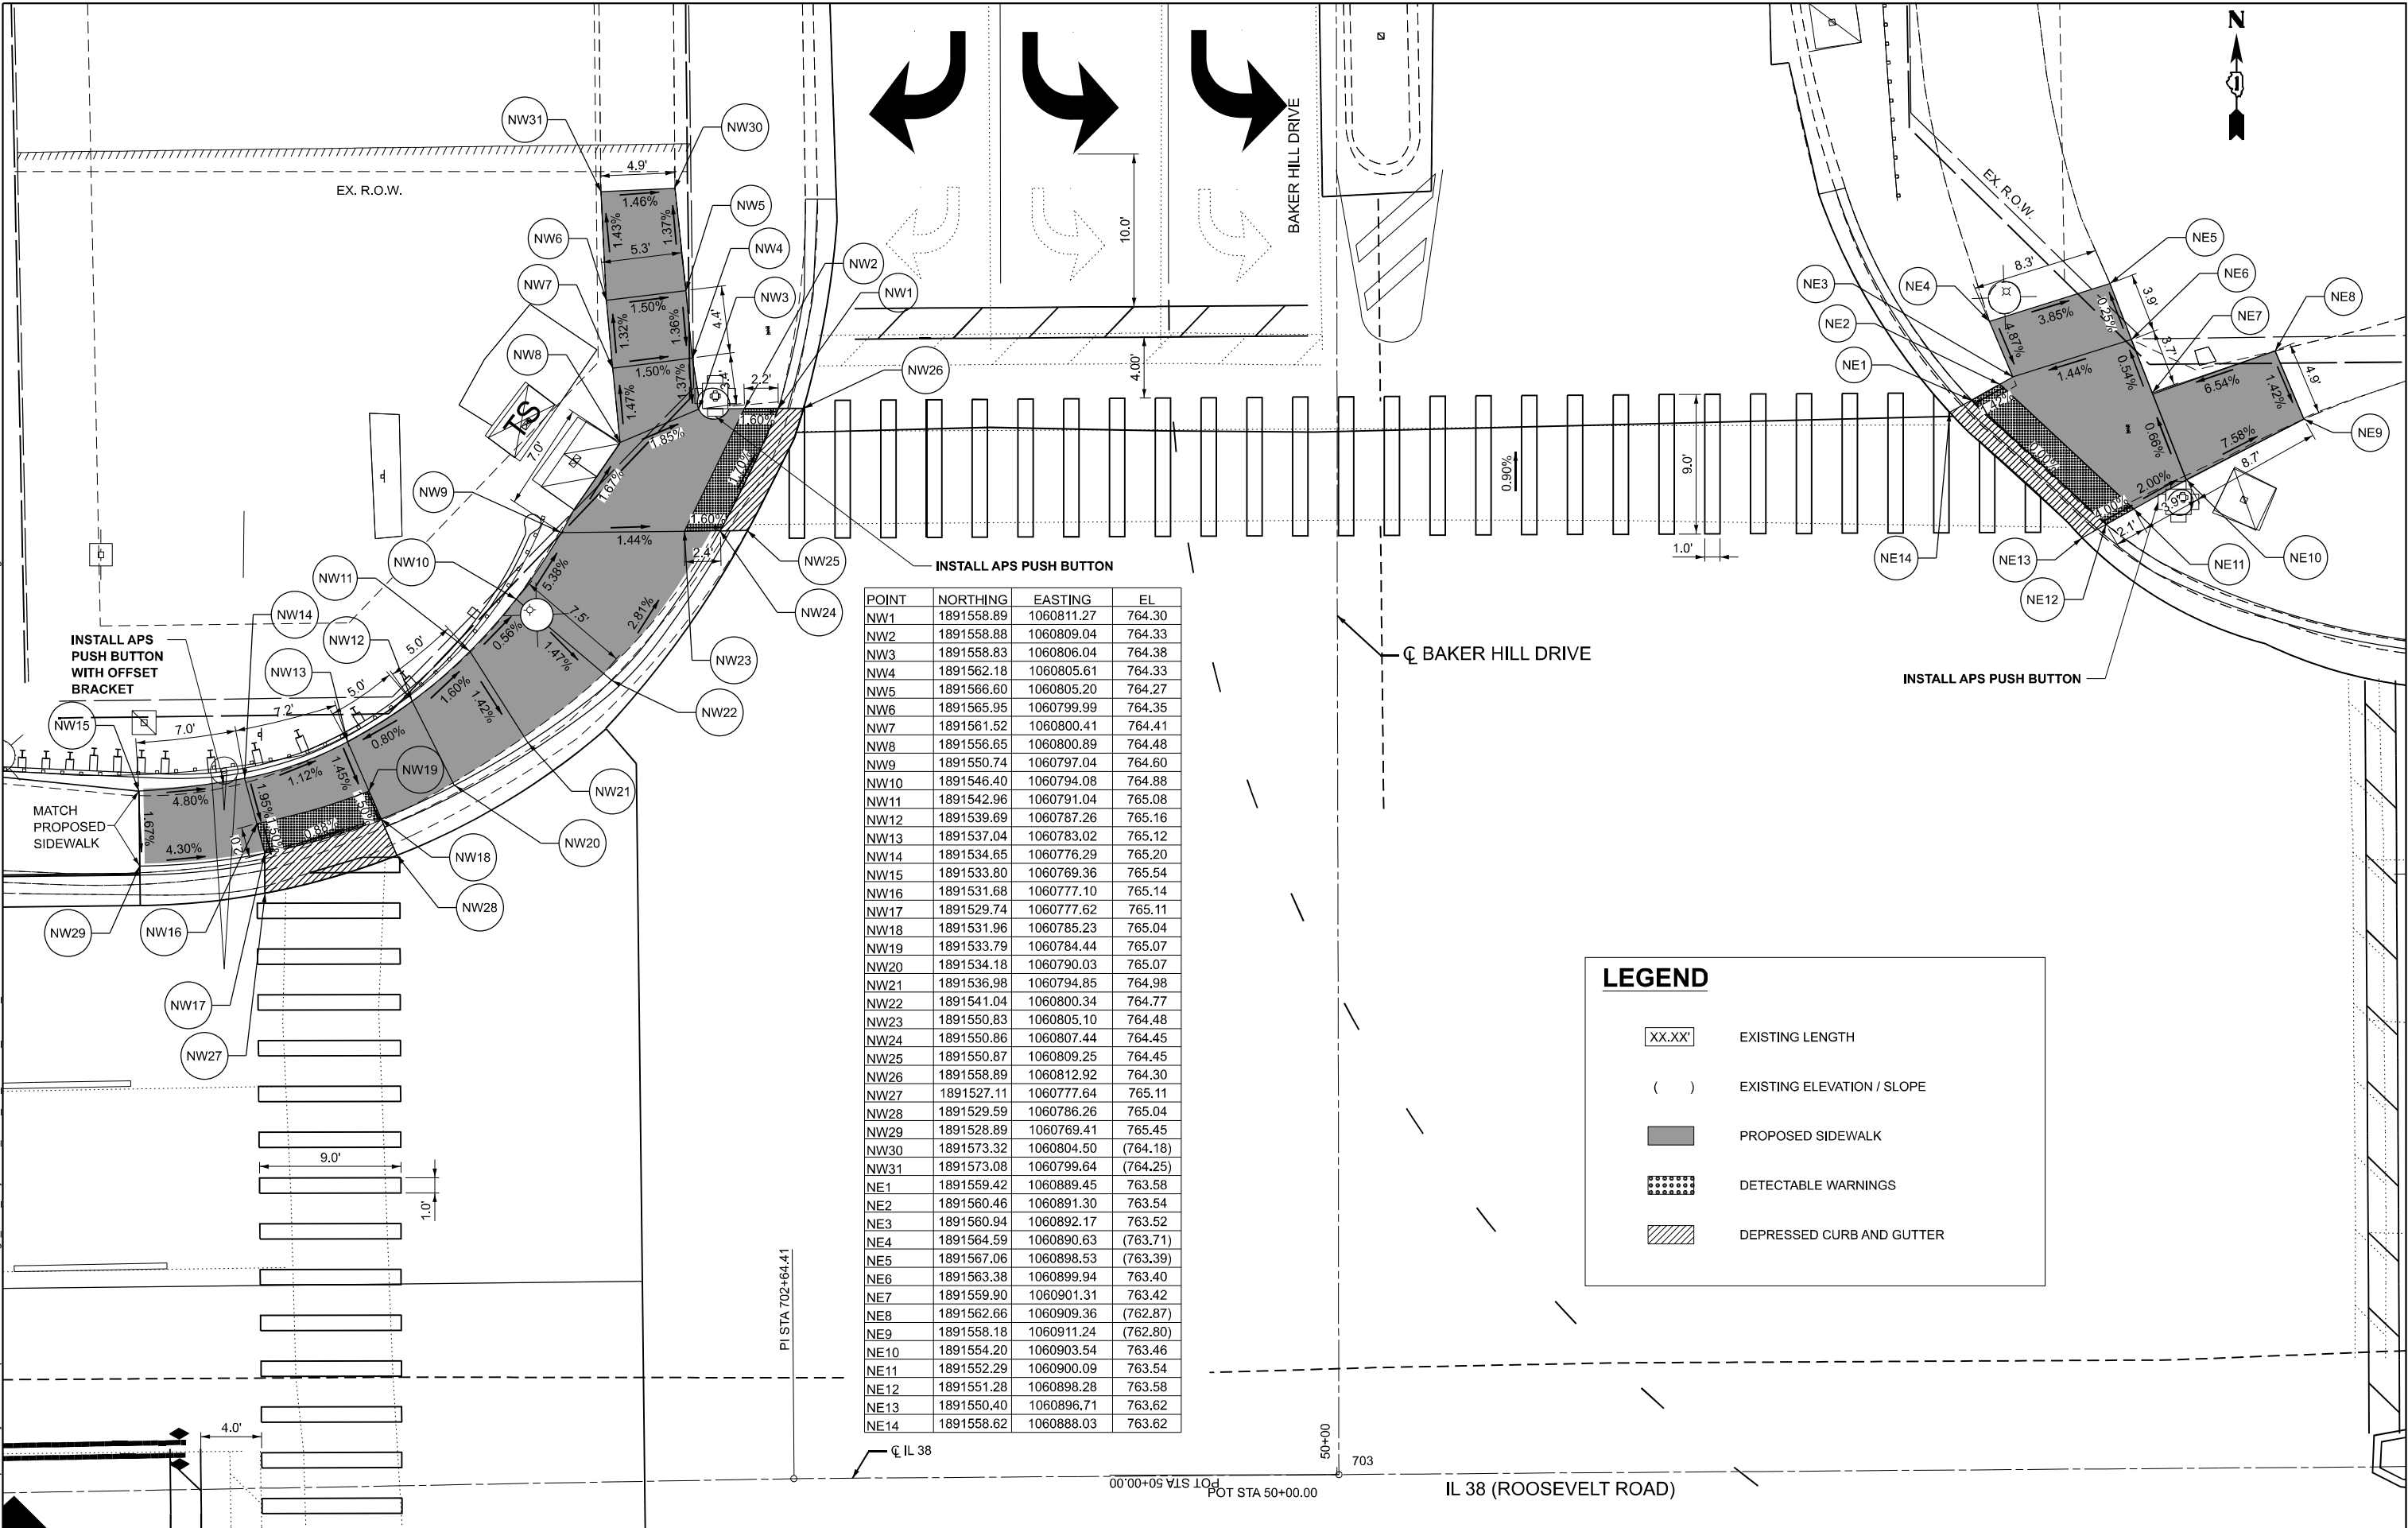

POINT	NORTHING	EASTING	EL
NW1	1891558.89	1060811.27	764.30
NW2	1891558.88	1060809.04	764.33
NW3	1891558.83	1060806.04	764.38
NW4	1891562.18	1060805.61	764.33
NW5	1891566.60	1060805.20	764.27
NW6	1891565.95	1060799.99	764.35
NW7	1891561.52	1060800.41	764.41
NW8	1891556.65	1060800.89	764.48
NW9	1891550.74	1060797.04	764.60
NW10	1891546.40	1060794.08	764.88
NW11	1891542.96	1060791.04	765.08
NW12	1891539.69	1060787.26	765.16
NW13	1891537.04	1060783.02	765.12
NW14	1891534.65	1060776.29	765.20
NW15	1891533.80	1060769.36	765.54
NW16	1891531.68	1060777.10	765.14
NW17	1891529.74	1060777.62	765.11
NW18	1891531.96	1060785.23	765.04
NW19	1891533.79	1060784.44	765.07
NW20	1891534.18	1060790.03	765.07
NW21	1891536.98	1060794.85	764.98
NW22	1891541.04	1060800.34	764.77
NW23	1891550.83	1060805.10	764.48
NW24	1891550.86	1060807.44	764.45
NW25	1891550.87	1060809.25	764.45
NW26	1891558.89	1060812.92	764.30
NW27	1891527.11	1060777.64	765.11
NW28	1891529.59	1060786.26	765.04
NW29	1891528.89	1060769.41	765.45
NW30	1891573.32	1060804.50	(764.18)
NW31	1891573.08	1060799.64	(764.25)
NE1	1891559.42	1060889.45	763.58
NE2	1891560.46	1060891.30	763.54
NE3	1891560.94	1060892.17	763.52
NE4	1891564.59	1060890.63	(763.71)
NE5	1891567.06	1060898.53	(763.39)
NE6	1891563.38	1060899.94	763.40
NE7	1891559.90	1060901.31	763.42
NE8	1891562.66	1060909.36	(762.87)
NE9	1891558.18	1060911.24	(762.80)
NE10	1891554.20	1060903.54	763.46
NE11	1891552.29	1060900.09	763.54
NE12	1891551.28	1060898.28	763.58
NE13	1891550.40	1060896.71	763.62
NE14	1891558.62	1060888.03	763.62

LEGEND

- XX.XX' EXISTING LENGTH
- () EXISTING ELEVATION / SLOPE
- PROPOSED SIDEWALK
- DETECTABLE WARNINGS
- DEPRESSED CURB AND GUTTER

Michael Baker
INTERNATIONAL
200 West Adams Street, Suite 1900, Chicago, IL 60606
Phone: (312) 707-8770 • MBAKERINTL.COM

USER NAME = Connor.Liss	DESIGNED - ZJT	REVISED -
PLOT SCALE = 0.16666667' / in.	DRAWN - JR	REVISED -
PLOT DATE = 8/9/2024	CHECKED - RBB	REVISED -
	DATE - 08/09/2024	REVISED -


STATE OF ILLINOIS
DEPARTMENT OF TRANSPORTATION

ADA DETAILS
IL 38 (ROOSEVELT ROAD) OVER IL 53


SCALE: 1"=5' SHEET 1 OF 2 SHEETS STA. TO STA.

F.A.P. RTE.	SECTION	COUNTY	TOTAL SHEETS	SHEET NO.
0347	0347 22 BJ3	DUPAGE	98	27
CONTRACT NO. 62T17				
ILLINOIS FED. AID PROJECT				

MODEL: ADA-2 [Sheet]
FILE NAME: c:\w\mb-us-pw-03\Documents\Chicago_IL\01_Projects\D1_IDOT_Var_DEsens_PTB208_005\W01 - 198294\3.0 Deliverables\3.3 CADD Data\Sheets\16217-eh-Details-ADA-02.dgn

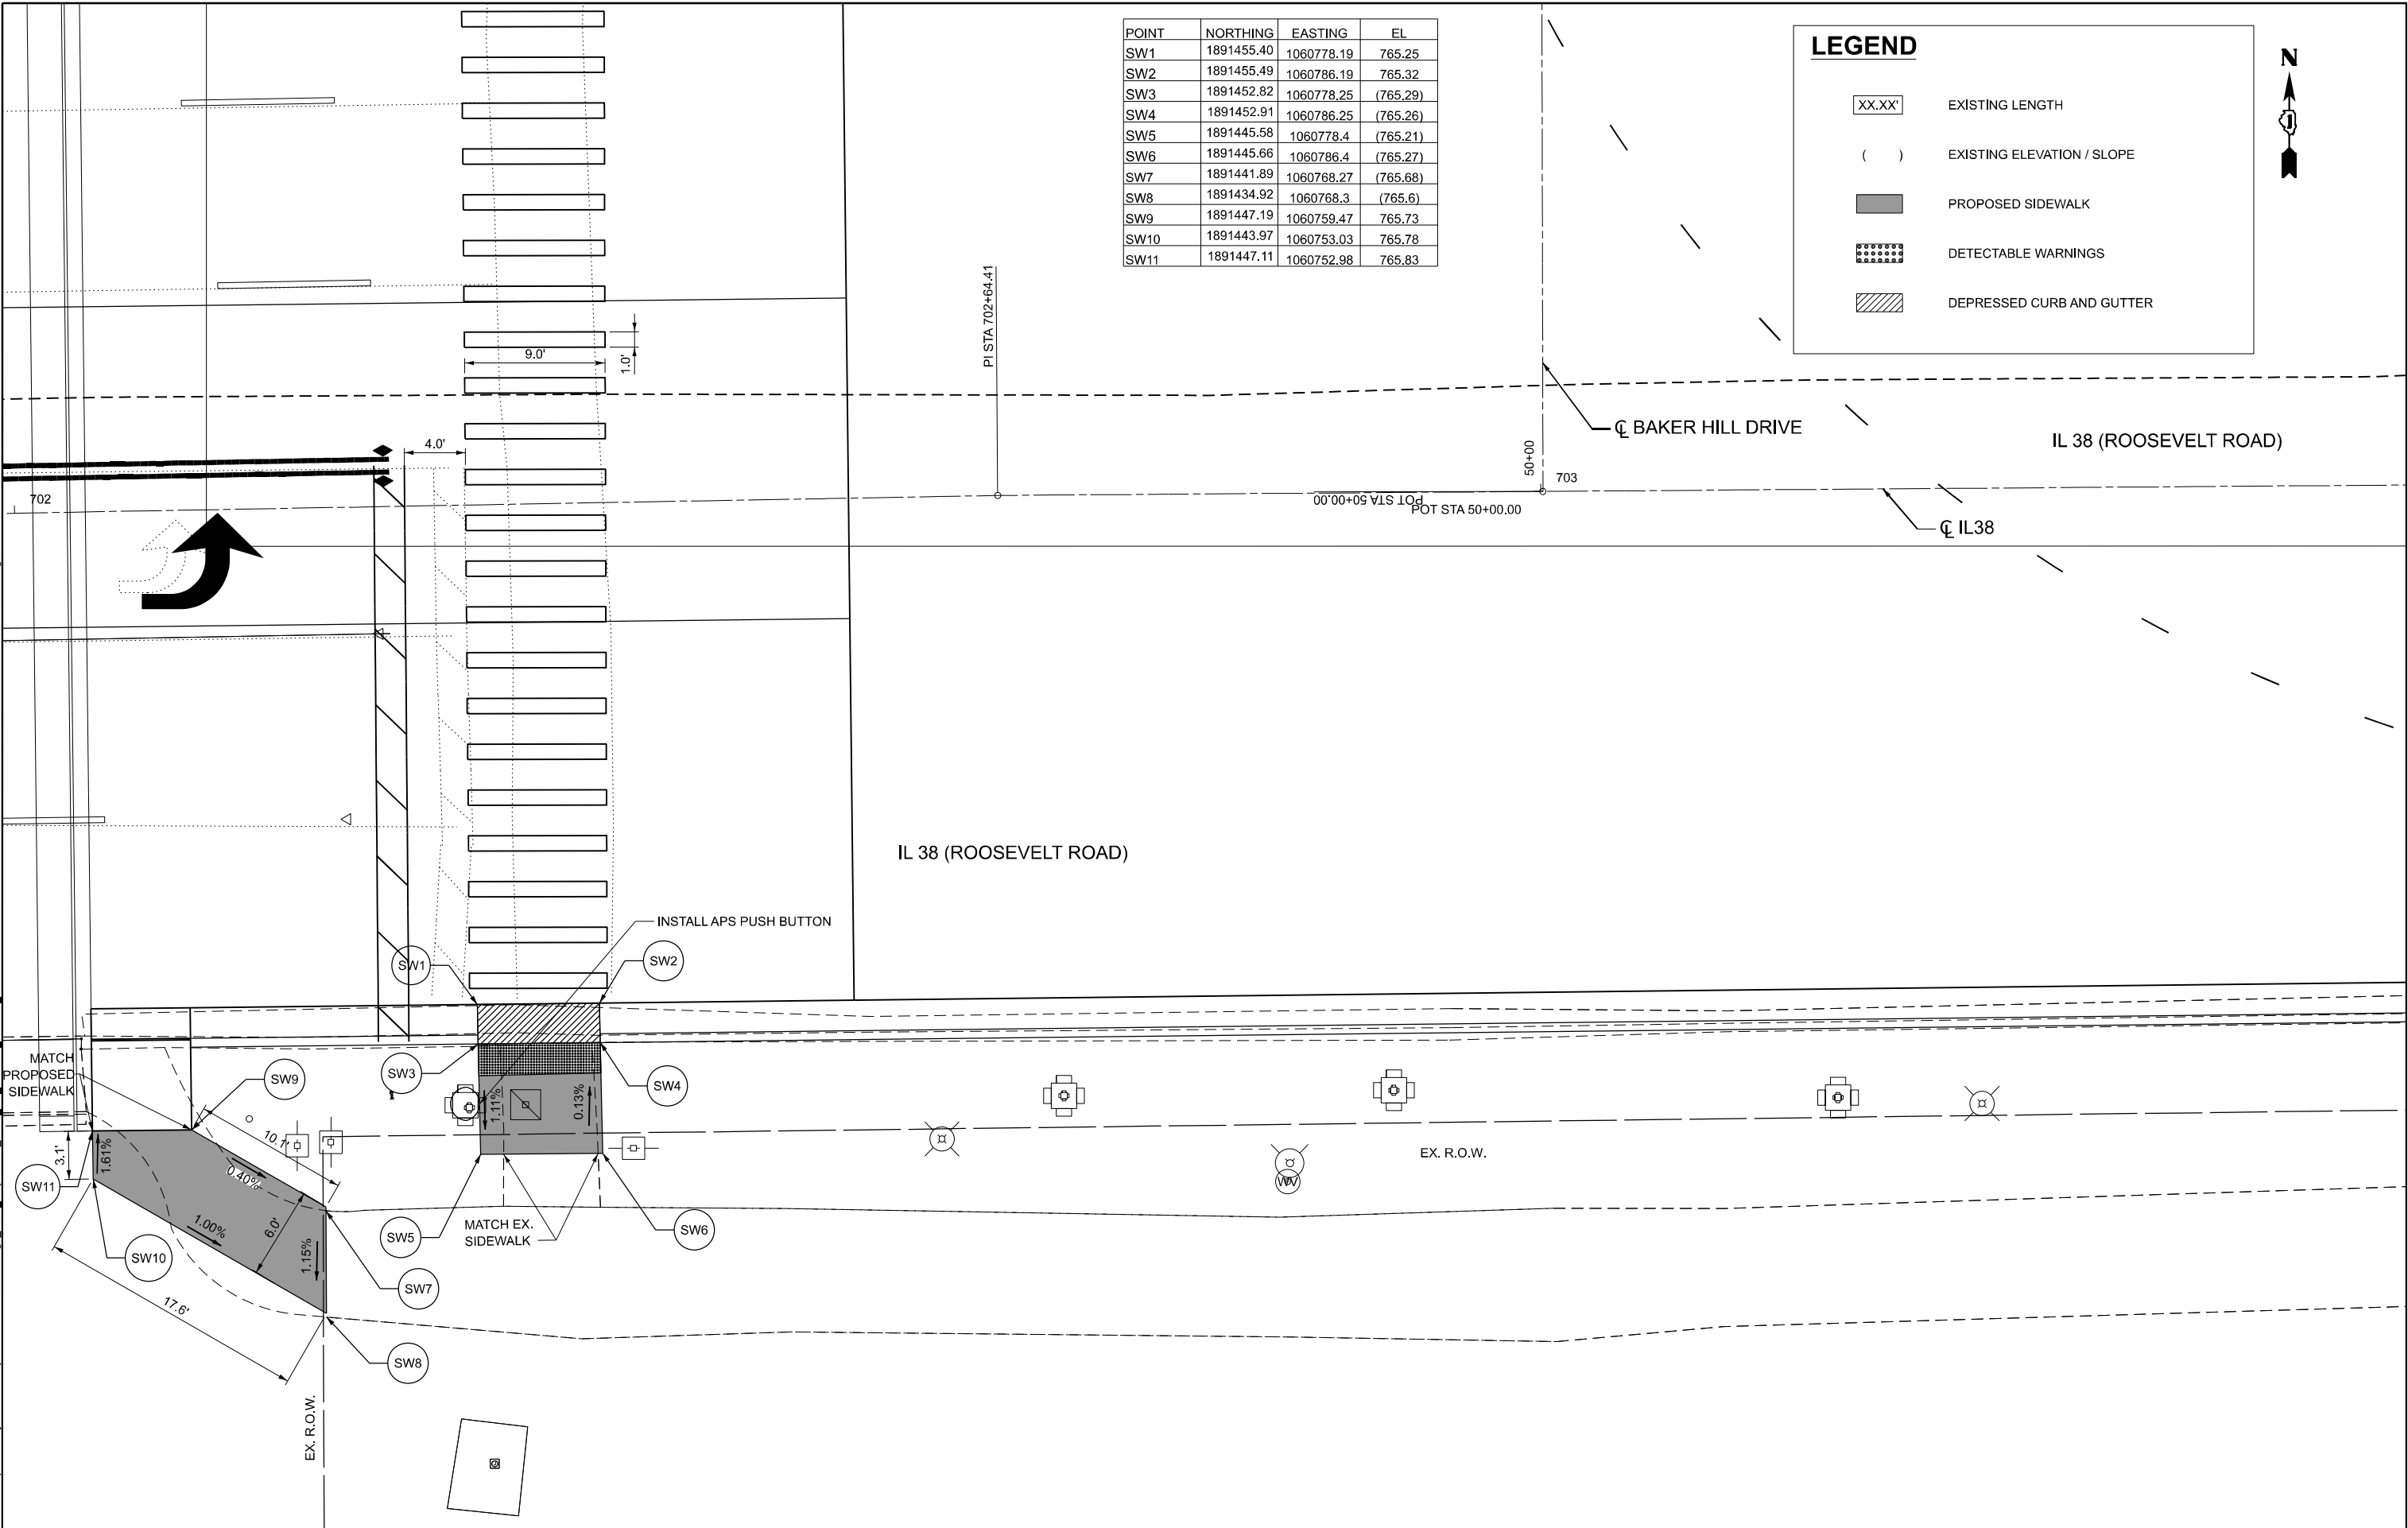


MODEL: PRCI IL38 - Plan 1 [Sheet]
FILE NAME: c:\p\mb-us-pw-03\Documents\Chicago_IL01_Projects\01_IDOT_Var_DEsens_PTB208_005\01-198294\3.0 Deliverables\3.3 CADD Data\Sheets\016217-eh-pymk-01.dgn

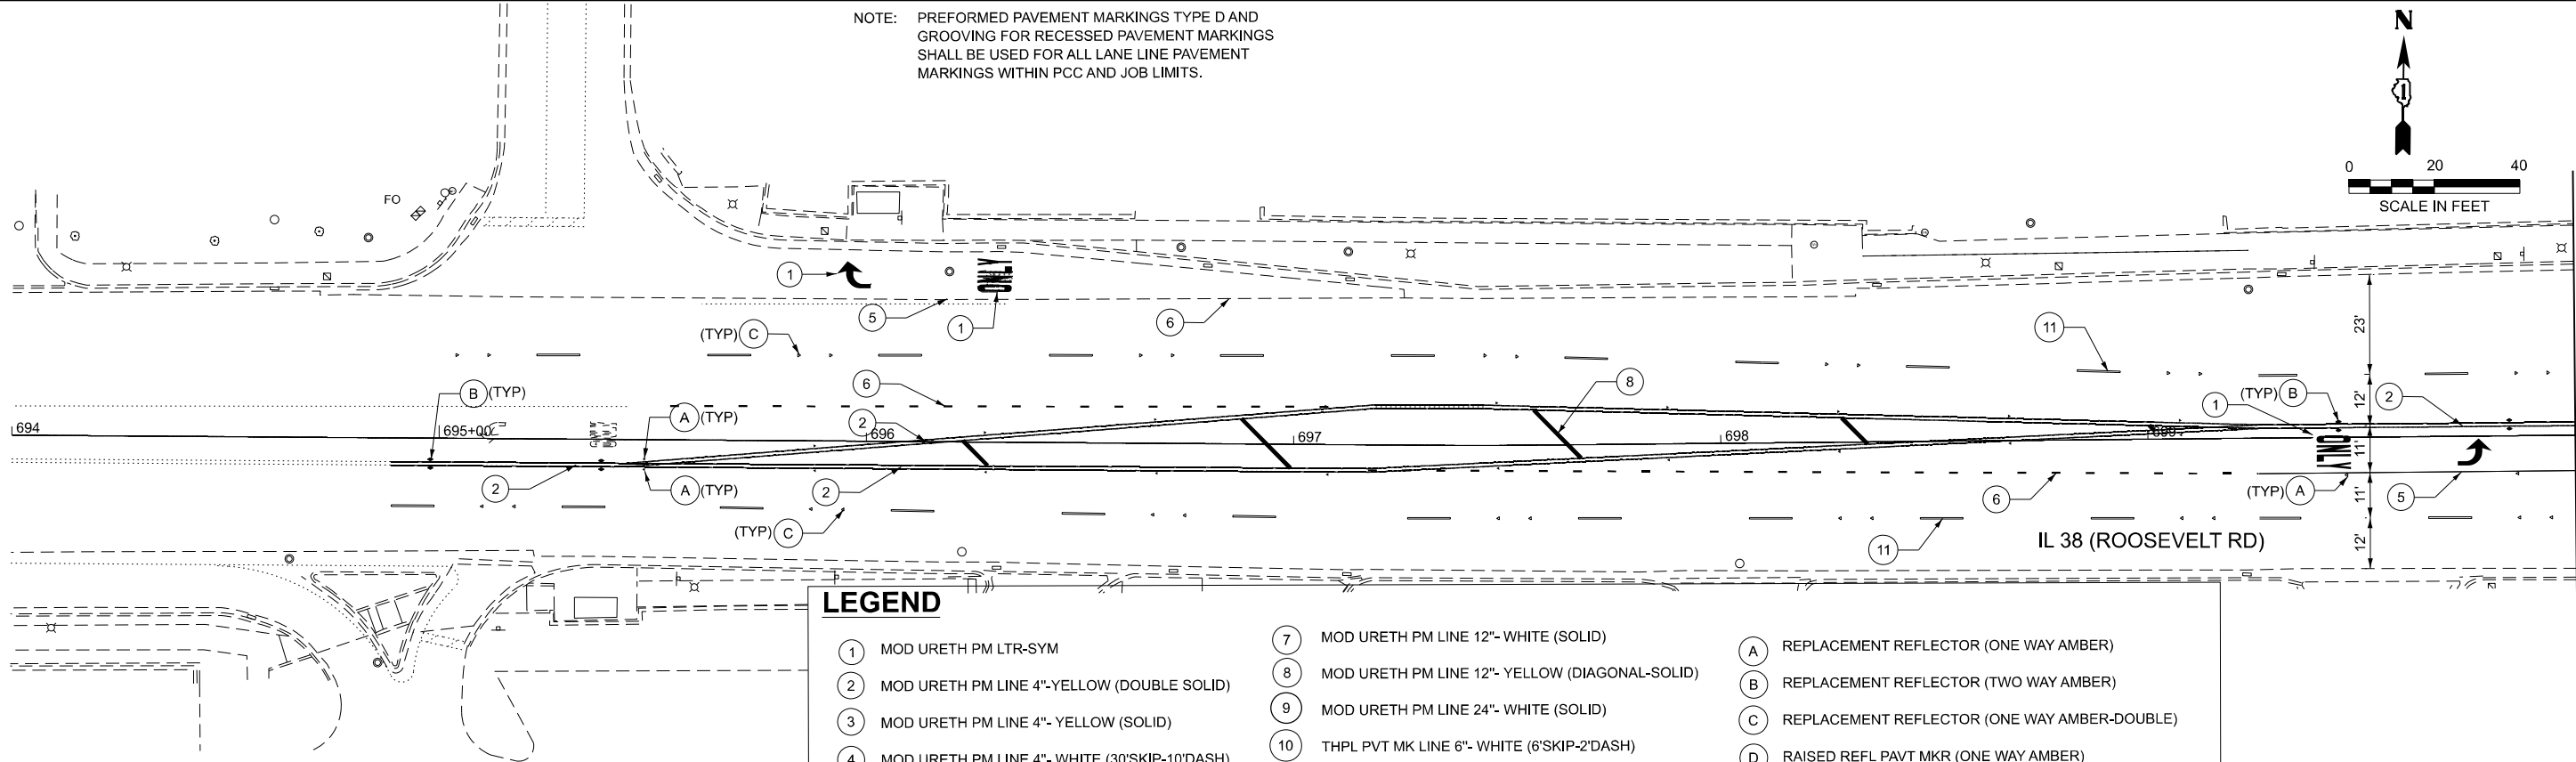

LEGEND

- | | | | | | |
|---|---|----|---|---|--|
| 1 | MOD URETH PM LTR-SYM | 7 | MOD URETH PM LINE 12"- WHITE (SOLID) | A | REPLACEMENT REFLECTOR (ONE WAY AMBER) |
| 2 | MOD URETH PM LINE 4"-YELLOW (DOUBLE SOLID) | 8 | MOD URETH PM LINE 12"- YELLOW (DIAGONAL-SOLID) | B | REPLACEMENT REFLECTOR (TWO WAY AMBER) |
| 3 | MOD URETH PM LINE 4"- YELLOW (SOLID) | 9 | MOD URETH PM LINE 24"- WHITE (SOLID) | C | REPLACEMENT REFLECTOR (ONE WAY AMBER-DOUBLE) |
| 4 | MOD URETH PM LINE 4"- WHITE (30'SKIP-10'DASH) | 10 | THPL PVT MK LINE 6"- WHITE (6'SKIP-2'DASH) | D | RAISED REFL PAVT MKR (ONE WAY AMBER) |
| 5 | MOD URETH PM LINE 6"- WHITE (SOLID) | 11 | MOD URETH PM LINE 8"- WHITE (SOLID) | E | RAISED REFL PAVT MKR (TWO WAY AMBER) |
| 6 | MOD URETH PM LINE 6"- WHITE (6'SKIP-2'DASH) | 12 | PREF PM TY, D LINE 7"- CONTRAST WHITE/BLACK (30'SKIP-10'DASH) (GROOVED) | F | RAISED REFL PAVT MKR (ONE WAY AMBER-DOUBLE) |

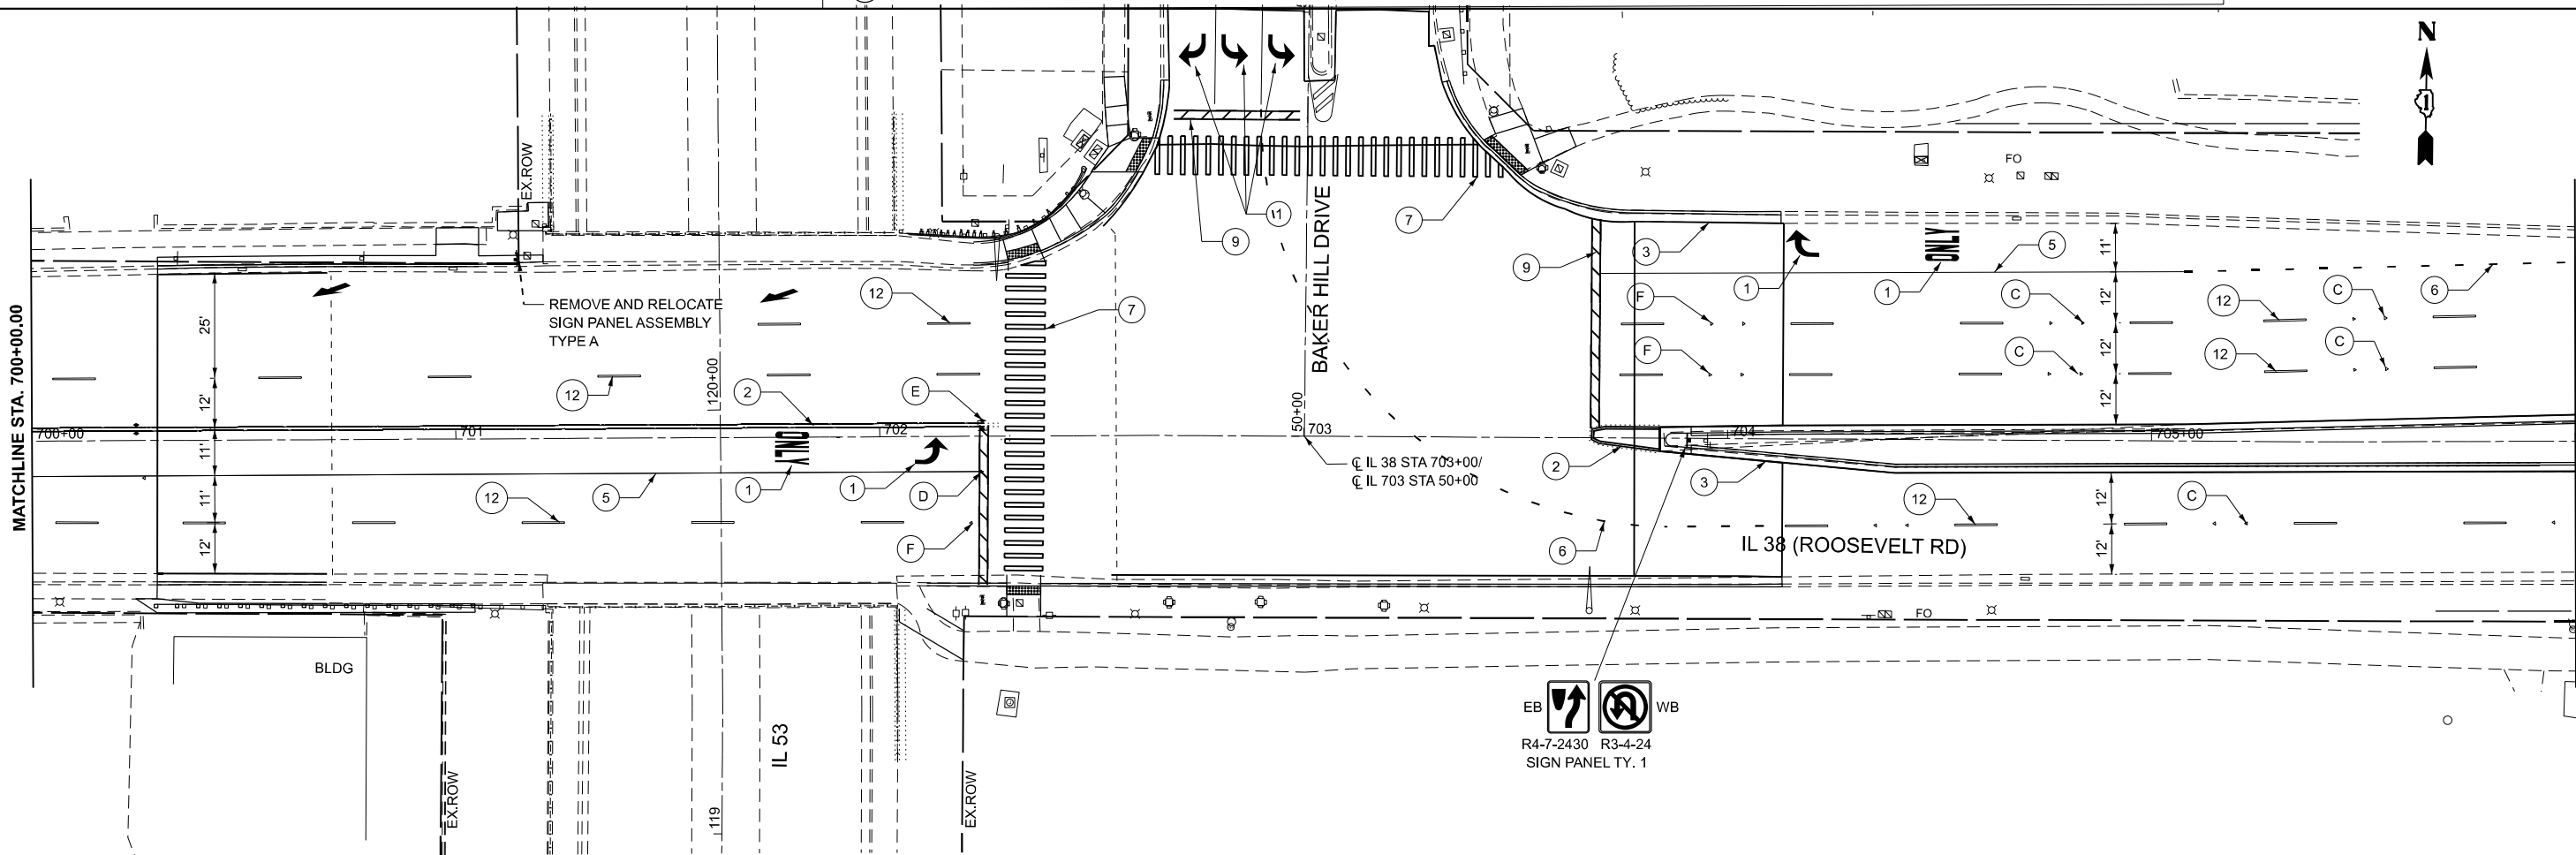

Michael Baker

INTERNATIONAL
200 West Adams Street, Suite 1800, Chicago, IL 60606
Phone: (312) 707-8770 • M^BAKERINTL.COM

USER NAME	= Winson,Teng
DESIGNED	- ZJT
DRAWN	- JR
CHECKED	- RBB
DATE	- 08/09/2024
PLOT SCALE	= 0.16666633"/In.
PLOT DATE	= 9/20/2024

REVISED	-
REVISED	-
REVISED	-
REVISED	-



STATE OF ILLINOIS
DEPARTMENT OF TRANSPORTATION

PAVEMENT MARKING PLAN IL 38 (ROOSEVELT ROAD) OVER IL 53

SCALE: 1"=20' SHEET 1 OF 3 SHEETS STA. 694+00.00 TO STA. 706+00.00


F.A.P. RTE.	SECTION	COUNTY	TOTAL SHEETS	SHEET NO.
0347	0347 22 BJ3	DUPAGE	98	29
CONTRACT NO. 62T17				
ILLINOIS FED. AID PROJECT				

MODEL: PC1 IL40 - Plan 3 [Sheet]
FILE NAME: p:\r\mb-us-pw-03\Documents\Chicago_IL01_Projects\01_IDOT_Var_DEsens_PTB208_005\W01-198294\3.0 Deliverables\3.3 CADD Data\Sheets\016217-eh-pymk-02.dgn

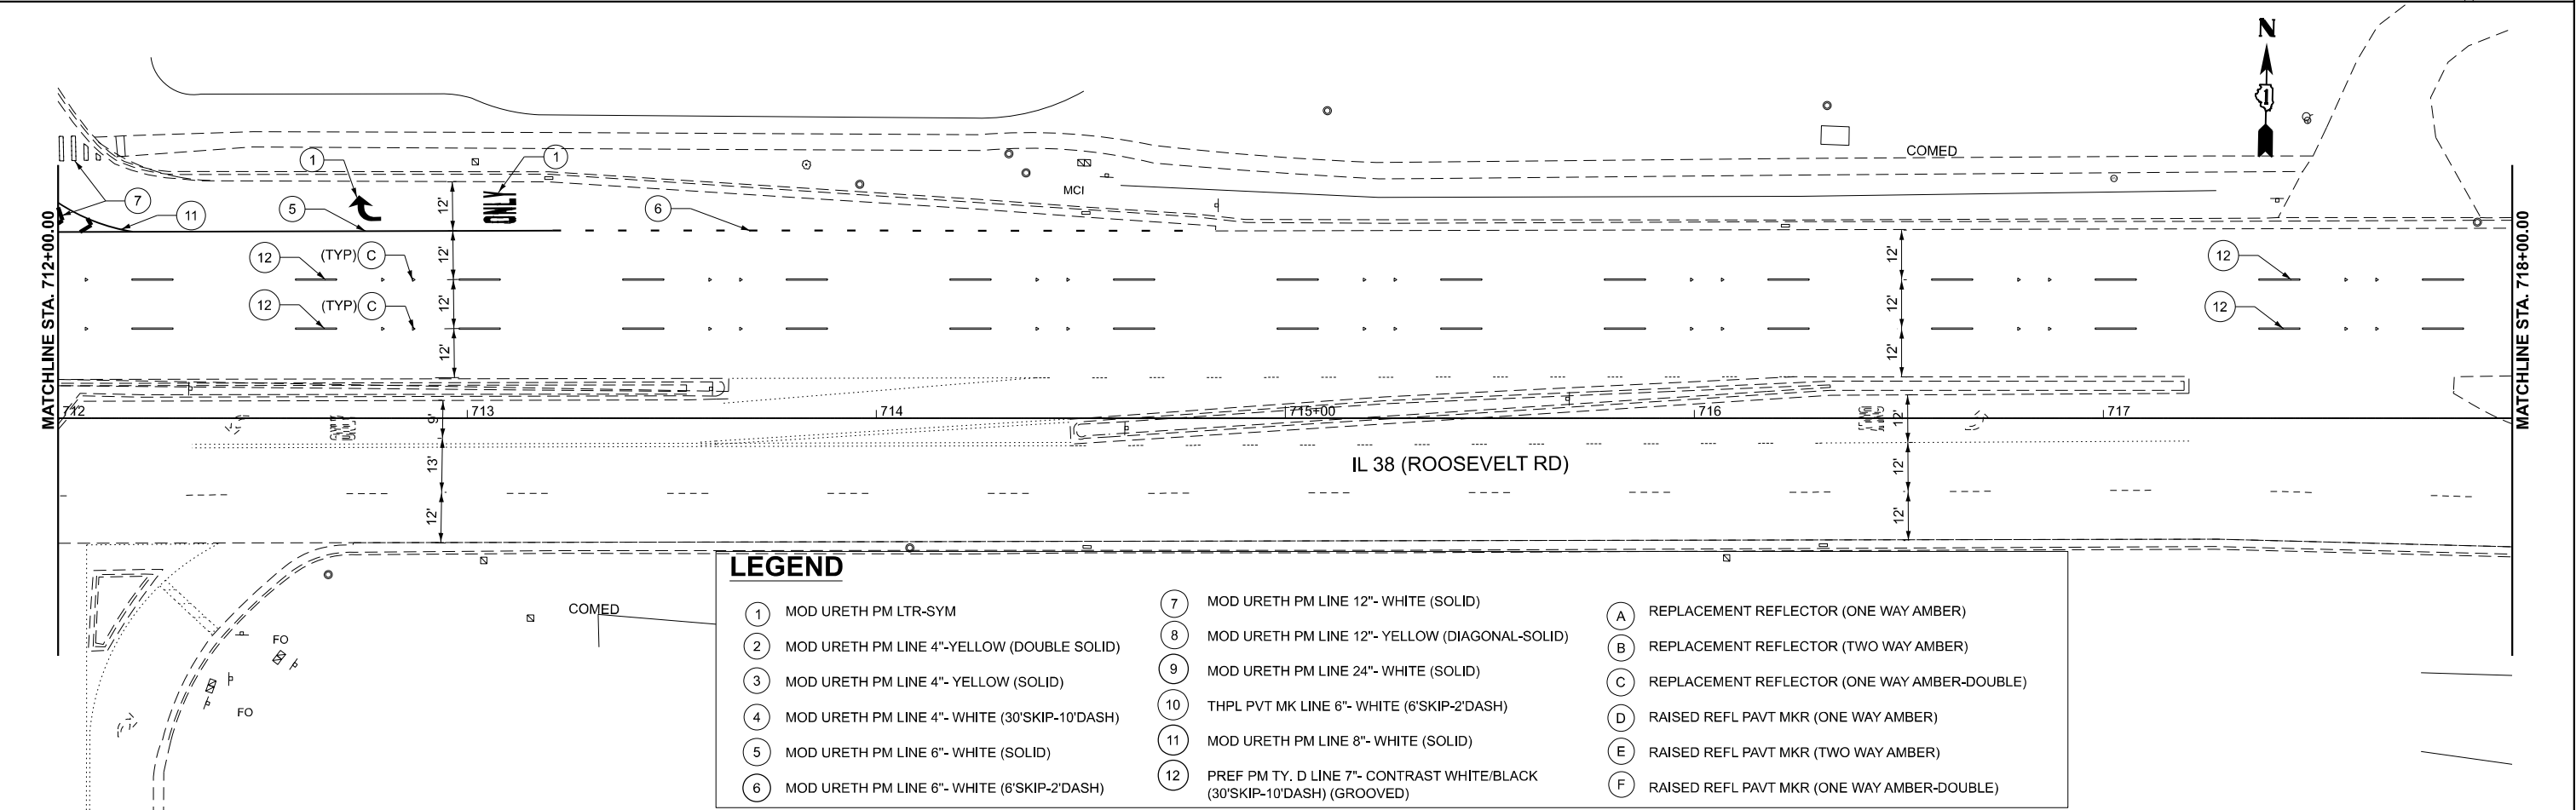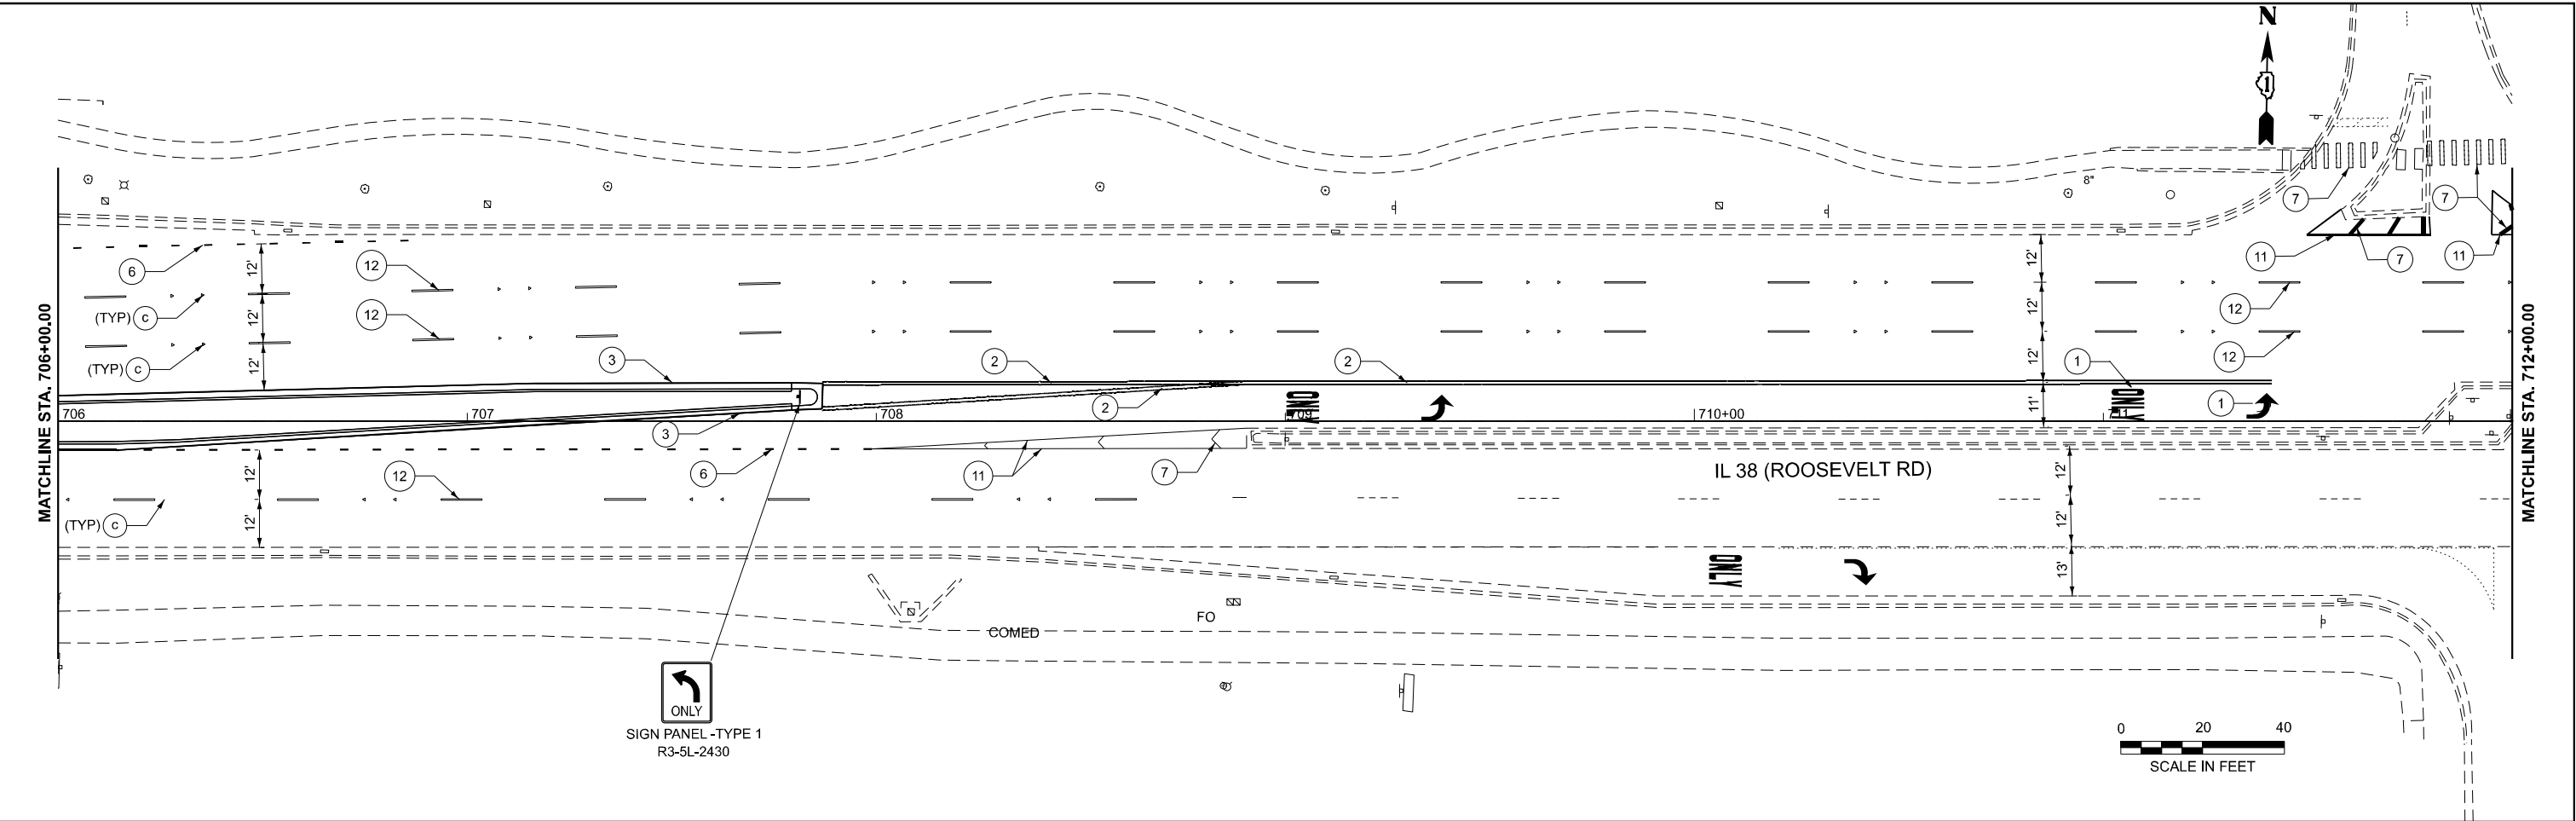


LEGEND					
①	MOD URETH PM LTR-SYM	⑦	MOD URETH PM LINE 12"- WHITE (SOLID)	Ⓐ	REPLACEMENT REFLECTOR (ONE WAY AMBER)
②	MOD URETH PM LINE 4"-YELLOW (DOUBLE SOLID)	⑧	MOD URETH PM LINE 12"- YELLOW (DIAGONAL-SOLID)	Ⓑ	REPLACEMENT REFLECTOR (TWO WAY AMBER)
③	MOD URETH PM LINE 4"- YELLOW (SOLID)	⑨	MOD URETH PM LINE 24"- WHITE (SOLID)	Ⓒ	REPLACEMENT REFLECTOR (ONE WAY AMBER-DOUBLE)
④	MOD URETH PM LINE 4"- WHITE (30'SKIP-10'DASH)	⑩	THPL PVT MK LINE 6"- WHITE (6'SKIP-2'DASH)	Ⓓ	RAISED REFL PAVT MKR (ONE WAY AMBER)
⑤	MOD URETH PM LINE 6"- WHITE (SOLID)	⑪	MOD URETH PM LINE 8"- WHITE (SOLID)	Ⓔ	RAISED REFL PAVT MKR (TWO WAY AMBER)
⑥	MOD URETH PM LINE 6"- WHITE (6'SKIP-2'DASH)	⑫	PREF PM TY. D LINE 7"- CONTRAST WHITE/BLACK (30'SKIP-10'DASH) (GROOVED)	Ⓕ	RAISED REFL PAVT MKR (ONE WAY AMBER-DOUBLE)

MODEL: STG3-BH-1 [Sheet]
FILE NAME: c:\w\mb-us-pw-03\Documents\Chicago_IL\01_Projects\01_IDOT_Var_DEsens_PTB208_005\W01-198294\3.0 Deliverables\3.3 CADD Data\Sheets\016217-eh-pymk-03.dgn

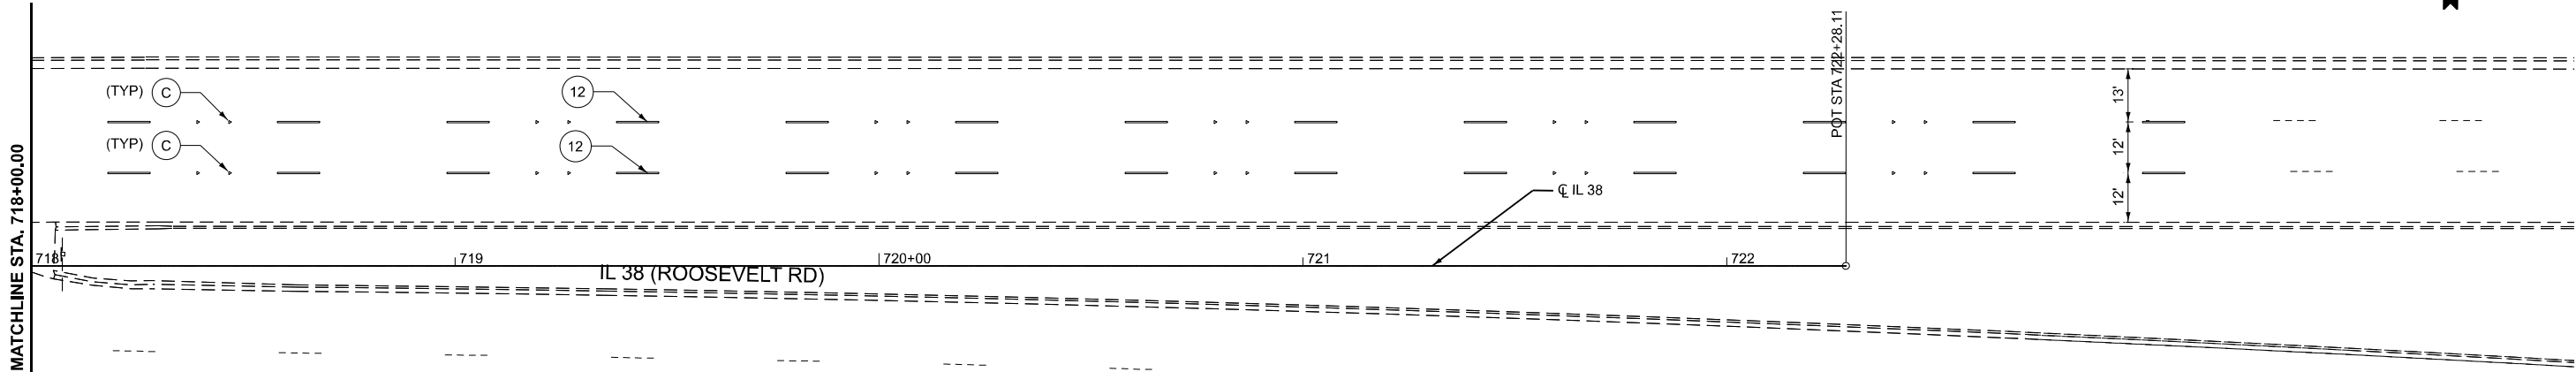

LEGEND

- | | | |
|---|---|--|
| ① MOD URETH PM LTR-SYM | ⑦ MOD URETH PM LINE 12"- WHITE (SOLID) | Ⓐ REPLACEMENT REFLECTOR (ONE WAY AMBER) |
| ② MOD URETH PM LINE 4"-YELLOW (DOUBLE SOLID) | ⑧ MOD URETH PM LINE 12"- YELLOW (DIAGONAL-SOLID) | Ⓑ REPLACEMENT REFLECTOR (TWO WAY AMBER) |
| ③ MOD URETH PM LINE 4"- YELLOW (SOLID) | ⑨ MOD URETH PM LINE 24"- WHITE (SOLID) | Ⓒ REPLACEMENT REFLECTOR (ONE WAY AMBER-DOUBLE) |
| ④ MOD URETH PM LINE 4"- WHITE (30'SKIP-10'DASH) | ⑩ THPL PVT MK LINE 6"- WHITE (6'SKIP-2'DASH) | Ⓓ RAISED REFL PAVT MKR (ONE WAY AMBER) |
| ⑤ MOD URETH PM LINE 6"- WHITE (SOLID) | ⑪ MOD URETH PM LINE 8"- WHITE (SOLID) | Ⓔ RAISED REFL PAVT MKR (TWO WAY AMBER) |
| ⑥ MOD URETH PM LINE 6"- WHITE (6'SKIP-2'DASH) | ⑫ PREF PM TY. D LINE 7"- CONTRAST WHITE/BLACK (30'SKIP-10'DASH) (GROOVED) | Ⓕ RAISED REFL PAVT MKR (ONE WAY AMBER-DOUBLE) |

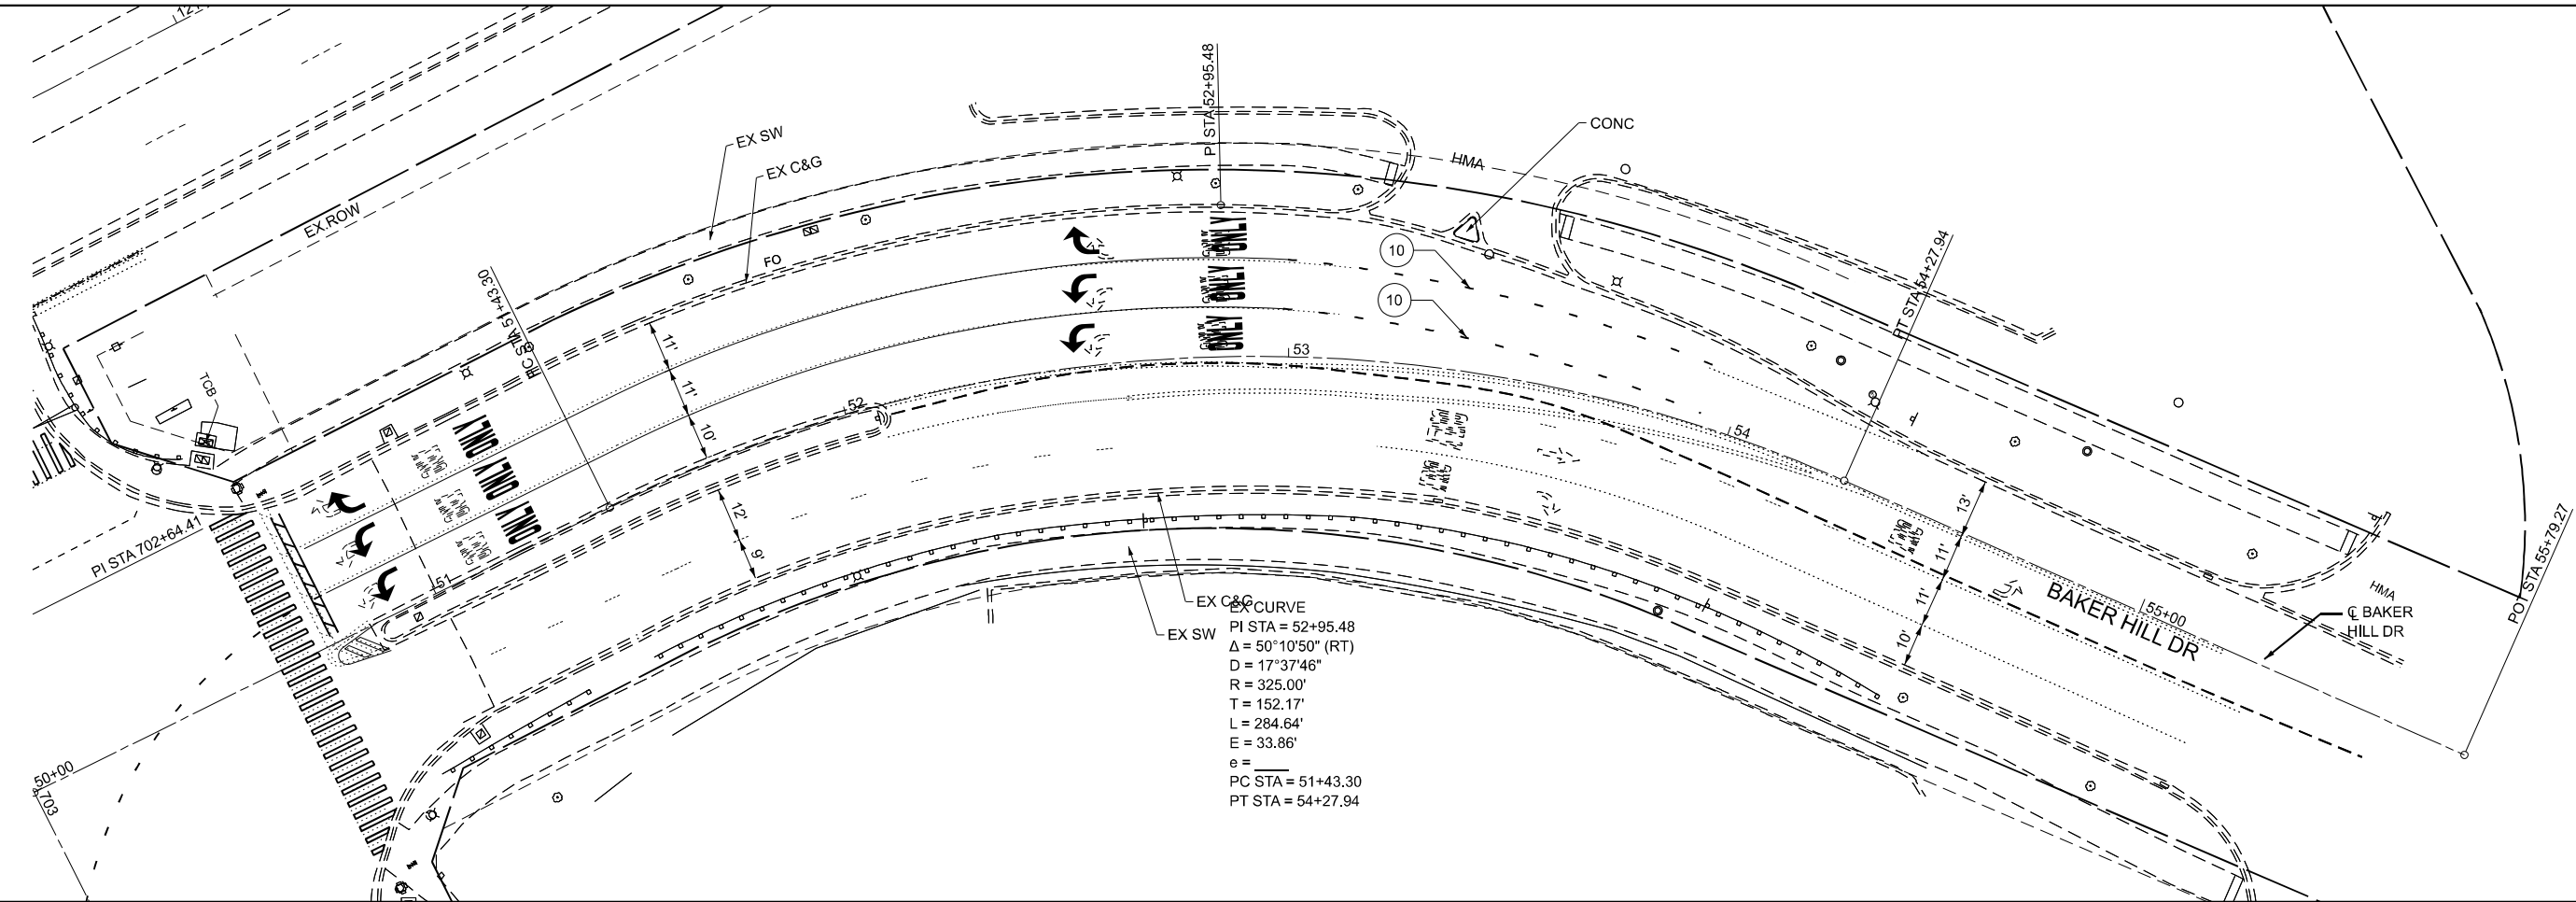

Michael Baker

INTERNATIONAL

200 West Adams Street, Suite 1800, Chicago, IL 60606
Phone: (312) 707-8770 • M^BAKERINTL.COM

USER NAME	= Connor.Liss
DESIGNED	- ZJT
DRAWN	- JR
PLOT SCALE	= 0.16666633" / in.
PLOT DATE	= 8/9/2024

REVISED	-
REVISED	-
REVISED	-
REVISED	-

STATE OF ILLINOIS
DEPARTMENT OF TRANSPORTATION

PAVEMENT MARKING PLAN
IL 38 (ROOSEVELT ROAD) OVER IL 53

SCALE: 1"=20' SHEET 3 OF 3 SHEETS STA. 00+00.00 TO STA. 00+00.00

F.A.P. RTE.	SECTION	COUNTY	TOTAL SHEETS	SHEET NO.
0347	0347 22 BJ3	DUPAGE	98	31
CONTRACT NO. 62T17				
ILLINOIS FED. AID PROJECT				

MODEL: TS-05a (Sheet)
FILE NAME: c:\pwr\mbe-us-pw-bentley.com\mbe-us-pw-03\Documents\Chicago_IL\01_Projects\D1_IDOT_Var_DEservs_PTB208_005\W01-198294\3.0 Deliverables\3.3 CADD Data\Sheets\016217-eh4505a.dgn

TRAFFIC SIGNAL LEGEND

(NOT TO SCALE)


ITEM	EXISTING	PROPOSED	ITEM	EXISTING	PROPOSED	ITEM	EXISTING	PROPOSED
CONTROLLER CABINET			HANDHOLE -SQUARE -ROUND			SIGNAL HEAD -(P) PROGRAMMABLE SIGNAL HEAD		
COMMUNICATION CABINET			HEAVY DUTY HANDHOLE -SQUARE -ROUND			SIGNAL HEAD WITH BACKPLATE -(P) PROGRAMMABLE SIGNAL HEAD -(RB) RETROREFLECTIVE BACKPLATE		
MASTER CONTROLLER			DOUBLE HANDHOLE			PEDESTRIAN SIGNAL HEAD AT RAILROAD INTERSECTIONS		
MASTER MASTER CONTROLLER			JUNCTION BOX			PEDESTRIAN SIGNAL HEAD WITH COUNTDOWN TIMER		
UNINTERRUPTABLE POWER SUPPLY			RAILROAD CANTILEVER MAST ARM			ILLUMINATED SIGN "NO LEFT TURN"/"NO RIGHT TURN"		
SERVICE INSTALLATION -(P) POLE MOUNTED			RAILROAD FLASHING SIGNAL			NUMBER OF CONDUCTORS, ELECTRIC CABLE NO. 14, UNLESS NOTED OTHERWISE. ALL DETECTOR LOOP CABLE TO BE SHIELDED		
SERVICE INSTALLATION -(G) GROUND MOUNTED -(GM) GROUND MOUNTED METERED			RAILROAD CROSSING GATE			GROUND CABLE IN CONDUIT, NO. 6 SOLID COPPER (GREEN)		
TELEPHONE CONNECTION			RAILROAD CROSSBUCK			ELECTRIC CABLE IN CONDUIT, TRACER NO. 14 1/C		
STEEL MAST ARM ASSEMBLY AND POLE			RAILROAD CONTROLLER CABINET			COAXIAL CABLE		
ALUMINUM MAST ARM ASSEMBLY AND POLE			UNDERGROUND CONDUIT (UC), GALVANIZED STEEL			VENDOR CABLE		
STEEL COMBINATION MAST ARM ASSEMBLY AND POLE WITH LUMINAIRE			TEMPORARY SPAN WIRE, TETHER WIRE, AND CABLE			COPPER INTERCONNECT CABLE, NO. 18, 3 PAIR TWISTED, SHIELDED		
SIGNAL POST -(BM) BARREL MOUNTED - TEMPORARY			SYSTEM ITEM			FIBER OPTIC CABLE -NO. 62.5/125, MM12F -NO. 62.5/125, MM12F SM12F -NO. 62.5/125, MM12F SM24F		
WOOD POLE			INTERSECTION ITEM			GROUND ROD -(C) CONTROLLER -(M) MAST ARM -(P) POST -(S) SERVICE		
GUY WIRE			REMOVE ITEM					
SIGNAL HEAD			RELOCATE ITEM					
SIGNAL HEAD WITH BACKPLATE			ABANDON ITEM					
SIGNAL HEAD OPTICALLY PROGRAMMED			CONTROLLER CABINET AND FOUNDATION TO BE REMOVED					
FLASHER INSTALLATION -(FS) SOLAR POWERED			MAST ARM POLE AND FOUNDATION TO BE REMOVED					
PEDESTRIAN SIGNAL HEAD			SIGNAL POST AND FOUNDATION TO BE REMOVED					
PEDESTRIAN PUSH BUTTON -(APS) ACCESSIBLE PEDESTRIAN PUSH BUTTON			DETECTOR LOOP, TYPE I					
RADAR DETECTION SENSOR			PREFORMED DETECTOR LOOP					
VIDEO DETECTION CAMERA			SAMPLING (SYSTEM) DETECTOR					
RADAR/VIDEO DETECTION ZONE			INTERSECTION AND SAMPLING (SYSTEM) DETECTOR					
PAN, TILT, ZOOM (PTZ) CAMERA			QUEUE AND SAMPLING (SYSTEM) DETECTOR					
EMERGENCY VEHICLE LIGHT DETECTOR			WIRELESS DETECTOR SENSOR					
CONFIMATION BEACON			WIRELESS ACCESS POINT					
WIRELESS INTERCONNECT								
WIRELESS INTERCONNECT RADIO REPEATER								

MODEL: TS-05b (Sheet)
FILE NAME: c:\w\mb-us-pw-03\Documents\Chicago_IL\01_Projects\D1_IDOT_Var_DEsens_PTB208_005\W01-198294\3.0 Deliverables\3.3 CADD Data\Sheets\016217-eht-4505b.dgn


LOOP DETECTOR NOTES

- EACH PAIR OF LOOP WIRES SHALL BE PLACED IN A SEPARATE EMPTY COILABLE NONMETALLIC CONDUIT FROM THE EDGE OF PAVEMENT TO THE HANDHOLE. SPACING BETWEEN THE HOLES DRILLED IN THE PAVEMENT SHALL NOT BE LESS THAN 6" (150 mm). EMPTY COILABLE NONMETALLIC CONDUIT SHALL BE INCLUDED IN THE COST OF THE LOOP WIRE.
- THE NUMBER OF LOOP TURNS SHALL BE AS RECOMMENDED BY THE AMPLIFIER MANUFACTURER. ALL ADJACENT SIDES OF THE LOOPS SHALL BE INSTALLED IN SUCH A WAY THAT THE CURRENT FLOW IS IN THE SAME DIRECTION TO REINFORCE ITS MAGNETIC FIELDS FOR SMALL VEHICLE DETECTION.
- EACH LOOP LEAD-IN SHALL BE IDENTIFIED AND PERMANENTLY TAGGED IN THE HANDHOLE. EACH LEAD-IN CABLE TAG SHALL INDICATE THE LOCATION OF THE LOOP, LOOP ROTATION (CLOCKWISE/COUNTERCLOCKWISE), LOOP LEAD-IN DIRECTION (IN OR OUT), LOOP CABLE NUMBER AND LOCATION IN CABINET, AND NUMBER OF TURNS IN THE DETECTOR LOOPS IN WATER PROOF INK AS INDICATED ON THE DISTRICT 1 STANDARD TRAFFIC SIGNAL DESIGN DETAIL. THE CONTRACTOR SHALL MARK LOOP LOCATIONS ON RECORD DRAWINGS AND PRESENT TO THE ENGINEER AFTER FINAL INSPECTION. LOOPS SHALL BE MARKED BY LANE AND LOOP NUMBER. SEE DETAIL BELOW.
- ALL LOOP CABLE SHALL BE FASTENED WITH PLASTIC TIE WRAP TO THE HANDHOLE HOOKS.
- IN ASPHALT PAVEMENT, LOOPS SHOULD BE PLACED IN THE BINDER AND DIVEHOLES MARKED AT THE CURB WITH A SAW-CUT. THE SAW-CUT SHALL BE CUT IN ACCORDANCE WITH LOCAL AND E.P.A. DUST CONTROL REQUIREMENTS. DETECTOR LOOP(S) SHALL NOT BE INSTALLED IN WET CONDITIONS AND THE SAW-CUTS MUST BE FREE OF DEBRIS AND RESIDUE SUCH AS DUST AND WATER WHICH IS TO BE ACHIEVED BY THE USE OF COMPRESSED AIR, WIRE BRUSHING AND HEAT DRYING ACCORDING TO SEALANT MANUFACTURER REQUIREMENTS. THE DETECTOR WIRE SHALL BE HELD IN PLACE BY THE USE OF FORM WEDGES. WEDGES SHALL BE SPACED NO MORE THAN 18" (450 mm) APART.
- LOOP SPLICES SHALL BE SOLDERED USING A SOLDERING IRON. BLOW TORCHES OR OTHER DEVICES WHICH OXIDIZE COPPER CABLE SHALL NOT BE ALLOWED FOR SOLDERING OPERATIONS. SEE DETAIL BELOW RIGHT.
- PREFORMED DETECTOR LOOPS SHALL BE USED, AS SHOWN ON THE PLANS, WHERE NEW CONCRETE PAVEMENT IS PROPOSED. THE INSTALLATION OF PREFORMED LOOPS SHALL BE IN ACCORDANCE WITH THE DISTRICT 1 SPECIFICATIONS OR AS DIRECTED BY THE ENGINEER.

LOOP LEAD-IN CABLE TAG

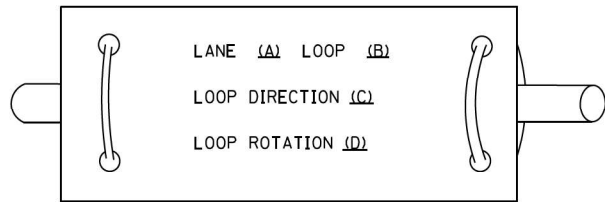


- A. LANE 1 IS THE LANE CLOSEST TO THE CENTERLINE OF THE ROADWAY
- B. LOOP #1 IS THE LOOP IN THE LANE CLOSEST TO THE INTERSECTION.
- C. LABEL LOOP CABLE "IN" OR LOOP CABLE "OUT".
- D. LABEL LOOP CABLE CLOCKWISE OR LOOP CABLE COUNTERCLOCKWISE.

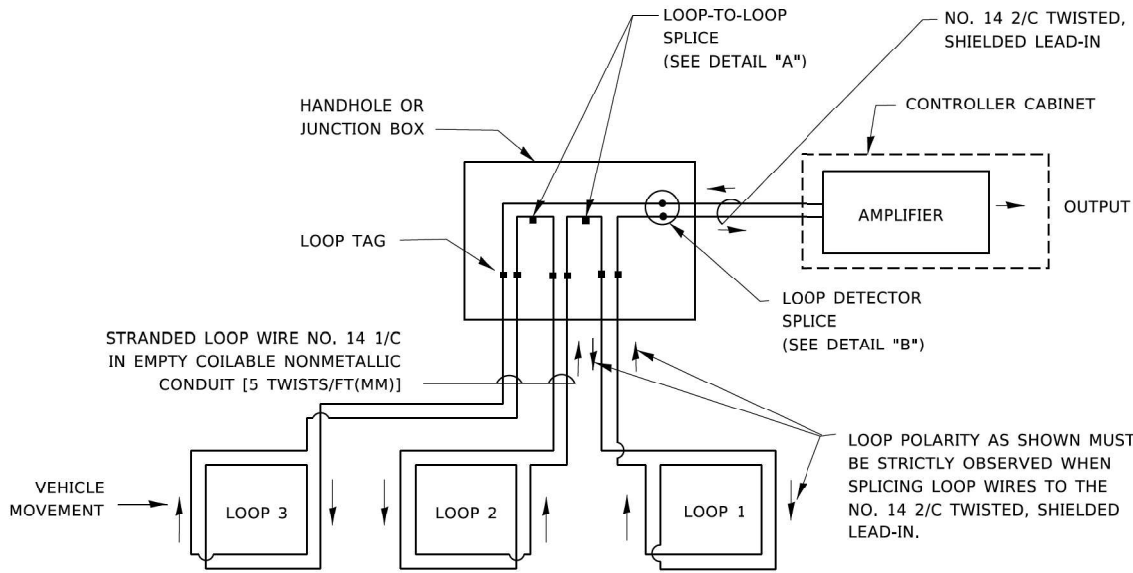


DETECTOR LOOP WIRING SCHEMATIC

- LOOPS SHALL BE SPLICED IN SERIES. SAW-CUTS SHALL BE A MINIMUM WIDTH OF 5/16" (8 mm).
- SAW-CUT DEPTHS SHALL BE 3" (75 mm). IF IN CONCRETE,
- THE SAW-CUT DEPTH SHALL BE TO THE TOP OF THE REINFORCEMENT.
- LOOP CORNERS SHALL BE DRILLED WITH A 2" (50 mm) DIAMETER CORE.

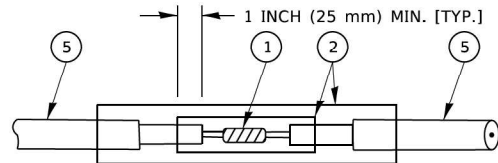


DETAIL "A"
LOOP-TO-LOOP SPlice

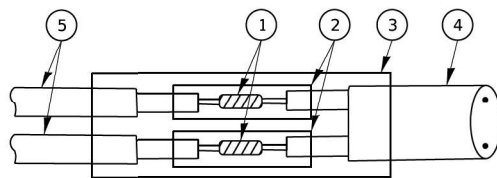


DETAIL "B"
LOOP-TO-CONTROLLER SPlice

TYPE I LOOP

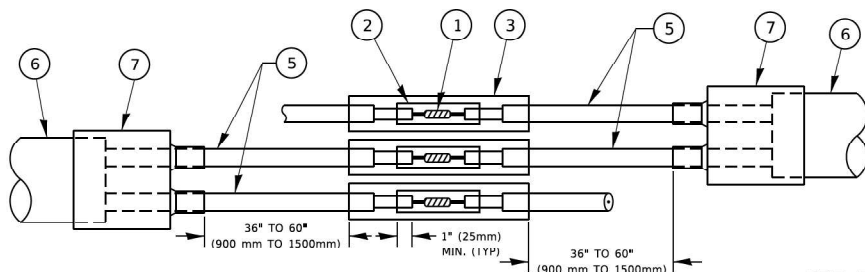

DETAIL "A"
LOOP-TO-LOOP SPlice

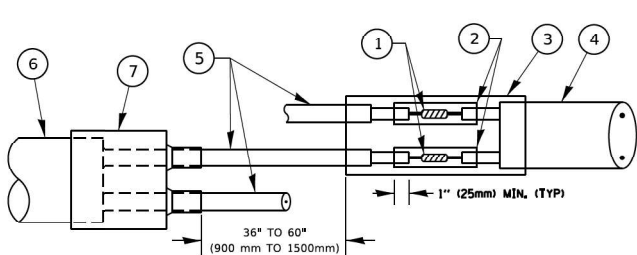

DETAIL "B"
LOOP-TO-CONTROLLER SPlice

PRE-FORMED LOOP

LOOP DETECTOR SPlice

- ① WESTERN UNION SPlice SOLDERED WITH ROSIN CORE FLUX. ALL EXPOSED SURFACES OF THE SOLDER SHALL BE SMOOTH. THE WESTERN UNION SPlices SHALL BE STAGGERED.
- ② WCSMW 30/100 HEAT SHRINK TUBE, MINIMUM LENGTH 3" (75 mm), UNDERWATER GRADE.
- ③ WCS 200/750 HEAT SHRINK TUBE, MINIMUM LENGHT 6" (150 mm), UNDERWATER GRADE.
- ④ NO. 14 2/C TWISTED, SHIELDed CABLE.
- ⑤ LOOP CONDUCTOR WITH FLEXIBLE PLASTIC TUBE. PRE-FORMED LOOP
- ⑥ XL POLYOLEFIN 2 CONDUCTOR
- ⑦ BREAKOUT SEALS. TYCO CBR-2 OR APPROVED EQUAL

Michael Baker

INTERNATIONAL
200 West Adams Street, Suite 1800, Chicago, IL 60606
Phone: (312) 707-8770 • MBAKERINTL.COM

USER NAME = Connor,Liss	DESIGNED -	REVISED -
	DRAWN -	REVISED -
PLOT SCALE = 0.16666633"/in.	CHECKED -	REVISED -
PLOT DATE = 8/9/2024	DATE -	REVISED -

STATE OF ILLINOIS
DEPARTMENT OF TRANSPORTATION

DISTRICT ONE
STANDARD TRAFFIC SIGNAL DESIGN DETAILS


SCALE: NONE SHEET 2 OF 7 SHEETS STA. TO STA.

F.A.P. RTE.	SECTION	COUNTY	TOTAL SHEETS	SHEET NO.
0347	0347 22 BJ3	DUPAGE	98	33
CONTRACT NO. 62T17				
TS-05	ILLINOIS	FED. AID PROJECT		

MODEL: TS-05c (Sheet)
FILE NAME: c:\r\mb-us-pw-bentley.com\mb-us-pw-03\Documents\Chicago_IL\01_Projects\D1_IDOT_Var_DEsens_PTB208_005\W01-198294\3.0 Deliverables\3.3 CADD Data\Sheets\01621717-eht4s05c.dgn

TRAFFIC SIGNAL MAST ARM AND SIGNAL POST


MAST ARM MOUNTED SIGNALS IN EXISTING, PROPOSED OR FUTURE SIDEWALK/BICYCLE PATH AREA. INTERSECTION SHOWN WITH PEDESTRIAN SIGNALS AND PEDESTRIAN PUSHBUTTON DETECTORS.

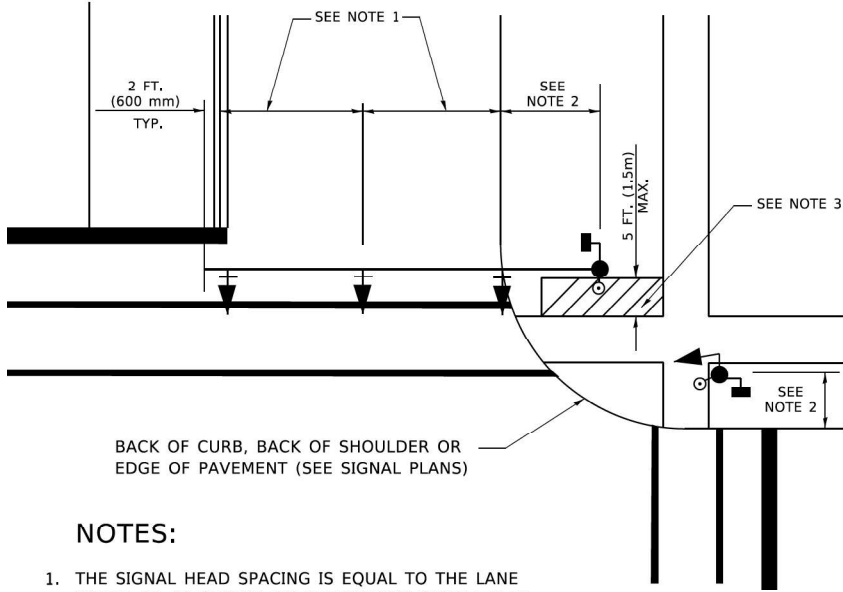

NOTES:

1. THE SIGNAL HEAD SPACING IS EQUAL TO THE LANE WIDTH OR AS SHOWN ON THE TRAFFIC SIGNAL PLAN.
2. REFER TO THE TRAFFIC SIGNAL EQUIPMENT OFFSET TABLE.
3. PROVIDE A LEVEL ALL-WEATHER SURFACE (CONCRETE SIDEWALK, ASPHALT BICYCLE PATH SURFACE OR MATCHING MATERIAL TO THE ADJACENT SURFACE) UP TO THE MAST ARM SHAFT OR THE SIGNAL POST.
4. THE FACE OF THE PEDESTRIAN PUSHBUTTON SHALL BE PARALLEL TO THE CROSSWALK TO BE USED.
5. THE LOCATIONS AND INSTALLATION OF PEDESTRIAN SIGNAL HEADS AND PEDESTRIAN PUSHBUTTONS SHALL MEET THE REQUIREMENTS OF THE MUTCD AND INFORMATION FOUND IN THE "AMERICANS WITH DISABILITIES ACT ACCESSIBILITY GUIDELINES FOR BUILDINGS AND FACILITIES."


PEDESTRIAN SIGNAL POST
AND
PEDESTRIAN PUSH BUTTON POST

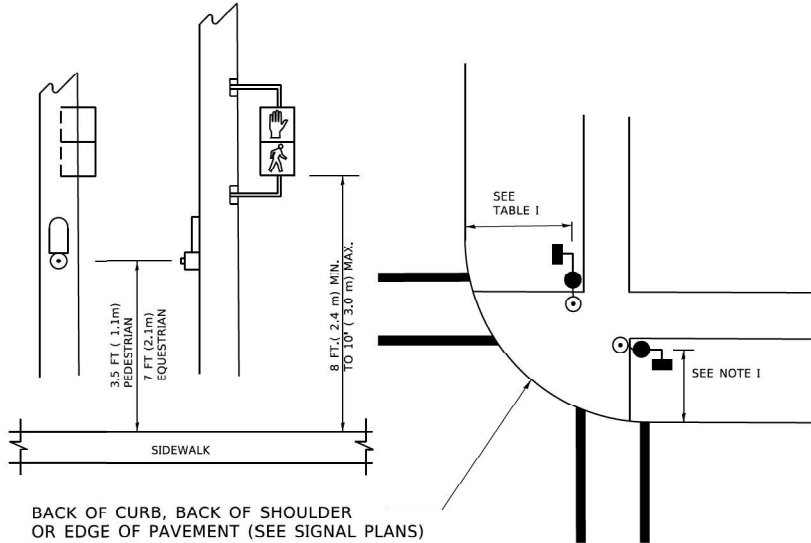

NOTES:

1. REFER TO THE TRAFFIC SIGNAL EQUIPMENT OFFSET TABLE.
2. PROVIDE A LEVEL ALL-WEATHER SURFACE (CONCRETE SIDEWALK, ASPHALT BICYCLE PATH SURFACE OR MATCHING MATERIAL TO THE ADJACENT SURFACE) UP TO THE PEDESTRIAN SIGNAL POST OR THE PEDESTRIAN PUSH BUTTON POST.
3. THE FACE OF THE PEDESTRIAN PUSHBUTTON SHALL BE PARALLEL TO THE CROSSWALK TO BE USED.
4. THE LOCATIONS AND INSTALLATION OF PEDESTRIAN SIGNAL HEADS AND PEDESTRIAN PUSHBUTTONS SHALL MEET THE REQUIREMENTS OF THE MUTCD AND INFORMATION FOUND IN THE "AMERICANS WITH DISABILITIES ACT ACCESSIBILITY GUIDELINES FOR BUILDINGS AND FACILITIES."

RECOMMENDED PUSHBUTTON LOCATIONS

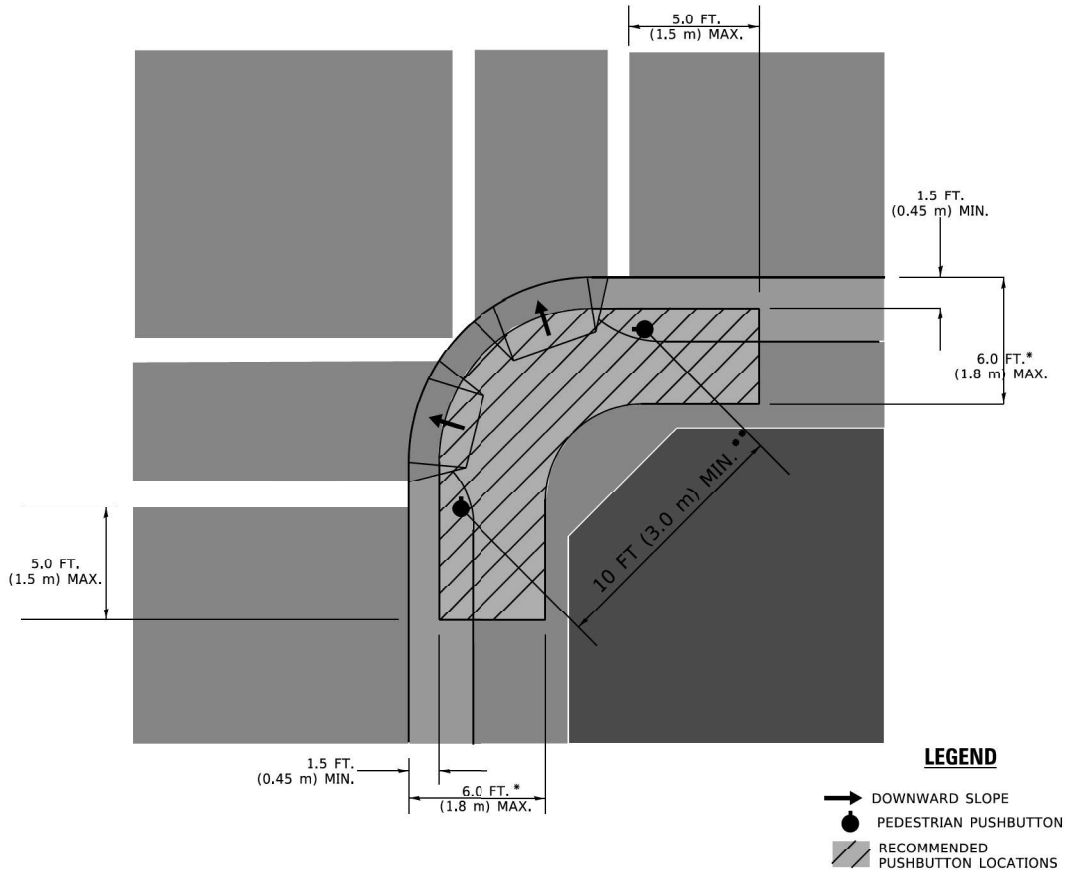

- * WHERE THERE ARE CONSTRAINTS THAT MAKE IT IMPRACTICAL TO PLACE THE PEDESTRIAN PUSHBUTTON BETWEEN 1.5 FT (0.45 m) AND 6 FT (1.8 m) FROM THE EDGE OF THE CURB, SHOULDER, OR PAVEMENT, IT SHOULD NOT BE FURTHER THAN 10 FT (3 m) FROM THE EDGE OF CURB, SHOULDER, OR PAVEMENT.
- ** WHERE THERE ARE CONSTRAINTS ON A PARTICULAR CORNER THAT MAKE IT IMPRACTICAL TO PROVIDE THE 10 FT (3 m) SEPERATION BETWEEN THE TWO PEDESTRIAN PUSHBUTTONS, THE PUSHBUTTONS MAY BE PLACED CLOSER TOGETHER OR ON THE SAME POLE.

NOTES:

1. PEDESTRIAN SIGNAL HEADS SHALL BE MOUNTED WITH THE BOTTOM OF THE SIGNAL HOUSING INCLUDING BRACKETS NOT LESS THAN 8 FT (2.4 m) OR MORE THAN 10 FT (3 m) ABOVE SIDEWALK LEVEL, AND SHALL BE POSITIONED AND ADJUSTED TO PROVIDE MAXIMUM VISIBILITY AT THE BEGINNING OF THE CONTROLLED CROSSWALK.
2. THE BOTTOM OF THE SIGNAL HOUSING (INCLUDING BRACKETS) OF A VEHICULAR SIGNAL FACE THAT IS NOT LOCATED OVER A HIGHWAY SHALL BE AT LEAST 8 FT (2.4 m) BUT NOT MORE THAN 19 FT (5.8 m) ABOVE THE SIDEWALK OR, IF THERE IS NO SIDEWALK, ABOVE THE PAVEMENT GRADE AT THE CENTER OF THE ROADWAY.
3. THE BOTTOM OF THE SIGNAL HOUSING AND ANY RELATED ATTACHMENTS TO A SIGNAL FACE LOCATED OVER ANY PORTION OF A HIGHWAY SHALL BE ACCORDING TO CURRENT STATE STANDARDS 877001, 877002, 877006, 877011 AND 877012 WITH A MINIMUM OF 16 FT (5.0 m) AND A MAXIMUM OF 18 FT. (5.5 m) FROM THE HIGHEST POINT OF PAVEMENT.
4. THE BOTTOM OF THE TEMPORARY SPAN WIRE MOUNTED SIGNAL HOUSING AND ANY RELATED ATTACHMENTS TO A SIGNAL FACE LOCATED OVER ANY PORTION OF A HIGHWAY SHALL BE ACCORDING TO CURRENT STATE STANDARD 880001 WITH A MINIMUM OF 17 FT (5.18 m) FROM THE HIGHEST POINT OF PAVEMENT.
5. THE TOP OF THE SIGNAL HOUSING OF A SIGNAL FACE LOCATED OVER ANY PORTION OF A HIGHWAY SHALL NOT BE MORE THAN 25.6 FT (7.8 m) ABOVE THE PAVEMENT.

TRAFFIC SIGNAL EQUIPMENT OFFSET

TRAFFIC SIGNAL EQUIPMENT	COMBINATION CONCRETE CURB AND GUTTER (MINIMUM DISTANCE FROM BACK OF CURB TO CENTERLINE OF FOUNDATION)	SHOULDER/NON-CURBED AREA (MINIMUM DISTANCE FROM EDGE OF PAVEMENT TO CENTERLINE OF FOUNDATION)
TRAFFIC SIGNAL MAST ARM POLE	6 FT (1.8m)	SHOULDER WIDTH + 2 FT (0.6m), MINIMUM 10 FT (3.0m)
TRAFFIC SIGNAL POST	4 FT (1.2m)	SHOULDER WIDTH + 2 FT (0.6m), MINIMUM 10 FT (3.0m)
PEDESTRIAN SIGNAL POST	4 FT (1.2m)	SHOULDER WIDTH + 2 FT (0.6m), MINIMUM 10 FT (3.0m)
PEDESTRIAN PUSHBUTTON POST	4 FT (1.2m)	SHOULDER WIDTH + 2 FT (0.6m), MINIMUM 10 FT (3.0m)
TEMPORARY WOOD POLE	6 FT (1.8m)	SHOULDER WIDTH + 2 FT (0.6m), MINIMUM 10 FT (3.0m)
CONTROLLER CABINET	6 FT (1.8m) MINIMUM DISTANCE SEE NOTE 2	SHOULDER WIDTH + 6 FT (1.8m), MINIMUM 16 FT (4.9m) SEE NOTE 3.
SERVICE INSTALLATION, GROUND MOUNT	6 FT (1.8m) MINIMUM DISTANCE SEE NOTE 2	SHOULDER WIDTH + 6 FT (1.8m), MINIMUM 16 FT (4.9m) SEE NOTE 3.

NOTES:

1. CONTACT THE "AREA TRAFFIC SIGNAL MAINTENANCE AND OPERATIONS ENGINEER" FOR ASSISTANCE IN LOCATING THE TRAFFIC SIGNAL EQUIPMENT WHEN THERE ARE CONFLICTS WITH DITCHES OR THE MINIMUM OFFSET DISTANCES CANNOT BE MET.
2. MINIMUM DISTANCE FROM THE BACK OF CURB TO THE ROADWAY SIDE OF THE FOUNDATION.
3. MINIMUM DISTANCE FROM THE EDGE OF PAVEMENT TOTHE ROADWAY SIDE OF THE FOUNDATION.
4. ANY CHANGES TO THE OFFSETS OF THE FOUNDATIONS. FROM THE MINIMUM DISTANCES LISTED IN THE "TRAFFIC SIGNAL EQUIPMENT OFFSET" CHART AND THE TRAFFIC SIGNAL INSTALLATION PLAN, COULD EFFECT THE PLACEMENT OF THE SIGNAL HEADS, PEDESTRIAN SIGNAL HEADS AND THE PEDESTRIAN PUSHBUTTONS. THE SIGNAL HEAD PLACEMENT ON THE MAST ARMS SHALL REMAIN AS PER THE TRAFFIC SIGNAL INSTALLATION PLAN AND THE "TRAFFIC SIGNAL MAST ARM AND SIGNAL POST" DETAIL ABOVE. THE PROPOSED MAST ARM LENGTHS MAY NEED TO BE REVISED TO MEET THE ABOVE REQUIREMENTS. THE PEDESTRIAN SIGNAL HEADS AND PEDESTRIAN PUSHBUTTONS MUST MEET THE REQUIREMENTS UNDER THE DETAILS ON THIS SHEET.

Michael Baker

INTERNATIONAL
200 West Adams Street, Suite 1800, Chicago, IL 60606
Phone: (312) 707-8770 • MBAKER@MBAKERINTL.COM

USER NAME = Connor,Liss
PLOT SCALE = 0.16666633" / in.
PLOT DATE = 8/9/2024

DESIGNED -
DRAWN -
CHECKED -
DATE -


REVISED -
REVISED -
REVISED -
REVISED -

STATE OF ILLINOIS
DEPARTMENT OF TRANSPORTATION

DISTRICT ONE
STANDARD TRAFFIC SIGNAL DESIGN DETAILS


SCALE: NONE SHEET 3 OF 7 SHEETS STA. TO STA.

F.A.P. RTE.	SECTION	COUNTY	TOTAL SHEETS	SHEET NO.
0347	0347 22 BJ3	DUPAGE	98	34
CONTRACT NO. 62T17				
TS-05	ILLINOIS	FED. AID PROJECT		

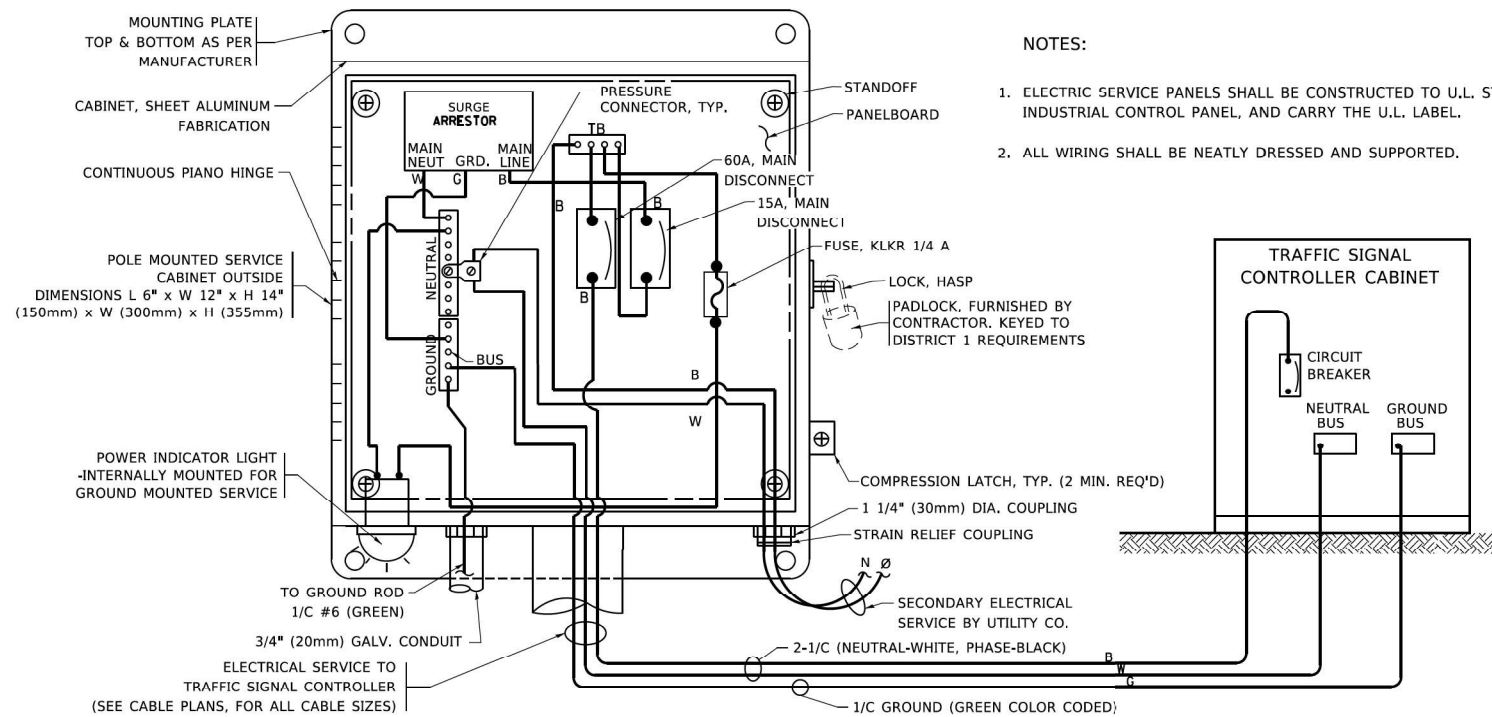

NOTES:




1. ELECTRIC SERVICE PANELS SHALL BE CONSTRUCTED TO U.L. STD 508, INDUSTRIAL CONTROL PANEL, AND CARRY THE U.L. LABEL.
2. ALL WIRING SHALL BE NEATLY DRESSED AND SUPPORTED.

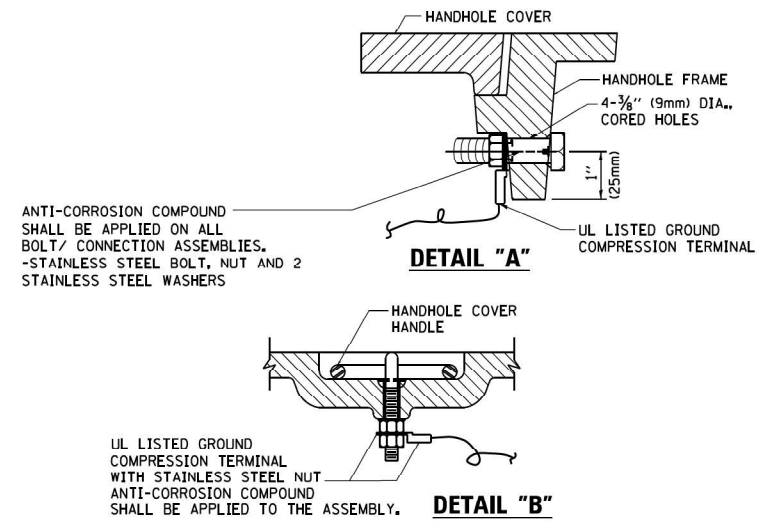

NOTES:


GROUNDING SYSTEM

1. THE GROUNDING SYSTEM SHALL CONSIST OF AN INSULATED CONDUCTOR TYPE XLP, NO. 6 A.W.G., STRANDED COPPER TO BE INSTALLED IN RACEWAYS, THE GROUNDING CABLE SHALL BE INSTALLED IN A CONTINUOUS MANNER AS SHOWN ON THE CABLE PLAN PROVIDED, ALL GROUNDING CONDUCTORS SHALL BE BONDED TO METAL ENCLOSURE (HANDHOLE, POST, MAST ARM, CONTROLLER, ETC.). GROUND ROD SHALL BE 3/4" DIA. x 10'-0" (20mm x 3.0m) LONG, COPPER CLAD. ONE GROUND ROD SHALL BE INSTALLED AT ALL POST FOUNDATIONS, POLE FOUNDATIONS, CONTROLLER CABINET FOUNDATION AND ELECTRICAL SERVICE INSTALLATION AS INDICATED ON THE CABLE PLAN. IF THERE ARE ANY SPECIAL CONDITIONS SUCH AS SUB-SURFACE CONDITIONS OR INSTALLATION PROBLEMS, THE RESIDENT ENGINEER SHALL BE NOTIFIED OR CONTACT THE BUREAU OF TRAFFIC, ILLINOIS DEPARTMENT OF TRANSPORTATION DISTRICT ONE AT (847) 705-4139.
2. THE NEUTRAL CONDUCTOR AND THE GROUND CONDUCTOR SHALL BE CONNECTED IN THE SERVICE INSTALLATION. AT NO OTHER POINT IN THE TRAFFIC SIGNAL SYSTEM SHALL THE NEUTRAL AND GROUND CONDUCTORS BE CONNECTED.
3. ALL EQUIPMENT GROUNDING CONDUCTORS SHALL TERMINATE AT THE GROUND BUS IN THE CONTROLLER CABINET.
4. THE CONTRACTOR SHALL PROVIDE A GROUND CABLE WITH CONNECTORS BETWEEN THE HANDHOLE COVER AND HANDHOLE FRAME.

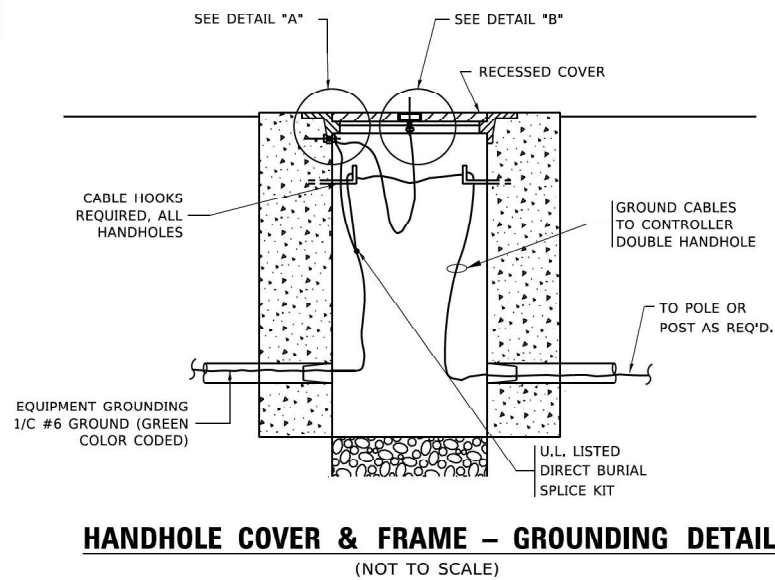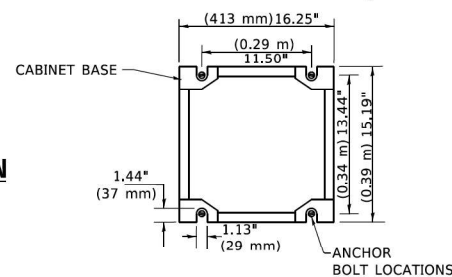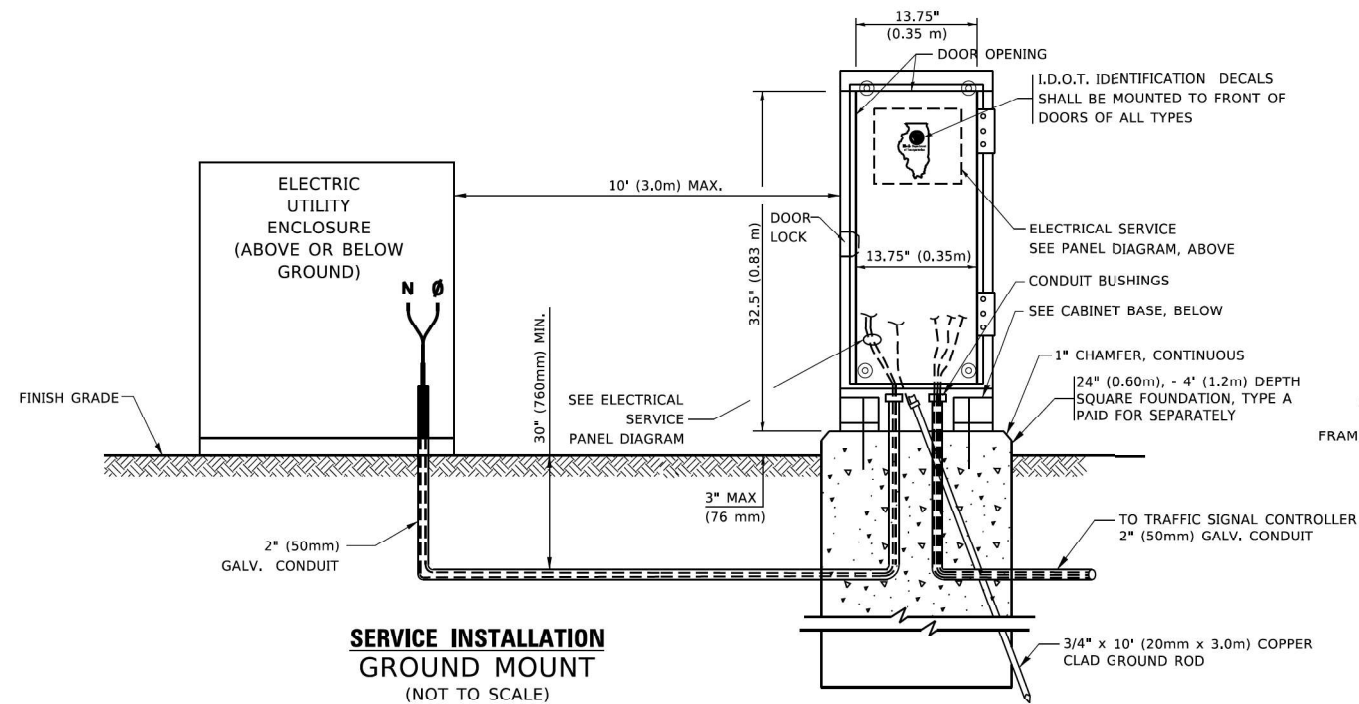


HANDHOLE COVER & FRAME – GROUNDING DETAIL

(NOT TO SCALE)

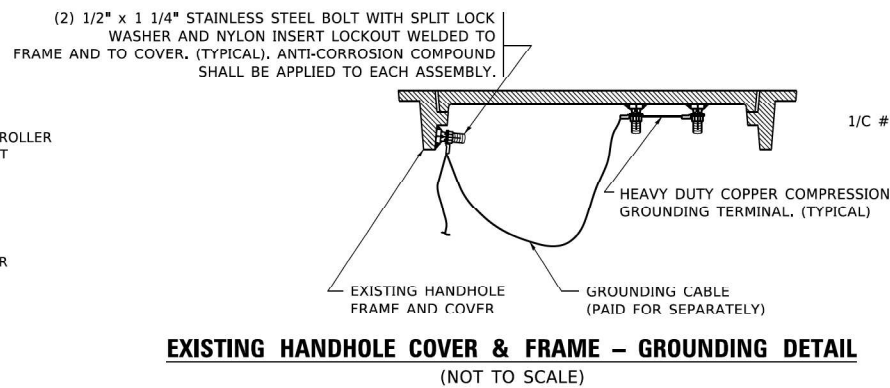


EXISTING HANDHOLE COVER & FRAME – GROUNDING DETAIL

(NOT TO SCALE)

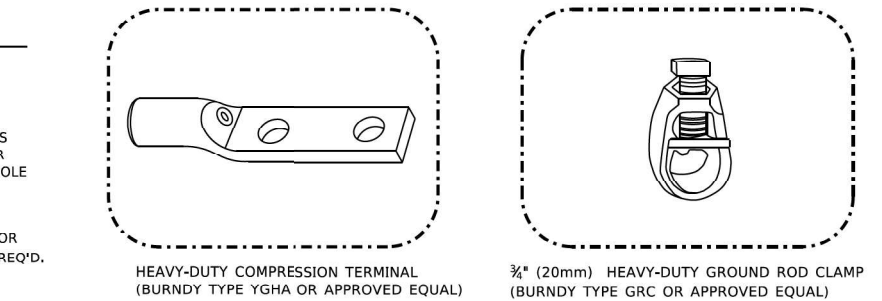

NOTES:

- ALL CLAMPS SHALL BE BRONZE OR COPPER, UL APPROVED.
- GROUND CABLE SHALL BE LOOPED OVER HOOKS IN THE HANDHOLES
6.5' (2.0m) SLACK SHALL BE PROVIDED IN SINGLE HANDHOLES
13' (4.0m) OF SLACK SHALL BE PROVIDED IN DOUBLE HANDHOLES.
5' (1.4m) OF SLACK SHALL BE PROVIDED BETWEEN FRAME AND COVER.

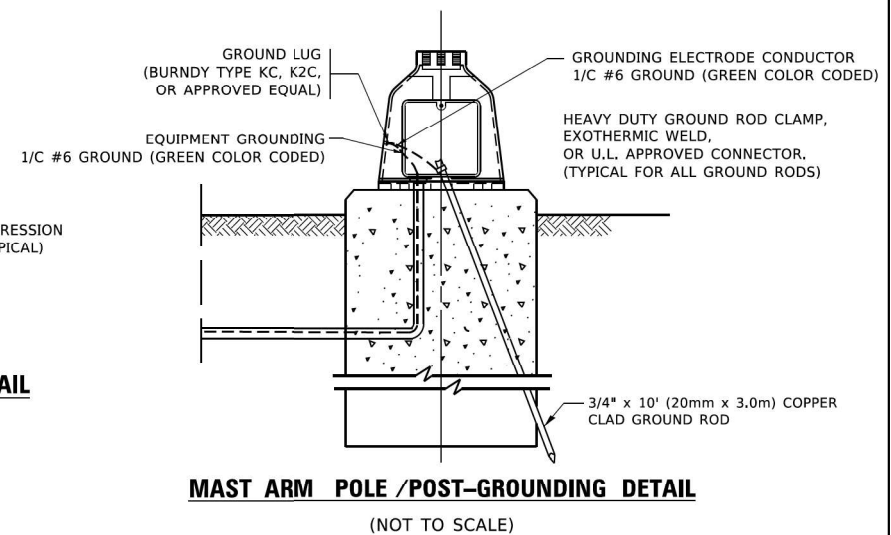

MAST ARM POLE /POST-GROUNDING DETAIL

(NOT TO SCALE)




MODEL: TS-05a (Sheet)
FILE NAME: c:\r\mb-us-pw-03\Documents\Chicago_IL\01_Projects\01_IDOT_Var_DEsens_PTB208_005\W01 - 198294\3.0 Deliverables\3.3 CADD Data\Sheets\016217-eh-4505a.dgn

CABLE SLACK LENGTH	FEET	METER
HANDHOLE	6.5	2.0
DOUBLE HANDHOLE	13.0	4.0
SIGNAL POST	2.0	0.6
MAST ARM	2.0	0.6
CONTROLLER CABINET	1.5	0.5
FIBER OPTIC AT CABINET	13.0	4.0
ELECTRIC SERVICE AT (CABINET OR SERVICE LOCATION)	1.5	0.5
GROUND CABLE (SIGNAL POST, MAST ARM, CABINET)	1.5	0.5
GROUND CABLE (BETWEEN FRAME AND COVER)	5.0	1.6

CABLE SLACK

VERTICAL CABLE LENGTH	FEET	METER
MAST ARM POLE (MAST ARM MOUNTED SIGNAL HEAD) (L = MAST ARM LENGTH - DISTANCE TO SIGNAL HEAD FROM END OF ARM)	20.0+L	6.0+L
BRACKET MOUNTED (MAST ARM POLE OR SIGNAL POLE)	13.0	4.0
PEDESTRIAN PUSH BUTTON	6.0	2.0
SERVICE INSTALLATION POLE MOUNT TO SERVICE DROP	13.5	4.1
SERVICE INSTALLATION POLE MOUNT TO GROUND	13.5	4.1
SERVICE INSTALLATION GROUND MOUNT	6.0	2.0
FOUNDATION (SIGNAL POST, MAST ARM POLE, CONTROLLER CABINET, SERVICE-GROUND MOUNT)	3.0	1.0

VERTICAL CABLE LENGTH

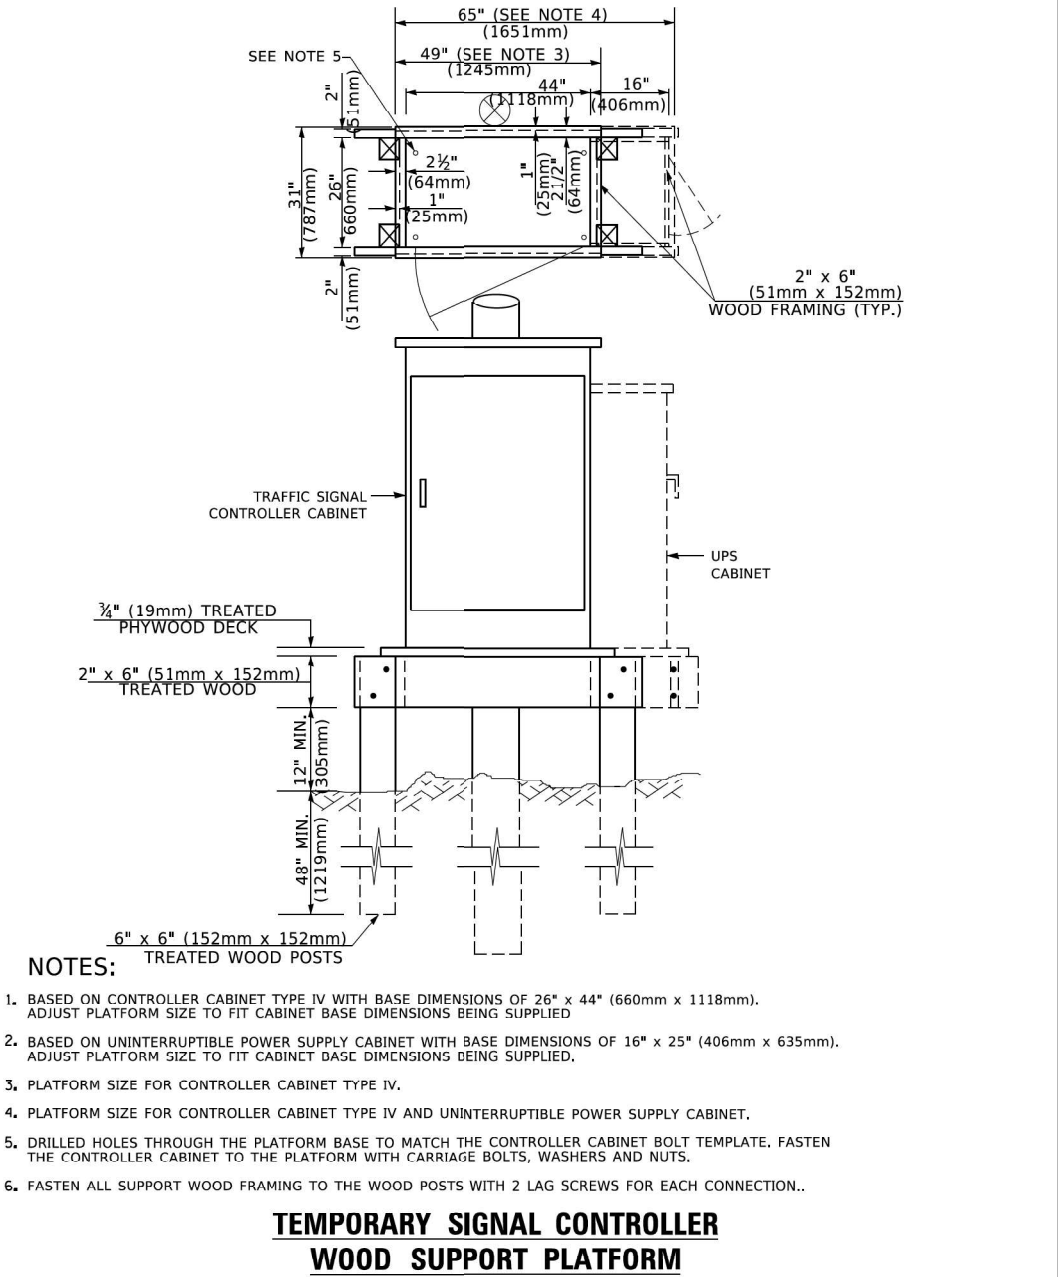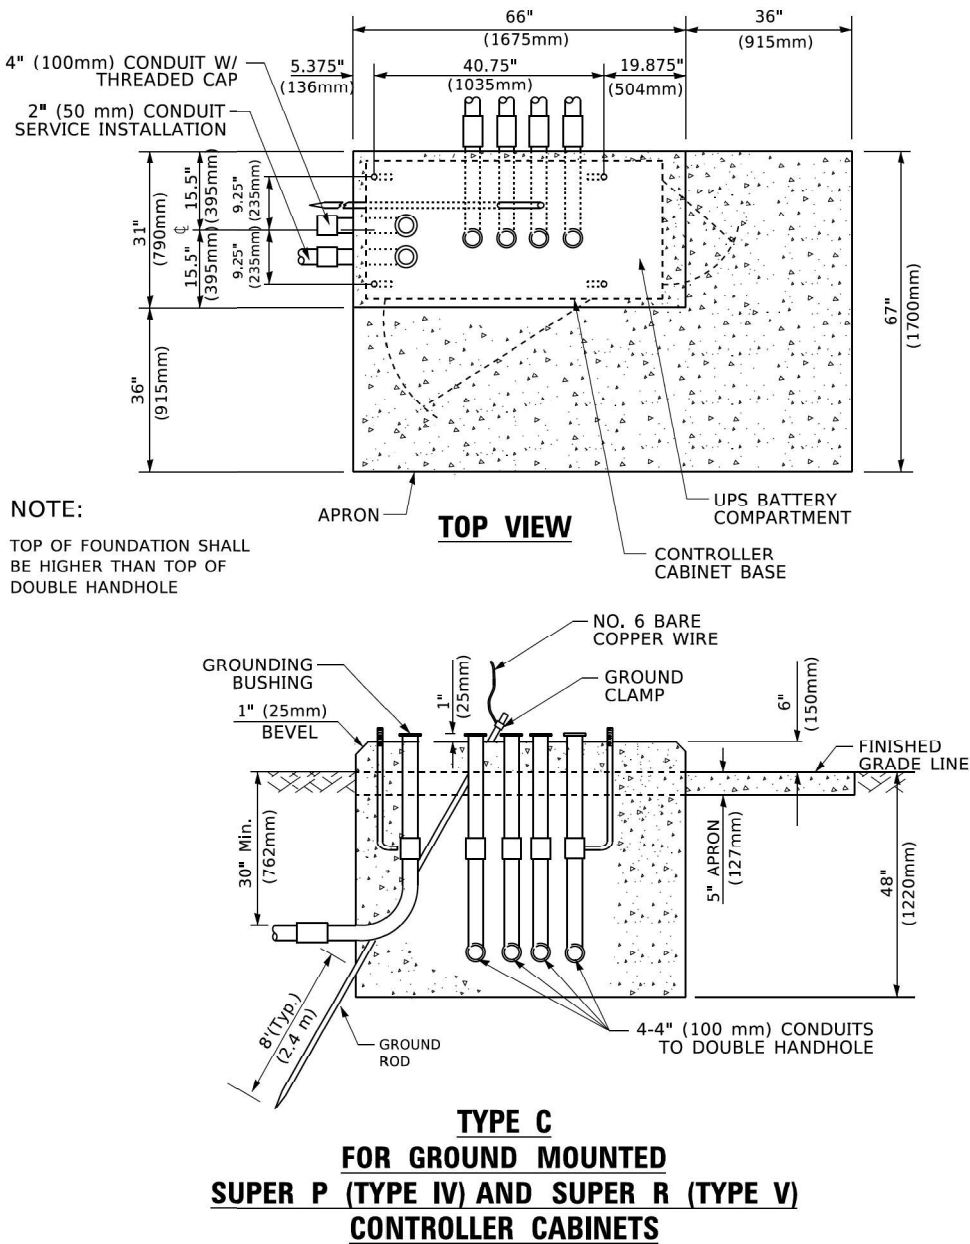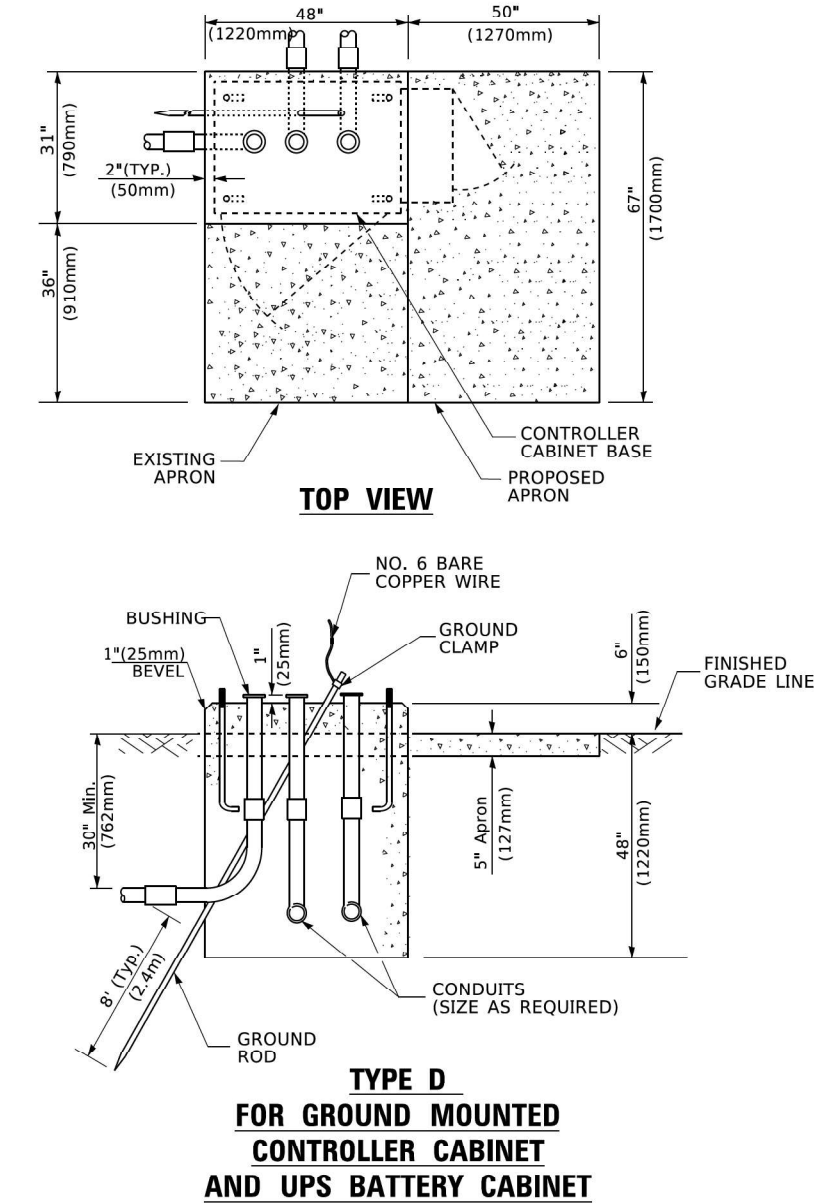


MAST ARM LENGTH	① FOUNDATION DEPTH	FOUNDATION DIAMETER	SPIRAL DIAMETER	QUANTITY OF REBARS	SIZE OF REBARS
Less than 30' (9.1 m)	10'-0" (3.0 m)	30" (750mm)	24" (600mm)	8	6(19)
Greater than or equal to 30' (9.1 m) and less than 40' (12.2 m)	13'-6" (4.1 m)	30" (750mm)	24" (600mm)	8	6(19)
Greater than or equal to 40' (12.2 m) and less than 50' (15.2 m)	11'-0" (3.4 m)	36" (900mm)	30" (750mm)	12	7(22)
Greater than or equal to 50' (15.2 m) and up to 55' (16.8 m)	13'-0" (4.0 m)	36" (900mm)	30" (750mm)	12	7(22)
Greater than or equal to 55' (16.8 m) and up to 65' (19.8 m)	15'-0" (4.6 m)	36" (900mm)	30" (750mm)	12	7(22)
Greater than or equal to 65' (19.8 m) and up to 75' (22.9 m)	21'-0" (6.4 m)	42" (1060mm)	36" (900mm)	16	8(25)
	25'-0" (7.6 m)	42" (1060mm)	36" (900mm)	16	8(25)

- NOTES:
- These foundation depths are for sites which have cohesive soils (clayey silt, sandy clay, etc.) along the length of the shaft, with an average Unconfined Compressive Strength (Qu) > 1.0 tsf (100 kpa). This strength shall be verified by boring data prior to construction or with testing by the Engineer during foundation drilling. The Bureau of Bridges & Structures should be contacted for a revised design if other conditions are encountered.
 - Combination mast arm assemblies under 55 feet (16.8 m) shall use 36" (900 mm) diameter foundations.
 - Combination mast arm assemblies under 56 feet (16.8 m) through 75 feet (22.9 m) shall use 42" (1060 mm) diameter foundations.
 - For mast arm assemblies with dual arms refer to state standard 878001..

DEPTH OF MAST ARM FOUNDATIONS, TYPE E


Michael Baker INTERNATIONAL 200 West Adams Street, Suite 1800, Chicago, IL 60606 Phone: (312) 707-8770 • MBAKERINTL.COM	USER NAME = Connor.Liss	DESIGNED -	REVISED -	STATE OF ILLINOIS DEPARTMENT OF TRANSPORTATION	DISTRICT ONE STANDARD TRAFFIC DESIGN DETAILS				F.A.P. RTE.	SECTION	COUNTY	TOTAL SHEETS	SHEET NO.
	PLOT SCALE = 0.16666633" / in.	DRAWN -	REVISED -						0347	0347 22 BJ3	DUPAGE	98	36
	PLOT DATE = 8/9/2024	CHECKED -	REVISED -		CONTRACT NO. 62T17								
		DATE -	REVISED -		TS-05 ILLINOIS FED. AID PROJECT								
SCALE: NONE					SHEET 5	OF 7 SHEETS	STA.	TO STA.					

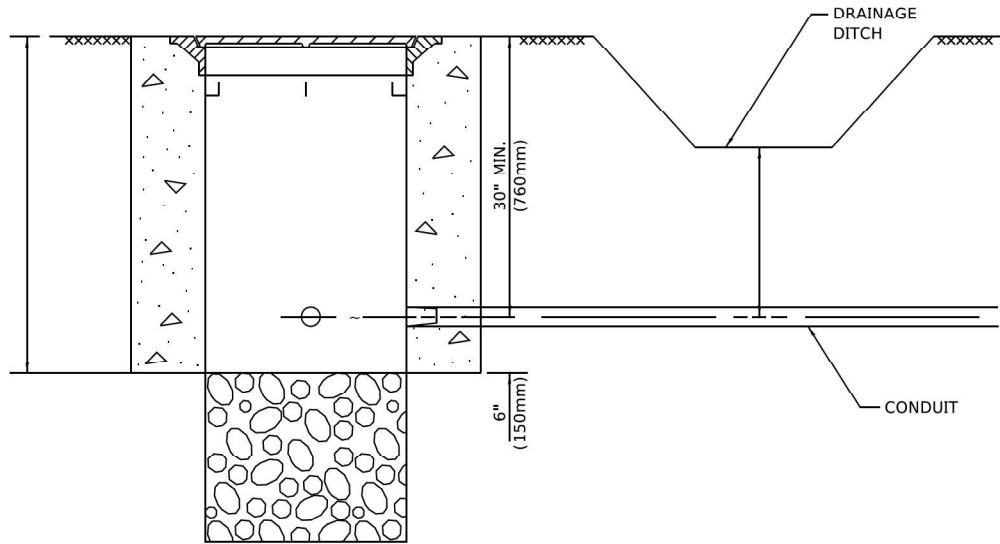


NOTES:

- CONDUIT DEPTH SHALL BE A MINIMUM OF 30" (760mm) BELOW THE BOTTOM OF THE DRAINAGE DITCH OR ANY SLOPING GROUND
- THE MINIMUM CONDUIT DEPTH APPLIES TO ALL CONDUIT PLACED UNDER ROADWAY PAVEMENT, MULTI-USE PATHS, SIDEWALKS AND SOIL SURFACES.
- THE MINIMUM CONDUIT DEPTH APPLIES TO ALL HANDHOLES, HEAVY DUTY HANDHOLES AND DOUBLE HANDHOLES.


HANDHOLE WITH MINIMUM CONDUIT DEPTH
(NOT TO SCALE)

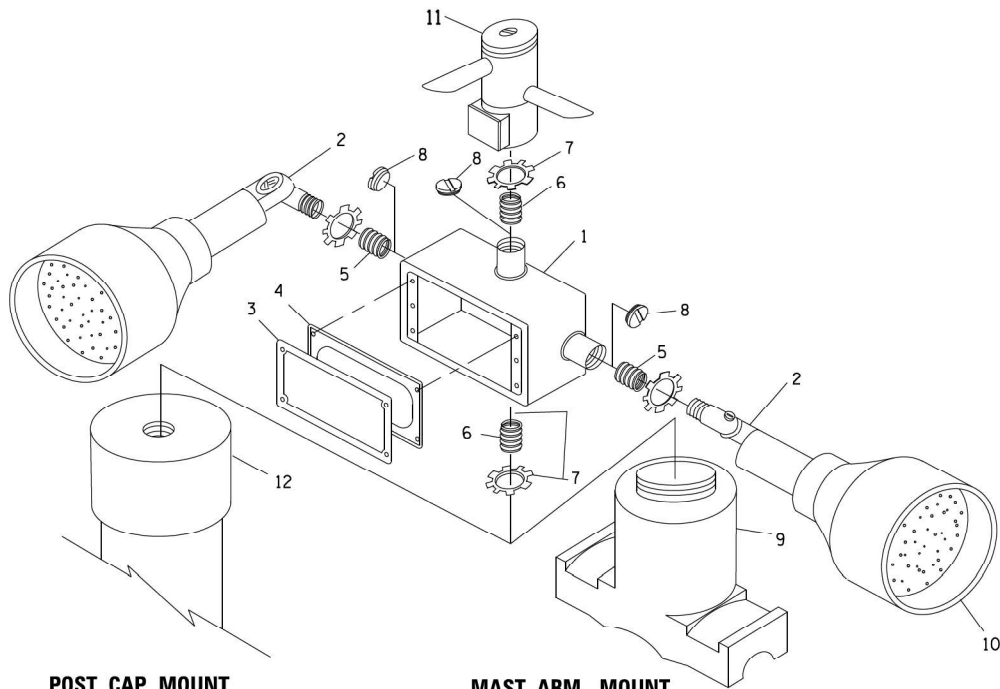

EMERGENCY VEHICLE DETECTOR WITH CONFIRMATION
BEACON MOUNTING DETAIL

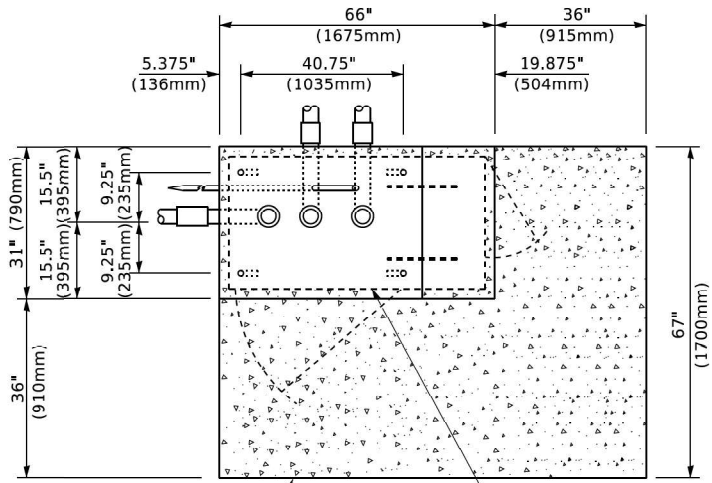

PROPOSED APRON
TOP VIEW
(NOT TO SCALE)
CONTROLLER CABINET BASE

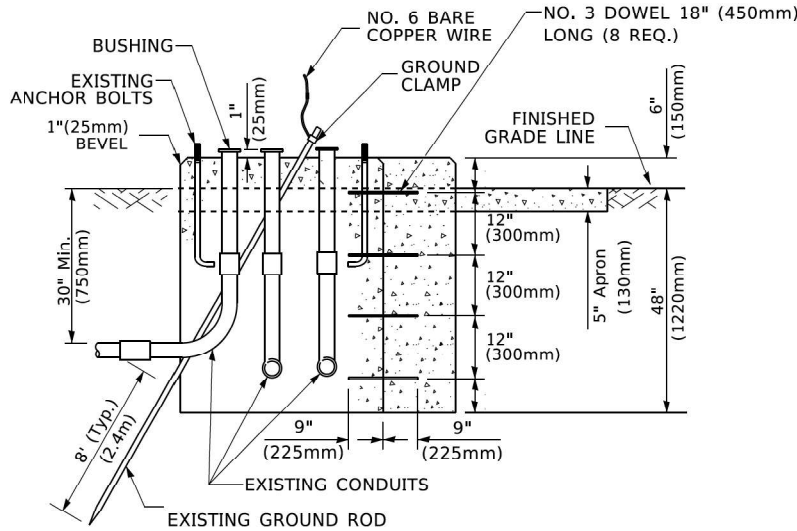


MODIFY EXISTING TYPE "D" FOUNDATION
TO TYPE "C" FOUNDATION
(NOT TO SCALE)

ITEM NO.	IDENTIFICATION
1	OUTLET BOX- GALV. 21 CU.IN. (0.000344 CU-M)
2	LAMP HOLDER AND COVER
3	OUTLET BOX COVER
4	RUBBER COVER GASKET
5	REDUCING BUSHING
6	3/4"(19 mm) CLOSE NIPPLE
7	3/4"(19 mm) LOCKNUT
8	3/4"(19 mm) HOLE PLUG
9	SADDLE BRACKET - GALV.
10	6 WATT PAR 38 LED FLOOD LAMP
11	DETECTOR UNIT
12	POST CAP [18 FT. (5.4 m) POST MIN.]

NOTES:

- ALL ELECTRICAL ITEMS, EXCEPT ITEMS #2 AND #11 SHALL BE ALUMINUM OR GALVANIZED
- ITEM #1- OZ/GEDNEY FSX-1-50 OR EQUIVALENT
ITEM #2- MULBERRY CON-O-SHADE LAMP SHIELD OR EQUIVALENT
ITEM #9- "BAND-IT" SADDLE BRACKET OR EQUIVALENT
- WHEN POST MOUNTING IS SPECIFIED, ITEM #9 SHALL NOT BE REQUIRED. THE DETECTION UNIT SHALL BE MOUNTED DIRECTLY ON TOP OF THE CAP BY DRILLING AND TAPPING A 3/4 "(19 mm) HOLE WITH PIPE THREADS. THE POST CAP SHALL EITHER BE SCREWED TO THE TOP OF THE POST OR A MINIMUM OF 3 TIGHTENING SCREWS SHALL BE REQUIRED ON EACH CAP.

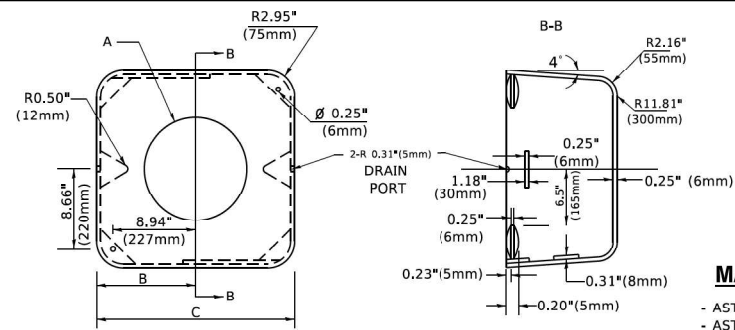

A	B	C	HEIGHT	WEIGHT
VARIES	9.5"(241mm)	19"(483mm)	7" (178mm) - 12" (300mm)	53 lbs (24kg)
VARIES	10.75"(273mm)	21.5"(546mm)	7" (178mm) - 12" (300mm)	68 lbs (31 kg)
VARIES	13.0"(330mm)	26"(660mm)	7" (178mm) - 12" (300mm)	81 lbs (37 kg)
VARIES	18.5"(470mm)	37"(940mm)	7" (178mm) - 12" (300mm)	126 lbs (57 kg)


SHROUD

NOTES:


- DIMENSION "A" IS EQUAL TO THE DIAMETER OF THE MAST ARM POLE AT THE TOP OF THE SHROUD. THE SHROUD SHALL BE TIGHT TO THE MAST ARM POLE.
- THE SUPPLIER SHALL VERIFIED THE ABOVE DIMENSIONS BASED ON MAST ARM REQUIREMENTS.
- THE HEIGHT OF THE SHROUD SHALL COVER THE ANCHOR BOLTS, NUTS AND MAST ARM POLE BASE.

NOTE:

SUPPORT EXISTING CABINET AND CONTROL EQUIPMENT ABOVE FOUNDATION TO KEEP TRAFFIC SIGNAL FUNCTIONING WHILE FOUNDATION MODIFICATION WORK IS PROCEEDING.

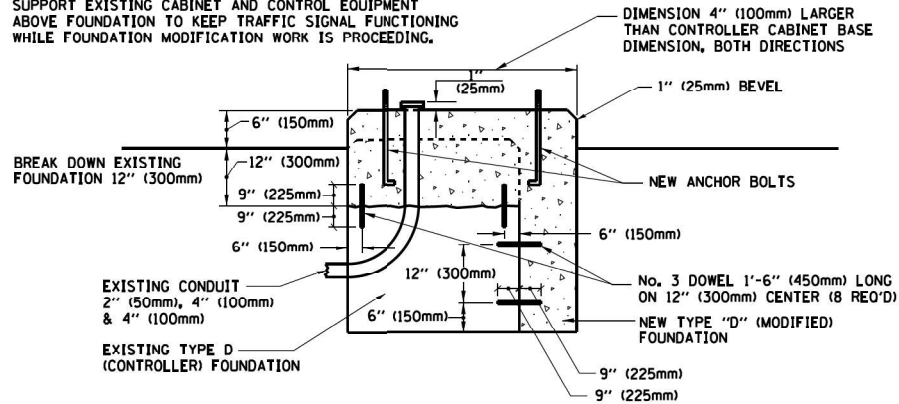

MODIFY EXISTING TYPE "D" FOUNDATION

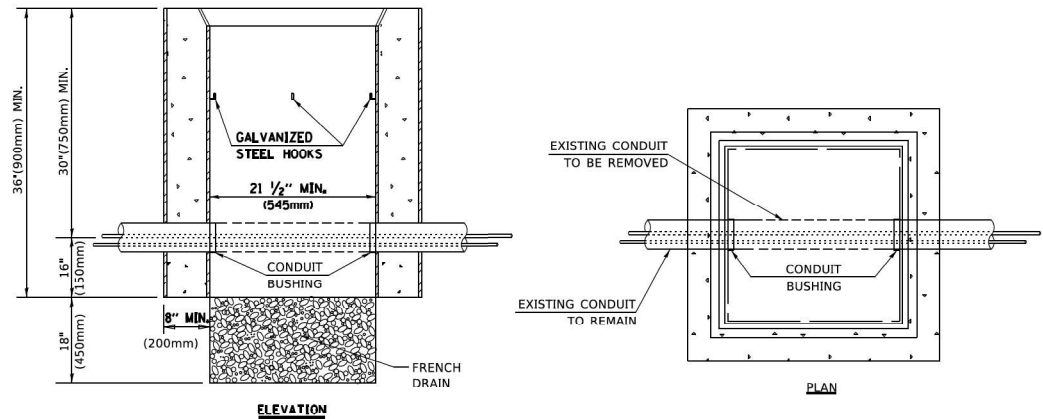

NOTES:

- HANDHOLE CONSTRUCTED PER STATE STANDARD 814001.
- REMOVAL OF THE EXISTING CONDUIT FROM THE HANDHOLE AND THE INSTALLATION OF THE CONDUIT BUSHINGS SHALL BE INCLUDED WITH THE COST OF THE HANDHOLE.

HANDHOLE TO INTERCEPT EXISTING CONDUIT

Michael Baker

INTERNATIONAL
200 West Adams Street, Suite 1800, Chicago, IL 60606
Phone: (312) 707-8770 • MBAKER@INTL.COM

USER NAME = Connor,Liss	DESIGNED -	REVISED -
PLOT SCALE = 0.16666633' / in.	DRAWN -	REVISED -
PLOT DATE = 8/9/2024	CHECKED -	REVISED -
	DATE -	REVISED -


STATE OF ILLINOIS
DEPARTMENT OF TRANSPORTATION

DISTRICT ONE
STANDARD TRAFFIC DESIGN DETAILS

SCALE: NONE SHEET 6 OF 7 SHEETS STA. TO STA.


F.A.P. RTE.	SECTION	COUNTY	TOTAL SHEETS	SHEET NO.
0347	0347 22 BJ3	DUPAGE	98	37
CONTRACT NO. 62T17				
TS-05	ILLINOIS	FED. AID PROJECT		

MODEL: TS-05a (Sheet)
FILE NAME: c:\m\mb-us-pw-03\Documents\Chicago_IL\01_Projects\DOT_IDOT_Var_DEsens_PTB208_005\W01-198294\3.0 Deliverables\3.3 CADD Data\Sheets\016217-eht4s05g.dgn

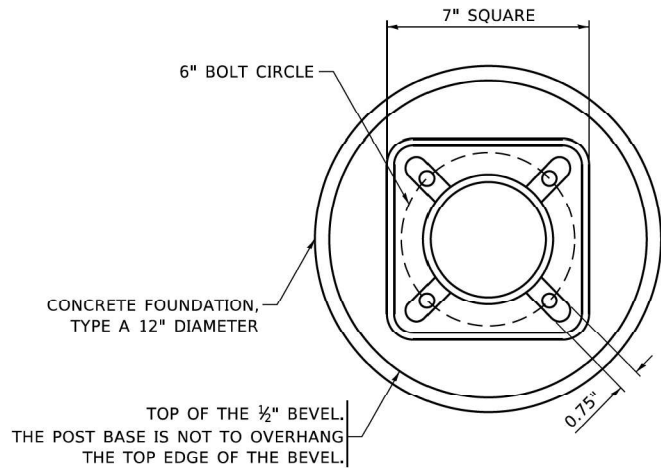


BOLT PATTERN


NOTE:
1. IF THE PEDESTRIAN SIGNAL POST FOUNDATION IS INSTALLED WITHIN OR BEHIND A BARRIER CURB, THE TOP OF THE FOUNDATION SHALL BE INSTALLED FLUSH WITH THE TOP OF THE BARRIER CURB.

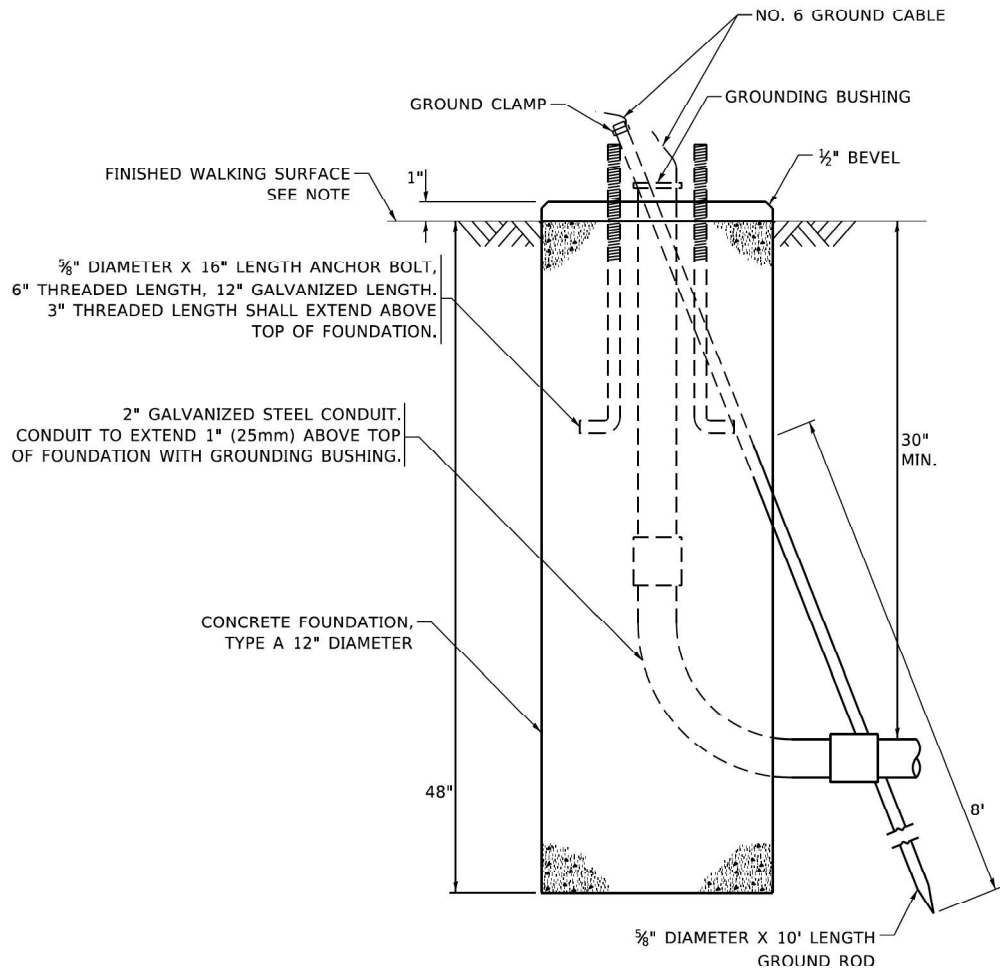


CONCRETE FOUNDATION,
TYPE A 12-INCH DIAMETER

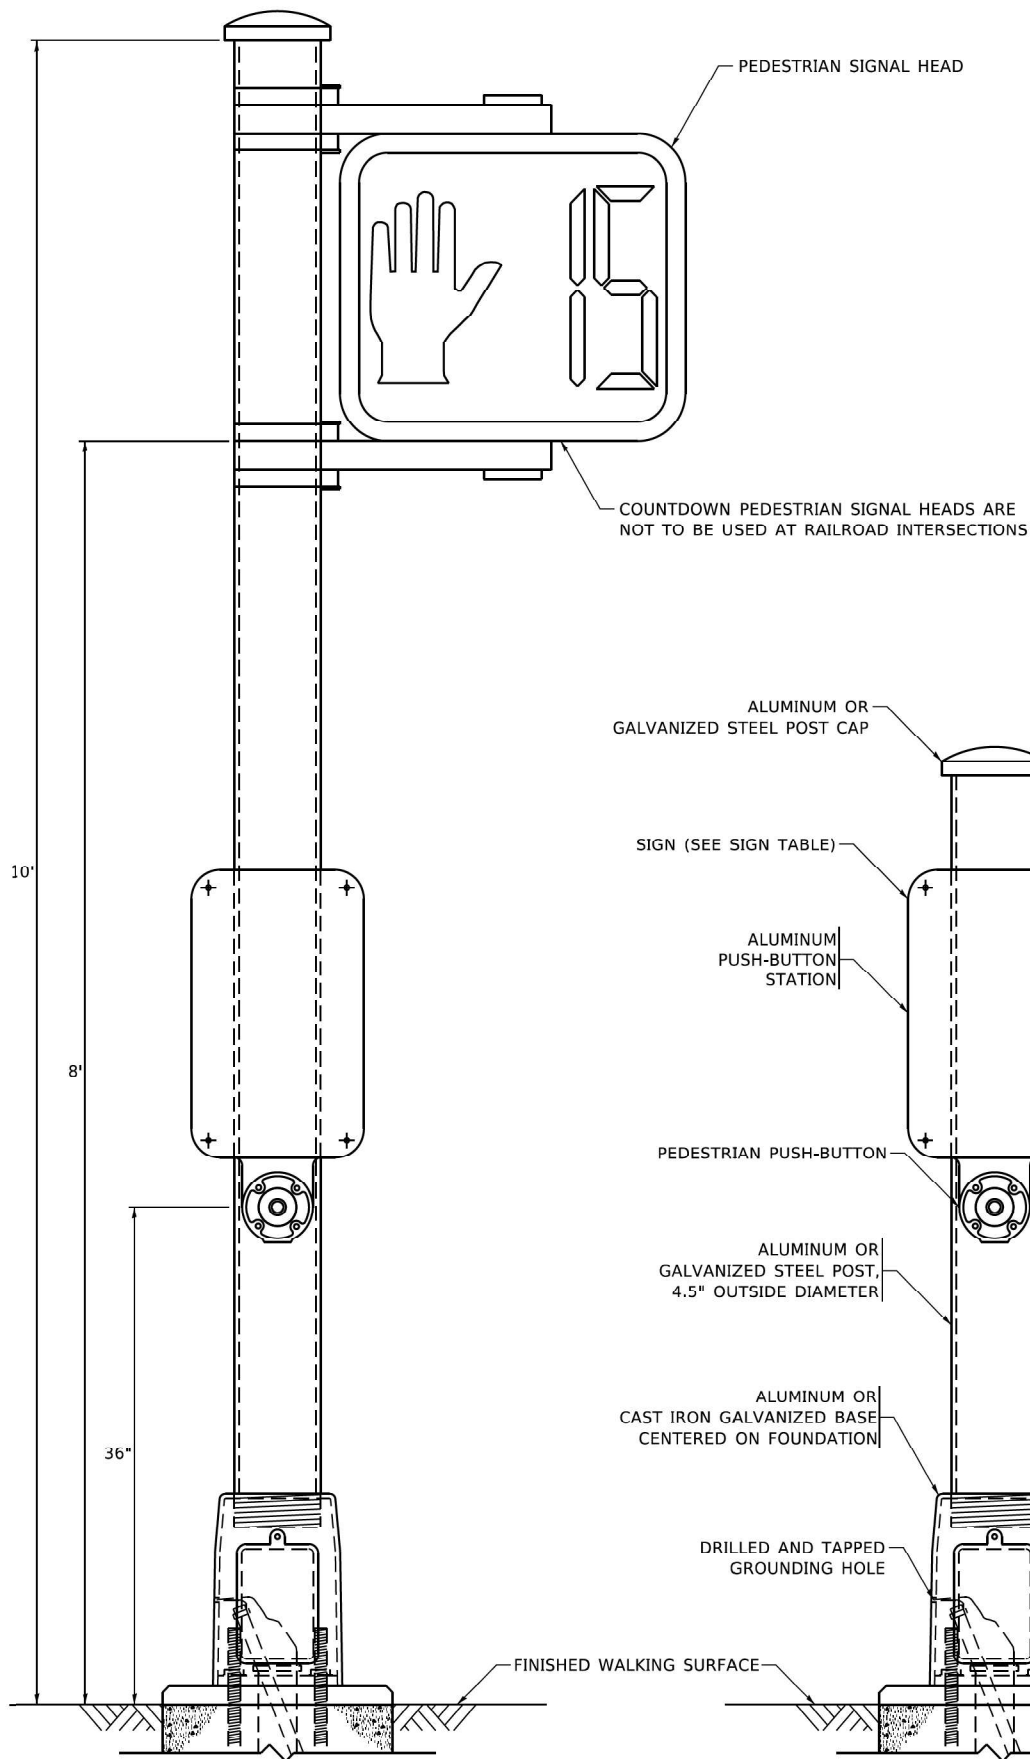


PEDESTRIAN SIGNAL POST, 10 FT.

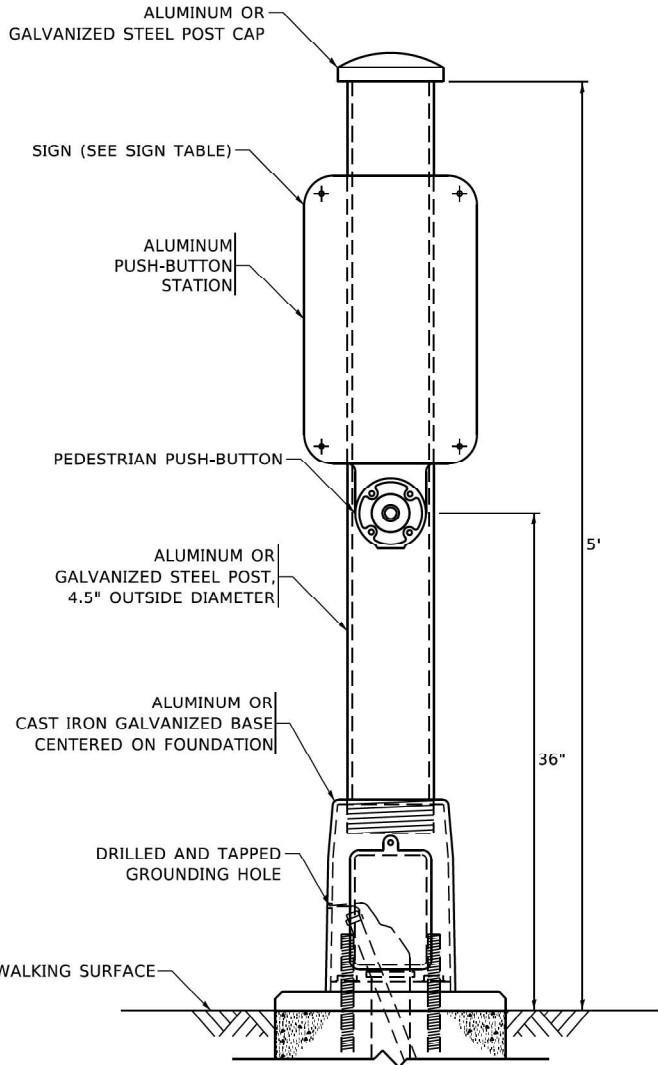


PEDESTRIAN SIGNAL POST, 5 FT.

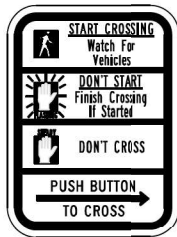

R10-3b

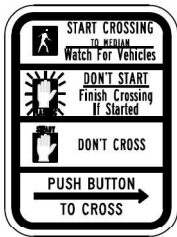

R10-3d

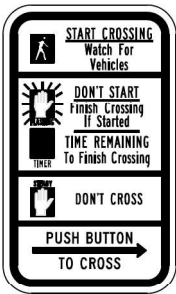

R10-3e

SIGN TABLE

SIGN	DIMENSIONS
R10-3b (RAILROAD ONLY)	9" X 12"
R10-3d (RAILROAD ONLY)	9" X 12"
R10-3e	9" X 12"

NOTES:
1. THE SIGN PANELS SHALL BE TYPE AP SHEETING.
2. THE ARROW ON SIGNS FOR PUSH-BUTTONS SERVING TWO DIRECTIONS ON THE SAME PHASE SHALL BE BI-DIRECTIONAL.
3. THE SIGN FOR DUAL-CALL PUSH-BUTTONS SHALL HAVE NO ARROW.

Michael Baker

INTERNATIONAL
200 West Adams Street, Suite 1800, Chicago, IL 60606
Phone: (312) 707-8770 • M.BAKER@INTL.COM

USER NAME = Connor, Liss
DESIGNED - IP
DRAWN - IP
PLOT SCALE = 0.16666633' / in.
CHECKED - LP
DATE = 10/15/2018
PLOT DATE = 8/9/2024

DESIGNED - IP
DRAWN - IP
CHECKED - LP
DATE = 10/15/2018
REVISED - 10/15/2020
REVISED -
REVISED -
REVISED -

STATE OF ILLINOIS
DEPARTMENT OF TRANSPORTATION

DISTRICT ONE
STANDARD TRAFFIC DESIGN DETAILS

SCALE: NONE SHEET 7 OF 7 SHEETS STA. TO STA.

F.A.P. RTE.	SECTION	COUNTY	TOTAL SHEETS	SHEET NO.
0347	0347 22 BJ3	DUPAGE	98	38
CONTRACT NO. 62T17				
TS-05		ILLINOIS FED. AID PROJECT		

MODEL: P:\C1 IL38 - TS Stage1 (Sheet)
FILE NAME: p:\r\mb-us-pw-03\Documents\Chicago_IL01_Projects\DOT_Var_DEsens_PTB208_005\W01 - 198294\3.0 Deliverables\3.3 CADD Data\Sheets\1621717-eh-ts-stage1-01.dgn

REMOVAL AND RELOCATION NOTES:

THE FOLLOWING ITEMS SHALL BE REMOVED BY THE CONTRACTOR AND SHALL BE DISPOSED OF BY THEM OUTSIDE THE RIGHT-OF-WAY AT THEIR EXPENSE. THE SALVAGE VALUE OF THE REMOVED EQUIPMENT SHALL BE REFLECTED IN THE CONTRACTOR BID PRICE.

4 EACH PEDESTRIAN PUSH-BUTTON

CONTRACTOR SHALL PERFORM SIGNAL WORK IN SUCH A WAY AS TO MINIMIZE THE TIME THE EXISTING PEDESTRIAN EQUIPMENT IS INOPERATIONAL

CONTRACTOR SHALL CONFIRM THE FINAL LOCATION OF THE PEDESTRIAN EQUIPMENT BEFORE INSTALLATION WITH THE TRAFFIC SIGNAL AREA ENGINEER.


DIMENSIONS SHOWN ARE FROM CENTER OF POST TO THE BACK OF CURB AND ARE APPROPRIATE.

STATIONING SHOWN ON TRAFFIC SIGNAL PLAN ARE FROM RECORD DRAWINGS AND WILL NOT MATCH OTHER PLANS.

CONTRACTOR SHALL CONFIRM THE FINAL LOCATION OF THE APS EQUIPMENT WITH THE TRAFFIC SIGNAL AREA ENGINEER BEFORE INSTALLATION.

APS BUTTONS SHALL BE PLACED PARALLEL TO THE CORRESPONDING CROSSWALK.

WHERE TRAFFIC SIGNAL EQUIPMENT IS REMOVED, THE EXISTING ELECTRICAL CABLE SHALL BE REMOVED FROM CONDUIT.

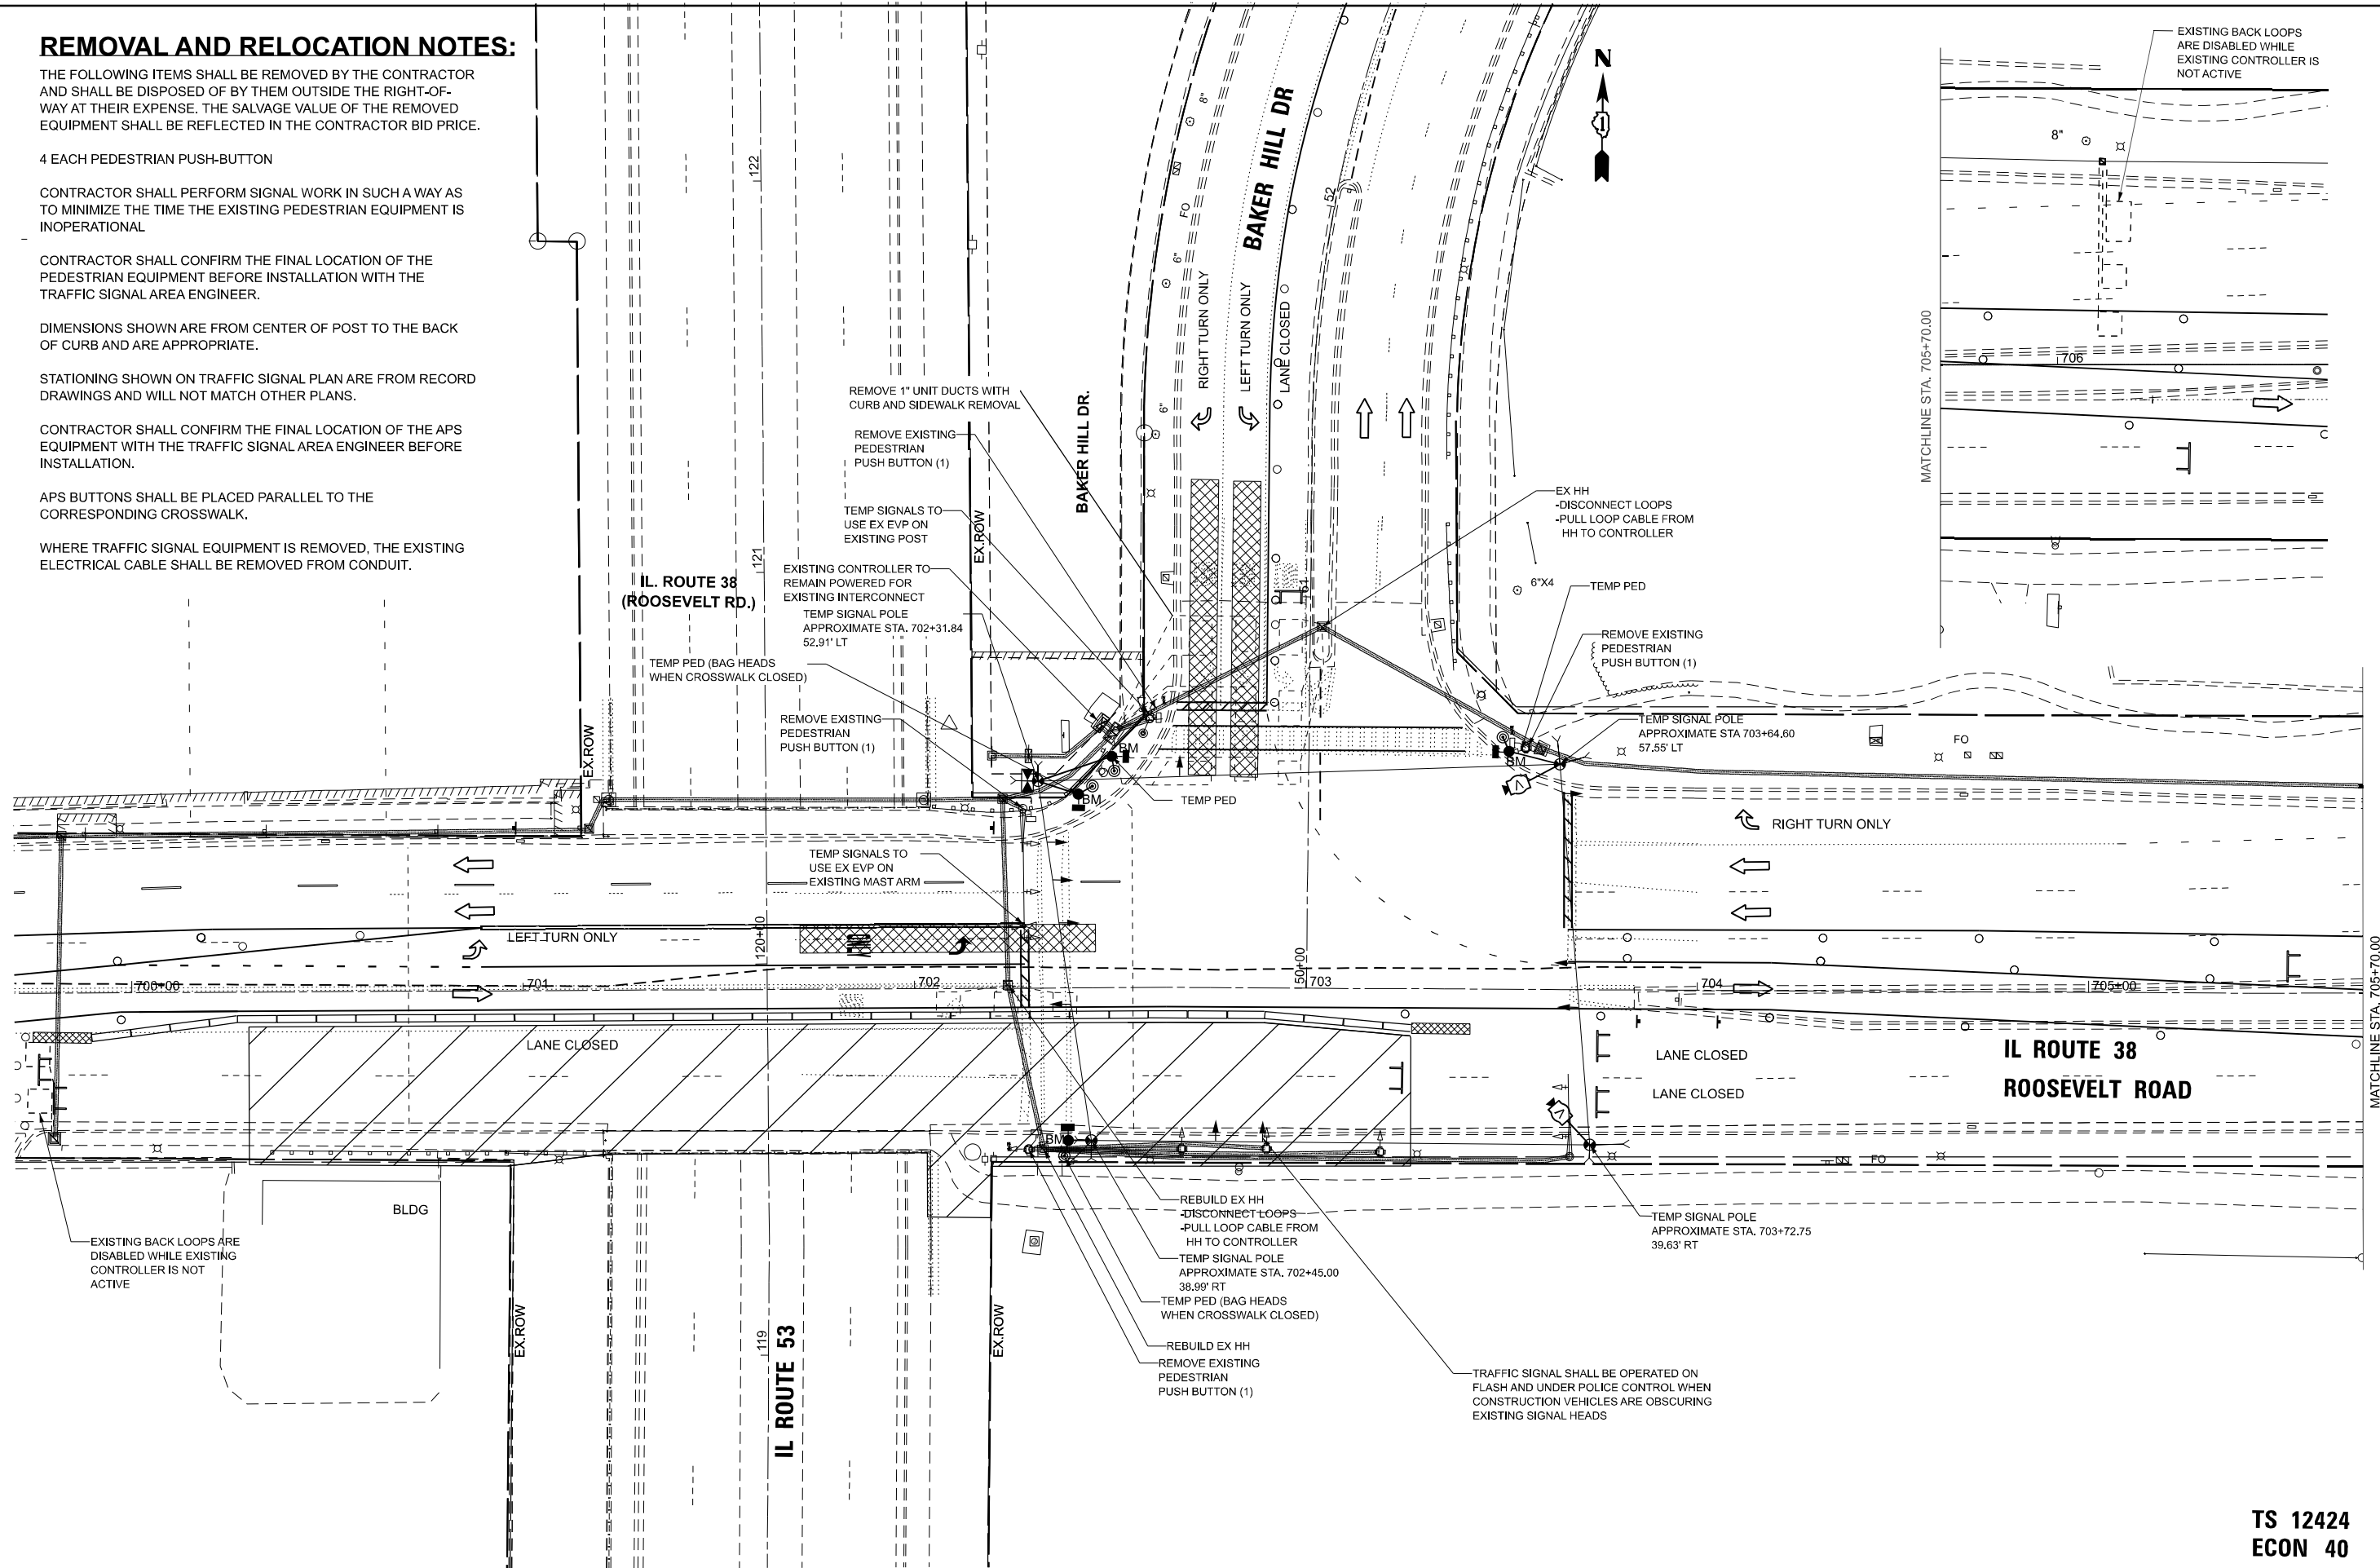

Michael Baker INTERNATIONAL
200 West Adams Street, Suite 1800, Chicago, IL 60606
Phone: (312) 707-8770 • M.BAKER@MINTL.COM

USER NAME	= Connor.Liss
PLOT SCALE	= \$SCALE\$
PLOT DATE	= 8/9/2024

DESIGNED	- ZJT
DRAWN	- JR
CHECKED	- SJS
DATE	- 08/09/2024

REVISED	-
REVISED	-
REVISED	-
REVISED	-

STATE OF ILLINOIS
DEPARTMENT OF TRANSPORTATION

TEMP. TRAFFIC SIGNAL INSTALLATION (STAGE 1) & REMOVAL PLAN
IL 38 (ROOSEVELT ROAD) OVER IL 53

SCALE: 1"=20' SHEET 1 OF 4 SHEETS STA. 700+00.00 TO STA. 706+00.00

TS 12424
ECON 40

F.A.P. RTE.	SECTION	COUNTY	TOTAL SHEETS	SHEET NO.
0347	0347 22 BJ3	DUPAGE	98	39
CONTRACT NO. 62T17				
ILLINOIS FED. AID PROJECT				

MODEL: PrCL IL38 - TS Stage2 [Sheet]
FILE NAME: pw\mtb-us-pw.bentley.com\mb-us-pw-03\Documents\Chicago IL\01 Projects\D1 IDOT Var DEServs PTB208 005\W01 - 198294\3.0 Deliverables\3.3 CADD Data\Sheets\D162\T17-cht-ls-stage2-01.dgn

Michael Baker

USER NAME = Connor.Liss

	DE
--	----

RE

--	--


**STATE OF ILLINOIS
DEPARTMENT OF TRANSPORTATION**

TEMPORARY TRAFFIC SIGNAL PLAN (STAGE 2) IL 38 (ROOSEVELT ROAD) OVER IL 53				
SCALE: 1"=20'	SHEET 2	OF 4	SHEETS	STA. 700+00.00 TO STA. 706+00.00

F.A.P. RTE.	SECTION	COUNTY	TOTAL SHEETS	SHEET NO.
0347	0347 22 BJ3	DUPAGE	98	40
CONTRACT NO. 62T17				
ILLINOIS		FED. AID PROJECT		

TS 12424
ECON 40

TS SHT NO. 11

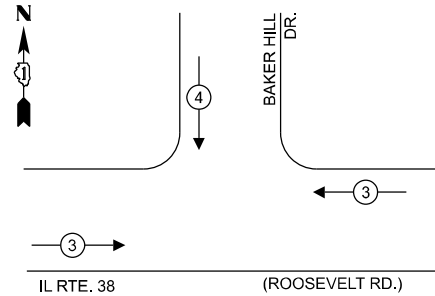

 PROTECTED PHASE
 PROTECTED/PERMITTED PHASE
 PEDESTRIAN PHASE
 OVERLAP



TYPE	NO. OF LAMPS	LED WATTAGE	% OPERATION	TOTAL WATTAGE
SIGNAL (RED)	10	11	50	55
(YELLOW)	10	20	5	10
(GREEN)	10	12	45	54
PERMISSIVE ARROW	4	10	10	4
PED. SIGNAL	4	20	100	80
CONTROLLER	1	100	100	100
UPS	1	25	100	25
VIDEO SYSTEM	1	150	100	150
BLANK-OUT SIGN	-	25	5	-
FLASHER	-	-	50	-
STREET NAME SIGN	-	120	50	-
LUMINAIRE	-	-	-	-
			TOTAL =	478

ENERGY SUPPLY: CONTACT: NEW BUSINESS DEPARTMENT
PHONE: 866-639-3532
COMPANY: COMED
ACCOUNT NUMBER: -

- TEMPORARY PED HEADS
- INSTALL ON BARREL MOUNTED (BM) FOUNDATIONS, WITHIN 10' OF CROSSWALK
- BAG WEST LEG PED HEADS AND BUTTONS DURING STAGES 1,2,3
- WHEN ACCPROACH SLAB IS TO BE OVERLAID


PROPOSED EMERGENCY VEHICLE PREEMPTORS		
EMERGENCY VEHICLE PREEMPTOR	3	4
MOVEMENT	← →	↓

Michael Baker INTERNATIONAL 200 West Adams Street, Suite 1800, Chicago, IL 60606 Phone: (312) 707-8770 • MBAKER@INTL.COM	USER NAME = Connor.Liss	DESIGNED - ZJT	REVISED -
		DRAWN - JR	REVISED -
	PLOT SCALE = 0.16666663' / in.	CHECKED - SJS	REVISED -
	PLOT DATE = 8/9/2024	DATE = 08/09/2024	REVISED -

TEMPORARY CABLE PLAN, TEMPORARY PHASE DESIGNATION DIAGRAM, AND TEMPORARY EMERGENCY VEHICLE PREEMPTION SEQUENCE ROOSEVELT RD AND BAKER HILL DR

F.A.P. RTE.	SECTION	COUNTY	TOTAL SHEETS	SHEET NO.
0347	0347 22 BJ3	DUPAGE	98	42
		CONTRACT NO. 62T17		
ILLINOIS		FED. AID PROJECT		

MODEL: \$MODELNAME\$
FILE NAME: pw://mb-us-pw.bentley.com:mb-us-pw-03/Documents/Chicago IL/01 Projects/ID1 IDOT Var DEServs PTB208 005/W01 - 198294/3.0 Deliverables/3.3 CADD Data/Sheets/D162T17-sh-ts-pr-signal-plan.dgn

 

IL ROUTE 38
ROOSEVELT ROAD

MAI CHLINE SIA. 705+70.00

- 1) THIS PLAN IS FOR THE PURPOSE OF INSTALLING THE FOLLOWING: APS PEDESTRIAN PUSH-BUTTON, AND TO REPLACE LOOP DETECTION WITH VIDEO/RADAR DETECTION AS SHOWN. ALL OTHER EQUIPMENT SHOWN IS FOR INFORMATION ONLY.
- 2) THE MOUNTING LOCATIONS OF THE VIDEO DETECTORS WILL BE DETERMINED PER THE MANUFACTURER'S RECOMMENDATION.
- 3) SEE ADA AND SIDEWALK IMPROVEMENT PLANS FOR DETAILS ON QUADRANT IMPROVEMENTS

 DETECTION ZONESTS #12424
ECON 40

Michael Baker
INTERNATIONAL
200 West Adams Street, Suite 1800, Chicago, IL 60606
Phone: (312) 707-8770 • MBAKERINTL.COM

USER NAME	= Connor.Liss
PLOT SCALE	= 0.16666633 * /
PLOT DATE	= 8/9/2024

DESIGNED	-	ZJT
DRAWN	-	JB
CHECKED	-	SJS
DATE	-	02/09/2024

REVISED	-
REVISED	-
REVISED	-
REVISED	-

STATE OF ILLINOIS
DEPARTMENT OF TRANSPORTATION


TRAFFIC SIGNAL PLAN

IL 38 (ROOSEVELT ROAD) OVER IL 53

SCALE: 1"=20'	SHEET 1	OF 2	SHEETS	STA. 700+00.00	TO STA. 706+00.00
---------------	---------	------	--------	----------------	-------------------

F.A.P. RTE.	SECTION	COUNTY	TOTAL SHEETS	SHEET NO.
0347	0347 22 BJ3	DUPAGE	98	43
		CONTRACT NO. 62T17		
ILLINOIS		FED. AID PROJECT		


EXISTING AND PROPOSED CONTROLLER SEQUENCE

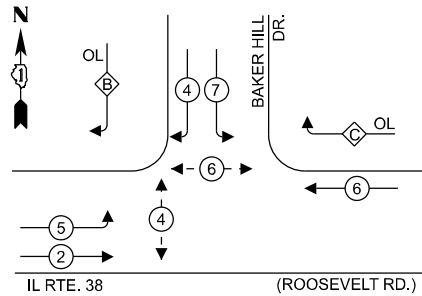

PHASE DESIGNATION DIAGRAM

OVERLAP LETTER		PERMISSIVE PHASE		PROTECTED PHASE
B	=	4	+	5
C	=	6	+	7

EXISTING AND PROPOSED EMERGENCY VEHICLE PREEMPTION SEQUENCE

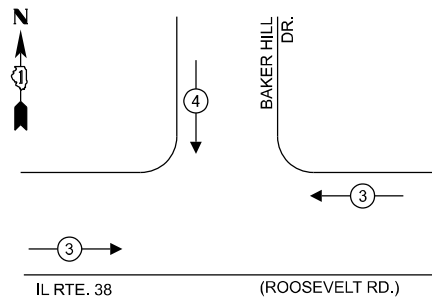

TRAFFIC SIGNAL ELECTRICAL SERVICE REQUIREMENTS

TYPE	QUANTITY	UNIT WATTAGE	TOTAL WATTAGE
SIGNAL HEAD	3 - SECTION	7	11
	4 - SECTION	0	14
	5 - SECTION	6	13
PROGRAMMABLE SIGNALS			
	3 - SECTION	-	22
	4 - SECTION	-	32
	5 - SECTION	-	28
PED. SIGNAL	4	15	60
CONTROLLER	1	150	150
MASTER CONTROLLER	-	100	-
UPS	1	25	25
DETECTION	RADAR	-	20
	VIDEO	2	20
BLANK-OUT SIGN	-	25	-
NETWORK SWITCH II OR III	-	35	-
CELLULAR MODEM	-	15	-
TOTAL UPS SIZING =			430
UPS CHARGING	1	225	225
BATTERY HEATER MAT	1	180	180
CABINET HEATER	1	200	200
FLASHER	-	15	-
LED STREET NAME SIGN	-	120	-
LUMINAIRE	-	240	-
TOTAL SERVICE WIRE SIZING =			1035

ENERGY COSTS TO: ENERGY COST SHARE:

THE VILLAGE OF GLEN ELLYN
535 DUANE STREET
GLEN ELLYN, IL 60137ENERGY SUPPLY: CONTACT: NEW BUSINESS DEPARTMENT
PHONE: 866-639-3532
COMPANY: COM ED
ACCOUNT NUMBER: 32544-65000

LEGEND:

- PROTECTED PHASE
- PROTECTED/PERMITTED PHASE
- PEDESTRIAN PHASE
- OVERLAP

SCHEDULE OF QUANTITIES

ITEM DESCRIPTION	UNITS	QUANTITY
PORTLAND CEMENT CONCRETE SIDEWALK 5 INCH	SQ FT	925
MAINTENANCE OF EXISTING TRAFFIC SIGNAL INSTALLATION	EACH	1
ELECTRIC CABLE IN CONDUIT, LEAD-IN, NO. 14 1 PAIR	FOOT	1266
TEMPORARY TRAFFIC SIGNAL INSTALLATION	EACH	1
MODIFY EXISTING CONTROLLER	EACH	1
REMOVE ELECTRIC CABLE FROM CONDUIT	FOOT	100
INDUCTIVE LOOP DETECTOR	EACH	3
REMOVE EXISTING TRAFFIC SIGNAL EQUIPMENT	EACH	1
REBUILD EXISTING HANDHOLE	EACH	1
VIDEO VEHICLE DETECTION SYSTEM, SINGLE APPROACH	EACH	2
ACCESSIBLE PEDESTRIAN SIGNALS	EACH	4
RE-OPTIMIZE TRAFFIC SIGNAL SYSTEM LEVEL 1	EACH	1
TEMPORARY TRAFFIC SIGNAL TIMING	EACH	1

CABLE PLAN

(NOT TO SCALE)

TRAFFIC SIGNAL MODIFICATION NOTES:

- REPLACE PEDESTRIAN PUSH BUTTONS WITH APS PUSH BUTTONS
- DISCONNECT SB LOOPS, PULL CABLE HH TO CONTROLLER
- DISCONNECT EB LOOPS, PULL CABLE HH TO CONTROLLER
- INSTALL VIDEO DETECTION FOR SB TURN LANES
- INSTALL VIDEO DETECTION FOR EB TURN LANE

STATE OF ILLINOIS
DEPARTMENT OF TRANSPORTATIONCABLE PLAN, PHASE DESIGNATION DIAGRAM, EMERGENCY VEHICLE PREEMPTION SEQUENCE
ROOSEVELT ROAD AND BAKER HILL DR

SCALE: 1"=20'

SHEET 2

OF 2

SHEETS

STA.

TO STA.

REVISED SHEET 10/24/2024

TS #12424

ECON 40

F.A.P. RTE.	SECTION	COUNTY	TOTAL SHEETS	SHEET NO.
0347	0347 22 BJ3	DUPAGE	98	44
CONTRACT NO. 62T17				
ILLINOIS FED. AID PROJECT				

Michael Baker
INTERNATIONAL
200 West Adams Street, Suite 1800, Chicago, IL 60606
Phone: (312) 707-8770 • M.BAKER@MINTL.COMUSER NAME = Zach.Tanner
PLOT SCALE = 0.16666633" / in.
PLOT DATE = 10/21/2024DESIGNED - ZJT
DRAWN - JR
CHECKED - SJS
DATE - 08/09/2024REVISED - 10/21/2024
REVISED -
REVISED -
REVISED -

Existing Structure: S.N. 022-0163 built as F.A.P Route 567 Sec. (CY, CR & 533H) R-4(85) in 1989 and widened in 1997 to 6 lanes and 2 sidewalks. The superstructure consist of simple span composite rolled W36X232 (original) and W33x201 (widened) beams with a total length of 84'-0" back-to-back abutment. The bridge width is 89'-0" out-to-out. The substructure consists of closed abutments on spread footings.

Traffic will be maintained utilizing staged construction.

Concrete Finish for parapets

☐ Brg. W. Abut.

Proposed Bridge Fence Railing with Powder Coating of Bridge Fence Railing

☐ Brg. E. Abut.

DESIGN SPECIFICATIONS
2002 AASHTO Standard Specifications for Highway Bridges, 17th Edition

LOADING HS20-44
No allowance for future wearing surface


EXISTING DESIGN STRESSES
1989 CONSTRUCTION
 $f_c = 3,500$ psi
 $f_y = 60,000$ (reinf.)
 $f_y = 36,000$ psi (structural steel)
1997 CONSTRUCTION
 $f_c = 3,500$ psi
 $f_y = 60,000$ (reinf.)
 $f_y = 36,000$ psi (M270 Gr. 36 structural steel)

PROPOSED DESIGN STRESSES
FIELD UNITS:
 $f_c = 4,000$ psi (Superstructure)
 $f_y = 60,000$ (reinforcement)



LICENSE EXPIRES
JOSEPH M. KAUZLARICH
MICHAEL BAKER INTERNATIONAL
SHEETS 45 TO 88

DATE: 08/09/2024
11-30-2024

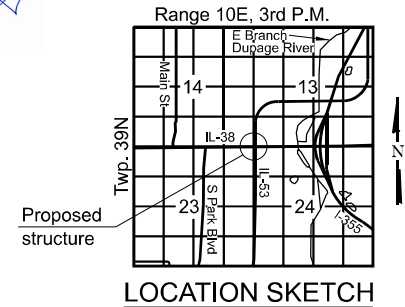

SCOPE OF WORK


1. Remove bridge fence railing at appropriate stage. Coordinate with expansion joint parapet construction.
2. Remove sidewalk quadrants adjacent to the bridge and replace with Approach Slab Sidewalk. Dowel into existing adjacent approach slab.
3. Remove and replace expansion joints at both abutments with Preformed Strip Seals.
4. Perform partial and full depth repairs to bridge deck.
5. Replace curb and gutter adjacent to bridge approach slab.
6. Scarify bridge deck and approach slab $\frac{3}{4}$ " and install Bridge Deck Latex Concrete Overlay, $2\frac{3}{4}$ " on bridge and approach slab.
7. Perform $\frac{1}{4}$ " Diamond Grinding and Longitudinal Grooving on new concrete overlay.
8. Perform Structural Repair of Concrete at abutments and adjacent retaining walls.
9. Prepare the surface of existing parapets and apply Concrete Finish to existing & proposed parapets at appropriate stage.
10. Apply Concrete Sealer to top/inside surfaces of parapets and existing sidewalks.
11. Replace Bridge Fence Railing after Powder Coating at appropriate stage.
12. Apply Protective Coat on the top surface of the deck overlay and on new concrete of the joint replacement.

GENERAL PLAN AND ELEVATION
ILL. RTE. 38 OVER ILL. RTE. 53
F.A.P. 0347
SEC. 0347 22 BJ3
DUPAGE COUNTY
STATION 701+62.41
STRUCTURE NO. 022-0163

* Attach Proposed Traffic Barrier Terminal to bridge parapet using anchor bolts secured with chemical adhesive per Highway Standard 631031 (sheet 2 of 4)

ELEVATION

Note: up to 1/4 inch may be ground off the concrete overlay on bridge deck and bridge approach slabs.
84'-0" (Bk. to Bk. Abutments)

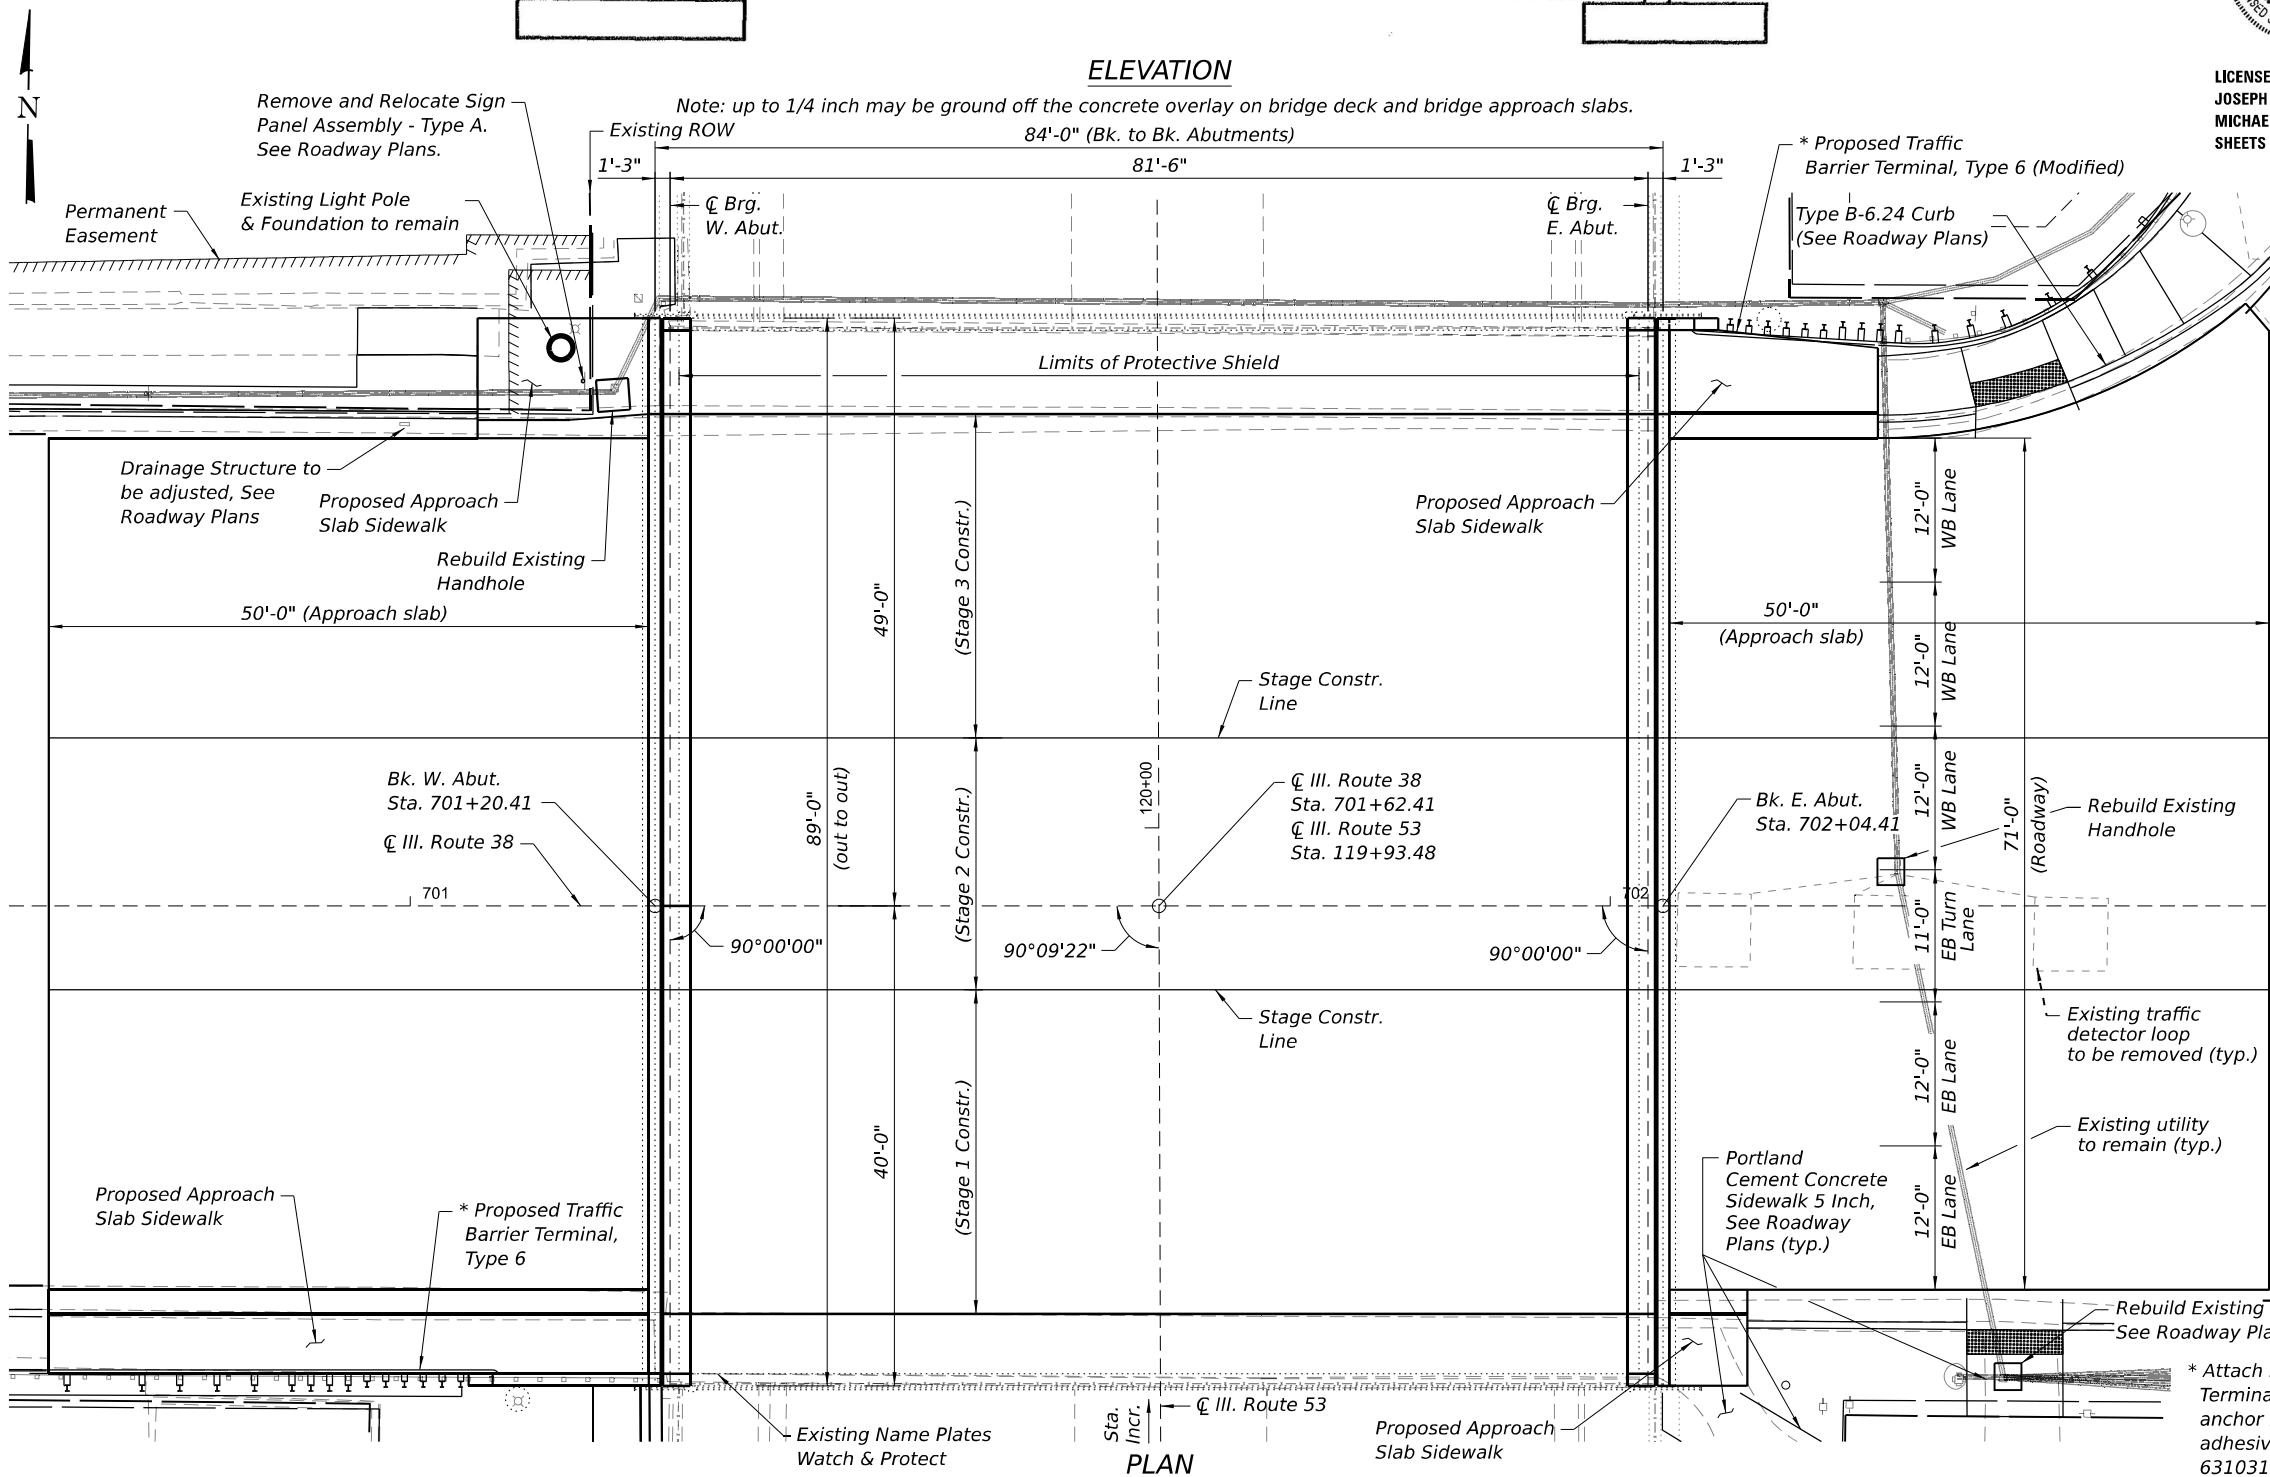

PLAN

Michael Baker INTERNATIONAL

USER NAME =	Connor.Liss	DESIGNED	MLK	REVISED	-
CHECKED	JMK	REVISION			
PLOT SCALE =		DRAWN	JHJ	REVISED	-
PLOT DATE =	9/16/2024	CHECKED	MLK/JMK	REVISION	

STATE OF ILLINOIS
DEPARTMENT OF TRANSPORTATION


GENERAL PLAN & ELEVATION
STRUCTURE NO. 022-0163

SHEET S-1 OF S-44 SHEETS

F.A.P. RTE.	SECTION	COUNTY	TOTAL SHEETS	SHEET NO.
0347	0347 22 BJ3	DUPAGE	98	45
CONTRACT NO. 62T17				
ILLINOIS FED. AID PROJECT				

MODEL: Default
FILE NAME: p:\w\mb-us-pw-bentley.com\mb-us-pw-03\Documents\Chicago_IL\01_Projects\01_IDOT_Var_DES\servs_PTB208_005\W01 - 198294\3.0 Deliverables\3.3 CADD Data\Sheets\0220163-4217-001-GPE.dgn
9/16/2024 4:41:35 PM

MODEL: Default
FILE NAME: pw://mb-us-pw-bentley.com/mb-us-pw-c3/Documents/Chicago_IL/01_Projects/D1_IDOT_Var_DEServes_FTB208_005/W01 - 198294/3.0 Deliverables/3.3 CADD Data/Sheets/0220163-62T17-002-GPE2.dgn

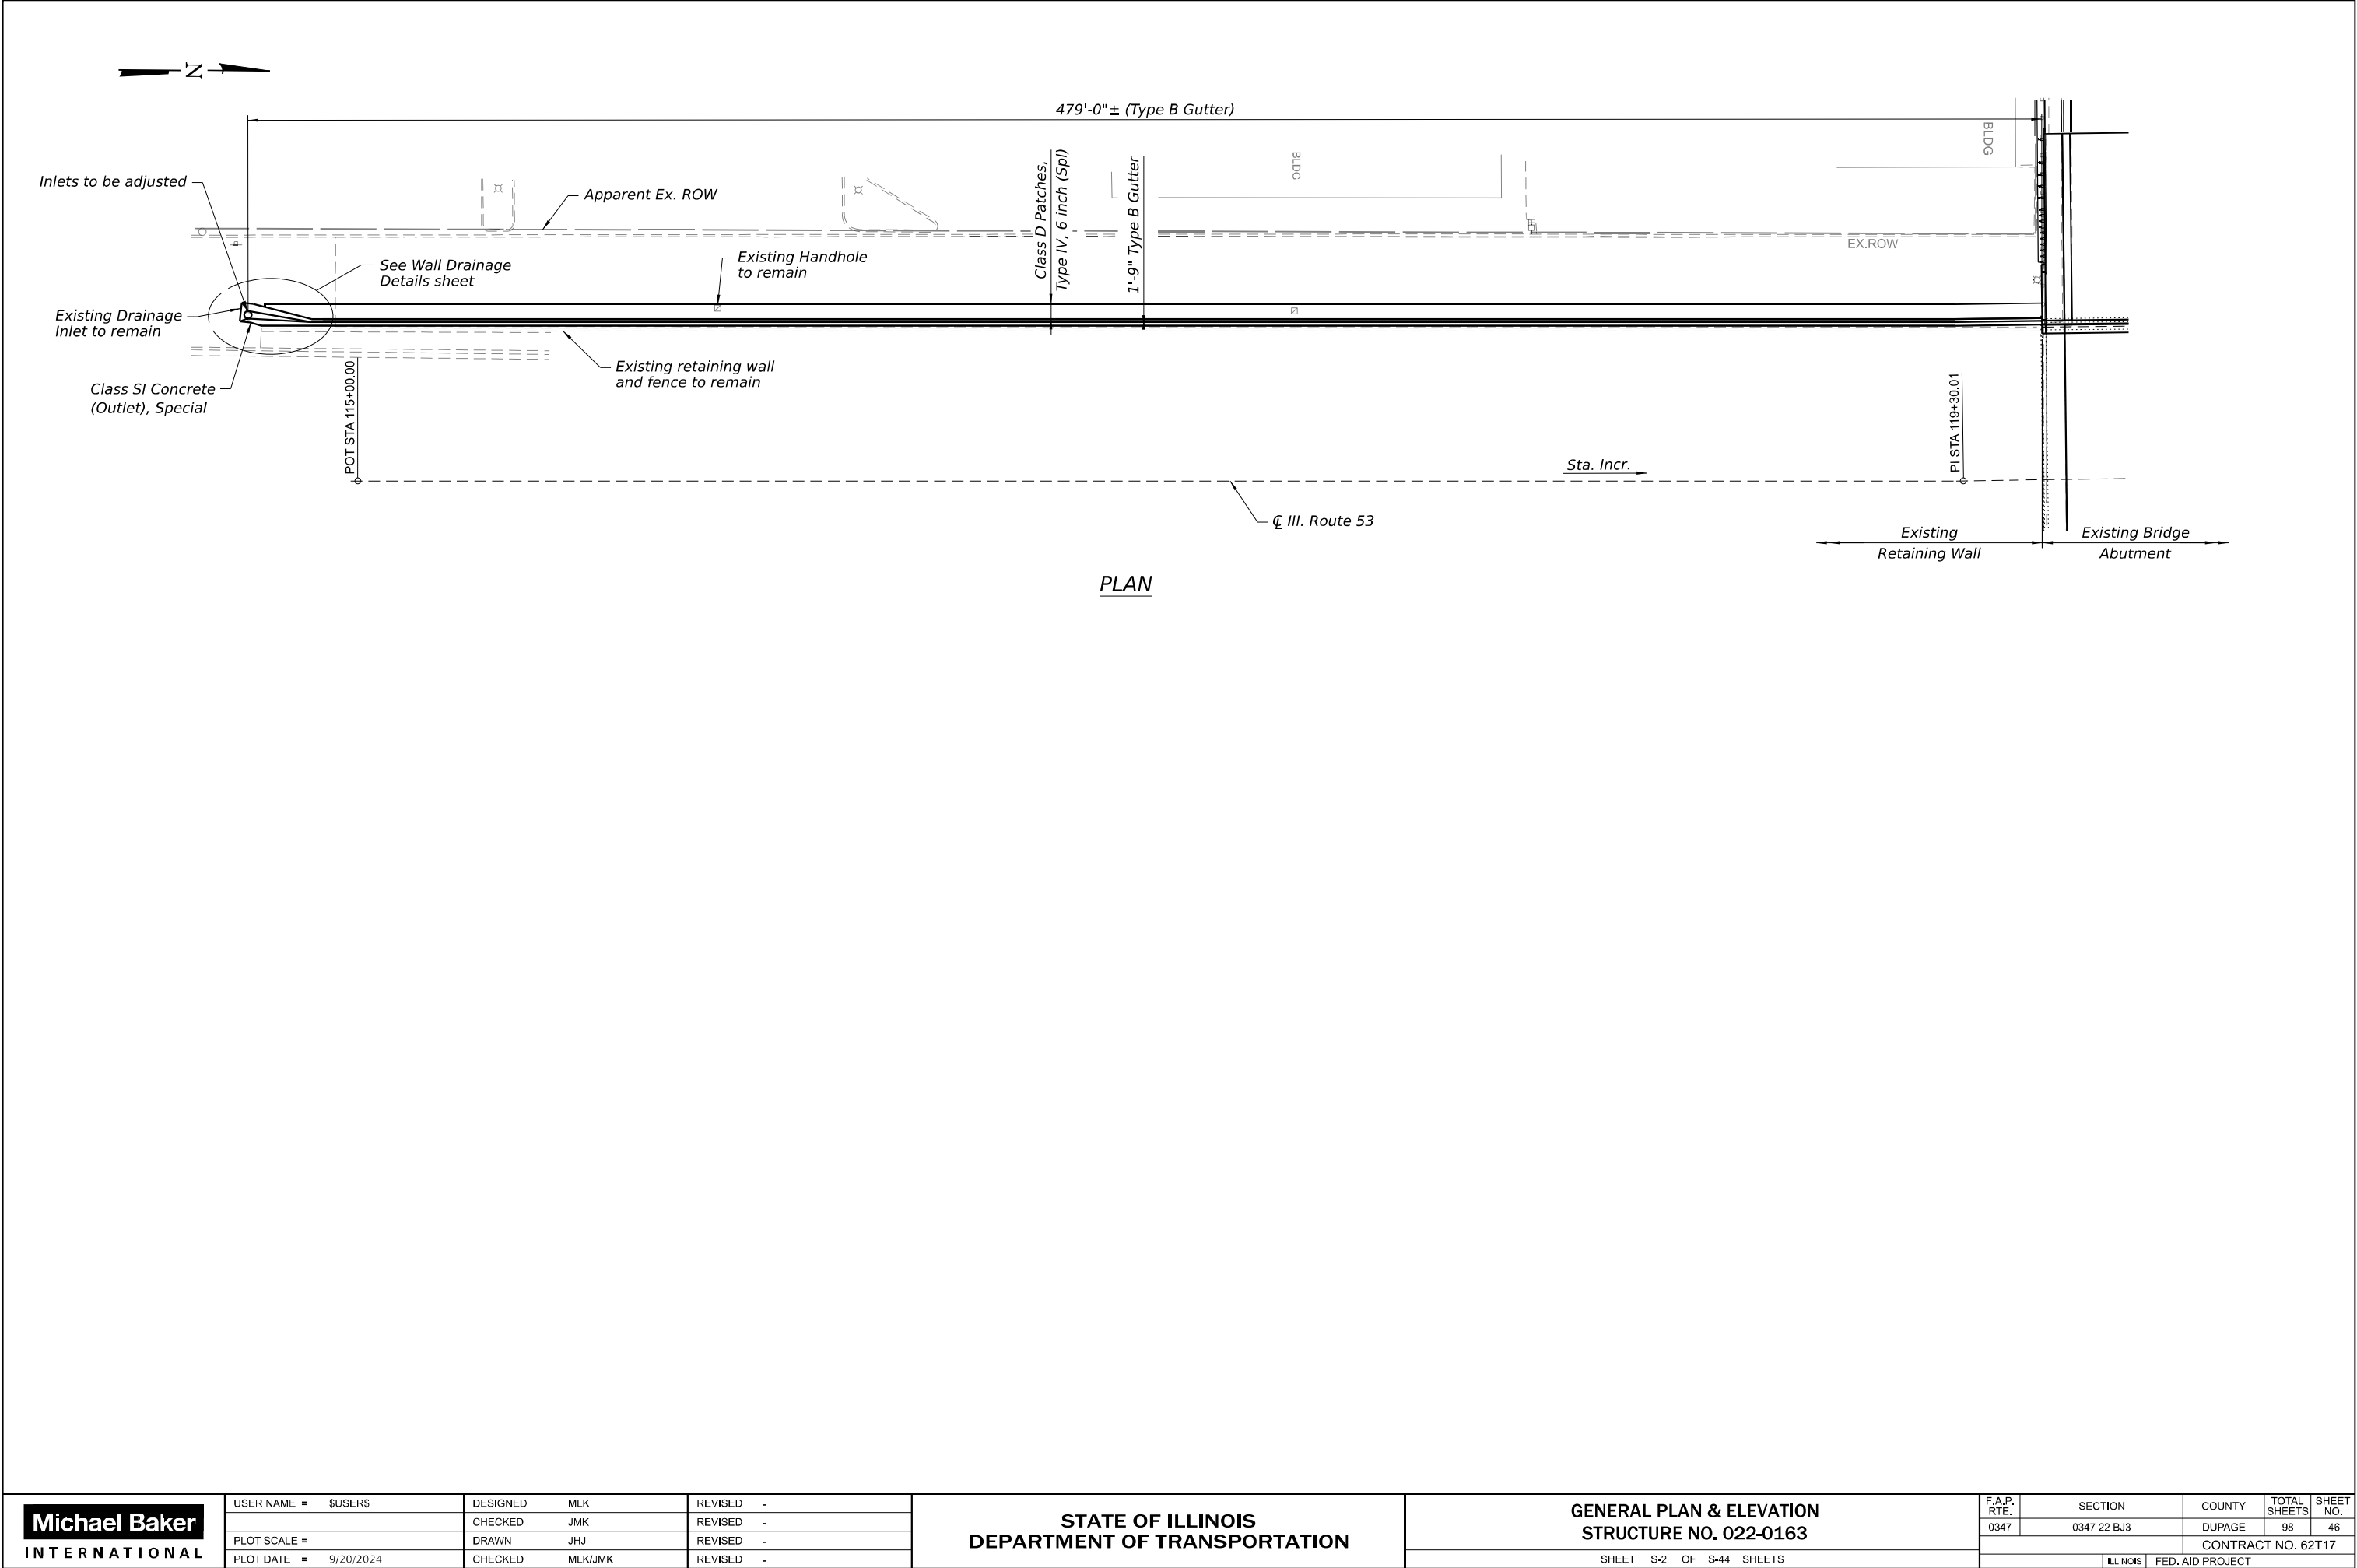

Michael Baker
INTERNATIONAL

USER NAME =	\$USER\$	DESIGNED	MLK	REVISED	-
		CHECKED	JMK	REVISED	-
PLOT SCALE =		DRAWN	JHJ	REVISED	-
PLOT DATE =	9/20/2024	CHECKED	MLK/JMK	REVISED	-

STATE OF ILLINOIS
DEPARTMENT OF TRANSPORTATION

GENERAL PLAN & ELEVATION
STRUCTURE NO. 022-0163

SHEET S-2 OF S-44 SHEETS

F.A.P. RTE.	SECTION	COUNTY	TOTAL SHEETS	SHEET NO.
0347	0347 22 BJ3	DUPAGE	98	46
CONTRACT NO. 62T17				
		ILLINOIS	FED. AID PROJECT	

MODEL: Default
FILE NAME: pwc/mb-us-pw/bentley.com/mb-us-pw-pw-03/Documents/Chicago_IL/01_Projects/D1_IDOT_Var_DEservs_PT/208_005/W01 - 198294/3.0 Deliverables/3.3 CADD Data/Sheets/0220163-0217-003-GenData.dgn

GENERAL NOTES


1. No field welding is permitted except as specified in the contract documents.
2. Reinforcement bars designated (E) shall be epoxy coated.
3. Prior to pouring the new concrete deck, all heavy or loose rust, loose mill scale, and other loose detrimental foreign material shall be removed from the surfaces in contact with concrete (SSPC - SP3 standards). Tightly adhered paint may remain unless otherwise noted. Removal shall be accomplished by methods that will not damage the steel and the cost will be paid for according to Article 109.04 of the Standard Specifications.
4. As directed by the Engineer, existing construction accessories welded to the top flange of beams and girders shall be removed. The weld areas shall be ground flush and inspected for cracks using magnetic particle testing (MT) or dye penetrant testing (PT) by qualified personnel approved by the Engineer. Any cracks that cannot be removed by grinding 1/4" in. deep shall be identified and reported to the Bureau of Bridges & Structures for further disposition. The cost of removing welded accessories, grinding and inspecting weld areas and grinding cracks will be paid for according to Article 109.04 of the Standard Specifications.
5. Plan dimensions and details relative to the existing structure have been taken from the existing plans and are subject to nominal construction variation. The Contractor shall field verify existing dimensions and details affecting new construction and make necessary approved adjustments prior to construction or ordering of materials. Such variation shall not be cause for additional compensation for a change in scope of the work, however, the Contractor will be paid for the quantity actually furnished at the unit price bid for the work.
6. Existing reinforcement extending into the removal area shall be cleaned, straightened, and incorporated into the new construction. Any existing reinforcement bars intended for reuse and damaged during the concrete removal operations shall be repaired or replaced using an approved bar splicer or anchorage system to the satisfaction of the Engineer. Cost included with Concrete Removal.
7. The Contractor shall take appropriate measures to assure the Protective Coat is not applied to the drainage inlet.
8. Joint openings shall be adjusted according to Article 520.04 of the Standard Specifications when the deck is poured at an ambient temperature other than 50°F.
9. A film forming Concrete Sealer shall be applied to the top and inside surfaces of the existing parapets and sidewalk.
10. Protective Coat shall be applied to the top surface of the concrete deck overlay and on new concrete at the joint replacements.

INDEX OF SHEETS

- S-1 General Plan & Elevation
- S-2 General Plan & Elevation
- S-3 General Data
- S-4 Stage Construction
- S-5 Temporary Concrete Barrier
- S-6 Deck Repairs
- S-7 Approach Slab Repairs
- S-8 Approach Slab Repairs
- S-9 Bridge Fence Railing
- S-10 Bridge Fence Railing
- S-11 Bridge Fence Railing
- S-12 Northwest Sidewalk Details
- S-13 Southwest Sidewalk Details
- S-14 Northeast Sidewalk Details
- S-15 Southeast Sidewalk Details
- S-16 Joint Reconstruction Details
- S-17 Joint Reconstruction Details
- S-18 Joint Reconstruction Details
- S-19 Preformed Joint Strip Seal
- S-20 Preformed Joint Strip Seal
- S-21 Bar Splice Assembly Details
- S-22 Abutment Repair Details
- S-23 Abutment Repair Details
- S-24 Retaining Wall Repair Details
- S-25 Retaining Wall Repair Details
- S-26 Retaining Wall Repair Details
- S-27 Retaining Wall Repair Details
- S-28 Wall Drainage Details
- S-29 Existing Bridge Plans (drawings for reference)
- S-30 Existing Bridge Plans (drawings for reference)
- S-31 Existing Bridge Plans (drawings for reference)
- S-32 Existing Bridge Plans (drawings for reference)
- S-33 Existing Bridge Plans (drawings for reference)
- S-34 Existing Bridge Plans (drawings for reference)
- S-35 Existing Bridge Plans (drawings for reference)
- S-36 Existing Bridge Plans (drawings for reference)
- S-37 Existing Bridge Plans (drawings for reference)
- S-38 Existing Bridge Plans (drawings for reference)
- S-39 Existing Bridge Plans (drawings for reference)
- S-40 Existing Bridge Plans (drawings for reference)
- S-41 Existing Bridge Plans (drawings for reference)
- S-42 Existing Bridge Plans (drawings for reference)
- S-43 Existing Bridge Plans (drawings for reference)
- S-44 Existing Bridge Plans (drawings for reference)

TOTAL BILL OF MATERIAL

ITEM	UNIT	SUPER	SUB	TOTAL
Concrete Removal	Cu Yd	27.8	---	27.8
Protective Shield	Sq Yd	818	---	818
Structure Excavation	Cu Yd	---	51	51
Concrete Superstructure	Cu Yd	27.7	---	27.7
Protective Coat	Sq Yd	1,652	---	1,652
Concrete Superstructure (Approach Slab)	Cu Yd	60.5	---	60.5
Reinforcement Bars, Epoxy Coated	Pound	25,940	---	25,940
Bar Splicers	Each	48	---	48
Bridge Fence Railing	Foot	163	---	163
Preformed Joint Strip Seal	Foot	178	---	178
Concrete Sealer	Sq Ft	1,613	---	1,613
Rebuild Existing Handhole	Each	2	---	2
Bridge Deck Latex Concrete Overlay, 2 3/4 Inches	Sq Yd	1,493	---	1,493
Bridge Deck Scarification 3/4"	Sq Yd	1,493	---	1,493
Structural Repair Of Concrete (Depth Equal To Or Less Than 5 Inches)	Sq Ft	---	1,280	1,280
Structural Repair Of Concrete (Depth Greater Than 5 Inches)	Sq Ft	---	60	60
Deck Slab Repair (Full Depth, Type II)	Sq Yd	2	---	2
Drainage Structures To Be Adjusted	Each	1	---	1
Drainage Structures To Be Cleaned	Each	1	---	1
Diamond Grinding (Bridge Section)	Sq Yd	1,427	---	1,427
Temporary Shoring And Cribbing	Each	---	6	6
Clean & Reseal Relief Joint	Foot	154	---	154
Bridge Deck Grooving (Longitudinal)	Sq Yd	1,493	---	1,493
Concrete Finish	L Sum	1	---	1
Powder Coating Of Bridge Fence Railing	L Sum	1	---	1
Steel Railing Removal	Foot	163	---	163

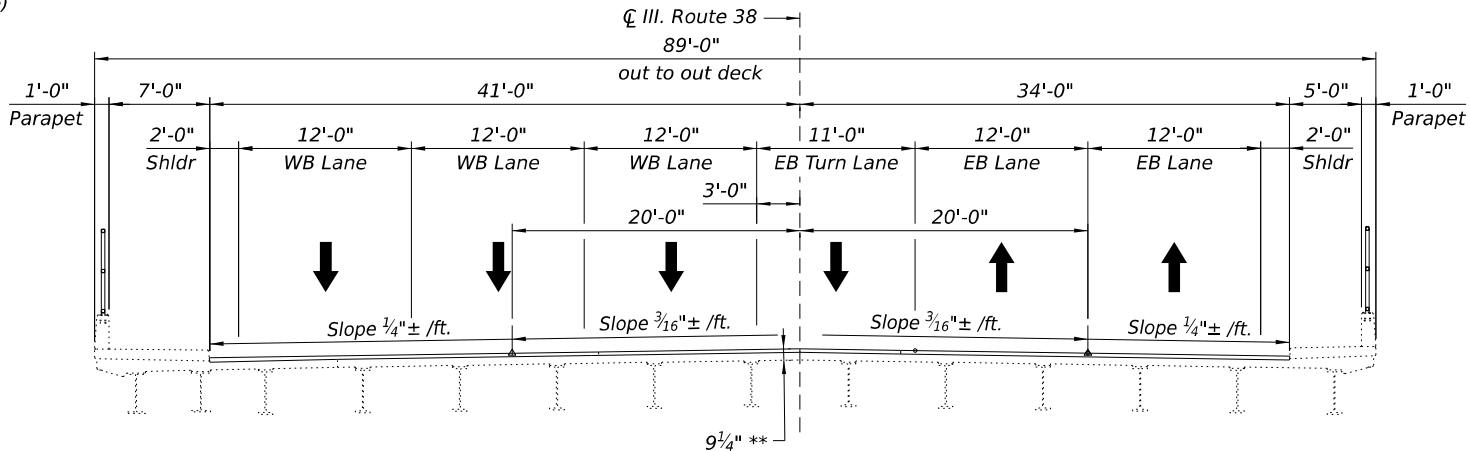

FINAL CROSS SECTION

(Looking East)

** After 1/4" diamond grinding



USER NAME =	Connor,Liss	DESIGNED	MLK	REVISED	-
		CHECKED	JMK	REVISED	-
PLOT SCALE =		DRAWN	JHJ	REVISED	-
PLOT DATE =	9/16/2024	CHECKED	MLK/JMK	REVISED	-


STATE OF ILLINOIS
DEPARTMENT OF TRANSPORTATION

GENERAL DATA
STRUCTURE NO. 022-0163


SHEET S-3 OF S-44 SHEETS

F.A.P. RTE.	SECTION	COUNTY	TOTAL SHEETS	SHEET NO.
0347	0347 22 BJ3	DUPAGE	98	47
CONTRACT NO. 62T17				
		ILLINOIS	FED. AID PROJECT	


MODEL: Default
FILE NAME: p:\w\mb-us-pw\benley.com\mb-us-pw-03\Documents\Chicago_IL\01_Projects\01_IDOT_Var_DEservs_PTB208_005\W01 - 198294\3.0 Deliverables\3.3 CADD Data\Sheets\0220163-0217-004-StgConstruct.dgn

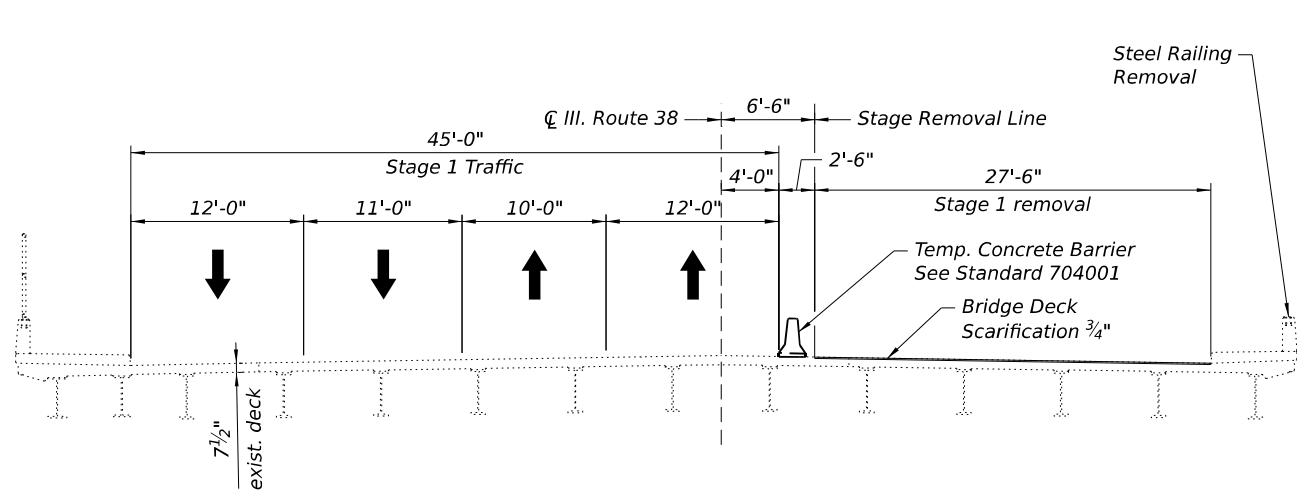


STAGE 1 REMOVAL
(Looking East)

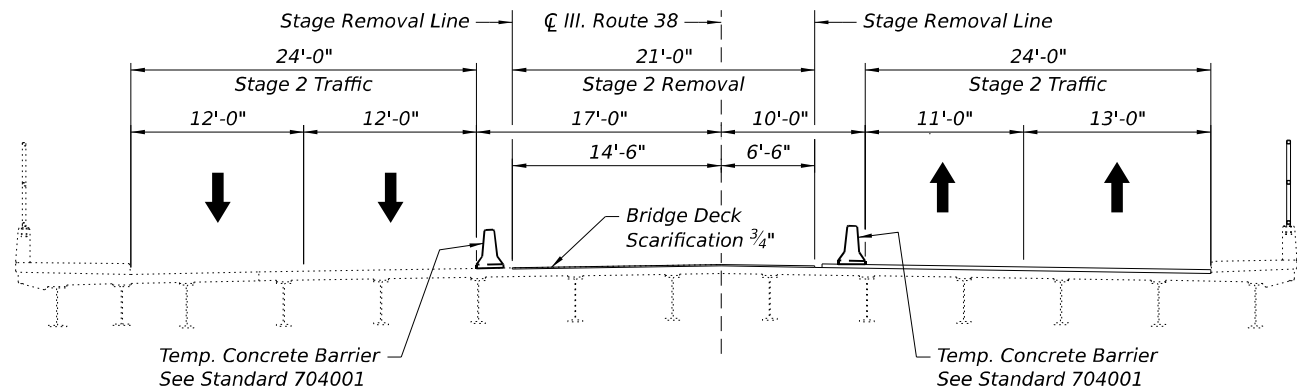


STAGE 2 REMOVAL
(Looking East)

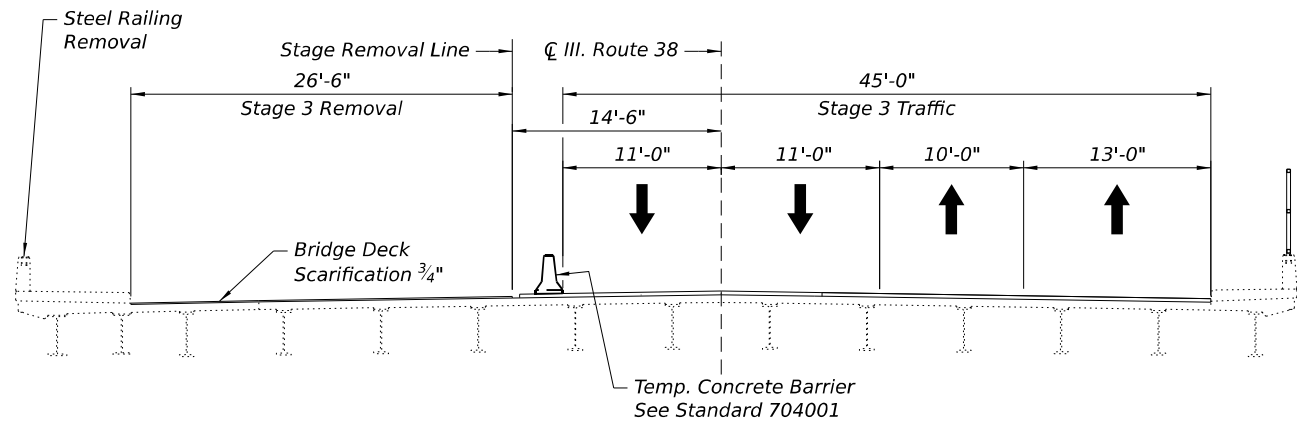


STAGE 3 REMOVAL
(Looking East)

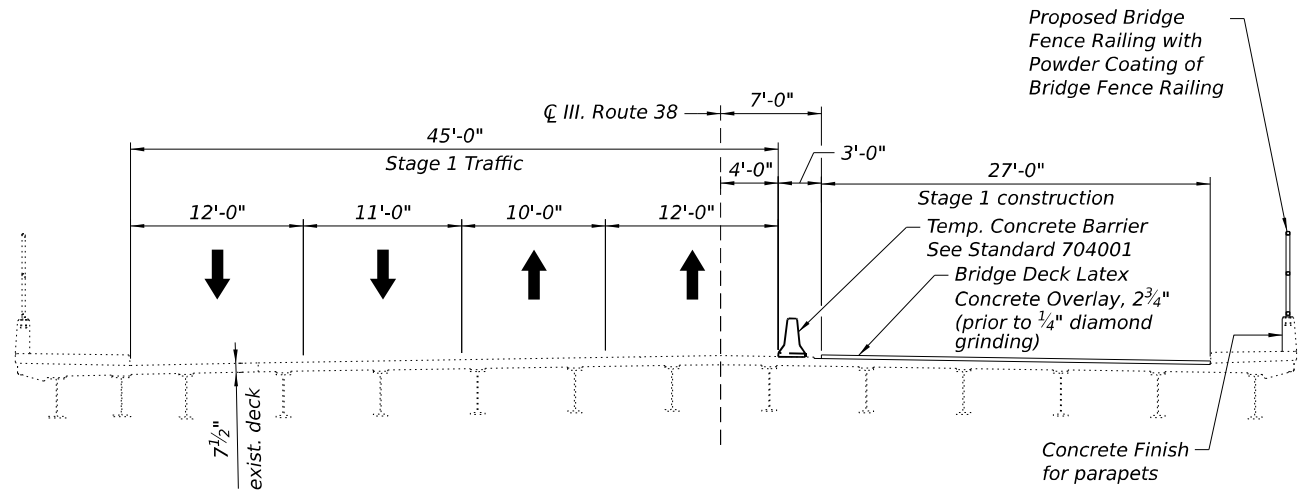

STAGE 1 CONSTRUCTION
(Looking East)

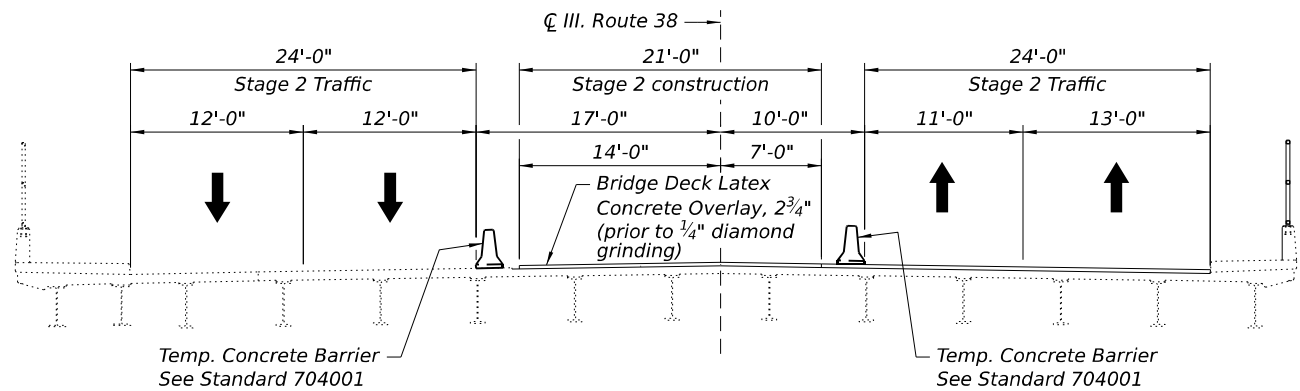

STAGE 2 CONSTRUCTION
(Looking East)

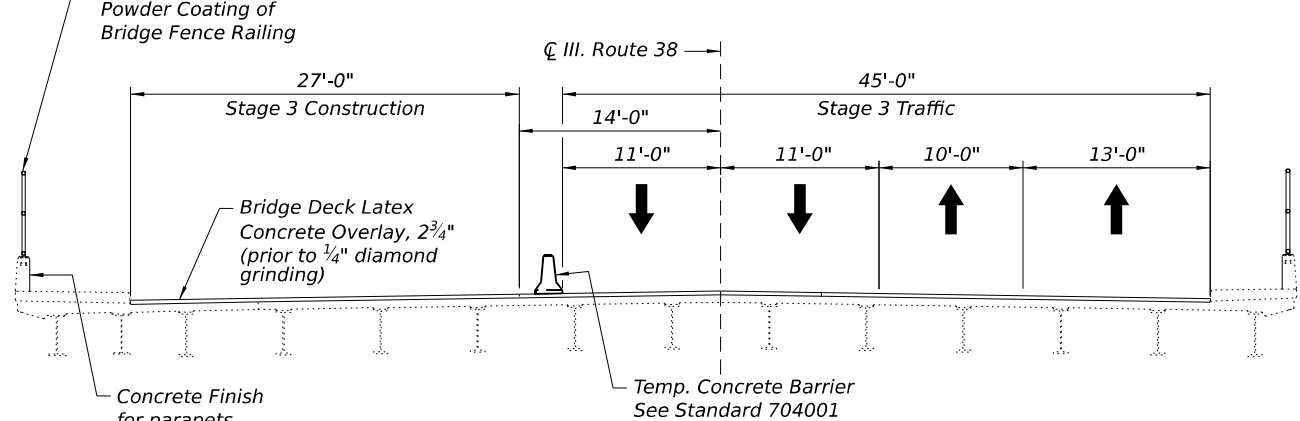

STAGE 3 CONSTRUCTION
(Looking East)

Michael Baker
INTERNATIONAL

USER NAME =	Connor.Liss	DESIGNED	MLK	REVISED	-
		CHECKED	JMK	REVISED	-
PLOT SCALE =		DRAWN	JHJ	REVISED	-
PLOT DATE =	9/16/2024	CHECKED	MLK/JMK	REVISED	-


STATE OF ILLINOIS
DEPARTMENT OF TRANSPORTATION

STAGE CONSTRUCTION
STRUCTURE NO. 022-0163

SHEET S-4 OF S-44 SHEETS


F.A.P. RTE.	SECTION	COUNTY	TOTAL SHEETS	SHEET NO.
0347	0347 22 BJ3	DUPAGE	98	48
CONTRACT NO. 62T17				
ILLINOIS FED. AID PROJECT				

MODEL: Default
FILE NAME: p:\w\mb-us-pw\beniley.com\mb-us-pw-03\Documents\Chicago_IL\01_Projects\01_IDOT_Var_DEservs_PTB208_005\W01 - 198294\3.0 Deliverables\3.3 CADD Data\Sheets\0220163-0217-005-TempConcBarrier.dgn

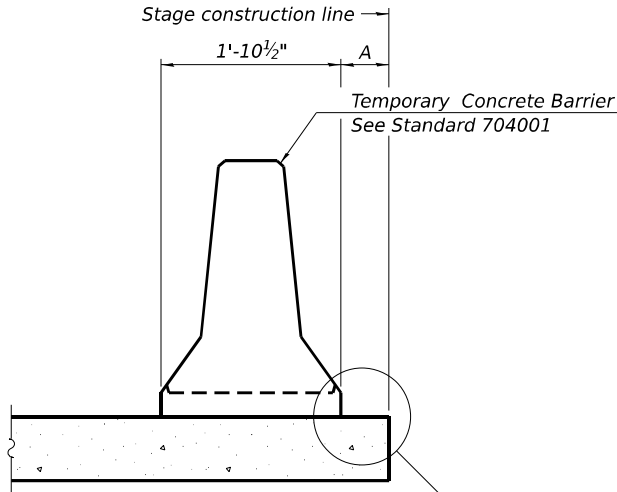

When "A" is 3'-1" or less, the temporary concrete barrier shall be restrained to the new slab according to Detail I, II or III. No restraint is required when "A" is greater than 3'-1".


NEW SLAB OR NEW DECK BEAM

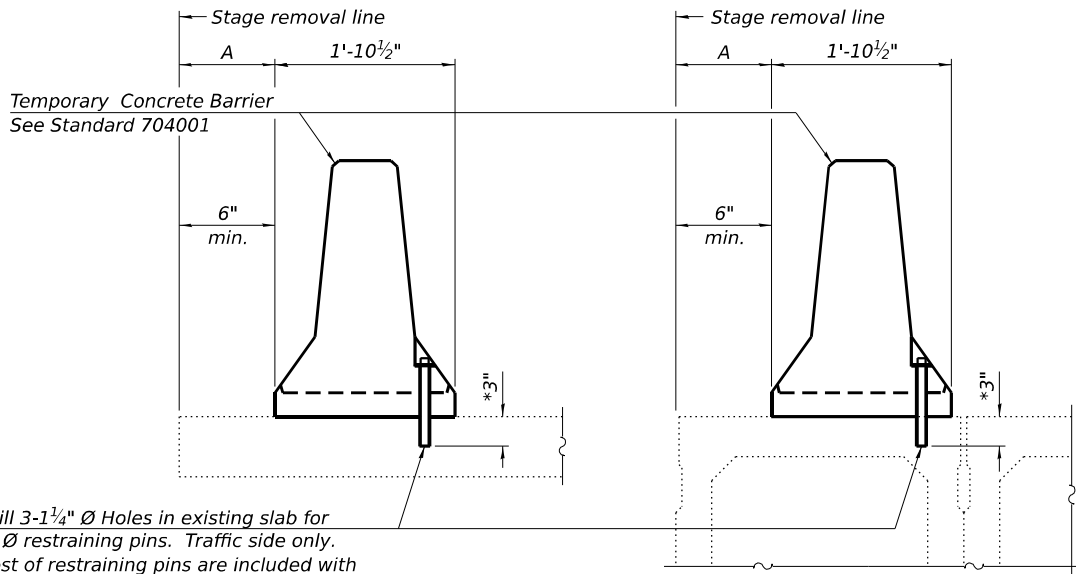

Drill 3-1 1/4" Ø Holes in existing slab for 1" Ø restraining pins. Traffic side only. Cost of restraining pins are included with Temporary Concrete Barrier. No restraint is required when "A" is greater than 3'-1".


EXISTING SLAB

EXISTING DECK BEAM

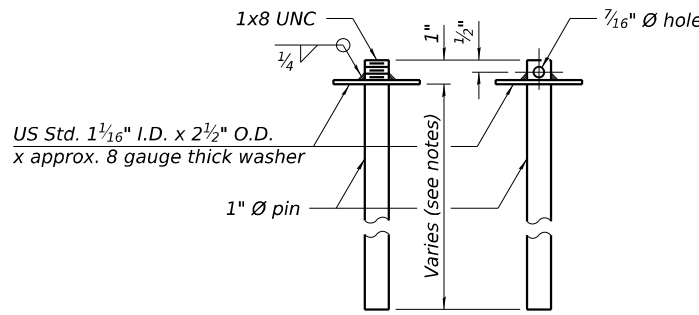


RESTRAINING PIN


SECTIONS THRU SLAB OR DECK BEAM

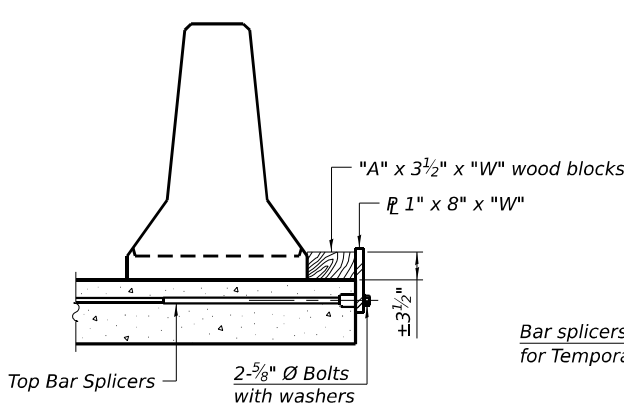


DETAIL I

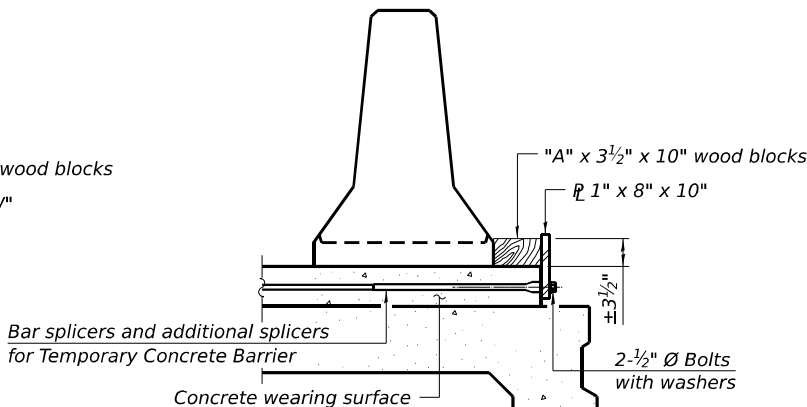


DETAIL II

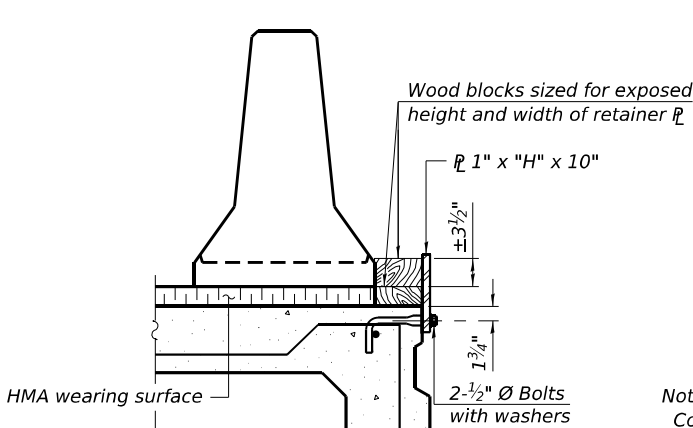


DETAIL III

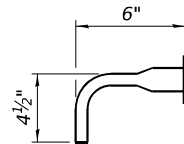

BAR SPLICER FOR #4 BAR - DETAIL III

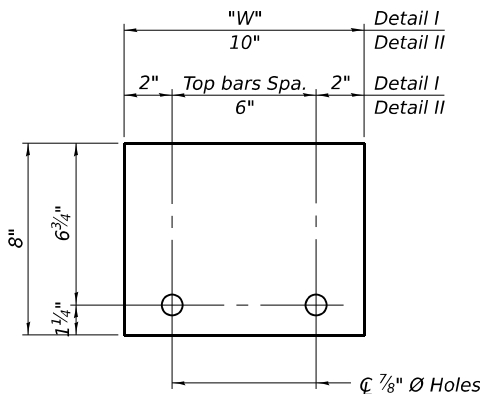

STEEL RETAINER 1" x 8" x "W"
(Detail I and II)

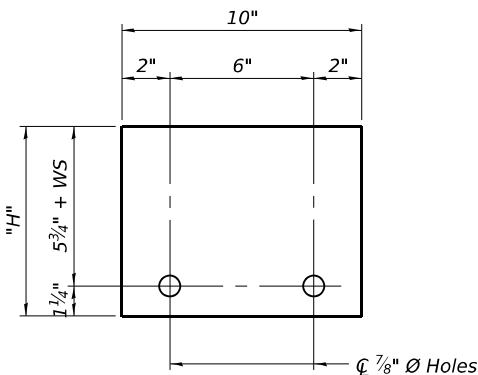

STEEL RETAINER 1" x "H" x 10"
(Detail III)

Notes:
Cost of retainer assembly is included with Temporary Concrete Barrier.
A retainer assembly shall be located at the approximate C of each temporary concrete barrier.
The retainer plate shall not be removed until the concrete on the adjacent stage is ready to be poured. For Detail III applications the retainer plate shall not be removed until just prior to placing the adjacent beam.
When the 'A' dimension is less than 1 1/2", the wood block shall be omitted and the barrier shall be placed in direct contact with the steel retainer plate. For deck beam applications the minimum required 'A' distance is 6" to accommodate the shear key clamping device.

Detail I - Installation for a new bridge deck or bridge slab.

Detail II - Installation for a new deck beam with an initial concrete wearing surface. Additional bar splicers shall be provided at 6'-0" centers and paired with the bar splicers of the concrete wearing surface reinforcement to accommodate the installation of the retainer assemblies. The cost of the additional bar splicers is included with the concrete wearing surface.

Detail III - Installation for a new deck beam with no initial wearing surface or with an initial hot-mix asphalt (HMA) wearing surface present. The deck beam directly beneath the temporary concrete barrier shall be fabricated with bar splicer inserts in the side of the beam, as detailed, to accommodate the installation of the retainer assemblies. A pair of bar splicers, 6" apart, shall be placed at 6'-0" centers along the length of the beam. The cost of the bar splicers is included with the deck beam.

RAILING CRITERIA

NCHRP 350 Test Level	3
Railing Weight (plf)	440

R-27

5-15-2023

Michael Baker
INTERNATIONAL


USER NAME =	Connor.Liss	DESIGNED	MLK	REVISED	-
		CHECKED	JMK	REVISED	-
PLOT SCALE =		DRAWN	JHJ	REVISED	-
PLOT DATE =	8/9/2024	CHECKED	MLK/JMK	REVISED	-

STATE OF ILLINOIS
DEPARTMENT OF TRANSPORTATION

TEMPORARY CONCRETE BARRIER
STRUCTURE NO. 022-0163

SHEET S-5 OF S-44 SHEETS

F.A.P. RTE.	SECTION	COUNTY	TOTAL SHEETS	SHEET NO.
0347	0347 22 BJ3	DUPAGE	98	49
CONTRACT NO. 62T17				
ILLINOIS FED. AID PROJECT				

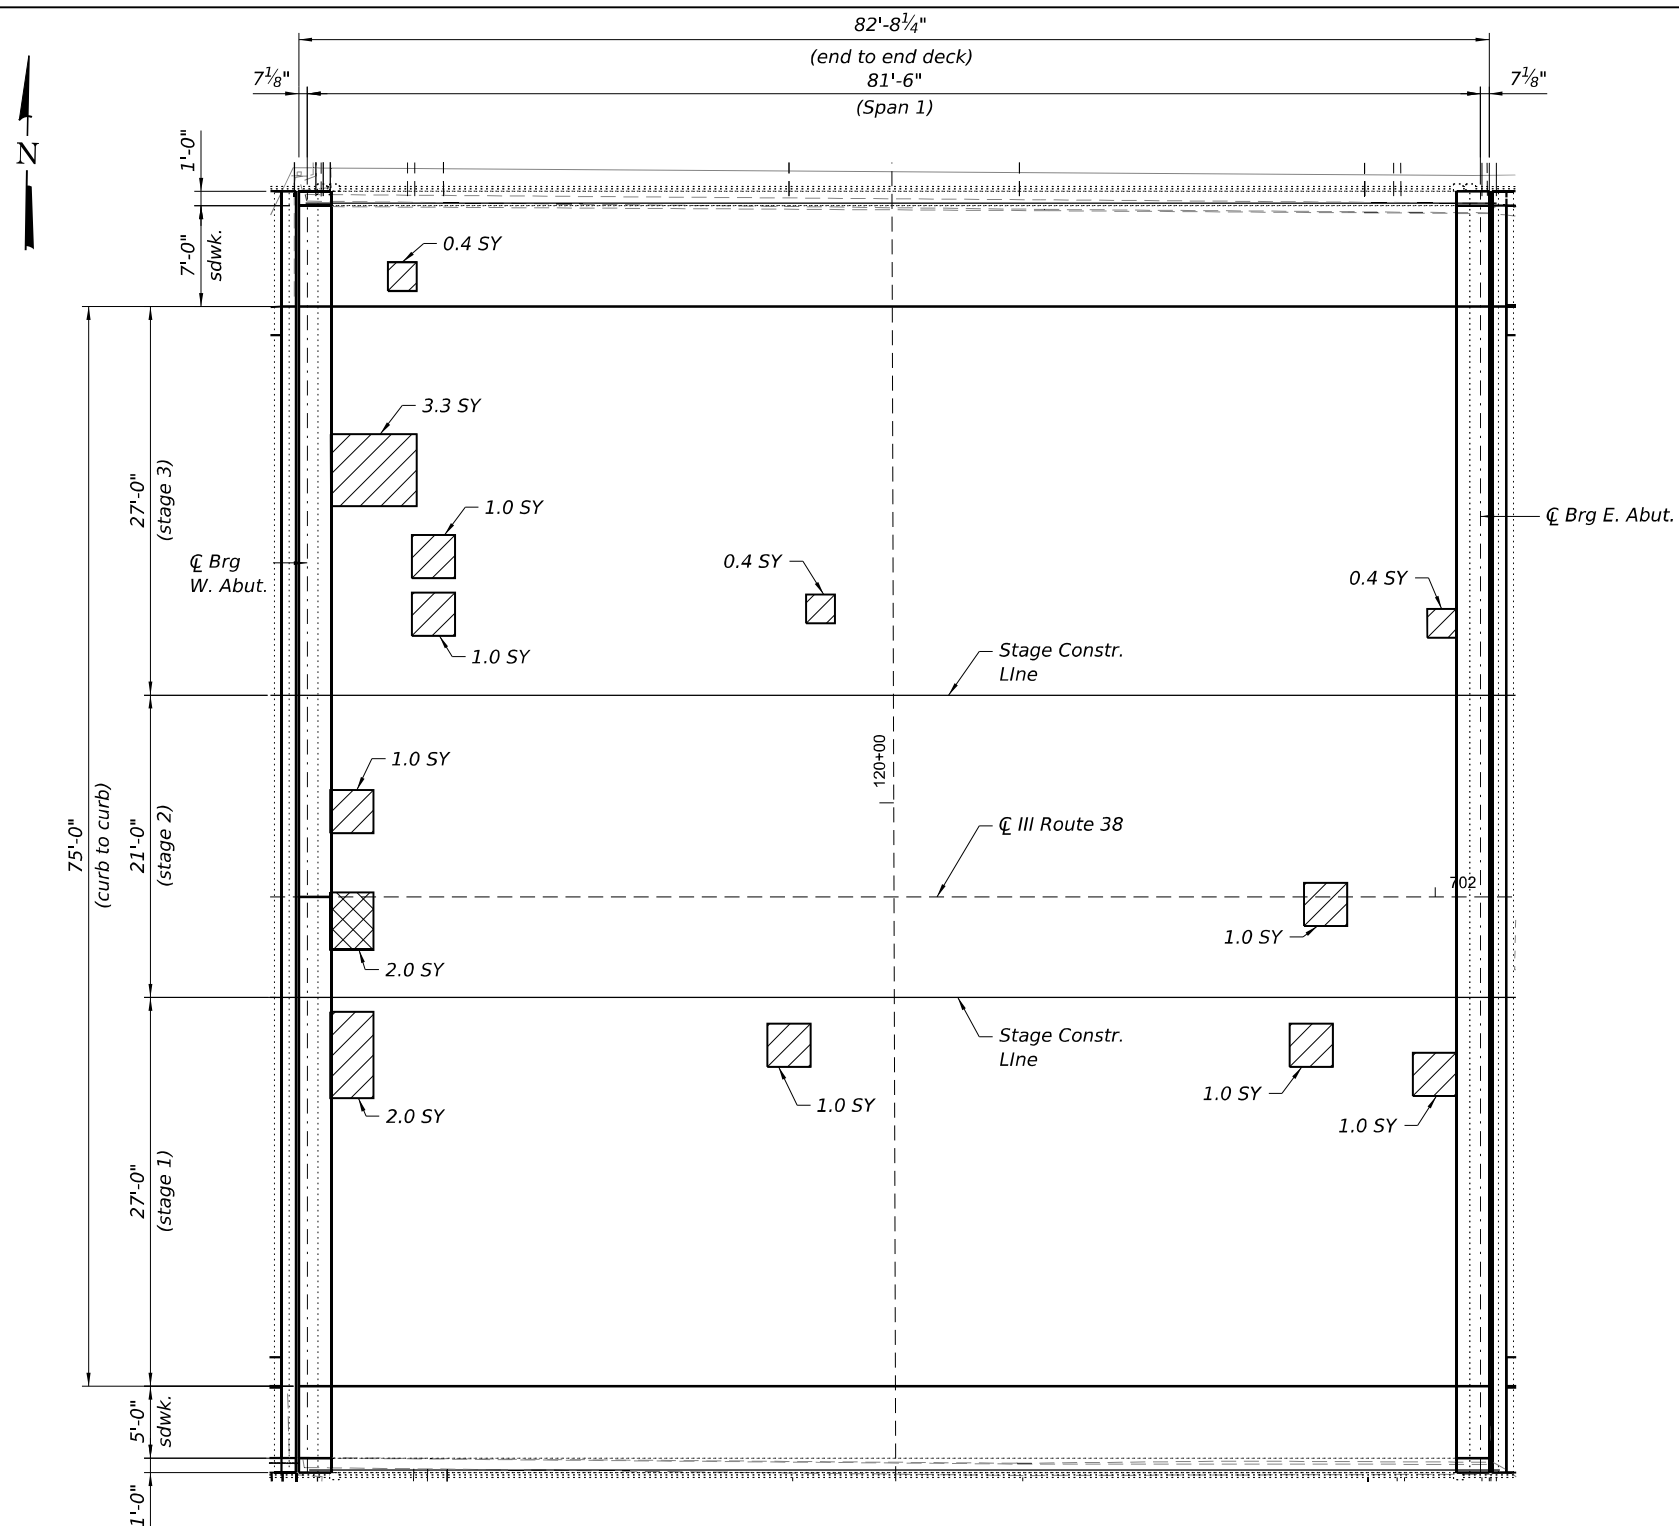

NOTES:

1. Deck Slab Repair (Partial) locations and quantities are shown for information only and will not be measured for payment but shall be included in the cost of Bridge Deck Latex Concrete Overlay. See special provision for Bridge Deck Latex Concrete Overlay.

BILL OF MATERIAL

Item	Unit	Quantity
Deck Slab Repair (Full Depth, Type II)	Sq. Yd.	2


LEGEND

-  *Deck Slab Repair (Partial)*
-  *Deck Slab Repair (Full Depth, Type II)*

MODEL: Default
FILE NAME: p:\w\mb-us-pw-bentley.com\mb-us-pw-03\Documents\Chicago_IL\01_Projects\01_IDOT_Var_DEservs_PTB208_005\W01 - 198294\3.0 Deliverables\3.3 CADD Data\Sheets\0220163-0217-007-AppSlabRepairs.dgn

NOTES:

1. Approach Slab Repair (Partial Depth) locations and quantities are shown for information only and will not be measured for payment but shall be included in the cost of Bridge Deck Latex Concrete Overlay. See special provision for Bridge Deck Latex Concrete Overlay.

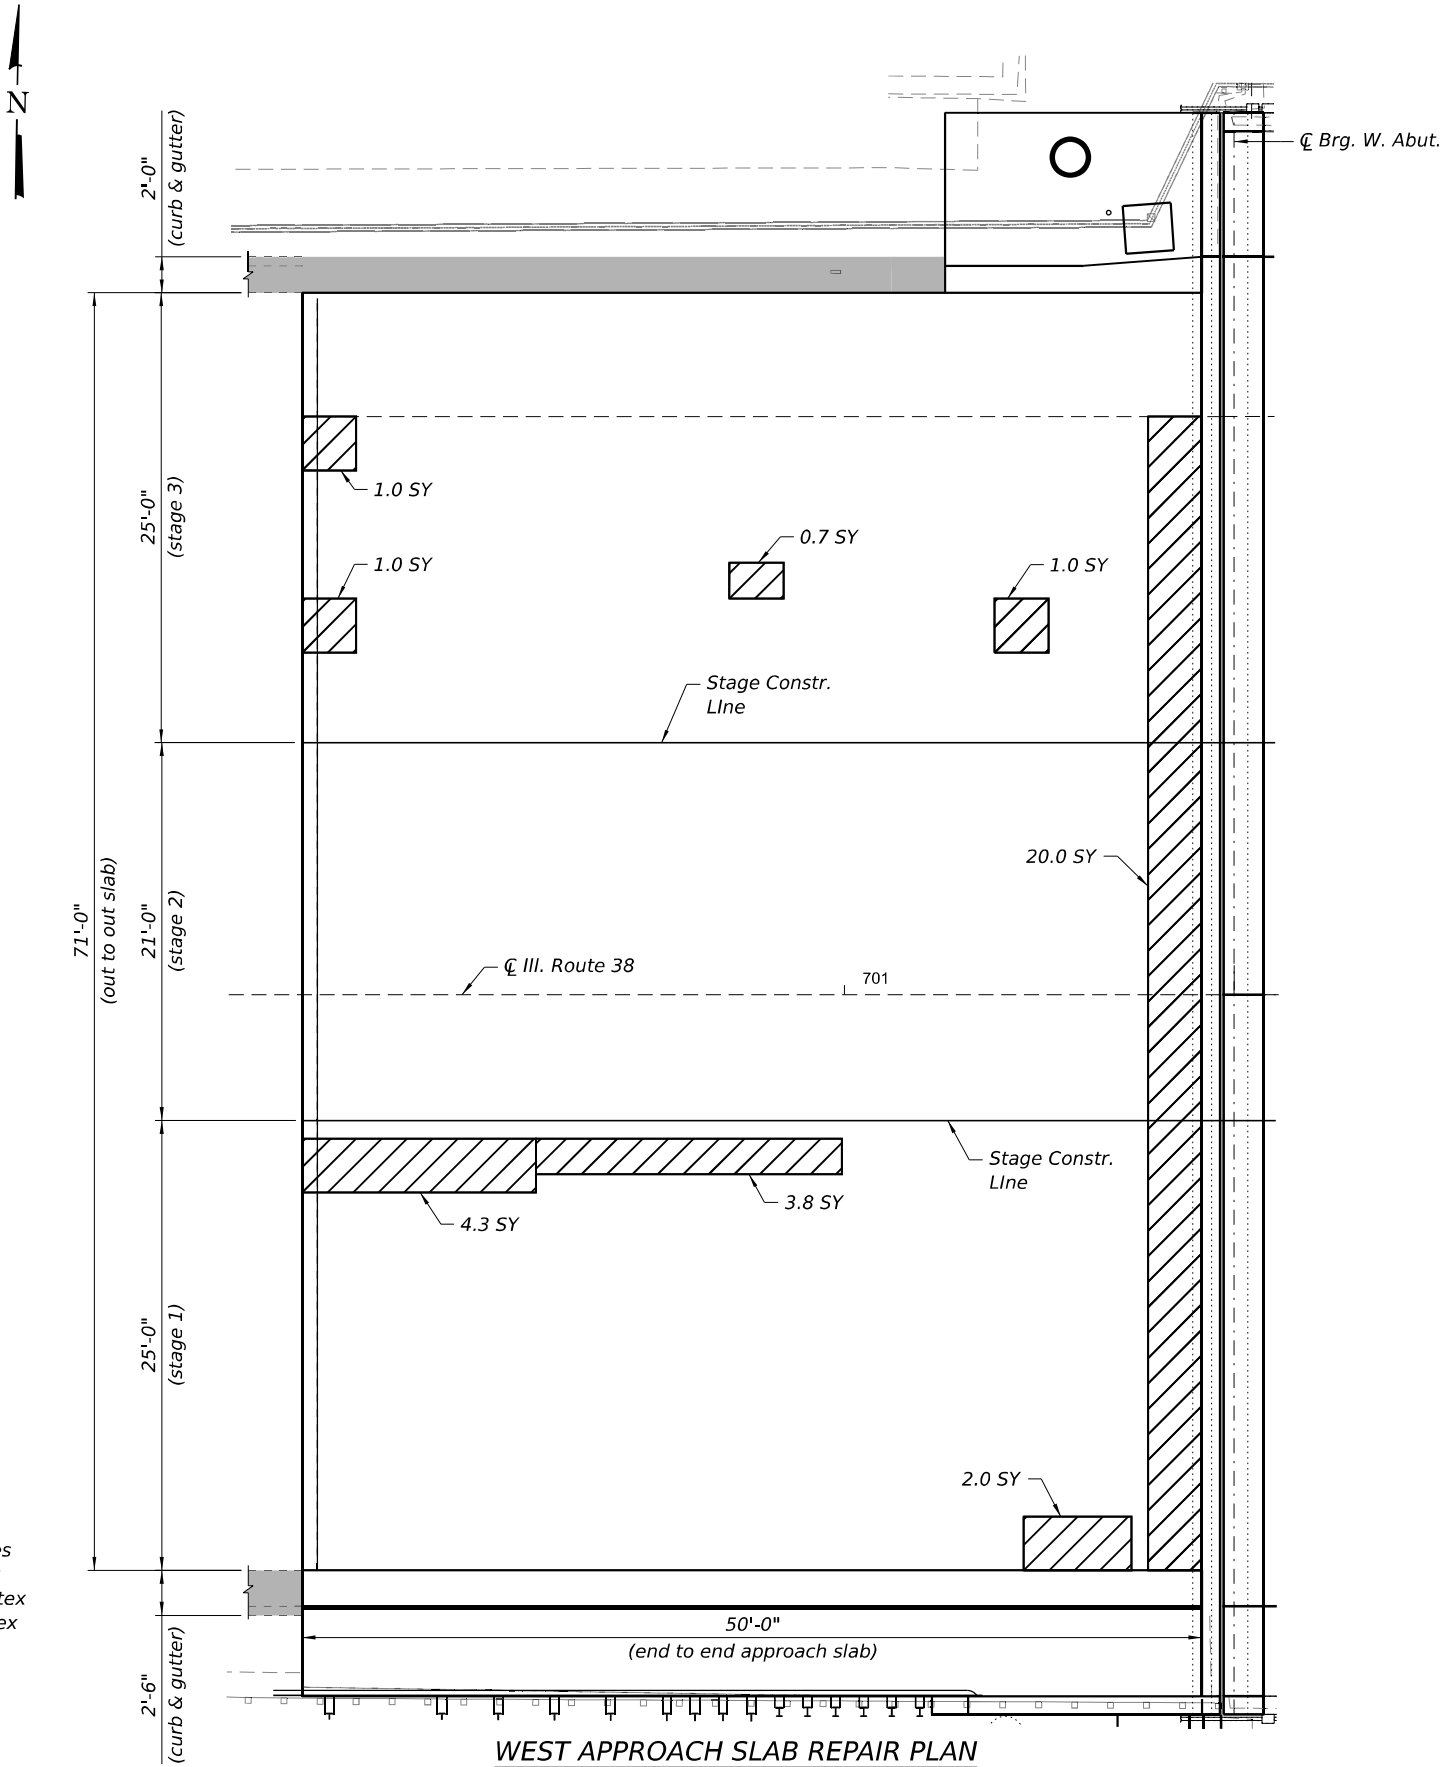

LEGEND

Approach Slab Repair (Partial Depth)

Curb and Gutter Removal and Replacement (See Roadway Plans)

Michael Baker
INTERNATIONAL

USER NAME =	Connor.Liss	DESIGNED	MLK	REVISED	-
		CHECKED	JMK	REVISED	-
PLOT SCALE =		DRAWN	JHJ	REVISED	-
PLOT DATE =	8/9/2024	CHECKED	MLK/JMK	REVISED	-

STATE OF ILLINOIS
DEPARTMENT OF TRANSPORTATION

APPROACH SLAB REPAIRS
STRUCTURE NO. 022-0163


SHEET S-7 OF S-44 SHEETS

F.A.P. RTE.	SECTION	COUNTY	TOTAL SHEETS	SHEET NO.
0347	0347 22 BJ3	DUPAGE	98	51
CONTRACT NO. 62T17				
		ILLINOIS	FED. AID PROJECT	

MODEL: Default
FILE NAME: p:\w\mb-us-pw\benley.com\mb-us-pw-03\Documents\Chicago_IL\01_Projects\01_IDOT_Var_DEservs_PTB208_005\W01 - 198294\3.0 Deliverables\3.3 CADD Data\Sheets\0220163-0217-008-AppSlabRepairs.dgn

NOTES:

1. Approach Slab Repair (Partial Depth) locations and quantities are shown for information only and will not be measured for payment but shall be included in the cost of Bridge Deck Latex Concrete Overlay. See special provision for Bridge Deck Latex Concrete Overlay.

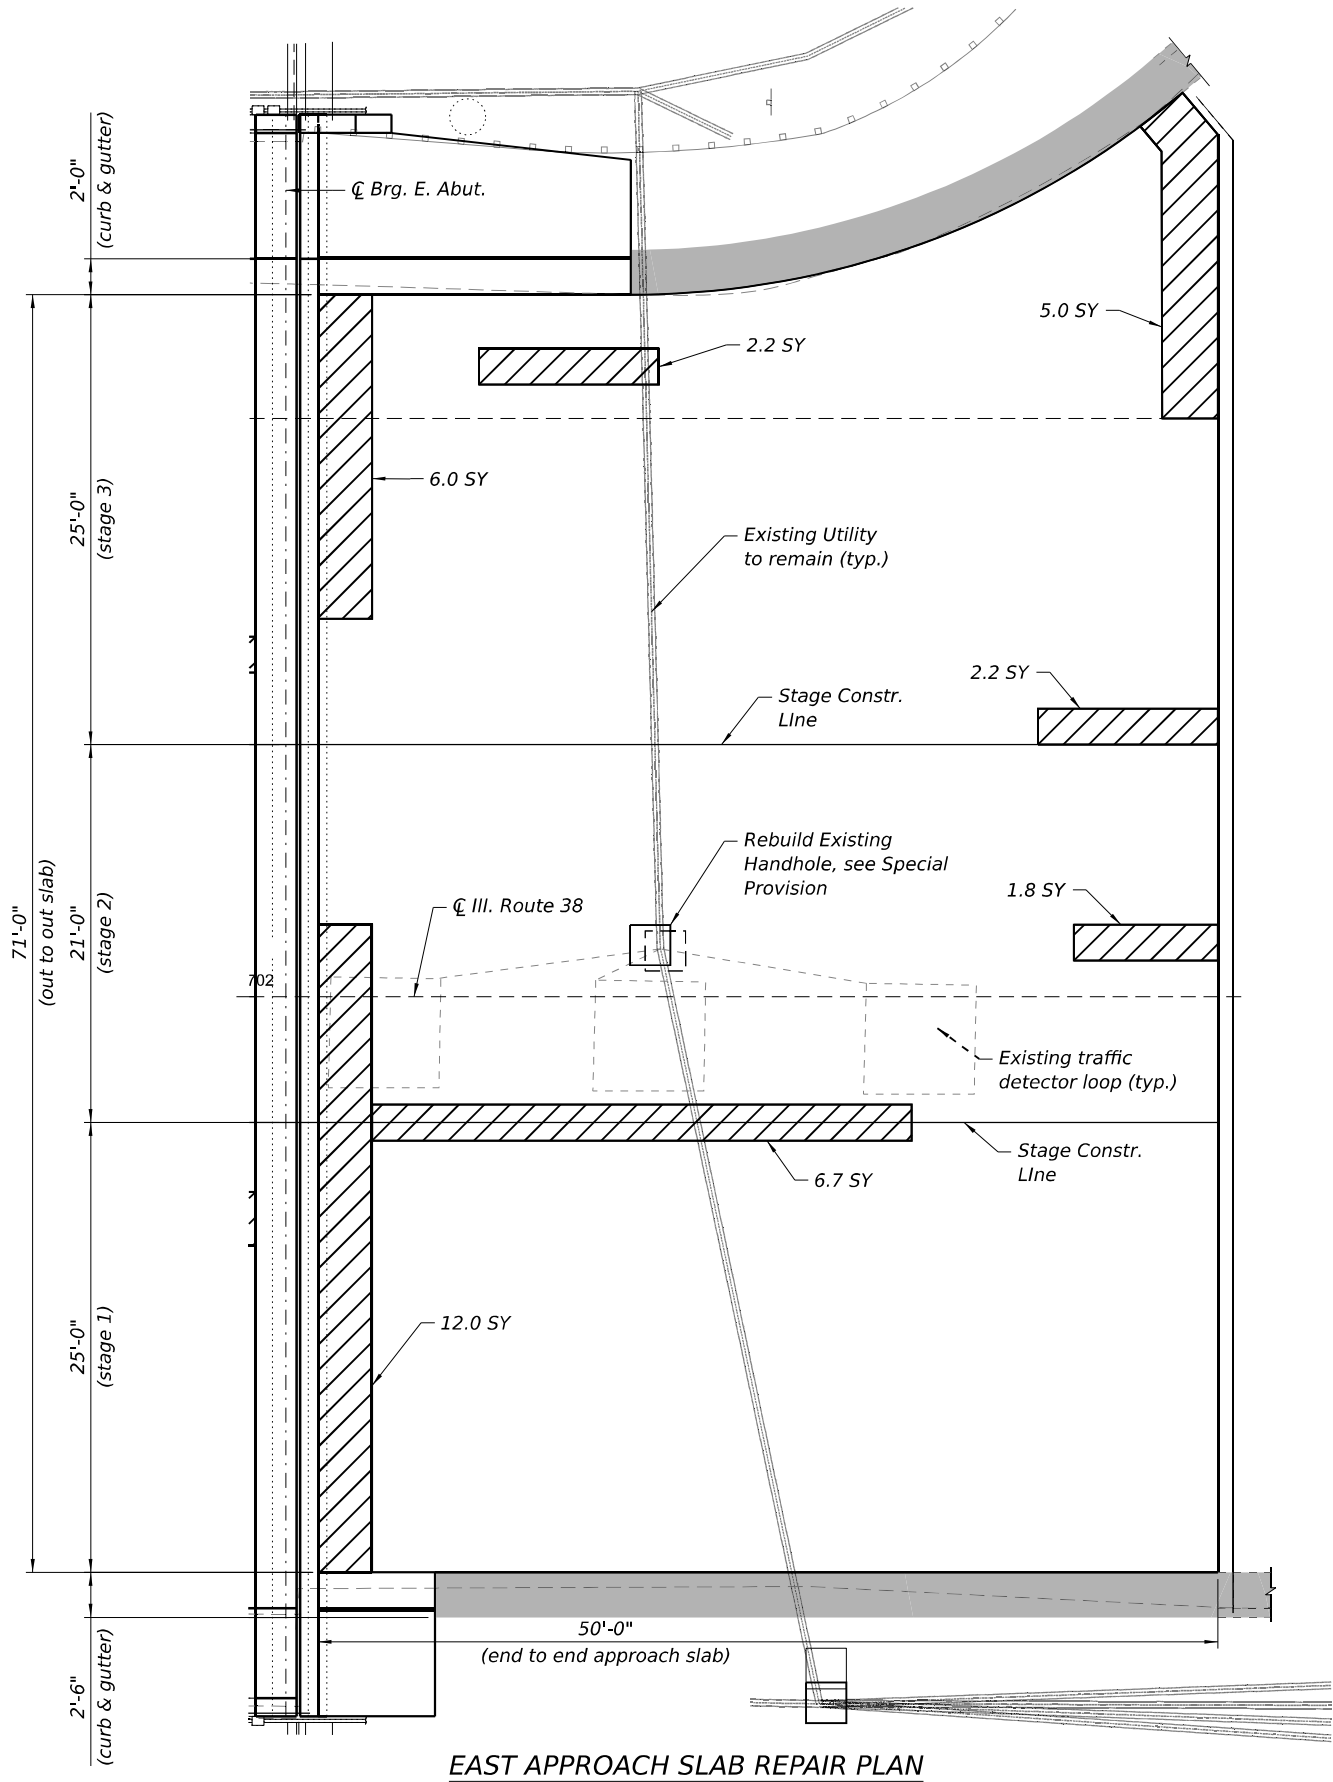

EAST APPROACH SLAB REPAIR PLAN

BILL OF MATERIAL

Item	Unit	Quantity
Approach Slab Repair (Partial Depth)	Sq. Yd.	36
Rebuild Existing Handhole	Each	1

LEGEND

- Approach Slab Repair (Partial Depth)
- Curb and Gutter Removal and Replacement (See Roadway Plans)

Michael Baker
INTERNATIONAL

USER NAME =	Connor.Liss	DESIGNED	MLK	REVISED	-
		CHECKED	JMK	REVISED	-
PLOT SCALE =		DRAWN	JHJ	REVISED	-
PLOT DATE =	8/9/2024	CHECKED	MLK/JMK	REVISED	-




STATE OF ILLINOIS
DEPARTMENT OF TRANSPORTATION

APPROACH SLAB REPAIRS
STRUCTURE NO. 022-0163

SHEET S-8 OF S-44 SHEETS

F.A.P. RTE.	SECTION	COUNTY	TOTAL SHEETS	SHEET NO.
0347	0347 22 BJ3	DUPAGE	98	52
CONTRACT NO. 62T17				
ILLINOIS FED. AID PROJECT				

MODEL: Default
FILE NAME: p:\w\mb-us-pw\benley.com\mb-us-pw-03\Documents\Chicago_IL\01_Projects\01_IDOT_Var_DEservs_PTB208_005\W01 - 198294\3.0 Deliverables\3.3 CADD Data\Sheets\0220163-0217-009-FenceRepairs.dgn

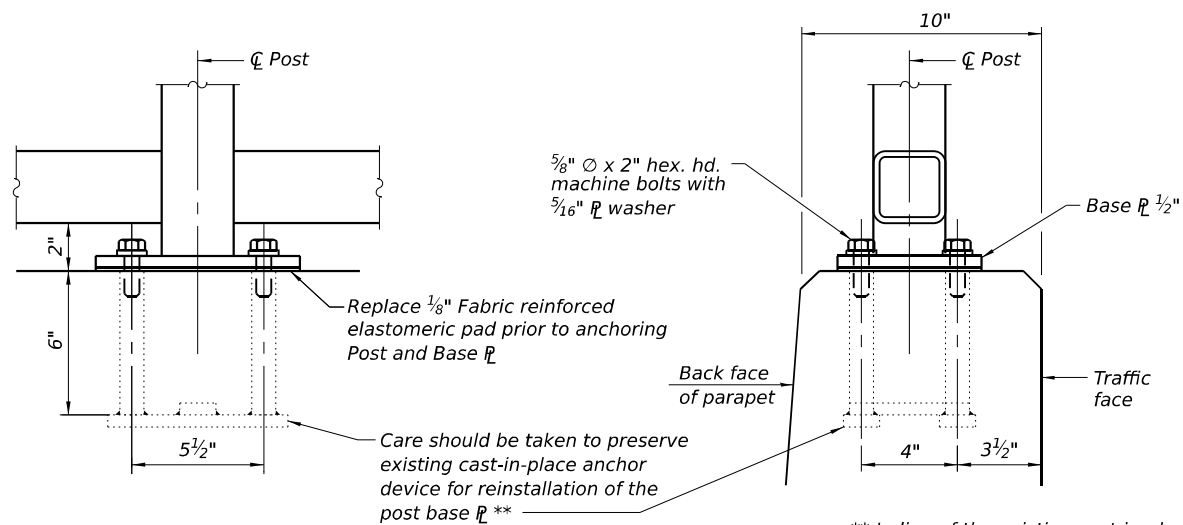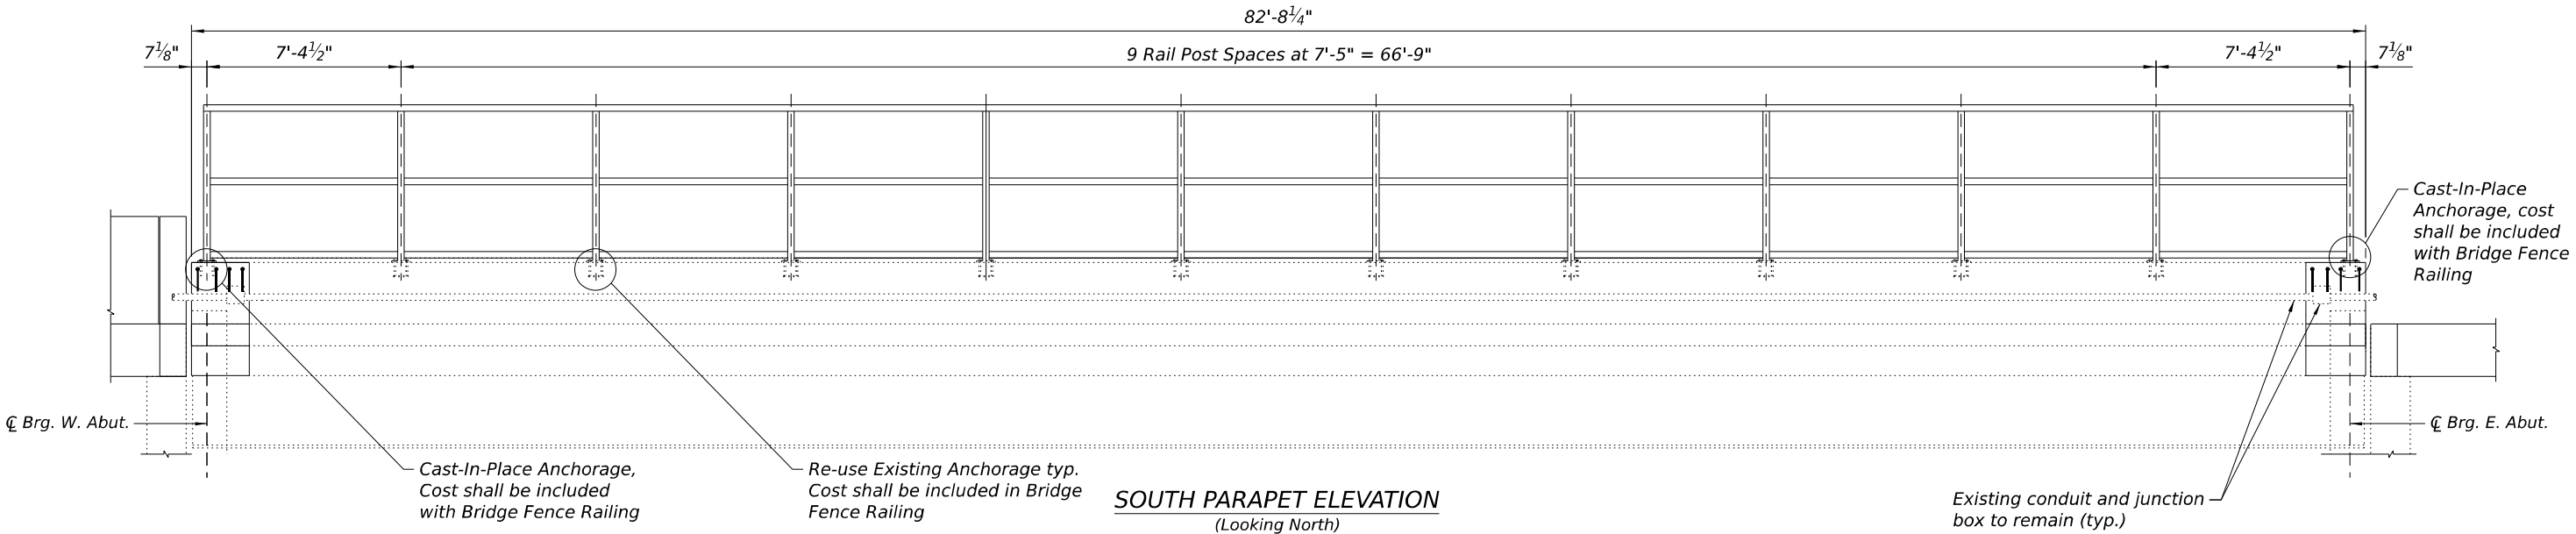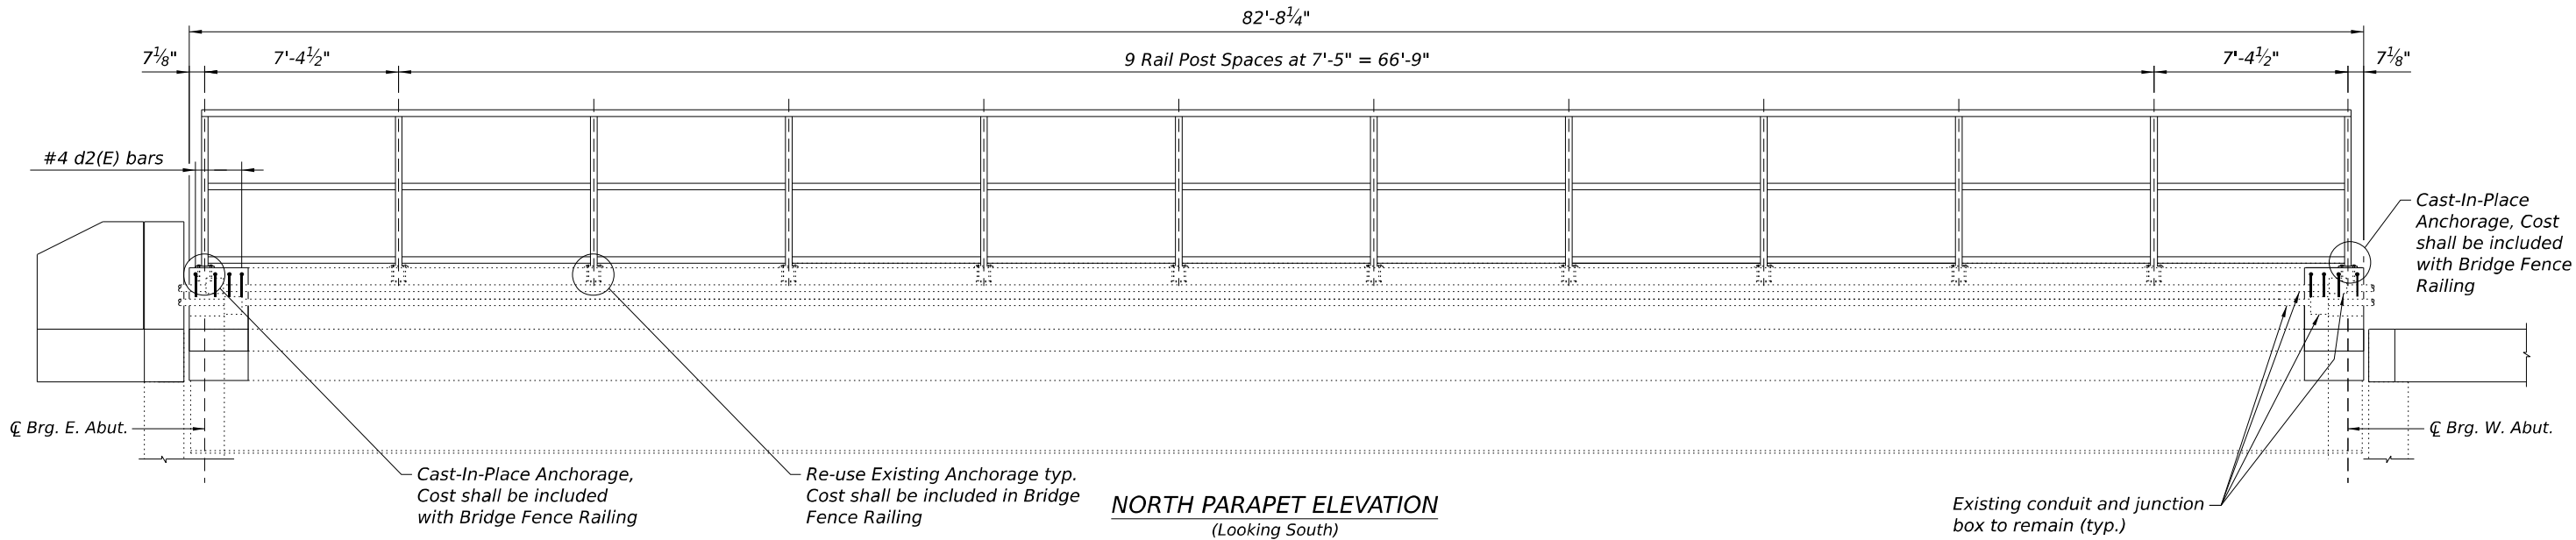

BILL OF MATERIAL

Item	Unit	Quantity
Steel Railing Removal	Foot	163
Bridge Fence Railing	Foot	163
Concrete Finish	L Sum	1
Powder Coating of Bridge Fence Railing	L Sum	1

** In lieu of the existing cast-in-place anchor device shown, the Contractor has the option of- drilling and setting 5/8" $\varnothing$ anchor rods according to Article 509.06 of the Standard Specifications. Embedment shall be according to the manufacturer's specifications. Place reinforcement bars to miss anchor rod locations. Modify fence post spacing to miss existing anchorage locations.

RE-USE EXISTING ANCHORAGE DETAILS

Michael Baker
INTERNATIONAL

USER NAME =	Connor.Liss	DESIGNED	MLK	REVISED	-
		CHECKED	JMK	REVISED	-
PLOT SCALE =		DRAWN	JHJ	REVISED	-
PLOT DATE =	9/16/2024	CHECKED	MLK/JMK	REVISED	-


STATE OF ILLINOIS
DEPARTMENT OF TRANSPORTATION

BRIDGE FENCE RAILING
STRUCTURE NO. 022-0163


SHEET S-9 OF S-44 SHEETS

F.A.P. RTE.	SECTION	COUNTY	TOTAL SHEETS	SHEET NO.
0347	0347 22 BJ3	DUPAGE	98	53
CONTRACT NO. 62T17				
ILLINOIS FED. AID PROJECT				


MODEL: Default
FILE NAME: pwc/mb-us-pw-bentley.com/mb-us-pw-03/Documents/Chicago_IL/01_Projects/D1_IDOT_Var_DEservs_PT208_005/W01 - 198294/3.0 Deliverables/3.3 CADD Data/Sheets/0220163-0217-01-0-FenceRepairs2.dgn

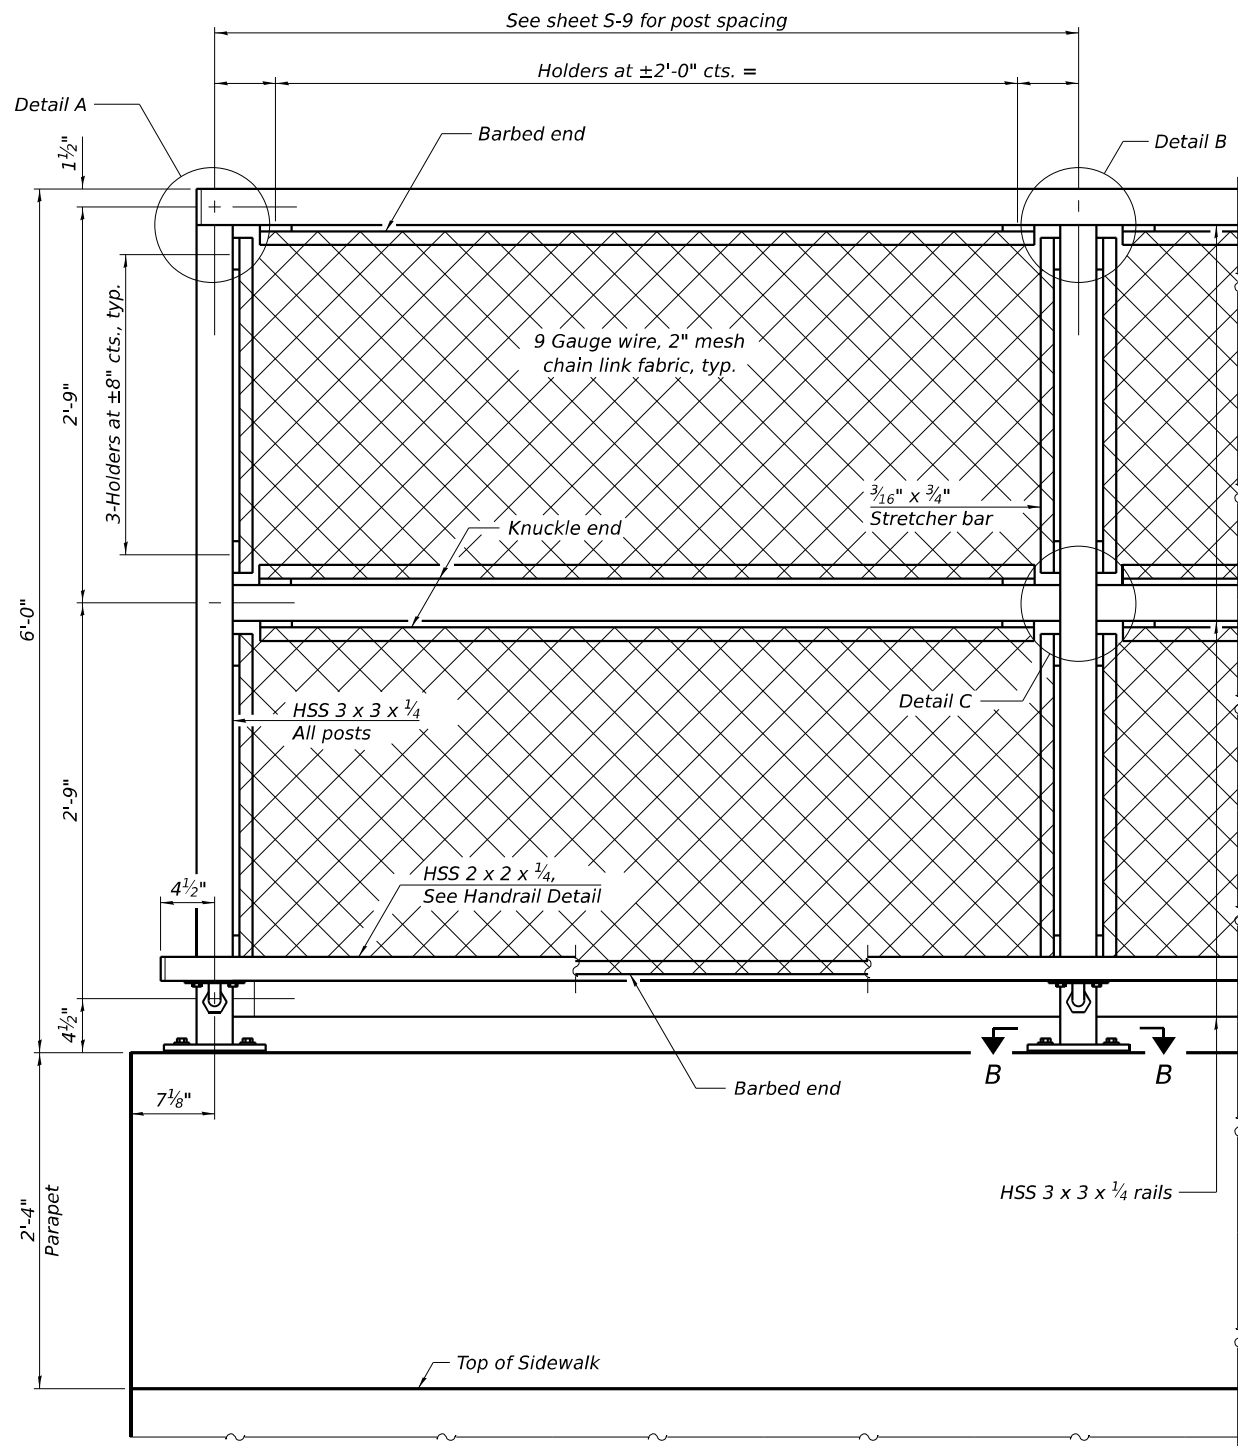


ELEVATION BRIDGE FENCE RAILING
(Inside face)

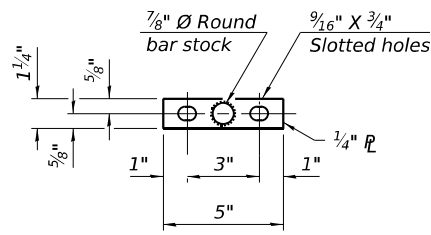


VIEW C-C
(Handrail)

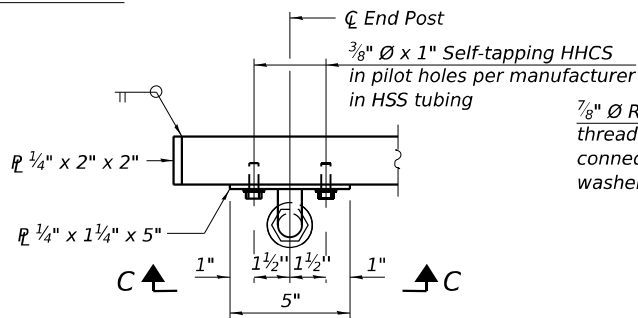


HANDRAIL DETAIL

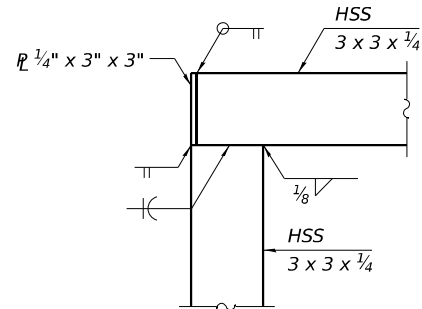


DETAIL A

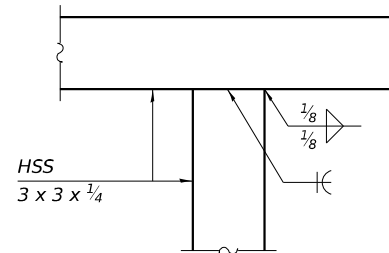

DETAIL B

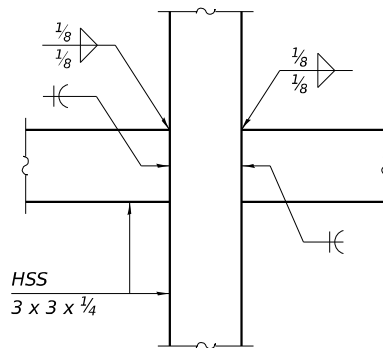

DETAIL C

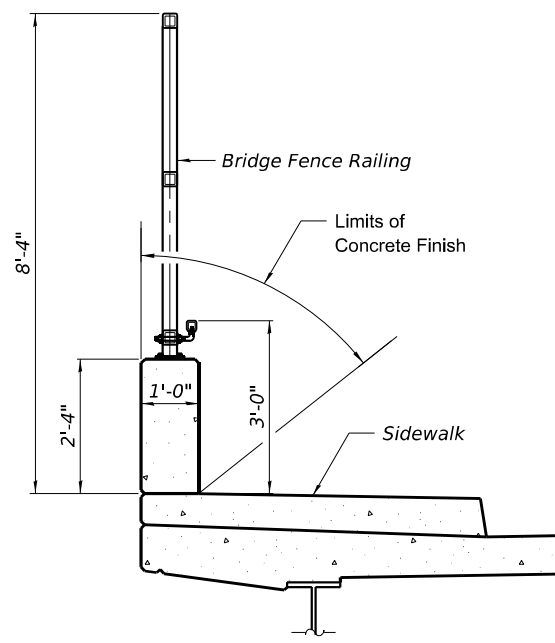

SECTION THRU DECK

RAILING CRITERIA

NCHRP 350 Test Level	4
Max Post Spacing	10'-0"
Railing Weight (plf)	50

(Sheet 1 of 2)

Michael Baker
INTERNATIONAL

USER NAME =	Connor.Liss	DESIGNED	MLK	REVISED	-
CHECKED	JMK	CHECKED	JMK	REVISED	-
PLOT SCALE =		DRAWN	JHJ	REVISED	-
PLOT DATE =	9/16/2024	CHECKED	MLK/JMK	REVISED	-


STATE OF ILLINOIS
DEPARTMENT OF TRANSPORTATION

BRIDGE FENCE RAILING
STRUCTURE NO. 022-0163



SHEET S-10 OF S-44 SHEETS

F.A.P. RTE.	SECTION	COUNTY	TOTAL SHEETS	SHEET NO.
0347	0347 22 BJ3	DUPAGE	98	54
CONTRACT NO. 62T17				
ILLINOIS FED. AID PROJECT				

MODEL: Default
FILE NAME: p:\w\mb-us-pw\benley.com\mb-us-pw-03\Documents\Chicago_IL\01_Projects\DOT_IDOT_Var_DEservs_PTB208_005\W01 - 198294\3.0 Deliverables\3.3 CADD Data\Sheets\0220163-4217-011-FenceRepairs3.dgn

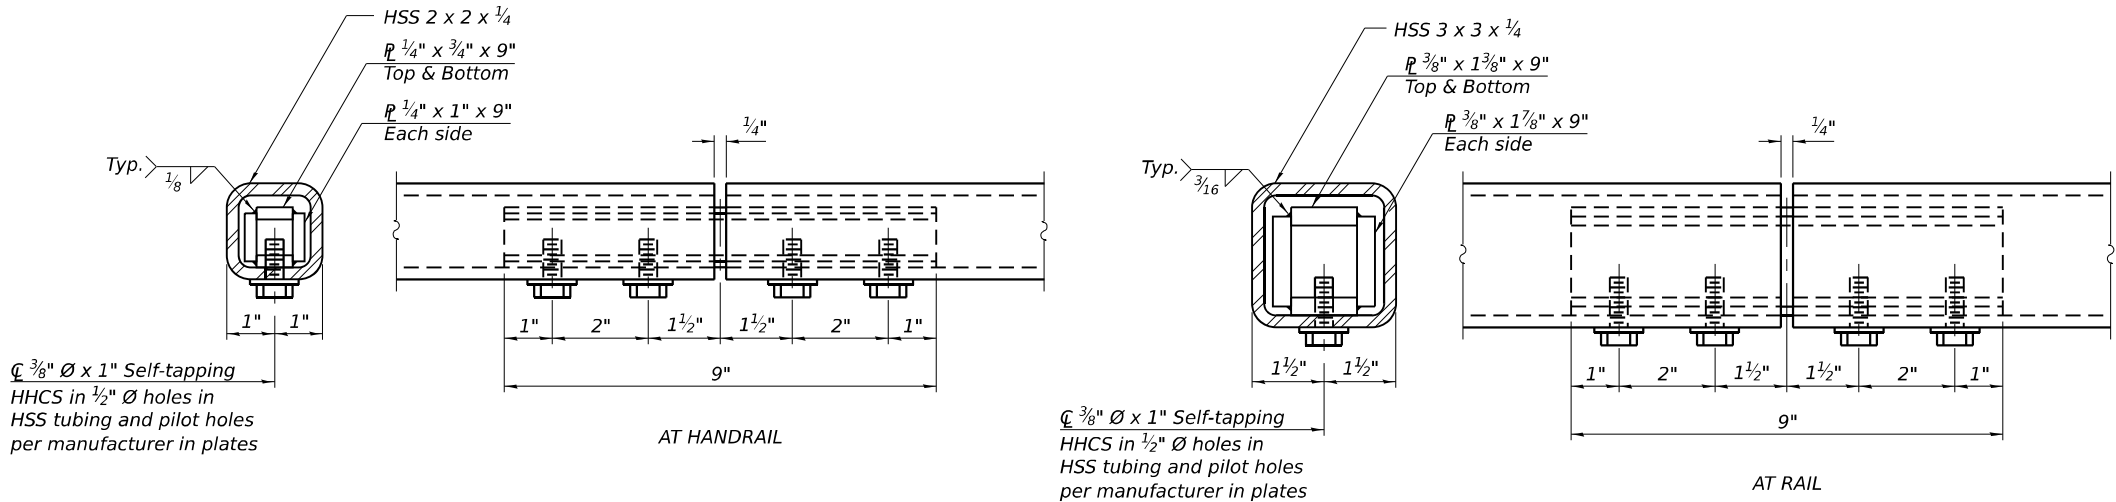

Notes:
Place reinforcement bars to miss anchor rod locations.
CVN testing is not required for the HSS tubing used in the Bridge Fence Railing.
All HSS tubing used for the Handrail shall be CVN tested according to Article 1006.34(b) of the Standard Specifications.
All heavy hex nuts shall be according to ASTM A 563 grade DH.
All fully threaded anchor rods shall be ASTM F1554 grade 105.
The post base plate shall be fastened to the curb snug tight and given an additional 1/8" turn.
Rail splice inserts may be built out of bent plates of the same thicknesses and outside geometry limits as the 4 plate rail splice inserts shown.
All steel rail elements shall be galvanized according to Article 509.05 of the Standard Specifications. All of these elements, except the chain link fabric and ties, shall be finished with Black Polyester Powder Coating over galvanized steel. See Special Provisions.
The galvanized chain link fabric and ties shall be vinyl coated black according to Section 509 and Article 1006.27(a)(1)d of the Standard Specifications.
See sheet S-19 of S-44 for dimensions of concrete openings at expansion joints.

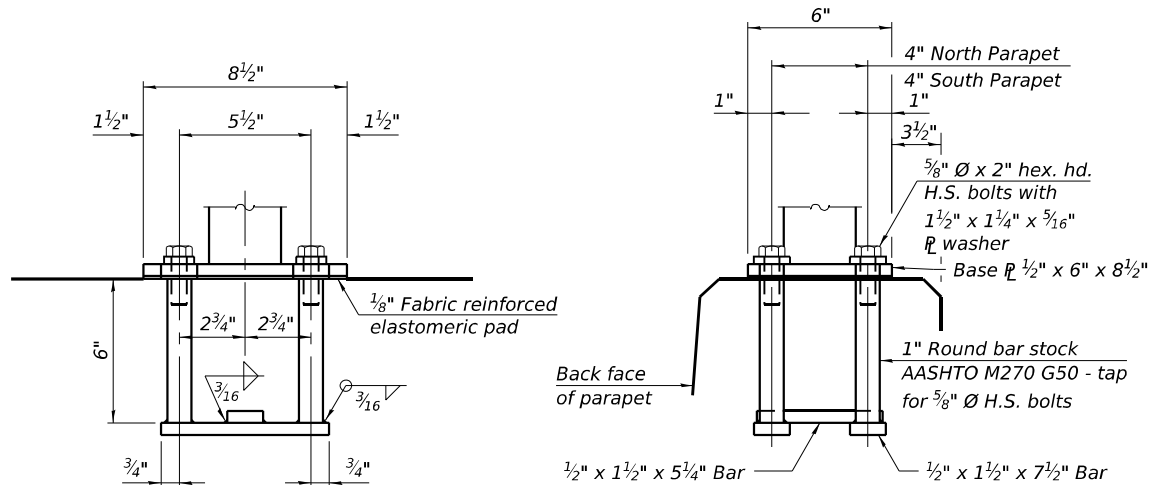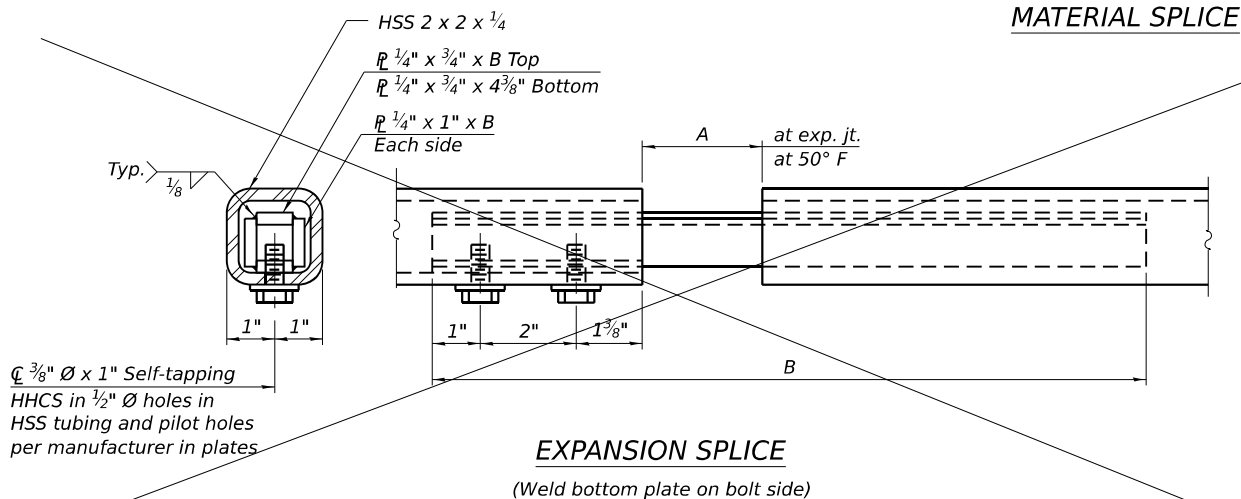

ANCHORAGE ASSEMBLY
In lieu of the cast-in-place anchor device shown, the Contractor has the option of drilling and setting 5/8" Ø fully threaded anchor rods with the same plate washers as specified above and heavy hex lock nuts according to Article 509.06 of the Standard Specifications. Embedment shall be according to the manufacturer's specifications.






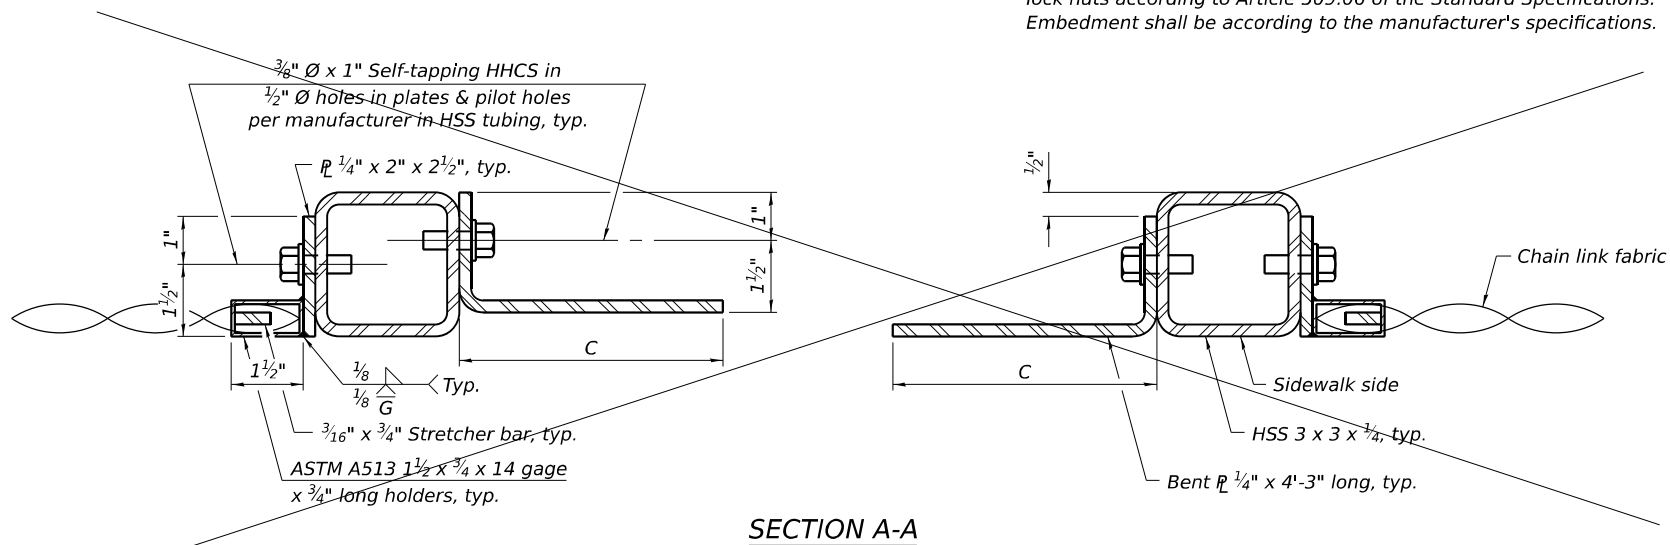


TABLE OF DIMENSIONS					
Location	T	A	B	C	D
Over Strip Seal Jt.	≤4"	2 1/2"	1'-5 7/8"	7 1/4"	7 1/8"

T= ; total movement based on total temperature range from -20°F to 120°F along centerline of roadway at expansion joint.

(Sheet 2 of 2)



Michael Baker INTERNATIONAL	USER NAME = Connor.Liss	DESIGNED MLK	REVISED -	STATE OF ILLINOIS DEPARTMENT OF TRANSPORTATION	BRIDGE FENCE RAILING STRUCTURE NO. 022-0163	F.A.P. RTE.	SECTION	COUNTY	TOTAL SHEETS	SHEET NO.
		CHECKED JMK	REVISED -			0347	0347 22 BJ3	DUPAGE	98	55
	PLOT SCALE =	DRAWN JHJ	REVISED -			CONTRACT NO. 62T17				
	PLOT DATE = 9/16/2024	CHECKED MLK/JMK	REVISED -			SHEET S-11 OF S-44 SHEETS				
						ILLINOIS		FED. AID PROJECT		

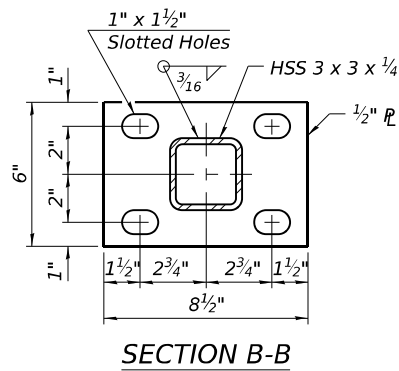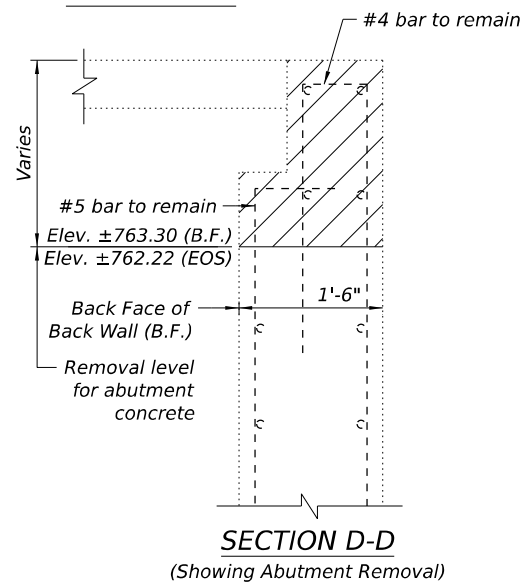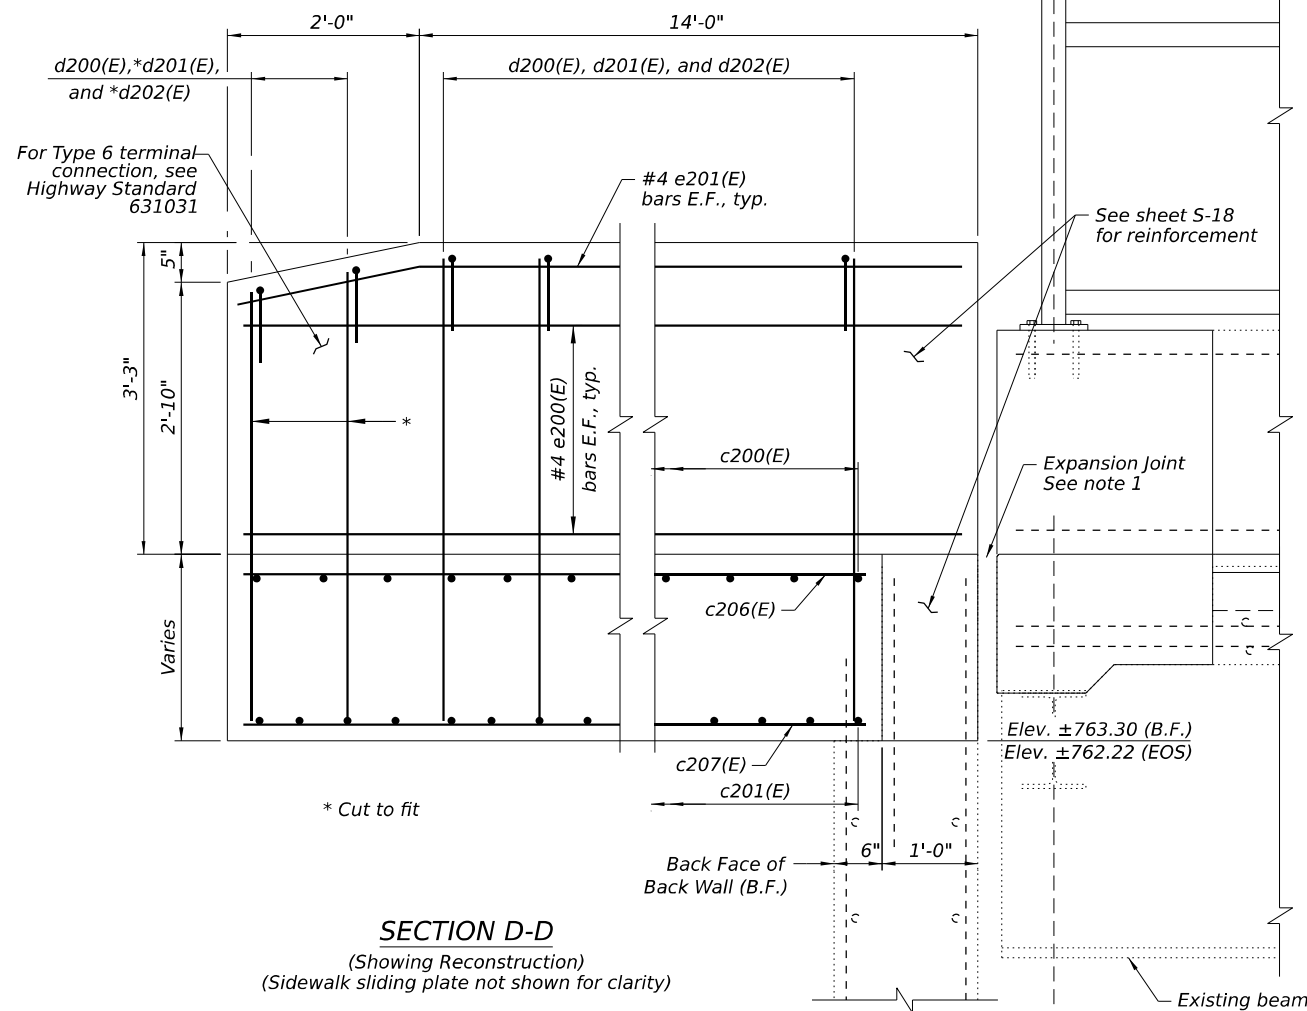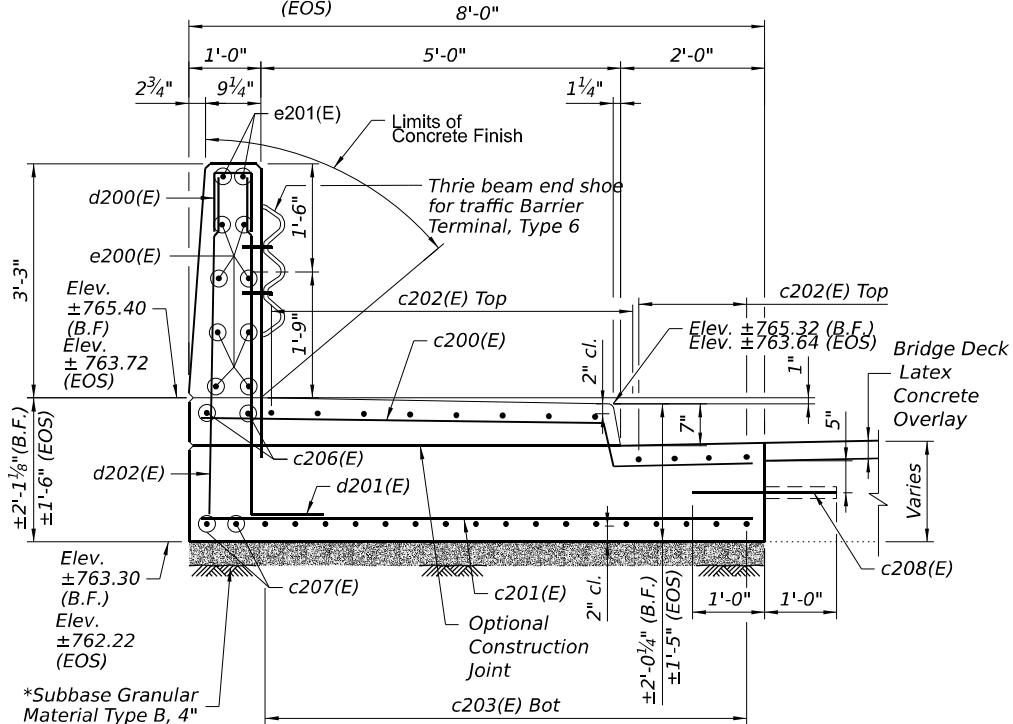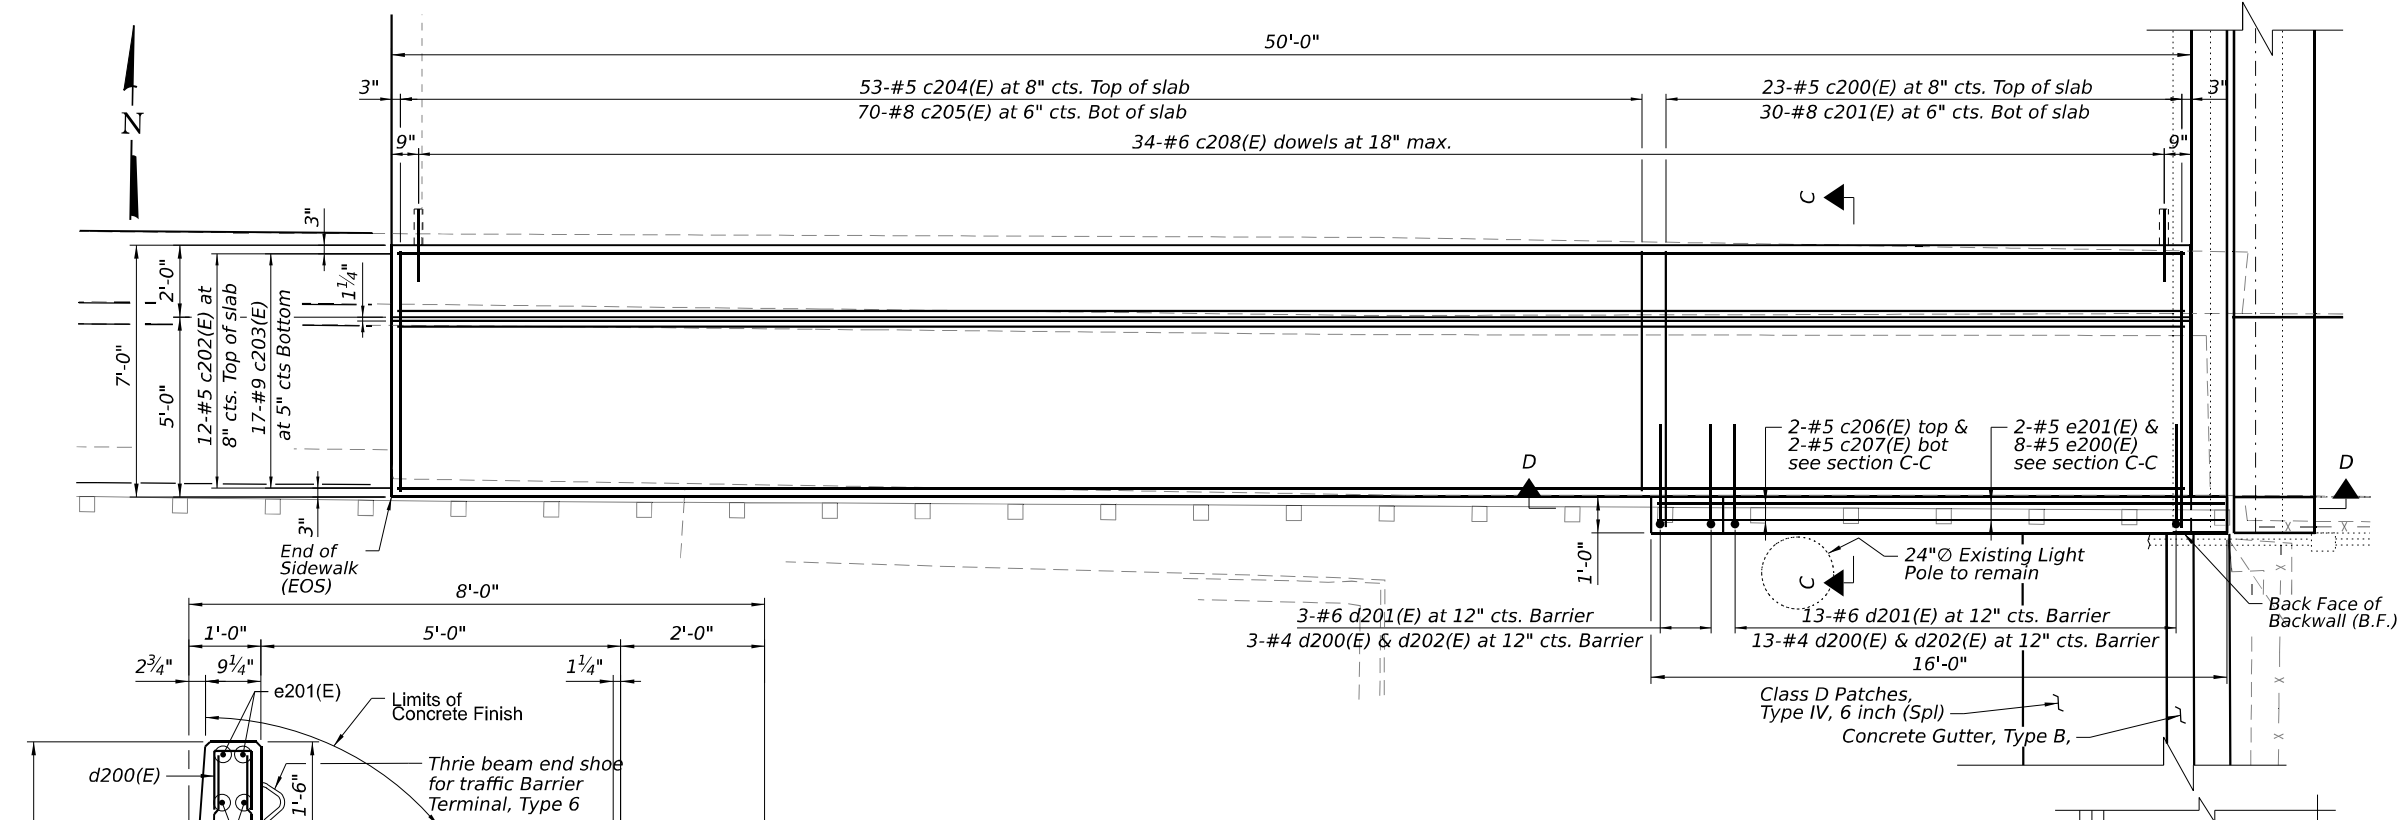

NOTES





1. See notes on sheet S-12 of S-44.

LEGEND

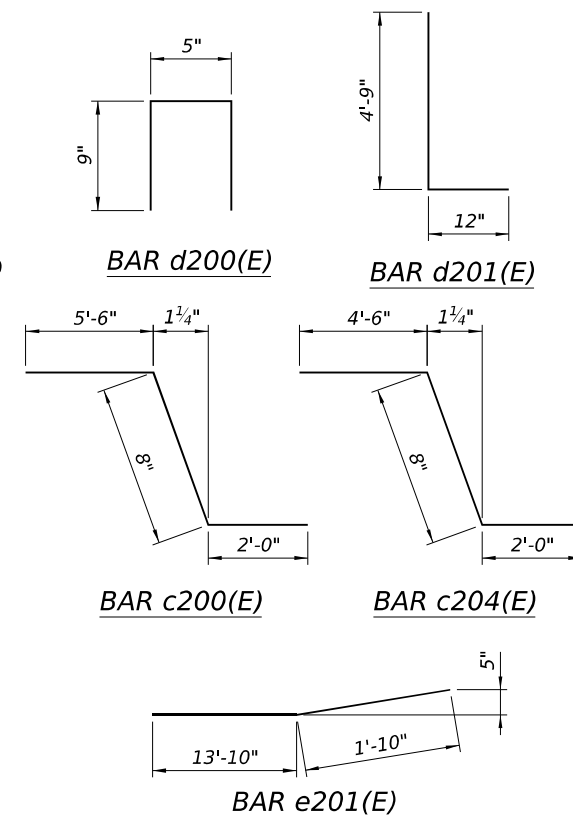 




SOUTHWEST SIDEWALK
BILL OF MATERIAL

Bar	No.	Size	Length	Shape
c200(E)	23	#5	8'-2"	
c201(E)	30	#8	7'-8"	
c202(E)	12	#5	49'-8"	
c203(E)	17	#9	49'-8"	
c204(E)	53	#5	7'-2"	
c205(E)	70	#8	6'-8"	
c206(E)	2	#5	14'-8"	
c207(E)	2	#9	14'-8"	
c208(E)	34	#6	2'-0"	
d200(E)	16	#4	1'-11"	
d201(E)	16	#6	5'-9"	
d202(E)	16	#4	4'-9"	
e200(E)	8	#5	15'-8"	
e201(E)	2	#5	15'-8"	
Concrete Superstructure (Approach Slab)			Cu. Yd.	27.9
Reinforcement Bars, Epoxy Coated			Pound	12,910

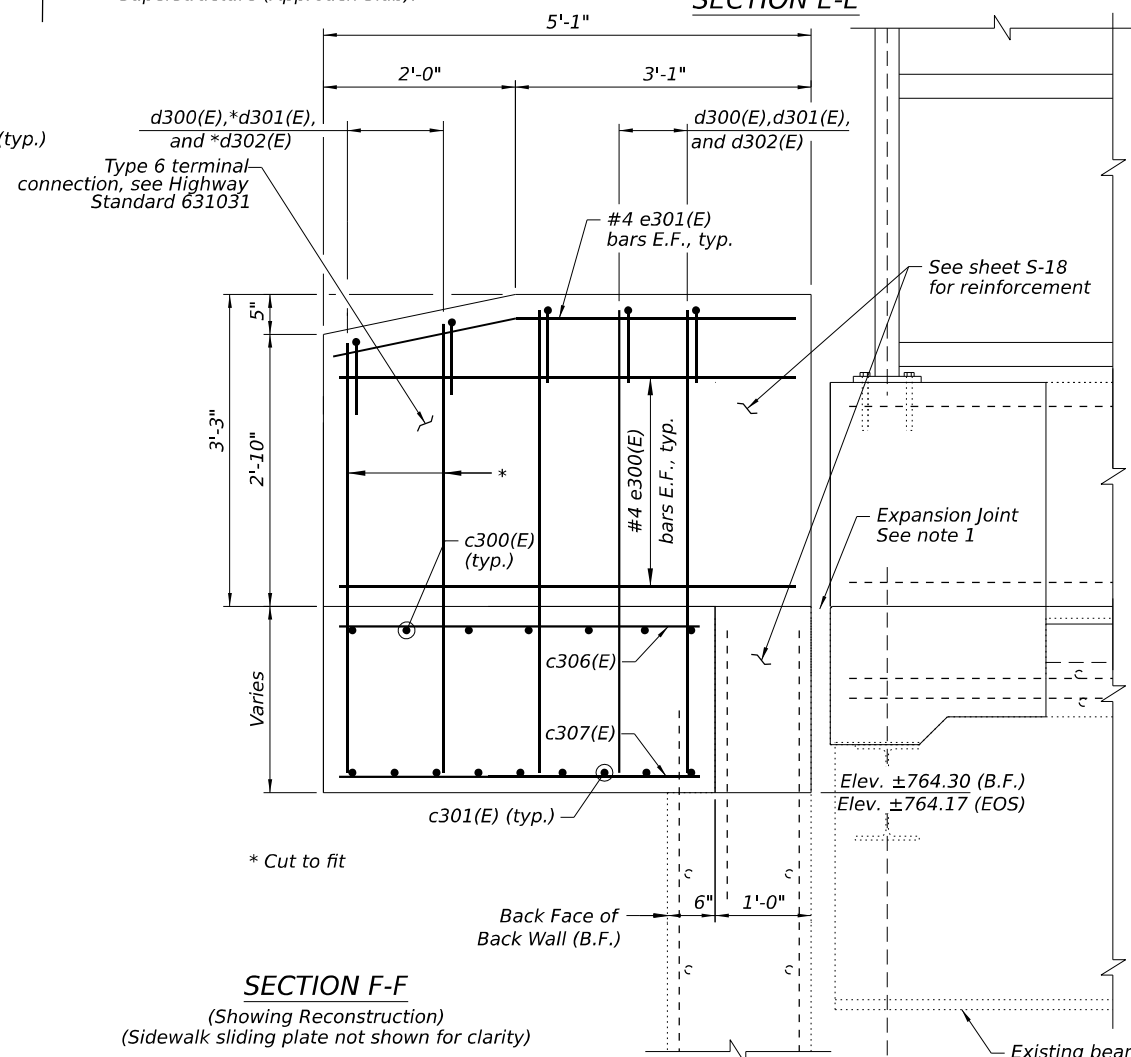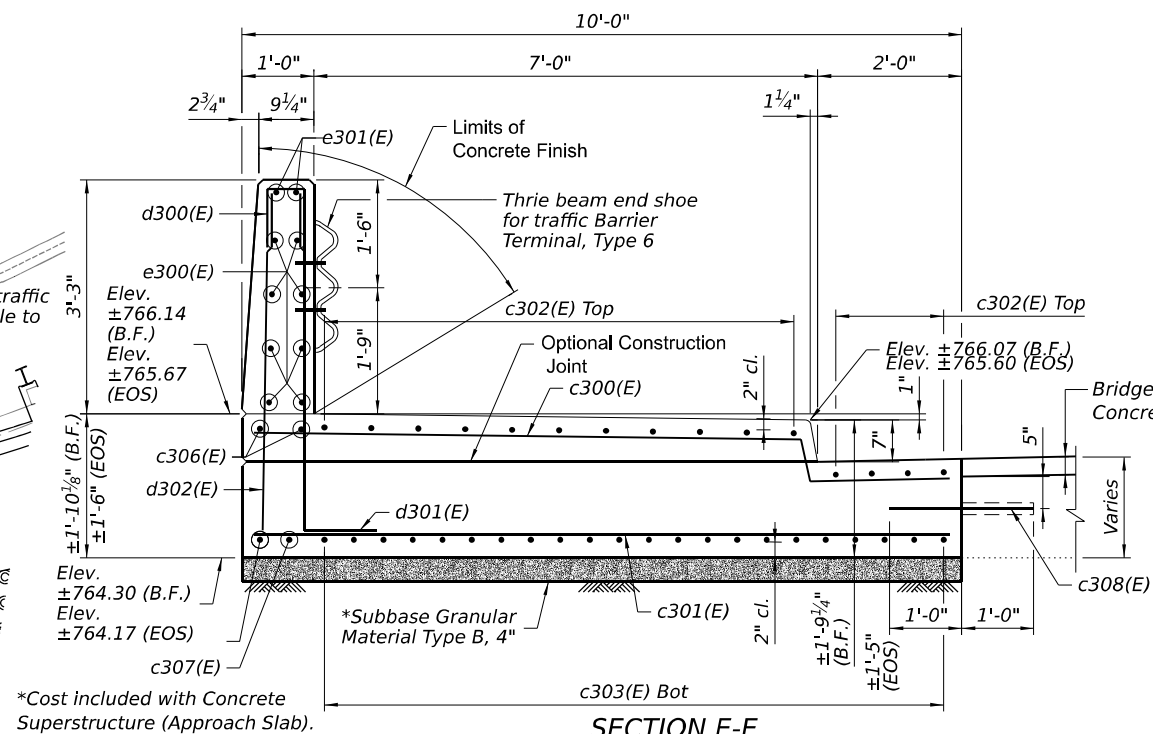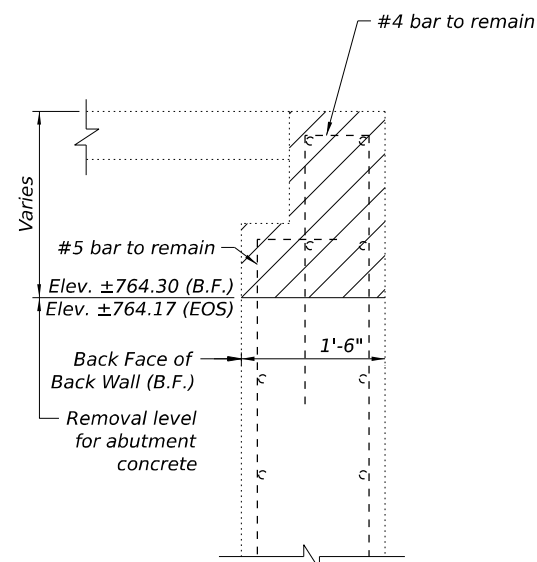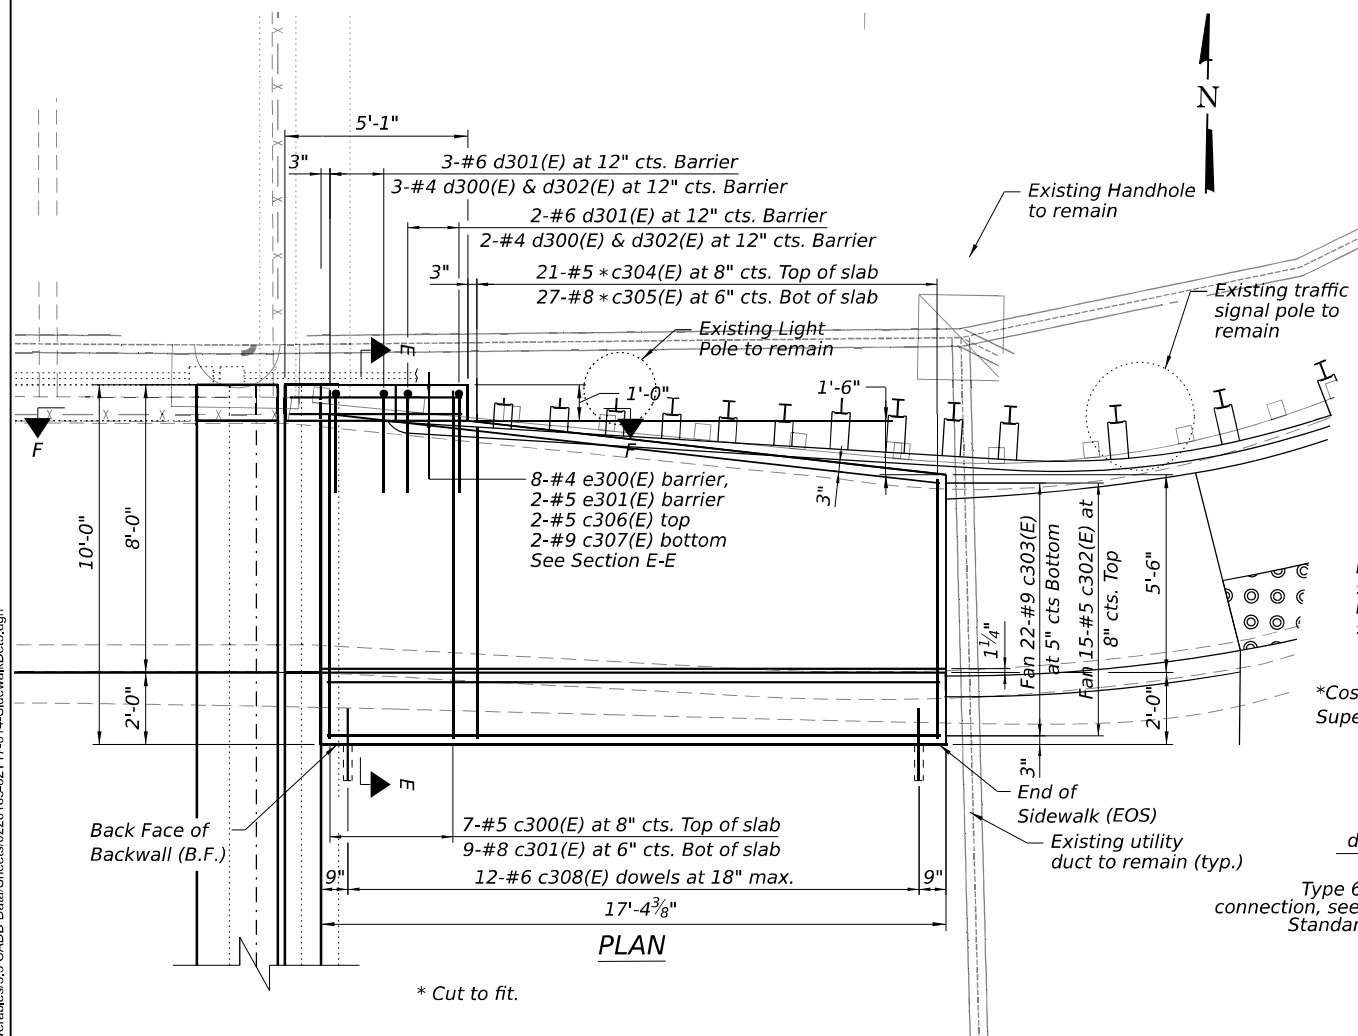

NOTES


LEGEND

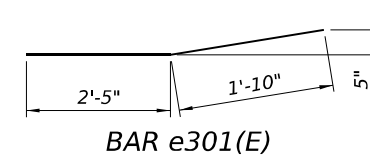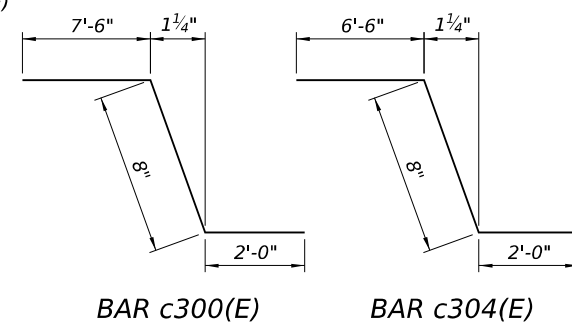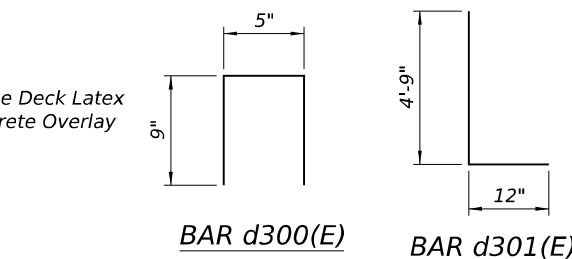


NORTHEAST SIDEWALK
BILL OF MATERIAL

Bar	No.	Size	Length	Shape
c300(E)	7	#5	10'-2"	
c301(E)	9	#8	9'-8"	=====
c302(E)	15	#5	17'-0"	=====
c303(E)	22	#9	17'-0"	=====
c304(E)	21	#5	9'-2"	
c305(E)	27	#8	8'-8"	=====
c306(E)	2	#5	3'-9"	=====
c307(E)	2	#9	3'-9"	=====
c308(E)	12	#6	2'-0"	=====
d300(E)	5	#4	1'-11"	
d301(E)	5	#6	5'-9"	
d302(E)	5	#4	4'-9"	=====
e300(E)	8	#5	4'-9"	=====
e301(E)	2	#5	4'-9"	
Concrete Superstructure			Cu. Yd.	10.6
Reinforcement Bars, Epoxy Coated			Pound	5,660


MODEL: Default
FILE NAME: p:\w\mb-us-pw\benley.com\mb-us-pw-03\Documents\Chicago_IL\01_Projects\01_IDOT_Var_DEservs_PTB208_005\W01 - 198294\3.0 Deliverables\3.3 CADD Data\Sheets\0220163-0217-015-SidewalkDet4.dgn

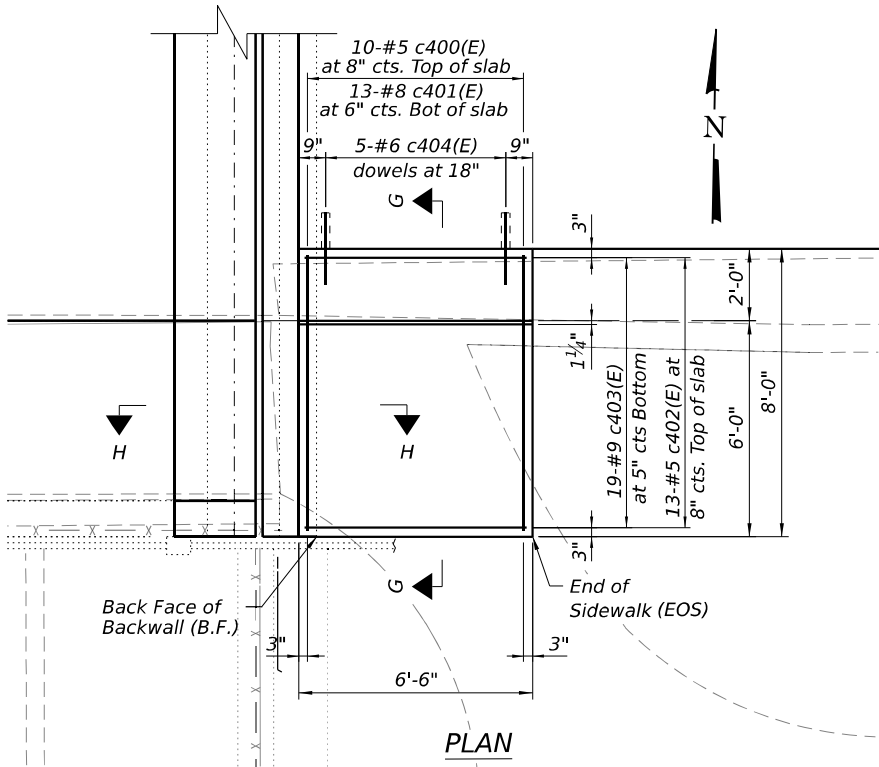

PLAN

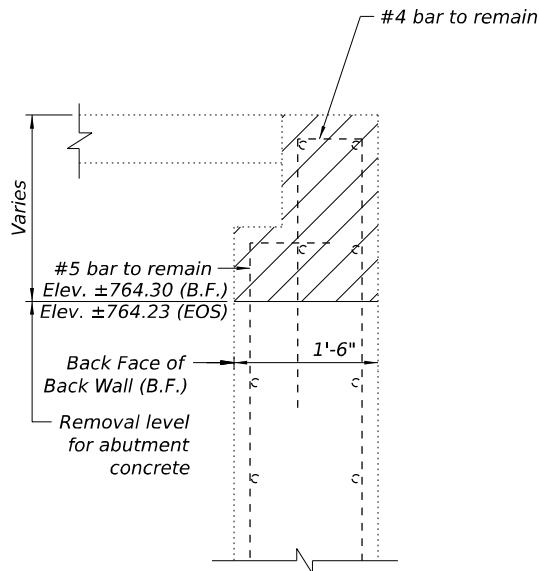


SECTION H-H
(Showing Abutment Removal)

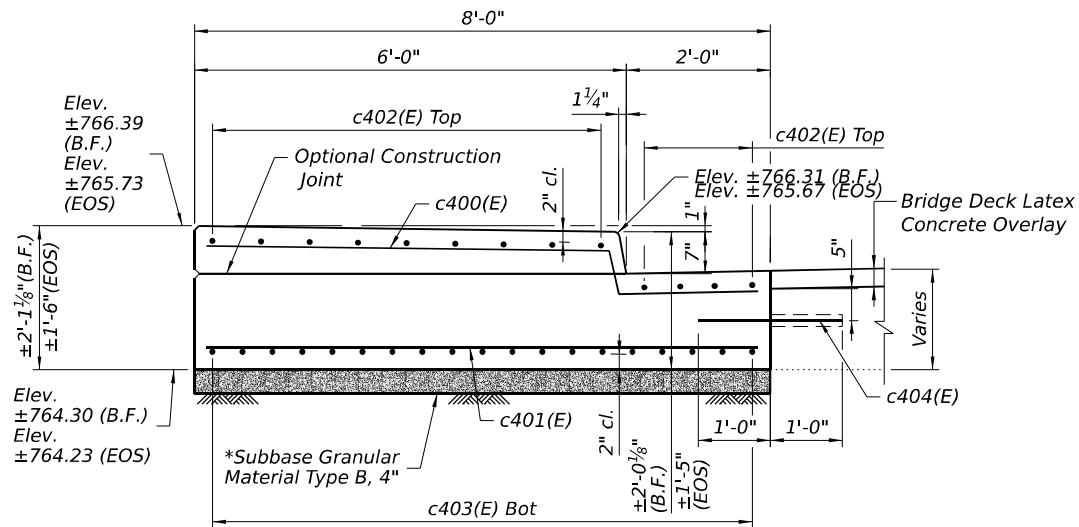

SECTION G-G

*Cost included with Concrete Superstructure (Approach Slab).

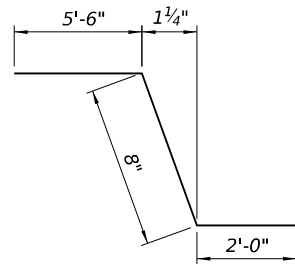

BAR c400(E)

SOUTHEAST SIDEWALK
BILL OF MATERIAL

Bar	No.	Size	Length	Shape
c400(E)	10	#5	8'-2"	
c401(E)	13	#8	7'-8"	—
c402(E)	13	#5	6'-2"	—
c403(E)	19	#9	6'-2"	—
c404(E)	5	#6	2'-0"	—
Concrete Superstructure (Approach Slab)			Cu. Yd.	3.8
Reinforcement Bars, Epoxy Coated			Pound	850

STATE OF ILLINOIS
DEPARTMENT OF TRANSPORTATION

SOUTHEAST SIDEWALK DETAILS
STRUCTURE NO. 022-0163


SHEET S-15 OF S-44 SHEETS

F.A.P. RTE.	SECTION	COUNTY	TOTAL SHEETS	SHEET NO.
0347	0347 22 BJ3	DUPAGE	98	59
CONTRACT NO. 62T17				
ILLINOIS		FED. AID PROJECT		

Michael Baker
INTERNATIONAL

USER NAME =	Connor.Liss	DESIGNED	MLK	REVISED	-
		CHECKED	JMK	REVISED	-
PLOT SCALE =		DRAWN	JHJ	REVISED	-
PLOT DATE =	8/9/2024	CHECKED	MLK/JMK	REVISED	-


MODEL: Default
FILE NAME: p:\w\mb-us-pw\beniley.com\mb-us-pw-03\Documents\Chicago_IL\01_Projects\DOT_Var_DEservs_PT\B208_005\W01 - 198294\3.0 Deliverables\3.3 CADD Data\Sheets\0220163-0217-016-JointReconstruction1.dgn

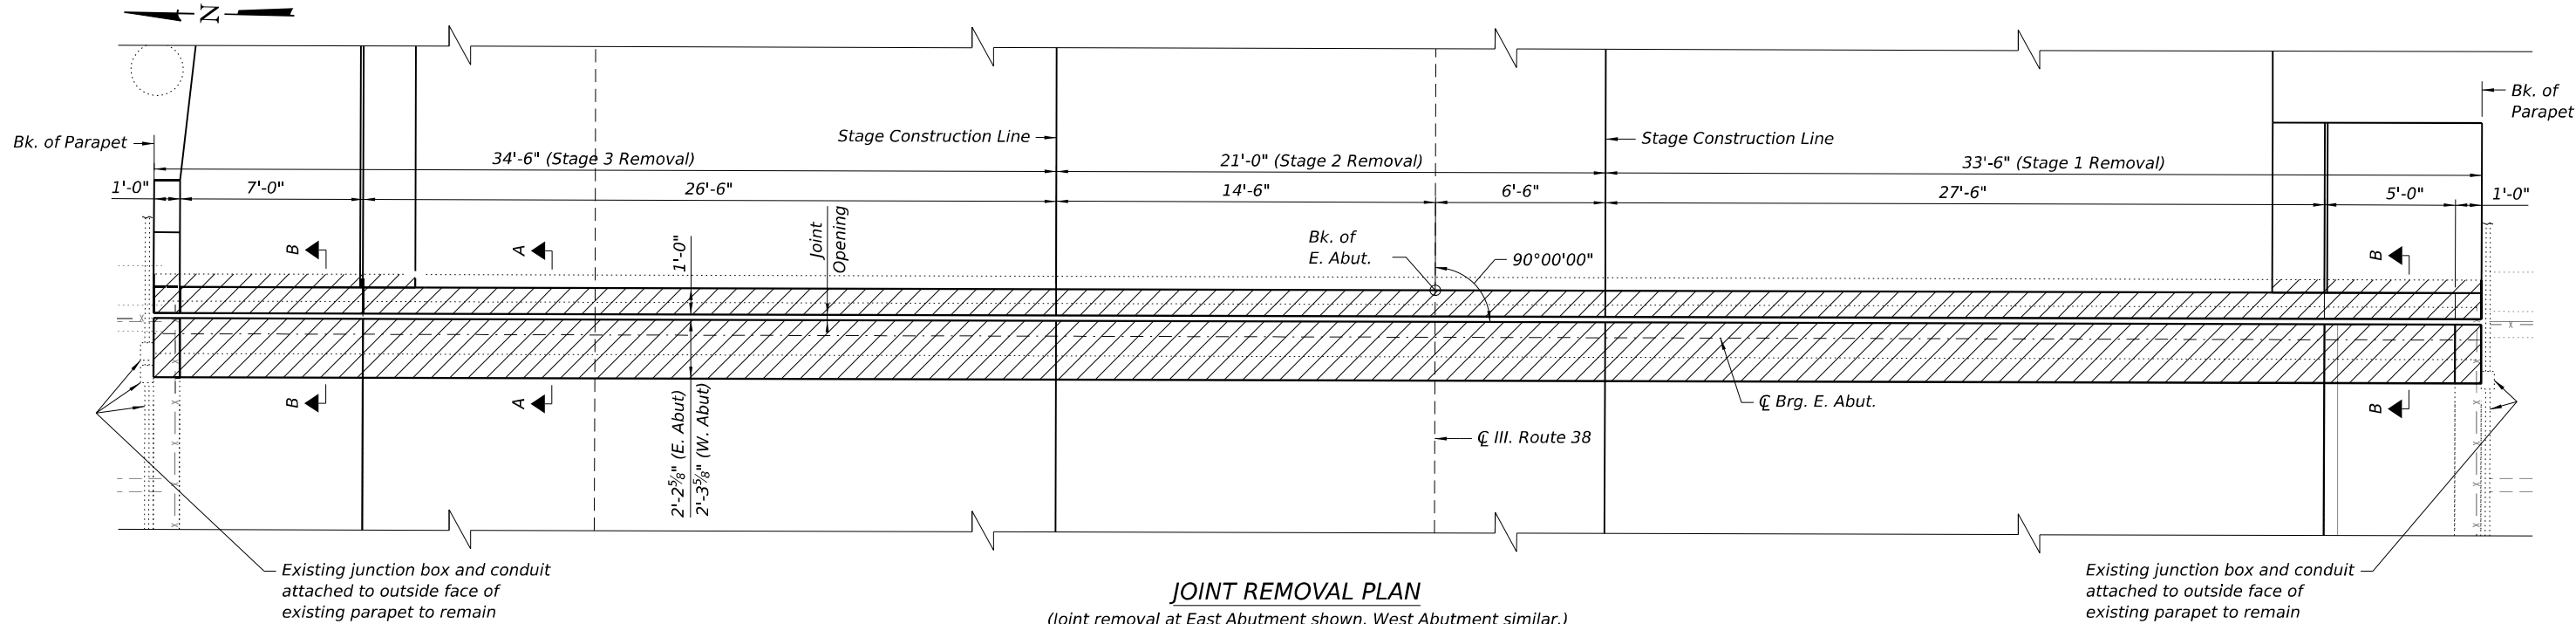

JOINT REMOVAL PLAN

(Joint removal at East Abutment shown. West Abutment similar.)

Note:
The Contractor is advised that a junction box and conduit are attached to the outside face of both parapets. The Contractor shall take proper precautions to protect the utility from damage during concrete removal and replacement, and remount the junction box and conduit according to the as-built condition. Cost included with Concrete Superstructure. Any damage to the utility caused by the Contractor shall be repaired at the Contractor's expense to the satisfactory of the utility owner.

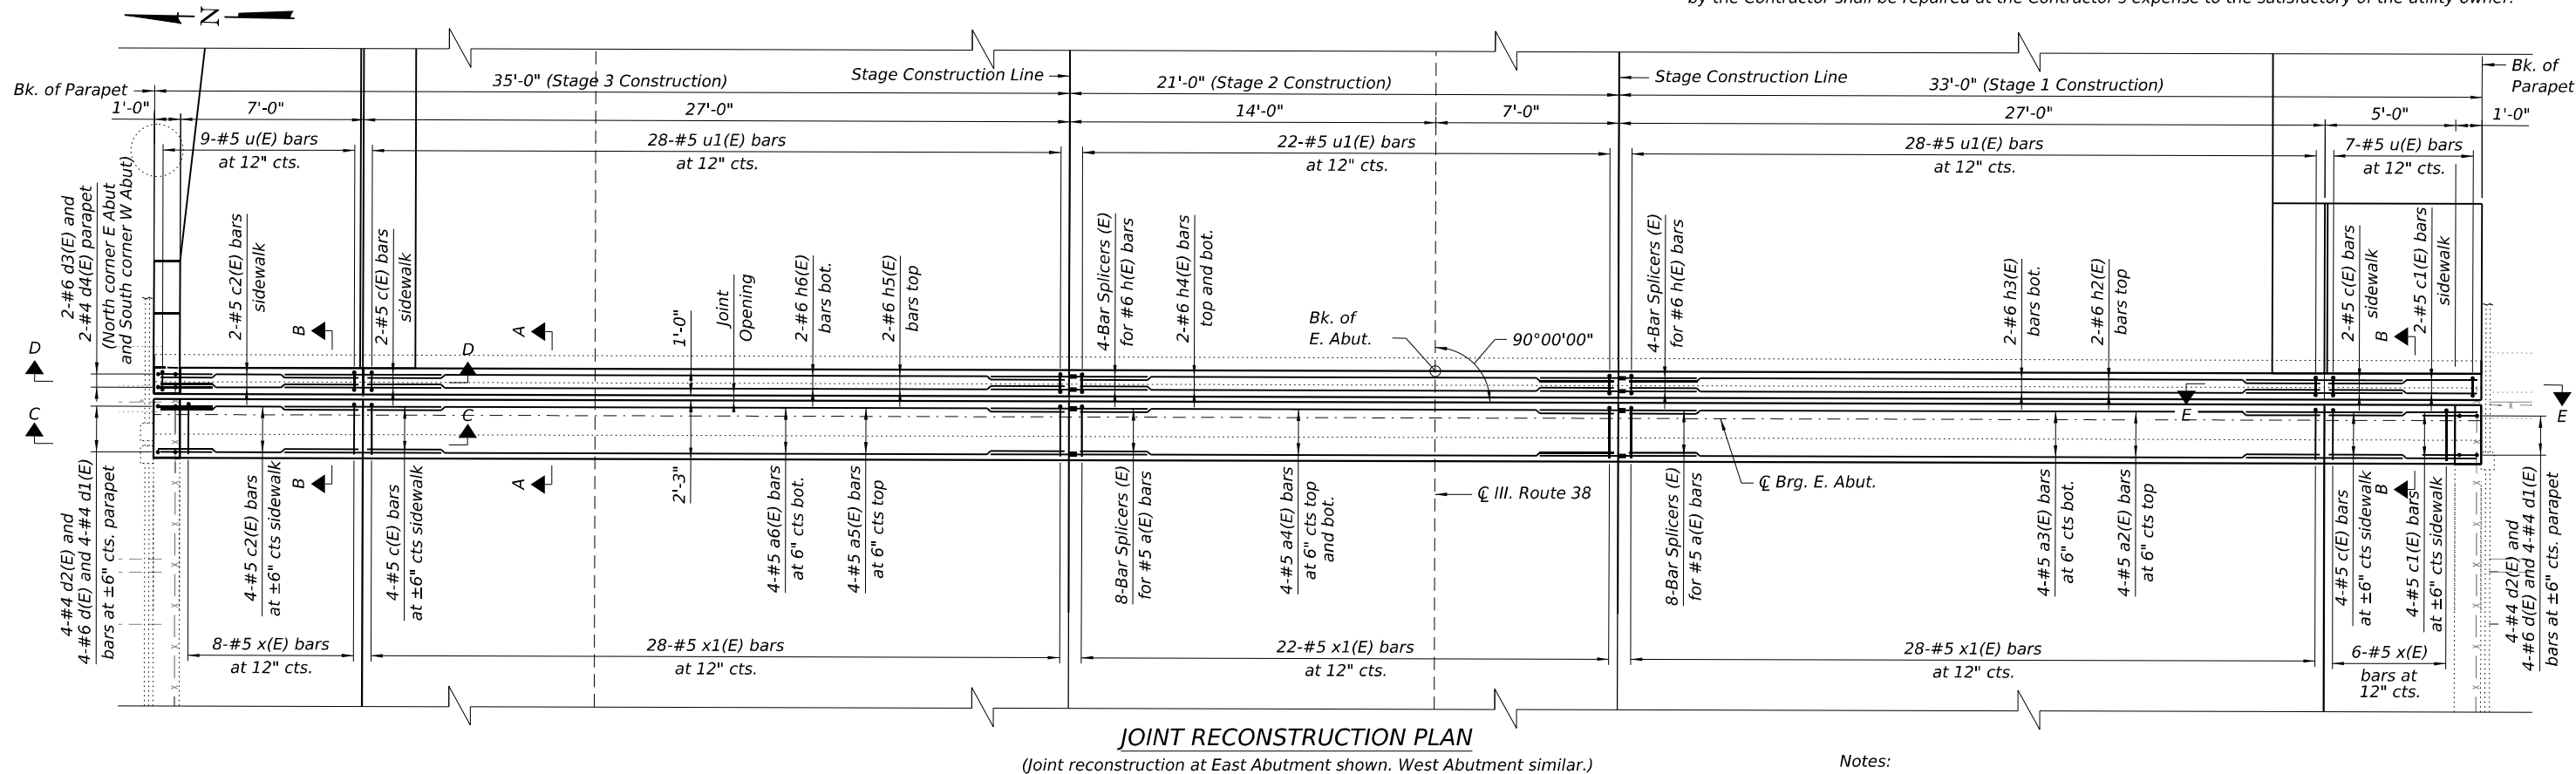

JOINT RECONSTRUCTION PLAN

(Joint reconstruction at East Abutment shown. West Abutment similar.)

Notes:
Joint openings shall be adjusted according to Article 520.04 of the Std. Specs. when the deck is poured at an ambient temperature other than 50° F.

Michael Baker
INTERNATIONAL

USER NAME =	Connor.Liss	DESIGNED	MLK	REVISED	-
		CHECKED	JMK	REVISED	-
PLOT SCALE =		DRAWN	JHJ	REVISED	-
PLOT DATE =	8/9/2024	CHECKED	MLK/JMK	REVISED	-


STATE OF ILLINOIS
DEPARTMENT OF TRANSPORTATION

JOINT RECONSTRUCTION DETAILS
STRUCTURE NO. 022-0163

SHEET S-16 OF S-44 SHEETS

F.A.P. RTE.	SECTION	COUNTY	TOTAL SHEETS	SHEET NO.
0347	0347 22 BJ3	DUPAGE	98	60
CONTRACT NO. 62T17				
ILLINOIS FED. AID PROJECT				

MODEL: Default
FILE NAME: p:\w\mb-us-pw\benley.com\mb-us-pw-03\Documents\Chicago_IL\01_Projects\DOT_Var_DES\servs_PTB208_005\W01 - 198294\3.0 Deliverables\3.3 CADD Data\Sheets\0220163-0217-017-JointReconstruction2.dgn
8/9/2024 3:17:14 PM

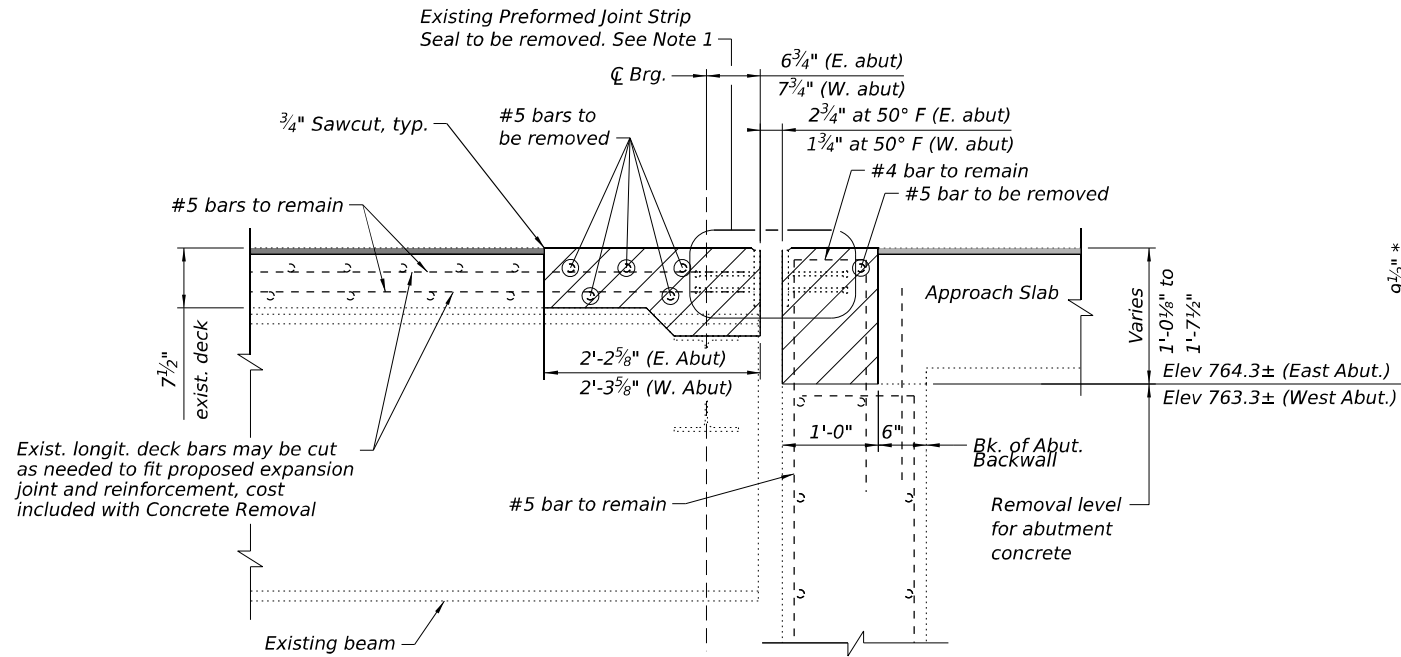


SECTION A-A
(Showing Removal)

LEGEND


-  Concrete Removal
(See note 2)
-  Bridge Deck Scarification 3/4 inch

NOTES


1. Removal and disposal of existing expansion joint shall be included with the cost of concrete removal.
2. See existing plans for reinforcement bars not shown. Existing reinforcement bars extending into the removal areas that are not shown shall remain.

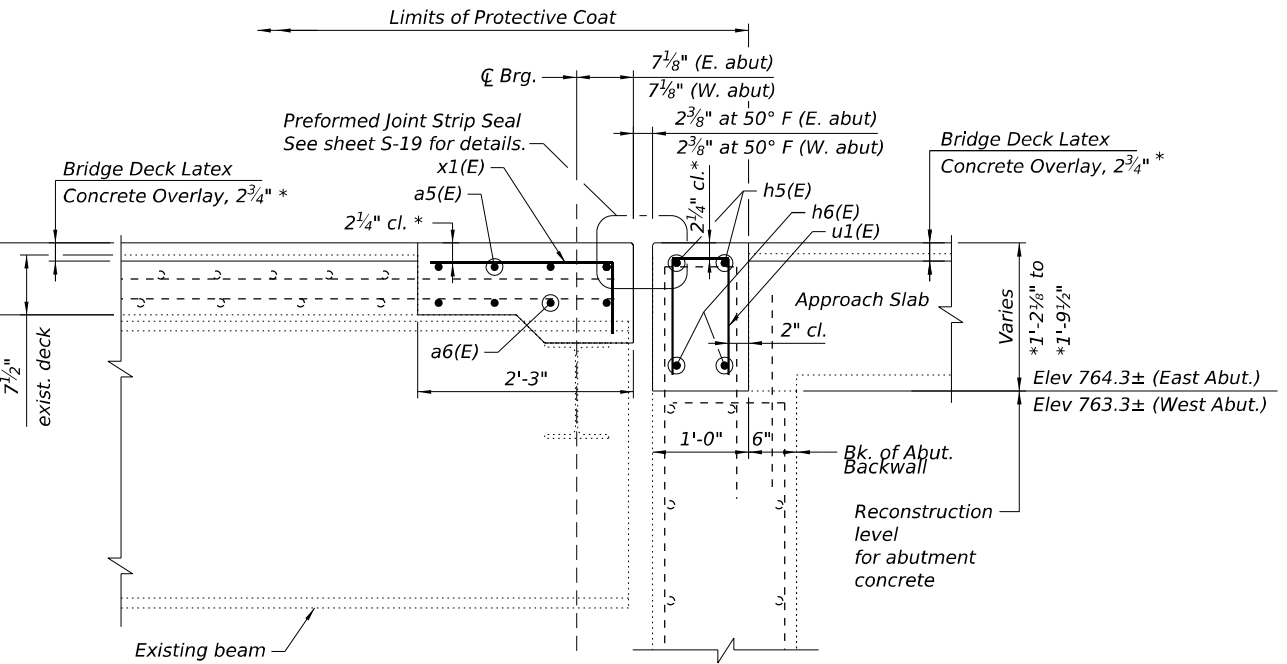

SECTION A-A
(Showing Reconstruction)
* Prior to grinding

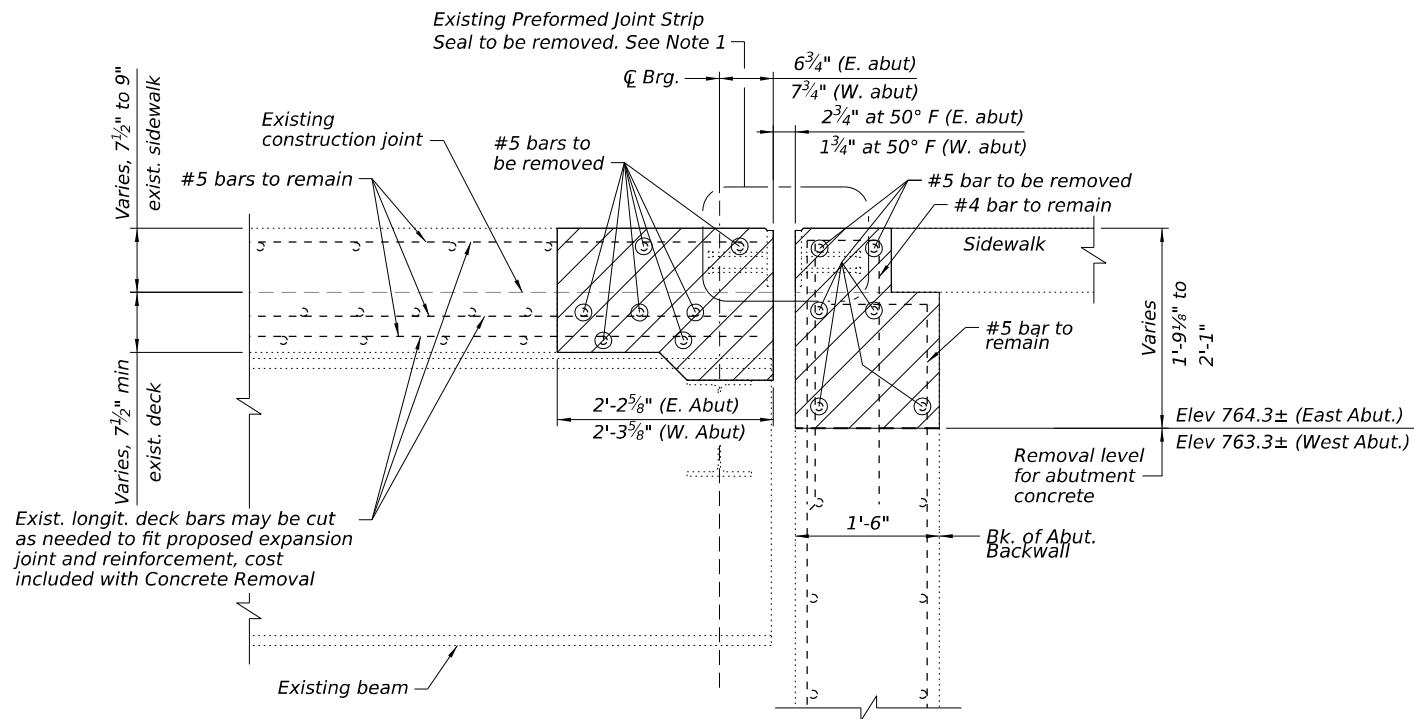

SECTION B-B
(Showing Removal)

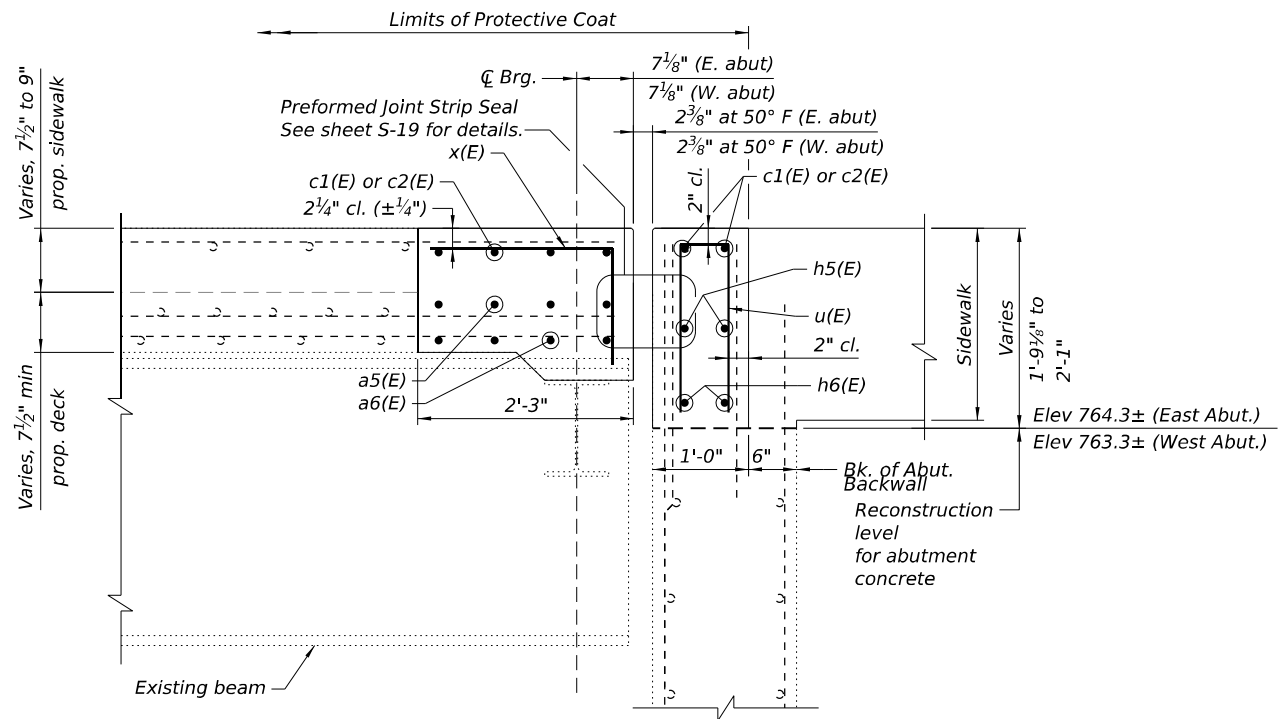

SECTION B-B
(Showing Reconstruction)

Michael Baker
INTERNATIONAL

USER NAME = Connor.Liss
PLOT SCALE =
PLOT DATE = 8/9/2024

DESIGNED MLK
CHECKED JMK
DRAWN JHJ
CHECKED MLK/JMK

REVISED -
REVISED -
REVISED -
REVISED -


STATE OF ILLINOIS
DEPARTMENT OF TRANSPORTATION

JOINT RECONSTRUCTION DETAILS
STRUCTURE NO. 022-0163


SHEET S-17 OF S-44 SHEETS

F.A.P. RTE.	SECTION	COUNTY	TOTAL SHEETS	SHEET NO.
0347	0347 22 BJ3	DUPAGE	98	61
CONTRACT NO. 62T17				
ILLINOIS FED. AID PROJECT				


MODEL: Default
FILE NAME: pwc/mb-us-pw-bentley.com/mb-us-pw-03/Documents/Chicago_IL/01_Projects/D1_IDOT_Var_DEservs_PTB208_005/W01 - 198294/3.0 Deliverables/3.3 CADD Data/Sheets/0220163-0217-018-JointReconstruction3.dgn

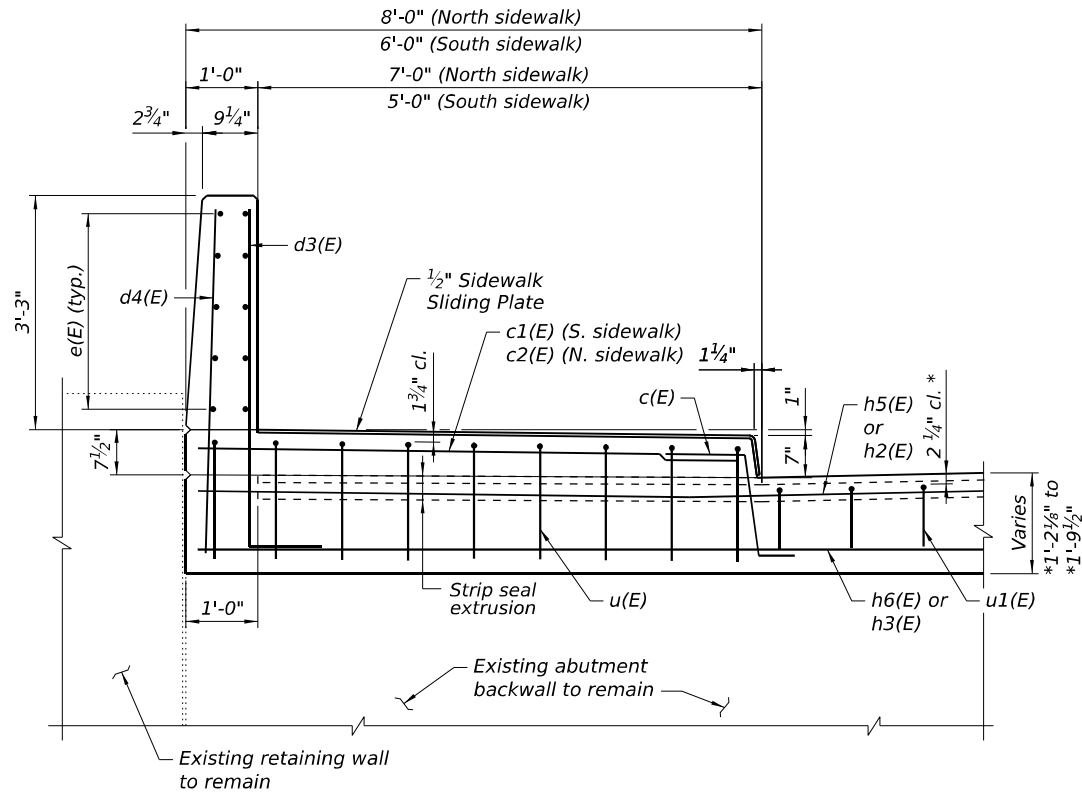


SECTION D-D
(Northeast Parapet shown, Southwest Parapet similar)
* Prior to grinding

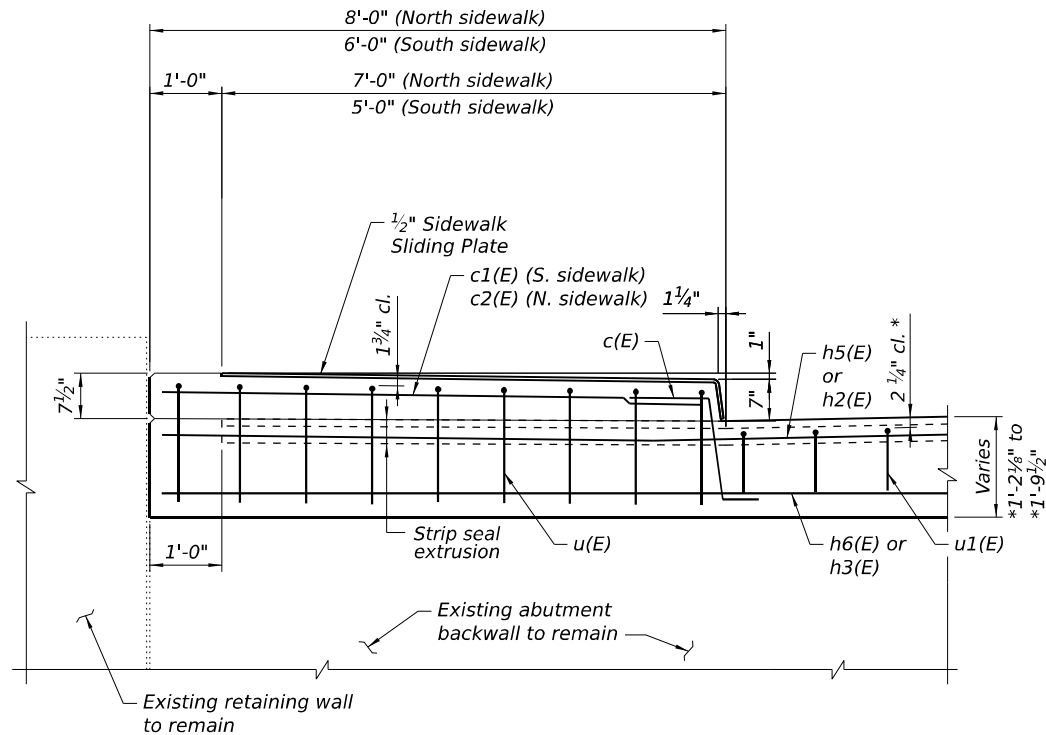

SECTION E-E
(Northwest closure shown, Southeast closure similar)
* Prior to grinding

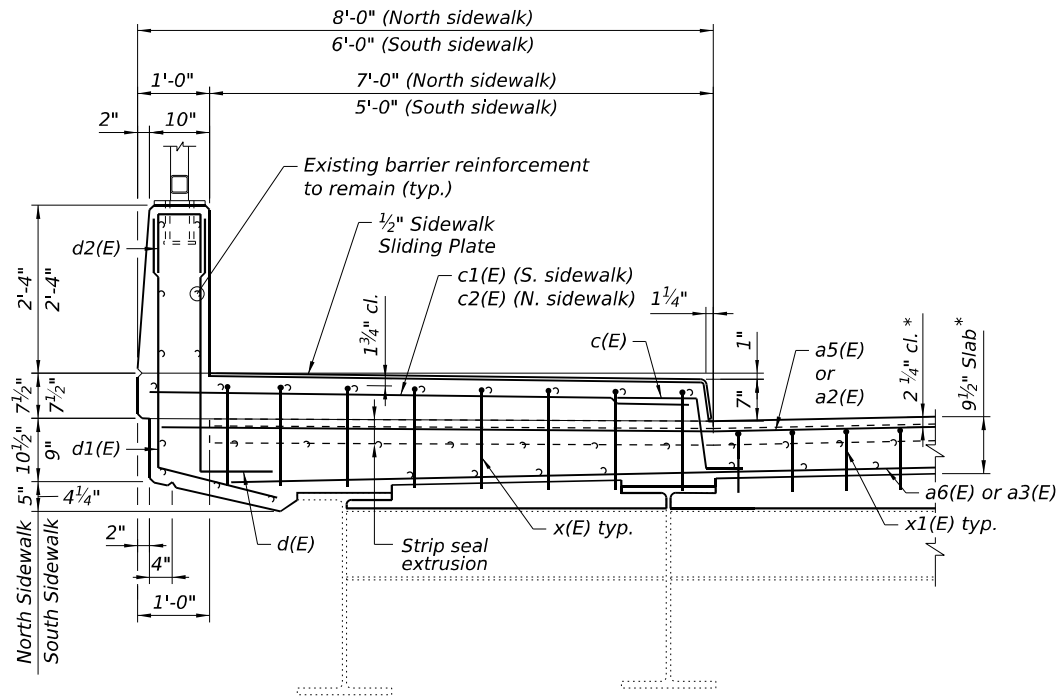

SECTION C-C
* Prior to grinding

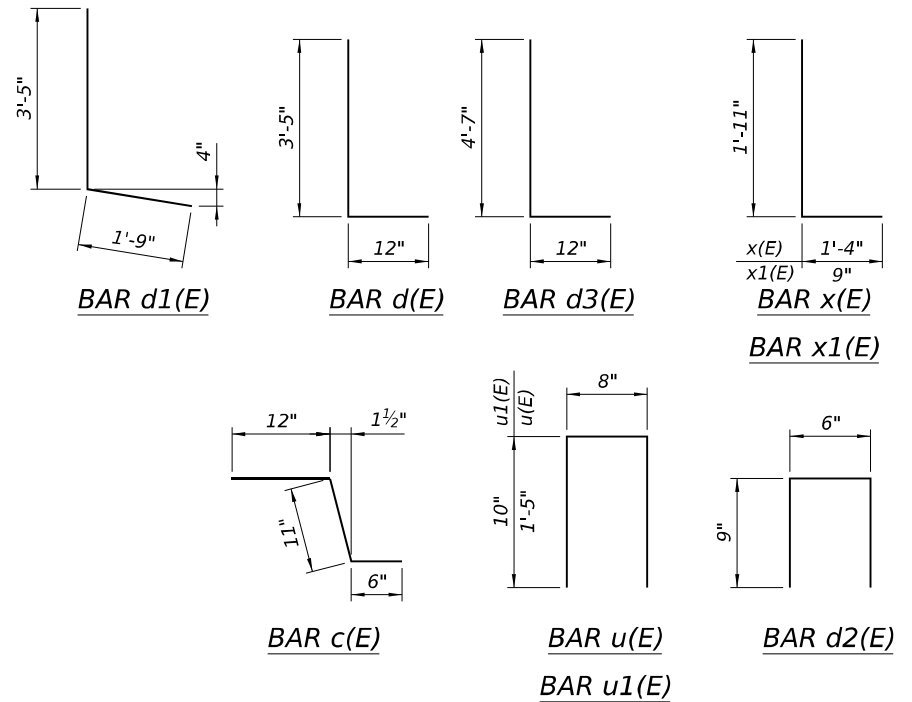

TWO JOINT RECONSTRUCTIONS
BILL OF MATERIAL

Bar	No.	Size	Length	Shape
a2(E)	8	#5	32'-4"	
a3(E)	8	#5	31'-6"	
a4(E)	16	#5	20'-9"	
a5(E)	8	#5	34'-4"	
a6(E)	8	#5	33'-6"	
c(E)	24	#5	2'-5"	
c1(E)	12	#5	5'-7"	
c2(E)	12	#5	7'-7"	
d(E)	16	#6	4'-5"	
d1(E)	16	#4	5'-2"	
d2(E)	16	#4	2'-0"	
d3(E)	4	#6	5'-7"	
d4(E)	4	#4	5'-5"	
h2(E)	4	#6	32'-8"	
h3(E)	4	#6	32'-8"	
h4(E)	8	#6	20'-9"	
h5(E)	4	#6	34'-6"	
h6(E)	4	#6	34'-6"	
u(E)	32	#5	3'-6"	
u1(E)	156	#5	2'-4"	
x(E)	28	#5	3'-3"	
x1(E)	156	#5	2'-8"	
Concrete Removal			Cu. Yd.	27.8
Concrete Superstructure			Cu. Yd.	27.7
Reinforcement Bars, Epoxy Coated			Pound	3,990

Michael Baker
INTERNATIONAL

USER NAME =	Connor.Liss	DESIGNED	MLK	REVISED	-
CHECKED	JMK	REVIS	-		
PLOT SCALE =		DRAWN	JHJ	REVISED	-
PLOT DATE =	8/9/2024	CHECKED	MLK/JMK	REVISED	-


STATE OF ILLINOIS
DEPARTMENT OF TRANSPORTATION

JOINT RECONSTRUCTION DETAILS
STRUCTURE NO. 022-0163


SHEET S-18 OF S-44 SHEETS

F.A.P. RTE.	SECTION	COUNTY	TOTAL SHEETS	SHEET NO.
0347	0347 22 BJ3	DUPAGE	98	62
CONTRACT NO. 62T17				
ILLINOIS FED. AID PROJECT				

MODEL: Default
FILE NAME: p:\w\mb-us-pw\beniley.com\mb-us-pw-03\Documents\Chicago_IL\01_Projects\DOT_IDOT_Var_DES\servs_PTB208_005\W01 - 198294\3.0 Deliverables\3.3 CADD Data\Sheets\0220163-4217-019-PreformedJoint.dgn

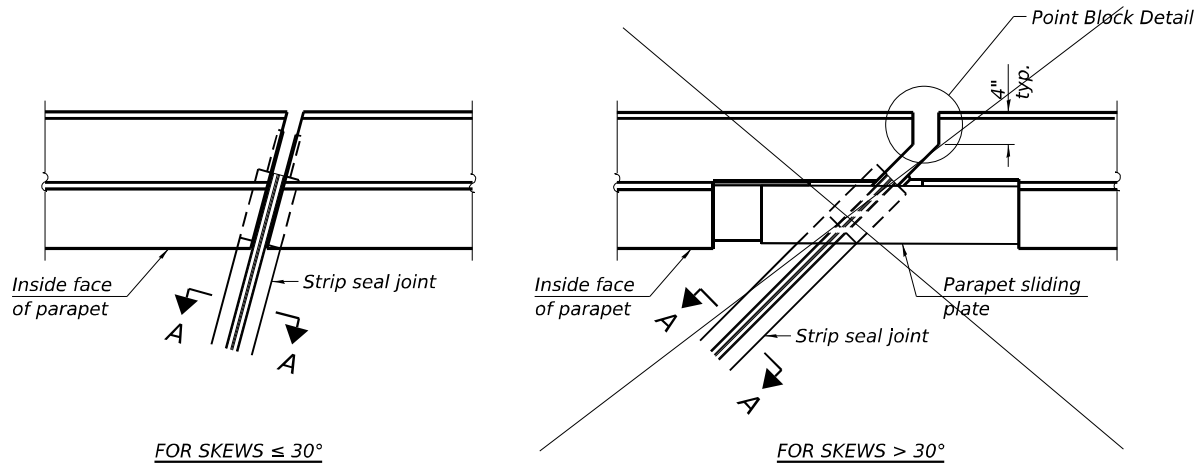


PLAN AT PARAPET

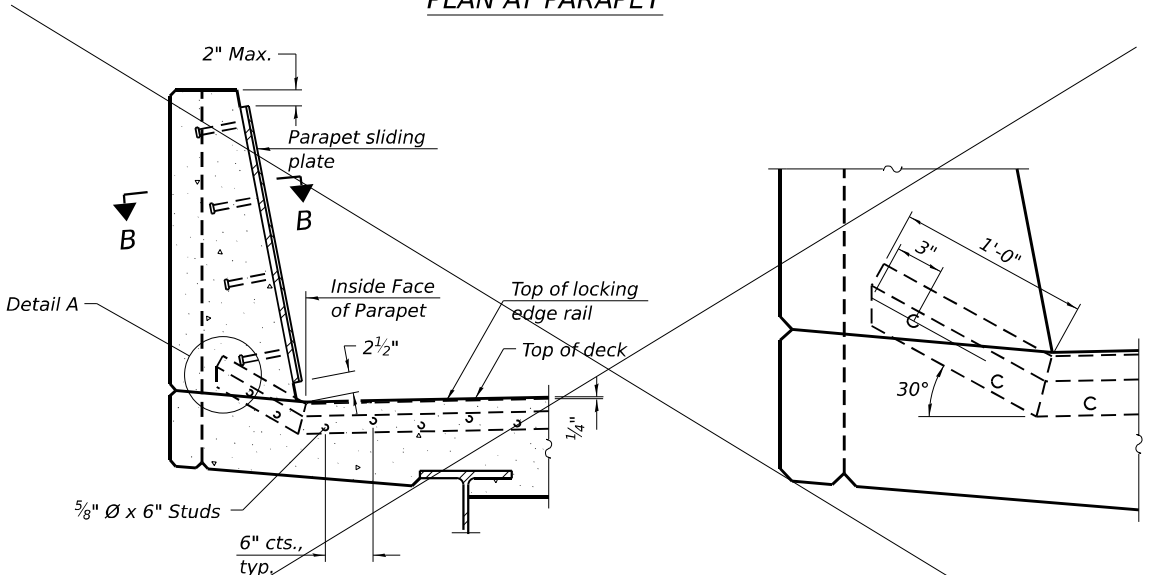

SECTION AT PARAPET

(Skews $> 30^\circ$ shown. Skews $\leq 30^\circ$ similar except as shown in plan view.)

DETAIL A

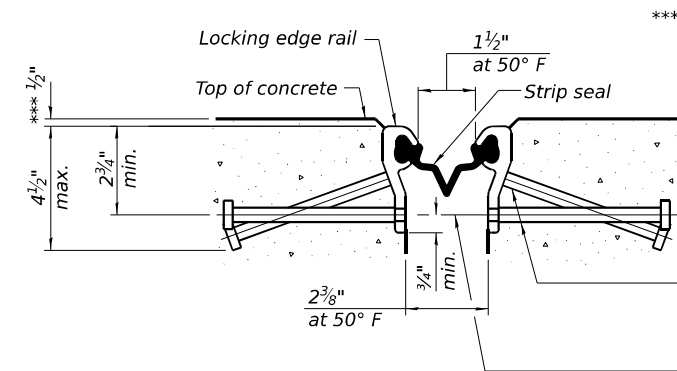


SHOWING ROLLED RAIL JOINT

* 5/8" $\varnothing$ x 6" studs @ 6" cts. (alternate angled/bent studs with horizontal studs)


3/8" $\varnothing$ threaded rods in 7/16" $\varnothing$ holes at $\pm 4'-0"$ cts. for holding the proper joint opening based on the temperature during the deck pour. Place to miss studs. All rods shall be burned, or sawed off flush with the plates after concrete is set.

SECTION A-A

* Granular or solid flux filled headed studs conforming to Article 1006.32 of the Std. Specs., automatically end welded.

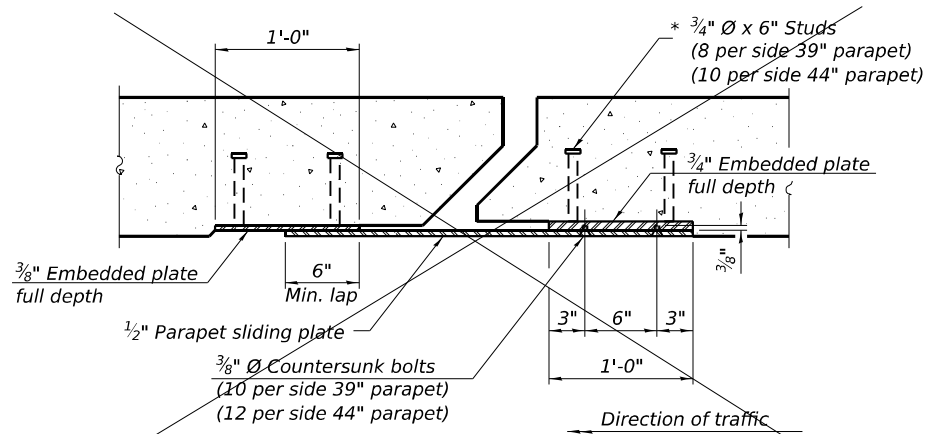


SECTION B-B

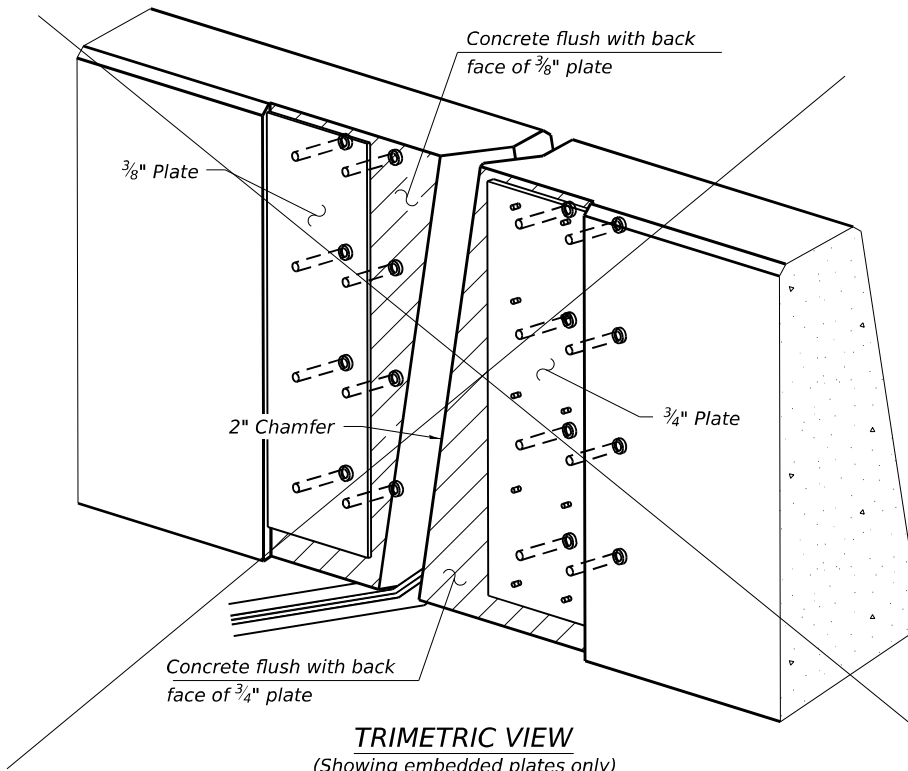


TRIMETRIC VIEW

(Showing embedded plates only)

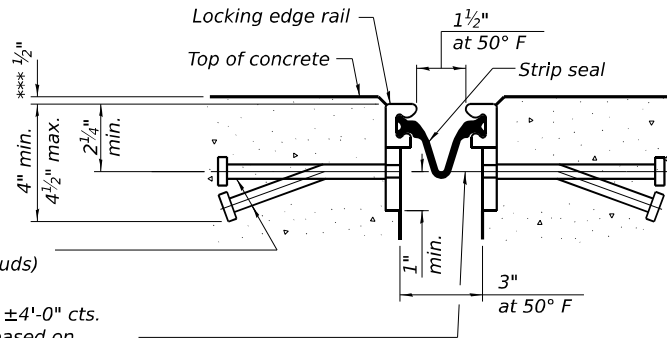


SHOWING WELDED RAIL JOINT

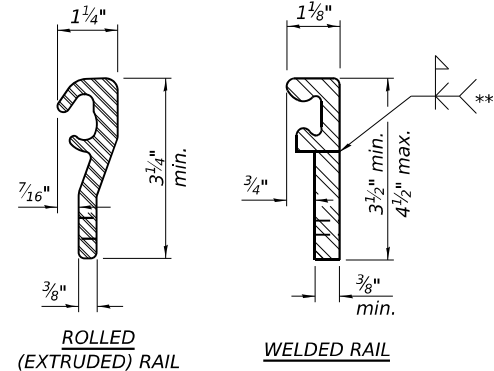

LOCKING EDGE RAILS

** Back gouge not required if complete joint penetration is verified by mock-up.

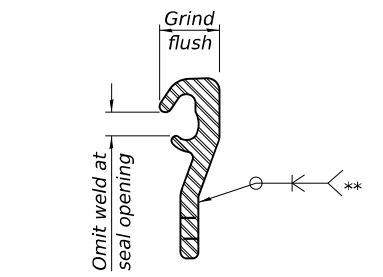

LOCKING EDGE RAIL SPLICE

The inside of the locking edge rail groove shall be free of weld residue. Rolled rail shown, welded rail similar.

BILL OF MATERIAL

Item	Unit	Total
Preformed Joint Strip Seal	Foot	178

Michael Baker
INTERNATIONAL

USER NAME =	Connor.Liss	DESIGNED	MLK	REVISED	-
PLOT SCALE =		CHECKED	JMK	REVISED	-
PLOT DATE =	8/9/2024	DRAWN	JHJ	REVISED	-
		CHECKED	MLK/JMK	REVISED	-


STATE OF ILLINOIS
DEPARTMENT OF TRANSPORTATION

PREFORMED JOINT STRIP SEAL
STRUCTURE NO. 022-0163


SHEET S-19 OF S-44 SHEETS

F.A.P. RTE.	SECTION	COUNTY	TOTAL SHEETS	SHEET NO.
0347	0347 22 BJ3	DUPAGE	98	63
CONTRACT NO. 62T17				
ILLINOIS FED. AID PROJECT				


MODEL: Default
FILE NAME: pw:

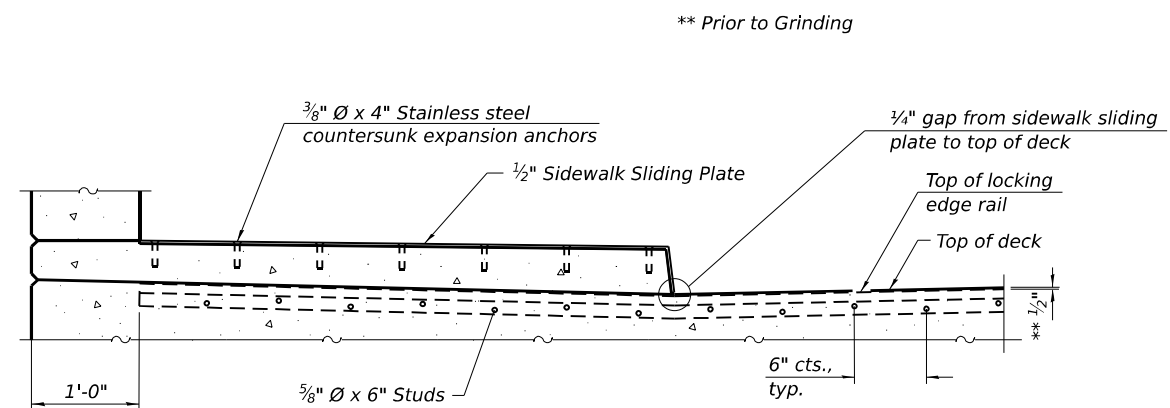

SECTION AT RAISED SIDEWALK

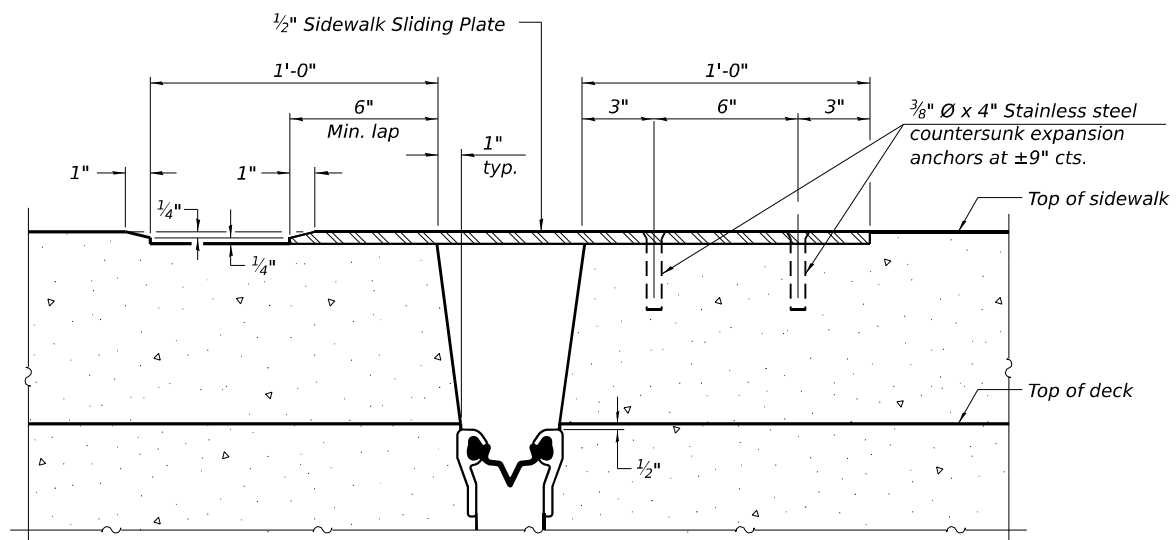


SECTION C-C

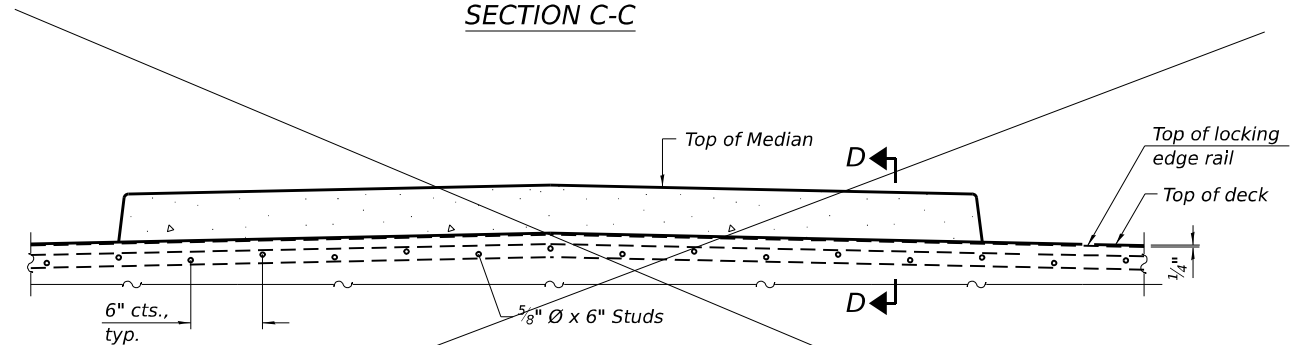


SECTION AT MEDIAN


For skews $> 30^\circ$, chamfer acute corners 2" similar to sidewalk.

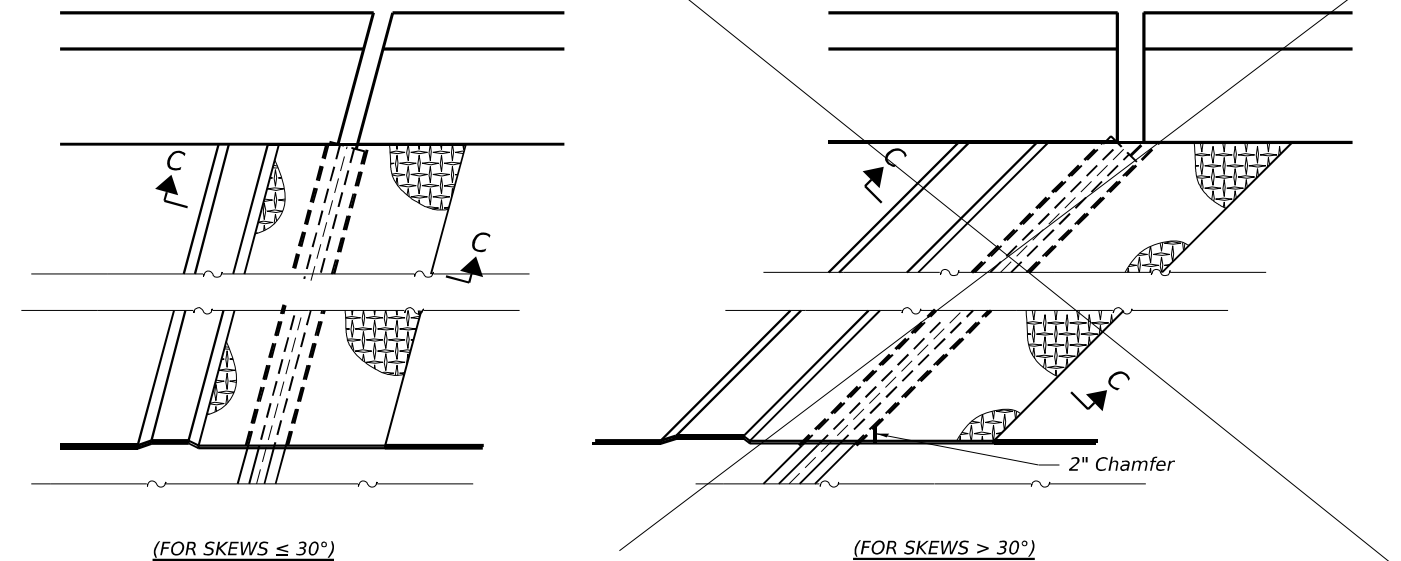

PLAN AT RAISED SIDEWALK

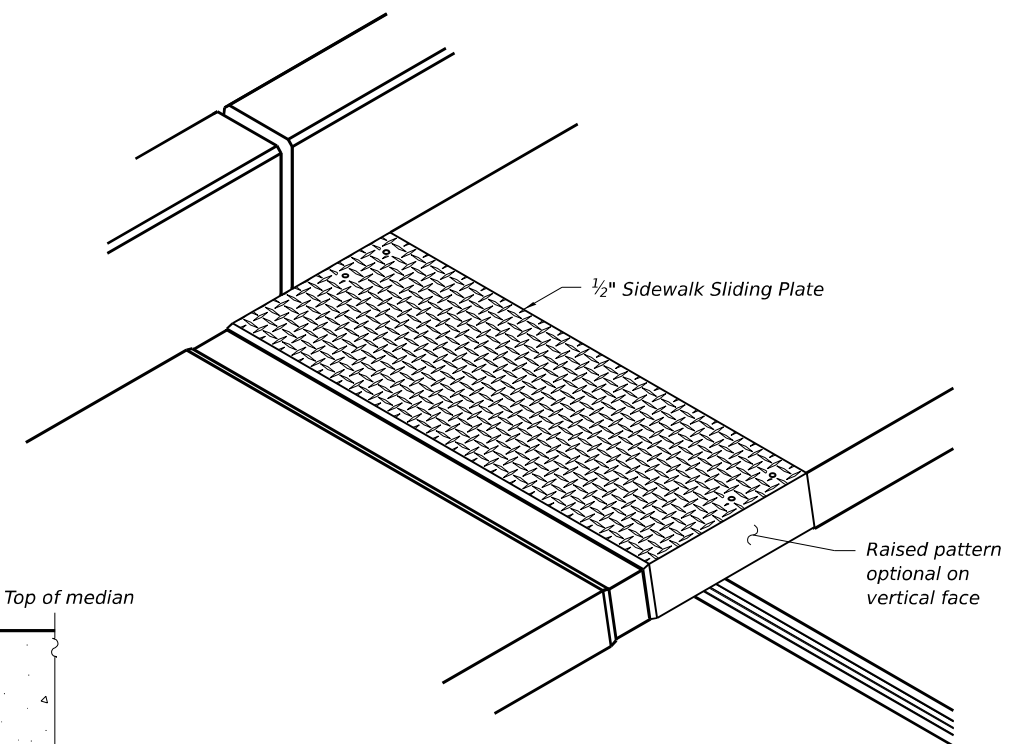


TRIMETRIC VIEW

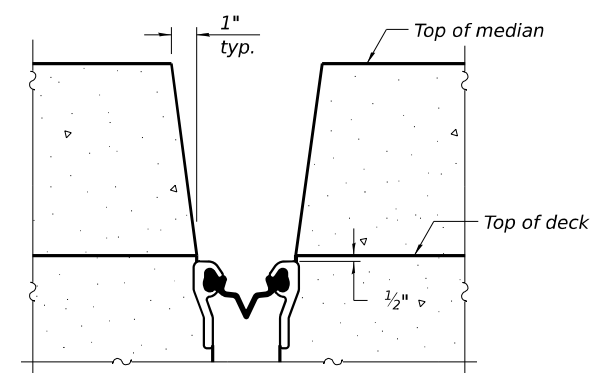

SECTION D-D

(at Rt. $\angle$'s)

MODEL: Default
FILE NAME: p:\w\mb-us-pw\benley.com\mb-us-pw-03\Documents\Chicago_IL\01_Projects\01_IDOT_Var_DEservs_PTB208_005\W01 - 198294\3.0 Deliverables\3.3 CADD Data\Sheets\0220163-0217-021-BarSpliceAssembly.dgn

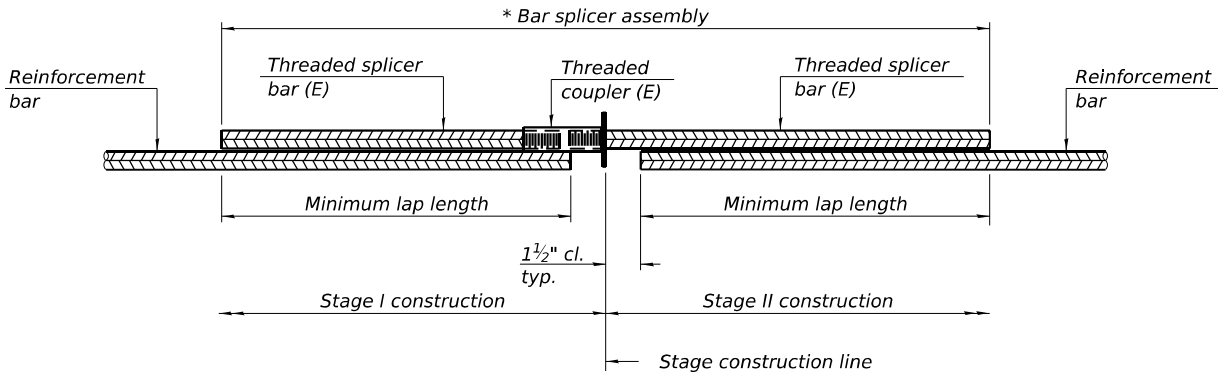


STANDARD BAR SPLICER ASSEMBLY PLAN

Only bar splicer assemblies as presented on the approved QPL list may be used.

Threaded splicer bar length = min. lap length + 1 1/2" + thread length

* Epoxy not required on Bar Splicer Assembly components used in conjunction with black bars.

Location	Bar size	No. assemblies required	Minimum lap length
Deck (Stage 1)	#5	16	3'-6"
Backwall (Stage 1)	#6	8	4'-0"
Deck (Stage 2)	#5	16	3'-6"
Backwall (Stage 2)	#6	8	4'-0"

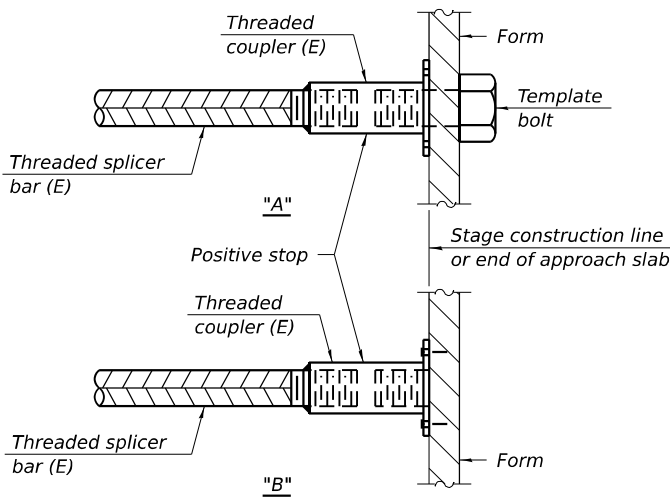


INSTALLATION AND SETTING METHODS

"A" : Set bar splicer assembly by means of a template bolt.

"B" : Set bar splicer assembly by nailing to wood forms or cementing to steel forms.

(E) : Indicates epoxy coating.

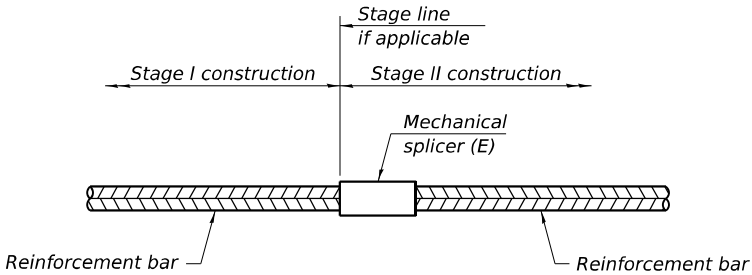

STANDARD MECHANICAL SPLICER

Location	Bar size	No. assemblies required

Notes:
Splicer bars shall be deformed with threaded ends and have a minimum 60 ksi yield strength.
All reinforcement shall be lapped and tied to the splicer bars.
Bar splicer assemblies shall be epoxy coated according to the requirements for reinforcement bars. See Section 508 of the Standard Specifications.
See approved list of bar splicer assemblies and mechanical splicers for alternatives.

BSD-1

5-15-2023

Michael Baker
INTERNATIONAL

USER NAME = Connor.Liss	DESIGNED MLK	REVISED -
	CHECKED JMK	REVISED -
PLOT SCALE =	DRAWN JHJ	REVISED -
PLOT DATE = 8/9/2024	CHECKED MLK/JMK	REVISED -


STATE OF ILLINOIS
DEPARTMENT OF TRANSPORTATION

BAR SPLICE ASSEMBLY DETAILS
STRUCTURE NO. 022-0163

SHEET S-21 OF S-44 SHEETS

F.A.P. RTE.	SECTION	COUNTY	TOTAL SHEETS	SHEET NO.
0347	0347 22 BJ3	DUPAGE	98	65
CONTRACT NO. 62T17				
		ILLINOIS	FED. AID PROJECT	

MODEL: Default
FILE NAME: pw://mb-us-pw/bentley.com/mb-us-pw-03/Documents/Chicago_IL/01_Projects/D1_IDOT_Var_DEservs_PT208_005/W01 - 198294/3.0 Deliverables/3.3 CADD Data/Sheets/0220163-0217-022-AbutRepairs.dgn

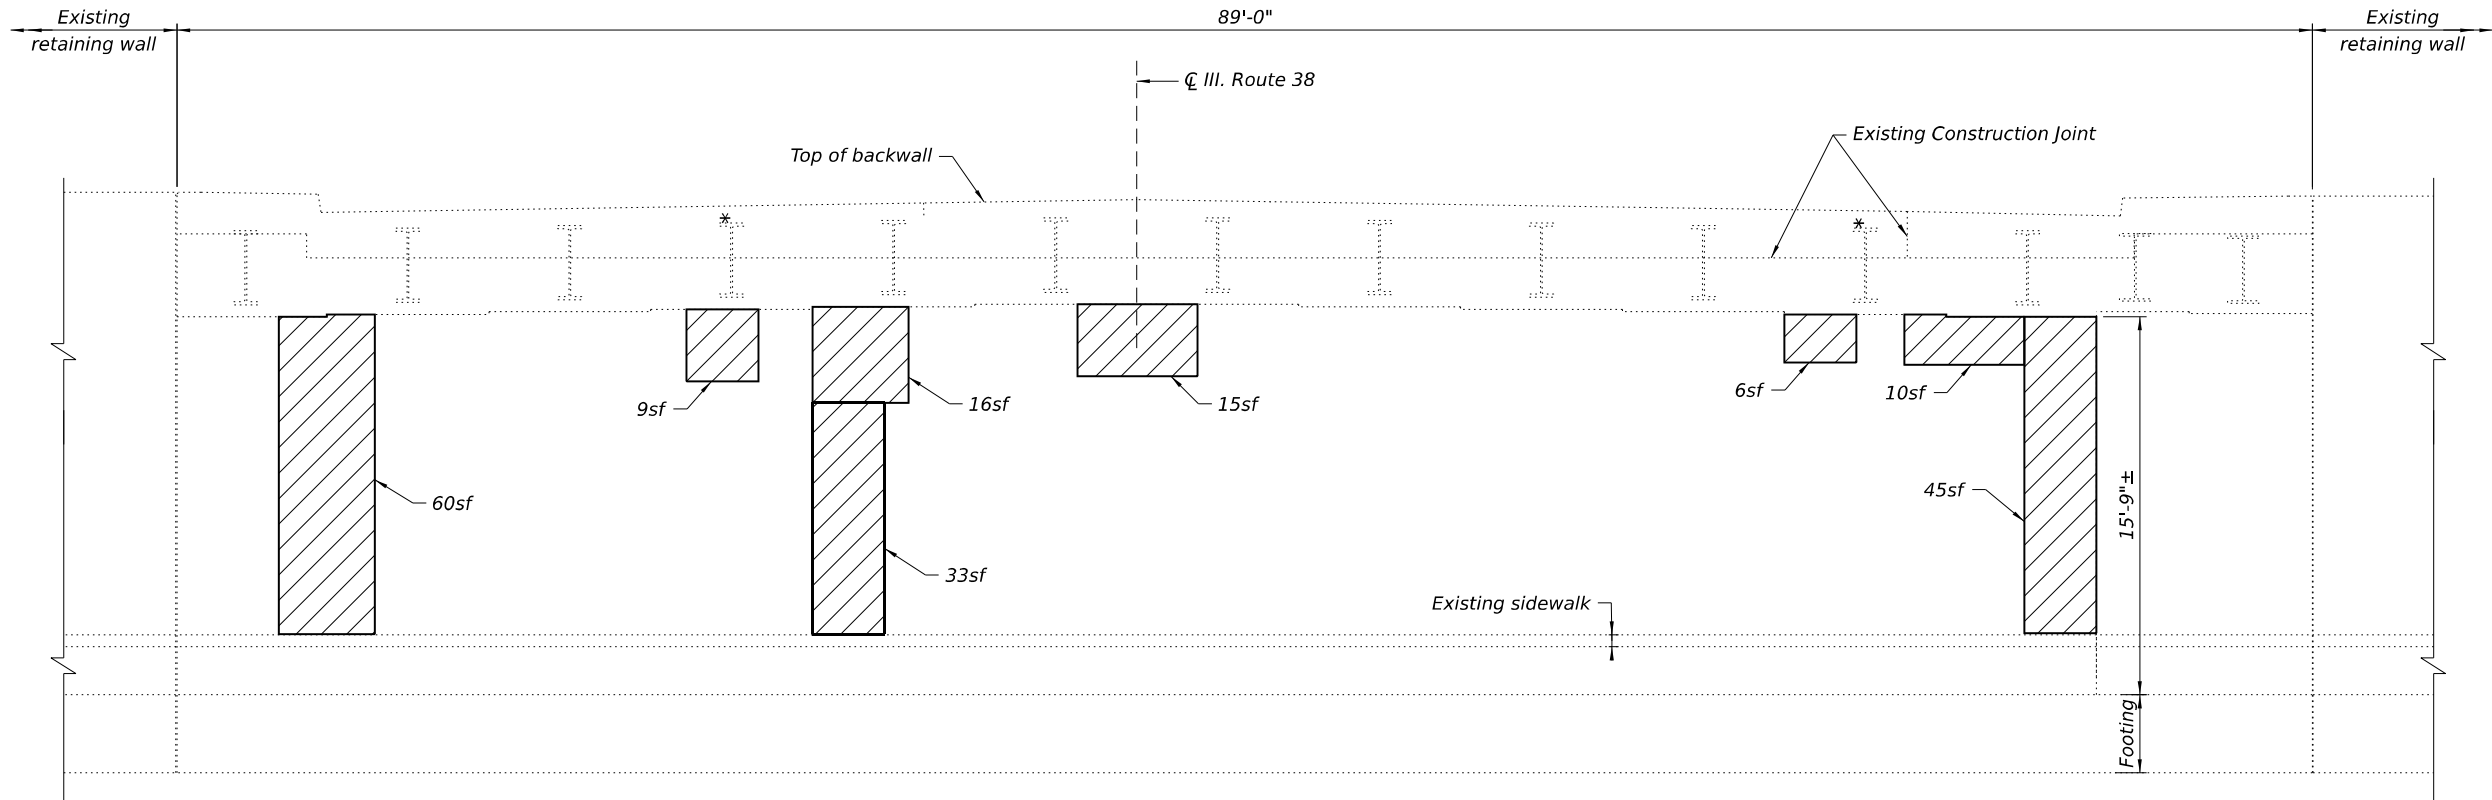

WEST ABUTMENT
(Looking West)


BILL OF MATERIAL

SYMBOL	ITEM	UNIT	QUANTITY
	Structural Repair of Concrete (Depth equal to or less than 5 inches)	Sq. Ft.	194
*	Temporary Shoring and Cribbing	Each	2

NOTE

Repair of the existing abutment shall include, but may not be limited to, the areas shown. The actual areas to be repaired will be determined by the Engineer at the time of construction.

MODEL: Default
FILE NAME: p:\w\mb-us-pw\benley.com\mb-us-pw-03\Documents\Chicago_IL\01_Projects\01_IDOT_Var_DEservs_PTB208_005\W01 - 198294\3.0 Deliverables\3.3 CADD Data\Sheets\0220163-0217-023-AbutRepairs.dgn

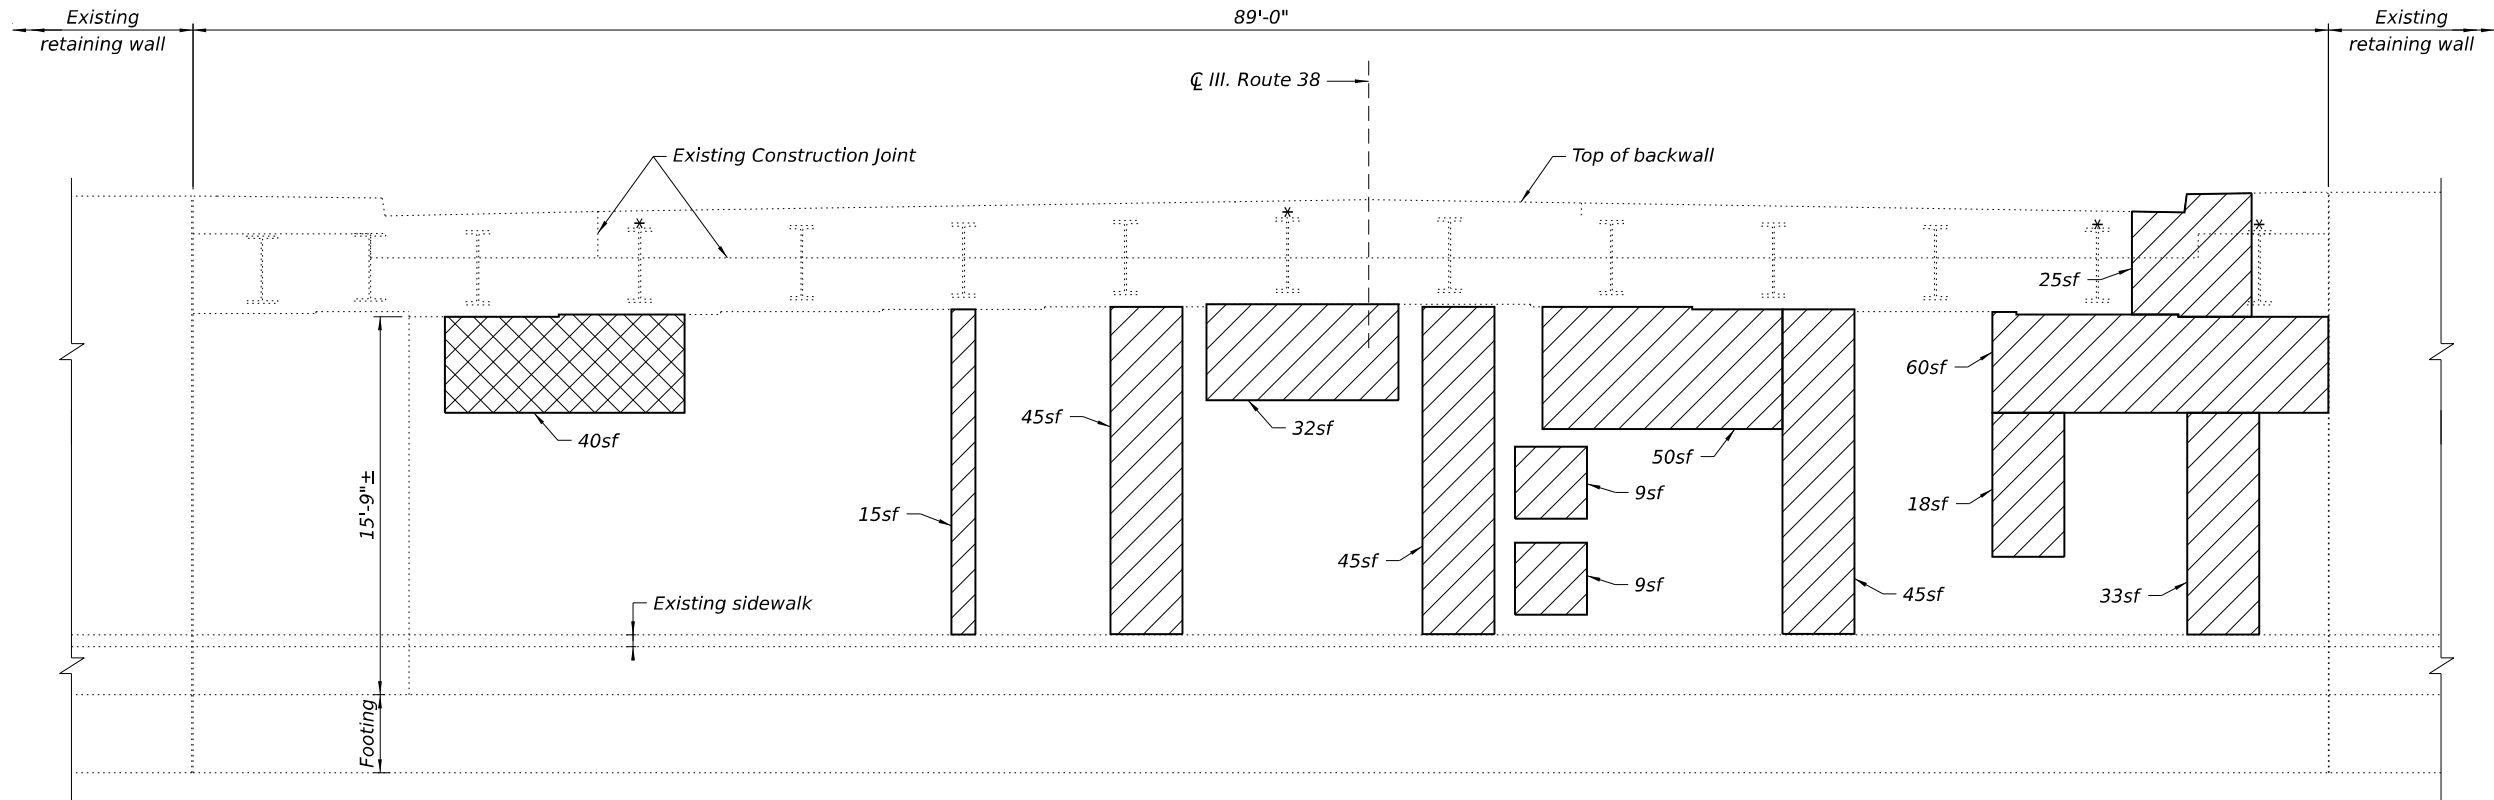

EAST ABUTMENT
(Looking East)


BILL OF MATERIAL

SYMBOL	ITEM	UNIT	QUANTITY
	Structural Repair of Concrete (Depth equal to or less than 5 inches)	Sq. Ft.	386
	Structural Repair of Concrete (Depth Greater than 5 inches)	Sq. Ft.	40
*	Temporary Shoring and Cribbing	Each	4


NOTE

Repair of the existing abutment shall include, but may not be limited to, the areas shown. The actual areas to be repaired will be determined by the Engineer at the time of construction.

MODEL: Default
FILE NAME: p:\w\mb-us-pw\benley.com\mb-us-pw-03\Documents\Chicago_IL\01_Projects\01_IDOT_Var_DEservs_PTB208_005\W01 - 198294\3.0 Deliverables\3.3 CADD Data\Sheets\0220163-0217-024-RevWallRepairs.dgn

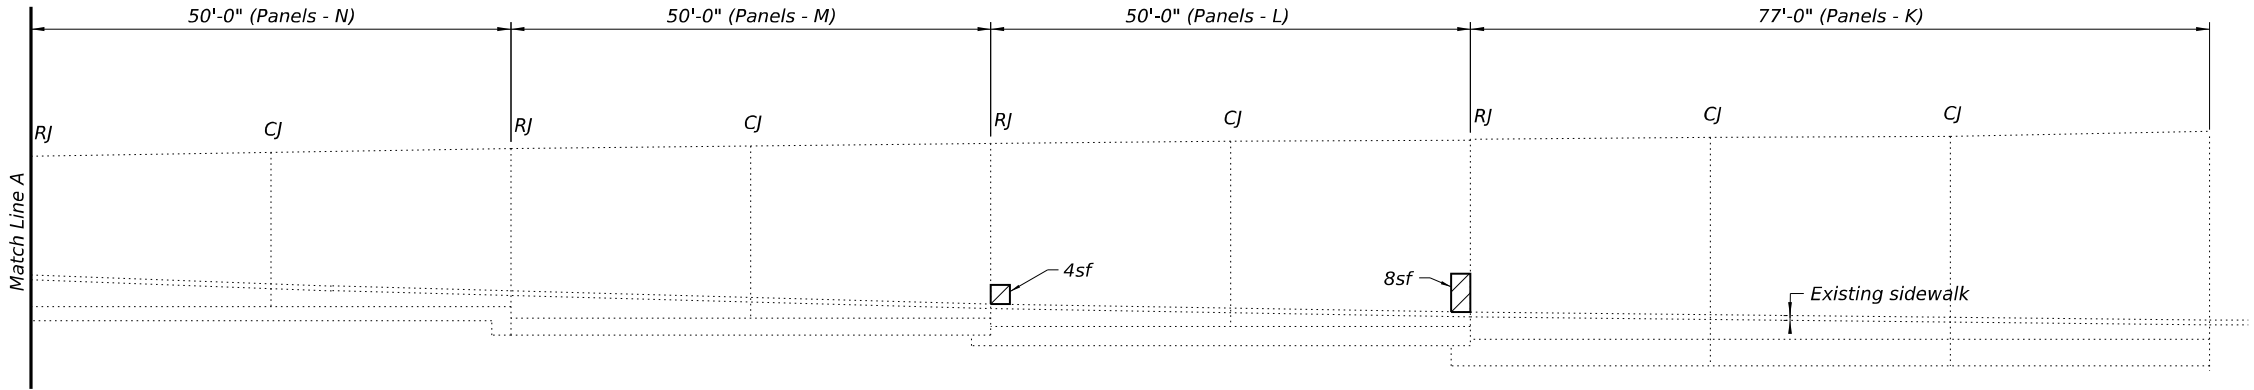

SOUTHWEST RETAINING WALL
(Looking West)

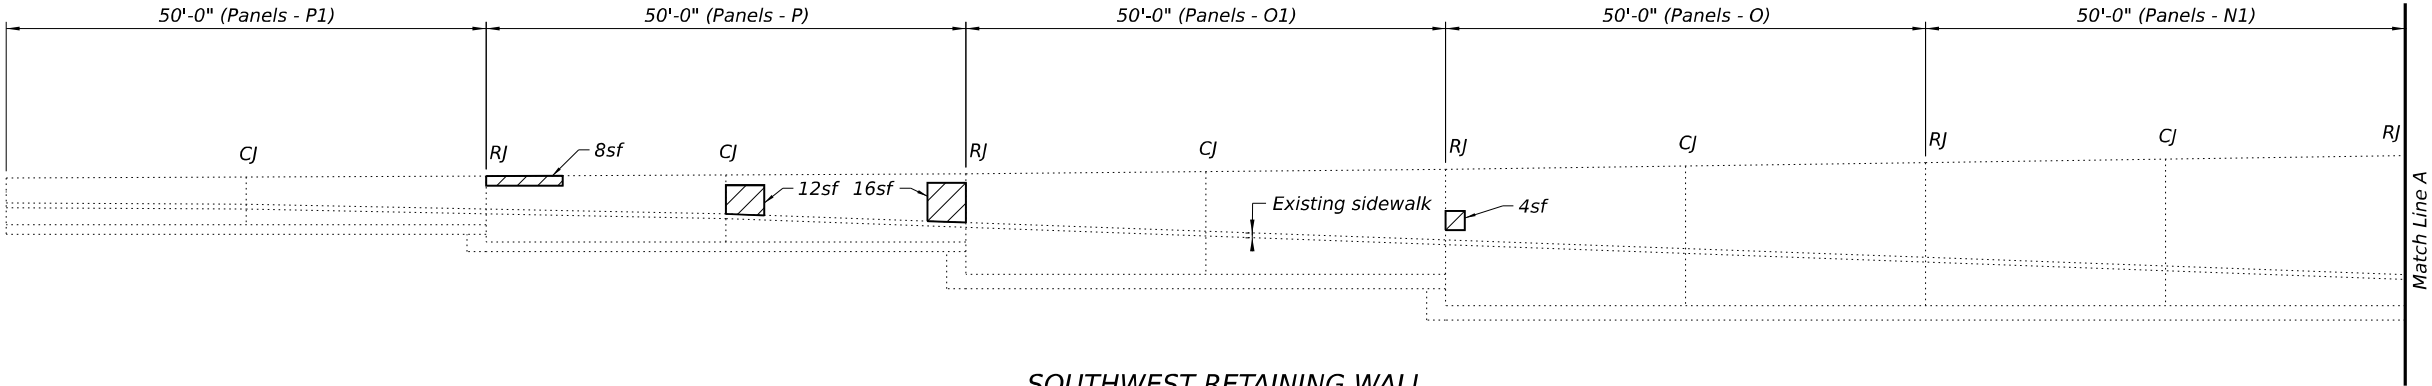

SOUTHWEST RETAINING WALL
(Looking West)

BILL OF MATERIAL

LEGEND

CJ = controlled joint
RJ = relief joint

SYMBOL	ITEM	UNIT	QUANTITY
	Structural Repair of Concrete (Depth equal to or less than 5 inches)	Sq. Ft.	52

NOTE

Repair of the existing retaining wall shall include, but may not be limited to, the areas shown. The actual areas to be repaired will be determined by the Engineer at the time of construction.



USER NAME =	Connor,Liss	DESIGNED	MLK	REVISED	-
		CHECKED	JMK	REVISED	-
PLOT SCALE =		DRAWN	JHJ	REVISED	-
PLOT DATE =	8/9/2024	CHECKED	MLK/JMK	REVISED	-


STATE OF ILLINOIS
DEPARTMENT OF TRANSPORTATION

RETAINING WALL REPAIR DETAILS
STRUCTURE NO. 022-0163


SHEET S-24 OF S-44 SHEETS

F.A.P. RTE.	SECTION	COUNTY	TOTAL SHEETS	SHEET NO.
0347	0347 22 BJ3	DUPAGE	98	68
CONTRACT NO. 62T17				
		ILLINOIS	FED. AID PROJECT	

MODEL: Default
FILE NAME: p:\w\mb-us-pw\benley.com\mb-us-pw-03\Documents\Chicago_IL\01_Projects\01_IDOT_Var_DEservs_PT\B208_005\W01 - 198294\3.0 Deliverables\3.3 CADD Data\Sheets\0220163-0217-025-ResWallRepairs.dgn

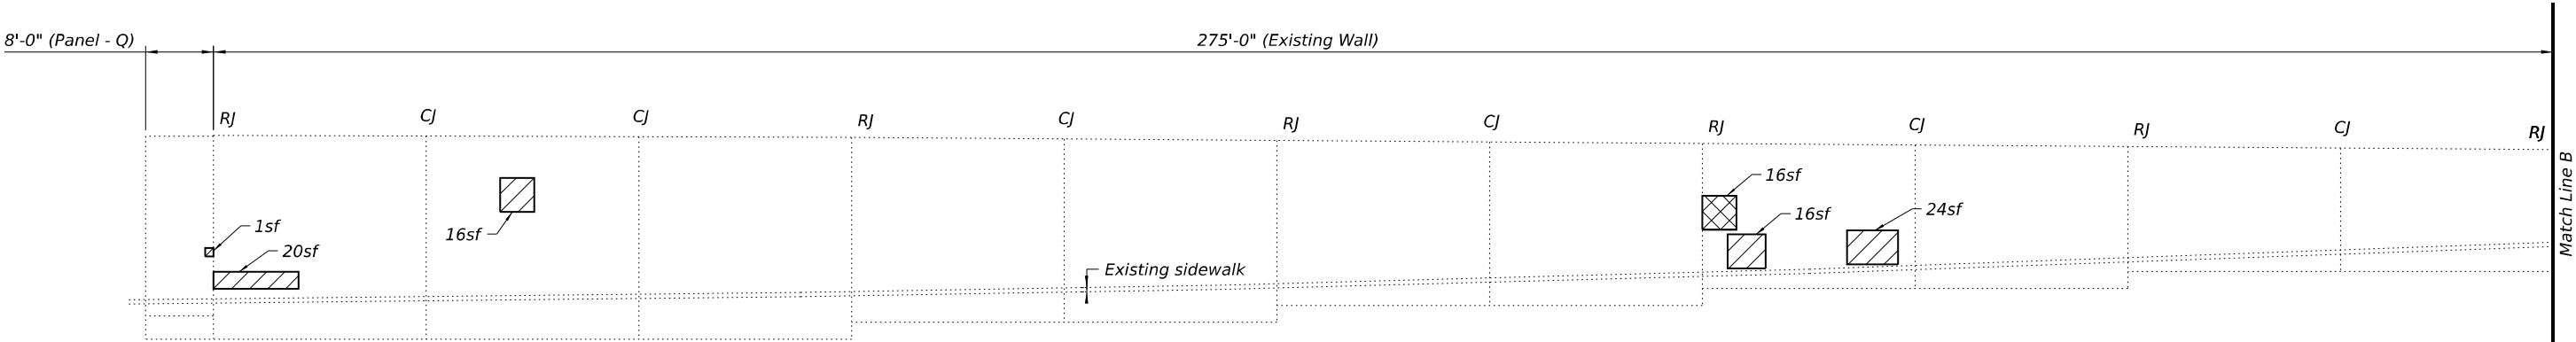

NORTHWEST RETAINING WALL
(Looking West)

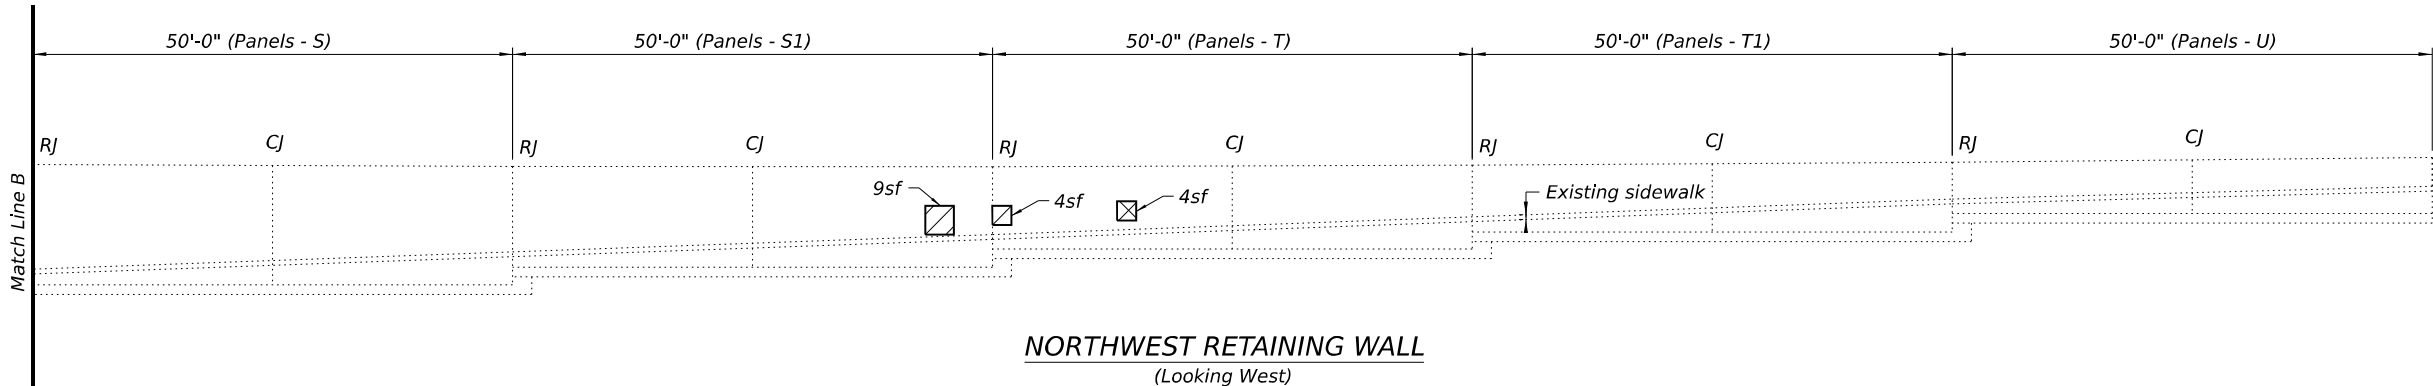

NORTHWEST RETAINING WALL
(Looking West)

BILL OF MATERIAL

LEGEND

CJ = controlled joint
RJ = relief joint

SYMBOL	ITEM	UNIT	QUANTITY
	Structural Repair of Concrete (Depth equal to or less than 5 inches)	Sq. Ft.	90
	Structural Repair of Concrete (Depth Greater than 5 inches)	Sq. Ft.	20

NOTE

Repair of the existing retaining wall shall include, but may not be limited to, the areas shown. The actual areas to be repaired will be determined by the Engineer at the time of construction.

Michael Baker
INTERNATIONAL

USER NAME =	Connor,Liss	DESIGNED	MLK	REVISED	-
		CHECKED	JMK	REVISED	-
PLOT SCALE =		DRAWN	JHJ	REVISED	-
PLOT DATE =	8/9/2024	CHECKED	MLK/JMK	REVISED	-


STATE OF ILLINOIS
DEPARTMENT OF TRANSPORTATION

RETAINING WALL REPAIR DETAILS
STRUCTURE NO. 022-0163


SHEET S-25 OF S-44 SHEETS

F.A.P. RTE.	SECTION	COUNTY	TOTAL SHEETS	SHEET NO.
0347	0347 22 BJ3	DUPAGE	98	69
CONTRACT NO. 62T17				
		ILLINOIS	FED. AID PROJECT	

MODEL: Default
FILE NAME: p:\w\mb-us-pw\benley.com\mb-us-pw-03\Documents\Chicago_IL\01_Projects\01_IDOT_Var_DEservs_PTB208_005\W01 - 198294\3.0 Deliverables\3.3 CADD Data\Sheets\0220163-0217-026-ResWallRepairs.dgn

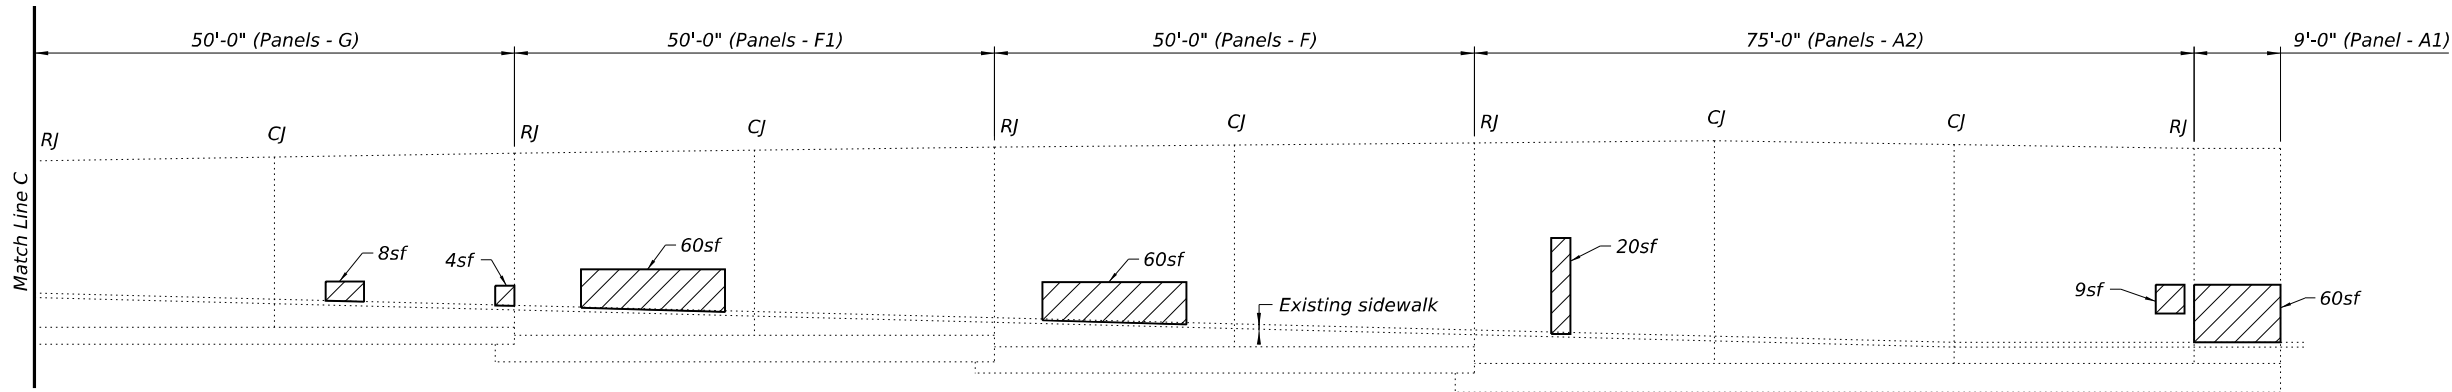

NORTHEAST RETAINING WALL
(Looking East)

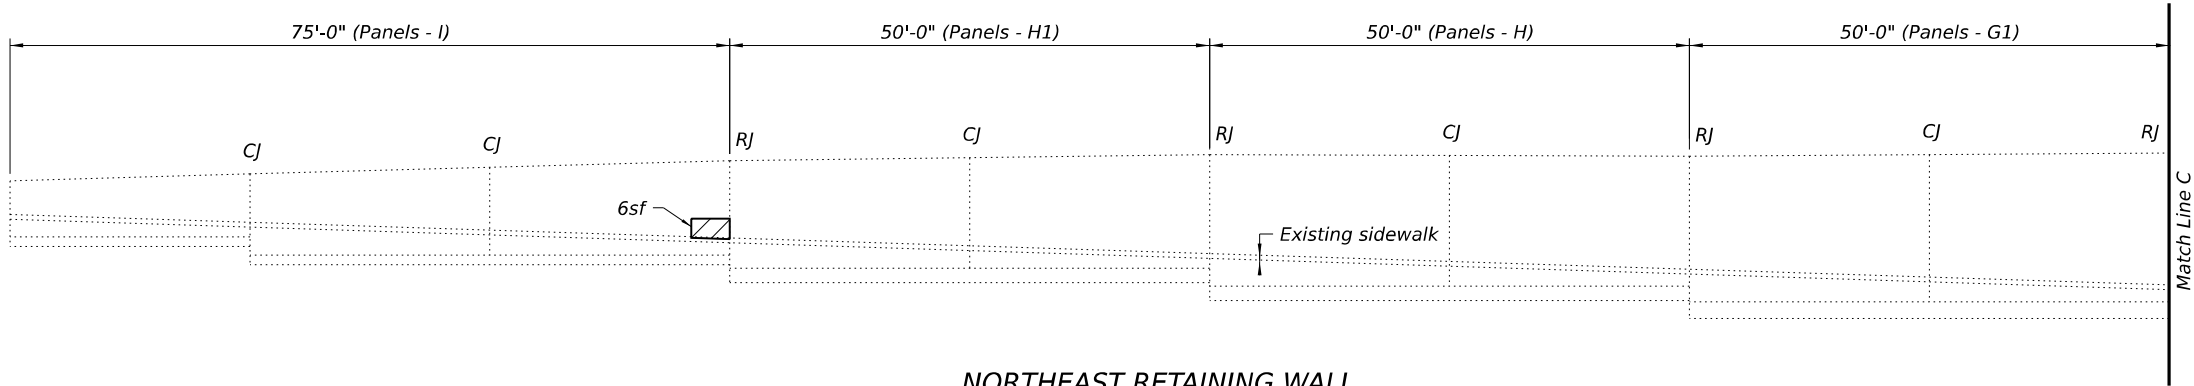

NORTHEAST RETAINING WALL
(Looking East)

BILL OF MATERIAL

LEGEND



CJ = controlled joint
RJ = relief joint

SYMBOL	ITEM	UNIT	QUANTITY
	Structural Repair of Concrete (Depth equal to or less than 5 inches)	Sq. Ft.	227

NOTE

Repair of the existing retaining wall shall include, but may not be limited to, the areas shown. The actual areas to be repaired will be determined by the Engineer at the time of construction.

MODEL: Default
FILE NAME: p:\w\mb-us-pw\benley.com\mb-us-pw-03\Documents\Chicago_IL\01_Projects\01_IDOT_Var_DEservs_PTB208_005\W01 - 198294\3.0 Deliverables\3.3 CADD Data\Sheets\0220163-0217-027-RetWallRepairs.dgn

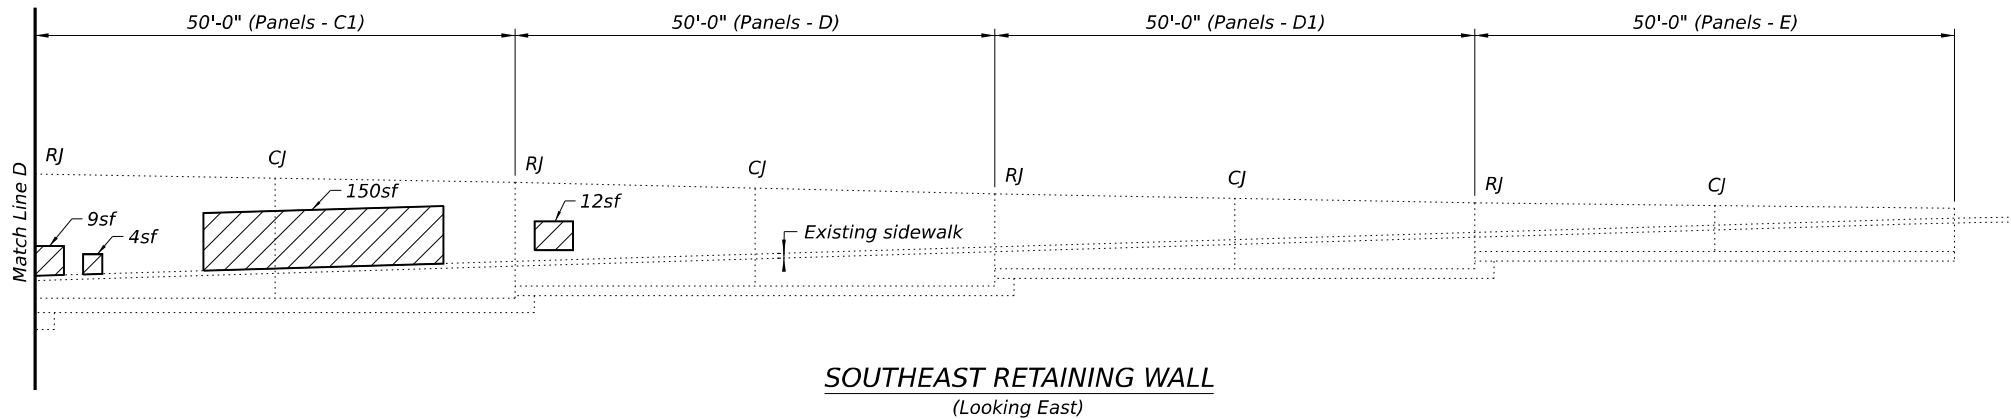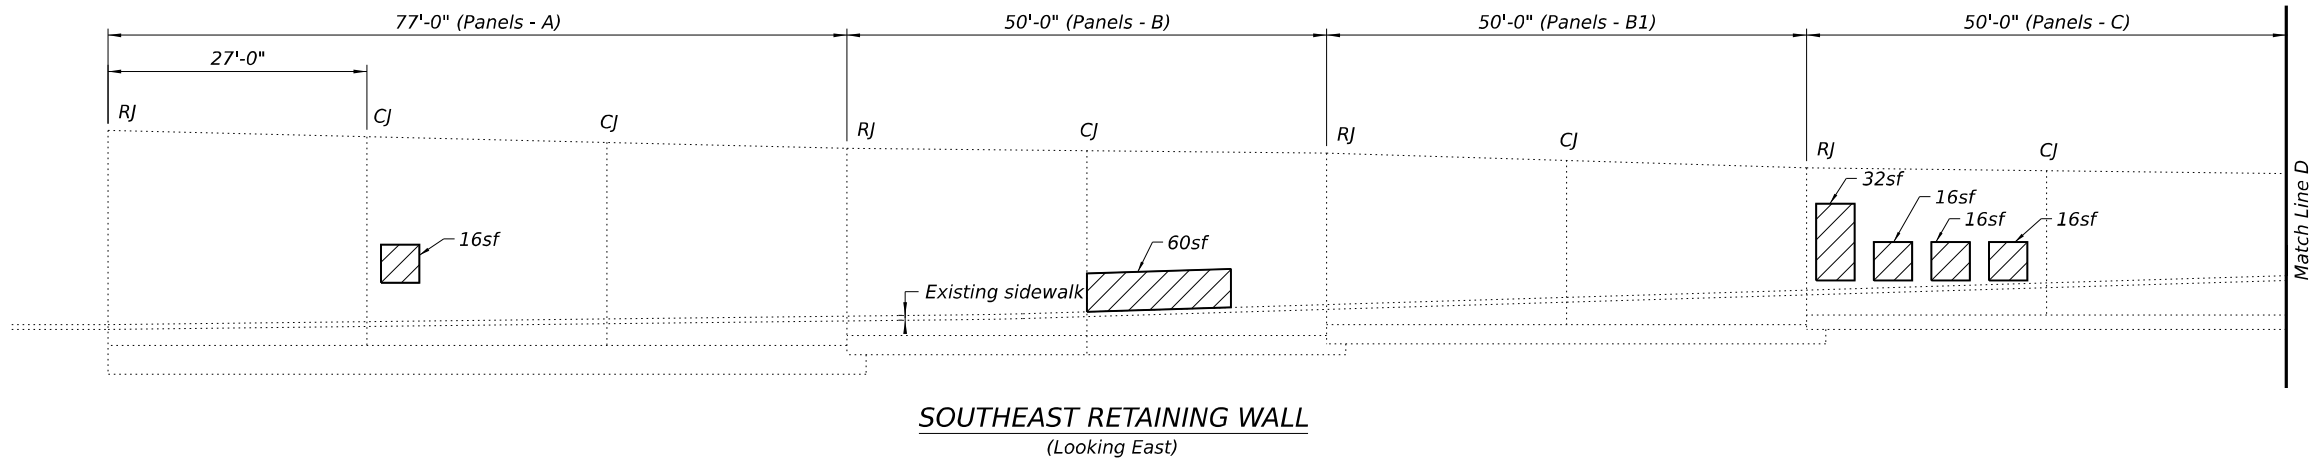

LEGEND

CJ = controlled joint
RJ = relief joint


BILL OF MATERIAL

SYMBOL	ITEM	UNIT	QUANTITY
	Structural Repair of Concrete (Depth equal to or less than 5 inches)	Sq. Ft.	331


NOTE

Repair of the existing retaining wall shall include, but may not be limited to, the areas shown. The actual areas to be repaired will be determined by the Engineer at the time of construction.


MODEL: Default
FILE NAME: pw://mb-us-pw-bentley.com/mb-us-pw-c3/Documents/Chicago_IL/01_Projects/ID1_IDOT_Var_DEservs_FTB208_005/W01 - 198294/3.0 Deliverables/3.3 CADD Data/Sheets/0220163-62T17-028-DrainDetails.dgn
9/20/2024 3:46:27 PM

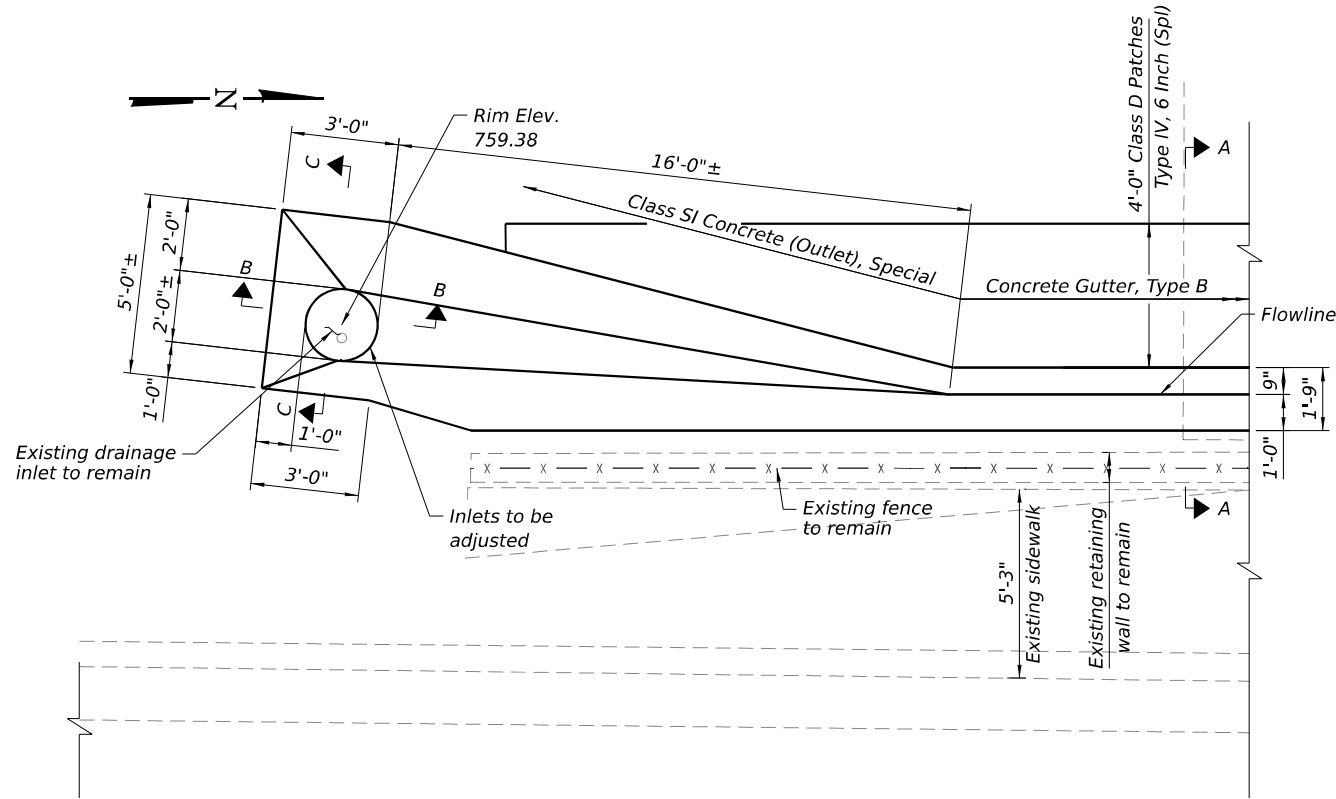


TYPE B GUTTER OUTLET PLAN

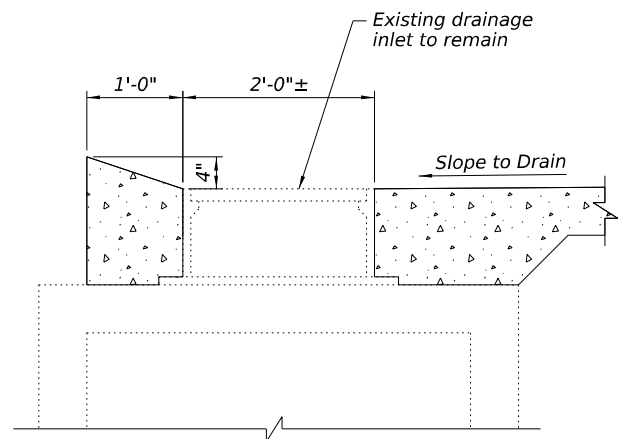


SECTION B-B

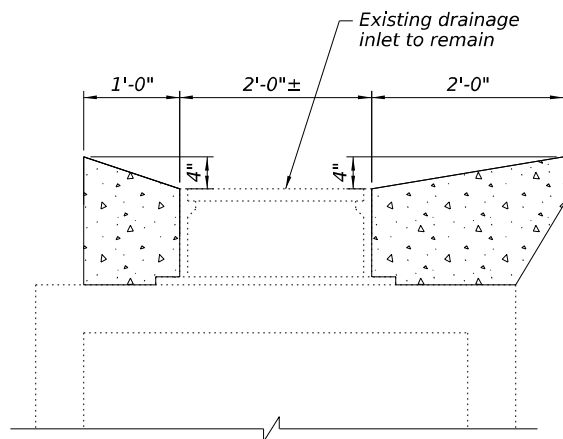

SECTION C-C

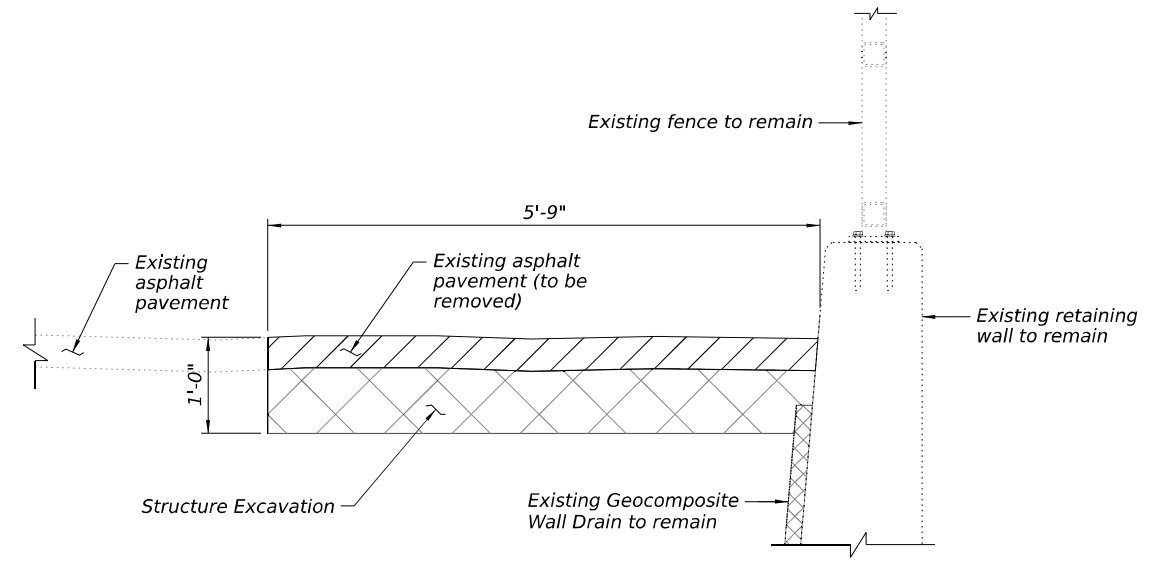

SECTION A-A
(Showing Removal)

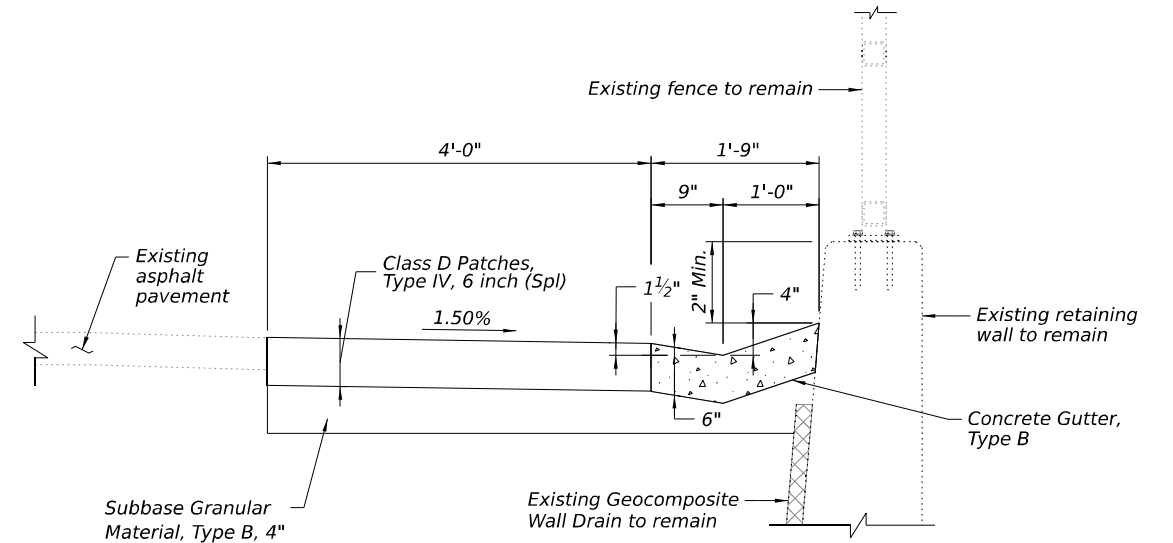

SECTION A-A
(Showing Reconstruction)

STRUCTURAL DRAINAGE DETAILS
BILL OF MATERIAL

ITEM	UNIT	QUANTITY
Structure Excavation	Cu. Yd.	51

Michael Baker
INTERNATIONAL

USER NAME = \$USER\$	DESIGNED MLK	REVISED -
PLOT SCALE =	CHECKED JMK	REVISED -
PLOT DATE = 9/20/2024	DRAWN JHJ	REVISED -
	CHECKED MLK/JMK	REVISED -


STATE OF ILLINOIS
DEPARTMENT OF TRANSPORTATION

WALL DRAINAGE DETAILS
STRUCTURE NO. 022-0163

SHEET S-28 OF S-44 SHEETS

F.A.P. RTE.	SECTION	COUNTY	TOTAL SHEETS	SHEET NO.
0347	0347 22 BJ3	DUPAGE	98	72
CONTRACT NO. 62T17				
ILLINOIS FED. AID PROJECT				

MODEL: Default
FILE NAME: p:\w\mb-us-pw-bentley.com\mb-us-pw-03\Documents\Chicago_IL\01_Projects\DOT_Var_DES\PTB208_005\W01 - 198294\3.0 Deliverables\3.3 CADD Data\Sheets\0220163-0217-029-Existing Bridge Plans 1 of 16.dgn

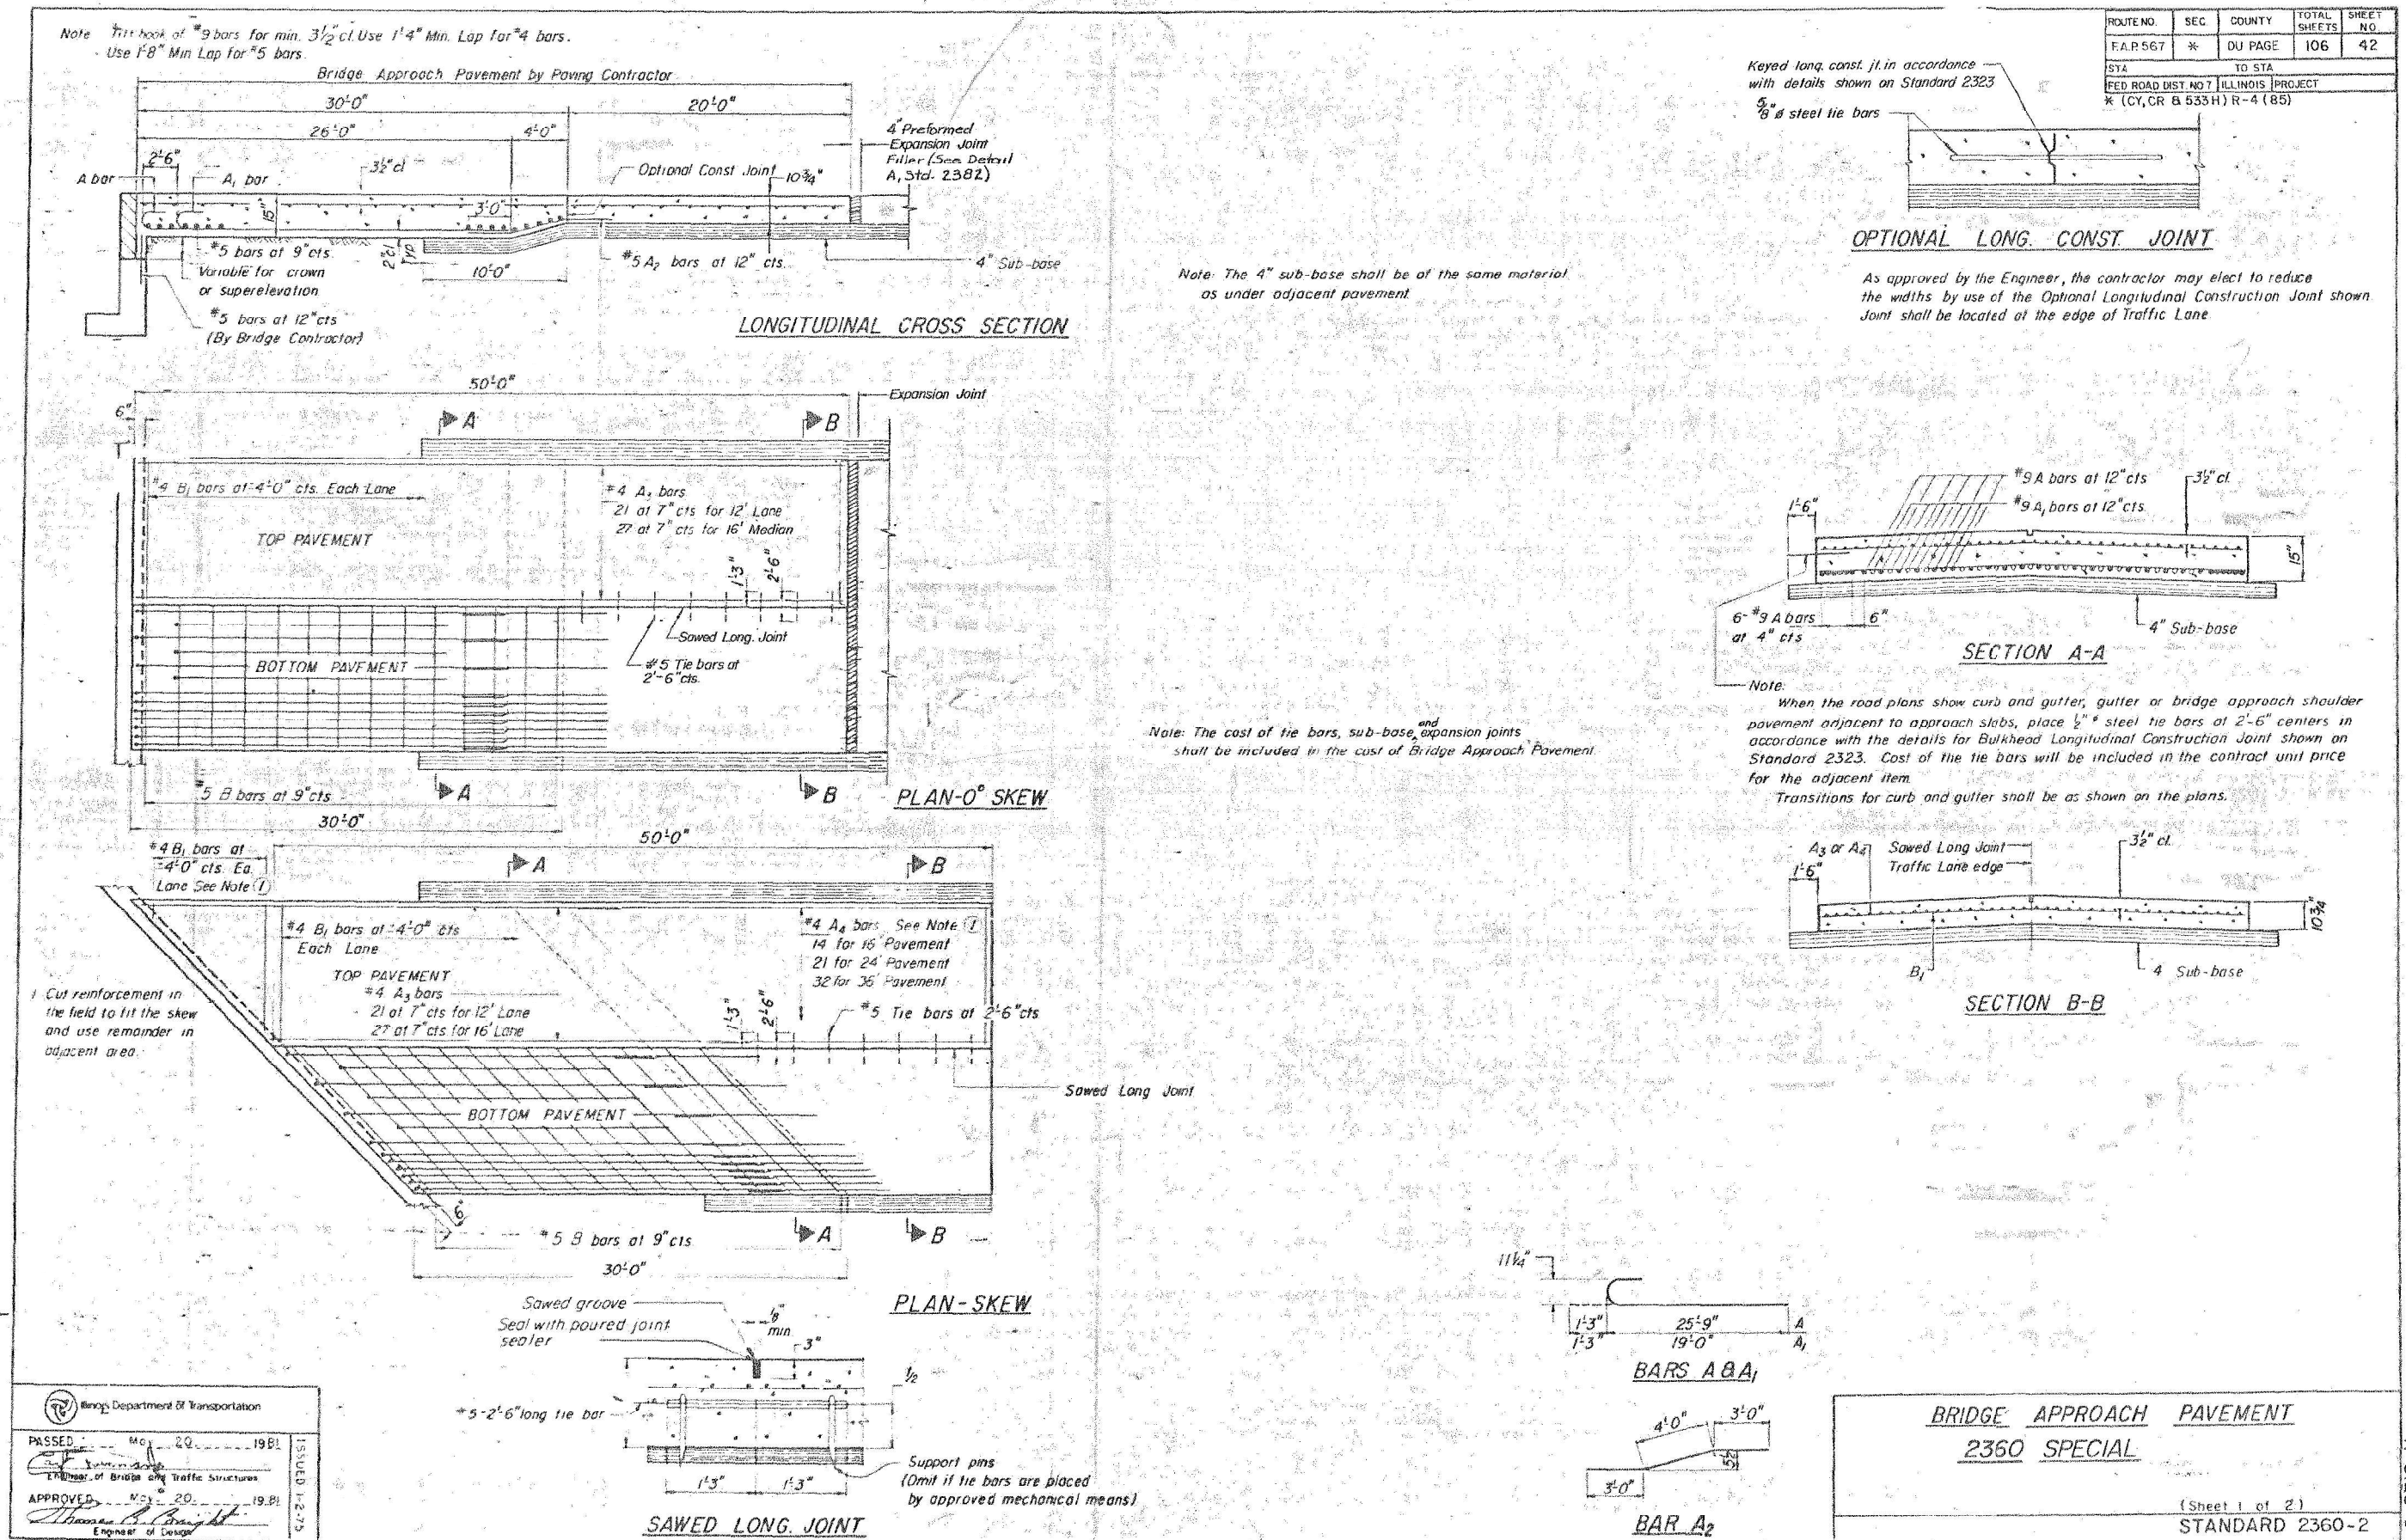

MODEL: Default
FILE NAME: pw:\mb-us-pw\benley.com\mb-us-pw-03\Documents\Chicago_IL\01_Projects\01_IDOT_Var_DEservs_PT208_005\W01 - 198294\3.0 Deliverables\3.3 CADD Data\Sheets\0220163-0217-030-Existing Bridge Plans 2 of 16.dgn
8/9/2024 3:19:55 PM

ROUTE NO	SEC	COUNTY	TOTAL SHEETS	SHEET NO.
EAP 567	*	DU PAGE	106	43
STA		TO STA		
FED ROAD DIST NO 7		ILLINOIS PROJECT		
* (CY, OR A 533H) R-4 (65)				

QUANTITIES FOR 50-FOOT APPROACH SLAB

Bottom Reinforcement				Top Reinforcement				Total Weight bars - lbs.	
Skew Angle	#5 B bars		A A ₁ A ₂	B ₁	#4 A ₃ bars *		#4 A ₄ bars		
	No.	Length			No.	Length	No.		Length

Bottom Reinforcement				Top Reinforcement				Total Weight bars-lbs.	
Skew Angle	#5 B bars		A A ₁ A ₂	B ₁	#4 A ₃ bars		#4 A ₄ bars		
	No.	Length			No.	Length	No.		Length

Bottom Reinforcement				Top Reinforcement				Total Weight bars - lbs	
Skew Angle	#5 B bars		A A ₁ A ₂	B ₁	#4 A ₃ bars		#4 A ₄ bars		
	No.	Length			No.	Length	No.		Length

16-FOOT WIDTH PAVEMENT

0°	40	15'-6"		54	25'-6"	—	—	4910
5°	40	15'-7"		54	25'-4"	14	3'-11"	4950
10°	40	15'-0"		54	25'-0"	14	5'-2"	4950
15°	40	16'-1"		54	24'-9"	14	6'-5"	4970
20°	40	16'-6"		54	24'-5"	14	7'-9"	4990
25°	40	17'-1"		54	24'-0"	14	9'-2"	5010
30°	40	17'-11"		54	23'-8"	14	10'-9"	5050
35°	40	18'-11"		54	23'-3"	14	12'-6"	5090
40°	40	20'-3"		54	22'-9"	14	14'-5"	5150
45°	40	21'-11"		54	22'-2"	14	16'-8"	5220
50°	40	24'-1"		54	21'-6"	14	19'-4"	5310
55°	40	27'-0"		54	20'-8"	14	22'-8"	5430
60°	40	31'-0"		54	19'-8"	14	26'-11"	5500


24-FOOT WIDTH PAVEMENT

0°	40	23'-6"		84	25'-6"	—	—	7190
5°	40	23'-7"		84	25'-2"	21	4'-9"	7240
10°	40	23'-10"		84	24'-8"	21	6'-11"	7250
15°	40	24'-4"		84	24'-0"	21	9'-1"	7270
20°	40	25'-0"		84	23'-6"	21	11'-5"	7300
25°	40	25'-11"		84	22'-10"	21	13'-10"	7340
30°	40	27'-2"		84	22'-3"	21	16'-6"	7390
35°	40	28'-8"		84	21'-6"	21	19'-6"	7450
40°	40	30'-8"		84	20'-8"	21	22'-10"	7540
45°	40	33'-3"		84	19'-8"	21	26'-8"	7640
50°	80	19'-1"		42	35'-3"	21	31'-3"	7800
55°	80	21'-4"		42	32'-6"	21	36'-11"	7990
60°								


64-FOOT WIDTH PAVEMENT

0°	80	32'-8"		222	25'-6"	—	—	18470
5°								
10°								
15°								
20°								
25°								
30°								
35°								
40°								
45°								
50°								
55°								
60°								



TOP OF SLAB BAR ARRANGEMENT

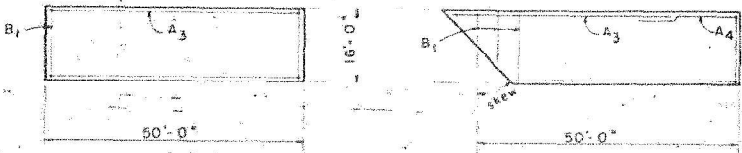

TOP OF SLAB BAR ARRANGEMENT

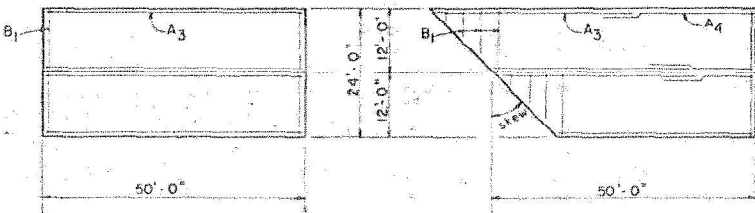

TOP OF SLAB BAR ARRANGEMENT

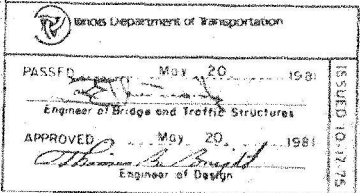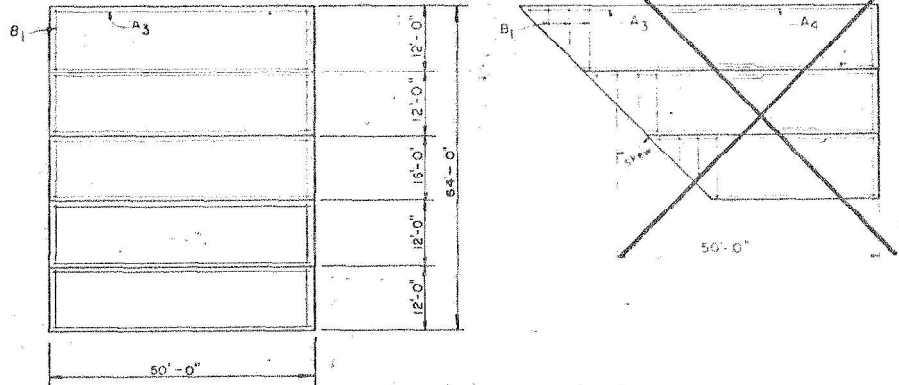

BRIDGE APPROACH PAVEMENT

2360 SPECIAL

(Sheet 2 of 2)

STANDARD 2360-2

Full Size DWG. Set

Michael Baker
INTERNATIONAL

USER NAME = Connor.Liss
PLOT SCALE =
PLOT DATE = 8/9/2024

DESIGNED MLK
CHECKED JMK
DRAWN JHJ
CHECKED MLK/JMK

REVISED -
REVISED -
REVISED -
REVISED -

STATE OF ILLINOIS
DEPARTMENT OF TRANSPORTATION

EXISTING BRIDGE PLANS (FOR REFERENCE ONLY)
STRUCTURE NO. 022-0163

SHEET S-30 OF S-44 SHEETS


F.A.P. RTE.	SECTION	COUNTY	TOTAL SHEETS	SHEET NO.
0347	0347 22 BJ3	DUPAGE	98	74
CONTRACT NO. 62T17				

ILLINOIS FED. AID PROJECT


STATE OF ILLINOIS
DEPARTMENT OF TRANSPORTATION

ROUTE NO.	SECTION	COUNTY	TOTAL SHEETS	SHEET NO.	SHEET NO. 5
FAR567	*	DUPAGE	106	79	18 SHEETS
FED. ROAD DIST. NO. 7	ILLINOIS	FED. AID PROJECT			

*(CY,CR & 533H)R-4(85)

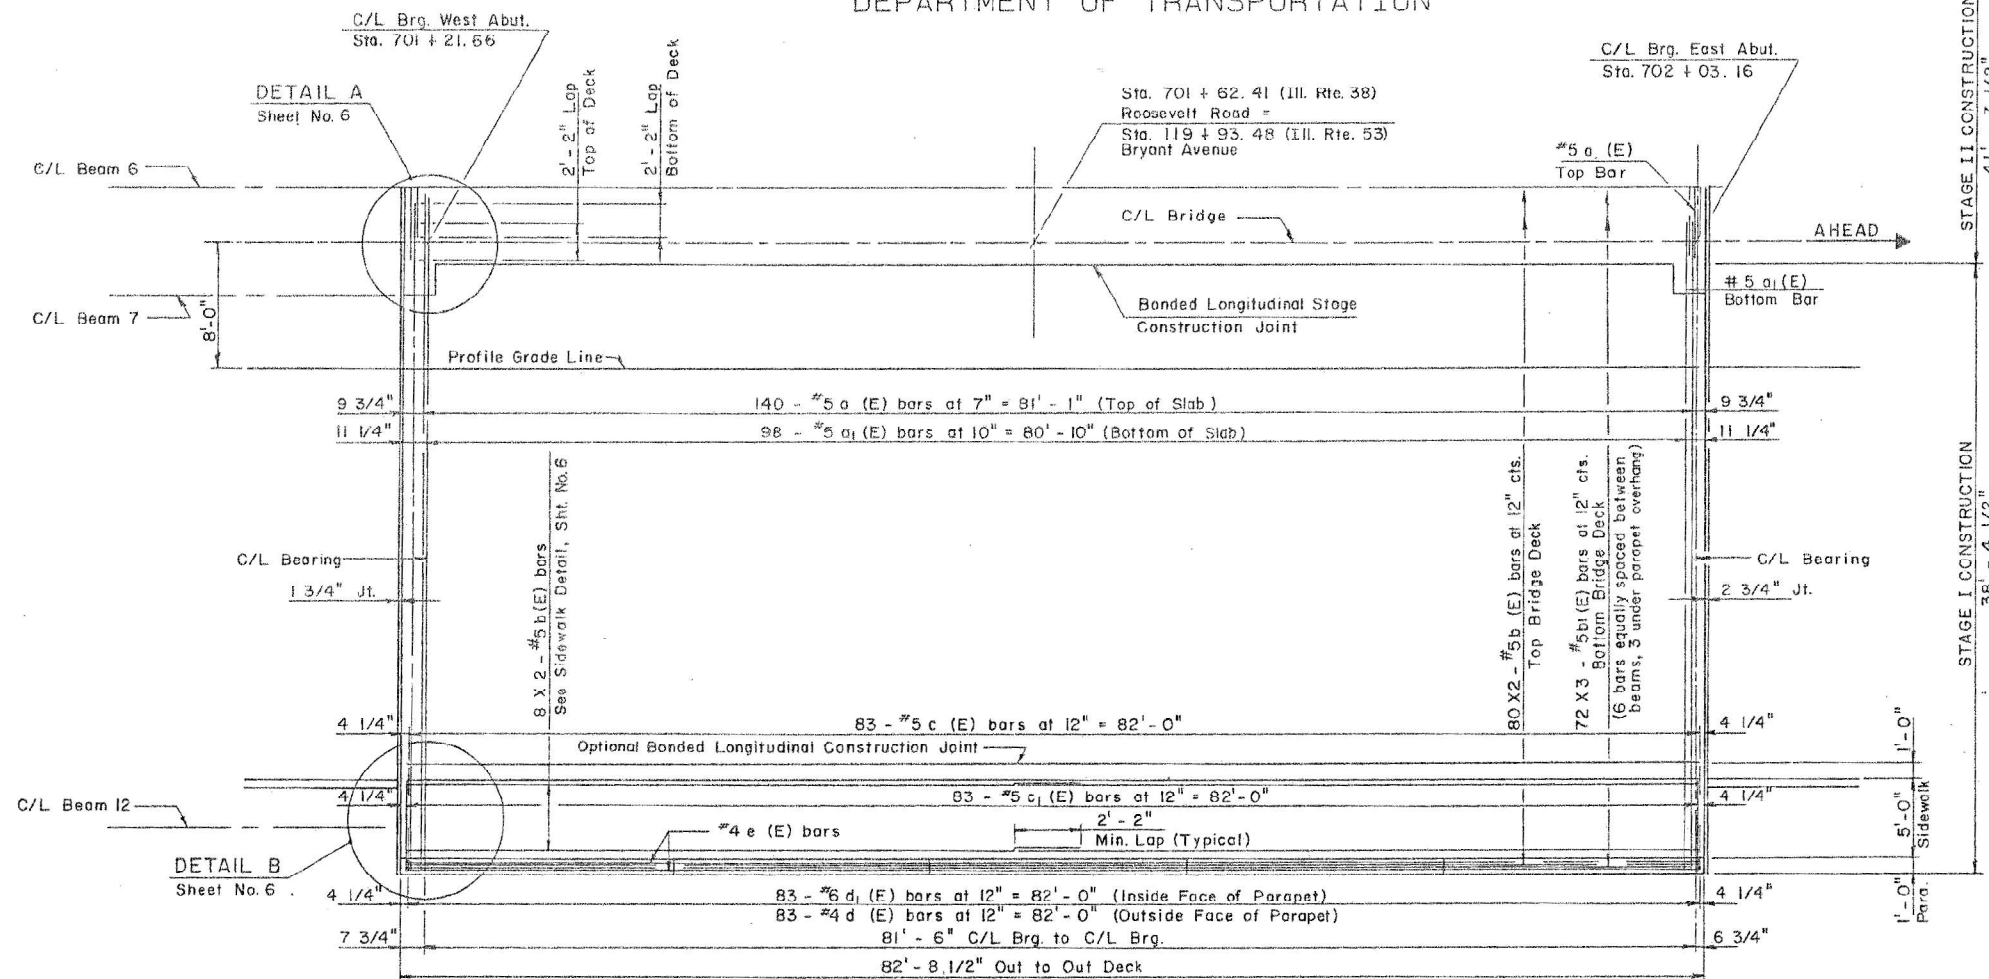

PLAN

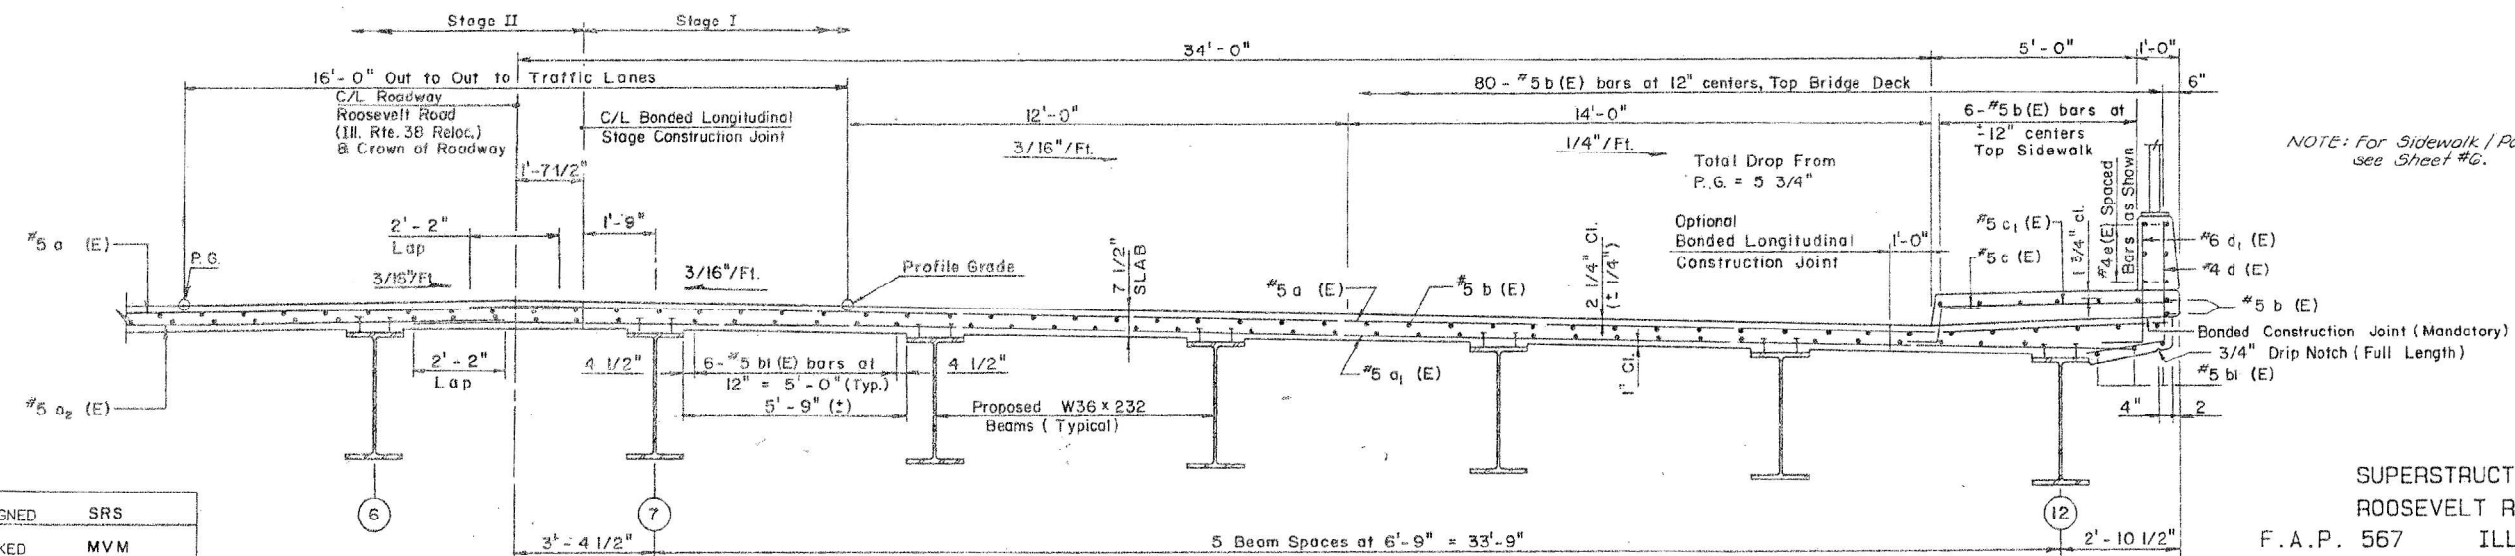

NOTE: For Sidewalk / Parapet Detail, see Sheet #6.

DESIGNED	SRS
CHECKED	MVM
DRAWN	BSSB
CHECKED	MVM

CROSS SECTION - HALF DECK
STAGE I CONSTRUCTION (LOOKING EAST)
(SHOWING LAPS WITH STAGE II REINFORCEMENT)

SUPERSTRUCTURE
ROOSEVELT ROAD
F.A.P. 567 ILL. RTE. 38
DUPAGE COUNTY
STA. 701 + 62.41

Michael Baker
INTERNATIONAL

USER NAME =	Connor.Liss	DESIGNED	MLK	REVISED	-
		CHECKED	JMK	REVISED	-
PLOT SCALE =		DRAWN	JHJ	REVISED	-
PLOT DATE =	8/9/2024	CHECKED	MLK/JMK	REVISED	-

STATE OF ILLINOIS
DEPARTMENT OF TRANSPORTATION

EXISTING BRIDGE PLANS (FOR REFERENCE ONLY)
STRUCTURE NO. 022-0163

SHEET S-31 OF S-44 SHEETS


F.A.P. RTE.	SECTION	COUNTY	TOTAL SHEETS	SHEET NO.
0347	0347 22 BJ3	DUPAGE	98	75
CONTRACT NO. 62T17				
ILLINOIS FED. AID PROJECT				

MODEL: Default
FILE NAME: pw://mb-us-pw-bentley.com/mb-us-pw-03/Documents/Chicago_IL01_Projects/D1_IDOT_Var_DES/PTB208_005/W01 - 198294/3.0 Deliverables/3.3 CADD Data/Sheets/0220163-0217-031-Existing Bridge Plans 3 of 16.dgn
8/9/2024 3:20:08 PM


STATE OF ILLINOIS
DEPARTMENT OF TRANSPORTATION

ROUTE NO.	SECTION	COUNTY	TOTAL SHEETS	SHEET NO.	SHEET NO. 6
EAP567	*	DUPAGE	106	80	18 SHEETS
FED. ROAD DIST. NO. 7	ILLINOIS	FED. AID PROJECT			


*(CY,CR & 533H) R-4(85)

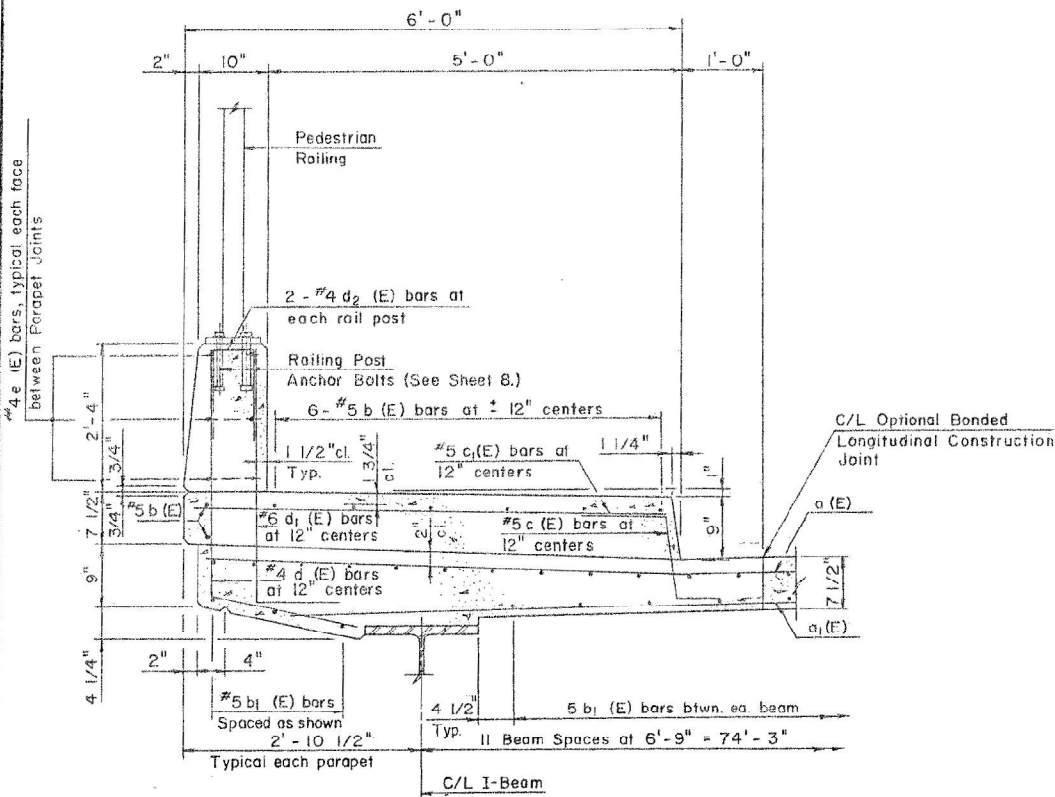

PARAPET/SIDEWALK DETAIL

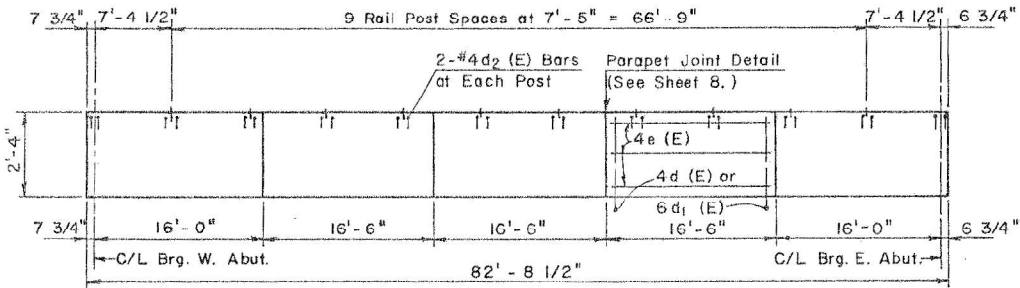


PARAPET ELEVATION

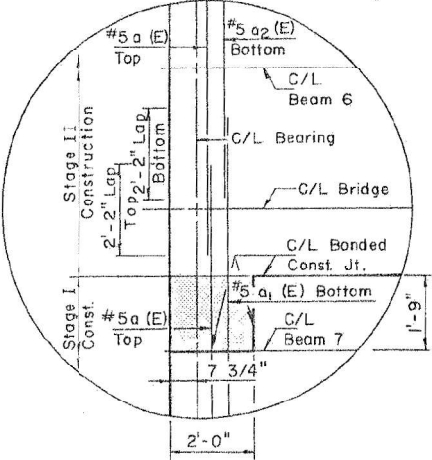


DETAIL A

Indicates Blockout for concrete placed during Stage II.

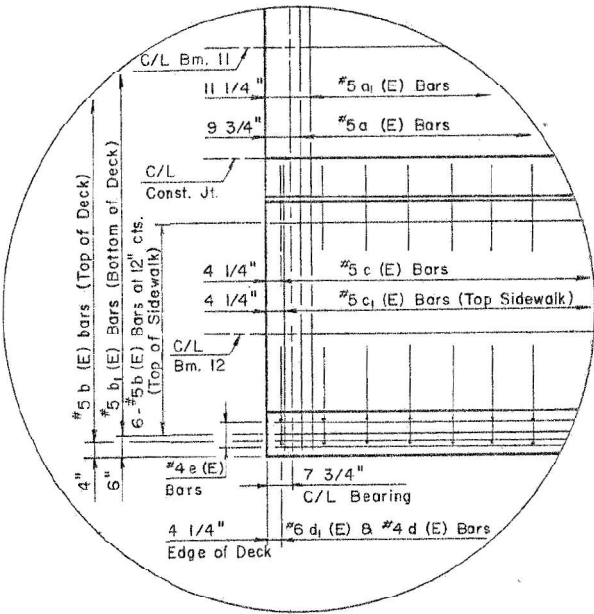

DETAIL B

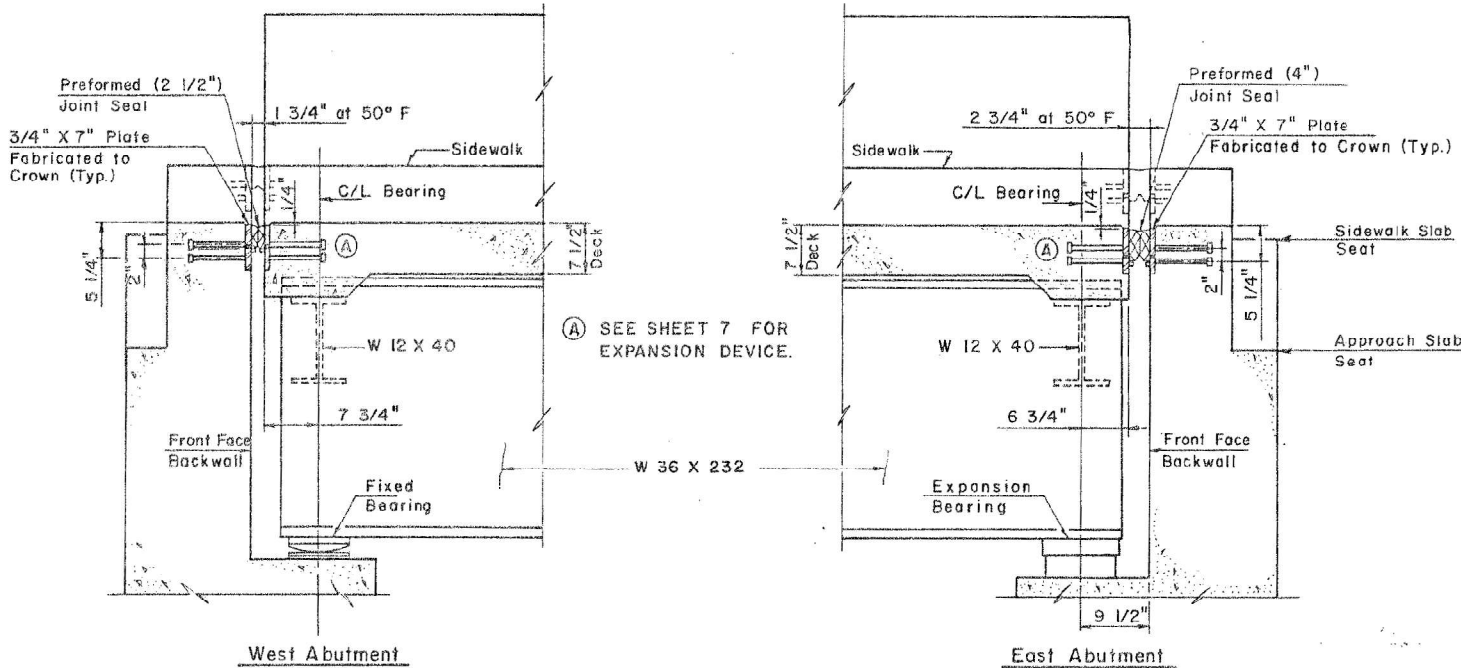

DETAILS OF EXPANSION JOINTS

SUPERSTRUCTURE DETAILS
ROOSEVELT ROAD
F.A.P. 567 ILL. RTE. 3B
DUPAGE COUNTY
STA. 701 + 62.41

DESIGNED	SRS
CHECKED	MVM
DRAWN	BSB
CHECKED	MVM

Michael Baker
INTERNATIONAL

USER NAME =	Connor.Liss	DESIGNED	MLK	REVISED	-
		CHECKED	JMK	REVISED	-
PLOT SCALE =		DRAWN	JHJ	REVISED	-
PLOT DATE =	8/9/2024	CHECKED	MLK/JMK	REVISED	-

STATE OF ILLINOIS
DEPARTMENT OF TRANSPORTATION

EXISTING BRIDGE PLANS (FOR REFERENCE ONLY)
STRUCTURE NO. 022-0163


SHEET S-32 OF S-44 SHEETS

F.A.P. RTE.	SECTION	COUNTY	TOTAL SHEETS	SHEET NO.
0347	0347 22 BJ3	DUPAGE	98	76
CONTRACT NO. 62T17				
ILLINOIS FED. AID PROJECT				


MODEL: Default
FILE NAME: pw/mb-us-pw/bentley.com/mb-us-pw-03/Documents/Chicago_IL/01_Projects/D1_IDOT_Var_DES/PTB208_005/W01 - 198294/3.0 Deliverables/3.3 CADD Data/Sheets/0220163-4217-032-Existing Bridge Plans 4 of 16.dgn
8/9/2024 3:20:24 PM

STATE OF ILLINOIS
DEPARTMENT OF TRANSPORTATION

ROUTE NO.	SECTION	COUNTY	TOTAL SHEETS	SHEET NO.	SHEET NO. 7
FAP567	*	DUPAGE	106	81	18 SHEETS
FED. AID PROJ. NO. 7 ILLINOIS FED. AID PROJECT					
*(CY,CR & 533H) R-4 (85)					

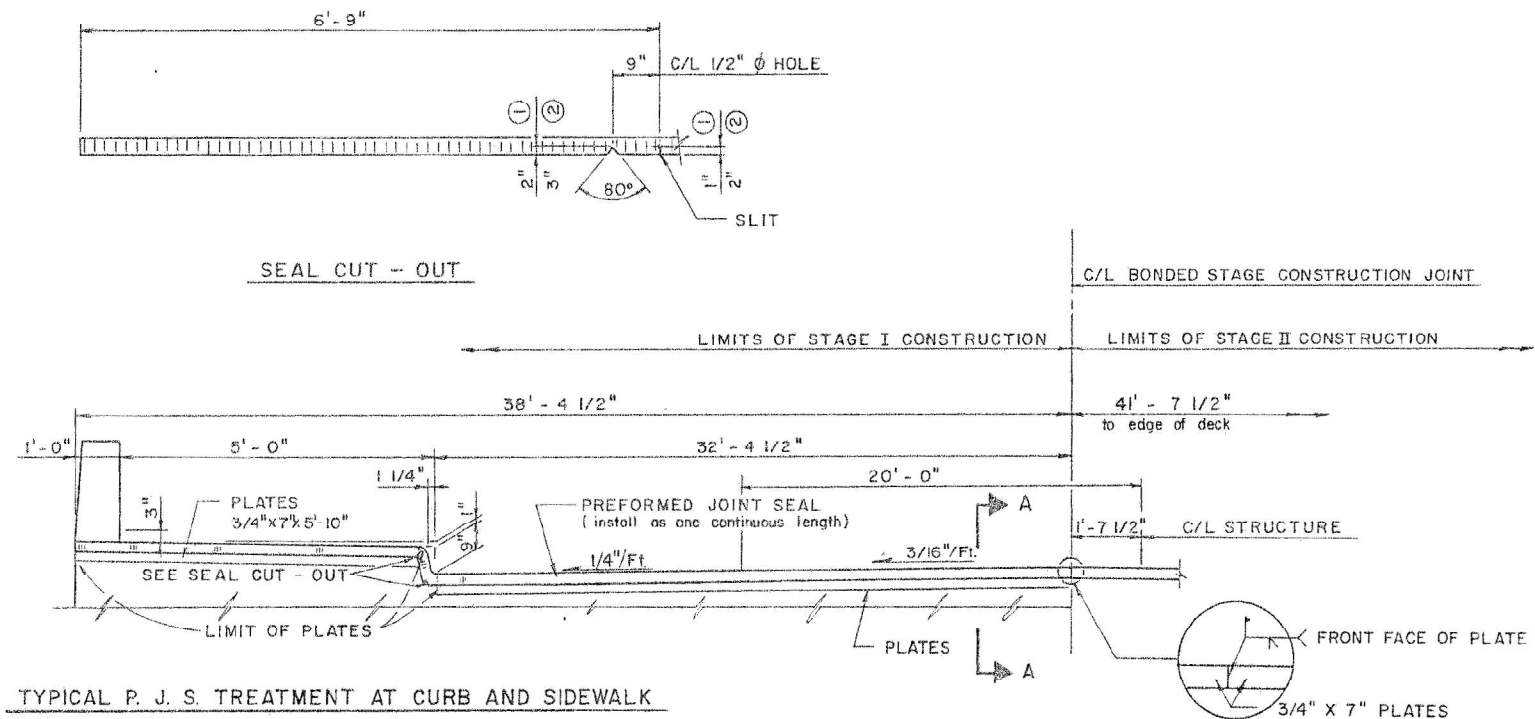


ELEVATION AT EXPANSION DEVICE
(LOOKING BACK STATION)

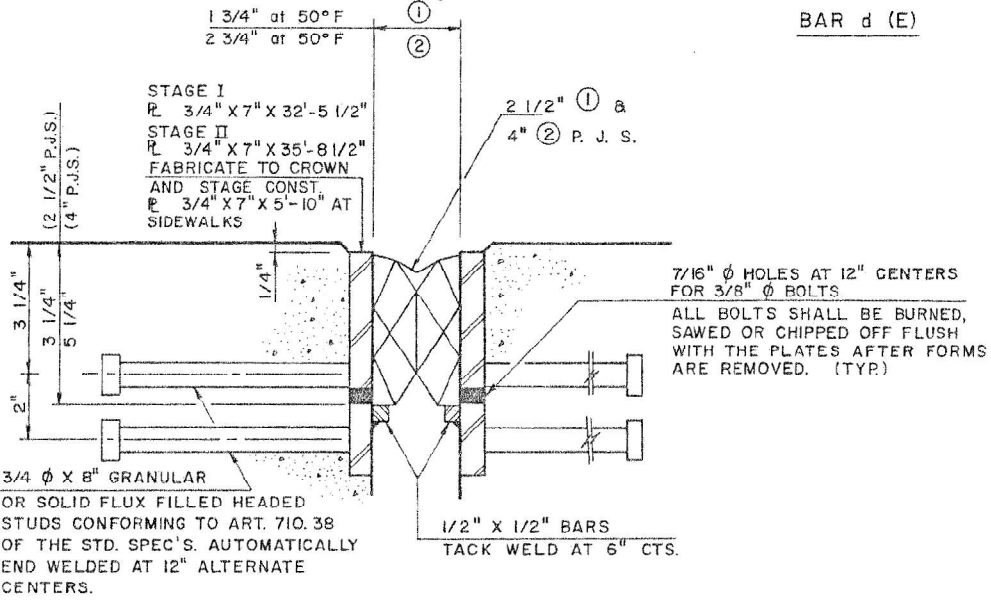

SECTION A-A
(TOTAL NUMBER OF STUDS REQUIRED = 320)

BILL OF MATERIAL				
Bar	Number	Size	Length	Shape
a (E)	280	#5	40'-9"	---
a ₁ (E)	93	#5	41'-10"	---
a ₂ (E)	98	#5	39'-8"	---
b (E)	192	#5	42'-2"	---
b ₁ (E)	216	#5	28'-9"	---
c (E)	166	#5	2'-5"	---
c ₁ (E)	166	#5	5'-8"	---
d (E)	166	#4	5'-3"	J
d ₁ (E)	166	#6	4'-5"	J
d ₂ (E)	48	#4	2'-1"	Π
e (E)	60	#4	16'-2"	---
Class X Conc. Successor Cu.Yd. 205.6				
Rein. Bars (Epoxy Ctd.) Pound 38,950				
Pref. Jt. Seal 2 1/2" Lin.Ft. 82				
Pref. Jt. Seal 4" Lin.Ft. 82				

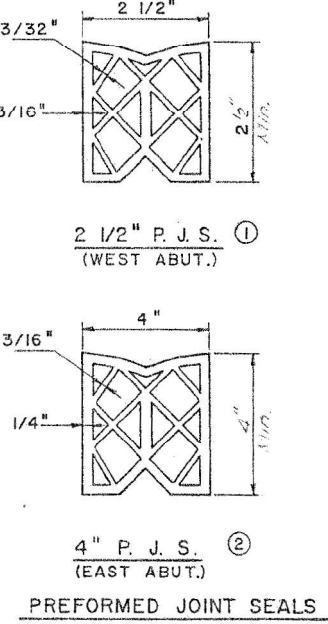

SUPERSTRUCTURE DETAILS
ROOSEVELT ROAD
F.A.P. 567 ILL. RTE. 3B
DUPAGE COUNTY
STA. 701 + 62.41

DESIGNED	SRS
CHECKED	MVM
DRAWN	BSB
CHECKED	MVM

STATE OF ILLINOIS
DEPARTMENT OF TRANSPORTATION

EXISTING BRIDGE PLANS (FOR REFERENCE ONLY)
STRUCTURE NO. 022-0163






F.A.P. RTE.	SECTION	COUNTY	TOTAL SHEETS	SHEET NO.
0347	0347 22 BJ3	DUPAGE	98	77
CONTRACT NO. 62T17				
ILLINOIS FED. AID PROJECT				

SHEET S-33 OF S-44 SHEETS

Michael Baker
INTERNATIONAL

USER NAME =	Connor.Liss	DESIGNED	MLK	REVISED	-
		CHECKED	JMK	REVISED	-
PLOT SCALE =		DRAWN	JHJ	REVISED	-
PLOT DATE =	8/9/2024	CHECKED	MLK/JMK	REVISED	-

MODEL: Default
FILE NAME: p:\w\mb-us-pw\benley.com\mb-us-pw-03\Documents\Chicago_IL\01_Projects\DOT_Var_DEservs_PTB208_005\W01 - 198294\3.0 Deliverables\3.3 CADD Data\Sheets\0220163-0217-033-Existing Bridge Plans 5 of 16.dgn
8/9/2024 3:20:39 PM

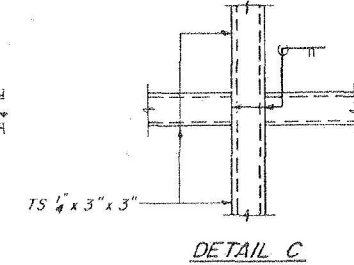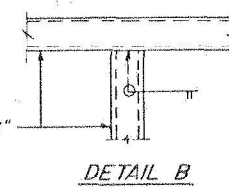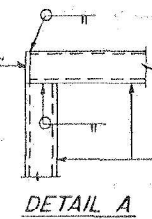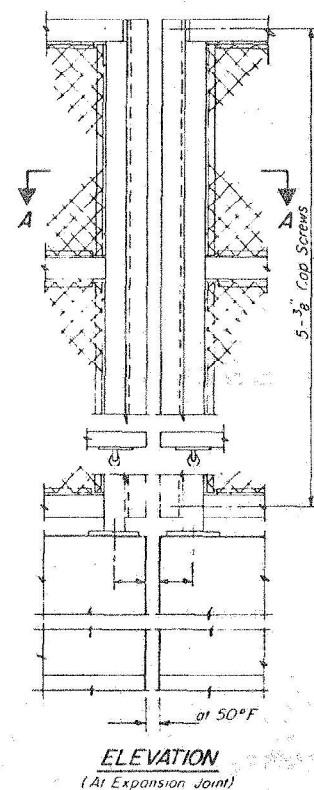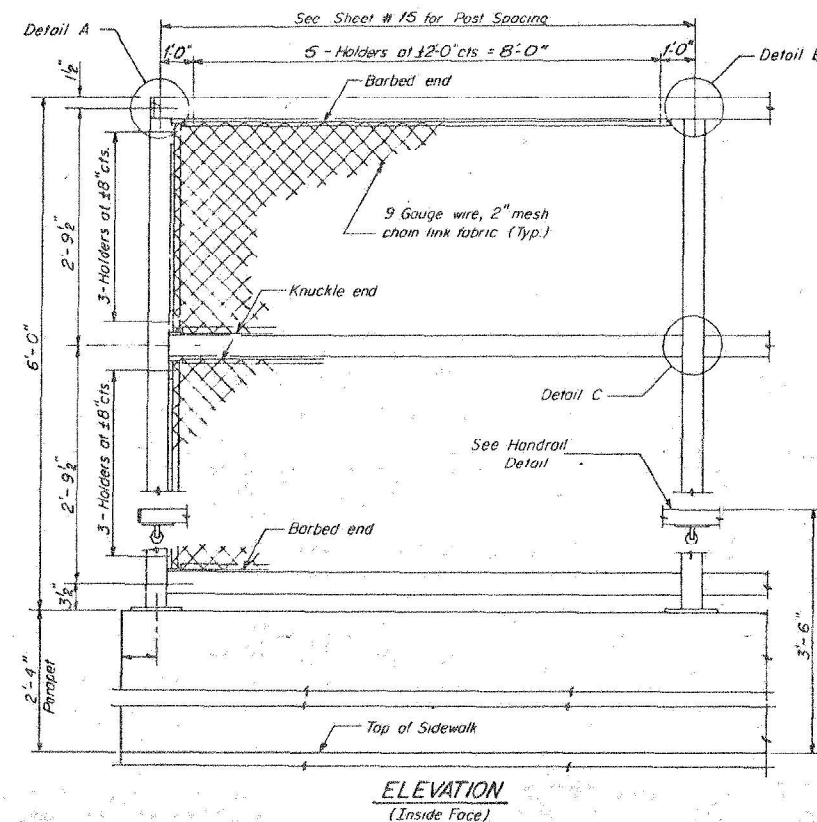

NOTES



Railing shall be in accordance with Section 508 of the Standard Specifications, except as noted, and shall be paid for at the Contract Unit Price per linear foot for Pedestrian Railing.

The material for the chain link fabric and the 9 gauge fabric ties shall be in accordance with Article 710.33 of the Standard Specifications

Installation of the chain link fabric shall be in accordance Section 629 of the Standard Specifications



Hollow structural steel tubing shall conform to the requirements of ASTM designation A 500, Grade B, structural steel tubing

All other steel shapes and plates shall conform to the requirements of AASHTO M183.

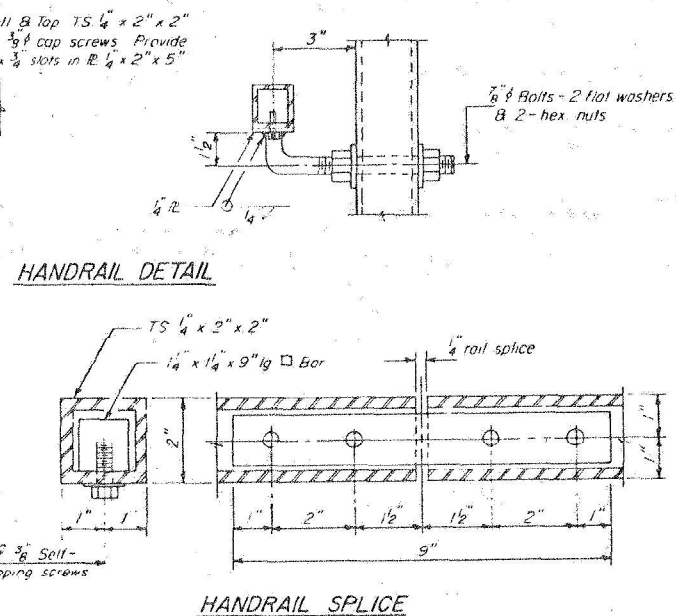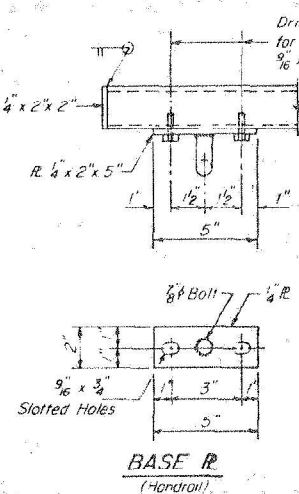


"All posts, railing, spikes, anchor devices and bent plates shall be galvanized after shop fabrication in accordance with AASHTO M-111 and ASTM A-385." "All bolts, nuts and washers shall be galvanized in accordance with AASHTO M-232.

Vent holes for galvanizing shall be placed in the posts and rail, at locations that will not allow the accumulation of moisture in these members."

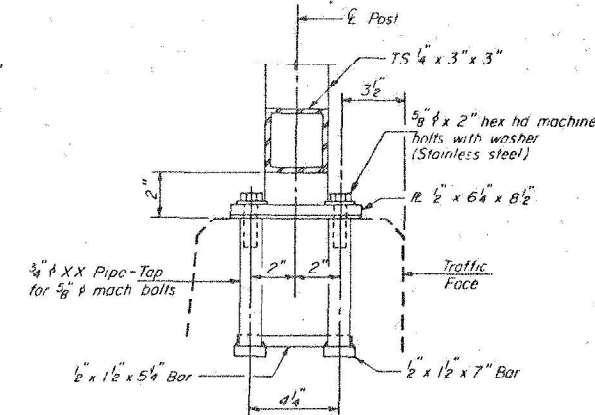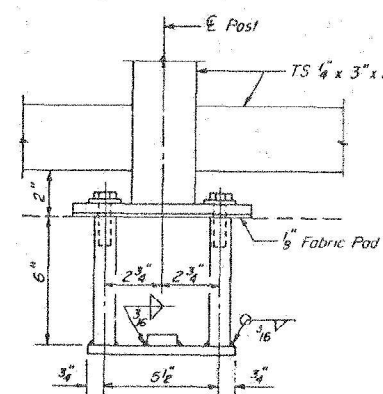


ANCHOR BOLT DETAILS

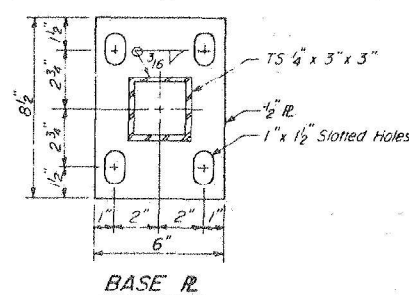


DESIGNED	MVM
CHECKED	SRS
DRAWN	ALF
CHECKED	MVM

R-28 12-1-83 (10'-0" Maximum Post Spacing)

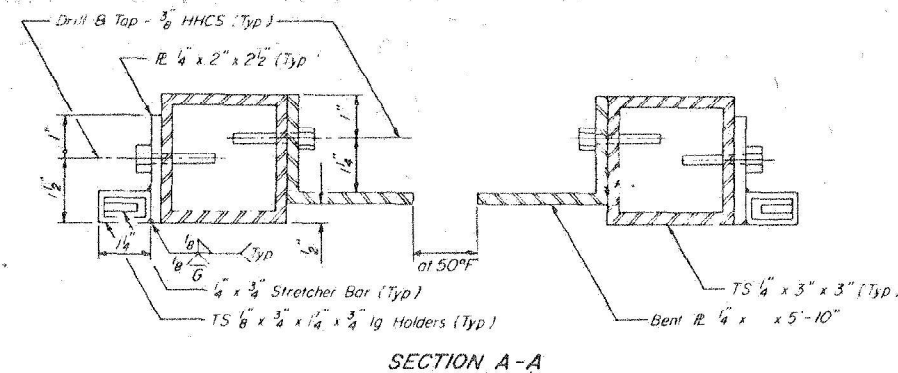

SECTION A-A

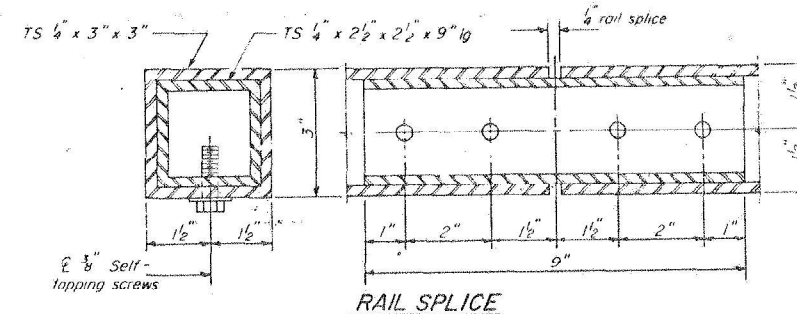

RAIL SPLICE

BILL OF MATERIAL


Item	Unit	Quantity
Pedestrian Railing	Lin Ft	163

PEDESTRIAN RAILING

ROOSEVELT ROAD
F. A. P. 567 ILL. RTE. 38
DUPAGE COUNTY
STA. 701 + 62.41

ROUTE NO.	SECTION	COUNTY	TOTAL SHEETS	SHEET NO.
FAR.567	X	DUPAGE	106	87
FED. ROAD DIST. NO. 7		ILLINOIS	FED. AID PROJECT	

* (CY, CR & 533H) R-4 (85)

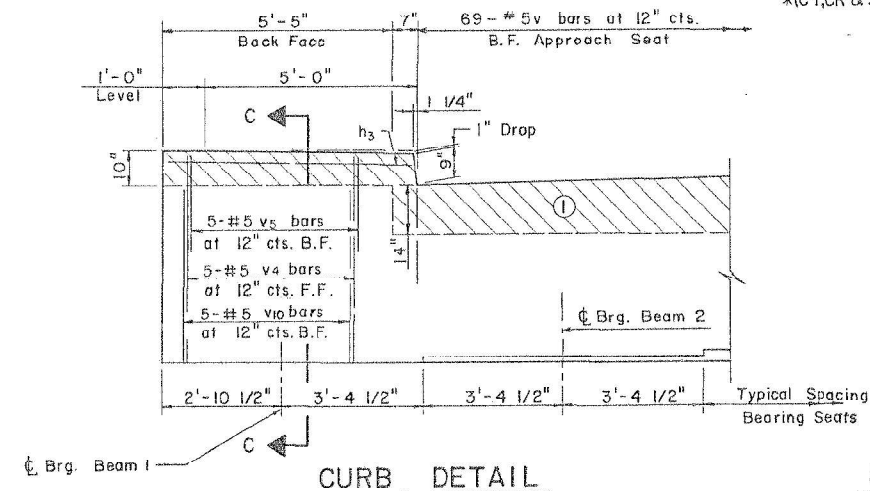

SECTION C-C

① Hatched area shall be poured after Superstructure forms have been removed. Quantity shall be Class X Concrete Superstructure.

Bar	No.	Size	Length	Shape
h ₁	41	#5	42'-0"	—
h ₂	41	#5	39'-10"	—
h ₃	2	#5	5'-8"	—
h ₄	2	#5	22'-2"	—
h ₅	2	#5	20'-0"	—
n ₁ (2)	160	#9	12'-0"	┌
t ₁	288	#9	14'-8"	—
v	69	#5	2'-0"	—
v ₁	80	#5	16'-3"	—
v ₂	80	#9	16'-3"	—
v ₃	80	#4	4'-9"	┌
v ₄	80	#5	6'-0"	—
v ₅	80	#4	6'-3"	┌
v ₆	70	#5	8'-0"	┌
v ₇	40	#4	4'-3"	┌
v ₁₀	10	#5	9'-4"	┌
w ₁	38	#5	42'-0"	—
w ₂	30	#5	39'-10"	—
Reinforcement Bars			Lbs.	25,570
Class X Concrete			Cu. Yds.	267
Class X Concrete Superstructure			Cu. Yds.	4
6000 East Bayou (cont'd)			Lbs.	6,530

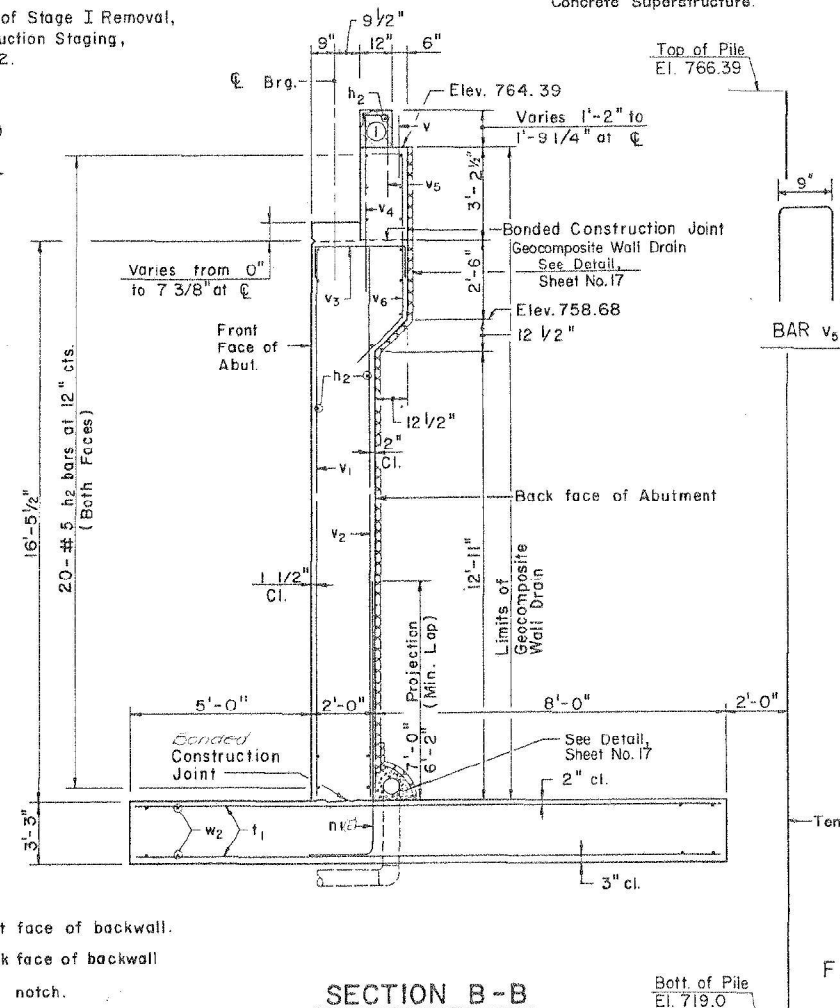


Diagram of a bent pipe with dimensions and labels:

- Top Section:** Labeled BARS v_3 & v_7 and BAR n_1 . The vertical height is $1'-5"$. The horizontal distance from the vertical centerline to the start of the bend is $2'-0"$.
- Bend Section:** The horizontal distance from the vertical centerline to the end of the bend is $5'-0"$ v_6 . The horizontal distance from the vertical centerline to the start of the final vertical section is $6'-4"$ v_{10} .
- Bottom Section:** Labeled BAR v_6 & v_{10} . The vertical height is $12"$.

DESIGNED MVM
CHECKED SRS
DRAWN SWF
CHECKED MVM

NOTES: F.F. refers to front face of backwall.
B.F. refers to back face of backwall
at approach slab notch.

For detail of pipe through abutment
footing, see Sheet #17.

Maximum Design Soil Bearing Pressure = 2.42 T.S.F.

F.A.P. RTE.	SECTION	COUNTY	TOTAL SHEETS	SHEET NO.
0347	0347 22 BJ3	DUPAGE	98	79
		CONTRACT NO. 62T17		
ILLINOIS		FED. AID PROJECT		

SHEET S-35 OF S-44 SHEETS


		CONTRACT
ILLINOIS	FED. AID PROJECT	

MODEL: Default
FILE NAME: pwr\hbus-pwr.bentley.com:rmb-us-pwr\03\Documents\Chicago_IL\01_Projects\01_IDOT_Var_DEserv_PTB208_005\W01 - 199294\3.0_Deliverables\3.3_CADD Data\Sheets\0220163-6217-035-Existing Bridge Plans 7 of 16.dgn


STATE OF ILLINOIS
DEPARTMENT OF TRANSPORTATION

ROUTE NO.	SECTION	COUNTY	TOTAL SHEETS	SHEET NO.	SHEET NO. 14
F.A.P. 567	*	DUPAGE	106	88	18 SHEETS
FED. ROAD DIST. NO. 7 ILLINOIS FED. AID PROJECT					


*(CY, CR & 533H) R-4 (85)

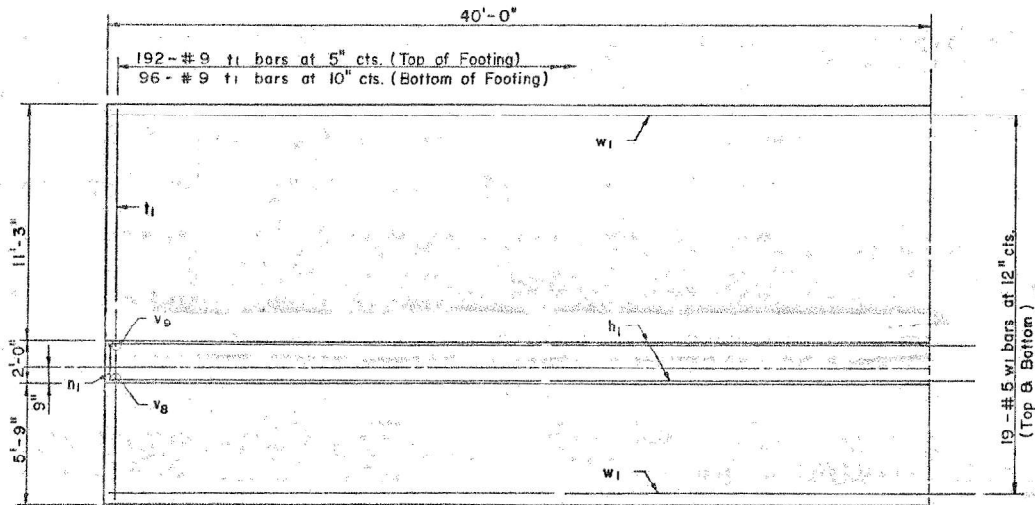

SECTION A-A

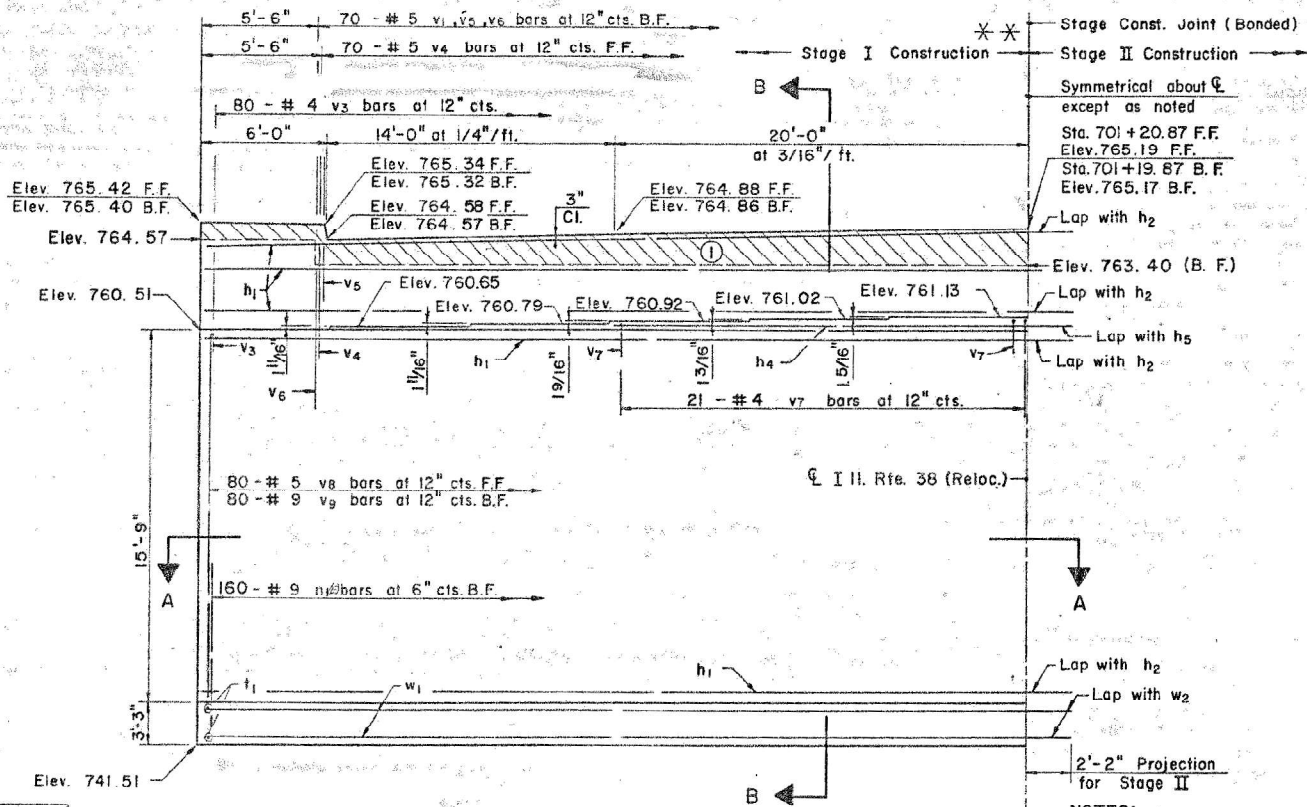


ELEVATION
STAGE I SHOWN
STAGE II SIMILAR

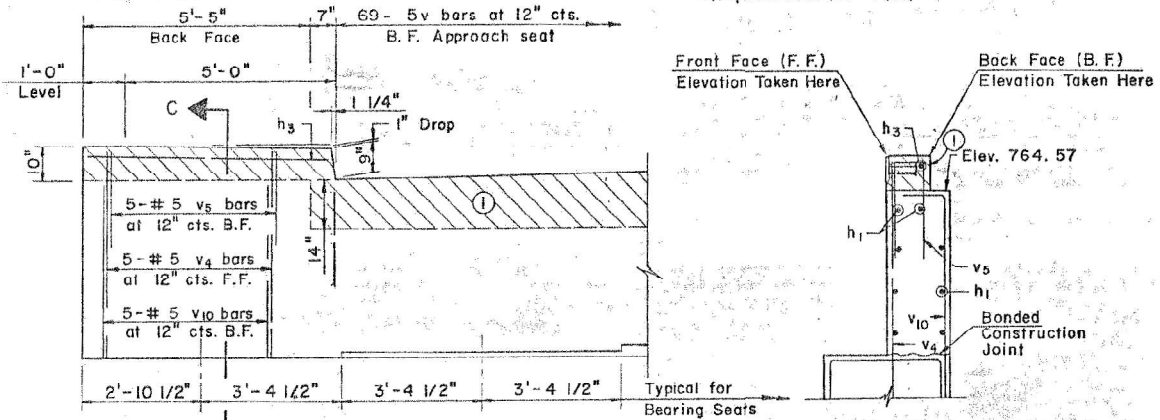

CURB DETAIL


SECTION C-C

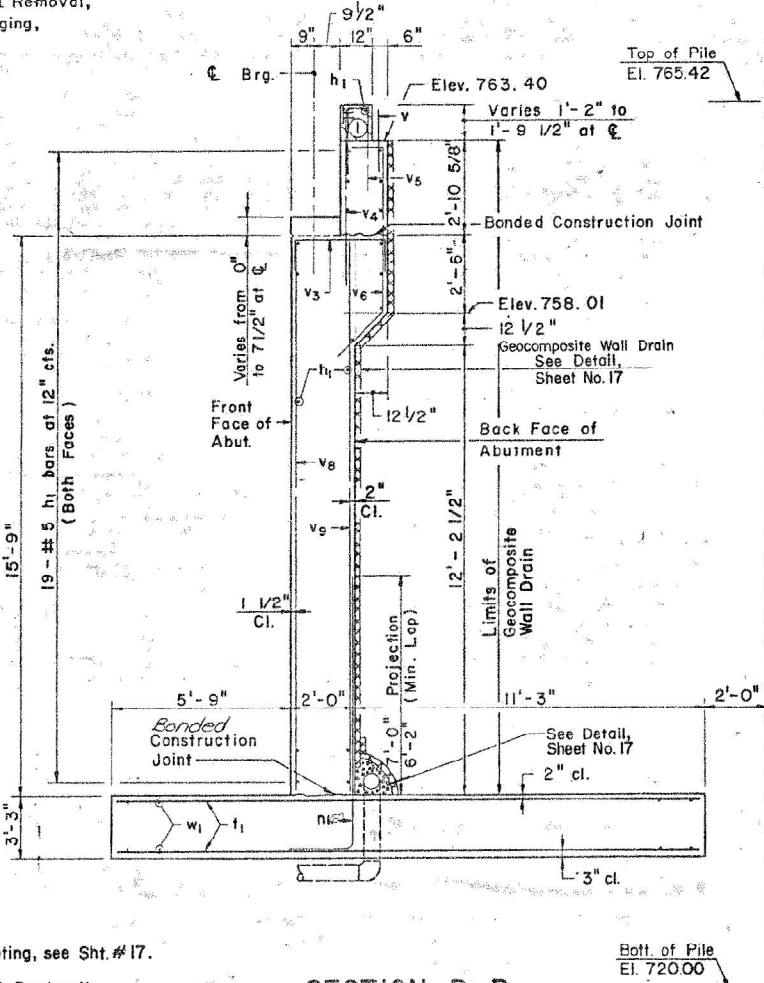

SECTION B-B


BILL OF MATERIAL

Bar	No.	Size	Length	Shape
h1	39	#5	42'-0"	
h2	39	#5	39'-10"	
h3	2	#5	5'-8"	
h4	2	#5	22'-2"	
h5	2	#5	20'-0"	
n1	160	#9	12'-0"	
v1	288	#9	18'-8"	
v2	69	#5	2'-0"	
v3	80	#4	4'-9"	
v4	80	#5	6'-6"	
v5	80	#4	6'-3"	
v6	70	#5	8'-0"	
v7	42	#4	4'-3"	
v8	80	#5	15'-6"	
v9	80	#9	15'-6"	
v10	10	#5	9'-4"	
w1	38	#5	42'-0"	
w2	38	#5	39'-10"	
Reinforcement Bars				Lbs. 32,530
Class X Concrete				Cu.Yds. 300
Class X Concrete Superstructure				Cu.Yds. 4
Reinft. Bars (Coated)				Lbs. 6,530

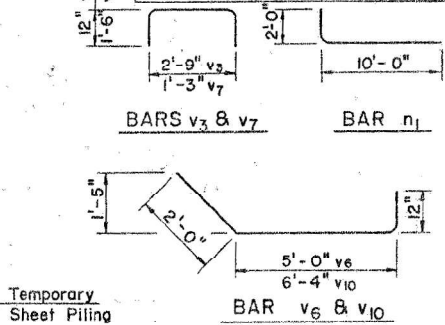

BARS v3 & v7

BAR n1

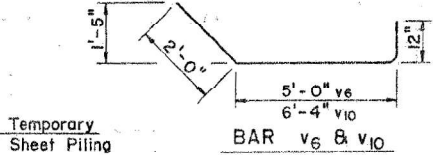

Temporary Sheet Piling

WEST ABUTMENT
ROOSEVELT ROAD
F.A.P. 567 ILL. RTE. 38
DUPAGE COUNTY
STA. 701 + 62.41

For Limits of Stage I Removal,
See Construction Staging,
Sheet No. 2

Stage Const. Joint (Bonded)
Symmetrical about C
except as noted
Sta. 701 + 20.87 F.F.
Elev. 765.19 F.F.
Sta. 701 + 19.87 B.F.
Elev. 765.17 B.F.
Lap with h2
Elev. 763.40 (B.F.)
Lap with h5
Lap with h2

NOTES:
For detail of pipe thru abut. footing, see Sht. #17.
F. F. Refers to Front Face of Backwall.
B. F. Refers to Back Face of Backwall
at Approach Slab Notch.

Maximum Design Soil Bearing Pressure = 1.95 T.S.F.

DESIGNED MVM
CHECKED SRS
DRAWN SWF
CHECKED MVM

Michael Baker
INTERNATIONAL

USER NAME = Connor.Liss
PLOT SCALE =
PLOT DATE = 8/9/2024

DESIGNED MLK
CHECKED JMK
DRAWN JHJ
CHECKED MLK/JMK

REVISED -
REVISED -
REVISED -
REVISED -

STATE OF ILLINOIS
DEPARTMENT OF TRANSPORTATION

EXISTING BRIDGE PLANS (FOR REFERENCE ONLY)
STRUCTURE NO. 022-0163

SHEET S-36 OF S-44 SHEETS

F.A.P. RTE.	SECTION	COUNTY	TOTAL SHEETS	SHEET NO.
0347	0347 22 BJ3	DUPAGE	98	80
CONTRACT NO. 62T17				

ILLINOIS FED. AID PROJECT

MODEL: Default
FILE NAME: p:\mb-us-pw-bentley.com\mb-us-pw-03\Documents\Chicago_IL01_Projects\DOT_IDOT_Var_DES\var_PTB208_005\W01 - 198294\3.0 Deliverables\3.3 CADD Data\Sheets\0220163-0217-037-Existing Bridge Plans 9 of 16.dgn
8/9/2024 3:21:34 PM

Michael Baker
INTERNATIONAL

USER NAME = Connor.Liss
DESIGNED MLK
CHECKED JMK
DRAWN JHJ
PLOT DATE = 8/9/2024

DESIGNED MLK
CHECKED JMK
DRAWN JHJ
PLOT DATE = 8/9/2024

REVISD -
REVISD -
REVISD -
REVISD -

STATE OF ILLINOIS
DEPARTMENT OF TRANSPORTATION

EXISTING BRIDGE PLANS (FOR REFERENCE ONLY)
STRUCTURE NO. 022-0163

SHEET S-37 OF S-44 SHEETS


F.A.P. RTE. 0347
SECTION 0347 22 BJ3
COUNTY DUPAGE
TOTAL SHEETS 98
SHEET NO. 81
CONTRACT NO. 62T17
ILLINOIS FED. AID PROJECT

STATE OF ILLINOIS
DEPARTMENT OF TRANSPORTATION

** EPOXY GROUT 4-5/8" Ø x 7-1/2" ANCHOR BOLTS INTO 7/8" Ø x 7" DRILLED HOLES AT EACH POST LOCATION ON EXISTING WALLS. SEE ANCHOR BOLT DETAILS, SHEET #18, FOR LAYOUT. COST INCIDENTAL TO PEDESTRIAN RAILING, 4'-0", SEE SPECIAL PROVISION FOR EPOXY GROUTED ANCHORS.

ROUTE NO.	SECTION	COUNTY	TOTAL SHEETS	SHEET NO.
F.A.P. 567	X	DUPAGE	106	89
FED. ROAD DIST. NO. 7	ILLINOIS	FED. AID PROJECT		

SHEET NO. 15
18 SHEETS

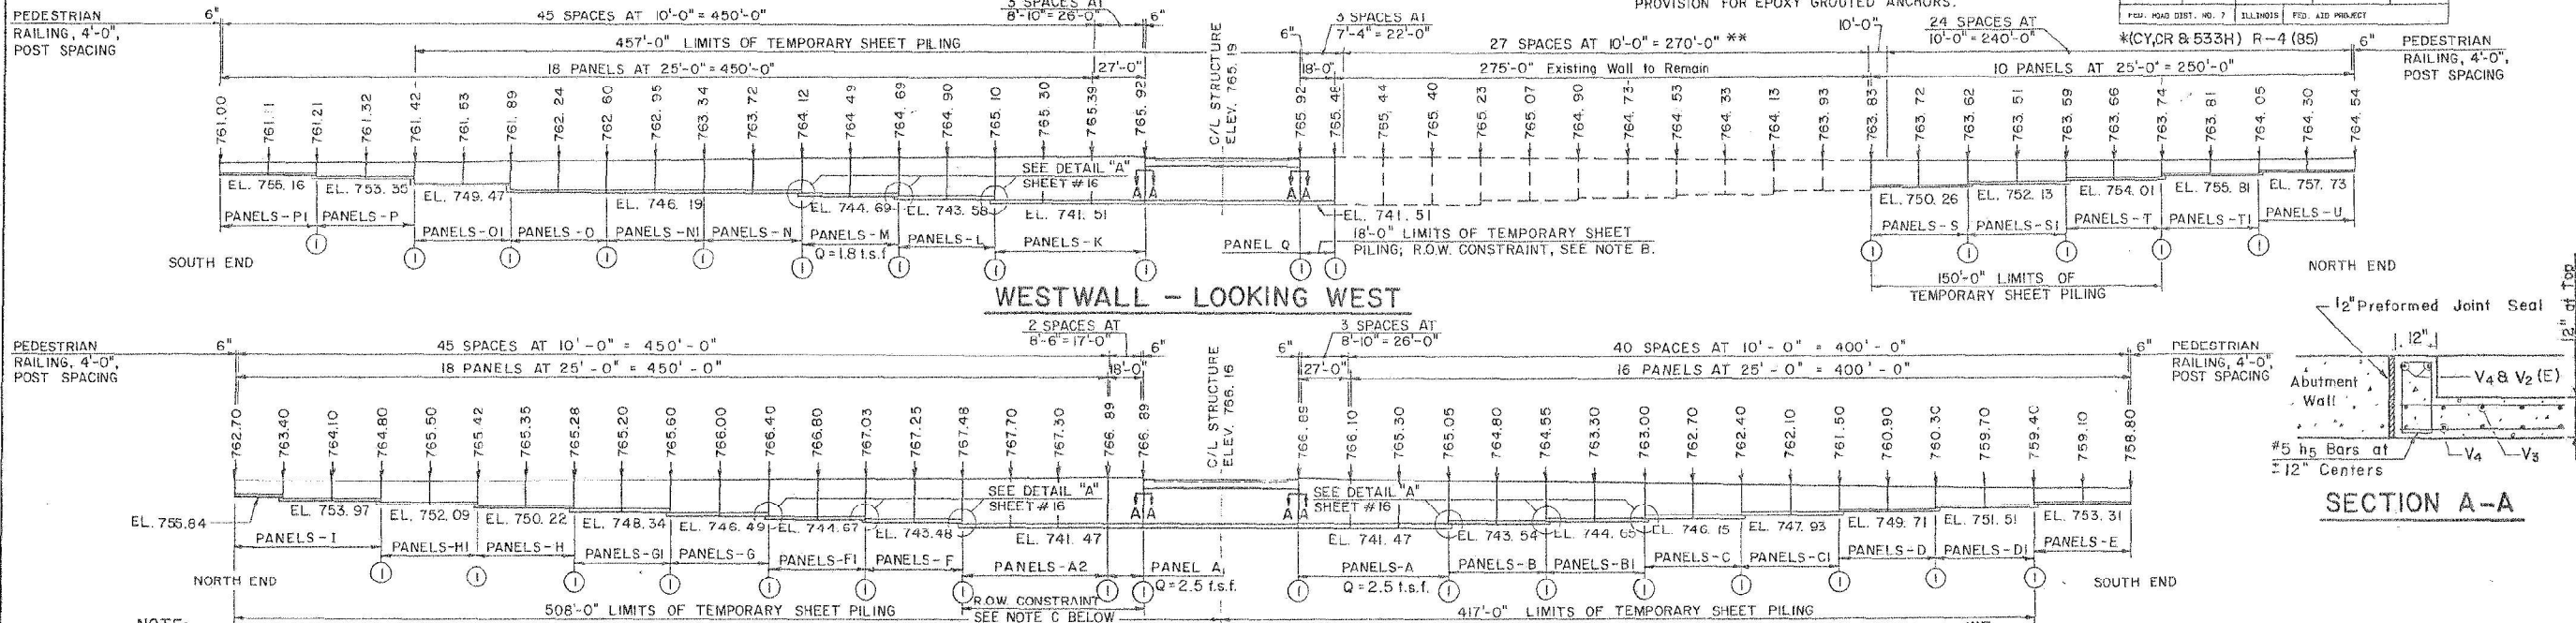

NOTE:
ALLOWABLE SOIL PRESSURE
(Q) = 2 TONS PER SQUARE FOOT
UNLESS OTHERWISE NOTED.
(Panel M - Westwall)
(Panels A & Ai - Eastwall)

NOTE B:
R.O.W. line and heel of existing Westwall footing coincide.
Drive Temporary Sheet Piling to miss existing footing.

NOTE C:
Limited R.O.W. clearance. Drive Temporary Sheet Piling
at the R.O.W. line.

Front face of Retaining walls will be built 40' offset
from and parallel to the centerline of Bryant Ave.


WALL DIMENSIONS AND REINFORCEMENT LAYOUT

WESTWALL											
Panel	K	L	M	N	O	P	Q	S	T	U	
H _{MIN}	20.84'	19.11'	17.68'	14.91'	10.45'	4.84'	21.47'	Existing	10.38'	6.93'	5.32'
H _{MAX}	21.66'	19.52'	18.25'	16.43'	14.91'	7.07'	21.91'	Wall	12.57'	8.73'	5.81'
WT	1.00'	1.00'	1.00'	1.00'	1.00'	1.00'	1.00'	to	1.00'	1.00'	1.00'
TB	4.00'	3.25'	3.25'	2.75'	2.50'	1.00'	6.00'	Remain	2.50'	1.50'	1.00'
WB	2.00'	2.00'	2.00'	1.50'	1.50'	1.00'	2.00'		1.50'	1.00'	1.00'
HB	9.00'	7.00'	6.50'	6.00'	5.50'	3.25'	4.25'		4.50'	3.50'	2.75'
FT	2.75'	2.00'	1.75'	1.50'	1.50'	1.00'	2.50'		1.00'	1.00'	1.00'
t ₁	#7	#7	#6	#5	#5	#4	#8		#5	#5	#4
t ₂	#9	#8	#7	#7	#7	#5	#8		#6	#6	#4
S ₁	6"	6"	6"	6"	6"	12"	6"		6"	12"	12"
v ₁ (E)	#9	#8	#7	#7	#6	#5	#9		#5	#5	#5
S ₂	6"	6"	6"	6"	6"	12"	6"		6"	12"	12"
v ₃	#9	#8	#7	#7	#6	#5	#9		#5	#5	#5
L ₁	7.00'	5.50'	4.25'	5.25'	7.25'	4.67'	6.75'		4.25'	4.00'	5.08'
L ₂	3.00'	2.75'	2.75'	3.75'	6.75'	4.67'	2.75'		4.25'	4.00'	5.08'

▲ R.O.W. Constraint

EASTWALL											
Panel	A	B	C	D	E	F	G	H	I	A _i	A ₂
H _{MIN}	20.58'	16.35'	12.07'	6.89'	4.49'	18.98'	15.11'	11.21'	5.86'	22.42'	22.42'
H _{MAX}	22.42'	19.51'	15.35'	10.79'	5.09'	21.25'	18.16'	13.70'	9.83'	22.42'	23.23'
WT	1.00'	1.00'	1.00'	1.00'	1.00'	1.00'	1.00'	1.00'	1.00'	1.00'	1.00'
TB	4.50'	3.25'	2.50'	1.50'	1.00'	3.75'	3.25'	2.50'	1.50'	4.50'	5.00'
WB	2.00'	2.00'	1.50'	1.00'	1.00'	2.00'	2.00'	1.50'	1.00'	2.00'	2.00'
HB	8.00'	7.00'	5.50'	4.75'	2.75'	9.00'	6.50'	5.00'	4.00'	8.00'	9.00'
FT	3.00'	2.00'	1.50'	1.00'	1.00'	2.75'	1.75'	1.50'	1.00'	3.00'	3.00'
t ₁	#7	#7	#5	#5	#4	#8	#6	#5	#5	#7	#7
t ₂	#8	#8	#7	#6	#4	#9	#7	#6	#6	#8	#8
S ₁	6"	6"	6"	6"	12"	6"	6"	6"	12"	6"	6"
v ₁ (E)	#9	#8	#6	#7	#5	#8	#7	#7	#6	#9	#9
S ₂	6"	6"	6"	12"	12"	6"	6"	12"	12"	6"	6"
v ₃	#9	#8	#6	#7	#5	#8	#7	#7	#6	#9	#9
L ₁	8.00'	8.08'	6.00'	6.75'	3.00'	7.19'	6.75'	6.00'	5.75'	6.25'	7.00'
L ₂	4.00'	5.25'	5.50'	6.75'	3.00'	4.50'	5.25'	4.50'	5.75'	2.25'	3.00'

Design Soil Bearing Pressure
= 2 t.s.f. for all Panels except:
Panel M = 1.74 t.s.f.
Panel A = 2.17 t.s.f.
Panel Ai = 2.17 t.s.f.

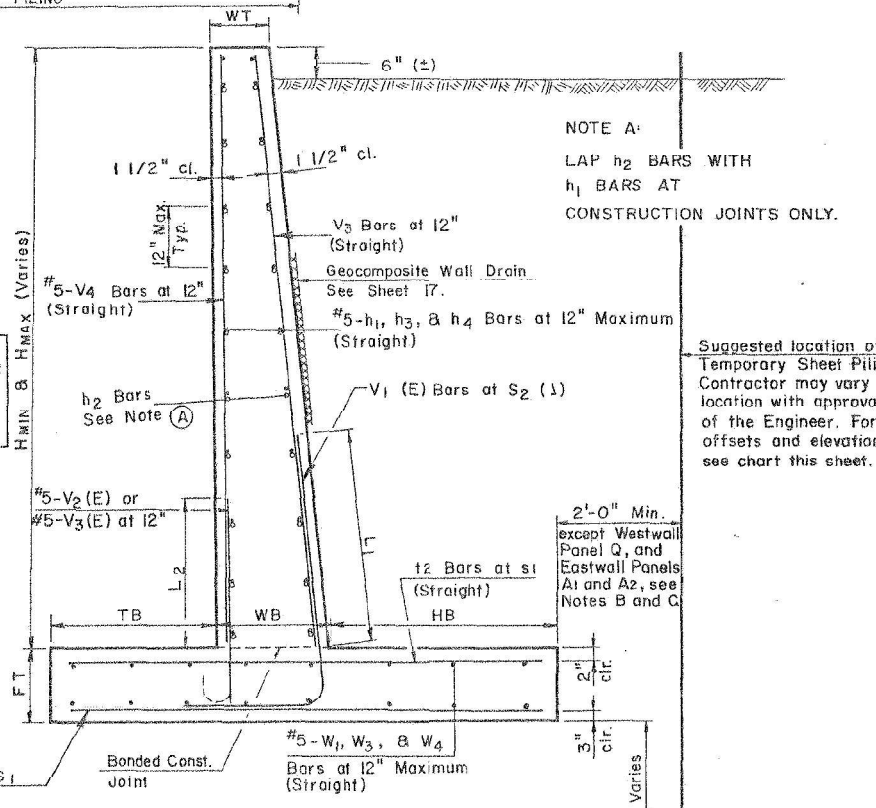

NOTE A:
LAP h₂ BARS WITH
h₁ BARS AT
CONSTRUCTION JOINTS ONLY.

Suggested location of
Temporary Sheet Piling.
Contractor may vary
location with approval
of the Engineer. For
offsets and elevations
see chart this sheet.

TEMPORARY SHEET PILING OFFSETS AND ELEVATIONS

DESIGNED	SRS
CHECKED	MVM
DRAWN	BSB
CHECKED	MVM

Panel	K	L	M	N	O	P	Q	Exist. Walls	S	T	U
Offset from Existing E	35.00'	33.00'	32.50'	31.50'	31.00'	—	31.00'	—	30.00'	8.50'	—
Top of Pile Elevation	766	765	765	764	763	—	766	—	764	764	—
Bottom of Pile Elevation	719	724	726	730	731	—	719	—	738	745	—

Panel	A	B	C	D	E	F	G	H	I	A _i	A ₂
Offset from Existing E	71.00'	69.00'	67.00'	65.75'	—	71.00'	68.50'	66.50'	65.00'	70.00'	70.00'
Top of Pile Elevation	767	765	763	762	—	768	767	766	765	767	768
Bottom of Pile Elevation	718	724	730	739	—	722	728	736	744	718	717

RETAINING WALLS
ROOSEVELT ROAD
F.A.P. 567 ILL. RTE. 3B
DUPAGE COUNTY
STA. 701 + 62.41

ROUTE NO.	SECTION	COUNTY	TOTAL SHEETS	SHEET NO.
U.S. F. P.A. ROUTE 38	OFF. OF A ROAD 9-0000	CLATSOP	50	35
SHEET NUMBER CONT. NO. 7		ILLUSTR.	FOR AND PROJECT-	

STATE OF ILLINOIS
DEPARTMENT OF TRANSPORTATION

Calculated weight of Structural Steel = 35,430

Bench Mark: Cut square at the
N.E. Abutment Wall of IL. RTE. 53
and Roosevelt Road. Elev. 776.81

Field welding of construction accessories will not be permitted to the bottom flange of beams or girders nor to the top flange for a distance equal to one-fourth the span length each way from the pier supports. Field welding in other areas will be permitted only when approved by the Engineer.

Anchor bolts shall be set before bolting diaphragms over supports.

The main load carrying member components subject to tensile stress shall conform to the Supplemental Requirements for Notch Toughness Zone 2. These components are (the wide flange beams) (the tension flanges, webs) and all splice plate material except fill plates.

Reinforcement bars shall conform to the requirements of AASHTO M-31, M-42 or M-53 Grade 60.

The back face of Closed Abutments shall be waterproofed according to Article 503.18 of the Standard Specifications.

Plan dimensions and details relative to existing structure have been taken from existing plans and are subject to nominal construction variations. It shall be the Contractor's responsibility to verify such dimensions and details in the field and make necessary approved adjustments prior to construction or ordering of materials. Such variations shall not be cause for additional compensation for a change in the scope of the work, however, the Contractor will be paid for the quantity actually furnished at the unit price bid for the work.

Prior to pouring the new concrete for the deck, all loose rust, loose mill scale and all other loose, detrimental foreign material shall be removed from the portions of flanges of stringers (girders) in contact with concrete. The removal shall be accomplished in accordance with the requirements of the SSPC Surface Preparation Specifications SP-3 for power tool cleaning or SP-2 for hand tool cleaning. Cost shall be incidental to Contract.

TOTAL BILL OF MATERIAL

ITEM	UNIT	SUB	TOTAL
Concrete Removal	Cu. Yd.	37.7	88.4
Structure Excavation	Cu. Yd.	326	326
Preformed Joint Seal 2½"	Foot	18	18
Preformed Joint Seal 4"	Foot	18	18
Concrete Superstructure	Cu. Yd.	62.8	62.8
Protective Coat	Sq. Yd.	182	182
Elastomeric Bearing Assembly Type I	Each	2	2
Concrete Structures	Cu. Yd.	69.7	69.7
Furnishing and Erecting Structural Steel	L.S.	1	1
Stud Shear Connectors	Each	264	264
Reinforcement Bars	Pound		5030
Reinforcement Bars, Epoxy Coated	Pound	9850	14730
Temporary Sheet Piling	Sq. Ft.		2554
Bridge Deck Grooving	Sq. Yd.	73	73
Protective Shield	Sq. Yd.	113	113
Remove and Rerect Existing Railing	Each	1	1
Geocomposite Wall Drain	Sq. Yd.		57
Pipe Underdrain Perf. Cor. Steel Pipe 6"	Foot		26
Remove and Rerect Existing Railing, Special	Each		2



GENERAL PLAN AND ELEVATION
ILL. RTE. 38 OVER ILL. RTE. 53
F.A.P. 567
SECTION (CY, CR & 533H) R-4(85)
DUPAGE COUNTY
STATION 701 +62.41
STRUCTURE NUMBER 022-0163

Expires 11-30-98

PROFILE GRADE ILL. RTE. 38

Top of slab elevations shown on the Elevation Sheet are based on a line of survey shots taken on top of deck over the second beam in from existing North edge of bridge.

PROFILE GRADE ILL. RTE. 38

Top of slab elevations shown on the Elevation Sheet are based on a line of survey shots taken on top of deck over the second beam in from existing North edge of bridge.

PROFILE GRADE ILL. RTE. 53

DESIGN SPECIFICATIONS

AASHTO 1996
LOADING HS20-44
Allow 25#/sq. ft. for future wearing surface.

DESIGN STRESSES

FIELD UNITS

$f'_c = 3,500 \text{ psi}$
 $f_y = 60,000 \text{ psi (reinf.)}$
 $f_y = 36,000 \text{ psi (M270 Grade 36)}$

SEISMIC DATA

Seismic Performance Category (SPC) = A
Bedrock Acceleration Coefficient (A) = 0.04
Site Coefficient (S) = 1.0

LOCATION SKETCH

DESIGNED WJV
CHECKED JPS
DRAWN WJV
CHECKED JPS

REVISIONS

 Review Comments 9/12/97

PLAN
N.T.S. 

STATE OF ILLINOIS
DEPARTMENT OF TRANSPORTATION

EXISTING BRIDGE PLANS (FOR REFERENCE ONLY)
STRUCTURE NO. 022-0163

SHEET S-38 OF S-44 SHEETS

F.A.P. RTE.	SECTION	COUNTY	TOTAL SHEETS	SHEET NO.
0347	0347 22 BJ3	DUPAGE	98	82
		CONTRACT NO. 62T17		
	ILLINOIS	FED. AID PROJECT		


MODEL: Default
FILE NAME: pw\mb-us-pw-03\Documents\Chicago_IL\01_Projects\01_IDOT_Var_DEsenv_PTB208_005\W01 - 198294\3,0 Deliverables\3.3 CADD Data\Sheets\0220163-62T17-038-Existing Bridge Plans 10 of 16.dgn

Michael Baker
INTERNATIONAL

USER NAME = Connor.Liss	DESIGNED MLK	REVISED -
	CHECKED JMK	REVISED -
PLOT SCALE =	DRAWN JHJ	REVISED -
PLOT DATE = 8/9/2024	CHECKED MLK/JMK	REVISED -

8/9/2024 3:21:48 PM


MODEL: Default
FILE NAME: p:\w\mb-us-pw\Documents\Chicago_IL\01_Projects\DOT_Var_DEservs_PTB208_005\W01 - 198294\3.0 Deliverables\3.3 CADD Data\Sheets\0220163-0217-039-Existing Bridge Plans 11 of 16.dgn
8/9/2024 3:22:04 PM

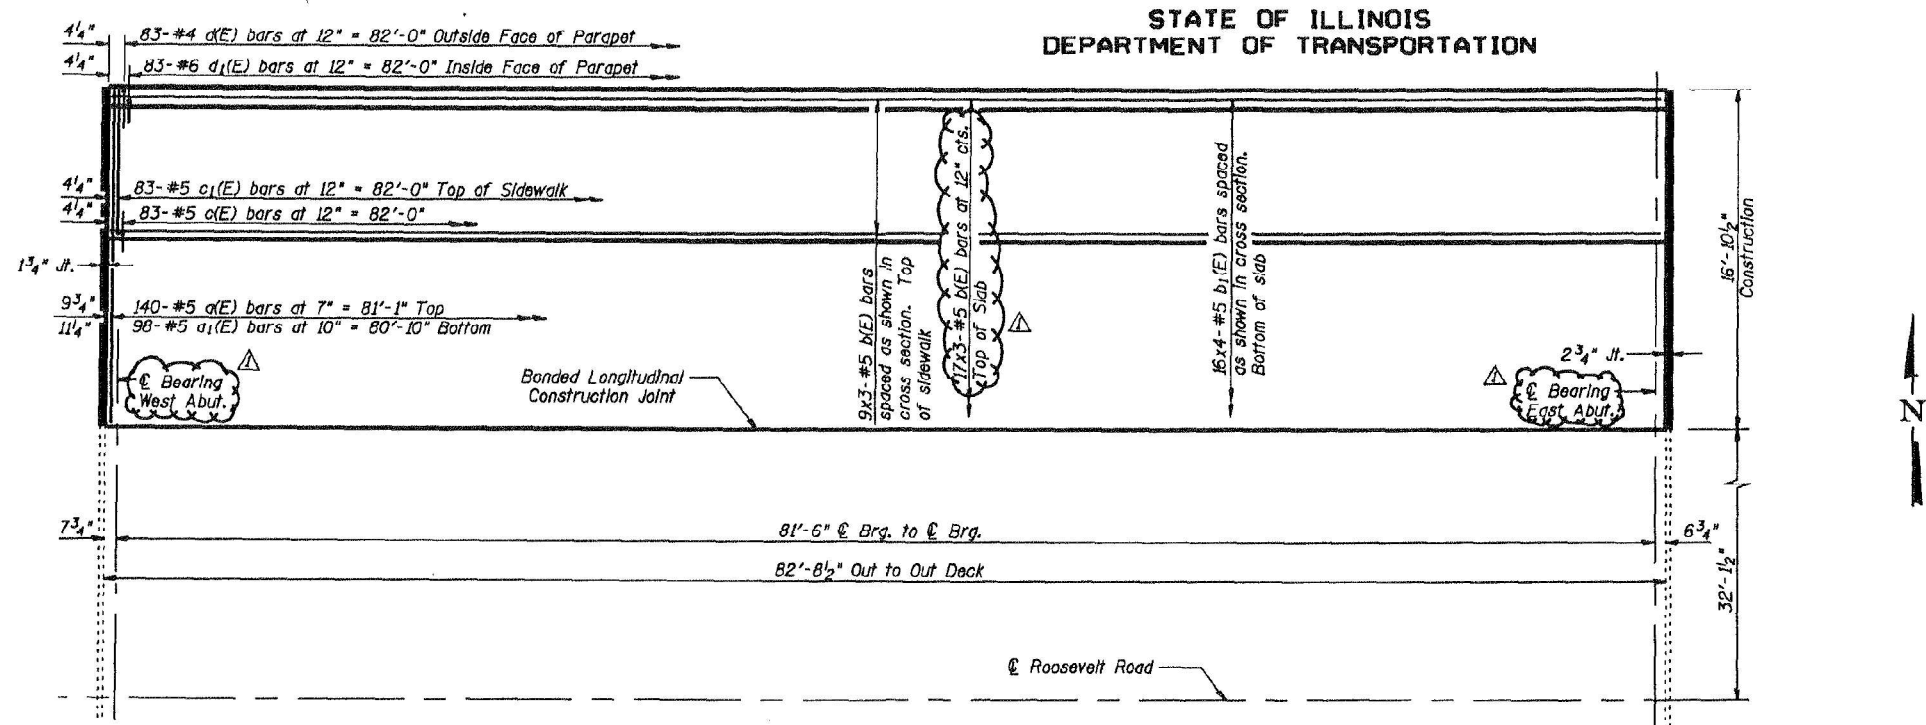

PARTIAL PLAN

MINIMUM BAR LAP

#5 = 2'-2"

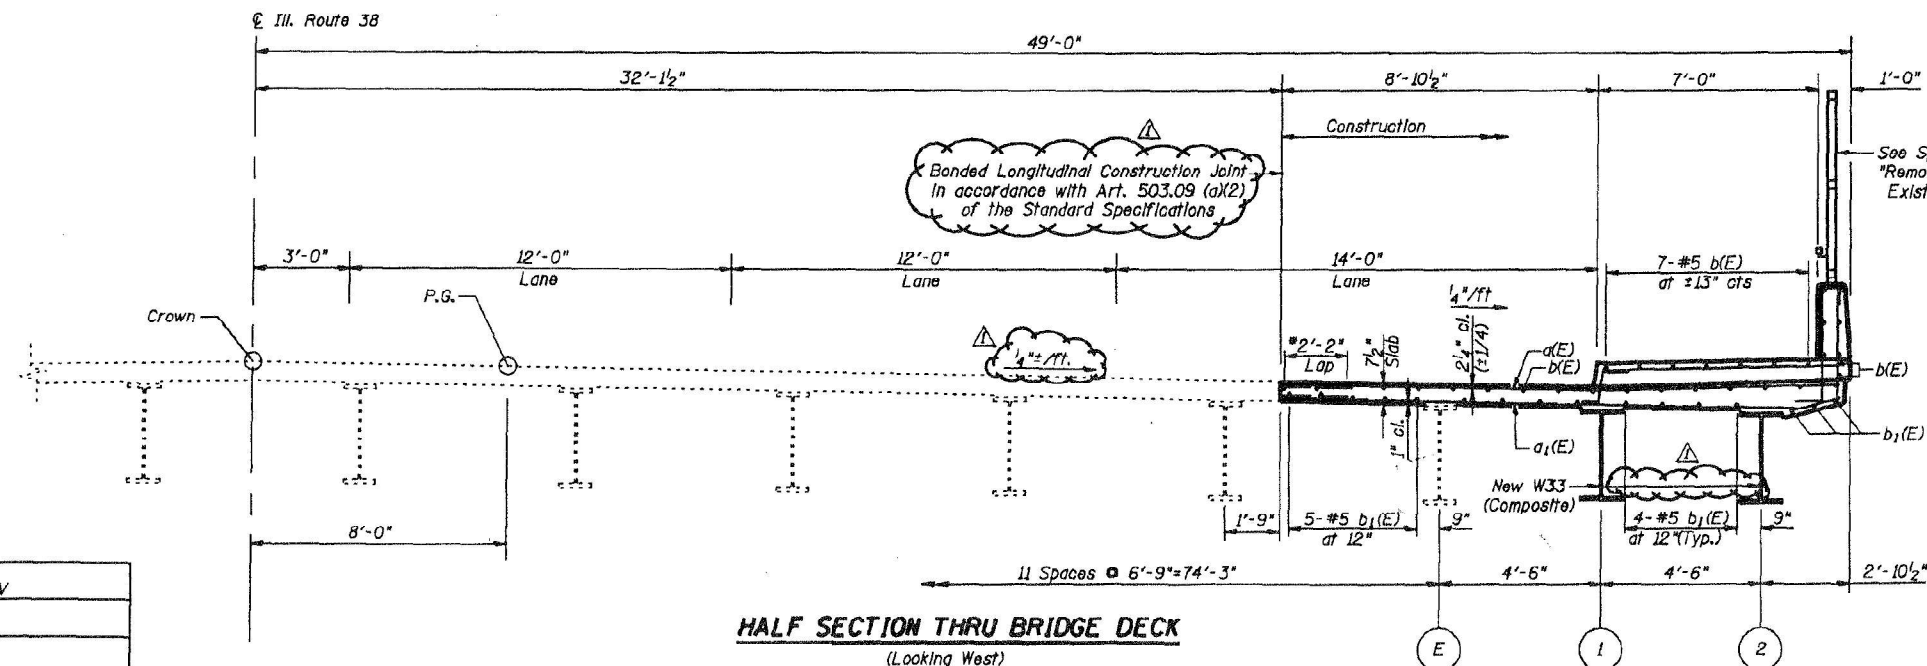

HALF SECTION THRU BRIDGE DECK

(Looking West)

*lap to the existing transverse reinforcement (see sheet #2 of 14)

REVISIONS

Review Comments 9/12/97

SUPERSTRUCTURE
ILL. RTE. 38 OVER ILL. RTE. 53
F.A.P. 567
SECTION (CY, CR & 533H) R-4(85)
DUPAGE COUNTY
STATION 701 +62.41
STRUCTURE NUMBER 022-0163

DESIGNED	WJV
CHECKED	JPS
DRAWN	WJV
CHECKED	JPS

Michael Baker
INTERNATIONAL

USER NAME = Connor.Liss
PLOT SCALE =
PLOT DATE = 8/9/2024


DESIGNED	MLK	REVISED	-
CHECKED	JMK	REVISED	-
DRAWN	JHJ	REVISED	-
CHECKED	MLK/JMK	REVISED	-

STATE OF ILLINOIS
DEPARTMENT OF TRANSPORTATION

EXISTING BRIDGE PLANS (FOR REFERENCE ONLY)
STRUCTURE NO. 022-0163

SHEET S-39 OF S-44 SHEETS


F.A.P. RTE.	SECTION	COUNTY	TOTAL SHEETS	SHEET NO.
0347	0347 22 BJ3	DUPAGE	98	83
CONTRACT NO. 62T17				
ILLINOIS FED. AID PROJECT				

 

MODEL: Default
FILE NAME: p:\w\mb-us-pw-bentley.com\mb-us-pw-03\Documents\Chicago_IL\01_Projects\DOT_Var_DES\PTB208_005\W01 - 198294\3.0 Deliverables\3.3 CADD Data\Sheets\0220163-0217-041-Existing Bridge Plans 13 of 16.dgn
8/9/2024 3:22:29 PM

STATE OF ILLINOIS
DEPARTMENT OF TRANSPORTATION

ROUTE NO.	SECTION	COUNTY	SHEET	NO.
ILL. RTE. 38	OVER ILL. RTE. 53	DUPAGE	50	41
F.A.P. 567				
SECTION (CY, CR & 533H) R-4(85)				
DUPAGE COUNTY				
STATION 701 +62.41				
STRUCTURE NUMBER 022-0163				

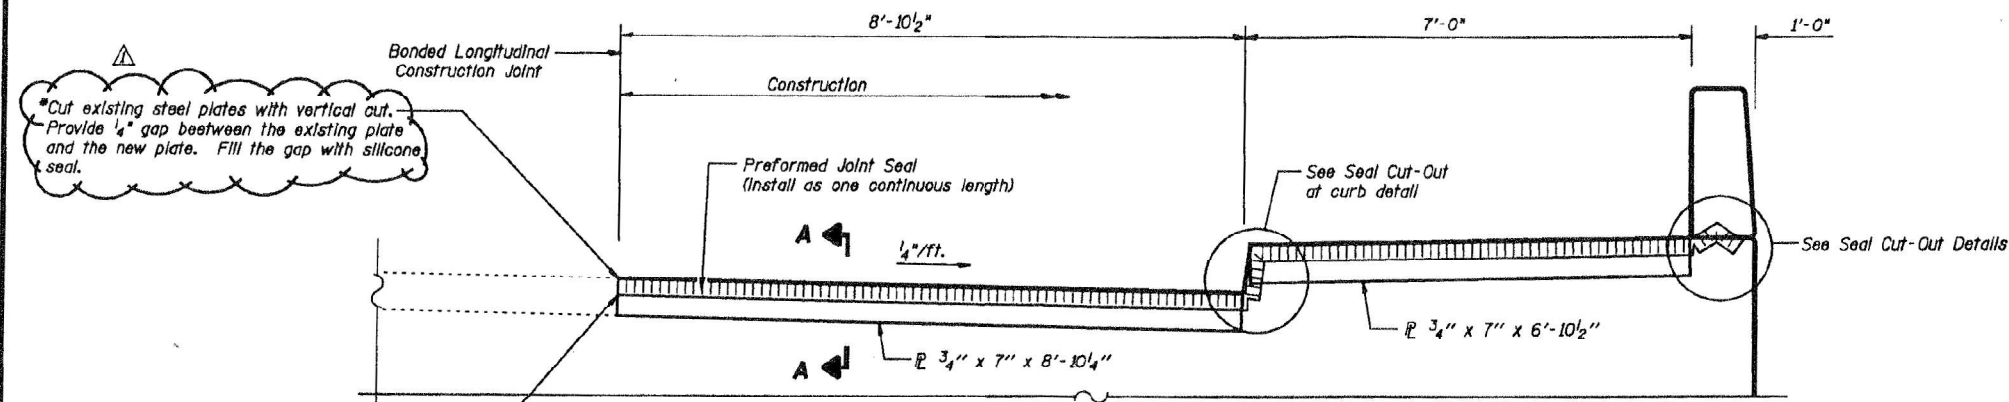


*Cut existing Preformed Joint Seal with a square cut. Butt splice new seal to existing seal using manufacturer's recommendations.


ELEVATION AT EXPANSION JOINT
Looking West

BILL OF MATERIAL


ITEM	UNIT	QUANTITY
Preformed Joint Seal (2 1/2")	Foot	18
Preformed Joint Seal (4")	Foot	18

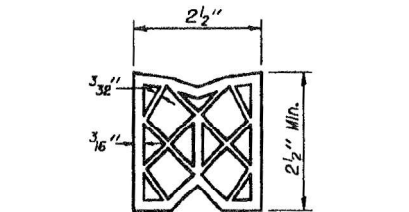

PREFORMED JOINT SEAL (2 1/2")
(West Abut.)

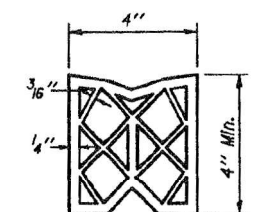


PREFORMED JOINT SEAL (4")
(East Abut.)

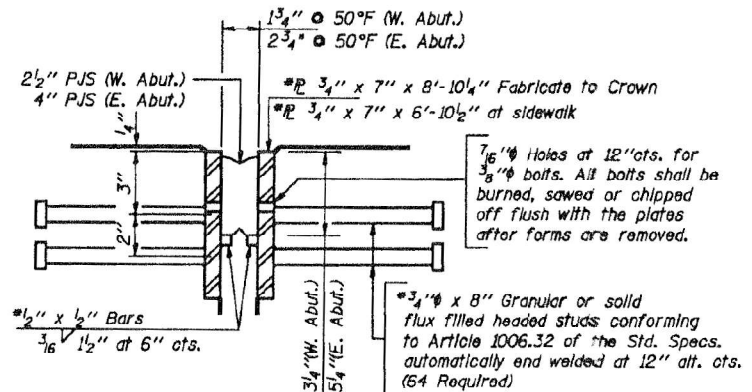


SECTION A-A

*Cost Included with "Furnishing and Erecting Structural Steel"


Hatched area to be poured after superstructure forms have been removed. Quantity Included with Concrete Superstructure.

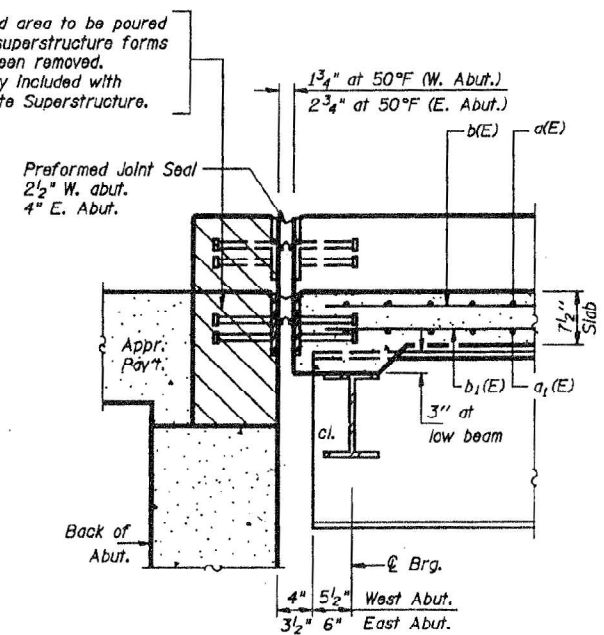


DETAIL OF EXPANSION JOINTS

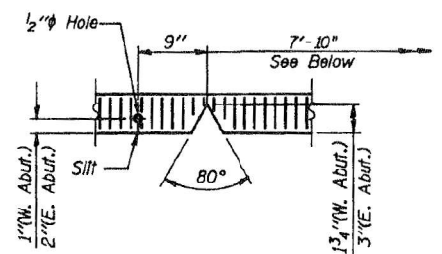

SEAL CUT-OUT AT CURB

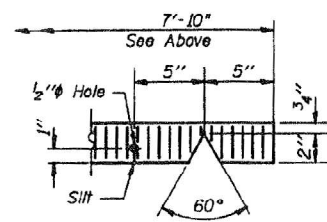

SEAL CUT-OUT (2 1/2")

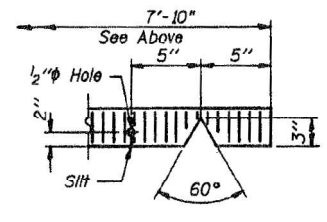

SEAL CUT-OUT (4")

SUPERSTRUCTURE DETAILS
ILL. RTE. 38 OVER ILL. RTE. 53
F.A.P. 567
SECTION (CY, CR & 533H) R-4(85)
DUPAGE COUNTY
STATION 701 +62.41
STRUCTURE NUMBER 022-0163

REVISIONS

Review Comments 9/12/97

Michael Baker
INTERNATIONAL

USER NAME =	Connor.Liss	DESIGNED	MLK	REVISED	-
CHECKED	JPS	CHECKED	JMK	REVISED	-
PLOT SCALE =		DRAWN	JHJ	REVISED	-
PLOT DATE =	8/9/2024	CHECKED	MLK/JMK	REVISED	-

STATE OF ILLINOIS
DEPARTMENT OF TRANSPORTATION

EXISTING BRIDGE PLANS (FOR REFERENCE ONLY)
STRUCTURE NO. 022-0163

SHEET S-41 OF S-44 SHEETS

F.A.P. RTE.	SECTION	COUNTY	TOTAL SHEETS	SHEET NO.
0347	0347 22 BJ3	DUPAGE	98	85
CONTRACT NO. 62117				
ILLINOIS FED. AID PROJECT				

MODEL: Default
FILE NAME: p:\mb-us-pw\benley.com\mb-us-pw-03\Documents\Chicago_IL\01_Projects\DOT_Var_DES\var_PTB208_005\W01 - 198294\3.0 Deliverables\3.3 CADD Data\Sheets\0220163-0217-042-Existing Bridge Plans 14 of 16.dgn
8/9/2024 3:22:47 PM

Michael Baker
INTERNATIONAL

USER NAME =	Connor.Liss	DESIGNED	MLK	REVISED	-
PLOT SCALE =		CHECKED	JMK	REVISED	-
PLOT DATE =	8/9/2024	DRAWN	JHJ	REVISED	-
		CHECKED	MLK/JMK	REVISED	-

STATE OF ILLINOIS
DEPARTMENT OF TRANSPORTATION


EXISTING BRIDGE PLANS (FOR REFERENCE ONLY)
STRUCTURE NO. 022-0163

SHEET S-42 OF S-44 SHEETS


F.A.P. RTE.	SECTION	COUNTY	TOTAL SHEETS	SHEET NO.
0347	0347 22 BJ3	DUPAGE	98	86
CONTRACT NO. 62T17				
ILLINOIS FED. AID PROJECT				

STATE OF ILLINOIS
DEPARTMENT OF TRANSPORTATION


ROUTE NO.	SECTION	COUNTY	TOTAL SHEETS	SHEET NO.
0347	0347 22 BJ3	DUPAGE	98	86
CONTRACT NO. 62T17				
ILLINOIS FED. AID PROJECT				

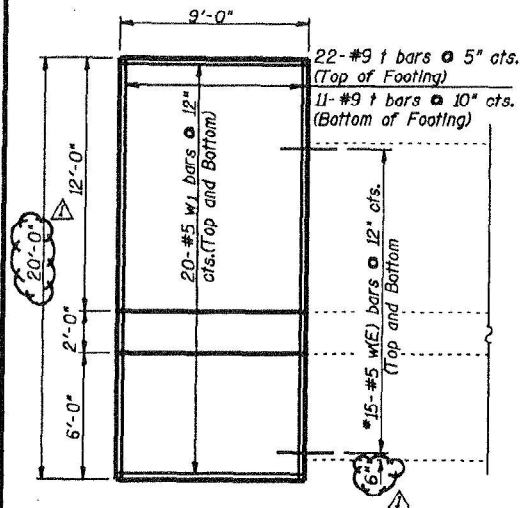


FOOTING PLAN

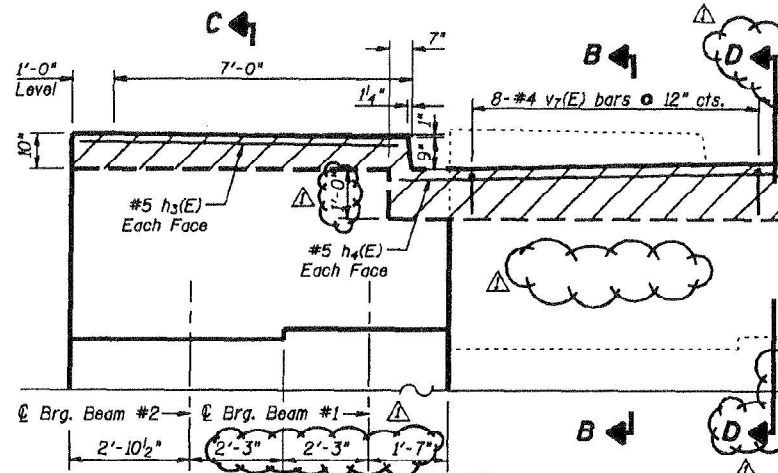


BACKWALL ELEVATION

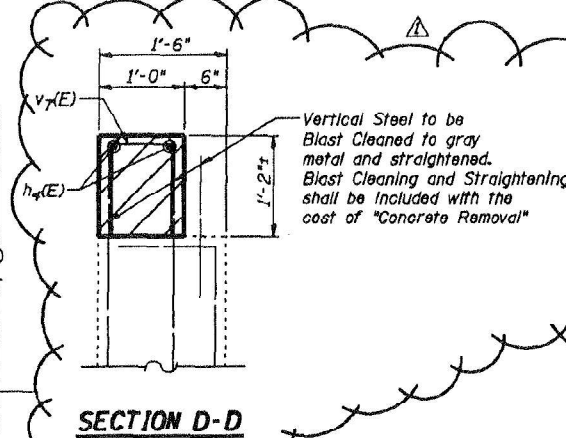


SECTION D-D

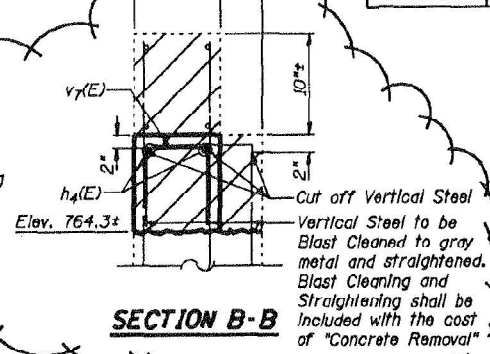

SECTION B-B

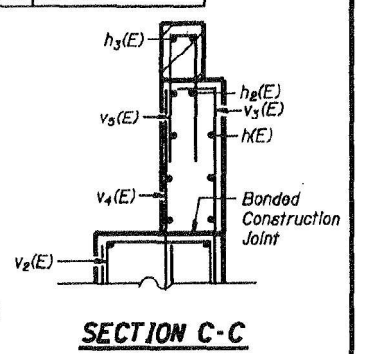

SECTION C-C

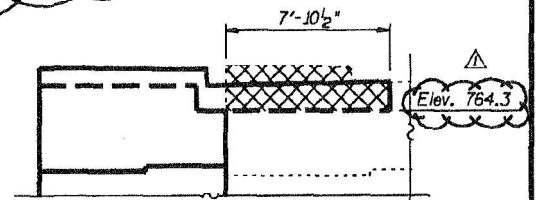


CONCRETE REMOVAL

BILL OF MATERIAL

Bar	No.	Size	Length	Shape
n(E)	40	#5	8'-9"	
h1(E)	40	#5	2'-0"	
h2(E)	2	#5	7'-2"	
h3(E)	2	#5	7'-8"	
h4(E)	2	#5	9'-2"	
n(E)	18	#9	12'-0"	
1	33	#9	19'-9"	
v(E)	9	#5	16'-6"	
v1(E)	9	#9	16'-3"	
v2(E)	9	#4	4'-9"	
v3(E)	8	#5	9'-3"	
v4(E)	9	#5	6'-6"	
v5(E)	9	#4	6'-3"	
v7(E)	8	#4	2'-5"	
v8(E)	1	#5	8'-3"	
w(E)	30	#5	2'-0"	
w1	40	#5	8'-9"	
Concrete Structures		Cu. Yd.	35.7	
Reinforcement Bars, Epoxy Coated		Pound	2220	
Reinforcement Bars		Pound	2580	
Geocomposite Wall Drain		Sq. Yd.	29	
Pipe Underdrain Perfor. Corrug. Steel Pipe 6"		foot	13	
Concrete Removal		Cu. Yd.	0.7	
Structure Excavation		Cu. Yd.	172	

EAST ABUTMENT

ILL. RTE. 38 OVER ILL. RTE. 53
F.A.P. 567
SECTION (CY, CR & 533H) R-4(85)
DUPAGE COUNTY
STATION 701 +62.41
STRUCTURE NUMBER 022-0163

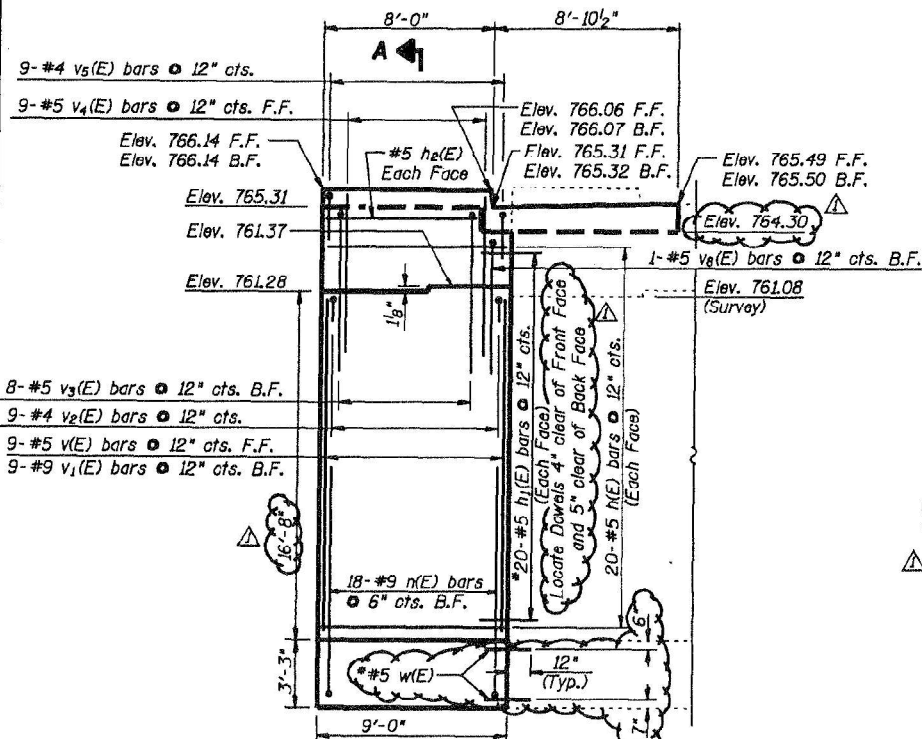


ELEVATION

*All bars shall be epoxy grouted a minimum 12" into existing concrete in accordance with Section 584 of the Standard Specifications.


REVISIONS

Review Comments 9/12/97

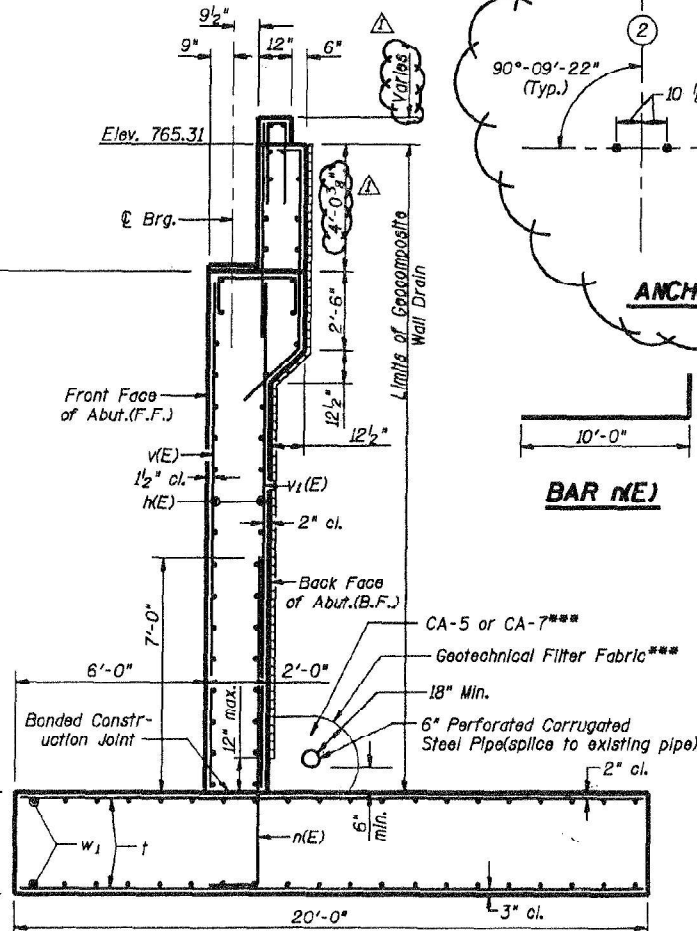


SECTION A-A


The equivalent Uniform Applied Bearing Pressure = 3.7 K.S.F.

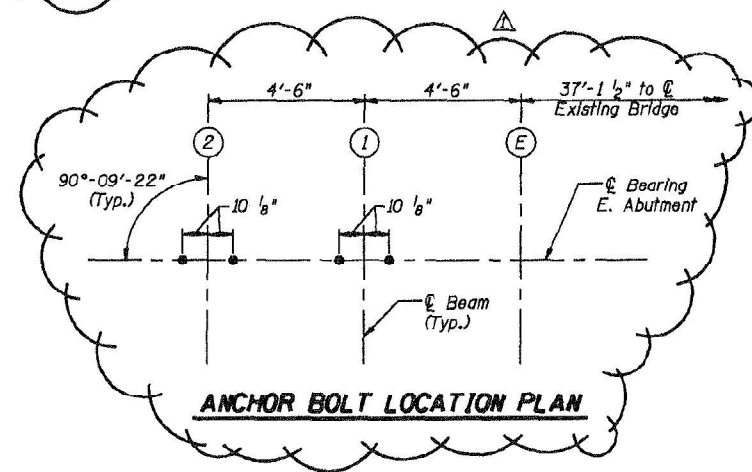


ANCHOR BOLT LOCATION PLAN

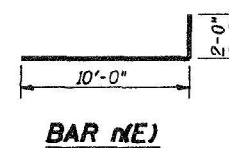


BAR n(E)

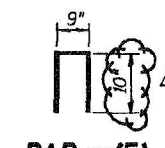


BAR v7(E)

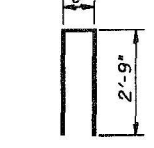

BAR v5(E)

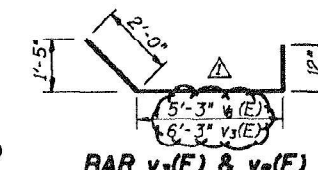


BAR v3(E) & v8(E)

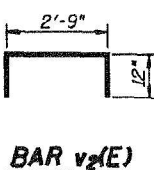


BAR v2(E)


NOTES

Cross hatched area indicates "Concrete Removal".
Hatched area to be poured after superstructure forms have been removed. Form top surface to match superstructure. Concrete quantity is billed with "Concrete Superstructure" see sheet #6 of 14.
All surfaces where new concrete is cast against existing concrete shall be Bonded Construction Joints, in accordance with Article 503.09(a)(2) of the Standard Specifications.
Space reinforcement in cap to miss anchor bolts.
Reinforcement bars designated (E) shall be epoxy coated.
For anchor bolt installation details see sheet #10 of 14.

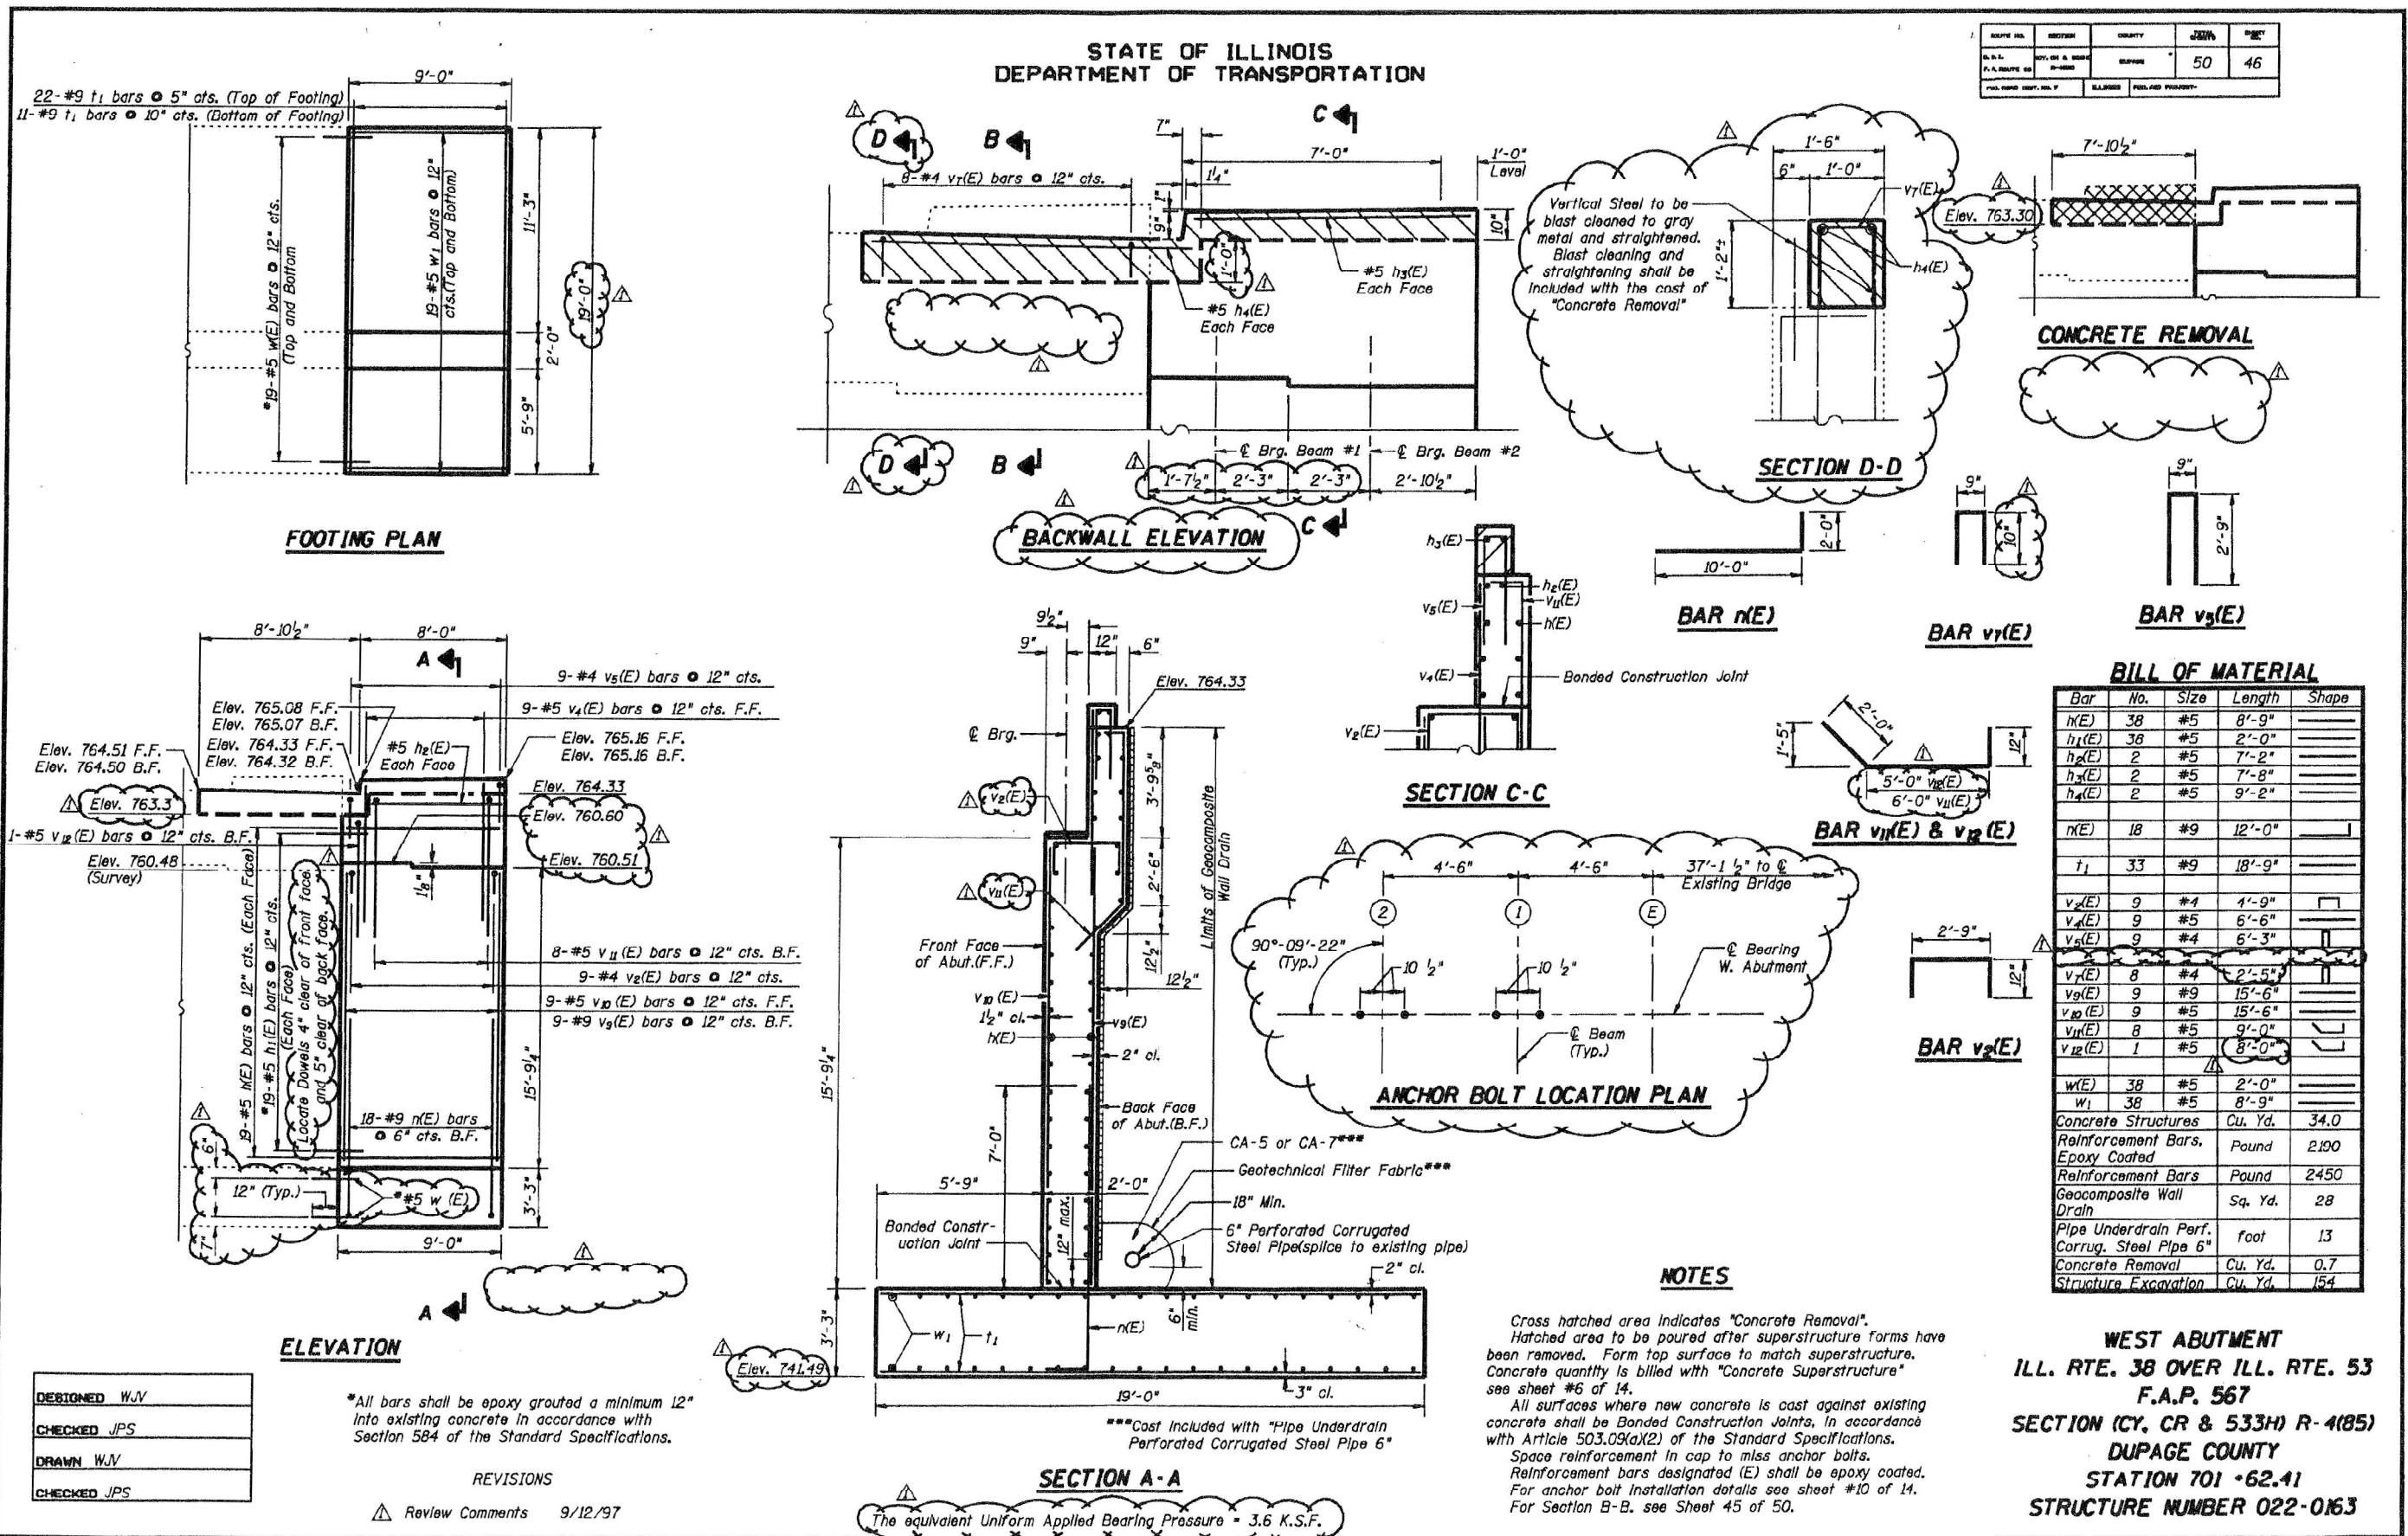


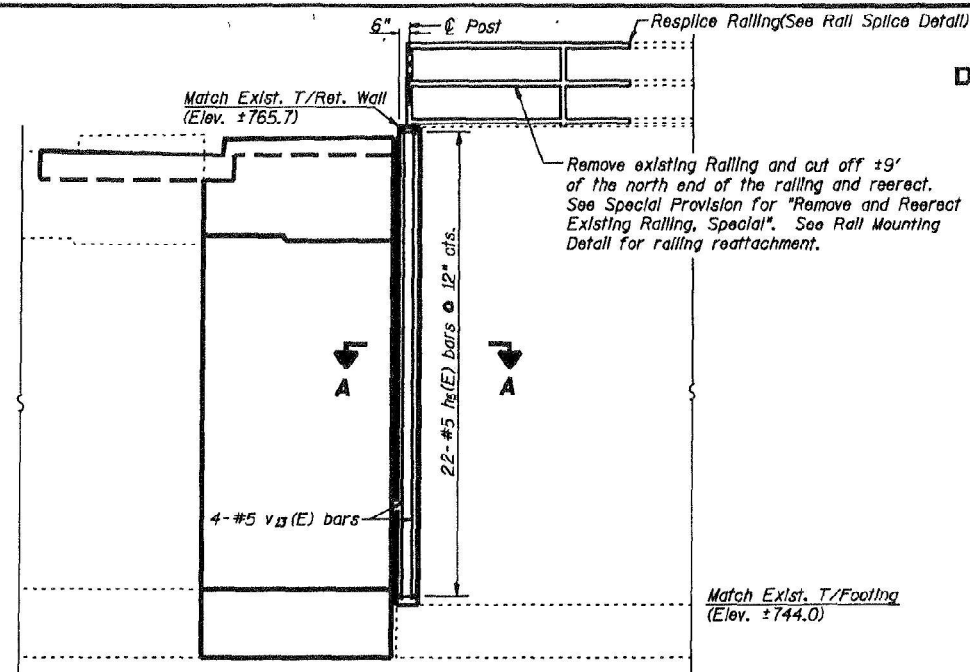

WEST WALL

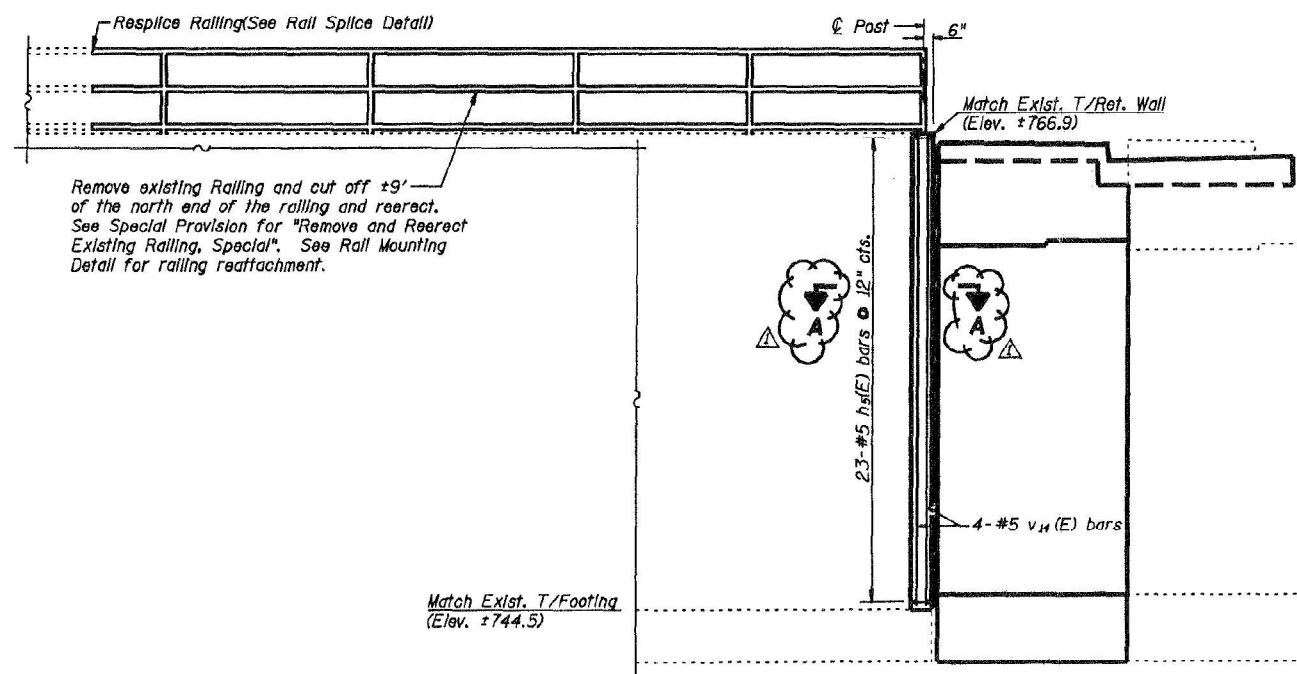


EAST WALL

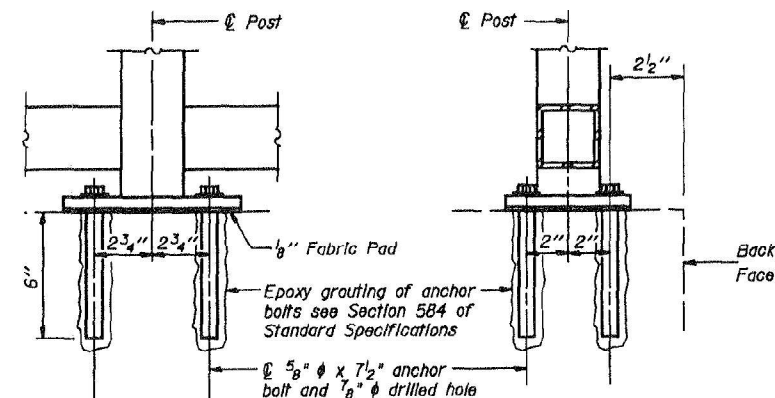


RAIL MOUNTING DETAIL


(28 anchor bolts, cost Included with
"Remove and Reerect Existing Railing, Special")

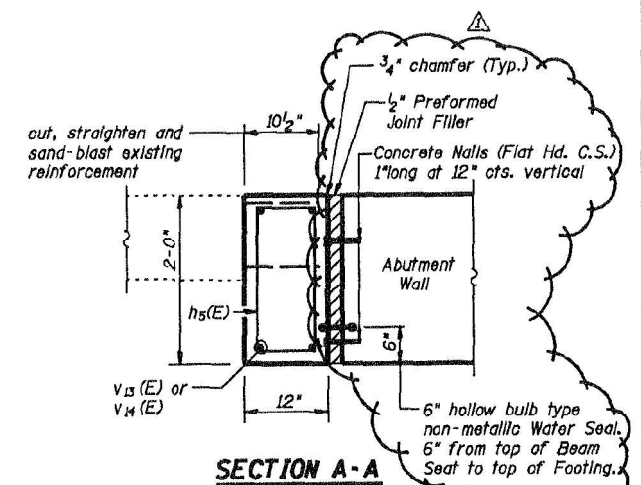

SECTION A-A

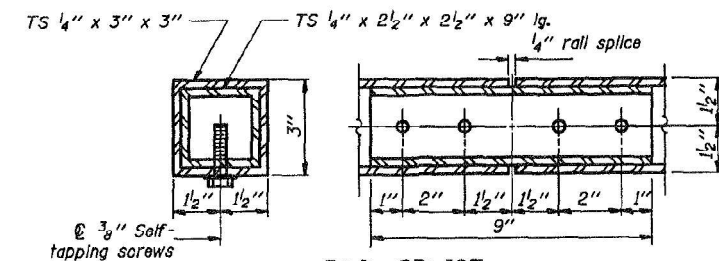

RAIL SPLICE

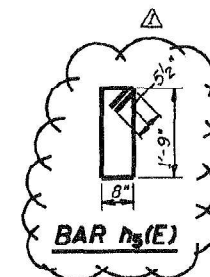 $\bar{n}_5(E)$

BILL OF MATERIAL

Bar	No.	Size	Length	Shape
$h_2(E)$	45	#5	5'-9" 	
$v_{13}(E)$	4	#5	21'-5"	
$v_M(E)$	4	#5	22'-1"	
Concrete Structures			Cu. Yd.	3.3
Reinforcement Bars, Epoxy Coated			Lbs.	470
Remove and Reinstall Exist. Railing, Special			Each	2

NOTES

All surfaces where new concrete is cast against existing concrete shall be Bonded Construction Joints. In accordance with Article 503.09(a)(2) of the Standard Specifications. Reinforcement bars designated (E) shall be epoxy coated. Cut off existing anchor bolts and cover with a 2" layer of cement grout. Cost included with "Remove and Reerect Existing Railing, Special".

See Sheet #2 of 14 for "Concrete Removal".

RETAINING WALLS

ILL. RTE. 38 OVER ILL. RTE. 53

F.A.P. 567

SECTION (CY, CR & 533H) R-4(85)

DUPAGE COUNTY

STATION 701 +62.41

STRUCTURE NUMBER 022-0163

DESIGNED	WJV
CHECKED	JPS
DRAWN	WJV
CHECKED	JPS

REVISIONS

Review Comments 9/12/97

EXISTING BRIDGE PLANS (FOR REFERENCE ONLY)
STRUCTURE NO. 022-0163

SHEET S-44 OF S-44 SHEETS

F.A.P. RTE.	SECTION	COUNTY	TOTAL SHEETS	SHEET NO.
0347	0347 22 BJ3	DUPAGE	98	88
		CONTRACT NO. 62T17		
		ILLINOIS	FEED	AID PROJECT


ILLINOIS	FED. AID PROJECT
----------	------------------

Michael Baker
INTERNATIONAL

USER NAME = Connor,Liss	DESIGNED MLK	REVISED -
	CHECKED JMK	REVISED -
PLOT SCALE =	DRAWN JHJ	REVISED -
PLOT DATE = 8/9/2024	CHECKED MLK/JMK	REVISED -

**STATE OF ILLINOIS
DEPARTMENT OF TRANSPORTATION**

MODEL: D:\get-bldg [Sheet]
FILE NAME: caw\mb-us-pw-c3\Documents\Chicago_IL01_Projects\DOT_Var_DEservs_PTB208_005\W01 - 198294\3.0 Deliverables\3.3 CADD Data\Sheets\016217-ejt-D1del-bld08.dgn

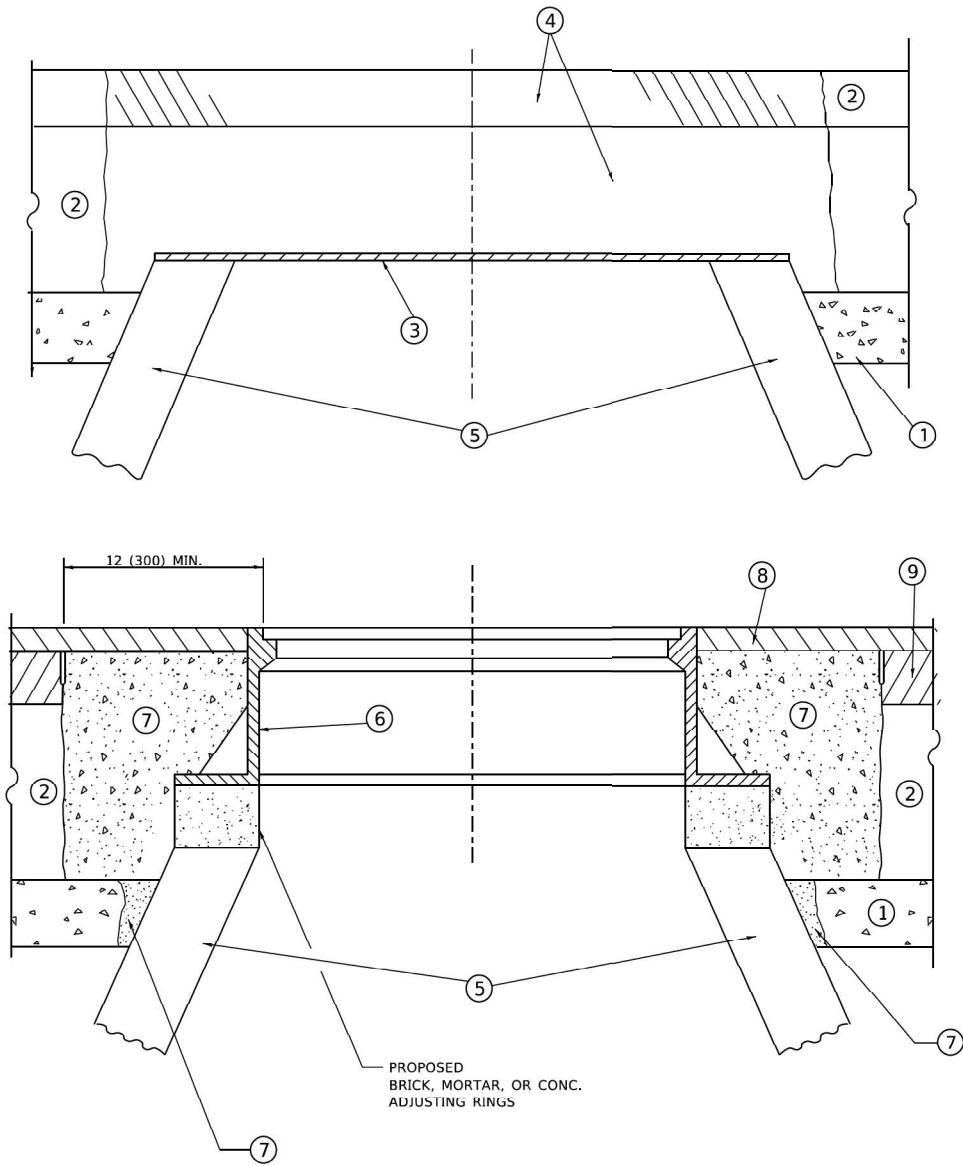

**DETAILS FOR FRAMES AND LIDS ADJUSTMENT
WITH MILLING**

NOTES

- EXISTING BROKEN FRAMES AND LIDS SHALL BE REMOVED AND DISPOSED OF BY THE CONTRACTOR AND SHALL BE REPLACED AS DIRECTED BY THE ENGINEER. REPLACEMENT FRAMES AND LIDS WILL BE PAID FOR IN ACCORDANCE WITH ARTICLE 109.04 OF THE STANDARD SPECIFICATIONS UNLESS A SEPARATE PAY ITEM HAS BEEN PROVIDED.
- IF THE EXISTING LIDS ARE OPEN, THE FRAME WILL BE ADJUSTED TO THE ELEVATION OF THE MILLED PAVEMENT SURFACE PRIOR TO THE MILLING OPERATION. THE FRAME WILL NOT BE REMOVED AND COVERED BY THE METAL PLATE.
- CITY OF CHICAGO CASTINGS ARE THE PROPERTY OF THE CITY AND THE CONTRACTOR SHALL NOTIFY THE CITY FOR REMOVAL AND DISPOSITION OF THE CASTINGS.
- THE METAL PLATE USED TO COVER THE STRUCTURE SHALL REMAIN THE PROPERTY OF THE CONTRACTOR.
- THE CONTRACTOR SHALL REMOVE ALL TRAFFIC CONTROL DEVICES BY THE END OF EACH WORK SHIFT.

CONSTRUCTION PROCEDURES

STAGE 1 (BEFORE PAVEMENT MILLING)

- REMOVE A MINIMUM OF 12 (300) OF THE PAVEMENT FROM AROUND THE STRUCTURE.
- REMOVE THE EXISTING FRAME AND LID FROM THE STRUCTURE.
- COVER THE STRUCTURE OPENING WITH A 36 (900) DIAMETER METAL PLATE.
- BACKFILL WITH CRUSHED STONE AND HMA SURFACE MIX APPROVED BY THE ENGINEER. (MIN. 3 (80) HMA TO REMAIN AFTER MILLING).

STAGE 2 (AFTER PAVEMENT MILLING)

- REMOVE THE HMA SURFACE MIX AND CRUSHED STONE.
- INSTALL THE FRAME AND LID; ADJUST THE FRAME TO ITS FINAL SURFACE ELEVATION.
- THE SURROUNDING SPACE SHALL BE FILLED WITH CLASS PP-2* CONCRETE TO THE ELEVATION OF THE SURFACE OF THE EXISTING BASE COURSE OR THE BINDER COURSE.

* UNLESS OTHERWISE SPECIFIED IN THE PLANS.

THE PROCEDURE EXPLAINED ABOVE SHALL CONFORM TO THE APPLICABLE PORTIONS OF SECTIONS 353, 406, 602, AND 603 OF THE STANDARD SPECIFICATIONS EXCEPT THAT "THE CONTRACTOR SHALL ADJUST THE STRUCTURES TO THE FINISHED PAVEMENT ELEVATION NO MORE THAN 5 CALENDAR DAYS PRIOR TO PLACEMENT OF THE FINAL LIFT OF SURFACE UNLESS APPROVED BY THE ENGINEER."

LEGEND

- | | |
|--|-------------------------------|
| ① SUB-BASE GRANULAR MATERIAL | ⑥ FRAME AND LID (SEE NOTES) |
| ② EXISTING PAVEMENT | ⑦ CLASS PP-2* CONCRETE |
| ③ 36 (900) DIAMETER METAL PLATE | ⑧ PROPOSED HMA SURFACE COURSE |
| ④ PROPOSED CRUSHED STONE AND HMA SURFACE MIX | ⑨ PROPOSED HMA BINDER COURSE |
| ⑤ EXISTING STRUCTURE | |

LOCATION OF STRUCTURES

THE CONTRACTOR WILL BE REQUIRED TO KEEP A RECORD OF THE LOCATIONS OF THE BURIED STRUCTURES ACCORDING TO THE STATION AND DISTANCE LEFT OR RIGHT OF THE CENTERLINE OF PAVEMENT. UPON COMPLETION OF THE WORK, THE CONTRACTOR WILL DELIVER THE RECORD TO THE ENGINEER.

BASIS OF PAYMENT

- REMOVING FRAMES AND LIDS ON DRAINAGE AND UTILITY STRUCTURES IN THE PAVEMENT PRIOR TO MILLING, AND ADJUSTING TO FINAL GRADE PRIOR TO PLACING THE SURFACE COURSE, WILL BE PAID FOR AT THE CONTRACT UNIT PRICE EACH FOR "FRAMES AND LIDS TO BE ADJUSTED (SPECIAL)."
- THIS WORK WILL NOT BE PAID FOR WHEN DRAINAGE AND UTILITY STRUCTURES ARE SPECIFIED FOR PAYMENT AS STRUCTURE RECONSTRUCTION.
- NEW FRAMES AND LIDS, WHEN SPECIFIED, WILL BE PAID FOR SEPARATELY.
- WHEN STRUCTURES ARE TO BE ADJUSTED OR RECONSTRUCTED, THE LOWERING AND RAISING OF THE FRAMES AND LIDS WILL NOT BE PAID FOR SEPARATELY BUT WILL BE INCLUDED IN THE COST OF THE CORRESPONDING PAY ITEM.

ALL DIMENSIONS ARE IN INCHES (MILLIMETERS) UNLESS OTHERWISE SHOWN

Michael Baker

INTERNATIONAL
200 West Adams Street, Suite 1900, Chicago, IL 60606
Phone: (312) 707-8770 • MBAKERINTL.COM

USER NAME = Connor.Liss	DESIGNED - R. SHAH	REVISED - R. BORO 03-09-11
	DRAWN -	REVISED - R. BORO 12-06-11
PLOT SCALE = 0.16666667' / in.	CHECKED -	REVISED - K. SMITH 11-18-22
PLOT DATE = 8/9/2024	DATE - 10/25/1994	REVISED - K. SMITH 09-15-23


**STATE OF ILLINOIS
DEPARTMENT OF TRANSPORTATION**

**DETAIL FOR
FRAMES AND LIDS ADJUSTMENT WITH MILLING**

SCALE: NONE SHEET 1 OF 1 SHEETS STA. TO STA.

F.A.P. RTE.	SECTION	COUNTY	TOTAL SHEETS	SHEET NO.
0347	0347 22 BJ3	DUPAGE	98	89
CONTRACT NO. 62T17				
BD600-03 (BD-08)	ILLINOIS	FED. AID PROJECT		


MODEL: D:\get-b432 [Sheet]
FILE NAME: c:\w\m\us-pw-03\Documents\Chicago_IL\01_Projects\DOT_Var_DEservs_PTB208_005\001 - 198294\3.0 Deliverables\3.3 CADD Data\Sheets\016217-6\H-D1det-bd32.dgn

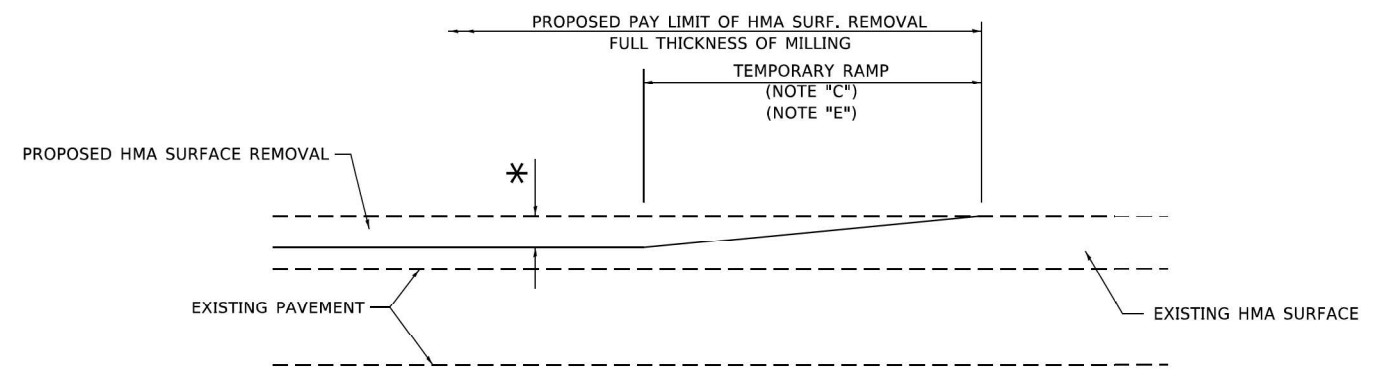

MILLED TEMPORARY RAMP

(FOR BUTT JOINT AND HMA TAPER SEE DETAIL BELOW)

OPTION 1

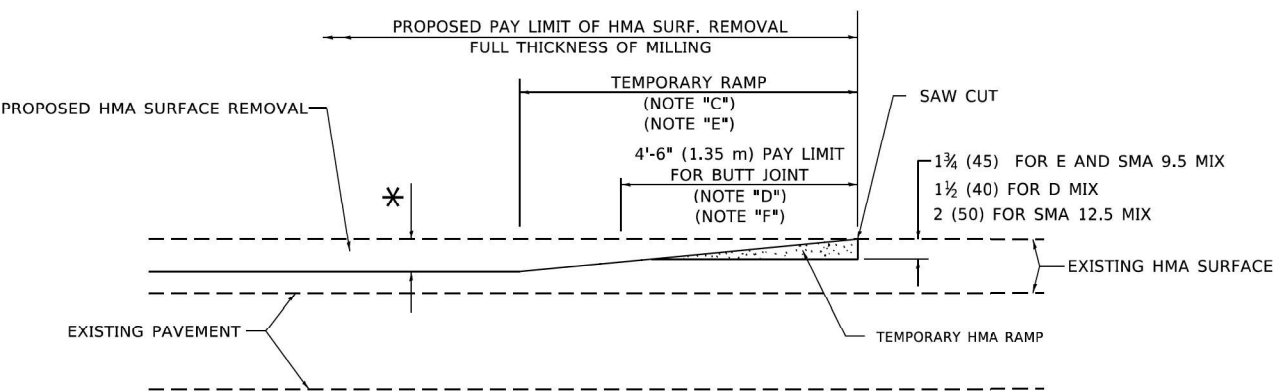


HMA CONSTRUCTED TEMPORARY RAMP

(FOR BUTT JOINT AND HMA TAPER SEE DETAIL BELOW)


OPTION 2

TYPICAL TEMPORARY RAMP

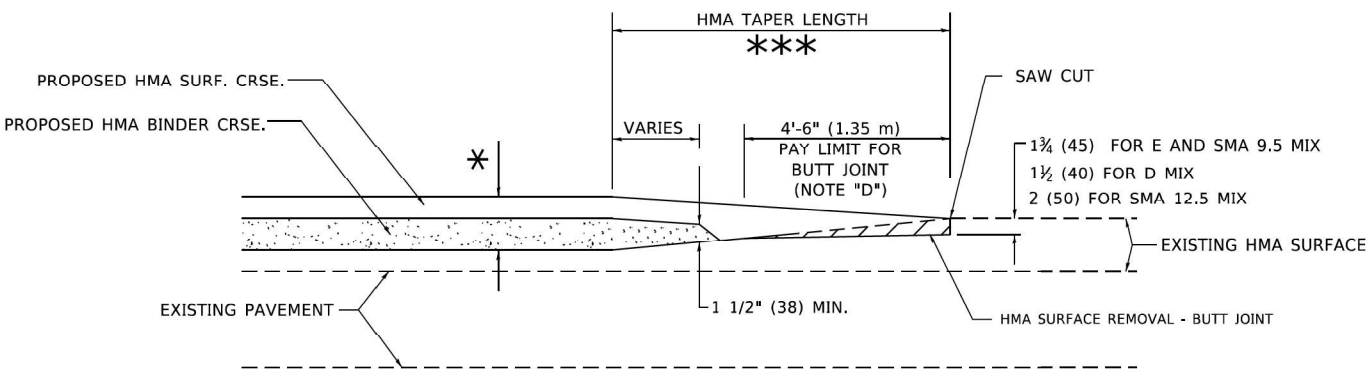


**BUTT JOINT AND
HMA TAPER**

**TYPICAL BUTT JOINT AND HMA TAPER
FOR MILLING AND RESURFACING**

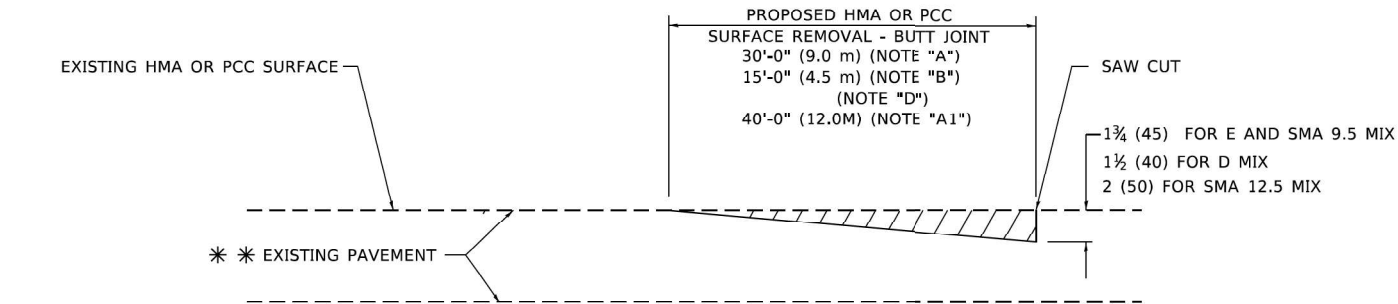

BUTT JOINT DETAIL

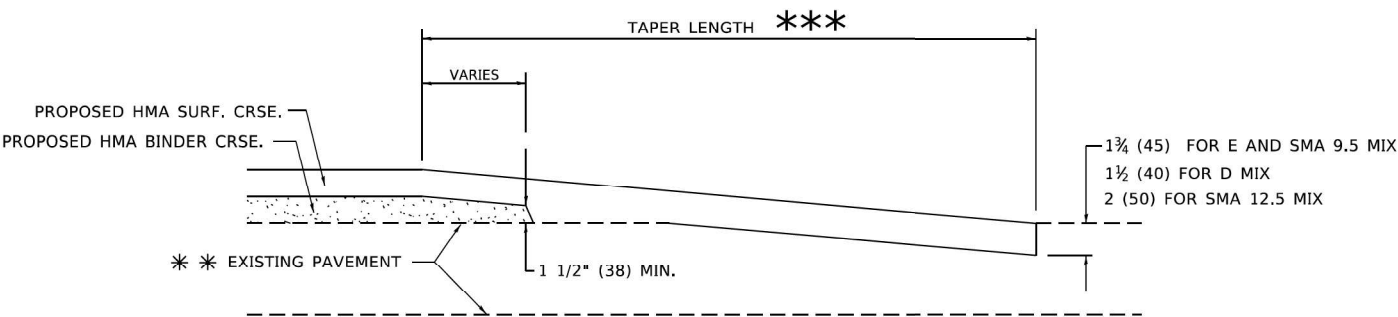

HMA TAPER DETAIL

**TYPICAL BUTT JOINT AND HMA TAPER
FOR RESURFACING ONLY**

** PC CONCRETE, HMA OR HMA RESURFACED PAVEMENT.

GENERAL NOTES

- A. MAINLINE ARTERIAL ROADWAYS AND MAJOR SIDE ROADS.
- A1. INTERSTATES
- B. MINOR SIDE ROADS.
- C. THE TEMP. RAMP SHALL BE CONSTRUCTED IMMEDIATELY UPON REMOVAL OF THE EXISTING HMA SURFACE.
- D. THE BUTT JOINT SHALL BE CONSTRUCTED IMMEDIATELY PRIOR TO PLACING THE PROPOSED HMA COURSES.
- E. TAPER THE TEMP. RAMP AT A RATE OF 3' - 4" (1.02m) PER 1 INCH (25 mm) OF MILLING THICKNESS.
* SEE TYPICAL SECTIONS FOR MILLING THICKNESS.
- F. SEE ARTICLE 406.08 AND 406.14 OF THE STANDARD SPECIFICATIONS FOR "HMA AND/OR PCC SURFACE REMOVAL, BUTT JOINT".
*** 20'-0" (6.1 m) PER 1 (25) RESURFACING (NOTE "A")
10'-0" (3.0 m) PER 1 (25) RESURFACING (NOTE "B")

BASIS OF PAYMENT

1. THE BUTT JOINT WILL BE PAID FOR AT THE CONTRACT UNIT PRICE PER SQUARE YARD (SQUARE METER) FOR "HOT-MIX ASPHALT SURFACE REMOVAL - BUTT JOINT" OR FOR "PORTLAND CEMENT CONCRETE SURFACE REMOVAL- BUTT JOINT".
2. THE TEMPORARY RAMP AND SAW CUT SHALL BE INCLUDED IN THE UNIT COST FOR HMA OR PCC SURFACE REMOVAL-BUTT JOINT.

ALL DIMENSIONS ARE IN INCHES (MILLIMETERS) UNLESS OTHERWISE SHOWN.

Michael Baker

INTERNATIONAL

200 West Adams Street, Suite 1900, Chicago, IL 60606
Phone: (312) 707-8770 • MBAKERINTL.COM

USER NAME	= Connor.Liss
PLOT SCALE	= 0.16666667' / in.
PLOT DATE	= 8/9/2024

DESIGNED -	M DE YONG
DRAWN -	
CHECKED -	
DATE -	06/13/1990

REVISED -	A. ABBAS 03-21-97
REVISED -	M. GOMEZ 04-06-01
REVISED -	R. BORO 01-01-07
REVISED -	K. SMITH 11-18-22


**STATE OF ILLINOIS
DEPARTMENT OF TRANSPORTATION**

**BUTT JOINT AND
HMA TAPER DETAILS**

SCALE: NONE SHEET 1 OF 1 SHEETS STA. TO STA.

F.A.P. RTE.	SECTION	COUNTY	TOTAL SHEETS	SHEET NO.
0347	0347 22 BJ3	DUPAGE	98	90
CONTRACT NO. 62T17				
BD400-05 BD-32	ILLINOIS	FED.AID PROJECT		

MODEL: D:\del-bd33 [Sheet]
FILE NAME: caw\mb-us-pw-03\Documents\Chicago_IL\01_Projects\DOT_Var_DEservs_PTB208_005\W01 - 198294\3.0 Deliverables\3.3 CADD Data\Sheets\016217-ejt-D1del-bd33.dgn

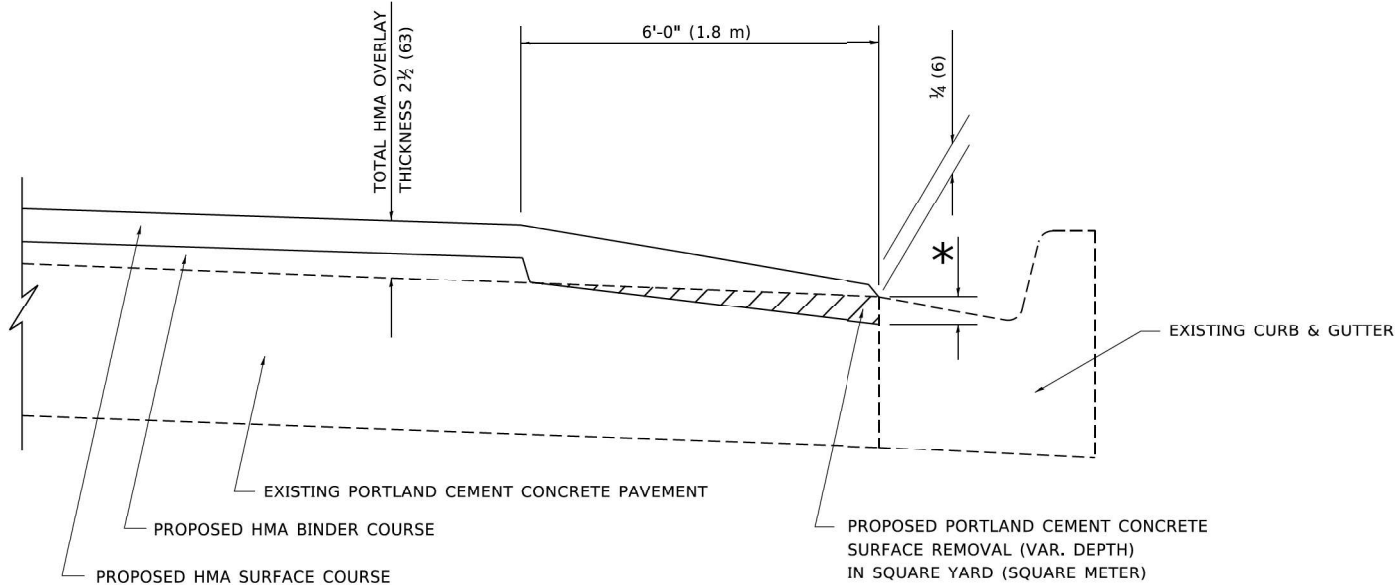

**HMA TAPER AT
EDGE OF P.C.C. PAVEMENT**

HMA SURFACE COURSE		HMA BINDER COURSE	
MIX	THICKNESS	THICKNESS	* MILLING AT GUTTER FLAG
D	1 1/2 (38)	1 (25)	1 1/4 (33)
E OR SMA 9.5	1 3/4 (44)	3/4 (19)	1 1/2 (38)

ALL DIMENSIONS ARE IN INCHES (MILLIMETERS) UNLESS
OTHERWISE SHOWN.

Michael Baker
INTERNATIONAL
200 West Adams Street, Suite 1900, Chicago, IL 60606
Phone: (312) 707-8770 • MBAKERINTL.COM

USER NAME = Connor.Liss	DESIGNED - R. SHAH	REVISED - E. GOMEZ 12-21-00
	DRAWN - JIS	REVISED - R. BORO 01-01-07
PLOT SCALE = 0.16666667' / in.	CHECKED - A. ABBAS	REVISED - JP CHANG 07-08-16
PLOT DATE = 8/9/2024	DATE - 09/10/1994	REVISED - K. SMITH 11-18-22


**STATE OF ILLINOIS
DEPARTMENT OF TRANSPORTATION**

**HMA TAPER AT
EDGE OF P.C.C. PAVEMENT**

SCALE: NONE SHEET 1 OF 1 SHEETS STA. TO STA.

F.A.P. RTE.	SECTION	COUNTY	TOTAL SHEETS	SHEET NO.
0347	0347 22 BJ3	DUPAGE	98	91
CONTRACT NO. 62T17				
BD400-06 BD-33	ILLINOIS	FED. AID PROJECT		

MODEL: D:\delc-c10\Sheet1.dgn
FILE NAME: c:\paw\mb-us-pw-03\Documents\Chicago_IL\01_Projects\DOT_Var_DEsenus_PTB208_005\W01 - 198294\3.0 Deliverables\3.3 CADD Data\Sheets\0162T17-sht-D1delc-c10.dgn

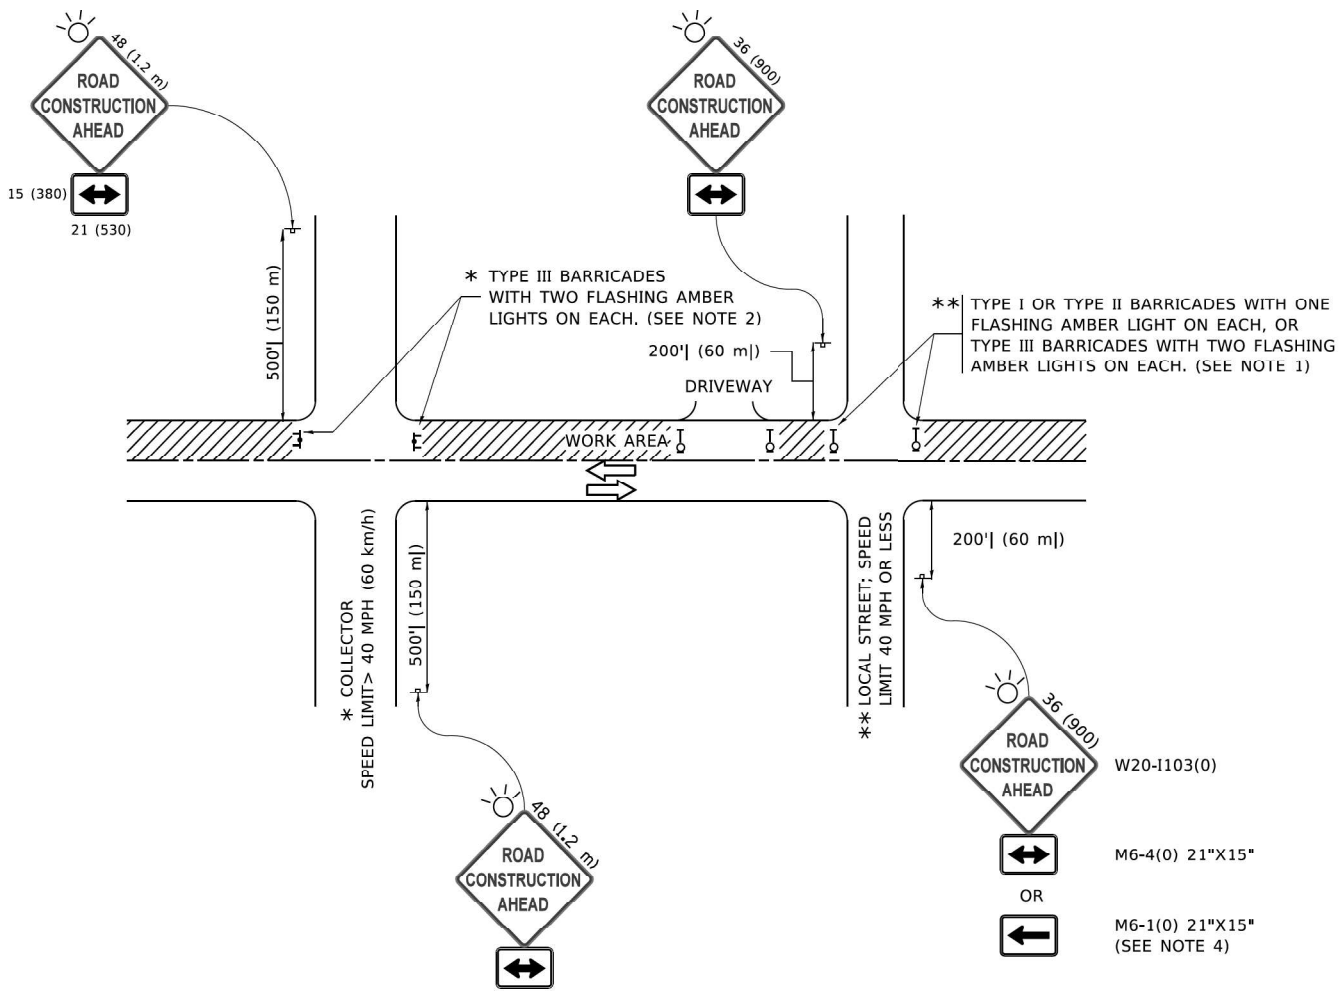

NOTES:

- SIDE ROAD WITH A SPEED LIMIT OF 40 MPH (60 km/h) OR LESS AS SHOWN ON THE DRAWING AND AS DIRECTED BY THE ENGINEER:
 - ONE "ROAD CONSTRUCTION AHEAD" SIGN 36 x 36 (900x900) WITH A FLASHER MOUNTED ON IT APPROXIMATELY 200' (60 m) IN ADVANCE OF THE MAIN ROUTE.
 - THE CLOSED PORTION OF THE MAIN ROUTE SHALL BE PROTECTED BY BLOCKING WITH TYPE I, TYPE II OR TYPE III BARRICADES, 1/3 OF THE CROSS SECTION OF THE CLOSED PORTION.
- SIDE ROAD WITH A SPEED LIMIT GREATER THAN 40 MPH (60 km/h) AS SHOWN ON THE DRAWING AND AS DIRECTED BY THE ENGINEER:
 - ONE "ROAD CONSTRUCTION AHEAD" SIGN 48 x 48 (1.2 m x 1.2 m) WITH A FLASHER MOUNTED ON IT APPROXIMATELY 500' (150 m) IN ADVANCE OF THE MAIN ROUTE.
 - THE CLOSED PORTION OF THE MAIN ROUTE SHALL BE PROTECTED BY BLOCKING WITH TYPE III BARRICADES, 1/2 OF THE CROSS SECTION OF THE CLOSED PORTION.
- CONES MAY BE SUBSTITUTED FOR BARRICADES OR DRUMS AT HALF THE SPACING DURING DAY OPERATIONS. CONES SHALL BE A MINIMUM OF 28 (710) IN HEIGHT.
- SIGNING AND THE WORK ZONE, A SINGLE HEADED ARROW (M6-1) SHALL BE USED IN LIEU OF THE DOUBLE HEADED ARROW (M6-4).
- WHEN WORK IS BEING PERFORMED ON A SIDE ROAD OR DRIVEWAY, FOLLOW THE APPLICABLE STANDARD(S). THE DIRECTIONAL ARROW (M6-1 OR M6-4) SHALL BE COVERED OR REMOVED WHEN NO LONGER CONSISTENT WITH THE TRAFFIC CONTROL SET-UP.
- ADVANCE WARNING SIGNS ARE TO BE OMITTED ON DRIVEWAYS UNLESS OTHERWISE SPECIFIED IN THE PLANS OR BY THE ENGINEER.
- THE TRAFFIC CONTROL AND PROTECTION FOR SIDE ROADS, INTERSECTIONS, AND DRIVEWAYS SHALL BE INCLUDED IN THE COST OF SPECIFIED TRAFFIC CONTROL STANDARDS OR ITEMS.

All dimensions are in inches (millimeters) unless otherwise shown.

Michael Baker
INTERNATIONAL
200 West Adams Street, Suite 1900, Chicago, IL 60606
Phone: (312) 707-8770 • MBAKERINTL.COM


USER NAME = Connor.Liss	DESIGNED - L.H.A.	REVISED - A. HOUSEH 10-15-96
	DRAWN -	REVISED - T. RAMMACHER 01-06-00
PLOT SCALE = 0.1666667" / in.	CHECKED -	REVISED - A. SCHUETZE 07-01-13
PLOT DATE = 8/9/2024	DATE - 06-89	REVISED - A. SCHUETZE 09-15-16

STATE OF ILLINOIS
DEPARTMENT OF TRANSPORTATION

TRAFFIC CONTROL AND PROTECTION FOR
SIDE ROADS, INTERSECTIONS, AND DRIVEWAYS


SCALE: NONE SHEET 1 OF 1 SHEETS STA. TO STA.

F.A.P. RTE.	SECTION	COUNTY	TOTAL SHEETS	SHEET NO.
0347	0347 22 BJ3	DUPAGE	98	92
CONTRACT NO. 62T17				
TC-10	ILLINOIS	FED. AID PROJECT		

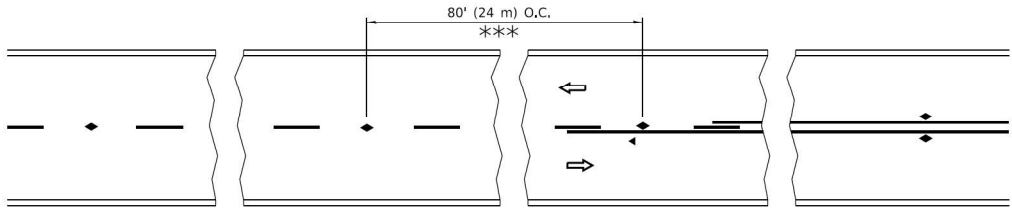


*** REDUCE TO 40' (12 m) O.C. ON CURVES WITH POSTED OR ADVISORY SPEED 45 M.P.H. (70 km/h) OR LESS.


TWO-LANE/TWO-WAY

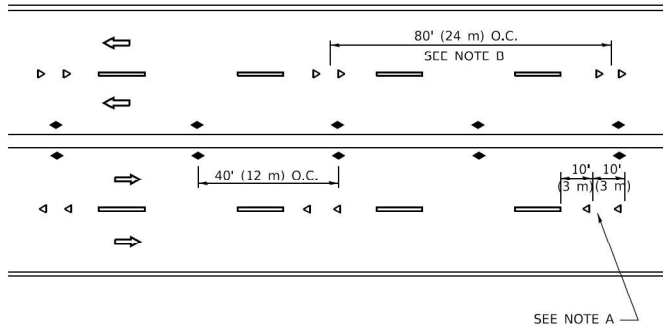


MULTI-LANE/UNDIVIDED

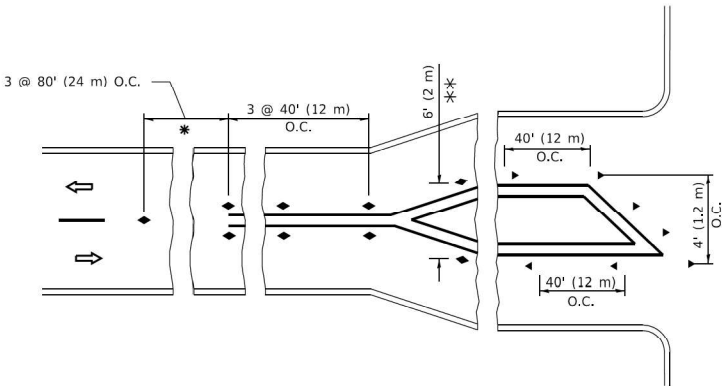



TURN LANES

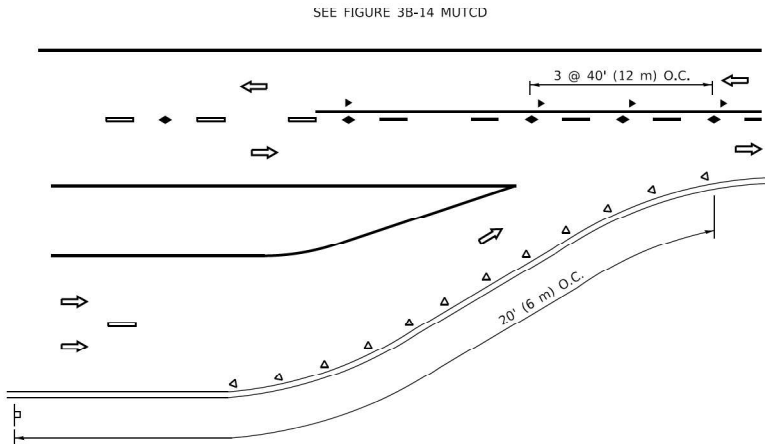

LANE REDUCTION TRANSITION

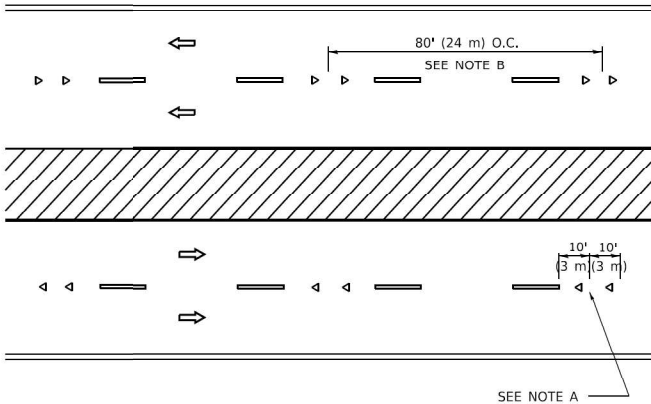

MULTI-LANE/DIVIDED

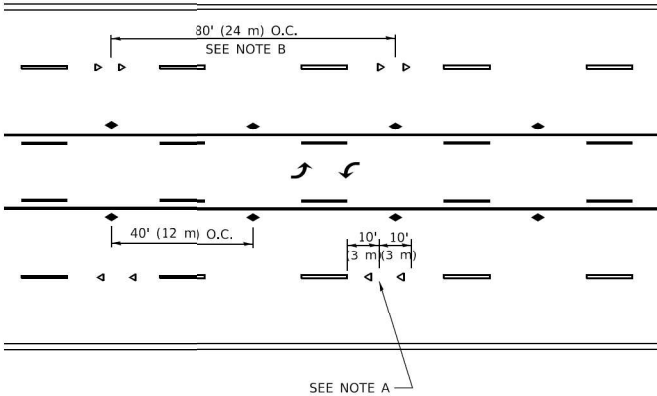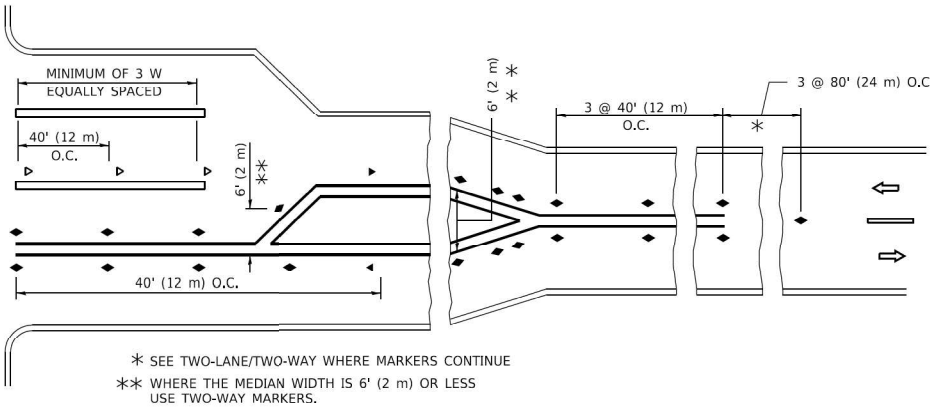

TWO-WAY LEFT TURN

GENERAL NOTES

- MARKERS USED WITH DASHED LINES SHALL BE CENTERED IN THE GAP BETWEEN SEGMENTS.
- MARKERS USED ADJACENT TO SOLID LINES SHALL BE OFFSET 2 TO 3 (50 TO 75) TOWARD TRAFFIC AS SHOWN.
- MARKERS THROUGH TANGENTS LESS THAN 500' (150 m) IN LENGTH BETWEEN CURVES SHALL BE INSTALLED AT THE LESSER OF THE TWO CURVE SPACINGS.
- MARKERS ARE TO BE USED ADJACENT TO BOTH SOLID WHITE LINES IN DUAL LEFT TURN LANES

LANE MARKER NOTES

- A. USE DOUBLE LANE LINE MARKERS SPACED AS SHOWN.
- B. REDUCE TO 40' (12 m) O.C. ON CURVES WHERE ADVISORY SPEEDS ARE 10 M.P.H (20 km/h) LOWER THAN POSTED SPEEDS.

SYMBOLS

- YELLOW STRIPE
- WHITE STRIPE
- ONE-WAY AMBER MARKER
- ONE-WAY CRYSTAL MARKER (W/O)
- TWO-WAY AMBER MARKER

DESIGN NOTES

- DOUBLE LANE LINE MARKERS SHALL BE USED UNLESS SPECIFIED OTHERWISE.
- EXCEPT AS SHOWN ON THE LANE REDUCTION TRANSITION AND FREEWAY EXIT RAMP DETAIL, MARKERS ARE NOT TO BE SPECIFIED ON RIGHT EDGE LINES.
- THE EXACT MARKER LIMITS, SPACING, AND COLOR SHALL BE INCLUDED IN THE PLANS WHEN STANDARD SPECIFICATIONS ARE NOT BEING USED.
- MARKERS SHOULD NOT BE USED ALONGSIDE CURBS EXCEPT FOR EXTREMELY SHORT SECTIONS OF CURBS WHERE NOT MORE THAN TWO MARKERS WOULD BE INVOLVED.

All dimensions are in inches (millimeters) unless otherwise shown.

MODEL: D1delc11 [Sheet]
FILE NAME: c:\p\mb-us-pw-03\Documents\Chicago_IL\01_Projects\DOT_1DOT_Var_DEsens_PTB208_005\W01-198294\3.0 Deliverables\3.3 CADD Data\Sheets\016217-eh-D1delc11.dgn

Michael Baker

INTERNATIONAL
200 West Adams Street, Suite 1800, Chicago, IL 60606
Phone: (312) 707-8770 • M.BAKER@INTL.COM

USER NAME = Connor.Liss
DRAWN -
PLOT SCALE = 0.16666633" / in.
PLOT DATE = 8/9/2024

DESIGNED -
CHECKED -
DATE -

REVISED - T. RAMMACH 03-12-99
REVISED - T. RAMMACH 01-06-00
REVISED - C. JUCIUS 09-09-09
REVISED - C. JUCIUS 07-01-13


STATE OF ILLINOIS
DEPARTMENT OF TRANSPORTATION

TYPICAL APPLICATIONS
RAISED REFLECTIVE PAVEMENT MARKERS (SNOW PLOW RESISTANT)


SCALE: NONE SHEET 1 OF 1 SHEETS STA. TO STA.

F.A.P. RTE.	SECTION	COUNTY	TOTAL SHEETS	SHEET NO.
0347	0347 22 BJ3	DUPAGE	98	93
CONTRACT NO. 62T17				
TC-11	ILLINOIS	FED. AID PROJECT		


MODEL: D:\del-c13\Sheet1.dwg
FILE NAME: c:\paw\mb-us-pw-c3\Documents\Chicago_IL\01_Projects\DOT_Var_DEsenus_PTB208_005\01 - 198294\3.0 Deliverables\3.3 CADD Data\Sheets\016217-ehd-D1del-c13.dgn

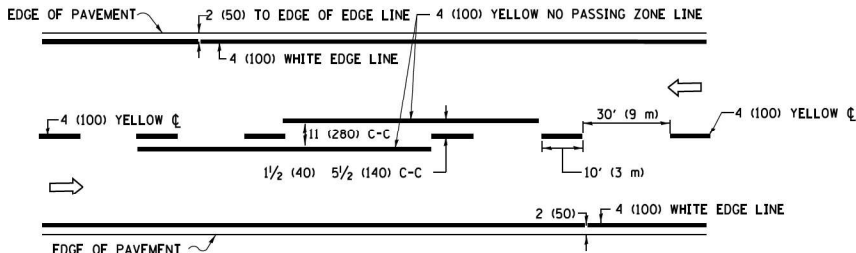


2-LANE ROADWAY

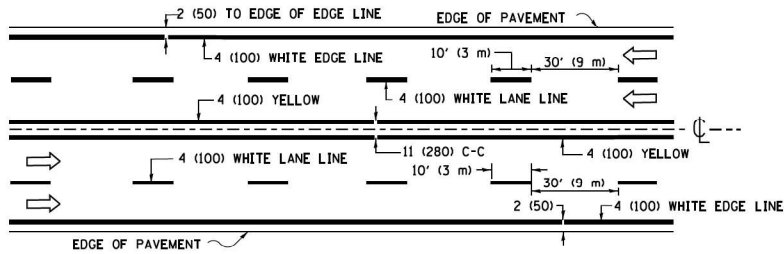

MULTI-LANE UNDIVIDED


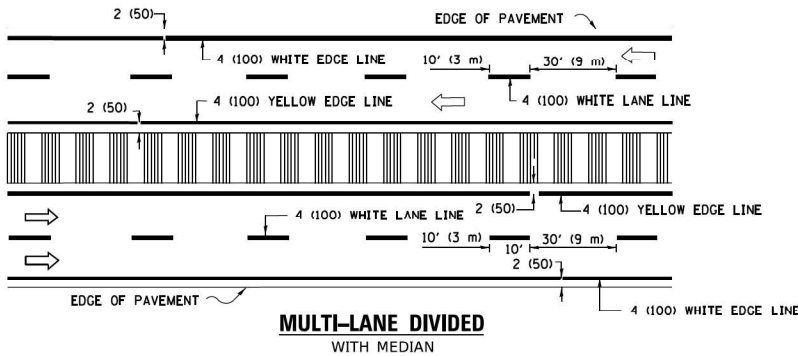


TYPICAL LANE AND EDGE LINE MARKING

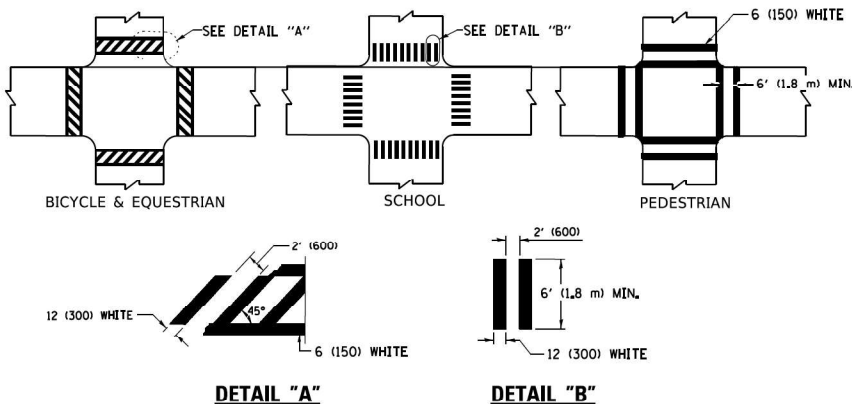


TYPICAL CROSSWALK MARKING


* MARKINGS SHALL BE INSTALLED PARALLEL TO THE CENTERLINE OF THE ROAD WHICH IT CROSSES

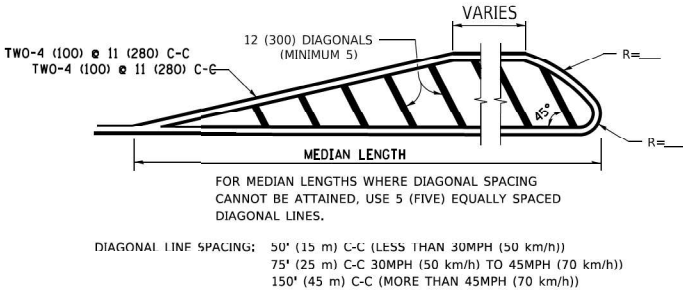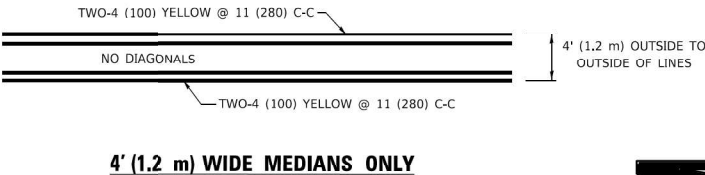

MEDIANS OVER 4' (1.2 m) WIDE

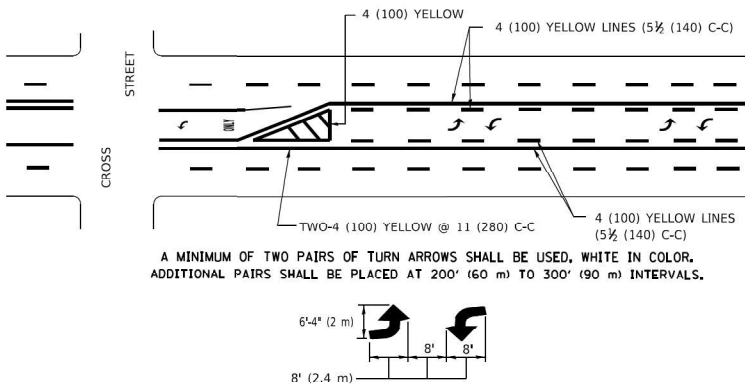

TYPICAL PAINTED MEDIAN MARKING


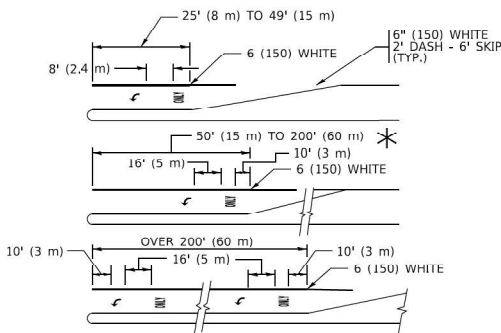


FULL SIZE LETTERS 8' (2.4 m) AND ARROWS SHALL BE USED.
AREA = 15.6 SQ. FT. (1.5 m²) ONLY AREA = 20.8 SQ. FT. (1.9 m²)



* TURN LANES IN EXCESS OF 400' (120 m) IN LENGTH MAY HAVE AN ADDITIONAL SET OF ARROW - "ONLY" INSTALLED MIDWAY BETWEEN THE OTHER TWO SETS OF ARROW - "ONLY".

TYPICAL LEFT (OR RIGHT) TURN LANE

TYPICAL TURN LANE MARKING

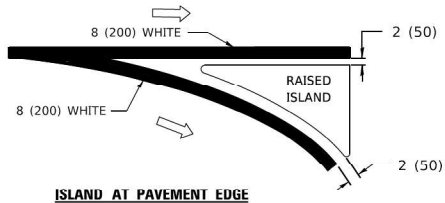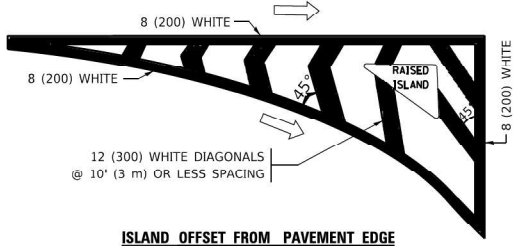

TYPICAL ISLAND MARKING

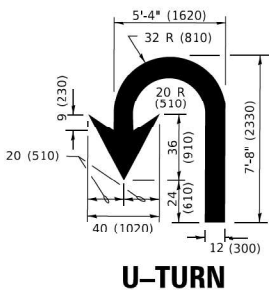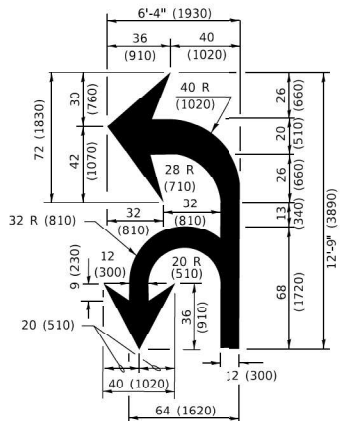

LANE REDUCTION TRANSITION

* LANE REDUCTION ARROWS REQUIRED AT SPEEDS OF 45 MPH OR GREATER OR WHEN SPECIFIED IN PLANS.

TYPE OF MARKING	WIDTH OF LINE	PATTERN	COLOR	SPACING / REMARKS
CENTERLINE ON 2 LANE PAVEMENT	4 (100)	SKIP-DASH	YELLOW	10' (3 m) LINE WITH 30' (9 m) SPACE
CENTERLINE ON MULTI-LANE UNDIVIDED PAVEMENT	2 @ 4 (100)	SOLID	YELLOW	11 (280) C-C
NO PASSING ZONE LINES: FOR ONE DIRECTION FOR BOTH DIRECTIONS	4 (100) 2 @ 4 (100)	SOLID SOLID	YELLOW YELLOW	5 1/2 (140) C-C FROM SKIP-DASH CENTERLINE 11 (280) C-C OMIT SKIP-DASH CENTERLINE BETWEEN
LANE LINES	4 (100) 5 (125) ON FREEWAYS	SKIP-DASH SKIP-DASH	WHITE WHITE	10' (3 m) LINE WITH 30' (9 m) SPACE
DOTTED LINES (EXTENSIONS OF CENTER, LANE OR TURN LANE MARKINGS)	SAME AS LINE BEING EXTENDED	SKIP-DASH	SAME AS LINE BEING EXTENDED	2' (600) LINE WITH 6' (1.8 m) SPACE
EDGE LINES	4 (100)	SOLID	YELLOW-LEFT WHITE-RIGHT	OUTLINE MEDIANS IN YELLOW
TURN LANE MARKINGS	6 (150) LINE: FULL SIZE LETTERS & SYMBOLS (8' (2.4m))	SOLID	WHITE	SEE TYPICAL TURN LANE MARKING DETAIL
TWO WAY LEFT TURN MARKING	2 @ 4 (100) EACH DIRECTION 8' (2.4m) LEFT ARROW	SKIP-DASH AND SOLID IN PAIRS	YELLOW WHITE	10' (3 m) LINE WITH 30' (9 m) SPACE FOR SKIP-DASH; 5 1/2 (140) C-C BETWEEN SOLID LINE AND SKIP-DASH LINE SEE TYPICAL TWO-WAY LEFT TURN MARKING DETAIL
CROSSWALK LINES (PEDESTRIAN) A. DIAGONALS (BIKE & EQUESTRIAN) B. LONGITUDINAL BARS (SCHOOL)	2 @ 6 (150) 12 (300) @ 45° 12 (300) @ 90°	SOLID SOLID SOLID	WHITE WHITE WHITE	NOT LESS THAN 6' (1.8 m) APART 2' (600) APART 2' (600) APART SEE TYPICAL CROSSWALK MARKING DETAILS.
STOP LINES	24 (600)	SOLID	WHITE	PLACE 4' (1.2 m) IN ADVANCE OF AND PARALLEL TO CROSSWALK, IF PRESENT. OTHERWISE, PLACE AT DESIRED STOPPING POINT. PARALLEL TO CROSSROAD CENTERLINE, WHERE POSSIBLE
PAINTED MEDIANS	2 @ 4 (100) WITH 12 (300) DIAGONALS @ 45° NO DIAGONALS USED FOR 4' (1.2 m) WIDE MEDIANS	SOLID	YELLOW TWO WAY TRAFFIC WHITE: ONE WAY TRAFFIC	11 (280) C-C FOR THE DOUBLE LINE SEE TYPICAL PAINTED MEDIAN MARKING.
GORE MARKING AND CHANNELIZING LINES	8 (200) WITH 12 (300) DIAGONALS @ 45°	SOLID	WHITE	DIAGONALS: 15' (4.5 m) C-C (LESS THAN 30MPH (50 km/h)) 20' (6 m) C-C 30MPH (50 km/h) TO 45MPH (70 km/h) 30' (9 m) C-C (OVER 45MPH (70 km/h))
RAILROAD CROSSING	24 (600) TRANSVERSE LINES: "RR" IS 6' (1.8 m) LETTERS: 16 (400) LINE FOR "X"	SOLID	WHITE	SEE STATE STANDARD 780001 AREA OF: "R"=3.6 SQ. FT. (0.33 m ²) EACH "X"=54.0 SQ. FT. (5.0 m ²)
SHOULDER DIAGONALS (REQUIRED FOR SHOULDERS ≥ 8')	12 (300) @ 45°	SOLID	WHITE - RIGHT YELLOW - LEFT	50' (15 m) C-C (LESS THAN 30MPH (50 km/h)) 75' (25 m) C-C (30 MPH (50 km/h) TO 45MPH (70 km/h)) 150' (45 m) C-C (OVER 45MPH (70 km/h))
U TURN ARROW	SEE DETAIL	SOLID	WHITE	16.3 SF
2 ARROW COMBINATION LEFT AND U TURN	SEE DETAIL	SOLID	WHITE	30.4 SF

FOR FURTHER DETAILS ON PAVEMENT MARKING REFER TO STANDARD SPECIFICATIONS FOR ROAD AND BRIDGE CONSTRUCTION AND STATE STANDARD 780001

All dimensions are in inches (millimeters) unless otherwise shown.

Michael Baker

INTERNATIONAL
200 West Adams Street, Suite 1800, Chicago, IL 60606
Phone: (312) 707-8770 • MBAKERINTL.COM

USER NAME = Connor.Liss

DESIGNED - EVERS

REVISED - C. JUCIUS 09-09-09

DRAWN -

REVISED - C. JUCIUS 07-01-13

PLOT SCALE = 0.1666667" / in.

CHECKED -

REVISED - C. JUCIUS 12-21-15

PLOT DATE = 8/9/2024

DATE - 03/19/1990

REVISED - C. JUCIUS 04-12-16

STATE OF ILLINOIS
DEPARTMENT OF TRANSPORTATION

DISTRICT ONE
TYPICAL PAVEMENT MARKINGS

SCALE: NONE SHEET 1 OF 1 SHEETS STA. TO STA.

F.A.P. RTE.	SECTION	COUNTY	TOTAL SHEETS	SHEET NO.
0347	0347 22 BJ3	DUPAGE	98	94
CONTRACT NO. 62T17				

ILLINOIS FED. AID PROJECT

TURN BAY ENTRANCE AT START
OF LANE CLOSURE TAPER

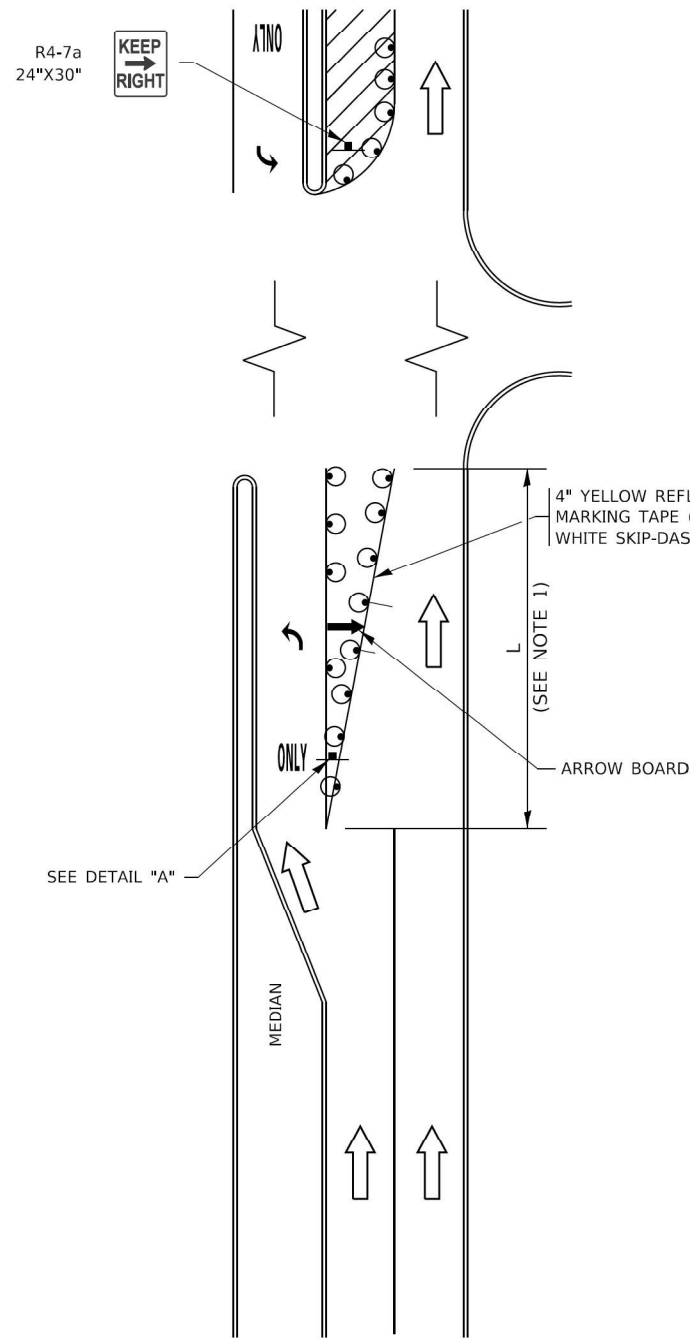


FIGURE 1

LEGEND

- WORK AREA
- LANE OPEN TO TRAFFIC
- ARROW BOARD
- TYPE I OR II BARRICADE OR DRUM WITH STEADY BURN LIGHT
- DRUM WITH STEADY BURN LIGHT
- SIGN ASSEMBLY
- TYPE I OR II CHECK BARRICADE WITH FLASHING LIGHT

NOTES:

- A) WHEN "L" IS $\leq$ THE STORAGE LENGTH OF THE TURN LANE (AS SHOWN IN FIG. 1), USE FIGURE 1.
B) WHEN "L" IS $>$ THE STORAGE LENGTH OF THE TURN LANE OR THE TURN LANE IS WITHIN THE LANE CLOSURE, USE FIGURE 2.
- CONES MAY BE SUBSTITUTED FOR BARRICADES OR DRUMS AT HALF THE SPACING DURING DAY OPERATIONS. CONES SHALL BE A MINIMUM OF 28 (710) IN HEIGHT.
- LIGHTS WILL NOT BE REQUIRED ON BARRICADES OR DRUMS FOR DAY OPERATIONS. ALL LIGHTS SHALL BE MONODIRECTIONAL.
- REFLECTIVE TEMPORARY PAVEMENT MARKINGS SHALL BE PLACED THROUGHOUT THE BARRICADED AREAS OF EACH TURN BAY AS SHOWN WHERE THE CLOSURE TIME IS GREATER THAN FOURTEEN (14) DAYS.
- THIS APPLICATION ALSO APPLIES WHEN WORK IS BEING PERFORMED IN THE RIGHT LANE(S) AND THE RIGHT TURN BAY IS TO REMAIN OPEN. UNDER THIS CONDITION, "RIGHT TURN LANE" R3-1100R 24 x 24 (600 x 600) AND M6-2R 21 x 15 (530 x 380) SHALL BE USED.
- THESE CONTROLS SHALL SUPPLEMENT MAINLINE TRAFFIC CONTROL FOR LANE CLOSURES.
- THE SIGNS SHALL BE MOUNTED ABOVE THE BARRICADES/DRUMS ON SEPARATE SIGN SUPPORTS THAT MEET NCHRP 350 OR MASH REQUIREMENTS.
- TRAFFIC CONTROL AND PROTECTION AT TURN BAYS (TO REMAIN OPEN TO TRAFFIC) SHALL BE INCLUDED IN THE COST OF SPECIFIED TRAFFIC CONTROL STANDARDS OR ITEMS.

TURN BAY ENTRANCE
WITHIN A LANE CLOSURE


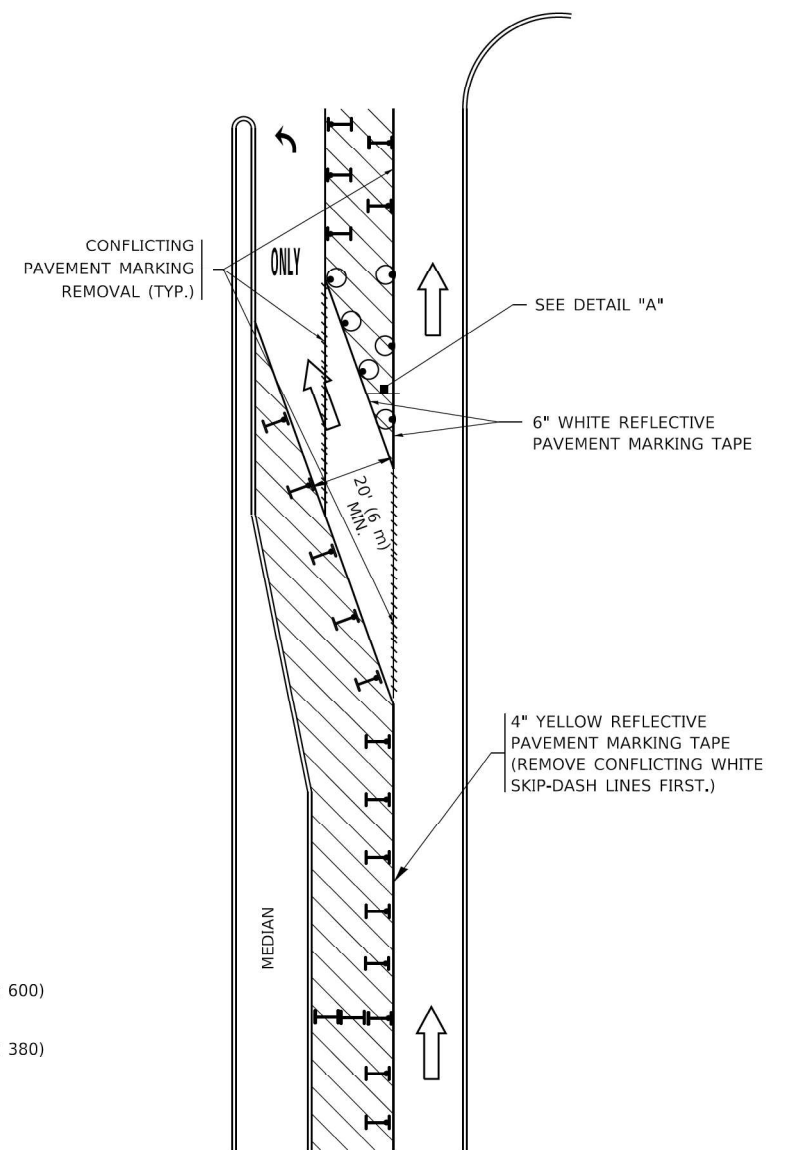


FIGURE 2

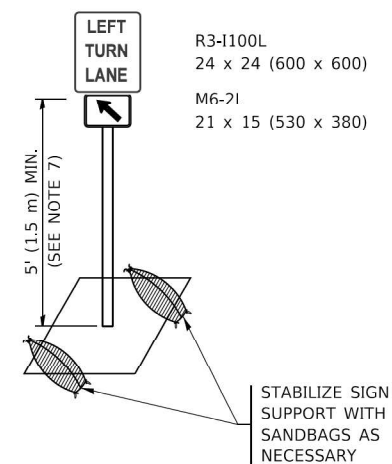

DETAIL A

All dimensions are in inches (millimeters) unless otherwise shown.

MODEL: D:\delc14\Sheet1.dgn
FILE NAME: C:\Users\mb-us-pw-03\Documents\Chicago_IL01_Projects\DOT_Var_DEsenus_PTB208_005\W01 - 198294\3.0 Deliverables\3.3 CADD Data\Sheets\016217-eh-D1delc14.dgn

Michael Baker
INTERNATIONAL
200 West Adams Street, Suite 1900, Chicago, IL 60606
Phone: (312) 707-8770 • M.BAKER@MINTL.COM

USER NAME = Connor.Liss	DESIGNED - T. RAMMACHER 09-08-94	REVISED - R. BORO 09-14-09
	DRAWN - A. HOUSEH 11-07-95	REVISED - A. SCHUETZE 07-01-13
PLOT SCALE = 0.1666667" / in.	CHECKED - A. HOUSEH 10-12-96	REVISED - A. SCHUETZE 09-15-16
PLOT DATE = 8/9/2024	DATE - T. RAMMACHER 09-08-94	REVISED -


STATE OF ILLINOIS
DEPARTMENT OF TRANSPORTATION

TRAFFIC CONTROL AND PROTECTION AT TURN BAYS
(TO REMAIN OPEN TO TRAFFIC)

SCALE: NONE SHEET 1 OF 1 SHEETS STA. TO STA.


F.A.P. RTE.	SECTION	COUNTY	TOTAL SHEETS	SHEET NO.
0347	0347 22 BJ3	DUPAGE	98	95
CONTRACT NO. 62T17				
TC-14	ILLINOIS	FED. AID PROJECT		

MODEL: D:\delc-c16 (Sheet)
FILE NAME: caw\mb-us-pw-03\Documents\Chicago_IL\01_Projects\DOT_Var_DEsens_PTB208_005\W01 - 198294\3.0 Deliverables\3.3 CADD Data\Sheets\DOT17-ajh-D1delc-c16.dgn

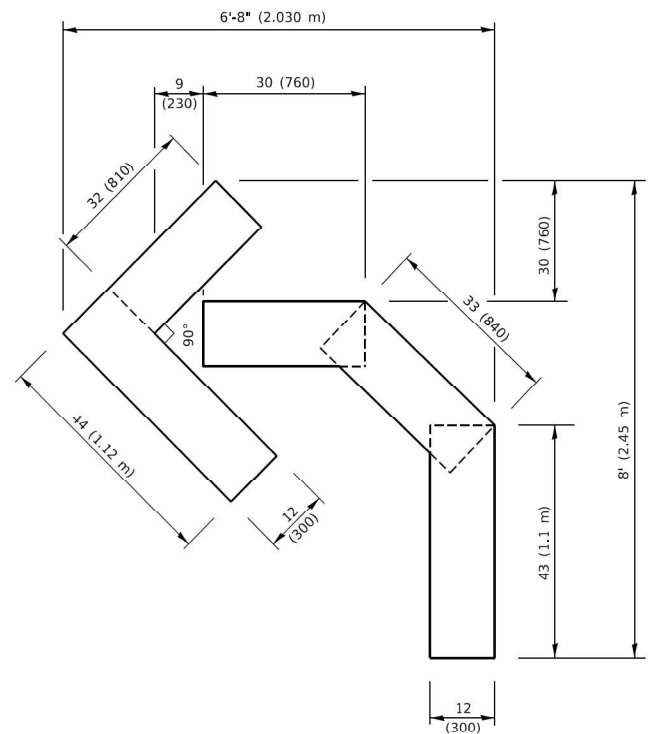


QUANTITY

4 (100) LINE = 45.5 ft. (13.9 m)
15.2 sq. ft. (1.41 sq. m)

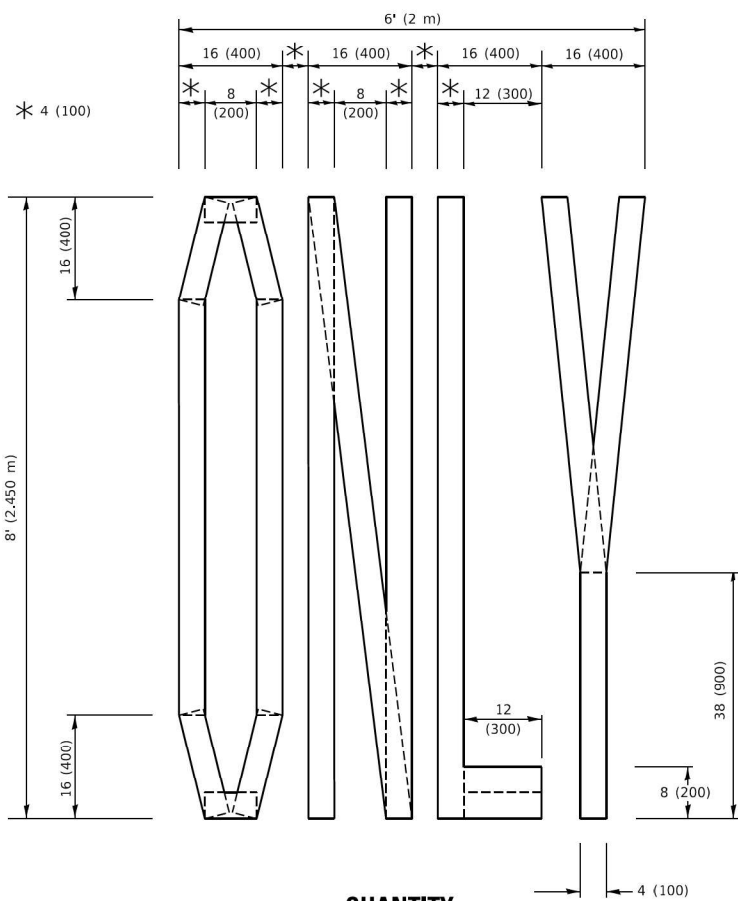

QUANTITY

4 (100) LINE = 64.1 ft. (19.5 m)
21.4 sq. ft. (1.99 sq. m)

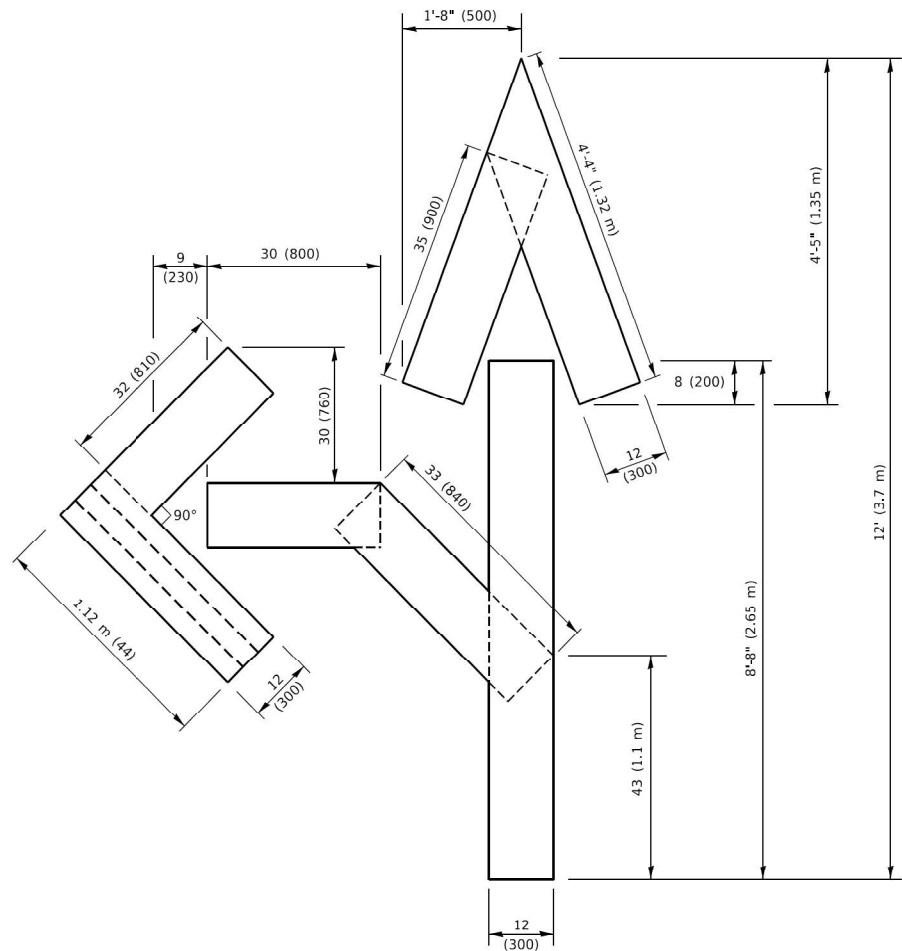


QUANTITY

4 (100) LINE = 82.5 ft. (25.1 m)
27.5 sq. ft. (2.53 sq. m)

NOTE:

ALL QUANTITIES OF PLACEMENT ARE REPRESENTED
IN LINEAR FEET OF 4" LINES TO MATCH THE
4" TEMPORARY TAPE PAY ITEM AND REPRESENTS
THE TOTAL QUANTITY OF 4" TAPE REQUIRED.

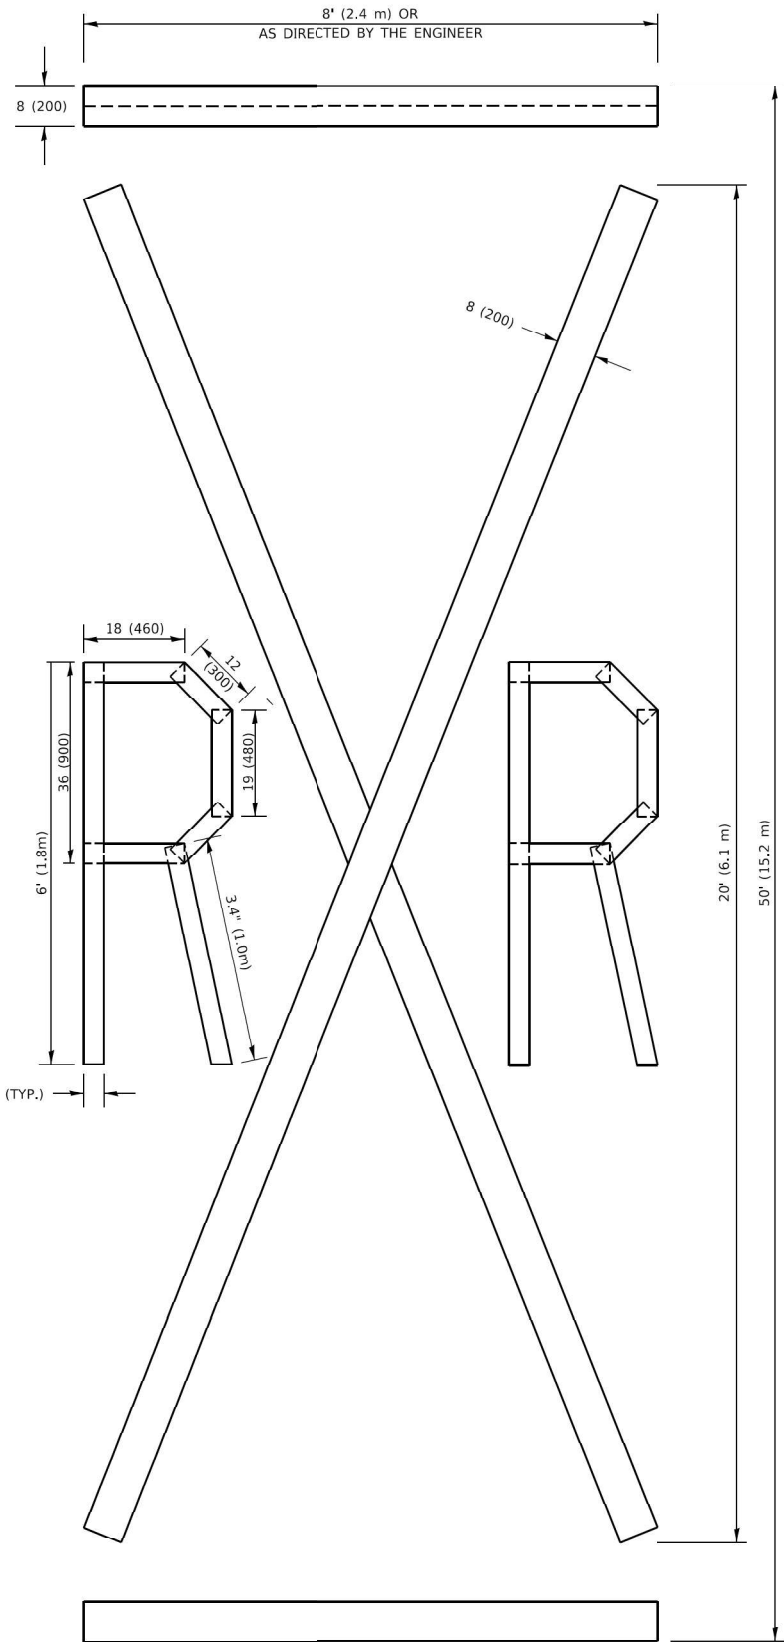

QUANTITY

4 (100) LINE = 225.9 ft. (68.9 m)
75.3 sq. ft. (6.99 sq. m)

All dimensions are in inches (millimeters)
unless otherwise shown.

Michael Baker

INTERNATIONAL
200 West Adams Street, Suite 1900, Chicago, IL 60606
Phone: (312) 707-8770 • MBAKERINTL.COM

USER NAME	= Connor.Liss
PLOT SCALE	= 0.16666667' / in.
PLOT DATE	= 8/9/2024

DESIGNED	-
DRAWN	-
CHECKED	-
DATE	- 09/18/1994

REVISED	- T. RAMMACHER 03-02-98
REVISED	- E. GOMEZ 08-28-00
REVISED	- E. GOMEZ 08-28-00
REVISED	- A. SCHUETZE 09-15-16

STATE OF ILLINOIS
DEPARTMENT OF TRANSPORTATION

SHORT TERM PAVEMENT LETTERS
AND SYMBOLS

SCALE: NONE SHEET 1 OF 1 SHEETS STA. TO STA.

F.A.P. RTE.	SECTION	COUNTY	TOTAL SHEETS	SHEET NO.
0347	0347 22 BJ3	DUPAGE	98	96
CONTRACT NO. 62T17				
TC-16	ILLINOIS	FED. AID PROJECT		

MODEL: D:\det-c22\Sheet1
FILE NAME: c:\w\mb-us-pw-03\Documents\Chicago_IL\01_Projects\DOT_Var_DEservs_PTB208_005\W01 - 198294\3.0 Deliverables\3.3 CADD Data\Sheets\018217-sht-D1det-c22.dgn

Michael Baker
INTERNATIONAL
200 West Adams Street, Suite 1900, Chicago, IL 60606
Phone: (312) 707-8770 • MBAKERINTL.COM


USER NAME = Connor.Liss	DESIGNED -	REVISED - R. MIRS 09-15-97
	DRAWN -	REVISED - R. MIRS 12-11-97
PLOT SCALE = 0.16666667" / in.	CHECKED -	REVISED - T. RAMMACHER 02-02-99
PLOT DATE = 8/9/2024	DATE -	REVISED - C. JUCIUS 01-31-07

STATE OF ILLINOIS
DEPARTMENT OF TRANSPORTATION

ARTERIAL ROAD
INFORMATION SIGN

SCALE: NONE SHEET 1 OF 1 SHEETS STA. TO STA.

F.A.P. RTE.	SECTION	COUNTY	TOTAL SHEETS	SHEET NO.
0347	0347 22 BJ3	DUPAGE	98	97
CONTRACT NO. 62T17				
TC-22	ILLINOIS	FED. AID PROJECT		

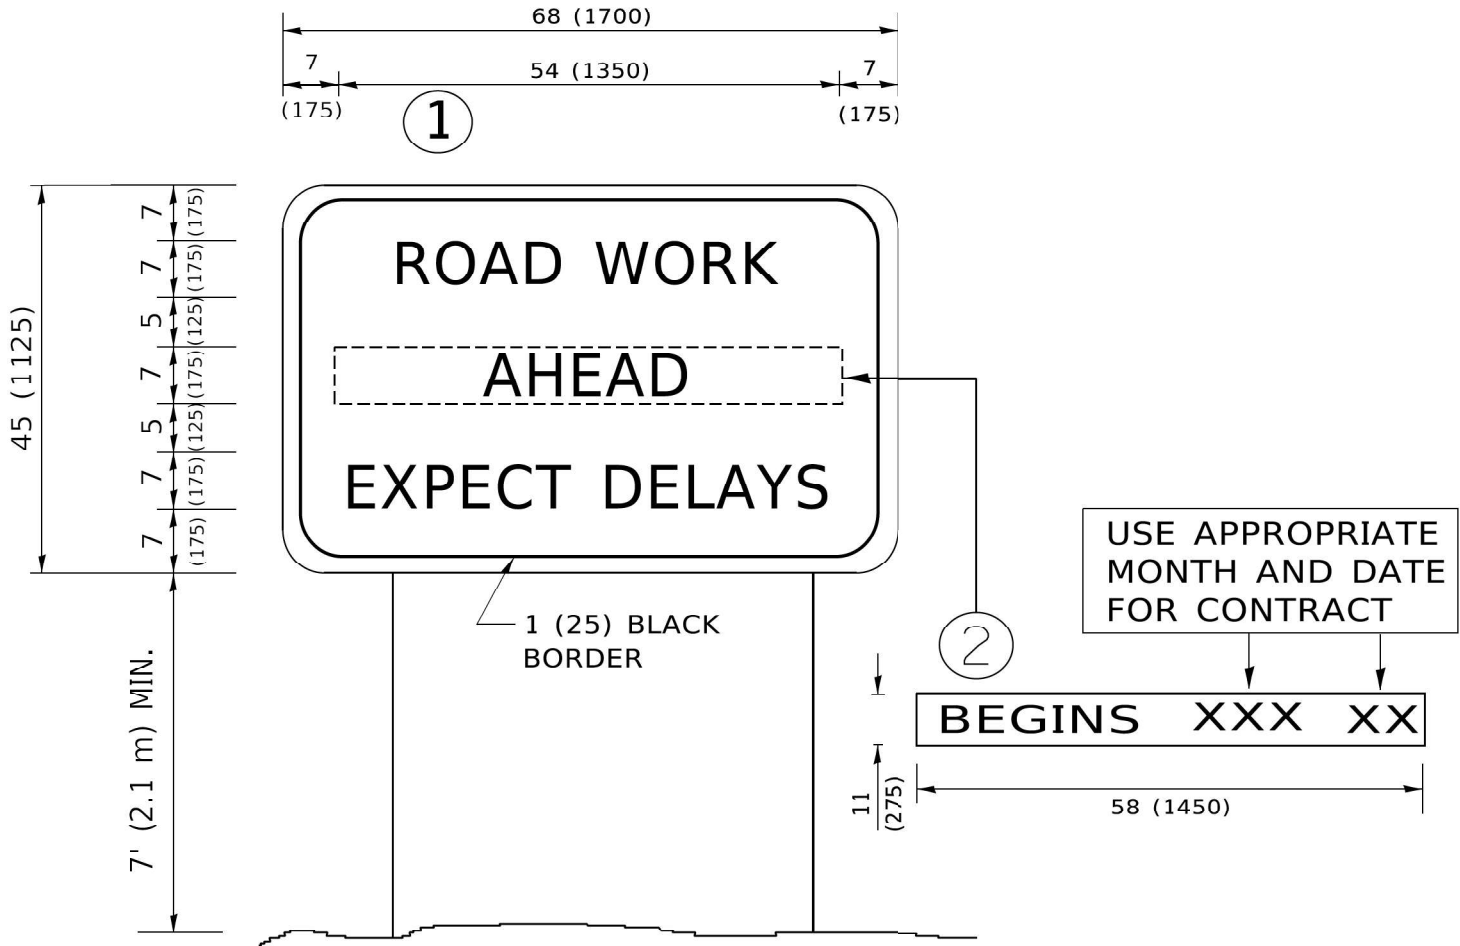


NOTES:

- USE BLACK LETTERING ON ORANGE BACKGROUND.
- ERECT SIGNS IN ADVANCE OF THE LOCATION FOR THE "ROAD CONSTRUCTION AHEAD" SIGN AT LOCATIONS AS DIRECTED BY THE ENGINEER.
- ERECT SIGN ① WITH INSTALLED PANEL ② ONE WEEK PRIOR TO THE START OF CONSTRUCTION.
- REMOVE PANEL ② SOON AFTER THE START OF CONSTRUCTION.
- SEE SPECIAL PROVISION FOR "TEMPORARY INFORMATION SIGNING" FOR ADDITIONAL INFORMATION.
- ONE SIGN ASSEMBLY EQUALS 25.70 SQ. FT. (2.3 SQ. M.)
- SHALL BE PAID FOR AS TEMPORARY INFORMATION SIGNING.

ALL DIMENSIONS ARE IN INCHES (MILLIMETERS)
UNLESS OTHERWISE SHOWN.

MODEL: D:\det-c26 [Sheet]
FILE NAME: c:\paw\mb-us-pw-03\Documents\Chicago_IL\01_Projects\DOT_Var_DEsens_PTB208_005\W01 - 198294\3.0 CADD Data\Sheets\0162T17-sht-D1det-c26.dgn

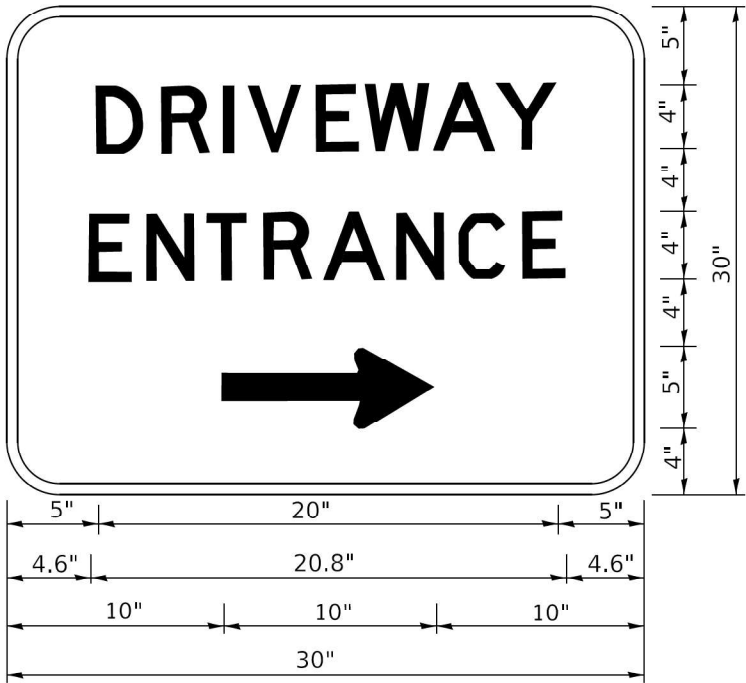

3.0" RADIUS, 0.5" BORDER, WHITE ON GREEN; REFLECTORIZED
"DRIVEWAY" D; "ENTRANCE" D; STANDARD ARROW CUSTOM 12.0" x 5.0"

NOTES:

1. HALF OF THE SIGNS WILL REQUIRE A LEFT HAND FACING ARROW.
2. TWO SIGNS SHALL BE USED AT EACH COMMERCIAL ENTRANCE
PLACED BACK-TO-BACK: ONE WITH A RIGHT HAND ARROW (SHOWN)
SHALL BE PLACED ON THE NEAR RIGHT SIDE THE DRIVEWAY
AND ONE WITH A LEFT HAND ARROW SHALL BE PLACED ON THE
FAR LEFT SIDE OF THE DRIVEWAY.
3. SIGNS TO BE PAID FOR AS ITEM "TEMPORARY INFORMATION SIGNING".

Michael Baker

INTERNATIONAL
200 West Adams Street, Suite 1900, Chicago, IL 60606
Phone: (312) 707-8770 • MBAKERINTL.COM

USER NAME = Connor.Liss
PLOT SCALE = 0.16666667' / in.
PLOT DATE = 8/9/2024

DESIGNED -
DRAWN -
CHECKED -
DATE -

REVISED - C. JUCIUS 02-15-07
REVISED -
REVISED -
REVISED -

STATE OF ILLINOIS
DEPARTMENT OF TRANSPORTATION

DRIVEWAY ENTRANCE
SIGNING

SCALE: NONE SHEET 1 OF 1 SHEETS STA. TO STA.

F.A.P. RTE.	SECTION	COUNTY	TOTAL SHEETS	SHEET NO.
0347	0347 22 BJ3	DUPAGE	98	98
CONTRACT NO. 62T17				
TC-26 ILLINOIS FED. AID PROJECT				