



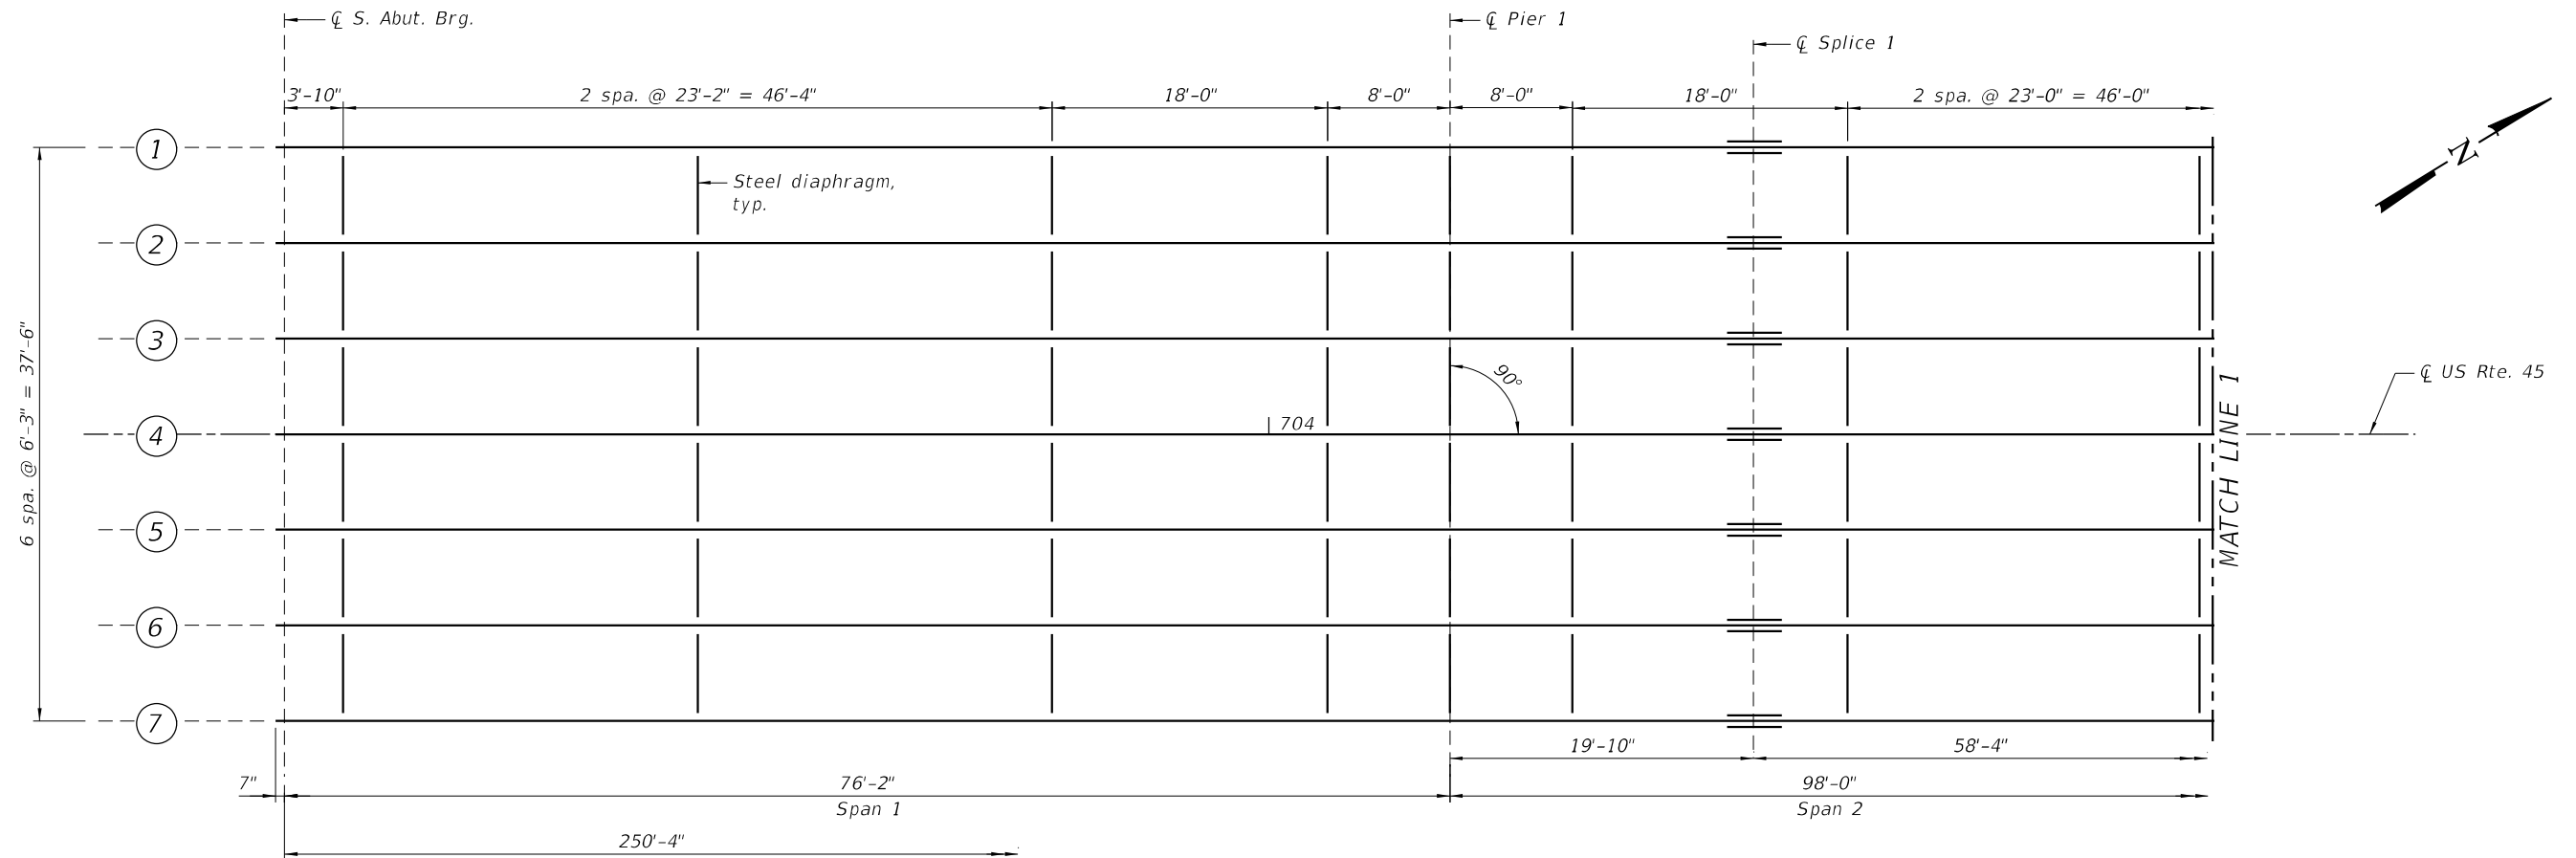

PARTIAL FRAMING PLAN

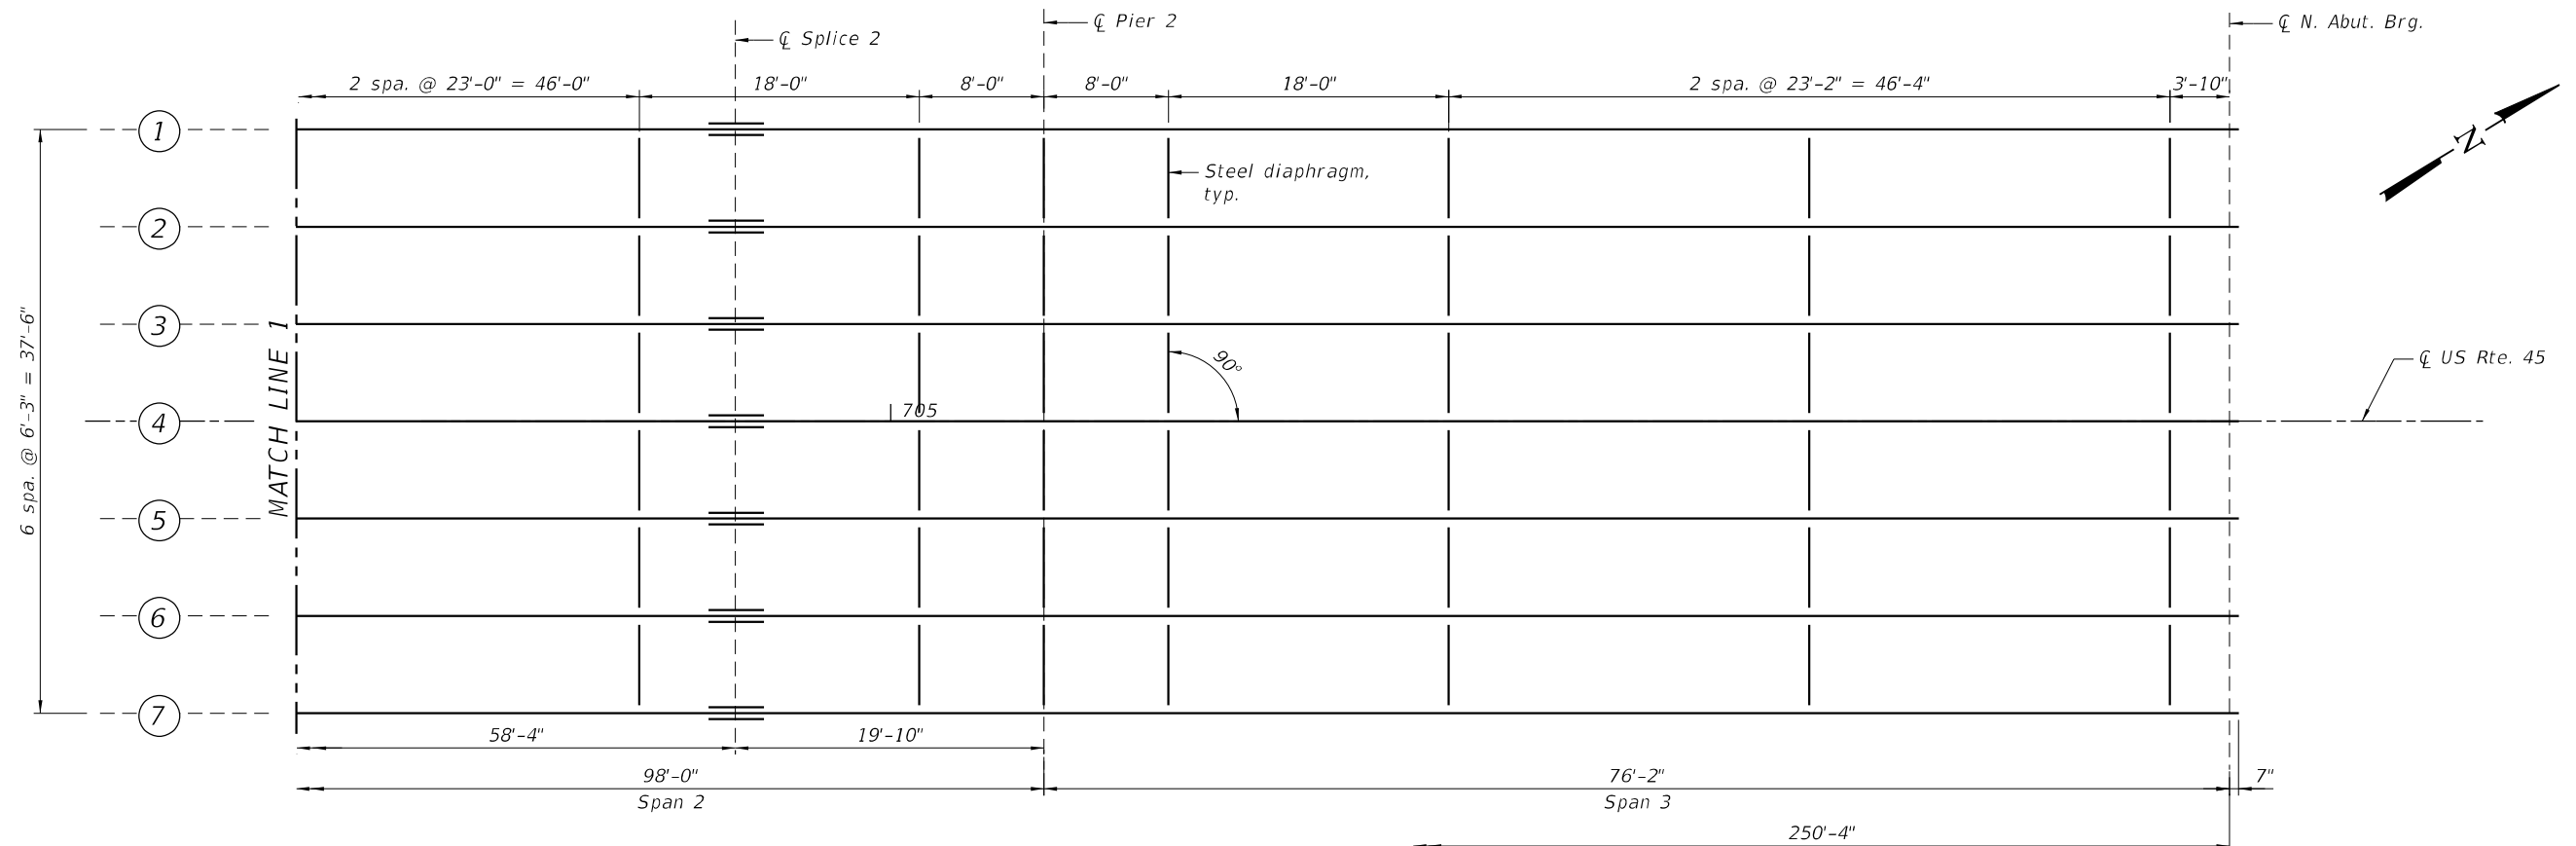

PARTIAL FRAMING PLAN

FILE NAME: L:\DOT\190665\0\W0_10\Draw\Structures\CADD_Sheets\SN_083-0074\0978716-Pl-SN_083-0074_16-Framing_Plan.dgn



License No. 184-000613 © Copyright CMT, Inc.

USER NAME = Derek Cochran	DESIGNED - DH	REVISED -
	DRAWN - DH	REVISED -
PLOT SCALE = N/A	CHECKED - ATI	REVISED -
PLOT DATE = 12/8/2022 (3:32:55 PM)	DATE - 05/19/2022	REVISED -

STATE OF ILLINOIS
DEPARTMENT OF TRANSPORTATION

FRAMING PLAN
SN 083-0074

SCALE: SHEET 16 OF 28 SHEETS STA. TO STA.

F.A.P. RTE.	SECTION	COUNTY	TOTAL SHEETS	SHEET NO.
332	29B-4	SALINE	150	101
CONTRACT NO. 78716				
ILLINOIS FED. AID PROJECT				

FILE NAME: L:\DOT\19066\0\W0_10\Draw\Structures\CADD_Sheets\SN_083-0074\0978716-Pl-SN_083-0074_18_Moment_Table.dgn

INTERIOR GIRDER MOMENT TABLE				
		0.4 Sp. 1 or 0.6 Sp. 3	Pier	0.5 Sp. 2
<i>I</i> s	(in ⁴)	9760	9760	9760
<i>I</i> c(n)	(in ⁴)	25796	25796	25796
<i>I</i> c(3n)	(in ⁴)	18853	18853	18853
<i>I</i> c(cr)	(in ⁴)	--	12698	--
<i>S</i> s	(in ³)	542	542	542
<i>S</i> c(n)	(in ³)	795	--	795
<i>S</i> c(3n)	(in ³)	717	--	717
<i>S</i> c(cr)	(in ³)	--	615	--
<i>DC</i> 1	(k/')	0.82	0.82	0.82
<i>MDC</i> 1	(k)	319	628	355
<i>DC</i> 2	(k/')	0.15	0.15	0.15
<i>MDC</i> 2	(k)	58	116	64
<i>DW</i>	(k/')	0.29	0.29	0.29
<i>MDW</i>	(k)	110	222	122
<i>LLDF</i>		0.56	0.54	0.53
<i>M</i> ℓ + <i>i</i> <i>M</i>	(k)	816	878	817
<i>Mu</i> (Strength I)	(k)	2064	2800	2137
<i>Øf Mn</i>	(k)	4019	3150	4001
<i>f</i> s <i>DC</i> 1	(ksi)	7.06	13.90	7.86
<i>f</i> s <i>DC</i> 2	(ksi)	0.97	2.26	1.07
<i>f</i> s <i>DW</i>	(ksi)	1.84	4.33	2.04
<i>f</i> s (ℓ+ <i>i</i> <i>M</i>)	(ksi)	12.31	17.14	12.33
<i>f</i> s (Service II)	(ksi)	25.88	42.78	27.00
0.95 <i>Rh Fy</i> f	(ksi)	47.50	47.50	47.50
<i>f</i> s (Total)(Strength I)	(ksi)	34.35	--	35.80
<i>Øf Fn</i>	(ksi)	--	--	--
<i>Vf</i>	(k)	25	28	16

GIRDER REACTION TABLE				
	Abutment		Pier	
	Interior	Exterior	Interior	Exterior
<i>LLDF</i>	0.732	0.531	0.732	0.531
<i>OCF</i>	--	1.00	--	--
<i>RDC</i> 1	(k)	23.7	22.2	79.5
<i>RDC</i> 2	(k)	4.2	4.2	14.6
<i>RDW</i>	(k)	8.0	8.0	27.8
<i>R</i> ℓ	(k)	57.6	49.7	102.5
<i>R</i> <i>i</i> <i>M</i>	(k)	13.9	12.01	20.4
<i>RTotal</i>	(k)	107.4	96.0	244.8

*I*s, *S*s: Non-composite moment of inertia and section modulus of the steel section used for computing *f*s(Total-Strength I, and Service II) due to non-composite dead loads (in.⁴ and in.³).

*I*c(n), *S*c(n): Composite moment of inertia and section modulus of the steel and deck based upon the modular ratio, "n", used for computing *f*s(Total-Strength I, and Service II) in uncracked sections due to short-term composite live loads (in.⁴ and in.³).

*I*c(3n), *S*c(3n): Composite moment of inertia and section modulus of the steel and deck based upon 3 times the modular ratio, "3n", used for computing *f*s(Total-Strength I, and Service II) in uncracked sections, due to long-term composite (superimposed) dead loads (in.⁴ and in.³).

*I*c(cr), *S*c(cr): Composite moment of inertia and section modulus of the steel and longitudinal deck reinforcement, used for computing *f*s (Total-Strength I and Service II) in cracked sections, due to both short-term composite live loads and long-term composite (superimposed) dead loads (in.⁴ and in.³).

*DC*1: Un-factored non-composite dead load (kips/ft.).

*MDC*1: Un-factored moment due to non-composite dead load (kip-ft.).

*DC*2: Un-factored long-term composite (superimposed excluding future wearing surface) dead load (kips/ft.).

*MDC*2: Un-factored moment due to long-term composite (superimposed excluding future wearing surface) dead load (kip-ft.).

DW: Un-factored long-term composite (superimposed future wearing surface only) dead load (kips/ft.).

MDW: Un-factored moment due to long-term composite (superimposed future wearing surface only) dead load (kip-ft.).

*M*ℓ + *i**M*: Un-factored live load moment plus dynamic load allowance (impact) (kip-ft.).

Mu (Strength I): Factored design moment (kip-ft.).

1.25 (*MDC*1 + *MDC*2) + 1.5 *MDW* + 1.75 *M*ℓ + *i**M*

Øf Mn: Compact composite positive moment capacity computed according to Article 6.10.7.1 or non-slender negative moment capacity according to Article A6.1.1 or A6.1.2 (kip-ft.).

*f*s *DC*1: Un-factored stress at edge of flange for controlling steel flange due to vertical non-composite dead loads as calculated below (ksi).

*MDC*1/ *S*nc

*f*s *DC*2: Un-factored stress at edge of flange for controlling steel flange due to vertical composite dead loads as calculated below (ksi).

*MDC*2/ *S*c(3n) or *MDC*2/ *S*c(cr) as applicable.

*f*s *DW*: Un-factored stress at edge of flange for controlling steel flange due to vertical composite future wearing surface loads as calculated below (ksi).

MDW/ *S*c(3n) or *MDW*/ *S*c(cr) as applicable.

*f*s (ℓ+*i**M*): Un-factored stress at edge of flange for controlling steel flange due to vertical composite live load plus impact loads as calculated below (ksi).

*M*ℓ + *i**M* / *S*c(n) or *M*ℓ + *i**M* / *S*c(cr) as applicable.

*f*s (Service II): Sum of stresses as computed below (ksi).

*f*s*DC*1 + *f*s*DC*2 + *f*s*DW* + 1.3 *f*s(ℓ + *i**M*)

0.95*RhFy*f: Composite stress capacity for Service II loading according to Article 6.10.4.2 (ksi).

*f*s (Total) (Strength I): Sum of stresses as computed below on non-compact section (ksi).

1.25 (*f*s*DC*1 + *f*s*DC*2) + 1.5 *f*s*DW* + 1.75 *f*s(ℓ + *i**M*)

Øf Fn: Non-Compact composite positive or negative stress capacity for Strength I loading according to Article 6.10.7 or 6.10.8 (ksi).

Vf: Maximum factored shear range in span computed according to Article 6.10.10.



LLDF: Live load distribution factor.

OCF: Obtuse correction factor.

Note:

*M*ℓ and *R*ℓ include the effects of centrifugal force and superelevation.

FILE NAME: L:\DOT\190661\DWG 10\DrawStructures\CADD Sheets\SN 083-0074\0978716-sh1-SN 083-0074 19 North and South Abutment.dgn

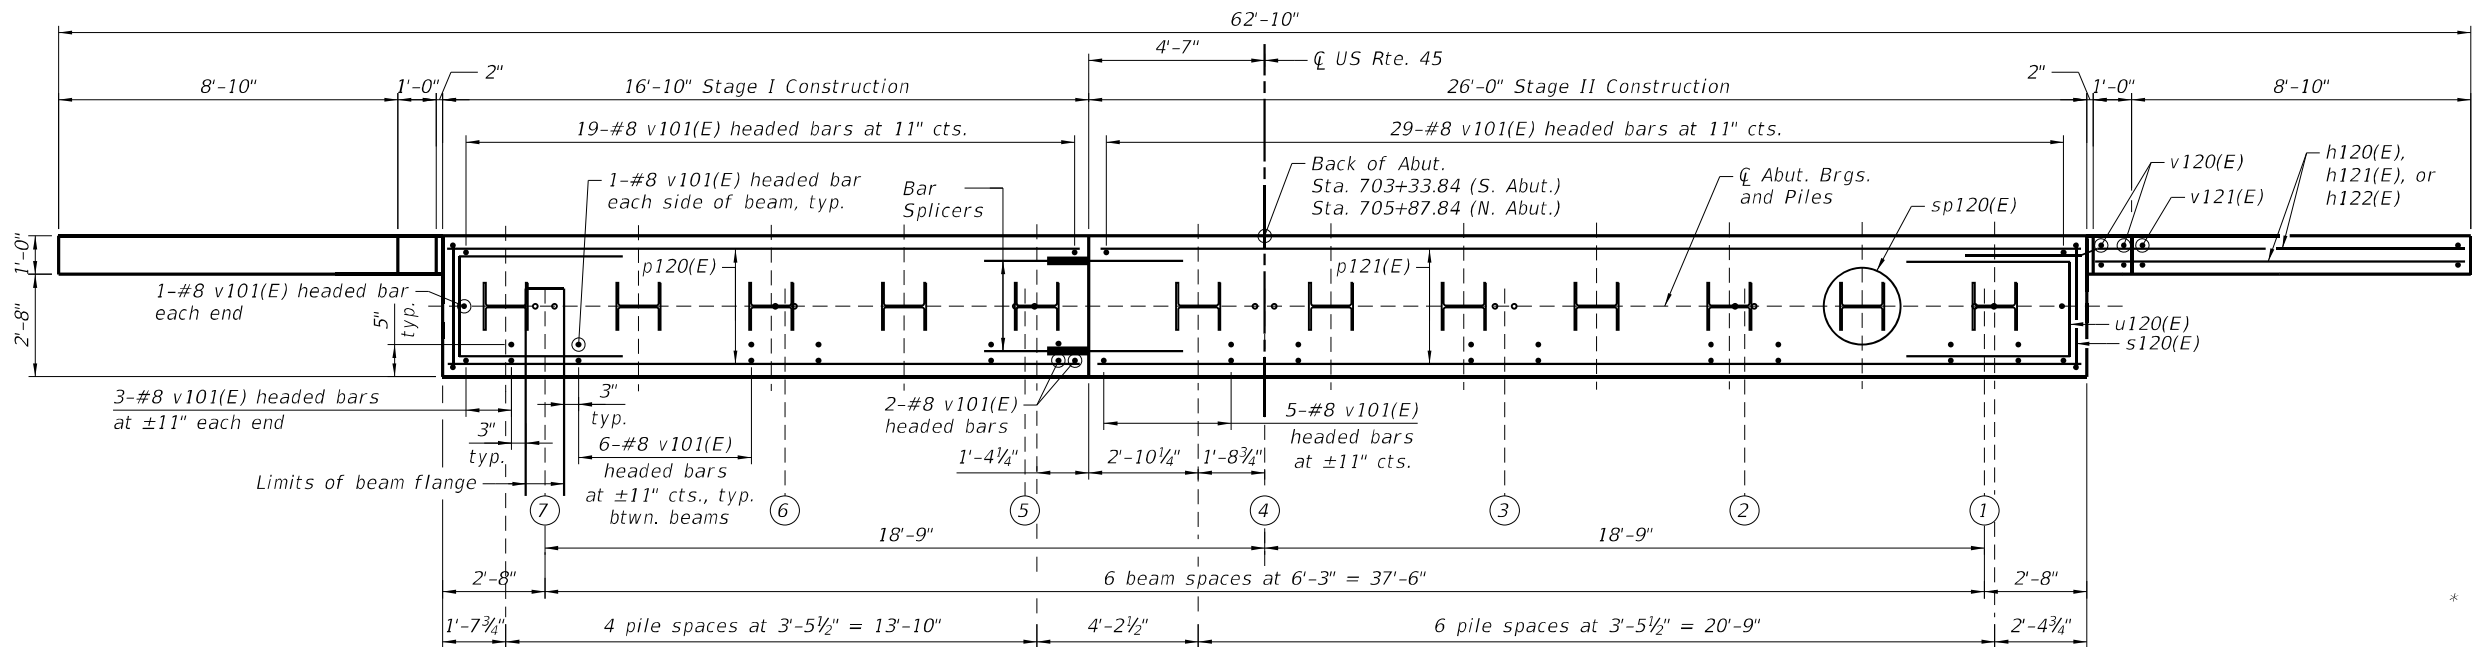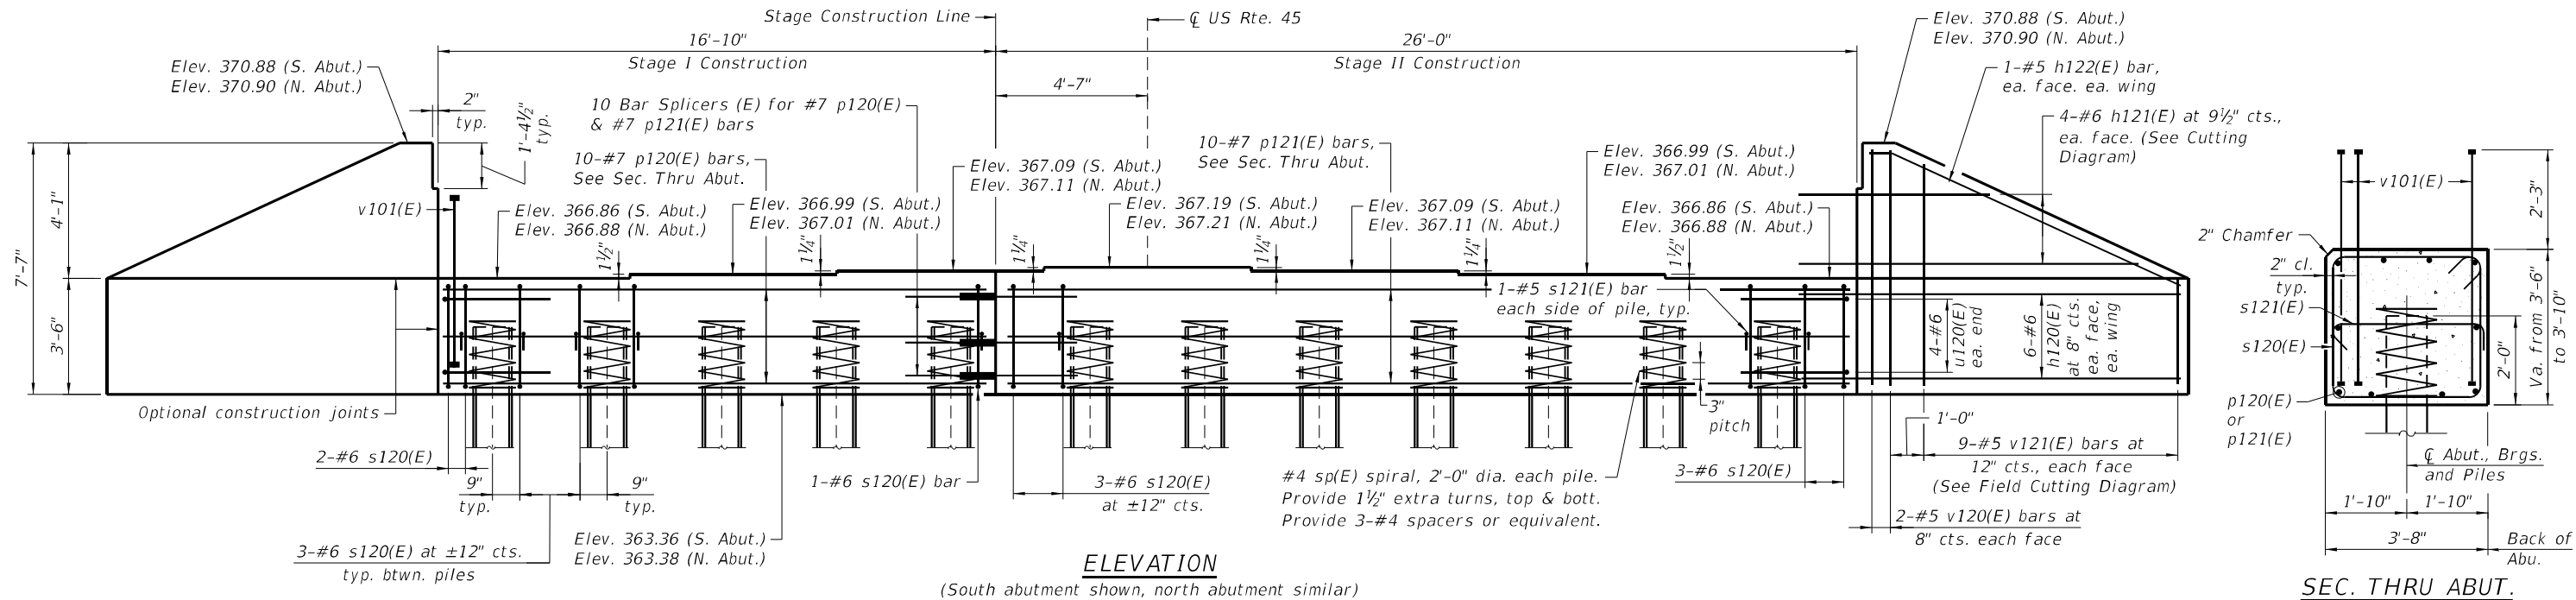

BILL OF MATERIAL FOR TWO ABUTMENTS


Bar	No.	Size	Length	Shape
h120(E)	48	#6	14'-2"	
h121(E)	16	#6	22'-0"	
h122(E)	8	#5	10'-5"	
p120(E)	20	#7	16'-6"	
p121(E)	20	#7	25'-8"	
s120(E)	78	#6	14'-4"	
s121(E)	48	#5	4'-4"	
* sp120(E)	24	#4	2'-0"	
u120(E)	16	#6	11'-10"	
v101(E)	214	#8	5'-0"	
v120(E)	16	#5	7'-3"	
v121(E)	36	#5	10'-1"	
Structure Excavation		Cu. Yd.	204	
Concrete Structures		Cu. Yd.	51.0	
Reinforcement Bars, Epoxy Coated		Pound	10,010	
Furnishing Steel Piles HP14x89		Foot	2,200	
Driving Piles		Foot	2,200	
Test Pile Steel HP14x89		Each	2	
Granular Backfill for Structures		Cu. Yd.	118	
Geocomposite Wall Drain		Sq. Yd.	68	
Pipe Underdrains for Structures 4"		Foot	106	

* Length is height of spiral

PILE DATA

Type: HP14x89
Nominal Required Bearing: 705 kips
Factored Resistance Available: 388 kips
Est. Length: 100 ft.
No. Production Piles: 22
No. Test Piles: 2

- Notes:
- Pour steps monolithically with cap.
 - Headed bars shall conform to ASTM A970 with threaded attachment; Class HA; and reinforcement bars conforming to ASTM A706. Cost included with Reinforcement Bars, Epoxy Coated.
 - For details of piles see sheet 21 of 28.
 - For details of splicers see sheet 22 of 28.

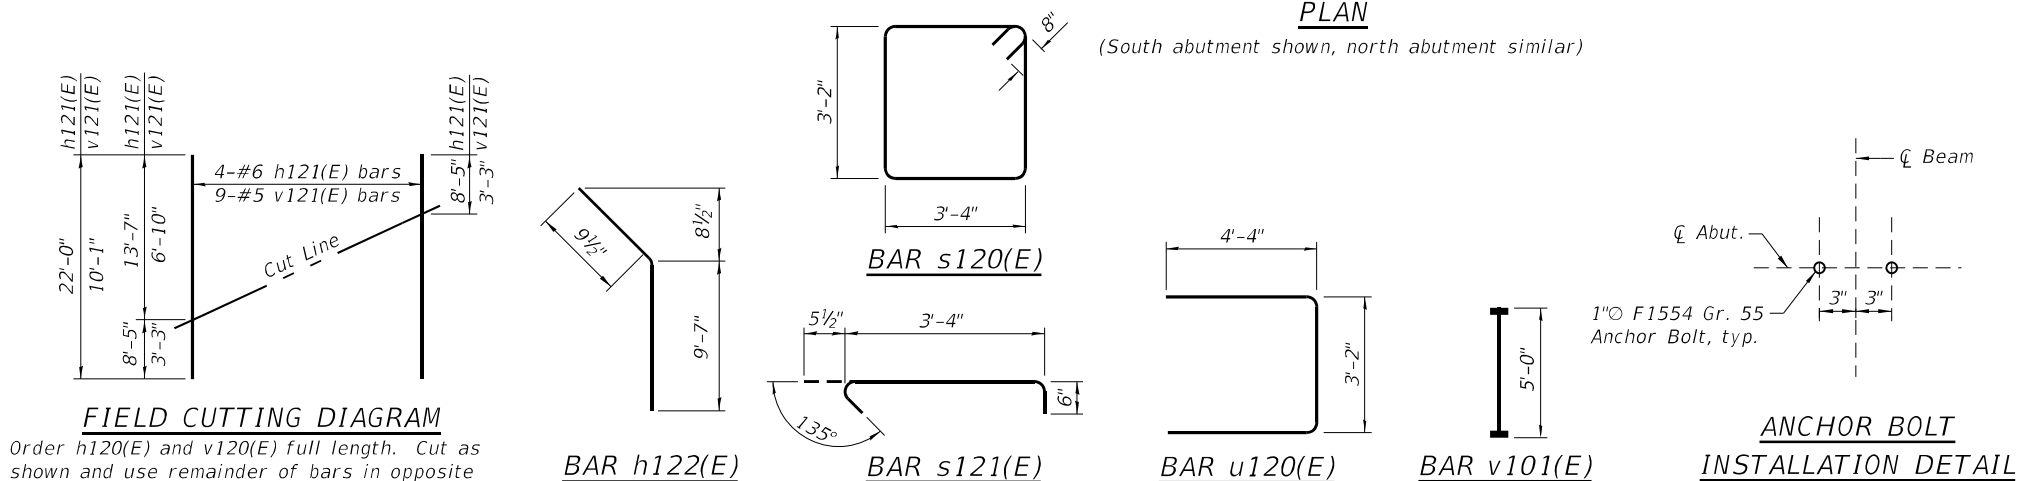

License No. 184-000613 © Copyright CMT, Inc.

USER NAME = Derek Cochran	DESIGNED - DH	REVISED -
PLOT SCALE = N/A	DRAWN - DH	REVISED -
PLOT DATE = 12/8/2022 (3:33:01 PM)	CHECKED - ATI	REVISED -
	DATE - 05/19/2022	REVISED -

STATE OF ILLINOIS
DEPARTMENT OF TRANSPORTATION


NORTH AND SOUTH ABUTMENT
SN 083-0074

SCALE: SHEET 19 OF 28 SHEETS STA. TO STA.

F.A.P. RTE.	SECTION	COUNTY	TOTAL SHEETS	SHEET NO.
332	29B-4	SALINE	150	104
CONTRACT NO. 78716				
ILLINOIS FED. AID PROJECT				


- (1) 14 sets - 1-#5 u150(E) bars tied to 2-#5 h150(E) bars spaced at 3", with #4 s150(E) bars, see note 7
- (2) 30 sets - 1-#5 u151(E) bars tied to 2-#5 h151(E) bars spaced at 6", with #4 s150(E) bars, see note 7
- (3) 14 sets - 1-#5 u150(E) bars tied to 2-#5 h152(E) bars spaced at 3", with #4 s150(E) bars, see note 7
- (4) 30 sets - 1-#5 u151(E) bars tied to 2-#5 h153(E) bars spaced at 6", with #4 s150(E) bars, see note 7

See Elevation view for horizontal spacing of s150(E) bars.

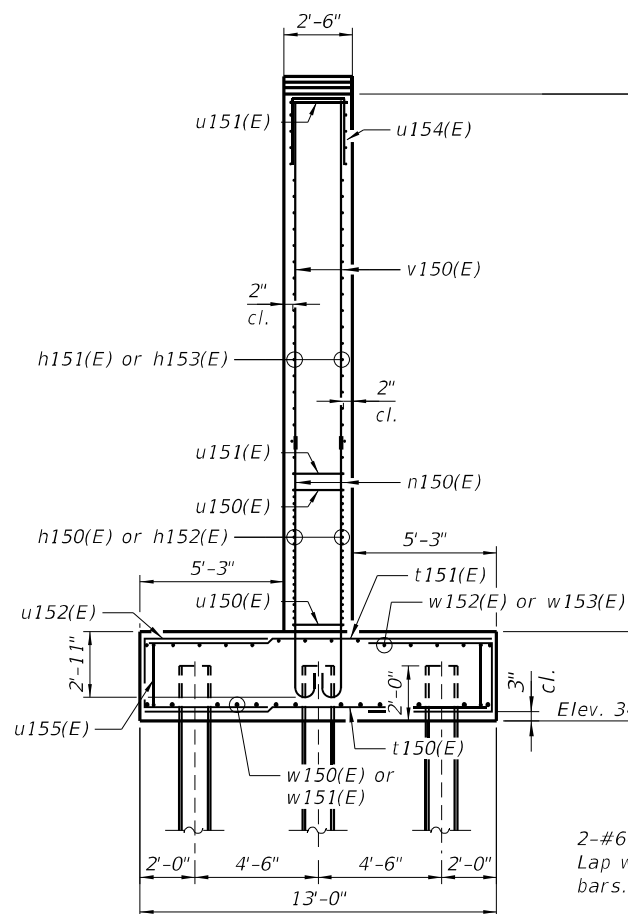


END VIEW


Type: HP14X89
Nominal Required Bearing: 705 kips
Factored Resistance Available: 388 kips
Est. Length: 81 ft.
No. Production Piles: 76
No. Test Piles: 2

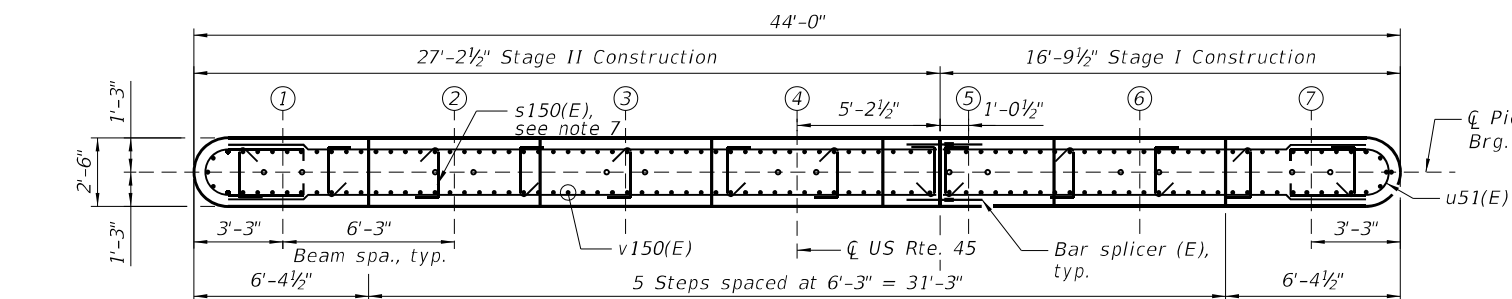


TOP PLAN

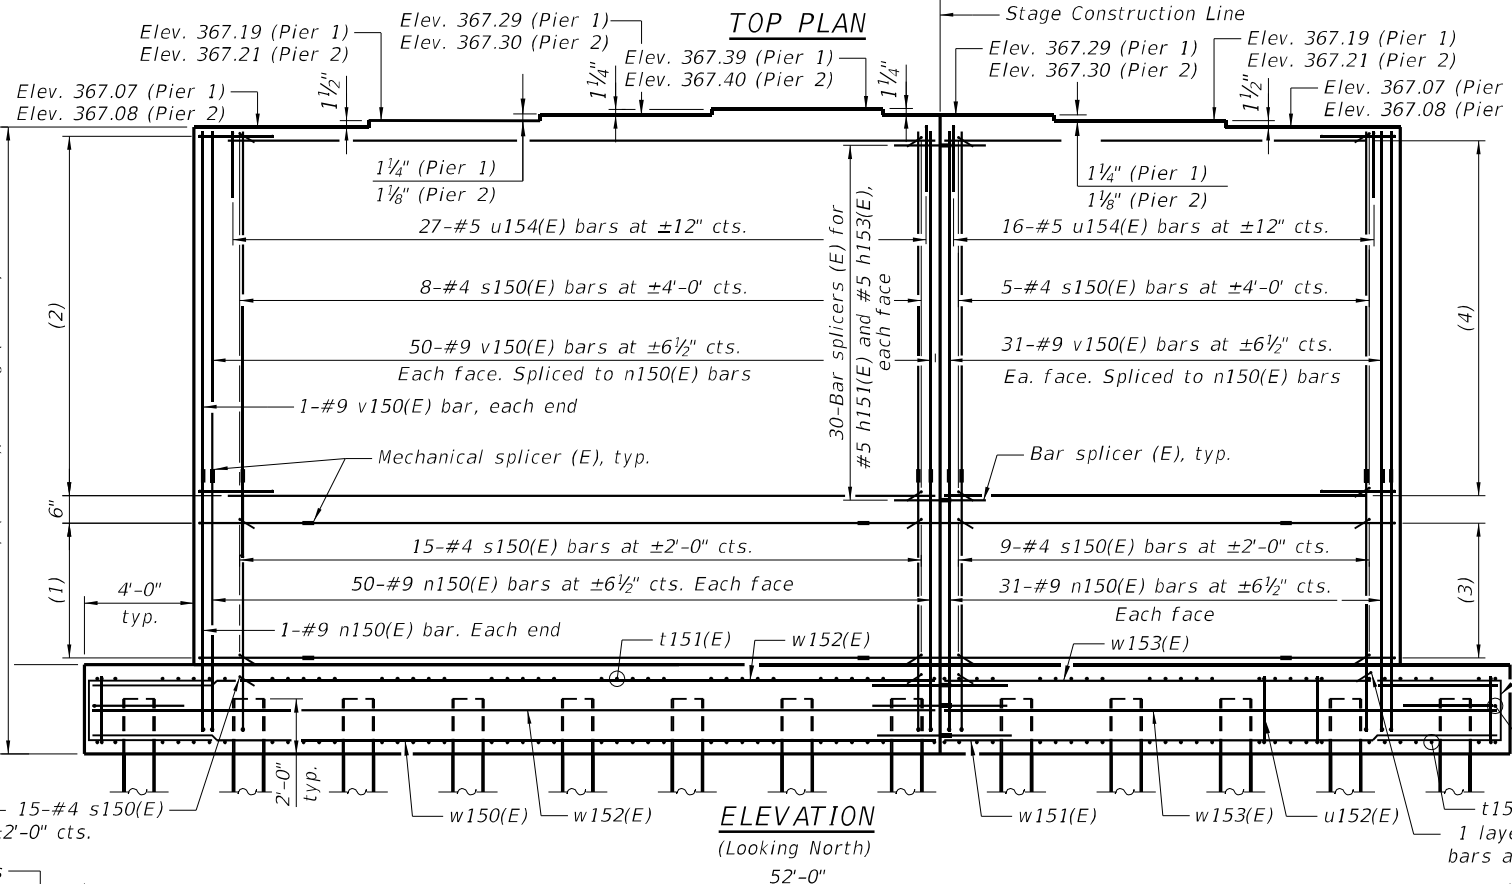

ELEVATION
(Looking North)

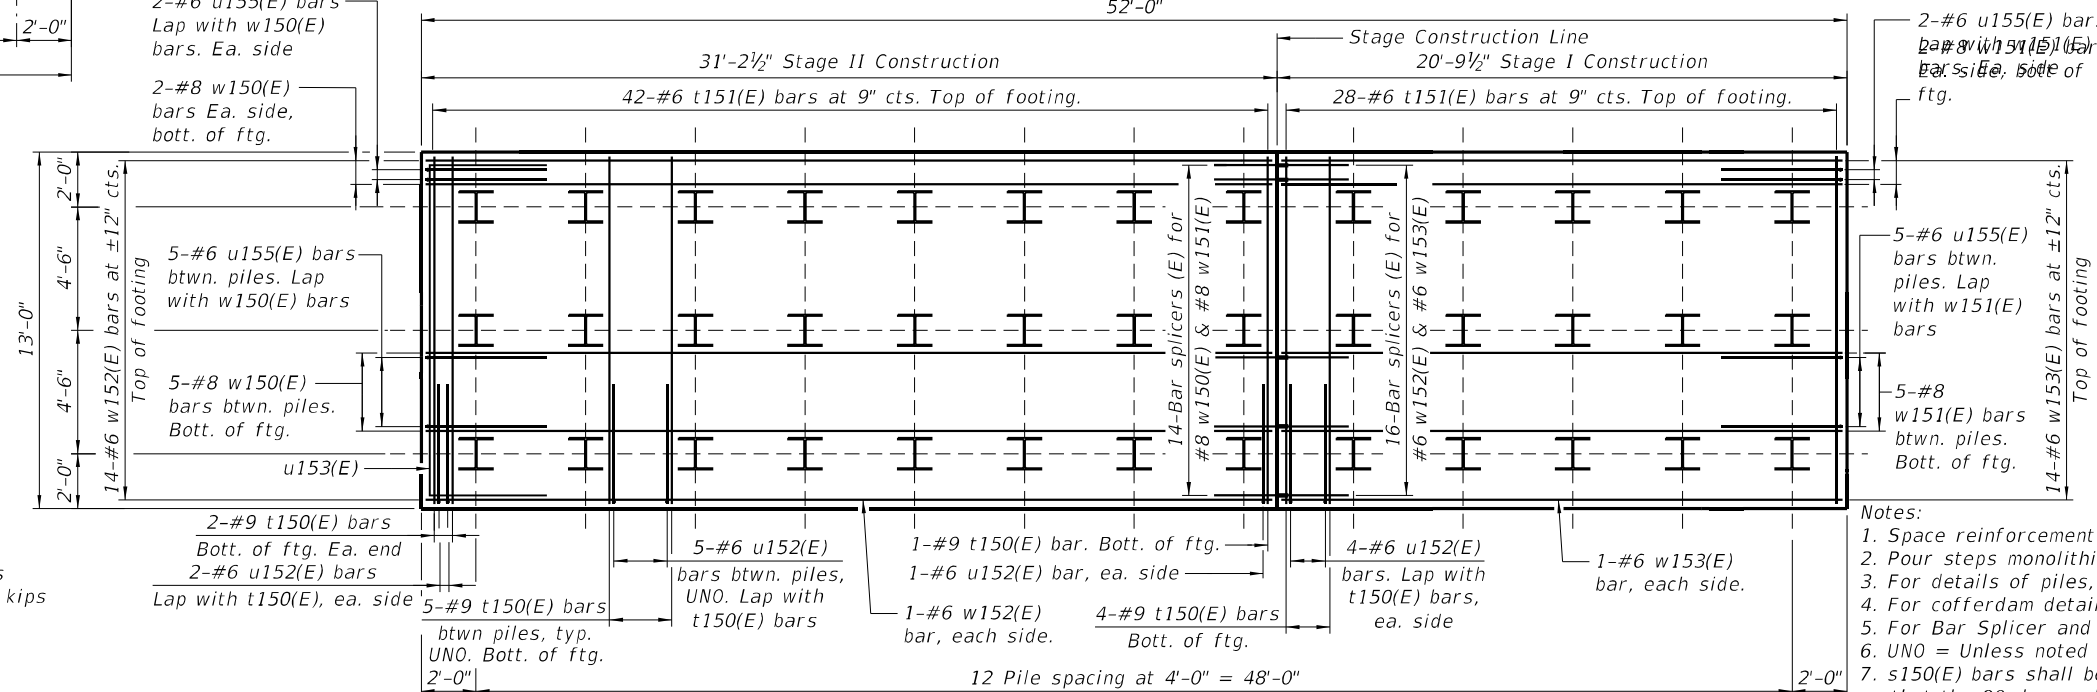

FOOTING PLAN

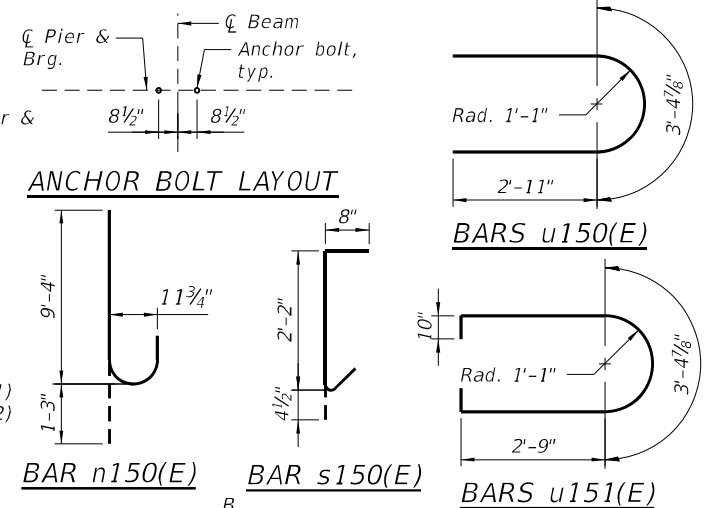


BAR $u152(E)$, $u153(E)$, $u154(E)$ & $u155(E)$

BILL OF MATERIAL
FOR TWO PIERS

Bar	No.	Size	Length	Shape
<i>h150(E)</i>	56	#5	20'-1"	—
<i>h151(E)</i>	120	#5	25'-10"	—
<i>h152(E)</i>	56	#5	15'-7"	—
<i>h153(E)</i>	120	#5	15'-5"	—
<i>n150(E)</i>	328	#9	10'-7"	⌋
<i>s150(E)</i>	1500	#4	3'-3"	⌋
<i>t150(E)</i>	128	#9	12'-8"	—
<i>t151(E)</i>	140	#6	12'-8"	—
<i>u150(E)</i>	56	#5	9'-3"	⌋
<i>u151(E)</i>	120	#5	10'-7"	⌋
<i>u152(E)</i>	256	#6	9'-6"	⌋
<i>u153(E)</i>	4	#6	19'-1"	⌋
<i>u154(E)</i>	86	#5	6'-11"	⌋
<i>u155(E)</i>	56	#6	9'-4"	⌋
<i>v150(E)</i>	328	#9	12'-6"	—
<i>w150(E)</i>	28	#8	30'-10"	—
<i>w151(E)</i>	28	#8	20'-5"	—
<i>w152(E)</i>	32	#6	30'-10"	—
<i>w153(E)</i>	32	#6	20'-5"	—
<i>Cofferdam Excavation</i>			Cu. Yd.	317
<i>Concrete Structures</i>			Cu. Yd.	317.4
<i>Reinforcement Bars, Epoxy Coated</i>			Pound	57,840
<i>Furnishing Steel Piles HP14x89</i>			Foot	6,156
<i>Driving Piles</i>			Foot	6,156
<i>Test Pile Steel HP14x89</i>			Each	2


Notes:

1. Space reinforcement in cap to miss anchor bolts.
2. Pour steps monolithically with cap.
3. For details of piles, see sheet 21 of 28.
4. For cofferdam details see sheet 5 of 28.
5. For Bar Splicer and Mechanical Splicer details see sheet 22 of 28.
6. UNO = Unless noted otherwise.
7. s150(E) bars shall be flipped at every other vertical spacing such that the 90 degree bent leg is at the same location along the face of the wall.

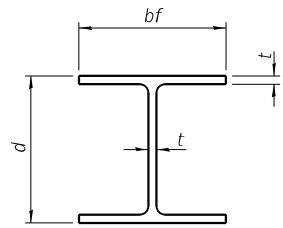


STEEL PILE TABLE

Designation	Depth d	Flange width bf	Web and Flange thickness t	Encasement diameter A
HP 14x117	14 1/4"	14 7/8"	1 3/16"	30"
x102	14"	14 3/4"	1 1/16"	30"
x89	13 7/8"	14 3/4"	5/8"	30"
x73	13 5/8"	14 5/8"	1/2"	30"
HP 12x84	12 1/4"	12 1/4"	1 1/16"	24"
x74	12 1/8"	12 1/4"	5/8"	24"
x63	12"	12 1/8"	1/2"	24"
x53	11 3/4"	12"	7/16"	24"
HP 10x57	10"	10 1/4"	9/16"	24"
x42	9 3/4"	10 1/8"	7/16"	24"
HP 8x36	8"	8 1/8"	7/16"	18"

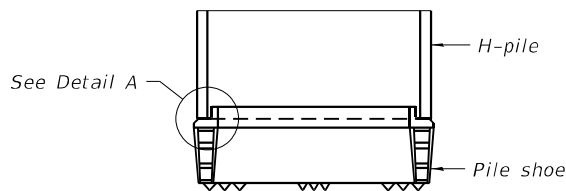


ELEVATION

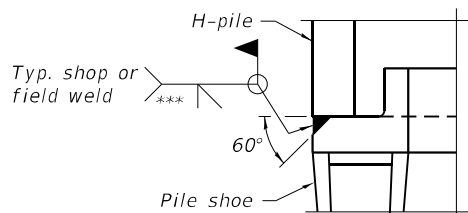


DETAIL A

SHOE ATTACHMENT

Note:
The steel H-piles shall be according to AASHTO M270 Grade 50.

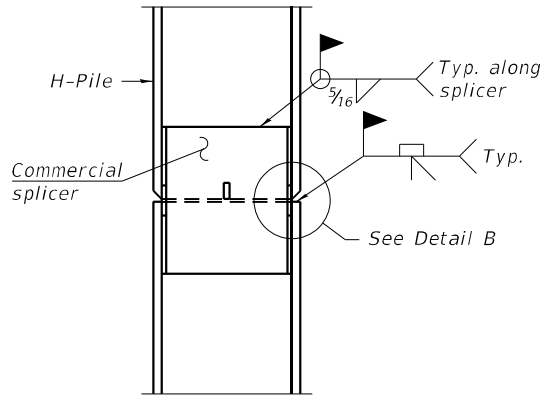


ELEVATION

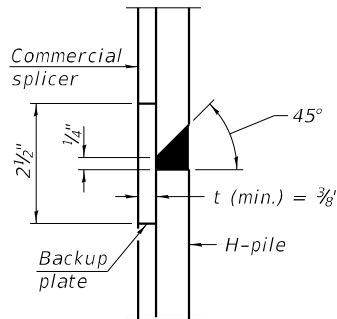


DETAIL "B"

WELDED COMMERCIAL SPLICE

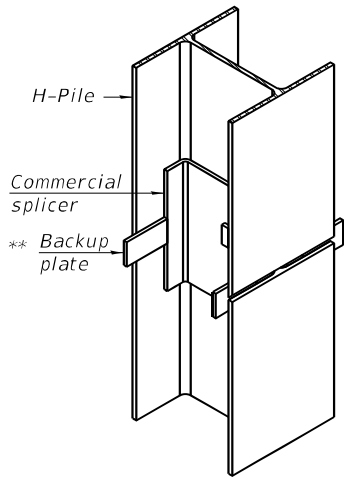

ISOMETRIC VIEW

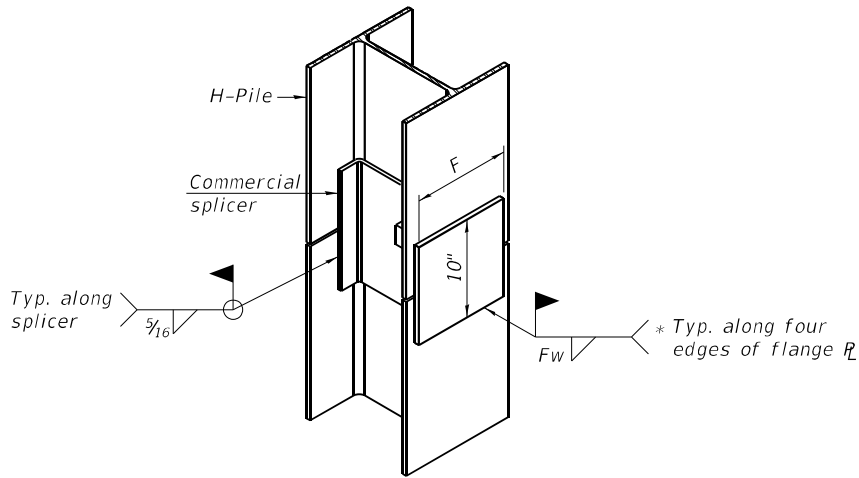


ISOMETRIC VIEW

WELDED COMMERCIAL SPLICE ALTERNATE


* Interrupt welds 1/4" from end of web and/or each flange.

** Remove portions of backup plates that extend outside the flanges.

*** Weld size per pile shoe manufacturer (5/16" min.).

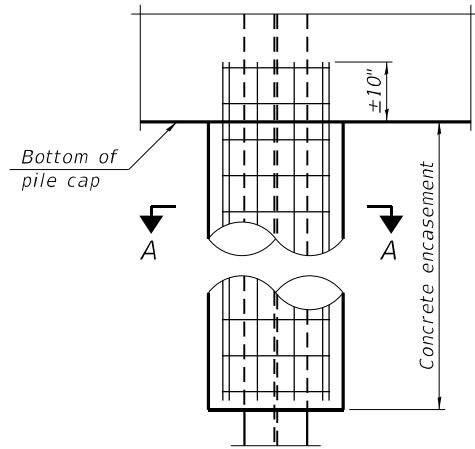


ELEVATION

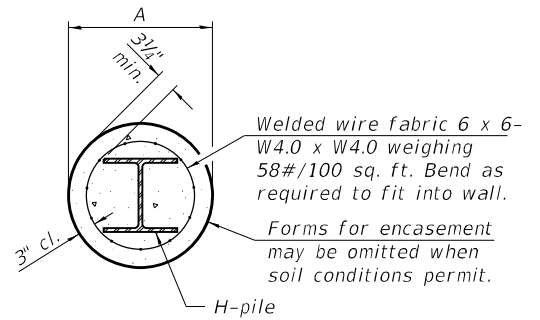


SECTION A-A


INDIVIDUAL PILE
CONCRETE ENCASEMENT
(when specified)

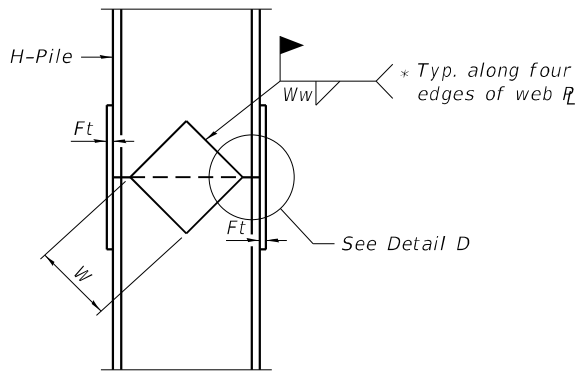

ELEVATION

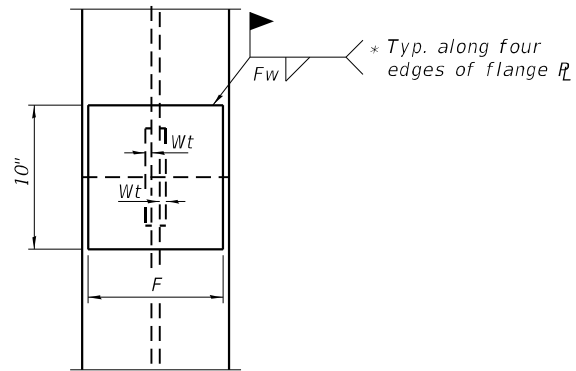

END VIEW

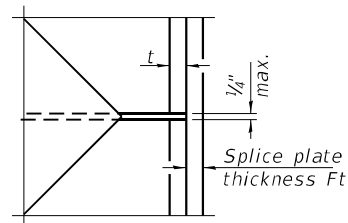

DETAIL D

WELDED PLATE FIELD SPLICE

Designation	F	Ft	Fw	W	Wt	Ww
HP 14x117	12 1/2"	1"	7/8"	7 3/4"	5/8"	1/2"
x102	12 1/2"	7/8"	3/4"	7 3/4"	5/8"	1/2"
x89	12 1/2"	3/4"	1 1/16"	7 3/4"	5/8"	1/2"
x73	12 1/2"	5/8"	9/16"	7 3/4"	5/8"	1/2"
HP 12x84	10"	7/8"	1 1/16"	6 1/2"	5/8"	1/2"
x74	10"	7/8"	1 1/16"	6 1/2"	5/8"	1/2"
x63	10"	5/8"	1/2"	6 1/2"	1/2"	3/8"
x53	10"	5/8"	1/2"	6 1/2"	1/2"	3/8"
HP 10x57	8"	3/4"	9/16"	5 1/4"	1/2"	3/8"
x42	8"	5/8"	9/16"	5 1/4"	1/2"	3/8"
HP 8x36	7"	5/8"	7/16"	4 1/4"	1/2"	3/8"

F-HP

1-1-2020

FILE NAME: L:\DOT\19668\DIVO_10\Draw\Structures\CADD_Sheets\SN_083-0074\097716-h-SN_083-0074_21_Pile_Details.dgn



License No. 184-000613 © copyright CMT, Inc.

USER NAME	= Derek Cochran
PLOT SCALE	= N/A
PLOT DATE	= 12/8/2022 (3:33:05 PM)

DESIGNED	- DH
DRAWN	- DH
CHECKED	- ATI
DATE	- 05/19/2022

REVISED	-
REVISED	-
REVISED	-
REVISED	-


STATE OF ILLINOIS
DEPARTMENT OF TRANSPORTATION

PILE DETAILS
SN 083-0074

SCALE: SHEET 21 OF 28 SHEETS STA. TO STA.

F.A.P. RTE.	SECTION	COUNTY	TOTAL SHEETS	SHEET NO.
332	29B-4	SALINE	150	106
CONTRACT NO. 78716				
ILLINOIS FED. AID PROJECT				

FILE NAME: L:\DOT\190661\DWG 10\DrawStructures\CADD Sheets\SN 083-0074\0978716-sh1-SN 083-0074 22 Bar Splicers.dgn

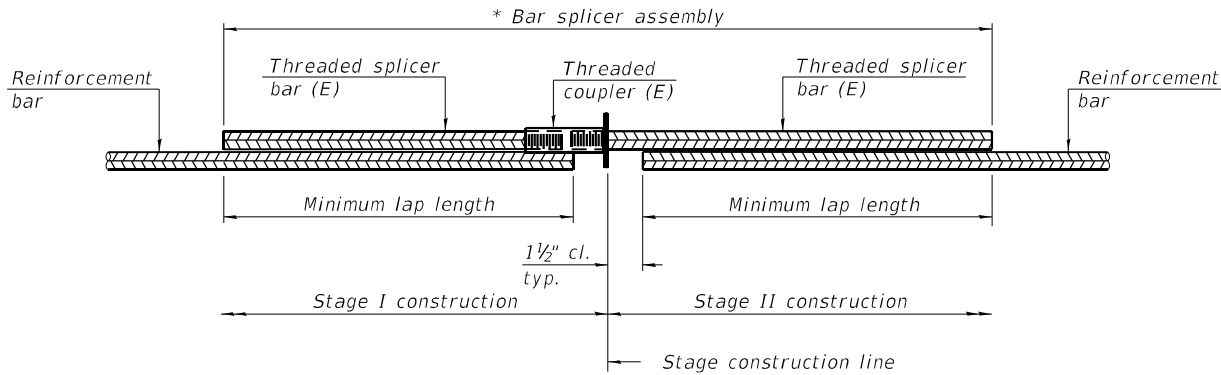


STANDARD BAR SPLICER ASSEMBLY PLAN
(All components shall be provided from one supplier)

Threaded splicer bar length = min. lap length + 1½" + thread length

* Epoxy not required on Bar Splicer Assembly components used in conjunction with black bars.

Location	Bar size	No. assemblies required	Minimum lap length
Bridge Deck	#5	756	3'-6"
Diaphragms	#6	14	4'-0"
Approach Slabs	#5	172	3'-6"
Approach Slabs	#8	120	5'-4"
Abutments	#7	20	5'-0"
Piers - wall	#5	120	3'-9"
Piers - t/footing	#6	32	4'-4"
Piers - b/footing	#8	28	5'-1"

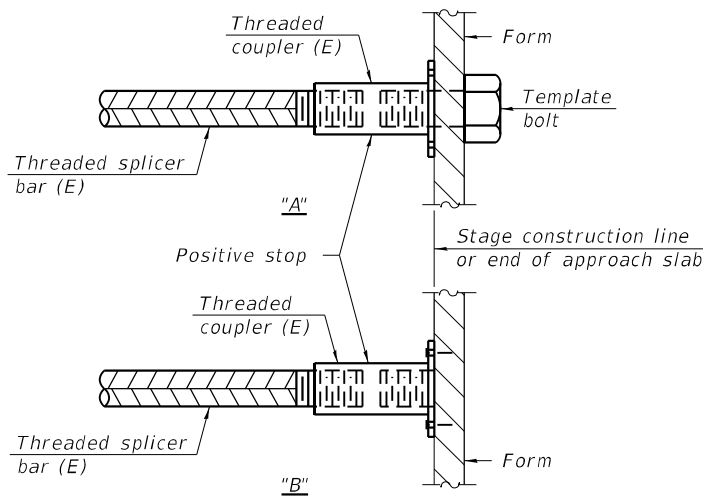


INSTALLATION AND SETTING METHODS

"A" : Set bar splicer assembly by means of a template bolt.

"B" : Set bar splicer assembly by nailing to wood forms or cementing to steel forms.

(E) : Indicates epoxy coating.

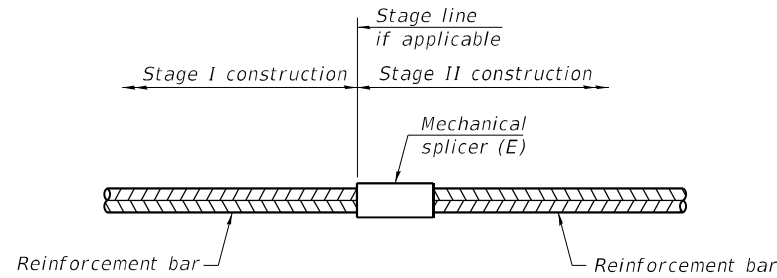

STANDARD MECHANICAL SPLICER

Location	Bar size	No. assemblies required
Piers - wall	#5	168
Piers - wall	#9	328

Notes:

Splicer bars shall be deformed with threaded ends and have a minimum 60 ksi yield strength.

All reinforcement shall be lapped and tied to the splicer bars.

Bar splicer assemblies shall be epoxy coated according to the requirements for reinforcement bars. See Section 508 of the Standard Specifications.

See approved list of bar splicer assemblies and mechanical splicers for alternatives.

BSD-1

1-1-2020



License No. 184-000613 © Copyright CMT, Inc.

USER NAME = Derek Cochran	DESIGNED - DH	REVISED -
	DRAWN - DH	REVISED -
PLOT SCALE = N/A	CHECKED - ATI	REVISED -
PLOT DATE = 12/8/2022 (3:33:07 PM)	DATE - 05/19/2022	REVISED -

**STATE OF ILLINOIS
DEPARTMENT OF TRANSPORTATION**

**BAR SPLICER ASSEMBLY DETAILS
SN 083-0074**

SCALE: SHEET 22 OF 28 SHEETS STA. TO STA.

F.A.P. RTE.	SECTION	COUNTY	TOTAL SHEETS	SHEET NO.
332	29B-4	SALINE	150	107
CONTRACT NO. 78716				
ILLINOIS FED. AID PROJECT				

FILE NAME: L:\DOT\19686\DWG - 10\DrawStructures\CADD_Sheets\SN 083-0074\083-0074_23_Soil Boring - L.dgn

ILLINOIS DEPARTMENT OF TRANSPORTATION									
District Nine Materials					Bridge Foundation Boring Log				
FAP 332 (US 45) Over Overflow of NF Saline River					Sheet 1 of 3				
Route: FAP 332 (US 45) Structure Number: 083-0002					Date: 5/24/2010				
Section: 29-B-Y					Bored By: R Moberly				
County: Saline					Checked By: R Graeff				
Location: 0.5 mile North of Texas City									
Boring No 1-S									
Station 723+50 706+09									
Offset 29' Lt Cl 8' Rt CL									
Ground Surface 370.0 Ft									
Asphalt and concrete over crushed aggregate					Stiff, moist, brown mottled grey, Clay A7-6				
368.5					4 1.7B 29				
Medium, very moist, grey and brown, Silty Clay A7-6					6				
365.5					1 1.9B 24				
Medium, very moist, grey, Silty Clay A7-6 with gravel and cinders.					5				
363.0					340.5				
Medium, very moist, grey, Clay A7-6					Medium, very moist, brown mottled grey, Clay A7-6				
360.5					30.0 1 0.7B 24				
Soft, very moist, grey, Clay A7-6					2 0.7B 28				
358.0					3				
Medium, very moist, grey, Clay A7-6					WH 0.6B 24				
355.5					WH 1 0.6B 24				
Soft, very moist, grey, Clay A7-6					330.5				
353.0					Stiff, moist, grey, Clay A7-6 with Sand layers				
Medium, very moist, grey, Clay A7-6					40.0 1 1.5B 24				
350.5					3 1.5B 24				
Medium to stiff, moist to very moist, grey, Silty Clay to Clay A7-6					325.5				
348.0					Medium, very moist, grey, Silty Clay Loam A-6 w/ sand seams				
Medium, very moist, grey, Clay A7-6					45.0 WH 0.7S 24				
345.5					3 0.7S 24				
25.0 1					320.5				
					50.0 WH				

N-Std Pentr Test: 2" OD Sampler,140# Hammer, 30" Fall (Type Fail. B-Bulge S-Shear E-Estimated P-Penetrometer)

Route: FAP 332 (US 45) Date: 5/24/2010
Section: 29-B-Y
County: Saline

Boring No: 1-S									
Station: 723+50 706+09									
Offset: 29' Lt Cl 8' Rt CL									
Ground Surface: 370.0 Ft									
Loose, very moist, grey, Sand with Clay layers					Very stiff, moist, grey, Silty Clay to Clay A7-6				
85% Sand					12 3.3B 26				
11% Silt					14				
4% Clay									
315.5					Washed				
Soft, very moist, grey, Clay A7-6					55.0 1 0.4B 22				
310.5					80.0 3 3.3B 23				
Very stiff, moist to very moist, grey, Silt Loam A-4					12				
60.0 11 2.1S 21									
65.0 11 2.7S 25					280.5				
Stiff, moist, olive grey, Sandy Clay A-6					90.0 4 1.3S 21				
300.5					8 8				
Very stiff, moist, grey, Silty Clay Loam A-6					95.0				
70.0 9 2.9S 20									
295.5					271.0				
75.0 6					Hard, damp, grey, Clay Shale				
					100.0 100/10"				

N-Std Pentr Test: 2" OD Sampler,140# Hammer, 30" Fall (Type Fail. B-Bulge S-Shear E-Estimated P-Penetrometer)



License No. 184-000613 © Copyright CMT, Inc.

USER NAME = Derek Cochran
PLOT SCALE = N/A
PLOT DATE = 12/8/2022 (3:33:08 PM)

DESIGNED - DH
DRAWN - DH
CHECKED - ATI
DATE - 05/19/2022

REVISED -
REVISED -
REVISED -
REVISED -

STATE OF ILLINOIS
DEPARTMENT OF TRANSPORTATION

SOIL BORING - I
SN 083-0074

SCALE: SHEET 23 OF 28 SHEETS STA. TO STA.

F.A.P. RTE.	SECTION	COUNTY	TOTAL SHEETS	SHEET NO.
332	29B-4	SALINE	150	108
CONTRACT NO. 78716				
ILLINOIS FED. AID PROJECT				

Route: FAP 332 (US 45)
Section: 29-B-Y
County: Saline

Sheet 2 of 3
Date: 6/22/2010

Boring No: 2-S
Station: 720+50 703+09
Offset: 45' Lt CL 8' Lt CL
Ground Surface: 370.0 Ft

DEPT H	BLOWS	Qu tsf	W%	DEPT H	BLOWS	Qu tsf	W%
	1		18		12	4.1B	21
Fine Sand with Silt layers	3				16		
80% Sand							
14% Silt							
6% Clay							
315.5	Washed						
Soft, very moist, grey, Silty Clay	55.0	1		80.0	4		
A-6 with sand seams	3	0.4B	21		8	3.1B	22
	3				12		
310.5							
Stiff, moist, grey, Silty Clay to	60.0	3		85.0			
Silty Clay Loam A-6 with		5	1.5B				
Sand layers		6	18				
305.5							
Hard, damp to moist, grey, Silt	65.0	13		90.0	2		
to Silt Loam A-4		24	4.3S		3	2.3B	25
		28	24		5		
300.5							
Very stiff to hard, moist, grey,	70.0	6		276.0			
Silty Clay to Silty Clay Loam A-6		14	3.9S		95.0		
		18	20				
270.5							
	5						
Hard, damp, grey Clay A7-6	270.0	100.0	20				

N-Std Pentr Test: 2" OD Sampler, 140# Hammer, 30" Fall (Type Fail. B-Bulge S-Shear E-Estimated P-Penetrometer)

Route: FAP 332 (US 45)
Section: 29-B-Y
County: Saline

Sheet 3 of 3
Date: 6/22/2010

Boring No: 2-S
Station: 720+50 703+09
Offset: 45' Lt CL 8' Lt CL
Ground Surface: 370.0 Ft

DEPT H	BLOWS	Qu tsf	W%	DEPT H	BLOWS	Qu tsf	W%
Hard, dry, grey, Clay Shale		100/8"					
105.0	100/4"						
Hard, dry, grey, Clay Shale	260.0	110.0	100/3"				
Bottom of hole= 109.8 feet							
Free water observed at 39.5 feet							
Elevation referenced to BM @							
NW wingwall: Elev.= 370.4 feet							
To convert "N" values to "N60"	115.0						
multiply by 1.25							
120.0							
125.0							

N-Std Pentr Test: 2" OD Sampler, 140# Hammer, 30" Fall (Type Fail. B-Bulge S-Shear E-Estimated P-Penetrometer)



License No. 184-000613 © Copyright CMT, Inc.

USER NAME = Derek Cochran
PLOT SCALE = N/A
PLOT DATE = 12/8/2022 (3:33:28 PM)

DESIGNED - DH
DRAWN - DH
CHECKED - ATI
DATE - 05/19/2022

REVISED -
REVISED -
REVISED -
REVISED -

STATE OF ILLINOIS
DEPARTMENT OF TRANSPORTATION

SOIL BORING - III
SN 083-0074

SCALE: SHEET 25 OF 28 SHEETS STA. TO STA.

F.A.P. RTE.	SECTION	COUNTY	TOTAL SHEETS	SHEET NO.
332	29B-4	SALINE	150	110
CONTRACT NO. 78716				
ILLINOIS FED. AID PROJECT				

Bridge Foundation
Boring Log

FAP 332 (US 45) Over Overflow of NF Saline River

Sheet 1 of 2

Route: FAP 332 (US 45) Structure Number: 083-0002

Date: 9/29/2010

Section 29-B-Y

Bored By: R Moberly

County: Saline

Location: 0.5 mile North of Texas City

Checked By: R Graeff

Boring No 3-S

Station ~~722+12~~ 704+63

Offset ~~29' Rt CL~~ 66' Rt CL

Ground Surface	351.1 Ft
----------------	----------

Boring No	D E P T H	B L O W S	Qu tsf	W%	Surf Wat Elev:	D E P T H	B L O W S	Qu tsf	W%
Station 704+63					Ground Water Elevation				
Offset 29' Rt CL 66' Rt CL					when Drilling 321.6				
Ground Surface 351.1 Ft					At Completion				
					At: Hrs:				
Stiff, moist, grey mottled brown, Clay to Silty Clay A7-6		1			Medium, very moist, grey, Silt Loam to Silty Clay Loam A-4 (8)		3	0.7S	26
		1	1.6B	38			2		
		1			29% Sand; 58% Silt; 13% Clay				
					324.1				
		WH			Very loose, wet, grey, Sand to Sand Loam		WH		
		1	1.4B	31			WH		27
		1			73% Sand; 19% Silt; 8% Clay		WH		
346.6					321.6			Washed 3'	
Medium, very moist, grey, Clay A7-6	5.0	WH			Medium dense, moist, grey, Sand to Sand Loam	30.0	3		
		WH	0.8B	28			7		18
		1			72% Sand		8		
					20% Silt				
344.1					8% Clay			Washed 2'	
Soft, very moist, grey, Silty Clay to Clay A7-6		WH					5		
		WH	0.3B	33			6		
		1					7		
					316.6			Washed 3'	
	10.0	WH			Medium dense, very moist, grey Sand with Silty Clay layers	35.0	2		
		WH	0.3B	32			7		24
		1			62% Sand; 29% Silt; 9% Clay		7		
339.1					314.1			Washed 2'	
Very soft, very moist, grey, Clay A7-6		WH			Medium dense, moist, grey, coarse Sand with some clay seams		4		
		WH	0.2B	50			6		19
		WH			84% Sand		8		
					11% Silt				
336.6					5% Clay	40.0	2		
Stiff, moist, grey mottled brown, Clay A7-6	15.0	1					7		
		2	1.4B	28			9		
		2							
334.1									
Very soft, very moist, grey, Clay A7-6		WH							
		WH	0.2B	40					
		1							
331.6					306.6			Washed 2'	
Medium, very moist, grey, Silty Clay Loam to Silt Loam A-4	20.0	1			Very stiff, moist, grey, Silt Loam A-4	45.0	13		
		3	0.8B	25			21	2.9S	19
		5					18		
329.1									
Soft, very moist, grey, Clay A7-6		WH							
		WH	0.4B	24					
		1							
326.6					301.6				
	25.0	WH				50.0	6		

N-Std Pentr Test: 2" OD Sampler, 140# Hammer, 30" Fall (Type Fail. B-Bulge S-Shear E-Estimated P-Penetrometer)

Sheet 2 of 2

Date: 9/29/2010

Route: FAP 332 (US 45)

Section: 29-B-Y

County: Saline

Boring No: 3-S

Station: ~~722+12~~ 704+63

Offset: ~~29' Rt CL~~ 66' Rt CL

Ground Surface: 351.1 Ft

[illegible]

N-Std Pentr Test: 2" OD Sampler, 140# Hammer, 30" Fall (Type Fail. B-Bulge S-Shear E-Estimated P-Penetrometer)



License No. 184-000613 © Copyright CMT, Inc.

USER NAME	= Derek Cochran
-----------	-----------------

DESIGNED - DH

REVISÉ -

DRAWN	-	DH
-------	---	----

REVISÉ -

PLOT SCALE = N/A

CHECKED	-	ATI
---------	---	-----

REVISÉ -

PLOT DATE = 12/8/2022 (3:33)

DATE	-	05/19/
------	---	--------


REVISÉ -

STATE OF ILLINOIS
DEPARTMENT OF TRANSPORTATION

SOIL BORING – IV
SN 083-0074

SCALE:	SHEET 26 OF 28 SHEETS	STA.	TO STA.
--------	-----------------------	------	---------

F.A.P. RTE.	SECTION	COUNTY	TOTAL SHEETS	SHEET NO.
332	29B-4	SALINE	150	111
		CONTRACT NO. 78716		
		ILLINOIS	FED. AID PROJECT	

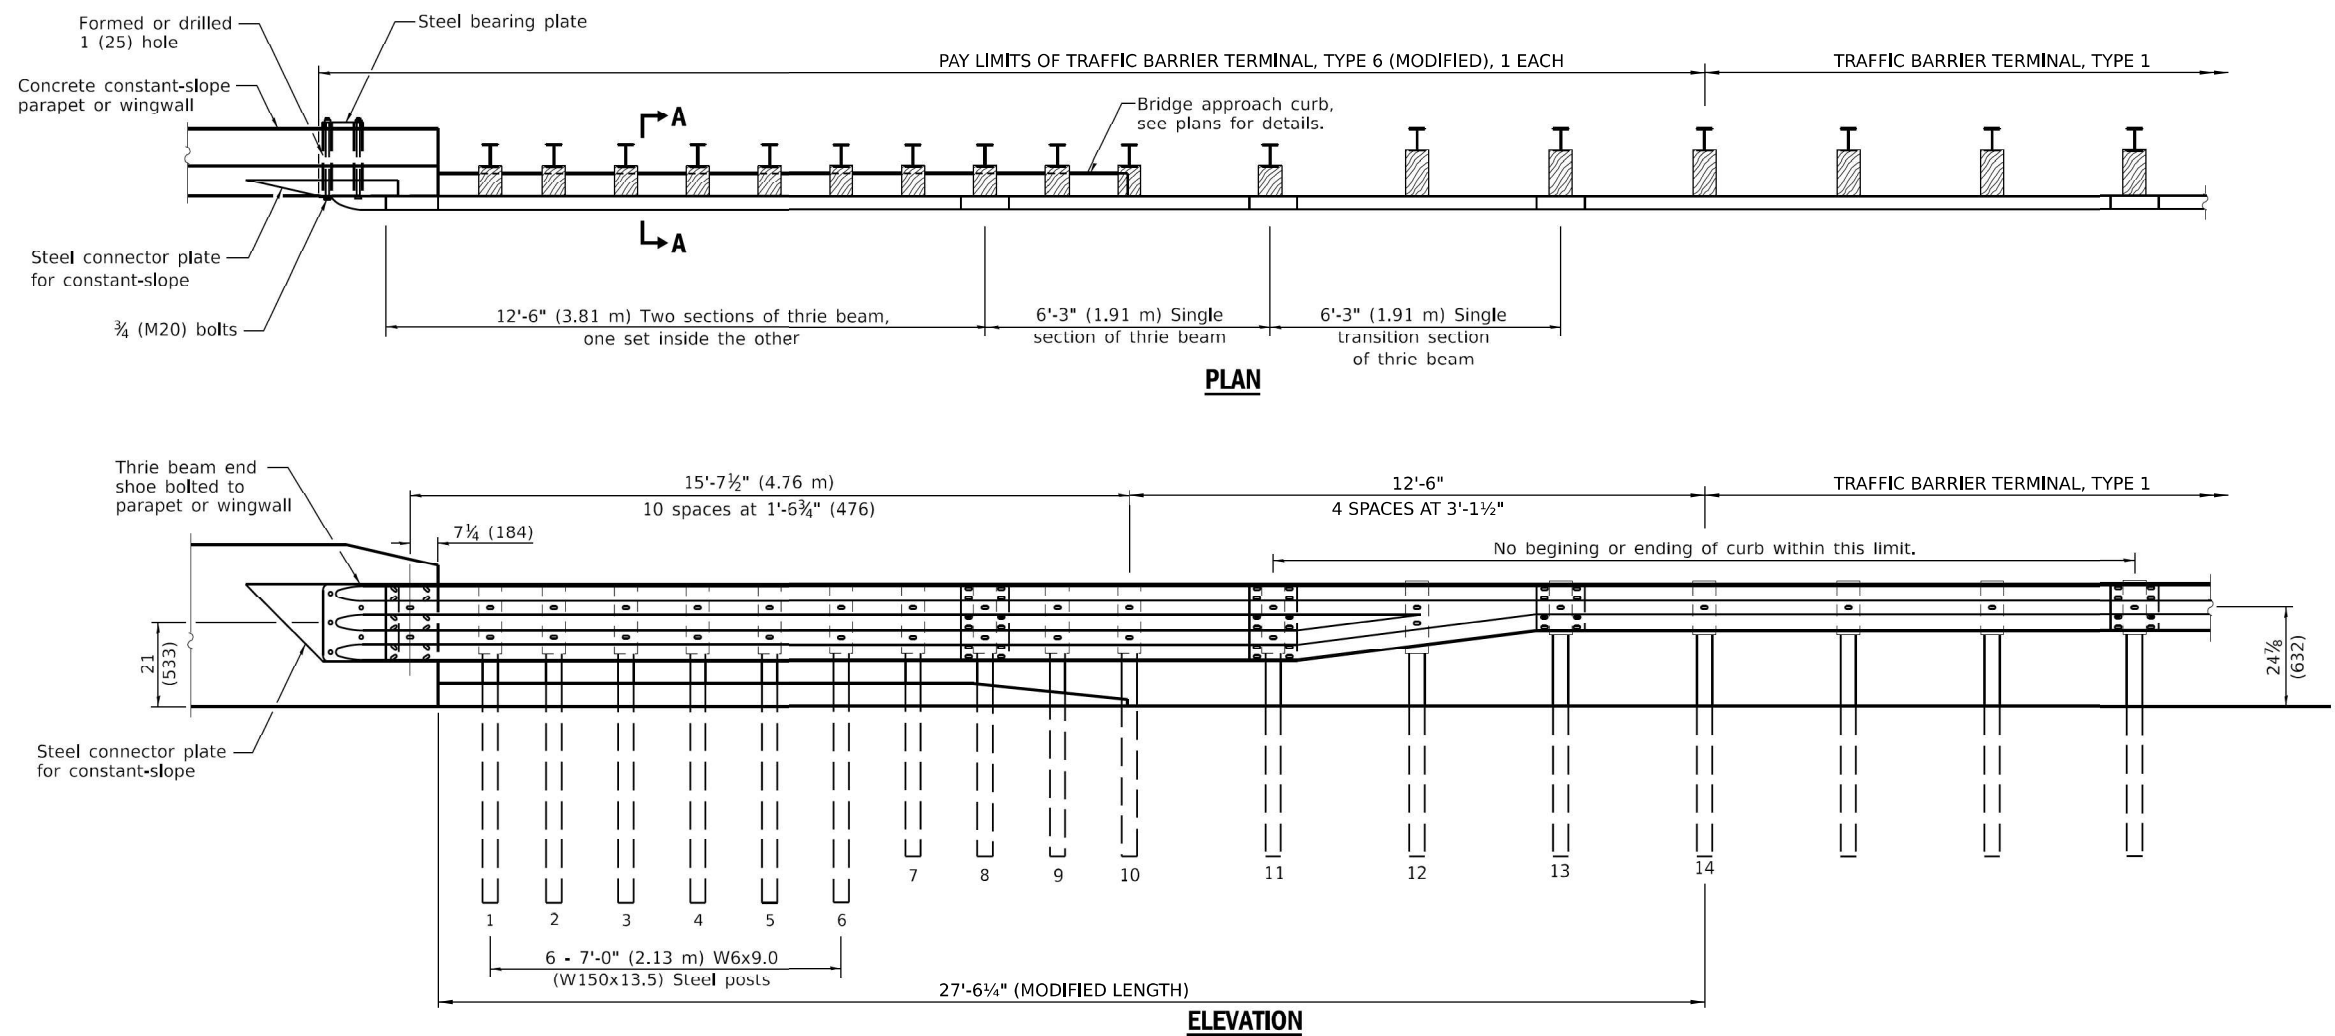

GENERAL NOTES

SEE STANDARD 630001 FOR DETAILS OF GUARDRAIL NOT SHOWN.

THRIE BEAM RAIL SHALL BE BOLTED TO BLOCK-OUT AT ALL POSTS.

ALL DIMENSIONS ARE IN INCHES (MILLIMETERS) UNLESS OTHERWISE SHOWN.

MODEL: TRB TYP. MODIFIED S&T
FILE NAME: L:\DOT\138603\W0_10\Draw\Roadway\CADD_Sheets\0978716-shh-detail_type6modified.dgn


USER NAME	= moverbey	DESIGNED	-	REVISED	-
DRAWN	-	CHECKED	-	REVISED	-
PLOT SCALE	= 0.16666633 ' / in.	DATE	-	REVISED	-
PLOT DATE	= 11/11/2022				

STATE OF ILLINOIS
DEPARTMENT OF TRANSPORTATION

F.A.P. 332 (U.S. ROUTE 45)
DETAIL - TRAFFIC BARRIER TERMINAL, TYPE 6 (MODIFIED)

SCALE: NTS SHEET 1 OF 2 SHEETS STA. TO STA.

F.A.P. RTE.	SECTION	COUNTY	TOTAL SHEETS	SHEET NO.
332	29B-3; 29B-4	SALINE	150	114
CONTRACT NO. 78716				
ILLINOIS FED. AID PROJECT				

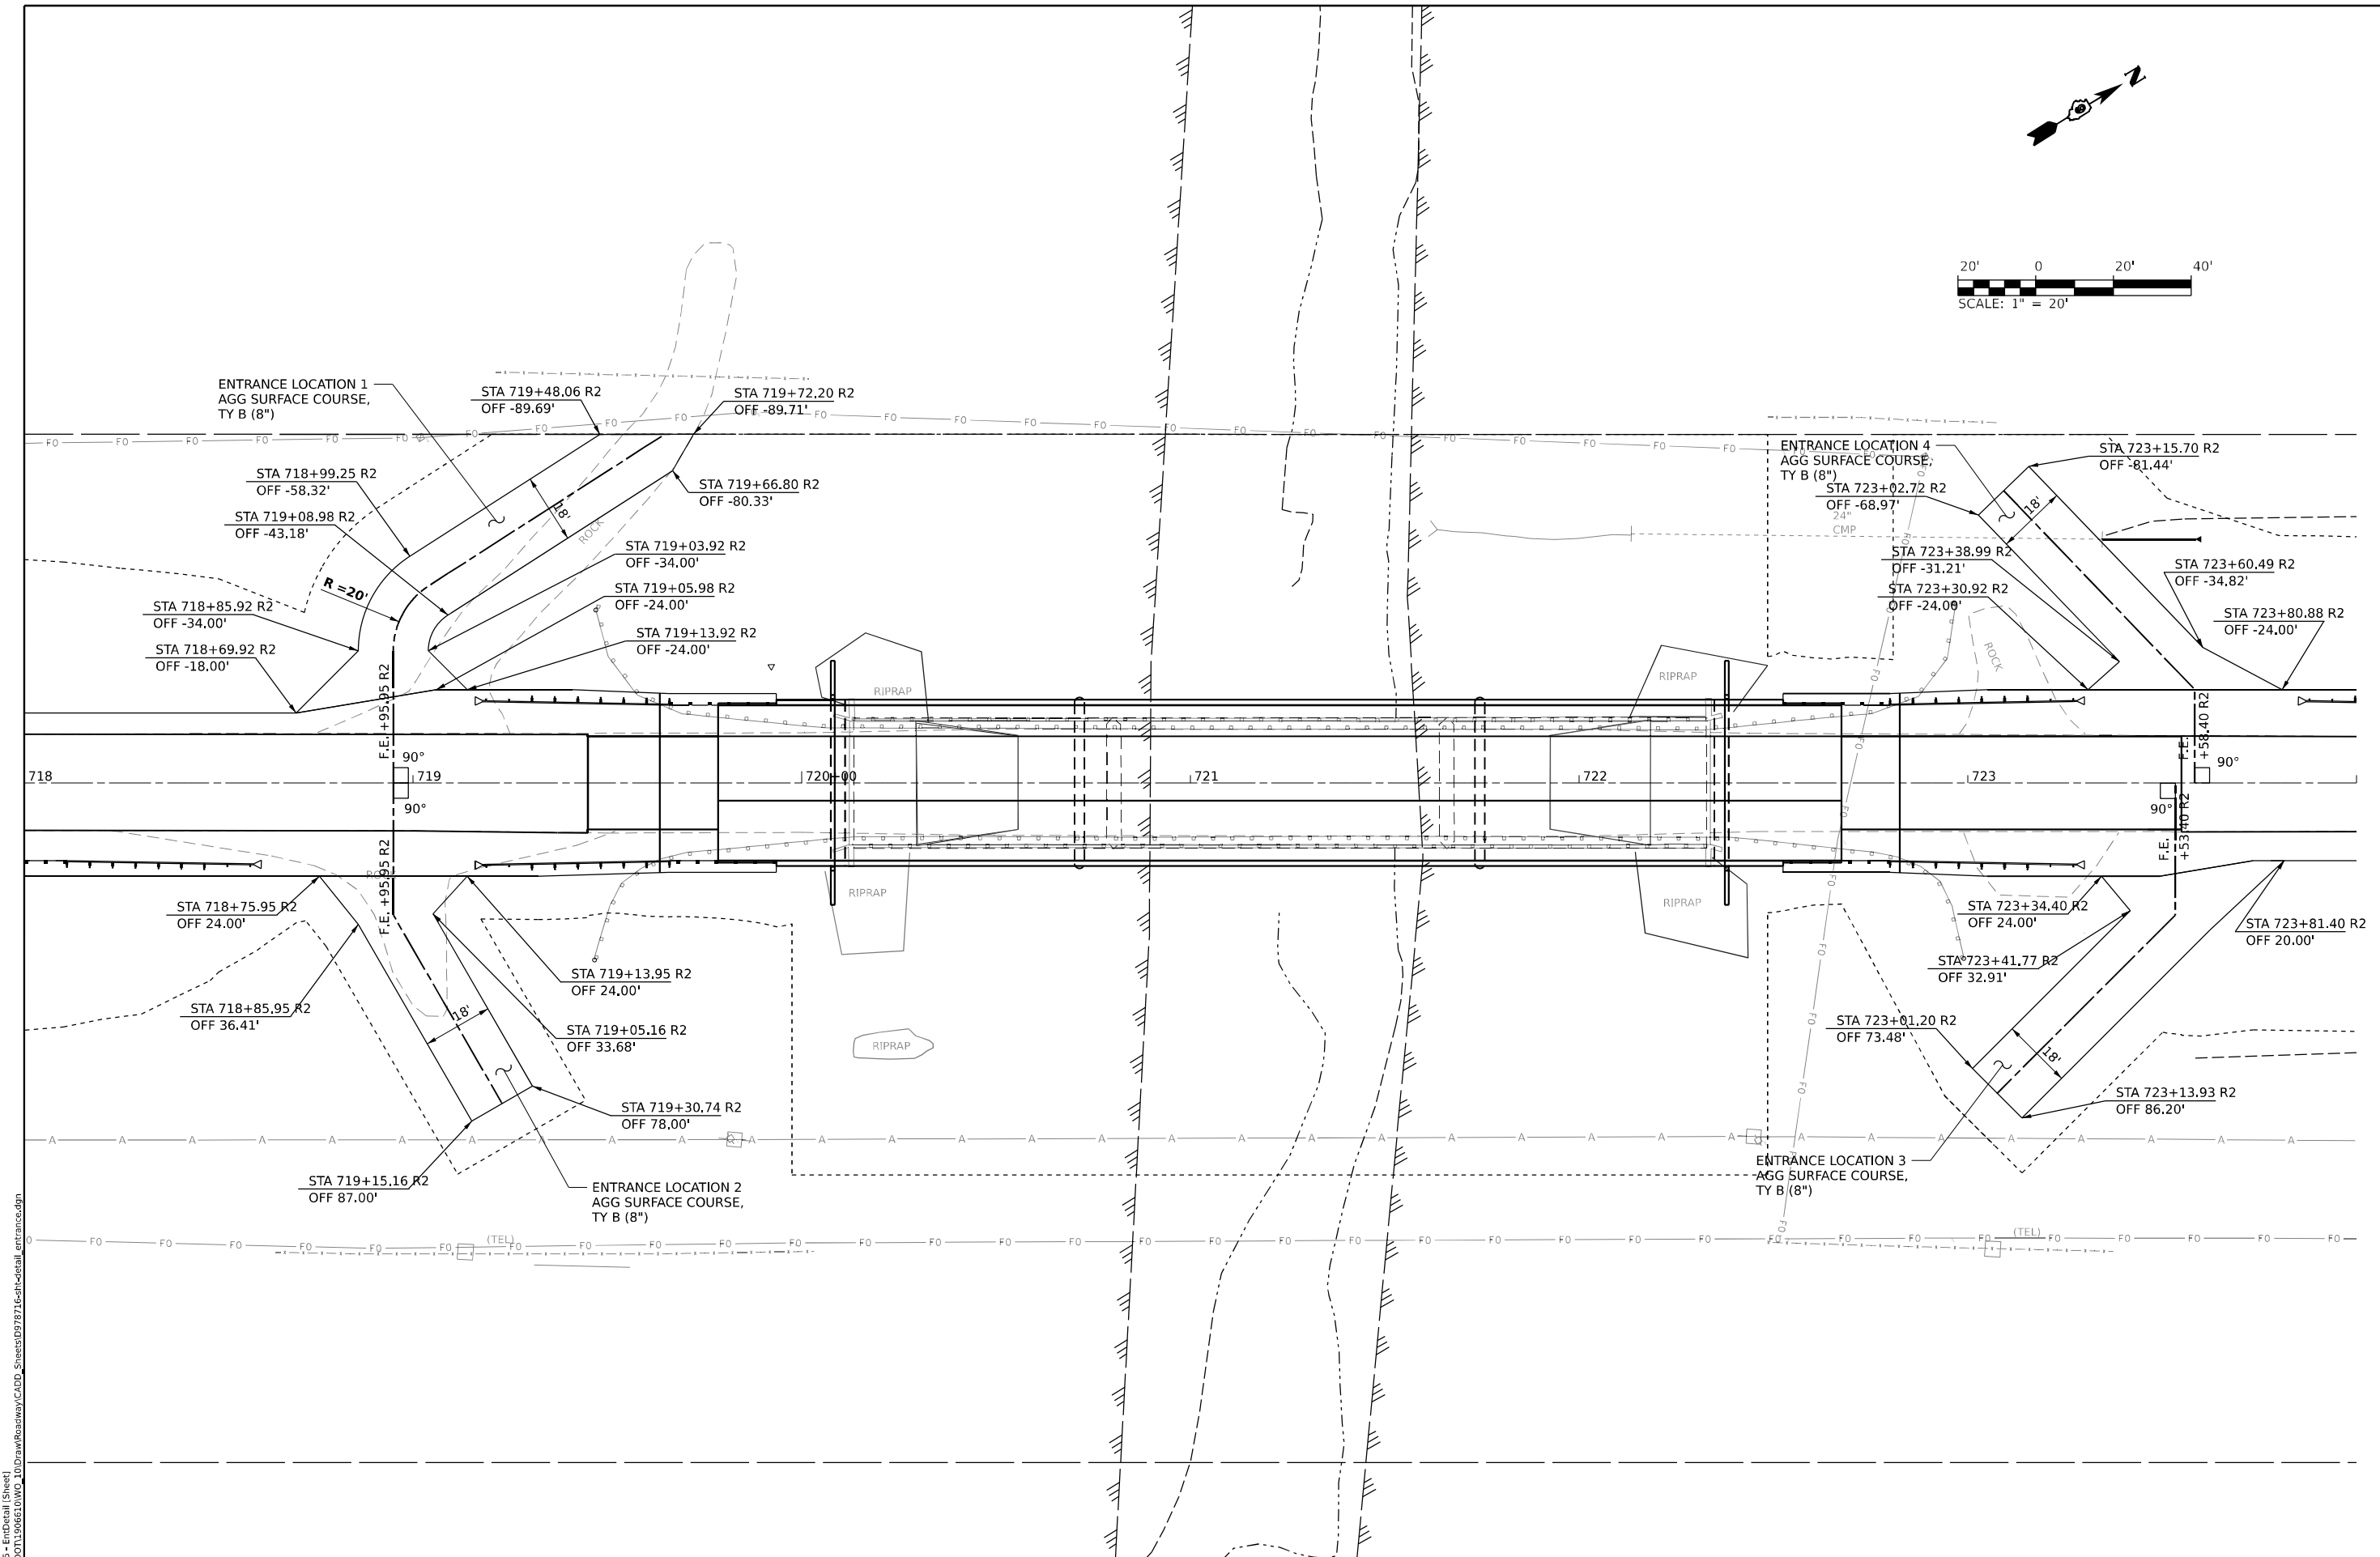

MODEL: E:\KUS\15 - Fwd\Detail (Sheet)
FILE NAME: E:\DOT\11066633\01\Draw\Roadway\CADD_Sheets\0978716-sh-dt-entrance.dgn

USER NAME	= moverbey	DESIGNED	-	REVISED	-
DRAWN	-	CHECKED	-	REVISED	-
PLOT SCALE	= 0.16666633 ' / in.	DATE	-	REVISED	-
PLOT DATE	= 11/11/2022				

STATE OF ILLINOIS
DEPARTMENT OF TRANSPORTATION


F.A.P. 332 (U.S. ROUTE 45)
DETAIL - ENTRANCES

SCALE: 1" = 20' SHEET 2 OF 4 SHEETS STA. TO STA.

F.A.P. RTE.	SECTION	COUNTY	TOTAL SHEETS	SHEET NO.
332	29B-3; 29B-4	SALINE	150	115
CONTRACT NO. 78716				
ILLINOIS FED. AID PROJECT				


Long Section Number

TEMPORARY HOT-MIX ASPHALT TRANSITIONS

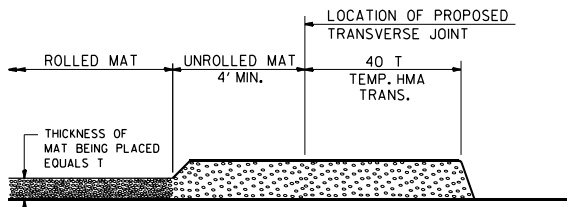


STEP I

1. PLACE HOT-MIX ASPHALT MAT, LENGTH 40 TIMES THE THICKNESS OF THE MAT BEING PLACED PAST THE PROPOSED TRANSVERSE JOINT LOCATION USING NORMAL OPERATING PROCEDURES.
2. EXTREME CARE SHOULD BE TAKEN TO MAINTAIN ENOUGH MATERIAL IN FRONT OF THE SCREED TO MAINTAIN REQUIRED PAVING DEPTH.

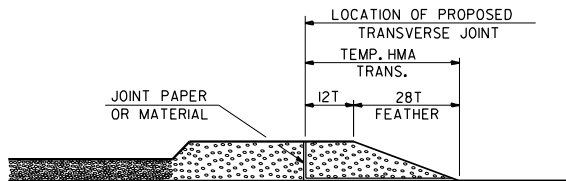


STEP III

1. JOINT PAPER OR OTHER PRESELECTED JOINT MATERIAL IS THEN PLACED IN THE CLEARED AREA AND THE EXCESS ASPHALT USED TO HAND FORM A TRANSITION TO THE DIMENSIONS SHOWN ABOVE.
2. NOTE THAT IN CONSTRUCTING THE TRANSITION, THE MAT DEPTH IS CONTINUED AS PART OF THE TRANSITION BEFORE FORMING THE FEATHER.

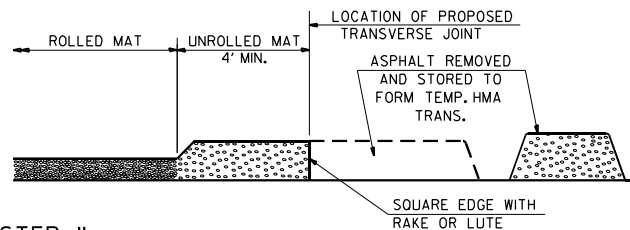

STEP II

1. MOVE THE PAVER OUT OF THE WAY AND REMOVE THE ASPHALT FROM THE AREA OF THE PROPOSED TEMPORARY HOT-MIX ASPHALT TRANSITION.
2. SQUARE UP THE END OF THE MAT WITH A RAKE OR LUTE.
3. NOTE THAT THE MAT WITHIN 4' OF THE END OF JOINT IS NOT TO BE ROLLED AT THIS TIME.

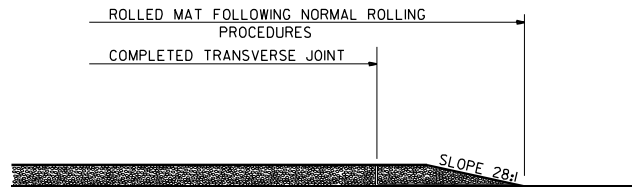


STEP IV

1. COMPLETE TEMPORARY TRANSITION BY ROLLING.
2. TO RESUME PAVING, AT THE JOINT, REMOVE TEMPORARY TRANSITION AND DISPOSE OF THE MATERIAL ACCORDING TO ART. 202.03 OF THE STD. SPECS. (COST INCLUDED IN THE CONTRACT).
3. CONSTRUCTING THE TEMPORARY TRANSITIONS WILL NOT BE PAID FOR SEPARATELY IN ACCORDANCE WITH ARTICLE 406.14 OF THE STANDARD SPECIFICATIONS.


REVISIONS	
REDRAWN	2-15-89
REVISED	8-16-94
REVISED	01-09-07
RESIZED	05-8-08
REVISED	05-16-13

STD. 9-26

DETAILS OF CONCRETE COLLAR
PIPE TO PIPE

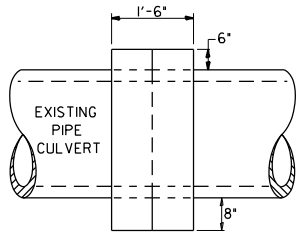

SIDE VIEW

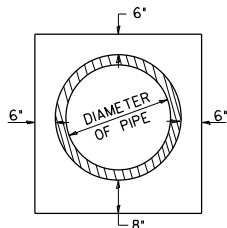

END VIEW

TABULATION

DIAMETER OF PIPE	CL S1 CONC CU YDS EST
12"	0.24
15"	0.29
18"	0.32
24"	0.44
30"	0.56
36"	0.66
42"	0.80
48"	0.93
54"	1.07
60"	1.22
72"	1.55


THE CONCRETE COLLAR SHALL BE PAID FOR AT THE CONTRACT UNIT PRICE PER CUBIC YARD FOR **CONCRETE COLLAR**, AS SHOWN ON THE PLANS, WHICH PRICE SHALL INCLUDE THE REMOVAL OF SUCH PORTIONS THE EXISTING HEADWALLS AS MAY BE REQUIRED.

CLASS S1 CONCRETE SHALL BE USED THROUGHOUT.

REVISIONS	
DRAWN	7-13-90
REVISED	8-22-94
REVISED	
REVISED	

STD. 9-79

ILLINOIS STANDARD

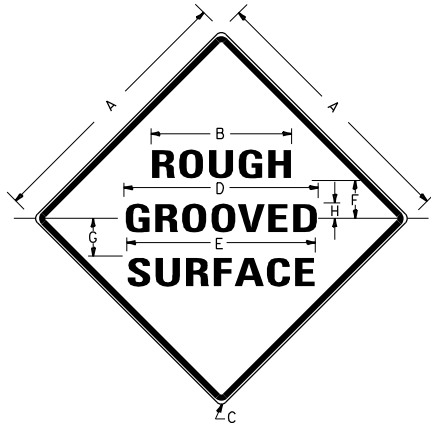

COLORS:

LEGEND AND BORDER- BLACK NON-REFLECTORIZED
BACKGROUND- ORANGE REFLECTORIZED

SIGN SIZE	DIMENSIONS							
	A	B	C	D	E	F	G	H
48X48	48.0	24.1	3.0	34.0	33.0	6.0	13.0	3.5

SIGN SIZE	SERIES LINES			MAR- GIN	BOR- DER	BLANK STD.
	1	2	3			
48X48	7C	7C	7C	0.8	1.2	B4-48D

ALL DIMENSIONS IN INCHES

NOTES:

PRIOR TO ALLOWING TRAFFIC ON ANY PORTION OF THE ROADWAY THAT HAS BEEN COLDMILLED, THE CONTRACTOR SHALL HAVE ERECTED 'ROUGH GROOVED SURFACE' SIGNS THAT CONFORM TO THE ABOVE DETAILS. A MINIMUM OF ONE SIGN AT EACH END OF THE IMPROVEMENT WILL BE REQUIRED. THE CONTRACTOR SHALL MAINTAIN THE 'ROUGH GROOVED SURFACE' SIGNS UNTIL THE COLDMILLED SURFACE IS COVERED WITH LEVELING BINDER OR SURFACE COURSE.


IF AT ANY TIME THE SIGNS ARE IN PLACE BUT NOT APPLICABLE, THEY SHALL BE TURNED FROM THE VIEW OF MOTORISTS OR COVERED AS DIRECTED BY THE ENGINEER.

THE COST OF FURNISHING, ERECTING, MAINTAINING, AND REMOVING THE REQUIRED SIGNS SHALL BE INCLUDED IN THE CONTRACT.

REVISIONS	
REDRAWN	2-15-89
REVISED	4-6-93
REVISED	3-27-08
REVISED	5-17-13

STD. 9-39

WIDE LOAD SIGN

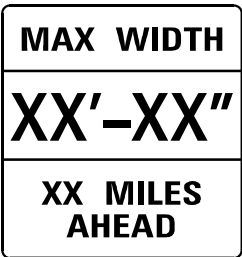

W12-I103 (48 X 48)

SERIES D. ALPHABET, NO. BORDER, BLACK ON WHITE

MODEL: D9std (Sheet)
FILE NAME: E:\DOT\11306610\NO_10Draw\Roadway\CADD_Sheets\D978716-shd-detail_D9standards.dgn

USER NAME = moverbey	DESIGNED -	REVISED -
	DRAWN -	REVISED -
PLOT SCALE = 0.16666633 * 1 in.	CHECKED -	REVISED -
PLOT DATE = 11/11/2022	DATE -	REVISED -

STATE OF ILLINOIS
DEPARTMENT OF TRANSPORTATION


F.A.P. 332 (U.S. ROUTE 45)
DETAIL - D9 STANDARDS

SCALE: NTS SHEET 3 OF 4 SHEETS STA. TO STA.

F.A.P. RTE.	SECTION	COUNTY	TOTAL SHEETS	SHEET NO.
332	29B-3; 29B-4	SALINE	150	116
CONTRACT NO. 78716				
ILLINOIS FED. AID PROJECT				


TEMPORARY DITCH CHECKS

PLACEMENT OF TEMPORARY
DITCH CHECK IN DRAINAGE WAY

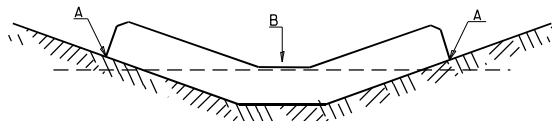

POINTS A SHOULD BE HIGHER THAN POINT B

SPACING BETWEEN TEMPORARY DITCH CHECKS

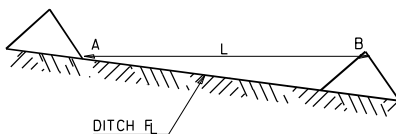


L = THE DISTANCE SUCH THAT POINTS
A AND B ARE OF EQUAL ELEVATION

B = THE LOW POINT
IN CENTER OF CHECK

REVISIONS	
DRAWN	9-01-99
REVISED	10-3-01
RESIZED	5-8-08
REVISED	05-04-10
REVIEWED	5-17-13

STD. 9-108

SEEDING & MULCHING

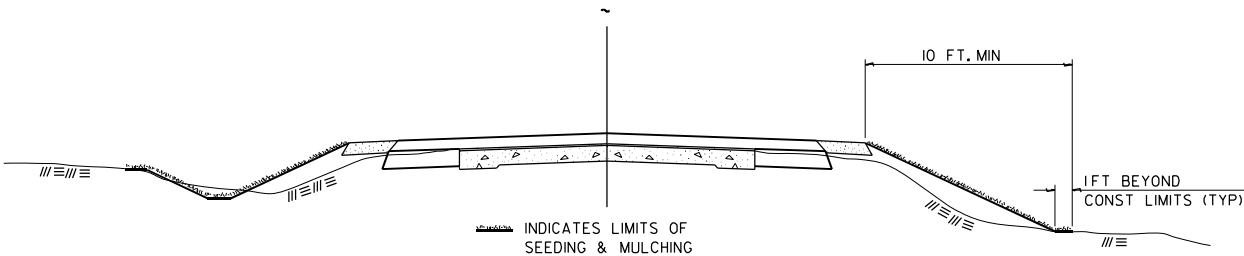

GENERAL NOTES

IN GENERAL, ALL EARTH SURFACES DISTURBED DURING CONSTRUCTION OPERATIONS
SHALL BE SEEDED AND MULCHED UPON COMPLETION OF ALL GRADING OPERATIONS.

ON DETOUR ROADS, SLOPES SHALL BE SEEDED IMMEDIATELY UPON COMPLETION OF
ANY GIVEN STAGE GRADING. TEMPORARY SEEDED SHALL BE CLASS 7.

FERTILIZER NUTRIENTS SHALL BE APPLIED TO ALL SEEDED AREAS.
LIMESTONE SHALL BE APPLIED TO ALL AREAS OF FINAL SEEDED.


THE RATES OF APPLICATION OF FERTILIZER, MULCH AND LIMESTONE SHALL BE AS
SPECIFIED IN THE SPECIAL PROVISIONS FOR ROAD AND BRIDGE CONSTRUCTION.

SECTIONS 250 AND 251 OF THE STANDARD SPECIFICATIONS SHALL GOVERN THIS
WORK EXCEPT AS SPECIFIED HEREIN OR AS NOTED IN THE SPECIAL PROVISIONS.

REVISIONS	
REDRAWN	2-15-89
REVISED	8-15-94
REVISED	6-3-99
REVISED	3-27-08
REVISED	5-16-13

STD. 9-12

TYPICAL CROSS SECTION SHOWING
STEP CONSTRUCTION ON EXISTING FILL

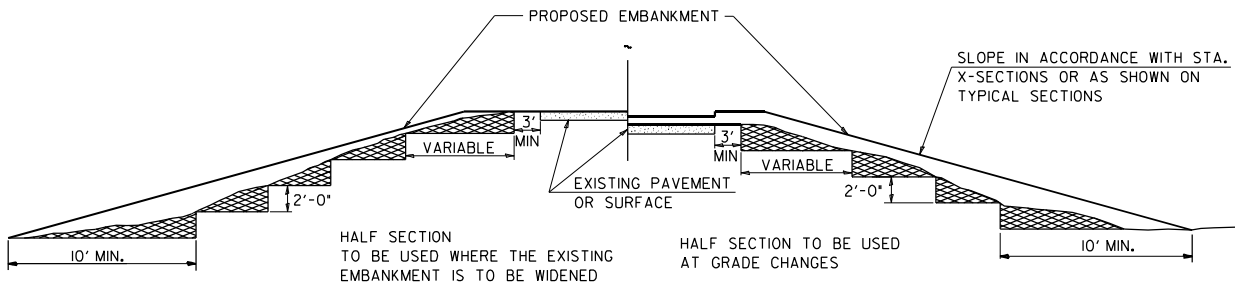

STEPS SHALL BE CUT IN THE EXISTING SLOPE IN ACCORDANCE WITH ART. 205.03 EXCEPT
THAT THE REQUIREMENT THAT STEPS SHALL BE CUT INTO THE EXISTING SLOPE BEFORE THE
CONSTRUCTION OF THE EXISTING EMBANKMENT IS STARTED SHALL NOT APPLY. MATERIAL TO
BE REMOVED AND REPLACED IN THE EMBANKMENT IN ACCORDANCE WITH ART. 205.04 OF THE
STANDARD SPECIFICATIONS. COST TO BE INCLUDED IN THE VARIOUS ITEMS OF
EXCAVATION AND NO ADDITIONAL COMPENSATION WILL BE ALLOWED BECAUSE OF THIS WORK.

REVISIONS	
REDRAWN	2-15-89
REVISED	8-15-94
CHECKED	6-3-99
RESIZED	5-7-08
REVIEWED	5-17-13
REVISED	4-22-21

STD. 9-16

MODEL: D9stds.dgn
FILE NAME: E:\DOT\1306610\WD_10\DrawRoadway\CADD_Sheets\0978716-shd-detail_D9standards.dgn

USER NAME = moverbey	DESIGNED -	REVISED -
PLOT SCALE = 0.16666633 ' / in.	DRAWN -	REVISED -
PLOT DATE = 11/11/2022	CHECKED -	REVISED -
	DATE -	REVISED -

STATE OF ILLINOIS
DEPARTMENT OF TRANSPORTATION

F.A.P. 332 (U.S. ROUTE 45)
DETAIL - D9 STANDARDS


SCALE: NTS SHEET 4 OF 4 SHEETS STA. TO STA.

F.A.P. RTE.	SECTION	COUNTY	TOTAL SHEETS	SHEET NO.
332	29B-3; 29B-4	SALINE	150	117
CONTRACT NO. 78716				

ILLINOIS FED. AID PROJECT


Long Section Number

FINAL SURVEY	BY	DATE	SURVEYED	PLOTTED	TEMPLATE	AREAS	CHECKED	NO.
NOTE BOOK								

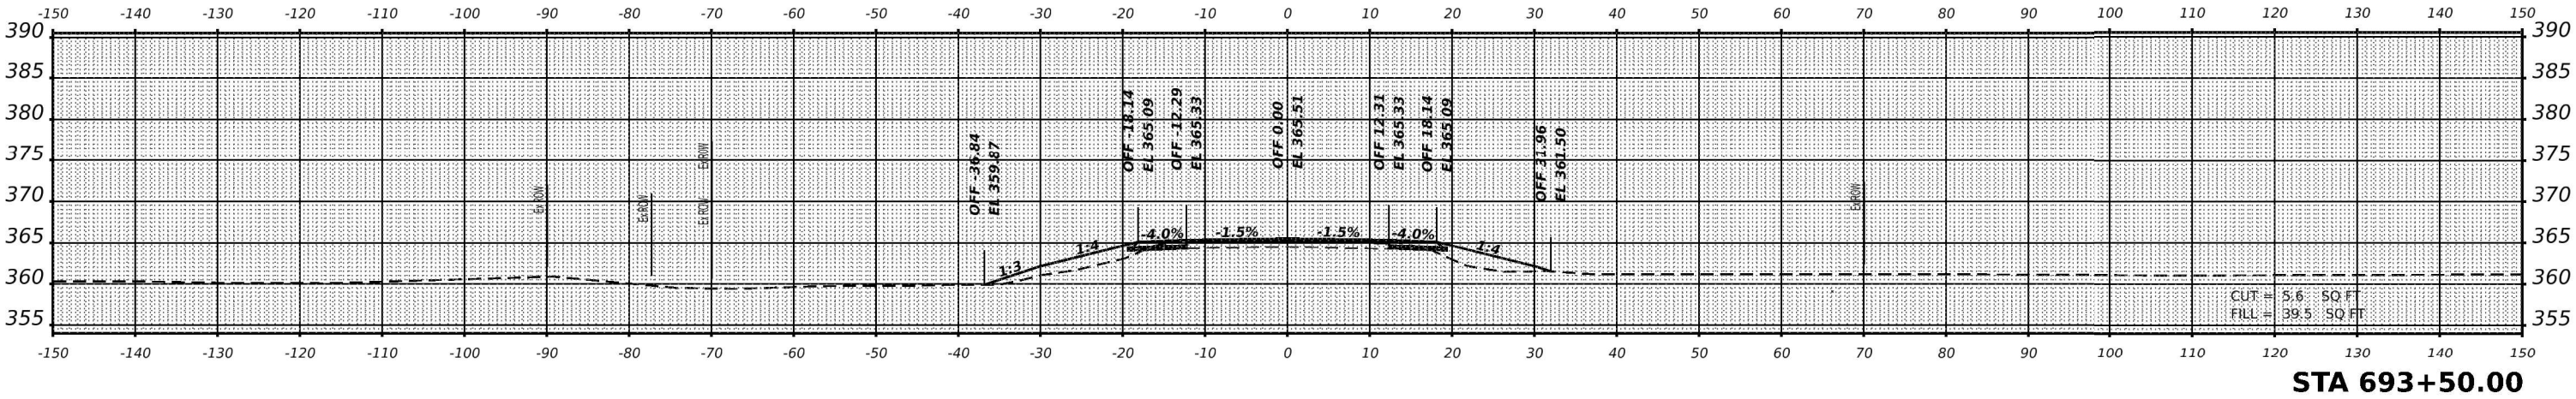


STA 693+50.00

ORIGINAL SURVEY	BY	DATE	SURVEYED	PLOTTED	TEMPLATE	AREAS	CHECKED	NO.
NOTE BOOK								

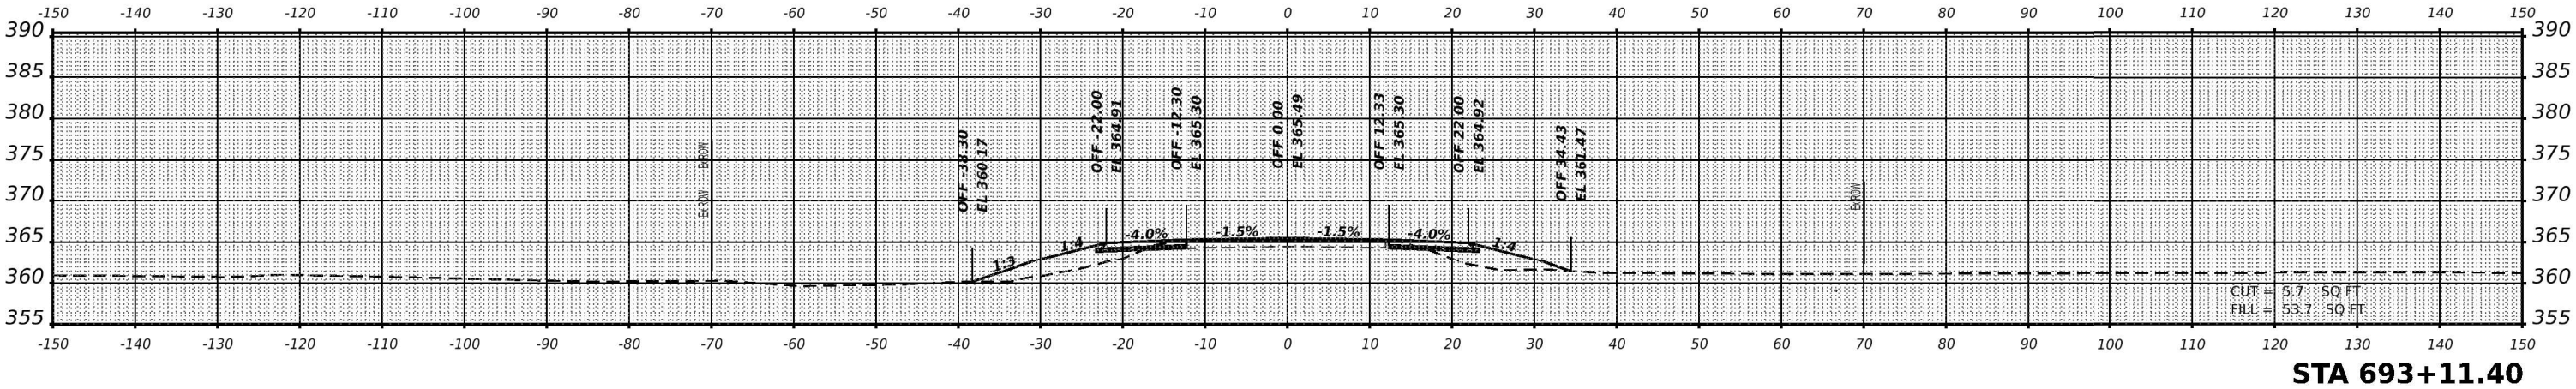

STA 693+11.40

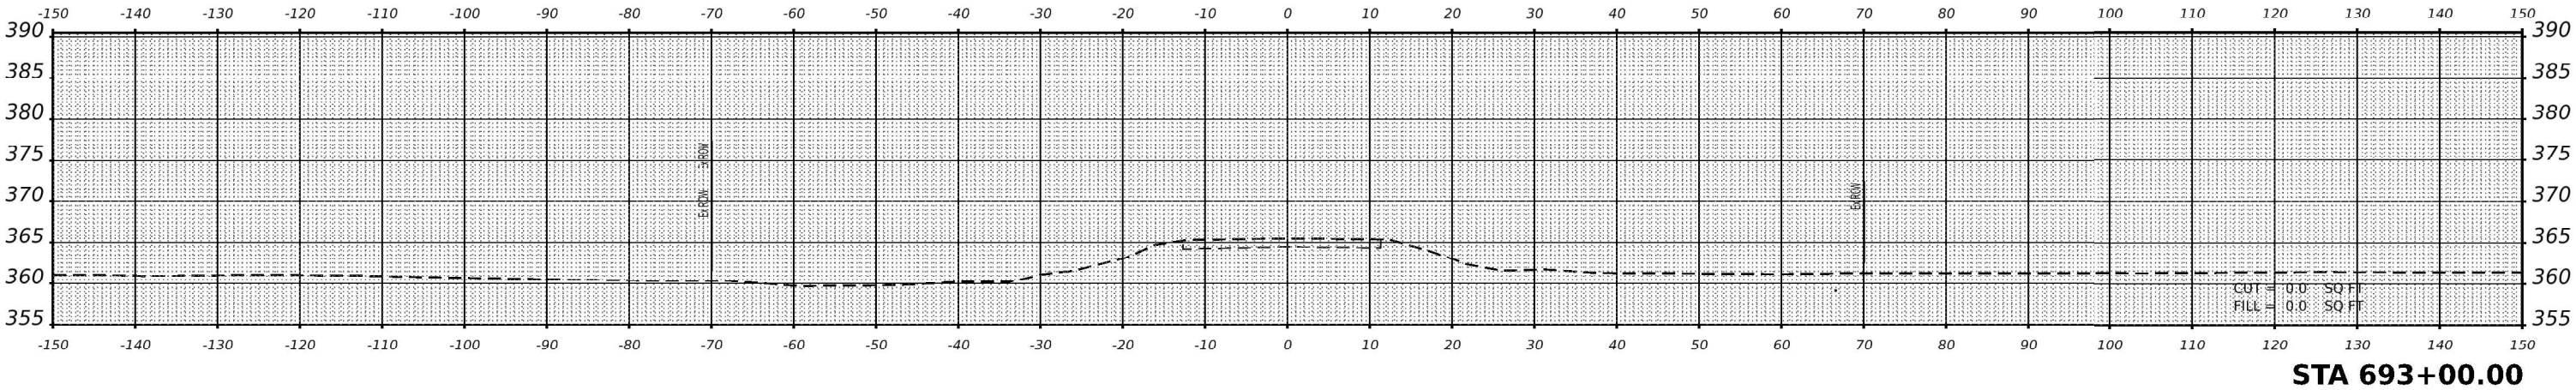

STA 693+00.00

USER NAME = moverbey	DESIGNED -	REVISED -
	DRAWN -	REVISED -
PLOT SCALE = 0.16666633' / in.	CHECKED -	REVISED -
PLOT DATE = 11/11/2022	DATE -	REVISED -


STATE OF ILLINOIS
DEPARTMENT OF TRANSPORTATION

F.A.P. 332 (U.S. ROUTE 45)
CROSS SECTIONS



SCALE: 1" = 10' SHEET 1 OF 33 SHEETS STA.

F.A.P. RTE.	SECTION	COUNTY	TOTAL SHEETS	SHEET NO.
332	29B-3; 29B-4	SALINE	150	118
CONTRACT NO. 78716				
ILLINOIS FED. AID PROJECT				

FINAL SURVEY NO.	SURVEYED PLOTTED NOTE BOOK	BY	DATE

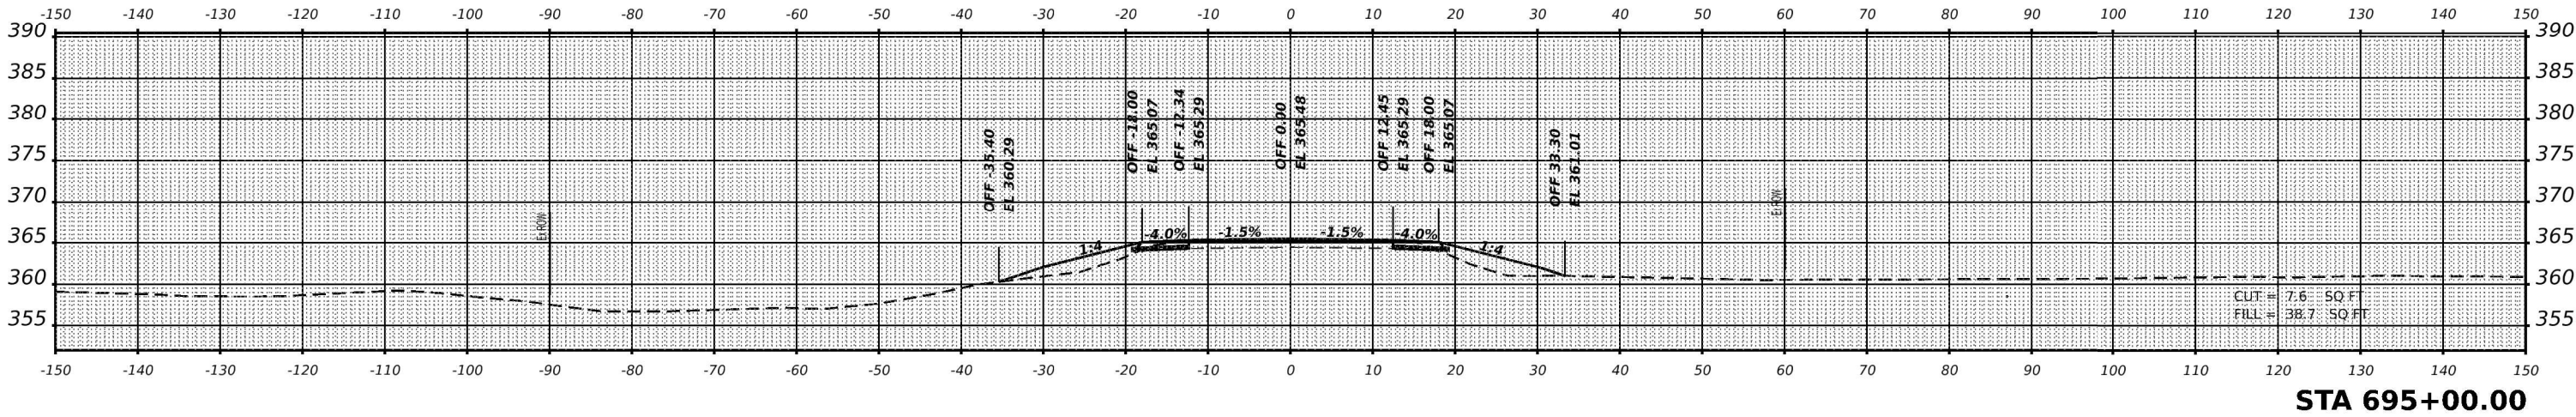

ORIGINAL SURVEY NO.	SURVEYED PLOTTED NOTE BOOK	BY	DATE

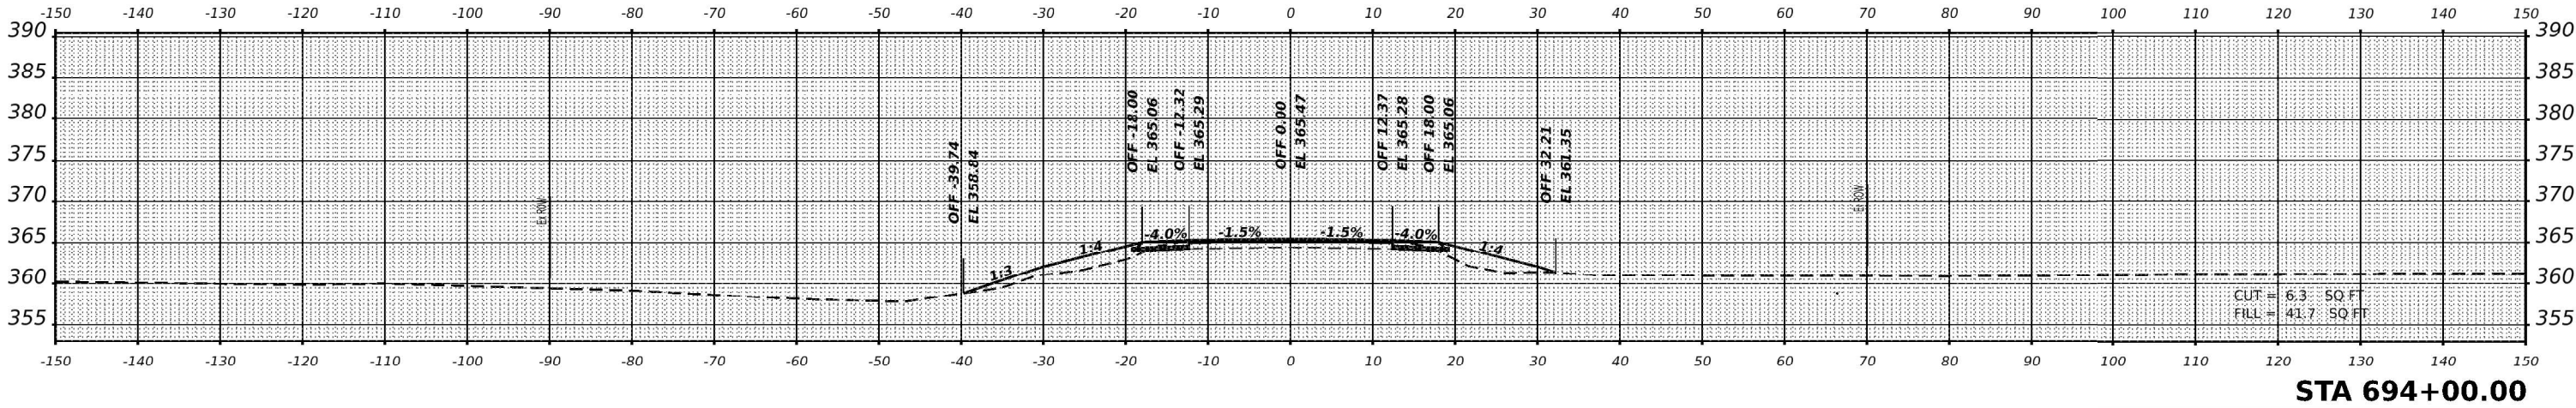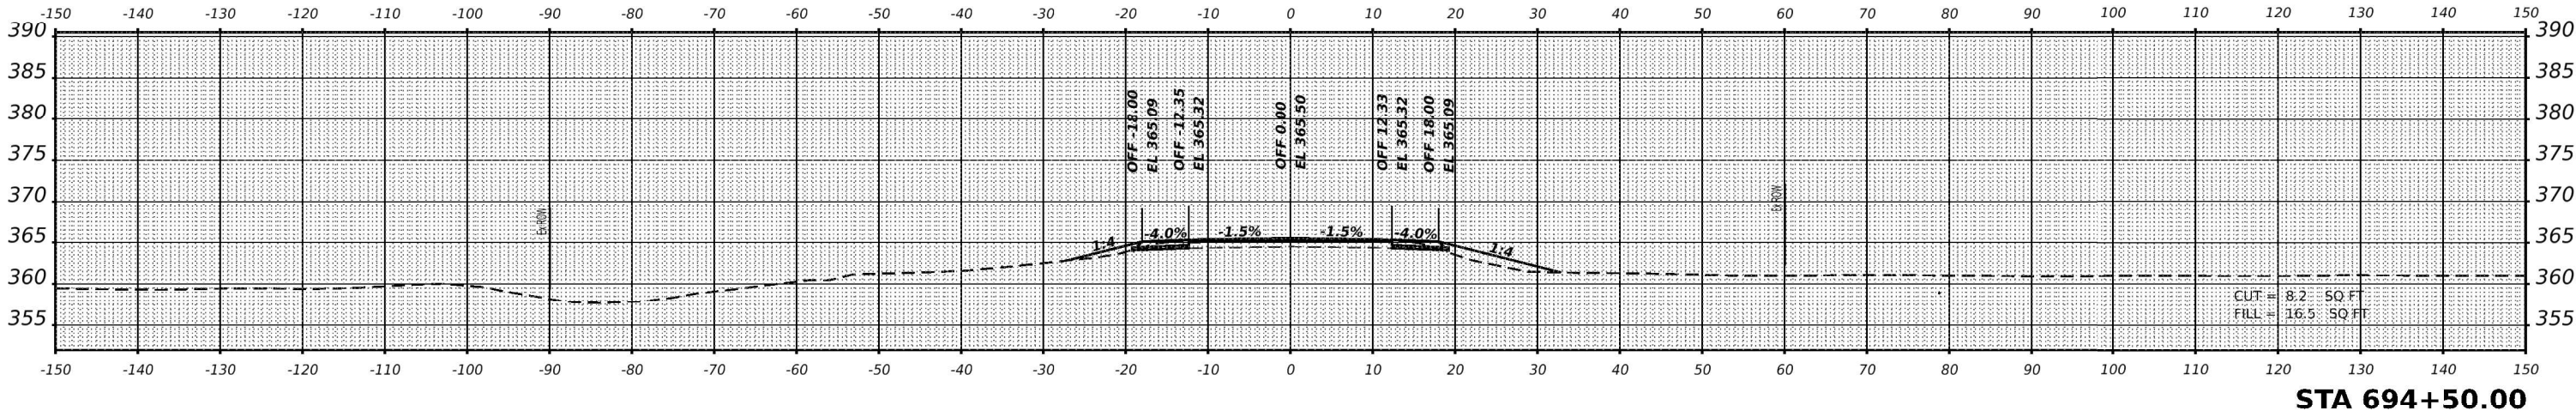

USER NAME = moverbey	DESIGNED -	REVISED -
	DRAWN -	REVISED -
PLOT SCALE = 0.16666633' / in.	CHECKED -	REVISED -
PLOT DATE = 11/11/2022	DATE -	REVISED -


STATE OF ILLINOIS
DEPARTMENT OF TRANSPORTATION

F.A.P. 332 (U.S. ROUTE 45)
CROSS SECTIONS



SCALE: 1" = 10' SHEET 2 OF 33 SHEETS STA.

F.A.P. RTE.	SECTION	COUNTY	TOTAL SHEETS	SHEET NO.
332	29B-3; 29B-4	SALINE	150	119
CONTRACT NO. 78716				
ILLINOIS FED. AID PROJECT				

FINAL	SURVEYED	BY	DATE
SURVEY	PLOTTED		
NOTE BOOK	TEMPLATE		
NO.	AREAS CHECKED		

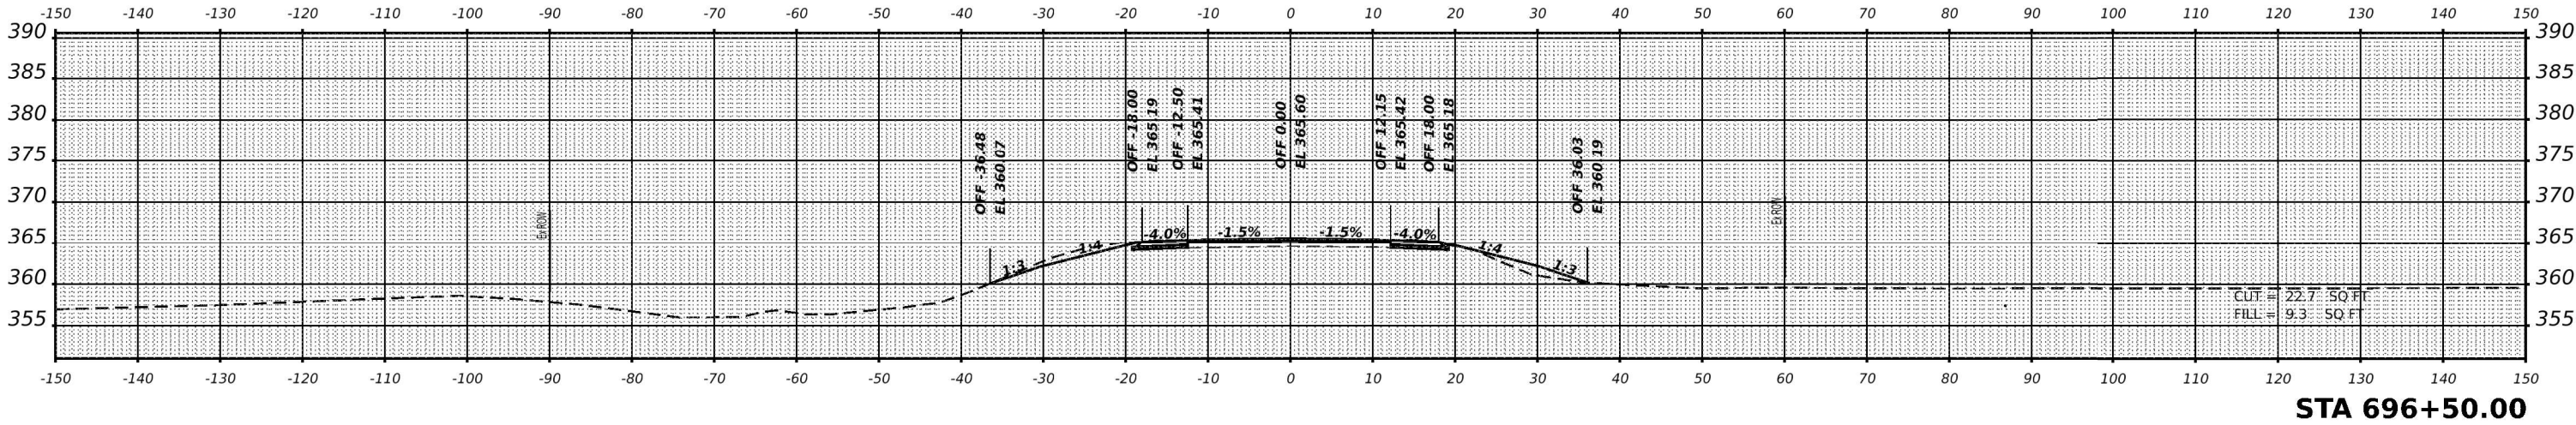

ORIGINAL	SURVEYED	BY	DATE
SURVEY	PLOTTED		
NOTE BOOK	TEMPLATE		
NO.	AREAS CHECKED		

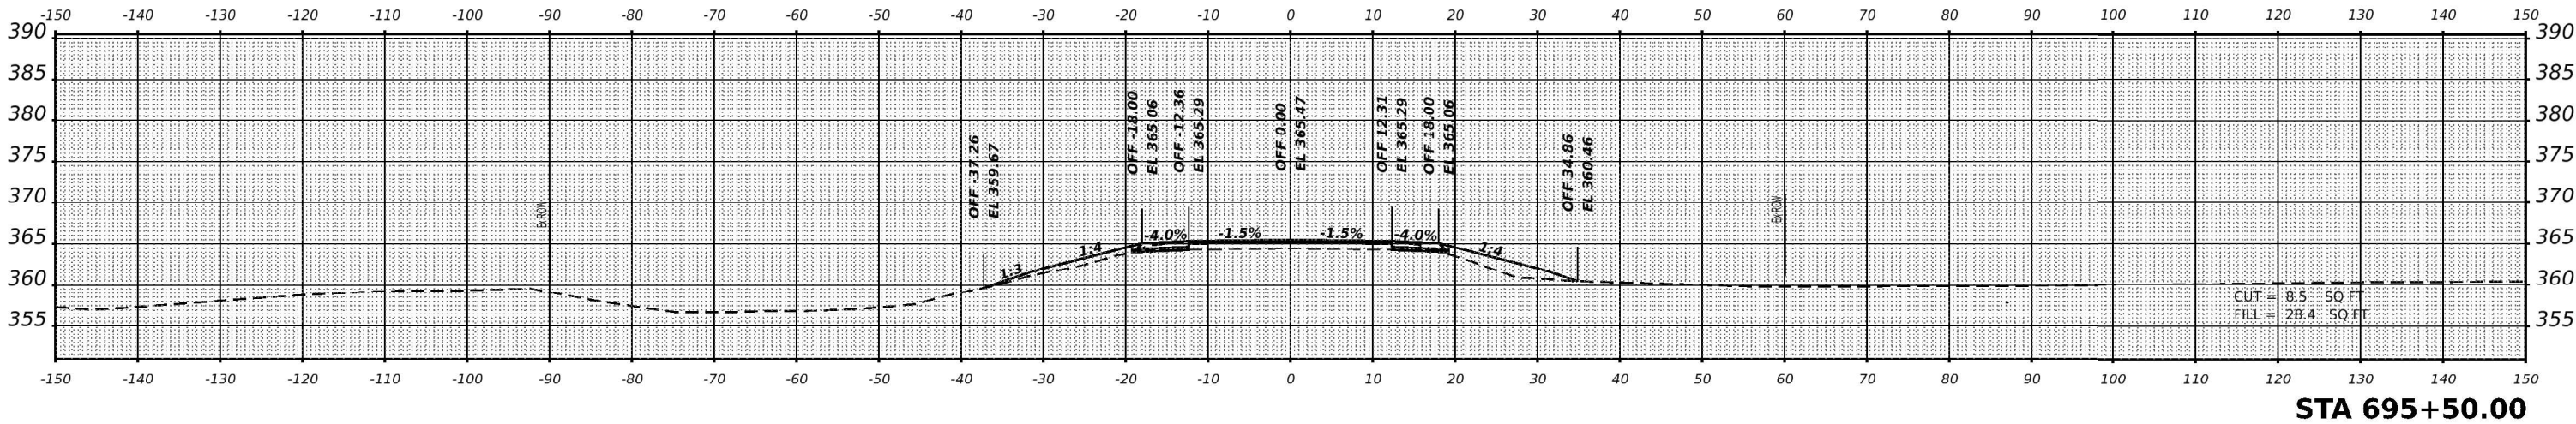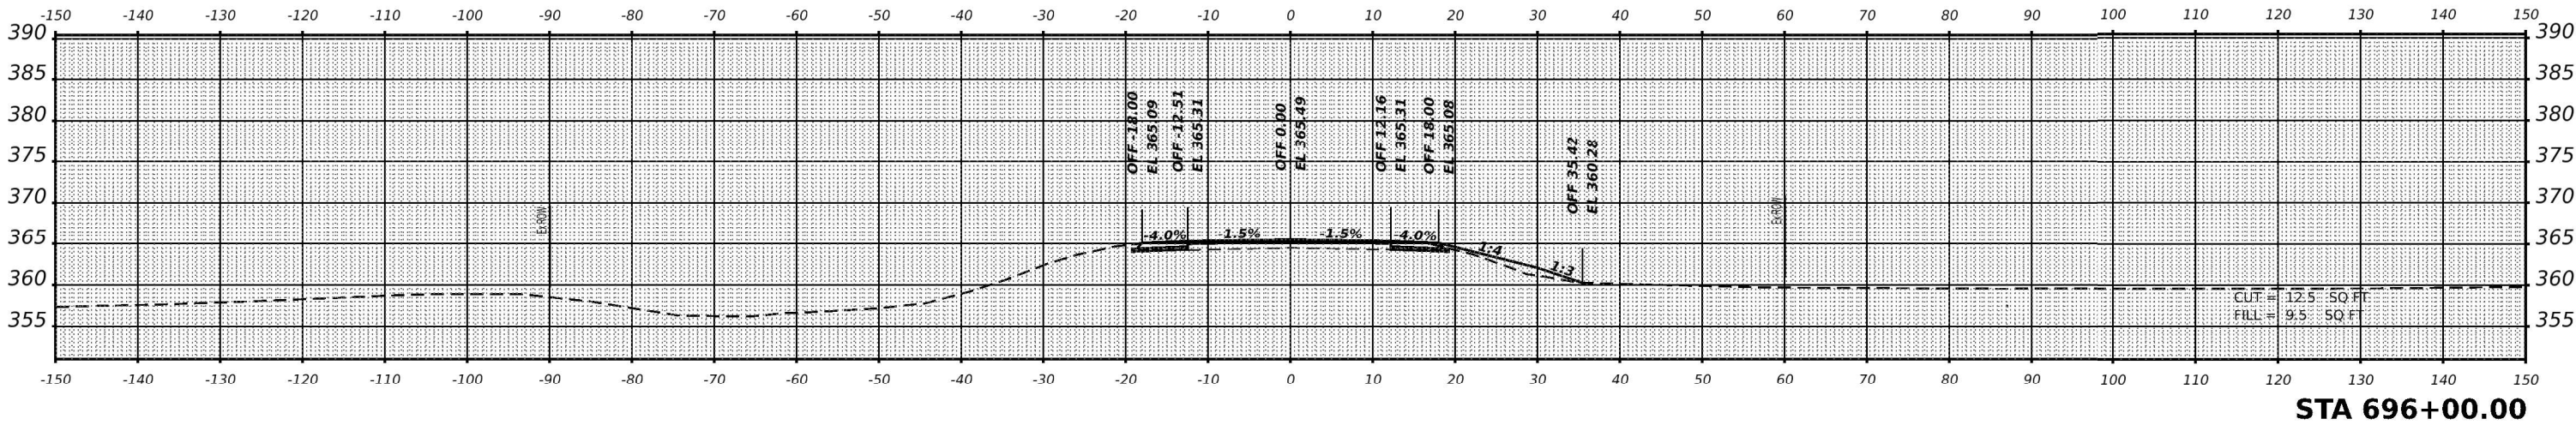

MODE: XS US45 - 695+50.00 R2 [Sheet]
FILE NAME: L:\DOT\1966\LOWMO_1017\raw\Roadway\CADD_Sheets\097816-shsxs.plt.dgn

USER NAME = moverbey	DESIGNED -	REVISED -
	DRAWN -	REVISED -
PLOT SCALE = 0.16666633' / in.	CHECKED -	REVISED -
PLOT DATE = 11/11/2022	DATE -	REVISED -


STATE OF ILLINOIS
DEPARTMENT OF TRANSPORTATION

F.A.P. 332 (U.S. ROUTE 45)
CROSS SECTIONS

SCALE: 1" = 10' SHEET 3 OF 33 SHEETS STA.


F.A.P. RTE.	SECTION	COUNTY	TOTAL SHEETS	SHEET NO.
332	29B-3; 29B-4	SALINE	150	120
CONTRACT NO. 78716				
ILLINOIS FED. AID PROJECT				

FINAL SURVEY	SURVEYED PLOTTED	BY	DATE
NOTE BOOK NO.	TEMPLATE AREAS	CHECKED	

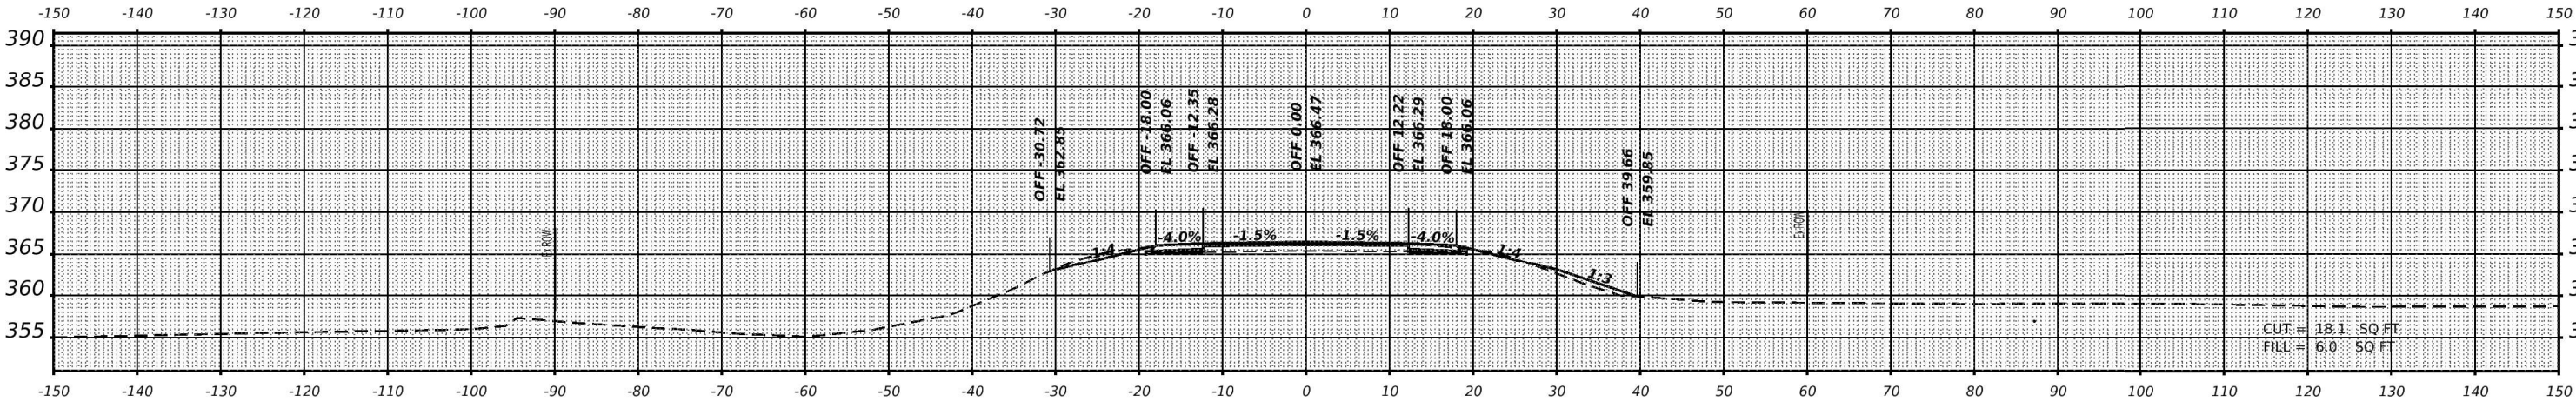


STA 698+00.00

ORIGINAL SURVEY	SURVEYED PLOTTED	BY	DATE
NOTE BOOK NO.	TEMPLATE AREAS	CHECKED	

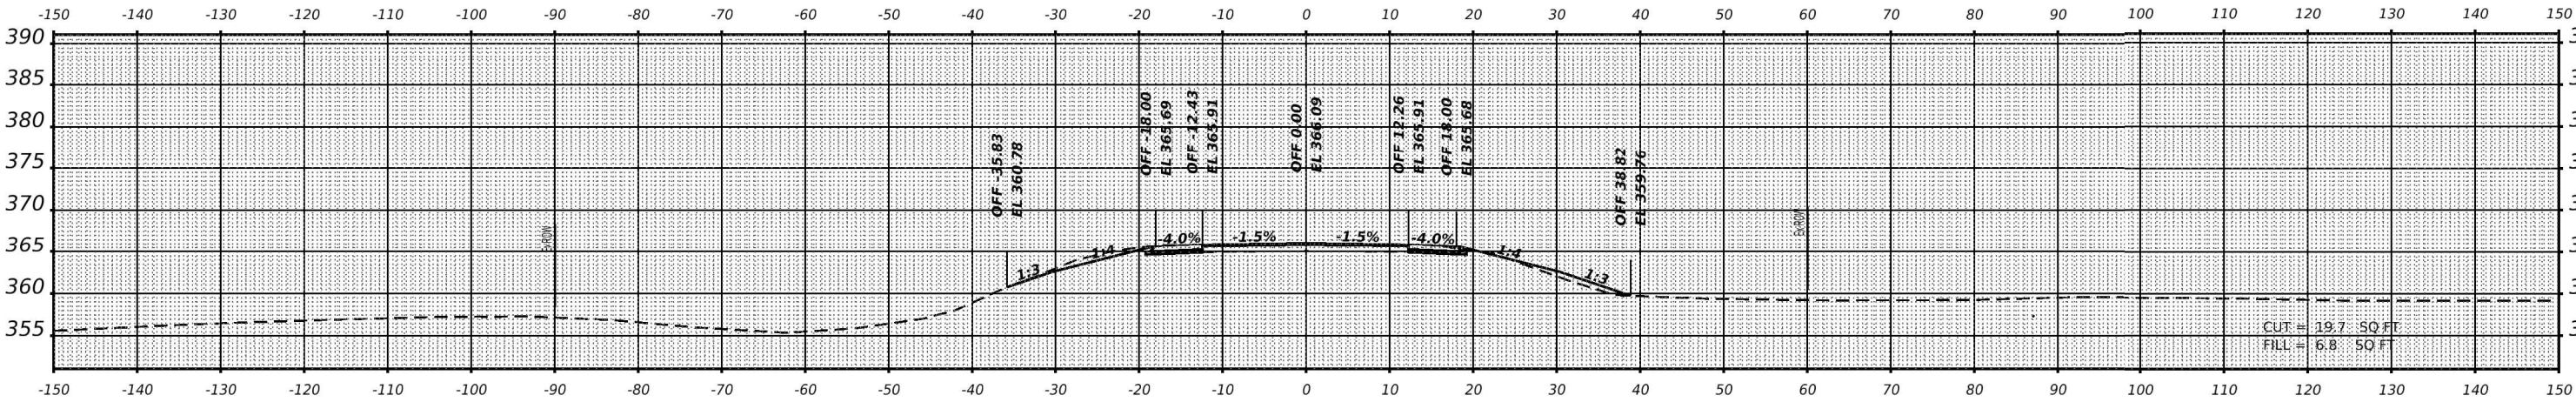

STA 697+50.00

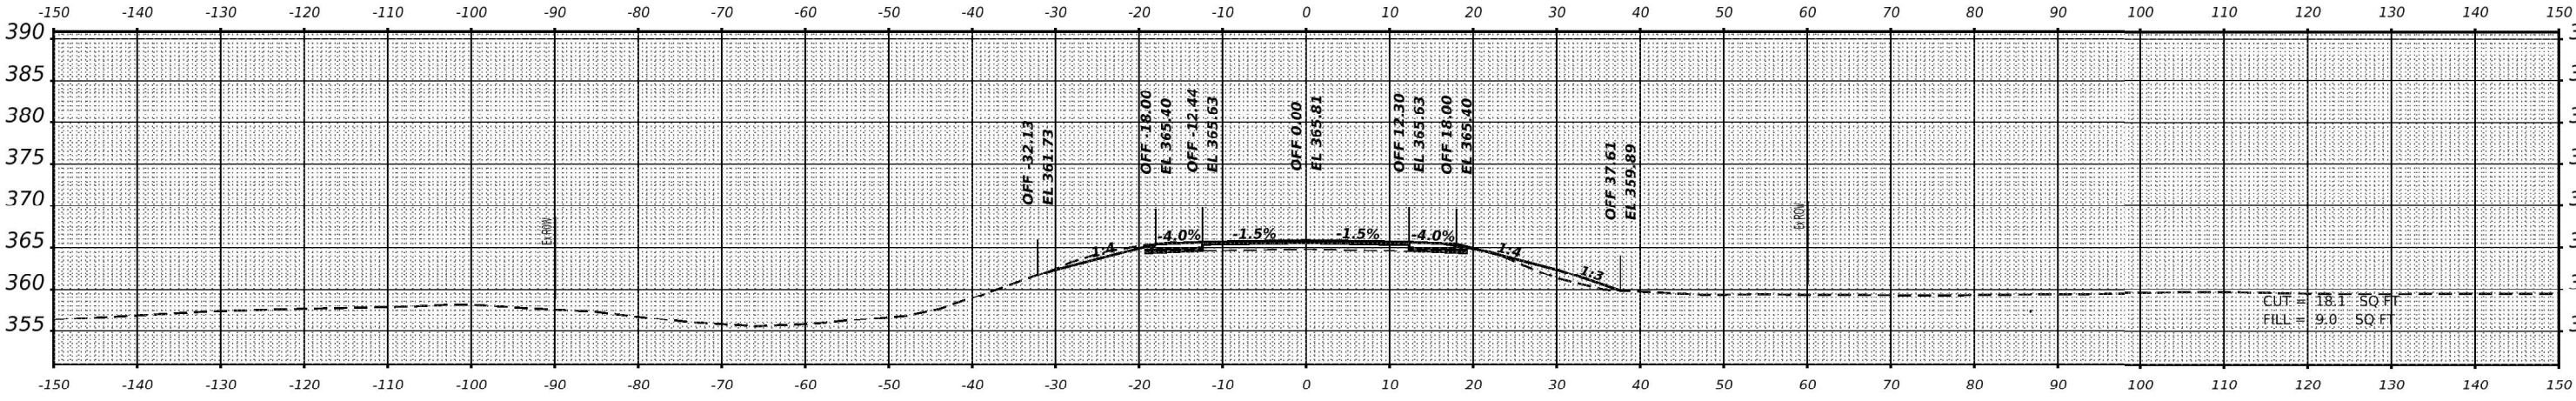

STA 697+00.00

USER NAME	= moverbey	DESIGNED	-	REVISED	-
		DRAWN	-	REVISED	-
PLOT SCALE	= 0.16666633' / in.	CHECKED	-	REVISED	-
PLOT DATE	= 11/11/2022	DATE	-	REVISED	-

STATE OF ILLINOIS
DEPARTMENT OF TRANSPORTATION


F.A.P. 332 (U.S. ROUTE 45)
CROSS SECTIONS

SCALE: 1" = 10' SHEET 4 OF 33 SHEETS STA.

F.A.P. RTE.	SECTION	COUNTY	TOTAL SHEETS	SHEET NO.
332	29B-3; 29B-4	SALINE	150	121
CONTRACT NO. 78716				
ILLINOIS FED. AID PROJECT				


MODE: X5 US45 - 897+00.00 R2 [Sheet]
FILE NAME: L:\DOT\1966\LOWMO\101raw\Roadway\CADD_Sheets\0978716-shxss-11.dgn

FINAL SURVEY NOTE BOOK NO.	SURVEYED PLOTTED TEMPLATE AREAS CHECKED	BY	DATE

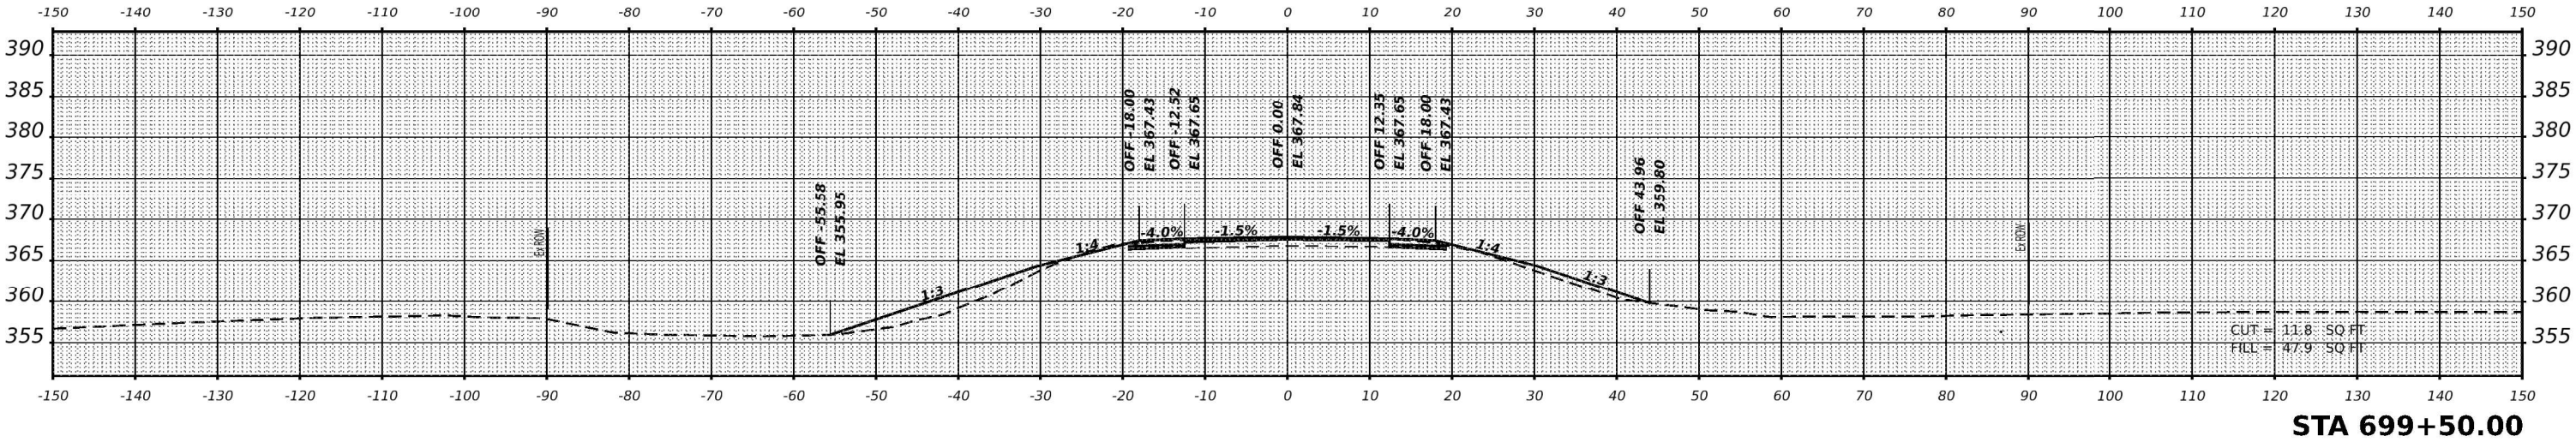


STA 699+50.00

ORIGINAL SURVEY NOTE BOOK NO.	SURVEYED PLOTTED TEMPLATE AREAS CHECKED	BY	DATE

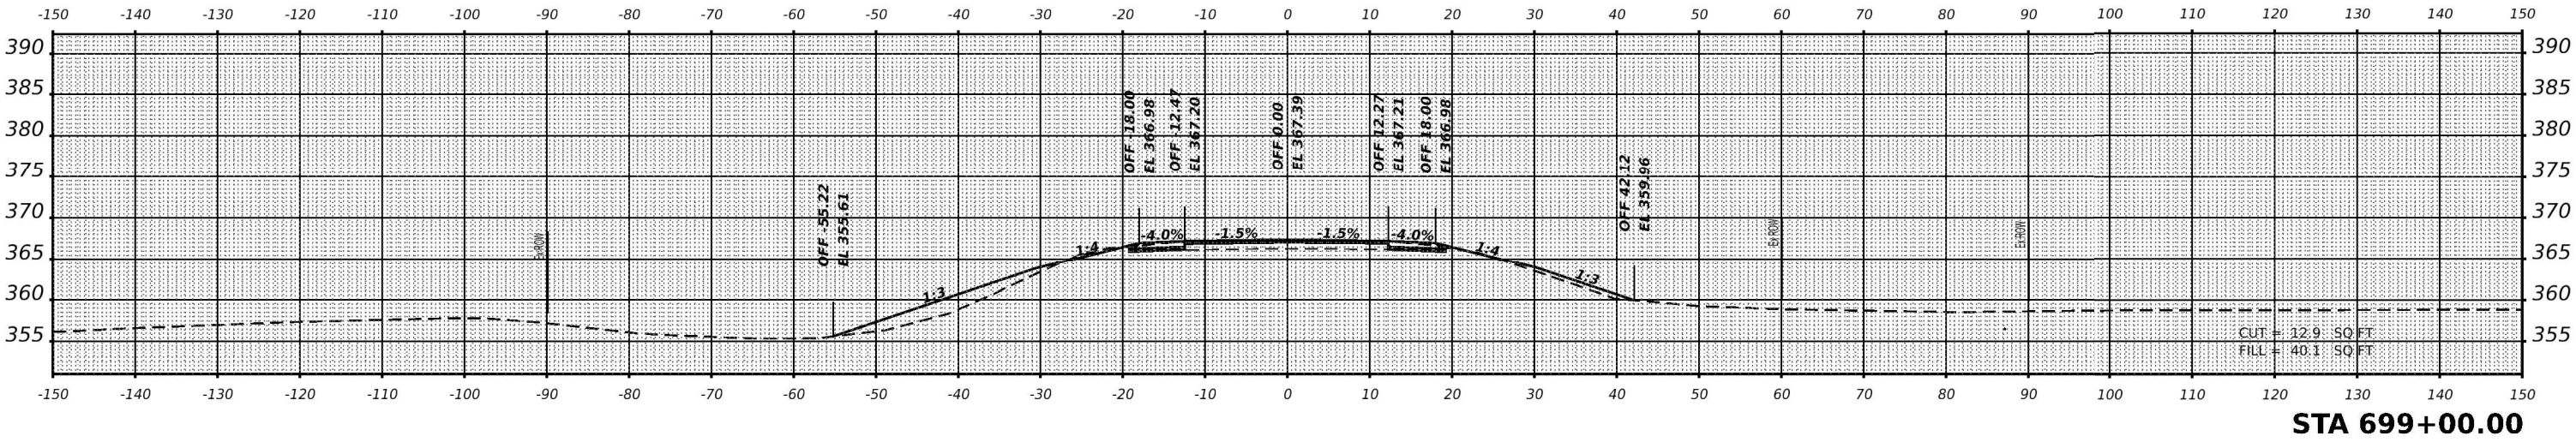

STA 699+00.00

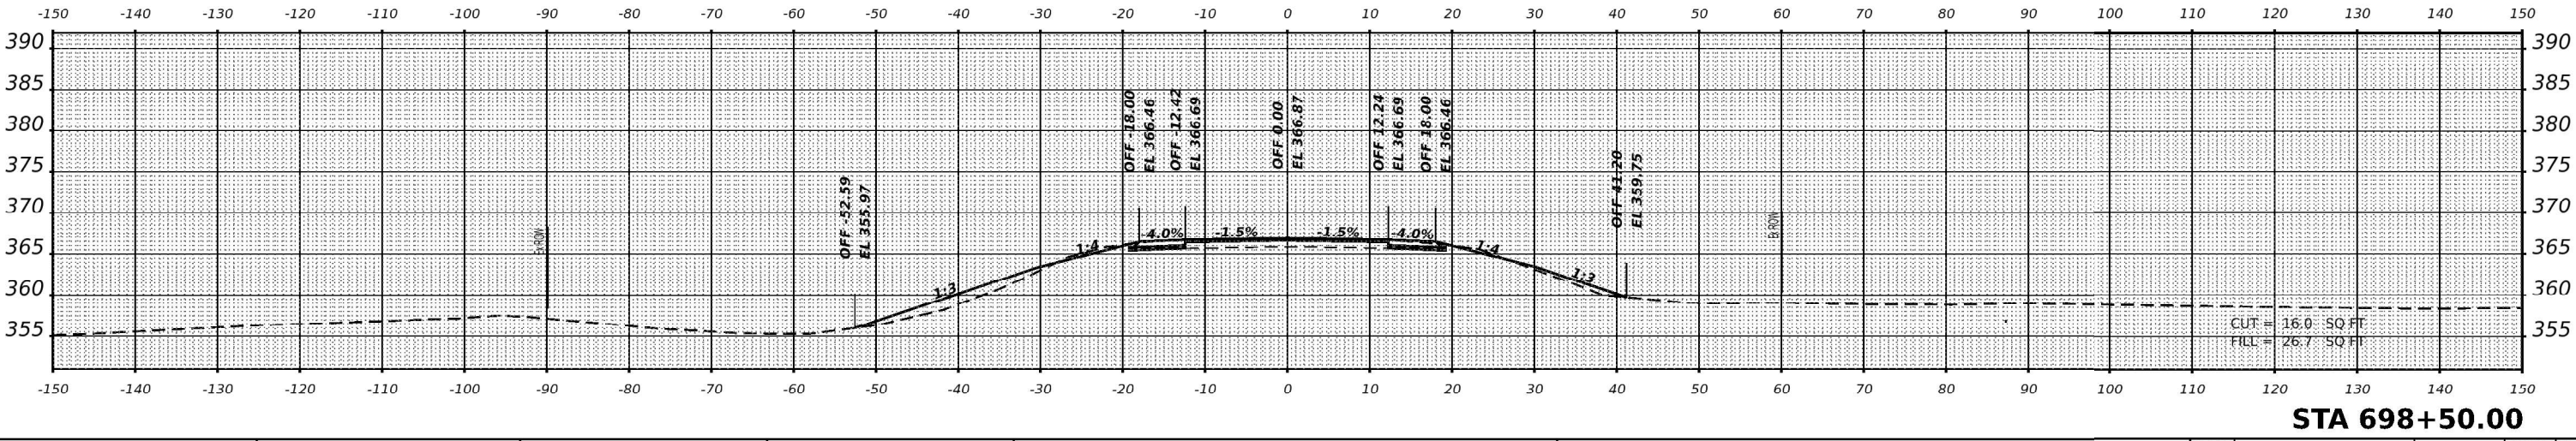

STA 698+50.00

USER NAME = moverbey	DESIGNED -	REVISED -
	DRAWN -	REVISED -
PLOT SCALE = 0.16666633" / in.	CHECKED -	REVISED -
PLOT DATE = 11/11/2022	DATE -	REVISED -

STATE OF ILLINOIS
DEPARTMENT OF TRANSPORTATION


F.A.P. 332 (U.S. ROUTE 45)
CROSS SECTIONS

SCALE: 1" = 10' SHEET 5 OF 33 SHEETS STA.

F.A.P. RTE.	SECTION	COUNTY	TOTAL SHEETS	SHEET NO.
332	29B-3; 29B-4	SALINE	150	122
CONTRACT NO. 78716				
ILLINOIS FED. AID PROJECT				


MODE: X5 US45 - 698+50.00 R2 [Sheet]
FILE NAME: L:\DOT\1966\LOWD\Draws\Roadway\CADD Sheets\0978716-311x5.rvt.dgn

FINAL SURVEY NOTE BOOK NO.	SURVEYED PLOTTED TEMPLATE AREAS CHECKED	BY	DATE

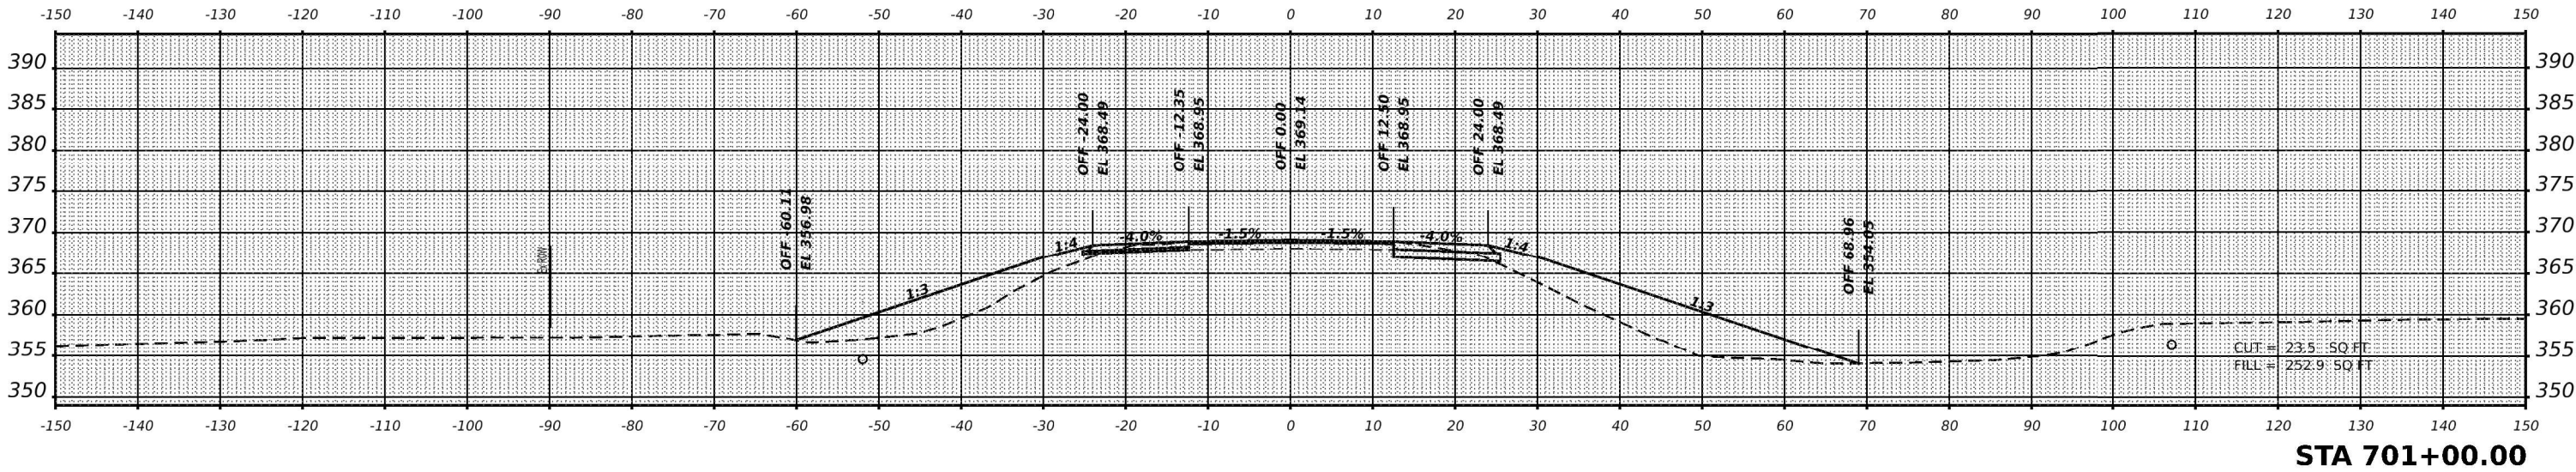


STA 701+00.00

ORIGINAL SURVEY NOTE BOOK NO.	SURVEYED PLOTTED TEMPLATE AREAS CHECKED	BY	DATE

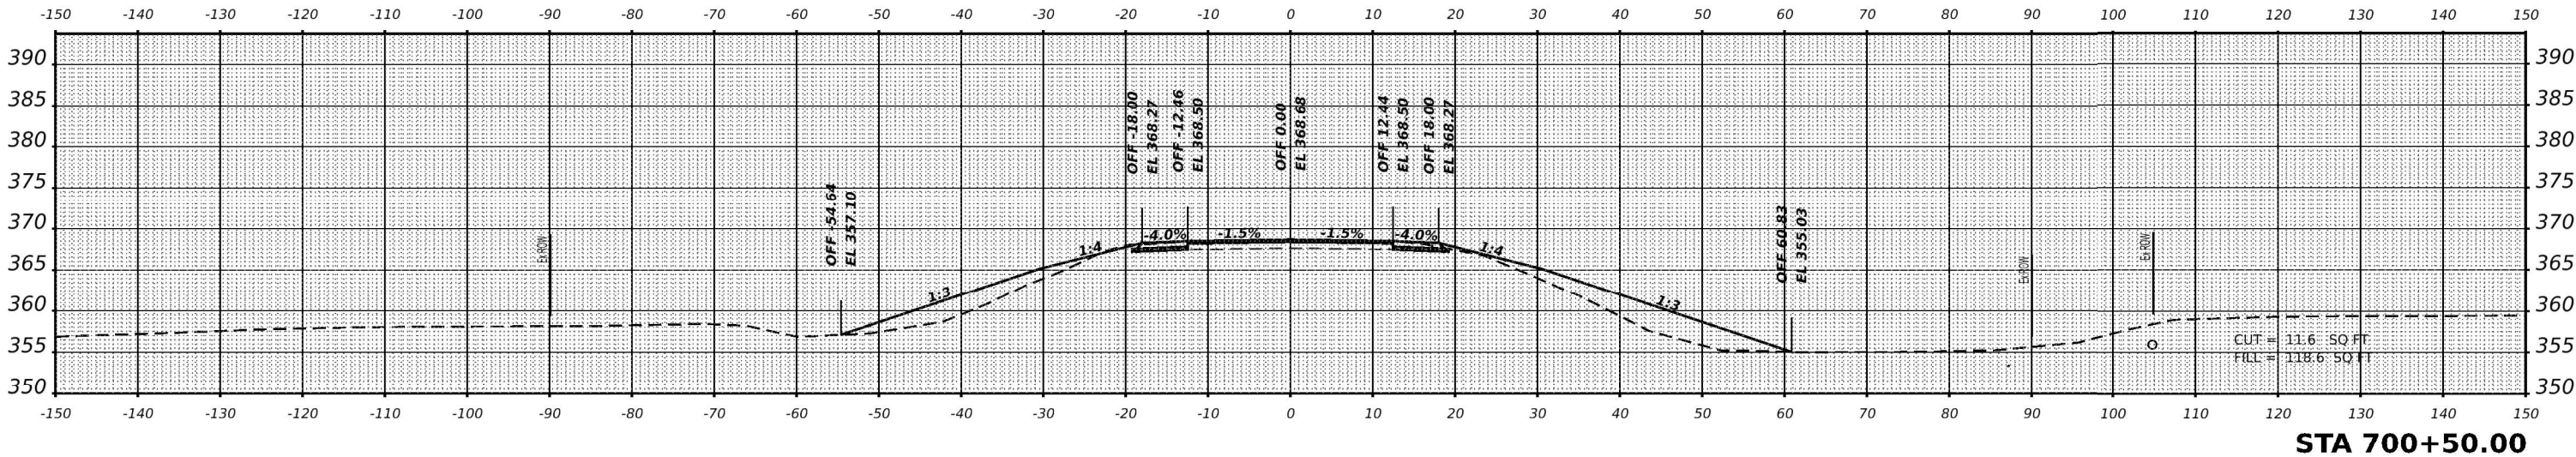

STA 700+50.00

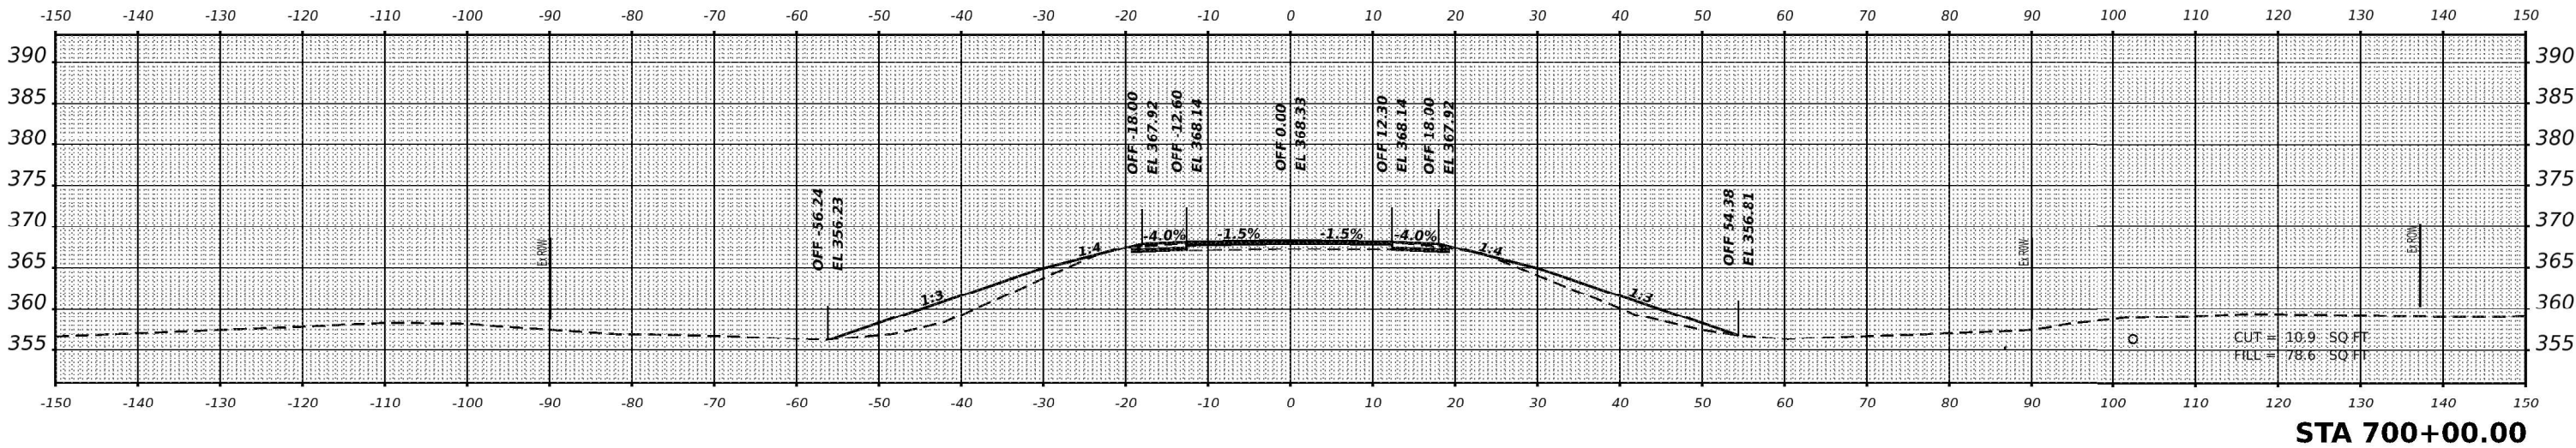

STA 700+00.00

USER NAME = moverbey	DESIGNED -	REVISED -
	DRAWN -	REVISED -
PLOT SCALE = 0.16666633' / in.	CHECKED -	REVISED -
PLOT DATE = 11/11/2022	DATE -	REVISED -

STATE OF ILLINOIS
DEPARTMENT OF TRANSPORTATION

F.A.P. 332 (U.S. ROUTE 45)
CROSS SECTIONS

SCALE: 1" = 10' SHEET 6 OF 33 SHEETS STA.




F.A.P. RTE.	SECTION	COUNTY	TOTAL SHEETS	SHEET NO.
332	29B-3; 29B-4	SALINE	150	123
CONTRACT NO. 78716				
ILLINOIS FED. AID PROJECT				

MODE: X5 US45 - 700+00.00 R2 [Sheet]
FILE NAME: L:\DOT\1966\LOWD\101raw\Roadway\CADD_Sheets\0978716-shxss-11.dgn

FINAL SURVEY	SURVEYED	BY	DATE
	PLOTTED		
NOTE BOOK	TEMPLATE		
	AREAS		
NO	AREAS CHECKED		

ORIGINAL SURVEY	SURVEYED _____	BY _____	DATE _____
	PLOTTED _____		
NOTE BOOK	TEMPLATE _____		
	AREAS _____		
NO _____	AREAS CHECKED _____		

MODE: X5 US45 - 701+50.00 R2 [Sheet]
FILE NAME: L:\DOT\1966\LOWMO_100\raw\Roadway\CADD_Sheets\078716-shrxx.plt.dgn

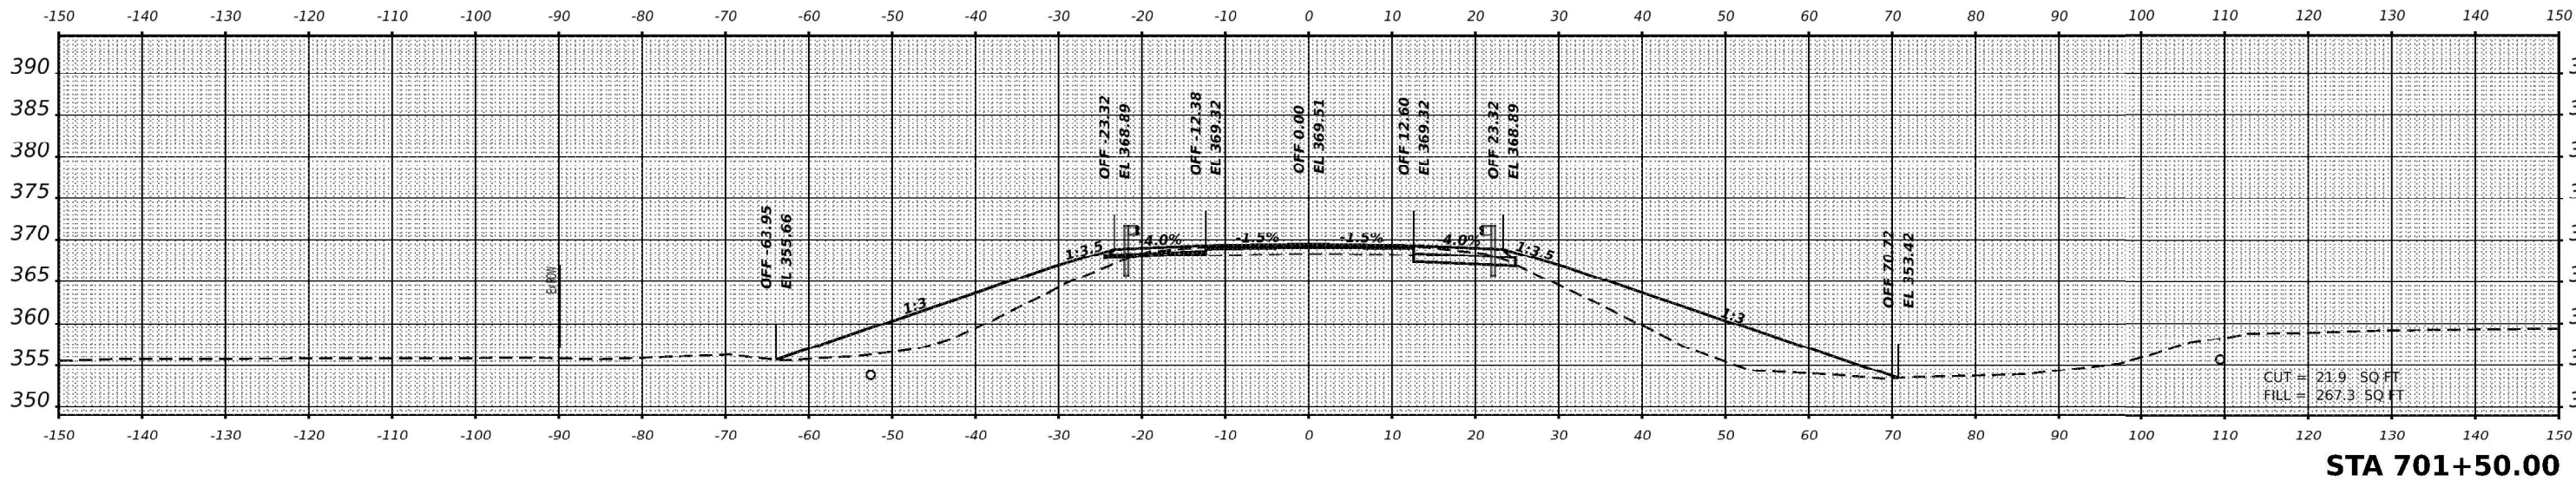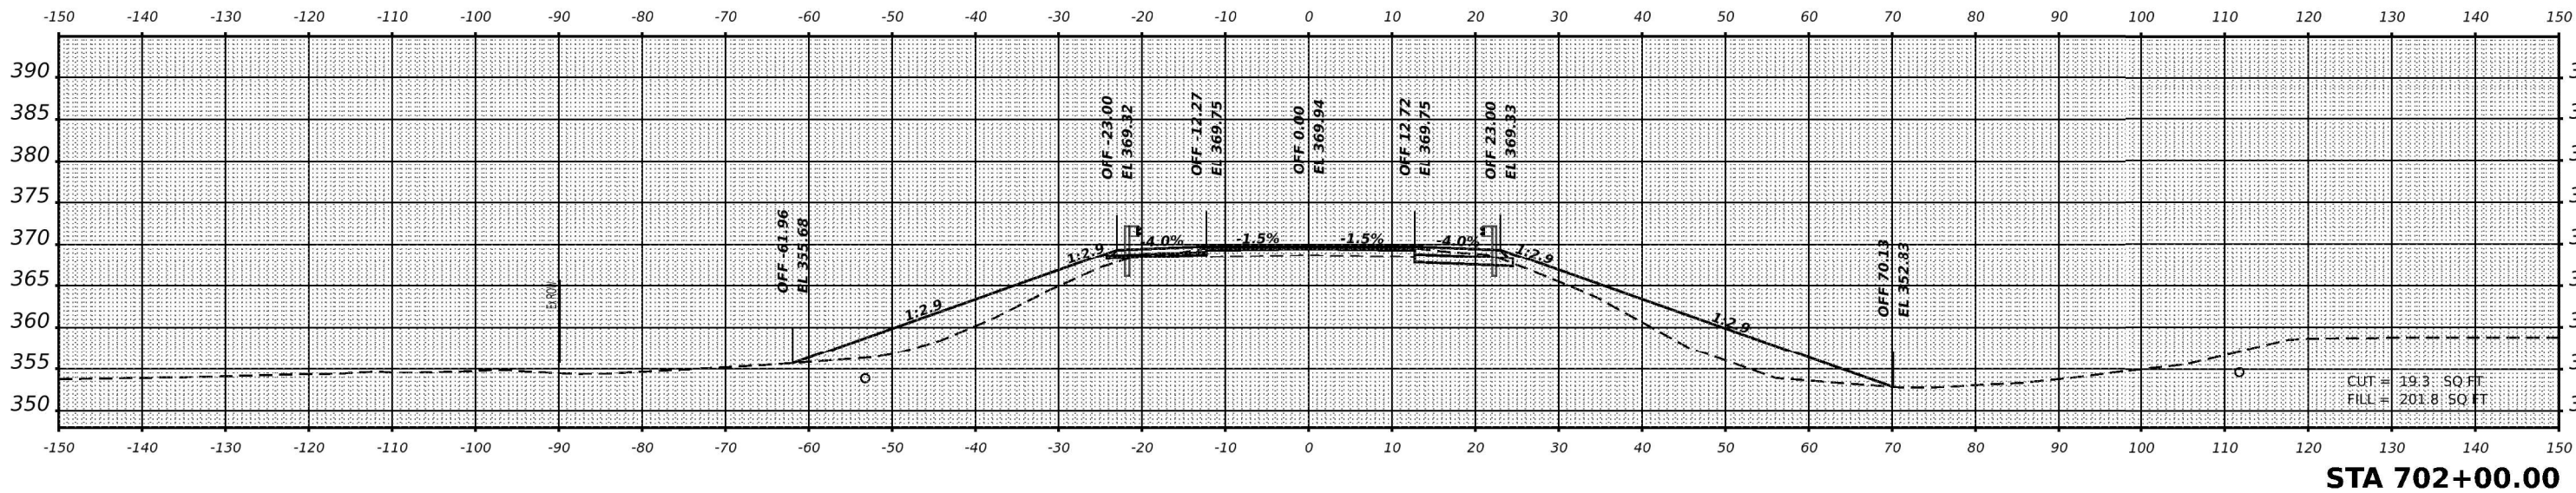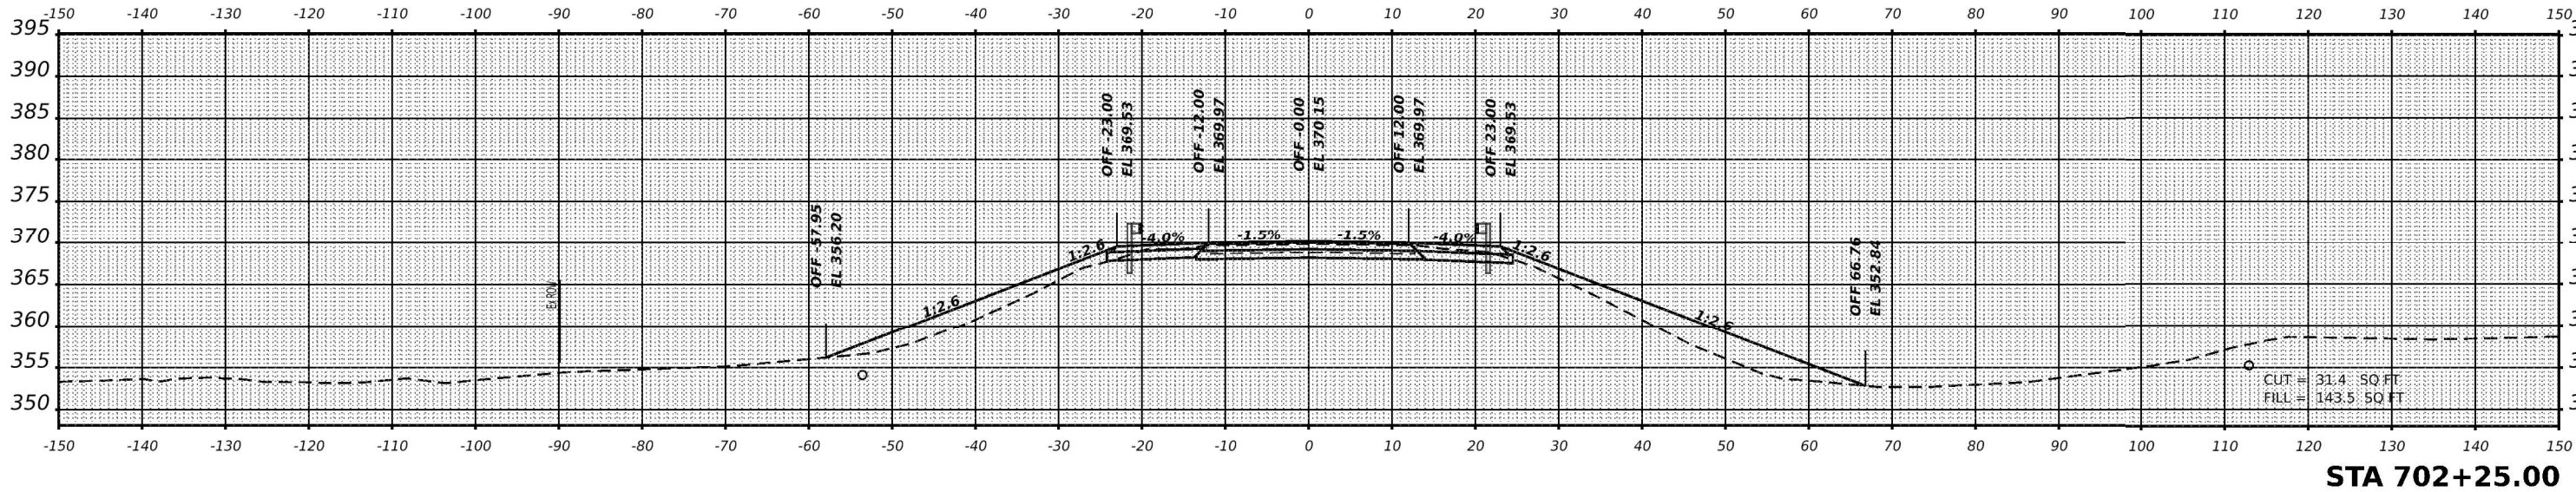

USER NAME = moverbey	DESIGNED -	REVISED -
	DRAWN -	REVISED -
PLOT SCALE = 0.16666633' / in.	CHECKED -	REVISED -
PLOT DATE = 11/11/2022	DATE -	REVISED -

STATE OF ILLINOIS
DEPARTMENT OF TRANSPORTATION

F.A.P. 332 (U.S. ROUTE 45)
CROSS SECTIONS


SCALE: 1" = 10' SHEET 7 OF 33 SHEETS STA.

F.A.P. RTE.	SECTION	COUNTY	TOTAL SHEETS	SHEET NO.
332	29B-3; 29B-4	SALINE	150	124
CONTRACT NO. 78716				
ILLINOIS FED. AID PROJECT				


FINAL SURVEY NO.	SURVEYED PLOTTED NOTE BOOK AREAS CHECKED	BY	DATE

ORIGINAL SURVEY NO.	SURVEYED PLOTTED NOTE BOOK AREAS CHECKED	BY	DATE

MODE: X5 US45 - 702+50.00 R2 [Sheet]
FILE NAME: L:\DOT\1906\LOWMO_101Draw\Roadway\CADD_Sheets\0978716-sh-x5-11.dgn

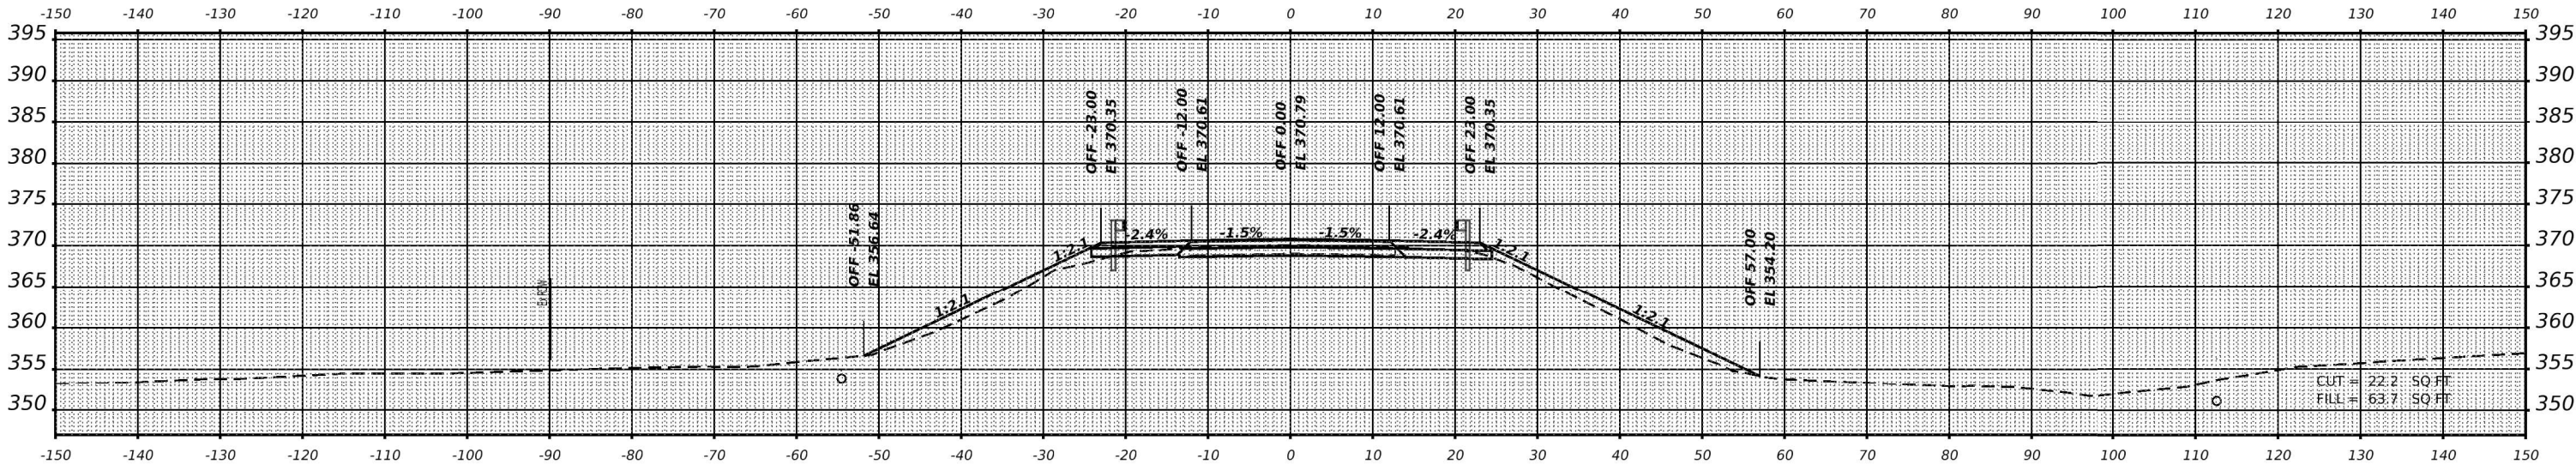

STA 703+00.00

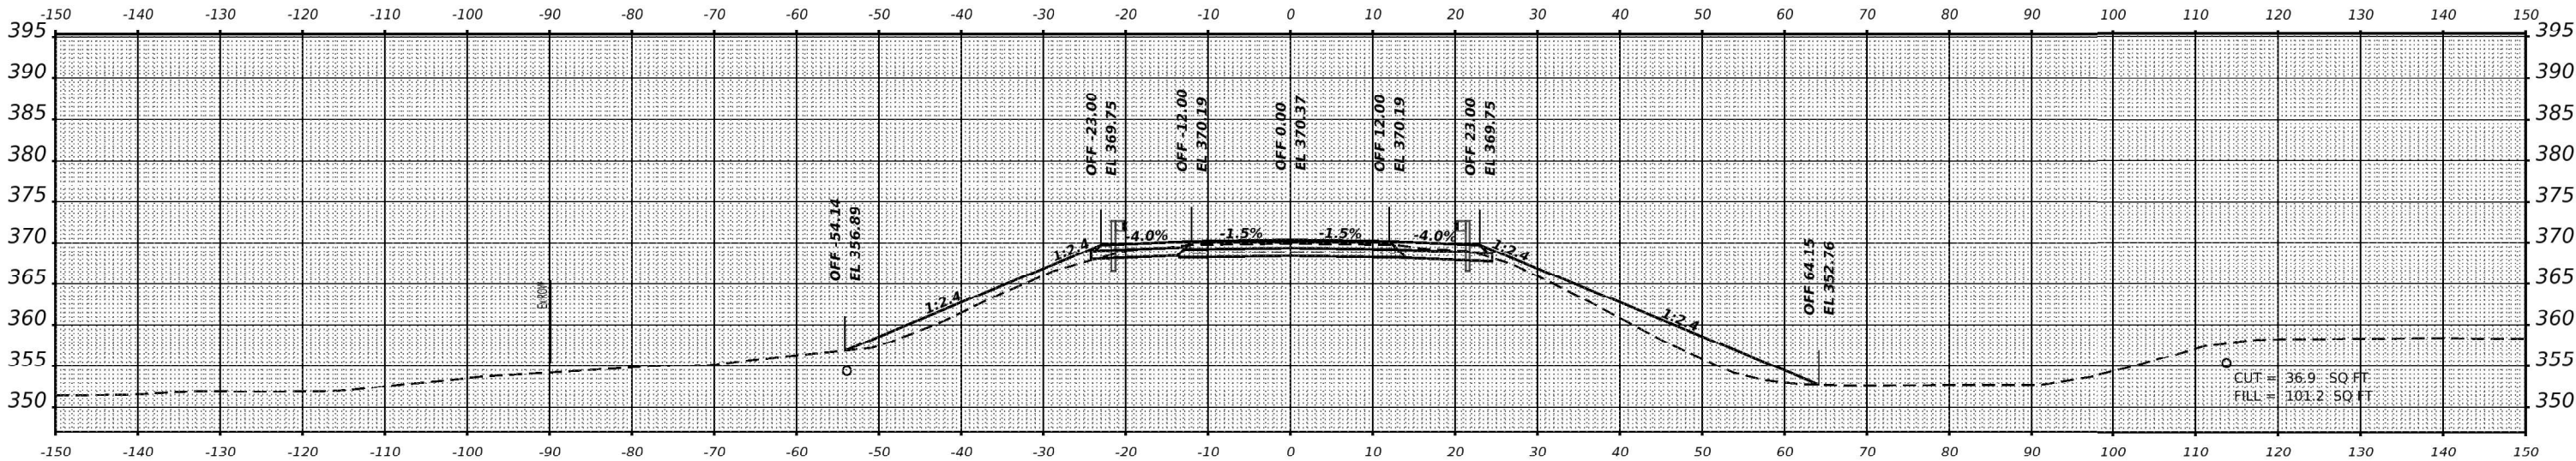

STA 702+50.00

USER NAME = moverbey	DESIGNED -	REVISED -
	DRAWN -	REVISED -
PLOT SCALE = 0.16666633' / in.	CHECKED -	REVISED -
PLOT DATE = 11/11/2022	DATE -	REVISED -

STATE OF ILLINOIS
DEPARTMENT OF TRANSPORTATION

F.A.P. 332 (U.S. ROUTE 45)
CROSS SECTIONS

SCALE: 1" = 10' SHEET 8 OF 33 SHEETS STA.


F.A.P. RTE.	SECTION	COUNTY	TOTAL SHEETS	SHEET NO.
332	29B-3; 29B-4	SALINE	150	125
CONTRACT NO. 78716				
ILLINOIS FED. AID PROJECT				

FINAL SURVEY NO.	SURVEYED PLOTTED NOTE BOOK AREAS CHECKED	BY	DATE


ORIGINAL SURVEY NO.	SURVEYED PLOTTED NOTE BOOK AREAS CHECKED	BY	DATE

MODE: X5 US45 - 703+04.84 R2 [Sheet]

FILE NAME: L:\DOT\1906\LOWMO_101\raw\Roadway\CADD_Sheets\078716-sh-x5-r1.dgn

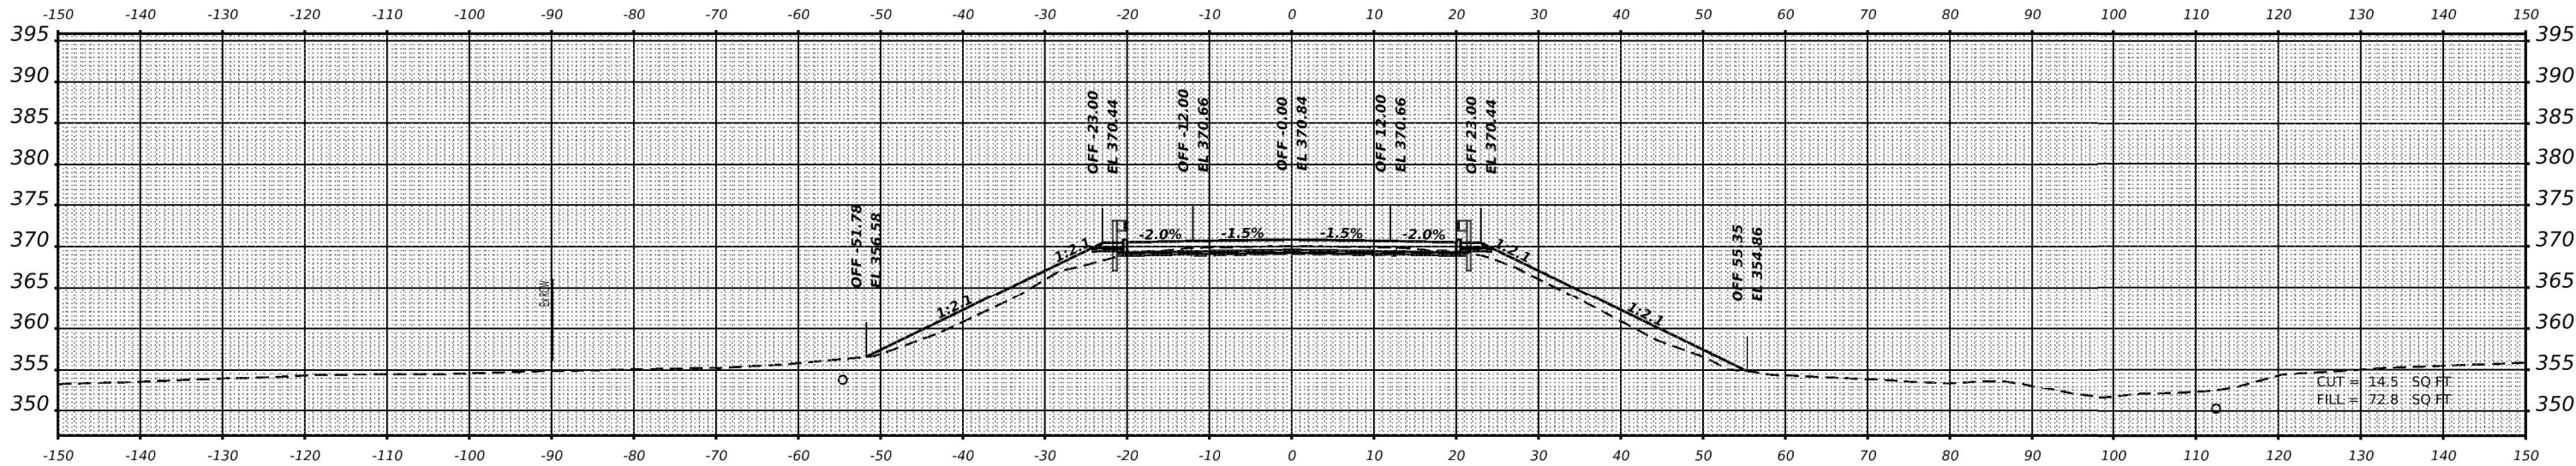

STA 703+05.00

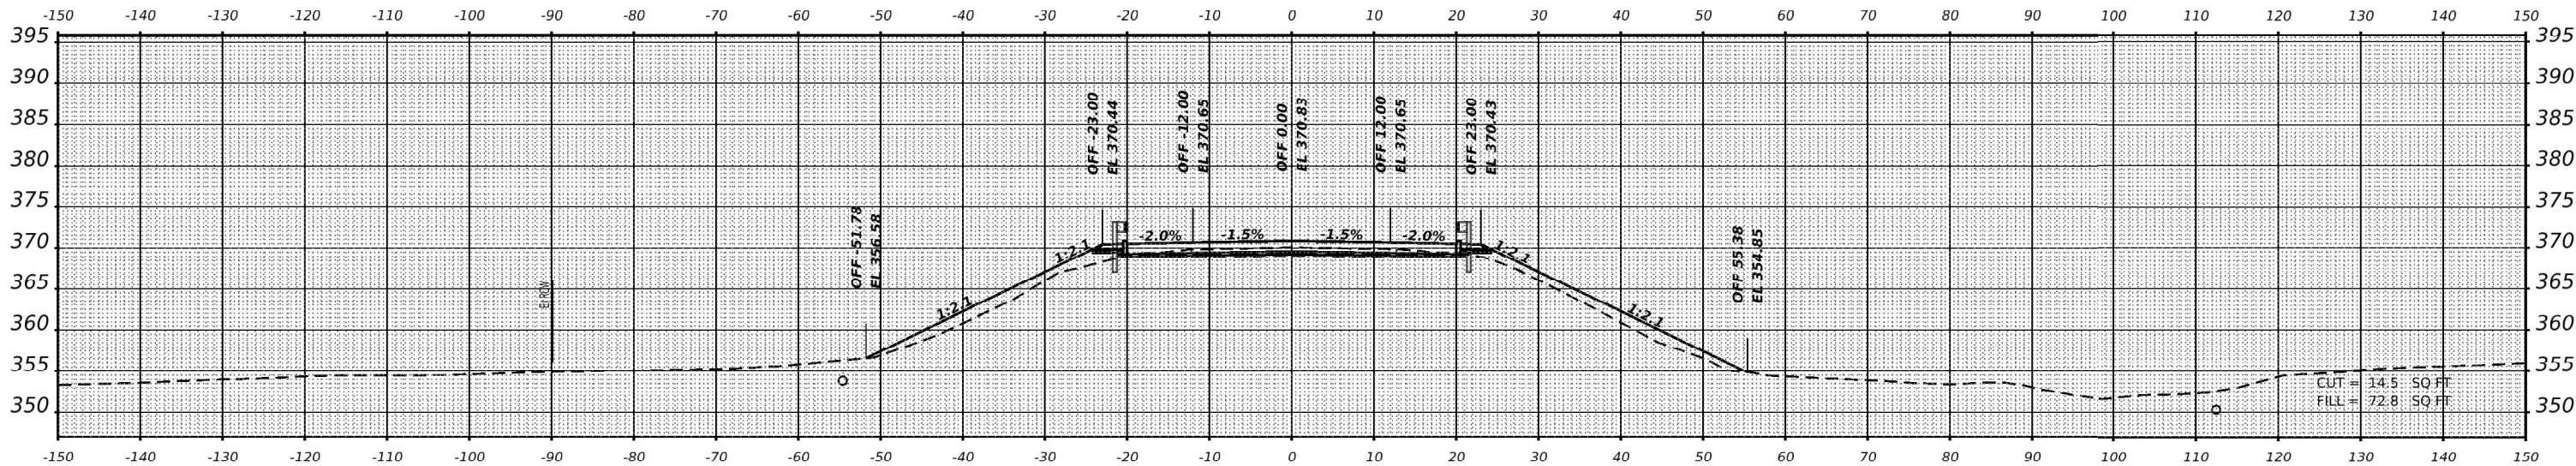

STA 703+04.84

USER NAME	= moverbey	DESIGNED	-	REVISED	-
		DRAWN	-	REVISED	-
PLOT SCALE	= 0.16666633' / in.	CHECKED	-	REVISED	-
PLOT DATE	= 11/11/2022	DATE	-	REVISED	-

STATE OF ILLINOIS
DEPARTMENT OF TRANSPORTATION

F.A.P. 332 (U.S. ROUTE 45)
CROSS SECTIONS



SCALE: 1" = 10' SHEET 9 OF 33 SHEETS STA.

F.A.P. RTE.	SECTION	COUNTY	TOTAL SHEETS	SHEET NO.
332	29B-3; 29B-4	SALINE	150	126
CONTRACT NO. 78716				
ILLINOIS FED. AID PROJECT				

FINAL SURVEY	NO.	NOTE BOOK	AREAS CHECKED	BY	DATE

ORIGINAL SURVEY	NO.	NOTE BOOK	AREAS CHECKED	BY	DATE

MODE: X5 US45 - 703+19.84 R2 [Sheet]
FILE NAME: L:\001190610\MOJO\Draws\Roadway\CADD_Sheets\078716-311-X5-11.dgn

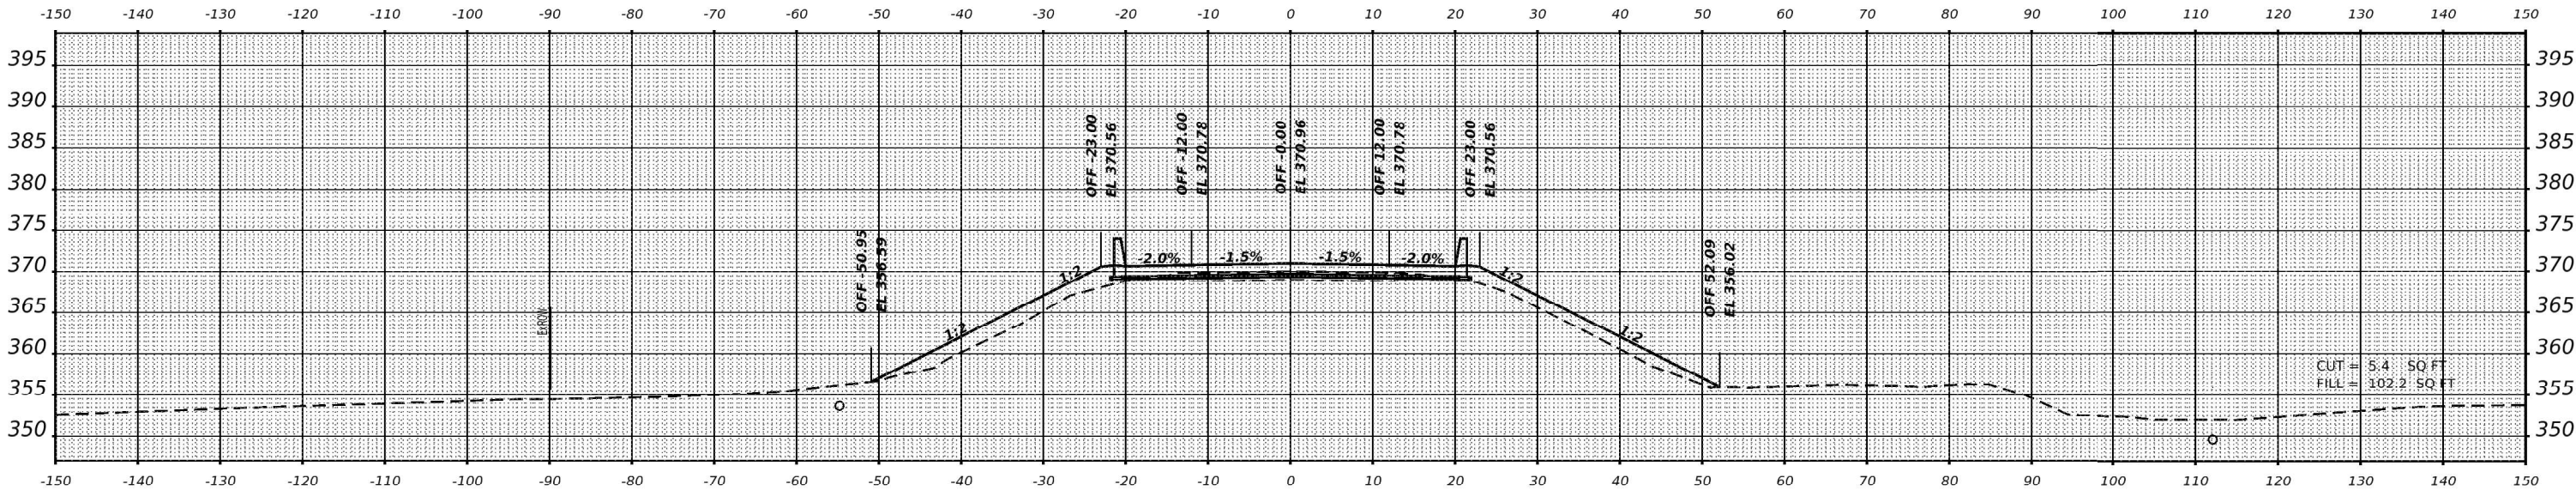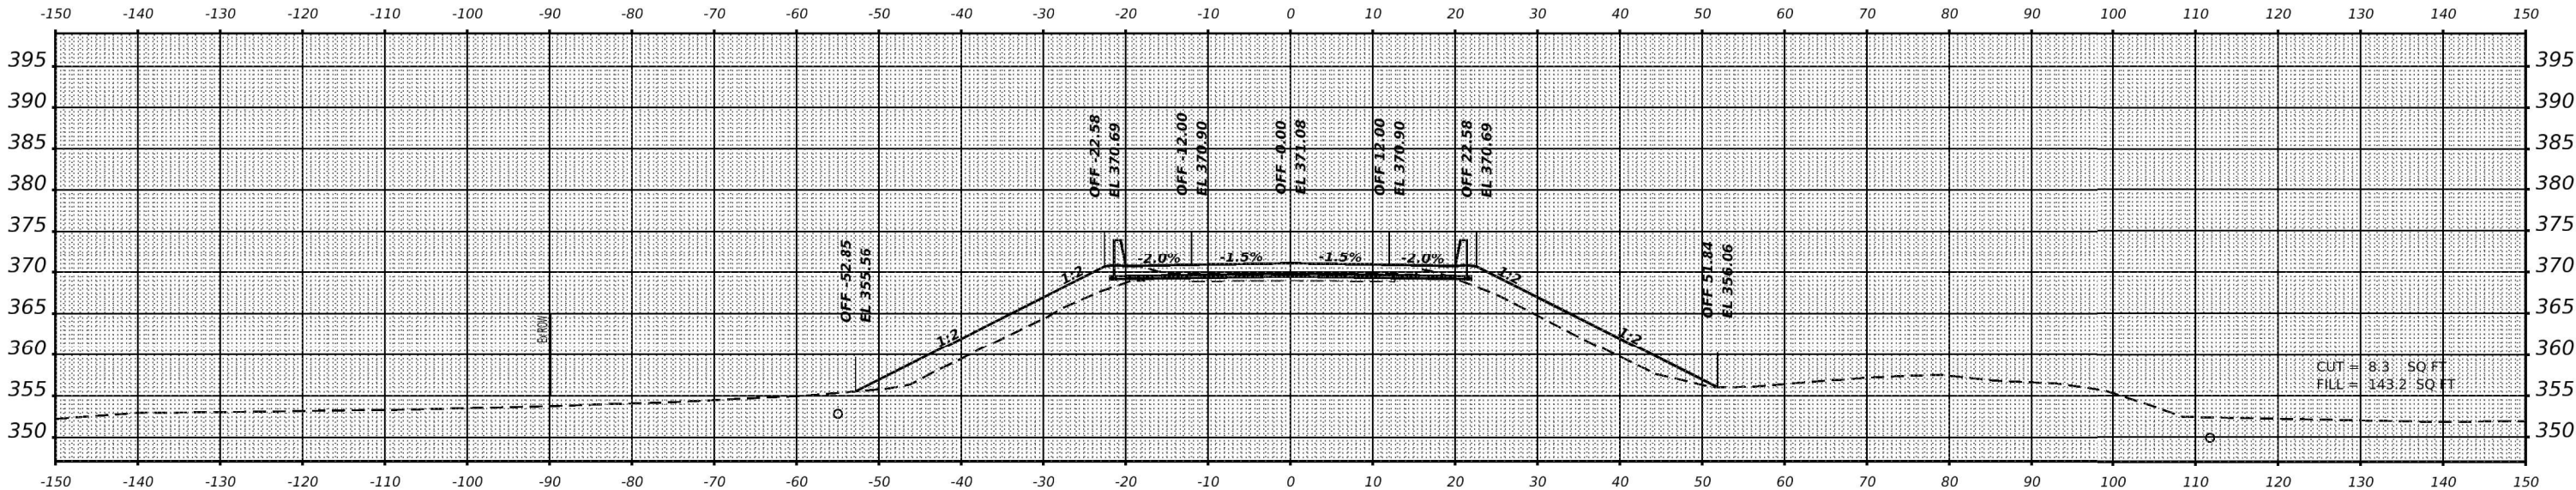

USER NAME	= moverbey	DESIGNED	-	REVISED	-
		DRAWN	-	REVISED	-
PLOT SCALE	= 0.16666633' / in.	CHECKED	-	REVISED	-
PLOT DATE	= 11/11/2022	DATE	-	REVISED	-

STATE OF ILLINOIS
DEPARTMENT OF TRANSPORTATION

F.A.P. 332 (U.S. ROUTE 45)
CROSS SECTIONS


SCALE: 1" = 10' SHEET 10 OF 33 SHEETS STA.

F.A.P. RTE.	SECTION	COUNTY	TOTAL SHEETS	SHEET NO.
332	29B-3; 29B-4	SALINE	150	127
CONTRACT NO. 78716				
ILLINOIS FED. AID PROJECT				


FINAL SURVEY	NO.	SURVEYED	BY	DATE
NOTE BOOK	NO.	PLOTTED	DATE	AREAS CHECKED

ORIGINAL SURVEY	NO.	SURVEYED	BY	DATE
NOTE BOOK	NO.	PLOTTED	DATE	AREAS CHECKED

MODE: X5 US45 - 703+50.00 R2 [Sheet]
FILE NAME: L:\001\90610\001\001raw\Roadway\CADD_Sheets\0703 16-shrxx.plt.dgn

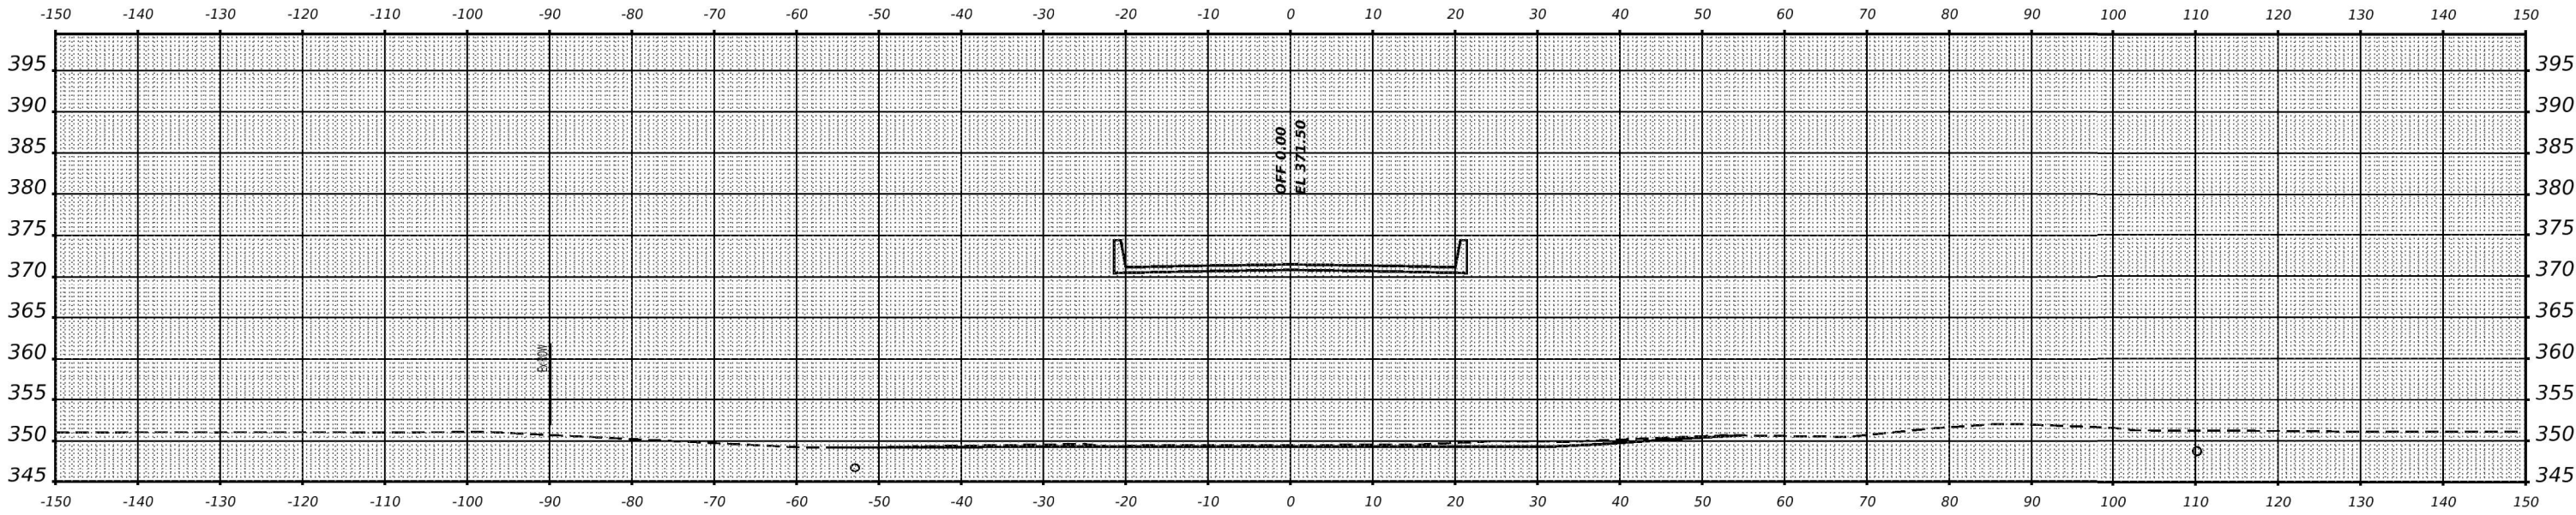

STA 704+00.00

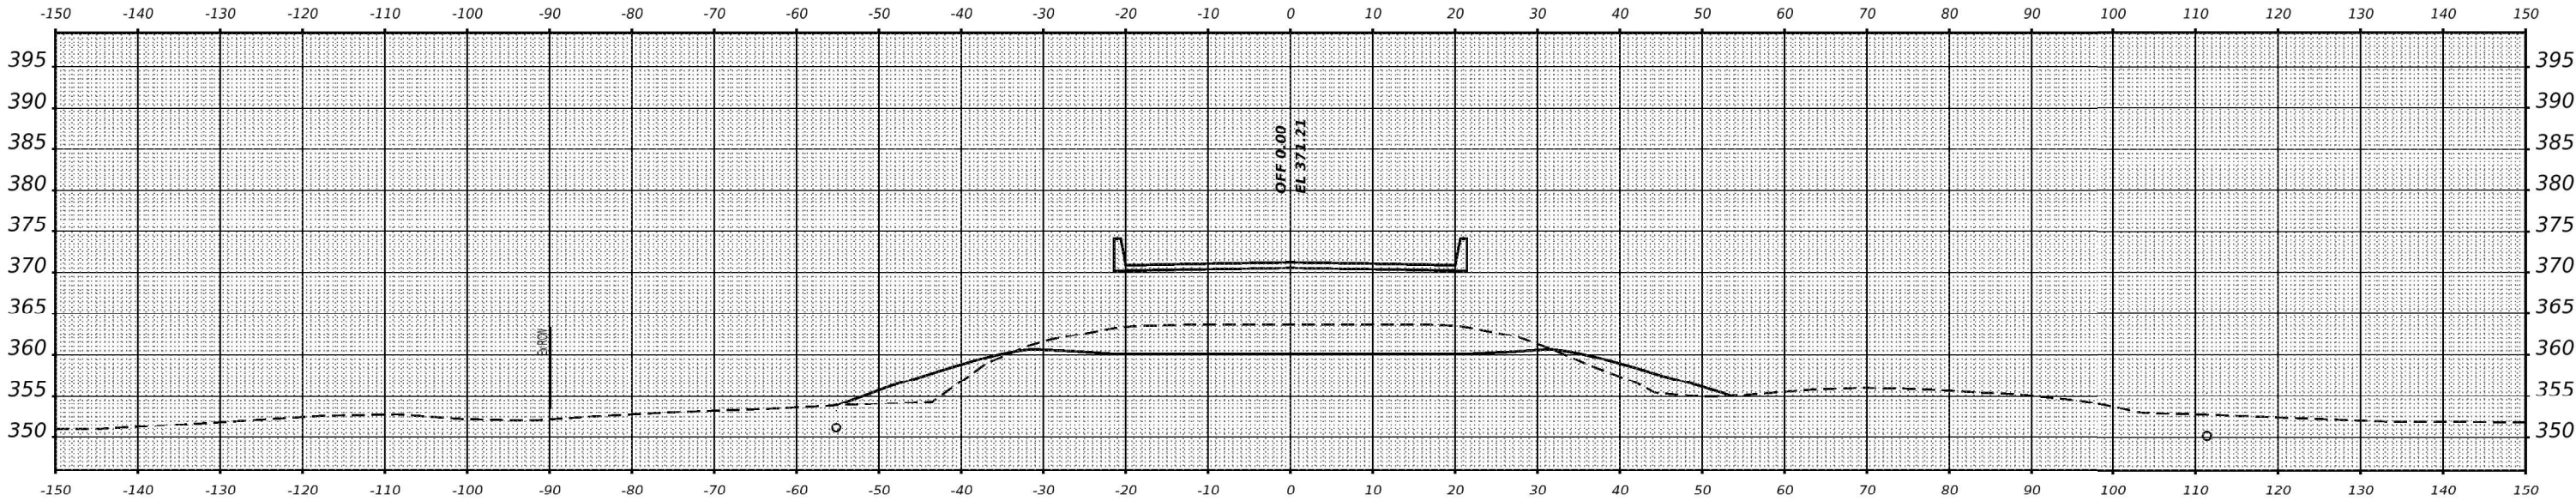

STA 703+50.00

USER NAME	= moverbey	DESIGNED	-	REVISED	-
		DRAWN	-	REVISED	-
PLOT SCALE	= 0.16666633' / in.	CHECKED	-	REVISED	-
PLOT DATE	= 11/11/2022	DATE	-	REVISED	-

STATE OF ILLINOIS
DEPARTMENT OF TRANSPORTATION

F.A.P. 332 (U.S. ROUTE 45)
CROSS SECTIONS


SCALE: 1" = 10' SHEET 11 OF 33 SHEETS STA.

F.A.P. RTE.	SECTION	COUNTY	TOTAL SHEETS	SHEET NO.
332	29B-3; 29B-4	SALINE	150	128
CONTRACT NO. 78716				
ILLINOIS FED. AID PROJECT				


FINAL SURVEY NOTE BOOK NO.	SURVEYED PLOTTED TEMPLATE AREAS CHECKED	BY	DATE

ORIGINAL SURVEY NOTE BOOK NO.	SURVEYED PLOTTED TEMPLATE AREAS CHECKED	BY	DATE

MODE: XS US45 - 704+50.00 R2 [Sheet]
FILE NAME: L:\DOT\1906\LOWO\DOT-F&W\Roadway\CADD\Sheets\978716-shr-x-s-plt.dgn

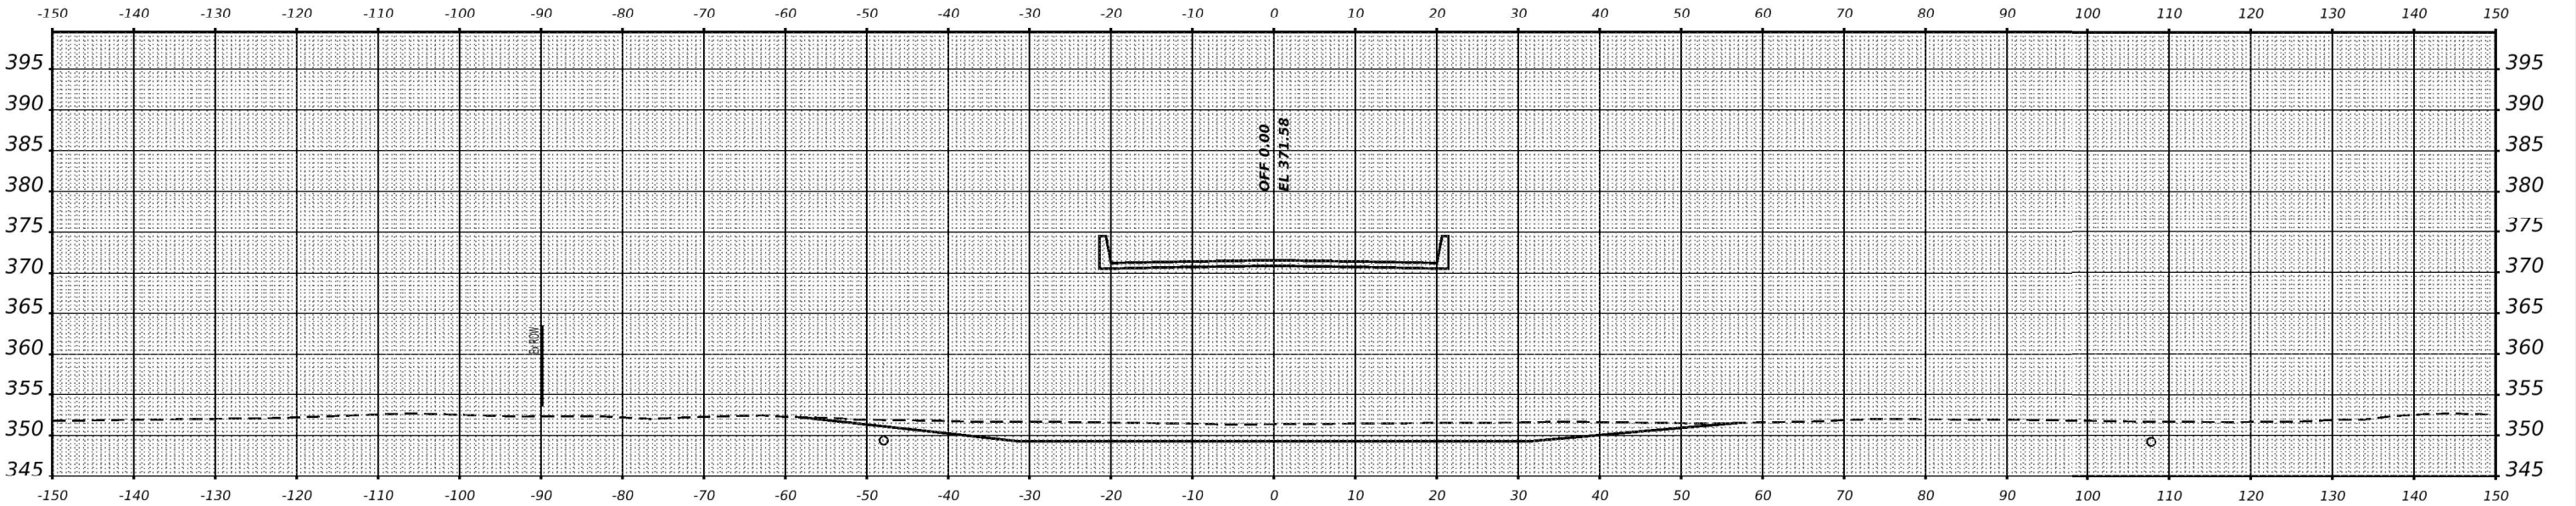

STA 705+00.00

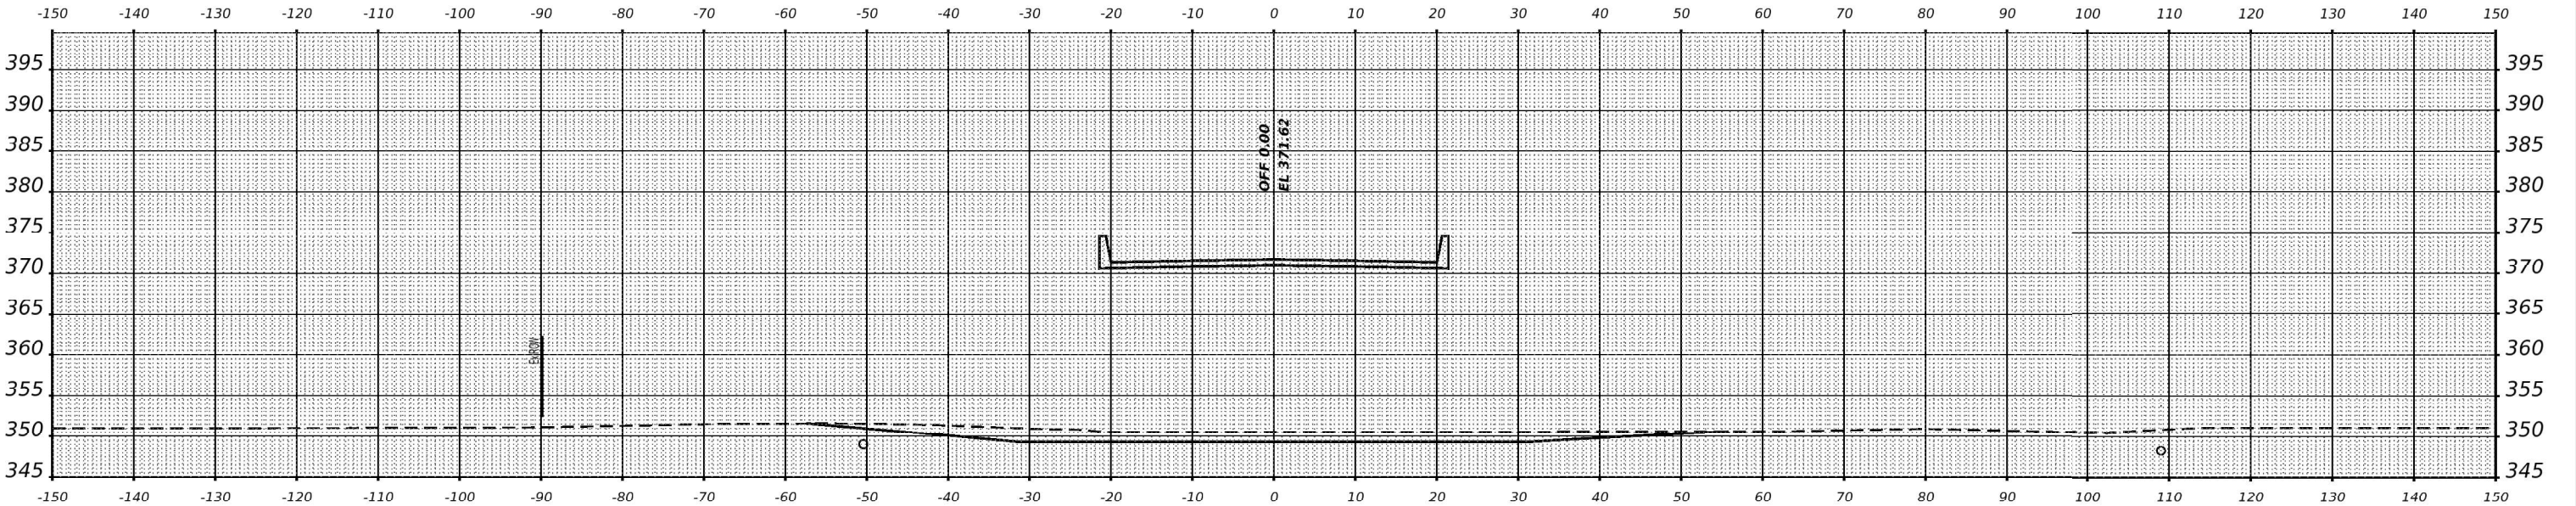

STA 704+50.00

USER NAME = moverbey	DESIGNED -	REVISED -
	DRAWN -	REVISED -
PLOT SCALE = 0.16666633' / in.	CHECKED -	REVISED -
PLOT DATE = 11/11/2022	DATE -	REVISED -

STATE OF ILLINOIS
DEPARTMENT OF TRANSPORTATION

F.A.P. 332 (U.S. ROUTE 45)
CROSS SECTIONS

SCALE: 1" = 10' SHEET 12 OF 33 SHEETS STA.


F.A.P. RTE.	SECTION	COUNTY	TOTAL SHEETS	SHEET NO.
332	29B-3; 29B-4	SALINE	150	129
CONTRACT NO. 78716				
		ILLINOIS	FED. AID PROJECT	

FINAL SURVEY	SURVEYED PLOTTED	BY	DATE
NOTE BOOK NO.	TEMPLATE AREAS	CHECKED	


ORIGINAL SURVEY	SURVEYED PLOTTED	BY	DATE
NOTE BOOK NO.	TEMPLATE AREAS	CHECKED	

MODE: XS US45 - 705+50.00 R2 [Sheet]

FILE NAME: L:\DOT\1966\LOWD\DOT\raw\Roadway\CADD_Sheets\078716-shrxx.plt.dgn

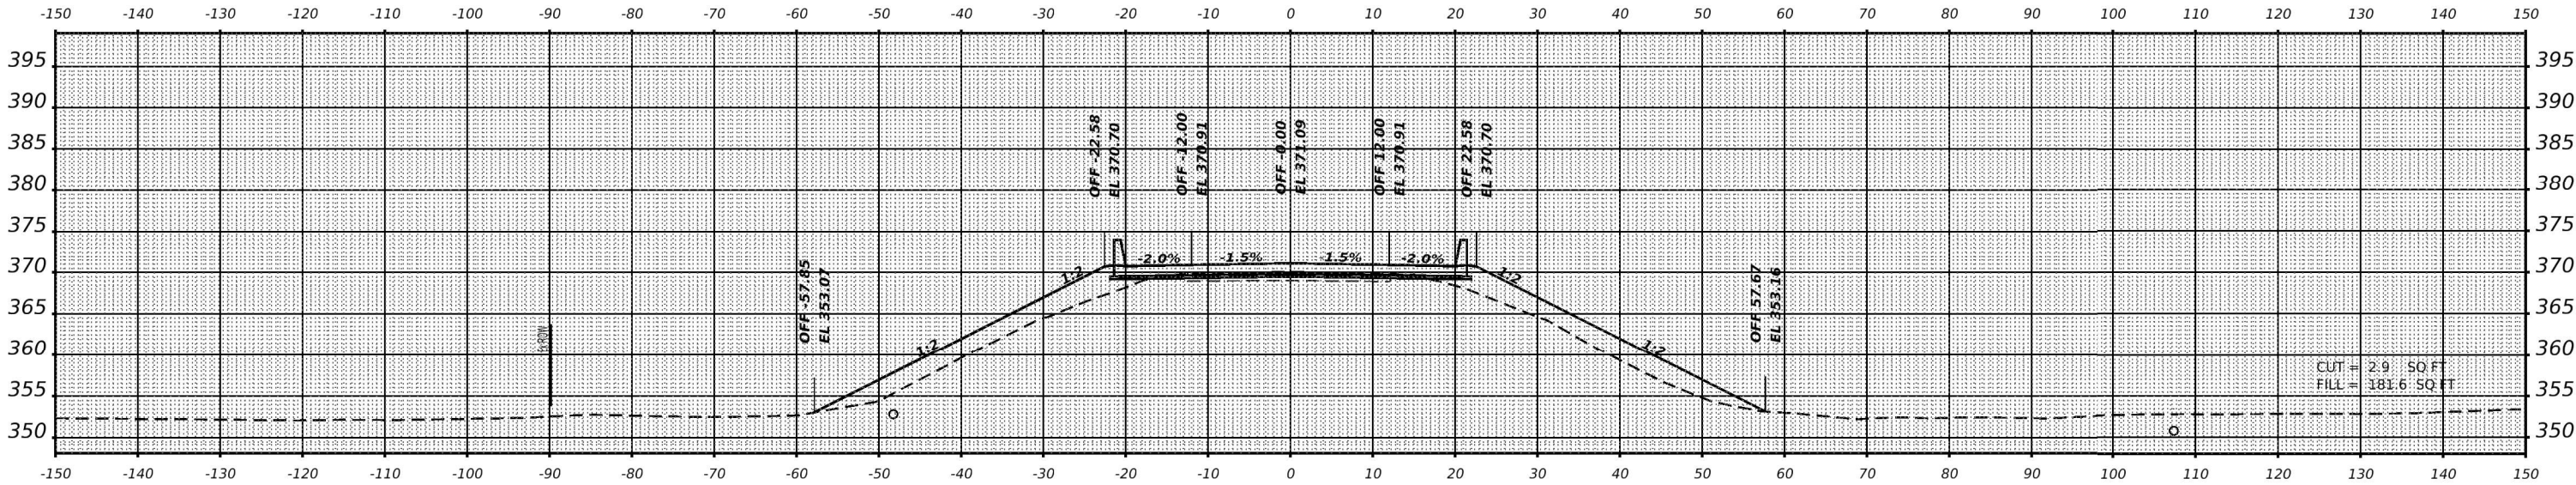

STA 705+87.84

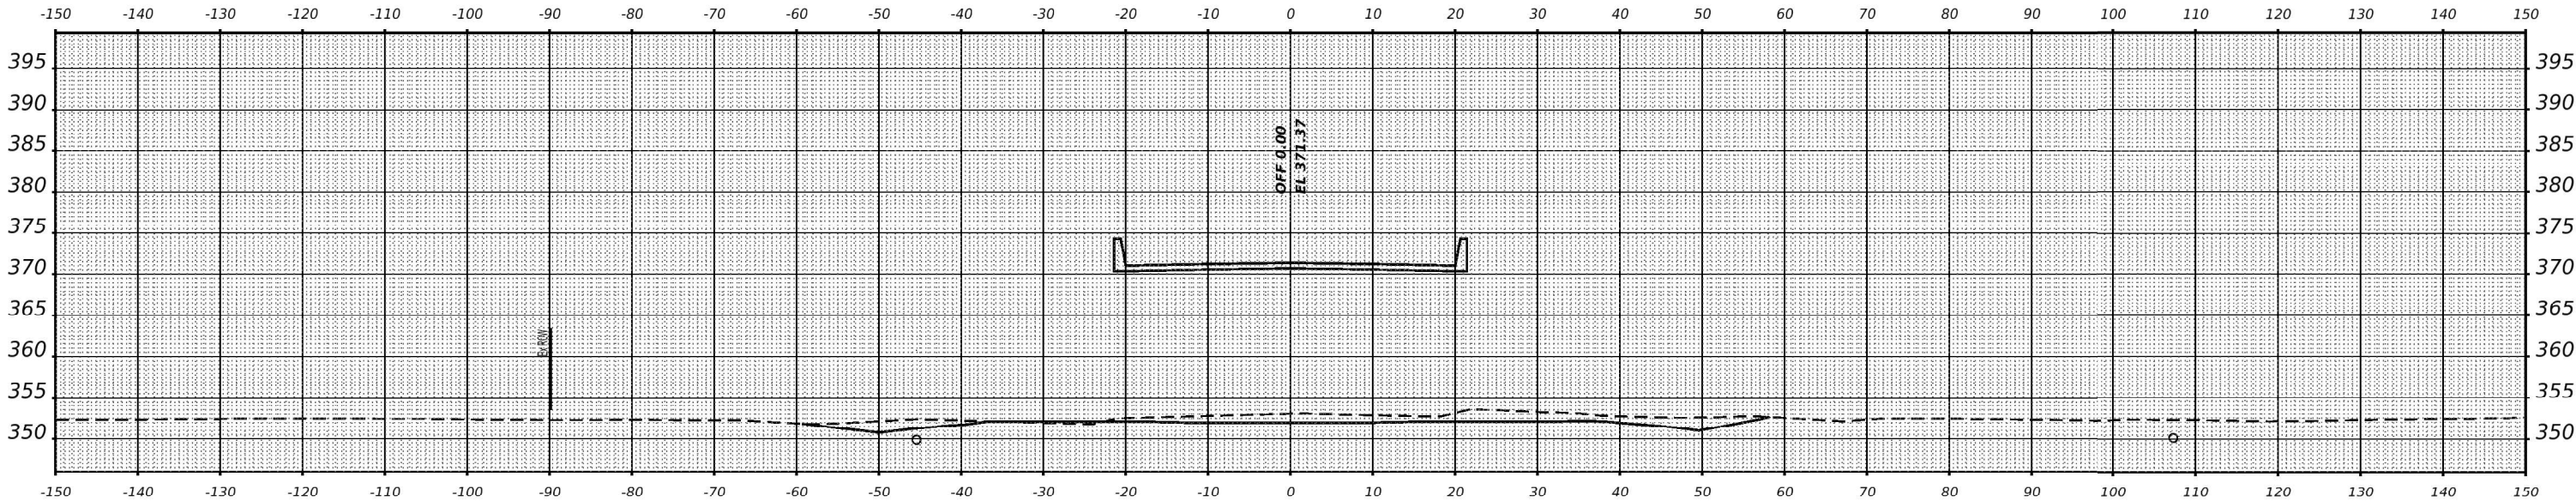

STA 705+50.00

USER NAME	= moverbey	DESIGNED	-	REVISED	-
		DRAWN	-	REVISED	-
PLOT SCALE	= 0.16666633' / in.	CHECKED	-	REVISED	-
PLOT DATE	= 11/11/2022	DATE	-	REVISED	-

STATE OF ILLINOIS
DEPARTMENT OF TRANSPORTATION

F.A.P. 332 (U.S. ROUTE 45)
CROSS SECTIONS



SCALE: 1" = 10' SHEET 13 OF 33 SHEETS STA.

F.A.P. RTE.	SECTION	COUNTY	TOTAL SHEETS	SHEET NO.
332	29B-3; 29B-4	SALINE	150	130
CONTRACT NO. 78716				
ILLINOIS FED. AID PROJECT				

FINAL SURVEY	NO.	SURVEYED PLOTTED TEMPLATE AREAS CHECKED	BY	DATE

ORIGINAL SURVEY	NO.	SURVEYED PLOTTED TEMPLATE AREAS CHECKED	BY	DATE

MODE: X5 US45 - 706+00.00 R2 [Sheet]
FILE NAME: L:\DOT\1966\LOWD\100raw\Roadway\CADD_Sheets\078716-sh-x5-11.dgn

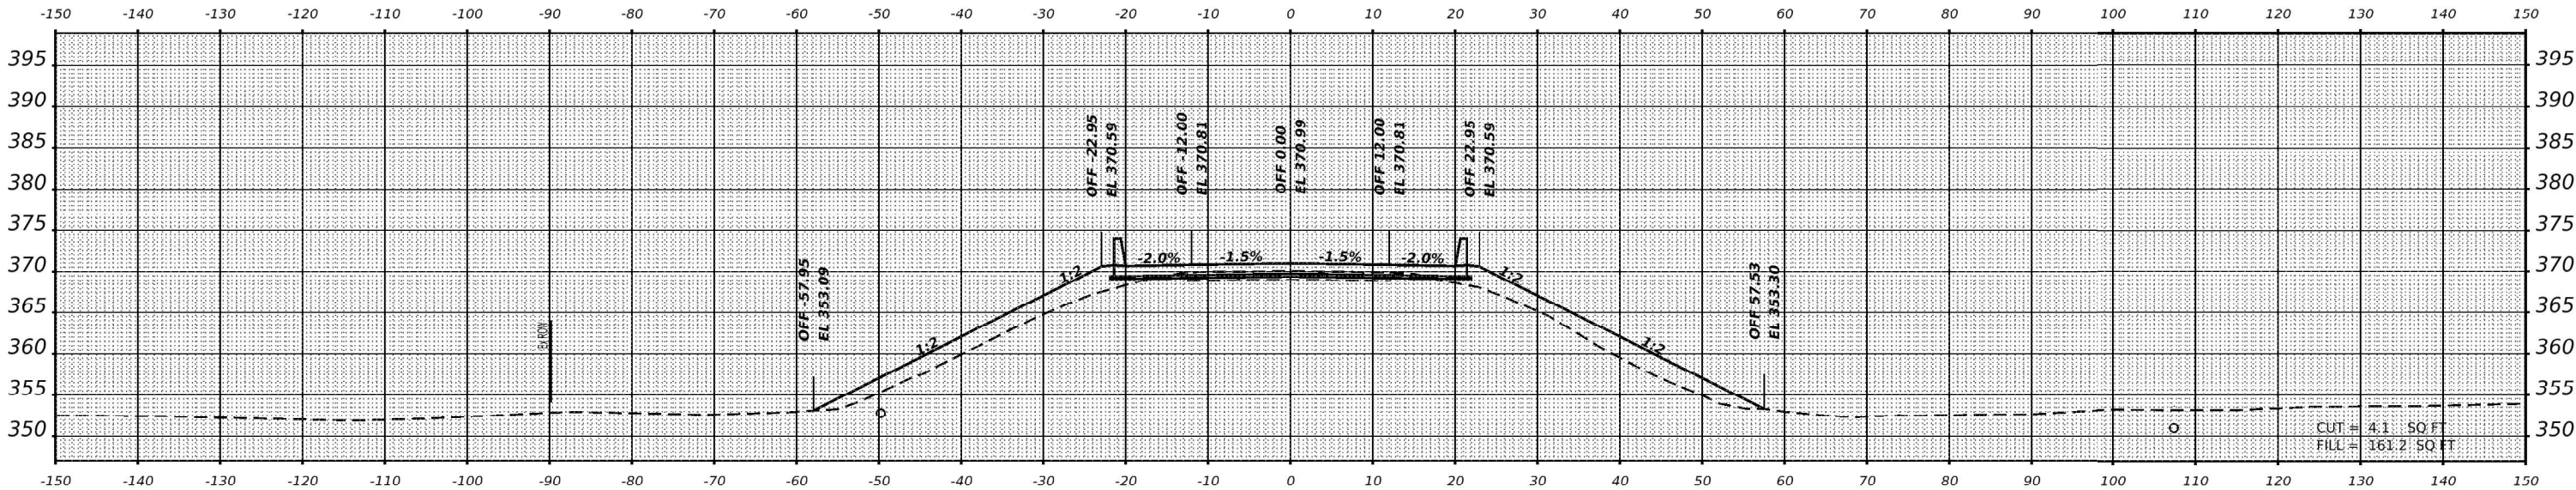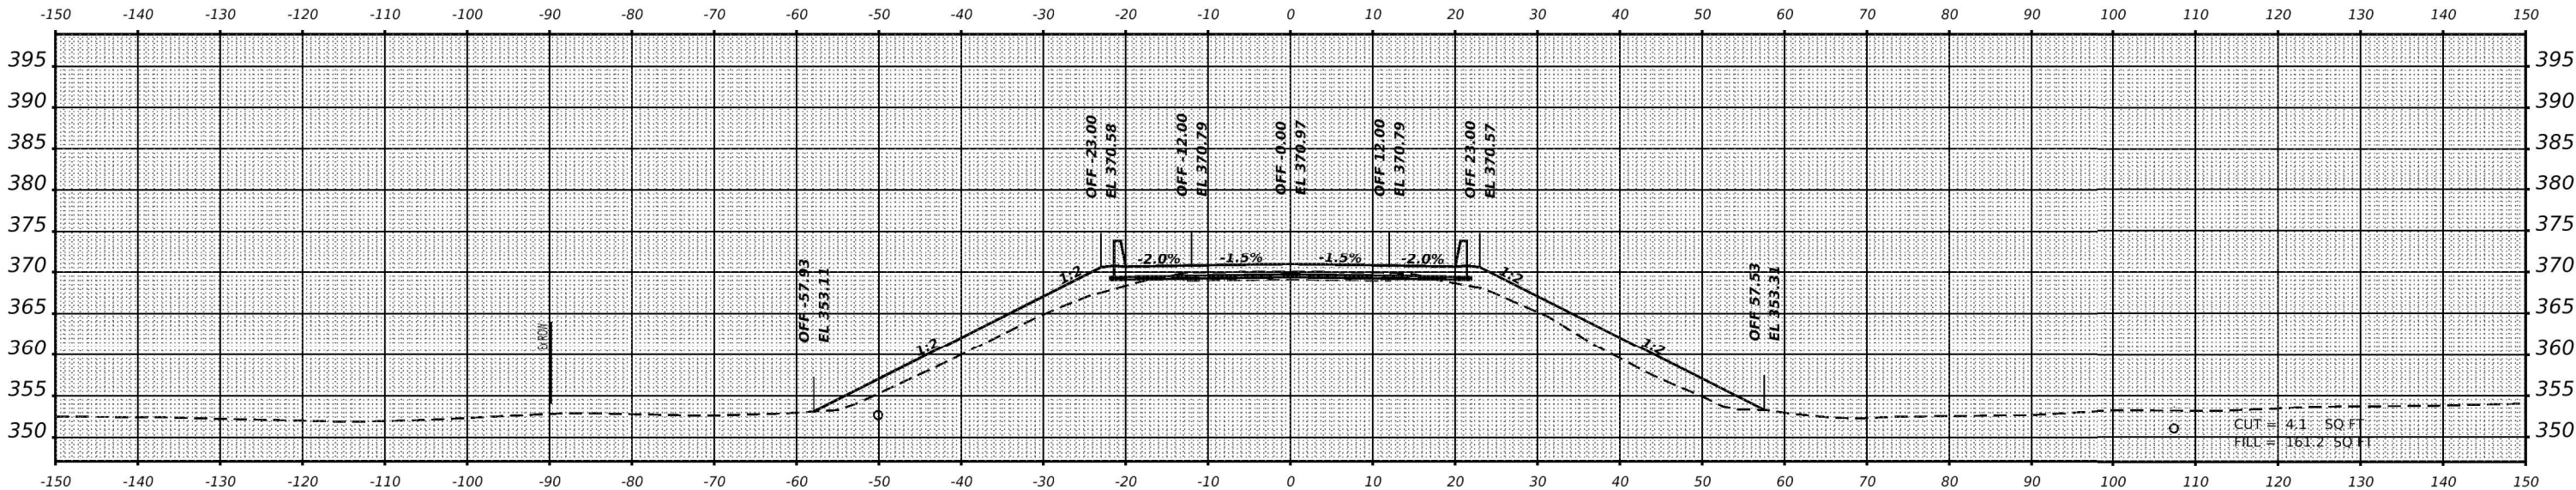

USER NAME = moverbey	DESIGNED -	REVISED -
	DRAWN -	REVISED -
PLOT SCALE = 0.16666633' / in.	CHECKED -	REVISED -
PLOT DATE = 11/11/2022	DATE -	REVISED -


STATE OF ILLINOIS
DEPARTMENT OF TRANSPORTATION

F.A.P. 332 (U.S. ROUTE 45)
CROSS SECTIONS



SCALE: 1" = 10' SHEET 14 OF 33 SHEETS STA.

F.A.P. RTE.	SECTION	COUNTY	TOTAL SHEETS	SHEET NO.
332	29B-3; 29B-4	SALINE	150	131
CONTRACT NO. 78716				
ILLINOIS FED. AID PROJECT				

FINAL SURVEY	SURVEYED	BY	DATE
NOTE BOOK NO.	PLOTTED	AREAS CHECKED	NO.

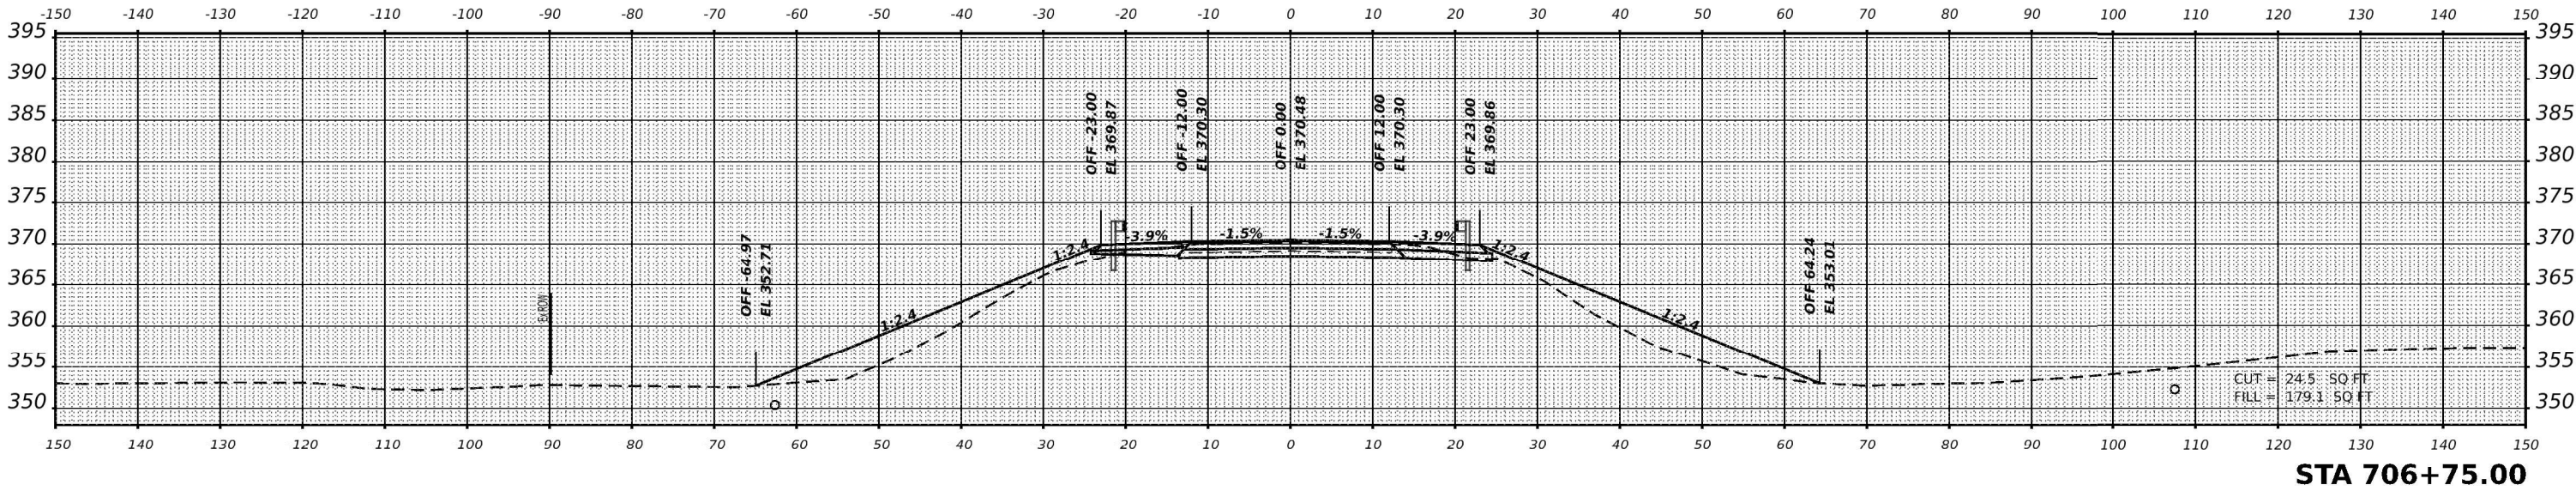

ORIGINAL SURVEY	SURVEYED	BY	DATE
NOTE BOOK NO.	PLOTTED	AREAS CHECKED	NO.

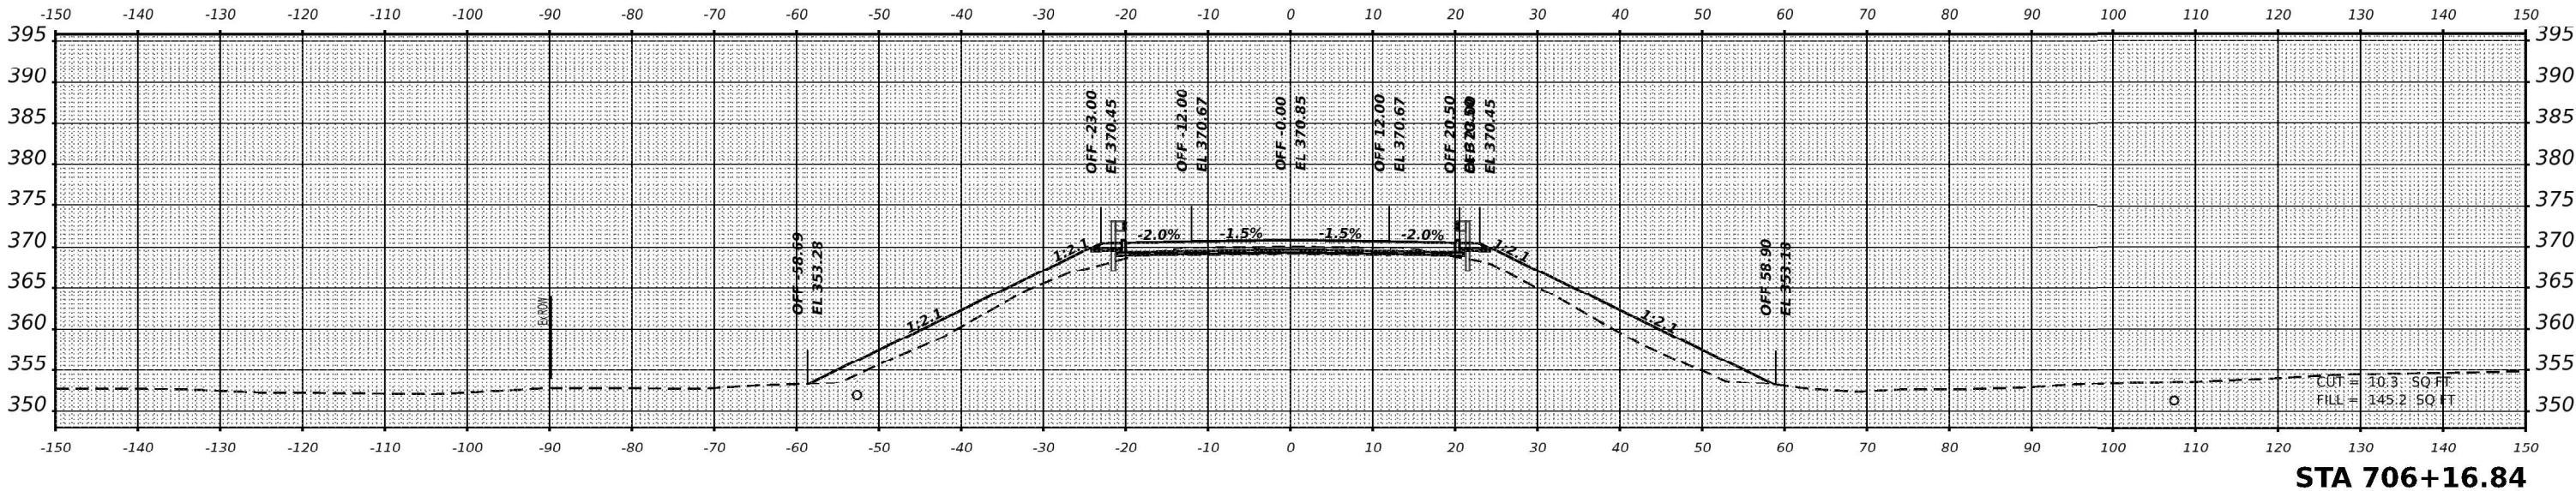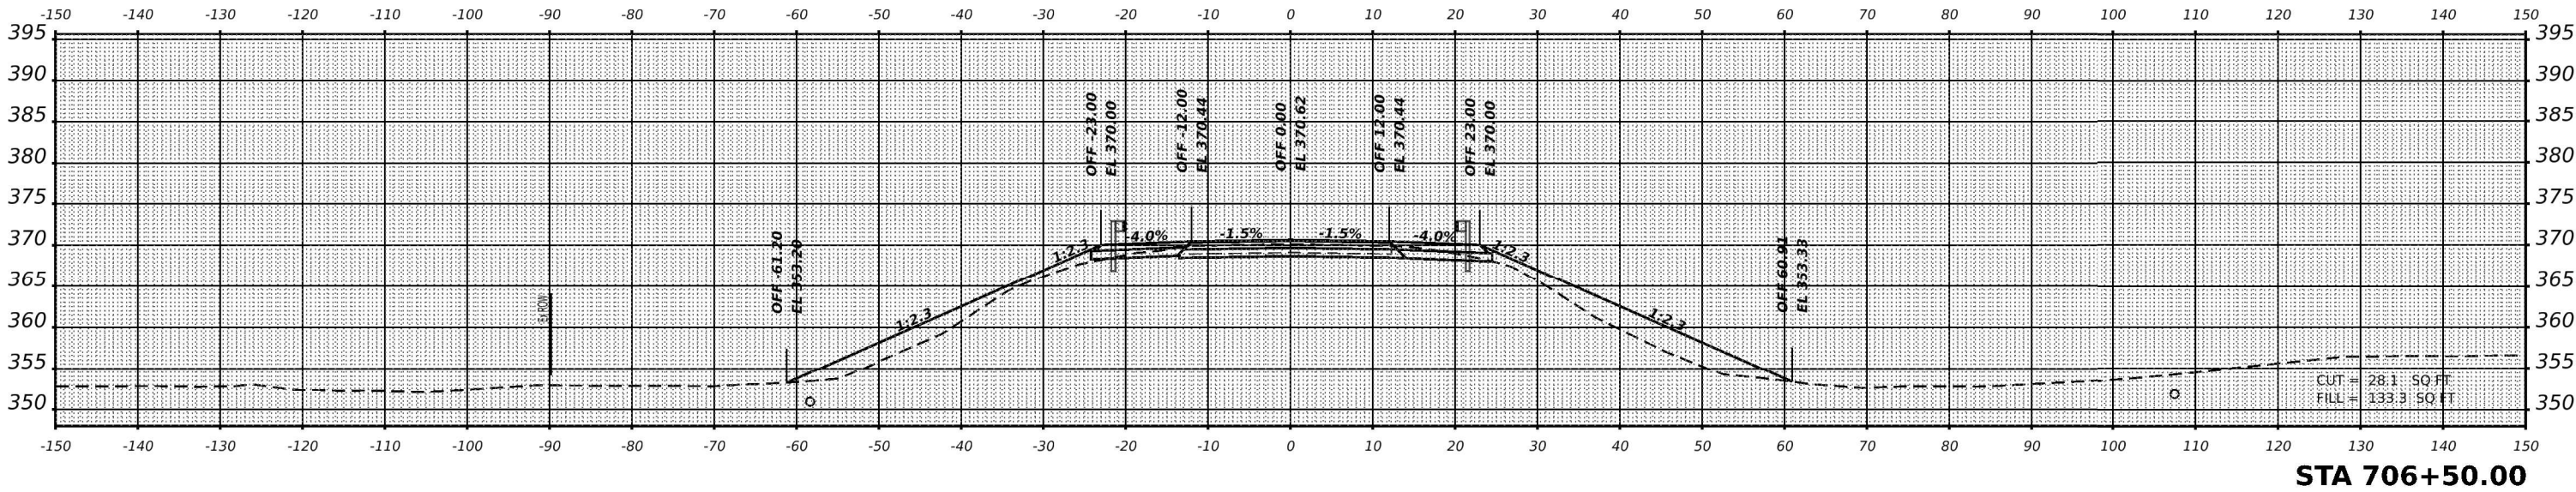

USER NAME = moverbey	DESIGNED -	REVISED -
	DRAWN -	REVISED -
PLOT SCALE = 0.16666633' / in.	CHECKED -	REVISED -
PLOT DATE = 11/11/2022	DATE -	REVISED -

**STATE OF ILLINOIS
DEPARTMENT OF TRANSPORTATION**

F.A.P. 332 (U.S. ROUTE 45)
CROSS SECTIONS




SCALE: 1" = 10' SHEET 15 OF 33 SHEETS STA.

F.A.P. RTE.	SECTION	COUNTY	TOTAL SHEETS	SHEET NO.
332	29B-3; 29B-4	SALINE	150	132
CONTRACT NO. 78716				
ILLINOIS FED. AID PROJECT				

FINAL SURVEY	SURVEYED	BY	DATE
NOTE BOOK	PLOTTED	AREAS	CHECKED
NO.	NO.	NO.	NO.

ORIGINAL SURVEY	SURVEYED	BY	DATE
NOTE BOOK	PLOTTED	AREAS	CHECKED
NO.	NO.	NO.	NO.

MODE: XS US45 - 707+00.00 R2 [Sheet]
FILE NAME: L:\DOT\1966\LOWD_100raw\Roadway\CADD_Sheets\078716-shxs-11.dgn

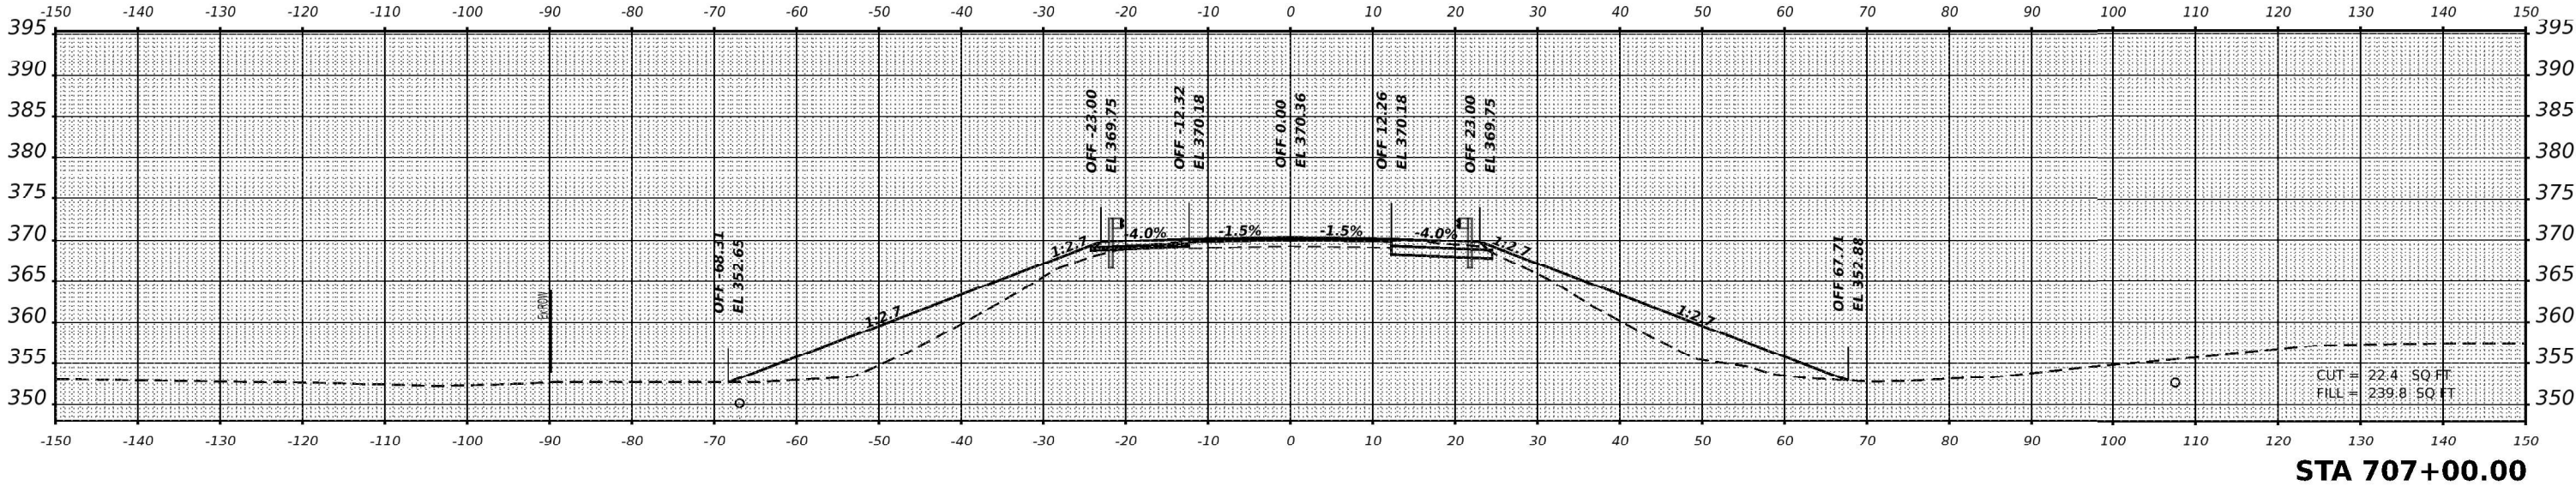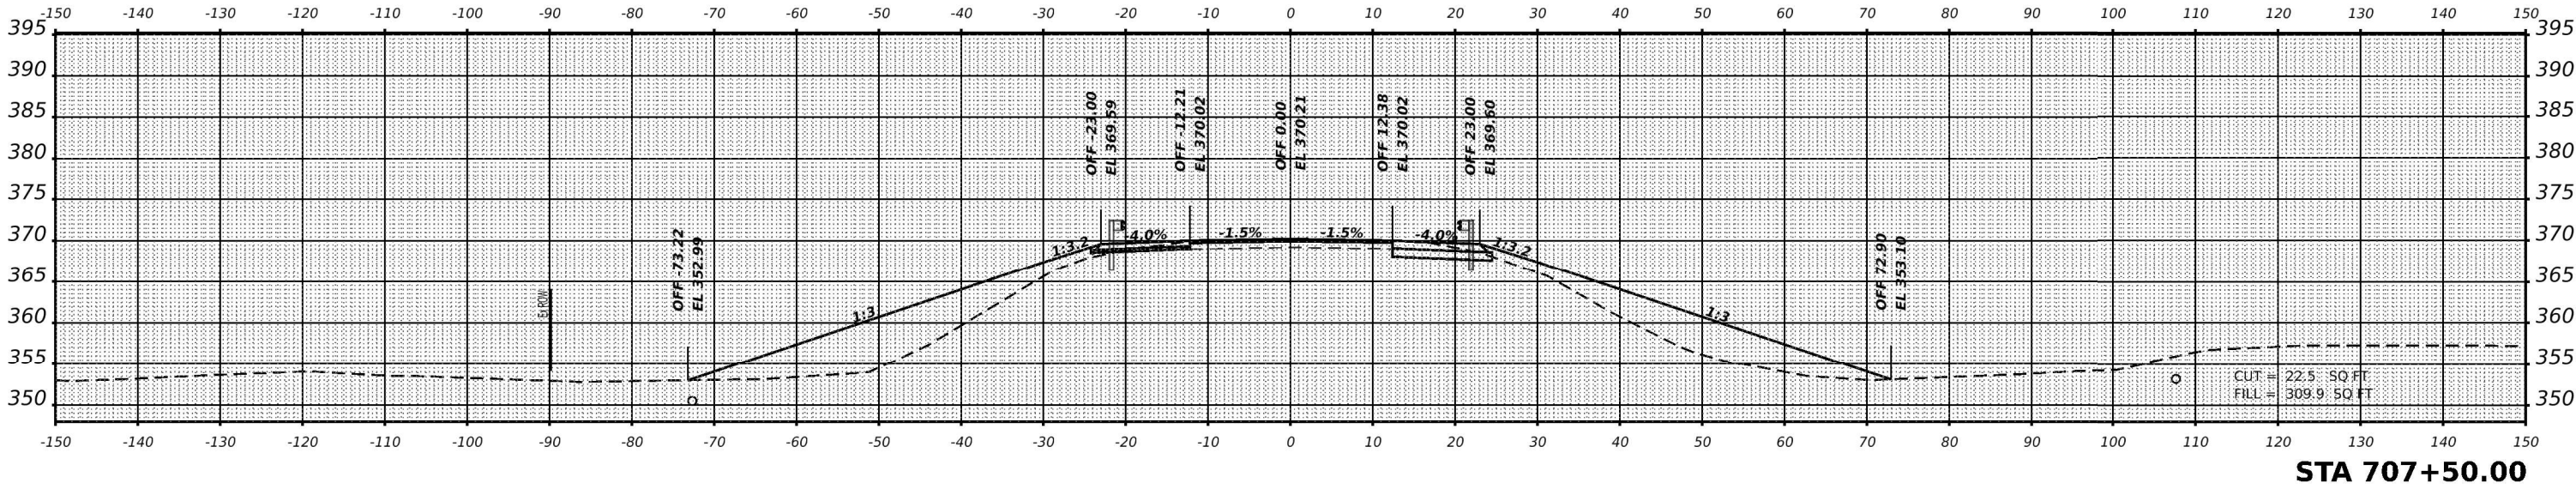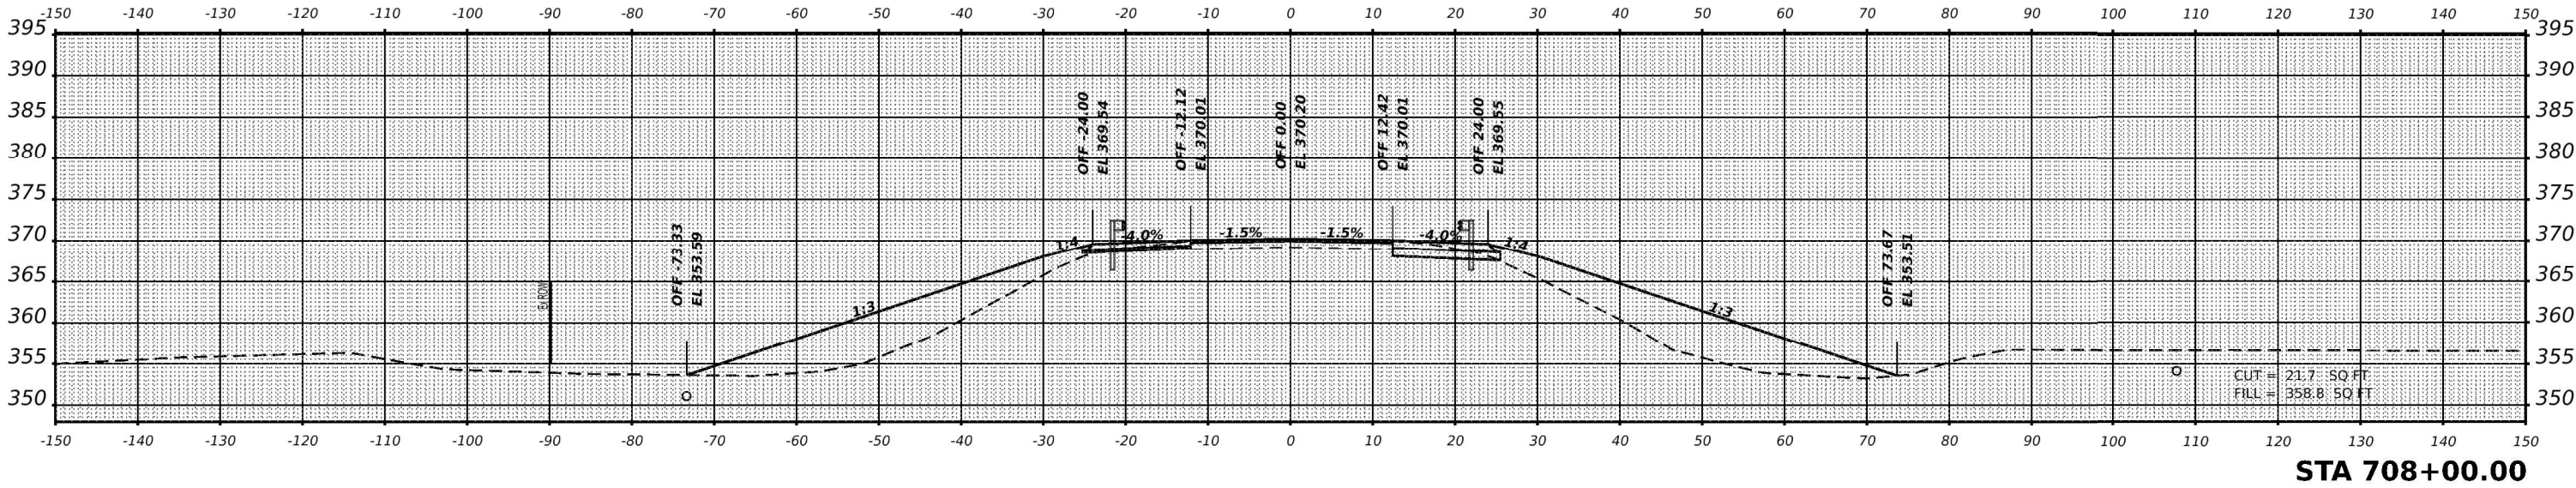

USER NAME = moverbey	DESIGNED -	REVISED -
PLOT SCALE = 0.16666633' / in.	DRAWN -	REVISED -
PLOT DATE = 11/11/2022	CHECKED -	REVISED -
	DATE -	REVISED -

STATE OF ILLINOIS
DEPARTMENT OF TRANSPORTATION

F.A.P. 332 (U.S. ROUTE 45)
CROSS SECTIONS




SCALE: 1" = 10' SHEET 16 OF 33 SHEETS STA.

F.A.P. RTE.	SECTION	COUNTY	TOTAL SHEETS	SHEET NO.
332	29B-3; 29B-4	SALINE	150	133
CONTRACT NO. 78716				
ILLINOIS FED. AID PROJECT				

FINAL SURVEY	SURVEYED PLOTTED	BY	DATE
NOTE BOOK NO.	AREAS CHECKED	NO.	NO.

ORIGINAL SURVEY	SURVEYED PLOTTED	BY	DATE
NOTE BOOK NO.	AREAS CHECKED	NO.	NO.

MODE: X5 US45 - 708+50.00 R2 [Sheet]
FILE NAME: L:\DOT\1966\LOWDOW\Draws\Roadway\CADD_Sheets\078116-shr-x5.rvt

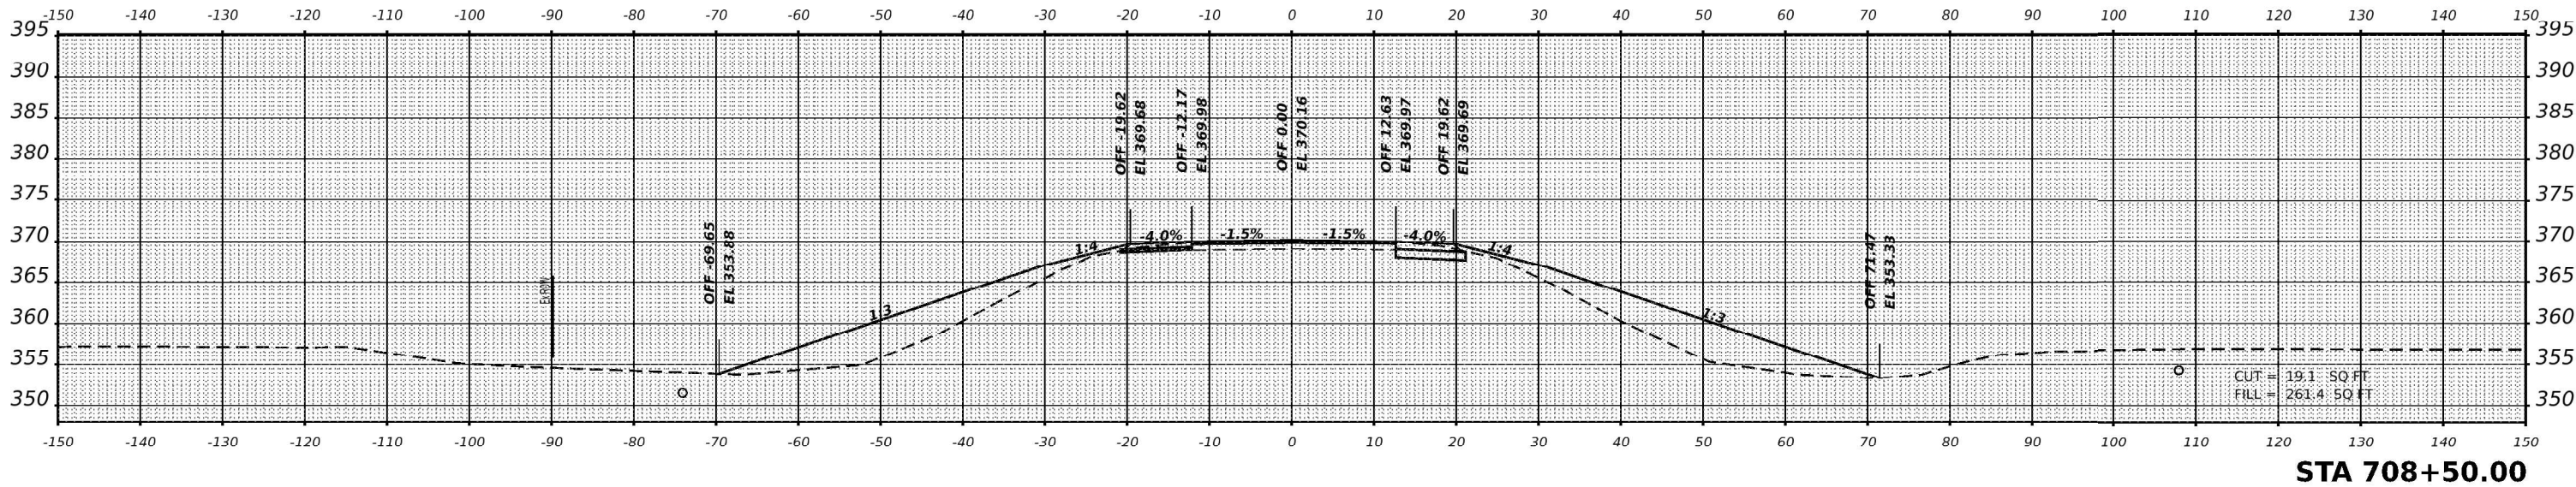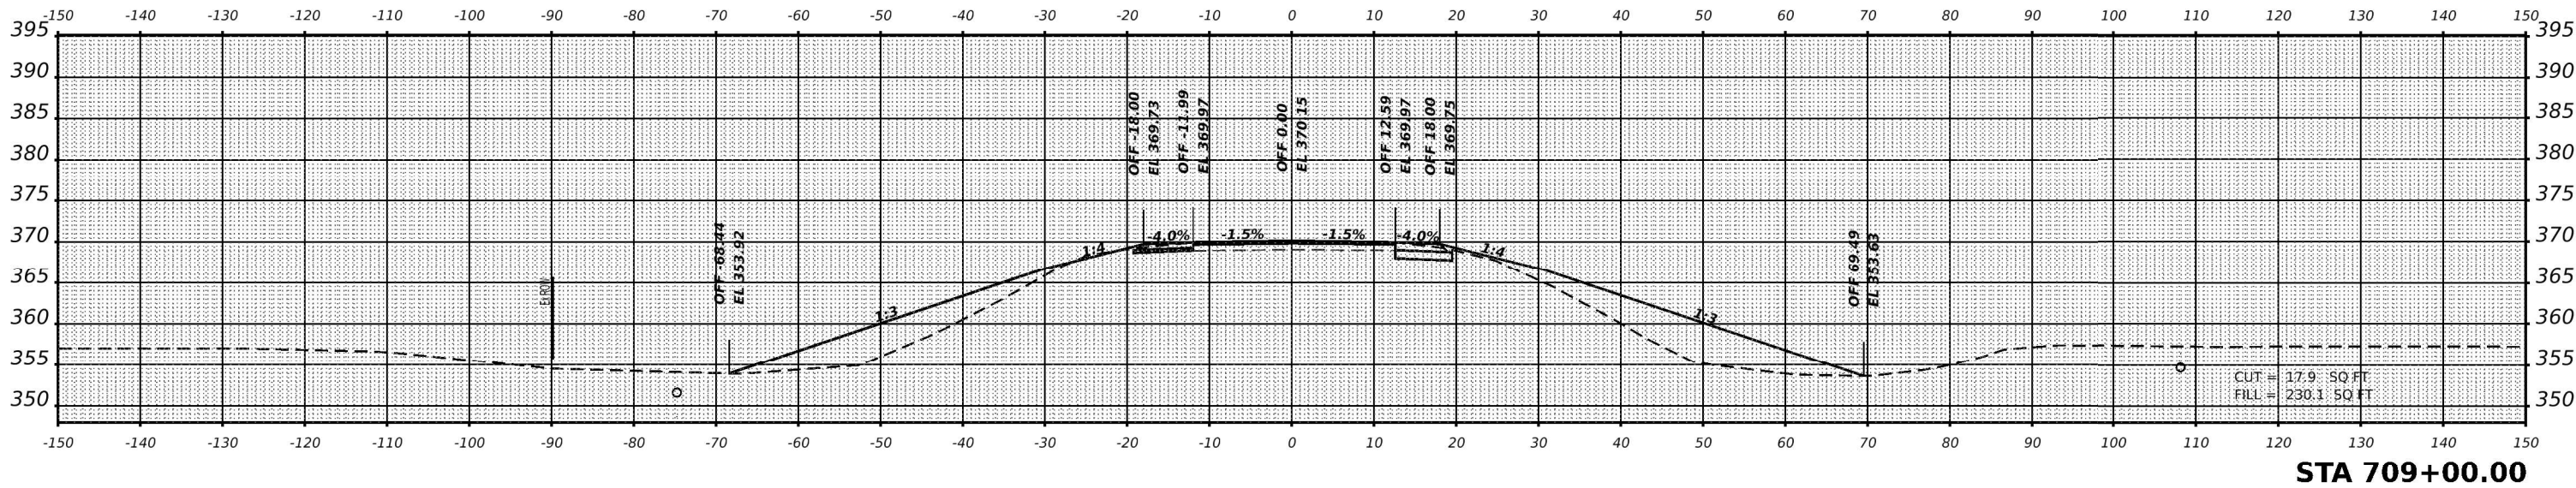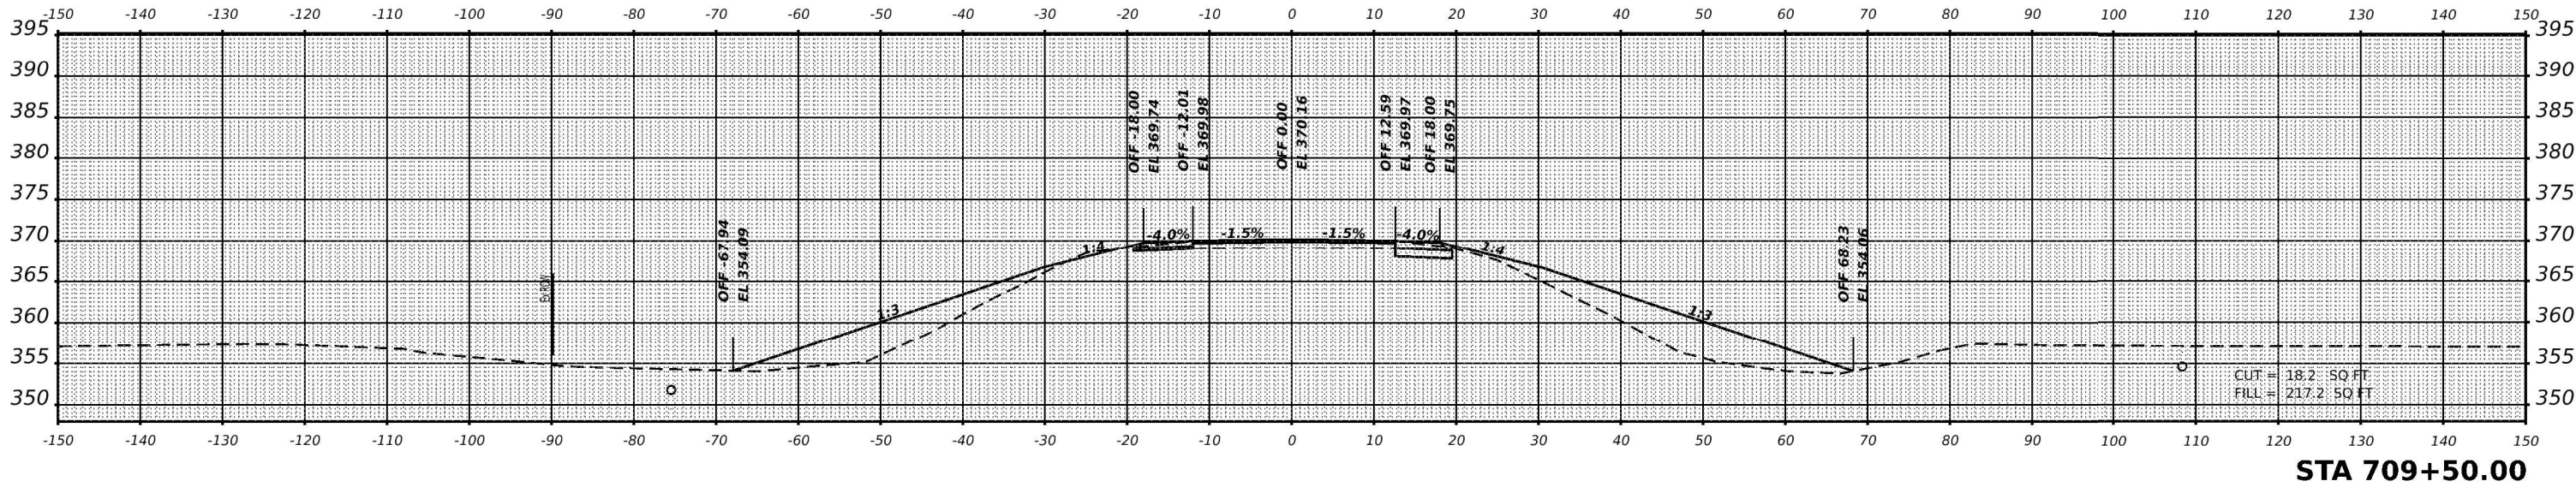

USER NAME = moverbey	DESIGNED -	REVISED -
	DRAWN -	REVISED -
PLOT SCALE = 0.16666633' / in.	CHECKED -	REVISED -
PLOT DATE = 11/11/2022	DATE -	REVISED -

STATE OF ILLINOIS
DEPARTMENT OF TRANSPORTATION

F.A.P. 332 (U.S. ROUTE 45)
CROSS SECTIONS




SCALE: 1" = 10' SHEET 17 OF 33 SHEETS STA.

F.A.P. RTE.	SECTION	COUNTY	TOTAL SHEETS	SHEET NO.
332	29B-3; 29B-4	SALINE	150	134
CONTRACT NO. 78716				
ILLINOIS FED. AID PROJECT				

FINAL SURVEY	SURVEYED	BY	DATE
NOTE BOOK	PLOTTED	AREAS	CHECKED

ORIGINAL SURVEY	SURVEYED	BY	DATE
NOTE BOOK	PLOTTED	AREAS	CHECKED

MODE: X5 US45-710+00.00 R2 [Sheet]
FILE NAME: L:\DOT\1966\LOWD_101\raw\Roadway\CADD_Sheets\078716-sh-x5-11.dgn

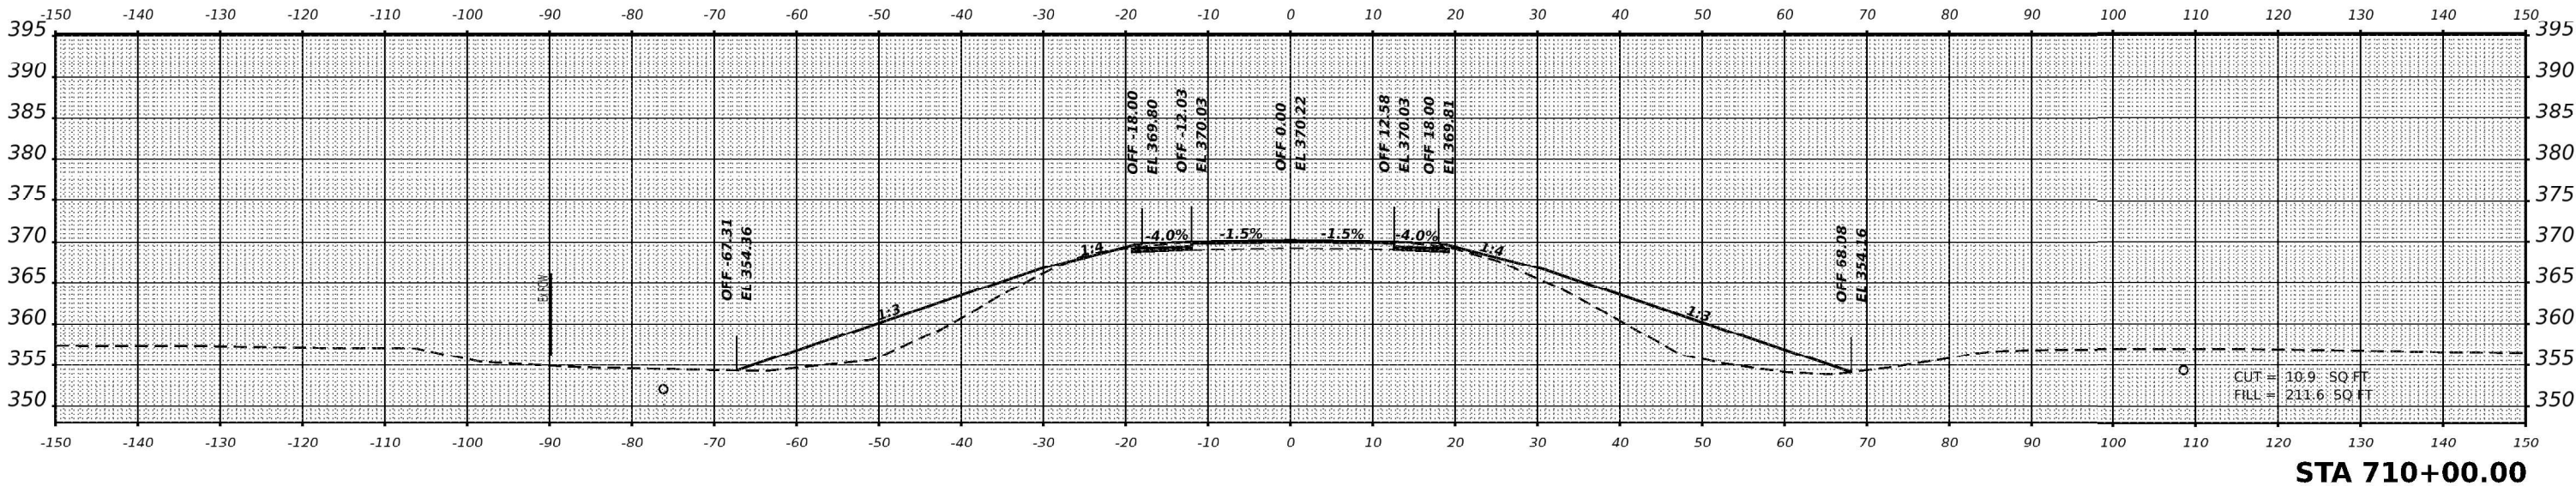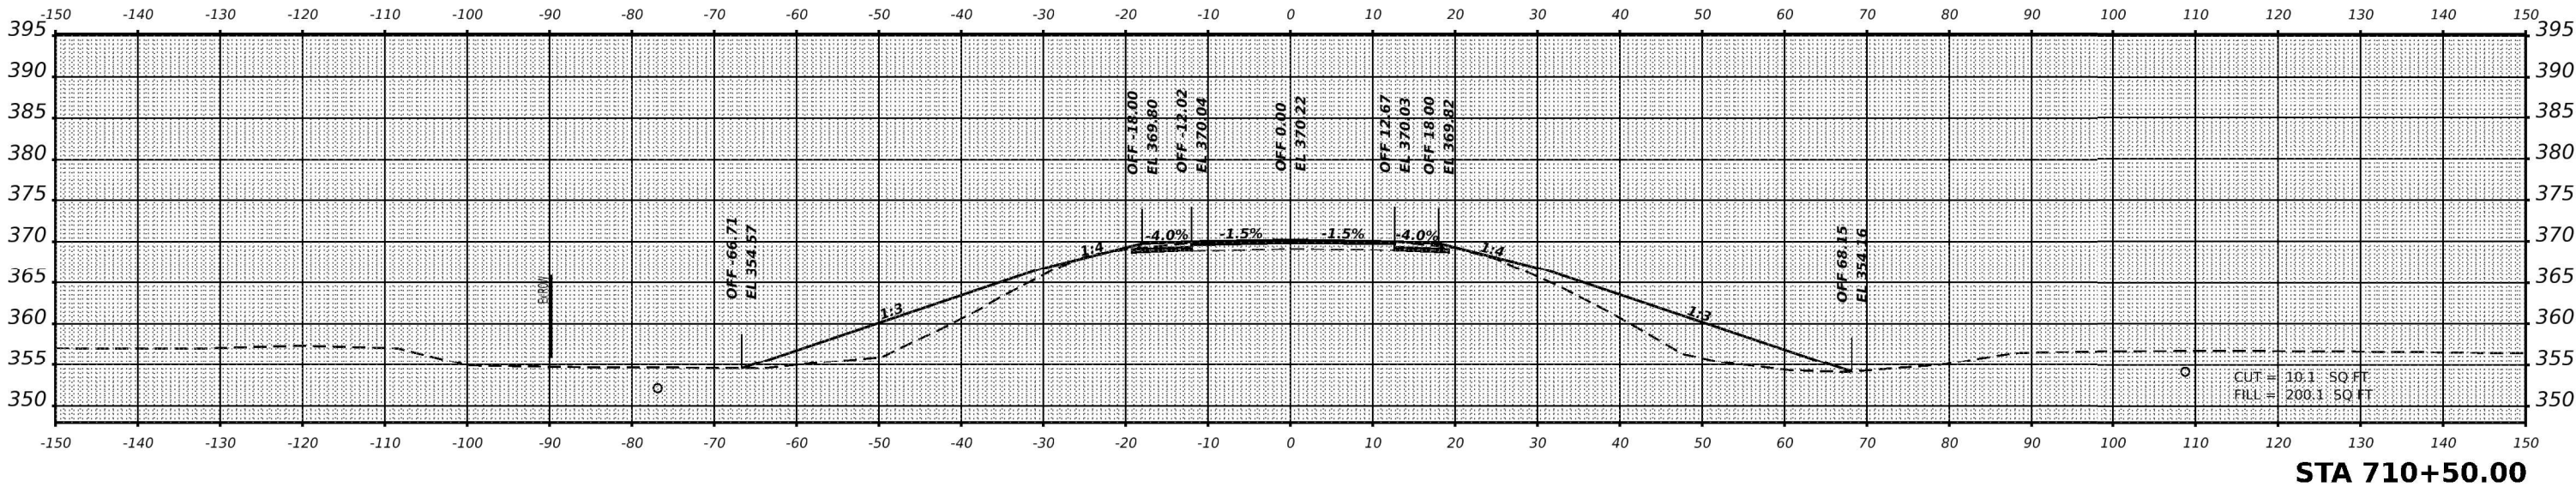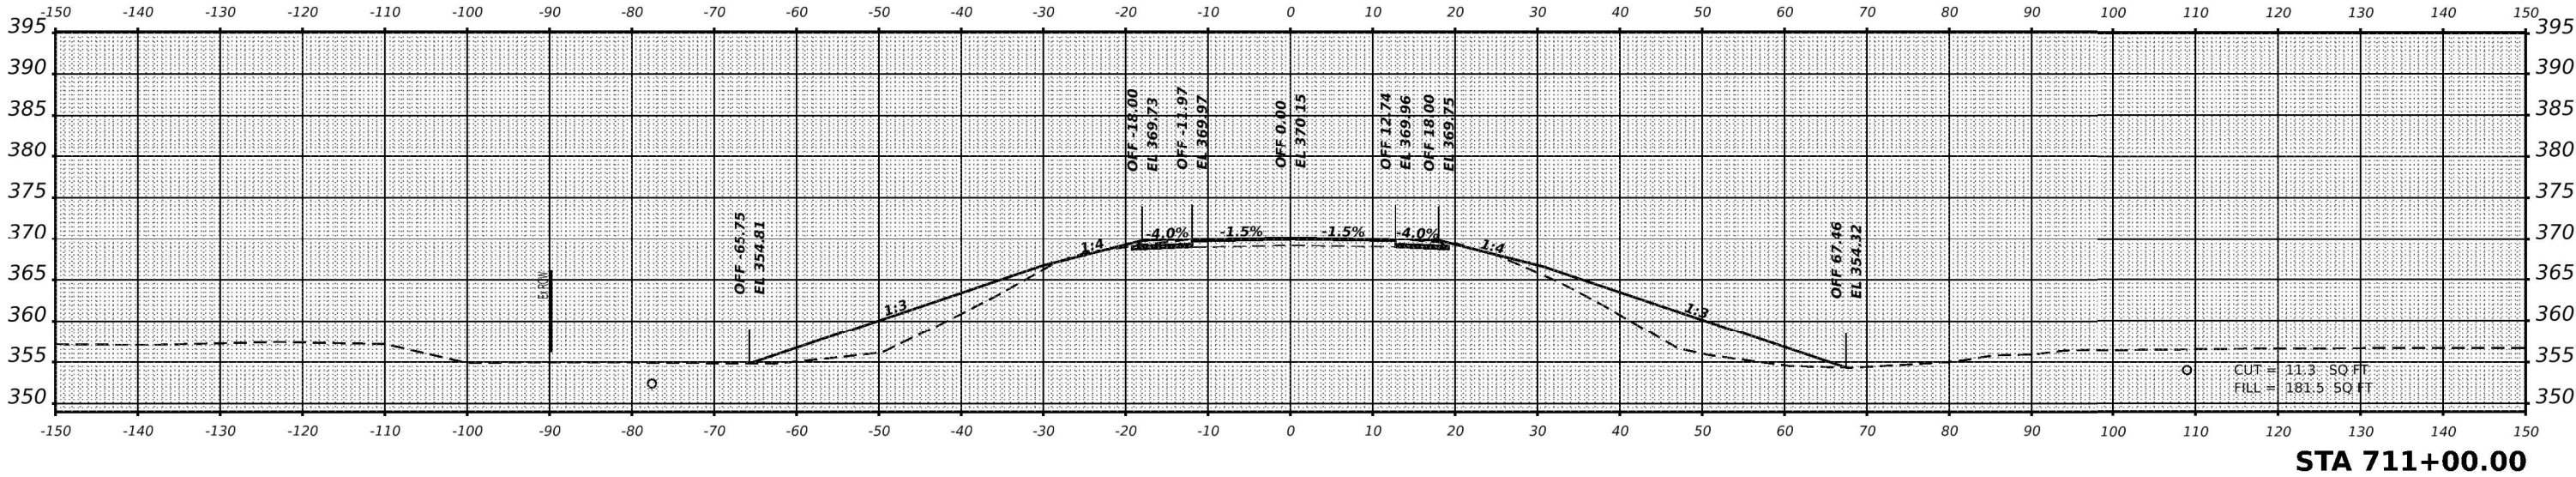

USER NAME = moverbey	DESIGNED -	REVISED -
	DRAWN -	REVISED -
PLOT SCALE = 0.16666633' / in.	CHECKED -	REVISED -
PLOT DATE = 11/11/2022	DATE -	REVISED -


STATE OF ILLINOIS
DEPARTMENT OF TRANSPORTATION

F.A.P. 332 (U.S. ROUTE 45)
CROSS SECTIONS

SCALE: 1" = 10' SHEET 18 OF 33 SHEETS STA.


F.A.P. RTE.	SECTION	COUNTY	TOTAL SHEETS	SHEET NO.
332	29B-3; 29B-4	SALINE	150	135
CONTRACT NO. 78716				
ILLINOIS FED. AID PROJECT				

FINAL SURVEY	DATE	
	BY	
	SURVEYED	
	PLOTTED	
NOTE BOOK	TEMPLATE	
	AREAS	
	CHECKED	
	NO.	

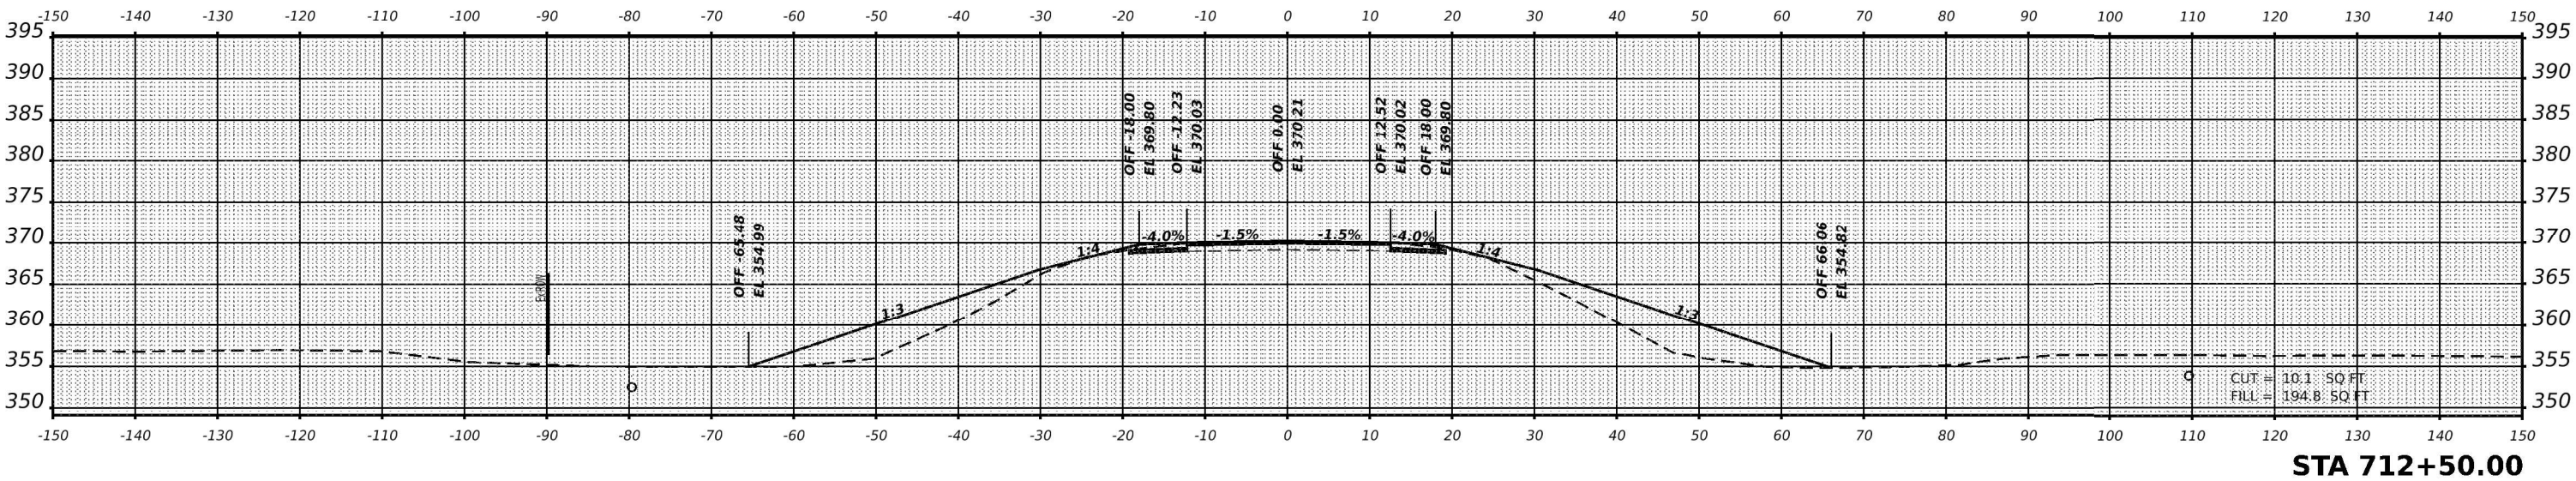


STA 712+50.00

ORIGINAL SURVEY	DATE	
	BY	
	SURVEYED	
	PLOTTED	
NOTE BOOK	TEMPLATE	
	AREAS	
	CHECKED	
	NO.	

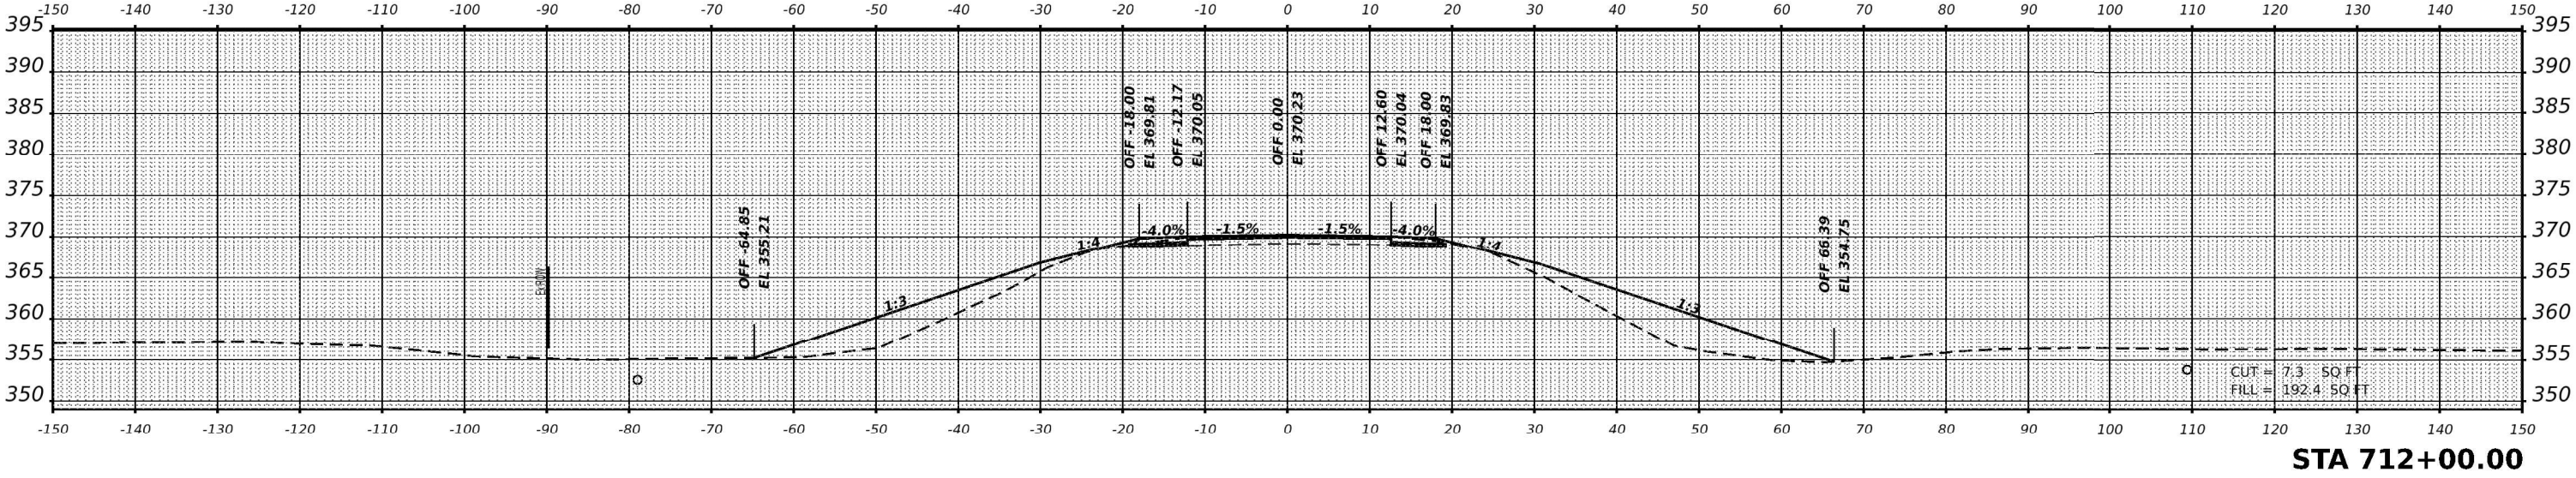

STA 712+00.00

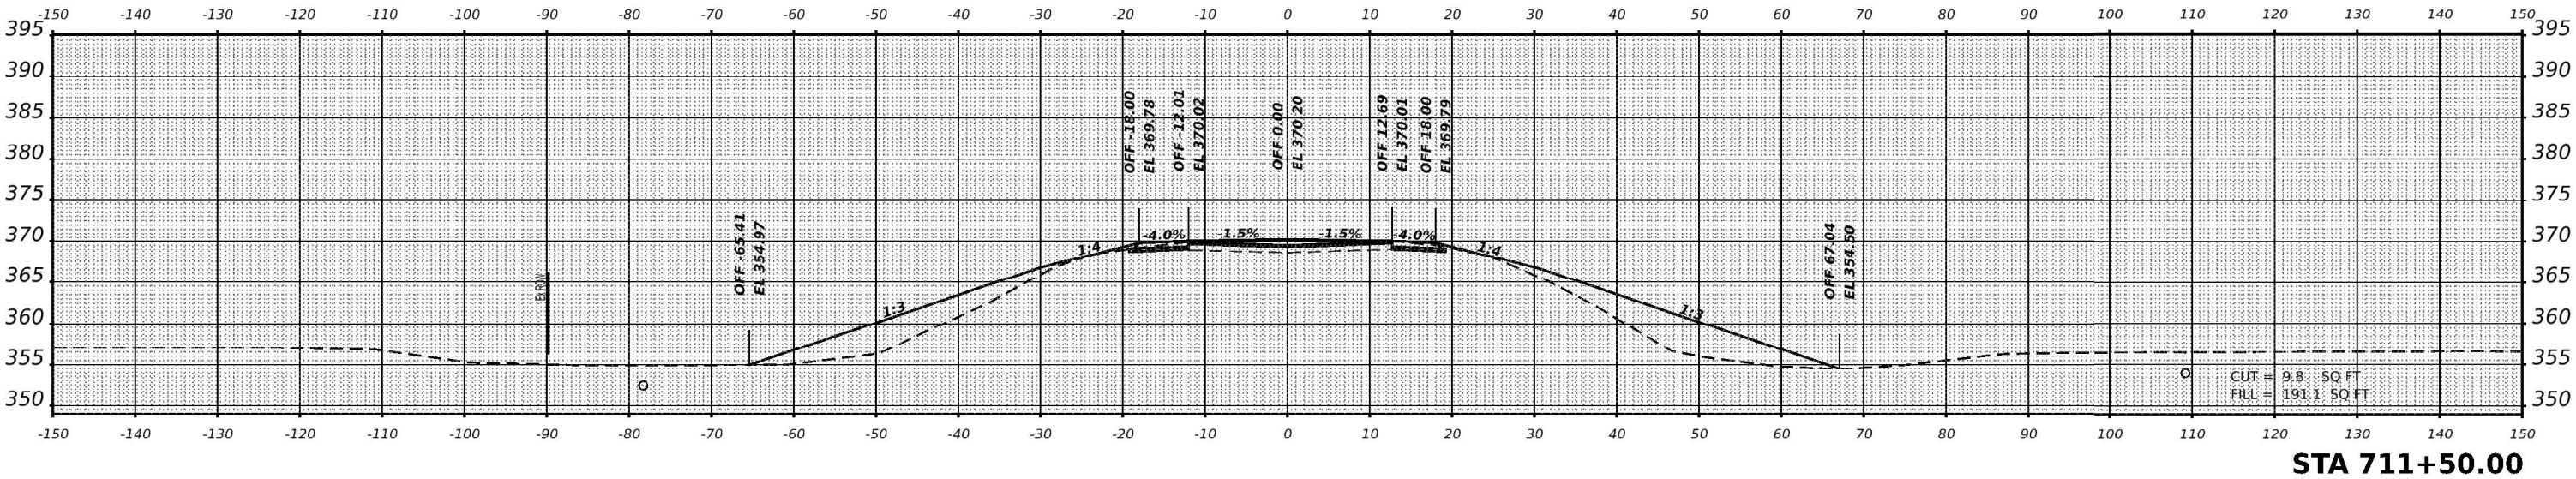

STA 711+50.00

USER NAME = moverbey	DESIGNED -	REVISED -
	DRAWN -	REVISED -
PLOT SCALE = 0.16666633' / in.	CHECKED -	REVISED -
PLOT DATE = 11/11/2022	DATE -	REVISED -

STATE OF ILLINOIS
DEPARTMENT OF TRANSPORTATION

F.A.P. 332 (U.S. ROUTE 45)
CROSS SECTIONS




SCALE: 1" = 10' SHEET 19 OF 33 SHEETS STA.

F.A.P. RTE.	SECTION	COUNTY	TOTAL SHEETS	SHEET NO.
332	29B-3; 29B-4	SALINE	150	136
CONTRACT NO. 78716				
ILLINOIS FED. AID PROJECT				

FINAL SURVEY	NO.	SURVEYED PLOTTED TEMPLATE AREAS CHECKED	BY	DATE

ORIGINAL SURVEY	NO.	SURVEYED PLOTTED TEMPLATE AREAS CHECKED	BY	DATE

MODE: XS US45-713+00.00 R2 [Sheet]
FILE NAME: L:\DOT\1966\LOWD\1007\us45\Roadway\CADD\Sheets\978716-shr-xss-11.dgn

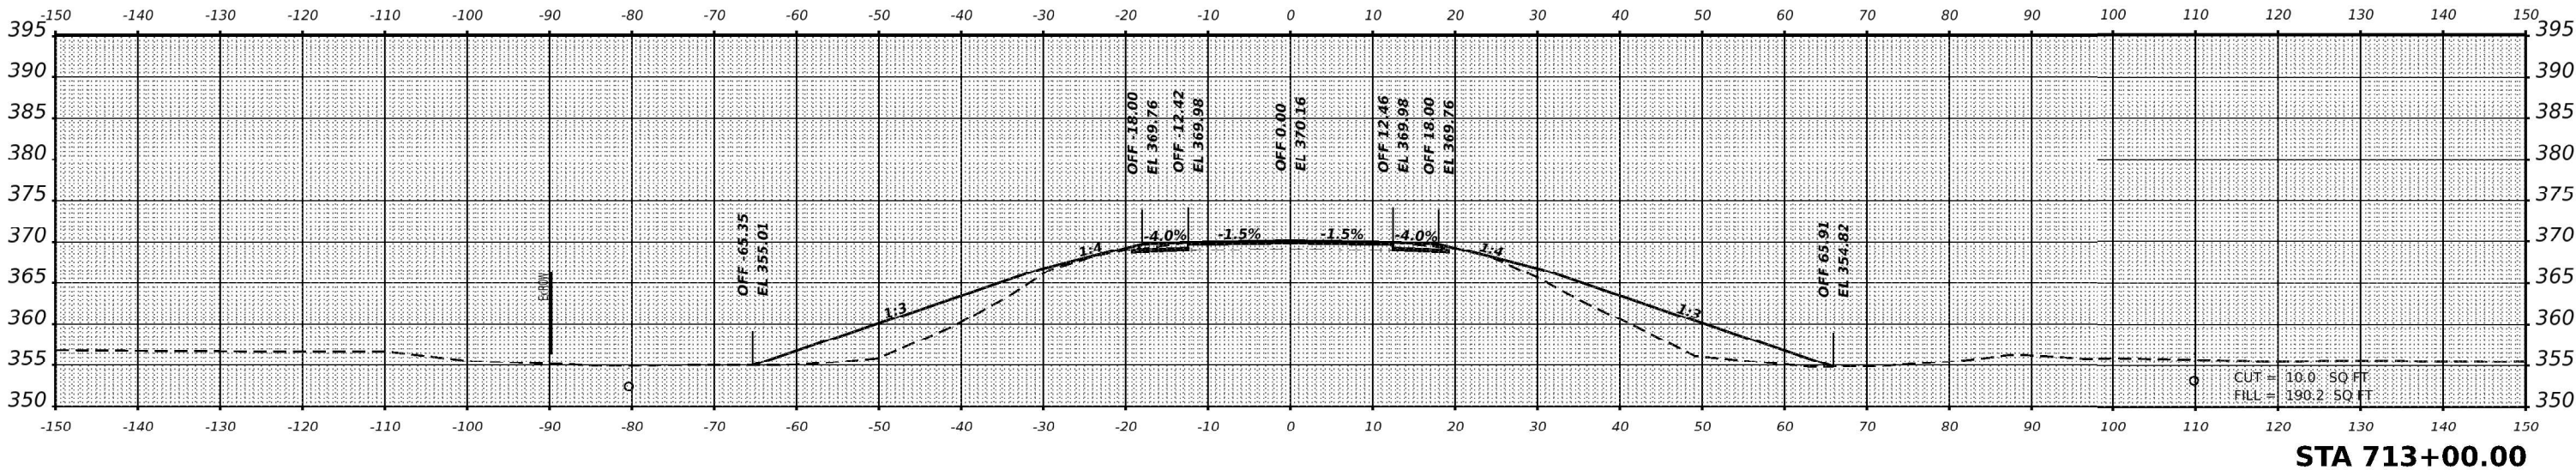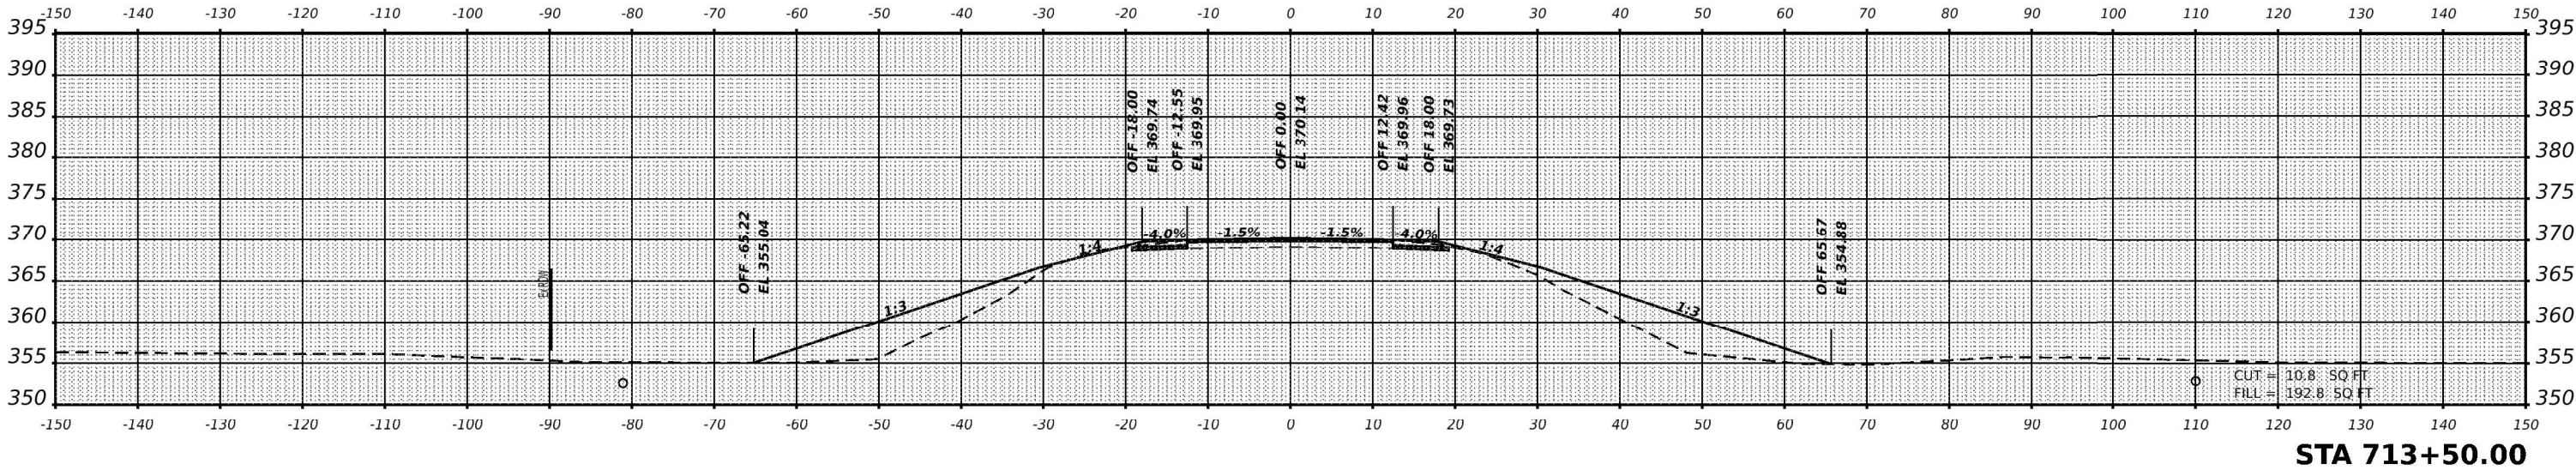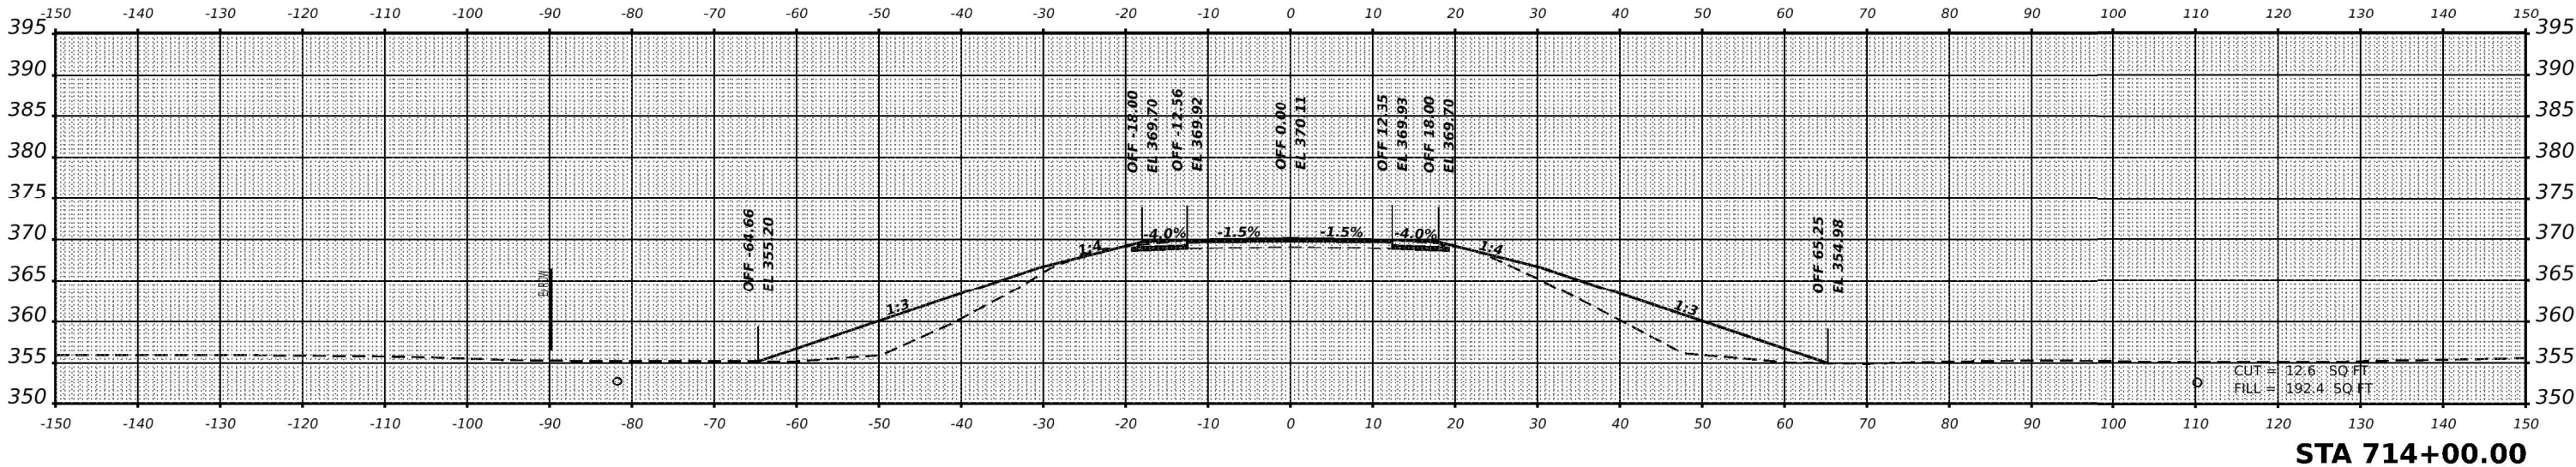

USER NAME = moverbey	DESIGNED -	REVISED -
	DRAWN -	REVISED -
PLOT SCALE = 0.16666633' / in.	CHECKED -	REVISED -
PLOT DATE = 11/11/2022	DATE -	REVISED -


STATE OF ILLINOIS
DEPARTMENT OF TRANSPORTATION

F.A.P. 332 (U.S. ROUTE 45)
CROSS SECTIONS



SCALE: 1" = 10' SHEET 20 OF 33 SHEETS STA.

F.A.P. RTE.	SECTION	COUNTY	TOTAL SHEETS	SHEET NO.
332	29B-3; 29B-4	SALINE	150	137
CONTRACT NO. 78716				
ILLINOIS FED. AID PROJECT				

FINAL SURVEY	NO.	SURVEYED	BY	DATE
NOTE BOOK	NO.	PLOTTED	BY	DATE
AREAS CHECKED	NO.	TEMPLATE	BY	DATE

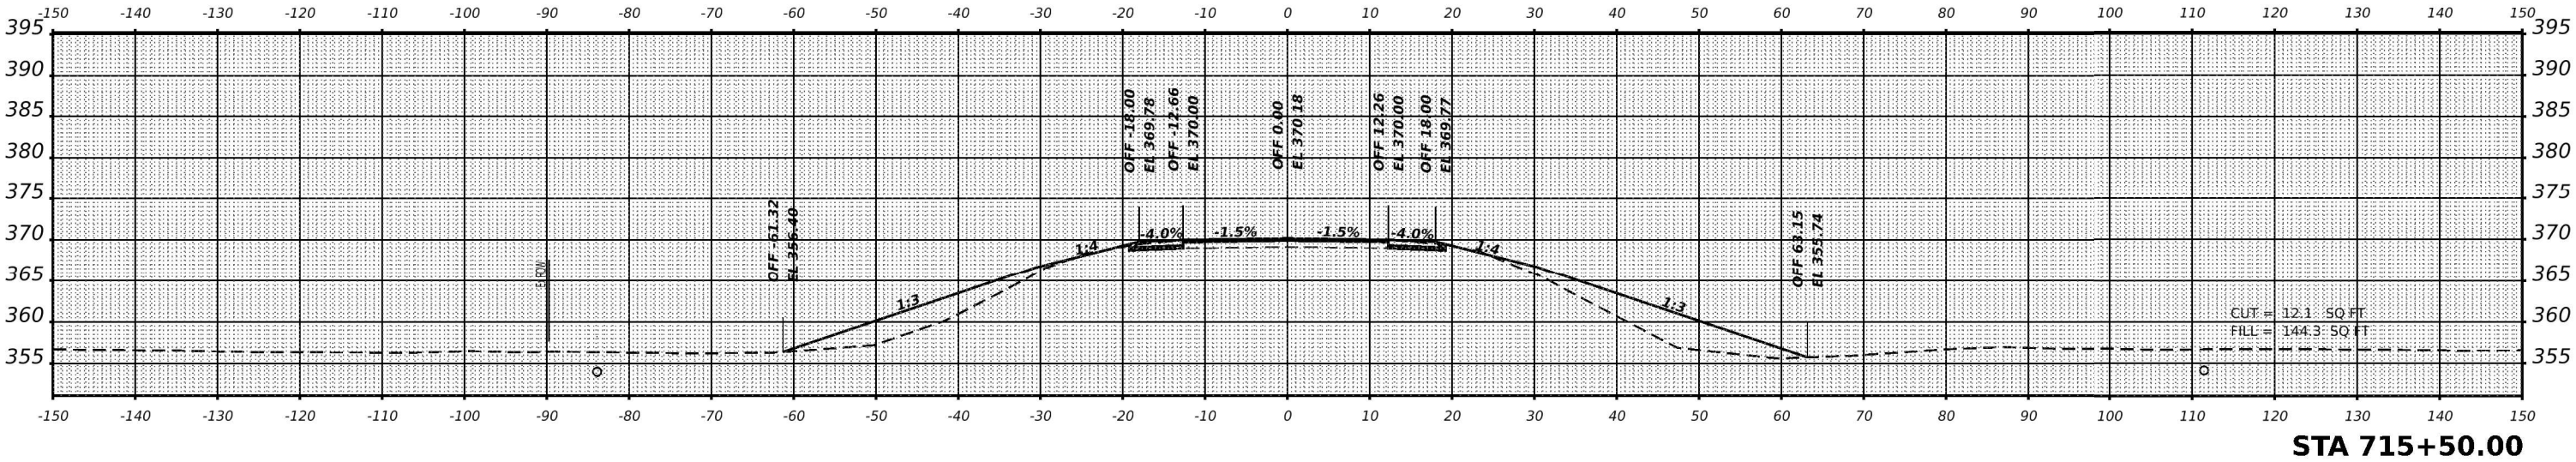

ORIGINAL SURVEY	NO.	SURVEYED	BY	DATE
NOTE BOOK	NO.	PLOTTED	BY	DATE
AREAS CHECKED	NO.	TEMPLATE	BY	DATE

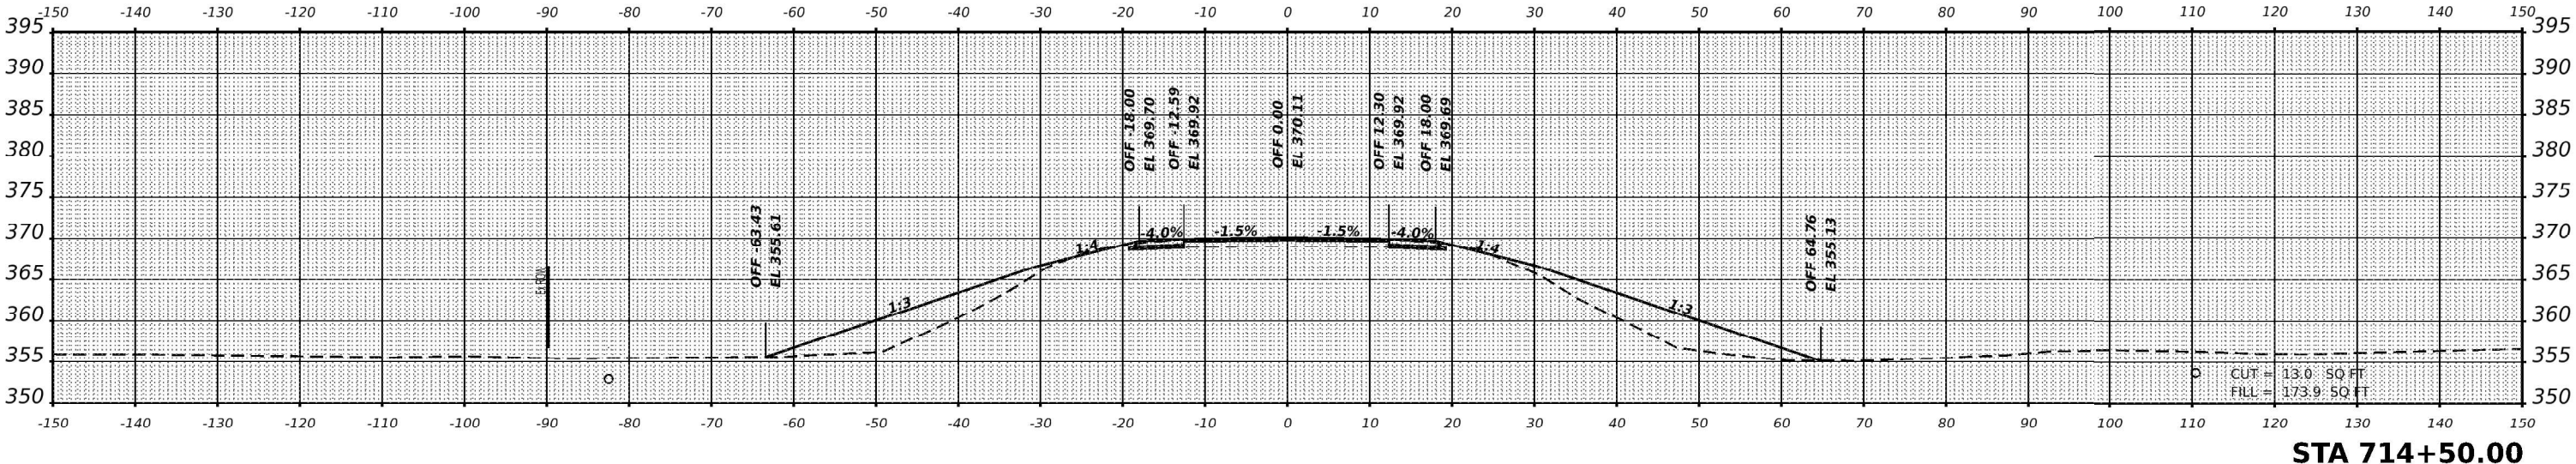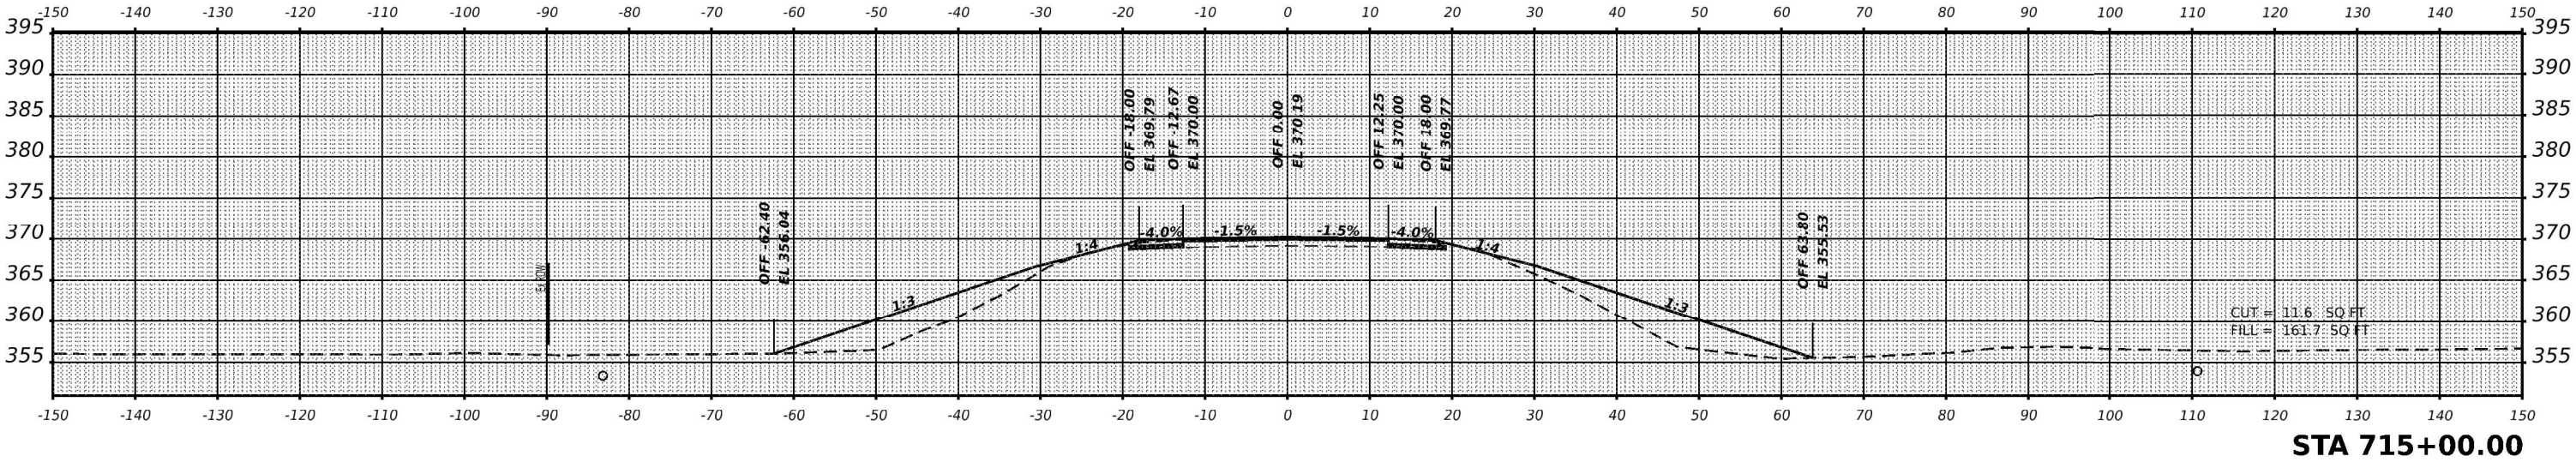

MODE: X5 US45-714+50.00 R2 [Sheet]
FILE NAME: L:\DOT\1966\LOWD\DOT\raw\Roadway\CADD\Sheet\978716-shrxx.plt.dgn

USER NAME = moverbey	DESIGNED -	REVISED -
	DRAWN -	REVISED -
PLOT SCALE = 0.16666633' / in.	CHECKED -	REVISED -
PLOT DATE = 11/11/2022	DATE -	REVISED -

STATE OF ILLINOIS
DEPARTMENT OF TRANSPORTATION

F.A.P. 332 (U.S. ROUTE 45)
CROSS SECTIONS




SCALE: 1" = 10' SHEET 21 OF 33 SHEETS STA.

F.A.P. RTE.	SECTION	COUNTY	TOTAL SHEETS	SHEET NO.
332	29B-3; 29B-4	SALINE	150	138
CONTRACT NO. 78716				
ILLINOIS FED. AID PROJECT				

FINAL SURVEY	SURVEYED _____	BY _____	DATE _____
	PLOTTED _____		
	TEMPLATE _____		
	AREAS _____		
	AREAS CHECKED _____		
NO _____			
NOTE BOOK			

ORIGINAL SURVEY	SURVEYED _____	BY _____	DATE _____
	PLOTTED _____		
	TEMPLATE _____		
	AREAS _____		
NO _____	AREAS CHECKED _____		
NOTE BOOK			

MODE: X5 US45-716+00.00 R2 [Sheet]
FILE NAME: L:\DOT\190610\MOJ\Draw\Roadway\CADD_Sheets\0978716-311x5-11.dgn

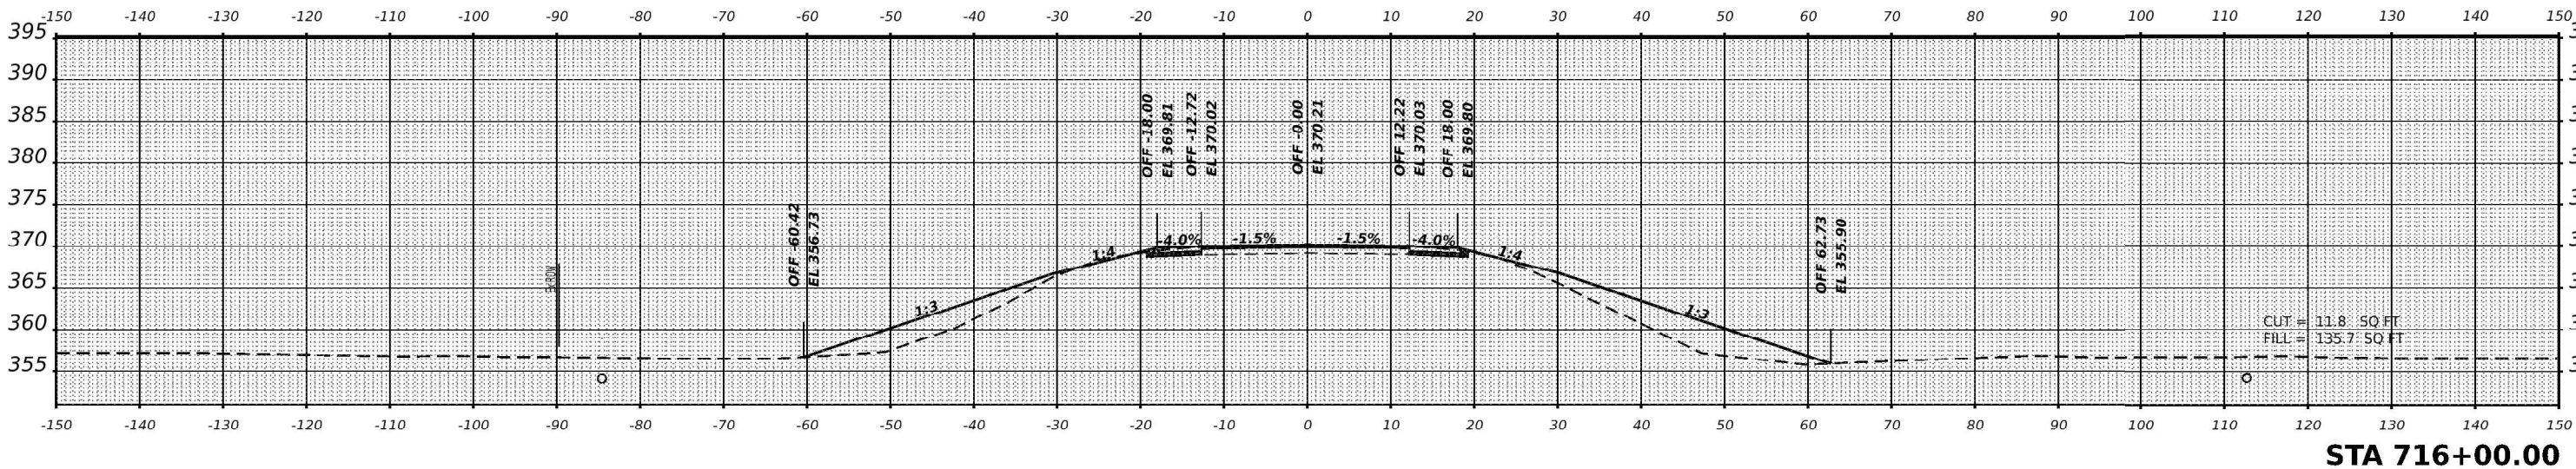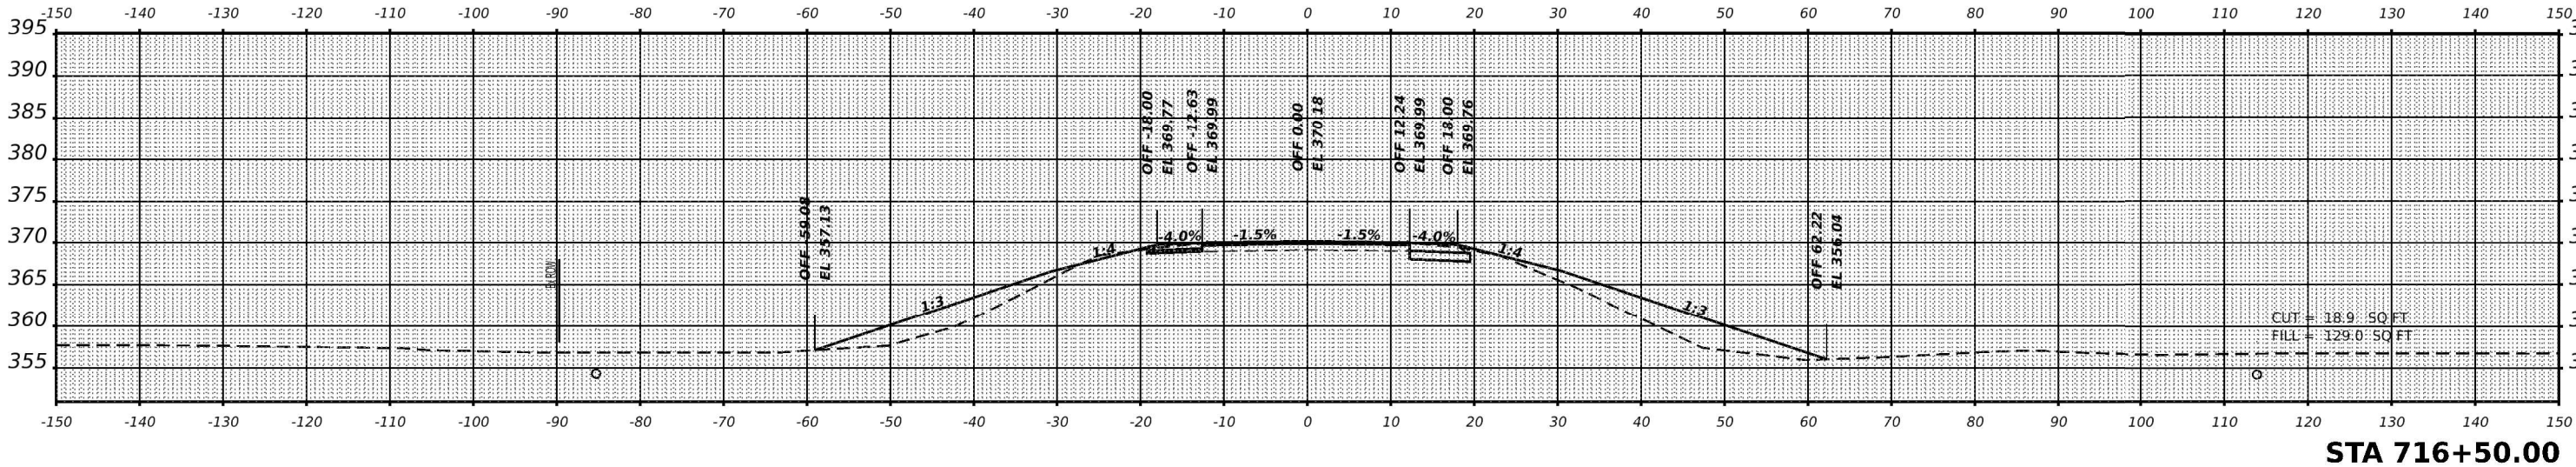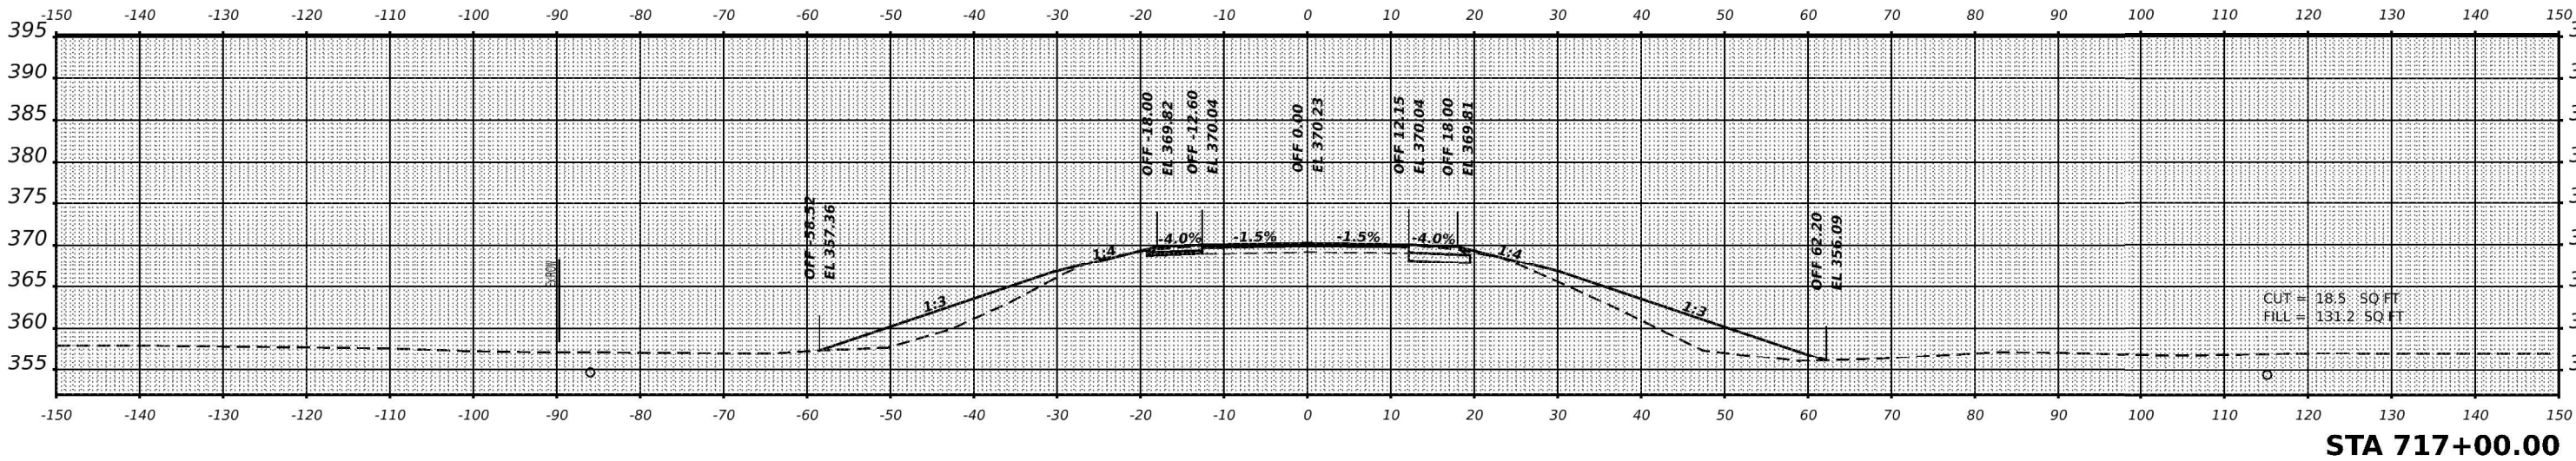


USER NAME = moverbey	DESIGNED -	REVISED -
	DRAWN -	REVISED -
PLOT SCALE = 0.16666633' / in.	CHECKED -	REVISED -
PLOT DATE = 11/11/2022	DATE -	REVISED -

STATE OF ILLINOIS
DEPARTMENT OF TRANSPORTATION

F.A.P. 332 (U.S. ROUTE 45) CROSS SECTIONS			
SCALE: 1" = 10'	SHEET 22	OF 33 SHEETS	STA.


F.A.P. RTE.	SECTION	COUNTY	TOTAL SHEETS	SHEET NO.
332	29B-3; 29B-4	SALINE	150	139
CONTRACT NO. 78716				
ILLINOIS FED. AID PROJECT				

FINAL SURVEY	SURVEYED	BY	DATE
	PLOTTED		
NOTE BOOK	TEMPLATE		
	AREAS		
NO.	AREAS CHECKED		

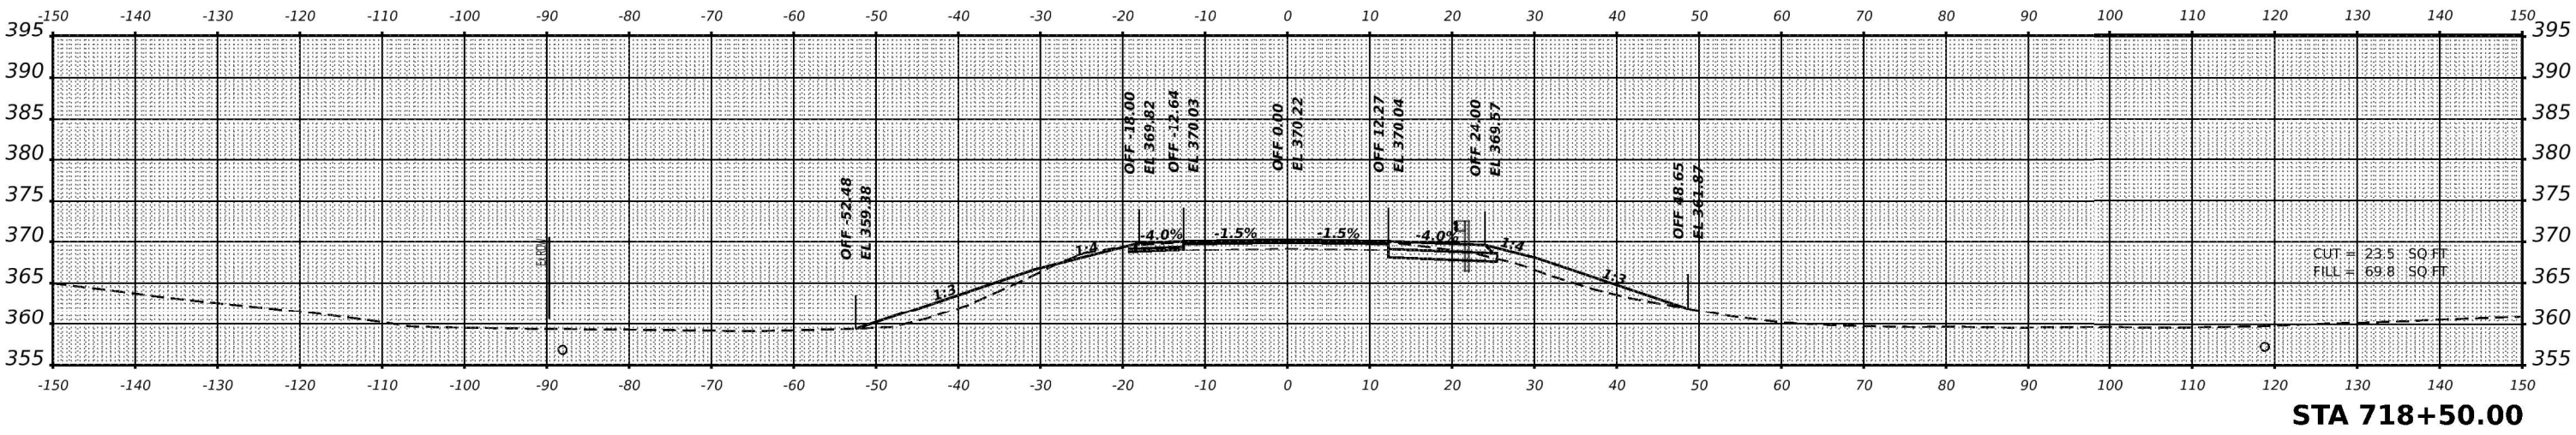


STA 718+50.00

ORIGINAL SURVEY	SURVEYED _____	BY _____	DATE _____
	PLOTTED _____		
NOTE BOOK	TEMPLATE _____		
	AREAS _____		
NO _____	AREAS CHECKED _____		

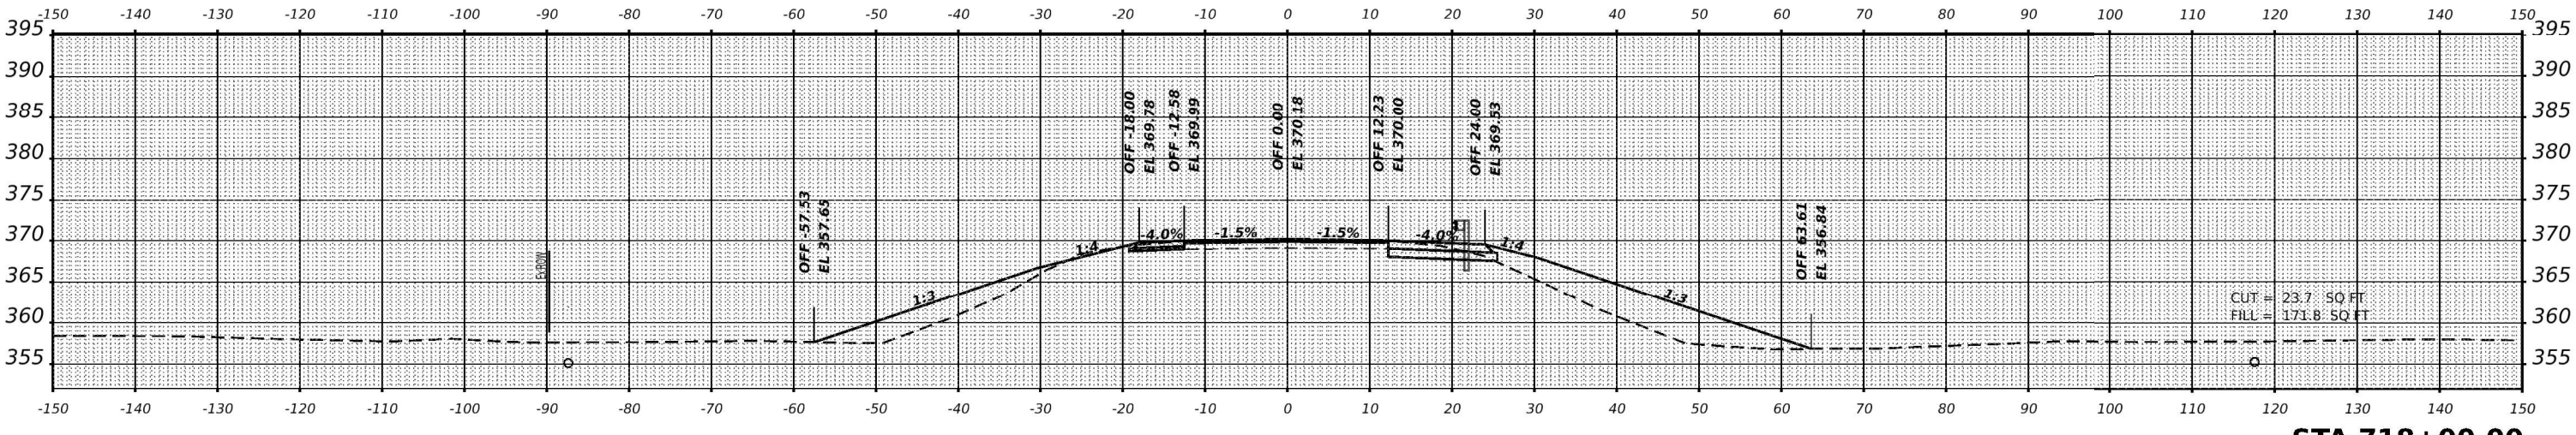

STA 718+00.00

ORIGINAL SURVEY	SURVEYED _____	BY _____
	PLOTTED _____	
NOTE BOOK	TEMPLATE _____	AREAS _____
	AREAS CHECKED _____	
NO _____		

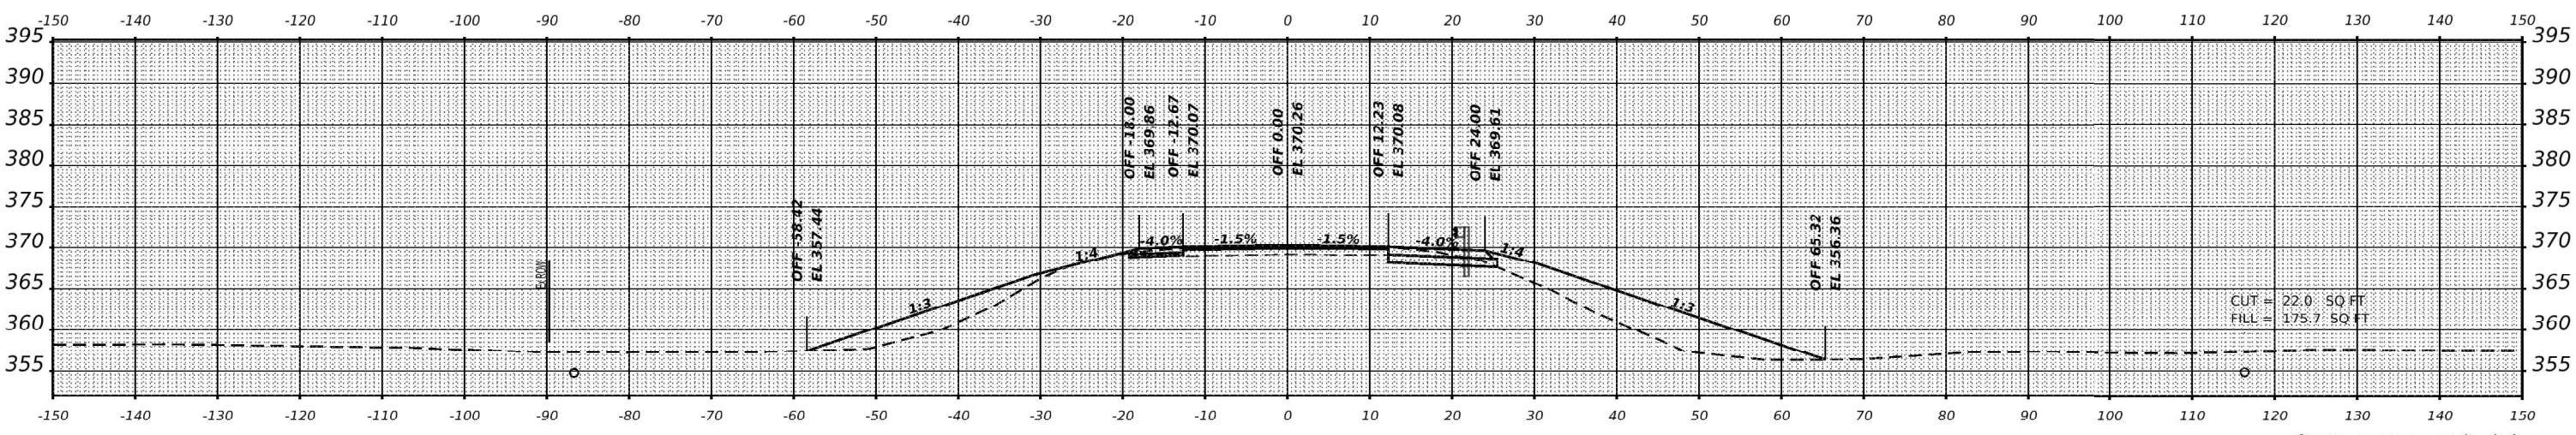

STA 717+50.00

USER NAME	= moverbey	DESIGNED	-	REVISED	-
		DRAWN	-	REVISED	-
PLOT SCALE	= 0.16666633' / in.	CHECKED	-	REVISED	-
PLOT DATE	= 11/11/2022	DATE	-	REVISED	-




STATE OF ILLINOIS
DEPARTMENT OF TRANSPORTATION

F.A.P. 332 (U.S. ROUTE 45)
CROSS SECTIONS

SCALE: 1" = 10' SHEET 23 OF 33 SHEETS STA.

F.A.P. RTE.	SECTION	COUNTY	TOTAL SHEETS	SHEET NO.
332	29B-3; 29B-4	SALINE	150	140
CONTRACT NO. 78716				
ILLINOIS FED. AID PROJECT				

FINAL SURVEY	NO.	SURVEYED	BY	DATE
NOTE BOOK	NO.	PLOTTED	BY	DATE
AREAS CHECKED	NO.	TEMPLE	BY	DATE

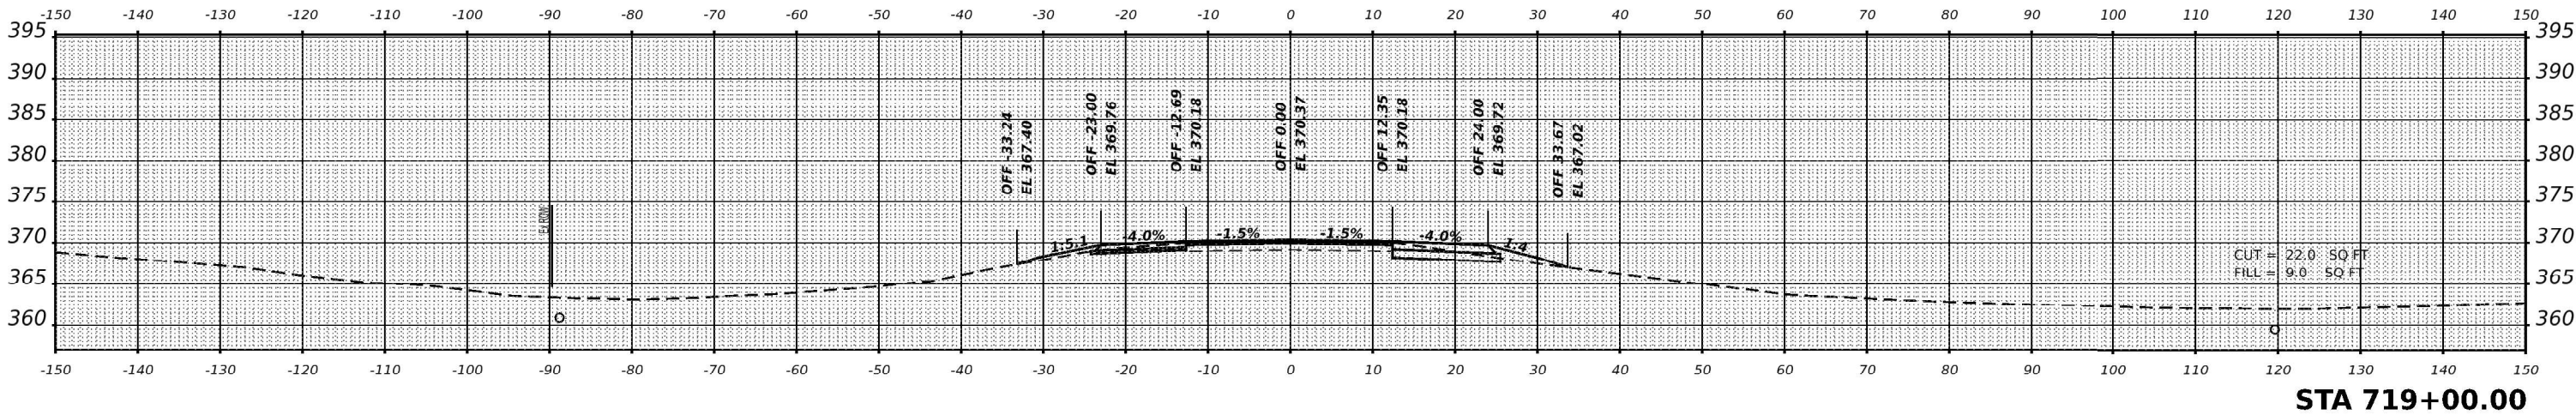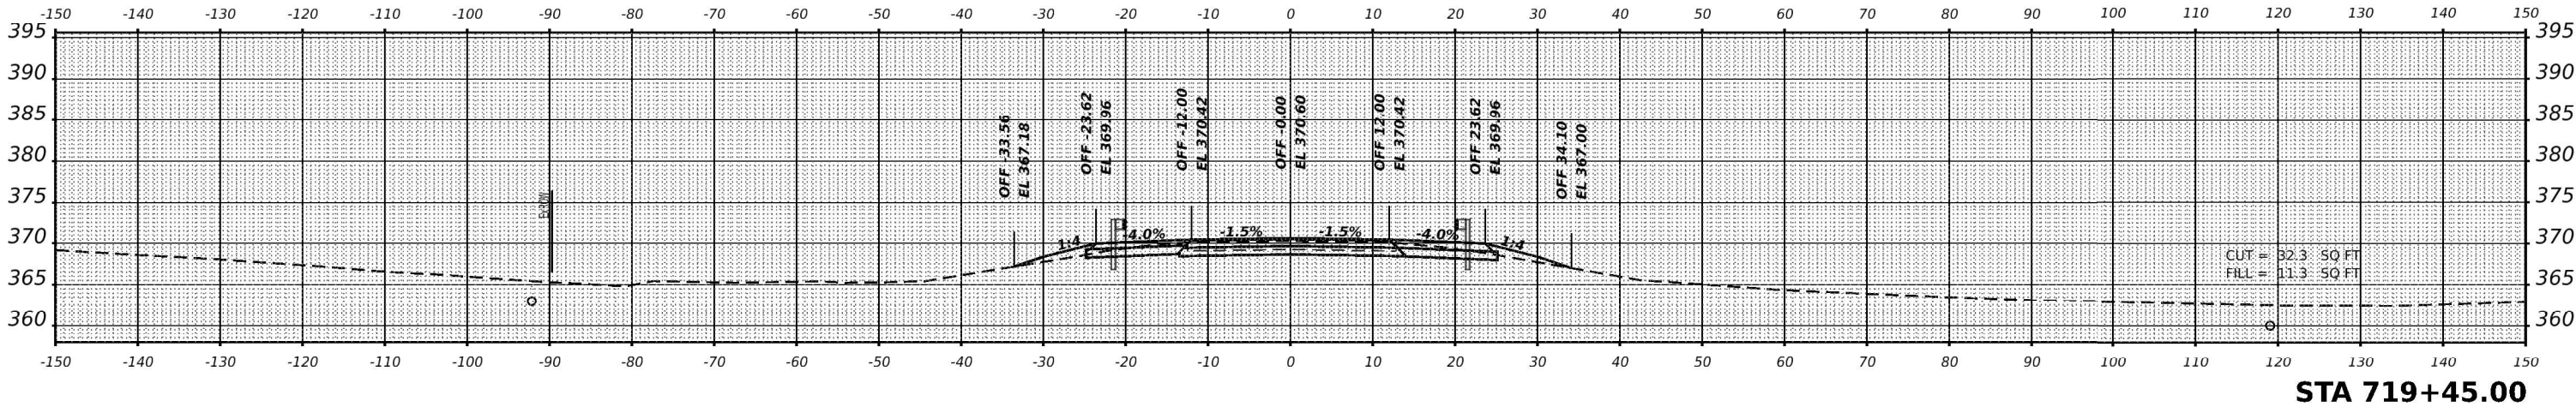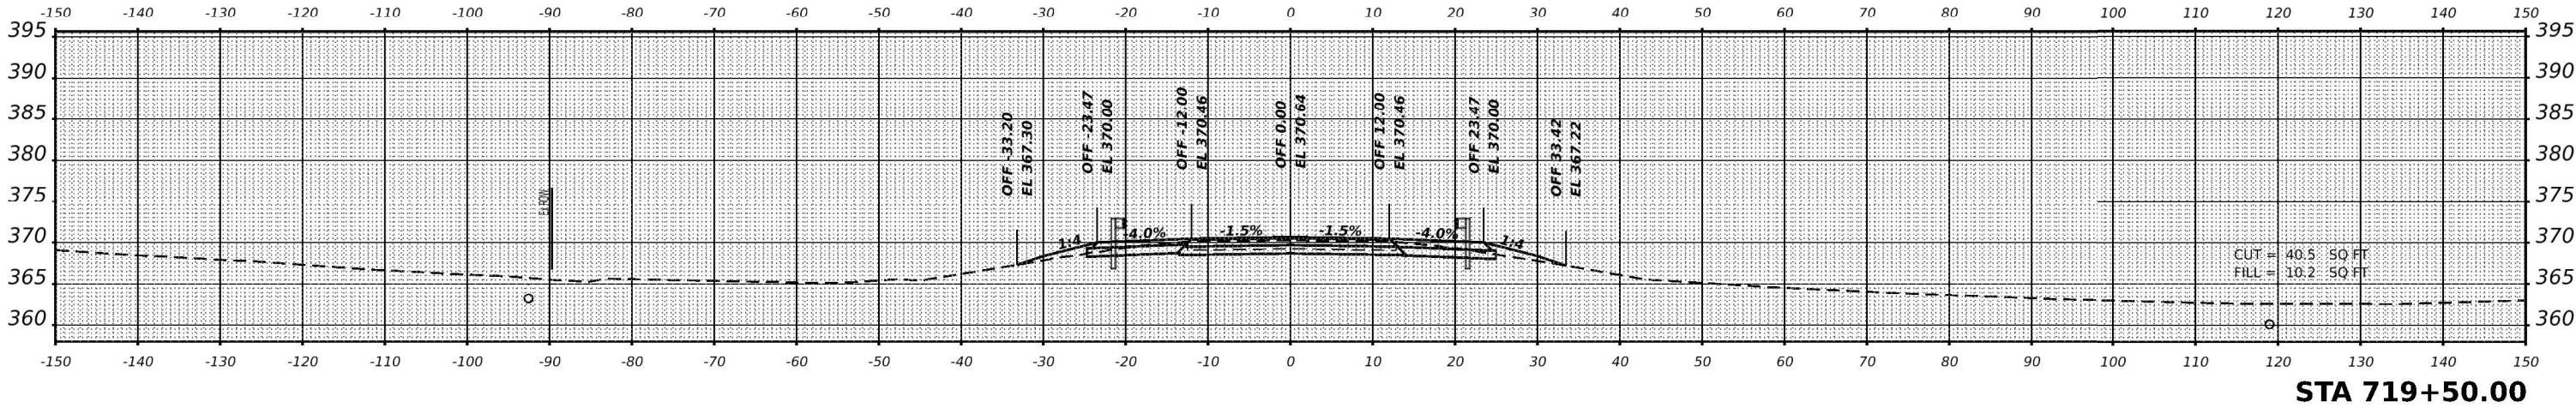

USER NAME = moverbey	DESIGNED -	REVISED -
	DRAWN -	REVISED -
PLOT SCALE = 0.16666633' / in.	CHECKED -	REVISED -
PLOT DATE = 11/11/2022	DATE -	REVISED -


STATE OF ILLINOIS
DEPARTMENT OF TRANSPORTATION

F.A.P. 332 (U.S. ROUTE 45)
CROSS SECTIONS



SCALE: 1" = 10' SHEET 24 OF 33 SHEETS STA.

F.A.P. RTE.	SECTION	COUNTY	TOTAL SHEETS	SHEET NO.
332	29B-3; 29B-4	SALINE	150	141
CONTRACT NO. 78716				
ILLINOIS FED. AID PROJECT				

FINAL SURVEY	SURVEYED PLOTTED	BY	DATE
NOTE BOOK	TEMPLATE	AREAS CHECKED	NO.

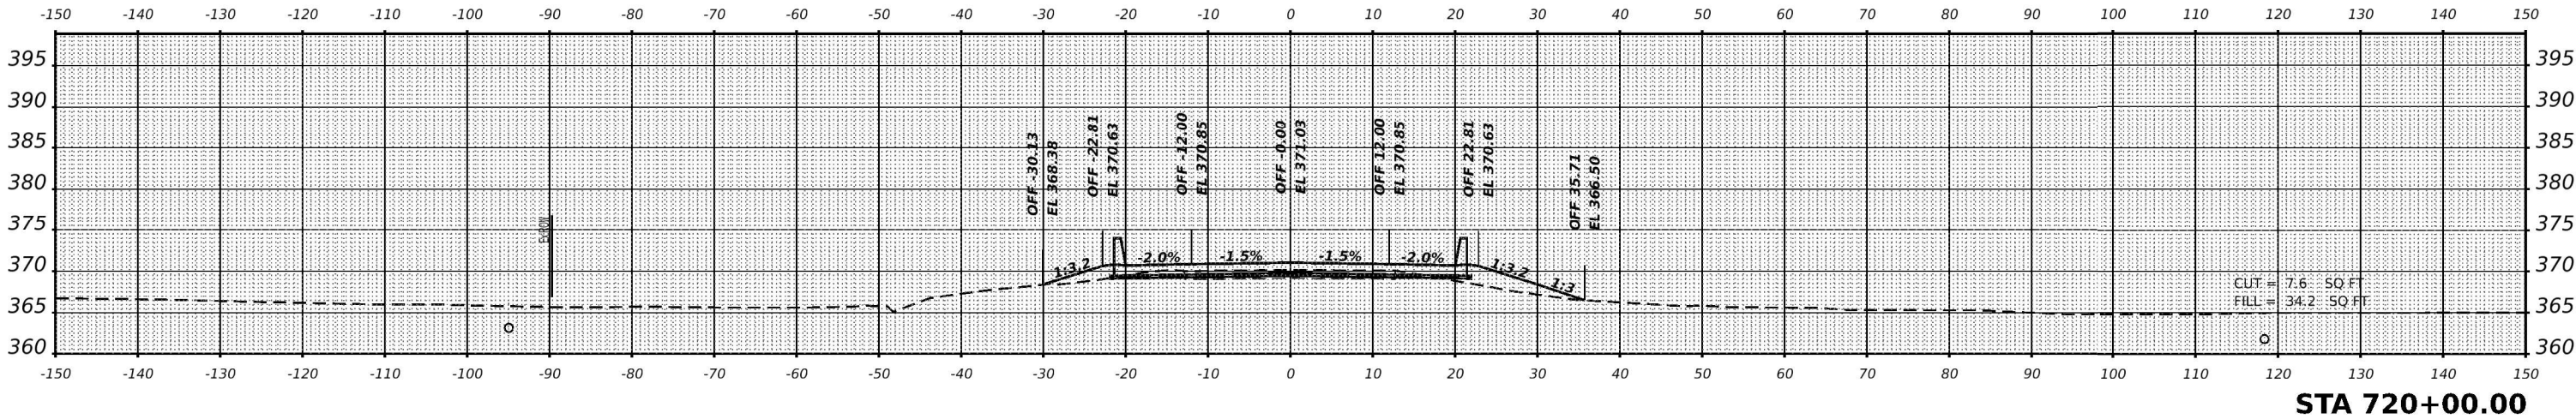

ORIGINAL SURVEY	SURVEYED PLOTTED	BY	DATE
NOTE BOOK	TEMPLATE	AREAS CHECKED	NO.

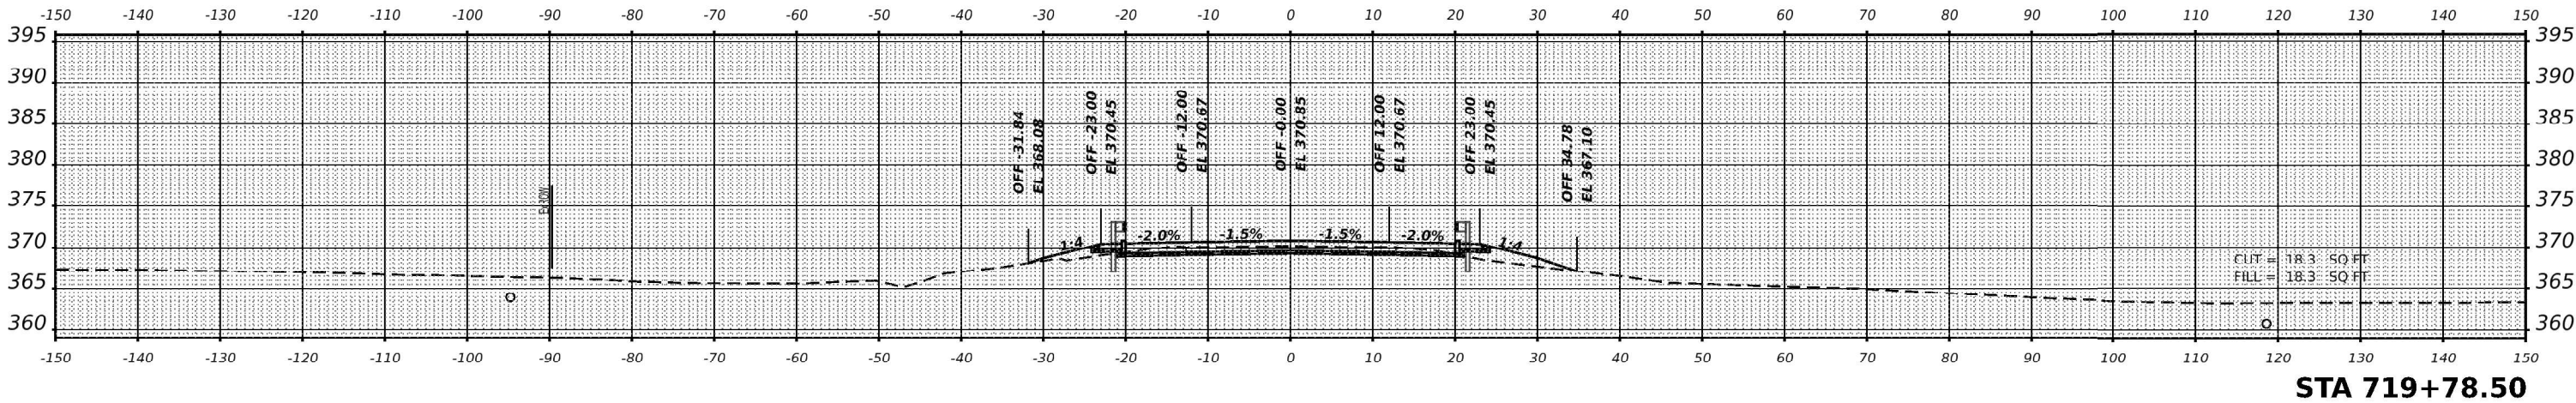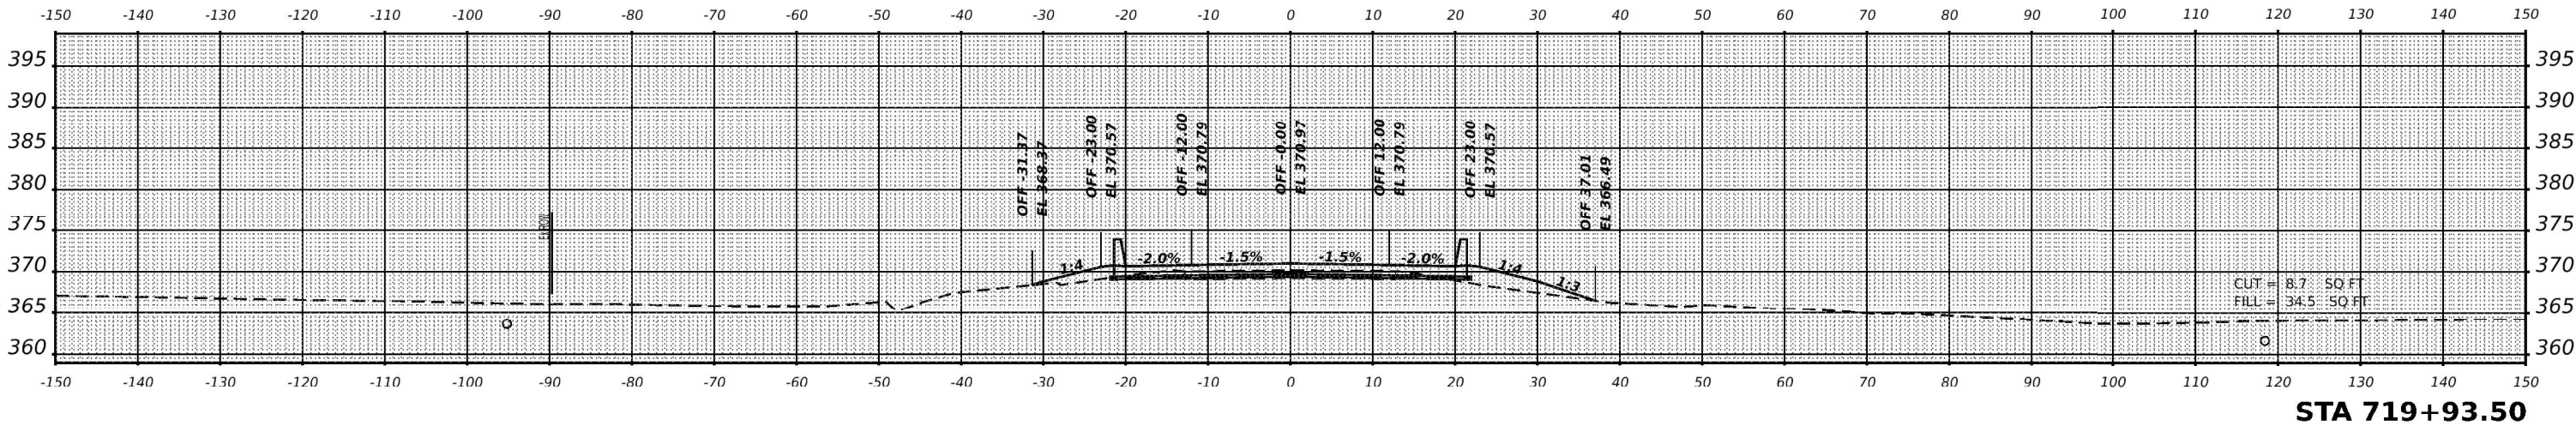

USER NAME = moverbey	DESIGNED -	REVISED -
	DRAWN -	REVISED -
PLOT SCALE = 0.16666633' / in.	CHECKED -	REVISED -
PLOT DATE = 11/11/2022	DATE -	REVISED -

STATE OF ILLINOIS
DEPARTMENT OF TRANSPORTATION

F.A.P. 332 (U.S. ROUTE 45)
CROSS SECTIONS



SCALE: 1" = 10' SHEET 25 OF 33 SHEETS STA.

F.A.P. RTE.	SECTION	COUNTY	TOTAL SHEETS	SHEET NO.
332	29B-3; 29B-4	SALINE	150	142
CONTRACT NO. 78716				
ILLINOIS FED. AID PROJECT				

ORIGINAL SURVEY				BY _____	DATE _____
NOTE BOOK	SURVEYED _____				
	PLOTTED _____				
	TEMPLATE _____				
	AREAS _____				
NO _____	AREAS CHECKED _____				


MODE.: XS US45 - 720+07.50 R2 [Sheet]

MODE.: XS US45 - 720+07.50 R2 [Sheet]

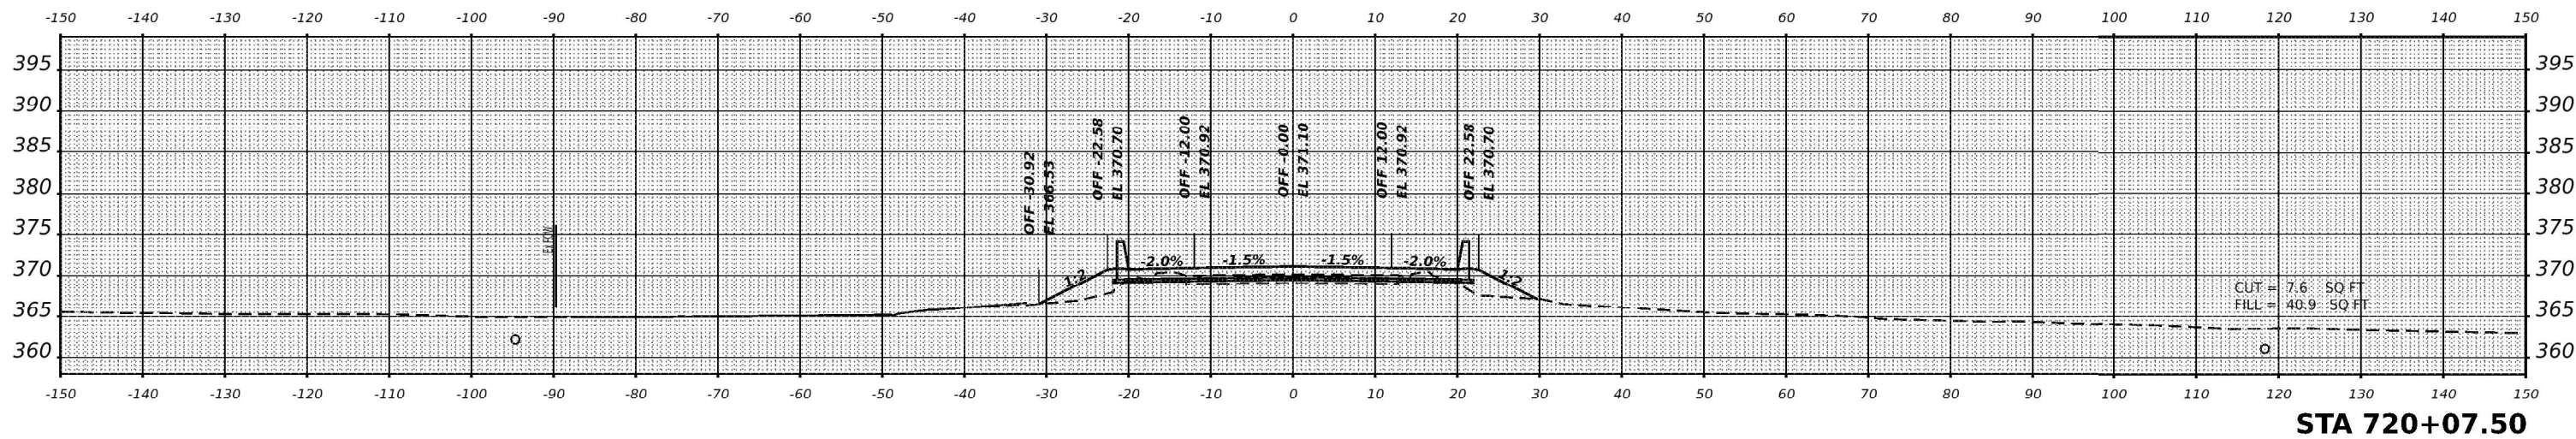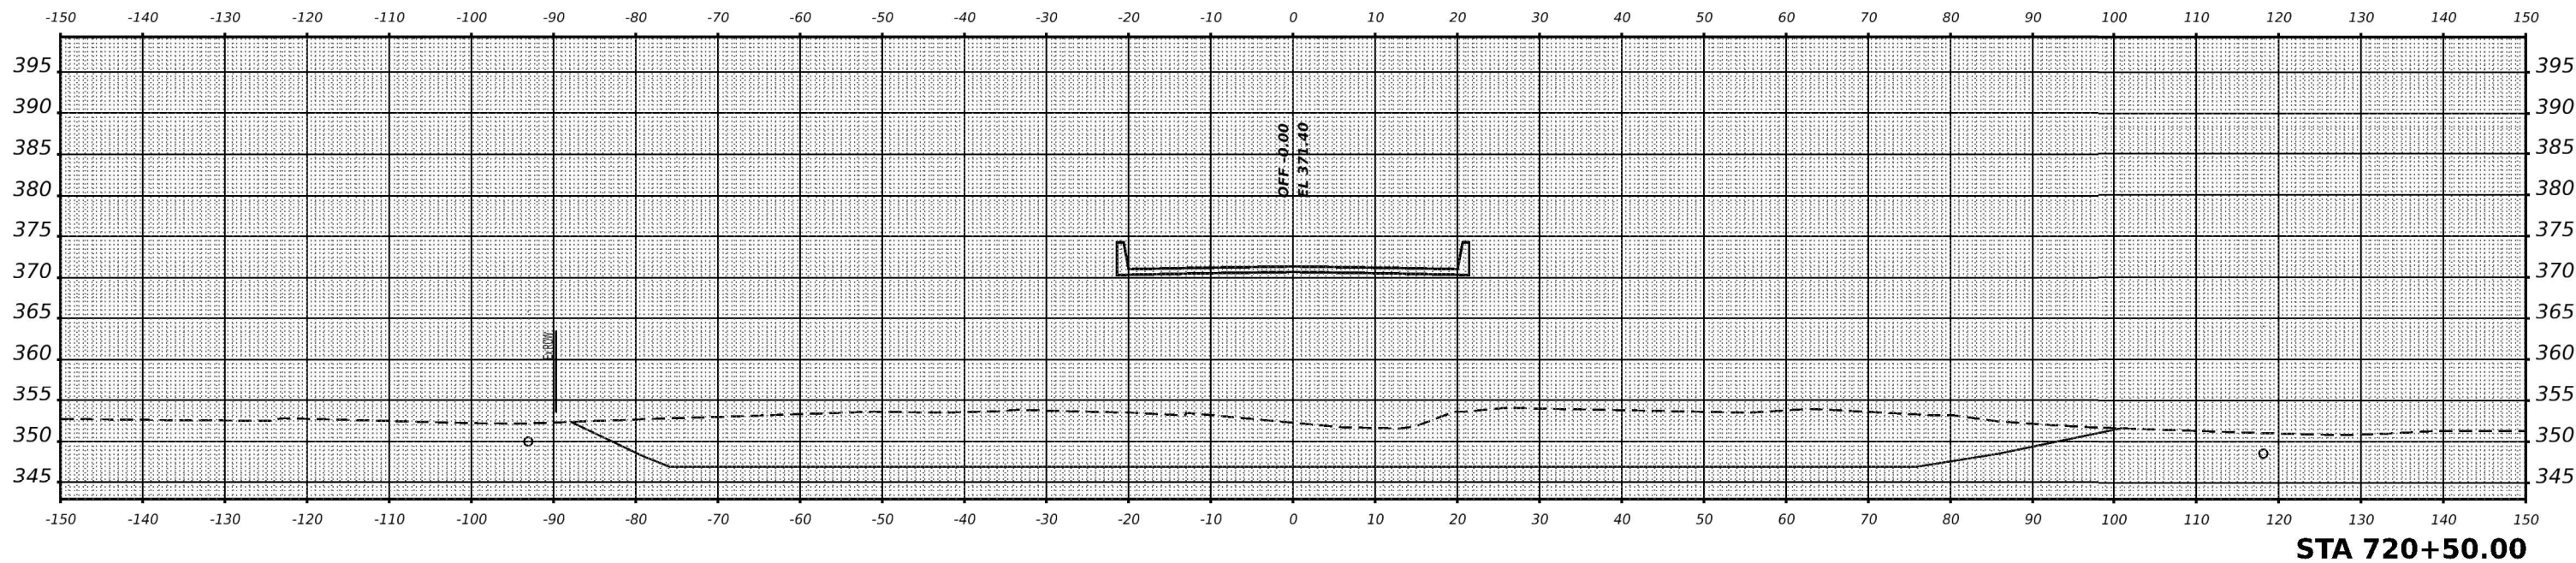


USER NAME = moverbey	DESIGNED -	REVISED -	STATE OF ILLINOIS DEPARTMENT OF TRANSPORTATION	F.A.P. 332 (U.S. ROUTE 45) CROSS SECTIONS				F.A.P. RTE.	SECTION	COUNTY	TOTAL SHEETS	SHEET NO.
	DRAWN -	REVISED -						332	29B-3; 29B-4	SALINE	150	143
PLOT SCALE = 0.16666633' / in.	CHECKED -	REVISED -		CONTRACT NO. 78716								
PLOT DATE = 11/11/2022	DATE -	REVISED -		SCALE: 1" = 10'	SHEET 26	OF 33 SHEETS	STA.					

FINAL SURVEY	SURVEYED	BY	DATE
NOTE BOOK	PLOTTED		
AREAS	TEMPLATE		
CHECKED			

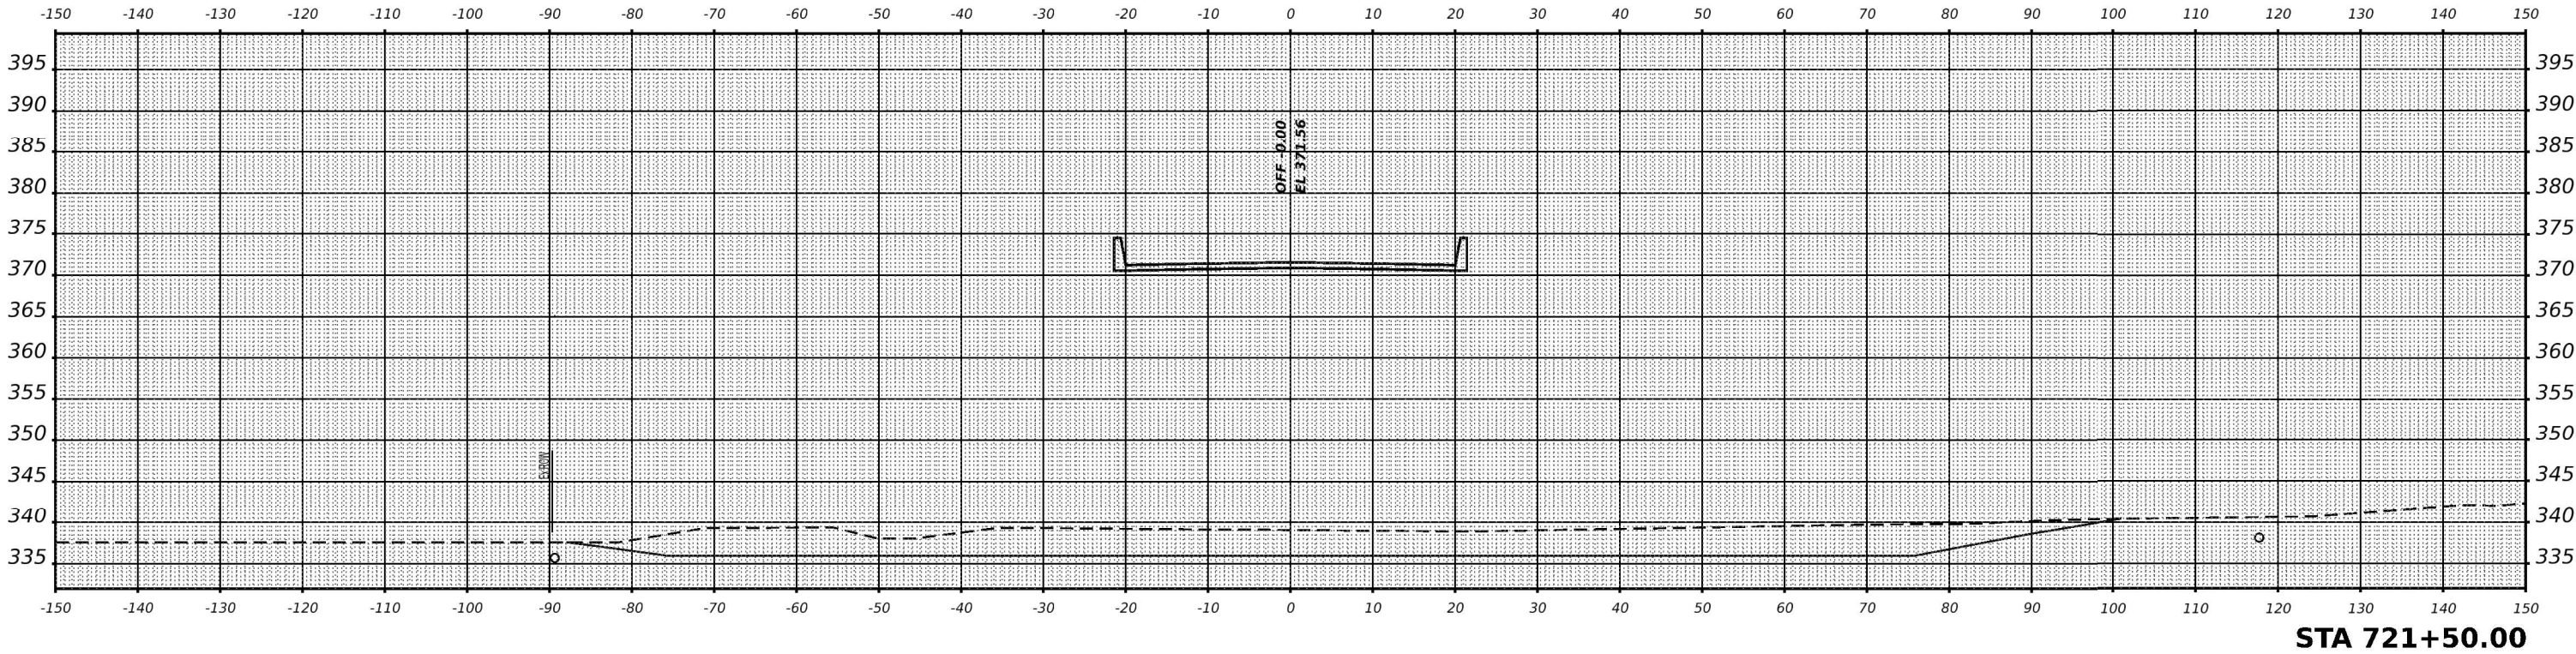

ORIGINAL SURVEY	SURVEYED	BY	DATE
NOTE BOOK	PLOTTED		
AREAS	TEMPLATE		
CHECKED			

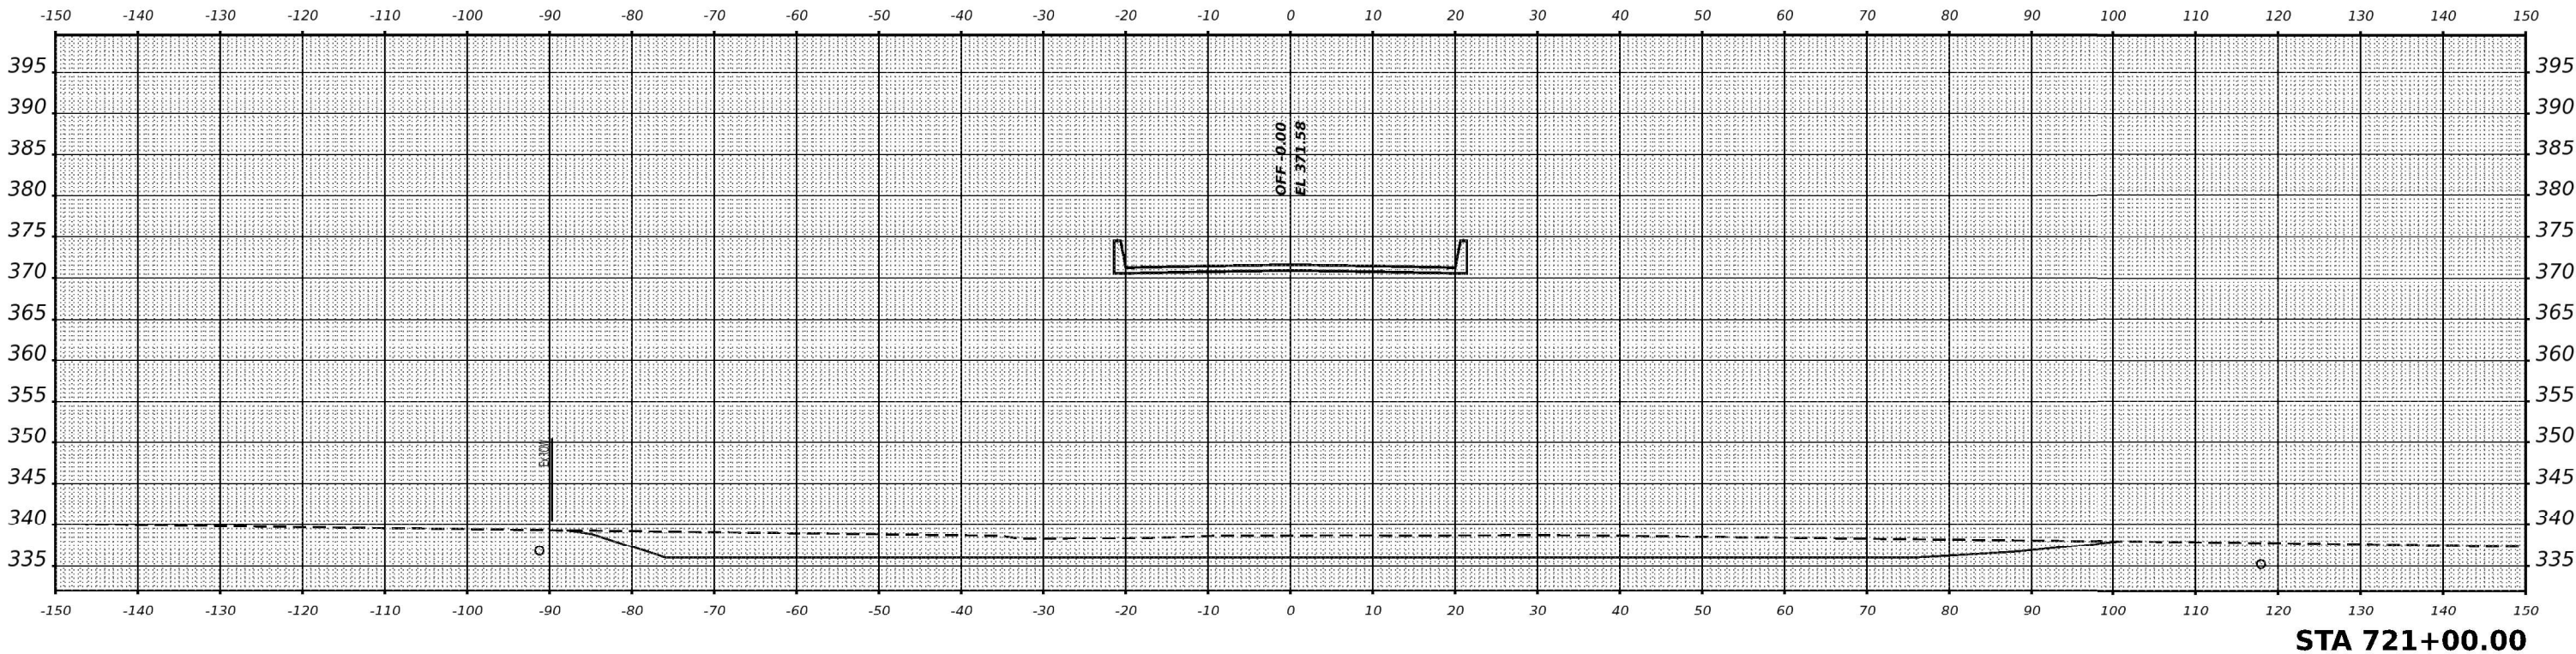

MODE: XS US45 - 721+00.00 R2 [Sheet]
FILE NAME: L:\DOT\1966\LOWMO_100\raw\Roadway\CADD_Sheets\0978716-shsxs.plt.dgn

USER NAME = moverbey	DESIGNED -	REVISED -
	DRAWN -	REVISED -
PLOT SCALE = 0.16666633' / in.	CHECKED -	REVISED -
PLOT DATE = 11/11/2022	DATE -	REVISED -


STATE OF ILLINOIS
DEPARTMENT OF TRANSPORTATION

F.A.P. 332 (U.S. ROUTE 45)
CROSS SECTIONS



SCALE: 1" = 10' SHEET 27 OF 33 SHEETS STA.

F.A.P. RTE.	SECTION	COUNTY	TOTAL SHEETS	SHEET NO.
332	29B-3; 29B-4	SALINE	150	144
CONTRACT NO. 78716				
		ILLINOIS	FED. AID PROJECT	

FINAL SURVEY	DATE
	BY
	SURVEYED
	PLOTTED
NOTE BOOK NO.	TEMPLATE
	AREAS
	CHECKED
	NO.

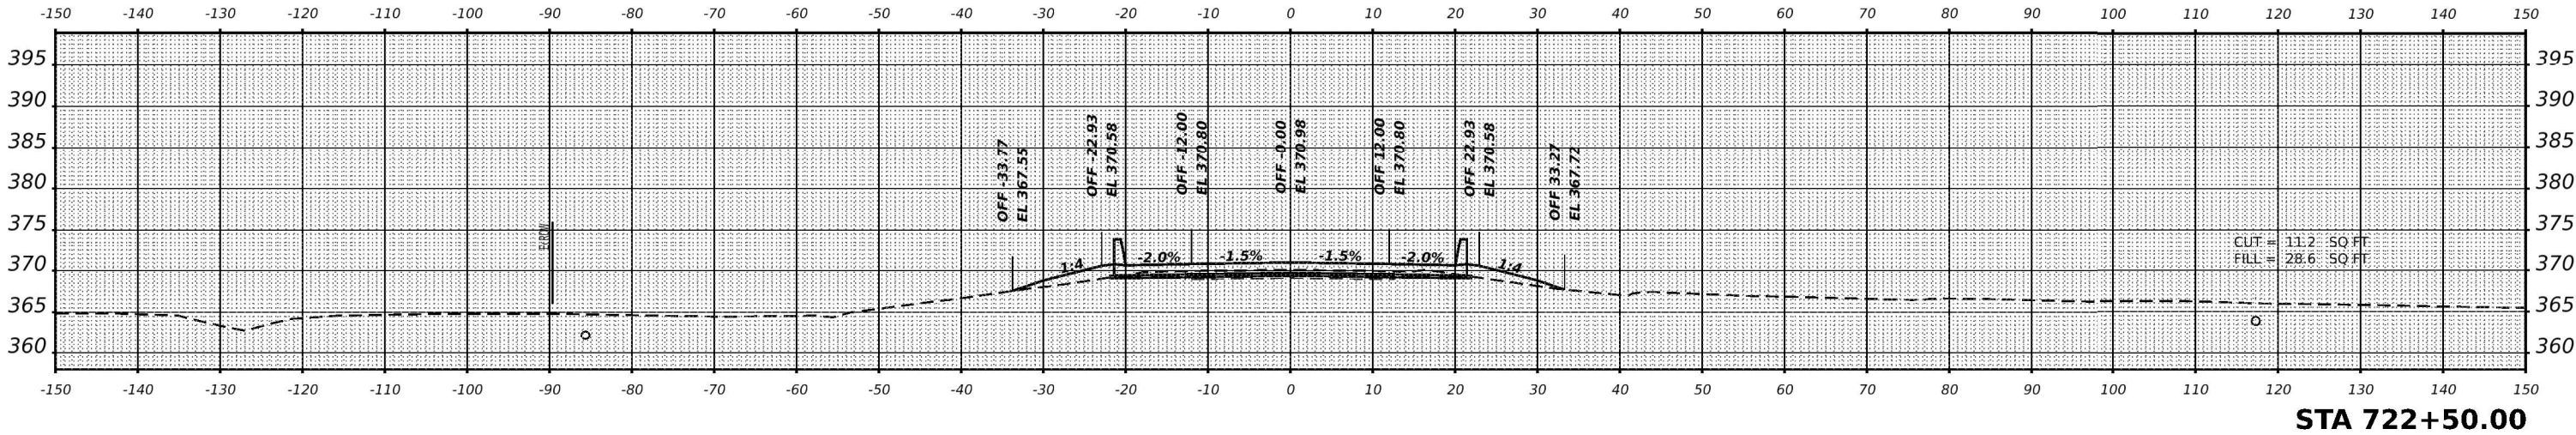

ORIGINAL SURVEY	DATE
	BY
	SURVEYED
	PLOTTED
NOTE BOOK NO.	TEMPLATE
	AREAS
	CHECKED
	NO.

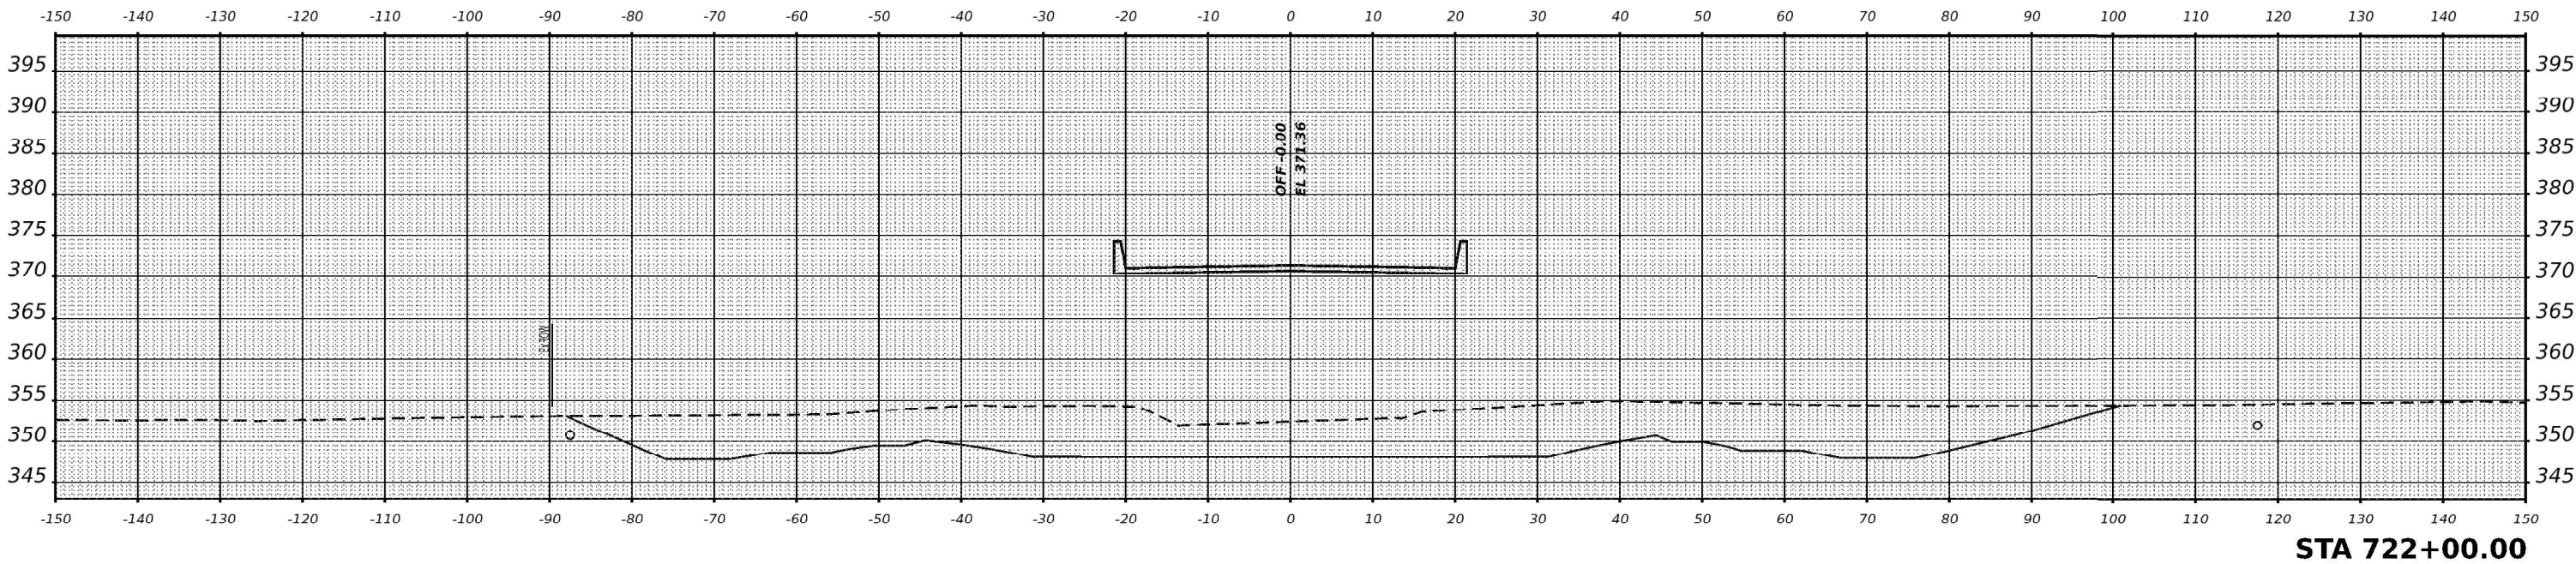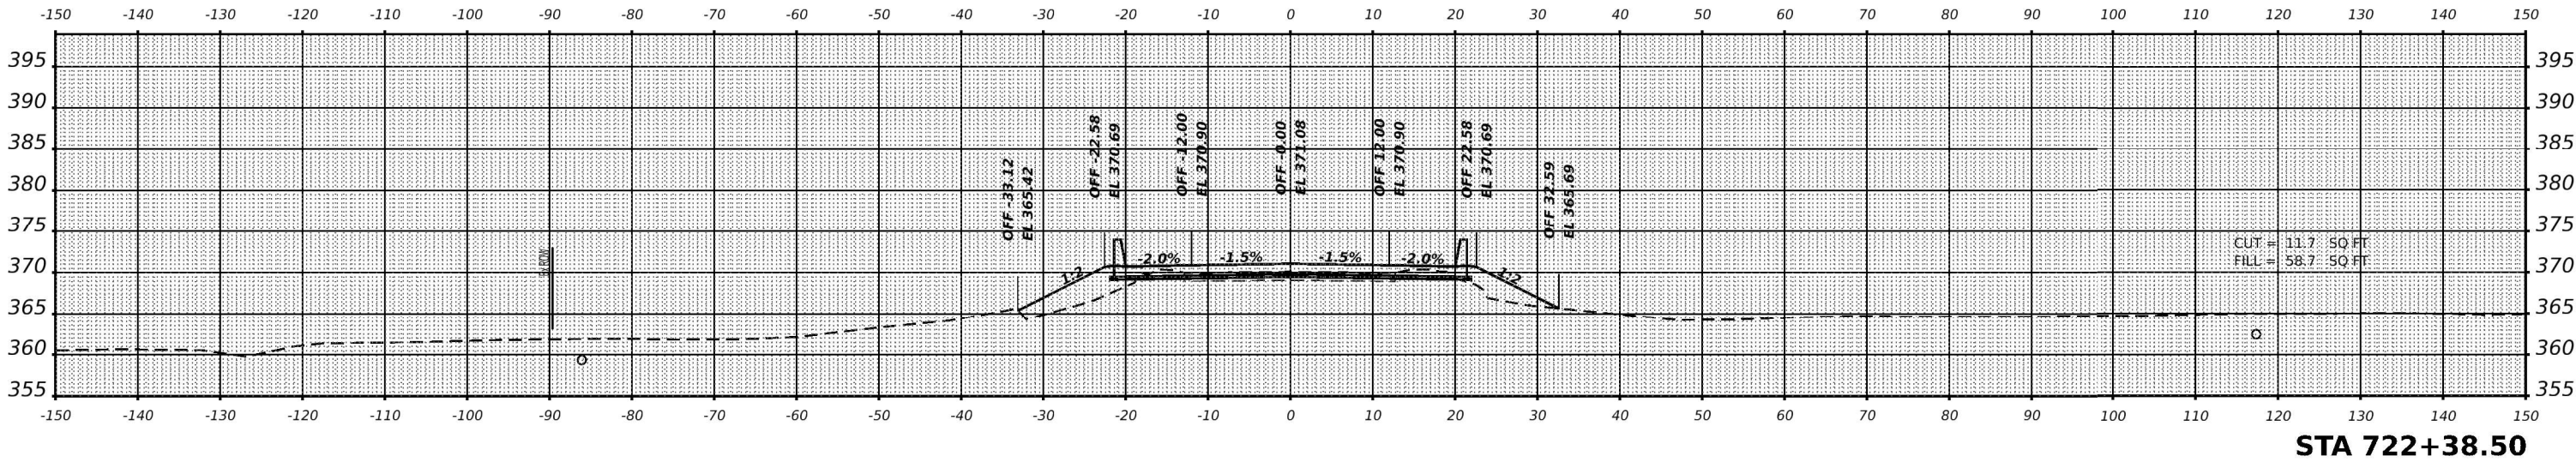

USER NAME = moverbey	DESIGNED -	REVISED -
	DRAWN -	REVISED -
PLOT SCALE = 0.16666633' / in.	CHECKED -	REVISED -
PLOT DATE = 11/11/2022	DATE -	REVISED -


STATE OF ILLINOIS
DEPARTMENT OF TRANSPORTATION

F.A.P. 332 (U.S. ROUTE 45)
CROSS SECTIONS



SCALE: 1" = 10' SHEET 28 OF 33 SHEETS STA.

F.A.P. RTE.	SECTION	COUNTY	TOTAL SHEETS	SHEET NO.
332	29B-3; 29B-4	SALINE	150	145
CONTRACT NO. 78716				
ILLINOIS FED. AID PROJECT				

FINAL SURVEY	SURVEYED PLOTTED	BY	DATE
NOTE BOOK NO.	TEMPLATE AREAS	CHECKED	

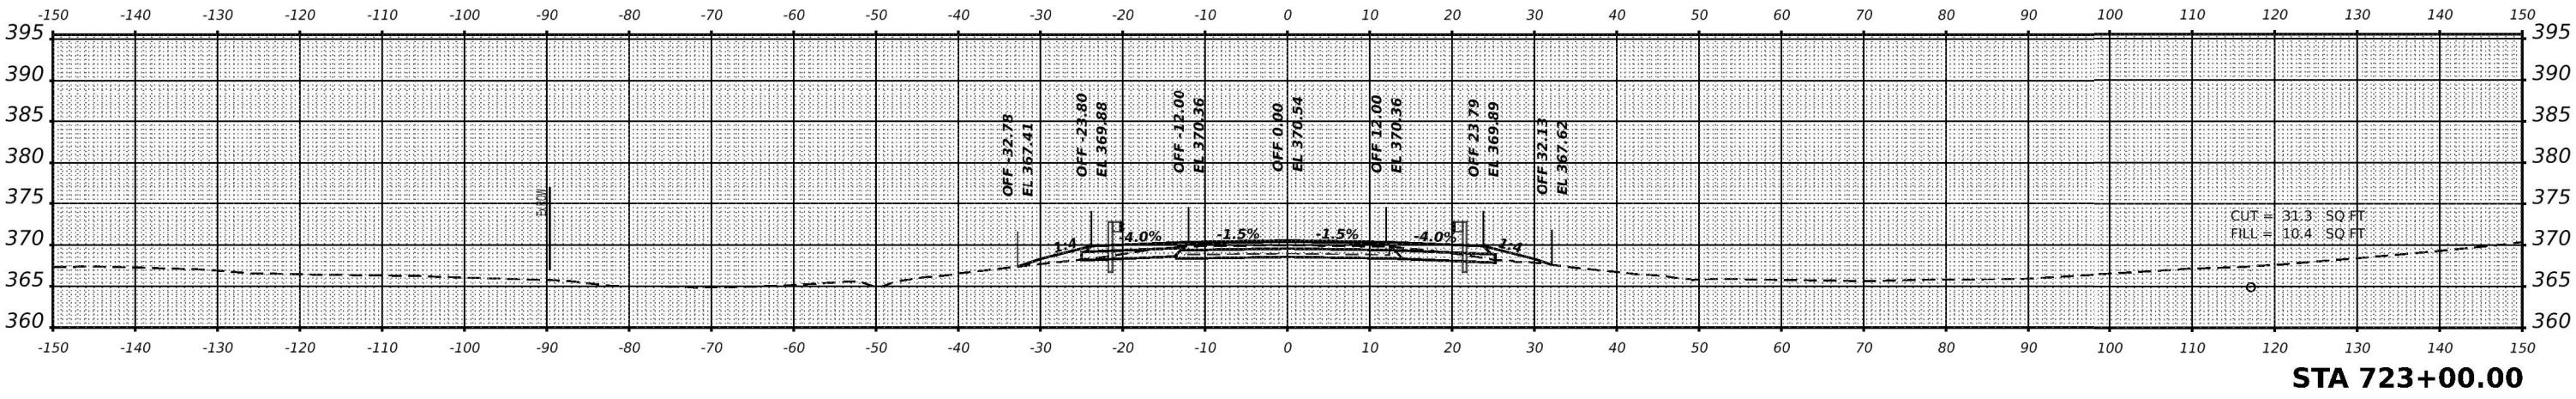

ORIGINAL SURVEY	SURVEYED PLOTTED	BY	DATE
NOTE BOOK NO.	TEMPLATE AREAS	CHECKED	

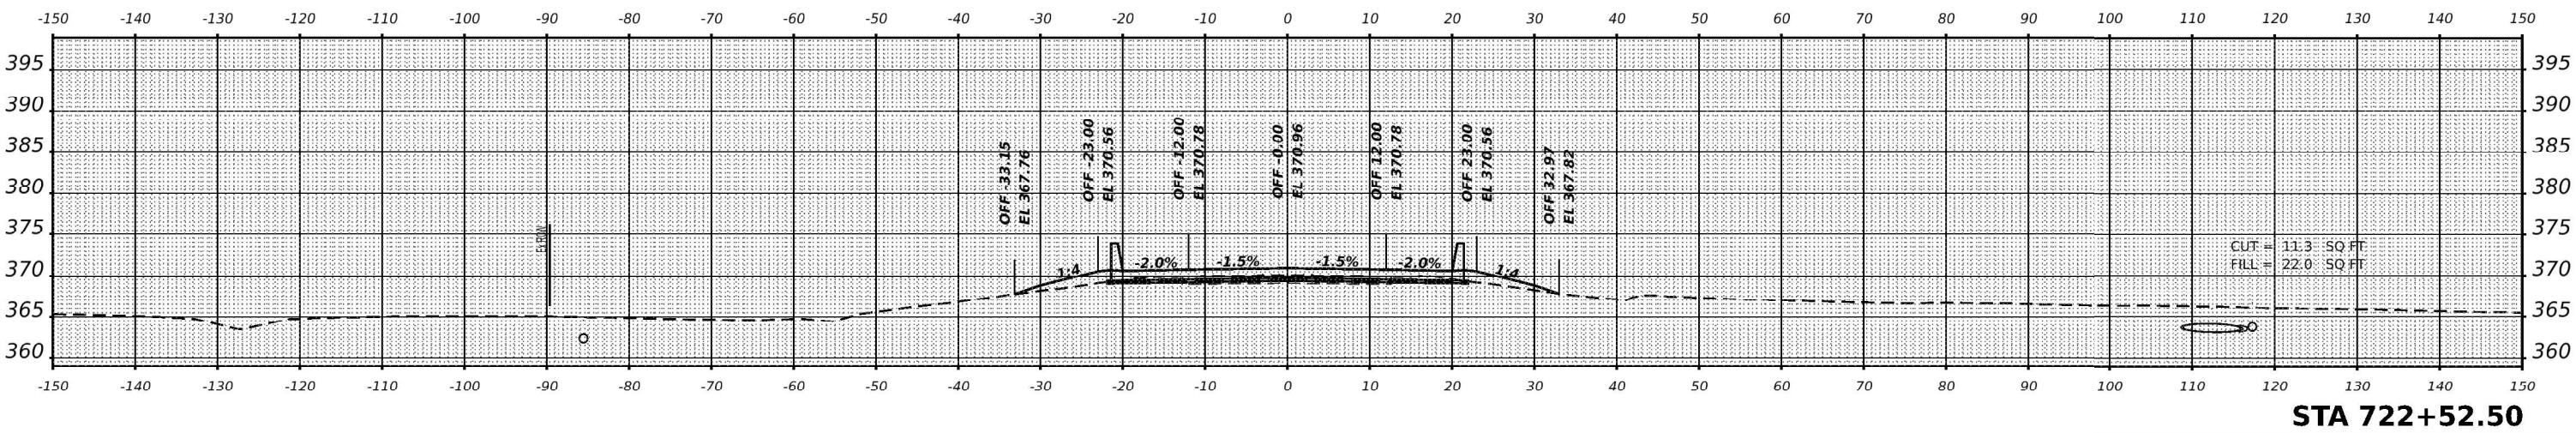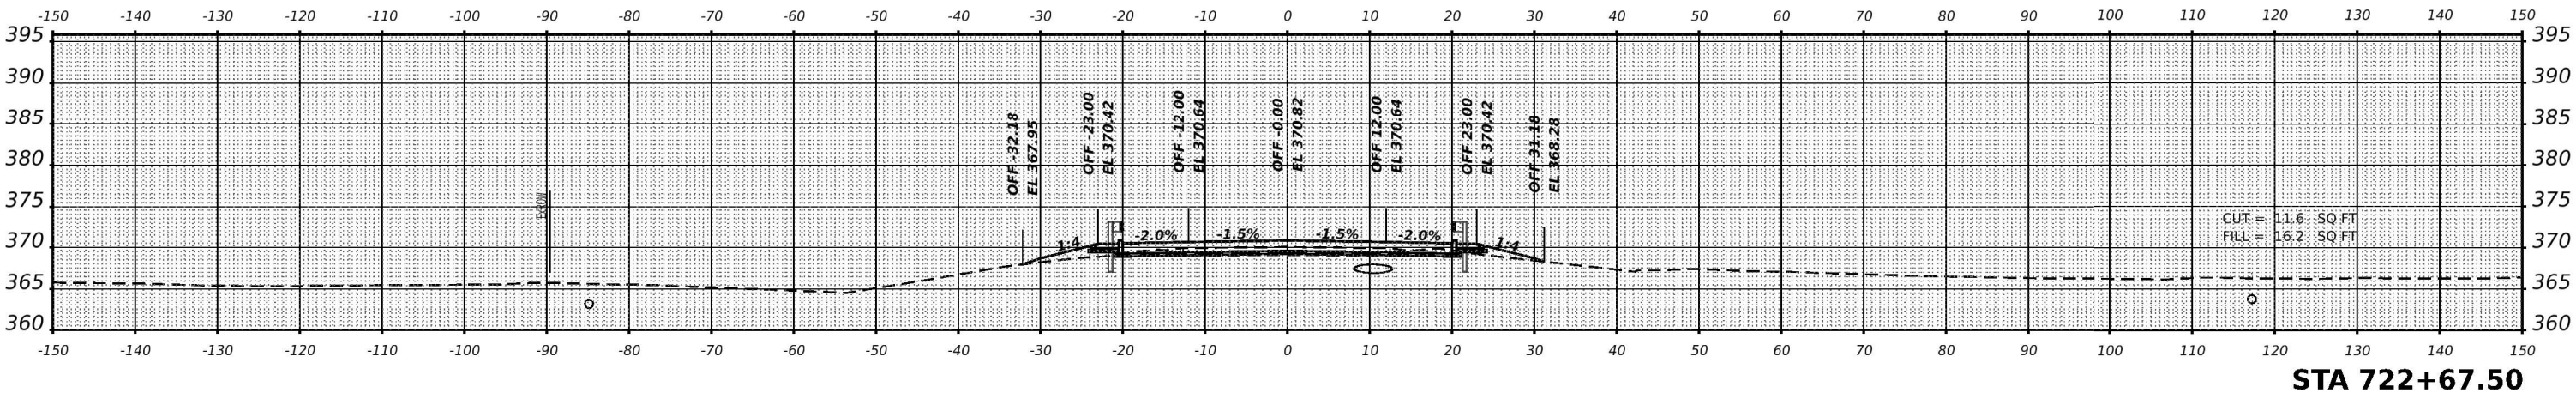

USER NAME = moverbey	DESIGNED -	REVISED -
	DRAWN -	REVISED -
PLOT SCALE = 0.16666633' / in.	CHECKED -	REVISED -
PLOT DATE = 11/11/2022	DATE -	REVISED -


STATE OF ILLINOIS
DEPARTMENT OF TRANSPORTATION

F.A.P. 332 (U.S. ROUTE 45)
CROSS SECTIONS



SCALE: 1" = 10' SHEET 29 OF 33 SHEETS STA.

F.A.P. RTE.	SECTION	COUNTY	TOTAL SHEETS	SHEET NO.
332	29B-3; 29B-4	SALINE	150	146
CONTRACT NO. 78716				
ILLINOIS FED. AID PROJECT				

FINAL SURVEY	SURVEYED _____	BY _____	DATE _____
	PLOTTED _____		
	TEMPLATE _____		
	AREAS _____		
	AREAS CHECKED _____		
NOTE BOOK			
NO _____			

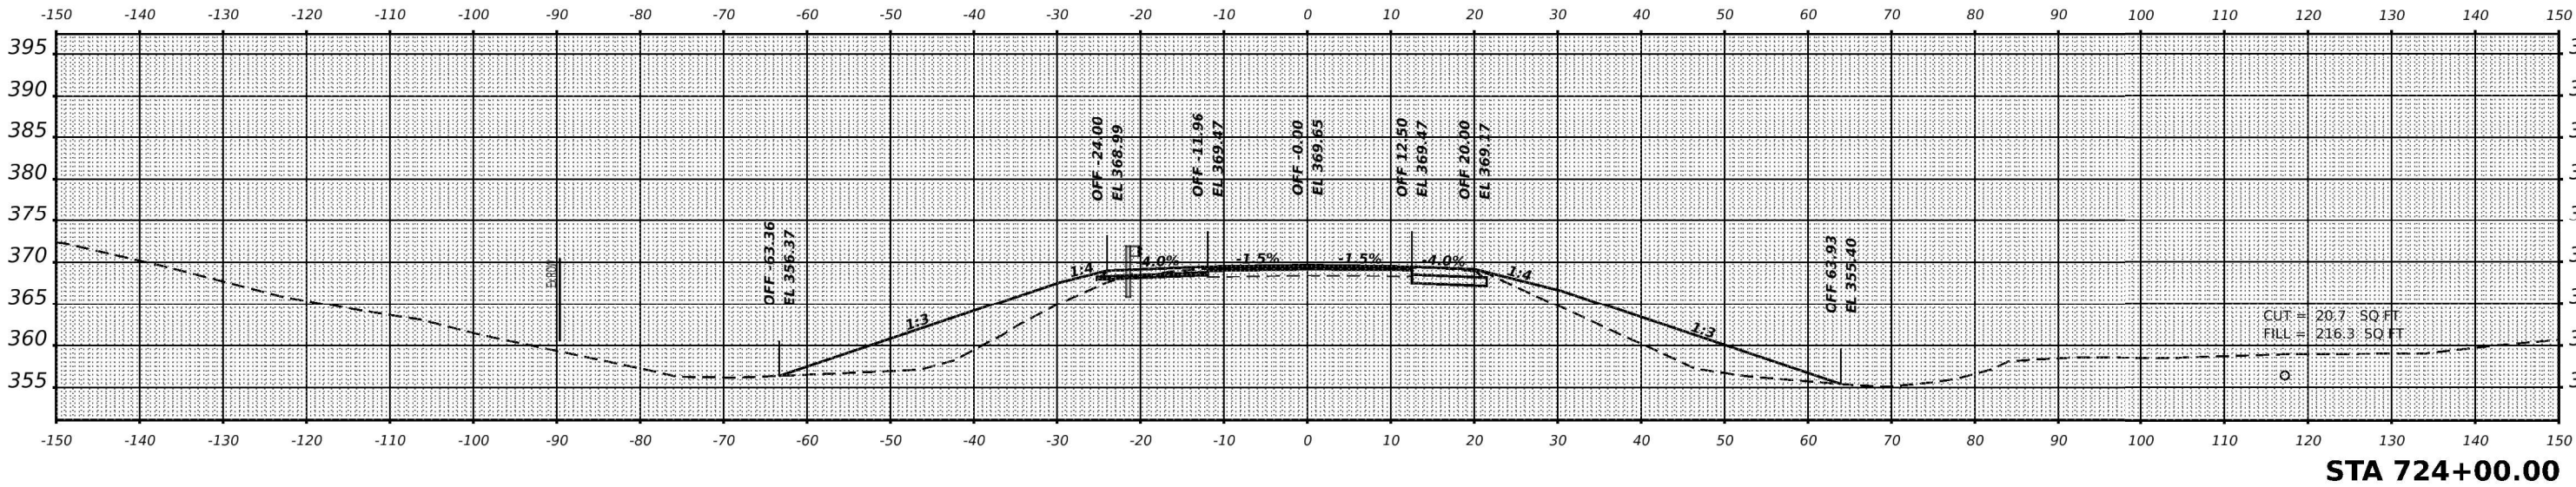

ORIGINAL SURVEY	BY _____			DATE _____
	SURVEYED _____			
	PLOTTED _____			
	TEMPLATE _____			
NOTE BOOK	AREAS _____			
	AREAS CHECKED _____			
NO _____				

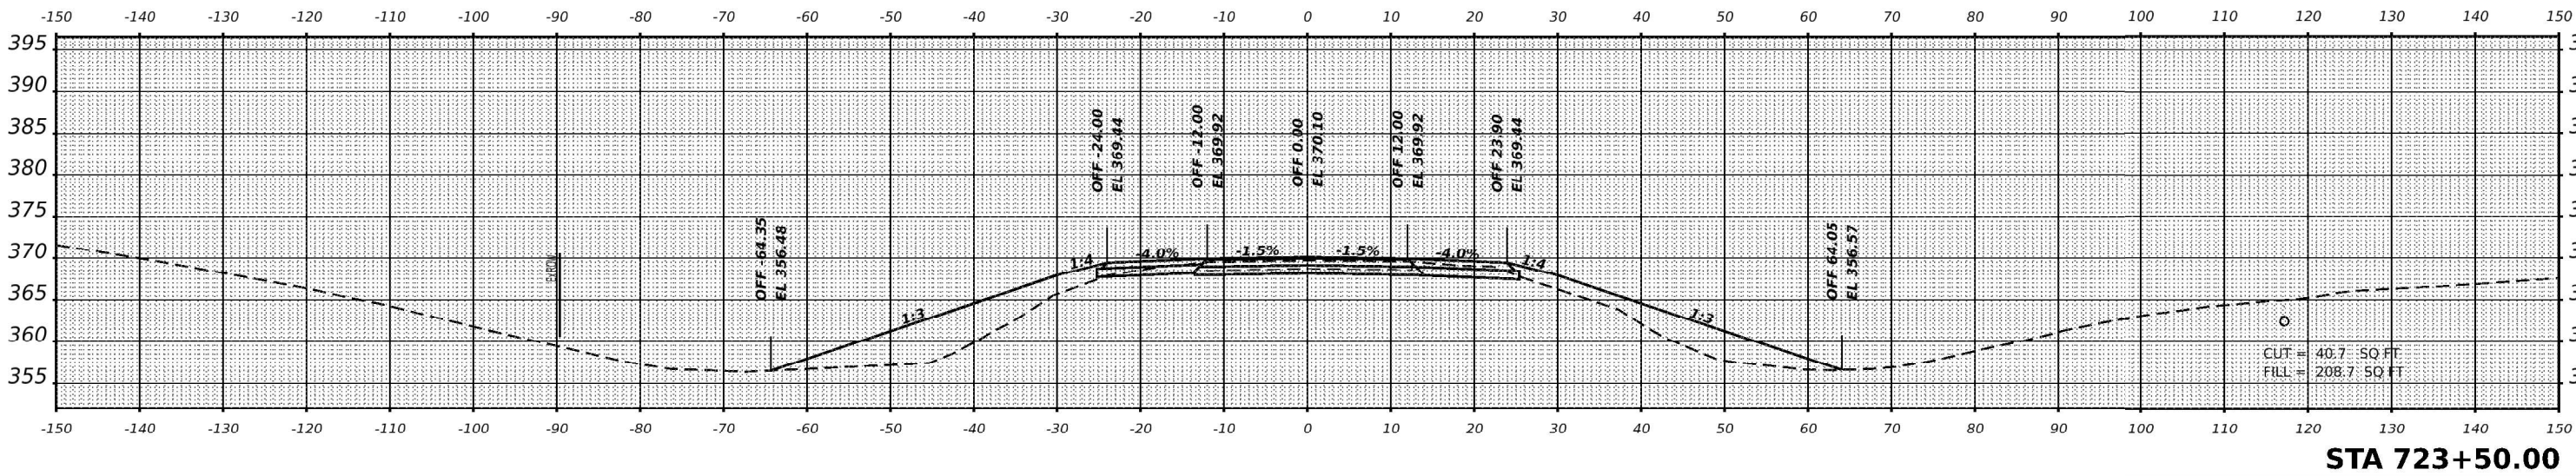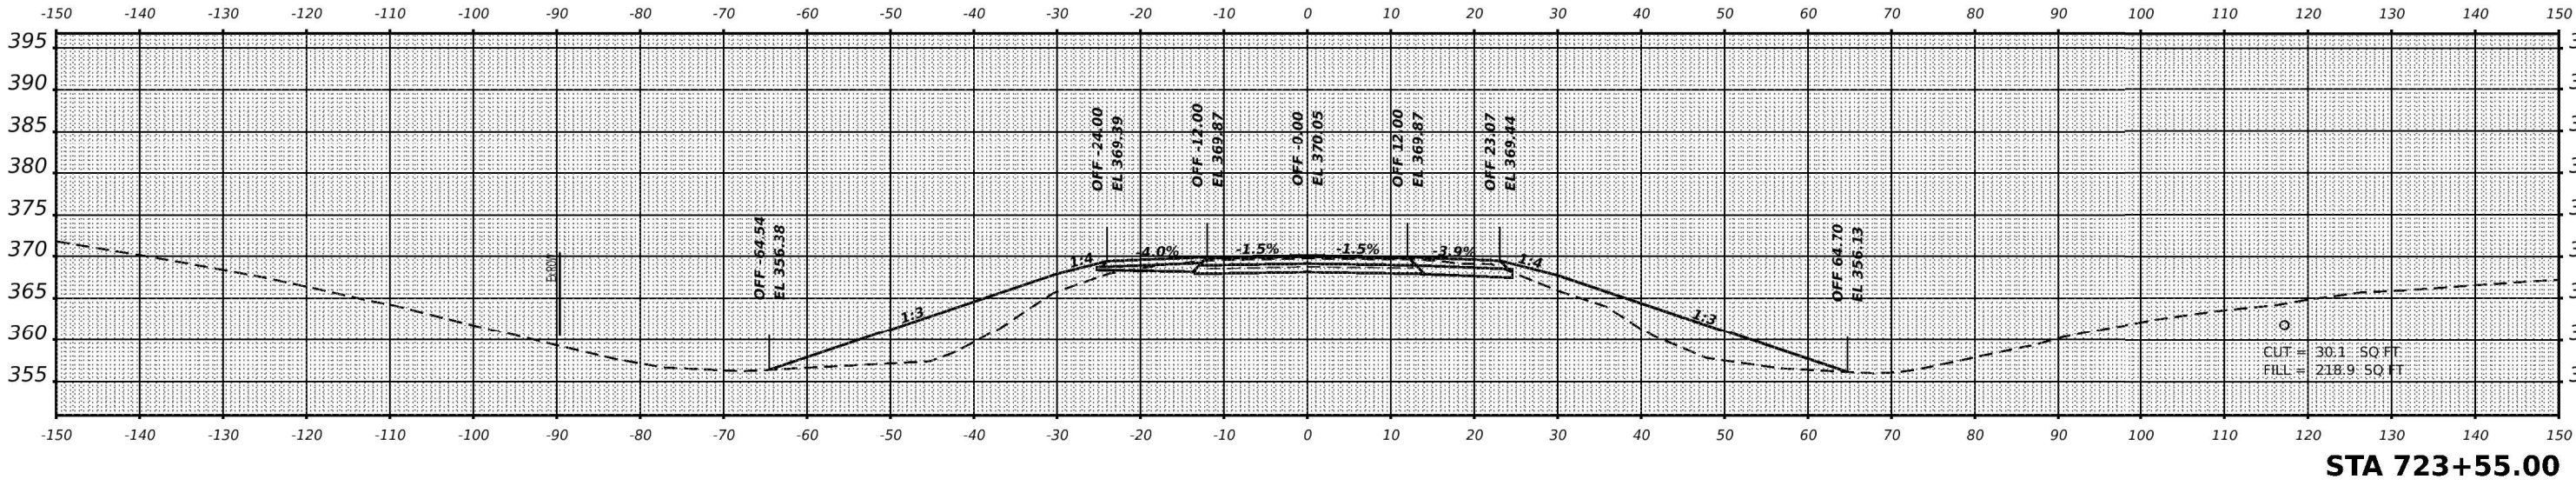

MODE: X5 US45-723+50.00 R2 [Sheet]
FILE NAME: L:\DOT\1966\LOWMO_100raw\Roadway\CADD_Sheets\0723-16-shr-xx-11.dgn

USER NAME = moverbey	DESIGNED -	REVISED -
	DRAWN -	REVISED -
PLOT SCALE = 0.16666633' / in.	CHECKED -	REVISED -
PLOT DATE = 11/11/2022	DATE -	REVISED -


STATE OF ILLINOIS
DEPARTMENT OF TRANSPORTATION

F.A.P. 332 (U.S. ROUTE 45)
CROSS SECTIONS

SCALE: 1" = 10' SHEET 30 OF 33 SHEETS STA.


F.A.P. RTE.	SECTION	COUNTY	TOTAL SHEETS	SHEET NO.
332	29B-3; 29B-4	SALINE	150	147
CONTRACT NO. 78716				
ILLINOIS FED. AID PROJECT				

FINAL SURVEY	SURVEYED _____	BY _____	DATE _____
	PLOTTED _____		
NOTE BOOK	TEMPLATE _____		
	AREAS _____		
NO _____	AREAS CHECKED _____		

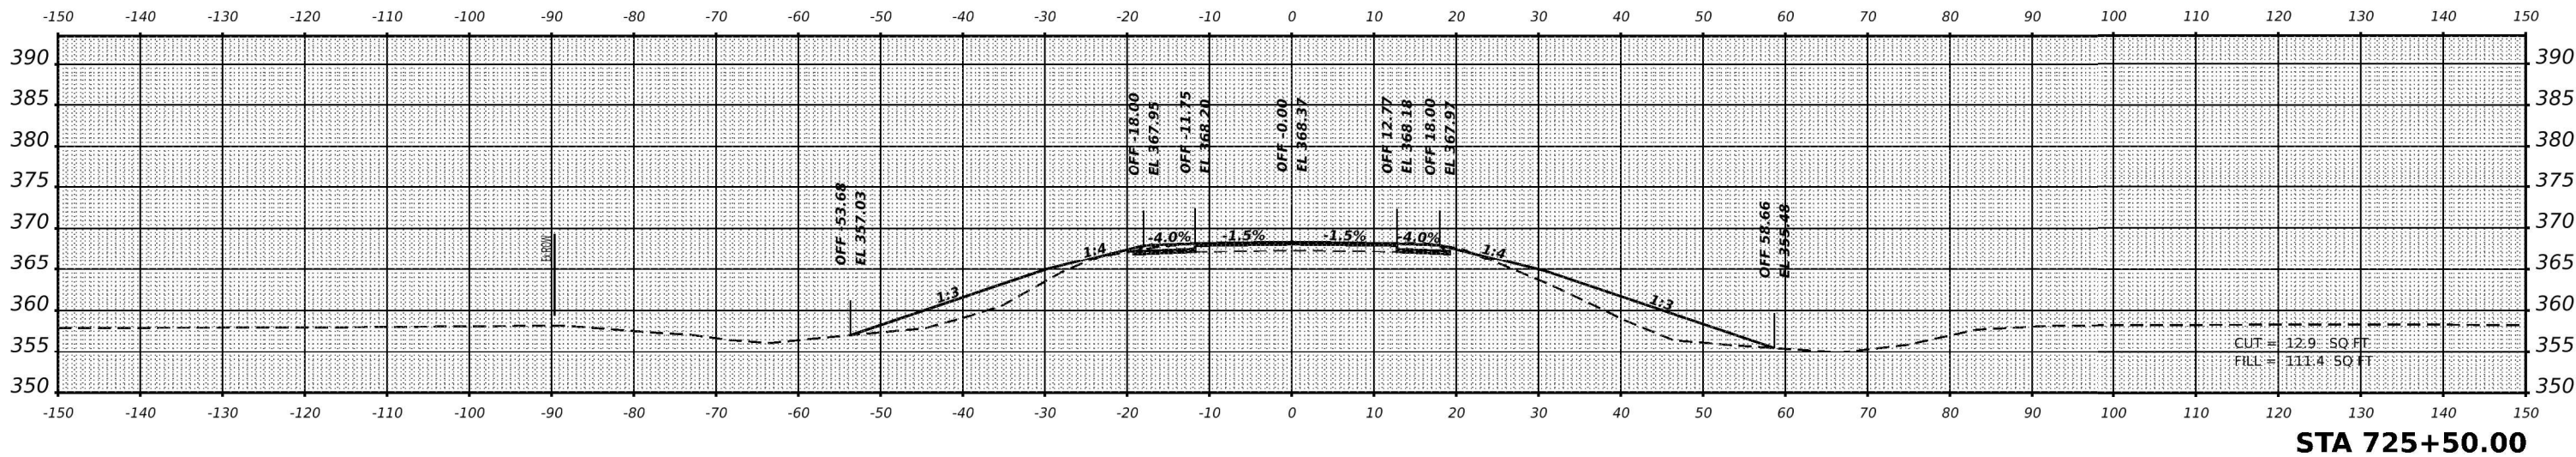


STA 725+50.00

ORIGINAL SURVEY	SURVEYED _____	BY _____	DATE _____
	PLOTTED _____		
NOTE BOOK	TEMPLATE _____		
	AREAS _____		
NO _____	AREAS CHECKED _____		

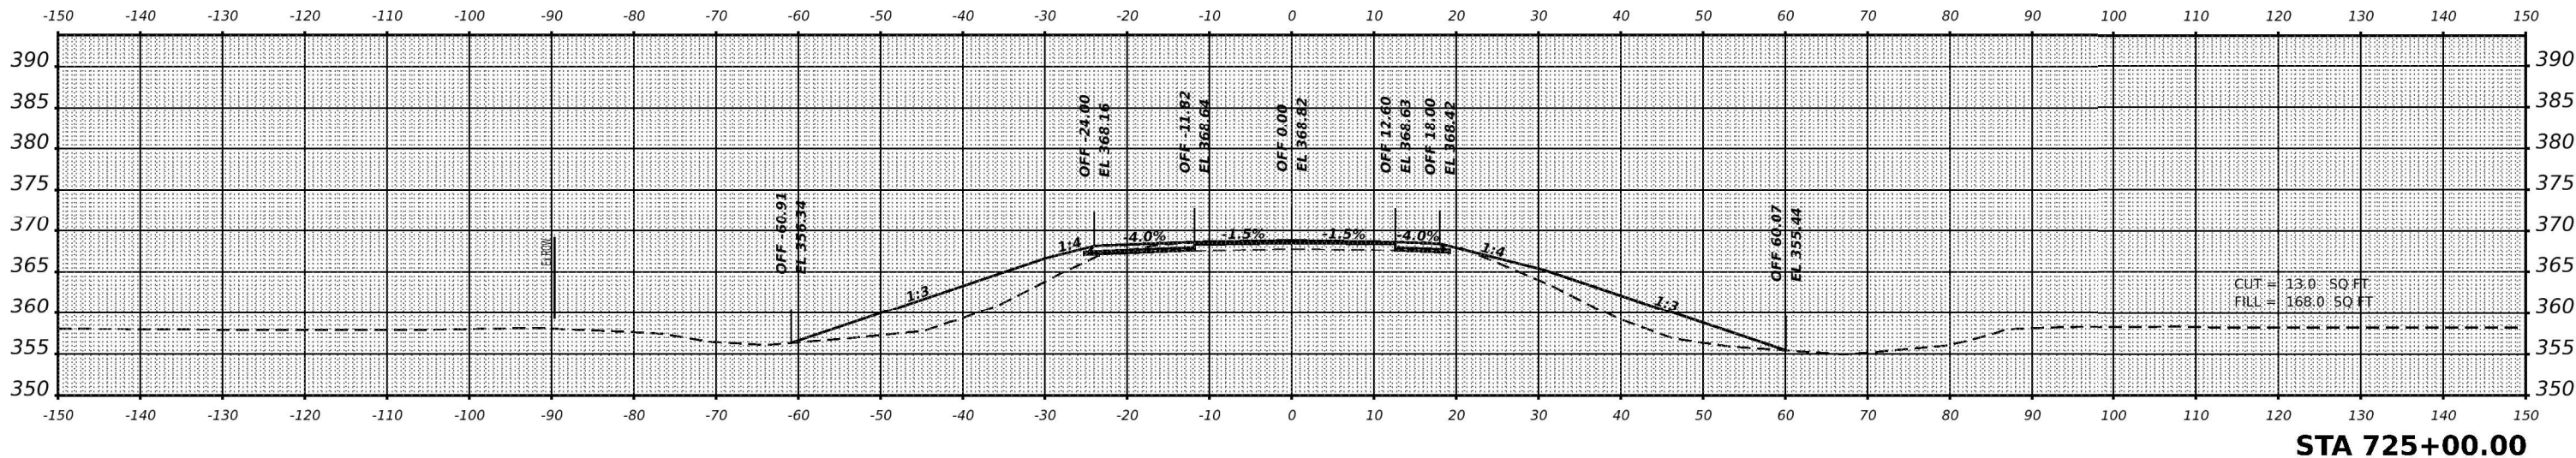

STA 725+00.00

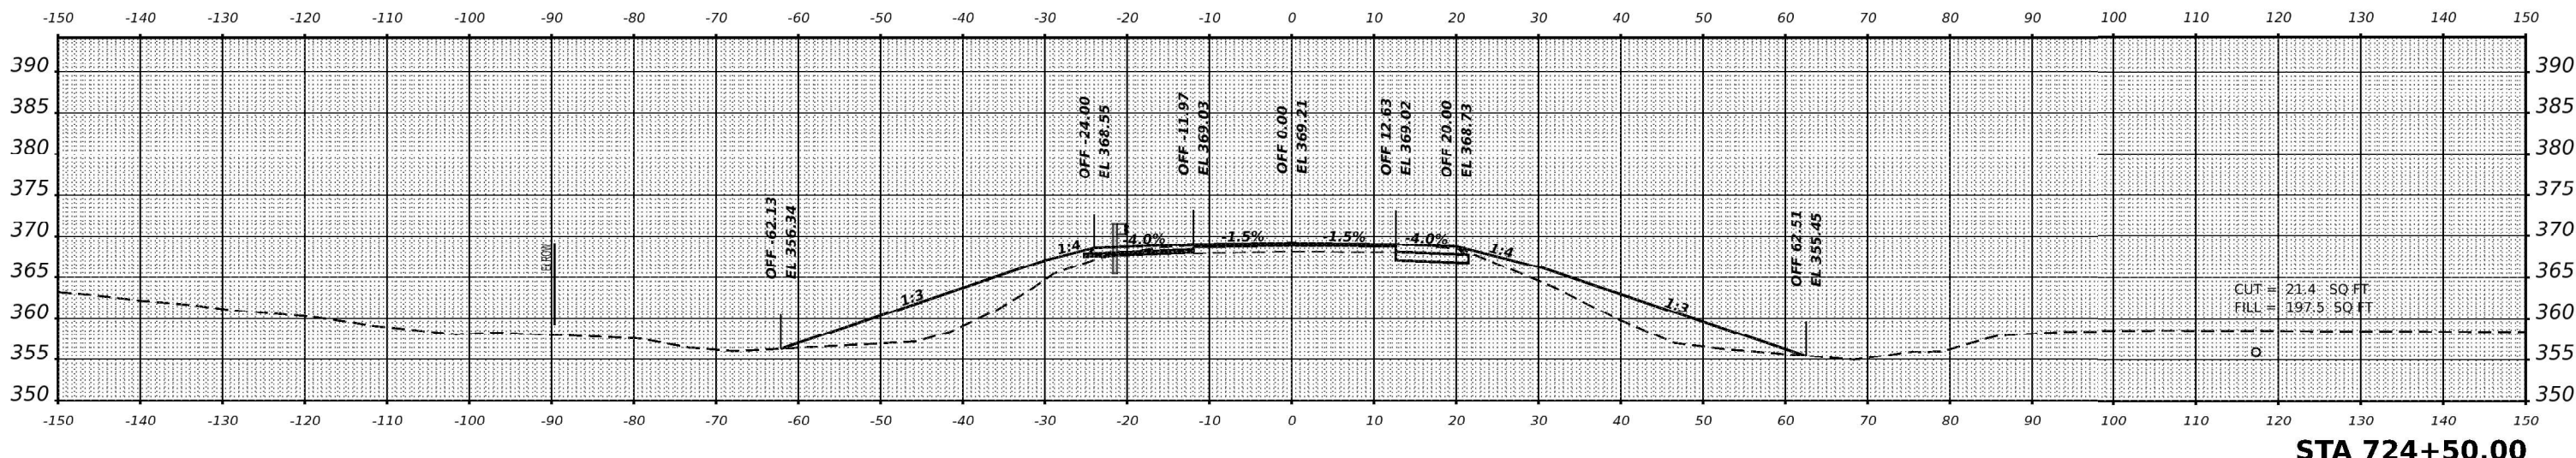

STA 724+50.00

MODE: X5 US45-774+50.00 R2 [Sheet]
FILE NAME: L:\DOT\1966\LOWD\DOT\raw\Roadway\CADD_Sheets\097816-shrxx.plt.dgn

USER NAME = moverbey	DESIGNED -	REVISED -
	DRAWN -	REVISED -
PLOT SCALE = 0.16666633' / in.	CHECKED -	REVISED -
PLOT DATE = 11/11/2022	DATE -	REVISED -


STATE OF ILLINOIS
DEPARTMENT OF TRANSPORTATION

F.A.P. 332 (U.S. ROUTE 45)
CROSS SECTIONS



SCALE: 1" = 10' SHEET 31 OF 33 SHEETS STA.

F.A.P. RTE.	SECTION	COUNTY	TOTAL SHEETS	SHEET NO.
332	29B-3; 29B-4	SALINE	150	148
CONTRACT NO. 78716				
ILLINOIS FED. AID PROJECT				

FINAL SURVEY NOTE BOOK NO.	SURVEYED PLOTTED TEMPLATE AREAS CHECKED	BY	DATE

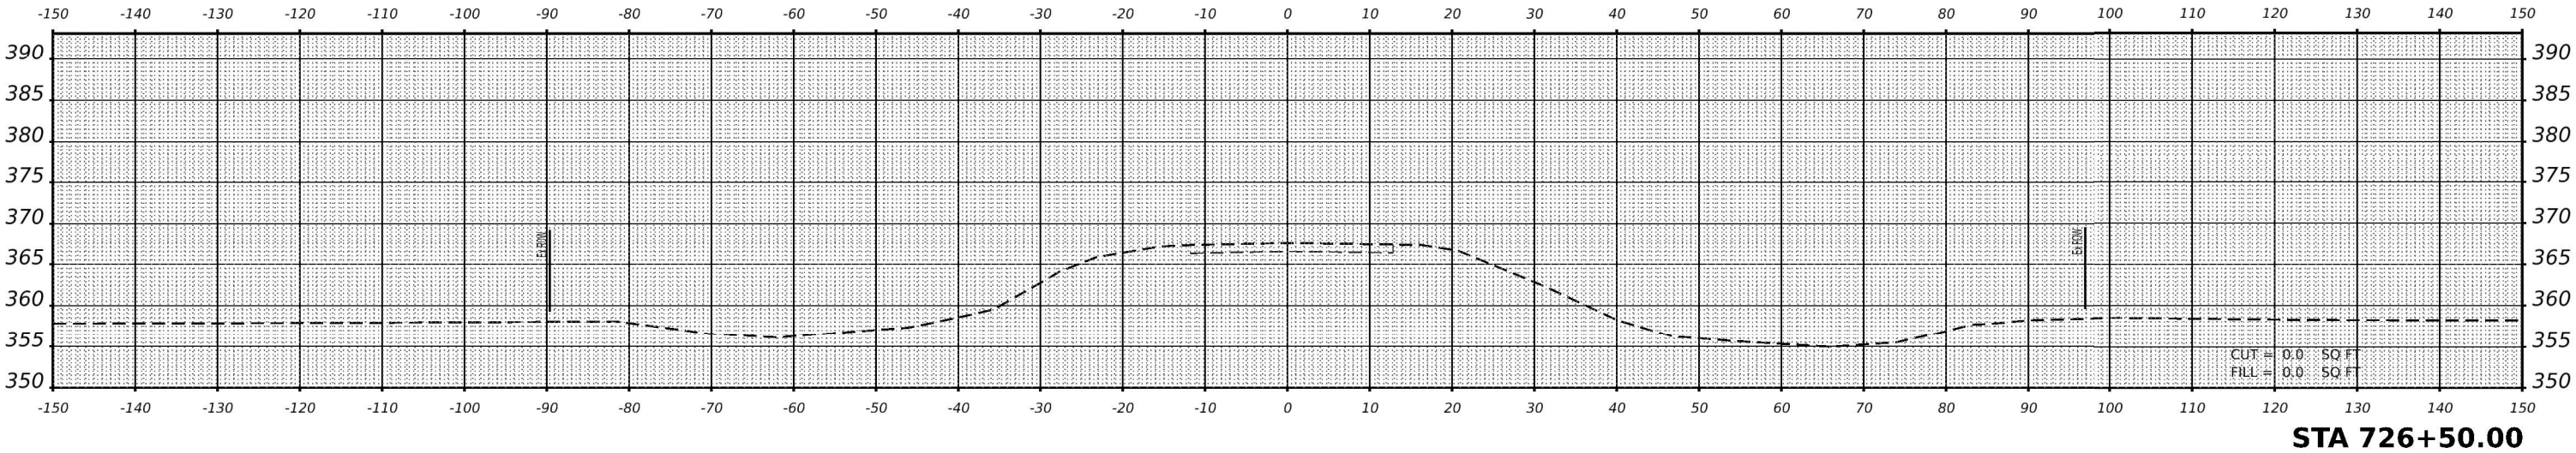

ORIGINAL SURVEY NOTE BOOK NO.	SURVEYED PLOTTED TEMPLATE AREAS CHECKED	BY	DATE

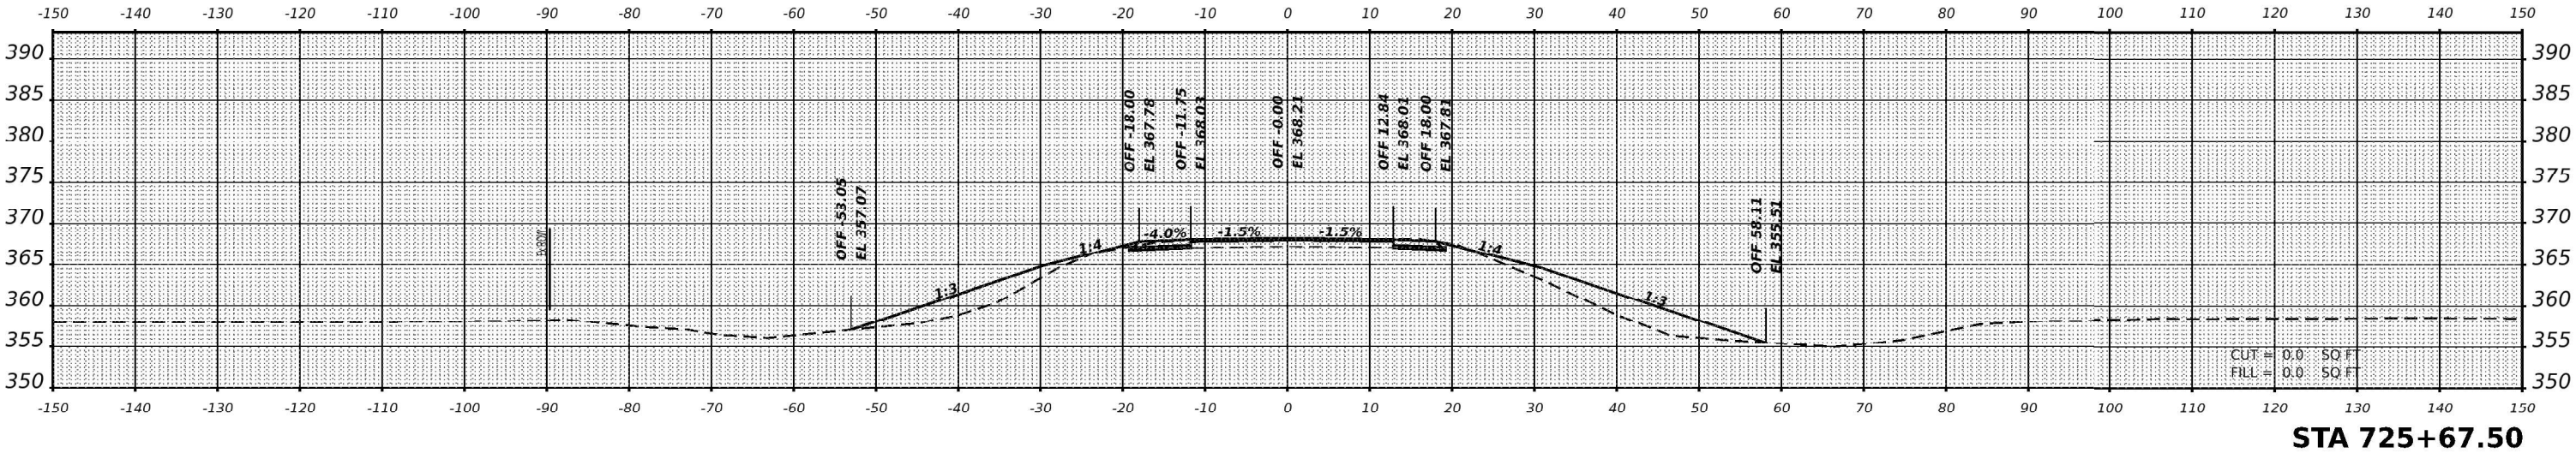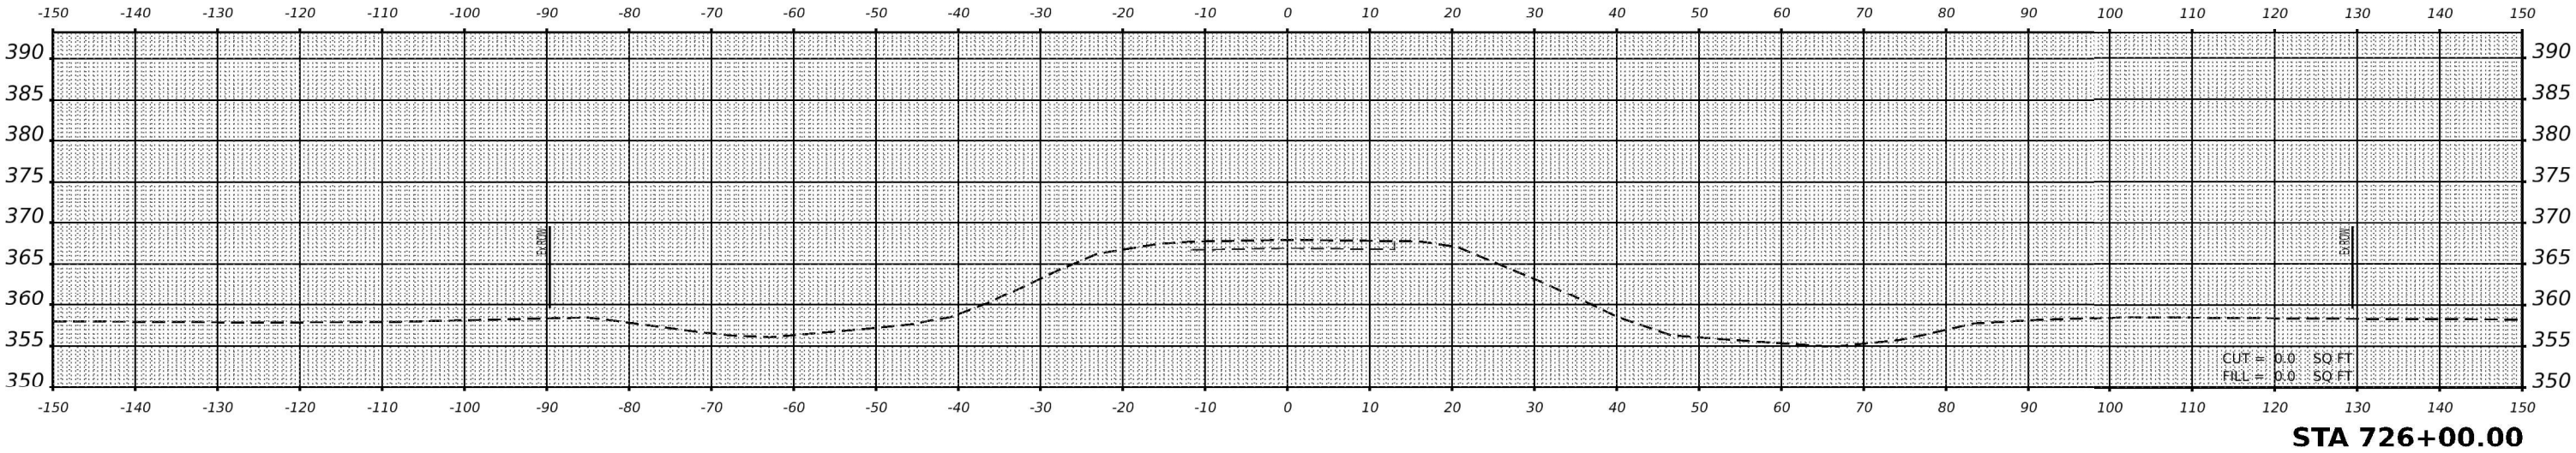

MODE: XS US45 - 725+67.50 R2 [Sheet]
FILE NAME: L:\DOT\190610\MOJO\Draw\Roadway\CADD_Sheets\097816-shsxs.plt.dgn

USER NAME = moverbey	DESIGNED -	REVISED -
	DRAWN -	REVISED -
PLOT SCALE = 0.16666633' / in.	CHECKED -	REVISED -
PLOT DATE = 11/11/2022	DATE -	REVISED -

STATE OF ILLINOIS
DEPARTMENT OF TRANSPORTATION

F.A.P. 332 (U.S. ROUTE 45)
CROSS SECTIONS


SCALE: 1" = 10' SHEET 32 OF 33 SHEETS STA.

F.A.P. RTE.	SECTION	COUNTY	TOTAL SHEETS	SHEET NO.
332	29B-3; 29B-4	SALINE	150	149
CONTRACT NO. 78716				
ILLINOIS FED. AID PROJECT				

FINAL SURVEY NOTE BOOK NO.	SURVEYED PLOTTED TEMPLATE AREAS CHECKED	BY	DATE

ORIGINAL SURVEY NOTE BOOK NO.	SURVEYED PLOTTED TEMPLATE AREAS CHECKED	BY	DATE

MODE: XS US45 - 727+00.00 R2 [Sheet]
FILE NAME: L:\DOT\190610\MD\DOT\Roadway\CADD\Sheets\0978\16-shr-xx-11.dgn

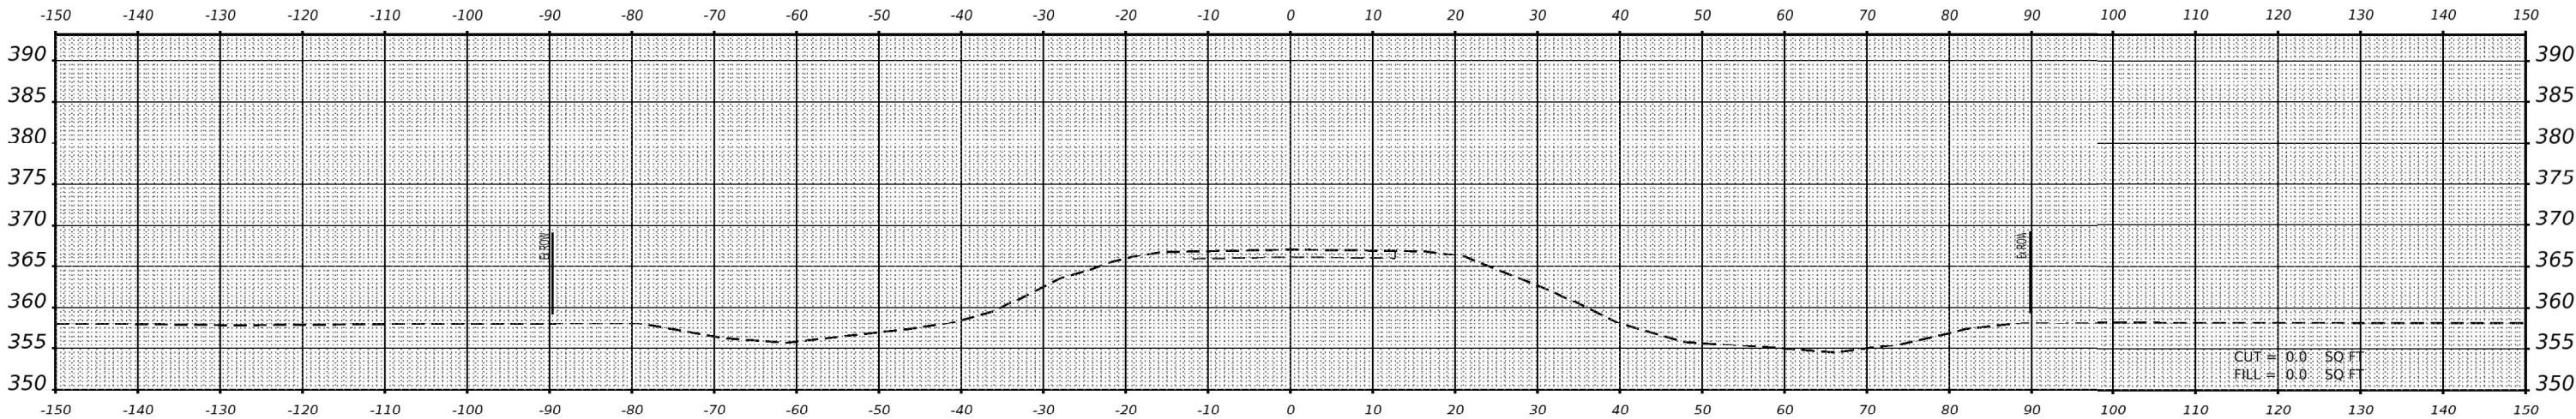

STA 727+00.00

STATE OF ILLINOIS
DEPARTMENT OF TRANSPORTATION

F.A.P. 332 (U.S. ROUTE 45)
CROSS SECTIONS

F.A.P. RTE.	SECTION	COUNTY	TOTAL SHEETS	SHEET NO.
332	29B-3; 29B-4	SALINE	150	150
CONTRACT NO. 78716				
ILLINOIS FED. AID PROJECT				

USER NAME = moverbey	DESIGNED -	REVISED -
	DRAWN -	REVISED -
PLOT SCALE = 0.16666633' / in.	CHECKED -	REVISED -
PLOT DATE = 11/11/2022	DATE -	REVISED -

SCALE: 1" = 10' SHEET 33 OF 33 SHEETS STA.