




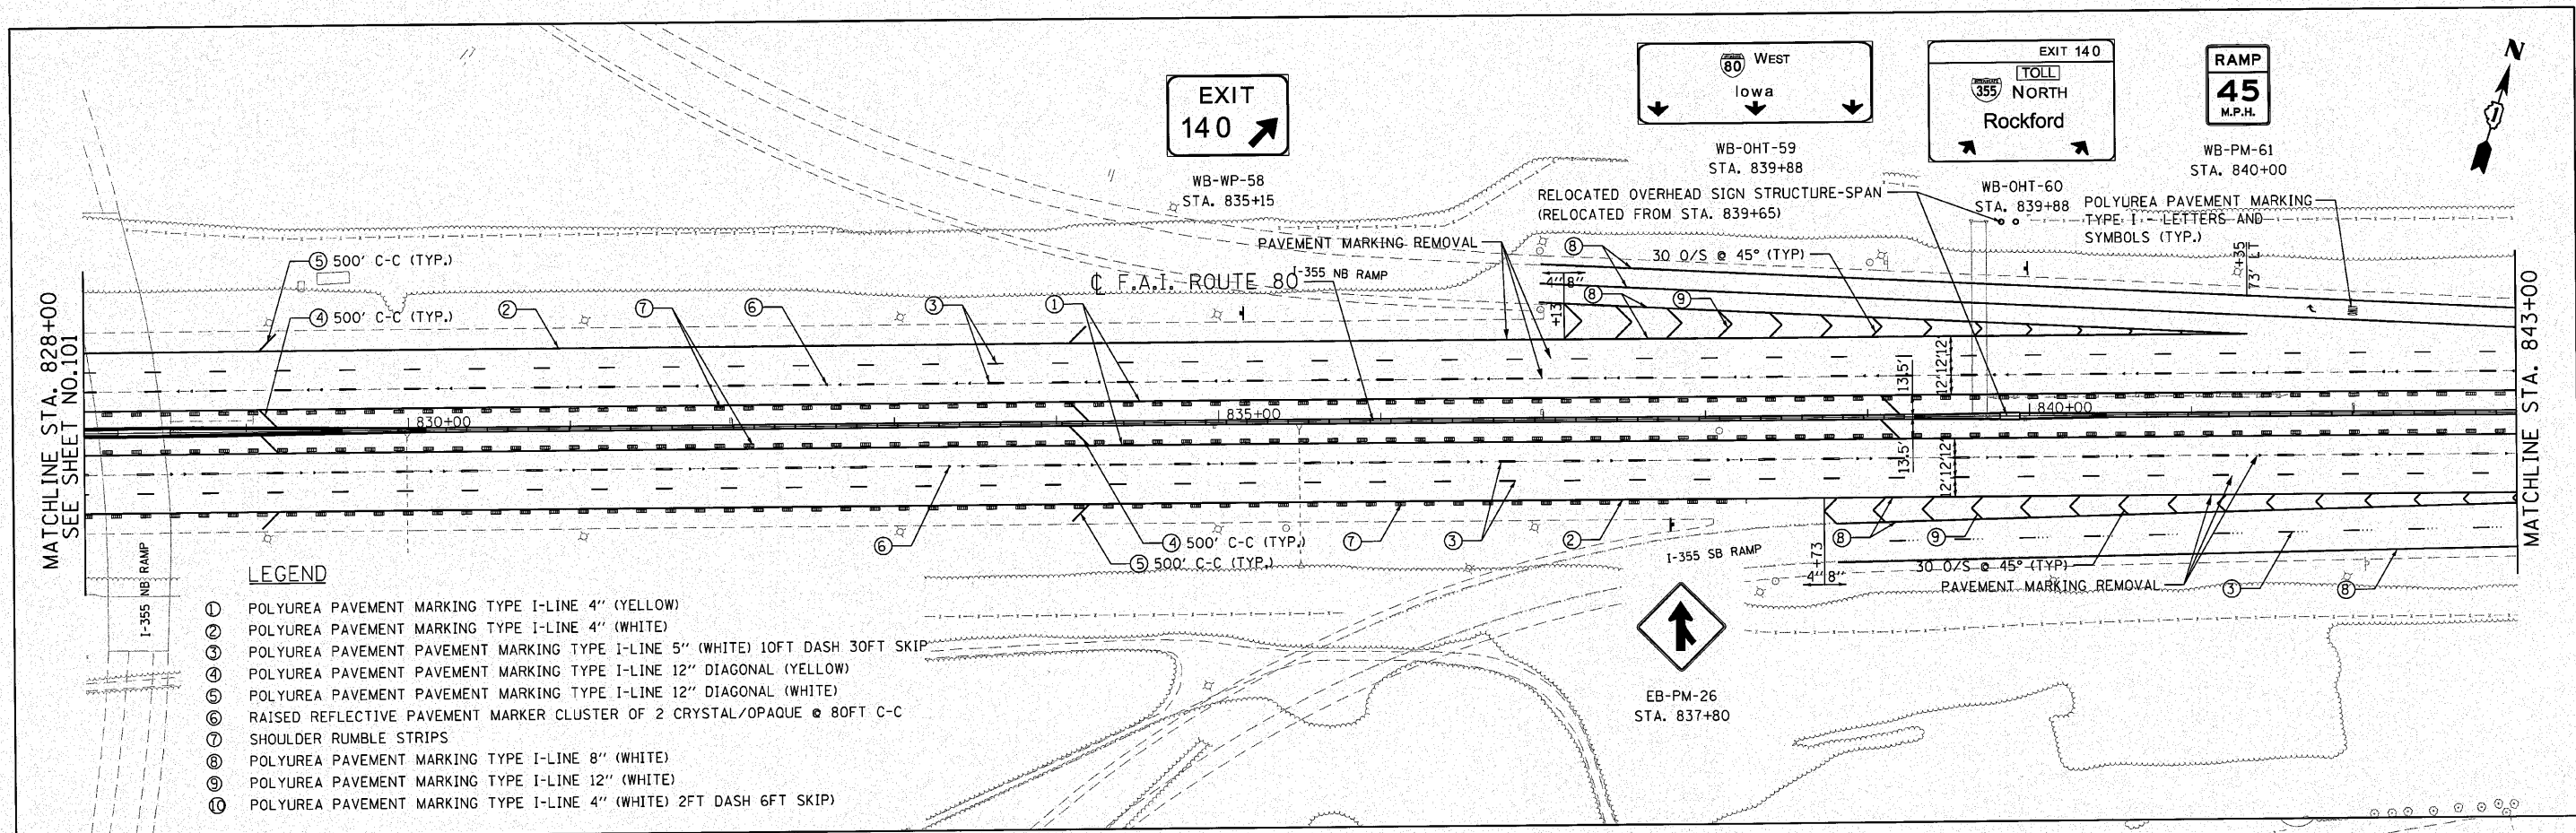



- LEGEND**
- ① POLYUREA PAVEMENT MARKING TYPE I-LINE 4" (YELLOW)
 - ② POLYUREA PAVEMENT MARKING TYPE I-LINE 4" (WHITE)
 - ③ POLYUREA PAVEMENT MARKING TYPE I-LINE 5" (WHITE) 10FT DASH 30FT SKIP
 - ④ POLYUREA PAVEMENT MARKING TYPE I-LINE 12" DIAGONAL (YELLOW)
 - ⑤ POLYUREA PAVEMENT MARKING TYPE I-LINE 12" DIAGONAL (WHITE)
 - ⑥ RAISED REFLECTIVE PAVEMENT MARKER CLUSTER OF 2 CRYSTAL/OPAQUE @ 80FT C-C
 - ⑦ SHOULDER RUMBLE STRIPS
 - ⑧ POLYUREA PAVEMENT MARKING TYPE I-LINE 8" (WHITE)
 - ⑨ POLYUREA PAVEMENT MARKING TYPE I-LINE 12" (WHITE)
 - ⑩ POLYUREA PAVEMENT MARKING TYPE I-LINE 4" (WHITE) 2FT DASH 6FT SKIP

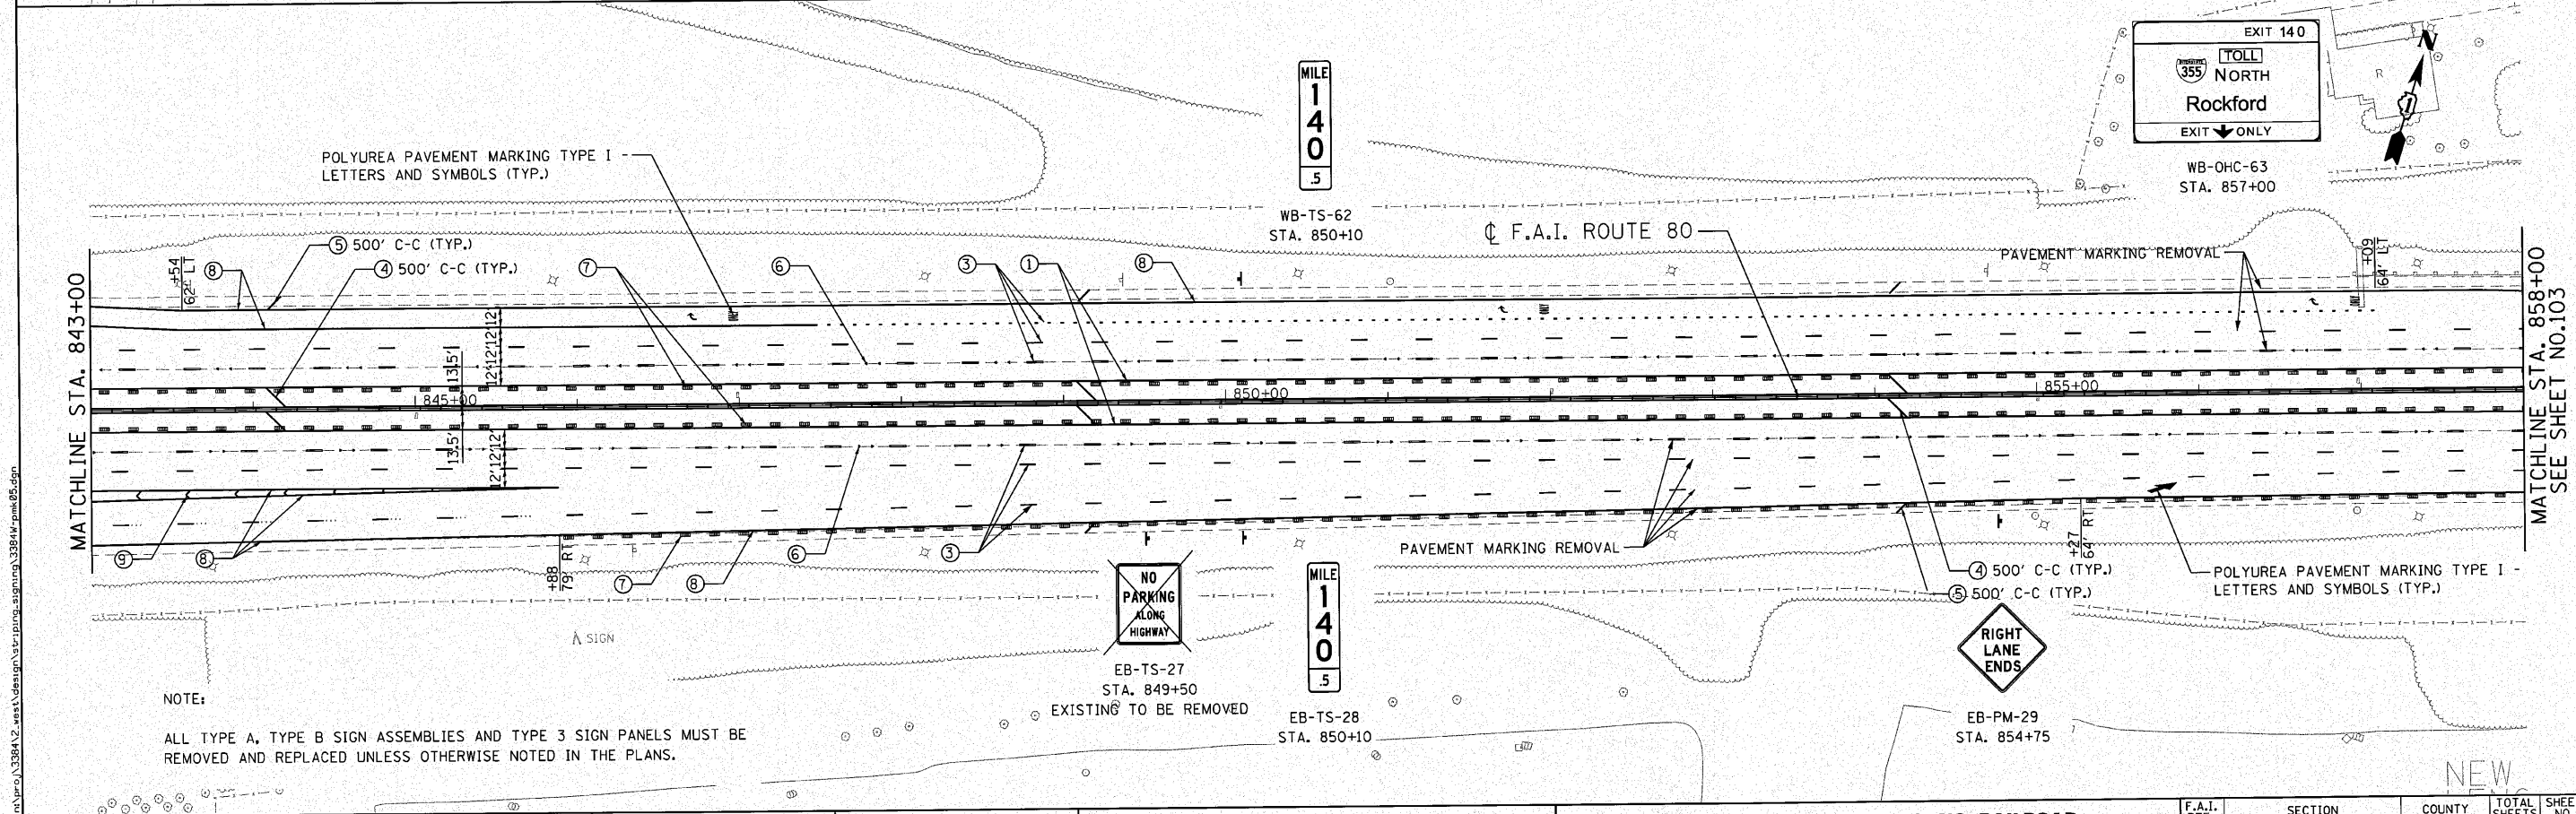

 ENGINEERING CONSULTANT Clorba Group, Inc. CONSULTING ENGINEERS 6507 North Cumberland Avenue, Suite 402 Chicago, Illinois 60656 Tel: 773.775.4000 Fax: 773.775.4014 Email: clorba@clorba.com	USER NAME = jk.jellman	DESIGNED - CRC	REVISED -	STATE OF ILLINOIS DEPARTMENT OF TRANSPORTATION	F.A.I. 80 FROM US 30 TO NS RAILROAD PAVEMENT MARKING AND SIGNING PLAN				<table><tr><td>RTE.</td><td>SECTION</td><td>WILL</td><td>SHEETS</td><td>TOTAL</td></tr><tr><td>80</td><td>99-5-Y</td><td>276</td><td>102</td><td></td></tr></table>				RTE.	SECTION	WILL	SHEETS	TOTAL	80	99-5-Y	276	102	
	RTE.	SECTION	WILL		SHEETS	TOTAL																
	80	99-5-Y	276		102																	
	PLOT SCALE = 50.0000' / IN.	CHECKED - MRJ	REVISED -		SCALE: 1" = 50' SHEET NO. OF SHEETS STA. 828+00 TO STA. 858+00				CONTRACT NO. 60147													
PLOT DATE = 12/3/2010	DATE = 10/27/2010	REVISED -					ILLINOIS FED. AID PROJECT															

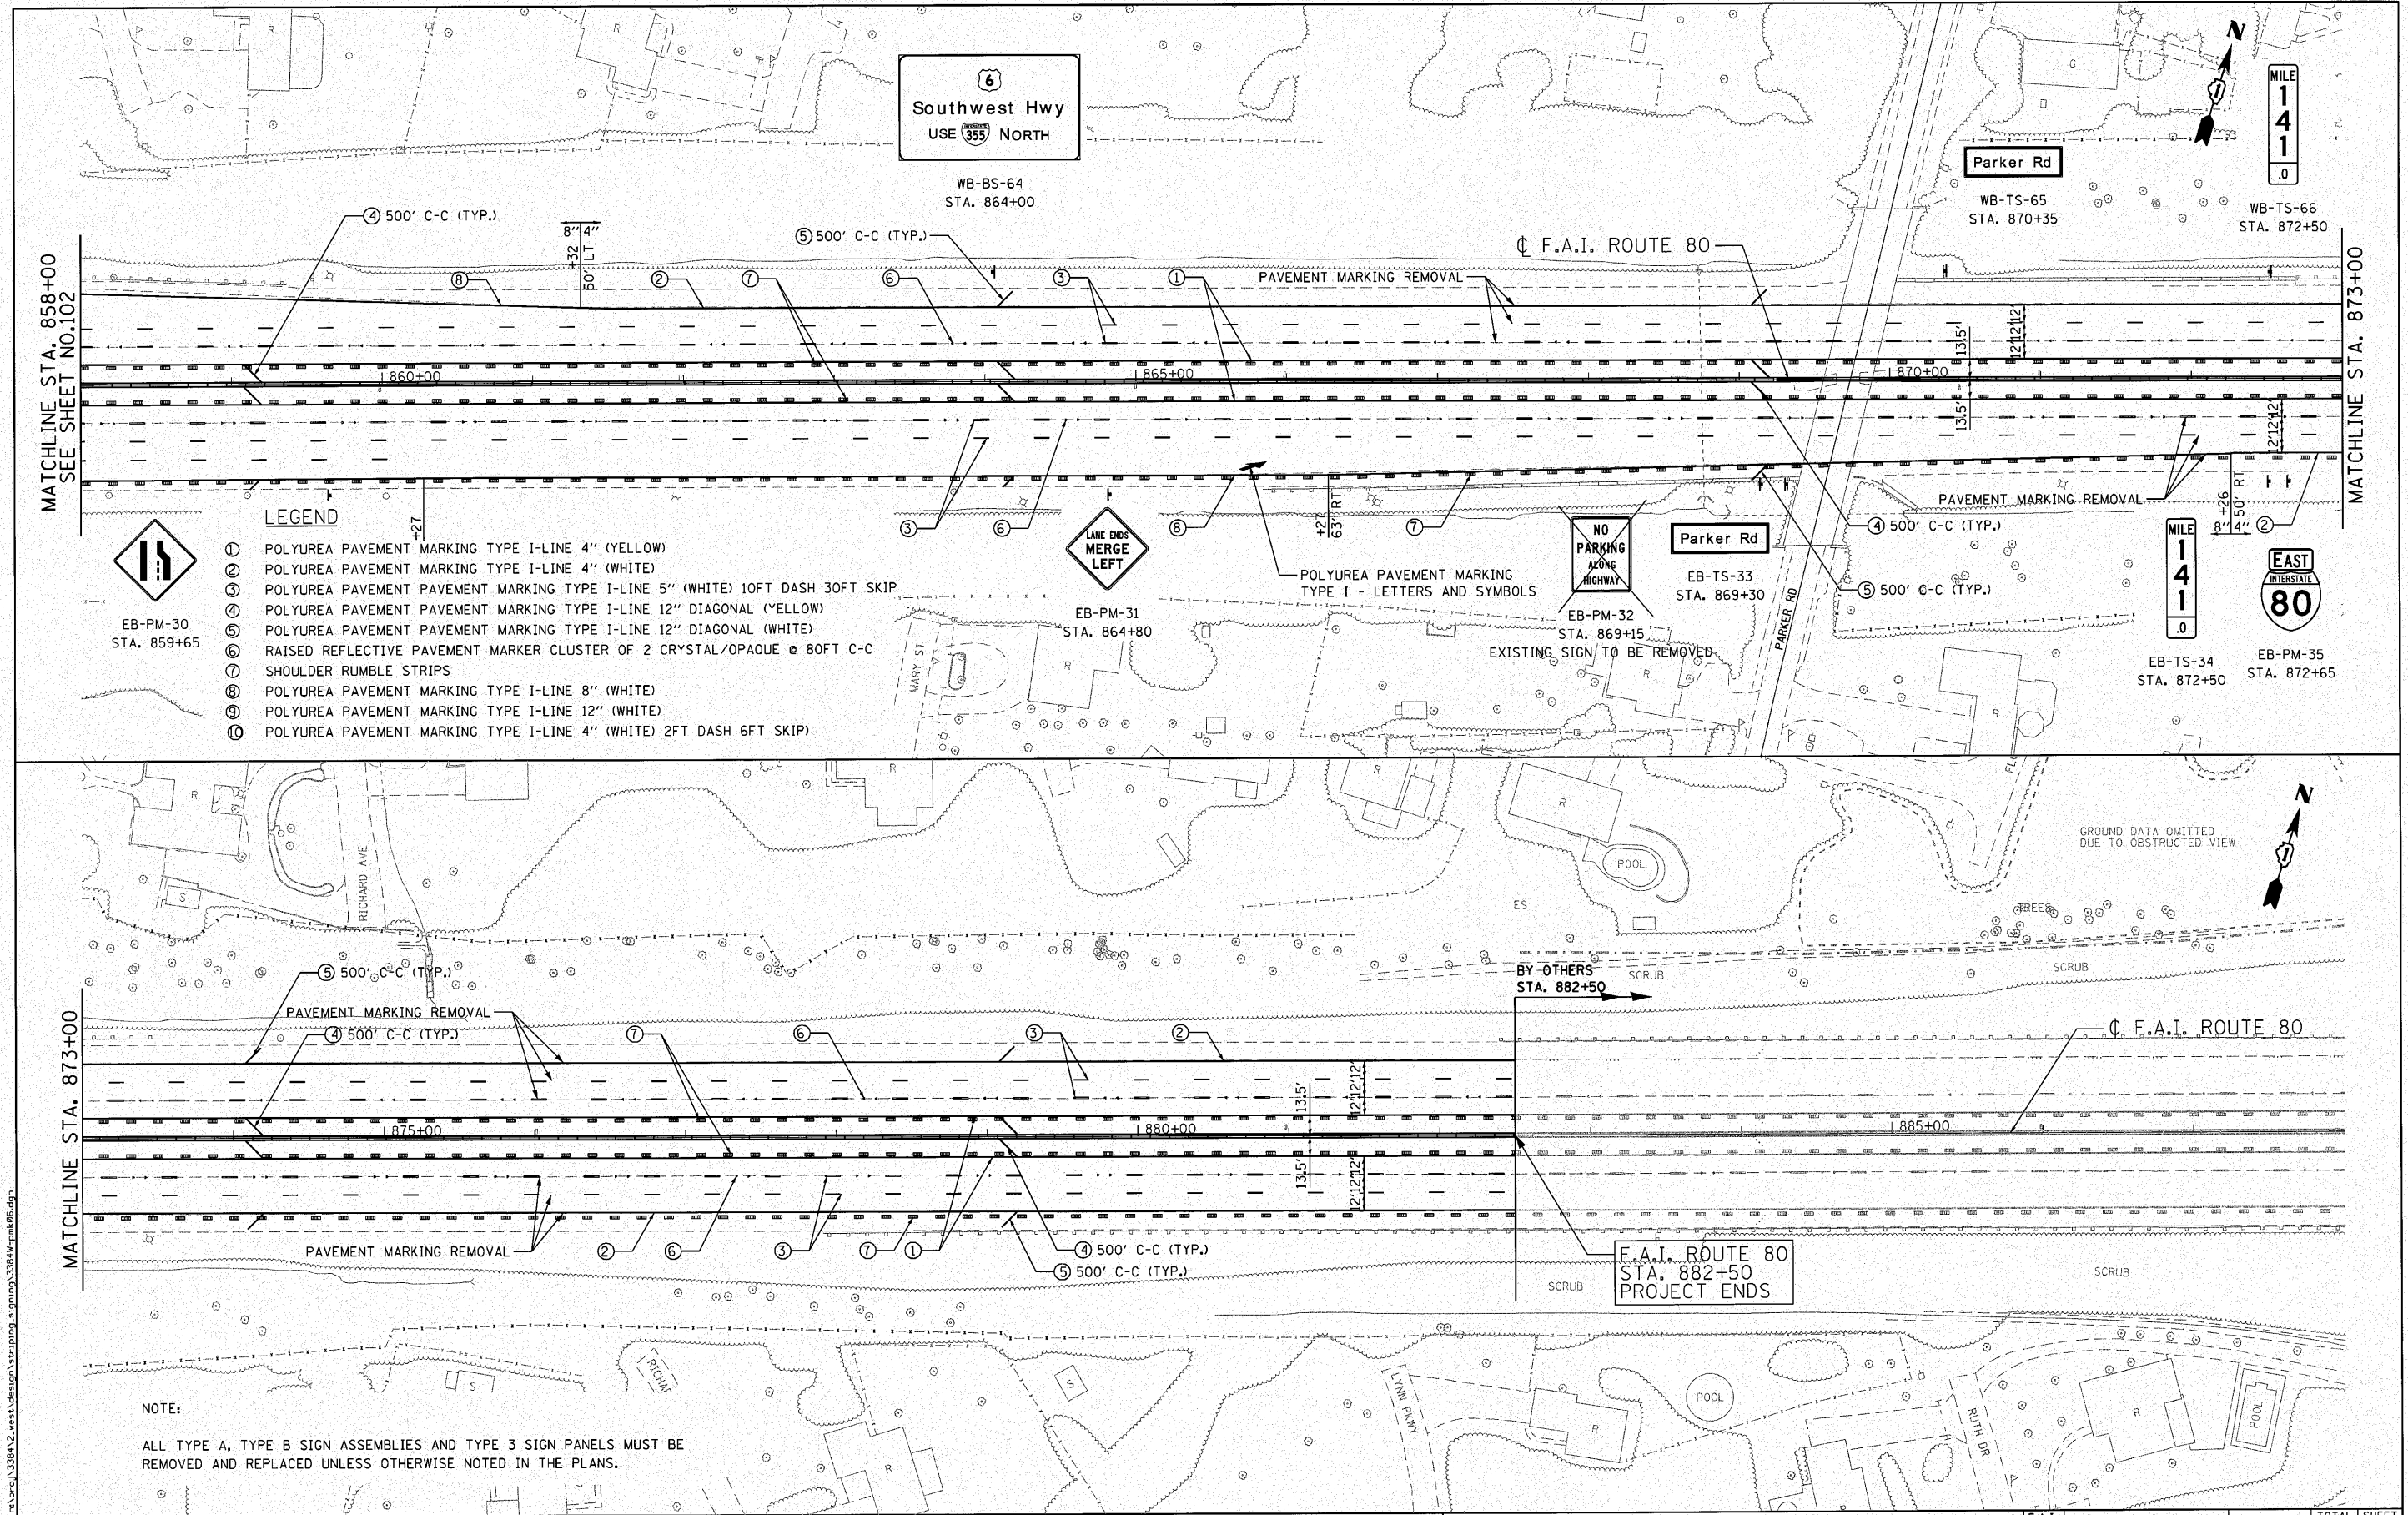


ENGINEERING CONSULTANT  Ciorba Group, Inc. CONSULTING ENGINEERS 6507 North Cumberland Avenue, Suite 402 Chicago, Illinois 60630 Tel: 773.775.4008 Fax: 773.775.4014 Email: cgroup@ciorba.com		USER NAME = jkellman DESIGNED - CRC DRAWN - JMK CHECKED - MRJ DATE - 10/27/2010		PLOT SCALE = 50.0000' / IN. PLOT DATE = 12/3/2010		REVISD - REVISD - REVISD - REVISD -		STATE OF ILLINOIS DEPARTMENT OF TRANSPORTATION		F.A.I. 80 FROM US 30 TO NS RAILROAD PAVEMENT MARKING AND SIGNING PLAN		SCALE: 1" = 50' SHEET NO. OF SHEETS STA. 858+00 TO STA. 882+50		F.A.I. RTE. 80 SECTION 99-5-Y COUNTY WILL TOTAL SHEETS 276 SHEET NO. 103 CONTRACT NO. 60147 ILLINOIS FED. AID PROJECT	
---	--	---	--	--	--	--	--	---	--	--	--	--	--	---	--

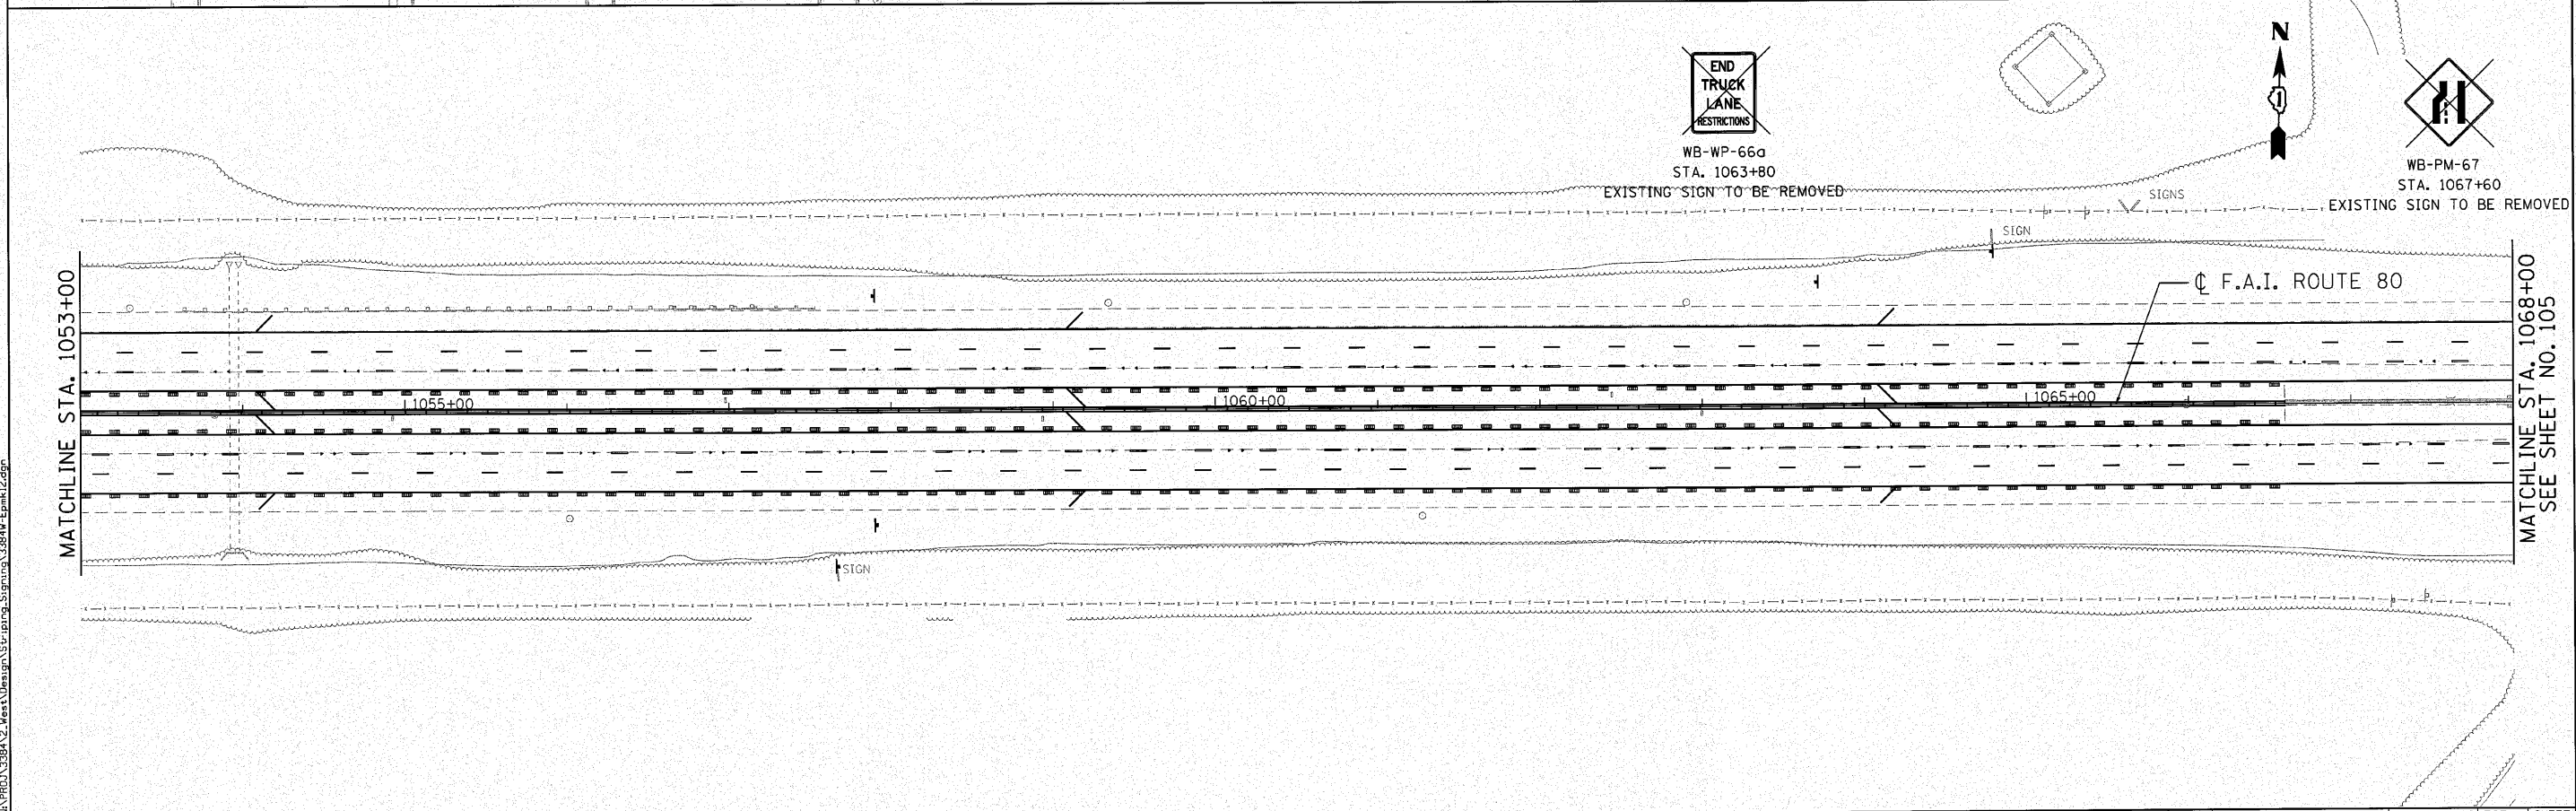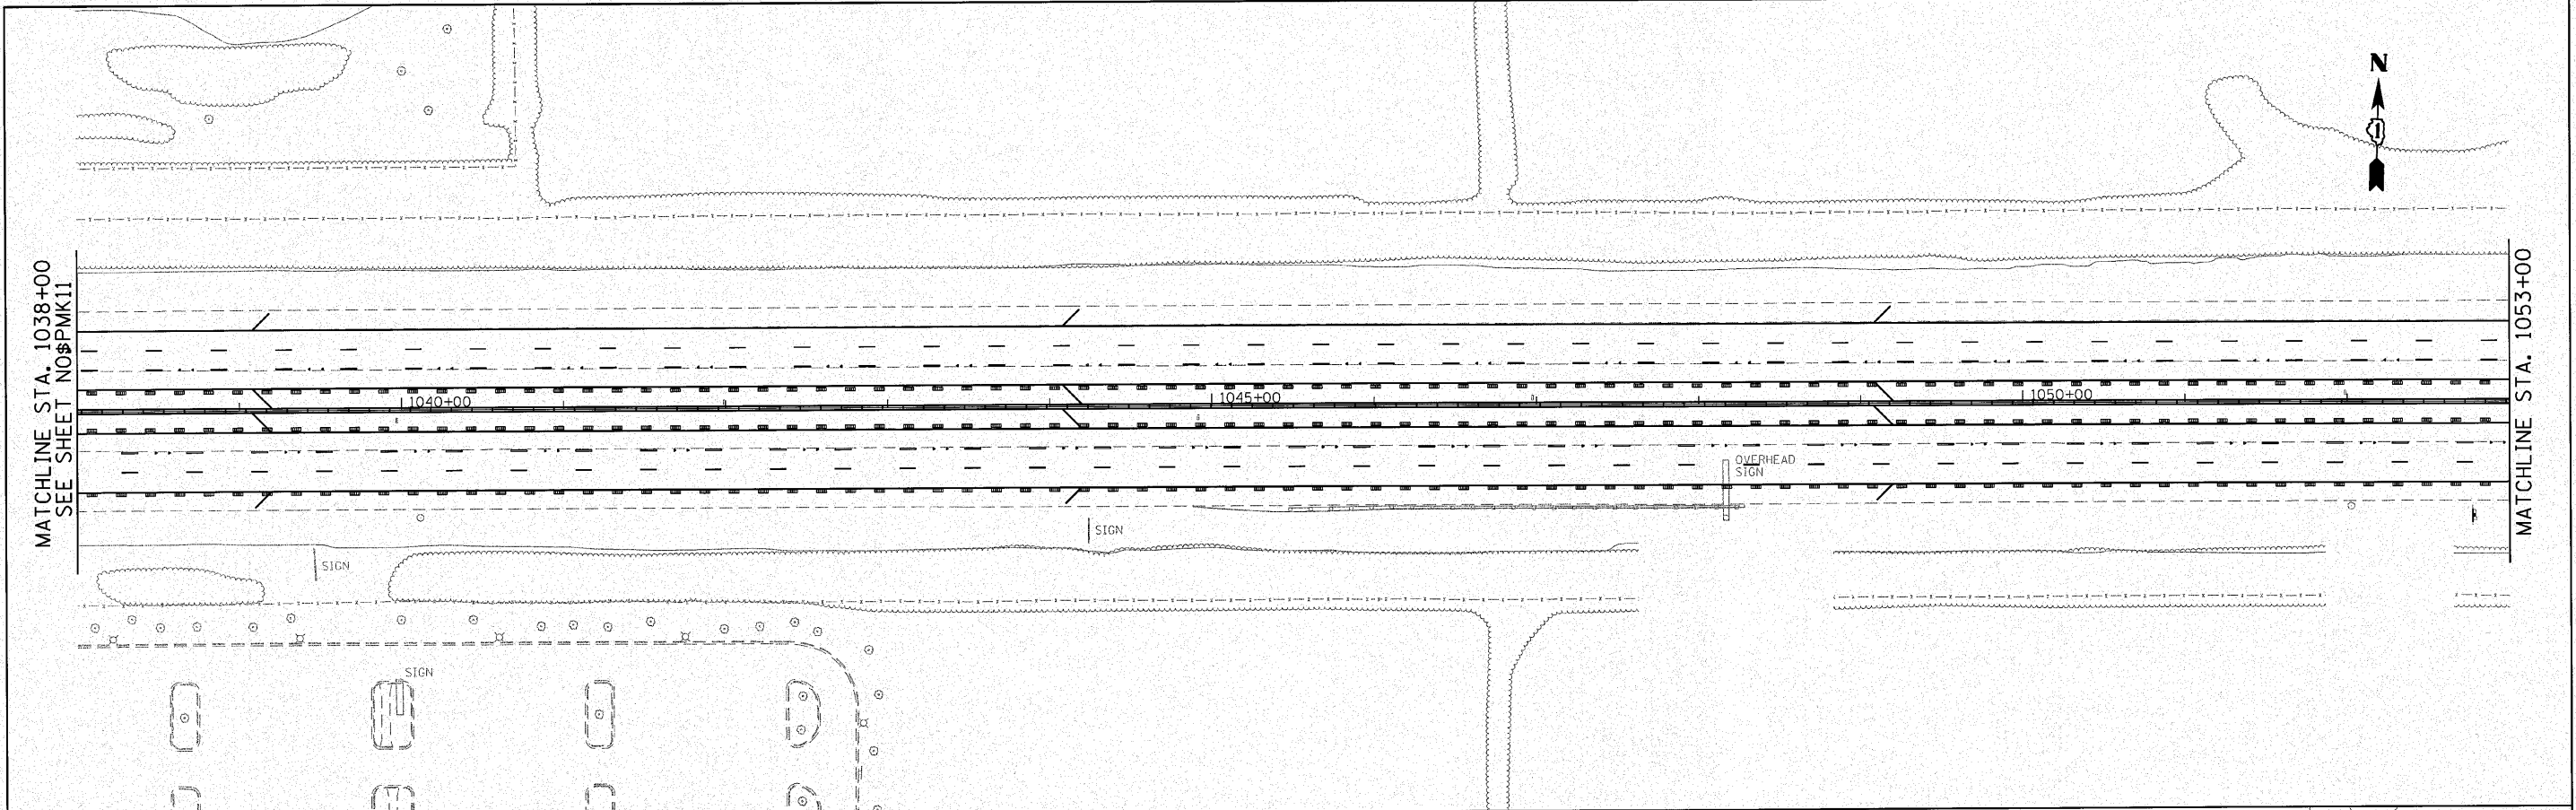


ENGINEERING CONSULTANT Ciorba Group, Inc. CONSULTING ENGINEERS 5507 North Cumberland Avenue, Suite 402 Chicago, Illinois 60630 Tel: 773.775.4000, Fax: 773.775.4014 Email: ciorba@ciorba.com	USER NAME = jk.jellimen	DESIGNED - CRC	REVISED -	STATE OF ILLINOIS DEPARTMENT OF TRANSPORTATION	F.A.I. 80 FROM NS RAILROAD TO US 45 PAVEMENT MARKING AND SIGNING PLAN	SCALE: 1" = 50'	SHEET NO.	OF	SHEETS	STA. 1038+00 TO STA. 1068+00	F.A.I. RTE.	SECTION	COUNTY	TOTAL SHEETS	SHEET NO.
	PLOT SCALE = 50.0000' / 1"	DRAWN - JMK	REVISED -								80	99-5-Y	WILL	276	104
	PLOT DATE = 12/6/2010	CHECKED - MRJ	REVISED -								CONTRACT NO. 60147				
	DATE - 10/27/2010	REVISD -	REVISED -								ILLINOIS FED. AID PROJECT				

N:\P001\3384\2-West\Design\Striping\Signing\3384W-Epmh12.dgn

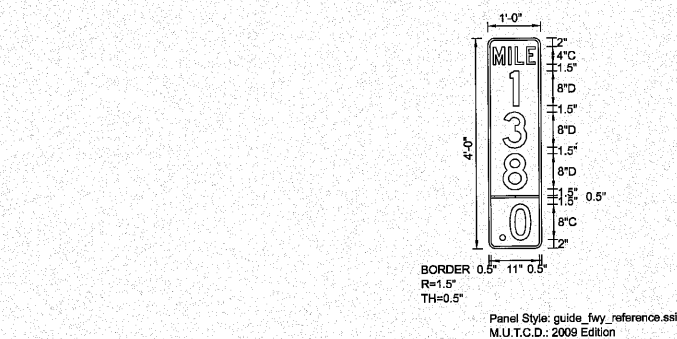


EB-TS-02
STA. 713+80

WB-TS-38
STA. 713+80

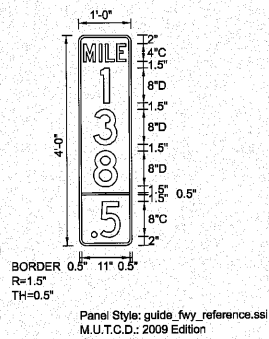


EB-TS-08
STA. 740+20

WB-TS-46
STA. 740+20

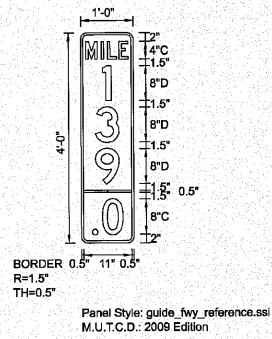


EB-TS-15
STA. 768+10

WB-TS-51
STA. 768+10

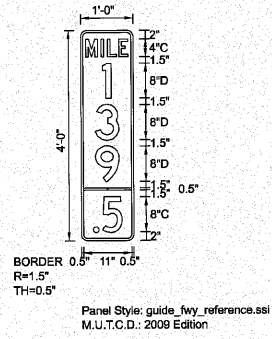


EB-TS-19
STA. 794+50

WB-TS-53
STA. 794+50

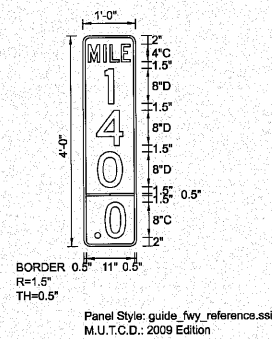


EB-PM-25
STA. 823+70

WB-PM-57
STA. 823+70

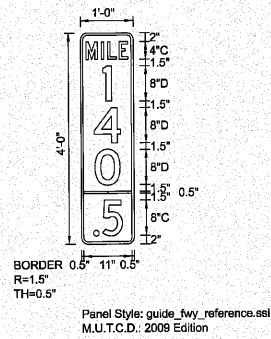


EB-TS-28
STA. 850+10

WB-TS-62
STA. 850+10

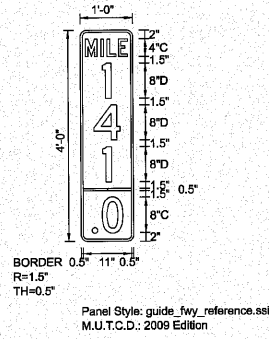


EB-TS-34
STA. 872+50

WB-TS-66
STA. 872+50

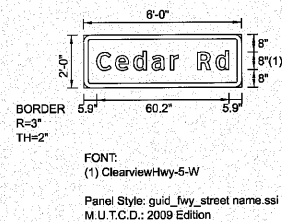


EB-WP-24
STA. 800+00

WB-WP-55
STA. 801+45

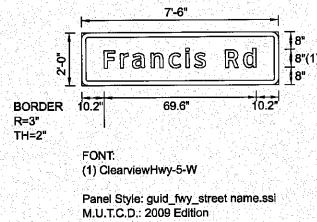


EB-WP-10
STA. 743+50

WB-WP-47
STA. 743+15

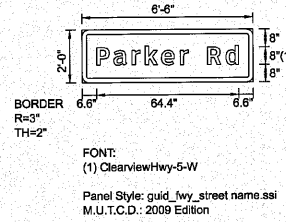

EB-TS-33
STA. 869+30

WB-TS-65
STA. 870+35

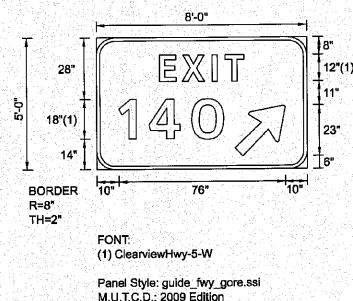

EB-WP-23
STA. 799+05

WB-WP-58
STA. 835+15








NOTE:
1. ALL SIGNS ON THIS SHEET ARE ON GREEN BACKGROUND WITH WHITE LEGEND AND BORDER.

FILE NAME	DESIGNED - ST	REVISED -	SIGNING DETAILS		F.A. - RTE.	SECTION	COUNTY	TOTAL SHEETS	SHEET NO.
N:\PROJECTS\3384\2_West\Design\Striping_Signing\Brown\Signs\EB-TS-02.ssi	DESIGNED - ST	REVISED -			80	99-5-Y	WILL	276	106
USER NAME = jkellman	CHECKED - FML	REVISED -	SCALE: N.T.S. SHEET NO. OF SHEETS STA. TO STA.		FED. ROAD DIST. NO. ILLINOIS FED. AID PROJECT				
PLOT DATE = 12/6/2010	DATE = 10/2010	REVISED -			CONTRACT NO. 60147				


LINE ENGINEERING, LTD.
Consulting Engineers
Chatham, Illinois Westmont, Illinois

STATE OF ILLINOIS
DEPARTMENT OF TRANSPORTATION

NAME	STATION	NAME	STATION	NAME	STATION	NAME	STATION	NAME	STATION	NAME	STATION	NAME	STATION	NAME	STATION	NAME	STATION		
WB-WP-52	787+80	EB-MP-05	721+40	WB-WP-36	710+90 (RT)	EB-WP-01	711+00	EB-WP-04	716+95	EB-PM-18	792+40	EB-WP-07a	727+00	WB-WP-37c	712+50	EB-TS-14	765+00		
		EB-PM-35	872+65	WB-WP-37	710+90 (LT)					WB-PM-61	840+00			WB-PM-74	778+15	WB-TS-50	765+00		

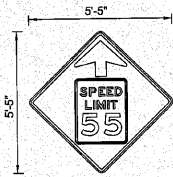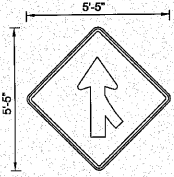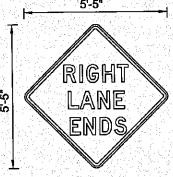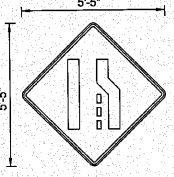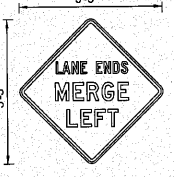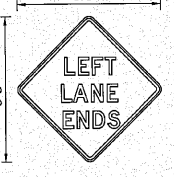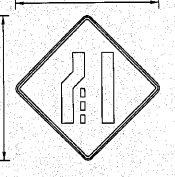 W3-5 48"x48"		 W4-1R 48"x48"		 W9-1 48"x48"		 W4-2R 48"x48"		 W9-2L 48"x48"		 W9-1L 48"x48"		 W4-2L 48"x48"					
NAME	STATION	NAME	STATION	NAME	STATION	NAME	STATION	NAME	STATION	NAME	STATION	NAME	STATION				
WB-TS-40A	718+40 (LT)	EB-PM-26	837+80	EB-PM-29	854+75	EB-PM-30	859+65	EB-PM-31	864+80	WB-TS-42	733+50	WB-TS-39	730+00				
WB-TS-40B	718+40 (RT)	WB-PM-56	802+00														

1:75

 


SIGN NUMBER	WB-OHC-45; STA. 737 + 50
WIDTH x HGHT.	12'-6" x 7'-0"
BORDER WIDTH	2"
CORNER RADIUS	12"
MOUNTING	Overhead
BACKGROUND	TYPE: Reflective
	COLOR: Yellow
LEGEND/BORDER	TYPE: Reflective
	COLOR: Black / Black

[illegible]

Letter locations are panel edge to lower left corner

[illegible]

1:75

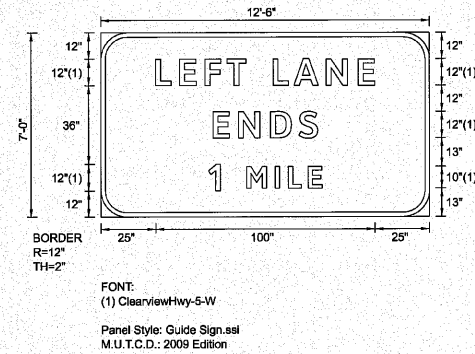


Letter locations are panel edge to lower left corner

SIGN NUMBER	WB-OHC-73; STA. 778 + 10
WIDTH x HGHT.	12'-6" x 7'-0"
BORDER WIDTH	2"
CORNER RADIUS	12"
MOUNTING	Overhead
BACKGROUND	TYPE: Reflective
	COLOR: Yellow
LEGEND/BORDER	TYPE: Reflective
	COLOR: Black / Black

[illegible][illegible]

1:75

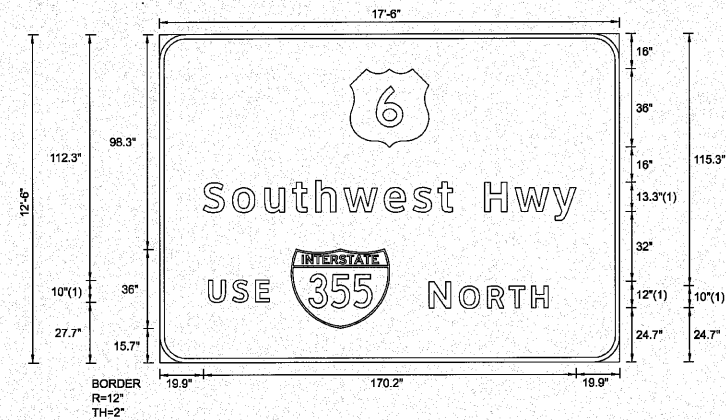

FONT:
(1) ClearviewHwy-5-W

Panel Style: Guide Sign.ssi
M.U.T.C.D.: 2009 Edition

Letter locations are panel edge to lower left corner

SIGN NUMBER	WB-BS-64; STA. 864 + 00
WIDTH x HGHT.	17'-6" x 12'-6"
BORDER WIDTH	2"
CORNER RADIUS	12"
MOUNTING	Ground
BACKGROUND	TYPE: Reflective
	COLOR: Green
LEGEND/BORDER	TYPE: Reflective
	COLOR: White / White


[illegible]

LETTER POSITIONS (X)

[illegible]

FILE NAME =	DESIGNED - ST	REVISED -	 LIN ENGINEERING, LTD. Consulting Engineers Chatham, Illinois Westmont, Illinois	STATE OF ILLINOIS DEPARTMENT OF TRANSPORTATION			SIGNING DETAILS				F.A. RTE.	SECTION	COUNTY	TOTAL SHEETS	SHEET NO.
N:\PROJECTS\3384\2_West\Design\Stripping_Signing\DESIGN\Signung-de-511sheets.dgn	REVISION	REVISED -					80	99-5-Y	WILL	276	111				
USER NAME = jkjoellman	CHECKED - FML	REVISED -					CONTRACT NO. 60147								
PLT DATE = 12/6/2010	DATE - 10/2010	REVISED -					SCALE: N.T.S.	SHEET NO. __ OF __ SHEETS	STA. _____ TO STA. _____	FED. ROAD DIST. NO. __	ILLINOIS	FED. AID PROJECT			

1:75

 

Letter locations are panel edge to lower left corner


SYMBOL	ROT	X	Y	WID	HT
M1_1	0	30	74	45	36
ARDOWN	0	74	12	32	22

LENGTH	SERIES/SIZE
--------	-------------

[illegible]

FILE NAME =	DESIGNED - ST	REVISED -	 LIN ENGINEERING, LTD. Consulting Engineers Chatham, Illinois Westmont, Illinois	STATE OF ILLINOIS DEPARTMENT OF TRANSPORTATION			SIGNING DETAILS					F.A. - RTE.	SECTION	COUNTY	TOTAL SHEET	SHEET NO.
N:\PROJ\3384\2-West\Design\Striping, Signing\DESIGN\Signing-des\11sheets.dgn	DESIGNED - ST	REVISED -					80	99-5-Y	WILL	276	112					
USER NAME = jkjemlin	CHECKED - FML	REVISED -					CONTRACT NO. 60147									
PLOT DATE = 12/6/2010	DATE = 10/2/2010	REVISED -					FED. ROAD DIST. NO. _ ILLINOIS FED. AID PROJECT									
			SCALE: N.T.S.			SHEET NO. _ OF _ SHEETS	STA. _ TO STA. _									

1:75

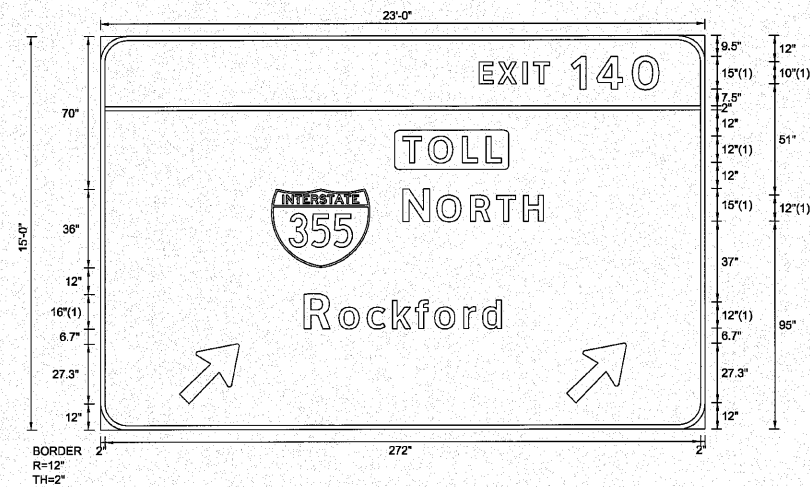

FONT:
(1) Clearview Hwy-5-W

Panel Style: Guide Sign.ss
M.U.T.C.D.: 2009 Edition

Letter locations are panel edge to lower left corner

SIGN NUMBER	WB-OHT-60; STA. 839 + 88
WIDTH x HGHT.	23'-0" x 15'-0"
BORDER WIDTH	2"
CORNER RADIUS	12"
MOUNTING	Overhead
BACKGROUND	TYPE: Reflective
	COLOR: Green / Yellow
LEGEND/BORDER	TYPE: Reflective
	COLOR: White, Black / White


SYMBOL	ROT	X	Y	WID	HT
M1_1	0	78	74	45	36
ARMED	45	36	12	22.3	35.1
ARMED	45	212.8	12	22.3	35.1

LETTER POSITIONS (X)

[illegible]

FILE NAME =	DESIGNED - ST	REVISED -	 LIN ENGINEERING, LTD. Consulting Engineers Chatham, Illinois Westmont, Illinois	STATE OF ILLINOIS DEPARTMENT OF TRANSPORTATION	SIGNING DETAILS			F.A. RTE.	SECTION	COUNTY	TOTAL SHEETS	SHEET NO.
N:\PROJECT\3384\2_West\Design\Stripping_Signing\DESIGN\Signng-de-511 sheets.dgn	REVISION	REVISED -						80	99-5-Y	WILL	276	113
USER NAME = jk_jellman	CHECKED - FML	REVISED -			SCALE: <u>N.T.S.</u> SHEET NO. <u> </u> OF <u> </u> SHEETS STA. <u> </u> TO STA. <u> </u>			FED. ROAD DIST. NO. <u> </u> ILLINOIS FED. AID PROJECT			CONTRACT NO. 60147	
PLOT DATE = 12/6/2010	DATE = 10/2010	REVISED -										

1:75

 


Letter locations are panel edge to lower left corner

SYMBOL	ROT	X	Y	WID	HT
M1_1	0	122.7	73.9	36	36
ARDOWN	0	14	12	32	22
ARDOWN	0	158	12	32	22
ARDOWN	0	302	12	32	22

[illegible]

1:75

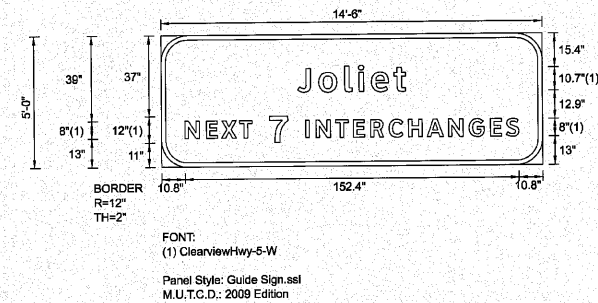


Panel Style: Guide Sign.ssi
Dimensions are in inches.tenths

Letter locations are panel edge to lower left corner

SIGN NUMBER	WB-BS-54; STA. 797 + 50
WIDTH x HGHT.	14'-6" x 5'-0"
BORDER WIDTH	2"
CORNER RADIUS	12"
MOUNTING	Ground
BACKGROUND	TYPE: Reflective
	COLOR: Green
LEGEND/BORDER	TYPE: Reflective
	COLOR: White / White

[illegible][illegible]

1:75

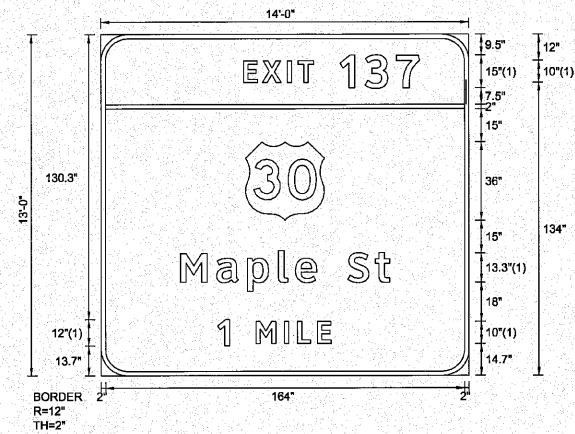

FONT:
(1) ClearviewHwy-5-W

Panel Style: Guide Sign.ssi
M.U.T.C.D.: 2009 Edition


SIGN NUMBER	WB-BS-48; STA. 747 + 00
WIDTH x HGHT.	14'-0" x 13'-0"
BORDER WIDTH	2"
CORNER RADIUS	12"
MOUNTING	Ground
BACKGROUND	TYPE: Reflective
	COLOR: Green
LEGEND/BORDER	TYPE: Reflective
	COLOR: White / White

[illegible]

LENGTH	SERIES/SIZE
--------	-------------

[illegible]

1:75

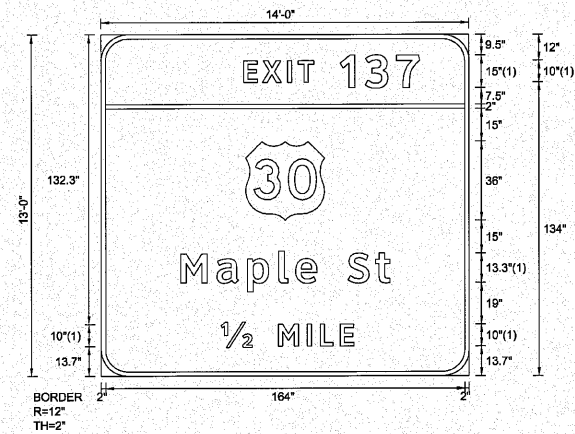

FONT:
(1) ClearviewHwy-5-W
Panel Style: Guide Sign.ssi
M.U.T.C.D.: 2003 Edition

SIGN NUMBER	WB-BS-41; STA. 719+ 80
WIDTH x HGHT.	14'-0" x 13'-0"
BORDER WIDTH	2"
CORNER RADIUS	12"
MOUNTING	Ground
BACKGROUND	TYPE: Reflective
	COLOR: Green
LEGEND/BORDER	TYPE: Reflective
	COLOR: White / White


[illegible]

LENGTH	SERIES/SIZE
--------	-------------

[illegible]

FILE NAME =	DESIGNED - ST	REVISED -	 LIN ENGINEERING, LTD. Consulting Engineers Chatham, Illinois Westmont, Illinois	STATE OF ILLINOIS DEPARTMENT OF TRANSPORTATION			SIGNING DETAILS			F.A. RTE.	SECTION	COUNTY	TOTAL SHEETS	SHEET NO.
N:\PROJECTS\3384\2_West\Design\Stripping_Signing\DESIGN\3384.dgn	DESIGNED - ST	REVISED -					80	99-5-Y	WILL	276	117			
USER NAME = j_kjellman	CHECKED - FML	REVISED -					CONTRACT NO. 60147							
PLOT DATE = 12/6/2010	DATE - 10/2010	REVISED -					SCALE: __ N.T.S. SHEET NO. __ OF __ SHEETS STA. _____ TO STA. _____			FED. ROAD DIST. NO. __ ILLINOIS FED. AID PROJECT				


1:75

 

Letter locations are panel edge to lower left corner

[illegible][illegible]

1:75

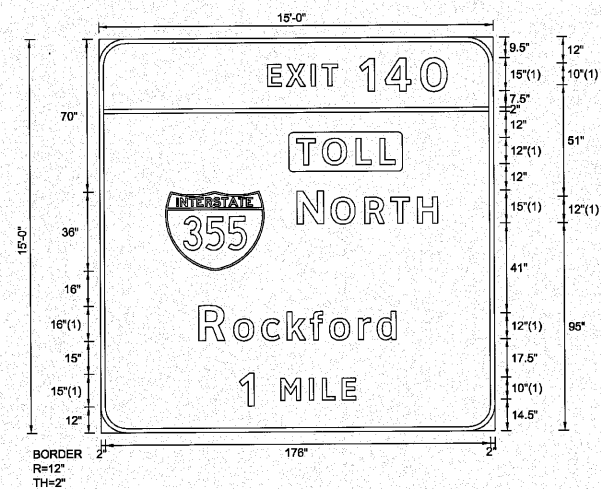

FONT:
(1) ClearviewHwy-5-W

Panel Style: Guide Sign.ssi
M.U.T.C.D.: 2009 Edition

Panel Style: Guide Sign.ssi
Dimensions are in inches.tenths

SIGN NUMBER	EB-OHC-09; STA. 742 + 25
WIDTH x HGHT.	15'-0" x 15'-0"
BORDER WIDTH	2"
CORNER RADIUS	12"
MOUNTING	Overhead
BACKGROUND	TYPE: Reflective
	COLOR: Green / Yellow
LEGEND/BORDER	TYPE: Reflective
	COLOR: White, Black / White

[illegible]


Letter locations are panel edge to lower left corner

LETTER POSITIONS (X)

[illegible]

FILE NAME =	DESIGNED - ST	REVISED -	E LIN ENGINEERING, LTD. Consulting Engineers Chatham, Illinois Westmont, Illinois	STATE OF ILLINOIS DEPARTMENT OF TRANSPORTATION	SIGNING DETAILS				F.A.-RTE.	SECTION	COUNTY	TOTAL SHEETS	SHEET NO.
N:\PROJ\3384\2_West\Design\Stripping_Signing\DRW\Signing-Details\119sheets.dgn	REVISED -	80			99-5-Y	WILL	276	119					
USER NAME = j.kellman	CHECKED - FML	REVISED -			SCALE: <u>N.T.S.</u> SHEET NO. <u> </u> OF <u> </u> SHEETS STA. <u> </u> TO STA. <u> </u>				CONTRACT NO. 60147				
PLOT DATE = 12/6/2010	DATE - 10/2010	REVISED -							FED. ROAD DIST. NO. <u> </u> ILLINOIS FED. AID PROJECT				

1:75

 


Letter locations are panel edge to lower left corner

SYMBOL	ROT	X	Y	WID	HT
M1_4	0	87	98	36	36
M1_1	0	60	15.6	45	36

LETTER POSITIONS (X)																														LENGTH		SERIESIZE		
S	o	u	t	h	w	e	s	t		H	w	y																					ClearviewHwy-5-W	
19.9	33.2	48	60.8	71.3	84.1	102.5	115.8	127.2	133.7	148.5	162.4	179.7																				170.2	13,310.8	
U	S	E																																ClearviewHwy-5-W
22.3	33.2	43.7																														27.8	10	
N	O	R	T	H																													ClearviewHwy-5-W	
123	136.8	149.6	159.6	169.7																												54.3	12,10	

FILE NAME =	DESIGNED - ST	REVISED -	 LIN ENGINEERING, LTD. Consulting Engineers Chatham, Illinois Westmont, Illinois	STATE OF ILLINOIS DEPARTMENT OF TRANSPORTATION	SIGNING DETAILS				F.A. - RTE.	SECTION	COUNTY	TOTAL SHEETS	SHEET NO.
\\N:\PROJ\3384\2-West\Design\Striping, Signing\DESIGN\Striping-de-511\Sheets.dgn	REVISIONS	REVISED -			80	99-5-Y	WILL	276	120				
USER NAME = j_kjellman	CHECKED - FML	REVISED -			CONTRACT NO. 60147								
PLOT DATE = 12/6/2010	DATE - 10/2010	REVISED -			SCALE: <u>N.T.S.</u> SHEET NO. <u> </u> OF <u> </u> SHEETS STA. <u> </u> TO STA. <u> </u>				FED. ROAD DIST. NO. <u> </u> ILLINOIS FED. AID PROJECT				

1:75

 

Letter locations are panel edge to lower left corner


[illegible]

LENGTH	SERIES SIZE
--------	-------------

[illegible]

FILE NAME =	DESIGNED - ST	REVISED -		LIN ENGINEERING,LTD. Consulting Engineers Chatham, Illinois Westmont, Illinois	STATE OF ILLINOIS DEPARTMENT OF TRANSPORTATION	SIGNING DETAILS				F.A.- RTE.	SECTION	COUNTY	TOTAL SHEETS	SHEET NO.
N:\PROJ\3384\2_West\Design\Striping_Signing\DRSIGN\Signdgn	DRAWN - S	REVISED -				80	99-5-Y	WILL	276	121				
USER NAME = jk_jellman	CHECKED - FML	REVISED -				CONTRACT NO. 60147								
PLOT DATE = 12/6/2010	DATE = 10/2010	REVISED -				SCALE: _ N.T.S._ SHEET NO. __ OF __ SHEETS STA. _____ TO STA. _____				FED. ROAD DIST. NO. _ [ILLINOIS] FED. AID PROJECT				

1:75

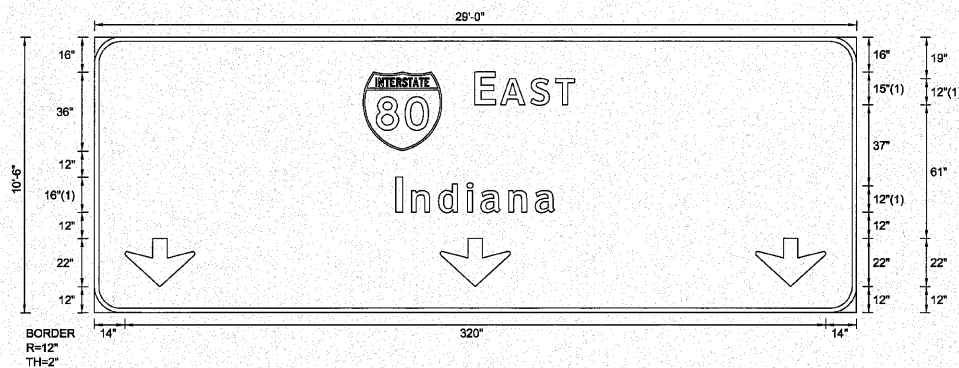

FONT:
(1) ClearviewHwy-5-W

Panel Style: Guide Sign.ssi
M.U.T.C.D.: 2009 Edition

Panel Style: Guide Sign.ssi

Dimensions are in inches.tenths

Letter locations are panel edge to lower left corner

SIGN NUMBER	EB-0HT-20; STA. 795 + 35	
WIDTH x HGT.	29'-0" x 10'-6"	
BORDER WIDTH	2"	
CORNER RADIUS	12"	
MOUNTING	Overhead	
BACKGROUND	TYPE:	Reflective
	COLOR:	Green
LEGEND/BORDER	TYPE:	Reflective
	COLOR:	White / White


SYMBOL	ROT	X	Y	WID	HT
M1_1	0	122.7	73.9	36	36
ARDOWN	0	14	12	32	22
ARDOWN	0	158	12	32	22
ARDOWN	0	302	12	32	22

LETTER POSITIONS (X)

[illegible]

FILE NAME =	DESIGNED - ST	REVISED -	 LIN ENGINEERING, LTD. Consulting Engineers Chatham, Illinois Westmont, Illinois	STATE OF ILLINOIS DEPARTMENT OF TRANSPORTATION	SIGNING DETAILS			F.A. RTE.	SECTION	COUNTY	TOTAL SHEETS	SHEET NO.
N:\PRQJ\3384\2.West\Design\Stripping_Signing\DESIGN\Stripping.dgn	REVISIONS	REVISED -						80	99-5-Y	WILL	276	122
USER NAME = k.jellison	CHECKED - FML	REVISED -			SCALE: ____ N.T.S. ____ SHEET NO. ____ OF ____ SHEETS STA. ____ TO STA. ____			FED. ROAD DIST. NO. ____ ILLINOIS FED. AID PROJECT NO. 6014				
PLDT DATE = 12/6/2010	DATE = 10/2010	REVISED -										

1:75

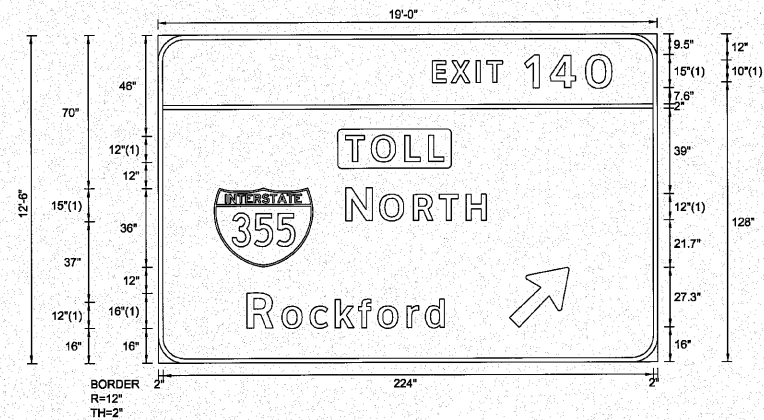

Letter locations are panel edge to lower left corner

SIGN NUMBER	EB-OHT-21; STA. 795 + 35
WIDTH x HGHT.	19'-0" x 12'-6"
BORDER WIDTH	2"
CORNER RADIUS	12"
MOUNTING	Overhead
BACKGROUND	TYPE: Reflective
	COLOR: Green / Yellow
LEGEND/BORDER	TYPE: Reflective
	COLOR: White, Black / White


SYMBOL	ROT	X	Y	WID	HT
M1_1	0	25.5	44	45	36
ARMED	45	160.3	16	22.3	35.1

LETTER POSITIONS (X)

[illegible]

FILE NAME =	DESIGNED - ST	REVISED -	 LIN ENGINEERING, LTD. Consulting Engineers Chatham, Illinois Westmont, Illinois	STATE OF ILLINOIS DEPARTMENT OF TRANSPORTATION					SIGNING DETAILS					F.A. - RTE.	SECTION	COUNTY	TOTAL SHEETS	SHEET NO.
N:\PROJ\3384\2_West\Design\Stripping_Signing\DESIGN\Signing-de511 sheets.dgn	REVIEWED -	REVISED -							80	99-5-Y	WILL	276	123					
USER NAME = k.jellman	CHECKED - FML	REVISED -							CONTRACT NO. 60147									
PLOT DATE = 12/6/2010	DATE = 10/2010	REVISED -							FED. ROAD DIST. NO. _ ILLINOIS FED. AID PROJECT									
			SCALE: 1"=100'		SHEET NO. _ OF _ SHEETS		STA. _ TO STA. _											


\\p001\3084\2-west\design\structure\overhead sign structure - cantilever\3384 1-80W 01 DSC-A-L.dgn

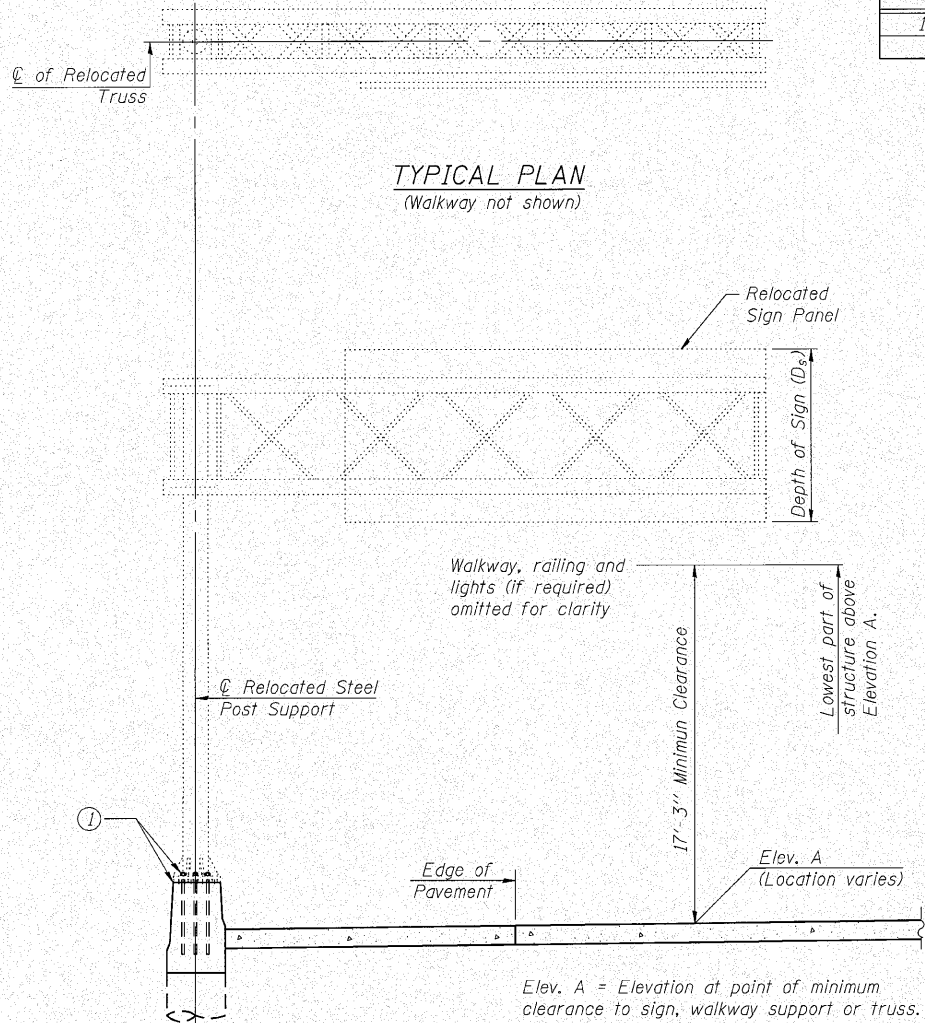

Sign support structures may be subject to damaging vibrations and oscillations when sign panels are not in place during erection or maintenance of the structure. To avoid these vibrations and oscillations, consideration should be given to attaching temporary blank sign panels to the structure.

Structure Number	Station	Design Truss Type	Cantilever Length (L)	Elev. A	Dim. D	D_s	Total Sign Area
1C0991080L138.4	737+50	II-C-A	+23'-0"			8'-0"	88 sq. ft.

Truss Type	Maximum Sign Area	Maximum Length
I-C-A	170 Sq. Ft.	25 Ft.
II-C-A	340 Sq. Ft.	30 Ft.
III-C-A	400 Sq. Ft.	40 Ft.

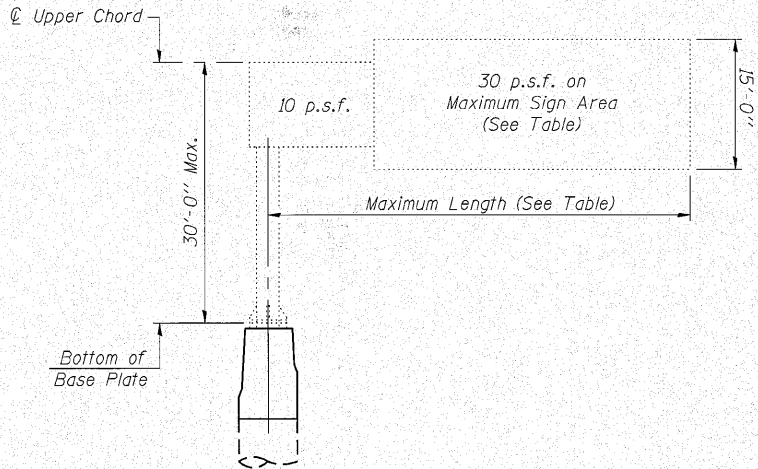

DESIGN WIND LOADING DIAGRAM

Parameters shown are basis for I.D.O.T. Standards. Installations not within dimensional limits shown require special analysis for all components.

Note:

Trusses shall be shipped individually with adequate provision to prevent detrimental motion during transport. This may require ropes between horizontals and diagonals or energy dissipating (elastic) ties to the vehicle. The contractor is responsible for maintaining the configuration and protection of the trusses.

- ① After adjustments to level truss and insure adequate vertical clearance, all top and leveling nuts shall be tightened against the base plate with a minimum torque of 200 lb.-ft. Stainless steel mesh shall then be placed around the perimeter of the base plate. Secure to base plate with stainless steel banding.

* If M270 Gr. 50W (M222) steel is proposed, chemistry for plate to be used shall first be approved by the Engineer as suitable for galvanizing and welding.

GENERAL NOTES

DESIGN: AASHTO Standard Specifications for Structural Supports for Highway Signs, Luminaires and Traffic Signals. ("AASHTO Specifications")

CONSTRUCTION: Current (at time of letting) Illinois Department of Transportation Standard Specifications for Road and Bridge Construction, Supplemental Specifications and Special Provisions. ("Standard Specifications")

LOADING: 90 M.P.H. WIND VELOCITY

WALKWAY LOADING: Dead load plus 500 lbs. concentrated live load.

DESIGN STRESSES:

Field Units
 f'_c = 3,500 p.s.i.
 f_y = 60,000 p.s.i. (reinforcement)

WELDING: All welds to be continuous unless otherwise shown. All welding to be done in accordance with current AWS D1.1 and D1.2 Structural Welding Codes (Steel and Aluminum) and the Standard Specifications.

MATERIALS: Aluminum Alloys as shown throughout plans. All Structural Steel Pipe shall be ASTM A53 Grade B or A500 Grade B or C. If A500 pipe is substituted for A53, then the outside diameter shall be as detailed and wall thickness greater than or equal to A53.

All Structural Steel Plates and Shapes shall conform to AASHTO M270 Gr. 36, Gr. 50 or Gr. 50W*. Stainless steel for shims, sleeves and handhole covers shall be ASTM A240, Type 302 or 304, or another alloy suitable for exterior exposure and acceptable to the Engineer. The steel pipe and stiffening ribs at the base plate for the column shall have a minimum longitudinal Charpy V-Notch (CVN) energy of 15 lb.-ft. at 40° F. (Zone 2) before galvanizing.

FASTENERS FOR ALUMINUM TRUSSES: All bolts noted as "high strength" must satisfy the requirements of AASHTO M164 (ASTM A325), or approved alternate, and must have matching lock nuts. Threaded studs for splices (if Members interfere) must satisfy the requirements of ASTM A449, ASTM A193, Grade B7, or approved alternate, and must have matching lock nuts. Bolts and lock nuts not required to be high strength must satisfy the requirements of ASTM A307. All bolts and lock nuts must be hot dip galvanized per AASHTO M232. The lock nuts must have nylon or steel inserts. A stainless steel flat washer conforming to ASTM A240 Type 302 or 304, is required under both head and nut or under both nuts where threaded studs are used. High strength bolt installation shall conform to Article 505.04 (f) (2)d of the IDOT Standard Specifications for Road and Bridge Construction. Rotational capacity ("ROCAP") testing of bolts will not be required.

U-BOLTS AND EYEBOLTS: U-Bolts and Eyebolts must be produced from ASTM A276 Type 304, 304L, 316 or 316L, Condition A, cold finished stainless steel, or an equivalent material acceptable to the Engineer. All nuts for U-Bolts and Eyebolts must be lock nuts equivalent to ASTM A307 with nylon or steel inserts and hot dip galvanized per AASHTO M232. A stainless steel flat washer conforming to ASTM A240, Type 302 or 304, is required under each U-Bolt and Eyebolt lock nut.

GALVANIZING: All Steel Grating, Plates, Shapes and Pipe shall be Hot Dip Galvanized after fabrication in accordance with AASHTO M111. Painting is not permitted.

ANCHOR RODS: Shall conform to AASHTO M314 Gr. 105 with a minimum Charpy V-Notch (CVN) energy of 15 lb.-ft. at 10° F.

CONCRETE SURFACES: All concrete surfaces above an elevation 6" below the lowest final ground line at each foundation shall be cleaned and coated with Bridge Seat Sealer in accordance with the Standard Specifications.


REINFORCEMENT BARS: Reinforcement Bars designated (E) shall be epoxy coated in accordance with the Standard Specifications.

FOUNDATIONS: The contract unit price for Drilled Shaft Concrete Foundations shall include reinforcement bars complete in place.

TOTAL BILL OF MATERIAL

ITEM	UNIT	TOTAL
RELOCATE OVERHEAD SIGN STRUCTURE - CANTILEVER	Each	1
DRILLED SHAFT CONCRETE FOUNDATIONS	Cu. Yds.	9.9

FILE NAME =		USER NAME = mthomas	DESIGNED - SAT	REVISED -	STATE OF ILLINOIS DEPARTMENT OF TRANSPORTATION	CANTILEVER SIGN STRUCTURES – GENERAL PLAN & ELEVATION ALUMINUM TRUSS & STEEL POST	F.A.I. RTE.	SECTION	COUNTY	TOTAL SHEETS	SHEET NO.
 Ciorba Group, Inc. CONSULTING ENGINEERS 1037 North Commercial Avenue Suite 405 Chicago, Illinois 60610 Tel: 773.775.0050 Fax: 773.775.0054 Email: ciorba@cg-cio.com	PLOT SCALE =	CHECKED - AMK	REVISED -	80			99-5-Y	WILL	276	124	
	PLOT DATE = 10/27/2010	DRAWN - SAT	REVISED -	CONTRACT NO. 60147							
		CHECKED - AMK	REVISED -	ILLINOIS FED. AID PROJECT							
	SHEET NO. 1 OF 3 SHEETS										

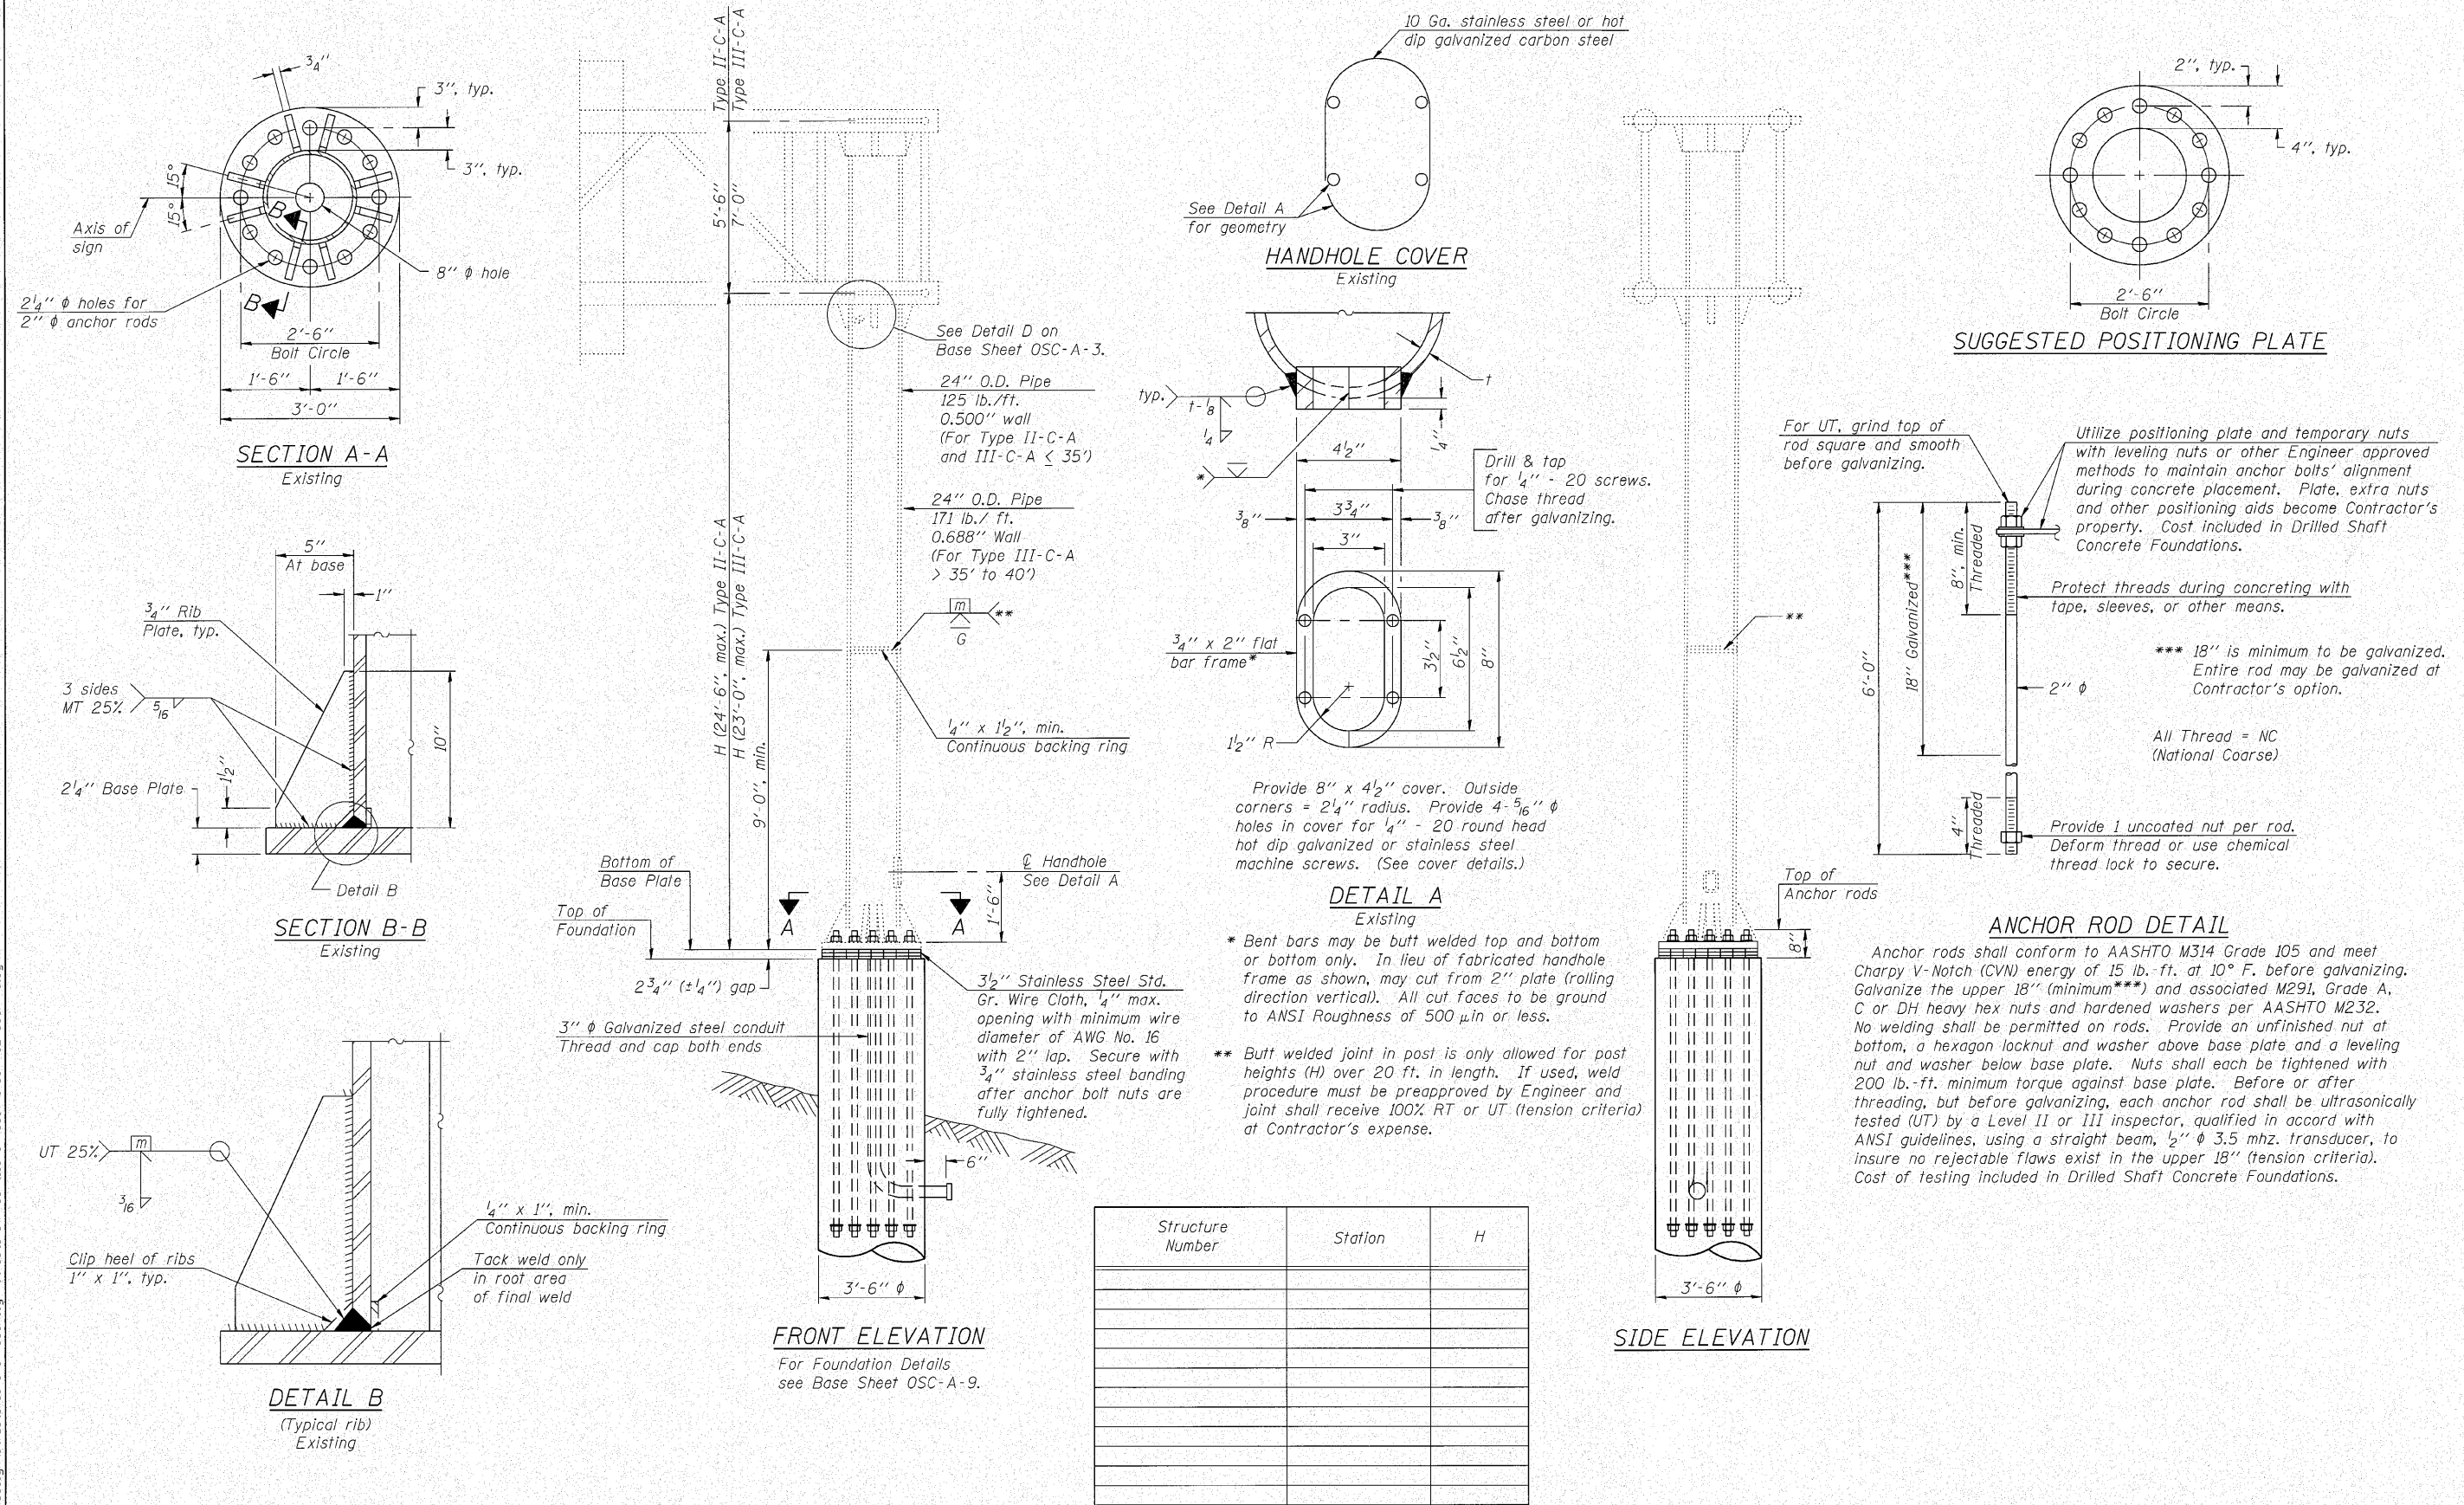

3'-6"

3" cl.

5 7/8"

2" cl.

9"

4'-5 1/4"

5"

7"

3'-6" φ shaft

3" φ galvanized steel conduit.
Thread and cap both ends.

3 1/2"

8"

2'-8"

5"

7"

3"

6"

3/4" φ x 10'-0" copper ground rod
driven into natural ground. Cost of
rod, cable and clamps shall be
included in cost of Drilled
Shaft Concrete Foundations.

#6 braided copper
wire or cable

Approved clamps
for grounding to
Anchor Rod*

Elevation Top

Elevation Bottom


3 hoops minimum
top and bottom

#5 bar spiral (E) at 6" pitch

1'-9"

ELEVATION

for Type II-C-A
and III-C-A Trusses

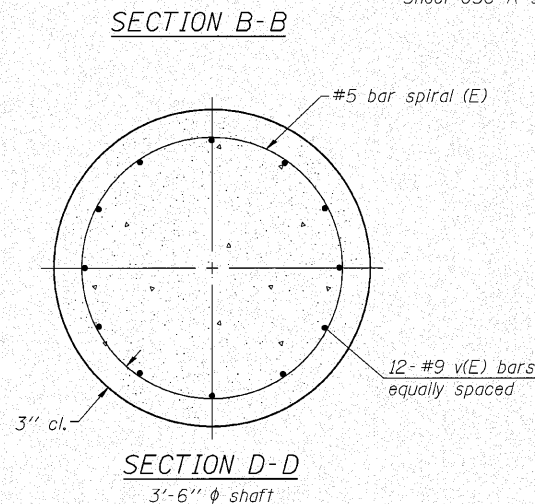

The foundation dimensions shown in the Foundation Design Table are based on the presence of mostly cohesive soils with an average Unconfined Compressive Strength (Q_u) of at least 1.25 tsf, which must be determined by previous soil investigations at the jobsite. When other conditions are indicated, the boring data will be included in the plans and the foundation dimensions shown in the Foundation Data Table will be the result of site specific designs.

If the conditions encountered are different than those indicated, the Contractor shall notify the Engineer to determine if the foundation dimensions need to be modified. If dimensions "B" or "F" are revised by more than 12" by the Contractor, "as-built" plans shall be prepared and submitted to the District Bureau of Operations for future reference.


No sonotubes or decomposable forms shall be used below the lower conduit entrance. Permanent metal forms or other shielding may not be left in place below that elevation without the Engineer's written permission.


Concrete shall be placed monolithically, without construction joints.

Backfill shall be placed per Article 502 of Standard Specification and prior to erection of support column.


A normal surface finish followed by a Bridge Seat Sealer application will be required on concrete surfaces above the lowest elevation 6" below finished ground line. Cost included in "Drilled Shaft Concrete Foundation".

FOUNDATION DESIGN TABLE								
Truss Type	Post Base Sheet	Maximum Cantilever Length (ft)	Maximum Total Sign Area (sq ft)	Shaft Diameter (in)	"B" Depth (ft)	Anchor Rods		Anchor Rod Circle Diameter (in)
						No.	Diameter (in)	
I-C-A	OSC-A-4	25	170	3.0	16.0	8	2	22
II-C-A	OSC-A-5	30	170	3.5	17.0	12	2	30
II-C-A	OSC-A-5	30	340	3.5	21.5	12	2	30
III-C-A	OSC-A-5	35	170	3.5	19.0	12	2	30
III-C-A	OSC-A-5	35	250	3.5	22.5	12	2	30
III-C-A	OSC-A-5	35	400	3.5	26.5	12	2	30
III-C-A	OSC-A-5	40	400	3.5	32.0	12	2	30

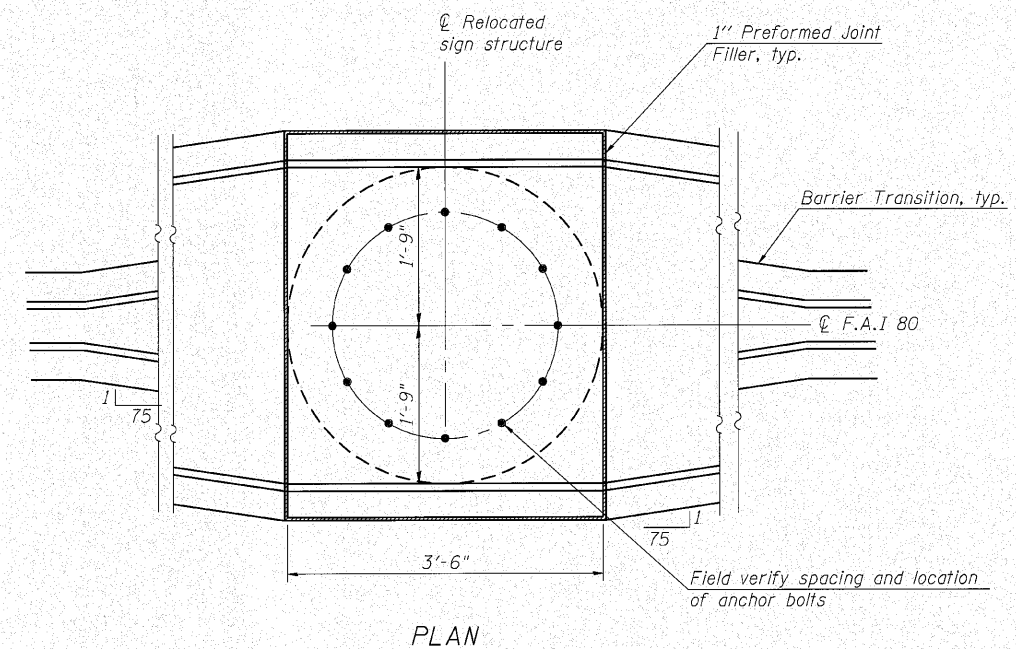[illegible]

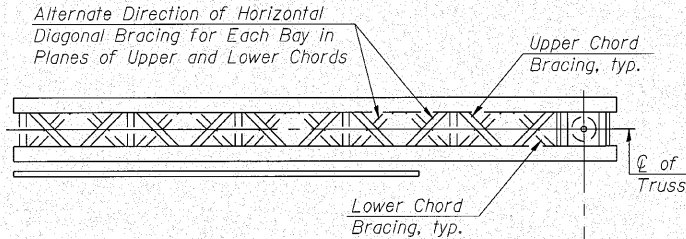

TYPICAL PLAN
(Walkway not shown)

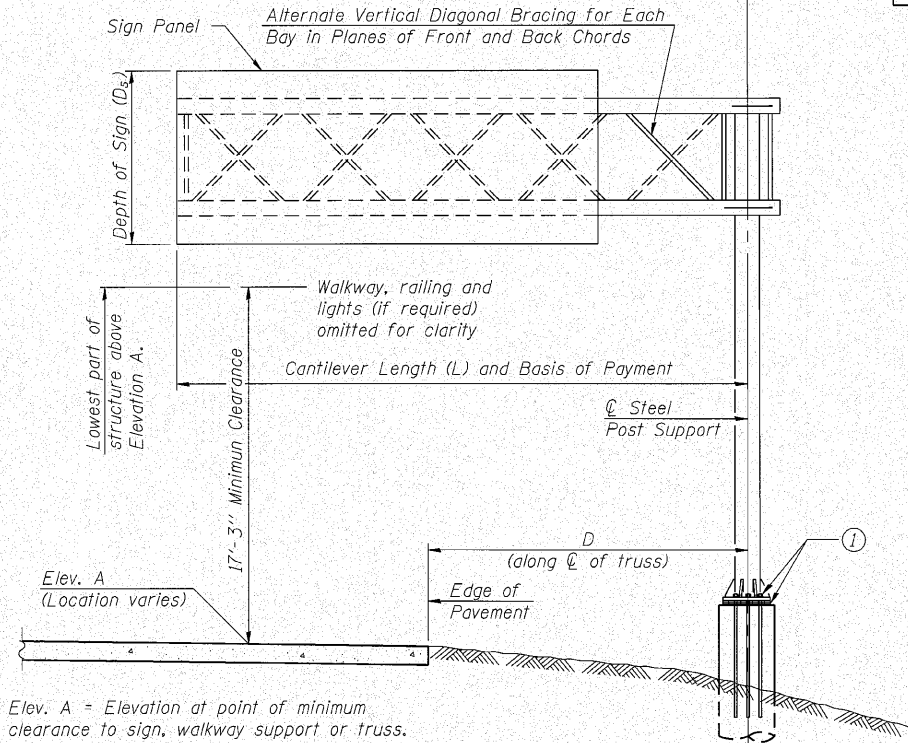


TYPICAL ELEVATION
Looking in Direction of Traffic

Sign support structures may be subject to damaging vibrations and oscillations when sign panels are not in place during erection or maintenance of the structure. To avoid these vibrations and oscillations, consideration should be given to attaching temporary blank sign panels to the structure.

Structure Number	Station	Design Truss Type	Cantilever Length (L)	Elev. A	Dim. D	Ds	Total Sign Area
1C099I080L139.2	778+15	II-C-A	27'-9"	678.0	2'-1 1/4"	10'-6"	174 Sq. Ft.

Truss Type	Maximum Sign Area	Maximum Length
I-C-A	170 Sq. Ft.	25 Ft.
II-C-A	340 Sq. Ft.	30 Ft.
III-C-A	400 Sq. Ft.	40 Ft.

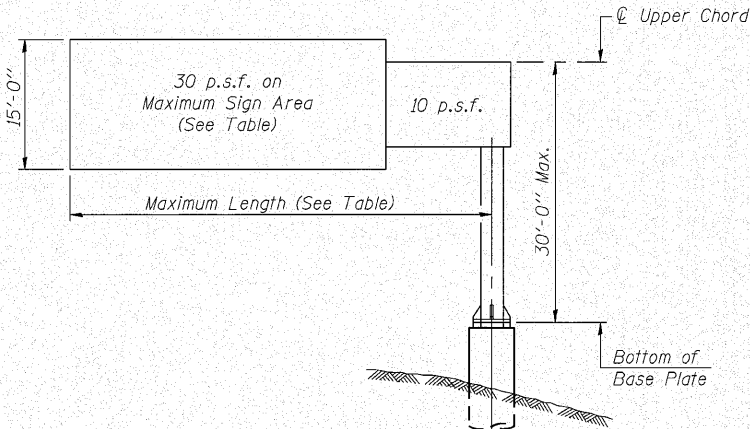

DESIGN WIND LOADING DIAGRAM

Parameters shown are basis for I.D.O.T. Standards
Installations not within dimensional limits shown
require special analysis for all components.

Note:
Trusses shall be shipped individually with adequate provision to prevent detrimental motion during transport. This may require ropes between horizontals and diagonals or energy dissipating (elastic) ties to the vehicle. The contractor is responsible for maintaining the configuration and protection of the trusses.

① After adjustments to level truss and insure adequate vertical clearance, all top and leveling nuts shall be tightened against the base plate with a minimum torque of 200 lb.-ft. Stainless steel mesh shall then be placed around the perimeter of the base plate. Secure to base plate with stainless steel banding.

* If M270 Gr. 50W (M222) steel is proposed, chemistry for plate to be used shall first be approved by the Engineer as suitable for galvanizing and welding.

GENERAL NOTES

DESIGN: AASHTO Standard Specifications for Structural Supports for Highway Signs, Luminaires and Traffic Signals. ("AASHTO Specifications")

CONSTRUCTION: Current (at time of letting) Illinois Department of Transportation Standard Specifications for Road and Bridge Construction, Supplemental Specifications and Special Provisions. ("Standard Specifications")

LOADING: 90 M.P.H. WIND VELOCITY

WALKWAY LOADING: Dead load plus 500 lbs. concentrated live load.

DESIGN STRESSES:
Field Units
F_c = 3,500 p.s.i.
F_y = 60,000 p.s.i. (reinforcement)

WELDING: All welds to be continuous unless otherwise shown. All welding to be done in accordance with current AWS D1.1 and D1.2 Structural Welding Codes (Steel and Aluminum) and the Standard Specifications.

MATERIALS: Aluminum Alloys as shown throughout plans. All Structural Steel Pipe shall be ASTM A53 Grade B or A500 Grade B or C. If A500 pipe is substituted for A53, then the outside diameter shall be as detailed and wall thickness greater than or equal to A53.
All Structural Steel Plates and Shapes shall conform to AASHTO M270 Gr. 36, Gr. 50 or Gr. 50W*. Stainless steel for shims, sleeves and handhole covers shall be ASTM A240, Type 302 or 304, or another alloy suitable for exterior exposure and acceptable to the Engineer.
The steel pipe and stiffening ribs at the base plate for the column shall have a minimum longitudinal Charpy V-Notch (CVN) energy of 15 lb.-ft. at 40° F. (Zone 2) before galvanizing.

FASTENERS FOR ALUMINUM TRUSSES: All bolts noted as "high strength" must satisfy the requirements of AASHTO M164 (ASTM A325), or approved alternate, and must have matching lock nuts. Threaded studs for splices (if Members interfere) must satisfy the requirements of ASTM A449, ASTM A193, Grade B7, or approved alternate, and must have matching lock nuts. Bolts and lock nuts not required to be high strength must satisfy the requirements of ASTM A307. All bolts and lock nuts must be hot dip galvanized per AASHTO M232. The lock nuts must have nylon or steel inserts. A stainless steel flat washer conforming to ASTM A240 Type 302 or 304, is required under both head and nut or under both nuts where threaded studs are used. High strength bolt installation shall conform to Article 505.04 (f) (2)d of the IDOT Standard Specifications for Road and Bridge Construction. Rotational capacity ("ROCAP") testing of bolts will not be required.

U-BOLTS AND EYEBOLTS: U-Bolts and Eyebolts must be produced from ASTM A276 Type 304, 304L, 316 or 316L, Condition A, cold finished stainless steel, or an equivalent material acceptable to the Engineer. All nuts for U-Bolts and Eyebolts must be lock nuts equivalent to ASTM A307 with nylon or steel inserts and hot dip galvanized per AASHTO M232. A stainless steel flat washer conforming to ASTM A240, Type 302 or 304, is required under each U-Bolt and Eyebolt lock nut.

GALVANIZING: All Steel Grating, Plates, Shapes and Pipe shall be Hot Dip Galvanized after fabrication in accordance with AASHTO M111. Painting is not permitted.

ANCHOR RODS: Shall conform to AASHTO M314 Gr. 105 with a minimum Charpy V-Notch (CVN) energy of 15 lb.-ft. at 10° F.

CONCRETE SURFACES: All concrete surfaces above an elevation 6" below the lowest final ground line at each foundation shall be cleaned and coated with Bridge Seal Sealer in accordance with the Standard Specifications.

REINFORCEMENT BARS: Reinforcement Bars designated (E) shall be epoxy coated in accordance with the Standard Specifications.

FOUNDATIONS: The contract unit price for Drilled Shaft Concrete Foundations shall include reinforcement bars complete in place.


TOTAL BILL OF MATERIAL

ITEM	UNIT	TOTAL
OVERHEAD SIGN STRUCTURE CANTILEVER TYPE II-C-A	Foot	27.75
OVERHEAD SIGN STRUCTURE WALKWAY	Foot	18.25
DRILLED SHAFT CONCRETE FOUNDATIONS	Cu. Yds.	11.4


OSC-A-1

7-1-10


 LIN ENGINEERING, LTD. Consulting Engineers Chatham, Illinois	USER NAME =	DESIGNED - ADB	REVISED -	STATE OF ILLINOIS DEPARTMENT OF TRANSPORTATION	CANTILEVER SIGN STRUCTURES – GENERAL PLAN & ELEVATION ALUMINUM TRUSS & STEEL POST	F.A.I. RTE. 80	SECTION 99 (S&S-1) Y	COUNTY WILL	TOTAL SHEETS 276	SHEET NO. 127
	PLOT SCALE =	CHECKED - MTH	REVISED -							
	PLOT DATE =	DRAWN - ADB	REVISED -			CONTRACT NO. 60147				
		CHECKED - MTH	REVISED -			ILLINOIS FED. AID PROJECT				

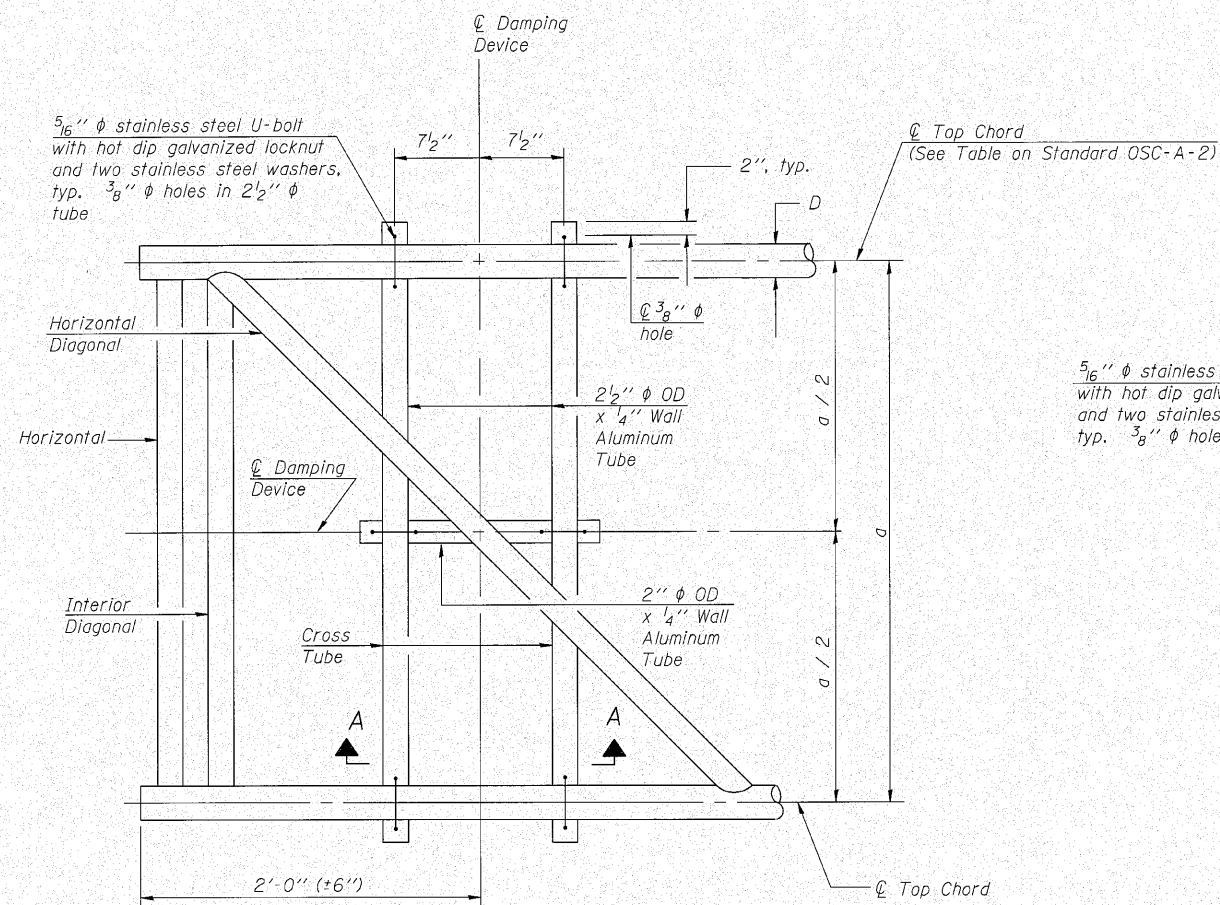


PLAN DETAIL

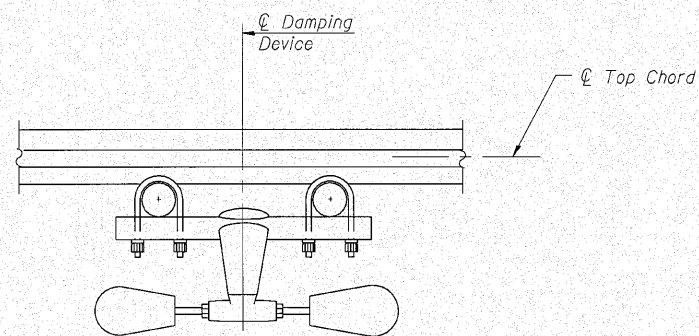


SECTION A-A

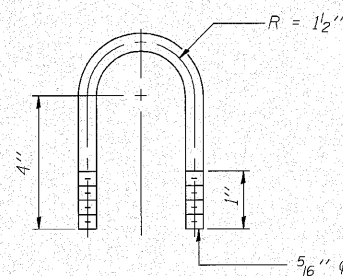


DAMPING DEVICE MOUNTING
TUBE U-BOLT DETAIL
(Typical)

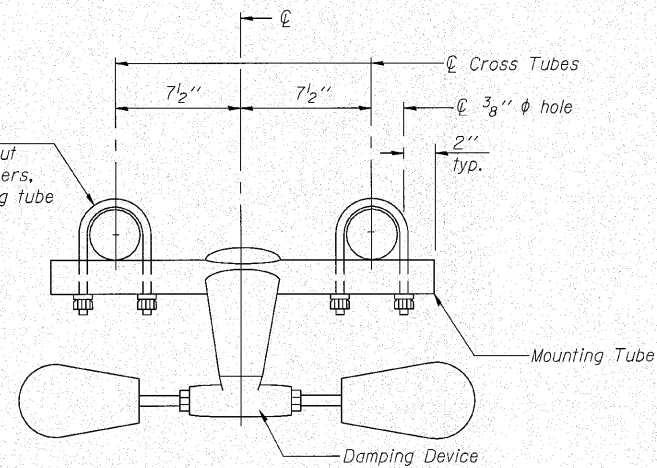

TRUSS DAMPING
DEVICE CONNECTION DETAIL

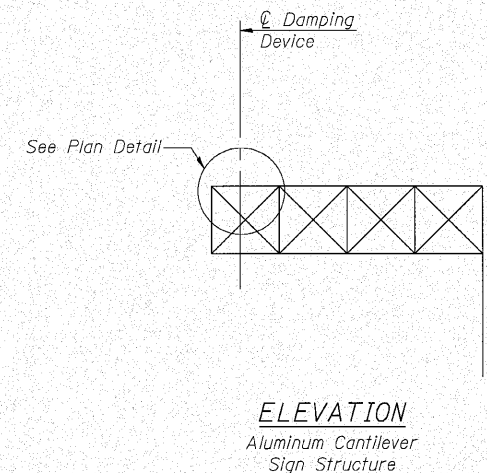

- GENERAL NOTES**
- Damper: One damper per truss. (31 lbs. Stockbridge-Type Aluminum-29" minimum between ends of weights)
- Materials: Aluminum tubes shall be ASTM B221 alloy 6061 temper T6

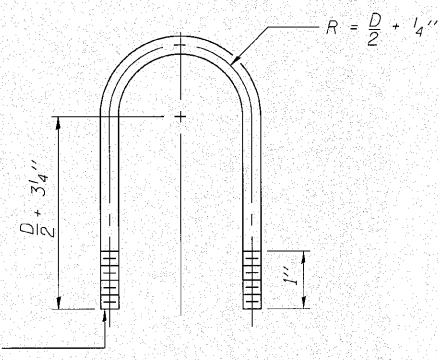

TOP CHORD TO CROSS TUBE
U-BOLT DETAIL
(Typical)

OSC-A-D

7-1-10



LIN ENGINEERING, LTD.
Consulting Engineers
Chatham, Illinois

USER NAME =	DESIGNED - ADB	REVISED -
PLOT SCALE =	CHECKED - MTH	REVISED -
PLOT DATE =	DRAWN - ADB	REVISED -
	CHECKED - MTH	REVISED -


STATE OF ILLINOIS
DEPARTMENT OF TRANSPORTATION

CANTILEVER SIGN STRUCTURE
DAMPING DEVICE

SHEET NO. 3 OF 9 SHEETS

F.A.I. RTE.	SECTION	COUNTY	TOTAL SHEETS	SHEET NO.
80	99 (5&5-1) Y	WILL	276	129
				CONTRACT NO. 60147
ILLINOIS FED. AID PROJECT				


Holes in galvanized steel post and aluminum collar = bolt $\phi + \frac{1}{16}$ ".
Holes in stainless steel sleeve = bolt $\phi + \frac{3}{16}$ ".

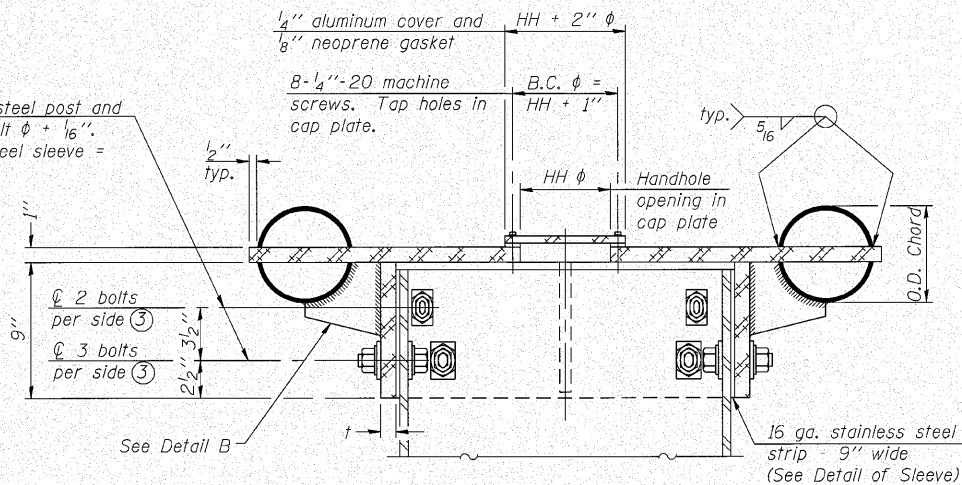


SECTION B-B

Bolts, washers (including contoured washers), and locknuts shall be stainless steel.

- ④ Collar I.D. shall be manufactured to correspond to O.D. of actual galvanized post and stainless steel sleeve plus $\frac{1}{8}$ " ($\pm \frac{1}{16}$ "). Maximum gap between post and collar at any location equals $\frac{1}{8}$ " before tightening bolts.

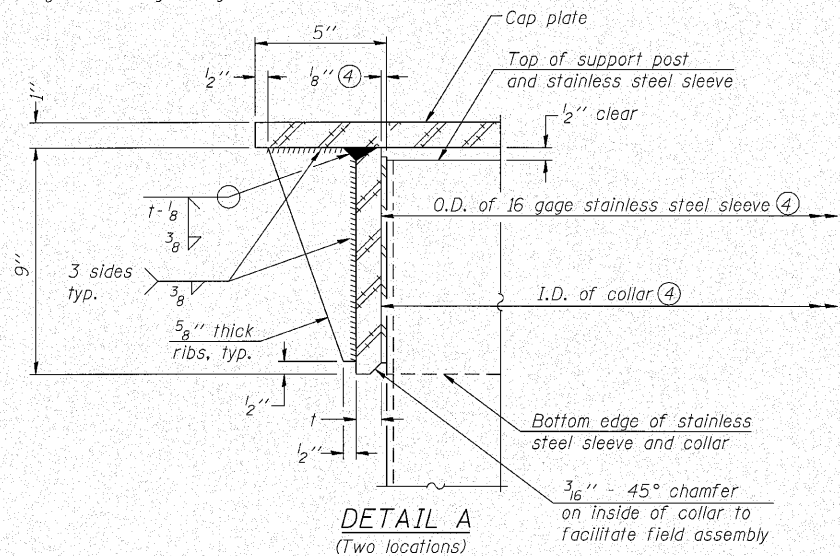


DETAIL A
(Two locations)

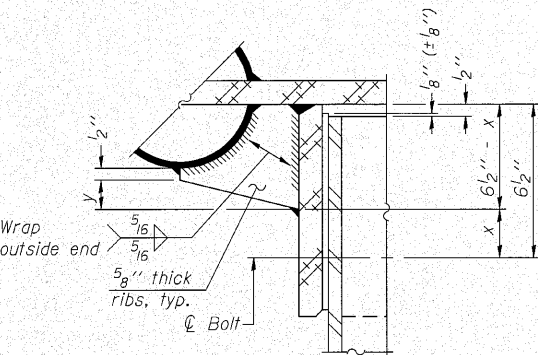


DETAIL B

Two locations
(For details not shown, see Detail C)

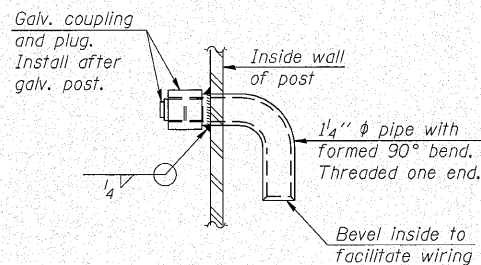


DETAIL D

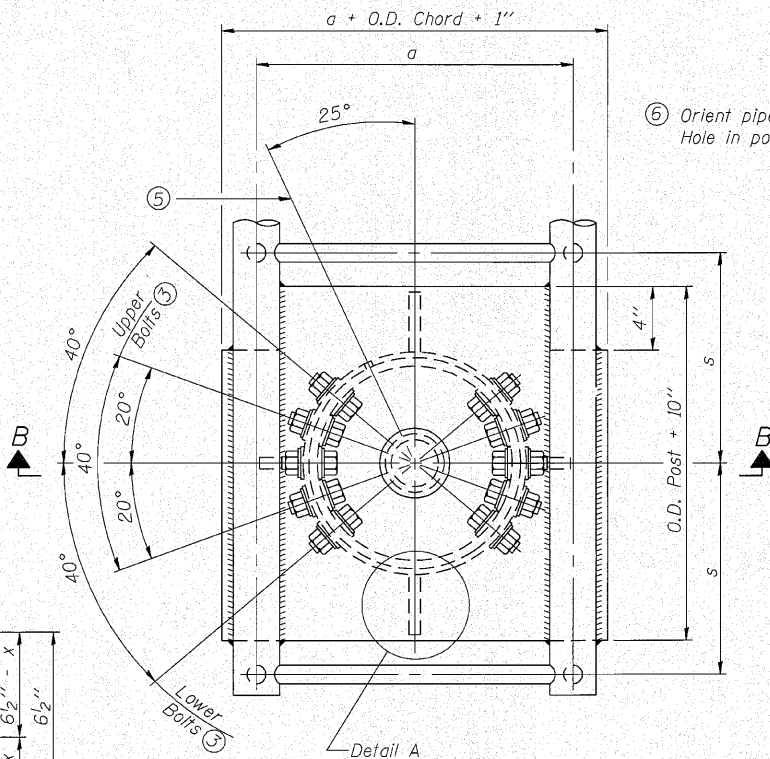


PLAN VIEW - TOP OF COLUMN

- ⑤ Optional full penetration weld in collar.
(Two locations maximum....(180° apart)....X-ray or UT 100%)

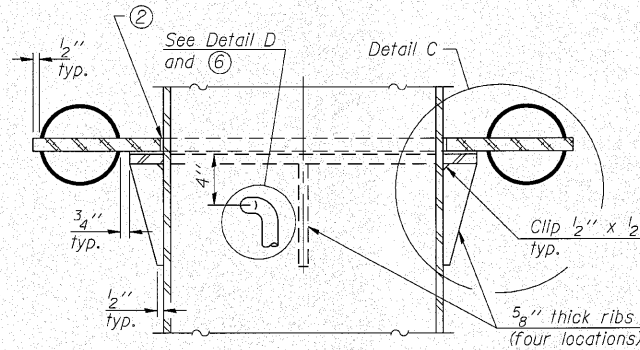


SECTION C-C

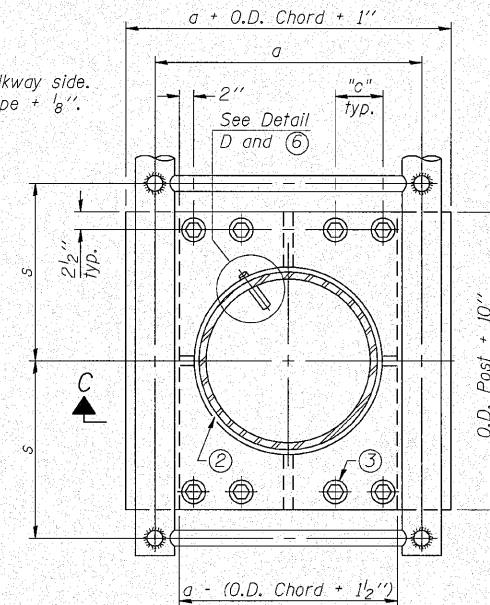

SECTION THRU POST ABOVE LOWER CHORDS

Hole in aluminum plate
(and 16 ga. stnl. stl. sheet)
to be O.D. post + $\frac{1}{2}$ "

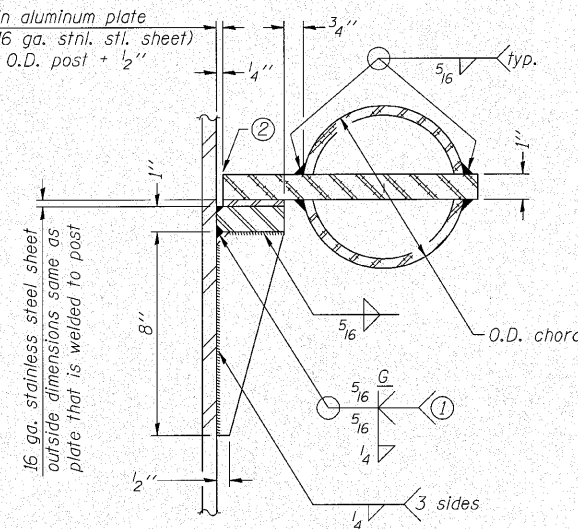

DETAIL C

CONTOURED WASHERS

Bolt Size	Contoured Washers	
	Hole Dia.	B
7/8"	1"	2 1/2"
1"	1 1/8"	3"
1 1/4"	1 3/8"	3 1/4"

DETAIL OF STAINLESS STEEL SLEEVE

Weld to post after galvanizing.
(Prepare post surface to insure tight, uniform fit and allow welding.)
Welds to be 1/2" long at 6" cts. along top edge and at 1/4" opening.

Truss Type	Post Size	Upper & Lower Connection Bolt Diameter ③	Lower Juncture Bolt Spacing Dimension "c" ③	Opening in Cap Plate "HH"	Collar Thickness (t)	Side Ribs	
I-C-A	16" ϕ (83#/'')	7/8"	3 1/4"	8"	5/8"	1 3/4"	2 1/4"
II-C-A	24" ϕ (125#/'')	1"	3 1/2"	12"	7/8"	2"	1 1/4"
III-C-A (35' max.)	24" ϕ (125#/'')	1 1/4"	3 1/2"	12"	7/8"	2"	1"
III-C-A (>35' to 40')	24" ϕ (171#/'')	1 1/4"	3 1/2"	12"	7/8"	2"	1"

- ① Grind top if required to fully seat aluminum plate and stainless steel sheet.
② After tightening lower connection bolts, fill gap with non-hardening, silicone caulk suitable for exterior exposure and acceptable to the Engineer. Cost is included in Overhead Sign Structure Cantilever.
③ Upper and lower connection bolts in collar and bolts at lower chord connection shall be high strength with matching locknuts. Connection bolts shall have 2 stainless steel flat washers each.

OSC-A-3

7-1-10



LIN ENGINEERING, LTD.
Consulting Engineers
Chatham, Illinois









USER NAME =	DESIGNED - ADB	REVISED -
PLOT SCALE =	CHECKED - MTH	REVISED -
PLOT DATE =	DRAWN - ADB	REVISED -
	CHECKED - MTH	REVISED -

STATE OF ILLINOIS
DEPARTMENT OF TRANSPORTATION




CANTILEVER SIGN STRUCTURES - JUNCTURE DETAILS
ALUMINUM TRUSS & STEEL POST

SHEET NO. 4 OF 9 SHEETS

F.A.I. RTE.	SECTION	COUNTY	TOTAL SHEETS	SHEET NO.
80	99 (5&S-1) Y	WILL	276	130
				CONTRACT NO. 60147
ILLINOIS FED. AID PROJECT				

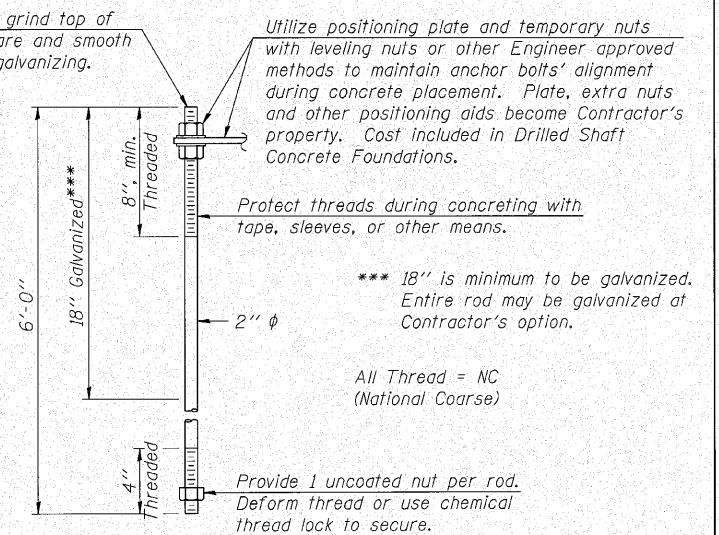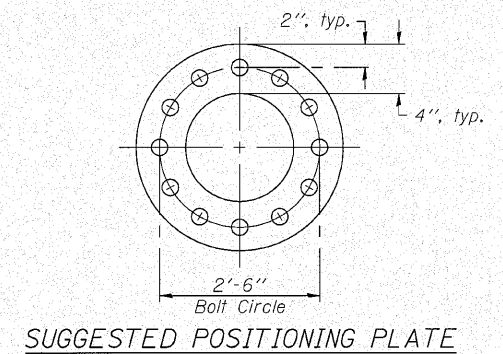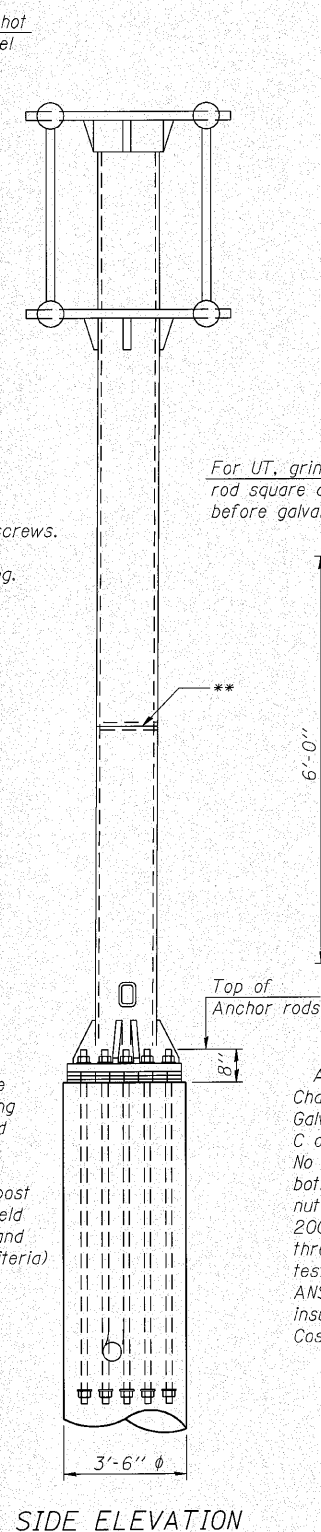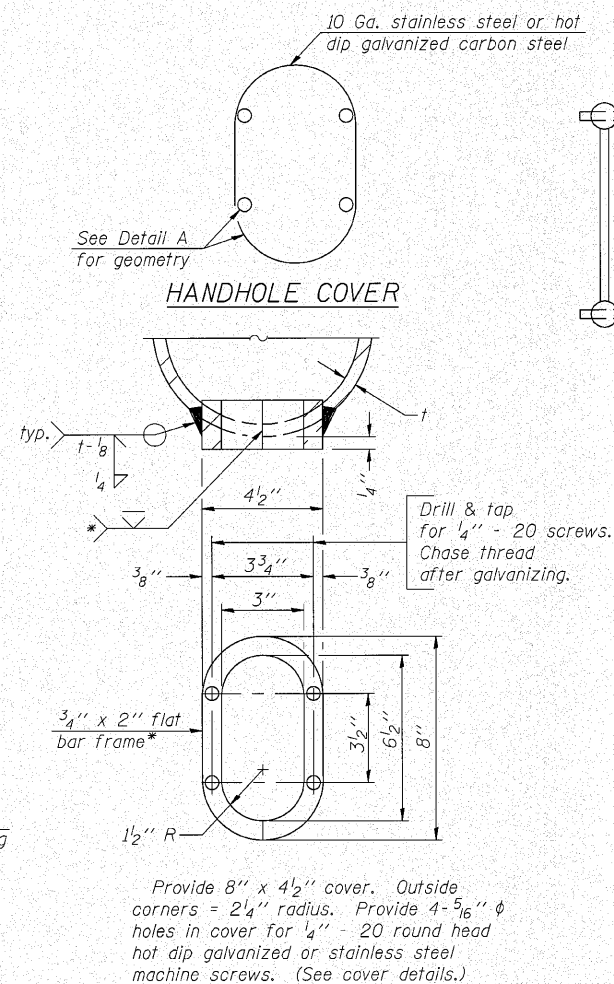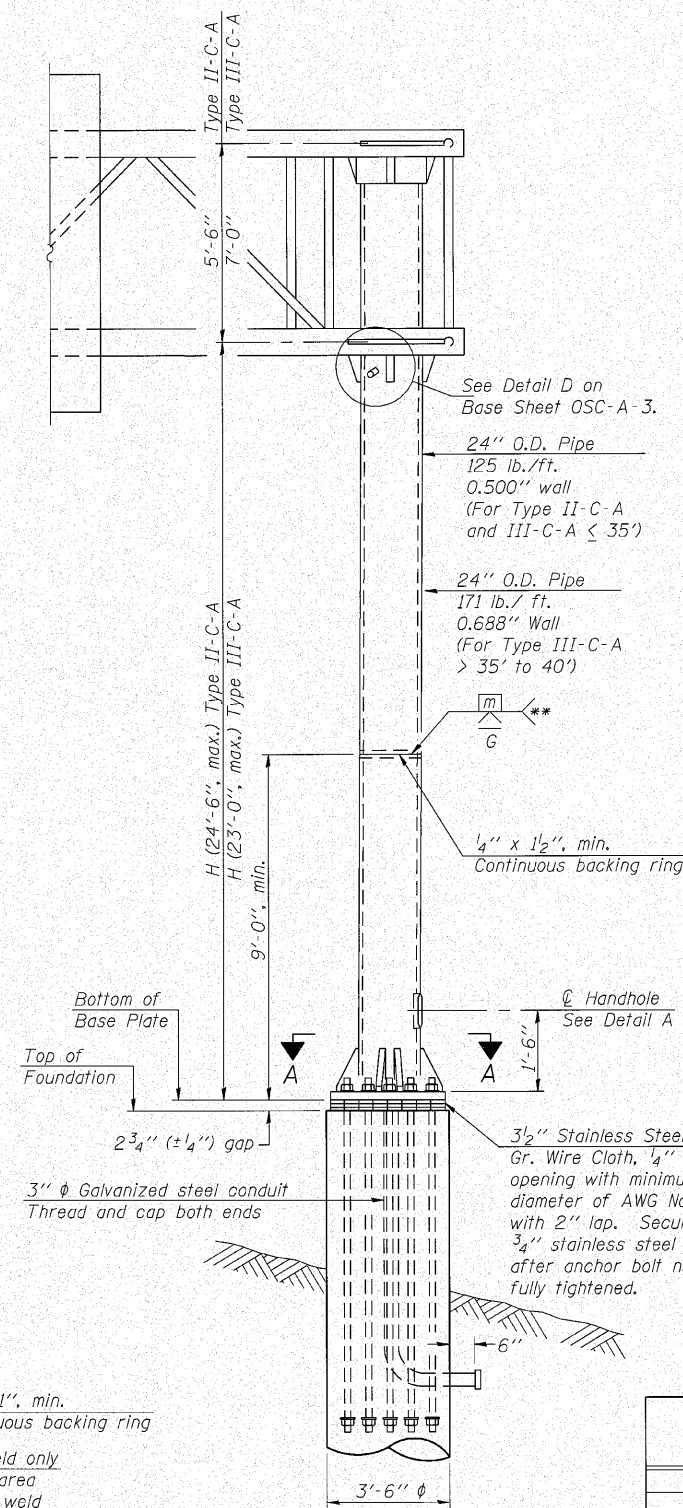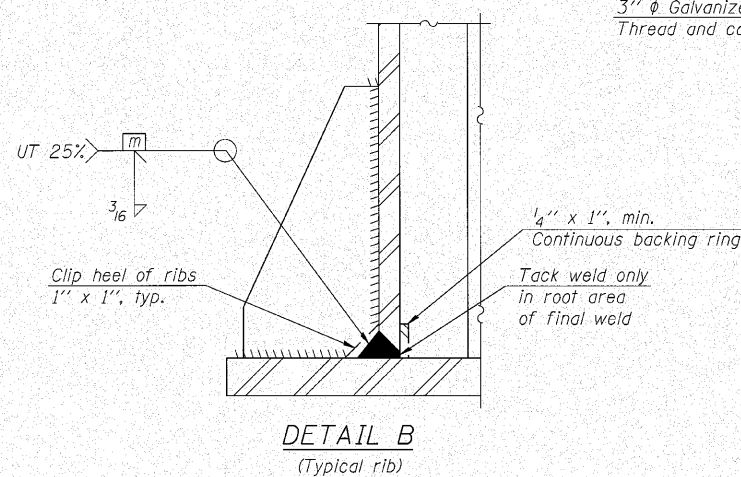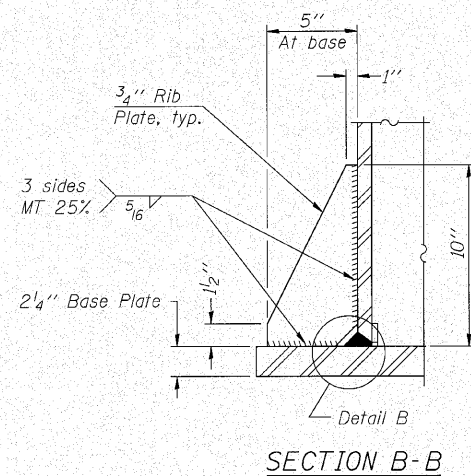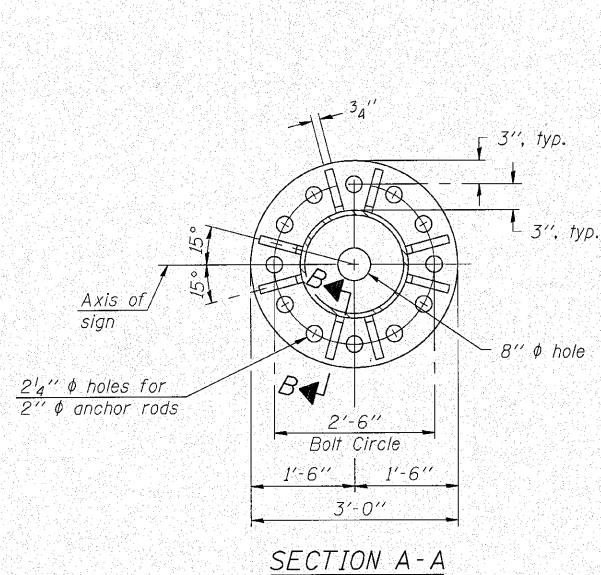[illegible]

Note: "H" based on 15'-0" or actual sign height, whichever is greater.

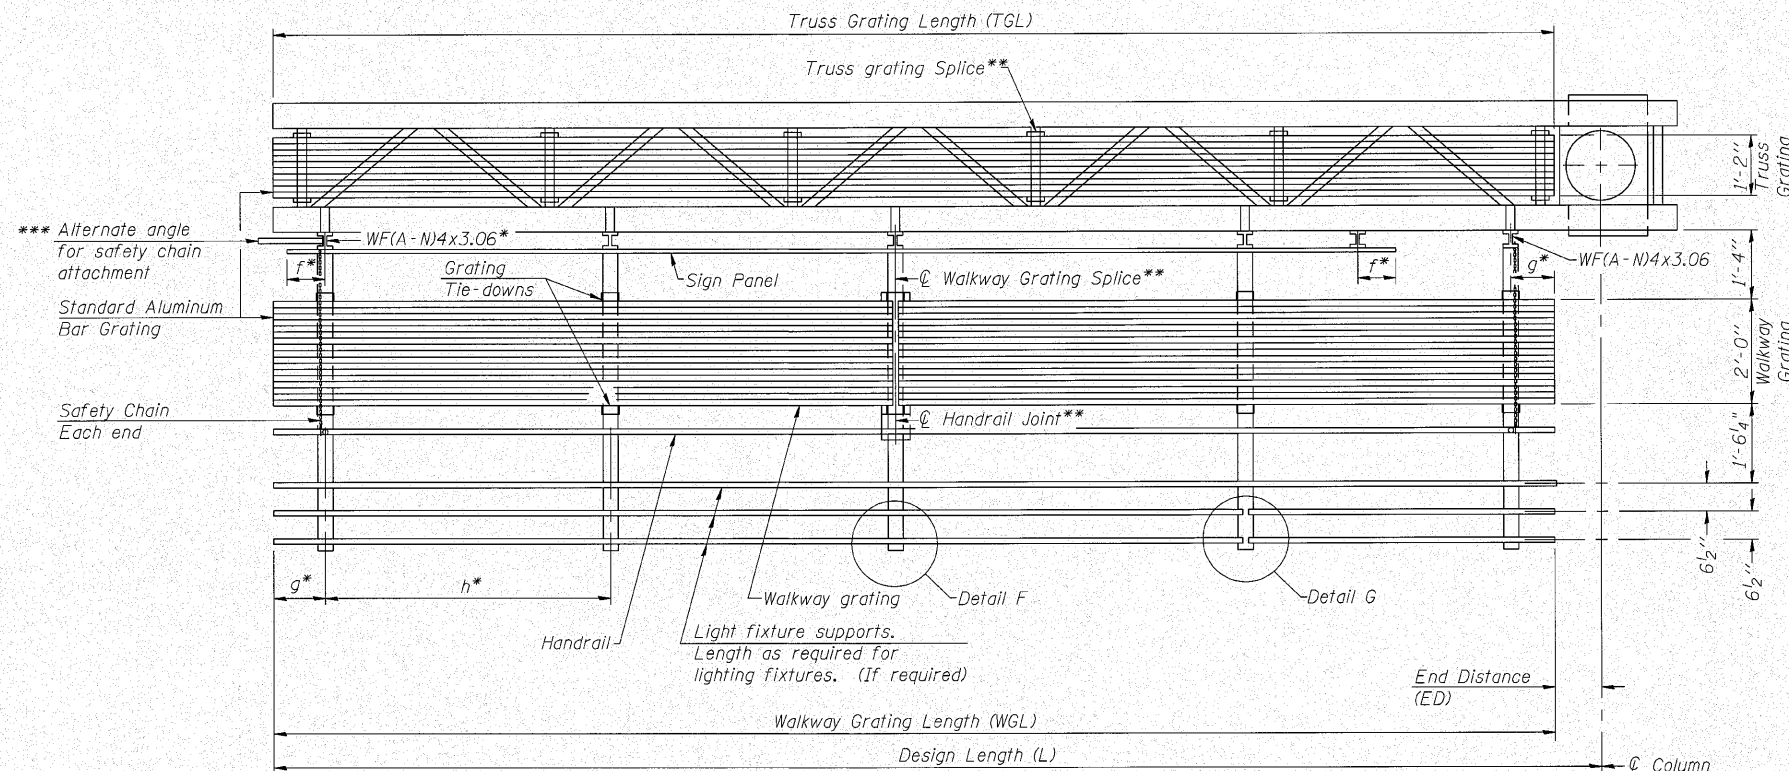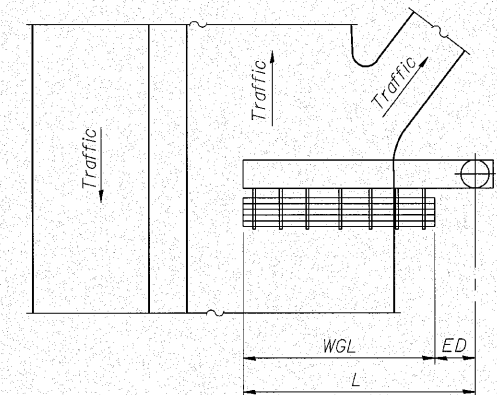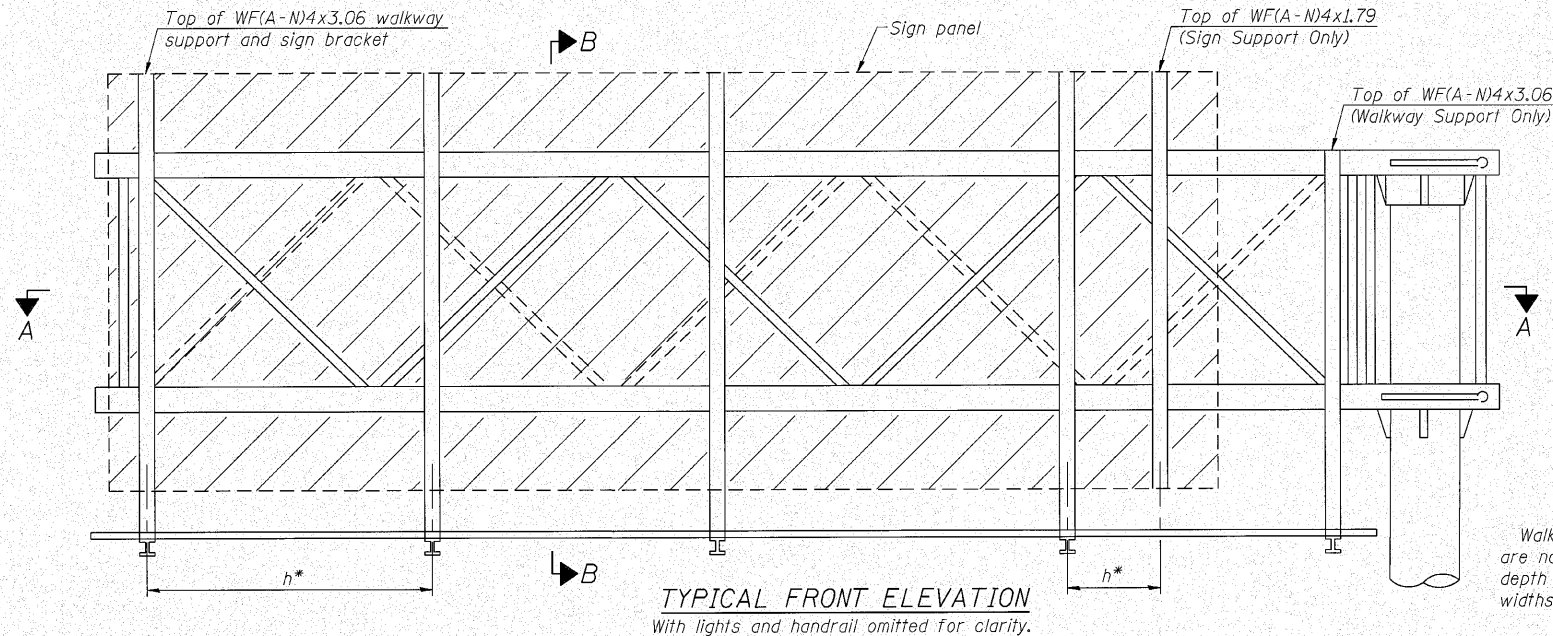

Structure Number	Station	WGL	ED	TGL
IC0991080L139.2	778+15	18'-3"	9'-6"	26'-3"

Notes:
 * Space walkway brackets WF(A-N)4x3.06 and sign brackets WF(A-N)4x1.79 for efficiency and within limits shown:
 $f = 12''$ maximum, $4''$ minimum (End of sign to ϕ of nearest bracket)
 $g = 12''$ maximum, $4''$ minimum (End of walkway to ϕ of nearest bracket)
 $h = 6'-0''$ maximum (ϕ to ϕ sign and/or walkway support brackets, WF(A-N)4x1.79 or WF(A-N)4x3.06)
 *** If walkway bracket at safety chain location is behind sign, add angle to bracket. See alternate safety chain attachment on base sheet OSC-A-8.
 For details of sign placement, sign/walkway brackets, truss and walkway gratings, grating splices and Section B-B, see Base Sheet OSC-A-7.
 For details of handrail, handrail joint, safety chain and Details F and G, see Base Sheet OSC-A-8.

Truss grating to facilitate inspection shall run full length of cantilevers. Cost of truss grating is included in Overhead Sign Structure Cantilever.

Handrail and walkway grating shall span a minimum of three brackets between splices.
 ** Use and location of handrail joints or grating splices are optional, based on lengths needed and material availability.

$$TGL = L - \left(\frac{\text{Post O.D.}}{2} + 6'' \right)$$

BRACKET TABLE

Sign Width		Number Brackets Required
Greater Than	Less Than or Equal To	
	8'-0"	2
8'-0"	14'-0"	3
14'-0"	20'-0"	4
20'-0"	26'-0"	5
26'-0"	32'-0"	6

OSC-A-6

7-1-10





USER NAME =	DESIGNED - ADB	REVISED -
PLOT SCALE =	CHECKED - MTH	REVISED -
PLOT DATE =	DRAWN - ADB	REVISED -
	CHECKED - MTH	REVISED -

**STATE OF ILLINOIS
DEPARTMENT OF TRANSPORTATION**


**CANTILEVER SIGN STRUCTURES - ALUMINUM WALKWAY
DETAILS - ALUMINUM TRUSS & STEEL POST**

SHEET NO. 6 OF 9 SHEETS


F.A.I. RTE.	SECTION	COUNTY	TOTAL SHEETS	SHEET NO.
80	99 (S&S-1) Y	WILL	276	132
CONTRACT NO. 60147				
ILLINOIS FED. AID PROJECT				

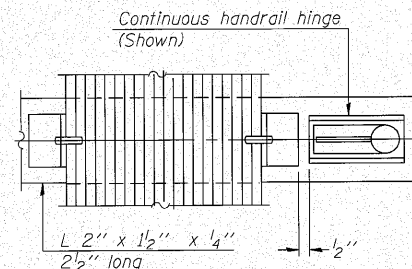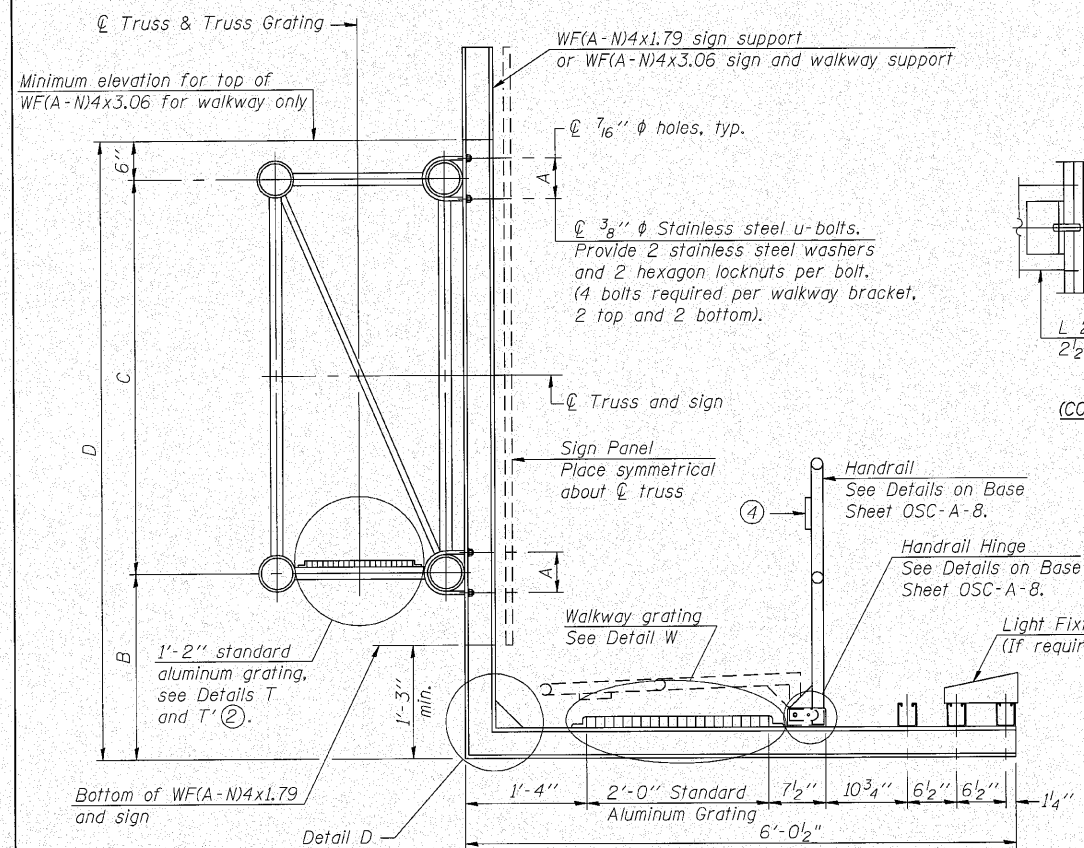


(CONTINUOUS WALKWAY GRATING)

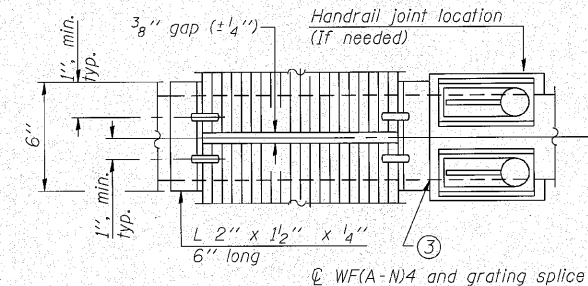

(AT WALKWAY GRATING SPLICE)

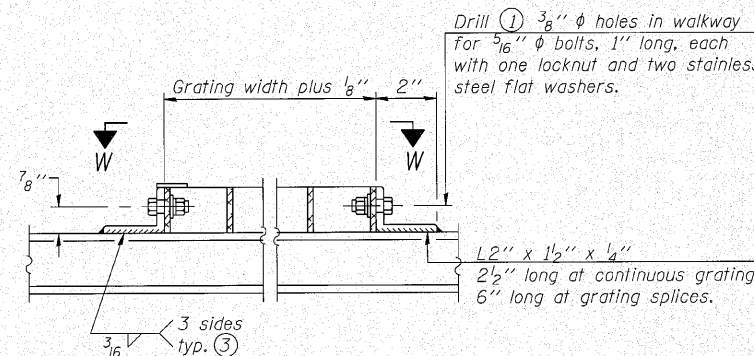


SECTION W-W

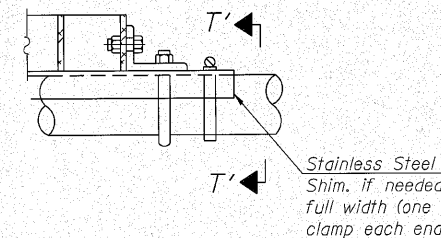


DETAIL T'

(Truss grating splice)


Details not shown same as Detail T.
Alternate materials may be used subject to the
Engineer's review and approval.

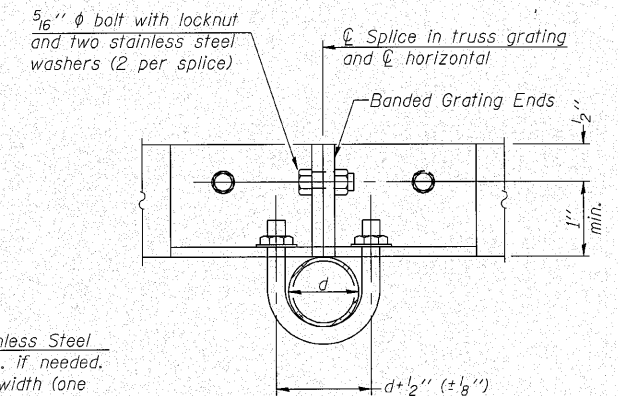

SECTION T'-T'


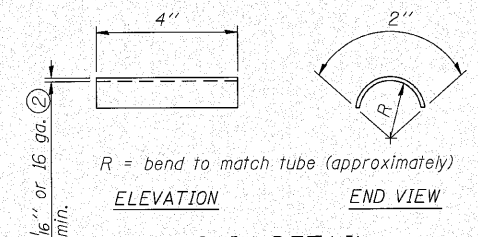


SHIM DETAIL

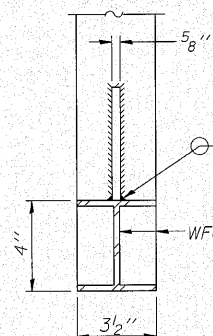


SECTION B-B

Sign shall be even with the top of the bracket, but it may extend no more than 6" above the top of the bracket for field adjustments.

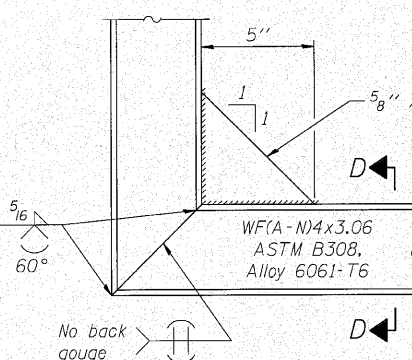 

DETAIL T

(Continuous Truss grating)

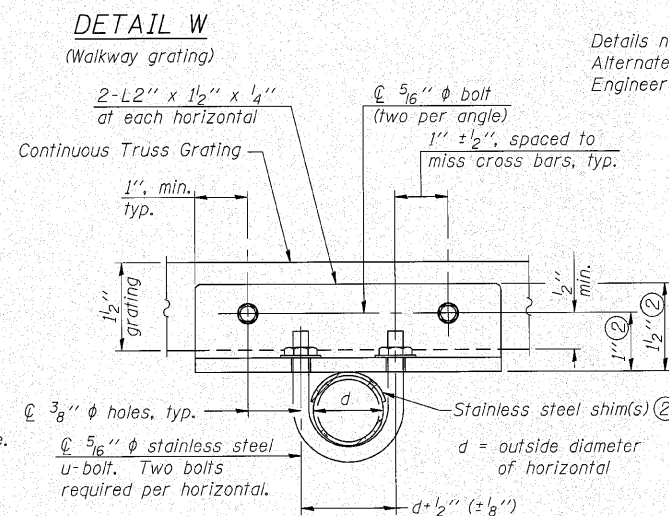

SECTION T-T

[illegible]

- ① Drilling holes in grating may be done in shop or field, based on Contractor's preference and subject to accurate alignment.
- ② Stainless steel shims shall be placed as shown in Detail T if needed to compensate for alignment variations between horizontal and diagonal pipes beyond adjustment provided by angles. Thicker shims may be used subject to shims performing properly.
- ③ If Handrail Joint present, weld angle to WF(A-N)4 and $\frac{1}{4}$ " extension bars. (See Base Sheet OSC-A-8.)
- ④ $\frac{1}{8}$ " x $\frac{1}{2}$ " x 2" welded to handrail posts to protect locations that contact grating.
- ⑤ Tube to grating gap may vary from 0 to $\frac{1}{2}$ ", max. to align walkway, allow for camber, etc.
- ⑥ Based on actual sign height, D_s , given on OSC-A-1.

OSC-A-7

7-1-10



LIN ENGINEERING, LTD
Consulting Engineers
Chatham, Illinois

USER NAME =
PLOT SCALE =
PLOT DATE =















REVISED	-	_____
REVISED	-	_____
REVISED	-	_____
REVISED	-	_____

**STATE OF ILLINOIS
DEPARTMENT OF TRANSPORTATION**

CANTILEVER SIGN STRUCTURES – WALKWAY DETAILS
ALUMINUM TRUSS & STEEL POST

SHEET NO. 7 OF 9 SHEETS

F.A.I. RTE.	SECTION	COUNTY	TOTAL SHEETS	SHEET NO.
80	99 (5&5-1) Y	WILL	276	133
		CONTRACT NO. 60147		
ILLINOIS FED. AID PROJECT				

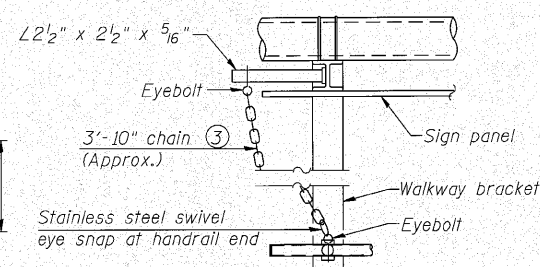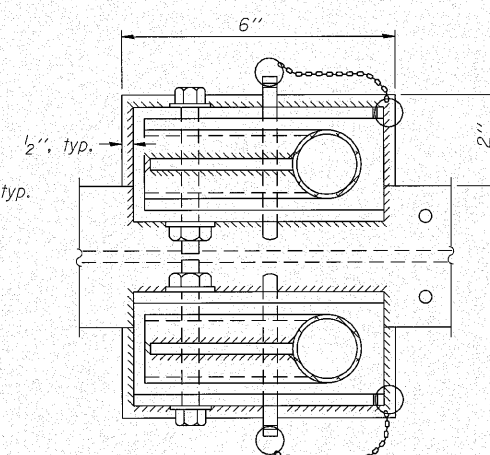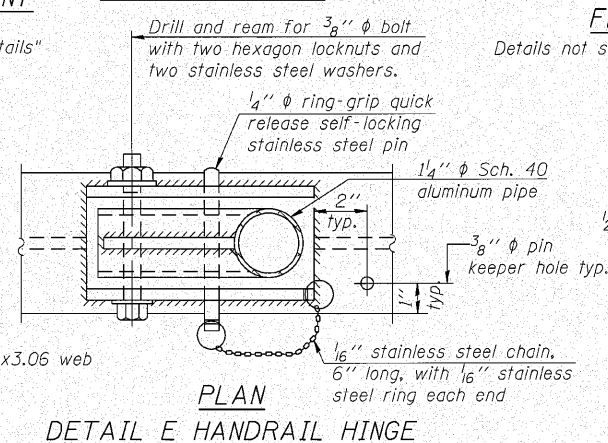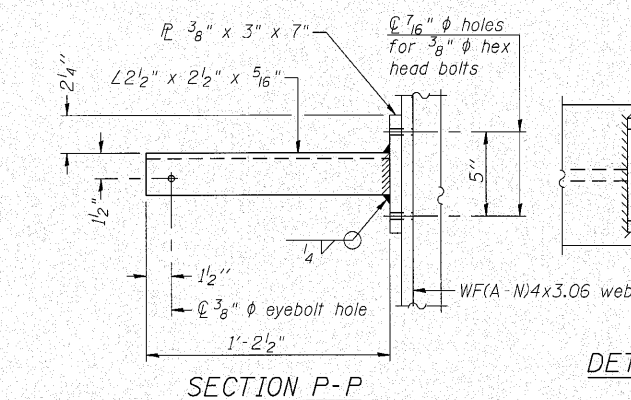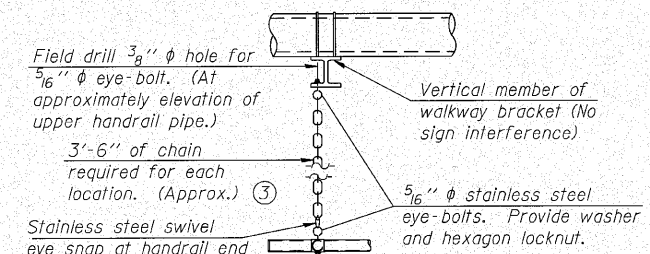 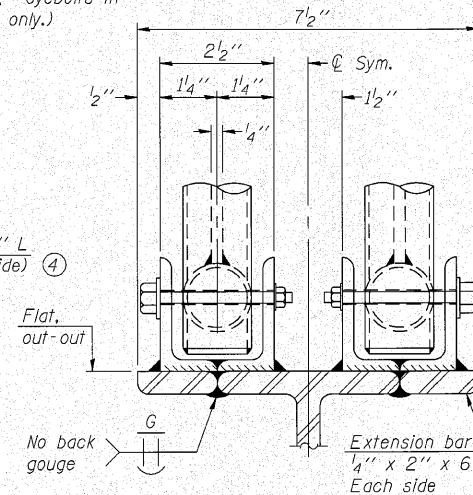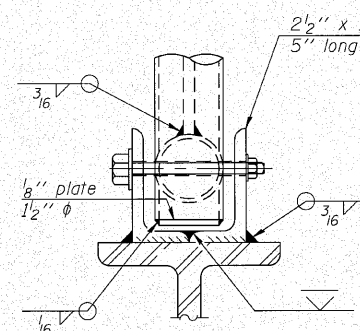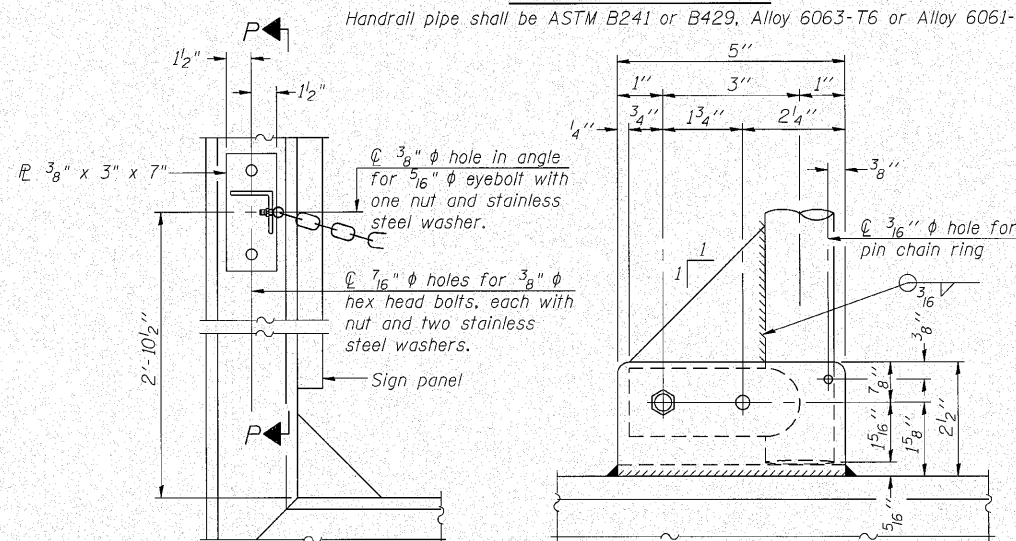 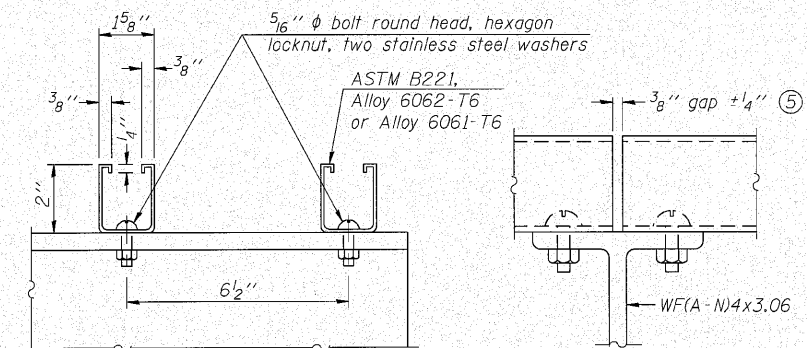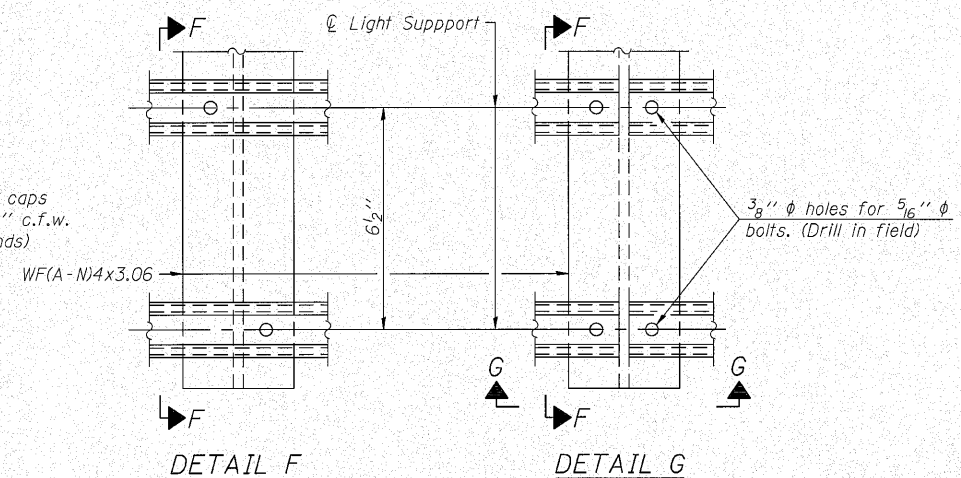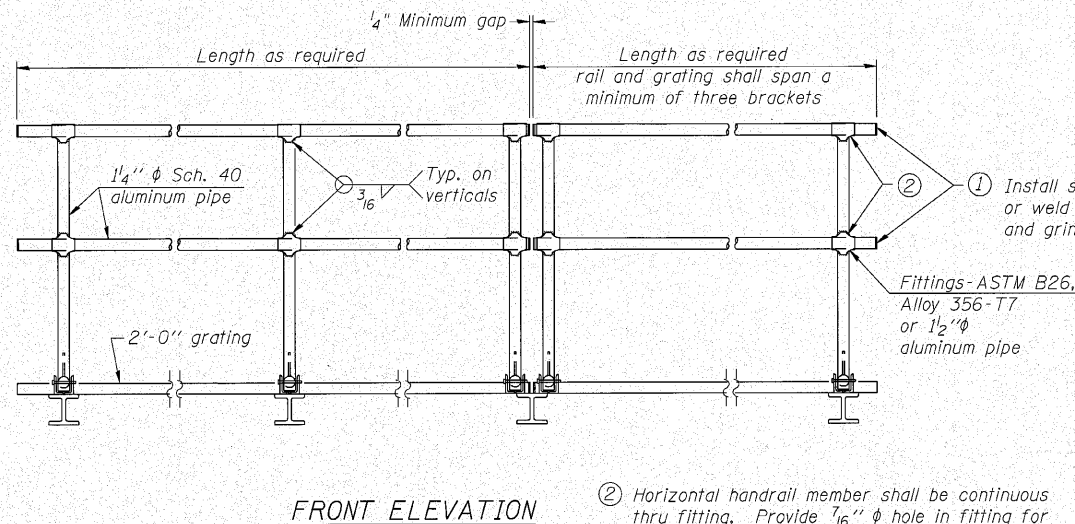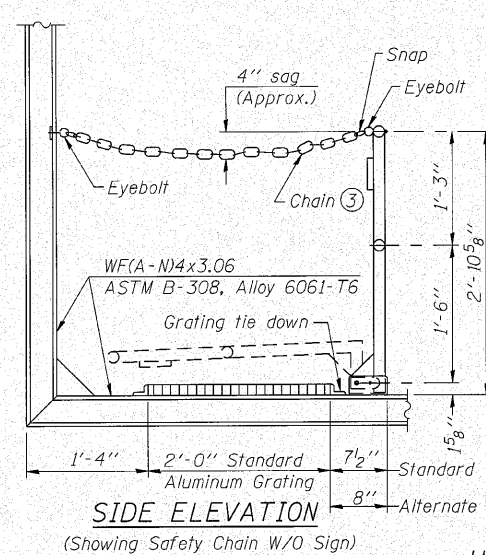

③ $\frac{3}{16}$ " Type 304L stainless steel chain, approximately 12 links per foot.

④ Extrusions may be used in lieu of the details shown, with approval of the Engineer.

OSC-A-8

7-1-10



LIN ENGINEERING, LTD.
Consulting Engineers
Chatham, Illinois

USER NAME =	
PLOT SCALE =	
PLOT DATE =	

DESIGNED	-	ADB
CHECKED	-	MTH
DRAWN	-	ADB
CHECKED	-	MTH

[illegible]

STATE OF ILLINOIS
DEPARTMENT OF TRANSPORTATION

**CANTILEVER SIGN STRUCTURES – HANDRAIL DETAILS
ALUMINUM TRUSS & STEEL POST**

SHEET NO. 8 OF 9 SHEETS

F.A.I. RTE.	SECTION	COUNTY	TOTAL SHEETS	SHEET NO.
80	99 (5&5-1) Y	WILL	276	134
		CONTRACT NO. 60147		
ILLINOIS		FED. AID PROJECT		

ELEVATION

3' - 6"

3" ϕ galvanized steel conduit.
Thread and cap both ends.

4"

9"

2" cl.

Elevation Top

3'-0'7₈"

B

5"

7"

3"

Eastbound pavement
(including subbase & subgrade)

Westbound pavement
(including subbase & subgrade)

A

2'-8"

5"

7"

F

Approved clamps
for grounding to
Anchor Rod*

#6 braided copper
wire or cable

B

3/4" ϕ x 10'-0" copper ground rod
driven into natural ground. Cost of
rod, cable and clamps shall be
included in cost of Drilled
Shaft Concrete Foundations.

D


Elevation Bottom

3" cl.

3'-6" ϕ shaft

for Type II-C-A
and III-C-A Trusses

3 hoops minimum
top and bottom

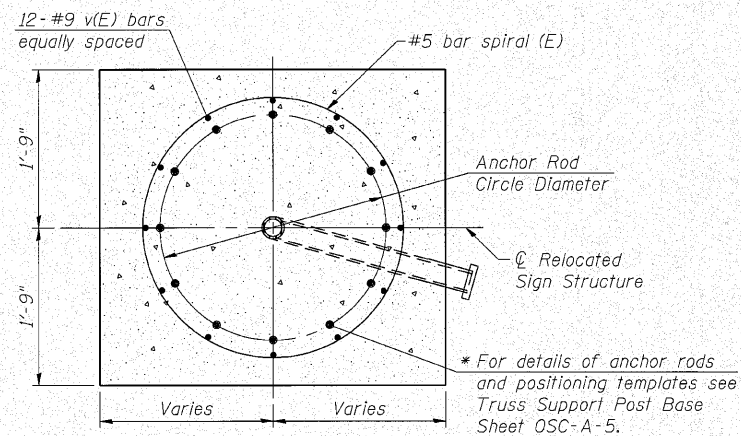

NOTES:

The foundation dimensions shown in the Foundation Design Table are based on the presence of mostly cohesive soils with an average Unconfined Compressive Strength (Q_u) of at least 1.25 tsf, which must be determined by previous soil investigations at the jobsite. When other conditions are indicated, the boring data will be included in the plans and the foundation dimensions shown in the Foundation Data Table will be the result of site specific designs.

If the conditions encountered are different than those indicated, the Contractor shall notify the Engineer to determine if the foundation dimensions need to be modified. If dimensions "B" or "F" are revised by more than 12" by the Contractor, "as-built" plans shall be prepared and submitted to the District Bureau of Operations for future reference.



No sonotubes or decomposable forms shall be used below the lower conduit entrance. Permanent metal forms or other shielding may not be left in place below that elevation without the Engineer's written permission.

Concrete shall be placed monolithically, without construction joints.

Backfill shall be placed per Article 502 of Standard Specification and prior to erection of support column.

A normal surface finish followed by a Bridge Seat Sealer application will be required on concrete surfaces above the lowest elevation 6" below finished ground line. Cost included in "Drilled Shaft Concrete Foundation".

FOUNDATION DESIGN TABLE								
Truss Type	Post Base Sheet	Maximum Cantilever Length (ft)	Maximum Total Sign Area (sq ft)	Shaft Diameter (ft)	"B" Depth (ft)	Anchor Rods		Anchor Rod Circle Diameter (in)
						No.	Diameter (in)	
I-C-A	OSC-A-4	25	170	3.0	16.0	8	2	22
II-C-A	OSC-A-5	30	170	3.5	17.0	12	2	30
II-C-A	OSC-A-5	30	340	3.5	21.5	12	2	30
III-C-A	OSC-A-5	35	170	3.5	19.0	12	2	30
III-C-A	OSC-A-5	35	250	3.5	22.5	12	2	30
III-C-A	OSC-A-5	35	400	3.5	26.5	12	2	30
III-C-A	OSC-A-5	40	400	3.5	32.0	12	2	30

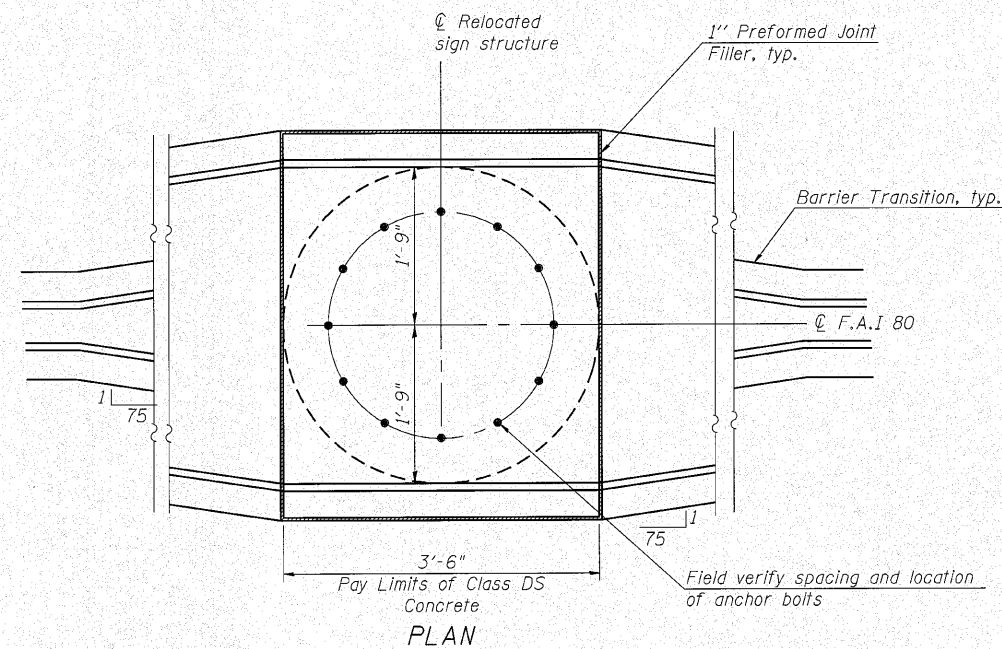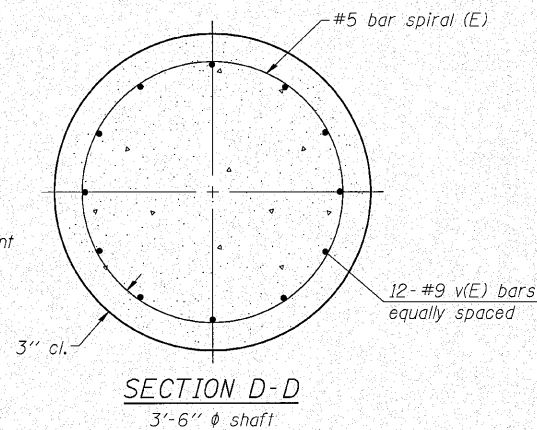[illegible]

GENERAL NOTES

DESIGN: AASHTO Standard Specifications for Structural Supports for Highway Signs, Luminaires and Traffic Signals. ("AASHTO Specifications")

CONSTRUCTION: Current (at time of letting) Illinois Department of Transportation Standard Specifications for Road and Bridge Construction, Supplemental Specifications and Special Provisions. ("Standard Specifications")

LOADING: 90 M.P.H. WIND VELOCITY

WALKWAY LOADING: Dead load plus 500 lbs. concentrated live load.

DESIGN STRESSES:
Field Units
F_c = 3,500 p.s.i.
F_y = 60,000 p.s.i. (reinforcement)

WELDING: All welds to be continuous unless otherwise shown. All welding to be done in accordance with current AWS D1.1 and D1.2 Structural Welding Codes (Steel and Aluminum) and the Standard Specifications.

MATERIALS: Aluminum Alloys as shown throughout plans. All Structural Steel Pipe shall be ASTM A53 Grade B or A500 Grade B or C. If A500 pipe is substituted for A53, then the outside diameter shall be as detailed and wall thickness greater than or equal to A53. All Structural Steel Plates and Shapes shall conform to AASHTO M270 Gr. 36, Gr. 50 or Gr. 50W*. Stainless steel for shims, sleeves and handhole covers shall be ASTM A240, Type 302 or 304, or another alloy suitable for exterior exposure and acceptable to the Engineer.

The steel pipe and stiffening ribs at the base plate for the column shall have a minimum longitudinal Charpy V-Notch (CVN) energy of 15 lb.-ft. at 40° F. (Zone 2) before galvanizing.

FASTENERS FOR ALUMINUM TRUSSES: All bolts noted as "high strength" must satisfy the requirements of AASHTO M164 (ASTM A325), or approved alternate, and must have matching lock nuts. Threaded studs for splices (if Members interfere) must satisfy the requirements of ASTM A449, ASTM A193, Grade B7, or approved alternate, and must have matching lock nuts. Bolts and lock nuts not required to be high strength must satisfy the requirements of ASTM A307. All bolts and lock nuts must be hot dip galvanized per AASHTO M232. The lock nuts must have nylon or steel inserts. A stainless steel flat washer conforming to ASTM A240 Type 302 or 304, is required under both head and nut or under both nuts where threaded studs are used. High strength bolt installation shall conform to Article 505.04 (f) (2)d of the IDOT Standard Specifications for Road and Bridge Construction. Rotational capacity ("ROCAP") testing of bolts will not be required.

U-BOLTS AND EYEBOLTS: U-Bolts and Eyebolts must be produced from ASTM A276 Type 304, 304L, 316 or 316L, Condition A, cold finished stainless steel, or an equivalent material acceptable to the Engineer. All nuts for U-Bolts and Eyebolts must be lock nuts equivalent to ASTM A307 with nylon or steel inserts and hot dip galvanized per AASHTO M232. A stainless steel flat washer conforming to ASTM A240, Type 302 or 304, is required under each U-Bolt and Eyebolt lock nut.

GALVANIZING: All Steel Grating, Plates, Shapes and Pipe shall be Hot Dip Galvanized after fabrication in accordance with AASHTO M111. Painting is not permitted.

ANCHOR RODS: Shall conform to AASHTO M314 Gr. 36, 55 or 105 with a minimum Charpy V-Notch (CVN) energy of 15 lb.-ft. at 40° F.


CONCRETE SURFACES: All concrete surfaces above an elevation 6" below the lowest final ground line at each foundation shall be cleaned and coated with Bridge Seat Sealer in accordance with the Standard Specifications.

REINFORCEMENT BARS: Reinforcement Bars designated (E) shall be epoxy coated in accordance with the Standard Specifications.

FOUNDATIONS: The contract unit price for Concrete Foundations and Drilled Shaft Concrete Foundations shall include reinforcement bars complete in place.

TOTAL BILL OF MATERIAL


ITEM	UNIT	TOTAL
RELOCATE OVERHEAD SIGN STRUCTURE-SPAN	Each	2
CONCRETE FOUNDATIONS	Cu. Yds.	24.4
OVERHEAD SIGN STRUCTURE WALKWAY	Foot	28
DRILLED SHAFT CONCRETE FOUNDATIONS	Cu. Yds.	53.5

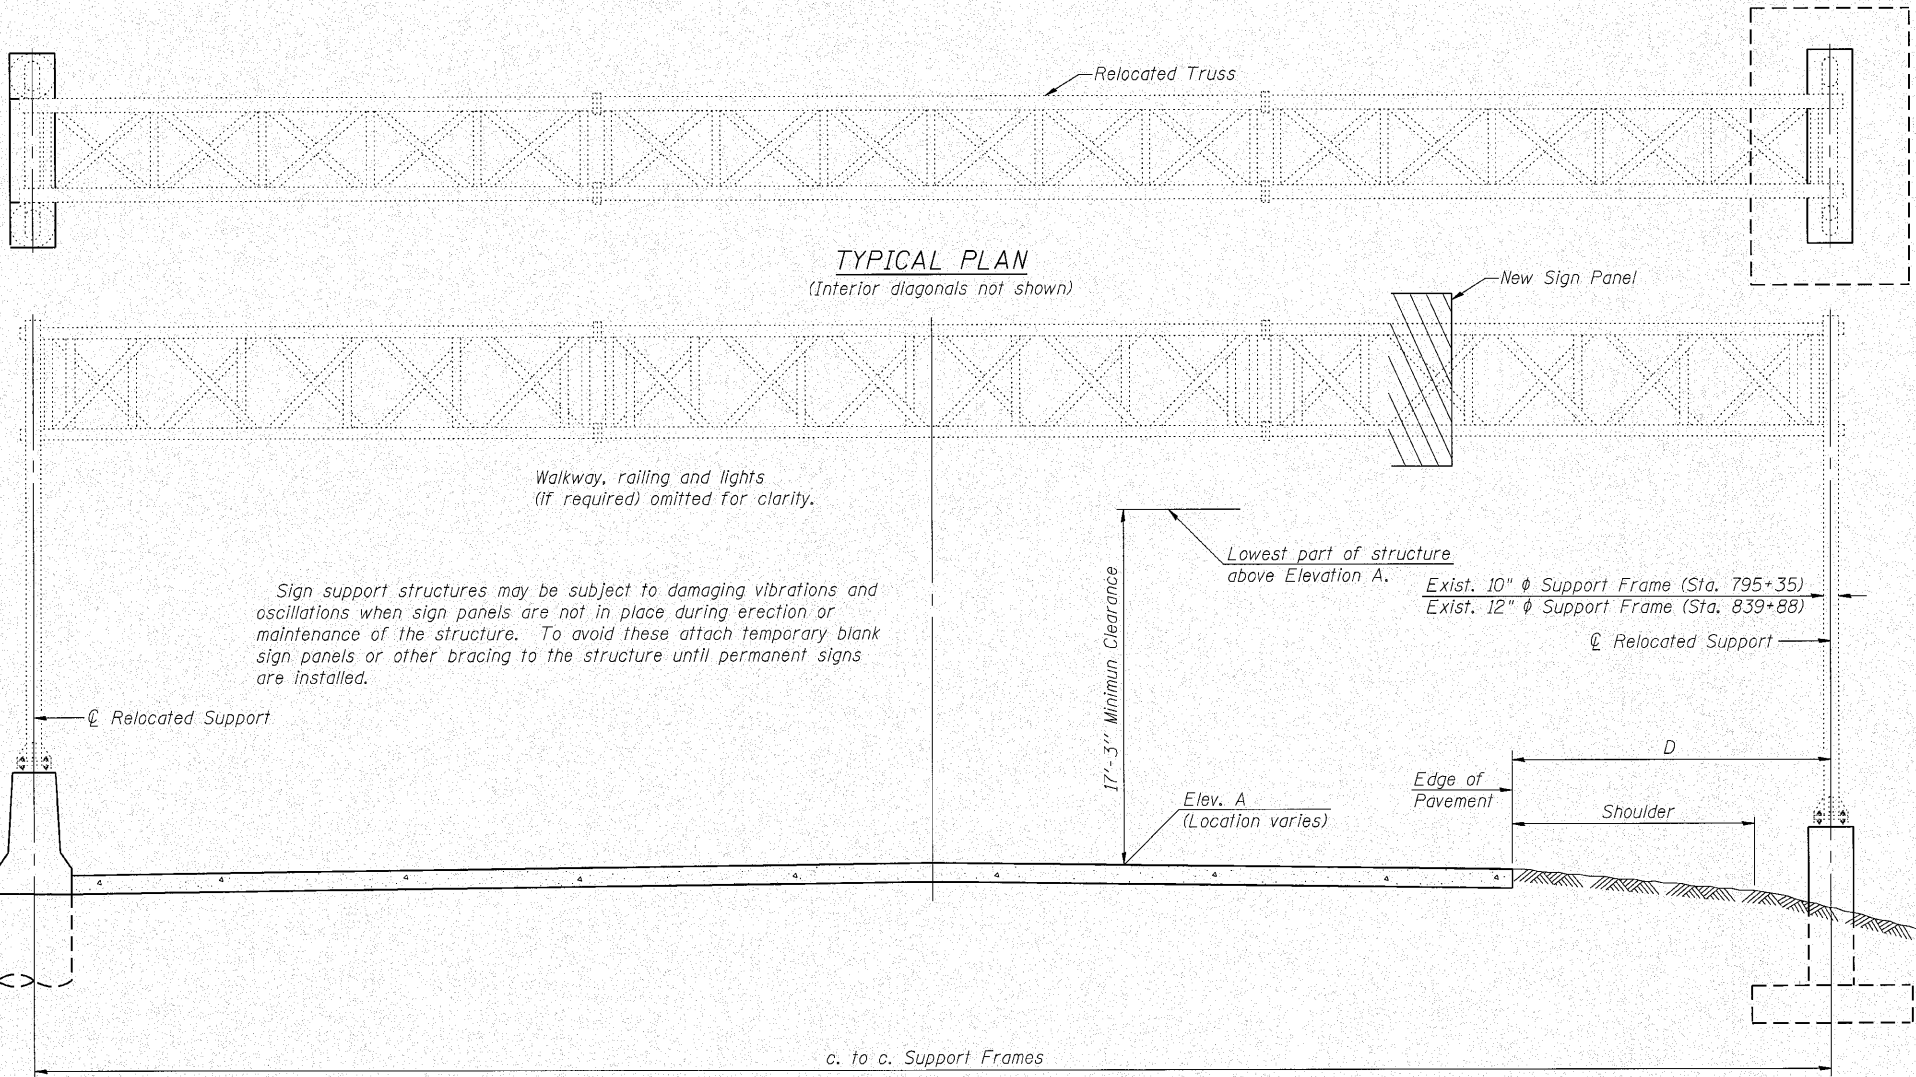

TYPICAL PLAN
(Interior diagonals not shown)

TYPICAL ELEVATION
(Looking at Face of Signs)**

Elev. A = Elevation at point of minimum clearance to sign, walkway support or truss.

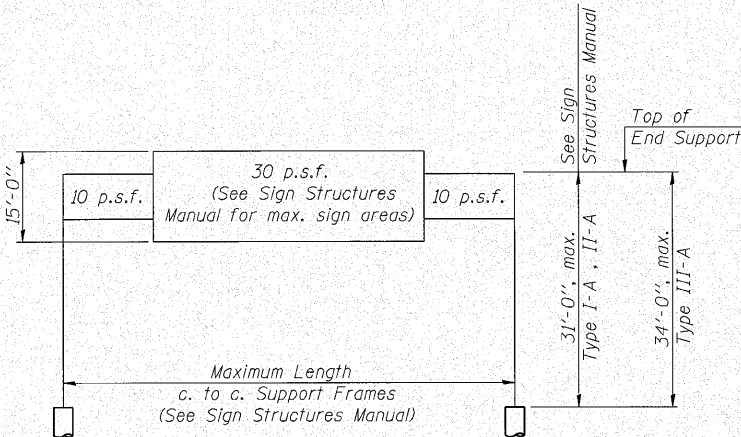

DESIGN WIND LOADING DIAGRAM


Parameters shown are basis for I.D.O.T. Standards and Sign Manual Tables. Installations not within dimensional limits shown require special analysis for all components.

Structure Number	Station	Design Truss Type	c. to c. Supports	Elev. A	Dim. D	Height of Tallest Sign	Total Sign Area
IS099I080R139.5	795+35	II	110'-0"	N.A.	N.A.	11'-0"	516 sq.ft.
IS099I080L140.3	839+88	III	120'-0"	N.A.	N.A.	13'-0"	518 sq.ft.


**Looking upstation for structures with signs both sides.

* If M270 Gr. 50W (M222) steel is proposed, chemistry for plate to be used shall first be approved by the Engineer as suitable for galvanizing and welding.



\\proj\338A\2-west\design\structural\Overhead Sign Structure - Span\338A-01 05-A-1.dgn

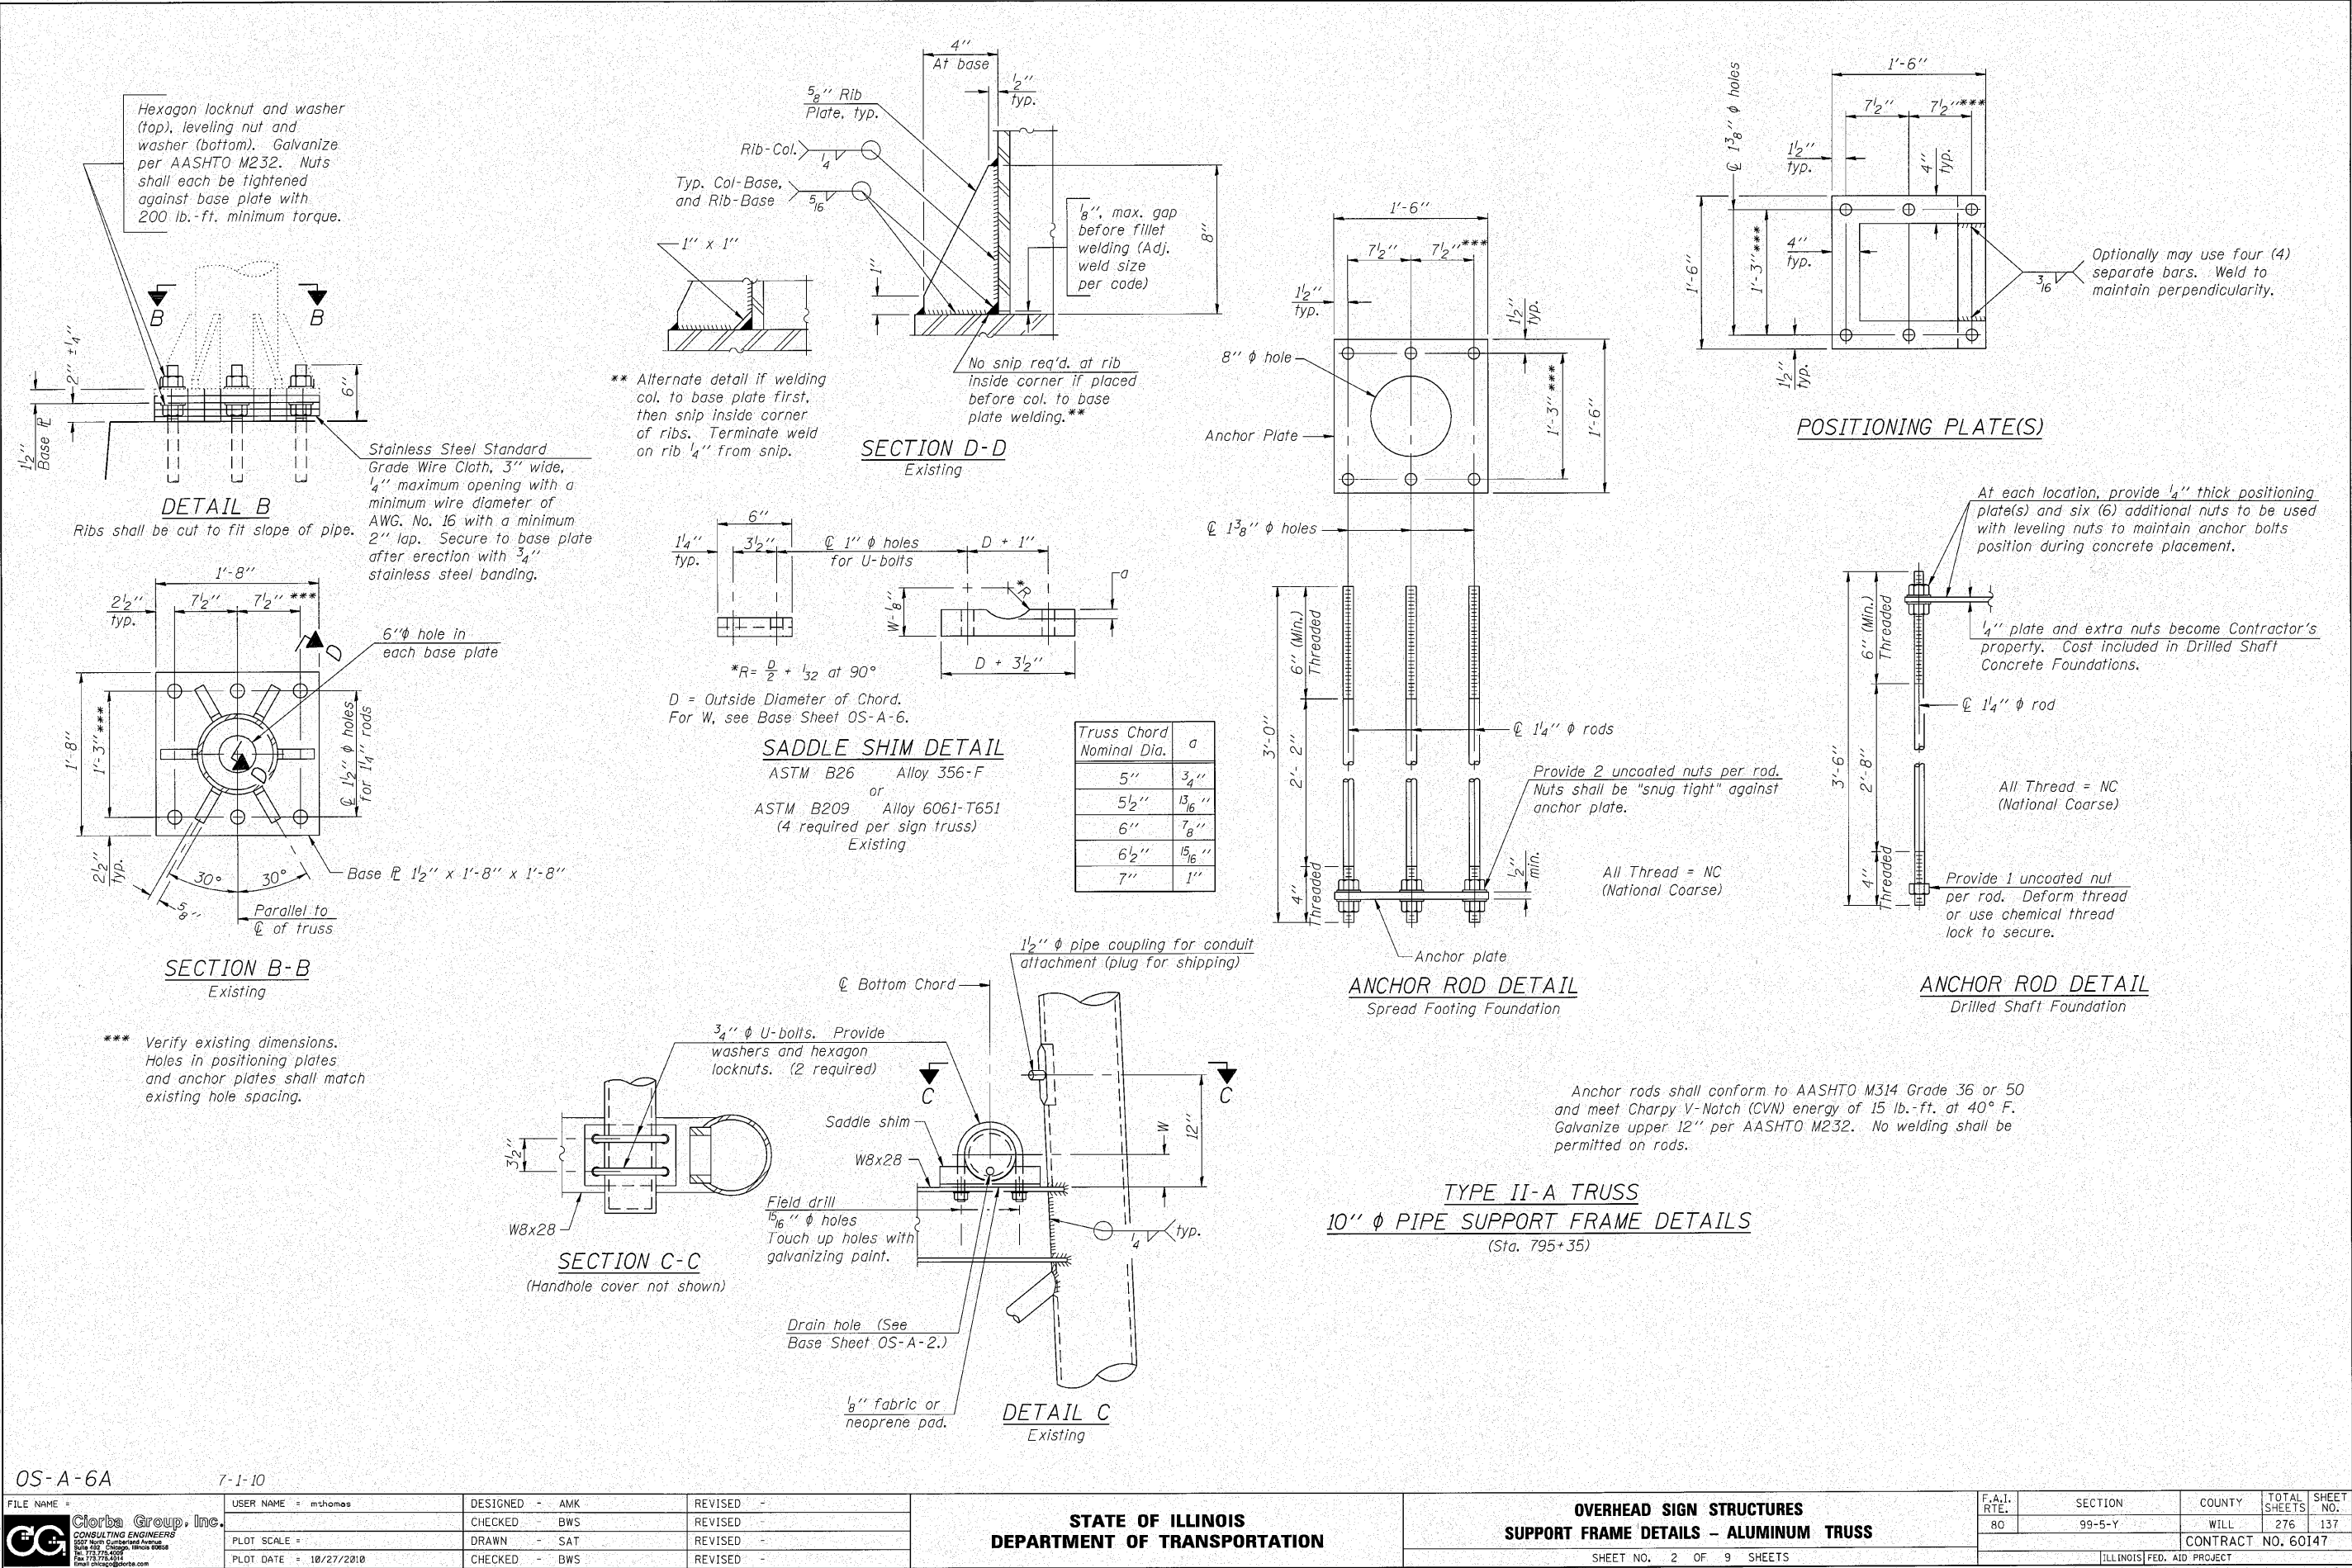

Hexagon locknut and washer (top), leveling nut and washer (bottom). Galvanize per AASHTO M232. Nuts shall each be tightened against base plate with 200 lb.-ft. minimum torque.

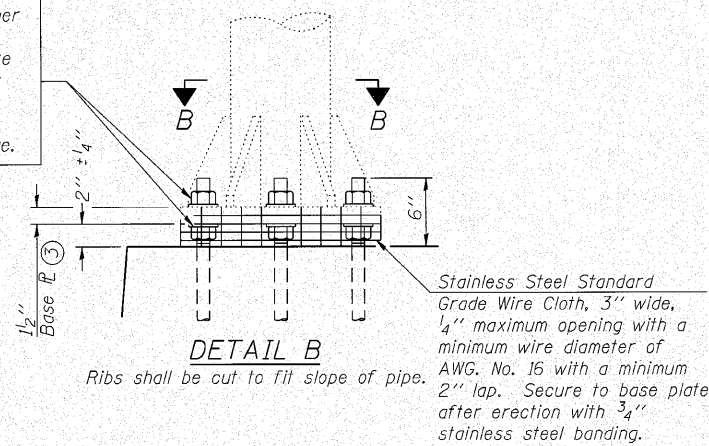


*** Verify existing dimensions. Holes in positioning plates and anchor plates shall match existing hole spacing.

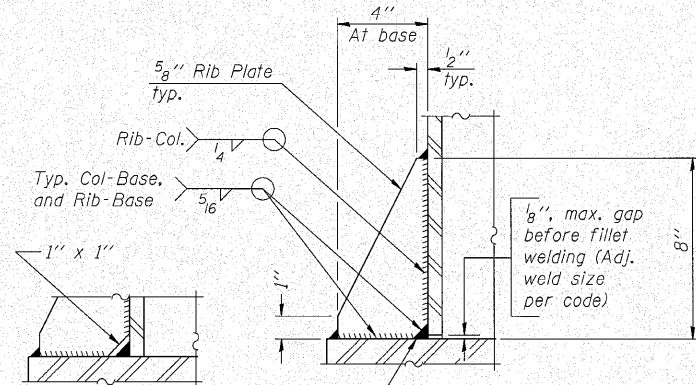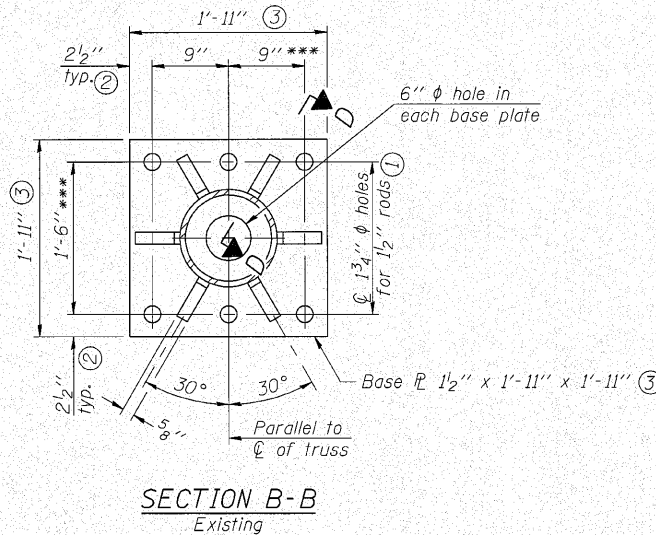


** Alternate detail if welding col. to base plate first, then snip inside corner of ribs. Terminate weld on rib 1/4" from snip.

SECTION D-D
Existing

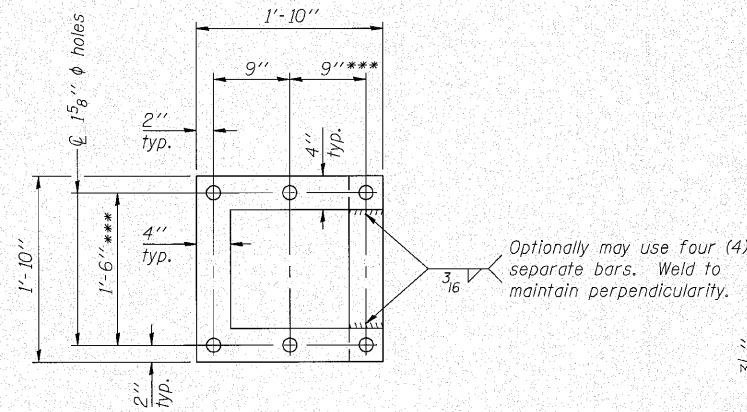



POSITIONING PLATE(S)

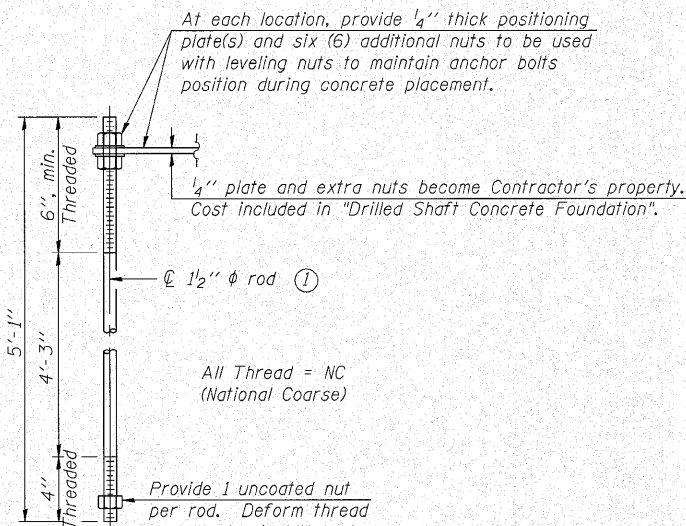

TYPE III-A TRUSS
12" ϕ PIPE SUPPORT FRAME DETAILS
(Sta. 839+88)

Notes:
For Type III-A Truss spans greater than 150 ft. and up to 160 ft.:

- 1 3/4" ϕ rod, 2" ϕ holes
- 2 3/4" edge distance
- Base ϕ 1 5/8" x 1'-11 1/2" x 1'-11 1/2"

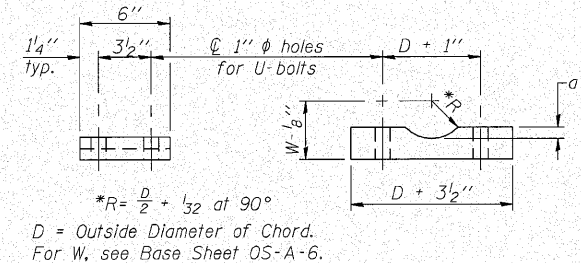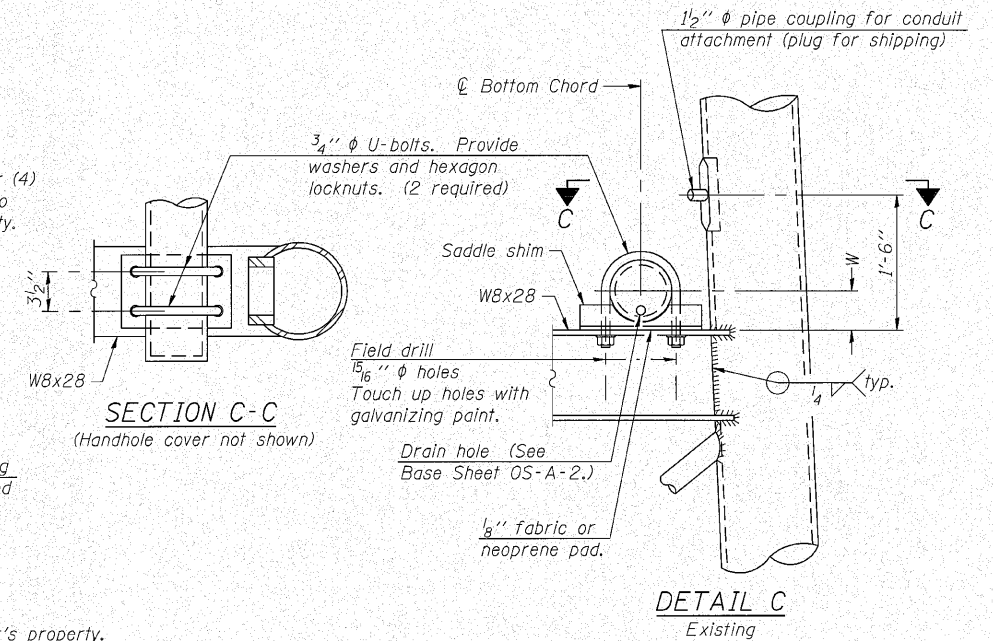


Truss Chord Nominal Dia.	a
7"	1"
8 1/2"	1 1/4"
9"	1 3/8"

ASTM B26 Alloy 356-F
or
ASTM B209 Alloy 6061-T651
(4 required per sign truss)
Existing


OS4-A-8aA

7-1-10

 Clerba Group, Inc. CONSULTING ENGINEERS 1887 North Cumberland Avenue Suite 101 - Chicago, Illinois 60608 Tel 773 775 4010 Fax 773 775 4011 Email: chris@clerba.com	FILE NAME =	USER NAME = mthomas	DESIGNED - AMK	REVISED -	STATE OF ILLINOIS DEPARTMENT OF TRANSPORTATION	OVERHEAD SIGN STRUCTURES SUPPORT FRAME FOR TYPE III-A ALUMINUM TRUSS	F.A.I. RTE.	SECTION	COUNTY	TOTAL SHEETS	SHEET NO.	
			CHECKED - BWS	REVISED -			80	99-5-Y	WILL	276	138	
	PLOT SCALE =		DRAWN - SAT	REVISED -			CONTRACT NO. 60147					
	PLOT DATE = 10/27/2010		CHECKED - BWS	REVISED -			SHEET NO. 3 OF 9 SHEETS					
							ILLINOIS FED. AID PROJECT					

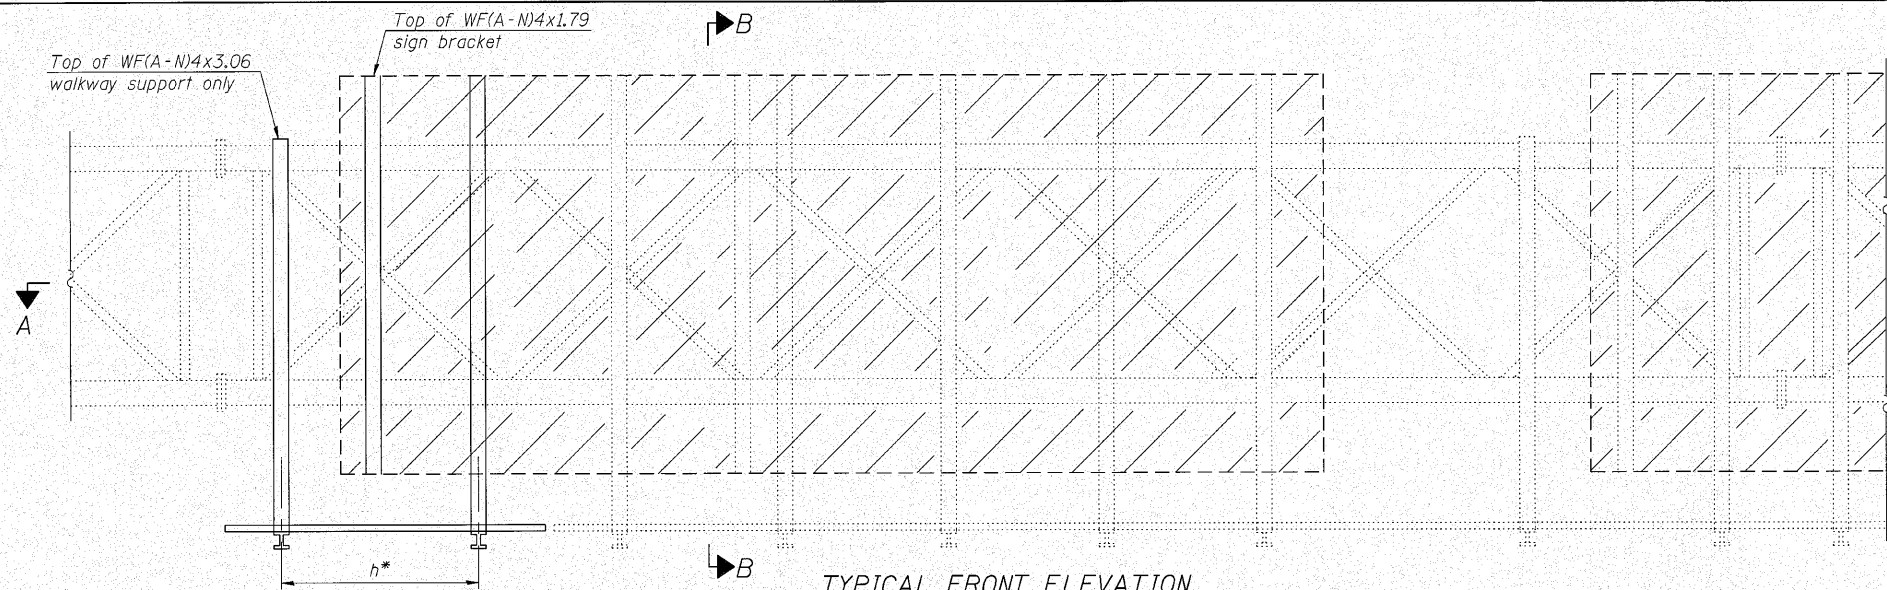

TYPICAL FRONT ELEVATION
With lights and handrail omitted for clarity.
For Section B-B, see Base Sheet OS-A-10.

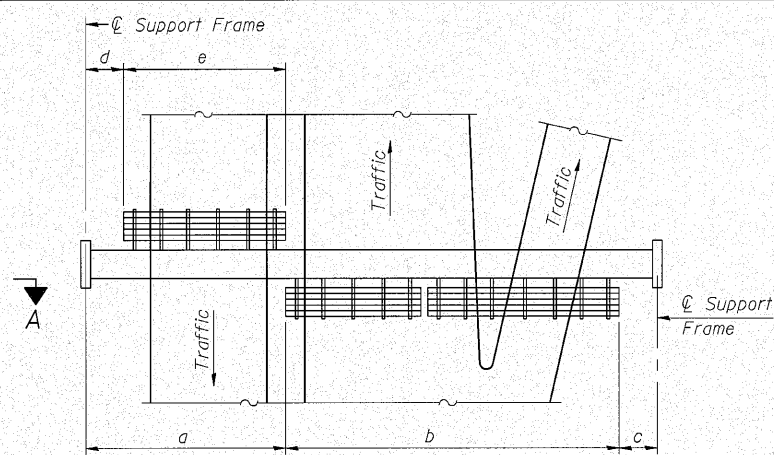


PLAN
WALKWAY AND HANDRAIL SKETCH
(Road plan beneath truss varies)

BRACKET TABLE

WF(A-N)4x1.79 or WF(A-N)4x3.06 ASTM B308, Alloy 6061-T6		
Sign Width		Number Brackets Required
Greater Than	Less Than or Equal To	
	8'-0"	2
8'-0"	14'-0"	3
14'-0"	20'-0"	4
20'-0"	26'-0"	5
26'-0"	32'-0"	6

- Notes:
- * Space walkway brackets WF(A-N)4x3.06 and sign brackets WF(A-N)4x1.79 for efficiency and within limits shown:
 - f = 12" maximum, 4" minimum (End of sign to ϕ of nearest bracket)
 - g = 12" maximum, 4" minimum (End of walkway grating to ϕ of nearest support bracket)
 - h = 6'-0" maximum (ϕ to ϕ sign and/or walkway support brackets, WF(A-N)4x1.79 or WF(A-N)4x3.06)
 - k = 2" maximum gap between adjacent walkway grating sections and handrail ends
 - ** If walkway bracket at safety chain location is behind sign, add angle to bracket, see Alternate Safety Chain Attachment on Base Sheet OS-A-11.
- For Details T and W, Section B-B and Grating Splice Details see Base Sheet OS-A-10.
For Handrail Details see Base Sheet OS-A-11.

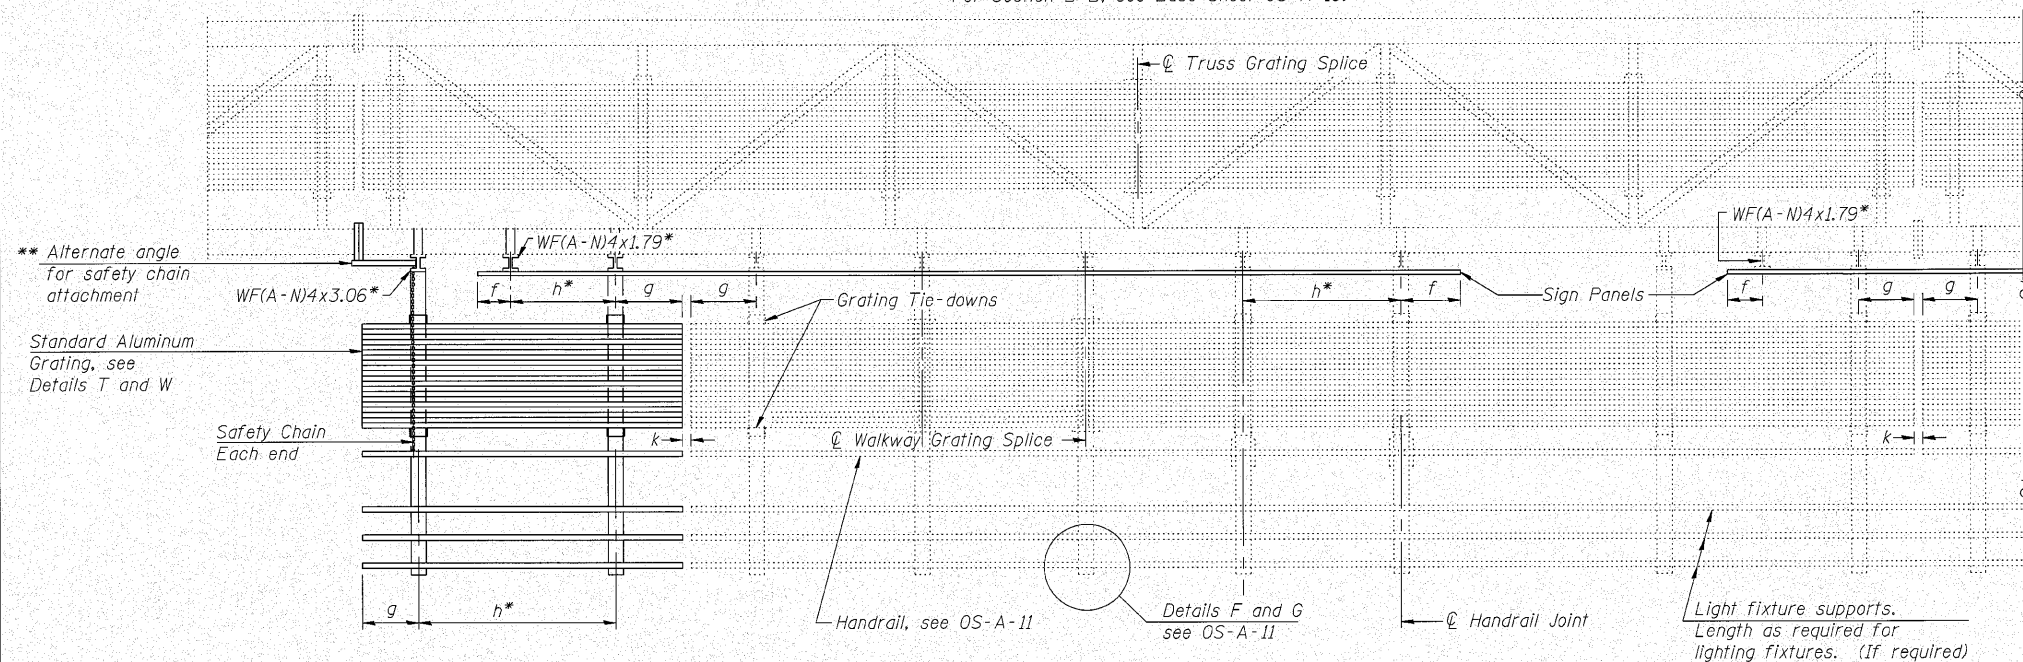

SECTION A-A

Handrail and walkway shall span a minimum of three brackets between splices and/or gap joints.
Place all sign and walkway brackets as close to panel points as practical.
Handrail joints, grating, and light support splices placed as needed.



Structure Number	Station	a	b	c	d	e	Walkway Grating and Handrail Lengths
IS099T080R139.5	795+35	14'-5"	56'-5"	39'-2"	N.A.	N.A.	12'-0"
IS099T080L140.3	839+88	14'-0"	70'-5"	35'-7"	N.A.	N.A.	16'-0"

Note: The new sign panels to be mounted on the relocated sign structure are wider than the existing. The cost of the additional sign brackets and related hardware shall be included with Sign Structure Walkway.





Truss grating to facilitate inspection shall run full length (center to center of support frames) $\pm 12"$ on overhead trusses.
Cost of truss grating is included in "Overhead Sign Structure".

Walkway and Truss Grating width dimensions are nominal and may vary $\pm 1/2"$ based on available standard widths.

c:\proj\338A\2-west\design\structural\Overhead Sign Structure - Span\338A 04 OS-A-9.dgn

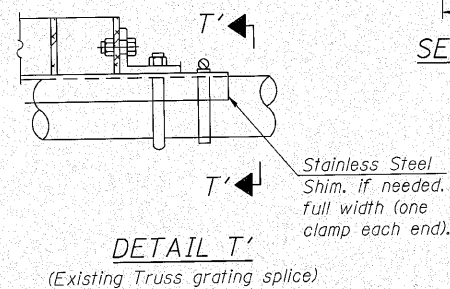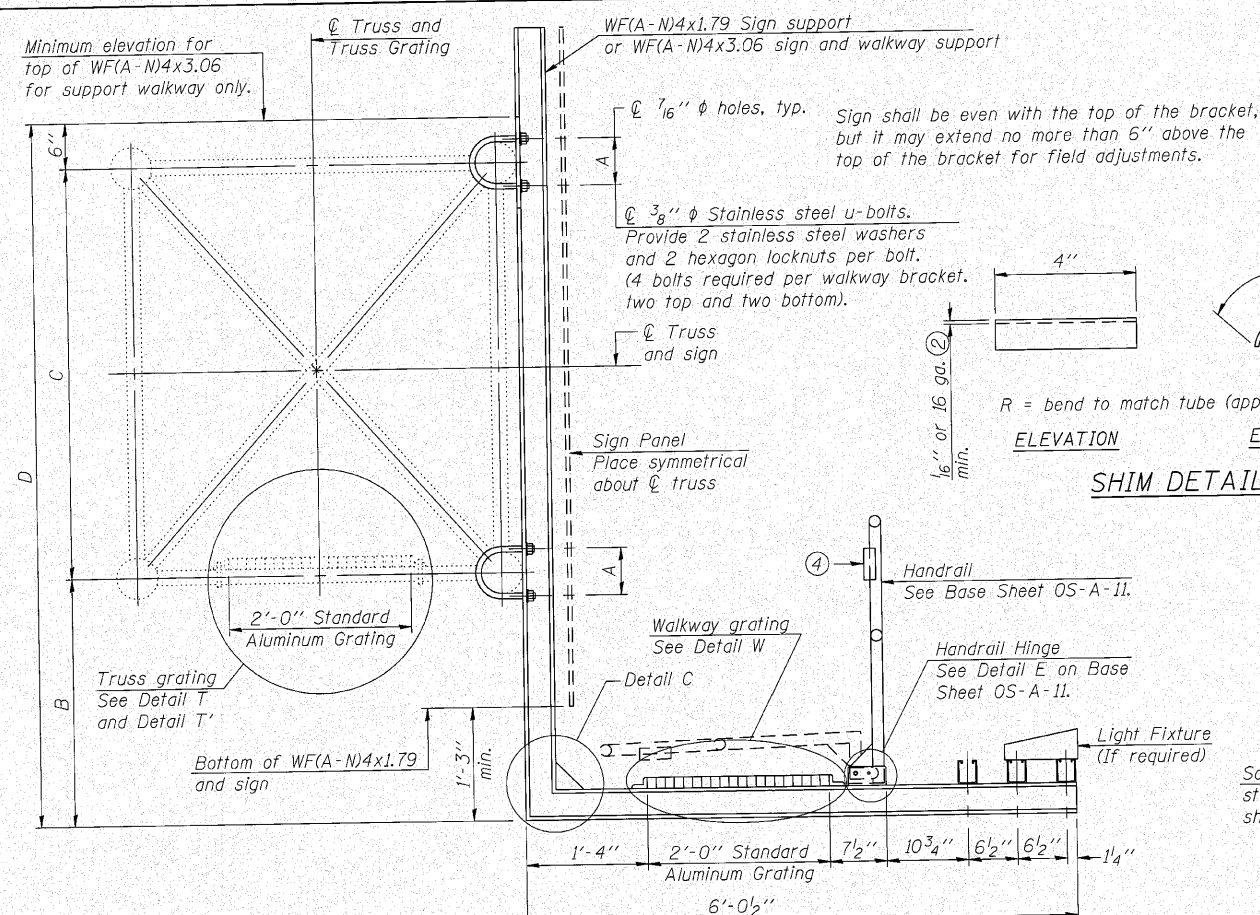


Details not shown same as Detail T.
Alternate materials may be used subject to the
Engineer's review and approval.

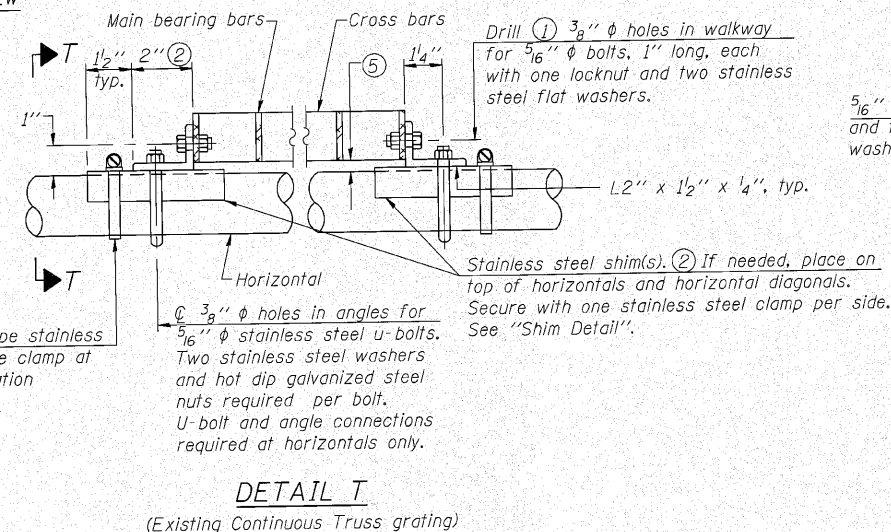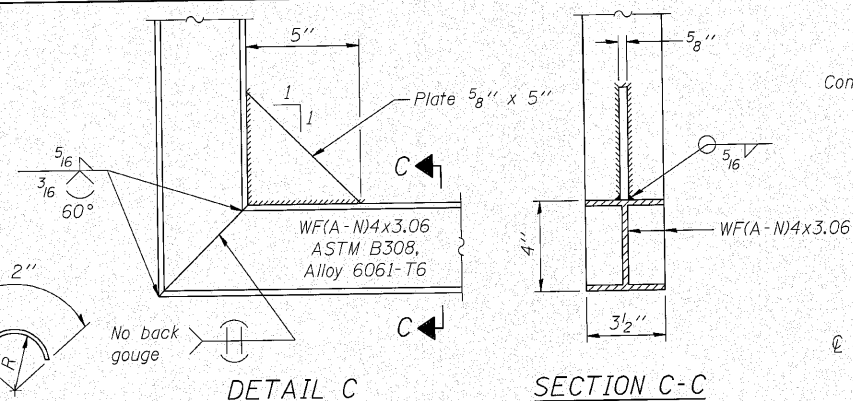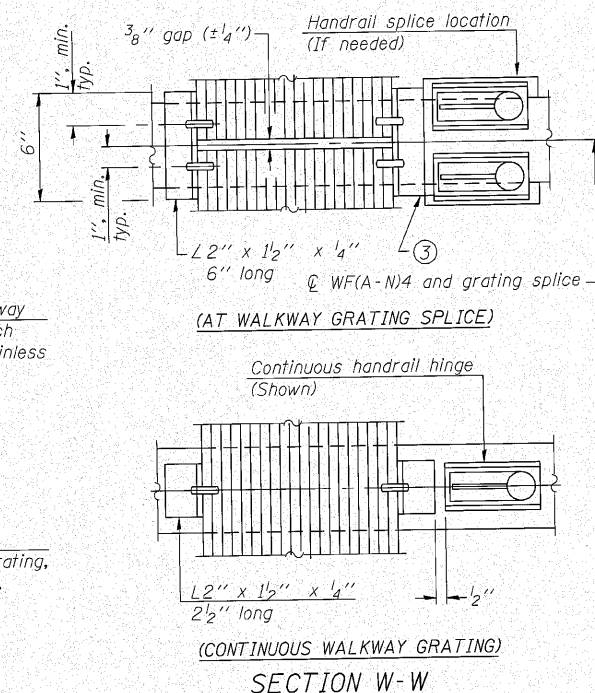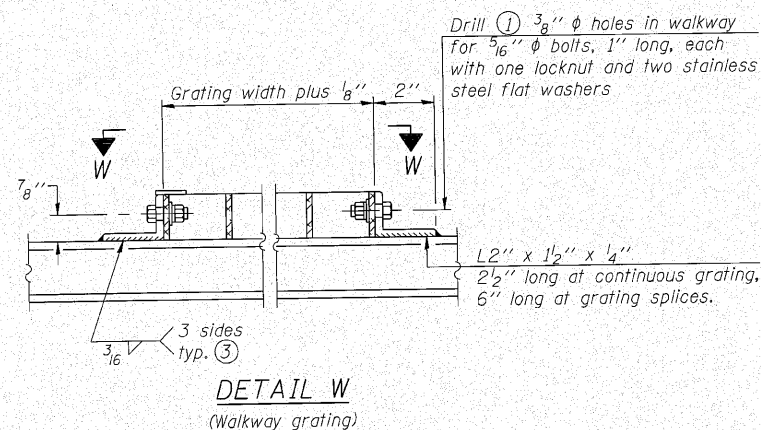

SPECIFICATIONS FOR STANDARD ALUMINUM GRATING


Cross bars shall be $\frac{3}{16}'' \times \frac{1}{2}''$ on $1\frac{3}{16}''$ centers and conform to ASTM B221 Alloy 6061-T6.

Aluminum Grating with modified 4" sections for main bearing bars shall meet the following requirements:
Main bars shall conform to ASTM B221 Alloy 6061-T6 and have a minimum section modulus equal to 0.0705 in.³ per bar, a depth of 1 1/2", spaced on 13 1/8" centers.
Cross bars shall conform to ASTM B221 Alloy 6063-T5 or T-42 and spaced on 4" centers.

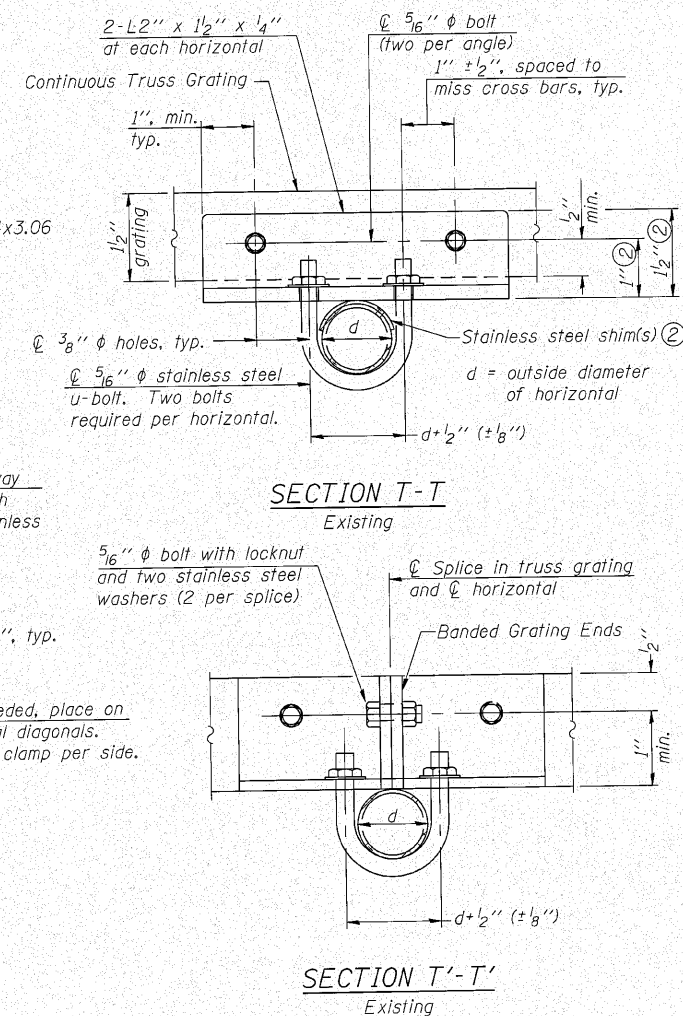


- ① Drilling holes in grating may be done in shop or field, based on Contractor's preference and subject to accurate alignment.
- ② Stainless steel shims shall be placed as shown in Detail T if needed to compensate for alignment variations between horizontal and diagonal pipes beyond adjustment provided by angles. Thicker shims may be used subject to shims performing properly.
- ③ If Handrail Joint present, weld angle to WF(A-N)4 and $\frac{1}{4}$ " extension bars. (See Base Sheet OS-A-11.)
- ④ $\frac{1}{4}$ " $\frac{1}{8}$ " x $\frac{1}{2}$ " x 2" welded to handrail posts to protect locations that contact grating.
- ⑤ Tube to grating gap may vary from 0 to $\frac{1}{2}$ ", max. to align walkway, allow for camber, etc.
- ⑥ Based on actual height of tallest sign given on OS-A-1.

* Assuming 53₈" O.D. Truss Chords. Field verify truss chord O.D. prior to fabrication.

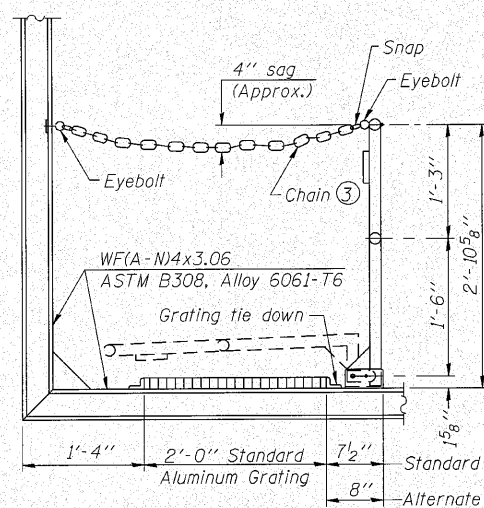

SIDE ELEVATION
(Showing safety chain w/o sign)

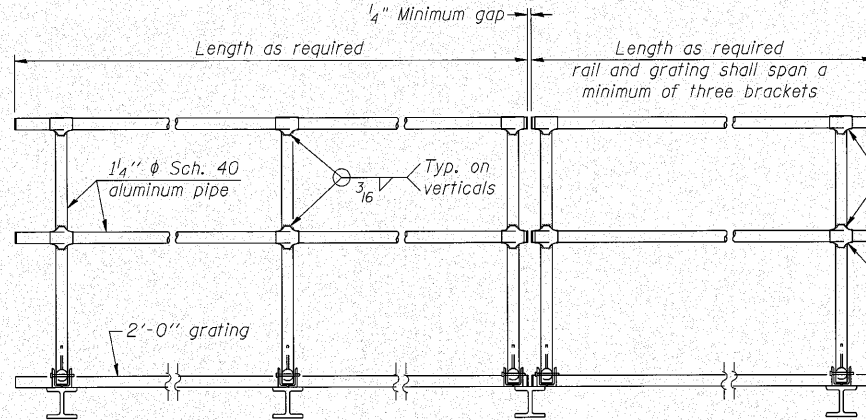


FRONT ELEVATION

HANDRAIL DETAILS

Handrail pipe shall be ASTM B241 or B429, Alloy 6063-T6 or Alloy 6061-T6.






- ① Install standard force-fit end caps or weld 3/8" end plates with 1/8" c.f.w. and grind smooth. (All rail ends)
- ② Horizontal handrail member shall be continuous thru fitting. Provide 7/16" hole in fitting for 3/8" bolt. Field drill 7/16" hole in horizontal rail member. Provide locknut and two stainless steel washers for bolt. (Use 5/16" eyebolts in 7/16" holes on top rail at ends only.)

Fittings-ASTM B26,
Alloy 356-T7
or 1 1/2" φ
aluminum pipe

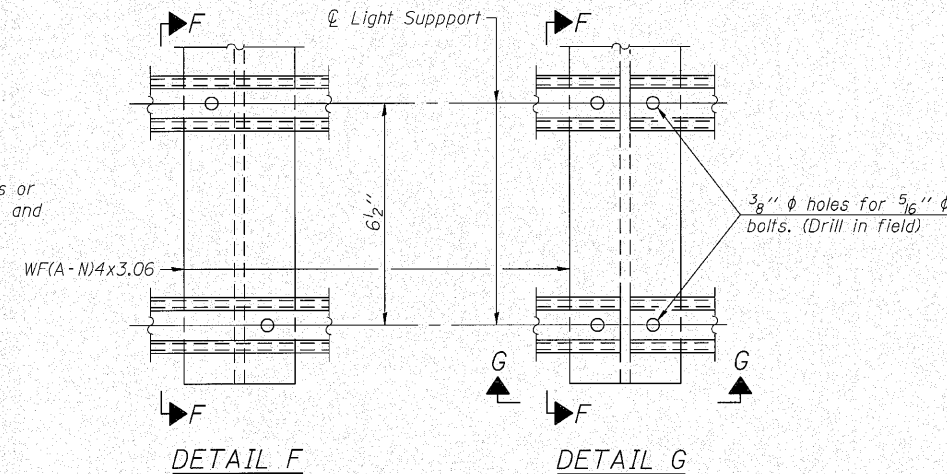

DETAIL F

DETAIL G

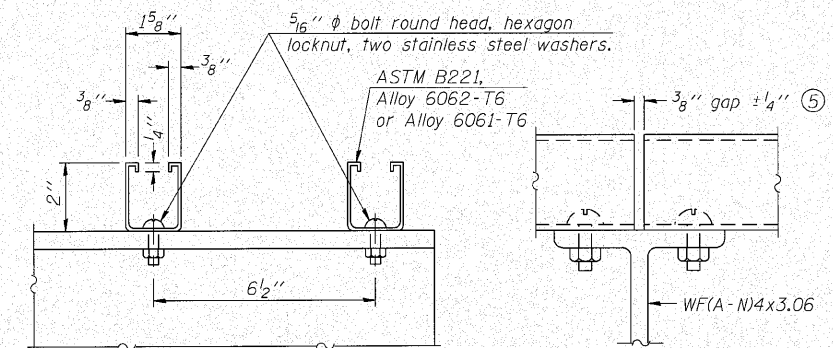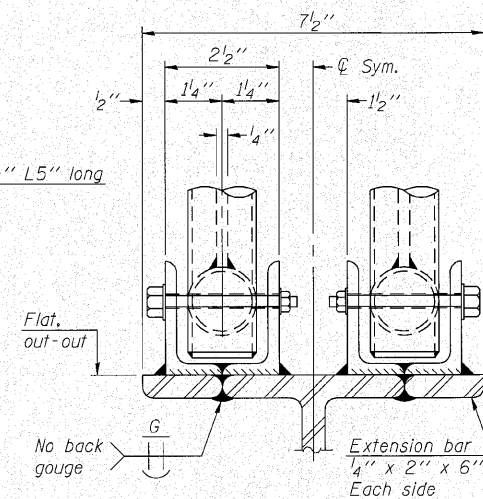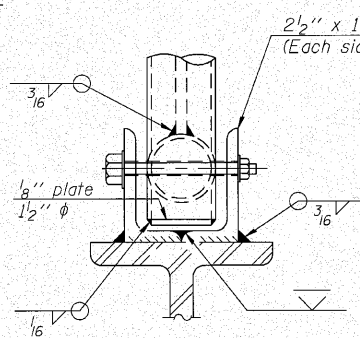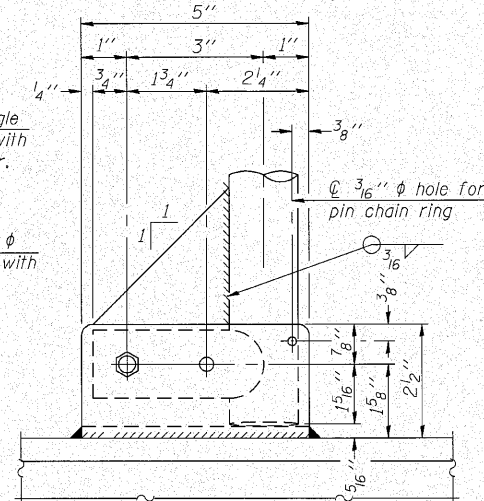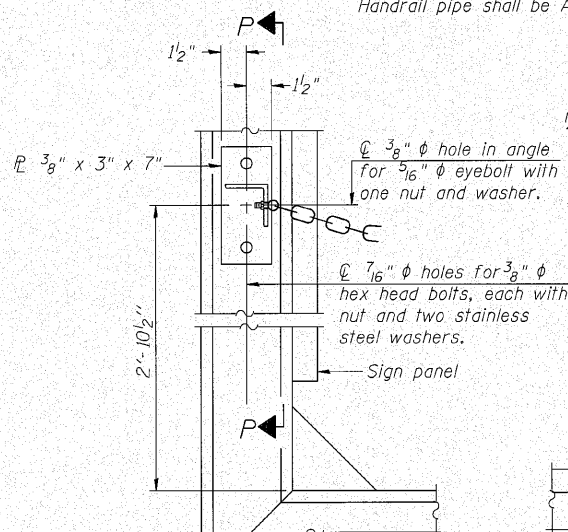

SECTION F-F

SECTION G-G


LIGHTING FIXTURE MOUNTS (IF REQUIRED)

- ⑤ Field cut ends of light support channels shall be free of burrs or hazardous projections and coated with zinc-rich primer or equivalent.


ALTERNATE SAFETY CHAIN ATTACHMENT

(With Sign Present)


Items not shown same as "Side Elevation" of "Handrail Details"

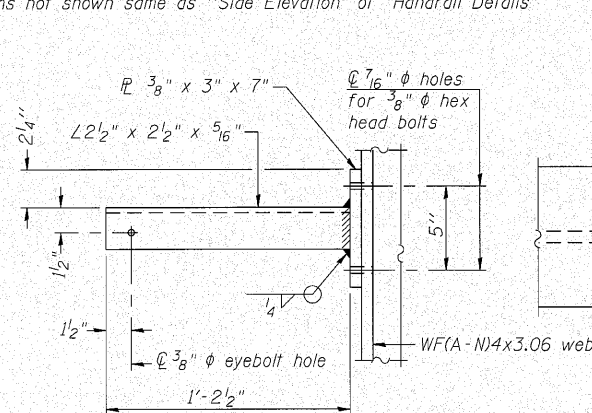

SECTION P-P

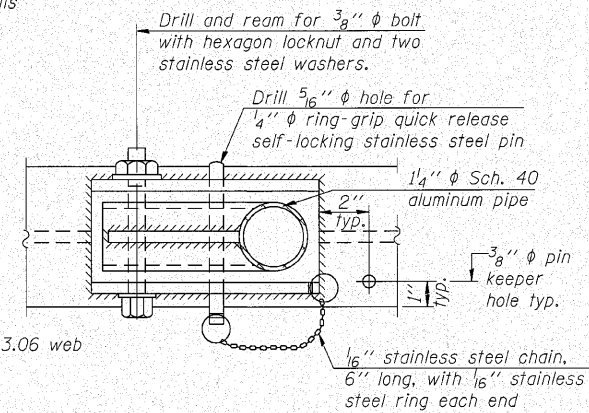


**PLAN
DETAIL E HANDRAIL HINGE**

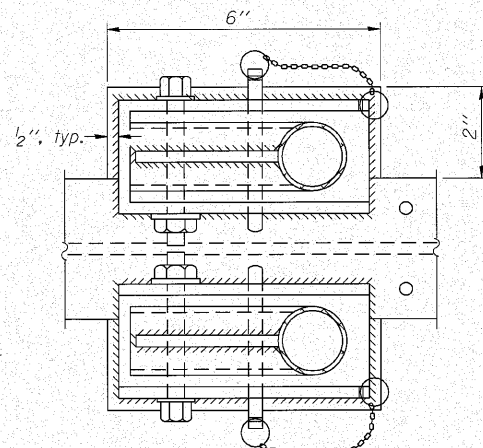

PLAN AT HANDRAIL JOINT

Details not shown same as "PLAN"


ELEVATION AT HANDRAIL JOINT ④

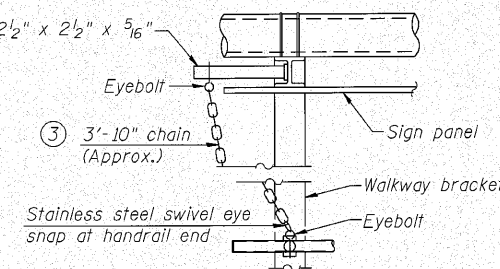

ALTERNATE SAFETY CHAIN ATTACHMENT

Details not shown similar to "Safety Chain" Details (Walkway omitted for clarity)

- ③ 3'-10" chain (Approx.)
- ④ Extrusions may be used in lieu of the details shown, with approval of the Engineer.

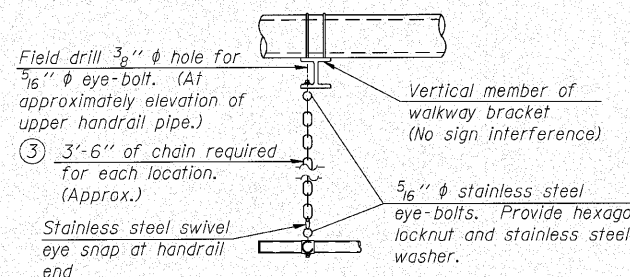

SAFETY CHAIN

One required for each end of each walkway.

OS-A-11

7-1-10


FILE NAME =	USER NAME = mthomas	DESIGNED - AMK	REVISED -	STATE OF ILLINOIS DEPARTMENT OF TRANSPORTATION	OVERHEAD SIGN STRUCTURES ALUMINUM HANDRAIL DETAILS	SHEET NO. 6 OF 9 SHEETS	F.A.I. RTE.	SECTION	COUNTY	TOTAL SHEETS	SHEET NO.
CONSULTING ENGINEERS		CHECKED - BWS	REVISED -				80	99-5-Y	WILL	276	141
PLOT SCALE =		DRAWN - SAT	REVISED -				CONTRACT NO. 60147				
PLOT DATE = 10/27/2012		CHECKED - BWS	REVISED -				ILLINOIS FED. AID PROJECT				

Ciorba Group, Inc.
CONSULTING ENGINEERS
1001 West 10th Avenue
Suite 100
Denver, CO 80202
Tel: 303.733.4614
Fax: 303.733.4614
Email: info@ciorbagroup.com


For anchor rod size and placement, see Support Frame Detail Sheet.

** Anchor rod shall be ground or filed to bright metal at clamp and cable connection location.


*** A normal surface finish followed by a Bridge Seat Sealer application will be required on concrete surfaces above the lowest elevation 6" below finished ground line. Cost included in Concrete Foundations.

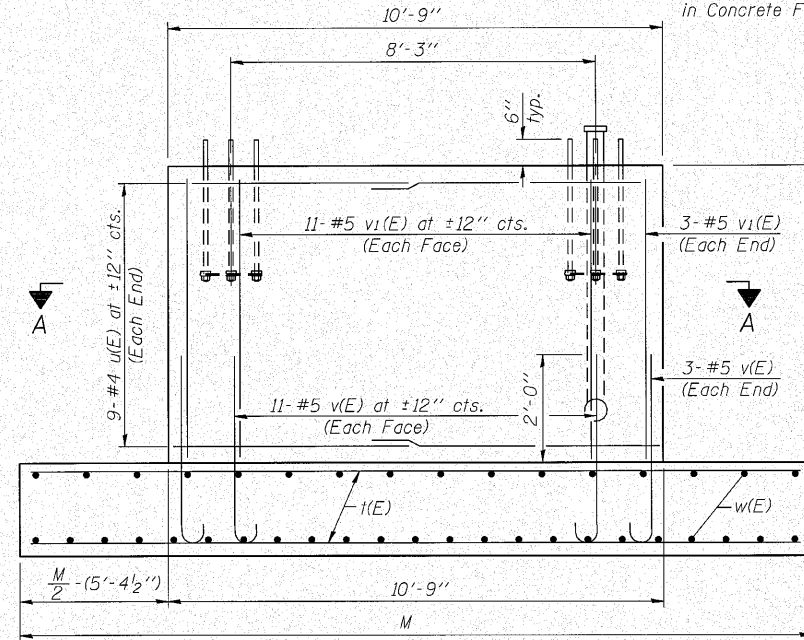


SIDE ELEVATION

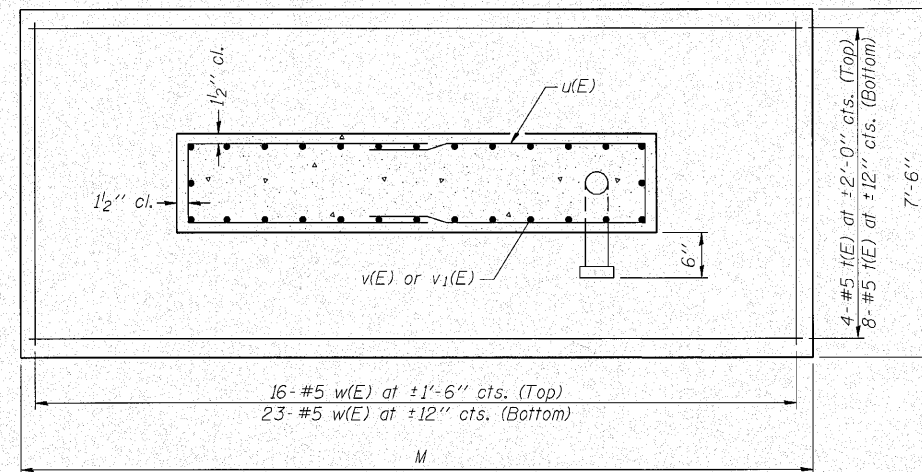

SECTION A-A

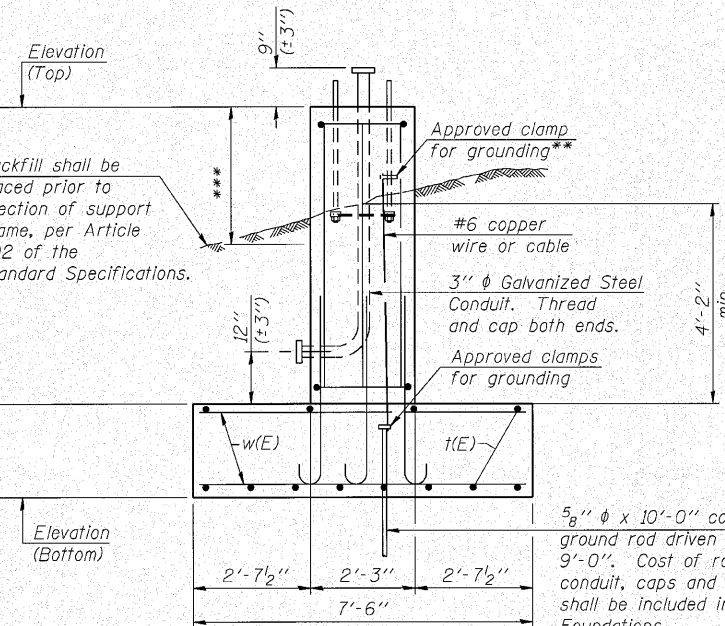

END ELEVATION

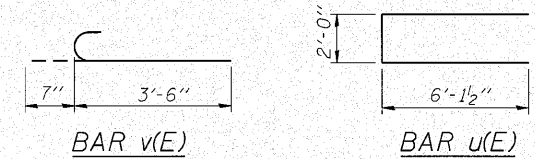

BAR LIST - EACH FOUNDATION

Bar	Number	Size	Length	Shape
t(E)	12	#5	*	—
u(E)	18	#4	14'-3"	—
v(E)	28	#5	4'-1"	—
v1(E)	28	#5	*	—
w(E)	39	#5	7'-3"	—

*Length of t(E) bar = (Dim. M) - 6"
v1(E) bar = (Dim. N) - 3"

Structure Number	Station	Left Foundation				Right Foundation				Class SI Concrete (Cu. Yds.)
		Elevation Top	Elevation Bottom	N	M	Elevation Top	Elevation Bottom	N	M	
IS099I080R139.5	795+35					687.10	671.58	13'-9 1/4"	24'-6"	24.4

Note:

The foundation dimensions shown are based on the presence of mostly cohesive soils with an average Unconfined Compressive Strength (Qu) of at least 1.0 tsf, which must be determined by previous soil investigations at the jobsite. When other conditions are indicated, the boring data will be included in the plans and the foundation dimensions shown will be the result of site specific designs.

During construction, if footing length or width or wall height change by more than 12", or if reinforcement is changed, "as-built" plans shall be prepared and submitted to the District Bureau of Operations for future reference.

DETAILS FOR 10" φ SUPPORT FRAME

BAR LIST - EACH FOUNDATION

Bar	Number	Size	Length	Shape
v4(E)	24	#9	F less 5"	—
#4 bar spiral (E) - see Side Elevation				

NOTES:

The foundation dimensions shown are based on the presence of mostly cohesive soils with an average Unconfined Compressive Strength (Qu) of at least 1.25 tsf, which must be determined by previous soil investigations at the jobsite. When other conditions are indicated, the boring data will be included in the plans and the foundation dimensions shown will be the result of site specific designs.

If the conditions encountered are different than those indicated, the Contractor shall notify the Engineer to determine if the foundation dimensions need to be modified. If dimensions "B" or "F" are revised by more than 12" by the Contractor, "as-built" plans shall be prepared and submitted to the District Bureau of Operations for future reference.


No sonotubes or decomposable forms shall be used below the lower conduit entrance.

Permanent metal forms or other shielding may not be left in place below that elevation without the Engineer's written permission.

Concrete shall be placed monolithically, without construction joints.


Backfill shall be placed per Article 502 of Standard Specification and prior to erection of support column.

A normal surface finish followed by a Bridge Seat Sealer application will be required on concrete surfaces above the lowest elevation 6" below finished ground line. Cost included in Drilled Shaft Concrete Foundation.

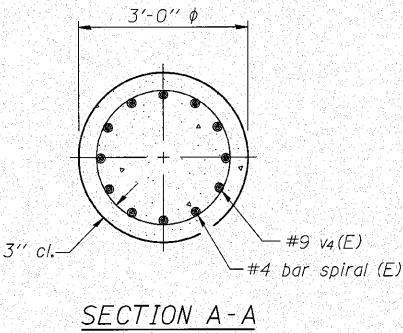

DETAILS FOR 12" Ø SUPPORT FRAME
TYPE III-A TRUSS


Structure Number	Station	Left Foundation					Right Foundation					Class DS Concrete (Cu. Yds.)
		Elevation Top	Elevation Bottom	A	B	F	Elevation Top	Elevation Bottom	A	B	F	
1S0991080L140.3	839+88	710.07	681.57	6'-6"	22'-0"	28'-6"						15.0

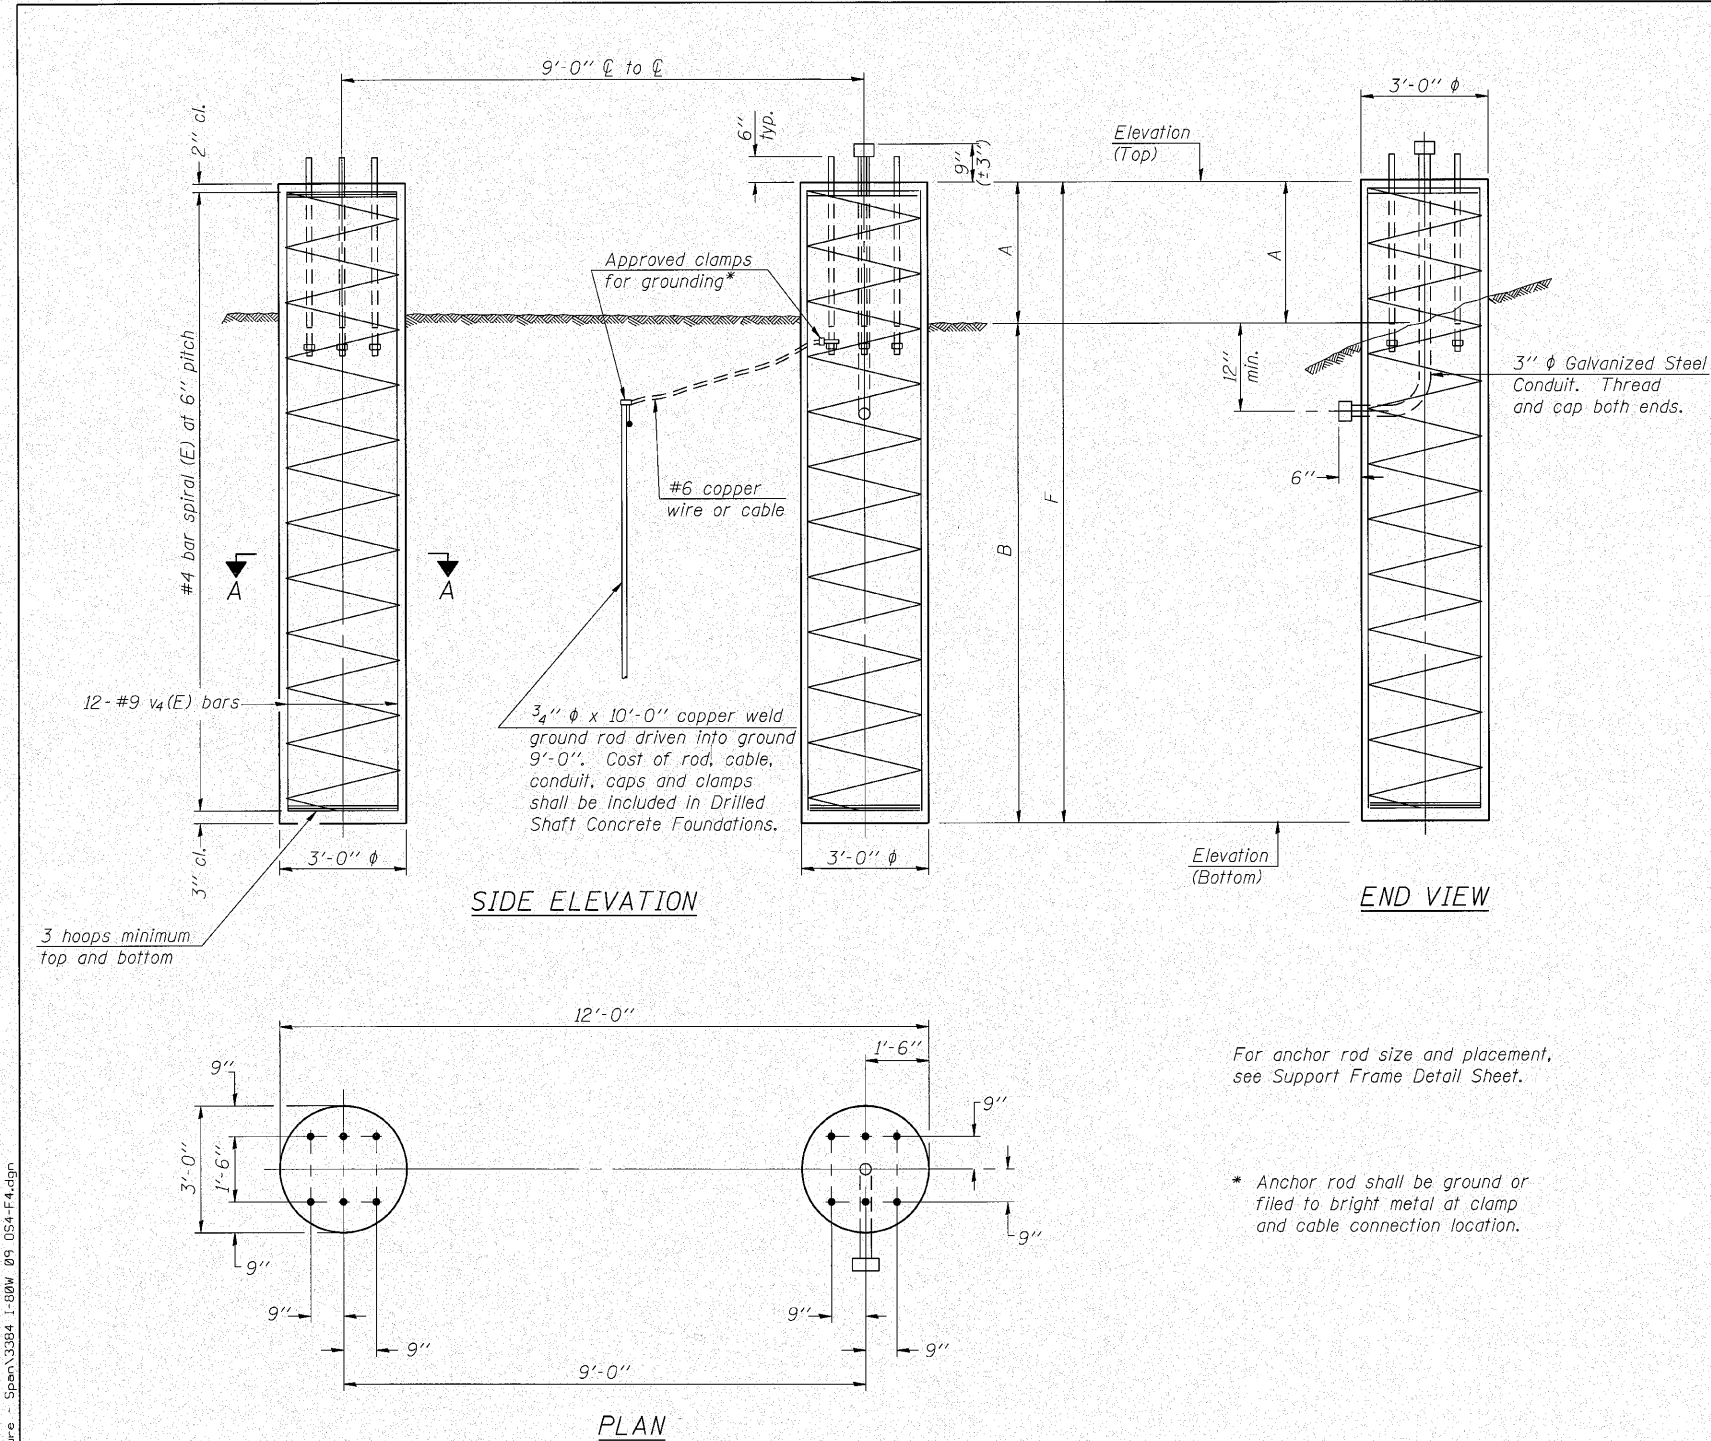



For anchor rod size and placement, see Support Frame Detail Sheet.

* Anchor rod shall be ground or filed to bright metal at clamp and cable connection location.



m:\p001\308412\work\design\structural\Overhead Sign Structure - Span\308412-80W 09 054-F4.dgn

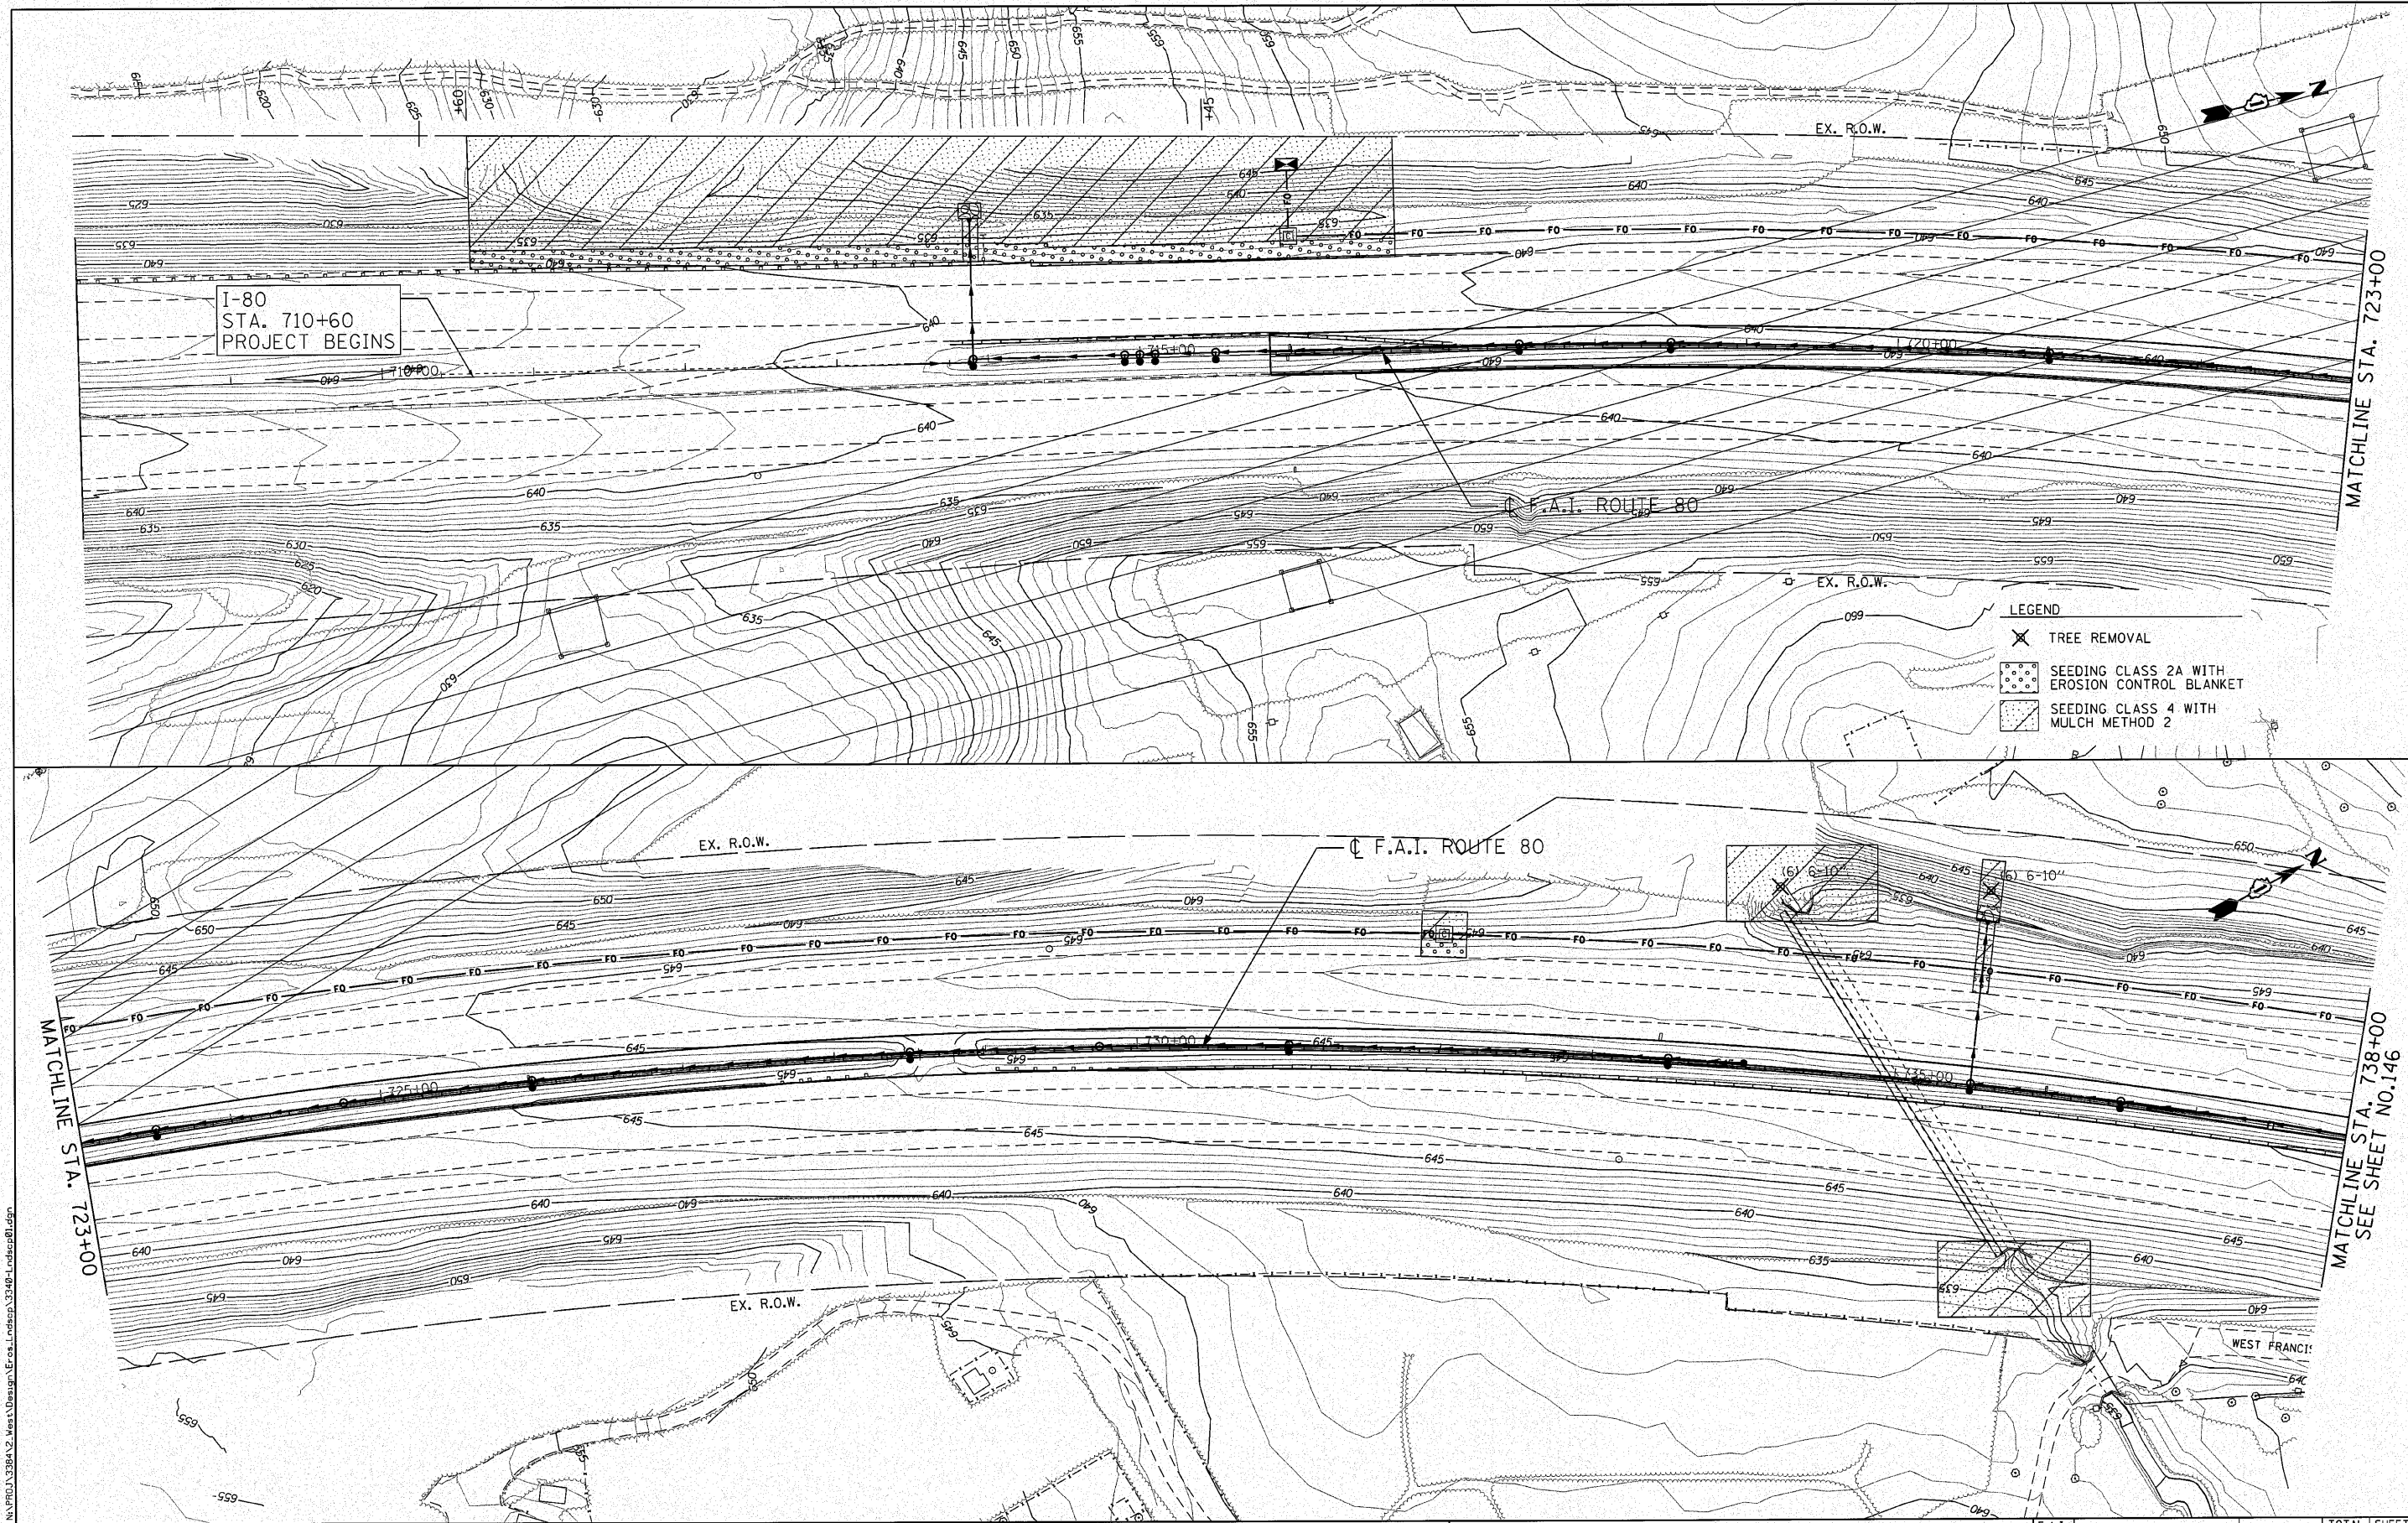




ENGINEERING CONSULTANT		USER NAME = dmorr13	DESIGNED - CRC	REVISED -	STATE OF ILLINOIS DEPARTMENT OF TRANSPORTATION	F.A.I. 80 FROM US 30 TO NS RAILROAD LANDSCAPING PLAN				F.A.I. RTE.	SECTION	COUNTY	TOTAL SHEETS	SHEET NO.
 Ciorba Group, Inc. CONSULTING ENGINEERS 6507 North Cumberland Avenue, Suite 402 Chicago, Illinois 60630 Tel: 773.775.4003 Fax: 773.775.4014 Email: ciorba@ciorba.com	PLOT SCALE = 50.0000' / IN.	DRAWN - JMK	REVISED -	80		99-5-Y	WILL	276	145					
	PLOT DATE = 12/6/2010	CHECKED - MRJ	REVISED -	CONTRACT NO. 60147										
	DATE = 10/27/2010	DATE = 10/27/2010	REVISED -	ILLINOIS FED. AID PROJECT										
	SCALE: 1" = 50'					SHEET NO. OF	SHEETS	STA. 710+60	TO STA. 738+00					

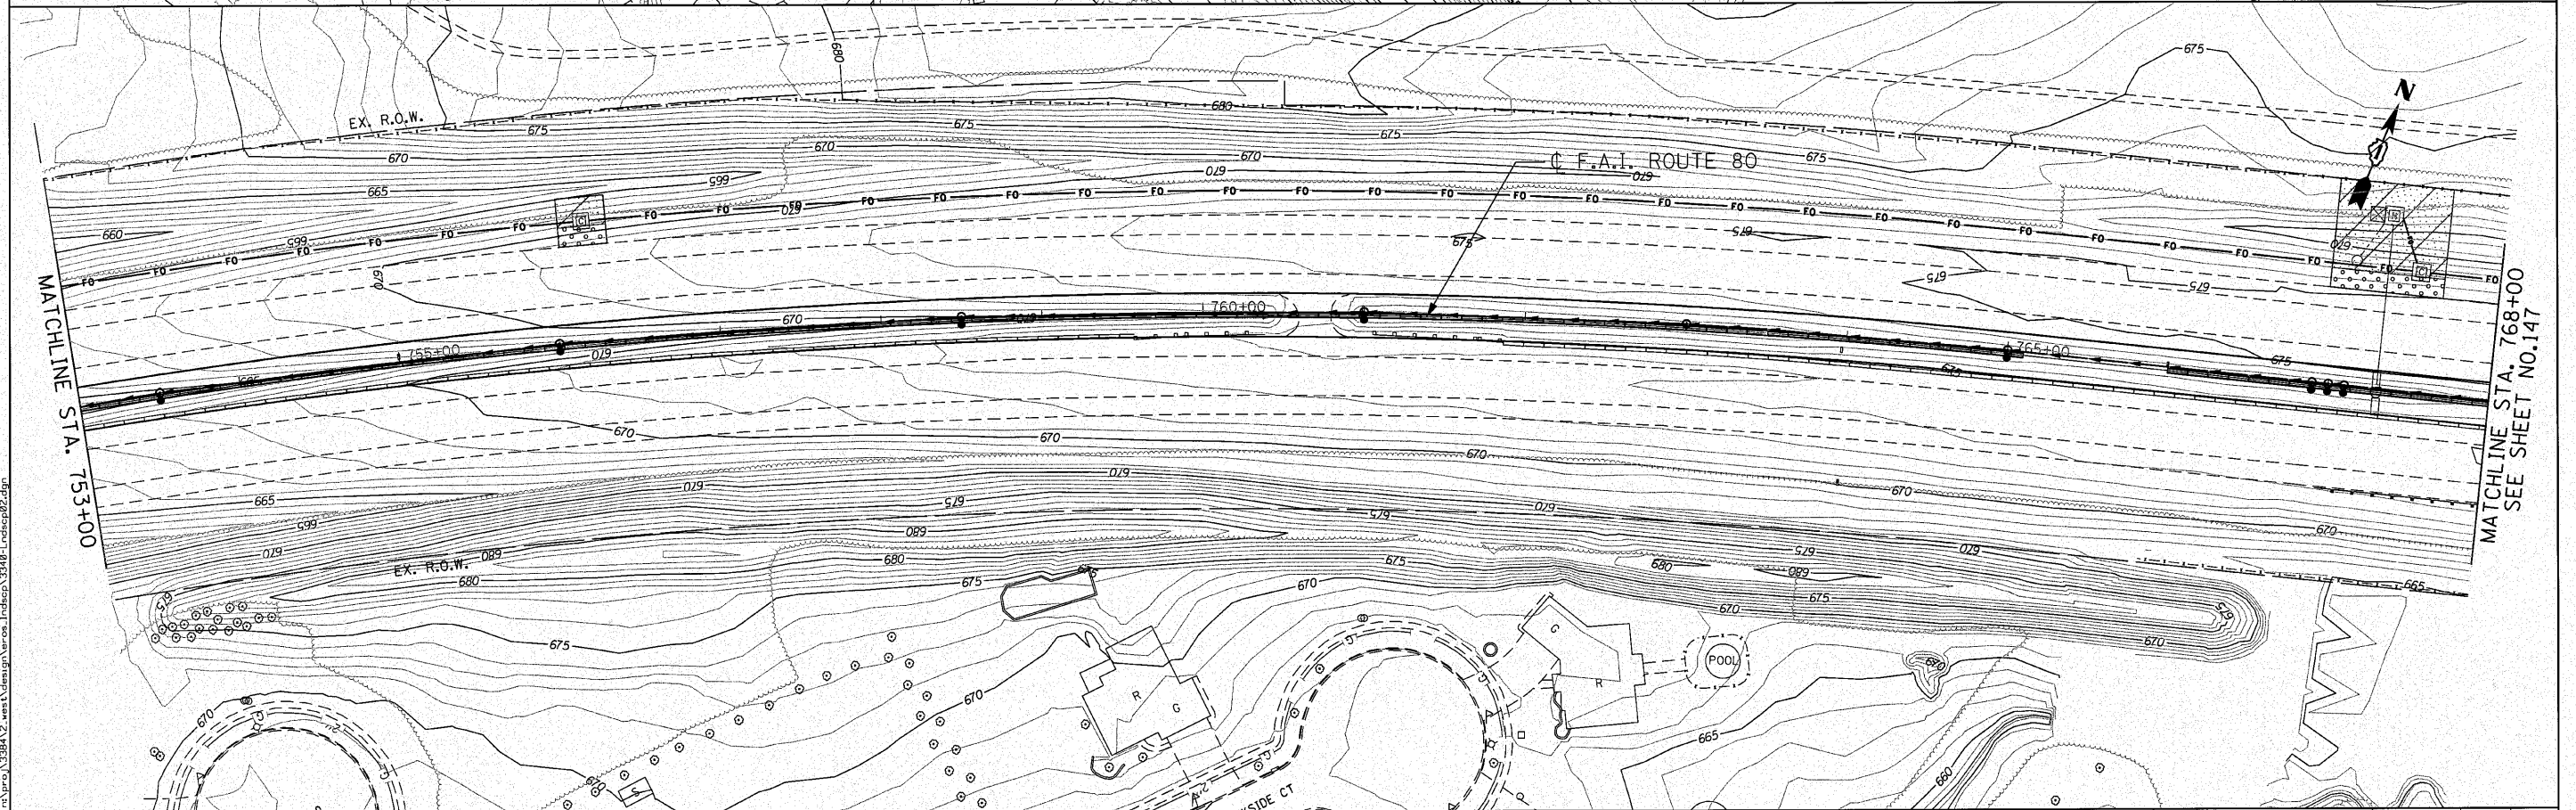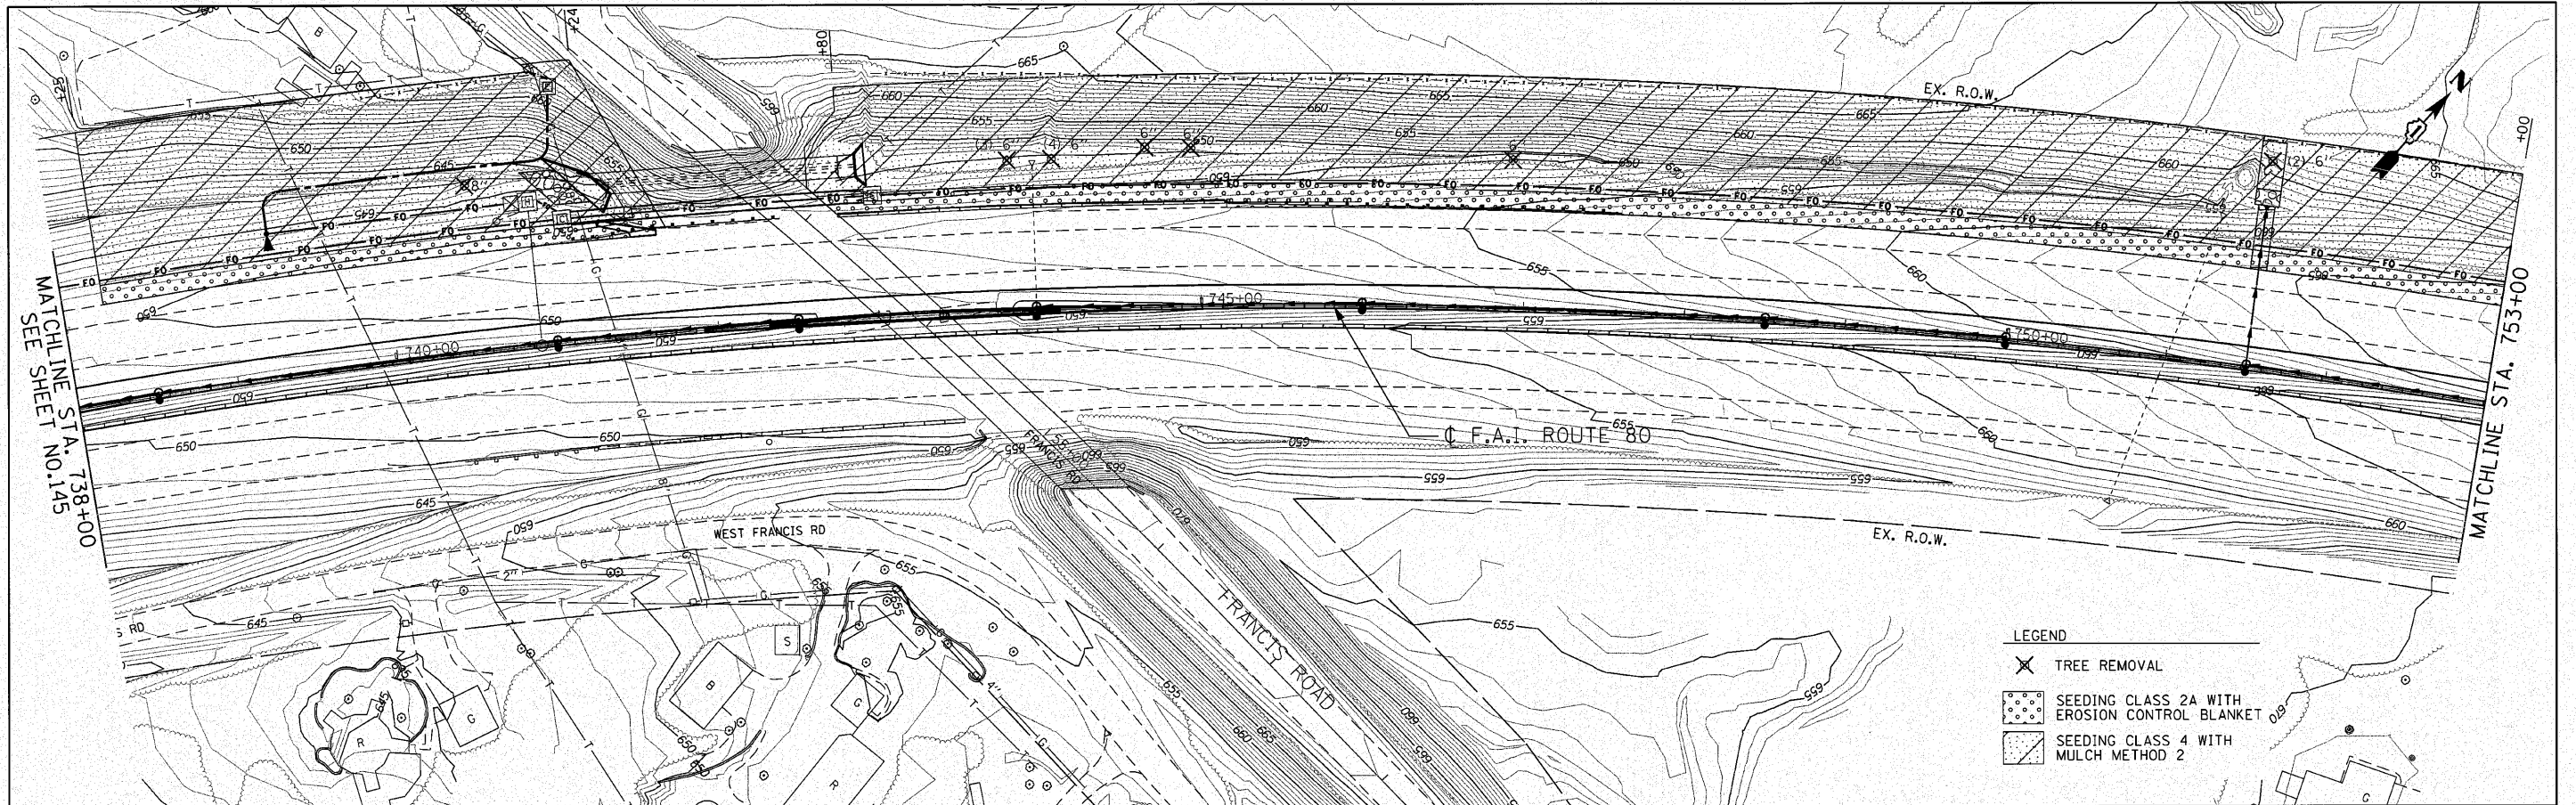

ENGINEERING CONSULTANT		USER NAME = dmorris	DESIGNED - CRC	REVISED -	STATE OF ILLINOIS DEPARTMENT OF TRANSPORTATION	F.A.I. 80 FROM US 30 TO NS RAILROAD LANDSCAPING PLAN				F.A.I. RTE.	SECTION	COUNTY	TOTAL SHEETS	SHEET NO.
 Ciorba Group, Inc. CONSULTING ENGINEERS 5507 North Cumberland Avenue, Suite 402 Chicago, Illinois 60630 Tel. 773.775.4000 Fax 773.775.4014 Email: ciorba@ciorba.com		PLOT SCALE = 50.0000 ' / IN.	DRAWN - JMK	REVISED -		80	99-5-Y	WILL	276	146				
		PLOT DATE = 12/6/2010	CHECKED - MRJ	REVISED -		CONTRACT NO. 60147								
		DATE = 10/27/2010	REVISD -	REVISED -		ILLINOIS FED. AID PROJECT								
						SCALE: 1" = 50'	SHEET NO. 146 OF	SHEETS	STA. 738+00	TO STA. 768+00				

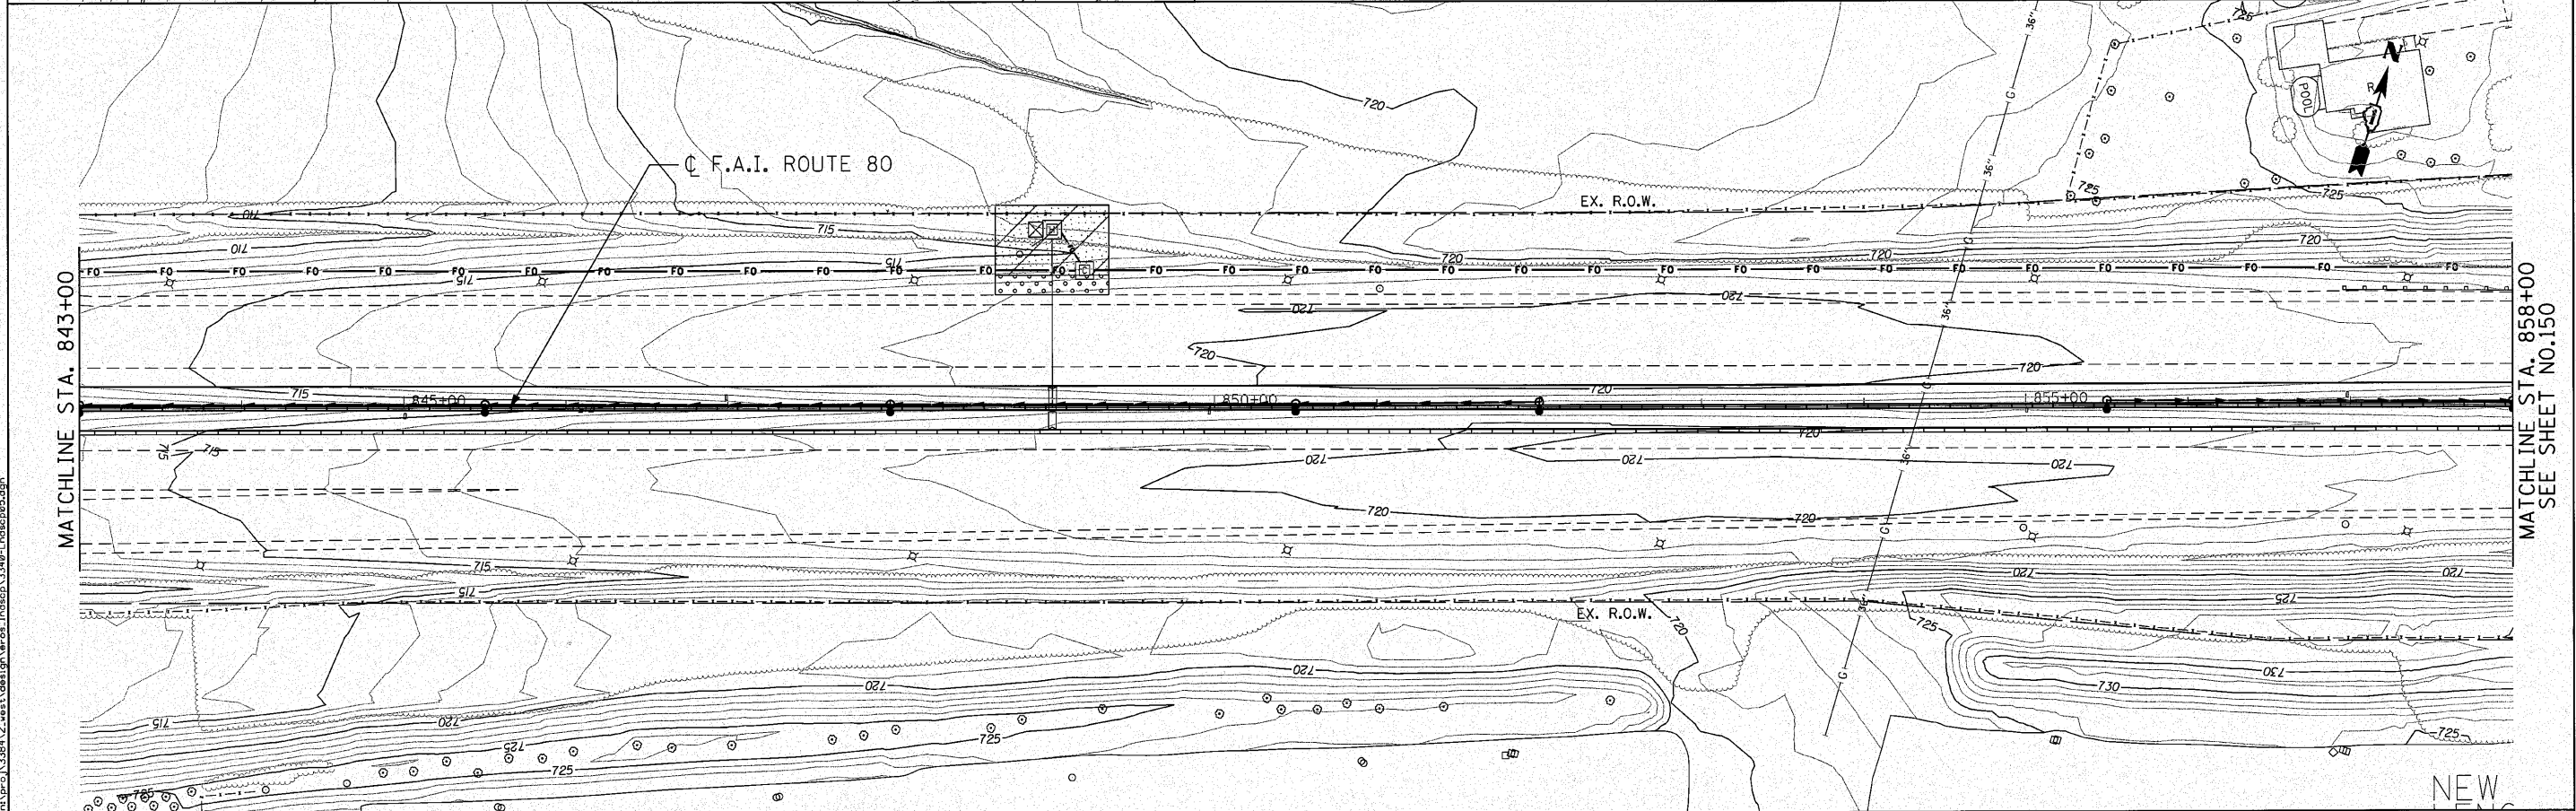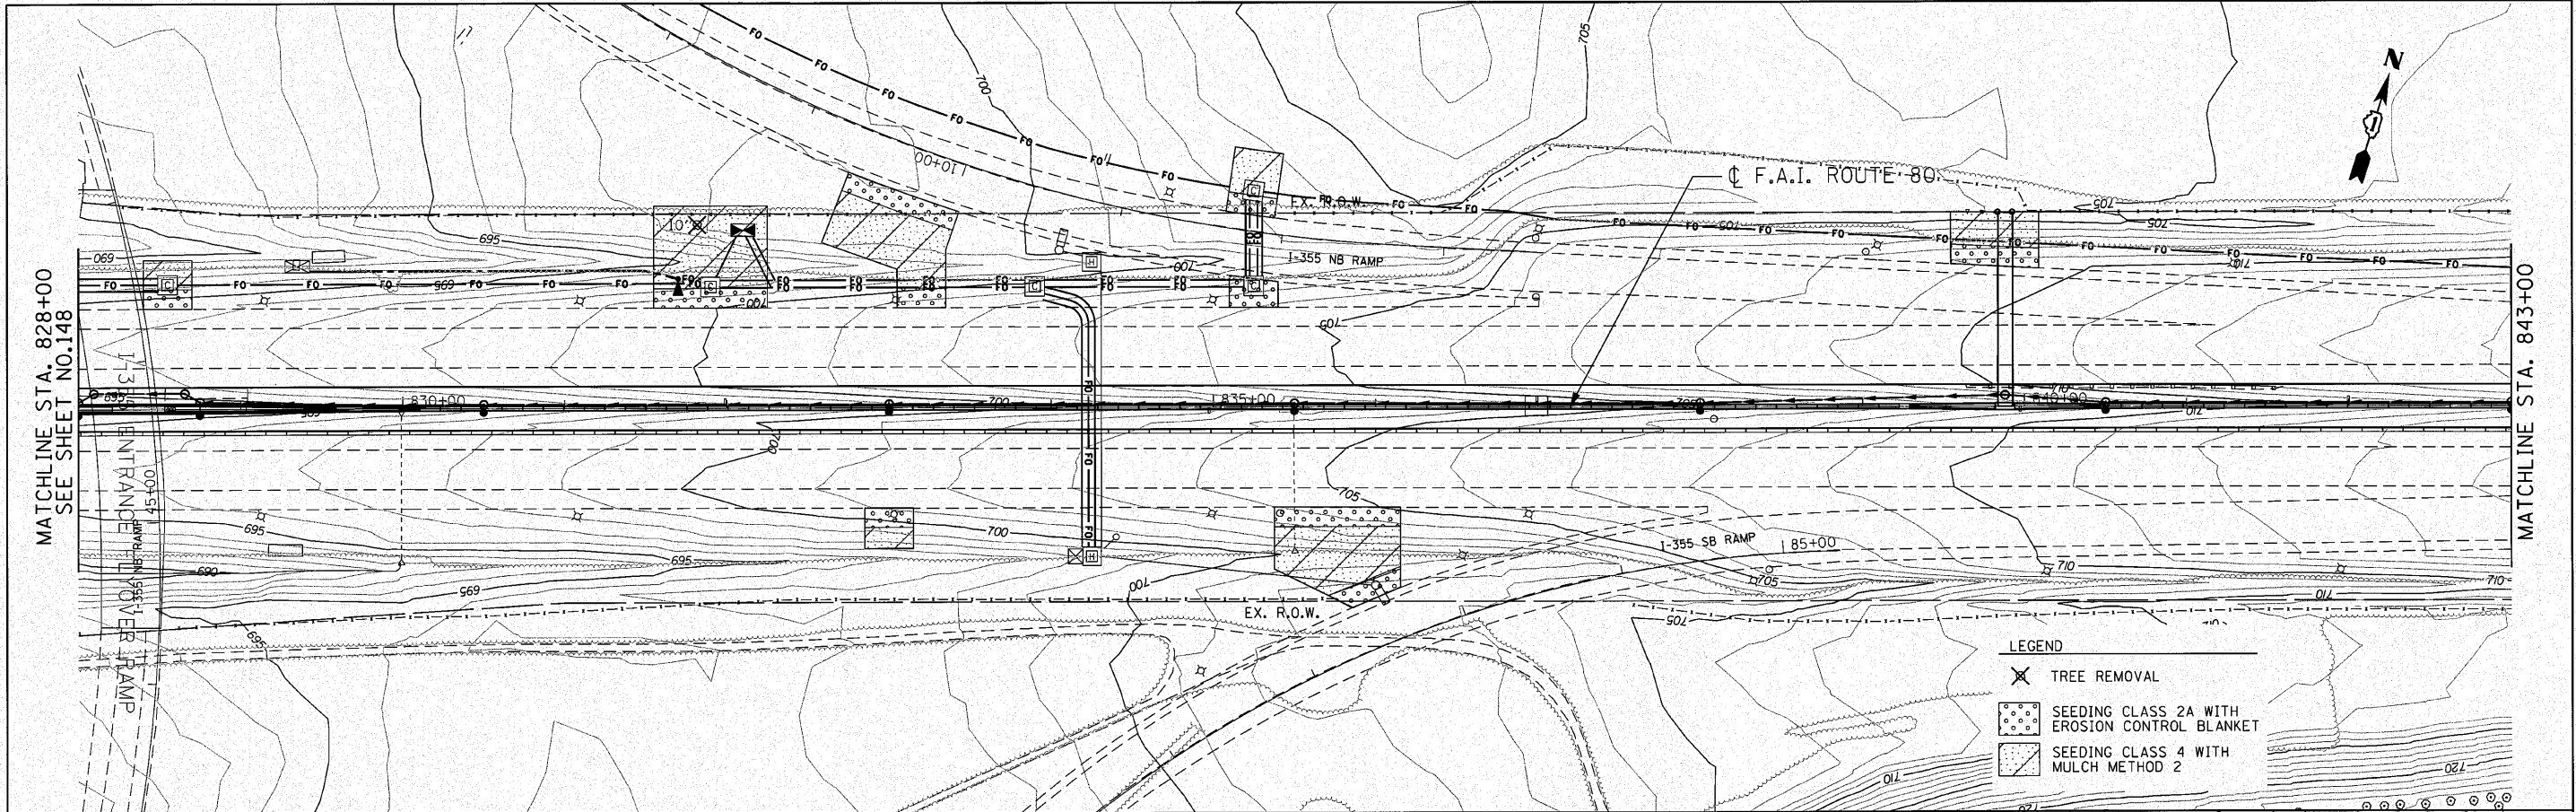

 ENGINEERING CONSULTANT		USER NAME = dmorris	DESIGNED - CRC	REVISED -	STATE OF ILLINOIS DEPARTMENT OF TRANSPORTATION	F.A.I. 80 FROM US 30 TO NS RAILROAD LANDSCAPING PLAN				F.A.I. RTE.	SECTION	COUNTY	TOTAL SHEETS	SHEET NO.	
 Giorgia Group, Inc. CONSULTING ENGINEERS 6507 North Campbell Avenue, Suite 402 Chicago, Illinois 60630 Tel. 773.775.4009 Fax 773.775.4014 Email: cgroup@giorgia.com		DRAWN - JMK	REVISED -					80	99-5-Y	WILL	276	149			
	PLOT SCALE = 50.0000' / IN.	CHECKED - MRJ	REVISED -					CONTRACT NO. 60147							
	PLOT DATE = 12/6/2010	DATE = 10/27/2010	REVISED -					SCALE: 1" = 50'							
						SHEET NO.		OF	SHEETS	STA. 828+00		TO STA. 858+00		ILLINOIS FED. AID PROJECT	

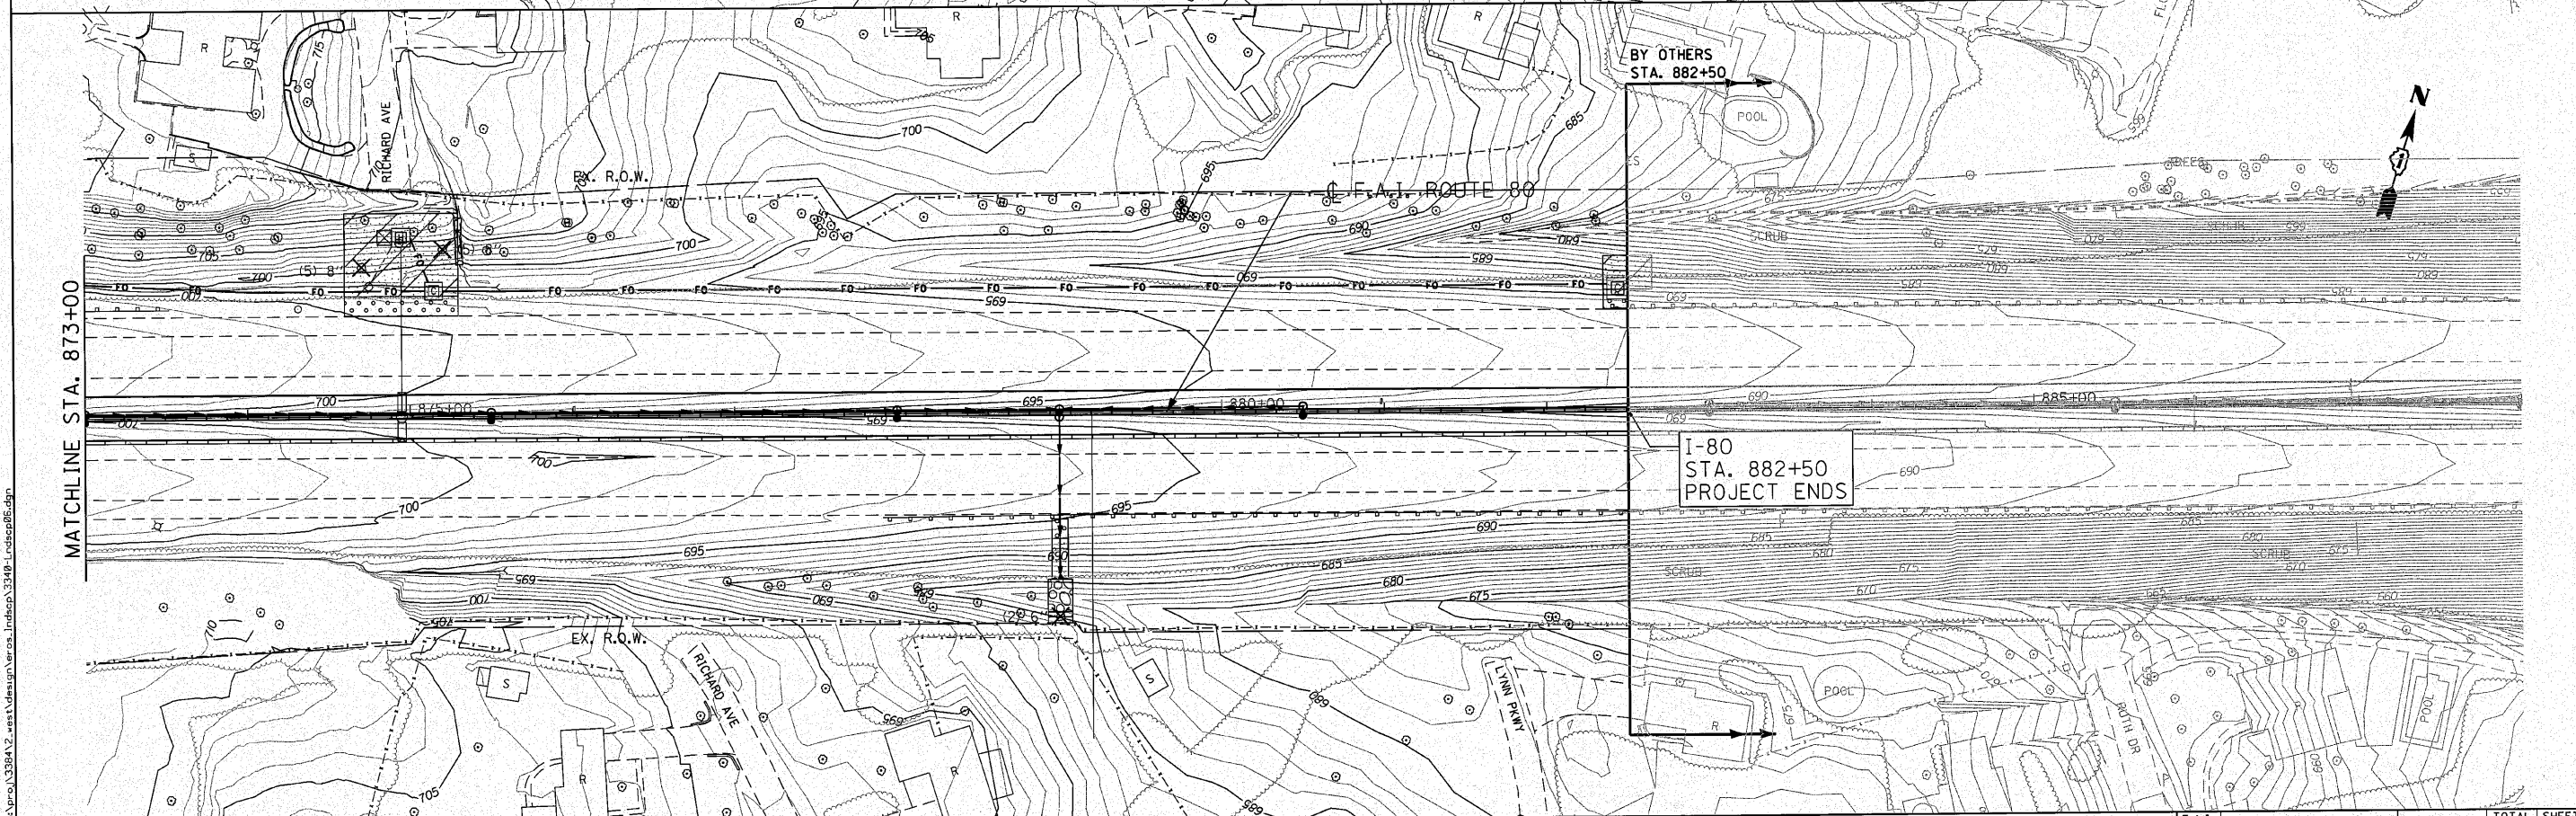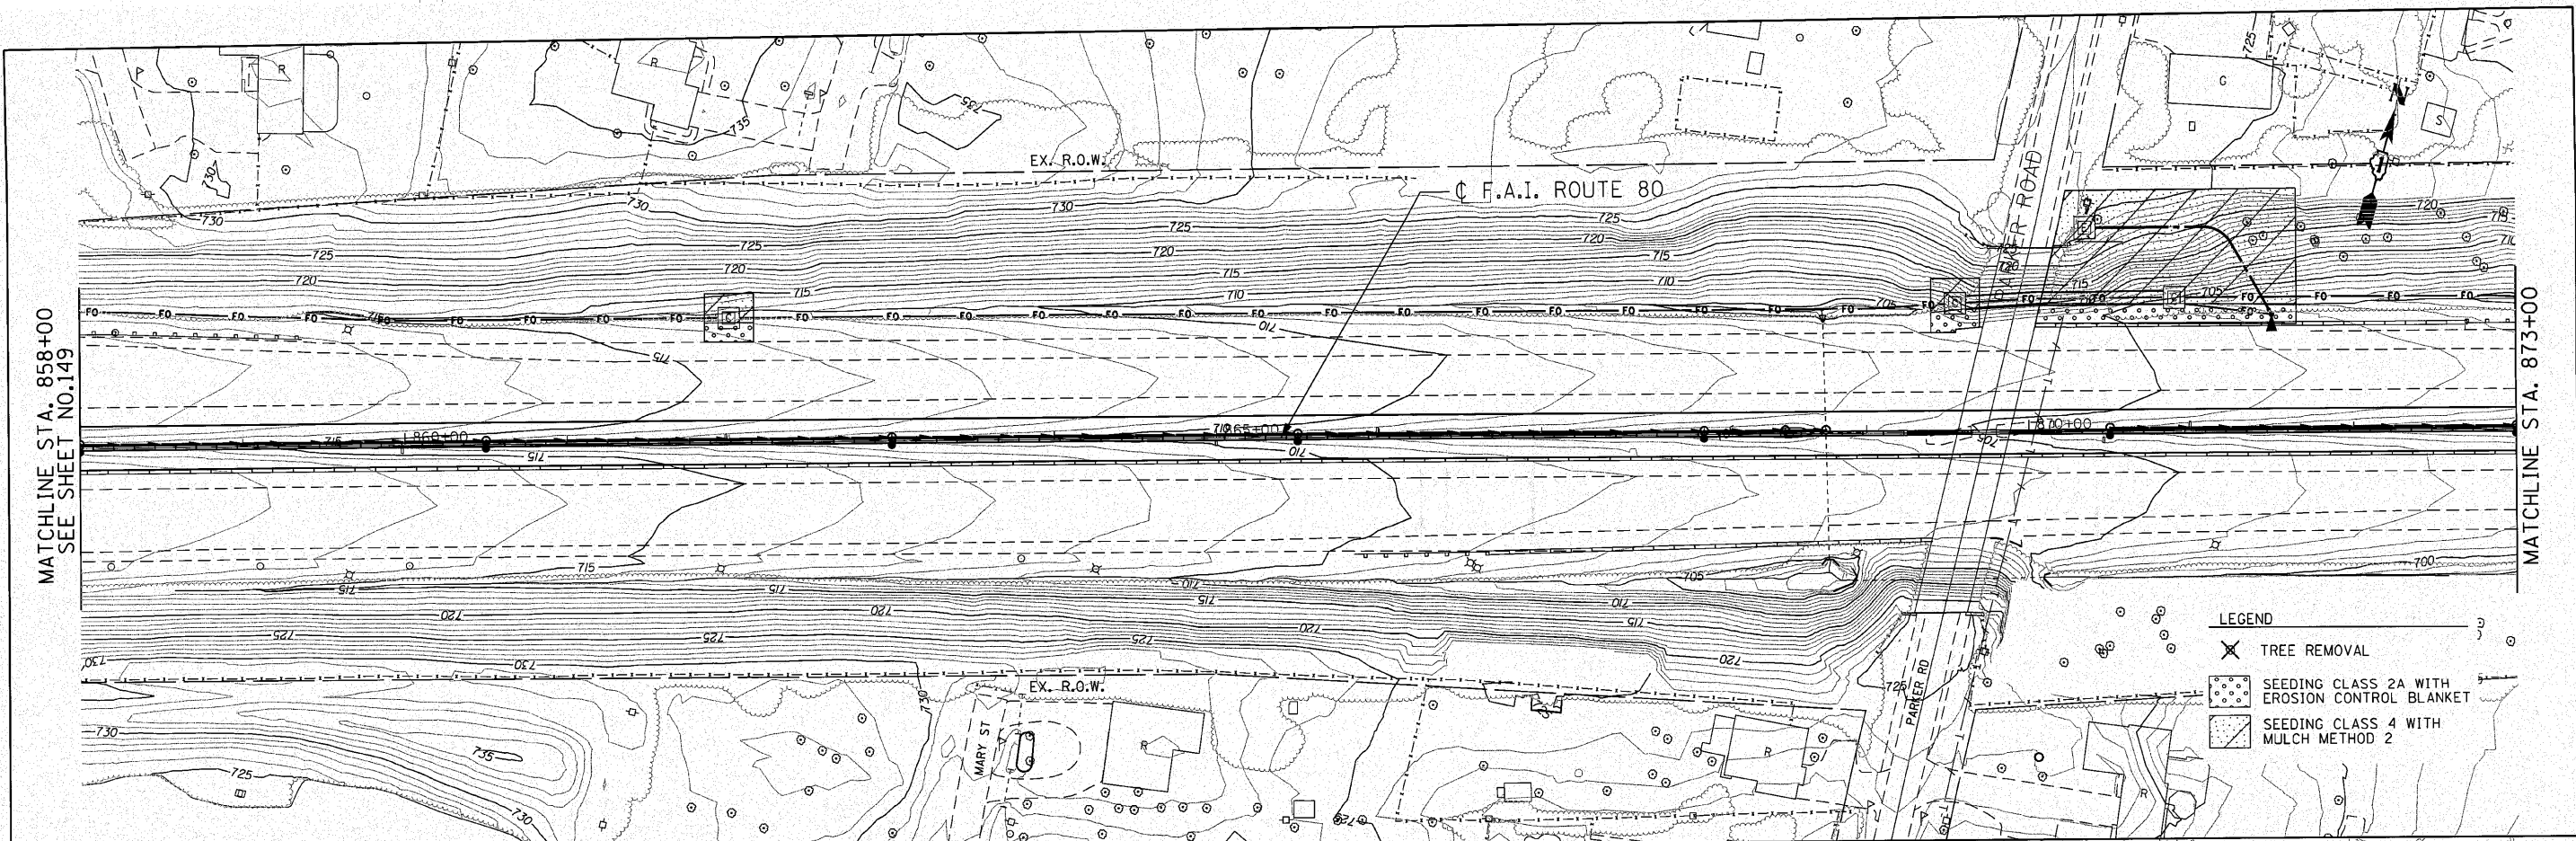

 Ciorba Group, Inc. CONSULTING ENGINEERS 5601 North Cumberland Avenue, Suite 402 Chicago, Illinois 60658 Tel: 773.778.4000 Fax: 773.778.4614 Email: dciorba@ciorba.com	ENGINEERING CONSULTANT	USER NAME = dnmorris	DESIGNED - CRC	REVISED -	STATE OF ILLINOIS DEPARTMENT OF TRANSPORTATION	F.A.I. 80 FROM US 30 TO NS RAILROAD LANDSCAPING PLAN	F.A.I. RTE. 80	SECTION 99-5-Y	COUNTY WILL	SHEETS 276	SHEET NO. 150	
			DRAWN - JMK	REVISED -			CONTRACT NO. 60147					
		PLOT SCALE = 0.5000" / IN.	CHECKED - MRJ	REVISED -			SCALE: 1" = 50' SHEET NO. OF SHEETS STA. 858+00 TO STA. 882+50 ILLINOIS FED. AID PROJECT					
		PLOT DATE = 12/6/2010	DATE = 10/27/2010	REVISED -								

CALENDAR OF LANDSCAPE CONSTRUCTION AND ESTABLISHMENT WORK

	2011									
Item	March	April	May	June	July	August	September	October	November	December
Vegetation Management - Woody Plant Material										
Tree Pruning: October 15 - April 15										
Selective Clearing: October 15 to April 15										
Tree Removal										
Vegetation Management - Herbaceous Weeds										
Mowing Cycle (for mowing strip along shoulder)										
Mowing and Mowing (Special)										
Weed Control, Broadleaf in Turf										
Weed Control, Teasel										
Seeding										
Seeding, Class 2A Spring: March 15 - June 1 Fall: Aug 1 - Oct 15 Dormant : Nov 15 - March 15										
Seeding, Class 4 (Modified) Spring: May 15 - June 30 Fall: Oct 15 - Nov 15 Dormant : Nov 15 - March 15										
Mowing: Mow area to be interseeded to a maximum height of 3" (INCIDENTAL)										
Weed Control, Non-Selective, Non-Residual: Spray area to be interseeded										
Interseeding, Class 4 (Modified) Woodland Mix Dormant: Nov 1 - Dec 15										

\\c:\projects\3384\2 - east\design\moris_index\3384-Landscape.dgn

I.T.S. GENERAL NOTES

1.) THE CONTRACTOR SHALL VERIFY THE LOCATIONS OF CABINETS AND FIBER OPTIC CABLE PRIOR TO BIDDING THE JOB. GPS LOCATIONS HAVE BEEN ADDED TO THE PLANS TO ASSIST IN FINDING THE CABINET LOCATIONS. STATIONING PROVIDED ON THE PLANS TAKE PRECEDENCE.

2.) LOCATIONS OF THE CCTV CAMERA INSTALLATIONS ARE APPROXIMATE. THE CONTRACTOR MAY ADJUST THE LOCATIONS OF THE INSTALLATIONS TO FACILITATE INSTALLATION WITH WRITTEN APPROVAL OF THE RESIDENT ENGINEER AND THE ELECTRICAL DESIGN SECTION. ALL STANDARD NON-FRANGIBLE SETBACK REQUIREMENTS AS WELL AS CLEAR ZONE REQUIREMENTS SHALL BE MAINTAINED.

3.) A MAINLINE SPLICE SHALL NOT BE IN THE SAME COMMUNICATION VAULT AS A LATERAL SPLICE. MAINLINE SPLICES SHALL UTILIZE 2 COMMUNICATION VAULTS (ONE NEXT TO THE OTHER UNLESS OTHERWISE NOTED). 1-96 SM FIBER MAINLINE SPLICE IN ONE VAULT AND THE OTHER 96 SM FIBER MAINLINE SPLICE IN THE OTHER VAULT.

4.) THE CONTRACTOR SHALL EXERCISE CARE WITH THE INSTALLATION OF UNDERGROUND EQUIPMENT AS THERE MAY BE EXISTING PRIVATELY OWNED FACILITIES WITHIN THE PROJECT LIMITS. IT SHALL BE THE CONTRACTOR'S RESPONSIBILITY TO CONTACT ANY UTILITIES IN THE WORK ZONE AND REQUEST UTILITY LOCATES.

5.) THE CONTRACTOR SHALL BE AWARE OF THE DOCUMENTATION REQUIREMENTS WHICH REQUIRE GPS DATA ACQUISITION INCLUDED IN THE RECORD DRAWINGS.

6.) FIBER OPTIC CABLE SLACK SHALL BE AS FOLLOWS: 150 FEET FOR EACH CABLE (96 AND 12 FIBER) AT HANDHOLES AND COMMUNICATIONS VAULTS WHERE SPLICING IS INDICATED. FIBER OPTIC CABLE SLACK SHALL BE 100 FEET FOR EACH CABLE AT HANDHOLES AND JUNCTION BOXES WHERE NO SPLICING IS INVOLVED; UNLESS OTHERWISE INDICATED.

7.) THE ELECTRICAL MAINTENANCE CONTRACTOR (EMC) SHALL BE CONTACTED FOR EXISTING STATE OWNED FACILITIES LOCATES.

8.) RECORD DRAWINGS OF THE EXISTING LIGHTING INSTALLATIONS (FOR POWER) ARE AVAILABLE FOR REVIEW AT THE DISTRICT ELECTRICAL DESIGN SECTION OFFICE WITH 48 HOUR ADVANCE NOTICE.

9.) ALL UNDERGROUND RACEWAYS SHALL BE INSTALLED AT A MINIMUM DEPTH OF 30-INCHES.

10.) THE CONTRACTOR SHALL VERIFY ADEQUATE CLEARANCE OVER EXISTING FACILITIES BEFORE INSTALLING DUCTS, CONDUIT AND CABLES.

11.) WHERE ELECTRIC POWER IS INDICATED FROM AN EXISTING CONTROLLER, THE CONTRACTOR SHALL EXPEDITIOUSLY INSTALL THE REQUIRED CIRCUIT BREAKER(S) AND UNDERGROUND WORK. MAINTENANCE OF THE CONTROLLER SHALL BE ASSUMED BY THE CONTRACTOR DURING THE MODIFICATION OF THE CONTROLLER.

12.) WHERE A CCTV CABINET IS CONNECTED TO A TYPE 3 CABINET, A SECOND ETHERNET SWITCH SHALL BE INSTALLED.

LEGEND:

	JUNCTION BOX, SIZE AS NOTED	(E)	EXISTING
	COMMUNICATION VAULT	(I)	INSTALL
	HEAVY DUTY HAND HOLE	(P)	PUSHED
	TYPE 3 CABINET	(T)	TRENCHED
	GALVANIZED RIGID STEEL CONDUIT, INSTALLATION, TYPE AND SIZE AS NOTED		FIBER OPTIC INTER CONNECT CABINET
	ELECTRIC SERVICE CONNECTION		ELECTRIC SERVICE INSTALLATION-GROUND MOUNTED
	2 RADAR VEHICLE SENSING DEVICES		
	1 RADAR VEHICLE SENSING DEVICE		
	CCTV CAMERA AND EQUIPMENT CABINET MOUNTED ON 50' POLE		
	LIGHTING CABINET		


ABBREVIATIONS

PREFIX	COMPONENT
ADF	ADD/DROP, FIBER OPTIC (CWDM OR OTHER)
CAX	COAX CABLE
CSC	CABLE SPLICE, COPPER
CSF	CABLE SPLICE, FIBER OPTIC
CTD	CCTV CAMERA, DOME
CTF	CCTV CAMERA, FIXED POSITION
CBT	CHANNEL BANK, T1
CCC	CONTROL CABLE, COPPER
CVB	CONTROLLER, VIDEO, BACKUP
CVP	CONTROLLER, VIDEO, PRIMARY
DAV	DISTRIBUTION AMPLIFIER, VIDEO
DCC	DISTRIBUTION CABLE, COPPER
DCF	DISTRIBUTION CABLE, FIBER OPTIC
DEC	DECODER (CODEC MPEG2)
DMS	DYNAMIC MESSAGE SIGN
VRD	VIDEO RECORDER, DIGITAL
ENC	ENCODER (CODEC MPEG2)
ETH	ETHERNET CABLE
HHL	HANDHOLE
JBC	JUNCTION BOX, CONTROL (COPPER)
JBF	JUNCTION BOX, FIBER OPTIC CABLE
JBP	JUNCTION BOX, POWER
KBD	KEYBOARD
LDI	LOOP DETECTOR, INDUCTION
LDM	LOOP DETECTOR, MICROLOOP
MDF	MUX/DEMUX, FIBER (CWDM)
MON	MONITOR, COMPUTER
MVD	MONITOR, VIDEO
MVR	MONITOR, VIDEO, FLAT PANEL RACK (LCD RACK)
MXS	MULTIPLEXER, SONET
PCE	PATCH CABLE, ETHERNET
PCF	PATCH CABLE, FIBER

PREFIX	COMPONENT
PLP	PULLING PEDESTAL
PPC	PATCH PANEL, COPPER
PPE	PATCH PANEL, ETHERNET
PPF	PATCH PANEL, FIBER
PPV	PATCH PANEL, VIDEO
RMC	RADIO, MICROWAVE, CONTROL (UNLICENSED)
RMV	RADIO, MICROWAVE, VIDEO (UNLICENSE)
RXF	RECEIVER, FIBER OPTIC
RXT	RECEIVER, FSK TONE
SCF	SPLITTER/COMBINER, FIBER OPTIC (CWDM)
SPV	SIGNAL SPLITTER, VIDEO
SSV	SELECTOR SWITCH, VIDEO (MANUAL)
SWE	SWITCH, ETHERNET
SWV	SWITCH, VIDEO
TCC	TRUNK CABLE, COPPER
TCF	TRUNK CABLE, FIBER OPTIC
TLC	TLC WATCH EQUIPMENT
TXF	TRANSMITTER, FIBER OPTIC
TXT	TRANSMITTER, FSK TONE
VCD	VIDEO CAPTURE DEVICE
VCL	VIDEO CONTROL LOCATION
VCP	VIDEO COLLECTION POINT
WST	USER WORK STATION


n:\proj\1338A\2-west\design\ITS\3384W_SURF-GM01.dgn

ENGINEERING CONSULTANT		USER NAME = ccoornwell	DESIGNED - JG & RT	REVISED -	STATE OF ILLINOIS DEPARTMENT OF TRANSPORTATION	F.A.I. 80 FROM US 30 TO NS RAILROAD I.T.S. GENERAL NOTES & LEGEND			F.A.I. RTE.	SECTION	COUNTY	TOTAL SHEETS	SHEET NO.
Ciorba Group, Inc. CONSULTING ENGINEERS 6607 North Cumberland Avenue, Suite 402 Chicago, Illinois 60656 Tel: 773.775.4008 Fax: 773.775.4014 Email: ciorba@ciorbainc.com		DRAWN - RJR	REVISED -	80					99-5-Y	WILL	277	151	
		PLOT SCALE = 1.0000' / 1" IN.	CHECKED - JMV	REVISED -		CONTRACT NO. 60147							
		PLOT DATE = 10/27/2010	DATE = 10/27/2010	REVISED -		SCALE: 1" = 50' SHEET NO. 151 OF 277 SHEETS STA. TO STA.							
		ILLINOIS FED. AID PROJECT											

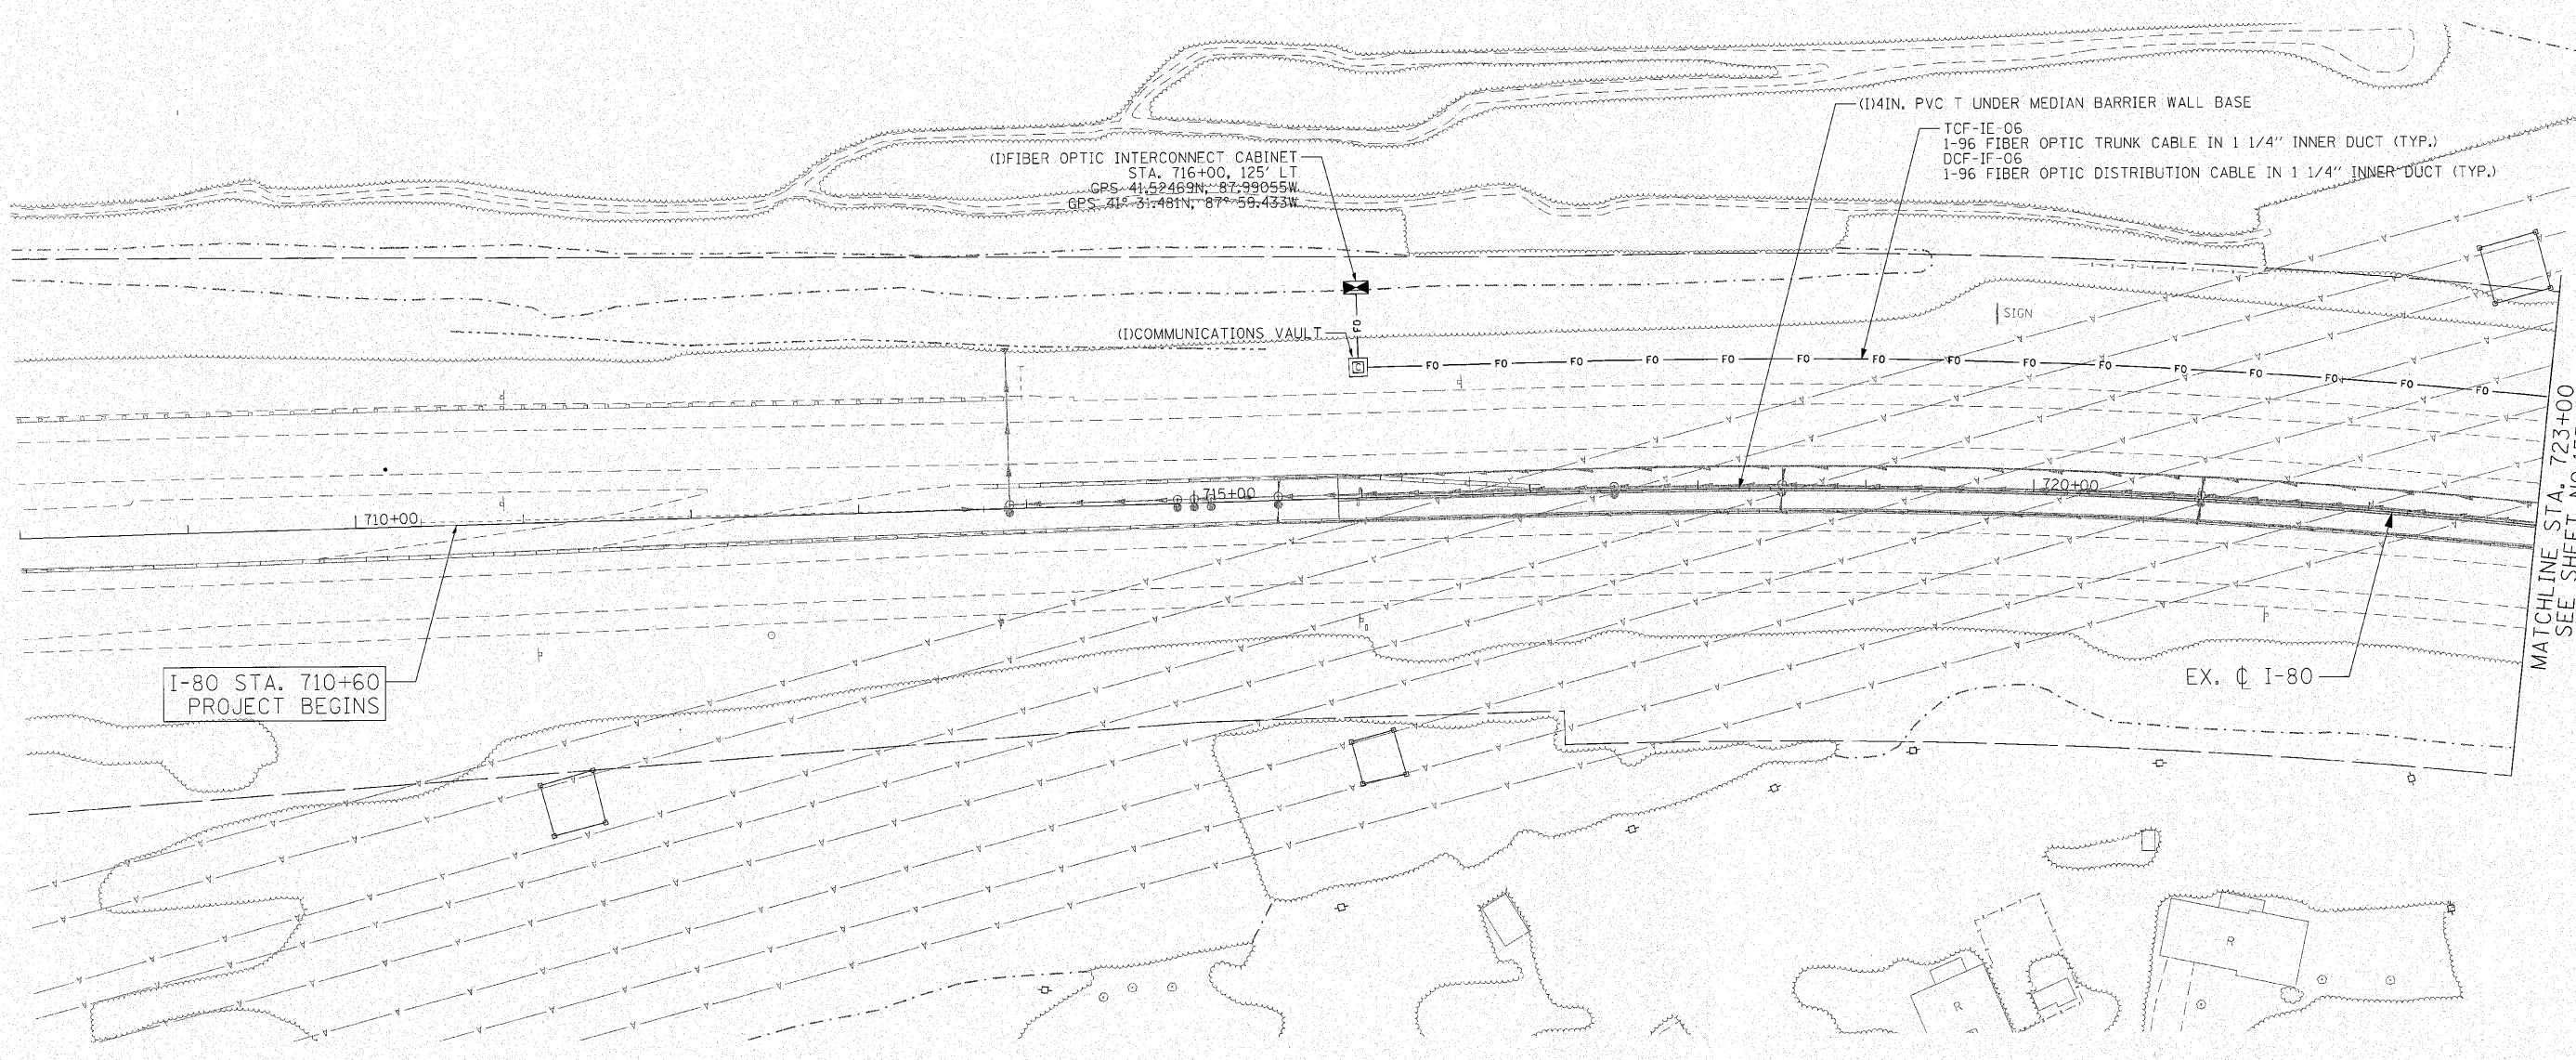

I-80 STA. 710+60
PROJECT BEGINS

ENGINEERING CONSULTANT		USER NAME = coornwell	DESIGNED - JG & RT	REVISED -	STATE OF ILLINOIS DEPARTMENT OF TRANSPORTATION	F.A.I. 80 FROM US 30 TO NS RAILROAD I.T.S. PLANS 1/2 MILE WEST OF FRANCIS ROAD				F.A.I. RTE.	SECTION	COUNTY	TOTAL SHEETS	SHEET NO.
 Giorba Group, Inc. CONSULTING ENGINEERS 1409 North Commercial Avenue, Suite 402 Chicago, Illinois 60656 Tel: 773.775.4008 Fax 773.775.4014 Email: ceng@cgiorba.com			DRAWN - RJR	REVISED -		80	99-5-Y	WILL	277	152				
		PLOT SCALE = 50.0000' / IN.	CHECKED - JMV	REVISED -		CONTRACT NO. 60147								
		PLOT DATE = 10/27/2010	DATE = 10/27/2010	REVISED -		SCALE: 1" = 50'	SHEET NO.152 OF 277 SHEETS	STA. 710+60	TO STA. 723+00	ILLINOIS FED. AID PROJECT				

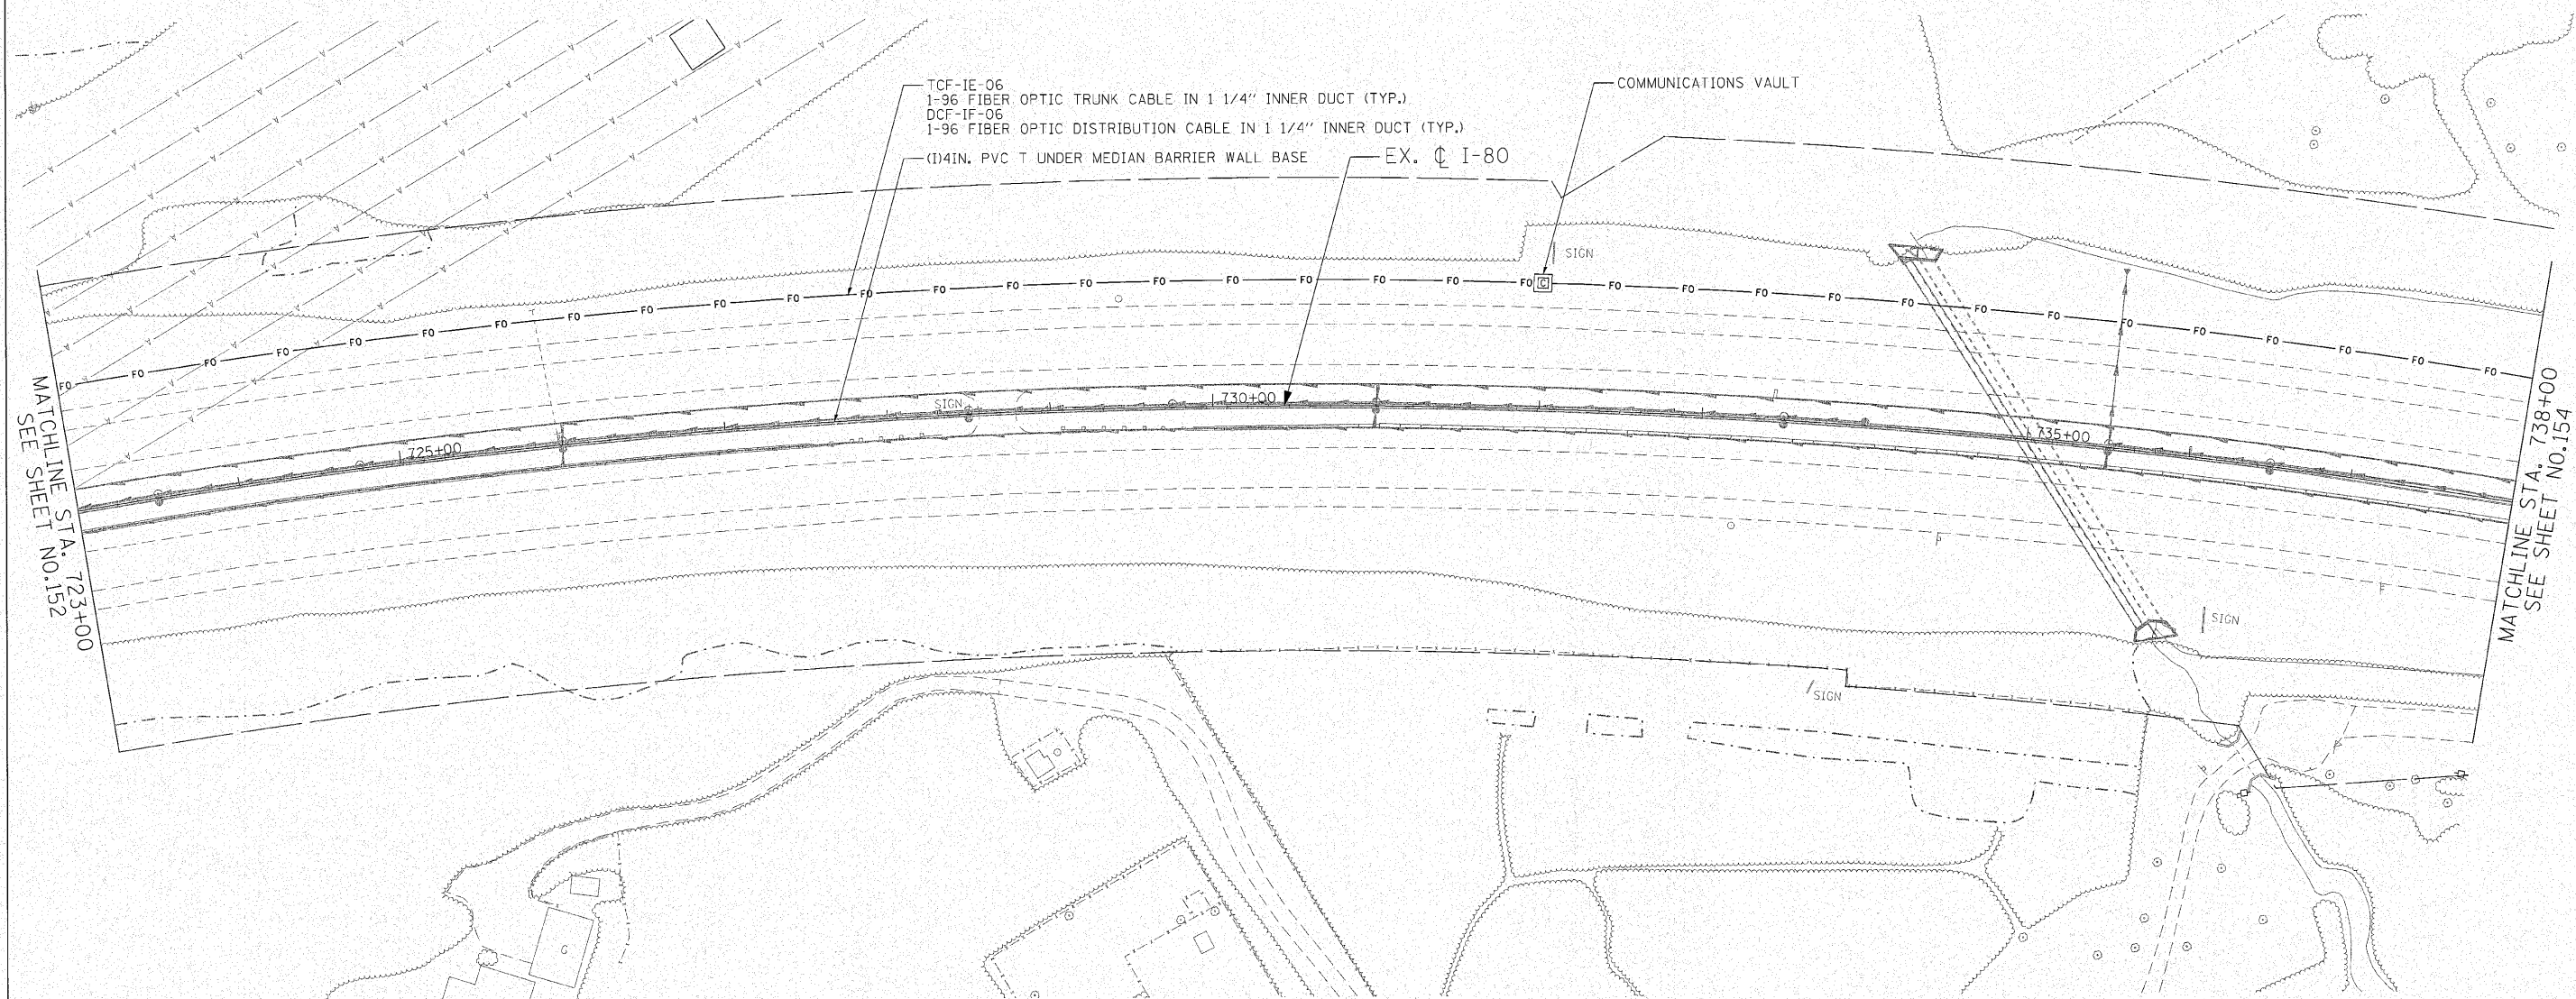

MATCHLINE STA. 738+00
SEE SHEET NO. 154

COMMUNICATIONS VAULT

-EX. C I-80


SIGN

SIGN


SIGN

SIGN

ENGINEERING CONSULTANT		USER NAME = ccoornwell	DESIGNED - JG & RT	REVISED -	STATE OF ILLINOIS DEPARTMENT OF TRANSPORTATION	F.A.I. 80 FROM US 30 TO NS RAILROAD I.T.S. PLANS			F.A.I. RTE.	SECTION	COUNTY	TOTAL SHEETS	SHEET NO.
 Glomba Group, Inc. CONSULTING ENGINEERS 6607 North Cumberland Avenue, Suite 402 Chicago, Illinois 60656 Tel: 773.775.4000 Fax: 773.775.4014 Email: chicago@glomba.com		DRAWN - RJR	REVISED -	80		99-5-Y	WILL	277	153				
	PLOT SCALE = 50.0000' / IN.	CHECKED - JMV	REVISED -	CONTRACT NO. 60147									
	PLOT DATE = 10/27/2010	DATE - 10/27/2010	REVISED -	SCALE: 1" = 50'		SHEET NO.153 OF 277 SHEETS	STA. 723+00 TO STA. 738+00	ILLINOIS FED. AID PROJECT					

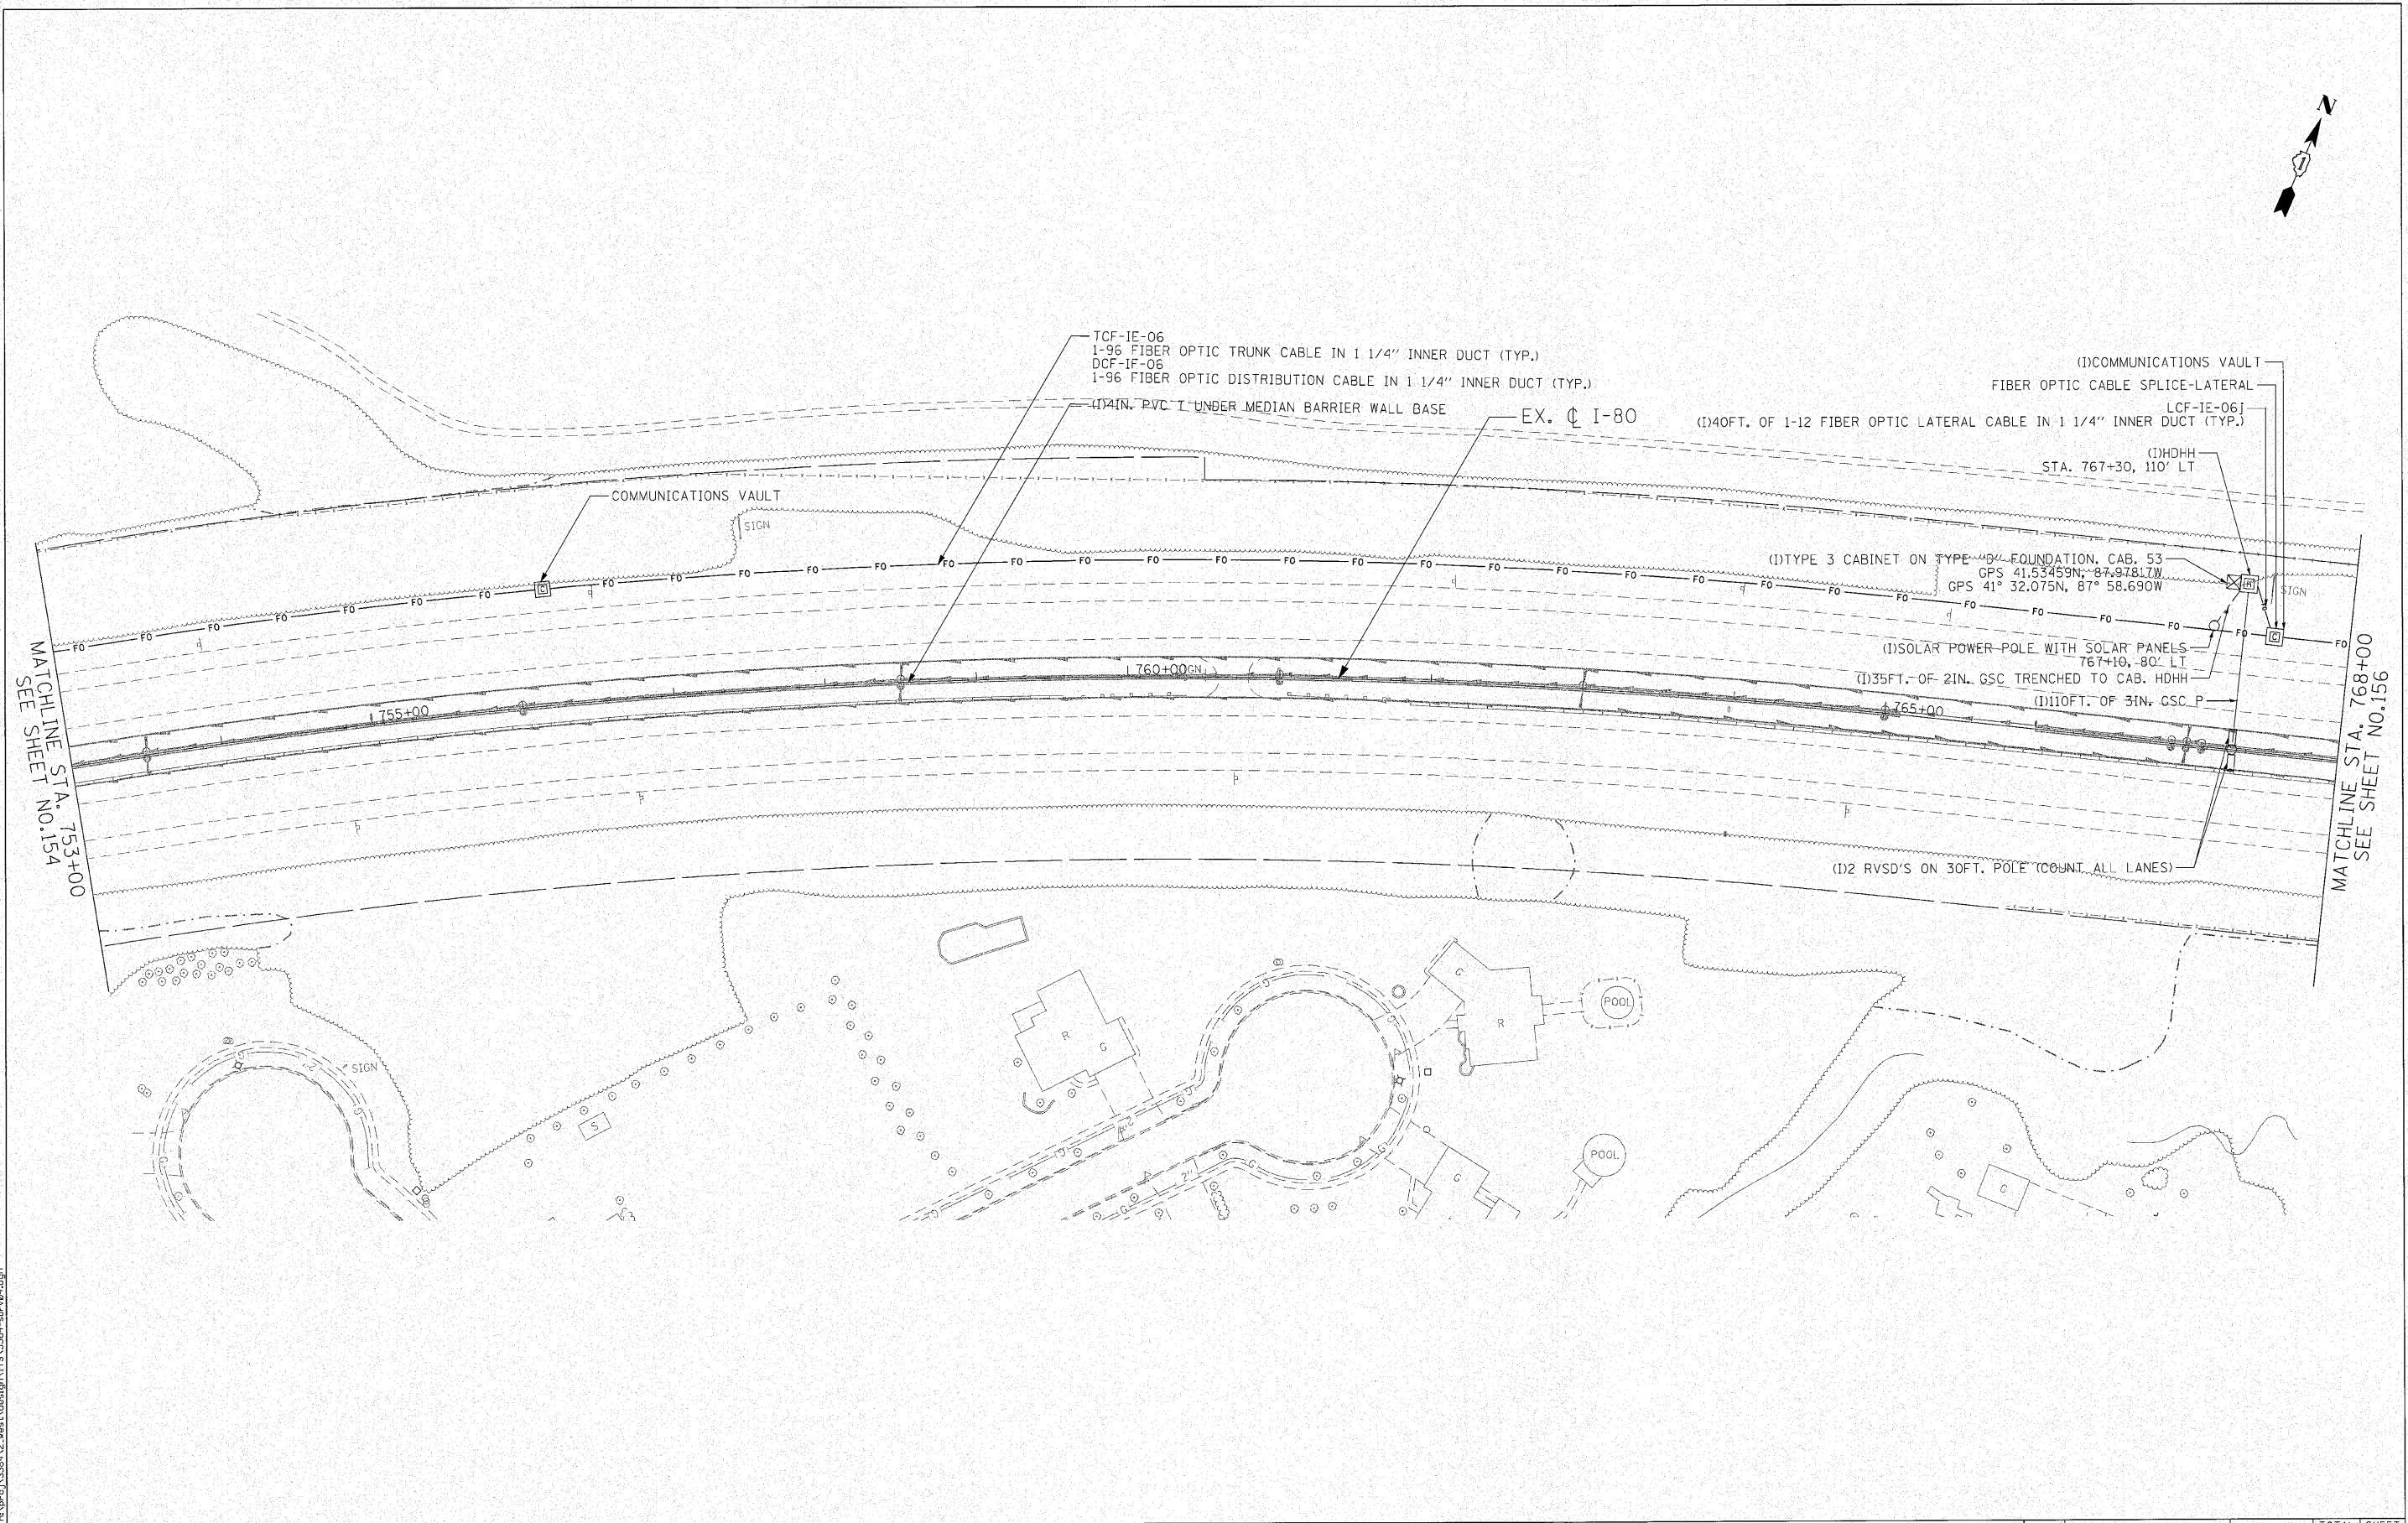


 Ciorba Group, Inc. CONSULTING ENGINEERS 6597 North Cumberland Avenue, Suite 402 Chicago, Illinois 60656 Tel: 773.775.4209 Fax: 773.775.4014 Email: chicago@ciorba.com	ENGINEERING CONSULTANT		USER NAME = cccornwell	DESIGNED - JG & RT	REVISED -	STATE OF ILLINOIS DEPARTMENT OF TRANSPORTATION F.A.I. 80 FROM US 30 TO NS RAILROAD I.T.S. PLANS 1/2 MILE EAST OF FRANCIS ROAD SCALE: 1" = 50' SHEET NO.155 OF 277 SHEETS STA. 753+00 TO STA. 768+00 ILLINOIS FED. AID PROJECT	F.A.I. 80 FROM US 30 TO NS RAILROAD		F.A.I. RTE. 80	SECTION 99-5-Y	COUNTY WILL	TOTAL SHEETS 277	SHEET NO. 155	CONTRACT NO. 60147
			PLOT SCALE = 50.0000' / IN.	DRAWN - RJR	REVISED -									
			PLOT DATE = 10/27/2010	CHECKED - JMV	REVISED -									
				DATE - 10/27/2010	REVISED -									

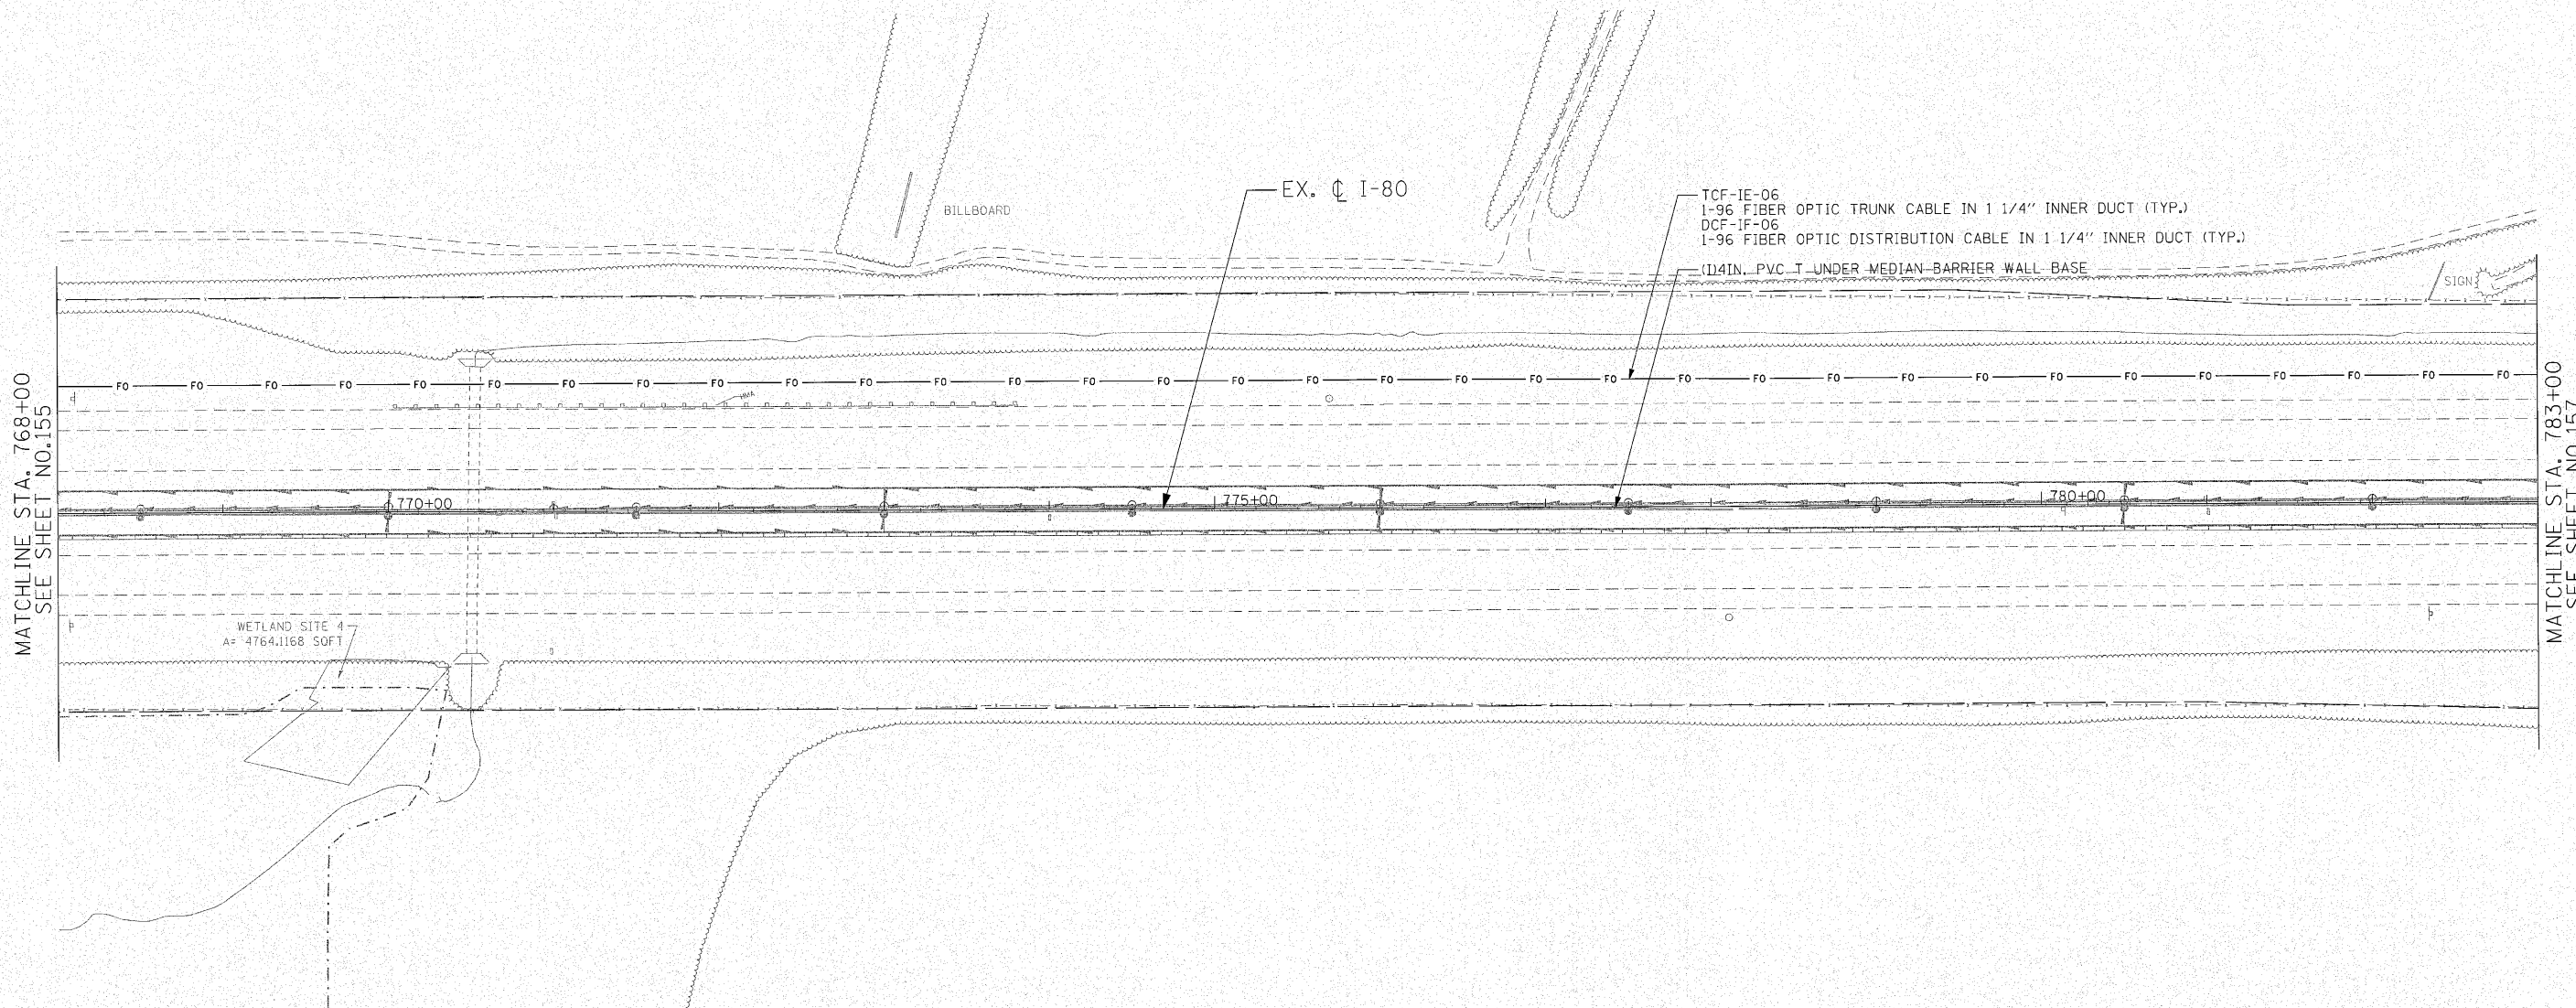


\\pro1\3384\2 - west\design\ITS\3384-surv-05.dgn

ENGINEERING CONSULTANT  Giorba Group, Inc. CONSULTING ENGINEERS 5507 North Cumberland Avenue, Suite 402 Chicago, Illinois 60631 Tel: 773.775.4008 Fax: 773.775.4014 Email: cheng@giorba.com		USER NAME = ccoarnwell	DESIGNED - JG & RT	REVISED -	STATE OF ILLINOIS DEPARTMENT OF TRANSPORTATION	F.A.I. 80 FROM US 30 TO NS RAILROAD I.T.S. PLANS	F.A.I. RTE. 80	SECTION 99-5-Y	COUNTY WILL	TOTAL SHEETS 277	SHEET NO. 156
PLOT SCALE = 50.0000' / IN.	CHECKED - JMV	REVISED -									
PLOT DATE = 10/27/2010	DATE - 10/27/2010	REVISED -									
SCALE: 1" = 50' SHEET NO.156 OF 277 SHEETS STA. 768+00 TO STA. 783+00							CONTRACT NO. 60147 ILLINOIS FED. AID PROJECT				


n:\pro\3384\2_west\design\ITS\3384-sur-96.dgn

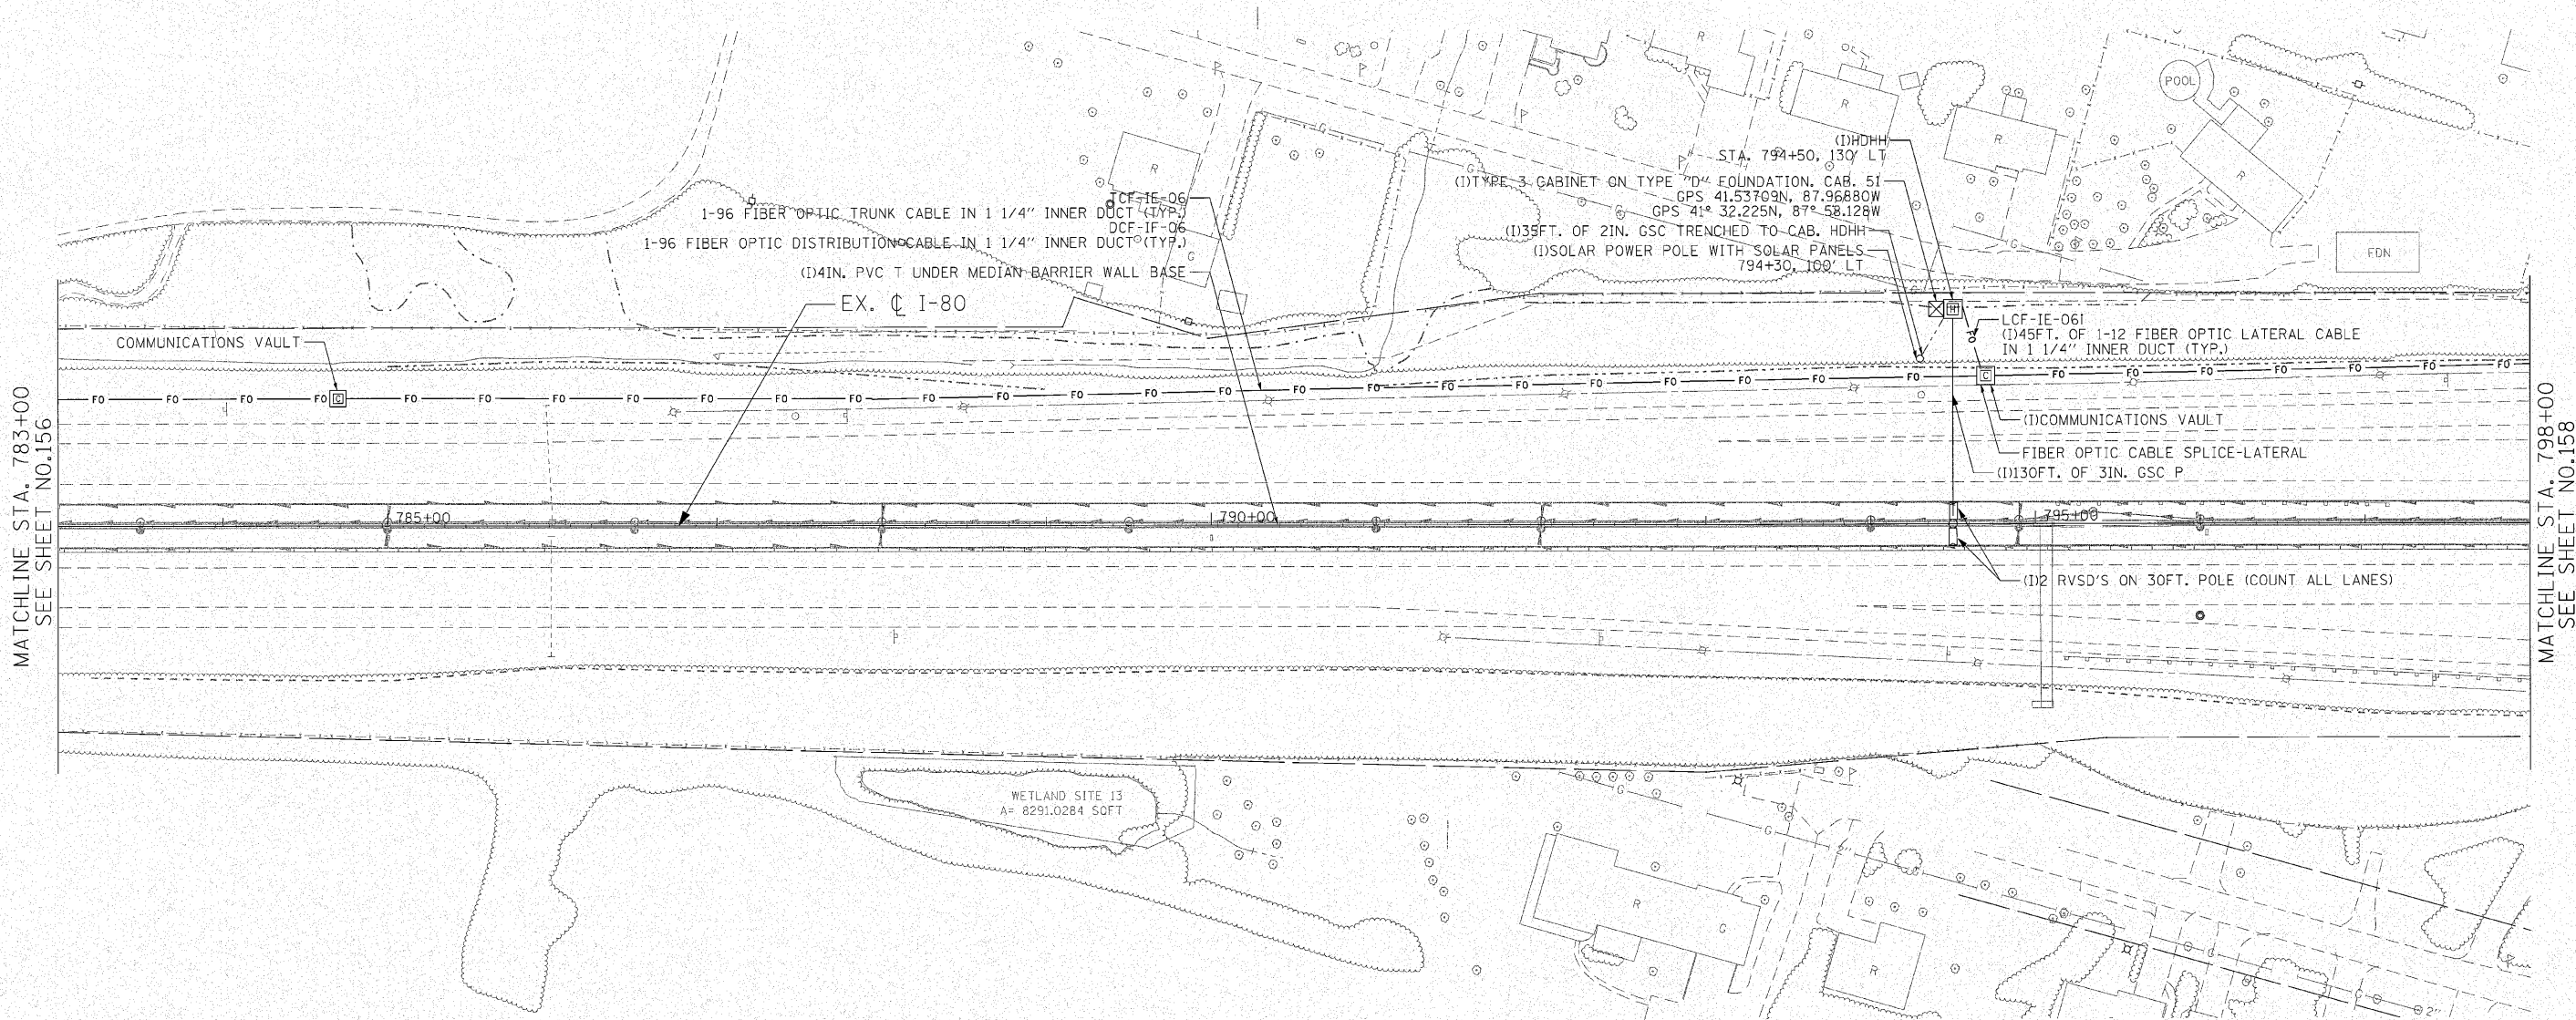


 Giorba Group, Inc. CONSULTING ENGINEERS 6007 North Cumberland Avenue, Suite 402 Chicago, Illinois 60630 Tel: 773.775.4205 Fax: 773.775.4614 Email: Chicago@giorba.com	ENGINEERING CONSULTANT	USER NAME = oconrwell	DESIGNED = JG & RT	REVISED =	STATE OF ILLINOIS DEPARTMENT OF TRANSPORTATION	F.A.I. 80 FROM US 30 TO NS RAILROAD I.T.S. PLANS 12 MILE WEST OF I-355				F.A.I. RTE.	SECTION	COUNTY	TOTAL SHEETS	SHEET NO.
	PLOT SCALE = 50.0000' / IN.	CHECKED = JMV	REVISED =	REVISED =						80	99-5-Y	WILL	277	157
	PLOT DATE = 10/27/2010	DATE = 10/27/2010	REVISED =	REVISED =						CONTRACT NO. 60147				
						SCALE: 1" = 50'	SHEET NO.157 OF 277 SHEETS	STA. 783+00 TO STA. 798+00		ILLINOIS FED. AID PROJECT				

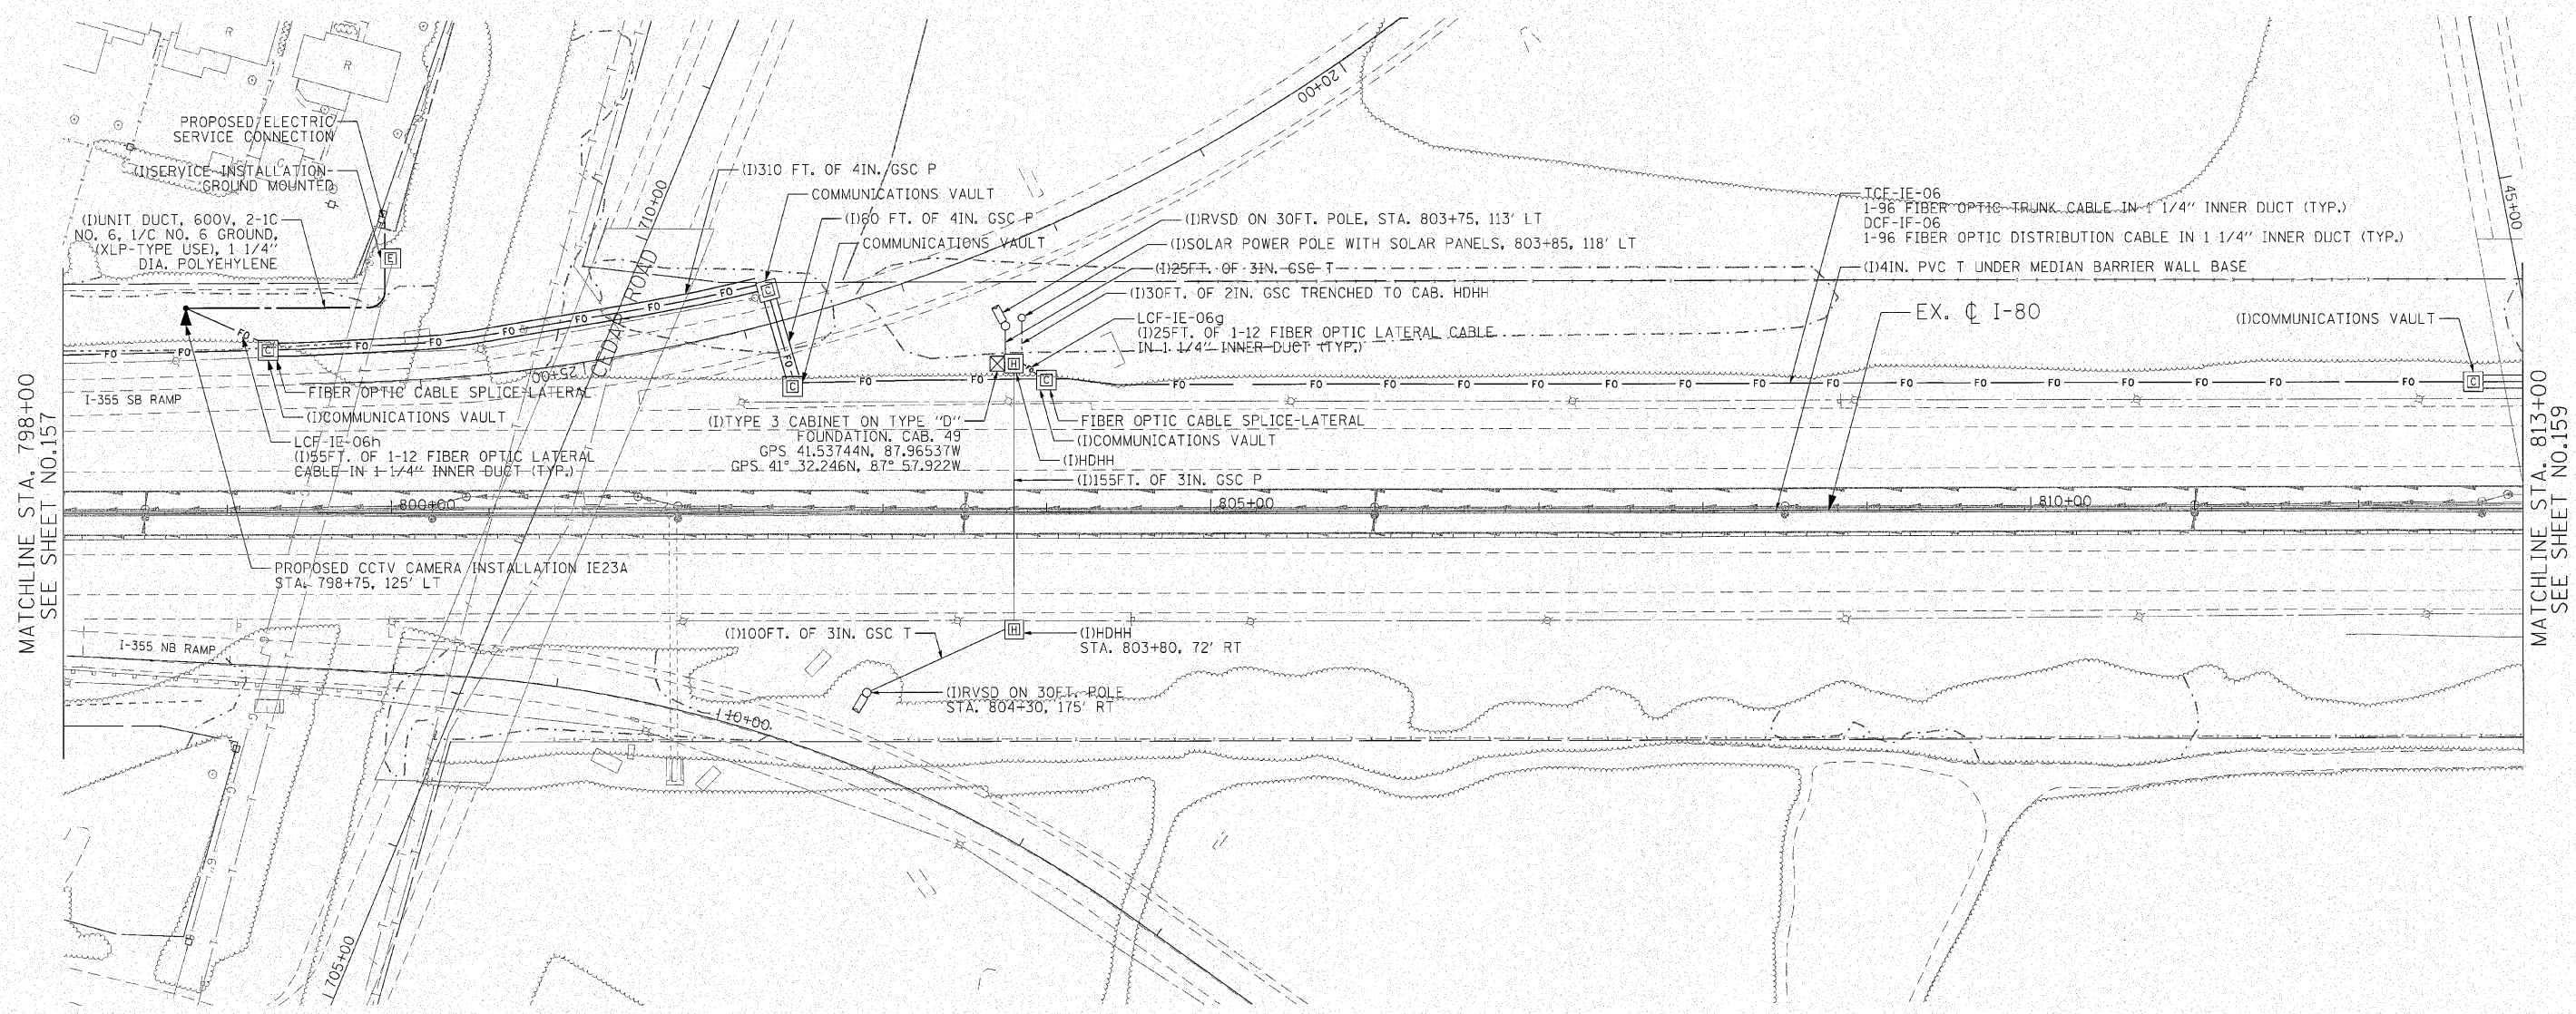


MATCHLINE STA. 813+00
SEE SHEET NO.159

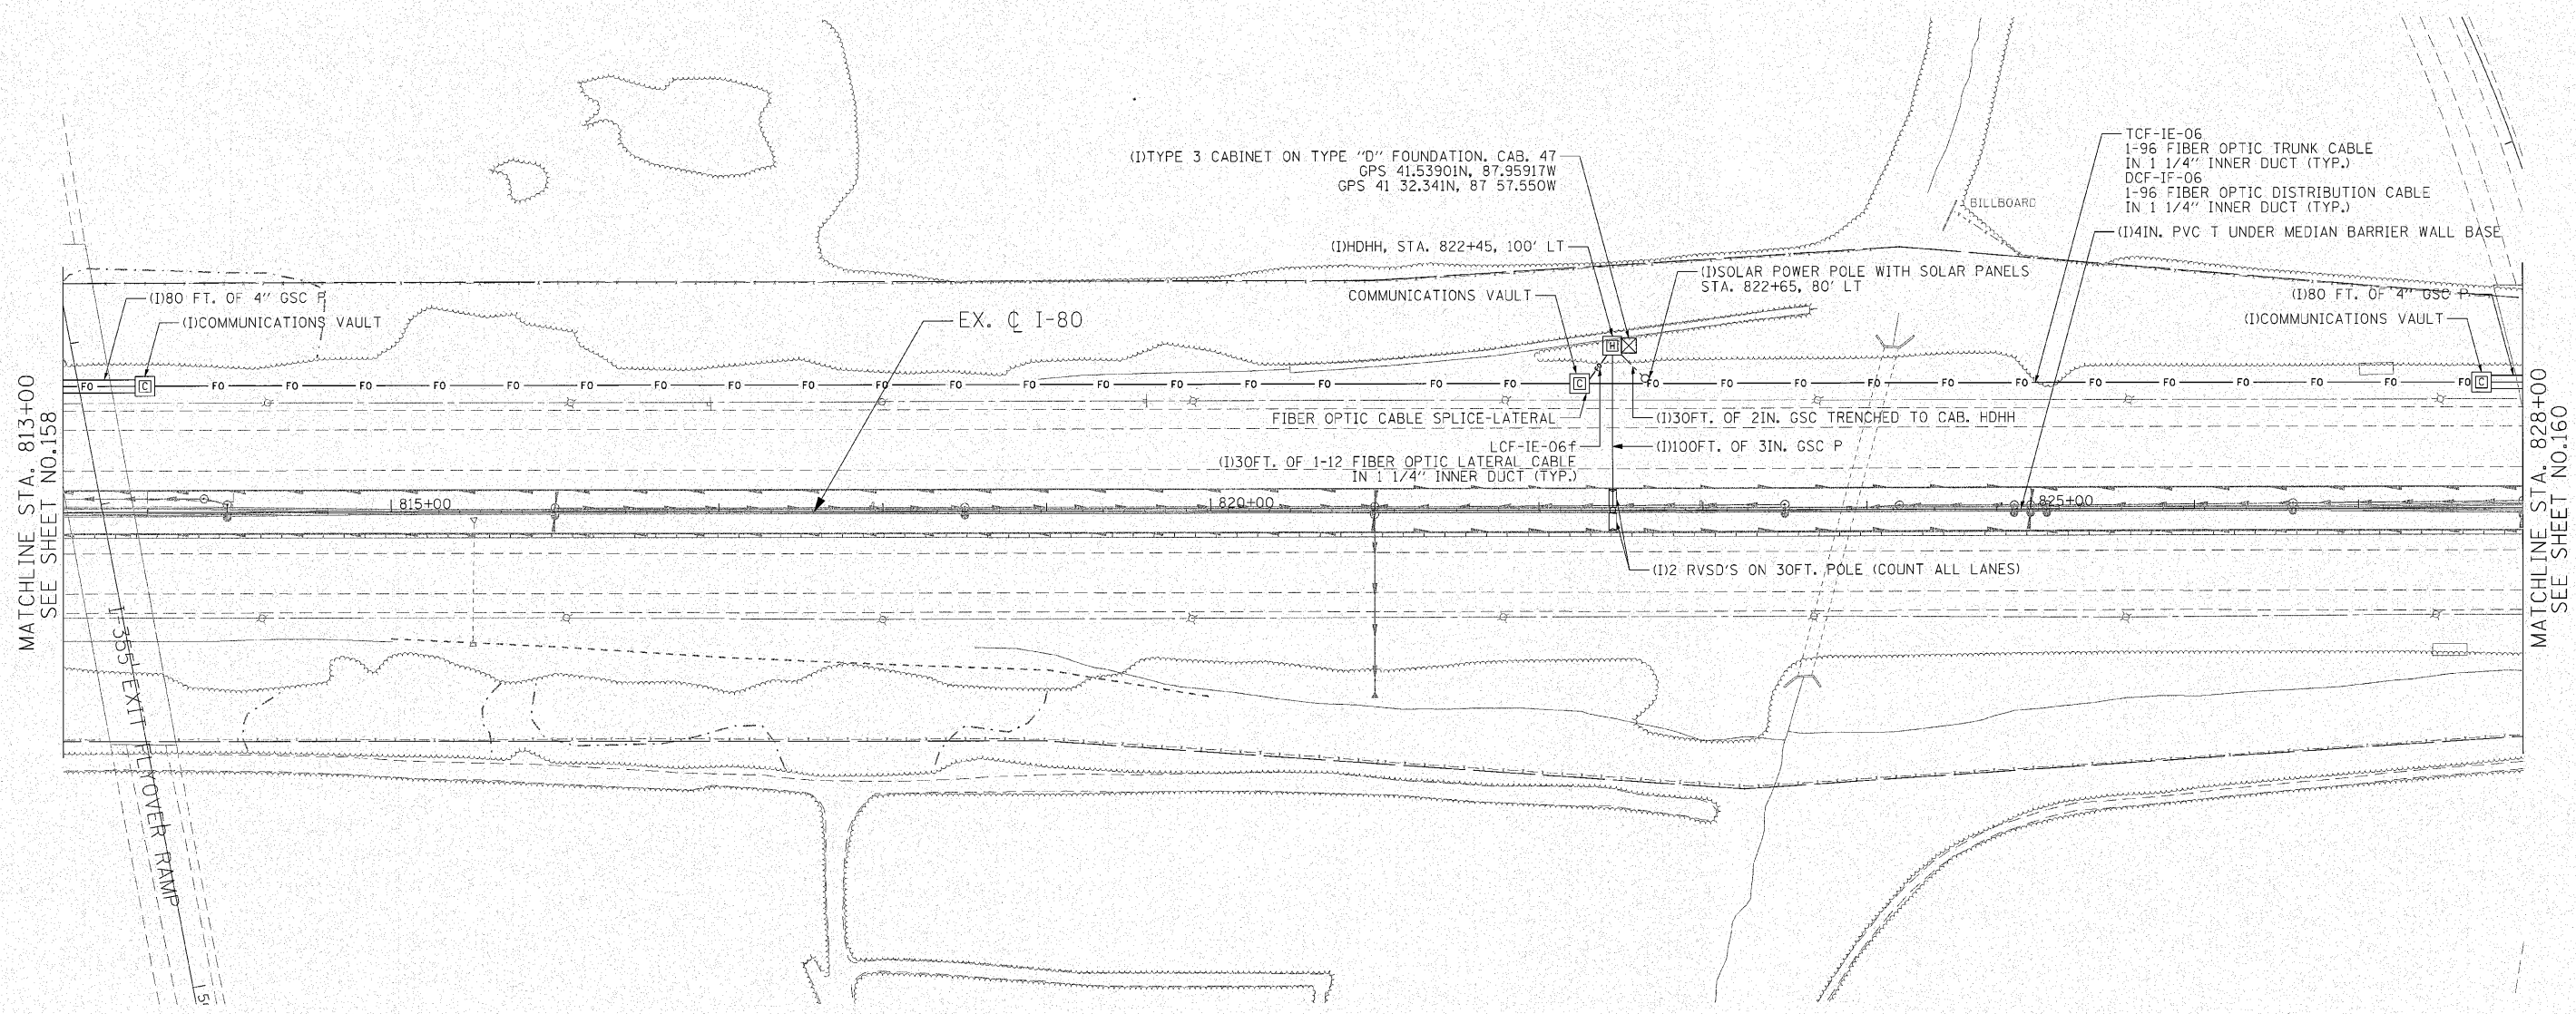

ENGINEERING CONSULTANT  Ciorba Group, Inc. CONSULTING ENGINEERS 6537 North Cumberland Avenue, Suite 402 Chicago, Illinois 60630 Tel: 773.775.4008 Fax: 773.775.4014 Email: ciorbagroup@ciorba.com	USER NAME = ccornewell		DESIGNED - JG & RT	REVISED -	STATE OF ILLINOIS DEPARTMENT OF TRANSPORTATION	F.A.I. 80 FROM US 30 TO NS RAILROAD I.T.S. PLANS I-355				F.A.I. RTE.	SECTION	COUNTY	TOTAL SHEETS	SHEET NO.
	DRAWN - RJR		REVISED -	80						99-5-Y	WILL	277	159	
	PLOT SCALE = 50.0000' / IN.		CHECKED - JMV	REVISED -						CONTRACT NO. 60147				
	PLOT DATE = 10/27/2010		DATE - 10/27/2010	REVISED -		SCALE: 1" = 50'		SHEET NO.159 OF 277 SHEETS		STA. 813+00 TO STA. 828+00		ILLINOIS FED. AID PROJECT		

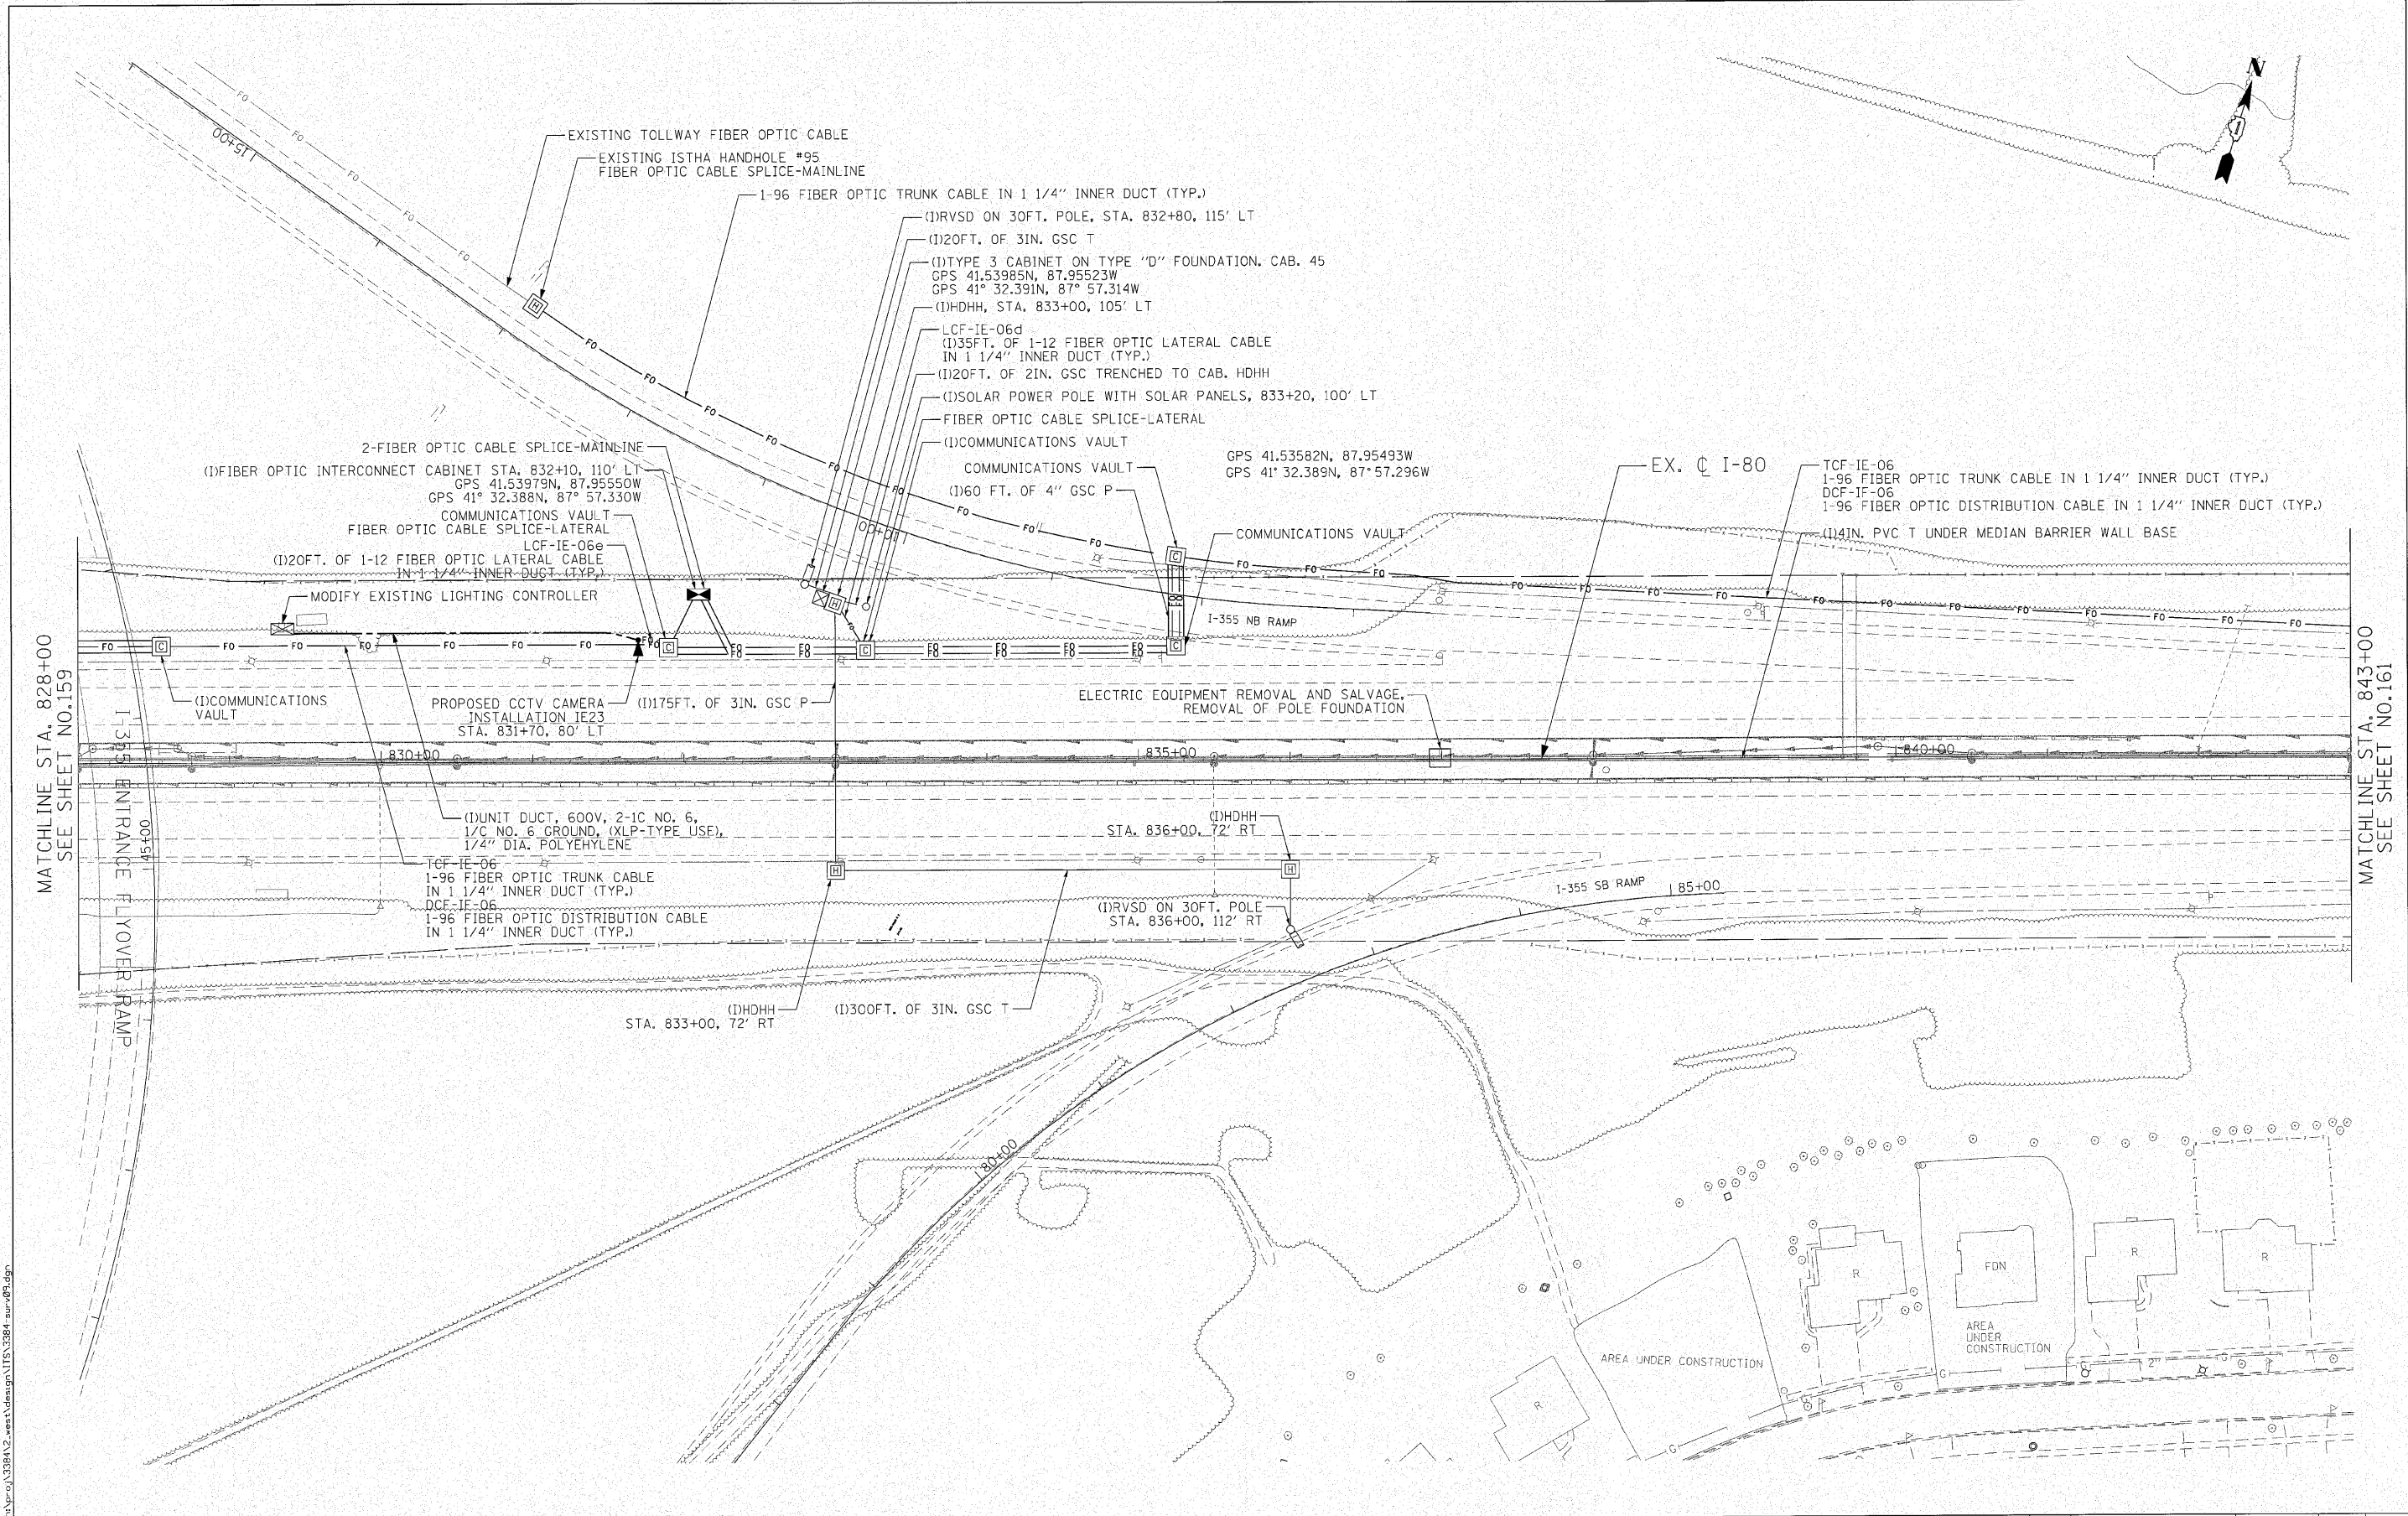


ENGINEERING CONSULTANT		USER NAME = ccornewell	DESIGNED - JG & RT	REVISED -	STATE OF ILLINOIS DEPARTMENT OF TRANSPORTATION	F.A.I. 80 FROM US 30 TO NS RAILROAD I.T.S. PLANS I-355 EAST RAMP				F.A.I. RTE.	SECTION	COUNTY	TOTAL SHEETS	SHEET NO.	
 Ciorba Group, Inc. CONSULTING ENGINEERS 5607 North Cumberland Avenue, Suite 402 Chicago, Illinois 60630 Tel. 773.775.4008 Fax 773.775.4014 Email: info@ciorbagroup.com	PLOT SCALE = 50.0000' / IN.		DRAWN - RJR	REVISED -		80	99-5-Y	WILL	277	160					
	PLOT DATE = 10/27/2010		CHECKED - JMV	REVISED -		CONTRACT NO. 60147									
	DATE = 10/27/2010		DATE = 10/27/2010	REVISED -		SCALE: 1" = 50'				SHEET NO.160 OF 277 SHEETS				STA. 828+00 TO STA. 843+00	
			ILLINOIS FED. AID PROJECT												

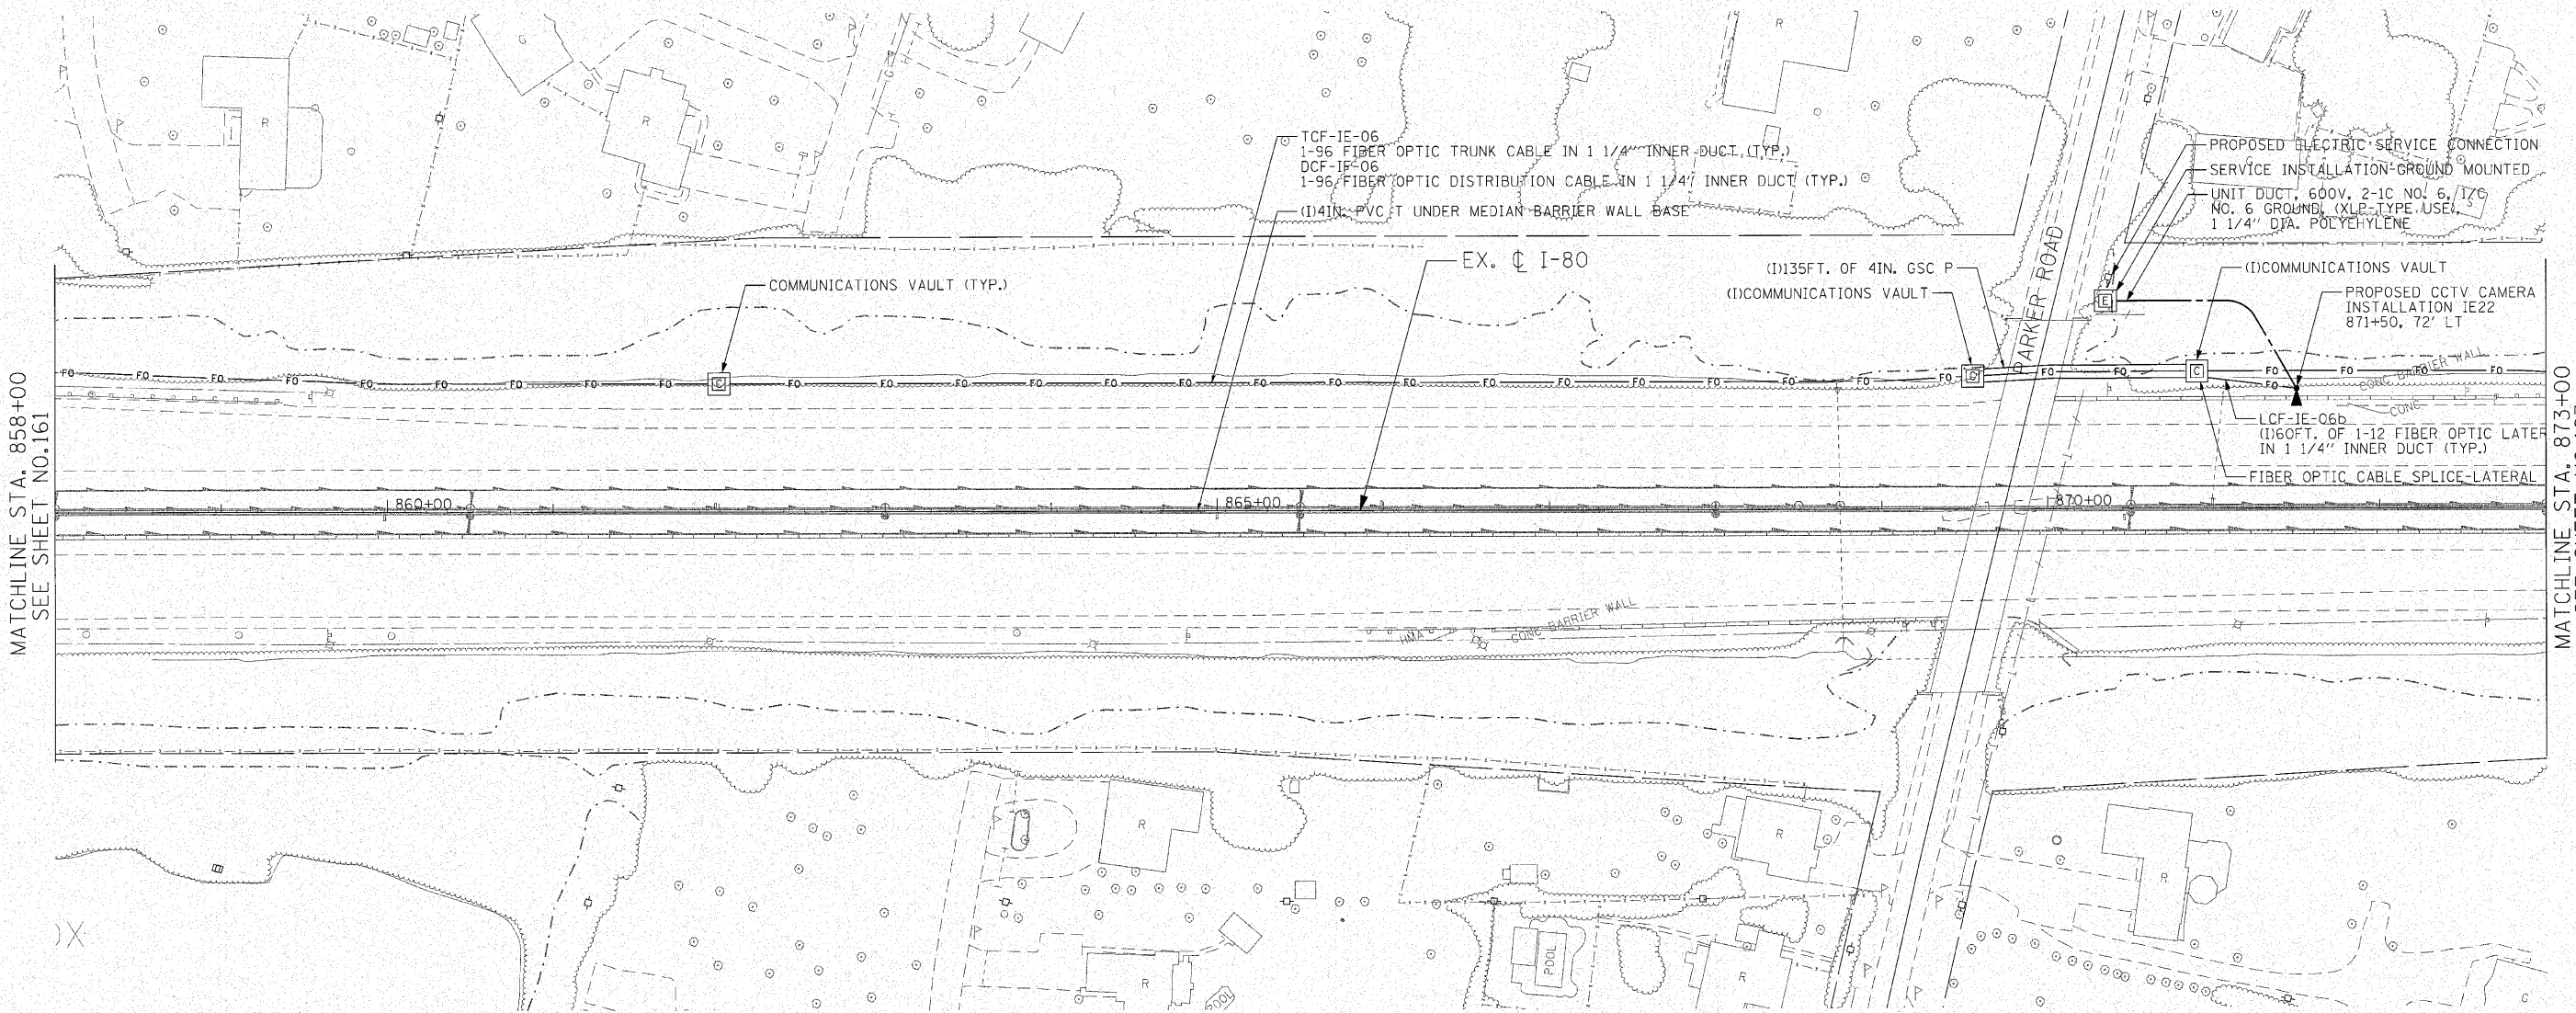

n:\pro\3384\2_west\design\ITS\3384-ser-v1.dgn

ENGINEERING CONSULTANT		USER NAME = ccornewell	DESIGNED - JG & RT	REVISED -	STATE OF ILLINOIS DEPARTMENT OF TRANSPORTATION	F.A.I. 80 FROM US 30 TO NS RAILROAD I.T.S. PLANS				F.A.I. RTE.	SECTION	COUNTY	TOTAL SHEETS	SHEET NO.
 Ciorba Group, Inc. CONSULTING ENGINEERS 6507 North Cumberland Avenue, Suite 402 Chicago, Illinois 60659 Tel: 773.775.4000 Fax: 773.775.4014 Email: ciorba@ciorba.com	PLOT SCALE = 50.0000' / IN.	DRAWN - RJR	REVISED -	80		99-5-Y	WILL	277	162					
	PLOT DATE = 10/27/2010	CHECKED - JMV	REVISED -	CONTRACT NO. 60147										
		DATE = 10/27/2010	REVISED -											
			REVISED -											
				SCALE: 1" = 50'	SHEET NO.162 OF 277 SHEETS	STA. 858+00	TO STA. 873+00	ILLINOIS FED. AID PROJECT						

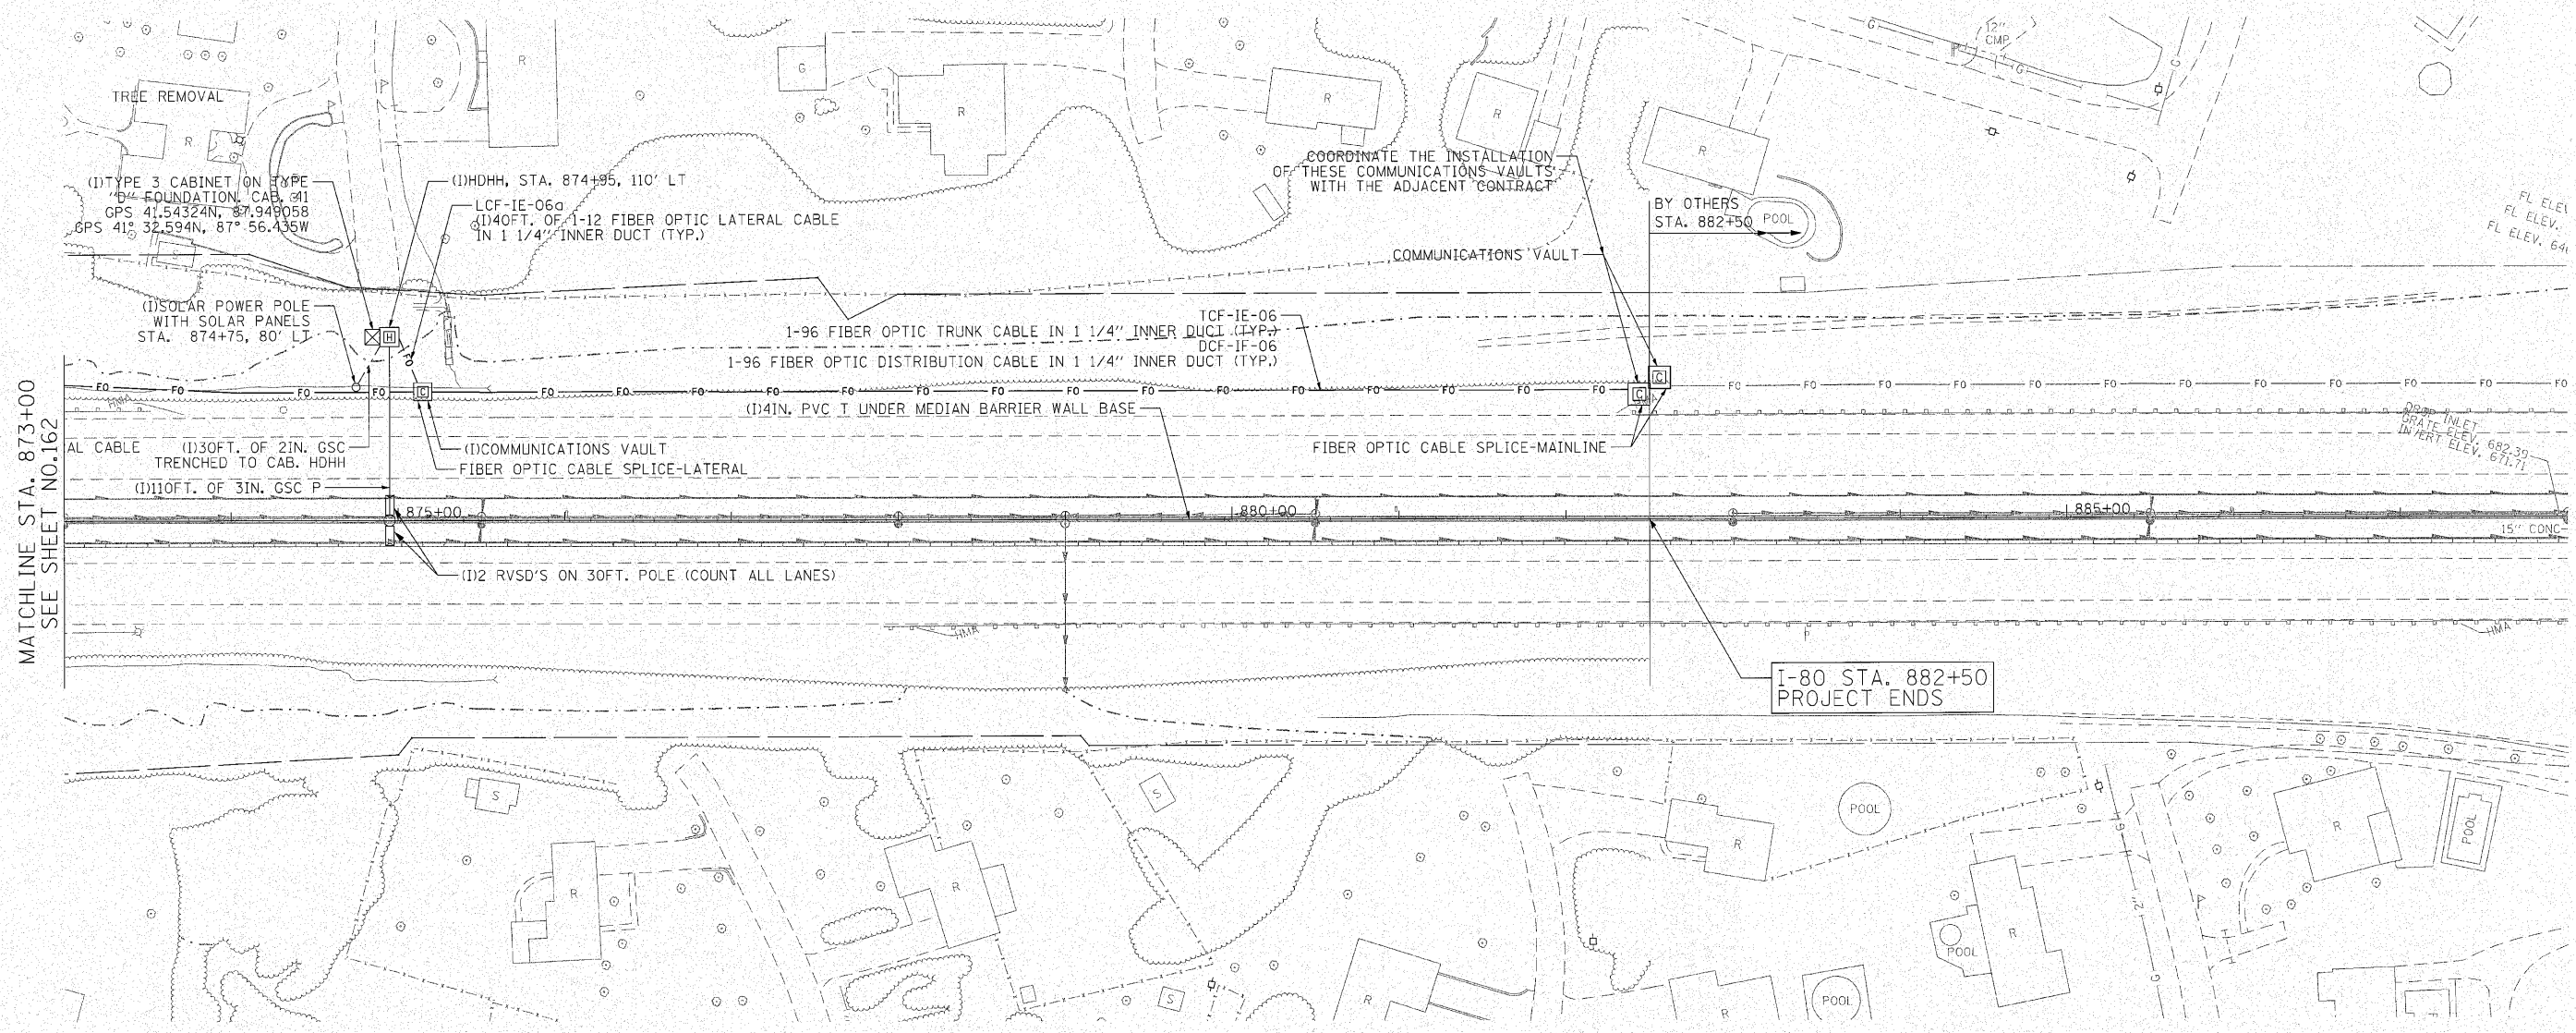

MATCHLINE STA. 873+00
SEE SHEET NO. 162


I-80 STA. 882+50
PROJECT ENDS

n:\proj\3384\2-west\design\ITS\3384-sur-12.dgn

ENGINEERING CONSULTANT		USER NAME = ccornewell	DESIGNED - JG & RT	REVISED -	STATE OF ILLINOIS DEPARTMENT OF TRANSPORTATION	F.A.I. 80 FROM US 30 TO NS RAILROAD I.T.S. PLANS PARKER ROAD			F.A.I. RTE. 80	SECTION 99-5-Y	COUNTY WILL	TOTAL SHEETS 277	SHEET NO. 163
 Ciorba Group, Inc. CONSULTING ENGINEERS 6507 North Cumberland Avenue, Suite 402 Chicago, Illinois 60646 Tel: 773.776.4300 Fax: 773.775.4014 Email: chicago@ciorba.com	PLOT SCALE = 50.0000' / 1" IN.		CHECKED - JMV	REVISED -		SCALE: 1" = 50'	SHEET NO.163 OF 277 SHEETS	STA. 873+00 TO STA. 882+50	CONTRACT NO. 60147 ILLINOIS FED. AID PROJECT				
	PLOT DATE = 10/27/2010		DATE = 10/27/2010	REVISED -									

F.A.L. RTE.	SECTION	COUNTY	TOTAL SHEETS	SHEET NO.
80	99-5-Y	WILL	277	164
STA.		TO STA.		
FED. ROAD DIST. NO.		ILLINOIS FED. AID PROJECT		

60147

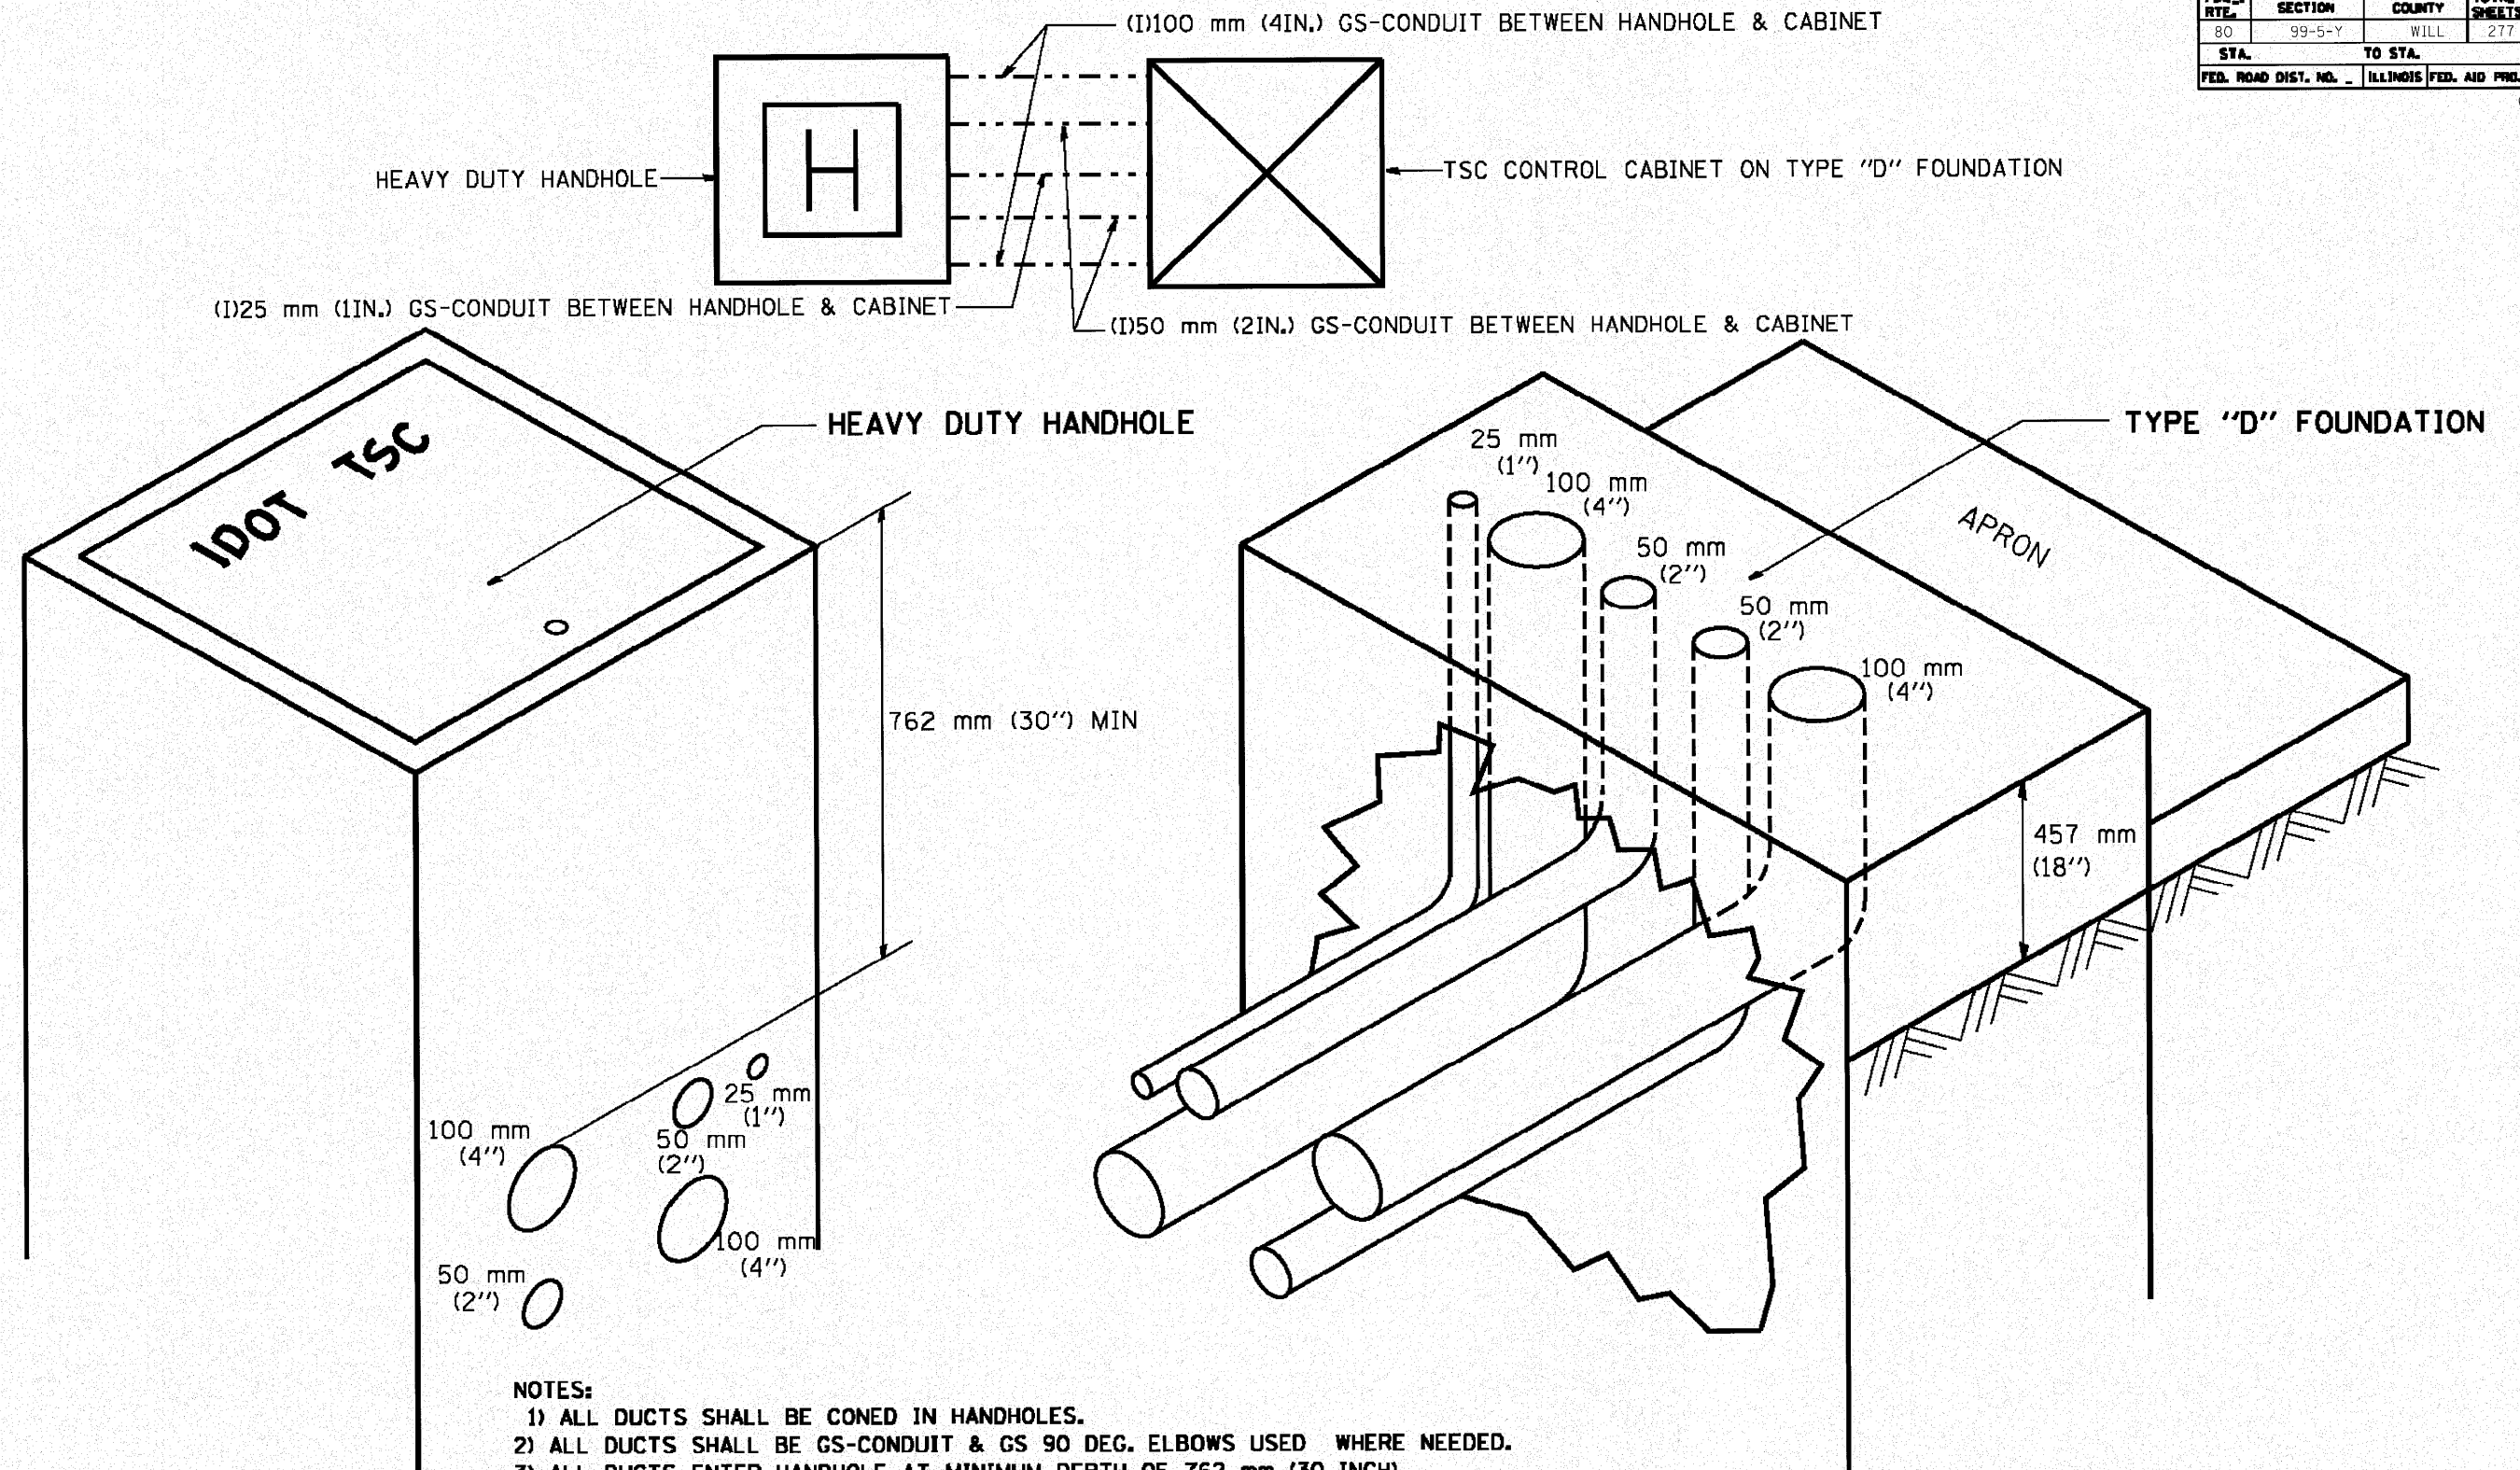

NOTES:

- 1) ALL DUCTS SHALL BE CONED IN HANDHOLES.
- 2) ALL DUCTS SHALL BE GS-CONDUIT & GS 90 DEG. ELBOWS USED WHERE NEEDED.
- 3) ALL DUCTS ENTER HANDHOLE AT MINIMUM DEPTH OF 762 mm (30 INCH)
- 4) ALL HANDHOLE COVERS SHALL READ "IDOT TSC".
- 5) ALL CABINET HANDHOLES SHALL BE HEAVY DUTY.
- 6) DUCTS SHALL BE CENTERED IN CABINET FOUNDATION/HANDHOLE AS SHOWN.
- 7) CONDUITS SHALL BE SPACED 305 mm (1 FOOT) CENTER TO CENTER IN HEAVY DUTY HANDHOLE.
- 8) INSTALL 20 mm X 3 m (3/4" X 10') COPPER CLAD STEEL GROUND ROD IN HDH PROVIDED AS CABINET PAD. EXOTHERMIC WELD CONNECTION FROM GROUND ROD TO #6 GROUND WIRE INSULATED (GREEN).
- 9) BOND ALL GSC CONDUITS IN CABINET FOUNDATION.
- 10) INSTALL #6 GROUND WIRE IN 25 mm (1") GSC FROM HANDHOLE TO CABINET.
- 11) TYPE "D" FOUNDATION SHALL BE 18" FROM TOP OF FOUNDATION TO FINISHED GRADE.

REVISIONS	
NAME	DATE
T.C.	9/96
R.L.	3/99
R.L.	4/99

ILLINOIS DEPARTMENT OF TRANSPORTATION TRAFFIC SYSTEMS CENTER	
CABINET - HANDHOLE CONDUIT DETAIL	
SCALE: VERT. NONE HORIZ.	DRAWN BY G.W.
DATE 8-5-95	CHECKED BY R.L.

TRAFFIC SYSTEMS CENTER (TY-1TSC-400#11)

TYPE "T" HINGES REQUIRED ONLY ON
ON HEAVY DUTY SPECIAL.

CONDUIT TYP.

CONDUIT TYP.

TYPE "G" HANDLE FOR BOTH HDHH AND HDHH SPECIAL

PLAN

HEAVY DUTY HANDHOLE MINIMUM DIMENSIONS (UNHINGED)


A	28" (711 mm)
B	22" (559 mm)
C	8" (200 mm)

(FRAME AND COVER 260 LBS. (118 Kg.) MIN.)

HEAVY DUTY HANDHOLE SPECIAL MINIMUM DIMENSIONS

A	31.5" (800 mm)
B	30" (762 mm)
C	10" (250 mm)

(FRAME AND COVER 405 LBS. (184 Kg. (405))


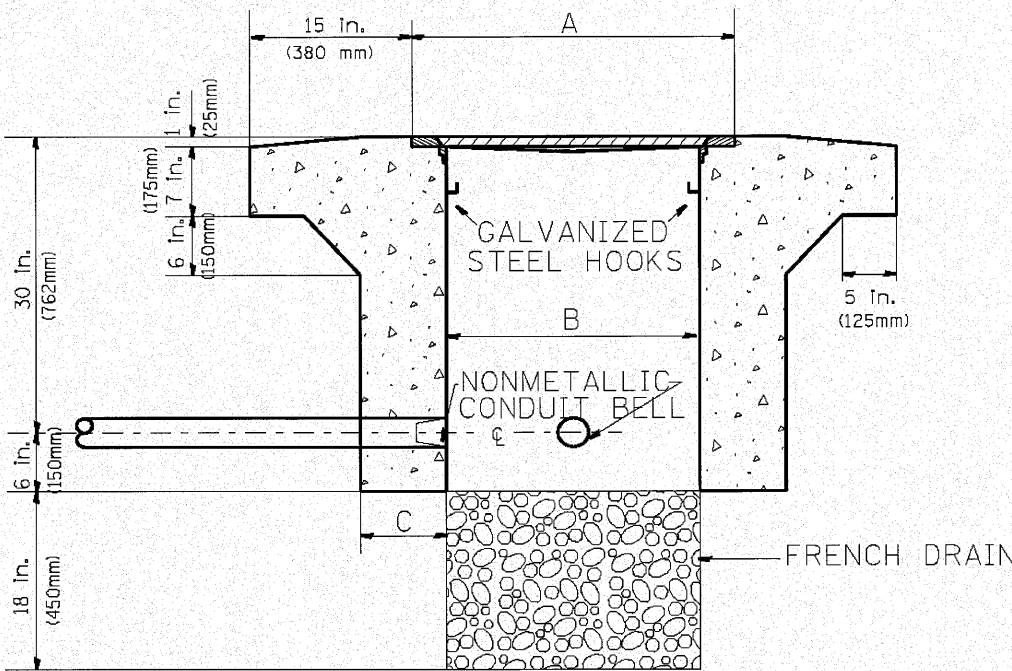


ELEVATION

PC CONCRETE - HEAVY DUTY HAND HOLE

ENGINEERING CONSULTANT  Clorba Group, Inc. CONSULTING ENGINEERS 2001 North Cicero Avenue, Suite 100 Chicago, IL 60641 Tel: 773.775.4000 Fax: 773.775.4014 Email: clorba@clorba.com	USER NAME = mazag	DESIGNED - R.L.	REVISED - 04/97	STATE OF ILLINOIS DEPARTMENT OF TRANSPORTATION TRAFFIC SYSTEMS CENTER	PC CONCRETE - HEAVY DUTY HAND HOLE					F.A. RTE.	SECTION	COUNTY	TOTAL SHEETS	SHEET NO.	
		DRAWN - G.M.	REVISED -		SCALE: NONE	SHEET NO.	OF	SHEETS	STA.	TO STA.	80	99-5-Y	WILL	277	165
	PLOT SCALE = 1/8"= 1' / IN.	CHECKED - R.L.	REVISED -		CONTRACT NO. 60147										
	PLOT DATE = 8/27/2010	DATE - 09/11/96	REVISED -		FED. ROAD DIST. NO. ILLINOIS FED. AID PROJECT										

TRAFFIC SYSTEMS CENTER (TY-1TSC-400#15)

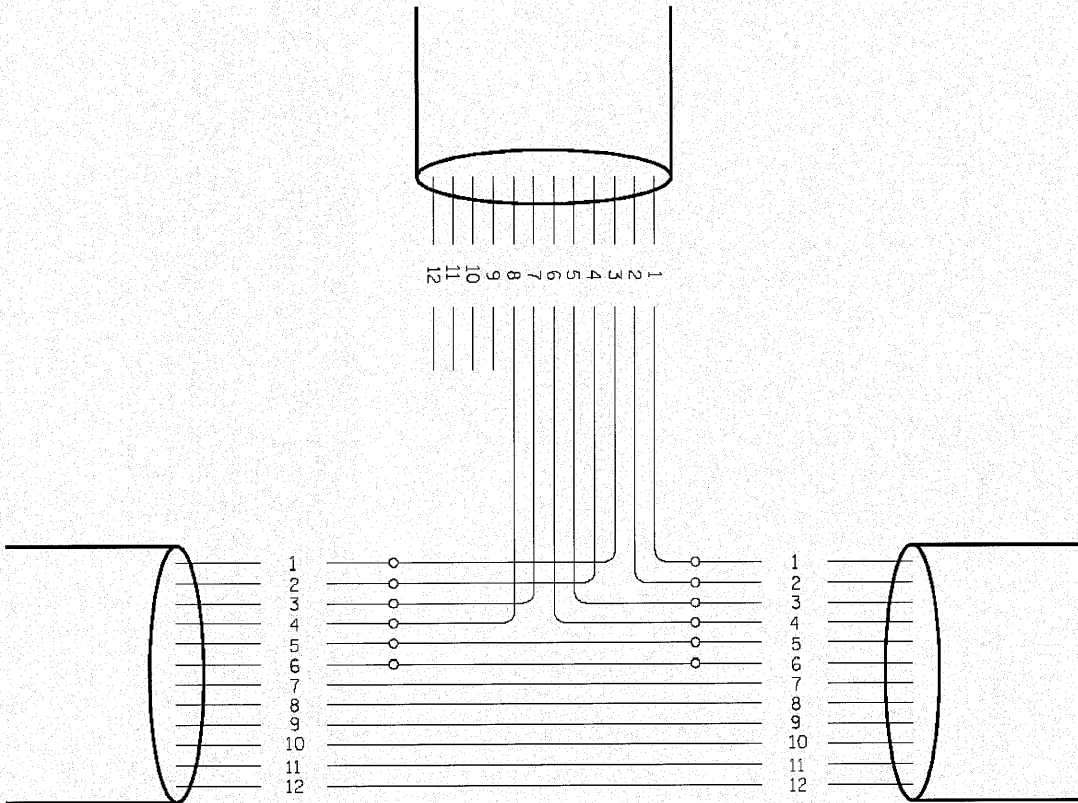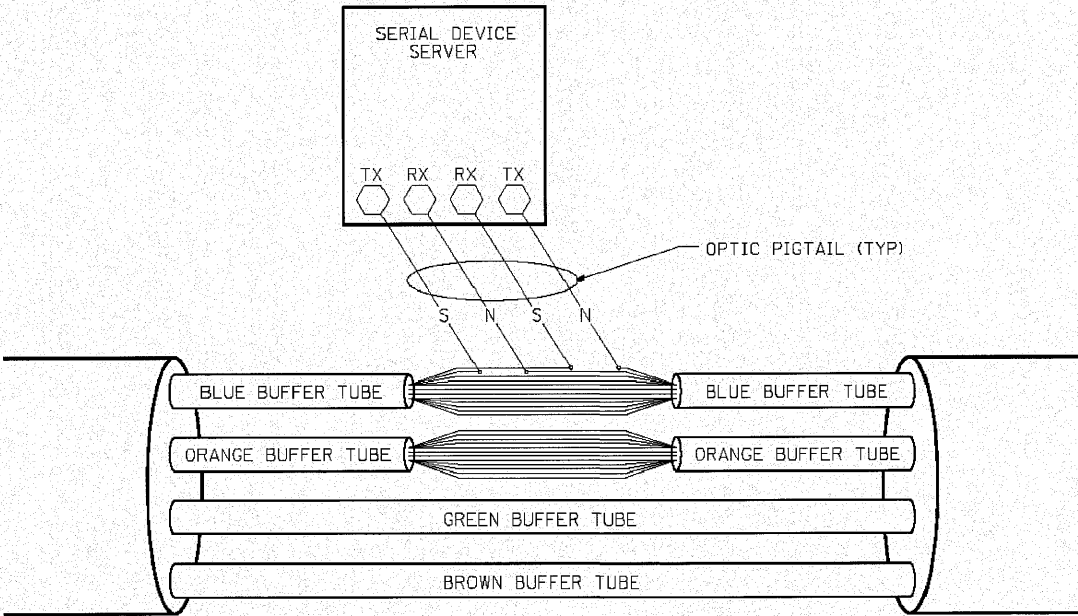


PHYSICAL SPLICE DETAILS (TYP)
(NOT TO SCALE)

FIBERS		FUNCTION	APPLICATION DESCRIPTION
FIBER NO.	COLOR CODE		
1	BLUE	IN TX	DATA CIRCUIT
2	ORANGE	IN RX	
3	GREEN	OUT RX	
4	BROWN	OUT TX	
5	SLATE	IN TX	DMS
6	WHITE	IN RX	
7	RED	OUT RX	
8	BLACK	OUT TX	
9	YELLOW	IN TX	CCTV
10	VIOLET	IN TX	
11	ROSE	OUT RX	
12	AQUA	OUT TX	

NOTE:
1.- THIS DIAGRAM IS PROVIDED FOR ILLUSTRATION PURPOSES ONLY AND DEPICTS A TYPICAL FIBER OPTIC SPLICE.


c:\pco\13881\13881.dwg - west\design\ITS\0384W-Detail-Surveillance.dwg

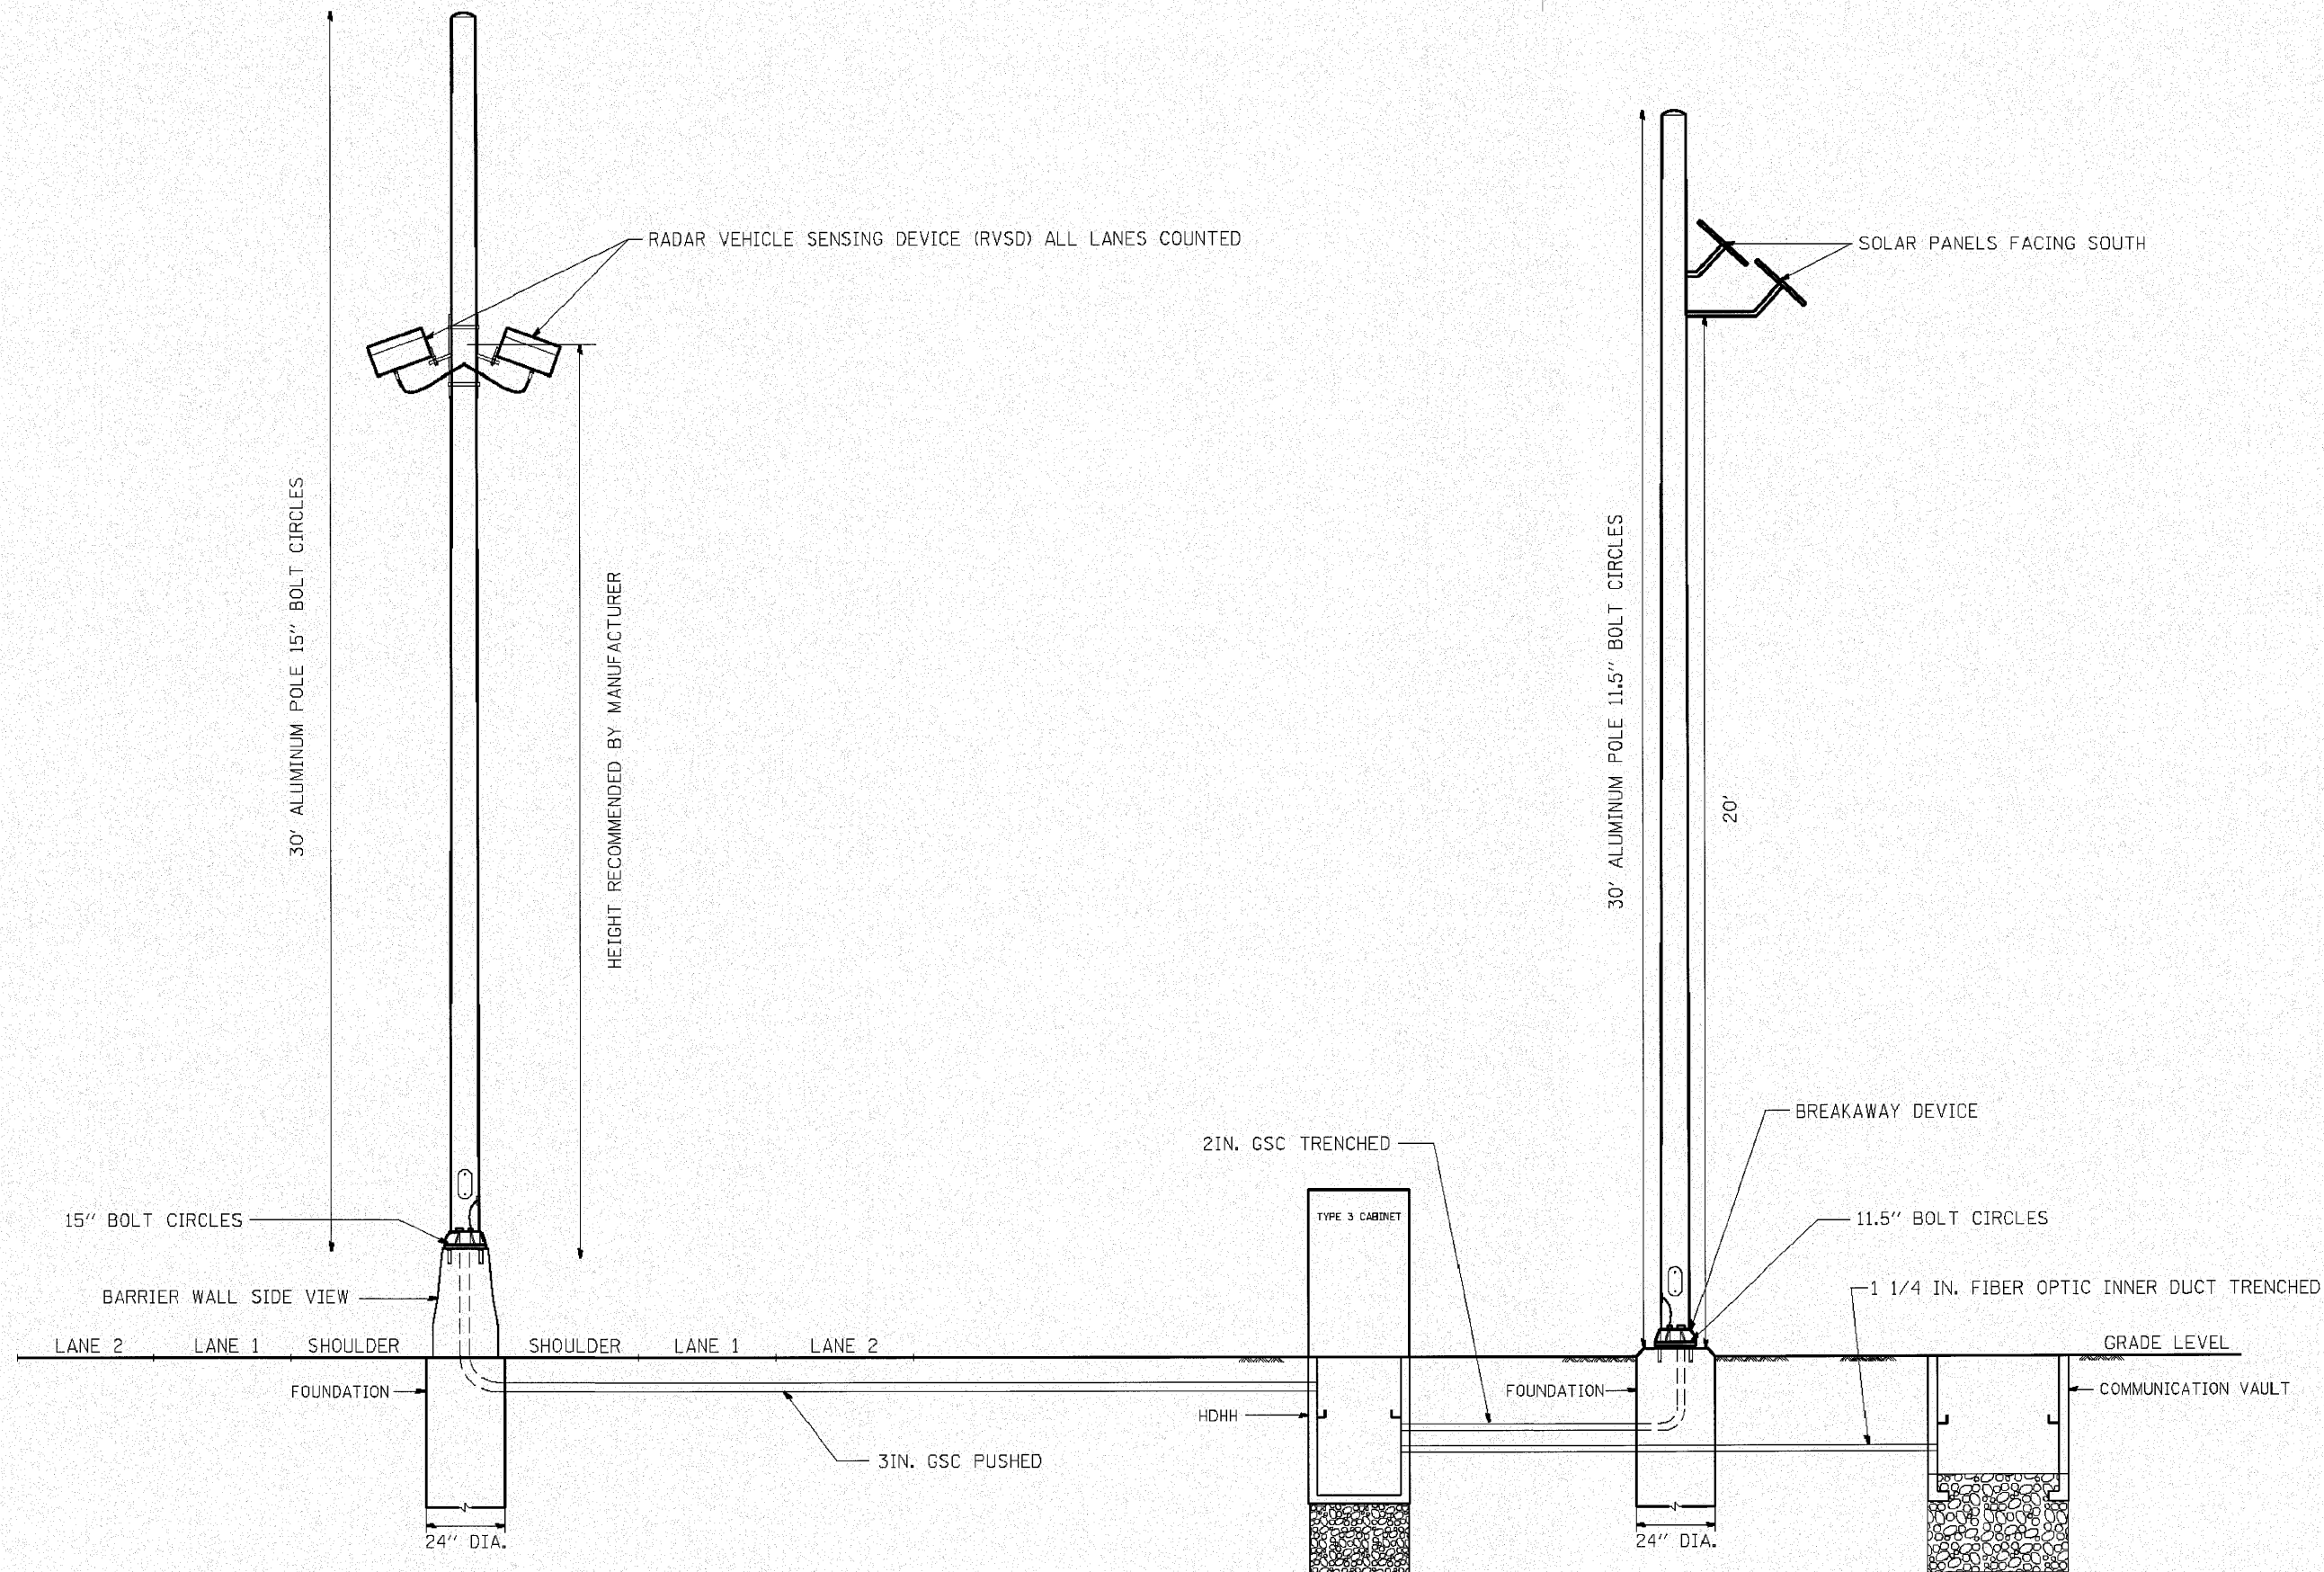


C:\Users\N328A\OneDrive\Documents\ITS\03844-Detail-Surveillance.dgn

ENGINEERING CONSULTANT Clorba Group, Inc. CONSULTING ENGINEERS 5067 North Central Express Avenue, Suite 402 Chicago, Illinois 60630 Tel: 773.775.1000 Fax: 773.775.1004 www.clorbagroup.com	USER NAME = mazog	DESIGNED - J.G.	REVISED -	STATE OF ILLINOIS DEPARTMENT OF TRANSPORTATION TRAFFIC SYSTEMS CENTER	RVSD ROAD WAY LAYOUT						F.A. RTE. 80	SECTION 99-5-Y	COUNTY WILL	TOTAL SHEET SHEETS 277	SHEET NO. 167
	PLOT SCALE = 100.0000' / IN.	DRAWN - G.M.	REVISED -												
	PLOT DATE = 10/15/2010	CHECKED - J.G.	REVISED -												
		DATE - 08-25-2010	REVISED -												
					SCALE: NONE	SHEET NO.	OF	SHEETS	STA.	TO STA.	FED. ROAD DIST. NO. ILLINOIS FED. AID PROJECT				
												CONTRACT NO. 60147			


TRAFFIC SYSTEMS CENTER (TY-1TSC-400#55)

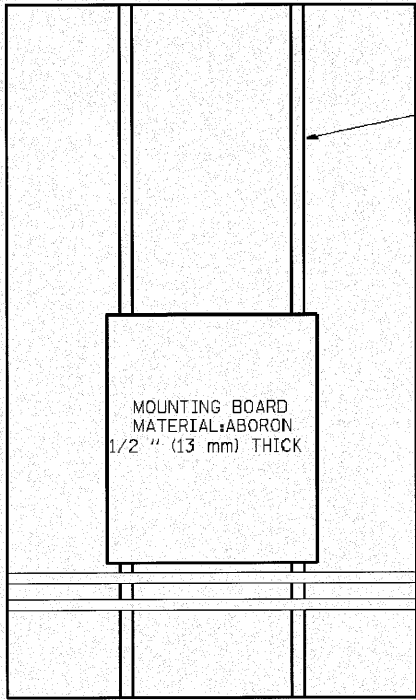

SIDE VIEW ESP 3 & 4 CABINET

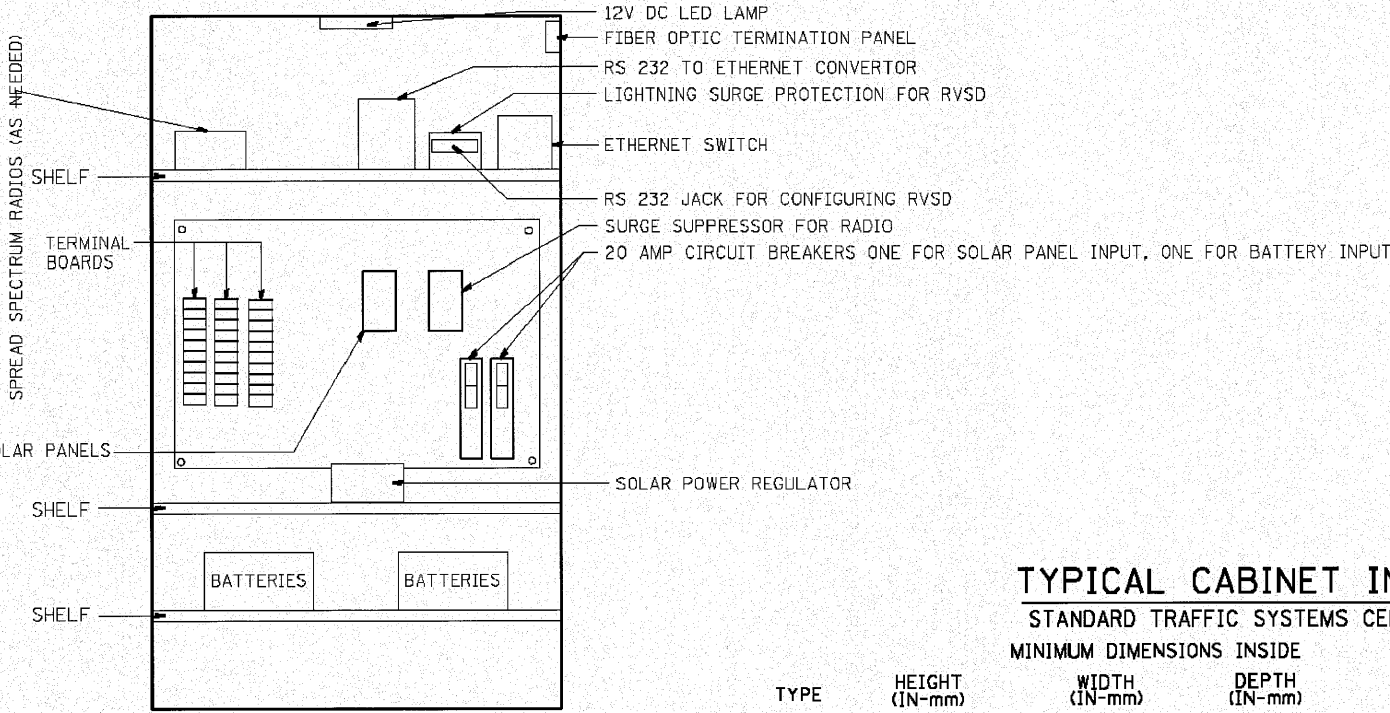

ESP 3 CABINET

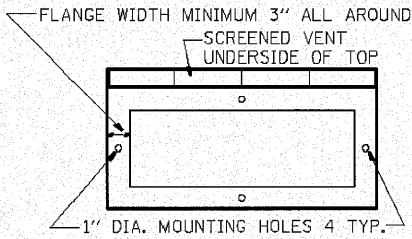

BOTTOM VIEW MOUNTING PATTERN

TYPICAL CABINET INTERIORS
STANDARD TRAFFIC SYSTEMS CENTER CABINETS

TYPE	MINIMUM DIMENSIONS INSIDE				MATERIAL
	HEIGHT (IN-mm)	WIDTH (IN-mm)	DEPTH (IN-mm)	THICKNESS (IN-mm)	
ESP1	22.5" (571.5 mm)	14.25" (361.95mm)	9.75" (247.65mm)	3/16 " (4.76mm)	FABRICATED ALUMINUM
ESP2	36" (914.4mm)	20" (508.0mm)	15" (381.0mm)	7/32" (4.76mm)	FABRICATED ALUMINUM
ESP3	49.5" (1.26 m)	30" (762.0mm)	17" (431.8mm)	3/16 " (4.76mm)	FABRICATED ALUMINUM
ESP4	55" (1.4 m)	44" (1.12 m)	26" (660.4mm)	3/16" (4.76mm)	FABRICATED ALUMINUM

NOTES:

- CABINETS, CABINET POSTS AND CABINET PEDESTALS SHALL BE PRIMED AND PAINTED IN ACCORDANCE WITH SECTION T637 OF THE "STANDARD SPECIFICATIONS FOR TRAFFIC CONTROL ITEMS". THE FINAL COAT SHALL BE (X) IN COLOR. THE INTERIOR SHALL BE PAINTED WHITE. SIGNAL POSTS AND HEADS TO BE FEDERAL YELLOW 89-19(MAUTZ).
- CABINETS SHALL BE INSTALLED IN ACCORDANCE WITH APPLICABLE PORTIONS OF SECTION T400 OF THE "STANDARD SPECIFICATIONS FOR TRAFFIC CONTROL ITEMS".
- INCIDENTAL TO THE COST OF EACH CABINET THE CONTRACTOR SHALL CONSTRUCT A 5 INCH (130mm) PCC SIDEWALK OF A RECTANGULAR AREA 3 FEET (915 mm) BY 4 FEET (1.25 m) IMMEDIATELY ADJACENT TO THE CABINET FOUNDATION ON THE SAME SIDE OF THE FOUNDATION AS THE CABINET DOOR TO PROVIDE FOOTING DURING INSTALLATION AND MAINTENANCE.
- ANCHOR BOLTS FOR PEDESTAL AND BASE MOUNTED CABINETS SHALL BE CONSIDERED INCIDENTAL TO THE COST OF THE CABINET.
- ALL CABINETS SHALL HAVE TERMINAL BLOCKS AND SHELVES AS SHOWN. THESE ITEMS SHALL BE CONSIDERED INCIDENTAL TO THE COST OF THE CABINET.
- THE CABINET DOOR SHALL BE HINGED ON THE RIGHT SIDE WHEN FACING THE CABINET. THE DOOR SHALL BE FURNISHED WITH A GASKET THAT SHALL FORM A WEATHER TIGHT SEAL BETWEEN THE CABINET AND DOOR. THE HINGES SHALL BE CONTINUOUS AND BOLTED TO THE CABINET AND DOOR UTILIZING 1/4-20 STAINLESS STEEL CARRIAGE BOLTS AND NY-LOCK NUTS. THE HINGES WILL BE MADE OF STAINLESS STEEL WITH A 0.25 INCH (6.35 mm) DIAMETER STAINLESS STEEL HINGE PIN. THE HINGE PIN SHALL BE CAPPED TOP AND BOTTOM BY WELD TO RENDER IT TAMPER PROOF.
- THE LATCHING MECHANISM SHALL BE A 3 POINT DRAW ROLLER TYPE. THE CENTER CATCH AND PUSHRODS SHALL BE EITHER CADMIUM OR ZINC PLATED, TYPE II CLASS I. PUSHRODS WILL BE TURNED EDGEWISE AT THE OUTWARD SUPPORTS AND SHALL BE 0.25 INCH (6.35 mm) BY 0.75 INCH (19.05 mm). MINIMUM. ROLLERS SHALL HAVE A MINIMUM DIAMETER OF 0.875 INCH (22.22 mm) AND WILL BE MADE OF NYLON. THE CENTER CATCH SHALL BE FABRICATED FROM 0.14 INCH (3.55 mm) STEEL, MINIMUM. WHEN THE DOOR IS CLOSED AND LATCHED, IT WILL BE LOCKED. THE LATCHING HANDLE SHALL HAVE A PROVISION FOR PADLOCKING IN THE CLOSED POSITION. AN OPERATING HANDLE SHALL BE FURNISHED WITH EACH LOCK. THE HANDLE WILL BE STAINLESS STEEL WITH A 0.75 INCH (19.05 mm) DIAMETER SHANK.
- THE ENCLOSURE SHALL BE EQUIPPED WITH TWO ADJUSTABLE "C" MOUNTING CHANNELS WELDED ON BOTH SIDE WALLS AND BACK WALL OF THE ENCLOSURE, ALLOWING VERSATILE POSITIONING OF SHELVES OR PANELS. MOUNTING CHANNELS SHALL BE FACTORY PAINTED SAME COLOR AS INTERIOR OF CABINET.
- CABINET DOOR SHALL NOT HAVE COMPARTMENT DOORS OR LOUVERS.
- ALL FIELD CABINETS SHALL BE FITTED WITH BRASS LOCKS (CORBIN #2).
- ESP TYPE 3 AND 4 CABINETS FITTED WITH THREE SHELVES AS SHOWN.
- THE CONTROL CABINET SHALL BE SET PLUMB ON THE FOUNDATION AND FASTENED TO THE ANCHOR BOLTS WITH NUTS AND WASHERS. FLAT WASHERS SHALL BE INSTALLED BELOW AND ABOVE THE BASE PLATE OF THE CONTROL CABINET. LOCKWASHERS SHALL BE INSTALLED ON TOP OF THE TOP FLAT WASHER.

(X)


EDENS	WALNUT *
KENNEDY	BLUE STREAK **
EISENHOWER	CARIBBEAN BLUE *
I-290/IL53/I-355	POST OFFICE BLUE **
RYAN	YELLOW STONE II **
I-55	MEDIUM BRONZE *
I-57	RED BARON **
CAL-KING	BLUE STREAK **
LAKE SHORE DR.	GREEN *
I-80	STATUARY BRONZE **


ALL RAMP METERING CABINETS LIME GREEN ***. ALL POSTS, T.S. HEADS AND SERVICES WILL BE PAINTED FEDERAL YELLOW.

- * MORTON POWDER PAINT COLOR OR EQUIVALENT.
- ** O'BRIEN POWDER PAINT COLOR OR EQUIVALENT.
- *** BENJAMIN MOORE ENAMEL COLOR OR EQUIVALENT.

NO ADDITIONAL COMPENSATION SHALL BE ALLOWED FOR CONFORMING TO COLOR REQUIREMENTS

c:\p6\1388\1388.dwg User: jason.sullivan Date: 10/15/2010

  ENGINEERING CONSULTANT Clorba Group, Inc. CONSULTING ENGINEERS 1001 North Cumberland Avenue, Suite 402 Chicago, Illinois 60610 Tel: 773.775.7000 Fax: 773.775.4914 www.clorbagroup.com	USER NAME = maozg	DESIGNED - J.G.	REVISED - J.G. 10/15/2010	STATE OF ILLINOIS DEPARTMENT OF TRANSPORTATION TRAFFIC SYSTEMS CENTER	SOLAR POWERED RVSD CABINET DETAIL SHEET	F.A. RTE.	SECTION	COUNTY	TOTAL SHEETS	SHEET NO.	
			DRAWN - B.M.			REVISED -	80	99-5-Y	WILL	277	168
	PLOT SCALE = 100.0000 / IN.		CHECKED - J.G.			REVISED -	CONTRACT NO. 60147				
	PLOT DATE = 10/15/2010		DATE - 08/25/2010			REVISED -	FED. ROAD DIST. NO. ILLINOIS FED. AID PROJECT				
SCALE: NONE SHEET NO. OF SHEETS STA. TO STA.											

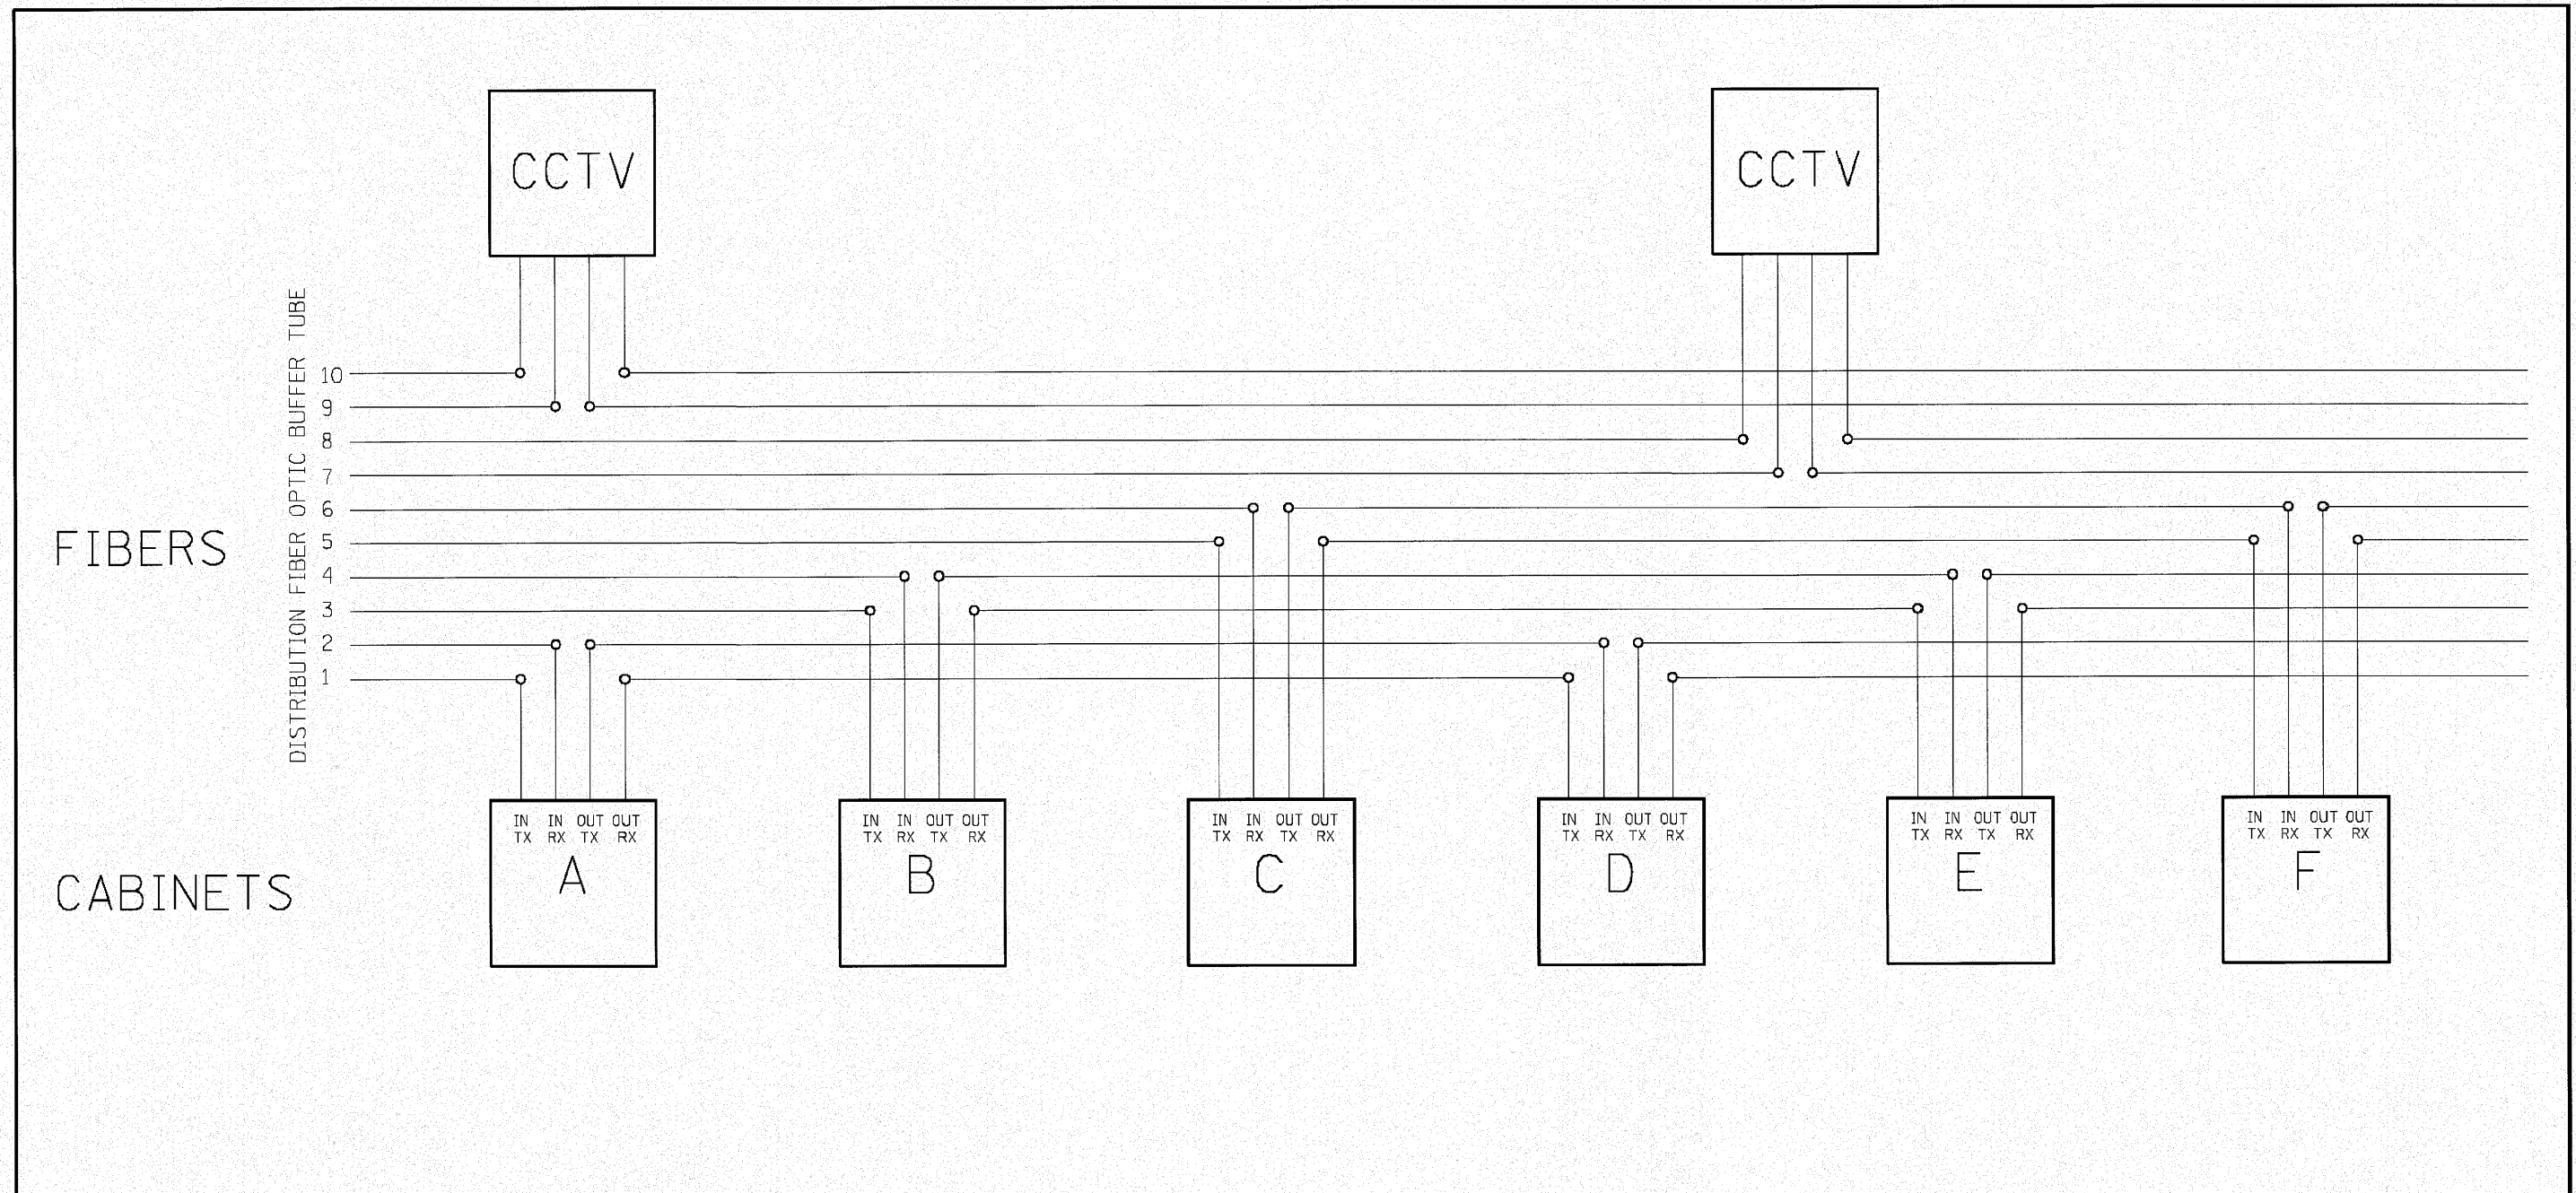


FIBERS 1 AND 2 CABINETS 25, 31, 37, 43, 49, 55.
FIBERS 3 AND 4 CABINETS 27, 33, 39, 45, 51.
FIBERS 5 AND 6 CABINETS 29, 35, 41, 47, 53.

\\p01-a338a1\c\west\design\ITS\3384W-Detail-Surveillance\Drawings

 Clorba Group, Inc. ENGINEERING CONSULTANT CONSULTING ENGINEERS 200 North Lincoln Avenue, Suite 100 Oak Brook, Illinois 60110 Tel: 708.575.1000 Fax: 708.575.1001 Email: info@clorba.com	USER NAME = mazog	DESIGNED - J.G.	REVISED - 01/27/2010	STATE OF ILLINOIS DEPARTMENT OF TRANSPORTATION TRAFFIC SYSTEMS CENTER	FIBER OPTIC SPLICING DETAIL (180)				F.A. RTE.	SECTION	COUNTY	TOTAL SHEETS	SHEET NO.
	PLOT SCALE = 100.0000" / IN.	DRAWN - G.M.	REVISED - 03/05/2010						80	99-5-Y	WILL	277	169
	PLOT DATE = 10/20/2010	CHECKED - J.G.	REVISED - J.G. 10/15/2010		SCALE: NONE SHEET NO. OF SHEETS STA. TO STA.				CONTRACT NO. 60147				
	DATE - 12/29/09	REVISD - J.G. 10/19/2010	REVISED - J.G. 10/19/2010		FED. ROAD DIST. NO. ILLINOIS FED. AID PROJECT								


TRAFFIC SYSTEMS CENTER 4TY-1TSC-400#58)

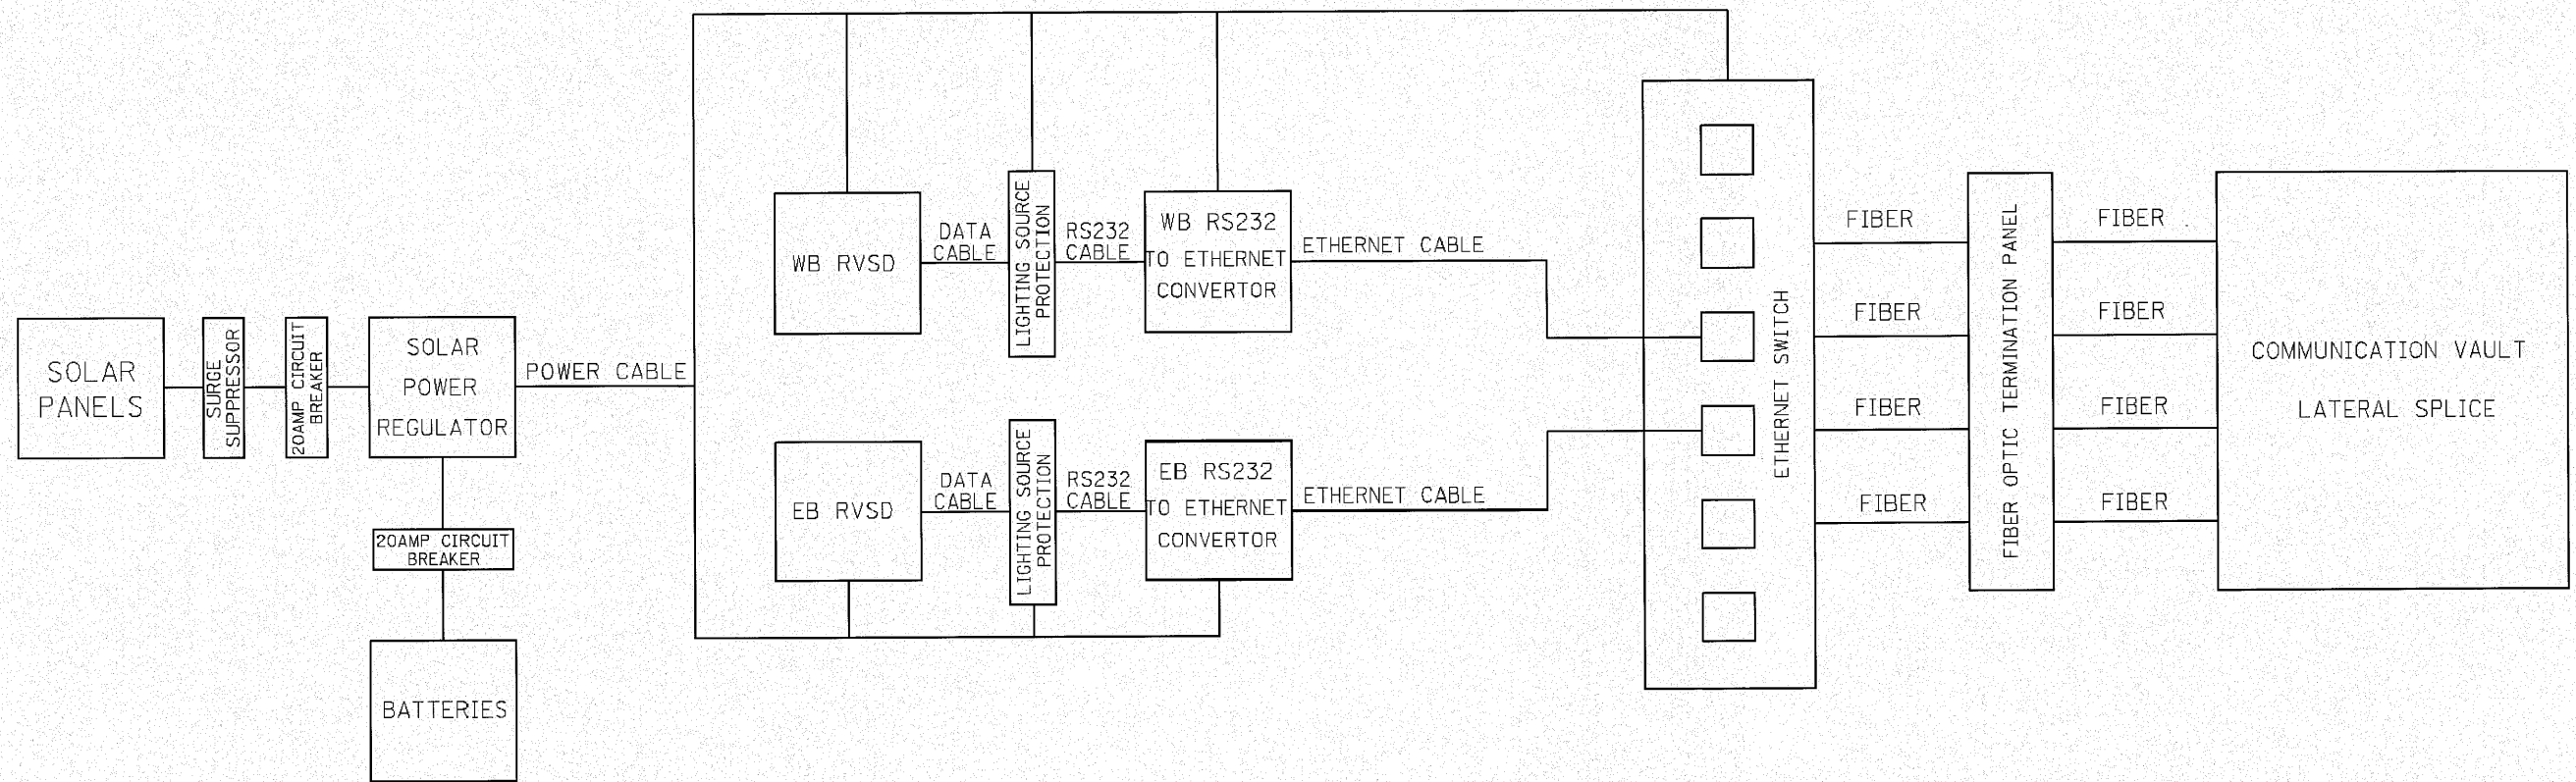

m:\projects\384\2-west\design\ITS\384\4-Detail Surveillance.dwg

 ENGINEERING CONSULTANT Clorba Group, Inc. CONSULTING ENGINEERS 500 North Central Expressway, Suite 400 Chicago, IL 60642 Tel: 312.776.1000 Fax: 312.776.1001 www.clorbagroup.com	USER NAME = mazag	DESIGNED - J.G.	REVISED - J.G. 10/15/2010	STATE OF ILLINOIS DEPARTMENT OF TRANSPORTATION TRAFFIC SYSTEMS CENTER	RVSD ROADWAY BLOCK DIAGRAM					F.A. RTE. 80	SECTION 99-5-Y	COUNTY WILL	TOTAL SHEETS 277	SHEET NO. 170
	PLOT SCALE = 100.0000' / IN.	DRAWN - G.M.	REVISED -											
	PLOT DATE = 10/15/2010	CHECKED - J.G.	REVISED -											
		DATE - 08/24/2010	REVISED -											
					SCALE: NONE	SHEET NO.	OF	SHEETS	STA.	TO STA.	FED. ROAD DIST. NO. ILLINOIS FED. AID PROJECT			
CONTRACT NO. 60147														

TRAFFIC SYSTEMS CENTER (TY-1TSC-400#60)


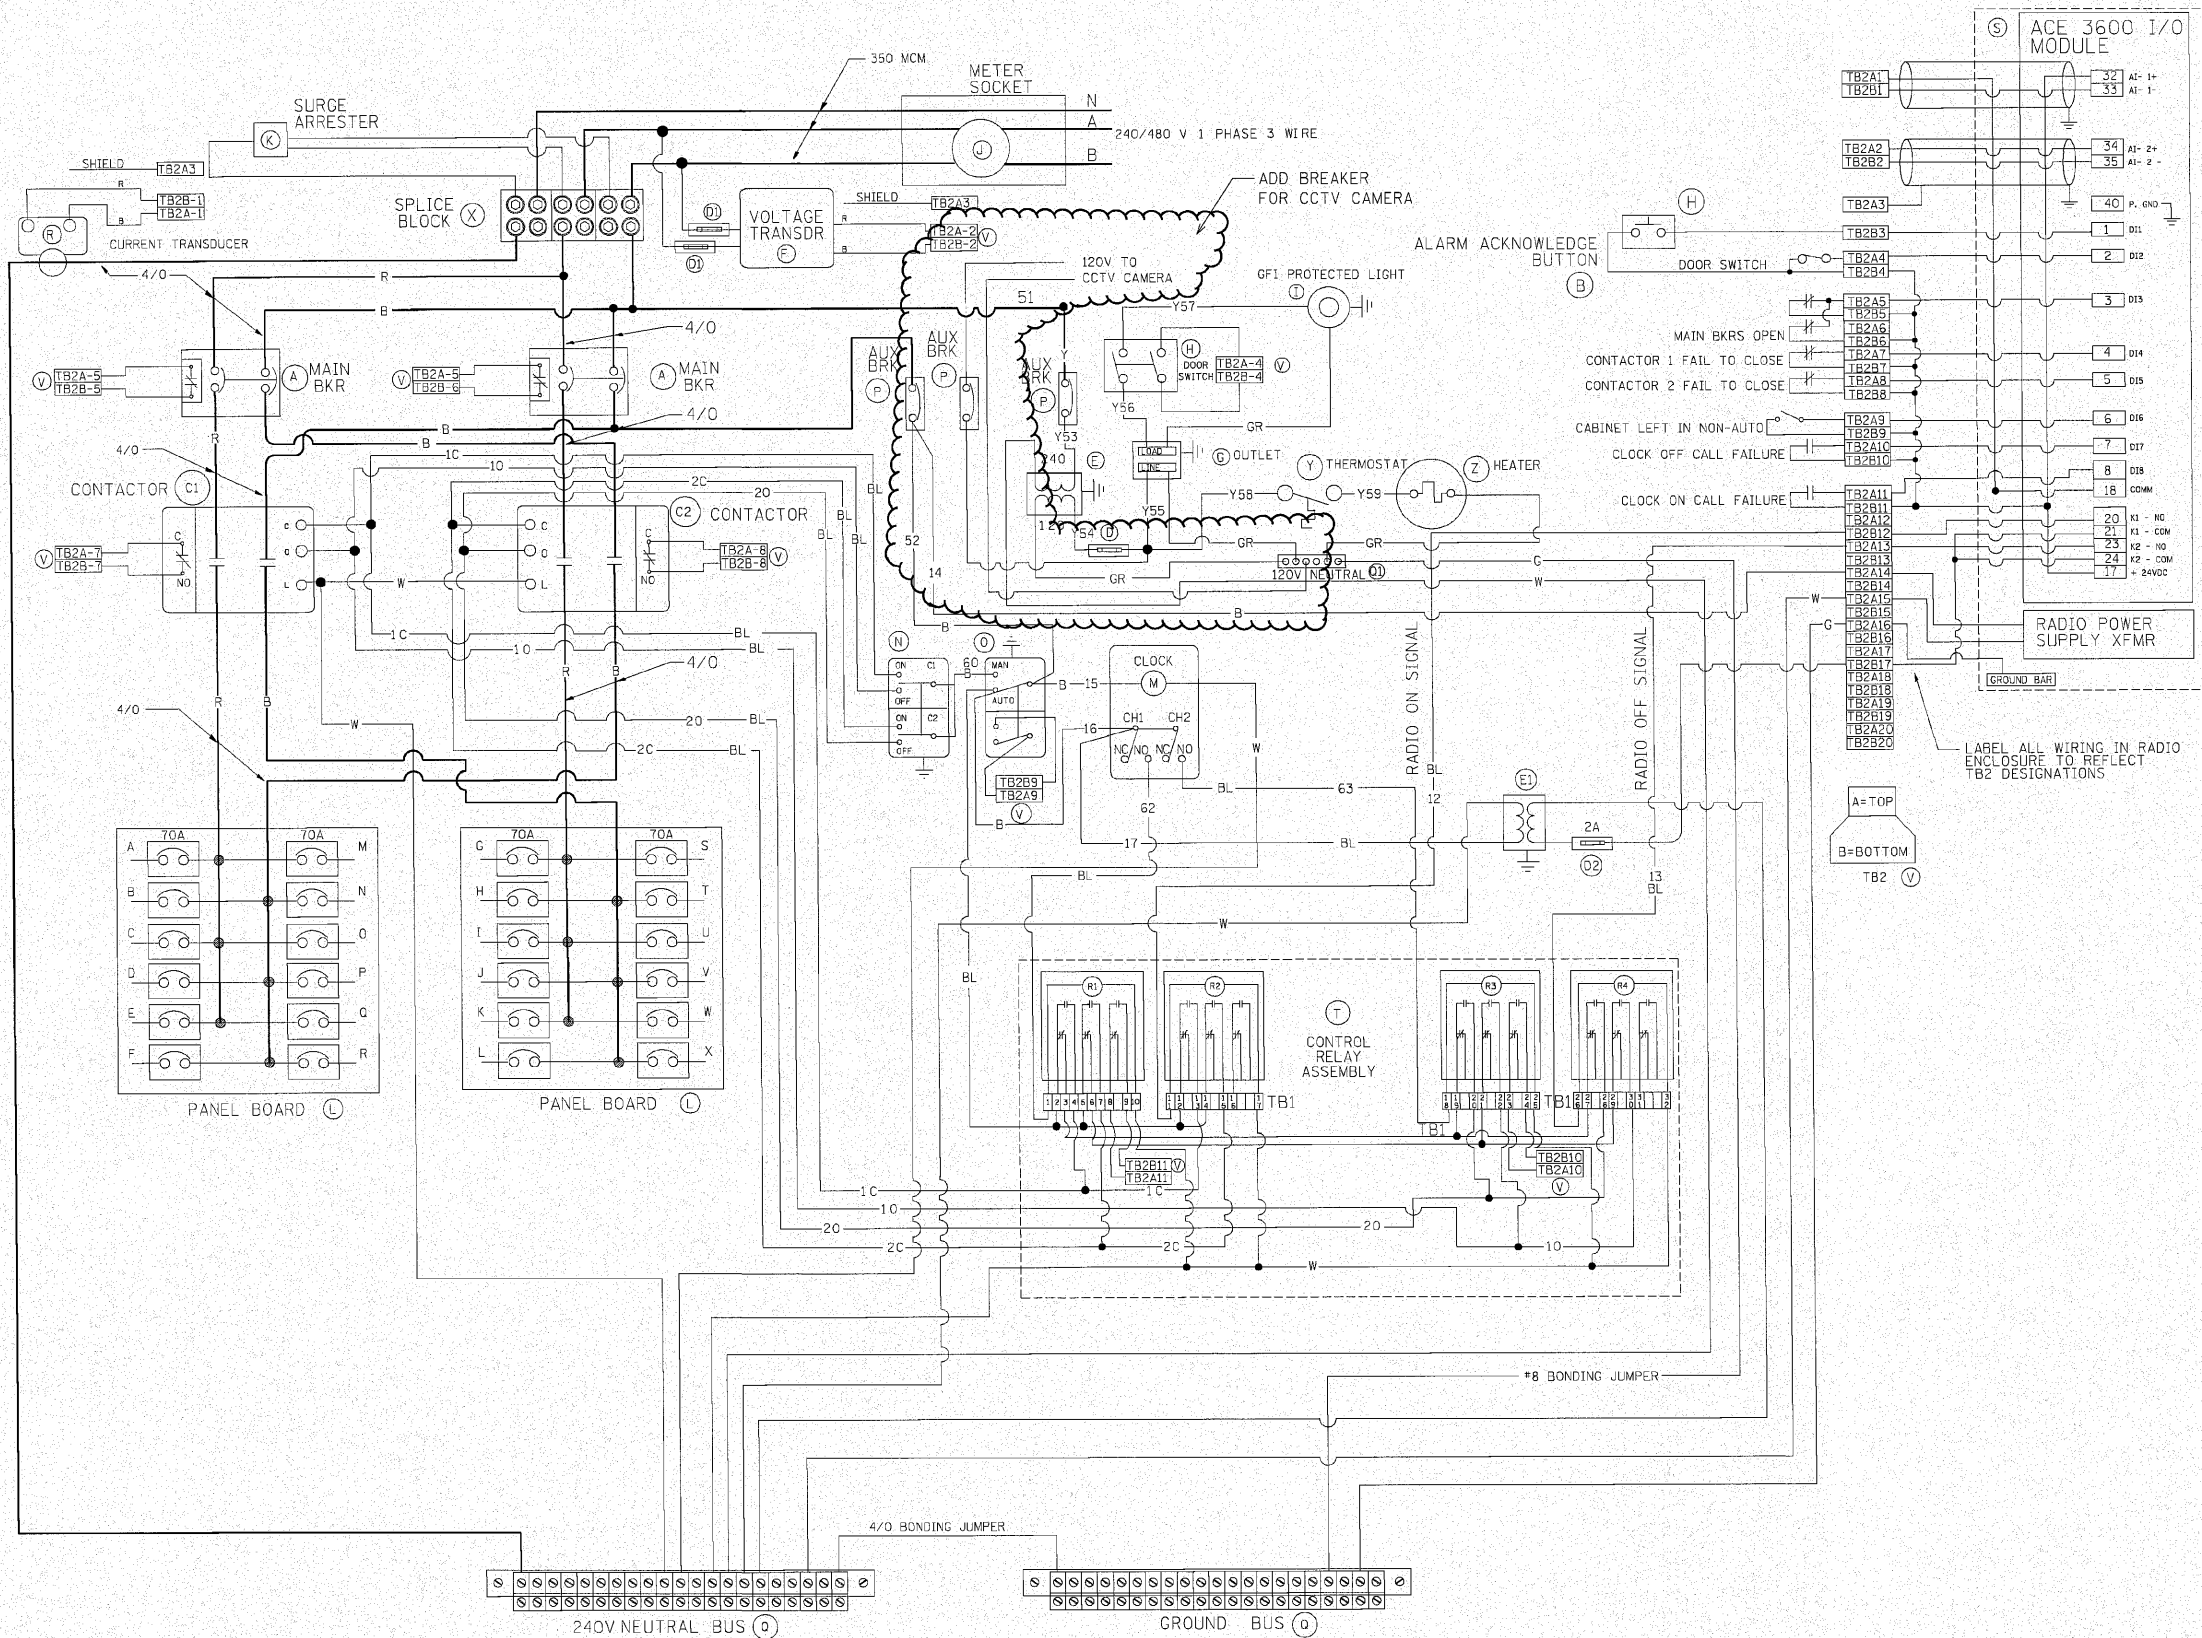


BILL OF MATERIALS		
ITEM #	QTY	DESCRIPTION
A	2	MAIN CIRCUIT BREAKERS 2 POLE 175 AMP WITH AUX CONTACT
B	1	ACKNOWLEDGE SWITCH, PUSH BUTTON WITH YELLOW INSERT
C1, C2	2	CONTACTOR 2 POLE 200 AMP 240V COIL WITH AUX CONTACTS
D	1	FINGERSAFE FUSE HOLDER WITH KTK-20A FUSE
D1	2	FINGERSAFE FUSE HOLDER WITH KTK-1/2 FUSE
D2	1	FINGERSAFE FUSE HOLDER WITH KTK- 2A FUSE
E	1	2.0 KVA 277V-240/120 TRANSFORMER
E1	1	0.25 KVA 240/120-24 VAC TRANSFORMER
F	1	VOLTAGE TRANSDUCER
G	1	15 AMP GFCI DUPLEX OUTLET W/COVER
H	2	DOOR SWITCH A-20GQ-87-K
J	1	LIGHT FIXTURE
J	1	METER FITTING 1 PHASE 3 WIRE 200 AMP
K	1	SURGE ARRESTER
L	2	PANEL BOARD 480/240V 1 PHASE, 250 AMP COPPER BUS
M	1	2 CHANNEL DIGITAL TIME CLOCK
N	1	MOMENTARY SWITCH ON - OFF
O	1	SQUARE D, 900KSI18H13, 2 POSITION SWITCH IN 900KY1 ENCLOSURE
P	2	BREAKER 1P 15A
Q	2	COPPER GROUND AND NEUTRAL BUS 1 x 16 x 1/4
Q1	1	COPPER NEUTRAL BUS WITH 1 1/0 AND *6 CONDUCTOR POINTS
R	1	CURRENT TRANSDUCER
S	1	MOTOROLA ACE 3600
T	1	CONTROL RELAY ASSEMBLY 240V COILS WITH 4 3 PDT 25A RELAYS (W389ACX-15) (R1, R2, R3, R4) . QTY 32 TERMINAL BLOCKS
V	20	TERMINAL BLOCKS
X	1	620 AMP SPLICE BLOCK
Y	1	40-80 DEG THERMOSTAT
Z	1	375 WATT HEATER

FOR "MODIFY EXISTING CONTROLLER"
PAY ITEM

NOTES



- SERVICE VOLTAGE SHALL BE AS INDICATED ELSEWHERE IN THE DRAWINGS.
- UNLESS OTHERWISE INDICATED, ITEMS AND WORK SHALL BE INCLUDED AND PAID AS PART OF THE ELECTRIC UTILITY SERVICE INSTALLATION PAY ITEM.
- CONDUIT AND CONNECTOR DIAMETER SHALL MATCH THE DIAMETER OF THE SERVICE CONDUCTOR RACEWAY AS INDICATED ON THE PLANS.
- PVC COATED RACEWAYS AND ACCESSORIES SHALL BE CAREFULLY INSTALLED WITH MFR RECOMMENDED TOOLS AND PROCEDURES TO AVOID DAMAGE. ANY DAMAGE SHALL BE REPAIRED WITH COMPATIBLE PVC TOUCH-UP MATERIAL TO THE SATISFACTION OF THE ENGINEER OR THE DAMAGED MATERIAL SHALL BE REPLACED AT NO ADDITIONAL COST.
- THE CONTRACTOR SHALL OBTAIN INSPECTION AND APPROVAL BY THE ENGINEER OF SERVICE RISER GROUND ELECTRODE, RISER ELBOW, NIPPLE AND CONNECTION TO SERVICE CONDUCTOR RACEWAY EXTENSION BEFORE BACKFILL AND SHALL ALSO OBTAIN INSPECTION OF SERVICE RISER AND SEALING BUSHING BEFORE UTILITY "U" GUARD INSTALLATION AND SERVICE CONNECTION.
- THE HORIZONTAL ELECTRIC SERVICE CONDUCTOR RACEWAY SHALL BE AS INDICATED AND SHALL BE MEASURED SEPARATELY FOR PAYMENT. WHEN THE RACEWAY IS PVC-COATED RIGID GALVANIZED STEEL, THE COUPLING SHALL BE THE SAME. WHEN THE RACEWAY IS PVC CONDUIT (IN CONCRETE), THE COUPLING SHALL BE A METALLIC TO NON METALLIC ADAPTER. WHEN THE RACEWAY IS ENCASED IN CONCRETE, THE CONCRETE SHALL EXTEND TO COVER THE COUPLING.
- PLANS AND DETAILS INDICATE THE GENERAL NATURE AND REQUIREMENTS. THEY DO NOT SHOW EVERY ACCESSORY AND ATTACHMENT, AND THEY DO NOT RELIEVE THE CONTRACTOR OF THE REQUIREMENTS OF THE SPECIFICATIONS AND SPECIAL PROVISIONS TO ASCERTAIN UTILITY REQUIREMENTS AND TO COORDINATE ACCORDINGLY, FURNISHING ALL ITEMS AND WORK NOT PROVIDED BY THE UTILITY, BUT NECESSARY FOR A COMPLETE SERVICE INSTALLATION IS REQUIRED AND SHALL BE INCLUDED IN THE ELECTRIC UTILITY SERVICE INSTALLATION PAY ITEM.
- THE CONTRACTOR SHALL SCHEDULE THE WORK SUCH THAT THE ENGINEER SHALL WITNESS THE INSTALLATION OF THE RISER SEALING BUSHING AND GROUND ROD EXOTHERMIC WELDS. THE CONTRACTOR SHALL OBTAIN A CERTIFICATION SIGNED BY THE ENGINEER THAT THIS WORK WAS WITNESSED.

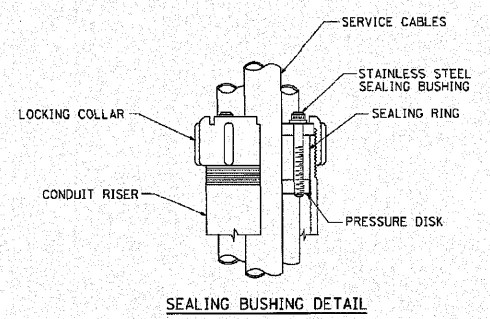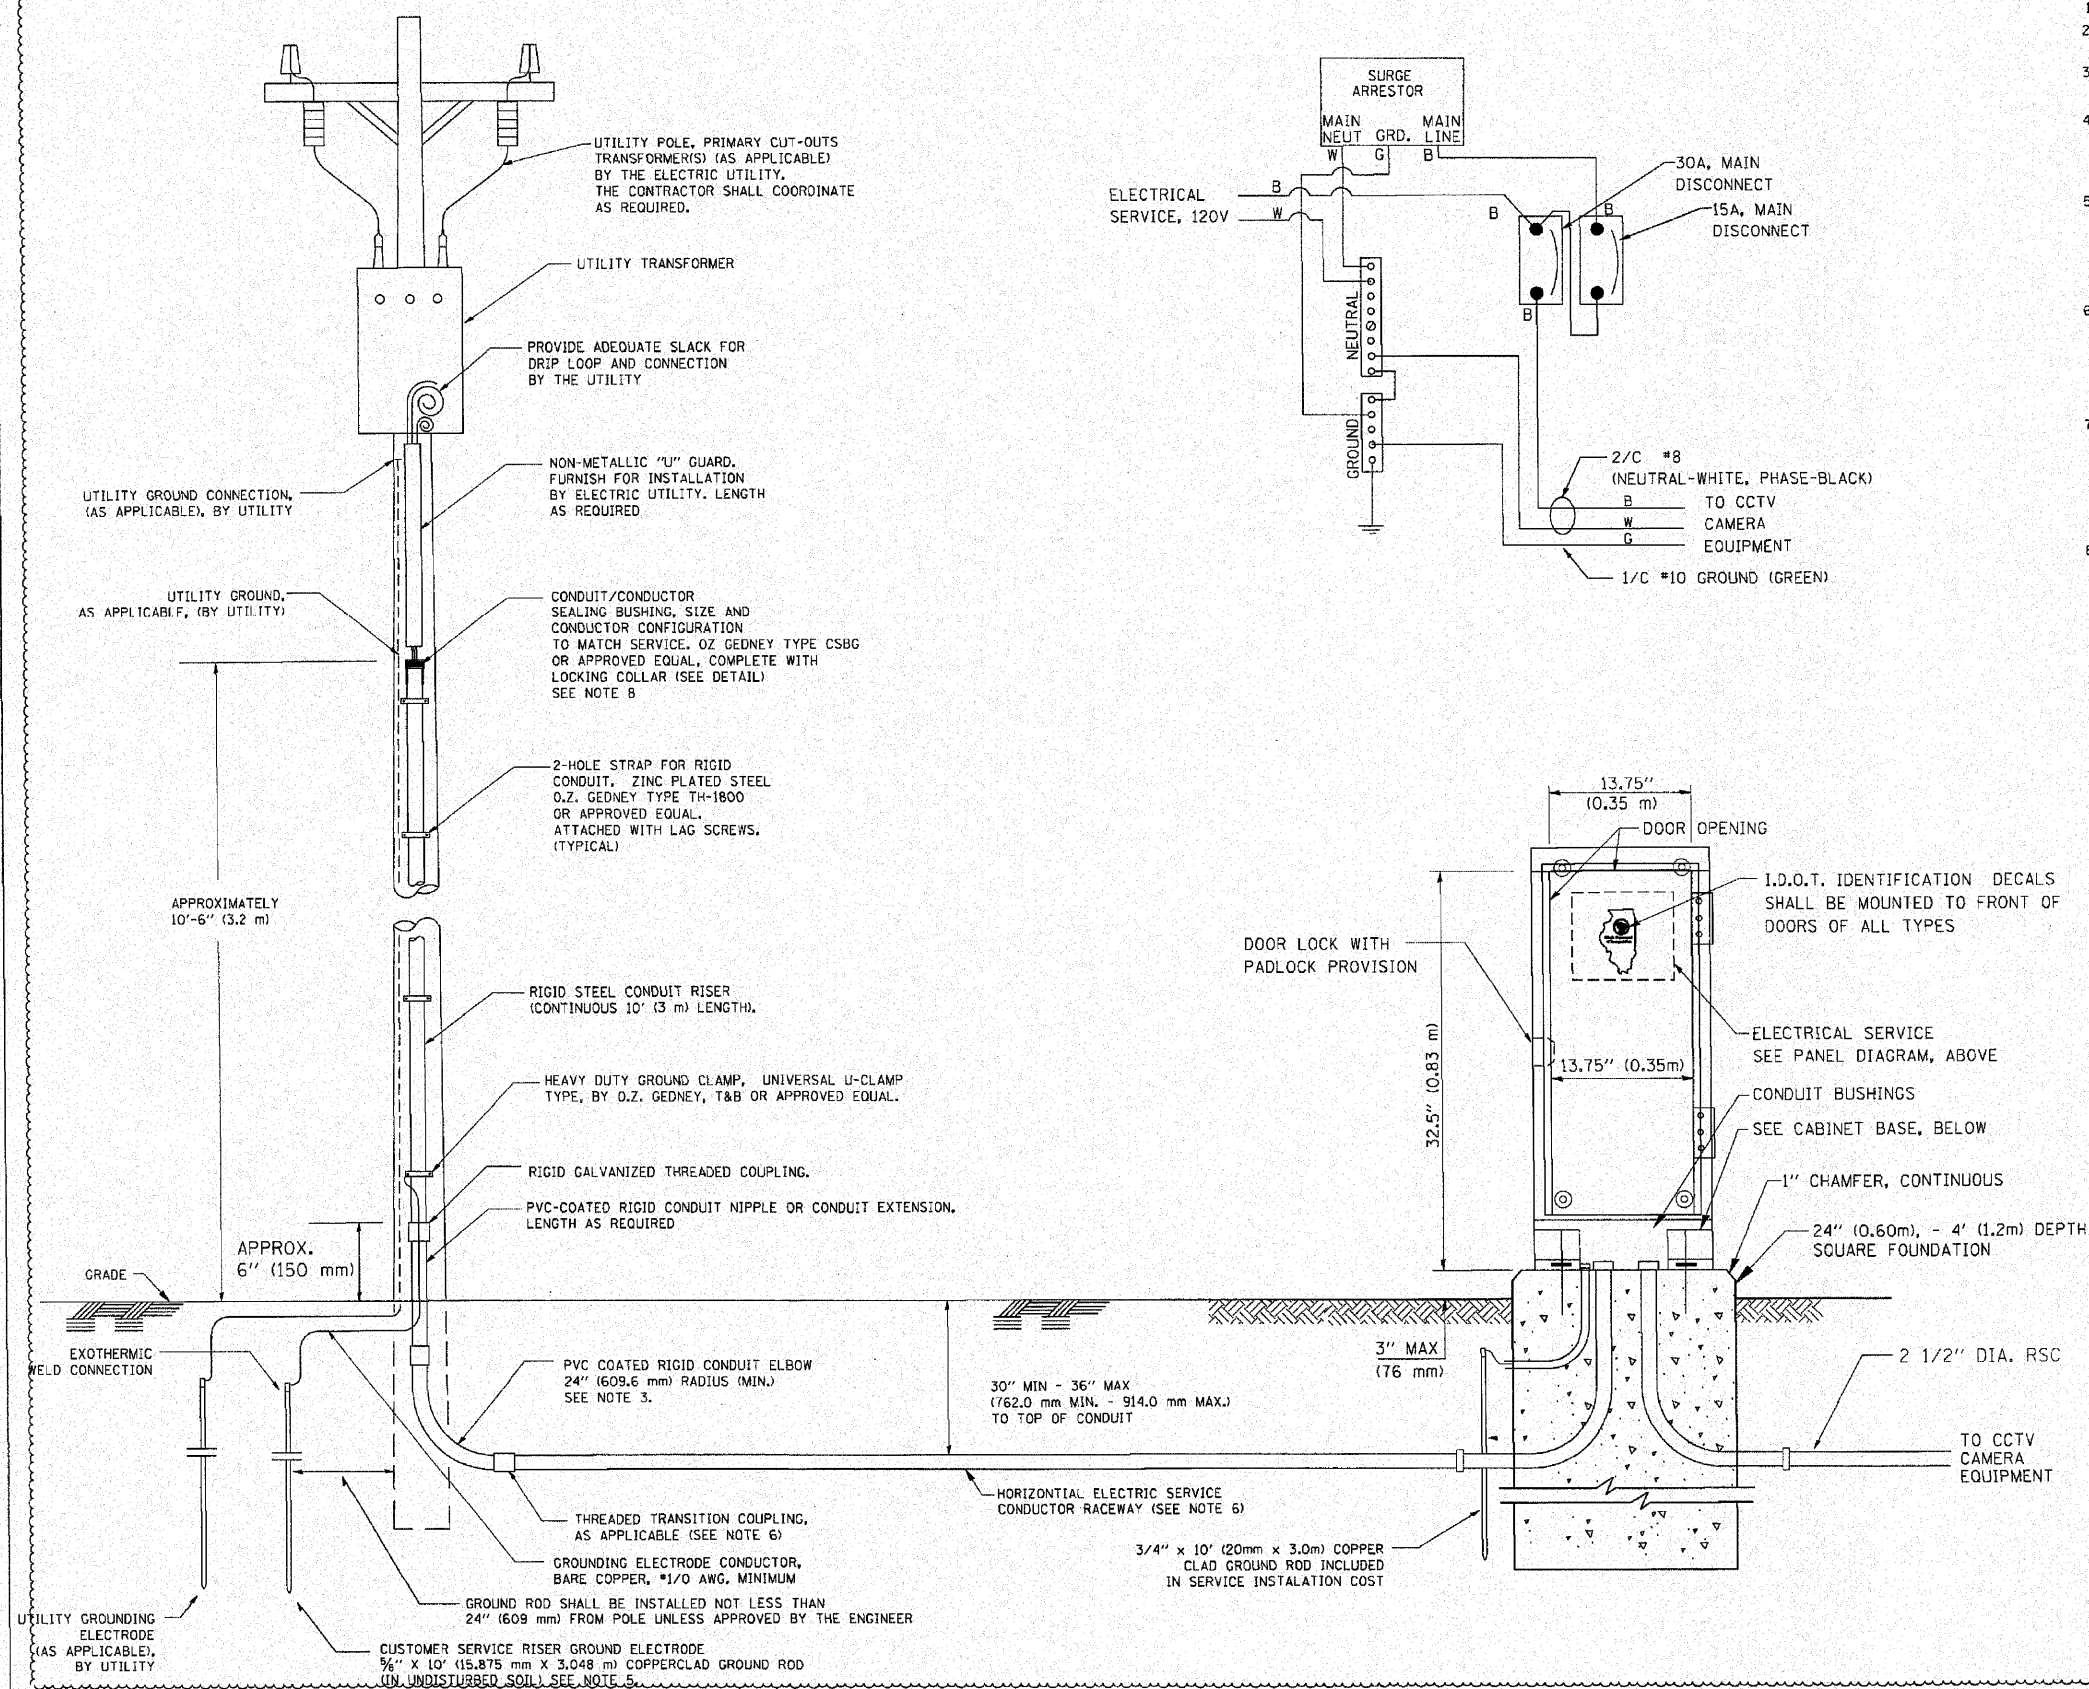


 ENGINEERING CONSULTANT Corba Group CONSULTING ENGINEERS 1001 North Lincoln Road, Suite 100 Fort Lauderdale, FL 33304 Tel: 754.775.4000 Fax: 754.775.4014 Email: info@corbagroup.com	USER NAME = tomson-s atstd.dgn PLOT SCALE = 50,000 / 1 IN. PLOT DATE = 5/13/2009	DESIGNED - DRAWN - CHECKED - MEA DATE -	REVISED 1 ADDENDUM REVISED - REVISED - REVISED -	STATE OF ILLINOIS DEPARTMENT OF TRANSPORTATION		ELECTRIC SERVICE INSTALLATION SERVICE INSTALLATION - GROUND MOUNTED			F.A. I. RTE. 80	SECTION 99-5-Y	COUNTY WILL	TOTAL SHEETS 277	SHEET NO. 173
						SCALE: NONE	SHEET NO. 1	OF 1 SHEETS	STA.	TO STA.	CONTRACT NO. 60147		
											FED. ROAD DIST. NO. 1 ILLINOIS FED. AID PROJECT		

LIGHT POLE FOUNDATION DEPTH TABLE
30 FT. (9.144 m) TO 35 FT. (10.668 m) MOUNTING HEIGHT


SOIL CONDITIONS	DESIGN DEPTH "D" OF FOUNDATION	
	SINGLE ARM POLE	TWIN ARM POLE
SOFT CLAY Qu = 0.375 TON/SQ. FT.	11'-0" (3.35 m)	12'-8" (3.85 m)
MEDIUM CLAY Qu = 0.75 TON/SQ. FT.	9'-0" (2.74 m)	14'-10" (4.52 m)
STIFF CLAY Qu = 1.50 TON/SQ. FT.	7'-6" (2.29 m)	8'-7" (2.61 m)
LOOSE SAND φ = 34°	9'-6" (2.90 m)	10'-7" (3.22 m)
MEDIUM SAND φ = 37.5°	9'-0" (2.74 m)	9'-10" (2.99 m)
DENSE SAND φ = 40°	8'-3" (2.51 m)	9'-7" (2.91 m)

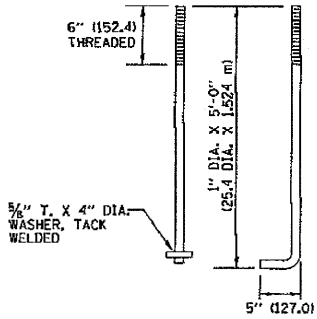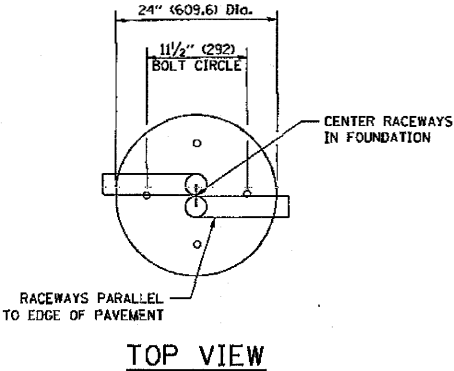


ANCHOR BOLT DETAIL

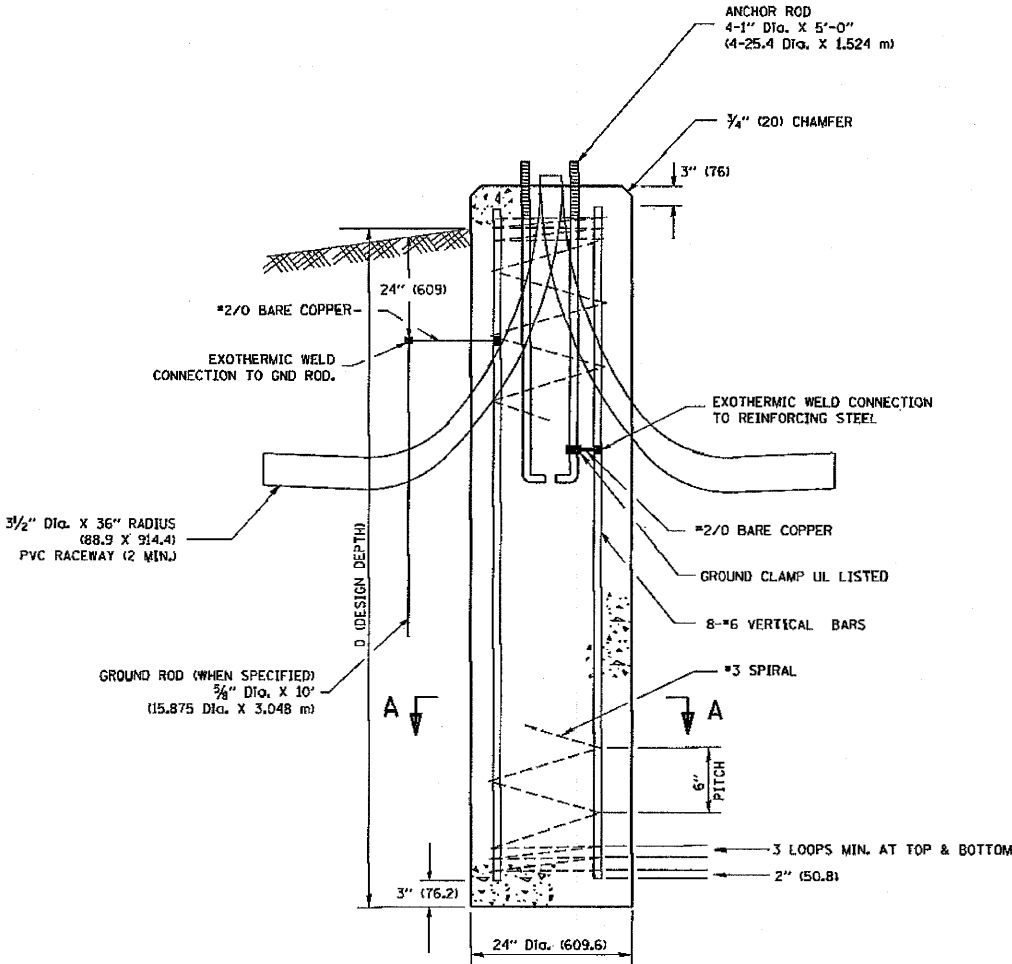

FOUNDATION DETAIL

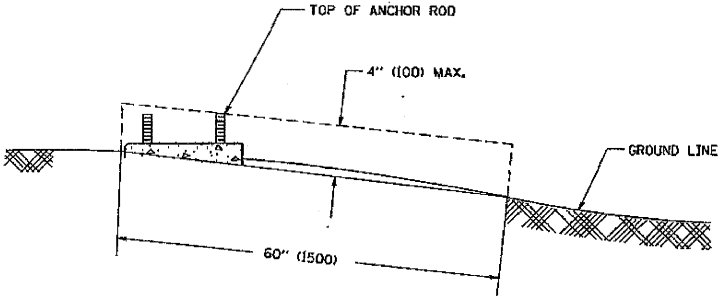

FOUNDATION EXTENSION DETAIL

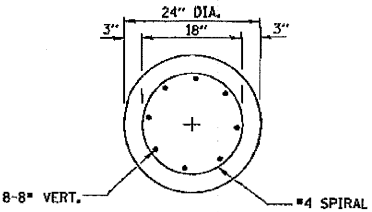

SECTION A-A

NOTES

- ALL DIMENSIONS ARE IN INCHES (MILLIMETERS) UNLESS OTHERWISE SHOWN.
- THE ANCHOR RODS AND RACEWAYS SHALL BE PROPERLY SECURED IN PLACE BEFORE THE CONCRETE IS PLACED.
- THE FOUNDATION SHALL NOT PROTRUDE MORE THAN 4 IN. (100 mm) ABOVE THE FINISHED GRADE WITHIN A 60 IN. (1.5 m) CHORD ACROSS THE FOUNDATION, WITH ANCHOR RODS INCLUDED, IN ACCORDANCE WITH AASHTO GUIDELINES. IF THE FOUNDATION HEIGHT, INCLUDING ANCHOR RODS, EXTENDS BEYOND THESE SPECIFIED LIMITS, THE FOUNDATION SHALL BE REPLACED AT THE CONTRACTOR'S EXPENSE. SEE FOUNDATION EXTENSION DETAIL.
- THE HOLE FOR THE FOUNDATION SHALL BE MADE BY DRILLING WITH AN AUGER, OF THE SAME DIAMETER AS THE FOUNDATION. IF SOIL CONDITIONS REQUIRE THE USE OF A LINER TO FORM THE HOLE, THE LINER SHALL BE WITHDRAWN AS THE CONCRETE IS DEPOSITED.
- THE TOP OF THE FOUNDATION SHALL BE CONSTRUCTED LEVEL. A LINER OR FORM SHALL BE USED TO PRODUCE A UNIFORM SMOOTH SIDE TO THE TOP OF THE FOUNDATION. FOUNDATION TOP SHALL BE CHAMFERED 3/4-IN. (20 mm).
- THE CONCRETE SHALL BE CLASS SL. CONCRETE SHALL CURE ACCORDING TO ARTICLE 1020.13 BEFORE LIGHT POLES ARE INSTALLED.
- THE ANCHOR ROD SHALL BE A HOOK ROD TYPE. COLD BENDING OF THE ANCHOR ROD WILL NOT BE ALLOWED. THE RADIUS OF THE HOOK BEND SHALL NOT BE LESS THAN 4 TIMES THE NOMINAL DIAMETER OF THE ANCHOR ROD. A TACK WELDED ANCHOR ROD MAY BE SUBSTITUTED WITH THE APPROVAL OF THE ENGINEER.
- THE ANCHOR RODS SHALL BE ACCORDING TO ASTM F1554 GRADE 725 (GRADE 105). NUTS SHALL BE HEXAGON NUTS ACCORDING TO ASTM A 194 2H OR ASTM A 563 DH, AND WASHERS SHALL BE ACCORDING TO ASTM F 436.
- ANCHOR RODS, NUTS AND WASHERS SHALL BE COMPLETELY GALVANIZED BY EITHER THE HOT-DIPPED PROCESS CONFORMING WITH AASHTO M 232, THE MECHANICAL PLATING METHOD CONFORMING TO AASHTO M 298, CLASS 50 WITH A MAXIMUM COATING THICKNESS OF 150 UMG (MILS) OR THE ELECTROLYTIC PROCESS ACCORDING TO ASTM F 1136.
- THE ANCHOR RODS SHALL BE THREADED A MINIMUM OF 6 INCHES (150 mm) WITH A MINIMUM OF 3 INCHES (75 mm) OF THREADED ANCHOR ROD EMBEDDED IN THE FOUNDATION.
- ANCHOR RODS SHALL PROJECT 2 3/4" (69.9 mm) ABOVE THE TOP OF THE FOUNDATION. IF BREAKAWAY COUPLINGS ARE SPECIFIED, THE CONTRACTOR SHALL CAREFULLY COORDINATE THE ANCHOR ROD PROJECTION WITH THE INSTALLATION REQUIREMENTS OF THE BREAKAWAY COUPLINGS.
- THE CONTRACTOR SHALL USE A #3 SPIRAL AT 6" (152.4 mm) PITCH OR MAY SUBSTITUTE #3 TIES AT 12" (304.8 mm) O.C. WITH THE APPROVAL OF THE ENGINEER.
- THE CABLE TRENCHES AND FOUNDATION SHALL BE BACK FILLED AND COMPACTED AS SPECIFIED BEFORE THE LIGHT POLE IS ERECTED.
- THE RACEWAYS SHALL PROJECT 1" (25.4 mm) ABOVE THE TOP OF THE FOUNDATION.






m:\proj\3384\2\rest\design\ITS\3384\Detail\Surveillance\cella.dgn

SOIL CONDITIONS	DESIGN DEPTH "D" OF FOUNDATION	
	SINGLE ARM POLE	TWIN ARM POLE
SOFT CLAY $Q_u = 0.375$ TON/SQ. FT.	13'-0" (3.96 m)	15'-0" (4.57 m)
MEDIUM CLAY $Q_u = 0.75$ TON/SQ.FT	9'-6" (2.09 m)	10'-9" (3.23 m)
STIFF CLAY $Q_u = 1.50$ TON/SQ. FT.	7'-0" (2.13 m)	8'-0" (2.44 m)
LOOSE SAND $\phi = 34^\circ$	9'-0" (2.74 m)	10'-0" (3.05 m)
MEDIUM SAND $\phi = 37.5^\circ$	8'-3" (2.52 m)	9'-0" (2.74 m)
DENSE SAND $\phi = 40^\circ$	7'-9" (2.36 m)	9'-0" (2.74 m)



1. ALL DIMENSIONS ARE IN INCHES (MILLIMETERS) UNLESS OTHERWISE SHOWN.
2. THE ANCHOR RODS AND RACEWAYS SHALL BE PROPERLY SECURED IN PLACE BEFORE THE CONCRETE IS PLACED.
3. THE FOUNDATION SHALL NOT PROTRUDE MORE THAN 100MM (4 IN.) ABOVE THE FINISHED GRADE WITHIN A 60 IN. (1.5 m) CHORD ACROSS THE FOUNDATION, WITH ANCHOR RODS INCLUDED, IN ACCORDANCE WITH AASHTO GUIDELINES. IF THE FOUNDATION HEIGHT, INCLUDING ANCHOR RODS, EXTENDS BEYOND THESE SPECIFIED LIMITS, THE FOUNDATION SHALL BE REPLACED AT THE CONTRACTOR'S EXPENSE. SEE FOUNDATION EXTENSION DETAIL.
4. THE HOLE FOR THE FOUNDATION SHALL BE MADE BY DRILLING WITH AN AUGER, OF THE SAME DIAMETER AS THE FOUNDATION. IF SOIL CONDITIONS REQUIRE THE USE OF A LINER TO FORM THE HOLE, THE LINER SHALL BE WITHDRAWN AS THE CONCRETE IS DEPOSITED.
5. THE TOP OF THE FOUNDATION SHALL BE CONSTRUCTED LEVEL. A LINER OR FORM SHALL BE USED TO PRODUCE A UNIFORM SMOOTH SIDE TO THE TOP OF THE FOUNDATION. FOUNDATION TOP SHALL BE CHAMFERED $\frac{3}{4}$ -IN. (20 mm).
6. THE CONCRETE SHALL BE CLASS SI. CONCRETE SHALL CURE ACCORDING TO ARTICLE 1020.13 BEFORE LIGHT POLES ARE INSTALLED.
7. THE ANCHOR ROD SHALL BE A HOOK ROD TYPE. COLD BENDING OF THE ANCHOR ROD WILL NOT BE ALLOWED. THE RADIUS OF THE HOOK BEND SHALL NOT BE LESS THAN 4 TIMES THE NOMINAL DIAMETER OF THE ANCHOR ROD. A TACK WELDED ANCHOR ROD MAY BE SUBSTITUTED WITH THE APPROVAL OF THE ENGINEER.
8. THE ANCHOR RODS SHALL BE ACCORDING TO ASTM F1554 GRADE 725 (GRADE 105). NUTS SHALL BE HEXAGON NUTS ACCORDING TO ASTM A 194 2H OR ASTM A 563 DH, AND WASHERS SHALL BE ACCORDING TO ASTM F 436.
9. ANCHOR RODS, NUTS AND WASHERS SHALL BE COMPLETELY GALVANIZED BY EITHER THE HOT-DIPPED PROCESS CONFORMING WITH AASHTO M 232, THE MECHANICAL PLATING METHOD CONFORMING TO AASHTO M 298, CLASS 80 WITH A MAXIMUM COATING THICKNESS OF 150 UMG MILS) OR THE ELECTROLYTIC PROCESS ACCORDING TO ASTM F 1136.
10. THE ANCHOR RODS SHALL BE THREADED A MINIMUM OF 6 INCHES (150 mm) WITH A MINIMUM OF 3 INCHES (75 mm) OF THREADED ANCHOR ROD EMBEDDED IN THE FOUNDATION.
11. ANCHOR RODS SHALL PROJECT $2\frac{3}{4}$ " (69.9 mm) ABOVE THE TOP OF THE FOUNDATION. IF BREAKAWAY COUPLINGS ARE SPECIFIED, THE CONTRACTOR SHALL CAREFULLY COORDINATE THE ANCHOR ROD PROJECTION WITH THE INSTALLATION REQUIREMENTS OF THE BREAKAWAY COUPLINGS.
12. THE CONTRACTOR SHALL USE A #3 SPIRAL AT 6" (152.4 mm) PITCH OR MAY SUBSTITUTE #3 TIES AT 12" (304.8 mm) O.C. WITH THE APPROVAL OF THE ENGINEER.
13. THE CABLE TRENCHES AND FOUNDATION SHALL BE BACK FILLED AND COMPACTED AS SPECIFIED BEFORE THE LIGHT POLE IS ERECTED.
14. THE RACEWAYS SHALL PROJECT 1" (25.4 mm) ABOVE THE TOP OF THE FOUNDATION.




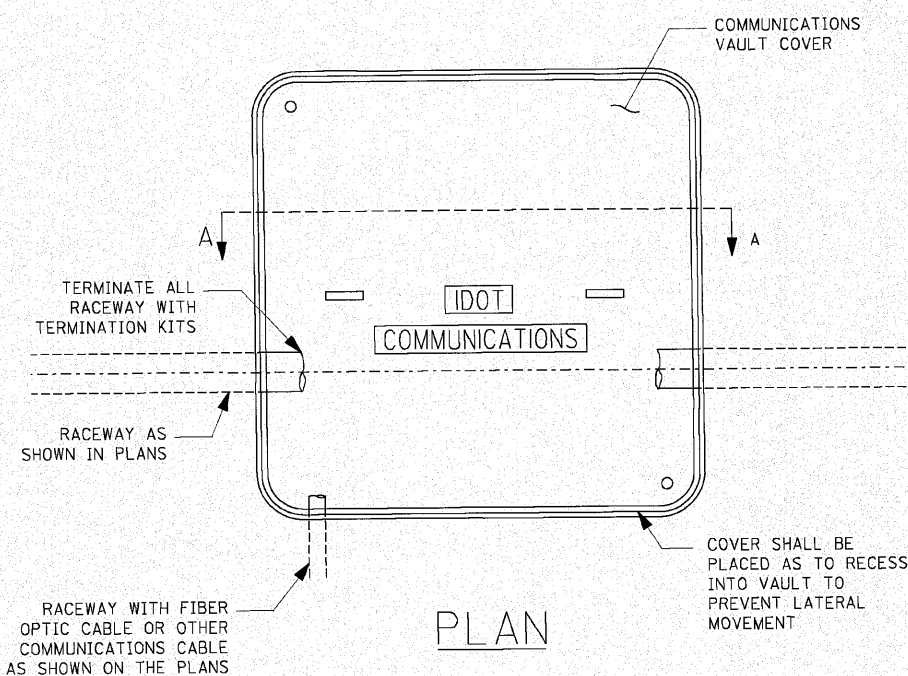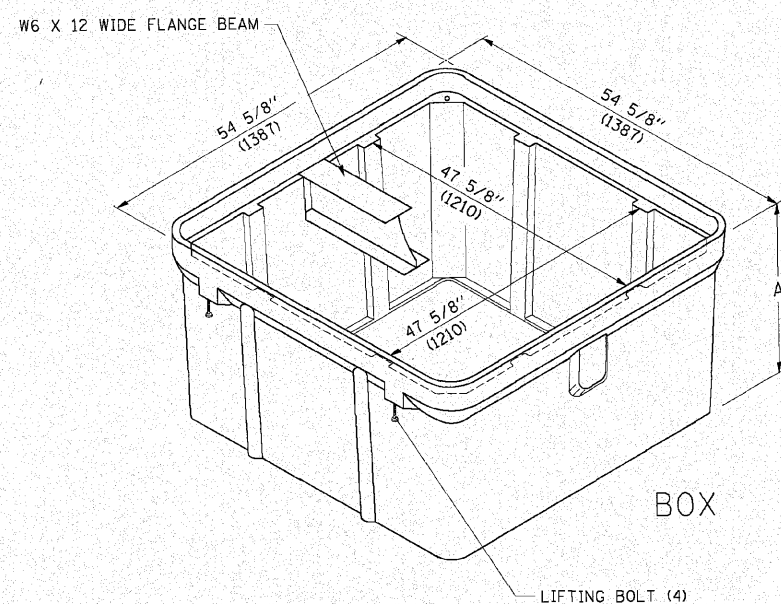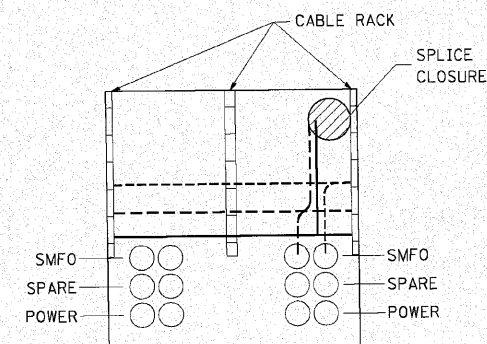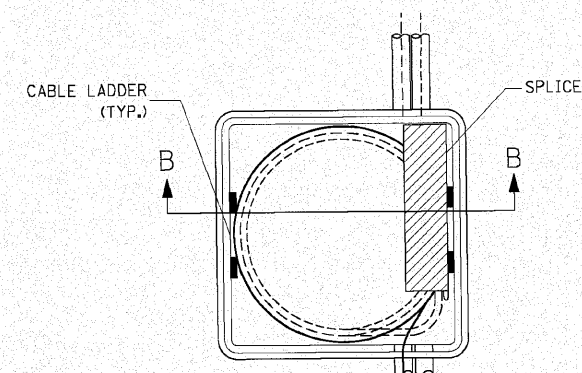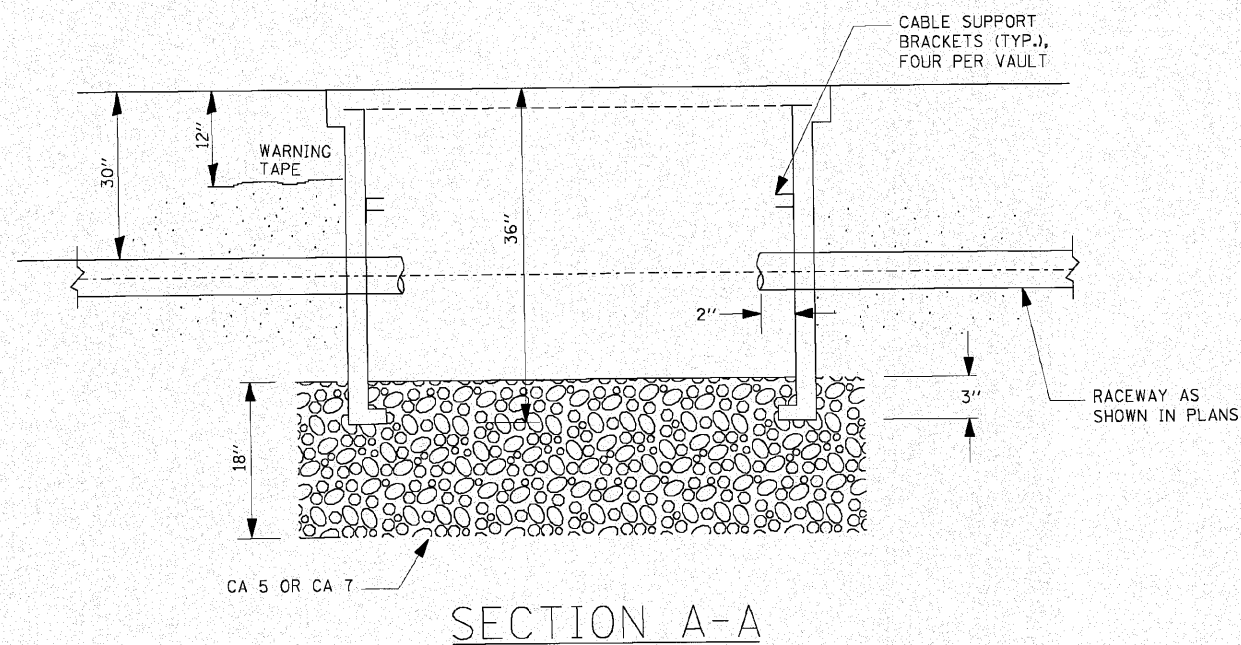



NOTES:

- BOX SHALL HAVE AN OPEN BASE.
- COVER SHALL WITHSTAND A 22,500/33,750 DESIGN/TEST LOADING AND SHALL LOCK.
- ALL OPENINGS IN STRUCTURE MUST BE MACHINED AT TIME OF FABRICATION OR PUNCH DRIVEN AT TIME OF PLACEMENT. IN ACCORDANCE WITH MANUFACTURER RECOMMENDATIONS.
- FIELD PLACEMENT OF COMMUNICATIONS VAULT SHALL BE AS DIRECTED BY THE ENGINEER.
- ALL DIMENSIONS ARE MINIMUM AND A LARGER SIZE HANDHOLE MAY BE USED, WITH THE APPROVAL OF THE ENGINEER, TO FACILITATE USING A MANUFACTURER'S STANDARD PRODUCT.

 ENGINEERING CONSULTANT Cierba Group Inc. CONSULTING ENGINEERS 1001 North La Grange Road, Suite 400 La Grange, Illinois 60525 Tel: 708.400.1000 Fax: 773.718.4004 Email: info@cierbagroup.com	USER NAME = jaygo	DESIGNED -	REVISED -	STATE OF ILLINOIS DEPARTMENT OF TRANSPORTATION	COMMUNICATIONS VAULT, COMPOSITE CONCRETE				F.A. I RTE.	SECTION	COUNTY	SHEETS	NO.		
	gn	DRAWN -	REVISED -						80	99-5-Y	WILL	277	175		
	PLOT SCALE = 50.0000' / IN.	CHECKED -	REVISED -						BE-705					CONTRACT NO.	60147
	PLOT DATE = 3/29/2010	DATE = 03-22-10	REVISED -						FED. ROAD DIST. NO. 1 ILLINOIS FED. AID PROJECT						
SCALE: NONE					SHEET NO.	OF	SHEETS	STA.	TO STA.						

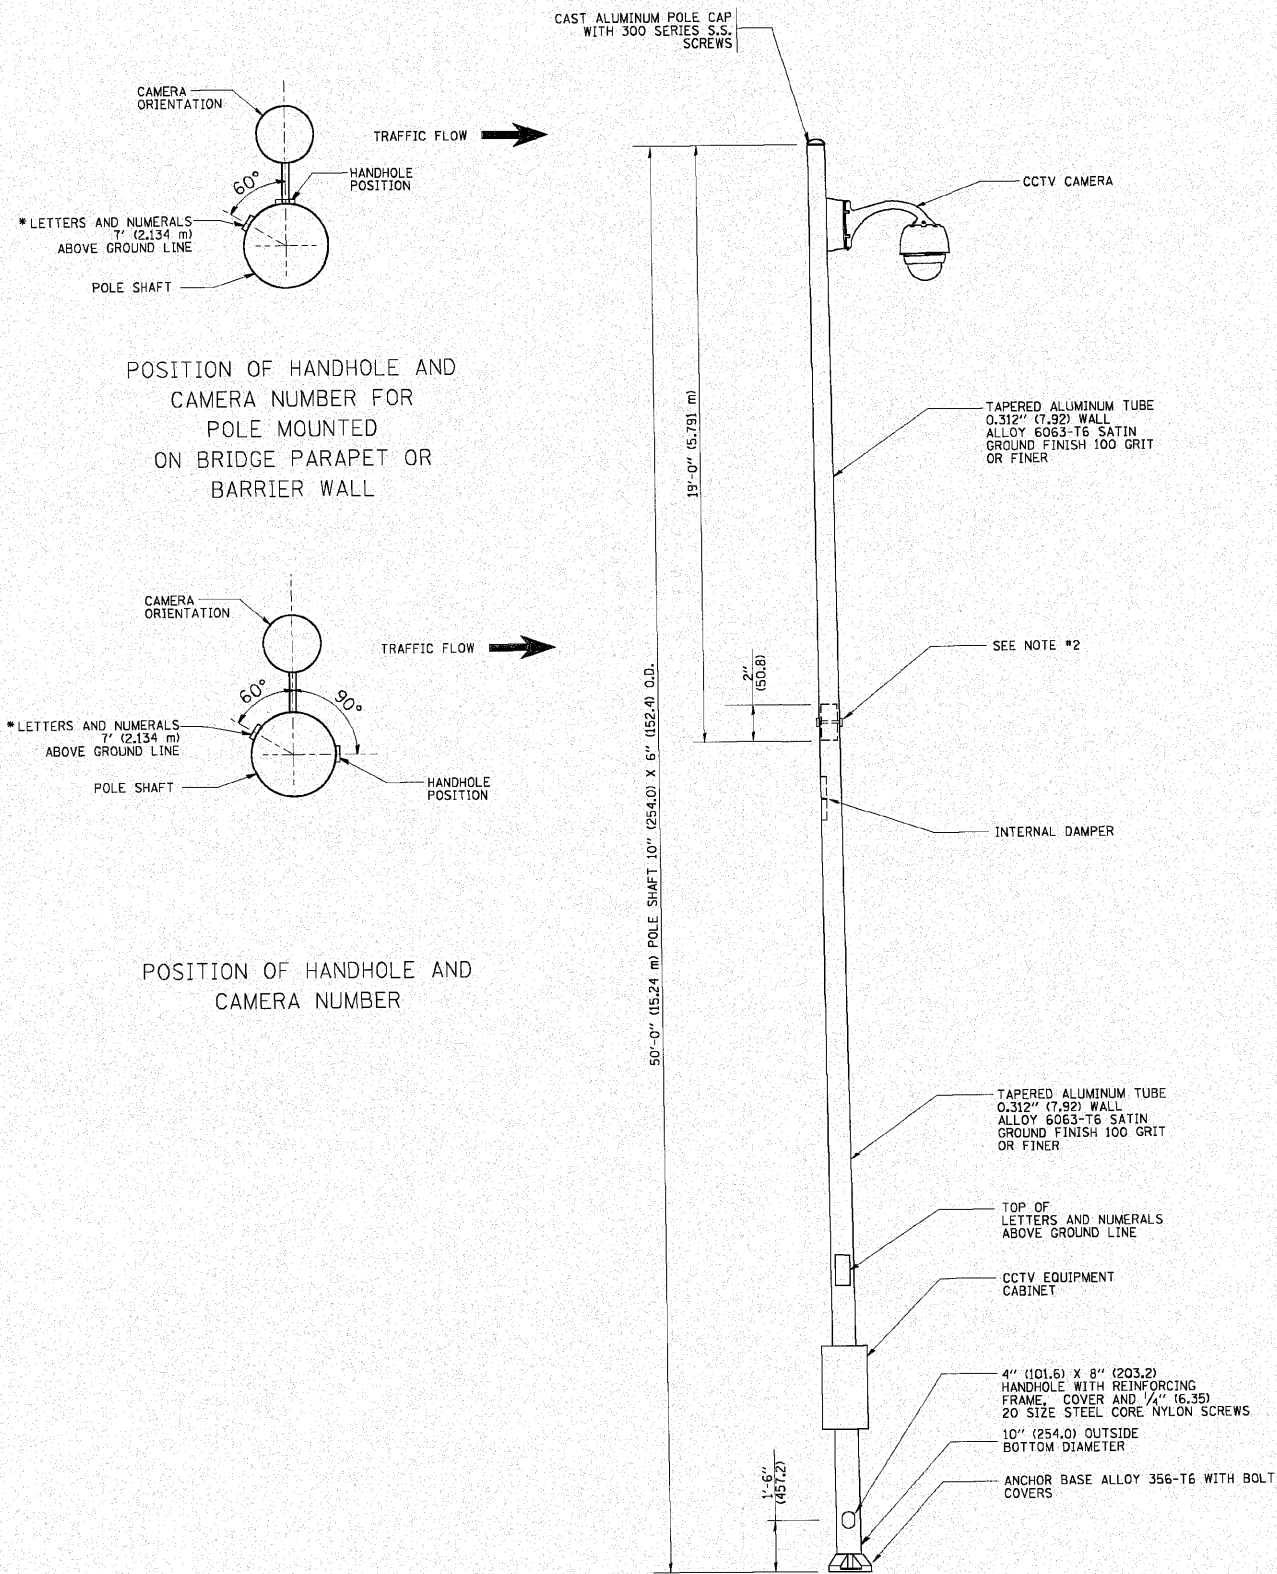

- NOTES:**
1. ALL DIMENSIONS ARE IN INCHES (MILLIMETERS) UNLESS OTHERWISE SHOWN.
 2. TWO PIECE SHAFT WILL BE MATCHED MARKED AND INTERCHANGEABLE BETWEEN DIFFERENT UNITS. FIELD DRILLING OF THE HOLES WILL NOT BE ALLOWED.
 3. THE POLE WILL MEET AASHTO DESIGN CRITERIA AS SPECIFIED.
 4. THE INSTALLING CONTRACTOR WILL PROVIDE A UL LISTED GROUNDING CONNECTOR, BURNDY K2C2A, T&B SP4DL OR APPROVED EQUAL.
 5. POLES WILL BE INSTALLED IN ACCORDANCE TO MANUFACTURER'S INSTRUCTIONS.
 6. POLES WILL BE SET PLUMB ON THE FOUNDATION WITHOUT THE USE OF LEVELING NUTS, WASHERS OR SHIMS.

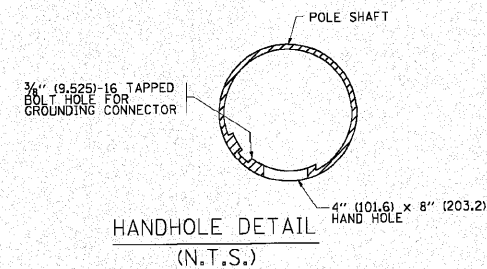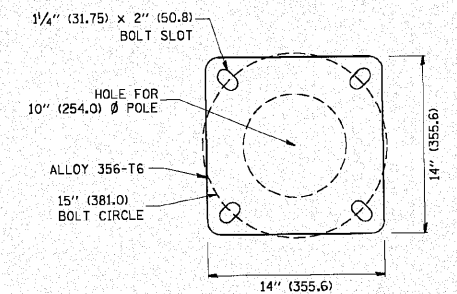

 ENGINEERING CONSULTANT Corba Group Inc. CONSULTING ENGINEERS 2001 North Lincoln Street, Suite 400 Chicago, IL 60614 Tel: 773.778.4000 Fax: 773.778.4014 Email: Corba@CorbaGroup.com	USER NAME = 10900	DESIGNED -	REVISED - R. TOMSONS 09-06-00	STATE OF ILLINOIS DEPARTMENT OF TRANSPORTATION	CCTV CAMERA STRUCTURE 50' (15.24 m) MOUNTING HEIGHT	F.A. I. RTE.	SECTION	COUNTY	SHEETS	NO.	
	4gm	DRAWN -	REVISED - R. TOMSONS 09-03-03				80	99-5-Y	WILL	277	176
	PLOT SCALE = 50.000' / IN.	CHECKED -	REVISED -				BE-1000		CONTRACT NO. 60147		
	PLOT DATE = 4/12/2010	DATE -	REVISED -				FED. ROAD DIST. NO. 1 ILLINOIS FED. AID PROJECT				
					SCALE: NONE	SHEET NO. 1 OF 1 SHEETS	STA.	TO STA.			

DISTRIBUTION CABLE FIBER ASSIGNMENTS				ORIGINATION		W/O TSC CABINET 55	
DISTRIBUTION CABLE DESIGNATION		DCF-IE-06		DESTINATION		E/O TSC CABINET 41	
BUFFER TUBE	FIBER	FIBER NO	ASSIGNMENT	BUFFER TUBE	FIBER NO	FIBER NO	ASSIGNMENT
BLUE	Blue	1		SLATE	Blue	1	49
	Orange	2			Orange	2	50
	Green	3			Green	3	51
	Brown	4			Brown	4	52
	Slate	5			Slate	5	53
	White	6			White	6	54
	Red	7			Red	7	55
	Black	8			Black	8	56
	Yellow	9			Yellow	9	57
	Violet	10			Violet	10	58
	Rose	11			Rose	11	59
	Aqua	12			Aqua	12	60
ORANGE	Blue	1	13	WHITE	Blue	1	61
	Orange	2	14		Orange	2	62
	Green	3	15		Green	3	63
	Brown	4	16		Brown	4	64
	Slate	5	17		Slate	5	65
	White	6	18		White	6	66
	Red	7	19		Red	7	67
	Black	8	20		Black	8	68
	Yellow	9	21		Yellow	9	69
	Violet	10	22		Violet	10	70
	Rose	11	23		Rose	11	71
	Aqua	12	24		Aqua	12	72
GREEN	Blue	1	25	RED	Blue	1	73
	Orange	2	26		Orange	2	74
	Green	3	27		Green	3	75
	Brown	4	28		Brown	4	76
	Slate	5	29		Slate	5	77
	White	6	30		White	6	78
	Red	7	31		Red	7	79
	Black	8	32		Black	8	80
	Yellow	9	33		Yellow	9	81
	Violet	10	34		Violet	10	82
	Rose	11	35		Rose	11	83
	Aqua	12	36		Aqua	12	84
BROWN	Blue	1	37	BLACK	Blue	1	85
	Orange	2	38		Orange	2	86
	Green	3	39		Green	3	87
	Brown	4	40		Brown	4	88
	Slate	5	41		Slate	5	89
	White	6	42		White	6	90
	Red	7	43		Red	7	91
	Black	8	44		Black	8	92
	Yellow	9	45		Yellow	9	93
	Violet	10	46		Violet	10	94
	Rose	11	47		Rose	11	95
	Aqua	12	48		Aqua	12	96

LATERAL CABLE FIBER ASSIGNMENTS		
LCF-IE-06e		CCTV CAMERA IE23
FIBER NO	FUNCTION	CONNECTION
1	CCTV CAMERA IE23	DCF-IE-06-
2		
3		
4		
5		
6		
7		
8		
9		
10		
11		
12		

LATERAL CABLE FIBER ASSIGNMENTS		
LCF-IE-06f		TSC CABINET 47
FIBER NO	FUNCTION	CONNECTION
1		
2		
3		
4		
5		
6		
7		
8		
9		
10		
11		
12		

LATERAL CABLE FIBER ASSIGNMENTS		
LCF-IE-06g		TSC CABINET 49
FIBER NO	FUNCTION	CONNECTION
1		
2		
3		
4		
5		
6		
7		
8		
9		
10		
11		
12		

LATERAL CABLE FIBER ASSIGNMENTS		
LCF-IE-06h		CCTV CAMERA IE23A
FIBER NO	FUNCTION	CONNECTION
1	CCTV CAMERA IE23A	DCF-IE-06-
2		
3		
4		
5		
6		
7		
8		
9		
10		
11		
12		

LATERAL CABLE FIBER ASSIGNMENTS		
LCF-IE-06I		TSC CABINET 51
FIBER NO	FUNCTION	CONNECTION
1		
2		
3		
4		
5		
6		
7		
8		
9		
10		
11		
12		






LATERAL CABLE FIBER ASSIGNMENTS		
LCF-IE-06J		TSC CABINET 53
FIBER NO	FUNCTION	CONNECTION
1		
2		
3		
4		
5		
6		
7		
8		
9		
10		
11		
12		

LATERAL CABLE FIBER ASSIGNMENTS		
LCF-IE-06k		CCTV CAMERA IE24, TSC CABINET 55
FIBER NO	FUNCTION	CONNECTION
1	CCTV CAMERA IE24	DCF-IE-06
2		
3		
4		
5		
6		
7		
8		
9		
10		
11		
12		

LATERAL CABLE FIBER ASSIGNMENTS		
LCF-		
FIBER NO	FUNCTION	CONNECTION
1		
2		
3		
4		
5		
6		
7		
8		
9		
10		
11		
12		


NOTES:

1. ALL DIMENSIONS ARE IN INCHES (MILLIMETERS) UNLESS OTHERWISE SHOWN.
2. THE ANCHOR BOLTS AND RACEWAYS SHALL BE PROPERLY SECURED IN PLACE BEFORE THE CONCRETE IS PLACED IN THE FORMS.
3. THE CONTRACTOR AT HIS OPTION MAY SUBSTITUTE #4 (15 m) TIES AT 12" (304.8 m) CTRS. FOR THE #3 (3 m) SPIRAL. TACKWELDED TYPE BOLT MAY BE SUBSTITUTED FOR THE HOOK TYPE BOLT.
4. COLD BENDING OF THE HOOK BOLT SHALL NOT BE ALLOWED.
5. EXCAVATION FOR THE POLE FOUNDATION SHALL BE MADE WITH AN AUGER 24 INCHES (609.6 m) IN DIAMETER.
6. THE ENGINEER SHALL DETERMINE THE TYPE OF SOIL DURING EXCAVATION AND SELECT THE DESIGN DEPTH OF FOUNDATION FROM THE DESIGN TABLE USING THE DOMINANT CHARACTERISTIC OF THE SOIL ENCOUNTERED.
7. BARRIER WALL EXPANSION AND CONSTRUCTION JOINTS SHALL BE IN ACCORDANCE WITH STANDARD DETAIL 637001-02 AND 637006 AS APPLICABLE.

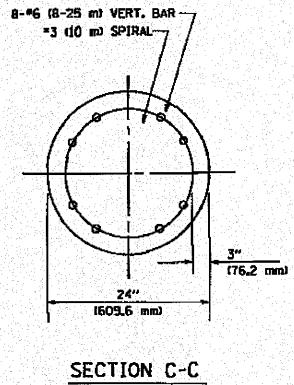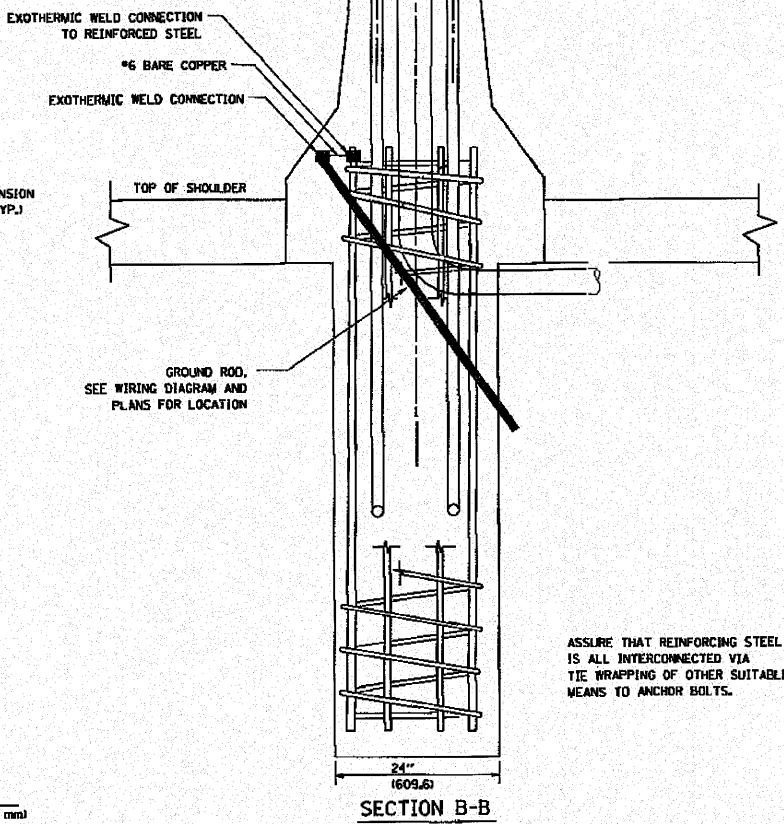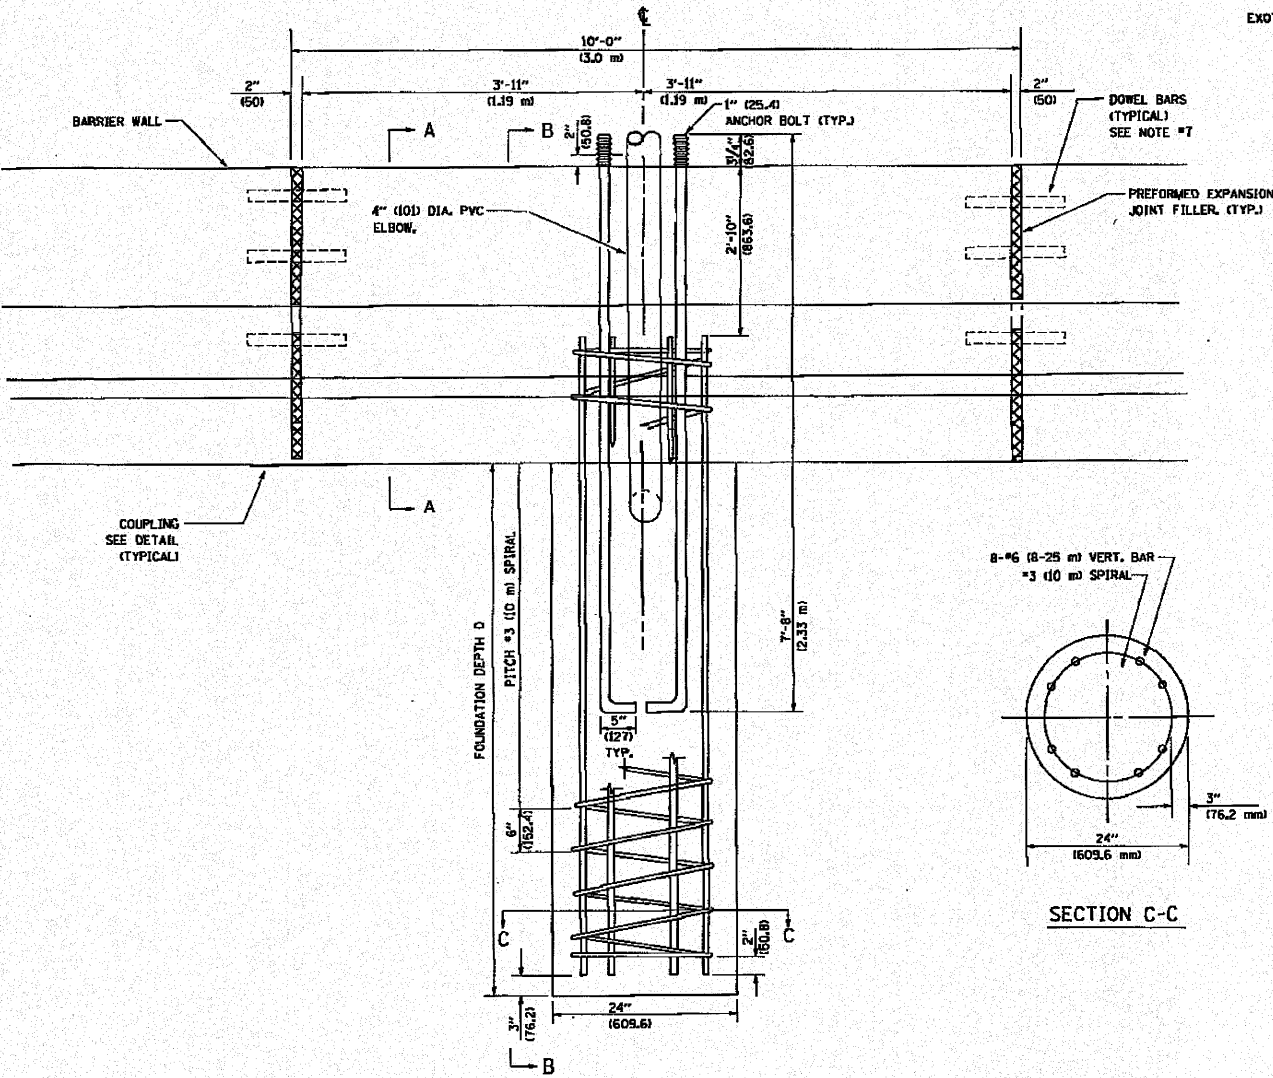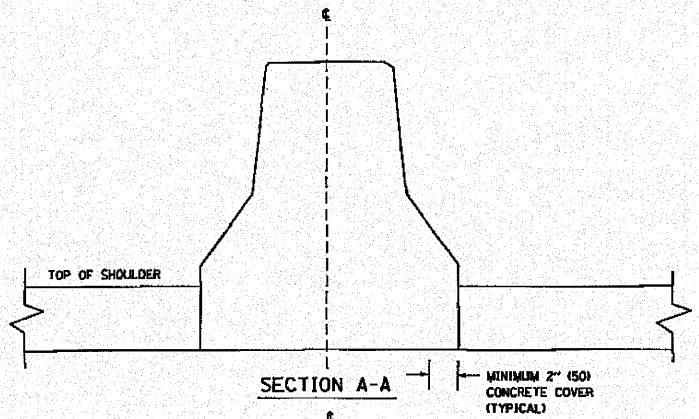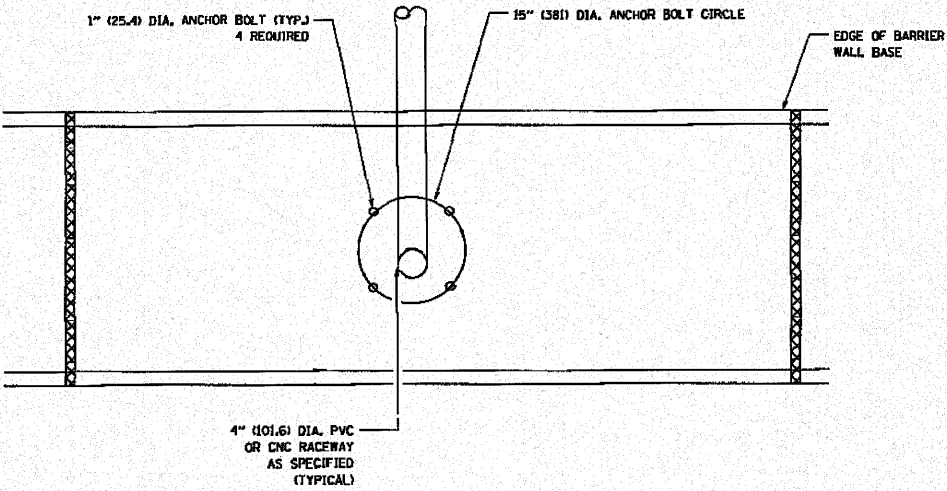


TYPE OF SOIL	FOUND DEPTH D	REINFORCEMENT IN FOUNDATION	
		VERTICAL BARS	SPIRAL
ROCK OR SOLIDIFIED SLAG	5'-0" (1.52 m)	NONE	NONE
DENSE SAND	7'-9" (2.36 m)	8-#6 x 9'-0" (8-20 m x 2.74 m)	#3 x 90' (3 m x 27.43 m)
MEDIUM SAND	8'-3" (2.51 m)	8-#6 x 9'-5" (8-20 m x 2.87 m)	#3 x 94' (3 m x 28.65 m)
LOOSE SAND	9'-0" (2.74 m)	8-#6 x 10'-2" (8-20 m x 3.09 m)	#3 x 100' (3 m x 30.48 m)
STIFF CLAY	7'-0" (2.13 m)	8-#6 x 10'-8" (8-20 m x 2.48 m)	#3 x 80' (3 m x 24.38 m)
MEDIUM CLAY	9'-6" (2.89 m)	8-#6 x 10'-8" (8-20 m x 3.25 m)	#3 x 104' (3 m x 31.69 m)
SOFT CLAY	13'-0" (3.96 m)	8-#6 x 14'-2" (8-20 m x 4.32 m)	#3 x 144' (3 m x 43.89 m)

DESIGN: 80 MPH AASHTO

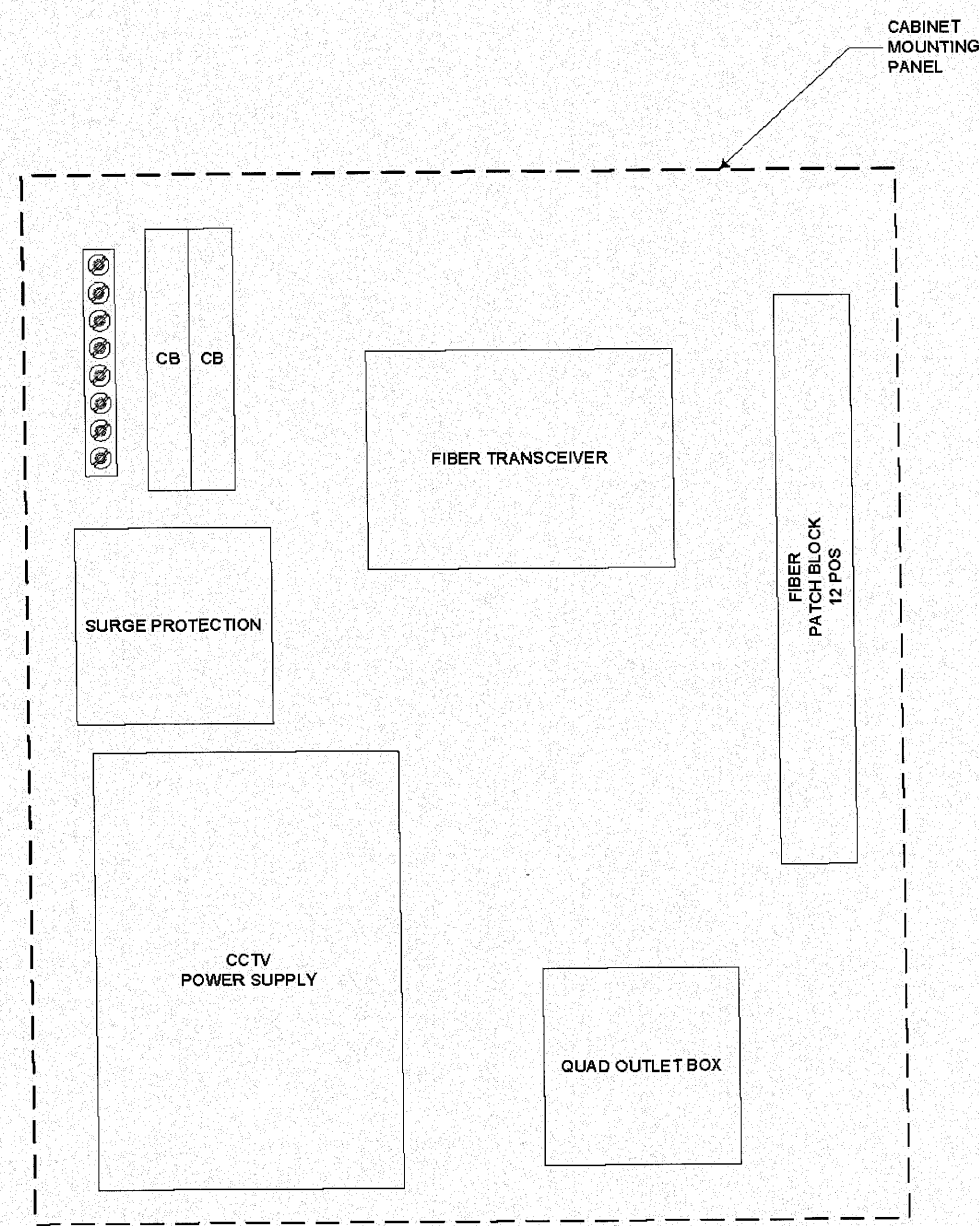

SUGGESTED EQUIPMENT LAYOUT

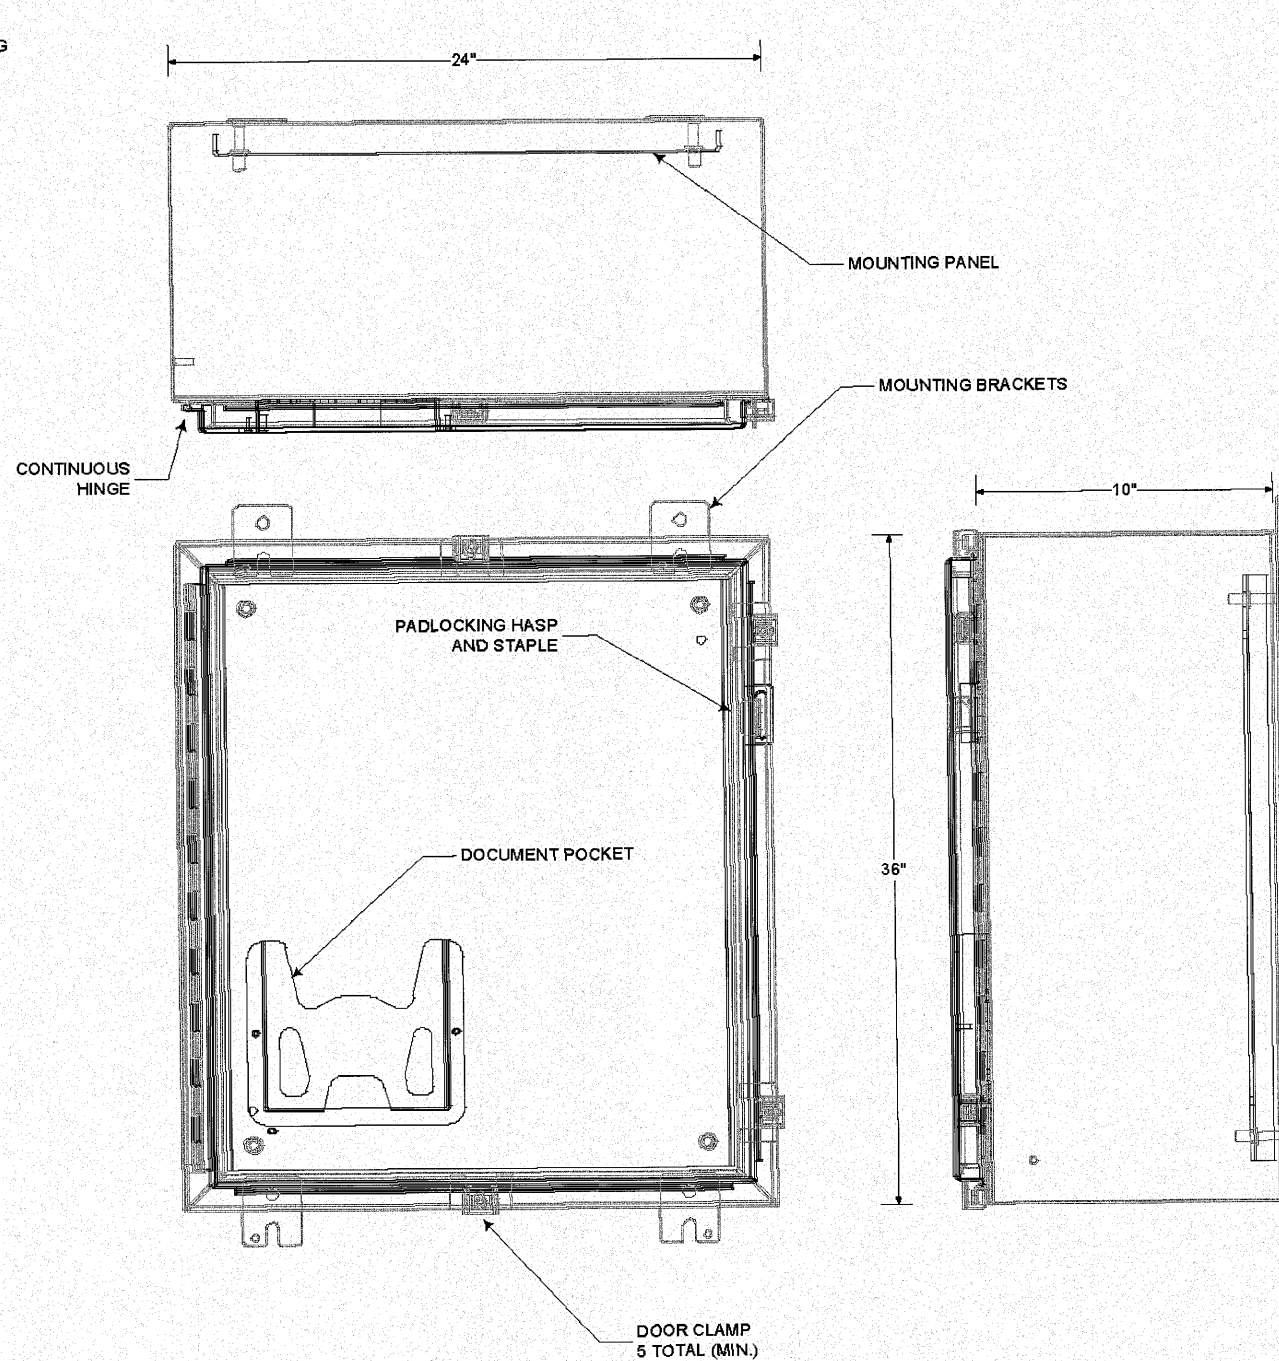


ENGINEERING CONSULTANT Clorba Group, Inc. CONSULTING ENGINEERS 1801 North Country Road, Suite 100 Naperville, IL 60563 TEL: 708.775.1000 FAX: 708.775.1014 E-MAIL: CLORBA@CLORBA.COM	USER NAME	DESIGNED RT	REMOVED
	PLOT SCALE	DRAWN RT	REMOVED
	PLOT DATE	CHECKED	REMOVED
		DATE 10/2009	REMOVED

STATE OF ILLINOIS
DEPARTMENT OF TRANSPORTATION


CCTV CAMERA EQUIPMENT
FIBER OPTIC DISTRIBUTION

SCALE: NONE SHEET NO. OF SHEETS STA. TO STA.


F.A. I RTE.	SECTION	COUNTY	TOTAL SHEETS	SHEET NO.
80	99-5-Y	WILL	277	183
CONTRACT NO. 60147				
ILLINOIS FED. AID PROJECT				

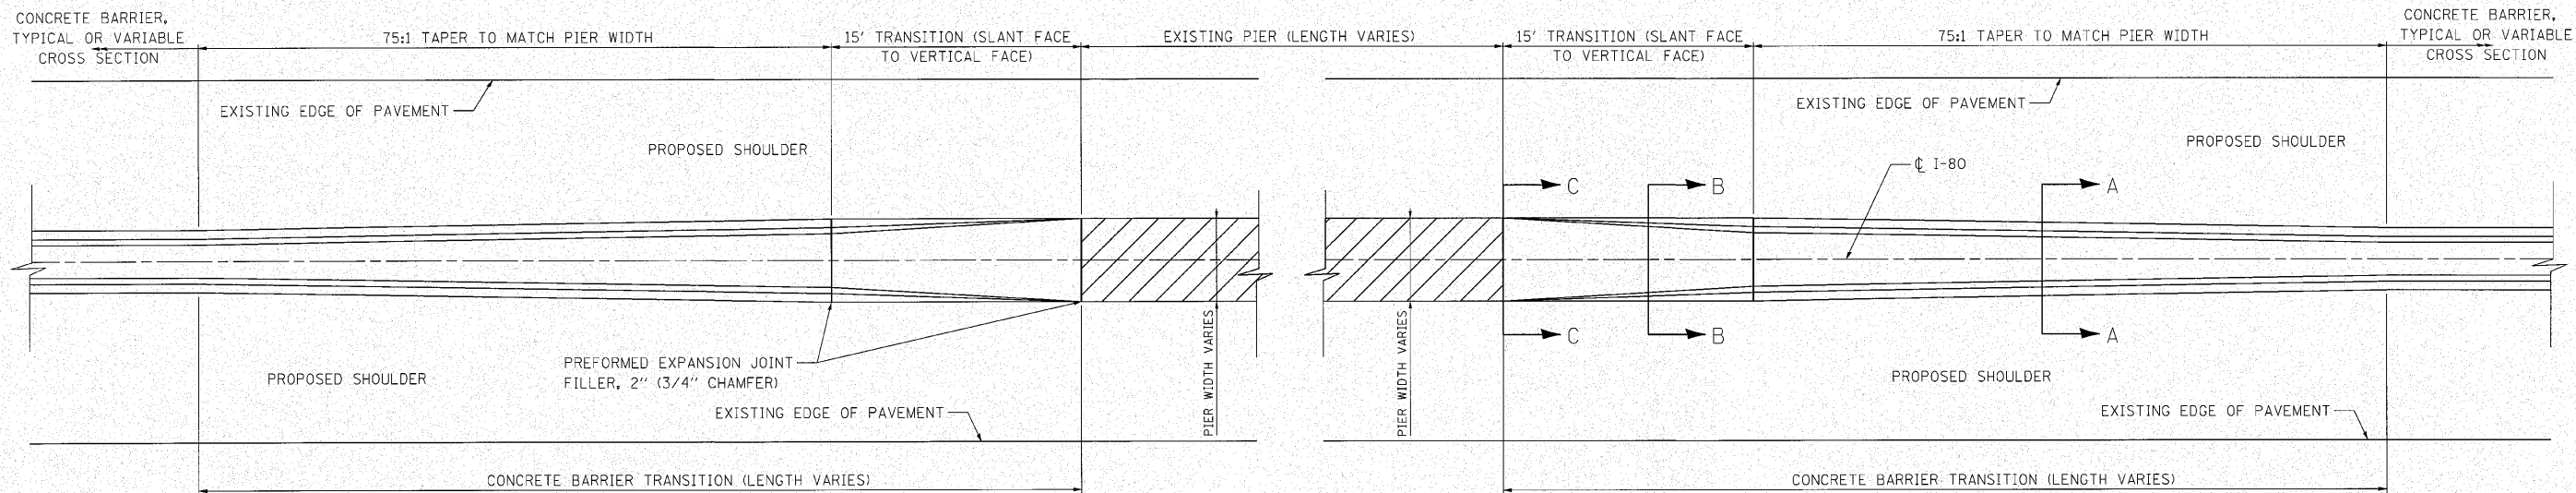


CONCRETE BARRIER TRANSITION AT PARKER ROAD PLAN VIEW

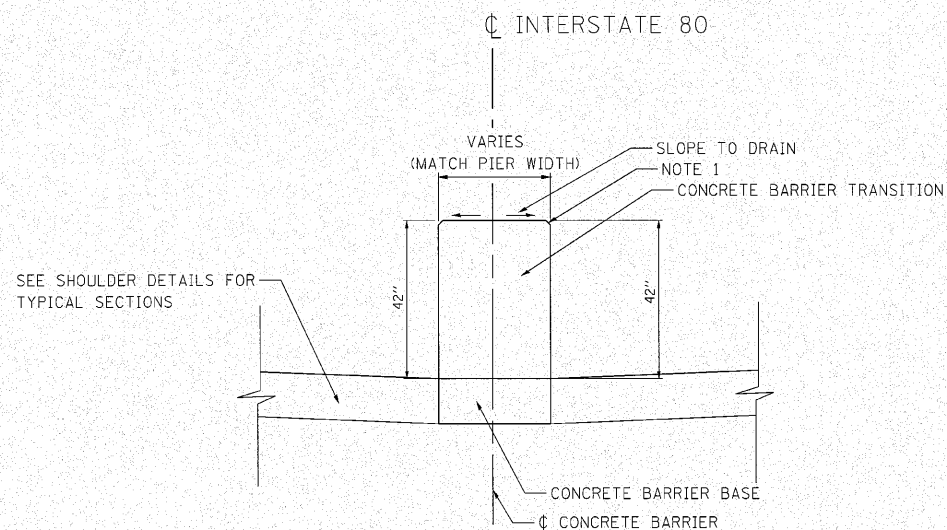

SECTION C-C

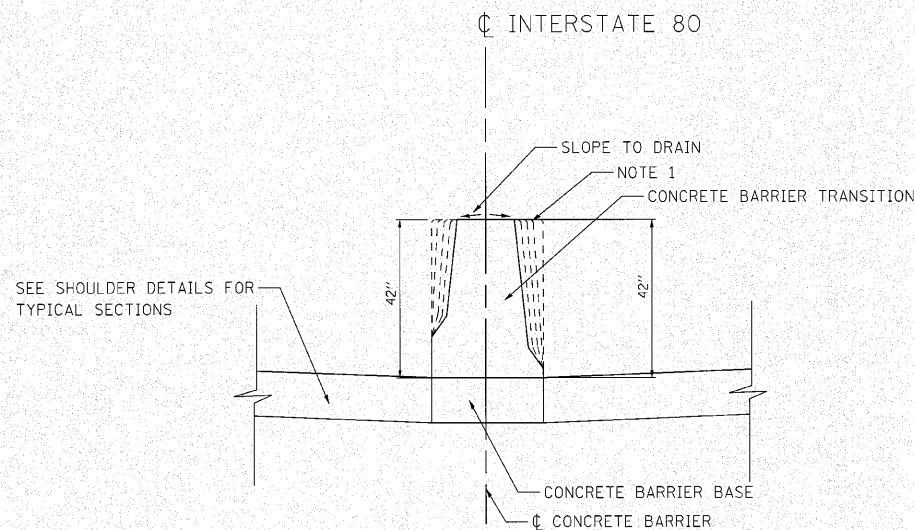

SECTION B-B

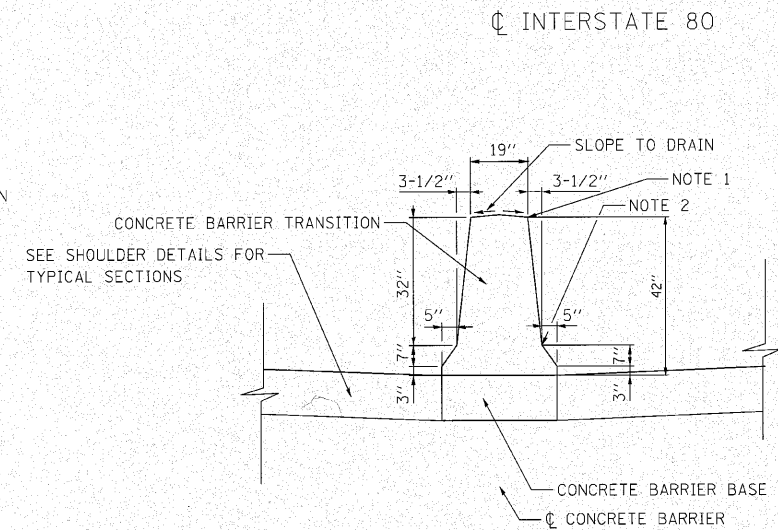

SECTION A-A

NOTE 1 - 3/4" CHAMFER OR 1" RADIUS (OPTIONAL)


NOTE 2 - 10" RADIUS (OPTIONAL)

GENERAL NOTES:


- SEE ROADWAY PLANS FOR EXACT TRANSITION DIMENSIONS.
- FURNISHING AND INSTALLING THE PREFORMED JOINT FILLER OF THE SIZE SPECIFIED SHALL BE INCLUDED IN THE COST OF THE CONCRETE BARRIER TRANSITION.
- FOR ADDITIONAL CONCRETE BARRIER DETAILS, SEE THE TYPICAL SECTIONS AND CONCRETE BARRIER DETAILS.
- FOR ADDITIONAL SHOULDER DETAILS, SEE THE TYPICAL SECTIONS.

n:\pro\3384\2-west design\Details\3384W-Detail-Drawn.dgn

ENGINEERING CONSULTANT		USER NAME = oconnell		DESIGNED - CRC	REVISED -	STATE OF ILLINOIS DEPARTMENT OF TRANSPORTATION		F.A.I. 80 FROM US 30 TO NS RAILROAD CONCRETE BARRIER TRANSITION DETAIL		F.A.I. RTE.	SECTION	COUNTY	TOTAL SHEETS	SHEET NO.
Ciorba Group, Inc.		CONSULTING ENGINEERS		DRAWN - JMK	REVISED -					80	99-5-Y	WILL	276	184
6507 North Cumberland Avenue, Suite 402		Chicago, Illinois 60659		CHECKED - MRJ	REVISED -					CONTRACT NO. 60147				
Tel: 773.775.4200 Fax: 773.775.4214		Email: ciorba@ciorba.com		DATE - 10/27/2010	REVISED -					ILLINOIS FED. AID PROJECT				
PLOT SCALE = 10.00' = 1" IN.		PLOT DATE = 10/27/2010				SCALE: N.T.S.		SHEET NO.	OF	SHEETS	STA.	TO STA.		

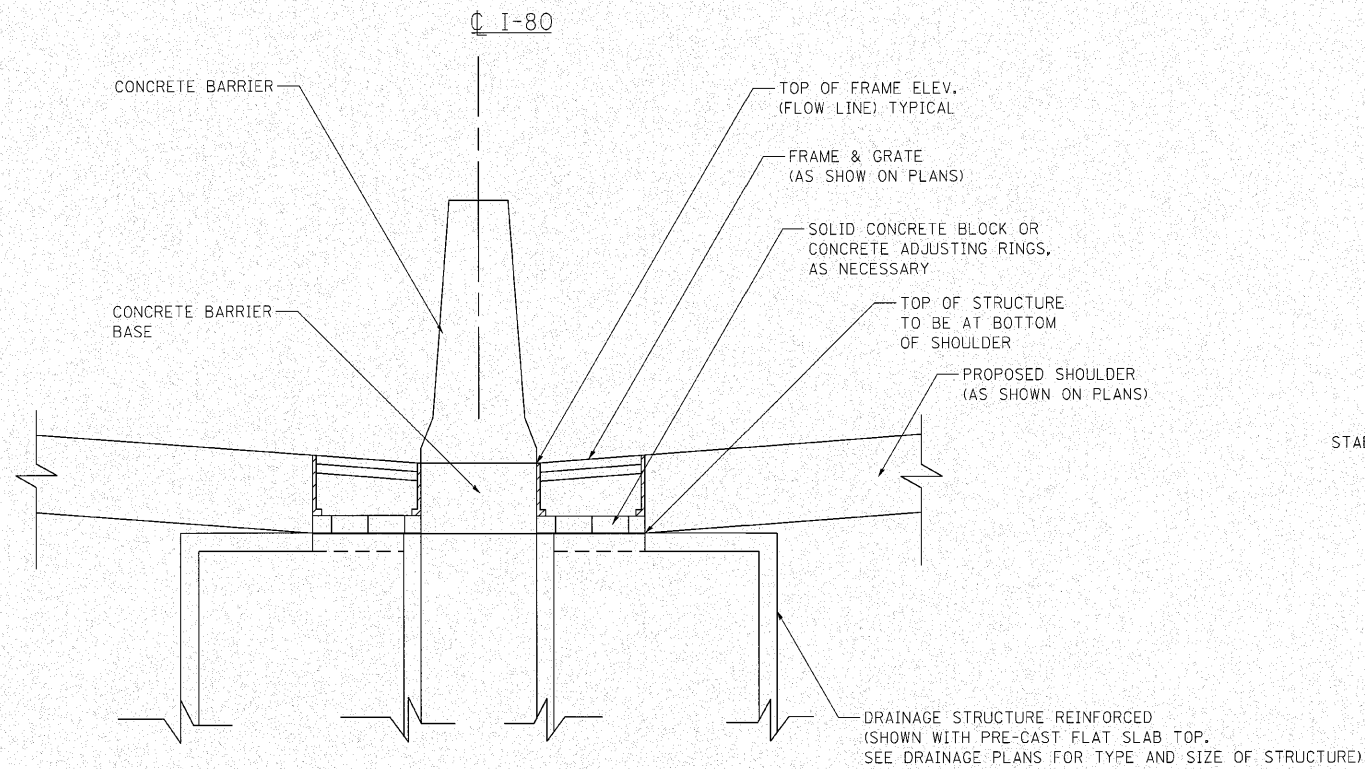

SIDE ELEVATION
CONCRETE BARRIER

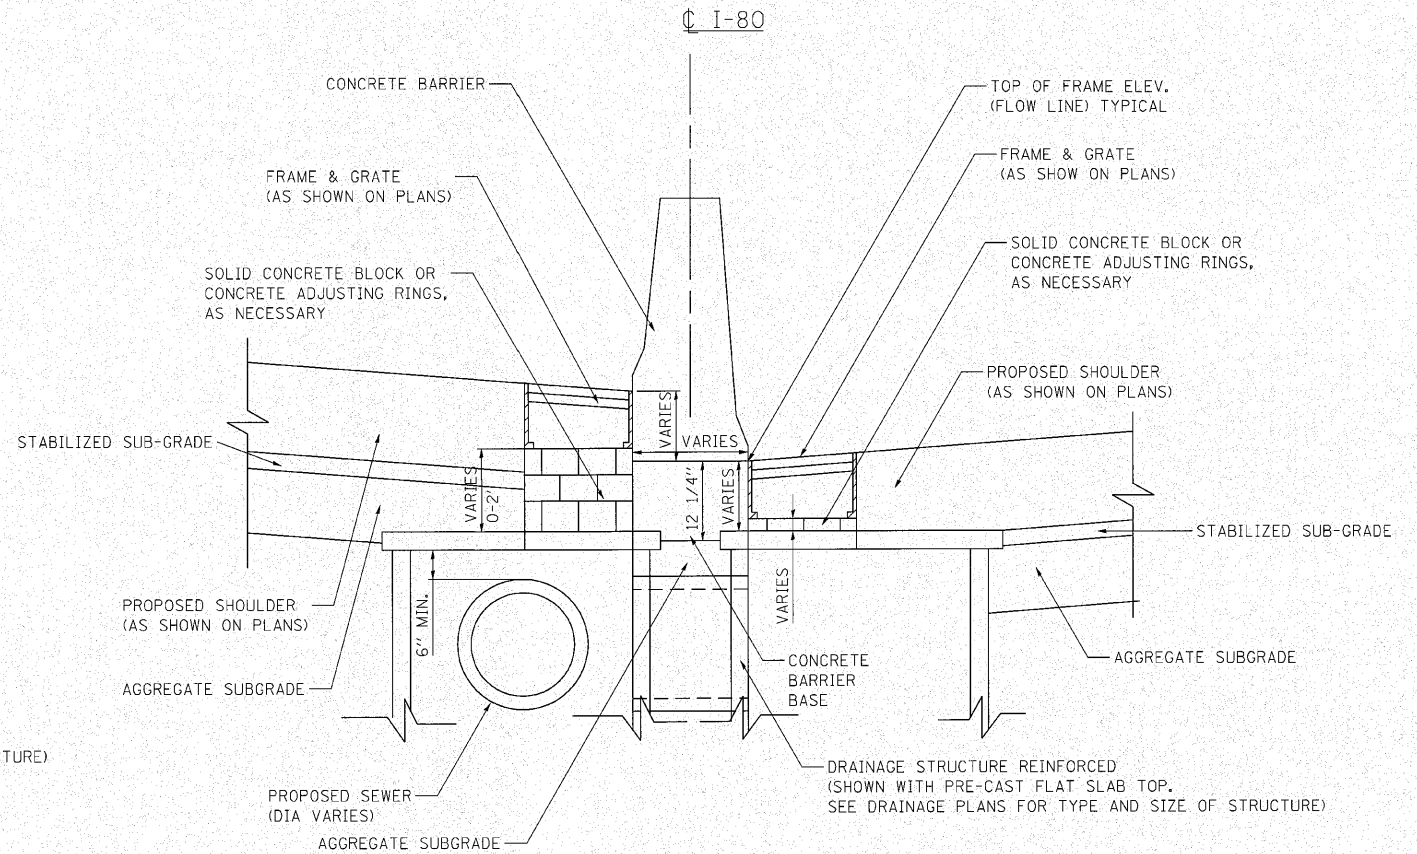


SIDE ELEVATION
CONCRETE BARRIER, VARIABLE CROSS SECTION

NOTES:

1. THE COST OF SOLID CONCRETE BLOCK OR CONCRETE ADJUSTING RINGS SHALL BE INCLUDED IN THE CONTRACT UNIT PRICE OF DRAINAGE STRUCTURES OF TYPE OR SIZE SPECIFIED.
2. SEE STATE AND DISTRICT 1 STANDARDS FOR DRAINAGE STRUCTURE DETAILS.
3. FOR STRUCTURE AND PIPE INFORMATION SEE DRAINAGE SCHEDULES.

n:\proj\3381\2-west\design\Details\3381W-Details\Drawn02.dgn

ENGINEERING CONSULTANT  Ciorba Group, Inc. CONSULTING ENGINEERS 6507 North Cumberland Avenue, Suite 402 Chicago, Illinois 60650 Tel: 773.775.4208 Fax: 773.775.4014 Email: ciorba@ciorba.com	USER NAME = ccoornwell			DESIGNED - CRC	REVISED -	STATE OF ILLINOIS DEPARTMENT OF TRANSPORTATION	F.A.I. 80 FROM US 30 TO NS RAILROAD DRAINAGE STRUCTURES AT BARRIER WALL				F.A.I. RTE.	SECTION	COUNTY	TOTAL SHEETS	SHEET NO.
	PLOT SCALE = 10.00' / IN.			DRAWN - JMK	REVISED -		SCALE: N.T.S. SHEET NO. OF SHEETS STA. TO STA.				80	99-5-Y	WILL	276	185
	PLOT DATE = 10/27/2010			CHECKED - MRJ	REVISED -						CONTRACT NO. 60147				
	DATE = 10/27/2010			DATE - 10/27/2010	REVISED -						ILLINOIS FED. AID PROJECT				

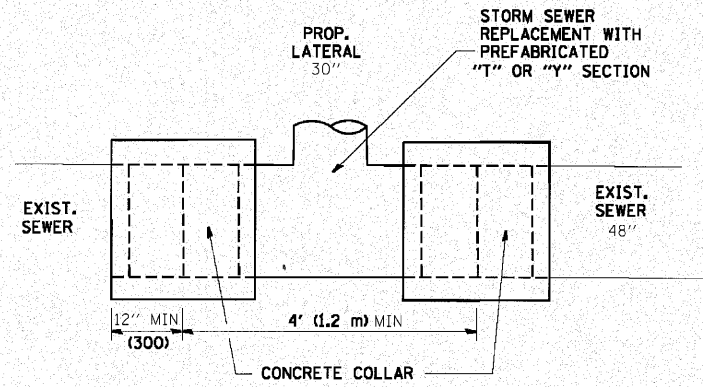

REINFORCED CONCRETE PIPE TEE

BASIS OF PAYMENT

TEE OR WYE CONNECTIONS SHALL BE PAID FOR AT THE CONTRACT UNIT PRICE EACH FOR STORM SEWER TEE OR WYE OF THE TYPE AND SIZE SPECIFIED IN THE PLANS, THIS PRICE SHALL INCLUDE ALL EXCAVATION OF THE TRENCH, REMOVAL OF THE EXISTING STORM SEWER, FURNISHING AND INSTALLING THE SPECIFIED TEE OR WYE SECTION, FURNISHING AND INSTALLING THE REQUIRED CONCRETE COLLAR, AND ALL OTHER MATERIAL NECESSARY TO COMPLETE THIS WORK AS SHOWN AND SPECIFIED.

REMOVAL AND REINSTALLATION OF EXISTING STORM SEWER ADJACENT TO THE PROPOSED TEE OR WYE SECTION, FOR THE PURPOSE OF FACILITATING THE INSTALLATION OF THE TEE OR WYE SECTION, WILL NOT BE PAID FOR SEPARATELY BUT SHALL BE INCLUDED IN THE UNIT PRICE BID FOR THE WORK.

TRENCH BACKFILL, EXCAVATION IN ROCK AND REMOVAL AND REPLACEMENT OF UNSUITABLE MATERIAL BELOW PLAN BEDDING GRADE WILL BE PAID FOR SEPARATELY.

CONCRETE COLLAR FOR CONNECTING A PROPOSED STORM SEWER TO AN EXISTING STORM SEWER WILL NOT BE PAID FOR SEPARATELY BUT SHALL BE INCLUDED IN THE COST OF THE PROPOSED STORM SEWER.

MATERIAL

MATERIAL USED FOR THE TEE OR WYE SECTION SHALL BE COMPATIBLE WITH THE EXISTING STORM SEWER OR THE PROPOSED STORM SEWER.

CONSTRUCTION METHODS

1. THIS WORK SHALL BE CONSTRUCTED IN CONFORMANCE WITH THE APPLICABLE PORTIONS OF SECTION 550 OF THE STANDARD SPECIFICATIONS.


IF THE EXISTING SEWER PIPE IS CRACKED, BROKEN OR OTHERWISE DAMAGED BY THE CONTRACTOR IN MAKING THE CIRCULAR OPENING, THE CONTRACTOR SHALL REPLACE THAT SECTION OF PIPE WITH PIPE EQUAL AND SIMILAR IN ALL RESPECTS TO THE PIPE IN THE EXISTING SEWER, IN A CAREFUL WORKMANLIKE MANNER, WITHOUT EXTRA COMPENSATION.

NOTES


GENERAL

CARE MUST BE TAKEN TO PREVENT DEBRIS FROM ENTERING THE SEWER. ALL DEBRIS WHICH ENTERS THE SEWER MUST BE REMOVED. THE SEWER MUST BE LEFT CLEAN AND UNOBSTRUCTED UPON COMPLETION OF THE CONTRACT.

CARE MUST BE TAKEN TO PREVENT ANY PART OF THE NEW PIPE CONNECTION FROM PROJECTING INTO THE EXISTING SEWER.

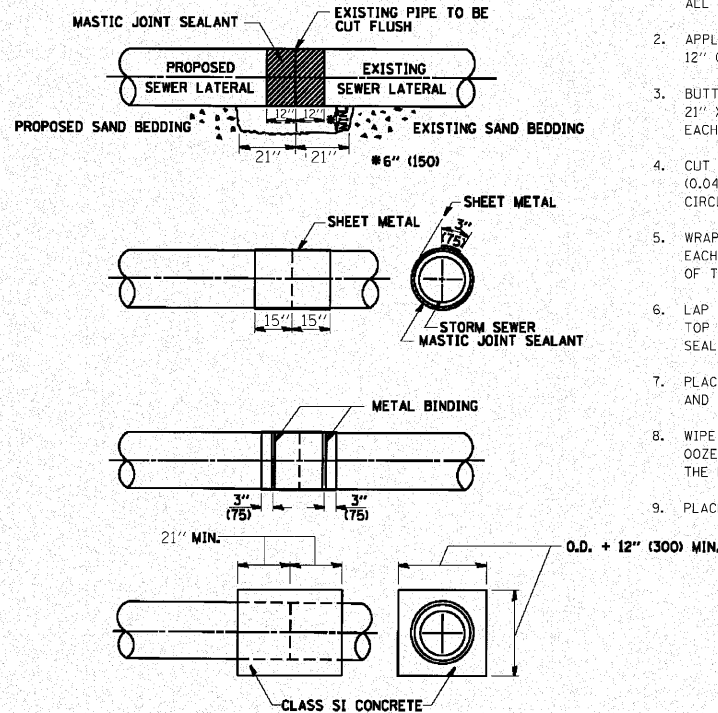

CLASS SI CONCRETE COLLAR


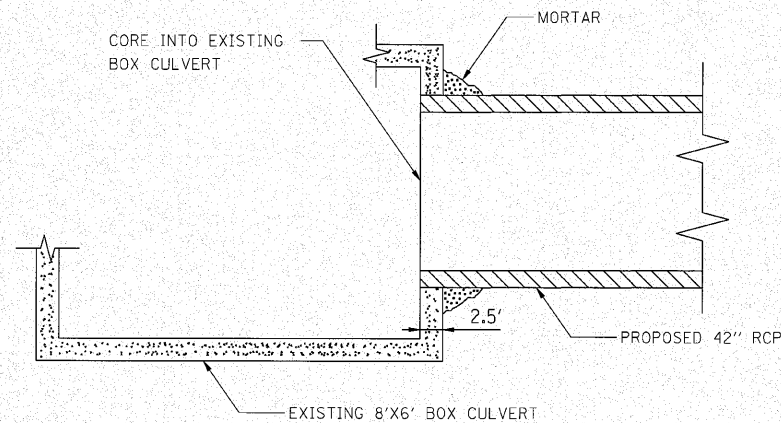


PROPOSED STORM SEWER CONNECTION TO EXISTING CULVERT

CONSTRUCTION SEQUENCE

1. CUT THE EXISTING END OF THE PIPE SO AS TO PRESENT A FLUSH BUTT JOINT. BRUSH AND CLEAN ALL PIPES.
2. APPLY THE MASTIC JOINT SEALANT TO THE FIRST 12" OF EACH PIPE.
3. BUTT THE PIPES TOGETHER LEAVING A MINIMUM OF 21" X 12" DEEP EXCAVATION UNDER AND AROUND EACH PIPE END.
4. CUT A PIECE OF SHEET METAL GAGE NO. 19 1.1 (0.041B) 30" WIDE BY THE OUTSIDE CIRCUMFERENCE OF THE PIPE PLUS 3" (75) LONG.
5. WRAP THE SHEET METAL AROUND THE PIPES, 15" ON EACH SIDE OF THE JOINT, STARTING AT THE TOP OF THE PIPE.
6. LAP THE SHEET METAL AT LEAST 3" (75) AT THE TOP OF THE PIPE AND PLACE THE MASTIC JOINT SEALANT BETWEEN THE LAP.
7. PLACE TWO METAL BANDS AROUND THE SHEET METAL AND TIGHTEN.
8. WIPE OFF ANY EXCESS MASTIC JOINT SEALANT THAT OOOZES OUT FROM BETWEEN THE SHEET METAL AND THE PIPES.
9. PLACE CLASS SI CONCRETE AROUND THE JOINT.

UNDERDRAIN CONNECTION TO STRUCTURE

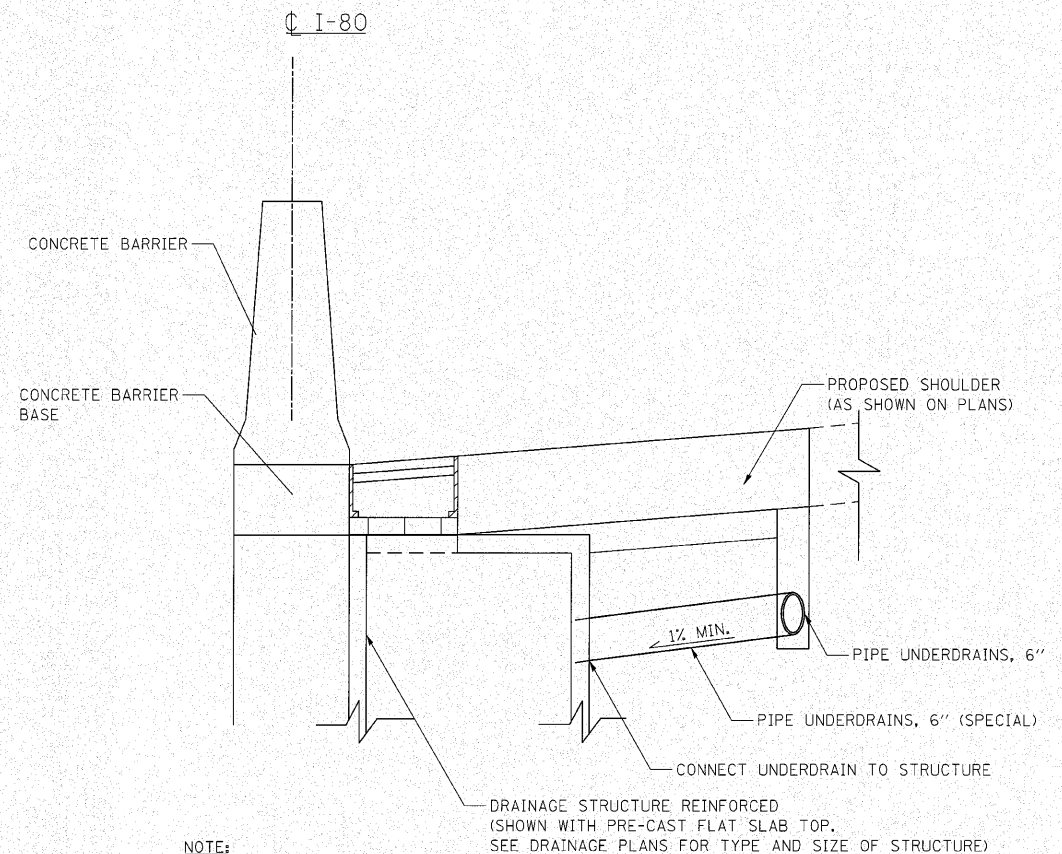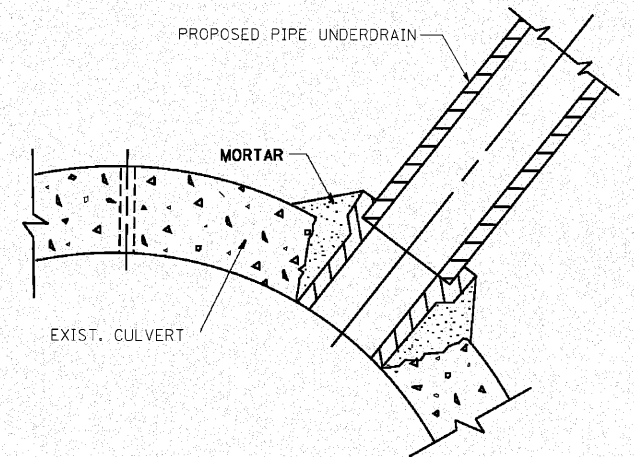


NOTE:

THE CONTRACTOR SHALL CAREFULLY CORE INTO THE EXISTING DRAINAGE STRUCTURE THE SAME SIZE AS THE EXTERNAL DIAMETER OF THE PROPOSED PIPE UNDERDRAIN AT THE LINE AND GRADE AS SHOWN IN THE PLANS. THE PROTRUSION OF THE PROPOSED PIPE UNDERDRAIN INTO THE DRAINAGE STRUCTURE MUST NOT EXCEED A MAXIMUM OF ONE INCH. AFTER THE PIPE UNDERDRAIN IS INSTALLED, THE DRAINAGE STRUCTURE SHALL BE MORTARED WITH A NON-SHRINK CONCRETE GROUT.


ALL DIMENSIONS ARE IN INCHES (MILLIMETERS) UNLESS OTHERWISE SHOWN.

rs:\proj\3384\2-west\design\Detail\3384W-Detail.Dwg


ENGINEERING CONSULTANT Giorba Group, Inc. CONSULTING ENGINEERS 5501 North Cumberland Avenue, Suite 402 Chicago, Illinois 60634 Tel. 773.775.4000 Fax 773.775.4014 Email: chicago@giorba.com	USER NAME : coornwell	DESIGNED - CRC	REVISED -	STATE OF ILLINOIS DEPARTMENT OF TRANSPORTATION	DRAINAGE CONNECTIONS DETAILS				F.A.I. RTE.	SECTION	COUNTY	TOTAL SHEETS	SHEET NO.
	PLOT SCALE = 1:2000' / 1" = 100'	DRAWN - JMK	REVISED -						80	99-5-Y	WILL	276	186
	PLOT DATE = 10/27/2010	CHECKED - MRJ	REVISED -		SCALE: SHEET NO. OF SHEETS STA. TO STA.				CONTRACT NO. 60147				
		DATE - 10/27/2010	REVISED -						[ILLINOIS] FED. AID PROJECT				

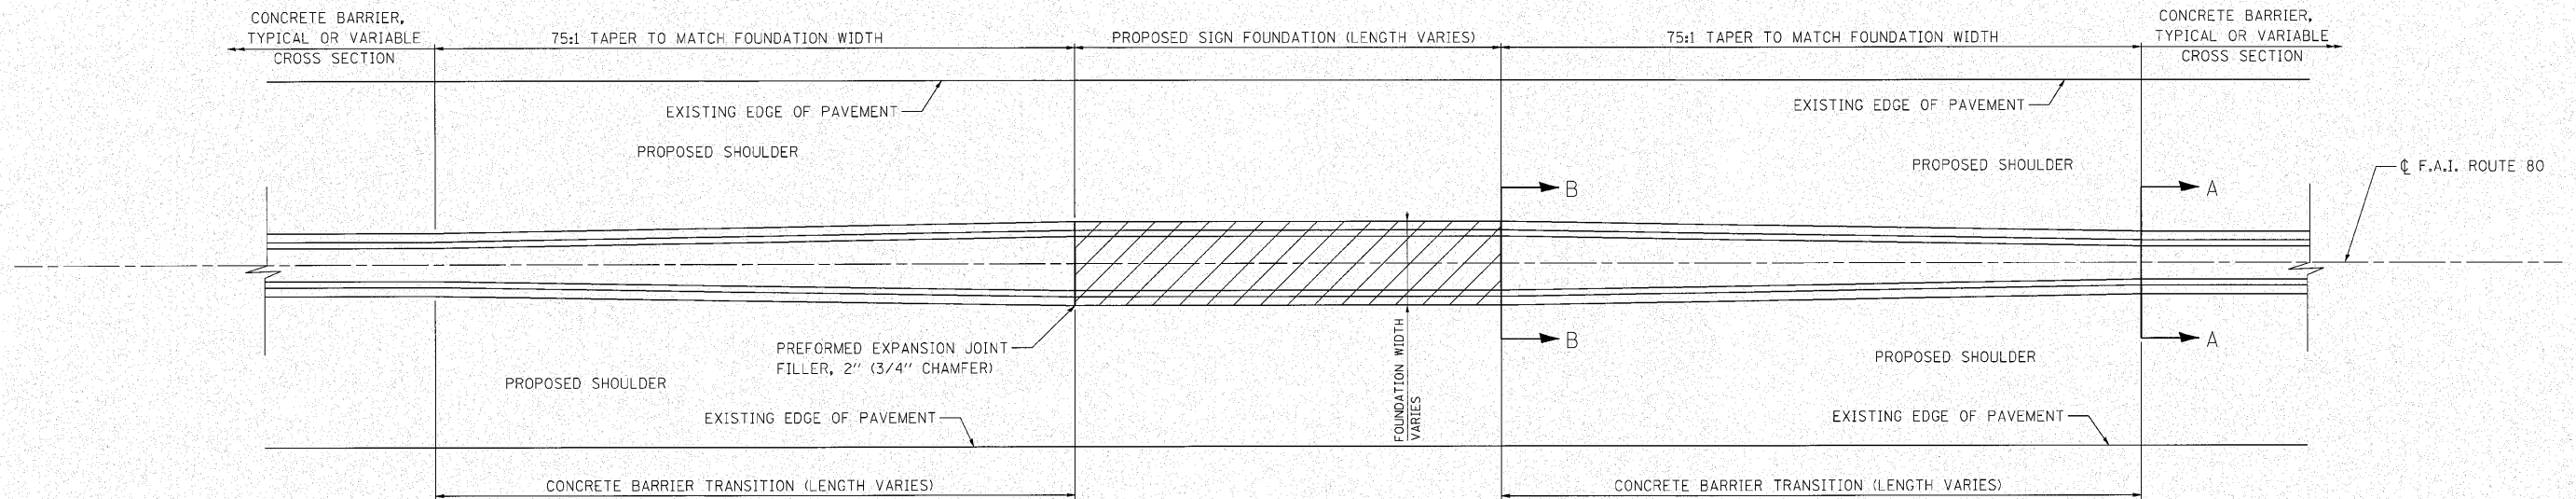

CONCRETE BARRIER TRANSITION AT SIGN FOUNDATIONS

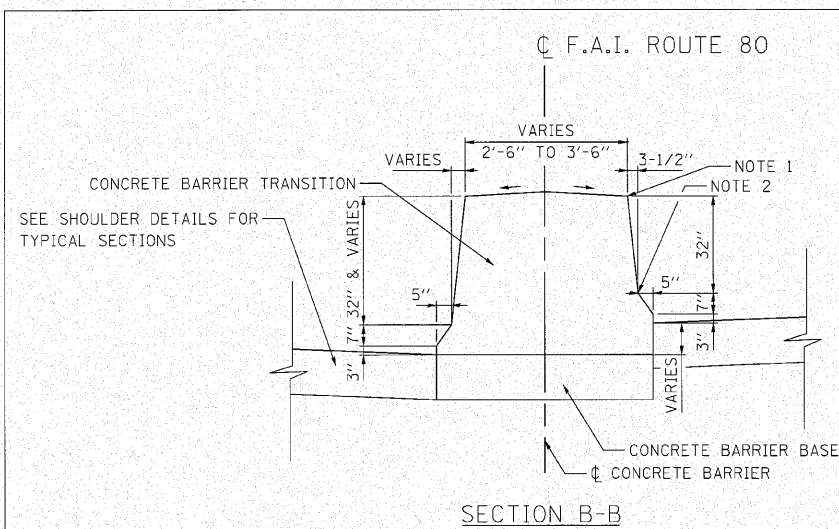

SECTION B-B

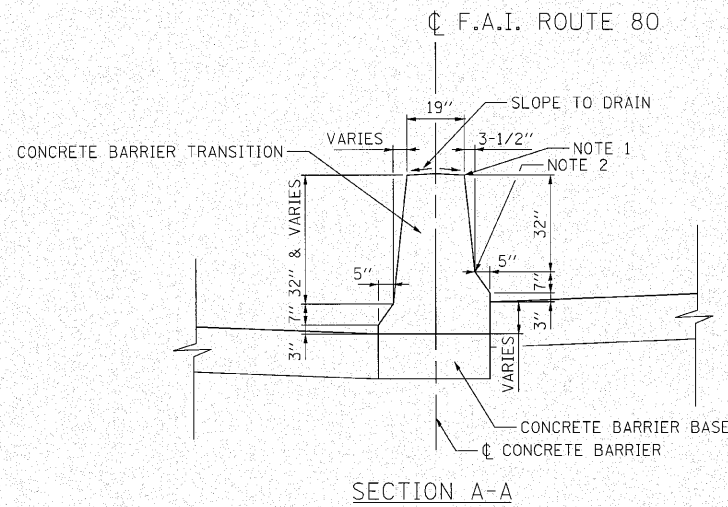


SECTION A-A


VARIABLE CROSS SECTION BARRIER WALL

GENERAL NOTES:

- SEE ROADWAY PLANS FOR EXACT TRANSITION DIMENSIONS.
- FURNISHING AND INSTALLING THE PREFORMED JOINT FILLER OF THE SIZE SPECIFIED SHALL BE INCLUDED IN THE COST OF THE CONCRETE BARRIER TRANSITION.
- FOR ADDITIONAL CONCRETE BARRIER DETAILS, SEE THE TYPICAL SECTIONS AND CONCRETE BARRIER DETAILS.
- FOR ADDITIONAL SHOULDER DETAILS, SEE THE TYPICAL SECTIONS.
- FOR FOUNDATION DIMENSIONS, SEE STRUCTURAL PLANS

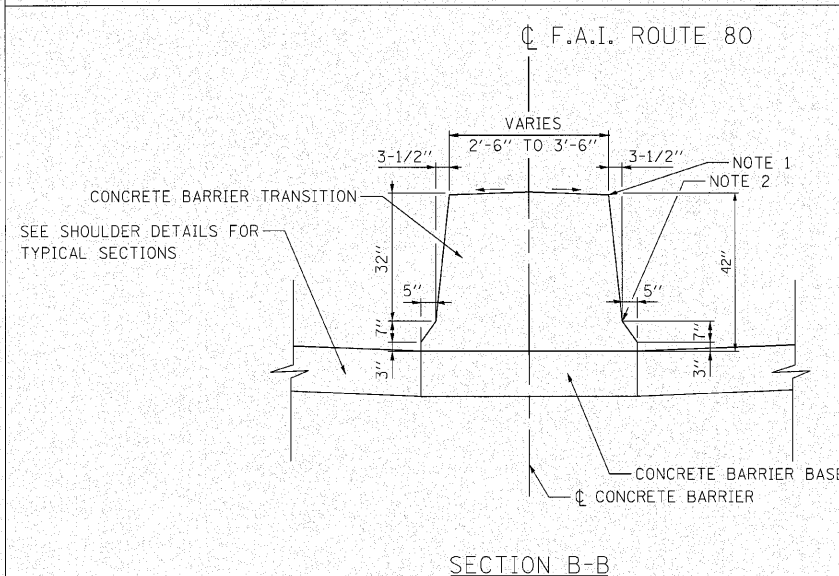

SECTION B-B

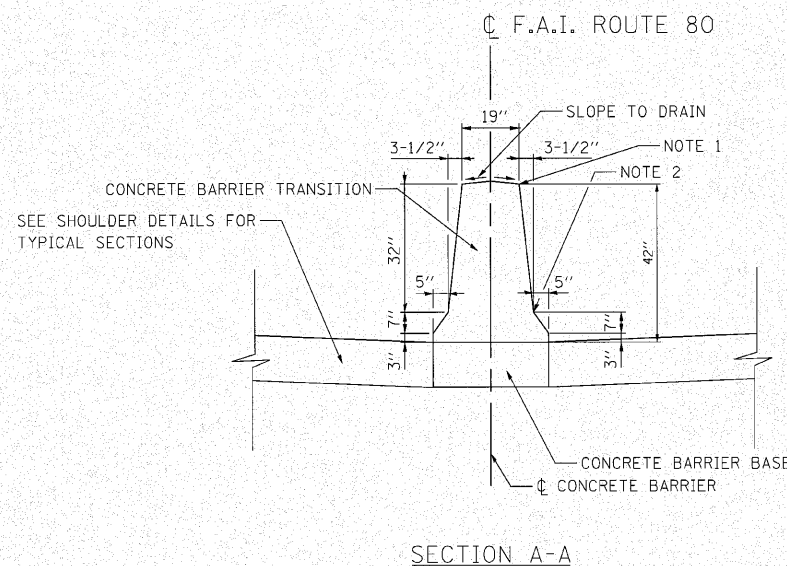

SECTION A-A

STANDARD BARRIER WALL

NOTE 1 - 3/4" CHAMFER OR 1" RADIUS (OPTIONAL)

NOTE 2 - 10" RADIUS (OPTIONAL)

m:\proj\388A\2-west\design\Detail\388A-Detail-Drain04.dgn

ENGINEERING CONSULTANT		USER NAME = oconnell		DESIGNED - CRC	REVISED -	STATE OF ILLINOIS DEPARTMENT OF TRANSPORTATION				F.A.I. 80 FROM US 30 TO NS RAILROAD BARRIER TRANSITION AT SIGN FOUNDATION DETAIL				F.A.I. RTE. 80	SECTION 99-5-Y	COUNTY WILL	TOTAL SHEETS 276	SHEET NO. 187
Ciorba Group, Inc.		PLOT SCALE = 10.00' / 1" IN.		DRAWN - JMK	REVISED -									CONTRACT NO. 60147				
CONSULTING ENGINEERS		PLOT DATE = 10/27/2010		CHECKED - MRJ	REVISED -									ILLINOIS FED. AID PROJECT				
6107 North Cumberland Avenue, Suite 412 Chicago, Illinois 60656 Tel: 773.775.4200 Fax: 773.775.4014 Email: ciorba@ciorba.com				DATE - 10/27/2010	REVISED -													

GENERAL NOTES:

1. All exposed concrete edges shall have a $\frac{3}{4}$ " x 45° chamfer, Except where shown otherwise. Chamfer on vertical edges shall be continued a minimum of one foot below finished ground level.
2. Reinforcement bars, including epoxy-coated reinforcement bars, shall conform to the requirements of ASTM A706, Grade 60 (Special Provision).
3. Reinforcement bars designated "(E)" shall be epoxy coated.
4. Bars noted thus, 3 x 2-#5 indicated 3 lines of bars with 2 lengths of bars per line.
5. Cover from the face of concrete to face of reinforcement shall be 3" for surfaces formed against earth and 2" for all other surfaces unless otherwise shown.
6. No construction joints except those shown on the plans will be allowed unless approved by the engineer. All construction joints shall be bonded.
7. For backfilling and embankment see article 206.4 of standard specifications.
8. The contractor shall use care when excavating around existing foundations. Any damage to the existing structure shall be repaired or replaced at the contractors' expense.
9. Plan dimensions and details relative to existing structure have been taken from existing plans and are subject to nominal construction variations. It shall be the contractor's responsibility to verify such dimensions and details in the field and make necessary approved adjustments prior to construction or ordering of materials. Such variations shall not be cause for additional compensation for a change in the scope of the work; however, the contractor will be paid for the quantity actually furnished at the unit price for the work.
10. Existing headwall reinforcement shall be cleaned and incorporated into new construction. Cost included w/Concrete Removal. Any damage shall be repaired at Contractor's expense.

DESIGN STRESSES:

FIELD UNITS (NEW STRUCTURE)

$f'_c = 3,500$ psi (Concrete)
 $f_y = 60,000$ psi (Reinforcement)

SEQUENCE OF CONSTRUCTION


1. Redirect water through existing box culvert.
2. Remove south wingwalls on each end of culvert.
3. Excavate for proposed south wingwalls.
4. Jack and bore 48" RCP in place.
5. Construct proposed south wingwalls and aprons.
6. Redirect water through 48" RCP.
7. Remove existing headwalls and north wingwalls.
8. Construct proposed north wingwalls and aprons.
9. Final grading.

LEGEND:



-  Existing concrete to be removed
-  Existing structure
-  Proposed structure

TOTAL BILL OF MATERIAL


Description	Unit	Quantity
Concrete Removal	Cu. Yd.	3.6
Structure Excavation	Cu. Yd.	89
Concrete Structures	Cu. Yd.	26.9
Reinforcement Bars Epoxy Coated	Pound	2,180

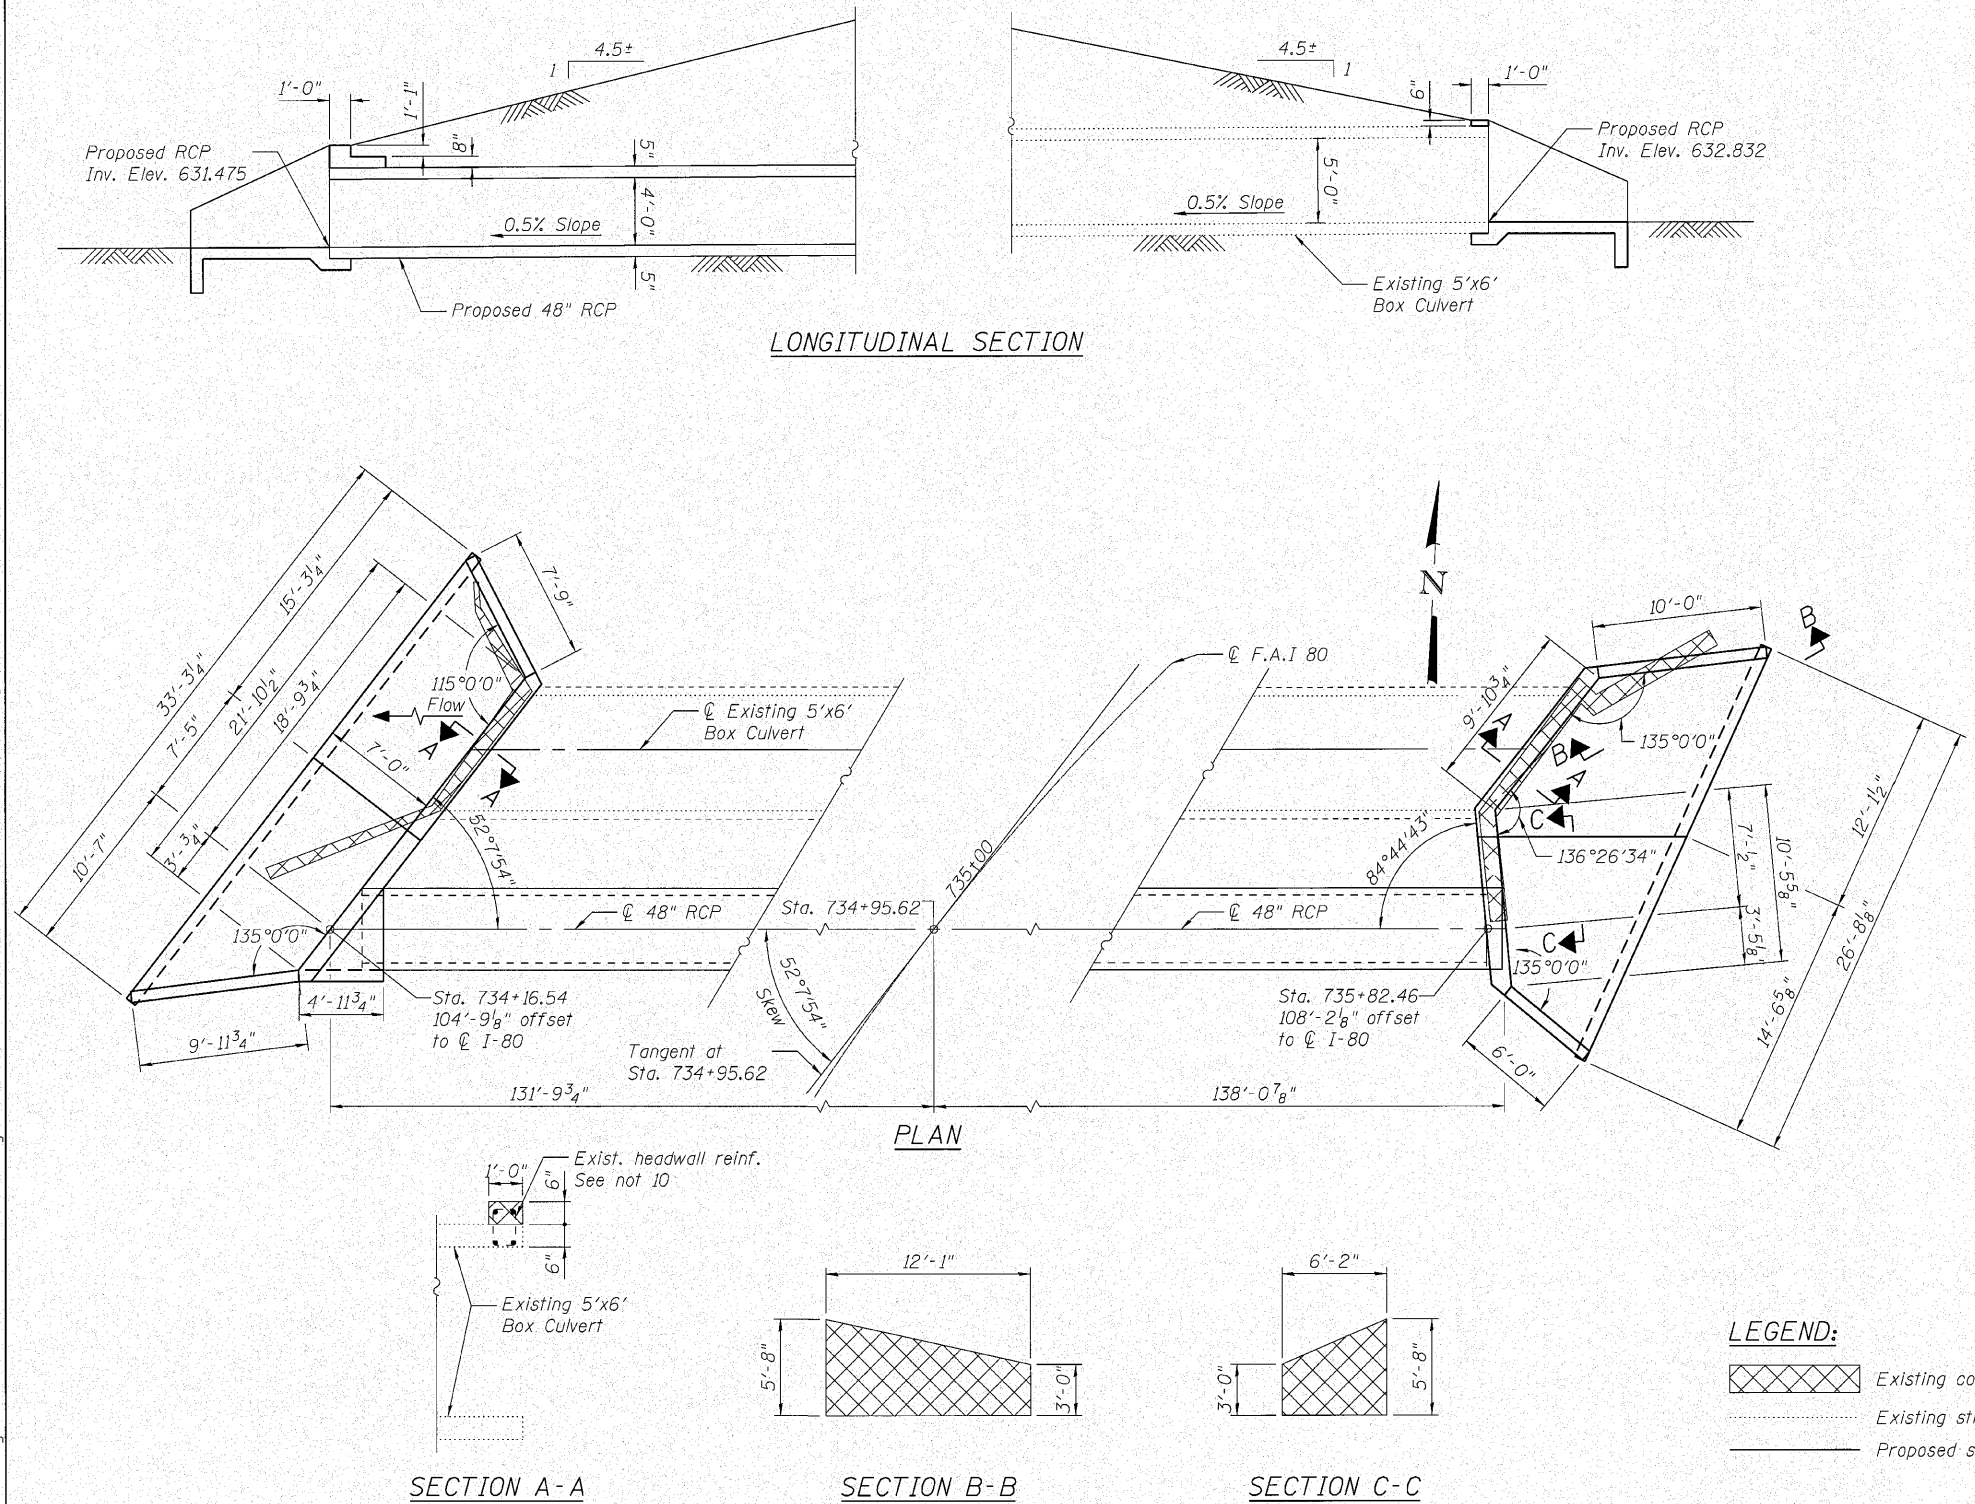

DRAIN DETAIL

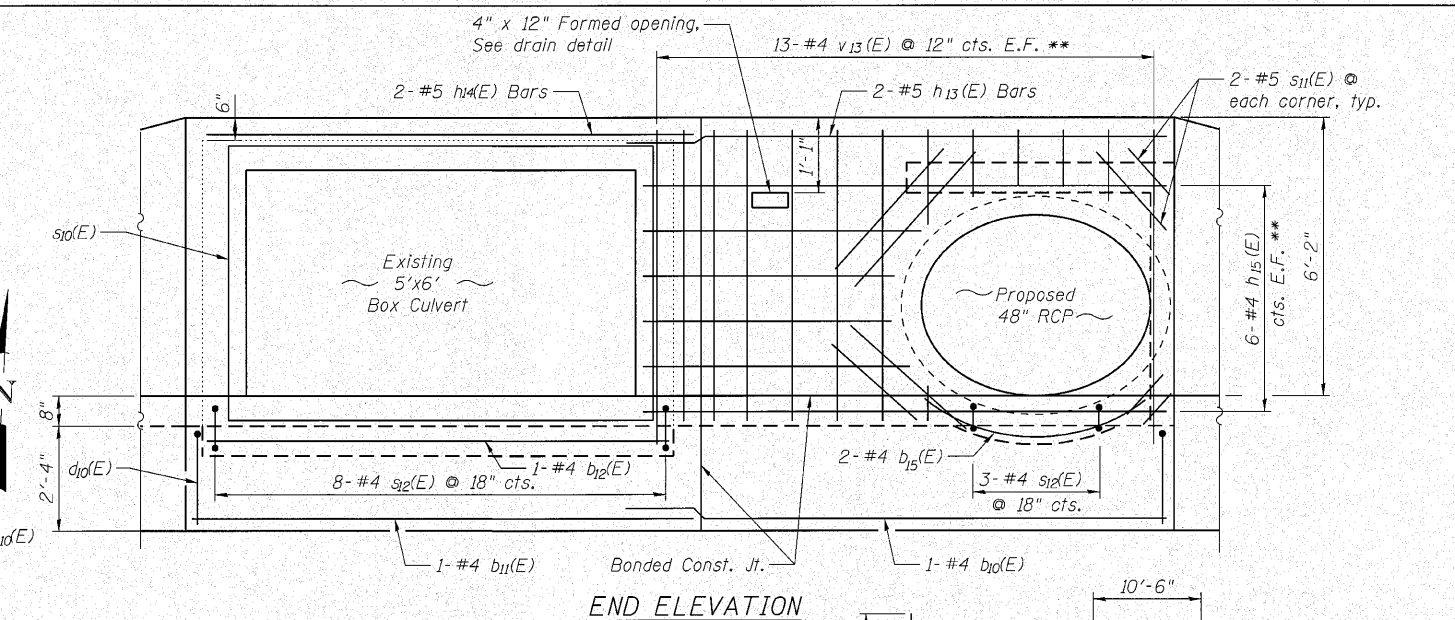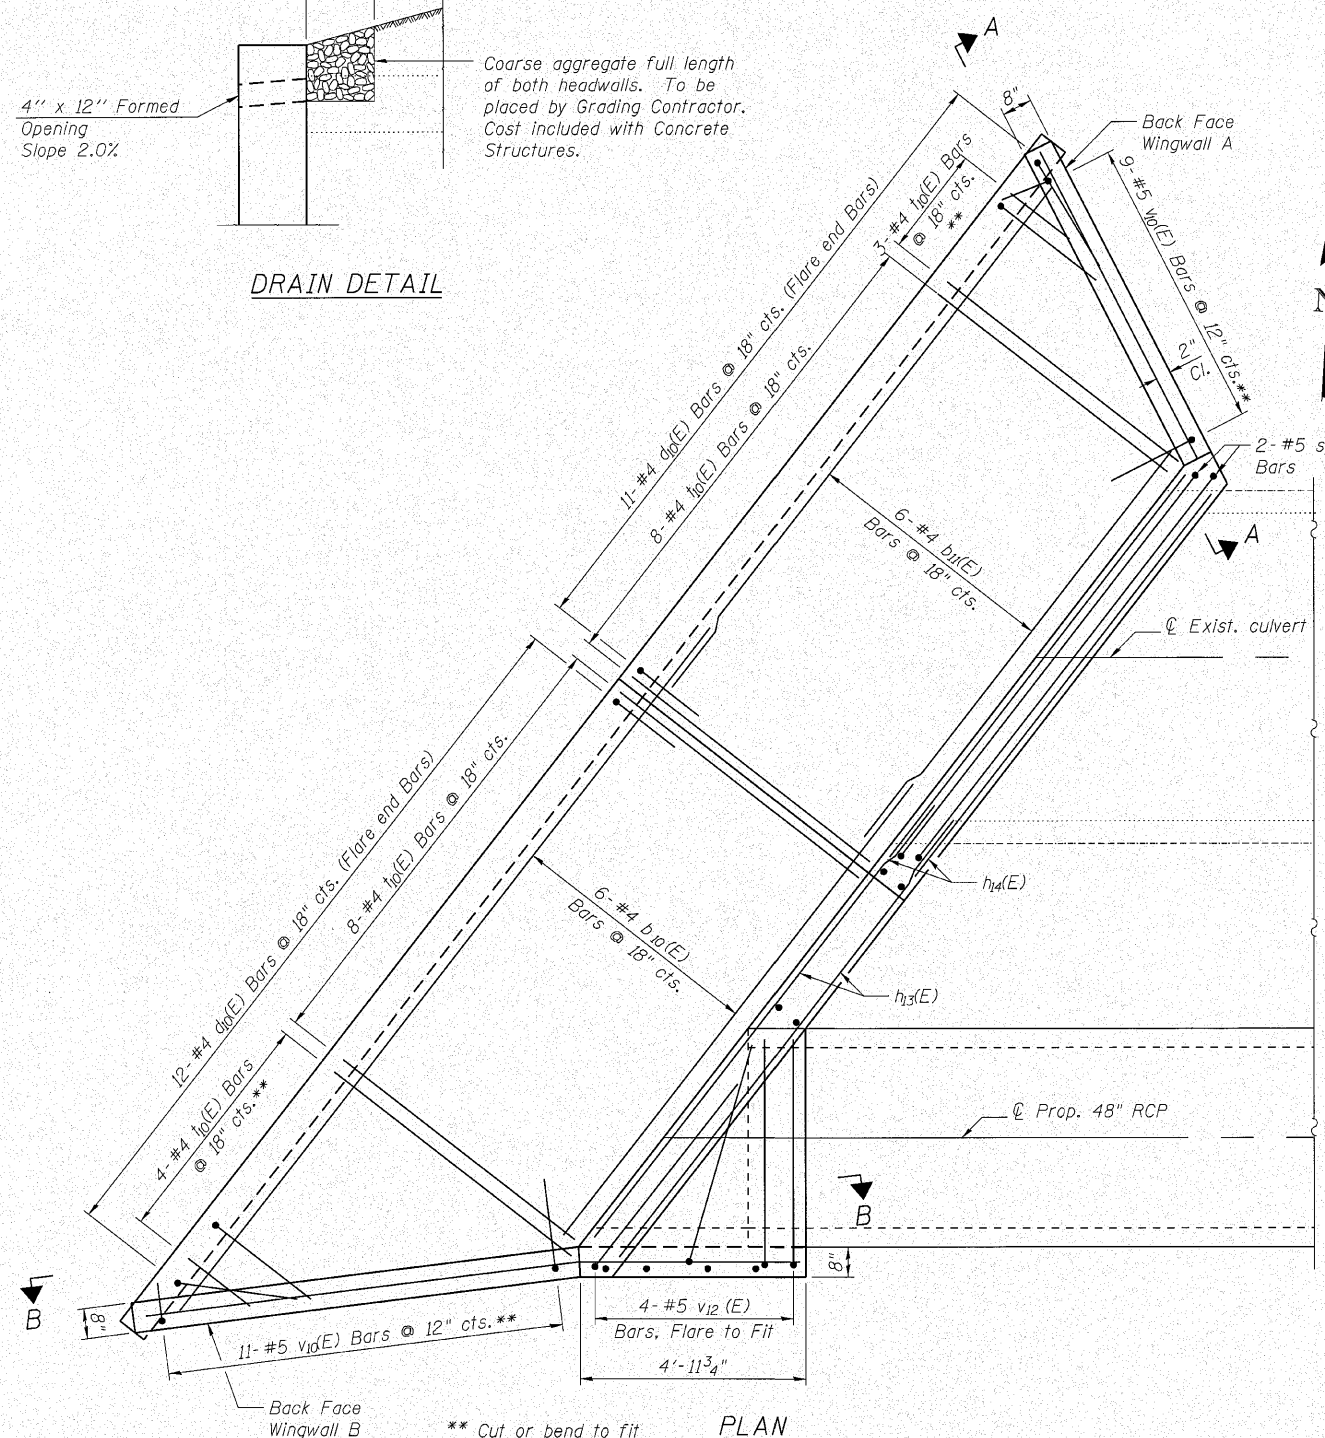


END ELEVATION

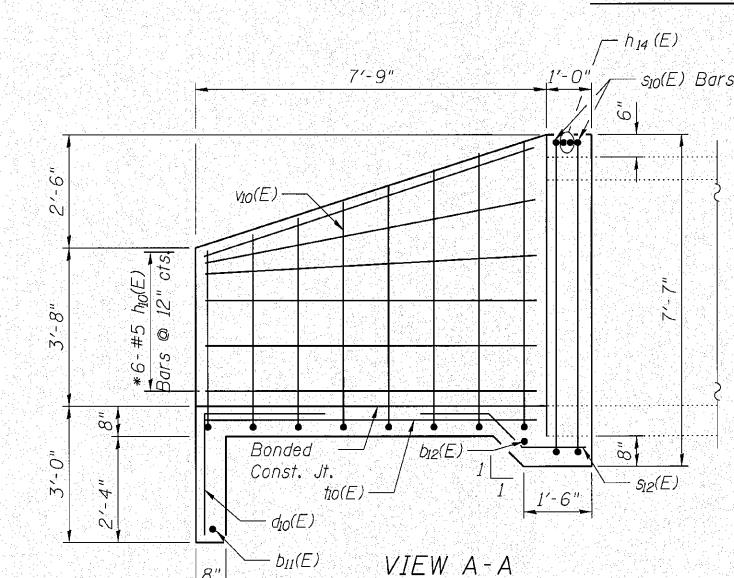


VIEW A-A

* Flare Bars

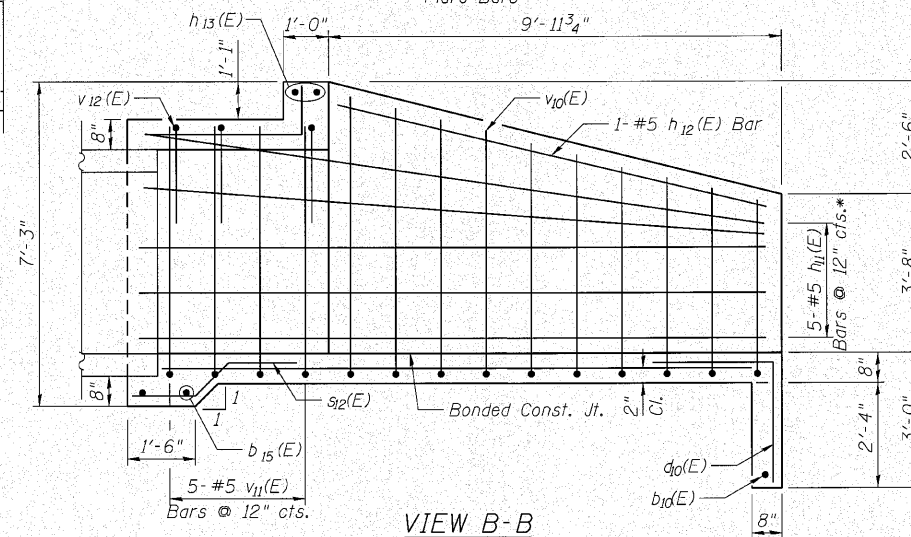

VIEW B-B

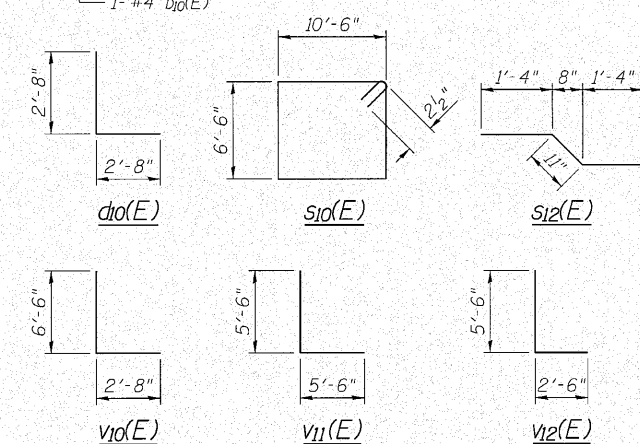


Minimum Lap Length

#4 Bar = 2'-0"
#5 Bar = 2'-6"


BILL OF MATERIAL

Bar	No.	Size	Length	Shape
b ₁₀ (E)	7	#4	20'-4"	—
b ₁₁ (E)	7	#4	14'-1"	—
b ₁₂ (E)	1	#4	11'-0"	—
b ₁₅ (E)	2	#4	5'-0"	—
d ₁₀ (E)	23	#4	5'-4	L
h ₁₀ (E)	6	#5	7'-6"	—
h ₁₁ (E)	5	#5	13'-11"	—
h ₁₂ (E)	1	#5	9'-10"	—
h ₁₃ (E)	2	#5	12'-9"	—
h ₁₄ (E)	2	#5	11'-1"	—
h ₁₅ (E)	12	#4	11'-7"	—
s ₁₀ (E)	2	#5	34'-5"	□
s ₁₁ (E)	8	#5	4'-0"	—
s ₁₂ (E)	11	#4	3'-7"	—
j ₁₀ (E)	23	#4	6'-8"	—
v ₁₀ (E)	20	#5	9'-2"	L
v ₁₁ (E)	5	#5	11'-0"	L
v ₁₂ (E)	4	#5	8'-0"	L
v ₁₃ (E)	26	#4	6'-6"	—
Structure Excavation			Cu. Yd.	51
Concrete Structures			Cu. Yd.	13.8
Reinforcement Bars, Epoxy Coated			Pound	1,170


F.A.I. RTE.	SECTION	COUNTY	TOTAL SHEETS	SHEET NO.
80	99-5-Y	WILL	276	189
		CONTRACT NO. 60147		
ILLINOIS		FED. AID PROJECT		

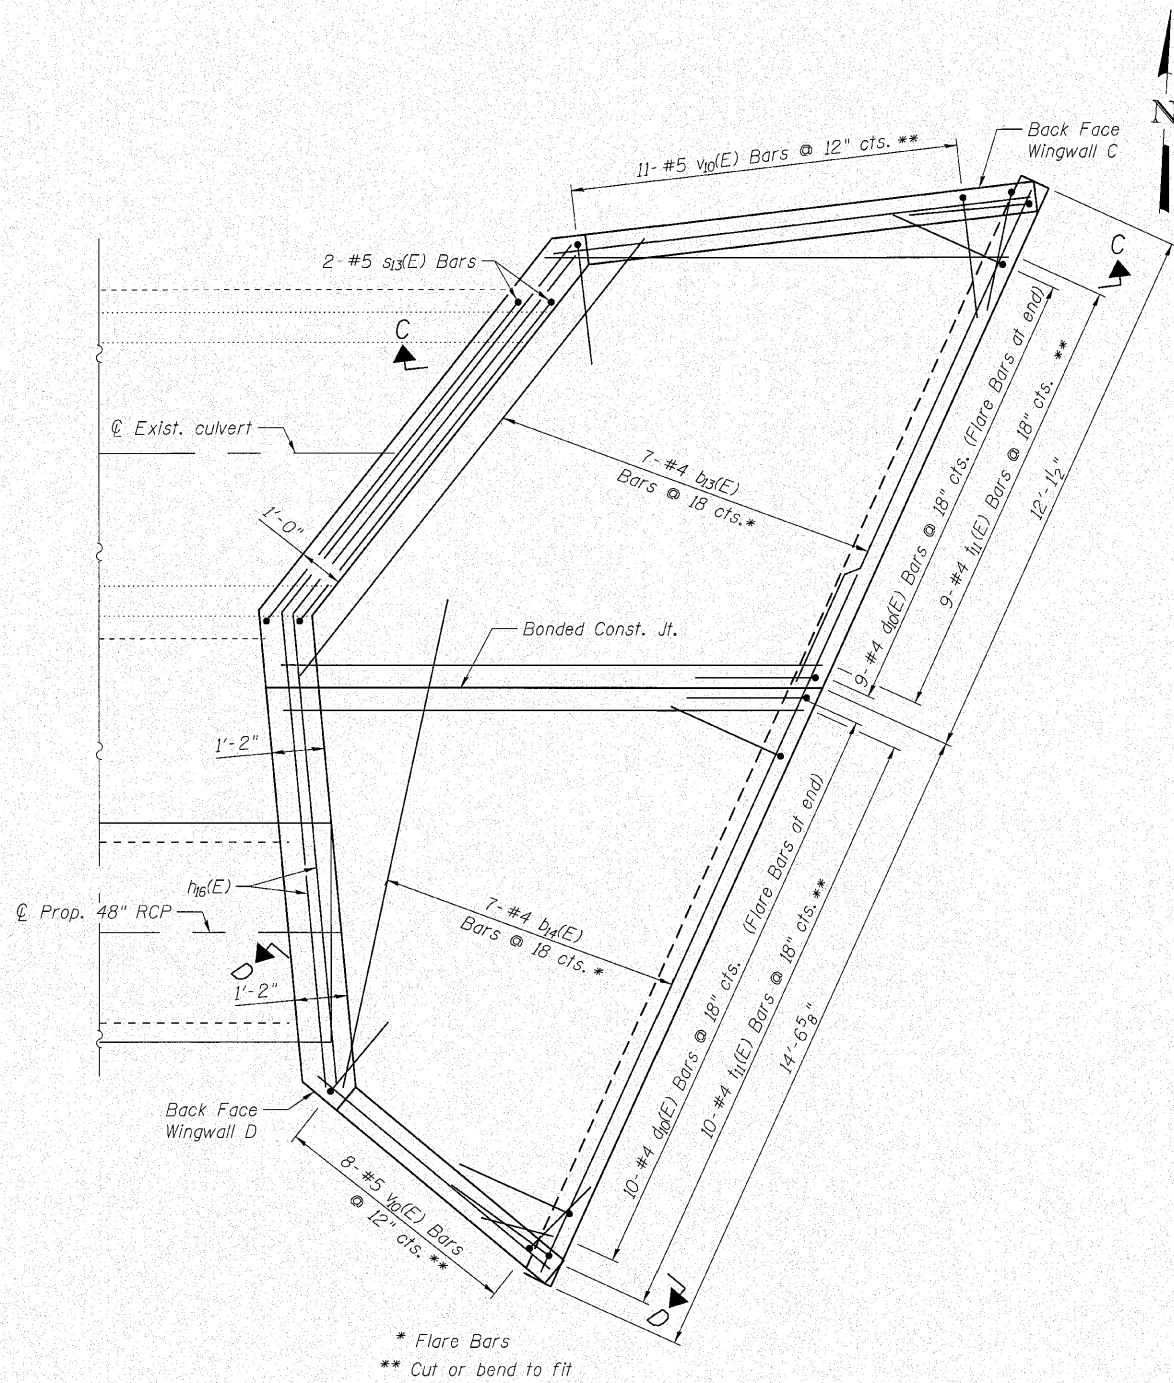


* Flare Bars
** Cut or bend to fit

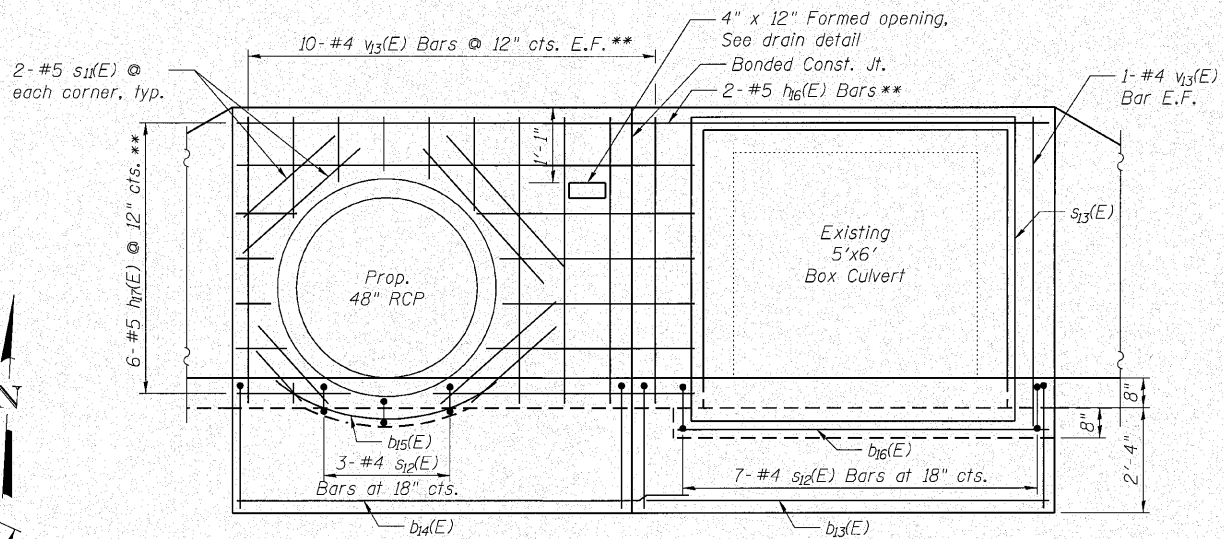


END ELEVATION

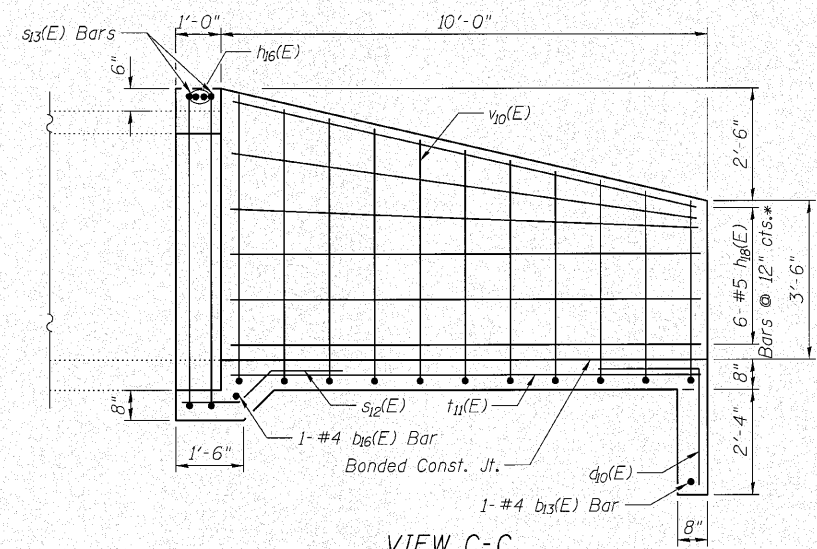

VIEW C-C

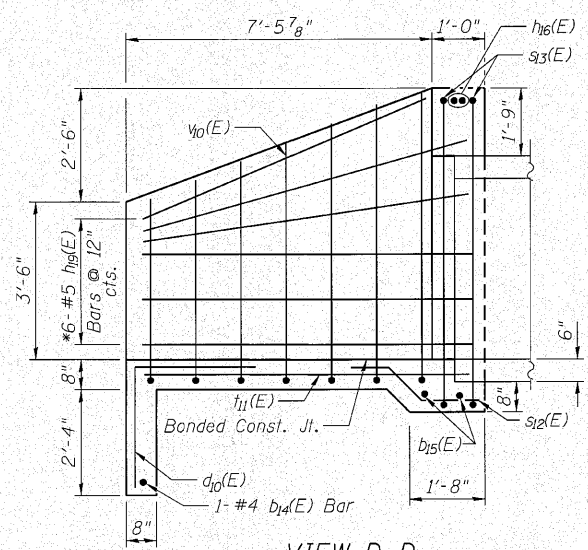

VIEW D-D

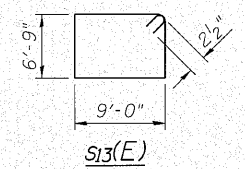

NOTES:

1. For $d_{10}(E)$, $s_{12}(E)$, and $v_{10}(E)$ Bar dimensions see sheet S-160.
2. For minimum lap lengths and drain detail see sheet S-160.

BILL OF MATERIAL

Bar	No.	Size	Length	Shape
$b_{13}(E)$	8	#4	12'-0"	—
$b_{14}(E)$	8	#4	16'-11"	—
$b_{15}(E)$	1	#4	5'-0"	—
$b_{16}(E)$	1	#4	8'-0"	—
$d_{10}(E)$	19	#4	5'-4"	L
$h_{16}(E)$	2	#5	20'-4"	—
$h_{17}(E)$	6	#5	10'-1"	—
$h_{18}(E)$	6	#5	10'-5"	—
$h_{19}(E)$	6	#5	7'-5"	—
$s_{11}(E)$	8	#5	4'-0"	—
$s_{12}(E)$	10	#4	3'-7"	—
$s_{13}(E)$	2	#5	31'-11"	□
$t_{11}(E)$	19	#4	12'-0"	—
$v_{10}(E)$	19	#5	9'-2"	L
$v_{13}(E)$	22	#4	6'-6"	—
Structure Excavation			Cu. Yd.	38
Concrete Structures			Cu. Yd.	13.1
Reinforcement Bars, Epoxy Coated			Pound	1,010

m:\p\3384\2\west\design\details\3384-Parallel Culvert 03 Details 2.dgn



USER NAME = mthomas	DESIGNED - BWS	REVISED -
PLOT SCALE =	CHECKED - EKM	REVISED -
PLOT DATE = 10/27/2010	DRAWN - RD	REVISED -
	CHECKED - SCD	REVISED -


STATE OF ILLINOIS
DEPARTMENT OF TRANSPORTATION

EAST HEADWALL DETAILS
HICKORY CREEK TRIBUTARY CULVERT


SHEET NO. 3 OF 3 SHEETS

F.A.I. RTE.	SECTION	COUNTY	TOTAL SHEETS	SHEET NO.
80	99-5-Y	WILL	276	190
				CONTRACT NO. 60147
[ILLINOIS] FED. AID PROJECT				

FIELD UNITS
 $f'_c = 3,500 \text{ psi (Concrete)}$
 $f_y = 60,000 \text{ psi (Reinforcement)}$

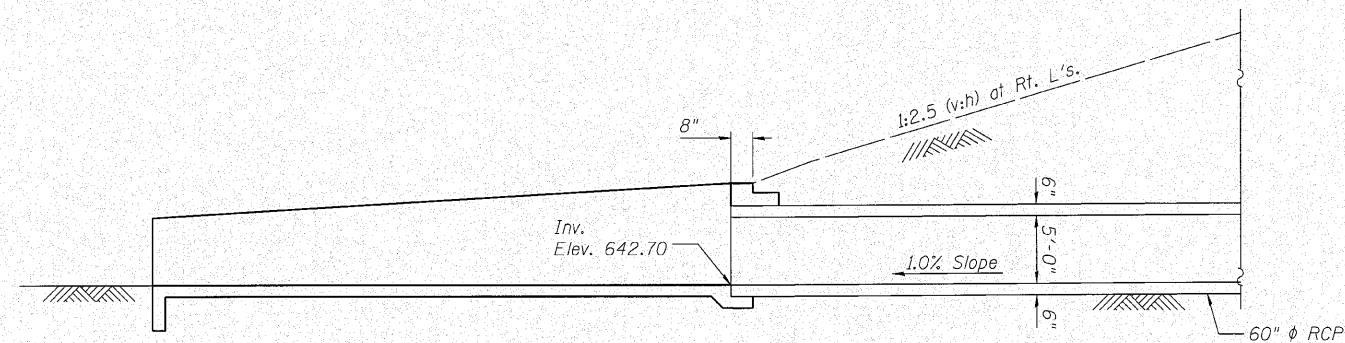

LONGITUDINAL SECTION

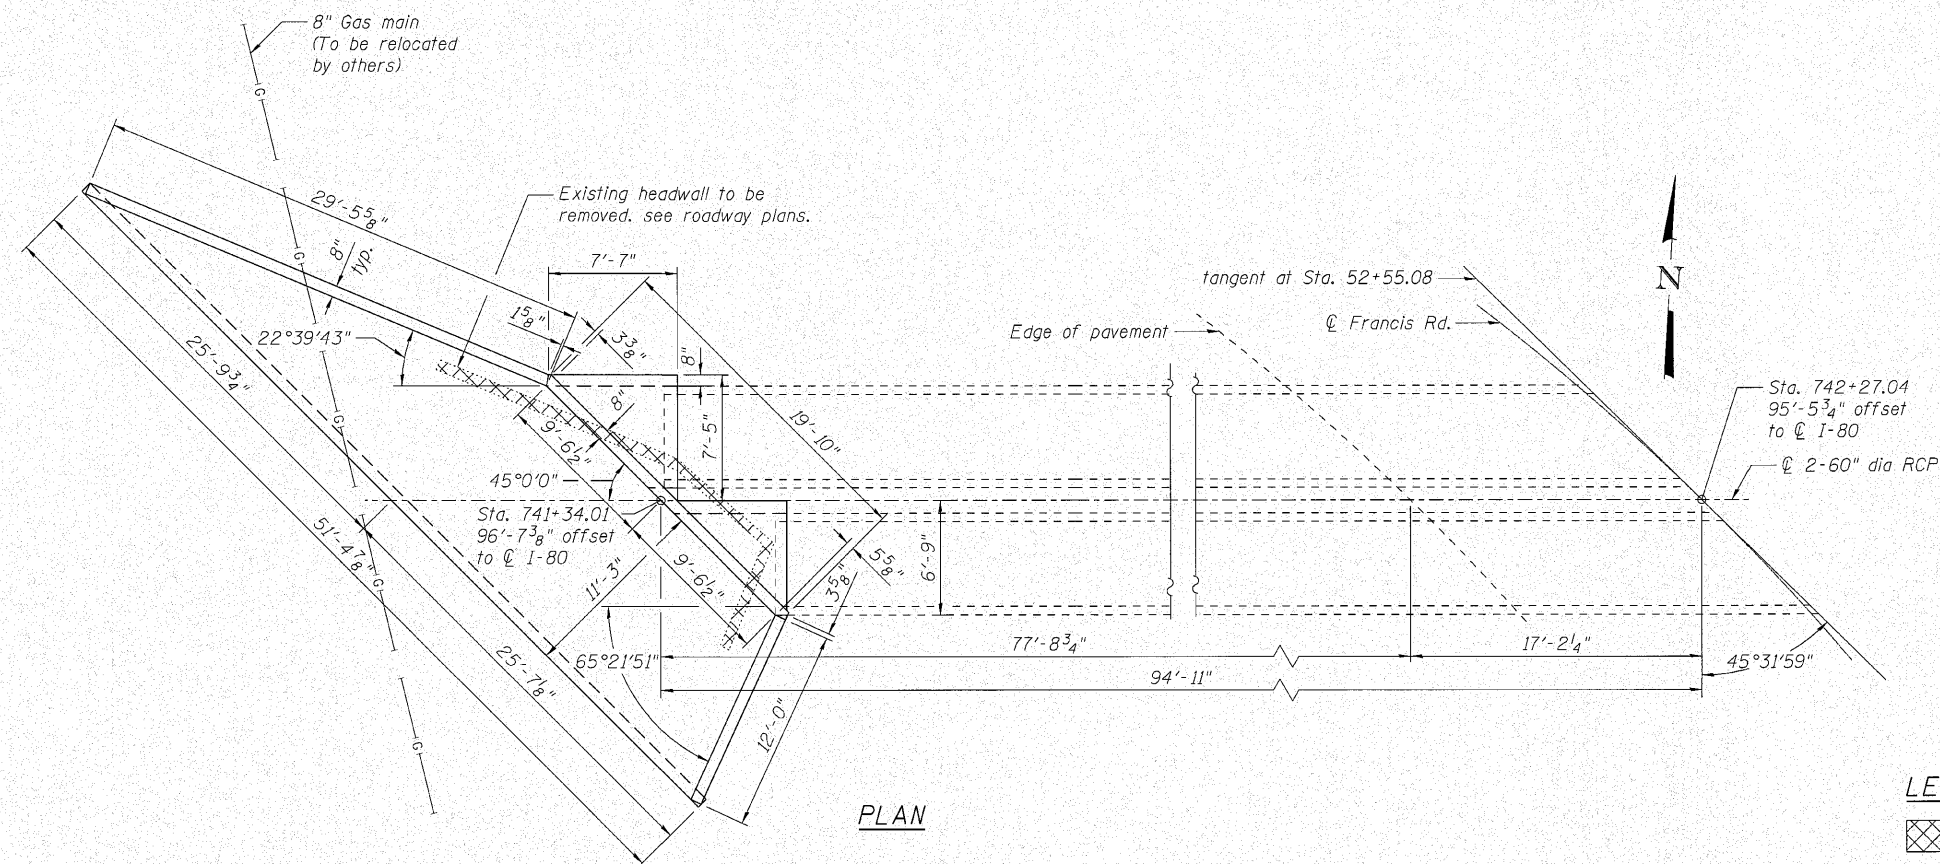

PLAN

GENERAL NOTES:


1. All exposed concrete edges shall have a $\frac{3}{4}$ " x 45° chamfer. Except where shown otherwise. Chamfer on vertical edges shall be continued a minimum of one foot below finished ground level.
2. Reinforcement bars, including epoxy-coated reinforcement bars, shall conform to the requirements of ASTM A706, Grade 60 (IL Modified).
3. Reinforcement bars designated "(E)" shall be epoxy coated.
4. Bars noted thus, 3 x 2-#5 indicated 3 lines of bars with 2 lengths of bars per line.
5. Cover from the face of concrete to face of reinforcement shall be 3" for surfaces formed against earth and 2" for all other surfaces unless otherwise shown.
6. No construction joints except those shown on the plans will be allowed unless approved by the engineer. All construction joints shall be bonded.
7. For backfilling and embankment see article 206.4 of standard specifications.

BILL OF MATERIAL

Bar	No.	Size	Length	Shape
d ₃₀ (E)	35	#4	13'-6"	
h ₃₀ (E)	15	#4	19'-0"	
h ₃₁ (E)	15	#4	33'-6"	
h ₃₂ (E)	7	#4	29'-2"	
h ₃₃ (E)	7	#4	11'-8"	
h ₃₄ (E)	7	#4	9'-0"	
h ₃₅ (E)	7	#4	6'-4"	
h ₃₆ (E)	28	#4	8'-7"	
h ₃₇ (E)	28	#4	6'-10"	
h ₃₈ (E)	2	#5	19'-1"	
s ₃₀ (E)	16	#5	4'-0"	
v ₃₀ (E)	41	#5	8'-1"	
v ₃₁ (E)	16	#4	9'-2"	
Concrete Structures			Cu. Yd.	23.4
Reinforcement Bars, Epoxy Coated			Pound	1,950

LEGEND:






 Existing Removal Headwall

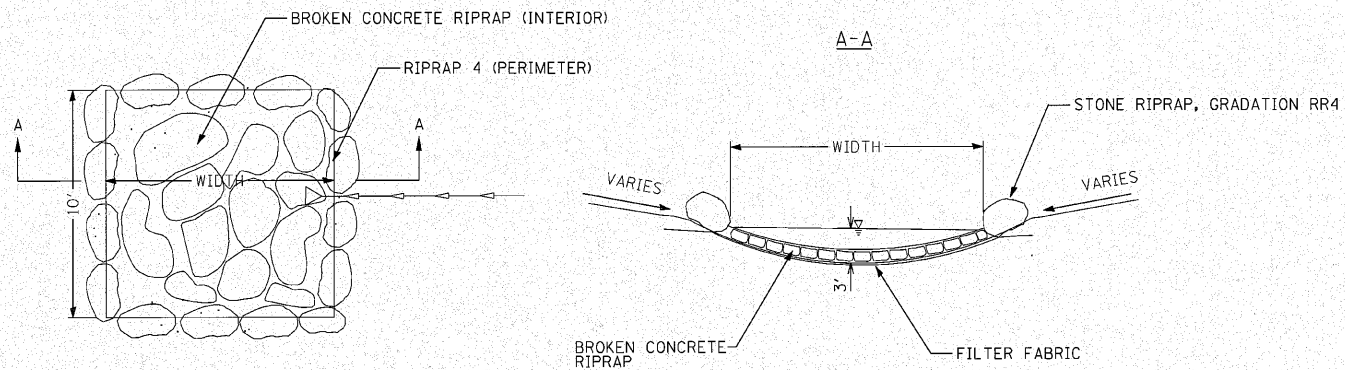


SEDIMENT BASIN DETAIL
DIMENSIONS SHOWN ON PLANS

N:\PROJ\3384\2 West\Design\Details\3384W-Detail Erosion.dgn


ENGINEERING CONSULTANT		USER NAME = ccoornwell	DESIGNED - CRC	REVISED -	STATE OF ILLINOIS DEPARTMENT OF TRANSPORTATION	F.A.I. 80 FROM US 30 TO NS RAILROAD SEDIMENT BASIN DETAIL					F.A.I. RTE.	SECTION	COUNTY	TOTAL SHEETS	SHEET NO.
 Giorba Group, Inc. CONSULTING ENGINEERS 5607 North Cumberland Avenue, Suite 402 Chicago, Illinois 60656 Tel: 773.775.4208 Fax: 773.775.4014 E-mail: Chicago@Giorba.com	PLOT SCALE = 50.0000' / IN.	DRAWN - JMK	REVISED -	80		99-5-Y	WILL	276	193						
	PLOT DATE = 10/27/2010	CHECKED - MRJ	REVISED -	CONTRACT NO. 60147											
		DATE = 10/27/2010	REVISED -	ILLINOIS FED. AID PROJECT											
	SCALE: SHEET NO. OF SHEETS STA. TO STA.														

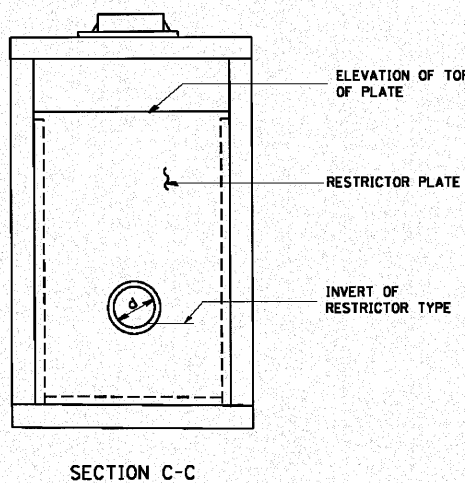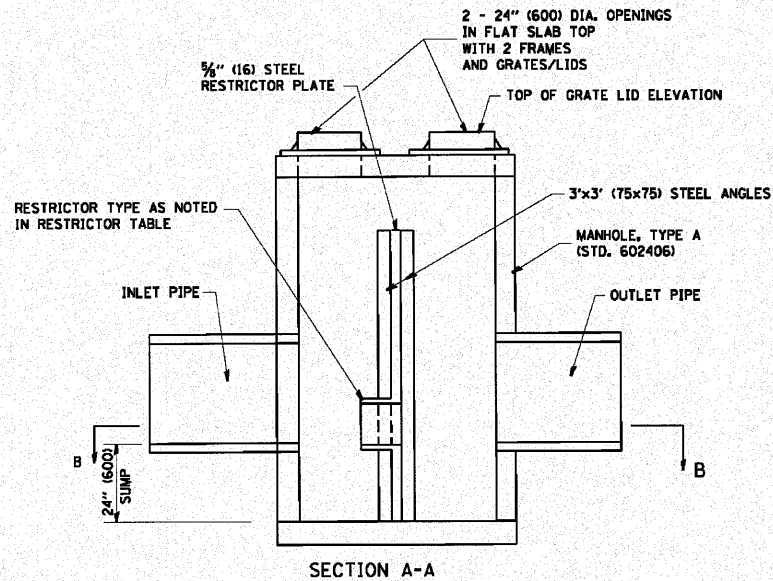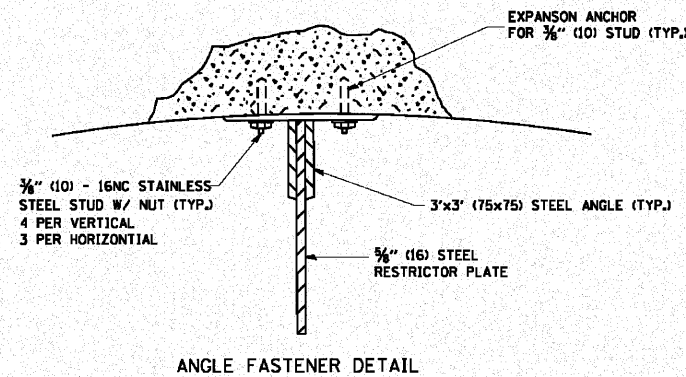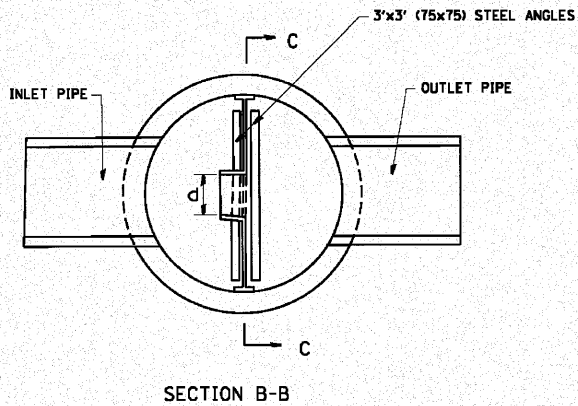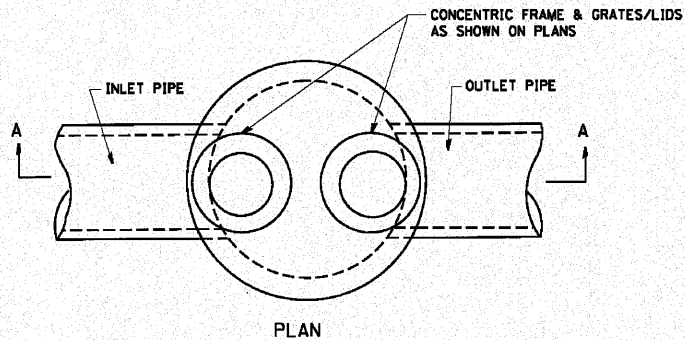

- NOTES:
1. ALL STEEL ANGLES AND PLATES TO BE GALVANIZED AFTER FABRICATION.
 2. ALL RESTRICTOR PLATES, ANGLES AND HARDWARE TO BE INCLUDED IN THE COST OF THE MANHOLE.
 3. BASIS OF PAYMENT: "MANHOLES, TYPE A, 6 FT. (1.8 m) DIAMETER, TYPE I FRAME, CLOSED LID, RESTRICTOR PLATE" EACH

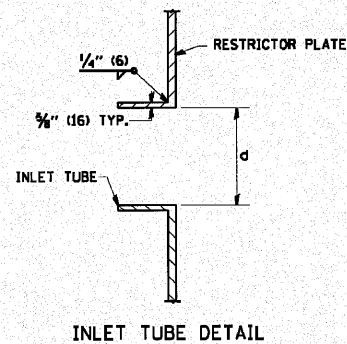

STATION	MANHOLE DIAMETER	FRAME AND GRATE	RESTRICTOR TYPE	INSIDE RESTRICTOR TYPE DIAMETER In. (mm) (d)	INVERT OF RESTRICTOR TYPE	ELEVATION OF TOP OF PLATE OVERFLOW
771+00	6'	T20	1	24	666.94	669.44
821+00	6'	T20	1	12	685.99	688.00
824+20	6'	T20	1	21	685.79	690.00
868+50	6'	T20	1	20	702.66	705.99
879+00	6'	T20	1	16	685.72	688.89

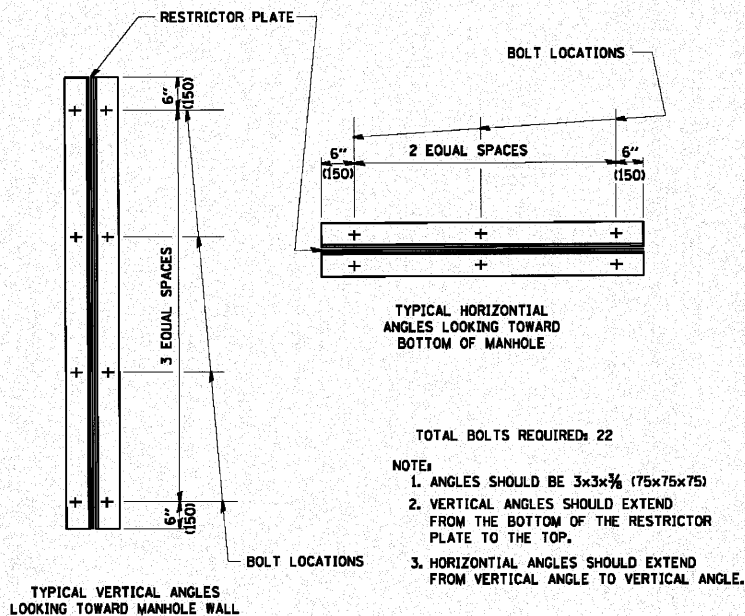


RESTRICTOR TYPE					
1	2	3	4	5	6
RE-ENTRANT TUBE	SHARP EDGED	SQUARE EDGED	RE-ENTRANT TUBE	SQUARE EDGED	ROUNDED
LENGTH: 1/2 TO 1 DIA.		STREAM CLEARS SIDES	LENGTH: 2-1/2 DIA.	LENGTH: 2-1/2 DIA.	
C=.52	C=.61	C=.61	C=.73	C=.82	C=.98


VALUES OF "C" FOR CIRCULAR AND SQUARE ORIFICES

ALL DIMENSIONS ARE IN INCHES (MILLIMETERS) UNLESS OTHERWISE SHOWN.

c:\p\1338\1338-12-manhole-restrictor-plate.dwg (5/20/2008) dld

 ENGINEERING CONSULTANT Clonka Group, Inc. CONSULTING ENGINEERS 5650 North Cicero Avenue, Suite 400 Chicago, Illinois 60630 Tel. 773.775.4000 Fax 773.775.4014 E-Mail: cgroup@clonka.com	USER NAME = gaglienobt	DESIGNED - R. SHAH	REVISED - R. SHAH 10-25-94	STATE OF ILLINOIS DEPARTMENT OF TRANSPORTATION	MANHOLE WITH RESTRICTOR PLATE	F.A.T. - RTE. - 80	SECTION - 99-5-Y	COUNTY - WILL.	TOTAL SHEETS - 276	SHEET NO. - 194
	PLOT SCALE = 50.000' / 1" IN.	DRAWN -	REVISED - E. GOMEZ 08-28-00							
	PLOT DATE = 1/4/2008	CHECKED -	REVISED - M. GOMEZ 01-08-01							
	DATE - 09-09-94	REVISED -								
	SCALE: NONE SHEET NO. 1 OF 1 SHEETS STA. TO STA.						BD600-04 (BD-12) CONTRACT NO. 60147 FED. ROAD DIST. NO. 1 ILLINOIS FED. AID PROJECT			

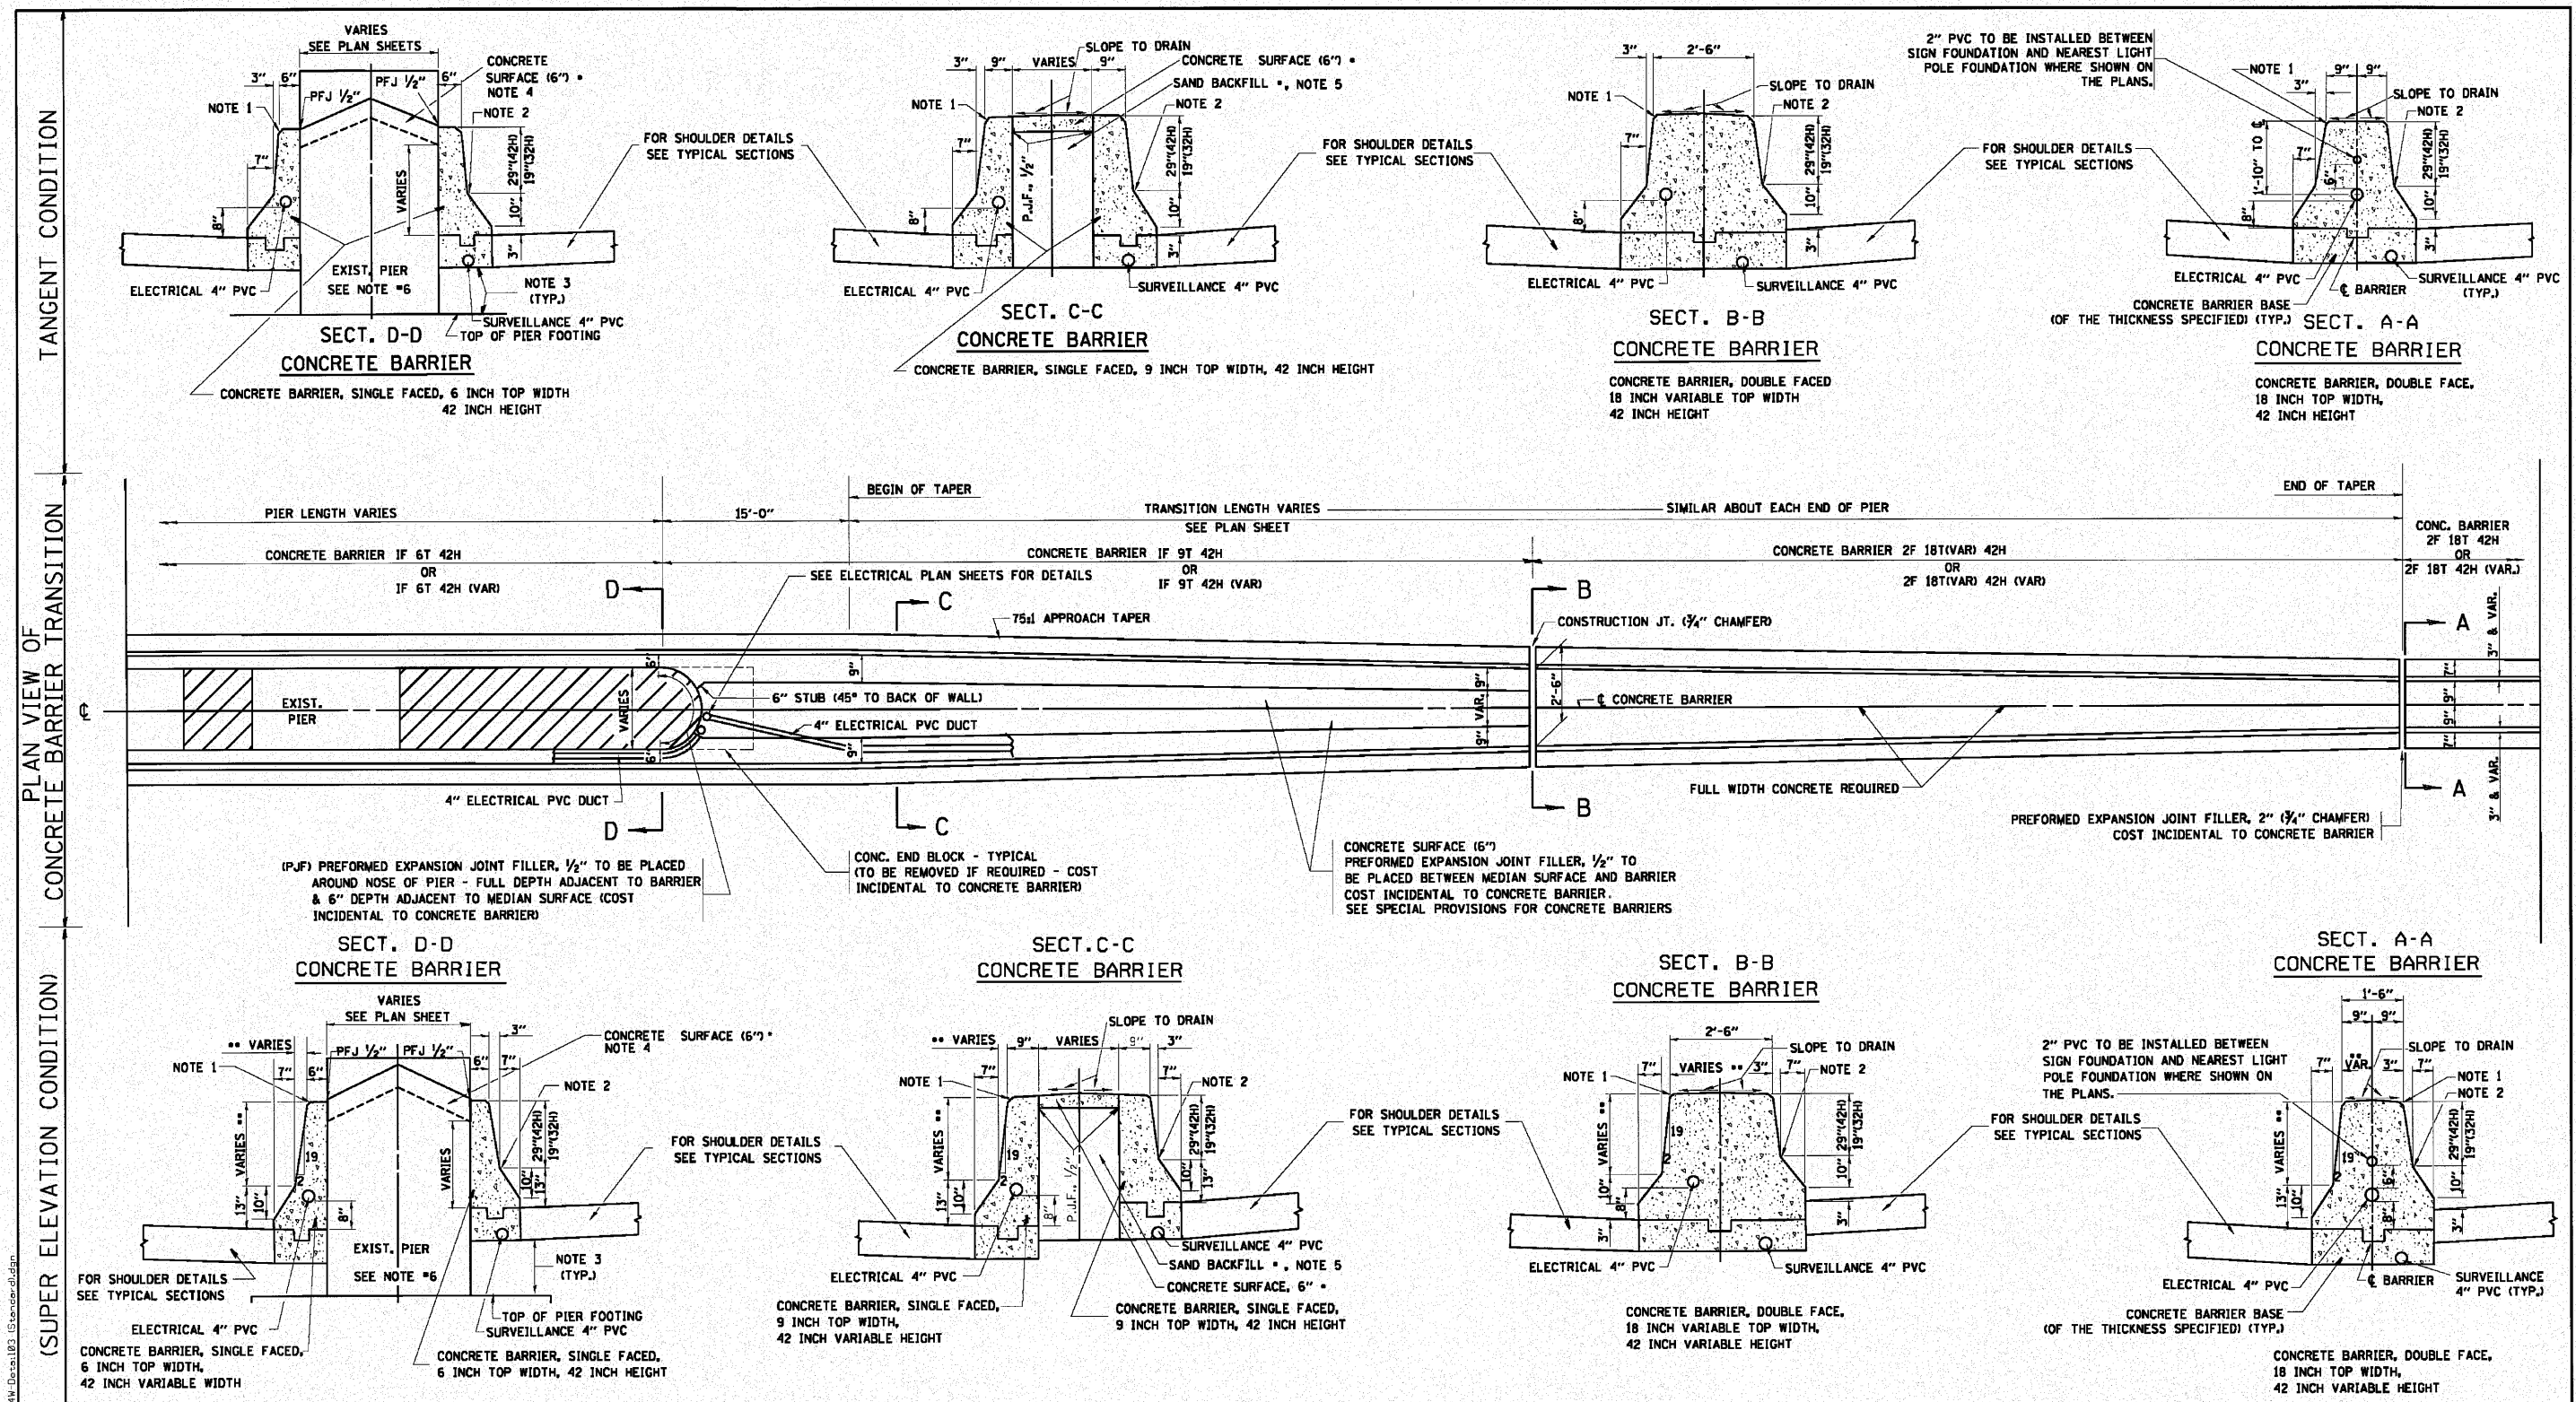


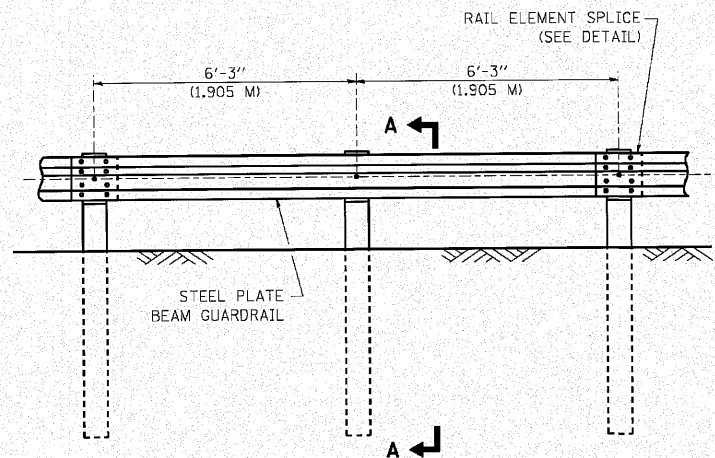


ELEVATION

TYPE A

6'-3" (1.905 M) TYPICAL POST SPACING

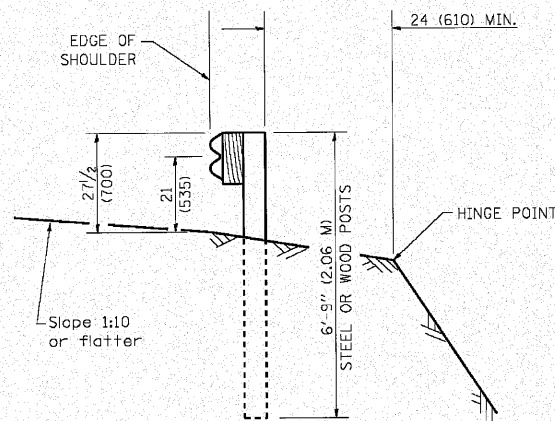


SECTION A-A

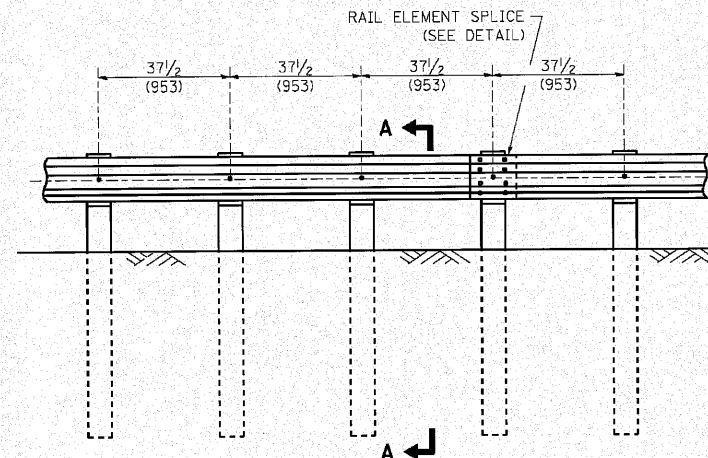

ELEVATION


TYPE A

37 1/2 (953) CLOSED POST SPACING

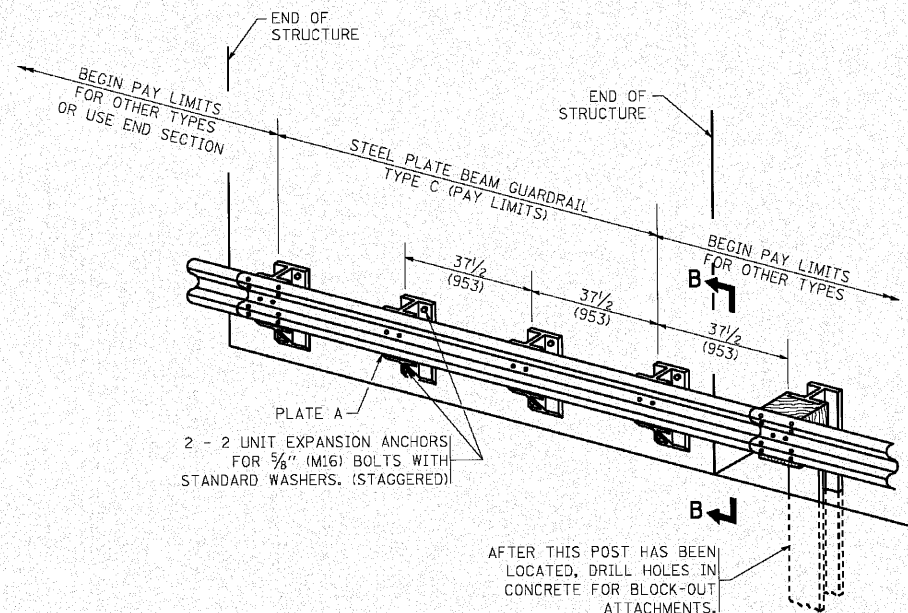


TYPE C

37 1/2 (953) BLOCK-OUT SPACING

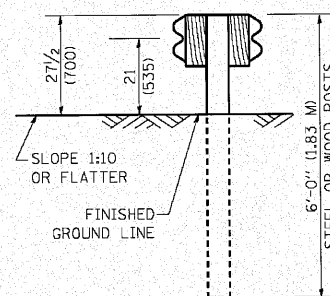


SECTION C-C

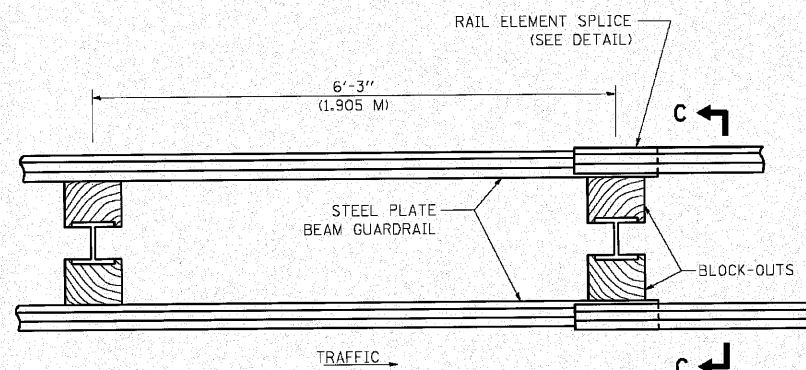

PLAN

TYPE D

DOUBLE STEEL PLATE BEAM GUARDRAIL
6'-3" (1.905 M) TYPICAL POST SPACING

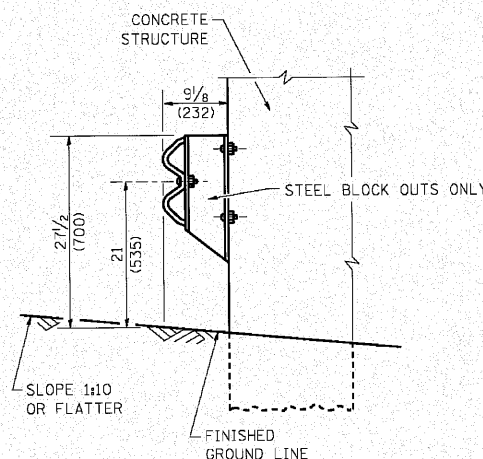

SECTION B-B

GENERAL NOTES

ALL SLOPE RATIOS ARE EXPRESSED AS UNITS OF VERTICAL DISPLACEMENT TO UNITS OF HORIZONTAL DISPLACEMENT (V:H).


ALL DIMENSIONS ARE IN INCHES (MILLIMETERS) UNLESS OTHERWISE SHOWN.

THE EXISTING STEEL POSTS MAY BE DRILLED TO MATCH THE BOLT PATTERN SHOWN HEREIN FOR THE WOOD BLOCK-OUT, OR A NEW STEEL POST SHALL BE PROVIDED.


THIS DETAIL IS APPLICABLE TO THE GUARDRAIL SYSTEM USED PRIOR TO JANUARY 1, 2007. FOR DETAILS ON THE MIDWEST GUARDRAIL SYSTEM, SEE STANDARD 630001.

\\p1001\3384\2-west\design\detail\3384W-Detail24a (Standard).dgn


 ENGINEERING CONSULTANT Corbis Group, Inc. CONSULTING ENGINEERS 200 West Washington Avenue, Suite 402 Chicago, Illinois 60606 TEL: 312.467.1000 FAX: 312.467.1001 Email: info@corbis.com	USER NAME = gaglianobt	DESIGNED -	REVISED - 10-31-06	STATE OF ILLINOIS DEPARTMENT OF TRANSPORTATION	REMOVE AND REERECT STEEL PLATE BEAM GUARDRAIL				F.A.I. RTE.	SECTION	COUNTY	SHEETS	NO.
		DRAWN -	REVISED -		80	99-5-Y	WILL	276	196				
	PLOT SCALE = 50.0000' / IN.	CHECKED -	REVISED -		BM-21				CONTRACT NO. 60147				
	PLOT DATE = 1/4/2008	DATE	REVISED -										
					SCALE: NONE	SHEET NO. 1 OF 4 SHEETS	STA.	TO STA.	FED. ROAD DIST. NO. 1 ILLINOIS FED. AID PROJECT				

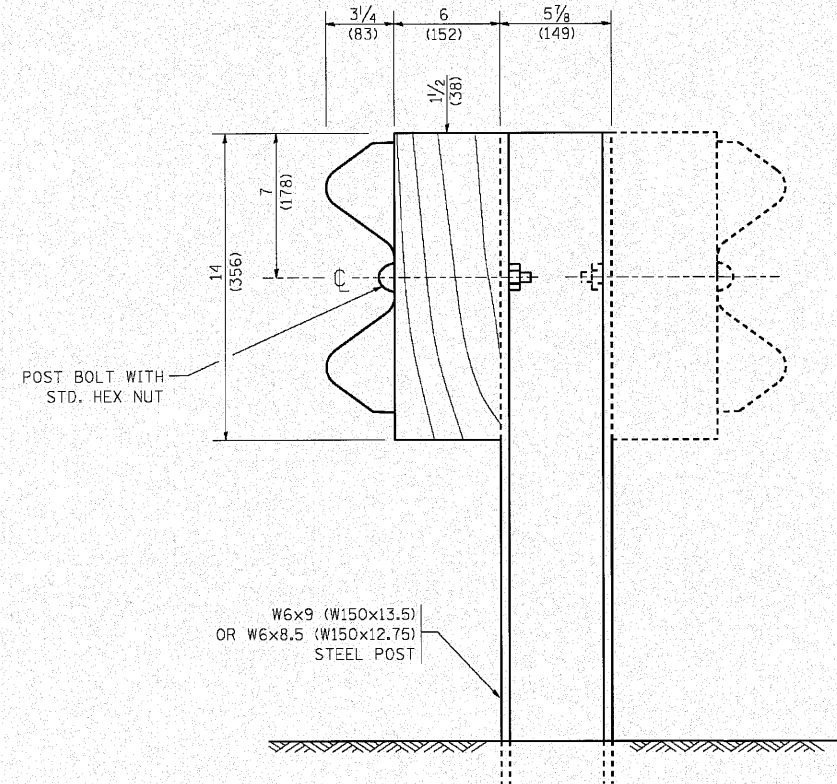

STEEL POST CONSTRUCTION

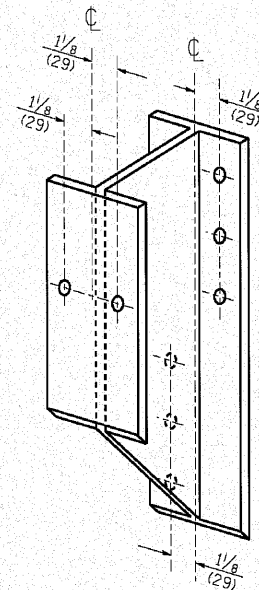


STEEL BLOCK-OUT DETAIL

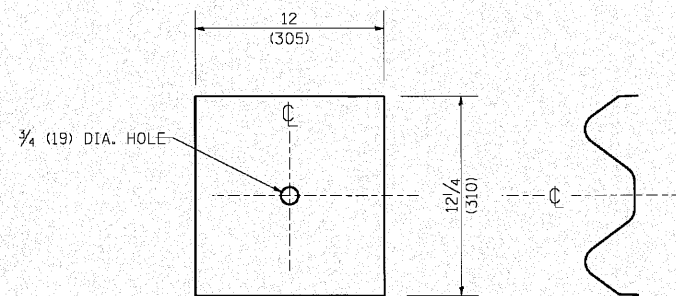


NOTE:

PLATE A SHALL BE PLACED BETWEEN RAIL ELEMENT AND BLOCK-OUT AT NON-SPLICE MOUNTING POINTS ONLY WHEN STEEL BLOCK-OUTS ARE USED.

PLATE A

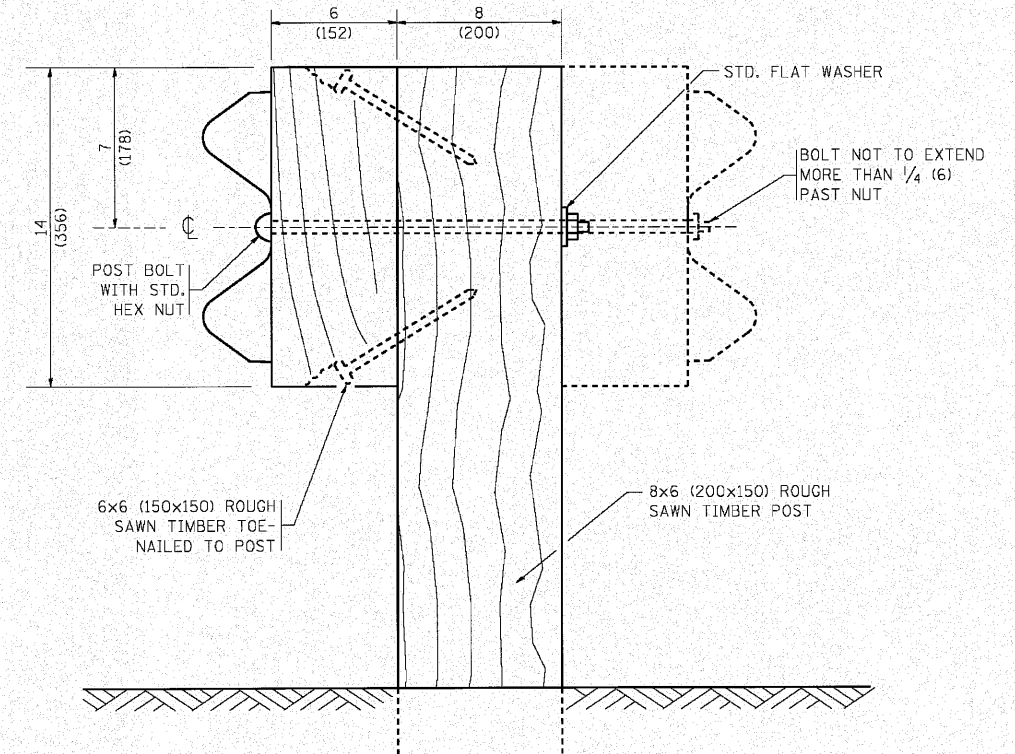


WOOD POST CONSTRUCTION

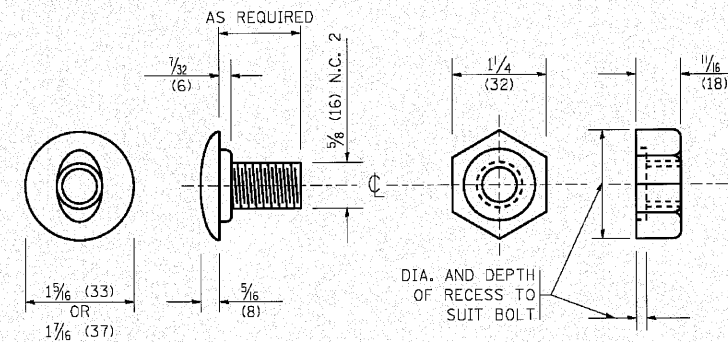

POST OR SPLICE BOLT & NUT

c:\pco\3381\2-west\design\details\33814r-Details.dgn (Standard.dgn)

 ENGINEERING CONSULTANT Clorba Group, Inc. CONSULTING ENGINEERS 1001 North Central Expressway, Suite 400 Schaumburg, IL 60196 Tel: 312.333.8888 Fax: 312.333.8888 Email: info@clorba.com	USER NAME = gaglianobt	DESIGNED -	REVISED - 10-31-06	STATE OF ILLINOIS DEPARTMENT OF TRANSPORTATION	REMOVE AND REERECT STEEL PLATE BEAM GUARDRAIL			F.A.I. RTE. 80	SECTION 99-5-Y	COUNTY WILL	TOTAL SHEETS 276	SHEET NO. 197
	PLOT SCALE = 5/8" = 1' / IN.	DRAWN -	REVISED -									
	PLOT DATE = 1/4/2008	CHECKED -	REVISED -		SCALE: NONE SHEET NO. 2 OF 4 SHEETS STA. TO STA.			BM-21		CONTRACT NO. 60147		
		DATE -	REVISED -					FED. ROAD DIST. NO. 1 ILLINOIS FED. AID PROJECT				

 

Technical drawing of a Class A Rail Element showing dimensions and splice bolt details.

Dimensions and Spacing:

- Overall width: $12\frac{1}{2}$ LAP (318)
- End spacing: $\frac{2}{(51)}$
- Internal spacing: $4\frac{1}{4}$ (108)

Splice Bolt Details:

- $\frac{3}{4} \times 2\frac{1}{2}$ (19x64) SLOTTED HOLE
- $\frac{1}{8} \times 1\frac{1}{8}$ (23x29) SLOTTED HOLES FOR $\frac{5}{8}$ (W16) SPLICE BOLTS

TRAFFIC

CLASS A RAIL ELEMENT

x 3 (23x76) SLOTS FOR
 SPLICE BOLTS WITH STD. GALV.
 WASHER PLACED UNDER LOCKNUT

4 (102) 4 1/4 (108) 4 1/4 (108) 6 (152) 2" (51)

3/4 x 3/2 (19x89) SLOTTED HOLE

1 (25) DIA. HOLE

36 (914) 3 3/8 (86)

NOTE:

EXTERNALLY THREADED STUDS PROTRUDING FROM THE SURFACE OF THE CONCRETE
WILL NOT BE PERMITTED.



ANCHORE PLATE T DETAILS






ELEVATION

NOTE:


GUARDRAIL PLACED BEHIND CURB

(D = 0 DESIRABLE TO 12 (300) MAXIMUM)

V	W	L	
		STEEL POST	WOOD POST
0 - 18 (0 - 460)	24 (610)	21 (530)	23 (580)
>18 - 41.5 (> 460 - 825)	12 (305)	8 (203)	10 (250)
>41.5 - 53.5 (> 825 - 1.13 M)	12 - 0 (350 - 0)	8 (203)	10 (250)

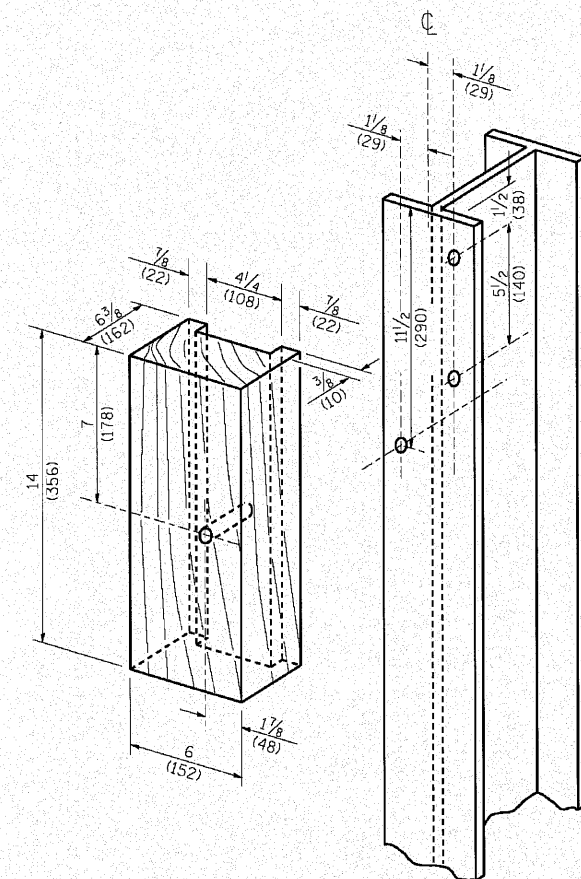

WOOD BLOCK-OUT AND STEEL POST DETAILS

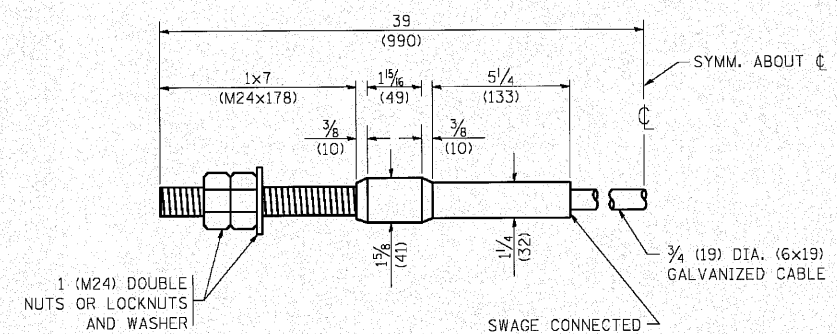

CABLE ASSEMBLY

\\proj\3384\2_west\design\details\3384W-Detail.04D (Standard).dgn

