

1-21-11 LETTING ITEM 067


STATE OF ILLINOIS
DEPARTMENT OF TRANSPORTATION
DIVISION OF HIGHWAYS

PROPOSED
HIGHWAY PLANS

FAP ROUTE 317 (U.S. 24 /IL 9)
SECTION 45BR-2
OVER LAMARSH CREEK
BRIDGE REPLACEMENT
PEORIA COUNTY
C-94-068-07

PROJECT ACBRF-0317(087)

RANGE 7 EAST

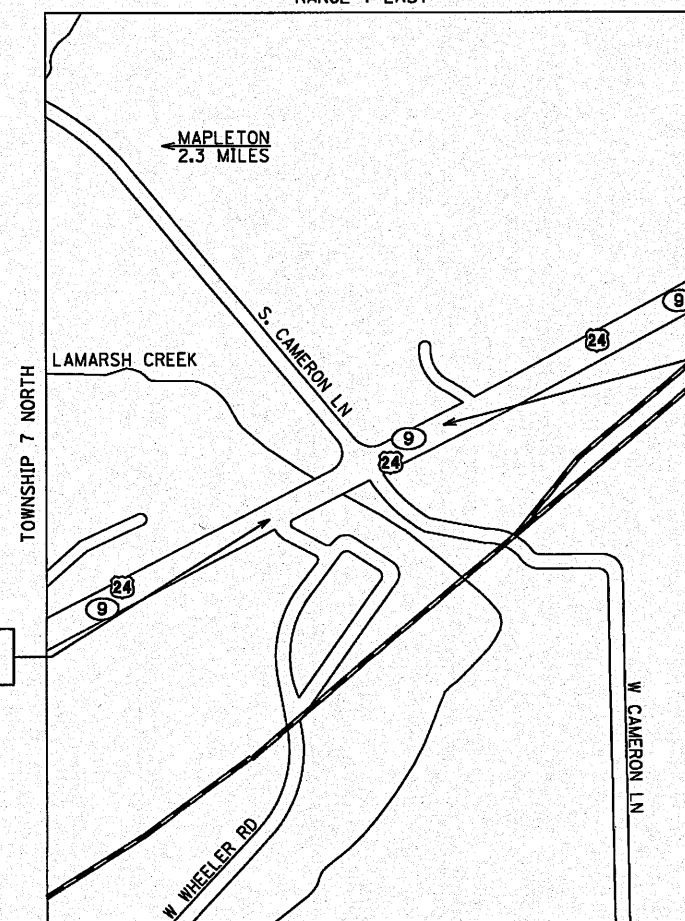


END IMPROVEMENTS
STA. 343+72

BEGIN IMPROVEMENTS
STA. 330+38

HOLLIS TOWNSHIP
GROSS AND NET LENGTH = 1,334 FT. = .25 MILES

F.A.P. RTE.	SECTION	COUNTY	TOTAL SHEETS	SHEET NO.
317	45BR-2	PEORIA	122	1
ILLINOIS			CONTRACT NO. 68719	

D-94-049-07

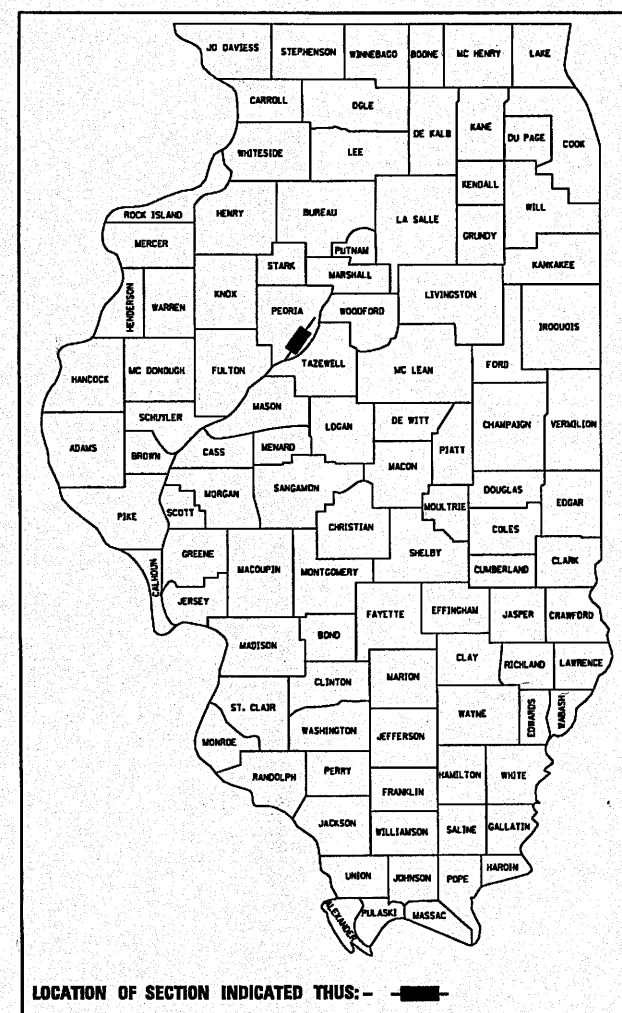

DESCRIPTION OF WORK

THIS IS A BRIDGE REPLACEMENT PROJECT AND INCLUDES PAVEMENT WIDENING AND RESURFACING; GUARDRAIL IMPROVEMENTS; DRAINAGE IMPROVEMENTS; PAVEMENT MARKINGS; LANDSCAPING; CONSTRUCTION STAGING AND ALL INCIDENTAL AND COLLATERAL WORK NECESSARY TO COMPLETE THE IMPROVEMENT.

STATE OF ILLINOIS
DEPARTMENT OF TRANSPORTATION
DIVISION OF HIGHWAYS

SUBMITTED 10/21/10 2010
John E. Zervas
DEPUTY DIRECTOR OF HIGHWAYS, REGION ENGINEER
Dec 10 2010
Scott E. Stitt, P.E.
acting ENGINEER OF DESIGN AND ENVIRONMENT
Dec 10 2010
Christine M. Reeder
DIRECTOR OF HIGHWAYS, CHIEF ENGINEER

PRINTED BY THE AUTHORITY
OF THE STATE OF ILLINOIS


FOR INDEX OF SHEETS, SEE SHEET NO. 2
FOR LIST OF HIGHWAY STANDARDS, SEE SHEET NO. 2

TRAFFIC DATA/DESIGN DESIGNATION

EXISTING ADT = 14,300 (2010)
SPEED LIMIT = 55 MPH

ROUTE CLASSIFICATION: CLASS II


% S.U. = 3%
% M.U. = 6%

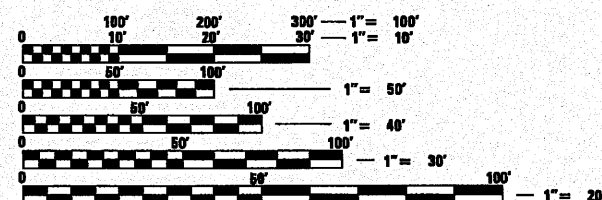

FULL SIZE PLANS HAVE BEEN PREPARED USING STANDARD ENGINEERING SCALES. REDUCED SIZED PLANS WILL NOT CONFORM TO STANDARD SCALES. IN MAKING MEASUREMENTS ON REDUCED PLANS, THE ABOVE SCALES MAY BE USED.


J.U.L.I.E.
JOINT UTILITY LOCATION INFORMATION FOR EXCAVATION
1-800-892-0123
OR 811

PROJECT ENGINEER: JOHN ZERFAS (GRAEF) 773-399-0112
PROJECT MANAGER: RON NOLTE (IDOT) 309-671-3470
CATALOG NO. 033511-00D
CONTRACT NO. 68719

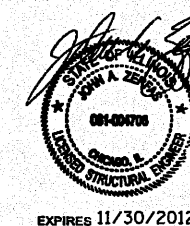

GRAEF

CONTACT:
JOHN ZERFAS, S.E.
(773) 339-0112

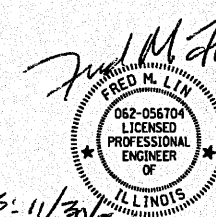

Lin Engineering, Ltd.
Consulting Engineers
Chatham, Illinois Westmont, Illinois

INDEX OF SHEETS	
SHEET NO.	DESCRIPTION
1	COVER SHEET
2	INDEX OF SHEETS AND HIGHWAY STANDARDS
3	GENERAL NOTES, COMMITMENTS AND JOB SPECIFIC NOTES
4-5	STATUS OF UTILITIES
6-7	SUMMARY OF QUANTITIES
8-16	SCHEDULE OF QUANTITIES (ROADWAY)
17-18	TYPICAL SECTIONS
19	HORIZONTAL ALIGNMENT, TIES, AND BENCHMARKS
20-27	PROPOSED PLAN & PROFILE
28-36	MAINTENANCE OF TRAFFIC PLAN
37	EROSION CONTROL PLAN
38-41	DRAINAGE PLAN
42-43	R.O.W. PLAT
44-45	INTERSECTION DETAILS
46	PAVEMENT MARKING PLAN
47	REMOVAL PLAN
48	SAW CUT JOINT DETAIL
49-87	STRUCTURAL PLANS
DISTRICT CADD STANDARDS	
88	SIDE SLOPE DETAILS (205001)
89	TYPICAL APPLICATION OF SILT FILTER FENCE (280001)
90	HOT MIX ASPHALT SURFACE REMOVAL (COLD MILLING) (440001)
91	PIPE CULVERT EXTENSION COLLAR (WITHOUT END SECTION) (542016)
92-95	REMOVE & REERECT STEEL PLATE BEAM GUARDRAIL (630011)
96-97	GUARDRAIL EROSION CONTROL TREATMENT (630101)
98	TRAFFIC BARRIER TERMINAL, TYPE 2
99	DELINATORS - SPECIAL (635001)
100-102	GUARDRAIL AND BARRIER WALL DELINEATION (635101)
103	PERMANENT SURVEY TIE & PERMANENT SURVEY MARKERS TYPE I & TYPE II (667101)
104	PERMANENT SURVEY MARKERS TYPE II (SPECIAL) (667106)
105-106	TYPICAL PAVEMENT MARKINGS (780001)
107-122	CROSS SECTIONS

HIGHWAY STANDARDS	
STD. NO.	TITLE
000001-06	STANDARD SYMBOLS, ABBREVIATIONS AND PATTERNS
001008	DECIMAL OF AN INCH AND OF A FOOT
280001-05	TEMPORARY EROSION CONTROL SYSTEMS
420401-08	BRIDGE APPROACH PAVEMENT CONNECTOR
442201-03	CLASS C AND D PATCHES
482011-03	HMA SHOULDER STRIPS/ SHOULDERS WITH RESURFACING OR WIDENING AND RESURFACING PROJECTS
515001-03	NAME PLATE FOR BRIDGES
542101-02	REINFORCED CONCRETE END SECTIONS FOR PIPE CULVERTS 15" (375 mm) THRU 36" (900 mm) DIA. AT RIGHT ANGLES WITH ROADWAY
542301-03	PRECAST REINFORCED CONCRETE FLARED END SECTION
542311-02	GRATING FOR CONCRETE FLARED END SECTION (FOR 600 mm (24") THRU 1300 mm (54") PIPE)
542401-01	METAL END SECTION FOR PIPE CULVERTS
542601-03	REINFORCED CONCRETE PIPE ELBOW
602001-02	CATCH BASIN TYPE A
602301-03	INLET, TYPE A
604001-03	FRAME AND LIDS, TYPE 1
604056-03	FRAME AND GRATE, TYPE 11V
606001-04	CONCRETE CURB TYPE B AND COMBINATION CONCRETE CURB AND GUTTER
606301-04	PC CONCRETE ISLANDS AND MEDIANS
630001-04	STEEL PLATE BEAM GUARDRAIL
630301-05	SHOULDER WIDENING FOR TYPE 1 (SPECIAL) GUARDRAIL TERMINALS

HIGHWAY STANDARDS	
STD. NO.	TITLE
601101-01	CONCRETE HEADWALL FOR PIPE DRAIN
631011-07	TRAFFIC BARRIER TERMINAL, TYPE 2
631031-09	TRAFFIC BARRIER TERMINAL, TYPE 6
635006-03	REFLECTOR AND TERMINAL MARKER PLACEMENT
635011-02	REFLECTOR MARKER AND MOUNTING DETAILS
642001-01	SHOULDER RUMBLE STRIPS
667101-01	PERMANENT SURVEY MARKERS
701001-02	OFF-ROAD OPERATIONS, 2L, 2W, MORE THAN 4.5 m (15') AWAY
701101-02	OFF-ROAD OPERATIONS, MULTILANE, 4.5 m (15') TO 600 mm (24") FROM PAVEMENT EDGE
701106-02	OFF-ROAD OPERATIONS, MULTILANE, MORE THAN 4.5 m (15') AWAY
701426-04	LANE CLOSURE, 2L, 2W, PAVEMENT WIDENING, FOR SPEEDS ≥45 MPH
701431-06	LANE CLOSURE, MULTILANE, UNDIV. WITH CROSSOVER, FOR SPEEDS > 45 MPH TO 55 MPH
701901-01	TRAFFIC CONTROL DEVICES
704001-06	TEMPORARY CONCRETE BARRIER
720001-01	SIGN PANEL MOUNTING DETAILS
720006-02	SIGN PANEL ERECTION DETAILS
720011-01	METAL POSTS FOR SIGNS, MARKERS & DELINEATORS
728001-01	TELESCOPING STEEL SIGN SUPPORT
729001-01	APPLICATIONS OF TYPES A & B METAL POSTS (FOR SIGNS & MARKERS)
731001-01	BASE FOR TELESCOPING STEEL SIGN SUPPORT
780001-02	TYPICAL PAVEMENT MARKINGS
781001-03	TYPICAL APPLICATIONS RAISED REFLECTIVE PAVEMENT MARKERS

AVAILABILITY OF ELECTRONIC FILES

MICROSTATION AND GEOPAK FILES OF THIS PROJECT WILL BE MADE AVAILABLE TO THE CONTRACTOR. IF THERE IS A CONFLICT BETWEEN THE ELECTRONIC FILES AND THE PRINTED CONTRACT PLANS AND DOCUMENTS, THE PRINTED CONTRACT PLANS AND DOCUMENTS SHALL TAKE PRECEDENCE OVER THE ELECTRONIC FILES. THE CONTRACTOR SHALL ACCEPT ALL RISK ASSOCIATED WITH USING THE ELECTRONIC FILES AND SHALL HOLD THE DEPARTMENT HARMLESS FOR ANY ERRORS OR OMISSIONS IN THE ELECTRONIC FILES AND THE DATA CONTAINED THEREIN. ERRORS OR DELAYS RESULTING FROM THE USE OF THE ELECTRONIC FILES BY THE CONTRACTOR SHALL NOT RESULT IN AN EXTENSION OF TIME FOR ANY INTERIM OR FINAL COMPLETION DATE OR SHALL NOT BE CONSIDERED CAUSE FOR ADDITIONAL COMPENSATION. THE CONTRACTOR SHALL NOT USE, SHARE, OR DISTRIBUTE THESE ELECTRONIC FILES EXCEPT FOR THE PURPOSE OF CONSTRUCTING THIS CONTRACT. ANY CLAIMS BY THIRD PARTIES DUE TO USE OR ERRORS SHALL BE THE SOLE RESPONSIBILITY OF THE CONTRACTOR. THE CONTRACTOR SHALL INCLUDE THIS DISCLAIMER WITH THE TRANSFER OF THESE ELECTRONIC FILES TO ANY OTHER PARTIES AND SHALL INCLUDE APPROPRIATE LANGUAGE BINDING THEM TO SIMILAR RESPONSIBILITIES.

UTILITIES- LOCATIONS/ INFORMATION ON PLANS

THE LOCATIONS OF EXISTING WATER MAINS, GAS MAINS, SEWERS, ELECTRIC POWER LINES, TELEPHONE LINES AND OTHER UTILITIES AS SHOWN ON THE PLANS ARE BASED ON CAREFUL FIELD INVESTIGATION AND THE BEST INFORMATION AVAILABLE, BUT THEY ARE NOT GUARANTEED. UNLESS ELEVATIONS ARE SHOWN --- ALL UTILITY LOCATIONS SHOWN ON THE CROSS SECTIONS ARE BASED ON THE APPROXIMATE DEPTH SUPPLIED BY THE UTILITY COMPANY. IT SHALL BE THE CONTRACTOR'S RESPONSIBILITY TO ASCERTAIN THEIR EXACT LOCATION FROM THE UTILITY COMPANIES AND BY FIELD INSPECTION.

ALL ELEVATIONS SHOWN ON THE PLANS ARE ESTABLISHED FROM U.S.G.S. MEAN SEA LEVEL DATUM.

ENGINEER'S FIELD OFFICE

ALL ENGINEERS FIELD OFFICES SHALL CONTAIN ONE FULLY EQUIPPED FIRST-AID CABINET. THIS ITEM WILL NOT BE PAID FOR SEPARATELY, BUT SHALL BE CONSIDERED AS INCLUDED IN THE PAY ITEM FOR ENGINEERS FIELD OFFICE.

CLEARING

AT LOCATIONS WHERE CLEARING IS INDICATED ON THE PLANS BEYOND THE LIMITS OF THE PROPOSED EXCAVATION OR EMBANKMENT, THE CONTRACTOR SHALL RESTORE THE DISTURBED EARTH BY BLADING AND SHAPING TO BLEND WITH THE ADJACENT GROUND. THE CLEARING WILL NOT BE PAID FOR SEPARATELY BUT SHALL BE INCLUDED IN THE COST OF THE EXCAVATION PAY ITEMS IN THE PLANS. PAYMENT FOR RESEEDING OR RESODDING WILL BE AS PROVIDED IN THE PLANS.

TREE REMOVAL

THE DISTRICT FOUR TREE COMMITTEE SHOULD BE CONTACTED AND PRIOR APPROVAL OBTAINED FOR ANY TREE REMOVAL BEYOND THE LIMITS/LOCATIONS INCLUDED IN THE PLANS.

SEEDING- SIDESLOPE RIPPING

ALL SLOPES STEEPER THAN 3 TO 1 AND OVER 15 FT. (4.5 M) IN HEIGHT SHALL BE RIPPED. THIS SHALL CONSIST OF RIPPING BETWEEN 18 INCHES TO 24 INCHES (450 MM TO 600 MM) DEEP NORMAL TO THE SLOPE. THE INTERVAL OF RIPPING ALONG THE SLOPE SHALL BE 12 FT. (3.6 M). THIS WORK SHALL BE DONE AFTER THE SEED BED HAS BEEN PREPARED BUT BEFORE ANY FERTILIZER OR SEED HAS BEEN APPLIED. THE FERTILIZER AND SEED SHALL BE APPLIED WITHIN A 24-HOUR PERIOD AFTER THE RIPPING HAS BEEN DONE. THIS WORK WILL NOT BE PAID FOR SEPARATELY BUT WILL BE INCLUDED IN THE COST OF THE VARIOUS ITEMS OF SEEDING INVOLVED.

BUTT JOINT CUTTING TIME RESTRICTION

BUTT JOINTS SHALL NOT BE MILLED MORE THAN THREE (3) DAYS PRIOR TO PLACEMENT OF THE HMA SURFACE COURSE.

PAVING SURFACE COURSE

CONTINUOUS PAVING OPERATIONS ON THE MAIN ROADWAY SHALL BE MAINTAINED AT ALL TIMES DURING THE CONSTRUCTION OF THE HOT-MIX ASPHALT SURFACE. NO INTERRUPTIONS FOR SIDE ROADS, ENTRANCES, TURN LANES, ETC. WILL BE ALLOWED.

REFLECTIVE CRACK CONTROL PLACEMENT

REFLECTIVE CRACK CONTROL SHALL BE PLACED ON THE COLD MILLED SURFACE.

ENVIRONMENTAL REVIEWS

PRIOR TO THE USE OF ANY PROPOSED BORROW AREAS, USE AREAS (TEMPORARY ACCESS ROADS, DETOURS, RUN-AROUNDS, ETC.) AND/OR WASTE AREAS, THE CONTRACTOR SHALL FILE THE REQUIRED ENVIRONMENTAL RESOURCE REQUEST SURVEYS ACCORDING TO SECTION 107.22 OF THE STANDARD SPECIFICATIONS. THESE SURVEYS ARE REQUIRED IN ORDER FOR THE DEPARTMENT TO CONDUCT CULTURAL AND BIOLOGICAL RESOURCE SURVEYS FOR THE PROPOSED SITE. PRIOR TO ANY WASTE MATERIALS BEING REMOVED FROM THE CONSTRUCTION SITE THE REQUIRED ENVIRONMENTAL RESOURCE SURVEYS WILL NEED TO BE OBTAINED AND FILED BY THE CONTRACTOR. EXCESS WASTE PRODUCTS REMOVED FROM THE CONSTRUCTION SITE SHALL BE DISPOSED OF AS REQUIRED IN SECTION 202.03 OF THE STANDARD SPECIFICATIONS. ANY PROTRUDING METAL BARS SHALL BE REMOVED PRIOR TO THE DISPOSAL OF BROKEN CONCRETE AT APPROVED DISPOSAL SITES.

THE REQUIRED ENVIRONMENTAL RESOURCE DOCUMENTATION SHALL INCLUDE THE FOLLOWING:

- BDE FORM 2289 (ENVIRONMENTAL SURVEY REQUEST)
- A LOCATION MAP SHOWING THE SIZE LIMITS AND LOCATION OF THE USE AREA
- SIGNED PROPERTY OWNER AGREEMENT FORM – D4 PI0100
- COLOR PHOTOGRAPHS DEPICTING THE USE AREA
- BORROW AREA ENTRY AGREEMENT FORM – D4 PI0101

PLEASE NOTE THAT A MINIMUM OF TWO WEEKS SHALL BE ALLOWED FOR THE DISTRICT TO OBTAIN THE REQUIRED ENVIRONMENTAL CLEARANCES.

PAVEMENT STATION NUMBERS & PLACEMENT

THE CONTRACTOR SHALL PROVIDE LABOR AND MATERIALS REQUIRED TO IMPRINT PAVEMENT STATION NUMBERS IN THE FINISHED SURFACE OF THE PAVEMENT AND/OR OVERLAY. THE NUMBERS SHALL BE APPROXIMATELY ¼ INCH (20 MM) WIDE, 5 INCHES (125 MM) HIGH AND 5/8 INCH (15 MM) DEEP.

THE PAVEMENT STATION NUMBERS SHALL BE INSTALLED AS SPECIFIED HEREIN:
INTERVAL - 200 FEET (ENGLISH STATIONING) OR 100 METERS (METRIC STATIONING)
BOTTOM OF NUMBERS - 6 INCHES (150 MM) FROM THE INSIDE EDGE OF THE PAVEMENT MARKING LOCATION:

- 2, 3, & 5 LANE PAVEMENTS - RIGHT EDGE OF PAVEMENT IN DIRECTION OF INCREASING STATIONS
- MULTI-LANE DIVIDED ROADWAYS - OUTSIDE EDGE OF PAVEMENT IN BOTH DIRECTIONS
- RAMPS - ALONG BASELINE EDGE OF PAVEMENT

POSITION - STATIONS SHALL BE PLACED SO THEY CAN BE READ FROM THE ADJACENT SHOULDER
FORMAT - ENGLISH (METRIC) PAVEMENT STATIONS SHALL USE THIS FORMAT "XXX (XX+X00)", WHERE X REPRESENTS THE PAVEMENT STATION

THIS WORK WILL NOT BE PAID FOR SEPARATELY, BUT WILL BE INCLUDED IN THE COST OF THE ASSOCIATED PAVEMENT AND/OR OVERLAY PAY ITEMS.

ORDERING LENGTH CONFIRMATION - DRAINAGE ITEMS

THE CONTRACTOR SHALL CONSULT WITH THE ENGINEER IN REGARD TO THE EXACT LENGTH OF THE BOX/PIPE CULVERTS, STORM SEWERS, AND/OR PIPE DRAINS REQUIRED PRIOR TO ORDERING THESE ITEMS.

COMMITMENTS

NONE

MEDIAN AND ISLAND NOSES

WHEN CONSTRUCTING MEDIAN AND ISLAND NOSES THE FOLLOWING CRITERIA SHOULD BE FOLLOWED:

- BARRIER CURB SHALL BE USED TO CONSTRUCT NOSES WHEN THE MEDIAN OR ISLAND SURROUNDS A MAST ARM OR OTHER NON-BREAKAWAY FOUNDATION.
- RAMPED NOSES SHALL BE USED ON MEDIANS OR ISLANDS WITH BREAKAWAY POSTS.

SIGN POST HOLES

VERTICAL HOLES SHALL BE CONSTRUCTED IN THE ISLAND PAVEMENT AND/OR CONCRETE MEDIAN OF THE TYPE SPECIFIED OR CONCRETE MEDIAN SURFACE 4 INCHES (100 MM). THE HOLES SHALL BY 24 INCHES (600 MM) IN DIAMETER OR 24 INCHES (600 MM) SQUARE AND THEY SHALL BE FREE OF ANY OBSTRUCTION, EXCEPT EARTH, FOR A DEPTH OF 5 FEET (1.5 M) AT THE LOCATIONS SHOWN ON THE PLANS OR AS DIRECTED BY THE ENGINEER. ANY HOLES NOT USED FOR THE PLACEMENT OF SIGNS SHALL BE FILLED AND COMPACTED FLUSH WITH THE TOP OF THE ISLAND PAVEMENT, CONCRETE MEDIAN OF THE TYPES SPECIFIED, OR CONCRETE MEDIAN SURFACE 4 INCHES (100 MM). THE TOP 3 INCHES (75 MM) OF SAID COMPACTED FILL SHALL CONSIST OF A HOT-MIX ASPHALT MIXTURE. ALL HOLES IN WHICH THE SIGN POSTS ARE INSTALLED AT THE TIME OF THIS CONTRACT SHALL BE SIMILARLY FILLED.

THIS WORK, INCLUDING ANY REQUIRED PAVEMENT REMOVAL NECESSARY TO CONSTRUCT THE SIGN POST HOLES, WILL NOT BE PAID FOR SEPARATELY BUT SHALL BE INCLUDED IN THE CONTRACT UNIT PRICE PER SQUARE FOOT (SQUARE METER) FOR ISLAND PAVEMENT AND/OR CONCRETE MEDIAN OF THE TYPE SPECIFIED, OR CONCRETE MEDIAN SURFACE, 4 INCHES (100 MM).

TRANSITION PAYMENT METHOD - NEW/OLD CONSTRUCTION

TEN FEET (10 FT.) (3 M) TRANSITIONS SHALL BE USED TO MATCH PROPOSED ITEMS OF WORK TO EXISTING ITEMS IN THE FIELD UNLESS OTHERWISE SHOWN. THE TRANSITION SHALL BE PAID FOR AT THE CONTRACT UNIT PRICE FOR THE PROPOSED ITEM OF WORK SPECIFIED.

ENGINEERS FIELD OFFICE

ADD THE FOLLOWING SENTENCE TO THE END OF PARAGRAPH 670.02 (I) AND 670.04 (E):
ALL OF THE TELEPHONE LINES PROVIDED SHALL HAVE UNPUBLISHED NUMBERS.

SIGNING

SIGN LOCATIONS MAY VARY FROM THE STATIONS SHOWN ON THE PLANS IN ACCORDANCE WITH DIRECTIONS FROM THE ENGINEER AT THE TIME OF CONSTRUCTION. SIGN LOCATIONS MAY BE ADJUSTED IN THE FIELD TO AVOID ANY FOUND UTILITIES.

ALL WOOD POST LOCATIONS SHALL BE VERIFIED WITH THE BUREAU OF OPERATIONS, TRAFFIC SECTION, BEFORE INSTALLATION.

Polymerized Prime Coat Rates

Surface Type	Estimated Truck Application Rate	Residual Rate
Milled (HMA or PCC)	0.08 gal/sy (0.00034 ton/sy)	0.04 gal/sy
Existing Pavement	0.05 gal/sy (0.00022 ton/sy)	0.025 gal/sy
Fog Coat (between lifts)	0.05 gal/sy (0.00022 ton/sy)	0.025 gal/sy

Note: Estimated truck application rate is used for estimating quantities

HOT-MIX ASPHALT MIXTURE REQUIREMENTS

Mixture Use(s):	Mainline US 24 - 1 3/4" &	Mainline US 24 - Var. Depth &	HMA Pavement Full-Depth	Cameron & Wheeler	Cameron & Wheeler Rd	Bituminous	Bituminous	US24 & Cameron	US24 & Cameron
	HMA Pavement Full-Depth Surface Lifts - 2" Polymer Surface Course	HMA Pavement Full-Depth Upper Lift - 2 1/4" Polymer Binder Course	Lower Lifts - 9 1/4" Binder Course	Rd (Lower Binder Lifts)	(Surface Lifts)	Shoulder (Surface Lift)	Shoulder (Bottom Lift)	Temp. Pavement 10" (Lower Binder Lifts 8 1/2")	Temp. Pavement 10" (Surface Lift 1 1/2")
RAP % (Max)**:	10%	10%	25%	25%	15%	15%	25%	25%	15%
AC/PG:	SBS OR SBR 70-22	SBS OR SBR 70-22	PG 64-22	PG 64-22	PG 64-22	PG 64-22	PG 64-22	PG 64-22	PG 64-22
Design Air Voids:	4.0% @ N=70	4.0% @ N=70	4.0% @ N=70	4.0% @ N=50	4.0% @ N=50	3.0% @ N=50	4.0% @ N=50	4.0% @ N=70	4.0% @ N=70
Mixture Composition: (Gradation Mixture)	IL 9.5 OR IL 12.5	IL 19.0	IL 19.0	IL 19.0	IL 9.5 OR IL 12.5	IL 9.5 OR IL 12.5	IL 19.0	IL 19.0	IL 9.5 or 12.5
Friction Aggregate	MIX E	N.A.	N.A.	N.A.	MIX D	MIX C	N.A.	N.A.	Mix D
Pay Item	40603565	40603235		40603080	40603335	48203029		Z0062456	
	40701951								

**If the RAP option is selected, the asphalt cement grade may need to be adjusted; this will be determined by the Engineer.
Notes: "E-mix" used for enhanced friction on mainline.
Individual lift thickness of each mix type will be no less than 3 x nominal maximum aggregate size and no more than 6 x nominal maximum aggregate size

FILE NAME = #FILE#	USER NAME = .USER.	DESIGNED -	REVISED -	STATE OF ILLINOIS DEPARTMENT OF TRANSPORTATION	U.S. 24 /IL 9- OVER LAMARSH CREEK GENERAL NOTES, COMMITMENTS AND JOB SPECIFIC NOTES	F.A.P. RTE.	SECTION	COUNTY	TOTAL SHEETS	SHEET NO.
		DRAWN -	REVISED -			317	45BR-2	PEORIA	122	3
	PLOT SCALE = 100.0000 ' / IN.	CHECKED -	REVISED -			CONTRACT NO. 68719				
	PLOT DATE = 10/18/2010	DATE - 10-15-2010	REVISED -			ILLINOIS FED. AID PROJECT				
				SCALE: NTS	SHEET NO. 1 OF 1 SHEETS	STA.	TO STA.			



Status of Utilities

Name of Utility Company

AT&T ILLINOIS

Route	FAP 317 (US 24)
Section	45BR-2
County	Peoria
Contract No.	68719
Catalog No.	033511-00D

[illegible]

NOTE: Please check all your facilities within the construction limits of this project.



Status of Utilities

Name of Utility Company**AmerenCILCO**

Route	FAP 317 (US 24)
Section	45BR-2
County	Peoria
Contract No.	68719
Catalog No.	033511-00D

[illegible]

NOTE: Please check all your facilities within the construction limits of this project.

PLAN	SURVEYED	BY	DATE
NOTE BOOK	PLOTTED		
NO. _____	ALIGNMENT CHECKED		
	PT. OF WAY CHECKED		
	CADD FILE NAME		

PROFILE	BY	DATE
SURVEYED		
PLOTTED		
GRADES CHECKED		
E.M. NOTED		
STRUCTURE		
NOTATIONS CHECKED		

FILE NAME = #FILE#	USER NAME = #USER#	DESIGNED ST	REVISED -	STATE OF ILLINOIS DEPARTMENT OF TRANSPORTATION	STATUS OF UTILITIES US-24 OVER LAMARSH CREEK			F.A.P. RTE.	SECTION	COUNTY	TOTAL SHEETS	SHEET NO.
		DRAWN ST	REVISED -					317	45BR-2	PEORIA	122	4
	PLOT SCALE = #SCALE#	CHECKED FML	REVISED -					CONTRACT NO. 68719				
	PLOT DATE = #DATE#	DATE 10-15-2010	REVISED -		SCALE: N.T.S.	SHEET NO. 1 OF 2 SHEETS	STA.	TO STA.	FED. ROAD DIST. NO.	ILLINOIS FED. AID PROJECT		

**Name of Utility Company****AmerenCILCO**Route FAP 317 (US 24)

Section 45BR-2

County Peoria

Contract No. 68719

Catalog No. 033511-00D

NOTE: Please check all your facilities within the construction limits of this project.

PROFILE	SURVEYED	BY	DATE
NOTE BOOK	GRADES CHECKED		
NO. _____	BLM NOTED		
	STRUCTURE NOTATIONS CIPRO		

FILE NAME = #FILE#	USER NAME = #USER#	DESIGNED ST	REVISED -	STATE OF ILLINOIS DEPARTMENT OF TRANSPORTATION	STATUS OF UTILITIES US-24 OVER LAMARSH CREEK			F.A.P. RTE.	SECTION	COUNTY	TOTAL SHEETS	SHEET NO.
		DRAWN ST	REVISED -					317	45BR-2	PEORIA	122	5
	PLOT SCALE = #SCALE#	CHECKED FML	REVISED -					CONTRACT NO. 68719				
	PLOT DATE = #DATE#	DATE 10-15-2010	REVISED -		SCALE: N.T.S.	SHEET NO. 2 OF 2 SHEETS	STA. TO STA.	FED. ROAD DIST. NO. ILLINOIS FED. AID PROJECT				

SUMMARY OF QUANTITIES				80% FED. 20% STATE			
CODE NO.	ITEM	UNIT	TOTAL QUANTITY	0011 STRUCTURE QUANTITY	0004 ROADWAY QUANTITY	0004 100% STATE ROADWAY QUANTITY	
20200100	EARTH EXCAVATION	CU YD	1,742		1,742		
20201200	REMOVAL AND DISPOSAL OF UNSUITABLE MATERIAL	CU YD	50		50		
20300100	CHANNEL EXCAVATION	CU YD	480		480		
20400800	FURNISHED EXCAVATION	CU YD	1,081		1,081		
20800150	TRENCH BACKFILL	CU YD	1,091		1,091		
21101615	TOPSOIL FURNISH AND PLACE, 4"	SQ YD	7,107		7,107		
• 25800210	SEEDING, CLASS 2A	ACRE	1.47		1.47		
• 25000400	NITROGEN FERTILIZER NUTRIENT	POUND	132		132		
• 25000500	PHOSPHOROUS FERTILIZER NUTRIENT	POUND	132		132		
• 25000600	POTASSIUM FERTILIZER NUTRIENT	POUND	132		132		
• 25100630	EROSION CONTROL BLANKET	SQ YD	7,092		7,092		
28000305	TEMPORARY DITCH CHECKS	FOOT	216		216		
28000400	PERIMETER EROSION BARRIER	FOOT	1,317		1,317		
28000500	INLET AND PIPE PROTECTION	EACH	3		3		
28000510	INLET FILTERS	EACH	11		11		
28100107	STONE RIPRAP, CLASS A4	SQ YD	4,177	3,334	843		
28200200	FILTER FABRIC	SQ YD	4,177	3,334	843		
31100910	SUBBASE GRANULAR MATERIAL, TYPE A 12"	SQ YD	2,096		2,096		
31102000	SUBBASE GRANULAR MATERIAL, TYPE C	CU YD	932		932		
35102200	AGGREGATE BASE COURSE, TYPE B 10"	SQ YD	463		463		
40600115	POLYMERIZED BITUMINOUS MATERIALS (PRIME COAT)	GALLON	610		610		
40600990	TEMPORARY RAMP	SQ YD	219		219		
40603080	HOT-MIX ASPHALT BINDER COURSE, IL-19.0, N50	TON	72		72		
40603235	POLYMERIZED HOT-MIX ASPHALT BINDER COURSE, IL-19.0, N70	TON	1,211		1,211		
40603335	HOT-MIX ASPHALT SURFACE COURSE, MIX "D", N50	TON	64		64		
40603565	POLYMERIZED HOT-MIX ASPHALT SURFACE COURSE, MIX "E", N70	TON	750		750		
40701951	HOT-MIX ASPHALT PAVEMENT (FULL-DEPTH), 13-1/2"	SQ YD	1,953		1,953		
40800050	INCIDENTAL HOT-MIX ASPHALT SURFACING	TON	25		25		
42001430	BRIDGE APPROACH PAVEMENT CONNECTOR (FLEXIBLE)	SQ YD	119		119		
42001300	PROTECTIVE COAT	SQ YD	203		203		
44000100	PAVEMENT REMOVAL	SQ YD	1,421		1,421		
44000300	CURB REMOVAL	FOOT	89		89		
44004000	PAVED DITCH REMOVAL	FOOT	10		10		
44004250	PAVED SHOULDER REMOVAL	SQ YD	3,903		3,903		
44201023	CLASS B PATCHES, TYPE III, 14 INCH	SQ YD	23		23		
44201025	CLASS B PATCHES, TYPE IV, 14 INCH	SQ YD	78		78		
44201299	DOWEL BARS 1 1/2"	EACH	184		184		
44213200	SAW CUTS	FOOT	280		280		
44300200	STRIP REFLECTIVE CRACK CONTROL TREATMENT	FOOT	2,904		2,904		
48100700	AGGREGATE SHOULDERS, TYPE A 8"	SQ YD	360		360		
48203029	HOT-MIX ASPHALT SHOULDERS, 8"	SQ YD	3,185		3,185		
50100100	REMOVAL OF EXISTING STRUCTURES	EACH	1	1			
50105220	PIPE CULVERT REMOVAL	FOOT	85		85		
50200100	STRUCTURE EXCAVATION	CU YD	730	730			
50300225	CONCRETE STRUCTURES	CU YD	478.5	478.5			
50300255	CONCRETE SUPERSTRUCTURE	CU YD	1,037.5	1,037.5			
50300260	BRIDGE DECK GROOVING	SQ YD	2,701	2,701			
50300280	CONCRETE ENCASEMENT	CU YD	12.2	12.2			
50300300	PROTECTIVE COAT	SQ YD	3,240	3,240			
50500105	FURNISHING AND ERECTING STRUCTURAL STEEL	L SUM	1	1			

* DENOTES SPECIALTY ITEM

SUMMARY OF QUANTITIES				80% FED. 20% STATE			
CODE NO.	ITEM	UNIT	TOTAL QUANTITY	0011 STRUCTURE QUANTITY	0004 ROADWAY QUANTITY	0004 100% STATE ROADWAY QUANTITY	
50800505	STUD SHEAR CONNECTORS	EACH	10,878	10,878			
50800105	REINFORCEMENT BARS	POUND	10,000	10,000			
50800205	REINFORCEMENT BARS, EPOXY COATED	POUND	365,515	365,430	85		
50800515	BAR SPLICERS	EACH	1,916	1,916			
51201800	FURNISHING STEEL PILES HP12X53	FOOT	1,411	1,411			
51202306	DRIVING PILES	FOOT	1,411	1,411			
51203800	TEST PILE STEEL HP12X53	EACH	2	2			
51204650	PILE SHOES	EACH	36	36			
51500100	NAME PLATES	EACH	1	1			
• 51603000	DRILLED SHAFT IN SOIL	CU YD	120	120			
• 51604000	DRILLED SHAFT IN ROCK	CU YD	28	28			
52100520	ANCHOR BOLTS, 1"	EACH	112	112			
542A1068	PIPE CULVERTS, CLASS A, TYPE 2 24"	FOOT	100		100		
542A1075	PIPE CULVERTS, CLASS A, TYPE 2 30"	FOOT	9		9		
542A1081	PIPE CULVERTS, CLASS A, TYPE 2 36"	FOOT	18		18		
54213453	END SECTIONS 18"	EACH	3		3		
54213669	PRECAST REINFORCED CONCRETE FLARED END SECTIONS 24"	EACH	2		2		
54213675	PRECAST REINFORCED CONCRETE FLARED END SECTIONS 30"	EACH	1		1		
54213681	PRECAST REINFORCED CONCRETE FLARED END SECTIONS 36"	EACH	1		1		
54215436	CAST-IN-PLACE REINFORCED CONCRETE END SECTIONS 36"	EACH	1		1		
54247130	GRATING FOR CONCRETE FLARED END SECTIONS 24"	EACH	2		2		
54247150	GRATING FOR CONCRETE FLARED END SECTIONS 30"	EACH	1		1		
54247170	GRATING FOR CONCRETE FLARED END SECTIONS 36"	EACH	1		1		
54248510	CONCRETE COLLAR	CU YD	1.6		1.6		
550A0380	STORM SEWERS, CLASS A, TYPE 2 18"	FOOT	254		254		
55100500	STORM SEWER REMOVAL 12"	FOOT	210		210		
59100100	GEOCOMPOSITE WALL DRAIN	SQ YD	182	182			
60201105	CATCH BASIN, TYPE A, 4'-DIAMETER, TYPE 11 FRAME AND GRATE	EACH	3		3		
60236800	INLETS, TYPE A, TYPE 11 FRAME AND GRATE	EACH	2		2		
60300305	FRAMES AND LIDS TO BE ADJUSTED	EACH	2		2		
60619200	CONCRETE MEDIAN, TYPE SB-6.05	SQ FT	977		977		
60619600	CONCRETE MEDIAN, TYPE SB-6.12	SQ FT	853		853		
• 63000001	STEEL PLATE BEAM GUARD RAIL, TYPE A, 8 FOOT POSTS	FOOT	426		426		
• 63000015	STEEL PLATE BEAM GUARD RAIL, TYPE D	FOOT	2,459		2,459		
• 63100045	TRAFFIC BARRIER TERMINAL, TYPE 2	EACH	2		2		
• 63100085	TRAFFIC BARRIER TERMINAL, TYPE 6	EACH	4		4		
• 63100167	TRAFFIC BARRIER TERMINAL, TYPE 1 (SPECIAL) TANGENT	EACH	8		8		
63200310	GUARDRAIL REMOVAL	FOOT	3,249		3,249		
• 63300725	STEEL PLATE BEAM GUARD RAIL (SHORT RADIUS)	FOOT	444		444		
63500105	DELINEATORS	EACH	14		14		
64200105	SHOULDER RUMBLE STRIPS	FOOT	4,816		4,816		
66600105	FURNISHING AND ERECTING RIGHT-OF-WAY MARKERS	EACH	4		4		
66700205	PERMANENT SURVEY MARKERS, TYPE I	EACH	1		1		
66700305	PERMANENT SURVEY MARKERS, TYPE II	EACH	4		4		
67000400	ENGINEER'S FIELD OFFICE, TYPE A	CAL MO	12		12		
67100100	MOBILIZATION	L SUM	1		1		
X7010216	TRAFFIC CONTROL AND PROTECTION (SPECIAL)	L SUM	1		1		
70103815	TRAFFIC CONTROL SURVEILLANCE	CAL DA	40		40		
70106800	CHANGEABLE MESSAGE SIGN	CAL MO	24		24		
70300100	SHORT TERM PAVEMENT MARKING	FOOT	32,848		32,848		

* DENOTES SPECIALTY ITEM

FILE NAME =	USER NAME = .USER.	DESIGNED -	REVISED -	STATE OF ILLINOIS DEPARTMENT OF TRANSPORTATION	U.S. 24 /IL 9- OVER LAMARSH CREEK		F.A.P. RTE.	SECTION	COUNTY	TOTAL SHEETS	SHEET NO.
#FILE#		DRAWN -	REVISED -		SUMMARY OF QUANTITIES		317	45BR-2	PEORIA	122	6
	PLOT SCALE = 100.0000' / IN.	CHECKED -	REVISED -		SCALE: NTS	SHEET NO. 1 OF 2 SHEETS	STA.	TO STA.	CONTRACT NO. 68719		
	PLOT DATE = 10/21/2010	DATE - 10-15-2010	REVISED -		ILLINOIS FED. AID PROJECT						

PLAN	DATE	BY	REVISION	DATE	BY
	NO.	NO.	NO.	NO.	NO.
	NO.	NO.	NO.	NO.	NO.
	NO.	NO.	NO.	NO.	NO.

PROFILE	DATE	BY	REVISION	DATE	BY
	NO.	NO.	NO.	NO.	NO.
	NO.	NO.	NO.	NO.	NO.
	NO.	NO.	NO.	NO.	NO.

EARTHWORK SCHEDULE

LOCATION	EARTH EXCAVATION			FURNISHED EXCAVATION WASTE (+) SHORTAGE (-) (CU YD)
	EARTH EXCAVATION (CU YD)	EMBANKMENT (CU YD)	EARTH EXCAVATION ADJ. FOR SHRINKAGE (CU YD)	
US24 OVER LAMARSH CREEK	1742	2368	1307	-1061

REMOVAL AND DISPOSAL OF UNSUITABLE MATERIAL

JOB SITE	50	CU YD
----------	----	-------

CHANNEL EXCAVATION

JOB SITE	480	CU YD
----------	-----	-------

NITROGEN FERTILIZER NUTRIENT

SEEDING, CLASS 2A	1.47	ACRE
Application Rate = 90 # / Acres		
Quantity	132	POUND

PHOSPHOROUS FERTILIZER NUTRIENT

SEEDING, CLASS 2A	1.47	ACRE
Application Rate = 90 # / Acres		
Quantity	132	POUND

POTASSIUM FERTILIZER NUTRIENT

SEEDING, CLASS 2A	1.47	ACRE
Application Rate = 90 # / Acres		
Quantity	132	POUND

INCIDENTAL HOT-MIX ASPHALT SURFACING

LOCATION	TON
STAGE 1 Cameron Lane	10
STAGE 2 Cameron Lane	10
STAGE 2 Wheeler Road	5
TOTAL	25

TRENCH BACKFILL

STORM SEWERS	969	CU YD
CULVERT	122	CU YD
TOTAL	1091	CU YD

TOPSOIL FURNISH AND PLACE, 4"

STATION	LENGTH	DISTANCE	AVERAGE LENGTH	AREA
	FT	FT	FT	SQ YD
US24				
330+50.00	0.82			
331+00.00	1.74			
331+50.00	10.29			
		50.00	1.28	7.12
		50.00	6.02	33.42
		50.00	20.24	112.46
		50.00	45.86	254.79
		50.00	58.72	326.22
		50.00	56.23	312.41
		50.00	60.67	337.06
		50.00	60.78	337.67
		50.00	57.02	316.80
		50.00	28.64	159.09
		50.00	20.86	115.89
		50.00	49.28	273.75
		50.00	51.57	286.49
		8.53	46.31	43.88
		162.72	46.23	835.94
		28.75	46.67	149.09
		50.00	68.03	377.94
		50.00	63.34	351.91
		50.00	26.32	146.23

TOPSOIL FURNISH AND PLACE, 4" (CONT'D)

STATION	LENGTH	DISTANCE	AVERAGE LENGTH	AREA
	FT	FT	FT	SQ YD
US24				
340+50.00	14.83			
		50.00	16.02	89.00
341+00.00	17.21			
		50.00	31.11	172.82
341+50.00	45.01			
		50.00	41.93	232.96
342+00.00	38.86			
		50.00	40.80	226.67
342+50.00	42.74			
		50.00	32.73	181.86
343+00.00	22.73			
		50.00	18.98	105.42
343+50.00	15.22			
		22.00	7.61	18.61
343+72.00	0.00			
Cameron Lane				
8+50.00	30.88			
		50.00	19.37	107.64
9+00.00	7.87			
		50.00	10.95	60.83
9+50.00	14.03			
		9.84	7.02	7.67
9+59.84	0.00			
		74.73	0.00	0.00
10+34.57	0.00			
		15.43	18.41	31.56
10+50.00	36.82			
		50.00	29.03	161.25
11+00.00	21.23			
		50.00	46.77	259.84
11+50.00	72.31			
		50.00	59.96	333.10
12+00.00	47.60			
		61.17	23.80	161.77
12+61.17	0.00			
Wheeler Road				
18+00.00	6.12			
		50.00	14.57	80.94
18+50.00	23.02			
		50.00	14.20	78.91
19+00.00	5.39			
		61.00	2.69	18.25
19+61.00	0.00			
TOTAL				7107

PLAN	SURVEYED	BY	DATE
NOTE BOOK	PLOTTED		
NO. _____	INDEXED		
	FILED		
	CARD FILE NAME		

PROFILE	SURVEYED _____	BY _____	DATE _____
NOTE BOOK	GRADES CHECKED _____		
NO. _____	PLANT NOTED _____		
	STRUCTURE NOTATIONS CHRD _____		

STONE RIPRAP, CLASS A4

FILTER FABRIC

CLASS B PATCHES, TYPE III, 14 INCH

FILE NAME =	USER NAME = #USER#	DESIGNED ST	REVISED -	STATE OF ILLINOIS DEPARTMENT OF TRANSPORTATION	SCHEDULE OF QUANTITIES US-24 OVER LAMARSH CREEK			F.A.P. RTE.	SECTION	COUNTY	TOTAL SHEETS	SHEET NO.
#FILE#		DRAWN ST	REVISED -					317	45BR-2	PEORIA	122	9
	PLOT SCALE = #SCALE#	CHECKED FML	REVISED -					CONTRACT NO. 68719				
	PLOT DATE = #DATE#	DATE 10-15-2010	REVISED -									
					SCALE: N.T.S.	SHEET NO. 2 OF 9 SHEETS	STA. TO STA.	FED. ROAD DIST. NO.	ILLINOIS	FED. AID PROJECT		

SUBBASE GRANULAR MATERIAL, TYPE C

POLYMERIZED BITUMINOUS MATERIALS (PRIME COAT)

HOT-MIX ASPHALT BINDER COURSE, IL-19.0, N50

STATION	OFFSET	ALIGNMENT	STATION	OFFSET	ALIGNMENT	AREA (SQ FT)	TON
8+25	CL	Cameron	9+60	CL	Cameron	3415	47.81
19+10	CL	Wheeler	19+61	CL	Wheeler	1752	24.53
TOTAL							72.34

PLAN

NO.

NOTE BOOK

DATE

BY

REVIEWED

DESIGNED

CHECKED

FILED

PAID

FILE

NAME

PROFILE

NO.

NOTE BOOK

DATE

BY

REVIEWED

DESIGNED

CHECKED

FILED

PAID

FILE

NAME

POLYMERIZED HOT-MIX ASPHALT BINDER COURSE, IL-19.0, N70

STATION	OFFSET	ALIGNMENT	STATION	OFFSET	ALIGNMENT	AREA (SQ FT)	TON
330+38	RT	US24	336+59	RT	US24	21958	407.16
339+50	RT	US24	343+50	RT	US24	11565	207.96
332+00	LT	US24	336+30	LT	US24	12036	298.82
339+21	LT	US24	343+71	LT	US24	14725	296.85
TOTAL						1210.78	

HOT-MIX ASPHALT SURFACE COURSE, MIX "D", N50

STATION	OFFSET	ALIGNMENT	STATION	OFFSET	ALIGNMENT	AREA (SQ FT)	TON
8+25	CL	Cameron	9+60	CL	Cameron	3415	42.50
19+10	CL	Wheeler	19+61	CL	Wheeler	1752	21.80
TOTAL						64.30	

POLYMERIZED HOT-MIX ASPHALT SURFACE COURSE, MIX "E", N70

STATION	OFFSET	ALIGNMENT	STATION	OFFSET	ALIGNMENT	AREA (SQ FT)	TON
330+38	RT	US24	336+59	RT	US24	21958	273.26
339+50	RT	US24	343+50	RT	US24	11565	143.92
332+00	LT	US24	336+30	LT	US24	12036	149.78
339+21	LT	US24	343+71	LT	US24	14725	183.24
TOTAL						750.20	

HOT-MIX ASPHALT PAVEMENT (FULL-DEPTH), 13 1/2"

STATION	OFFSET	ALIGNMENT	STATION	OFFSET	ALIGNMENT	AREA (SQ FT)	AREA (SQ YD)
330+38	RT	US24	335+33	RT	US24	5544	616
339+50	RT	US24	343+50	RT	US24	649	72
332+00	LT	US24	336+30	LT	US24	1290	143
339+07	LT	US24	340+19	LT	US24	445	49
340+78	LT	US24	343+71	LT	US24	902	100
341+11	LT	US24	344+71	LT	US24	412	46
10+45	RT	Cameron	12+00	RT	Cameron	8211	912
19+10	LT	Wheeler	19+61	LT	Wheeler	126	14
TOTAL						1953	

BRIDGE APPROACH PAVEMENT CONNECTOR (FLEXIBLE)

STATION	OFFSET	ALIGNMENT	STATION	OFFSET	ALIGNMENT	AREA (SQ FT)	AREA (SQ YD)
336+44	CL	US24	336+52	CL	US24	498.35	55
339+27	CL	US24	339+35	CL	US24	575.97	64
TOTAL						119	

PROTECTIVE COAT

STATION	OFFSET	ALIGNMENT	STATION	OFFSET	ALIGNMENT	AREA (SQ FT)	AREA (SQ YD)
336+03	CL	US24	336+53	CL	US24	636	71
339+27	CL	US24	340+08	CL	US24	217	24
10+51	CL	Cameron	12+00	CL	Cameron	977	109
TOTAL						203	

PAVEMENT REMOVAL

STATION	OFFSET	ALIGNMENT	STATION	OFFSET	ALIGNMENT	AREA (SQ FT)	AREA (SQ YD)
8+25	CL	Cameron	9+54	CL	Cameron	3200.65	356
10+45	CL	Cameron	11+99	CL	Cameron	7207.00	801
19+09	CL	Wheeler	19+55	CL	Wheeler	1475.77	164
336+32	RT	US24	336+51	RT	US24	211.31	23
339+45	RT	US24	339+64	RT	US24	237.43	26
340+81	RT	US24	340+82	RT	US24	230.53	26
341+00	RT	US24	341+00	RT	US24	230.53	26
TOTAL						1421	

HOT-MIX ASPHALT SURFACE REMOVAL, VARIABLE DEPTH

STATION	OFFSET	ALIGNMENT	STATION	OFFSET	ALIGNMENT	AREA (SQ FT)	AREA (SQ YD)
330+38	CL	US24	336+90	CL	US24	33407.10	3712
338+90	CL	US24	343+71	CL	US24	26577.92	2953
TOTAL						6665	

APPROACH SLAB REMOVAL

STATION	OFFSET	ALIGNMENT	STATION	OFFSET	ALIGNMENT	AREA (SQ FT)	AREA (SQ YD)
336+90	CL	US24	337+49	CL	US24	5502	611.4
338+31	CL	US24	338+90	CL	US24	5502	611.3
TOTAL						1223	

PLAN	SURVEYED	BY	DATE
NOTE BOOK	PLOTTED		
NO. _____	ALIGNMENT CHECKED		
	EXT. OF WAY CHECKED		
	CADD FILE NAME		

PROFILE	SURVEYED _____	BY _____	DATE _____
NOTE BOOK NO. _____	PLOTTED _____		
	GRADES CHECKED _____		
	BLM NOTED _____ STRUCTURE NOTATIONS CHKD _____		

PROFILE

NOTE BOOK

NO. _____

PROFILE

NOTE BOOK

NO. _____

FILE NAME = #FILE#	USER NAME = #USER#	DESIGNED ST	REVISED -	STATE OF ILLINOIS DEPARTMENT OF TRANSPORTATION	SCHEDULE OF QUANTITIES US-24 OVER LAMARSH CREEK			F.A.P. RTE.	SECTION	COUNTY	TOTAL SHEETS	SHEET NO.
		DRAWN ST	REVISED -					317	45BR-2	PEORIA	122	11
	PLOT SCALE = #SCALE#	CHECKED FML	REVISED -					CONTRACT NO. 68719				
	PLOT DATE = #DATE#	DATE 10-15-2010	REVISED -		SCALE: N.T.S.	SHEET NO. 4 OF 9 SHEETS	STA. TO STA.	FED. ROAD DIST. NO. ILLINOIS FED. AID PROJECT				

PLAN	DATE	BY	SURVEYED	ALIGNED	CHECKED
			NOTE BOOK	FILE NAME	

PROFILE	DATE	BY	SURVEYED	ALIGNED	CHECKED
			NOTE BOOK	FILE NAME	

TEMPORARY DITCH CHECKS

STATION	OFFSET	ALIGNMENT	LENGTH (FOOT)
11+50.00	LT	Cameron	48
338+00.00	RT	US24	37
338+00.00	LT	US24	37
339+00.00	LT	US24	37
341+50.00	LT	US24	26
342+50.00	LT	US24	31
TOTAL			216

INLET AND PIPE PROTECTION

STATION	OFFSET	ALIGNMENT	EACH
8+53.92	RT	Cameron	1
11+11.01	RT	Cameron	1
340+99.25	LT	US24	1
TOTAL			3

INLET FILTERS

STATION	OFFSET	ALIGNMENT	EACH
338+08.42	RT	US24	1
336+12.93	RT	US24	1
336+32.00	RT	US24	1
336+32.00	LT	US24	1
339+00.13	LT	US24	1
339+04.84	RT	US24	1
339+45.00	RT	US24	1
339+45.00	LT	US24	1
340+80.79	RT	US24	1
341+00.00	RT	US24	1
342+67.11	RT	US24	1
TOTAL			11

END SECTION 18"

STATION	OFFSET	ALIGNMENT	EACH
336+65	RT	US24	1
339+45	RT	US24	1
341+00	RT	US24	1
TOTAL			3

CATCH BASIN, TYPE A, 4'-DIAMETER, TYPE 11 FRAME AND GRATE

STATION	OFFSET	ALIGNMENT	EACH
336+32	RT	US24	1
339+45	RT	US24	1
341+00	RT	US24	1
TOTAL			3

PRECAST REINFORCED CONCRETE FLARED END SECTIONS 24"

STATION	OFFSET	ALIGNMENT	EACH
340+00	LT	US24	1
341+00	LT	US24	1
TOTAL			2

PRECAST REINFORCED CONCRETE FLARED END SECTIONS 30"

STATION	OFFSET	ALIGNMENT	EACH
8+54	RT	Cameron	1
TOTAL			1

PRECAST REINFORCED CONCRETE FLARED END SECTIONS 36"

STATION	OFFSET	ALIGNMENT	EACH
11+11	RT	Cameron	1
TOTAL			1

CAST IN PLACE REINFORCED CONCRETE END SECTIONS 36"

STATION	OFFSET	ALIGNMENT	EACH
11+09	LT	Cameron	1
TOTAL			1

GRATING FOR CONCRETE FLARED END SECTIONS 24"

STATION	OFFSET	ALIGNMENT	EACH
340+00	LT	US24	1
341+00	LT	US24	1
TOTAL			2

GRATING FOR CONCRETE FLARED END SECTIONS 30"

STATION	OFFSET	ALIGNMENT	EACH
8+54	RT	Cameron	1
TOTAL			1

GRATING FOR CONCRETE FLARED END SECTIONS 36"

STATION	OFFSET	ALIGNMENT	EACH
11+11	RT	Cameron	1
TOTAL			1

FRAMES AND LIDS TO BE ADJUSTED

STATION	OFFSET	ALIGNMENT	EACH
333+08	RT	US24	1
342+67	RT	US24	1
TOTAL			2

DELINEATORS

STATION	OFFSET	ALIGNMENT	EACH
9+21.14	LT	Cameron	1
12+25.00	LT	Cameron	1
18+82.85	LT	Wheeler	1
18+82.85	RT	Wheeler	1
341+34.71	LT	US24	1
12+10.25	RT	Cameron	1
8+54	RT	Cameron	1
11+11	RT	Cameron	1
11+09	LT	Cameron	1
336+65	RT	US24	1
339+73	RT	US24	1
341+00	RT	US24	1
19+03	RT	Wheeler	1
19+36	LT	Wheeler	1
TOTAL			14

CHANGEABLE MESSAGE SIGN

JOB SITE	24	CAL MO
----------	----	--------

ENGINEER'S FIELD OFFICE, TYPE A

CONSTRUCTION TIME	12	CAL MO
-------------------	----	--------

MOBILIZATION

JOB SITE	1	LSUM
----------	---	------

TRAFFIC CONTROL AND PROTECTION

JOB SITE	1	LSUM
----------	---	------

INLETS, TYPE A, TYPE 11 FRAME AND GRATE

STATION	OFFSET	ALIGNMENT	EACH
336+32	RT	US24	1
339+45	RT	US24	1
TOTAL			2

TRAFFIC CONTROL SURVEILLANCE

JOB SITE	40	CAL DA
----------	----	--------

WORK ZONE PAVEMENT MARKING REMOVAL

TYPE	AREA FT ²
SHORT-TERM PAVEMENT MARKING	10950
TEMPORARY PAVEMENT MARKING	3229
PAVEMENT MARKING TAPE, TYPE III	10310
TOTAL	24489

SIGN PANEL - TYPE 1

S Cameron Ln NW Quad - STOP Sign	2.3	SQ FT
----------------------------------	-----	-------

REMOVING SIGN PANEL ASSEMBLY - TYPE A

S Cameron Ln NW Quad	1	EACH
----------------------	---	------

TELESCOPING STEEL SIGN SUPPORT

S Cameron Ln NW Quad	18	FOOT
----------------------	----	------

BASE FOR TELESCOPING STEEL SIGN SUPPORT

S Cameron Ln NW Quad	1	EACH
----------------------	---	------

GUARDRAIL MARKERS, TYPE A

TYPE A GUARDRAIL	426	FOOT
TYPE D GUARDRAIL	2459	FOOT
SHORT RADIUS GUARDRAIL	444	FOOT
TOTAL GUARDRAIL	3329	FOOT
GUARDRAIL MARKERS	72	EACH

PERMANENT SURVEY MARKERS, TYPE I

PROPOSED BRIDGE	1	EACH
-----------------	---	------

PERMANENT SURVEY MARKERS, TYPE II

JOB SITE	4	EACH
----------	---	------

FILE NAME =	USER NAME = @USER@	DESIGNED ST	REVISED -	STATE OF ILLINOIS DEPARTMENT OF TRANSPORTATION	SCHEDULE OF QUANTITIES US-24 OVER LAMARSH CREEK			F.A.P. RTE.	SECTION	COUNTY	TOTAL SHEETS	SHEET NO.
#FILE#		DRAWN ST	REVISED -		317	45BR-2	PEORIA	122	12			
		CHECKED FML	REVISED -					CONTRACT NO. 68719				
		PLOT DATE = @DATE@	REVISED -		SCALE: N.T.S.	SHEET NO. 5 OF 9 SHEETS	STA.	TO STA.	FED. ROAD DIST. NO. ILLINOIS FED. AID PROJECT			

PLAN	DATE	BY	SURVEYED CHECKED ALIGNED NOTED FILED

PROFILE	DATE	BY	SURVEYED CHECKED ALIGNED NOTED FILED

MAINTENANCE OF TRAFFIC SCHEDULE

LOCATION	TEMP. CONCRETE BARRIER	RELOCATE TEMP. CONCRETE BARRIER	SHORT- TERM PAVEMENT MARKING	TEMPORARY PAVEMENT MARKING - LETTERS AND SYMBOLS	TEMP. PAVEMENT MARKING LINE 4"	TEMP. PAVEMENT MARKING LINE 8"	TEMP. PAVEMENT MARKING LINE 24"	PAVEMENT MARKING TAPE, TYPE III - LETTERS AND SYMBOLS	PAVEMENT MARKING TAPE, TYPE III 4"	PAVEMENT MARKING TAPE, TYPE III 6"	PAVEMENT MARKING TAPE, TYPE III 24"	IMPACT ATTN., TEMP (FULLY REDIRECTIVE, NARROW), TEST LEVEL 3	IMPACT ATTN., REL (FULLY REDIRECTIVE), TEST LEVEL 3
	FOOT	FOOT	FOOT	SQ FT	FOOT	FOOT	FOOT	SQ FT	FOOT	FOOT	FOOT	EACH	EACH
STAGE 1	337.5		32848	172	23442	857	86	125	29529	472	26	2	
STAGE 2		337.5											2

BARRIER WALL MARKERS, TYPE B

TEMP. CONC. BARRIER	337.5	FOOT
NO. OF SECTION	27	EACH
BARRIER WALL MARKERS	108	EACH

TERMINAL MARKER - DIRECT APPLIED

STATION	OFFSET	ALIGNMENT	EACH
9+21.14	LT	Cameron	1
12+25.00	LT	Cameron	1
18+82.85	LT	Wheeler	1
18+82.85	RT	Wheeler	1
341+34.71	LT	US24	1
12+10.25	RT	Cameron	1
TOTAL			6

PAVEMENT MARKING REMOVAL

PAY ITEM	LENGTH (FT)	WIDTH (FT)	AREA (SQ FT)
78005100	N/A	N/A	172
78005110	23442	0.33	7736
78005140	857	0.667	571
78005180	86	2	172
TOTAL			8651

END SECTION TO BE REMOVED

STATION	OFFSET	ALIGNMENT	EACH
8+55	RT	Cameron	1
11+11	RT	Cameron	1
11+09	LT	Cameron	1
336+65	RT	US24	1
339+36	RT	US24	1
339+93	LT	US24	1
340+79	LT	US24	1
340+83	RT	US24	1
TOTAL			8

CONSTRUCTION LAYOUT

JOB SITE	1	LSUM
----------	---	------

DRAINAGE STRUCTURE TO BE REMOVED

STATION	OFFSET	ALIGNMENT	EACH
336+13	RT	US24	1
339+00	RT	US24	1
339+05	RT	US24	1
340+81	RT	US24	1
TOTAL			4

IMPACT ATTENUATOR REMOVAL

JOB SITE	8	EACH
----------	---	------

IMPACT ATTENUATORS (FULLY RE-DIRECTIVE,
NARROW), TEST LEVEL 3

JOB SITE	8	EACH
----------	---	------

SAW CUTS

STATION	OFFSET	ALIGNMENT	LENGTH (FOOT)
330+38	RT	US24	45
332+00	LT	US24	45
343+50	RT	US24	45
343+72	LT	US24	45
8+25	CL	Cameron	17
11+99	CL	Cameron	58
19+10	CL	Wheeler	25
TOTAL			280

EPOXY PAVEMENT MARKING - LINE 8"

STATION	OFFSET	ALIGNMENT	STATION	OFFSET	ALIGNMENT	LENGTH (FOOT)
332+80	RT	US24	334+80	RT	US24	200
336+31	LT	US24	340+07	LT	US24	377
337+52	RT	US24	339+92	RT	US24	240
340+75	LT	US24	341+15	LT	US24	40
TOTAL						857

EPOXY PAVEMENT MARKING - LINE 24"

STATION	OFFSET	ALIGNMENT	STATION	OFFSET	ALIGNMENT	LENGTH (FOOT)
335+36	LT	US24	335+53	LT	US24	18
335+79	RT	US24	335+98	RT	US24	32
336+16	RT	US24	336+23	RT	US24	17
340+34	LT	US24	340+53	LT	US24	19
TOTAL						86

CONCRETE MEDIAN REMOVAL

STATION	OFFSET	ALIGNMENT	STATION	OFFSET	ALIGNMENT	AREA (SQ FT)
10+46	RT	Cameron	12+00	RT	Cameron	1299
336+02	RT	US24	336+15	RT	US24	91
336+17	RT	US24	336+94	RT	US24	532
338+92	RT	US24	340+30	RT	US24	1056
340+84	RT	US24	342+62	RT	US24	1755
TOTAL						4733

PAVED DITCH REMOVAL

STATION	OFFSET	ALIGNMENT	LENGTH (FOOT)
336+28	RT	US24	10
TOTAL			10

PLAN	DATE	BY	REVIEWED	DATE	BY
			PLOTTED		
			CHECKED		
			BY		
	NOTE BOOK NO.				

PROFILE	DATE	BY	REVIEWED	DATE	BY
			PLOTTED		
			CHECKED		
			BY		
	NOTE BOOK NO.				

PERIMETER EROSION BARRIER

STATION	OFFSET	ALIGNMENT	STATION	OFFSET	ALIGNMENT	LENGTH (FOOT)
332+00.00	LT	US24	335+00.00	LT	US24	304
8+25.00	LT	Cameron	336+91.17	LT	US24	236
12+00.00	LT	Cameron	11+15.29	LT	Cameron	100
337+48.38	LT	US24	339+50.00	LT	US24	217
17+72.64	RT	Wheeler	19+00.00	RT	Wheeler	125
17+71.98	LT	Wheeler	342+49.95	LT	US24	335
TOTAL						1317

CURB REMOVAL

STATION	OFFSET	ALIGNMENT	STATION	OFFSET	ALIGNMENT	LENGTH (FOOT)
10+95	LT	Cameron	337+01	RT	US24	89
TOTAL						89

PIPE CULVERT REMOVAL

STATION	OFFSET	ALIGNMENT	STATION	OFFSET	ALIGNMENT	LENGTH (FOOT)
339+93	LT	US24	340+79	LT	US24	85
TOTAL						85

PIPE CULVERTS, CLASS A, TYPE 2 24"

STATION	OFFSET	ALIGNMENT	STATION	OFFSET	ALIGNMENT	LENGTH (FOOT)
340+00	LT	US24	340+98	LT	US24	100
TOTAL						100

PIPE CULVERTS, CLASS A, TYPE 2 30"

STATION	OFFSET	ALIGNMENT	STATION	OFFSET	ALIGNMENT	LENGTH (FOOT)
8+54	RT	Cameron	8+54	RT	Cameron	9
TOTAL						9

PIPE CULVERTS, CLASS A, TYPE 2 36"

STATION	OFFSET	ALIGNMENT	STATION	OFFSET	ALIGNMENT	LENGTH (FOOT)
11+11	RT	US24	11+11	RT	US24	18
TOTAL						18

STORM SEWERS, CLASS A, TYPE 2 18"

STATION	OFFSET	ALIGNMENT	STATION	OFFSET	ALIGNMENT	LENGTH (FOOT)
336+32	RT	US24	336+51	RT	US24	76
336+32	LT	US24	336+32	RT	US24	18
339+45	RT	US24	339+64	RT	US24	94
339+45	LT	US24	339+45	RT	US24	6
341+00	RT	US24	341+00	RT	US24	60
TOTAL						254

STORM SEWER REMOVAL 12"

STATION	OFFSET	ALIGNMENT	STATION	OFFSET	ALIGNMENT	LENGTH (FOOT)
336+13	RT	US24	336+64	RT	US24	93
339+00	RT	US24	339+36	RT	US24	63
340+81	RT	US24	340+83	RT	US24	54
TOTAL						210

CONCRETE MEDIAN, TYPE SB-6.06

STATION	OFFSET	ALIGNMENT	STATION	OFFSET	ALIGNMENT	AREA (SQ FT)
10+51	CL	Cameron	12+00	CL	Cameron	977
TOTAL						977

CONCRETE MEDIAN, TYPE SB-6.12

STATION	OFFSET	ALIGNMENT	STATION	OFFSET	ALIGNMENT	AREA (SQ FT)
336+03	CL	US24	336+53	CL	US24	636
339+27	CL	US24	340+08	CL	US24	217
TOTAL						853

STEEL PLATE BEAM GUARD RAIL, TYPE A, 6 FOOT POSTS

STATION	OFFSET	ALIGNMENT	STATION	OFFSET	ALIGNMENT	LENGTH (FOOT)
11+25	LT	Cameron	11+75	LT	Cameron	50
11+60	RT	Cameron	11+98	RT	Cameron	37
339+27	LT	US24	340+15	LT	US24	88
339+80	RT	US24	341+93	RT	US24	213
340+97	LT	US24	341+35	LT	US24	38
TOTAL						426

STEEL PLATE BEAM GUARD RAIL, TYPE D

STATION	OFFSET	ALIGNMENT	STATION	OFFSET	ALIGNMENT	LENGTH (FOOT)
321+26	CL	US24	329+23	CL	US24	797
330+51	CL	US24	334+84	CL	US24	433
341+36	CL	US24	351+64	CL	US24	1028
352+99	CL	US24	355+00	CL	US24	201
TOTAL						2459

FILE NAME = #FILE#	USER NAME = #USER#	DESIGNED ST	REVISED -	STATE OF ILLINOIS DEPARTMENT OF TRANSPORTATION	SCHEDULE OF QUANTITIES US-24 OVER LAMARSH CREEK			F.A.P. RTE.	SECTION	COUNTY	TOTAL SHEETS	SHEET NO.
		DRAWN ST	REVISED -			317	45BR-2	PEORIA	122	14		
	PLOT SCALE = #SCALE#	CHECKED FML	REVISED -					CONTRACT NO. 68719				
	PLOT DATE = #DATE#	DATE 10-15-2010	REVISED -		SCALE: N.T.S.	SHEET NO. 7 OF 9 SHEETS	STA.	TO STA.	FED. ROAD DIST. NO. [ILLINOIS] FED. AID PROJECT			

PLAN	DATE	BY	REVIEWED	PLOTTED	CHECKED	FILE NAME
	NO.					
	NOTE BOOK					

PROFILE	DATE	BY	REVIEWED	PLOTTED	CHECKED	FILE NAME
	NO.					
	NOTE BOOK					

TRAFFIC BARRIER TERMINAL, TYPE 2

STATION	OFFSET	ALIGNMENT	STATION	OFFSET	ALIGNMENT	EACH
11+98	RT	Cameron	12+10	RT	Cameron	1
341+93	RT	US24	342+05	RT	US24	1
TOTAL						2

TRAFFIC BARRIER TERMINAL, TYPE 6

STATION	OFFSET	ALIGNMENT	STATION	OFFSET	ALIGNMENT	EACH
336+00	LT	US24	336+44	LT	US24	1
336+53	RT	US24	336+96	RT	US24	1
338+84	LT	US24	339+27	LT	US24	1
339+36	RT	US24	339+80	RT	US24	1
TOTAL						4

TRAFFIC BARRIER TERMINAL, TYPE 1 (SPECIAL) TANGENT

STATION	OFFSET	ALIGNMENT	STATION	OFFSET	ALIGNMENT	EACH
334+29	RT	US24	334+79	RT	US24	1
8+71	LT	Cameron	9+21	LT	Cameron	1
11+75	LT	Cameron	12+25	LT	Cameron	1
18+33	RT	Wheeler	18+83	RT	Wheeler	1
18+33	LT	Wheeler	18+83	LT	Wheeler	1
341+35	LT	US24	341+85	LT	US24	1
TOTAL						6

GUARDRAIL REMOVAL

STATION	OFFSET	ALIGNMENT	STATION	OFFSET	ALIGNMENT	FOOT
320+95	CL	US24	329+54	CL	US24	859
330+20	CL	US24	335+13	CL	US24	493
334+15	RT	US24	11+37	RT	Cameron	204
11+93	LT	Cameron	337+14	RT	US24	205
9+02	LT	Cameron	336+54	LT	US24	127
338+79	LT	US24	340+10	LT	US24	131
339+27	RT	US24	341+02	RT	US24	175
342+72	CL	US24	351+95	CL	US24	923
352+68	CL	US24	354+00	CL	US24	132
TOTAL						3249

STEEL PLATE BEAM GUARD RAIL (SHORT RADIUS)

STATION	OFFSET	ALIGNMENT	STATION	OFFSET	ALIGNMENT	LENGTH (FOOT)
9+21	LT	Cameron	9+60	LT	Cameron	53
10+39	RT	Cameron	11+60	RT	Cameron	139
10+65	LT	Cameron	11+25	LT	Cameron	87
18+83	RT	Wheeler	19+51	RT	Wheeler	71
18+83	LT	Wheeler	19+51	LT	Wheeler	94
TOTAL						444

SHOULDER RUMBLE STRIP

STATION	OFFSET	ALIGNMENT	STATION	OFFSET	ALIGNMENT	LENGTH (FT)
323+50.00	RT (INSIDE)	US24	334+98.00	RT (INSIDE)	US24	1148
330+38.00	RT (OUTSIDE)	US24	334+79.00	RT (OUTSIDE)	US24	441
331+50.00	LT (INSIDE)	US24	334+80.00	LT (INSIDE)	US24	330
332+00.00	LT (OUTSIDE)	US24	334+94.00	LT (OUTSIDE)	US24	294
336+05.00	LT (OUTSIDE)	US24	336+32.00	LT (OUTSIDE)	US24	27
336+67.00	RT (OUTSIDE)	US24	336+74.00	RT (OUTSIDE)	US24	7
339+07.00	LT (OUTSIDE)	US24	340+10.00	LT (OUTSIDE)	US24	103
339+48.00	RT (OUTSIDE)	US24	343+50.00	RT (OUTSIDE)	US24	402
341+03.00	LT (OUTSIDE)	US24	343+72.00	LT (OUTSIDE)	US24	269
341+15.00	RT (INSIDE)	US24	343+50.00	RT (INSIDE)	US24	235
340+80.00	LT (INSIDE)	US24	349+00.00	LT (INSIDE)	US24	820
349+00.00	RT (INSIDE)	US24	356+40.00	RT (INSIDE)	US24	740
TOTAL						4816

EPOXY PAVEMENT MARKING - LINE 4"

STATION	OFFSET	ALIGNMENT	STATION	OFFSET	ALIGNMENT	LENGTH (FOOT)
319+30	LT	US24	8+25	RT	Cameron	1721
319+30	LT	US24	335+34	LT	US24	1608
309+00	RT	US24	335+34	RT	US24	2639
309+00	RT	US24	12+00	RT	Cameron	2776
309+00	RT	US24	359+80	RT	US24	1270
319+30	LT	US24	370+00	LT	US24	1268
330+40	RT	US24	332+80	RT	US24	60
8+25	LT	Cameron	19+10	RT	Wheeler	631
336+02	CL	US24	339+29	CL	US24	658
12+00	LT	Cameron	359+80	RT	US24	2503
340+77	LT	US24	370+00	LT	US24	2924
340+77	RT	US24	359+80	RT	US24	1909
19+10	LT	Wheeler	370+00	LT	US24	2973
336+32	RT	US24	337+52	RT	US24	30
341+15	LT	US24	343+64	LT	US24	62
8+25	CL	Cameron	9+27	CL	Cameron	25
10+49	CL	Cameron	12+00	CL	Cameron	307
19+10	CL	Wheeler	19+48	CL	Wheeler	78
TOTAL						23442

FILE NAME = #FILE#	USER NAME = #USER#	DESIGNED ST	REVISED -	STATE OF ILLINOIS DEPARTMENT OF TRANSPORTATION	SCHEDULE OF QUANTITIES US-24 OVER LAMARSH CREEK	SCALE: N.T.S.	SHEET NO. 8 OF 9 SHEETS	STA. TO STA.	F.A.P. RTE.	SECTION	COUNTY	TOTAL SHEETS	SHEET NO.
	PLOT SCALE = #SCALE#	DRAWN ST	REVISED -						317	45BR-2	PEORIA	122	15
	PLOT DATE = #DATE#	CHECKED FML	REVISED -						CONTRACT NO. 68719				
	DATE 10-15-2010	REVISED -	FED. ROAD DIST. NO. [ILLINOIS] FED. AID PROJECT										

PLAN	DATE	BY	REVIEWED	DATE	BY
	NO.	NO.	NO.	NO.	NO.
	NO.	NO.	NO.	NO.	NO.
	NO.	NO.	NO.	NO.	NO.

PROFILE	DATE	BY	REVIEWED	DATE	BY
	NO.	NO.	NO.	NO.	NO.
	NO.	NO.	NO.	NO.	NO.
	NO.	NO.	NO.	NO.	NO.

TEMPORARY RAMP

DIRECTION	ALIGNMENT	PAVEMENT WIDTH (FT)	AREA (SQ FT)	AREA (SQ YD)
WB	US24	42	672	75
EB	US24	42	672	75
SB	Cameron	39	624	69
TOTAL				219

REINFORCEMENT BARS, EPOXY COATED

STATION	OFFSET	ALIGNMENT	PIPE DIA (INCH)	WEIGHT (LB)
8+54.00	RT	Cameron	30	40
11+11.00	RT	Cameron	36	45
TOTAL				85

CONCRETE COLLAR

STATION	OFFSET	ALIGNMENT	PIPE DIA (INCH)	SI CONCRETE (CU YD)
8+54.00	RT	Cameron	30	0.7
11+11.00	RT	Cameron	36	0.9
TOTAL				1.6

EPOXY PAVEMENT MARKING - LETTERS AND SYMBOLS

STATION	OFFSET	ALIGNMENT	DESCRIPTION	AREA (SQ FT)
333+04.59	RT	US24	ARROW	15.6
333+84.59	RT	US24	ARROW	15.6
334+64.59	RT	US24	ARROW	15.6
336+61.47	LT	US24	ARROW	15.6
337+41.47	LT	US24	ARROW	15.6
338+21.47	LT	US24	ARROW	15.6
339+01.47	LT	US24	ARROW	15.6
339+81.47	LT	US24	ARROW	15.6
337+94.10	RT	US24	ARROW	15.6
338+74.10	RT	US24	ARROW	15.6
339+54.10	RT	US24	ARROW	15.6
TOTAL				172

DOWEL BARS 1 1/2"

STATION	OFFSET	ALIGNMENT	FOOT	EACH
336+32	RT	US24	40	40
339+45	RT	US24	48	48
340+81	RT	US24	48	48
341+00	RT	US24	48	48
TOTAL				184

AGGREGATE BASE COURSE, TYPE B 10"

STATION	OFFSET	ALIGNMENT	STATION	OFFSET	ALIGNMENT	AREA (SQ FT)	AREA (SQ YD)
8+25	CL	Cameron	9+60	CL	Cameron	2414.99	268.33
19+10	CL	Wheeler	19+61	CL	Wheeler	1751.93	194.66
TOTAL							462.99

PAVED SHOULDER REMOVAL

STATION	OFFSET	ALIGNMENT	STATION	OFFSET	ALIGNMENT	AREA (SQ FT)	AREA (SQ YD)
330+38	RT	US24	11+47	RT	Cameron	6220.22	691
332+00	LT	US24	335+02	LT	US24	3009.83	334
330+38	CL	US24	335+29	CL	US24	10761.06	1196
11+99	LT	Cameron	337+14	RT	US24	2101.28	233
340+75	CL	US24	343+72	CL	US24	4081.27	453
339+09	RT	US24	343+50	RT	US24	4418.97	491
339+06	LT	US24	343+72	LT	US24	4535.94	504
TOTAL							3903

MATERIAL TRANSFER DEVICE

STATION	OFFSET	ALIGNMENT	STATION	OFFSET	ALIGNMENT	AREA (SQ FT)	TON
330+38	RT	US24	336+59	RT	US24	21958	273
339+50	RT	US24	343+50	RT	US24	11565	144
332+00	LT	US24	336+30	LT	US24	12036	150
339+21	LT	US24	343+71	LT	US24	14725	183
330+38	RT	US24	336+59	RT	US24	21958	407
339+50	RT	US24	343+50	RT	US24	11565	208
332+00	LT	US24	336+30	LT	US24	12036	299
339+21	LT	US24	343+71	LT	US24	14725	297
TOTAL							1961

STRIP REFLECTIVE CRACK CONTROL TREATMENT

STATION	OFFSET	ALIGNMENT	STATION	OFFSET	ALIGNMENT	LENGTH (FOOT)
330+38.00	RT	US24	336+59.00	RT	US24	621
332+00.00	LT	US24	336+30.00	LT	US24	430
335+00.00	RT	US24	336+25.00	RT	US24	125
335+00.00	LT	US24	336+39.00	LT	US24	139
339+21.00	LT	US24	343+71.00	LT	US24	450
339+50.00	RT	US24	343+50.00	RT	US24	400
339+27.00	LT	US24	343+15.00	LT	US24	388
339+43.00	RT	US24	341+08.00	RT	US24	165
8+25.00	CL	Cameron	9+60.00	CL	Cameron	135
19+10.00	CL	Wheeler	19+61.00	CL	Wheeler	51
TOTAL						2904






FURNISHING AND ERECTING
RIGHT-OF-WAY MARKERS

STATION	OFFSET	ALIGNMENT	EACH
10+90.00	RT	Cameron	1
12+00.00	RT	Cameron	1
11+53.80	LT	Cameron	1
12+52.50	LT	Cameron	1
TOTAL			4

MOWING

FROM STATION	TO STATION	LENGTH (FT)	UNIT
330+38.00	343+72.00	1334	13.3
x 3 APPLICATIONS			40
TOTAL			40


FILE NAME = *FILEL*	USER NAME = *USER*	DESIGNED ST	REVISED -	STATE OF ILLINOIS DEPARTMENT OF TRANSPORTATION	SCHEDULE OF QUANTITIES US-24 OVER LAMARSH CREEK	SCALE: N.T.S.	SHEET NO. 9 OF 9 SHEETS	STA.	TO STA.	F.A.P. RTE.	SECTION	COUNTY	TOTAL SHEETS	SHEET NO.
	PLOT SCALE = *SCALE*	DRAWN ST	REVISED -							317	45BR-2	PEORIA	122	16
	PLOT DATE = *DATE*	CHECKED FML	REVISED -							CONTRACT NO. 68719				
	DATE	10-15-2010	REVISED -							FED. ROAD DIST. NO. [ILLINOIS] FED. AID PROJECT				

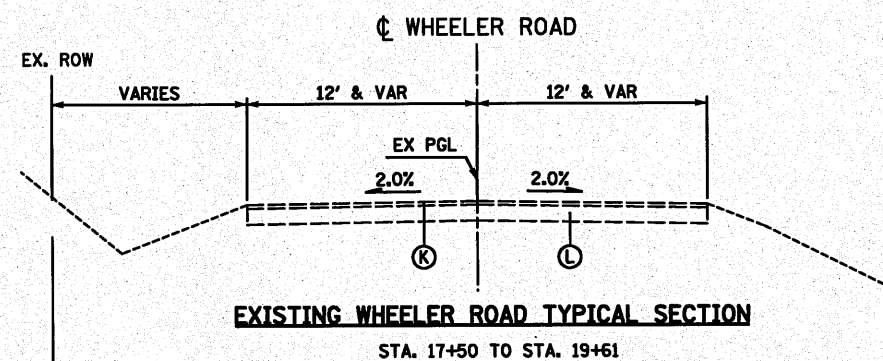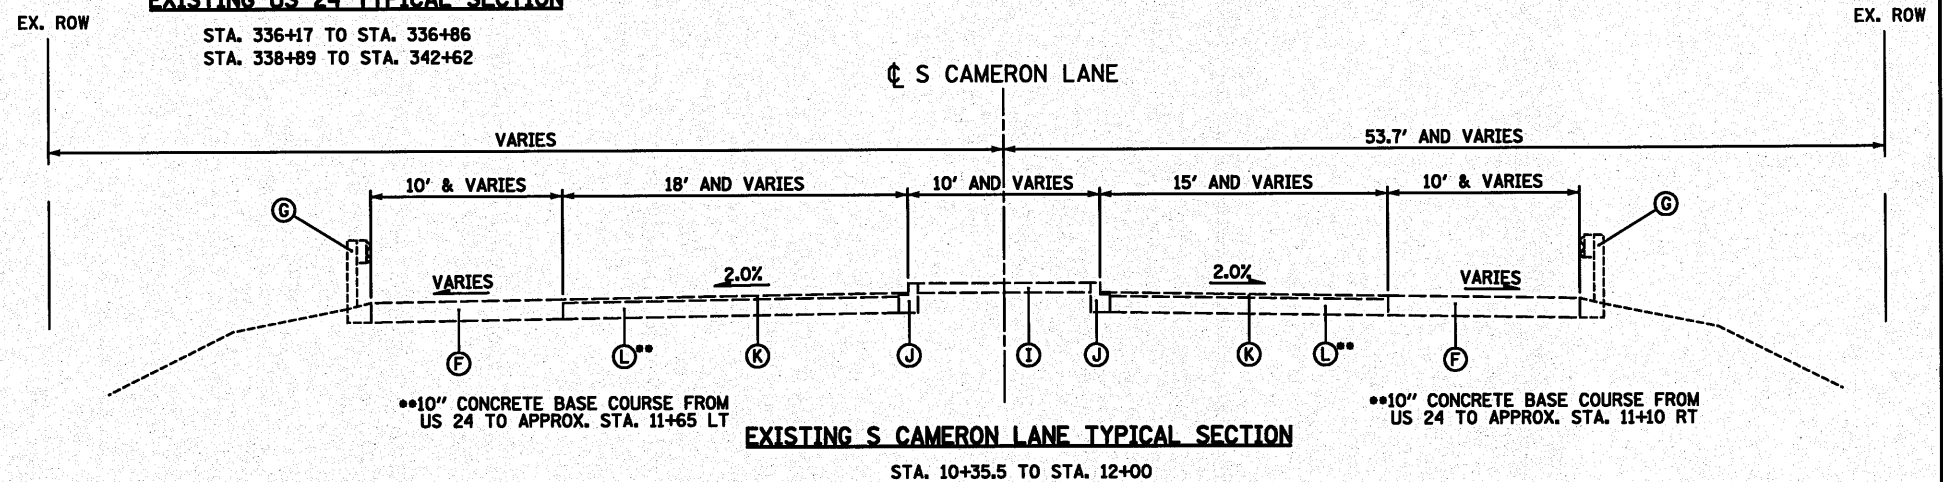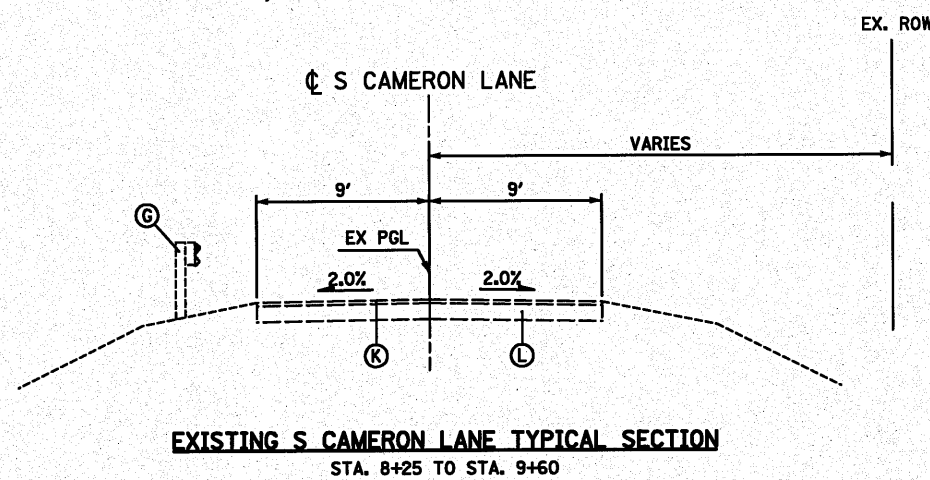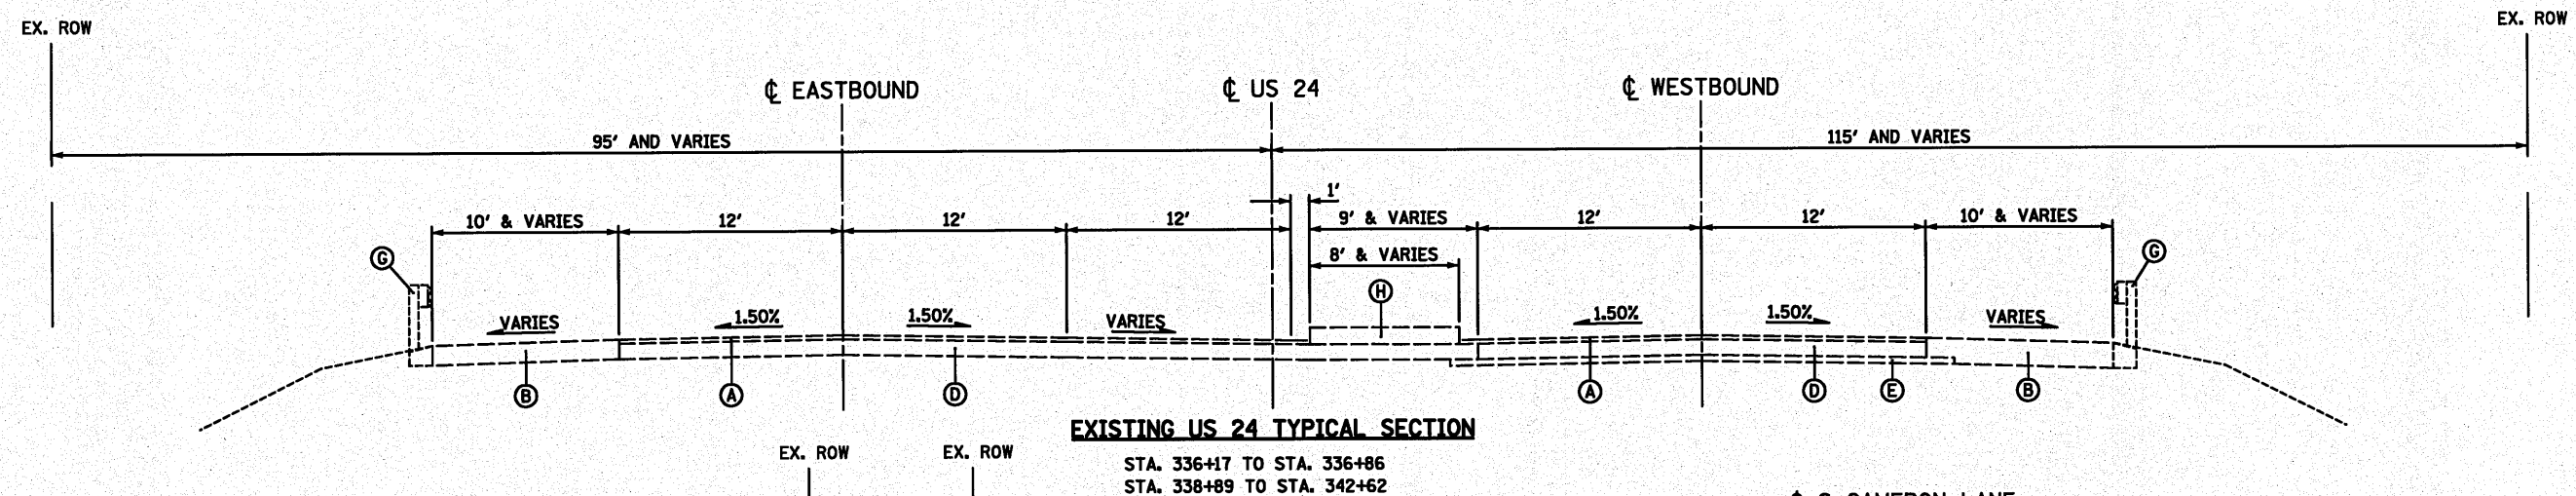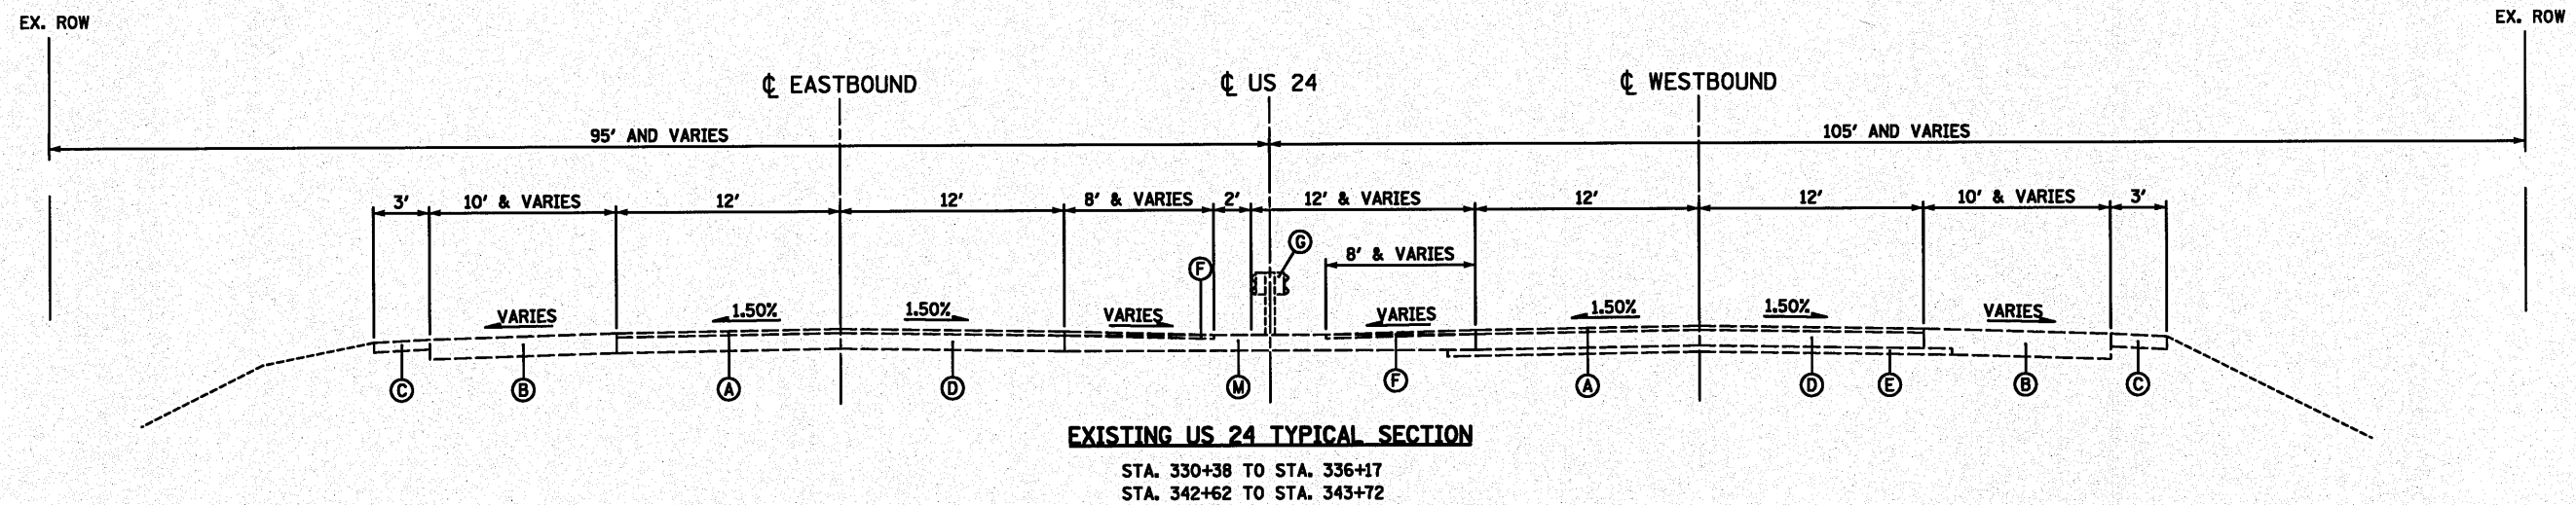

LEGEND

- (A) EXISTING HMA SURFACE, 2 1/4" & VAR
- (B) EXISTING HMA SHOULDER, 8" & VAR
- (C) EXISTING AGGREGATE SHOULDER, 8" & VAR
- (D) EXISTING P.C.C. PAVEMENT, 10"
- (E) EXISTING STABILIZED SUB-BASE, 4"
- (F) EXISTING HMA SHOULDER
- (G) EXISTING GUARDRAIL
- (H) EXISTING CONCRETE MEDIAN, TYPE SB-6.12
- (I) EXISTING CONCRETE MEDIAN SURFACE, 4"
- (J) EXISTING CURB AND GUTTER, TYPE M-6.06
- (K) EXISTING HMA PAVEMENT, 3" & VAR
- (L) EXISTING AGGREGATE BASE COURSE, 8"
- (M) EXISTING STABILIZED SHOULDER


FILE NAME = #FILE#	USER NAME = #USER#	DESIGNED - SEW	REVISED -	STATE OF ILLINOIS DEPARTMENT OF TRANSPORTATION	EXISTING TYPICAL SECTIONS US ROUTE 24 OVER LAMARSH CREEK				F.A.P. RTE.	SECTION	COUNTY	TOTAL SHEETS	SHEET NO.
		DRAWN - SEW	REVISED -						317	45BR-2	PEORIA	122	17
	PLOT SCALE = #SCALE#	CHECKED - FML	REVISED -		CONTRACT NO. 68719								
	PLOT DATE = #DATE#	DATE - 10-15-2010	REVISED -										
					SCALE: NONE	SHEET NO. 1 OF 1 SHEETS	STA.	TO STA.	FED. ROAD DIST. NO.	ILLINOIS	FED. AID PROJECT		

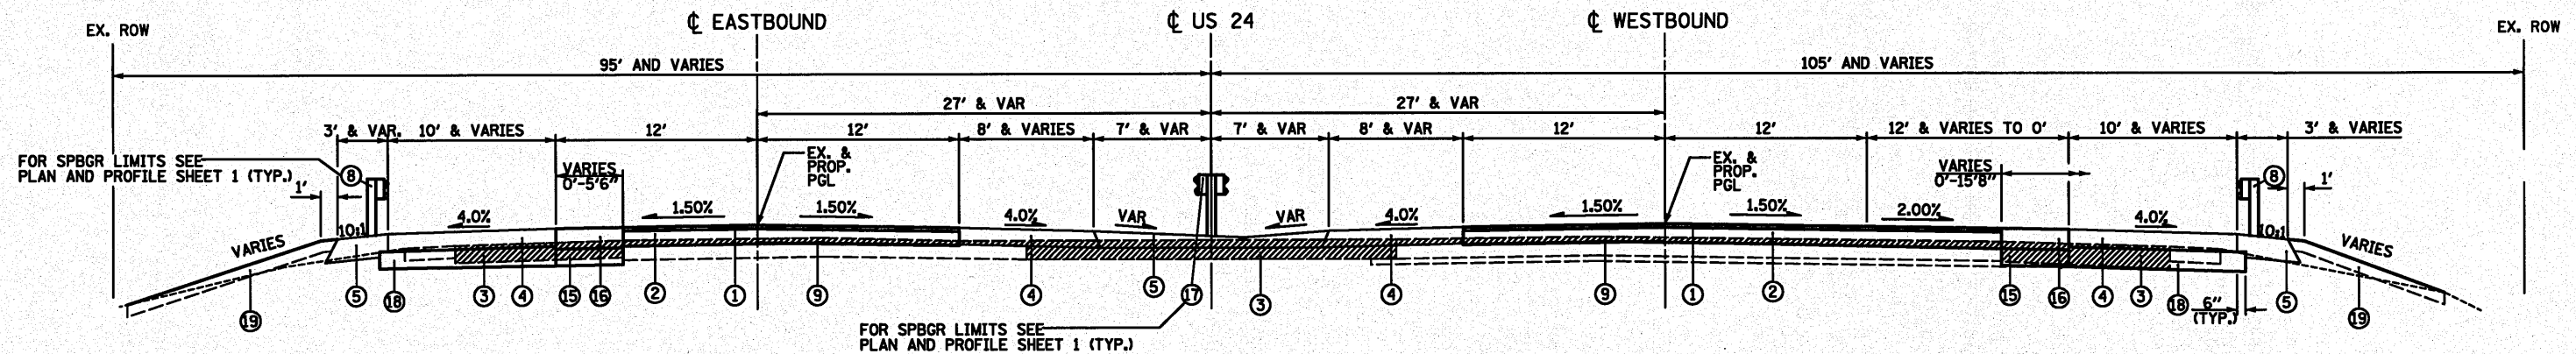

EASTBOUND STA.
STA. 332+00 TO STA. 336+02
STA. 340+09 TO STA. 343+72


PROPOSED US 24 TYPICAL SECTION

WESTBOUND STA.
STA. 330+38 TO STA. 336+02
STA. 340+09 TO STA. 343+50

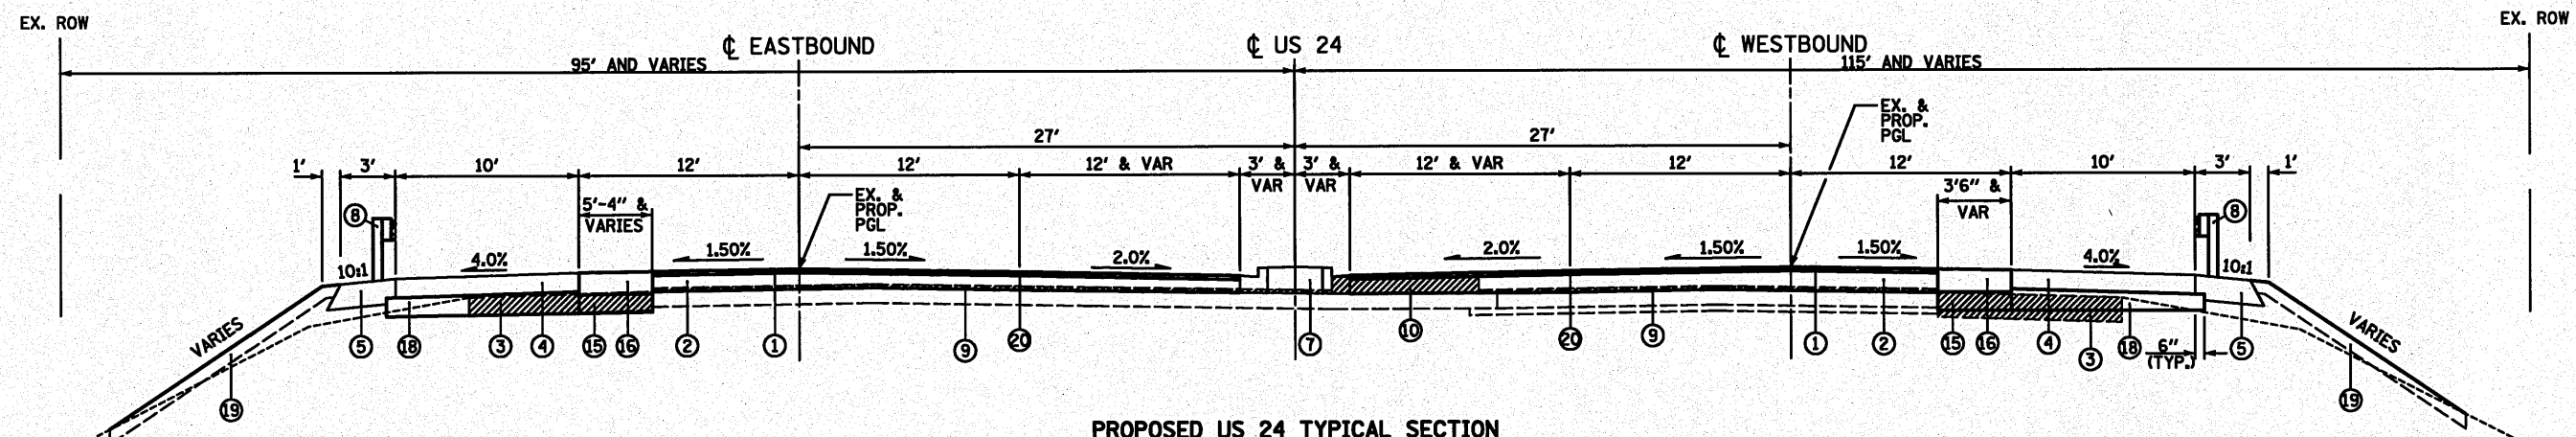


PROPOSED US 24 TYPICAL SECTION

STA. 336+02 TO STA. 336+59
STA. 339+21 TO STA. 340+09

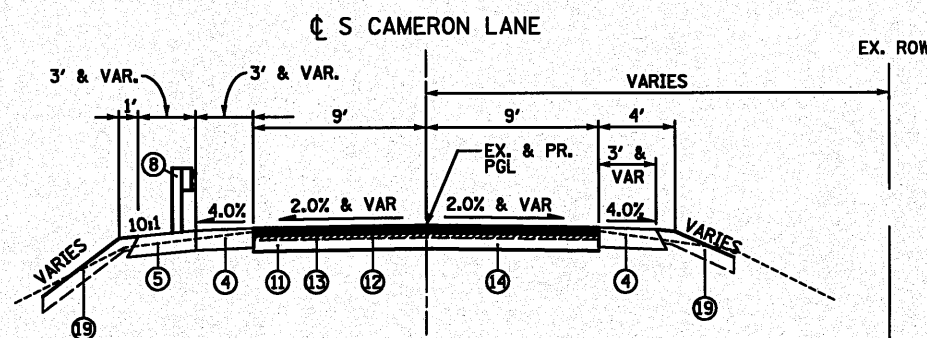


PROPOSED S CAMERON LANE TYPICAL SECTION

STA. 8+25 TO STA. 9+60

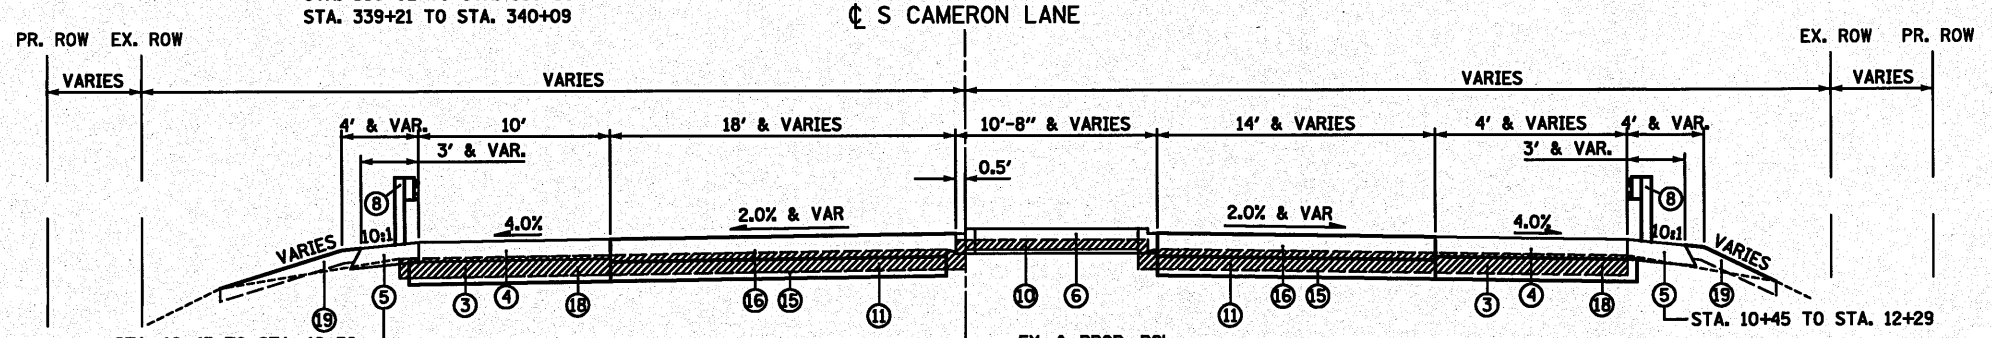

PROPOSED S CAMERON LANE TYPICAL SECTION

STA. 10+45 TO STA. 11+99

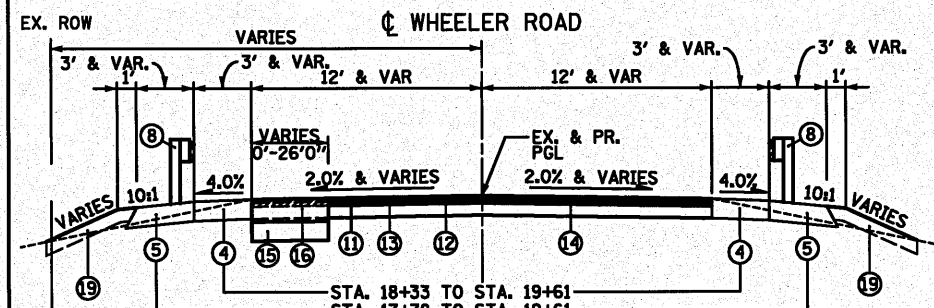


PROPOSED WHEELER ROAD TYPICAL SECTION

STA. 19+10 TO STA. 19+61

LEGEND

- ① POLYMERIZED HMA SURFACE COURSE, MIX "E", N70, 1 3/4"
- ② POLYMERIZED HMA BINDER COURSE, IL-19.0, N70, 2 2 1/4"
- ③ PAVED SHOULDER REMOVAL
- ④ HMA SHOULDER, 8"
- ⑤ AGGREGATE SHOULDER, 8" (WITHOUT GUARDRAIL)
GUARDRAIL AGGREGATE EROSION CONTROL, 8" (WITH GUARDRAIL)
- ⑥ CONCRETE MEDIAN TYPE SB-6.06
- ⑦ CONCRETE MEDIAN TYPE SB-6.12
- ⑧ STEEL PLATE BEAM GUARDRAIL, TYPE A
- ⑨ HOT-MIX ASPHALT SURFACE REMOVAL, VARIABLE DEPTH (VARIES 1" MIN. TO 4" MAX. AT PROPOSED CL)
- ⑩ CONCRETE MEDIAN REMOVAL
- ⑪ PAVEMENT REMOVAL
- ⑫ HMA SURFACE COURSE, MIX D, N50, 2"
- ⑬ HMA BINDER COURSE, IL 19.0, N50, 2 1/4"
- ⑭ AGGREGATE BASE COURSE, TY B, 10"
- ⑮ SUBBASE GRANULAR MATERIAL, TYPE A 12" (PLACED UNDER 16)
- ⑯ HMA PAVEMENT (FULL-DEPTH), 13 1/2" (SEE BITUMINOUS MIXTURES TABLE FOR BREAKDOWN OF LIFTS)
- ⑰ STEEL PLATE BEAM GUARDRAIL, TYPE D
- ⑱ SUBBASE GRANULAR MATERIAL, TYPE C, 17 1/2" (PLACED UNDER 4)
- ⑲ TOPSOIL FURNISH AND PLACE, 4"
- ⑳ STRIP REFLECTIVE CRACK CONTROL TREATMENT

FILE NAME =	USER NAME = #USER#	DESIGNED - SEW	REVISED -	STATE OF ILLINOIS DEPARTMENT OF TRANSPORTATION		PROPOSED TYPICAL SECTIONS US ROUTE 24 OVER LAMARSH CREEK		F.A.P. RTE.	SECTION	COUNTY	TOTAL SHEETS	SHEET NO.
#FILE#		DRAWN - SEW	REVISED -					317	45BR-2	PEORIA	122	18
		CHECKED - FML	REVISED -					CONTRACT NO. 68719				
		DATE - 10-15-2010	REVISED -					FED. ROAD DIST. NO.	ILLINOIS FED. AID PROJECT			
						SCALE: NONE	SHEET NO. 1 OF 1 SHEETS	STA.	TO STA.			

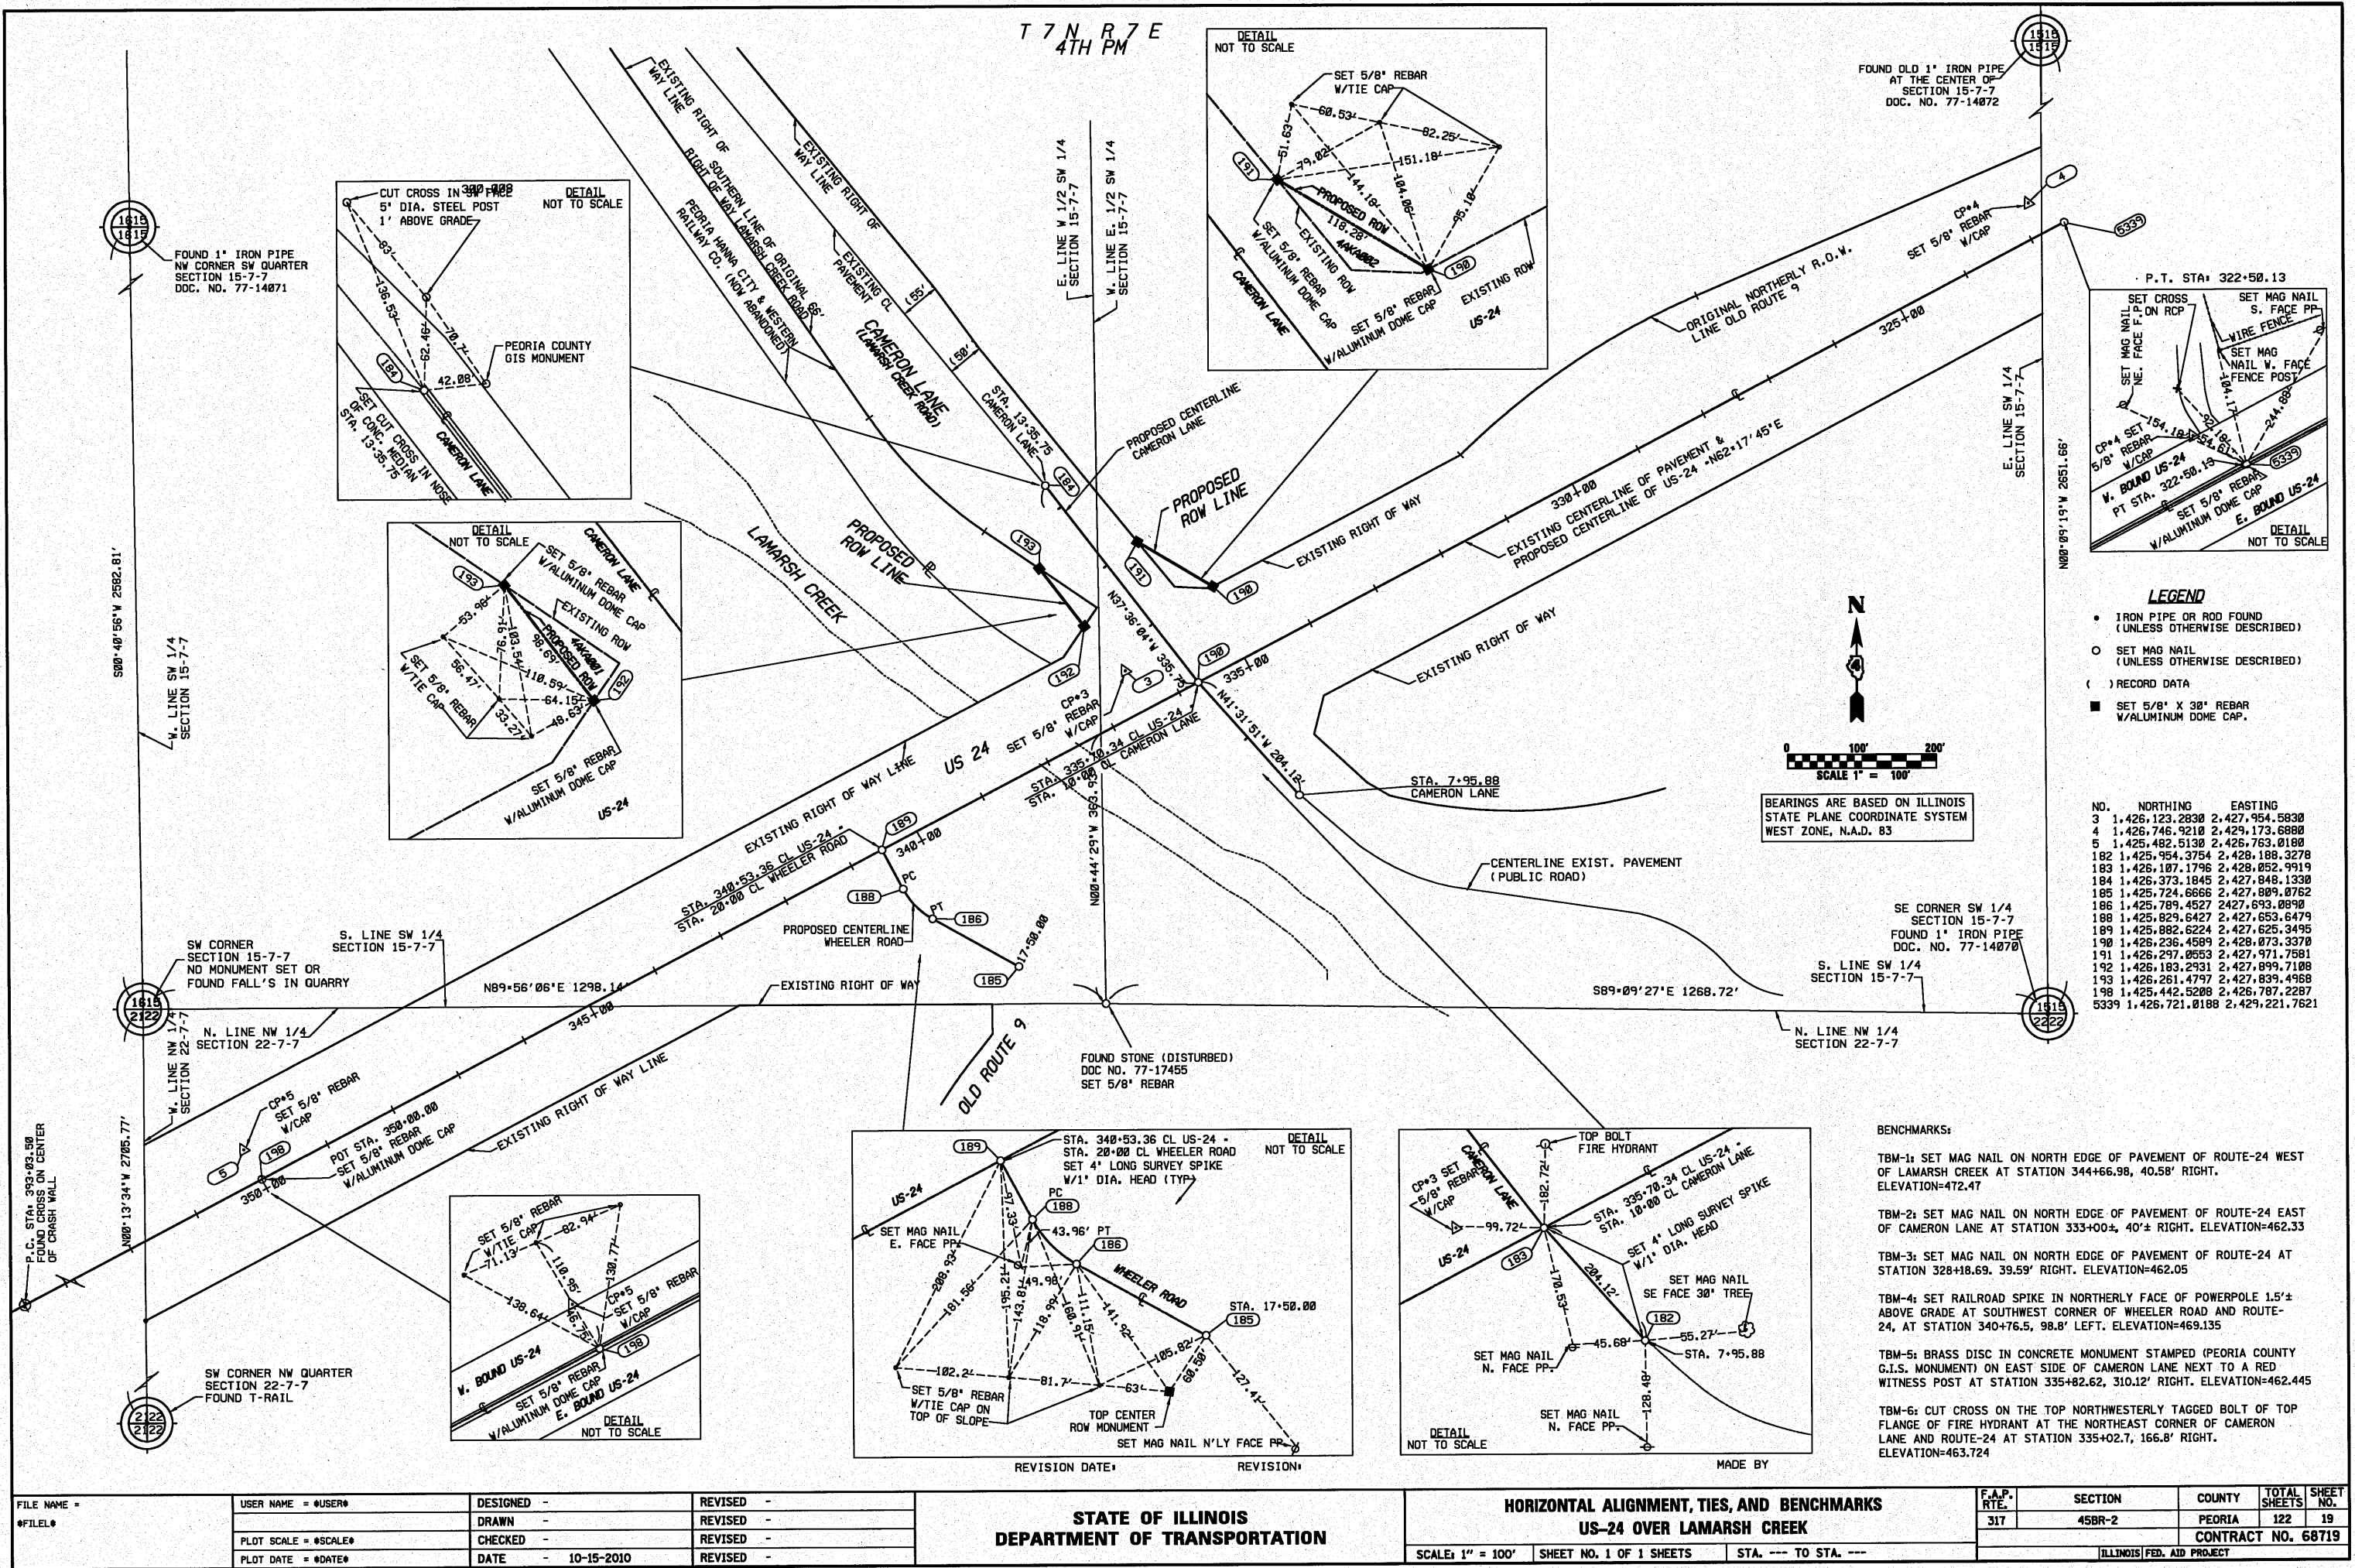

FILE NAME = *FILEL*	USER NAME = *USER*	DESIGNED -	REVISED -	STATE OF ILLINOIS DEPARTMENT OF TRANSPORTATION	HORIZONTAL ALIGNMENT, TIES, AND BENCHMARKS US-24 OVER LAMARSH CREEK			F.A.P. RTE.	SECTION	COUNTY	TOTAL SHEETS	SHEET NO.
		DRAWN -	REVISED -					317	45BR-2	PEORIA	122	19
	PLOT SCALE = *SCALE*	CHECKED -	REVISED -		CONTRACT NO. 68719							
	PLOT DATE = *DATE*	DATE - 10-15-2010	REVISED -		SCALE: 1" = 100'	SHEET NO. 1 OF 1 SHEETS	STA. --- TO STA. ---	ILLINOIS FED. AID PROJECT				

PLAN	DATE	BY
	REVIEWED	DATE
	NOTED	DATE
	NO.	NO.

PROFILE	DATE	BY
	REVIEWED	DATE
	NOTED	DATE
	NO.	NO.

STEEL PLATE BEAM GUARD RAIL, TYPE A
11+25.00, 28.5' LT. - 11+75.00, 28.5' LT.
11+60.30, 31.5' RT. - 11+97.76, 29.9' RT.
339+27.28, 49.0' LT. - 340+14.78, 49.0' LT.
339+80.05, 49.0' RT. - 341+92.54, 47.5' RT.
340+97.22, 49.0' LT. - 341+34.71, 48.6' LT.



STEEL PLATE BEAM GUARD RAIL, TYPE D
321+26.00, CL - 329+23.00, CL
330+51.00, CL - 334+83.50, CL
341+35.85, 1.4' RT. - 351+64.00 CL
352+99.00, CL - 355+00.00, CL

STEEL PLATE BEAM GUARD RAIL (SHORT RADIUS)
9+21.14, 12.0' LT. - 9+59.51, 40.7' LT.
10+38.51, 99.3' RT. - 11+60.30, 31.5' RT.
10+64.60, 72.1' LT. - 11+25.00, 28.5' LT.
18+82.85, 15.0' RT. - 19+50.75, 35.8' RT.
18+82.85, 15.0' LT. - 19+51.31, 43.6' LT.

TRAFFIC BARRIER TERMINAL, TYPE 1 (SPECIAL) TANGENT
334+29.16, 56.0' RT. - 334+79.16, 55.0' RT.
8+71.14, 13.0' LT. - 9+21.14, 12.0' LT.
11+75.00, 28.5' LT. - 12+25.00, 29.5' LT.
18+32.85, 16.0' RT. - 18+82.85, 15.0' RT.
18+32.85, 16.0' LT. - 18+82.85, 15.0' LT.
341+34.71, 48.6' LT. - 341+84.71, 48.6' LT.


TRAFFIC BARRIER TERMINAL, TYPE 2
11+97.76, 29.9' RT. - 12+10.25, 29.4' RT.
341+92.54, 47.5' RT. - 342+05.06, 48.2' RT.

TRAFFIC BARRIER TERMINAL, TYPE 6
336+00.17, 49.0' LT. - 336+43.92, 49.0' LT.
336+52.50, 51.2' RT. - 336+96.03, 49.0' RT.
338+83.53, 49.0' LT. - 339+27.28, 49.0' LT.
339+36.30, 49.0' RT. - 339+80.05, 49.0' RT.

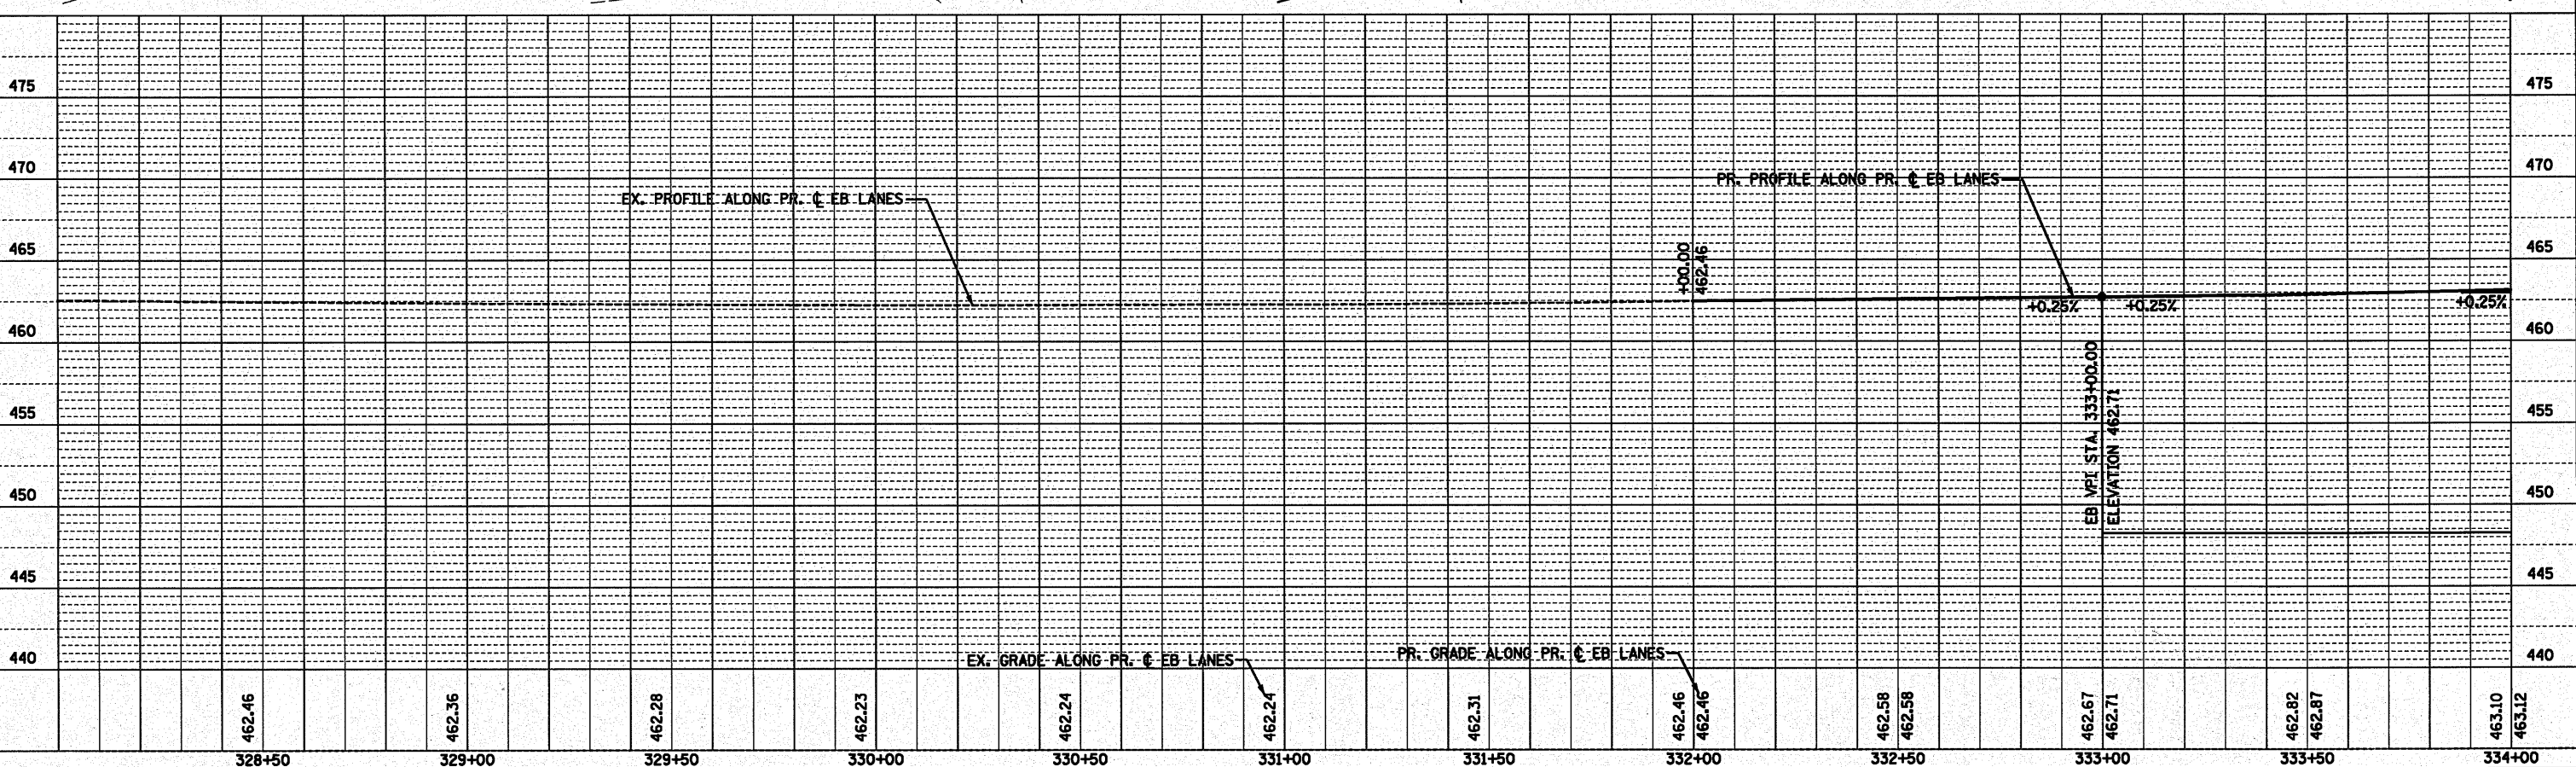
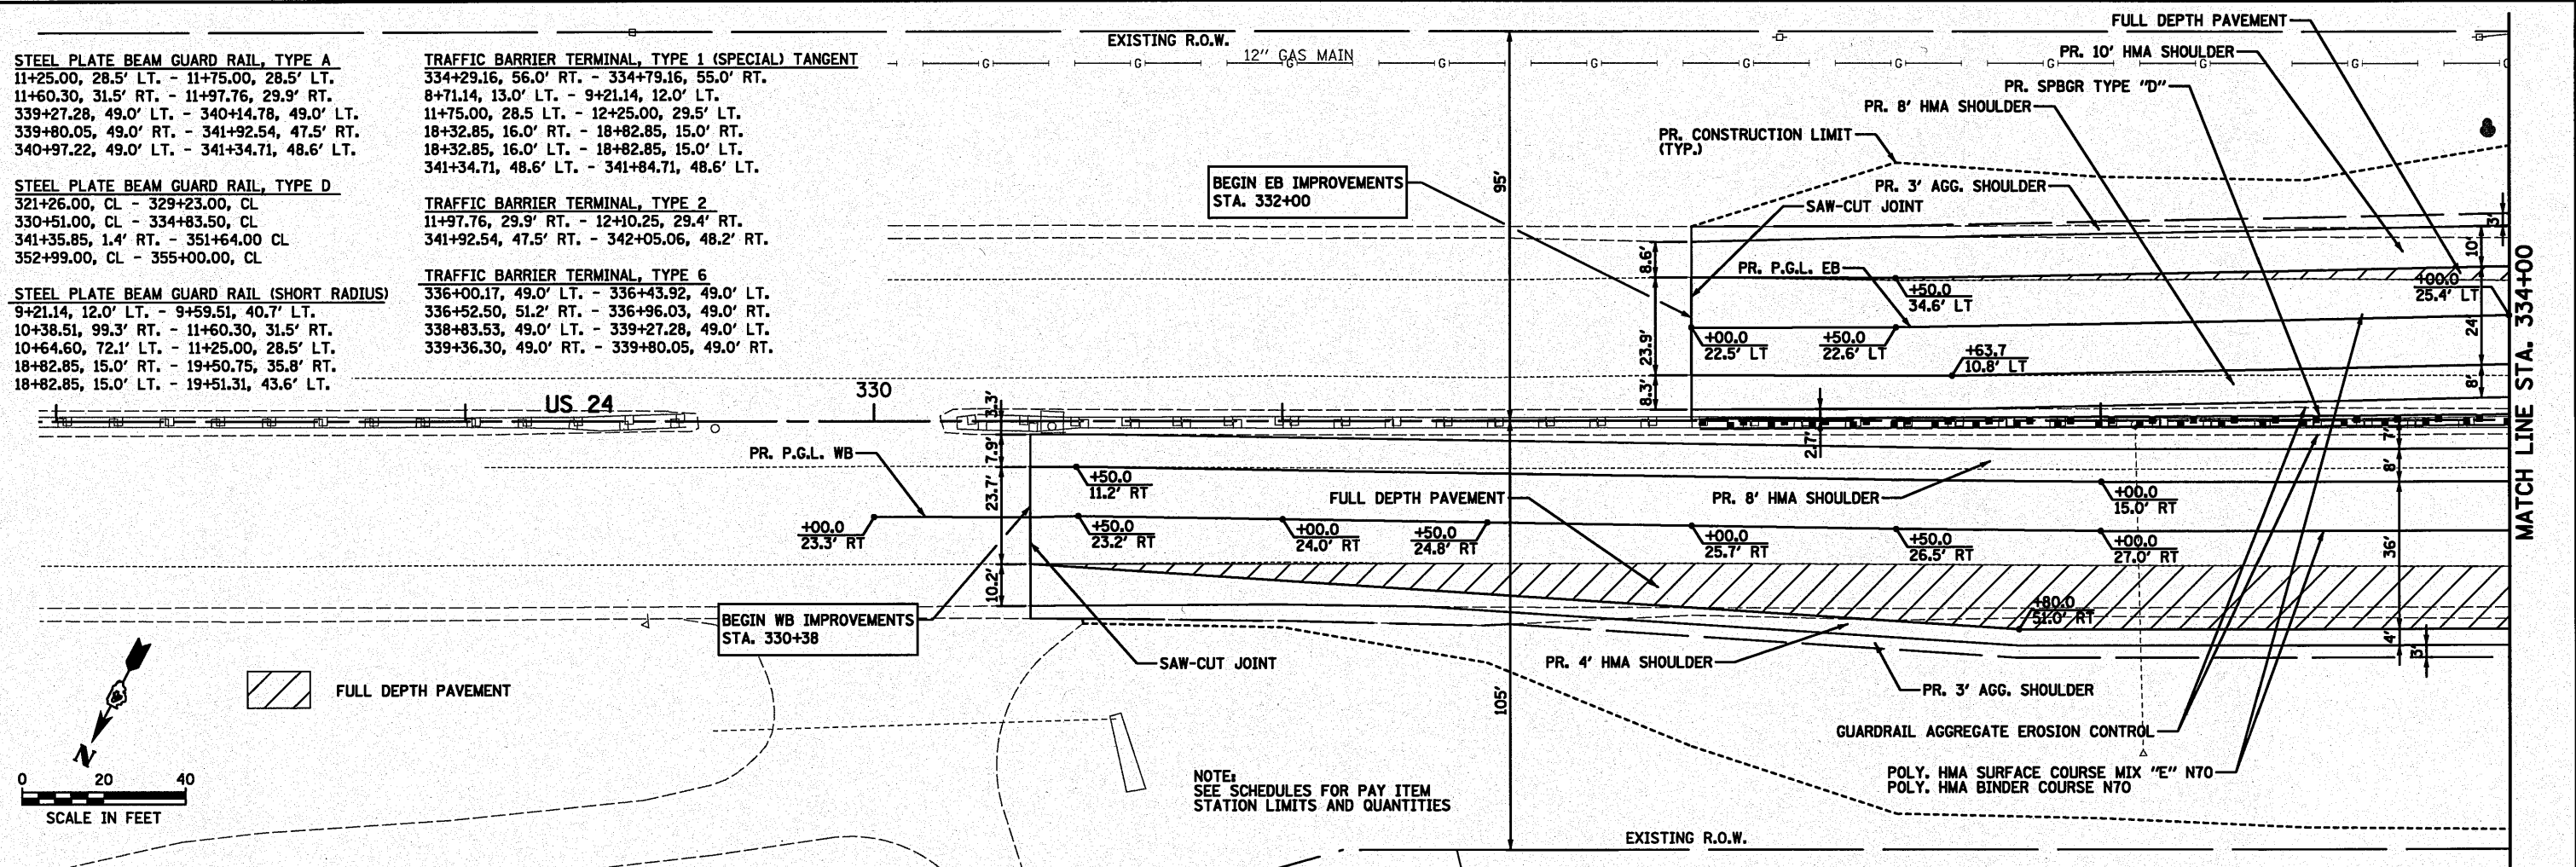


FILE NAME =	USER NAME = @USER@	DESIGNED ST	REVISED -	STATE OF ILLINOIS DEPARTMENT OF TRANSPORTATION	PROPOSED PLAN AND PROFILE US ROUTE 24 EB OVER LAMARSH CREEK		F.A.P. RTE.	SECTION	COUNTY	TOTAL SHEET NO.	
#FILE#		DRAWN ST	REVISED -		317	45BR-2	PEORIA	122	20		
PLOT SCALE = @SCALE@		CHECKED FML	REVISED -		SCALE: 1" = 20'		SHEET NO. 1 OF 6 SHEETS		STA. 328+00	TO STA. 334+00	FED. ROAD DIST. NO.
PLOT DATE = @DATE@		DATE 10-15-2010	REVISED -								ILLINOIS FED. AID PROJECT

PROFILE	SUMMERED _____	BY _____	DATE _____
	PLOTTED _____		
	GRADES CHECKED _____		
	NOTE BOOK _____		
	BLM NOTED _____		
NO. _____	STRUCTURE NOTATIONS CYRD _____		

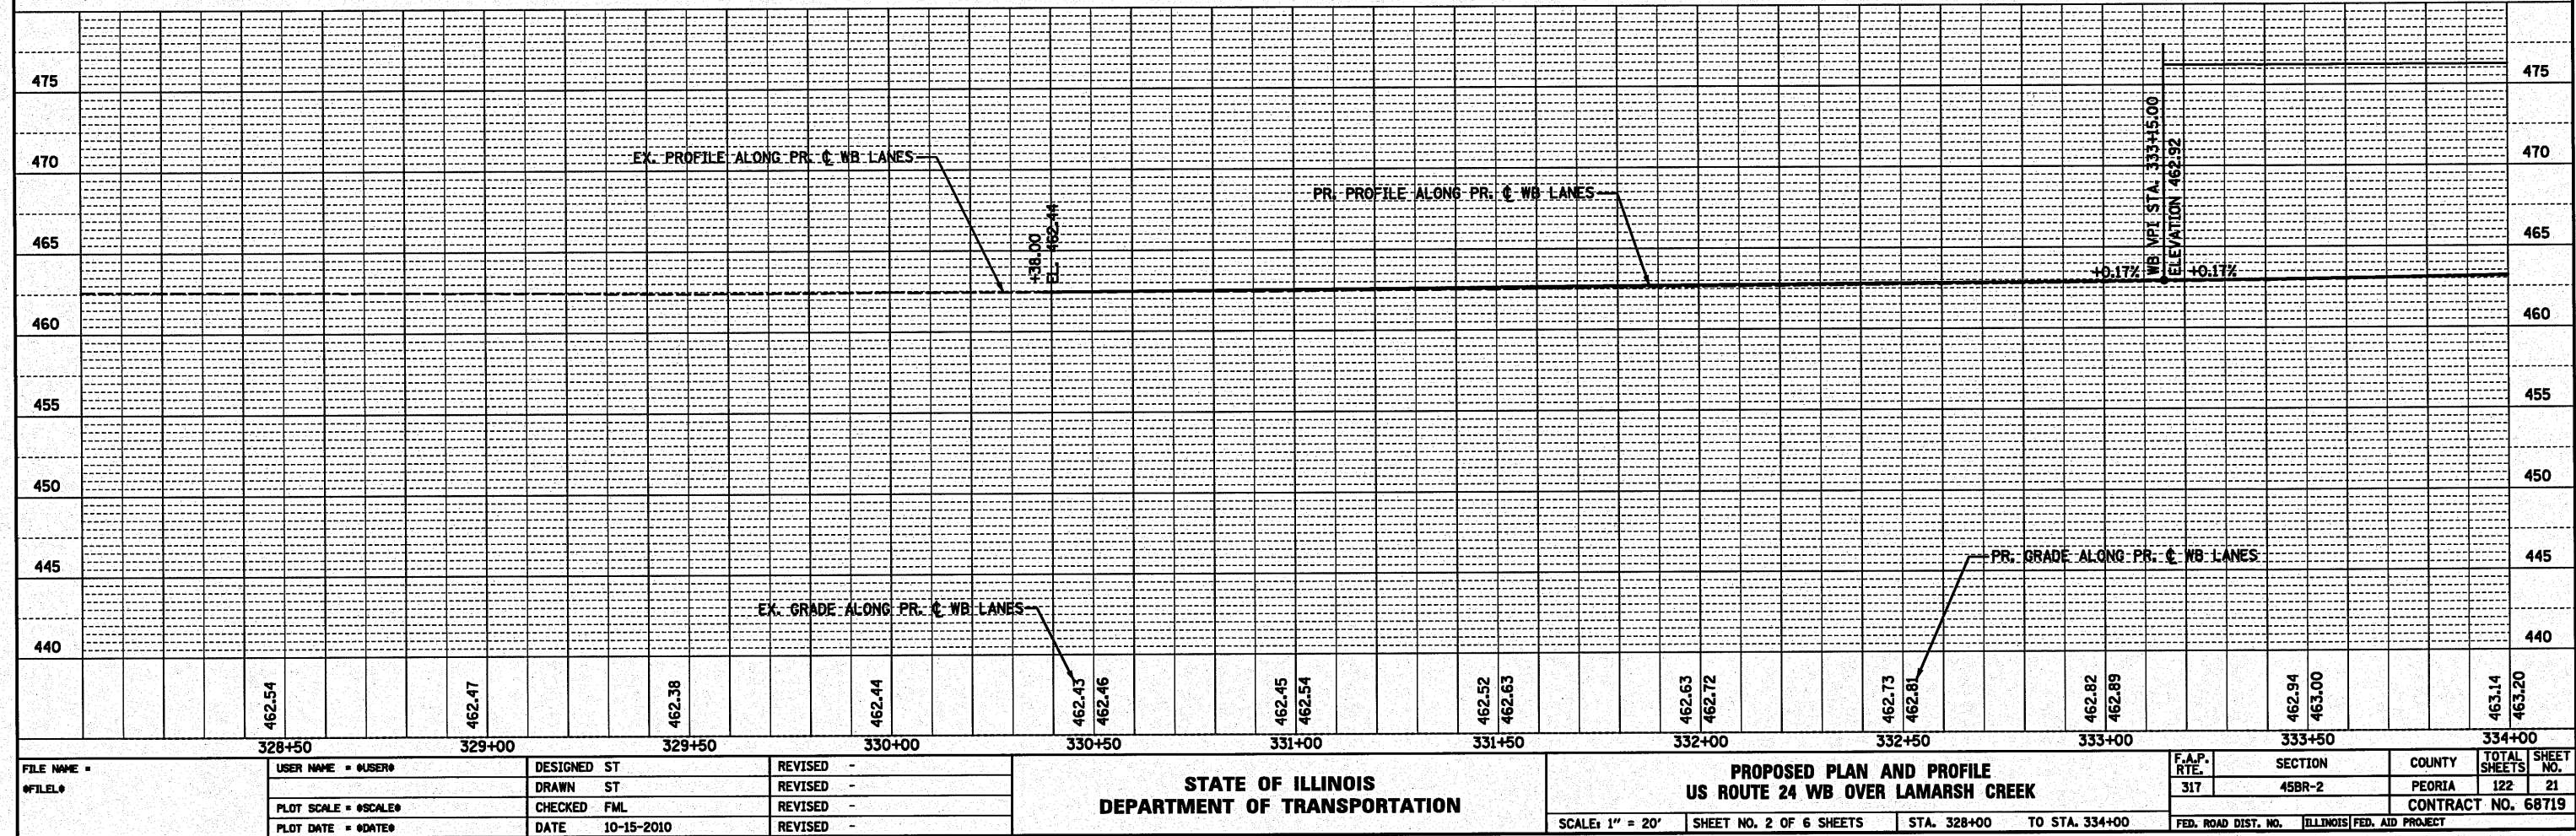



PROFILE	SURVEYED _____	BY _____	DATE _____
	PLOTTED _____		
	NOTE BOOK _____		
	NO. _____		
	STRUCTURE NOTATIONS CHFD _____		

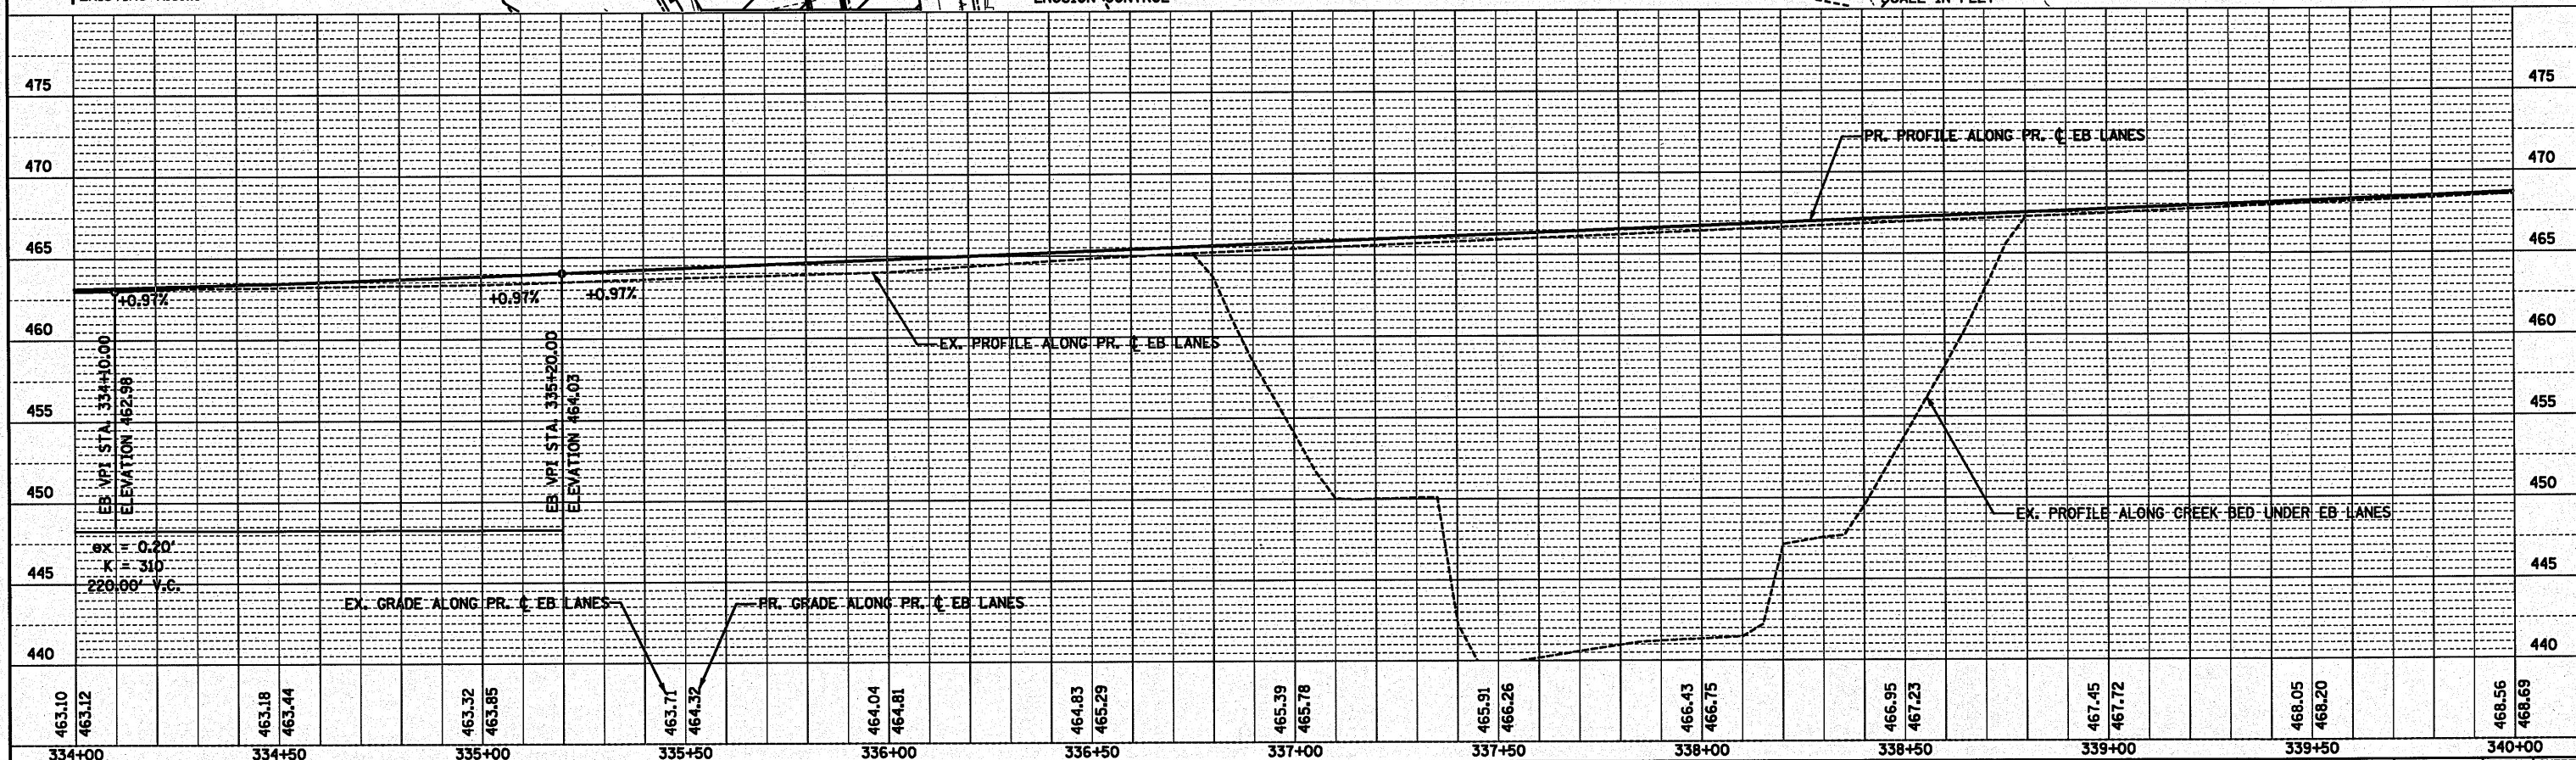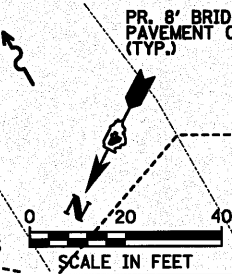

FILE NAME = *FILE*	USER NAME = *USER*	DESIGNED ST	REVISED -	STATE OF ILLINOIS DEPARTMENT OF TRANSPORTATION	PROPOSED PLAN AND PROFILE US ROUTE 24 EB OVER LAMARSH CREEK				F.A.P. RTE.	SECTION	COUNTY	TOTAL SHEETS	SHEET NO.
		DRAWN ST	REVISED -		317	45BR-2	PEORIA	122	22				
	PLOT SCALE = *SCALE*	CHECKED FML	REVISED -							CONTRACT NO. 68719			
	PLOT DATE = *DATE*	DATE 10-15-2010	REVISED -		SCALE: 1" = 20'	SHEET NO. 3 OF 6 SHEETS	STA. 334+00 TO STA. 340+00	FED. ROAD DIST. NO.	ILLINOIS FED. AID PROJECT				

PLAN	DATE	BY
	REVIEWED	DATE
	NOTED	DATE
	NO.	NO.

PROFILE	DATE	BY
	REVIEWED	DATE
	NOTED	DATE
	NO.	NO.

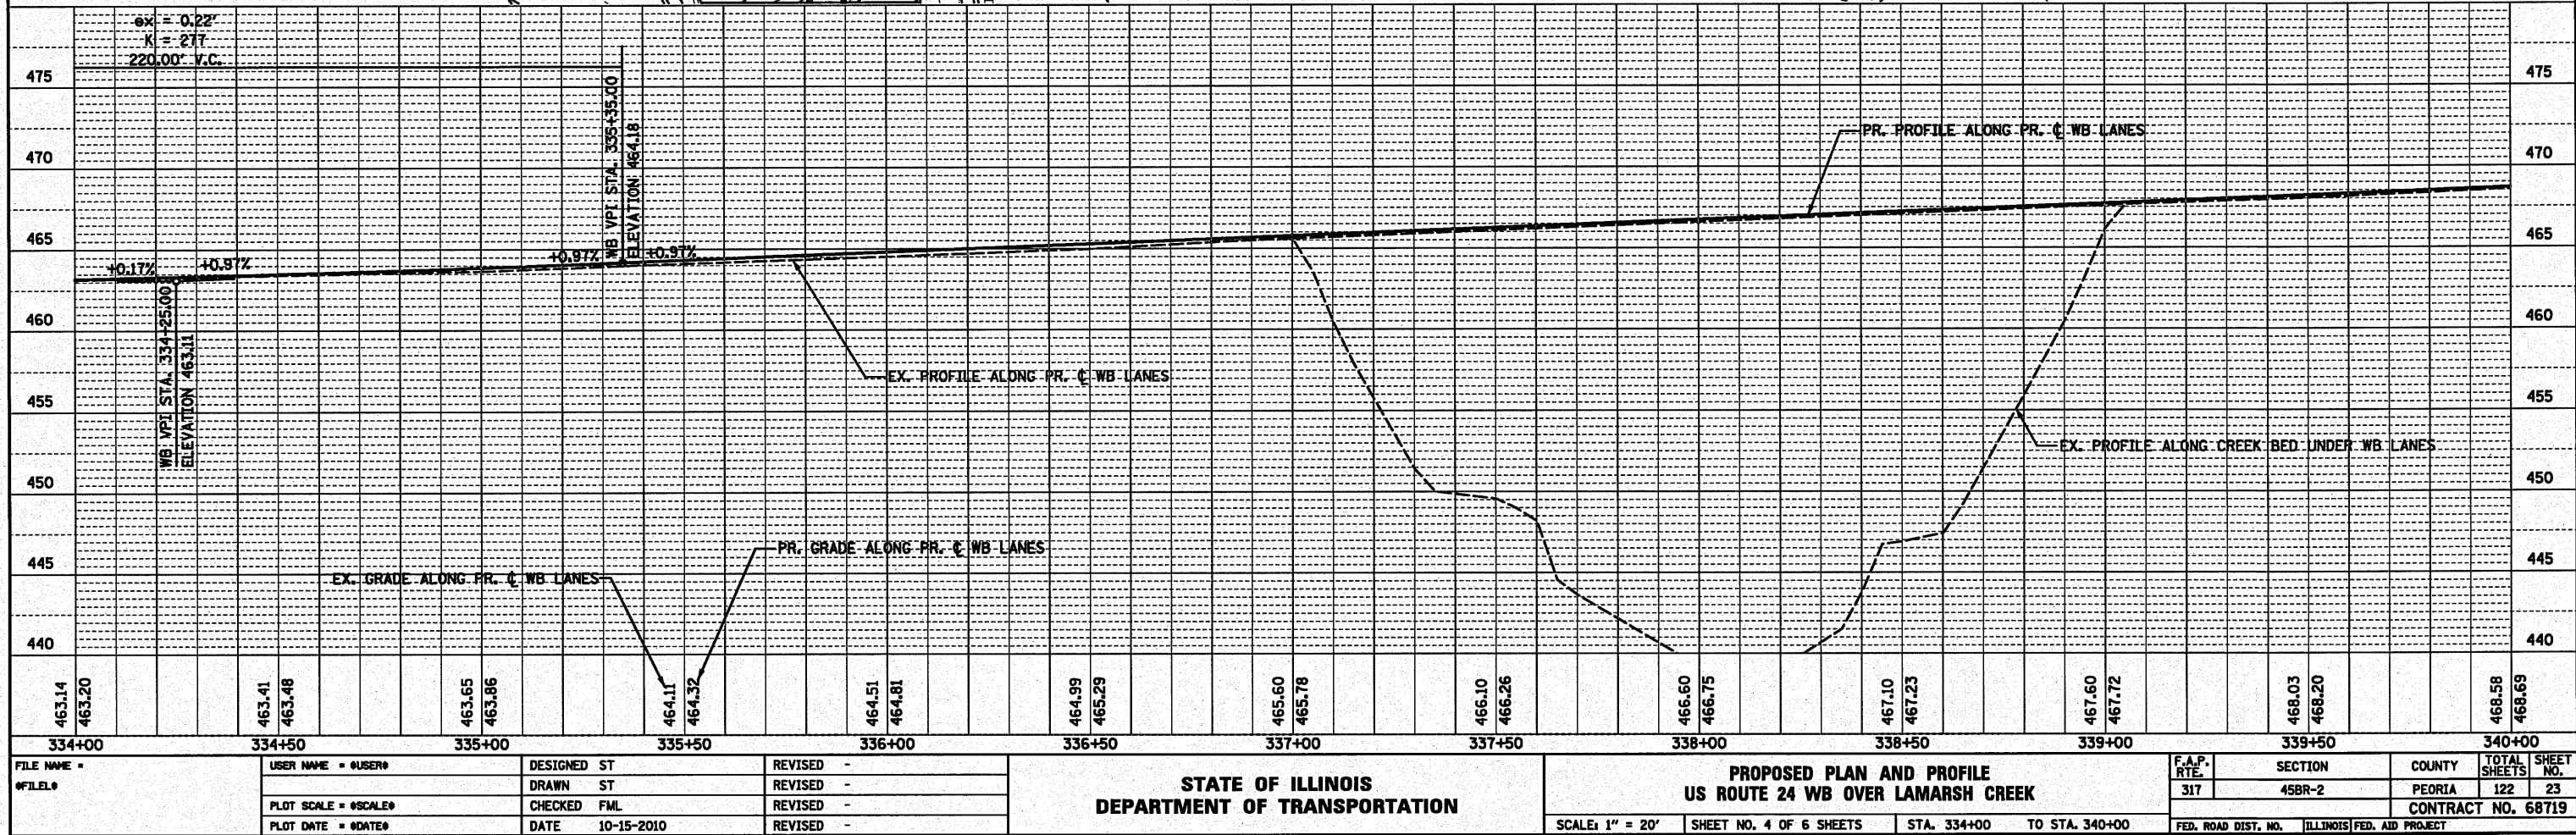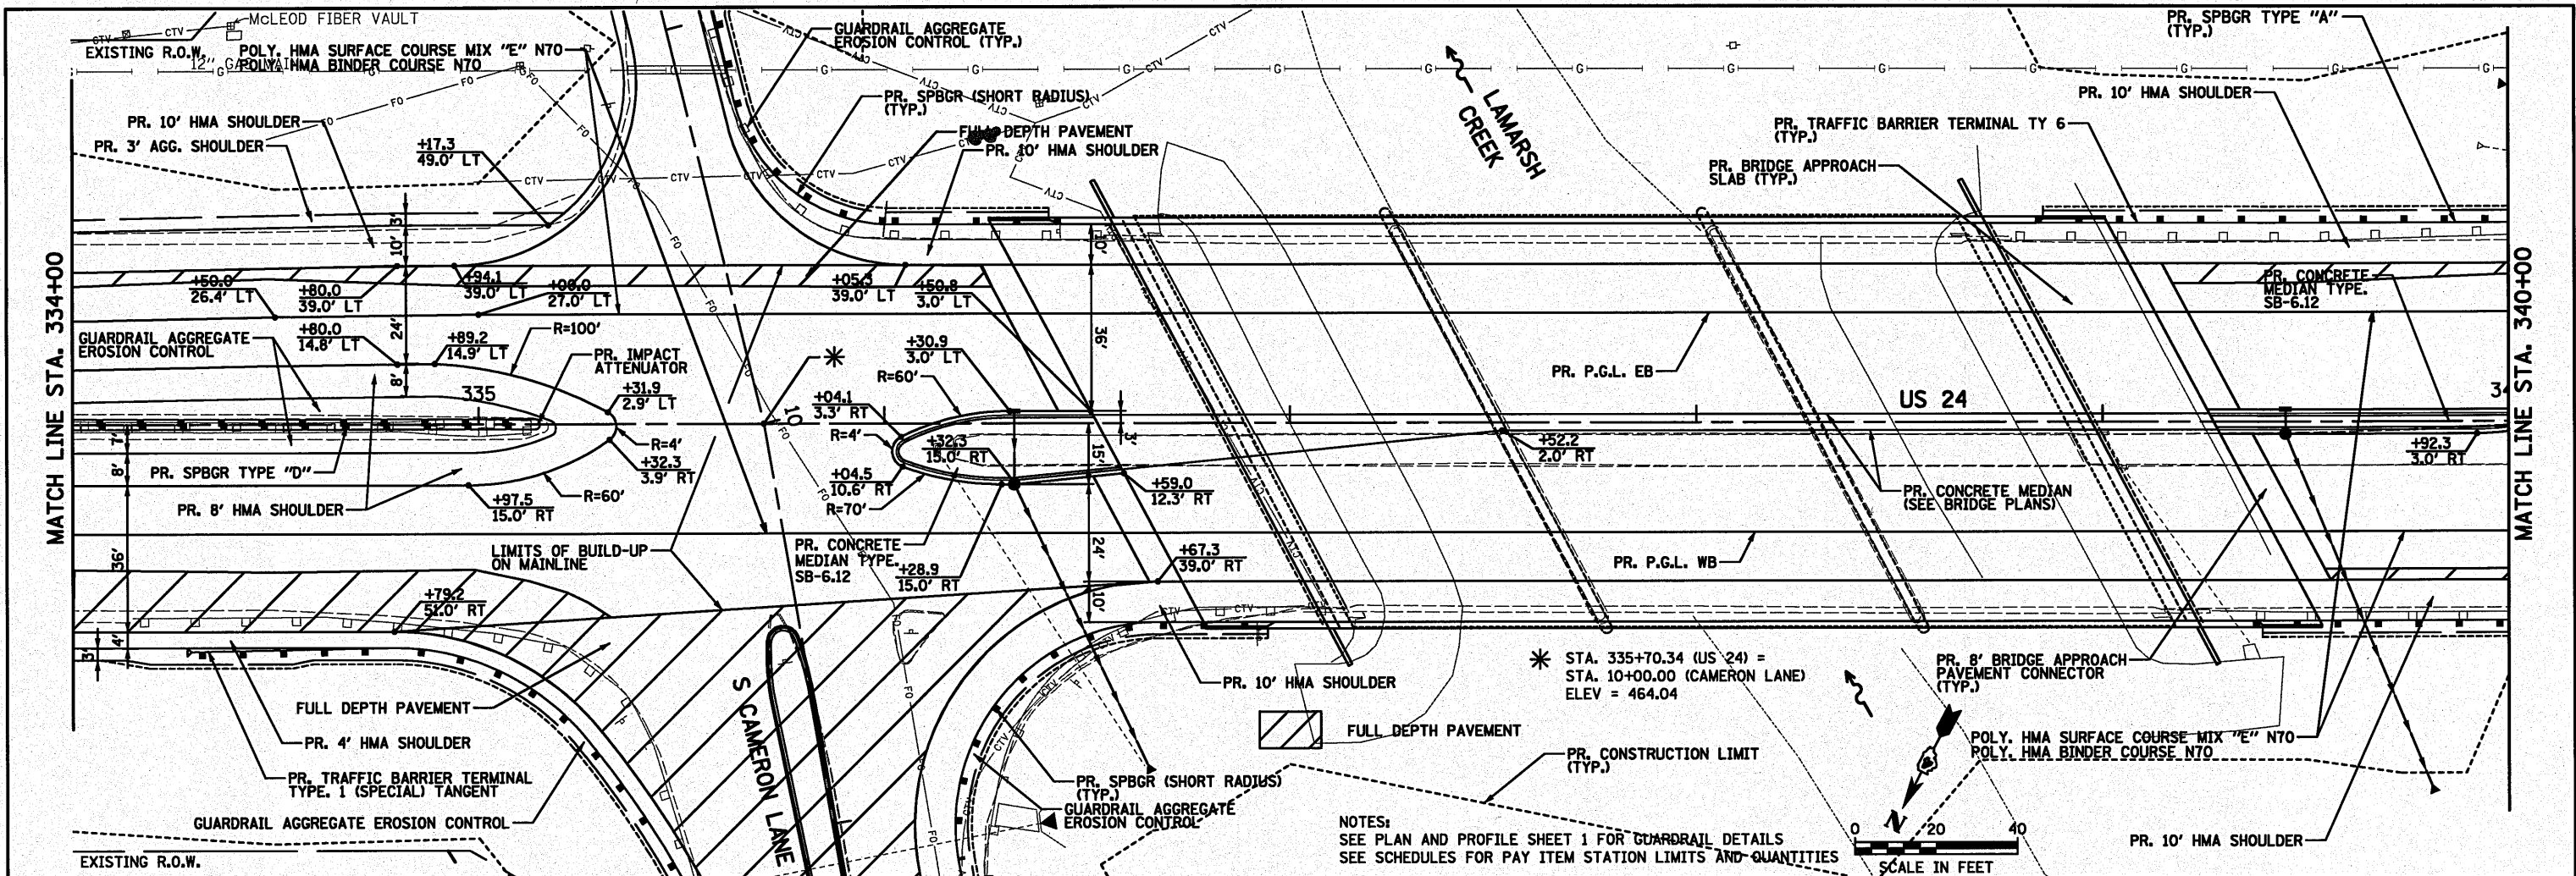

STATE OF ILLINOIS
DEPARTMENT OF TRANSPORTATION

PROPOSED PLAN AND PROFILE
US ROUTE 24 WB OVER LAMARSH CREEK



F.A.P. RTE.	SECTION	COUNTY	TOTAL SHEETS	SHEET NO.
317	45BR-2	PEORIA	122	23
CONTRACT NO. 68719				

SCALE: 1" = 20' SHEET NO. 4 OF 6 SHEETS STA. 334+00 TO STA. 340+00




FED. ROAD DIST. NO. ILLINOIS FED. AID PROJECT

PLAN	DATE	BY
REVISION		
NO. 1		
NO. 2		
PROFILE	DATE	BY
REVISION		
NO. 1		
NO. 2		
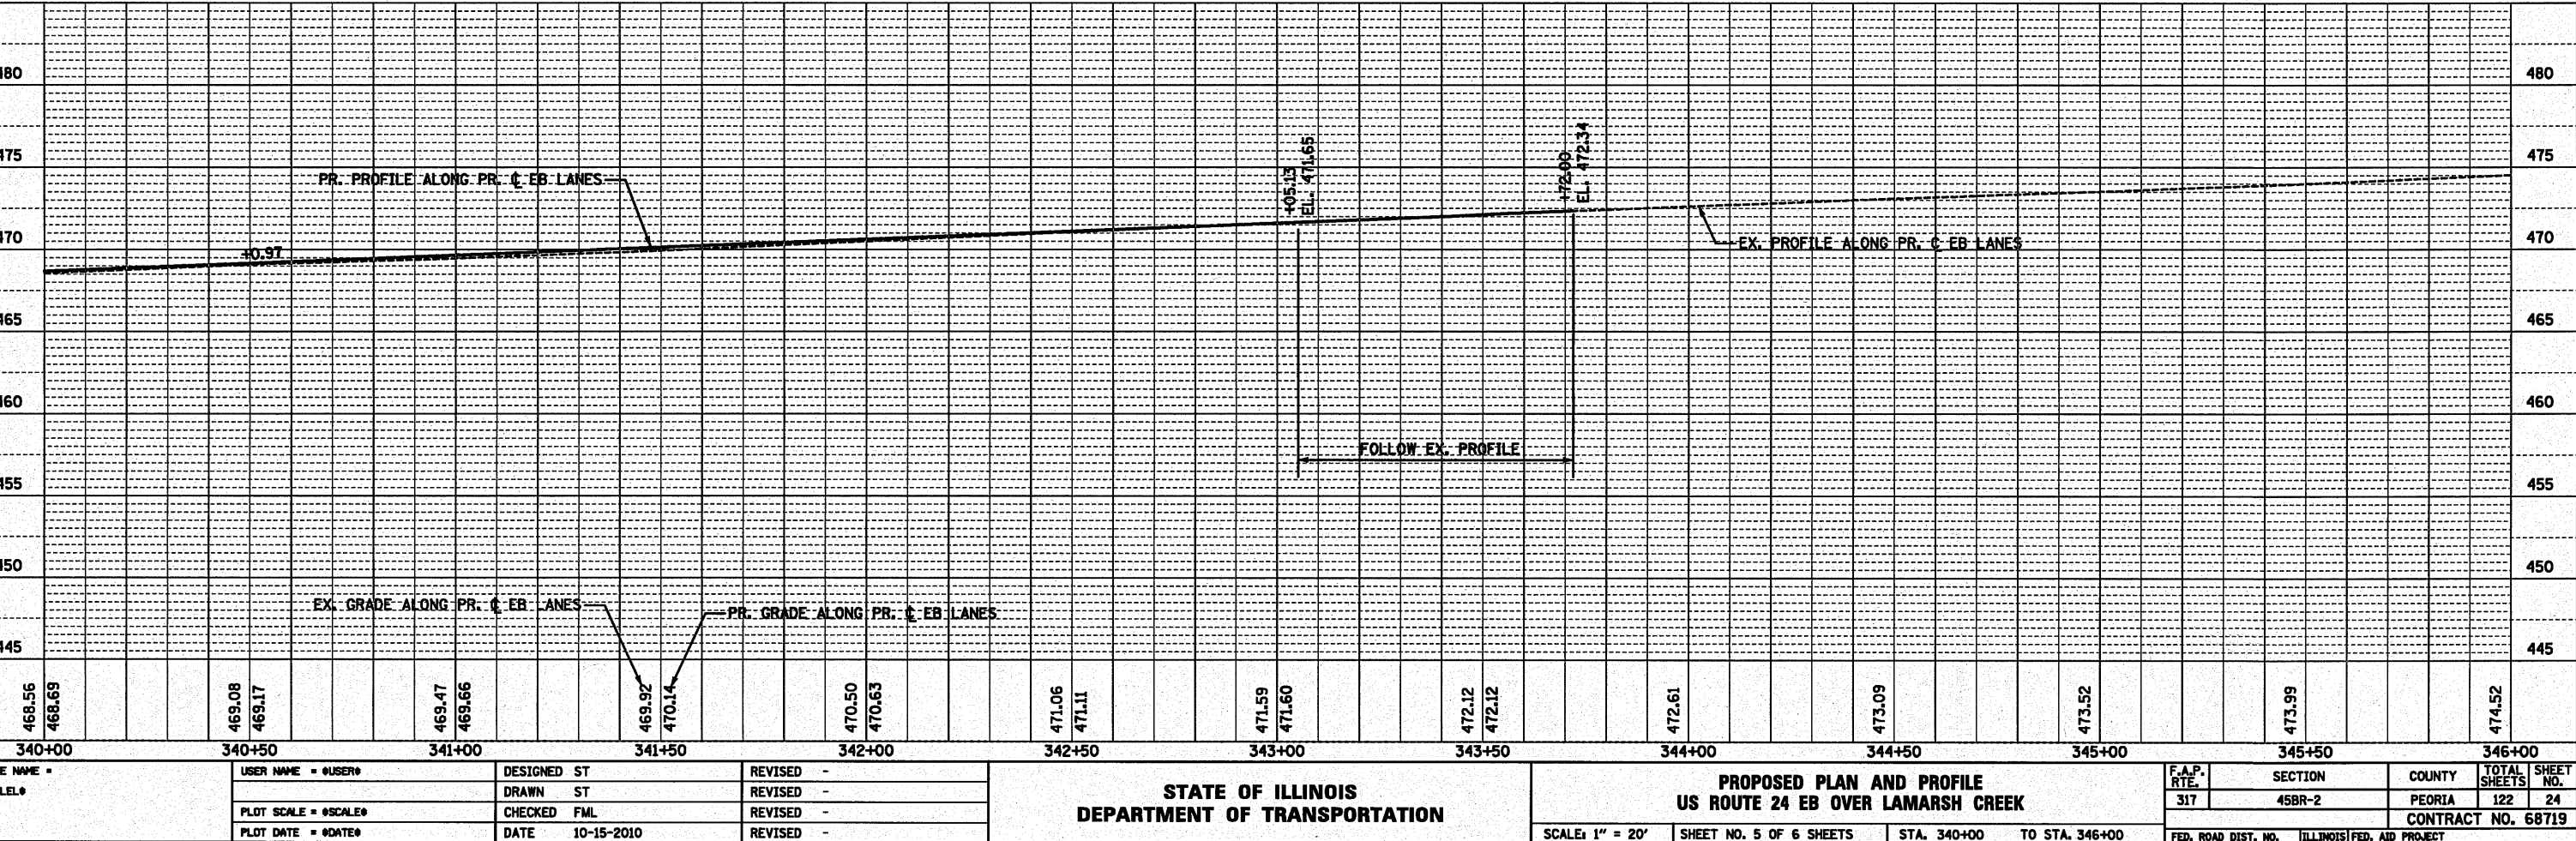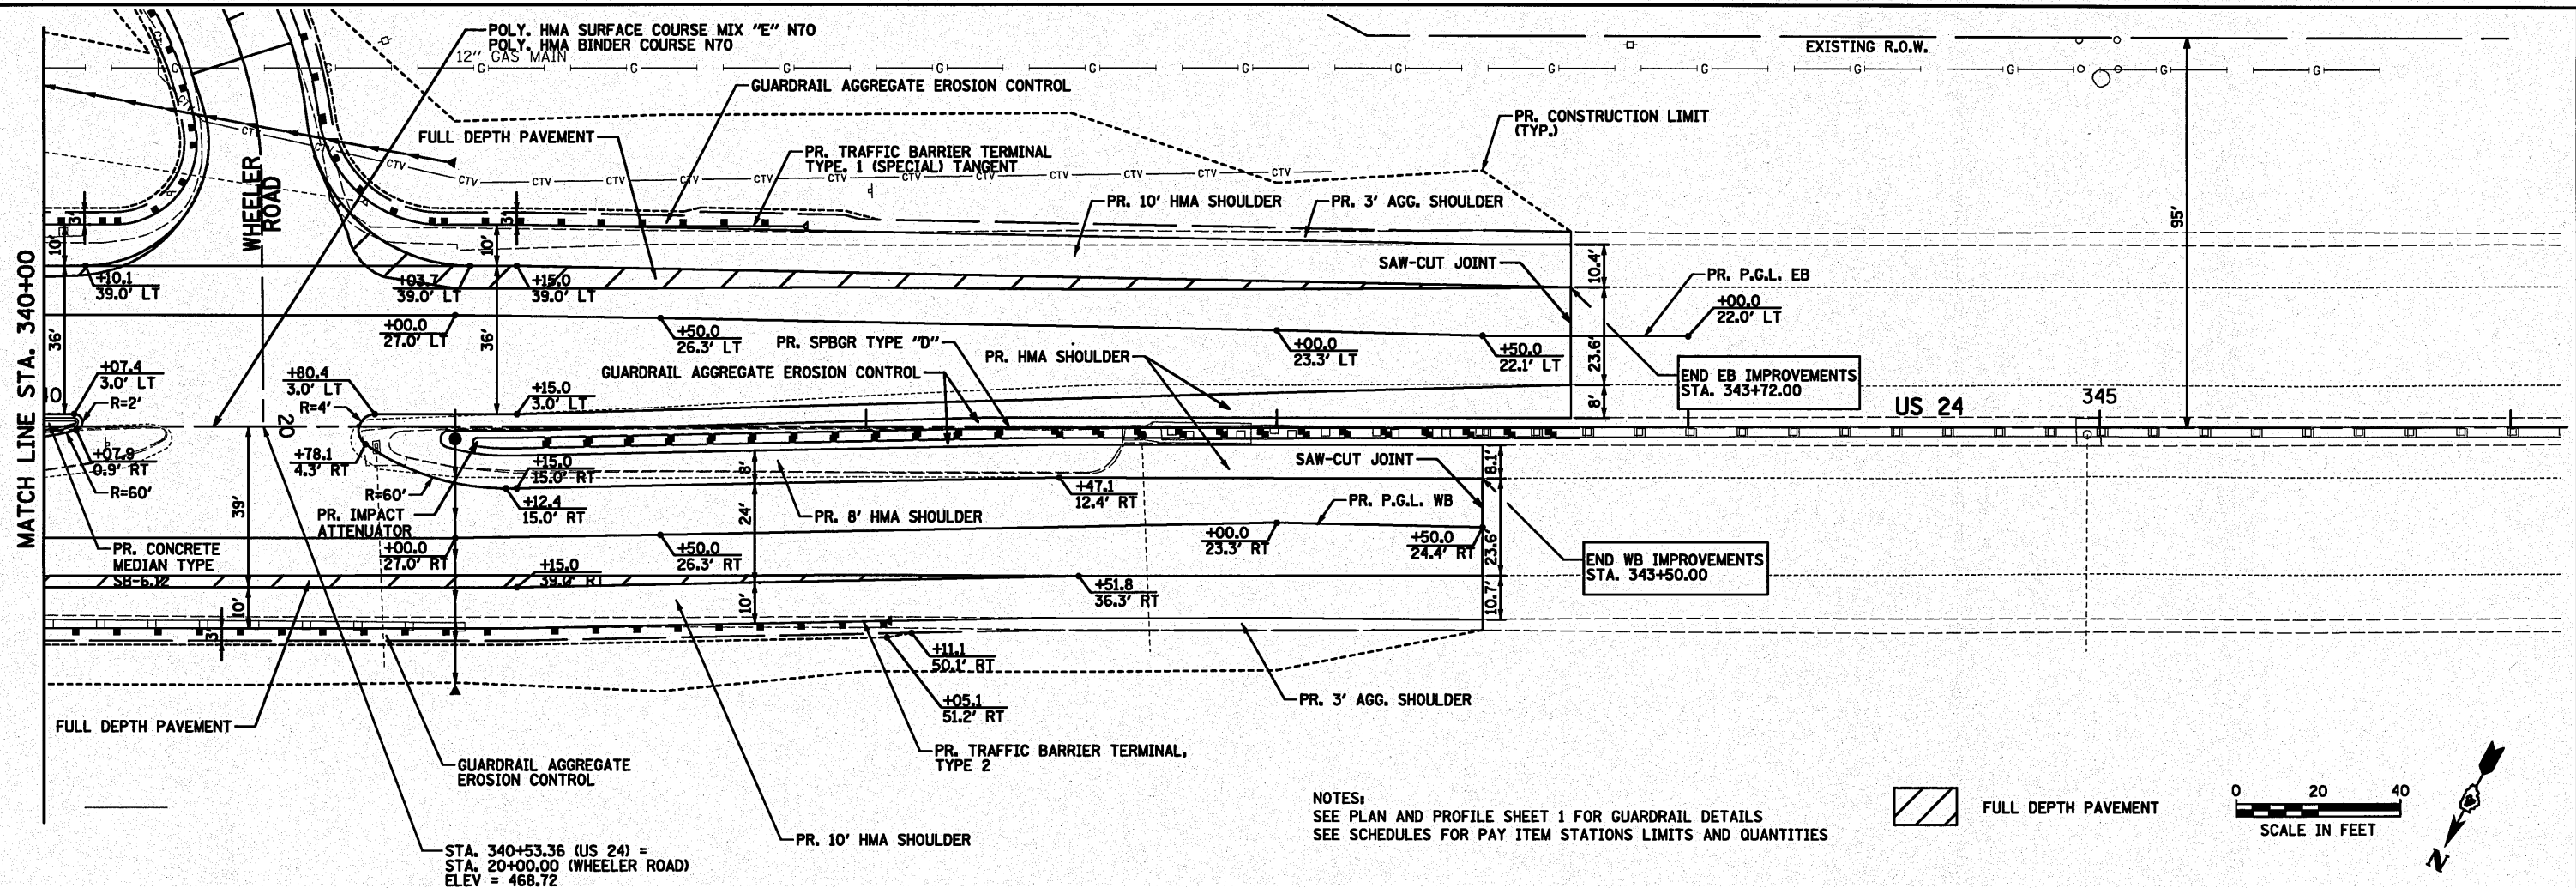

PROFILE	SURVEYED	BY	DATE
	PLOTTED		
	GRADES CHECKED		
NOTE BOOK	S.M. NOTED		
NO. _____	STRUCTURE NOTATIONS CHKD		

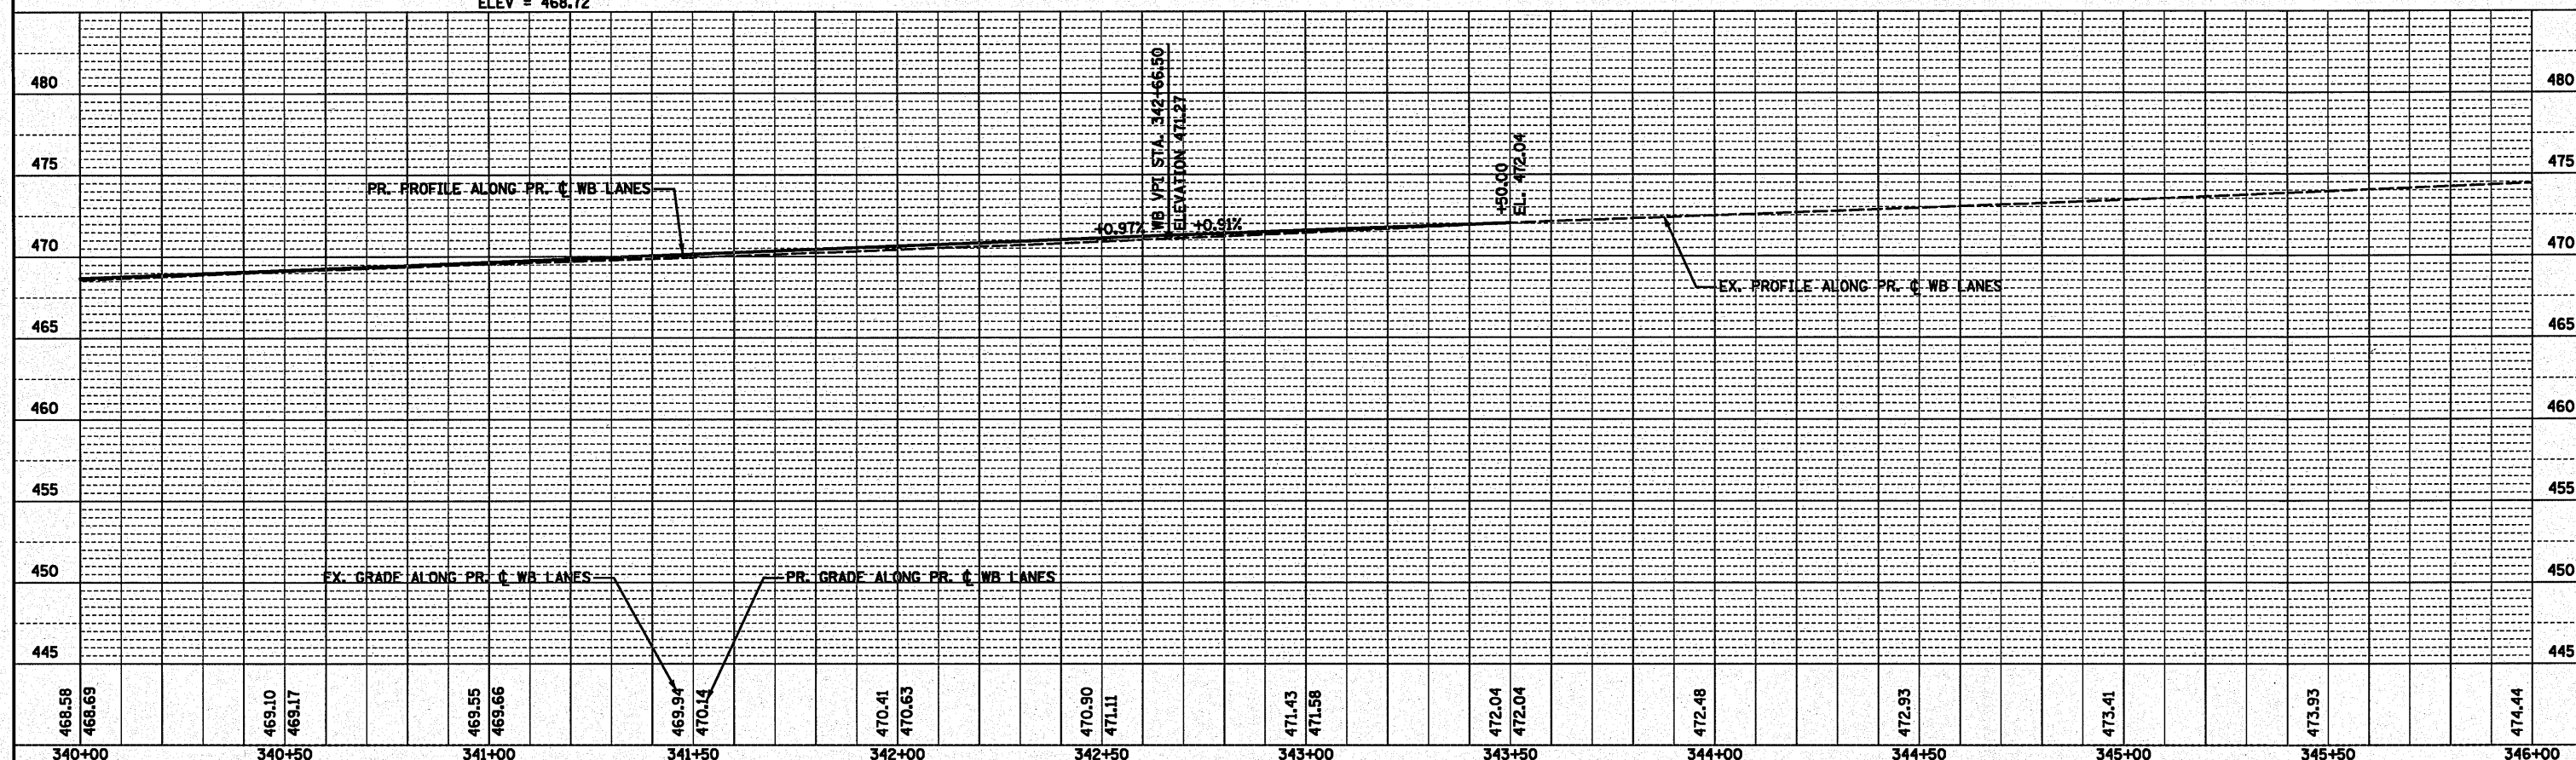 
 


FILE NAME = #FILE#	USER NAME = #USER#	DESIGNED ST	REVISED -	STATE OF ILLINOIS DEPARTMENT OF TRANSPORTATION	PROPOSED PLAN AND PROFILE US ROUTE 24 WB OVER LAMARSH CREEK				F.A.P. RTE.	SECTION	COUNTY	TOTAL SHEETS	SHEET NO.
		DRAWN ST	REVISED -		317	45BR-2	PEORIA	122	2				
	PLOT SCALE = #SCALE#	CHECKED FML	REVISED -		CONTRACT NO. 6877								
	PLOT DATE = #DATE#	DATE 10-15-2010	REVISED -		SCALE: 1" = 20'	SHEET NO. 6 OF 6 SHEETS	STA. 340+00 TO STA. 346+00	FED. ROAD DIST. NO.	ILLINOIS FED. AID PROJECT				

PLAN	SURVEYED	BY	DATE
NOTE BOOK	PLOTTED		
NO. _____	ALIGNMENT CHECKED		
	AT. OF WAY CHECKED		
	CARD FILE NAME		






PROFILE		BY	DATE
SURVIVED			
PLOTTED			
GRADES CHECKED			
NOTE BOOK			
B.M. NOTED			
STRUCTURE			
NO. NOTATIONS PHOTO			

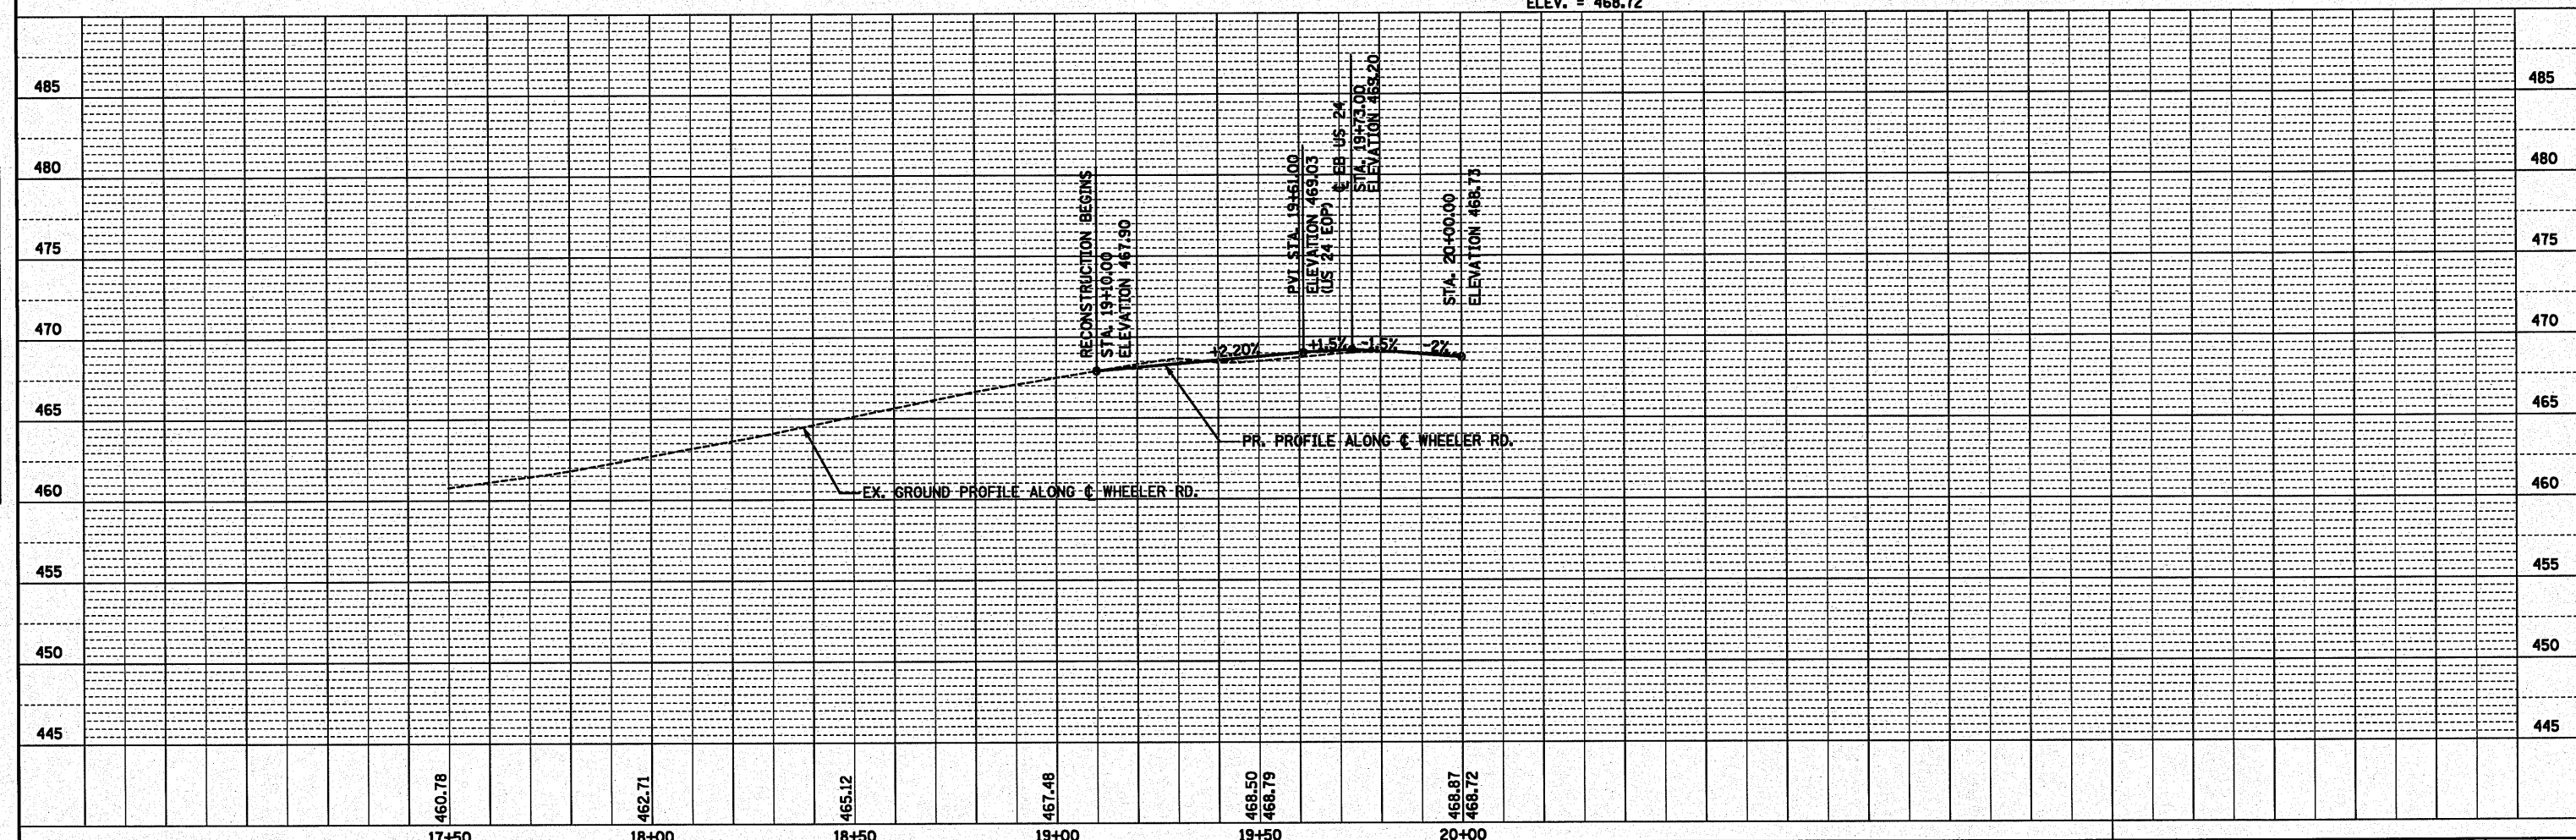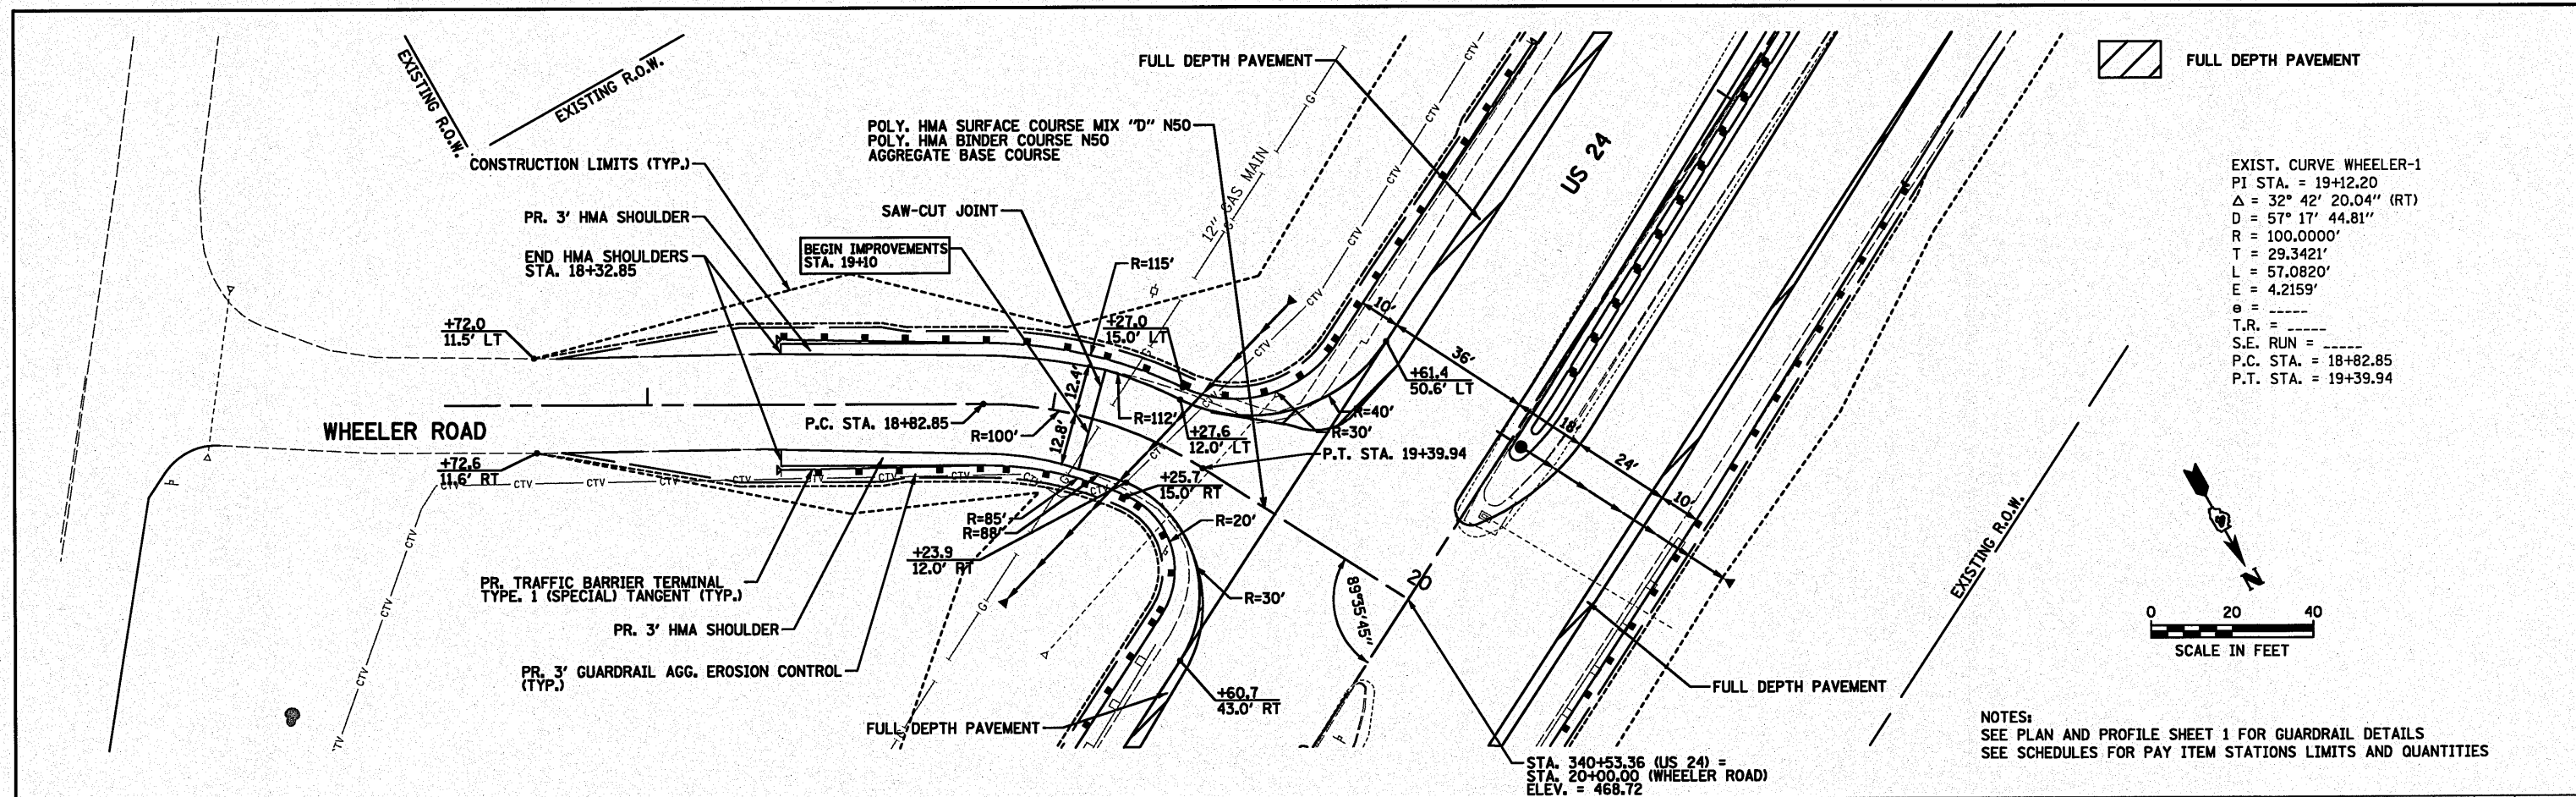

FILE NAME = #FILE#	USER NAME = #USER#	DESIGNED ST	REVISED -	STATE OF ILLINOIS DEPARTMENT OF TRANSPORTATION	PROPOSED PLAN AND PROFILE WHEELER ROAD				F.A.P. RTE.	SECTION	COUNTY	TOTAL SHEETS	SHEET NO.
		DRAWN ST	REVISED -		317	45BR-2	PEORIA	122	27				
	PLOT SCALE = #SCALE#	CHECKED FML	REVISED -		CONTRACT NO. 68719								
	PLOT DATE = #DATE#	DATE 10-15-2010	REVISED -		SCALE: 1" = 20'	SHEET NO. 1 OF 1 SHEETS	STA. 17+50 TO STA. 20+00	FED. ROAD DIST. NO.	ILLINOIS	FED. AID PROJECT			

LEGEND


-  WORK AREA
-  IMPACT ATTENUATORS, TEMPORARY (FULLY REDIRECTIVE, NARROW), TEST LEVEL 3
-  TYPE III BARRICADE
-  TEMPORARY CONCRETE BARRIER
-  DRUM WITH STEADY BURN MONODIRECTIONAL LIGHT/
-  DIRECTION INDICATOR BARRICADE WITH STEADY BURN MONODIRECTIONAL LIGHT
-  SIGN

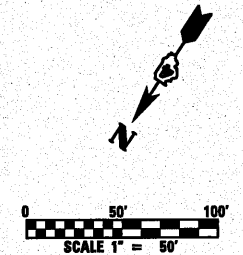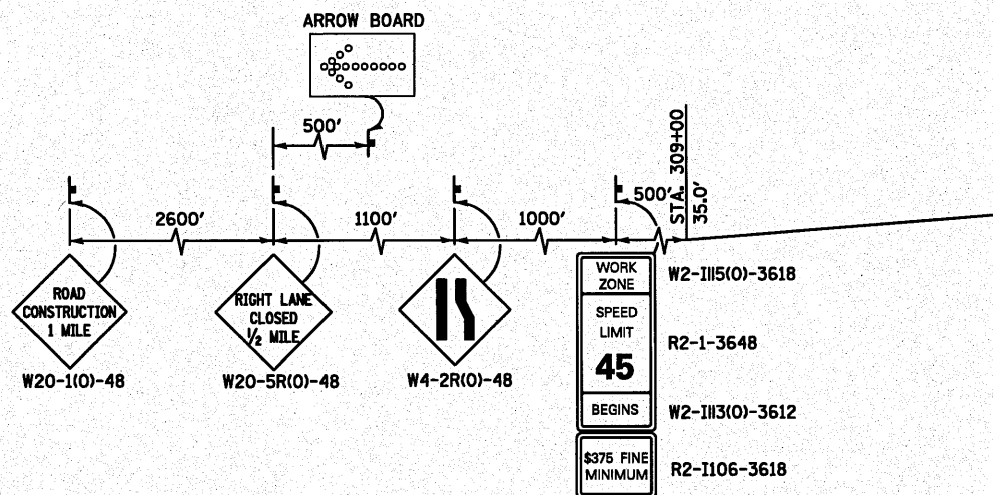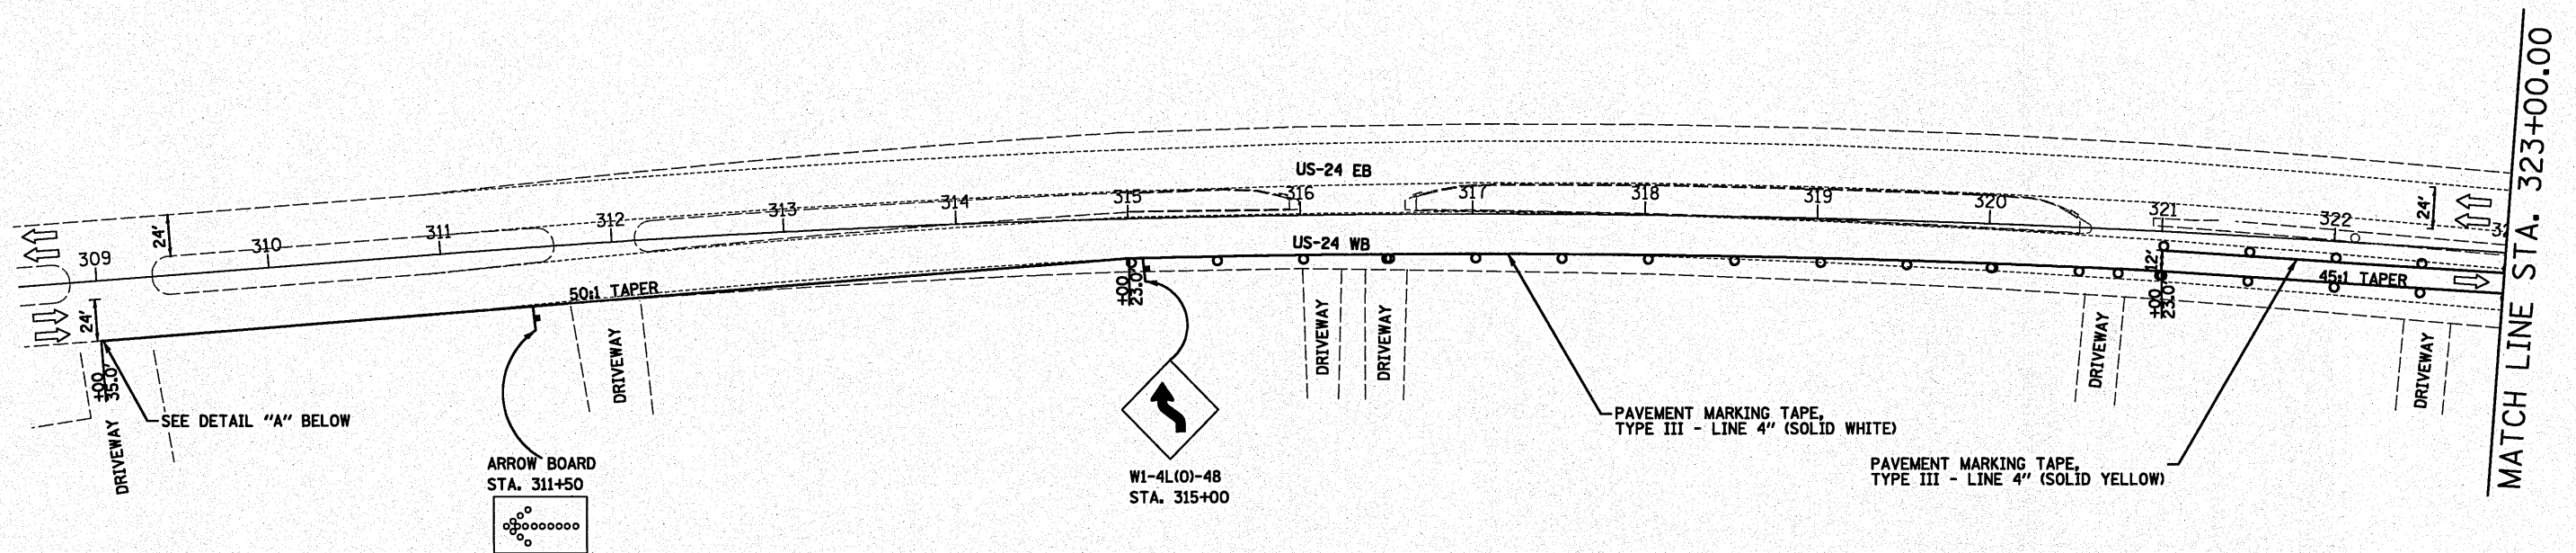

FILE NAME = #FILE#	USER NAME = #USER#	DESIGNED - SEW	REVISED -	STATE OF ILLINOIS DEPARTMENT OF TRANSPORTATION	MAINTENANCE OF TRAFFIC PLANS - STAGE 1 US ROUTE 24 OVER LAMARSH CREEK			F.A. RTE.	SECTION	COUNTY	TOTAL SHEETS	SHEET NO.
		DRAWN - SEW	REVISED -					317	45BR-2	PEORIA	122	28
	PLOT SCALE = #SCALE#	CHECKED - FML	REVISED -		SCALE: 1" = 50' SHEET NO. 1 OF 4 SHEETS STA. 309+00 TO STA. 323+00			CONTRACT NO. 68719				
	PLOT DATE = #DATE#	DATE - 10-15-2010	REVISED -					ILLINOIS FED. AID PROJECT				

	WORK AREA
	IMPACT ATTENUATORS, TEMPORARY (FULLY REDIRECTIVE, NARROW), TEST LEVEL 3
	TYPE III BARRICADE
	TEMPORARY CONCRETE BARRIER
	DRUM WITH STEADY BURN MONODIRECTIONAL LIGHT
	DIRECTION INDICATOR BARRICADE WITH STEADY MONODIRECTIONAL LIGHT




1. REMOVE EXISTING TYPE D GUARDRAIL IN THE MEDIAN ALONG US-24 AND PLACE TEMPORARY PAVEMENT FROM STA. 321+26.00 TO STA. 355+00.00.
2. REMOVE EXISTING CONCRETE MEDIAN ALONG US-24 AND PLACE TEMPORARY PAVEMENT FROM STA. 336+17.00 TO STA. 342+67.00.
3. REMOVE EXISTING SHOULDER RUMBLE STRIPS ALONG US-24 AND PLACE TEMPORARY PAVEMENT FROM:
STA. 323+50 RT (INSIDE) TO STA. 331+50 RT (INSIDE)
STA. 331+50 LT (INSIDE) TO STA. 335+15 LT (INSIDE)
STA. 341+50 LT (INSIDE) TO STA. 349+00 LT (INSIDE)
STA. 349+00 RT (INSIDE) TO STA. 356+40 RT (INSIDE)
STA. 332+10 LT (OUTSIDE) TO STA. 344+30 LT (OUTSIDE)
4. CONSTRUCT TEMPORARY PAVEMENT ALONG CAMERON LANE SHOULDERS FROM STA. 11+67 LT TO STA. 14+22 LT AND STA. 10+55 RT TO STA. 15+30 RT.
5. THE ABOVE WORK ITEMS SHALL BE PERFORMED UNDER HIGHWAY STANDARD 70101 AND HIGHWAY STANDARD 701006, WITH FLAGGERS.

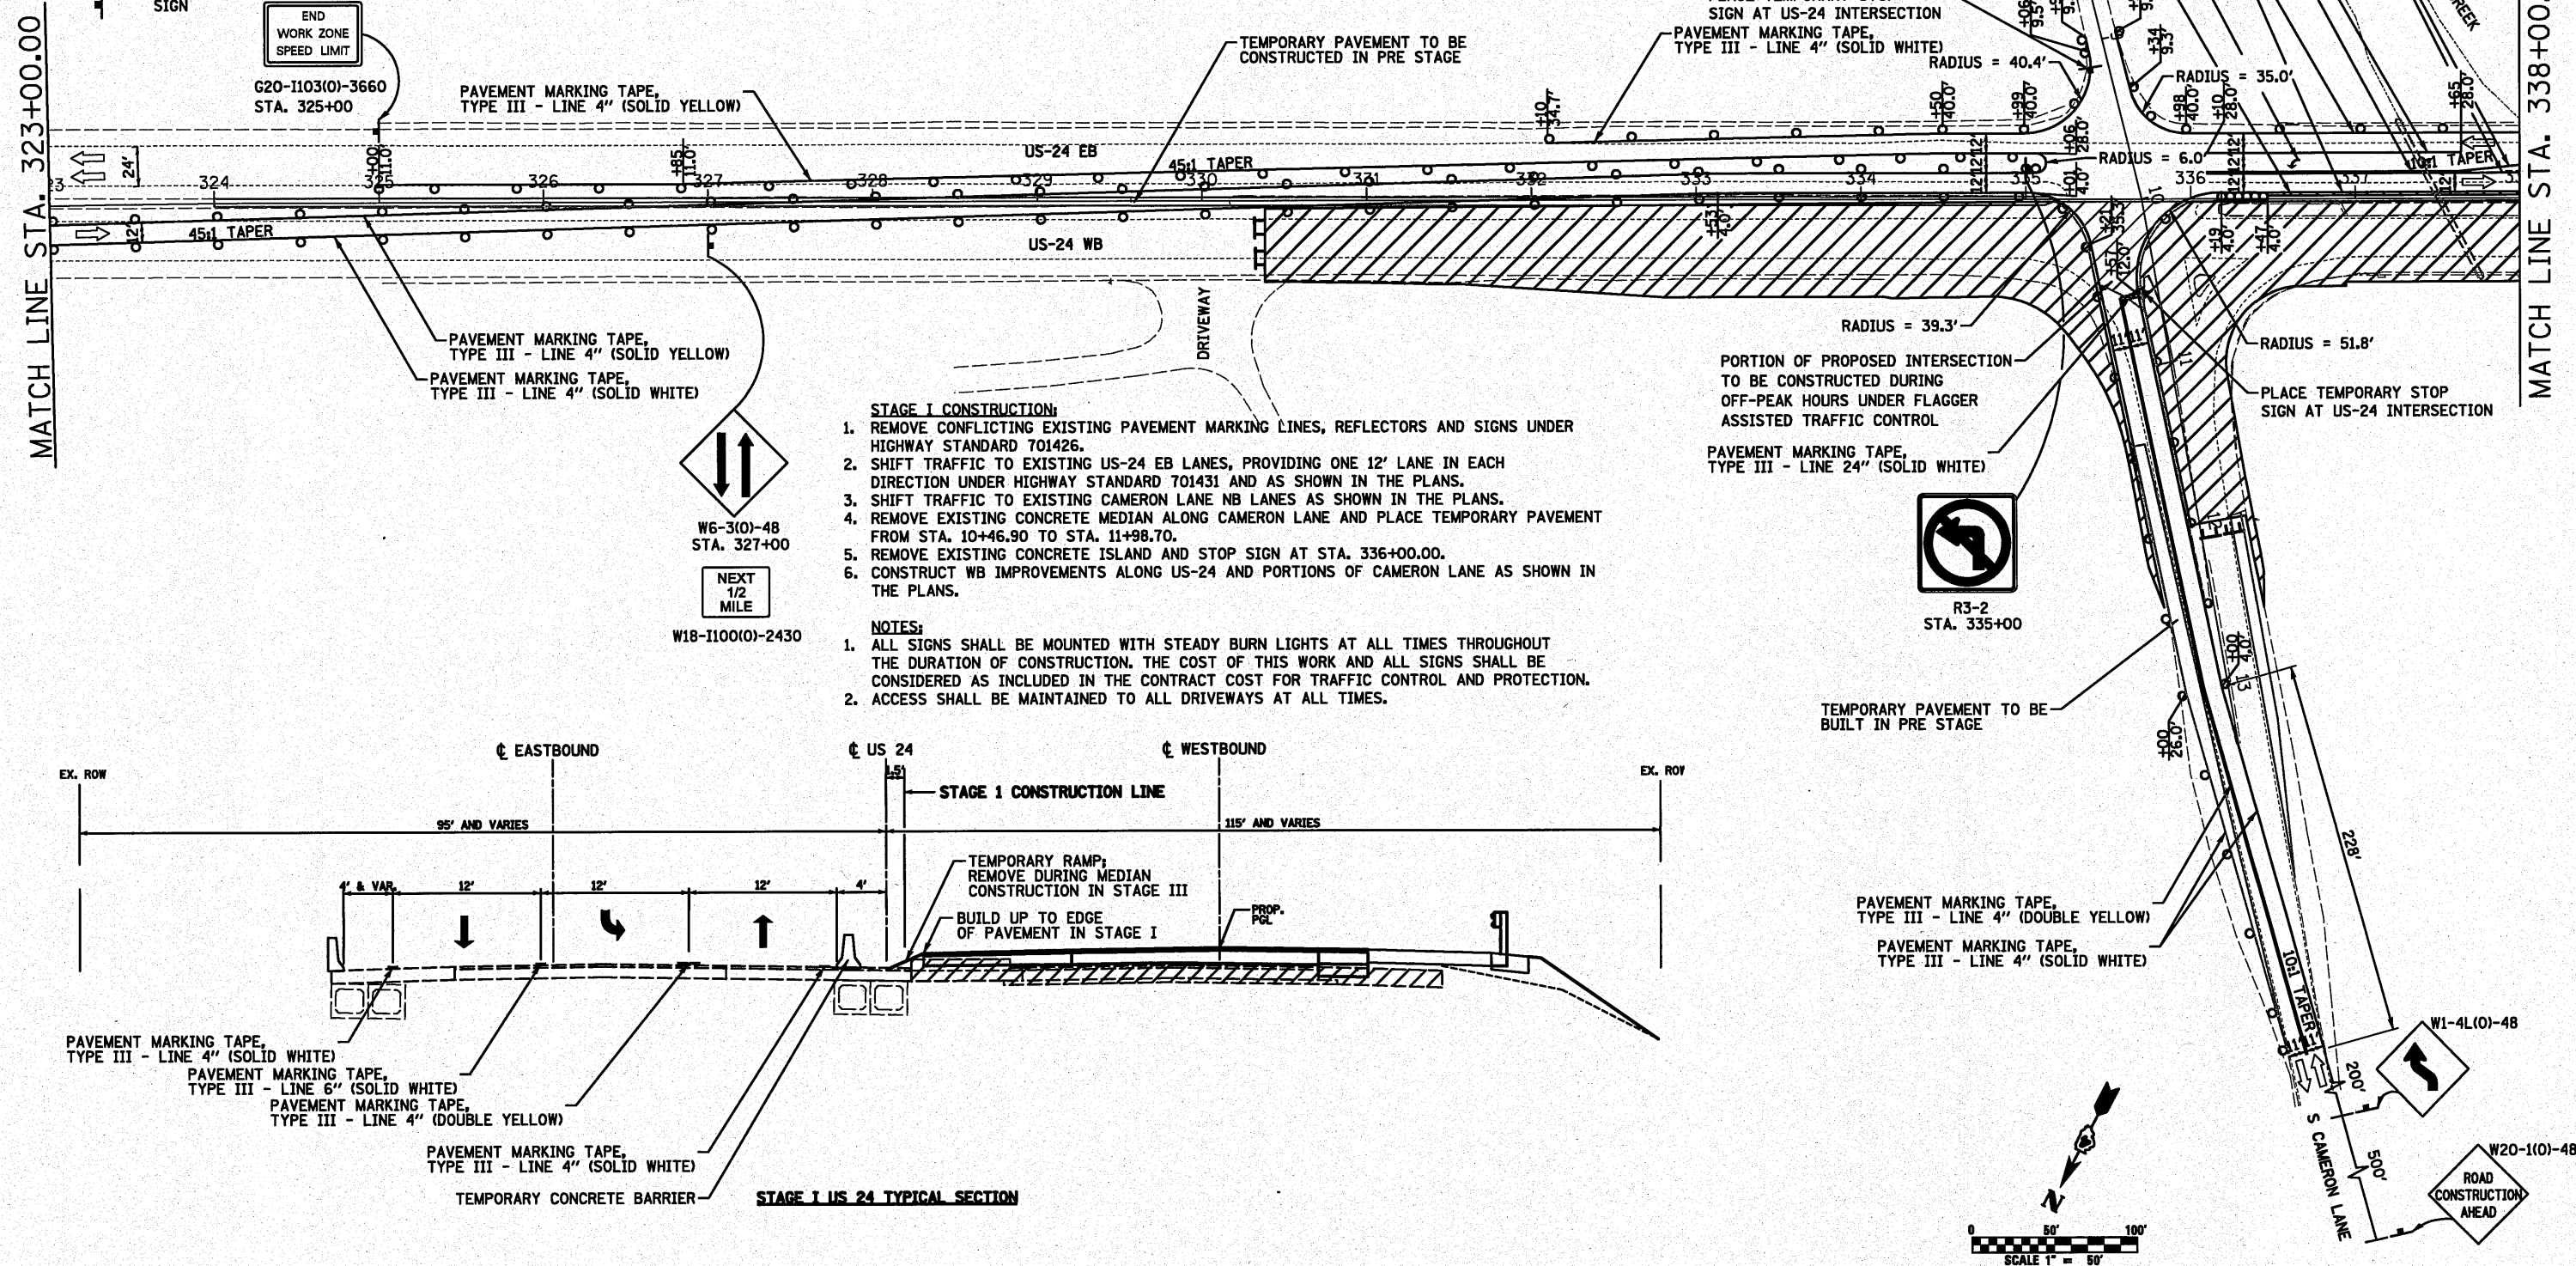

FILE NAME = #FILE#	USER NAME = #USER#	DESIGNED - SEW	REVISED -	STATE OF ILLINOIS DEPARTMENT OF TRANSPORTATION	MAINTENANCE OF TRAFFIC PLANS - STAGE 1 US ROUTE 24 OVER LAMARSH CREEK			F.A. RTE.	SECTION	COUNTY	TOTAL SHEETS	SHEET NO.
		DRAWN - SEW	REVISED -					317	45BR-2	PEORIA	122	29
	PLOT SCALE = #SCALE#	CHECKED - FML	REVISED -					CONTRACT NO. 68719				
	PLOT DATE = #DATE#	DATE - 10-15-2010	REVISED -		SCALE: 1" = 50'	SHEET NO. 2 OF 4 SHEETS	STA. 323+00 TO STA. 338+00	ILLINOIS FED. AID PROJECT				

LEGEND




- WORK AREA
- IMPACT ATTENUATORS, TEMPORARY (FULLY REDIRECTIVE, NARROW), TEST LEVEL 3
- TYPE III BARRICADE
- TEMPORARY CONCRETE BARRIER
- DRUM WITH STEADY BURN MONODIRECTIONAL LIGHT/
- DIRECTION INDICATOR BARRICADE WITH STEADY BURN MONODIRECTIONAL LIGHT
- SIGN

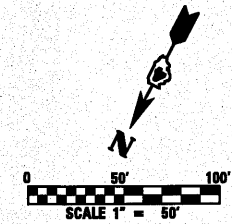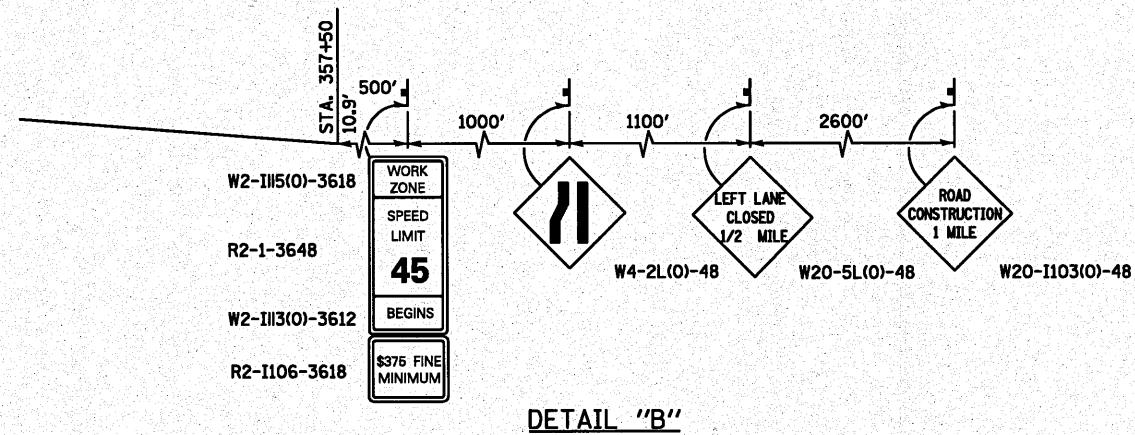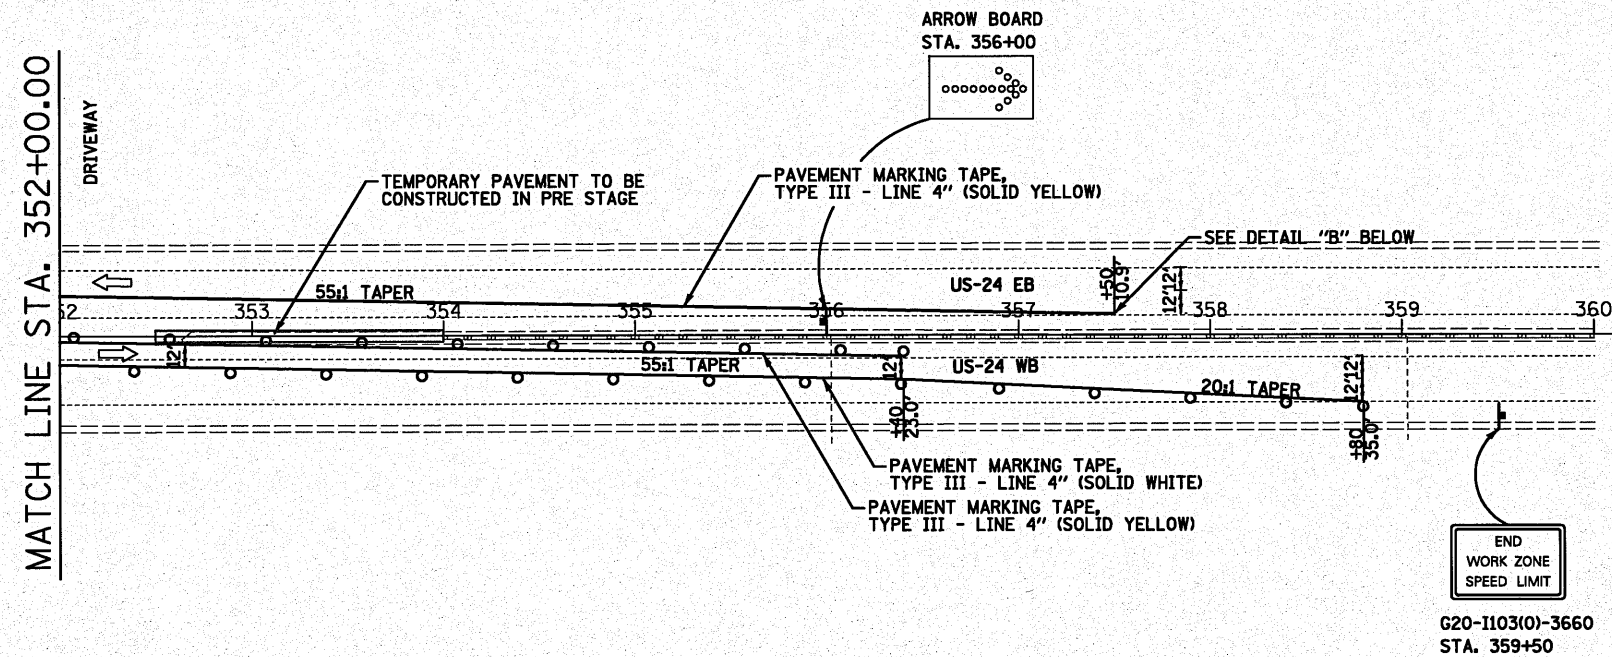

FILE NAME = #FILE#	USER NAME = #USER#	DESIGNED - SEW	REVISED -	STATE OF ILLINOIS DEPARTMENT OF TRANSPORTATION	MAINTENANCE OF TRAFFIC PLANS - STAGE 1 US ROUTE 24 OVER LAMARSH CREEK			F.A. RTE.	SECTION	COUNTY	TOTAL SHEETS	SHEET NO.
		DRAWN - SEW	REVISED -					317	45BR-2	PEORIA	122	31
	PLOT SCALE = #SCALE#	CHECKED - FML	REVISED -		SCALE: 1" = 50' SHEET NO. 4 OF 4 SHEETS STA. 352+00 TO STA. 360+50			CONTRACT NO. 68719 ILLINOIS FED. AID PROJECT				
	PLOT DATE = #DATE#	DATE - 10-15-2010	REVISED -									

LEGEND

- WORK AREA
- IMPACT ATTENUATORS, TEMPORARY (FULLY REDIRECTIVE, NARROW), TEST LEVEL 3
- TYPE III BARRICADE
- TEMPORARY CONCRETE BARRIER
- DRUM WITH STEADY BURN MONODIRECTIONAL LIGHT/
- DIRECTION INDICATOR BARRICADE WITH STEADY BURN MONODIRECTIONAL LIGHT
- SIGN

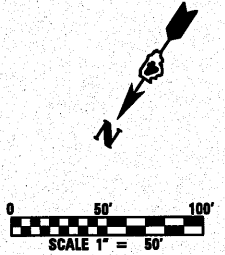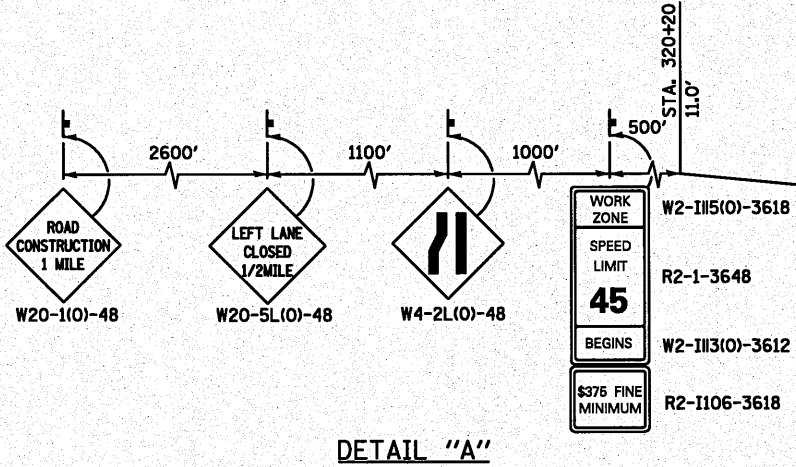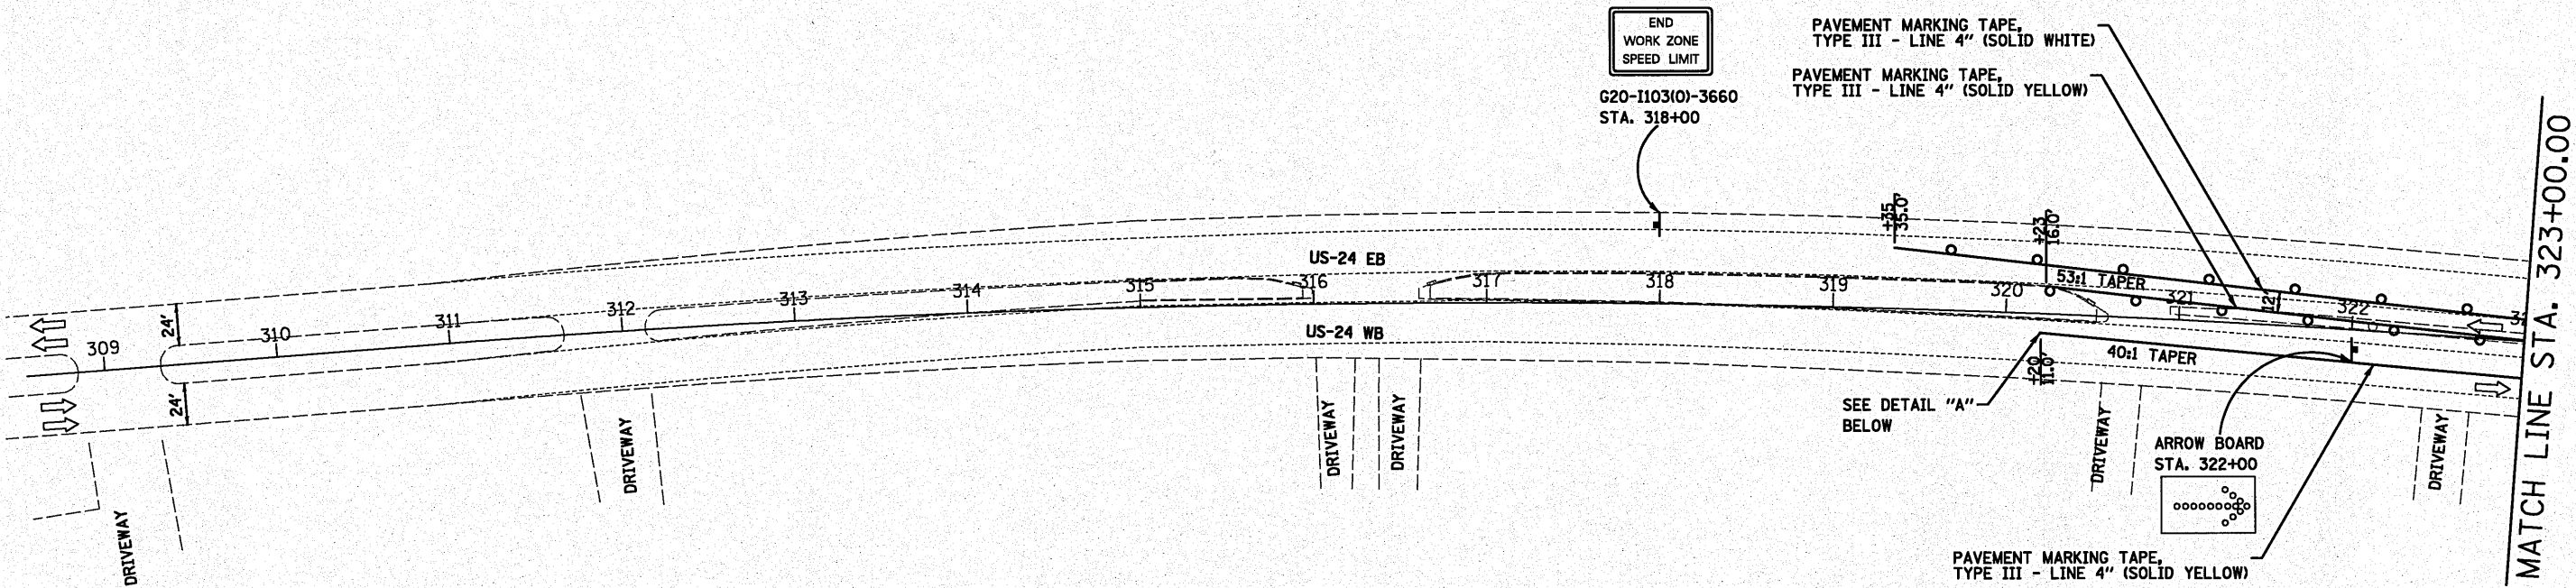

FILE NAME = #FILE#	USER NAME = #USER#	DESIGNED - SEW	REVISED -	STATE OF ILLINOIS DEPARTMENT OF TRANSPORTATION	MAINTENANCE OF TRAFFIC PLANS – STAGE 2 US ROUTE 24 OVER LAMARSH CREEK			F.A. RTE.	SECTION	COUNTY	TOTAL SHEETS	SHEET NO.
		DRAWN - SEW	REVISED -					317	45BR-2	PEORIA	122	32
	PLOT SCALE = #SCALE#	CHECKED - FML	REVISED -		CONTRACT NO. 68719							
	PLOT DATE = #DATE#	DATE - 10-15-2010	REVISED -		ILLINOIS FED. AID PROJECT							
					SCALE: 1" = 50'	SHEET NO. 1 OF 5 SHEETS	STA. 309+00 TO STA. 323+00					

LEGEND

- WORK AREA
- IMPACT ATTENUATORS, TEMPORARY (FULLY REDIRECTIVE, NARROW), TEST LEVEL 3
- TYPE III BARRICADE
- TEMPORARY CONCRETE BARRIER
- DRUM WITH STEADY BURN MONODIRECTIONAL LIGHT/
- DIRECTION INDICATOR BARRICADE WITH STEADY BURN MONODIRECTIONAL LIGHT
- SIGN

- STAGE II CONSTRUCTION:**
- REMOVE CONFLICTING EXISTING PAVEMENT MARKING LINES, REFLECTORS AND SIGNS UNDER HIGHWAY STANDARD 701426.
 - REMOVE "IMPACT ATTENUATORS, TEMPORARY (FULLY REDIRECTIVE), TEST LEVEL 3" AT STA. 321+26.00 UNDER HIGHWAY STANDARD 701101, WITH FLAGGERS.
 - SHIFT TRAFFIC TO EXISTING US-24 WB LANES, PROVIDING ONE 12' LANE IN EACH DIRECTION UNDER HIGHWAY STANDARD 701431 AND AS SHOWN IN THE PLANS.
 - SHIFT TRAFFIC TO EXISTING CAMERON LANE SB LANES AS SHOWN IN THE PLANS. CONSTRUCT PROPOSED IMPROVEMENTS ALONG US-24 EB, CAMERON LANE, AND WHEELER ROAD AS SHOWN IN THE PLANS. CONSTRUCT REMAINING PORTION OF US-24 & CAMERON LANE INTERSECTION USING FLAGGERS AT EACH LEG OF INTERSECTION.


- STAGE III CONSTRUCTION:**
- CONSTRUCT PROPOSED TYPE D GUARDRAIL AND MEDIAN WITHIN THE PROJECT LIMITS AS SHOWN ON THE PLANS UNDER HIGHWAY STANDARD 701602-05, WITH FLAGGERS. CLOSE LEFT THROUGH LANE IN WB DIRECTION AND LEFT TURN LANES IN BOTH DIRECTIONS.
 - INSTALL THE TYPE D GUARDRAIL AND IMPACT ATTENUATORS REMOVED DURING THE PRE-STAGE CONSTRUCTION WHICH IS OUTSIDE OF THE LIMITS OF RECONSTRUCTION UNDER HIGHWAY STANDARD 701101, WITH FLAGGERS.
 - CONSTRUCT PROPOSED SHOULDER RUMBLE STRIPS ALONG US-24 AS SHOWN IN PLANS UNDER HIGHWAY STANDARD 701101, WITH FLAGGERS.
 - PLACE PROPOSED PAVEMENT MARKINGS PER PLAN UNDER HIGHWAY STANDARD 701426.

NOTES:

- ALL SIGNS SHALL BE MOUNTED WITH STEADY BURN LIGHTS AT ALL TIMES THROUGHOUT THE DURATION OF CONSTRUCTION. THE COST OF THIS WORK AND ALL SIGNS SHALL BE CONSIDERED AS INCLUDED IN THE CONTRACT COST FOR TRAFFIC CONTROL AND PROTECTION.
- ACCESS SHALL BE MAINTAINED TO ALL DRIVEWAYS AT ALL TIMES.

MATCH LINE STA. 323+00.00

MATCH LINE STA. 338+00.00

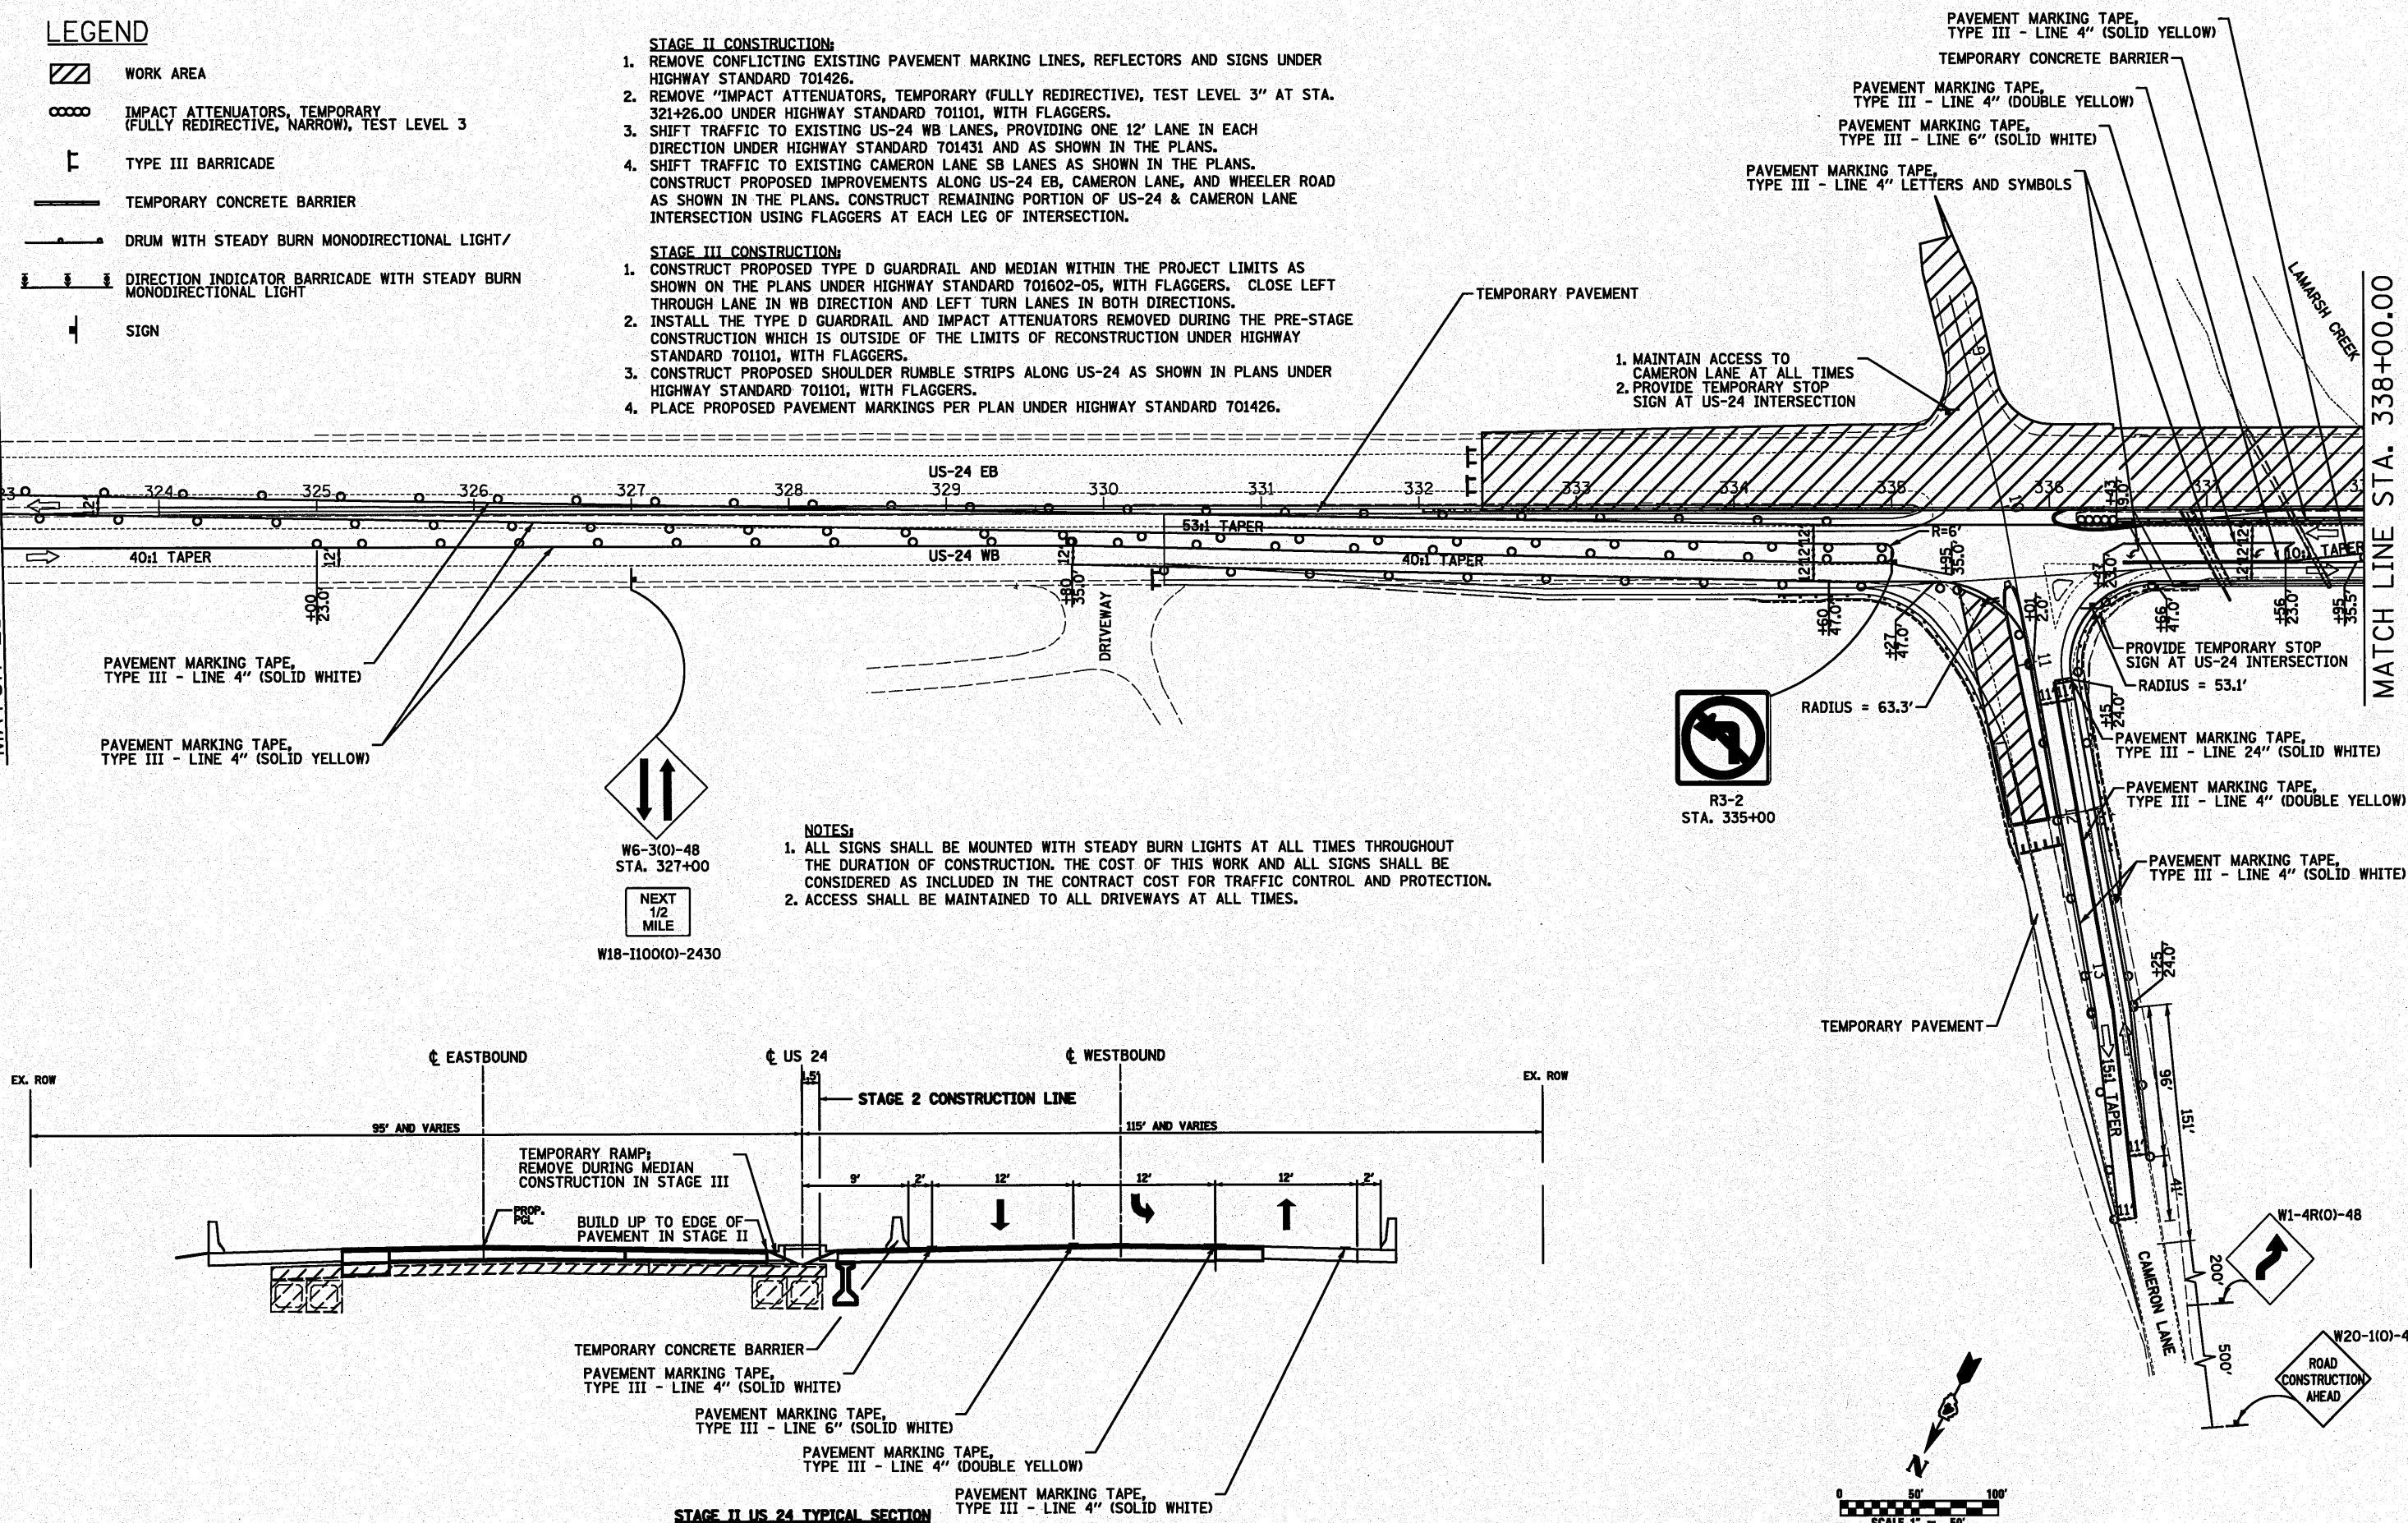



W6-3(O)-48
STA. 327+00

NEXT
1/2
MILE


W18-1100(O)-2430




R3-2
STA. 335+00

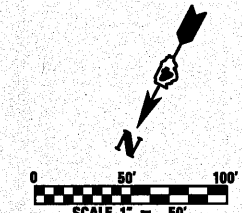
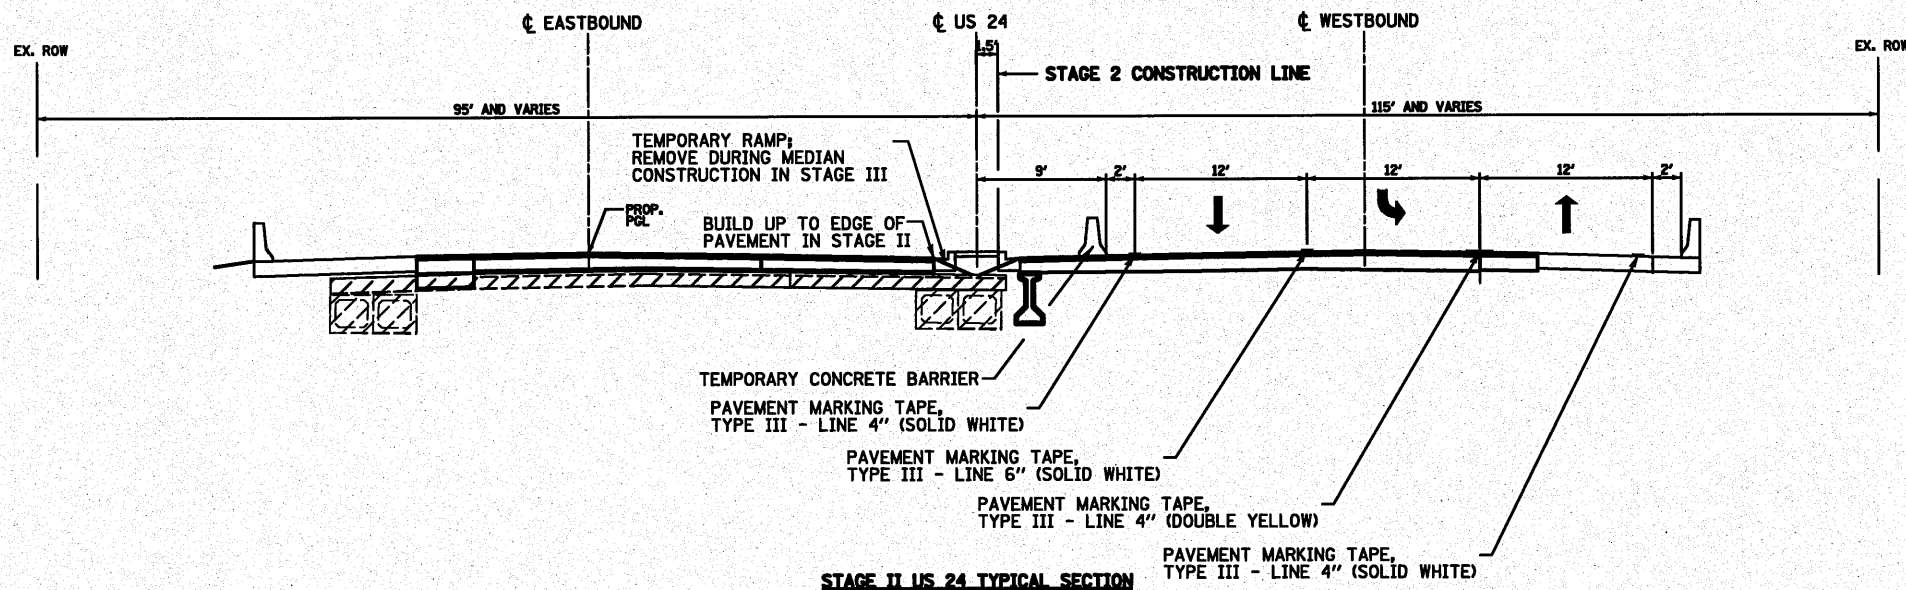


FILE NAME = #FILE#	USER NAME = #USER#	DESIGNED - SEW	REVISED -	STATE OF ILLINOIS DEPARTMENT OF TRANSPORTATION	MAINTENANCE OF TRAFFIC PLANS - STAGE 2 US ROUTE 24 OVER LAMARSH CREEK			F.A. RTE. 317	SECTION 45BR-2	COUNTY PEORIA	TOTAL SHEETS 122	SHEET NO. 33
	PLOT SCALE = #SCALE#	DRAWN - SEW	REVISED -		SCALE: 1" = 50'	SHEET NO. 2 OF 5 SHEETS	STA. 323+00 TO STA. 338+00			CONTRACT NO. 68719		
	PLOT DATE = #DATE#	CHECKED - FML	REVISED -									
		DATE - 10-15-2010	REVISED -									


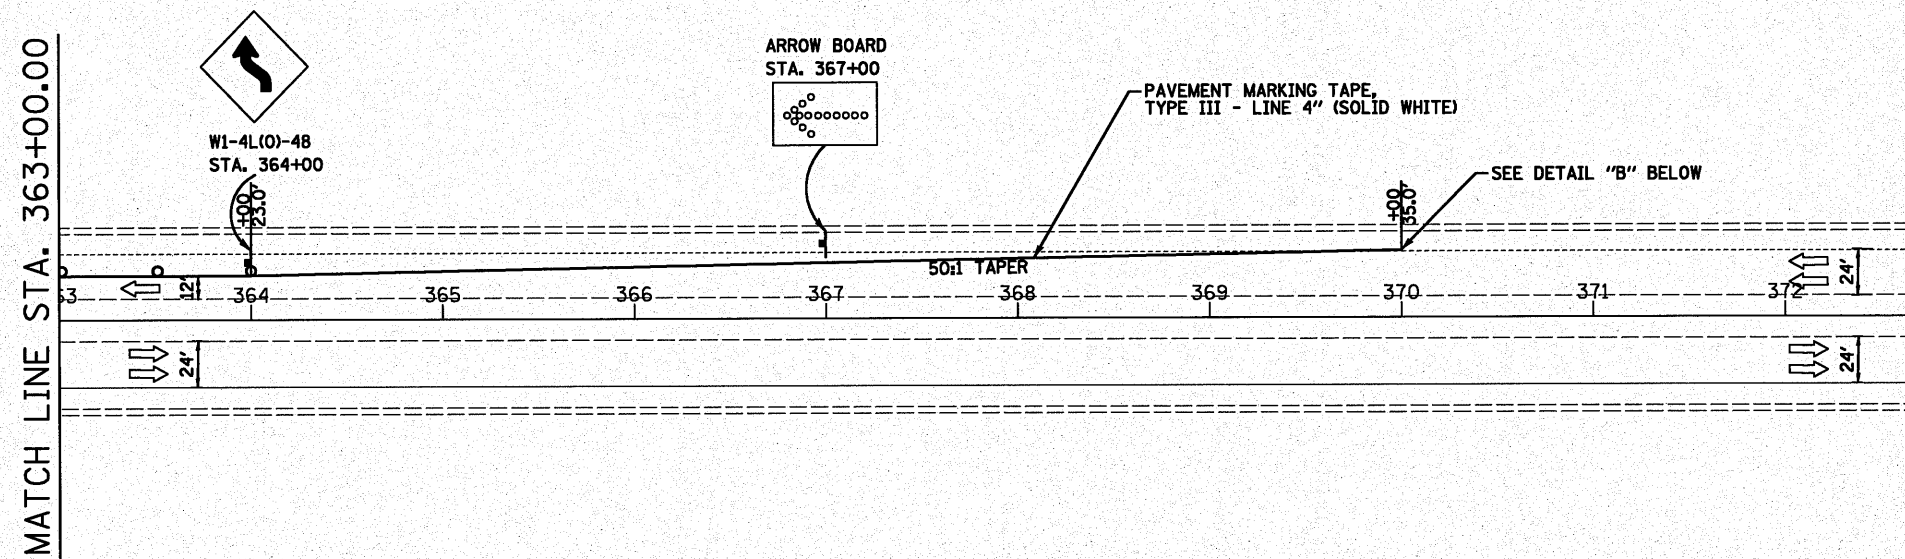


LEGEND

 -  WORK AREA
-  IMPACT ATTENUATORS, TEMPORARY (FULLY REDIRECTIVE, NARROW), TEST LEVEL 3
-  TYPE III BARRICADE
-  TEMPORARY CONCRETE BARRIER
-  DRUM WITH STEADY BURN MONODIRECTIONAL LIGHT/
-  DIRECTION INDICATOR BARRICADE WITH STEADY BURN MONODIRECTIONAL LIGHT
-  SIGN

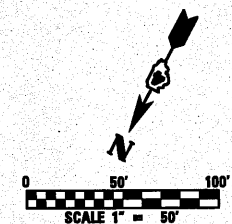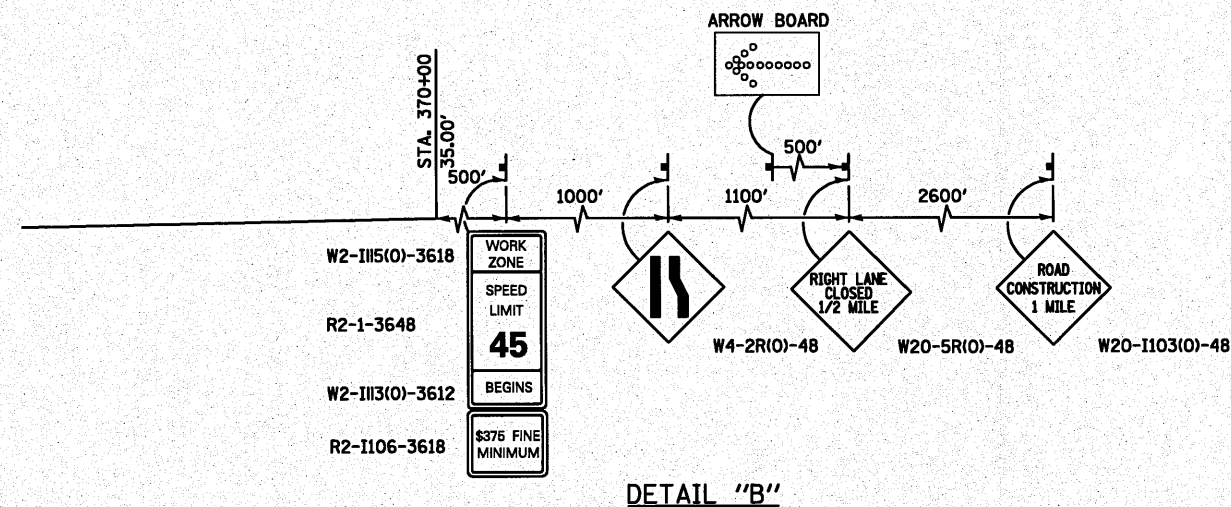

FILE NAME = #FILE#	USER NAME = #USER#	DESIGNED - SEW	REVISED -	STATE OF ILLINOIS DEPARTMENT OF TRANSPORTATION	MAINTENANCE OF TRAFFIC PLANS – STAGE 2 US ROUTE 24 OVER LAMARSH CREEK	F.A. RTE.	SECTION	COUNTY	TOTAL SHEETS	SHEET NO.				
		DRAWN - SEW	REVISED -			317	45BR-2	PEORIA	122	36				
	PLOT SCALE = #SCALE#	CHECKED - FML	REVISED -			CONTRACT NO. 68719								
	PLOT DATE = #DATE#	DATE - 10-15-2010	REVISED -			ILLINOIS FED. AID PROJECT								
	SCALE: 1" = 50'					SHEET NO. 5 OF 5 SHEETS					STA. 363+00 TO STA. 372+50			

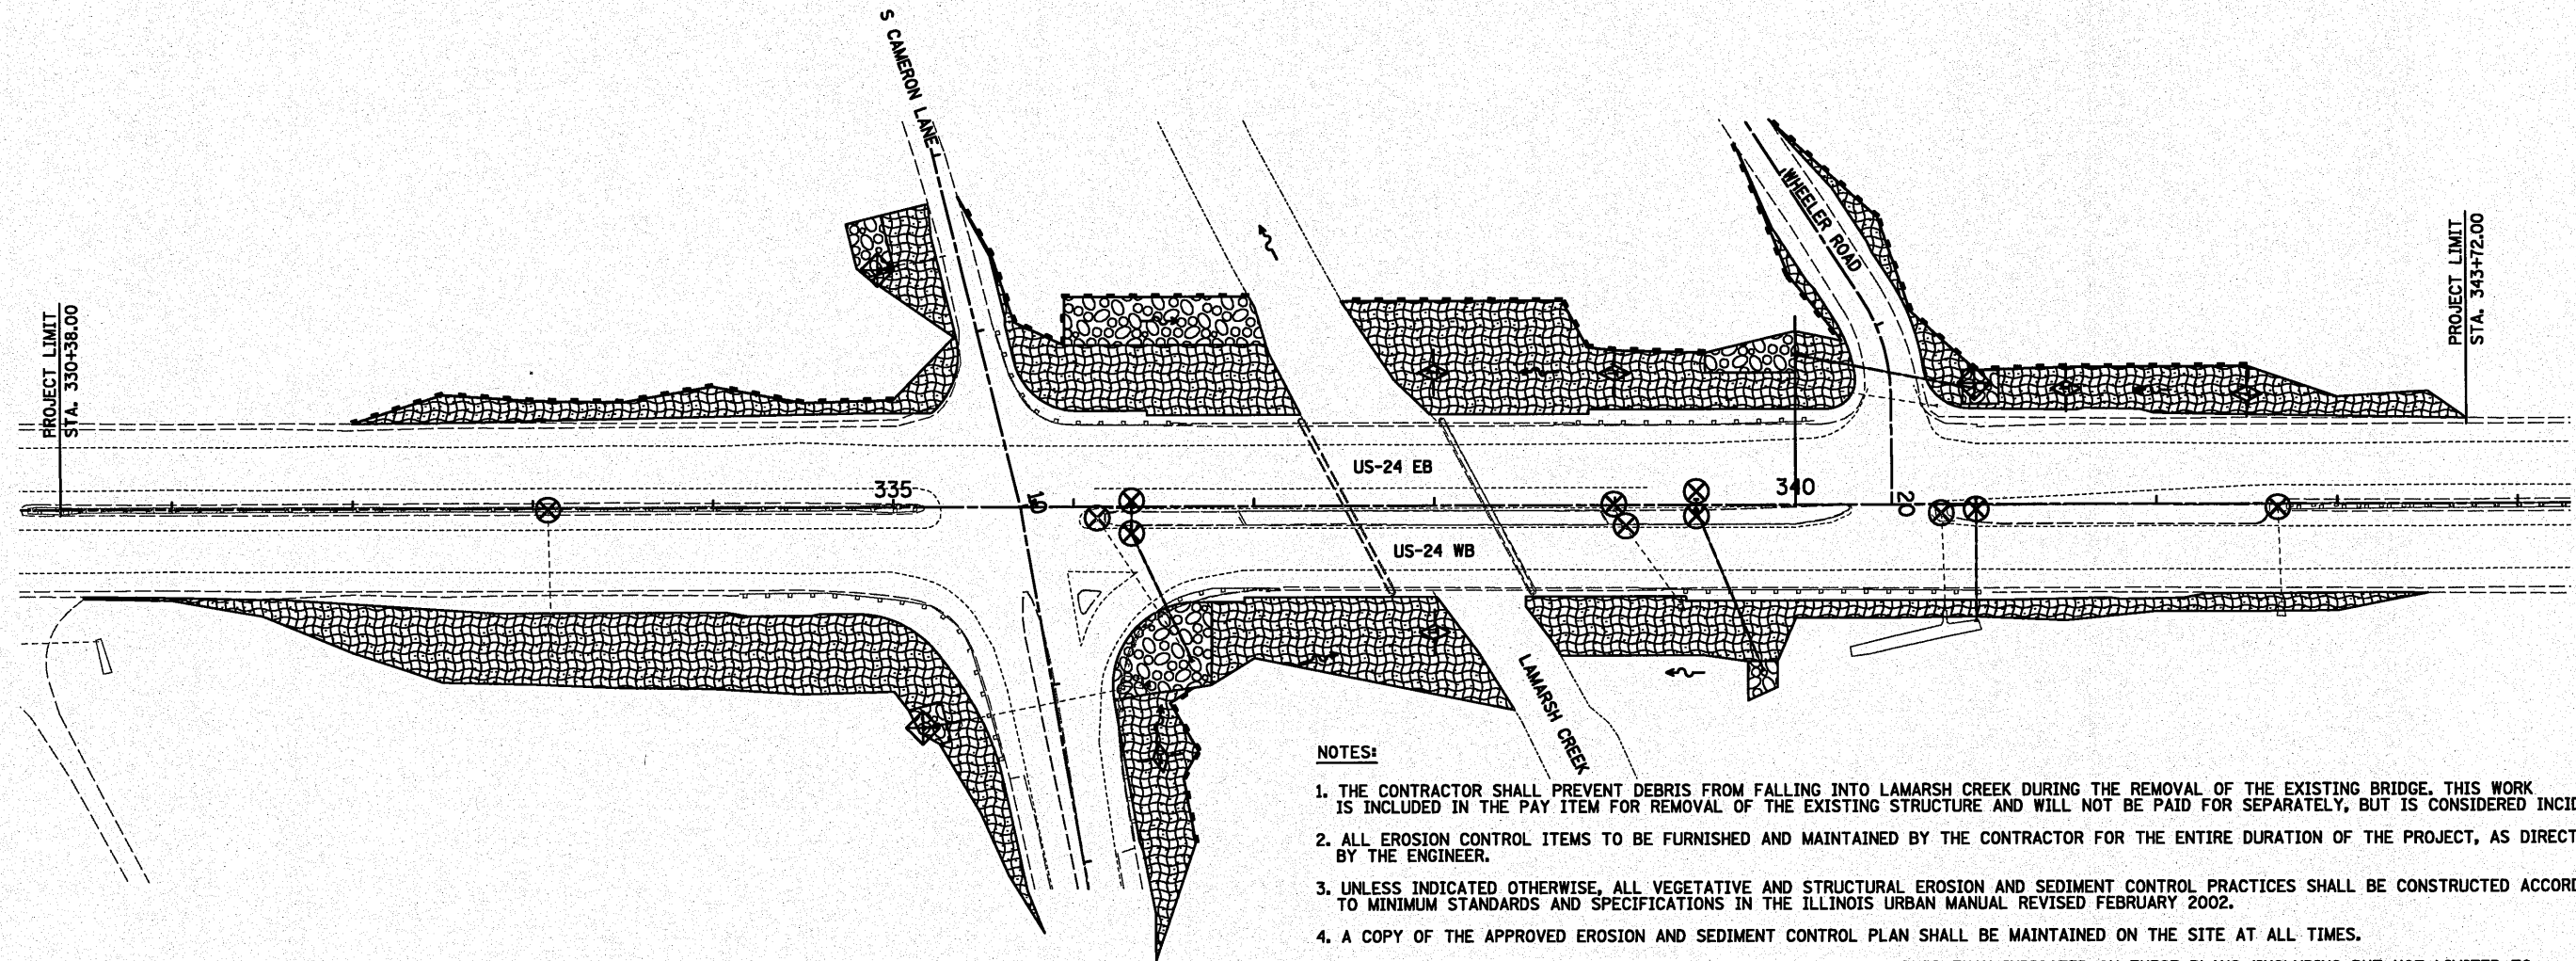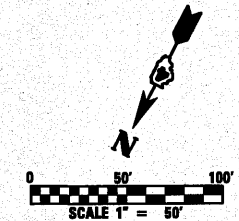

NOTES:

1. THE CONTRACTOR SHALL PREVENT DEBRIS FROM FALLING INTO LAMARSH CREEK DURING THE REMOVAL OF THE EXISTING BRIDGE. THIS WORK IS INCLUDED IN THE PAY ITEM FOR REMOVAL OF THE EXISTING STRUCTURE AND WILL NOT BE PAID FOR SEPARATELY, BUT IS CONSIDERED INCIDENTAL.
2. ALL EROSION CONTROL ITEMS TO BE FURNISHED AND MAINTAINED BY THE CONTRACTOR FOR THE ENTIRE DURATION OF THE PROJECT, AS DIRECTED BY THE ENGINEER.
3. UNLESS INDICATED OTHERWISE, ALL VEGETATIVE AND STRUCTURAL EROSION AND SEDIMENT CONTROL PRACTICES SHALL BE CONSTRUCTED ACCORDING TO MINIMUM STANDARDS AND SPECIFICATIONS IN THE ILLINOIS URBAN MANUAL REVISED FEBRUARY 2002.
4. A COPY OF THE APPROVED EROSION AND SEDIMENT CONTROL PLAN SHALL BE MAINTAINED ON THE SITE AT ALL TIMES.
5. PRIOR TO COMMENCING LAND-DISTURBING ACTIVITIES IN AREAS OTHER THAN INDICATED ON THESE PLANS (INCLUDING BUT NOT LIMITED TO, ADDITIONAL PHASES OF DEVELOPMENT AND OFF-SITE BORROW OR WASTE AREAS) A SUPPLEMENTARY EROSION CONTROL PLAN SHALL BE SUBMITTED TO THE DEPARTMENT FOR REVIEW.
6. ALL ADJACENT STREETS MUST BE KEPT CLEAR OF DEBRIS. INSPECTED DAILY AND CLEANED WHEN NECESSARY.
7. ALL EROSION CONTROL MEASURES MUST BE INSPECTED WEEKLY AND AFTER EACH 1/2" RAIN EVENT.
8. EROSION CONTROL BLANKET SHALL BE INSTALLED ON ALL SLOPES AND IN CRITICAL AREAS IMMEDIATELY UPON FINAL GRADING.
9. THE PRIORITY SHALL BE GIVEN TO THE COMPLETION AND STABILIZATION OF THE DISTURBED AREAS. WORK IN THESE AREAS SHALL NOT BE PROLONGED IN ATTEMPT THAT ALL FINAL GRADING AND STABILIZATION CAN TAKE PLACE AT ONE TIME.
10. STOCKPILES OF SOIL AND OTHER MATERIALS TO REMAIN IN PLACE MORE THAN THREE (3) DAYS SHALL BE FURNISHED WITH EROSION AND SEDIMENT CONTROL MEASURES (I.E. PERIMETER SILT FENCE). STOCKPILES TO REMAIN IN PLACE FOR 21 DAYS OR MORE SHALL RECEIVE TEMPORARY SEEDING.
11. IN AREAS WHERE WORK IS COMPLETE, PERMANENT STABILIZATION SHALL OCCUR WITHIN 7 DAYS OF COMPLETION, AND IN AREAS WHERE WORK HAS TEMPORARILY CEASED FOR 21 DAYS OR MORE, TEMPORARY STABILIZATION SHALL OCCUR BY THE 14TH DAY AFTER WORK HAS CEASED.
12. COMPLETED SLOPES SHALL BE SEEDDED AND BLANKETED AS THE EXCAVATION PROCEEDS TO THE EXTENT CONSIDERED DESIRABLE AND PRACTICAL. UNDER NO CIRCUMSTANCES SHALL THE CONTRACTOR PROLONG FINAL GRADING AND SHAPING SO THAT THE ENTIRE PROJECT CAN BE PERMANENTLY SEEDDED AT ONE TIME.
13. NO WORK SHALL BE PERFORMED IN FLOWING WATER. WORK IN AND NEAR THE CRITICAL AREAS SHOULD BE ISOLATED FROM CONCENTRATED FLOWS OR STREAM FLOW. THE STREAM BANKS SHOULD BE STABILIZED AT THE END OF EACH DAY. ONCE WORK IN THIS AREA BEGINS, PRIORITY SHALL BE GIVEN TO THE COMPLETION OF THE WORK AND FINAL STABILIZATION OF ALL DISTURBED AREAS.
14. THE SIDES SLOPE AND DITCHES MUST BE SEEDDED AND STABILIZED WITH AN APPROPRIATE EROSION CONTROL BLANKET PRIOR TO ACCEPTING FLOWS.

- LEGEND**
- INLET & PIPE PROTECTION
 - INLET FILTERS
 - PERIMETER EROSION BARRIER
 - EROSION CONTROL BLANKET & SEEDING CLASS 2A
 - STONE RIPRAP, CLASS A4 W/ FILTER FABRIC
 - TEMPORARY DITCH CHECK
 - PROPOSED DITCH FLOW

FILE NAME = #FILE#	USER NAME = #USER#	DESIGNED - SEW	REVISED -	STATE OF ILLINOIS DEPARTMENT OF TRANSPORTATION	EROSION AND SEDIMENT CONTROL PLAN US ROUTE 24 OVER LAMARSH CREEK			F.A. RTE.	SECTION	COUNTY	TOTAL SHEETS	SHEET NO.
		DRAWN - SEW	REVISED -					317	45BR-2	PEORIA	122	37
	PLOT SCALE = #SCALE#	CHECKED - FML	REVISED -		SCALE: 1" = 50' SHEET NO. 1 OF 1 SHEETS STA. 330+38 TO STA. 343+72			CONTRACT NO. 68719				
	PLOT DATE = #DATE#	DATE - 10-15-2010	REVISED -					ILLINOIS FED. AID PROJECT				

PROPOSED DRAINAGE IMPROVEMENTS

STRUCT NUMBER	STATION	OFFSET	EXIST. RIM ELEV.	PROP. RIM ELEV.	INVERT ELEV.	PROPOSED TREATMENT
1	333+08.42	1.1' RT	461.76	461.94	UNKNOWN	FRAMES AND LIDS TO BE ADJUSTED

CONSTRUCTION LIMITS (TYP.)

PROJECT LIMITS
STA. 332+00
MATCH EXISTING

EX. CB TO REMAIN

US-24 EB

330

US-24 WB

NOTES:


- CONTRACTOR SHALL HAVE OPTION OF PLACING STANDARD MANHOLES IN LIEU OF FLAT SLAB TOPS WHERE CONDITIONS PERMIT.
- RIM ELEVATIONS & OFFSETS FOR DRAINAGE STRUCTURES CONSTRUCTED IN CONJUNCTION WITH GUTTER OR CURB & GUTTER ARE CALLED OUT TO THE EDGE OF THE GUTTER PAN. ALL OTHER DRAINAGE STRUCTURES ARE CALLED OUT TO THE CENTER OF STRUCTURE.
- ALL PROPOSED DRAINAGE STRUCTURES WITH TYPE 11 FRAMES AND GRATES SHALL BE TEMPORARILY FITTED WITH TYPE 1 FRAMES AND OPEN LIDS DURING CONSTRUCTION STAGING, AND SHALL BE REPLACED WITH TYPE 11 FRAMES AND GRATES DURING THE MEDIAN CONSTRUCTION IN STAGE III. THIS WORK SHALL BE INCLUDED IN THE COST OF THE RELATED DRAINAGE STRUCTURE PAY ITEMS.

PROJECT LIMITS
STA. 330+38
MATCH EXISTING

EX. FES TO REMAIN

EXISTING ROW

MATCH LINE STA. 334+00

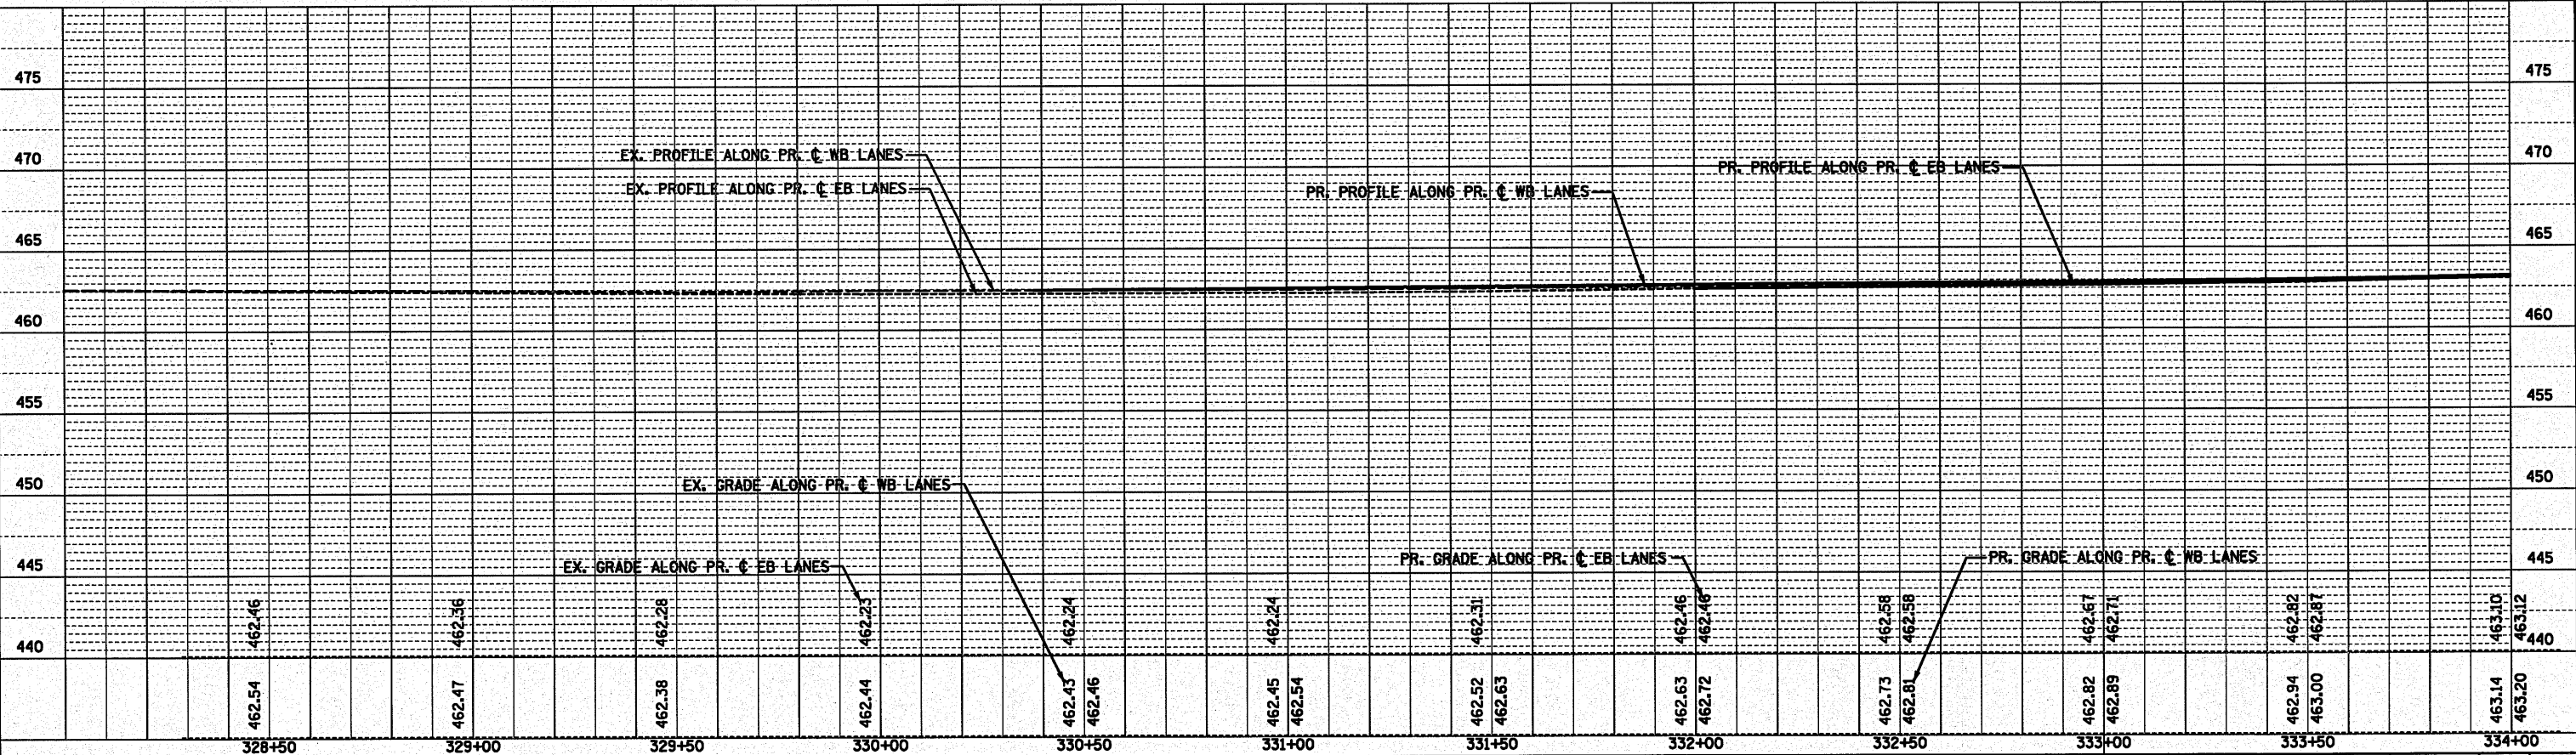


PROPOSED DRAINAGE IMPROVEMENTS

STRUCT NUMBER	STATION	OFFSET	EXIST. RIM ELEV.	PROP. RIM ELEV.	INVERT ELEV.	PROPOSED TREATMENT
5	336+65.29	85.2' RT	-	-	449.68	END SECTIONS, 18"
6	336+32.00	15.0' RT	-	464.94	460.44 S, 451.97 N	CB TY. A, 4' DIA., TYPE 11 FRAME, OPEN LID
7	336+32.00	3.0' LT	-	464.70	460.53 N	INL TY. A, TYPE 11 FRAME AND GRATE
8	339+45.00	3.0' LT	-	467.74	463.66 N	INL TY. A, TYPE 11 FRAME AND GRATE
9	339+45.00	3.0' RT	-	467.74	463.63 S, 453.04 N	CB TY. A, 4' DIA., TYPE 11 FRAME, OPEN LID
10	339+73.00	91.8' RT	-	-	450.86	END SECTIONS, 18"
11	340+00.00	82.9' LT	-	-	461.00	24" PRC FLARED END SECTION W/ GRATING


MATCH LINE STA. 334+00

MATCH LINE STA. 340+00

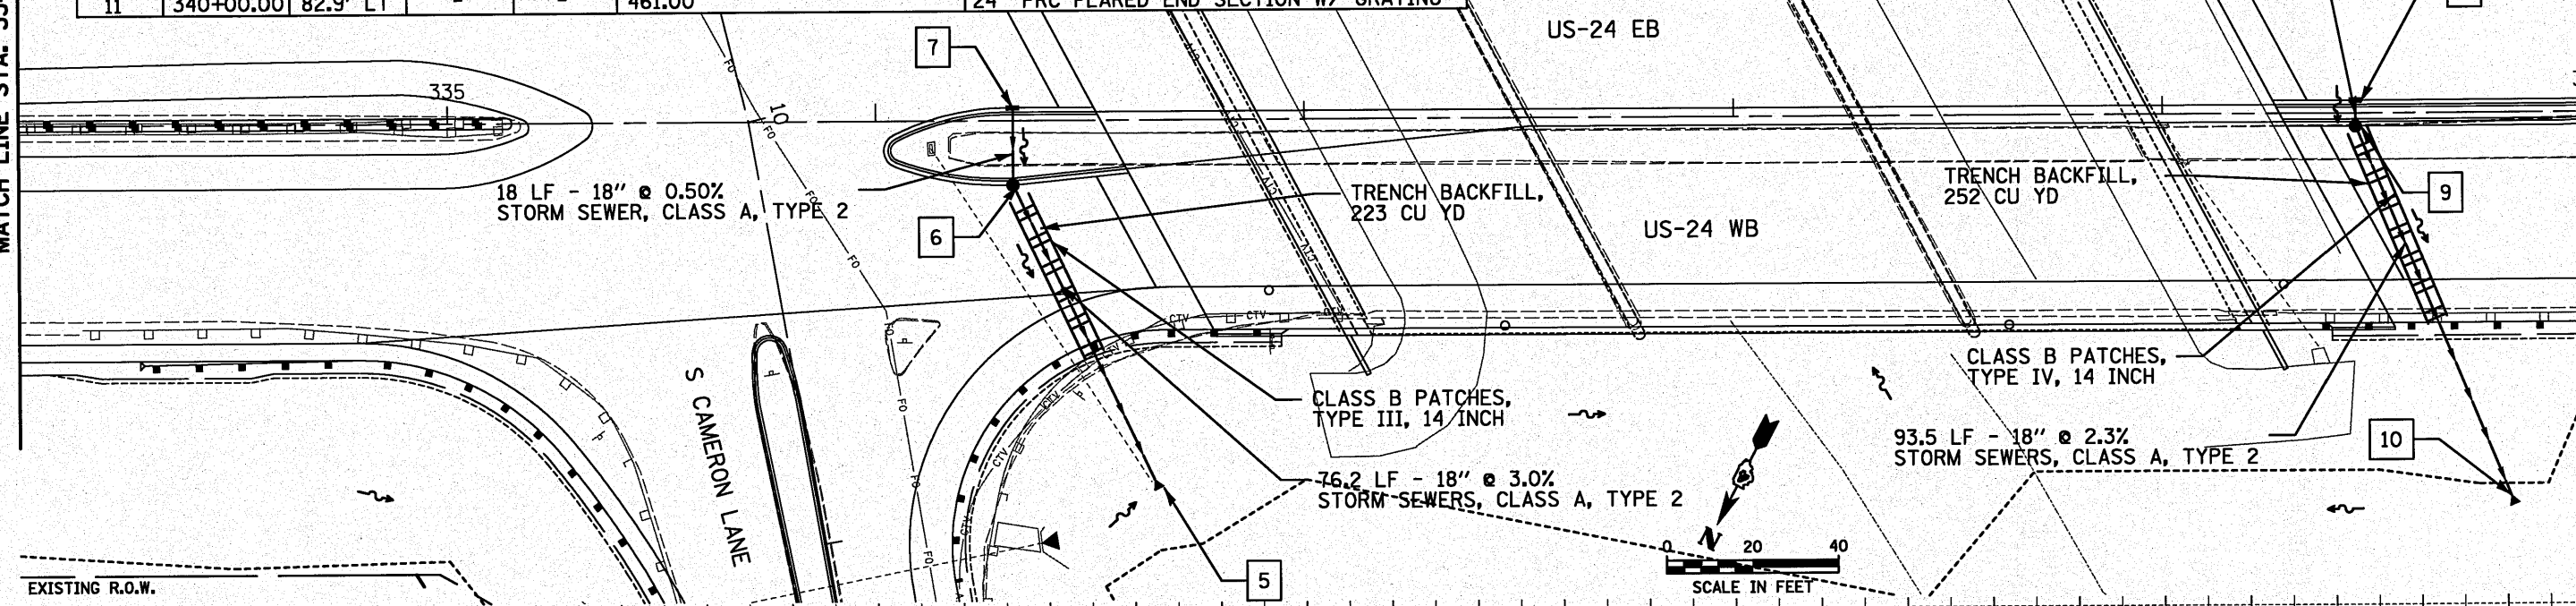

NOTES:

- CONTRACTOR SHALL HAVE OPTION OF PLACING STANDARD MANHOLES IN LIEU OF FLAT SLAB TOPS WHERE CONDITIONS PERMIT.
- RIM ELEVATIONS & OFFSETS FOR DRAINAGE STRUCTURES CONSTRUCTED IN CONJUNCTION WITH GUTTER OR CURB & GUTTER ARE CALLED OUT TO THE EDGE OF THE GUTTER PAN. ALL OTHER DRAINAGE STRUCTURES ARE CALLED OUT TO THE CENTER OF STRUCTURE.
- ALL PROPOSED DRAINAGE STRUCTURES WITH TYPE 11 FRAMES AND GRATES SHALL BE TEMPORARILY FITTED WITH TYPE 1 FRAMES AND OPEN LIDS DURING CONSTRUCTION STAGING, AND SHALL BE REPLACED WITH TYPE 11 FRAMES AND GRATES DURING THE MEDIAN CONSTRUCTION IN STAGE III. THIS WORK SHALL BE INCLUDED IN THE COST OF THE RELATED DRAINAGE STRUCTURE PAY ITEMS.

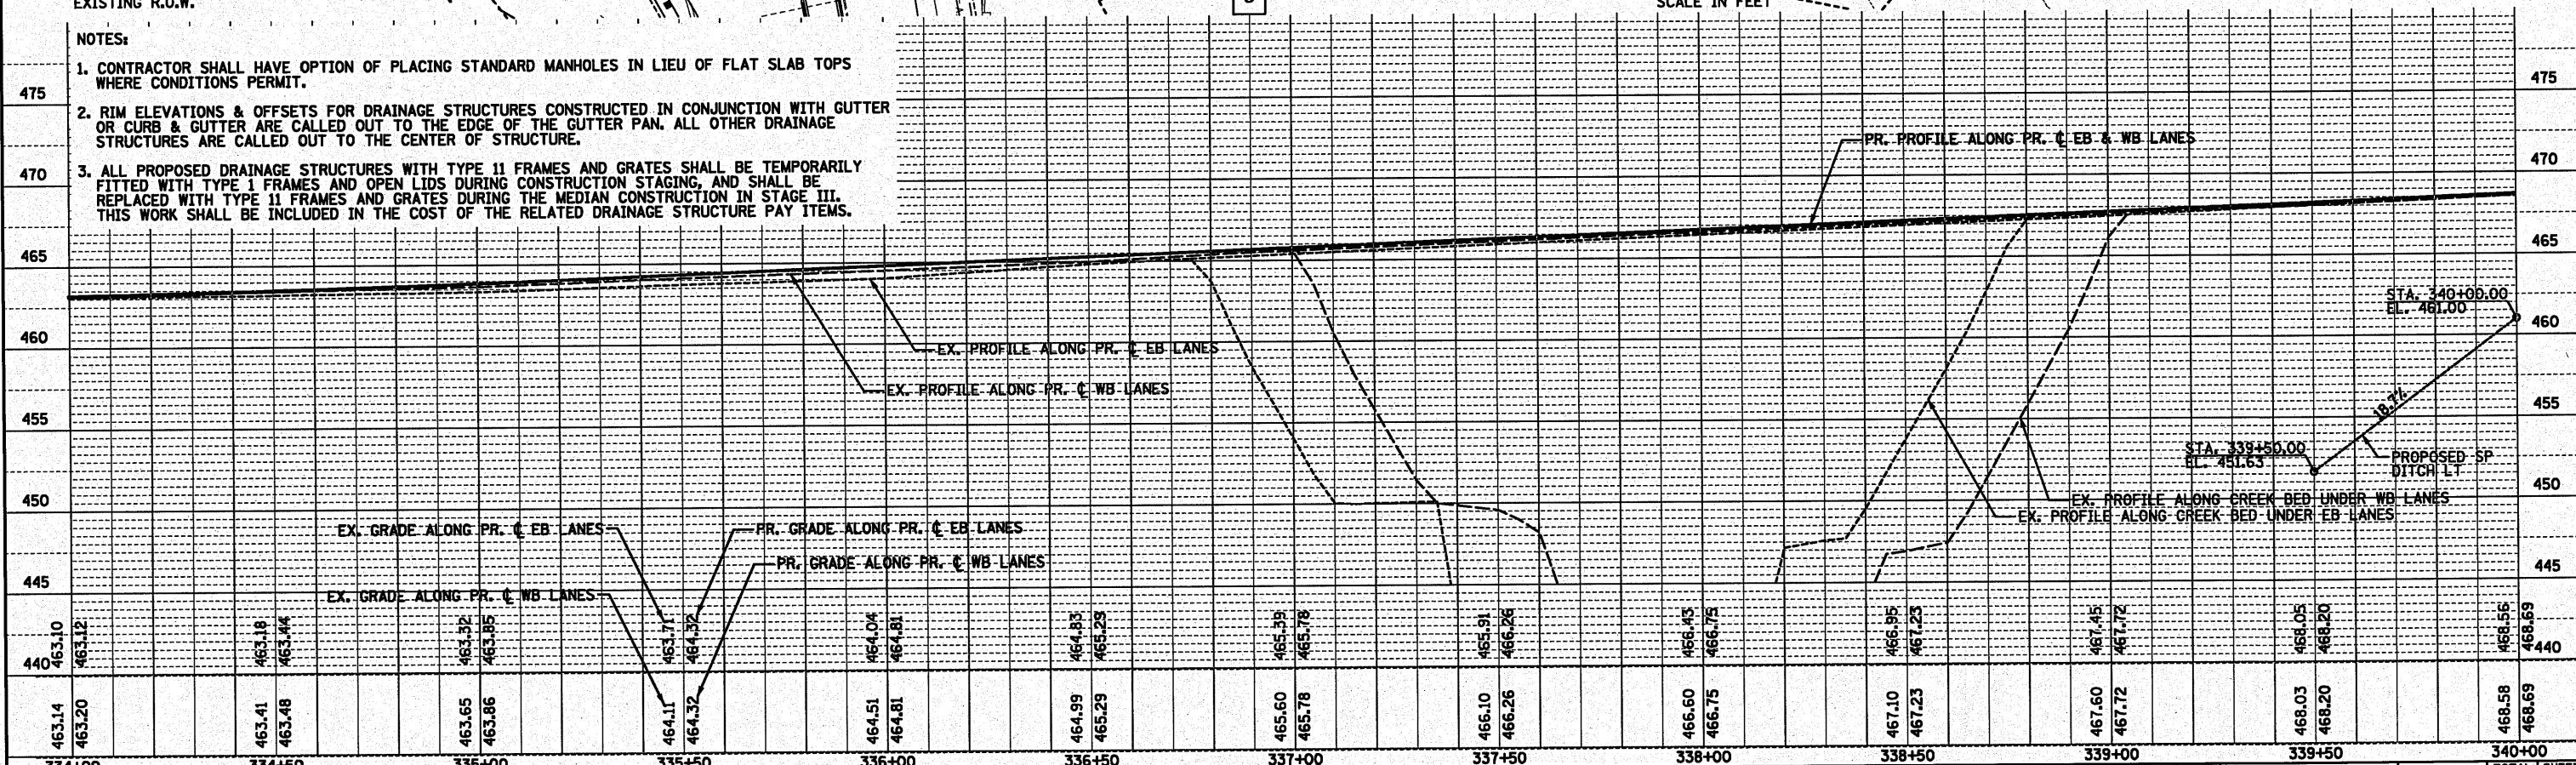


FILE NAME =	USER NAME = #USER#	DESIGNED SEW	REVISED -	STATE OF ILLINOIS DEPARTMENT OF TRANSPORTATION	PROPOSED DRAINAGE PLAN AND PROFILE US ROUTE 24 OVER LAMARSH CREEK		F.A.P. RTE.	SECTION	COUNTY	TOTAL SHEETS	SHEET NO.	
#FILE#		DRAWN SEW	REVISED -		SCALE: 1" = 20'	SHEET NO. 2 OF 3 SHEETS	STA. 334+00 TO STA. 340+00	317	45BR-2	PEORIA	122	39
		CHECKED FML	REVISED -									
		DATE 10-15-2010	REVISED -									
		PLOT SCALE = #SCALE#					FED. ROAD DIST. NO.		ILLINOIS FED. AID PROJECT			
		PLOT DATE = #DATE#										


PROPOSED DRAINAGE IMPROVEMENTS

STRUCT NUMBER	STATION	OFFSET	EXIST. RIM ELEV.	PROP. RIM ELEV.	INVERT ELEV.	PROPOSED TREATMENT
12	341+00.00	64.2' LT	-	-	466.00	24" PRC FLARED END SECTION W/ GRATING
13	341+00.00	3.0' RT	-	469.07	463.56 N	CB TY. A, 4' DIA., TYPE 11 FRAME, OPEN LID
14	341+00.00	64.2' RT	-	-	463.00	END SECTIONS, 18"
15	342+67.11	2.1' RT	470.07	470.60	UNKNOWN	FRAMES AND LIDS TO BE ADJUSTED

PLAN	DATE	BY	CHECKED	DATE	BY
NO.					


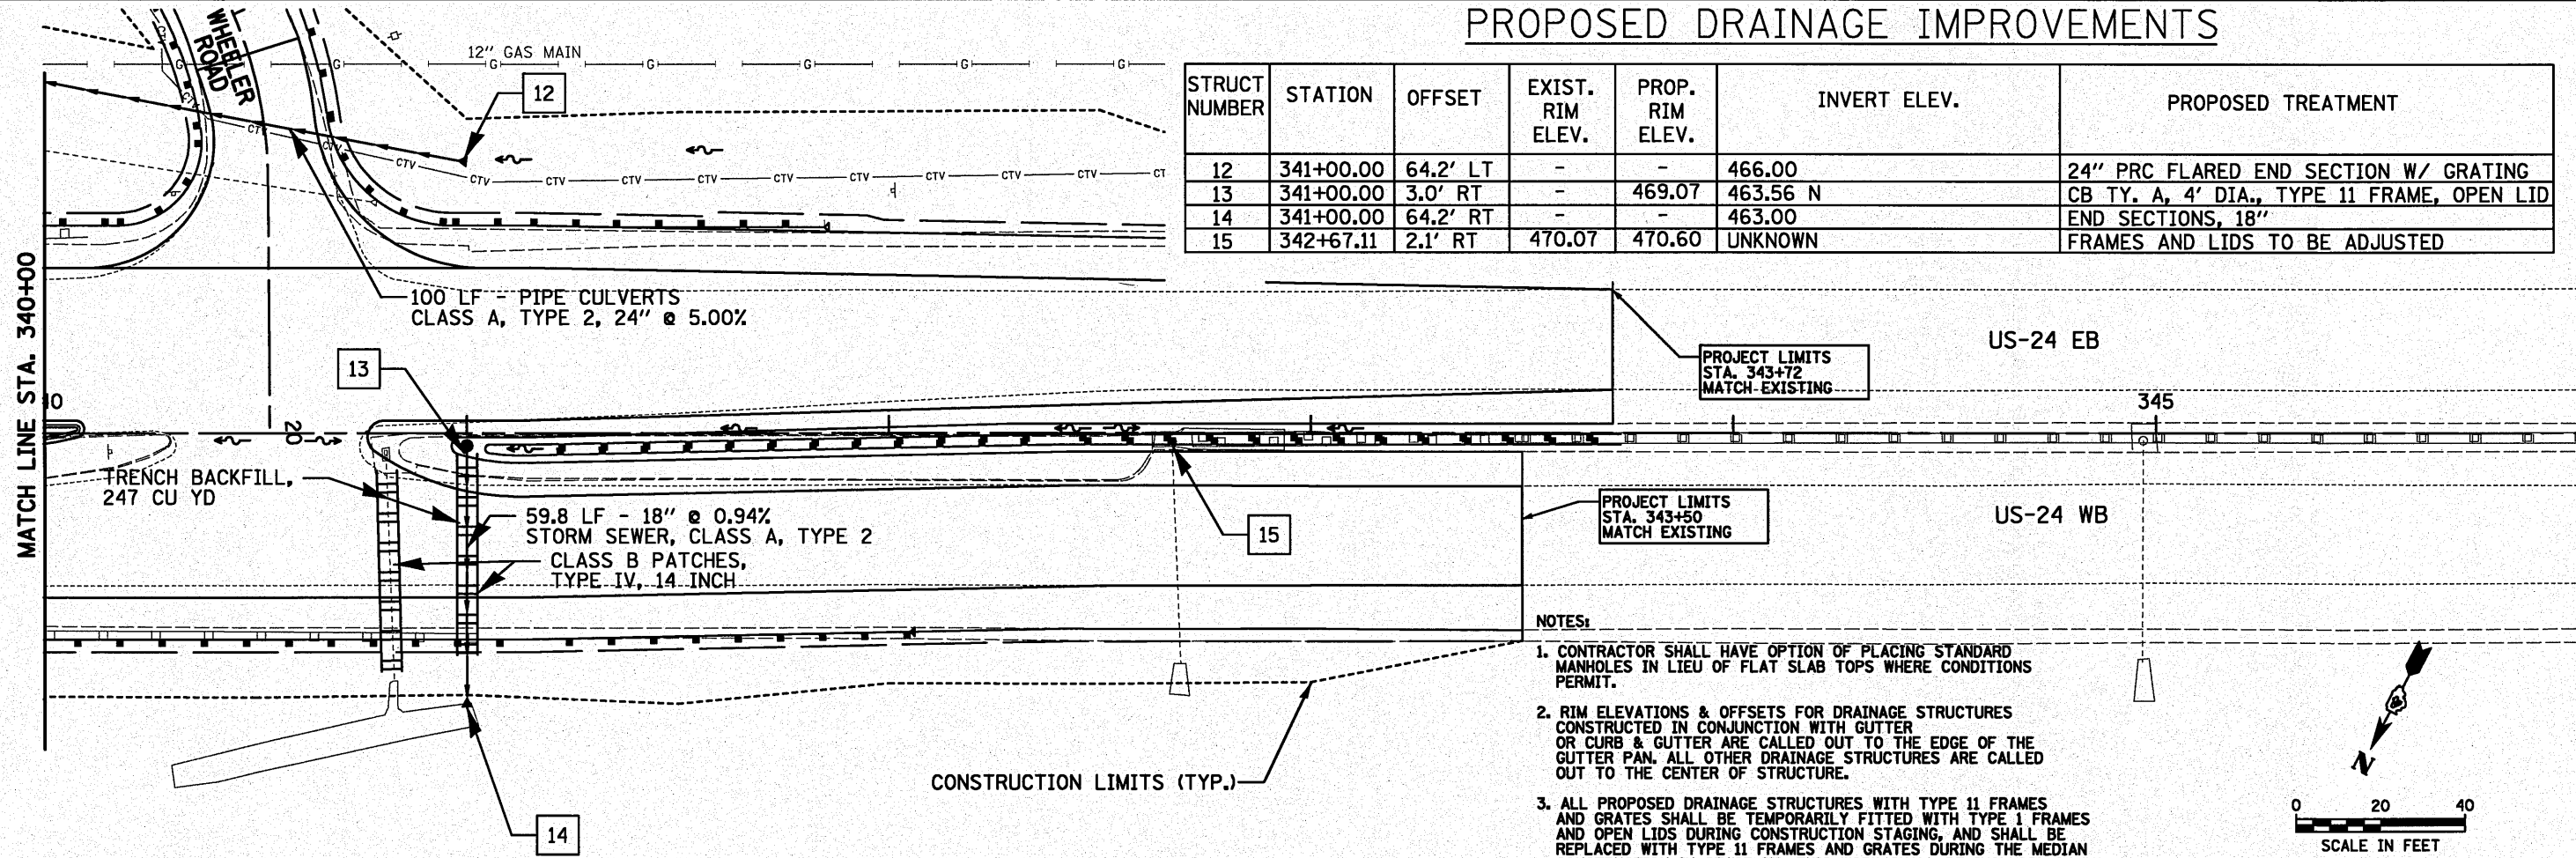


PROFILE	DATE	BY	CHECKED	DATE	BY
NO.					

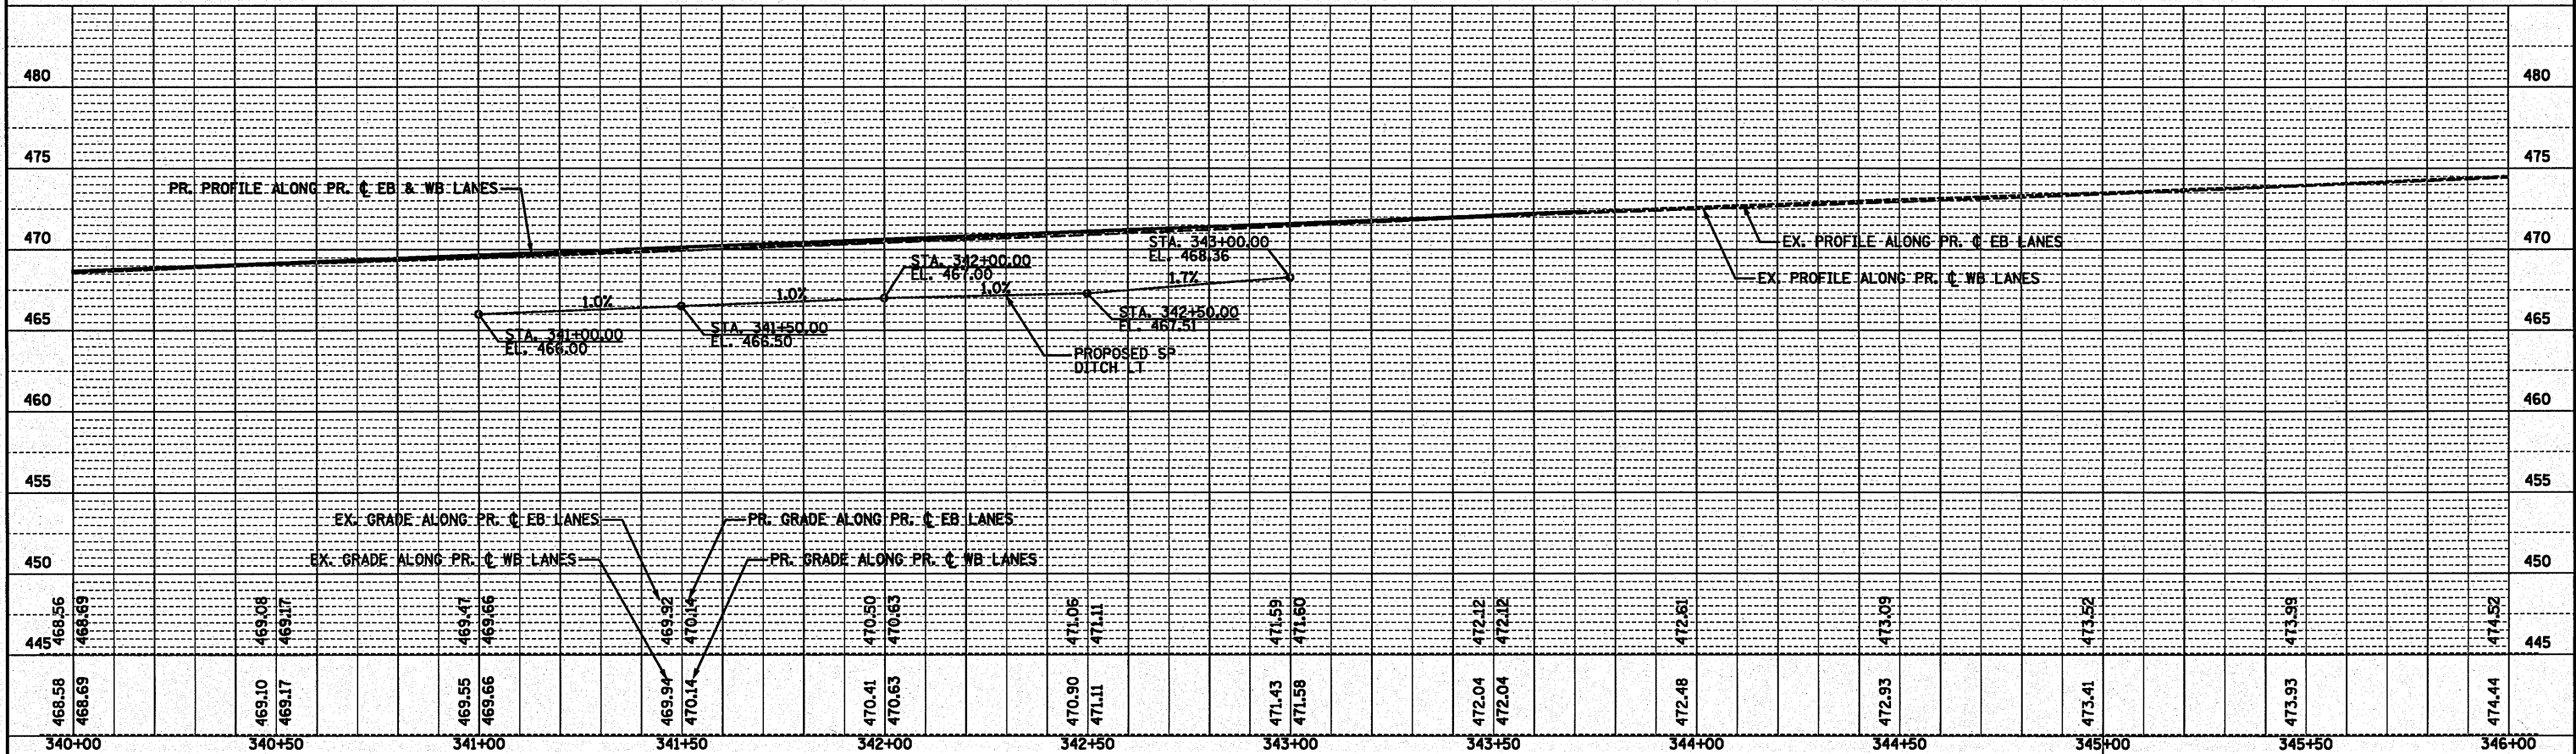


PROPOSED DRAINAGE IMPROVEMENTS

STRUCT NUMBER	STATION	OFFSET	EXIST. RIM ELEV.	PROP. RIM ELEV.	INVERT ELEV.	PROPOSED TREATMENT
2	11+11.00	73.7' RT	-	-	EXTENSION ALONG EXISTING SLOPE	36" PRC FLARED END SECTION W/ GRATING
3	11+8.77	50.0' LT	-	-	MATCH EXISTING INVERT	36" RC-END SECTION STD. 542101
4	8+53.92	43.7' RT	-	-	448.50	30" PRC FLARED END SECTION W/ GRATING

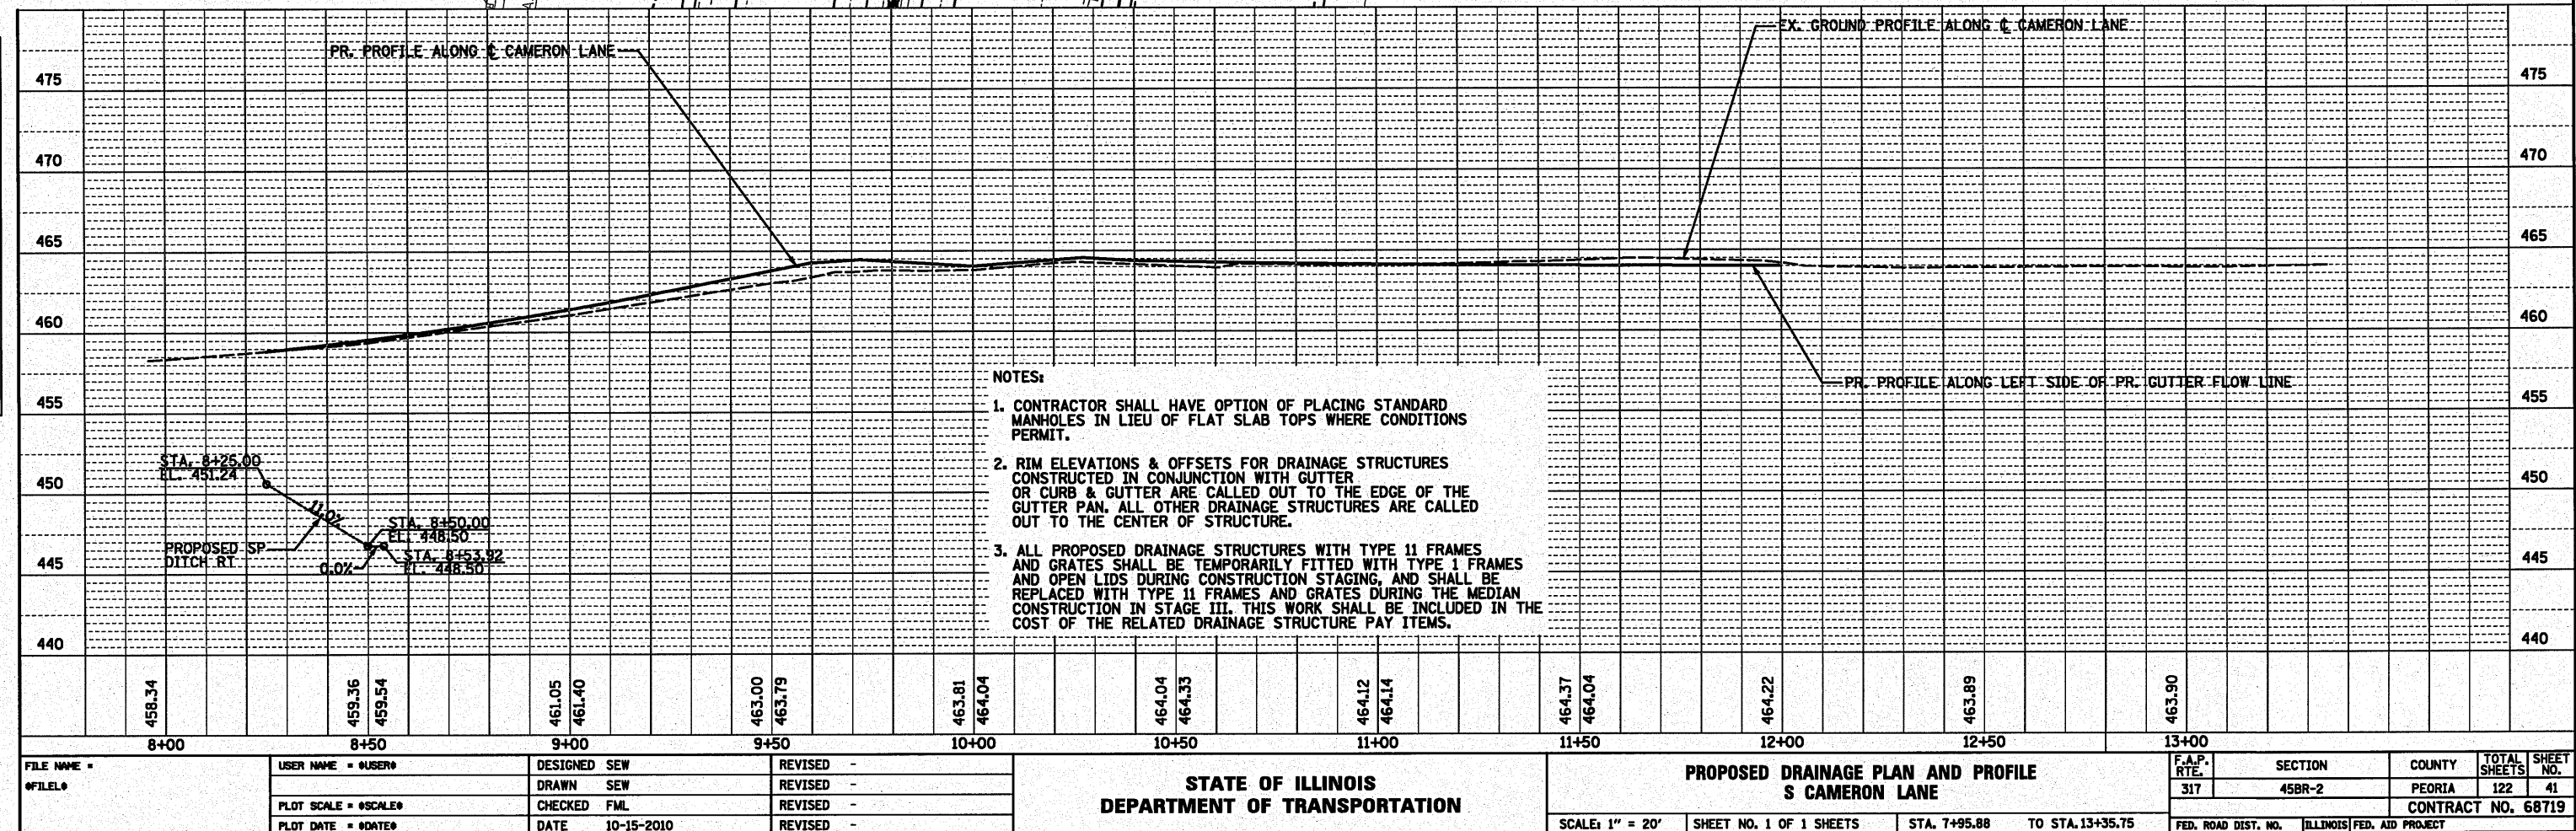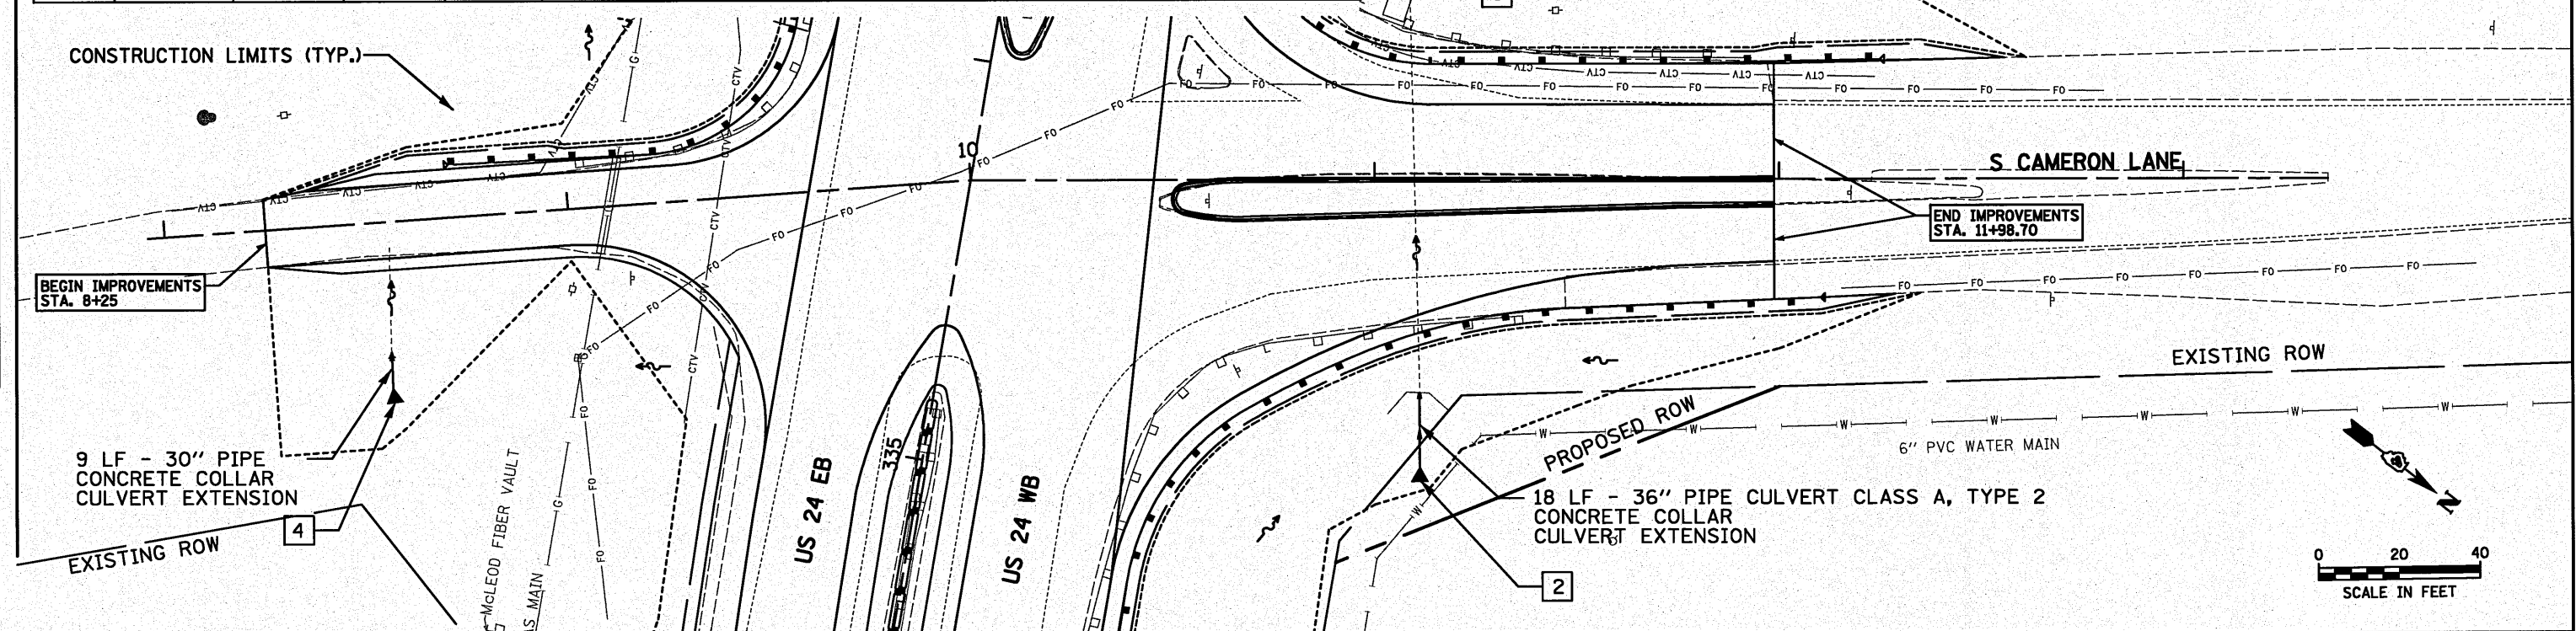

CONTRACT: 68719 CATALOG: 033511


POSTED
4-14-10
Final

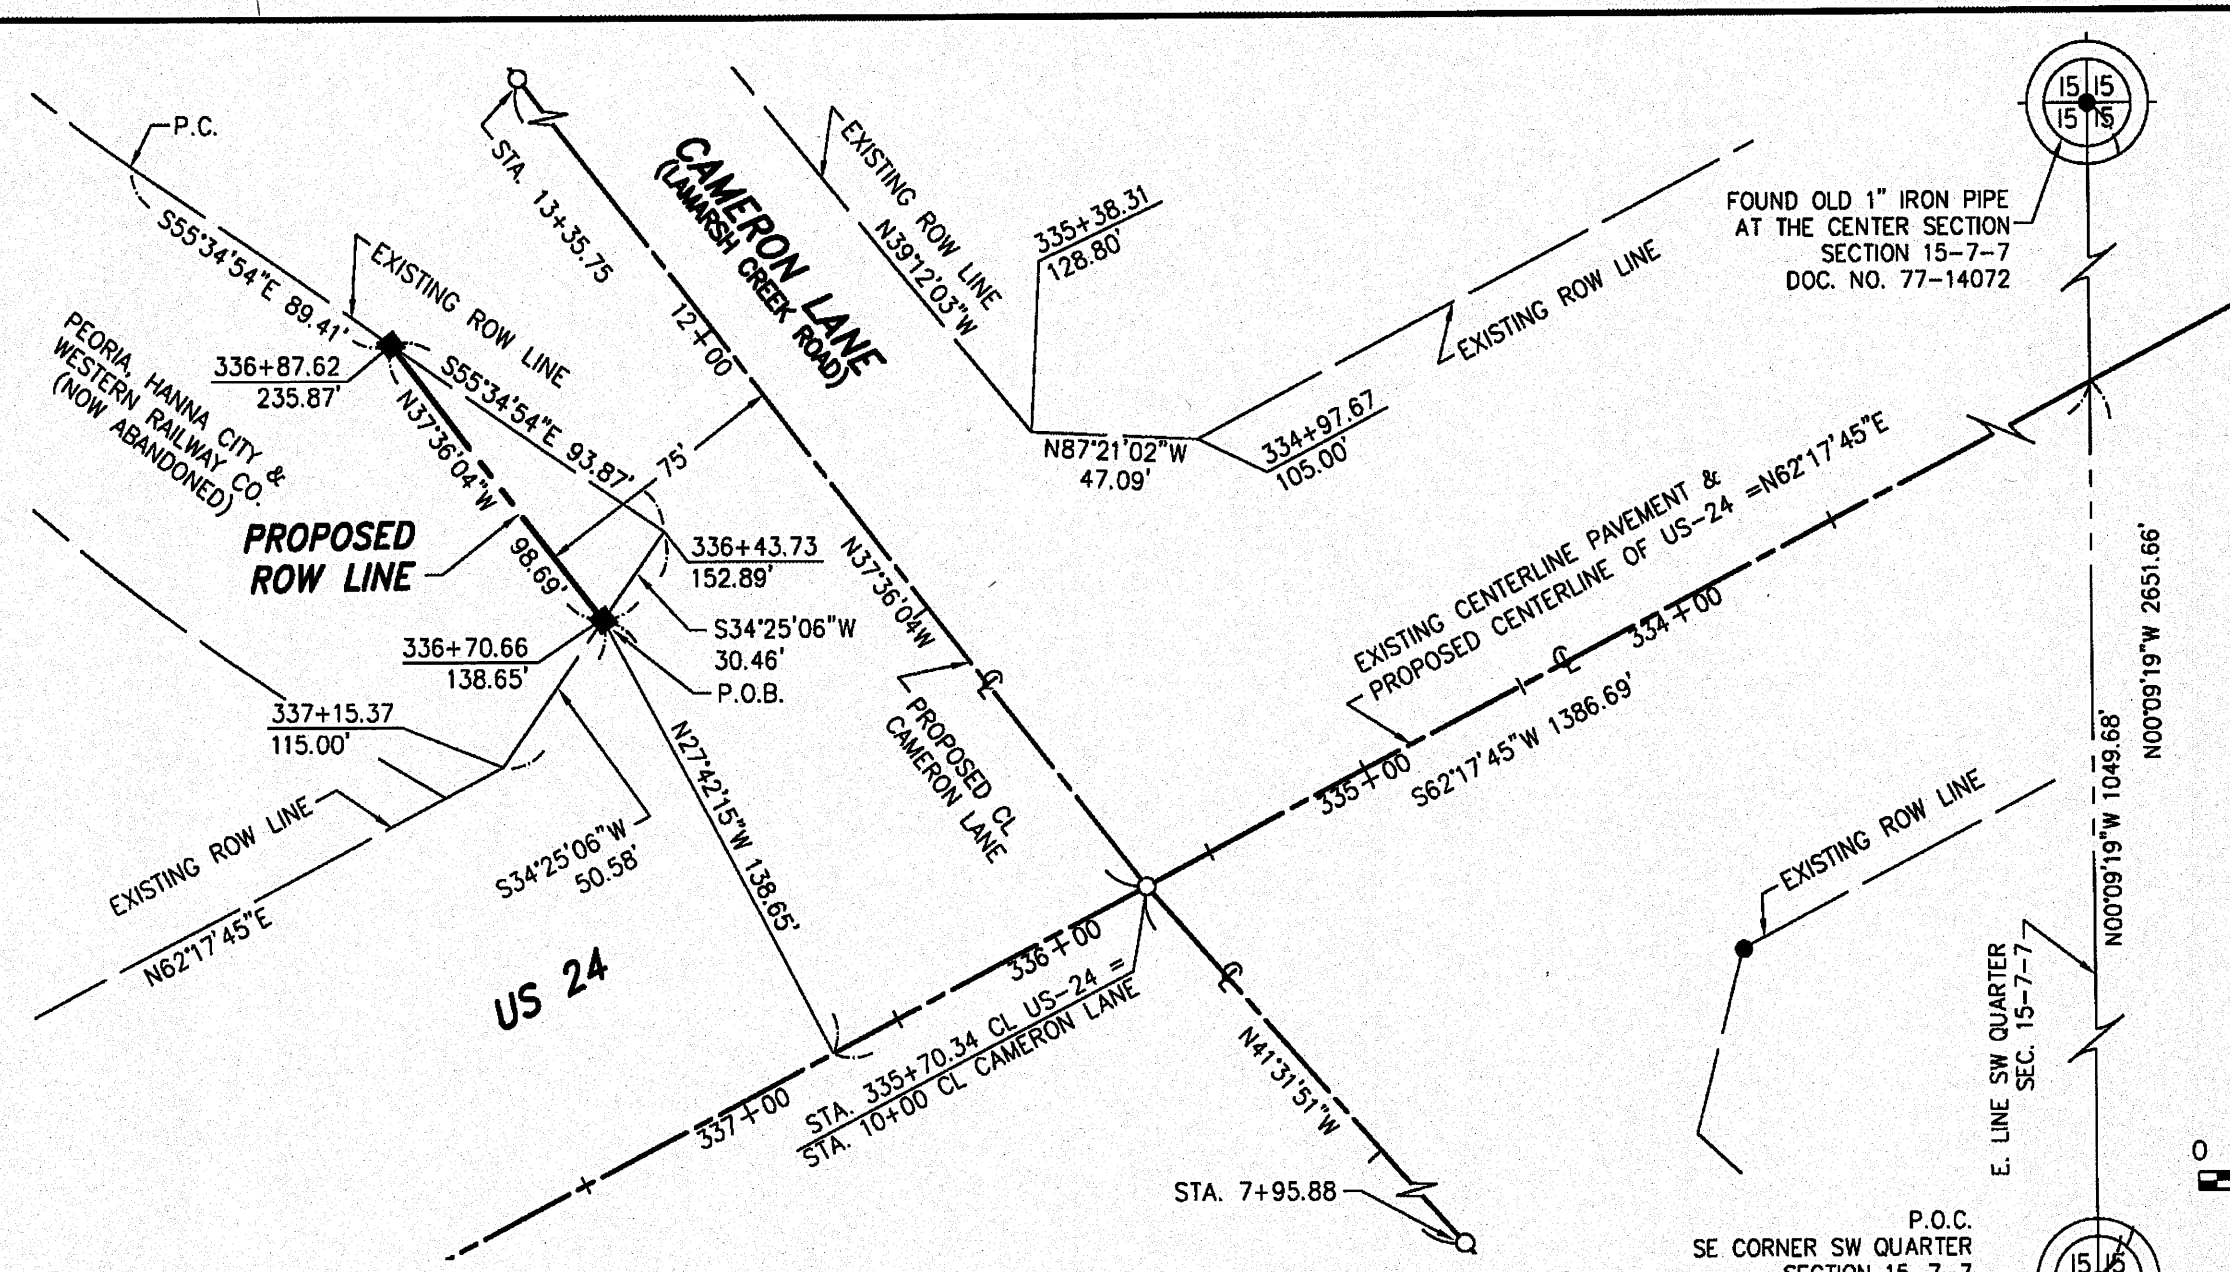

- LEGEND**
- IRON PIPE OR ROD FOUND
 - SET MAG NAIL (UNLESS OTHERWISE DESCRIBED)
 - () RECORD DATA
 - SET 5/8" x 30" REBAR W/ALUMINUM DOME CAP.

N

BEARINGS ARE BASED ON ILLINOIS
STATE PLANE COORDINATE SYSTEM
WEST ZONE, N.A.D. 83

 

P.O.C.
SE CORNER SW QUARTER
SECTION 15-7-7
FOUND 1" IRON PIPE
DOC. NO. 77-14070

4AKA001

PEORIA, HANNA CITY AND WESTERN RAILWAY CO.
(OR ITS SUCCESSOR)

AREA=1,430 SQUARE FEET±, OR 0.033 ACRES±

A PART OF THE SW 1/4 SECTION 15, TOWNSHIP 7 NORTH, RANGE 2
EAST OF THE 4th PRINCIPAL MERIDIAN, PEORIA COUNTY, ILLINOIS.

RIGHT OF WAY PLAT


F.A.P. 317 US-24, SECTION 45BR-2, JOB NO. R-94-009-09
PEORIA COUNTY SCALE: 1" = 50'

4AKA001

THIS IS TO CERTIFY THAT THIS IS A TRUE AND
CORRECT PLAT OF A SURVEY MADE UNDER MY
DIRECTION FOR THE DIVISION OF HIGHWAYS, STATE
OF ILLINOIS.

David A. Claassen

DAVID A. CLAASSEN
ILLINOIS PROFESSIONAL LAND SURVEYOR NO. 2962
LICENSE EXPIRES NOVEMBER 30, 2010

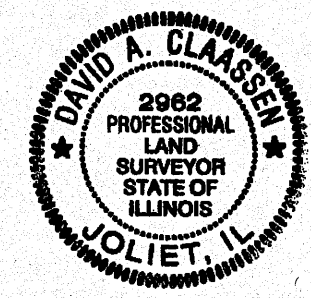

SIGNED:

RECORDED:


DOCUMENT NO.:

BOOK:

PAGE:

FILE NAME =	USER NAME = .USER.	DESIGNED -	REVISED -	STATE OF ILLINOIS DEPARTMENT OF TRANSPORTATION	U.S. 24 /IL 9- OVER LAMARSH CREEK		F.A.P. RTE.	SECTION	COUNTY	TOTAL SHEETS	SHEET NO.
#FILE#		DRAWN -	REVISED -		RIGHT-OF-WAY PLAT		317	45BR-2	PEORIA	122	42
		PLOT SCALE = 100.0000' / IN.	CHECKED -		SCALE: NTS	SHEET NO. 1 OF 2 SHEETS	STA.	TO STA.	CONTRACT NO. 68719		
		PLOT DATE = 10/18/2010	DATE - 10-15-2010						ILLINOIS FED. AID PROJECT		


POSTED
4-14-10
Final

 



F.A.P. 317 US-24, SECTION 45BR-2, JOB. NO. R-94-009-09, PEORIA COUNTY
SCALE: 1" = 50'

(4AKA002)


FILE NAME = #FILE#	USER NAME = .USER.	DESIGNED -	REVISED -	STATE OF ILLINOIS DEPARTMENT OF TRANSPORTATION	U.S. 24 /I L 9- OVER LAMARSH CREEK RIGHT-OF-WAY PLAT				F.A.P. RTE.	SECTION	COUNTY	TOTAL SHEETS	SHEET NO.
		DRAWN -	REVISED -		317	45BR-2	PEORIA	122	43				
	PLOT SCALE = 100.0000 ' / IN.	CHECKED -	REVISED -		CONTRACT NO. 68719								
	PLOT DATE = 10/10/2010	DATE - 10-15-2010	REVISED -		SCALE: NTS	SHEET NO. 2 OF 2	SHEETS	STA.	TO STA.	ILLINOIS FED. AID PROJECT			

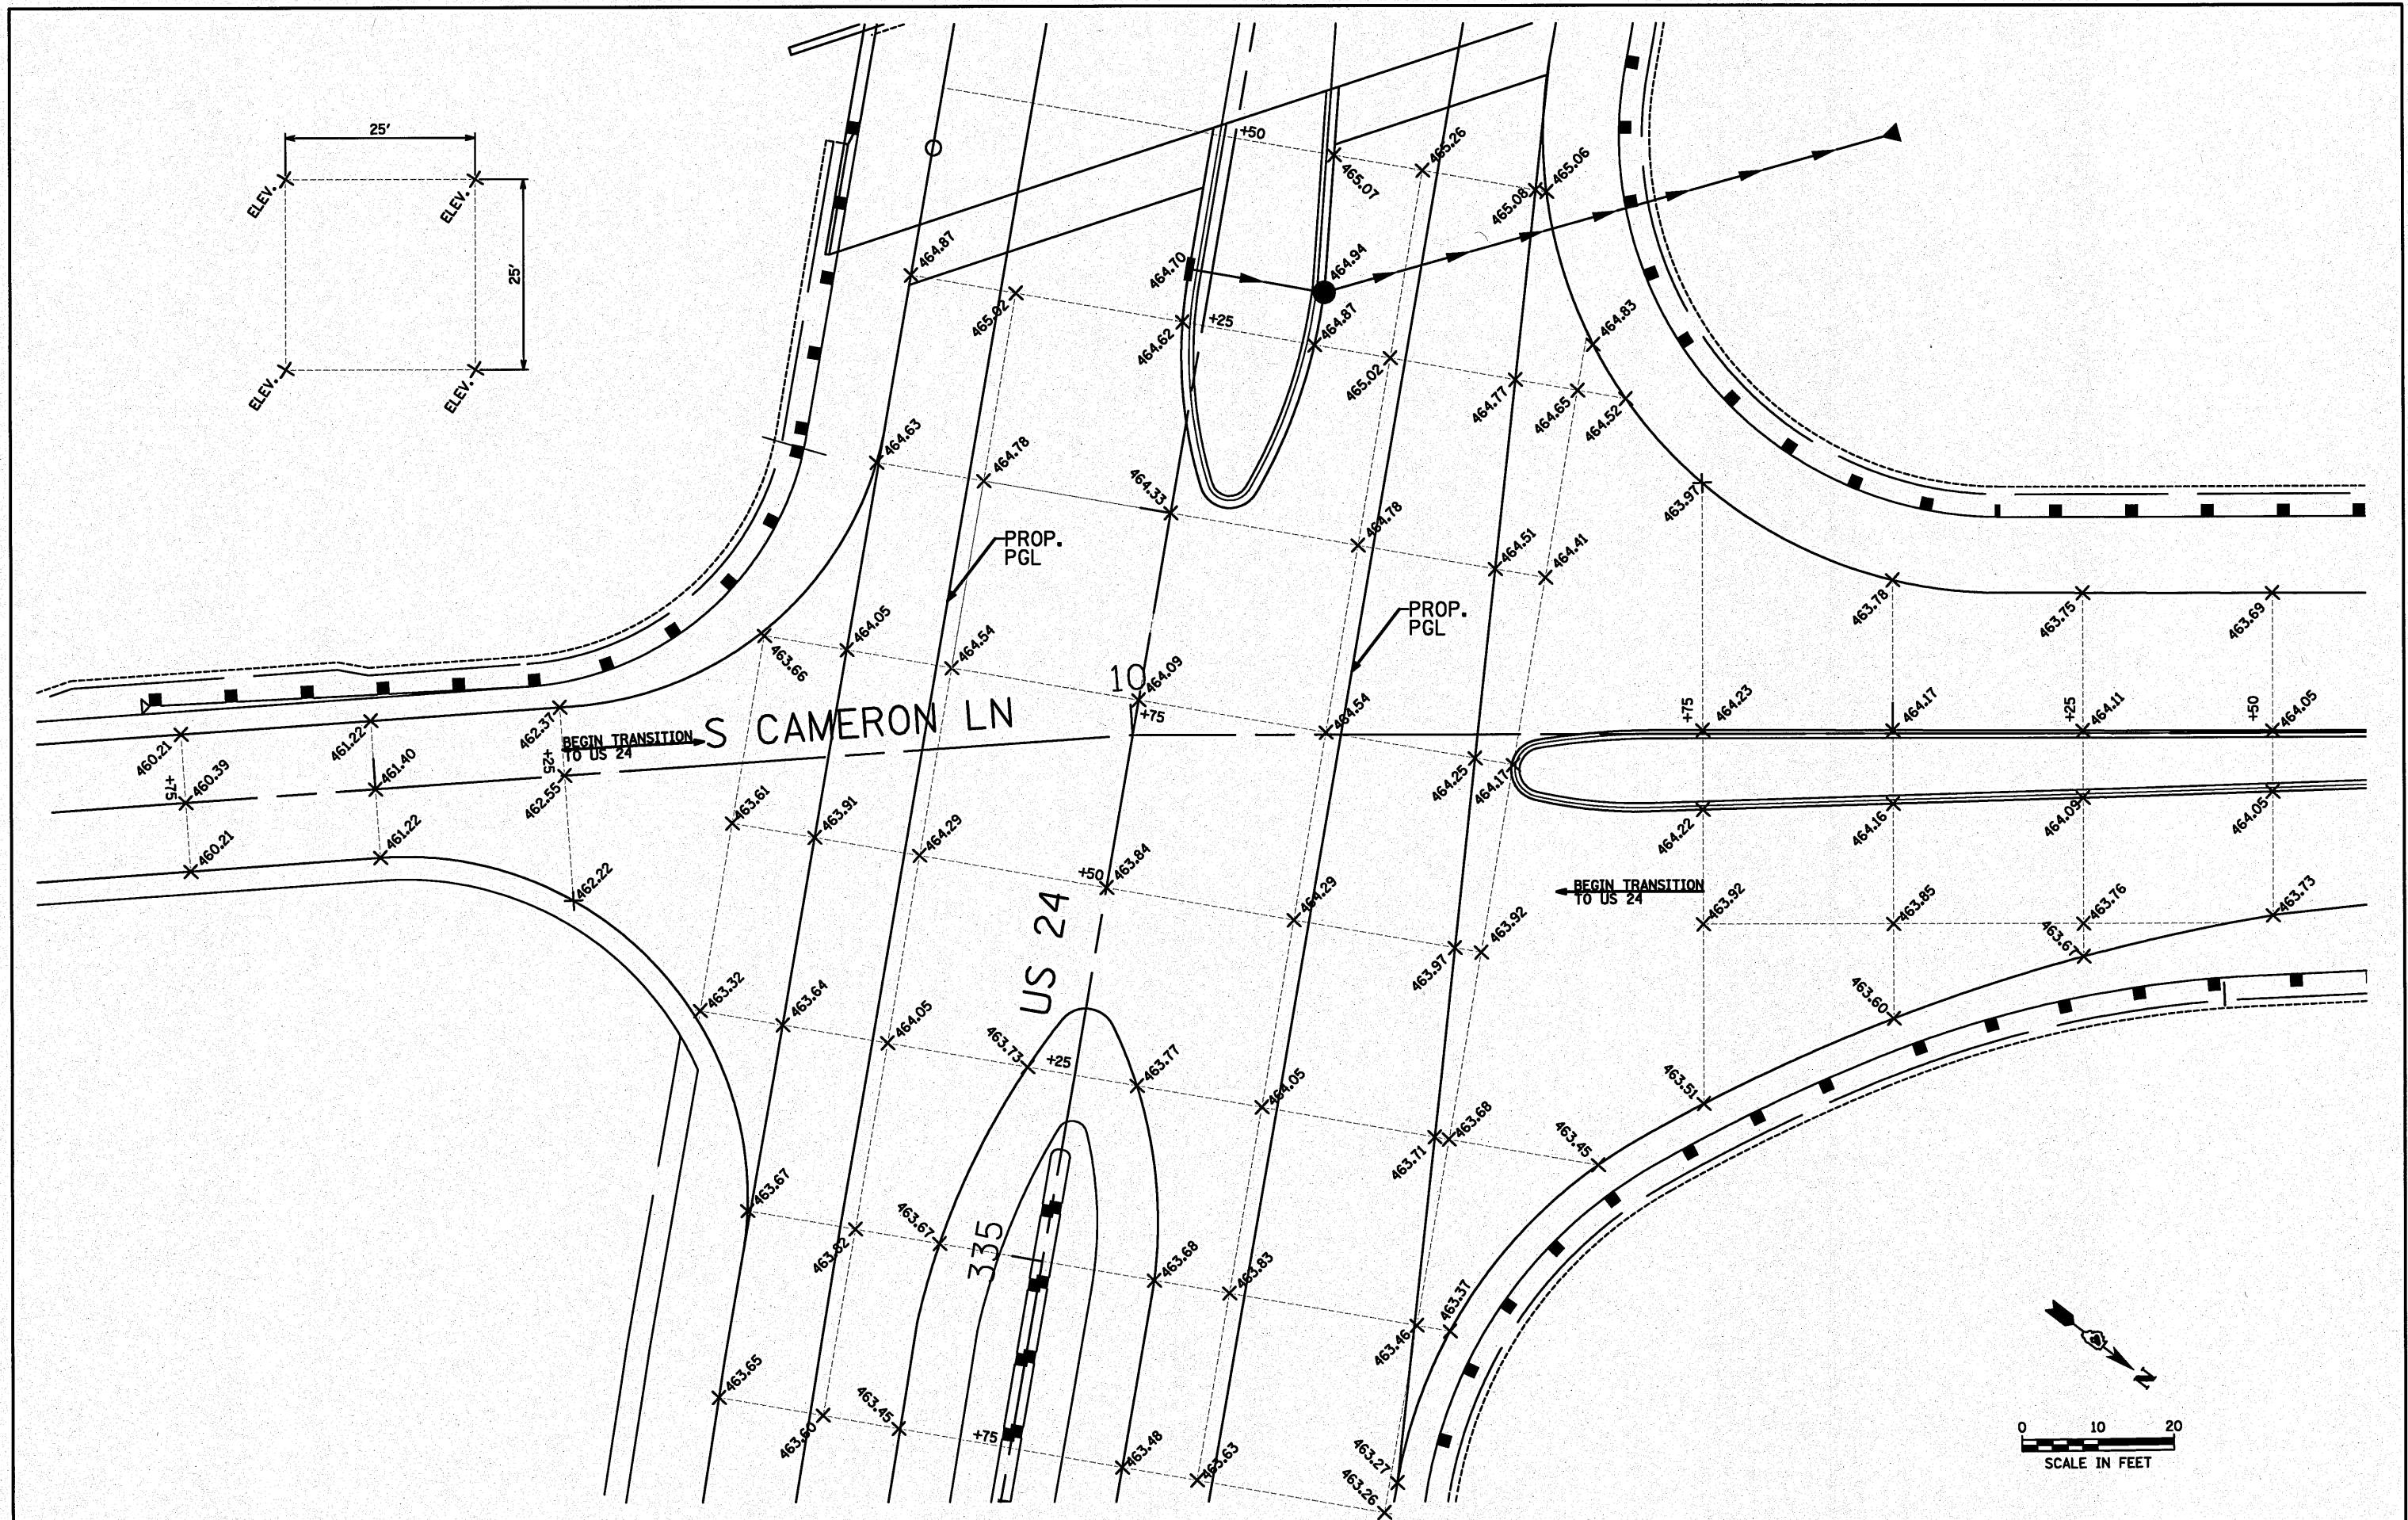

FILE NAME =	USER NAME = #USER#	DESIGNED - ST	REVISED -	STATE OF ILLINOIS DEPARTMENT OF TRANSPORTATION		INTERSECTION DETAILS US 24 & S CAMERON LANE		F.A.P. RTE.	SECTION	COUNTY	TOTAL SHEETS	SHEET NO.
#FILE#		DRAWN - ST	REVISED -					317	45BR-2	PEORIA	122	44
	PLOT SCALE = #SCALE#	CHECKED - FML	REVISED -					CONTRACT NO. 68719				
	PLOT DATE = #DATE#	DATE - 10-15-2010	REVISED -					ILLINOIS FED. AID PROJECT				
				SCALE: 1" = 10'		SHEET NO. 1 OF 1 SHEETS	STA.	TO STA.				

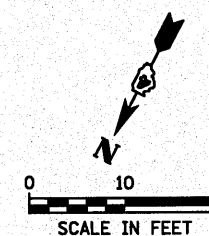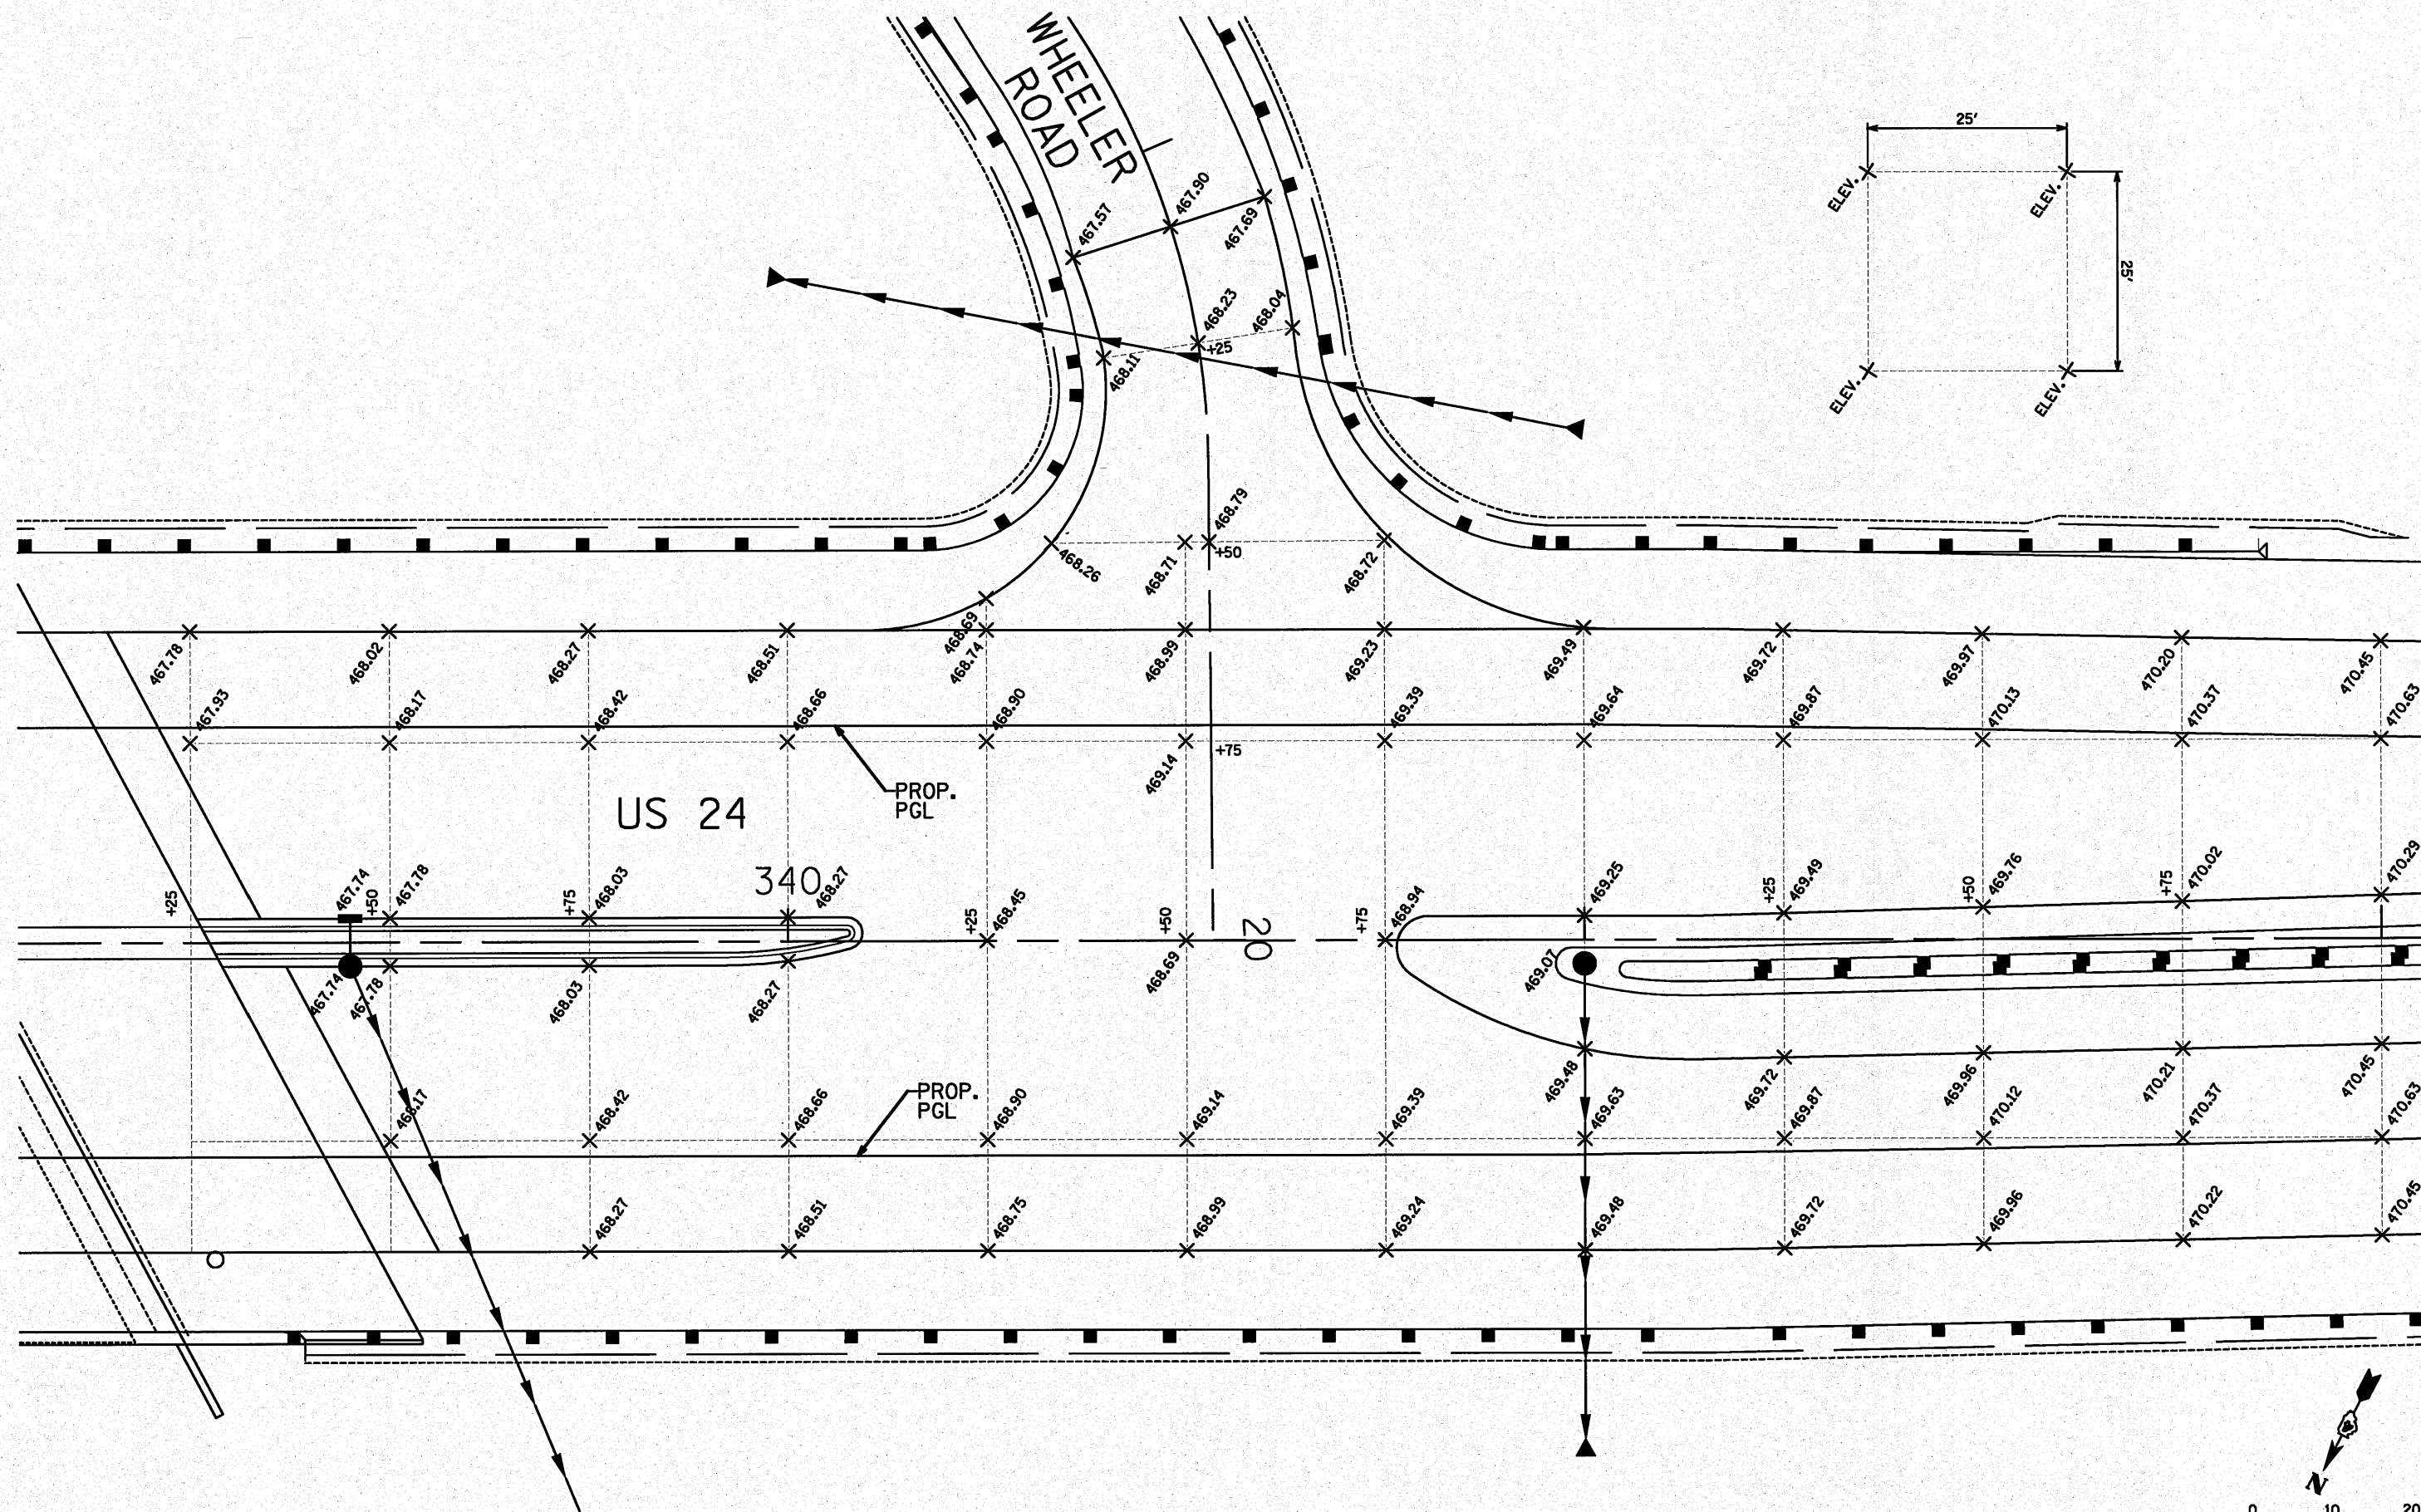

FILE NAME = #FILE#	USER NAME = #USER#	DESIGNED - ST	REVISED -	STATE OF ILLINOIS DEPARTMENT OF TRANSPORTATION	INTERSECTION DETAILS US 24 & WHEELER ROAD			F.A.P RTE.	SECTION	COUNTY	TOTAL SHEETS	SHEET NO.
		DRAWN - ST	REVISED -					317	45BR-2	PEORIA	122	45
	PLOT SCALE = #SCALE#	CHECKED - FML	REVISED -					CONTRACT NO. 68719				
	PLOT DATE = #DATE#	DATE - 10-15-2010	REVISED -		SCALE: 1" = 10'	SHEET NO. 1 OF 1 SHEETS	STA. TO STA.	ILLINOIS FED. AID PROJECT				

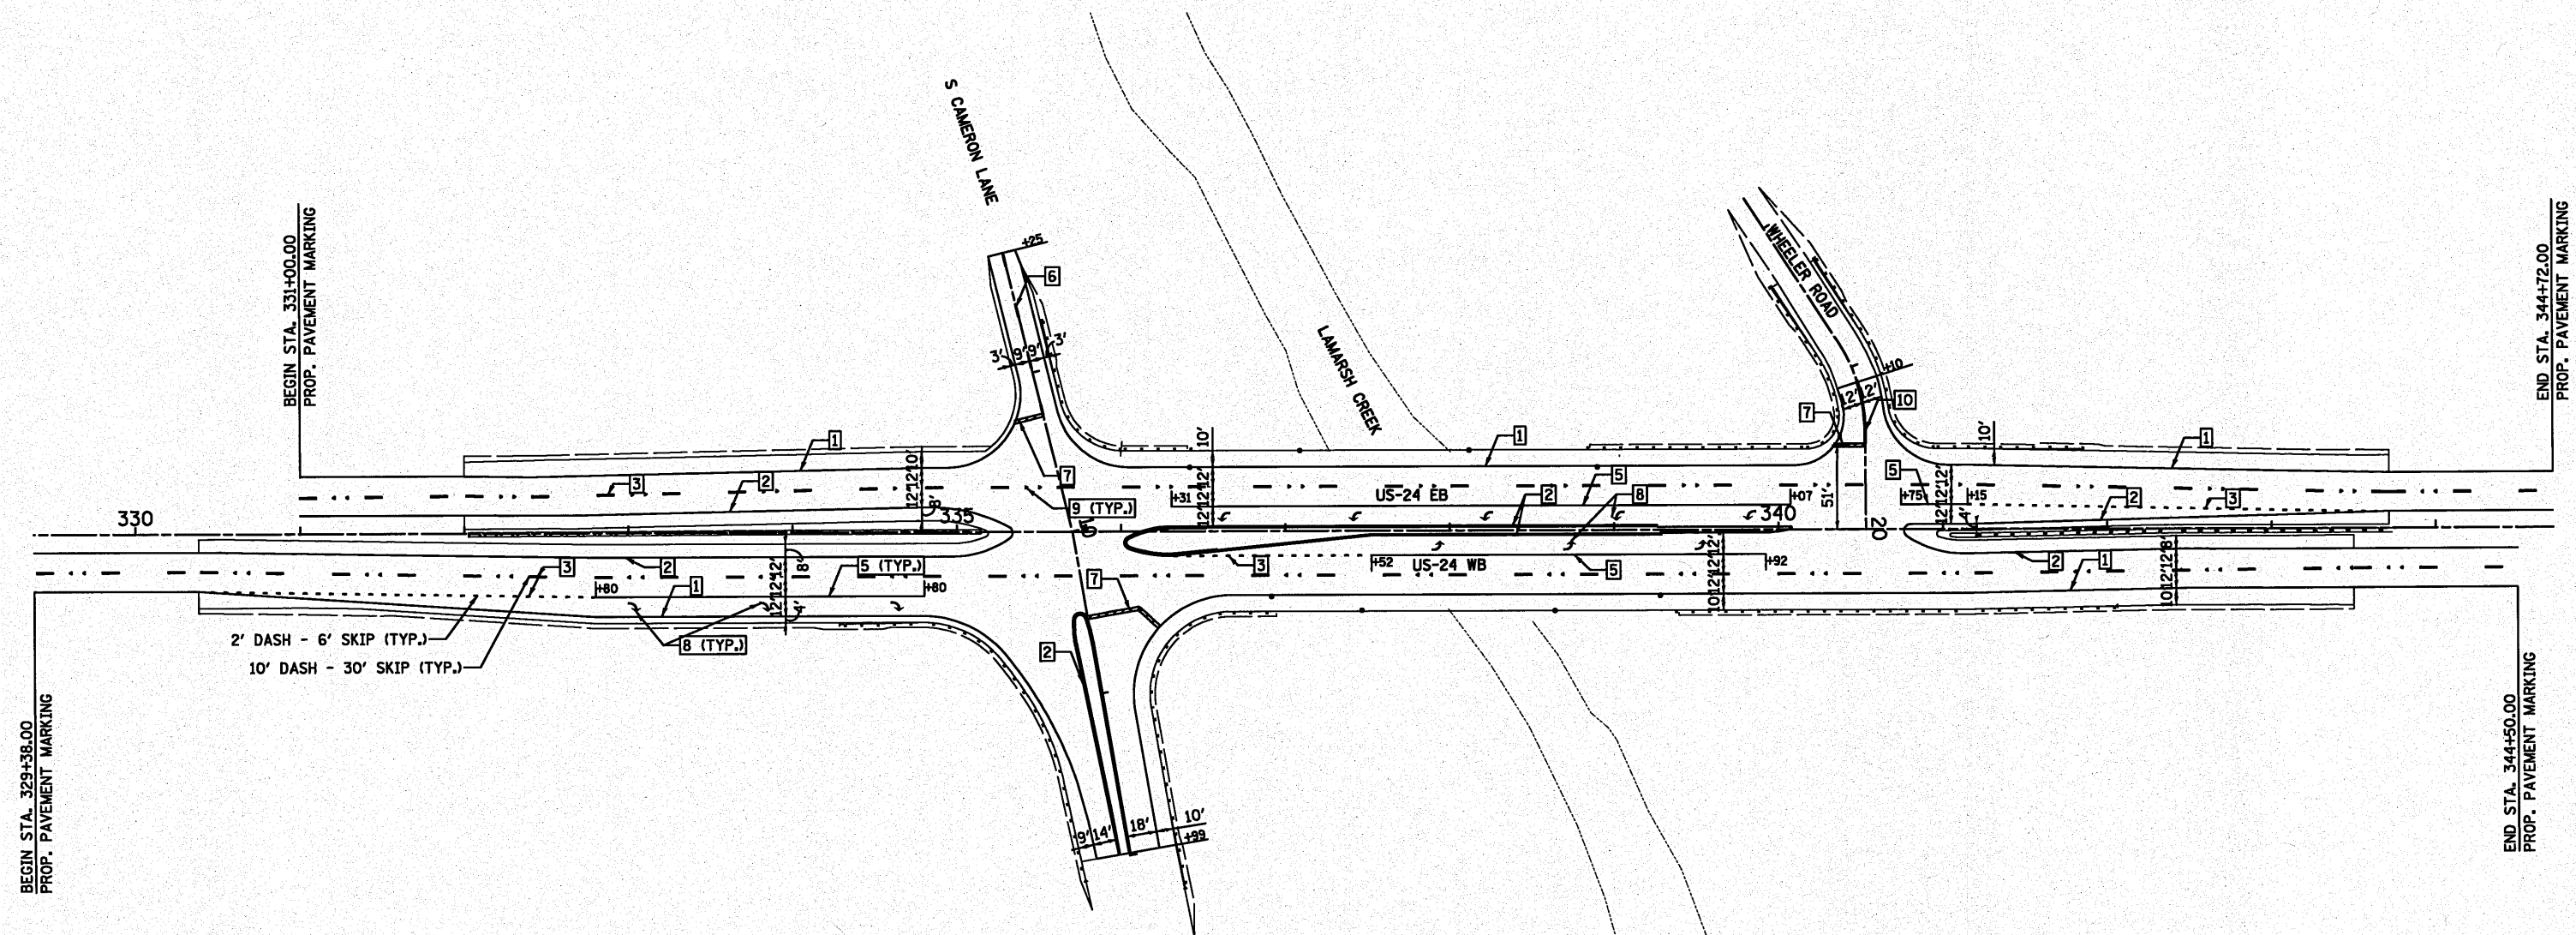


TYPICAL PAVEMENT MARKING LEGEND


- 1 EPOXY PAVEMENT MARKING - LINE 4" (SOLID WHITE)
- 2 EPOXY PAVEMENT MARKING - LINE 4" (SOLID YELLOW)
- 3 EPOXY PAVEMENT MARKING - LINE 4" (SKIP - DASH WHITE)
- 4 EPOXY PAVEMENT MARKING - LINE 6" (SOLID WHITE)
- 5 EPOXY PAVEMENT MARKING - LINE 8" (SOLID WHITE)
- 6 EPOXY PAVEMENT MARKING - LINE 4" (SKIP - DASH YELLOW)
- 7 EPOXY PAVEMENT MARKING - LINE 24" (SOLID WHITE)
- 8 EPOXY PAVEMENT MARKING - LETTERS AND SYMBOLS
- 9 ONE-WAY CRYSTAL MARKER
- 10 EPOXY PAVEMENT MARKING - LINE 4" (DOUBLE YELLOW)

NOTES:

1. PAVEMENT MARKINGS TO BE INSTALLED IN ACCORDANCE WITH DISTRICT STANDARD 780001-D4 AND HIGHWAY STANDARD 780001.

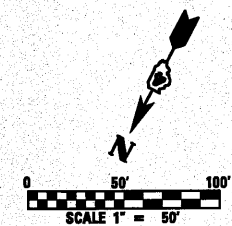

FILE NAME = #FILE#	USER NAME = #USER#	DESIGNED - SEW	REVISED -	STATE OF ILLINOIS DEPARTMENT OF TRANSPORTATION	PAVEMENT MARKING PLAN US-24 OVER LAMARSH CREEK			F.A. RTE.	SECTION	COUNTY	TOTAL SHEETS	SHEET NO.
		DRAWN - SEW	REVISED -					317	45BR-2	PEORIA	122	46
	PLOT SCALE = #SCALE#	CHECKED - FML	REVISED -		SCALE: 1" = 50'			CONTRACT NO. 68719				
	PLOT DATE = #DATE#	DATE - 10-15-2010	REVISED -		SHEET NO. 1 OF 1 SHEETS			STA. 329+38 TO STA. 344+72				

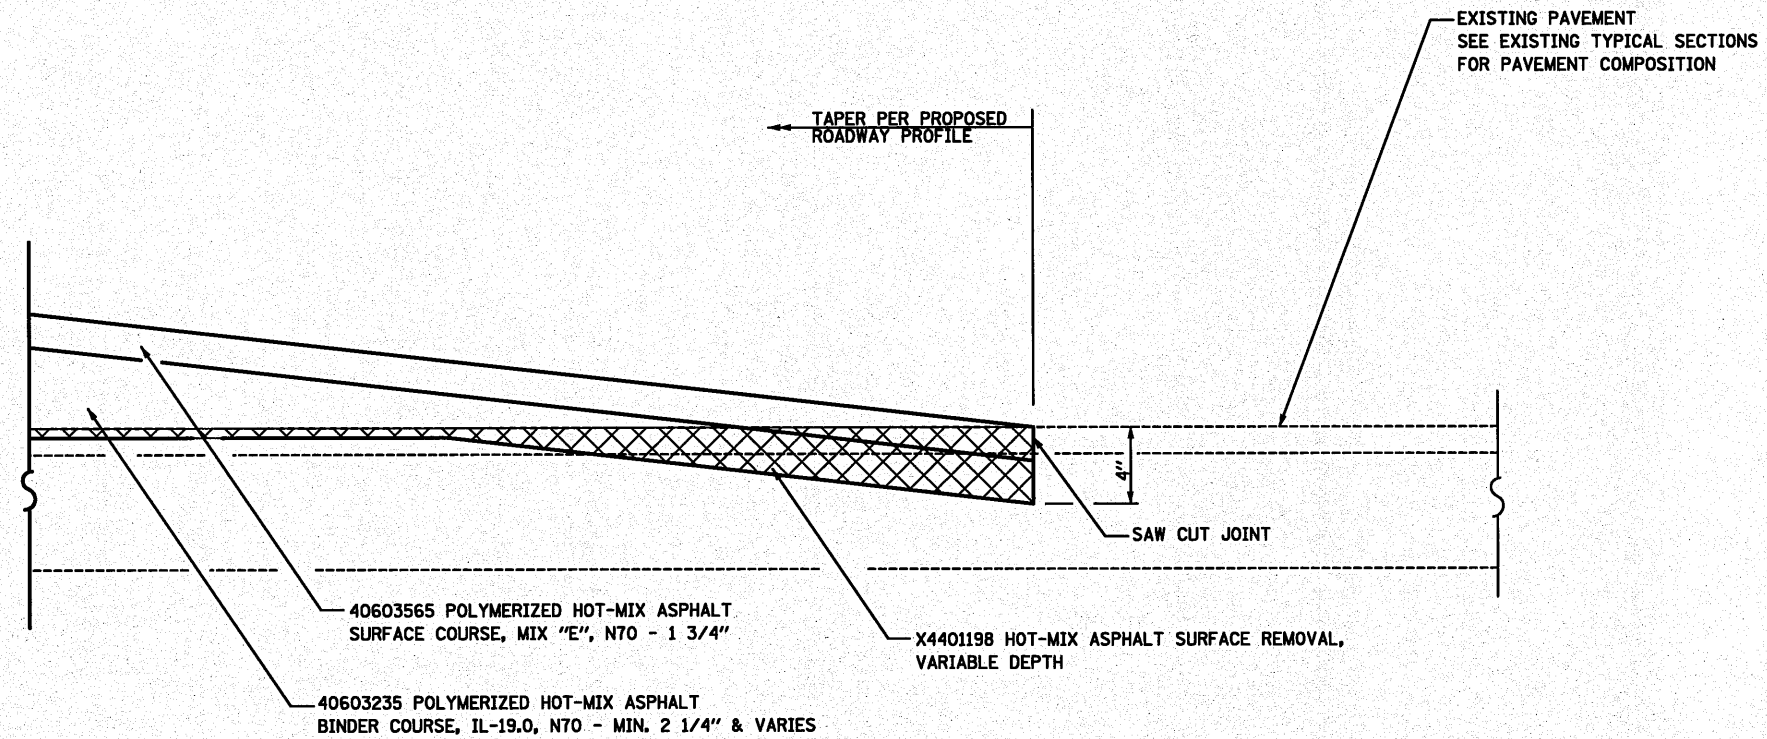

SAW CUT JOINT DETAIL

US ROUTE 24:
 STA. 332+00.00 (E.B.)
 STA. 330+38.00 (W.B.)
 STA. 343+72.00 (E.B.)
 STA. 343+50.00 (W.B.)

NOTES FOR SAW CUT JOINT:

1. SURFACE REMOVAL WILL BE PAID FOR AT THE CONTRACT UNIT PRICE PER SQUARE YARD FOR HOT-MIX ASPHALT SURFACE REMOVAL, VARIABLE DEPTH, AT LOCATIONS AS SPECIFIED IN THE PLANS. THIS WORK SHALL BE PERFORMED IN ACCORDANCE WITH THE APPLICABLE PORTIONS OF SECTION 406.
2. THE SAW CUT JOINT AND THE BASE SHALL BE PRIMED JUST PRIOR TO THE PLACING OF HOT MIX ASPHALT MATERIAL. THE WORK WILL BE IN ACCORDANCE WITH THE APPLICABLE PORTIONS OF ARTICLE 406.06.
3. COMPOSTIONS AND DIMENSIONS SHOWN IN ABOVE DETAIL ARE FOR MAINLINE US ROUTE 24. SAW CUT JOINTS SHALL ALSO BE PROVIDED FOR CAMERON LANE AND WHEELER ROAD PROJECT LIMITS. SEE PROPOSED TYPICAL SECTIONS SHEETS FOR PROPOSED PAVEMENT COMPOSITIONS FOR THE SIDEROADS.

FILE NAME = *FILEL*	USER NAME = *USER*	DESIGNED - SEW	REVISED -	STATE OF ILLINOIS DEPARTMENT OF TRANSPORTATION	SAW CUT JOINT DETAIL US ROUTE 24 OVER LAMARSH CREEK			F.A.P. RTE.	SECTION	COUNTY	TOTAL SHEETS	SHEET NO.
		DRAWN - SEW	REVISED -					317	45BR-2	PEORIA	122	48
	PLOT SCALE = *SCALE*	CHECKED - FML	REVISED -					CONTRACT NO. 68719				
	PLOT DATE = *DATE*	DATE - 10-15-2010	REVISED -		SCALE: NONE	SHEET NO. 1 OF 1 SHEETS	STA.	TO STA.	FED. ROAD DIST. NO.	ILLINOIS	FED. AID PROJECT	

STATE OF ILLINOIS
DEPARTMENT OF TRANSPORTATION

Bench Mark: Brass Disk in Concrete Monument stamped "Peoria County G.I.S. Monument" on East Side of Cameron Lane next to a Red Witness Post at Station 335+82.62, 310.12' Right. Elevation 462.45

Existing Structure: S.N. 072-0010 was originally built in 1955 as S.B.I. Route 9, Section 45-R-B. The 1955 superstructure (current eastbound superstructure) consists of 3 span continuous variable depth reinforced concrete beams. In 1975 the bridge was rehabilitated and widened using 3 simple spans, PPC Deck Beams. In 2002 or 2003 a 5" concrete wearing surface was placed on the westbound lanes. In 2007 the bridge was rehabilitated and 9 PPC Deck Beams were replaced. The substructure consists of spill-thru pile supported abutments and solid piers (partly pile supported and partly spread footings). 203'-2" back to back abutments and 92'-10" out-to-out of deck. Structure will be removed and replaced using stage construction.

No salvage

DESIGN SPECIFICATIONS

2007 AASHTO LRFD Bridge Design Specifications
with 2008 & 2009 Interims

SEISMIC DATA

Seismic Performance Zone (SPZ) = 1
Design Spectral Acceleration at 1.0 sec. (S_{D1}) = 0.12g
Design Spectral Acceleration at 0.2 sec. (S_{D5}) = 0.18g
Soil Site Class = D

DESIGN STRESSES

FIELD UNITS


f'_c = 3,500 psi
 f_y = 60,000 psi (Reinforcement)
 f_y = 50,000 psi (M270 Grade 50W)

LOADING HL-93

Allow 50#/sq. ft. for
future wearing surface

STATION 337+89.89
BUILT 201 BY
STATE OF ILLINOIS
F.A.P. RT. 317 SEC. 45BR-2
LOADING HL-93
STRUCTURE NO. 072-0228



NAME PLATE
See Std. 515001

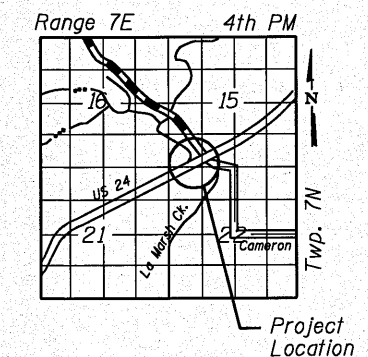

LOCATION SKETCH

APPROVED
For Structural Adequacy Only

Ralph E. Anderson
Engineer of Bridges & Structures (T40)

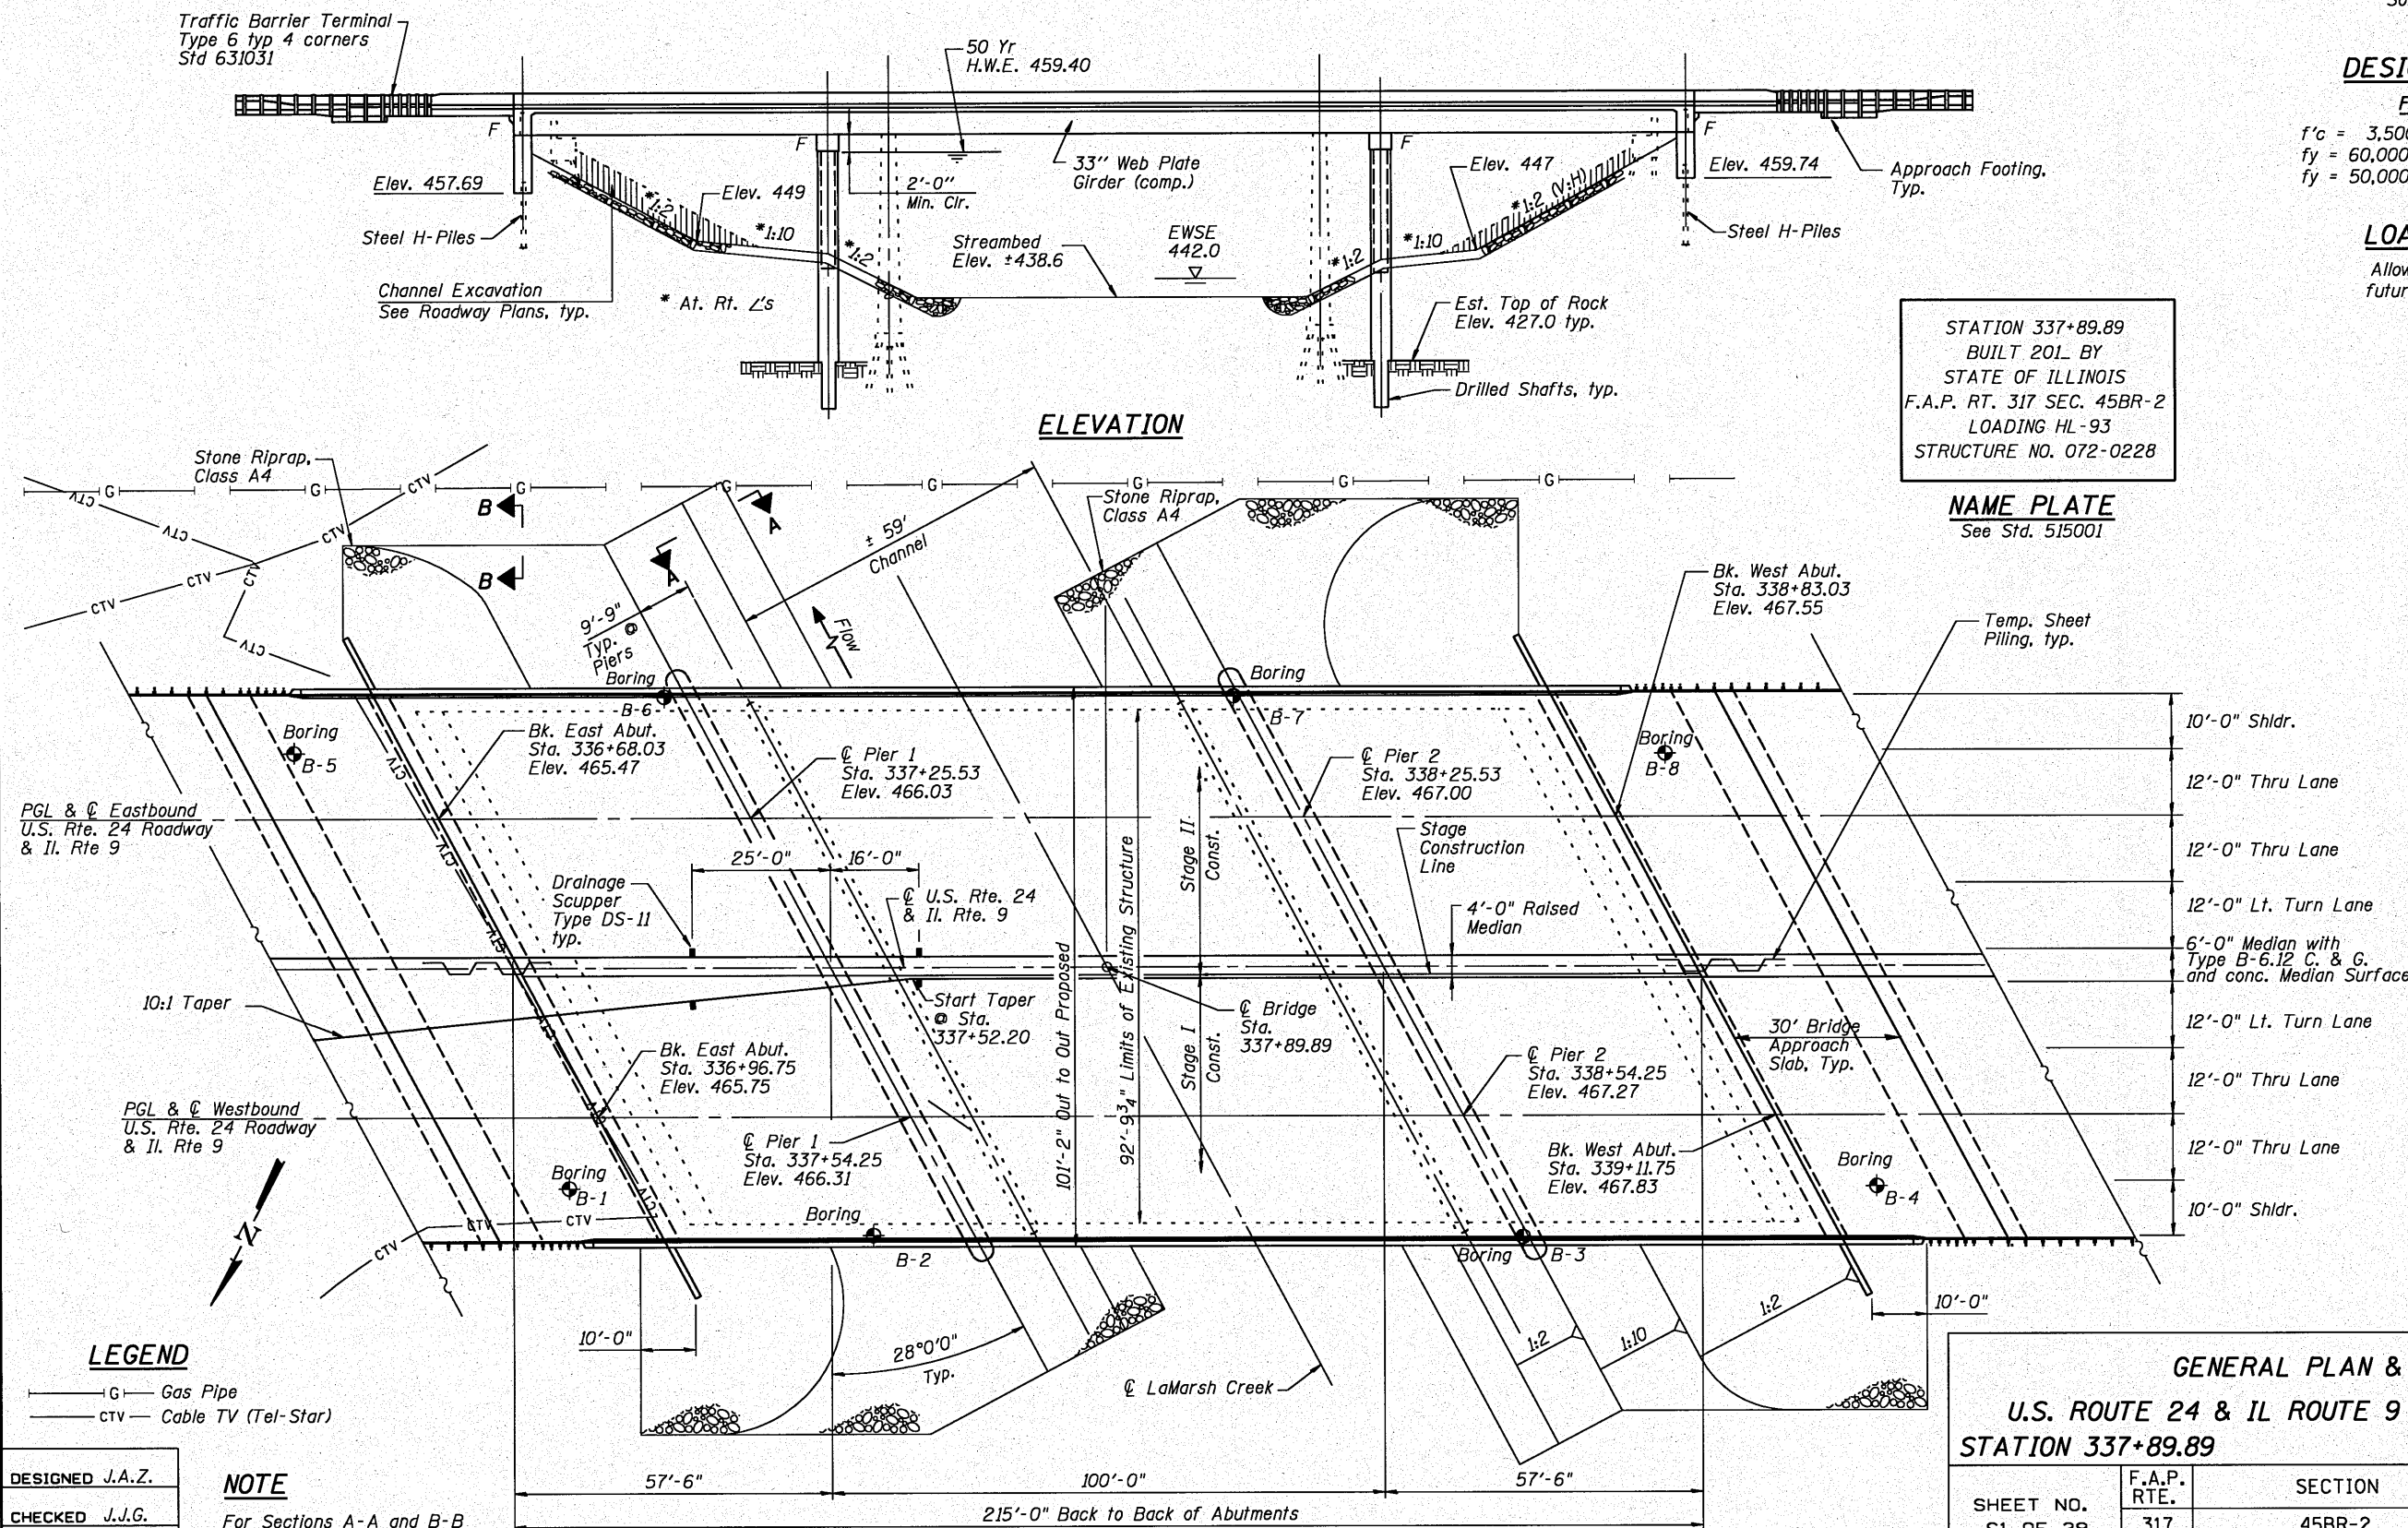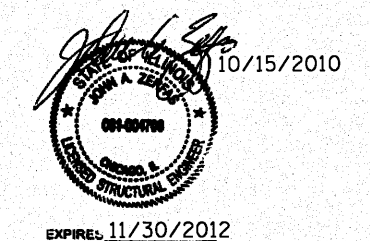

GENERAL PLAN & ELEVATION


U.S. ROUTE 24 & IL ROUTE 9 OVER LA MARSH CREEK
STATION 337+89.89
STRUCTURE NO. 072-0228

SHEET NO.	F.A.P. RTE.	SECTION	COUNTY	TOTAL SHEETS	SHEET NO.
S1 OF 39 SHEETS	317	45BR-2	PEORIA	122	49
CONTRACT NO. 68719					
10-15-10		ILLINOIS FED. AID PROJECT			

GR&E 8501 W. Higgins Road Suite 280
Chicago, Illinois 60631
(773) 399-0112

GENERAL NOTES

1. Fasteners shall be AASHTO M164 Type 1, mechanically galvanized bolts in painted areas and M164 Type 3 in unpainted areas. Bolts are 1/2" diameter in 1 1/2" diameter holes unless otherwise noted.
2. Calculated weight of Structural Steel = 490,090 lbs.
3. All structural steel shall be AASHTO M 270 Grade 50W. All structural steel shall be cleaned as specified in the Special Provision for "Surface Preparation and Painting Requirements for Weathering Steel".
4. No field welding is permitted except as specified in the contract documents.
5. Reinforcement bars shall conform to the requirements of ASTM A 706 Gr. 60. See Special Provisions.
6. Reinforcement bars designated (E) shall be epoxy coated.
7. Bearing seat surfaces shall be constructed or adjusted to the designated elevations within a tolerance of 1/8 in. (0.01 ft.). Adjustment shall be made either by grinding the surface or by shimmed the bearings.
8. Structural steel shall be only painted for a distance equal to the depth of embedment into the concrete cap plus 3 inches. Painted areas shall be primed in the shop with a Department approved zinc rich primer. Field painting will not be required.
9. Layout of the slope protection system may be varied to suit ground conditions in the field as directed by the Engineer.
10. The Contractor is advised that the existing structure contains members that are in a deteriorated condition with reduced load carrying capacity. It is the Contractor's responsibility to account for the condition of the existing structure when developing construction procedures for the complete or partial removal, or replacement of the structure.
11. Slipforming of the parapets is not allowed.
12. If the Contractor chooses to alter the temporary cantilevered sheet piling design requirements shown on the plans, a design submittal including plan details and calculations will be required for review and acceptance by the Engineer.

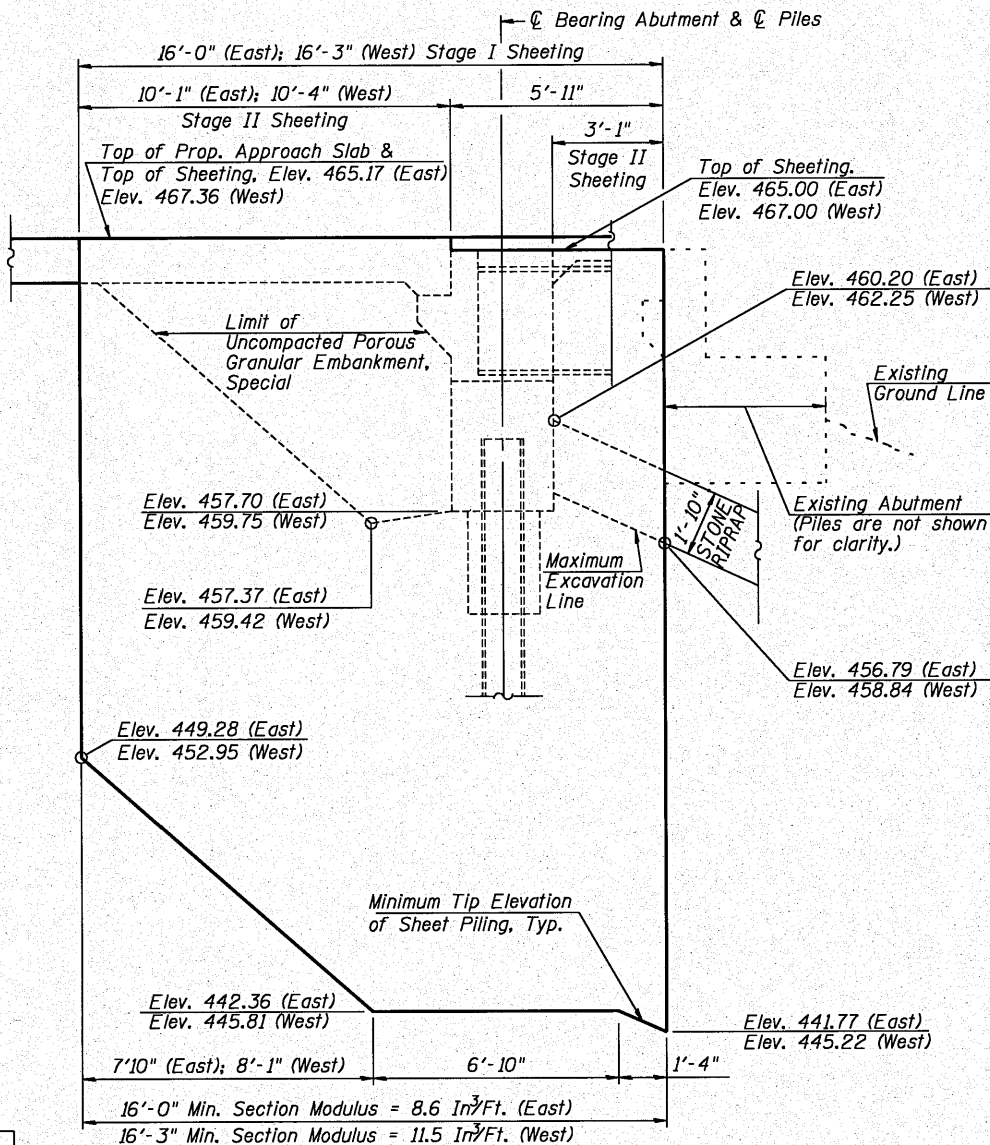

ELEVATION VIEW OF TEMPORARY SHEET PILING
LOOKING SOUTH AT EAST ABUTMENT,
LOOKING NORTH AT WEST ABUTMENT

STATE OF ILLINOIS
DEPARTMENT OF TRANSPORTATION


TOTAL BILL OF MATERIAL

ITEM	UNIT	SUPER	SUB	TOTAL
Porous Granular Embankment, Special	CU YD	-	353	353
Stone Riprap, Class A4	SQ YD	-	3,334	3,334
Filter Fabric	SQ YD	-	3,334	3,334
Removal of Existing Structures	EACH	-	-	1
Structure Excavation	CU YD	-	730	730
Concrete Structures	CU YD	69.8	408.7	478.5
Concrete Superstructure	CU YD	1,037.5	-	1,037.5
Bridge Deck Grooving	SQ YD	2,701	-	2,701
Concrete Encasement	CU YD	-	12.2	12.2
Protective Coat	SQ YD	3,240	-	3,240
Furnishing & Erecting Structural Steel	L. SUM	1	-	1
Stud Shear Connectors	EACH	10,878	-	10,878
Reinforcement Bars	POUND	-	10,000	10,000
Reinforcement Bars, Epoxy Coated	POUND	263,240	102,190	365,430
Bar Splacers	EACH	1,206	710	1,916
Furnishing Steel Piles HP12x53	FOOT	-	1,411	1,411
Driving Piles	FOOT	-	1,411	1,411
Test Pile Steel HP12x53	EACH	-	2	2
Pile Shoes	EACH	-	36	36
Temporary Sheet Piling	SQ FT	-	657	657
Name Plates	EACH	1	-	1
Drilled Shaft in Soil	CU YD	-	120	120
Drilled Shaft in Rock	CU YD	-	26	26
Anchor Bolts, 1"	EACH	112	-	112
Geocomposite Wall Drain	SQ YD	-	182	182
Pipe Underdrains for Structures 4"	FOOT	-	302	302
Drainage Scuppers, DS-II	EACH	4	-	4
Underwater Structure Excavation Protection - Location 1	EACH	-	1	1
Underwater Structure Excavation Protection - Location 2	EACH	-	1	1
Mechanical Splacers	EACH	-	288	288
Asbestos Bearing Pad Removal	EACH	-	38	38


WATERWAY INFORMATION

Drainage Area = 42.35 mi ²			Existing Low Grade Elev. 463.10 @ Sta. 334+00.00 Proposed Low Grade Elev. 462.99 @ Sta. 334+00.00						
Flood	Freq. Yr.	Q C.F.S.	Opening Sq. Ft.		Nat. H.W.E.	Head - Ft.		Headwater El.	
			Exlst.	Prop.		Exlst.	Prop.	Exlst.	Prop.
	10	5080	1374	1902	455.90	0.79	0.42	456.69	456.32
Design	50	8170	2004	2486	459.40	1.00	0.41	460.40	459.81
Base	100	9600	2059	2703	460.63	1.18	0.42	461.81	461.05
Overtopping									
Max. Calc.	500	13100	2059	2908	461.77	2.15	0.39	463.92	462.16


10 Year Velocity through Existing Bridge = 3.9 fps
10 Year Velocity through Proposed Structure = 2.6 fps

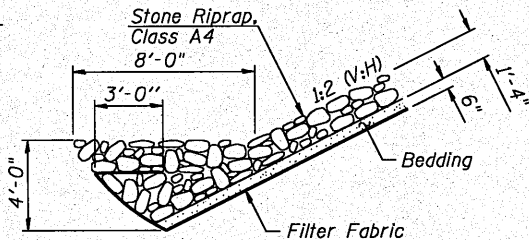

SECTION A-A

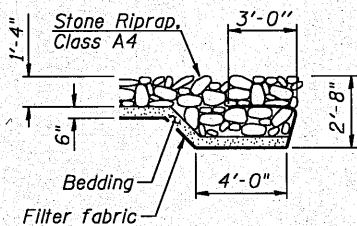

SECTION B-B

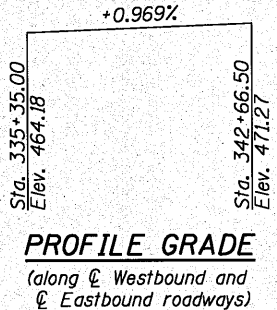


DESIGN SCOUR ELEVATION TABLE

Design Scour Elevation (ft.)	E. Abut.	Pier 1	Pier 2	W. Abut.
	457.9	427.4	428.8	459.9


GENERAL NOTES & TOTAL BILL OF MATERIAL
U.S. ROUTE 24 & IL ROUTE 9 OVER LA MARSH CREEK
STATION 337+89.89 STRUCTURE NO. 072-0228

SHEET NO.	F.A.P. RTE.	SECTION	COUNTY	TOTAL SHEETS	SHEET NO.
S2 OF 39 SHEETS	317	45BR-2	PEORIA	122	50
CONTRACT NO. 68719					
10-15-10 ILLINOIS FED. AID PROJECT					


STATE OF ILLINOIS
DEPARTMENT OF TRANSPORTATION

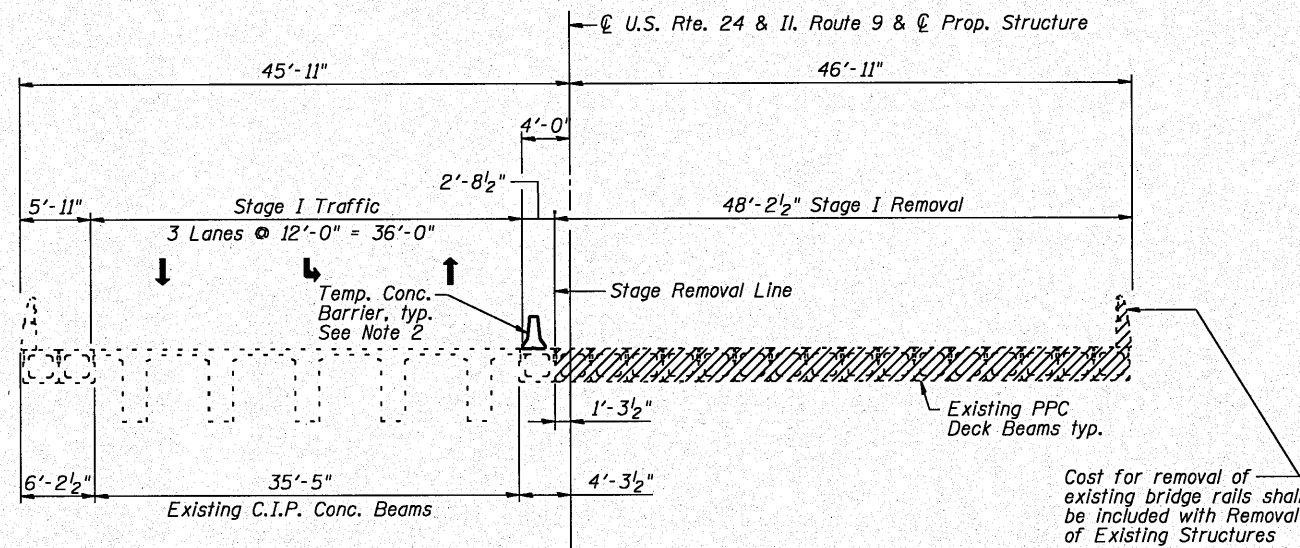


STAGE I REMOVAL
(Looking West)

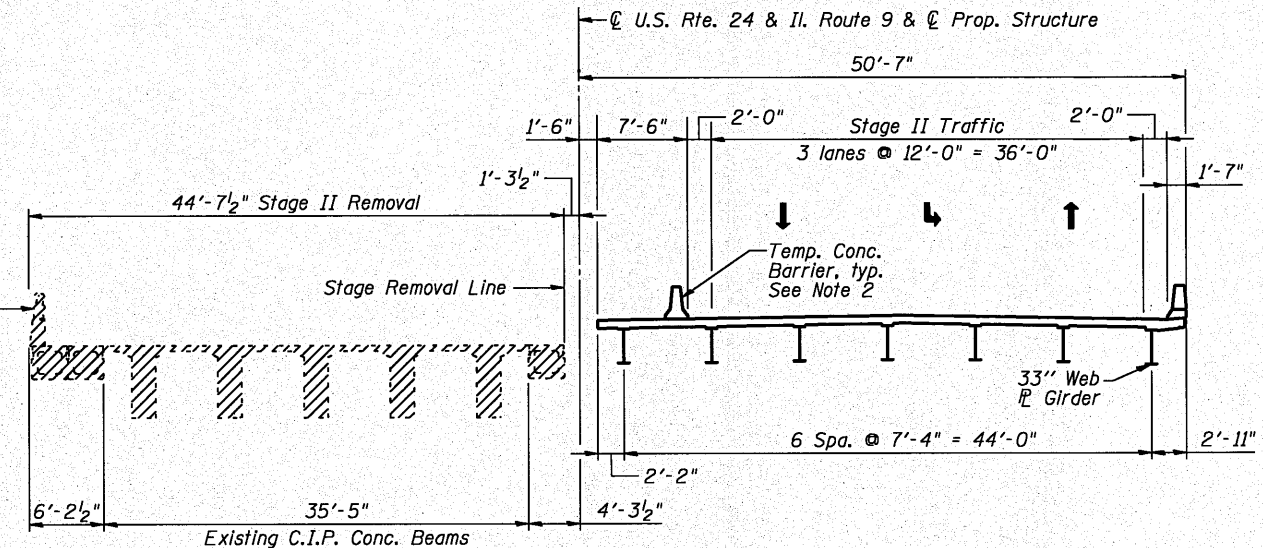


STAGE II REMOVAL
(Looking West)

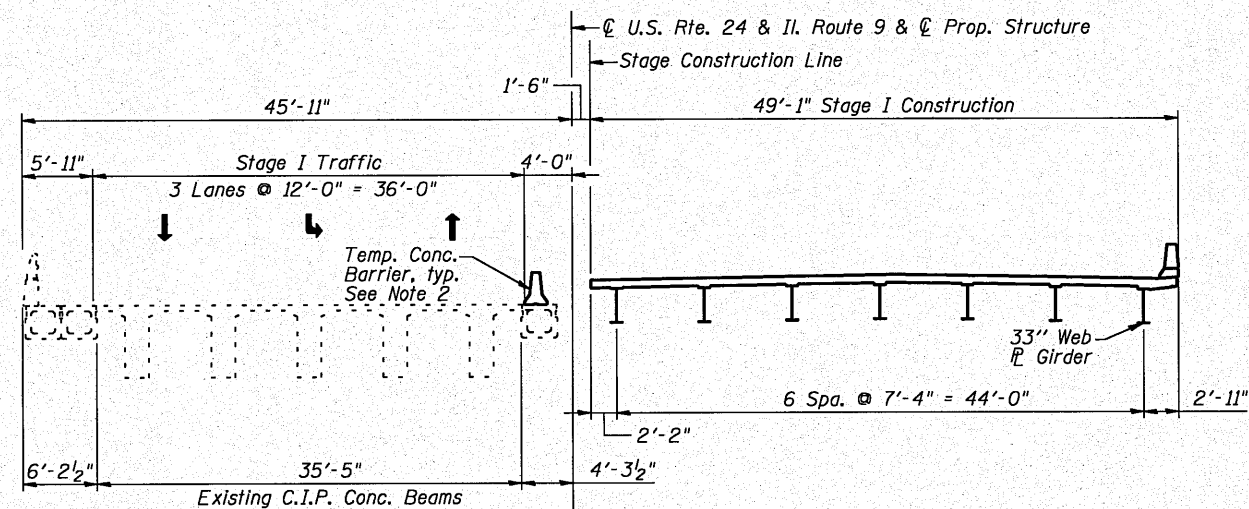

STAGE I CONSTRUCTION
(Looking West)

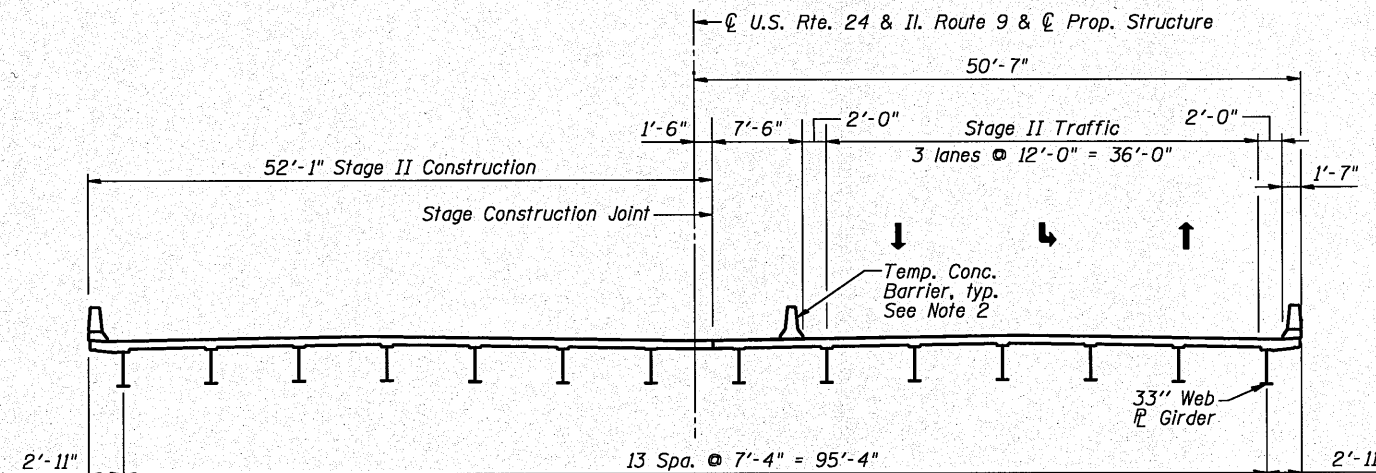

STAGE II CONSTRUCTION
(Looking West)

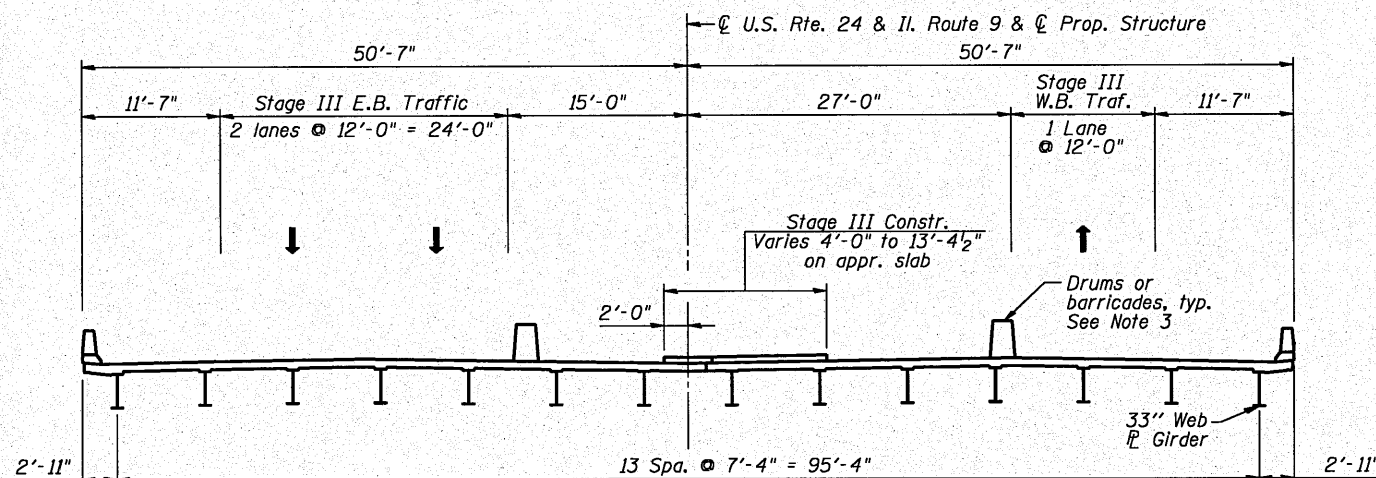

STAGE III CONSTRUCTION
(Looking West)

NOTES

1. The Stage Removal and Stage Construction for the bridge approach slab are the same as for the bridge deck.
2. See roadway maintenance of traffic plans for quantity of Temporary Concrete Barrier.
3. Drums or barricades in Stage III according to Highway Standard 701602. See roadway maintenance of traffic plans.


CONSTRUCTION STAGING					
U.S. ROUTE 24 & IL ROUTE 9 OVER LA MARSH CREEK					
STATION 337+89.89 STRUCTURE NO. 072-0228					
SHEET NO.	F.A.P. RTE.	SECTION	COUNTY	TOTAL SHEETS	SHEET NO.
S3 OF 39 SHEETS	317	45BR-2	PEORIA	122	51
CONTRACT NO. 68719					
10-15-10		ILLINOIS FED. AID PROJECT			

GRAF 8501 W. Higgins Road, Suite 280
Chicago, Illinois 60631
(773) 399-0112

DESIGNED J.A.Z.
CHECKED J.J.G.
DRAWN S.R.K.
CHECKED J.A.Z.

h:\jobs\2010\201003014\road\structural\001\003\STAGING.dgn 10/15/2010

\\jobs2010\20103014\cad\idot_structural\dgn\00\S04_TEMP_CONC_BARRIER.dgn

 



Detail I - With Bar Splicer or Couplers:
Connect one (1) 1"x7"x10" steel $\bar{P}$ to the top layer of couplers with 2-5 $\bar{8}$ " ϕ bolts screwed to coupler at approximate $\bar{C}$ of each barrier panel.

Detail II - With Extended Reinforcement Bars:
Connect one (1) 1"x7"x 10" steel $\bar{P}$ to the concrete slab or concrete wearing surface with 2-5 $\bar{8}$ " ϕ Expansion Anchors or cast in place inserts spaced between the top layer of reinforcement at approximate $\bar{C}$ of each barrier panel.

Cost of anchorage is included with Temporary Concrete Barrier.
The 1" x 7" x 10" plate shall not be removed until stage II construction forms and all reinforcement bars are in place and the concrete is ready to be placed.

*** Dimension shown is minimum required embedment into concrete.
If hot-mix asphalt wearing surface is present, minimum embedment
shall be in addition to wearing surface depth.

**** If existing deck beam is to remain in place after stage construction,
embedment shall only be into wearing surface and not
into existing deck beam concrete.

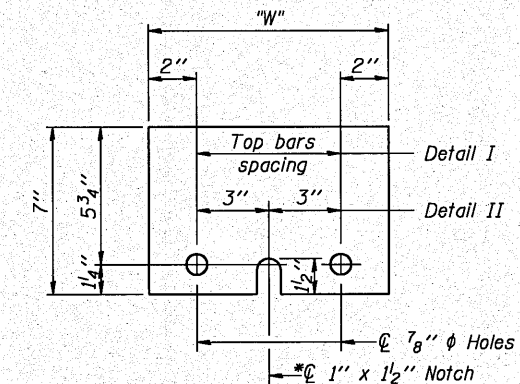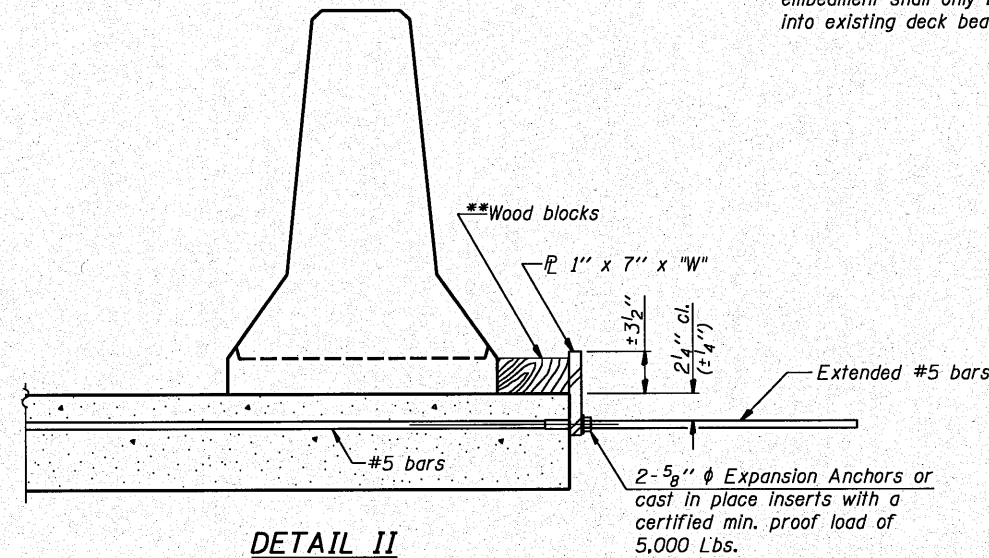


* Required only with Detail II

"W" = Top bars spacing + 4"

11-1-09

GRÄEF 8501 W. Higgins Road; Suite 280
Chicago, Illinois 60631
(773) 399-0112


STATE OF ILLINOIS
DEPARTMENT OF TRANSPORTATION

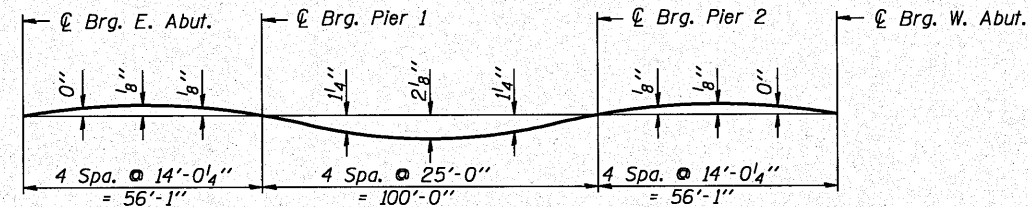

DEAD LOAD DEFLECTION DIAGRAM

(Includes weight of concrete only.)

Note: The above deflections are not to be used in the field if the engineer is working from the grade elevations adjusted for dead load deflections as shown on Sheets S6 thru S11 of 39.

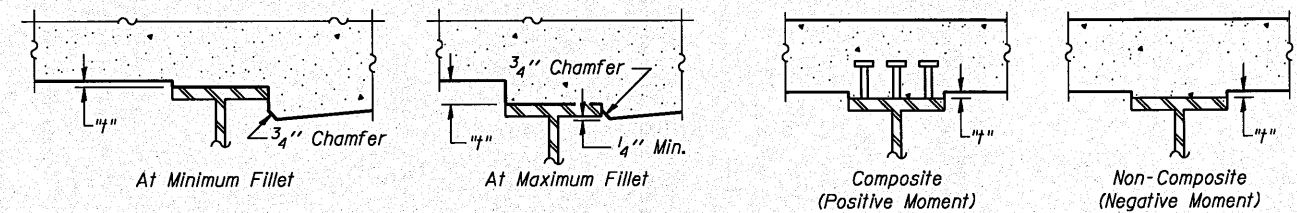


EXTERIOR BEAMS

To determine "t": After all structural steel has been erected, elevations of the top flanges of the beams shall be taken at intervals shown below. These elevations subtracted from the "Theoretical Grade Elevations Adjusted for Dead Load Deflection" shown on Sheets S6 thru S11, minus slab thickness, equal the fillet heights "t" above top flange of beams.

INTERIOR BEAMS

FILLET HEIGHTS

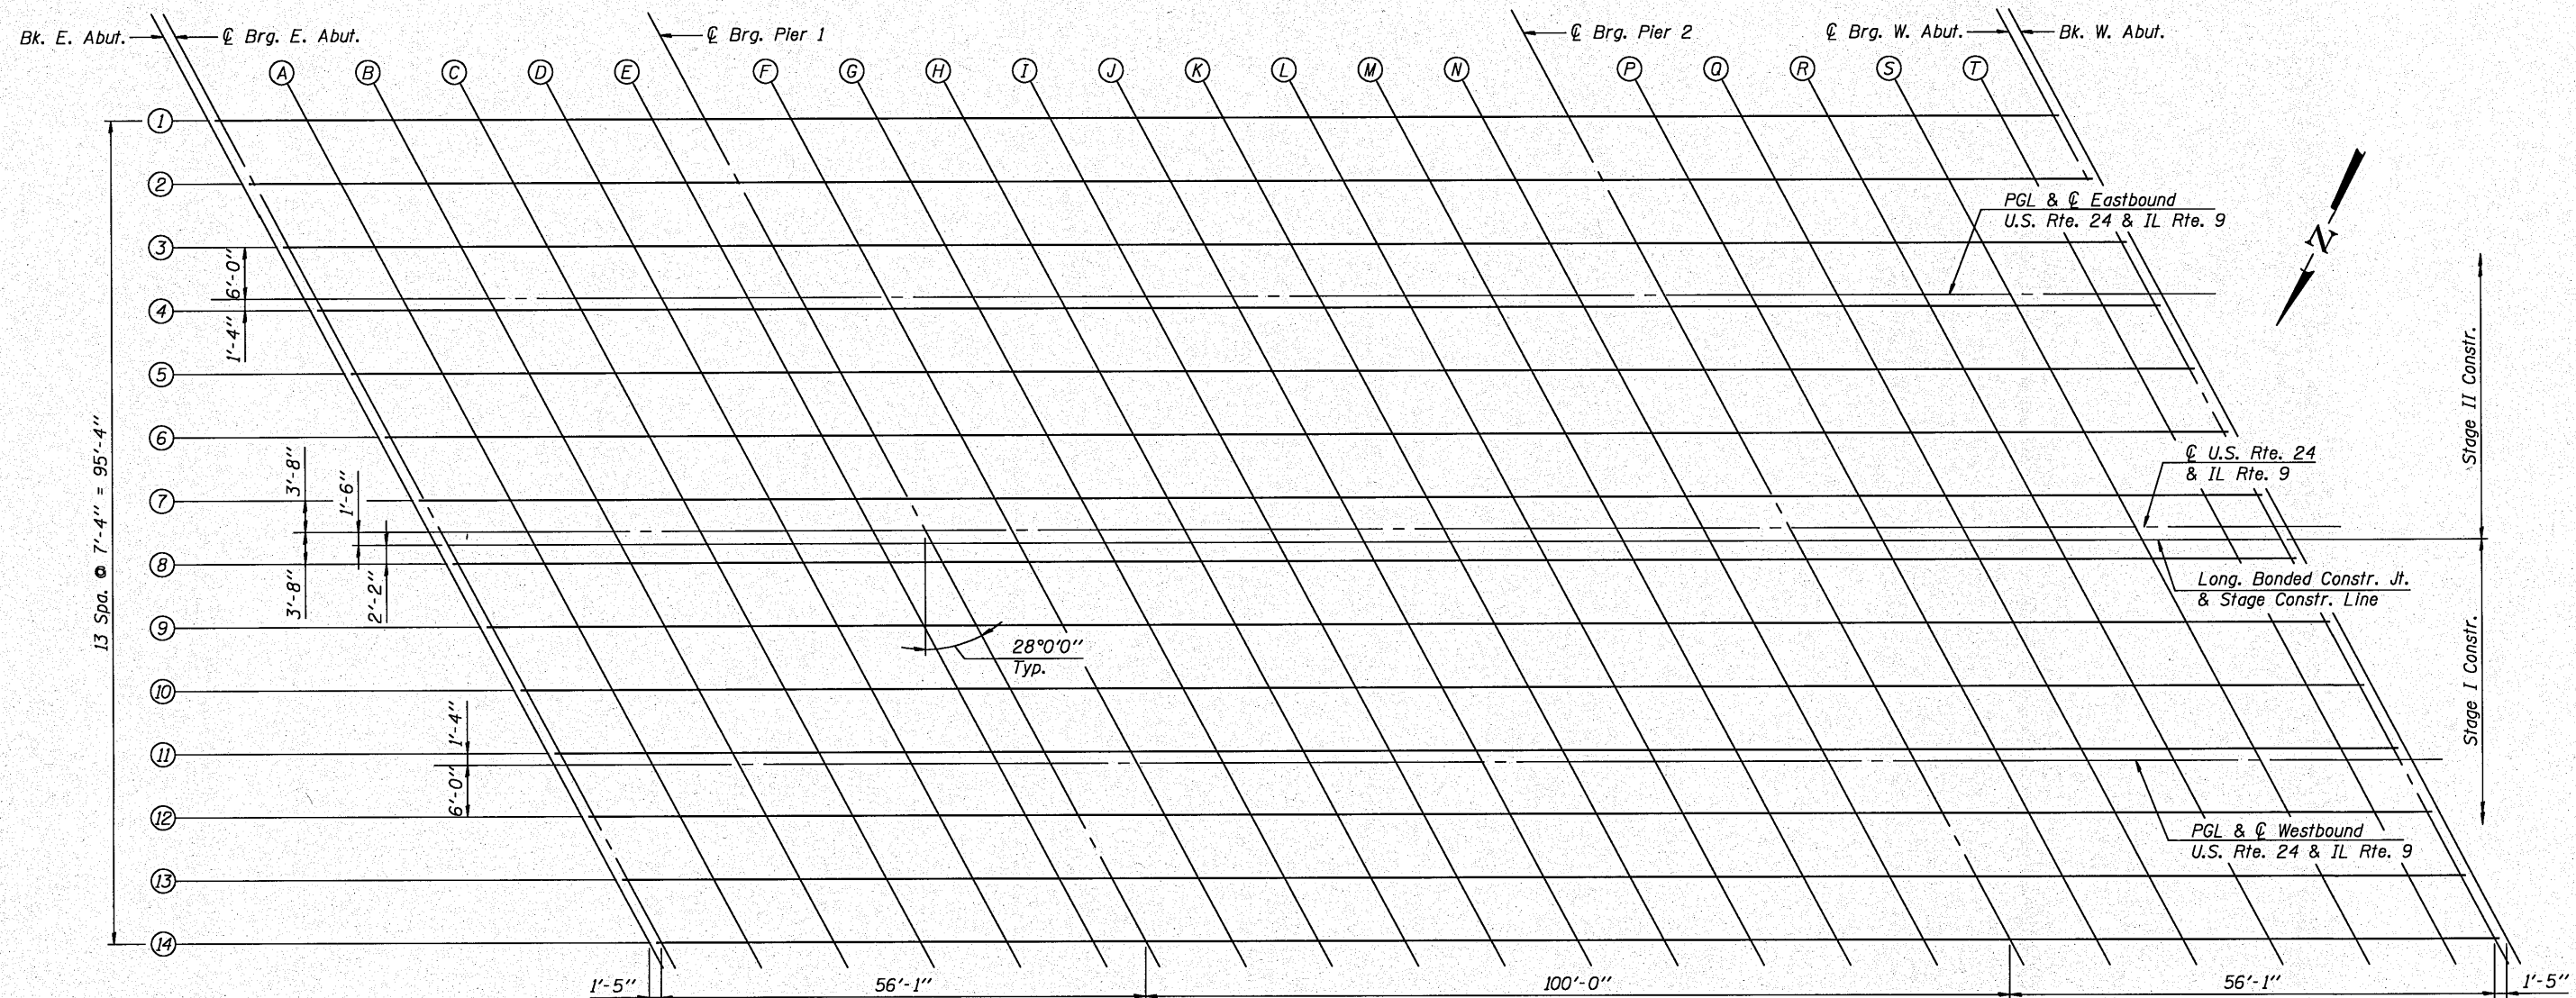

PLAN

TOP OF DECK SLAB ELEVATIONS I
U.S. ROUTE 24 & IL ROUTE 9 OVER LA MARSH CREEK
STATION 337+89.89 **STRUCTURE NO. 072-0228**

SHEET NO.	F.A.P. RTE.	SECTION	COUNTY	TOTAL SHEETS	SHEET NO.
S5 OF 39 SHEETS	317	45BR-2	PEORIA	122	53
CONTRACT NO. 68719					
10-15-10 ILLINOIS FED. AID PROJECT					

GR&EF 8501 W. Higgins Road, Suite 280
Chicago, Illinois 60631
(773) 399-0112

DESIGNED J.Z.
CHECKED J.A.Z.
DRAWN E.E.J.
CHECKED J.A.Z.

h:\job2010\20103014\road\dot-structural\ldgn\00\505_DECK ELEVATIONS.Ldgn
10/16/2010

\\jobs2010\20103014\cod\idot_structural\dgn\00\S06_DECK_ELEVATIONS_II.dgn
10/18/2010

<i>Location</i>	<i>Station</i>	<i>Offset</i>	<i>Theoretical Grade Elevations</i>	<i>Theoretical Grade Elevations Adjusted For Dead Load Deflection</i>
<i>Bk. E. Abut.</i>	<i>336+57.05</i>	<i>-20.67</i>	<i>464.99</i>	<i>464.99</i>
<i>CL. BRG. E. Abut.</i>	<i>336+58.46</i>	<i>-20.67</i>	<i>465.01</i>	<i>465.01</i>
<i>A</i>	<i>336+68.46</i>	<i>-20.67</i>	<i>465.11</i>	<i>465.11</i>
<i>B</i>	<i>336+78.46</i>	<i>-20.67</i>	<i>465.20</i>	<i>465.20</i>
<i>C</i>	<i>336+88.46</i>	<i>-20.67</i>	<i>465.30</i>	<i>465.29</i>
<i>D</i>	<i>336+98.46</i>	<i>-20.67</i>	<i>465.40</i>	<i>465.38</i>
<i>E</i>	<i>337+08.46</i>	<i>-20.67</i>	<i>465.49</i>	<i>465.48</i>
<i>CL. Pier 1</i>	<i>337+14.55</i>	<i>-20.67</i>	<i>465.55</i>	<i>465.55</i>
<i>F</i>	<i>337+24.55</i>	<i>-20.67</i>	<i>465.65</i>	<i>465.68</i>
<i>G</i>	<i>337+34.55</i>	<i>-20.67</i>	<i>465.75</i>	<i>465.83</i>
<i>H</i>	<i>337+44.55</i>	<i>-20.67</i>	<i>465.84</i>	<i>465.97</i>
<i>I</i>	<i>337+54.55</i>	<i>-20.67</i>	<i>465.94</i>	<i>466.10</i>
<i>J</i>	<i>337+64.55</i>	<i>-20.67</i>	<i>466.04</i>	<i>466.21</i>
<i>K</i>	<i>337+74.55</i>	<i>-20.67</i>	<i>466.13</i>	<i>466.29</i>
<i>L</i>	<i>337+84.55</i>	<i>-20.67</i>	<i>466.23</i>	<i>466.36</i>
<i>M</i>	<i>337+94.55</i>	<i>-20.67</i>	<i>466.33</i>	<i>466.41</i>
<i>N</i>	<i>338+04.55</i>	<i>-20.67</i>	<i>466.42</i>	<i>466.46</i>
<i>CL. PIER 2</i>	<i>338+14.55</i>	<i>-20.67</i>	<i>466.52</i>	<i>466.52</i>
<i>P</i>	<i>338+24.55</i>	<i>-20.67</i>	<i>466.62</i>	<i>466.61</i>
<i>Q</i>	<i>338+34.55</i>	<i>-20.67</i>	<i>466.71</i>	<i>466.70</i>
<i>R</i>	<i>338+44.55</i>	<i>-20.67</i>	<i>466.81</i>	<i>466.81</i>
<i>S</i>	<i>338+54.55</i>	<i>-20.67</i>	<i>466.91</i>	<i>466.91</i>
<i>T</i>	<i>338+64.55</i>	<i>-20.67</i>	<i>467.01</i>	<i>467.01</i>
<i>CL. BRG. W. Abut.</i>	<i>338+70.63</i>	<i>-20.67</i>	<i>467.06</i>	<i>467.06</i>
<i>Bk. W. Abut.</i>	<i>338+72.05</i>	<i>-20.67</i>	<i>467.08</i>	<i>467.08</i>

Location	Station	Offset	Theoretical Grade Elevations	Theoretical Grade Elevations Adjusted For Dead Load Deflection
Bk. E. Abut.	336+60.94	-13.33	465.19	465.19
☉ Brg. E. Abut.	336+62.36	-13.33	465.20	465.20
A	336+72.36	-13.33	465.30	465.30
B	336+82.36	-13.33	465.39	465.39
C	336+92.36	-13.33	465.49	465.48
D	337+02.36	-13.33	465.59	465.57
E	337+12.36	-13.33	465.68	465.67
☉ Brg. Pier 1	337+18.44	-13.33	465.74	465.74
F	337+28.44	-13.33	465.84	465.87
G	337+38.44	-13.33	465.94	466.02
H	337+48.44	-13.33	466.03	466.16
I	337+58.44	-13.33	466.13	466.29
J	337+68.44	-13.33	466.23	466.40
K	337+78.44	-13.33	466.32	466.49
L	337+88.44	-13.33	466.42	466.55
M	337+98.44	-13.33	466.52	466.60
N	338+08.44	-13.33	466.61	466.65
☉ Brg. Pier 2	338+18.44	-13.33	466.71	466.71
P	338+28.44	-13.33	466.81	466.80
Q	338+38.44	-13.33	466.91	466.89
R	338+48.44	-13.33	467.00	467.00
S	338+58.44	-13.33	467.10	467.10
T	338+68.44	-13.33	467.20	467.20
☉ Brg. W. Abut.	338+74.53	-13.33	467.25	467.25
Bk. W. Abut.	338+75.94	-13.33	467.27	467.27

<i>Location</i>	<i>Station</i>	<i>Offset</i>	<i>Theoretical Grade Elevations</i>	<i>Theoretical Grade Elevations Adjusted For Dead Load Deflection</i>
<i>Bk. E. Abut.</i>	<i>336+64.84</i>	<i>-6.00</i>	<i>465.34</i>	<i>465.34</i>
<i>☉ Brg. E. Abut.</i>	<i>336+66.26</i>	<i>-6.00</i>	<i>465.36</i>	<i>465.36</i>
<i>A</i>	<i>336+76.26</i>	<i>-6.00</i>	<i>465.46</i>	<i>465.46</i>
<i>B</i>	<i>336+86.26</i>	<i>-6.00</i>	<i>465.55</i>	<i>465.55</i>
<i>C</i>	<i>336+96.26</i>	<i>-6.00</i>	<i>465.65</i>	<i>465.64</i>
<i>D</i>	<i>337+06.26</i>	<i>-6.00</i>	<i>465.75</i>	<i>465.73</i>
<i>E</i>	<i>337+16.26</i>	<i>-6.00</i>	<i>465.84</i>	<i>465.83</i>
<i>☉ Brg. Pier 1</i>	<i>337+22.34</i>	<i>-6.00</i>	<i>465.90</i>	<i>465.90</i>
<i>F</i>	<i>337+32.34</i>	<i>-6.00</i>	<i>466.00</i>	<i>466.03</i>
<i>G</i>	<i>337+42.34</i>	<i>-6.00</i>	<i>466.10</i>	<i>466.18</i>
<i>H</i>	<i>337+52.34</i>	<i>-6.00</i>	<i>466.19</i>	<i>466.32</i>
<i>I</i>	<i>337+62.34</i>	<i>-6.00</i>	<i>466.29</i>	<i>466.45</i>
<i>J</i>	<i>337+72.34</i>	<i>-6.00</i>	<i>466.39</i>	<i>466.56</i>
<i>K</i>	<i>337+82.34</i>	<i>-6.00</i>	<i>466.48</i>	<i>466.65</i>
<i>L</i>	<i>337+92.34</i>	<i>-6.00</i>	<i>466.58</i>	<i>466.71</i>
<i>M</i>	<i>338+02.34</i>	<i>-6.00</i>	<i>466.68</i>	<i>466.76</i>
<i>N</i>	<i>338+12.34</i>	<i>-6.00</i>	<i>466.77</i>	<i>466.81</i>
<i>☉ Brg. Pier 2</i>	<i>338+22.34</i>	<i>-6.00</i>	<i>466.87</i>	<i>466.87</i>
<i>P</i>	<i>338+32.34</i>	<i>-6.00</i>	<i>466.97</i>	<i>466.95</i>
<i>Q</i>	<i>338+42.34</i>	<i>-6.00</i>	<i>467.06</i>	<i>467.05</i>
<i>R</i>	<i>338+52.34</i>	<i>-6.00</i>	<i>467.16</i>	<i>467.16</i>
<i>S</i>	<i>338+62.34</i>	<i>-6.00</i>	<i>467.26</i>	<i>467.26</i>
<i>T</i>	<i>338+72.34</i>	<i>-6.00</i>	<i>467.36</i>	<i>467.36</i>
<i>☉ Brg. W. Abut.</i>	<i>338+78.43</i>	<i>-6.00</i>	<i>467.41</i>	<i>467.41</i>
<i>Bk. W. Abut.</i>	<i>338+79.84</i>	<i>-6.00</i>	<i>467.43</i>	<i>467.43</i>

Offsets for Beams 1-7 are measured from the Eastbound PGL. Offsets for the Stage Construction Line and Beams 8-14 are measured from the Westbound PGL.

TOP OF DECK SLAB ELEVATIONS II

U.S. ROUTE 24 & IL ROUTE 9 OVER LA MARSH CREEK

STATION 337+89.89 STRUCTURE NO. 072-0228

SHEET NO. 56 OF 39 SHEETS	F.A.P. RTE.	SECTION	COUNTY	TOTAL SHEETS	SHEET NO.
	317	45BR-2	PEORIA	122	54
	CONTRACT NO. 68719				
	10-15-10		ILLINOIS FED. AID PROJECT		

GRÄEF 8501 W. Higgins Road; Suite 280
Chicago, Illinois 60631
(773) 399-0112

STATE OF ILLINOIS
DEPARTMENT OF TRANSPORTATION

U.S. RTE. 24 & IL RTE. 9 EASTBOUND PGL

Location	Station	Offset	Theoretical Grade Elevations	Theoretical Grade Elevations Adjusted For Dead Load Deflection
Bk. E. Abut.	336+68.03	0.00	465.47	465.47
☉ Brg. E. Abut.	336+69.45	0.00	465.48	465.48
A	336+79.45	0.00	465.58	465.58
B	336+89.45	0.00	465.68	465.68
C	336+99.45	0.00	465.77	465.77
D	337+09.45	0.00	465.87	465.86
E	337+19.45	0.00	465.97	465.96
☉ Brg. Pier 1	337+25.53	0.00	466.03	466.03
F	337+35.53	0.00	466.12	466.16
G	337+45.53	0.00	466.22	466.30
H	337+55.53	0.00	466.32	466.45
I	337+65.53	0.00	466.41	466.58
J	337+75.53	0.00	466.51	466.68
K	337+85.53	0.00	466.61	466.77
L	337+95.53	0.00	466.70	466.83
M	338+05.53	0.00	466.80	466.88
N	338+15.53	0.00	466.90	466.93
☉ Brg. Pier 2	338+25.53	0.00	467.00	467.00
P	338+35.53	0.00	467.09	467.08
Q	338+45.53	0.00	467.19	467.18
R	338+55.53	0.00	467.29	467.28
S	338+65.53	0.00	467.38	467.38
T	338+75.53	0.00	467.48	467.48
☉ Brg. W. Abut.	338+81.62	0.00	467.54	467.54
Bk. W. Abut.	338+83.03	0.00	467.55	467.55

BEAM 4

Location	Station	Offset	Theoretical Grade Elevations	Theoretical Grade Elevations Adjusted For Dead Load Deflection
Bk. E. Abut.	336+68.74	1.33	465.46	465.46
☉ Brg. E. Abut.	336+70.16	1.33	465.47	465.47
A	336+80.16	1.33	465.57	465.57
B	336+90.16	1.33	465.66	465.66
C	337+00.16	1.33	465.76	465.75
D	337+10.16	1.33	465.86	465.84
E	337+20.16	1.33	465.95	465.94
☉ Brg. Pier 1	337+26.24	1.33	466.01	466.01
F	337+36.24	1.33	466.11	466.14
G	337+46.24	1.33	466.21	466.29
H	337+56.24	1.33	466.30	466.43
I	337+66.24	1.33	466.40	466.56
J	337+76.24	1.33	466.50	466.67
K	337+86.24	1.33	466.59	466.76
L	337+96.24	1.33	466.69	466.82
M	338+06.24	1.33	466.79	466.87
N	338+16.24	1.33	466.88	466.92
☉ Brg. Pier 2	338+26.24	1.33	466.98	466.98
P	338+36.24	1.33	467.08	467.07
Q	338+46.24	1.33	467.18	467.16
R	338+56.24	1.33	467.27	467.27
S	338+66.24	1.33	467.37	467.37
T	338+76.24	1.33	467.47	467.47
☉ Brg. W. Abut.	338+82.33	1.33	467.52	467.52
Bk. W. Abut.	338+83.74	1.33	467.54	467.54

BEAM 5

Location	Station	Offset	Theoretical Grade Elevations	Theoretical Grade Elevations Adjusted For Dead Load Deflection
Bk. E. Abut.	336+72.64	8.67	465.38	465.38
☉ Brg. E. Abut.	336+74.06	8.67	465.39	465.39
A	336+84.06	8.67	465.49	465.49
B	336+94.06	8.67	465.59	465.59
C	337+04.06	8.67	465.68	465.68
D	337+14.06	8.67	465.78	465.77
E	337+24.06	8.67	465.88	465.87
☉ Brg. Pier 1	337+30.14	8.67	465.94	465.94
F	337+40.14	8.67	466.03	466.07
G	337+50.14	8.67	466.13	466.21
H	337+60.14	8.67	466.23	466.35
I	337+70.14	8.67	466.32	466.49
J	337+80.14	8.67	466.42	466.59
K	337+90.14	8.67	466.52	466.68
L	338+00.14	8.67	466.61	466.74
M	338+10.14	8.67	466.71	466.79
N	338+20.14	8.67	466.81	466.84
☉ Brg. Pier 2	338+30.14	8.67	466.90	466.90
P	338+40.14	8.67	467.00	466.99
Q	338+50.14	8.67	467.10	467.09
R	338+60.14	8.67	467.20	467.19
S	338+70.14	8.67	467.29	467.29
T	338+80.14	8.67	467.39	467.39
☉ Brg. W. Abut.	338+86.23	8.67	467.45	467.45
Bk. W. Abut.	338+87.64	8.67	467.46	467.46

NOTE

Offsets for Beams 1-7 are measured from the
Eastbound PGL. Offsets for the Stage Construction
Line and Beams 8-14 are measured from the
Westbound PGL.

TOP OF DECK SLAB ELEVATIONS III
U.S. ROUTE 24 & IL ROUTE 9 OVER LA MARSH CREEK
STATION 337+89.89 STRUCTURE NO. 072-0228

SHEET NO.	F.A.P. RTE.	SECTION	COUNTY	TOTAL SHEETS	SHEET NO.
S7 OF 39 SHEETS	317	45BR-2	PEORIA	122	55
CONTRACT NO. 68719					
10-15-10 ILLINOIS FED. AID PROJECT					

GR&E 8501 W. Higgins Road, Suite 280
Chicago, Illinois 60631
(773) 399-0112

DESIGNED	J.Z.
CHECKED	J.A.Z.
DRAWN	S.R.K.
CHECKED	E.E.J.

\\job-2010-220103014\ced\udot-structural\jdn\00\507\DECK ELEVATIONS III.dgn
12/18/2010

STATE OF ILLINOIS
DEPARTMENT OF TRANSPORTATION

BEAM 6

Location	Station	Offset	Theoretical Grade Elevations	Theoretical Grade Elevations Adjusted For Dead Load Deflection
Bk. E. Abut.	336+76.54	16.00	465.28	465.28
☉ Brg. E. Abut.	336+77.96	16.00	465.29	465.29
A	336+87.96	16.00	465.39	465.39
B	336+97.96	16.00	465.49	465.49
C	337+07.96	16.00	465.58	465.58
D	337+17.96	16.00	465.68	465.67
E	337+27.96	16.00	465.78	465.77
☉ Brg. Pier 1	337+34.04	16.00	465.84	465.84
F	337+44.04	16.00	465.93	465.97
G	337+54.04	16.00	466.03	466.11
H	337+64.04	16.00	466.13	466.26
I	337+74.04	16.00	466.23	466.39
J	337+84.04	16.00	466.32	466.50
K	337+94.04	16.00	466.42	466.58
L	338+04.04	16.00	466.52	466.64
M	338+14.04	16.00	466.61	466.70
N	338+24.04	16.00	466.71	466.74
☉ Brg. Pier 2	338+34.04	16.00	466.81	466.81
P	338+44.04	16.00	466.90	466.89
Q	338+54.04	16.00	467.00	466.99
R	338+64.04	16.00	467.10	467.09
S	338+74.04	16.00	467.19	467.20
T	338+84.04	16.00	467.29	467.29
☉ Brg. W. Abut.	338+90.13	16.00	467.35	467.35
Bk. W. Abut.	338+91.54	16.00	467.36	467.36

BEAM 7

Location	Station	Offset	Theoretical Grade Elevations	Theoretical Grade Elevations Adjusted For Dead Load Deflection
Bk. E. Abut.	336+80.44	23.33	465.17	465.17
☉ Brg. E. Abut.	336+81.86	23.33	465.18	465.18
A	336+91.86	23.33	465.28	465.28
B	337+01.86	23.33	465.37	465.37
C	337+11.86	23.33	465.47	465.46
D	337+21.86	23.33	465.57	465.55
E	337+31.86	23.33	465.66	465.65
☉ Brg. Pier 1	337+37.94	23.33	465.72	465.72
F	337+47.94	23.33	465.82	465.85
G	337+57.94	23.33	465.92	466.00
H	337+67.94	23.33	466.01	466.14
I	337+77.94	23.33	466.11	466.27
J	337+87.94	23.33	466.21	466.38
K	337+97.94	23.33	466.30	466.47
L	338+07.94	23.33	466.40	466.53
M	338+17.94	23.33	466.50	466.58
N	338+27.94	23.33	466.59	466.63
☉ Brg. Pier 2	338+37.94	23.33	466.69	466.69
P	338+47.94	23.33	466.79	466.78
Q	338+57.94	23.33	466.89	466.87
R	338+67.94	23.33	466.98	466.98
S	338+77.94	23.33	467.08	467.08
T	338+87.94	23.33	467.18	467.18
☉ Brg. W. Abut.	338+94.02	23.33	467.24	467.24
Bk. W. Abut.	338+95.44	23.33	467.25	467.25

LONG. BONDED CONSTR. JT. & STAGE CONSTR. LINE

Location	Station	Offset	Theoretical Grade Elevations	Theoretical Grade Elevations Adjusted For Dead Load Deflection
Bk. E. Abut.	336+83.19	-25.50	465.15	465.15
☉ Brg. E. Abut.	336+84.60	-25.50	465.16	465.16
A	336+94.60	-25.50	465.26	465.26
B	337+04.60	-25.50	465.35	465.35
C	337+14.60	-25.50	465.45	465.44
D	337+24.60	-25.50	465.55	465.54
E	337+34.60	-25.50	465.65	465.64
☉ Brg. Pier 1	337+40.69	-25.50	465.70	465.70
F	337+50.69	-25.50	465.80	465.84
G	337+60.69	-25.50	465.90	465.98
H	337+70.69	-25.50	466.00	466.12
I	337+80.69	-25.50	466.09	466.25
J	337+90.69	-25.50	466.19	466.36
K	338+00.69	-25.50	466.29	466.45
L	338+10.69	-25.50	466.38	466.51
M	338+20.69	-25.50	466.48	466.56
N	338+30.69	-25.50	466.58	466.61
☉ Brg. Pier 2	338+40.69	-25.50	466.67	466.67
P	338+50.69	-25.50	466.77	466.76
Q	338+60.69	-25.50	466.87	466.86
R	338+70.69	-25.50	466.96	466.96
S	338+80.69	-25.50	467.06	467.06
T	338+90.69	-25.50	467.16	467.16
☉ Brg. W. Abut.	338+96.77	-25.50	467.22	467.22
Bk. W. Abut.	338+98.19	-25.50	467.23	467.23

NOTE

Offsets for Beams 1-7 are measured from the
Eastbound PGL. Offsets for the Stage Construction
Line and Beams 8-14 are measured from the
Westbound PGL.

TOP OF DECK SLAB ELEVATIONS IV
U.S. ROUTE 24 & IL ROUTE 9 OVER LA MARSH CREEK
STATION 337+89.89 STRUCTURE NO. 072-0228

SHEET NO. 58 OF 39 SHEETS	F.A.P. RTE.	SECTION	COUNTY	TOTAL SHEETS	SHEET NO.
	317	45BR-2	PEORIA	122	56
CONTRACT NO. 68719					
10-15-10 ILLINOIS FED. AID PROJECT					

STATE OF ILLINOIS
DEPARTMENT OF TRANSPORTATION

BEAM 8

Location	Station	Offset	Theoretical Grade Elevations	Theoretical Grade Elevations Adjusted For Dead Load Deflection
Bk. E. Abut.	336+84.34	-23.33	465.20	465.20
☉ Brg. E. Abut.	336+85.76	-23.33	465.22	465.22
A	336+95.76	-23.33	465.31	465.32
B	337+05.76	-23.33	465.41	465.41
C	337+15.76	-23.33	465.51	465.50
D	337+25.76	-23.33	465.60	465.59
E	337+35.76	-23.33	465.70	465.69
☉ Brg. Pier 1	337+41.84	-23.33	465.76	465.76
F	337+51.84	-23.33	465.86	465.89
G	337+61.84	-23.33	465.95	466.04
H	337+71.84	-23.33	466.05	466.18
I	337+81.84	-23.33	466.15	466.31
J	337+91.84	-23.33	466.25	466.42
K	338+01.84	-23.33	466.34	466.50
L	338+11.84	-23.33	466.44	466.57
M	338+21.84	-23.33	466.54	466.62
N	338+31.84	-23.33	466.63	466.67
☉ Brg. Pier 2	338+41.84	-23.33	466.73	466.73
P	338+51.84	-23.33	466.83	466.81
Q	338+61.84	-23.33	466.92	466.91
R	338+71.84	-23.33	467.02	467.02
S	338+81.84	-23.33	467.12	467.12
T	338+91.84	-23.33	467.21	467.22
☉ Brg. W. Abut.	338+97.92	-23.33	467.27	467.27
Bk. W. Abut.	338+99.34	-23.33	467.29	467.29

BEAM 9

Location	Station	Offset	Theoretical Grade Elevations	Theoretical Grade Elevations Adjusted For Dead Load Deflection
Bk. E. Abut.	336+88.24	-16.00	465.39	465.39
☉ Brg. E. Abut.	336+89.65	-16.00	465.41	465.41
A	336+99.65	-16.00	465.50	465.51
B	337+09.65	-16.00	465.60	465.60
C	337+19.65	-16.00	465.70	465.69
D	337+29.65	-16.00	465.80	465.78
E	337+39.65	-16.00	465.89	465.88
☉ Brg. Pier 1	337+45.74	-16.00	465.95	465.95
F	337+55.74	-16.00	466.05	466.08
G	337+65.74	-16.00	466.15	466.23
H	337+75.74	-16.00	466.24	466.37
I	337+85.74	-16.00	466.34	466.50
J	337+95.74	-16.00	466.44	466.61
K	338+05.74	-16.00	466.53	466.69
L	338+15.74	-16.00	466.63	466.76
M	338+25.74	-16.00	466.73	466.81
N	338+35.74	-16.00	466.82	466.86
☉ Brg. Pier 2	338+45.74	-16.00	466.92	466.92
P	338+55.74	-16.00	467.02	467.00
Q	338+65.74	-16.00	467.11	467.10
R	338+75.74	-16.00	467.21	467.21
S	338+85.74	-16.00	467.31	467.31
T	338+95.74	-16.00	467.40	467.41
☉ Brg. W. Abut.	339+01.82	-16.00	467.46	467.46
Bk. W. Abut.	339+03.24	-16.00	467.48	467.48

BEAM 10

Location	Station	Offset	Theoretical Grade Elevations	Theoretical Grade Elevations Adjusted For Dead Load Deflection
Bk. E. Abut.	336+92.14	-8.67	465.57	465.57
☉ Brg. E. Abut.	336+93.55	-8.67	465.58	465.58
A	337+03.55	-8.67	465.68	465.68
B	337+13.55	-8.67	465.77	465.77
C	337+23.55	-8.67	465.87	465.86
D	337+33.55	-8.67	465.97	465.96
E	337+43.55	-8.67	466.07	466.06
☉ Brg. Pier 1	337+49.64	-8.67	466.12	466.12
F	337+59.64	-8.67	466.22	466.26
G	337+69.64	-8.67	466.32	466.40
H	337+79.64	-8.67	466.42	466.54
I	337+89.64	-8.67	466.51	466.67
J	337+99.64	-8.67	466.61	466.78
K	338+09.64	-8.67	466.71	466.87
L	338+19.64	-8.67	466.80	466.93
M	338+29.64	-8.67	466.90	466.98
N	338+39.64	-8.67	467.00	467.03
☉ Brg. Pier 2	338+49.64	-8.67	467.09	467.09
P	338+59.64	-8.67	467.19	467.18
Q	338+69.64	-8.67	467.29	467.28
R	338+79.64	-8.67	467.38	467.38
S	338+89.64	-8.67	467.48	467.48
T	338+99.64	-8.67	467.58	467.58
☉ Brg. W. Abut.	339+05.72	-8.67	467.64	467.64
Bk. W. Abut.	339+07.14	-8.67	467.65	467.65

NOTE

Offsets for Beams 1-7 are measured from the
Eastbound PGL. Offsets for the Stage Construction
Line and Beams 8-14 are measured from the
Westbound PGL.

TOP OF DECK SLAB ELEVATIONS V
U.S. ROUTE 24 & IL ROUTE 9 OVER LA MARSH CREEK
STATION 337+89.89 STRUCTURE NO. 072-0228

SHEET NO.	F.A.P. RTE.	SECTION	COUNTY	TOTAL SHEETS	SHEET NO.
S9 OF 39 SHEETS	317	45BR-2	PEORIA	122	57
CONTRACT NO. 68719					
10-15-10 ILLINOIS FED. AID PROJECT					

GRAEF 8501 W. Higgins Road, Suite 280
Chicago, Illinois 60631
(773) 399-0112

DESIGNED J.Z.
CHECKED J.A.Z.
DRAWN S.R.K.
CHECKED E.E.J.

h:\jobs\2010\201014\cadd\dot.s\structural\1.dgn\001509 DECK ELEVATIONS V.dgn
10/18/2010

STATE OF ILLINOIS
DEPARTMENT OF TRANSPORTATION

BEAM 11

Location	Station	Offset	Theoretical Grade Elevations	Theoretical Grade Elevations Adjusted For Dead Load Deflection
Bk. E. Abut.	336+96.04	-1.33	465.72	465.72
☉ Brg. E. Abut.	336+97.45	-1.33	465.73	465.73
A	337+07.45	-1.33	465.83	465.83
B	337+17.45	-1.33	465.93	465.93
C	337+27.45	-1.33	466.02	466.02
D	337+37.45	-1.33	466.12	466.11
E	337+47.45	-1.33	466.22	466.21
☉ Brg. Pier 1	337+53.54	-1.33	466.28	466.28
F	337+63.54	-1.33	466.37	466.41
G	337+73.54	-1.33	466.47	466.55
H	337+83.54	-1.33	466.57	466.70
I	337+93.54	-1.33	466.66	466.83
J	338+03.54	-1.33	466.76	466.94
K	338+13.54	-1.33	466.86	467.02
L	338+23.54	-1.33	466.96	467.08
M	338+33.54	-1.33	467.05	467.13
N	338+43.54	-1.33	467.15	467.18
☉ Brg. Pier 2	338+53.54	-1.33	467.25	467.25
P	338+63.54	-1.33	467.34	467.33
Q	338+73.54	-1.33	467.44	467.43
R	338+83.54	-1.33	467.54	467.53
S	338+93.54	-1.33	467.63	467.63
T	339+03.54	-1.33	467.73	467.73
☉ Brg. W. Abut.	339+09.62	-1.33	467.79	467.79
Bk. W. Abut.	339+11.04	-1.33	467.80	467.80

U.S. RTE. 24 & IL RTE. 9 WESTBOUND PGL

Location	Station	Offset	Theoretical Grade Elevations	Theoretical Grade Elevations Adjusted For Dead Load Deflection
Bk. E. Abut.	336+96.75	0.00	465.75	465.75
☉ Brg. E. Abut.	336+98.16	0.00	465.76	465.76
A	337+08.16	0.00	465.86	465.86
B	337+18.16	0.00	465.95	465.95
C	337+28.16	0.00	466.05	466.04
D	337+38.16	0.00	466.15	466.14
E	337+48.16	0.00	466.25	466.24
☉ Brg. Pier 1	337+54.25	0.00	466.30	466.30
F	337+64.25	0.00	466.40	466.44
G	337+74.25	0.00	466.50	466.58
H	337+84.25	0.00	466.60	466.72
I	337+94.25	0.00	466.69	466.85
J	338+04.25	0.00	466.79	466.96
K	338+14.25	0.00	466.89	467.05
L	338+24.25	0.00	466.98	467.11
M	338+34.25	0.00	467.08	467.16
N	338+44.25	0.00	467.18	467.21
☉ Brg. Pier 2	338+54.25	0.00	467.27	467.27
P	338+64.25	0.00	467.37	467.36
Q	338+74.25	0.00	467.47	467.46
R	338+84.25	0.00	467.56	467.56
S	338+94.25	0.00	467.66	467.66
T	339+04.25	0.00	467.76	467.76
☉ Brg. W. Abut.	339+10.33	0.00	467.82	467.82
Bk. W. Abut.	339+11.75	0.00	467.83	467.83

BEAM 12

Location	Station	Offset	Theoretical Grade Elevations	Theoretical Grade Elevations Adjusted For Dead Load Deflection
Bk. E. Abut.	336+99.94	6.00	465.68	465.68
☉ Brg. E. Abut.	337+01.35	6.00	465.70	465.70
A	337+11.35	6.00	465.80	465.80
B	337+21.35	6.00	465.89	465.89
C	337+31.35	6.00	465.99	465.98
D	337+41.35	6.00	466.09	466.07
E	337+51.35	6.00	466.18	466.17
☉ Brg. Pier 1	337+57.44	6.00	466.24	466.24
F	337+67.44	6.00	466.34	466.37
G	337+77.44	6.00	466.44	466.52
H	337+87.44	6.00	466.53	466.66
I	337+97.44	6.00	466.63	466.79
J	338+07.44	6.00	466.73	466.90
K	338+17.44	6.00	466.82	466.99
L	338+27.44	6.00	466.92	467.05
M	338+37.44	6.00	467.02	467.10
N	338+47.44	6.00	467.11	467.15
☉ Brg. Pier 2	338+57.44	6.00	467.21	467.21
P	338+67.44	6.00	467.31	467.29
Q	338+77.44	6.00	467.40	467.39
R	338+87.44	6.00	467.50	467.50
S	338+97.44	6.00	467.60	467.60
T	339+07.44	6.00	467.70	467.70
☉ Brg. W. Abut.	339+13.52	6.00	467.75	467.75
Bk. W. Abut.	339+14.94	6.00	467.77	467.77

NOTE

Offsets for Beams 1-7 are measured from the
Eastbound PGL. Offsets for the Stage Construction
Line and Beams 8-14 are measured from the
Westbound PGL.

TOP OF DECK SLAB ELEVATIONS VI
U.S. ROUTE 24 & IL ROUTE 9 OVER LA MARSH CREEK
STATION 337+89.89 STRUCTURE NO. 072-0228

SHEET NO.	F.A.P. RTE.	SECTION	COUNTY	TOTAL SHEETS	SHEET NO.
S10 OF 39 SHEETS	317	45BR-2	PEORIA	122	58
CONTRACT NO. 68719					
10-15-10			ILLINOIS FED. AID PROJECT		

DESIGNED	J.Z.
CHECKED	J.A.Z.
DRAWN	S.R.K.
CHECKED	E.E.J.

STATE OF ILLINOIS
DEPARTMENT OF TRANSPORTATION

BEAM 13

Location	Station	Offset	Theoretical Grade Elevations	Theoretical Grade Elevations Adjusted For Dead Load Deflection
Bk. E. Abut.	337+03.84	13.33	465.60	465.60
☉ Brg. E. Abut.	337+05.25	13.33	465.61	465.61
A	337+15.25	13.33	465.71	465.71
B	337+25.25	13.33	465.81	465.81
C	337+35.25	13.33	465.91	465.90
D	337+45.25	13.33	466.00	465.99
E	337+55.25	13.33	466.10	466.09
☉ Brg. Pier 1	337+61.34	13.33	466.16	466.16
F	337+71.34	13.33	466.25	466.29
G	337+81.34	13.33	466.35	466.43
H	337+91.34	13.33	466.45	466.58
I	338+01.34	13.33	466.55	466.71
J	338+11.34	13.33	466.64	466.82
K	338+21.34	13.33	466.74	466.90
L	338+31.34	13.33	466.84	466.96
M	338+41.34	13.33	466.93	467.02
N	338+51.34	13.33	467.03	467.06
☉ Brg. Pier 2	338+61.34	13.33	467.13	467.13
P	338+71.34	13.33	467.22	467.21
Q	338+81.34	13.33	467.32	467.31
R	338+91.34	13.33	467.42	467.41
S	339+01.34	13.33	467.51	467.52
T	339+11.34	13.33	467.61	467.61
☉ Brg. W. Abut.	339+17.42	13.33	467.67	467.67
Bk. W. Abut.	339+18.84	13.33	467.68	467.68

BEAM 14

Location	Station	Offset	Theoretical Grade Elevations	Theoretical Grade Elevations Adjusted For Dead Load Deflection
Bk. E. Abut.	337+07.73	20.67	465.49	465.49
☉ Brg. E. Abut.	337+09.15	20.67	465.50	465.50
A	337+19.15	20.67	465.60	465.60
B	337+29.15	20.67	465.69	465.69
C	337+39.15	20.67	465.79	465.78
D	337+49.15	20.67	465.89	465.87
E	337+59.15	20.67	465.98	465.97
☉ Brg. Pier 1	337+65.23	20.67	466.04	466.04
F	337+75.23	20.67	466.14	466.17
G	337+85.23	20.67	466.24	466.32
H	337+95.23	20.67	466.33	466.46
I	338+05.23	20.67	466.43	466.59
J	338+15.23	20.67	466.53	466.70
K	338+25.23	20.67	466.62	466.78
L	338+35.23	20.67	466.72	466.85
M	338+45.23	20.67	466.82	466.90
N	338+55.23	20.67	466.92	466.95
☉ Brg. Pier 2	338+65.23	20.67	467.01	467.01
P	338+75.23	20.67	467.11	467.10
Q	338+85.23	20.67	467.21	467.19
R	338+95.23	20.67	467.30	467.30
S	339+05.23	20.67	467.40	467.40
T	339+15.23	20.67	467.50	467.50
☉ Brg. W. Abut.	339+21.32	20.67	467.56	467.56
Bk. W. Abut.	339+22.73	20.67	467.57	467.57

NOTE

Offsets for Beams 1-7 are measured from the Eastbound PGL. Offsets for the Stage Construction Line and Beams 8-14 are measured from the Westbound PGL.

TOP OF DECK SLAB ELEVATIONS VII					
U.S. ROUTE 24 & IL ROUTE 9 OVER LA MARSH CREEK					
STATION 337+89.89			STRUCTURE NO. 072-0228		
SHEET NO. S11 OF 39 SHEETS	F.A.P. RTE.	SECTION	COUNTY	TOTAL SHEETS	SHEET NO.
	317	45BR-2	PEORIA	122	59
			CONTRACT NO. 68719		
	10-15-10		ILLINOIS FED. AID PROJECT		

GR&EF 8501 W. Higgins Road, Suite 280
Chicago, Illinois 60631
(773) 399-0112

\\joba2010\20102014\cadd\cadd\structural\1\100\SLAB ELEVATIONS-VII.dgn 12/18/2010

DESIGNED	J.Z.
CHECKED	J.A.Z.
DRAWN	S.R.K.
CHECKED	E.E.J.

STATE OF ILLINOIS
DEPARTMENT OF TRANSPORTATION

SOUTH EDGE OF SHOULDER

<i>Location</i>	<i>Station</i>	<i>Offset</i>	<i>Theoretic Grade Elevation</i>
<i>End of E. Aprr. Slab</i>	<i>336+26.11</i>	<i>-22.42</i>	<i>464.66</i>
<i>A₁</i>	<i>336+36.11</i>	<i>-22.42</i>	<i>464.76</i>
<i>A₂</i>	<i>336+46.33</i>	<i>-22.00</i>	<i>464.86</i>
<i>Bk. E. Abut.</i>	<i>336+56.33</i>	<i>-22.00</i>	<i>464.96</i>

SOUTH EDGE OF PAVEMENT


<i>Location</i>	<i>Station</i>	<i>Offset</i>	<i>Theoretical Grade Elevation</i>
<i>End of E. Aprr. Slab</i>	<i>336+31.65</i>	<i>- 12.00</i>	<i>464.93</i>
<i>A₁</i>	<i>336+41.65</i>	<i>- 12.00</i>	<i>465.03</i>
<i>A₂</i>	<i>336+51.65</i>	<i>- 12.00</i>	<i>465.12</i>
<i>Bk. E. Abut.</i>	<i>336+61.65</i>	<i>- 12.00</i>	<i>465.22</i>

PGL & C EASTBOUND, U.S. RTE. 24 & IL RTE. 9 PGL

<i>Location</i>	<i>Station</i>	<i>Offset</i>	<i>Theoretical Grade Elevation</i>
<i>End of E. Apr. Slab</i>	<i>336+38.03</i>	<i>0.00</i>	<i>465.18</i>
<i>A₁</i>	<i>336+48.03</i>	<i>0.00</i>	<i>465.28</i>
<i>A₂</i>	<i>336+58.03</i>	<i>0.00</i>	<i>465.38</i>
<i>Bk. E. Abut.</i>	<i>336+68.03</i>	<i>0.00</i>	<i>465.48</i>

SOUTH MEDIAN CURB LINE

<i>Location</i>	<i>Station</i>	<i>Offset</i>	<i>Theoretical Grade Elevations</i>
<i>End of E. Appr. Slab</i>	<i>336+51.32</i>	<i>25.00</i>	<i>464.85</i>
<i>A₁</i>	<i>336+61.32</i>	<i>25.00</i>	<i>464.95</i>
<i>A₂</i>	<i>336+71.32</i>	<i>25.00</i>	<i>465.04</i>
<i>Bk. E. Abut.</i>	<i>336+81.32</i>	<i>25.00</i>	<i>465.14</i>

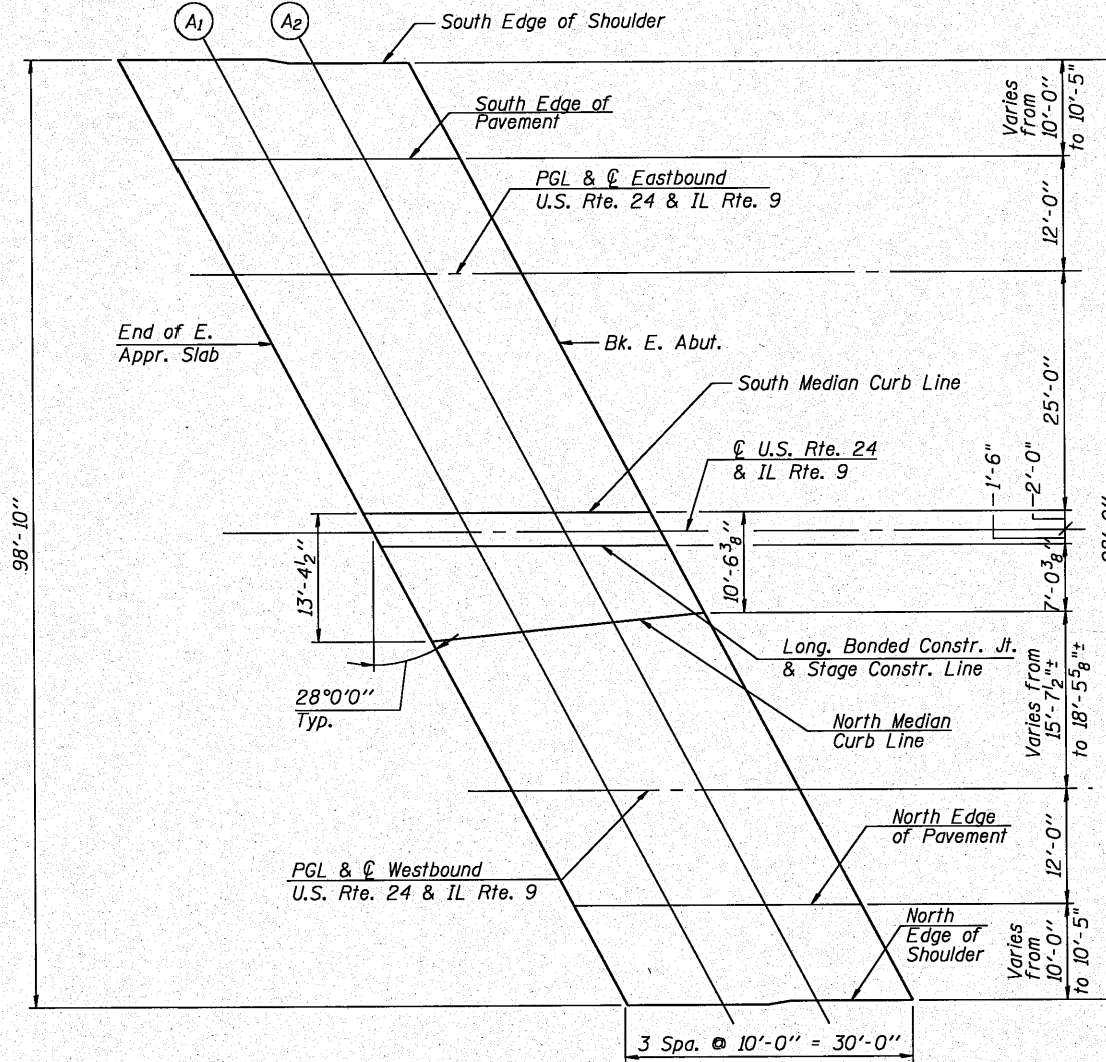

PLAN

LONG. BONDED CONSTR. JOINT &
STAGE CONSTRUCTION LINE

<i>Location</i>	<i>Station</i>	<i>Offset</i>	<i>Theoretical Grade Elevation</i>
<i>End of E. Appr. Slab</i>	<i>336+53.19</i>	<i>-25.50</i>	<i>464.80</i>
<i>A₁</i>	<i>336+63.19</i>	<i>-25.50</i>	<i>464.90</i>
<i>A₂</i>	<i>336+73.19</i>	<i>-25.50</i>	<i>465.00</i>
<i>Bk. E. Abut.</i>	<i>336+83.19</i>	<i>-25.50</i>	<i>465.10</i>

NORTH MEDIAN CURB LINE

<i>Location</i>	<i>Station</i>	<i>Offset</i>	<i>Theoretical Grade Elevations</i>
<i>End of E. Appr. Slab</i>	<i>336+58.44</i>	<i>-15.63</i>	<i>465.11</i>
<i>A₁</i>	<i>336+67.94</i>	<i>-16.57</i>	<i>465.19</i>
<i>A₂</i>	<i>336+77.43</i>	<i>-17.52</i>	<i>465.26</i>
<i>Bk. E. Abut.</i>	<i>336+86.93</i>	<i>-18.47</i>	<i>465.33</i>

PGL & C WESTBOUND, U.S. RTE. 24 & IL RTE. 9 PGL

<i>Location</i>	<i>Station</i>	<i>Offset</i>	<i>Theoretical Grade Elevation</i>
<i>End of E. Appr. Slab</i>	<i>336+66.75</i>	<i>0.00</i>	<i>465.4</i>
<i>A₁</i>	<i>336+76.75</i>	<i>0.00</i>	<i>465.5</i>
<i>A₂</i>	<i>336+86.75</i>	<i>0.00</i>	<i>465.6</i>
<i>Bk. E. Abut.</i>	<i>336+96.75</i>	<i>0.00</i>	<i>465.7</i>

NORTH EDGE OF PAVEMENT

<i>Location</i>	<i>Station</i>	<i>Offset</i>	<i>Theoretical Grade Elevations</i>
<i>End of E. Aprr. Slab</i>	<i>336+73.13</i>	<i>12.00</i>	<i>465.33</i>
<i>A₁</i>	<i>336+83.13</i>	<i>12.00</i>	<i>465.43</i>
<i>A₂</i>	<i>336+93.13</i>	<i>12.00</i>	<i>465.52</i>
<i>Bk. E. Abut.</i>	<i>337+03.13</i>	<i>12.00</i>	<i>465.62</i>

NORTH EDGE OF SHOULDER

<i>Location</i>	<i>Station</i>	<i>Offset</i>	<i>Theoretical Grade Elevation</i>
<i>End of E. Appr. Slab</i>	<i>336+78.67</i>	<i>22.42</i>	<i>465.1</i>
<i>A₁</i>	<i>336+88.67</i>	<i>22.42</i>	<i>465.2</i>
<i>A₂</i>	<i>336+98.45</i>	<i>22.00</i>	<i>465.3</i>
<i>Bk. E. Abut.</i>	<i>337+08.45</i>	<i>22.00</i>	<i>465.4</i>

TOP OF EAST APPROACH SLAB ELEVATIONS
U.S. ROUTE 24 & IL ROUTE 9 OVER LA MARSH CREEK
STATION 337+89.89 **STRUCTURE NO. 072-0228**

GRāEF 8501 W. Higgins Road; Suite 28
Chicago, Illinois 60631
(773) 399-0112

p:\Jobs\2010\20103014\cad\1\dot_structural\dgn\00\SI2_APPR_ELEVATIONS_1.dgn

STATE OF ILLINOIS
DEPARTMENT OF TRANSPORTATION

SOUTH EDGE OF SHOULDER

Location	Station	Offset	Theoretical Grade Elevations
Bk. W. Abut.	338+71.33	-22.00	467.04
A ₃	338+81.33	-22.00	467.14
A ₄	338+91.11	-22.42	467.23
End of W. Appr. Slab	339+01.11	-22.42	467.32

SOUTH EDGE OF PAVEMENT

Location	Station	Offset	Theoretical Grade Elevations
Bk. W. Abut.	338+76.65	-12.00	467.30
A ₃	338+86.65	-12.00	467.40
A ₄	338+96.65	-12.00	467.50
End of W. Appr. Slab	339+06.65	-12.00	467.59

PGL & C EASTBOUND, U.S. RTE. 24 & IL RTE. 9 PGL

Location	Station	Offset	Theoretical Grade Elevations
Bk. W. Abut.	338+83.03	0.00	467.55
A ₃	338+93.03	0.00	467.65
A ₄	339+03.03	0.00	467.75
End of W. Appr. Slab	339+13.03	0.00	467.84

SOUTH MEDIAN CURB LINE

Location	Station	Offset	Theoretical Grade Elevations
Bk. W. Abut.	338+96.32	25.00	467.22
A ₃	339+06.32	25.00	467.32
A ₄	339+16.32	25.00	467.42
End of W. Appr. Slab	339+26.32	25.00	467.51

LONG. BONDED CONSTR. JOINT &
STAGE CONSTRUCTION LINE

Location	Station	Offset	Theoretical Grade Elevations
Bk. W. Abut.	338+98.19	-25.50	467.23
A ₃	339+08.19	-25.50	467.33
A ₄	339+18.19	-25.50	467.42
End of W. Appr. Slab	339+28.19	-25.50	467.52

NORTH MEDIAN CURB LINE

Location	Station	Offset	Theoretical Grade Elevations
Bk. W. Abut.	338+98.46	-25.00	467.24
A ₃	339+08.46	-25.00	467.34
A ₄	339+18.46	-25.00	467.44
End of W. Appr. Slab	339+28.46	-25.00	467.53

PGL & C WESTBOUND, U.S. RTE. 24 & IL RTE. 9 PGL


Location	Station	Offset	Theoretical Grade Elevations
Bk. W. Abut.	339+11.75	0.00	467.83
A ₃	339+21.75	0.00	467.93
A ₄	339+31.75	0.00	468.02
End of W. Appr. Slab	339+41.75	0.00	468.12

NORTH EDGE OF PAVEMENT

Location	Station	Offset	Theoretical Grade Elevations
Bk. W. Abut.	339+18.13	12.00	467.71
A ₃	339+28.13	12.00	467.80
A ₄	339+38.13	12.00	467.90
End of W. Appr. Slab	339+48.13	12.00	468.00

NORTH EDGE OF SHOULDER

Location	Station	Offset	Theoretical Grade Elevations
Bk. W. Abut.	339+23.45	22.00	467.55
A ₃	339+33.45	22.00	467.65
A ₄	339+43.67	22.42	467.74
End of W. Appr. Slab	339+53.67	22.42	467.83

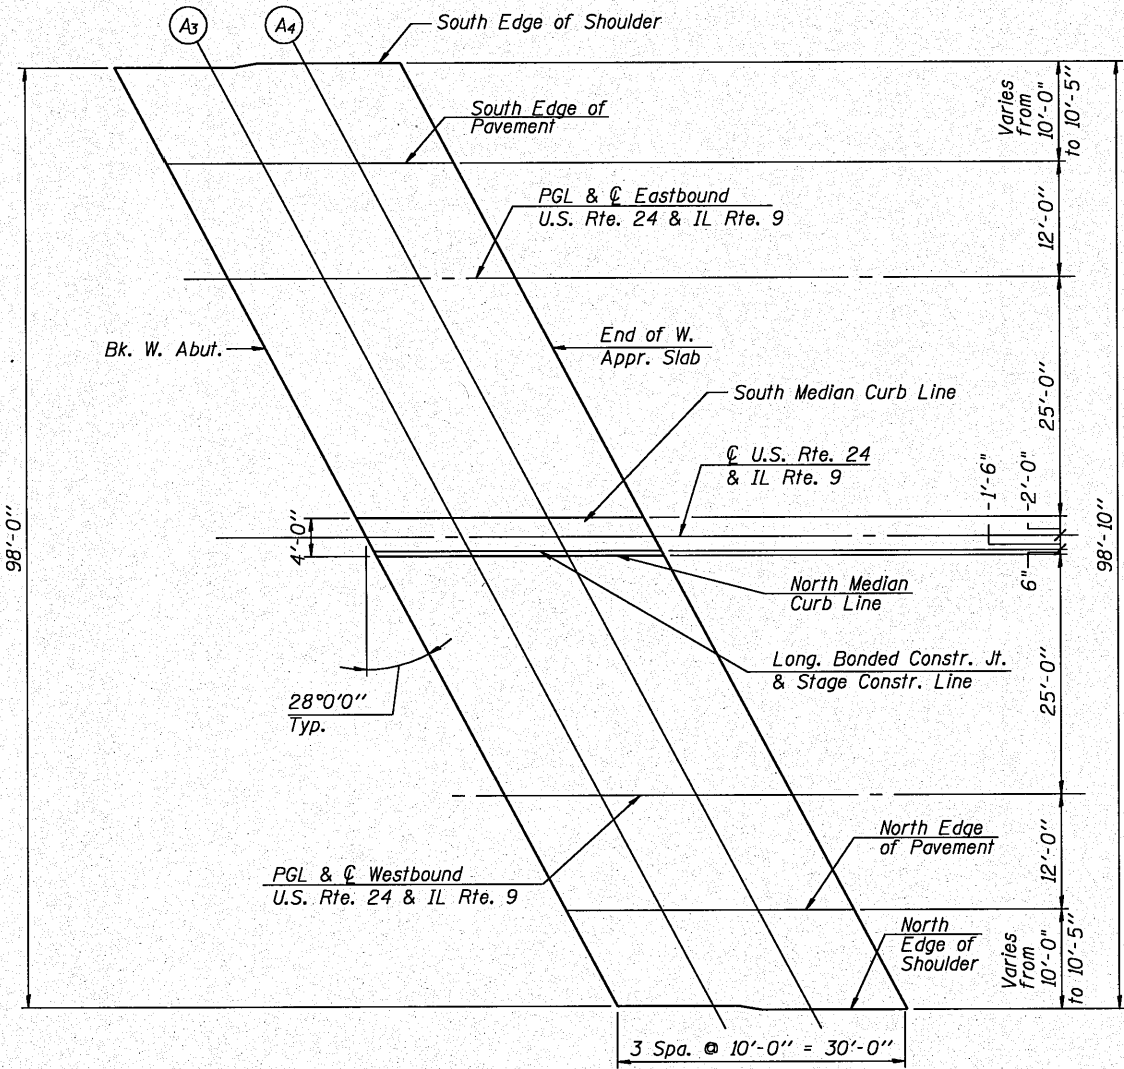

PLAN



TOP OF WEST APPROACH SLAB ELEVATIONS
U.S. ROUTE 24 & IL ROUTE 9 OVER LA MARSH CREEK
STATION 337+89.89 STRUCTURE NO. 072-0228

SHEET NO.	F.A.P. RTE.	SECTION	COUNTY	TOTAL SHEETS	SHEET NO.
S13 OF 39 SHEETS	317	45BR-2	PEORIA	122	61
CONTRACT NO. 68719					
10-15-10 ILLINOIS FED. AID PROJECT					



GRAEF 8501 W. Higgins Road, Suite 280
Chicago, Illinois 60631
(773) 399-0112

H:\jbs2010\20100304\road\dot_structural\dot_dgn\00AS13.APPR.ELEVATIONS.Ildgn 10/15/2010

DESIGNED	J.Z.
CHECKED	J.A.Z.
DRAWN	S.R.K.
CHECKED	E.E.J.

STATE OF ILLINOIS
DEPARTMENT OF TRANSPORTATION

*Order a(E) & a₂(E) bars full length.
Cut to fit skew and use remainder of
bars in opposite end.

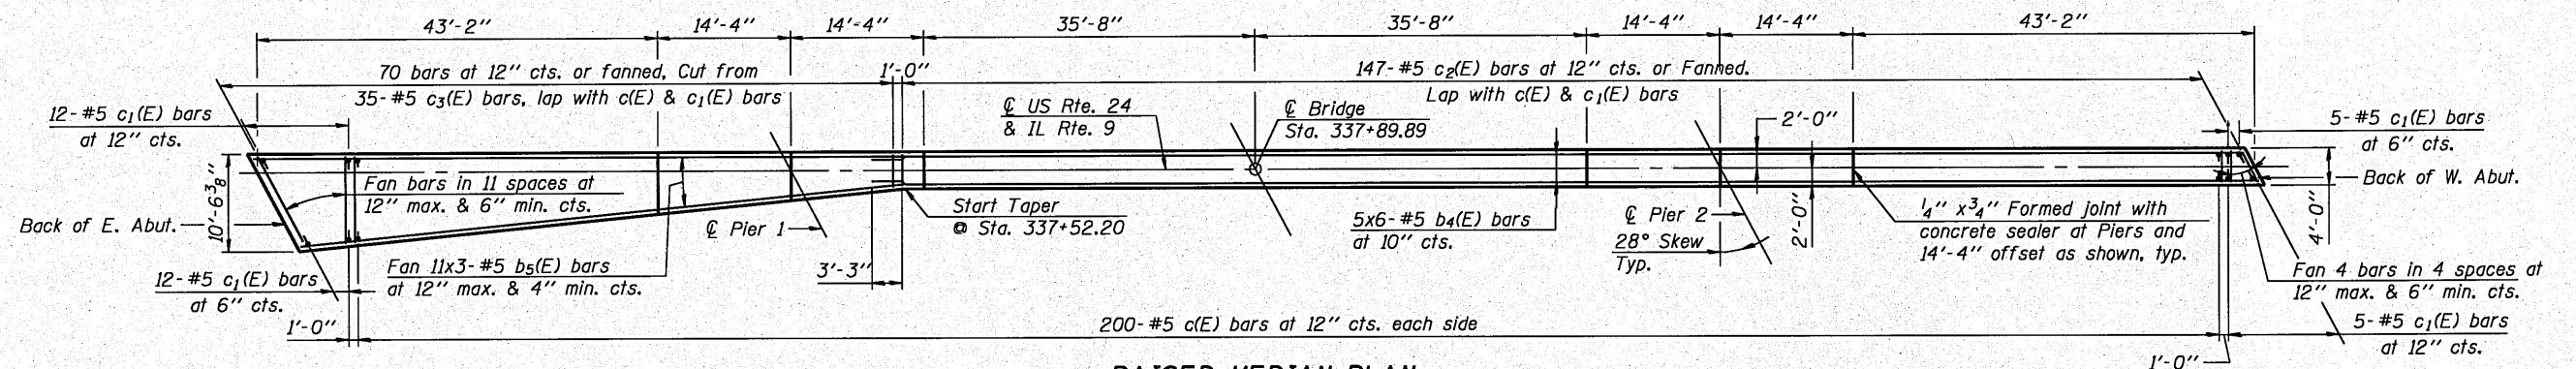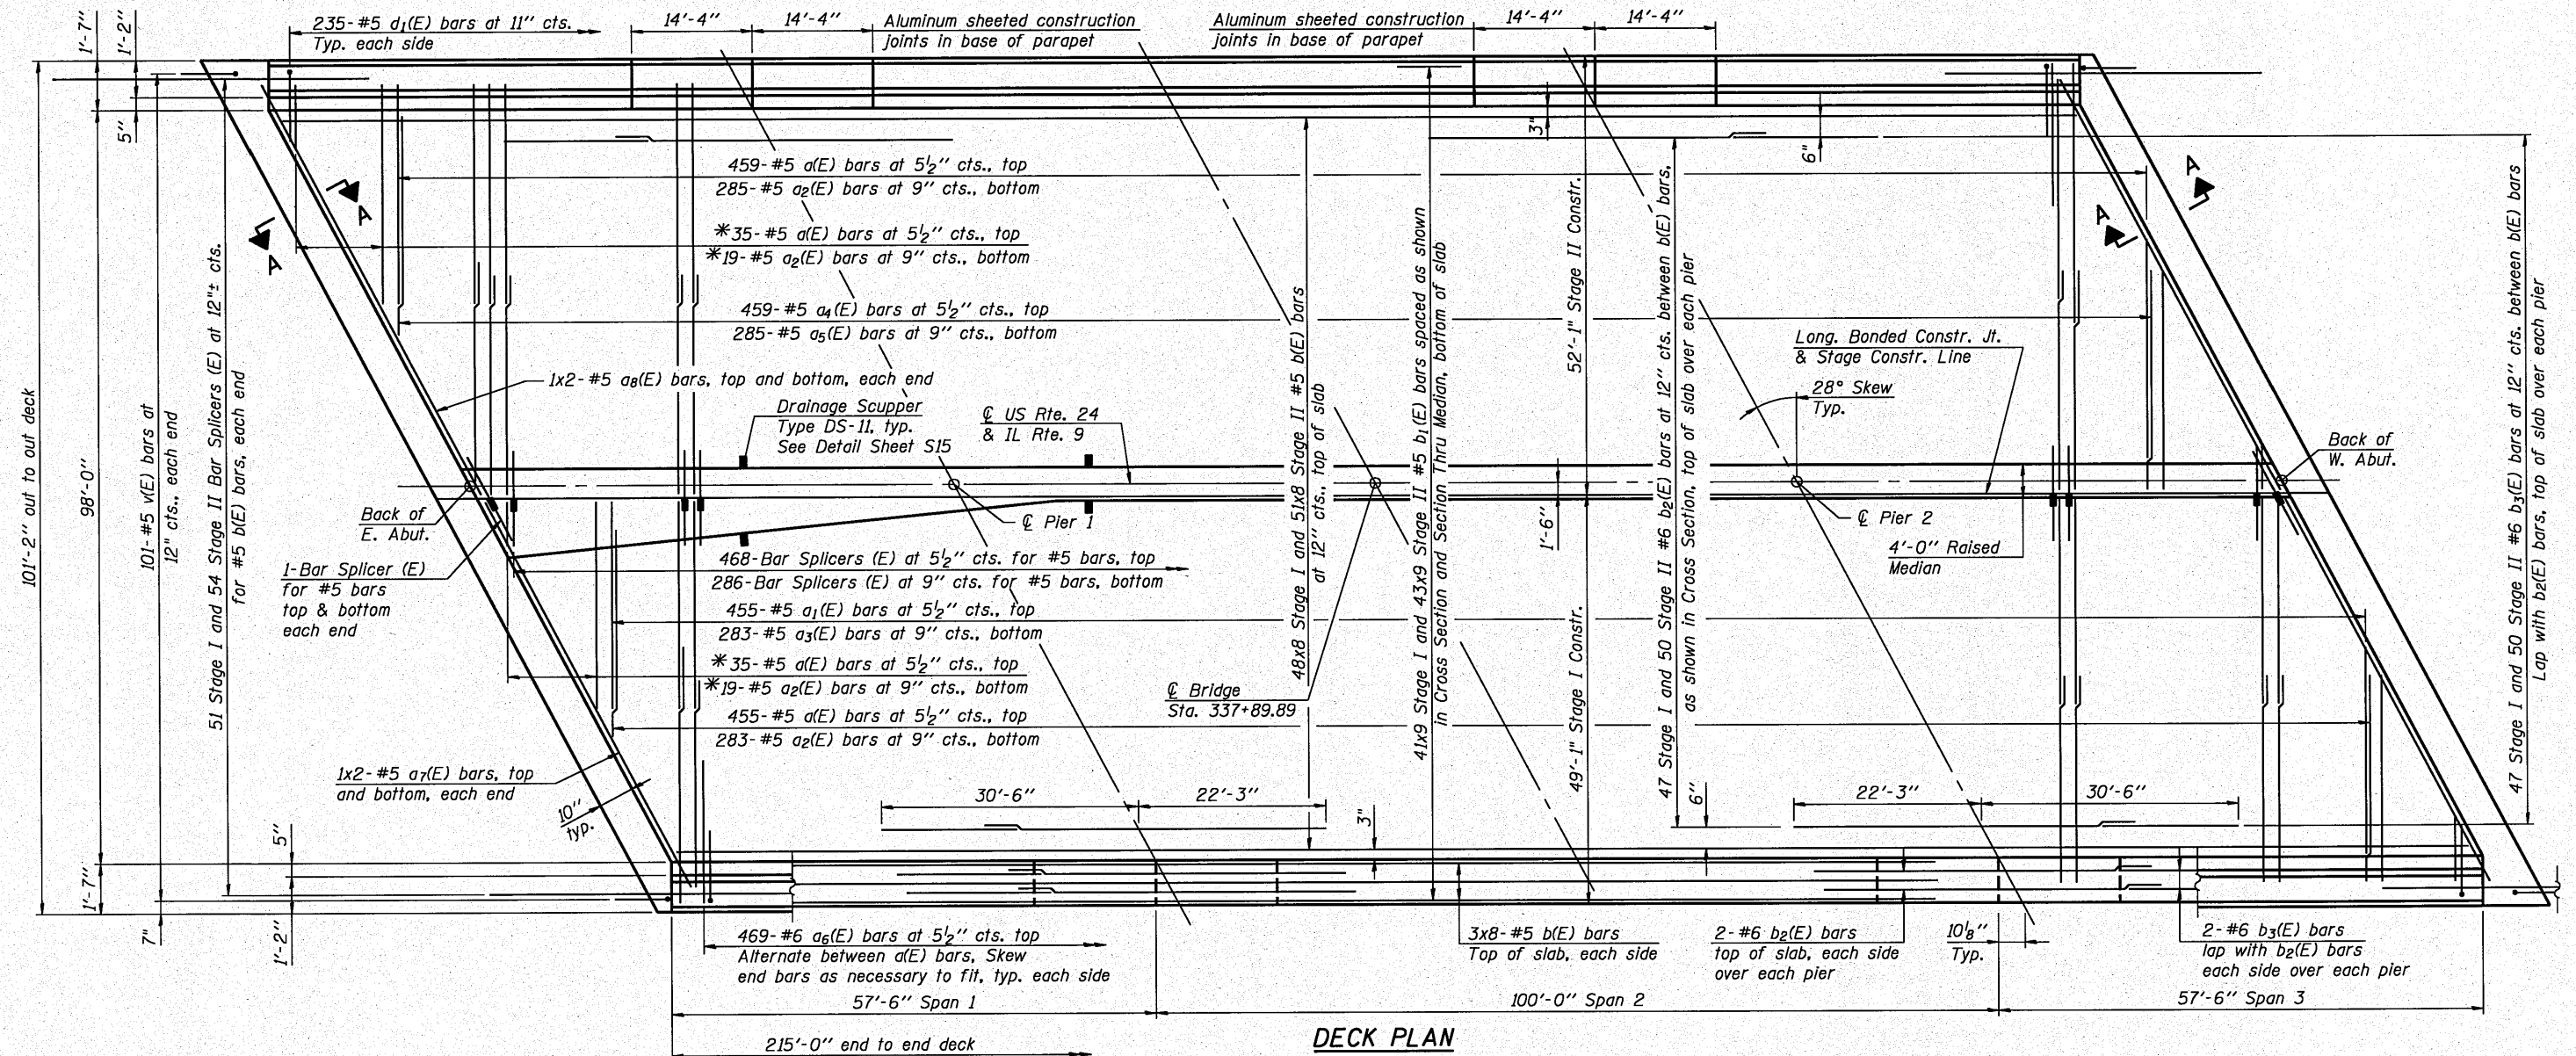

MINIMUM BAR LAP

#5 bar = 3'-3"
#6 bar = 3'-1"

NOTES

- See Sheets S15 & S16 of 39 for deck details, parapet reinforcement, and Bill of Material.
- Bars indicated thus 20 x 3-#5 etc. indicates 20 lines of bars with 3 lengths per line.
- See Sheet S3 of 39 for Construction Staging.
- See Sheet S17 of 39 for Section A-A.


DECK PLAN					
U.S. ROUTE 24 & IL ROUTE 9 OVER LA MARSH CREEK					
STATION 337+89.89					
STRUCTURE NO. 072-0228					
SHEET NO.	F.A.P. RTE.	SECTION	COUNTY	TOTAL SHEETS	SHEET NO.
S14 OF 39 SHEETS	317	45BR-2	PEORIA	122	62
CONTRACT NO. 68719					
10-15-10 ILLINOIS FED. AID PROJECT					

GR&EF 8501 W. Higgins Road Suite 280
Chicago, Illinois 60631
(773) 399-0112

h:\Jobs\2010\2010 3914 Lead\AutoL Structural\Drawn\072-0228 DECK PLAN.dgn 10/18/2010

DESIGNED E.E.J.
CHECKED J.J.G.
DRAWN E.E.J.
CHECKED J.J.G.

STATE OF ILLINOIS
DEPARTMENT OF TRANSPORTATION

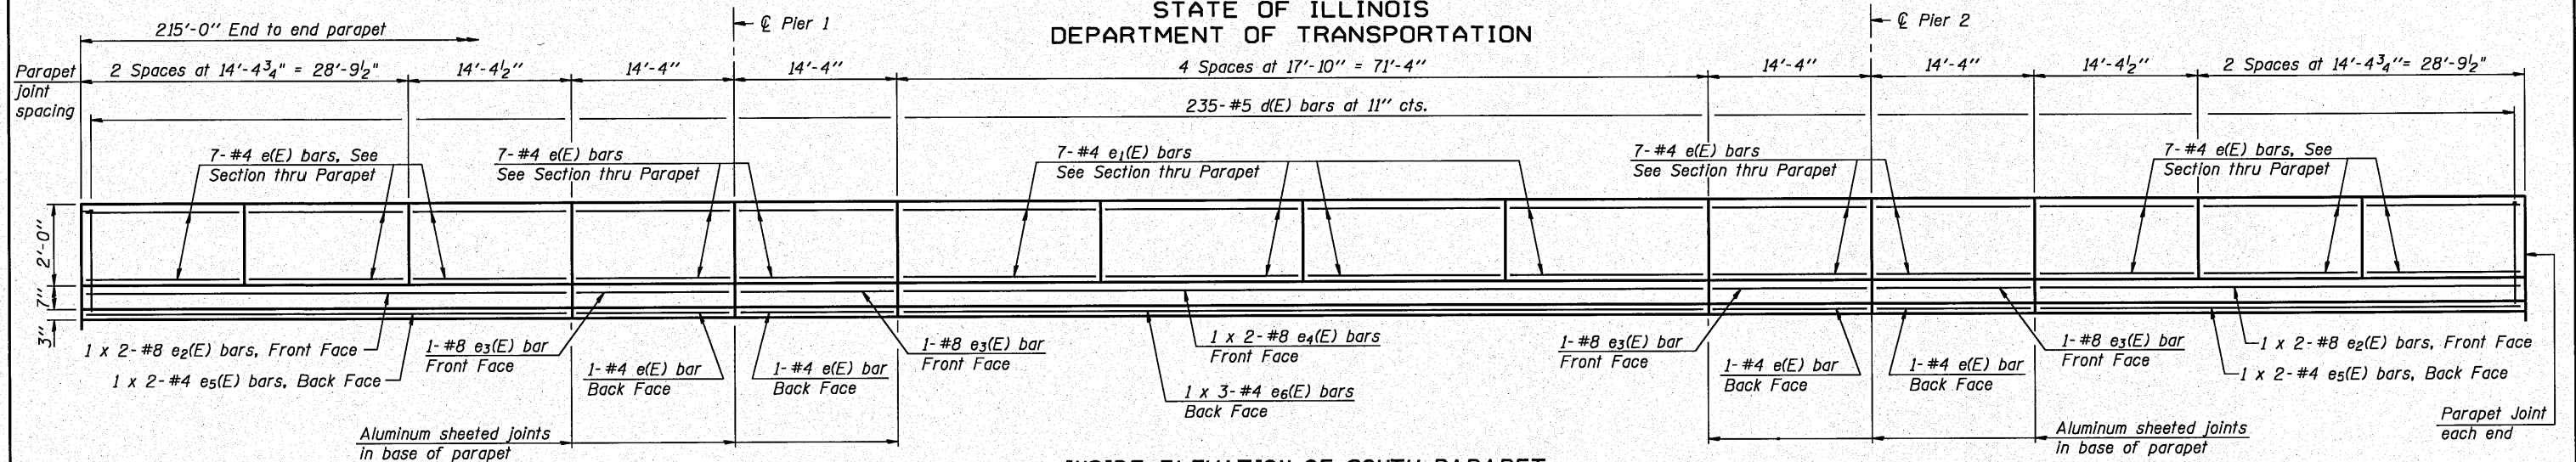

INSIDE ELEVATION OF SOUTH PARAPET
REFLECTED INSIDE ELEVATION OF NORTH PARAPET

SUPERSTRUCTURE
BILL OF MATERIAL

Bar	No.	Size	Length	Shape
a(E)	984	#5	30'-0"	—
a1(E)	455	#5	22'-0"	—
a2(E)	606	#5	26'-0"	—
a3(E)	283	#5	25'-9"	—
a4(E)	459	#5	25'-0"	—
a5(E)	285	#5	28'-9"	—
a6(E)	938	#6	6'-6"	—
a7(E)	8	#5	29'-2"	—
a8(E)	8	#5	30'-11"	—
a12(E)	32	#5	1'-6"	—
b(E)	840	#5	29'-8"	—
b1(E)	756	#5	26'-9"	—
b2(E)	202	#6	40'-0"	—
b3(E)	202	#6	16'-0"	—
b4(E)	30	#5	27'-6"	—
b5(E)	33	#5	25'-9"	—
c(E)	400	#5	1'-4"	—
c1(E)	34	#5	1'-7"	—
c2(E)	147	#5	3'-6"	—
c3(E)	35	#5	14'-1"	—
d(E)	470	#5	5'-7"	—
d1(E)	470	#5	7'-7"	—
e(E)	148	#4	14'-1"	—
e1(E)	56	#4	17'-6"	—
e2(E)	8	#8	24'-2"	—
e3(E)	8	#8	14'-1"	—
e4(E)	4	#8	38'-2"	—
e5(E)	8	#4	22'-6"	—
e6(E)	6	#4	25'-1"	—
m(E)	20	#6	29'-4"	—
m1(E)	20	#6	31'-0"	—
m2(E)	44	#6	11'-8"	—
m3(E)	12	#6	9'-0"	—
m4(E)	24	#6	8'-0"	—
m5(E)	4	#6	3'-0"	—
m6(E)	2	#6	5'-6"	—

Bar	No.	Size	Length	Shape
s(E)	220	#5	6'-10"	—
s1(E)	194	#4	9'-7"	—
v(E)	202	#5	4'-1"	—
Concrete Superstructure			Cu. Yd.	709.8
Bridge Deck Grooving			Sq. Yd.	2,124
Protective Coat			Sq. Yd.	2,545
Reinforcement Bars, Epoxy Coated			Pound	179,660
Bar Splicers			Each	984


NOTES

- Bars indicated thus 1 x 3-#5 etc. Indicates 1 line of bars with 3 lengths per line.
- Work this sheet with Sheets S14 & S15 of 39.


MINIMUM BAR LAP

(Parapet)
#4 bar = 2'-1"
#8 bar = 5'-5"



PARAPET JOINT DETAILS

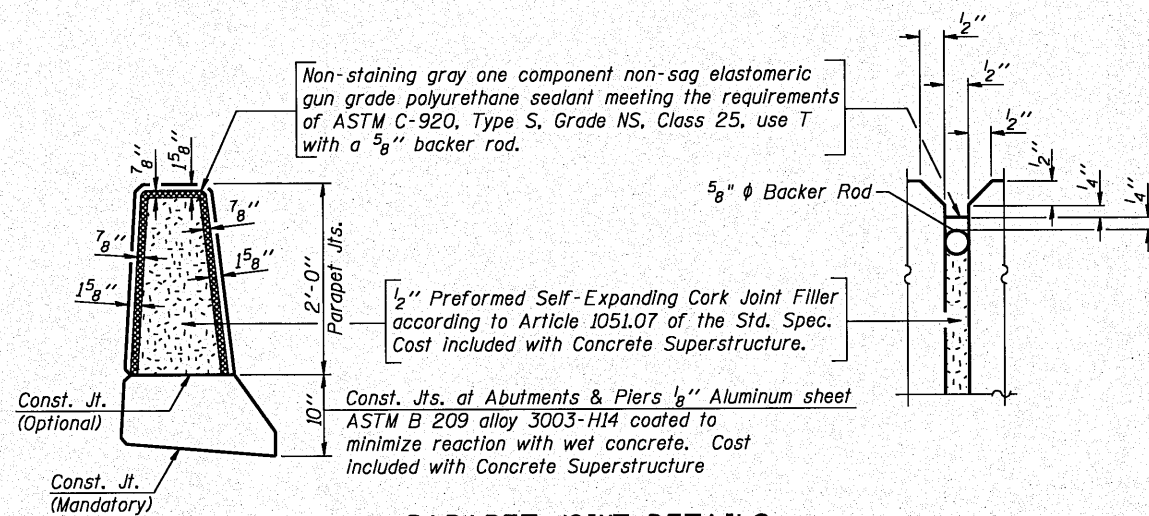


BAR c3(E)
CUTTING DIAGRAM

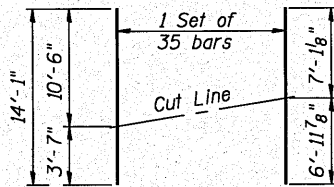


BARS c(E) & c1(E)

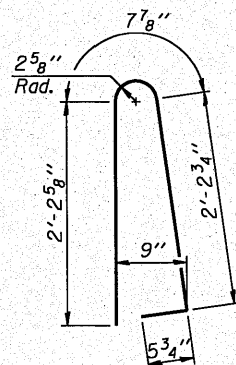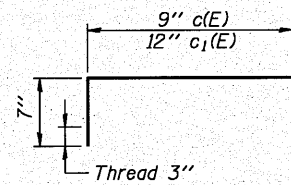


BAR d(E)

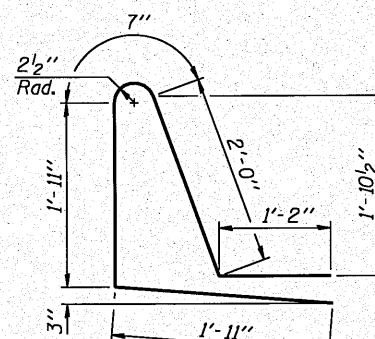


BAR d1(E)

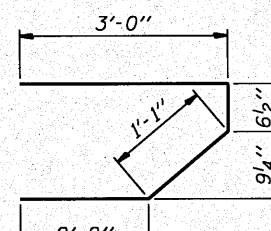

BAR s(E)

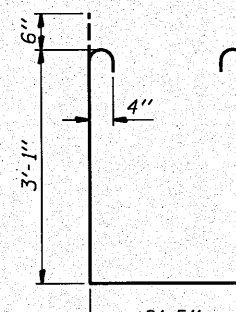

BAR s1(E)

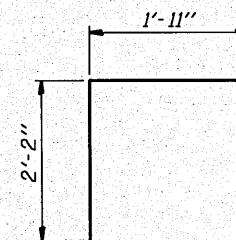


BAR v(E)

DECK DETAILS
U.S. ROUTE 24 & IL ROUTE 9 OVER LA MARSH CREEK
STATION 337+89.89 STRUCTURE NO. 072-0228

SHEET NO.	F.A.P. RTE.	SECTION	COUNTY	TOTAL SHEETS	SHEET NO.
S16 OF 39 SHEETS	317	45BR-2	PEORIA	122	64
CONTRACT NO. 68719					
10-15-10			ILLINOIS FED. AID PROJECT		

STATE OF ILLINOIS
DEPARTMENT OF TRANSPORTATION


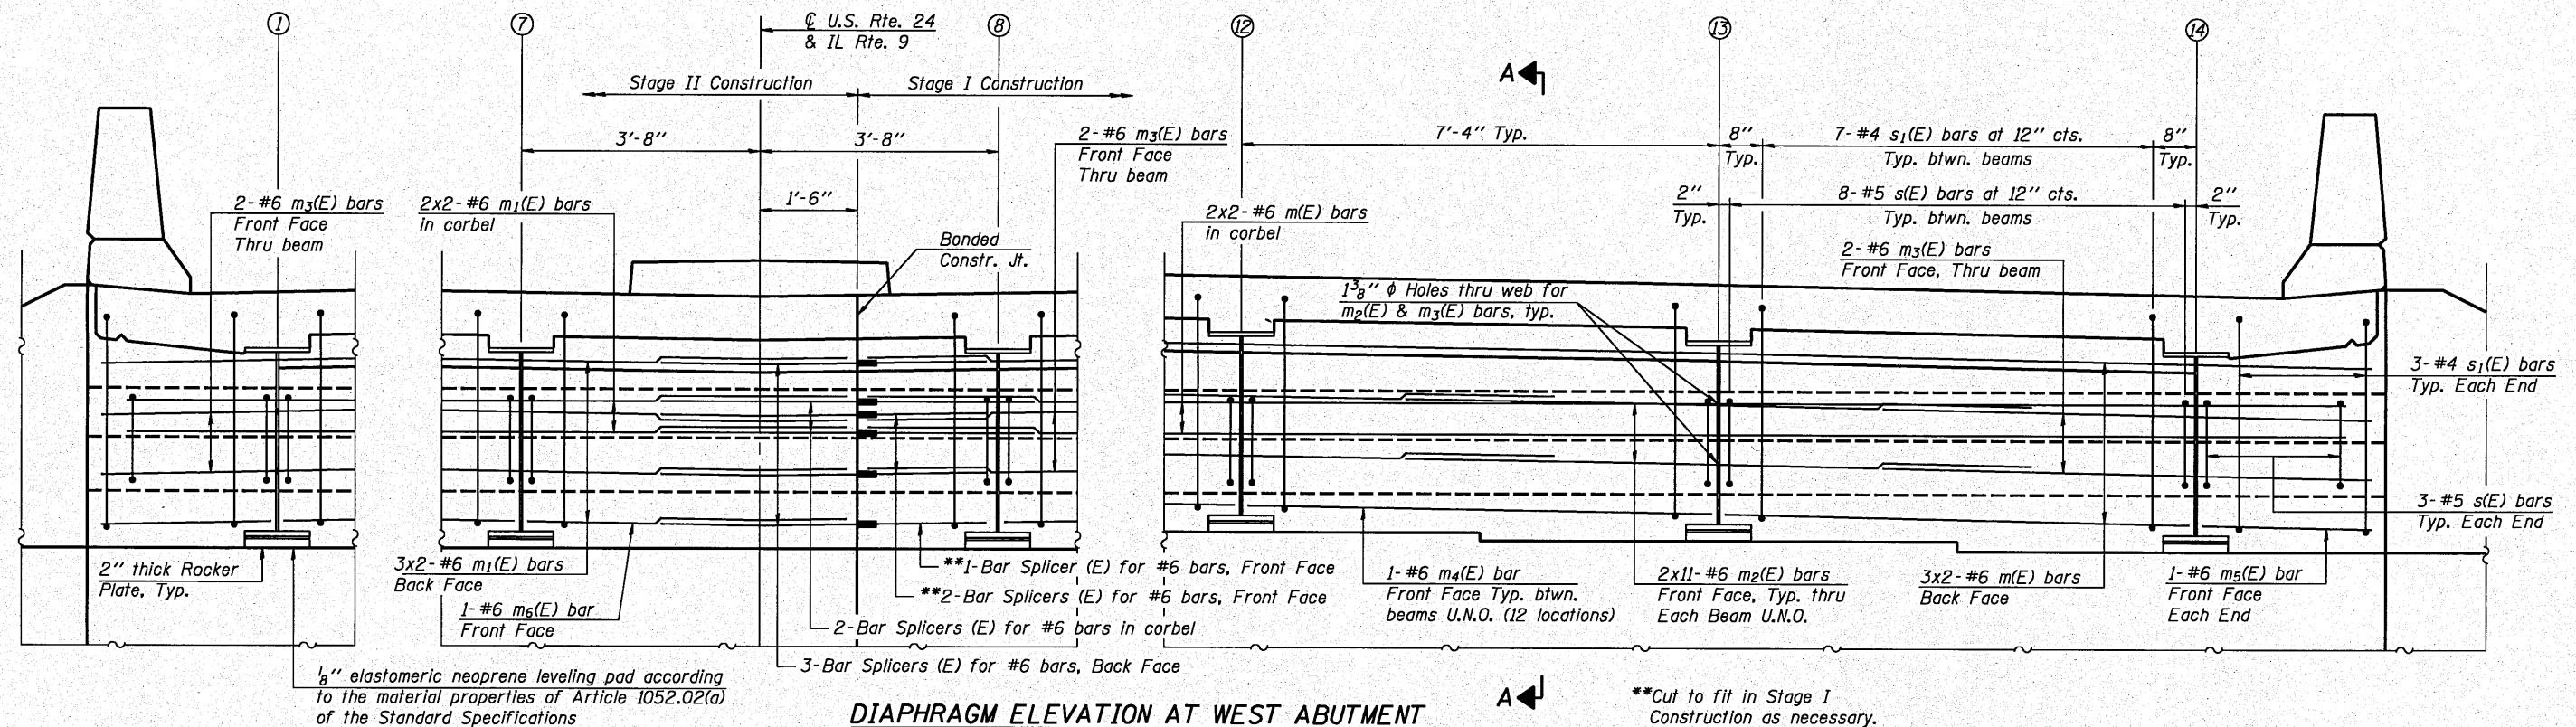


NOTES

1. Reinforcement bars in diaphragm are billed with superstructure on sheet S16 of 39.
2. Concrete in diaphragm is included with Concrete Superstructure on sheet S16 of 39.
3. For details of bars s(E) & s1(E) see sheet S16 of 39.
4. The s(E) and s1(E) bars shall be placed parallel to the girders. Spacing for these bars shall be at right angles to the beams.
5. All drainage system components shall extend to 2'-0" from the end of each wingwall except an outlet pipe shall extend until intersecting with the side slopes. The pipes shall drain into concrete headwalls. (See Article 601.05 of the Standard Specifications and Highway Standard 601.101)
6. West Abutment Diaphragm Elevation is shown. East Abutment is similar opposite hand.
7. Bars indicated thus 20x3-#5 etc. indicates 20 lines of bars with 3 lengths per line.

MIN. BAR LAP

#6 bar = 3'-4"

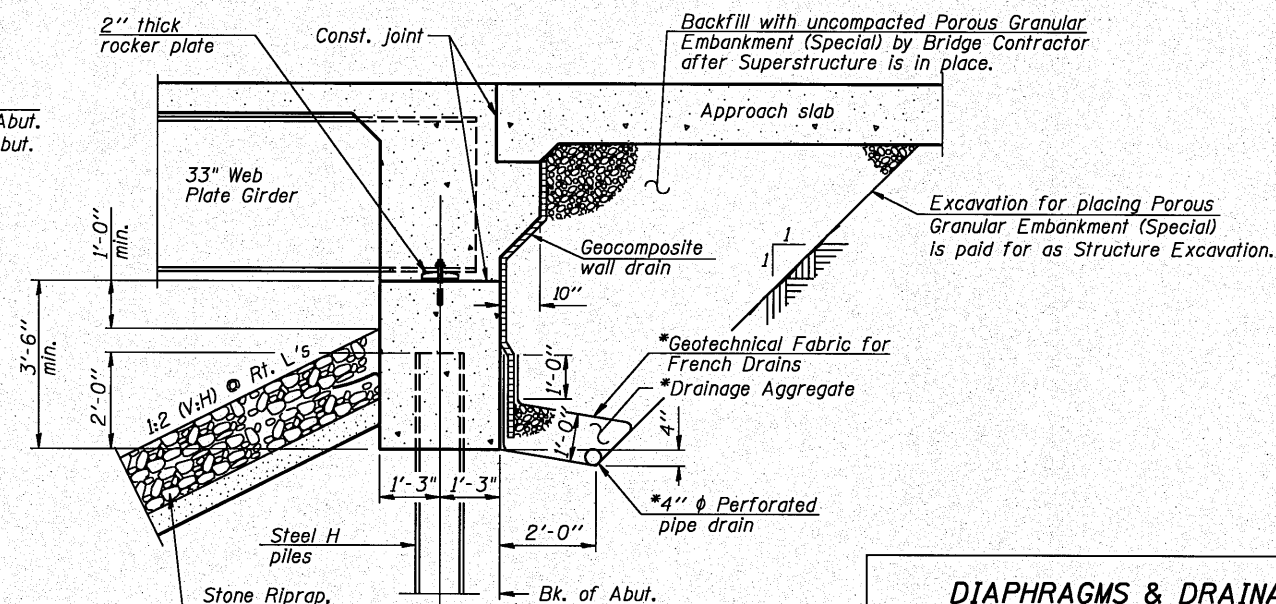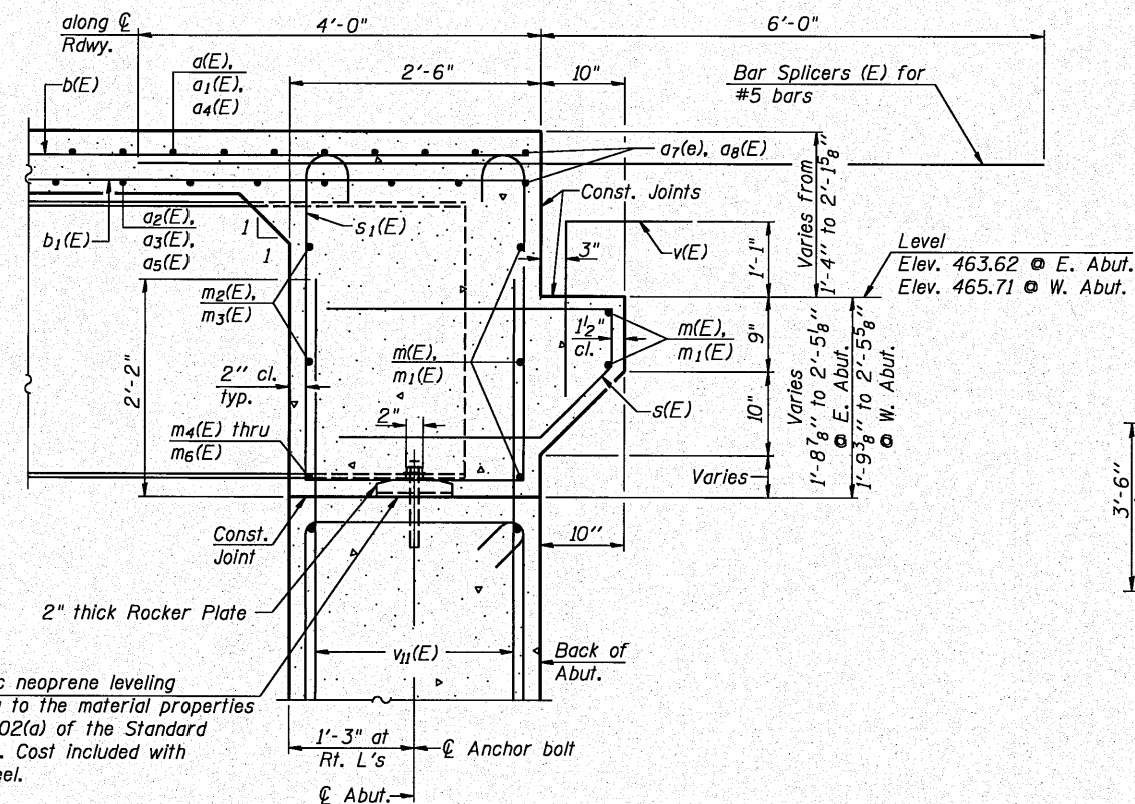

*Included in the cost of Pipe Underdrains for Structures.








DIAPHRAGMS & DRAINAGE DETAILS AT ABUTMENTS
U.S. ROUTE 24 & IL ROUTE 9 OVER LA MARSH CREEK
STATION 337+89.89 STRUCTURE NO. 072-0228

SHEET NO.	F.A.P. RTE.	SECTION	COUNTY	TOTAL SHEETS	SHEET NO.
S17 OF 39 SHEETS	317	45BR-2	PEORIA	122	65
CONTRACT NO. 68719					
ILLINOIS FED. AID PROJECT					

GRAEF 8501 W. Higgins Road, Suite 280
Chicago, Illinois 60631
(773) 399-0112

STATE OF ILLINOIS
DEPARTMENT OF TRANSPORTATION

Notes:
All cast iron parts shall be gray iron conforming to the requirements of AASHTO M 105, Class 35B.
Bolts, anchor studs, washers and nuts shall conform to the requirements of ASTM A 307 and shall be galvanized according to AASHTO M 232.
Downspouts located on the exterior side of a painted steel fascia beam shall be painted with the finish coat specified for the exterior side of the fascia beam.
As an alternate, bolts, anchor studs, washers and nuts may be stainless steel according to Article 1006.29(d) of the Standard Specifications.
Structural steel weldments of equal sections and of the same configuration may be substituted for the cast iron scupper frame. Fillet or full penetration welds shall be used for the weldments. Details shall be submitted to the Engineer for approval. Structural steel weldments shall not be substituted for the cast iron scupper grate. Structural steel frames and downspouts shall be galvanized according to AASHTO M111.
The Contractor shall take appropriate measures to assure that Protective Coat is not applied to the scupper.
Cost of the Grate, Frame, Downspout, Anchor Studs, Bolts, Washers and Nuts including complete installation of the scupper shall be paid for at the contract unit price each for Drainage Scupper, DS-11.
Alternate fiberglass downspout conforming to ASTM D 2996 with a short-time rupture strength hoop tensile stress of 30,000 psi min. may be used in lieu of the cast iron or steel equivalent.

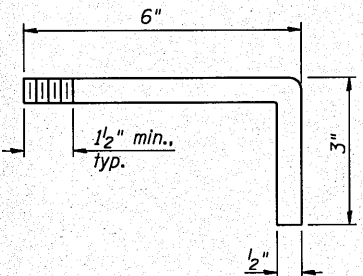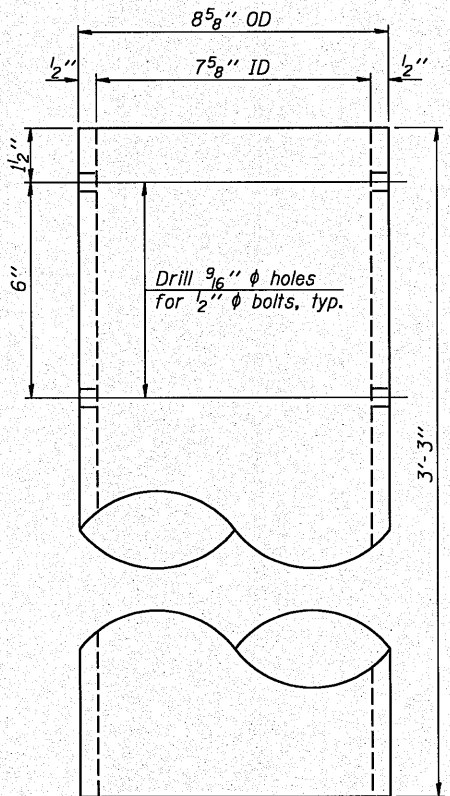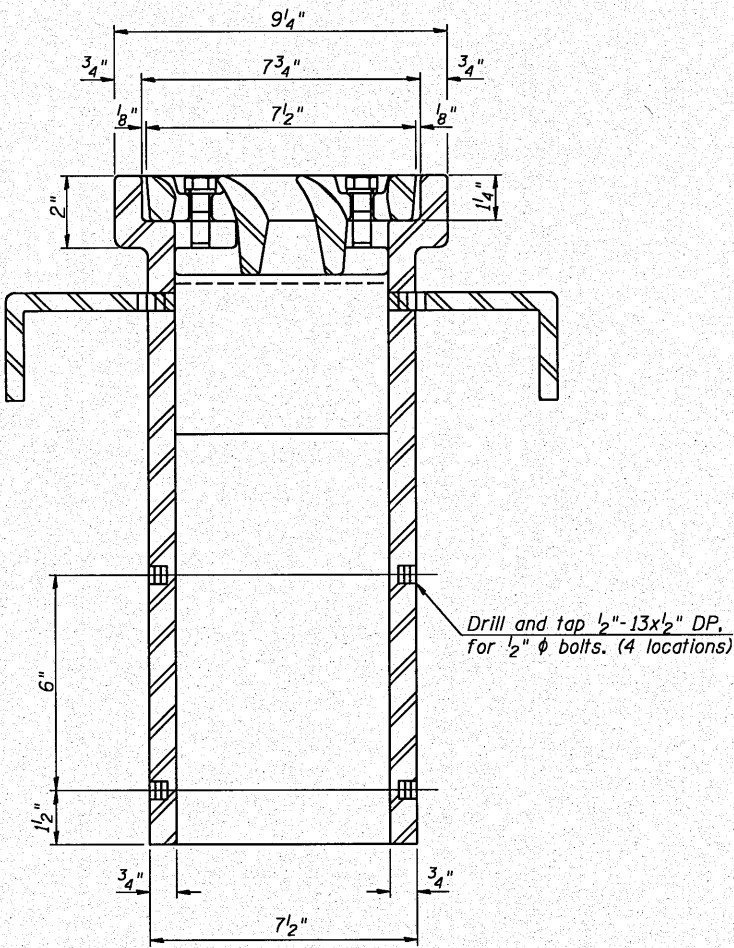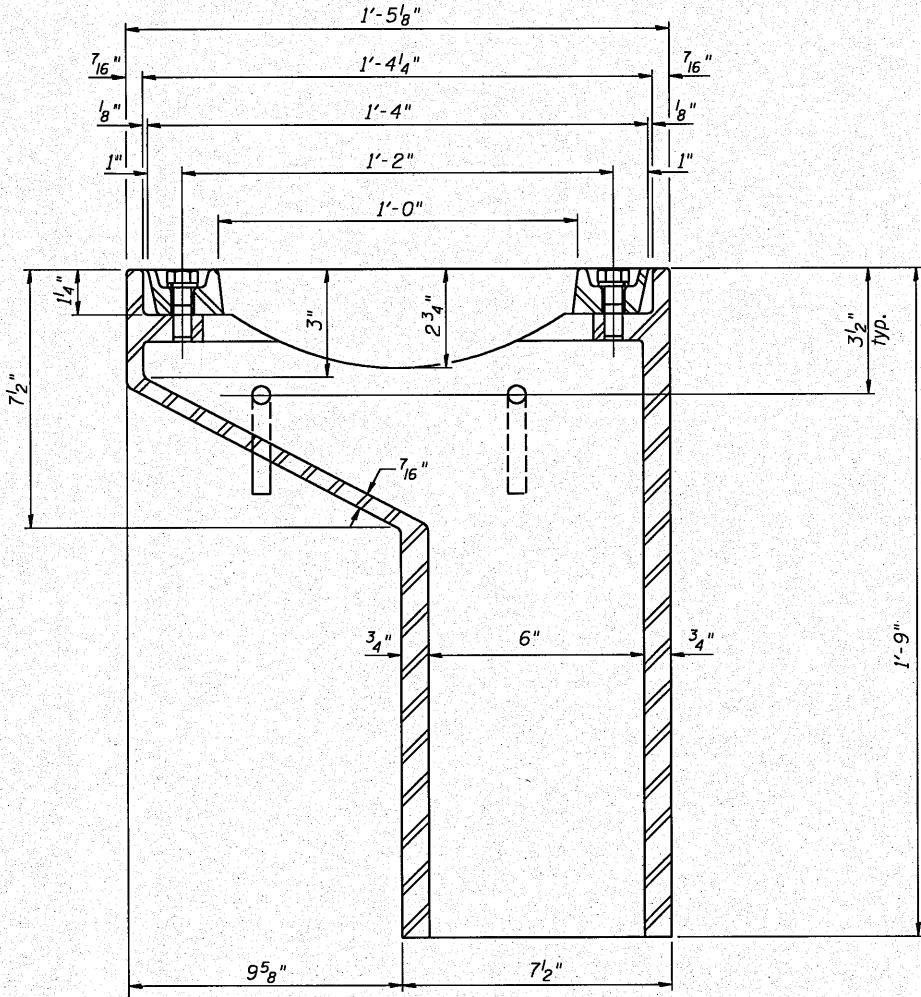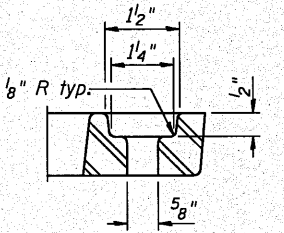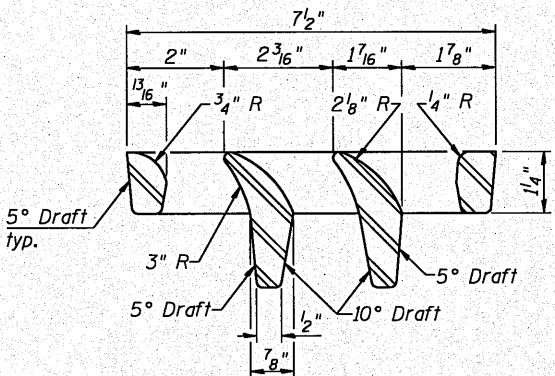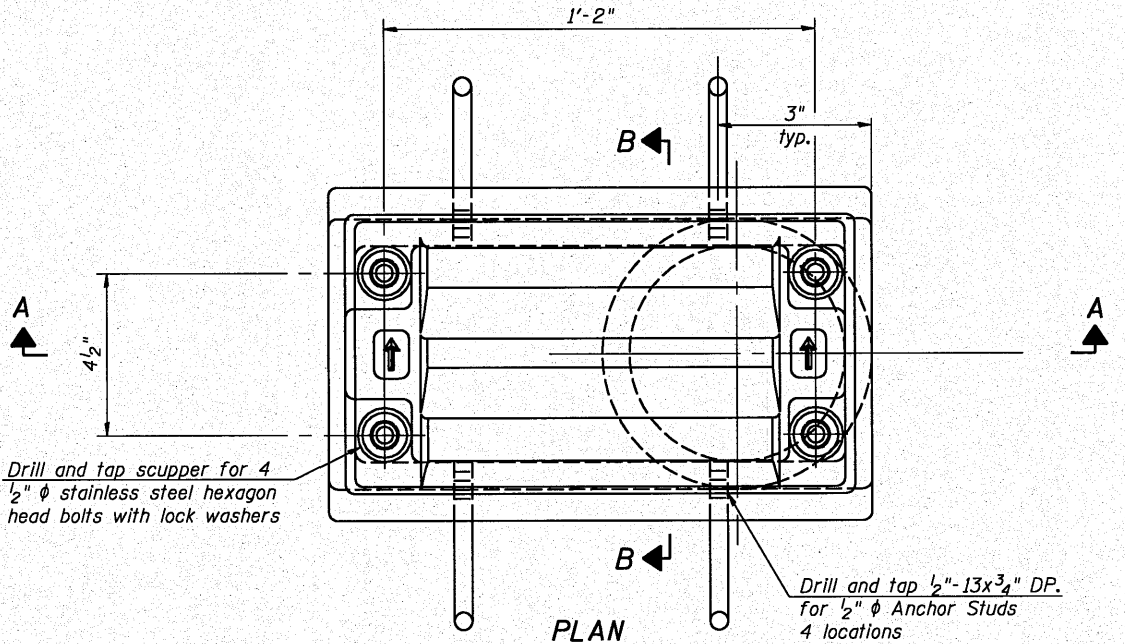

ANCHOR STUD DETAIL

BILL OF MATERIAL

ITEM	UNIT	QUANTITY
Drainage Scuppers, DS-11	Each	4

DRAINAGE SCUPPER DETAILS

U.S. ROUTE 24 & IL ROUTE 9 OVER LA MARSH CREEK
STATION 337+89.89
STRUCTURE NO. 072-0228

SHEET NO.	F.A.P. RTE.	SECTION	COUNTY	TOTAL SHEETS	SHEET NO.
S18 OF 39 SHEETS	317	45BR-2	PEORIA	122	66
CONTRACT NO. 68719					
10-15-10			ILLINOIS FED. AID PROJECT		

GRAEF 8501 W. Higgins Road, Suite 280
Chicago, Illinois 60631
(773) 399-0112

DESIGNED	E.E.J.
CHECKED	J.A.Z.
DRAWN	E.E.J.
CHECKED	J.A.Z.


DS-11

11-1-09

h:\jobs\2010\20101014\ced\tdot\structural\ldgn\00\518_DRAINAGE_DETAIL.s.dgn 10/18/2010

STATE OF ILLINOIS
DEPARTMENT OF TRANSPORTATION

* Tilt #9 b₇(E) bars as required to maintain clearance.
** Space between a₁₁(E) bars, typ. each parapet.

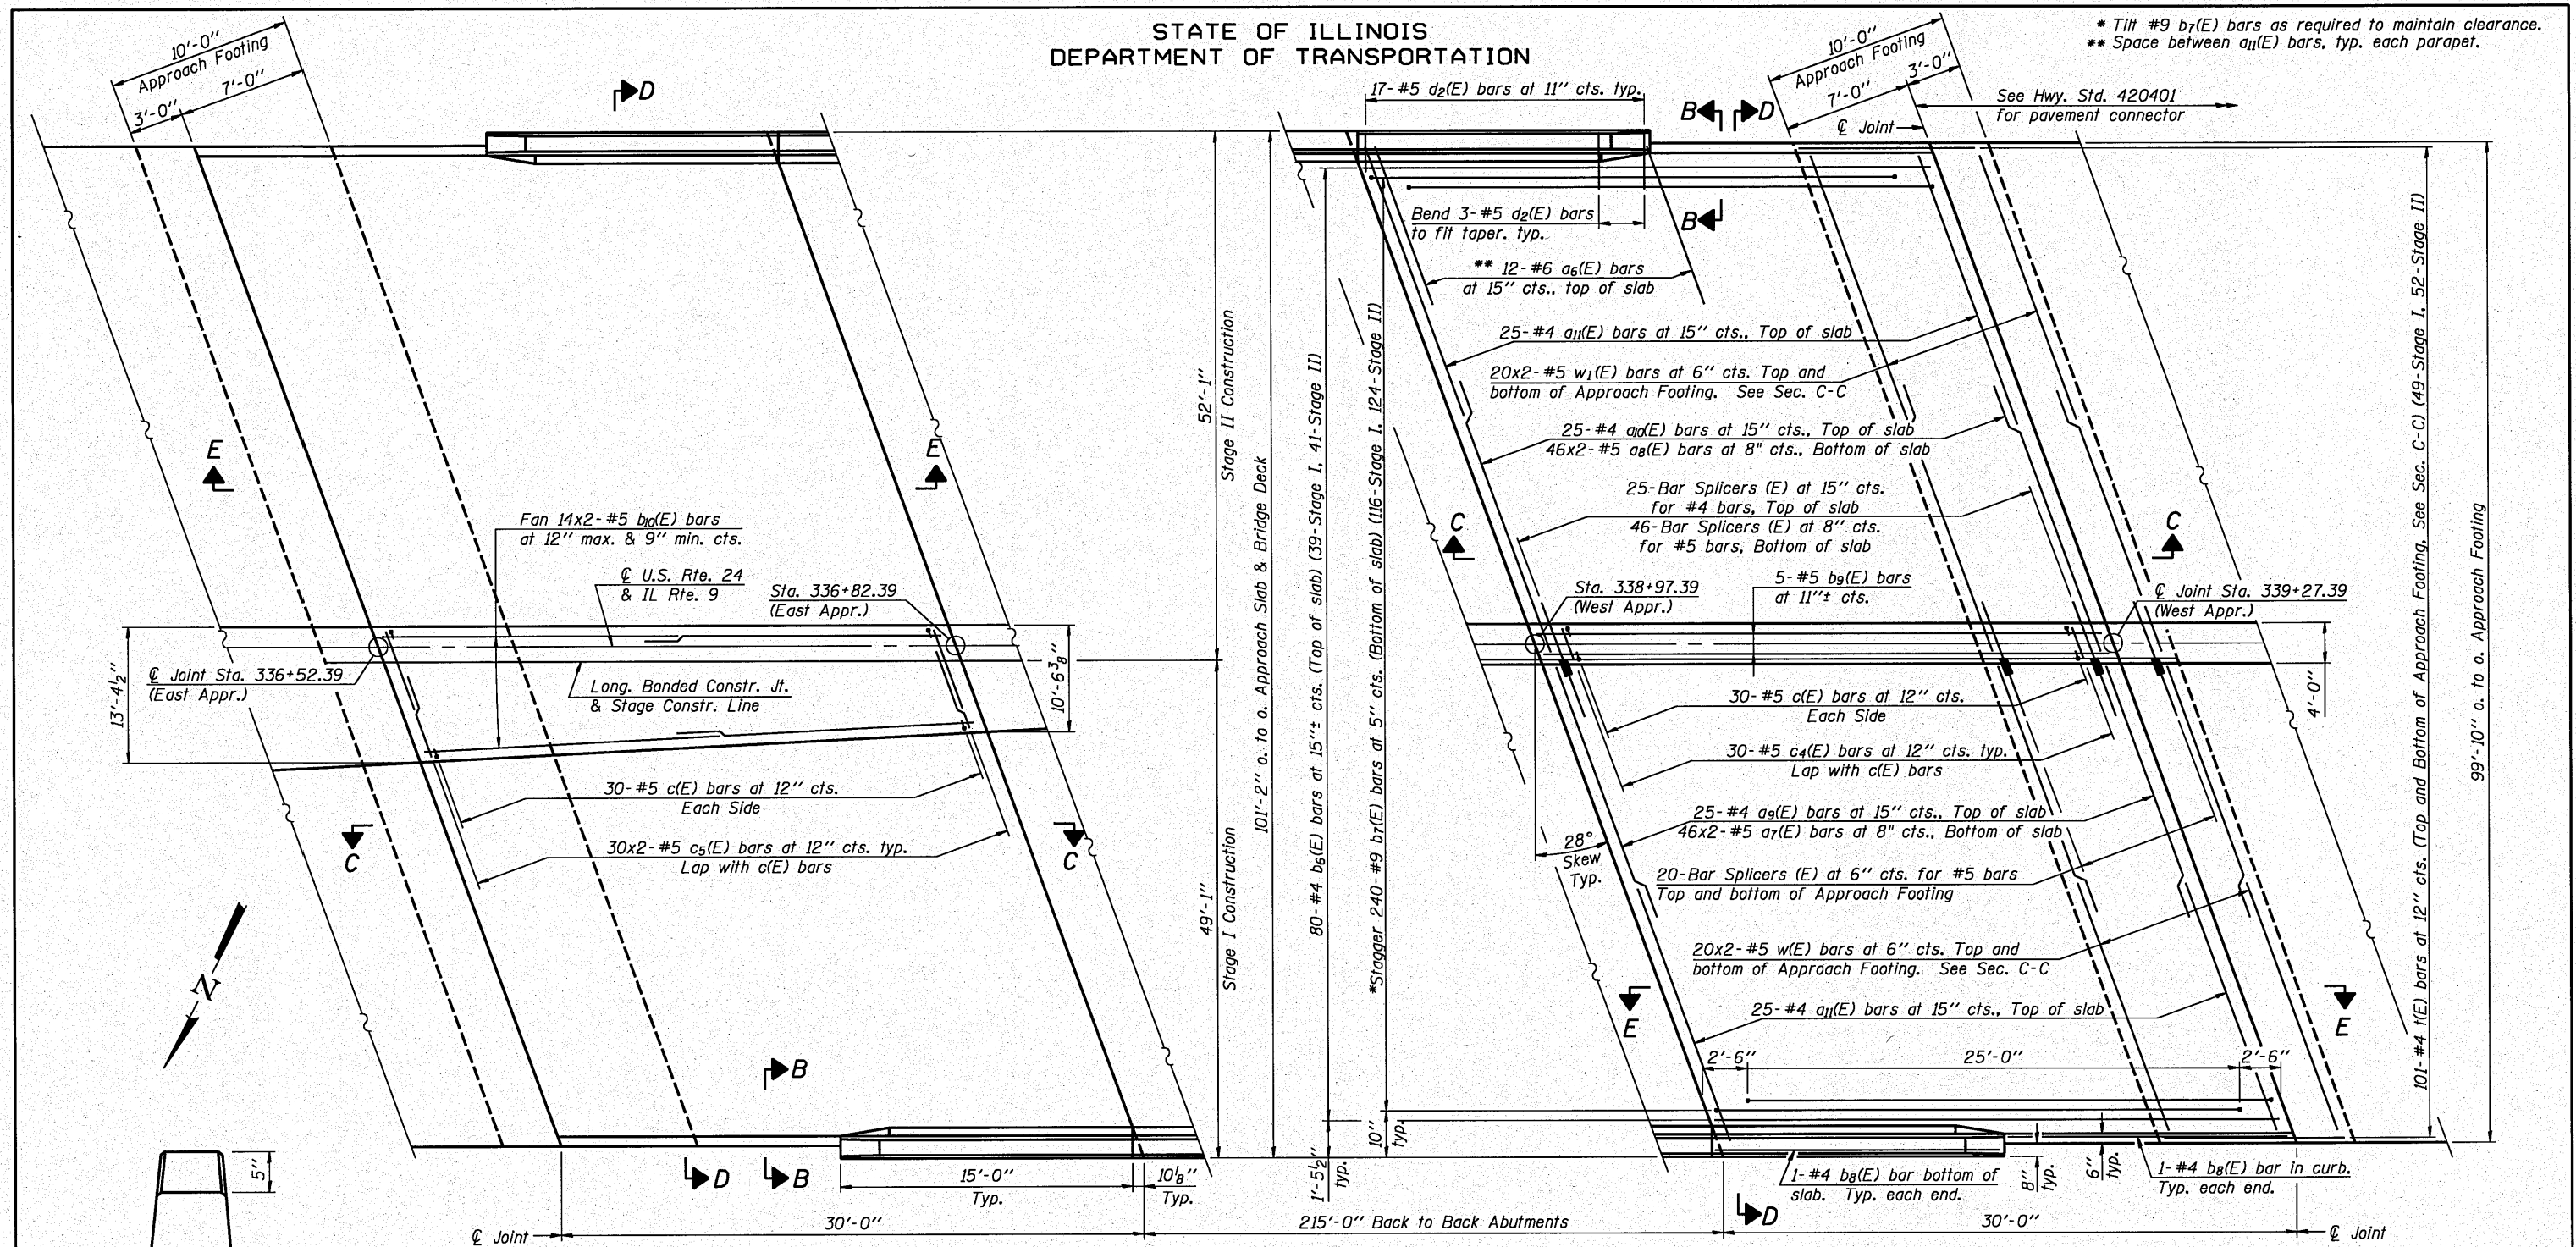

PLAN

MINIMUM BAR LAP

#4 bar = 2'-11"
#5 bar = 3'-3"

NOTES


- See sheet S20 of 39 for Sections C-C & D-D and View E-E and location of Detail A.
- a₈(E) thru a₁₁(E) bar spacings are measured along $\angle$ Rdwy.
- Reinforcement is shown for West Approach. East Approach reinforcement is opposite hand. Median reinforcement is shown for both Approach Slabs.
- Bars indicated thus 20x3- #5 etc. indicates 20 lines of bars with 3 lengths per line.

BRIDGE APPROACH SLAB


U.S. ROUTE 24 & IL ROUTE 9 OVER LA MARSH CREEK
STATION 337+89.89 STRUCTURE NO. 072-0228

SHEET NO.	F.A.P. RTE.	SECTION	COUNTY	TOTAL SHEETS	SHEET NO.
S19 OF 39 SHEETS	317	45BR-2	PEORIA	122	67
CONTRACT NO. 68719					
10-15-10		ILLINOIS FED. AID PROJECT			

GRAEF 8501 W. Higgins Road Suite 280
Chicago, Illinois 60631
(773) 399-0112

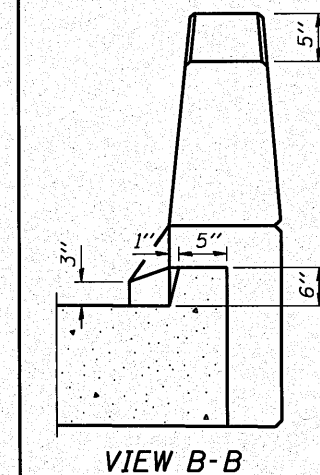

VIEW B-B

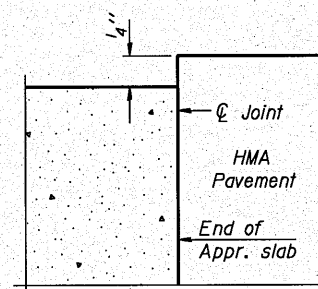

FLEXIBLE PAVEMENT
DETAIL A

DESIGNED E.E.J.
CHECKED J.A.Z.
DRAWN E.E.J.
CHECKED J.A.Z.

I:\Jobs\2010\20103014\cad\tdot\structural\ldgn\00\SL19_APPR_SLAB.dgn
10/18/2010

STATE OF ILLINOIS
DEPARTMENT OF TRANSPORTATION

NOTES

- See sheet S19 of 39 for Detail A and View B-B.
- Approach slab and parapet concrete shall be paid for as Concrete Superstructure.
- Approach footing concrete shall be paid for as Concrete Structures.
- Reinforcement shall be paid for as Reinforcement Bars, Epoxy Coated.
- For v(E) bar details, see sheet S16 of 39.
- The approach footing maximum applied service bearing pressure (Q_{max}) = 2.0 ksf.
- For bar splicer details, see Sheet S31 of 39.
- Cost of excavation for approach footing included with Concrete Structures.
- For Porous Granular Embankment (Special) and drainage treatment details, see sheet S17 of 39.
- For additional parapet details, see sheet S16 of 39.
- Provide $\frac{3}{4}$ " ϕ galvanized expansion anchors or ferrule loop slab inserts (Proof Load 6,600 lb) at c(E) bars on each side of median. Cost is included in the cost of Reinforcement Bars, Epoxy Coated.

TWO APPROACHES
BILL OF MATERIAL

Bar	No.	Size	Length	Shape
a6(E)	48	#6	6'-6"	
a7(E)	184	#5	29'-2"	
a8(E)	184	#5	30'-11"	
a9(E)	50	#4	28'-0"	
a10(E)	50	#4	31'-5"	
a11(E)	100	#4	30'-0"	
b6(E)	160	#4	29'-8"	
b7(E)	480	#9	29'-9"	
b8(E)	8	#4	14'-8"	
b9(E)	5	#5	29'-8"	
b10(E)	28	#5	16'-6"	
c(E)	120	#5	1'-4"	
c4(E)	30	#5	3'-11"	
c5(E)	60	#5	8'-11"	
d(E)	68	#5	5'-7"	
d2(E)	68	#5	7'-11"	
e7(E)	32	#4	14'-8"	
e8(E)	4	#8	14'-8"	
f(E)	404	#4	10'-11"	
w(E)	160	#5	28'-11"	
w1(E)	160	#5	30'-7"	
Concrete Structures			Cu. Yd.	69.8
Concrete Superstructure			Cu. Yd.	327.7
Bridge Deck Grooving			Sq. Yd.	577
Protective Coat			Sq. Yd.	695
Reinforcement Bars, Epoxy Coated			Pound	83,580
Bar Splicers			Each	222

BRIDGE APPROACH SLAB DETAILS

U.S. ROUTE 24 & IL ROUTE 9 OVER LA MARSH CREEK
STATION 337+89.89
STRUCTURE NO. 072-0228

SHEET NO.	F.A.P. RTE.	SECTION	COUNTY	TOTAL SHEETS	SHEET NO.
S20 OF 39 SHEETS	317	45BR-2	PEORIA	122	68
CONTRACT NO. 68719					
10-15-10			ILLINOIS FED. AID PROJECT		

BAR c(E)

8501 W. Higgins Road, Suite 280
Chicago, Illinois 60631
(773) 399-0112

BAR b7(E)

BAR a11(E)

VIEW E-E

SECTION D-D

(See Plan for dimensions not shown)

AT APPROACH FOOTING

SECTION C-C

* Tilt #9 b7(E) bars as required to maintain clearance.

*** Cost included with Concrete Superstructure.

*** Subbase Granular Mat'l. Type B, thickness varies, 4" min.

HMA Pavement (See Hwy. Std. 420401)

See Detail A

a9(E), a10(E), a11(E)

a7(E), a8(E)

2" cl.

1'-3"

Slab

Joint

1'-0" Rt. L's

Along ϕ roadway

3'-4 3/4"

3" cl. Typ.

7'-11 1/8"

f(E)

w(E), w1(E)

2" cl.

1'-0" Rt. L's

Joint

*** 10 mil. Polyethylene band breaker on steel trowel finish

Approach Footing

2" cl.

1'-3"

Slab

Joint

1'-0" Rt. L's

Along ϕ roadway

3'-4 3/4"

3" cl. Typ.

7'-11 1/8"

f(E)

w(E), w1(E)

2" cl.

1'-0" Rt. L's

Joint

1'-0" Rt. L's

Along ϕ roadway

3'-4 3/4"

3" cl. Typ.

7'-11 1/8"

f(E)

w(E), w1(E)

2" cl.

1'-0" Rt. L's

Joint

1'-0" Rt. L's

Along ϕ roadway

3'-4 3/4"

3" cl. Typ.

7'-11 1/8"

f(E)

w(E), w1(E)


2" cl.

1'-0" Rt. L's

Joint

1'-0" Rt. L's

STATE OF ILLINOIS
DEPARTMENT OF TRANSPORTATION

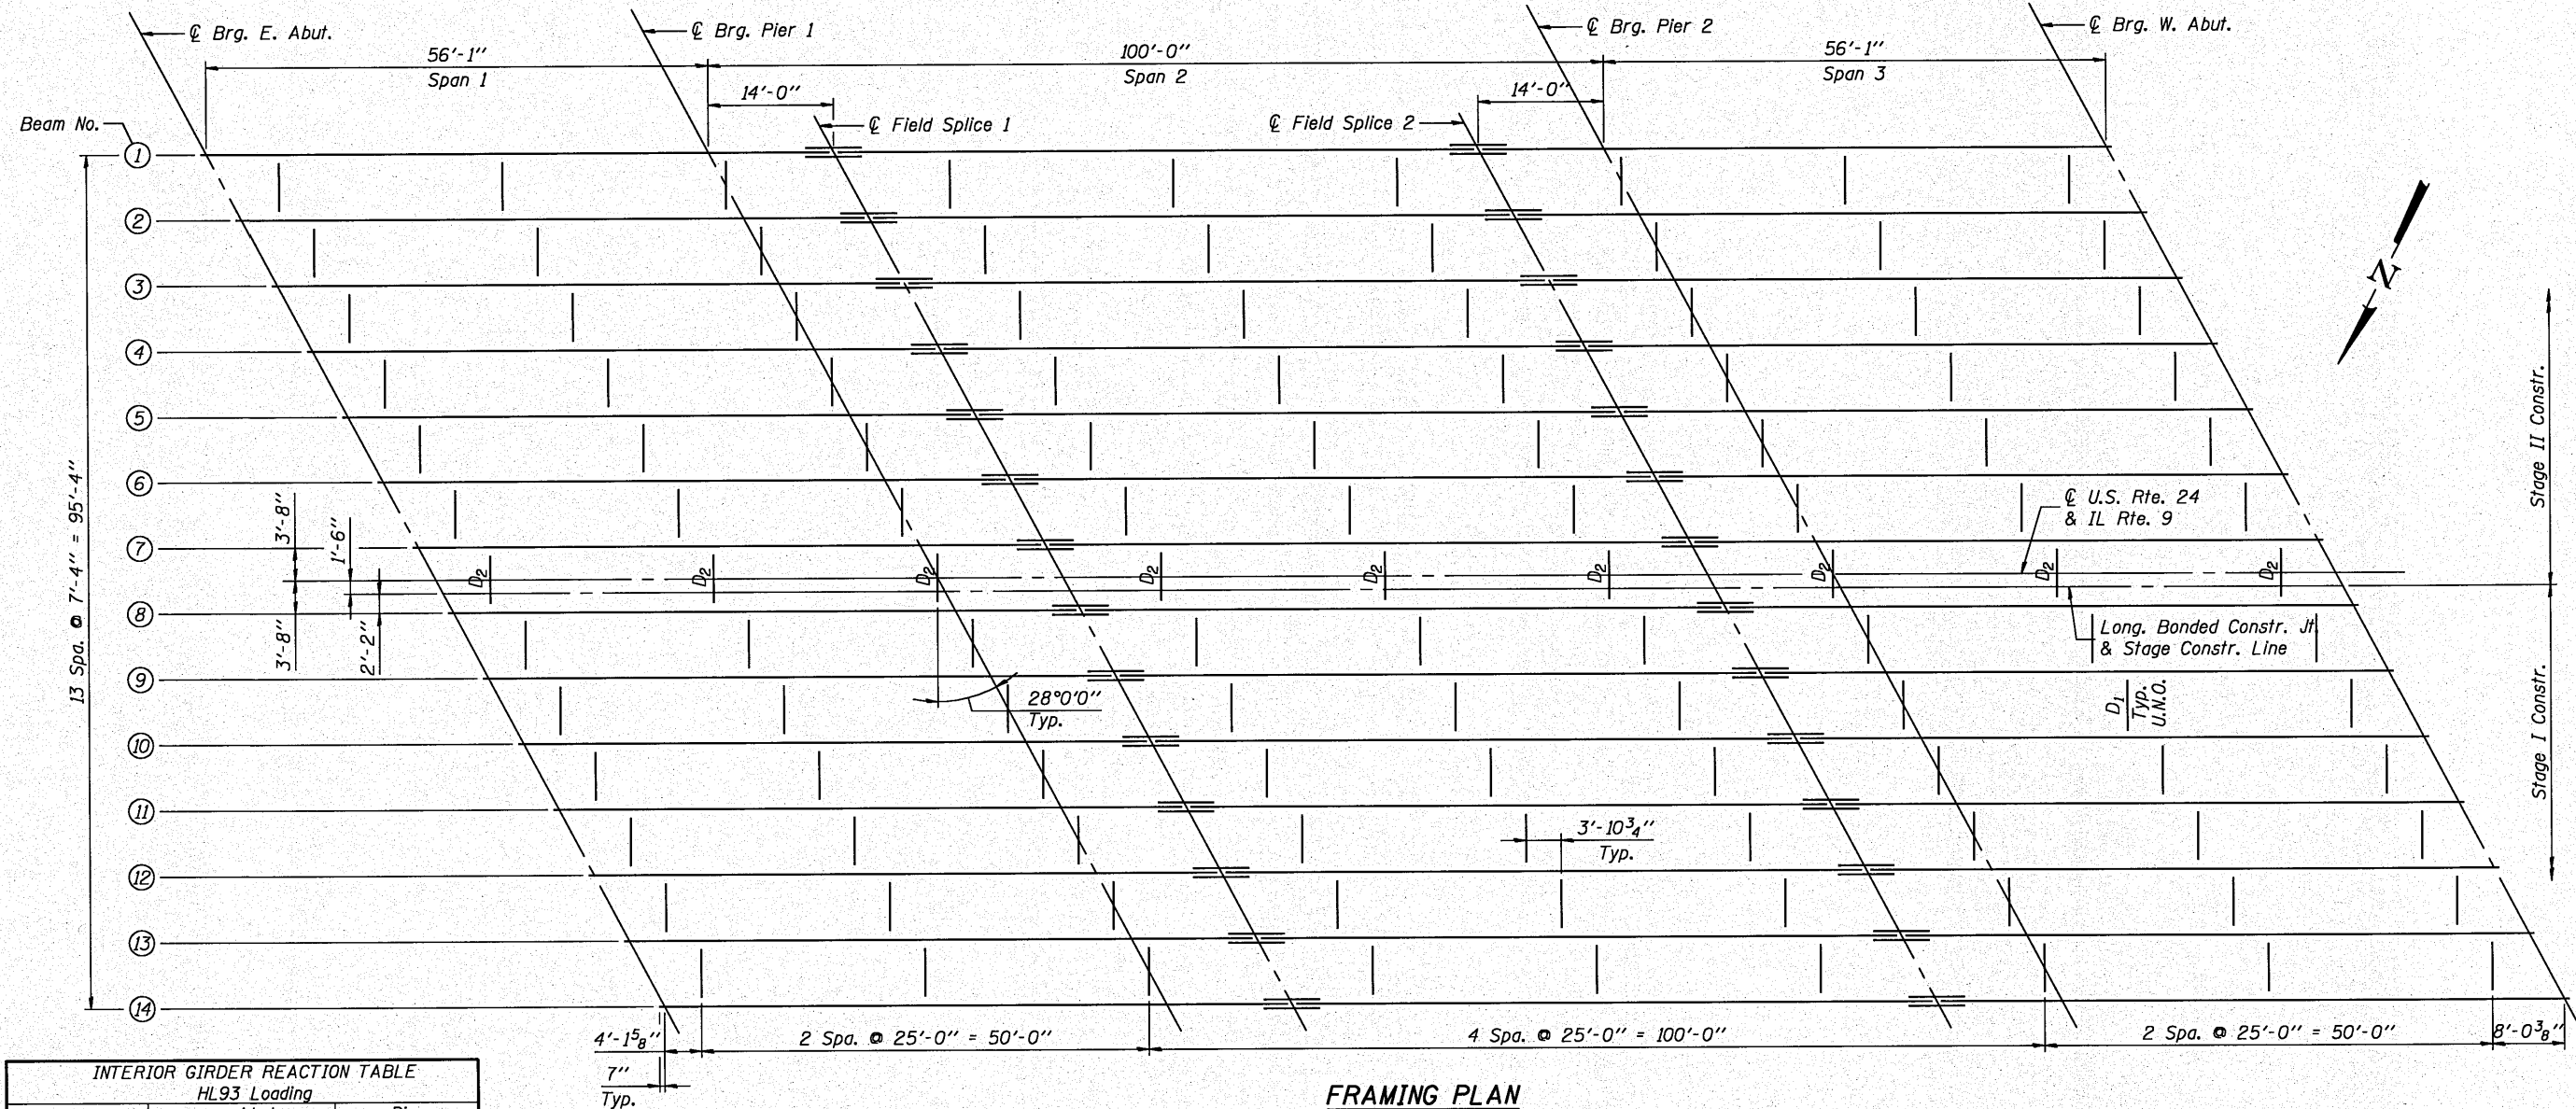

INTERIOR GIRDER REACTION TABLE		
HL93 Loading		
	Abut.	Pier
R_{DC1} (k)	12.32	83.01
R_{DC2} (k)	1.39	7.72
R_{DW} (k)	5.46	30.28
R_{L+Imp} (k)	79.56	124.48
R_{Total} (k)	98.73	245.50

INTERIOR GIRDER MOMENT TABLE				
	0.4 Sp. 1 & 0.6 Sp. 3	Pier 1 & Pier 2	0.5 Span 2	
I_s (in ⁴)	6,437	12,029	7,266	
I_c (n) (in ⁴)	17,397	-	20,511	
I_c (3n) (in ⁴)	13,311	-	15,415	
S_s (in ³)	373	668	453	
S_c (n) (in ³)	535	-	642	
S_c (3n) (in ³)	493	-	594	
Z (in ³)	-	740	-	
$DC1$ (k/')	0.871	0.932	0.881	
M_{DC1} (k)	87.1	702	407	
$DC2$ (k/')	0.086	0.086	0.086	
M_{DC2} (k)	11.2	57.9	49.7	
DW (k/')	0.336	0.336	0.336	
M_{DW} (k)	44.4	226	196	
M_{L+Imp} (k)	680	810	1,092	
M_u (Strength I) (k)	1,324	2,705	2,776	
$\phi_r M_n, \phi_r M_{nc}$ (k)	2,851	3,084	3,165	
f_s DC1 (ksi)	2.80	12.61	10.78	
f_s DC2 (ksi)	0.27	1.04	1.01	
f_s DW (ksi)	1.08	4.05	3.96	
f_s 1.3(L+I) (ksi)	19.82	18.90	26.52	
f_s (Service II) (ksi)	23.97	36.60	42.27	
f_s (Total)(Strength I) (ksi)	32.14	48.57	-	
V_r (k)	55.5	-	47.8	

FRAMING PLAN

I_s, S_s

Non-composite moment of inertia and section modulus of the steel section used for computing f_s (Total-Strength I, and Service II) due to non-composite dead loads.

$I_c(n), S_c(n)$

Composite moment of inertia and section modulus of the steel and deck based upon the modular ratio, "n", used for computing f_s (Total-Strength I, and Service II) due to short-term composite live loads.

$I_c(3n), S_c(3n)$

Composite moment of inertia and section modulus of the steel and deck based upon 3 times the modular ratio, "3n", used for computing f_s (Total-Strength I, and Service II) due to long-term composite (superimposed) dead loads.

Z

Plastic Section Modulus of the steel section in non-composite areas.

$DC1$

Un-factored non-composite dead load.

M_{DC1}

Un-factored moment due to non-composite dead load.

$DC2$

Un-factored long-term composite (superimposed excluding future wearing surface) dead load.

M_{DC2}

Un-factored moment due to long-term composite (superimposed excluding future wearing surface) dead load.

DW

Un-factored long-term composite (superimposed future wearing surface only) dead load.

M_{DW}

Un-factored moment due to long-term composite (superimposed future wearing surface only) dead load.

$M_{LL} + Imp$

Un-factored live load moment plus dynamic load allowance (Impact).

M_u (Strength I)

Factored design moment.

$1.25 (M_{DC1} + M_{DC2}) + 1.5M_{DW} + 1.75M_{LL} + Imp$

$\phi_r M_n$

Compact composite positive moment capacity computed according to Article 6.10.7.1.

$\phi_r M_{nc}$

Compact non-composite negative moment capacity computed according to Article A6.1.1.

f_s (Service II)

Sum of stresses as computed from the moments below.
 $M_{DC1} + M_{DC2} + M_{DW} + 1.3M_{LL} + Imp$

f_s (Total)(Strength I)

Sum of stresses as computed from the moments below on non-compact section.

$1.25 (M_{DC1} + M_{DC2}) + 1.5M_{DW} + 1.75M_{LL} + Imp$

V_r

Maximum factored shear range in composite portion of span computed according to Article 6.10.10.

NOTES

- Two hardened washers required for each set of oversized holes at diaphragms.
- All Structural Steel on this sheet shall be AASHTO M270 Grade 50W.
- All diaphragms shall be installed as steel is erected and secured with erection pins and bolts except as otherwise noted. Individual diaphragms at supports may be temporarily disconnected to install bearing anchor rods.

FRAMING PLAN


U.S. ROUTE 24 & IL ROUTE 9 OVER LA MARSH CREEK
STATION 337+89.89 STRUCTURE NO. 072-0228

SHEET NO.	F.A.P. RTE.	SECTION	COUNTY	TOTAL SHEETS	SHEET NO.
S21 OF 39 SHEETS	317	45BR-2	PEORIA	122	69
CONTRACT NO. 68719					
10-15-10		ILLINOIS FED. AID PROJECT			


GR&EF 8501 W. Higgins Road, Suite 280
Chicago, Illinois 60631
(773) 399-0112

DESIGNED J.Z.
CHECKED J.A.Z.
DRAWN R.B.H.
CHECKED J.A.Z.


STATE OF ILLINOIS
DEPARTMENT OF TRANSPORTATION

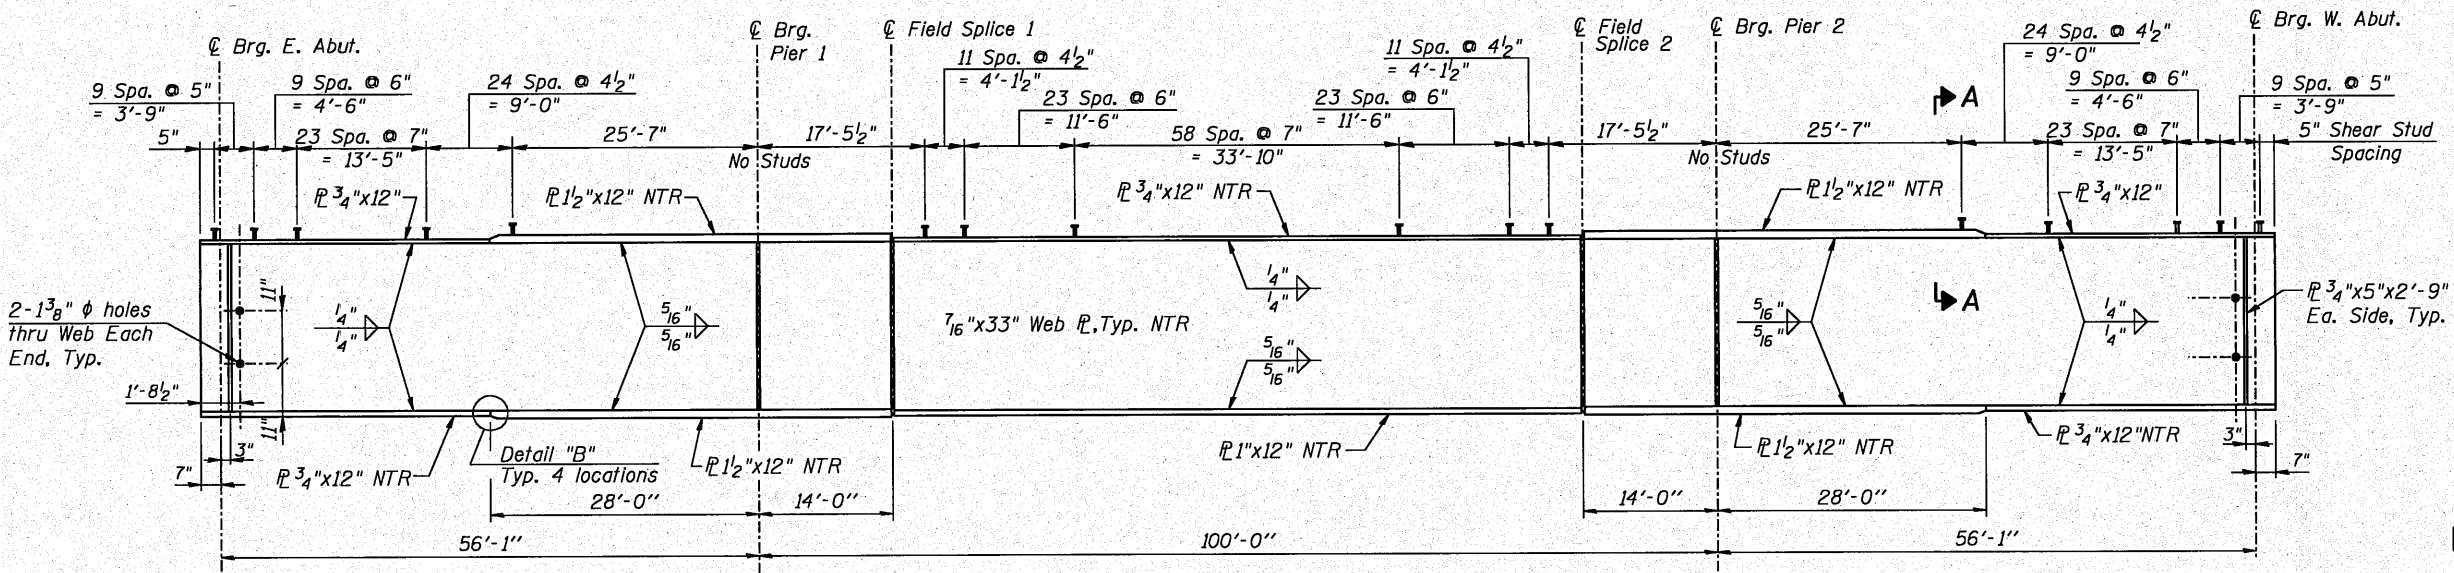

TYPICAL GIRDER ELEVATION

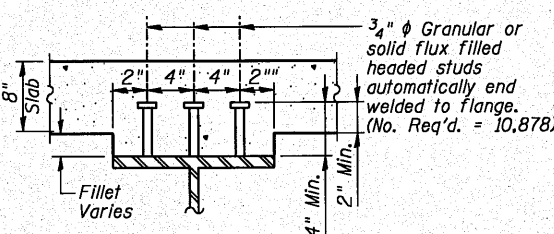


SECTION A-A

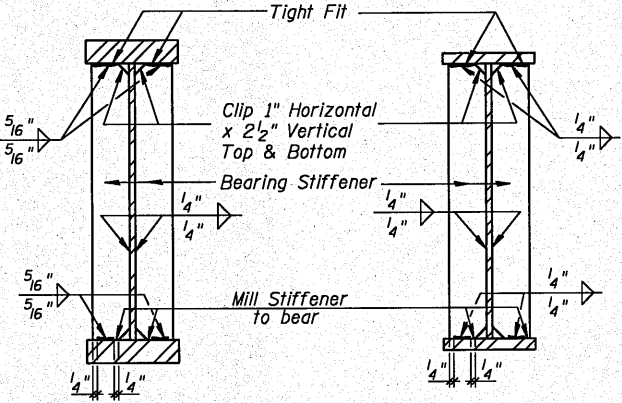


SECTION AT PIER

SECTION AT ABUTMENT

TOP OF GIRDER WEB ELEVATIONS (For Fabrication only)						
Girder No.	℄ Brg. E. Abut.	℄ Brg. Pier 1	℄ Splice 1	℄ Splice 2	℄ Brg. Pier 2	℄ Brg. W. Abut.
1	464.17	464.69	464.82	465.51	465.66	466.23
2	464.37	464.88	465.01	465.71	465.85	466.42
3	464.52	465.04	465.17	465.86	466.01	466.58
4	464.64	465.15	465.28	465.98	466.12	466.69
5	464.56	465.07	465.20	465.90	466.04	466.61
6	464.46	464.98	465.10	465.80	465.94	466.52
7	464.35	464.86	464.99	465.69	465.83	466.40
8	464.38	464.90	465.03	465.72	465.87	466.44
9	464.57	465.09	465.22	465.91	466.06	466.63
10	464.75	465.26	465.39	466.09	466.23	466.80
11	464.90	465.41	465.54	466.24	466.38	466.96
12	464.86	465.38	465.51	466.20	466.35	466.92
13	464.78	465.30	465.42	466.12	466.26	466.84
14	464.67	465.18	465.31	466.00	466.15	466.72

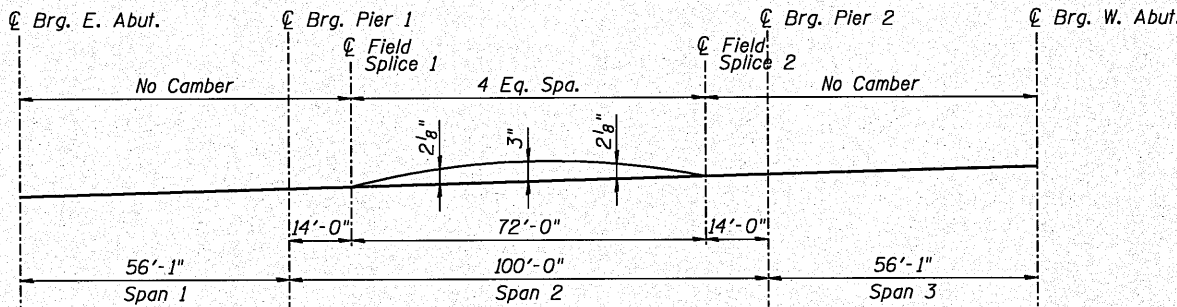

CAMBER DIAGRAM

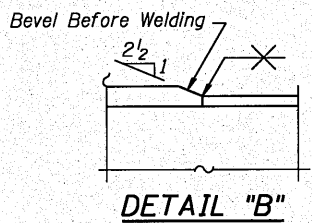

DETAIL "B"

NOTES

1. Work this Sheet with Sheet S21 & S23 of 39.
2. Load carrying components designated "NTR" shall conform to the Supplemental Requirements for Notch Toughness, Zone 2.
3. All Structural Steel on this Sheet shall be AASHTO M270 Grade 50W Steel.


BILL OF MATERIAL

Item	Unit	Total
Stud Shear Connectors	Each	10,878


GIRDER ELEVATION					
U.S. ROUTE 24 & IL ROUTE 9 OVER LA MARSH CREEK					
STATION 337+89.89					
STRUCTURE NO. 072-0228					
SHEET NO.	F.A.P. RTE.	SECTION	COUNTY	TOTAL SHEETS	SHEET NO.
S22 OF 39 SHEETS	317	45BR-2	PEORIA	122	70
CONTRACT NO. 68719					
10-15-10 ILLINOIS FED. AID PROJECT					

DESIGNED	J.Z.
CHECKED	J.A.Z.
DRAWN	S.R.K.
CHECKED	J.A.Z.

STATE OF ILLINOIS
DEPARTMENT OF TRANSPORTATION

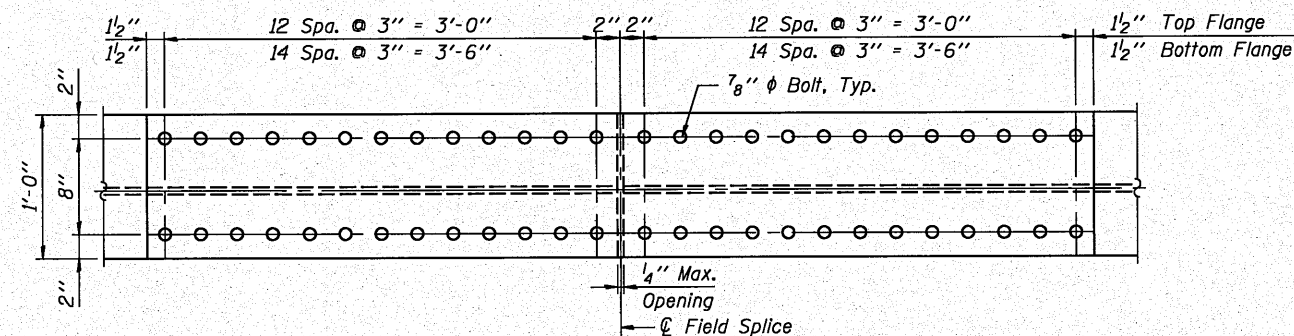


FLANGE SPLICE

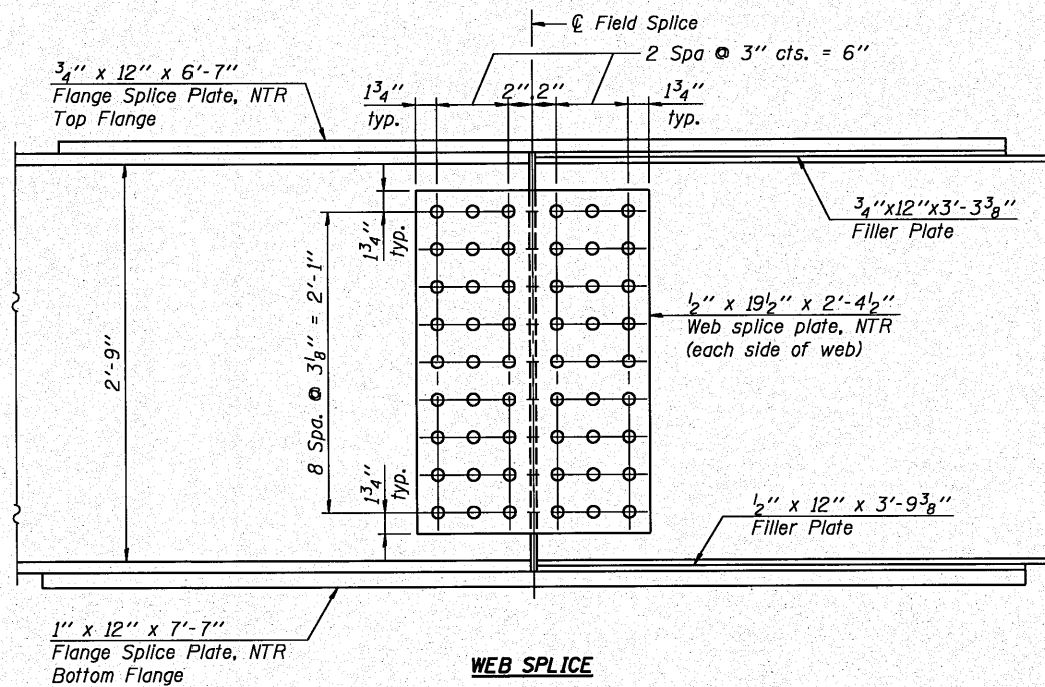


FIELD SPLICES 1 & 2

(Looking South at Field Splice 1
Looking North at Field Splice 2)

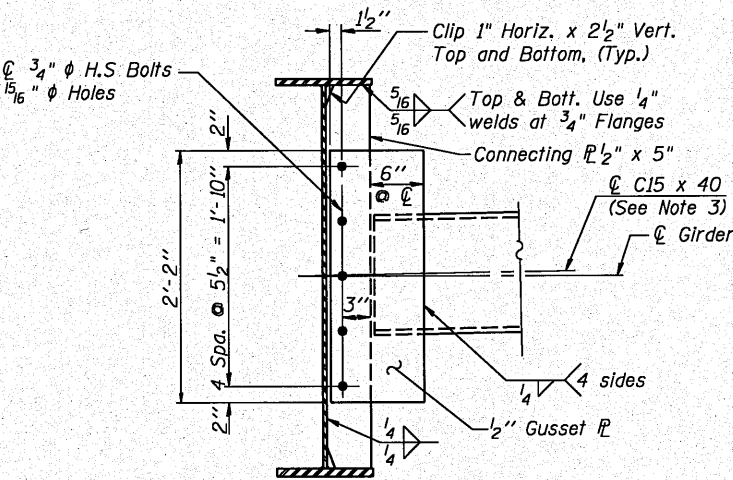

INTERIOR DIAPHRAGM - D1

(108 Required)

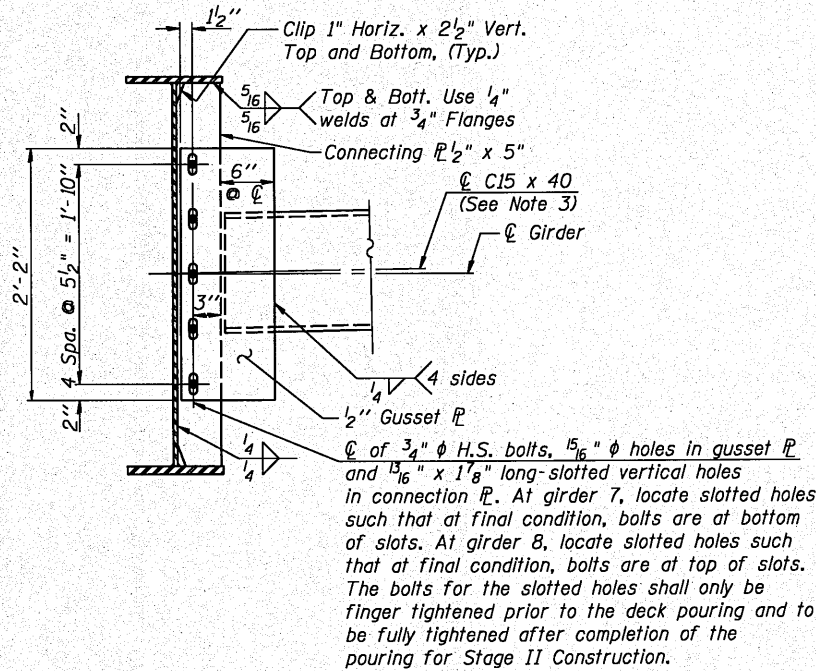

INTERIOR DIAPHRAGM - D2

(9 Required)

NOTES

- All Structural Steel on this Sheet shall be AASHTO M270 Grade 50W.
- Two hardened washers are required for each set of oversized holes.
- Alternate C15x50 diaphragm channels are permitted to facilitate material acquisition. Calculated weight of structural steel is based on C15x40. The alternate, if utilized, shall be provided at no extra cost to the Department.

FIELD SPLICES AND DIAPHRAGM DETAILS
U.S. ROUTE 24 & IL ROUTE 9 OVER LA MARSH CREEK
STATION 337+89.89 STRUCTURE NO. 072-0228


SHEET NO.	F.A.P. RTE.	SECTION	COUNTY	TOTAL SHEETS	SHEET NO.
S23 OF 39 SHEETS	317	45BR-2	PEORIA	122	71
CONTRACT NO. 68719					
ILLINOIS FED. AID PROJECT					

GRAEF 8501 W. Higgins Road Suite 280
Chicago, Illinois 60631
(773) 399-0112


h:\jobs\2010\20100304\cadd\cadd\structural\020523_FIELD_SPLICES.dgn 12/18/2010

DESIGNED J.Z.
CHECKED J.A.Z.
DRAWN R.B.H.
CHECKED J.A.Z.

STATE OF ILLINOIS
DEPARTMENT OF TRANSPORTATION

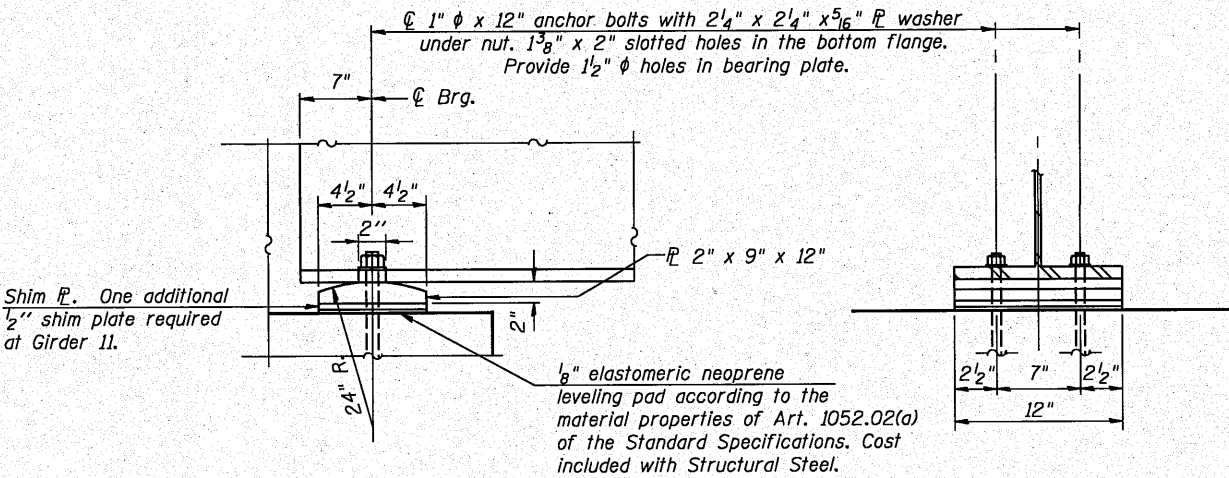


FIXED BEARING AT ABUTMENTS

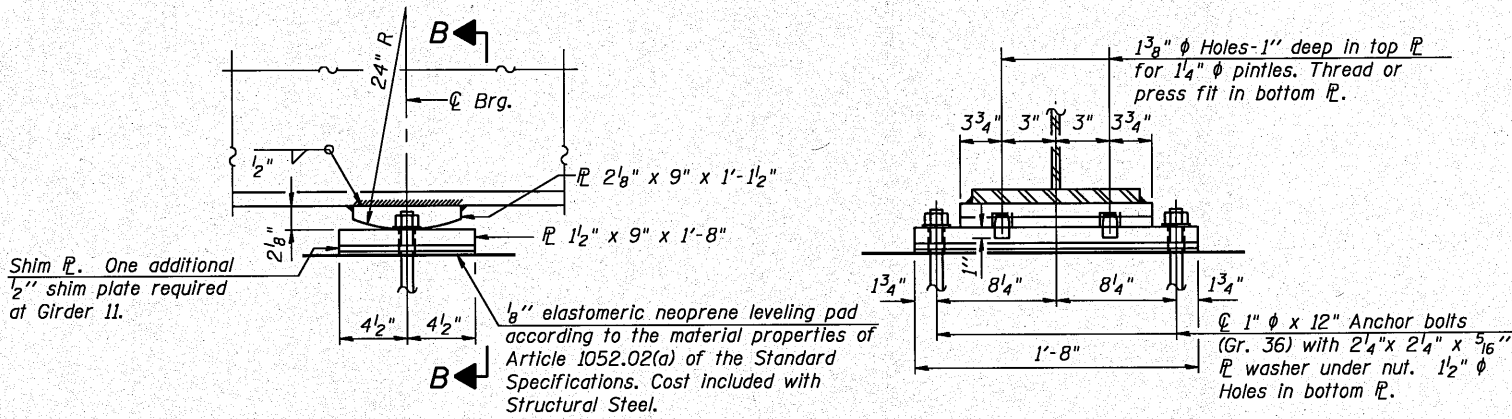

ELEVATION AT PIERS

SECTION B-B

FIXED BEARING AT PIERS

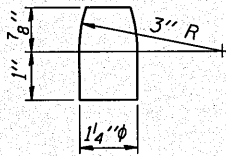

PINTLE

NOTES:

- Anchor bolts shall be ASTM F1554 all-thread (or an Engineer-approved alternate material) of the grade(s) and diameter(s) specified. ASTM A307 Grade C anchor bolts may be used in lieu of ASTM F1554 Grade 36 (Fy=36ksi). The corresponding specified grade of AASHTO M314 anchor bolts may be used in lieu of ASTM F1554.
- Anchor bolts at fixed bearings may be either cast in place or installed in holes drilled after the supported member is in place.
- Drilled and set anchor bolts shall be installed according to Article 521.06 of the Standard Specifications.
- The structural steel plates of the Bearing Assembly shall conform to the requirements of AASHTO M 270 Grade 50W.
- Two 1/8 in. adjusting shims shall be provided for each bearing in addition to all other plates or shims and placed as shown on bearing details.

BILL OF MATERIAL

Item	Unit	Total
Anchor Bolts, 1"	Each	112

BEARING DETAILS

U.S. ROUTE 24 & IL ROUTE 9 OVER LA MARSH CREEK
STATION 337+89.89 STRUCTURE NO. 072-0228

SHEET NO.	F.A.P. RTE.	SECTION	COUNTY	TOTAL SHEETS	SHEET NO.
S24 OF 39 SHEETS	317	45BR-2	PEORIA	122	72
CONTRACT NO. 68719					
10-15-10 ILLINOIS FED. AID PROJECT					

GRAEF 8501 W. Higgins Road, Suite 280
Chicago, Illinois 60631
(773) 399-0112

DESIGNED	J.Z.
CHECKED	J.A.Z.
DRAWN	R.B.H.
CHECKED	J.A.Z.

h:\Jobs\2010\201003014\load\dot.structural\ldgn\02\24 BRGS & STEEL DETAILS.dgn 10/18/2010

h:\jobs\2010\20103014\cad\dot_structural\dgn\00\S25_EAST_ABUTMENT.dgn



Pile Type and Size: Steel HPI2x53 with Pile Shoes
Nominal Required Bearing: 419 kip
Factored Resistance Available: 230 kip
Est. Length: 44 ft (See Note 4)
No. Production Piles Per Abutment: 17
No. Test Piles per Abutment: 1
Estimated Top of Rock Elevation: 420

NOTES

1. See Sheet S27 of 39 for Detail "A" and Abutment Details.
2. Bars indicated thus 20x3-#5 etc. indicates 20 lines of bars with 3 lengths per line.
3. Pour steps monolithically with cap.
4. Estimated pile lengths have been increased by 4' for penetration into rock.

GRāEF 8501 W. Higgins Road; Suite 280
Chicago, Illinois 60631
(773) 399-0112

EAST ABUTMENT					
U.S. ROUTE 24 & IL ROUTE 9 OVER LA MARSH CREEK					
STATION 337+89.89			STRUCTURE NO. 072-0228		
SHEET NO. S25 OF 39 SHEETS	F.A.P. RTE.	SECTION	COUNTY	TOTAL SHEETS	SHEET NO.
	317	45BR-2	PEORIA	122	73
				CONTRACT NO. 68719	
	10-15-10		ILLINOIS FED. AID PROJECT		

p:\Jobs\2010\20103014\cad\dot_structural\dgn\00\S26.WEST_ABUTMENT.dgn



Pile Type and Size: Steel HP12x53 with Pile Shoes
Nominal Required Bearing: 419 kip
Factored Resistance Available: 230 kip
Est. Length: 39 ft (See Note 4)
No. Production Piles Per Abutment: 17
No. Test Piles per Abutment: 1
Estimated Top of Rock Elevation: 427.0

1. See Sheet S27 of 39 for Detail "A" and Abutment Details.
2. Bars indicated thus 20x3-#5 etc. indicates 20 lines of bars with 3 lengths per line.
3. Pour steps monolithically with cap.
4. Estimated pile lengths have been increased by 4' for penetration into rock.

GRäEF 8501 W. Higgins Road; Suite 280
Chicago, Illinois 60631
(773) 399-0112

WEST ABUTMENT



U.S. ROUTE 24 & IL ROUTE 9 OVER LA MARSH CREEK

STATION 337+89.89

STRUCTURE NO. 072-0228

SHEET NO. S26 OF 39 SHEETS	F.A.P. RTE.	SECTION	COUNTY	TOTAL SHEETS	SHEET NO.
	317	45BR-2	PEORIA	122	74
				CONTRACT NO. 68719	
	10-15-10		ILLINOIS FED. AID PROJECT		


STATE OF ILLINOIS
DEPARTMENT OF TRANSPORTATION

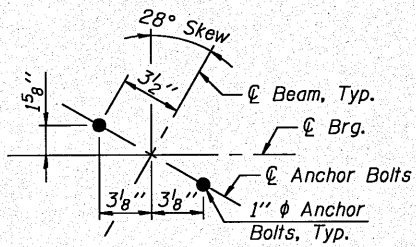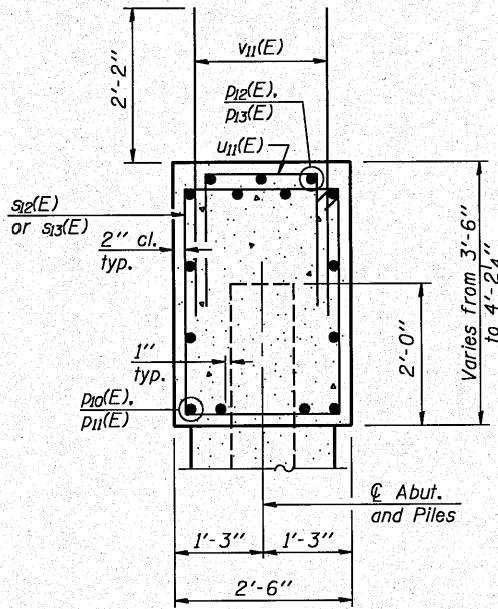




TWO ABUTMENTS
BILL OF MATERIAL

Bar	No.	Size	Length	Shape
$h_0(E)$	128	#6	12'-2"	
$p_0(E)$	48	#8	31'-6"	
$p_{11}(E)$	48	#8	33'-2"	
$p_2(E)$	6	#5	32'-10"	
$p_3(E)$	6	#5	25'-7"	
$s_2(E)$	322	#5	11'-8"	
$s_3(E)$	8	#5	12'-4"	
$u_0(E)$	16	#6	11'-4"	
$u_{11}(E)$	120	#5	6'-0"	
$v_{11}(E)$	450	#5	4'-4"	
$v_2(E)$	20	#5	11'-9"	
$v_3(E)$	20	#5	10'-9"	
Structure Excavation		Cu. Yd.	730	
Concrete Structures		Cu. Yd.	91.0	
Concrete Encasement		Cu. Yd.	12.2	
Reinforcement Bars, Epoxy Coated		Pound	18,540	
Bar Splicers		Each	24	
Furnishing Steel Piles HP12x53		Foot	1,411	
Driving Piles		Foot	1,411	
Test Pile Steel HP12x53		Each	2	
Piles Shoes		Each	36	

For details of Bar Splicers, see sheet S31 of 39.
For details of piles and Concrete Encasement, see sheet S30 of 39.

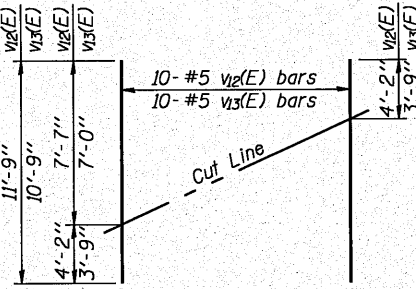

Order $v_2(E)$ & $v_3(E)$ full length. Cut as shown and use remainder of bars in opposite face.

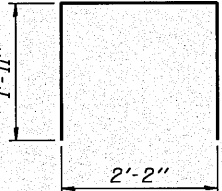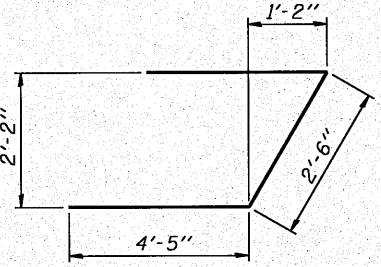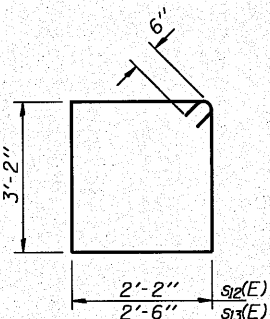


ABUTMENT DETAILS					
U.S. ROUTE 24 & IL ROUTE 9 OVER LA MARSH CREEK					
STATION 337+89.89			STRUCTURE NO. 072-0228		
SHEET NO.	F.A.P. RTE.	SECTION	COUNTY	TOTAL SHEETS	SHEET NO.
S27 OF 39 SHEETS	317	45BR-2	PEORIA	122	75
			CONTRACT NO. 68719		
10-15-10			ILLINOIS FED. AID PROJECT		

GRAEF 8501 W. Higgins Road, Suite 280
Chicago, Illinois 60631
(773) 399-0112

DESIGNED E.E.J.
CHECKED J.A.Z.
DRAWN E.E.J.
CHECKED J.A.Z.

h:\jobs\21010\2101014\cad\det.structures\ldgn\00\S27-ABUTMENT-DETAIL.S.dgn 10/18/2010




STATE OF ILLINOIS
DEPARTMENT OF TRANSPORTATION

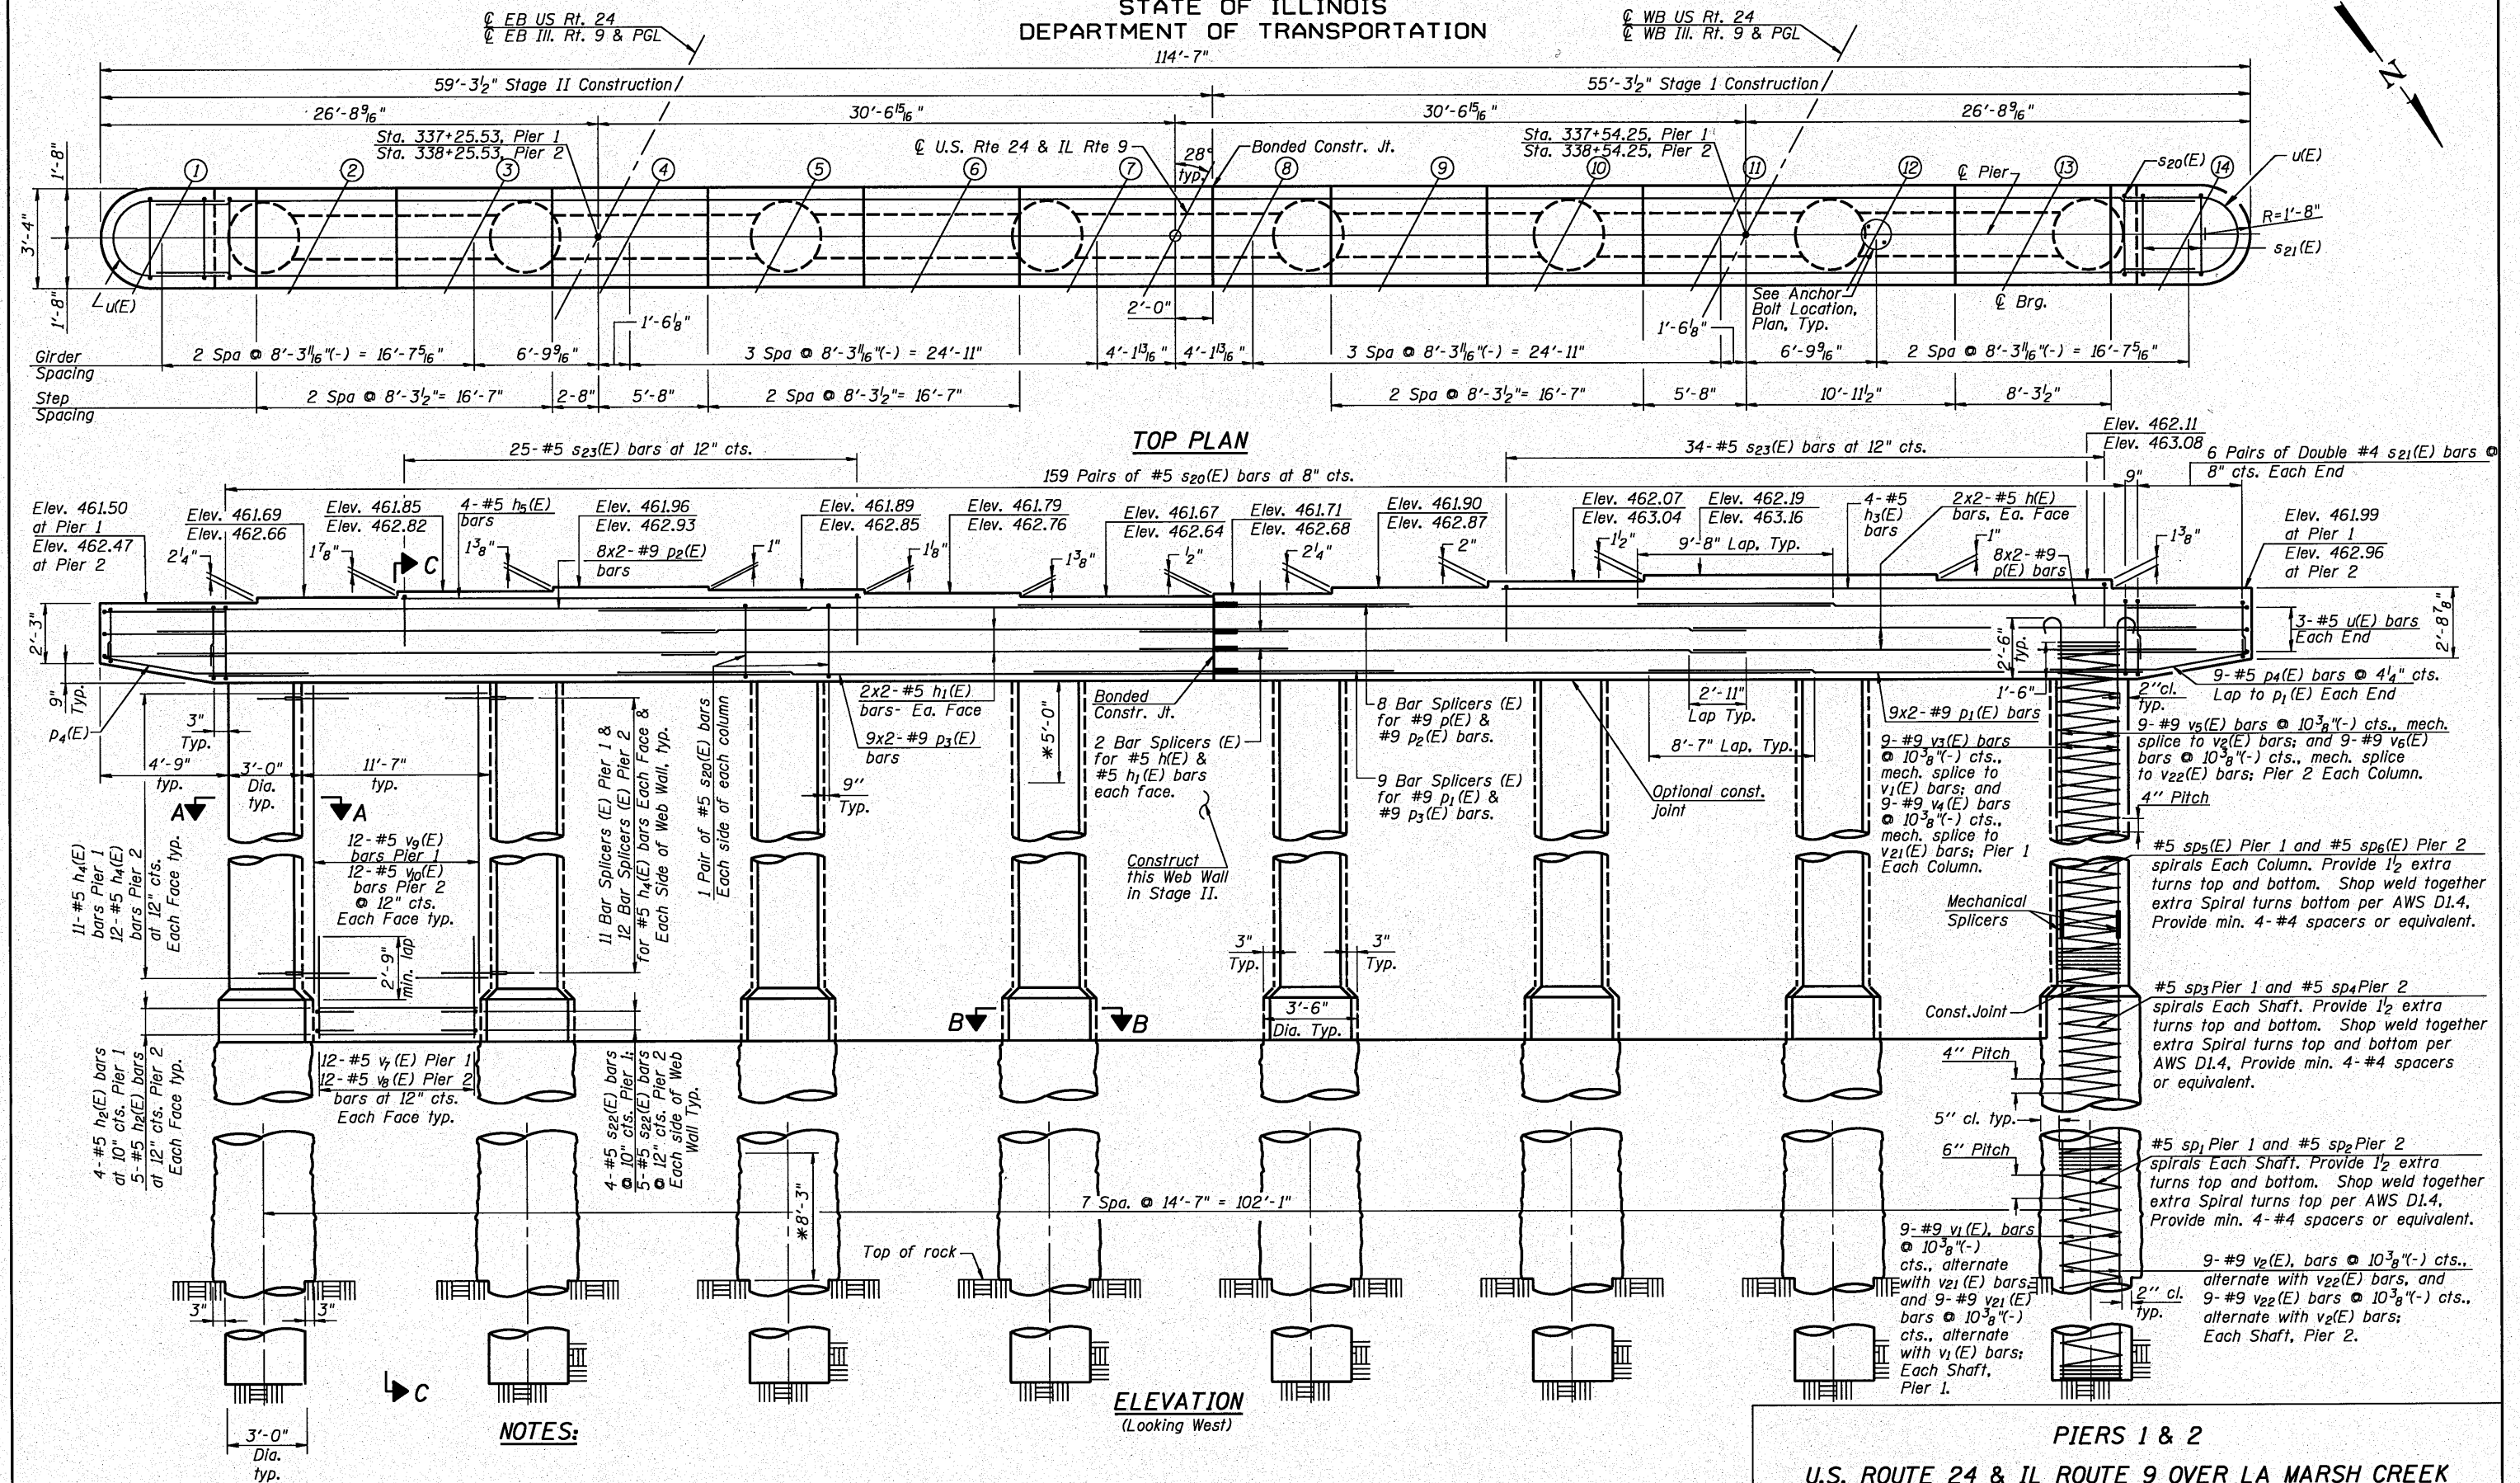


PIERS 1 & 2					
U.S. ROUTE 24 & IL ROUTE 9 OVER LA MARSH CREEK					
STATION 337+89.89					
STRUCTURE NO. 072-0228					
SHEET NO.	F.A.P. RTE.	SECTION	COUNTY	TOTAL SHEETS	SHEET NO.
S28 OF 39	317	45BR-2	PEORIA	122	76
CONTRACT NO. 68719					
10-15-10		ILLINOIS FED. AID PROJECT			

GR&EF 8501 W. Higgins Road, Suite 280
Chicago, Illinois 60631
(773) 399-0112


TWO PIERS
BILL OF MATERIAL

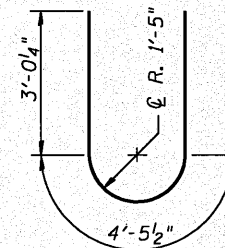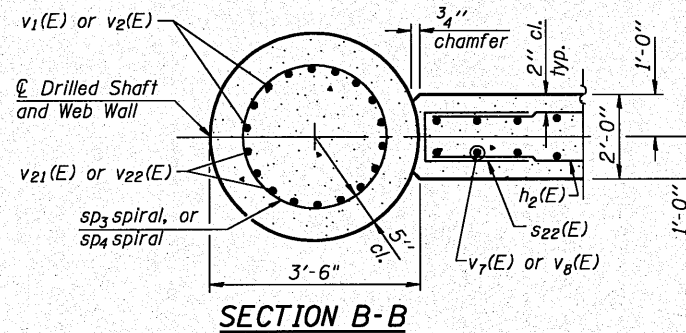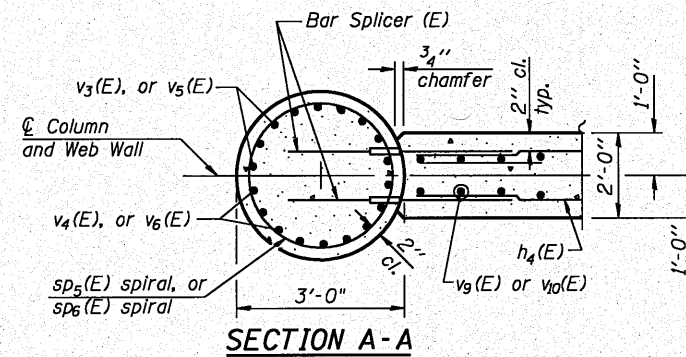


BAR $u(E)$

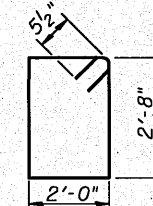


BAR $s_{20}(E)$

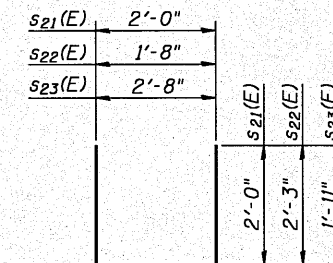


BARS $s_{21}(E)$, $s_{22}(E)$ & $s_{23}(E)$

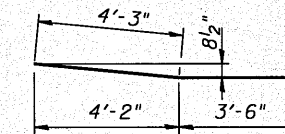

BAR $p_4(E)$

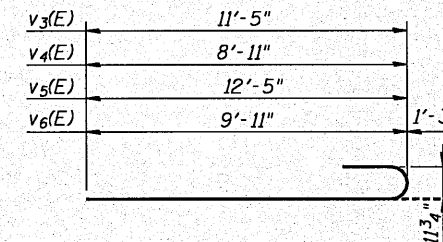

BARS $v_3(E)$ THRU $v_6(E)$

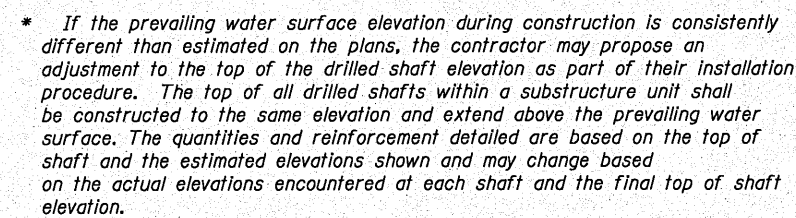

CONSTRUCTION SEQUENCE FOR WEB WALL:

1. *Excavate between shafts to elevation of web wall base and set lower web wall forms through water to bear on the circular edge of drilled shafts. Secure in place with fill, struts or tie forms together as required.*
2. *Place the lower web wall reinforcement cage into the forms using spacers to maintain proper clearances.*
3. *If the forms can be sealed against the shafts and streambed to allow dewatering, the reinforcement and the concrete placement may be completed in the dry. Alternatively, the rebar cage can be lowered into position through water and the concrete discharged at the base of the excavation through a tremie pipe or pump hose, displacing water, sediment, and taint concrete out the top of the forms. Concrete shall be tremied according to Article 503.08 of the Standard Specifications to an elevation of 1'-0" above the water line at the time of construction.*
4. *Construct Columns.*
5. *Construct upper web walls.*

SECTION C-C

DESIGNED	J.Z.
CHECKED	J.J.G.
DRAWN	B.L.M.
CHECKED	J.J.G.

GRÄEF 8501 W. Higgins Road; Suite 280
Chicago, Illinois 60631
(773) 399-0112

PIER DETAILS

U.S. ROUTE 24 & IL ROUTE 9 OVER LA MARSH CREEK
STATION 337+89.89 STRUCTURE NO. 072-0228

SHEET NO. S29 OF 39 SHEETS	F.A.P. RTE.	SECTION	COUNTY	TOTAL SHEETS	SHEET NO.
	317	45BR-2	PEORIA	122	77
				CONTRACT NO. 68719	
	10-15-10	ILLINOIS	FED. AID PROJECT		


Bar	No.	Size	Length	Shape
$h(E)$	16	#5	28'-2"	—
$h_1(E)$	16	#5	30'-0"	—
$h_2(E)$	126	#5	10'-10"	—
$h_3(E)$	8	#5	32'-11"	—
$h_4(E)$	322	#5	11'-4"	—
$h_5(E)$	8	#5	24'-7"	—
$p(E)$	32	#9	31'-8"	—
$p_1(E)$	36	#9	31'-2"	—
$p_2(E)$	32	#9	33'-8"	—
$p_3(E)$	36	#9	33'-2"	—
$p_4(E)$	36	#5	7'-9"	↘
$s_{20}(E)$	700	#5	10'-3"	□
$s_{21}(E)$	96	#4	6'-0"	□
$s_{22}(E)$	126	#5	6'-2"	□
$s_{23}(E)$	118	#5	6'-6"	□
sp_1	8	#5	12'-9"	≡
sp_2	8	#5	13'-6"	≡
sp_3	8	#5	13'-9"	≡
sp_4	8	#5	15'-0"	≡
$sp_5(E)$	8	#5	11'-6"	≡
$sp_6(E)$	8	#5	12'-6"	≡
$u(E)$	12	#5	10'-6"	⌋
$v_1(E)$	72	#9	27'-6"	—
$v_2(E)$	72	#9	29'-6"	—
$v_3(E)$	72	#9	12'-8'	⌋
$v_4(E)$	72	#9	10'-2"	⌋
$v_5(E)$	72	#9	13'-8"	⌋
$v_6(E)$	72	#9	11'-2"	⌋
$v_7(E)$	168	#5	5'-9"	—
$v_8(E)$	168	#5	7'-0"	—
$v_9(E)$	168	#5	10'-7"	—
$v_{10}(E)$	168	#5	11'-6"	—
$v_{21}(E)$	72	#9	30'-0"	—
$v_{22}(E)$	72	#9	32'-0"	—
Concrete Structures			Cu. Yd.	317.7
Reinforcement Bars			Pound	10,000
Reinforcement Bars, Epoxy Coated			Pound	83,650
Bar Splicers			Each	686
Drilled Shaft in Soil			Cu. Yd.	120
Drilled Shaft in Rock			Cu. Yd.	26
Underwater Structure Excavation Protection Location 1			Each	1
Underwater Structure Excavation Protection Location 2			Each	1
Mechanical Splicers			Each	288

**** Length is height of spiral.**

NOTES


1. *Work this sheet with Sheet S28 of 39.*
2. *Cast steps monolithically with cap.*
3. *Space cap reinforcement to miss anchor bolts.*
4. *When splicing of spiral reinforcement is necessary, the spirals shall be provided with 1½ extra turns at the ends to be spliced. These additional turns shall either be welded together according to AWS D1.4, or shall both terminate with a 135° standard hook.*
5. *Bars indicated thus 8 x 2 - #9 etc. indicates 8 lines of bars with 2 lengths per line.*

STATE OF ILLINOIS
DEPARTMENT OF TRANSPORTATION

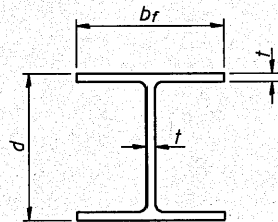


STEEL PILE TABLE

Designation	Depth d	Flange width br	Web and Flange thickness t	Encasement diameter A
HP 14x117	14 1/4"	14 7/8"	1 3/16"	30"
x102	14"	14 3/4"	1 1/16"	30"
x89	13 7/8"	14 3/4"	5/8"	30"
x73	13 5/8"	14 5/8"	1/2"	30"
HP 12x84	12 1/4"	12 1/4"	1 1/16"	24"
x74	12 1/8"	12 1/4"	5/8"	24"
x63	12"	12 1/8"	1/2"	24"
x53	11 3/4"	12"	7/16"	24"
HP 10x57	10"	10 1/4"	9/16"	24"
x42	9 3/4"	10 1/8"	7/16"	24"
HP 8x36	8"	8 1/8"	7/16"	18"

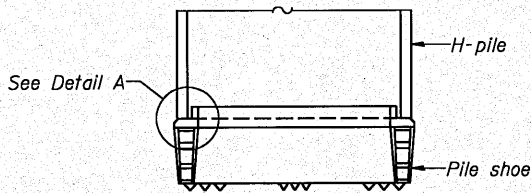


ELEVATION

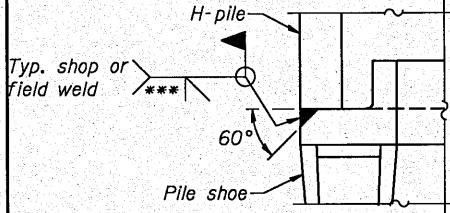


DETAIL A

H-PILE SHOE ATTACHMENT

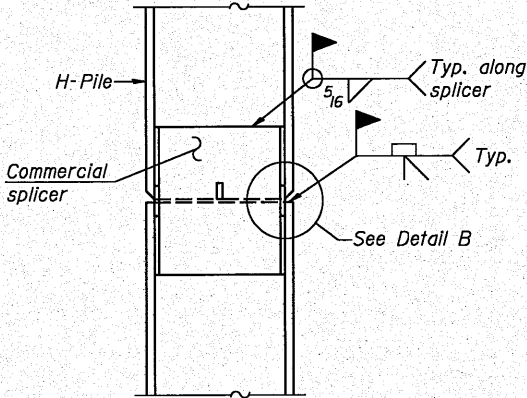


ELEVATION

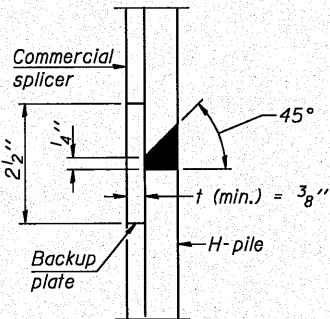


DETAIL "B"

WELDED COMMERCIAL SPLICE

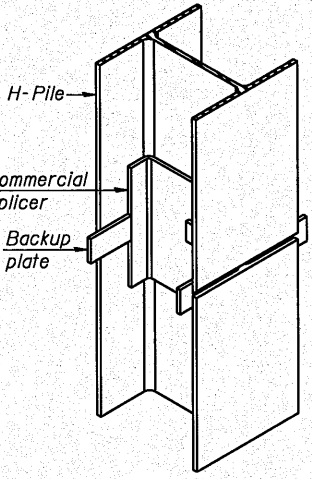


ISOMETRIC VIEW

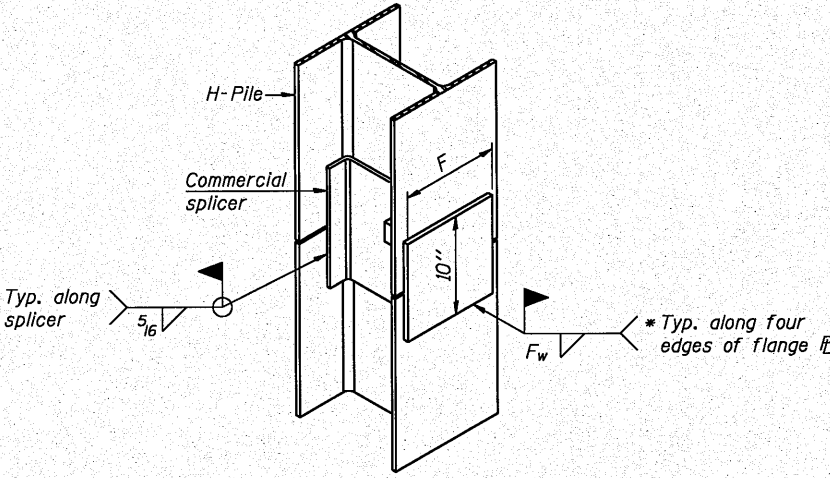

ISOMETRIC VIEW


WELDED COMMERCIAL SPLICE ALTERNATE

- * Interrupt welds 1/4" from end of web and/or each flange.
- ** Remove portions of backup plates that extend outside the flanges.
- *** Weld size per pile shoe manufacturer (5/16" min.).

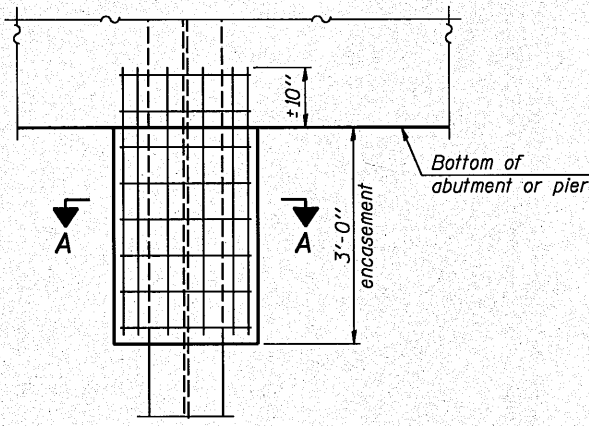


ELEVATION

PILE ENCASEMENT

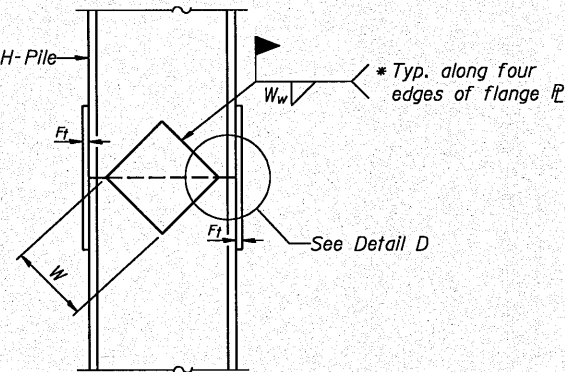


ELEVATION

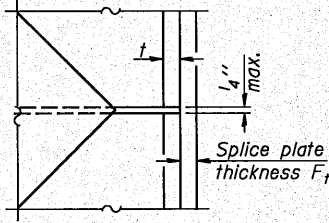


DETAIL D

WELDED PLATE FIELD SPLICE

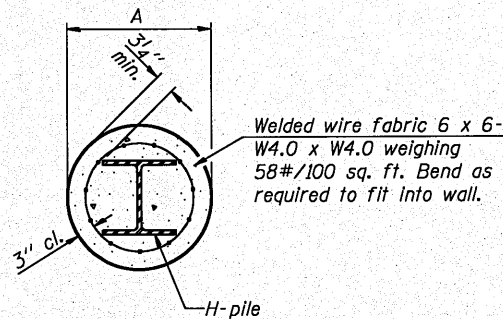

Note:
Forms for encasement may be omitted
when soil conditions permit.

SECTION A-A

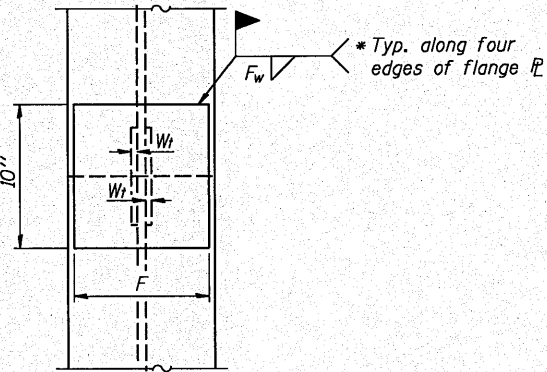

END VIEW

Designation	F	Ft	Fw	W	Wt	Ww
HP 14x117	12 1/2"	1"	7/8"	7 3/4"	5 1/8"	1/2"
x102	12 1/2"	7/8"	3/4"	7 3/4"	5 1/8"	1/2"
x89	12 1/2"	3/4"	1 1/16"	7 3/4"	5 1/8"	1/2"
x73	12 1/2"	5/8"	9/16"	7 3/4"	5 1/8"	1/2"
HP 12x84	10"	7/8"	1 1/16"	6 1/2"	5 1/8"	1/2"
x74	10"	7/8"	1 1/16"	6 1/2"	5 1/8"	1/2"
x63	10"	5/8"	1/2"	6 1/2"	1/2"	3/8"
x53	10"	5/8"	1/2"	6 1/2"	1/2"	3/8"
HP 10x57	8"	3/4"	9/16"	5 1/4"	1/2"	3/8"
x42	8"	5/8"	9/16"	5 1/4"	1/2"	3/8"
HP 8x36	7"	5/8"	7/16"	4 1/4"	1/2"	3/8"

HP PILES
U.S. ROUTE 24 & IL ROUTE 9 OVER LA MARSH CREEK
STATION 337+89.89 STRUCTURE NO. 072-0228

SHEET NO.	F.A.P. RTE.	SECTION	COUNTY	TOTAL SHEETS	SHEET NO.
S30 OF 39 SHEETS	317	45BR-2	PEORIA	122	78
CONTRACT NO. 68719					
10-15-10 ILLINOIS FED. AID PROJECT					

Note:
The steel H-piles shall be according to
AASHTO M270 Grade 50.


GRAEF 8501 W. Higgins Road Suite 280
Chicago, Illinois 60631
(773) 399-0112

10/18/2010 10:20:10 2010102010 4'ced\tdot.s\structural\ldgn\00\530 HP_PILES.dgn

DESIGNED J.Z.
CHECKED E.E.J.
DRAWN E.E.J.
CHECKED J.A.Z.

F-HP 11-1-09

STATE OF ILLINOIS
DEPARTMENT OF TRANSPORTATION

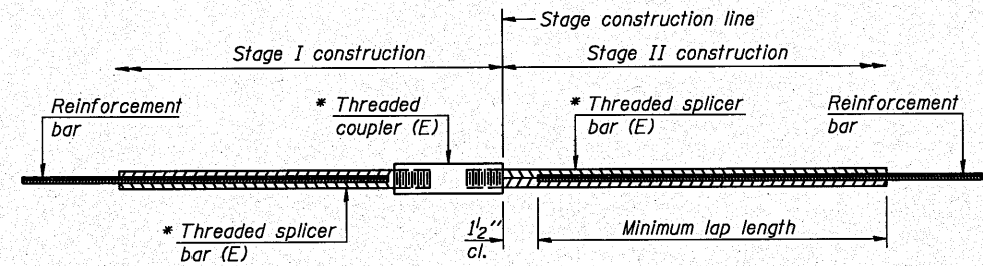

STANDARD BAR SPLICER ASSEMBLY


Minimum Lap Lengths						
Bar size to be spliced	Table 1	Table 2	Table 3	Table 4	Table 5	Table 6
3, 4	1'-5"	1'-11"	2'-1"	2'-4"	2'-7"	2'-11"
5	1'-9"	2'-5"	2'-7"	2'-11"	3'-3"	3'-8"
6	2'-1"	2'-11"	3'-1"	3'-6"	3'-10"	4'-5"
7	2'-9"	3'-10"	4'-2"	4'-8"	5'-2"	5'-10"
8	3'-8"	5'-1"	5'-5"	6'-2"	6'-9"	7'-8"
9	4'-7"	6'-5"	6'-10"	7'-9"	8'-7"	9'-8"

Table 1: Black bar, 0.8 Class C
Table 2: Black bar, Top bar lap, 0.8 Class C
Table 3: Epoxy bar, 0.8 Class C
Table 4: Epoxy bar, Top bar lap, 0.8 Class C
Table 5: Epoxy bar, Class C
Table 6: Epoxy bar, Top bar lap, Class C

Threaded splicer bar length = min. lap length + 1 1/2" + thread length


* Epoxy not required on Bar Splicer Assembly components used in conjunction with black bars.

Location	Bar size	No. assemblies required	Table for minimum lap length
Deck	#5	758	5
Diaphragms	#6	16	4
Approach Slabs	#4	50	6
Approach Slabs	#5	172	5
Abutments	#8	24	6
Pier Cap Beams	#5	8	4
Pier Cap Beams	#9	16	6
Pier Cap Beams	#9	18	5

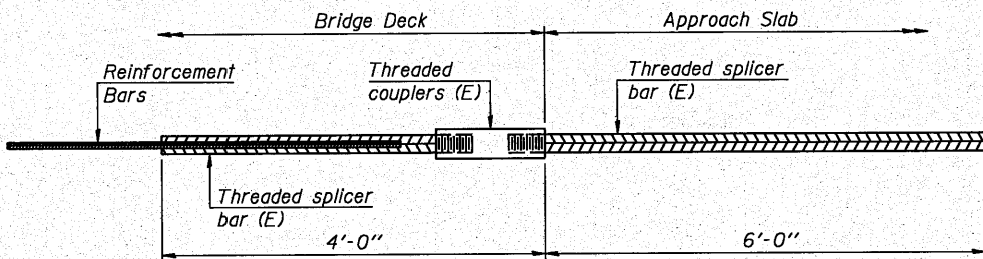


BAR SPLICER ASSEMBLY FOR #5 BAR ON INTEGRAL OR SEMI-INTEGRAL ABUTMENTS

No. required = 210

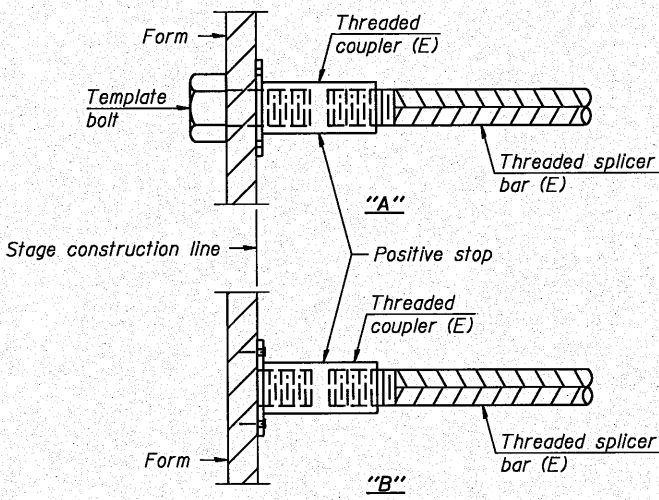


INSTALLATION AND SETTING METHODS

"A": Set bar splicer assembly by means of a template bolt.
"B": Set bar splicer assembly by nailing to wood forms or cementing to steel forms.
(E) : Indicates epoxy coating.

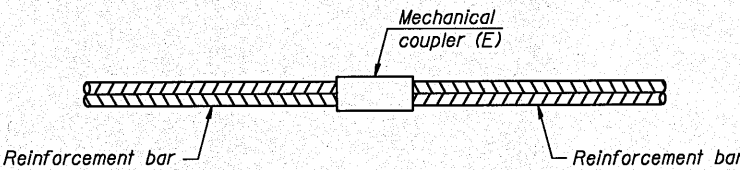

STANDARD MECHANICAL SPLICER

Location	Bar size	No. assemblies required
Columns	#9	288

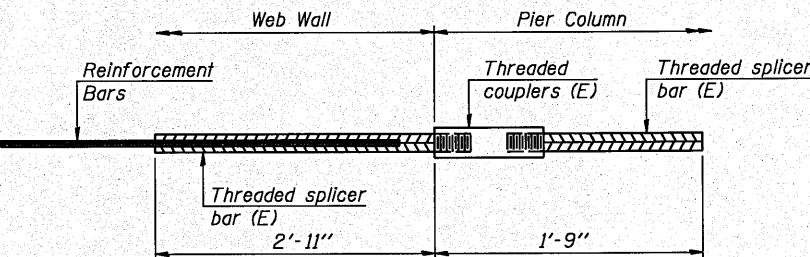


BAR SPLICER ASSEMBLY FOR #5 BAR PIER WEB WALL

No. required = 644

NOTES

Splicer bars shall be deformed with threaded ends and have a minimum 60 ksi yield strength.
All reinforcement shall be lapped and tied to the splicer bars.
Bar splicer assemblies shall be epoxy coated according to the requirements for reinforcement bars. See Section 508 of the Standard Specifications.
See special provision for Mechanical Splicers.
See approved list of bar splicer assemblies and mechanical splicers for alternatives.

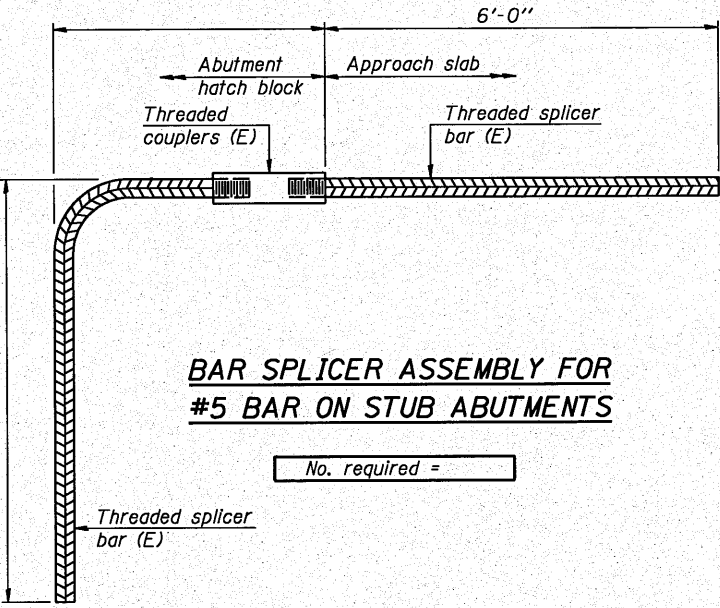

BAR SPLICER ASSEMBLY FOR #5 BAR ON STUB ABUTMENTS

No. required =

BAR SPLICER ASSEMBLY DETAILS					
U.S. ROUTE 24 & IL ROUTE 9 OVER LA MARSH CREEK					
STATION 337+89.89 STRUCTURE NO. 072-0228					
SHEET NO. S31 OF 39 SHEETS	F.A.P. RTE. 317	SECTION 45BR-2	COUNTY PEORIA	TOTAL SHEETS 122	SHEET NO. 79
	CONTRACT NO. 68719				
10-15-10		ILLINOIS FED. AID PROJECT			

SOIL BORING LOG

Date 8/18/09

STRUCT. NO.	072-0228	D	B	U	M	Surface Water Elev.	-	ft	D	B	U	M
Station	337+89.69	E	L	C	O	Stream Bed Elev.	-	ft	E	L	C	O
		P	O	S	I				P	O	S	I
		T	W	T	S				T	W	T	S
BORING NO.	B-2 East Pier	H	S	Qu	T	Groundwater Elev.:			H	S	Qu	T
Station	337+59					First Encounter	440.3	ft				
Offset	48.50ft RT	(ft)	(/6")	(tsf)	(%)	Upon Completion	441.8	ft	(ft)	(/6")	(tsf)	(%)
Ground Surface Elev.	447.80					After 24 Hrs.	441.8	ft				

The Unconfined Compressive Strength (UCS) Failure Mode is indicated by (B-Bulge, S-Shear, P-Penetrometer)
The SPT (N value) is the sum of the last two blow values in each sampling zone (AASHTO T206)

CHECKED J.A.Z.




ROCK CORE LOG

Date 8/18/09

STRUCT. NO.	072-0228	CORING BARREL TYPE & SIZE	NX 5' split barrel		D	C	C	Q	I	R
Station	337+89.89	Core Diameter	2	in	E	O	O	D	M	E
BORING NO.	B-2 East Pier	Top of Rock Elev.	426.80	ft	P	R	R			N
Station	337+59	Begin Core Elev.	423.80	ft	T	E	E			G
Offset	48.50 ft RT				H					T
Ground Surface Elev.	447.80	ft								H

Color pictures of the cores Yes
 Cores will be stored for examination until 2/25/10
 The "Strength" column represents the uniaxial compressive strength of the core sample (ASTM D-2938)

SHEET NO. S33 OF 39 SHEETS	F.A.P. RTE.	SECTION	COUNTY	TOTAL SHEETS	SHEET NO.
	317	45BR-2	PEORIA	122	81
				CONTRACT NO. 68719	
	10-15-10	ILLINOIS FED. AID PROJECT			

 

SOIL BORING LOG

Date 8/25/09

STRUCT. NO.	072-0228	D	B	U	M	Surface Water Elev.	-	ft	D	B	U	M
Station	337+89.89	E	L	C	O	Stream Bed Elev.	-	ft	E	L	C	O
		P	L	S	I				P	L	S	I
BORING NO.	B-3 West Pier	T	H	S	Q	Groundwater Elev.:			T	H	S	Q
Station	338+64					First Encounter	439.0	ft				
Offset	49.00ft RT					Upon Completion	439.0	ft				
Ground Surface Elev.	447.50 ft	(ft)	(6")	(tsf)	(%)	After 24 Hrs.	439.5	ft	(ft)	(6")	(tsf)	(%)

The Unconfined Compressive Strength (UCS) Failure Mode is indicated by (B-Bulge, S-Shear, P-Penetrator)
The SPT (N value) is the sum of the last two blow values in each sampling zone (AASHTO T206)

DESIGNED	J.A.Z.
CHECKED	E.E.J.
DRAWN	S.R.K.
CHECKED	J.A.Z.




ROCK CORE LOG

Date 8/25/09

STRUCT. NO. 072-0228		CORING BARREL TYPE & SIZE NX 5' split barrel		DEPTH (ft)	CORE (#)	COVERY (%)	Q (%)	I (min/ft)	R (tsf)
Station 337+89.89									
BORING NO. B-3 West Pier		Core Diameter 2 in							
Station 338+64		Top of Rock Elev. 426.00 ft							
Offset 49.00 ft RT		Begin Core Elev. 424.50 ft							
Ground Surface Elev. 447.50 ft									

Color pictures of the cores _____ Yes _____
 Cores will be stored for examination until _____ 2/25/10 _____
 The "Strength" column represents the uniaxial compressive strength of the core sample (ASTM D-2938)

BORING LOGS III & ROCK CORE LOG					
U.S. ROUTE 24 & IL ROUTE 9 OVER LA MARSH CREEK					
STATION 337+89.89			STRUCTURE NO. 072-0228		
SHEET NO. S34 OF 39 SHEETS	F.A.P. RTE.	SECTION	COUNTY	TOTAL SHEETS	SHEET NO.
	317	45BR-2	PEORIA	122	82
				CONTRACT NO. 68719	
	10-15-10		ILLINOIS FED. AID PROJECT		

 

STATE OF ILLINOIS
DEPARTMENT OF TRANSPORTATION



**Illinois Department
of Transportation**
Division of Highways
GSG CONSULTANTS INC.

SOIL BORING LOG

Page 1 of 1

Date 8/21/09

ROUTE FAP 317 (US24/IL 9) DESCRIPTION US 24/ IL9 Over LaMarsh Creek (Hollis Road District) LOGGED BY RJC

SECTION 45BR-2 LOCATION 40° 34' 51.8" N 89° 41' 42.3" W, SEC. 22, TWP. 7N, RING. 7E, 4th PM

COUNTY Peoria DRILLING METHOD HSA HAMMER TYPE AUTO

STRUCT. NO. 072-0228	D	B	U	M	Surface Water Elev.	-	ft	D	B	U	M
Station 337+89.89	E	L	C	O	Stream Bed Elev.	-	ft	E	L	C	O
BORING NO. B-4 West Abutment	P	O	S	I	Groundwater Elev.:			P	O	S	I
Station 339+28	T	W	Qu	T	First Encounter	441.6	ft	H	S	Qu	T
Offset 39.90ft RT	H	S			Upon Completion	None	ft				
Ground Surface Elev. 467.60 ft	(ft)	(/6")	(tsf)	(%)	After - Hrs.	-	ft	(ft)	(/6")	(tsf)	(%)
Pavement surface, asphalt 12-inches thick 466.60											
Brown and gray CLAY LOAM (fill), trace gravel	6				Very Stiff, Gray, CLAY, trace gravel, organics 445.60			4			17
	5	2.1	10		Gray, Medium SAND			6	2.0	18	
	5	B						8	B		
464.10											
Brown SAND (fill), trace gravel	1				Loose Brown, Coarse SAND 443.60			1			7
	2		15					3			
	4				Loose Brown and Gray, Wet GRAVEL, and sand 441.60			5			
461.10								1			
Gray LOAM (fill), trace gravel	5		10					3		17	
	8							5			
459.10											
Brown CLAY LOAM (fill), trace gravel	4				Gray, Wet SILTY LOAM 438.10			1			26
	5	1.4	15					WH			
	7	B						1			
456.60											
Gray CLAY LOAM (fill), and gravel	4										
	5	2.0	16								
	12	B									
454.10											
Gray CLAY LOAM (fill), trace gravel	4				Soft to Very Hard Gray, Dry SHALE 434.10			6			25
	6	2.9	12					6			
	6	B						17			
449.10											
Brown SAND seam	2										
	3	1.3	18								
	7	B									
449.10					Auger refusal encountered at 37.8-feet Suspected Bedrock End of Boring 429.80			100/3'			
Stiff Brown SILTY LOAM, trace gravel	6										
	7		13								
	8										

The Unconfined Compressive Strength (UCS) Failure Mode is indicated by (B-Bulge, S-Shear, P-Penetrometer)
The SPT (N value) is the sum of the last two blow values in each sampling zone (AASHTO T206)
BBS, form 137 (Rev. 8-99)

BORING LOGS IV					
U.S. ROUTE 24 & IL ROUTE 9 OVER LA MARSH CREEK					
STATION 337+89.89 STRUCTURE NO. 072-0228					
SHEET NO. S35 OF 39 SHEETS	F.A.P. RTE.	SECTION	COUNTY	TOTAL SHEETS	SHEET NO.
	317	45BR-2	PEORIA	122	83
	CONTRACT NO. 68719				
10-15-10		ILLINOIS FED. AID PROJECT			

GRAEF 8501 W. Higgins Road, Suite 280
Chicago, Illinois 60631
(773) 399-0112

DESIGNED J.A.Z.
CHECKED E.E.J.
DRAWN S.R.K.
CHECKED J.A.Z.

h:\jobs\2010\20103014\cad\tdot_structural\log\00 AS35 BORING LOGS IV.dgn 10/19/2010

SOIL BORING LOG

Date 8/20/09

STRUCT. NO.	072-0228	DEPTH	BLOW S	UCS	MOIST	Surface Water Elev.	-	ft	DEPTH	BLOW S	UCS	MOIST	
Station	337+89.89					Stream Bed Elev.	-	ft					
BORING NO.	B-5 East Abutment	TH	WS	Qu	T	Groundwater Elev.:			TH	WS	Qu	T	
Station	336+42					First Encounter	434.4	ft					▽
Offset	38.90 ft LTA					Upon Completion	434.4	ft					▽
Ground Surface Elev.	484.40					After	-	Hrs.					-
		(ft)	(/6")	(tsf)	(%)				(ft)	(/6")	(tsf)	(%)	

The Unconfined Compressive Strength (UCS) Failure Mode is indicated by (B-Bulge, S-Shear, P-Penetrometer)
The SPT (N value) is the sum of the last two blow values in each sampling zone (AASHTO T206)

SOIL BORING LOG

Date 8/20/09

STRUCT. NO.	072-0228	D E P T H	B L O W S	U C S	M O I S T	Surface Water Elev.	-	ft	
Station	337+89.89					Stream Bed Elev.	-	ft	
BORING NO.	B-5 East Abutment	(ft)	(/6")	(tsf)	(%)	Groundwater Elev.:			
Station	336+42					First Encounter	434.4	ft	▼
Offset	38.90 ft LT					Upon Completion	434.4	ft	▽
Ground Surface Elev.	454.40					After - Hrs.	-	ft	

The Unconfined Compressive Strength (UCS) Failure Mode is indicated by (B-Bulge, S-Shear, P-Penetrometer)
The SPT (N value) is the sum of the last two blow values in each sampling zone (AASHTO T206)

DESIGNED	J.A.Z.
CHECKED	E.E.J.
DRAWN	S.R.K.
CHECKED	J.A.Z.

GRÄEF 8501 W. Higgins Road; Suite 280
Chicago, Illinois 60631
(773) 399-0112

BORING LOGS V

U.S. ROUTE 24 & IL ROUTE 9 OVER LA MARSH CREEK

STATION 337+89.89 STRUCTURE NO. 072-0228

SHEET NO. S36 OF 39 SHEETS	F.A.P. RTE.	SECTION	COUNTY	TOTAL SHEETS	SHEET NO.
	317	45BR-2	PEORIA	122	84
	CONTRACT NO. 68719				
	10-15-10		ILLINOIS FED. AID PROJECT		

STATE OF ILLINOIS
DEPARTMENT OF TRANSPORTATION



Illinois Department
of Transportation
Division of Highways
G&G CONSULTANTS INC.

SOIL BORING LOG

Page 1 of 2

Date 8/24/09

ROUTE FAP 317 (US24/IL 9) DESCRIPTION US 24/ IL9 Over LaMarsh Creek (Hollis Road District) LOGGED BY RJC

SECTION 45BR-2 LOCATION 40° 34' 52.0" N 89° 41' 39.3" W, SEC. 22, TWP. 7N, RNG. 7E, 4" PM, Latitude , Longitude

COUNTY Peoria DRILLING METHOD HSA HAMMER TYPE AUTO

STRUCT. NO.	072-0228	D	B	U	M	Surface Water Elev.		D	B	U	M
Station	337+89.89	E	L	C	O	Stream Bed Elev.		E	L	C	O
		P	O	S	I			P	O	S	I
BORING NO.	B-6 East Pier	T	W	Qu	T	Groundwater Elev.:		H	S	Qu	T
Station	337+09	H	S			First Encounter	439.4				
Offset	48.90ft LT	(ft)	(/6")	(tsf)	(%)	Upon Completion	439.4	(ft)	(/6")	(tsf)	(%)
Ground Surface Elev.	450.90	ft				After 24 Hrs.	442.9	ft			
Brown SILTY LOAM (fill), trace gravel, organics		2				429.90		7			24
		1			27	429.40		2			15
		2						4			
						Loose Brown and Gray, Wet GRAVEL, trace sand, clay	427.40				
	446.90	2				Brown, Medium, SAND	426.90	26			
Brown SILTY CLAY LOAM (fill) trace gravel, obstructions (concrete debris)		6	2.7	15		Hard, Gray, SHALE		30			15
		5	B			Borehole continued with rock coring.		100/0"			
		8									
		2			12						
		1									
		2									
		2			23						
		10						30			
	439.90										
Brown, Fine to Medium, Moist, SAND, trace gravel	439.40	1		28							
Loose Brown and Gray, Fine to Medium, Wet SAND, and gravel, Coal Seam at 14.5'	437.40	3									
Loose Brown, Medium Grained, Wet SAND		3		18							
		4						35			
		2			21						
	433.90	3		17							
Very Loose Brown and Gray, Wet GRAVEL, and sand, trace clay		3									
		2									
		1		17							
		2						40			

The Unconfined Compressive Strength (UCS) Failure Mode is indicated by (B-Bulge, S-Shear, P-Penetrometer)
The SPT (N value) is the sum of the last two blow values in each sampling zone (AASHTO T206)

BBS, form 137 (Rev. 8-99)



Illinois Department
of Transportation
Division of Highways
G&G Consultants

ROCK CORE LOG

Page 2 of 2

Date 8/24/09

ROUTE FAP 317 (US24/IL 9) DESCRIPTION US 24/ IL9 Over LaMarsh Creek (Hollis Road District) LOGGED BY RJC

SECTION 45BR-2 LOCATION 40° 34' 52.0" N 89° 41' 39.3" W, SEC. 22, TWP. 7N, RNG. 7E, 4" PM, Latitude , Longitude

COUNTY Peoria CORING METHOD Rotary, Diamond Bit Core Barrel

STRUCT. NO.	072-0228	CORING BARREL TYPE & SIZE	NX 5' split barrel	D	R	CORE	S
Station	337+89.89	Core Diameter	2	E	R	T	T
		Top of Rock Elev.	426.90	P	Q	I	R
BORING NO.	B-6 East Pier	Begin Core Elev.	426.40	T	D	M	E
Station	337+09			H	R	E	N
Offset	48.90ft LT			(ft)	(#)	(%)	G
Ground Surface Elev.	450.90						T
SHALE, Dark Gray, Damp, Thin Horizontal Lamination, Aphanitic, Highly Weathered, Very Soft Field Hardness (Core Run 1, RMR: 49, Rock Class III: Fair Rock)							
SANDY SHALE, Gray, Damp, Aphanitic, Slightly Weathered, Medium Field Hardness							
Depth 27' 2", Moisture Content: 6.2%, Dry Density: 153.3 pcf							81.3
Depth 28' 5", Moisture Content: 5.2%, Dry Density: 155.1 pcf							97.6
Depth 29', Moisture Content: 5.9%, Dry Density: 154.2 pcf							130.4
SHALE, Dark Gray, Damp, Thin Horizontal Lamination, Aphanitic, Slightly Weathered, Soft Field Hardness, Occasional Limestone Lenses <2" in Thickness. (Core Run 2, RMR: 47, Rock Class III: Fair Rock)							96.6
Depth 30.5', Moisture Content: 7.2%, Dry Density: 152.8 pcf							
3.5" Lens LIMESTONE, Gray, Damp, Aphanitic, Slightly Weathered, Medium Field Hardness							
Depth 34', Moisture Content: 6.4%, Dry Density: 152.0 pcf							104.8
(Core Run 3, RMR: 47, Rock Class III: Fair Rock)							
3" Lens LIMESTONE, Gray, Damp, Aphanitic, Slightly Weathered, Medium Field Hardness							
Depth 37', Moisture Content: 6.3%, Dry Density: 152.0 pcf							163.6
3" Lens SANDY SHALE, Gray, Damp, Aphanitic, Slightly Weathered, Medium Field Hardness							
End of Boring							

Color pictures of the cores Yes
Cores will be stored for examination until 2/25/10
The "Strength" column represents the uniaxial compressive strength of the core sample (ASTM D-2938)

BBS, form 138 (Rev. 8-99)

BORING LOGS VI & ROCK CORE LOG					
U.S. ROUTE 24 & IL ROUTE 9 OVER LA MARSH CREEK					
STATION 337+89.89 STRUCTURE NO. 072-0228					
SHEET NO. S37 OF 39 SHEETS	F.A.P. RTE.	SECTION	COUNTY	TOTAL SHEETS	SHEET NO.
	317	45BR-2	PEORIA	122	85
	CONTRACT NO. 68719				
10-15-10		ILLINOIS FED. AID PROJECT			

GRAEF 8501 W. Higgins Road, Suite 280
Chicago, Illinois 60631
(773) 399-0112

H:\Jobs\2010\201003014\road\dot. structural\log\08\537 BORING LOGS.V1.dgn 10/18/2010

DESIGNED J.A.Z.
CHECKED E.E.J.
DRAWN S.R.K.
CHECKED J.A.Z.

STATE OF ILLINOIS
DEPARTMENT OF TRANSPORTATION



Illinois Department
of Transportation
Division of Highways
GSG CONSULTANTS INC.

SOIL BORING LOG

Page 1 of 2

Date 8/25/09

ROUTE FAP 317 (US24/IL 9) DESCRIPTION US 24/ IL9 Over LaMarsh Creek (Hollis Road District) LOGGED BY RJC

SECTION 45BR-2 LOCATION 40° 34' 51.5" N 89° 41' 40.5" W, SEC. 22, TWP. 7N, RNG. 7E, 4th PM, Latitude , Longitude

COUNTY Peoria DRILLING METHOD HSA HAMMER TYPE AUTO

STRUCT. NO.	072-0228	D	B	U	M	Surface Water Elev.		D	B	U	M
Station	337+89.89	E	L	C	O	Stream Bed Elev.		E	L	C	O
BORING NO.	B-7 West Pier	P	O	S	I	Groundwater Elev.:		P	O	S	I
Station	338+12	H	W	Qu	T	First Encounter	438.5 ft	H	W	Qu	T
Offset	48.90ft LT					Upon Completion	438.5 ft				
Ground Surface Elev.	447.50 ft	(ft)	(/6")	(tsf)	(%)	After 24 Hrs.	442.5 ft	(ft)	(/6")	(tsf)	(%)
Brown CLAY LOAM (fill), trace organics, sand lenses		3				Soft to Very Hard	426.50				
		2	2.2	33		Gray SHALE	425.90	100/5"			12
		3	B			Borehole continued with rock coring.					
Loose Brown, Fine to Medium SAND	443.50	3			18						
		4									
		2			18						
Very Stiff, Gray, CLAY LOAM, organics	441.00	2			24						
	440.50	4	3.9								
		4	B								
Brown, Medium SAND		2									
	438.50	2			20						
Gray, Fine to Medium, Wet, SAND, trace gravel, organics	437.50	1									
		2									
Very Soft Gray, Wet SILTY CLAY LOAM		4	<0.25	43							
		4	B								
	433.50	8			13						
Loose Gray, Wet GRAVEL, trace sand		4									
		4									
	431.50	2			17						
Gray, Coarse Wet SAND, trace gravel	430.50	2									
		5			15						
Gray, Wet GRAVEL, trace sand											
	429.00	13									
Hard Gray SHALEY CLAY		30	7.1	15							
		20	B								

The Unconfined Compressive Strength (UCS) Failure Mode is indicated by (B-Bulge, S-Shear, P-Penetrometer)
The SPT (N value) is the sum of the last two blow values in each sampling zone (AASHTO T206)

BBS, form 137 (Rev. 8-99)



Illinois Department
of Transportation
Division of Highways
GSG Consultants

ROCK CORE LOG

Page 2 of 2

Date 8/25/09

ROUTE FAP 317 (US24/IL 9) DESCRIPTION US 24/ IL9 Over LaMarsh Creek (Hollis Road District) LOGGED BY RJC

SECTION 45BR-2 LOCATION 40° 34' 51.5" N 89° 41' 40.5" W, SEC. 22, TWP. 7N, RNG. 7E, 4th PM, Latitude , Longitude

COUNTY Peoria CORING METHOD Rotary, Diamond Bit Core Barrel

STRUCT. NO.	072-0228	CORING BARREL TYPE & SIZE	NX 5' split barrel	D	R	CORE	S
Station	337+89.89	Core Diameter	2 in	E	Q	T	T
BORING NO.	B-7 West Pier	Top of Rock Elev.	426.50 ft	P	D	I	R
Station	338+12	Begin Core Elev.	424.50 ft	H		M	E
Offset	48.90ft LT						G
Ground Surface Elev.	447.50 ft						T
SHALE, Dark Gray, Damp, Thin Horizontal Lamination, Aphanitic, Highly Weathered, Very Soft Field Hardness (Core Run 1, RMR: 43, Rock Class III: Fair Rock)	424.00			1	82	67	3
SANDY SHALE, Gray, Dry, Aphanitic, Slightly Weathered, Medium Field Hardness							
	-25						
Depth 25' 4", Moisture Content: 4.4%, Dry Density: 155.6 pcf							171.2
3" Lens LIMESTONE, Gray, Dry, Aphanitic, Slightly Weathered, Medium Field Hardness							
Very soft clay or shale lens at 26'-2"							
Depth 27' 6", Moisture Content: 6.0%, Dry Density: 154.0 pcf	419.50						122.5
SHALE, Dark Gray, Damp, Thin Horizontal Lamination, Aphanitic, Moderately Weathered, Soft Field Hardness, Occasional Limestone Lenses <2" in Thickness (Core Run 2, RMR: 38, Rock Class IV: PoorRock)				2	88	49	5
Depth 29' 9", Moisture Content: 7.2%, Dry Density: 152.5 pcf	-30						88.1
	414.50						
SANDY SHALE, Gray, Damp, Aphanitic, Slightly Weathered, Medium, Occasional Limestone Lenses <2" in Thickness (Core Run 3, RMR: 45, Rock Class III: Fair Rock)				3	100	51	7
	-35						
Depth 37' 7", Moisture Content: 7.1%, Dry Density: 149.0 pcf	409.50						295.7
End of Boring							
	-40						

Color pictures of the cores Yes
Cores will be stored for examination until 2/25/10
The "Strength" column represents the uniaxial compressive strength of the core sample (ASTM D-2938)

BBS, form 138 (Rev. 8-99)

BORING LOGS VII & ROCK CORE LOG					
U.S. ROUTE 24 & IL ROUTE 9 OVER LA MARSH CREEK					
STATION 337+89.89 STRUCTURE NO. 072-0228					
SHEET NO. S38 OF 39 SHEETS	F.A.P. RTE.	SECTION	COUNTY	TOTAL SHEETS	SHEET NO.
	317	45BR-2	PEORIA	122	86
CONTRACT NO. 68719					
10-15-10		ILLINOIS FED. AID PROJECT			


GRAEF 8501 W. Higgins Road Suite 280
Chicago, Illinois 60631
(773) 399-0112

h:\jobs\2010\201003014\cad\det\structural\log\024538_BORING LOGS VII.dgn
10/18/2010

DESIGNED J.A.Z.
CHECKED E.E.J.
DRAWN S.R.K.
CHECKED J.A.Z.

DESIGNED	J.A.Z.
CHECKED	E.E.J.
DRAWN	S.R.K.
CHECKED	J.A.Z.

SLOPE STEPS DETAIL
TYPICAL CROSS-SECTION EMBANKMENT
CONSTRUCTION ON SIDEHILL

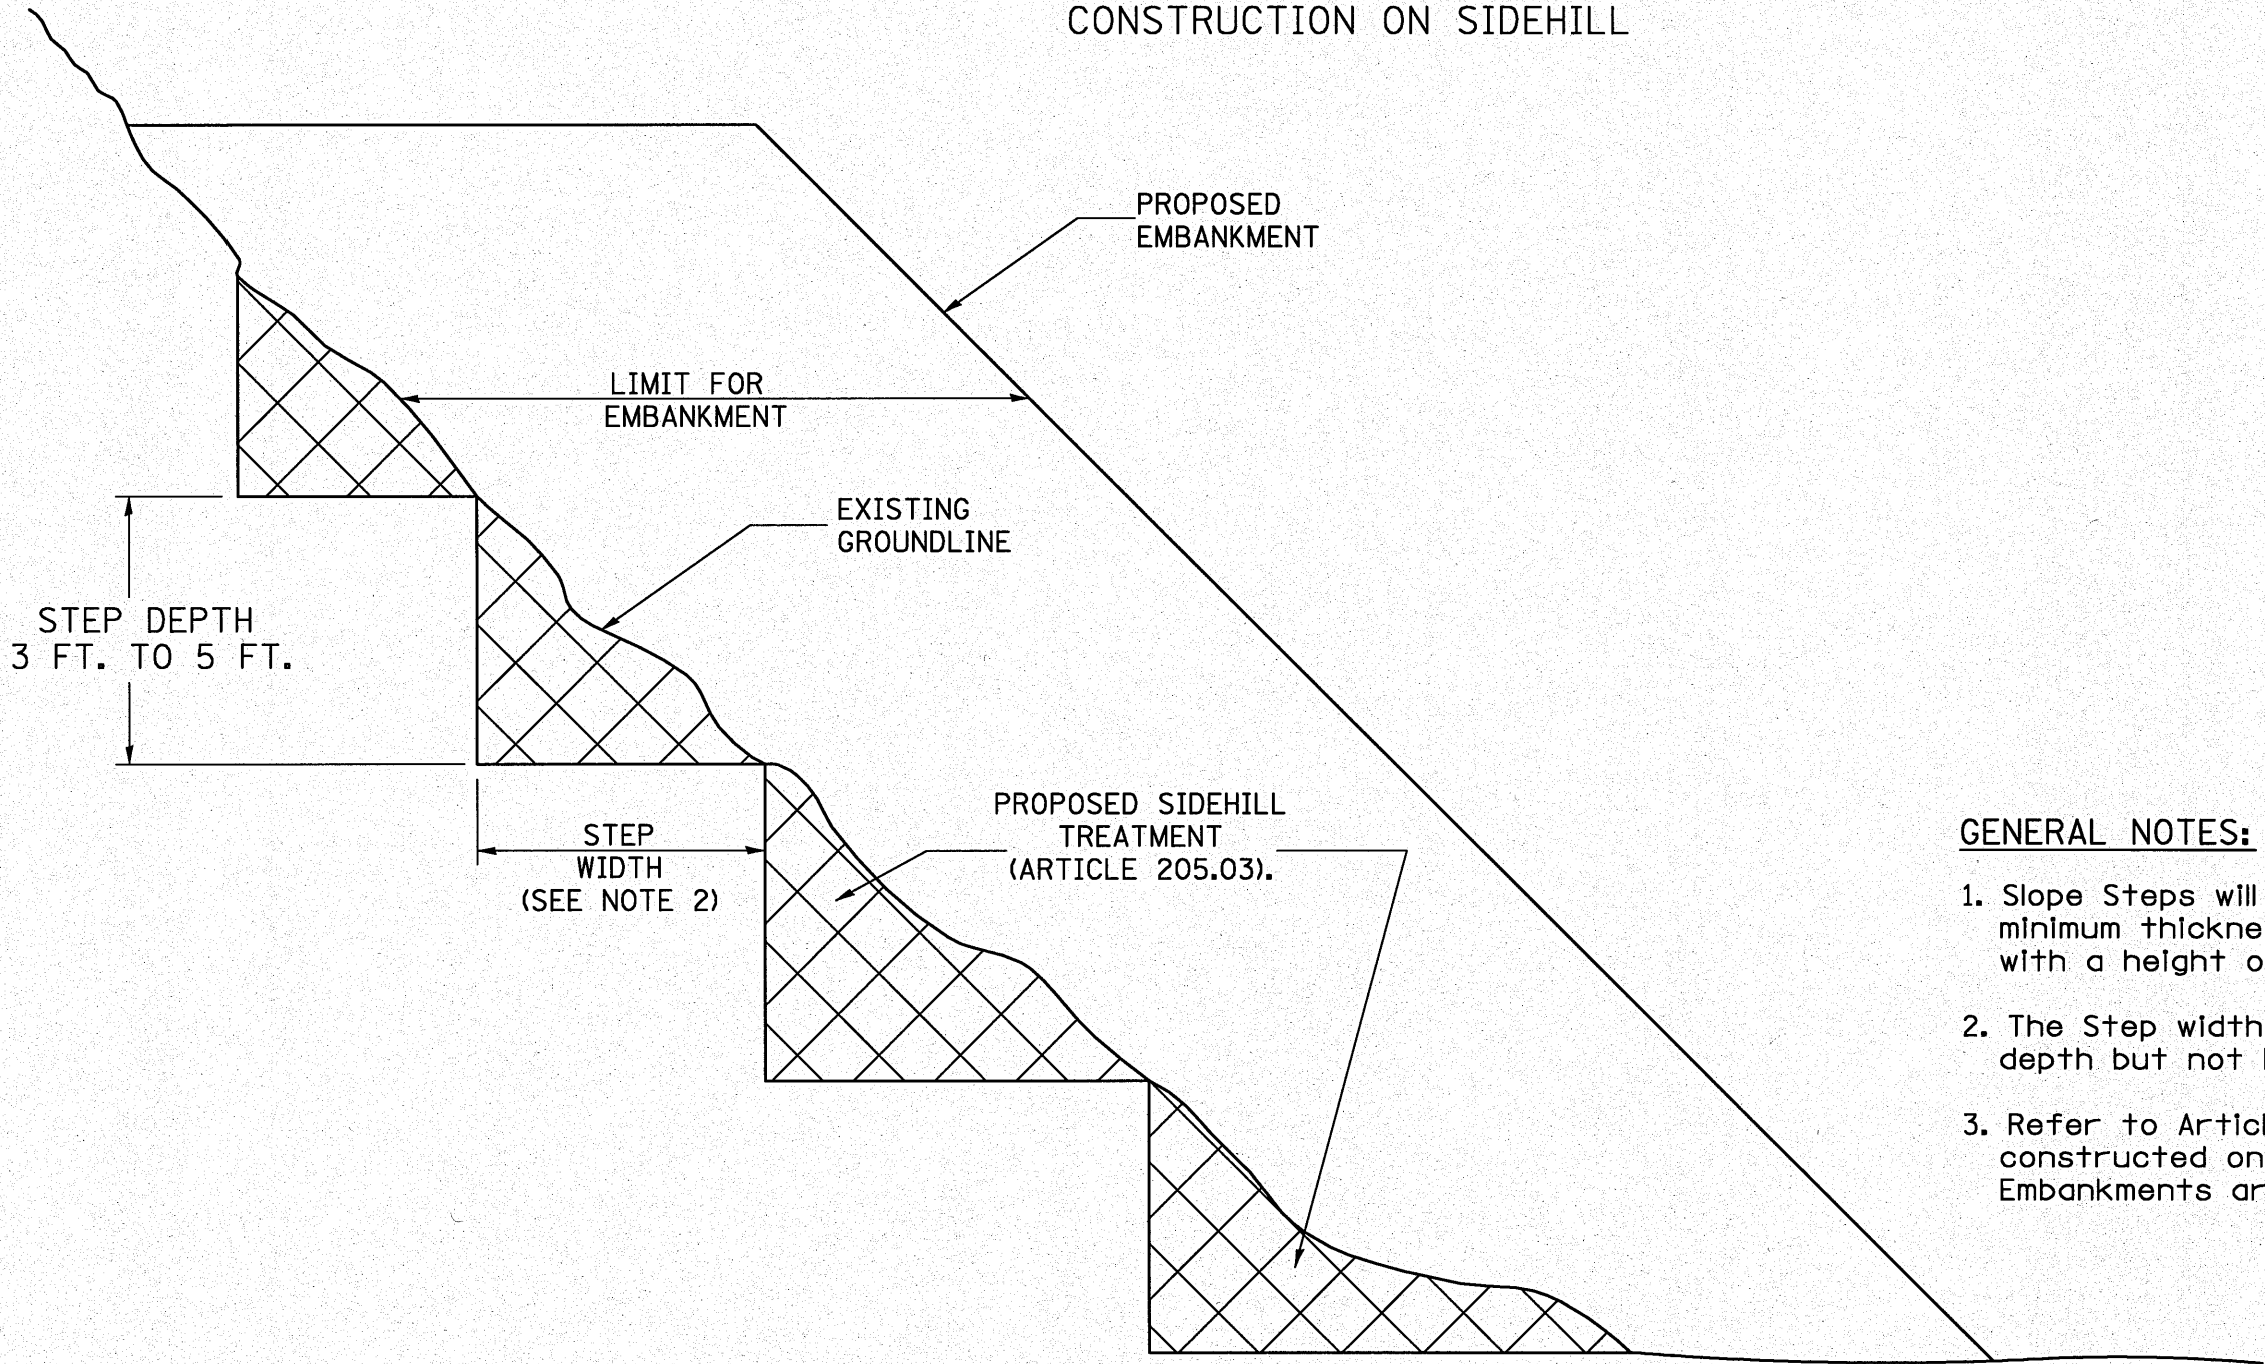

GENERAL NOTES:

- 1. Slope Steps will be required for all 12(300) minimum thickness "silver fills" and on a fills with a height of 10'(3.0m).
- 2. The Step width shall be twice the Step depth but not less than 6 feet.
- 3. Refer to Article 205.03 for Embankment to be constructed on Hillside or Slopes, or if existing Embankments are to be widened.

REPLACEMENT MATERIAL:




STANDARD EMBANKMENT
(IN ACCORDANCE WITH
205 OF THE STANDARD SPECIFACATION).

SIDE SLOPE DETAILS

All dimensions are in inches (millimeters)
unless otherwise noted.


FILE NAME = #FILE#	USER NAME = #USER#	DESIGNED ST	REVISED -	STATE OF ILLINOIS DEPARTMENT OF TRANSPORTATION	DISTRICT 4 STANDARDS US-24 OVER LAMARSH CREEK			F.A.P. RTE.	SECTION	COUNTY	TOTAL SHEETS	SHEET NO.
		DRAWN ST	REVISED -					317	45BR-2	PEORIA	122	88
	PLOT SCALE = #SCALE#	CHECKED FML	REVISED -					205001		CONTRACT NO. 68719		
	PLOT DATE = #DATE#	DATE 10-15-2010	REVISED -									
					SCALE: N.T.S.	SHEET NO. 1 OF 19 SHEETS	STA.	TO STA.		FED. ROAD DIST. NO. ILLINOIS FED. AID PROJECT		

PLAN	DATE	BY
	SURVEYED	BY
	PLANNED	BY
	NOTED	BY
NOTE BOOK NO. _____		
PROJECT FILE NAME _____		


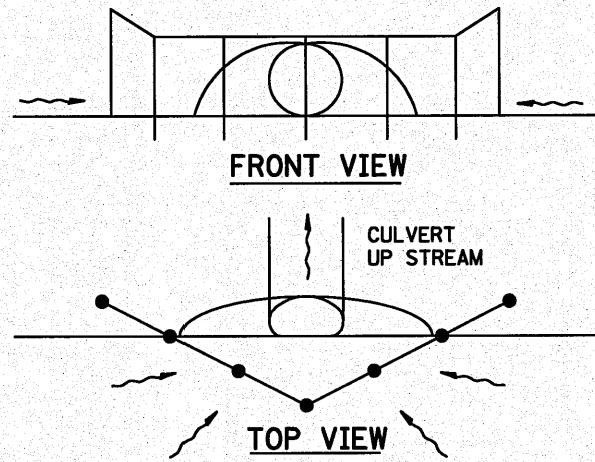


UPSTREAM PIPE CULVERT EROSION CONTROL


PROFILE	DATE	BY
	SURVEYED	BY
	PLANNED	BY
	NOTED	BY
NOTE BOOK NO. _____		
STRUCTURE NOTATION: C910		

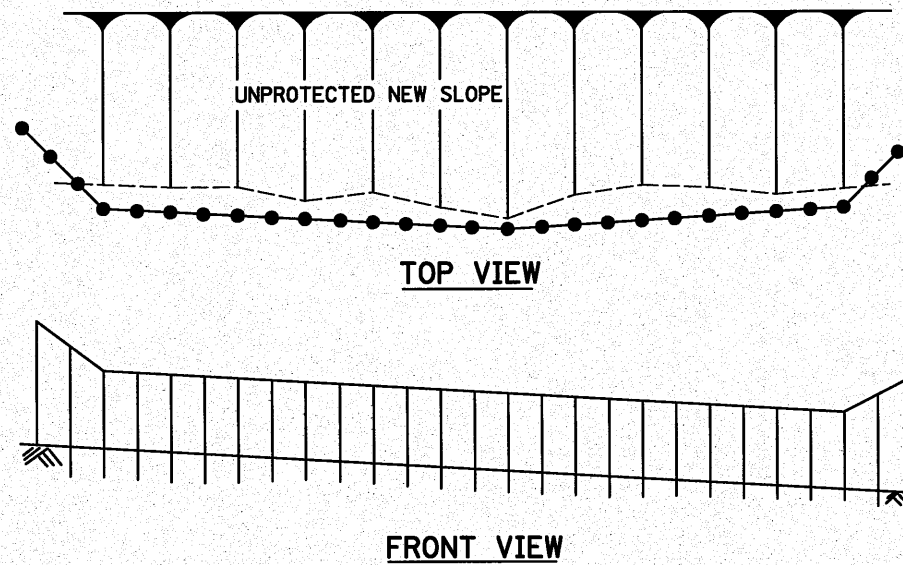

FRONT VIEW

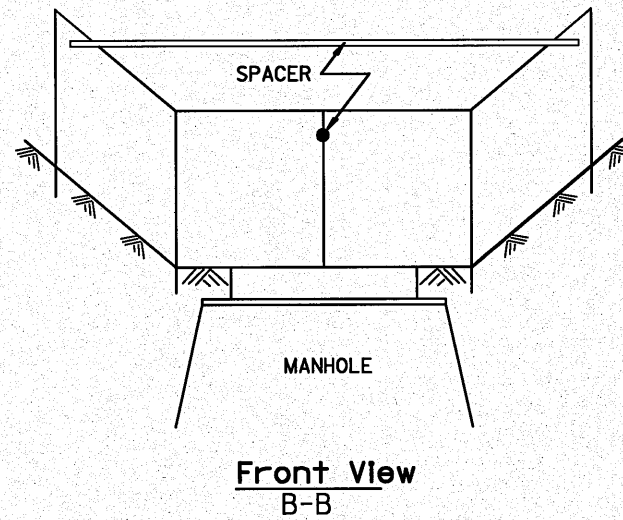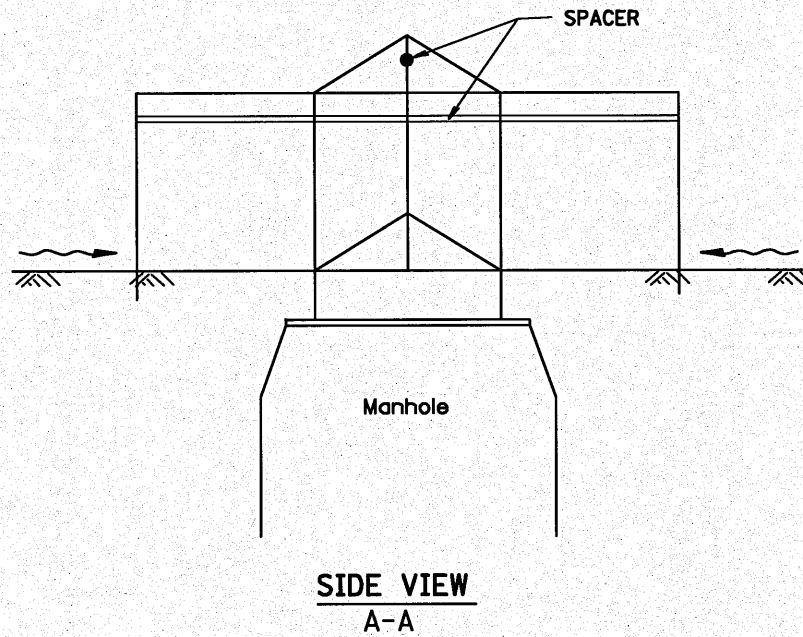

EROSION CONTROL AT OPEN GRATE MAN HOLE

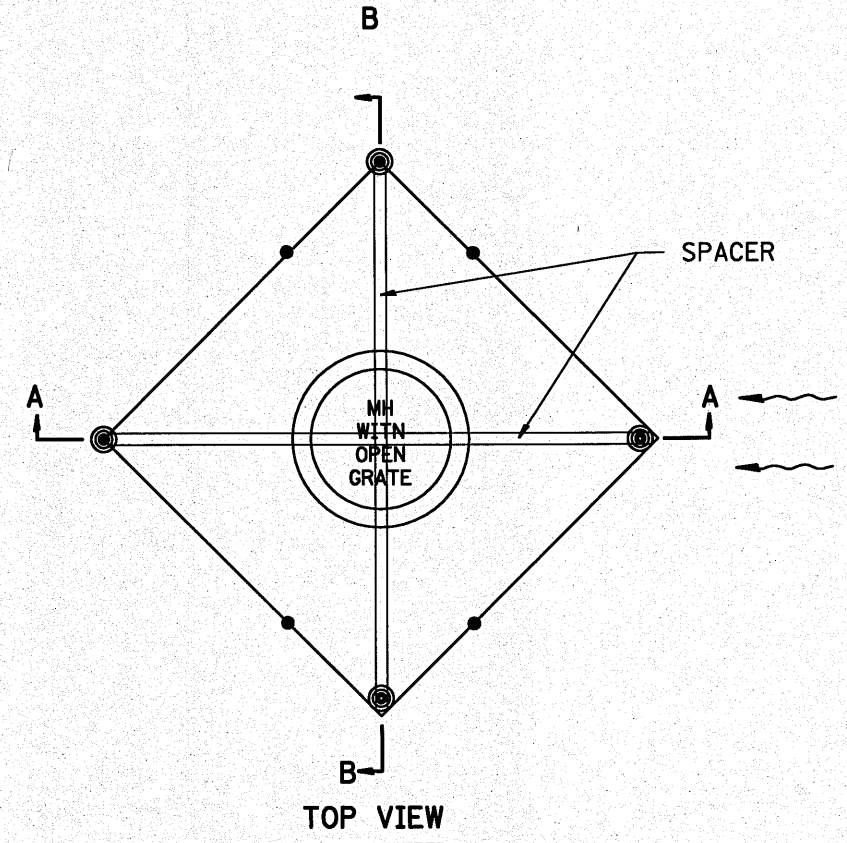

GENERAL NOTES:


1. This work shall be performed in accordance with Sections 280 & 1081, of the Standard Specifications.
2. Additional Timber or Metal Post shall be installed, as needed.

TYPICAL APPLICATION OF SILT FILTER FENCE

All dimensions are in inches (millimeters) unless otherwise noted.



FILE NAME = #FILE#	USER NAME = #USER#	DESIGNED ST	REVISED -	STATE OF ILLINOIS DEPARTMENT OF TRANSPORTATION	DISTRICT 4 STANDARDS US-24 OVER LAMARSH CREEK			F.A.P. RTE.	SECTION	COUNTY	TOTAL SHEETS	SHEET NO.
		DRAWN ST	REVISED -					317	45BR-2	PEORIA	122	89
	PLOT SCALE = #SCALE#	CHECKED FML	REVISED -					280001		CONTRACT NO. 68719		
	PLOT DATE = #DATE#	DATE 10-15-2010	REVISED -									
					SCALE: N.T.S.	SHEET NO. 2 OF 19 SHEETS	STA.	TO STA.		FED. ROAD DIST. NO. [ILLINOIS] FED. AID PROJECT		

PROFILE	SURVEYED	BY	DATE
	PLOTTED		
	GRADES CHECKED		
	NOTE BOOK		
	NO.		

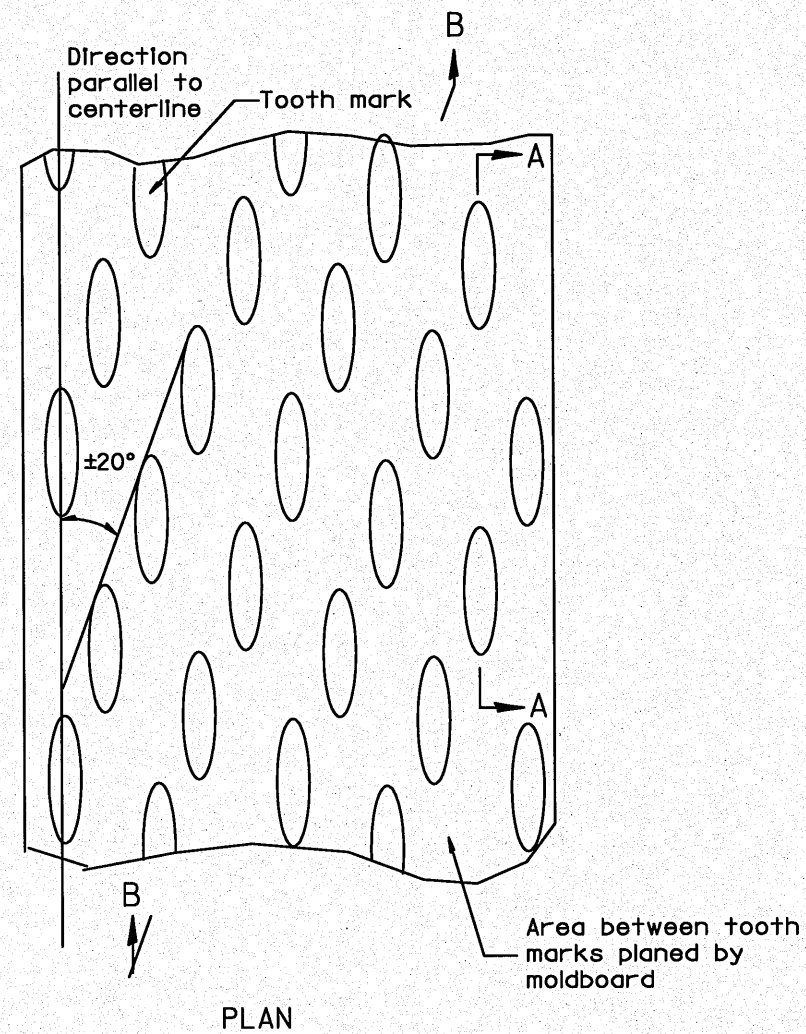

General notes:

1. Coldmilling shall consist of two processes: Cutting with carbide teeth mounted on a rotating drum, and planing with a moldboard mounted immediately behind the cutting drum.
2. Other similar patterns will be acceptable if they consist of a smooth, flat, planed surface interspersed with a pattern of discontinuous longitudinal striations.

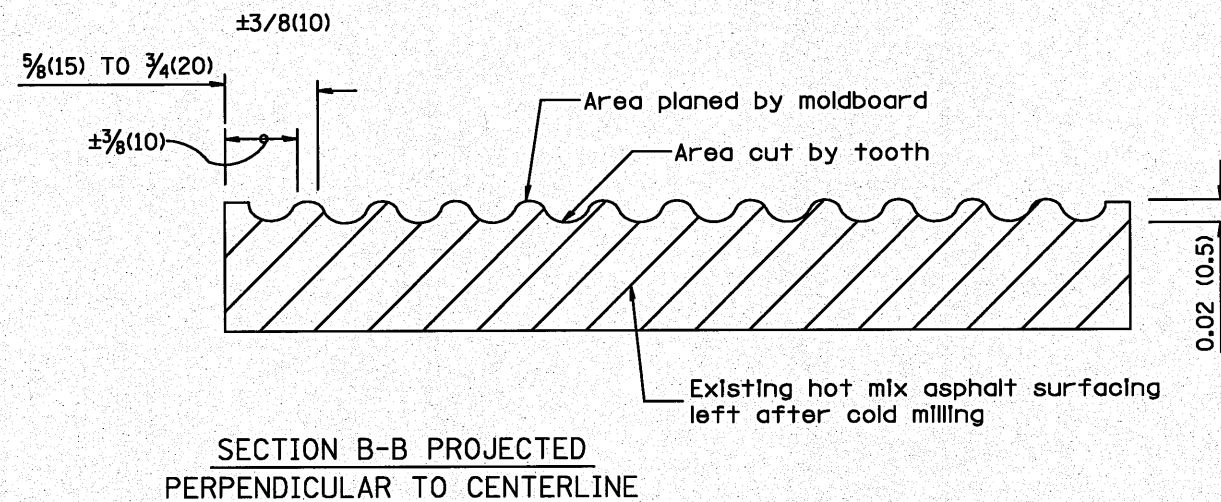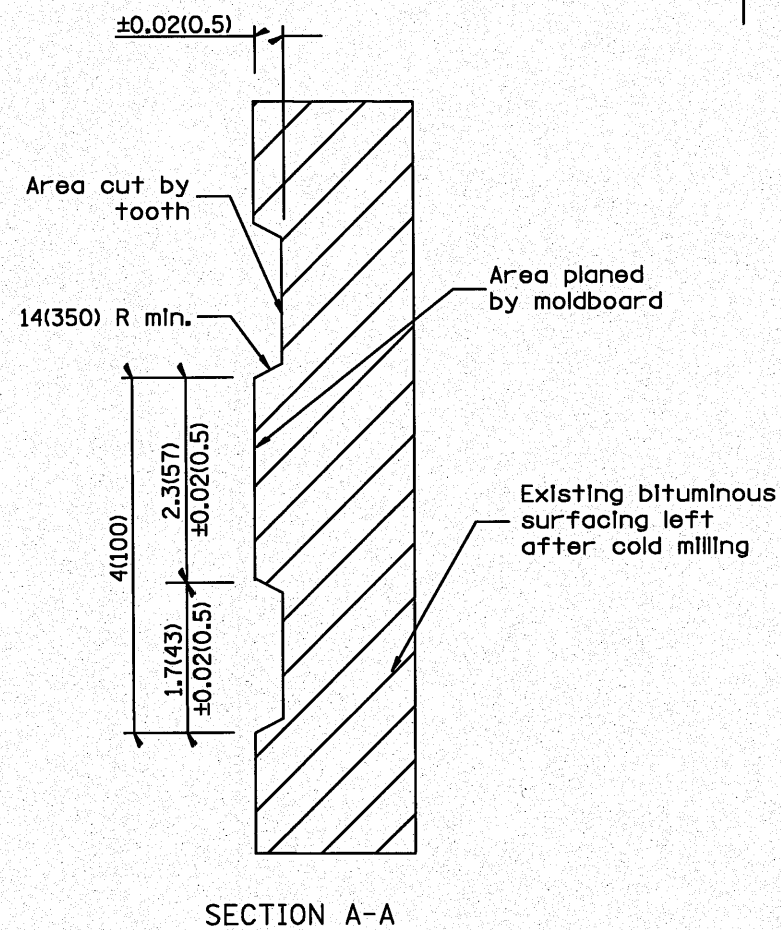


HOT MIX ASPHALT SURFACE REMOVAL (COLD MILLING)



FILE NAME = #FILE#	USER NAME = #USER#	DESIGNED ST	REVISED -	STATE OF ILLINOIS DEPARTMENT OF TRANSPORTATION	DISTRICT 4 STANDARDS US-24 OVER LAMARSH CREEK				F.A.P. RTE.	SECTION	COUNTY	TOTAL SHEETS	SHEET NO.
		DRAWN ST	REVISED -						317	45BR-2	PEORIA	122	90
	PLOT SCALE = #SCALE#	CHECKED FML	REVISED -		440001				CONTRACT NO. 68719				
	PLOT DATE = #DATE#	DATE 10-15-2010	REVISED -		SCALE: N.T.S.	SHEET NO. 3 OF 19 SHEETS	STA.	TO STA.	FED. ROAD DIST. NO. ILLINOIS FED. AID PROJECT				

PLAN	DATE	BY
DESIGNED		
PLOTTED		
CHECKED		
DATE		
NOTE BOOK		
NO.		

PROFILE	DATE	BY
DESIGNED		
PLOTTED		
CHECKED		
DATE		
NOTE BOOK		
NO.		

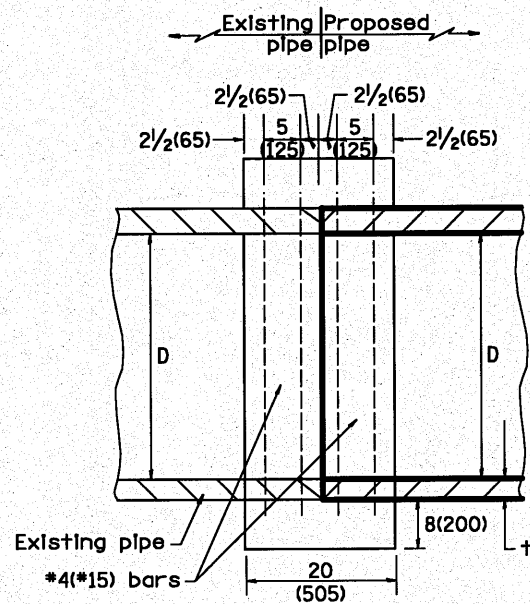

SECTION A - A

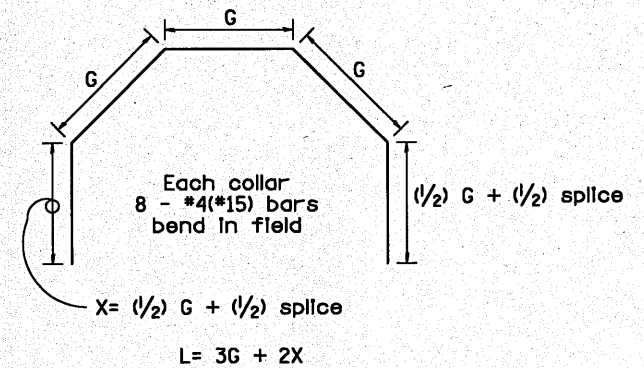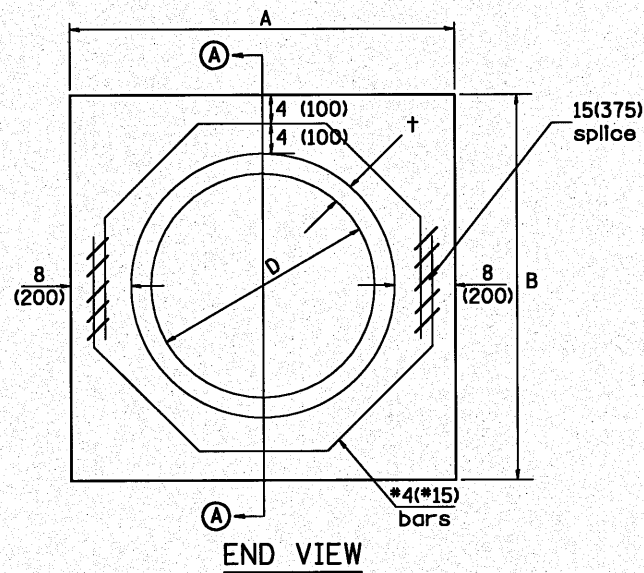

Each Collar								
Reinforcement Bars								
D	+	A	B	CL. SI CONC.	G	X	L	Weight
in (mm)	in (mm)	ft (m)	ft (m)	cu. yd. (m ³)	in (mm)	in (mm)	ft (m)	lb (kg)
12 (300)	2.00 (51)	2.67 (0.814)	2.67 (0.814)	0.4 (0.270)	9 15/16 (253)	12 7/16 (317)	4.57 (1.393)	24 (11)
15 (375)	2.25 (57)	2.96 (0.902)	2.96 (0.902)	0.4 (0.315)	11 3/8 (290)	13 3/16 (335)	5.05 (1.541)	27 (12)
18 (450)	2.50 (64)	3.25 (0.991)	3.25 (0.991)	0.5 (0.362)	12 13/16 (327)	13 7/8 (354)	5.54 (1.689)	30 (14)
21 (525)	2.75 (70)	3.54 (1.079)	3.54 (1.079)	0.5 (0.411)	14 1/4 (364)	14 5/8 (372)	6.02 (1.836)	32 (15)
24 (600)	3.00 (76)	3.83 (1.167)	3.84 (1.167)	0.6 (0.460)	15 11/16 (401)	15 5/16 (391)	6.51 (1.984)	35 (16)
27 (675)	3.25 (83)	4.13 (1.259)	4.13 (1.259)	0.7 (0.516)	17 1/4 (438)	16 1/16 (409)	6.99 (2.131)	37 (17)
30 (750)	3.50 (89)	4.42 (1.347)	4.42 (1.347)	0.7 (0.570)	18 11/16 (475)	16 3/4 (428)	7.48 (2.279)	40 (18)
33 (825)	3.75 (95)	4.71 (1.436)	4.71 (1.436)	0.8 (0.624)	20 1/8 (512)	17 1/2 (446)	7.96 (2.426)	43 (19)
36 (900)	4.00 (102)	5.00 (1.524)	5.00 (1.524)	0.9 (0.682)	21 9/16 (549)	18 3/16 (465)	8.44 (2.574)	45 (20)
42 (1050)	4.50 (114)	5.58 (1.701)	5.58 (1.701)	1.0 (.800)	24 7/16 (622)	19 3/4 (501)	9.41 (2.869)	50 (23)
48 (1200)	5.00 (127)	6.17 (1.881)	6.17 (1.881)	1.2 (0.930)	27 5/16 (696)	21 3/16 (538)	10.38 (3.164)	55 (25)

GENERAL NOTES

1. THE COLLAR SHALL BE CONSTRUCTED ENTIRELY OF CLASS SI CONCRETE IN ACCORDANCE WITH THE APPLICABLE PORTIONS OF SECTION 503 OF THE STANDARD SPECIFICATIONS. REINFORCEMENT BARS SHALL CONFORM TO SECTION 508.


PIPE CULVERT EXTENSION COLLAR (WITHOUT END SECTION)

QUANTITIES			
CALC. BY:	R. J. D.	2-2-98	DATE:
CHECKED BY:	R. D. H.	2-6-98	DATE:

QUANTITY CALCULATIONS ARE ON FILE AT THE DISTRICT 4 OFFICE, BUREAU OF PROJECT IMPLEMENTATION, DOCUMENTATION SECTION


FILE NAME = #FILE#	USER NAME = #USER#	DESIGNED ST	REVISED -	STATE OF ILLINOIS DEPARTMENT OF TRANSPORTATION	DISTRICT 4 STANDARDS US-24 OVER LAMARSH CREEK				F.A.P. RTE.	SECTION	COUNTY	TOTAL SHEETS	SHEET NO.
		DRAWN ST	REVISED -		317	45BR-2	PEORIA	122	91				
	PLOT SCALE = #SCALE#	CHECKED FML	REVISED -		542016				CONTRACT NO. 68719				
	PLOT DATE = #DATE#	DATE 10-15-2010	REVISED -		SCALE: N.T.S.	SHEET NO. 4 OF 19 SHEETS	STA.	TO STA.	FED. ROAD DIST. NO.	ILLINOIS FED. AID PROJECT			

PROFILE	SURVEYED	BY	DATE
	PLOTTED		
	GRADES CHECKED		
	NOTE BOOK		
NO.	STRUCTURE	NOTARYS	CHRD

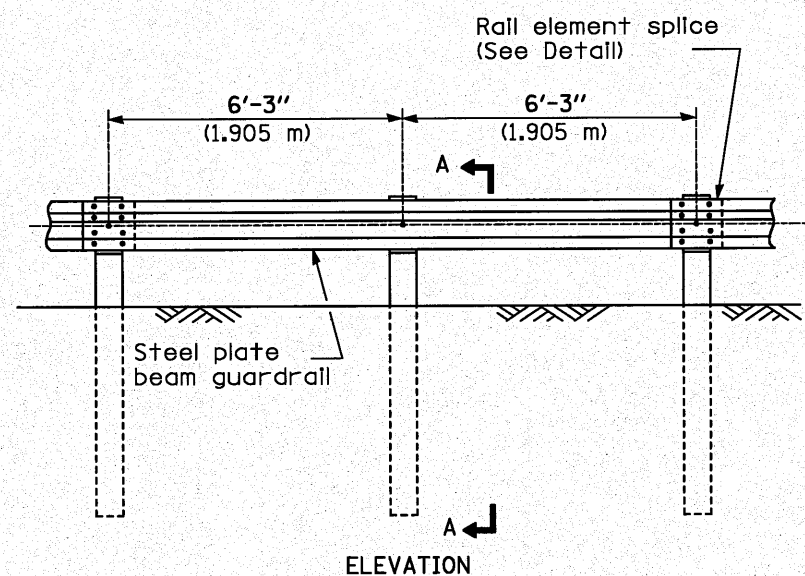


TYPE A

6'-3" (1.905 m) Typical post spacing

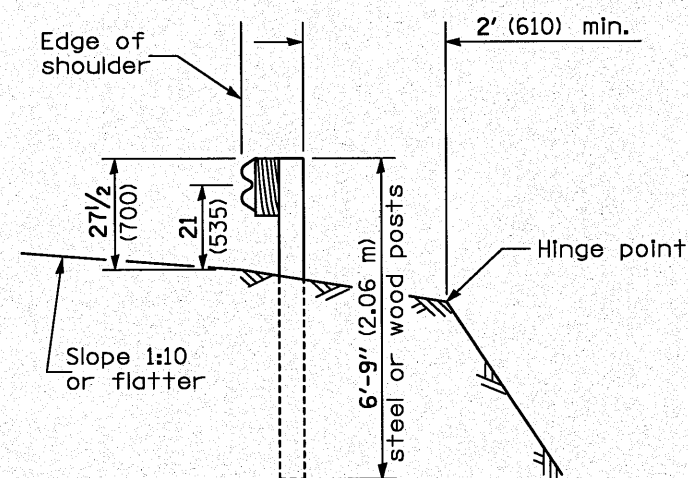


SECTION A-A

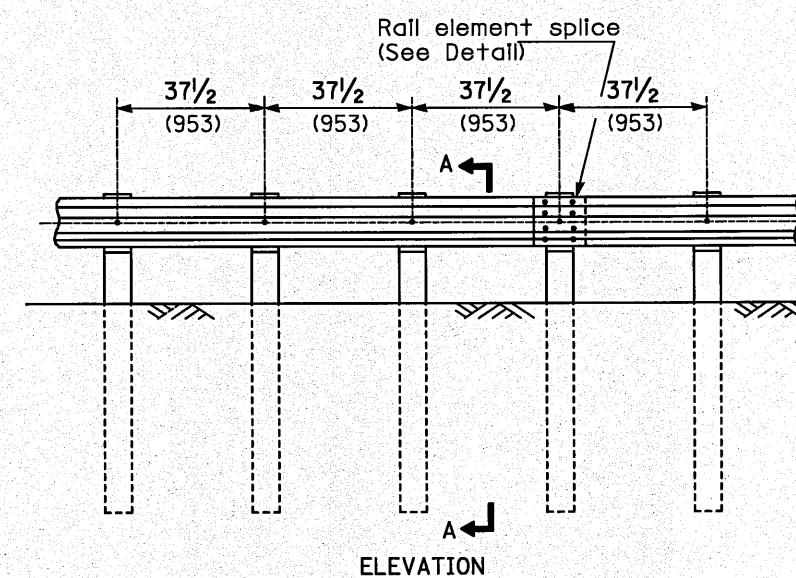


TYPE B

37½ (953) Closed post spacing

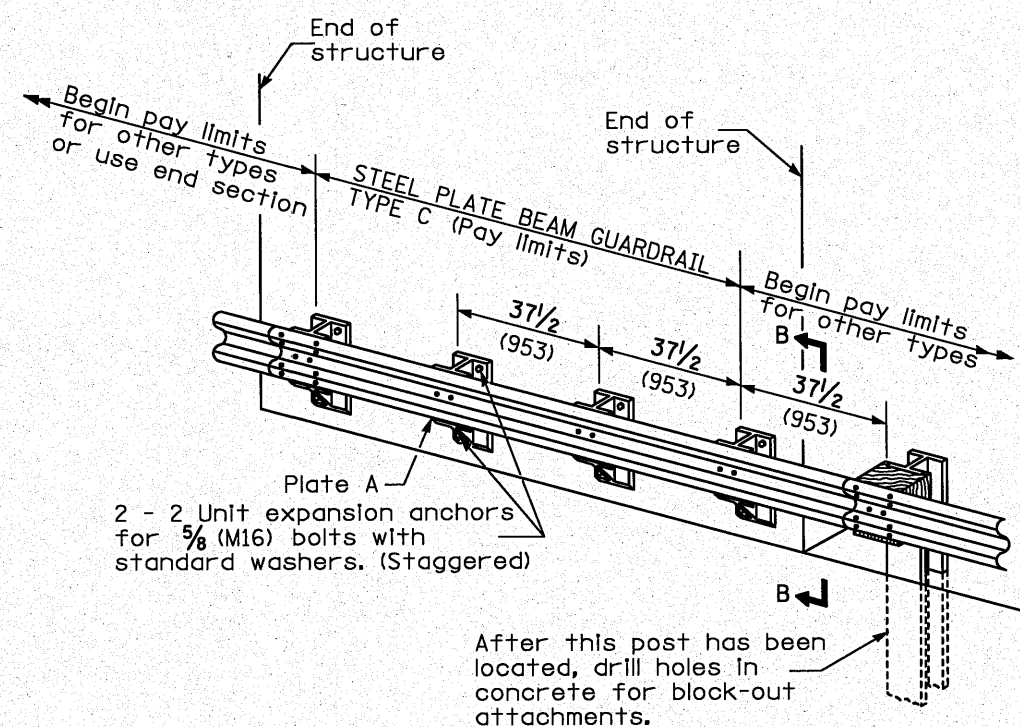


TYPE C


37½ (953) Block-out spacing

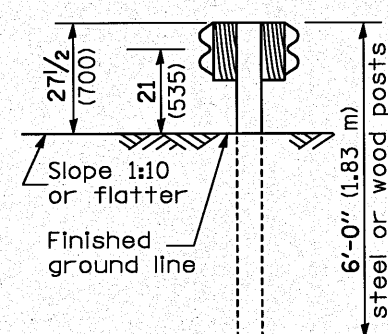

SECTION C-C

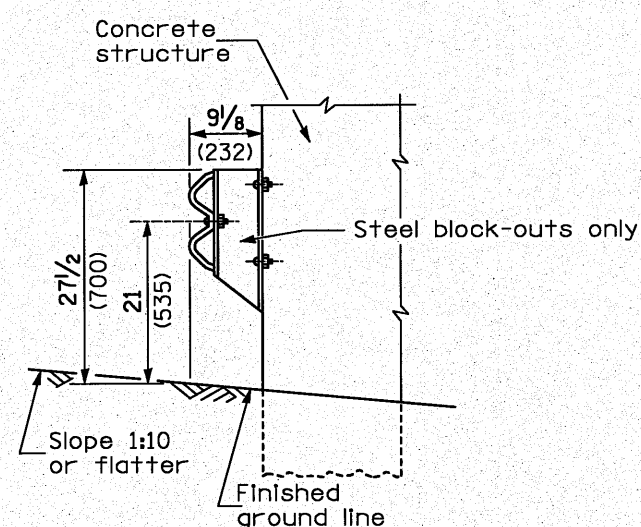

SECTION B-B

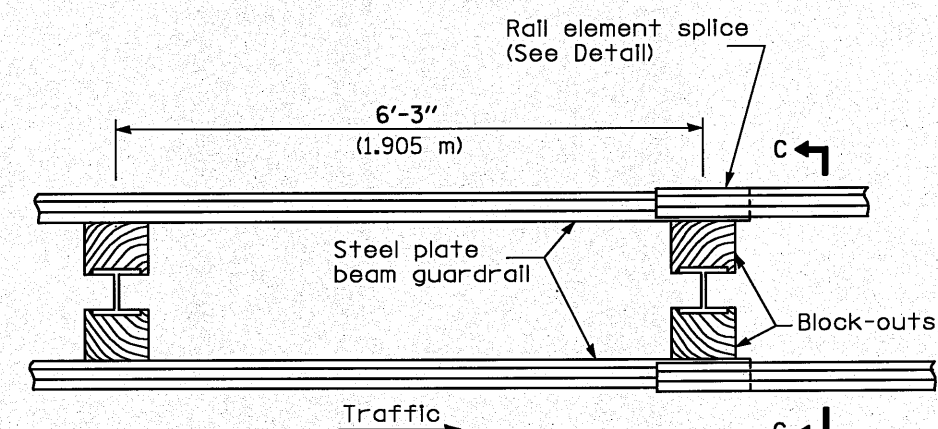

PLAN

TYPE D

Double steel plate beam guardrail
6'-3" (1.905 m) typical post spacing

GENERAL NOTES

All slope ratios are expressed as units of vertical displacement to units of horizontal displacement (V:H).

All dimensions are in millimeters (Inches)
unless otherwise shown.

The existing steel posts may be drilled to match the bolt pattern shown herein for the wood block-out, or a new steel post shall be provided.


This detail is applicable to the guardrail system used prior to January 1, 2007. For details on the Midwest Guardrail System, see Standard 630001.

REMOVE & REERECT STEEL PLATE BEAM GUARDRAIL


FILE NAME = #FILE#	USER NAME = #USER#	DESIGNED ST	REVISED -	STATE OF ILLINOIS DEPARTMENT OF TRANSPORTATION	DISTRICT 4 STANDARDS US-24 OVER LAMARSH CREEK			F.A.P. RTE.	SECTION	COUNTY	TOTAL SHEETS	SHEET NO.
		DRAWN ST	REVISED -					317	45BR-2	PEORIA	122	92
	PLOT SCALE = #SCALE#	CHECKED F.M.L.	REVISED -		630011 PAGE 1 OF 4			CONTRACT NO. 68719				
	PLOT DATE = #DATE#	DATE 10-15-2010	REVISED -		SCALE: N.T.S.	SHEET NO. 5 OF 19 SHEETS	STA. TO STA.	FED. ROAD DIST. NO. ILLINOIS FED. AID PROJECT				

PLAN	DATE	BY
REVIEWED	DATE	BY
NOTED	DATE	BY
NO.	DATE	BY


PROFILE	DATE	BY
REVIEWED	DATE	BY
NOTED	DATE	BY
NO.	DATE	BY

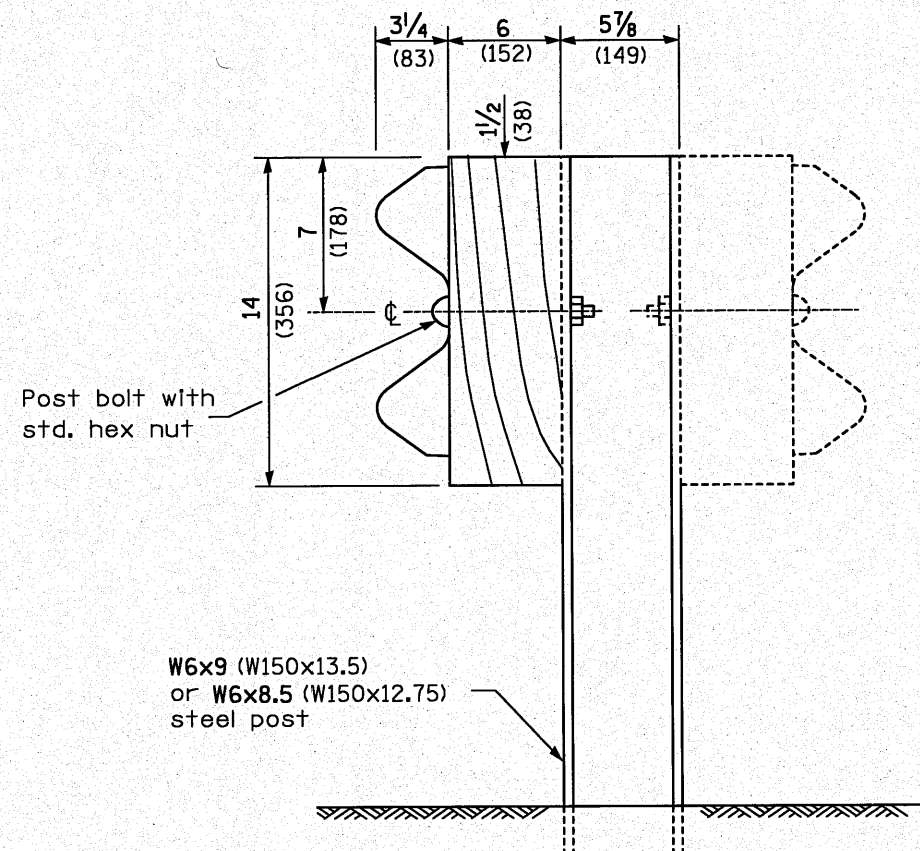

STEEL POST CONSTRUCTION

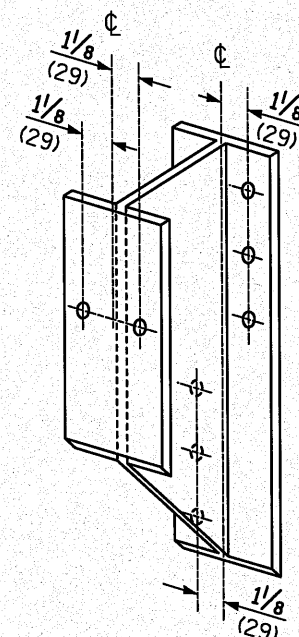


STEEL BLOCK-OUT DETAIL

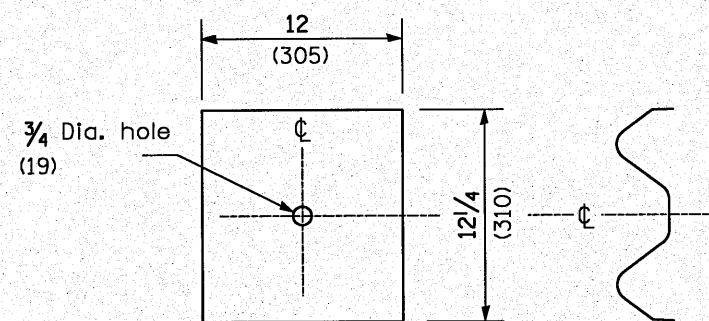


NOTE

Plate A shall be placed between rail element and block-out at non-splice mounting points only when steel block-outs are used.

PLATE A

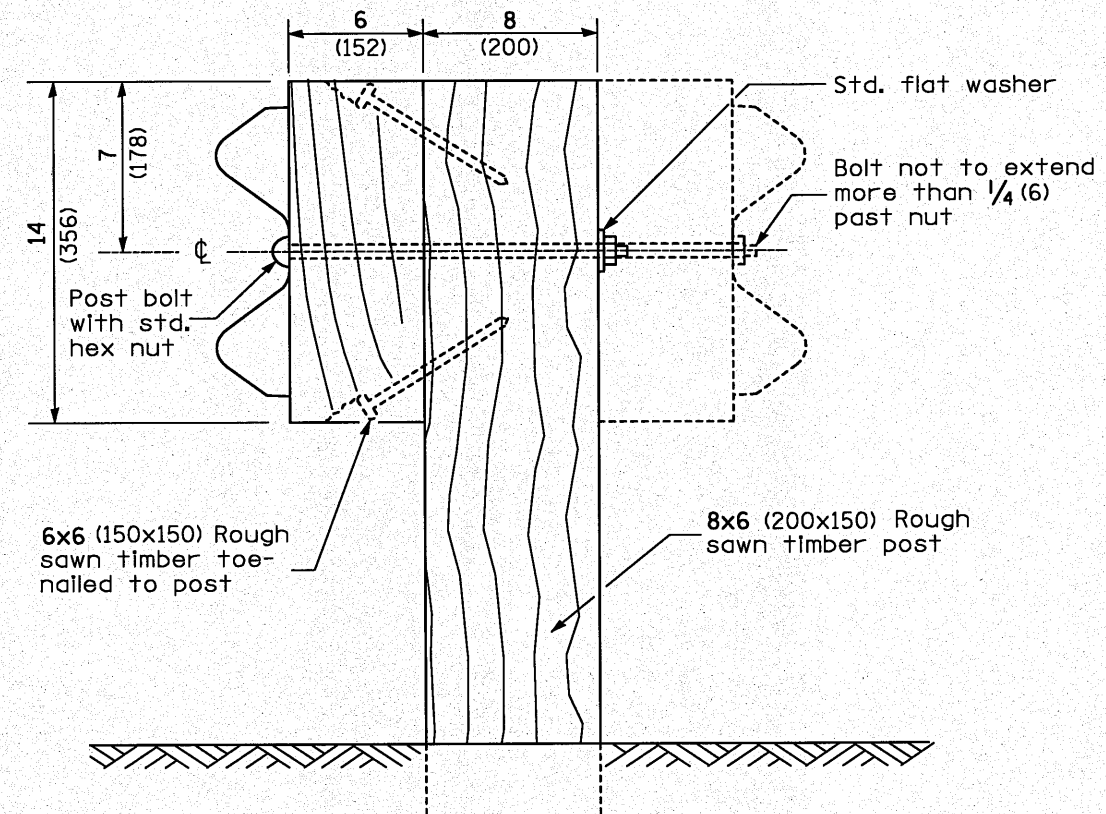

WOOD POST CONSTRUCTION

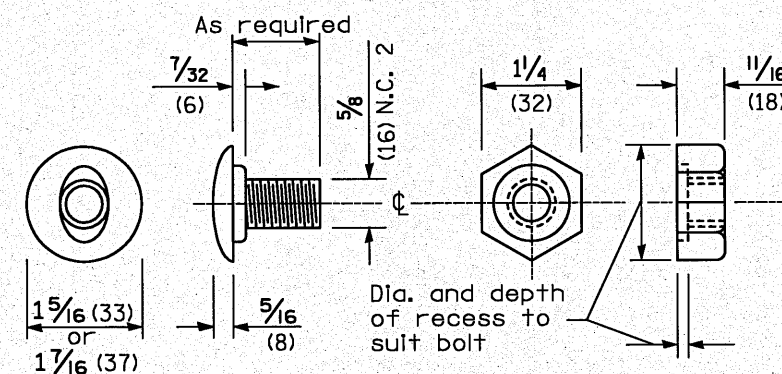


POST OR SPLICE BOLT & NUT


All dimensions are in inches (millimeters) unless otherwise noted.

FILE NAME =	USER NAME = #USER#	DESIGNED ST	REVISED -	STATE OF ILLINOIS DEPARTMENT OF TRANSPORTATION		DISTRICT 4 STANDARDS US-24 OVER LAMARSH CREEK		F.A.P. RTE.	SECTION	COUNTY	TOTAL SHEETS	SHEET NO.
#FILE#		DRAWN ST	REVISED -					317	45BR-2	PEORIA	122	93
		CHECKED FML	REVISED -					630011 PAGE 2 OF 4				CONTRACT NO. 68719
		DATE 10-15-2010	REVISED -					FED. ROAD DIST. NO. ILLINOIS FED. AID PROJECT				
				SCALE: N.T.S.		SHEET NO. 6 OF 19 SHEETS		STA. TO STA.				


PROFILE		BY	DATE
SURVEYED	_____	_____	_____
PLOTTED	_____	_____	_____
GRADES CHECKED	_____	_____	_____
B.M. NOTED	_____	_____	_____
STRUCTURE NOTATIONS CH'D	_____	_____	_____
NO. _____	_____	_____	_____

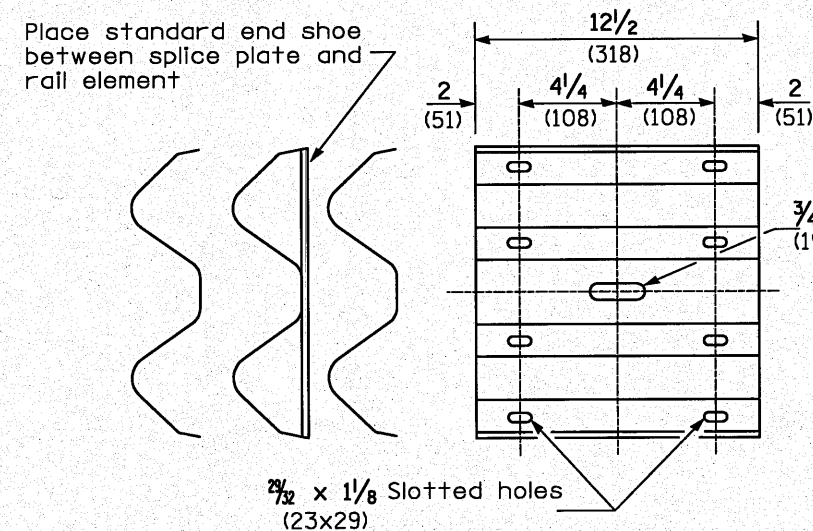

SPLICE PLATE

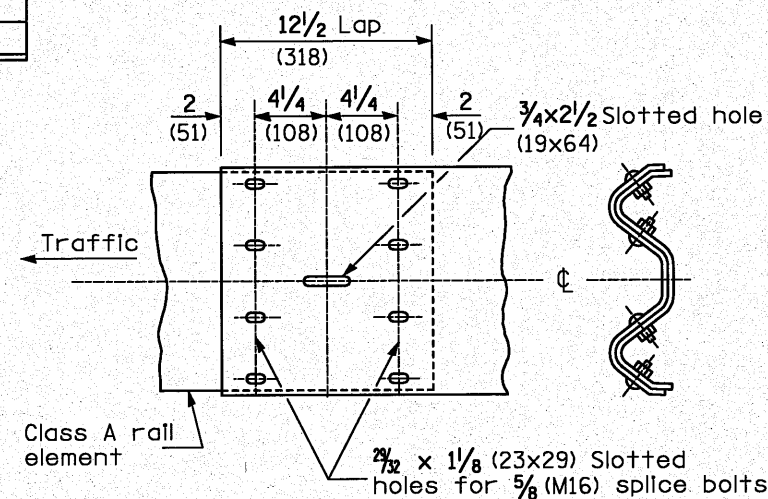

RAIL ELEMENT SPLICE

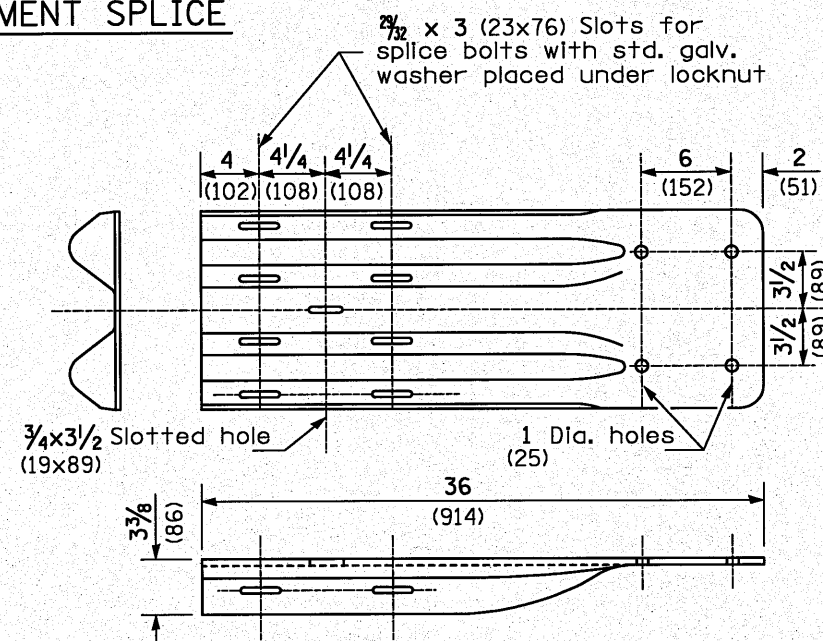


NOTE

When end shoe is attached to a bridge parapet which has an expansion joint, the bolts shall be provided with a locknut or double nut and shall be tightened only to a point that will allow guardrail movement.

The standard end shoe shall be attached to the concrete with pre-drilled or self-drilling anchor bolts. The anchor cone shall be set flush with the surface of the concrete.

Externally threaded studs protruding from the surface of the concrete will not be permitted.


END SHOE

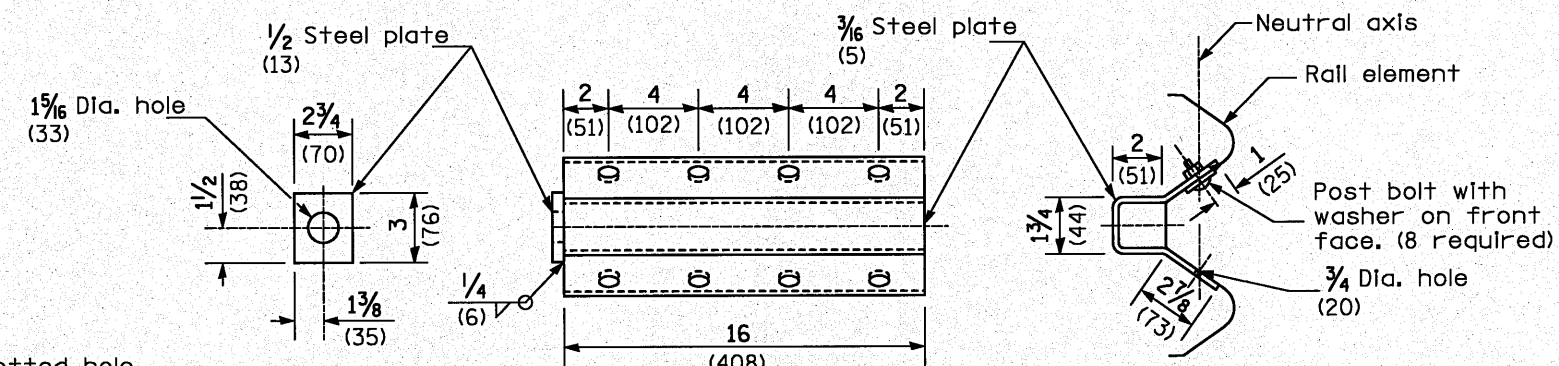


NOTE

Anchor plate T shall be used to attach cable assembly to guardrail when required on traffic barrier terminals.

ANCHOR PLATE T DETAILS

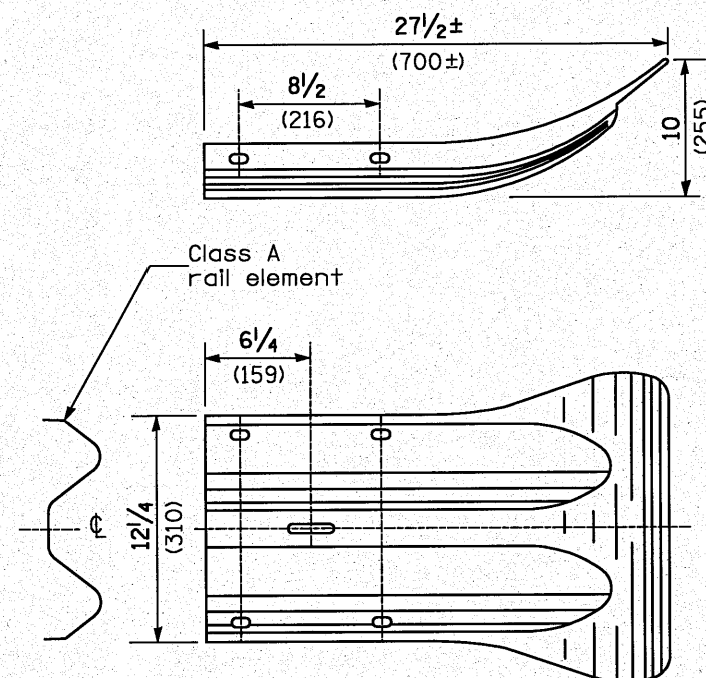

END SECTION

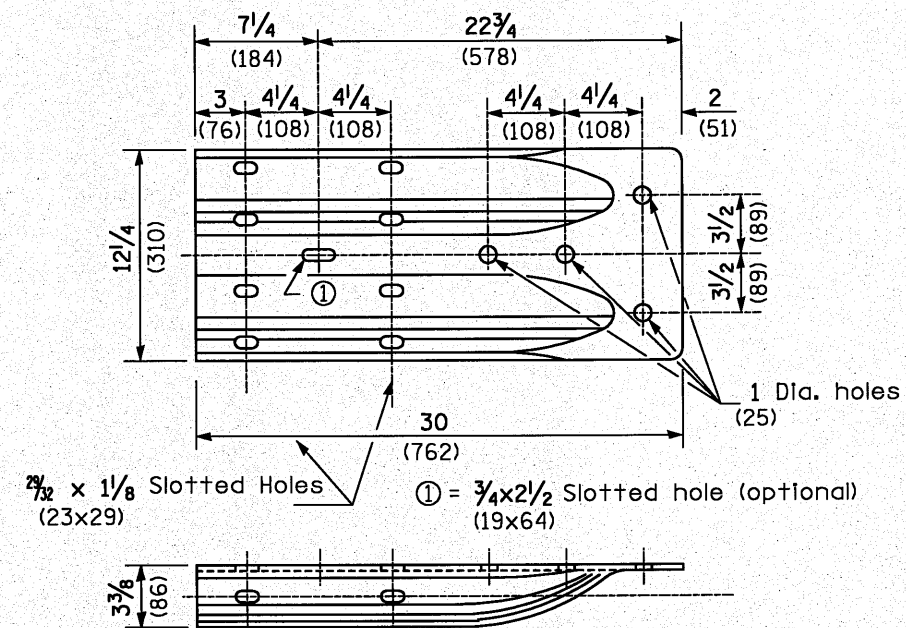


ALTERNATE END SHOE


FILE NAME = #FILE#	USER NAME = #USER#	DESIGNED ST	REVISED -	STATE OF ILLINOIS DEPARTMENT OF TRANSPORTATION	DISTRICT 4 STANDARDS US-24 OVER LAMARSH CREEK			F.A.P. RTE.	SECTION	COUNTY	TOTAL SHEETS	SHEET NO.
		DRAWN ST	REVISED -					317	45BR-2	PEORIA	122	94
	PLOT SCALE = #SCALE#	CHECKED F.M.L.	REVISED -		630011 PAGE 3 OF 4			CONTRACT NO. 68719				
	PLOT DATE = #DATE#	DATE 10-15-2010	REVISED -		SCALE: N.T.S.	SHEET NO. 7 OF 19 SHEETS	STA. TO STA.	FED. ROAD DIST. NO.	ILLINOIS FED. AID PROJECT			

PLAN	DATE	BY
	NO.	FILE
	NO.	FILE
	NO.	FILE

PROFILE	DATE	BY
	NO.	FILE
	NO.	FILE
	NO.	FILE

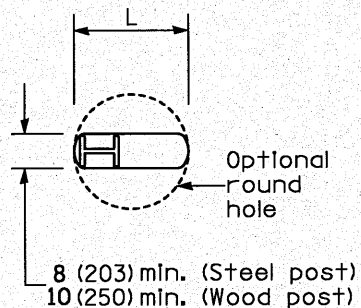


PLAN

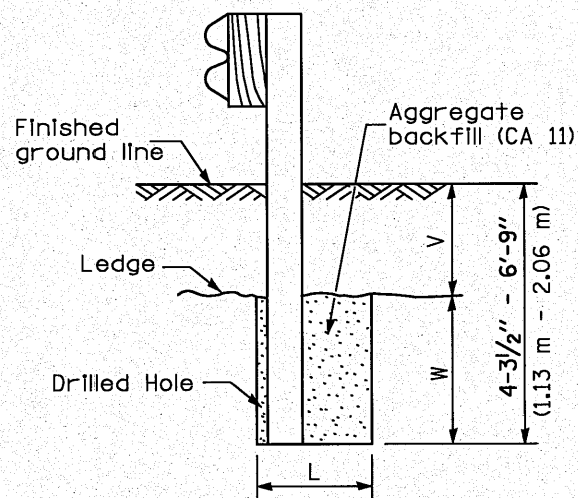

ELEVATION

FOOTING FOR POST WHEN IMPERVIOUS MATERIAL IS ENCOUNTERED

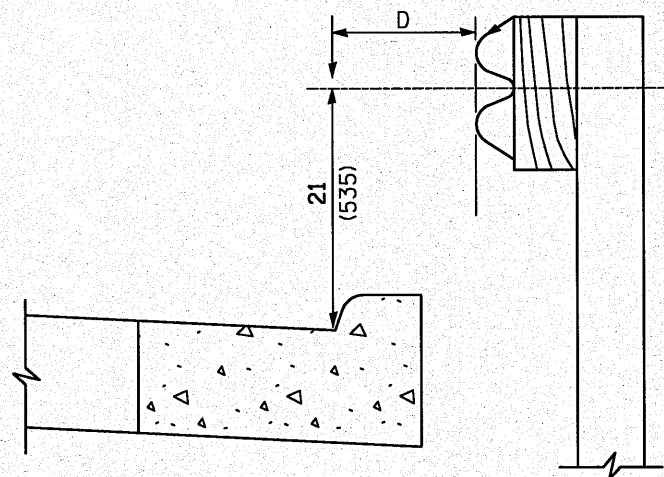


Note:
If it is necessary for D to be more than 12 (300) and less than 10'-0" (3.0 m) type M-2 (M-5) curb and gutter (Std. 606001) shall be used in front of and in advance of the guardrail.


GUARDRAIL PLACED BEHIND CURB

(D = 0 desirable to 12 (300) maximum)

V	W	L	
		Steel Post	Wood Post
0 - 18 (0 - 460)	24 (610)	21 (530)	23 (580)
>18 - 41.5 (>460 - 825)	12 (305)	8 (203)	10 (250)
>41.5 - 53.5 (>825 - 1.13 m)	12 - 0 (305 - 0)	8 (203)	10 (250)

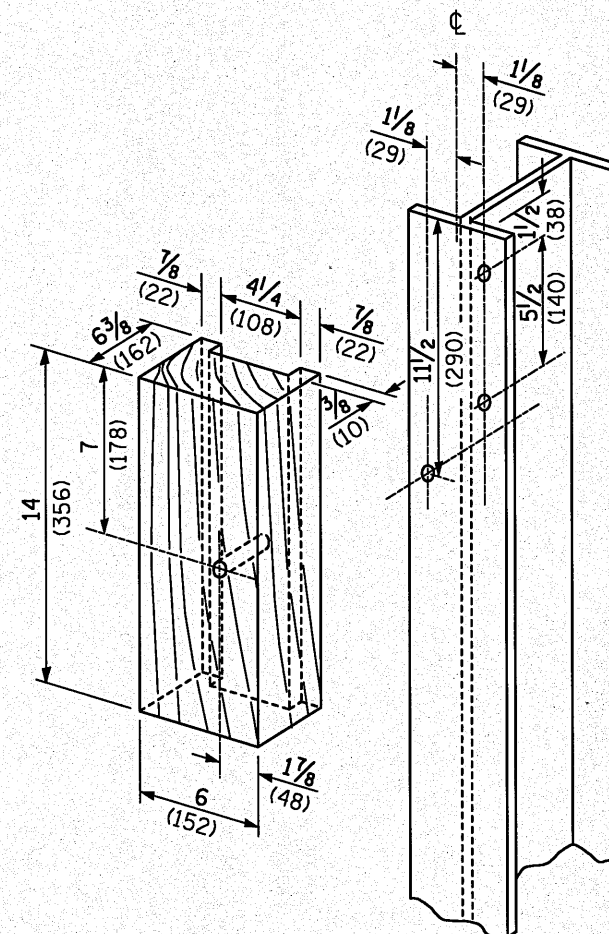

WOOD BLOCK-OUT AND STEEL POST DETAILS

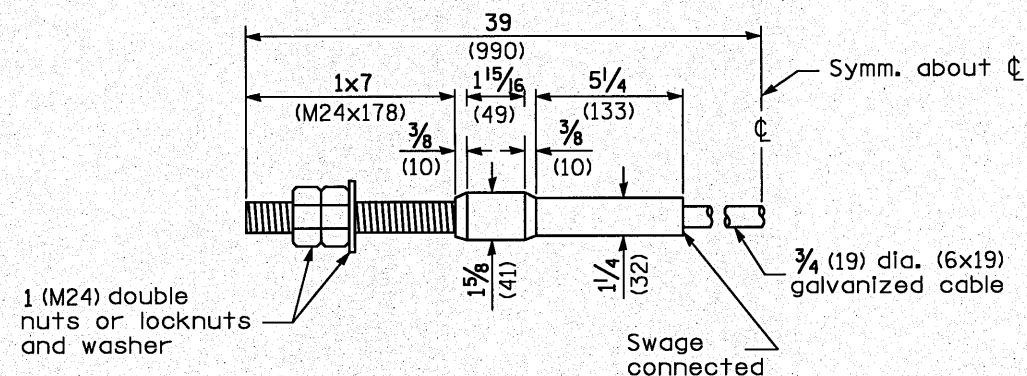


CABLE ASSEMBLY

(18,100 kg (40,000 lbs.) min. breaking strength)
Tighten to taut tension.


All dimensions are in inches (millimeters) unless otherwise noted.

FILE NAME =	USER NAME = #USER#	DESIGNED ST	REVISED -	STATE OF ILLINOIS DEPARTMENT OF TRANSPORTATION	DISTRICT 4 STANDARDS US-24 OVER LAMARSH CREEK	F.A.P. RTE.	SECTION	COUNTY	TOTAL SHEETS	SHEET NO.	
#FILE#		DRAWN ST	REVISED -			317	45BR-2	PEORIA	122	95	
		CHECKED FML	REVISED -			630011 PAGE 4 OF 4 CONTRACT NO. 68719					
		DATE 10-15-2010	REVISED -			SCALE: N.T.S.	SHEET NO. 8 OF 19 SHEETS	STA.	TO STA.	FED. ROAD DIST. NO.	ILLINOIS FED. AID PROJECT

PROFILE	SURVEYED	BY	DATE
PLOTTED			
NOTE BOOK	GRADES CHECKED		
NO. _____	BILL NOTED		
	STRUCTURE		
	NOTATIONS CHFD		

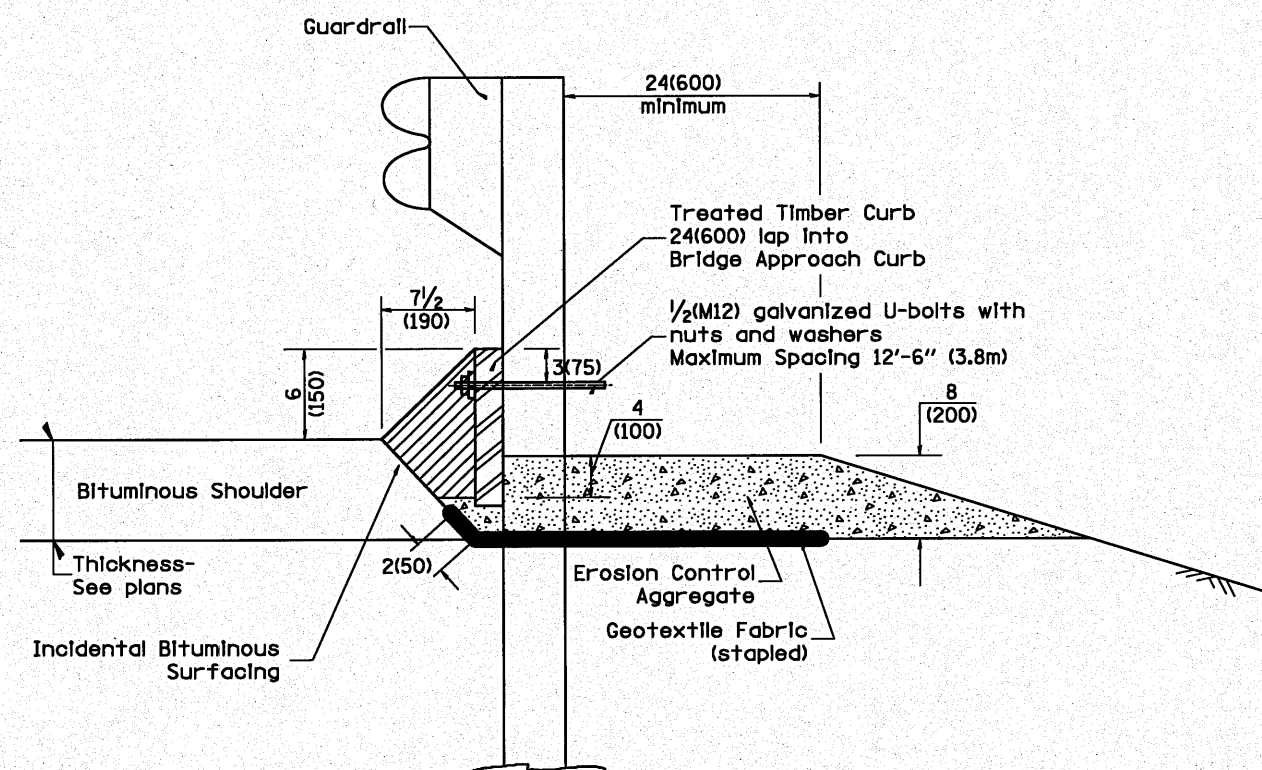

TYPICAL SECTION WITH EROSION CONTROL CURB

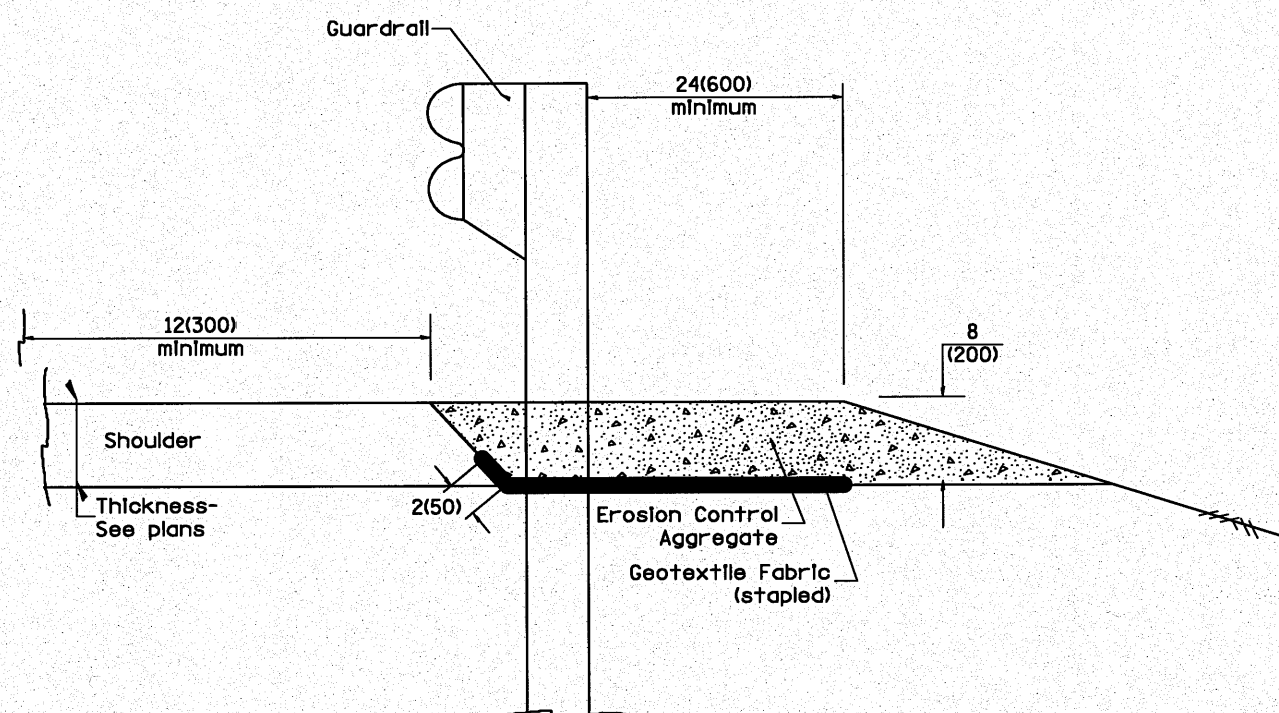

TYPICAL SECTION WITHOUT EROSION CONTROL CURB

GENERAL NOTES: EROSION CONTROL CURB

1. This work shall consist of grading as needed, installing hardware and treated timber boards, furnishing and placing mastic material and incidental bituminous surfacing in front of Steel Plate Beam Guardrail in accordance with Plan Details.
2. Timber shall be treated in accordance with Article 1007.12. All preservatives specified in the article will be allowed. Waterborne preservatives "asa" and "cca" shall have a minimum retention of 0.40 lbs./cu. ft. (6.4 kg/m³)

GENERAL NOTES: GUARDRAIL AGGREGATE EROSION CONTROL

1. This work shall consist of grading as needed, furnishing and installing geotextile fabric and staples, and furnishing, placing and shaping crushed aggregate around and behind Steel Plate Beam Guardrail posts in accordance with Plan Details.
2. Before placing the aggregate and the Geotextile Fabric, weeds and grass shall be removed from the area to be covered.
3. After the area has been prepared, and in a dry condition, the Geotextile fabric shall be placed with a 12(300) minimum overlap. A knife cut for guardrail post installation is necessary.
4. The aggregate shall be deposited, compacted and shaped by either mechanical or hand methods, in a manner reasonably true to line and grade.
5. The Contractor shall have the option of placing the guardrail before or after the Geotextile Fabric and Aggregate are in place. If the guardrail is placed after the Geotextile Fabric and Aggregate, then any voids must be filled and the aggregate returned to line and grade.
6. Materials shall meet the following requirements:
 - A. The crushed aggregate shall be CA1 gradation in accordance with Article 1004.01(c) of the Standard Specifications.
 - B. The Geotextile Fabric shall be nonwoven fabric in accordance with Article 1080.02 of the Standard Specifications.


GUARDRAIL EROSION CONTROL TREATMENT

All dimensions are in inches (millimeters) unless otherwise noted.


FILE NAME = #FILE#	USER NAME = #USER#	DESIGNED ST	REVISED -	STATE OF ILLINOIS DEPARTMENT OF TRANSPORTATION	DISTRICT 4 STANDARDS US-24 OVER LAMARSH CREEK			F.A.P. RTE.	SECTION	COUNTY	TOTAL SHEETS	SHEET NO.
		DRAWN ST	REVISED -					317	45BR-2	PEORIA	122	96
	PLOT SCALE = #SCALE#	CHECKED F.M.L.	REVISED -		630101 PAGE 1 OF 2			CONTRACT NO. 687119				
	PLOT DATE = #DATE#	DATE 10-15-2010	REVISED -		SCALE: N.T.S.	SHEET NO. 9 OF 19 SHEETS	STA. TO STA.	FED. ROAD DIST. NO.	ILLINOIS FED. AID PROJECT			

DATE	BY	REVIEWED	PLANNED	CHECKED	DATE	BY	REVIEWED	PLANNED	CHECKED
PLAN		NOTE BOOK							
NO. _____									


DATE	BY	REVIEWED	PLANNED	CHECKED	DATE	BY	REVIEWED	PLANNED	CHECKED
PROFILE		NOTE BOOK							
NO. _____									

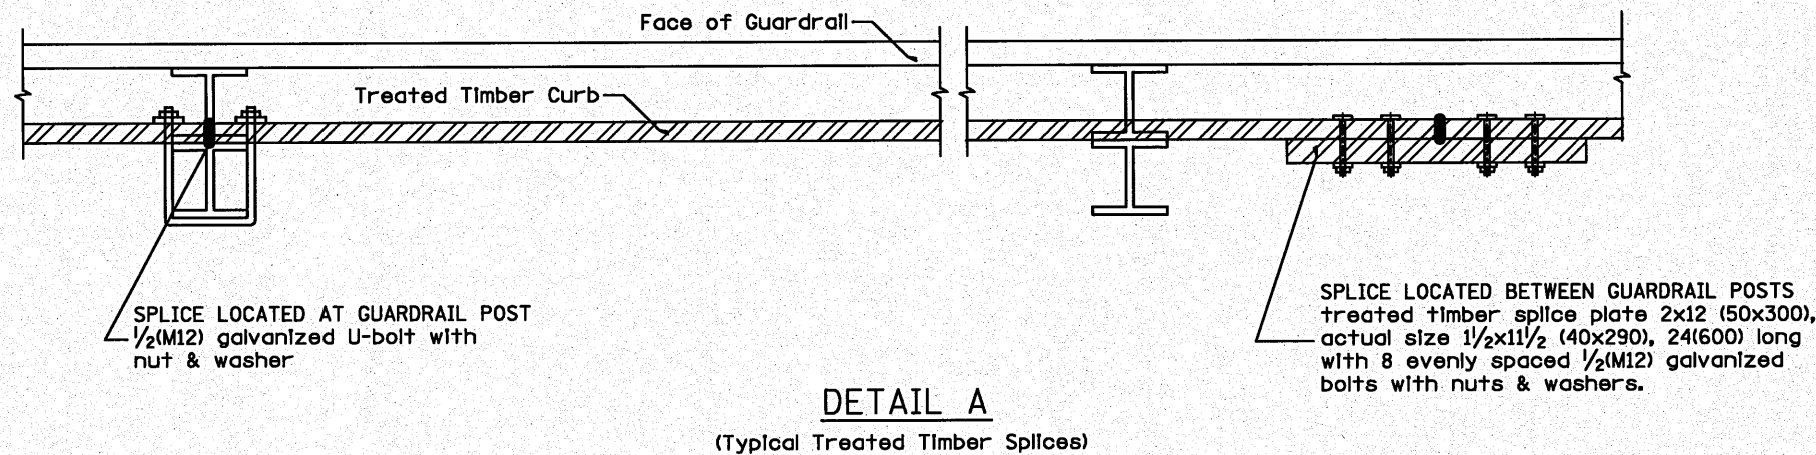


DETAIL A
(Typical Treated Timber Splices)

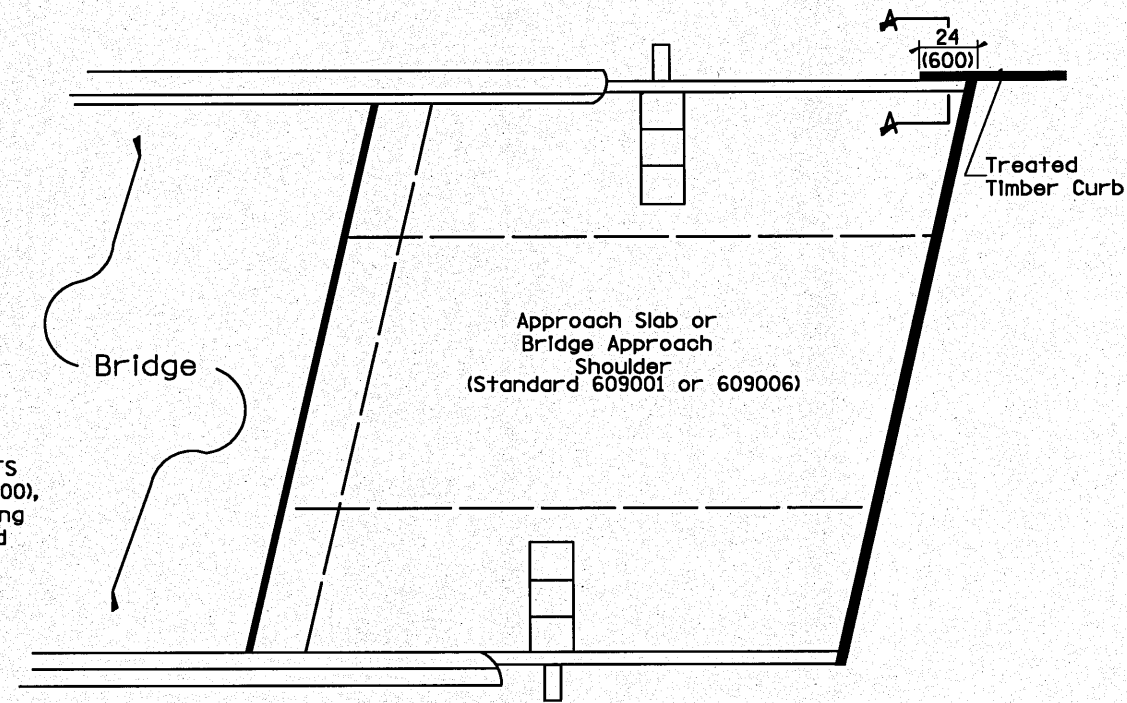

PLAN VIEW
APPROACH SLAB OR BRIDGE APPROACH SHOULDER
(STANDARD 609001 or 609006)

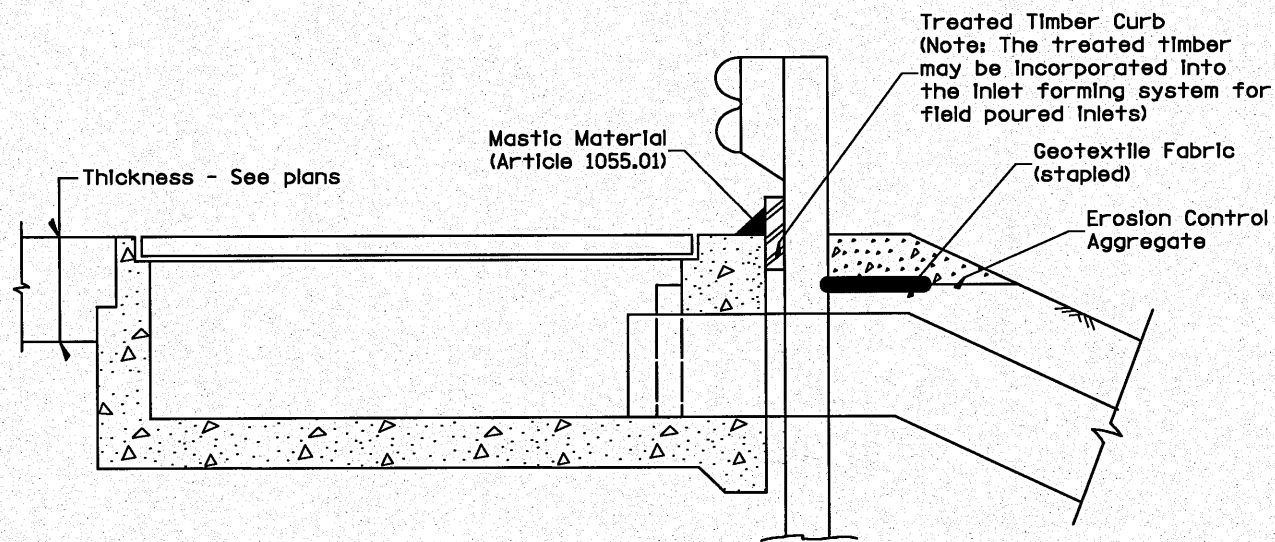

TYPICAL SECTION WITH EROSION CONTROL CURB
AT INLETS TYPE E & F (STANDARD 610001)

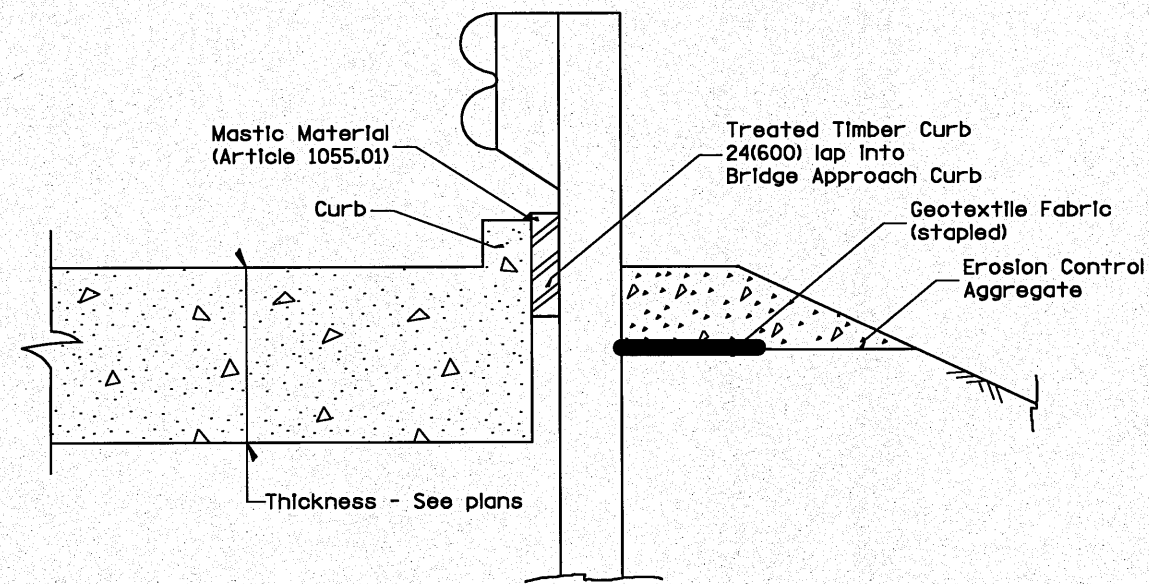


SECTION A-A
TYPICAL SECTION WITH EROSION CONTROL CURB
AT BRIDGE APPROACH CURB
(STANDARD 609001 OR 609006)

All dimensions are in inches (millimeters) unless otherwise noted.


FILE NAME = #FILE#	USER NAME = #USER#	DESIGNED ST	REVISED -	STATE OF ILLINOIS DEPARTMENT OF TRANSPORTATION	DISTRICT 4 STANDARDS US-24 OVER LAMARSH CREEK			F.A.P. RTE.	SECTION	COUNTY	TOTAL SHEETS	SHEET NO.
		DRAWN ST	REVISED -					317	45BR-2	PEORIA	122	97
	PLOT SCALE = #SCALE#	CHECKED FML	REVISED -		630101 PAGE 2 OF 2			CONTRACT NO. 68719				
	PLOT DATE = #DATE#	DATE 10-15-2010	REVISED -		SCALE: N.T.S.	SHEET NO. 10 OF 19 SHEETS	STA. TO STA.	FED. ROAD DIST. NO. ILLINOIS FED. AID PROJECT				

DATE	BY	REVISION
PLAN		
NOTE BOOK		
NO.		


DATE	BY	REVISION
PROFILE		
NOTE BOOK		
NO.		

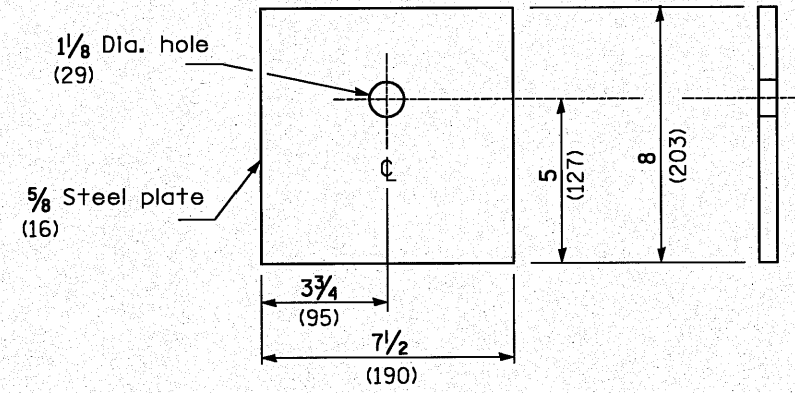

BEARING PLATE K

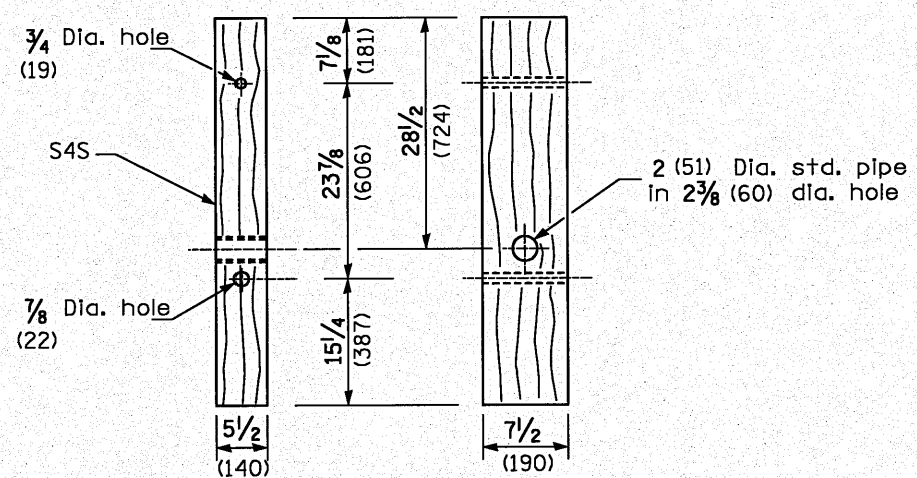


WOOD POST

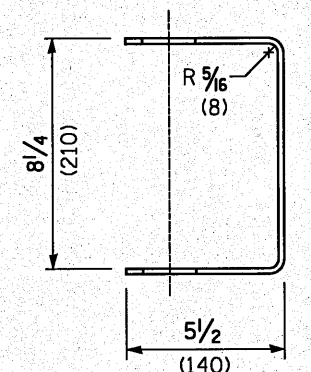


YOKE


3/16 (5) thick steel

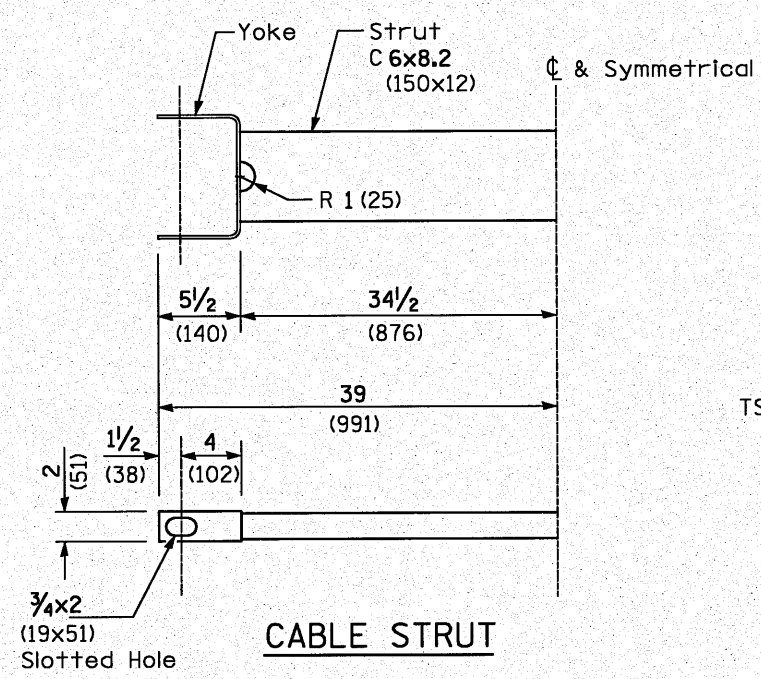


CABLE STRUT

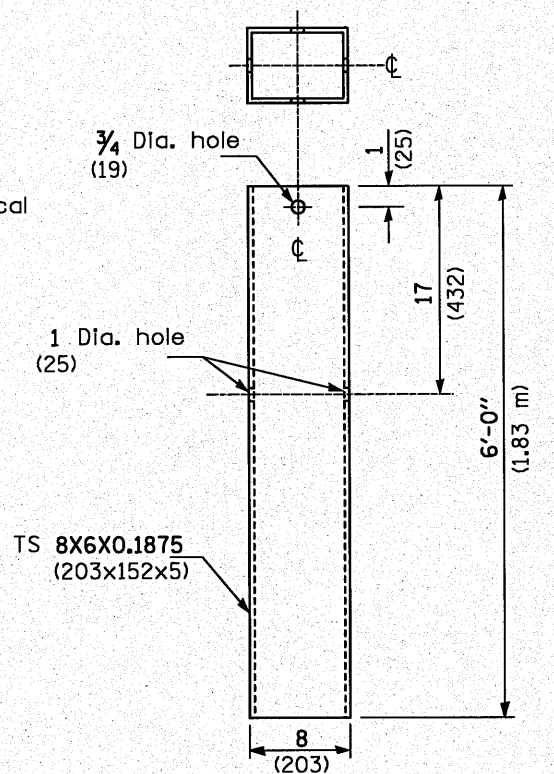

STEEL TUBE

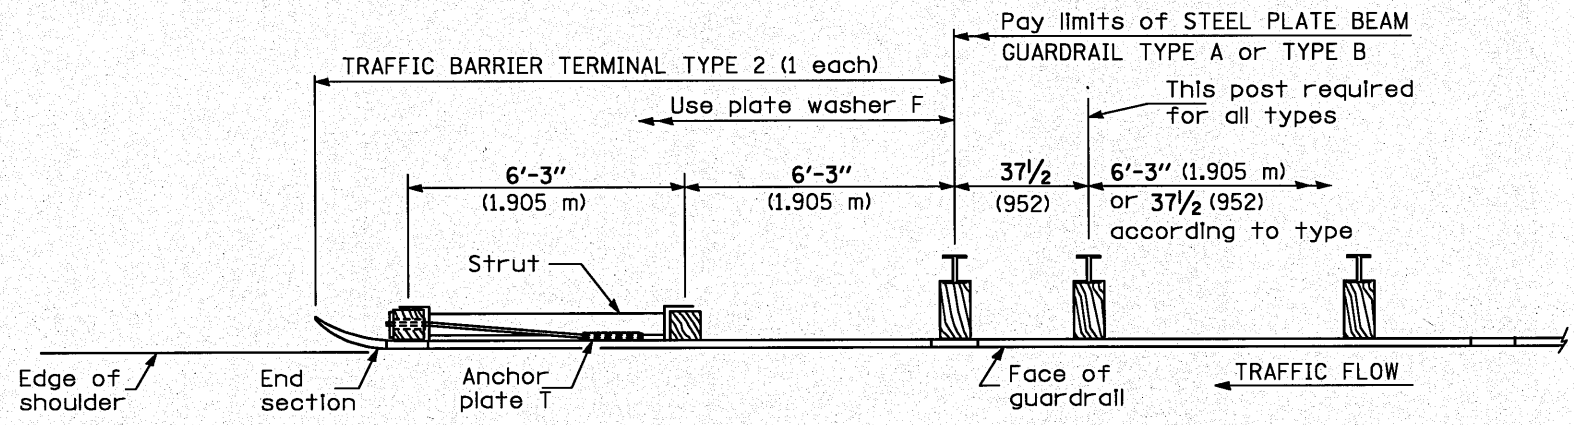

PLAN

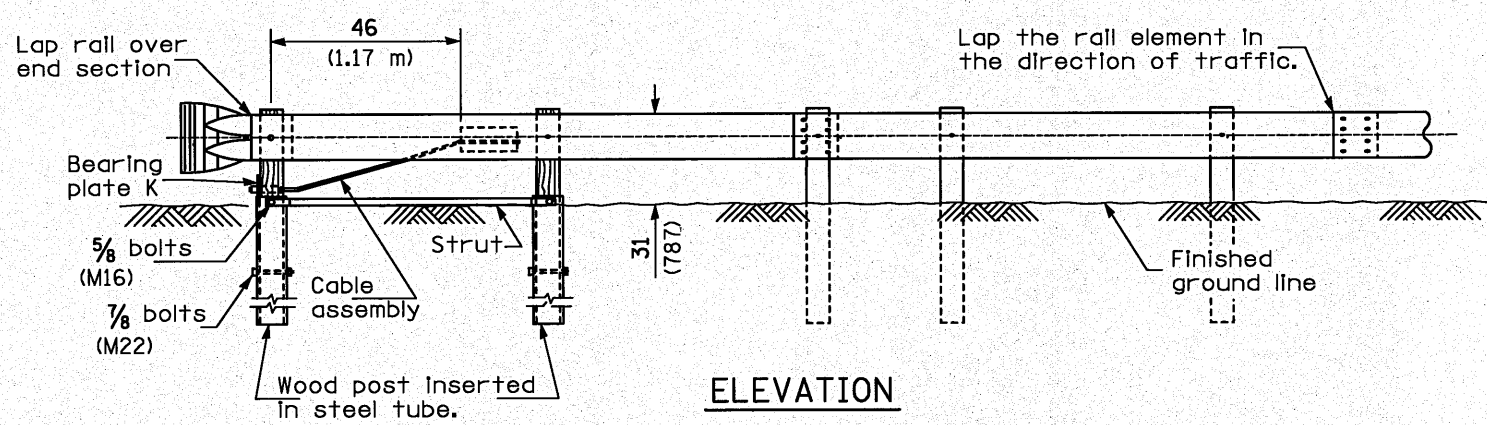

ELEVATION

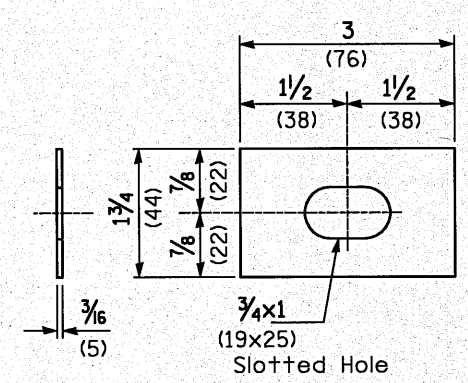


PLATE WASHER F

GENERAL NOTES


See Standard 630001 for details of guardrail not shown.

The bearing plate K shall be held in position by (2) two eight penny nails driven into the post and bent over the top of the plate.

TRAFFIC BARRIER TERMINAL, TYPE 2

PLAN	SURVEYED	DATE
	PLANNED	BY
	NOTE BOOK	NO.
	NO.	DATE

PROFILE	SURVEYED	DATE
	PLANNED	BY
	NOTE BOOK	NO.
	NO.	DATE

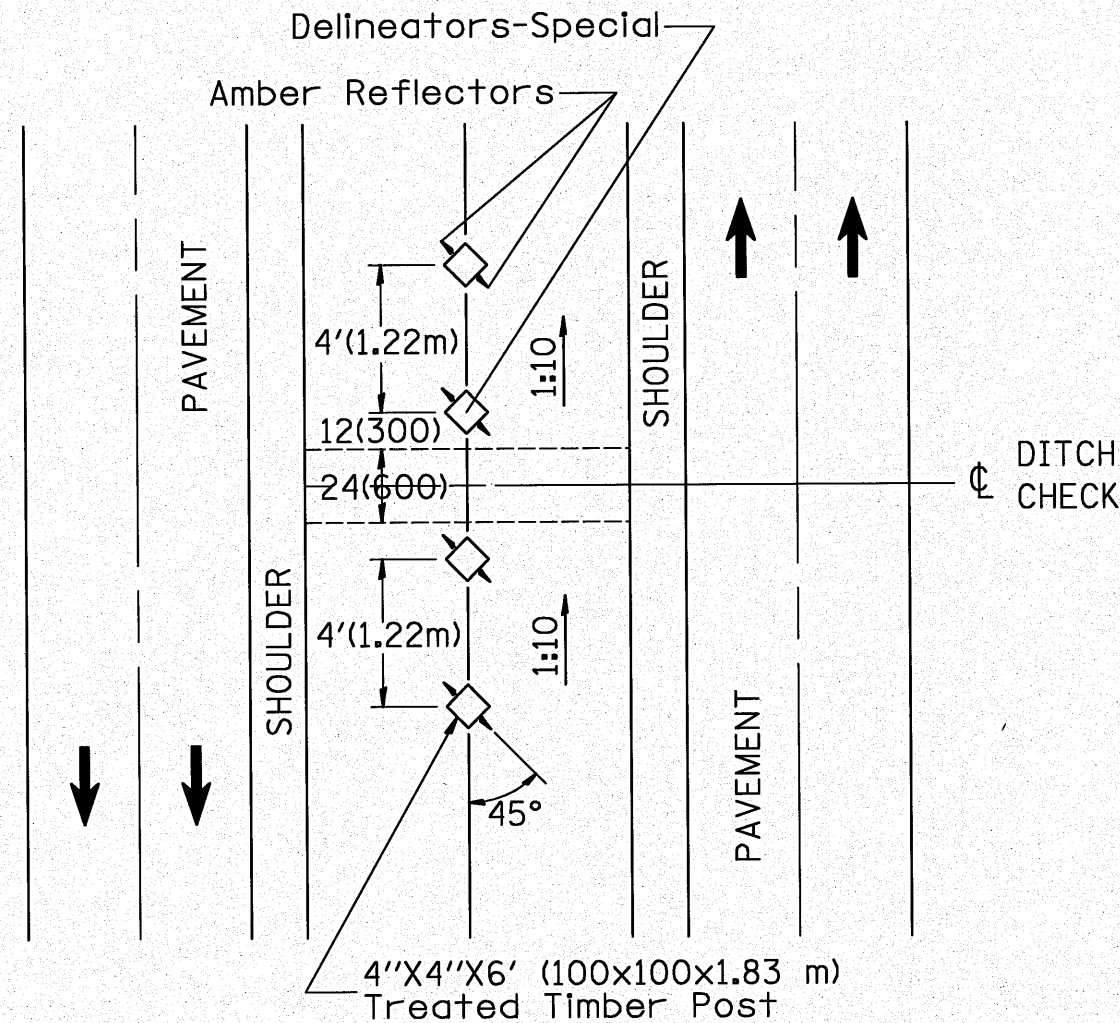

NOTES:


1. DELINEATORS, SPECIAL shall be constructed of 4" x 4" x 6' (100 x 100 x 1.83 m) treated timber.
2. Each post shall be buried a minimum of 36(900) deep.
3. Timber shall be treated in accordance with Article 1007.12 of the Standard Specifications. Waterborne Preservatives, ASA and CCA, shall have A 0.40 lbs/ft³(6.4 kg/m³) minimum retention.
4. Amber Reflectors shall meet the requirements of Article 1097.03 of the Standard Specifications.

DELINEATORS – SPECIAL

All slope ratios are expressed as units of vertical displacement to units of horizontal displacement (V:H).

All dimensions are in inches (millimeters) unless otherwise noted.


FILE NAME = #FILE#	USER NAME = #USER#	DESIGNED ST	REVISED -	STATE OF ILLINOIS DEPARTMENT OF TRANSPORTATION	DISTRICT 4 STANDARDS US-24 OVER LAMARSH CREEK			F.A.P. RTE.	SECTION	COUNTY	TOTAL SHEETS	SHEET NO.
	DRAWN ST	REVISED -	317					45BR-2	PEORIA	122	99	
	PLOT SCALE = #SCALE#	CHECKED FML	REVISED -		635001			CONTRACT NO. 68719				
	PLOT DATE = #DATE#	DATE 10-15-2010	REVISED -		SCALE: N.T.S.	SHEET NO. 12 OF 19 SHEETS	STA. TO STA.	FED. ROAD DIST. NO. [ILLINOIS] FED. AID PROJECT				

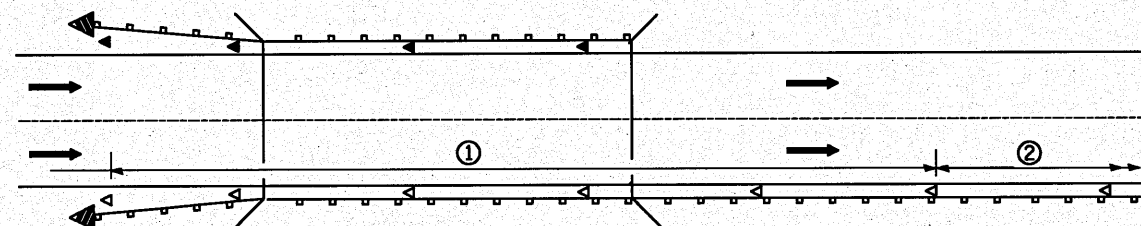

① Spacing 80 ft. (24 m) max. for first 400 ft. (122 m) or curve spacing shown in Standard 635001, whichever is less (min. 4 reflectors regardless of length).

② After 400 ft. (122 m), transition to normal delineator spacing shown in Standard 635001, and continue as required.

ONE-WAY TRAFFIC

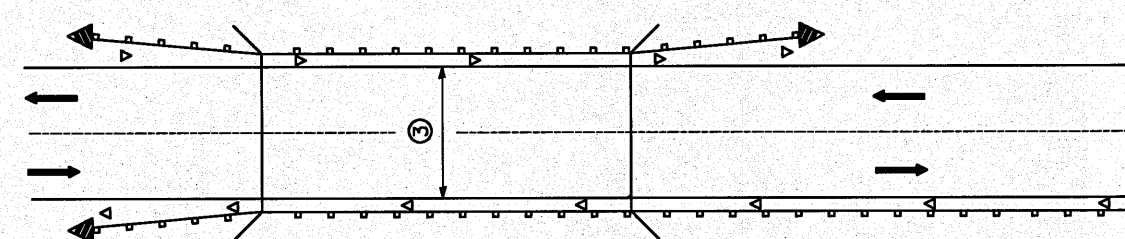

③ Bidirectional silver/silver should be used in lieu of monodirectional silver on both sides of two-lane bridges where the bridge pavement is less than 24 (610) wider than the pavement approaching the bridge.

TWO-WAY TRAFFIC


GUARDRAIL / BARRIER WALL / BRIDGE RAIL REFLECTORS

LEGEND

◁ Monodirectional silver

◀ Monodirectional amber


◀ Terminal Marker - Black/Yellow
Left or Right as appropriate

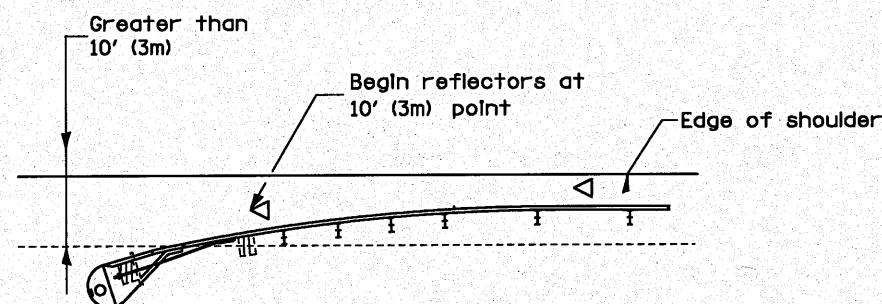

NOTE: Omit terminal marker when terminal over 10' (3m) from edge of paved shoulder or break point of unpaved shoulder, or when terminal buried in backslope.


Traffic Barrier Terminal Type(*) and/or
Turned-Down Terminal

[Terminal over 10' (3m) from edge of shoulder]
*See Plans for Type

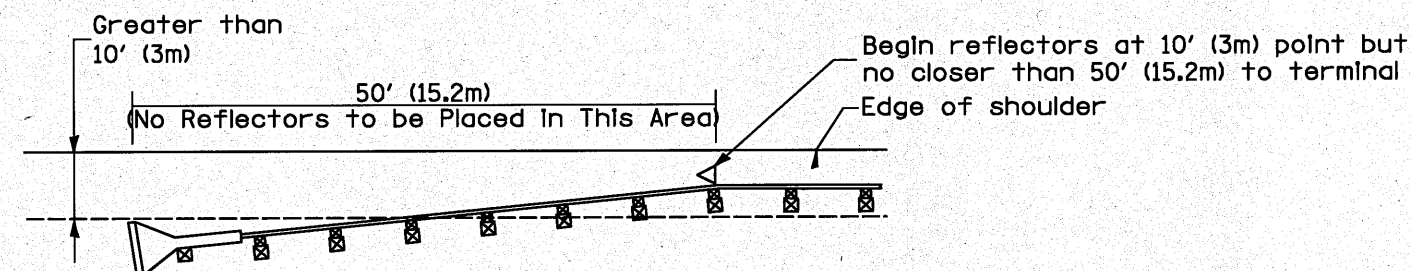


NOTE: Omit terminal marker when terminal over (10') from edge of paved shoulder or break point of unpaved shoulder.

Traffic Barrier Terminal Type 1 (Special)
[Terminal over 10' (3m) from edge of shoulder]

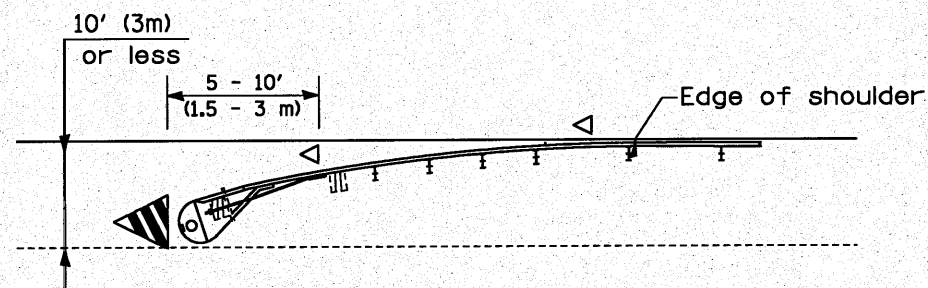

Traffic Barrier Terminal Type(*) and/or
Turned-Down Terminal

[Terminal over 10' (3m) or less from edge of shoulder]
*See Plans for Type

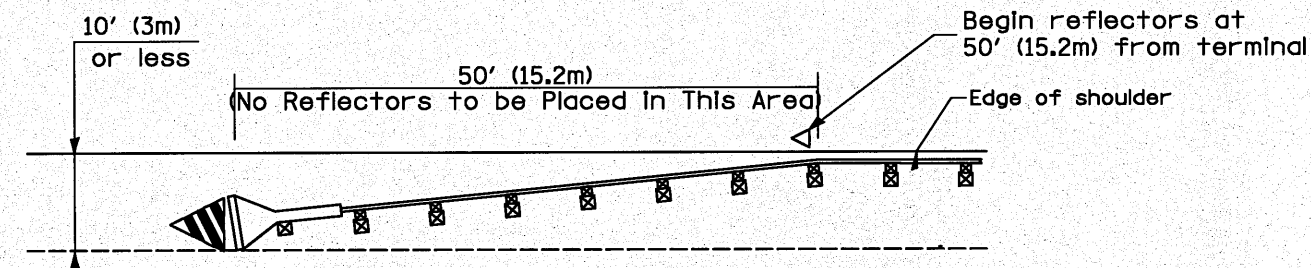


Traffic Barrier Terminal Type 1(Special)
[Terminal 10' (3m) or less from edge of shoulder]

TERMINAL MARKER PLACEMENT


GUARDRAIL AND BARRIER WALL DELINEATION

All dimensions are in inches (millimeters) unless otherwise noted.

FILE NAME =	USER NAME = *USER*	DESIGNED ST	REVISED -	STATE OF ILLINOIS DEPARTMENT OF TRANSPORTATION	DISTRICT 4 STANDARDS US-24 OVER LAMARSH CREEK	F.A.P. RTE.	SECTION	COUNTY	TOTAL SHEETS	SHEET NO.
*FILE#		DRAWN ST	REVISED -			317	45BR-2	PEORIA	122	100
		CHECKED FML	REVISED -			635101 PAGE 1 OF 3				
		DATE 10-15-2010	REVISED -			CONTRACT NO. 68719				
						SCALE: N.T.S.	SHEET NO. 13 OF 19 SHEETS	STA.	TO STA.	FED. ROAD DIST. NO. ILLINOIS FED. AID PROJECT

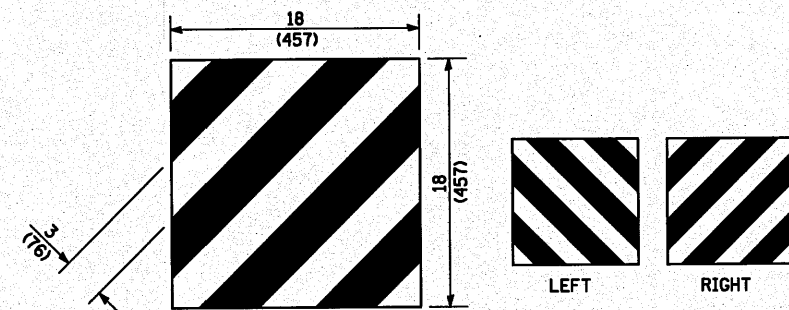


For Traffic Barrier Terminal Type 1 (Special)

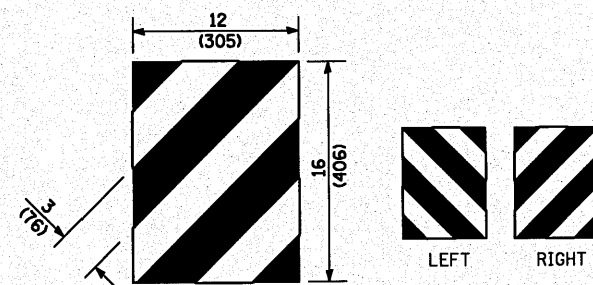


For Traffic Barrier Terminal Type (*)
and Post Mount
* See Plans for Type

TERMINAL MARKER DETAILS

- Color: Black / Yellow reflectorized
- OM - I100 (L or R) Direct applied reflective sheeting
- OM - I200 (L or R) Post mounted

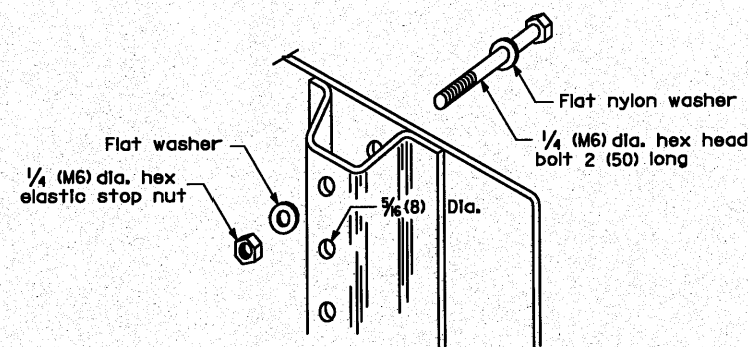


DETAIL OF MOUNTING TERMINAL MARKER TO POST

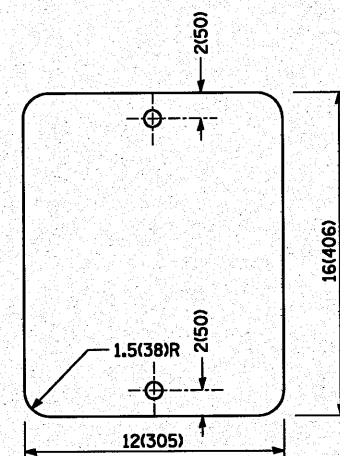


STANDARD TERMINAL MARKER


POST MOUNTED TERMINAL MARKER ASSEMBLY

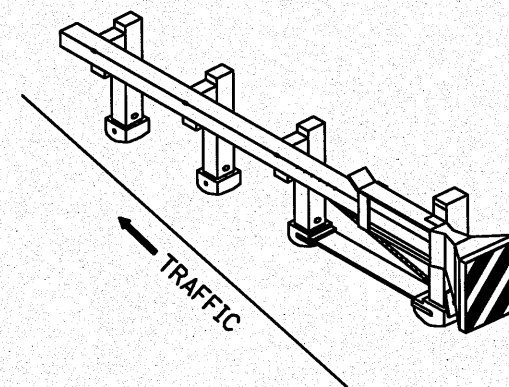


Standard Treatment - Direct Applied Sheeting
Traffic Barrier Terminal Type 1 (Special)

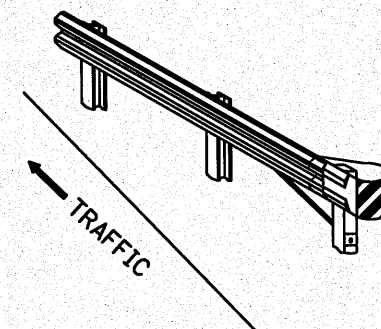

Standard Treatment - Direct Applied Sheeting
Traffic Barrier Terminal Type (*)
* See Plans for Type

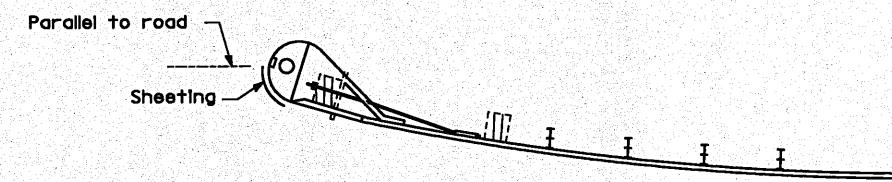

Sheeting Position for
Traffic Barrier Terminal Type (*)
* See Plans for Type

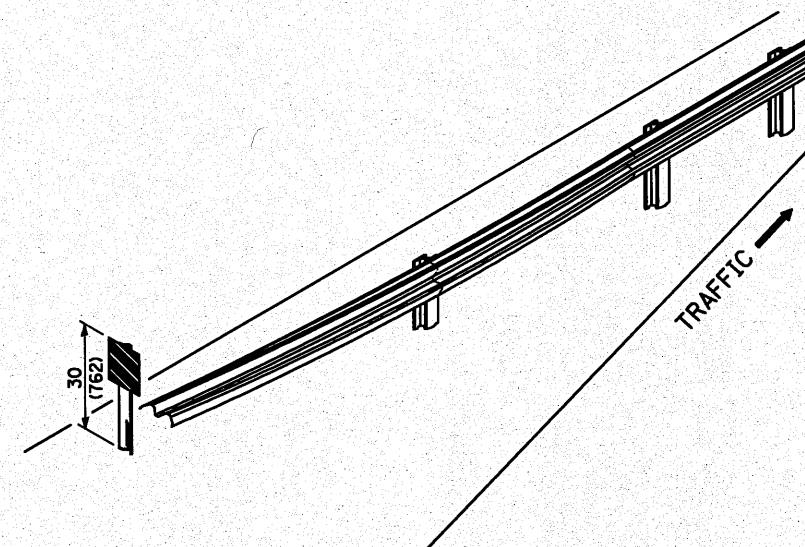

ALTERNATE TREATMENT - POST MOUNTED
(For turned-down terminal where sheeting
cannot be direct applied)

TERMINAL MARKER TREATMENTS


GENERAL NOTES

All dimensions are in inches (millimeters)
unless otherwise noted.


FILE NAME = #FILE#	USER NAME = #USER#	DESIGNED ST	REVISED -	STATE OF ILLINOIS DEPARTMENT OF TRANSPORTATION	DISTRICT 4 STANDARDS US-24 OVER LAMARSH CREEK			F.A.P. RTE.	SECTION	COUNTY	TOTAL SHEETS	SHEET NO.
		DRAWN ST	REVISED -					317	45BR-2	PEORIA	122	101
	PLOT SCALE = #SCALE#	CHECKED FML	REVISED -		635101 PAGE 2 OF 3			CONTRACT NO. 68719				
	PLOT DATE = #DATE#	DATE 10-15-2010	REVISED -		SCALE: N.T.S.	SHEET NO. 14 OF 19 SHEETS	STA. TO STA.	FED. ROAD DIST. NO.	ILLINOIS	FED. AID PROJECT		

PLAN	DATE	BY	DESIGNED	CHECKED	IN CHARGE
	FILE NO.	PROJECT NO.	DATE	BY	BY
	DATE	BY	DATE	BY	DATE
	DATE	BY	DATE	BY	DATE

PROFILE	DATE	BY	DESIGNED	CHECKED	IN CHARGE
	FILE NO.	PROJECT NO.	DATE	BY	BY
	DATE	BY	DATE	BY	DATE
	DATE	BY	DATE	BY	DATE

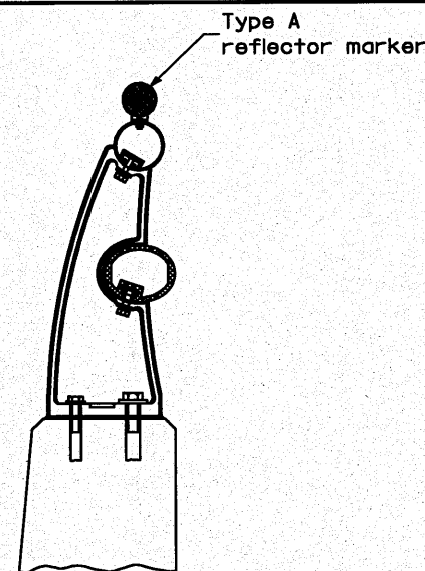


TYPICAL MOUNTING DETAIL
FOR BRIDGE RAIL REFLECTOR

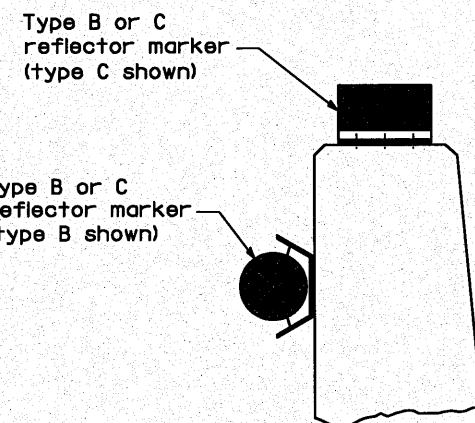


TYPICAL MOUNTING DETAIL
FOR BARRIER WALL REFLECTOR


REFLECTOR MOUNTING

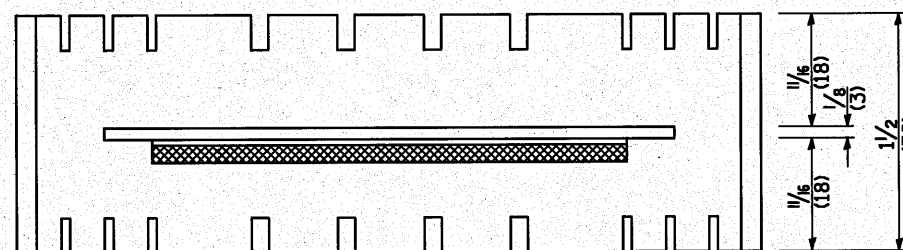

Adhesive weep slots or holes
equally spaced on both sides

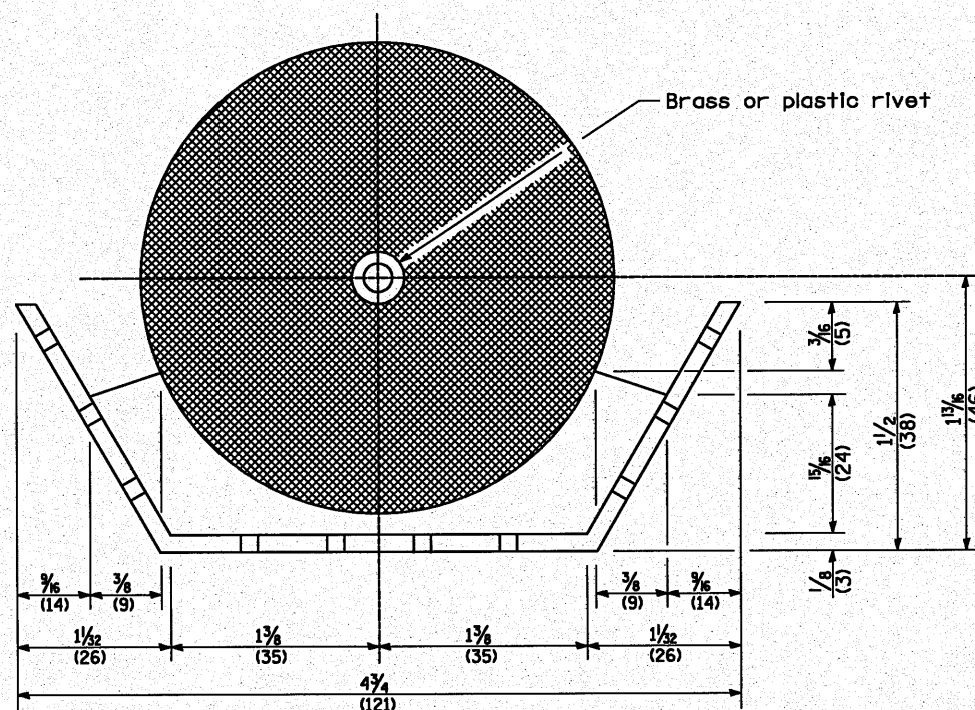


REFLECTOR MARKER TYPE B

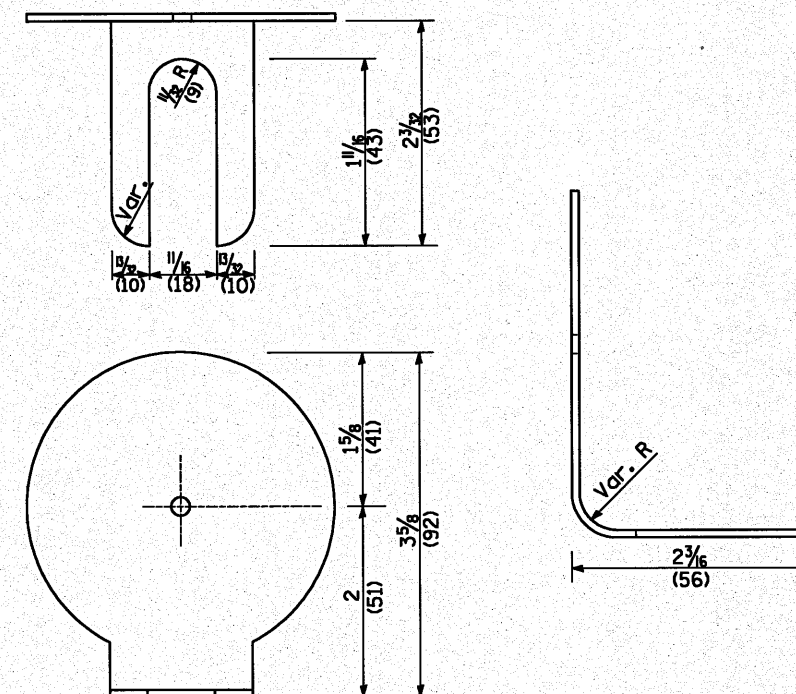


REFLECTOR MARKER TYPE A

Min. reflective area $6\frac{1}{2}$ sq. in. (4,194 mm²)
each side. May be rectangular or slight
trapezoid.

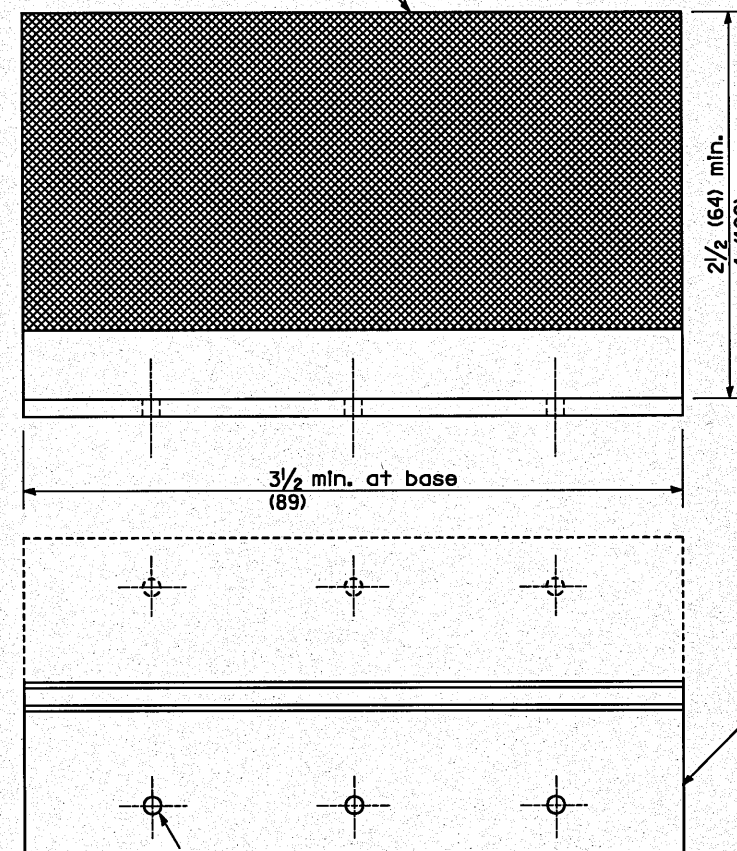


REFLECTOR MARKER TYPE C

3 min. adhesive weep
holes or slots each side,
variable spacing.

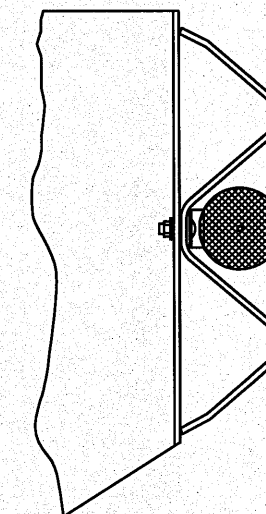

TYPICAL GUARDRAIL MOUNTING WITH
REFLECTOR MARKER TYPE A

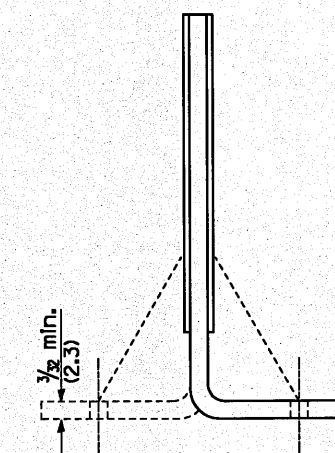

Cross section may be "T"
or "L" shaped and may have
side supports at ends.

REFLECTORS

Minimum total area of
base 7.0 Sq. In. (4,516 mm²)


FILE NAME =	USER NAME = #USER#	DESIGNED ST	REVISED -	STATE OF ILLINOIS DEPARTMENT OF TRANSPORTATION	DISTRICT 4 STANDARDS US-24 OVER LAMARSH CREEK		F.A.P. RTE.	SECTION	COUNTY	TOTAL SHEETS	SHEET NO.		
#FILE#		DRAWN ST	REVISED -		SCALE: N.T.S.	SHEET NO. 15 OF 19 SHEETS	STA.	TO STA.	317	45BR-2	PEORIA	122	102
		CHECKED FML	REVISED -						635101 PAGE 3 OF 3		CONTRACT NO. 68719		
		DATE 10-15-2010	REVISED -						FED. ROAD DIST. NO.	ILLINOIS	FED. AID PROJECT		

DATE	BY	REVIEWED	DATE	BY	REVIEWED
		PLANNED			PLANNED
		NOTED			NOTED
		FILED			FILED

DATE	BY	REVIEWED	DATE	BY	REVIEWED
		PLANNED			PLANNED
		NOTED			NOTED
		FILED			FILED

PERMANENT SURVEY TIES


- Permanent Survey Tie
- Section Corner, 1/4 Corner, or other land corner.

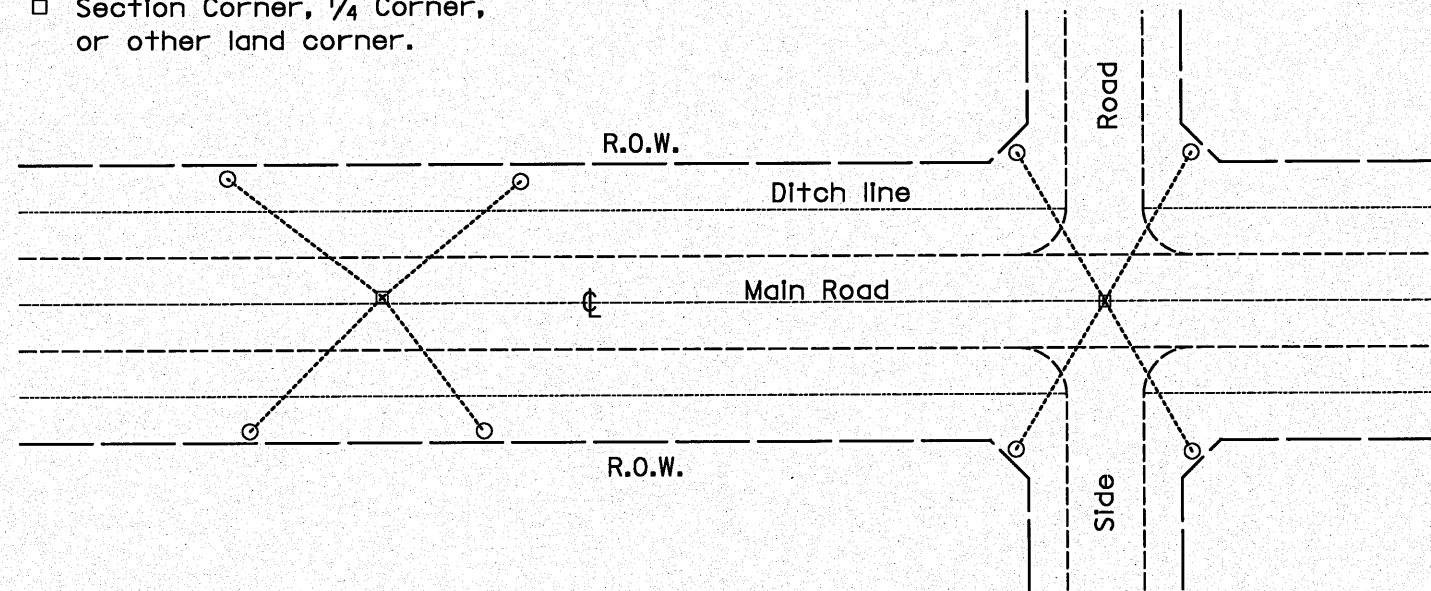

TYPICAL APPLICATION

GENERAL NOTES


1. The marker shall be cast in place of Class SI Concrete.
2. Tie marker shall be installed after the final seeding has been completed unless otherwise specified by the Engineer.
3. The tie distances to the section corner shall be measured and recorded by the IDOT Chief of Surveys.

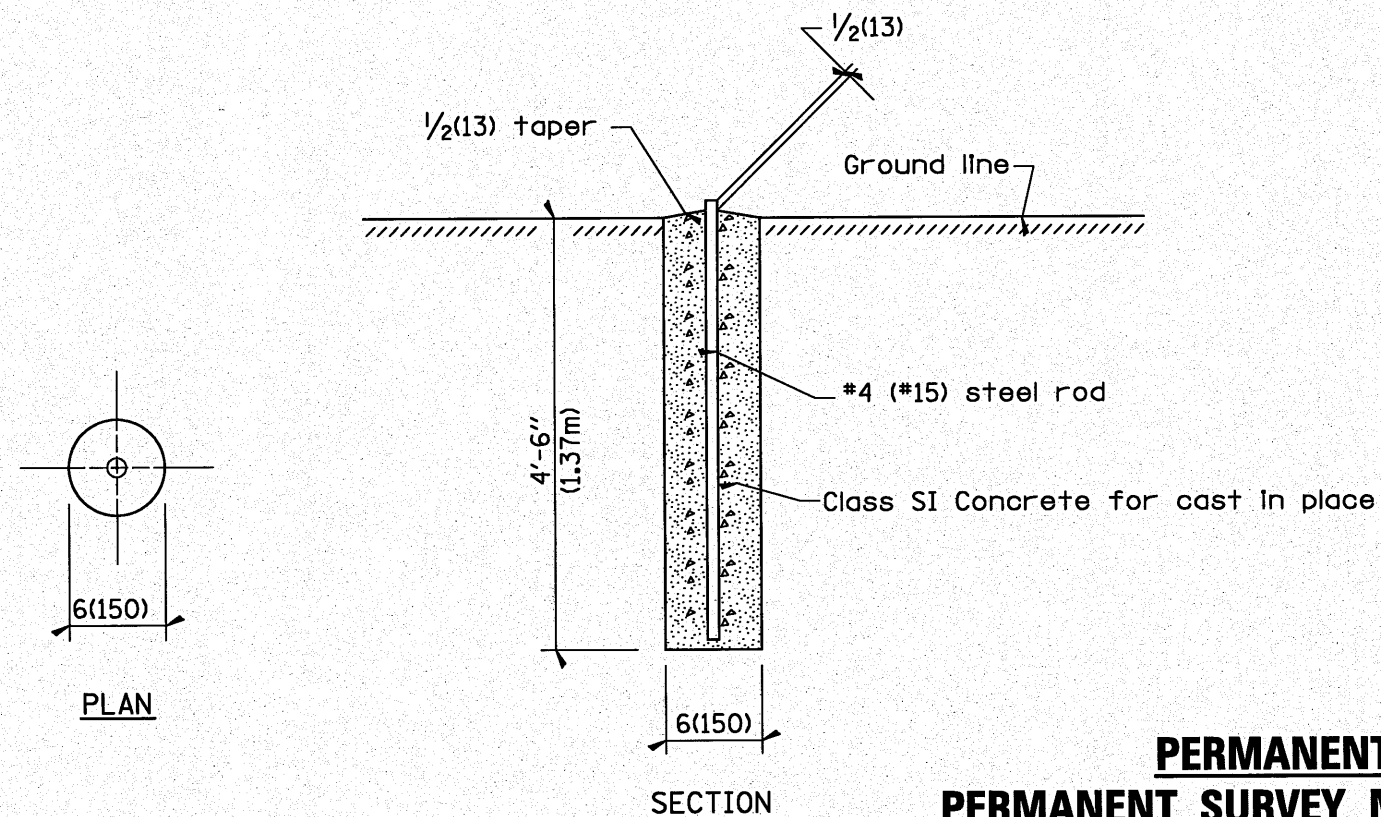

PLAN

SECTION


PERMANENT SURVEY MARKERS

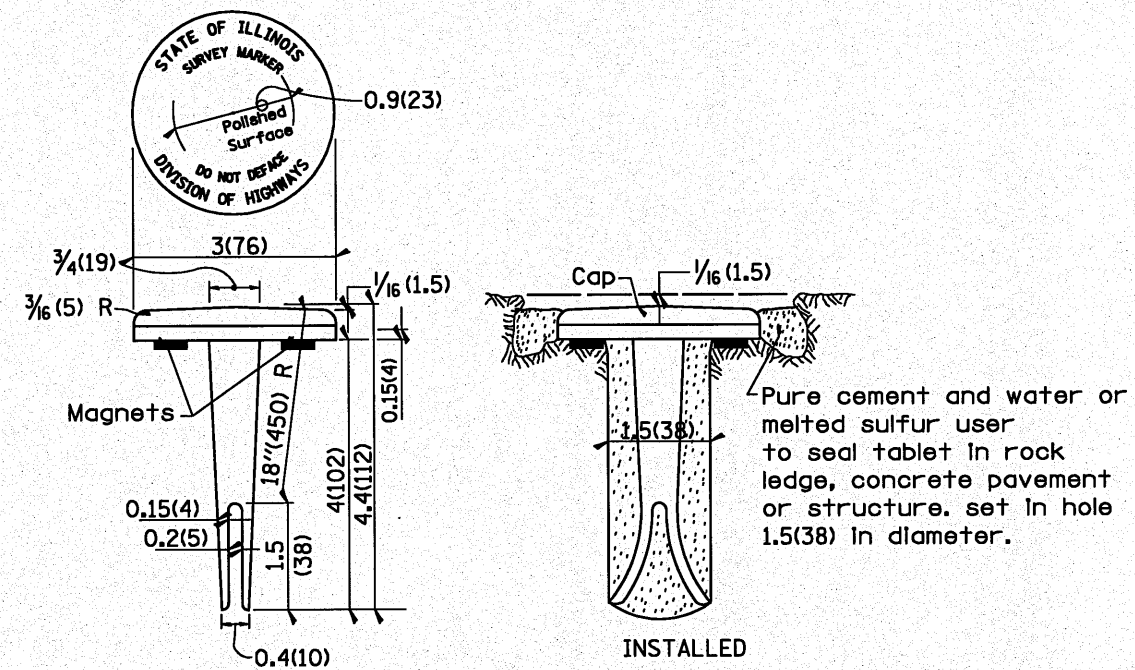

BRONZE TABLET - No Scale
TYPE I

GENERAL NOTES

1. All type II markers shall be cast in place, and precast markers will not be allowed.
2. Two permanent magnets, each having a diameter of 3/4 (19) and a thickness of 1/4 (6), or equivalent, shall be attached to the underside of the tablet with an approved epoxy bonding agent.
3. The location of the markers shall be in accordance with the plans in general, the markers will be placed at the P.T.'s and P.C.'s of horizontal curves and spaces along the tangents in a way that a minimum of two markers are always inter-visible, and not to exceed 1000' (300m).
4. The markers shall be placed under the direction of the Engineer and shall be installed in a workmanlike manner in order that there will be no further settlement or horizontal shifting. The monuments shall be placed in a way that the survey point will fall within the portion of the plaque provided for that purpose.
5. The project designation, the centerline station, the survey point, and the elevation shall be permanently marked by the use of metal dies after marker has been installed.

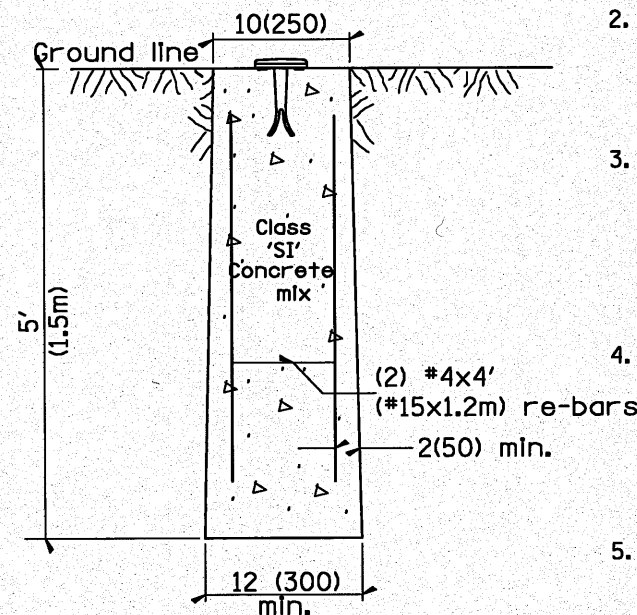

MARKER CAST IN PLACE
TYPE II


PERMANENT SURVEY TIE & PERMANENT SURVEY MARKERS TYPE I & TYPE II

All dimensions are in inches (millimeters) unless otherwise noted.


FILE NAME =	USER NAME = @USER@	DESIGNED ST	REVISED -	STATE OF ILLINOIS DEPARTMENT OF TRANSPORTATION	DISTRICT 4 STANDARDS US-24 OVER LAMARSH CREEK	F.A.P. RTE.	SECTION	COUNTY	TOTAL SHEETS	SHEET NO.
#FILE#		DRAWN ST	REVISED -			317	45BR-2	PEORIA	122	103
		CHECKED FML	REVISED -				667101			CONTRACT NO. 68719
		DATE 10-15-2010	REVISED -			SCALE: N.T.S.	SHEET NO. 16 OF 19 SHEETS	STA.	TO STA.	FED. ROAD DIST. NO. [ILLINOIS] FED. AID PROJECT

DATE	
BY	
PLAN	
NO.	
DATE	
BY	
PLAN	
NO.	
DATE	
BY	
PLAN	
NO.	

DATE	
BY	
PROFILE	
NO.	
DATE	
BY	
PROFILE	
NO.	
DATE	
BY	
PROFILE	
NO.	

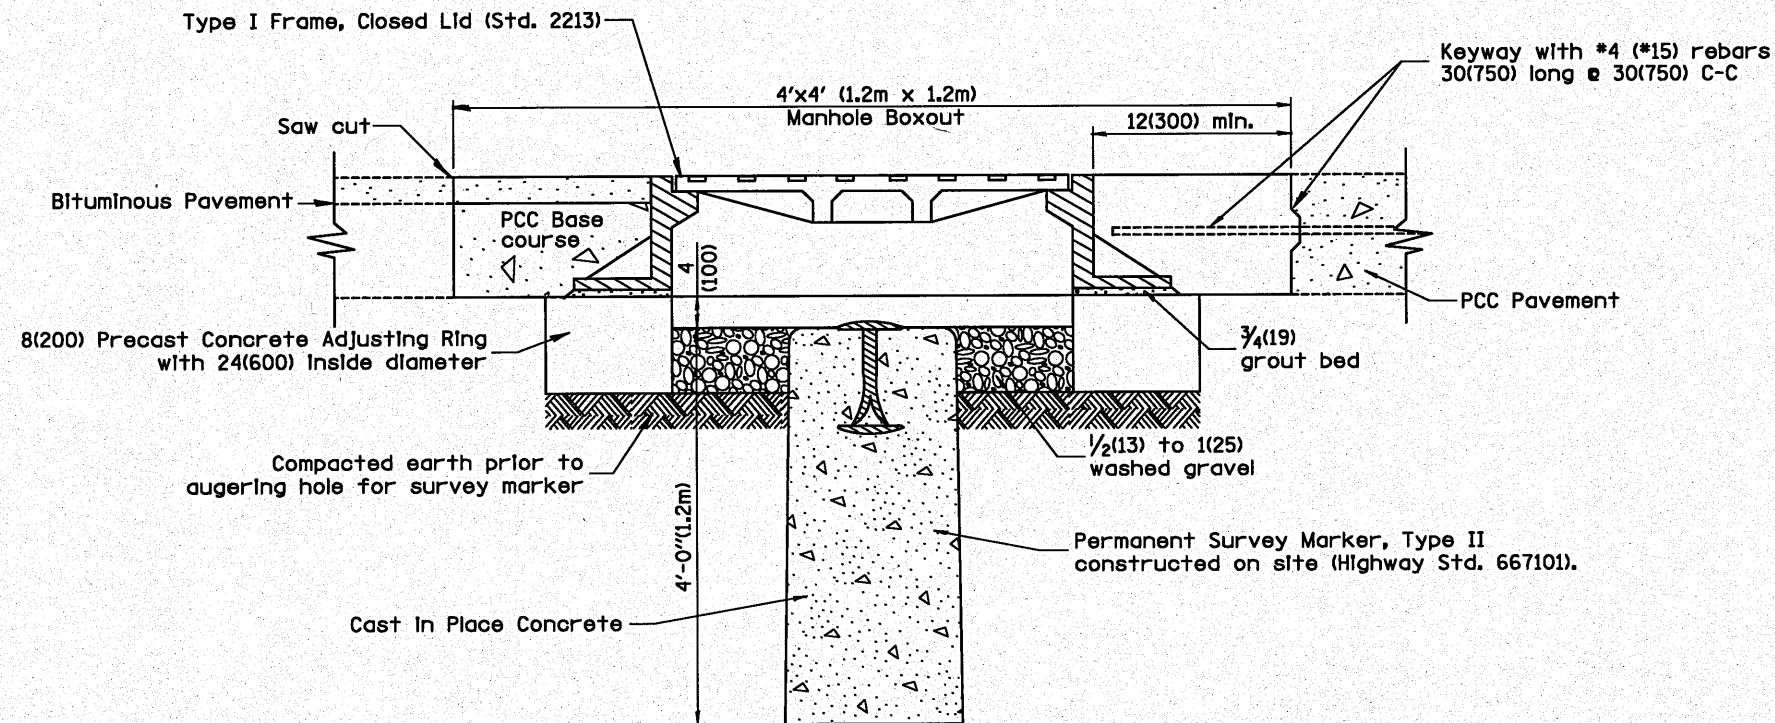

ELEVATION

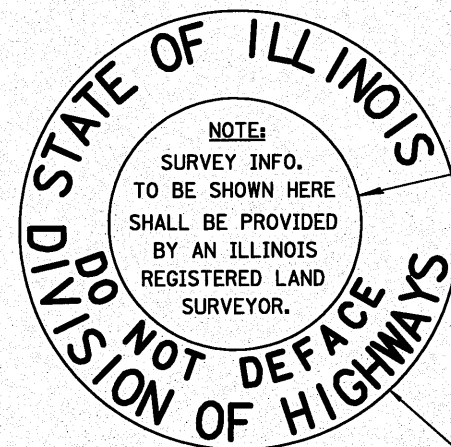

0.9(23) R
Polished Surface

The bronze tablet used for the permanent survey marker shall conform to Highway Std. 667101, except the top surface shall be as shown.

TOP OF BRONZE TABLET

GENERAL NOTES:

1. This work shall be performed in accordance with Article 667.04.


PERMANENT SURVEY MARKERS TYPE II (SPECIAL)

All dimensions are in inches (millimeters) unless otherwise noted.

FILE NAME = #FILE#	USER NAME = #USER#	DESIGNED ST	REVISED -	STATE OF ILLINOIS DEPARTMENT OF TRANSPORTATION	DISTRICT 4 STANDARDS US-24 OVER LAMARSH CREEK	SCALE: N.T.S.	SHEET NO. 17 OF 19 SHEETS	STA.	TO STA.	F.A.P. RTE.	SECTION	COUNTY	TOTAL SHEETS	SHEET NO.
	DRAWN ST	REVISED -	317							45BR-2	PEORIA	122	104	
	PLOT SCALE = #SCALE#	CHECKED FML	REVISED -							667106		CONTRACT NO. 68719		
	PLOT DATE = #DATE#	DATE 10-15-2010	REVISED -							FED. ROAD DIST. NO. ILLINOIS FED. AID PROJECT				

DATE	
BY	
PLAN	
REVIEWED	
NOTED	
FILED	
NO.	

DATE	
BY	
PROFILE	
REVIEWED	
NOTED	
FILED	
NO.	

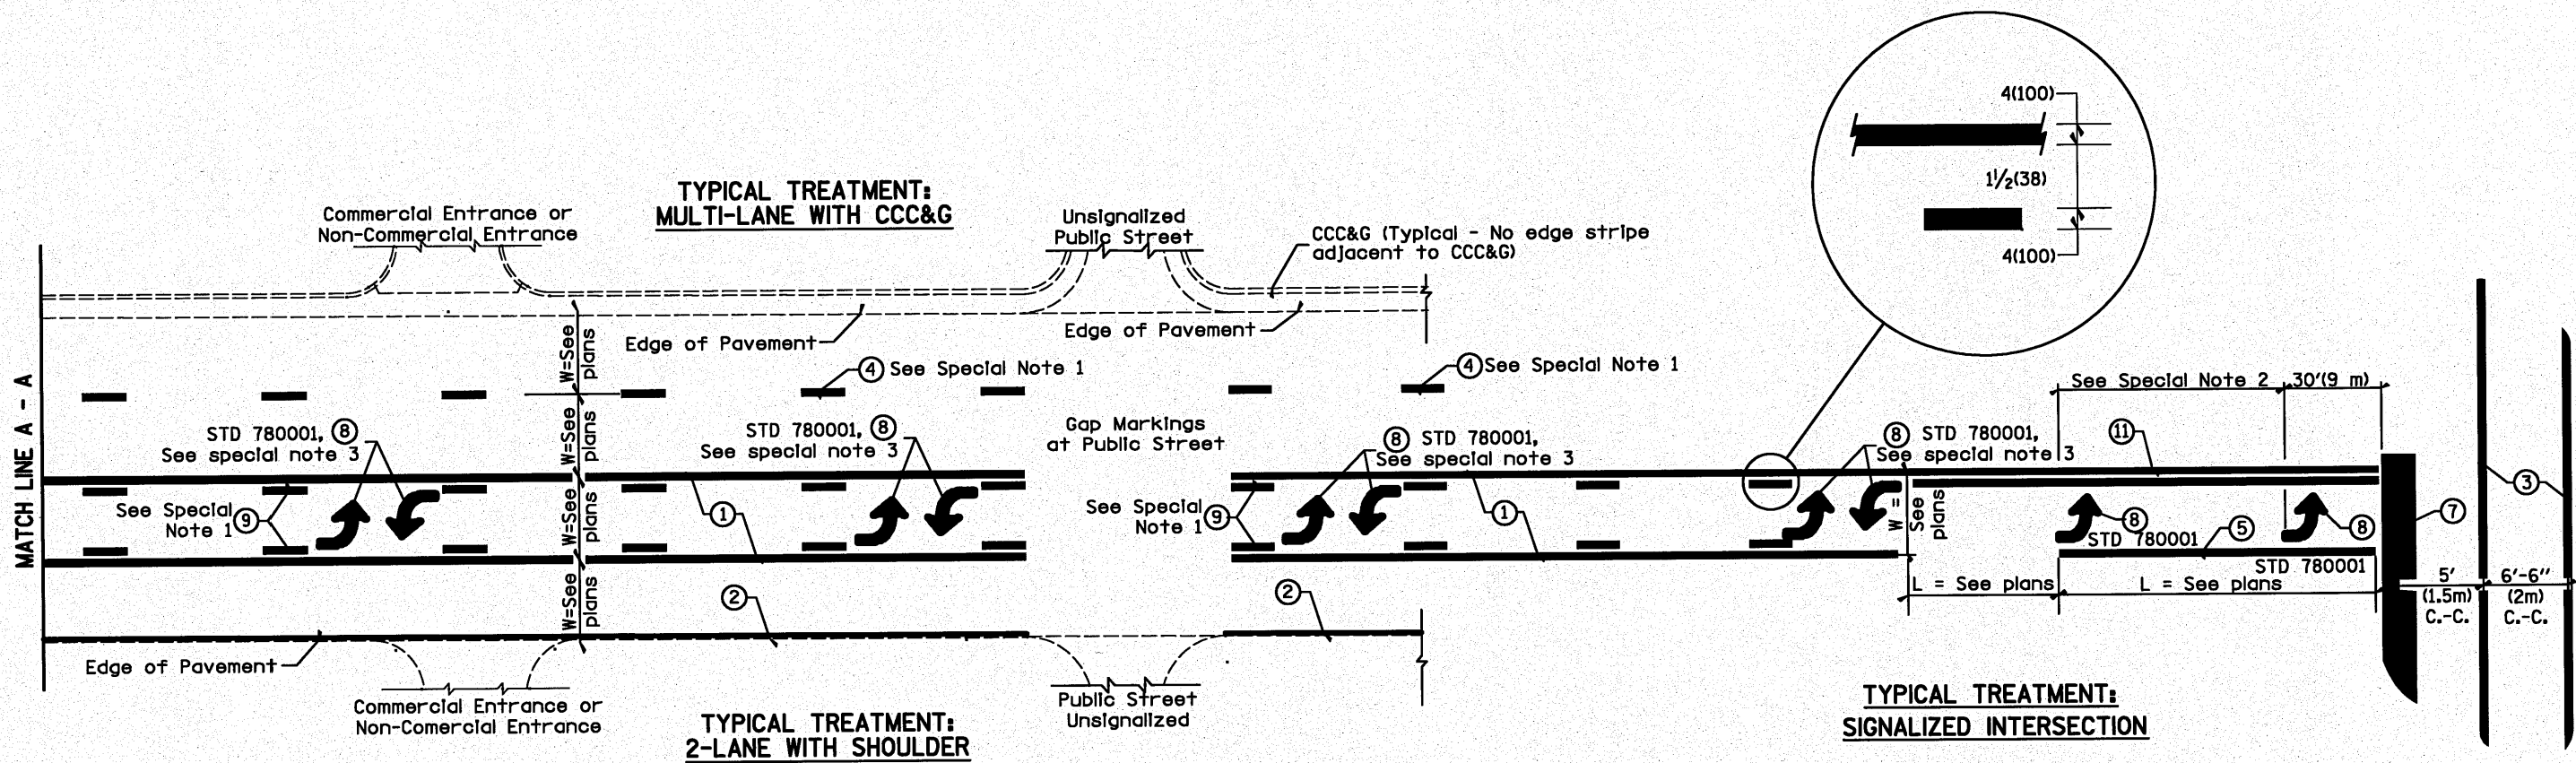

FLUSH PAVED MEDIAN: TWO-WAY LEFT TURN LANE
WITH ONE-WAY LEFT TURN LANE AT SIGNALIZED INTERSECTION

TYPICAL PAVEMENT MARKING LEGEND

(Note: This is a District Standard Legend.
Some elements may not apply to specific project.)

- 4(100) Solid (Yellow)
- 4(100) Solid (White)
- 2-6(150) Crosswalk @ 6'-6" (2m) min C.-C. (White)
2-8(200) Crosswalk @ 6'-6" (2m) min C.-C. (White) (When traffic signals are present.)
- 6(150) Skip-Dash (White) (See Special Note 1)
- 8(200) Solid (White)
- 12(300) Diagonal (White) (Item 6 is shown on Std. 780001)
- 24(600) Stop Bar (White)
- Letters & Arrows (See Std. 780001 and Special Notes 2 & 3)
- 4(100) Skip-Dash (Yellow) (See Special Note 1)
- 12(300) Diagonal (Yellow) (See Table A) (See Table A)
- 4(100) Double Solid (Yellow) (See Table A)

SPECIAL NOTES

- Skip-Dash markings will be centered between both ends of city blocks and shall be placed in alignment transversely across the pavement.
- The following shall apply to arrows located in one-way left turn lanes:
 - A minimum of two (2) arrows is required.
 - The maximum spacing between arrows is 80' (24 m).
 - Arrows shall be evenly spaced if three (3) or more are required.
- The following shall apply to arrow pairs located in two-way left turn lanes:
 - A minimum of two (2) arrow pairs is required.
 - The maximum spacing between arrow pairs is 200' (61 m).
 - Arrow pairs shall be evenly spaced if three (3) or more are required.
 - The spacing between BI Directional Left Turn Arrows is 33' (10 m).

GENERAL NOTES


- Refer to State Standard 780001 for additional Pavement Markings including letters & arrows.
- See Plans for Pavement Markings adjacent to curbed islands and medians, and through lane reductions.

TYPICAL PAVEMENT MARKINGS

FILE NAME *	USER NAME = #USER#	DESIGNED ST	REVISED -	STATE OF ILLINOIS DEPARTMENT OF TRANSPORTATION	DISTRICT 4 STANDARDS US-24 OVER LAMARSH CREEK	F.A.P. RTE. 317	SECTION 45BR-2	COUNTY PEORIA	TOTAL SHEETS 122	SHEET NO. 105
FILE#	PLOT SCALE = #SCALE#	CHECKED FML	REVISED -			780001 PAGE 1 OF 2	CONTRACT NO. 68719			
	PLOT DATE = #DATE#	DATE 10-15-2010	REVISED -			SCALE: N.T.S.	SHEET NO. 18 OF 19 SHEETS	STA.	TO STA.	FED. ROAD DIST. NO. [ILLINOIS] FED. AID PROJECT

DATE	BY	REVIEWED	DATE
		PLANNED	
		DESIGNED	
		CHECKED	
		IN CHARGE	
PLAN		NOTE BOOK	
		NO.	

DATE	BY	REVIEWED	DATE
		PLANNED	
		DESIGNED	
		CHECKED	
		IN CHARGE	
PROFILE		NOTE BOOK	
		NO.	

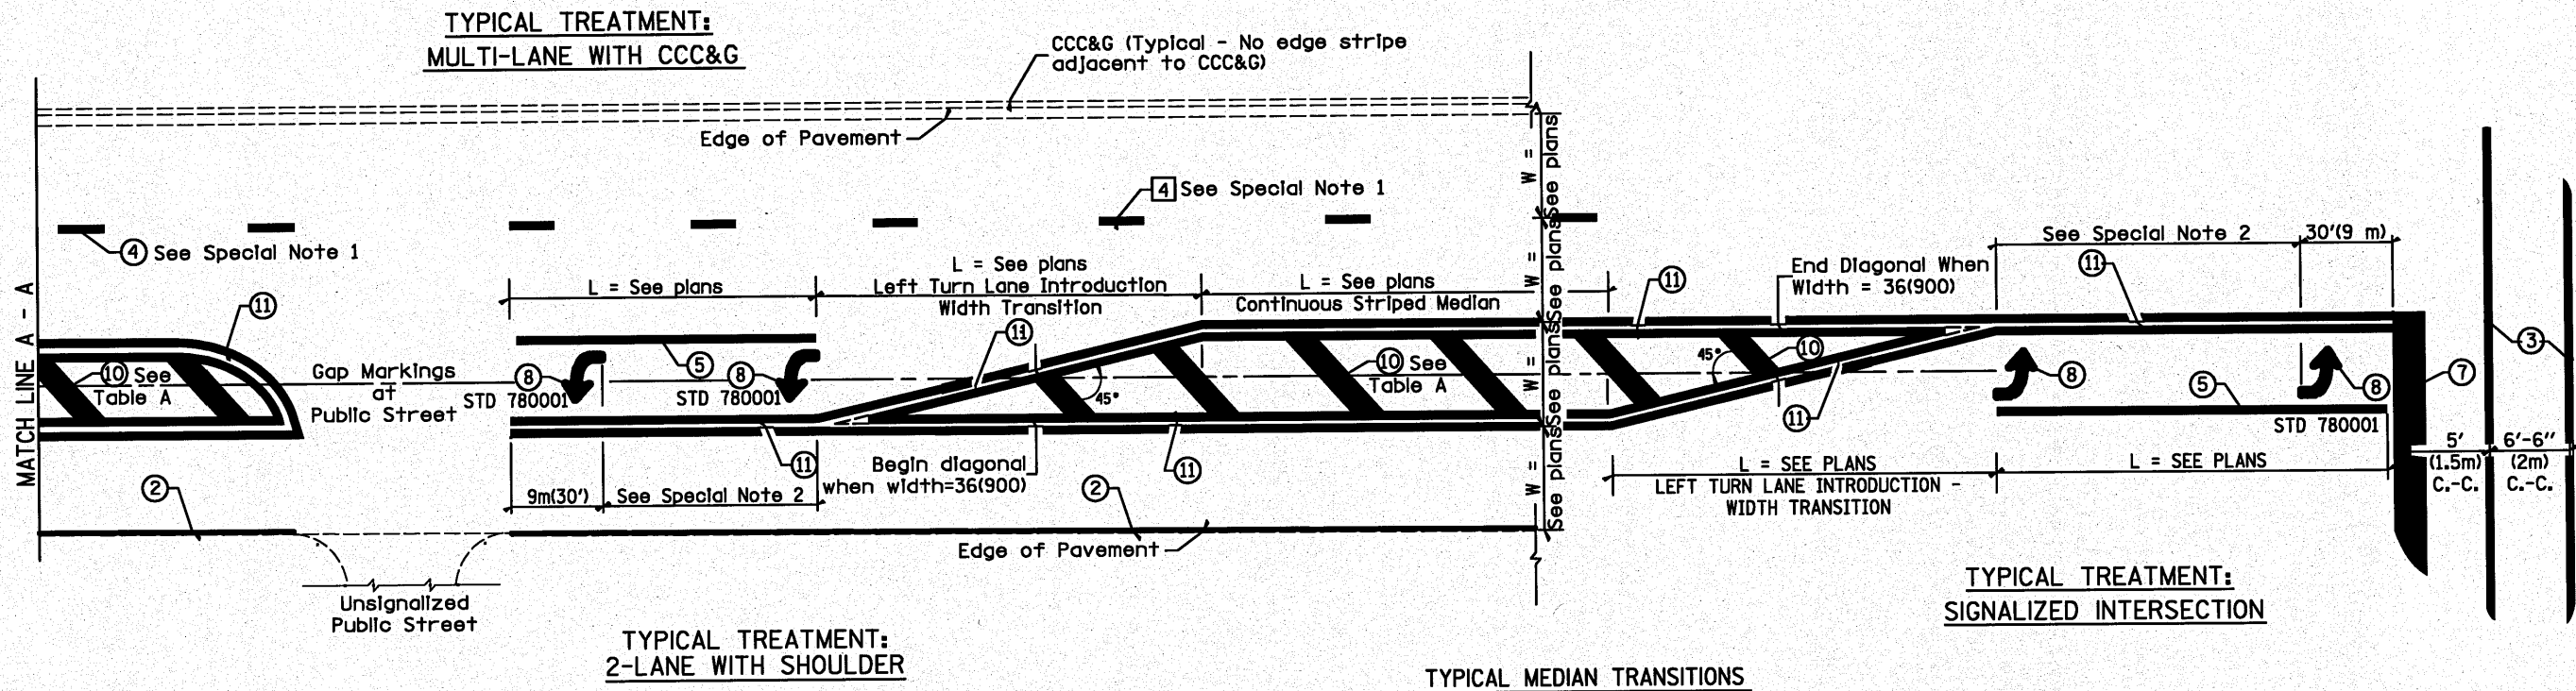


FLUSH PAVED MEDIAN: RESTRICTED LEFT TURN LANE

TABLE A

RECOMMENDED SPACING BETWEEN DIAGONAL LINES


SPEED LIMIT RANGE	CONTINUOUS	INTERSECTION CHANNELIZATION (Includes Width Transitions for Median and Left Turn Lane Introductions)
Less Than 30 mph (50 km/h)	50' (15m)	15' (5m)
30 - 45 mph (50 - 70 km/h)	75' (23m)	20' (6m)
Over 45 mph (70 km/h)	150' (46m)	30' (9m)

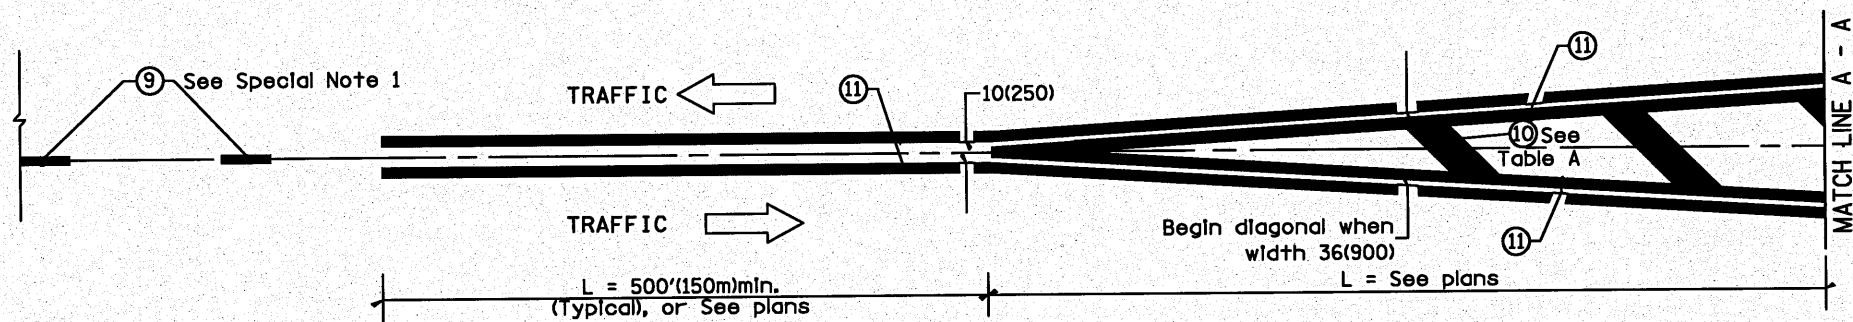


All dimensions are in inches (millimeters) unless otherwise noted.

FILE NAME =	USER NAME = #USER#	DESIGNED ST	REVISED -	STATE OF ILLINOIS DEPARTMENT OF TRANSPORTATION	DISTRICT 4 STANDARDS US-24 OVER LAMARSH CREEK			F.A.P. RTE. 317	SECTION 45BR-2	COUNTY PEORIA	TOTAL SHEETS 122	SHEET NO. 106	
#FILEL#		DRAWN ST	REVISED -		SCALE: N.T.S.	SHEET NO. 19 OF 19 SHEETS	STA.	TO STA.	780001 PAGE 2 OF 2 CONTRACT NO. 68719				
		CHECKED FML	REVISED -						FED. ROAD DIST. NO. [ILLINOIS] FED. AID PROJECT				
		DATE 10-15-2010	REVISED -										


ORIGINAL SURVEY	SURVEYED	BY	DATE
NOTE BOOK	PLOTTED	BY	DATE
	TEMPLATE	BY	DATE
	AREAS	BY	DATE

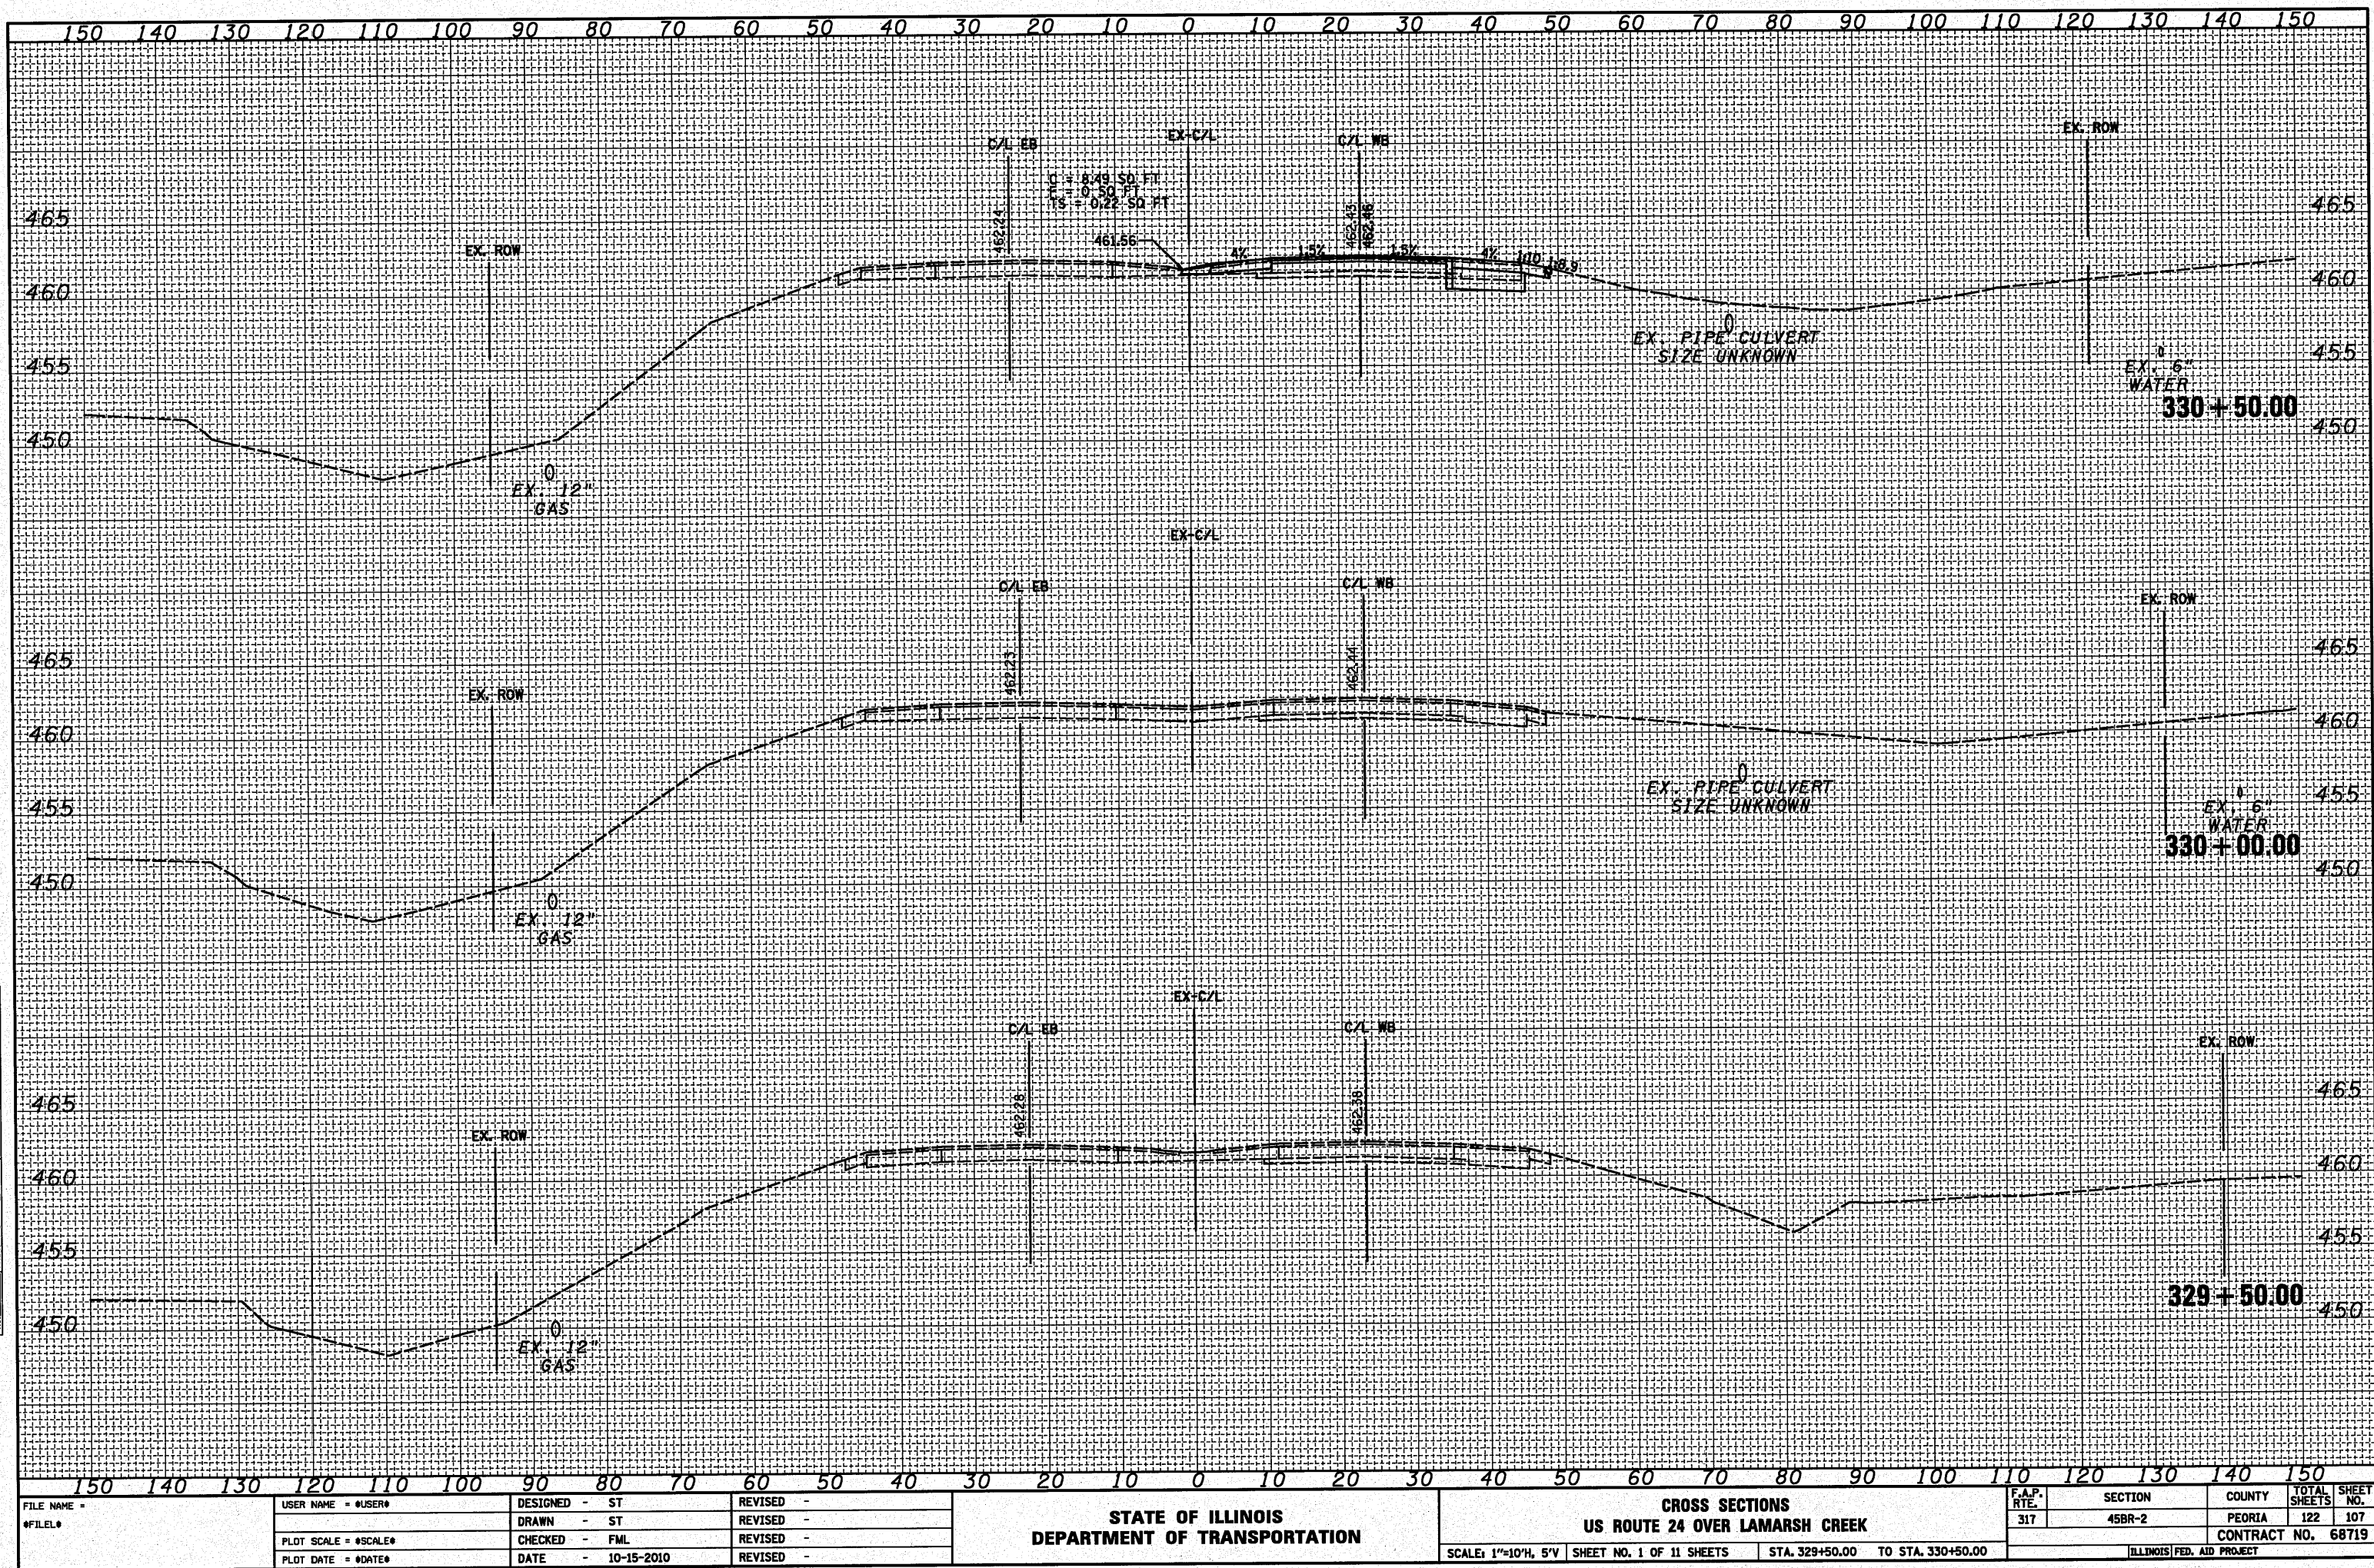

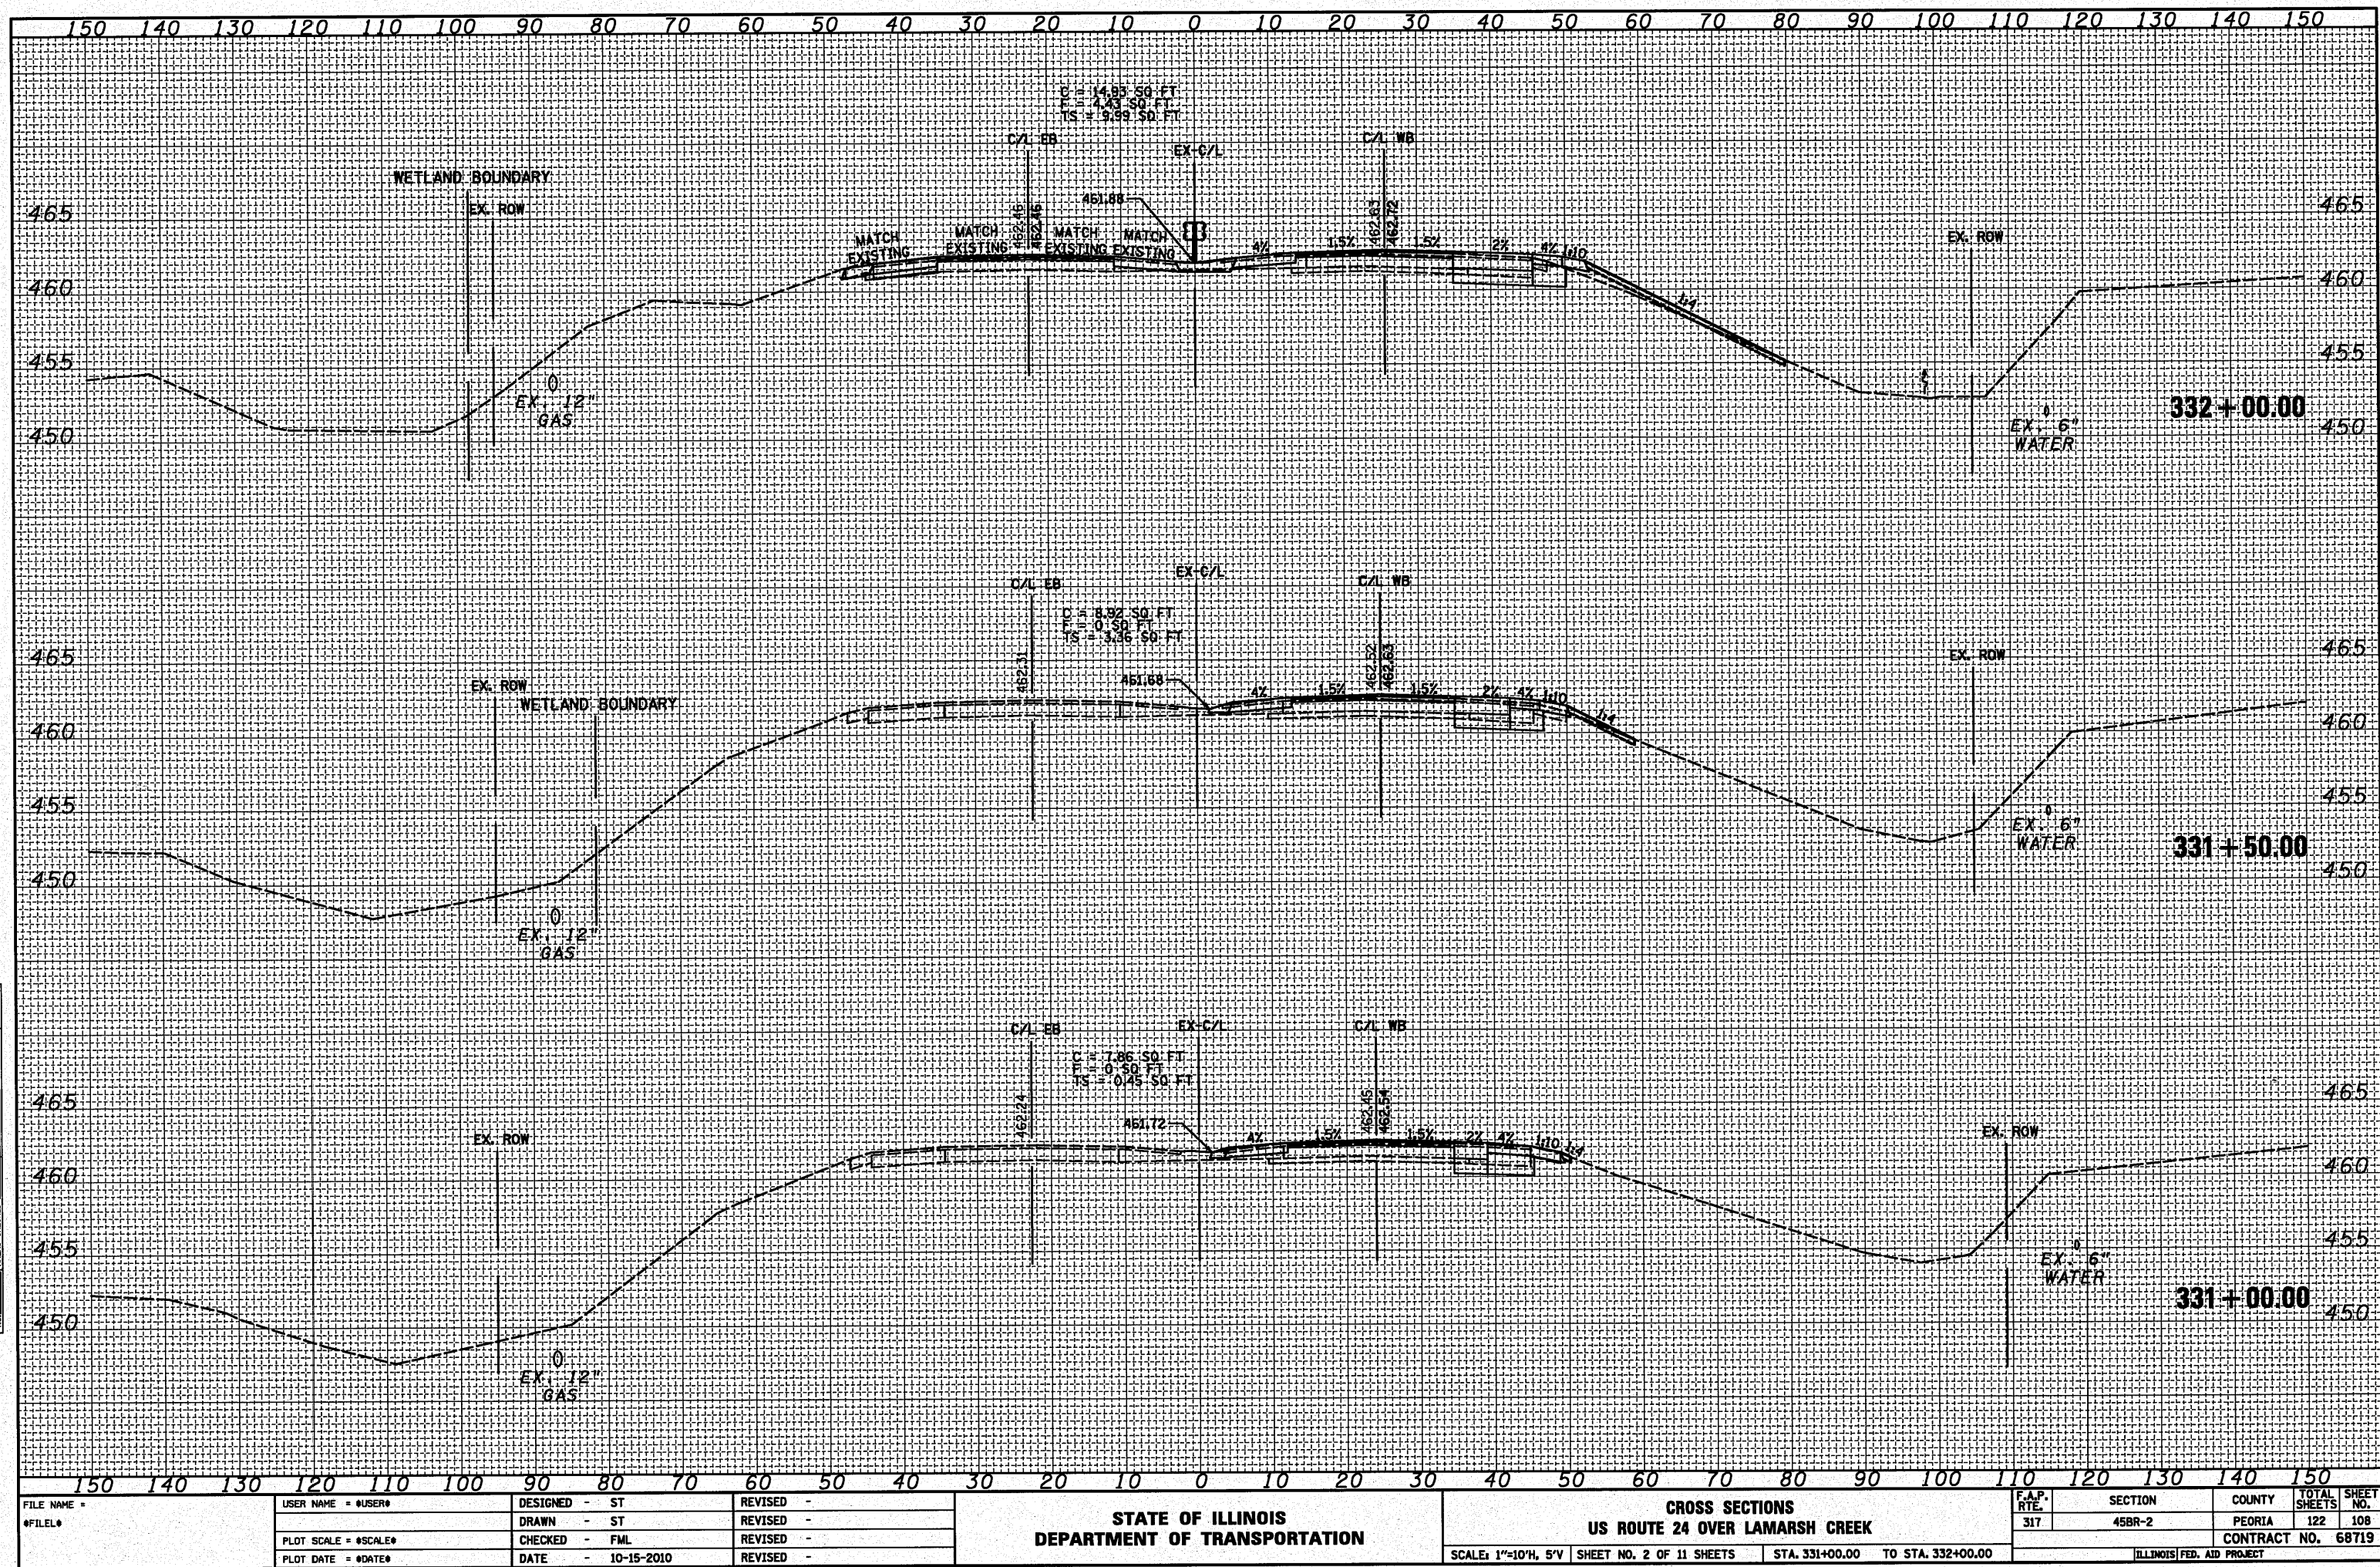

BY	
DATE	
ORIGINAL SURVEY	
DESIGNED	
DRAWN	
CHECKED	
DATE	
FILE NAME	
FILE#	


BY	
DATE	
ORIGINAL SURVEY	
DESIGNED	
DRAWN	
CHECKED	
DATE	
FILE NAME	
FILE#	

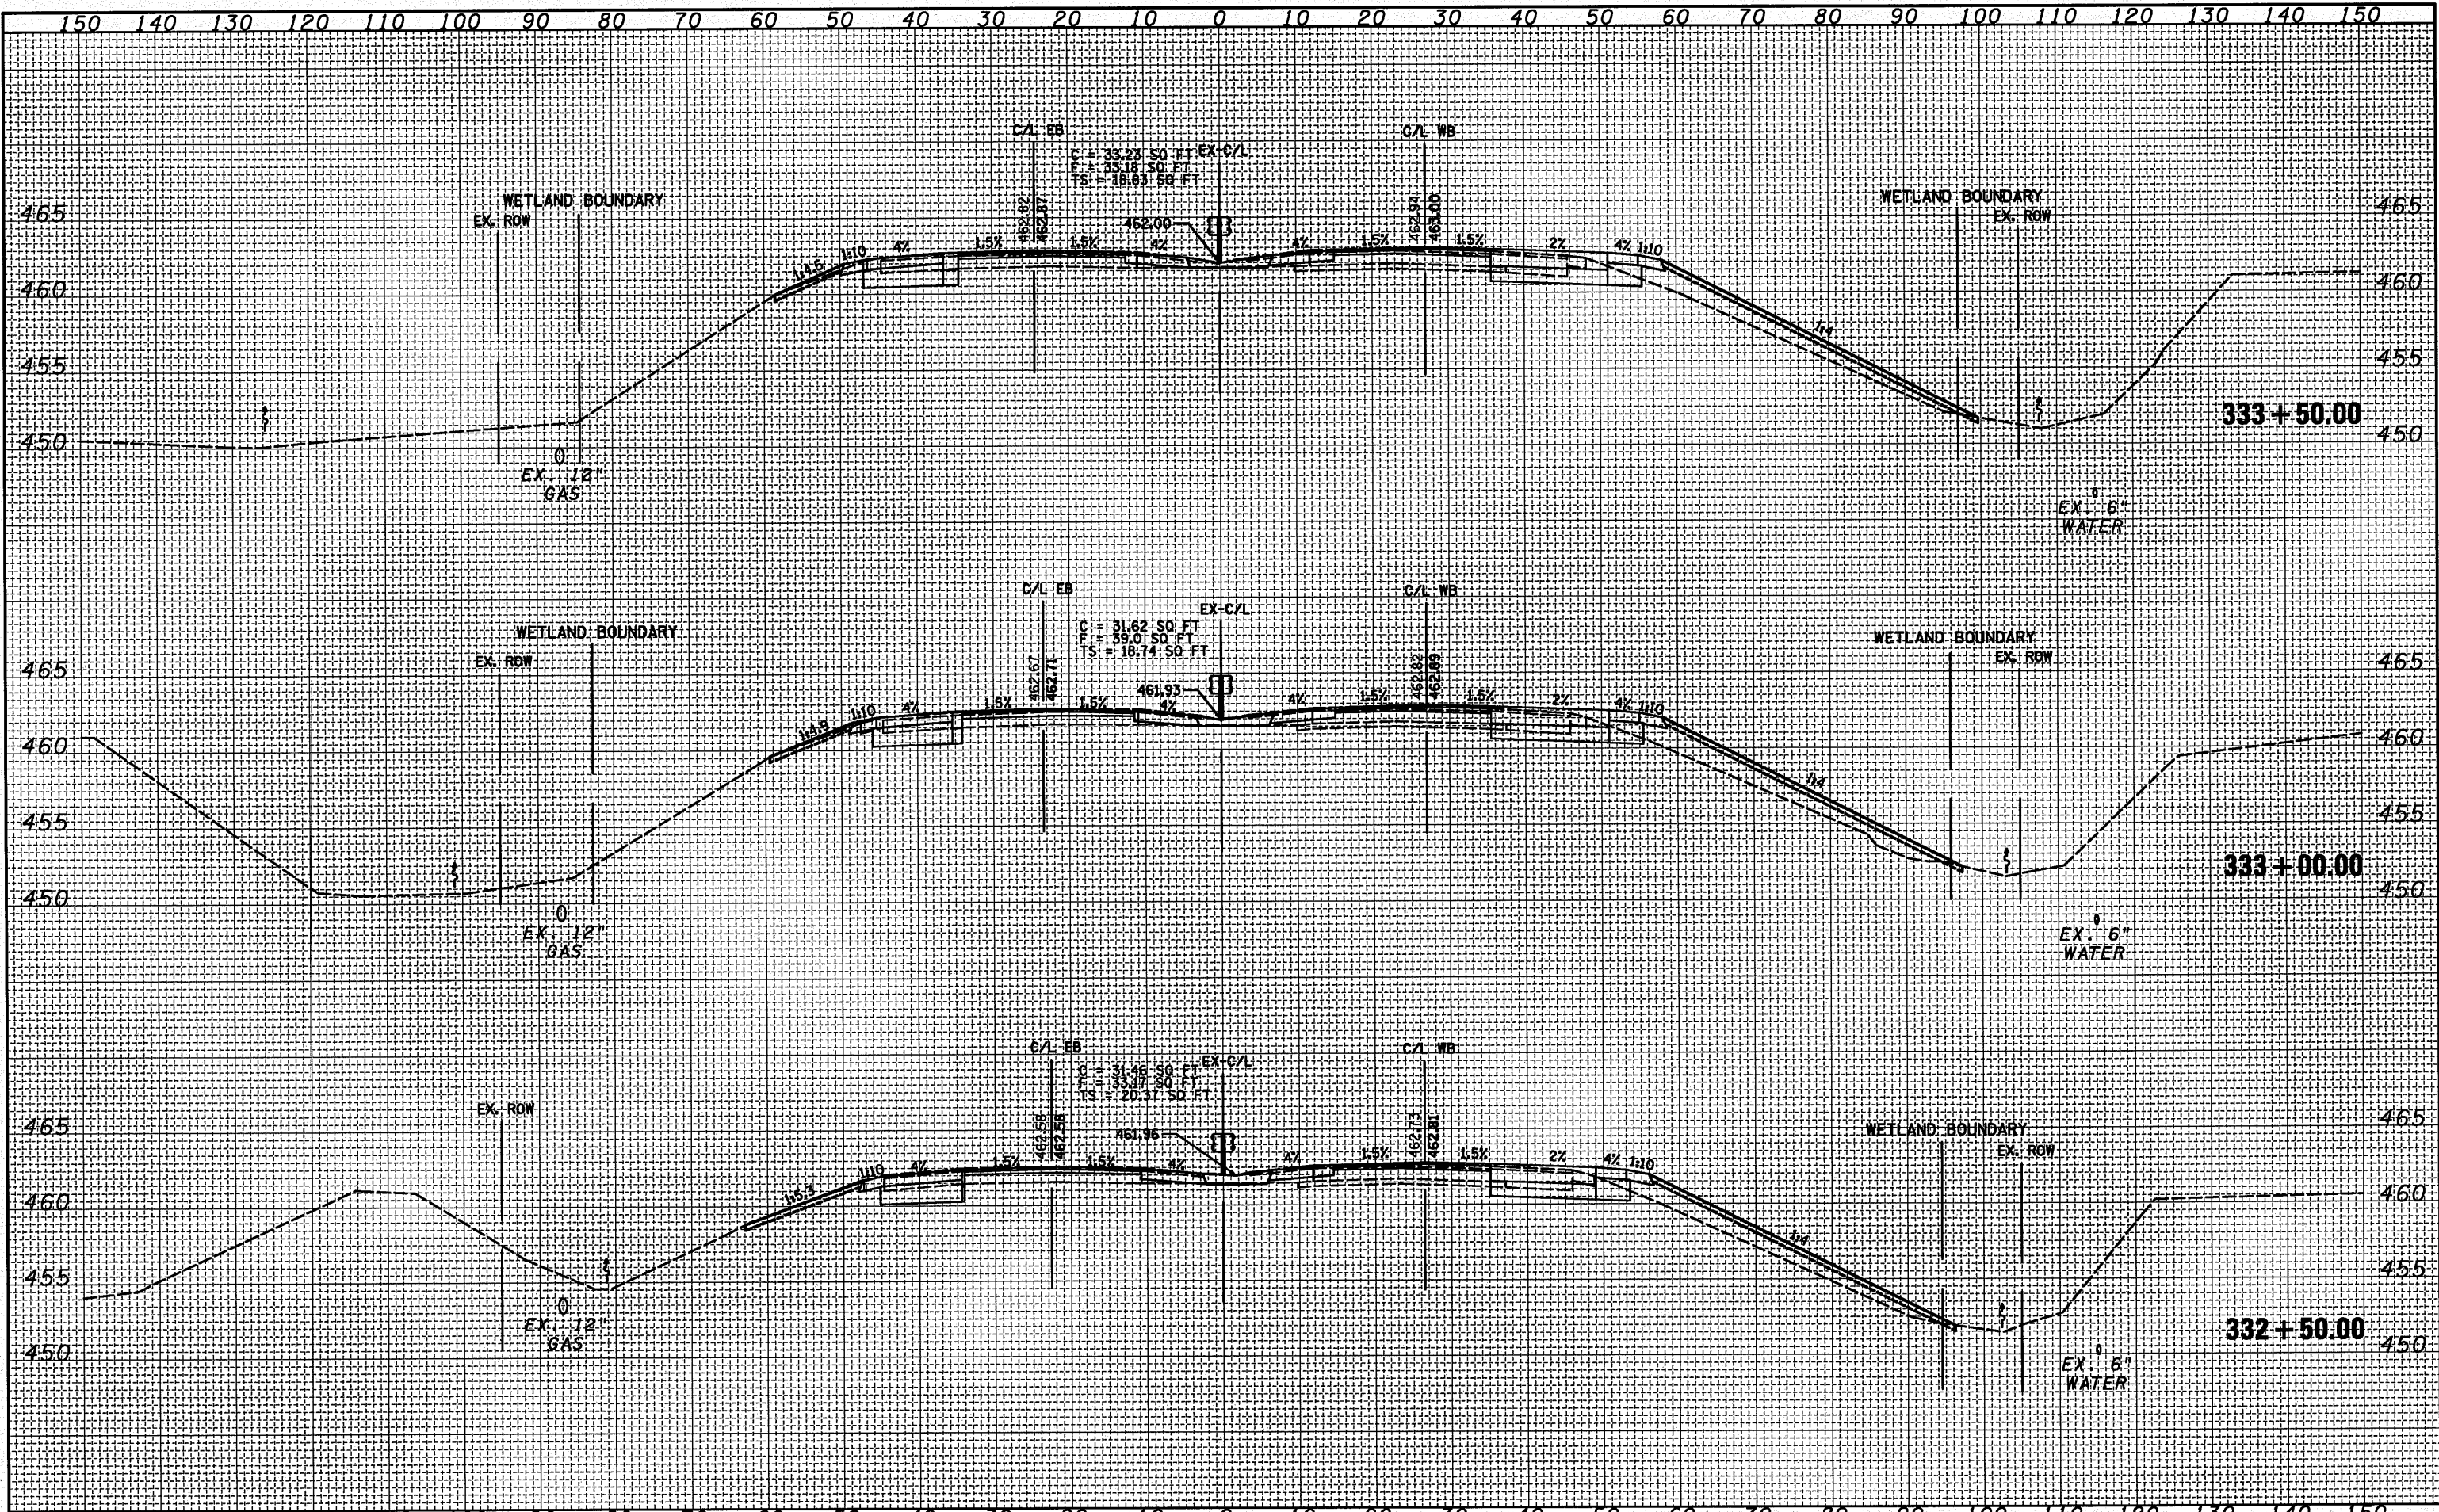



FILE NAME =	USER NAME = #USER#	DESIGNED - ST	REVISED -	STATE OF ILLINOIS DEPARTMENT OF TRANSPORTATION		CROSS SECTIONS US ROUTE 24 OVER LAMARSH CREEK		F.A.P. RTE.	SECTION	COUNTY	TOTAL SHEETS	SHEET NO.
*FILE#		DRAWN - ST	REVISED -					317	458R-2	PEORIA	122	109
		PLOT SCALE = #SCALE#	CHECKED - FML					CONTRACT NO. 68719				
		PLOT DATE = #DATE#	DATE - 10-15-2010					ILLINOIS FED. AID PROJECT				
				SCALE: 1"=10'H, 5'V		SHEET NO. 3 OF 11 SHEETS		STA. 332+50.00 TO STA. 333+50.00				

BY	
DATE	
ORIGINAL SURVEY	
PLOTTED	
NOTE BOOK	
AREAS CHECKED	

BY	
DATE	
ORIGINAL SURVEY	
PLOTTED	
NOTE BOOK	
AREAS CHECKED	

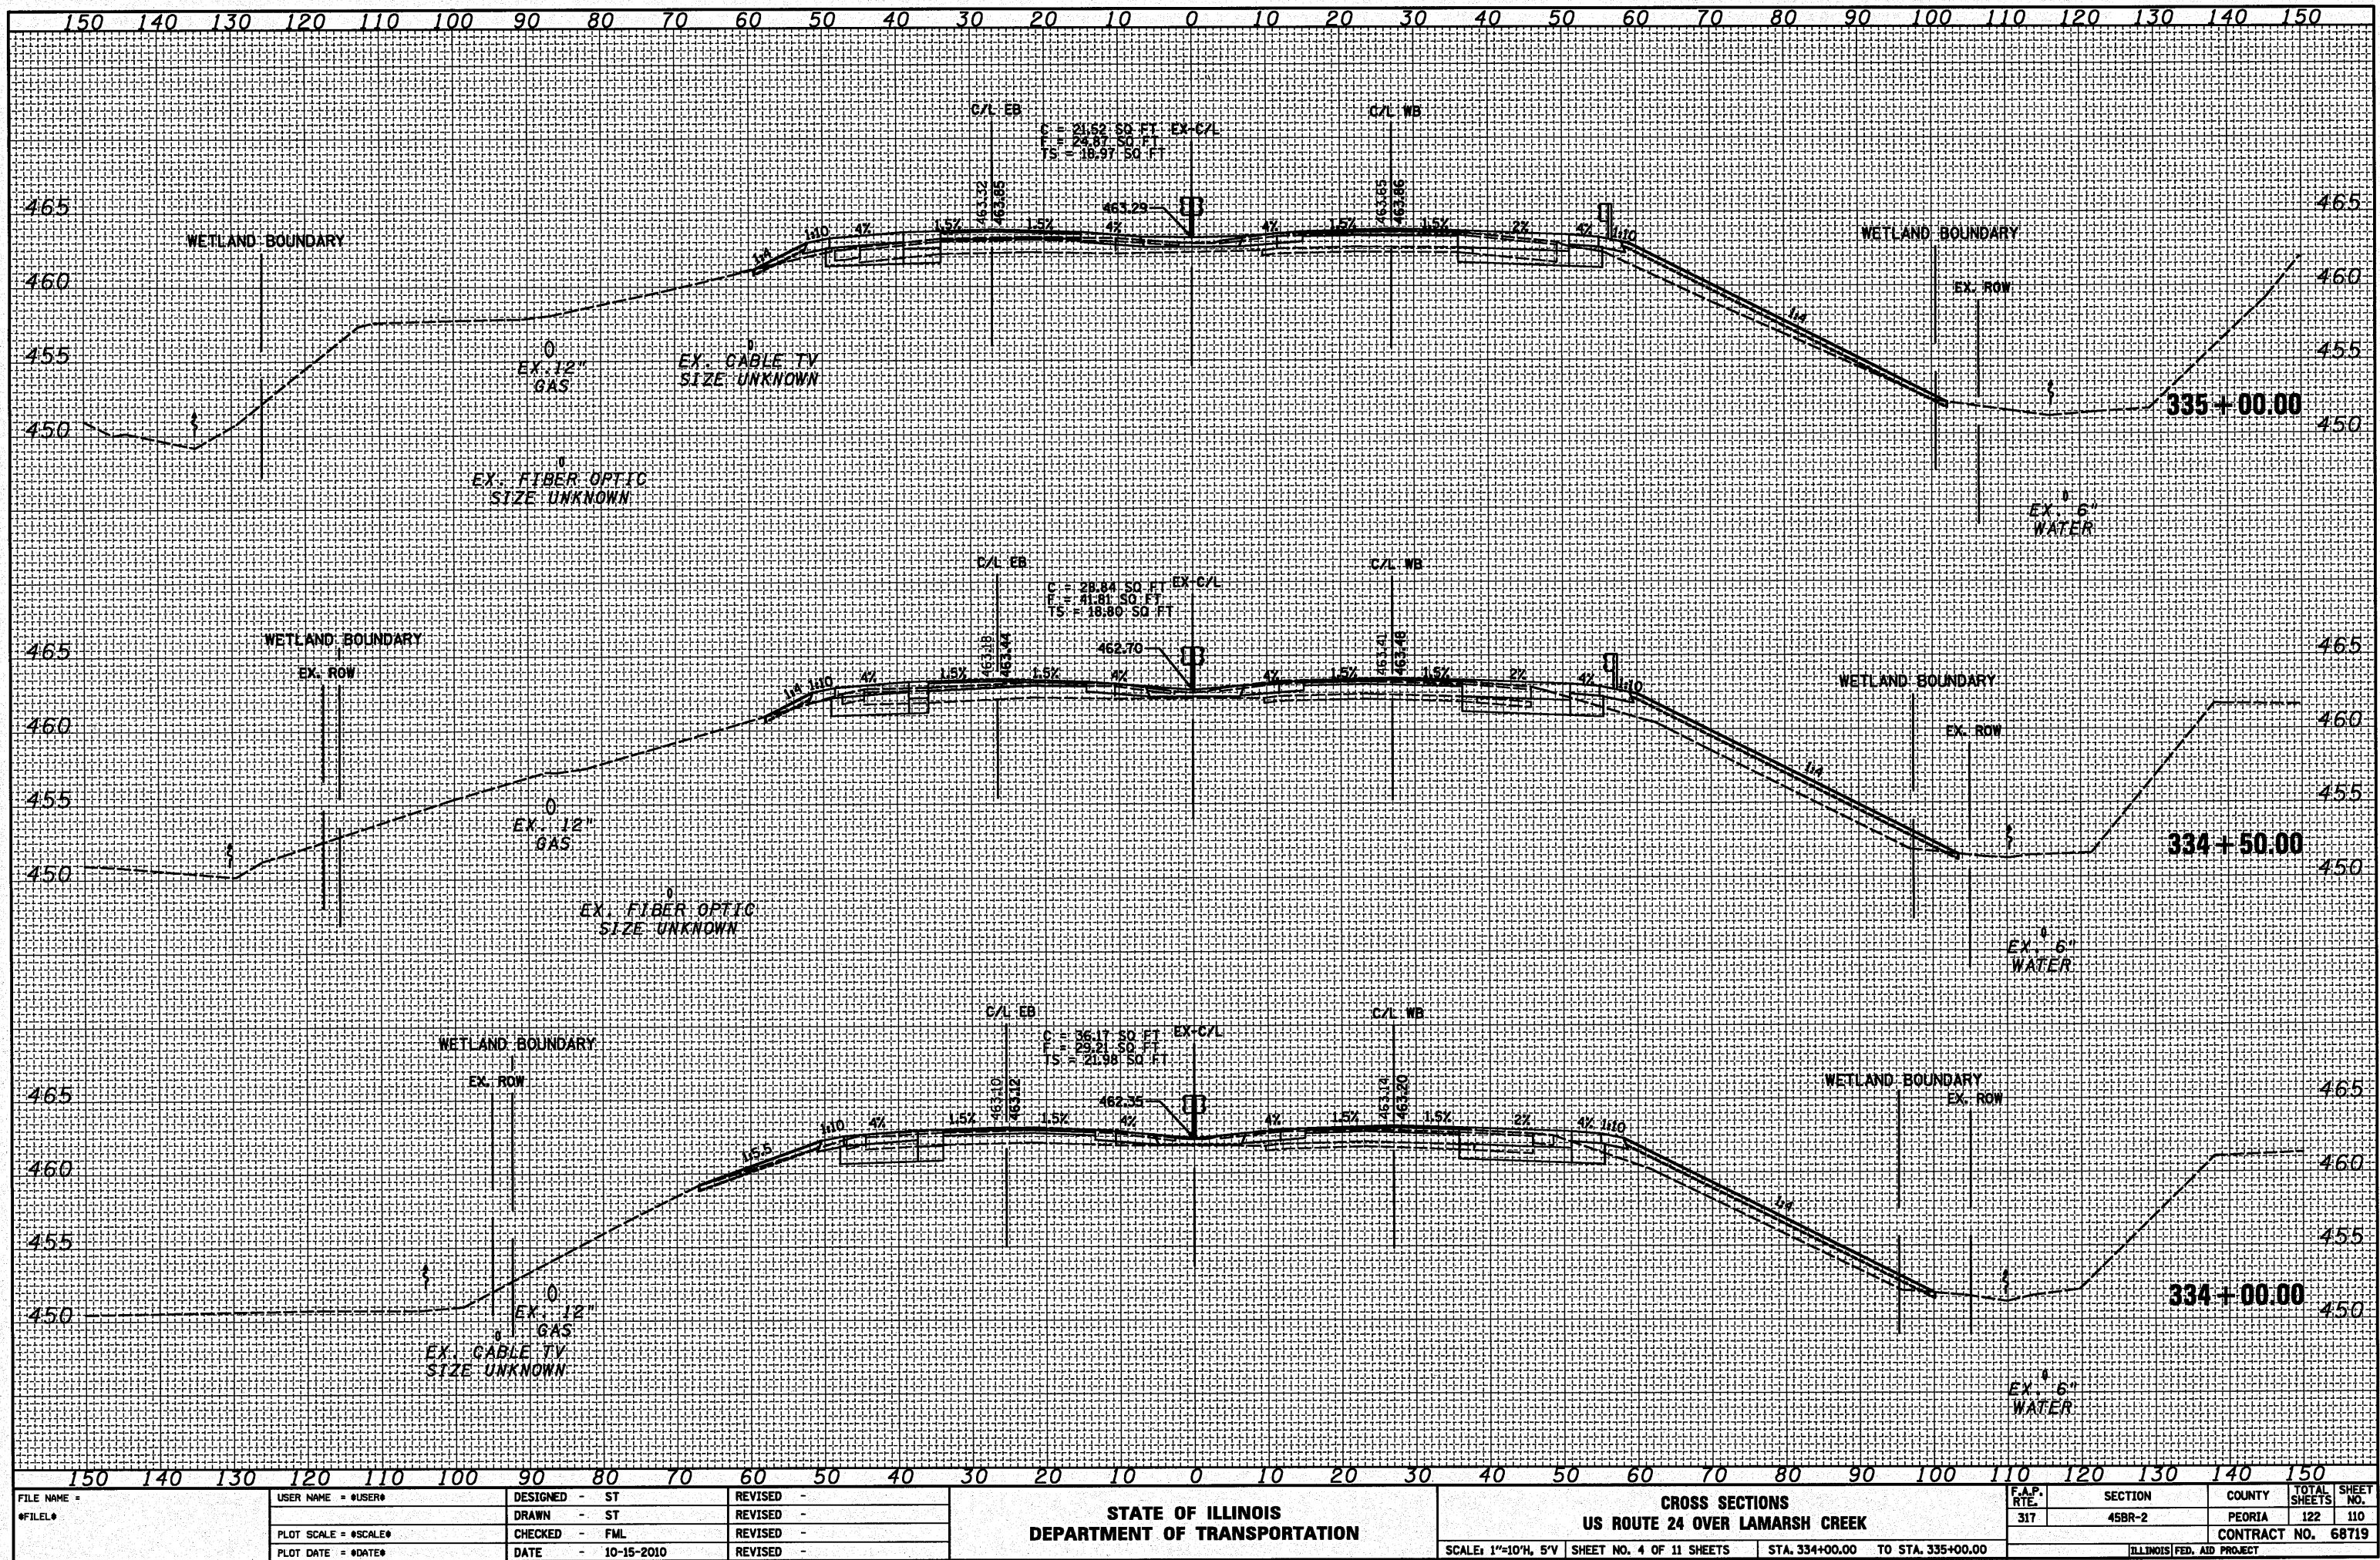


FILE NAME =	USER NAME = #USER#	DESIGNED - ST	REVISED -	STATE OF ILLINOIS DEPARTMENT OF TRANSPORTATION		CROSS SECTIONS US ROUTE 24 OVER LAMARSH CREEK		F.A.P. RTE. 317	SECTION 45BR-2	COUNTY PEORIA	TOTAL SHEETS 122	SHEET NO. 110
#FILE#		DRAWN - ST	REVISED -									
	PLOT SCALE = #SCALE#	CHECKED - FML	REVISED -									
	PLOT DATE = #DATE#	DATE - 10-15-2010	REVISED -									
					SCALE: 1"=10'H, 5'V		SHEET NO. 4 OF 11 SHEETS		STA. 334+00.00 TO STA. 335+00.00		CONTRACT NO. 68719	
											ILLINOIS FED. AID PROJECT	

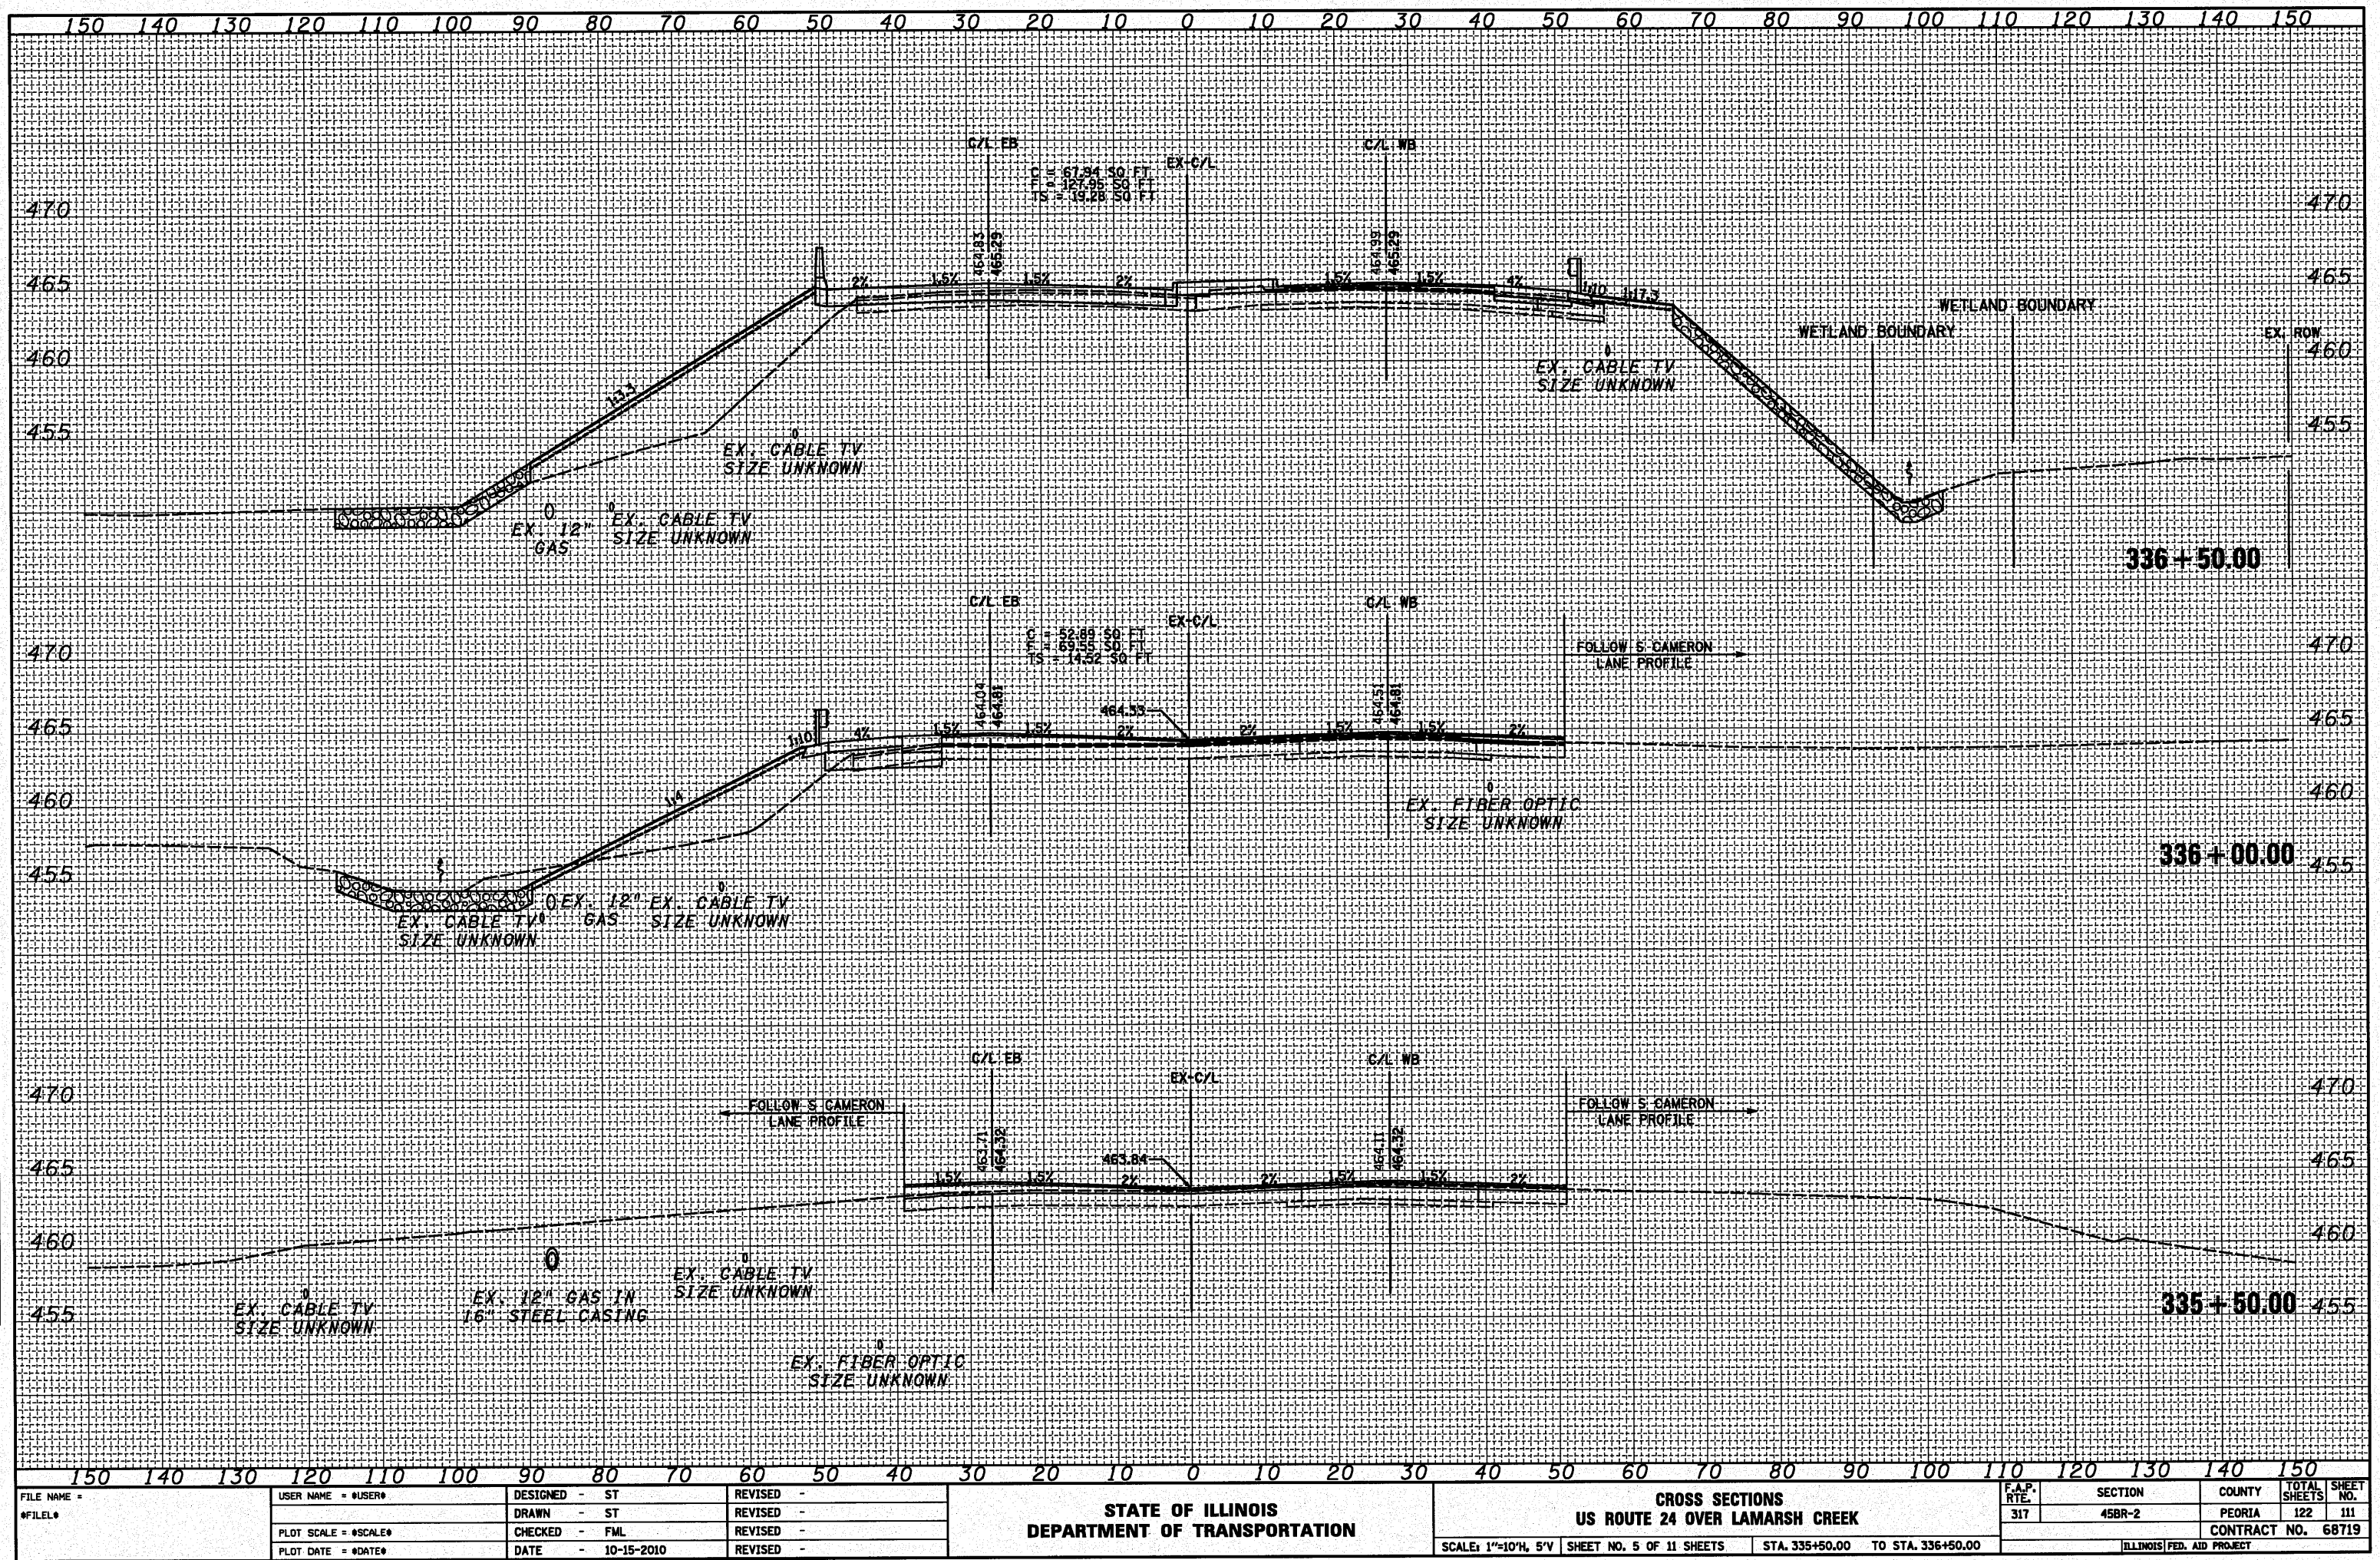 


BY	
DATE	
ORIGINAL SURVEY	
PLATTED	
NOTE BOOK	
NO.	

BY	
DATE	
ORIGINAL SURVEY	
PLATTED	
NOTE BOOK	
NO.	

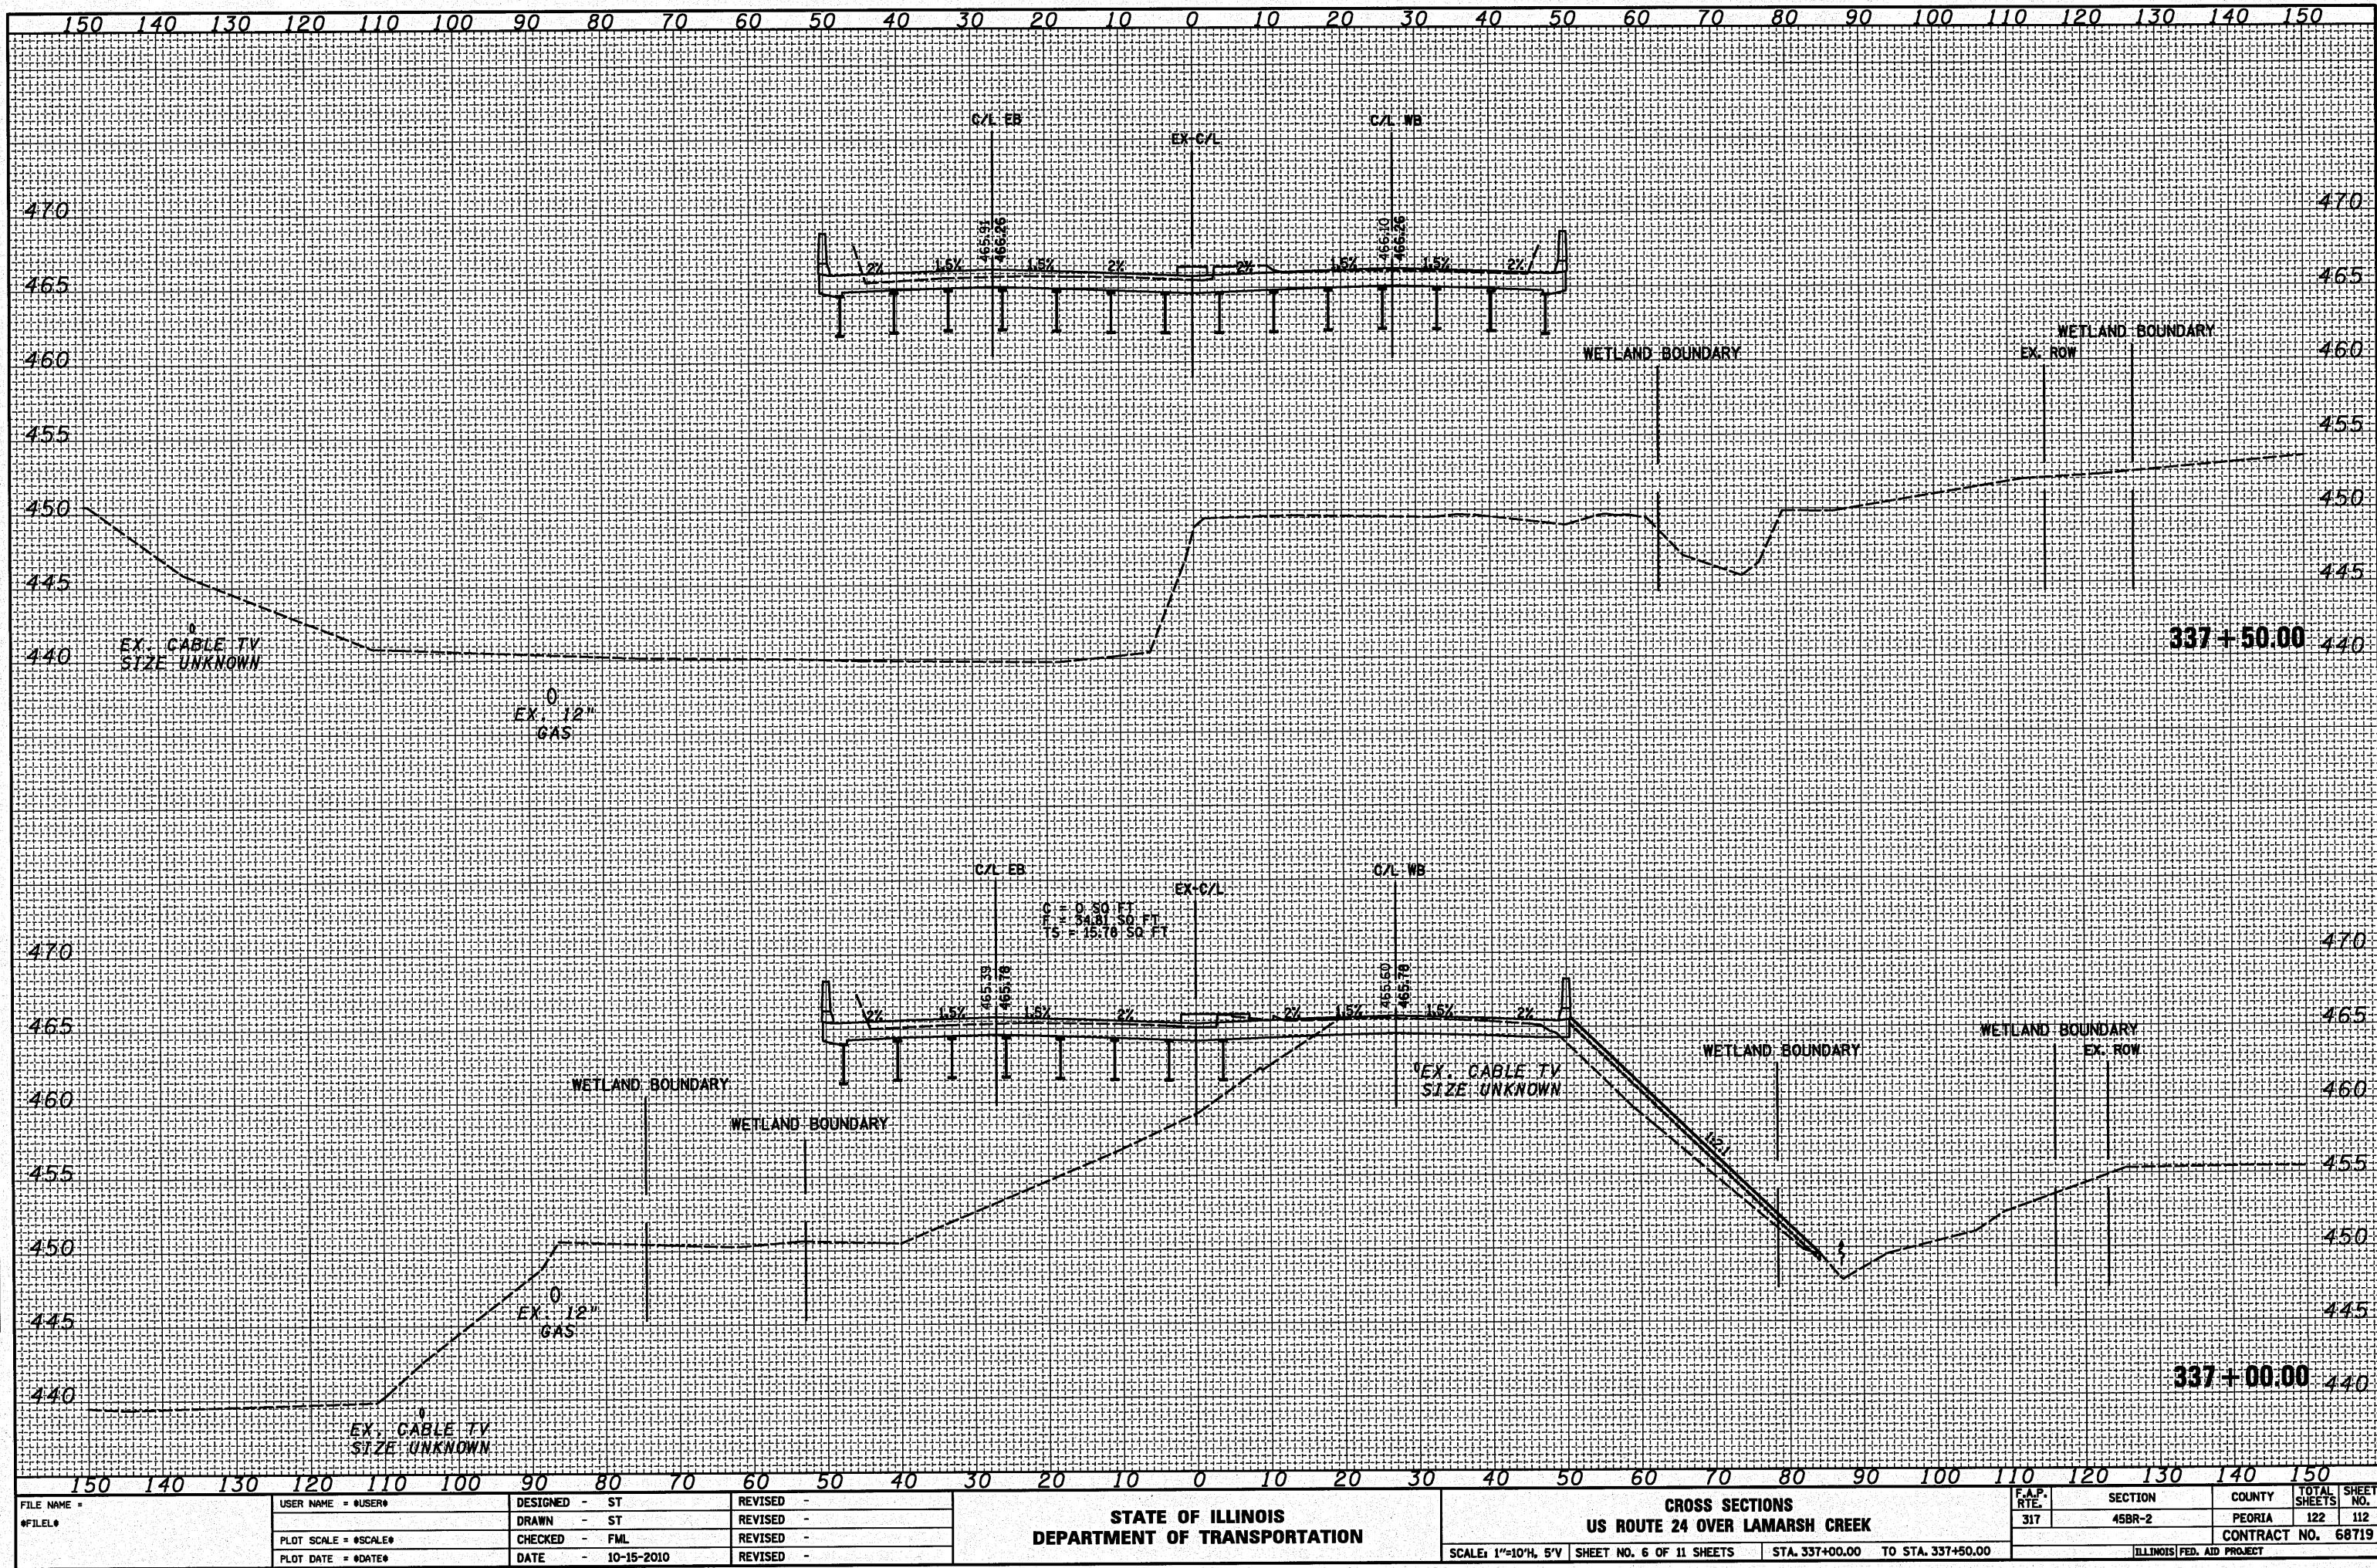

BY	
DATE	
ORIGINAL SURVEY	DESIGNED - ST
NOTED BOOK	DRAWN - ST
NO.	CHECKED - FML
	DATE - 10-15-2010


BY	
DATE	
ORIGINAL SURVEY	DESIGNED - ST
NOTED BOOK	DRAWN - ST
NO.	CHECKED - FML
	DATE - 10-15-2010


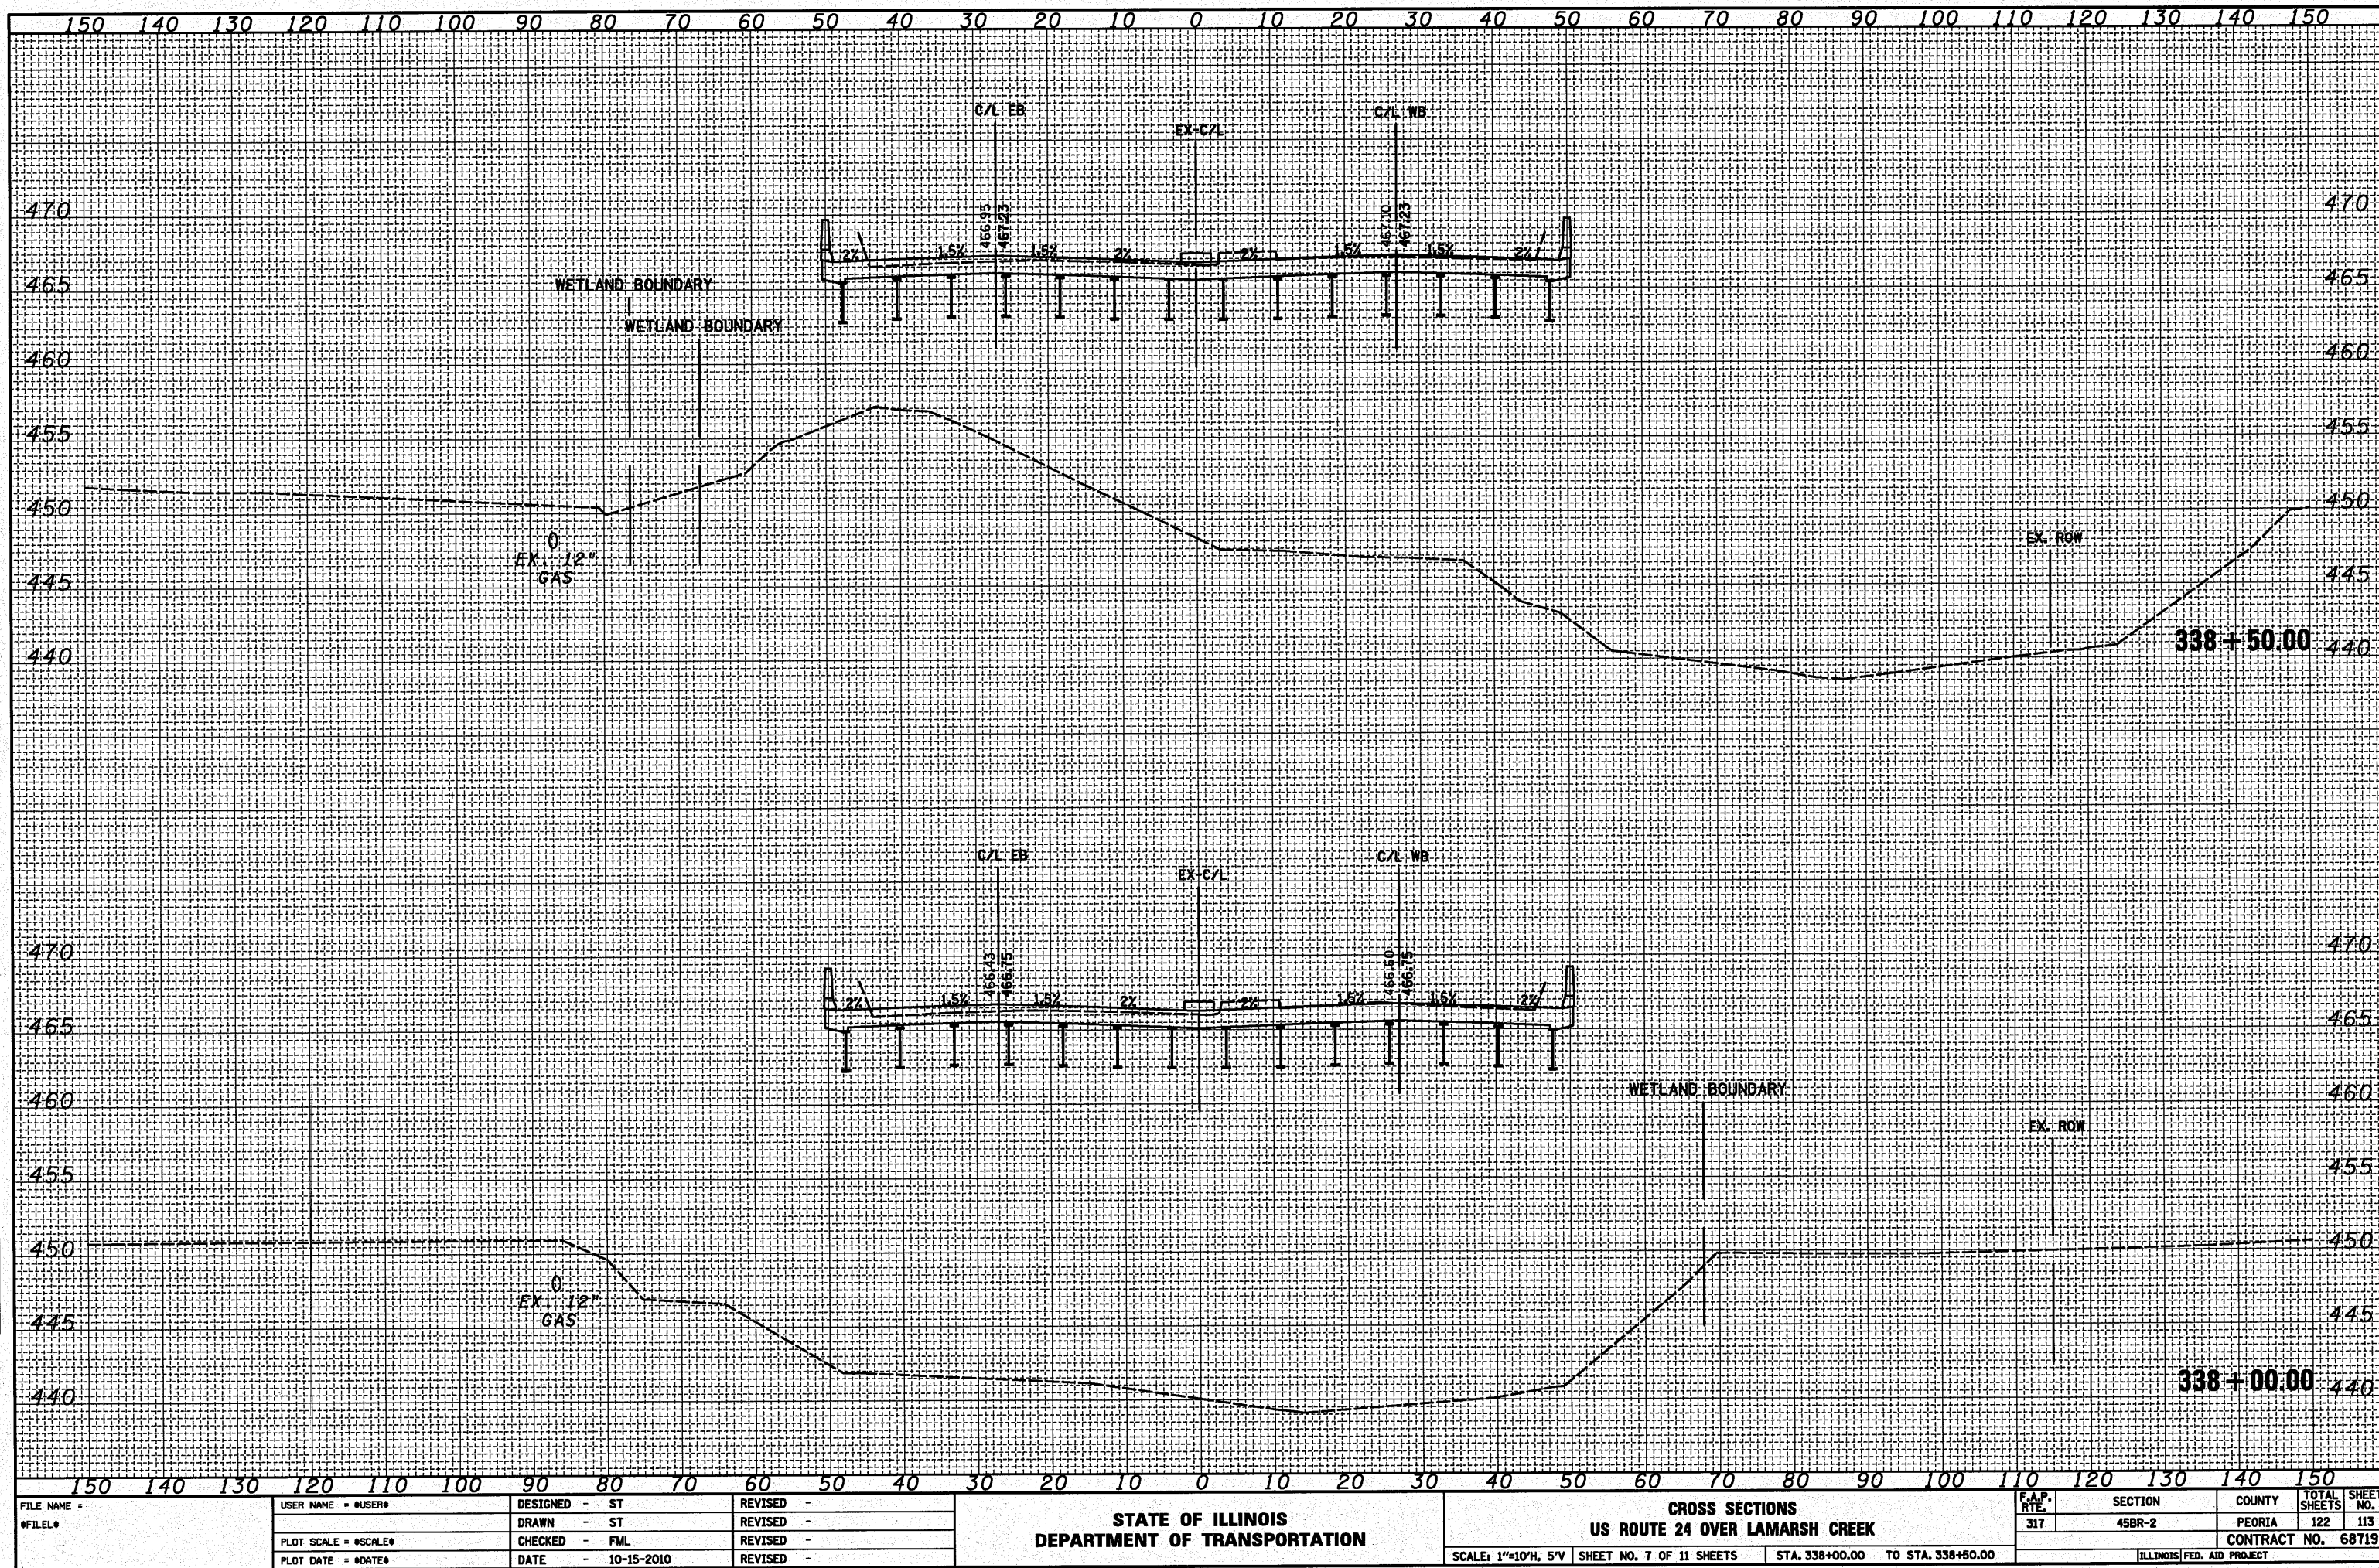


FILE NAME =	USER NAME = #USER#	DESIGNED - ST	REVISED -	STATE OF ILLINOIS DEPARTMENT OF TRANSPORTATION		CROSS SECTIONS US ROUTE 24 OVER LAMARSH CREEK		F.A.P. RTE.	SECTION	COUNTY	TOTAL SHEETS	SHEET NO.
#FILE#		DRAWN - ST	REVISED -					317	45BR-2	PEORIA	122	113
		PLOT SCALE = #SCALE#	CHECKED - FML									
		PLOT DATE = #DATE#	DATE - 10-15-2010									
					SCALE: 1"=10'H, 5'V		SHEET NO. 7 OF 11 SHEETS		STA. 338+00.00 TO STA. 338+50.00		CONTRACT NO. 68719	
											ILLINOIS FED. AID PROJECT	

BY	
DATE	
ORIGINAL SURVEY	
NOTED	
PLANNED	
DESIGNED	
DRAWN	
CHECKED	
DATE	


BY	
DATE	
ORIGINAL SURVEY	
NOTED	
PLANNED	
DESIGNED	
DRAWN	
CHECKED	
DATE	

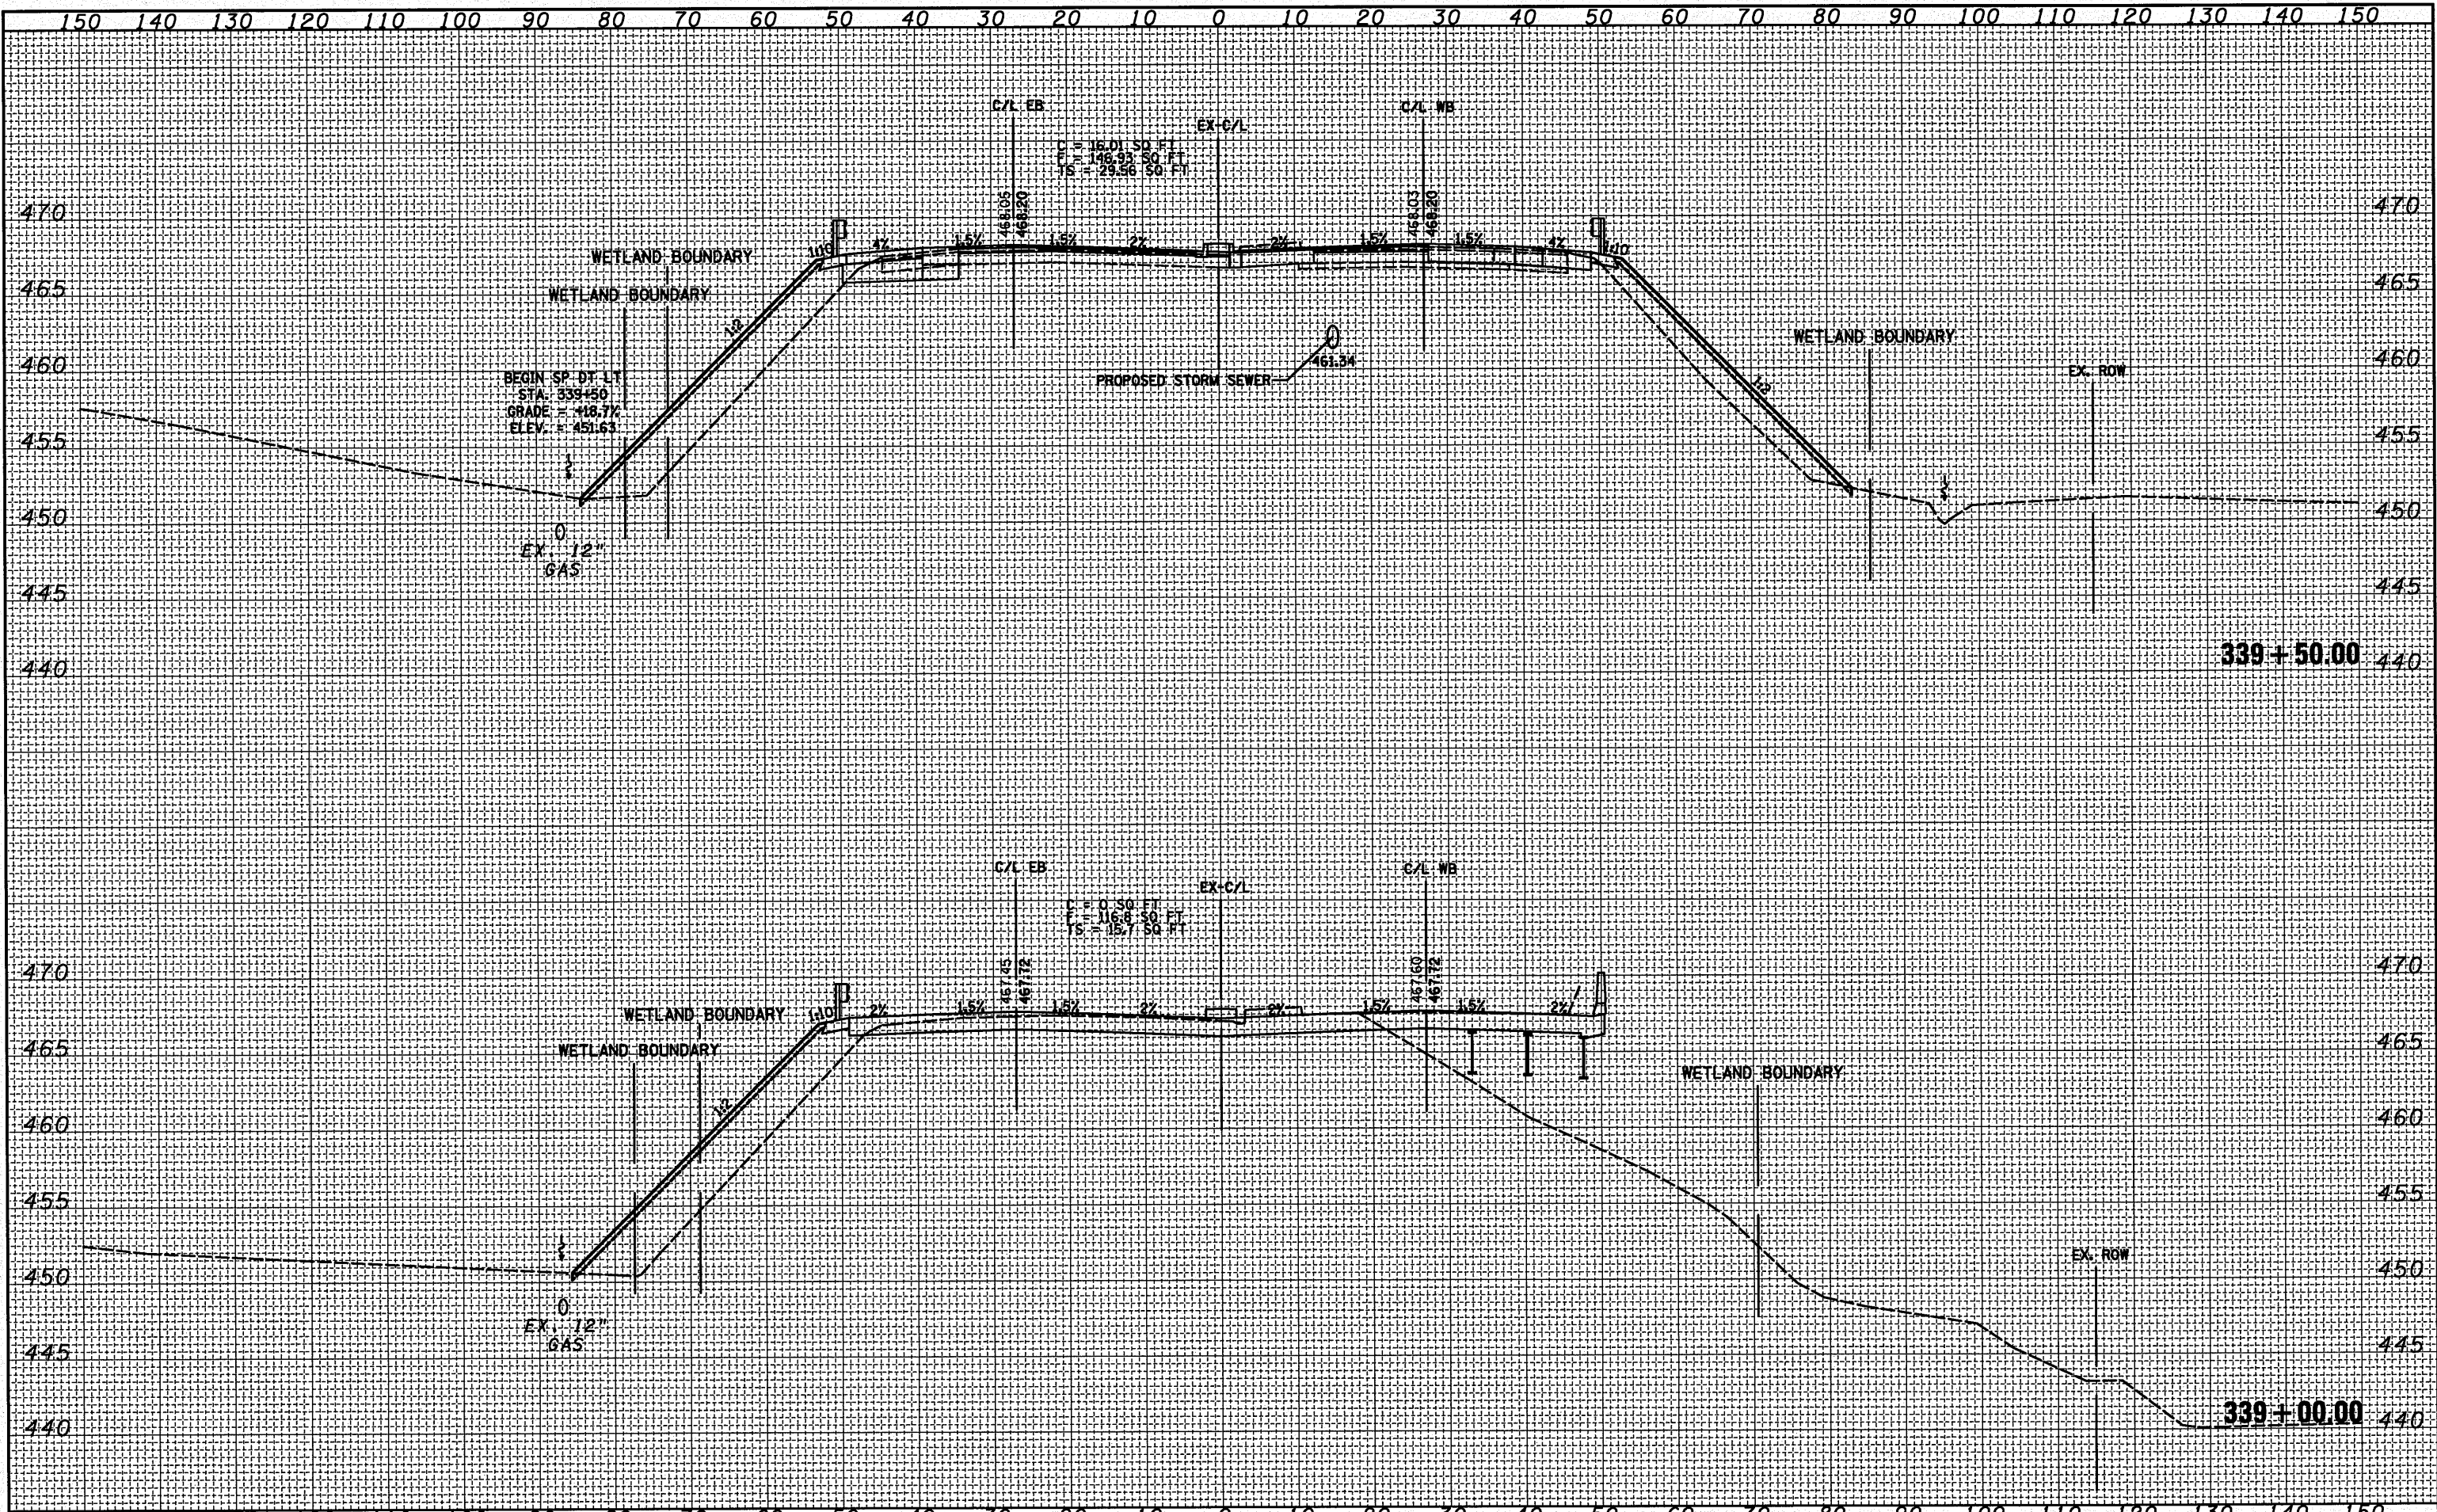

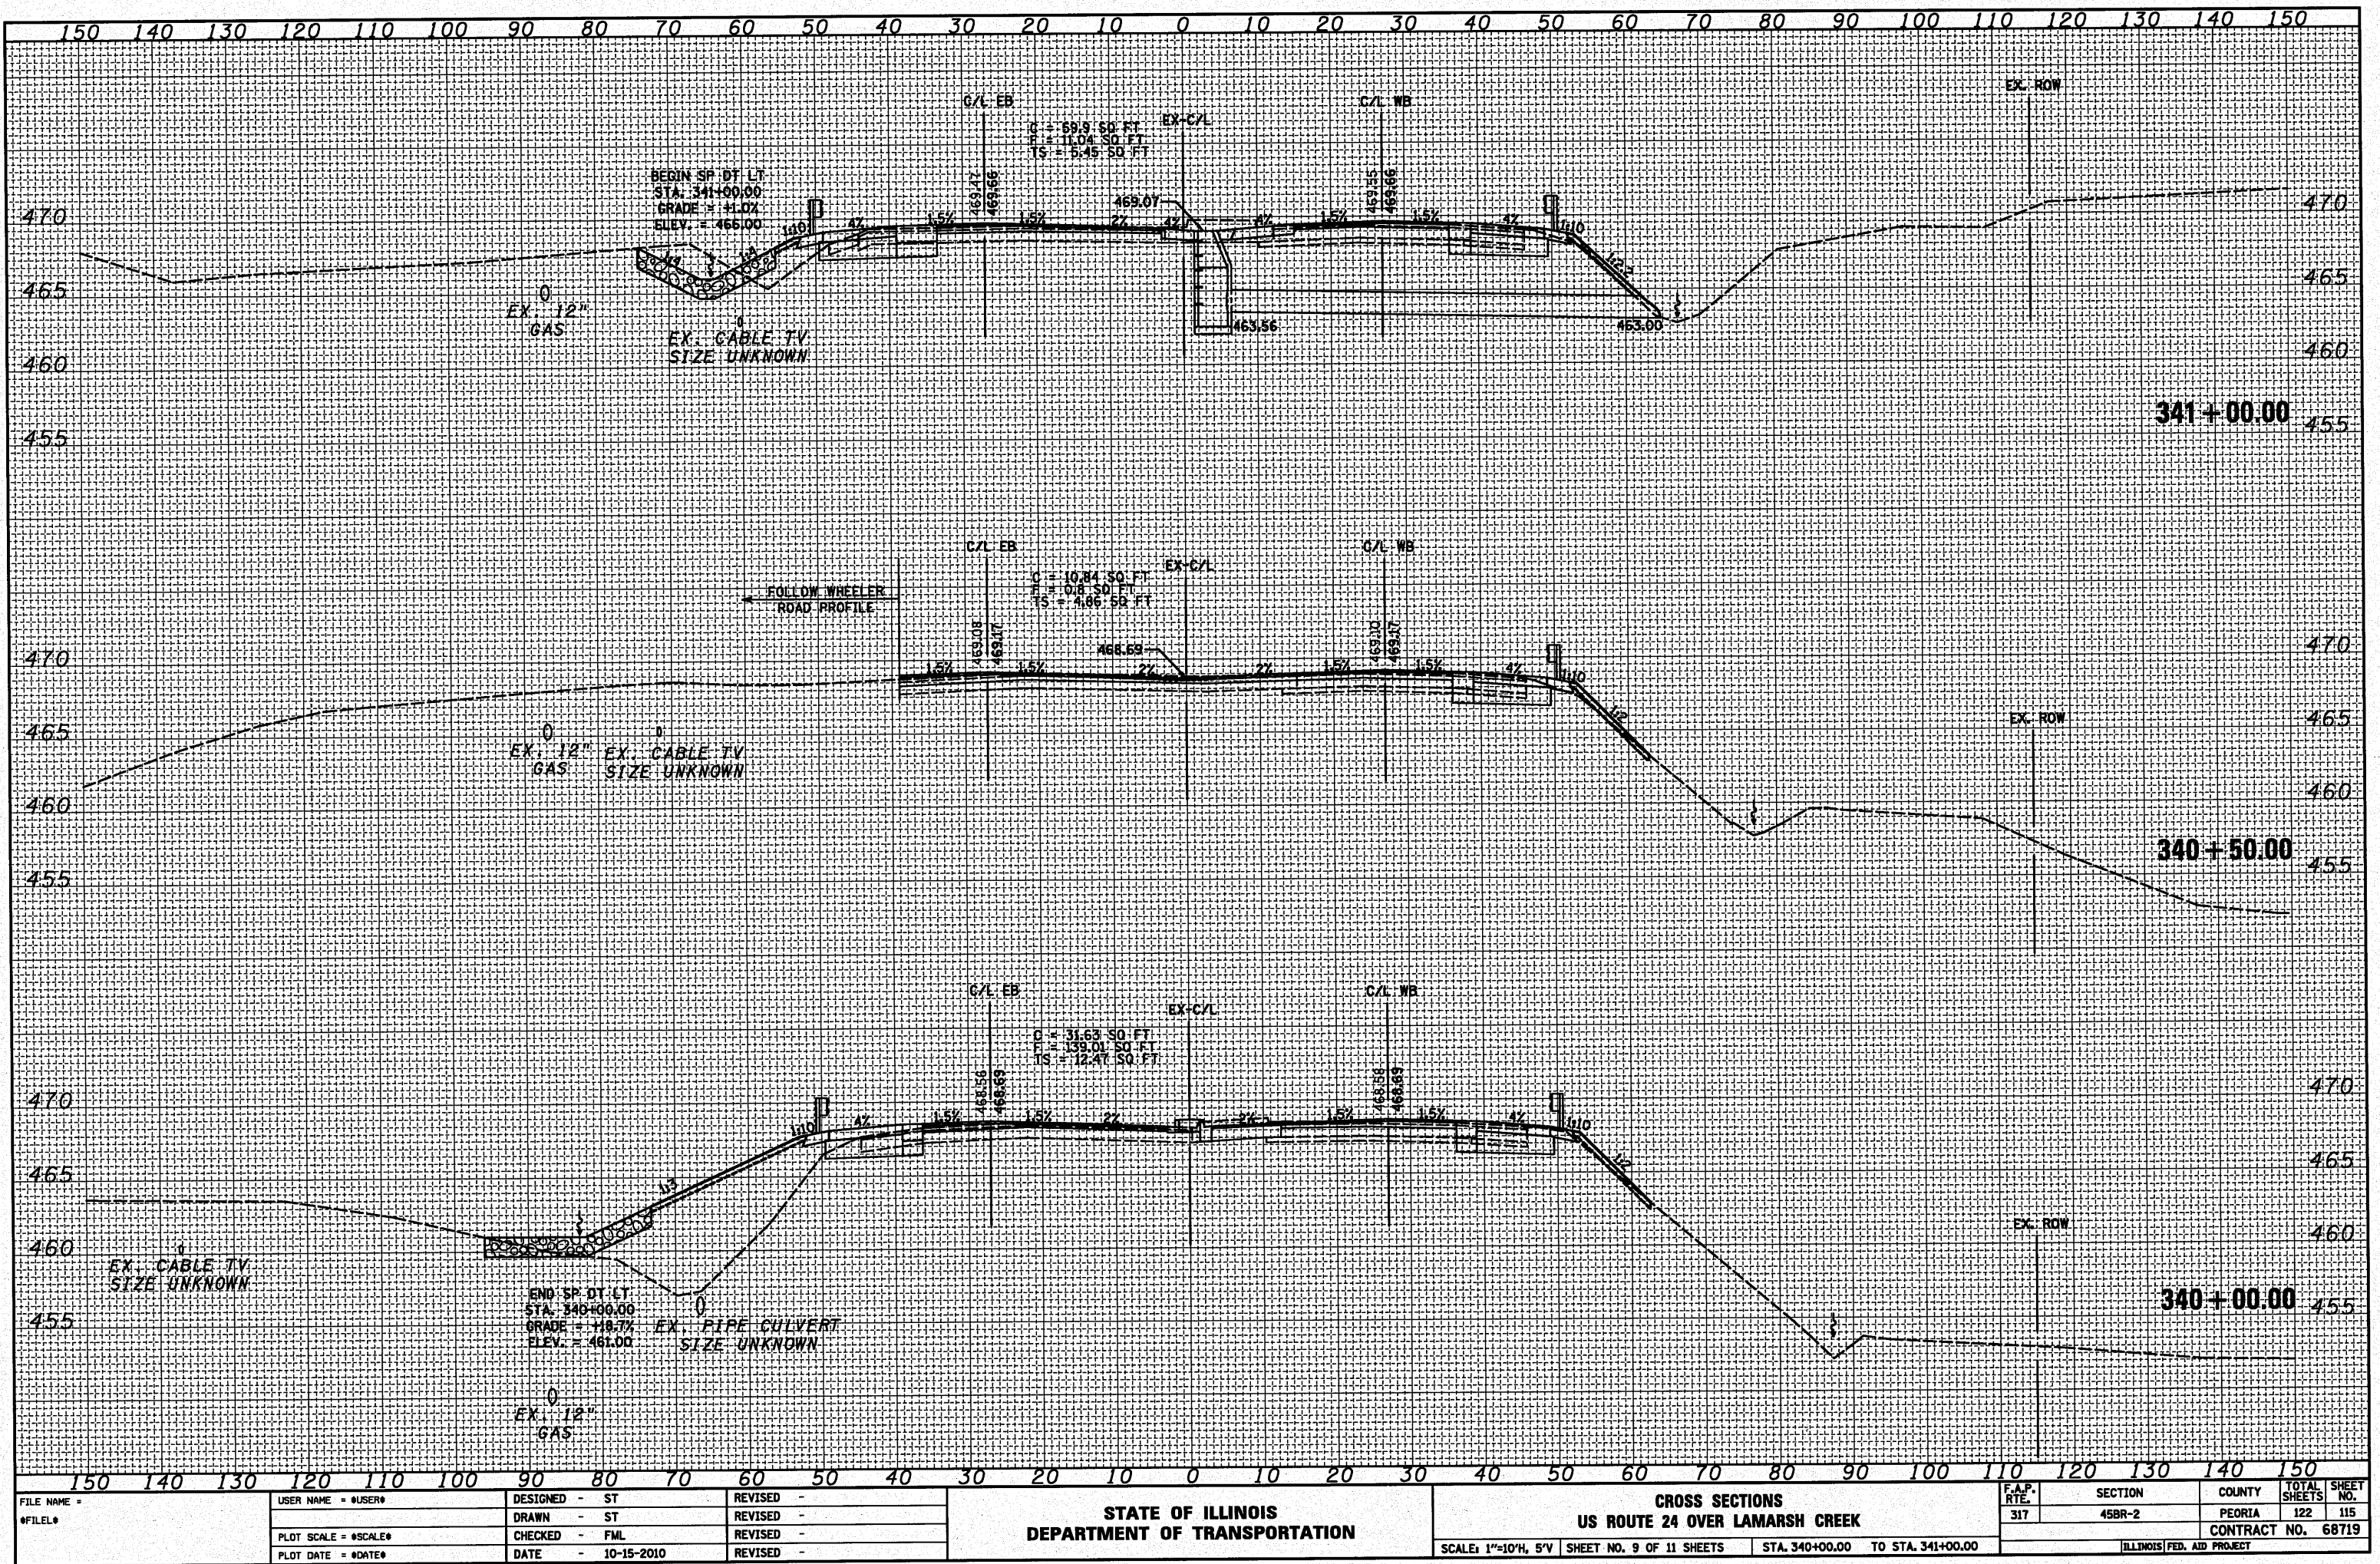
 



BY	
DATE	
ORIGINAL SURVEY	
SURVEYED	
PLOTTED	
NOTE BOOK	
AREAS CHECKED	



BY	
DATE	
ORIGINAL SURVEY	
SURVEYED	
PLOTTED	
NOTE BOOK	
AREAS CHECKED	


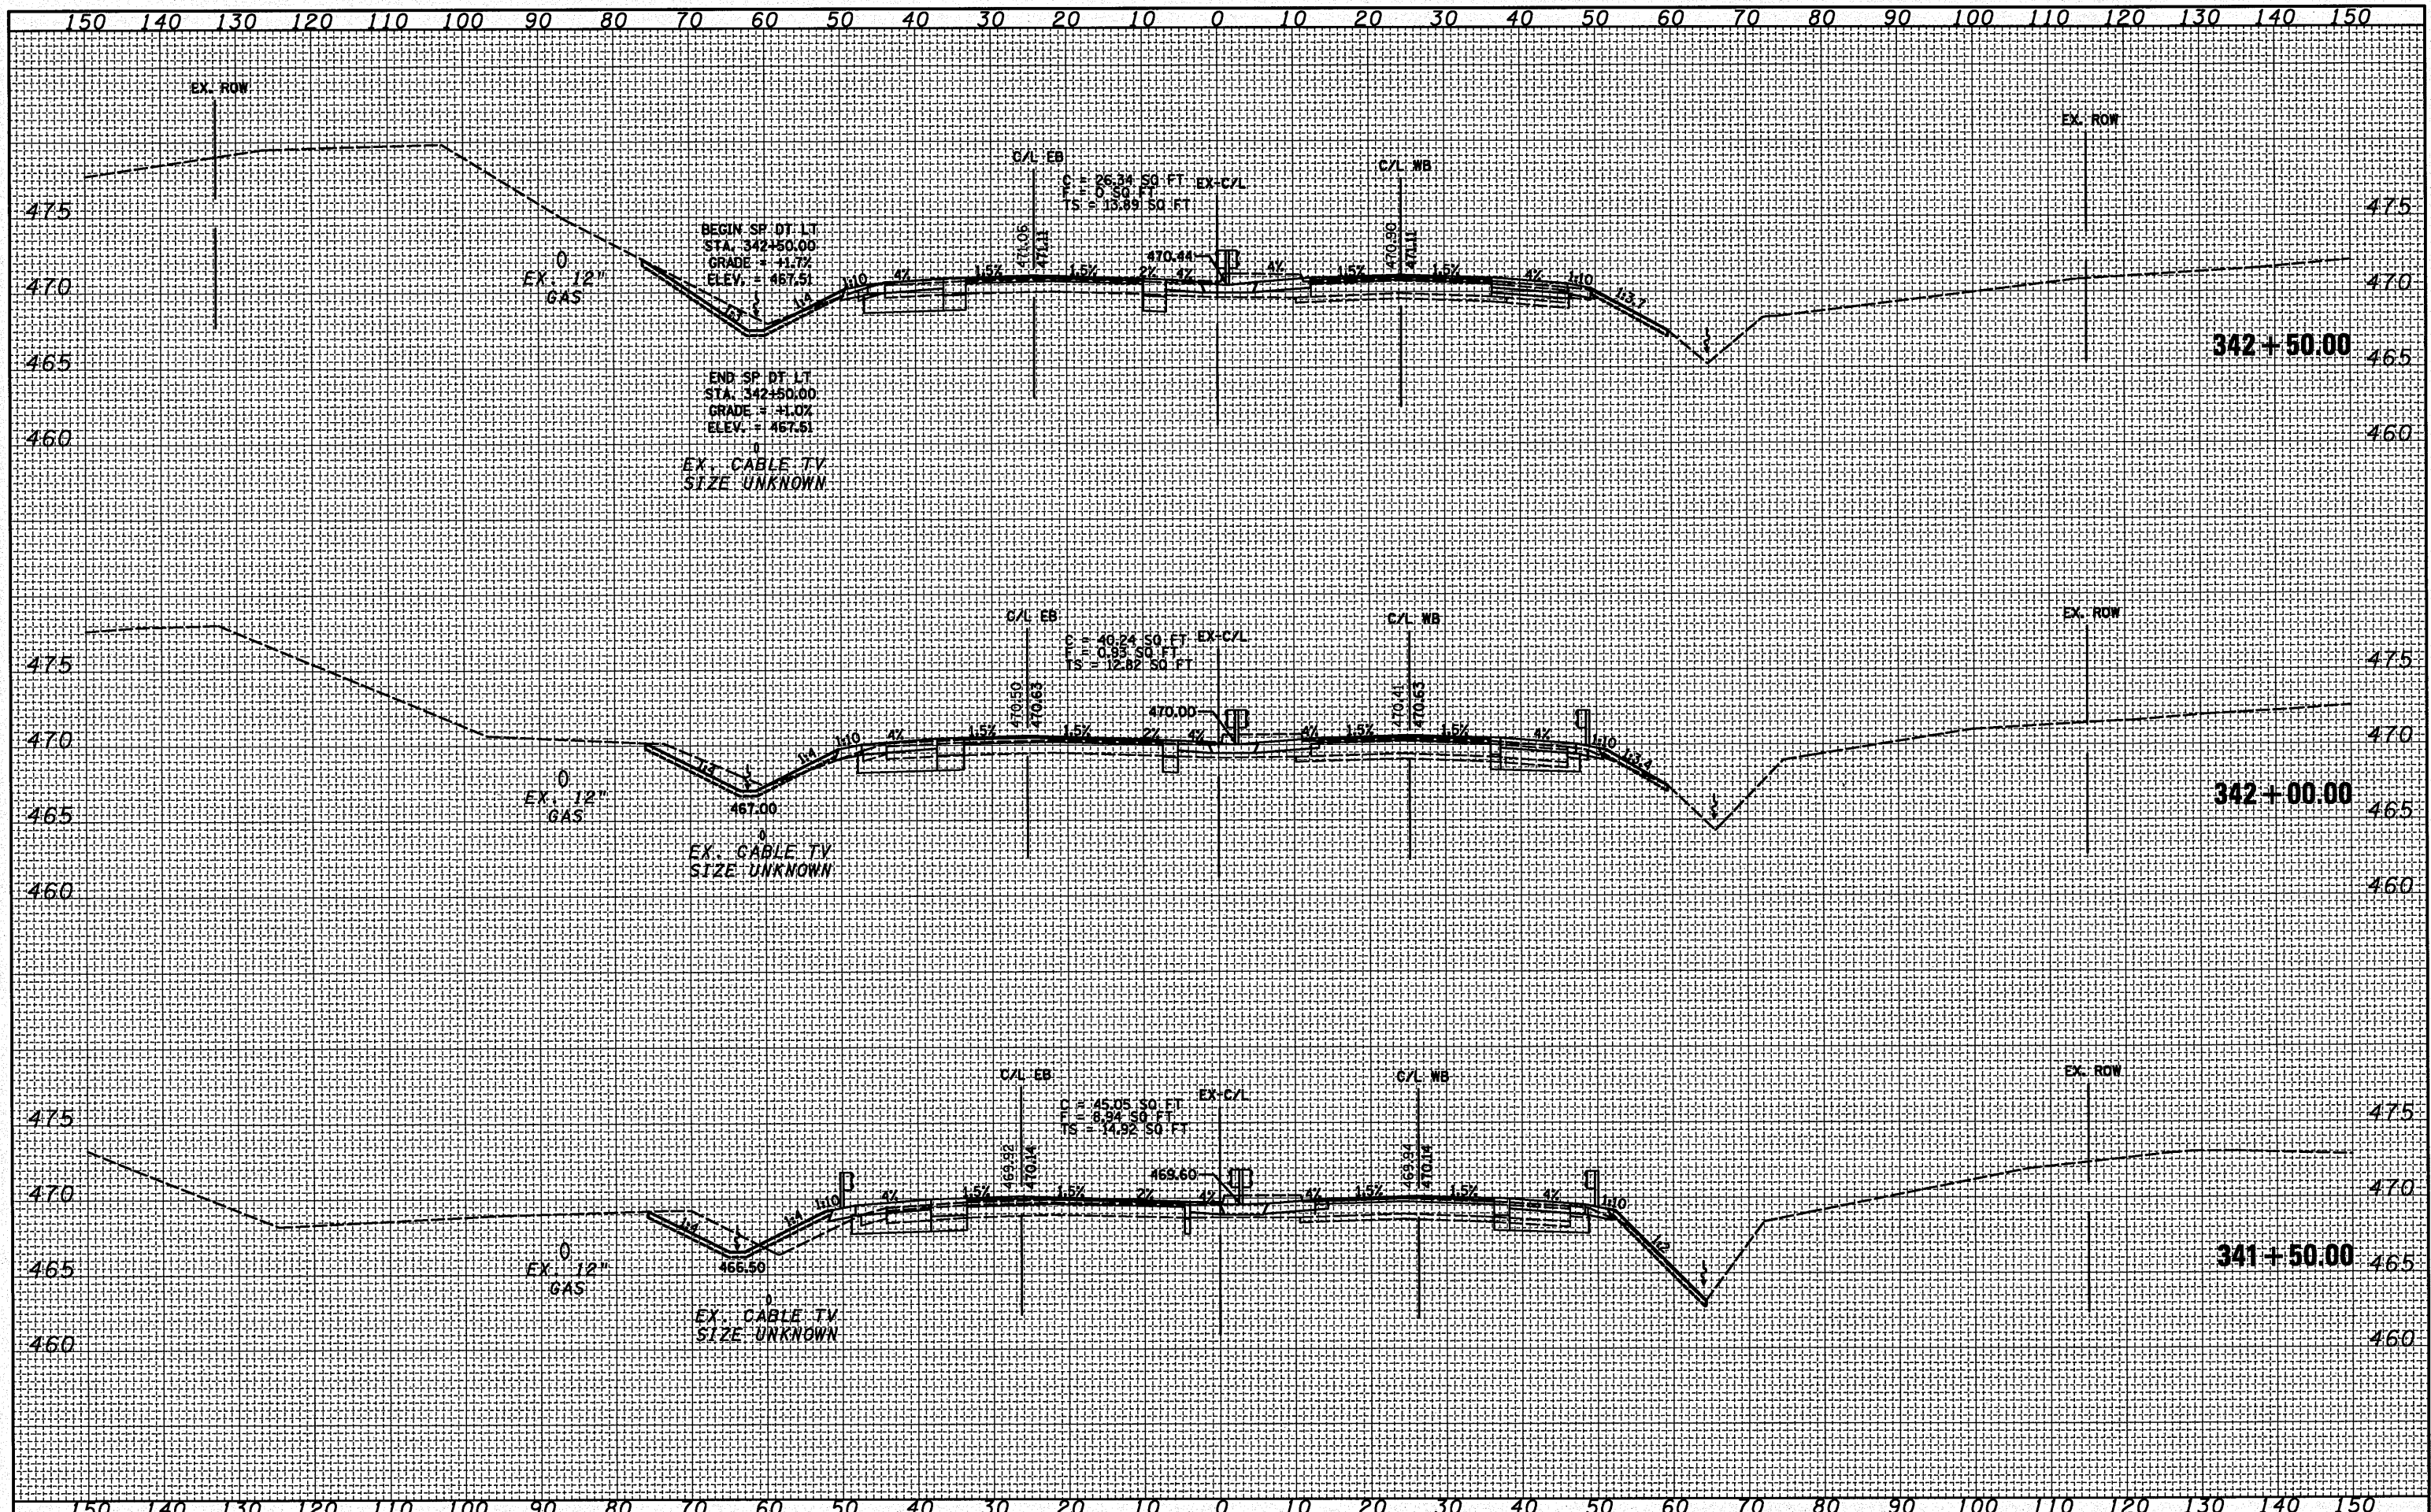




FILE NAME =	USER NAME = #USER#	DESIGNED - ST	REVISED -	STATE OF ILLINOIS DEPARTMENT OF TRANSPORTATION	CROSS SECTIONS US ROUTE 24 OVER LAMARSH CREEK		F.A.P. RTE.	SECTION	COUNTY	TOTAL SHEETS	SHEET NO.	
#FILE#		DRAWN - ST	REVISED -		317	45BR-2	PEORIA	122	116			
		CHECKED - FML	REVISED -		CONTRACT NO. 68719							
		DATE - 10-15-2010	REVISED -		ILLINOIS FED. AID PROJECT							
					SCALE: 1"=10'H, 5'V		SHEET NO. 10 OF 11 SHEETS		STA. 341+50.00 TO STA. 342+50.00			

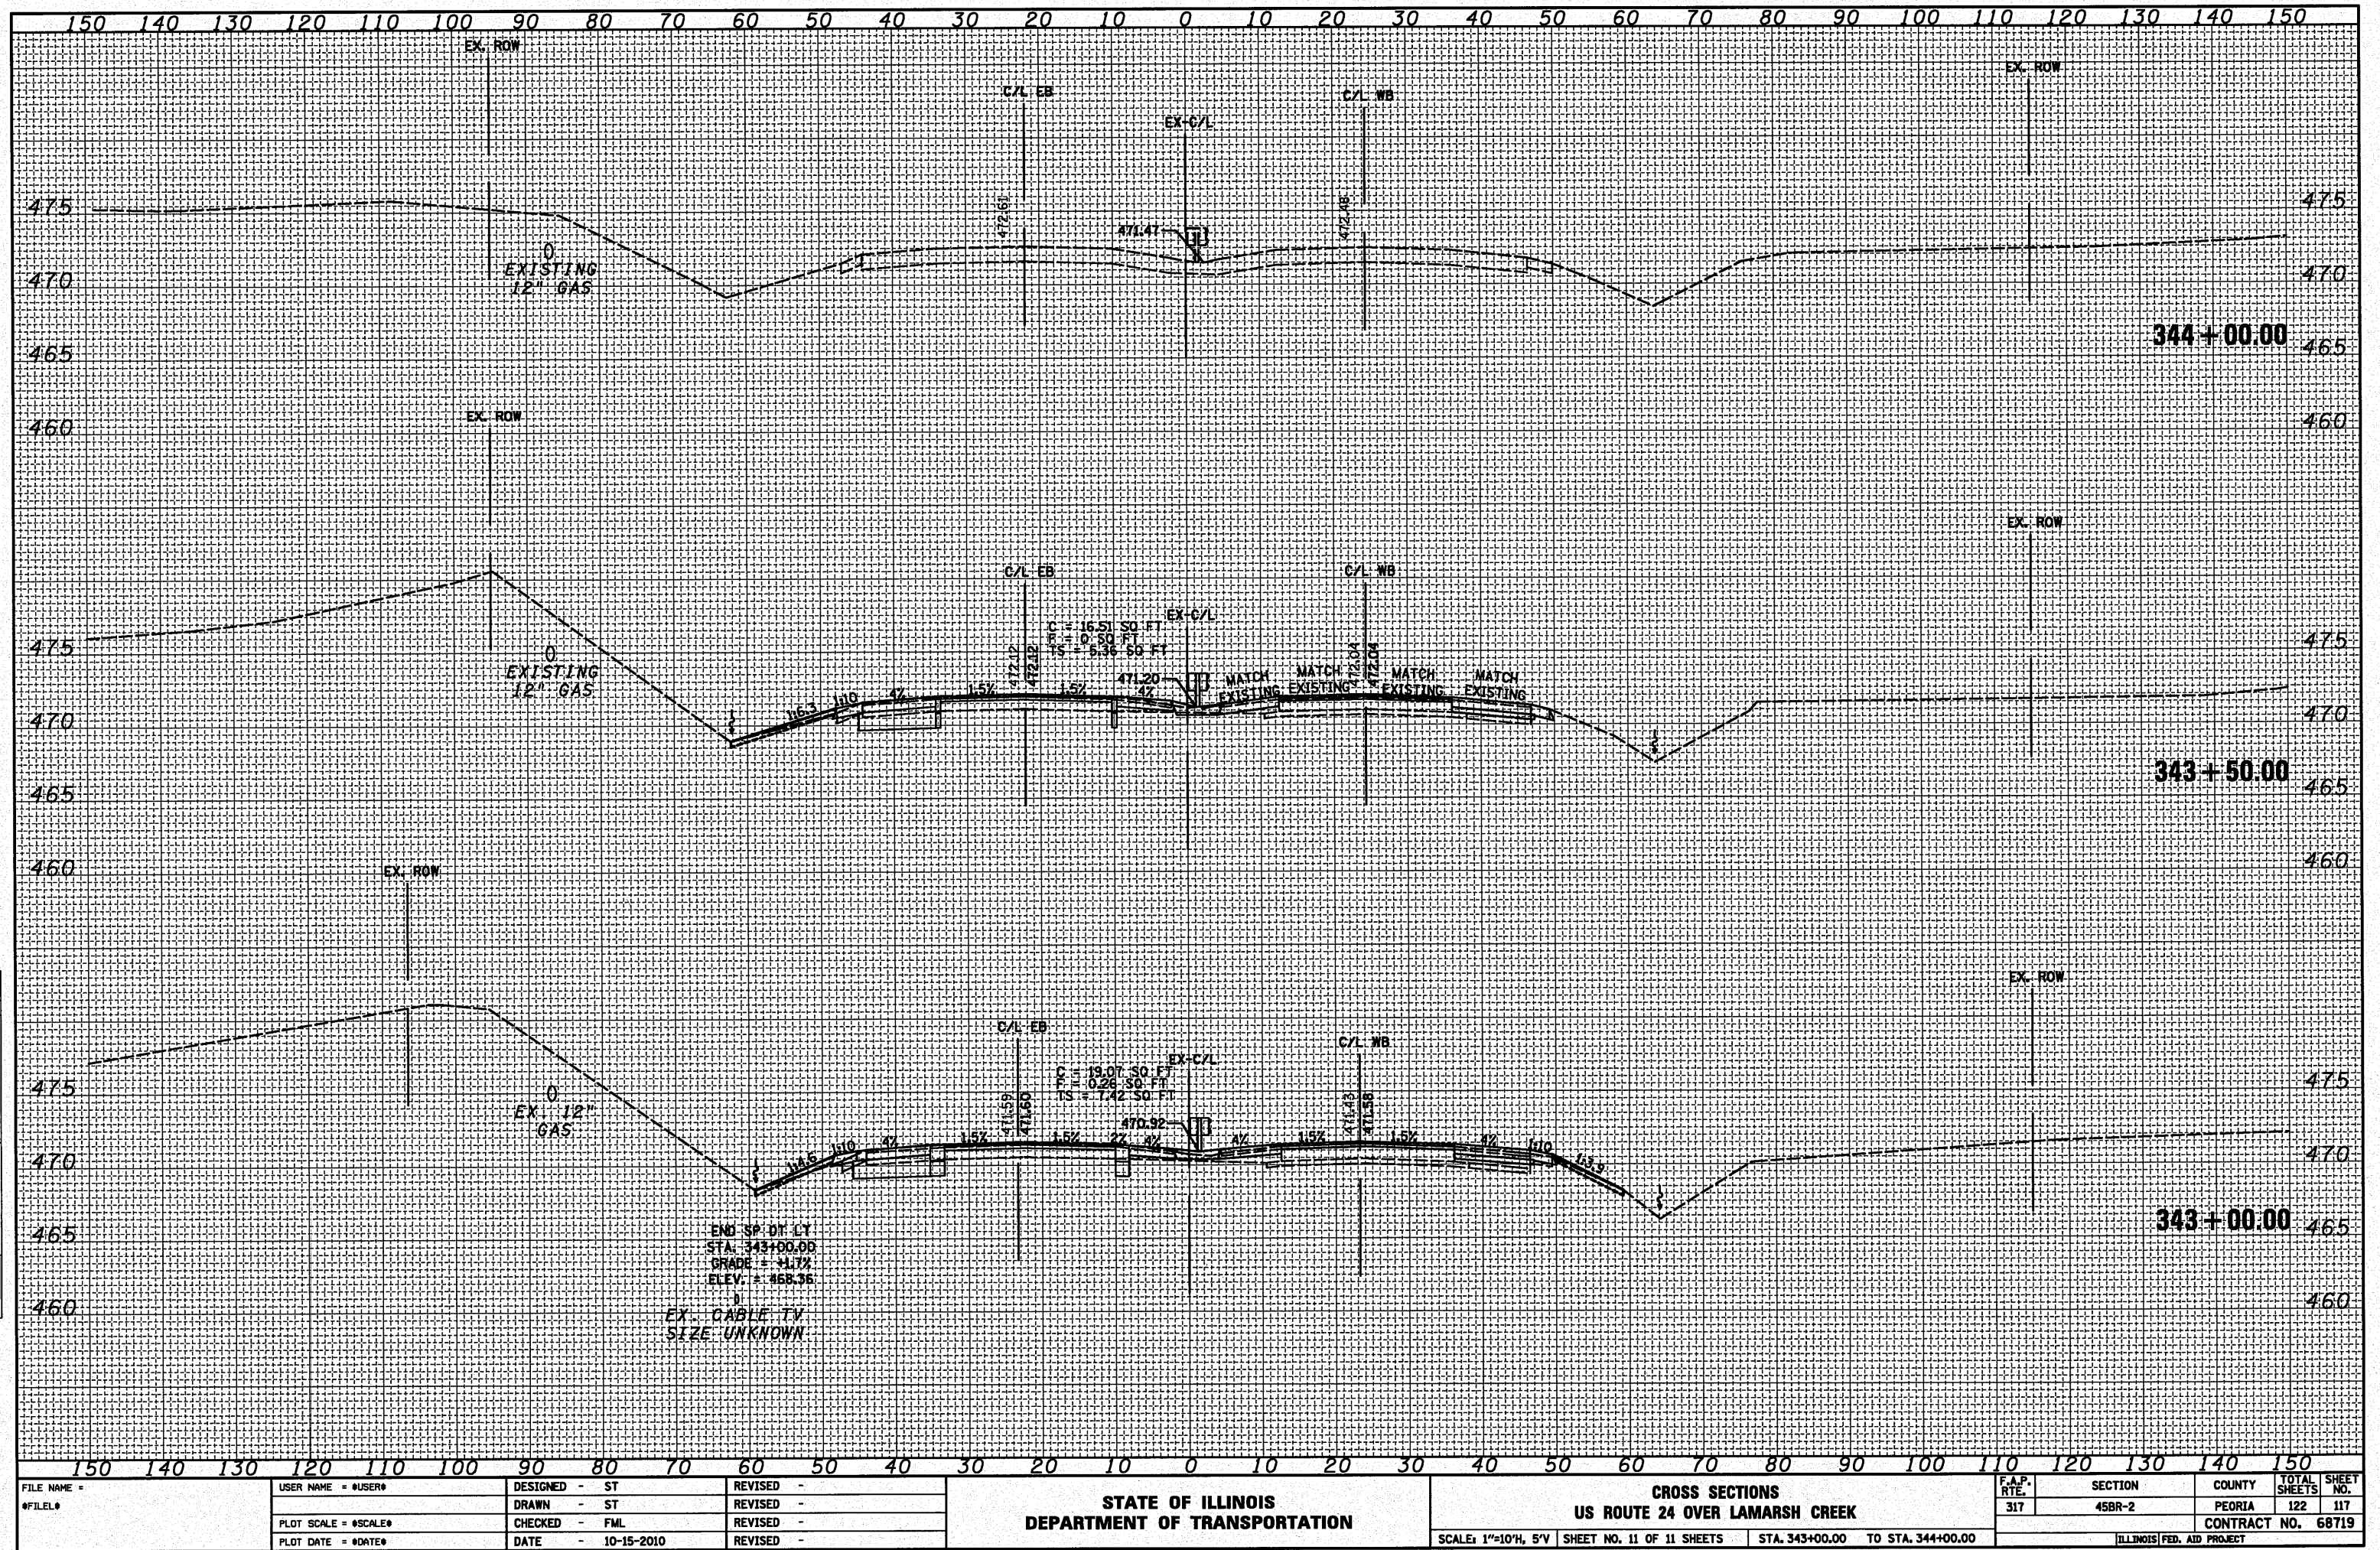 

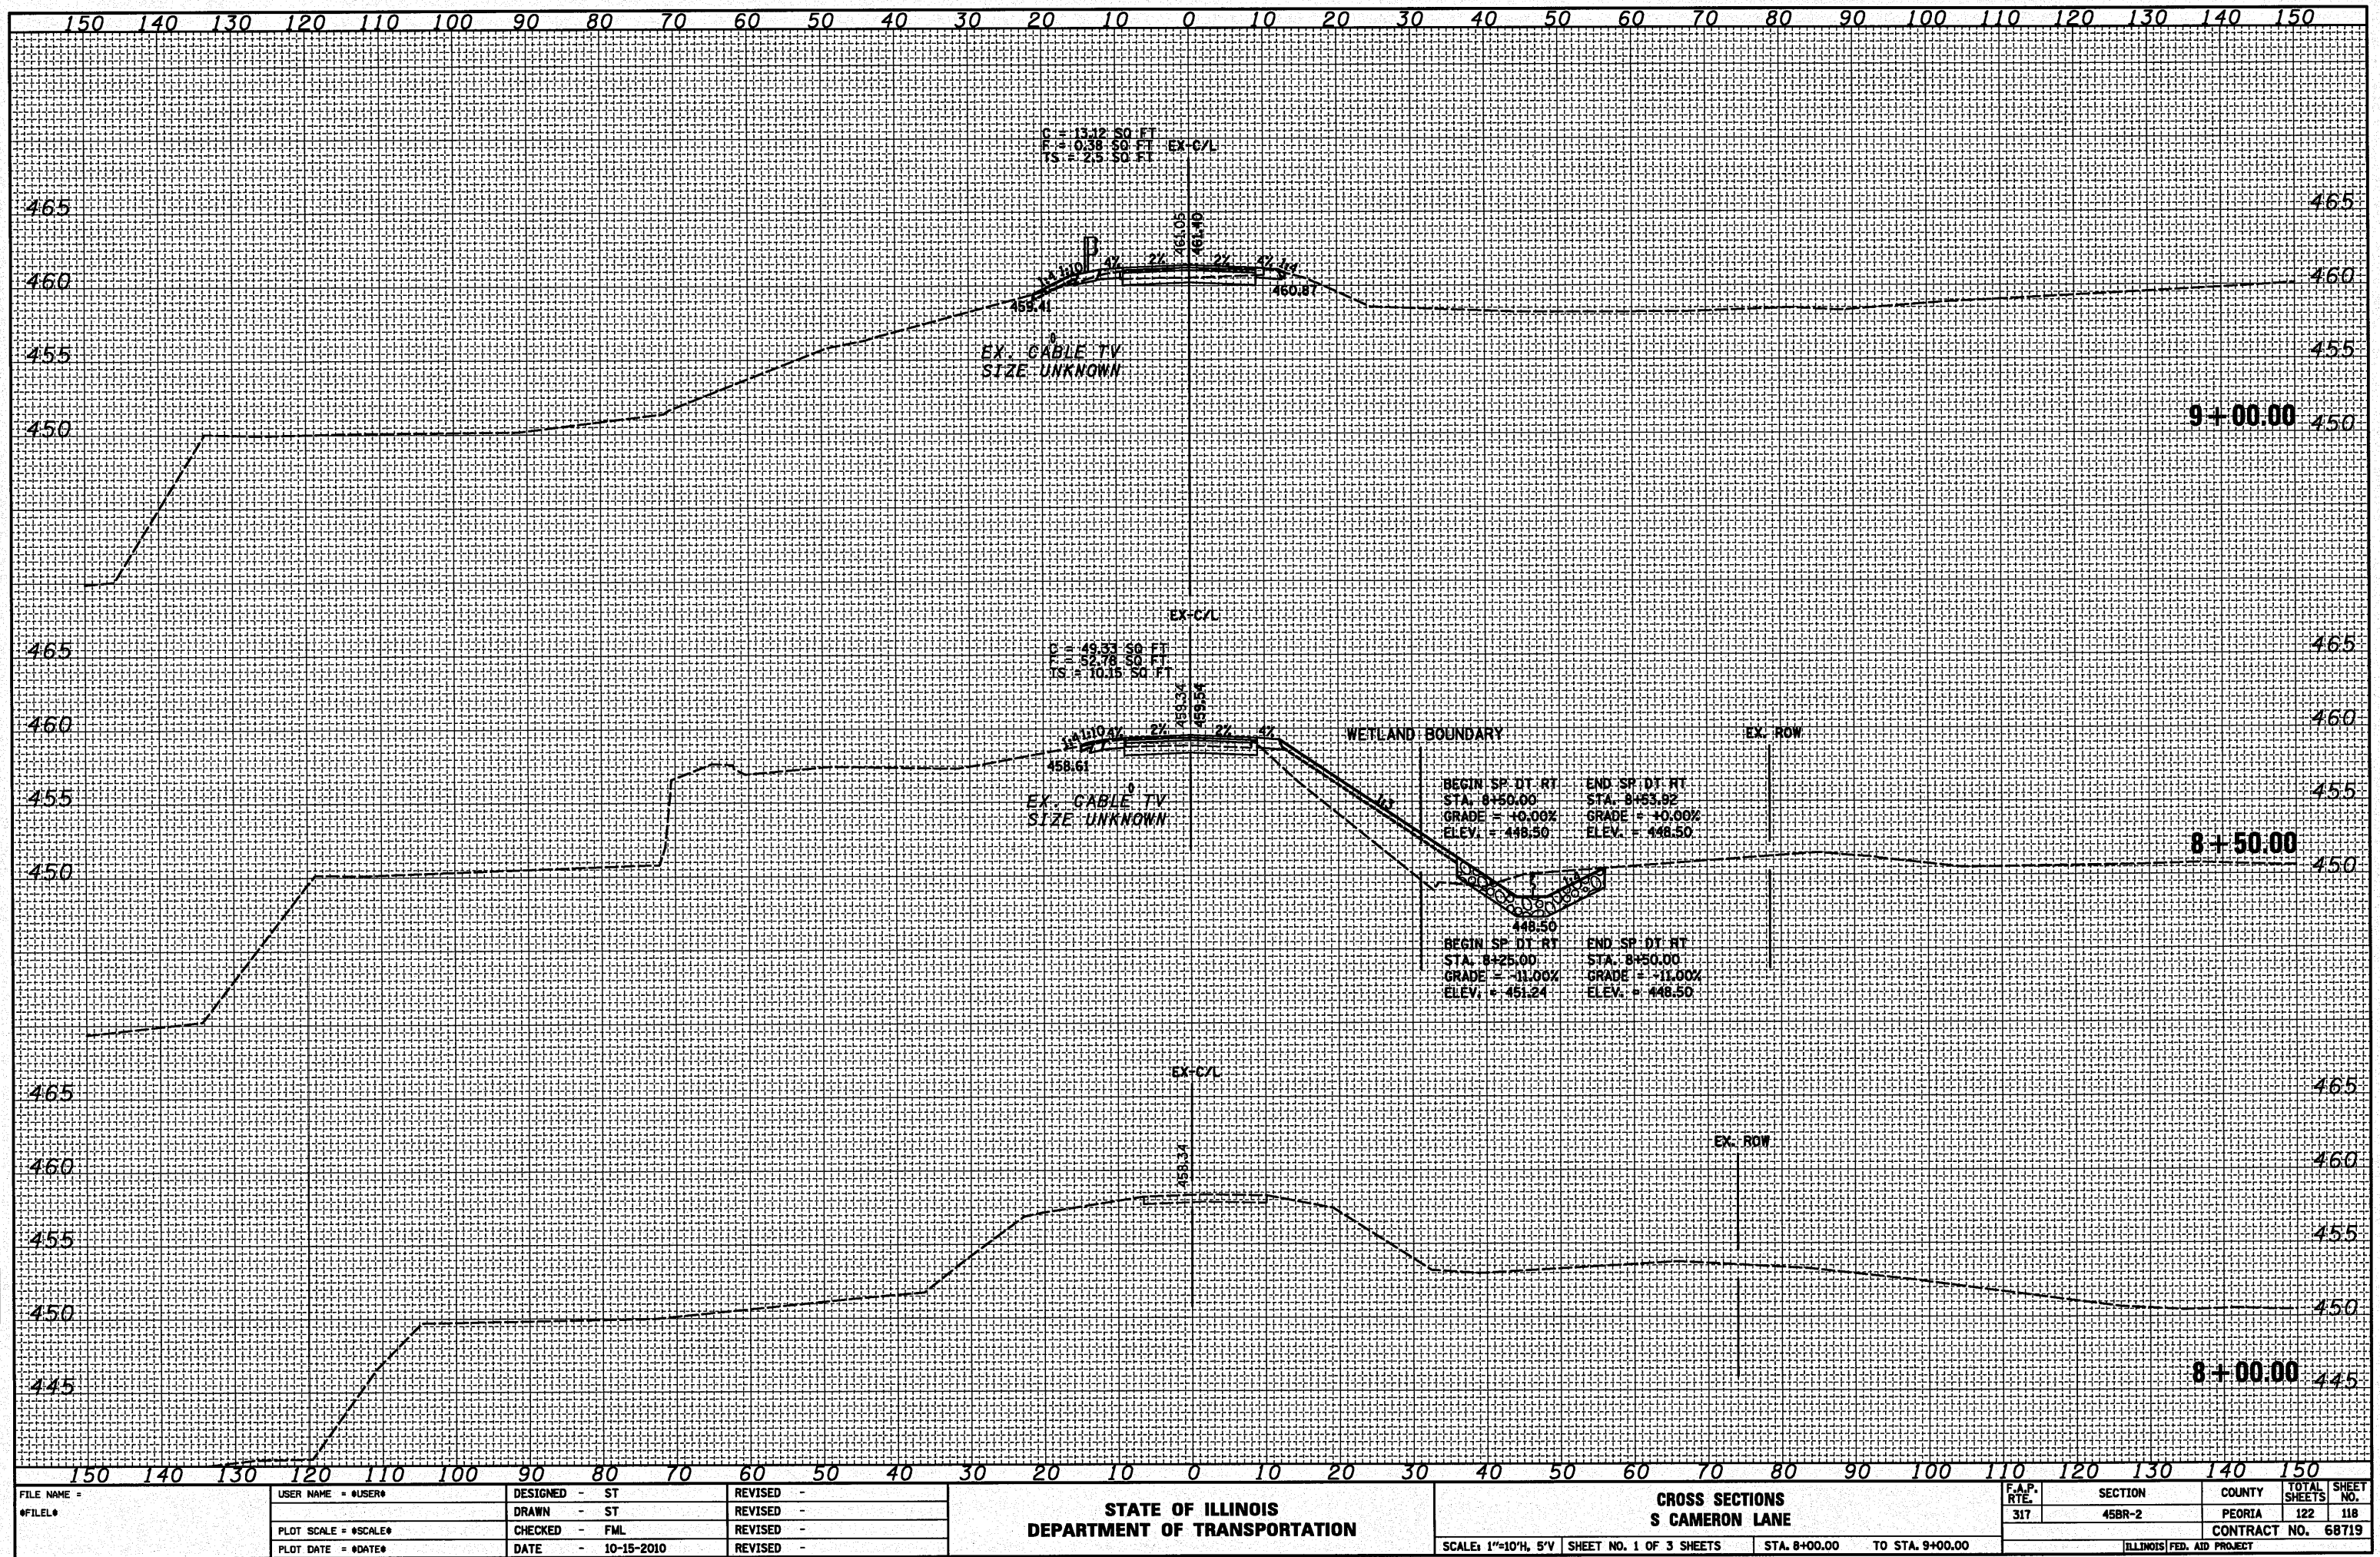

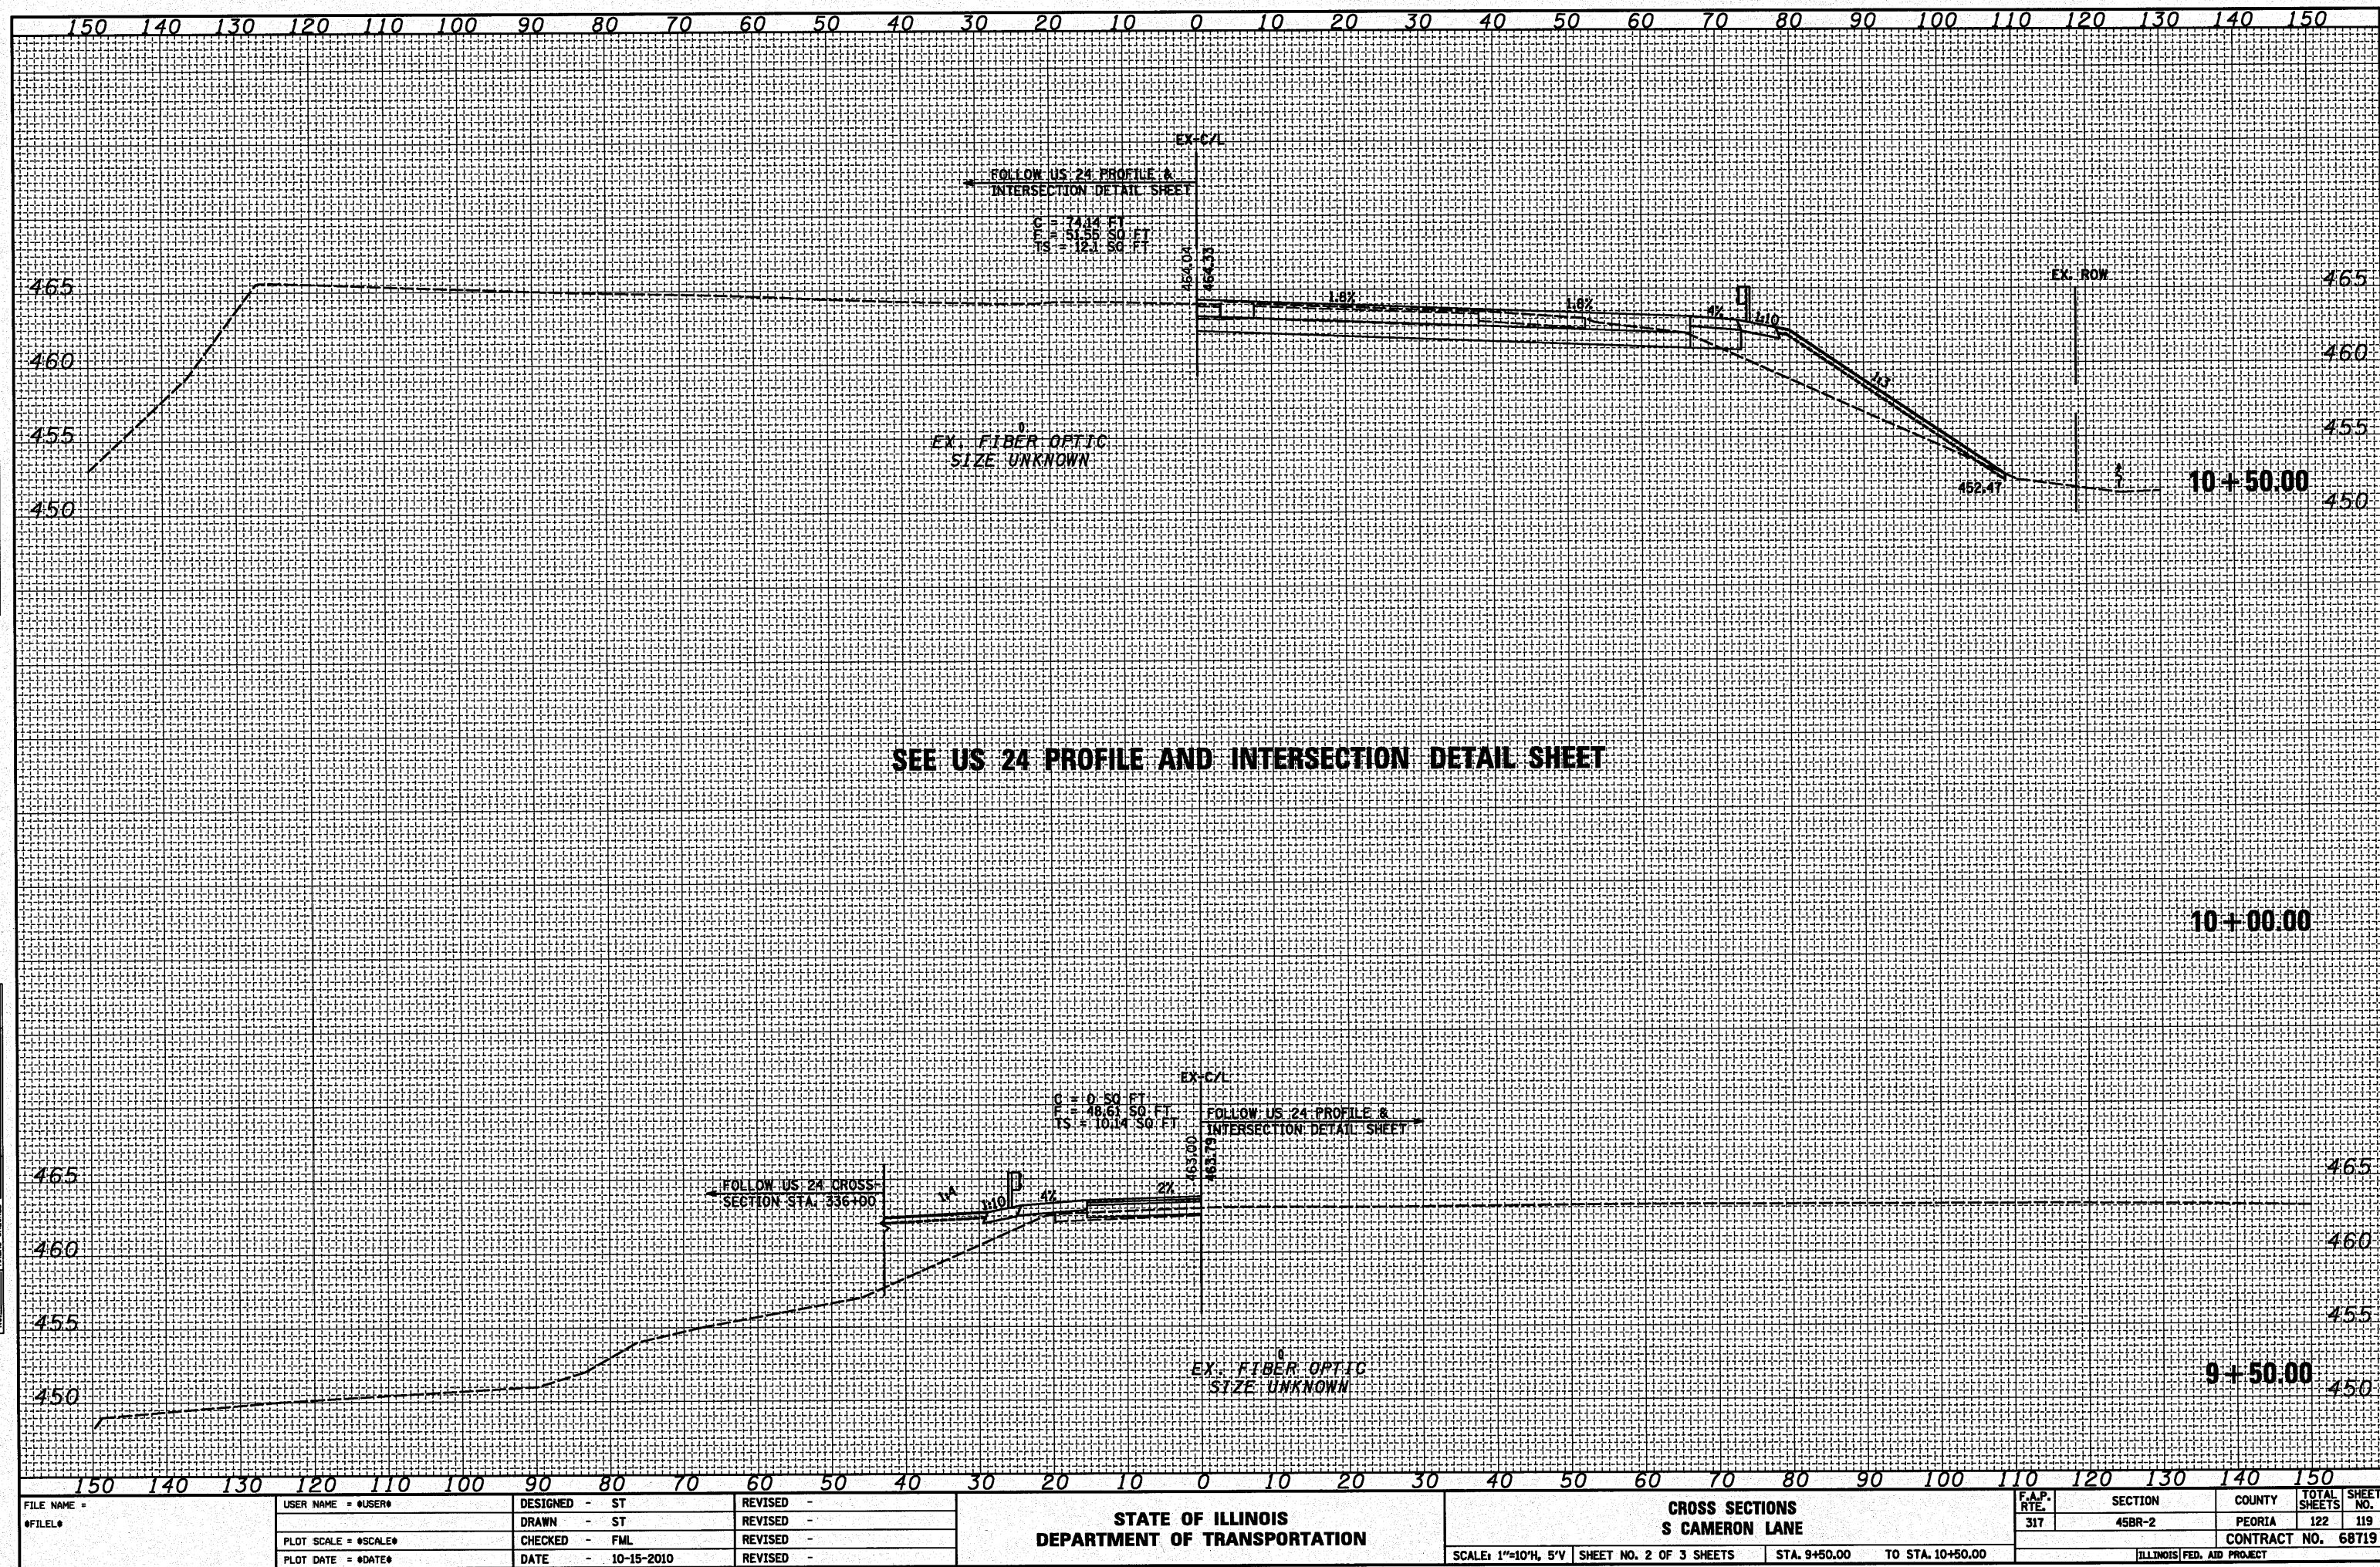 


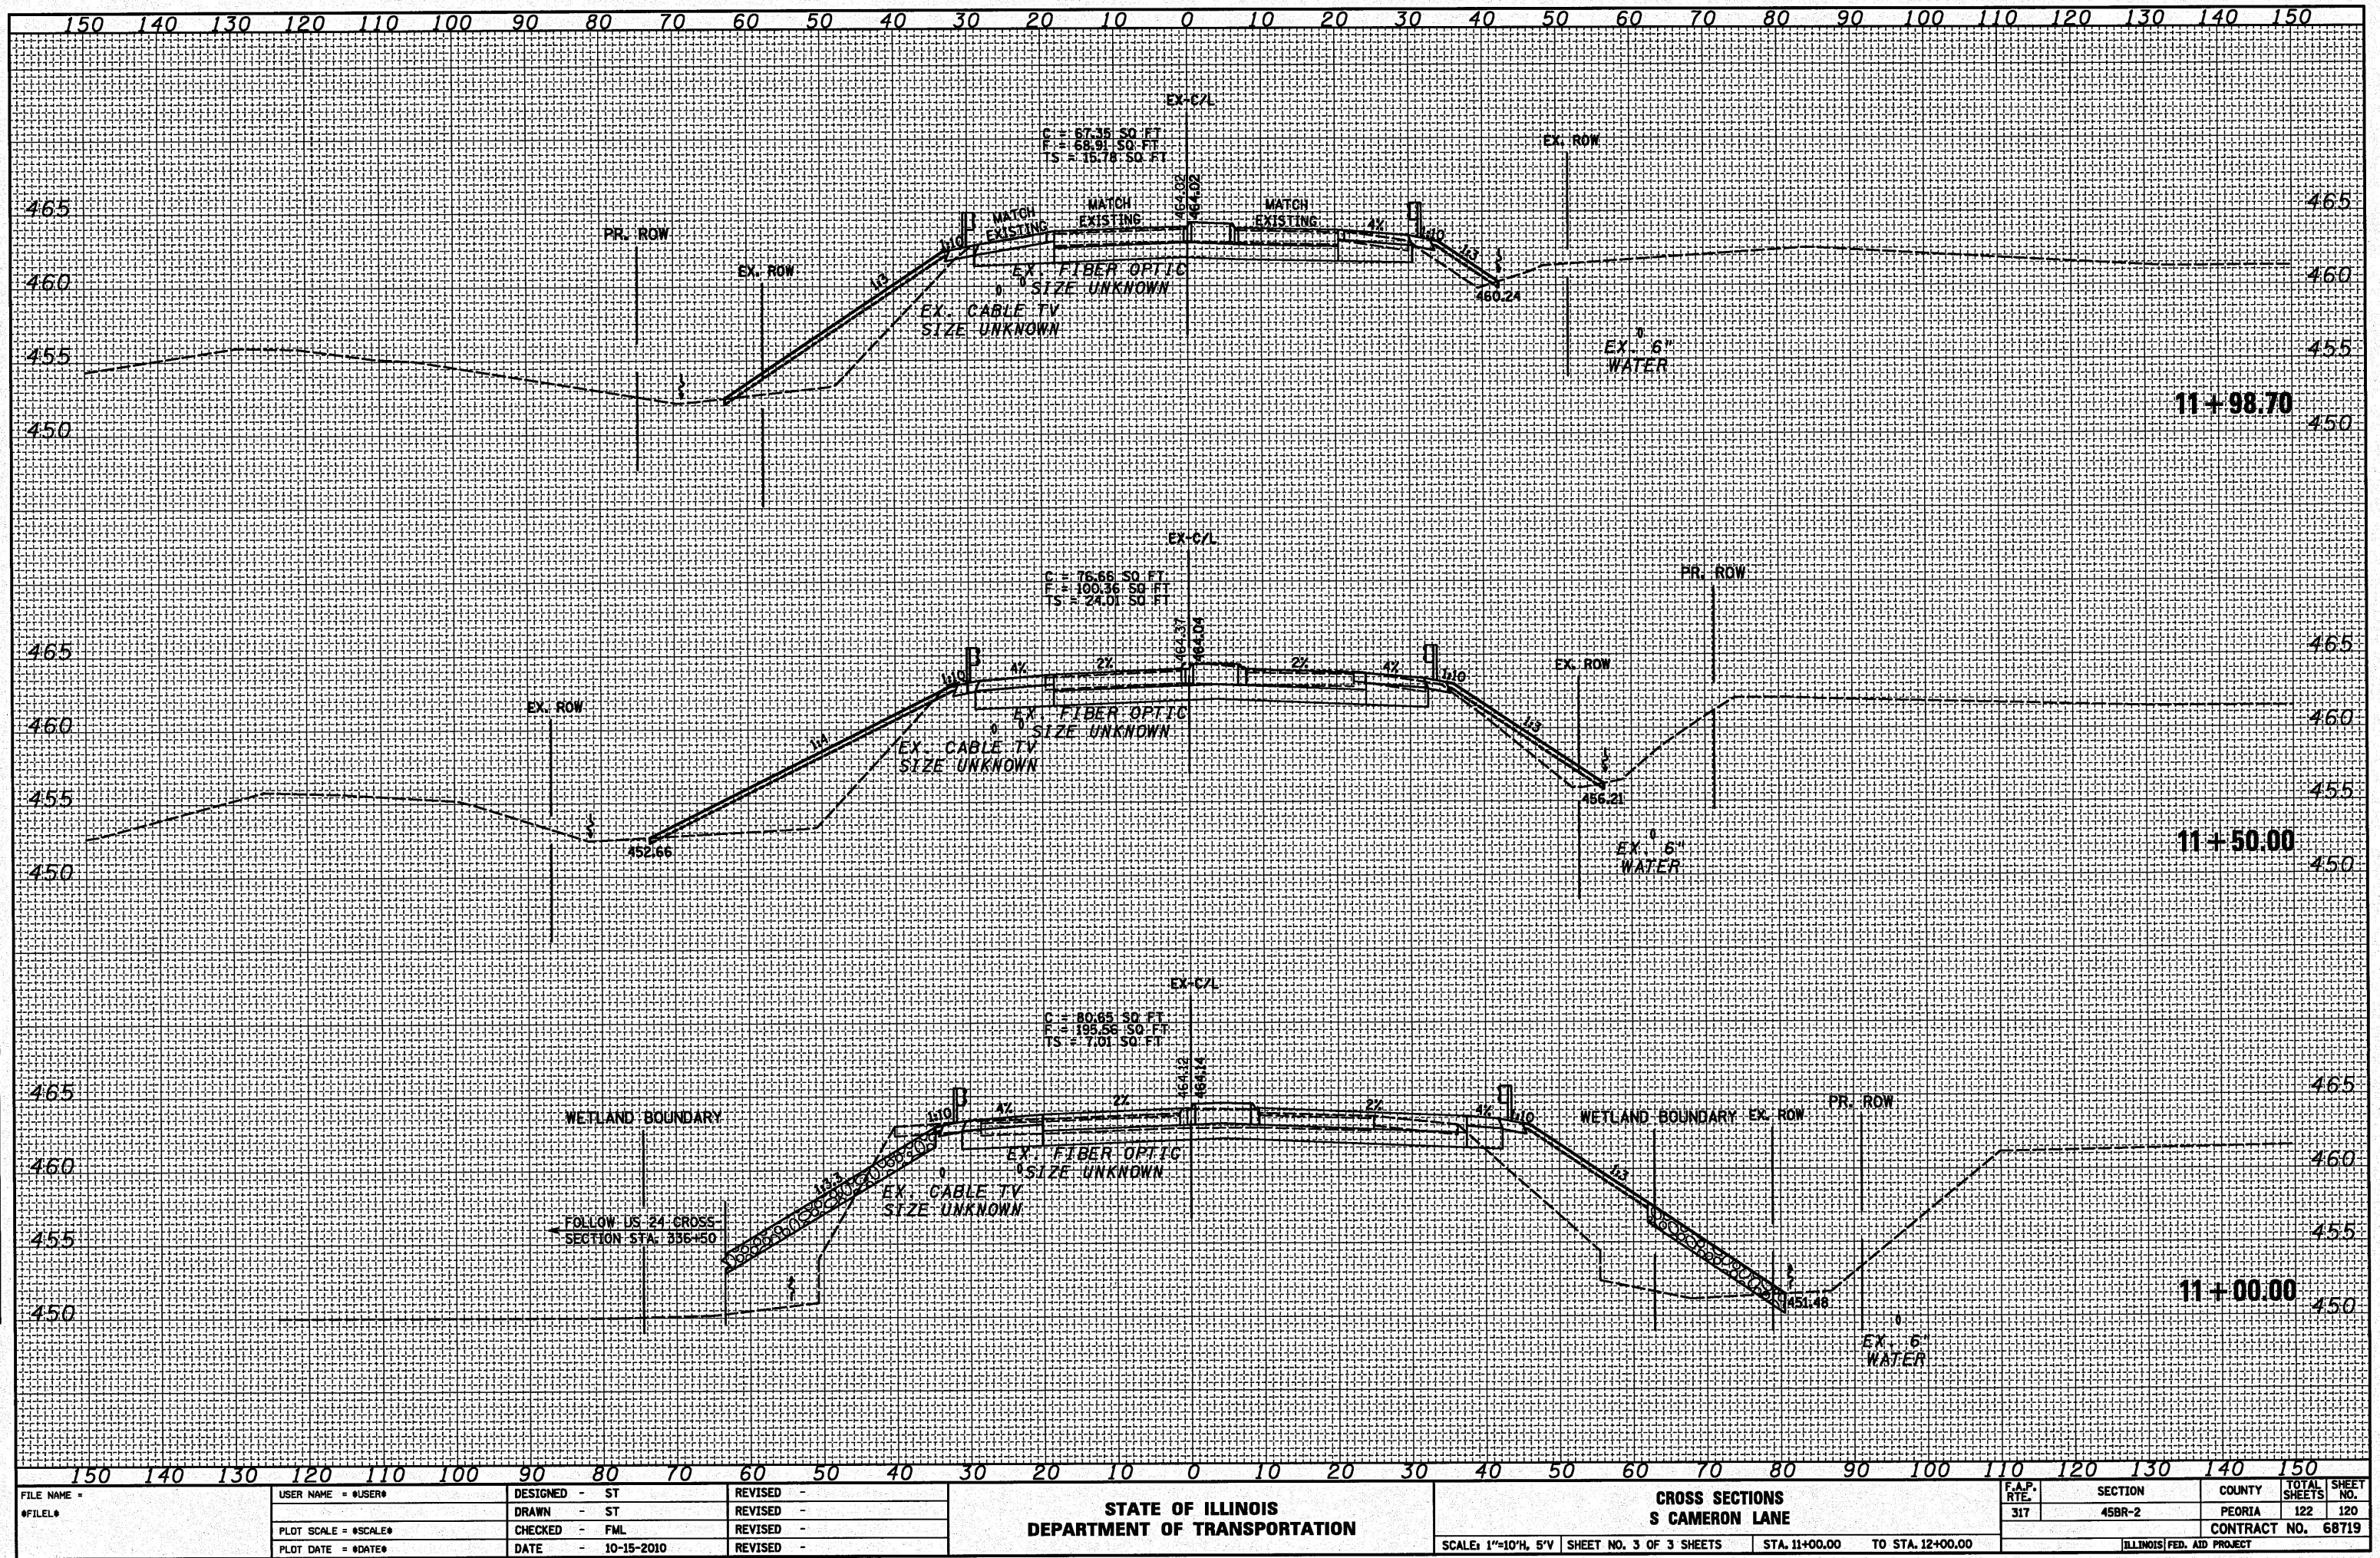 

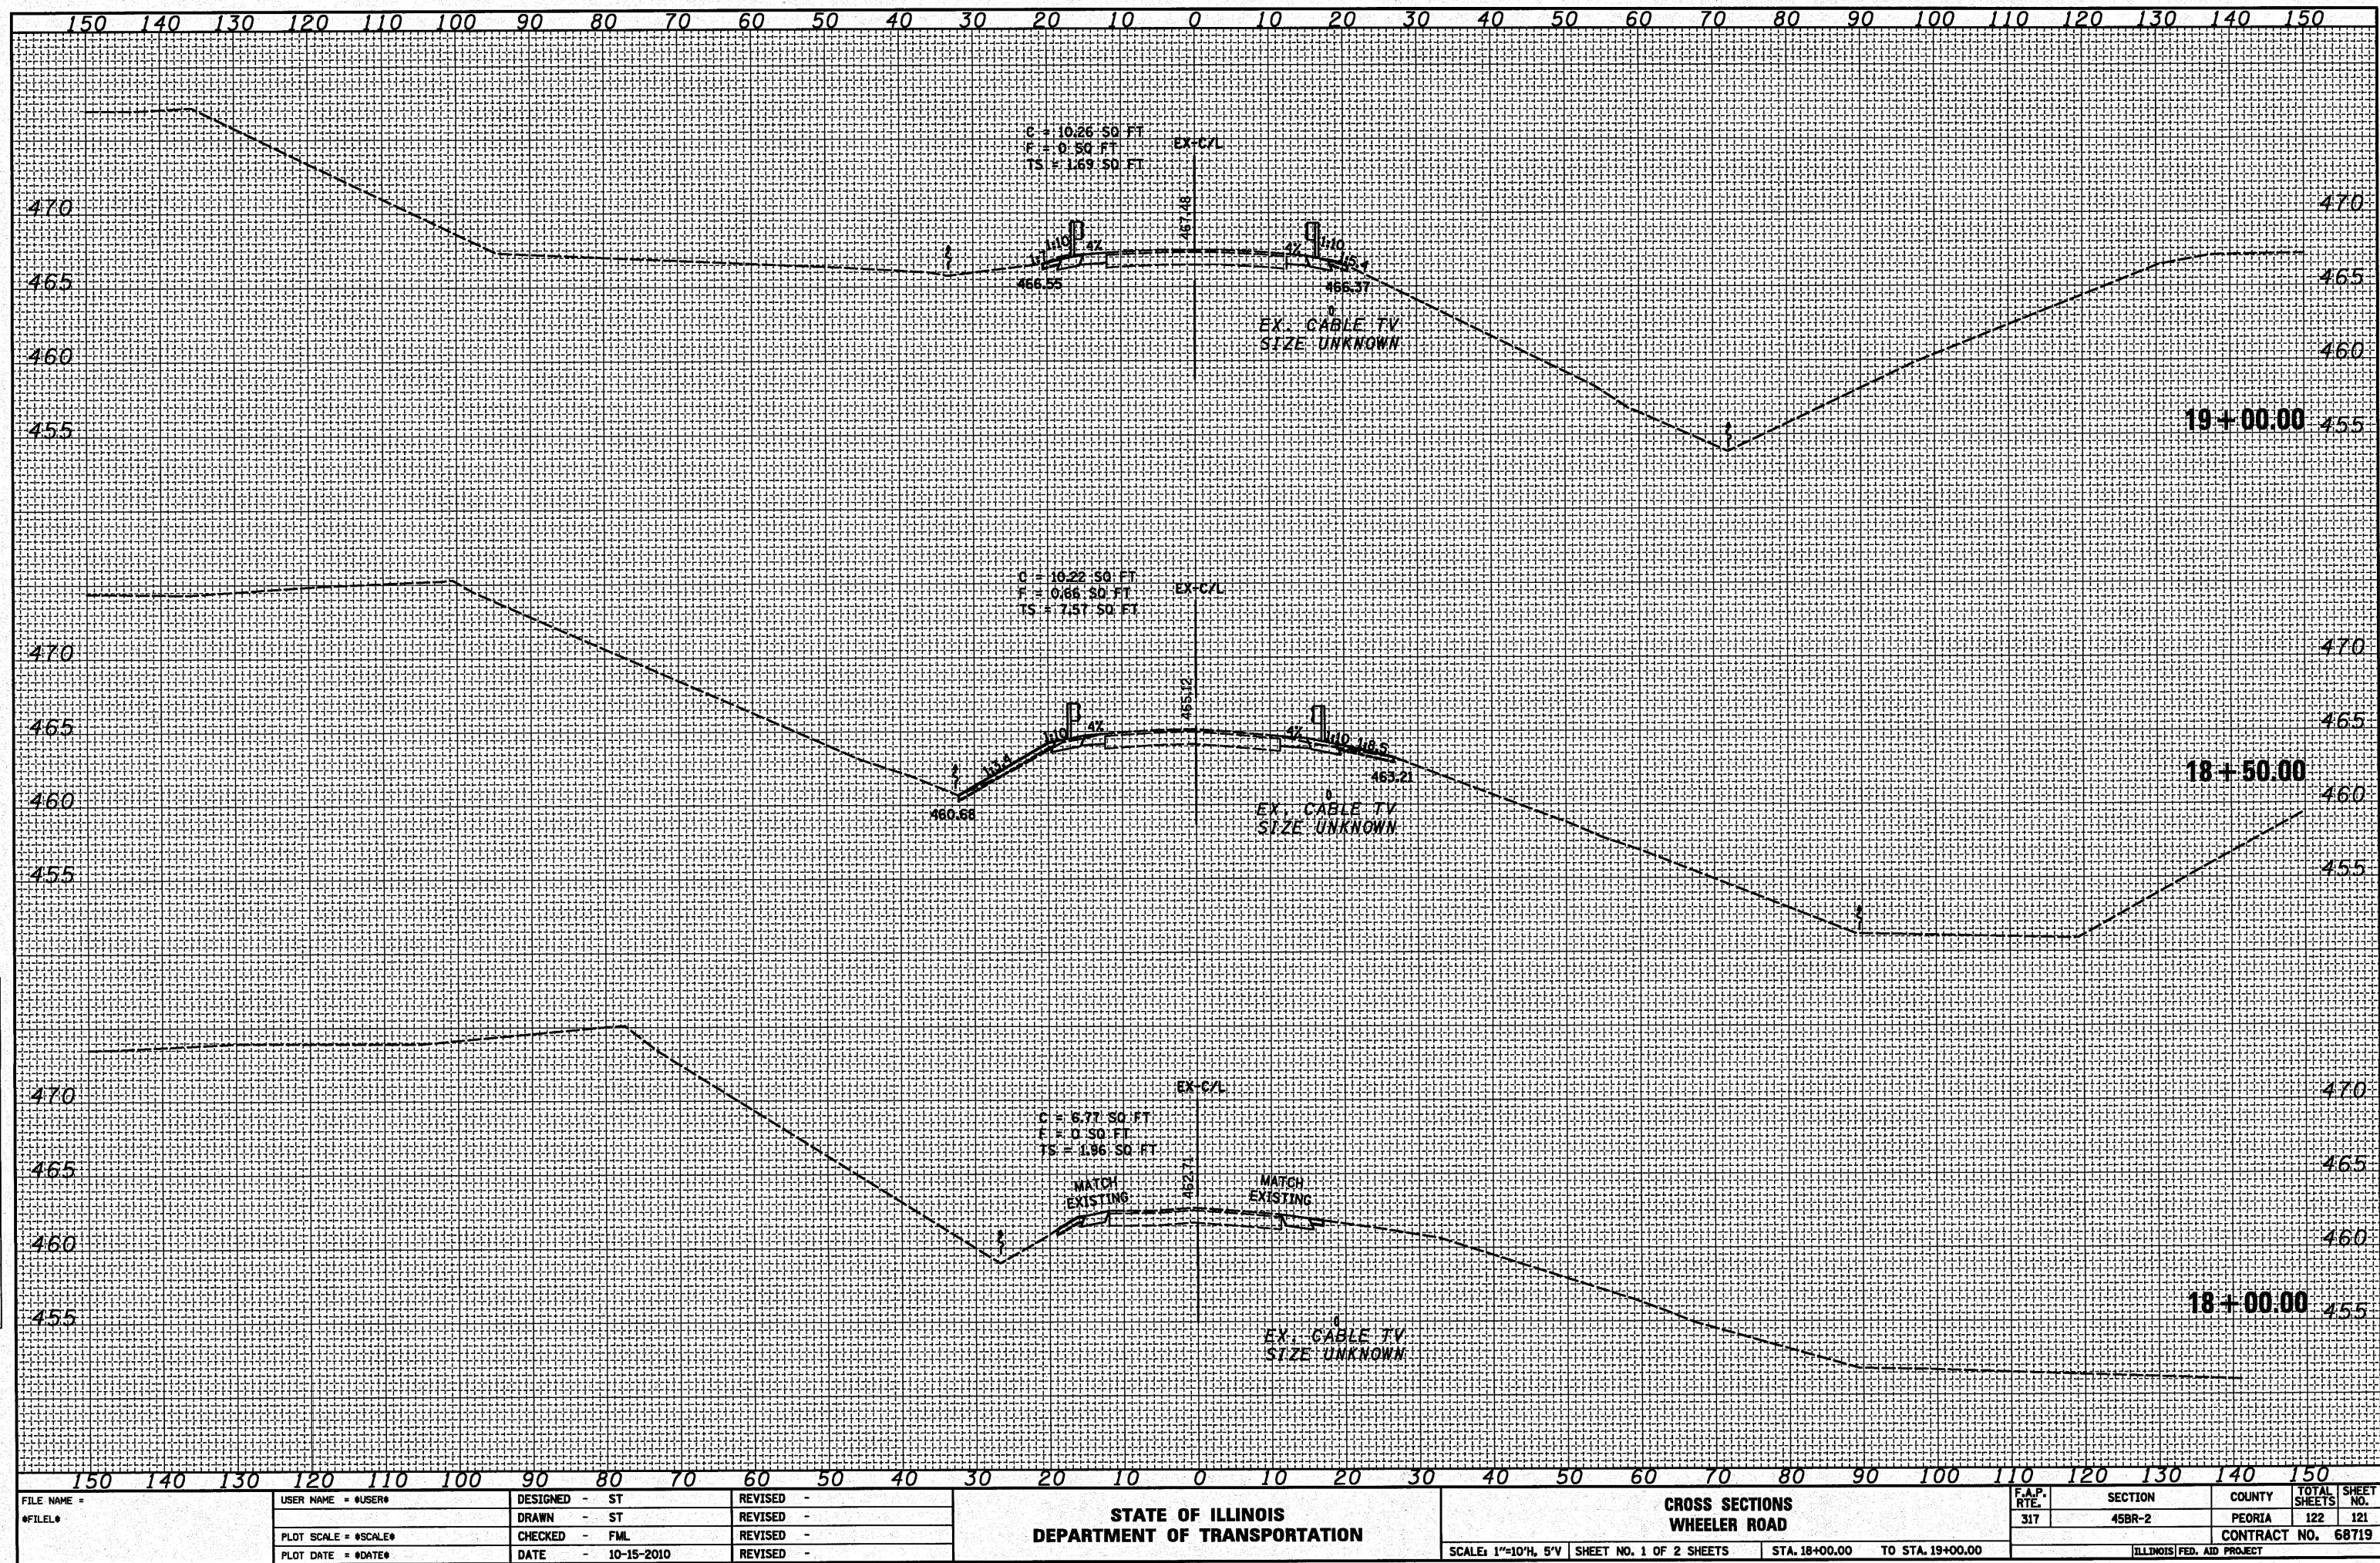 

DATE	BY
ORIGINAL SURVEY	SURVEYED
NOTE BOOK	PLOTTED
NO.	DATE
	AREAS
	CHECKED

DATE	BY
ORIGINAL SURVEY	SURVEYED
NOTE BOOK	PLOTTED
NO.	DATE
	AREAS
	CHECKED

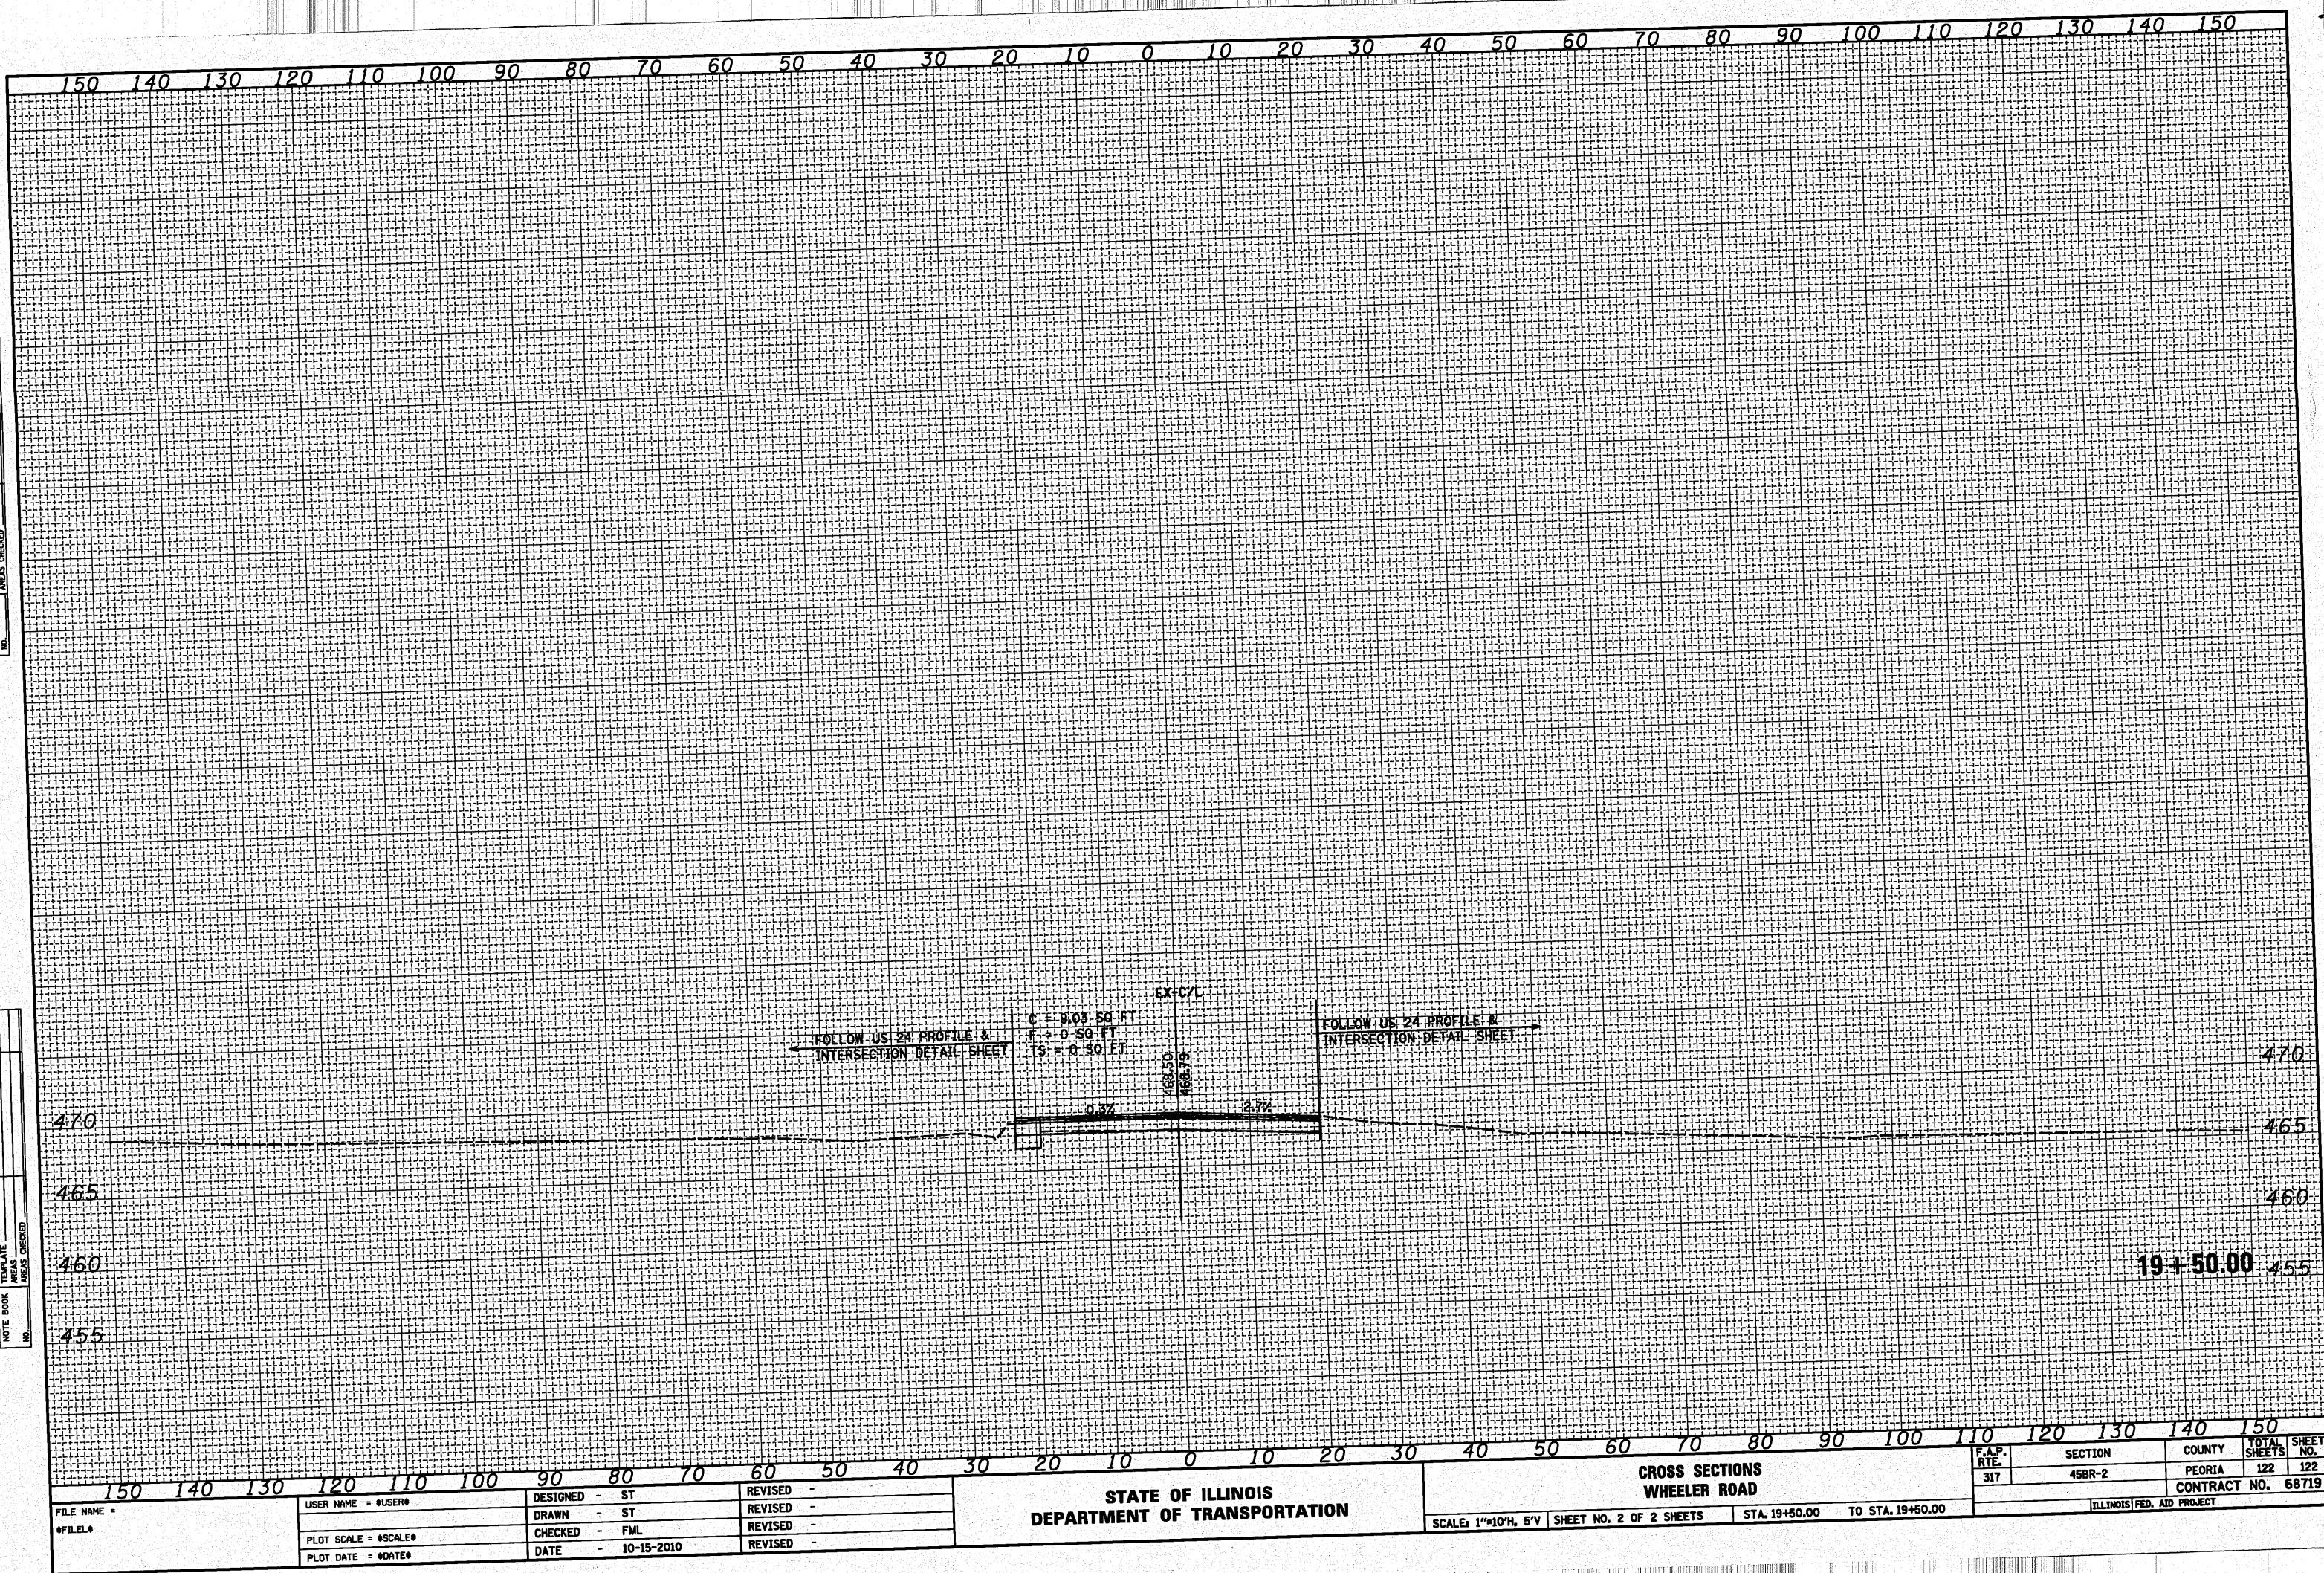

FILE NAME	USER NAME = #USER#	DESIGNED - ST	REVISED -	STATE OF ILLINOIS DEPARTMENT OF TRANSPORTATION	SCALE: 1"=10'H, 5'V	SHEET NO. 2 OF 2 SHEETS	STA. 19+50.00 TO STA. 19+50.00	F.A.P. RTE. 317	SECTION 45BR-2	COUNTY PEORIA	TOTAL SHEETS 122	SHEET NO. 122
#FILE#	PLOT SCALE = #SCALE#	CHECKED - FML	REVISED -							CONTRACT NO. 68719		
	PLOT DATE = #DATE#	DATE - 10-15-2010	REVISED -							ILLINOIS FED. AID PROJECT		