

STATE OF ILLINOIS
DEPARTMENT OF TRANSPORTATION

F.A.P RTE.	SECTION	COUNTY	TOTAL SHEETS	SHEET NO.
713	119RS-4, 120RS-5,CLV	SCHUYLER	56*	1
		ILLINOIS	CONTRACT NO. 72762	

* 56 + 1 = 57 TOTAL SHEETS

D-96-011-25

FOR INDEX OF SHEETS, SEE SHEET NO. 2


PROPOSED
HIGHWAY PLANS

FAP ROUTE 713 (ILL 101)
SECTION 119RS-4, 120RS-5,CLV
PROJECT STP-HBB6(479)
STANDARD OVERLAY, CULVERT REHABILITATION
SCHUYLER COUNTY

C-96-034-25

ROADWAY CLASSIFICATION
MINOR ARTERIAL
AVERAGE DAILY TRAFFIC YEAR 2023

COUNTY LINE TO TOWER ROAD
ADT:675 (2023) MU=10.37%, SU=5.93%, PV=83.70%
TOWER ROAD TO IL 99
ADT:400 (2023) MU=12.50%, SU=3.25%, PV=84.25%
IL 99 TO CENTER RIDGE ROAD
ADT:400 (2023) MU=5.0%, SU=3.50%, PV=91.50%
CENTER RIDGE ROAD TO MULLEY ROAD
ADT:300 (2023) MU=5.0%, SU=6.33%, PV=88.76%

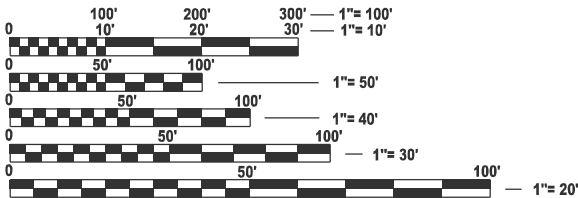


FULL SIZE PLANS HAVE BEEN PREPARED USING STANDARD
ENGINEERING SCALES. REDUCED SIZED PLANS WILL NOT
CONFORM TO STANDARD SCALES. IN MAKING MEASUREMENTS
ON REDUCED PLANS, THE ABOVE SCALES MAY BE USED.


J.U.L.I.E.
JOINT UTILITY LOCATION INFORMATION FOR EXCAVATION
1-800-892-0123
OR 811

PROJECT ENGINEER BRIAN LANINGHAM 217-782-6990
PROJECT MANAGER MICHAEL WHITLING 217-524-0239

CONTRACT NO. 72762

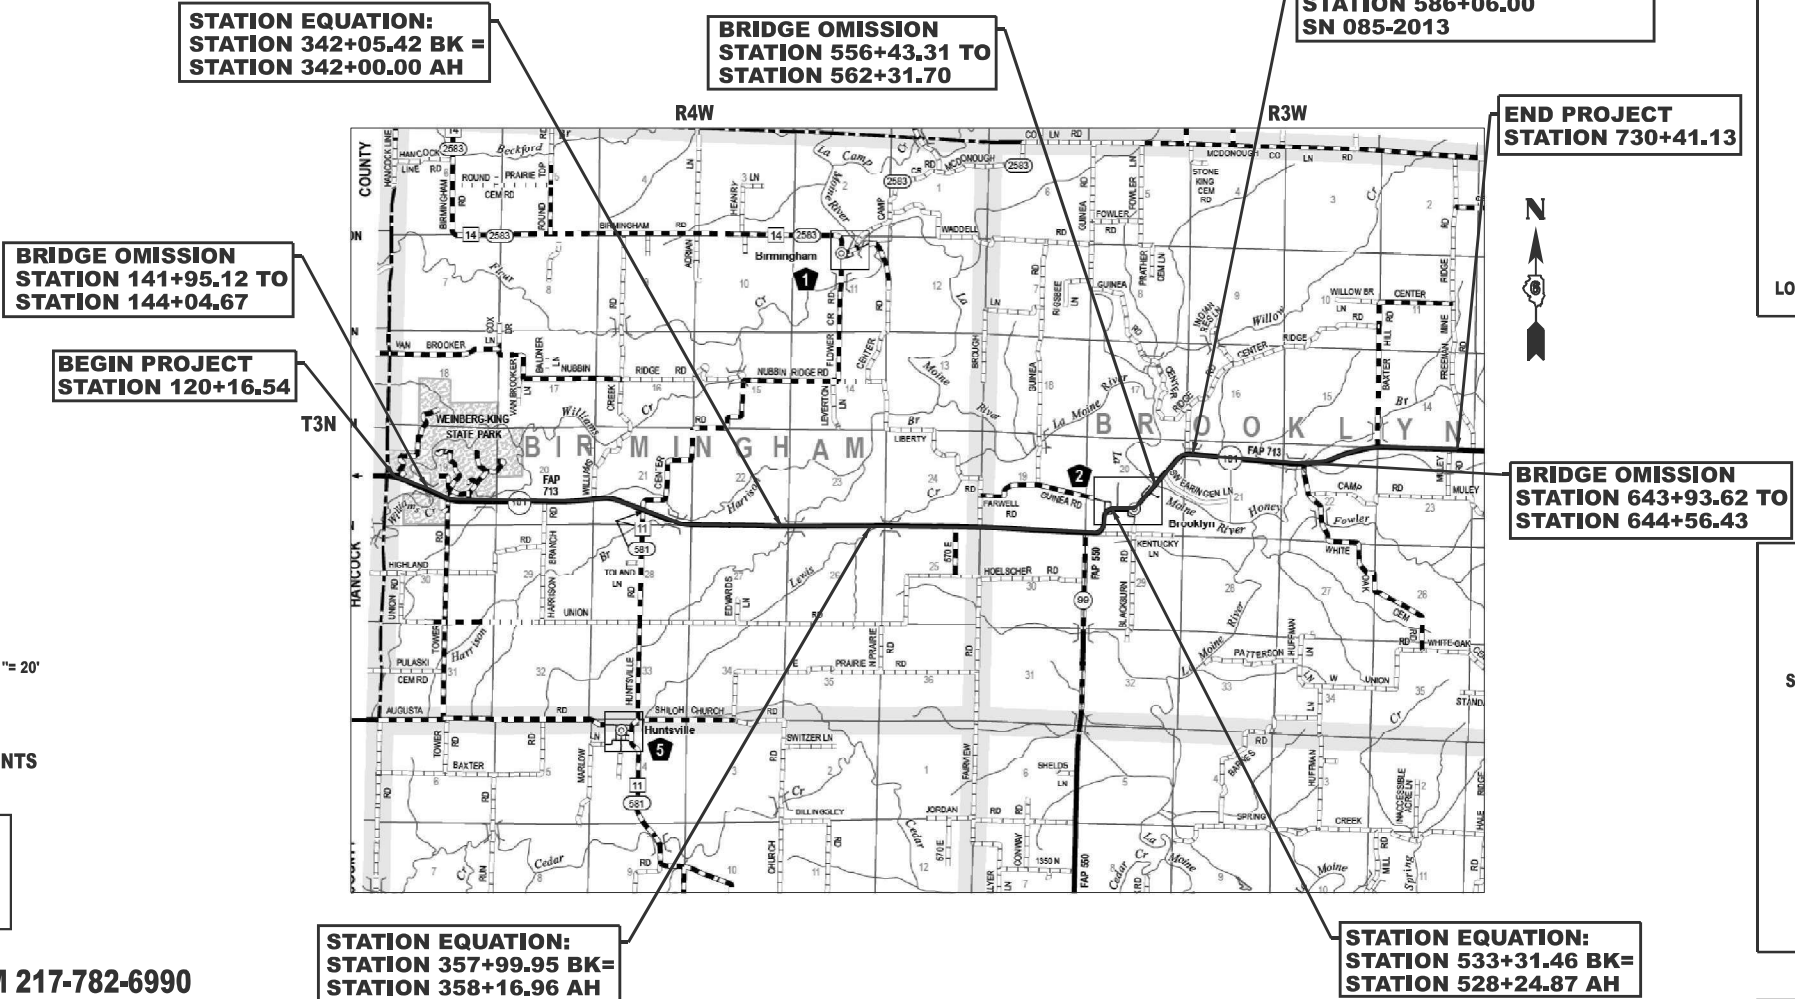

GROSS LENGTH = 61,512 FT. = 11.65 MILE
NET LENGTH = 60,651 FT. = 11.49 MILE

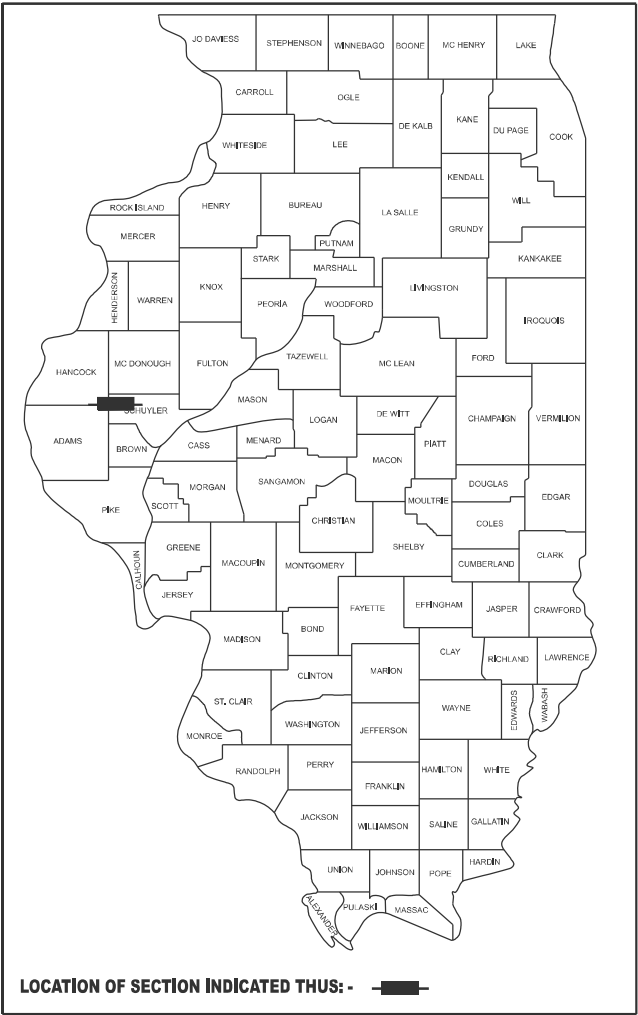

STATE OF ILLINOIS
DEPARTMENT OF TRANSPORTATION
SUBMITTED December 5, 2025
Teresa C. Price
REGIONAL ENGINEER
January 23, 2026
S. Ed. Elk
ENGINEER OF DESIGN AND ENVIRONMENT
January 23, 2026
D. J. J. J.
DIRECTOR OF HIGHWAYS PROJECT IMPLEMENTATION

PRINTED BY THE AUTHORITY
OF THE STATE OF ILLINOIS

INDEX OF SHEETS

SHEET NO.	SHEET DESCRIPTION
1	COVER SHEET
2	GENERAL NOTES
3 - 8	SUMMARY OF QUANTITIES
9 - 16	TYPICAL SECTIONS
17 - 23	SCHEDULE OF QUANTITIES
23A	SIGNING DETAIL - WIDTH RESTRICTION SIGN REPLACEMENT
24 - 28	PLAN DETAILS
29 - 30	STAGING SHEETS
31 - 34	ALIGNMENTS, TIES & BENCHMARKS
35	SECTION CORNERS
36 - 51	S.N. 085-2013 - CULVERT REHABILITATION
52	MISCELLANEOUS DETAILS
53 - 56	DISTRICT 6 STANDARDS

HIGHWAY STANDARDS

NO.	DESCRIPTION
000001 - 09	STANDARD SYMBOLS, ABBREVIATION AND PATTERNS
001006	DECIMAL OF AN INCH AND OF A FOOT
515001 - 04	NAME PLATES FOR BRIDGES
601101 - 02	CONCRETE HEADWALS FOR PIPE DRAINS
606101 - 05	TYPE A GUTTER (INLET, OUTLET & ENTRANCE)
630001 - 13	STEEL PLATE BEAM GUARDRAIL
630301 - 09	SHOULDER WIDENING FOR TYPE 1 (SPECIAL) GUARDRAIL TERMINALS
631032 - 10	TRAFFIC BARRIER TERMINAL, TYPE 6 A
701001 - 02	OFF-ROAD OPERATIONS, 2L, 2W, MORE THAN 15' (4.5M) AWAY
701006 - 05	OFF-ROAD OPERATIONS, 2L, 2W, 15' (4.5 M) TO 24" (600 MM) FROM PAVEMENT EDGE
701201 - 05	LANE CLOSURE, 2L, 2W, DAY ONLY, FOR SPEEDS ≥ 45 MPH
701301 - 04	LANE CLOSURE, 2L, 2W, SHORT TERM OPERATIONS
701306 - 04	LANE CLOSURE, 2L, 2W, SLOW MOVING OPERATIONS DAY ONLY, FOR SPEEDS ≥45 MPH
701311 - 03	LANE CLOSURE, 2L, 2W, MOVING OPERATIONS - DAY ONLY
701316 - 14	LANE CLOSURE, 2L, 2W, BRIDGE REPAIR
701321 - 19	LANE CLOSURE, 2L, 2W, BRIDGE REPAIR WITH BARRIER
701326 - 04	LANE CLOSURE, 2L, 2W, PAVEMENT WIDENING, FOR SPEEDS ≥ 45 MPH
701901 - 11	TRAFFIC CONTROL DEVICES
704001 - 08	TEMPORARY CONCRETE BARRIER
725001 - 01	OBJECT AND TERMINAL MARKERS
781001 - 04	TYPICAL APPLICATIONSD RAISED REFLECTIVE PAVEMENT MARKERS
782006 - 01	GUARDRAIL AND BARRIER WALL REFLECTOR MOUNTING DETAILS

GENERAL NOTES

1.

ALL ELEVATIONS SHOWN ON THE PLANS ARE ESTABLISHED FROM NAVD '88 VERTICAL DATUM.
2.

NO PASSING ZONES TO BE FIELD VERIFIED BY THE RESIDENT ENGINEER. THE RESIDENT ENGINEER SHALL NOTIFY THE DISTRICT 6 TRAFFIC OPERATIONS ENGINEER WITH ANY NO PASSING ZONE CONCERNS AND AT LEAST 14 DAYS PRIOR TO PLACEMENT OF FINAL PERMANENT PAVEMENT MARKING AT (217)-785-5306.
3.

THE DISTRICT BUREAU OF OPERATIONS SHALL BE NOTIFIED THREE WEEKS PRIOR TO IMPLEMENTING TRAFFIC CONTROL. PHONE (217) 785-5306
4.

STRUCTURE WORK:

S.N. 085-0025 - STATION 141+95.12 TO STATION 144+04.67 - CARRY RESURFACING, DO NOT STOP AT EXISTING HMA BUTT JOINT

S.N. 085-2013 - STATION 586+06.00 - CULVERT REHABILITATION: CULVERT REHAB TO INCLUDE REMOVAL & REPLACEMENT OF TOP SLAB & CONCRETE APPROACHES, ALONG WITH MISC. WORK TO SHORE WING WALSS, FILL VOIDS, RIPRAP & UPDATING GUARDRAIL.

S.N. 085-0026 - STATION 643+93.62 TO STATION 644+56.43- CARRY RESURFACING, DO NOT STOP AT EXISTING HMA BUTT JOINT
5.

STATION EQUATIONS:

STA. 342+05.42 BK = STA. 342+00.00 AH
STA. 357+99.95 BK = STA. 358+16.96 AH
STA. 533+31.46 BK = STA. 528+24.87 AH
6.

THE CONTRACTOR SHALL USE TYPE IV PAVEMENT MARKING TAPE AS SHORT-TERM PAVEMENT MARKING ON THE SURFACE LIFT.

APPLICATION RATES

THE FOLLOWING RATES OF APPLICATION WERE UTILIZED TO CALCULATE QUANTITIES

GRANURAL MATERIALS	1.60 TONS/CU YD
BITUMINOUS MATERIAL - TACK COAT	0.05 LBS/SQ FT
HMA SURFACE/BINDER	0.056 TONS/SQ YD*IN
NITROGEN FERTILIZER NUTRIENT	90 LB/ACRE
PHOSPHOROUS FERTILIZER NUTRIENT	90 LB/ACRE
POTASSIUM FERTILIZER NUTRIENT	90 LB/ACRE
MULCH	2 TONS/ACRE
AGRICULTURE GROUND LIMESTONE	2 TONS/ACRE
TEMPORARY EROSION CONTROL SEEDING	100 LB/ACRE

COMMITMENTS

NONE

MIXTURE REQUIREMENTS

LOCATIONS:	ROADWAY
MIXTURE USE (S):	HMA SURFACE COURSE
PG:	PG 58-28
DESIGN AIR VOIDS:	4.0% @ N50
MIXTURE COMPOSITION:	IL-9.5
FRICTION AGGREGATE:	MIX "C"
MIXTURE WEIGHT:	112 LB/SY*IN
QUALITY MANAGEMENT:	QCP
SUBLOT SIZE:	1000 TONS
MATERIAL TRANSFER DEVICE REQUIRED:	YES

LOCATIONS:	ENTRANCES & HMA SHOULDERS
MIXTURE USE (S):	INCIDENTAL HMA
PG:	PG 58-28
DESIGN AIR VOIDS:	4.0% @ N50
MIXTURE COMPOSITION:	IL-9.5
FRICTION AGGREGATE:	MIX "C"
MIXTURE WEIGHT:	112 LB/SY*IN
QUALITY MANAGEMENT:	QC/QA
SUBLOT SIZE:	N/A
MATERIAL TRANSFER DEVICE REQUIRED:	NO


MIXTURE USE (S):	HMA BASE COURSE WIDENING & PAVEMENT CONNECTOR
PG:	PG 64-22
DESIGN AIR VOIDS:	4.0% @ N50
MIXTURE COMPOSITION:	IL-19.0
FRICTION AGGREGATE:	N/A
MIXTURE WEIGHT:	112 LB/SY*IN
QUALITY MANAGEMENT:	QC/QA
SUBLOT SIZE:	N/A
MATERIAL TRANSFER DEVICE REQUIRED:	NO

STATE OF ILLINOIS
DEPARTMENT OF TRANSPORTATION
DIVISION OF HIGHWAYS
DISTRICT 6

EXAMINED

October 20,

2025

 

ENGINEER OF OPERATIONS

EXAMINED

October 17,

2025



ENGINEER OF PROJECT IMPLEMENTATION

EXAMINED

December 2,

2025



ENGINEER OF PROGRAM DEVELOPMENT

REV - MS

MODEL: General Notes [Sheet]
FILE NAME: c:\pwworking\rodrigo.castrosoto\dwg\1106097172762-ah-02-GenNotes.dgn

	USER NAME = Veronica.CastroSoto	DESIGNED -	REVISED -	STATE OF ILLINOIS DEPARTMENT OF TRANSPORTATION	GENERAL NOTES, INDEX OF SHEETS HIGHWAYS STANDARDS				F.A.P. RTE.	SECTION	COUNTY	TOTAL SHEETS	SHEET NO.
		DRAWN -	REVISED -						713	119RS-4, 120RS-5,CLV	SCHUYLER	50	2
		CHECKED -	REVISED -						CONTRACT NO. 72762				
	PLOT DATE = 4/28/2025	DATE -	REVISED -		SCALE:	SHEET General Notes	SHEETS	STA.	TO STA.				
										ILLINOIS	FED. AID PROJECT		

MODEL: SOQ 1 [Sheet]
FILE NAME: c:\pw_work\pwidolcastrosoto\d1106097\72762-shh-03-SOQ.dgn

CODE NO.	ITEM	UNIT	TOTAL QUANTITY	6-00449-0000	SN 085-2013
				STP FUNDING 80% FEDERAL 20% STATE	STP FUNDING 80% FEDERAL 20% STATE
				ROADWAY	BOX CULVERT
				0005 RURAL	0013 RURAL
20200100	EARTH EXCAVATION	CU YD	203	203	0
20200500	EARTH EXCAVATION (WIDENING)	CU YD	101	0	101
28100107	STONE RIPRAP, CLASS A4	SQ YD	249	0	249
28100109	STONE RIPRAP, CLASS A5	SQ YD	212	0	212
28100205	STONE RIPRAP, CLASS A3	TON	239	239	0
28100207	STONE RIPRAP, CLASS A4	TON	23	23	0
28200200	FILTER FABRIC	SQ YD	530	69	461
31101000	SUBBASE GRANULAR MATERIAL, TYPE B	TON	250	250	0
35650300	BASE COURSE WIDENING 8"	SQ YD	555	0	555
40600290	BITUMINOUS MATERIALS (TACK COAT)	POUND	66,688	66,688	0
40600370	LONGITUDINAL JOINT SEALANT	FOOT	60,625	60,625	0
40600405	MATERIAL TRANSFER DEVICE	TON	16,598	16,598	0
40600982	HOT-MIX ASPHALT SURFACE REMOVAL - BUTT JOINT	SQ YD	147	147	0
40600990	TEMPORARY RAMP	SQ YD	49	49	0

	USER NAME = Veronica.CastroSoto	DESIGNED -	REVISED -	STATE OF ILLINOIS DEPARTMENT OF TRANSPORTATION	SUMMARY OF QUANTITIES			F.A.P RTE.	SECTION	COUNTY	TOTAL SHEETS	SHEET NO.
		DRAWN -	REVISED -					713	119RS-4, 120RS-5,CLV	SCHUYLER	56	3
		CHECKED -	REVISED -					CONTRACT NO. 72762				
	PLOT DATE = 12/5/2025	DATE -	REVISED -		SCALE:	SHEET 1	OF 6 SHEETS	STA.	TO STA.	ILLINOIS FED. AID PROJECT		

MODEL: SOQ 2 [Sheet]
FILE NAME: c:\pw_work\pwidolcastrosoto\d1106097\72762-shh-03-SOQ.dgn

CODE NO.	ITEM	UNIT	TOTAL QUANTITY	6-00449-0000	SN 085-2013
				STP FUNDING 80% FEDERAL 20% STATE	STP FUNDING 80% FEDERAL 20% STATE
				ROADWAY	BOX CULVERT
				0005 RURAL	0013 RURAL
40604050	HOT-MIX ASPHALT SURFACE COURSE, IL-9.5, MIX "C", N50	TON	16,598	16,598	0
40800029	BITUMINOUS MATERIALS (TACK COAT)	POUND	1,423	1,423	0
40800050	INCIDENTAL HOT-MIX ASPHALT SURFACING	TON	310	310	0
42000070	PAVEMENT CONNECTOR (HMA) FOR BRIDGE APPROACH SLAB	SQ YD	53.3	0	53.3
44000100	PAVEMENT REMOVAL	SQ YD	107	0	107
44000155	HOT-MIX ASPHALT SURFACE REMOVAL, 1 1/2"	SQ YD	163,295	163,295	0
44000400	GUTTER REMOVAL	FOOT	1,941	1,941	0
44004250	PAVED SHOULDER REMOVAL	SQ YD	126	0	126
48102100	AGGREGATE WEDGE SHOULDER, TYPE B	TON	851	851	0
48203100	HOT-MIX ASPHALT SHOULDERS	TON	182	182	0
50102400	CONCRETE REMOVAL	CU YD	39.8	0	39.8
50104000	BRIDGE RAIL REMOVAL	FOOT	67	0	67
50300225	CONCRETE STRUCTURES	CU YD	23.5	0	23.5
50300255	CONCRETE SUPERSTRUCTURE	CU YD	40.1	0	40.1

	USER NAME = Veronica.CastroSoto	DESIGNED -	REVISED -	STATE OF ILLINOIS DEPARTMENT OF TRANSPORTATION	SUMMARY OF QUANTITIES			F.A.P RTE.	SECTION	COUNTY	TOTAL SHEETS	SHEET NO.
		DRAWN -	REVISED -					713	119RS-4, 120RS-5,CLV	SCHUYLER	56	4
		CHECKED -	REVISED -					CONTRACT NO. 72762				
	PLOT DATE = 12/5/2025	DATE -	REVISED -		SCALE:	SHEET 2	OF 6	SHEETS	STA.	TO STA.	ILLINOIS FED. AID PROJECT	

MODEL: SOQ 3 [Sheet]
FILE NAME: c:\p\p_work\pwork\castrosoto\d1106097\72762-shh-03-SOQ.dgn

CODE NO.	ITEM	UNIT	TOTAL QUANTITY	6-00449-0000	SN 085-2013
				STP FUNDING 80% FEDERAL 20% STATE	STP FUNDING 80% FEDERAL 20% STATE
				ROADWAY	BOX CULVERT
				0005 RURAL	0013 RURAL
50300300	PROTECTIVE COAT	SQ YD	523	0	523
50301350	CONCRETE SUPERSTRUCTURE (APPROACH SLAB)	CU YD	108.3	0	108.3
50800205	REINFORCEMENT BARS, EPOXY COATED	POUND	53,910	0	53910
50800515	BAR SPLICERS	EACH	380	0	380
50901050	STEEL RAILING, TYPE SM	FOOT	127	0	127
51500100	NAME PLATES	EACH	1	0	1
53212754	STRUCTURAL REPAIR OF CONCRETE (DEPTH EQUAL TO OR LESS THAN 5 INCHES)	SQ FT	40	0	40
60100060	CONCRETE HEADWALLS FOR PIPE DRAINS	EACH	2	2	0
60260500	INLETS TO BE ADJUSTED WITH NEW TYPE 3 FRAME AND GRATE	EACH	8	8	0
60600095	CLASS SI CONCRETE (OUTLET)	CU YD	28	28	0
60602500	CONCRETE GUTTER, TYPE A	FOOT	1,653	1,653	0
* 63000001	STEEL PLATE BEAM GUARDRAIL, TYPE A, 6 FOOT POSTS	FOOT	200	0	200
* 63100087	TRAFFIC BARRIER TERMINAL, TYPE 6A	EACH	4	0	4
* 63100167	TRAFFIC BARRIER TERMINAL, TYPE 1 (SPECIAL) TANGENT	EACH	4	0	4

* SPECIALTY ITEM

	USER NAME = Veronica.CastroSoto	DESIGNED -	REVISED -	STATE OF ILLINOIS DEPARTMENT OF TRANSPORTATION	SUMMARY OF QUANTITIES			F.A.P RTE.	SECTION	COUNTY	TOTAL SHEETS	SHEET NO.
		DRAWN -	REVISED -					713	119RS-4, 120RS-5,CLV	SCHUYLER	56	5
		CHECKED -	REVISED -					CONTRACT NO. 72762				
	PLOT DATE = 12/5/2025	DATE -	REVISED -		SCALE:	SHEET 3	OF 6 SHEETS	STA.	TO STA.	ILLINOIS FED. AID PROJECT		

MODEL: SOQ 4 [Sheet]
FILE NAME: c:\p\p_work\pw\id\castroscoto\id1106097172762-shh-03-SOQ.dgn

CODE NO.	ITEM	UNIT	TOTAL QUANTITY	6-00449-0000	SN 085-2013
				STP FUNDING 80% FEDERAL 20% STATE	STP FUNDING 80% FEDERAL 20% STATE
				ROADWAY	BOX CULVERT
				0005 RURAL	0013 RURAL
63200310	GUARDRAIL REMOVAL	FOOT	586	0	586
67000400	ENGINEER'S FIELD OFFICE, TYPE A	CAL MO	12	11	1
67100100	MOBILIZATION	L SUM	1	0.9	0.1
70100100	TRAFFIC CONTROL AND PROTECTION, STANDARD 701316	EACH	4	4	0
70100405	TRAFFIC CONTROL AND PROTECTION, STANDARD 701321	EACH	1	0	1
70100450	TRAFFIC CONTROL AND PROTECTION, STANDARD 701201	L SUM	1	1	0
70100460	TRAFFIC CONTROL AND PROTECTION, STANDARD 701306	L SUM	1	1	0
70100500	TRAFFIC CONTROL AND PROTECTION, STANDARD 701326	L SUM	1	0	1
70106500	TEMPORARY BRIDGE TRAFFIC SIGNALS	EACH	5	4	1
70106700	TEMPORARY RUMBLE STRIPS	EACH	30	24	6
70107025	CHANGEABLE MESSAGE SIGN	CAL DA	200	50	150
70300100	SHORT TERM PAVEMENT MARKING	FOOT	12,132	12,132	0
70300150	SHORT TERM PAVEMENT MARKING REMOVAL	SQ FT	2,022	2,022	0
70400100	TEMPORARY CONCRETE BARRIER	FOOT	450	0	450

	USER NAME = Veronica.CastroSoto	DESIGNED -	REVISED -	STATE OF ILLINOIS DEPARTMENT OF TRANSPORTATION	SUMMARY OF QUANTITIES			F.A.P RTE.	SECTION	COUNTY	TOTAL SHEETS	SHEET NO.
		DRAWN -	REVISED -					713	119RS-4, 120RS-5,CLV	SCHUYLER	56	6
		CHECKED -	REVISED -					CONTRACT NO. 72762				
	PLOT DATE = 12/5/2025	DATE -	REVISED -		SCALE:	SHEET 4	OF 6	SHEETS	STA.	TO STA.	ILLINOIS FED. AID PROJECT	

MODEL: SOQ 5 [Sheet]
FILE NAME: c:\p_work\pw\idolcastrosoto\d1106097\72762-shh-03-SOQ.dgn

CODE NO.	ITEM	UNIT	TOTAL QUANTITY	6-00449-0000	SN 085-2013
				STP FUNDING 80% FEDERAL 20% STATE	STP FUNDING 80% FEDERAL 20% STATE
				ROADWAY	BOX CULVERT
				0005 RURAL	0013 RURAL
70400200	RELOCATE TEMPORARY CONCRETE BARRIER	FOOT	450	0	450
70600260	IMPACT ATTENUATORS, TEMPORARY (FULLY REDIRECTIVE, NARROW), TEST LEVEL 3	EACH	2	0	2
70600332	IMPACT ATTENUATORS, RELOCATE (FULLY REDIRECTIVE, NARROW), TEST LEVEL 3	EACH	2	0	2
* 72501000	TERMINAL MARKER - DIRECT APPLIED	EACH	4	0	4
* 78009005	MODIFIED URETHANE PAVEMENT MARKING - LINE 5"	FOOT	192,605	192,605	0
* 78009024	MODIFIED URETHANE PAVEMENT MARKING - LINE 24"	FOOT	15	15	0
* 78100100	RAISED REFLECTIVE PAVEMENT MARKER	EACH	762	762	0
* 78200005	GUARDRAIL REFLECTORS, TYPE A	EACH	14	6	8
78300200	RAISED REFLECTIVE PAVEMENT MARKER REMOVAL	EACH	762	762	0
78300201	PAVEMENT MARKING REMOVAL - GRINDING	SQ FT	450	0	450
X0323992	HELICAL GROUND ANCHORS	EACH	2	0	2
X4400100	PORTLAND CEMENT CONCRETE SURFACE REMOVAL (VARIABLE DEPTH)	SQ YD	397	397	0
X4811900	AGGREGATE SHOULDERS (SPECIAL)	TON	33	0	33
X7200201	WIDTH RESTRICTION SIGNING	L SUM	1	0.5	0.5

* SPECIALTY ITEM

	USER NAME = Veronica.CastroSoto	DESIGNED -	REVISED -	STATE OF ILLINOIS DEPARTMENT OF TRANSPORTATION	SUMMARY OF QUANTITIES			F.A.P RTE.	SECTION	COUNTY	TOTAL SHEETS	SHEET NO.
		DRAWN -	REVISED -					713	119RS-4, 120RS-5,CLV	SCHUYLER	56	7
		CHECKED -	REVISED -					CONTRACT NO. 72762				
	PLOT DATE = 12/5/2025	DATE -	REVISED -		SCALE:	SHEET 5	OF 6 SHEETS	STA.	TO STA.	ILLINOIS FED. AID PROJECT		


MODEL: SQQ 6 [Sheet]
FILE NAME: c:\pw_work\pwid\castrosoto\d1106097172762-ahh-03-SQQ.dgn

				6-00449-0000	SN 085-2013
				STP FUNDING 80% FEDERAL 20% STATE	STP FUNDING 80% FEDERAL 20% STATE
CODE NO.	ITEM	UNIT	TOTAL QUANTITY	ROADWAY	BOX CULVERT
				0005	0013
				RURAL	RURAL
X5051206	STRUCTURAL STEEL REPAIR	POUND	220	0	220
Z0004552	APPROACH SLAB REMOVAL	SQ YD	139	0	139
Z0013798	CONSTRUCTION LAYOUT	L SUM	1	0.9	0.1
Ø Z0076600	TRAINEES	HOUR	4000	4000	
Z0032500	JOINT SEALING (PATCHES)	FOOT	166	0	166
Ø Z0076604	TRAINEES TRAINING PROGRAM GRADUATE	HOUR	4000	4000	
Z0073700	TEMPORARY WALL BRACING SYSTEM	L SUM	1	0	1

Ø 0042


REV - MS

	USER NAME = Veronica.CastroSoto	DESIGNED -	REVISED -	STATE OF ILLINOIS DEPARTMENT OF TRANSPORTATION	SUMMARY OF QUANTITIES			F.A.P RTE.	SECTION	COUNTY	TOTAL SHEETS	SHEET NO.
		DRAWN -	REVISED -					713	119RS-4, 120RS-5,CLV	SCHUYLER	56	8
		CHECKED -	REVISED -					CONTRACT NO. 72762				
	PLOT DATE = 12/5/2025	DATE -	REVISED -		SCALE:	SHEET 6	OF 6	SHEETS	STA.	TO STA.	ILLINOIS FED. AID PROJECT	

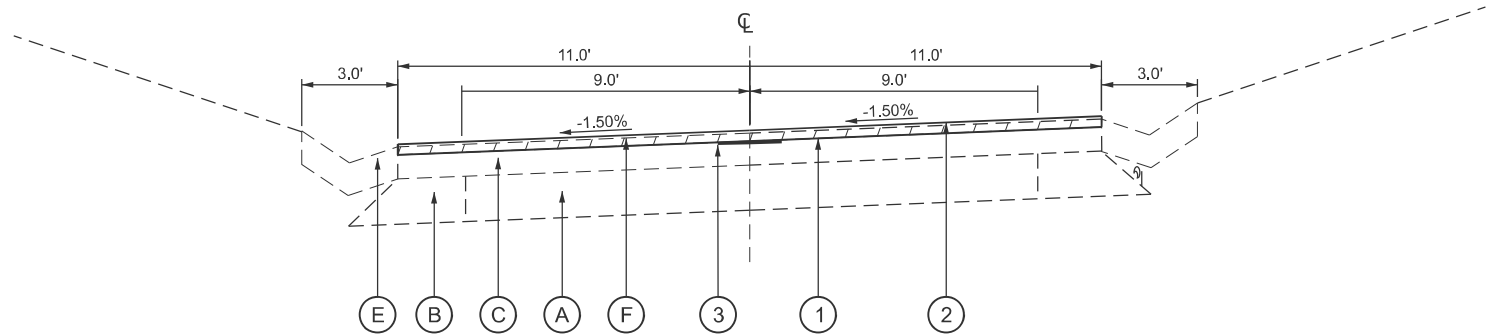

TYPICAL SECTION #1
IL 101

STA 120+00 To 130+46.73
STA 152+93.75 To 157+00

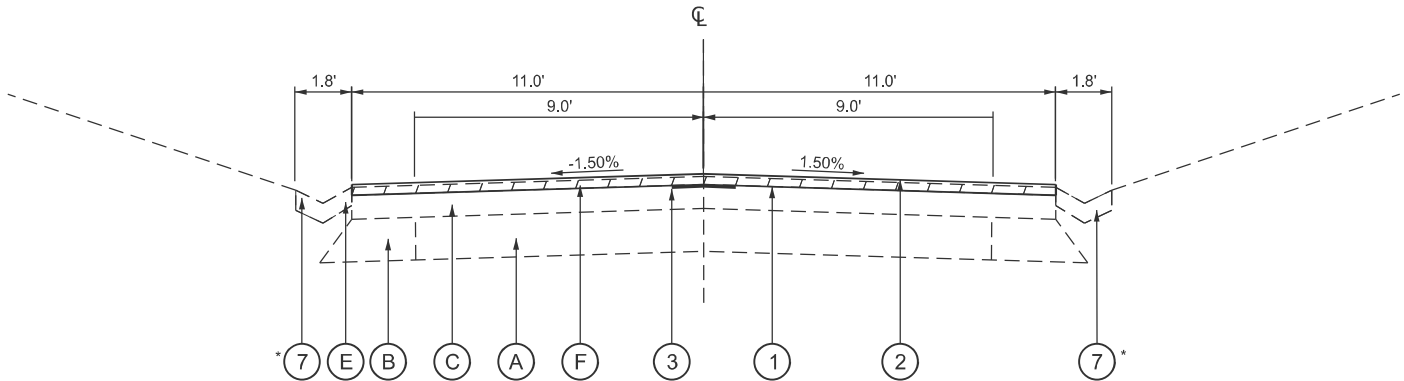

TYPICAL SECTION #2
IL 101

STA 130+46 to STA 139+90
STA 140+15 to 141+00
Bridge Omission
STA 144+55 to Sta 152+93.75
STA 169+50 to Sta 212+00

STA 271+10 to Sta 281+00
STA 295+00 to Sta 311+00
STA 326+00 to Sta 362+00
STA to 387+00 to Sta 400+76


*NOTES: SEE GUTTER SCHEDULE FOR
PROPOSED CONCRETE GUTTER, TYPE A

LEGEND - TYPICAL SECTIONS

- | | | |
|--|--|--|
| (A) EXISTING PCC PAVEMENT, 8" | (G) EXISTING COURSE WIDENING 8" | (1) PROPOSED HOT-MIX ASPHALT SURFACE REMOVAL, 1.5" |
| (B) EXISTING BIT. CONC. WIDENING, 9" | (H) EXISTING CONCRETE CURB AND GUTTER TYPE B | (2) PROPOSED HOT-MIX ASPHALT SURFACE COURSE, IL-9.5, MIX "C", N50 (2") |
| (C) EXISTING BIT. CONC. OVERLAYS, 5-7" | (I) EXISTING STEEL PLATE BEAM GUARDRAIL TYPE A | (3) PROPOSED LONGITUDINAL JOINT SEALANT |
| (D) EXISTING AGG. WEDGE SHOUDLERS TYPE B | (J) EXISTING CONCRETE GUTTER, TYPE B | (4) PROPOSED HOT-MIX ASPHALT SHOULDERS (TONS) |
| (E) EXISTING GUTTER, TYPE A | | (5) PROPOSED AGGREGATE WEDGE SHOUDLERS, TYPE B |
| (F) EXISTING BIT. CONC. OVERLAY 1.5" | | (6) PROPOSED HOT-MIX ASPHALT BASE WIDENING, 8" |
| | | (7) PROPOSED CONCRETE GUTTER, TYPE A |


MODEL: Typical-1 [Sheet]
FILE NAME: c:\p\work\il101\castro\cso\c1106097\72762-shh-04-Typical.dgn

	USER NAME = Veronica.CastroSoto	DESIGNED -	REVISED -	STATE OF ILLINOIS DEPARTMENT OF TRANSPORTATION	TYPICAL SECTIONS FAP 713 (ILL 101)					F.A.P RTE.	SECTION	COUNTY	TOTAL SHEETS	SHEET NO.
		DRAWN -	REVISED -							713	119RS-4, 120RS-5,CLV	SCHUYLER	56	9
		CHECKED -	REVISED -							CONTRACT NO. 72762				
	PLOT DATE = 12/5/2025	DATE -	REVISED -							ILLINOIS FED. AID PROJECT				
						SCALE:	SHEET 1	OF 8	SHEETS	STA.	TO STA.			

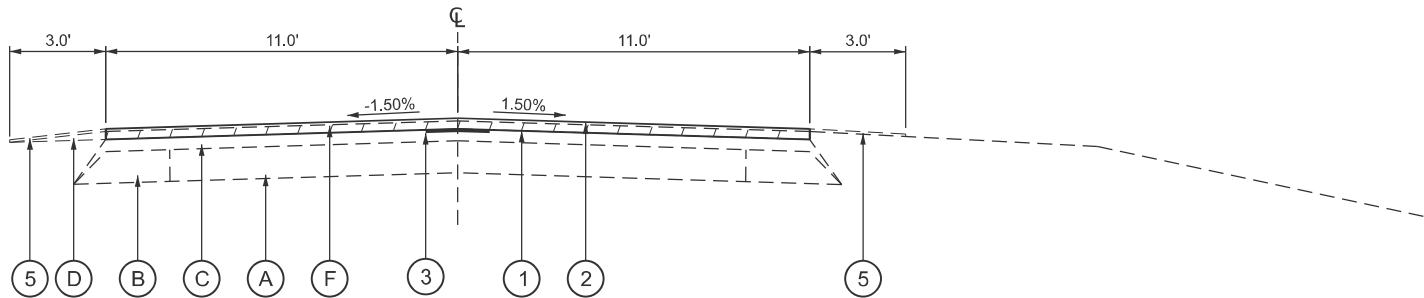

TYPICAL SECTION #3
FAP 713 (IL 101)

LT STA 139+50 To STA 140+15
RT STA 139+90 To STA 140+05

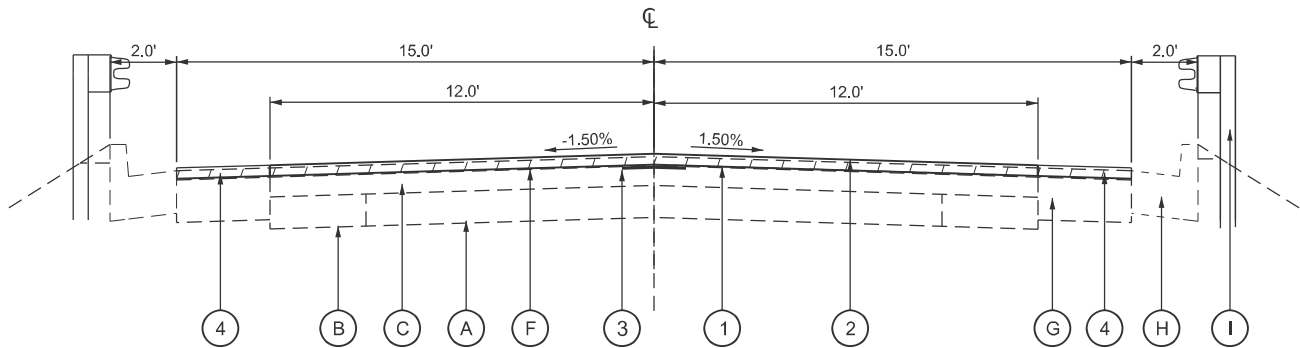

TYPICAL SECTION #4
FAP 713 (IL 101)

RT 140+05 to 141+95
LT 140+15 to 141+95

LEGEND - TYPICAL SECTIONS

- | | | |
|--|--|--|
| (A) EXISTING PCC PAVEMENT, 8" | (G) EXISTING COURSE WIDENING 8" | (1) PROPOSED HOT-MIX ASPHALT SURFACE REMOVAL, 1.5" |
| (B) EXISTING BIT. CONC. WIDENING, 9" | (H) EXISTING CONCRETE CURB AND GUTTER TYPE B | (2) PROPOSED HOT-MIX ASPHALT SURFACE COURSE, IL-9.5, MIX "C", N50 (2") |
| (C) EXISTING BIT. CONC. OVERLAYS, 5-7" | (I) EXISTING STEEL PLATE BEAM GUARDRAIL TYPE A | (3) PROPOSED LONGITUDINAL JOINT SEALANT |
| (D) EXISTING AGG. WEDGE SHOUDLERS TYPE B | (J) EXISTING CONCRETE GUTTER, TYPE B | (4) PROPOSED HOT-MIX ASPHALT SHOULDERS (TONS) |
| (E) EXISTING GUTTER, TYPE A | | (5) PROPOSED AGGREGATE WEDGE SHOULDERS, TYPE B |
| (F) EXISTING BIT. CONC. OVERLAY 1.5" | | (6) PROPOSED HOT-MIX ASPHALT BASE WIDENING, 8" |
| | | (7) PROPOSED CONCRETE GUTTER, TYPE A |

MODEL: Typical 2 [Sheet]
FILE NAME: c:\p\work\p\work\castroscoto\1106097172762-shh-04-Typical.dgn


USER NAME = Veronica.CastroSoto	DESIGNED -	REVISED -
	DRAWN -	REVISED -
	CHECKED -	REVISED -
PLOT DATE = 12/5/2025	DATE -	REVISED -

STATE OF ILLINOIS
DEPARTMENT OF TRANSPORTATION

TYPICAL SECTIONS
FAP 713 (ILL 101)


SCALE: SHEET 2 OF 8 SHEETS STA. TO STA.

F.A.P. RTE.	SECTION	COUNTY	TOTAL SHEETS	SHEET NO.
713	119RS-4, 120RS-5, CLV	SCHUYLER	56	10
CONTRACT NO. 72762				
ILLINOIS FED. AID PROJECT				

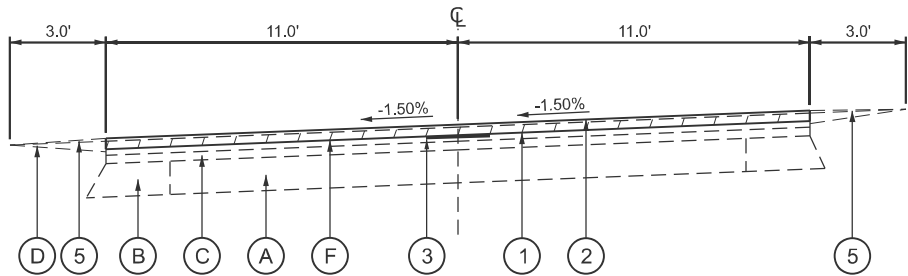

TYPICAL SECTION #5
FAP 713 (IL 101)

STA 157+00 To 164+25.69
STA 216+78.65 To 226+67.29
STA 240+02.51 To 250+76.85
STA 282+97.33 To 283+60
STA 290+010 To 292+74.91

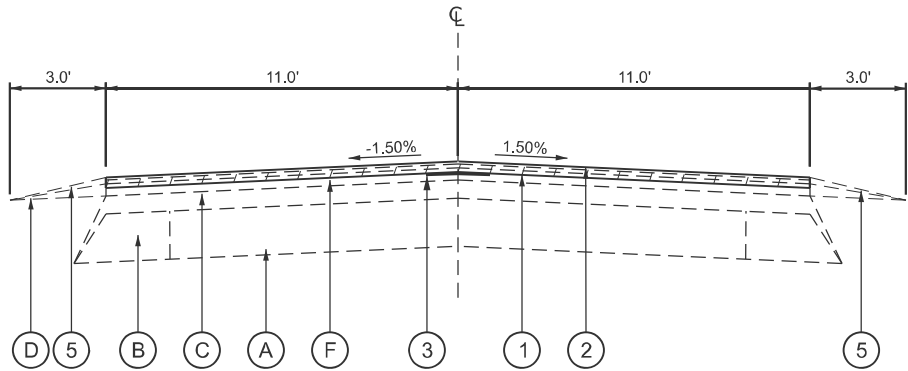

TYPICAL SECTION #6
FAP 713 (IL 101)

STA 141+00 To STA 144+55
STA 164+25.29 To STA 169+50
STA 212+00 To STA 216+78.65
STA 226+67.29 To STA 240+02.51
STA 250+76.85 To STA 269+50

STA 281+00 To STA 282+97.33
STA 292+74.91 To STA 295+00
STA 311+00 To STA 326+00
STA 362+00 To STA 386+00
STA 412+00 To STA 511+00

LEGEND - TYPICAL SECTIONS

- A

EXISTING PCC PAVEMENT, 8"

B

EXISTING BIT. CONC. WIDENING, 9"

C

EXISTING BIT. CONC. OVERLAYS, 5-7"

D

EXISTING AGG. WEDGE SHOUDLERS TYPE B

E

EXISTING GUTTER, TYPE A

F

EXISTING BIT. CONC. OVERLAY 1.5"

G

EXISTING COURSE WIDENING 8"

H

EXISTING CONCRETE CURB AND GUTTER TYPE B

I

EXISTING STEEL PLATE BEAM GUARDRAIL TYPE A

J

EXISTING CONCRETE GUTTER, TYPE B

1

PROPOSED HOT-MIX ASPHALT SURFACE REMOVAL, 1.5"

2

PROPOSED HOT-MIX ASPHALT SURFACE COURSE, IL-9.5, MIX "C", N50 (2")

3

PROPOSED LONGITUDINAL JOINT SEALANT

4

PROPOSED HOT-MIX ASPHALT SHOULDERS (TONS)

5

PROPOSED AGGREGATE WEDGE SHOULDERS, TYPE B

6


PROPOSED HOT-MIX ASPHALT BASE WIDENING, 8"

7

PROPOSED CONCRETE GUTTER, TYPE A


MODEL: Untitled [Sheet]
FILE NAME: c:\p\p_work\pwork\castroscoto\d1106097\72762-shh-04-Typical.dgn

	USER NAME = Veronica.CastroSoto	DESIGNED -	REVISED -	STATE OF ILLINOIS DEPARTMENT OF TRANSPORTATION	TYPICAL SECTIONS FAP 713 (ILL 101)			F.A.P RTE.	SECTION	COUNTY	TOTAL SHEETS	SHEET NO.
		DRAWN -	REVISED -					713	119RS-4, 120RS-5,CLV	SCHUYLER	56	11
		CHECKED -	REVISED -					CONTRACT NO. 72762				
	PLOT DATE = 12/5/2025	DATE -	REVISED -		SCALE:	SHEET 3	OF 8 SHEETS	STA.	TO STA.	ILLINOIS FED. AID PROJECT		

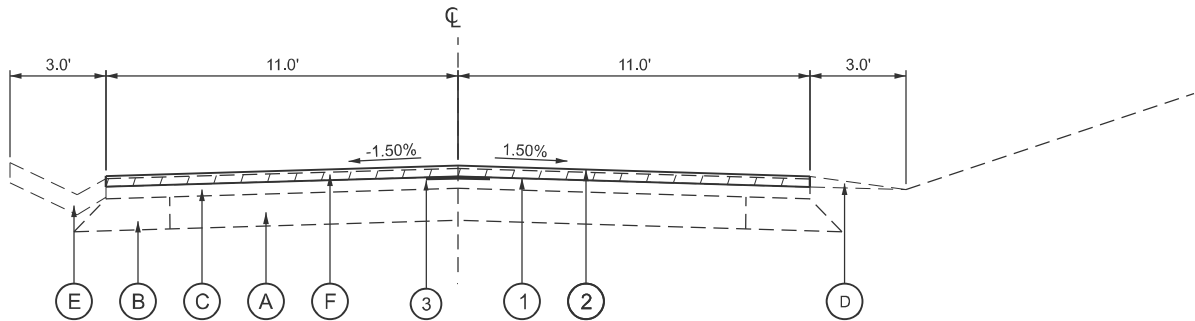

TYPICAL SECTION #7
FAP 713 (IL 101)

STA 269+50 To 271+10
STA 386+00 To 387+00

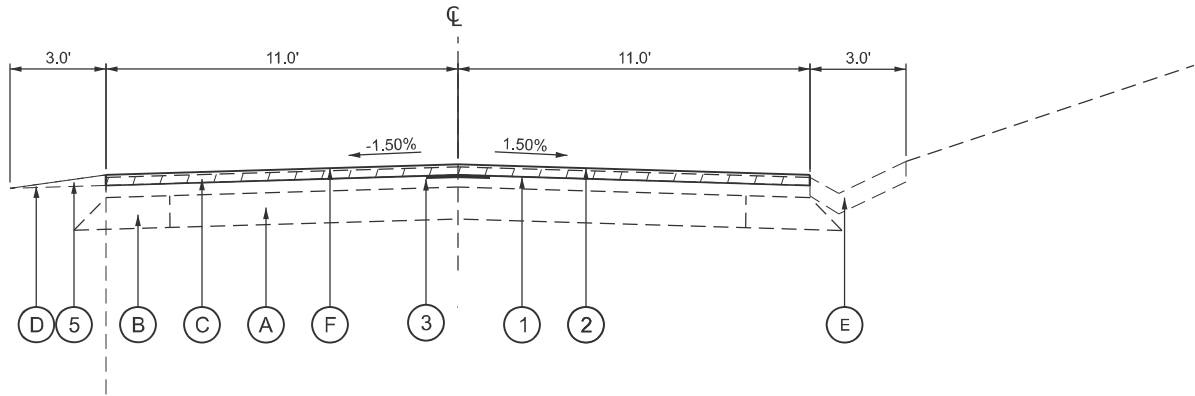

TYPICAL SECTION #8
FAP 713 (IL 101)

STA 283+60 To 290+10


LEGEND - TYPICAL SECTIONS

- | | | |
|--|--|--|
| (A) EXISTING PCC PAVEMENT, 8" | (G) EXISTING COURSE WIDENING 8" | (1) PROPOSED HOT-MIX ASPHALT SURFACE REMOVAL, 1.5" |
| (B) EXISTING BIT. CONC. WIDENING, 9" | (H) EXISTING CONCRETE CURB AND GUTTER TYPE B | (2) PROPOSED HOT-MIX ASPHALT SURFACE COURSE, IL-9.5, MIX "C", N50 (2") |
| (C) EXISTING BIT. CONC. OVERLAYS, 5-7" | (I) EXISTING STEEL PLATE BEAM GUARDRAIL TYPE A | (3) PROPOSED LONGITUDINAL JOINT SEALANT |
| (D) EXISTING AGG. WEDGE SHOUDLERS TYPE B | (J) EXISTING CONCRETE GUTTER, TYPE B | (4) PROPOSED HOT-MIX ASPHALT SHOULDERS (TONS) |
| (E) EXISTING GUTTER, TYPE A | | (5) PROPOSED AGGREGATE WEDGE SHOULDERS, TYPE B |
| (F) EXISTING BIT. CONC. OVERLAY 1.5" | | (6) PROPOSED HOT-MIX ASPHALT BASE WIDENING, 8" |
| | | (7) PROPOSED CONCRETE GUTTER, TYPE A |

MODEL: Untitled-1 [Sheet]
FILE NAME: c:\p\work\lucastrosoto\d1106097\72762-shh-04-Typical.dgn

	USER NAME = Veronica.CastroSoto	DESIGNED -	REVISED -	STATE OF ILLINOIS DEPARTMENT OF TRANSPORTATION	TYPICAL SECTIONS FAP 713 (ILL 101)			F.A.P RTE.	SECTION	COUNTY	TOTAL SHEETS	SHEET NO.
		DRAWN -	REVISED -					713	119RS-4, 120RS-5,CLV	SCHUYLER	56	12
		CHECKED -	REVISED -					CONTRACT NO. 72762				
	PLOT DATE = 12/5/2025	DATE -	REVISED -		SCALE:	SHEET 4	OF 8 SHEETS	STA.	TO STA.	ILLINOIS FED. AID PROJECT		

LT STA 386+38 to STA 400+76
RT STA 387+63 to STA 400+76

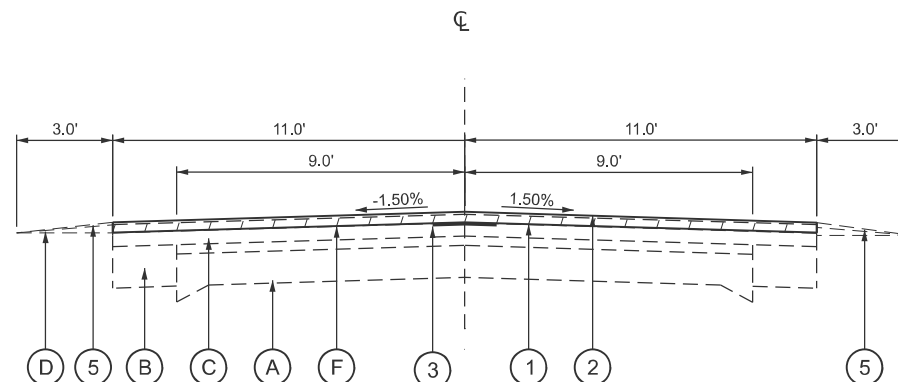

STA 511+00 To STA 553.75.00
STA 521+85.30 To STA 526+59.84
STA 528+24.60 To STA 537+25
RT STA 537+25 To STA 539+05.31
RT STA 541+67.65 To STA 542+00

LT STA 541+70 To STA 546+76
STA 562+70.50 To STA 573+84.90
STA 586+70.50 To STA 627+66.5
STA 648+50.60 To STA 652+00
STA 674+86.60 To STA 681+65.80
STA 693+52.50 To STA 717+80
RT STA 717+80 To STA 719+50
STA 725+00 To STA 738+85

(A)	EXISTING PCC PAVEMENT, 8"	(G)	EXISTING COURSE WIDENING 8"	(1)	PROPOSED HOT-MIX ASPHALT SURFACE REMOVAL, 1.5"
(B)	EXISTING BIT. CONC. WIDENING, 9"	(H)	EXISTING CONCRETE CURB AND GUTTER TYPE B	(2)	PROPOSED HOT-MIX ASPHALT SURFACE COURSE, IL-9.5, MIX "C", N50 (2")
(C)	EXISTING BIT. CONC. OVERLAYS, 5-7"	(I)	EXISTING STEEL PLATE BEAM GUARDRAIL TYPE A	(3)	PROPOSED LONGITUDINAL JOINT SEALANT
(D)	EXISTING AGG. WEDGE SHOUDLERS TYPE B	(J)	EXISTING CONCRETE GUTTER, TYPE B	(4)	PROPOSED HOT-MIX ASPHALT SHOULDERS (TONS)
(E)	EXISTING GUTTER, TYPE A			(5)	PROPOSED AGGREGATE WEDGE SHOULDERS, TYPE B
(F)	EXISTING BIT. CONC. OVERLAY 1.5"			(6)	PROPOSED HOT-MIX ASPHALT BASE WIDENING, 8"
				(7)	PROPOSED CONCRETE GUTTER, TYPE A

USER NAME = Veronica.CastroSoto	DESIGNED -	REVISED -
	DRAWN -	REVISED -
	CHECKED -	REVISED -
PLOT DATE = 12/5/2025	DATE -	REVISED -


STATE OF ILLINOIS
DEPARTMENT OF TRANSPORTATION

TYPICAL SECTIONS
FAP 713 (ILL 101)

SCALE:	SHEET 5	OF 8	SHEETS	STA.	TO STA.
--------	---------	------	--------	------	---------


F.A.P RTE.	SECTION	COUNTY	TOTAL SHEETS	SHEET NO.
713	119RS-4, 120RS-5,CLV	SCHUYLER	56	13
CONTRACT NO. 72762				
ILLINOIS FED. AID PROJECT				

MODEL: Untitled-2 [Sheet]
FILE NAME: c:\pw work\pwidot\castrosoto\vd110609\72762-sht-04-Typical.dgn

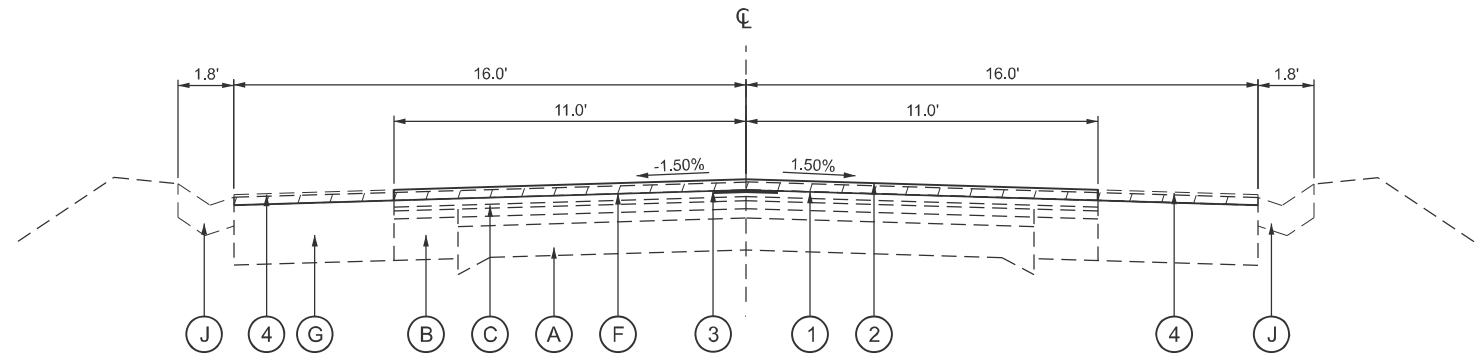

TYPICAL SECTION #11
FAP 713 (IL 101)

STA 553+75.00 To STA 553+99.00

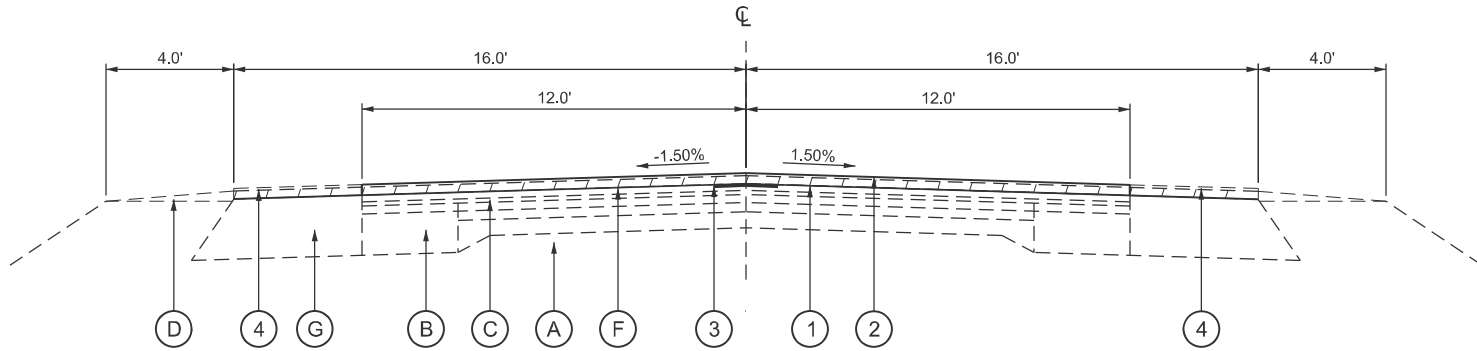

TYPICAL SECTION #12
FAP 713 (IL 101)

STA 553+99.0 To STA 555+47.00

LEGEND - TYPICAL SECTIONS

- | | | | | | |
|---|--------------------------------------|---|--|---|--|
| Ⓐ | EXISTING PCC PAVEMENT, 8" | Ⓒ | EXISTING COURSE WIDENING 8" | ① | PROPOSED HOT-MIX ASPHALT SURFACE REMOVAL, 1.5" |
| Ⓑ | EXISTING BIT. CONC. WIDENING, 9" | Ⓓ | EXISTING CONCRETE CURB AND GUTTER TYPE B | ② | PROPOSED HOT-MIX ASPHALT SURFACE COURSE, IL-9.5, MIX "C", N50 (2") |
| Ⓒ | EXISTING BIT. CONC. OVERLAYS, 5-7" | Ⓔ | EXISTING STEEL PLATE BEAM GUARDRAIL TYPE A | ③ | PROPOSED LONGITUDINAL JOINT SEALANT |
| Ⓓ | EXISTING AGG. WEDGE SHOUDLERS TYPE B | Ⓙ | EXISTING CONCRETE GUTTER, TYPE B | ④ | PROPOSED HOT-MIX ASPHALT SHOULDERS (TONS) |
| Ⓔ | EXISTING GUTTER, TYPE A | | | ⑤ | PROPOSED AGGREGATE WEDGE SHOULDERS, TYPE B |
| Ⓕ | EXISTING BIT. CONC. OVERLAY 1.5" | | | ⑥ | PROPOSED HOT-MIX ASPHALT BASE WIDENING, 8" |
| | | | | ⑦ | PROPOSED CONCRETE GUTTER, TYPE A |

MODEL: Untitled-3 [Sheet]
FILE NAME: c:\p\work\lucastrosoto\1106097172762-shh-04-Typical.dgn


USER NAME	= Veronica.CastroSoto	DESIGNED	-	REVISED	-
		DRAWN	-	REVISED	-
		CHECKED	-	REVISED	-
PLOT DATE	= 12/5/2025	DATE	-	REVISED	-

STATE OF ILLINOIS
DEPARTMENT OF TRANSPORTATION

TYPICAL SECTIONS
FAP 713 (ILL 101)


SCALE: SHEET 6 OF 8 SHEETS STA. TO STA.

F.A.P RTE.	SECTION	COUNTY	TOTAL SHEETS	SHEET NO.
713	119RS-4, 120RS-5,CLV	SCHUYLER	56	14
CONTRACT NO. 72762				
ILLINOIS FED. AID PROJECT				

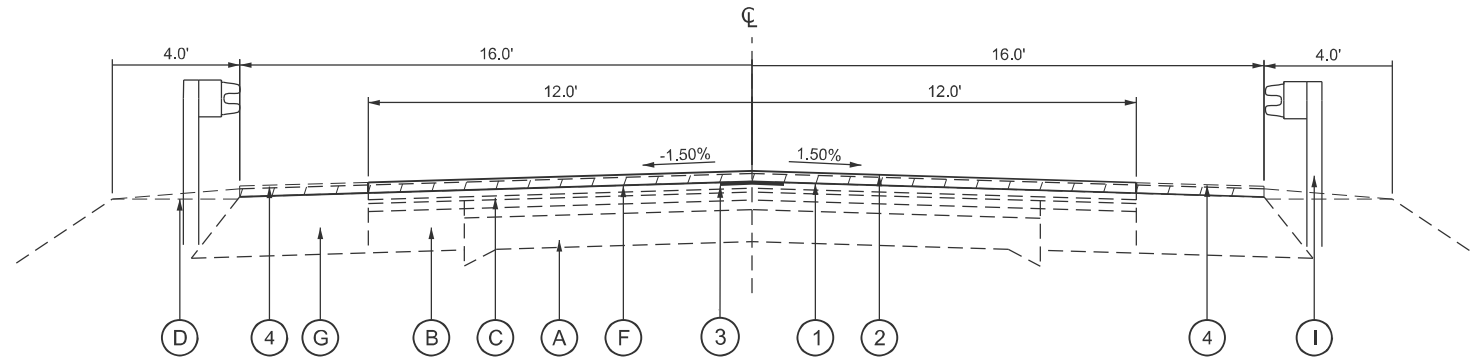

TYPICAL SECTION #13
FAP 713 (IL 101)

STA 555+47.00 to STA 556+43.25
STA 556+43.25 to STA 556+72.25 OMISSION
STA 556+72.75 to STA 562+03.25 SN 085-0514 OMISSION

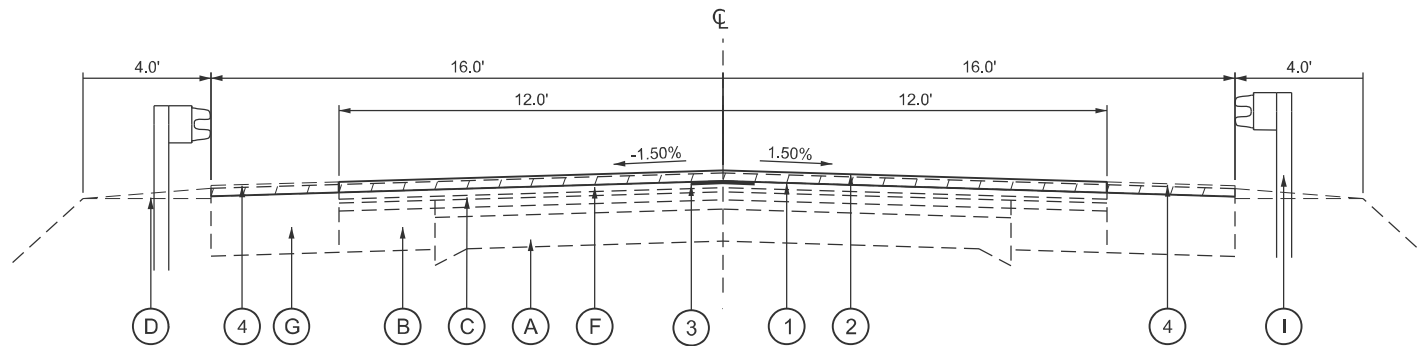

TYPICAL SECTION #14
FAP 713 (IL 101)

STA 562+03.25 to STA 562+32.75 OMISSION
STA 562+32.75 to STA 564+55.00

LEGEND - TYPICAL SECTIONS

- A

EXISTING PCC PAVEMENT, 8"

B

EXISTING BIT. CONC. WIDENING, 9"

C

EXISTING BIT. CONC. OVERLAYS, 5-7"

D

EXISTING AGG. WEDGE SHOUDLERS TYPE B

E

EXISTING GUTTER, TYPE A

F

EXISTING BIT. CONC. OVERLAY 1.5"

G

EXISTING COURSE WIDENING 8"

H

EXISTING CONCRETE CURB AND GUTTER TYPE B

I

EXISTING STEEL PLATE BEAM GUARDRAIL TYPE A

J

EXISTING CONCRETE GUTTER, TYPE B

1

PROPOSED HOT-MIX ASPHALT SURFACE REMOVAL, 1.5"

2

PROPOSED HOT-MIX ASPHALT SURFACE COURSE, IL-9.5, MIX "C", N50 (2")

3

PROPOSED LONGITUDINAL JOINT SEALANT

4

PROPOSED HOT-MIX ASPHALT SHOULDERS (TONS)

5

PROPOSED AGGREGATE WEDGE SHOULDERS, TYPE B

6

PROPOSED HOT-MIX ASPHALT BASE WIDENING, 8"

7

PROPOSED CONCRETE GUTTER, TYPE A
- MODEL: Untitled-4 [Sheet]
FILE NAME: c:\pdx_work\pdx\castroscoto\1106097172762-shh-04-Typical.dgn
- | | | | | | | | | | | | | |
|--|---------------------------------|--------|------------|-----------|---|---------------------------------------|---------|--------------------|----------------------|----------|-----------------|-----------------------------|
| | USER NAME = Veronica.CastroSoto | | DESIGNED - | REVISED - | STATE OF ILLINOIS
DEPARTMENT OF TRANSPORTATION | TYPICAL SECTIONS
FAP 713 (ILL 101) | | F.A.P
RTE. | SECTION | COUNTY | TOTAL
SHEETS | SHEET
NO. |
| | | | DRAWN - | REVISED - | | | | 713 | 119RS-4, 120RS-5,CLV | SCHUYLER | 56 | 15 |
| | | | CHECKED - | REVISED - | | | | CONTRACT NO. 72762 | | | | |
| | PLOT DATE = 12/5/2025 | DATE - | REVISED - | | | SCALE: | SHEET 7 | OF 8 | SHEETS | STA. | TO STA. | ILLINOIS FED. AID PROJECT |

MODEL: Schedule 1 (Sheet)
FILE NAME: c:\paw_work\paw\roscastrosoto\1106097172762-shh-05- Schedules.dgn

PAVING													
ROADWAY	STATION	TO	STATION	SIDE	LENGTH	WIDTH	AREA	40600982	40600990	44000155	40604050	40600290	40600405
								HOT-MIX ASPHALT SURFACE REMOVAL, BUTT JOINT	TEMPORARY RAMP	HOT-MIX ASPHALT SURFACE REMOVAL, 1.5"	HOT-MIX ASPHALT SURFACE COURSE IL-9.5, MIX "C", N50 2"	BITUMINOUS MATERIALS (TACK COAT)	MATERIAL TRANSFER DEVICE
					(FOOT)	(FOOT)	(SQ FT)	(SQ YD)	(SQ YD)	(SQ YD)	(TON)	(POUND)	(TON)
IL 101	120+16.54	-	120+26.54	LT & RT	10	22	220		24				
	120+16.54	-	141+95.12	LT & RT	2179	22	47929			5325	596	2396	596
	141+85.12	-	141+95.12	LT & RT	10	22	220	24					
	BRIDGE OMISSION: STATION 141+95.12 TO STATION 144+04.67												
	144+04.67	-	144+14.67	LT & RT	10	22	220	24					
	144+04.67	-	342+05.42	LT & RT	19801	22	435617			48402	5421	21781	5421
	STATION EQUATION: STATION 342+05.42 BK = STATION 342+00.00 AH												
	342+00.00	-	357+99.95	LT & RT	1600	22	35199			3911	438	1760	438
	STATION EQUATION: STATION 357+99.95 BK = STATION 358+16.96 AH												
	358+16.96	-	533+31.46	LT & RT	17515	22	385319			42813	4795	19266	4795
	STATION EQUATION: STATION 533+31.46 BK = STATION 528+24.87 AH												
	528+24.87	-	556+43.31	LT & RT	2818	22	62006				772	3100	772
	556+33.31	-	556+43.31	LT & RT	10	22	220	24					
	BRIDGE OMISSION: STATION 556+43.31 = STATION 562+31.71												
	562+31.70	-	562+41.70	LT & RT	10	22	220	24					
	562+31.71	-	585+85.90	LT & RT	2354	22	51792			5755	645	2590	645
	CULVERT OMISSION: STATION 585+85.90 TO STATION 586+19.35												
	586+19.35	-	643+93.37	LT & RT	5774	22	127028			14114	1581	6351	1581
	643+82.29	-	643+93.62	LT & RT	10	22	220	24					
	BRIDGE OMISSION: STATION 643+93.62 TO STATION 644+56.43												
	644+56.43	-	644+67.79	LT & RT	10	22	220	24					
	644+56.15	-	730+41.13	LT & RT	8585	22	188870			20986	2350	9443	2350
	730+31.13	-	730+41.13	LT & RT	10	22	220		24				
	TOTAL								147	49	148195	16598	66688

INLETS TO BE ADJUSTED				
ROADWAY	STATION	OFFSET	SIDE	60260500
				INLETS TO BE ADJUSTED WITH NEW TYPE 3 FRAME AND GRATE
				(EACH)
IL 101	141+85.14	15.6	RT	1
	144+14.52	15.3	RT	1
	198+93.34	15.0	RT	1
	349+67.42	15.1	RT	1
	141+85.03	14.9	LT	1
	144+14.40	15.3	LT	1
	349+67.72	14.7	LT	1
	402+21.79	13.0	LT	1
TOTAL				8

60100060 - CONCRETE HEADWALLS FOR PIPE DRAINS				
ROADWAY	STATION	OFFSET	SIDE	EACH
IL 101	179+67.26	30.0	LT	1
	179+89.58	28.3	RT	1
TOTAL				2

SHOULDER PAVING										
ROADWAY	STATION	SIDE	TO	STATION	SIDE	***	DEPTH FEET	44000155	48203100	40600290
						AREA (L X W)		HOT-MIX ASPHALT SURFACE REMOVAL 1.5"	HOT-MIX ASPHALT SHOULDERS	BITUMINOUS MATERIALS (TACK COAT)
						SQ FT		SQ YD	TON	POUND
IL 101	140+07.72	LT	-	141+95.19	LT	522.4	0.13	58.0	7	26
	BRIDGE OMISSION: STATION 141+95.12 TO STATION 144+04.67									
	144+04.75	LT	-	146+11.05	LT	588.6	0.13	65.4	7	29
	554+10.04	LT	-	556+43.26	LT	1151.1	0.13	127.9	14	58
	BRIDGE OMISSION: STATION 556+43.31 TO STATION 562+31.71									
	562+31.68	LT	-	564+54.73	LT	1088.9	0.13	121.0	14	54
	583+69.03	LT	-	585+55.87	LT	1135.6	0.13	126.2	14	57
	586+49.31	LT	-	588+43.00	LT	1162.1	0.13	129.1	14	58
	640+24.41	LT	-	644+01.86	LT	752.8	0.13	83.6	9	38
	644+64.96	LT	-	645+97.96	LT	380.3	0.13	42.3	5	19
	139+97.10	RT	-	141+95.31	RT	608.1	0.13	67.6	8	30
	144+04.77	RT	-	146+10.61	RT	638.7	0.13	71.0	8	32
	508+12.02	RT	-	508+79.01	RT	254.3	0.13	28.3	3	13
	510+12.18	RT	-	511+09.92	RT	424.3	0.13	47.1	5	21
	554+11.69	RT	-	556+43.49	RT	1176.3	0.13	130.7	15	59
	562+31.63	RT	-	564+53.90	RT	1091.1	0.13	121.2	14	55
	583+66.99	RT	-	585+55.83	RT	1118.6	0.13	124.3	14	56
	586+49.57	RT	-	588+43.02	RT	1160.9	0.13	129.0	14	58
	642+84.47	RT	-	643+85.34	RT	619.6	0.13	68.8	8	31
	644+47.60	RT	-	645+96.85	RT	765.7	0.13	85.1	10	38
	TOTAL							1627	182	732

*** AREA MEASURED USING CADD

RAISED REFLECTED PAVEMENT MARKING								
ROADWAY	STATION	SIDE	TO	STATION	SIDE	TYPE	78100100	78300200
							RAISED REFLECTIVE PAVEMENT MARKER	RAISED REFLECTIVE PAVEMENT MARKER REMOVAL
							EACH	EACH
IL 101	120+16.54	CL	-	141+95.12	CL	TWO-WAY AMBER	28	28
	BRIDGE OMISSION: STATION 141+95.12 TO STATION 144+04.67							
	144+04.67	CL		342+05.42	CL	TWO WAY AMBER	248	248
	STATION EQUATION: STATION 342+05.42 BK = STATION 342+00.00 AH							
	342+00.00	CL	-	357+99.95	CL	TWO-WAY AMBER	20	20
	STATION EQUATION: STATION 357+99.95 BK = STATION 358+16.96 AH							
	358+16.96	CL	-	533+31.46	CL	TWO-WAY AMBER	219	219
	STATION EQUATION: STATION 533+31.46 BK = STATION 528+24.87 AH							
	528+24.87	CL	-	556+43.31	CL	TWO-WAY AMBER	36	36
	BRIDGE OMISSION: STATION 556+43.31 TO STATION 562+31.71							
	562+31.71	CL	-	643+93.37	CL	TWO-WAY AMBER	103	103
	BRIDGE OMISSION: STATION 643+93.37 TO STATION 644+56.15							
	644+56.15	CL	-	730+41.13	CL	TWO-WAY AMBER	108	108
	TOTAL						762	762

MODEL: Schedule 1 (Sheet) FILE NAME: c:\paw_work\paw\roscastrosoto\1106097172762-shh-05- Schedules.dgn	USER NAME = Veronica.CastroSoto		DESIGNED -	REVISED -	STATE OF ILLINOIS DEPARTMENT OF TRANSPORTATION	SCHEDULE OF QUANTITIES			F.A.P RTE.	SECTION	COUNTY	TOTAL SHEETS	SHEET NO.
			DRAWN -	REVISED -					713	119RS-4, 120RS-5,CLV	SCHUYLER	56	17
			CHECKED -	REVISED -					CONTRACT NO. 72762				
	PLOT DATE = 12/5/2025		DATE -	REVISED -		SCALE:	SHEET 1	OF 7 SHEETS	STA.	TO STA.	ILLINOIS FED. AID PROJECT		

MODEL: Schedule 2 (Sheet)
FILE NAME: c:\paw_work\pawidolcastrosoto\1106097172762-shh-05- Schedules.dgn

ENTRANCES & SIDEROAD							
ROADWAY	STATION	SIDE	DESCRIPTION	** HMA AREA	40600982 HOT-MIX ASPHALT SURFACE REMOVAL BUTT JOINT	40600290 BITUMINOUS MATERIALS (TACK COAT)	40800050 INCIDENTAL HOT-MIX ASPHALT SURFACING
				SQ FT	SQ YD	POUND	TON
TOWER ROAD	157+45.22	RT	SIDEROAD	550.7	61	28	6
WILLIAMS CREEK ROAD	236+34.94	LT	SIDEROAD	366.4	41	18	4
CENTER ROAD	264+25.91	LT	SIDEROAD	497.1	55	25	5
HUNTSVILLE ROAD	264+47.01	RT	SIDEROAD	697.1	77	35	8
FAIRVIEW ROAD	438+00.43	RT	SIDEROAD	654.1	73	33	7
LIBERTY ROAD	451+20.64	LT	SIDEROAD	636.5	71	32	7
IL 99	509+32.93	RT		1686.2	187	84	18
BLACKBURN BOTTOM LANE	515+48.09	RT	SIDEROAD	1433.7	159	72	16
GUINEA ROAD	528+20.07	LT	SIDEROAD	495.7	55	25	5
LOCAL ROAD	532+03.49	LT	SIDEROAD	857.8	95	43	9
STATE STREET	532+59.82	LT	SIDEROAD	362.8	40	18	4
CEMETARY ROAD	531+15.80	LT	SIDEROAD	239.7	27	12	3
CONGRESS STREET	536+93.26	RT	SIDEROAD	247.9	28	12	3
KENTUCKY STREET	540+60.77	RT	SIDEROAD	2875.7	320	144	31
CENTER RIDGE ROAD	583+07.88	LT	SIDEROAD	1215.2	135	61	13
WHITE OAK CEMETERY ROAD	647+56.18	RT	SIDEROAD	855.5	95	43	9
BAXTER HILL ROAD	688+95.03	LT	SIDEROAD	704.5	78	35	8
MULEY ROAD	728+25.95	RT	SIDEROAD	810.1	90	41	9
ENTRANCES (IL 101)	120+16.56	LT	PE	282.6	31	14	3
	139+73.72	RT	PE	399.6	44	20	4
	139+91.59	LT	PE	258.5	29	13	3
	167+59.38	LT	PARK ENTRANCE	1362.2	151	68	15
	216+20.87	LT	PE	372.5	41	19	4
	232+05.22	RT	PE	256.3	28	13	3
	234+92.34	LT	MAILBOX TURNOUT	303.4	34	15	3
	236+13.67	RT	PE	815.5	91	41	9
	236+85.94	LT	PE	202.2	22	10	2
	249+51.24	LT	PE	676.2	75	34	7
	262+73.19	LT	PE	618.0	69	31	7
	285+18.84	LT	PE	148.0	16	7	2
	318+93.30	LT	PE	349.6	39	17	4
	321+04.62	LT	PE	299.9	33	15	3
	322+26.67	LT	PE	155.7	17	8	2
	386+66.41	LT	PE	189.3	21	9	2
	449+02.22	LT	PE	284.5	32	14	3
	528+38.48	RT	PE	219.6	24	11	2
	531+70.16	RT	PE	358.0	40	18	4
	528+35.96	LT	PE	153.3	17	8	2
	528+39.79	RT	PE	228.9	25	11	2
	529+38.95	LT	MAILBOX TURNOUT	317.3	35	16	3
	530+41.05	LT	PE	170.3	19	9	2
	531+22.31	RT	PE	112.1	12	6	1
	532+64.07	LT	PE	318.1	35	16	3
	533+67.34	RT	PE	139.5	16	7	2
	534+87.21	RT	PE	146.6	16	7	2
	535+46.87	LT	MAILBOX TURNOUT	293.8	33	15	3
	538+33.32	RT	PARKING	498.1	55	25	5
	543+33.50	LT	MAILBOX TURNOUT	399.5	44	20	4
	543+87.64	LT	PE	164.5	18	8	2
	545+53.22	LT	MAILBOX TURNOUT	294.2	33	15	3
	554+85.42	RT	PE	276.4	31	14	3
	564+86.42	RT	PE	353.3	39	18	4
	607+55.73	LT	PE	220.8	25	11	2
	680+11.99	RT	MAILBOX TURNOUT	417.0	46	21	5
	680+72.51	LT	PE	250.2	28	13	3
	694+39.15	RT	FE	331.1	37	17	4
	703+44.14	RT	MAILBOX TURNOUT	294.0	33	15	3
	703+52.40	LT	PE	338.6	38	17	4
TOTAL =					3162	1423	310

** MEASURED USING CADD

40600370 - LONGITUDINAL JOINT SEALANT								
ROADWAY	STATION	OFFSET	SIDE	TO	STATION	OFFSET	SIDE	FOOT
IL 101	120+16.54	0.0	CL	-	141+95.12	0.0	CL	2179
	BRIDGE OMISSION: STATION 141+95.12 TO STATION 144+04.67							
	144+04.67	0.0	CL	-	342+05.42	0.0	CL	19801
	STATION EQUATION: STATION 342+05.42 BK = STATION 342+00.00 AH							
	342+00.00	0.0	CL	-	357+99.95	0.0	CL	1599.95
	STATION EQUATION: STATION 357+99.95 BK = STATION 358+16.96 AH							
	358+16.96	0.0	CL	-	533+31.46	0.0	CL	17514.5
	STATION EQUATION: STATION 533+31.46 BK = STATION 528+24.87 AH							
	528+24.87	0.0	CL	-	556+43.31	0.0	CL	2818
	BRIDGE OMISSION: STATION 556+43.31 TO STATION 562+31.71							
	562+31.71	0.0	CL	-	585+85.90	0.0	CL	2354
	CULVERT OMISSION: STATION 585+85.90 TO STATION 586+19.35							
	586+19.35	0.0	CL	-	643+93.37	0.0	CL	5774
	BRIDGE OMISSION: STATION 643+93.37 TO STATION 644+56.15							
	644+56.15	0.0	CL	-	730+41.13	0.0	CL	8585
	TOTAL							60625

SHORT TERM PAVEMENT MARKING & REMOVAL (2 APPLICATIONS, 1 REMOVAL)									
ROADWAY	STATION	OFFSET	SIDE	TO	STATION	OFFSET	SIDE	70300100	70300150
								SHORT TERM PAVEMENT MARKING FOOT	SHORT TERM PAVEMENT MARKING REMOVAL SQ FT
IL 101	120+16.54	0.0	CL	-	141+95.12	0.0	CL	436	72.6
	BRIDGE OMISSION: STATION 141+95.12 TO STATION 144+04.67								
	144+04.67	0.0	CL	-	342+05.42	0.0	CL	3960	660.0
	STATION EQUATION: STATION 342+05.42 BK TO STATION 342+00.00 AH								
	342+00.00	0.0	CL	-	357+99.95	0.0	CL	320	53.3
	STATION EQUATION: STATION 357+99.95 BK TO STATION 358+16.96 AH								
	358+16.96	0.0	CL	-	533+31.46	0.0	CL	3503	583.8
	508+11.76	11.1	RT	-	508+81.46	22.5	RT	14	2.3
	510+10.94	22.2	RT	-	511+10.09	11.6	RT	20	3.3
	STATION EQUATION: STATION 533+31.46 BK TO STATION 528+24.87 AH								
	528+24.87	0.0	CL	-	556+43.31	0.0	CL	564	93.9
	554+08.97	10.5	RT	-	556+43.43	10.4	RT	47	7.8
	554+08.92	10.9	LT	-	556+43.34	10.6	LT	47	7.8
	BRIDGE OMISSION: STATION 556+43.31 TO STATION 562+31.71								
	562+31.71	0.0	CL	-	643+93.37	0.4	CL	1632	272.1
	562+31.68	11.1	RT	-	564+54.33	10.9	RT	45	7.4
	562+31.68	10.6	LT	-	564+54.60	11.4	LT	45	7.4
	583+67.34	11.8	RT	-	585+55.83	11.8	RT	38	6.3
	586+49.05	11.9	RT	-	588+43.02	11.3	RT	39	6.5
	583+68.70	12.2	LT	-	585+55.86	12.0	LT	37	6.2
	586+49.35	12.4	LT	-	588+43.00	11.9	LT	39	6.5
	642+84.50	10.7	RT	-	643+88.02	11.2	RT	21	3.5
	644+50.39	11.4	RT	-	645+98.43	11.3	RT	30	4.9
	BRIDGE OMISSION: STATION 643+93.37 TO STATION 644+56.15								
	644+56.15	0.0	CL	-	730+41.13	6.0	LT	1717	286.2
	TOTAL							12551	2092

USER NAME = Veronica.CastroSoto	DESIGNED -	REVISED -	STATE OF ILLINOIS DEPARTMENT OF TRANSPORTATION	SCHEDULE OF QUANTITIES			F.A.P RTE.	SECTION	COUNTY	TOTAL SHEETS	SHEET NO.
	DRAWN -	REVISED -					713	119RS-4, 120RS-5,CLV	SCHUYLER	56	18
	CHECKED -	REVISED -		SCALE:			CONTRACT NO. 72762				
	PLOT DATE = 12/5/2025	DATE -	REVISED -	SHEET 2 OF 7 SHEETS			ILLINOIS FED. AID PROJECT				

MODEL: Schedule 3 (Sheet)
FILE NAME: c:\paw_work\pawidolcastrosoto\dw1106097\72762-shh-05- Schedules.dgn

GUTTER REPLACEMENT														
ROADWAY	STATION	OFFSET	SIDE	TO	STATION	OFFSET	LENGTH	WIDTH	DEPTH	44000400	20200100	31101000	60600095	60602500
							FOOT	FOOT	FOOT	GUTTER REMOVAL	EARTH EXCAVATION	SUBBASE GRANULAR MATERIAL, TYPE B	CLASS SI CONCRETE (OUTLET)	CONCRETE GUTTER TYPE A
										FOOT	CU YD	TON	CU YD	FOOT
IL 101	197+96.53	11.3	RT	-	198+70.79	11.4	74.3	3.0	0.58	74.3	7.8	8		74.3
	198+70.79	11.4	RT	-	199+17.43	11.4	46.6	5.7	0.58	46.6	4.9	9		46.6
	199+17.43	11.4	RT	-	199+54.95	11.4	37.5	3.0	0.58	37.5	3.9	4		37.5
	201+99.20	11.2	RT	-	202+35.18	11.2	36.0		0.58	36.0	3.8	6	3.53	
	202+35.18	11.2	RT	-	202+40.20	11.2	5.0	3.4	0.58	5.0	0.5	1		5.0
	336+00.22	11.1	RT	-	336+52.45	11.1	52.2	3.0	0.58	52.2	5.5	5		52.2
	336+52.45	11.1	RT	-	336+88.45	11.2	36.0		0.58	36.0	3.8	6	3.53	
	336+88.45	11.2	RT	-	338+00.25	11.3	111.8	3.0	0.58	111.8	11.7	12		111.8
	349+58.40	11.9	RT	-	349+87.36	11.7	29.0	5.0	0.58	29.0	3.0	5		29.0
	390+92.57	10.7	RT	-	391+28.52	10.8	35.9		0.58	35.9	3.8	6	3.53	
	391+28.52	10.8	RT	-	393+87.27	11.4	258.8	3.0	0.58	258.8	27.1	27		258.8
	393+87.27	11.4	RT	-	394+27.96	11.2	40.7	3.5	0.58	40.7	4.3	5		40.7
	402+96.59	11.3	RT	-	403+67.89	11.4	71.3	3.0	0.58	71.3	7.5	7		71.3
	404+85.82	11.5	RT	-	405+13.40	11.3	27.6	3.0	0.58	27.6	2.9	3		27.6
	405+13.40	11.3	RT	-	405+49.40	11.3	36.0		0.58	36.0	3.8	6	3.53	
	719+20.95	22.4	RT	-	719+32.35	18.0	11.4	4.3	0.58	11.4	1.2	2		11.4
	335+99.79	11.4	LT	-	336+18.50	11.4	18.7	3.0	0.58	18.7	2.0	2		18.7
	336+18.50	11.4	LT	-	336+54.50	11.5	36.0		0.58	36.0	3.8	6	3.53	
	336+54.50	11.5	LT	-	337+99.78	11.4	145.3	3.0	0.58	145.3	15.2	15		145.3
	349+58.58	11.2	LT	-	349+92.64	11.3	34.1	5.0	0.58	34.1	3.6	6		34.1
	391+40.96	11.7	LT	-	392+50.96	11.6	110.0	3.0	0.58	110.0	11.5	11		110.0
	399+43.11	10.8	LT	-	399+79.11	11.0	36.0		0.58	36.0	3.8	6	3.53	
	400+68.24	11.2	LT	-	402+18.24	11.7	150.0	3.0	0.58	150.0	15.7	15		150.0
	402+25.20	11.7	LT	-	402+85.20	11.5	60.0	3.0	0.58	60.0	6.3	6		60.0
	403+52.22	11.3	LT	-	404+06.22	11.2	54.0	3.0	0.58	54.0	5.7	6		54.0
	538+47.42	13.0	LT	-	538+77.71	13.2	30.3	10.0	0.58	30.3	3.2	10		30.3
	538+77.71	13.2	LT	-	539+58.83	16.2	81.1	3.0	0.58	81.1	8.5	8		81.1
	539+58.83	16.2	LT	-	539+94.12	18.0	35.3	10.0	0.58	35.3	3.7	12		35.3
	539+94.12	18.0	LT	-	540+77.78	17.7	83.7	3.0	0.58	83.7	8.8	9		83.7
	540+77.78	17.7	LT	-	541+14.65	14.9	36.9	10.0	0.58	36.9	3.9	13		36.9
	541+14.65	14.9	LT	-	541+48.48	11.4	33.8	3.0	0.58	33.8	3.5	3		33.8
	541+48.48	11.4	LT	-	541+84.49	10.7	36.0		0.58	36.0	3.8	6	3.53	
	651+93.11	10.8	LT	-	652+29.11	10.8	36.0		0.58	36.0	3.8	6	3.53	
	652+29.11	10.8	LT	-	652+42.83	10.8	13.7	3.0	0.58	13.7	1.4	1		13.7
TOTAL										1941	203	250	28	1653

RIPRAP & FILTER FABRIC												
LOCATION	STATION	TO	STATION	SIDE	LENGTH	WIDTH	AREA	DEPTH	AREA TOTAL	28100205	28100207	28200200
					FOOT	FOOT	SQ FT	INCH	CU FT	STONE RIPRAP CLASS A3	STONE RIPRAP CLASS A4	FILTER FABRIC
										TON	TON	SQ YD
IL 101	129+21.91	-	129+44.99	LT	25.0	10.0	250.0	8	166.7	6.2		
	149+13.70	-	149+21.65	LT	10.0	10.0	100.0	8	66.7	2.5		
	179+44.79	-	179+67.26	LT	20.0	25.0	500.0	8	333.3		12.3	37.0
	296+61.95	-	296+79.00	LT	20.0	10.0	200.0	36	600.0	22.2		
	358+09.45	-	358+21.43	LT	15.0	10.0	150.0	12	150.0	5.6		
	391+37.41	-	391+50.18	LT	15.0	10.0	150.0	24	300.0	11.1		
	640+44.27	-	640+63.26	LT	20.0	8.0	160.0	8	106.7	4.0		
	656+59.49	-	656+75.25	LT	20.0	10.0	200.0	8	133.3	4.9		
	129+05.04	-	130+26.27	RT	125.0	10.0	1250.0	8	833.3	30.9		
	149+44.88	-	149+45.35	RT	10.0	10.0	100.0	8	66.7	2.5		
	179+70.16	-	179+89.35	RT	25.0	17.0	425.0	8	283.3		10.5	31.5
	332+63.26	-	332+79.22	RT	20.0	10.0	200.0	36	600.0	22.2		
	348+69.85	-	348+85.92	RT	20.0	20.0	400.0	60	2000.0	74.1		
	352+37.18	-	352+50.37	RT	20.0	20.0	400.0	36	1200.0	44.4		
	627+42.23	-	627+58.77	RT	20.0	10.0	200.0	8	133.3	4.9		
	719+04.07	-	719+22.51	RT	20.0	8.0	160.0	8	106.7	4.0		
TOTAL										239	23	69

	USER NAME = Veronica.CastroSoto	DESIGNED -	REVISED -	STATE OF ILLINOIS DEPARTMENT OF TRANSPORTATION	SCHEDULE OF QUANTITIES				F.A.P RTE.	SECTION	COUNTY	TOTAL SHEETS	SHEET NO.
		DRAWN -	REVISED -						713	119RS-4, 120RS-5,CLV	SCHUYLER	56	19
		CHECKED -	REVISED -		SCALE: SHEET 3 OF 7 SHEETS STA. TO STA.				CONTRACT NO. 72762				
	PLOT DATE = 12/5/2025	DATE -	REVISED -						ILLINOIS FED. AID PROJECT				

MODEL: Schedule 4 (Sheet)
FILE NAME: c:\pwwork\pwwork\castroscoto\110609172762-sh-05- Schedules.dgn

PAVEMENT MARKINGS - PAGE 1 OF 2										
ROADWAY	STATION	OFFSET	SIDE	TO	STATION	OFFSET	SIDE	TYPE AND COLOR	78009005	78009024
									MODIFIED URETHANE PAVEMENT MARKING LINE 5"	MODIFIED URETHANE PAVEMENT MARKING LINE 24"
									FOOT	FOOT
IL 101	120+16.59	10.0	RT	-	141+95.25	11.8	RT	SOLID EDGE LINE - WHITE	2179	
	BRIDGE OMISSION: STATION 141+95.12 TO STATION 144+04.67									
	144+04.70	11.6	RT	-	155+63.00	10.5	RT	SOLID EDGE LINE - WHITE	1158	
	156+04.49	10.7	RT	-	157+01.21	10.5	RT	SOLID EDGE LINE - WHITE	97	
	157+72.85	10.0	RT	-	209+05.22	10.2	RT	SOLID EDGE LINE - WHITE	5132	
	209+55.34	10.2	RT	-	264+04.40	10.0	RT	SOLID EDGE LINE - WHITE	5449	
	264+86.89	10.7	RT	-	342+05.42	10.0	RT	SOLID EDGE LINE - WHITE	7719	
	STATION EQUATION: STATION 342+05.42 BK = STATION 342+00.00 AH									
	342+00.00	10.0	RT	-	357+99.95	10.4	RT	SOLID EDGE LINE - WHITE	1600	
	STATION EQUATION: STATION 357+99.95 BK TO STATION 358+16.96 AH									
	358+16.96	10.4	RT	-	437+59.36	10.1	RT	SOLID EDGE LINE - WHITE	7942	
	438+38.28	10.1	RT	-	508+83.38	22.5	RT	SOLID EDGE LINE - WHITE	7045	
	510+07.24	22.2	RT	-	513+98.55	10.1	RT	SOLID EDGE LINE - WHITE	391	
	516+03.63	10.2	RT	-	533+31.46	10.0	RT	SOLID EDGE LINE - WHITE	1728	
	STATION EQUATION: STATION 533+31.46 BK TO STATION 528+24.87 AH									
	528+24.87	10.0	RT	-	536+75.76	10.0	RT	SOLID EDGE LINE - WHITE	851	
	537+09.25	10.7	RT	-	540+06.73	10.2	RT	SOLID EDGE LINE - WHITE	297	
	540+75.57	10.2	RT	-	553+30.90	10.0	RT	SOLID EDGE LINE - WHITE	1255	
	553+75.16	9.0	RT	-	556+43.43	10.0	RT	SOLID EDGE LINE - WHITE	268	
	BRIDGE OMISSION: STATION 556+43.31 TO STATION 562+31.70									
	562+31.68	10.0	RT	-	643+88.52	10.0	RT	SOLID EDGE LINE - WHITE	8157	
	BRIDGE OMISSION: STATION 643+93.80 TO STATION 644+56.15									
	644+50.91	10.4	RT	-	646+95.01	10.2	RT	SOLID EDGE LINE - WHITE	244	
	648+06.86	10.3	RT	-	727+84.14	9.8	RT	SOLID EDGE LINE - WHITE	7977	
	728+51.76	10.0	RT	-	730+40.95	10.0	RT	SOLID EDGE LINE - WHITE	109	
	120+60.84	10.0	LT	-	141+95.23	11.2	LT	SOLID EDGE LINE - WHITE	2134	
	BRIDGE OMISSION: STATION 141+95.12 TO STATION 144+04.67									
	144+04.69	11.0	LT	-	167+28.20	10.4	LT	SOLID EDGE LINE - WHITE	2324	
	167+90.55	10.0	LT	-	236+11.40	10.2	LT	SOLID EDGE LINE - WHITE	6821	
	236+58.28	10.4	LT	-	263+79.81	10.0	LT	SOLID EDGE LINE - WHITE	2722	
	264+45.91	10.0	LT	-	342+05.42	11.0	LT	SOLID EDGE LINE - WHITE	7760	
	STATION EQUATION: STATION 342+05.42 BK = STATION 342+00.00 AH									
	342+00.00	11.0	LT		357+99.95		LT	SOLID EDGE LINE - WHITE	1600	
	STATION EQUATION: STATION 357+99.95 BK = STATION 358+16.96 AH									
	358+16.96	10.0	LT	-	450+87.93	10.4	LT	SOLID EDGE LINE - WHITE	9271	
	451+40.46	10.6	LT	-	528+08.11	11.0	LT	SOLID EDGE LINE - WHITE	7668	
	528+54.36	12.0	LT	-	531+51.52	10.4	LT	SOLID EDGE LINE - WHITE	297	
	532+15.47	10.6	LT	-	532+49.57	10.5	LT	SOLID EDGE LINE - WHITE	34	
	532+96.60	10.3	LT	-	533+31.46	10.7	LT	SOLID EDGE LINE - WHITE	35	
	STATION EQUATION: STATION 533+31.46 BK = STATION 528+24.87 AH									
	528+24.87	10.7	LT	-	530+95.95	9.6	LT	SOLID EDGE LINE - WHITE	271	
	531+39.15	10.1	LT	-	556+43.34	10.4	LT	SOLID EDGE LINE - WHITE	2504	
	BRIDGE OMISSION: STATION 556+43.31 TO STATION 562+31.70									
	562+31.68	9.6	LT	-	582+79.61	11.4	LT	SOLID EDGE LINE - WHITE	2048	
	583+40.72	12.0	LT	-	643+98.94	10.0	LT	SOLID EDGE LINE - WHITE	6058	
	BRIDGE OMISSION: STATION 643+93.80 TO STATION 644+56.15									
	644+62.62	11.4	LT	-	688+52.70	10.0	LT	SOLID EDGE LINE - WHITE	4390	
	689+44.75	10.0	LT	-	730+40.92	10.2	LT	SOLID EDGE LINE - WHITE	4096	
	120+16.54	0.0	CL	-	126+91.75	0.0	CL	SOLID DOUBLE LINE - YELLOW	1350	
	126+91.75	0.5	LT	-	137+82.82	0.5	LT	SOLID NO PASSING - YELLOW	1091	
	126+91.75	0.0	CL	-	141+95.12	0.0	CL	10' DASH 30' SKIP - YELLOW	376	
	140+34.97	0.5	RT	-	141+95.12	0.5	RT	SOLID NO PASSING - YELLOW	160	
	BRIDGE OMISSION: STATION 141+95.12 TO STATION 144+04.67									
	144+04.67	0.5	RT	-	153+71.84	0.5	RT	SOLID NO PASSING - YELLOW	967	
	144+04.67	0.0	CL	-	153+71.84	0.0	CL	10' DASH 30' SKIP - YELLOW	242	
	153+71.84	0.0	CL	-	167+52.51	0.0	CL	SOLID DOUBLE LINE - YELLOW	2761	
	167+52.51	0.5	LT	-	177+38.38	0.5	LT	SOLID NO PASSING - YELLOW	986	
	167+52.51	0.0	CL	-	189+09.59	0.0	CL	10' DASH 30' SKIP - YELLOW	539	
	178+49.57	0.5	RT	-	189+09.59	0.5	RT	SOLID NO PASSING - YELLOW	1060	
	189+09.59	0.0	CL	-	191+07.16	0.0	CL	SOLID DOUBLE LINE - YELLOW	395	
	191+07.16	0.0	CL	-	245+72.00	0.0	CL	10' DASH 30' SKIP - YELLOW	1366	
	191+07.16	0.5	LT	-	201+33.02	0.5	LT	SOLID NO PASSING - YELLOW	1026	
	201+33.02	0.5	RT	-	213+54.00	0.5	RT	SOLID NO PASSING - YELLOW	1221	
	213+54.00	0.5	LT	-	224+15.94	0.5	LT	SOLID NO PASSING - YELLOW	1062	
TOTAL									134315	0

MODEL: Schedule 4 (Sheet) FILE NAME: c:\pwwork\pwwork\castroscoto\110609172762-sh-05- Schedules.dgn	USER NAME = Veronica,CastroSoto		DESIGNED -	REVISED -	STATE OF ILLINOIS DEPARTMENT OF TRANSPORTATION	SCHEDULE OF QUANTITIES				F.A.P RTE.	SECTION	COUNTY	TOTAL SHEETS	SHEET NO.
			DRAWN -	REVISED -						713	119RS-4, 120RS-5,CLV	SCHUYLER	56	20
			CHECKED -	REVISED -						CONTRACT NO. 72762				
	PLOT DATE = 12/5/2025		DATE -	REVISED -		SCALE:	SHEET 4	OF 7	SHEETS	STA.	TO STA.	ILLINOIS FED. AID PROJECT		

MODEL: Schedule 5 (Sheet)
FILE NAME: c:\pwwork\pwwork\castroscoto\11060917\7262-shh-05- Schedules.dgn

PAVEMENT MARKINGS - PAGE 2 OF 2											
ROADWAY	STATION	OFFSET	SIDE	TO	STATION	OFFSET	SIDE	TYPE AND COLOR	78009005	78009024	
									MODIFIED URETHANE PAVEMENT MARKING LINE 5"	MODIFIED URETHANE PAVEMENT MARKING LINE 24"	
									FOOT	FOOT	
IL 101	236+98.73	0.5	RT	-	245+72.00	0.5	RT	SOLID NO PASSING - YELLOW	873		
	245+72.00	0.0	CL	-	252+08.01	0.0	CL	SOLID DOUBLE LINE - YELLOW	1272		
	252+08.01	0.5	LT	-	259+93.85	0.5	LT	SOLID NO PASSING - YELLOW	786		
	252+08.01	0.0	CL	-	259+93.85	0.0	CL	10' DASH 30' SKIP - YELLOW	196		
	259+93.85	0.0	CL	-	292+57.59	0.0	CL	SOLID DOUBLE LINE - YELLOW	6527		
	292+57.59	0.0	CL	-	308+52.13	0.0	CL	10' DASH 30' SKIP - YELLOW	399		
	292+57.59	0.5	LT	-	300+03.32	0.5	LT	SOLID NO PASSING - YELLOW	746		
	303+73.58	0.5	RT	-	308+52.13	0.5	RT	SOLID NO PASSING - YELLOW	479		
	308+52.13	0.0	CL	-	322+68.62	0.0	CL	SOLID DOUBLE LINE - YELLOW	2833		
	322+68.62	0.5	LT	-	332+41.00	0.5	LT	SOLID NO PASSING - YELLOW	972		
	322+68.62	0.0	CL	-	339+33.13	0.0	CL	10' DASH 30' SKIP - YELLOW	416		
	334+95.29	0.5	RT	-	339+33.13	0.5	RT	SOLID NO PASSING - YELLOW	438		
	339+33.13	0.0	CL	-	342+05.42	0.0	CL	SOLID DOUBLE LINE - YELLOW	545		
	STATION EQUATION: STATION 342+05.42 BK TO STATION 342+00.00 AH										
	342+00.00	0.0	CL	-	342+69.27	0.0	CL	SOLID DOUBLE LINE - YELLOW	139		
	342+69.27	0.5	LT	-	349+06.72	0.5	LT	SOLID NO PASSING - YELLOW	637		
	342+69.27	0.0	CL	-	357+99.95	0.0	CL	10' DASH 30' SKIP - YELLOW	383		
	350+90.22	0.5	RT	-	357+99.95	0.5	RT	SOLID NO PASSING - YELLOW	710		
	STATION EQUATION: STATION 357+99.95 BK = STATION 358+16.96 AH										
	358+16.96	0.0	CL	-	360+68.28	0.0	CL	10' DASH 30' SKIP - YELLOW	63		
	358+16.96	0.5	RT	-	360+68.28	0.5	RT	SOLID NO PASSING - YELLOW	251		
	360+68.28	0.0	CL	-	363+04.01	0.0	CL	SOLID DOUBLE LINE - YELLOW	471		
	363+04.01	0.5	LT	-	370+83.39	0.5	LT	SOLID NO PASSING - YELLOW	779		
	363+04.01	0.0	CL	-	381+38.59	0.0	CL	10' DASH 30' SKIP - YELLOW	459		
	376+04.20	0.5	RT	-	381+38.59	0.5	RT	SOLID NO PASSING - YELLOW	534		
	381+38.59	0.0	CL	-	389+19.99	0.0	CL	SOLID DOUBLE LINE - YELLOW	1563		
	389+19.99	0.0	CL	-	407+70.80	0.0	CL	10' DASH 30' SKIP - YELLOW	463		
	389+19.99	0.5	LT	-	397+85.00	0.5	LT	SOLID NO PASSING - YELLOW	865		
	397+85.00	0.5	RT	-	407+70.80	0.5	RT	SOLID NO PASSING - YELLOW	986		
	407+70.80	0.0	CL	-	412+84.39	0.0	CL	10' DASH 30' SKIP - YELLOW	1027		
	412+84.39	0.5	LT	-	425+99.94	0.5	LT	SOLID NO PASSING - YELLOW	1316		
	412+84.39	0.0	CL	-	505+45.76	0.0	CL	10' DASH 30' SKIP - YELLOW	2315		
	504+28.62	0.5	RT	-	505+45.76	0.5	RT	SOLID NO PASSING - YELLOW	117		
	505+45.76	0.0	CL	-	533+31.46	0.0	CL	SOLID DOUBLE LINE - YELLOW	5571		
	STATION EQUATION: STATION 533+31.46 BK = STATION 528+24.87 AH										
	528+24.87	0.0	CL	-	546+73.49	0.0	CL	SOLID DOUBLE LINE - YELLOW	3697		
	546+73.49	0.5	LT	-	556+43.31	0.5	LT	SOLID NO PASSING - YELLOW	970		
	546+73.49	0.0	CL	-	556+43.31	0.0	CL	10' DASH 30' SKIP - YELLOW	242		
	BRIDGE OMISSION: STATION 556+43.31 TO STATION 562+31.70										
	562+31.70	0.5	LT	-	564+72.16	0.5	LT	SOLID NO PASSING - YELLOW	240		
	562+31.70	0.0	CL	-	643+93.80	0.0	CL	10' DASH 30' SKIP - YELLOW	2041		
	603+18.20	0.5	RT	-	611+89.44	0.5	RT	SOLID NO PASSING - YELLOW	871		
	611+89.44	0.5	LT	-	621+76.14	0.5	LT	SOLID NO PASSING - YELLOW	987		
	626+25.46	0.5	RT	-	635+73.30	0.5	RT	SOLID NO PASSING - YELLOW	948		
	635+73.30	0.5	LT	-	643+93.80	0.5	LT	SOLID NO PASSING - YELLOW	821		
	BRIDGE OMISSION: STATION 643+93.80 TO STATION 644+56.15										
	644+56.15	0.5	LT	-	646+15.48	0.5	LT	SOLID NO PASSING - YELLOW	159		
	644+56.15	0.0	CL	-	646+15.48	0.0	CL	10' DASH 30' SKIP - YELLOW	40		
	646+15.48	0.0	CL	-	669+26.49	0.0	CL	SOLID DOUBLE LINE - YELLOW	4622		
	669+26.49	0.0	CL	-	676+08.52	0.0	CL	10' DASH 30' SKIP - YELLOW	171		
	669+26.49	0.5	LT	-	676+08.52	0.5	LT	SOLID NO PASSING - YELLOW	682		
	676+08.52	0.0	CL	-	680+49.82	0.0	CL	SOLID DOUBLE LINE - YELLOW	883		
	680+49.82	0.0	CL	-	687+71.66	0.0	CL	10' DASH 30' SKIP - YELLOW	180		
	680+49.82	0.5	RT	-	687+71.66	0.5	RT	SOLID NO PASSING - YELLOW	722		
	687+71.66	0.0	CL	-	696+01.26	0.0	CL	SOLID DOUBLE LINE - YELLOW	1659		
	696+01.26	0.0	CL	-	725+55.59	0.0	CL	10' DASH 30' SKIP - YELLOW	739		
	696+01.26	0.5	LT	-	704+26.51	0.5	LT	SOLID NO PASSING - YELLOW	825		
	717+61.95	0.5	RT	-	725+55.59	0.5	RT	SOLID NO PASSING - YELLOW	794		
	725+55.59	0.0	CL	-	728+99.28	0.0	CL	SOLID DOUBLE LINE - YELLOW	687		
	728+99.28	0.5	LT	-	730+41.12	0.5	LT	SOLID NO PASSING - YELLOW	142		
	728+99.28	0.0	CL	-	730+41.12	0.0	CL	10' DASH 30' SKIP - YELLOW	35		
	ENTRANCE TO WEINBER-KING STATE FISH AND WILDLIFE AREA	167+62.74	39.0	LT	-	-	-	STOP BAR - WHITE		15	
		167+62.74	39.2	LT	-	-	-	SOLID NO PASSING - YELLOW	10		
	TOTAL								58298	15	
COMBINED TOTALS								192613	15		

	USER NAME = Veronica.CastroSoto	DESIGNED -	REVISED -	STATE OF ILLINOIS DEPARTMENT OF TRANSPORTATION	SCHEDULE OF QUANTITIES				F.A.P RTE.	SECTION	COUNTY	TOTAL SHEETS	SHEET NO.
		DRAWN -	REVISED -						713	119RS-4, 120RS-5,CLV	SCHUYLER	56	21
		CHECKED -	REVISED -						CONTRACT NO. 72762				
	PLOT DATE = 12/5/2025	DATE -	REVISED -		SCALE:	SHEET 5	OF 7	SHEETS	STA.	TO STA.	ILLINOIS FED. AID PROJECT		

MODEL: Schedule 6 (Sheet)
FILE NAME: c:\paw_work\pawidolcastrosoto\1106097172762-shh-05- Schedules.dgn

48102100 - AGGREGATE WEDGE SHOULDER, TYPE B (PAGE 1 OF 2)									
ROADWAY	STATION	SIDE	TO	STATION	SIDE	AREA SQ FT	LENGTH FEET	CUBIC YARD	TON
IL 101	120+54.65	LT	-	122+03.48	LT	0.188	148.83	1.03	2
	129+01.74	LT	-	139+75.25	LT	0.188	1073.51	7.45	12
	157+01.03	LT	-	167+32.15	LT	0.188	1031.12	7.16	11
	167+87.93	LT	-	179+93.45	LT	0.188	1205.52	8.37	13
	213+51.82	LT	-	215+95.21	LT	0.188	243.39	1.69	3
	216+51.29	LT	-	234+67.82	LT	0.188	1816.53	12.61	20
	235+16.31	LT	-	236+16.14	LT	0.188	99.83	0.69	1
	236+56.12	LT	-	236+71.62	LT	0.188	15.50	0.11	0
	237+01.18	LT	-	249+19.59	LT	0.188	1218.41	8.46	14
	249+84.81	LT	-	262+43.12	LT	0.188	1258.31	8.74	14
	263+07.27	LT	-	263+85.12	LT	0.188	77.85	0.54	1
	264+43.45	LT	-	269+44.10	LT	0.188	500.65	3.48	6
	283+86.69	LT	-	285+08.36	LT	0.188	121.67	0.84	1
	285+30.34	LT	-	297+01.90	LT	0.188	1171.56	8.14	13
	310+90.81	LT	-	318+73.82	LT	0.188	783.01	5.44	9
	319+11.23	LT	-	320+88.56	LT	0.188	177.33	1.23	2
	321+20.85	LT	-	322+14.68	LT	0.188	93.83	0.65	1
	322+37.33	LT	-	327+11.28	LT	0.188	473.95	3.29	5
	362+42.57	LT	-	386+53.99	LT	0.188	2411.42	16.75	27
	413+21.55	LT	-	448+88.82	LT	0.188	3567.27	24.77	40
	449+20.46	LT	-	450+95.80	LT	0.188	175.34	1.22	2
	451+37.69	LT	-	528+13.39	LT	0.188	7675.70	53.30	85
	528+54.40	LT	-	531+52.46	LT	0.188	298.06	2.07	3
	532+07.98	LT	-	532+51.70	LT	0.188	43.72	0.30	0
	532+93.46	LT	-	533+31.46	LT	0.188	38.00	0.26	0
	STATION EQUATION: STATION 533+31.46 BK = STATION 528+24.87 AH								
	528+24.87	LT	-	528+26.23	LT	0.188	1.36	0.01	0
	528+48.44	LT	-	529+12.94	LT	0.188	64.50	0.45	1
	529+63.85	LT	-	530+30.68	LT	0.188	66.83	0.46	1
	530+53.50	LT	-	531+00.22	LT	0.188	46.72	0.32	1
	531+35.71	LT	-	532+33.56	LT	0.188	97.85	0.68	1
	532+84.52	LT	-	535+19.47	LT	0.188	234.95	1.63	3
	535+69.04	LT	-	537+34.64	LT	0.188	165.60	1.15	2
	541+85.20	LT	-	542+00.34	LT	0.188	15.14	0.11	0
	543+58.83	LT	-	543+75.34	LT	0.188	16.51	0.11	0
	543+97.75	LT	-	545+31.61	LT	0.188	133.86	0.93	1
	TOTAL								295

48102100 - AGGREGATE WEDGE SHOULDER, TYPE B (PAGE 2 OF 2)									
ROADWAY	STATION	SIDE	TO	STATION	SIDE	AREA SQ FT	LENGTH FEET	CUBIC YARD	TON
IL 101	545+73.50	LT	-	546+91.75	LT	0.188	118.25	0.82	1
	564+54.69	LT	-	570+33.44	LT	0.188	578.75	4.02	6
	571+22.98	LT	-	582+82.32	LT	0.188	1159.34	8.05	13
	583+31.41	LT	-	583+68.87	LT	0.188	37.46	0.26	0
	588+43.00	LT	-	607+39.72	LT	0.188	1896.72	13.17	21
	607+72.17	LT	-	627+75.80	LT	0.188	2003.63	13.91	22
	645+98.13	LT	-	651+92.20	LT	0.188	594.07	4.13	7
	665+92.53	LT	-	680+55.20	LT	0.188	1462.67	10.16	16
	680+91.78	LT	-	688+57.75	LT	0.188	765.97	5.32	9
	689+43.89	LT	-	703+28.00	LT	0.188	1384.11	9.61	15
	703+77.57	LT	-	717+71.31	LT	0.188	1393.74	9.68	15
	724+94.57	LT	-	730+40.80	LT	0.188	546.23	3.79	6
	128+87.64	RT	-	139+51.38	RT	0.188	1063.74	7.39	12
	157+67.96	RT	-	180+03.25	RT	0.188	2235.29	15.52	25
	213+52.60	RT	-	231+86.89	RT	0.188	1834.29	12.74	20
	232+24.17	RT	-	235+54.48	RT	0.188	330.31	2.29	4
	236+72.22	RT	-	264+10.25	RT	0.188	2738.03	19.01	30
	264+82.78	RT	-	271+15.02	RT	0.188	632.24	4.39	7
	290+05.63	RT	-	297+42.36	RT	0.188	736.73	5.12	8
	310+89.02	RT	-	327+11.83	RT	0.188	1622.81	11.27	18
	362+42.33	RT	-	388+01.39	RT	0.188	2559.06	17.77	28
	412+61.86	RT	-	437+65.66	RT	0.188	2503.80	17.39	28
	438+33.03	RT	-	508+11.99	RT	0.188	6978.96	48.47	78
	511+09.94	RT	-	514+42.10	RT	0.188	332.16	2.31	4
	516+00.43	RT	-	528+22.43	RT	0.188	1222.00	8.49	14
	528+55.19	RT	-	531+43.20	RT	0.188	288.01	2.00	3
	531+96.91	RT	-	533+29.72	RT	0.188	132.81	0.92	1
	528+56.44	RT	-	531+13.44	RT	0.188	257.00	1.78	3
	531+29.87	RT	-	533+57.70	RT	0.188	227.83	1.58	3
	533+77.99	RT	-	534+77.96	RT	0.188	99.97	0.69	1
	534+96.73	RT	-	536+77.13	RT	0.188	180.40	1.25	2
	537+06.60	RT	-	538+04.70	RT	0.188	98.10	0.68	1
	538+69.84	RT	-	539+23.06	RT	0.188	53.22	0.37	1
	541+78.31	RT	-	542+13.41	RT	0.188	35.10	0.24	0
	564+54.03	RT	-	564+76.06	RT	0.188	22.03	0.15	0
	564+96.44	RT	-	570+09.76	RT	0.188	513.32	3.56	6
	571+42.78	RT	-	583+67.17	RT	0.188	1224.39	8.50	14
	588+43.02	RT	-	627+75.60	RT	0.188	3932.58	27.31	44
	645+97.31	RT	-	646+96.12	RT	0.188	98.81	0.69	1
	648+02.07	RT	-	651+93.06	RT	0.188	390.99	2.72	4
	664+68.64	RT	-	679+78.03	RT	0.188	1509.39	10.48	17
	680+50.37	RT	-	694+04.96	RT	0.188	1354.59	9.41	15
	694+65.89	RT	-	703+21.30	RT	0.188	855.41	5.94	10
	703+66.45	RT	-	719+39.99	RT	0.188	1573.54	10.93	17
	724+94.07	RT	-	727+87.14	RT	0.188	293.07	2.04	3
	728+45.43	RT	-	730+41.04	RT	0.188	195.61	1.36	2
	TOTAL								556
	COMBINED TOTALS								851

USER NAME = Veronica.CastroSoto	DESIGNED -	REVISED -
	DRAWN -	REVISED -
	CHECKED -	REVISED -
PLOT DATE = 12/5/2025	DATE -	REVISED -

STATE OF ILLINOIS
DEPARTMENT OF TRANSPORTATION

SCHEDULE OF QUANTITIES

SCALE: SHEET 6 OF 7 SHEETS STA. TO STA.


F.A.P RTE.	SECTION	COUNTY	TOTAL SHEETS	SHEET NO.
713	119RS-4, 120RS-5,CLV	SCHUYLER	56	22
CONTRACT NO. 72762				
ILLINOIS FED. AID PROJECT				

MODEL: Schedule 7 [Sheet]
FILE NAME: c:\paw_work\pawidolcastrosoto\dl106097\72762-shh-05- Schedules.dgn


PAVEMENT SCHEDULE FOR STAGING SN 085-2013												
ROADWAY	STA	TO	STA	SIDE	LENGTH	WIDTH	44004250	20200500	35600708	X4811900	44000100	42000070
							PAVED SHOULDER REMOVAL	EARTH EXCAVATION (WIDENING)	HOT-MIX ASPHALT BASE COURSE WIDENING 8"	AGGREGATE SHOULDERS (SPECIAL)	PAVEMENT REMOVAL	PAVEMENT CONNECTOR (HMA) FOR BRIDGE APPROACH SLAB
					(FOOT)	(FOOT)	(SQ YD)	(CU YD)	(SQ YD)	(TON)	(SQ YD)	(SQ YD)
IL 101	585+49.00	-	585+59.00	LT	10	12					13.3	13.3
	585+59.00	-	585+69.00	LT	10	12					13.3	
	585+49.00	-	585+59.00	RT	10	12					13.3	13.3
	585+59.00	-	585+69.00	RT	10	12					13.3	
	586+43.00	-	586+53.00	LT	10	12					13.3	13.3
	586+53.00	-	586+63.00	LT	10	12					13.3	
	586+43.00	-	586+53.00	RT	10	12					13.3	13.3
	586+53.00	-	586+63.00	RT	10	12					13.3	
	584+16.00	-	585+77.00	LT	161	VARIES	53.7					
	586+35.00	-	587+80.00	LT	145	VARIES	48.3					
	583+69.00	-	585+77.00	LT	208	6		18.9	138.7			
	586+35.00	-	588+43.00	LT	208	6		20.1	138.7			
	583+69.00	-	585+59.00	RT	190	6		28.1	126.7			
	585+59.00	-	585+77.00	RT	18	6	12.0	2.7	12.0			
	586+35.00	-	586+53.00	RT	18	6	12.0	2.7	12.0			
	586+53.00	-	588+43.00	RT	190	6		28.1	126.7			
	583+69.00	-	585+55.00	LT	186	3				8.3		
	583+69.00	-	585+55.00	RT	186	3				8.3		
	586+57.00	-	588+43.00	LT	186	3				8.3		
	586+57.00	-	588+43.00	RT	186	3				8.3		
TOTALS							126.0	100.6	554.7	33.1	106.7	53.3

GUARDRAIL SCHEDULE FOR SN 085-2013											
ROADWAY	STATION	TO	STATION	SIDE	63200310	50104000	63100167	72501000	63000001	63100087	50901050
					GUARDRAIL REMOVAL	BRIDGE RAIL REMOVAL	TRAFFIC BARRIER TERMINAL, TYPE 1 (SPECIAL) TANGENT	TERMINAL MARKER - DIRECT APPLIED	STEEL PLATE BEAM GUARDRAIL, TYPE A, 6 FOOT POSTS	TRAFFIC BARRIER TERMINAL, TYPE 6A	STEEL RAILING, TYPE SM
					(FOOT)	(FOOT)	(EACH)	(EACH)	(FOOT)	(EACH)	(FOOT)
IL 101	584+72.00	-	585+89.25	LT	117.25						
	585+89.25	-	586+22.75	LT		33.5					
	586+22.75	-	587+97.00	LT	174.25						
	584+06.00	-	585+89.25	RT	183.25						
	585+89.25	-	586+22.75	RT		33.5					
	586+22.75	-	587+34.00	RT	111.25						
	584+74.25	-	585+24.25	LT			1	1			
	585+24.25	-	585+36.75	LT					12.50		
	585+36.75	-	585+74.25	LT						1	
	585+74.25	-	586+37.75	LT							63.5
	586+37.75	-	586+75.25	LT						1	
	586+75.25	-	587+62.75	LT					87.50		
	587+62.75	-	588+12.75	LT			1	1			
	583+99.25	-	584+49.25	RT			1	1			
	584+49.25	-	585+36.75	RT					87.50		
	585+36.75	-	585+74.25	RT						1	
	585+74.25	-	586+37.75	RT							63.5
	586+37.75	-	586+75.25	RT						1	
	586+75.25	-	586+87.75	RT					12.50		
	586+87.75	-	587+37.75	RT			1	1			
TOTAL					586	67	4	4	200	4	127

	USER NAME = Veronica.CastroSoto	DESIGNED -	REVISED -	STATE OF ILLINOIS DEPARTMENT OF TRANSPORTATION	SCHEDULE OF QUANTITIES				F.A.P RTE.	SECTION	COUNTY	TOTAL SHEETS	SHEET NO.
		DRAWN -	REVISED -						713	119RS-4, 120RS-5,CLV	SCHUYLER	56	23
		CHECKED -	REVISED -						CONTRACT NO. 72762				
	PLOT DATE = 12/5/2025	DATE -	REVISED -		SCALE:	SHEET 7	OF 7	SHEETS	STA.	TO STA.	ILLINOIS FED. AID PROJECT		

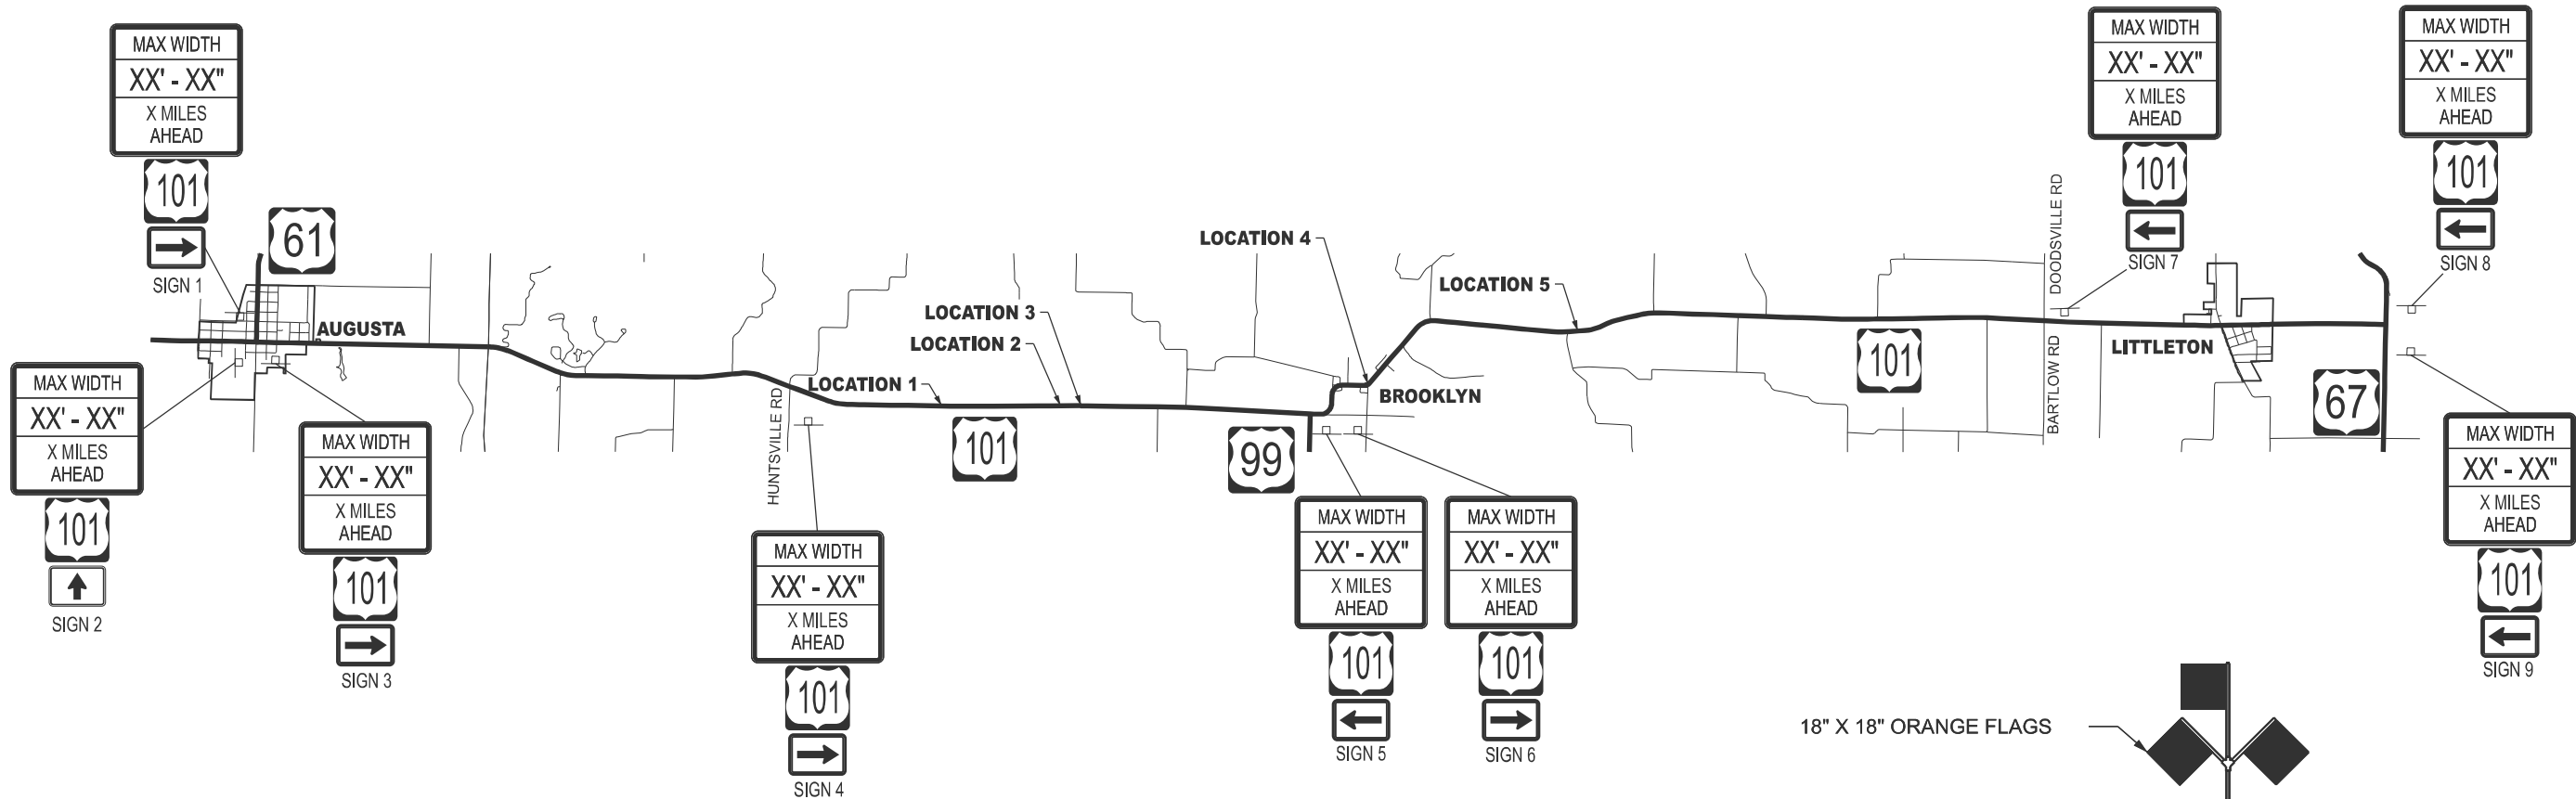

SIGN	MILES				
	LOCATION 1	LOCATION 2	LOCATION 3	LOCATION 4	LOCATION 5
1	6	7	7	10	12
2	6	7	7	10	12
3	6	7	7	10	12
4	1	2	3	5	7
5	3	2	2	NOT USED	NOT USED
6	NOT USED	NOT USED	NOT USED	1	3
7	10	9	9	6	4
8	13	12	12	9	7
9	13	12	12	9	7

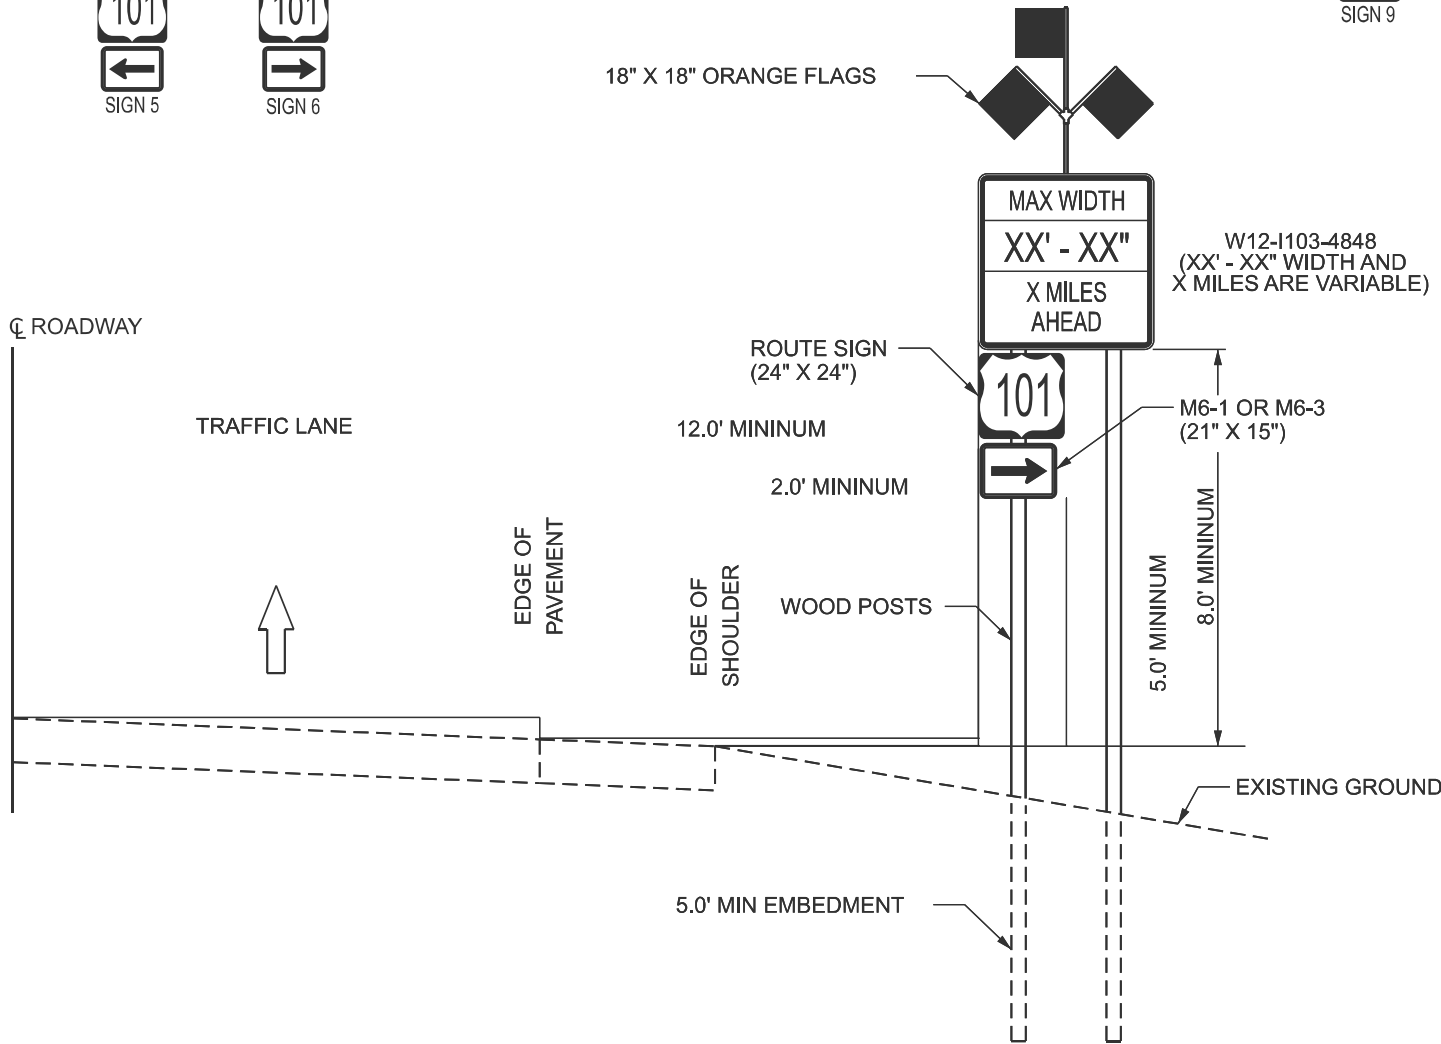

WIDTH RESTRICTION SIGN
CONVENTIONAL ROADWAYS

MODEL: Width Restriction [Sheet]
FILE NAME: c:\pwy_work\pwy\castro\castro\cd\1106097172762-shh-07A-Width Restriction.dgn






	USER NAME = Veronica.CastroSoto	DESIGNED -	REVISED -
		DRAWN -	REVISED -
		CHECKED -	REVISED -
	PLOT DATE = 1/12/2026	DATE -	REVISED -

STATE OF ILLINOIS
DEPARTMENT OF TRANSPORTATION

SIGNING DETAIL
WIDTH RESTRICTION SIGN PLACEMENT

SCALE: SHEET OF 1 SHEETS STA. TO STA.

F.A.P. RTE.	SECTION	COUNTY	TOTAL SHEETS	SHEET NO.
713	119RS-4, 120RS-5,CLV	SCHUYLER	56	23A
CONTRACT NO. 72762				
ILLINOIS FED. AID PROJECT				

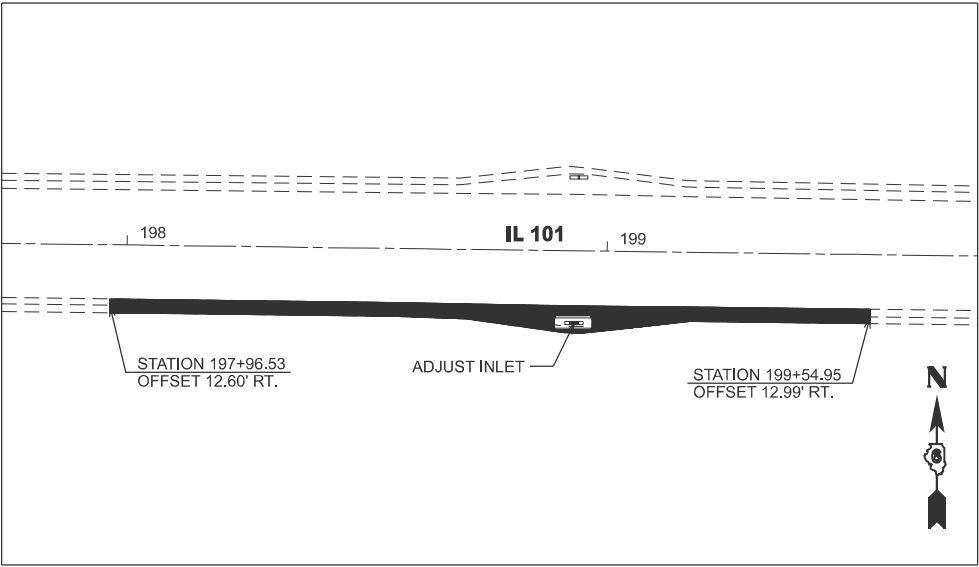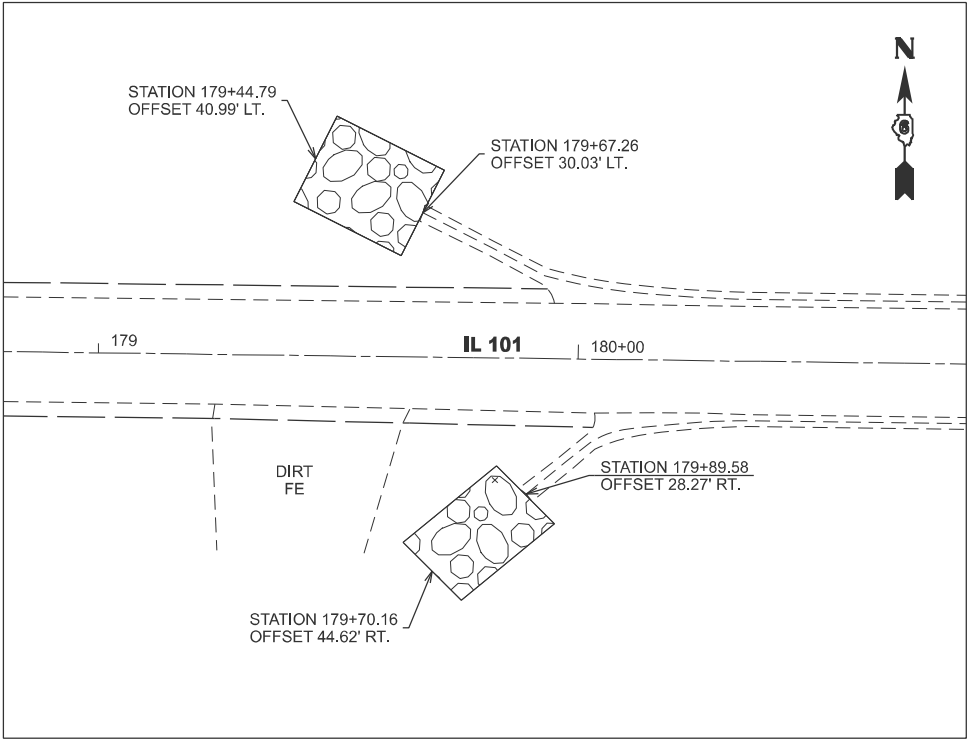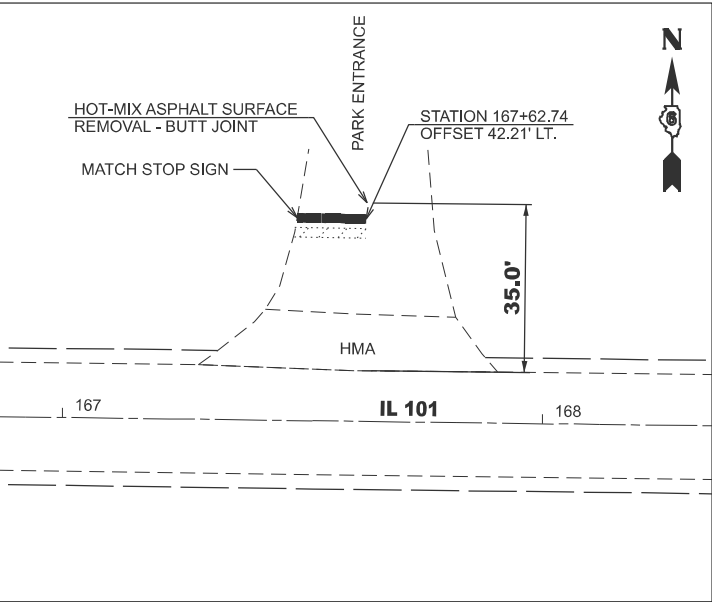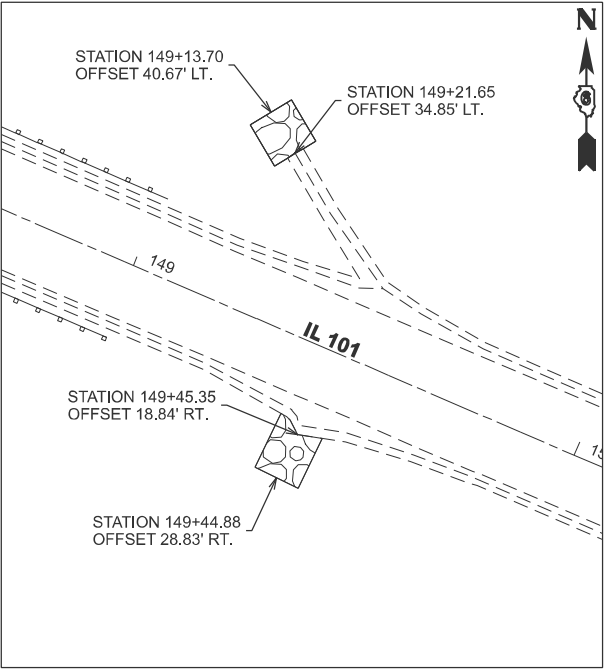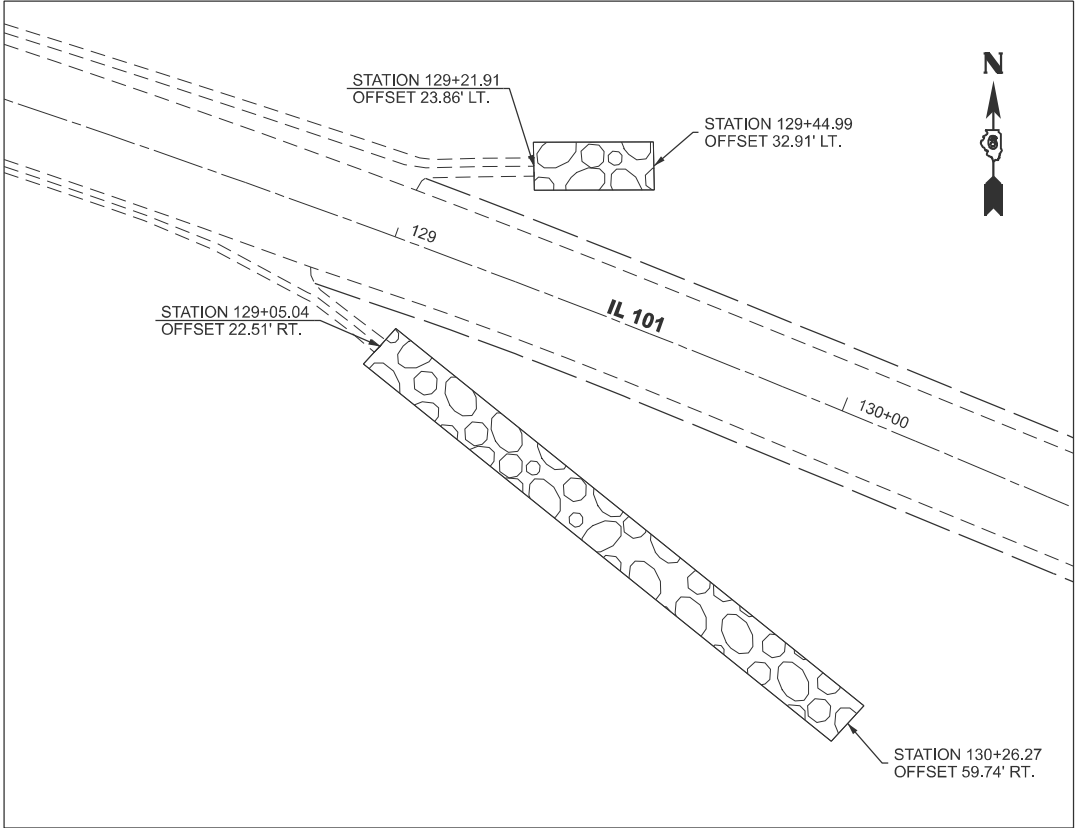

MODEL: Plan Details 1 [Sheet]
FILE NAME: c:\p\work\wikid\castrosoto\1106097\72762-sh-08-Plan Details.dgn






USER NAME	= Veronica.CastroSoto	DESIGNED	-	REVISED	-
		DRAWN	-	REVISED	-
		CHECKED	-	REVISED	-
PLOT DATE	= 12/5/2025	DATE	-	REVISED	-

STATE OF ILLINOIS
DEPARTMENT OF TRANSPORTATION

PLAN DETAILS

SCALE: SHEET A001 OF 5 SHEETS STA. TO STA.





F.A.P. RTE.	SECTION	COUNTY	TOTAL SHEETS	SHEET NO.
713	119RS-4, 120RS-5, CLV	SCHUYLER	56	24
CONTRACT NO. 72762				
ILLINOIS FED. AID PROJECT				

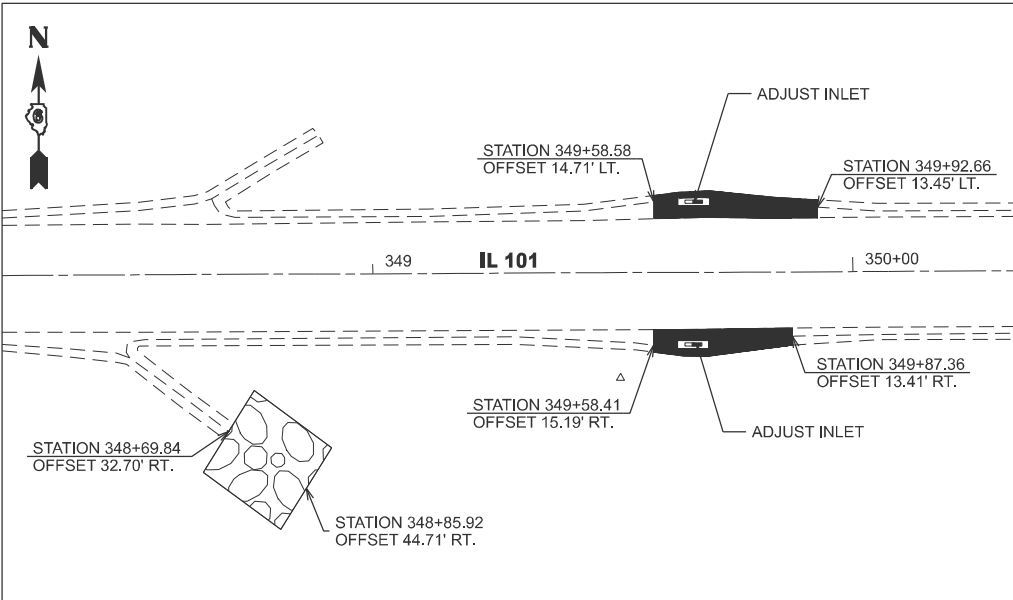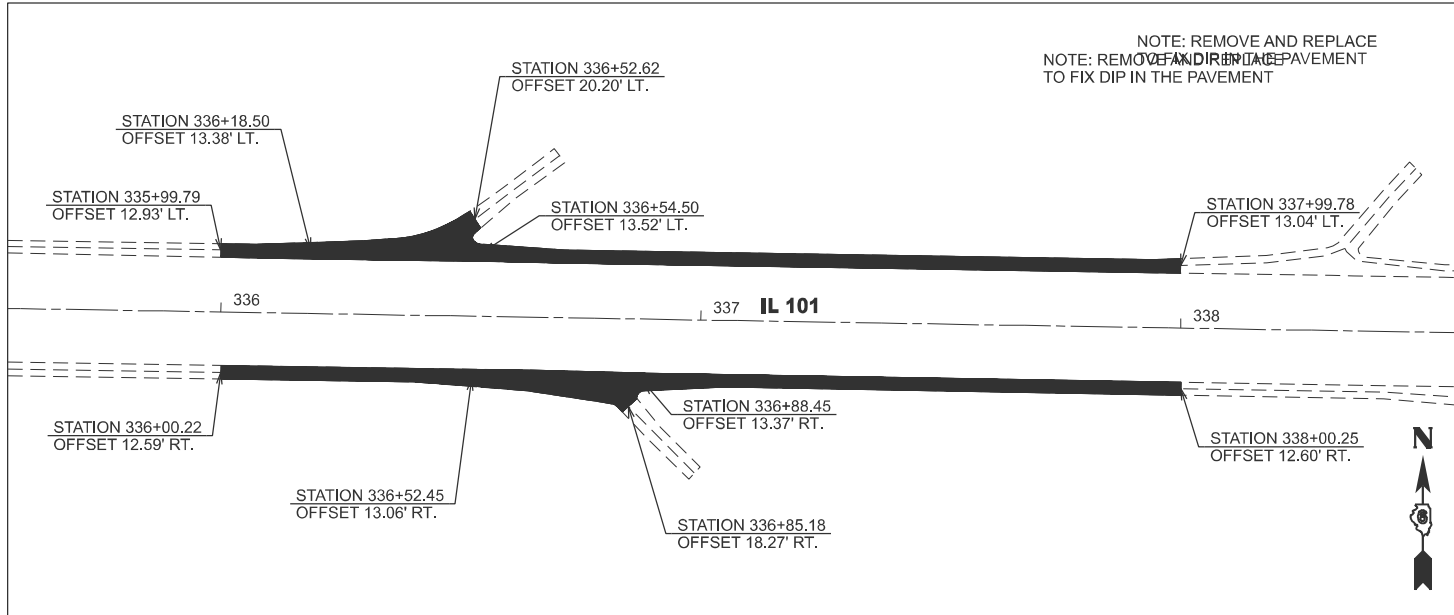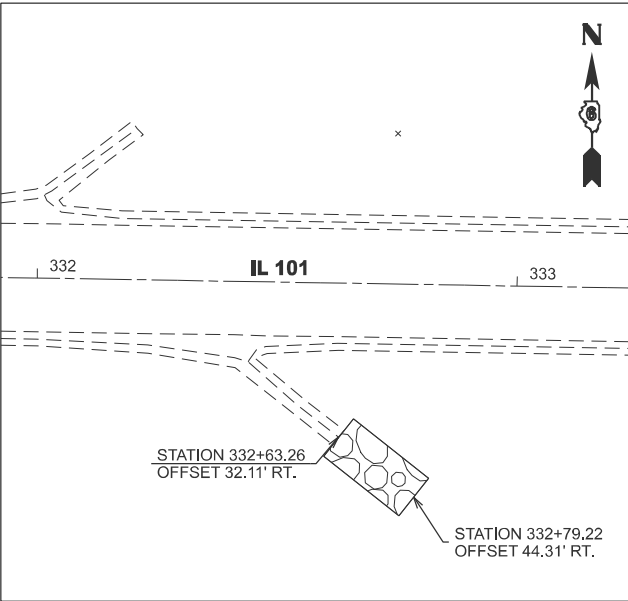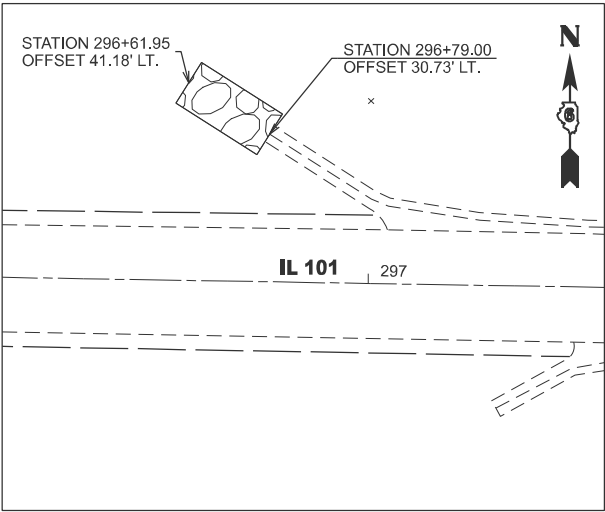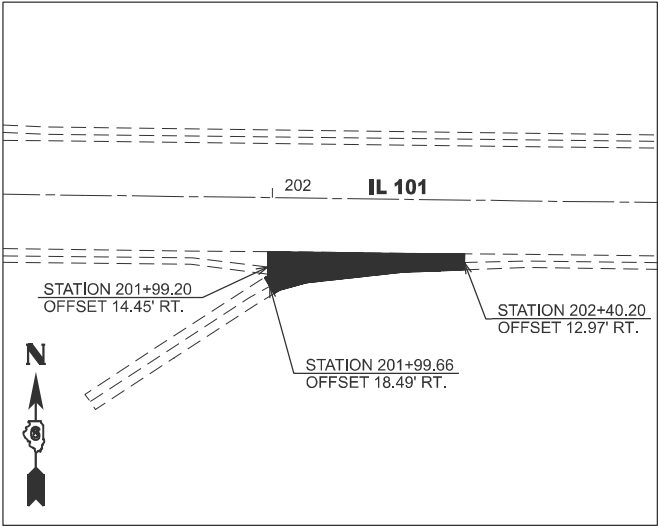

MODEL: Plan Details 6 (Sheet)
FILE NAME: c:\p\work\wikid\castrosoto\d1106097\72762-sh-08-Plan Details.dgn

	USER NAME = Veronica.CastroSoto	DESIGNED -	REVISED -	STATE OF ILLINOIS DEPARTMENT OF TRANSPORTATION	PLAN DETAILS				F.A.P RTE.	SECTION		COUNTY	TOTAL SHEETS	SHEET NO.
		DRAWN -	REVISED -						713	119RS-4, 120RS-5,CLV		SCHUYLER	56	25
		CHECKED -	REVISED -		CONTRACT NO. 72762									
	PLOT DATE = 12/5/2025	DATE -	REVISED -		SCALE:		SHEET A002	OF 5	SHEETS	STA.	TO STA.			
	ILLINOIS FED. AID PROJECT													

MODEL: Plan Details 11 [Sheet]
FILE NAME: c:\pwworking\idocastrosoto\id1106097\72762-shh-08-Plan Details.dgn

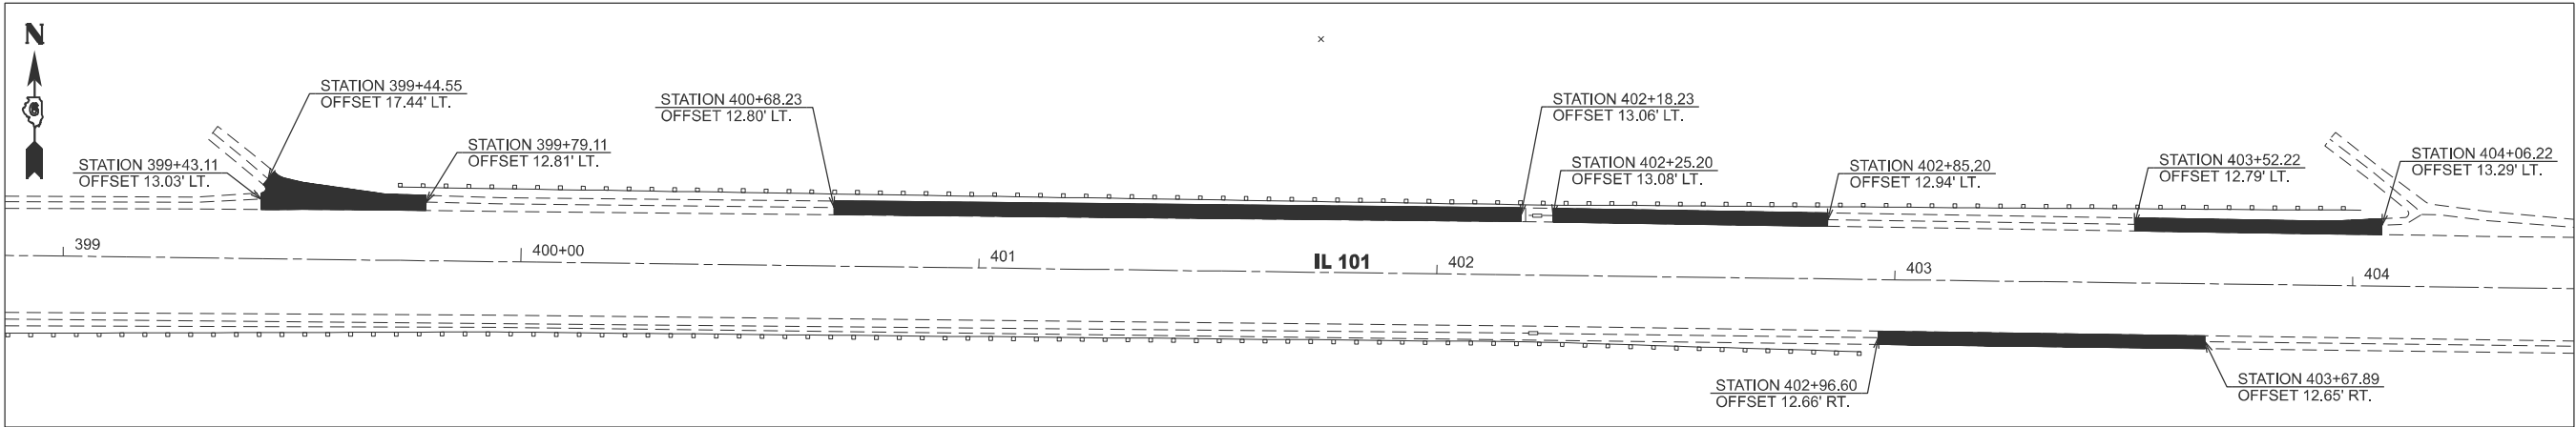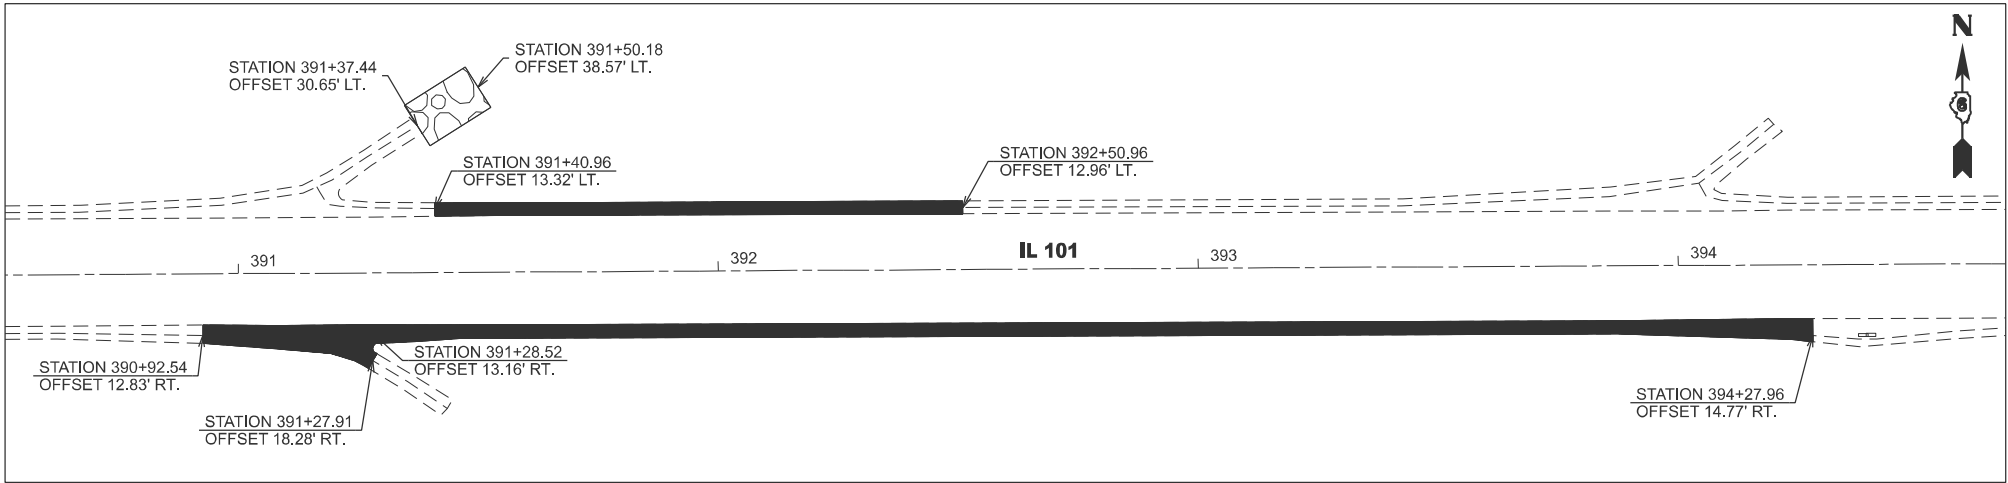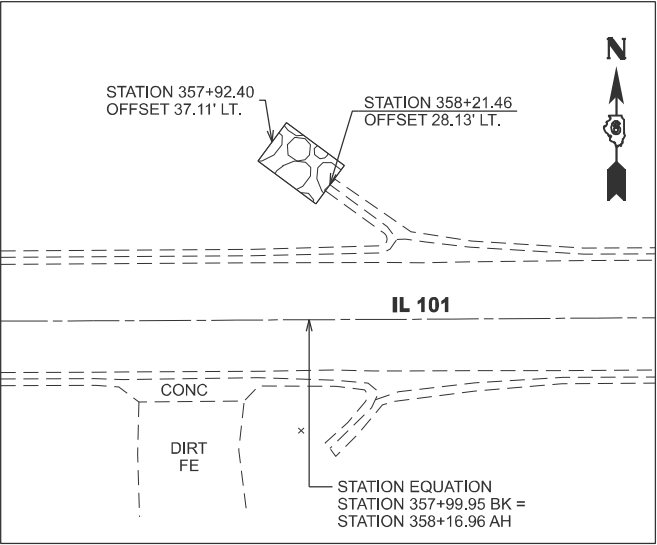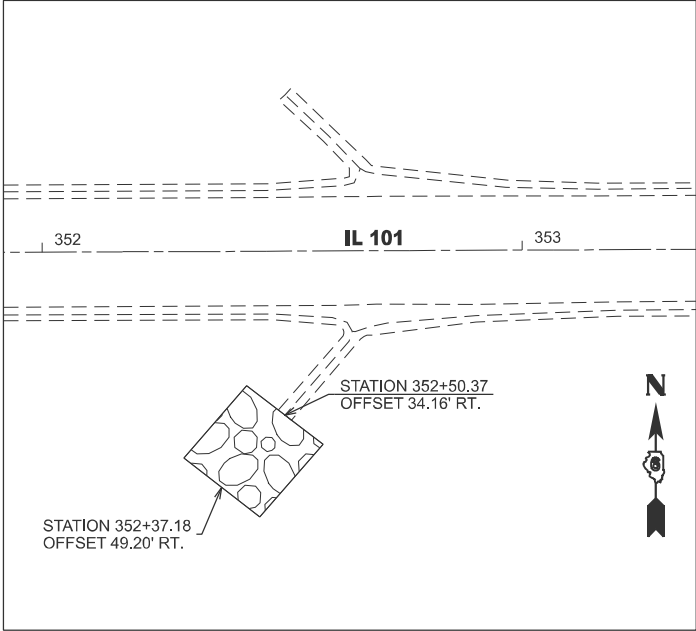





USER NAME	= Veronica.CastroSoto	DESIGNED	-	REVISED	-
		DRAWN	-	REVISED	-
		CHECKED	-	REVISED	-
PLOT DATE	= 12/5/2025	DATE	-	REVISED	-

STATE OF ILLINOIS
DEPARTMENT OF TRANSPORTATION

PLAN DETAILS

SCALE: SHEET A003 OF 5 SHEETS STA. TO STA.

F.A.P RTE.	SECTION	COUNTY	TOTAL SHEETS	SHEET NO.
713	119RS-4, 120RS-5,CLV	SCHUYLER	56	26
CONTRACT NO. 72762				
ILLINOIS FED. AID PROJECT				

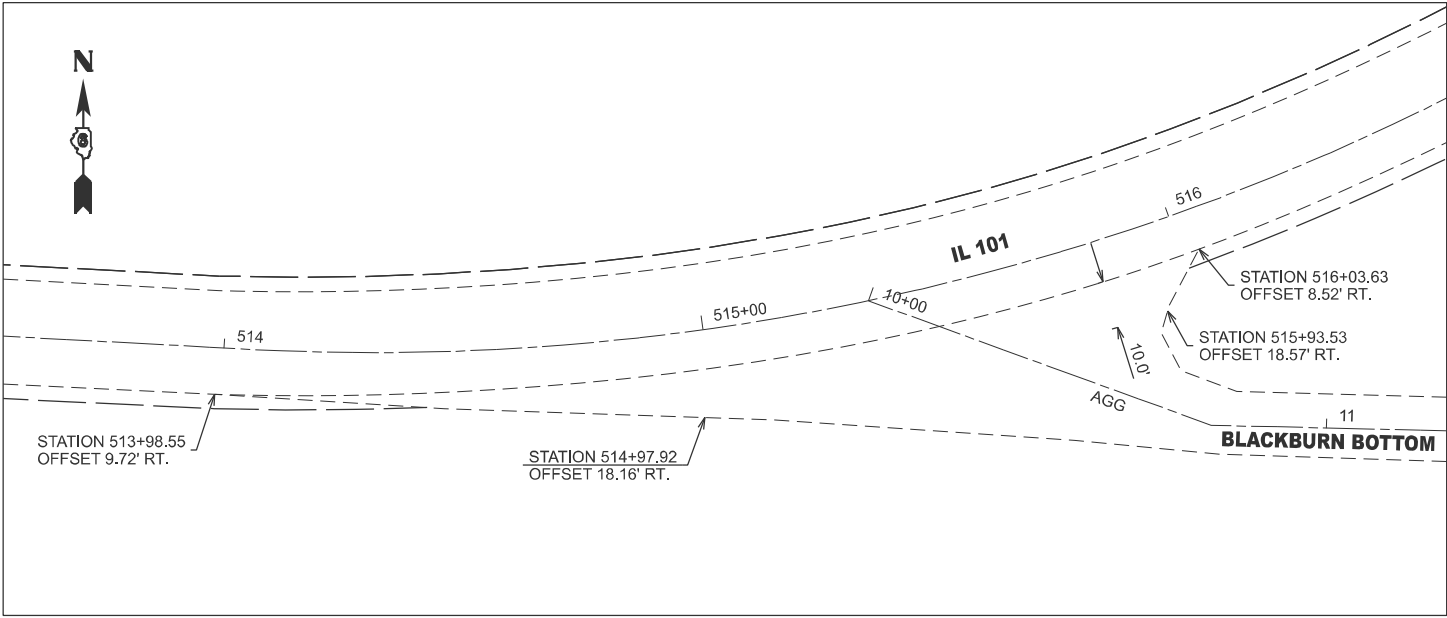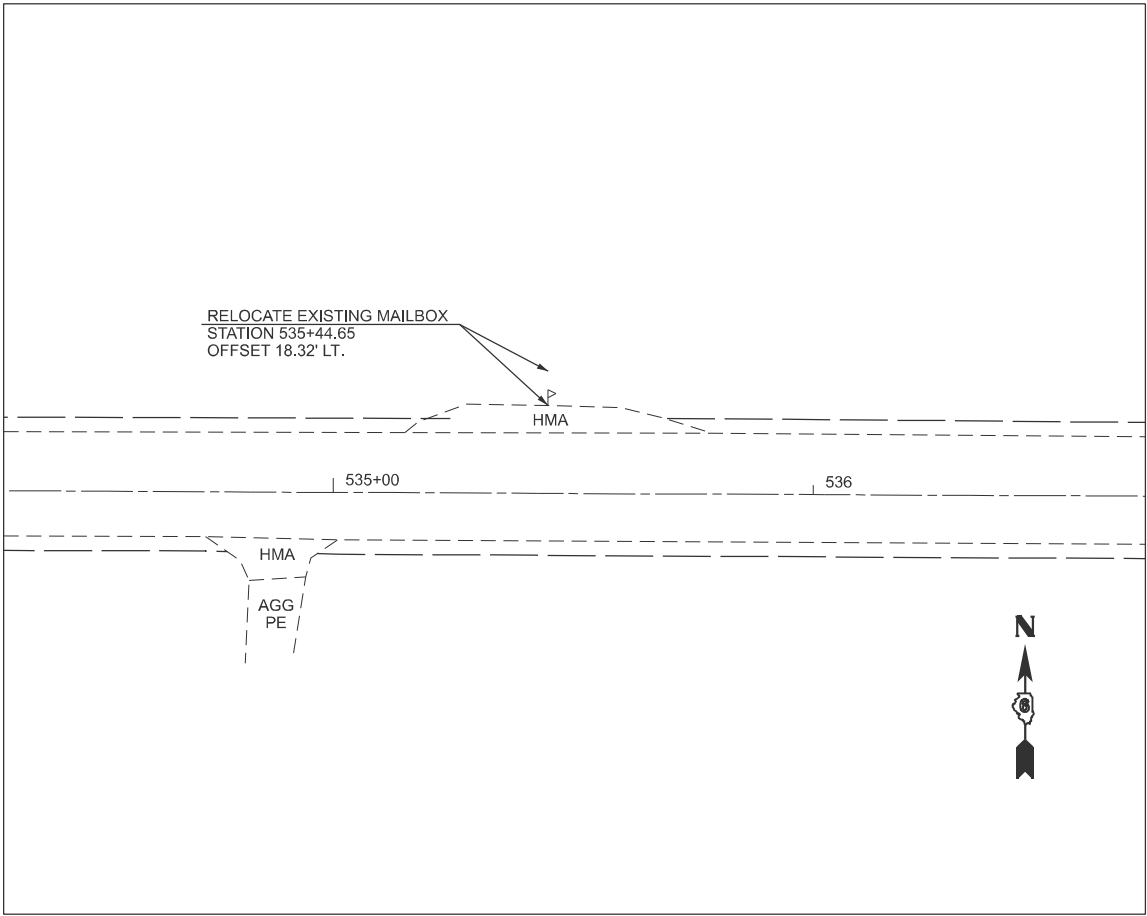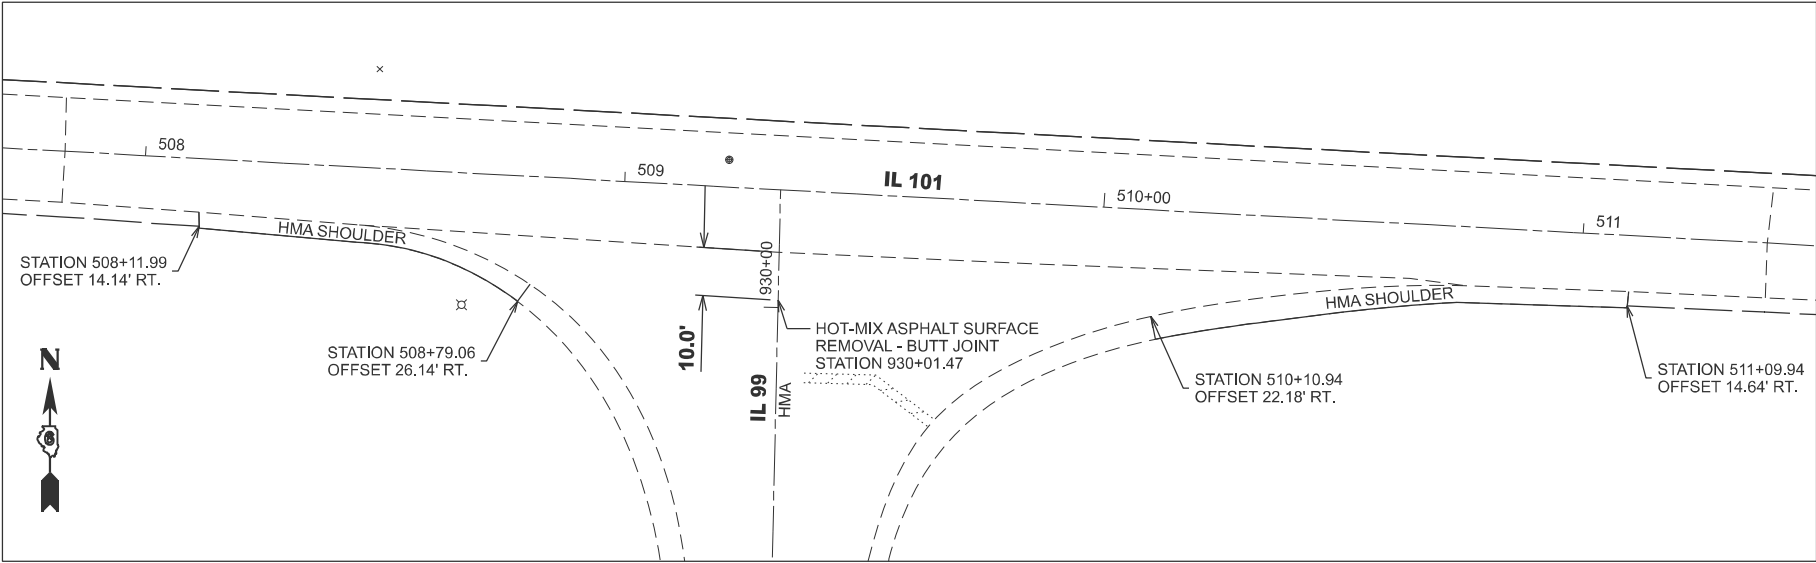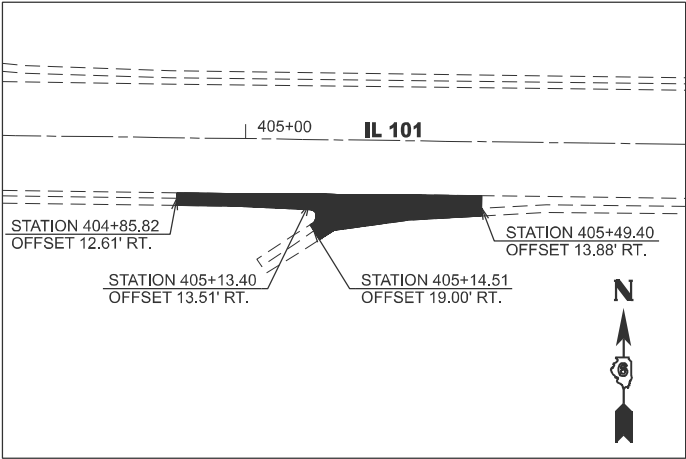

MODEL: Plan Details 15 [Sheet]
FILE NAME: c:\p\work\p\work\castrosoto\d1106097\72762-shh-08-Plan Details.dgn







USER NAME	= Veronica.CastroSoto	DESIGNED	-	REVISED	-
		DRAWN	-	REVISED	-
		CHECKED	-	REVISED	-
PLOT DATE	= 12/5/2025	DATE	-	REVISED	-

STATE OF ILLINOIS
DEPARTMENT OF TRANSPORTATION

PLAN DETAILS

SCALE: SHEET A004 OF 5 SHEETS STA. TO STA.

F.A.P. RTE.	SECTION	COUNTY	TOTAL SHEETS	SHEET NO.
713	119RS-4, 120RS-5, CLV	SCHUYLER	56	27
CONTRACT NO. 72762				
ILLINOIS FED. AID PROJECT				

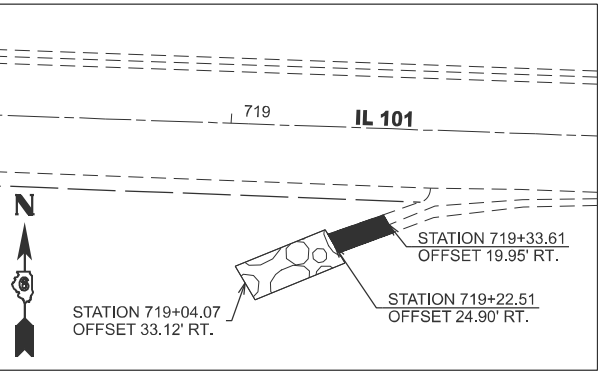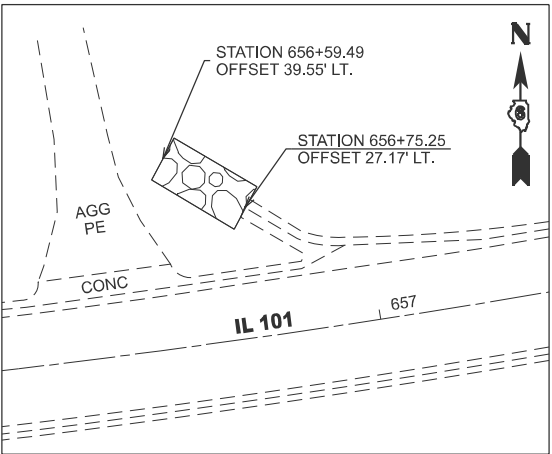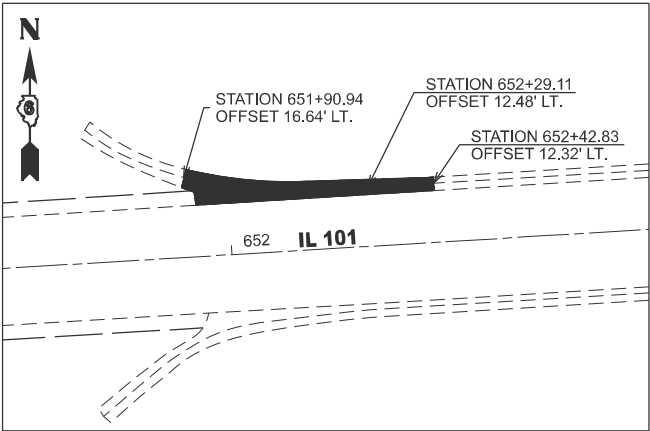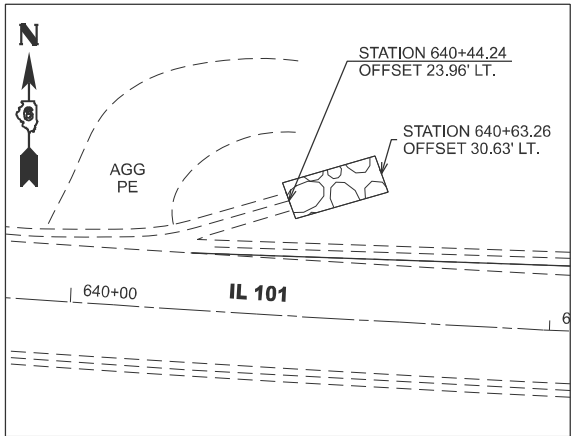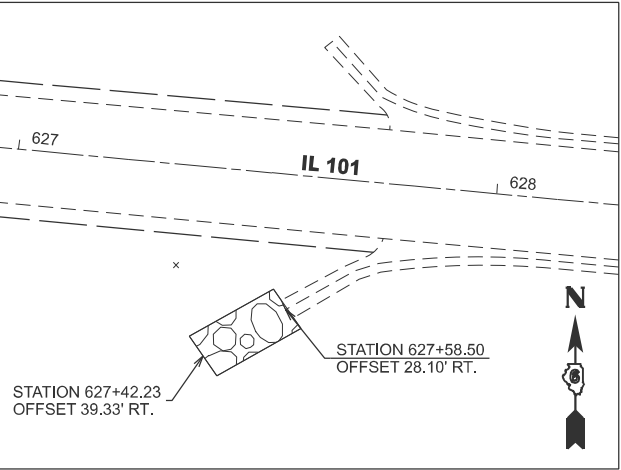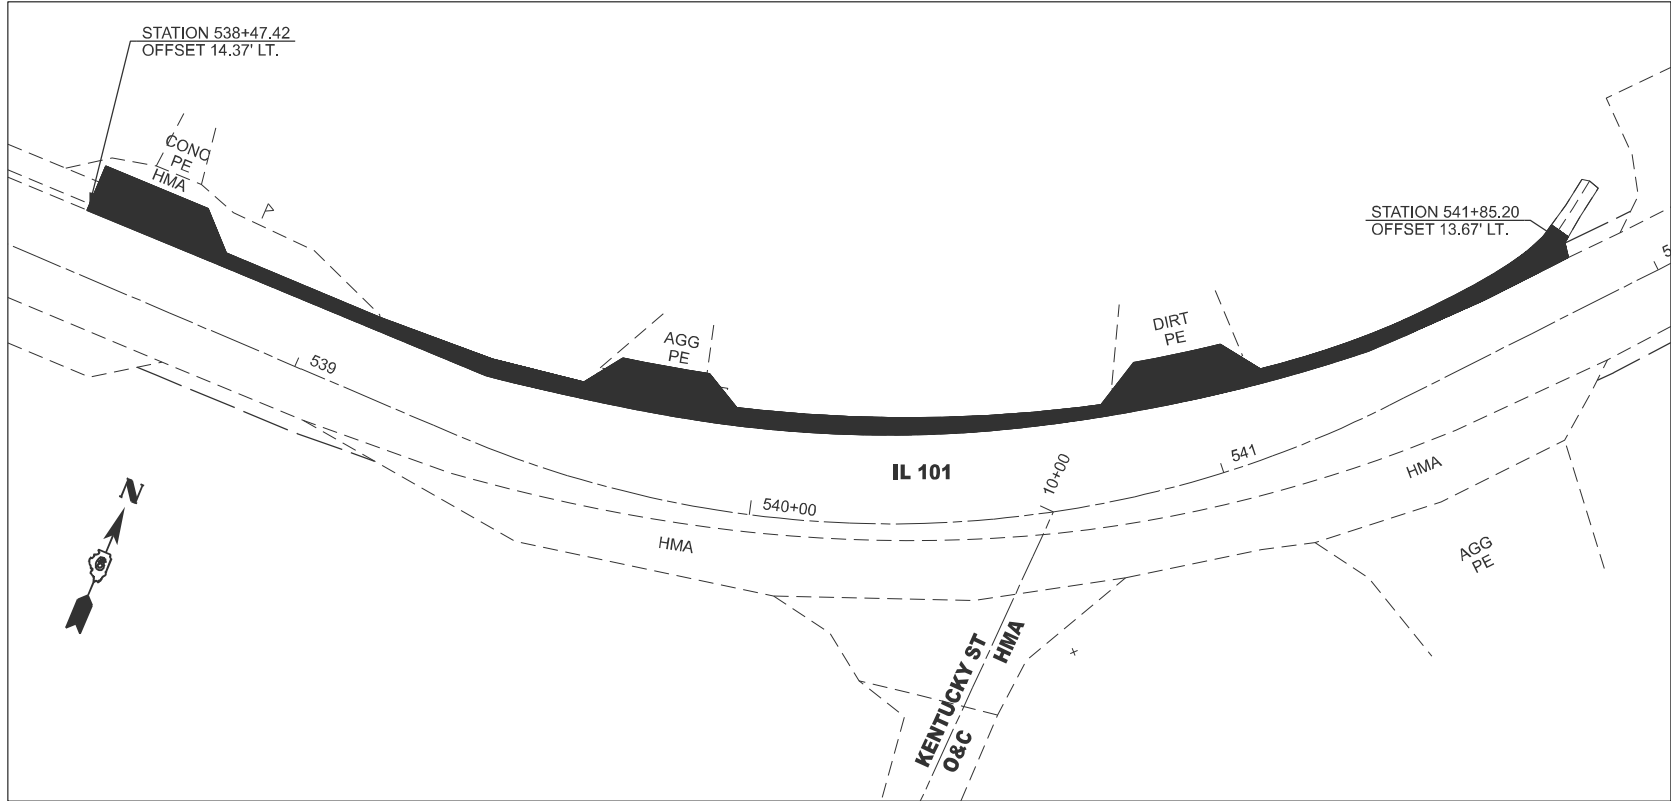

MODEL: Plan Details 18 [Sheet]
FILE NAME: c:\p\work\p\w\idocastrosoto\d1106097\72762-shh-08-Plan Details.dgn

	USER NAME = Veronica.CastroSoto	DESIGNED -	REVISED -
		DRAWN -	REVISED -
		CHECKED -	REVISED -
	PLOT DATE = 12/5/2025	DATE -	REVISED -


STATE OF ILLINOIS
DEPARTMENT OF TRANSPORTATION

PLAN DETAILS

SCALE: SHEET A005 OF 5 SHEETS STA. TO STA.


F.A.P. RTE.	SECTION	COUNTY	TOTAL SHEETS	SHEET NO.
713	119RS-4, 120RS-5,CLV	SCHUYLER	56	28
CONTRACT NO. 72762				
ILLINOIS FED. AID PROJECT				

MODEL: Staging Sheet 1 [Sheet]
FILE NAME: c:\p\work\p\idol\castrosoto\d1106097\72762-Staging Sheets.dgn

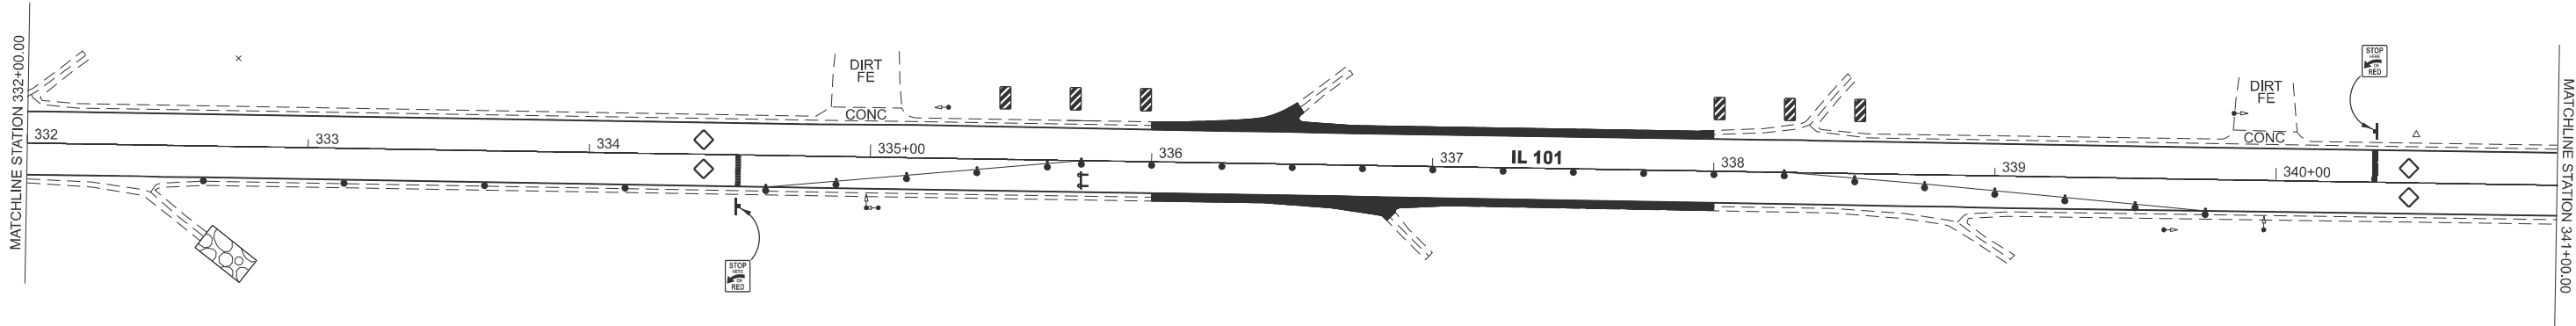

LOCATION #1


NOTE:
SEE HIGHWAY STANDARD 701316 AND
STANDARD 782006 FOR ADDITION INFORMATION

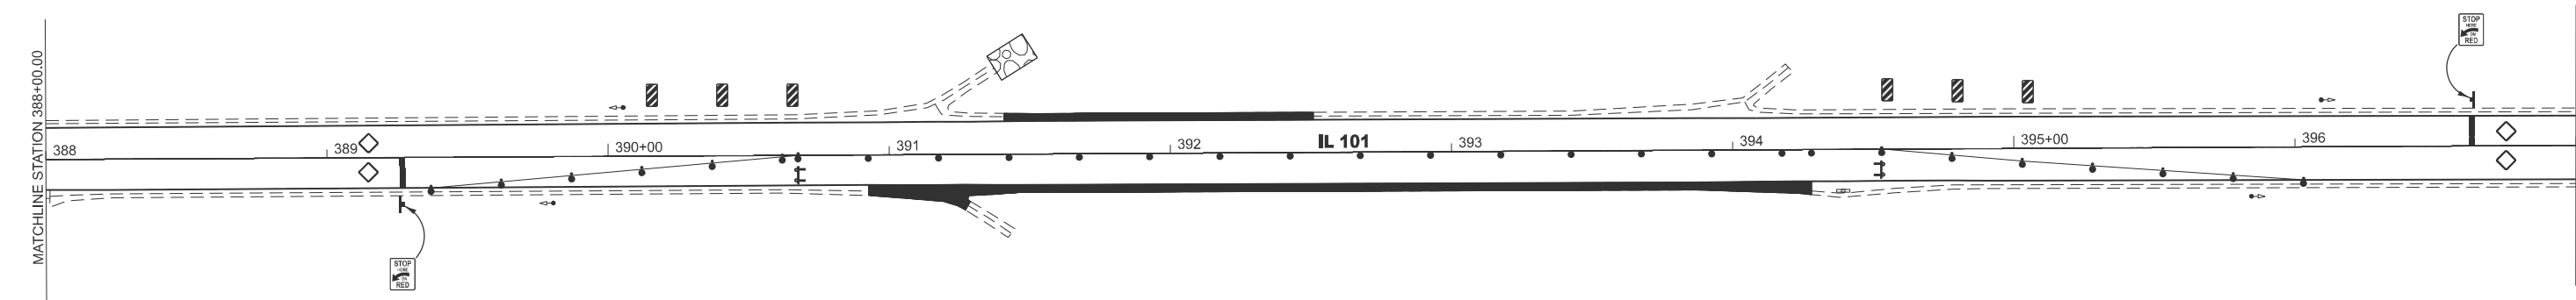

LOCATION #2


NOTE:
SEE HIGHWAY STANDARD 701316 AND
STANDARD 782006 FOR ADDITION INFORMATION

	USER NAME = Veronica.CastroSoto	DESIGNED -	REVISED -	STATE OF ILLINOIS DEPARTMENT OF TRANSPORTATION	STAGING SHEETS IL 101			F.A.P RTE.	SECTION	COUNTY	TOTAL SHEETS	SHEET NO.
		DRAWN -	REVISED -					713	119RS-4, 120RS-5,CLV	SCHUYLER	56	29
		CHECKED -	REVISED -					CONTRACT NO. 72762				
	PLOT DATE = 12/5/2025	DATE -	REVISED -		SCALE:	SHEET A001	OF 2 SHEETS	STA.	TO STA.	ILLINOIS FED. AID PROJECT		

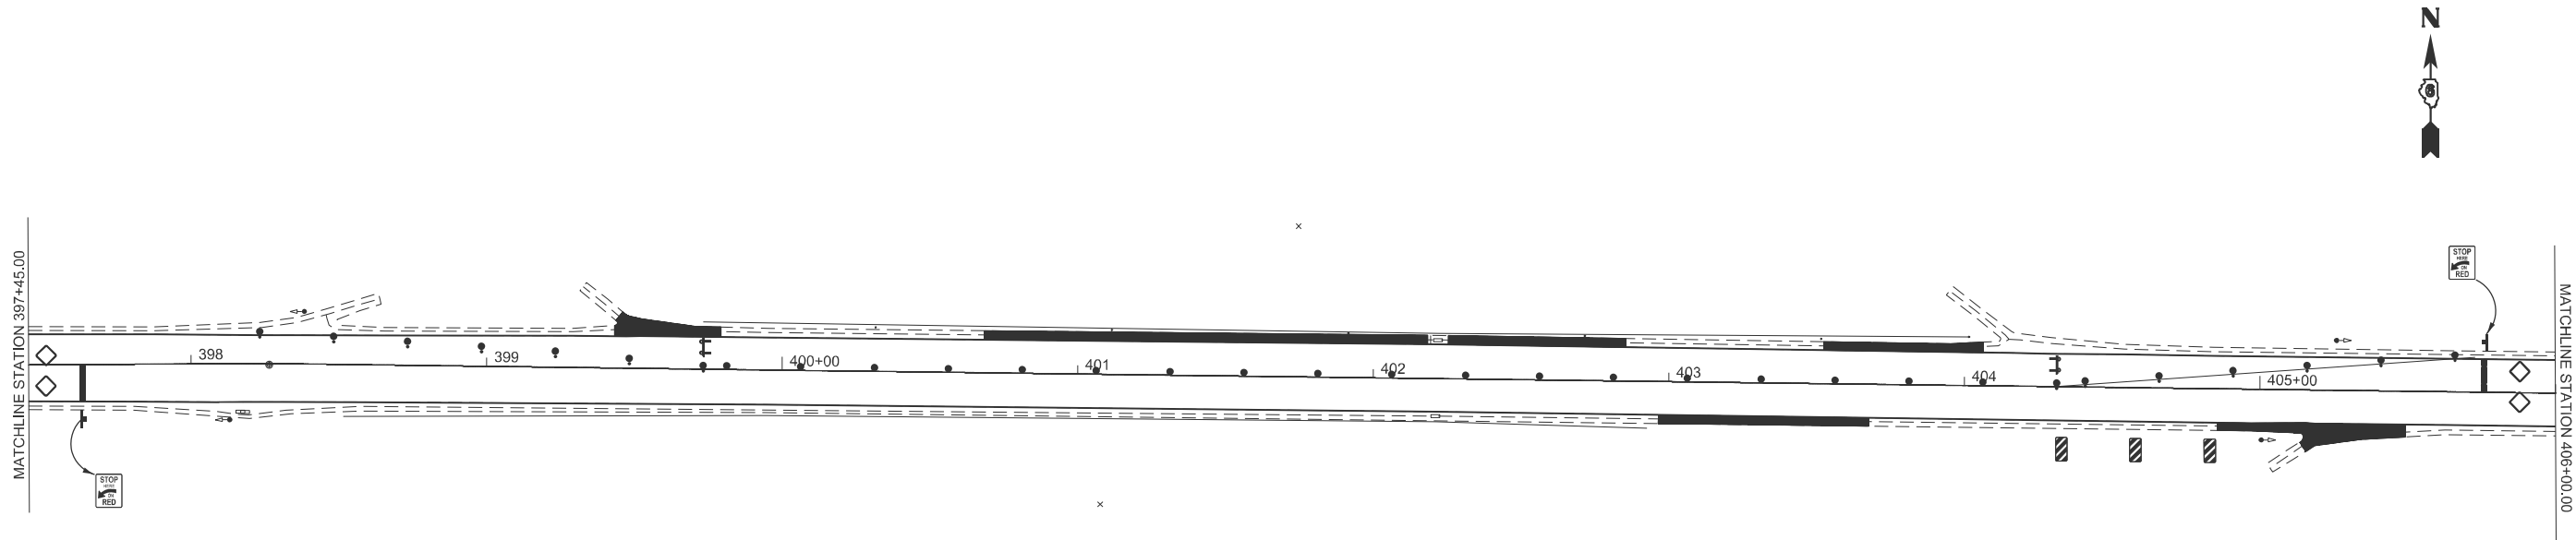

LOCATION #3

NOTE:
SEE HIGHWAY STANDARD 701316 AND
STANDARD 782006 FOR ADDITION INFORMATION

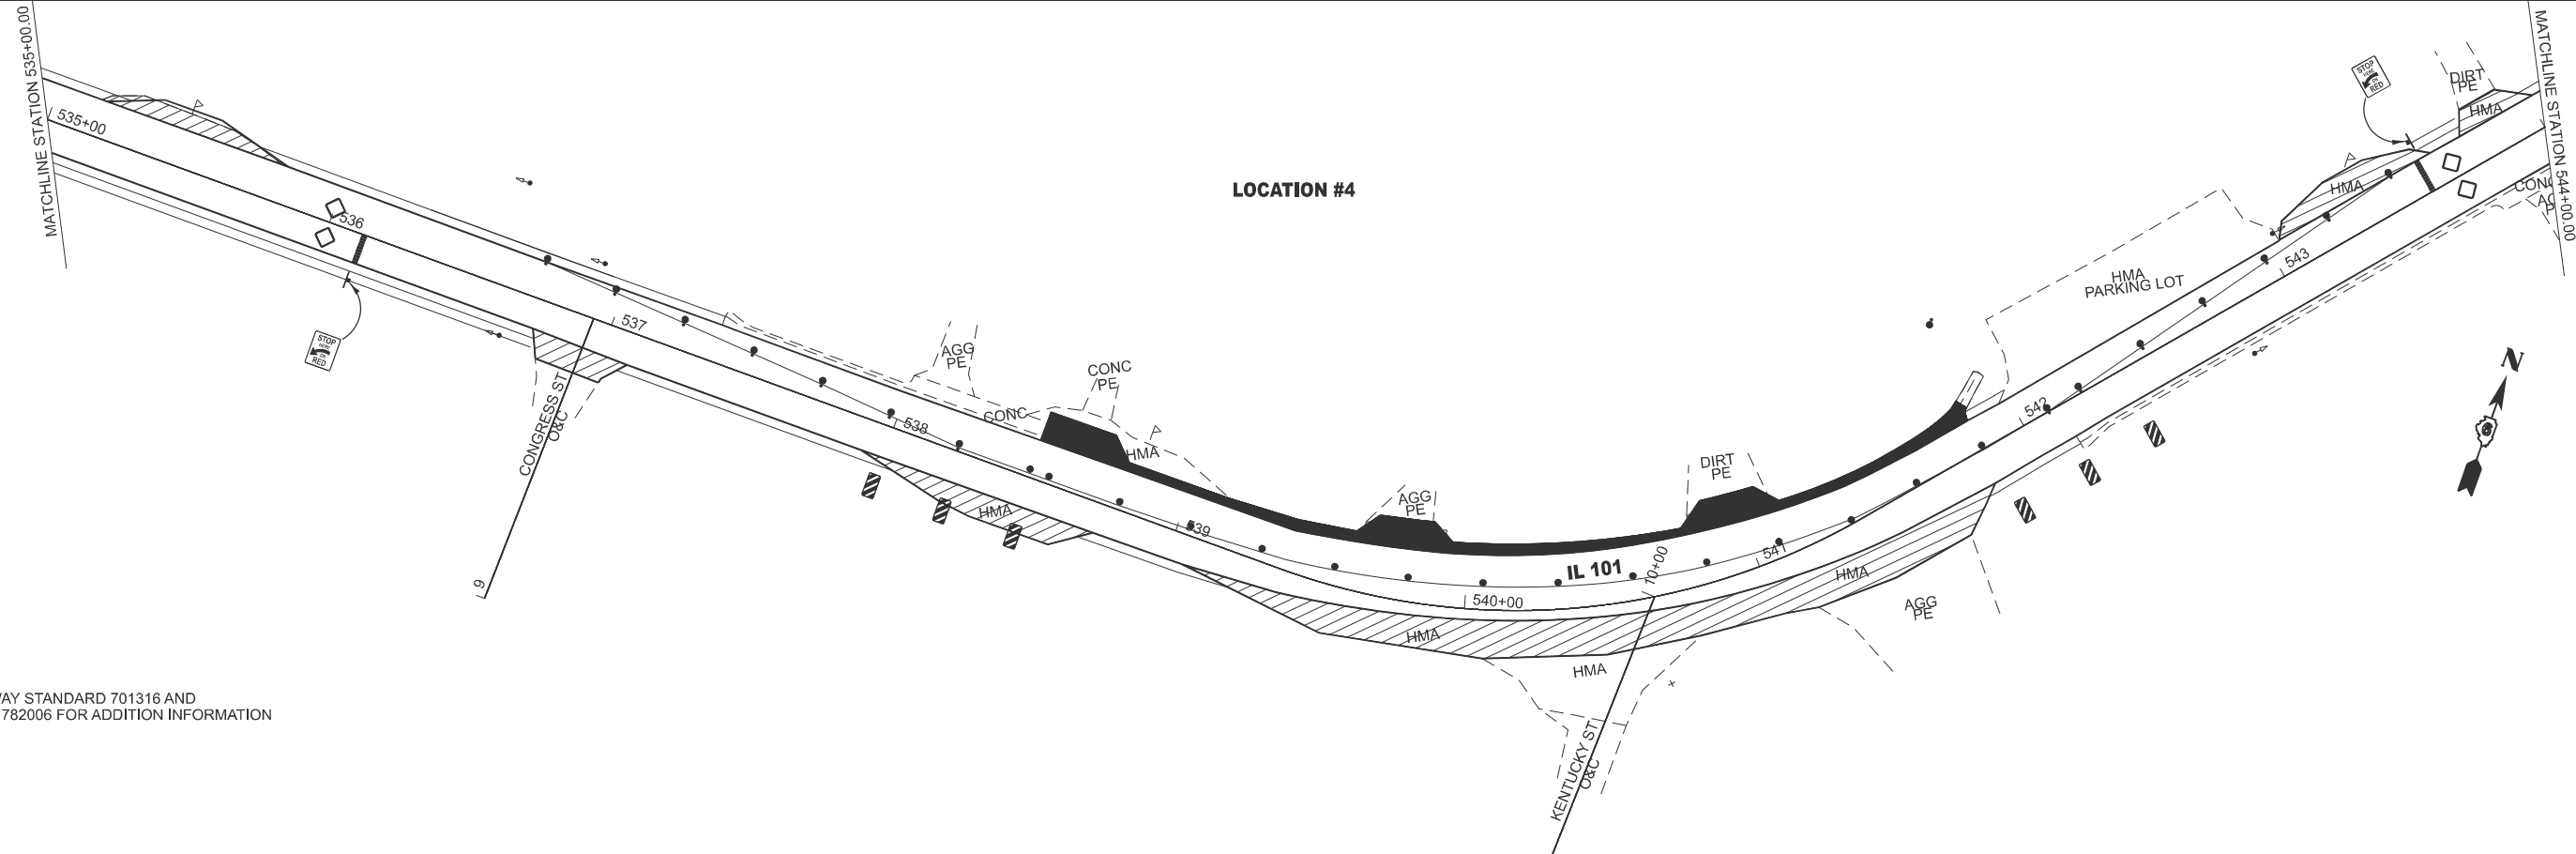

LOCATION #4

NOTE:
SEE HIGHWAY STANDARD 701316 AND
STANDARD 782006 FOR ADDITION INFORMATION

MODEL: Staging Sheet 3 [Sheet]
FILE NAME: c:\p\work\p\castro\castro\dwg\1106097\72762-Staging Sheets.dgn

	USER NAME = Veronica.CastroSoto	DESIGNED -	REVISED -	STATE OF ILLINOIS DEPARTMENT OF TRANSPORTATION	STAGING SHEETS IL 101			F.A.P RTE.	SECTION	COUNTY	TOTAL SHEETS	SHEET NO.
		DRAWN -	REVISED -					713	119RS-4, 120RS-5,CLV	SCHUYLER	56	30
		CHECKED -	REVISED -					CONTRACT NO. 72762				
	PLOT DATE = 12/5/2025	DATE -	REVISED -		SCALE:	SHEET A002	OF 2 SHEETS	STA.	TO STA.	ILLINOIS FED. AID PROJECT		


MODEL: 2 IL101E-1 - Alignment [Sheet 2]
FILE NAME: c:\pw work\pwwidot\castrosoto\v\d1106097\72762-sht-06-align-ties-bm.dgn

BENCHMARKS					
NAVD-88 VERTICAL DATUM					
BENCHMARK	ELEVATION	DESCRIPTION	STATION	OFFSET	CHAIN
BM 11	623.677	CHOLD [] NW CORNER OF DROP BOX I DOWL OF CULV, +/-130 FT E OF WILLIAMS CRK RD ON S SIDE IL101	237+59.5	30.2 RT	IL101E
BM 101-9	631.171	CHSLD [] CENTER OF HDWL N SIDE IL101 IN CURVE, +/-250 FT W OF MAILBOX	246+81.9	30.1 LT	IL101E
BM 101-10	635.165	CHSLD [] CENTER OF HDWL N SIDE IL101, +/-1000 FT W OF CENTER RD	254+54.9	27.6 LT	IL101E
BM 12	628.617	RR SPIKE IN POWER POLE NW QUAD INT IL101 & HUNTSVILLE RD	263+89.0	39.3 LT	IL101E
BM 101-11	610.334	CHSLD [] CENTER OF HDWL N SIDE IL101, +/-400 FT E OF CENTER RD	268+59.4	26.2 LT	IL101E
BM 101-12	589.241	CHSLD [] CENTER OF HDWL N SIDE IL101 (W OF CONC ENT)	275+40.8	18.5 LT	IL101E
BM 13	557.968	CHSLD [] W END OF HDWL N SIDE IL101	285+88.4	28.9 LT	IL101E
BM 101-13	582.238	RR SPIKE IN FORKED WHITE OAK TREE ON N SIDE IL101, BETWEEN CONC GUTTER OUTLET & ROW FENCE	297+00.0	38.0 LT	IL101E
BM 101-14	593.975	CHSLD [] CENTER OF HDWL S SIDE IL101	302+24.4	24.2 RT	IL101E
BM 101-15	616.304	CHSLD [] CENTER OF HDWL S SIDE IL101, +/-50 FT W OF CONC GUTTER END	326+66.3	28.6 RT	IL101E
BM 101-16	593.862	CHSLD [] ON E END OF HDWL N SIDE IL101, +/-250 FT E OF SCHUYLER CO 4.0 MILE SIGN	332+74.7	31.3 LT	IL101E
BM 101-17	567.276	CHSLD [] ON EXPOSED ROCK N SIDE IL101, +/-12 FT E OF CONC ENT	344+83.3	23.7 LT	IL101E
BM 101-18	576.351	CHSLD [] CENTER OF H S SIDE IL101 (BETWEEN GUTTER OUTLET & CONC ENT)	357+98.2	23.1 RT	IL101E
BM 17	579.050	CHSLD [] W END OF HDWL S SIDE IL101	374+50.6	23.0 RT	IL101D
BM 101-19	559.845	CHSLD [] ON E END OF HDWL N SIDE IL101	385+81.6	34.1 LT	IL101D
BM 101-20	523.052	CHSLD [] CENTER OF HDWL (OVER MIDDLE WALL) OF DOUBLE BARREL BOX CULV STR #085-2503, S SIDE IL101	401+08.1	44. RT	IL101D
BM 101-21	522.388	CHSLD [] CENTER OF HDWL OF DOUBLE BARREL BOX CULV STR #085-2503, N SIDE IL101	401+74.1	51.0 LT	IL101D
BM 101-22	574.366	CHSLD [] E END OF CONC GUTTER FLAG ON S SIDE IL101	412+61.7	11.9 RT	IL101D
BM 101-23	556.935	CHSLD [] CENTER OF HDWL ON S SIDE IL101	430+05.4	27.2 RT	IL101D
BM 101-24	560.850	CHSLD [] CENTER OF HDWL ON S SIDE IL101	439+71.1	34.1 RT	IL101D
BM 101-25	573.644	CHSLD [] CENTER OF S WALL OF DROP BOX TO HDWL ON S SIDE IL101	448+29.5	22.8 RT	IL101D
BM 101-26	573.846	RR SPIKE IN POWER POLE (@ GRND LEVEL) ON S SIDE IL101	464+94.2	40.7 RT	IL101D

HORIZONTAL CONTROL STATION						
NAD83/1997 ADJ. - STATE PLANE WEST ZONE						
POINT	DESCRIPTION	NORTHING	EASTING	STATION	OFFSET	CHAIN
CP1	#5 REBAR	1295718.616	2110323.993	340/49.59	17.16 LT	IL101E
CP2	#5 REBAR	1295674.092	2111231.044	349/51.46	21.93 RT	IL101B
TW3869	#5 REBAR W CAP	1295688.599	2114133.197	378/70.64	22.76 RT	IL101I

	USER NAME = Veronica.CastroSoto	DESIGNED -	REVISED -	STATE OF ILLINOIS DEPARTMENT OF TRANSPORTATION	ALIGNMENTS & BENCHMARKS					F.A.P RTE.	SECTION	COUNTY	TOTAL SHEETS	SHEET NO.
		DRAWN -	REVISED -							713	119RS-4, 120RS-5,CLV	SCHUYLER	56	32
		CHECKED -	REVISED -		CONTRACT NO. 72762									
	PLOT DATE = 12/5/2025	DATE -	REVISED -		SCALE: 1"=400'	SHEET A002	OF 4	SHEETS	STA. 230+00.00	TO STA. A 349+94.58				
					ILLINOIS		FED. AID PROJECT							

MODEL: 3 IL101D - Alignment (Sheet 3)
FILE NAME: c:\pwworking\idocastro\dwg\1106097172\62-shh-06-align-ileg-bm.dgn

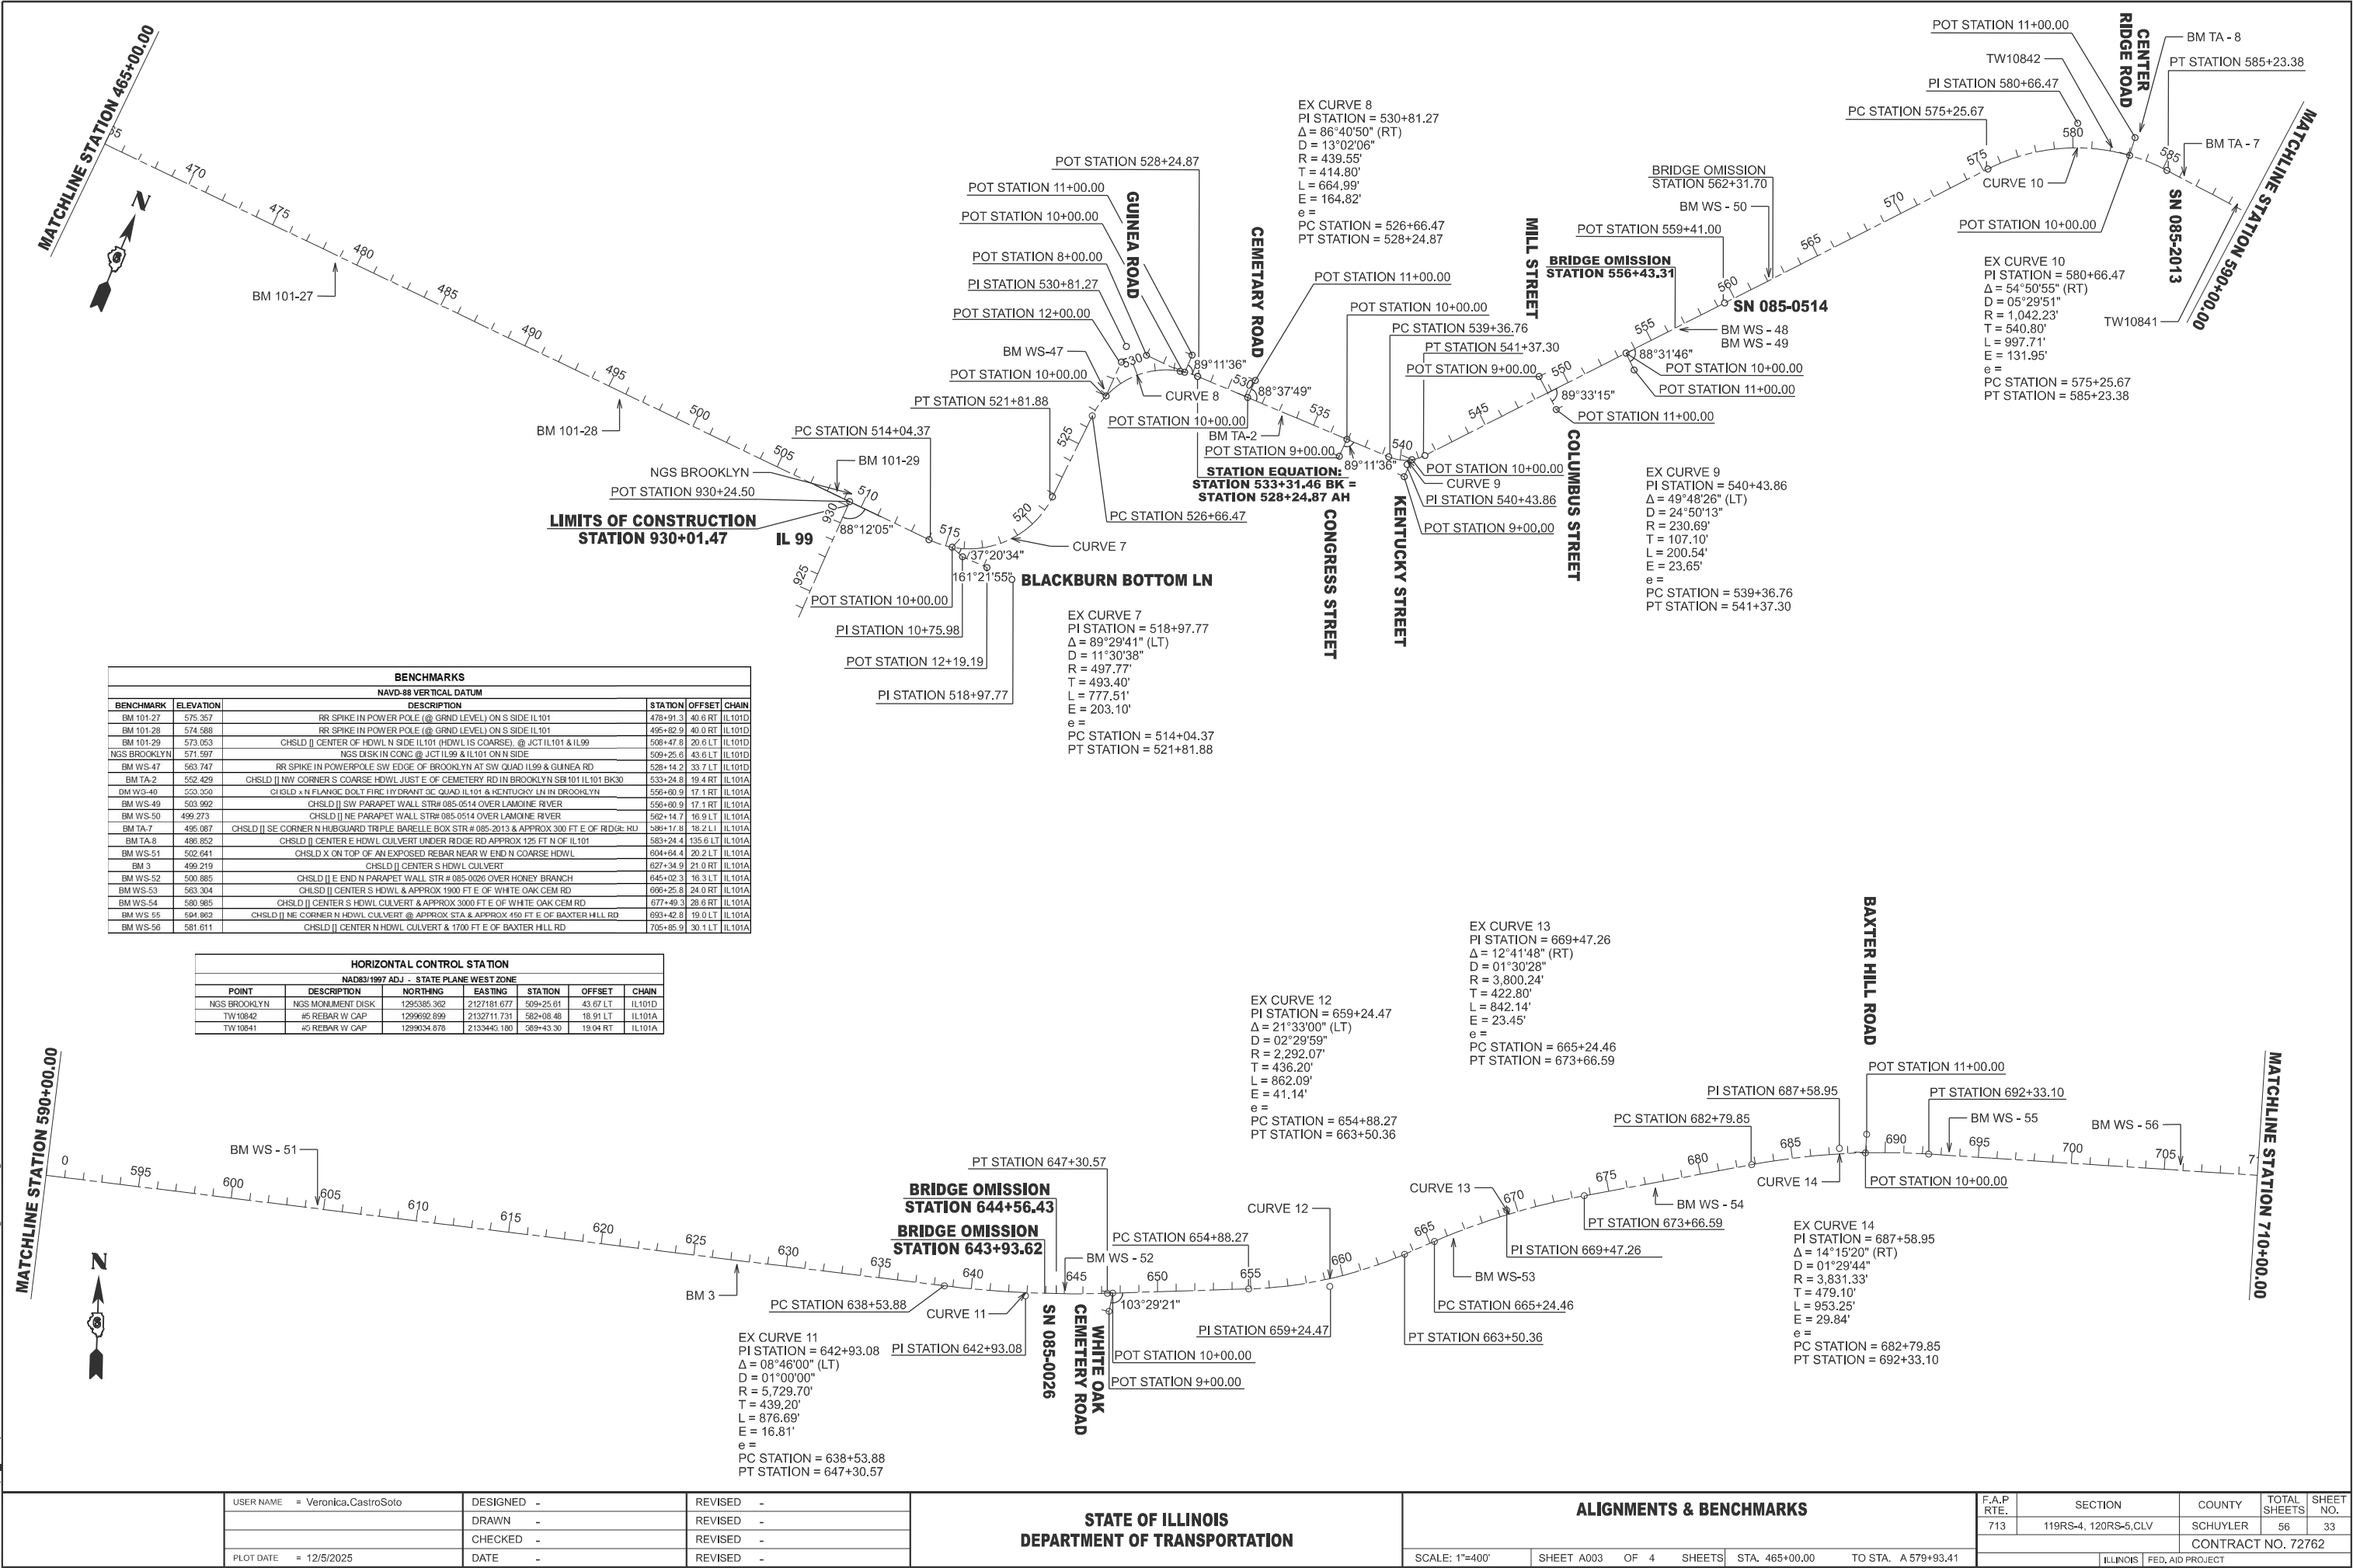

USER NAME	= Veronica.CastroSoto	DESIGNED	-	REVISED	-
		DRAWN	-	REVISED	-
		CHECKED	-	REVISED	-
PLOT DATE	= 12/5/2025	DATE	-	REVISED	-


STATE OF ILLINOIS
DEPARTMENT OF TRANSPORTATION

ALIGNMENTS & BENCHMARKS

SCALE: 1"=400' SHEET A003 OF 4 SHEETS STA. 465+00.00 TO STA. A 579+93.41

F.A.P RTE.	SECTION	COUNTY	TOTAL SHEETS	SHEET NO.
713	119RS-4, 120RS-5, CLV	SCHUYLER	56	33
CONTRACT NO. 72762				
ILLINOIS FED. AID PROJECT				

MODEL: 4 IL101A-1 - Alignment (Sheet 4)
FILE NAME: c:\pwworking\castrosoto\d1106097\72762-shh-06-align-les-bm.dgn

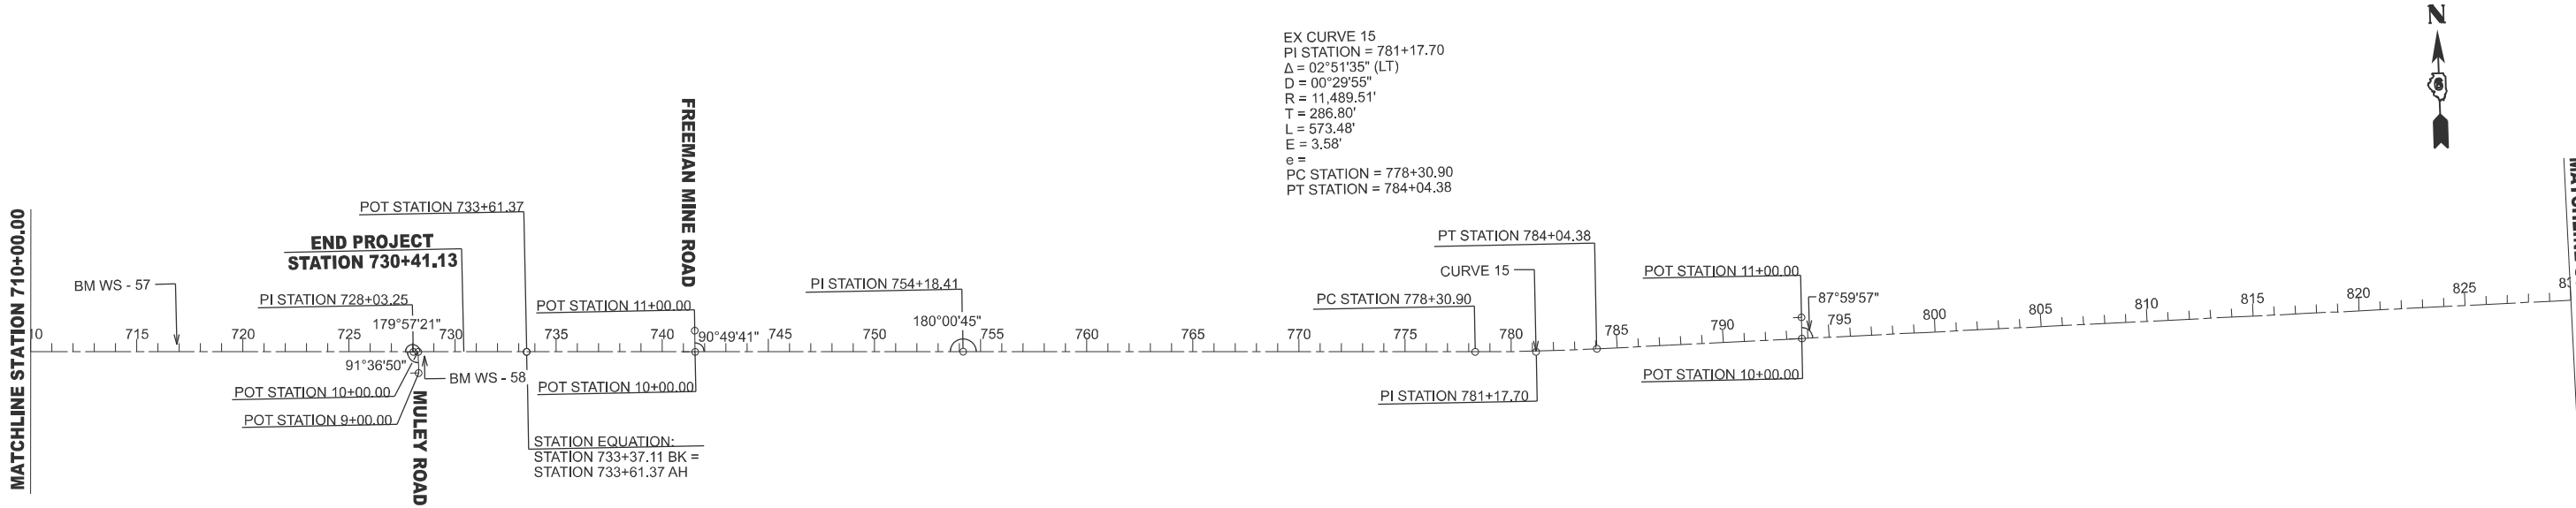

BENCHMARKS					
NAVD-88 VERTICAL DATUM					
BENCHMARK	ELEVATION	DESCRIPTION	STATION	OFFSET	CHAIN
BM WS-57	603.805	CHSLD IJ CENTER N HDWL CULVERT & 1150 W OF MULEY RD	716+88.7	33.9 LT	IL101A
BM WS-58	633.367	CHSLD X ON TOP OF AN EXPOSED REBAR W A CHSLD IJ ON COARSE HDWL SE QUAD IL101 & MULET RD	728+55.8	20.3 RT	IL101A


USER NAME	= Veronica.CastroSoto	DESIGNED	-	REVISED	-
		DRAWN	-	REVISED	-
		CHECKED	-	REVISED	-
PLOT DATE	= 12/5/2025	DATE	-	REVISED	-

STATE OF ILLINOIS
DEPARTMENT OF TRANSPORTATION


ALIGNMENTS & BENCHMARKS					
SCALE: 1"=400'	SHEET A004	OF 4	SHEETS	STA. 710+00.00	TO STA. A 830+24.26

F.A.P. RTE.	SECTION	COUNTY	TOTAL SHEETS	SHEET NO.
713	119RS-4, 120RS-5, CLV	SCHUYLER	56	34
CONTRACT NO. 72762				
ILLINOIS FED. AID PROJECT				


RESETTING SURVEY MARKERS								
NAD83/1997 ADJ - STATE PLANE WEST ZONE								
POINT	CORNER	EXISTING MONUMENT	STATION	OFFSET	NORTHING	EASTING	ALIGNMENT	X TIE PDF
1258	SW COR. SECTION 22, T3N, R4W, 4TH P.M. SCHUYLER CO.	RR SPIKE	44+54.98	11.05 LT	1295782.985	2105496.299	IL101E	2878
1302*	S 1/4 COR. SECTION 22, T3N, R4W, 4TH P.M. SCHUYLER CO.	MAG NAIL	52+68.40	10.86 LT	1295737.673	2108164.578	IL101E	3473
1262*	S 1/4 COR. SECTION 22, T3N, R4W, 4TH P.M. SCHUYLER CO.	RR SPIKE	52+68.60	14.35 LT	1295741.148	2108165.298	IL101E	3473
1268	NW COR. SECTION 26, T3N, R4W, 4TH P.M. SCHUYLER CO.	MAG NAIL	345+55.46	0.88 RT	1295693.381	2110834.939	IL101B	3472
1303	N 1/4 COR. SECTION 26, T3N, R4W, 4TH P.M. SCHUYLER CO.	MAG NAIL	371+99.42	0.21 LT	1295707.783	2113461.856	IL101D	3472
1281	NW COR. SECTION 25, T3N, R4W, 4TH P.M. SCHUYLER CO.	RR SPIKE	398+26.44	0.40 RT	1295721.958	2116088.830	IL101D	2668
1286	N 1/4 COR. SECTION 25, T3N, R4W, 4TH P.M. SCHUYLER CO.	5/8" IRON PIN	424+77.36	6.86 LT	1295694.859	2118739.622	IL101D	2668
1305	N 1/4 COR. SECTION 30, T3N, R3W, 4TH P.M. SCHUYLER CO.	PK NAIL	482+71.44	2.49 LT	1295487.019	2124529.132	IL101D	2282
TW10088	NE COR. SECTION 30, T3N, R3W, 4TH P.M. SCHUYLER CO.	ALUM CAP	509+21.51	5.71 LT	1295347.681	2127175.529	IL101D	2281
1236	NW COR. SECTION 23, T3N, R4W, 4TH P.M. SCHUYLER CO.	SURVEY SPIKE	688+87.32	12.97LT	1300071.736	2143246.411	IL 101A	2671

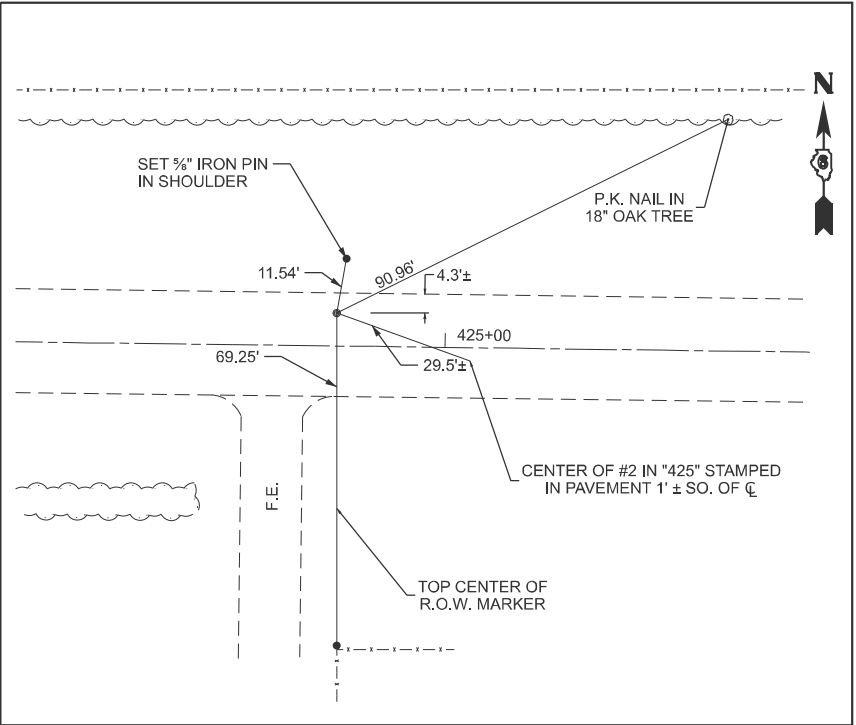


N 1/4 COR. SECTION 25, T3N, R4W, 4TH P.M. SCHUYLER CO.
1286 - 5/8" IRON PIN

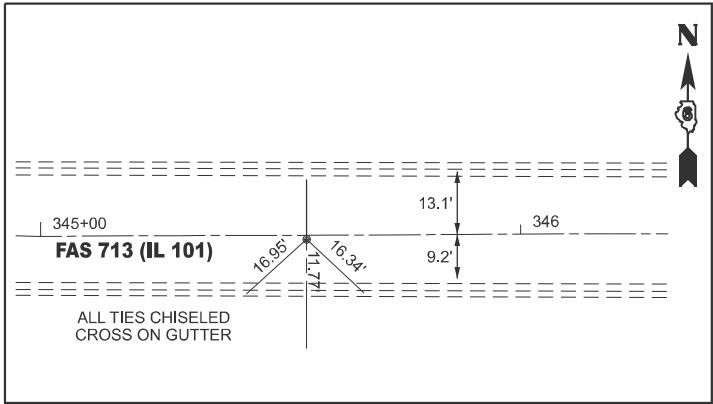


NW COR. SECTION 26, T3N, R4W, 4TH P.M. SCHUYLER CO.
1268 - MAG NAIL

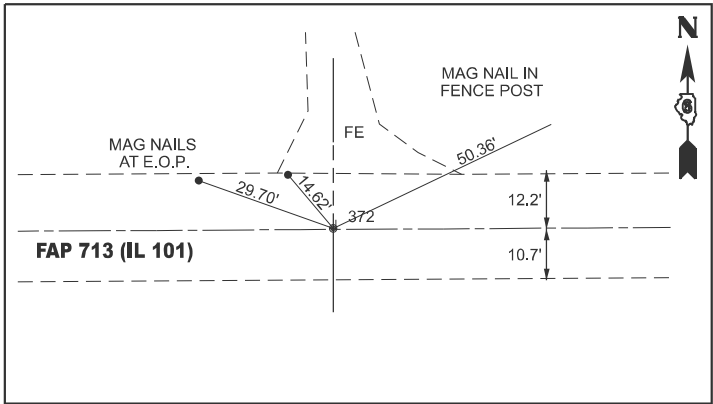


N 1/4 COR. SECTION 25, T3N, R4W, 4TH P.M. SCHUYLER CO.
POINT 1303 - MAG NAIL

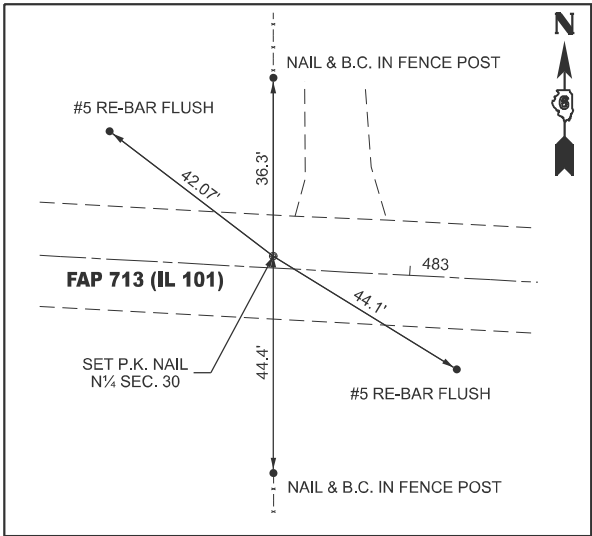

N 1/4 COR. SECTION 30, T3N, R3W, 4TH P.M. SCHUYLER CO.
1305 - PK NAIL

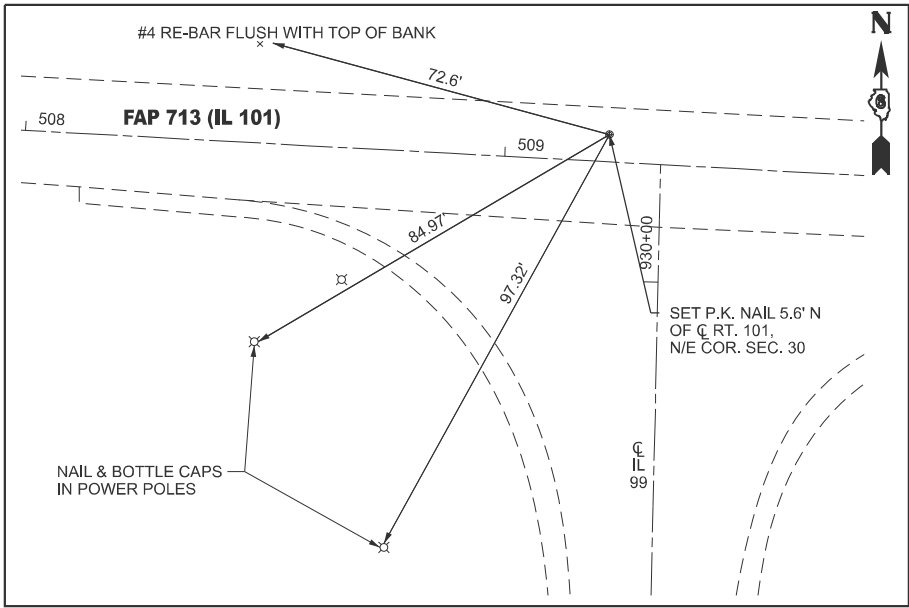

NE COR. SECTION 30, T3N, R3W, 4TH P.M. SCHUYLER CO.
TW10088 - ALUM CAP

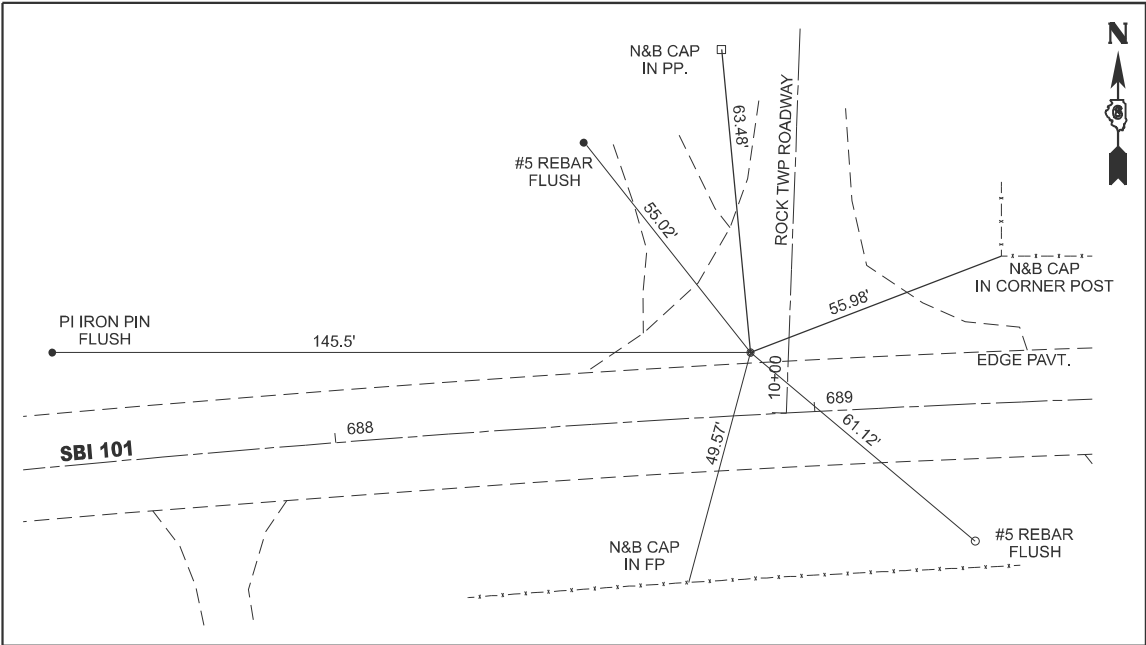

NW COR. SECTION 23, T3N, R4W, 4TH P.M. SCHUYLER CO.
1236 - SURVEY SPIKE

MODEL: Corner Sections [Sheet]
FILE NAME: c:\p\work\p\idolcastro\cd\1106097172762-shh-07-psm.dgn

USER NAME = Veronica.CastroSoto	DESIGNED -	REVISED -	STATE OF ILLINOIS DEPARTMENT OF TRANSPORTATION	SECTION CORNERS			F.A.P RTE.	SECTION	COUNTY	TOTAL SHEETS	SHEET NO.
	DRAWN -	REVISED -					713	119RS-4, 120RS-5,CLV	SCHUYLER	56	35
	CHECKED -	REVISED -					CONTRACT NO. 72762				
	PLOT DATE = 12/5/2025	DATE -	REVISED -				ILLINOIS FED. AID PROJECT				
SCALE:				SHEET 1	OF 1	SHEETS	STA.	TO STA.			

CONTROL POINTS

- BM TA-7 = CHISELED SQUARE SE CORNER N HUBGUARD ON SN 085-2013, STA 586+17.8, 18.2' LT, ELEV. = 495.087
- BM TA-8 = CHISELED SQUARE CENTER E HEADWALL ON CULVERT UNDER RIDGE RD, STA 583+24.4, 135.6' LT, ELEV. = 486.852

GENERAL NOTES

Reinforcement bars designated (E) shall be epoxy coated.
The Contractor shall make allowance for the deflection of forms, shrinkage, and settlement of falsework, in addition to allowance for dead load deflection. Forms for deck slab shall be removed prior to placement of bridge approach slab.
Granular Backfill behind the abutments shall be compacted according to Article 205.06 of the Standard Specifications.
Plan dimensions and details relative to the existing structure have been taken from existing plans are subject to nominal construction variations. The Contactor shall field verify existing dimensions and details affecting new construction and make necessary approved adjustments prior to construction or ordering of materials. Such variations shall not be cause for additional compensation for a change in scope of the work, however, the Contractor will be paid for the quantity actually furnished at the unit price bid for the work.
Existing reinforcement shall be cleaned, straightened, and incorporated into the new construction. Cost included with Concrete Removal.
Existing Name Plate shall be cleaned and relocated next to new Name Plate. Cost included with Name Plates.
Protective Coat shall be applied to the designated areas of new concrete only.
The proposed slab grades & elevations shall replicate the existing slab or roadway grades & elevations. The contractor shall record existing grades & elevations prior to beginning work. Cost included with Construction Layout.
Excavation for riprap shall not be deeper than the bottom of the existing structure footings. See existing plans for details. Proposed riprap and bedding thicknesses shall conform to the minimum values in Article 281.04 of the Standard Specifications.

END ELEVATION


STA. 586+06.00
RE-BUILT 202 BY
STATE OF ILLINOIS
F.A.P. RT. 713 SEC. 119RS-4, 120RS-5, CLV
LOADING HS20
STR. NO. 085-2013

NAME PLATE
SEE STD. 515001

SECTION A-A

TOTAL BILL OF MATERIAL (085-2013)

ITEM	UNIT	QUANTITY
Concrete Removal	Cu. Yd.	39.8
Concrete Superstructure	Cu. Yd.	40.1
Reinforcement Bars, Epoxy Coated	Pound	53910
Bar Splicers	Each	380
Approach Slab Removal	Sq. Yd.	86
Concrete Structures	Cu. Yd.	23.5
Concrete Superstructure (Approach Slab)	Cu. Yd.	108.3
Steel Railing, Type SM	Foot	127
Protective Coat	Sq. Yd.	523
Structural Repair Of Concrete (Depth Equal To Or Less Than 5")	Sq. Ft.	40
Joint Sealing (Patches)	Foot	166
Helical Ground Anchors	Each	2
Stone Riprap, Class A5	Sq. Yd.	212
Stone Riprap, Class A4	Sq. Yd.	249
Filter Fabric	Sq. Yd.	461
Name Plates	Each	1
Temporary Wall Bracing System	L Sum	1
Bridge Rail Removal	Foot	67
Structural Steel Repair	Pound	220

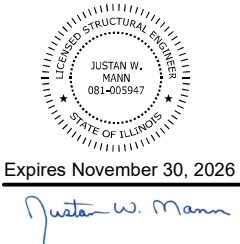

Expires November 30, 2026

Justin W. Mann


STATE OF ILLINOIS
DEPARTMENT OF TRANSPORTATION

CULVERT PLAN & ELEVATION
SN 085-2013



F.A.P. RTE.	SECTION	COUNTY	TOTAL SHEETS	SHEET NO.
713	119RS-4, 120RS-5,CLV	SCHUYLER	57	36
CONTRACT NO. 72762				

SCALE: SHEET 1 OF 16 SHEETS STA. TO STA.

ILLINOIS FED. AID PROJECT

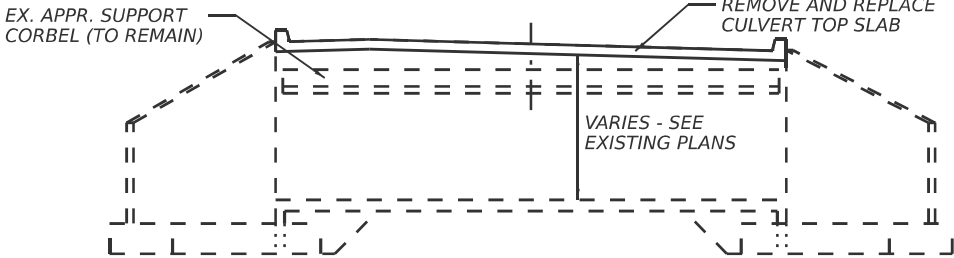


ELEVATION

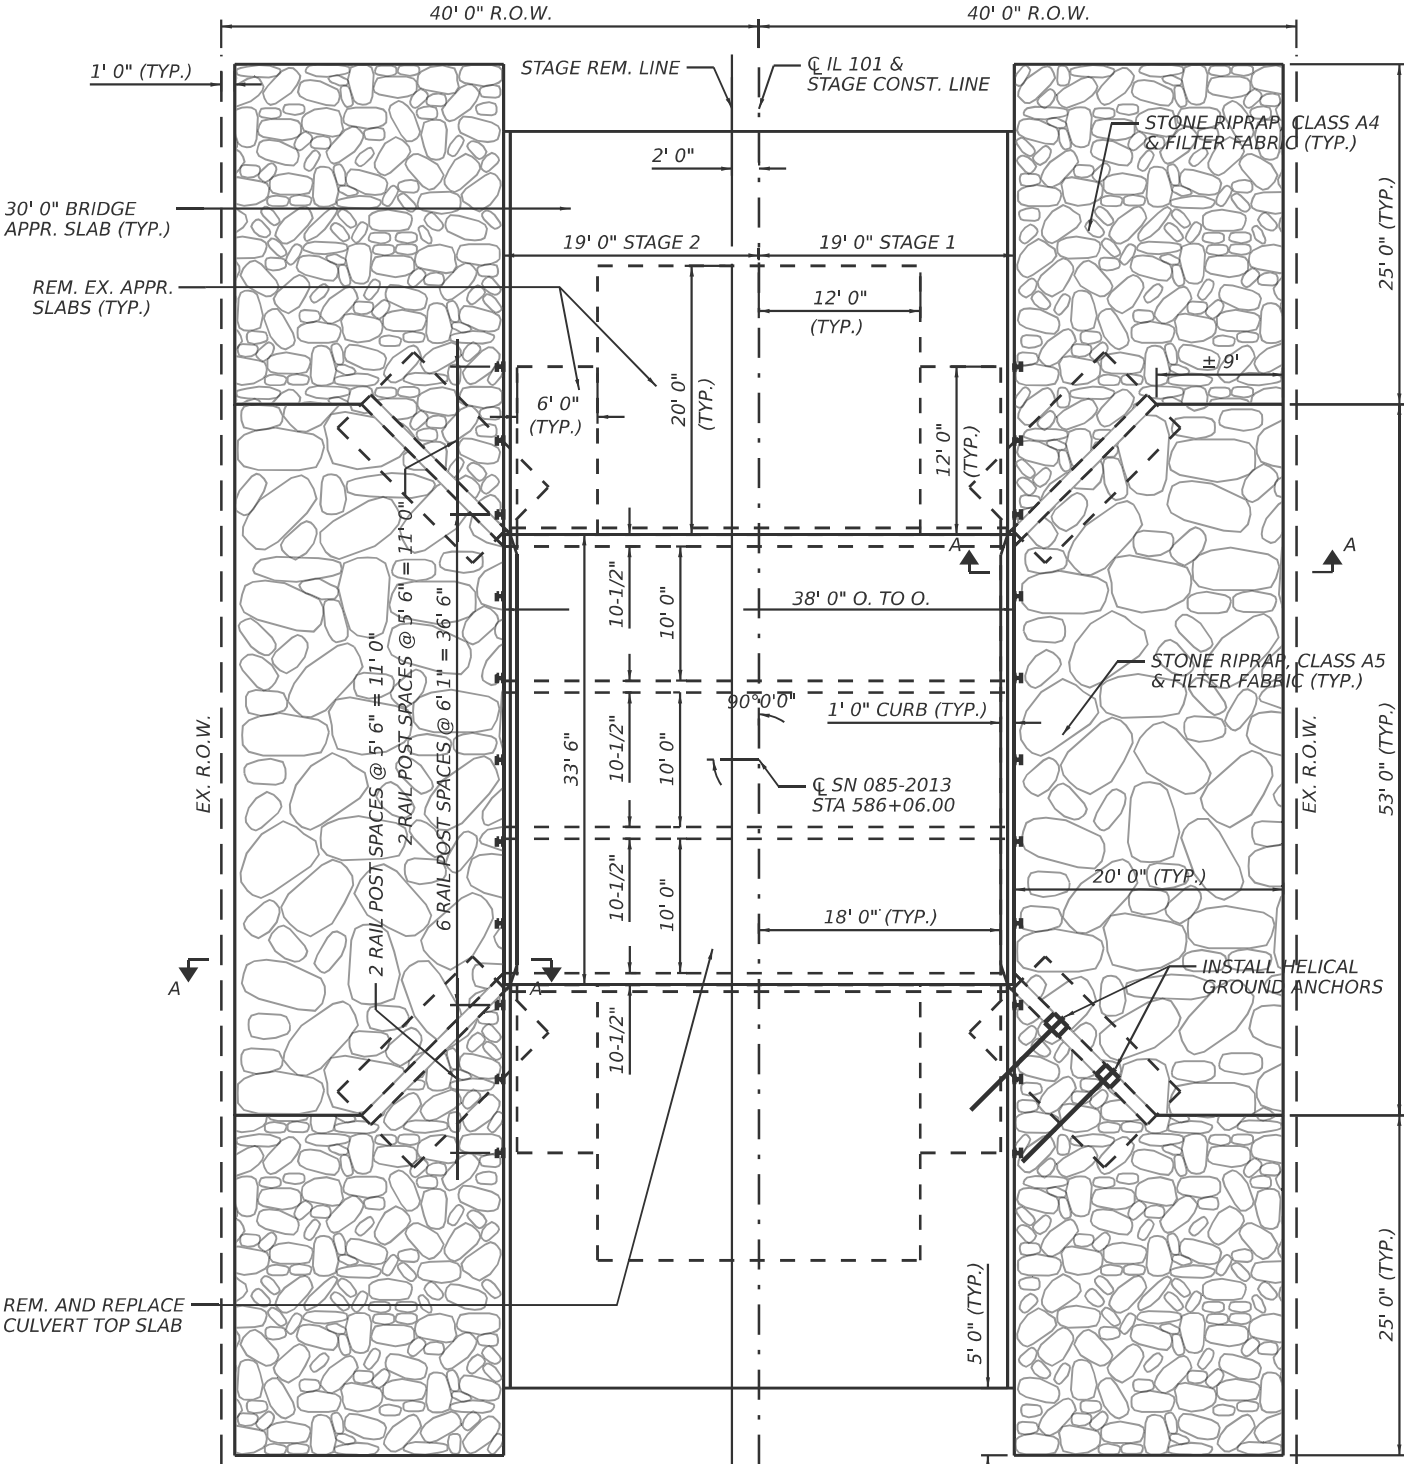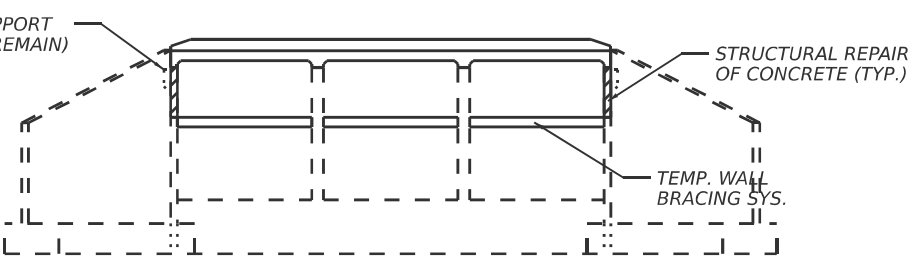


PLAN


USER NAME = brandon.dudley	DESIGNED - BRANDON DUDLEY	REVISED -
	DRAWN - BRANDON DUDLEY	REVISED -
	CHECKED -	REVISED -
PLOT DATE = 1/20/2026	DATE -	REVISED -

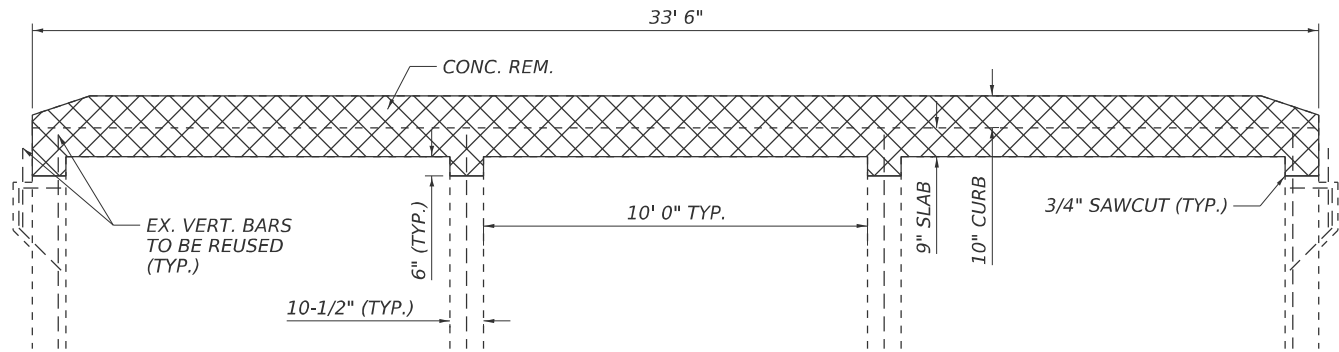


REMOVAL ELEVATION

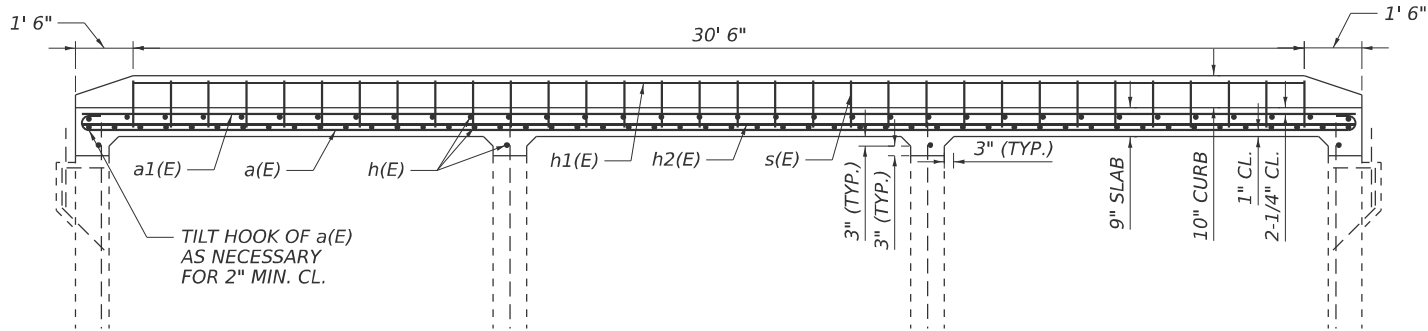


TOP SLAB ELEVATION

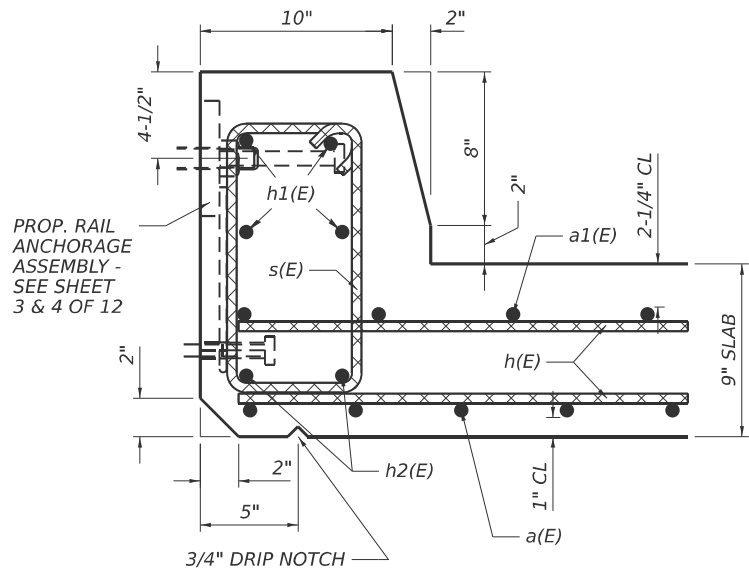

SECTION B-B

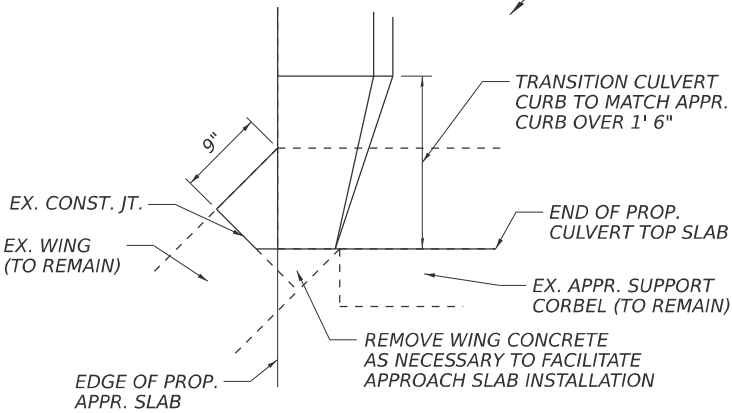

TYPICAL CORNER DETAIL

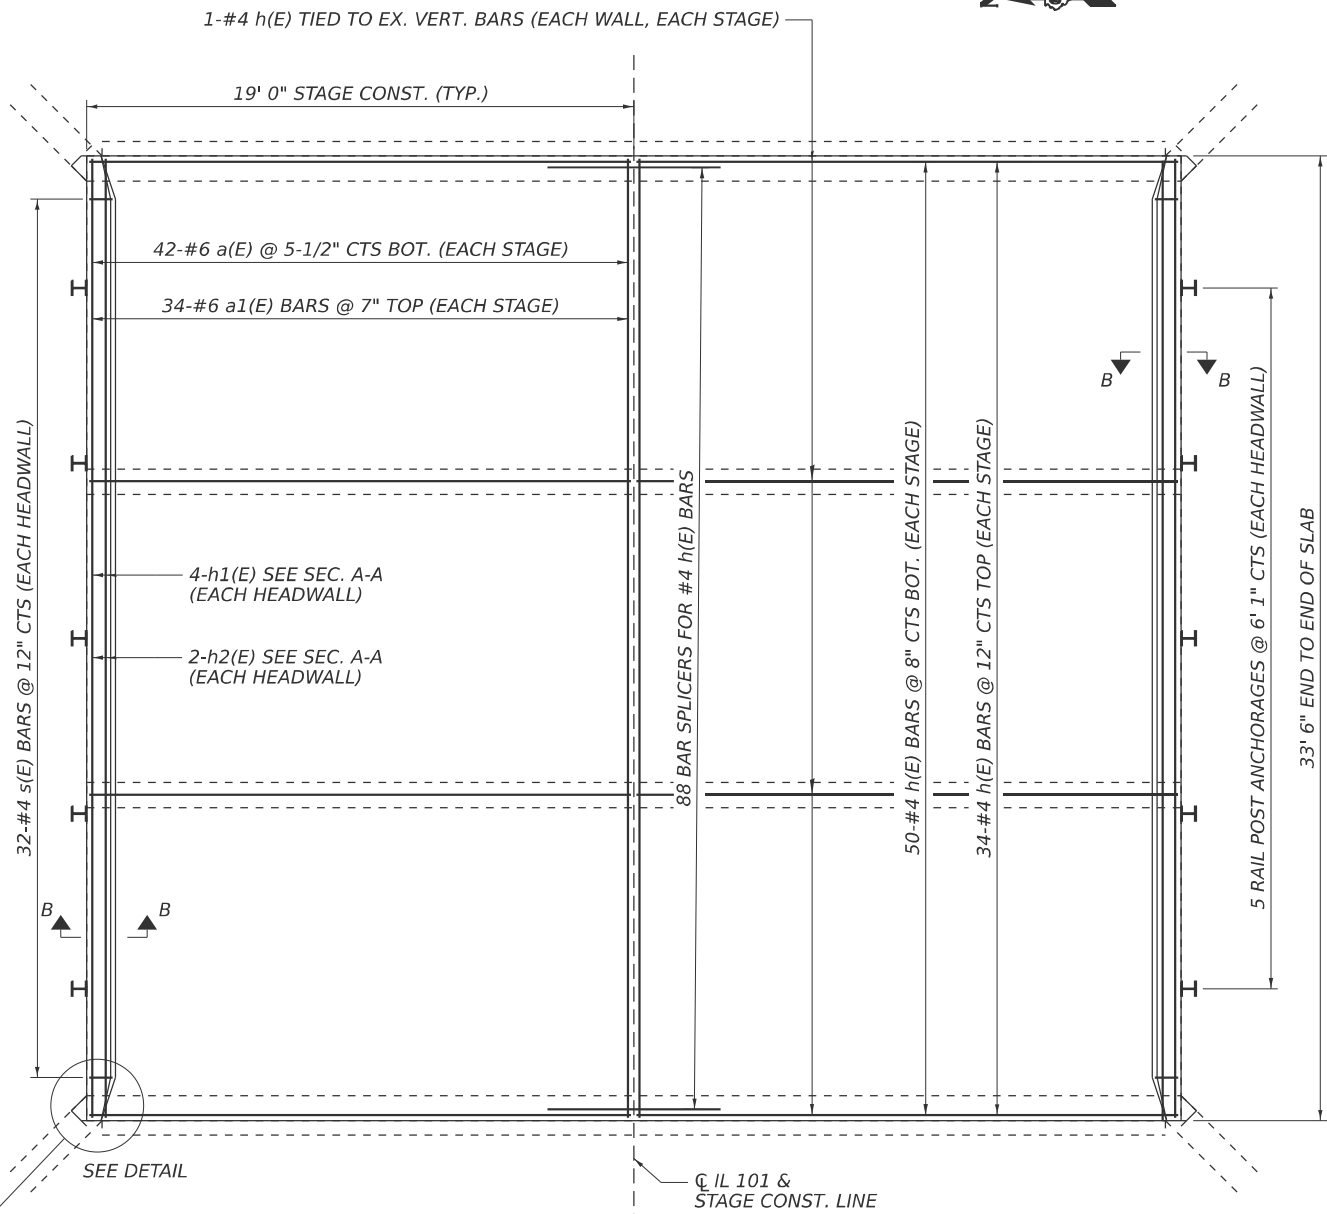

TOP SLAB PLAN

NOTE: SEE SHEET 3 OF 11 FOR BAR DETAILS AND TOP SLAB BILL OF MATERIAL

MODEL: bridge-1 (Sheet)
FILE NAME: c:\p\work\p\work\castroscoto\110609085-2013 plans.dgn


USER NAME = Veronica.CastroSoto	DESIGNED -	REVISED -
	DRAWN -	REVISED -
	CHECKED -	REVISED -
PLOT DATE = 12/5/2025	DATE -	REVISED -

STATE OF ILLINOIS
DEPARTMENT OF TRANSPORTATION

CULVERT SLAB REPLACEMENT DETAILS
SN 085-2013

SCALE: SHEET 2 OF 16 SHEETS STA. TO STA.


F.A.P. RTE.	SECTION	COUNTY	TOTAL SHEETS	SHEET NO.
713	119RS-4, 120RS-5, CLV	SCHUYLER	56	37
CONTRACT NO. 72762				
ILLINOIS FED. AID PROJECT				

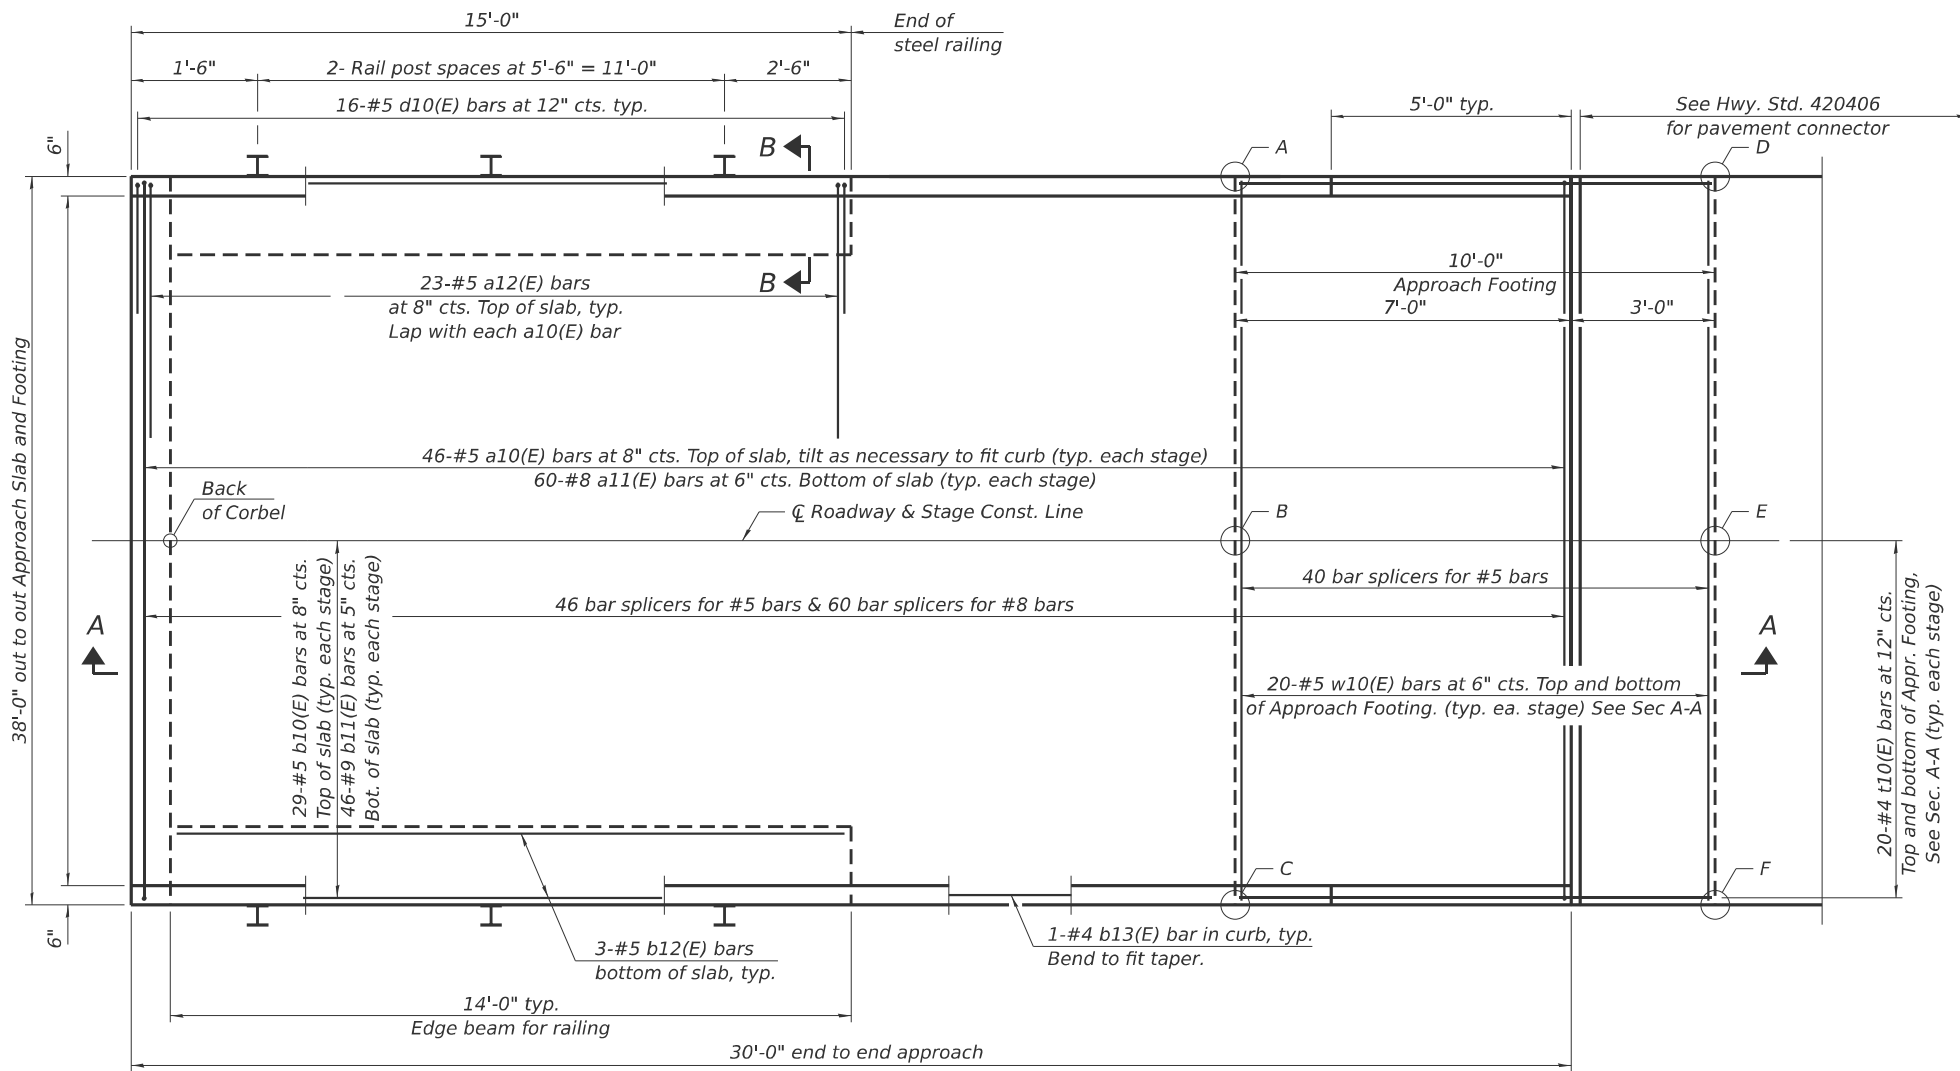

The proposed slab grades & elevations shall replicate the existing slab or roadway grades & elevations. The contractor shall record existing grades & elevations prior to beginning work. Cost included with Construction Layout.

PLAN

(E approach slab shown; W approach slab similar by 180° rotation)

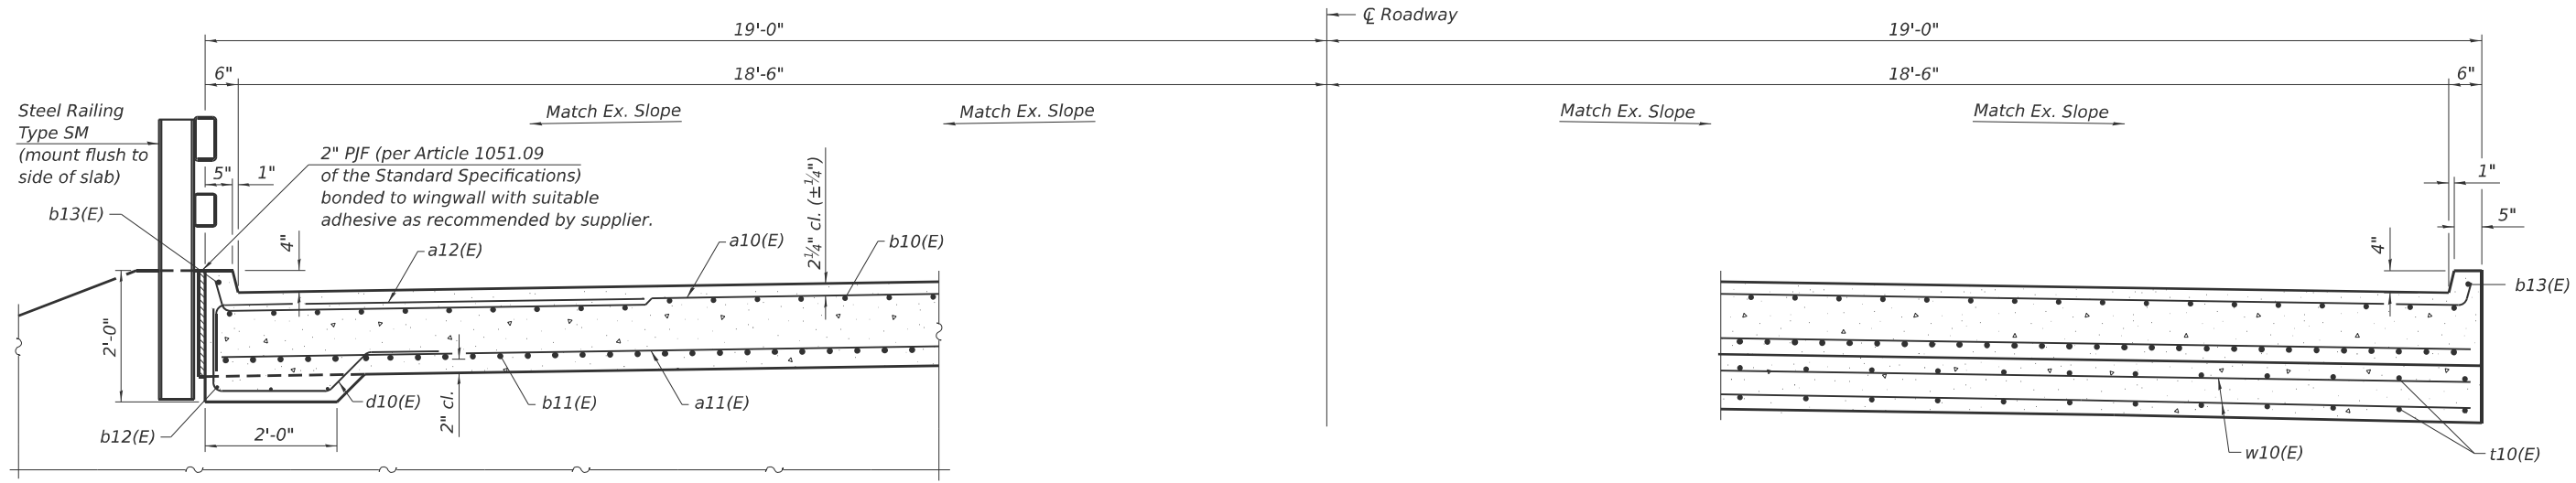

CROSS SECTION
(Looking West)

AT APPROACH FOOTING

BAIA-CIP-R34C-0

4-4-2025

(Sheet 1 of 2)

USER NAME	= Veronica.CastroSoto	DESIGNED	-	REVISED	-
DRAWN	-	REVIS	-	REVISED	-
CHECKED	-	REVIS	-	REVISED	-
PLOT DATE	= 12/5/2025	DATE	-	REVISED	-


STATE OF ILLINOIS
DEPARTMENT OF TRANSPORTATION

APPROACH SLAB DETAILS
SN 085-2013

SCALE: SHEET 5 OF 16 SHEETS STA. TO STA.


F.A.P RTE.	SECTION	COUNTY	TOTAL SHEETS	SHEET NO.
713	119RS-4, 120RS-5,CLV	SCHUYLER	56	40
CONTRACT NO. 72762				
ILLINOIS FED. AID PROJECT				

MODEL: bridge-4 (Sheet)
FILE NAME: c:\p\work\baia\castroscoto\110609085-2013 plans.dgn

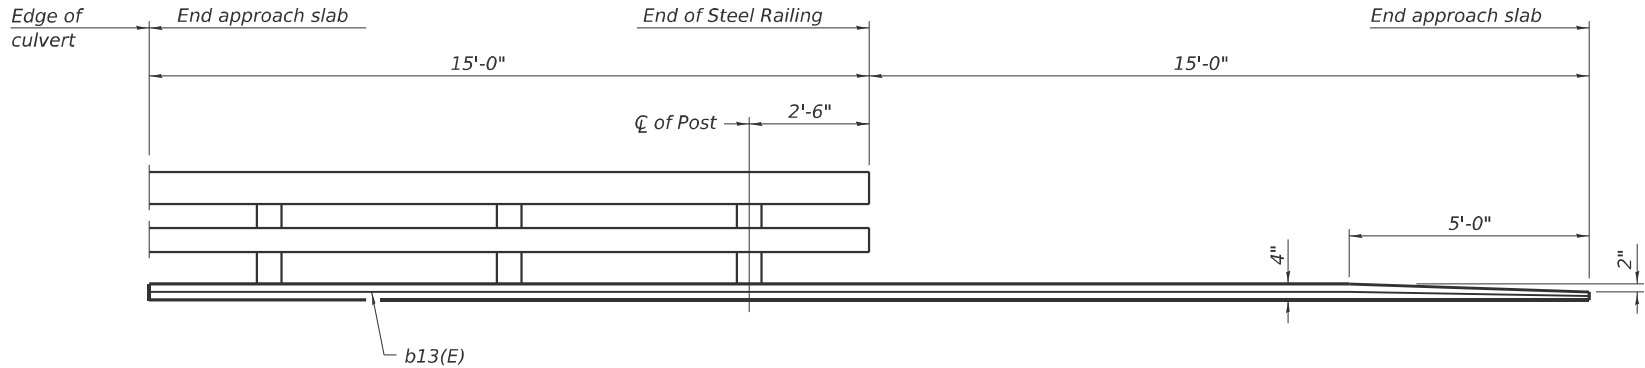


INSIDE ELEVATION OF RAILING AND CURB

Notes:
The end of slab joint shall be omitted due to using a flexible pavement connector.
Approach slab shall be paid for as Concrete Superstructure (Approach Slab).
Approach footing concrete shall be paid for as Concrete Structures.
The approach footing maximum applied service bearing pressure (Q_{max}) = 2.0 ksf.
Cost of excavation for approach footing included with Concrete Structures.
Granular Backfill for Structures does not apply.
For railing details, see sheet 4 of 12.

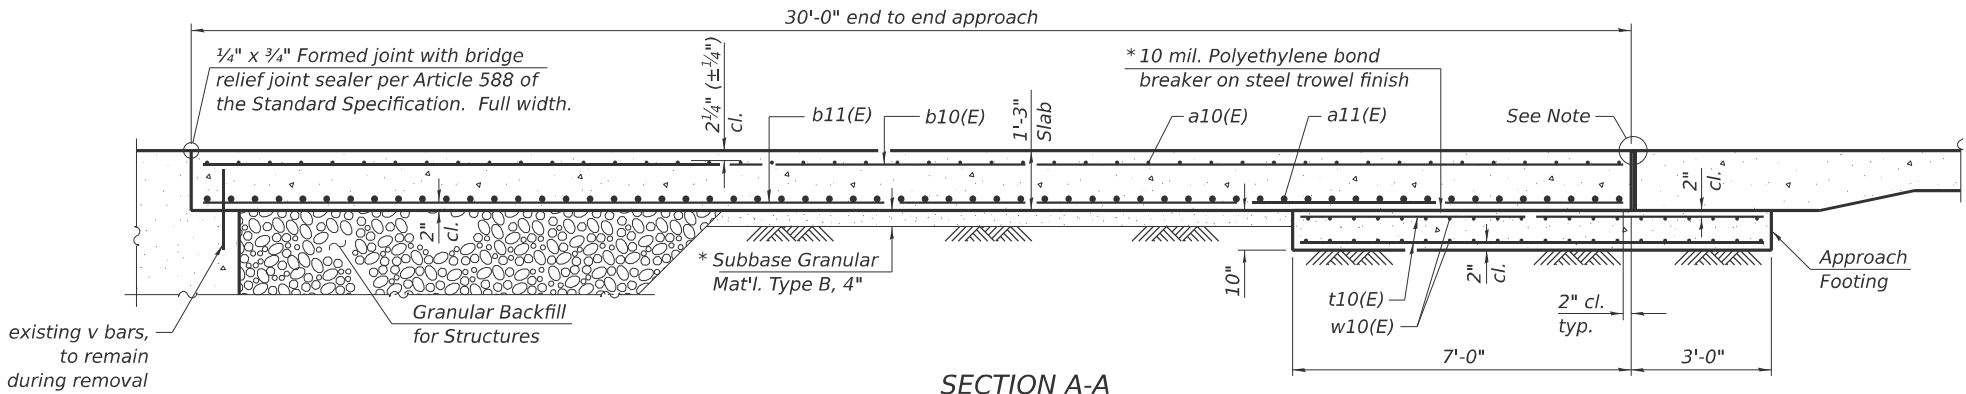


SECTION A-A

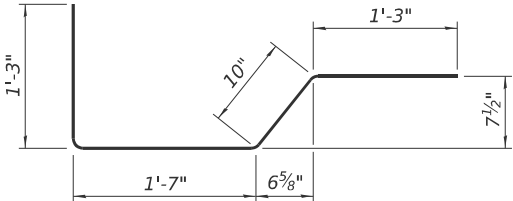


BAR d10(E)

TWO APPROACHES
BILL OF MATERIAL


Bar	No.	Size	Length	Shape
a10(E)	184	#5	19'-0"	
a11(E)	240	#8	18'-8"	
a12(E)	92	#5	7'-8"	
b10(E)	116	#5	29'-8"	
b11(E)	184	#9	29'-8"	
b12(E)	12	#5	13'-8"	
b13(E)	4	#4	29'-8"	
d10(E)	64	#5	4'-11"	
t10(E)	160	#4	9'-8"	
w10(E)	160	#5	18'-8"	
Concrete Superstructure (Approach Slab)			Cu. Yd.	108.3
Concrete Structures			Cu. Yd.	23.5
Reinforcement Bars, Epoxy Coated			Pound	43220
Bar Splicers			Each	292

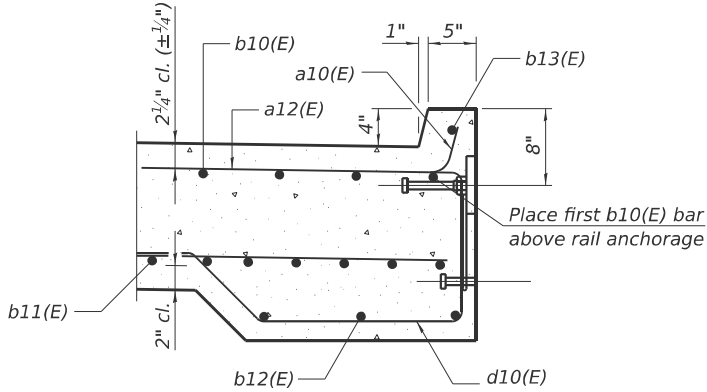

SECTION B-B

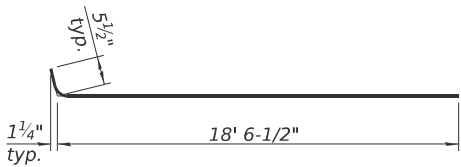

BAR a10(E)

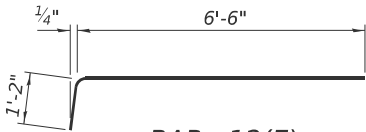

BAR a12(E)

BAIA-CIP-R34C-0

4-4-2025

USER NAME	= Veronica.CastroSoto	DESIGNED	-	REVISED	-
DRAWN	-	REVISION	-	REVISION	-
CHECKED	-	REVISION	-	REVISION	-
DATE	-	REVISION	-	REVISION	-


STATE OF ILLINOIS
DEPARTMENT OF TRANSPORTATION

APPROACH SLAB DETAILS
SN 085-2013

SCALE: SHEET 6 OF 16 SHEETS STA. TO STA.

F.A.P. RTE.	SECTION	COUNTY	TOTAL SHEETS	SHEET NO.
713	119RS-4, 120RS-5, CLV	SCHUYLER	56	41
CONTRACT NO. 72762				
ILLINOIS FED. AID PROJECT				

MODEL: bridge-5 (Sheet)
FILE NAME: c:\p\work\baia\castroscoto\d1106090085-2013 plans.dgn

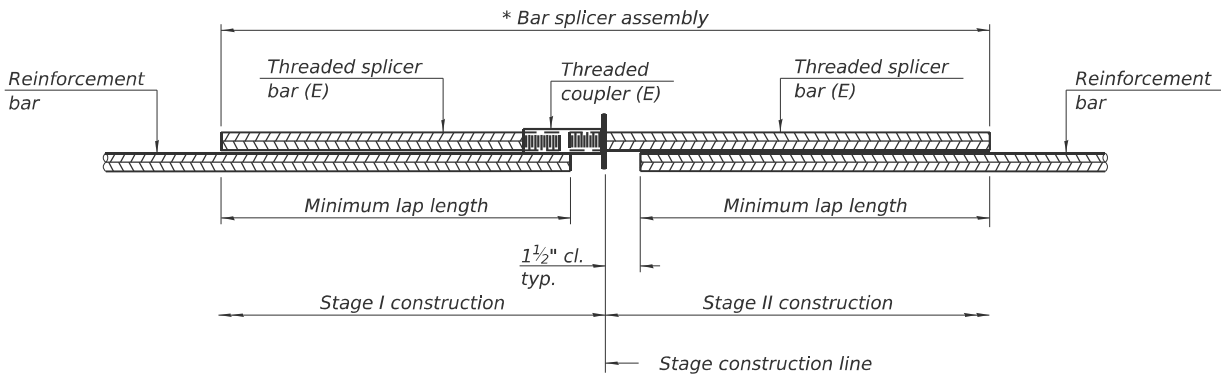


STANDARD BAR SPLICER ASSEMBLY PLAN

Only bar splicer assemblies as presented on the approved QPL list may be used.

Threaded splicer bar length = min. lap length + 1 1/2" + thread length

* Epoxy not required on Bar Splicer Assembly components used in conjunction with black bars.

Location	Bar size	No. assemblies required	Minimum lap length
culvert top slab	#4	88	2'-5"
sleeper slab	#5	80	3'-6"
appr. slab top mat	#5	92	3'-6"
appr. slab bot. mat	#8	120	4'-9"

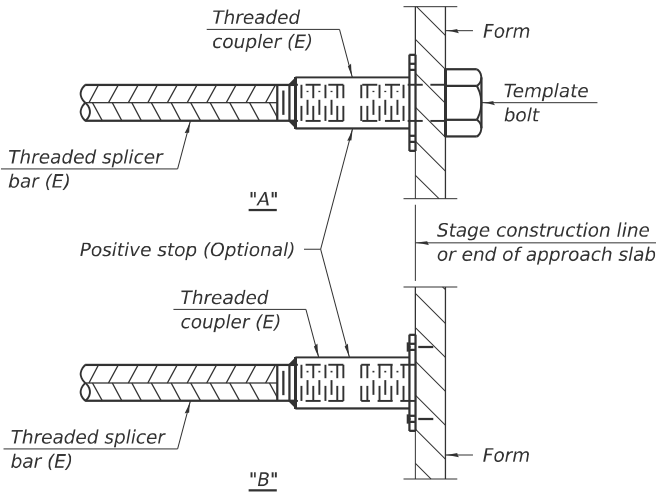


INSTALLATION AND SETTING METHODS

"A" : Set bar splicer assembly by means of a template bolt.


"B" : Set bar splicer assembly by nailing to wood forms or cementing to steel forms.

(E) : Indicates epoxy coating.

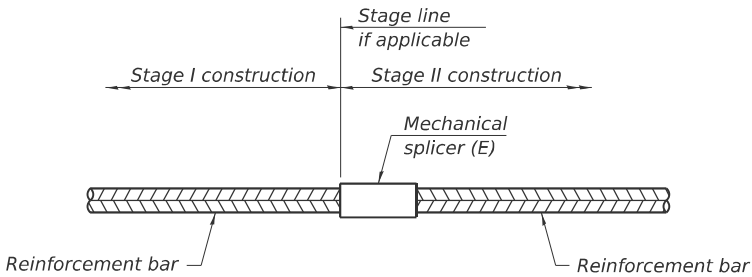

STANDARD MECHANICAL SPLICER

Location	Bar size	No. assemblies required

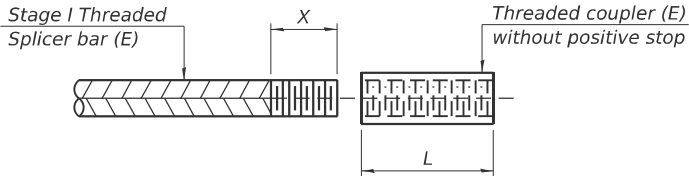

THREADING OF ASSEMBLIES

The threaded length "X" shall be no more than L/2. The bar should be tightened until 0-1 thread(s) is/are exposed.


Notes:
Splicer bars shall be deformed with threaded ends and have a minimum 60 ksi yield strength.
All reinforcement shall be lapped and tied to the splicer bars.
Bar splicer assemblies shall be epoxy coated according to the requirements for reinforcement bars. See Section 508 of the Standard Specifications.
See approved list of bar splicer assemblies and mechanical splicers for alternatives.

BSD-1

4-4-2025


MODEL: bridge-6 [Sheet]
FILE NAME: c:\p\work\pwwork\castroscoto\1106099\085-2013\adans.dgn

	USER NAME = Veronica.CastroSoto	DESIGNED -	REVISED -	STATE OF ILLINOIS DEPARTMENT OF TRANSPORTATION	BAR SPLICER ASSEMBLY & MECHANICAL SPLICER DETAILS SN 085-2013		F.A.P RTE.	SECTION	COUNTY	TOTAL SHEETS	SHEET NO.
		DRAWN -	REVISED -				713	119RS-4, 120RS-5,CLV	SCHUYLER	56	42
		CHECKED -	REVISED -				CONTRACT NO. 72762				
	PLOT DATE = 12/5/2025	DATE -	REVISED -				ILLINOIS FED. AID PROJECT				
SCALE:		SHEET 7	OF 16	SHEETS	STA.	TO STA.					

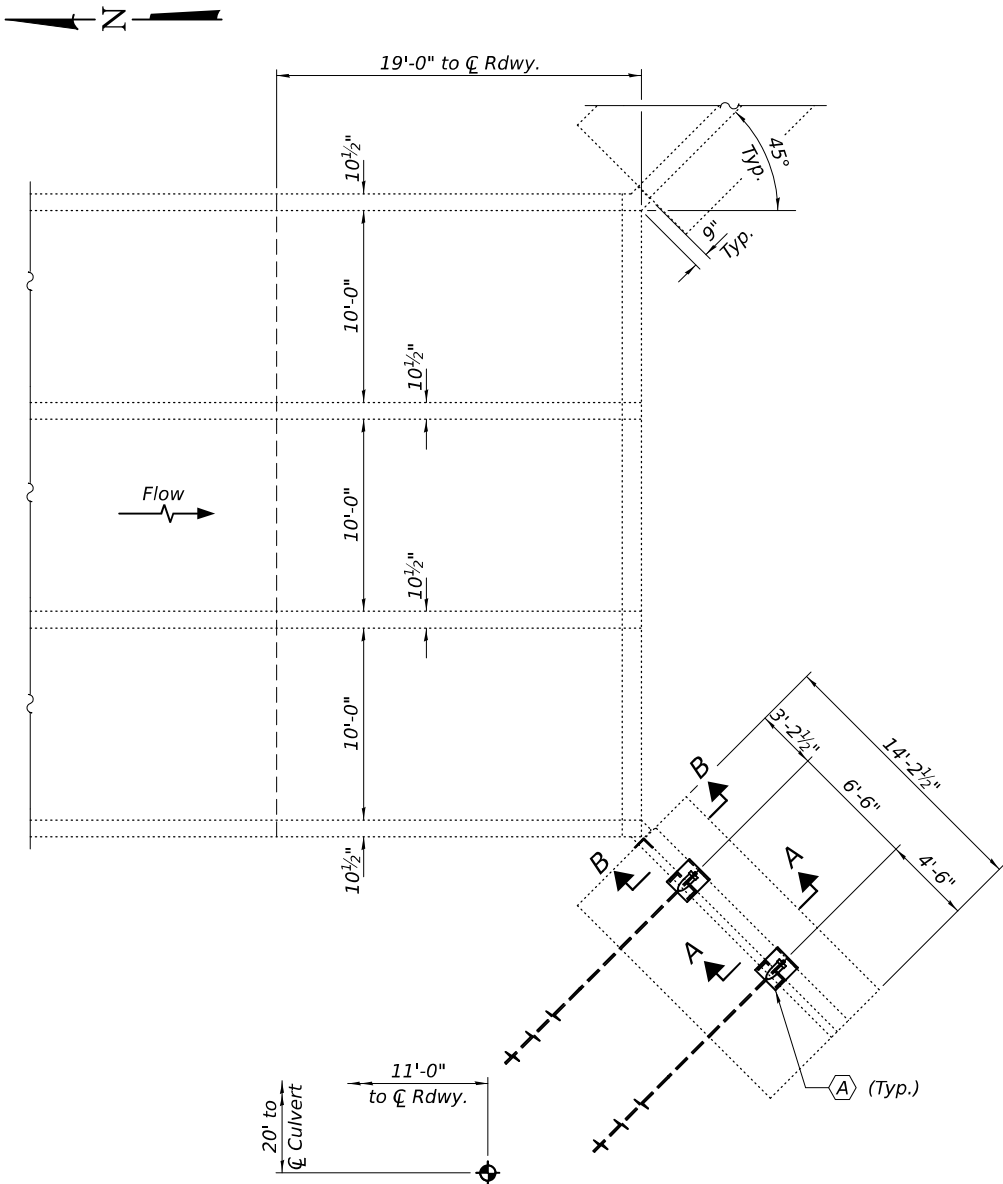


PARTIAL PLAN


(A) - Straighten existing wingwall using Helical Ground Anchors.

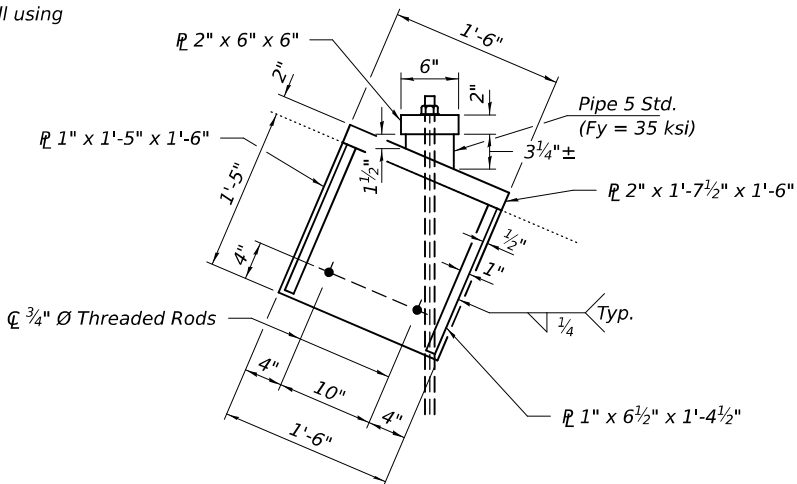


DETAIL "B"

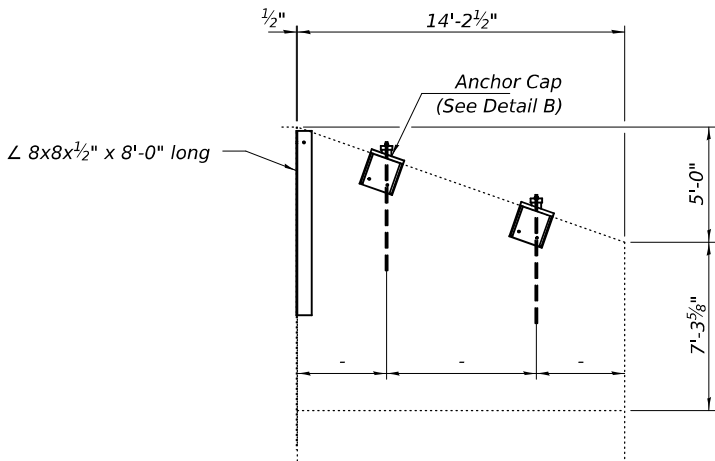

ELEVATION
(Inside Face)

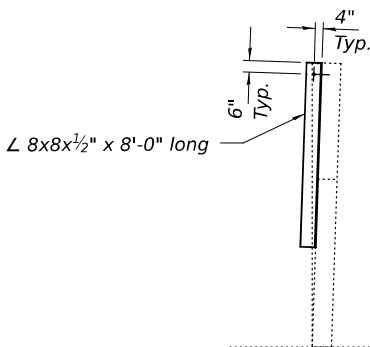


SEC B-B

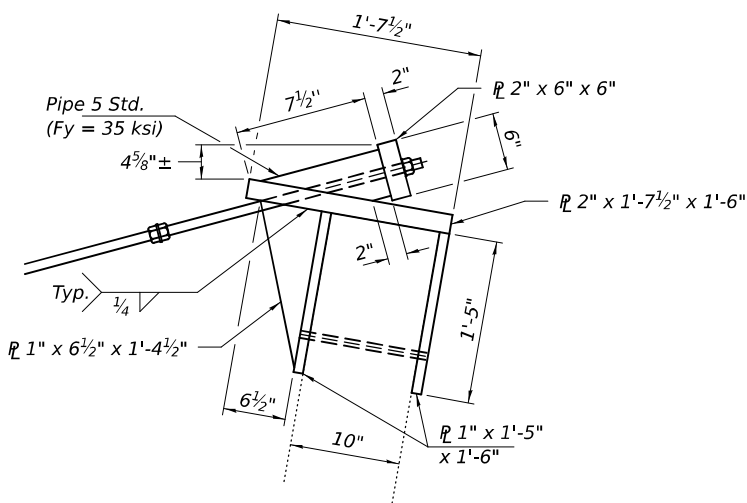

DETAIL "A"

DESIGN STRESSES
fy = 35 ksi (Pipes)

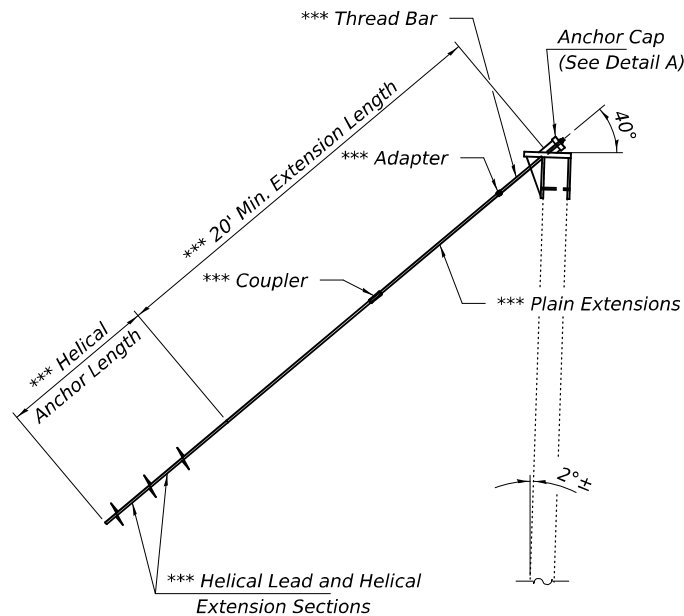

SEC A-A

GENERAL NOTES

- All structural steel shall conform to AASHTO Classification M-270 Gr. 36, unless otherwise noted.
- Plan dimensions and details relative to the existing structure have been taken from existing plans are subject to nominal construction variations. The Contractor shall field verify existing dimensions and details affecting new construction and make necessary approved adjustments prior to construction or ordering of materials. Such variations shall not be cause for additional compensation for a change in scope of the work, however, the Contractor will be paid for the quantity actually furnished at the unit price bid for the work.
- All new structural steel and bearing assemblies shall be hot-dip galvanized. See Special Provisions for "Hot Dip Galvanizing for Strutral Steel".
- Helical Anchor shall be designed by manufacturer. (See Special Provisions).
 - The Contractor shall submit design calculations and shop drawing for the proposed Helical Ground Anchor to the Engineer for review and approval.
 - Helical anchor design load (Service) = 19 K/Anchor.
 - All anchor components shall be galvanized according to Article 509.05 of the Standard Specifications.
 - Cost of steel plates, washers, and nuts included in the cost of Helical Ground Anchors.

TOTAL BILL OF MATERIAL

ITEM	UNIT	QUANTITY
Helical Gound Anchor	Each	2
Structural Steel Repair	Pound	220

MODEL: 72762-055
FILE NAME: pw:///idiot-pw.bentley.com:FWIDOT/Documents/IDOT O ces/Bureau of Bridges and Structures/0852013/CADDData/Structures/0852013.dgn

DESIGNED - JSB	EXAMINED
CHECKED - WMK	PASSED
DRAWN - daburdell	
CHECKED - JSB WMK	

ENGINEER OF STRUCTURAL SERVICES	DATE - JANUARY 20, 2026
ACTING ENGINEER OF BRIDGES AND STRUCTURES	REVISED -
	REVISED -

STATE OF ILLINOIS
DEPARTMENT OF TRANSPORTATION

HELICAL ANCHOR DETAIL
SN 085-2013

SHEET 8 OF 16 SHEETS

F.A.P. RTE.	SECTION	COUNTY	TOTAL SHEETS	SHEET NO.
713	119RS-4, 120RS-5, CLV	SCHUYLER	56	43
CONTRACT NO. 72762				
ILLINOIS FED. AID PROJECT				

1/20/2026 9:59:52 AM



SOIL BORING LOG

ROUTE IL 101 DESCRIPTION SW wingwall of box culvert East of Brooklyn LOGGED BY S. Burke

SECTION _____ LOCATION , SEC. , TWP. , RNG. , PM

COUNTY Schuyler DRILLING METHOD HSA HAMMER TYPE 140# Auto

STRUCT. NO. 085-2013Ex
Station _____

BORING NO. 1-SW
Station 585+58
Offset 11.0ft RT
Ground Surface Elev. 494.76 ft

D
E
P
T
H

B
L
O
W
S

U
C
S
Qu

M
O
I
S
T

(ft) /6" (tsf) (%)

Surface Water Elev. _____ ft
Stream Bed Elev. _____ ft

Groundwater Elev.:
▼ First Encounter _____ ft
▼ Upon Completion _____ ft
▼ After _____ Hrs. _____ ft

D
E
P
T
H

B
L
O
W
S

U
C
S
Qu

M
O
I
S
T

(ft) /6" (tsf) (%)

Cored thru pavement and subbase

493.26

Lt Brown Moist SILTY CLAY (FILL)

0

2

2

-5

W

O

H

485.76

Dk Gray Moist CLAY LOAM w/ woody organics no recovery 9-10'

1

2

3

1

2

2

-15

W

O

H

W

OH

2

-20

FREE WATER

473.76

Gray Moist SILT LOAM w/ 2" sand seam @22'

W

OH

2

0.6

B

53

1

3

0.5

124

S-12

469.76

-25

Lt Brown to Gray

Gray to Dk Gray

Gray V. Moist to Wet Clay Loam w/ sand lenses

Lt Gray Clay Loam w/ iron oxide nodules

The Unconfined Compressive Strength (UCS) Failure Mode is indicated by (B-Bulge, S-Shear, P-Penetrometer, E-Estimated)
Abbreviations W.O.H - Sampler Advanced By Weight of Hammer, W.O.P - Advanced by Weight of Pipe, B.S. - Before Seating
The SPT (N value) is the sum of the last two blow values in each sampling zone (AASHTO T206) BBS, from 137 (Rev. 8-99)

File Name S:\SOILS\GINT FILES\085 SCHUYLER\CULVERT BORINGS\085-2013 BCX CULVERT WING WALL.GPJ Data Template D6TEMPLT.GDT Date Printed 5/7/25
Latitude Longitude Datum NAD83 Job Number

MODEL: bridge-8 [Sheet]
FILE NAME: c:\p\work\pwid\castro\castro\085-2013 plans.dgn

USER NAME = Veronica.CastroSoto	DESIGNED -	REVISED -
	DRAWN -	REVISED -
	CHECKED -	REVISED -
PLOT DATE = 12/5/2025	DATE -	REVISED -

STATE OF ILLINOIS
DEPARTMENT OF TRANSPORTATION



SOIL BORINGS
SN 085-2013

SCALE: SHEET 9 OF 16 SHEETS STA. TO STA.

F.A.P RTE.	SECTION	COUNTY	TOTAL SHEETS	SHEET NO.
713	119RS-4, 120RS-5,CLV	SCHUYLER	56	44
CONTRACT NO. 72762				
ILLINOIS FED. AID PROJECT				

MODEL: bridge-9 (Sheet)
FILE NAME: c:\p\work\castro\castro\085-2013 plans.dgn

Bench Mark: Chiseled 'X' on top of S.W. wingwall of box culvert.
Sta. 586+06 Elev. 494.59
Existing Structure: #085-2005 Built as S.B.I. Rte. 101, Sec. 120-B, at
Sta. 586+06 in 1929. The existing 10'-0" by 9'-0" three barrel culvert
is 24'-0" long by 33'-0" wide. The existing culvert shall be re-
moved and a new culvert built utilizing stage construction so
as to maintain one way traffic during reconstruction.
No salvage.

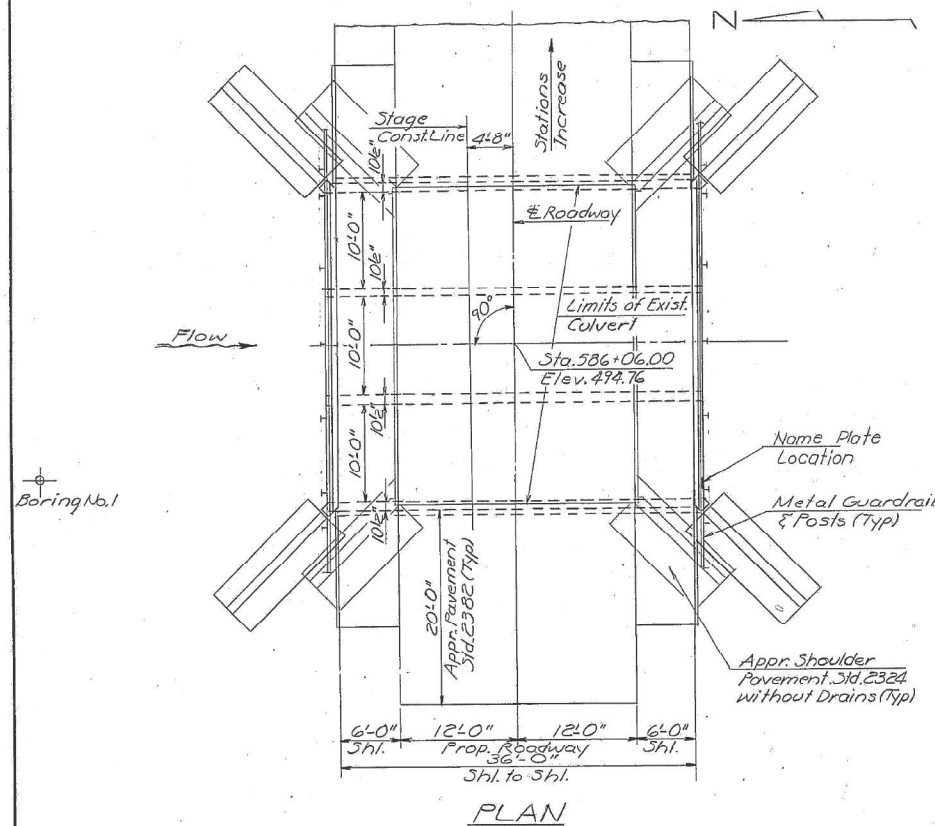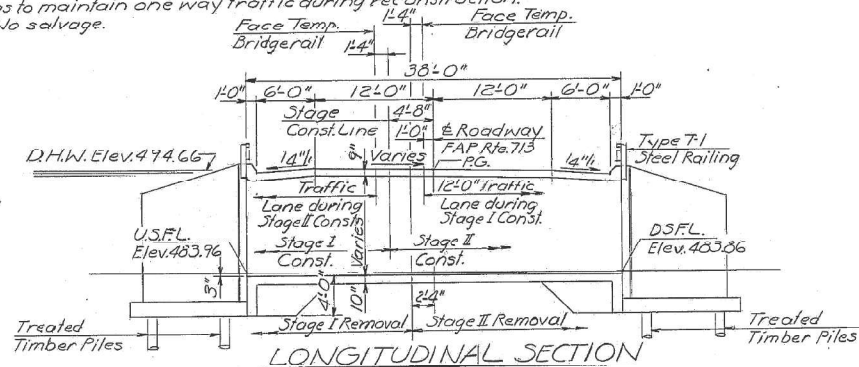


STATE OF ILLINOIS DEPARTMENT OF TRANSPORTATION

ROUTE NO.	SECTION	COUNTY	TOTAL SHEETS	SHEET NO.
119RS-4	120B-1	SCHUYLER	19	10

6 SHEETS


GENERAL NOTES

Class X Concrete shall be used throughout.
Reinforcement bars shall conform to the requirements of A.A.S.H.T.O.
M-31 or M-53, Grade 60.
All exposed edges shall be beveled 3/4".
For backfilling and embankment see Standard Specifications.
See Proposal for Boring Data.
The contractor shall drive one timber test pile in a permanent
location at the Southwest wingwall as directed by the Engineer
before ordering the remainder of piles.

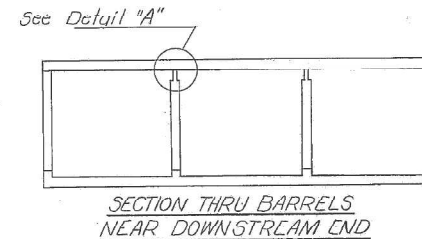


CURVE DATA


P.I. Sta. 580+69.70
 $\Delta = 54^\circ 52' 11''$ Rt.
 $D = 5^\circ 30'$
 $T = 540.8'$
 $L = 997.6'$
 $R = 1041.8'$
P.C. Sta. 575+28.90
P.T. Sta. 585+26.50
Prop. 3E = 0.08%
Prop. 3A:
Sta. 573+84.90 to Sta. 576+00.90
Sta. 584+54.50 to Sta. 586+70.50

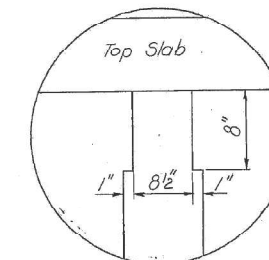

DETAIL "A"
Note: Notch formed by rough finished
board attached to and removed
with falsework.

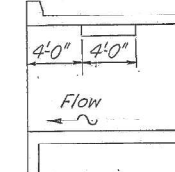

LONGITUDINAL SECTION
PHOEBE NESTING SITE DETAILS

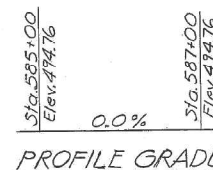

WATERWAY INFORMATION

Drainage Area 789 Sq. Miles Low Grade Elev. 494.2 @ Sta. 587+00									
Flood	Design	Freq. Yr.	Q C.F.S.	Opening Sq. Ft.		Nat. H.N.E.	Created Hd. Ft.		Hdwater Elev.
				Exist.	Prop.		Exist.	Prop.	
Design	Mn. Chnrl.	50	23300	6365	6365	494.66	.55	.55	495.21
	Overflow	50	1410	300	300	494.66	.55	.55	495.21
	Total	50	30200	6865	6865	494.66	.55	.55	495.21
Base	Mn. Chnrl.	100	11425	6802	6802	495.16	.39	.39	495.55
	Overflow	100	1185	300	300	495.16	.39	.39	495.55
	Total	100	34200	7102	7102	495.16	.39	.39	495.55
Max. or Overflow	Mn. Chnrl.	40	21875	6079	6079	493.63	.57	.57	494.2
	Overflow	40	1425	300	300	493.63	.57	.57	494.2
	Total	40	23300	6379	6379	493.63	.57	.57	494.2

*Wier Flow

DESIGNED	M. Bloxdorf
CHECKED	Rick Brunette
DRAWN	R. Doty
CHECKED	GR

June 21 1993
EXAMINED
PASSED
APPROVED



DESIGN STRESSES


$f_c = 3500 \text{ psi}$
 $f_y = 60,000 \text{ psi}$

Epoxy coated Reinforcement
bars shall be used in the top
layer of culvert deck slab.

Allow 25#/sq.ft. for future wearing
surface.

Design Specifications: 1977 AASHTO,
1978 thru 1982 Interim specs.

LOADING HS20-44

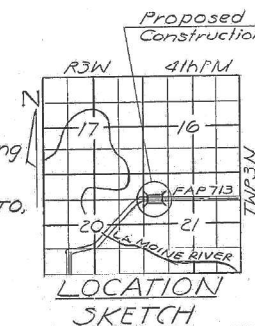

GENERAL PLAN
ILL. RTE. 101 OVER
LA MOINE RIVER OVERFLOW
F.A.P. RTE. 713
SECTION 120B-1
SCHUYLER COUNTY
STATION 586+06.00

1-28-83 3-8-83


STATE OF ILLINOIS
DEPARTMENT OF TRANSPORTATION

EXISTING CULVERT PLANS, SN 085-2013
(FOR INFORMATION ONLY)

SCALE: SHEET 10 OF 16 SHEETS STA. TO STA.

USER NAME	DESIGNED	REVISION	STATE OF ILLINOIS	EXISTING CULVERT PLANS, SN 085-2013	SECTION	COUNTY	TOTAL SHEETS	SHEET NO.
Veronica.CastroSoto	-	-	ILLINOIS	(FOR INFORMATION ONLY)	119RS-4, 120RS-5, CLV	SCHUYLER	56	45
12/5/2025	-	-	ILLINOIS					

MODEL: bridge-10 (Sheet)
FILE NAME: c:\pwworking\castrosoto\110609085-2013 plans.dgn

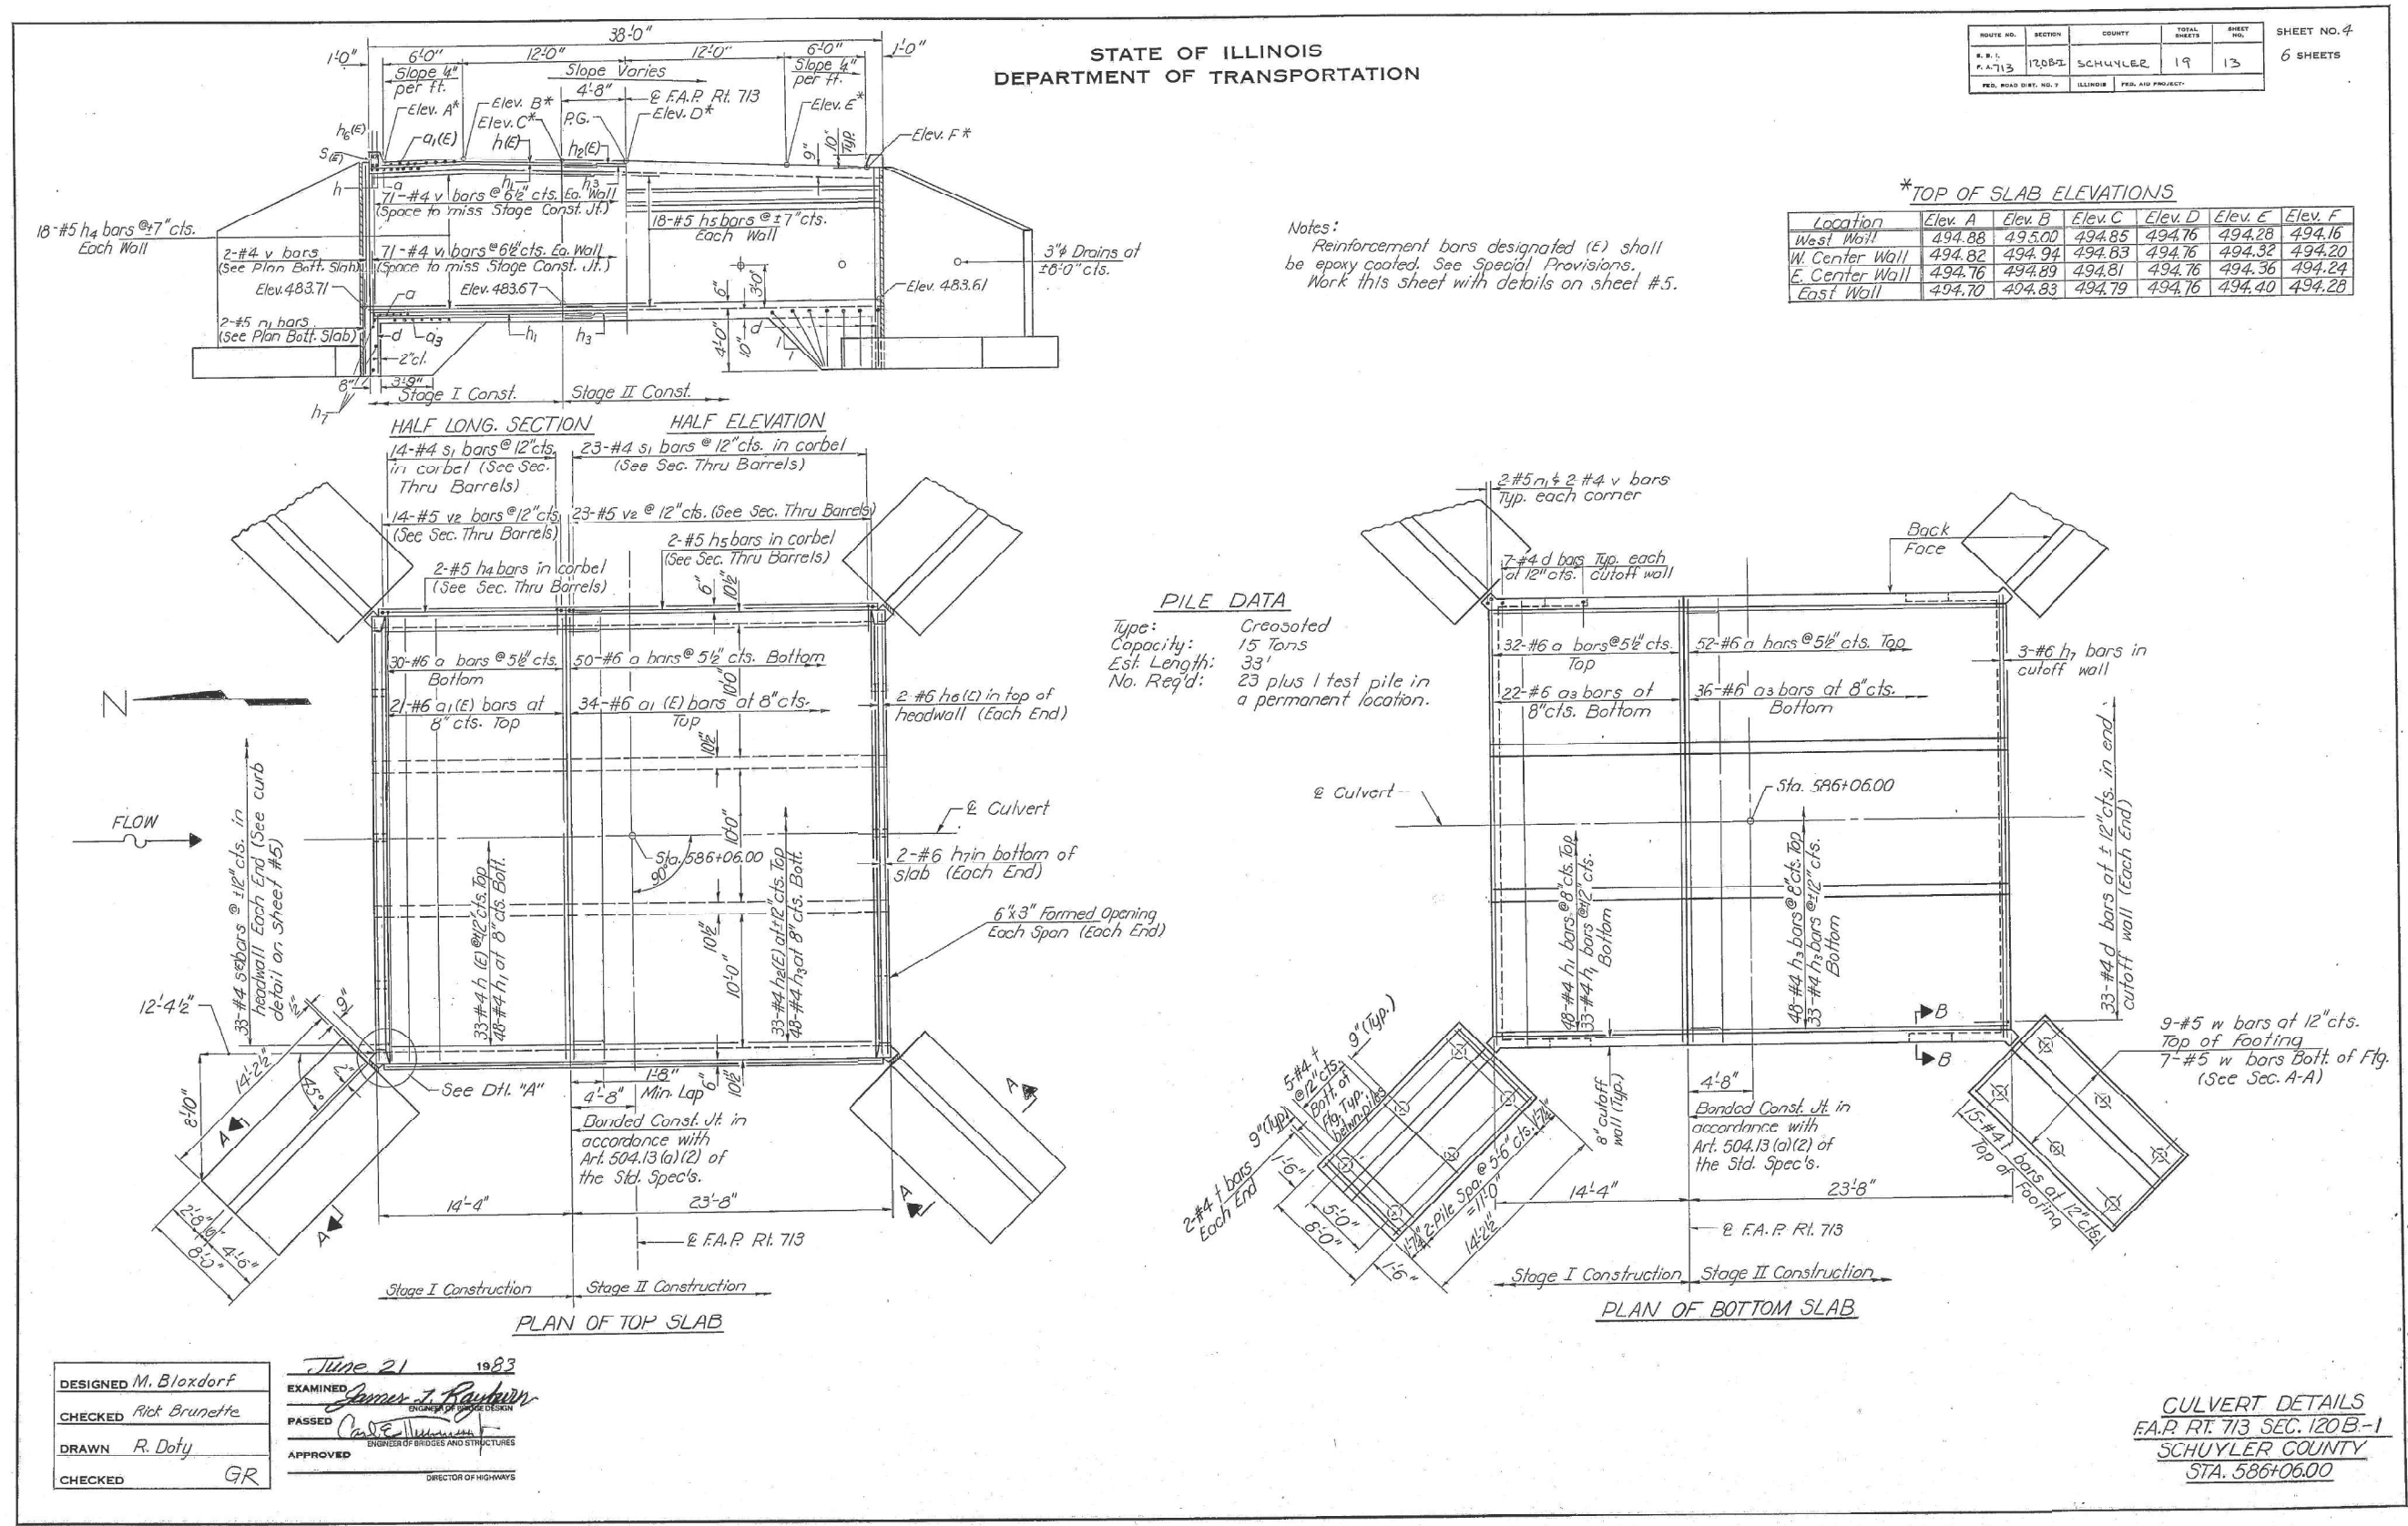

USER NAME	= Veronica.CastroSoto	DESIGNED	-	REVISED	-
		DRAWN	-	REVISED	-
		CHECKED	-	REVISED	-
PLOT DATE	= 12/5/2025	DATE	-	REVISED	-

**STATE OF ILLINOIS
DEPARTMENT OF TRANSPORTATION**

**EXISTING CULVERT PLANS, SN 085-2013
(FOR INFORMATION ONLY)**


SCALE: SHEET 11 OF 16 SHEETS STA. TO STA.

F.A.P. RTE.	SECTION	COUNTY	TOTAL SHEETS	SHEET NO.
713	119RS-4, 120RS-5, CLV	SCHUYLER	56	46
CONTRACT NO. 72762				
ILLINOIS FED. AID PROJECT				


STATE OF ILLINOIS
DEPARTMENT OF TRANSPORTATION

BRIDGE NO.	SECTION	COUNTY	TOTAL SHEETS	SHEET NO.
713	120B-1	SCHUYLER	19	14
FED. ROAD DIST. NO. 7		ILLINOIS	FED. AID PROJECT	


SHEET NO. 5
6 SHEETS

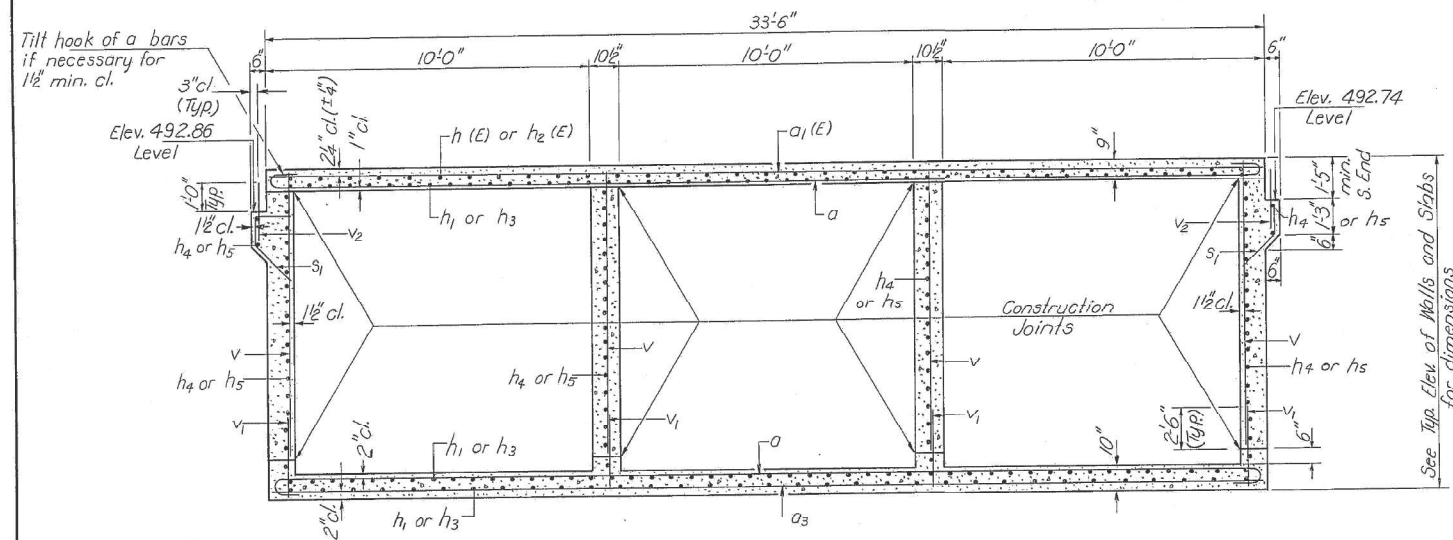

SECTION THRU BARRELS
(LOOKING SOUTH)

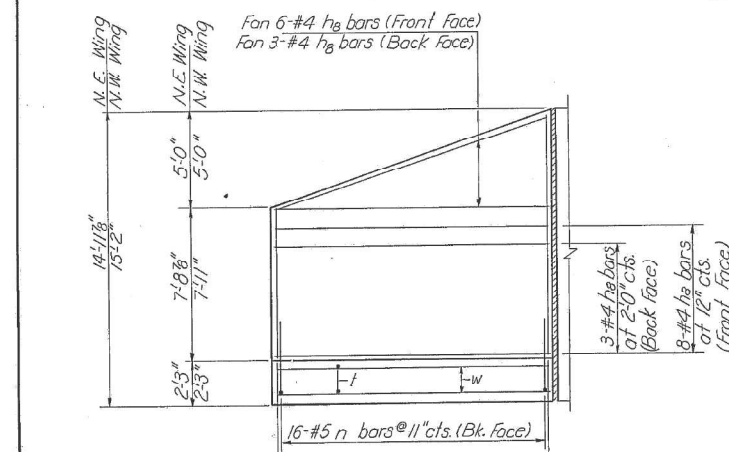


** 5-#4 v3 bars @ 3'-6" cts. (Fl. Face)
** 16-#4 v3 bars @ 11" cts. (Bk. Face)

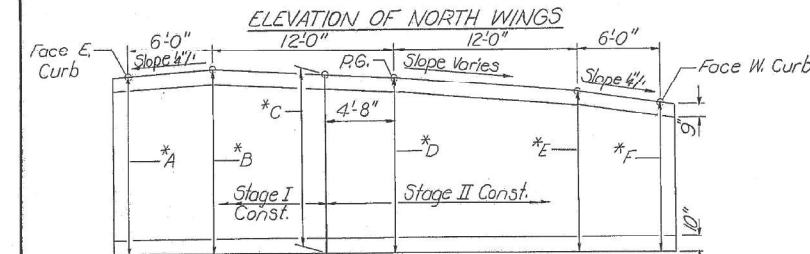

DESIGNED M. Bloxdorf
CHECKED Rick Brunette
DRAWN R. Daly
CHECKED GR

June 21 1983
EXAMINED James J. Rasmussen
PASSED Carl E. Williams
APPROVED
DIRECTOR OF HIGHWAYS

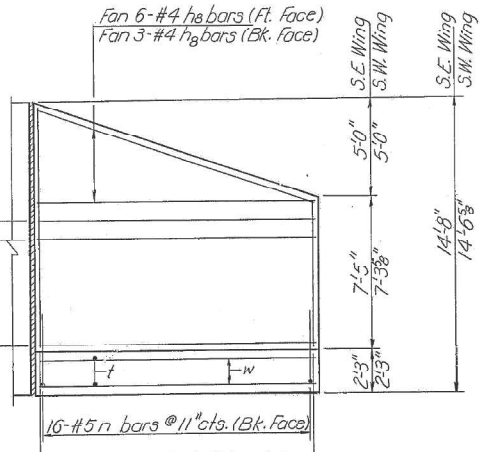


** 5-#4 v3 bars @ 3'-6" cts. (Fl. Face)
** 16-#4 v3 bars @ 11" cts. (Bk. Face)

ELEVATION OF SOUTH WINGS


* TABLE OF DIMENSIONS

Location	A	B	C	D	E	F
West Wall	12'-0"	12'-1 3/8"	12'-0 1/8"	11'-11 1/4"	11'-5 3/4"	11'-4 5/8"
West Center Wall	11'-11 3/8"	12'-1"	11'-11 1/8"	11'-11 1/4"	11'-5 1/4"	11'-5 1/8"
East Center Wall	11'-10 3/8"	12'-0 3/8"	11'-11 3/8"	11'-11 1/4"	11'-6 3/4"	11'-5 1/2"
East Wall	11'-9 3/8"	11'-11 3/8"	11'-11 3/8"	11'-11 1/4"	11'-7 1/4"	11'-6"


* Work these dimensions with Top of Slab
Elevations on sheet #4.

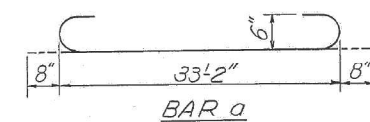


BAR a

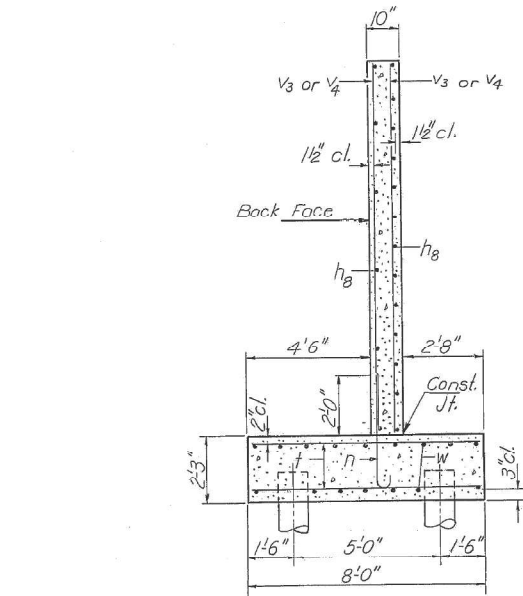


SECTION A-A

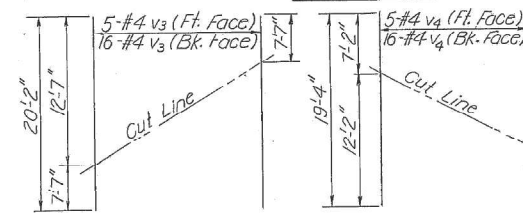


** FIELD CUTTING DIAGRAMS
Order v3 and v4 bars full length. Cut to fit as shown and use remainder of v3 bars in opposite North Wing and remainder of v4 bars in opposite S. Wing

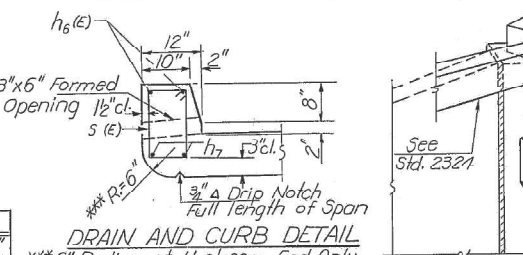

DRAIN AND CURB DETAIL

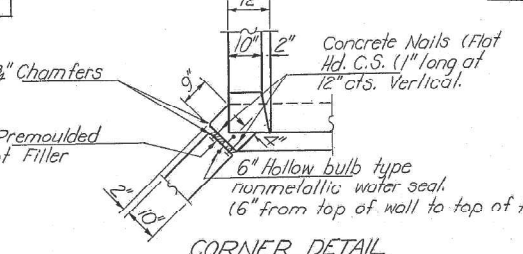

CORNER DETAIL

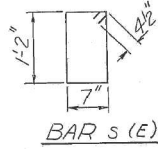

BAR s (E)

BILL OF MATERIAL

Bar	No.	Size	Length	Shape
a	164	#6	34'-6"	C
a1(E)	55	#6	33'-3"	C
a3	58	#6	33'-3"	C
d	94	#4	5'-6"	L
h(E)	33	#4	15'-1"	C
h1	129	#4	16'-0"	C
h2(E)	33	#4	23'-5"	C
h3	129	#4	23'-5"	C
h4	76	#5	16'-6"	C
h5	76	#5	22'-6"	C
h6(E)	4	#6	30'-3"	C
h7	10	#6	33'-3"	C
h8	78	#4	13'-11"	C
n	64	#5	4'-6"	C
n1	8	#5	7'-4"	C
s(E)	66	#4	4'-3"	C
s1	74	#4	3'-5"	C
t	116	#4	7'-9"	C
v	292	#4	3'-9"	C
v1	284	#4	3'-9"	C
v2	74	#5	2'-0"	C
v3	21	#4	20'-2"	C
v4	21	#4	19'-4"	C
w	64	#5	13'-11"	C

Class X Concrete	Cu. Yd.	192.5
Box Culverts	Pound	24830
Reinforcement Bars	Pound	3960
Reinforcement Bars (Epoxy Coated)	Pound	3960
Creosoted Piles	Lin. Ft.	759
20.1 to 38 Feet	Each	1
Test Pile Timber	Each	1

Reinforcement bars designated (E) shall be epoxy coated. See Special Provisions.

CULVERT DETAILS
F.A.P. RT. 713 SEC. 120B-1
SCHUYLER COUNTY
STA. 586+06.00


USER NAME = Veronica.CastroSoto	DESIGNED -	REVISED -
	DRAWN -	REVISED -
	CHECKED -	REVISED -
PLOT DATE = 12/5/2025	DATE -	REVISED -

STATE OF ILLINOIS
DEPARTMENT OF TRANSPORTATION

EXISTING CULVERT PLANS, SN 085-2013
(FOR INFORMATION ONLY)

SCALE: SHEET 12 OF 16 SHEETS STA. TO STA.

F.A.P. RTE.	SECTION	COUNTY	TOTAL SHEETS	SHEET NO.
713	119RS-4, 120RS-5, CLV	SCHUYLER	56	47
CONTRACT NO. 72762				
ILLINOIS FED. AID PROJECT				

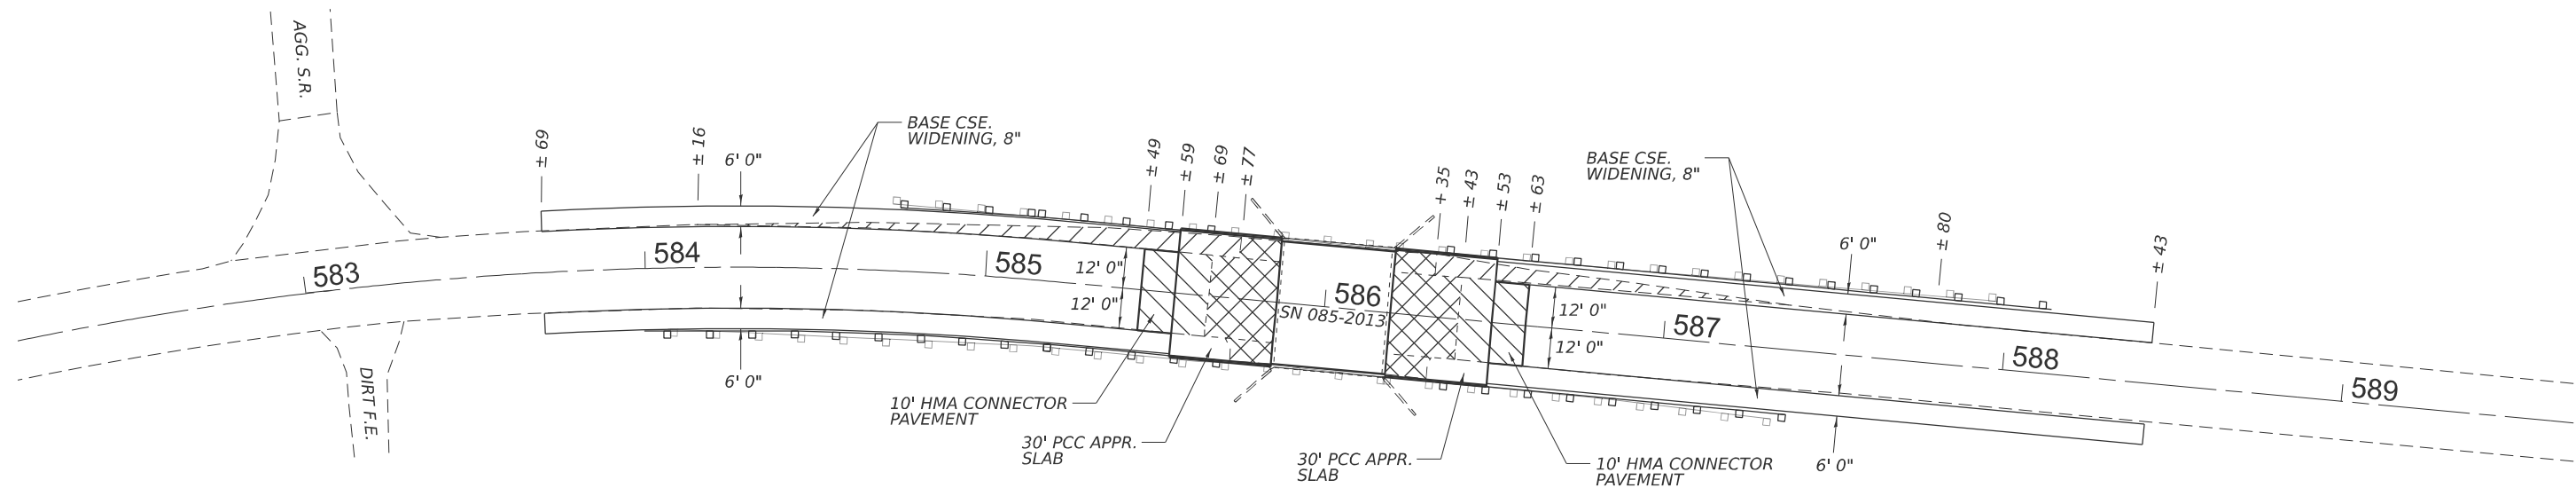


ROADWAY PLAN

-  PAVED SHOULDER REMOVAL
-  PAVEMENT REMOVAL
-  APPROACH SLAB REMOVAL


NOTE: TOP LIFT OF HMA PAVEMENT CONNECTOR TO BE PLACED WITH ADJACENT HMA SURFACE COURSE.

MODEL: roadway plan at culvert [Sheet]
FILE NAME: c:\p\work\pwtollocastro\c1106090085-2013 plans.dgn

	USER NAME = Veronica.CastroSoto	DESIGNED -	REVISED -	STATE OF ILLINOIS DEPARTMENT OF TRANSPORTATION	ROADWAY PLAN AT SN 085-2013			F.A.P RTE.	SECTION	COUNTY	TOTAL SHEETS	SHEET NO.
		DRAWN -	REVISED -					713	119RS-4, 120RS-5, CLV	SCHUYLER	56	48
		CHECKED -	REVISED -					CONTRACT NO. 72762				
	PLOT DATE = 12/5/2025	DATE -	REVISED -		SCALE:	SHEET 13	OF 16 SHEETS	STA.	TO STA.	ILLINOIS FED. AID PROJECT		

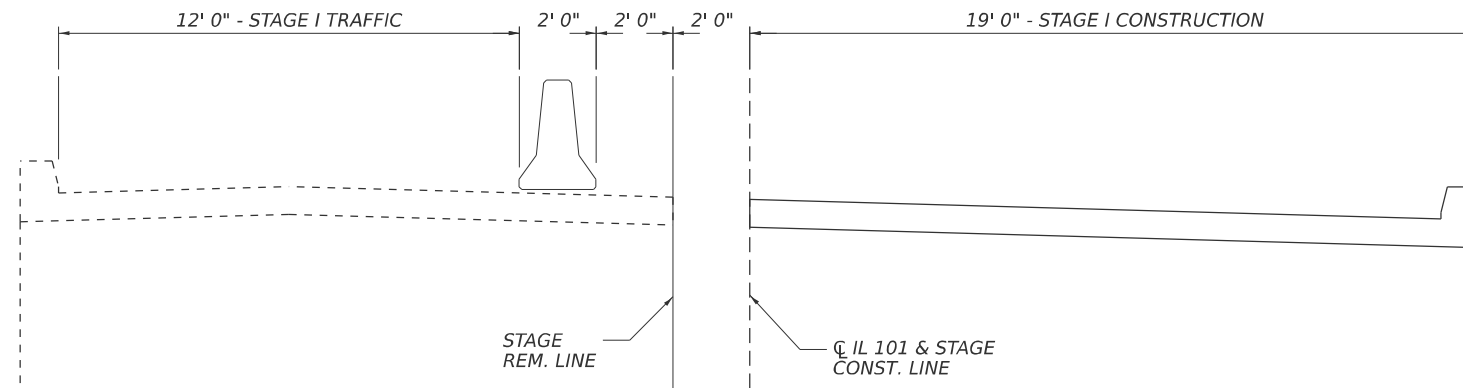


STAGE I TRAFFIC - LOOKING EAST

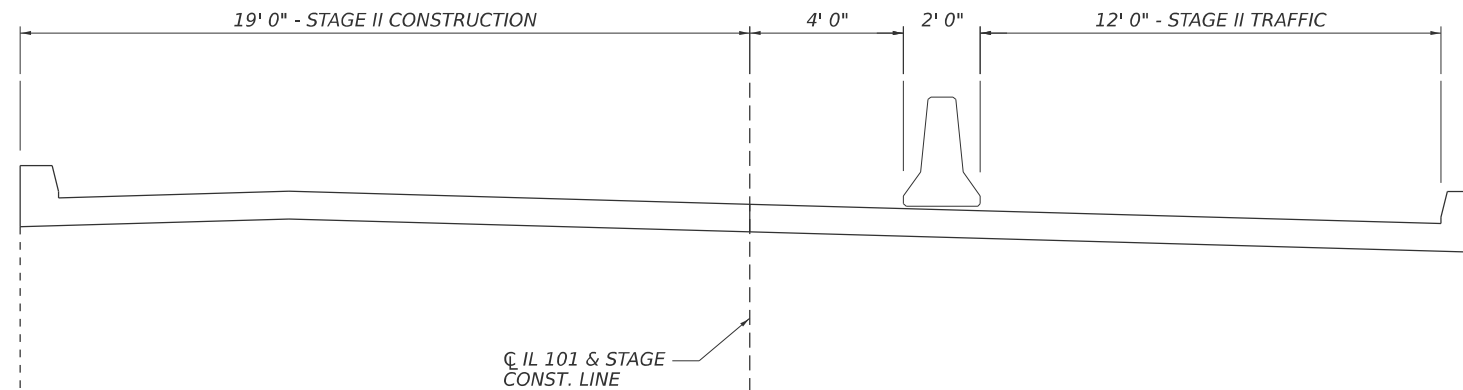

STAGE II TRAFFIC - LOOKING EAST

MODEL: TC Sheet
FILE NAME: c:\pw_work\pwidolcastrosoto\d1106090085-2013 plans.dgn

	USER NAME = Veronica.CastroSoto	DESIGNED -	REVISED -	STATE OF ILLINOIS DEPARTMENT OF TRANSPORTATION	TRAFFIC STAGING DETAIL SN 085-2018		F.A.P RTE.	SECTION	COUNTY	TOTAL SHEETS	SHEET NO.
		DRAWN -	REVISED -				713	119RS-4, 120RS-5, CLV	SCHUYLER	56	49
		CHECKED -	REVISED -				CONTRACT NO. 72762				
	PLOT DATE = 12/5/2025	DATE -	REVISED -		SCALE:	SHEET 14 OF 16 SHEETS	STA.	TO STA.	ILLINOIS FED. AID PROJECT		

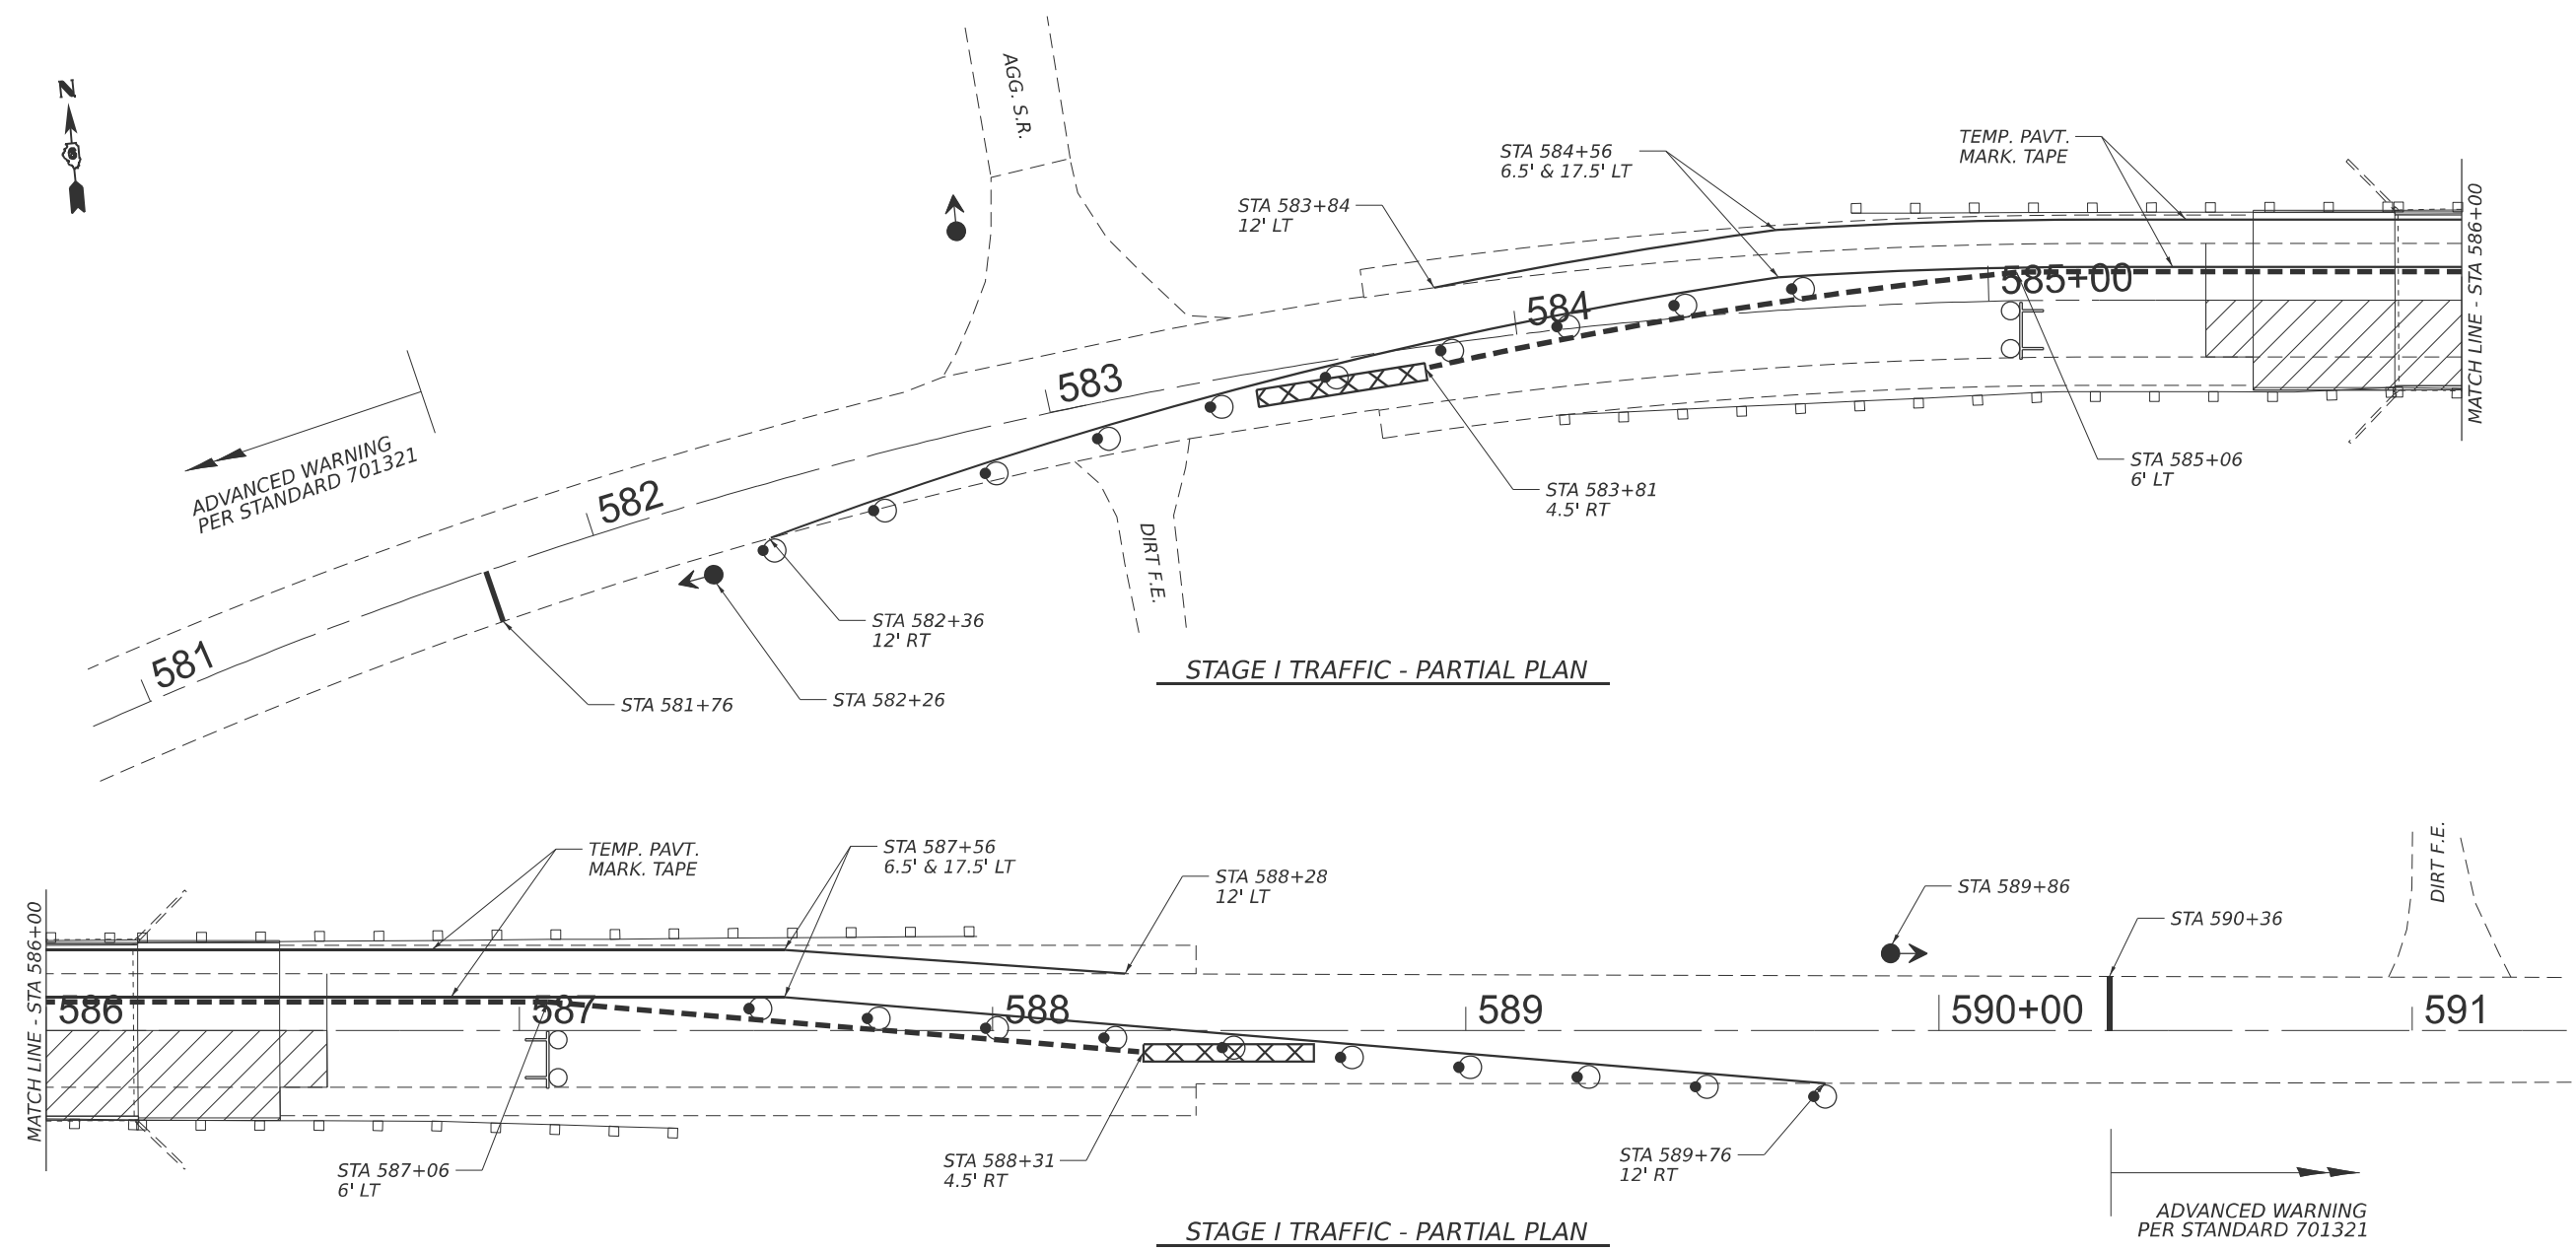

SYMBOLS


- WORK AREA
- DRUM WITH STEADY BURN
BI-DIRECTIONAL LIGHT
- TRAFFIC SIGNAL
- TYPE III BARRICADE WITH
FLASHING LIGHTS
- TEMPORARY CONCRETE BARRIER
- IMPACT ATTENUATOR

TRAFFIC CONTROL NOTES:


- Traffic control devices not shown in this detail shall be per standard 701321. Devices and temporary pavement markings shown in this detail shall be included in the cost of TRAFFIC CONTROL AND PROTECTION, STANDARD 701321. Impact attenuators temporary rumble strips, temporary concrete barrier, and temporary traffic signals shall be paid separately.
- Temporary concrete barrier offsets given in this detail refer to the edge of the barrier nearest to live traffic.
- A third traffic signal shall be provided for the sideroad at STA 583±05, cost included with TEMPORARY BRIDGE TRAFFIC SIGNALS.

MODEL: TC-1 (Sheet)
FILE NAME: c:\p\work\p\work\castrosoto\d1106090085-2013 plans.dgn

USER NAME = Veronica.CastroSoto				DESIGNED -	REVISED -	STATE OF ILLINOIS DEPARTMENT OF TRANSPORTATION	STAGE I TRAFFIC CONTROL PLAN SN 085-2018			F.A.P RTE.	SECTION	COUNTY	TOTAL SHEETS	SHEET NO.
				DRAWN -	REVISED -					713	119RS-4, 120RS-5, CLV	SCHUYLER	56	50
				CHECKED -	REVISED -					CONTRACT NO. 72762				
PLOT DATE = 12/5/2025				DATE -	REVISED -		SCALE:	SHEET 15	OF 16 SHEETS	STA.	TO STA.	ILLINOIS FED. AID PROJECT		

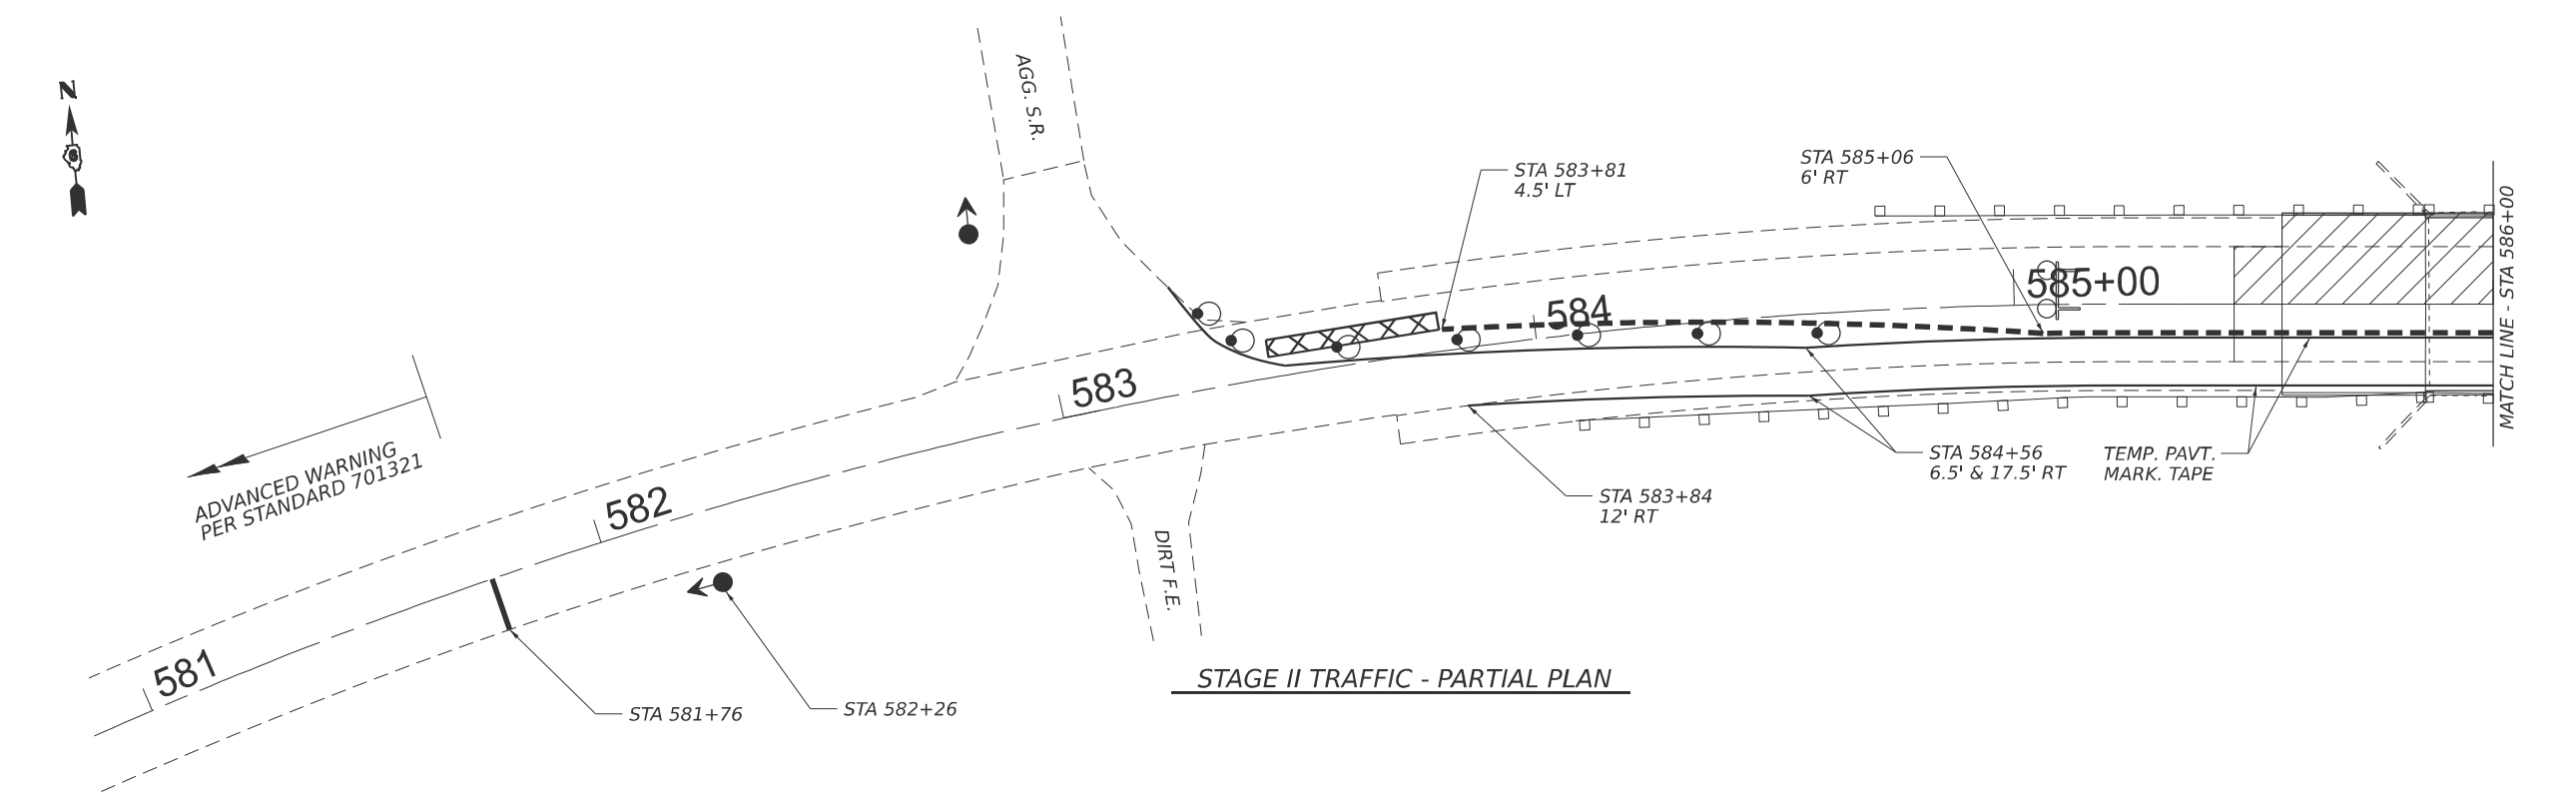

STAGE II TRAFFIC - PARTIAL PLAN

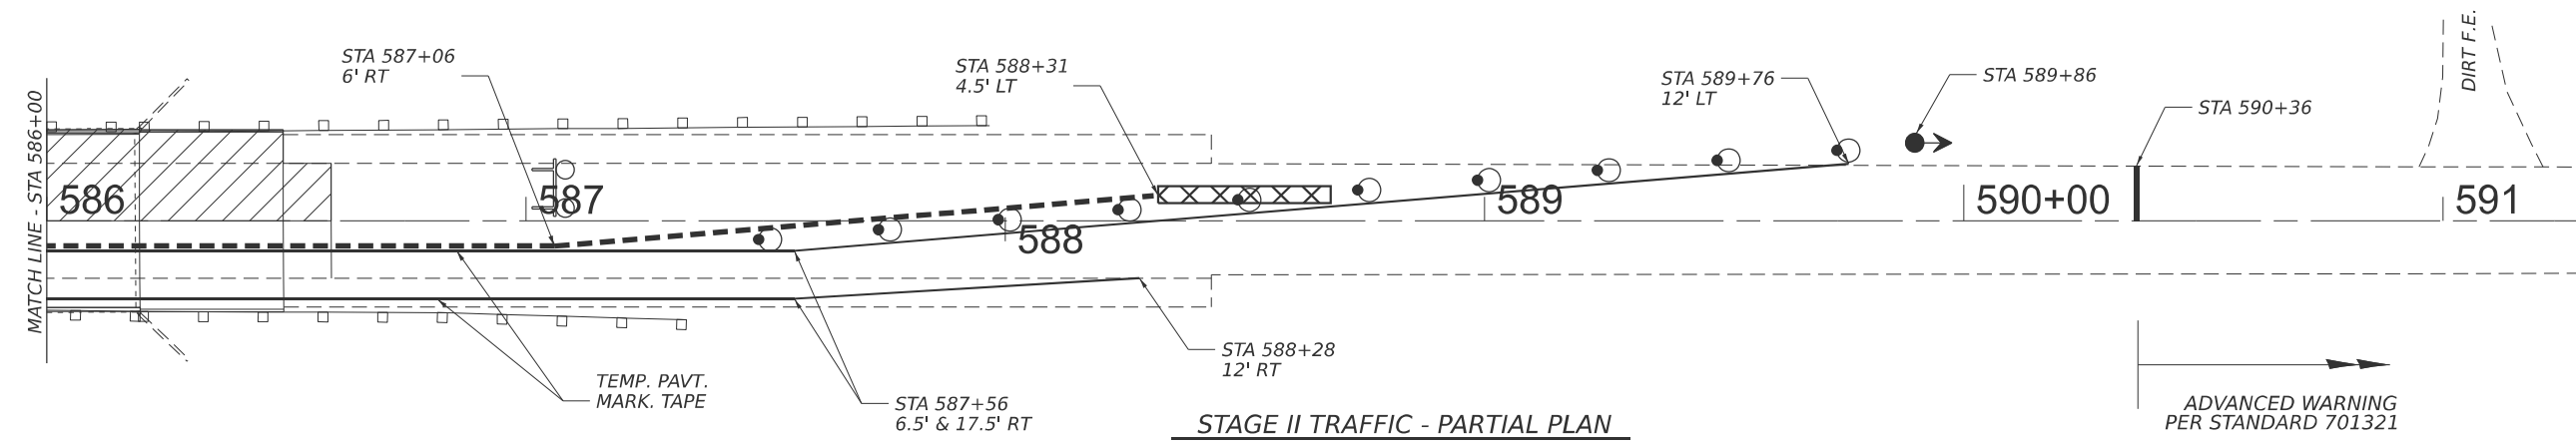

STAGE II TRAFFIC - PARTIAL PLAN

SYMBOLS

- WORK AREA
- DRUM WITH STEADY BURN BI-DIRECTIONAL LIGHT
- TRAFFIC SIGNAL
- TYPE III BARRICADE WITH FLASHING LIGHTS
- TEMPORARY CONCRETE BARRIER
- IMPACT ATTENUATOR


TRAFFIC CONTROL NOTES:

- Traffic control devices not shown in this detail shall be per standard 701321. Devices and temporary pavement markings shown in this detail shall be included in the cost of TRAFFIC CONTROL AND PROTECTION, STANDARD 701321. Impact attenuators temporary rumble strips, temporary concrete barrier, and temporary traffic signals shall be paid separately.
- Temporary concrete barrier offsets given in this detail refer to the edge of the barrier nearest to live traffic.
- A third traffic signal shall be provided for the sideroad at STA 583±05, cost included with TEMPORARY BRIDGE TRAFFIC SIGNALS.


MODEL: TC-2 (Sheet)
FILE NAME: c:\p\work\pwr\castro\castro\110609085-2013 plans.dgn

	USER NAME = Veronica.CastroSoto	DESIGNED -	REVISED -	STATE OF ILLINOIS DEPARTMENT OF TRANSPORTATION	STAGE II TRAFFIC CONTROL PLAN SN 085-2018		F.A.P. RTE.	SECTION	COUNTY	TOTAL SHEETS	SHEET NO.
		DRAWN -	REVISED -				713	119RS-4, 120RS-5, CLV	SCHUYLER	56	51
		CHECKED -	REVISED -				CONTRACT NO. 72762				
	PLOT DATE = 12/5/2025	DATE -	REVISED -		SCALE:	SHEET 16 OF 16 SHEETS	STA.	TO STA.	ILLINOIS FED. AID PROJECT		

- NOTE:
- 1. GRINDING OF EXISTING CONCRETE GUTTER THAT IS HIGHER THEN PROPOSED HMA OVERLAY TOP GRADE.
 - 2. ALL LOCATIONS SHALL BE DETERMINED IN THE FIELD BY THE ENGINEER.

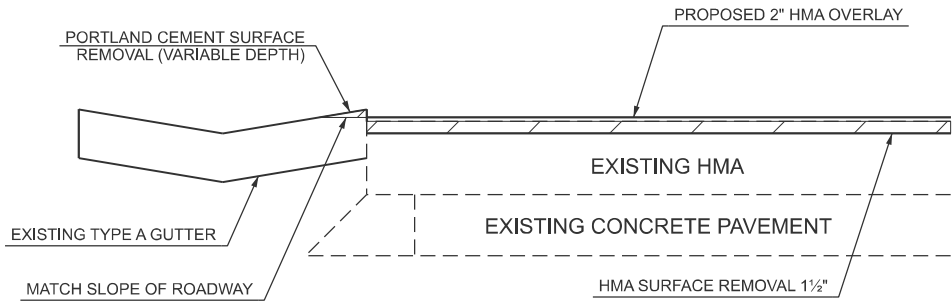


**PORTLAND CEMENT CONCRETE SURFACE
REMOVAL (VARIABLE DEPTH) DETAIL**

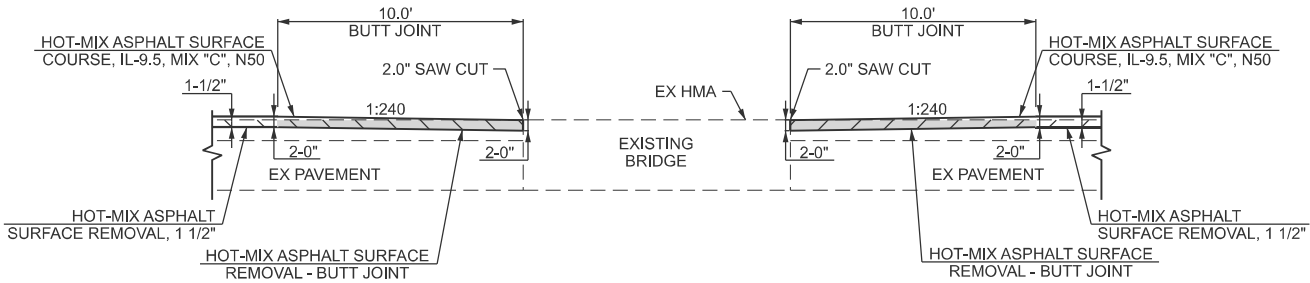


RESURFACING DETAIL AT EXISTING BRIDGES

EXISTING BRIDGE: STATION 141+95.12 TO STATION 144+04.67
EXISTING BRIDGE: STATION 556+43.31 TO STATION 562+31.71
EXISTING BRIDGE: STATION 643+93.62 TO STATION 644+56.43

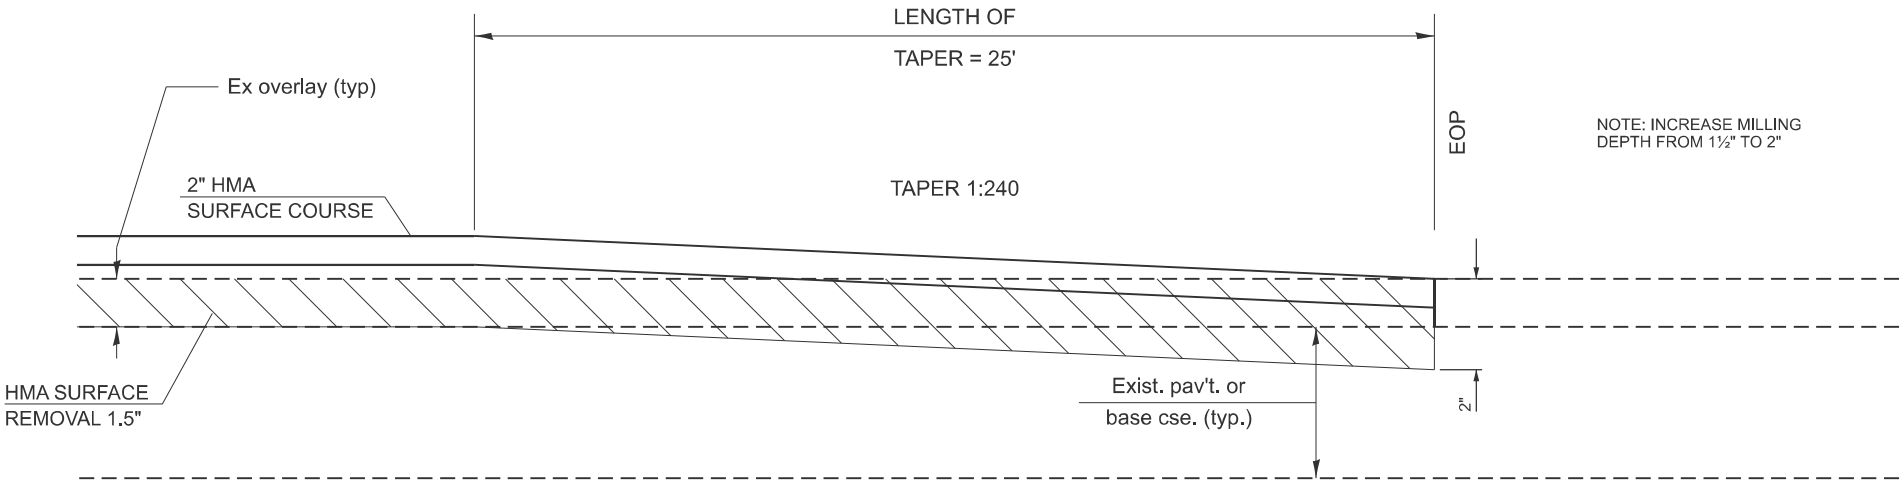

BUTT JOINT DETAIL

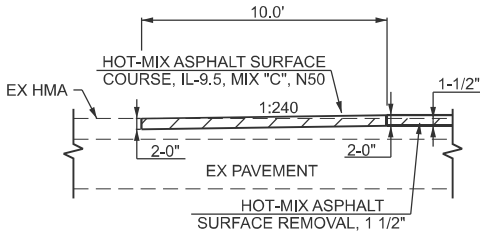

RESURFACING TRANSITION DETAIL

MODEL: Project Detail [Sheet]
FILE NAME: c:\p\work\dwg\dwg\mtd1106097\06-sh-09-Miscellaneous Details.dgn

USER NAME	= michael.whitting	DESIGNED	-	REVISED	-
		DRAWN	-	REVISED	-
		CHECKED	-	REVISED	-
PLOT DATE	= 1/23/2026	DATE	-	REVISED	-

STATE OF ILLINOIS
DEPARTMENT OF TRANSPORTATION


MISCELLANEOUS DETAILS

SCALE: SHEET A001 1 SHEETS STA. TO STA.

F.A.P RTE.	SECTION	COUNTY	TOTAL SHEETS	SHEET NO.
713	119RS-4, 120RS-5,CLV	SCHUYLER	57	52
CONTRACT NO. 72762				
ILLINOIS FED. AID PROJECT				


MODEL: D6 Details [Sheet]
FILE NAME: c:\pawork\pawork\castrosoto\1106097\72762-shr-10-D6 Details.dgn

IF CROSSWALK IS NOT PRESENT,
LOCATE STOP LINE AT DESIRED
STOPPING POINT.
BEHIND STOP SIGN

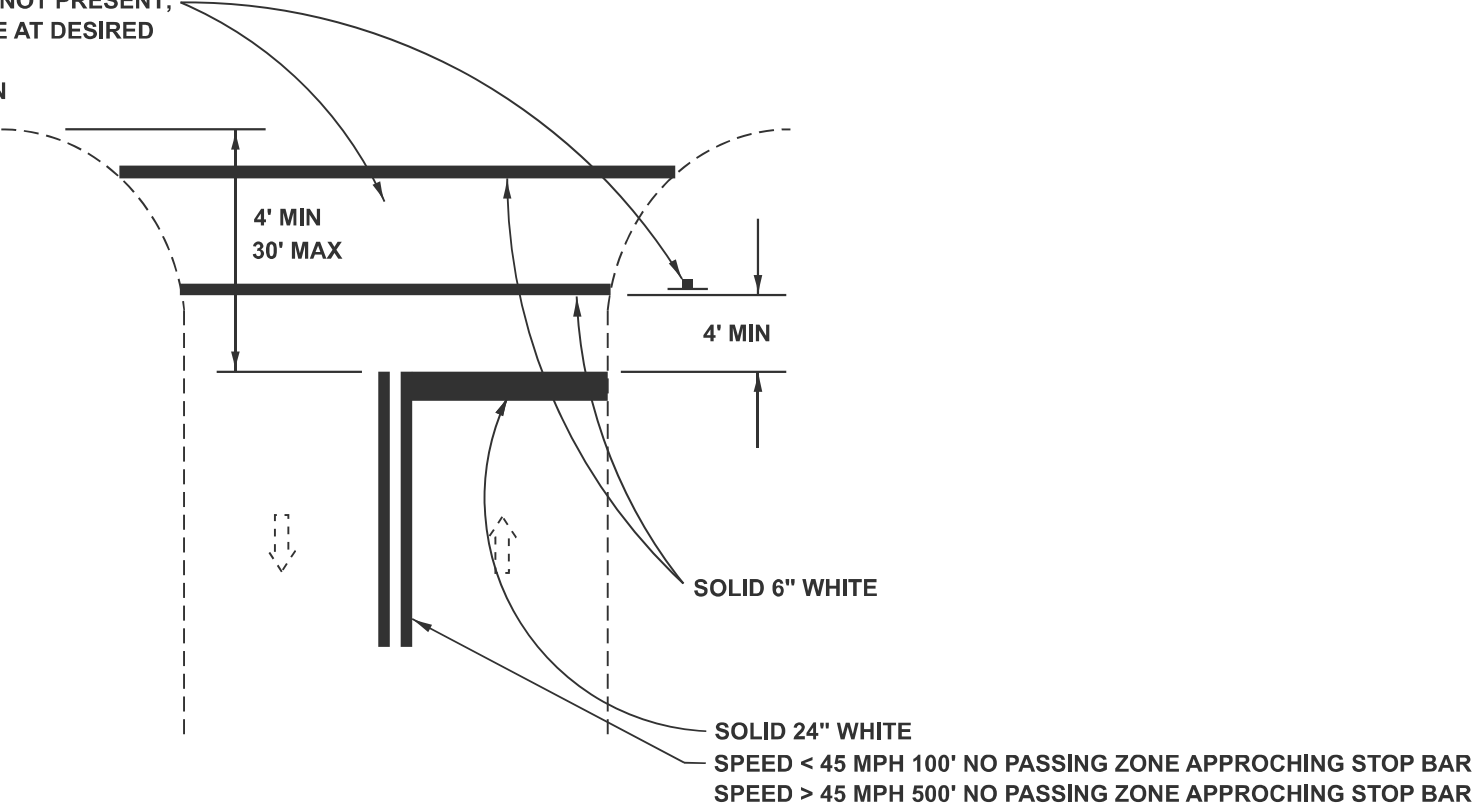

RURAL


	USER NAME = Veronica.CastroSoto	DESIGNED -	REVISED -	STATE OF ILLINOIS DEPARTMENT OF TRANSPORTATION	PAVEMENT MARKING STANDARDS STOP LINES			F.A.P RTE.	SECTION	COUNTY	TOTAL SHEETS	SHEET NO.
		DRAWN -	REVISED -					713	119RS-4, 120RS-5,CLV	SCHUYLER	56	53
		CHECKED -	REVISED -					CONTRACT NO. 72762				
	PLOT DATE = 12/5/2025	DATE -	REVISED -		SCALE:	SHEET 1	OF 4	SHEETS	STA.	TO STA.	ILLINOIS FED. AID PROJECT	

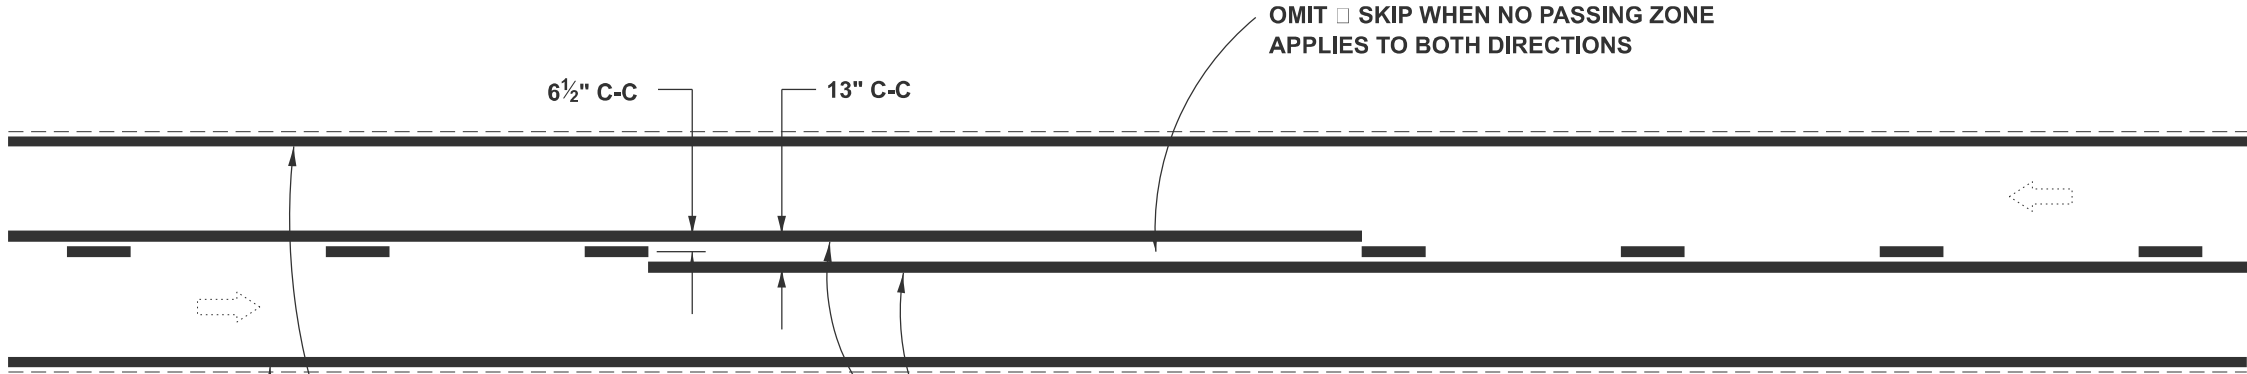

OMIT ☐ SKIP WHEN NO PASSING ZONE APPLIES TO BOTH DIRECTIONS

NO PASSING ZONE LINES
SOLID 5" YELLOW

EDGE LINES SOLID 5" WHITE
C & G SECTIONS - EDGE LINES NOT USED ≤ 45 MPH

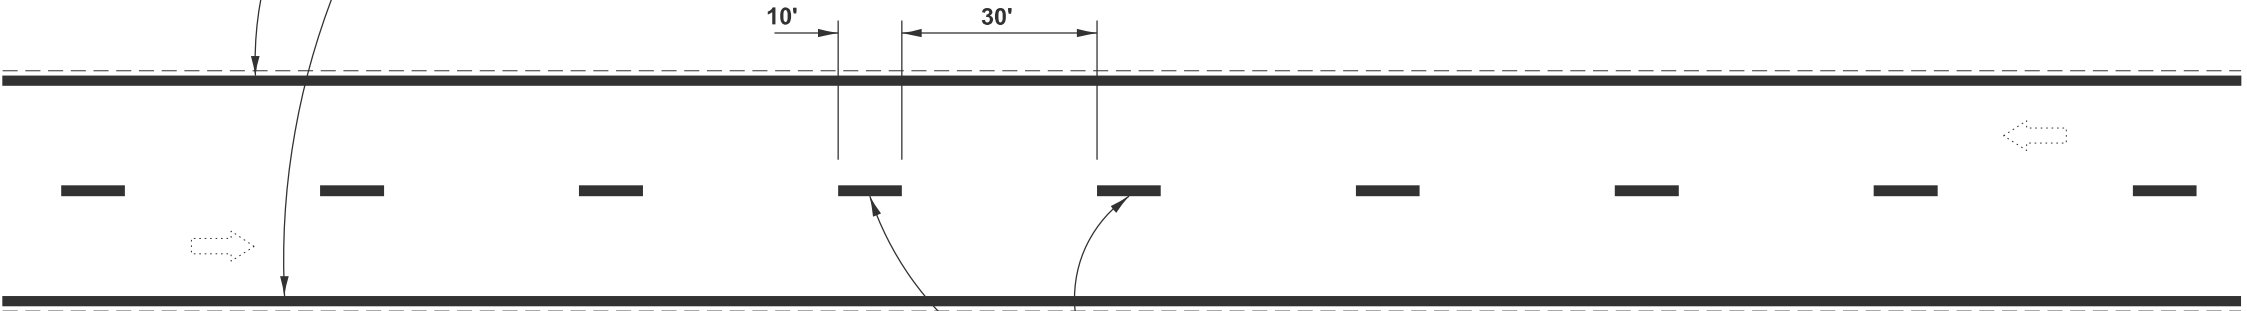

☐ SKIP-DASH
5" YELLOW
PAINT OR URETHANE (SEE CONTRACT)

IF VERTICAL PROFILE OF ROADWAY IS CHANGED DURING CONSTRUCTION, "NO PASSING ZONES" ARE TO BE FIELD VERIFIED BY THE RESIDENT ENGINEER THE RESIDENT ENGINEER SHALL NOTIFY THE BUREAU OF OPERATIONS WITH ANY CONCERNS 14 DAYS PRIOR TO PERMANENT PAVEMENT MARKINGS.

MODEL: D6 Details-2 [Sheet]
FILE NAME: c:\pav_work\pavdetails\castrosoto\d1106097\72762-shh-10-D6 Details.dgn


USER NAME	= Veronica.CastroSoto	DESIGNED	-	REVISED	-
		DRAWN	-	REVISED	-
		CHECKED	-	REVISED	-
PLOT DATE	= 12/5/2025	DATE	-	REVISED	-

STATE OF ILLINOIS
DEPARTMENT OF TRANSPORTATION


PAVEMENT MARKING STANDARDS
2 LANE PAVEMENT

SCALE: SHEET 2 OF 4 SHEETS STA. TO STA.


F.A.P RTE.	SECTION	COUNTY	TOTAL SHEETS	SHEET NO.
713	119RS-4, 120RS-5, CLV	SCHUYLER	56	54
CONTRACT NO. 72762				
ILLINOIS FED. AID PROJECT				

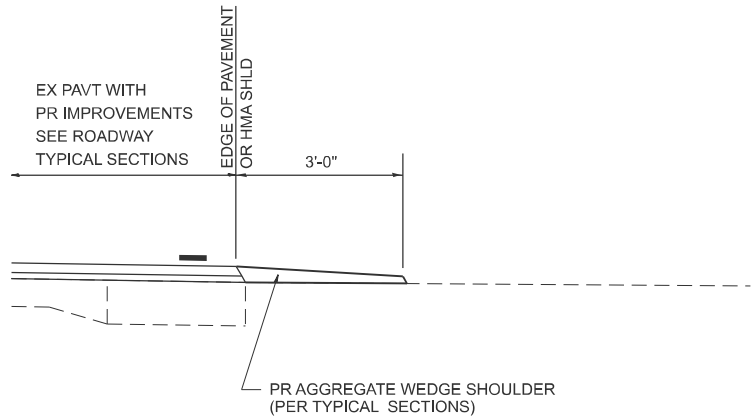


SECTION A-A FOR EX EARTH/ AGGREGATE FE

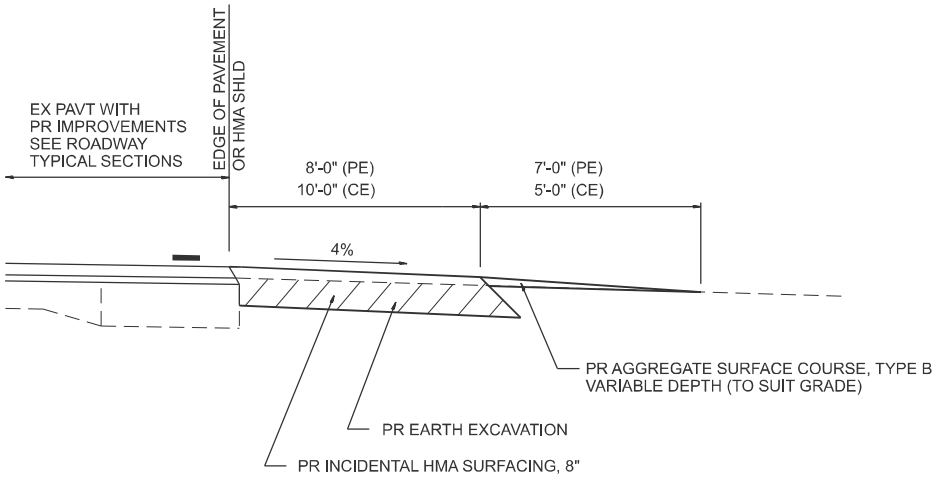

SECTION A-A FOR EX EARTH/AGGREGATE PE, CE, & SIDE ROAD

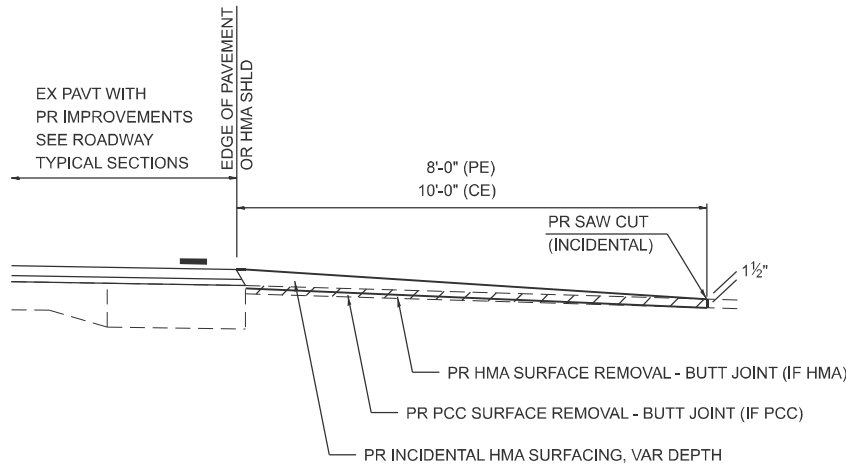

SECTION A-A FOR EX BITUMINOUS/ PC CONCRETE PE, CE & SIDE ROAD

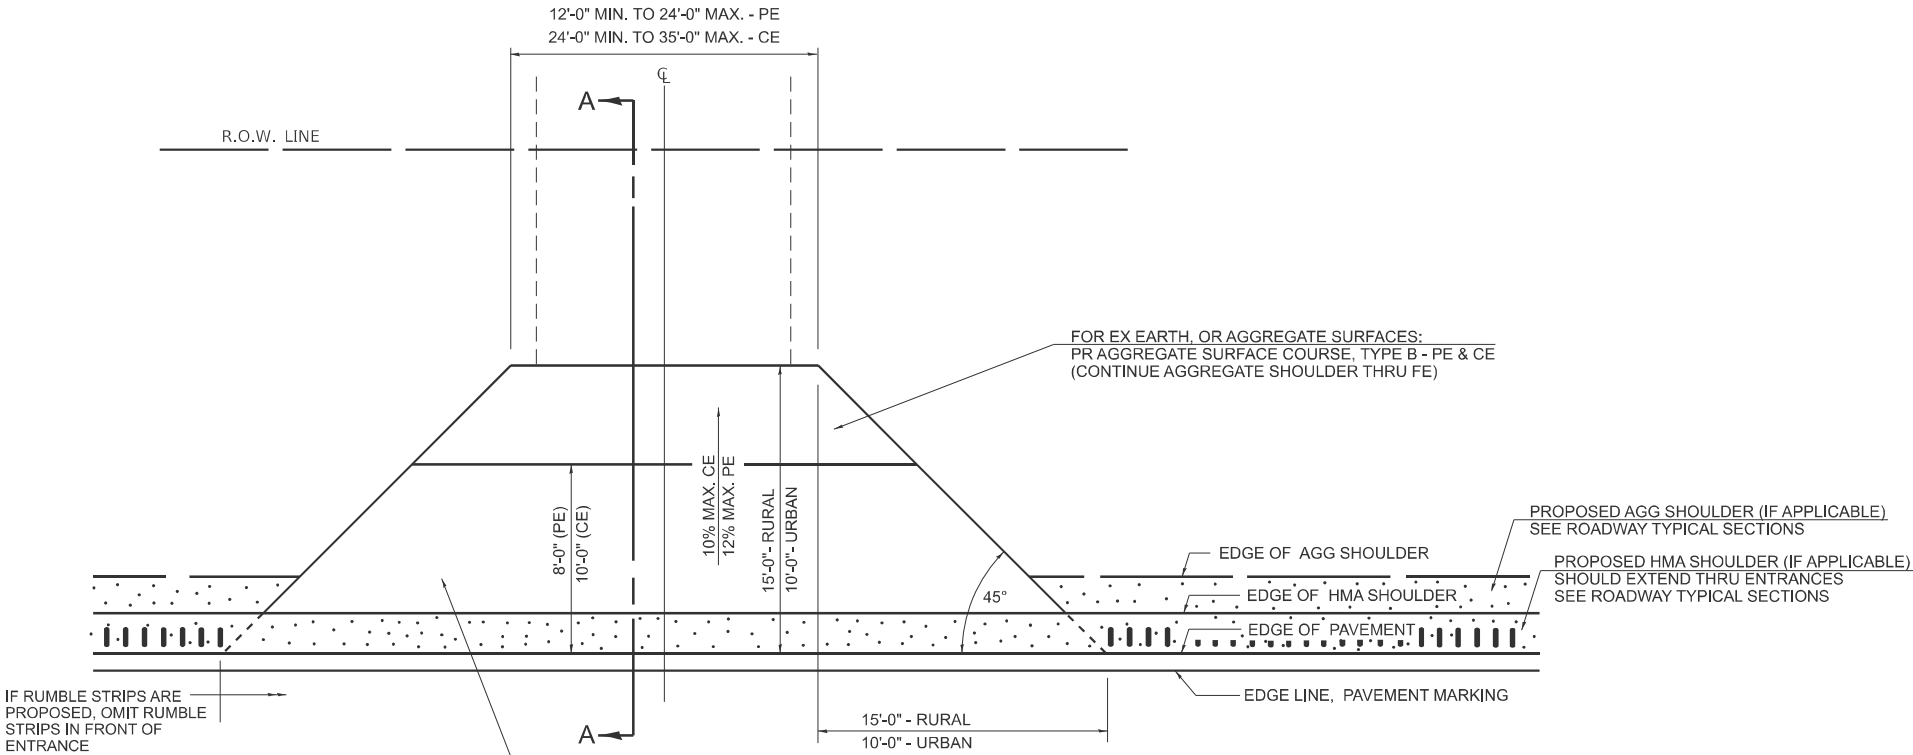

PLAN - ENTRANCE

GENERAL NOTES:

THE RESIDENT ENGINEER WILL DETERMINE THE EXACT TYPE OF IMPROVEMENT TO BE COMPLETED FOR ALL ENTRANCES, SIDEROADS, AND MAILBOX TURNOUTS ON THIS PROJECT.

THE PLAN DETAILS AND SCHEDULES SHOULD BE USED AS A GUIDE FOR THE ENGINEER TO IMPLEMENT THE FINAL DESIGN. THE ENGINEER MAY DECIDE TO SALVAGE PORTIONS OF THE EXISTING ENTRANCE PAVEMENT STRUCTURE, THEREBY REDUCING PAY ITEM QUANTITIES. NO ADDITIONAL PAYMENT WILL BE ALLOWED FOR THIS REDUCTION IN QUANTITIES.

ANY WORK THE ENGINEER REQUIRES WHICH IS NOT COVERED BY A PAY ITEM CONTAINED IN THE PLANS WILL BE PAID FOR ACCORDING TO ARTICLE 109.04 OF THE STANDARD SPECIFICATIONS.

INCIDENTAL HMA SURFACING REQUIRED TO CONSTRUCT THE ENTRANCES SHALL BE PLACED ACCORDING TO THE APPLICABLE PORTIONS OF SECTION 406 AND 408 OF THE STANDARD SPECIFICATIONS AND AS DIRECTED BY THE ENGINEER.


WHEN THE INCIDENTAL HMA SURFACING PROPOSED FOR THE IMPROVEMENT IS THICKER THAN 3 INCHES, THE CONTRACTOR WILL BE REQUIRED TO PLACE MORE THAN ONE LIFT. THE BOTTOM LIFT(S) SHALL MEET THE REQUIREMENTS OF HMA BASE COURSE IN SECTION 406 OF THE STANDARD SPECIFICATIONS AND THE TOP LIFT OF 1 1/2" INCHES SHALL MEET THE REQUIREMENTS OF HMA INCIDENTAL SURFACING.

THIS WORK WILL BE PAID FOR ACCORDING TO SECTIONS 351, 358, 408, 423 AND 440 OF THE STANDARD SPECIFICATIONS.


MODEL: D6 Details-3 [Sheet]
FILE NAME: c:\p\work\illinois\castro\castro\cd\11060917\7262-shr-10-D6 Details.dgn

	USER NAME = Veronica.CastroSoto	DESIGNED -	REVISED -	STATE OF ILLINOIS DEPARTMENT OF TRANSPORTATION	DIST. 6 DETAILS FOR RURAL/URBAN ENT., MAILBOX TURNOUT & SIDEROADS W/O CONC. GUTTER (3P-PROJ.)	SCALE:	SHEET 3	OF 4	SHEETS	STA.	TO STA.	F.A.P RTE.	SECTION	COUNTY	TOTAL SHEETS	SHEET NO.
		DRAWN -	REVISED -									713	119RS-4, 120RS-5, CLV	SCHUYLER	56	55
		CHECKED -	REVISED -									CONTRACT NO. 72762				
	PLOT DATE = 12/5/2025	DATE -	REVISED -									ILLINOIS FED. AID PROJECT				


DETAILS OF MAILBOX TURNOUTS

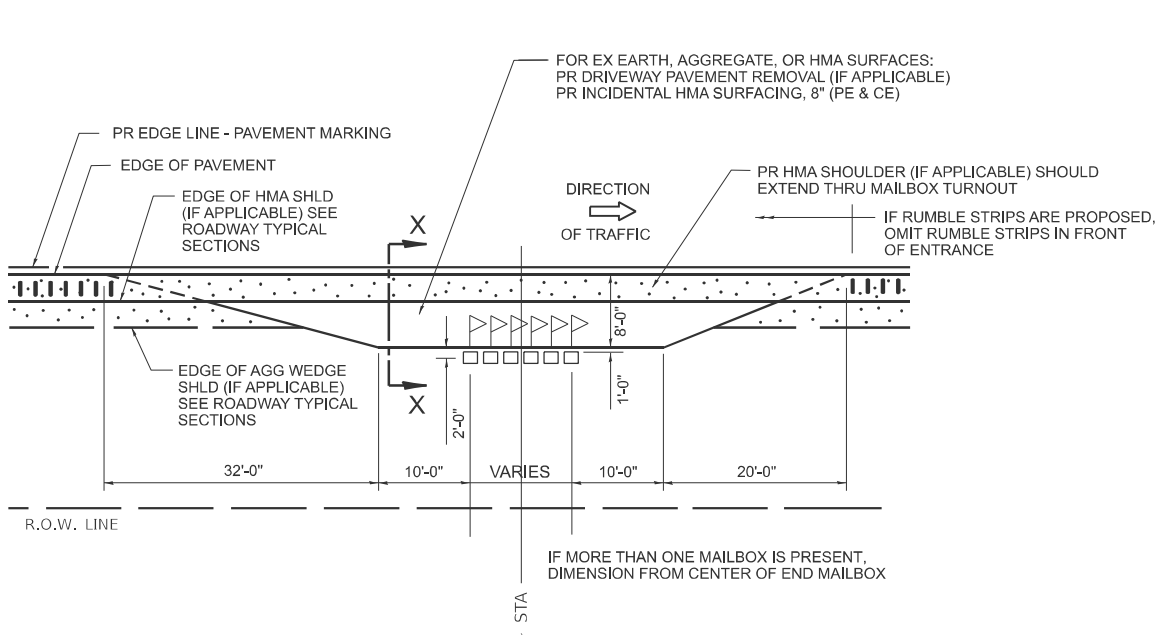

PLAN - MAILBOX TURNOUTS

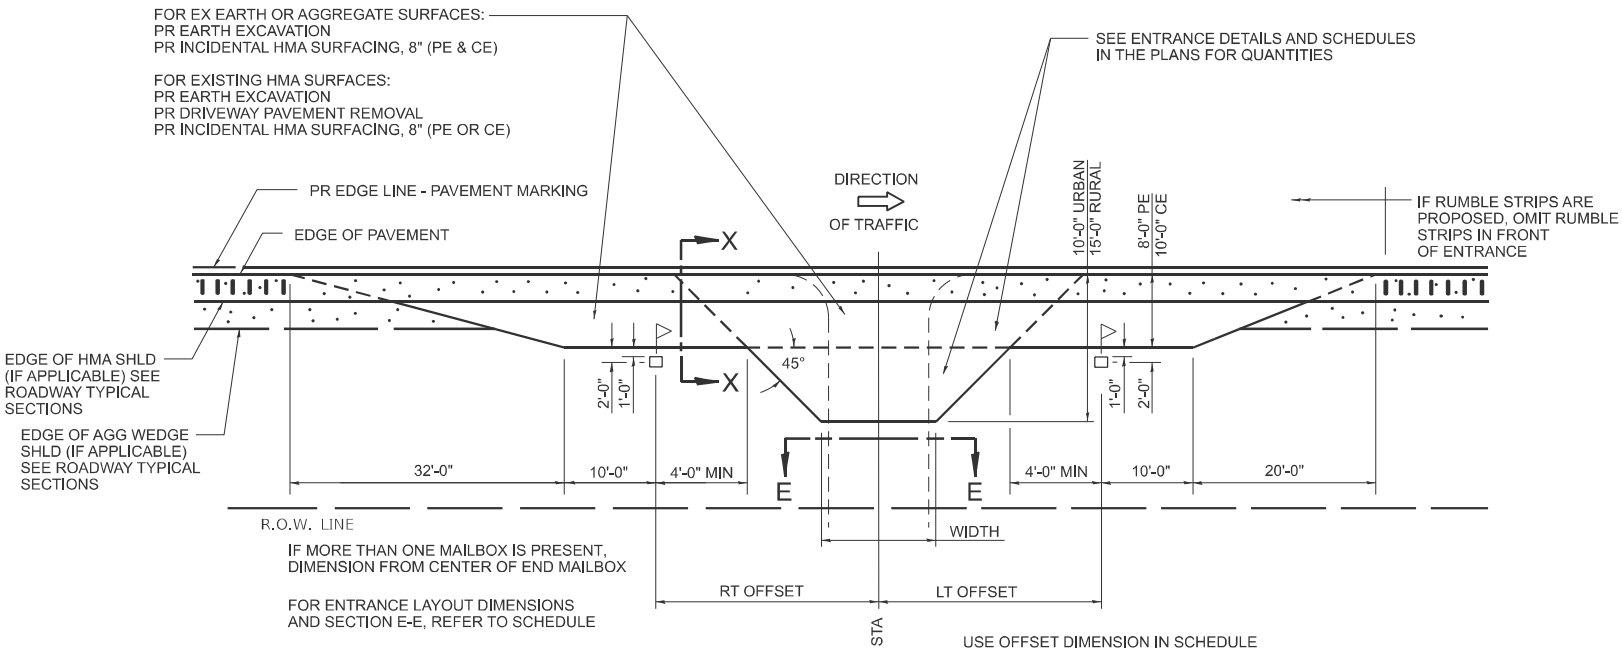


PLAN - MAILBOX TURNOUTS
PLAN - COMBINED MAILBOX TURNOUT WITH TRAILING OR LEADING ENTRANCE

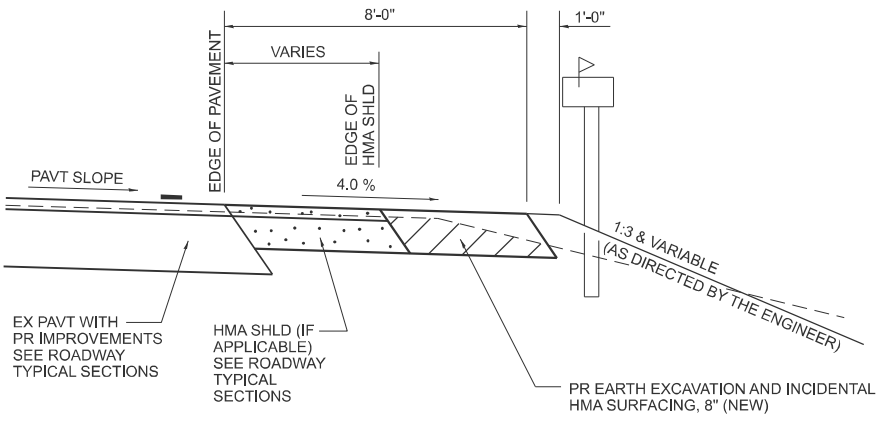


SECTION X-X THRU MAILBOX TURNOUT
APPLIES TO MAILBOX TURNOUTS COMBINED WITH
EX EARTH OR AGGREGATE PE & FE

(DETAIL APPLIES WHEN MAILBOX TURNOUT DOES NOT EXIST.
IF EXISTING, TREAT SAME AS ENTRANCE)

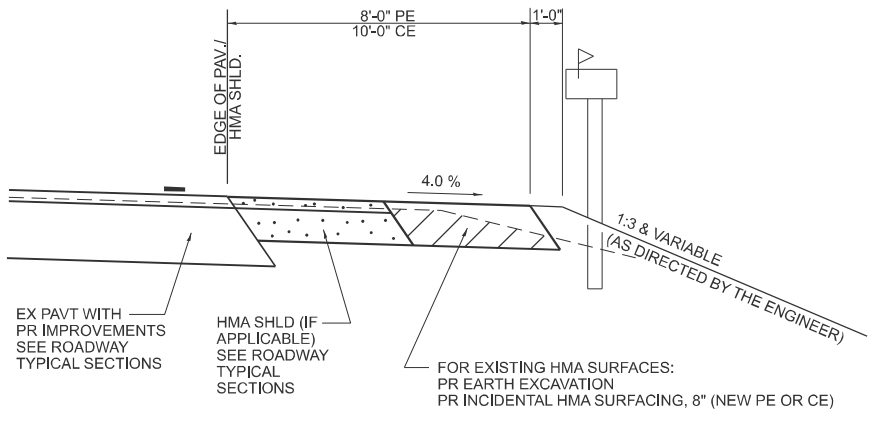

SECTION X-X THRU MAILBOX TURNOUT
APPLIES TO MAILBOX TURNOUTS COMBINED WITH
EX HMA PE & CE WITH NEW HMA SHLD

(DETAIL APPLIES WHEN MAILBOX TURNOUT DOES NOT EXIST.
IF EXISTING, TREAT SAME AS ENTRANCE)

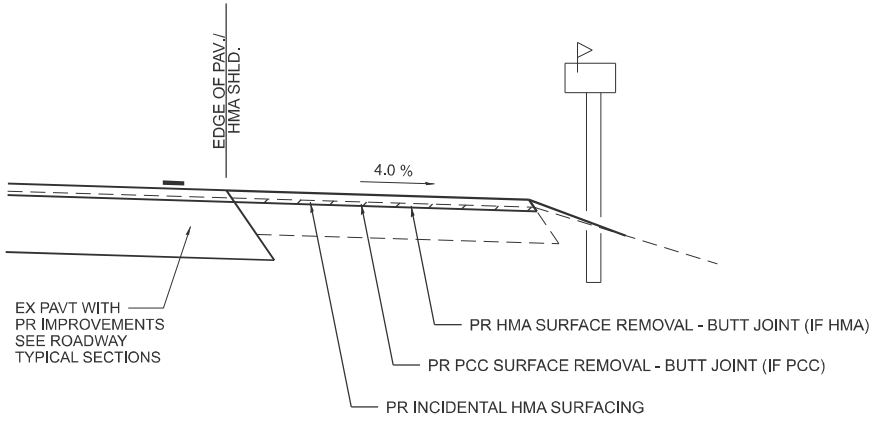

SECTION X-X THRU MAILBOX TURNOUT
APPLIES TO MAILBOX TURNOUTS COMBINED WITH
EX HMA & PCC PE & CE W/O NEW HMA SHLD

NOTE: IF THERE IS A NEW HMA SHOULDER PROPOSED, THEN THE ENTIRE EXISTING MB TURNOUT WILL BE REPLACED. IF THERE IS NO PROPOSED NEW HMA SHOULDER, THE EXISTING MB TURNOUT WILL BE MILLED AND RESURFACED.

MODEL: D6 Details-4 [Sheet]
FILE NAME: c:\paw_work\paw\castro\castro\dwg\1106097172762-shd-10-D6 Details.dgn

USER NAME = Veronica.CastroSoto				DESIGNED -				REVISED -				DRAWN -				REVISED -				CHECKED -				REVISED -				PLOT DATE = 12/5/2025				DATE -				REVISED -			
STATE OF ILLINOIS				DIST. 6 DETAILS FOR RURAL/URBAN ENT., MAILBOX				F.A.P				SECTION				COUNTY				TOTAL				SHEET				NO.				CONTRACT NO. 72762				ILLINOIS			
DEPARTMENT OF TRANSPORTATION				TURNOUT & SIDEROADS W/O CONC. GUTTER (3P-PROJ.)				713				119RS-4, 120RS-5, CLV				SCHUYLER				56				56															
SCALE:				SHEET 4 OF 4 SHEETS				STA.				TO STA.																											