

STATE OF ILLINOIS
DEPARTMENT OF TRANSPORTATION

F.A.I. RTE.	SECTION	COUNTY	TOTAL SHEETS	SHEET NO.
72	(58-63 HVB) BR	MACON	122	1
		ILLINOIS	CONTRACT NO. 74705	

INDEX OF SHEETS

1	COVER SHEET
2	HIGHWAY STANDARDS, GENERAL NOTES, & COMMITMENTS
3 - 7	SUMMARY OF QUANTITIES
8 - 9	TYPICAL SECTIONS
10 - 15	ALIGNMENT, TIES, AND BENCHMARKS
16 - 24	SCHEDULE OF QUANTITIES
25 - 29	PLAN AND PROFILE
30	DRAINAGE PLAN
31 - 36	STAGING PLAN
37 - 39	DETOUR PLAN
40	EROSION CONTROL PLAN
41 - 110	STRUCTURE PLANS
111 - 116	DISTRICT 7 STANDARDS
117 - 122	CROSS SECTIONS

FOR HIGHWAY STANDARDS, SEE SHEET NO. 2

PROPOSED HIGHWAY PLANS

FAI ROUTE 72 (I-72)
SECTION (58-63 HVB) BR
PROJECT BR-JE7J(144)
BRIDGE REPLACEMENT
MACON COUNTY

C-97-013-15


D-97-010-15



EB BRIDGE REPLACEMENT
STA. 724+53.17
EX SN 058-0074
PR SN 058-0139

WB BRIDGE REPLACEMENT
STA. 724+38.00
EX SN 058-0075
PR SN 058-0140

BEGIN IMPROVEMENT
STA. 720+75.00

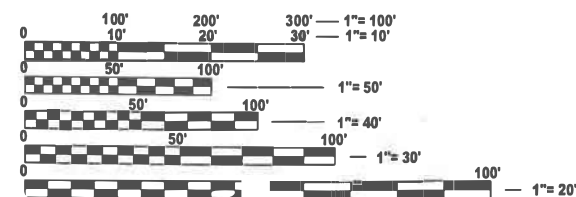


FULL SIZE PLANS HAVE BEEN PREPARED USING STANDARD ENGINEERING SCALES. REDUCED SIZED PLANS WILL NOT CONFORM TO STANDARD SCALES. IN MAKING MEASUREMENTS ON REDUCED PLANS, THE ABOVE SCALES MAY BE USED.

J.U.L.I.E.
JOINT UTILITY LOCATION INFORMATION FOR EXCAVATION
1-800-892-0123
OR 811

PROJECT ENGINEER: MATTHEW BOWER
PROJECT MANAGER: MATTHEW BOWER

CONTRACT NO. 74705

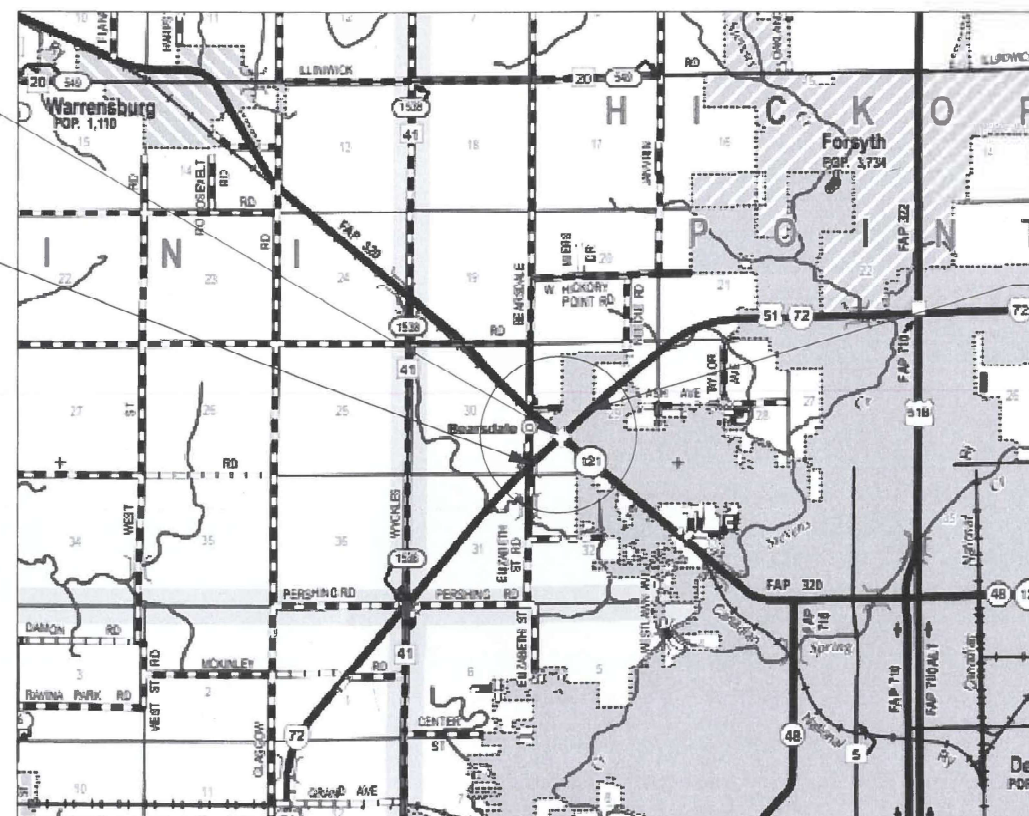

CITY OF DECATUR

GROSS LENGTH = 750.00 FT. = 0.142 MILE
NET LENGTH = 750.00 FT. = 0.142 MILE



LOCATION MAP
NOT TO SCALE
END IMPROVEMENT
STA. 728+25.00

FUNCTIONAL CLASSIFICATION

INTERSTATE

2024 ADT EB = 7200

2024 ADT WB = 7100

EB P.V. = 75.0%

EB TRUCKS = 25.0%

WB P.V. = 77.1%

WB TRUCKS = 22.9%

STATE OF ILLINOIS
DEPARTMENT OF TRANSPORTATION

SUBMITTED August 28 20 25
Teresa C. Prioleau
REGIONAL ENGINEER
December 5 2025
Scott A. Etkin
ENGINEER OF DESIGN AND ENVIRONMENT
December 5 2025
Harry
DIRECTOR OF HIGHWAYS PROJECT IMPLEMENTATION

PRINTED BY THE AUTHORITY
OF THE STATE OF ILLINOIS



LICENSE:062.064104
EXP 11/30/2025

REV - MS

HIGHWAY STANDARDS

000001-09	STANDARD SYMBOLS, ABBREVIATIONS AND PATTERNS
001001-02	AREAS OF REINFORCEMENT BARS
001006	DECIMAL OF AN INCH AND OF A FOOT
280001-07	TEMPORARY EROSION CONTROL SYSTEMS
420401-13	PAVEMENT CONNECTOR (PCC) FOR BRIDGE APPROACH SLAB
442201-04	CLASS C AND D PATCHES
515001-04	NAME PLATE FOR BRIDGES
542301-03	PRECAST REINFORCED CONCRETE FLARED END SECTION
630001-13	STEEL PLATE BEAM GUARDRAIL
630201-07	PCC/HMA STABILIZATION AT STEEL PLATE BEAM GUARDRAIL
630301-09	SHOULDER WIDENING FOR TYPE 1 (SPECIAL) GUARDRAIL TERMNALS
631011-10	TRAFFIC BARRIER TERMINAL, TYPE 2
631031-18	TRAFFIC BARRIER TERMINAL, TYPE 6
642001-03	SHOULDER RUMBLE STRIPS, 16 IN.
643001-03	SAND MODULE IMPACT ATTENUATORS
701101-05	OFF-RD OPERATIONS, MULTILANE, 15' TO 24" FROM PAVEMENT EDGE
701106-02	OFF-RD OPERATIONS, MULTILANE, MORE THAN 15' AWAY
701400-12	APPROACH TO LANE CLOSURE, FREEWAY/EXPRESSWAY
701401-13	LANE CLOSURE, FREEWAY/EXPRESSWAY
701402-12	LANE CLOSURE, FREEWAY/EXPRESSWAY, WITH BARRIER
701411-09	LANE CLOSURE, MULTILANE, AT ENTRANCE OR EXIT RAMP, FOR SPEEDS ≥ 45 MPH
701421-08	LANE CLOSURE, MULTILANE, DAY OPERATIONS ONLY, FOR SPEEDS ≥ 45 MPH TO 55 MPH
701422-10	LANE CLOSURE, MULTILANE, FOR SPEEDS ≥ 45 MPH TO 55 MPH
701426-09	LANE CLOSURE, MULTILANE, INTERMITTENT OR MOVING OPERATION, FOR SPEEDS ≥ 45 MPH
701428-01	TRAFFIC CONTROL SETUP AND REMOVAL FREEWAY/EXPRESSWAY
701451-05	RAMP CLOSURE FREEWAY/EXPRESSWAY
701901-11	TRAFFIC CONTROL DEVICES
704001-08	TEMPORARY CONCRETE BARRIERS
725001-01	OBJECT AND TERMINAL MARKERS
780001-05	TYPICAL PAVEMENT MARKINGS
781001-04	TYPICAL APPLICATIONS RAISED REFLECTIVE PAVEMENT MARKERS
782006-01	GUARDRAIL AND BARRIER WALL REFLECTOR MOUNTING DETAILS

GENERAL NOTES

THIS PROJECT IS LOCATED ON FAI ROUTE 72 (I-72) OVER FAP ROUTE 320 (IL-121) AND CN / IC RAILROAD IN MACON COUNTY. THE WORK CONSISTS OF REMOVING EXISTING STRUCTURES 058-0074 & 058-0075 AND REPLACING WITH STRUCTURES 058-0139 & 058-0140. UTILIZING STAGE CONSTRUCTION, ADDITIONAL WORK INCLUDES HOT-MIX ASPHALT RESURFACING FOR THE BRIDGE APPROACHES, SHOULDER WIDENING, EARTHWORK, PAVEMENT MARKINGS, SEEDING, NEW GUARDRAIL, AND ALL OTHER WORK NECESSARY TO COMPLETE THE BRIDGE REPLACEMENT.

WHEN APPLYING SHORT TERM PAVEMENT MARKINGS, TEMPORARY TAPE SHALL BE USED ON THE SURFACE AND PAINT SHALL BE USED ON THE MILLED SURFACE.

TEMPORARY CONCRETE BARRIER WILL NOT BE ALLOWED ON THE PAVEMENT BETWEEN DECEMBER 1ST AND MARCH 1ST.

THE CONTRACTOR IS RESPONSIBLE FOR REMOVAL, STORAGE, AND RE-INSTALLATION OF SIGNAGE WITHIN THE PROJECT LIMITS. THE CONTRACTOR IS RESPONSIBLE FOR REPLACING THOSE SIGNS THAT ARE DAMAGED AS A RESULT OF THIS CONTRACT AT NO ADDITIONAL COST. THE REMOVAL AND RE-INSTALLATION OF THESE ITEMS SHALL BE PERFORMED AT NO ADDITIONAL COST TO THE CONTRACT.

ALL ELEVATIONS SHOWN IN THE PLANS ARE BASED ON U.S.G.S. DATUM.

THE LOCATIONS AND DEPTHS OF UNDERGROUND UTILITIES SHOWN HAVE BEEN TAKEN FROM INFORMATION FURNISHED BY THE UTILITY OWNERS AND MUST BE CONSIDERED APPROXIMATE. FIELD MARKINGS OF UTILITIES IN CRITICAL AREAS MAY BE OBTAINED BY PROVIDING A MINIMUM OF 96 HOURS ADVANCE NOTICE THROUGH THE J.U.L.I.E. SYSTEM.

THE FOLLOWING MIXTURE REQUIREMENTS ARE APPLICABLE FOR THIS PROJECT:

LOCATION(S)	MIXTURE USE(S)	PG	DESIGN AIR VOIDS	MIXTURE COMPOSITION	FRICTION AGGREGATE	MIXTURE WEIGHT	QUALITY MANAGEMENT PROGRAM	SUBLOT SIZE	MATERIAL TRANSFER DEVICE (REQUIRED?)
MAINLINE / SHOULDER OVERLAY	POLYMERIZED HMA SURFACE COURSE, IL-9.5, MIX "D", N90 (2")	SBS PG 70-22	4.0% @ N=90	IL - 9.5	MIXTURE D	N90	QCQA	3000	N/A
MAINLINE / SHOULDER OVERLAY	POLYMERIZED HMA BINDER COURSE, IL-9.5FG, N90 (VARIABLE DEPTH)	SBS PG 70-22	4.0% @ N=90	IL - 9.5FG	N/A	N90	QCQA	3000	N/A
8" SHOULDERS	POLYMERIZED HMA SURFACE COURSE, IL-9.5, MIX "D", N90 (TOP LIFT)	SBS PG 70-22	4.0% @ N=90	IL - 9.5	MIXTURE D	N90	QCQA	3000	N/A
8" SHOULDERS	POLYMERIZED HMA BINDER COURSE, IL-19.0, N90 (BOTTOM LIFTS)	SBS PG 70-22	4.0% @ N=90	IL - 19.0	N/A	N90	QCQA	3000	N/A

THE FOLLOWING RATES OF APPLICATION HAVE BEEN USED TO CALCULATE PLAN QUANTITIES:

AGGREGATE SHOULDERS	2.05 TONS/CU YD
BITUMINOUS MATERIALS (TACK COAT)	0.05 LBS/SQ FT (ON MILLED SURFACES)
BITUMINOUS MATERIALS (TACK COAT)	0.025 LBS/SQ FT (ON HMA LIFTS)
HOT-MIX ASPHALT	112 LBS/SQ YD/INCH

COMMITMENTS

NONE

REV - MS

MODEL: General Notes-1 [Sheet]
FILE NAME: P:\5XXX\52XX-53XX\5289 - PTB 201-037 D7 VV_HLR\Work Order #3\CADD Data\Sheets\0714705-shf-genmde.dgn

 CIVIL DESIGN, INC. WBE / DBE EFFINGHAM, IL LICENSE #184.003222	USER NAME = kulrich		DESIGNED -	REVISED -	STATE OF ILLINOIS DEPARTMENT OF TRANSPORTATION	HIGHWAY STANDARDS, GENERAL NOTES, AND COMMITMENTS			F.A.I. RTE.	SECTION	COUNTY	TOTAL SHEETS	SHEET NO.
			DRAWN -	REVISED -					72	(58-63 HVB) BR	MACON	122	2
			CHECKED -	REVISED -					CONTRACT NO. 74705				
	PLOT DATE = 8/20/2025	DATE -	REVISED -			SCALE:	SHEET 1	OF 1	SHEETS	STA.	TO STA.	ILLINOIS FED. AID PROJECT	

MODEL: Quantities 1 [Sheet]
FILE NAME: P:\5XXX\52XX-53XX\5289 - PTB 201-1037 D7 VV_HLR\Work Order #3\CADD Data\Sheets\074705-sh1-SQ00.dgn

CODE NO.	ITEM	UNIT	TOTAL QUANTITY	CONSTRUCTION CODE	
				90% FEDERAL 10% STATE	90% FEDERAL 10% STATE
				BRIDGE	BRIDGE
				0010	0010
				S.N. 058-0139	S.N. 058-0140
20200100	EARTH EXCAVATION	CU YD	101	63	38
20800150	TRENCH BACKFILL	CU YD	1573	786	787
28000250	TEMPORARY EROSION CONTROL SEEDING	POUND	117	62	55
28000305	TEMPORARY DITCH CHECKS	FOOT	58	29	29
28000400	PERIMETER EROSION BARRIER	FOOT	2271	1193	1078
28000500	INLET AND PIPE PROTECTION	EACH	2	2	
40600295	POLYMERIZED BITUMINOUS MATERIALS (TACK COAT)	POUND	2964	1790	1174
40600370	LONGITUDINAL JOINT SEALANT	FOOT	1552	771	781
40600982	HOT-MIX ASPHALT SURFACE REMOVAL - BUTT JOINT	SQ YD	72	36	36
40600985	PORTLAND CEMENT CONCRETE SURFACE REMOVAL - BUTT JOINT	SQ YD	23	13	10
40600990	TEMPORARY RAMP	SQ YD	1115	577	538
40603219	POLYMERIZED HOT-MIX ASPHALT BINDER COURSE, IL-9.5FG, N90	TON	373	257	116
40604164	POLYMERIZED HOT-MIX ASPHALT SURFACE COURSE, IL-9.5, MIX "D", N90	TON	429	241	188
42000080	PAVEMENT CONNECTOR (PCC) FOR BRIDGE APPROACH SLAB	SQ YD	551	259	292
	* SPECIALTY ITEM				

CODE NO.	ITEM	UNIT	TOTAL QUANTITY	CONSTRUCTION CODE	
				90% FEDERAL 10% STATE	90% FEDERAL 10% STATE
				BRIDGE	BRIDGE
				0010	0010
				S.N. 058-0139	S.N. 058-0140
44000100	PAVEMENT REMOVAL	SQ YD	5606	2590	3016
44000157	HOT-MIX ASPHALT SURFACE REMOVAL, 2"	SQ YD	3709	2141	1568
48101498	AGGREGATE SHOULDERS, TYPE B 4"	SQ YD	265	143	122
48203029	HOT-MIX ASPHALT SHOULDERS, 8"	SQ YD	433	243	190
48203100	HOT-MIX ASPHALT SHOULDERS	TON	156	112	44
48300615	PORTLAND CEMENT CONCRETE SHOULDERS 11 3/4"	SQ YD	4648	2168	2480
50100300	REMOVAL OF EXISTING STRUCTURES NO. 1	EACH	1	1	
50100400	REMOVAL OF EXISTING STRUCTURES NO. 2	EACH	1		1
50104650	SLOPE WALL REMOVAL	SQ YD	2980	1490	1490
50105220	PIPE CULVERT REMOVAL	FOOT	714	357	357
50157300	PROTECTIVE SHIELD	SQ YD	2415	1145	1270
50200100	STRUCTURE EXCAVATION	CU YD	825	390	435
50300225	CONCRETE STRUCTURES	CU YD	851.3	411.4	439.9
50300255	CONCRETE SUPERSTRUCTURE	CU YD	1277.4	610.4	667.0
	* SPECIALTY ITEM				

MODEL: Quantities 2 [Sheet]
FILE NAME: P:\5XXX\52XX\53XX\5289 - PTB 201-1037 D7 VV_HLRWork Order #3\CADD Data\Sheets\0774705-sh1-SQO.dgn

CODE NO.	ITEM	UNIT	TOTAL QUANTITY	CONSTRUCTION CODE	
				90% FEDERAL 10% STATE	90% FEDERAL 10% STATE
				BRIDGE	BRIDGE
				0010	0010
				S.N. 058-0139	S.N. 058-0140
50300300	PROTECTIVE COAT	SQ YD	5177	2463	2714
50500105	FURNISHING AND ERECTING STRUCTURAL STEEL	L SUM	1	0.5	0.5
50500505	STUD SHEAR CONNECTORS	EACH	22610	10710	11900
50800205	REINFORCEMENT BARS, EPOXY COATED	POUND	467610	225180	242430
50800515	BAR SPLICERS	EACH	2412	1207	1205
50800530	MECHANICAL SPLICERS	EACH	484	242	242
51100100	SLOPE WALL 4 INCH	SQ YD	2768	1242	1526
51200959	FURNISHING METAL SHELL PILES 14" X 0.312"	FOOT	5831	2870	2961
51200963	FURNISHING METAL SHELL PILES 16" X 0.375"	FOOT	2805	1320	1485
51202305	DRIVING PILES	FOOT	8636	4190	4446
51203200	TEST PILE METAL SHELLS	EACH	6	3	3
51500100	NAME PLATES	EACH	2	1	1
52000110	PREFORMED JOINT STRIP SEAL	FOOT	263	125	138
52100520	ANCHOR BOLTS, 1"	EACH	76	36	40
	* SPECIALTY ITEM				

CODE NO.	ITEM	UNIT	TOTAL QUANTITY	CONSTRUCTION CODE	
				90% FEDERAL 10% STATE	90% FEDERAL 10% STATE
				BRIDGE	BRIDGE
				0010	0010
				S.N. 058-0139	S.N. 058-0140
52100530	ANCHOR BOLTS, 1 1/4"	EACH	38	18	20
52200010	TEMPORARY SHEET PILING	SQ FT	2680	1340	1340
52200020	TEMPORARY SOIL RETENTION SYSTEM	SQ FT	1876	896	980
52318802	DRAINAGE SYSTEM FOR STRUCTURES	L SUM	1	0.5	0.5
542A1081	PIPE CULVERTS, CLASS A, TYPE 2 36"	FOOT	361	180	181
542A1921	PIPE CULVERTS, CLASS A, TYPE 3 36"	FOOT	343	172	171
54213681	PRECAST REINFORCED CONCRETE FLARED END SECTIONS 36"	EACH	4	2	2
55100700	STORM SEWER REMOVAL 15"	FOOT	377	188	189
58600101	GRANULAR BACKFILL FOR STRUCTURES	CU YD	600	280	320
58700300	CONCRETE SEALER	SQ FT	1848	878	970
59100100	GEOCOMPOSITE WALL DRAIN	SQ YD	290	140	150
60146304	PIPE UNDERDRAINS FOR STRUCTURES 4"	FOOT	424	204	220
60500060	REMOVING INLETS	EACH	13	6	7
63000001	STEEL PLATE BEAM GUARDRAIL, TYPE A, 6 FOOT POSTS	FOOT	938	500	438
	* SPECIALTY ITEM				

*



USER NAME = kulrich	DESIGNED -	REVISED -
	DRAWN -	REVISED -
	CHECKED -	REVISED -
PLOT DATE = 8/20/2025	DATE -	REVISED -

STATE OF ILLINOIS
DEPARTMENT OF TRANSPORTATION

SUMMARY OF QUANTITIES

SCALE: SHEET 2 OF 5 SHEETS STA. TO STA.

F.A.I. RTE.	SECTION	COUNTY	TOTAL SHEETS	SHEET NO.
72	(58-63 HVB) BR	MACON	122	4
CONTRACT NO. 74705				
ILLINOIS FED. AID PROJECT				

MODEL: Quantities 3 [Sheet]
FILE NAME: P:\5XXXX\52XX-53XX\5289 - PTB 201-1037 D7 VV_HLR\Work Order #3\CADD Data\Sheet\074705-sh1-SOO.dgn

				CONSTRUCTION CODE		
				90% FEDERAL	90% FEDERAL	
				10% STATE	10% STATE	
				BRIDGE	BRIDGE	
CODE NO.	ITEM	UNIT	TOTAL QUANTITY	0010	0010	
				S.N. 058-0139	S.N. 058-0140	
*	63100045	TRAFFIC BARRIER TERMINAL, TYPE 2	EACH	2	2	
*	63100085	TRAFFIC BARRIER TERMINAL, TYPE 6	EACH	6	4	2
*	63100167	TRAFFIC BARRIER TERMINAL, TYPE 1 (SPECIAL) TANGENT	EACH	4	2	2
	63200310	GUARDRAIL REMOVAL	FOOT	1403	700	703
*	63300575	REMOVE AND REERECT RAIL ELEMENT OF EXISTING GUARDRAIL	FOOT	270	270	
*	63301210	REMOVE AND REERECT STEEL PLATE BEAM GUARDRAIL, TYPE A	FOOT	1055	475	580
*	63301990	REMOVE AND REERECT TRAFFIC BARRIER TERMINALS, TYPE 1	EACH	4	2	2
*	63302000	REMOVE AND REERECT TRAFFIC BARRIER TERMINALS, TYPE 2	EACH	2	2	
*	63302700	REMOVE AND REERECT TRAFFIC BARRIER TERMINALS, TYPE 6	EACH	6	4	2
	64200116	SHOULDER RUMBLE STRIPS, 16 INCH	FOOT	1300	697	603
	67000400	ENGINEER'S FIELD OFFICE, TYPE A	CAL MO	18	9	9
	67100100	MOBILIZATION	L SUM	1	0.5	0.5
	70100205	TRAFFIC CONTROL AND PROTECTION, STANDARD 701401	EACH	4	2	2
	70100310	TRAFFIC CONTROL AND PROTECTION, STANDARD 701421	L SUM	1	0.5	0.5
	* SPECIALTY ITEM					

CODE NO.	ITEM	UNIT	TOTAL QUANTITY	CONSTRUCTION CODE	
				90% FEDERAL 10% STATE	90% FEDERAL 10% STATE
				BRIDGE	BRIDGE
				0010	0010
				S.N. 058-0139	S.N. 058-0140
70100315	TRAFFIC CONTROL AND PROTECTION, STANDARD 701422	EACH	2	1	1
70100420	TRAFFIC CONTROL AND PROTECTION, STANDARD 701411	EACH	2	1	1
70100820	TRAFFIC CONTROL AND PROTECTION, STANDARD 701451	L SUM	1	0.5	0.5
70107005	PAVEMENT MARKING BLACKOUT TAPE, 5"	FOOT	5441	3600	1841
70107007	PAVEMENT MARKING BLACKOUT TAPE, 7"	FOOT	1312	820	492
70107009	PAVEMENT MARKING BLACKOUT TAPE, 9"	FOOT	981	463	518
70107025	CHANGEABLE MESSAGE SIGN	CAL DA	56	28	28
70300100	SHORT TERM PAVEMENT MARKING	FOOT	1744	752	992
70300150	SHORT TERM PAVEMENT MARKING REMOVAL	SQ FT	4204	2514	1690
70300221	TEMPORARY PAVEMENT MARKING - LINE 4"- PAINT	FOOT	34802	19584	15218
70300241	TEMPORARY PAVEMENT MARKING - LINE 6"- PAINT	FOOT	490	190	300
70300251	TEMPORARY PAVEMENT MARKING - LINE 8"- PAINT	FOOT	480	315	165
70400100	TEMPORARY CONCRETE BARRIER	FOOT	1600	762	838
70400200	RELOCATE TEMPORARY CONCRETE BARRIER	FOOT	1063	613	450
	* SPECIALTY ITEM				

MODEL: Quantities 4 [Sheet]
FILE NAME: P:\5XXX\52XX-53XX\5289 - PTB 201-1037 D7 VV_HLRWork Order #3\CADD Data\Sheet\074705-sh1-SQO.dgn

CODE NO.	ITEM	UNIT	TOTAL QUANTITY	CONSTRUCTION CODE	
				90% FEDERAL 10% STATE	90% FEDERAL 10% STATE
				BRIDGE 0010	BRIDGE 0010
				S.N. 058-0139	S.N. 058-0140
70600250	IMPACT ATTENUATORS, TEMPORARY (NON- REDIRECTIVE), TEST LEVEL 3	EACH	2	1	1
70600350	IMPACT ATTENUATORS, RELOCATE (NON- REDIRECTIVE), TEST LEVEL 3	EACH	2	1	1
* 72501000	TERMINAL MARKER - DIRECT APPLIED	EACH	4	2	2
* 78004630	PREFORMED PLASTIC PAVEMENT MARKING, TYPE D - STANDARD - LINE 6"	FOOT	3474	1787	1687
* 78004640	PREFORMED PLASTIC PAVEMENT MARKING, TYPE D - STANDARD - LINE 8"	FOOT	480	315	165
* 78011035	GROOVING FOR RECESSED PAVEMENT MARKING 7"	FOOT	3474	1787	1687
* 78011045	GROOVING FOR RECESSED PAVEMENT MARKING 9"	FOOT	480	315	165
* 78100100	RAISED REFLECTIVE PAVEMENT MARKER	EACH	33	25	8
* 78200005	GUARDRAIL REFLECTORS, TYPE A	EACH	19	10	9
78200011	BARRIER WALL REFLECTORS, TYPE C	EACH	32	17	15
78300200	RAISED REFLECTIVE PAVEMENT MARKER REMOVAL	EACH	22	22	
78300202	PAVEMENT MARKING REMOVAL - WATER BLASTING	SQ FT	13042	5730	7312
X2501000	SEEDING, CLASS 2 (SPECIAL)	ACRE	0.75	0.38	0.37
X4400110	TEMPORARY PAVEMENT REMOVAL	SQ YD	270	66	204
	* SPECIALTY ITEM				

CODE NO.	ITEM	UNIT	TOTAL QUANTITY	CONSTRUCTION CODE	
				90% FEDERAL 10% STATE	90% FEDERAL 10% STATE
				BRIDGE 0010	BRIDGE 0010
				S.N. 058-0139	S.N. 058-0140
X5030250	BRIDGE DECK GROOVING (LONGITUDINAL)	SQ YD	3329	1487	1842
X5030305	CONCRETE WEARING SURFACE, 5"	SQ YD	873	414	459
X5040100	PRECAST BRIDGE APPROACH SLAB	SQ FT	7531	3571	3960
X5080530	BAR TERMINATORS	EACH	1246	590	656
X5230174	DRAINAGE SCUPPERS, DS-11	EACH	8	4	4
X6050208	FILLING EXISTING CULVERTS	CU YD	10	10	
X7010208	TRAFFIC CONTROL AND PROTECTION, STANDARD 701402 (SPECIAL)	EACH	6	3	3
X7200203	DETOUR SIGNING	L SUM	1	0.5	0.5
X7810400	TEMPORARY RAISED PAVEMENT MARKER	EACH	672	450	222
X7830050	RAISED REFLECTIVE PAVEMENT MARKER, REFLECTOR REMOVAL	EACH	21	21	
Z0029090	DIAMOND GRINDING (BRIDGE SECTION)	SQ YD	4301	2025	2276
Z0048665	RAILROAD PROTECTIVE LIABILITY INSURANCE	L SUM	1	0.5	0.5
Z0049799	PROTECTING OR RESETTNG SURVEY MARKERS	EACH	2	1	1
Z0062456	TEMPORARY PAVEMENT	SQ YD	270	66	204
	* SPECIALTY ITEM				

MODEL: Quantities 5 [Sheet]



EFFINGHAM, IL
CENSE #184.003222

USER NAME = kulrich	DESIGNED -	REVISED -
	DRAWN -	REVISED -
	CHECKED -	REVISED -
PLOT DATE = 8/20/2025	DATE -	REVISED -

[illegible]

**STATE OF ILLINOIS
DEPARTMENT OF TRANSPORTATION**


SUMMARY OF QUANTITIES

SCALE:	SHEET 5	OF 5	SHEETS	STA.	TO STA.
--------	---------	------	--------	------	---------

F.A.I. RTE.	SECTION	COUNTY	TOTAL SHEETS	SHEET NO.
72	(58-63 HVB) BR	MACON	122	7
		CONTRACT NO. 74705		
ILLINOIS		FED. AID PROJECT		


REV - MS

MODEL: Typical Sections EB-1 (Sheet)
FILE NAME: P:\3\XXXX\2X-53\X\6289 - PTB 20+037 D7 VV_HLR\Work Order #3\CADD Data\Sheets\074705-eh1-typical.dgn

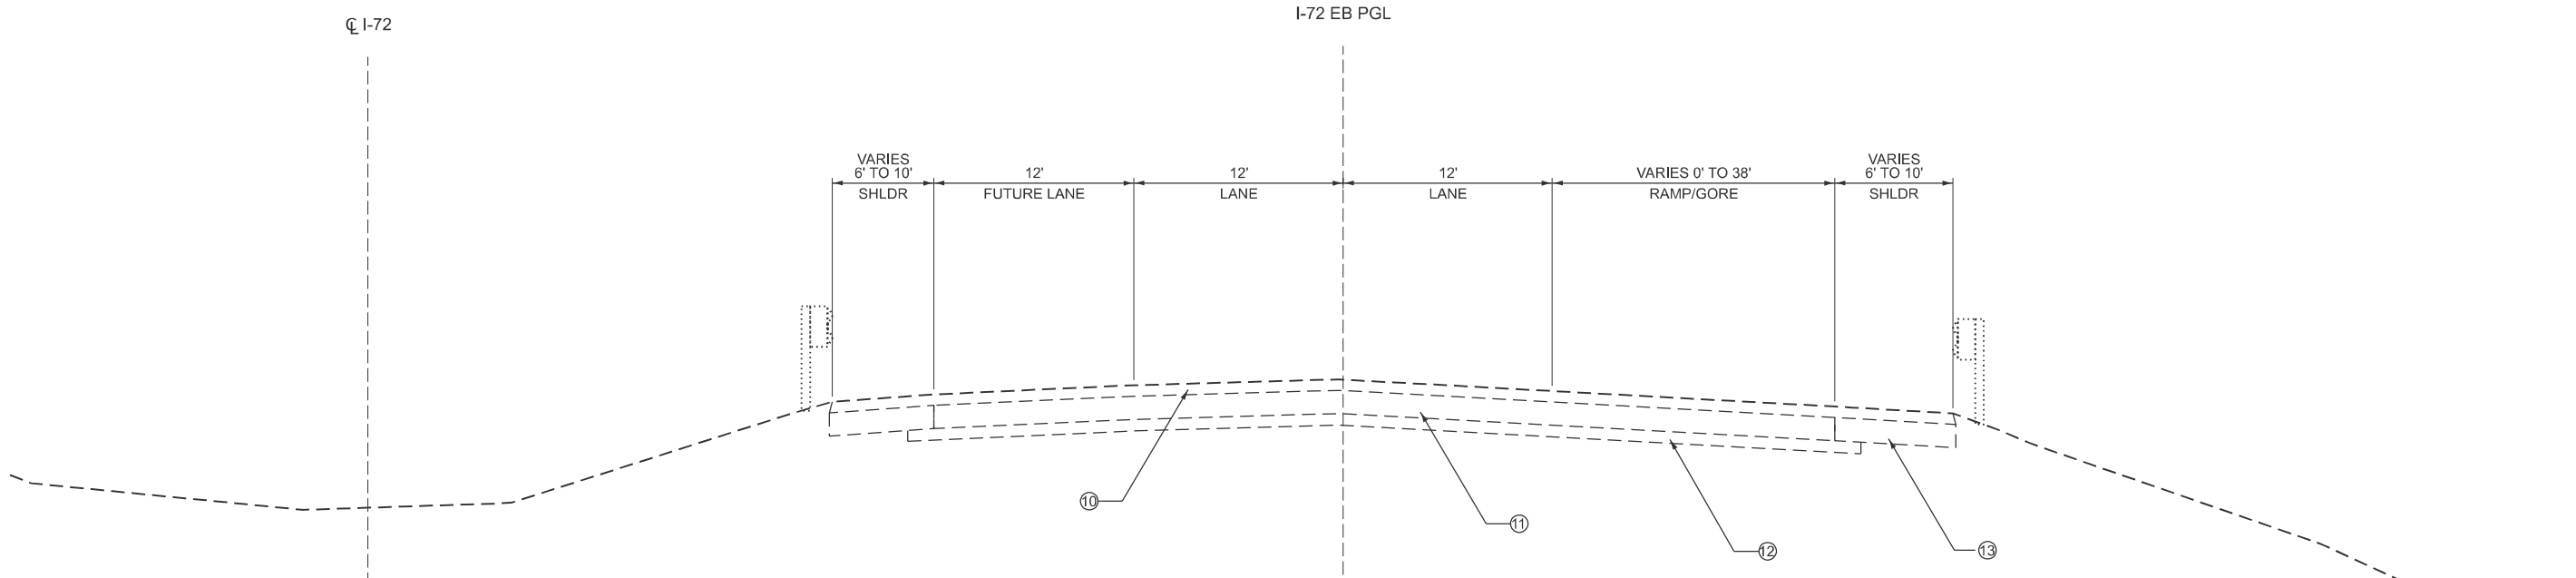

EXISTING TYPICAL SECTION

STA 720+75.00 TO STA 728+25.00

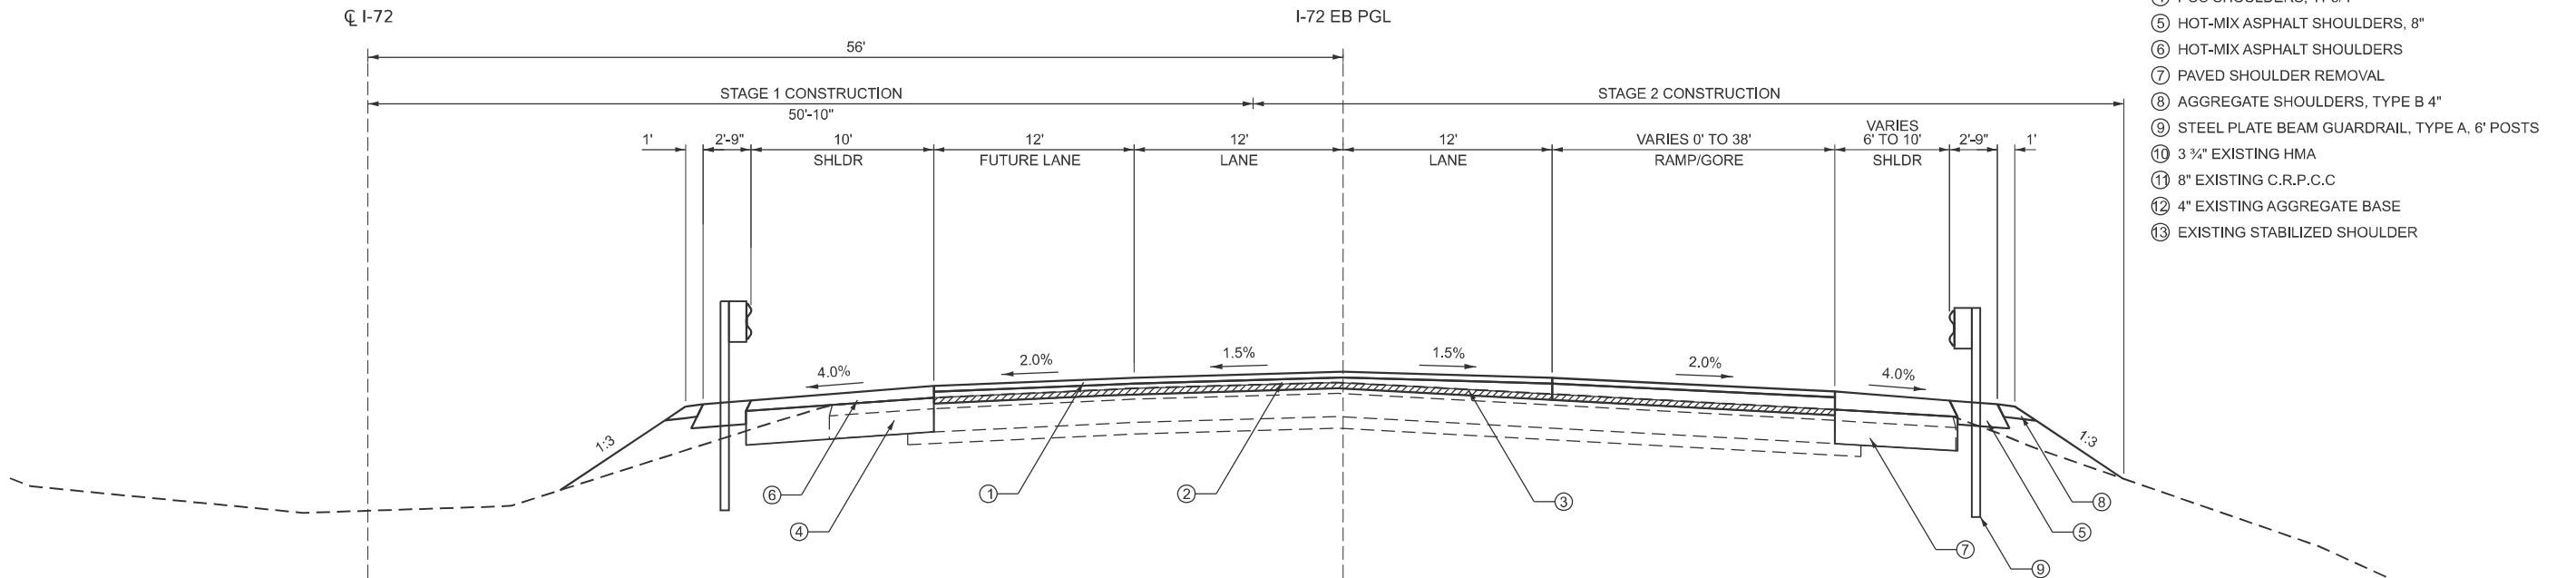

PROPOSED TYPICAL SECTION

STA 720+75.00 TO STA 728+25.00*

* PCC PAVEMENT CONNECTOR, APPROACH
PAVEMENT, AND BRIDGE OMISSION
STA. 722+33.29 TO STA. 725+98.10

LEGEND

- ① POLYMERIZED HMA SURFACE COURSE, IL-9.5, MIX "D", N90 (2")
- ② POLYMERIZED HMA BINDER COURSE, IL-9.5FG, N90 (VARIABLE DEPTH)
- ③ HOT-MIX ASPHALT SURFACE REMOVAL, 2"
- ④ PCC SHOULDERS, 11 3/4"
- ⑤ HOT-MIX ASPHALT SHOULDERS, 8"
- ⑥ HOT-MIX ASPHALT SHOULDERS
- ⑦ PAVED SHOULDER REMOVAL
- ⑧ AGGREGATE SHOULDERS, TYPE B 4"
- ⑨ STEEL PLATE BEAM GUARDRAIL, TYPE A, 6' POSTS
- ⑩ 3 1/2" EXISTING HMA
- ⑪ 8" EXISTING C.R.P.C.C
- ⑫ 4" EXISTING AGGREGATE BASE
- ⑬ EXISTING STABILIZED SHOULDER



CIVIL DESIGN, INC.
WBE / DBE
EFFINGHAM, IL
LICENSE #184.003222

USER NAME = kulrich	DESIGNED -	REVISED -
	DRAWN -	REVISED -
	CHECKED -	REVISED -
PLOT DATE = 8/20/2025	DATE -	REVISED -


STATE OF ILLINOIS
DEPARTMENT OF TRANSPORTATION

TYPICAL SECTIONS
I-72 EAST BOUND

SCALE: SHEET 1 OF 2 SHEETS STA. TO STA.

F.A.I. RTE.	SECTION	COUNTY	TOTAL SHEETS	SHEET NO.
72	(58-63 HVB) BR	MACON	122	8
CONTRACT NO. 74705				
ILLINOIS FED. AID PROJECT				

MODEL: Typical Sections WB-1 (Sheet)
FILE NAME: P:\3\XXXX\2X-53\X\6288 - PTB 201-037 D7 VV_HLR\Work Order #3\CADD Data\Sheets\0714705-sh1-typical.dgn

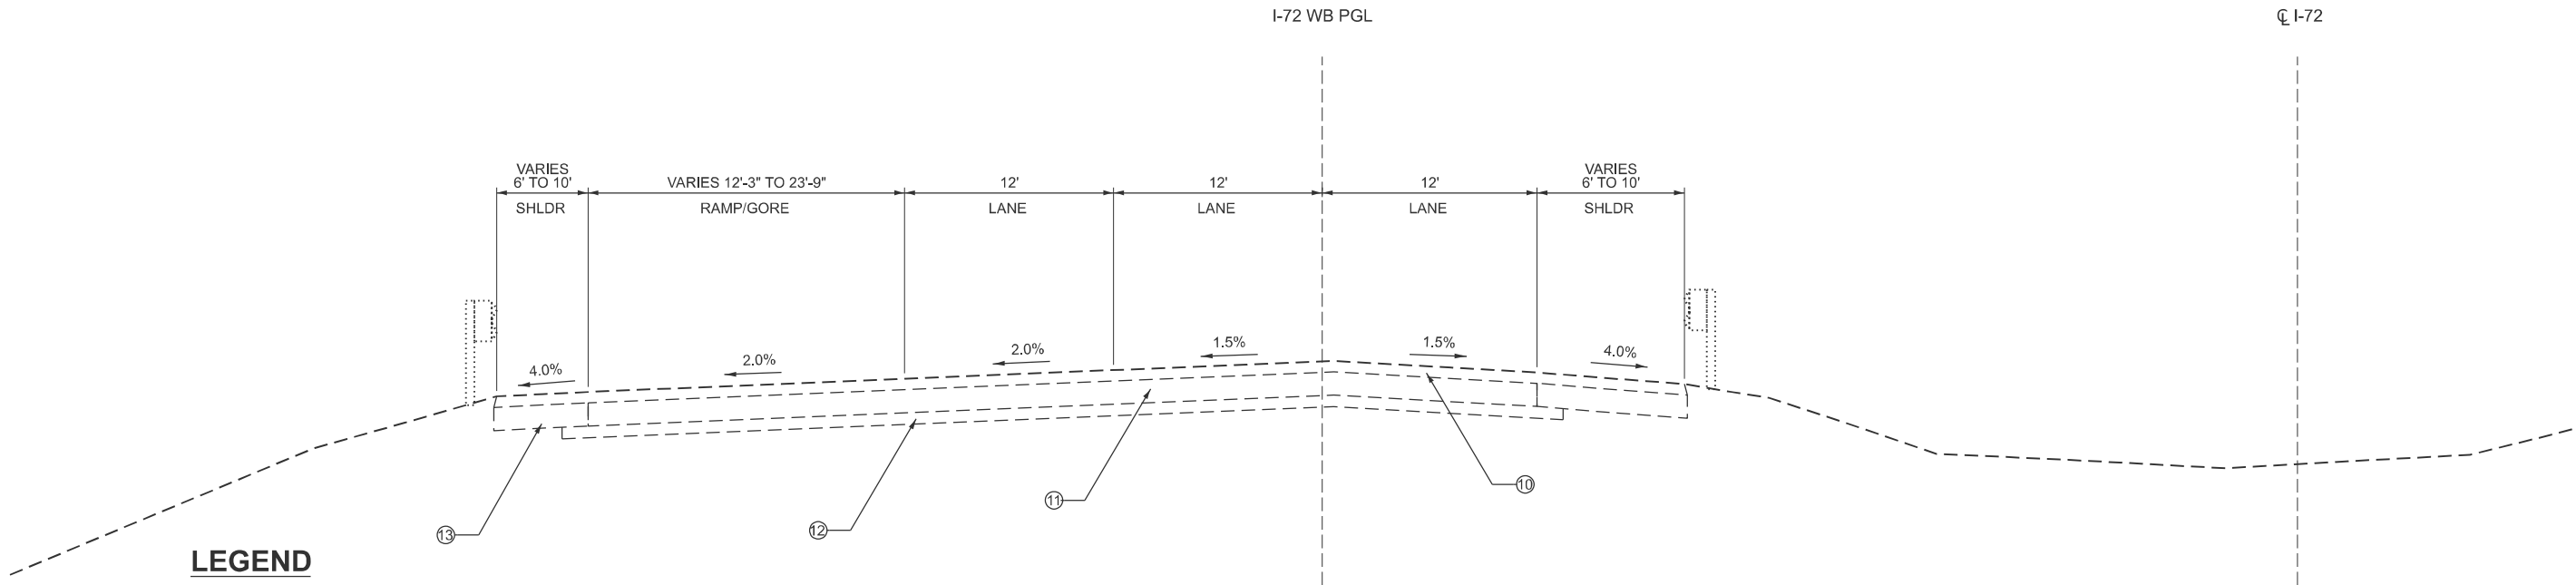


LEGEND

- ① POLYMERIZED HMA SURFACE COURSE, IL-9.5, MIX "D", N90 (2")
- ② POLYMERIZED HMA BINDER COURSE, IL-9.5FG, N90 (VARIABLE DEPTH)
- ③ HOT-MIX ASPHALT SURFACE REMOVAL, 2"
- ④ PCC SHOULDERS, 11 3/4"
- ⑤ HOT-MIX ASPHALT SHOULDERS, 8"
- ⑥ HOT-MIX ASPHALT SHOULDERS
- ⑦ PAVED SHOULDER REMOVAL
- ⑧ AGGREGATE SHOULDERS, TYPE B 4"
- ⑨ STEEL PLATE BEAM GUARDRAIL, TYPE A, 6' POSTS
- ⑩ 3 3/4" EXISTING HMA
- ⑪ 8" EXISTING C.R.P.C.C
- ⑫ 4" EXISTING AGGREGATE BASE
- ⑬ EXISTING STABILIZED SHOULDER

EXISTING TYPICAL SECTION

STA 721+00.00 TO STA 727+25

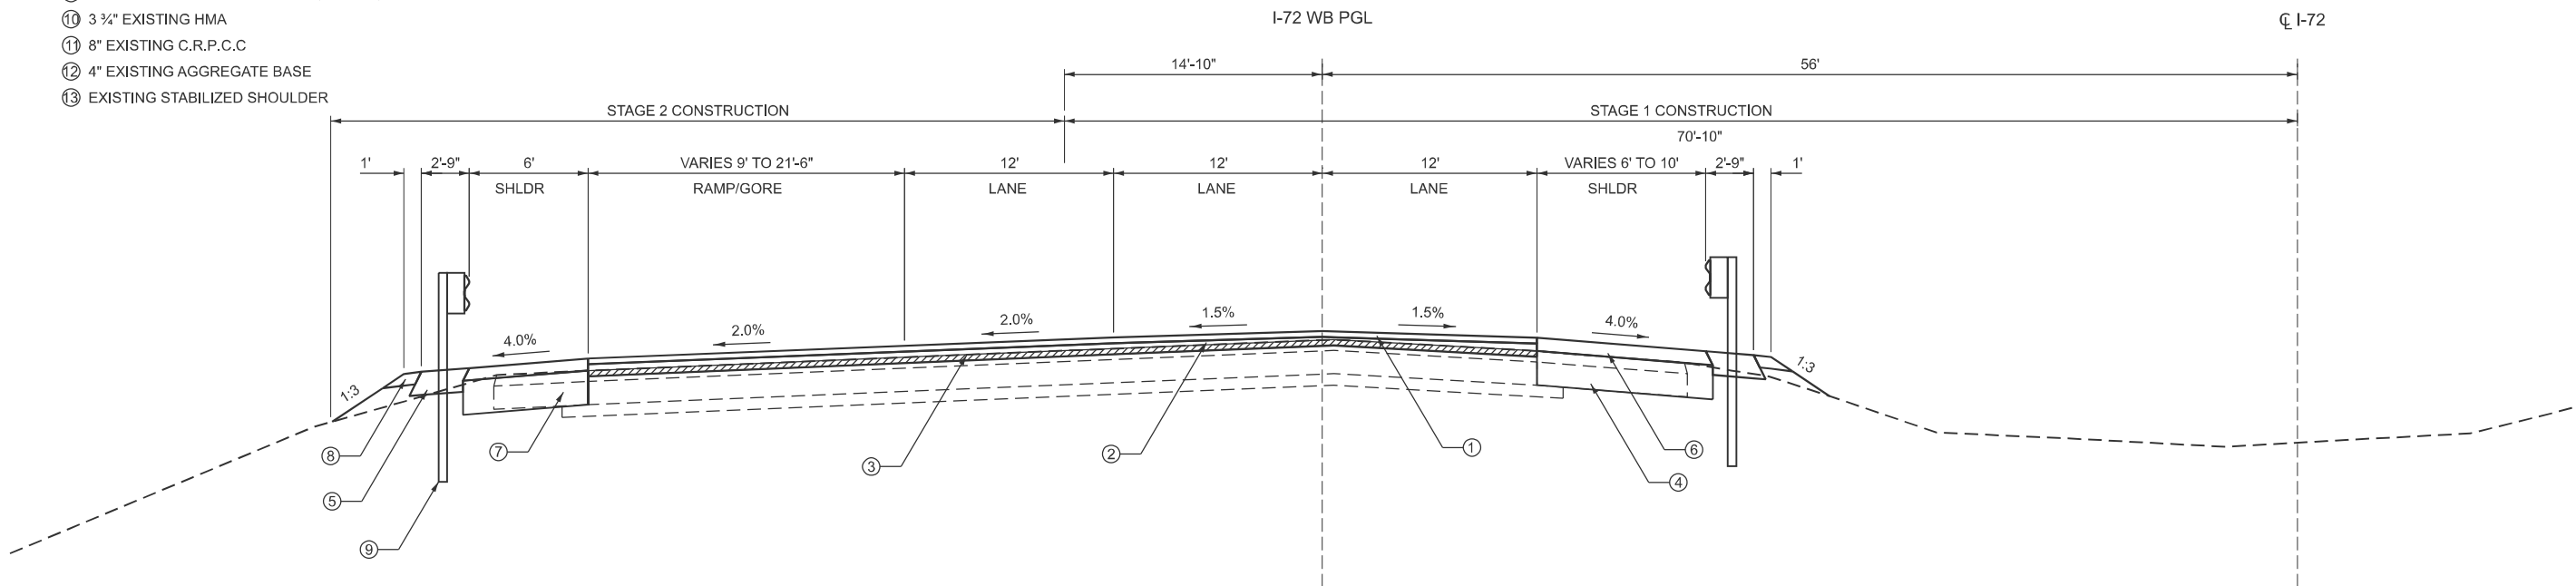

PROPOSED TYPICAL SECTION

STA 721+00.00 TO STA 727+25.00*

* PCC PAVEMENT CONNECTOR, APPROACH
PAVEMENT, AND BRIDGE OMISSION
STA. 722+16.95 TO STA. 725+81.64



CIVIL DESIGN, INC.
WBE / DBE
EFFINGHAM, IL
LICENSE #184.003222

USER NAME = kulrich	DESIGNED -	REVISED -
	DRAWN -	REVISED -
	CHECKED -	REVISED -
PLOT DATE = 8/21/2025	DATE -	REVISED -

STATE OF ILLINOIS
DEPARTMENT OF TRANSPORTATION

**TYPICAL SECTIONS
I-72 WEST BOUND**

SCALE: SHEET 2 OF 2 SHEETS STA. TO STA.

F.A.I. RTE.	SECTION	COUNTY	TOTAL SHEETS	SHEET NO.
72	(58-63 HVB) BR	MACON	122	9
CONTRACT NO. 74705				
ILLINOIS FED. AID PROJECT				

MODEL: Excl_I72-Plan 1 [Sheet]
FILE NAME: P:\5XXXX\2XX-53XX\5289 - PTB 201-037 D7 VV_HLR\Work Order #3\CADD Data\Sheets\0714705-sh14-ATB.dgn




USER NAME = kulrich	DESIGNED -	REVISED -
	DRAWN -	REVISED -
	CHECKED -	REVISED -
PLOT DATE = 8/20/2025	DATE -	REVISED -

STATE OF ILLINOIS
DEPARTMENT OF TRANSPORTATION



ALIGNMENT, TIES, & BENCHMARKS
I-72 ALIGNMENT

SCALE: 1"=100' SHEET 1 OF 6 SHEETS STA. 707+00.00 TO STA. 737+00.00

F.A.I. RTE.	SECTION	COUNTY	TOTAL SHEETS	SHEET NO.
72	(58-63 HVB) BR	MACON	122	10
CONTRACT NO. 74705				
		ILLINOIS	FED. AID PROJECT	

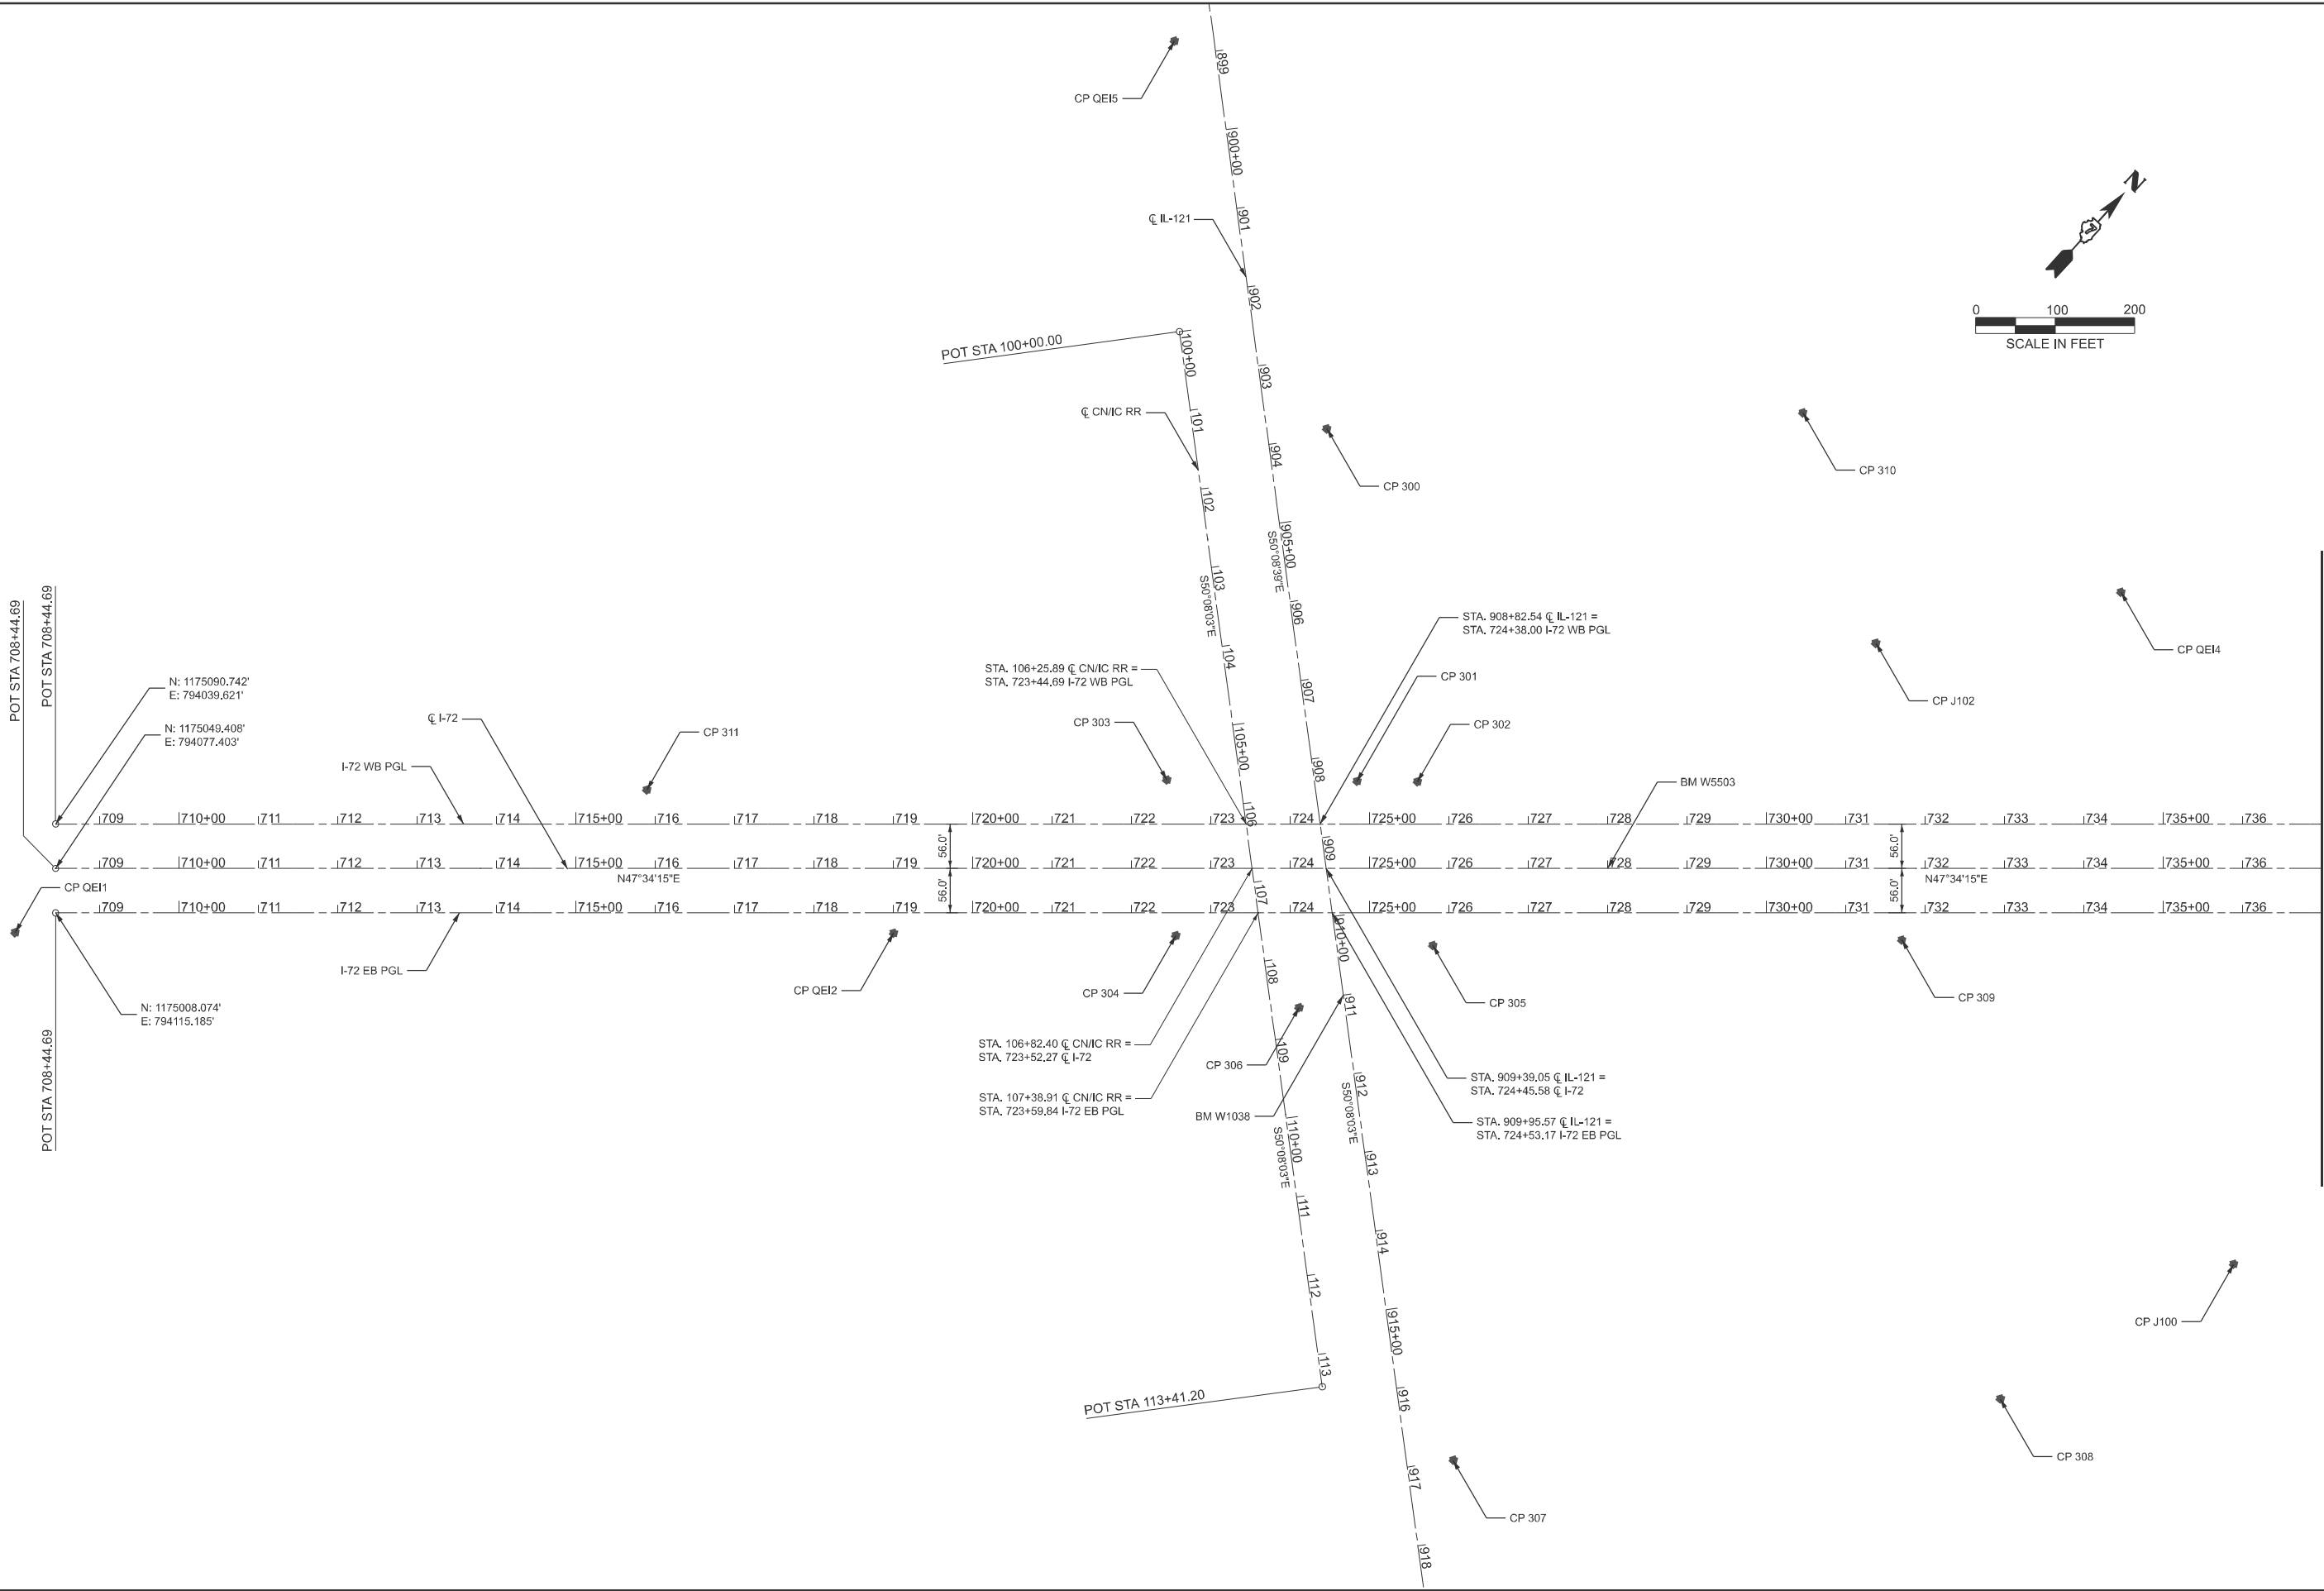

MATCHLINE STA 737+00.00

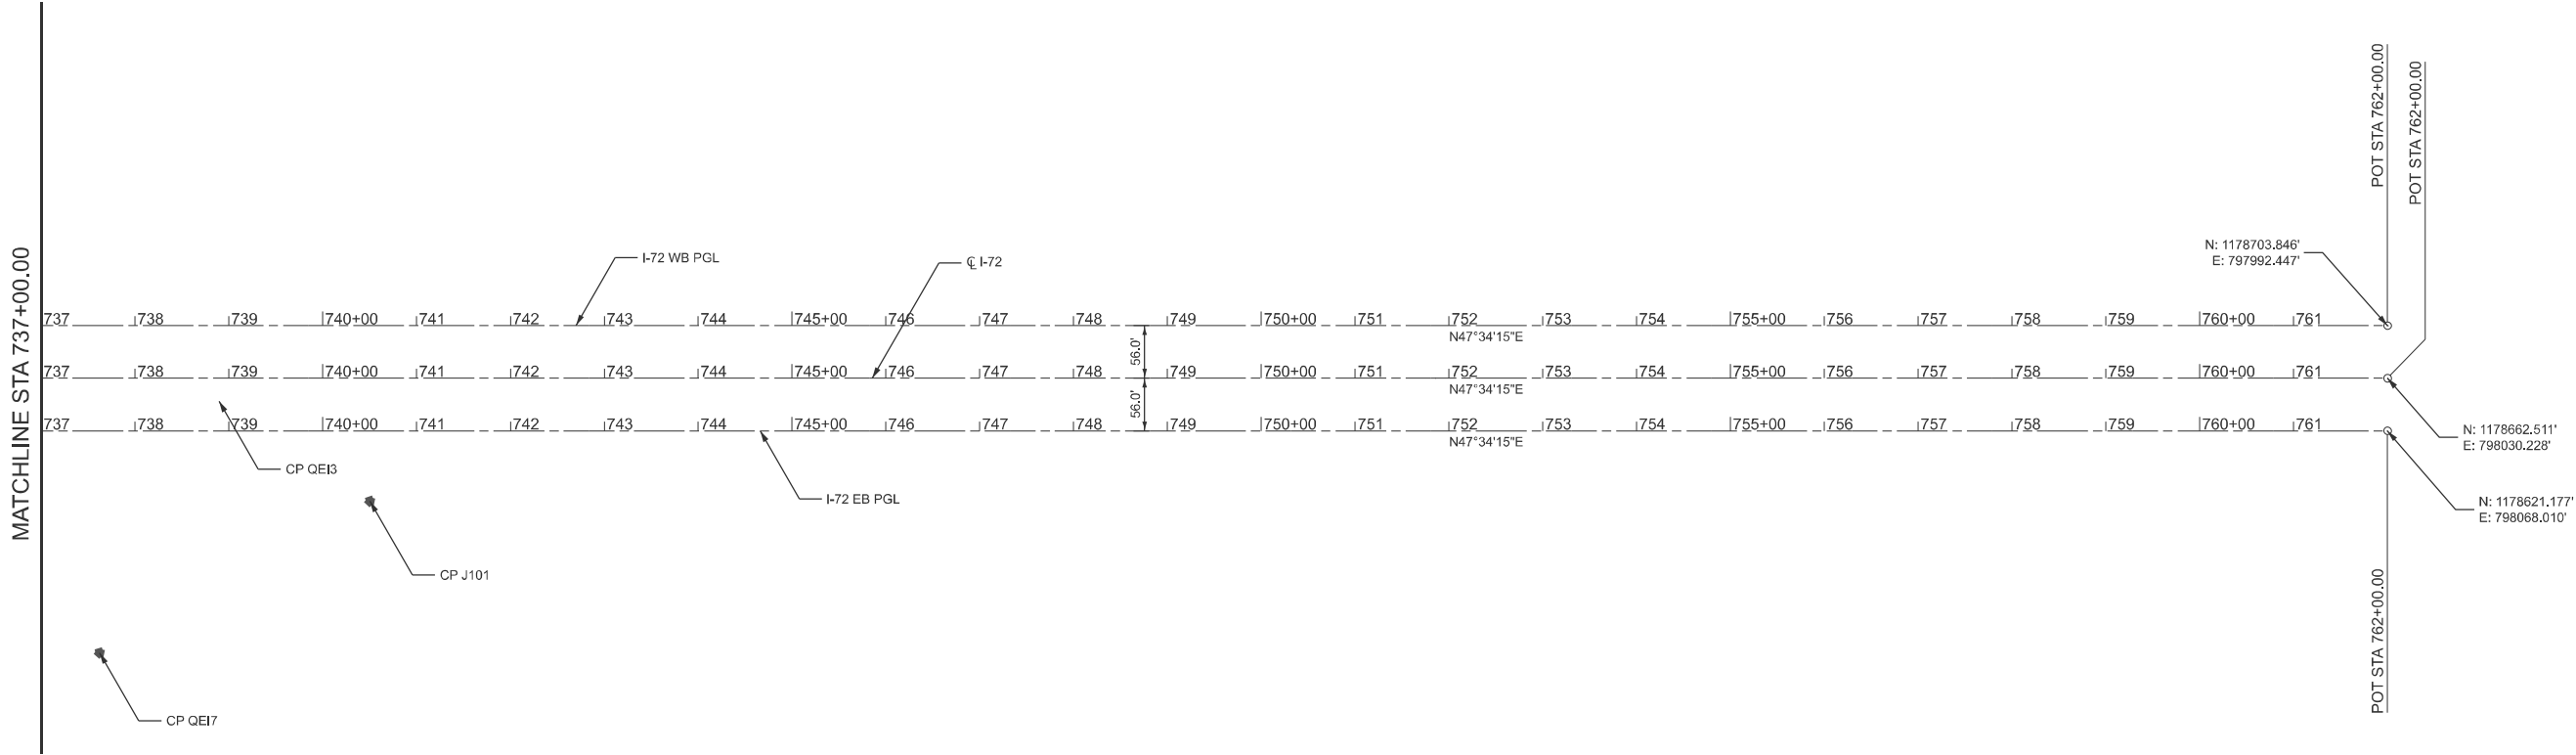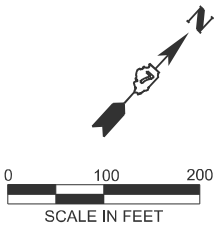

MODEL: EXCL_I72-Plan 2 [Sheet]
FILE NAME: P:\5XXXX\2XX-53XX\5288 - PTB 201-037 D7 VV_HLR\Work Order #3\CADD Data\Sheets\074705-sh4-ATB.dgn

Civil Design, Inc. WBE DBE Effingham, IL License #184,003222	USER NAME = kulrich	DESIGNED -	REVISED -	STATE OF ILLINOIS DEPARTMENT OF TRANSPORTATION	ALIGNMENT, TIES, & BENCHMARKS I-72 ALIGNMENT			F.A.I. RTE.	SECTION	COUNTY	TOTAL SHEETS	SHEET NO.
		DRAWN -	REVISED -					72	(58-63 HVB) BR	MACON	122	11
		CHECKED -	REVISED -					CONTRACT NO. 74705				
	PLOT DATE = 8/21/2025	DATE -	REVISED -		SCALE: 1"=100'	SHEET 2	OF 6 SHEETS	STA. 737+00.00	TO STA. 767+00.00	ILLINOIS FED. AID PROJECT		

MODEL: EXCL_IL121 - Plan 1 [Sheet]
FILE NAME: P:\5XXXX\52XX-53XX\6288 - PTB 201-037 D7 VV_HLR\Work Order #3\CADD Data\Sheets\0714705-sh4-ATB.dgn



CIVIL DESIGN, INC.
WBE / DBE
EFFINGHAM, IL
LICENSE #184.003222


USER NAME	= kulrich	DESIGNED	-	REVISED	-
		DRAWN	-	REVISED	-
		CHECKED	-	REVISED	-
PLOT DATE	= 8/21/2025	DATE	-	REVISED	-

STATE OF ILLINOIS
DEPARTMENT OF TRANSPORTATION

ALIGNMENT, TIES, & BENCHMARKS			
IL-121 ALIGNMENT			
SCALE: 1"=100'	SHEET 3	OF 6 SHEETS	STA. 893+00.00 TO STA. 920+00.00


F.A.I. RTE.	SECTION	COUNTY	TOTAL SHEETS	SHEET NO.
72	(58-63 HVB) BR	MACON	122	12
CONTRACT NO. 74705				
ILLINOIS		FED. AID PROJECT		

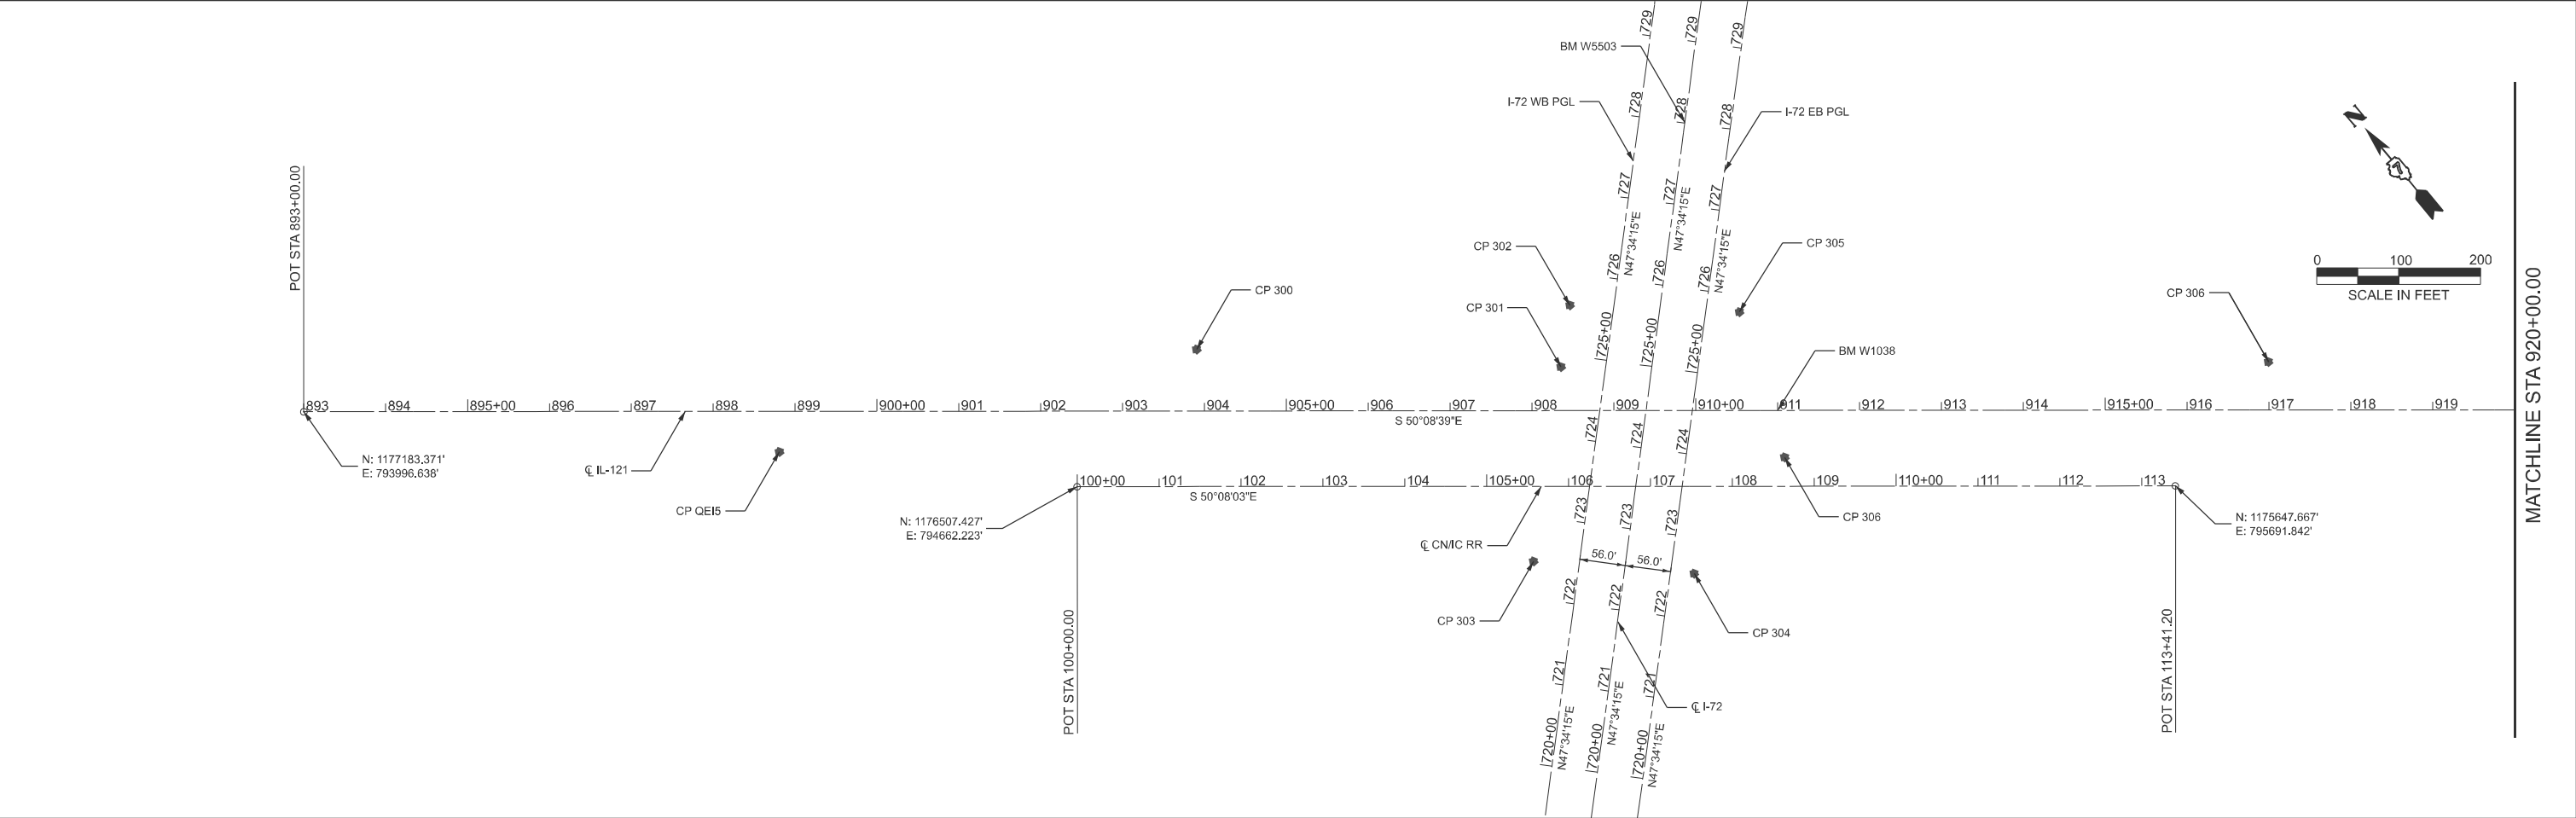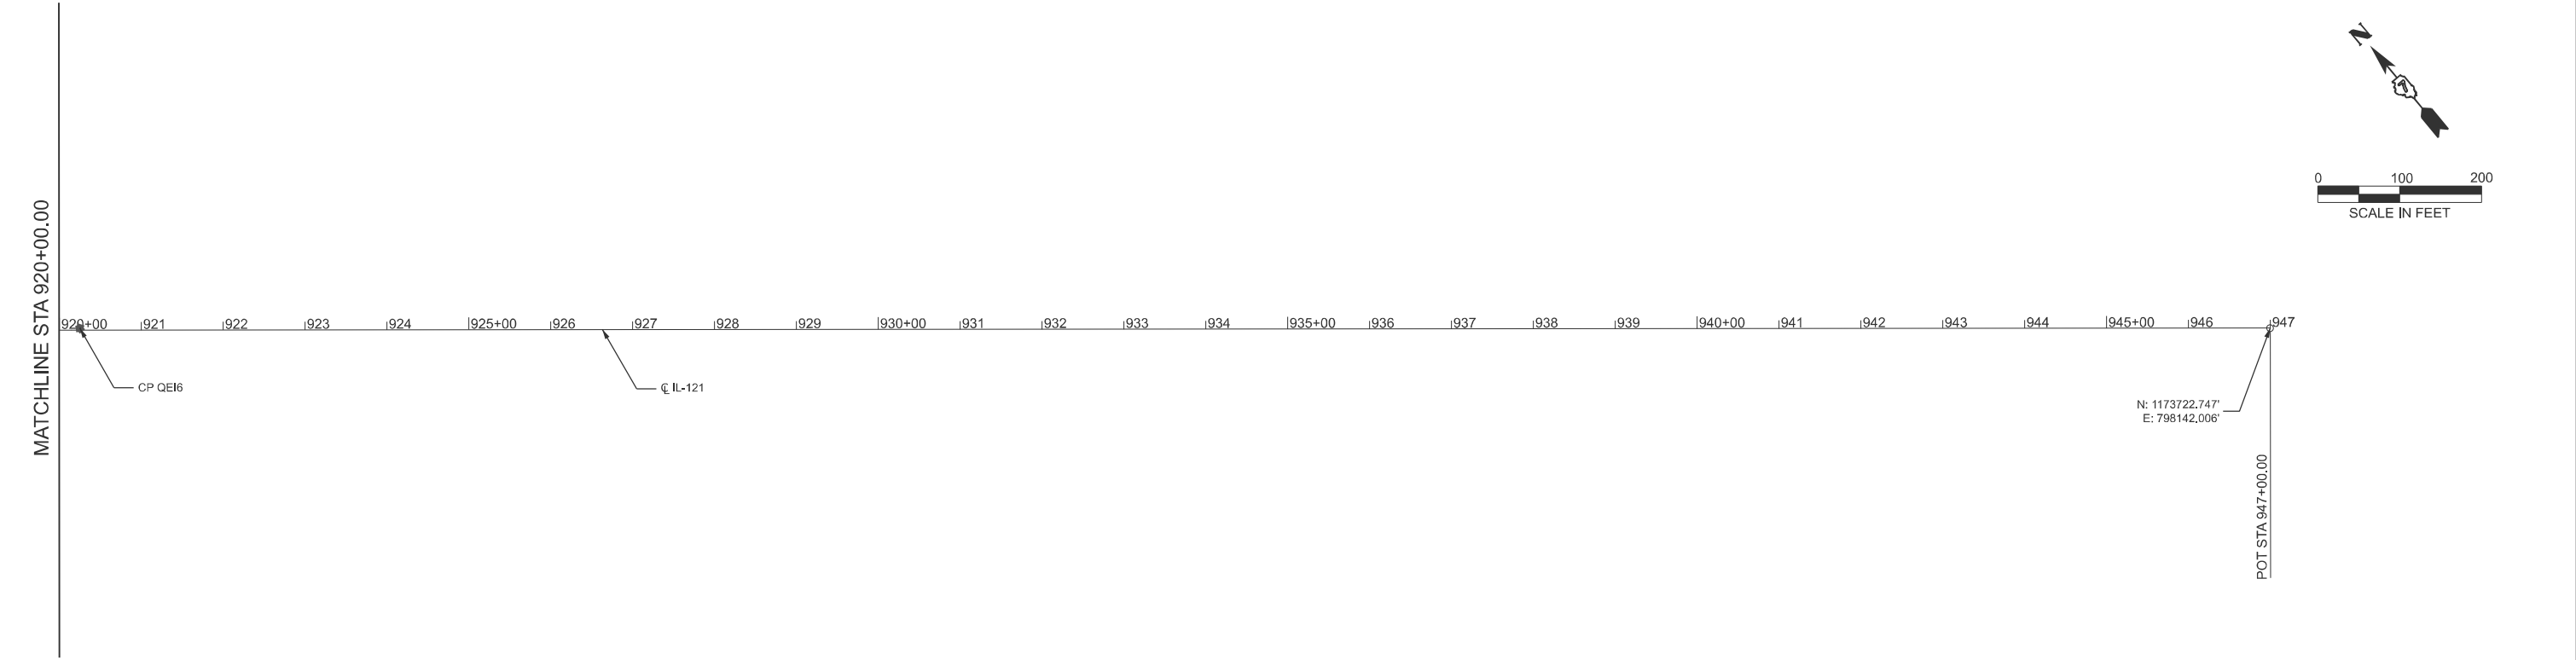

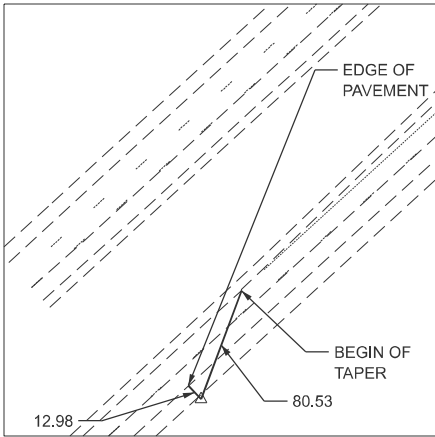


CONTROL POINT QE1

MONUMENT TYPE
I-72 EB ALIGNMENT STA 707+93.63, 24.75' RT
N 1174955.360
E 794094.196

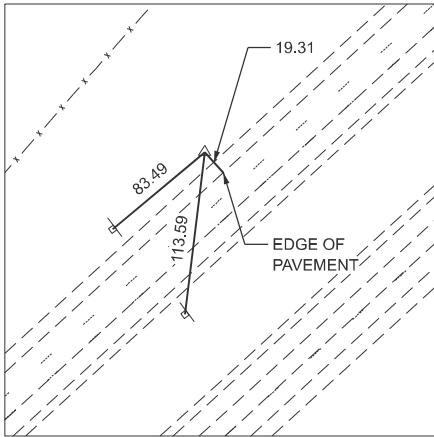


CONTROL POINT 311

MONUMENT TYPE
I-72 WB ALIGNMENT STA 715+89.70, 43.19' LT
N 1175625.262
E 794560.386

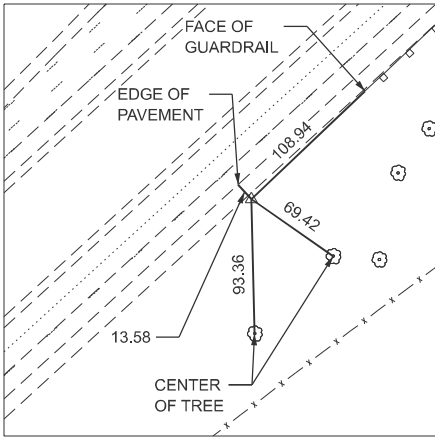


CONTROL POINT QE12

MONUMENT TYPE
I-72 EB ALIGNMENT STA 719+00.55, 25.36' RT
N 1175701.719
E 794911.643

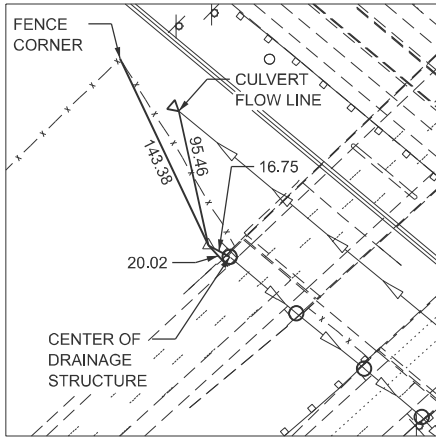


CONTROL POINT 303

MONUMENT TYPE
I-72 WB ALIGNMENT STA 722+44.82, 55.60' LT
N 1176076.416
E 795035.560

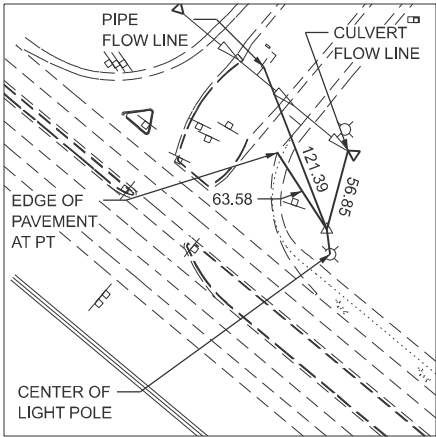


CONTROL POINT 300

MONUMENT TYPE
IL-121 ALIGNMENT STA 903+90.32, 75.14' LT
N 1176538.839
E 794885.953

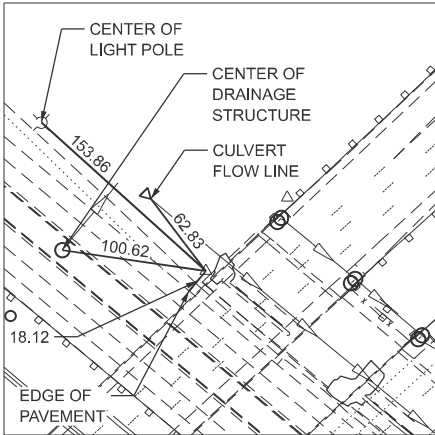


CONTROL POINT 301

MONUMENT TYPE
IL-121 ALIGNMENT STA 908+35.29, 53.38' LT
N 1176236.968
E 795213.597

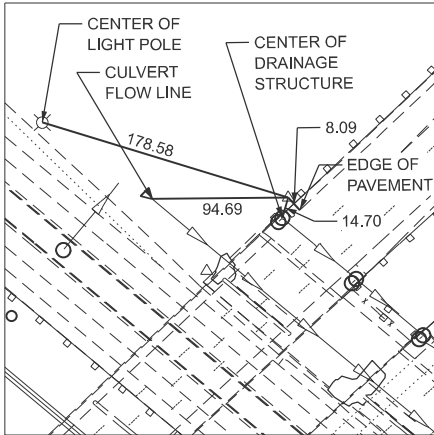


CONTROL POINT 302

MONUMENT TYPE
IL-121 STA 908+46.11, 128.71' LT
N 1176287.864
E 795270.175

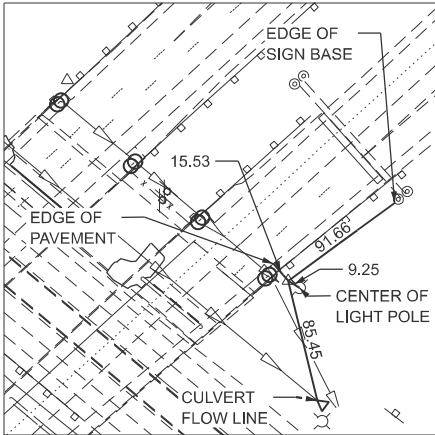


CONTROL POINT 305

MONUMENT TYPE
IL-121 ALIGNMENT STA 910+53.12, 120.13' LT
N 1176148.610
E 795423.591

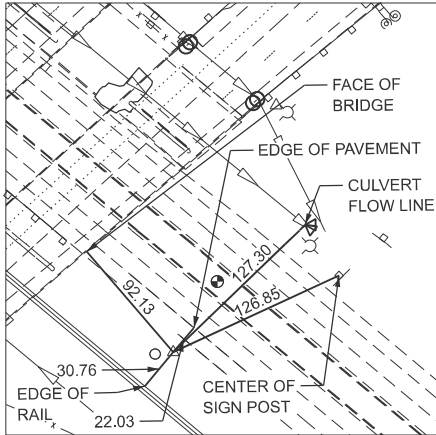


CONTROL POINT 306

MONUMENT TYPE
IL-121 ALIGNMENT STA 911+08.16, 57.26' RT
N 1175977.170
E 795352.165

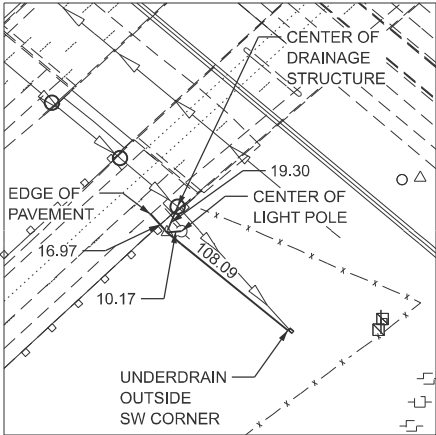

CONTROL POINT 304

MONUMENT TYPE
I-72 EB ALIGNMENT STA 722+56.19, 28.64' RT
N 1175939.241
E 795176.350

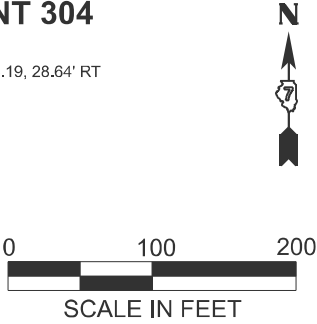

MODEL: TIE SHEETS (Sheet)
FILE NAME: P:\5XXXX\2XX-53XX\5289 - PTB 20+037 D7 VV_HLR\Work Order #3\CADD Data\Sheets\074705-sh1-TIEPOINTS.dgn




USER NAME	= kulrich	DESIGNED	-	REVISED	-
		DRAWN	-	REVISED	-
		CHECKED	-	REVISED	-
PLOT DATE	= 8/20/2025	DATE	-	REVISED	-

STATE OF ILLINOIS
DEPARTMENT OF TRANSPORTATION

ALIGNMENT, TIES, & BENCHMARKS
CONTROL AND ALIGNMENT TIES

SCALE: 1"=100' SHEET 4 OF 6 SHEETS STA. TO STA.

F.A.I. RTE.	SECTION	COUNTY	TOTAL SHEETS	SHEET NO.
72	(58-63 HVB) BR	MACON	122	13
CONTRACT NO. 74705				
ILLINOIS FED. AID PROJECT				

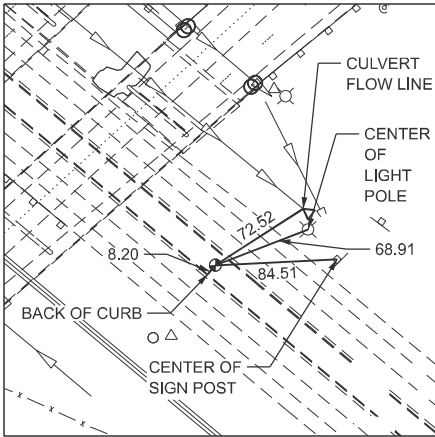


BENCHMARK W1038

MONUMENT TYPE
IL-121 ALIGNMENT STA 911+00.22, 0.09' LT
N 1176026.281
E 795382.822
ELEV. 682.920




CONTROL POINT QEI5

MONUMENT TYPE
IL-121 ALIGNMENT STA 898+80.54, 49.51' RT
N 1176769.843
E 794414.739

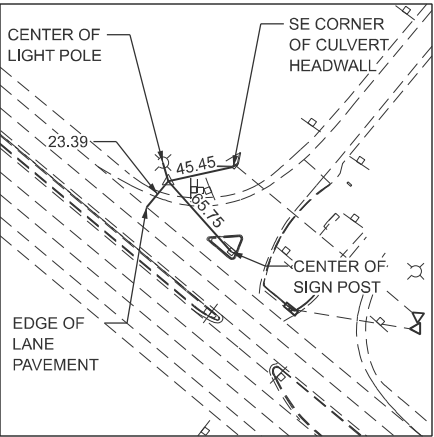


CONTROL POINT 307

MONUMENT TYPE
IL-121 ALIGNMENT STA 916+99.14, 58.83' LT
N 1175687.548
E 795880.236

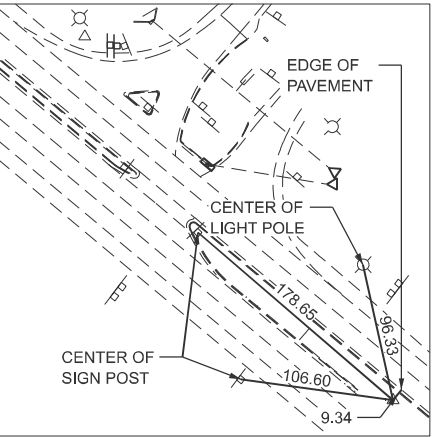


CONTROL POINT QEI6

MONUMENT TYPE
IL-121 ALIGNMENT STA 920+25.17, 2.15' LT
N 1175435.104
E 796094.190

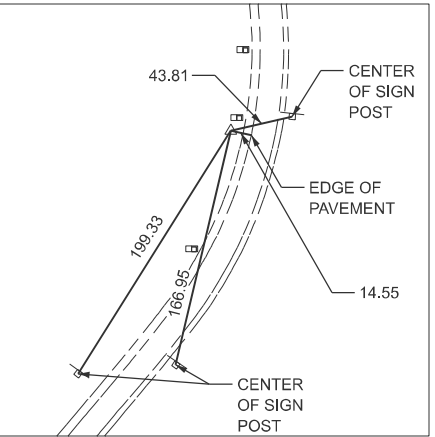


CONTROL POINT 308

MONUMENT TYPE
IL-121 ALIGNMENT STA 917+15.12, 752.18' LT
N 1176209.562
E 796336.835

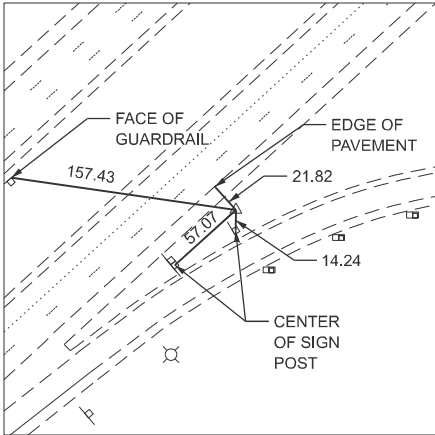


CONTROL POINT 309

MONUMENT TYPE
I-72 EB ALIGNMENT STA 731+70.82, '34.01' LT
N 1176552.358
E 795855.082

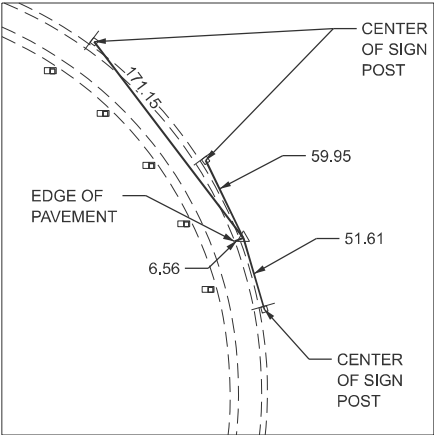


CONTROL POINT J102

MONUMENT TYPE
I-72 WB ALIGNMENT STA 731+38.11, 227.82' LT
N 1176806.217
E 795578.726

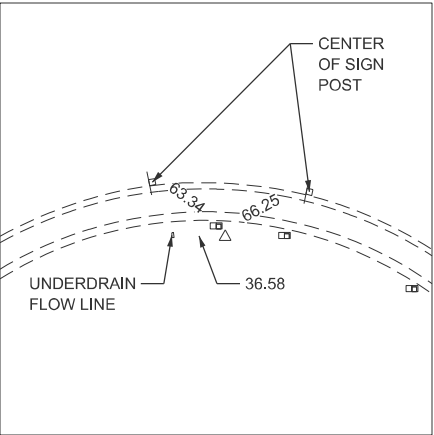


CONTROL POINT 310

MONUMENT TYPE
I-72 WB ALIGNMENT STA 730+46.11, 518.18' LT
N 1176958.463
E 795314.912

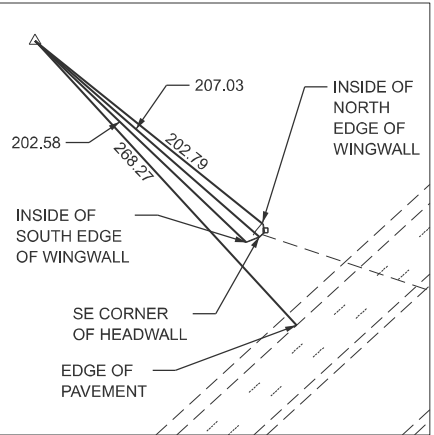

CONTROL POINT QEI4

MONUMENT TYPE
I-72 WB ALIGNMENT STA 734+46.90, 292.02' LT
N 1177061.938
E 795763.329

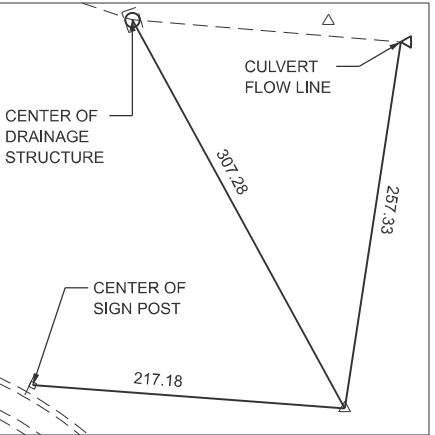

CONTROL POINT J100

MONUMENT TYPE
I-72 EB ALIGNMENT STA 735+89.04, 442.48' RT
N 1176533.024
E 796439.352



MODEL: TIE SHEETS-2 [Steel]
FILE NAME: P:\5XXXX\2X-53XX\5288 - PTB 201-037 D7 VV_HLR\Work Order #3\CADD Data\Sheets\0714705-sh1-TIEPOINTS.dgn




USER NAME = kulrich	DESIGNED -	REVISED -
	DRAWN -	REVISED -
	CHECKED -	REVISED -
PLOT DATE = 8/21/2025	DATE -	REVISED -

STATE OF ILLINOIS
DEPARTMENT OF TRANSPORTATION

**ALIGNMENT, TIES, & BENCHMARKS
CONTROL AND ALIGNMENT TIES**


SCALE: SHEET 5 OF 6 SHEETS STA. TO STA.

F.A.I. RTE.	SECTION	COUNTY	TOTAL SHEETS	SHEET NO.
72	(58-63 HVB) BR	MACON	122	14
CONTRACT NO. 74705				
ILLINOIS FED. AID PROJECT				

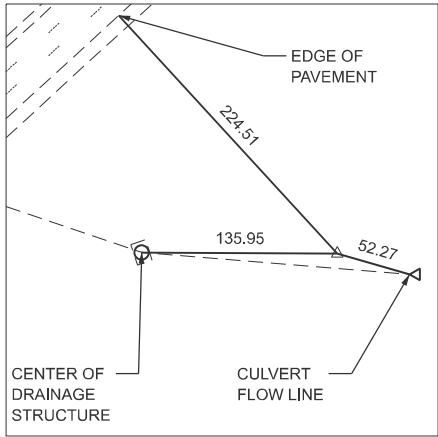


CONTROL POINT QEI7

MONUMENT TYPE
I-72 EB ALIGNMENT STA 737+62.02, 236.34' RT
N 1176801.881
E 796427.956

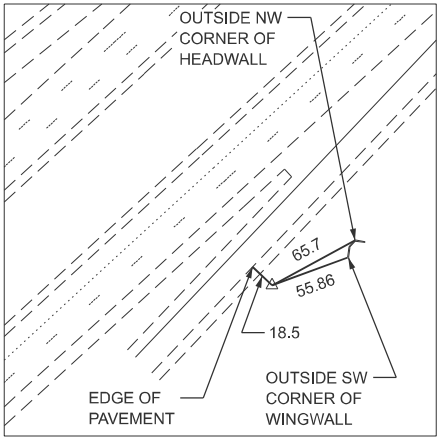


CONTROL POINT J101

MONUMENT TYPE
I-72 EB ALIGNMENT STA 740+50.04, 74.95' RT
N 1177115.329
E 796531.659

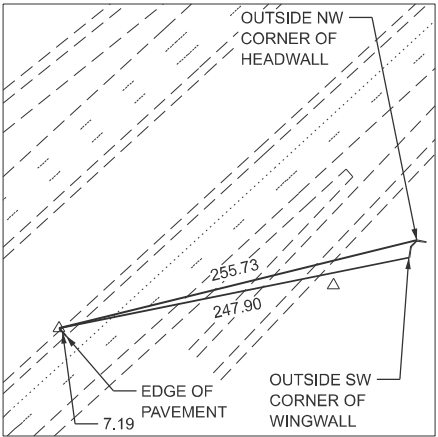

CONTROL POINT QEI3

MONUMENT TYPE
I-72 EB ALIGNMENT STA 738+89.24, 31.54' LT
N 1177085.443
E 796341.127

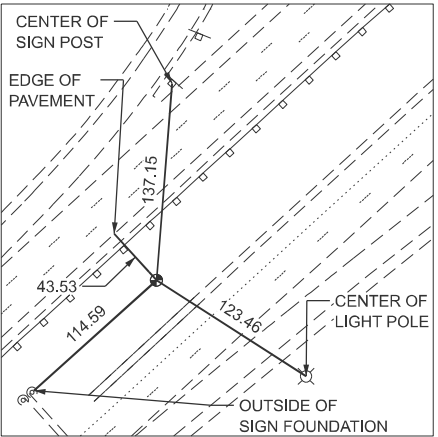

BENCHMARK W5503

MONUMENT TYPE
I-72 C ALIGNMENT STA 728+00.12, 0.01' RT
N 1176368.680
E 795520.738
ELEV. 704.476

STATION EQUATIONS			
ALIGNMENT	STATION	ALIGNMENT	STATION
CL CN/IC RR	106+25.89	I-72 WB PGL	723+44.69
CL CN/IC RR	106+82.40	CL I-72	723+52.27
CL CN/IC RR	107+38.91	I-72 EB PGL	723+59.84
CL IL-121	908+82.54	I-72 WB PGL	724+38.00
CL IL-121	909+39.05	CL I-72	724+45.58
CL IL-121	909+95.57	I-72 EB PGL	724+53.17

BENCHMARKS		
NAME	ELEVATION	DESCRIPTION
W1038	682.920	
W5503	704.476	

ALIGNMENT COORDINATES CL I-72			
	STATION	NORTHING	EASTING
POB	708+44.69	1175049.442	794077.440
POT	762+00.00	1178662.511	798030.228


ALIGNMENT COORDINATES I-72 WB PGL			
	STATION	NORTHING	EASTING
POB	708+44.69	1175090.776	794039.658
POT	762+00.00	1178703.846	797992.447

ALIGNMENT COORDINATES I-72 EB PGL			
	STATION	NORTHING	EASTING
POB	708+44.69	1175008.006	794115.111
POT	762+00.00	1178621.177	798068.010

ALIGNMENT COORDINATES CL IL-121			
	STATION	NORTHING	EASTING
POB	892+96.22	1177182.314	793997.904
POT	947+43.70	1173691.297	798179.679

ALIGNMENT COORDINATES CL CN/IC RR			
	STATION	NORTHING	EASTING
POB	100+00.00	1176503.947	794666.391
POT	113+41.20	1175644.249	795695.827

CONTROL POINT COORDINATES		
NAME	NORTHING	EASTING
300	1176538.839	794885.953
301	1176236.968	795213.597
302	1176287.864	795270.175
303	1176076.416	795035.560
304	1175939.241	795176.350
305	1176148.610	795423.591
306	1175977.170	795352.165
307	1175687.548	795880.236
308	1176209.562	796336.835
309	1176552.358	795855.082
310	1176958.463	795314.912
311	1175625.262	794560.386
J100	1176533.024	796439.352
J101	1177115.329	796531.659
J102	1176806.217	795578.726
QE11	1174955.360	794094.196
QE12	1175701.719	794911.643
QE13	1177085.443	796341.127
QE14	1177061.938	795763.329
QE15	1176769.843	794414.739
QE16	1175435.104	796094.190
QE17	1176801.881	796427.956

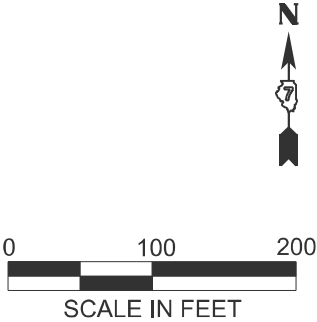

MODEL: TIE SHEETS-3 (Steel)
FILE NAME: P:\5XXXX\2X-53XX\5289 - PTB 20+037 D7 VV_HLR\Work Order #3\CADD Data\Sheets\0714705-sh1-TIEPOINTS.dgn



USER NAME = kulrich	DESIGNED -	REVISED -
	DRAWN -	REVISED -
	CHECKED -	REVISED -
PLOT DATE = 8/21/2025	DATE -	REVISED -

STATE OF ILLINOIS
DEPARTMENT OF TRANSPORTATION

ALIGNMENT, TIES, & BENCHMARKS
CONTROL AND ALIGNMENT TIES

SCALE: 1"=100' SHEET 6 OF 6 SHEETS STA. TO STA.

F.A.I. RTE.	SECTION	COUNTY	TOTAL SHEETS	SHEET NO.
72	(56-63 HVB) BR	MACON	122	15
CONTRACT NO. 74705				
ILLINOIS FED. AID PROJECT				

EARTHWORK SCHEDULE

20200100

LOCATION	EARTH EXC (CUT) CU YD	EARTH EXC ADJ SHRINK 25% CU YD	EMBANK (FILL) CU YD	EARTHWORK BALANCE WASTE (+) SHORTAGE (-) CU YD	EARTH EXCAVATION CU YD
I-72 EB STAGE 1					
STA. 720+75 - 722+50	21.6	16.2	14.6	1.6	21.6
STA. 726+00 - 728+25	26.3	19.8	26.9	-7.1	26.3
I-72 WB STAGE 1					
STA. 721+00 - 722+50	11.3	8.5	2.7	5.8	11.3
STA. 725+50 - 727+25	14.8	11.1	3.7	7.4	14.8
I-72 EB STAGE 2 & 3					
STA. 720+75 - 722+50	12.6	9.5	6.1	3.4	12.6
STA. 726+00 - 728+25	2.1	1.6	13.1	-11.5	2.1
I-72 WB STAGE 2 & 3					
STA. 721+00 - 722+50	2.8	2.1	2.5	-0.4	2.8
STA. 725+50 - 727+25	9.2	6.9	3.0	3.9	9.2
TOTAL	101	76	73	4	101

MODEL: Schedule 1 [Sheet]
FILE NAME: P:\5XXXX\2XX-53XX\5288 - PTB 201-037 D7 VV_HLR\Work Order #3\CADD Data\Sheets\0747405-eh-schedule.dgn



CIVIL DESIGN, INC.

WBE / DBE

EFFINGHAM, IL

LICENSE #184.003222

USER NAME = kulrich	DESIGNED -	REVISED -
	DRAWN -	REVISED -
	CHECKED -	REVISED -
PLOT DATE = 8/20/2025	DATE -	REVISED -

STATE OF ILLINOIS
DEPARTMENT OF TRANSPORTATION

SCHEDULE OF QUANTITIES			
SCALE:	SHEET 1 OF 9 SHEETS	STA.	TO STA.

F.A.I. RTE.	SECTION	COUNTY	TOTAL SHEETS	SHEET NO.
72	(58-63 HVB) BR	MACON	122	16
		CONTRACT NO. 74705		
		ILLINOIS	FED. AID PROJECT	

MODEL: Schedule 2 (Sheet)
FILE NAME: P:\5XXXX\2XX-53XX\6288 - PTB 201-037 D7 VV_HLR\Work Order #3\CADD Data\Sheet\SD714705-shf-schedule.dgn

20800150

TRENCH BACKFILL

CUYD
685.3
887.5
1573

IL-121
STA 907+29.4 - 910+89.5
STA 907+76.9 - 911+19.0
TOTAL

OFFSET
RT
LT

28000250

TEMPORARY EROSION CONTROL SEEDING

POUND
6.9
15.1
17.2
9.5
6
13.9
13.4
9.1
22.3
3.0
117

I-72 EB
STA 719+22.0 - 722+77.1
STA 719+80.0 - 723+53.7
STA 725+00.3 - 728+25.0
STA 725+42.3 - 728+25.0
I-72 WB
STA 721+00.0 - 722+84.7
STA 721+00.0 - 723+25.2
STA 724+74.2 - 727+43.5
STA 725+37.8 - 730+67.3
IL-121
STA 908+06.0 - 710+37.3
STA 908+39.9 - 910+31.8
TOTAL

OFFSET
LT, 2 APPLICATIONS
RT, 2 APPLICATIONS
RT, 2 APPLICATIONS
LT, 2 APPLICATIONS
RT, 2 APPLICATIONS
LT, 2 APPLICATIONS
28000305

TEMPORARY DITCH CHECKS

FOOT
15
11
10
7
15
58

I-72
STA 719+07.7
STA 730+77.7
IL-121
STA 910+98.9
STA 911+21.9
STA 911.57.7
TOTAL

OFFSET
CL
CL
RT
RT
LT

28000400

PERIMETER EROSION BARRIER

FOOT
344.6
305.6
272.1
270.9
174.7
158.5
214.6
529.9
2271

CL I-72 EB
STA 719+17.0 - 722+47.1
STA 719+75.0 - 722+76.2
STA 725+67.0 - 728+30.0
STA 725+72.8 - 728+30.0
CL I-72 WB
STA 720+95.0 - 722+44.8
STA 720+95.0 - 722+51.2
STA 725+38.7 - 727+48.5
STA 725+68.8 - 730+72.3
TOTAL

OFFSET
LT
RT
RT
LT
LT
RT

28000500

INLET AND PIPE PROTECTION

EACH
1
1
2.0

IL-121
STA 907+29.4
STA 907+76.9
TOTAL

OFFSET
125.6' RT
67.3' LT

40600295

POLYMERIZED BITUMINOUS MATERIALS (TACK COAT) (1 OF 2)

POUND
28.6
57.1
99.7
199.4
177.3
273.2
354.5
18.1
35.1
36.1
44.3
88.5
38.7
39
77.9
36.1
101.8
203.5
163.9
18.3
36.5
30.7
16.5
48.9
20.8
16.5
48.9
20.8
47.3
39.7
9.8
72.8
51.6
8
15
20.2
21.1
33.6
4.4
32.7
7.5
7.3
54.4
12.5
2769

I-72 EB
STA. 720+75.0 - 721+22.5
STA. 720+75.0 - 721+22.5
STA. 721+22.5 - 722+33.3
STA. 721+22.5 - 722+33.3
STA. 725+98.1 - 727+95.0
STA. 725+98.1 - 727+95.0
STA. 725+98.1 - 727+95.0
STA. 727+95.0 - 728+25.0
STA. 727+95.0 - 728+25.0
STA. 727+95.0 - 728+25.0
I-72 WB
STA. 721+00.0 - 721+73.7
STA. 721+00.0 - 721+73.7
STA. 721+00.0 - 721+73.7
STA. 721+73.7 - 722+17.0
STA. 721+73.7 - 722+17.0
STA. 721+73.7 - 722+17.0
STA. 725+81.6 - 726+94.7
STA. 725+81.6 - 726+94.7
STA. 725+81.6 - 726+94.7
STA. 726+94.7 - 727+25.0
STA. 726+94.7 - 727+25.0
I-72 EB SHOULDERS
STA. 720+75.0 - 721+08.0
STA. 721+08.0 - 722+05.6
STA. 722+05.6 - 722+33.3
STA. 720+75.0 - 721+08.0
STA. 721+08.0 - 722+05.6
STA. 722+05.6 - 722+33.3
STA. 725+98.1 - 726+95.1
STA. 726+95.1 - 728+01.0
STA. 728+01.0 - 728+25.0
STA. 725+98.1 - 726+95.1
STA. 726+95.1 - 728+01.0
STA. 728+01.0 - 728+25.0
I-72 WB SHOULDERS
STA. 721+00.0 - 721+50.0
STA. 721+50.0 - 722+17.0
STA. 721+00.0 - 721+50.0
STA. 721+50.0 - 722+17.0
STA. 725+81.6 - 725+91.3
STA. 725+91.3 - 727+00.0
STA. 727+00.0 - 727+25.0
STA. 725+81.6 - 725+91.3
STA. 725+91.3 - 727+00.0
STA. 727+00.0 - 727+25.0

SUBTOTAL

OFFSET
RT, MAINLINE
LT, MAINLINE
RT, MAINLINE
LT, MAINLINE
RT, MAINLINE
RT, GORE / RAMP
LT, MAINLINE
RT, MAINLINE
RT, GORE / RAMP
LT, MAINLINE
RT, MAINLINE
LT, MAINLINE
LT, RAMP
RT, MAINLINE
LT, MAINLINE
LT, RAMP
RT, MAINLINE
LT, MAINLINE
RT, MAINLINE
LT, GORE / RAMP
RT, MAINLINE
LT, MAINLINE
LT, GORE / RAMP
RT, BUTT JOINT
RT, SURFACE OVERLAY
RT, SURFACE & BINDER OVERLAY
LT, BUTT JOINT
LT, SURFACE OVERLAY
LT, SURFACE & BINDER OVERLAY
RT, SURFACE & BINDER OVERLAY
RT, SURFACE OVERLAY
RT, BUTT JOINT
LT, SURFACE & BINDER OVERLAY
LT, SURFACE OVERLAY
LT, BUTT JOINT
LT, BUTT JOINT
LT, SURFACE OVERLAY
RT, BUTT JOINT
RT, SURFACE OVERLAY
LT, SURFACE & BINDER OVERLAY
LT, SURFACE OVERLAY
LT, BUTT JOINT
RT, SURFACE & BINDER OVERLAY
RT, SURFACE OVERLAY
RT, BUTT JOINT



CIVIL DESIGN, INC.
WBE / DBE
EFFINGHAM, IL
LICENSE #184.003222

USER NAME = kulrich	DESIGNED -	REVISED -
	DRAWN -	REVISED -
	CHECKED -	REVISED -
PLOT DATE = 8/20/2025	DATE -	REVISED -

STATE OF ILLINOIS
DEPARTMENT OF TRANSPORTATION

SCHEDULE OF QUANTITIES

SCALE:	SHEET 2	OF 9	SHEETS	STA.	TO STA.
--------	---------	------	--------	------	---------

F.A.I. RTE.	SECTION	COUNTY	TOTAL SHEETS	SHEET NO.
72	(58-63 HVB) BR	MACON	122	17
CONTRACT NO. 74705				
ILLINOIS		FED. AID PROJECT		

MODEL: Schedule 3 (Sheet)
FILE NAME: P:\5XXXX\2XX-53XX\6288 - PTB 201-037 D7 VV_HLR\Work Order #3\CADD Data\Sheet\SD714705-shf-schedule.dgn

40600295

POLYMERIZED BITUMINOUS MATERIALS (TACK COAT) (2 OF 2)

	I-72 EB 8" SHOULDERS	
0.5	STA. 720+01.7 - 720+08.0	RT
36.2	STA. 720+08.0 - 722+70.9	RT
0.5	STA. 719+94.0 - 720+00.0	LT
36.2	STA. 720+00.0 - 722+63.1	LT
17.5	STA. 725+67.9 - 726+94.8	LT
0.4	STA. 726+94.8 - 727+00.4	RT
17.5	STA. 725+59.2 - 726+86.3	LT
0.4	STA. 726+86.3 - 726+91.8	LT
	I-72 WB 8" SHOULDERS	
60.2	STA. 725+51.6 - 729+89.3	RT
0.5	STA. 729+89.3 - 729+95.3	RT
24.4	STA. 725+42.0 - 727+19.0	LT
0.5	STA. 727+19.0 - 727+25.0	LT
195	SUBTOTAL	
2964	TOTAL	

40600370

LONGITUDINAL JOINT SEALANT

FOOT	I-72 EB	OFFSET
158.3	STA. 720+75.0 - 722+33.3	CL
158.3	STA. 720+75.0 - 722+33.3	LT
226.9	STA. 725+98.1 - 728+25.0	CL
226.9	STA. 725+98.1 - 728+25.0	LT
	I-72 WB	
117	STA. 721+00.0 - 722+17.0	CL
117	STA. 721+00.0 - 722+17.0	LT
117	STA. 721+00.0 - 722+17.0	LT
143.4	STA. 725+81.6 - 727+25.0	CL
143.4	STA. 725+81.6 - 727+25.0	LT
143.1	STA. 725+81.6 - 727+25.0	LT
1552	TOTAL	

40600982

HOT-MIX ASPHALT SURFACE REMOVAL - BUTT JOINT

SQ YD	I-72 EB	OFFSET
13.4	STA 720+75.0	LT/RT
13.4	STA 728+25.0	LT/RT
9.2	STA 728+25.0	RT/RAMP
	I-72 WB	
13.4	STA 721+00.0	LT/RT
13.4	STA 727+25.0	LT/RT
8.3	STA 727+25.0	LT/RAMP
72	TOTAL	

40600985

PORTLAND CEMENT CONCRETE SURFACE REMOVAL - BUTT JOINT

SQ YD	I-72 EB	OFFSET
3.8	STA 720+75.0	LT SHOULDER
3.8	STA 720+75.0	RT SHOULDER
2.1	STA 728+25.0	LT SHOULDER
2.8	STA 728+25.0	RT/GORE
	I-72 WB	
2.3	STA 721+00.0	LT SHOULDER
2.6	STA 721+00.0	RT SHOULDER
1.6	STA 727+25.0	LT/GORE
3.8	STA 727+25.0	RT SHOULDER
23	TOTAL	

40600990

TEMPORARY RAMP

SQ YD	I-72 EB, FOR STAGE 2 TRAFFIC	OFFSET
38.2	STA 722+33.3	LT
42.2	STA 725+98.1	LT
	I-72 WB, FOR STAGE 2 TRAFFIC	
29.4	STA 722+17.0	LT/RT
42.1	STA 725+81.6	LT/RT
	I-72 EB, FOR STAGE 3 TRAFFIC, ADDITIONAL WIDTH	
6.0	STA 722+33.3	LT
6.7	STA 725+98.1	LT
	I-72 WB, FOR STAGE 3 TRAFFIC, ADDITIONAL WIDTH	
3.7	STA 722+17.0	LT
5.2	STA 725+81.6	LT
	I-72 EB, AFTER MILLING	
20.8	STA 720+75.0	LT/RT
125.4	STA 722+33.3	LT/RT
158.8	STA 725+98.1	LT/RT
27.4	STA. 728+25.0	LT/RT
	I-72 WB, AFTER MILLING	
21.9	STA 721+00.0	LT/RT
104.2	STA 722+17.0	LT/RT
143.9	STA 725+81.6	LT/RT
26.9	STA 727+25.0	LT/RT
	I-72 EB, AFTER BINDER	
26.0	STA 721+22.5	LT/RT
41.5	STA 722+33.3	LT/RT
49.2	STA 725+98.1	LT/RT
34.3	STA 727+95.0	LT/RT
	I-72 WB, AFTER BINDER	
27.3	STA 721+73.7	LT/RT
47.0	STA 722+17.0	LT/RT
52.4	STA 725+81.6	LT/RT
33.6	STA 726+94.7	LT/RT
1115	TOTAL	



CIVIL DESIGN, INC.
WBE / DBE
EFFINGHAM, IL
LICENSE #184.003222

USER NAME = kulrich	DESIGNED -	REVISED -
	DRAWN -	REVISED -
	CHECKED -	REVISED -
PLOT DATE = 8/21/2025	DATE -	REVISED -

STATE OF ILLINOIS
DEPARTMENT OF TRANSPORTATION

SCHEDULE OF QUANTITIES

SCALE: SHEET 3 OF 9 SHEETS STA. TO STA.

F.A.I. RTE.	SECTION	COUNTY	TOTAL SHEETS	SHEET NO.
72	(58-63 HVB) BR	MACON	122	18
CONTRACT NO. 74705				
		ILLINOIS	FED. AID PROJECT	

MODEL: Schedule 4 (Sheet)
FILE NAME: P:\5XXXX\2XX-53XX\6288 - PTB 201-037 D7 VV_HLR\Work Order #3\CADD Data\Sheet\SD714705-8\tschedule.dgn

40603219

POLYMERIZED HOT-MIX ASPHALT BINDER COURSE, IL-9.5FG, N90

TON	I-72 EB	OFFSET
21.9	STA. 721+22.5 - 722+33.3	RT
43.7	STA. 721+22.5 - 722+33.3	LT
42.0	STA. 725+98.1 - 727+95.0	RT
64.8	STA. 725+98.1 - 727+95.0	RT, GORE/RAMP
84.0	STA. 725+98.1 - 727+95.0	LT
	I-72 WB	
6	STA. 721+73.7 - 722+17.0	RT
11.9	STA. 721+73.7 - 722+17.0	LT
5.6	STA. 721+73.7 - 722+17.0	LT, RAMP
20	STA. 725+81.6 - 726+94.7	RT
40	STA. 725+81.6 - 726+94.7	LT
32.3	STA. 725+81.6 - 726+94.7	LT, RAMP/GORE
373	TOTAL	

40604164

POLYMERIZED HOT-MIX ASPHALT SURFACE COURSE, IL-9.5, MIX "D", N90

TON	I-72 EB	OFFSET
9.4	STA. 720+75.0 - 721+22.5	RT
18.7	STA. 720+75.0 - 721+22.5	LT
16.6	STA. 721+22.5 - 722+33.3	RT
33.1	STA. 721+22.5 - 722+33.3	LT
29.5	STA. 725+98.1 - 727+95.0	RT
45.4	STA. 725+98.1 - 727+95.0	RT, GORE/RAMP
58.9	STA. 725+98.1 - 727+95.0	LT
5.9	STA. 727+95.0 - 728+25.0	RT
11.5	STA. 727+95.0 - 728+25.0	RT, GORE/RAMP
11.8	STA. 727+95.0 - 728+25.0	LT
	I-72 WB	
14.5	STA. 721+00.0 - 721+73.7	RT
28.9	STA. 721+00.0 - 721+73.7	LT
12.7	STA. 721+00.0 - 721+73.7	LT, RAMP
6.5	STA. 721+73.7 - 722+17.0	RT
13	STA. 721+73.7 - 722+17.0	LT
6	STA. 721+73.7 - 722+17.0	LT, RAMP
16.9	STA. 725+81.6 - 726+94.7	RT
33.8	STA. 725+81.6 - 726+94.7	LT
27.2	STA. 725+81.6 - 726+94.7	LT, GORE/RAMP
6	STA. 726+94.7 - 727+25.0	RT
11.9	STA. 726+94.7 - 727+25.0	LT
10.1	STA. 726+94.7 - 727+25.0	LT, GORE/RAMP
429	TOTAL	

42000080

PAVEMENT CONNECTOR (PCC) FOR BRIDGE APPROACH SLAB

SQ YD	I-72 EB	OFFSET
117	STA. 722+33.3 - 722+55.9	LT/RT
142.1	STA. 725+74.2 - 725+98.1	LT/RT
	I-72 WB	
137.2	STA. 722+17.0 - 722+40.7	LT/RT
154.7	STA. 725+57.1 - 725+81.6	LT/RT
551	TOTAL	

44000100

PAVEMENT REMOVAL

SQ YD	I-72 EB FOR STAGE 1 TRAFFIC	OFFSET
719.8	STA 716+25.0 - 722+68.1	RT SHOULDER
565.3	STA 726+68.0 - 732+00.0	RT SHOULDER / GORE
	I-72 WB FOR STAGE 1 TRAFFIC	
763.3	STA 714+44.9 - 722+46.1	LT SHOULDER
914.3	STA 726+33.6 - 735+25.0	LT SHOULDER / GORE
	I-72 EB STAGE 1 CONSTRUCTION	
158.6	STA 722+33.3 - 722+85.7	LT APPROACH
152.5	STA 725+48.4 - 725+98.1	LT APPROACH
	I-72 WB STAGE 1 CONSTRUCTION	
203.4	STA 722+17.0 - 722+74.2	LT/RT APPROACH
175.8	STA 725+36.2 - 725+81.6	LT/RT APPROACH
	I-72 EB FOR STAGE 2 TRAFFIC	
299.3	STA 717+85.0 - 722+33.3	LT SHOULDER
363.8	STA 725+98.1 - 731+90.0	LT SHOULDER
	I-72 WB FOR STAGE 2 TRAFFIC	
247.2	STA 718+75.0 - 722+17.0	RT SHOULDER
363.6	STA 725+81.6 - 730+67.3	RT SHOULDER
	I-72 EB STAGE 2 CONSTRUCTION	
158.9	STA 722+33.3 - 722+89.3	LT/RT APPROACH
171.7	STA 725+52.6 - 725+98.1	LT/RT APPROACH
	I-72 WB STAGE 2 CONSTRUCTION	
173.6	STA 722+17.0 - 722+69.6	LT APPROACH
174.5	STA 725+36.2 - 725+81.6	LT APPROACH
5606	TOTAL	

44000157

HOT-MIX ASPHALT SURFACE REMOVAL, 2"

SQYD	I-72 EB	OFFSET
422.2	STA 720+75.0 - 722+33.3	LT
211.1	STA 720+75.0 - 722+33.3	RT
605.1	STA 725+98.1 - 728+25.0	LT
302.6	STA 725+98.1 - 728+25.0	RT
600.1	STA 725+98.1 - 728+25.0	RT, RAMP
	I-72 WB	
312.0	STA 721+00.0 - 722+17.0	LT
156.0	STA 721+00.0 - 722+17.0	RT
139.1	STA 721+00.0 - 722+17.0	LT, RAMP
382.3	STA 725+81.6 - 727+25.0	LT
191.2	STA 725+81.6 - 727+25.0	RT
387.1	STA 725+81.6 - 727+25.0	LT, RAMP
3709	TOTAL	



USER NAME = kulrich	DESIGNED -	REVISED -
	DRAWN -	REVISED -
	CHECKED -	REVISED -
PLOT DATE = 8/21/2025	DATE -	REVISED -

STATE OF ILLINOIS
DEPARTMENT OF TRANSPORTATION

SCHEDULE OF QUANTITIES

SCALE:	SHEET 4	OF 9	SHEETS	STA.	TO STA.
--------	---------	------	--------	------	---------

F.A.I. RTE.	SECTION	COUNTY	TOTAL SHEETS	SHEET NO.
72	(58-63 HVB) BR	MACON	122	19
CONTRACT NO. 74705				
ILLINOIS FED. AID PROJECT				

MODEL: Schedule 5 [Sheet]
FILE NAME: P:\5XXXX\2XX-53XX\6288 - PTB 20+037 D7 VV_HLR\Work Order #3\CADD Data\Sheet\SD714705-shltschedule.dgn

48101498

AGGREGATE SHOULDERS, TYPE B 4"

SQYD

CL I-72 EB

OFFSET

38.2

STA. 719+80.0 - 722+70.9

RT

43.3

STA. 719+22.0 - 722+63.1

LT

30.3

STA. 725+67.8 - 728+25.0

RT

31.3

STA. 725+59.2 - 728+25.0

LT

CL I-72 WB

15.7

STA. 721+00.0 - 722+40.7

RT

15.6

STA. 721+00.0 - 722+32.0

LT

62.7

STA. 725+51.6 - 730+67.3

RT

27.9

STA. 725+42.0 - 727+43.5

LT

265

TOTAL

48203029

HOT-MIX ASPHALT SHOULDERS, 8"

SQYD

I-72 EB

OFFSET

1.0

STA. 720+01.7 - 720+08.0

RT

80.4

STA. 720+08.0 - 722+70.9

RT

1.0

STA. 719+94.0 - 720+00.0

LT

80.4

STA. 720+00.0 - 722+63.1

LT

38.8

STA. 725+67.9 - 726+94.8

RT

0.9

STA. 726+94.8 - 727+00.4

RT

38.9

STA. 725+59.2 - 726+86.3

LT

0.9

STA. 726+86.3 - 726+91.8

LT

I-72 WB

133.8

STA. 725+51.6 - 729+89.3

RT

1.0

STA. 729+89.3 - 729+95.3

RT

54.1

STA. 725+42.0 - 727+19.0

LT

1.0

STA. 727+19.0 - 727+25.0

LT

433

TOTAL

48203100

HOT-MIX ASPHALT SHOULDERS

TON

I-72 EB

OFFSET

2.1

STA. 720+75.0 - 721+08.0

RT, BUTT JOINT

13.3

STA. 721+08.0 - 722+05.6

RT, SURFACE OVERLAY

6.3

STA. 722+05.6 - 722+33.3

RT, SURFACE & BINDER OVERLAY

2.1

STA. 720+75.0 - 721+08.0

LT, BUTT JOINT

13.3

STA. 721+08.0 - 722+05.6

LT, SURFACE OVERLAY

6.3

STA. 722+05.6 - 722+33.3

LT, SURFACE & BINDER OVERLAY

15.2

STA. 725+98.1 - 726+95.1

RT, SURFACE & BINDER OVERLAY

11.8

STA. 726+95.1 - 728+01.0

RT, SURFACE OVERLAY

1.3

STA. 728+01.0 - 728+25.0

RT, BUTT JOINT

23.3

STA. 725+98.1 - 726+95.1

LT, SURFACE & BINDER OVERLAY

15.8

STA. 726+95.1 - 728+01.0

LT, SURFACE OVERLAY

1.0

STA. 728+01.0 - 728+25.0

LT, BUTT JOINT

I-72 WB

1.9

STA. 721+00.0 - 721+50.0

LT, BUTT JOINT

4.4

STA. 721+50.0 - 722+17.0

LT, SURFACE OVERLAY

2.7

STA. 721+00.0 - 721+50.0

RT, BUTT JOINT

7.3

STA. 721+50.0 - 722+17.0

RT, SURFACE OVERLAY

1.3

STA. 725+81.6 - 725+91.3

LT, SURFACE & BINDER OVERLAY

8.1

STA. 725+91.3 - 727+00.0

LT, SURFACE OVERLAY

1.0

STA. 727+00.0 - 727+25.0

LT, BUTT JOINT

2.1

STA. 725+81.6 - 725+91.3

RT, SURFACE & BINDER OVERLAY

13.4

STA. 725+91.3 - 727+00.0

RT, SURFACE OVERLAY

1.6

STA. 727+00.0 - 727+25.0

RT, BUTT JOINT

156

TOTAL

48300615

PORTLAND CEMENT CONCRETE SHOULDERS 11 3/4"

SQ YD

PRIOR TO STAGE 1 TRAFFIC

OFFSET

I-72 EB

719.8

STA. 716+25.0 - 722+68.1

RT, 10' SHLDR

565.3

STA. 726+77.9 - 732+00.0

RT, VARIABLE GORE WIDTH, 10' SHLDR

I-72 WB

763.3

STA. 714+44.9 - 722+46.1

LT, 10' SHLDR

914.3

STA. 726+33.6 - 735+25.0

LT, VARIABLE GORE WIDTH, 10' SHLDR

STAGE 1 CONSTRUCTION

I-72 EB

334.8

STA. 719+22.0 - 722+33.3

LT, 10' SHLDR, VARIES TO 6'

239.8

STA. 725+98.1 - 728+25.0

LT, 10' SHLDR, VARIES TO 6'

I-72 WB

121.2

STA. 721+00.0 - 722+17.0

RT, 10' SHLDR, VARIES TO 6'

528.5

STA. 725+81.6 - 730+67.3

RT, 10' SHLDR, VARIES TO 6'

PRIOR TO STAGE 2 TRAFFIC

I-72 EB

92.9

STA. 717+85.0 - 719+22.0

LT, 6' SHLDR

215.2

STA. 728+25.0 - 731+90.0

LT, 6' SHLDR

I-72 WB

152.7

STA. 718+75.0 - 721+00.0

LT, 6' SHLDR

4648

TOTAL



CIVIL DESIGN, INC.
WBE / DBE
EFFINGHAM, IL
LICENSE #184.003222

USER NAME = kulrich
PLOT DATE = 8/21/2025

DESIGNED -
DRAWN -
CHECKED -
DATE -

REVISED -
REVISED -
REVISED -
REVISED -

STATE OF ILLINOIS
DEPARTMENT OF TRANSPORTATION

SCHEDULE OF QUANTITIES

SCALE:

SHEET 5

OF 9

SHEETS

STA.

TO STA.

F.A.I.
RTE.

SECTION

COUNTY

TOTAL
SHEETS

SHEET
NO.

72

(58-63 HVB) BR

MACON

122

20

CONTRACT NO. 74705

ILLINOIS FED. AID PROJECT

MODEL: Schedule 7 (Sheet)
FILE NAME: P:\5XXXX\2XX-53XX\6288 - PTB 201-037 D7 VV_HLR\Work Order #3\CADD Data\Sheets\D714705-shf-schedule.dgn

63200310

GUARDRAIL REMOVAL

FOOT	I-72 EB	OFFSET
197.1	STA 720+75.2 - 722+72.1	LT
269.9	STA 720+09.5 - 722+79.4	RT
109.9	STA 725+59.3 - 726+69.1	LT
122.4	STA 725+67.8 - 726+90.0	RT
	I-72 WB	
184.9	STA 725+42.4 - 727+26.9	LT
518.6	STA 725+52.3 - 730+70.9	RT
1403	TOTAL	

63300575

REMOVE AND REERECT RAIL ELEMENT OF EXISTING GUARDRAIL

FOOT	I-72 EB FOR STAGE 1 TRAFFIC	OFFSET
269.9	STA 720+09.5 - 722+79.4	RT
270	TOTAL	

63301210

REMOVE AND REERECT STEEL PLATE BEAM GUARDRAIL, TYPE A

FOOT	STAGE 1, I-72 EB	OFFSET
135	STA 720+75 - 722+72	LT
60	STA 725+59 - 726+69	LT
	STAGE 1, I-72 WB	
457	STA 725+52 - 730+71	RT
	STAGE 2, I-72 EB	
208	STA 720+09 - 722+79	RT
72	STA 725+68 - 726+90	RT
	STAGE 2, I-72 WB	
123	STA 725+42 - 727+27	LT
1055	TOTAL	

63301990

REMOVE AND REERECT TRAFFIC BARRIER TERMINALS, TYPE 1

EACH	STAGE 1, I-72 EB	OFFSET
1	STA 720+75 - 722+72	LT
	STAGE 1, I-72 WB	
1	STA 725+52 - 730+71	RT
	STAGE 2, I-72 EB	
1	STA 720+09 - 722+79	RT
	STAGE 2, I-72 WB	
1	STA 725+42 - 727+27	LT
4	TOTAL	

63302000

REMOVE AND REERECT TRAFFIC BARRIER TERMINALS, TYPE 2

EACH	STAGE 1, I-72 EB	OFFSET
1	STA 725+59 - 726+69	LT
	STAGE 2, I-72 EB	
1	STA 725+68 - 726+90	RT
2	TOTAL	

63302700

REMOVE AND REERECT TRAFFIC BARRIER TERMINALS, TYPE 6

EACH	STAGE 1, I-72 EB	OFFSET
1	STA 720+75 - 722+72	LT
1	STA 725+59 - 726+69	LT
	STAGE 1, I-72 WB	
1	STA 725+52 - 730+71	RT
	STAGE 2, I-72 EB	
1	STA 720+09 - 722+79	RT
1	STA 725+68 - 726+90	RT
	STAGE 2, I-72 WB	
1	STA 725+42 - 727+27	LT
6	TOTAL	

64200116

SHOULDER RUMBLE STRIPS, 16 INCH

FOOT	I-72 EB	OFFSET
158.3	STA. 720+75.0 - 722+33.3	RT
311.3	STA. 719+22.0 - 722+33.3	LT
226.9	STA. 725+98.1 - 728+25.0	LT
	I-72 WB	
117	STA. 721+00.0 - 722+17.0	RT
485.7	STA. 725+81.6 - 730+67.3	RT
1300	TOTAL	

70400100

TEMPORARY CONCRETE BARRIER

FOOT	I-72 EB, STAGE 1	OFFSET
200	STA 718+50 - 720+50	LT
562.5	STA 720+50 - 726+12.5	LT
	I-72 WB, STAGE 1	
550	STA 722+00 - 727+50	LT
287.5	STA 727+50 - 730+36.5	LT/RT
1600	TOTAL	

70400200

RELOCATE TEMPORARY CONCRETE BARRIER

FOOT	I-72 EB, STAGE 2	OFFSET
200	STA 720+00.7 - 722+00	LT/RT
412.5	STA 722+00 - 716+12.5	LT
	I-72 WB, STAGE 2	
412.5	STA 722+02.5 - 726+15	LT
37.5	STA 726+15 - 726+48.6	LT
1063	TOTAL	

70600250

IMPACT ATTENUATORS, TEMPORARY (NON- REDIRECTIVE), TEST LEVEL 3

EACH	I-72 EB, STAGE 1	OFFSET
1	STA 718+50.7	LT
	I-72 WB, STAGE 1	
1	STA 730+36.5	RT
2	TOTAL	

70600350

IMPACT ATTENUATORS, RELOCATE (NON- REDIRECTIVE), TEST LEVEL 3

EACH	I-72 EB, STAGE 2	OFFSET
1	STA 720+00.7	
	I-72 WB, STAGE 2	
1	STA 726+48.6	
2	TOTAL	



CIVIL DESIGN, INC.
WBE / DBE
EFFINGHAM, IL
LICENSE #184.003222

USER NAME = kulrich	DESIGNED -	REVISED -
	DRAWN -	REVISED -
	CHECKED -	REVISED -
PLOT DATE = 8/21/2025	DATE -	REVISED -

STATE OF ILLINOIS
DEPARTMENT OF TRANSPORTATION

SCHEDULE OF QUANTITIES

SCALE: SHEET 7 OF 9 SHEETS STA. TO STA.

F.A.I. RTE.	SECTION	COUNTY	TOTAL SHEETS	SHEET NO.
72	(58-63 HVB) BR	MACON	122	22
		CONTRACT NO. 74705		
		ILLINOIS	FED. AID PROJECT	

MODEL: Schedule 8 (Sheet)
FILE NAME: P:\5XXXX\22XX-53XX\5288 - PTB 20+037 D7 VV_HLR\Work Order #3\CADD Data\Sheets\074705-sh8-schedule.dgn

72501000

TERMINAL MARKER - DIRECT APPLIED

EACH	I-72 EB	OFFSET
1	STA 720+01.2	LT
1	STA 720+09.0	RT
	I-72 WB	
1	STA 727+16.4	LT
1	STA 729+88.5	RT
4	TOTAL	

78100100

RAISED REFLECTIVE PAVEMENT MARKER

EACH	I-72 EB	OFFSET
2	STA 720+75.0 - 722+33.3	CL
3	STA 725+98.1 - 725+25.0	CL
	I-72 EB RAMP EOP	
12	STA 725+98.1 - 725+25.0	RT
	I-72 EB GORE	
4	STA 726+68.0 - 728+25.0	RT
4	STA 726+68.0 - 728+25.0	RT
	I-72 WB	
2	STA 721+00.0 - 722+17.0	CL
2	STA 721+00.0 - 722+17.0	LT
2	STA 725+81.6 - 727+25.0	CL
2	STA 725+81.6 - 727+25.0	LT
33	TOTAL	

Note: Raised Reflective Pavement Markers shall not be placed on new bridge deck or approach pavements.

78200005

GUARDRAIL REFLECTORS, TYPE A

EACH	I-72 EB	OFFSET
3	STA 720+01.2 - 722+63.1	LT
3	STA 720+09.0 - 722+70.9	RT
2	STA 725+59.2 - 726+85.4	LT
2	STA 725+67.9 - 726+93.9	RT
	I-72 WB	
3	STA 725+42.0 - 727+16.4	LT
6	STA 725+51.6 - 729+88.5	RT
19	TOTAL	

78200011

BARRIER WALL REFLECTORS, TYPE C

EACH	I-72 EB STAGE 1	OFFSET
9	STA 718+50.7 - 726+12.5	LT
	I-72 WB STAGE 1	
10	STA 722+00.0 - 730+36.5	LT/RT
	I-72 EB STAGE 2	
8	STA 720+00.7 - 726+12.5	LT/RT
	I-72 WB STAGE 2	
5	STA 722+02.5 - 726+48.6	LT
32	TOTAL	

78300200

RAISED REFLECTIVE PAVEMENT MARKER REMOVAL

EACH	I-72 EB, RAMP EOP	OFFSET
14	STA 725+56.5 - 728+25.0	RT, 20' SPACING
4	STA 726+77.9 - 728+25.0	RT, 40' SPACING
4	STA 726+77.9 - 728+25.0	RT, 40' SPACING
22	TOTAL	

X2501000

ACRE	I-72 EB	OFFSET
0.04	STA 719+22.0 - 722+77.1	LT
0.08	STA 719+80.0 - 723+53.7	RT
0.09	STA 725+00.3 - 728+25.0	RT
0.05	STA 725+42.3 - 728+25.0	LT
	I-72 WB	
0.03	STA 721+00.0 - 722+84.7	RT
0.07	STA 721+00.0 - 723+25.2	LT
0.07	STA 724+74.2 - 727+43.5	LT
0.05	STA 725+37.8 - 730+67.3	RT
	IL-121	
0.12	STA 908+06.3 - 910+37.3	RT
0.02	STA 908+39.9 - 910+31.8	LT
0.75	TOTAL	

X4400110

TEMPORARY PAVEMENT REMOVAL

SQ YD	I-72 EB	
65.7	STA. 727+75.0 - 729+97.5	LT, VARIES 2' - 4.4'
	I-72 WB	
50.8	STA. 720+19.4 - 722+46.1	LT, 2' WIDE
153.5	STA. 727+75.0 - 729+97.5	LT, VARIES 2' - 9'
270	TOTAL	

X6050208

FILLING EXISTING CULVERTS

CU YD	I-72 EB	OFFSET
5.3	STA 722+73.7 - 722+73.5	21.1' RT - 136.2' RT
4.7	STA 725+73.3 - 725+46.0	29.0' RT - 128.7' RT
10	TOTAL	

X7830050

RAISED REFLECTIVE PAVEMENT MARKER, REFLECTOR REMOVAL

EACH	I-72 EB	OFFSET
3	STA 722+87.5 - 725+49.7	CL, BRIDGE, 80' SPACING
9	STA 726+77.9 - 730+20.4	RT, GORE, 40' SPACING
9	STA 726+77.9 - 730+20.4	RT, GORE, 40' SPACING
21	TOTAL	

Z0049799	PROTECTING OR RESETTING SURVEY MARKERS					
PT. #	Station	Offset	North	East	Description	Quantity (Each)
Dec Maint Az	725+63.54	6.17' Lt	1176213.63	795341.94	National Geodetic Survey (NGS) Monument - disk set in concrete	1
701	728+00	0	1176368.722	795520.703	IDOT centerline monument - disk set in concrete	1
					TOTAL	2

Z0062456

TEMPORARY PAVEMENT

SQ YD	PRIOR TO STAGE 1 TRAFFIC	OFFSET
	I-72 WB	
50.8	STA. 720+19.4 - 722+46.1	LT, 2' WIDE
153.5	STA. 728+84.6 - 731+89.7	LT, VARIES 2' - 9'
	I-72 EB	
65.7	STA. 727+75.0 - 729+97.5	LT, VARIES 2' - 4.4'
270	TOTAL	



CIVIL DESIGN, INC.
WBE / DBE
EFFINGHAM, IL
LICENSE #184.003222

USER NAME = kulrich	DESIGNED -	REVISED -
	DRAWN -	REVISED -
	CHECKED -	REVISED -
PLOT DATE = 8/21/2025	DATE -	REVISED -

STATE OF ILLINOIS
DEPARTMENT OF TRANSPORTATION

SCHEDULE OF QUANTITIES

SCALE:	SHEET 8	OF 9	SHEETS	STA.	TO STA.
--------	---------	------	--------	------	---------

F.A.I. RTE.	SECTION	COUNTY	TOTAL SHEETS	SHEET NO.
72	(58-63 HVB) BR	MACON	122	23
		CONTRACT NO. 74705		
		ILLINOIS	FED. AID PROJECT	

PAVEMENT MARKING SCHEDULE

70107005		70107007	70107009	70300100		70300150		70300221		70300241	70300251	78004630		78004640		78011035	78011045	78300202	X7810400
LOCATION	LENGTH	PAVEMENT MARKING BLACKOUT TAPE			SHORT TERM PAVEMENT MARKING		SHORT TERM PAVEMENT MARKING REMOVAL	TEMPORARY PAVEMENT MARKING LINE 4" - PAINT		TEMP. PAVEMENT MARKING LINE 6" - PAINT	TEMP. PAVEMENT MARKING LINE 8" - PAINT	PREFORMED PLASTIC PAVEMENT MARKING, TYPE D - STANDARD LINE 6"		PREFORMED PLASTIC PAVEMENT MARKING, TYPE D - STANDARD LINE 8"		GROOVING FOR RECESSED PAVEMENT MARKING, 7"	GROOVING FOR RECESSED PAVEMENT MARKING, 9"	PAVEMENT MARKING REMOVAL WATER BLASTING	TEMPORARY RAISED PAVEMENT MARKER
		5"	7"	9"	WHITE	YELLOW		WHITE	YELLOW	WHITE	WHITE	WHITE	YELLOW	WHITE	WHITE	FOOT	FOOT	SQ FT	EACH
		FOOT	FOOT	FOOT	FOOT	FOOT	SQ FT	FOOT	FOOT	FOOT	FOOT	FOOT	FOOT	FOOT	FOOT	FOOT	FOOT		
I-72 EB (EXISTING)																			
STA. 716+50 - 720+75	425	425.0	110.0																
STA. 720+75 - 728+25	750																	479.0	
STA. 728+25 - 730+00	175	175.0	40.0	176.0															
STA. 730+00 - 731+75	175	175.0	40.0	21.0															
I-72 WB (EXISTING)																			
STA. 714+70 - 715+00	30	30.0	10.0																
STA. 715+00 - 721+00	600	600.2	172.0																
STA. 721+00 - 727+25	625																	397.4	
STA. 727+25 - 730+00	275	185.8		309.3															
STA. 730+00 - 738+00	800	500.0	180.0																
I-72 EB (STAGE 1)																			
STA. 716+50 - 730+00	1350						469.5	2625.3	1350.0									1325.1	69
STA. 730+00 - 731+75	175						112.0	370.6	175.0									181.9	21
I-72 WB (STAGE 1)																			
STA. 714+70 - 715+00	30						18.3	60.0	30.0									30.0	3
STA. 715+00 - 730+00	1500						659.9	3066.0	1500.0									1522.0	90
STA. 730+00 - 744+00	1400						313.3	1000.0	1400.0									800.0	63
I-72 EB (STAGE 2)																			
STA. 713+75 - 715+00	125	125.0	30.0				69.6	250.0	125.0									125.0	15
STA. 715+00 - 730+00	1500	750.0	150.0	265.9			599.4	3448.7	1500.0									1649.6	105
STA. 730+00 - 735+75	575	575.0	110.0				303.8	1192.5	575.0									589.2	72
I-72 WB (STAGE 2)																			
STA. 719+00 - 730+00	1100	475.0	120.0	208.3			424.1	2550.2	1100.0									1216.8	60
STA. 730+00 - 730+50	50	50.0	10.0				26.7	100.0	50.0									50.0	6
I-72 EB (STAGE 3)																			
STA. 713+75 - 715+00	125	125.0	30.0				69.6	250.0	125.0									125.0	15
STA. 715+00 - 730+00	1500	750.0	180.0				417.5	3000.0	1500.0									1500.0	90
STA. 730+00 - 735+00	500	500.0	130.0				284.2	1000.0	500.0									500.0	63
I-72 WB (STAGE 3)																			
STA. 718+09 - 730+00	1191							1351.0	625.0									658.7	
STA. 730+00 - 740+00	1000							1000.0										333.4	
I-72 EB																			
STA. 720+75 - 721+50	75				32.0		8.0	75.0	75.0	20.0		95.0	75.0			170.0		60.0	
STA. 721+50 - 727+50	600				592.0	48.0	160.0	696.5	600.0	150.0	164.1	846.5	600.0	164.1	1446.5	164.1		616.5	
STA. 727+50 - 728+25	75				80.0		20.0	75.1	75.0	20.0	150.1	95.1	75.0	150.1	170.1	150.1		160.1	
I-72 WB																			
STA. 721+00 - 721+50	50				80.0		20.0	62.0	50.0	20.0		82.0	50.0			132.0		47.3	
STA. 721+50 - 727+25	575				864.0	48.0	228.0	699.1	575.0	280.0	164.9	980.0	575.0	164.9	1555.0	164.9		674.6	
TOTAL		5441	1312	981	1648	96	4204	22872	11930	490	480	2099	1375	480	3474	480		13042	672

MODEL: Schedule 9 (Sheet)
FILE NAME: P:\5XXXX\22XX-53XX\5288 - PTB 201-037 D7 VV_HLR\Work Order #3\CADD Data\Sheets\0714705-shf-schedule.dgn



USER NAME = kulrich

PLOT DATE = 8/21/2025

DESIGNED -
DRAWN -
CHECKED -
DATE -

REVISED -
REVISED -
REVISED -
REVISED -


STATE OF ILLINOIS
DEPARTMENT OF TRANSPORTATION

SCHEDULE OF QUANTITIES

SCALE: SHEET 9 OF 9 SHEETS STA. TO STA.

F.A.I. RTE.	SECTION	COUNTY	TOTAL SHEETS	SHEET NO.
72	(58-63 HVB) BR	MACON	122	24
CONTRACT NO. 74705				
ILLINOIS FED. AID PROJECT				

MODEL: EXCL I72EB-1 - Plan 0 [Sheet]
FILE NAME: P:\5XXXX\22XX-53XX\I72EB-1.dgn

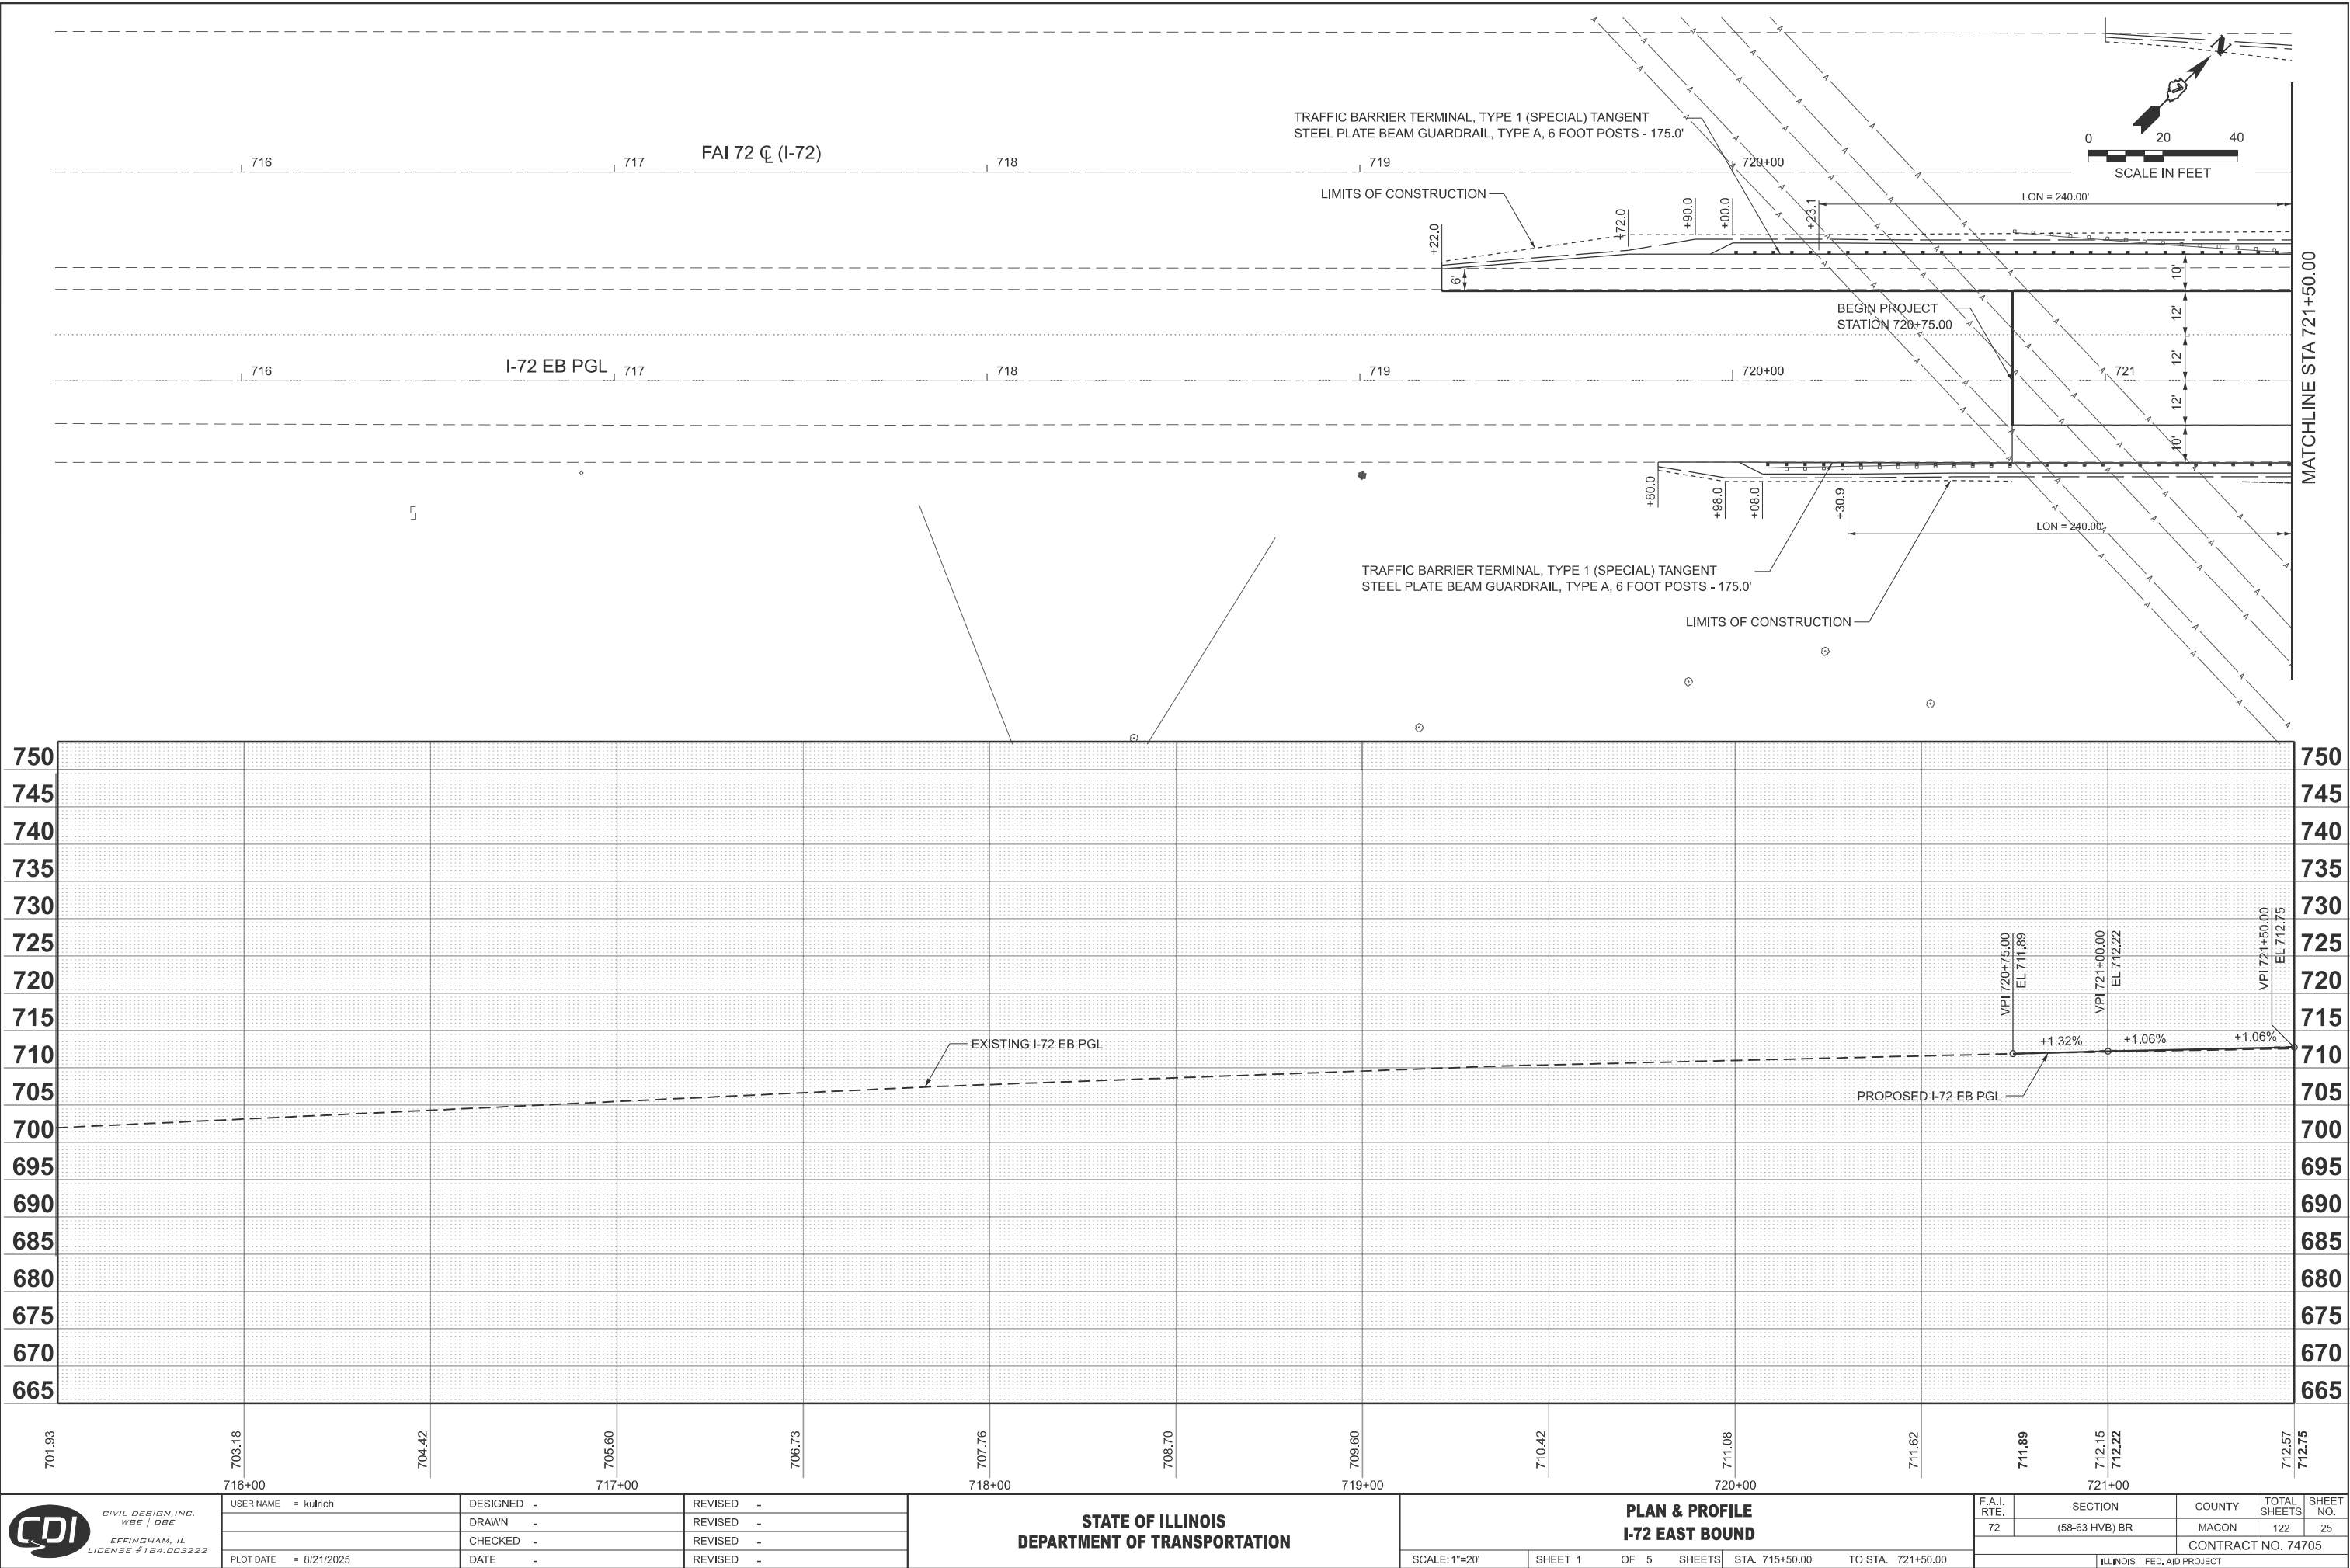

CDI CIVIL DESIGN, INC.
WBE DBE
EFFINGHAM, IL
LICENSE #184.003222

USER NAME = kulrich	DESIGNED -	REVISED -
	DRAWN -	REVISED -
	CHECKED -	REVISED -
PLOT DATE = 8/21/2025	DATE -	REVISED -



STATE OF ILLINOIS
DEPARTMENT OF TRANSPORTATION

PLAN & PROFILE
I-72 EAST BOUND

SCALE: 1"=20' SHEET 1 OF 5 SHEETS STA. 715+50.00 TO STA. 721+50.00



F.A.I. RTE.	SECTION	COUNTY	TOTAL SHEETS	SHEET NO.
72	(58-63 HVB) BR	MACON	122	25
CONTRACT NO. 74705				
ILLINOIS FED. AID PROJECT				

MODEL: I-72 EB PLAN 1 SHEET
FILE NAME: P:\35XXX\22XX\53XX\5288 - PTB 201-037 D7 VV - HLR\Work Order #3\CADD Data\Sheets\074705-eh-pnprf.dgn

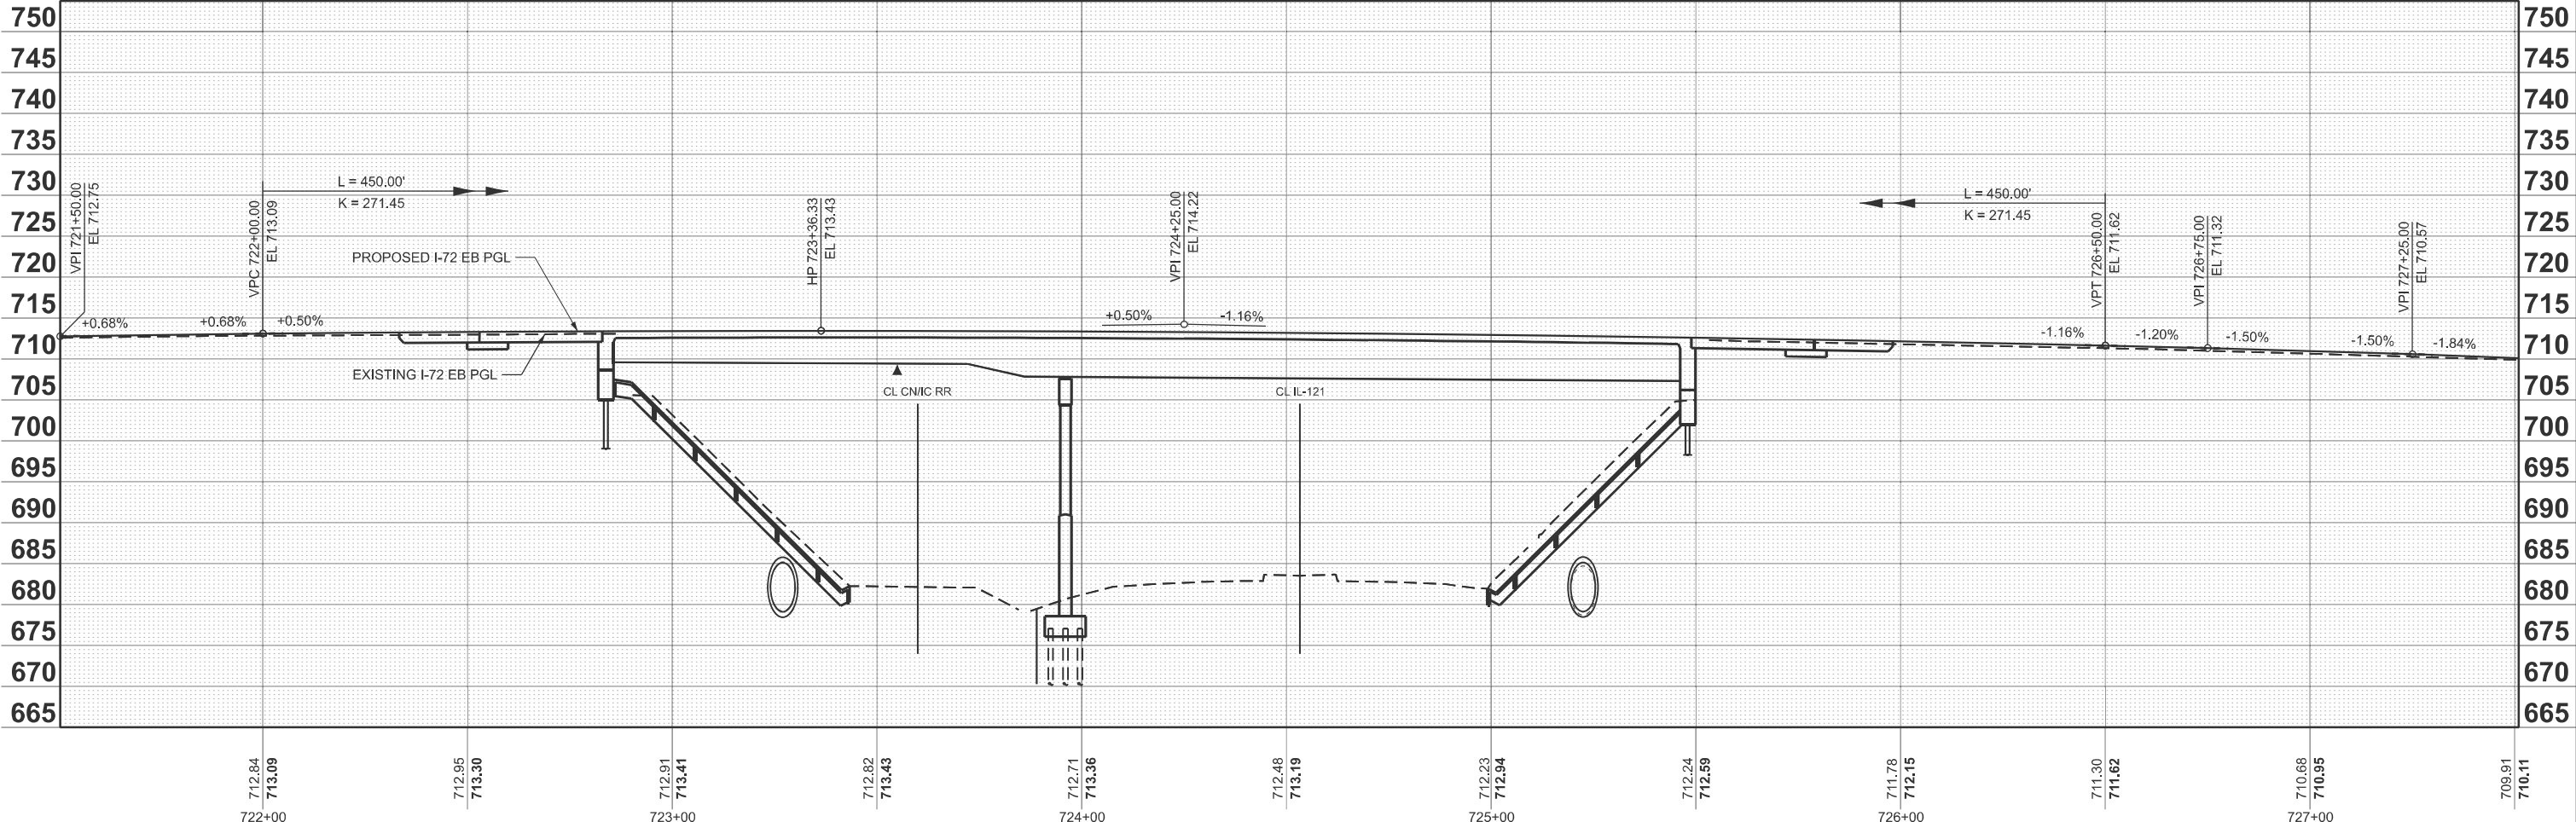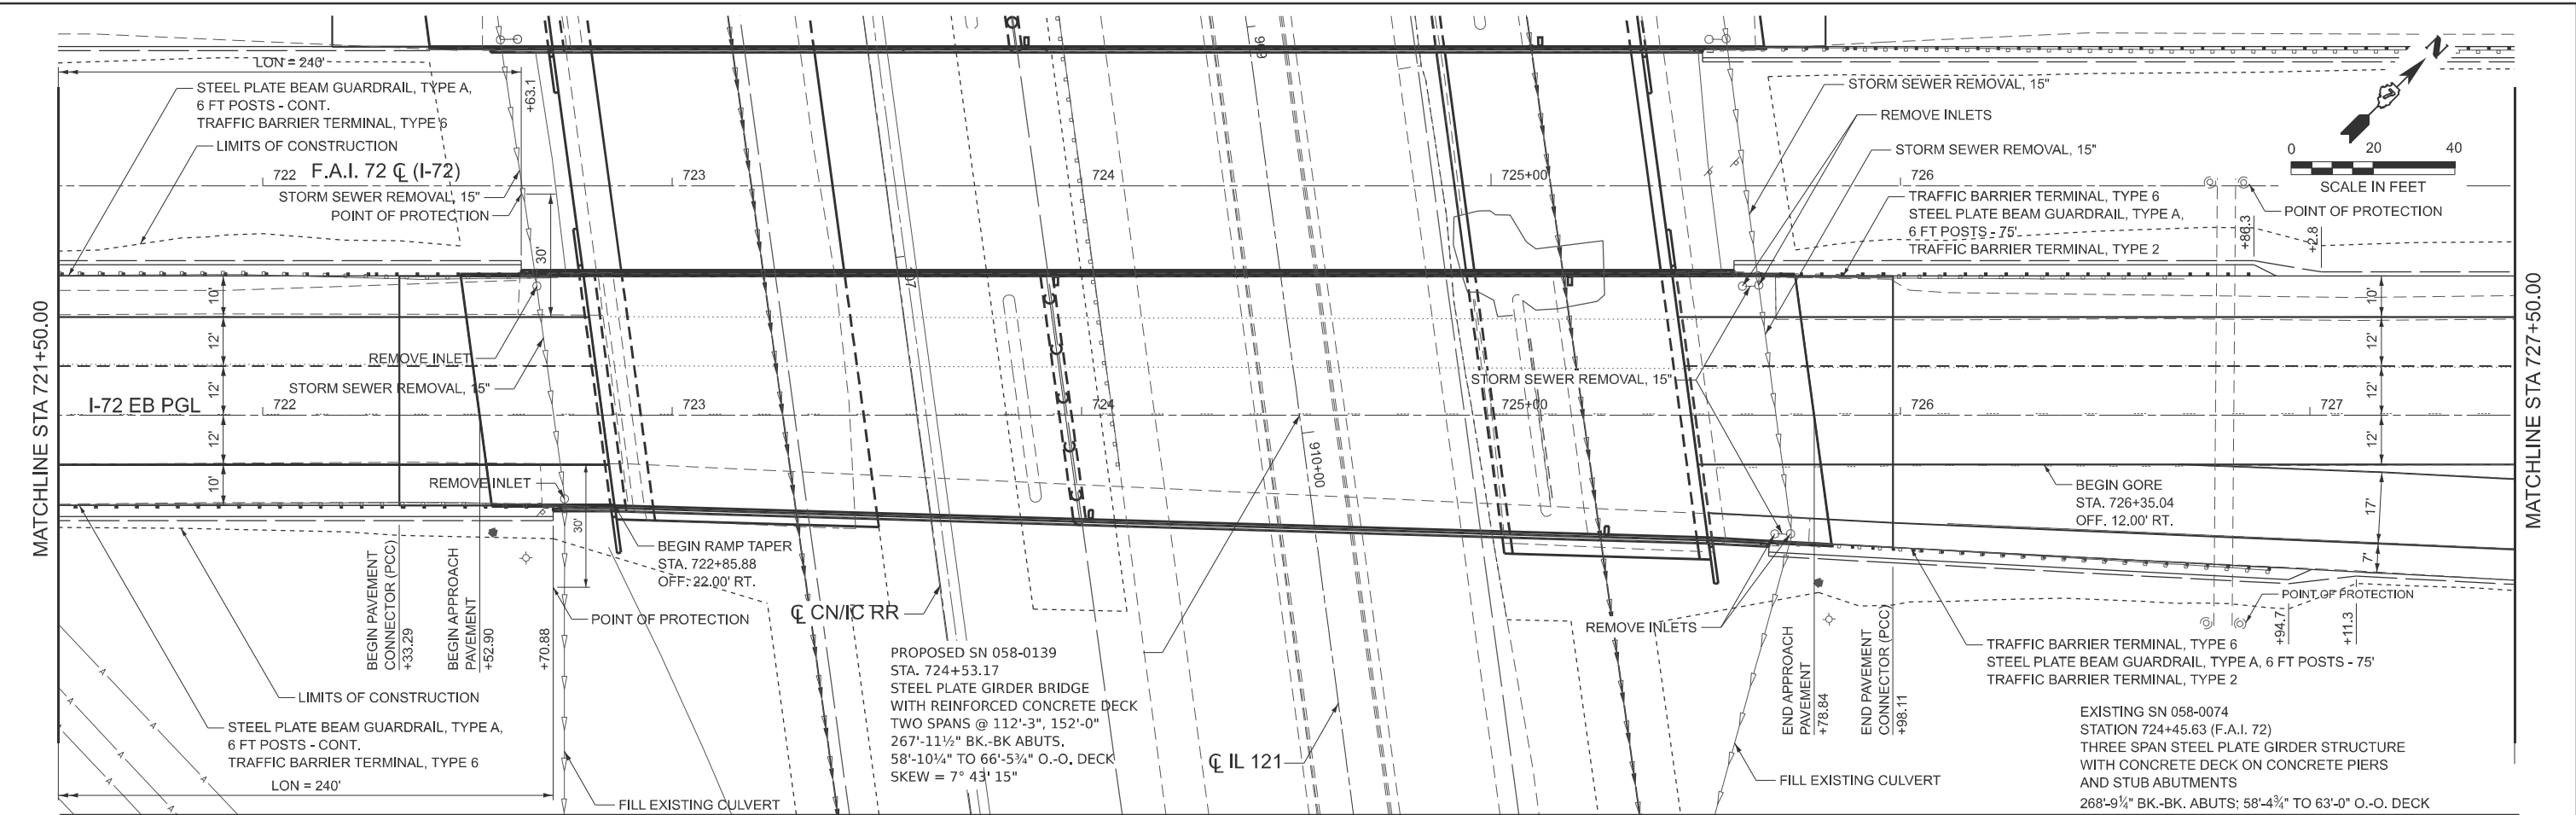


 CIVIL DESIGN, INC. WBE DBE EFFINGHAM, IL LICENSE #184.003222	USER NAME = kulrich	DESIGNED -	REVISED -	STATE OF ILLINOIS DEPARTMENT OF TRANSPORTATION	PLAN & PROFILE I-72 EAST BOUND					F.A.I. RTE.	SECTION	COUNTY	TOTAL SHEETS	SHEET NO.
		DRAWN -	REVISED -							72	(58-63 HVB) BR	MACON	122	26
		CHECKED -	REVISED -		CONTRACT NO. 74705									
	PLOT DATE = 8/21/2025	DATE -	REVISED -		ILLINOIS FED. AID PROJECT									
					SCALE: 1"=20'	SHEET 2	OF 5 SHEETS	STA. 721+50.00	TO STA. 727+50.00					

MODEL: I-72 EB PLAN 2 SHEET
FILE NAME: P:\5XXXX\2X-53XX\CDADD Data\Sheets\0747405-sh+planr.dgn

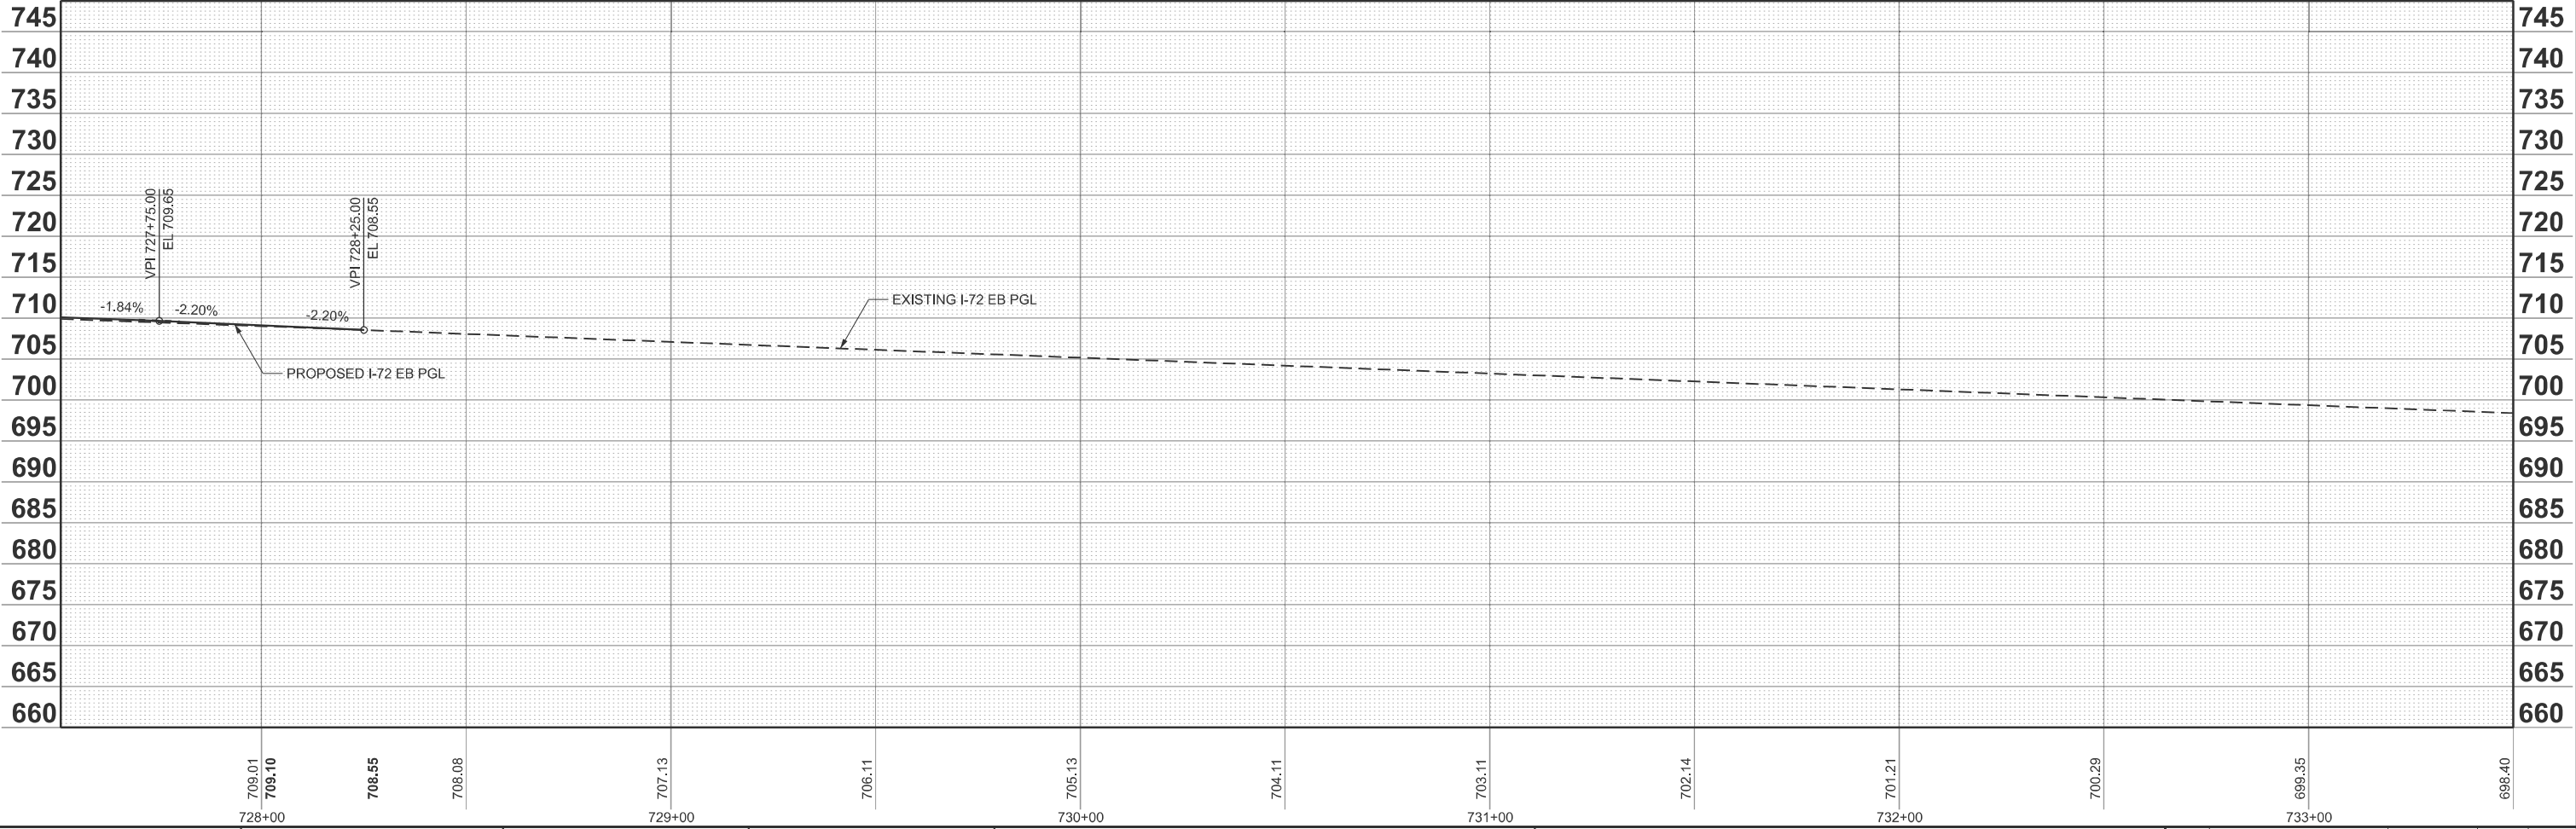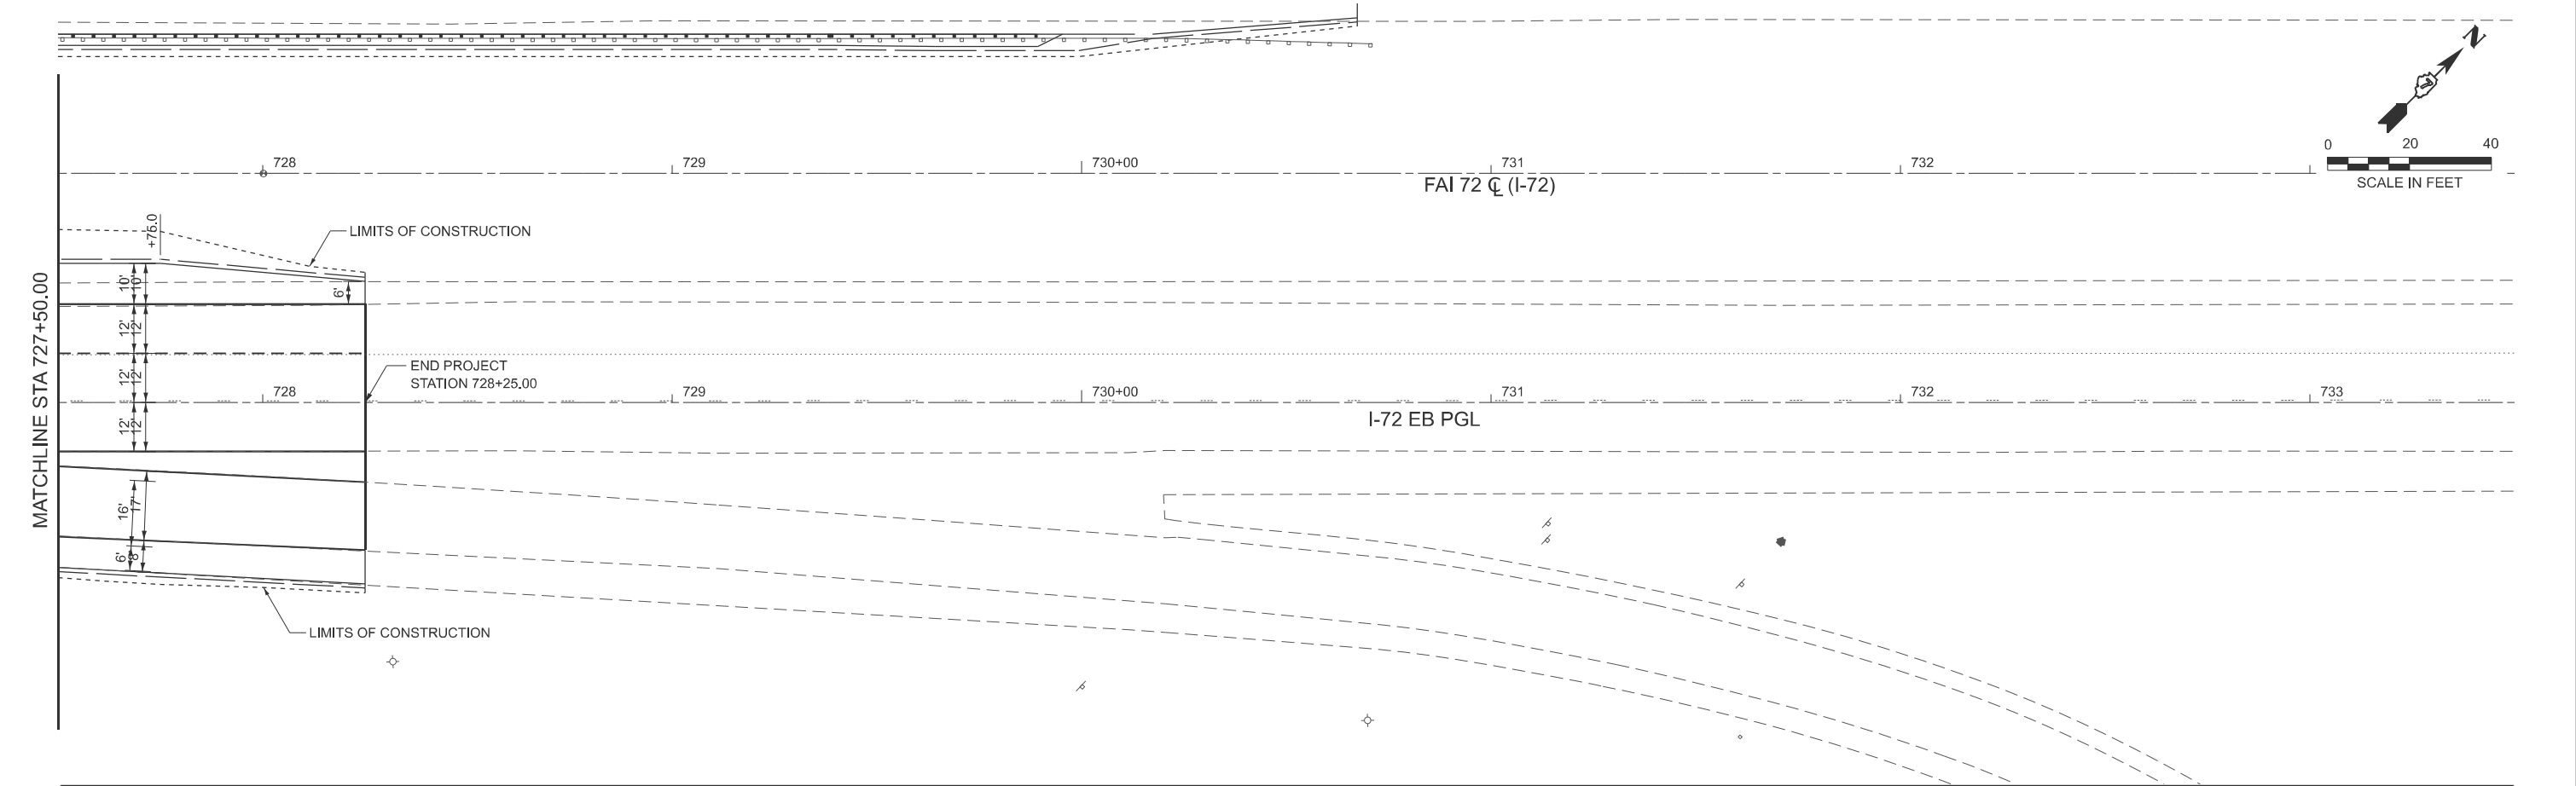

 CIVIL DESIGN, INC. WBE DBE EFFINGHAM, IL LICENSE #184.003222	USER NAME = kulrich	DESIGNED -	REVISED -	STATE OF ILLINOIS DEPARTMENT OF TRANSPORTATION	PLAN & PROFILE I-72 EAST BOUND				F.A.I. RTE.	SECTION	COUNTY	TOTAL SHEETS	SHEET NO.
		DRAWN -	REVISED -						72	(58-63 HVB) BR	MACON	122	27
		CHECKED -	REVISED -		CONTRACT NO. 74705								
	PLOT DATE = 8/21/2025	DATE -	REVISED -		SCALE:1"=20'	SHEET 3	OF 5 SHEETS	STA. 727+50.00	TO STA. 733+50.00	ILLINOIS FED. AID PROJECT			

MODEL: I-72 WB PLAN 1 SHEET
FILE NAME: P:\5XXXX\22X-53XX\CDADD Data\Sheets\074705-shp-npr.dgn

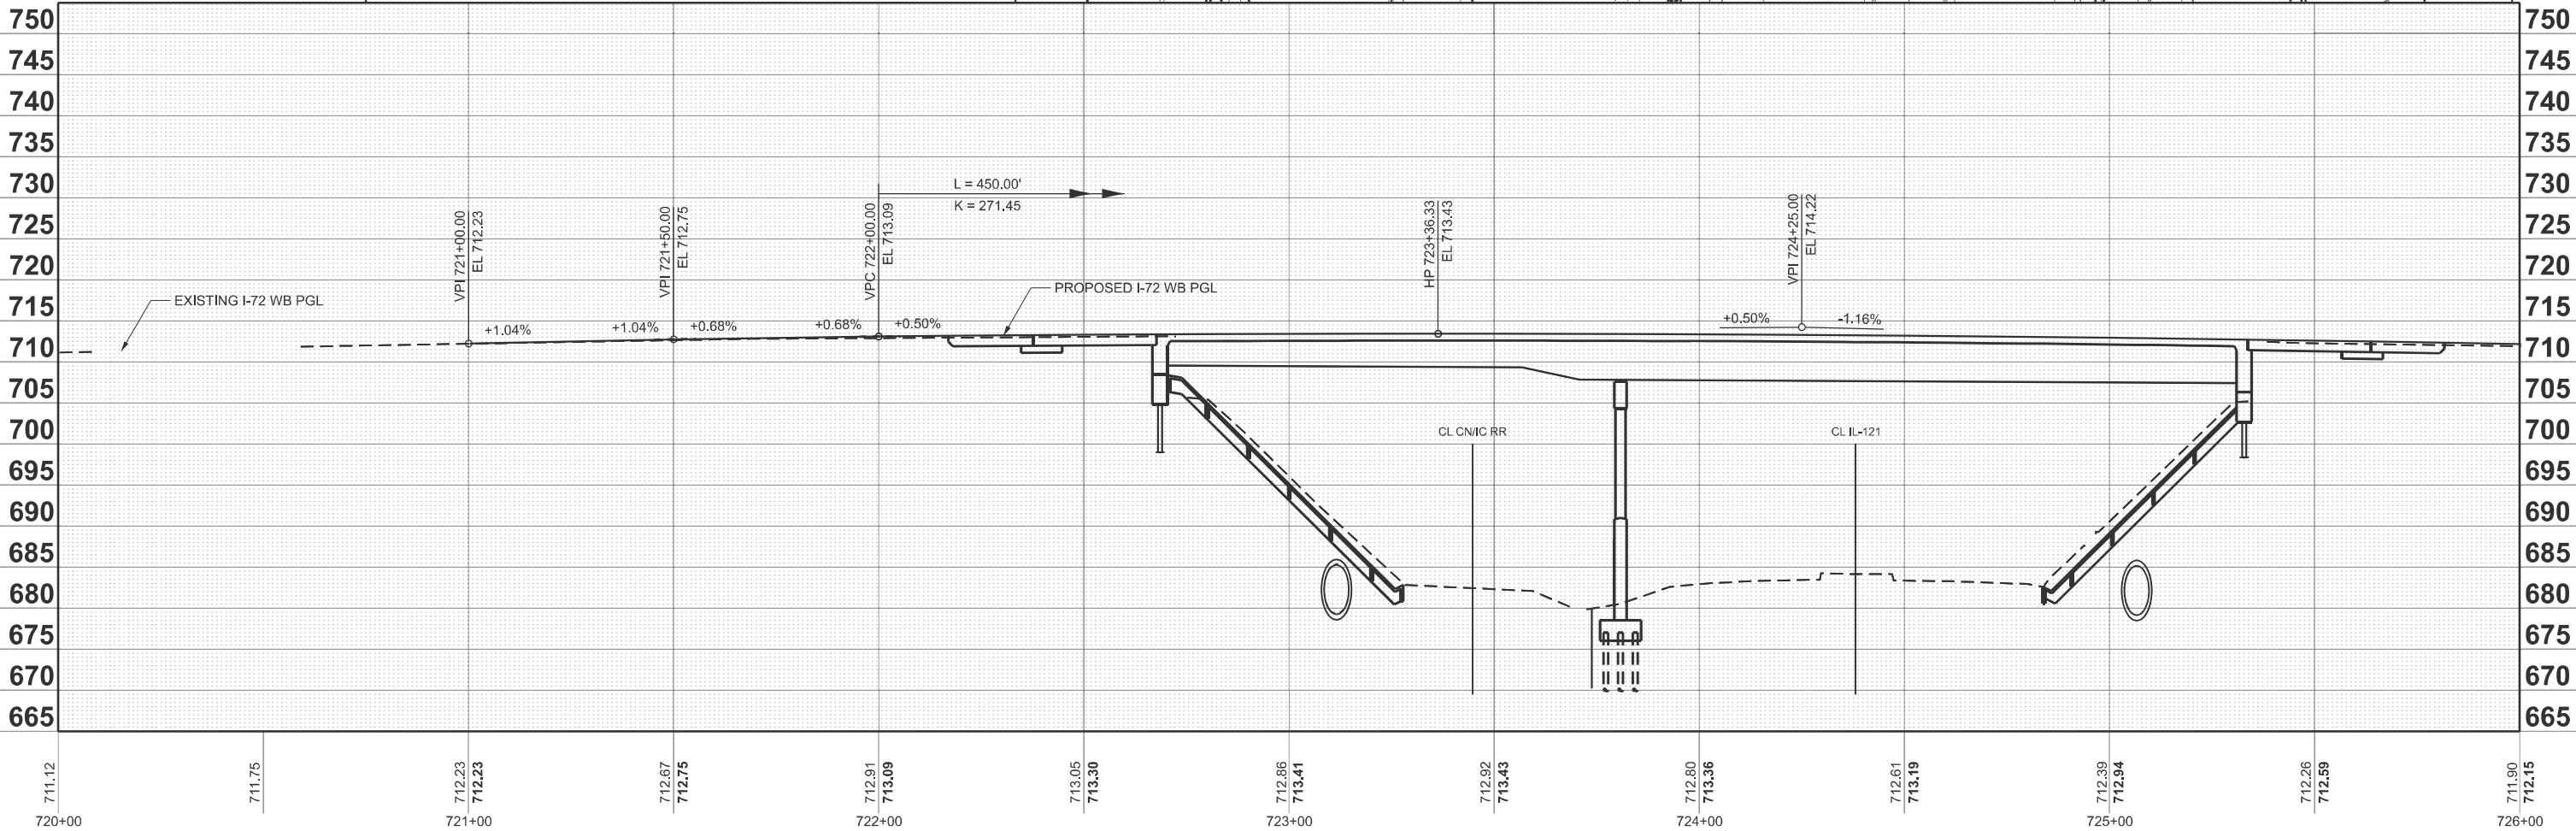

USER NAME = kulrich	DESIGNED -	REVISED -
	DRAWN -	REVISED -
	CHECKED -	REVISED -
PLOT DATE = 8/21/2025	DATE -	REVISED -




STATE OF ILLINOIS
DEPARTMENT OF TRANSPORTATION

PLAN & PROFILE
I-72 WEST BOUND

SCALE: 1"=20' SHEET 4 OF 5 SHEETS STA. 720+00.00 TO STA. 726+00.00

F.A.I. RTE.	SECTION	COUNTY	TOTAL SHEETS	SHEET NO.
72	(58-63 HVB) BR	MACON	122	28
CONTRACT NO. 74705				
ILLINOIS FED. AID PROJECT				

MODEL: EXCL I72WB-1 - Plan 2 [Sheet]
FILE NAME: P:\5XXXX\2X-53XX\6288 - PTB 20-037 D7 VV_HLR\Work Order #3\CADD Data\Sheets\074705-sh+prf.dgn

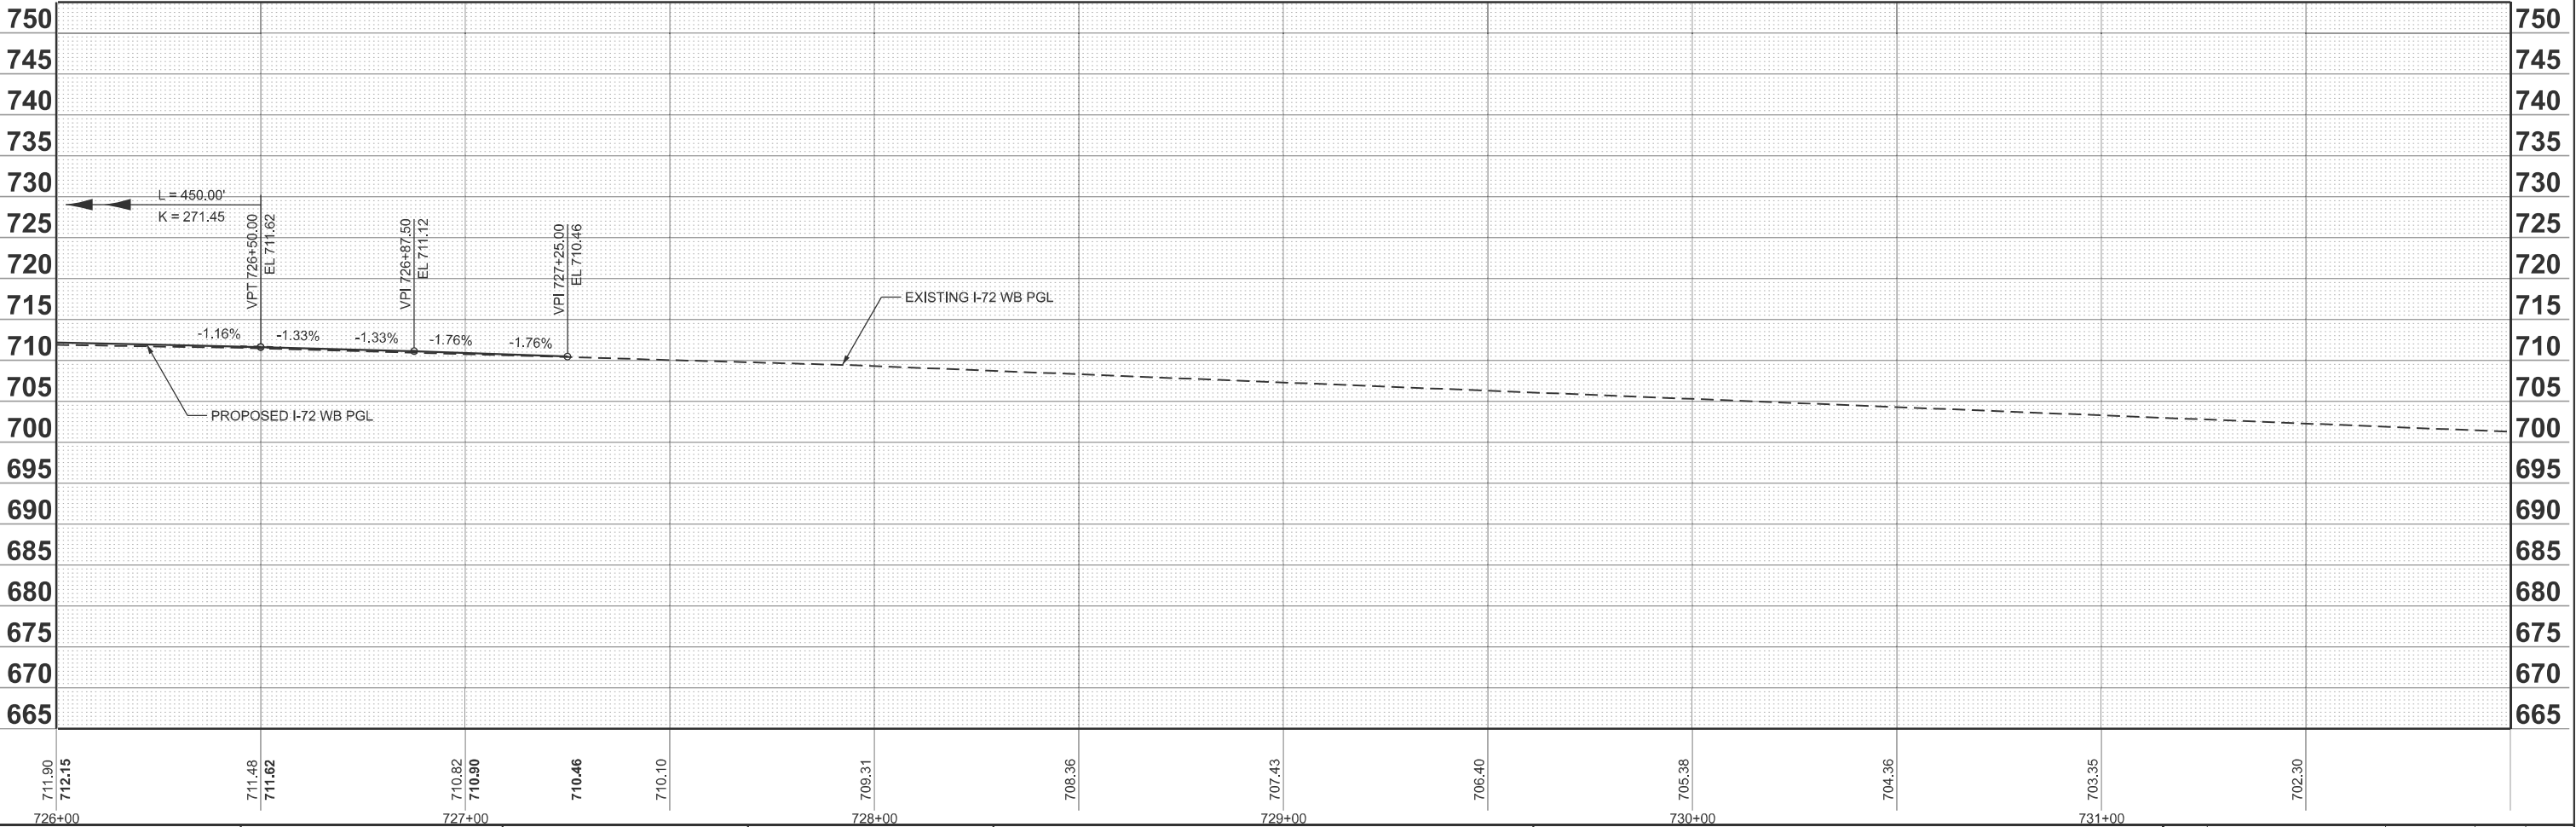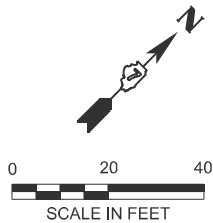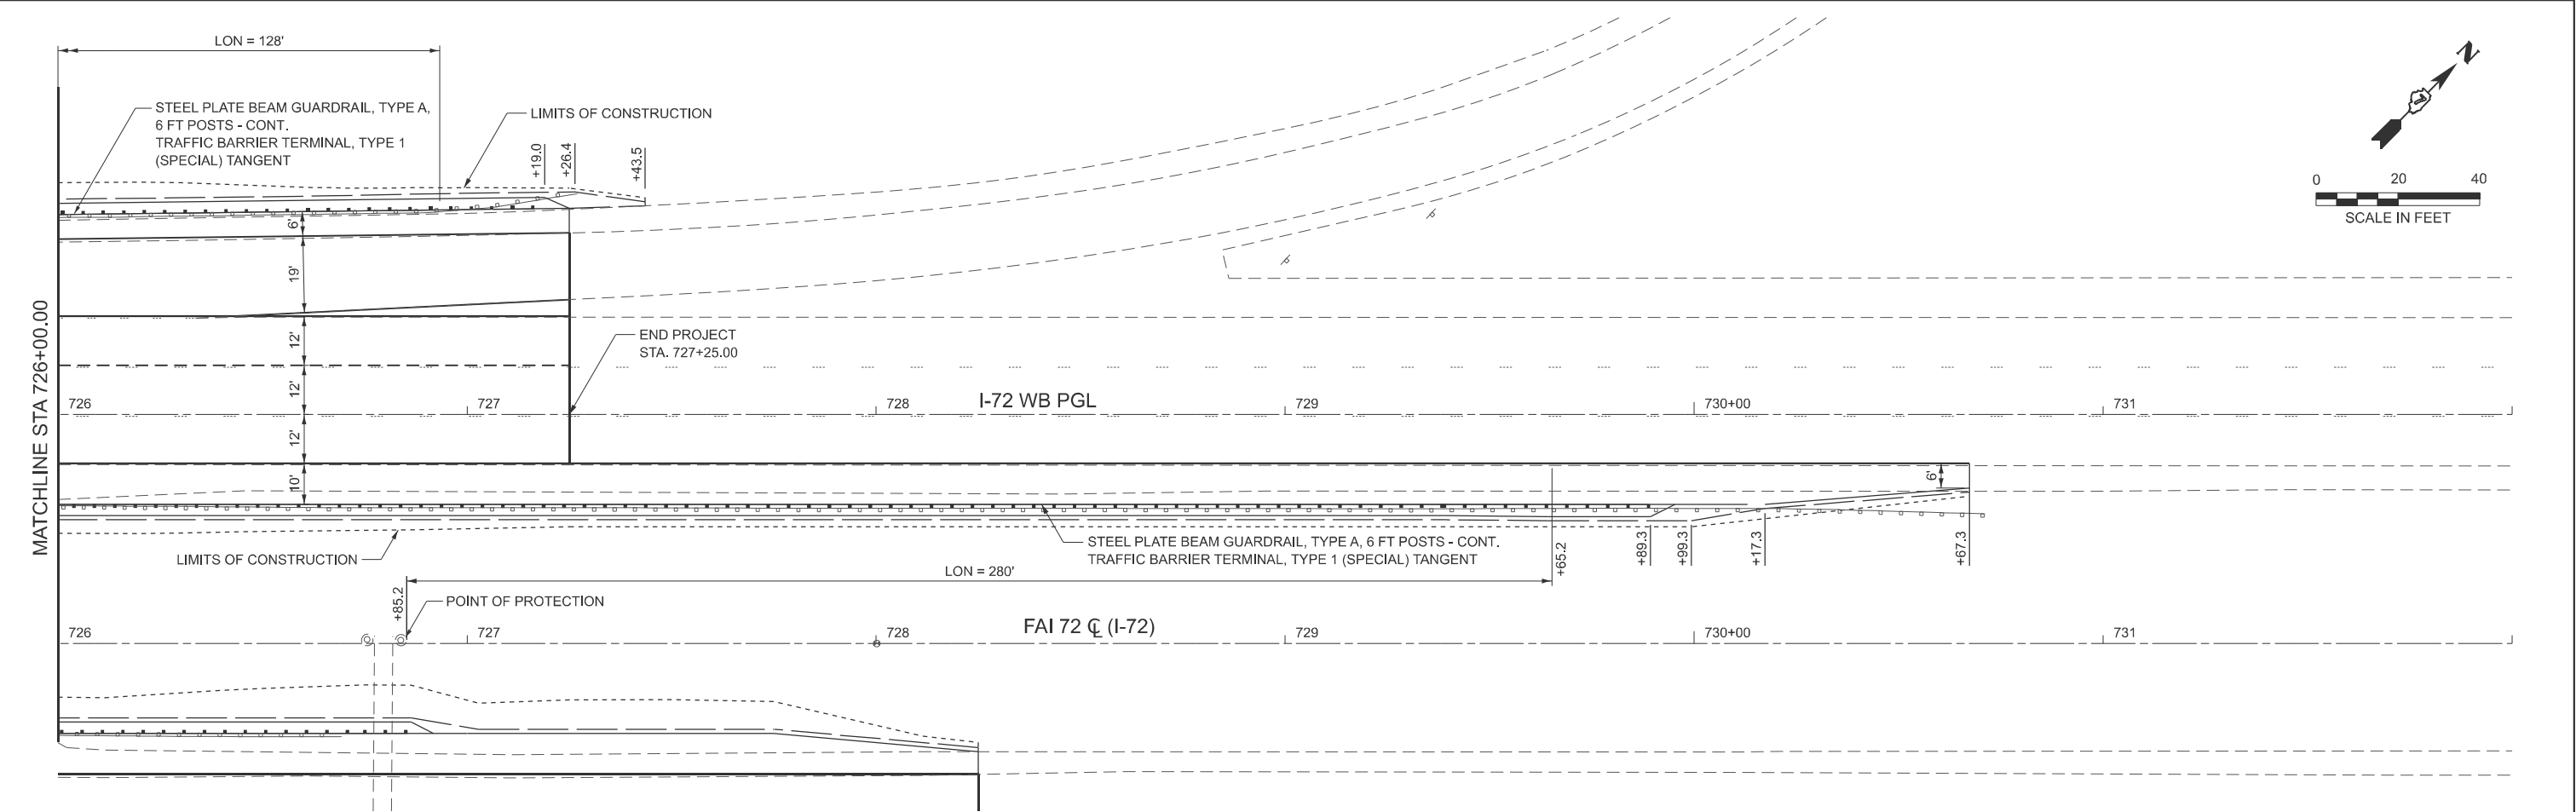

CPI CIVIL DESIGN, INC. WBE DBE EFFINGHAM, IL LICENSE #184.003222	USER NAME = kulrich		DESIGNED -	REVISED -	STATE OF ILLINOIS DEPARTMENT OF TRANSPORTATION	PLAN & PROFILE I-72 WEST BOUND				F.A.I. RTE.	SECTION	COUNTY	TOTAL SHEETS	SHEET NO.
			DRAWN -	REVISED -						72	(58-63 HVB) BR	MACON	122	29
			CHECKED -	REVISED -						CONTRACT NO. 74705				
	PLOT DATE = 8/21/2025		DATE -	REVISED -		SCALE: 1"=20'	SHEET 5	OF 5	SHEETS	STA. 726+00.00	TO STA. 732+00.00		ILLINOIS FED. AID PROJECT	

MODEL: EXCL IL121 - culvert.dgn
FILE NAME: P:\5XXXXX\22XX-53XX\5288 - PTB 201-037 D7 VV_HLR\Work Order #3\CADD Data\Sheets\074705-shr-ptr-culverts.dgn



USER NAME	= kulrich
DESIGNED	-
DRAWN	-
CHECKED	-
DATE	-
PLOT DATE	= 8/20/2025

DESIGNED	-
DRAWN	-
CHECKED	-
DATE	-



REVISED	-
REVISED	-
REVISED	-
REVISED	-

STATE OF ILLINOIS
DEPARTMENT OF TRANSPORTATION


DRAINAGE PLAN
CULVERT REPLACEMENT

SCALE: 1"=20'
SHEET 1 OF 1 SHEETS
STA. 906+50.00 TO STA. 912+50.00

F.A.I. RTE.	SECTION	COUNTY	TOTAL SHEETS	SHEET NO.
72	(58-63 HVB) BR	MACON	122	30
CONTRACT NO. 74705				
ILLINOIS FED. AID PROJECT				

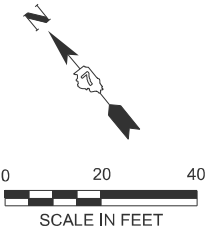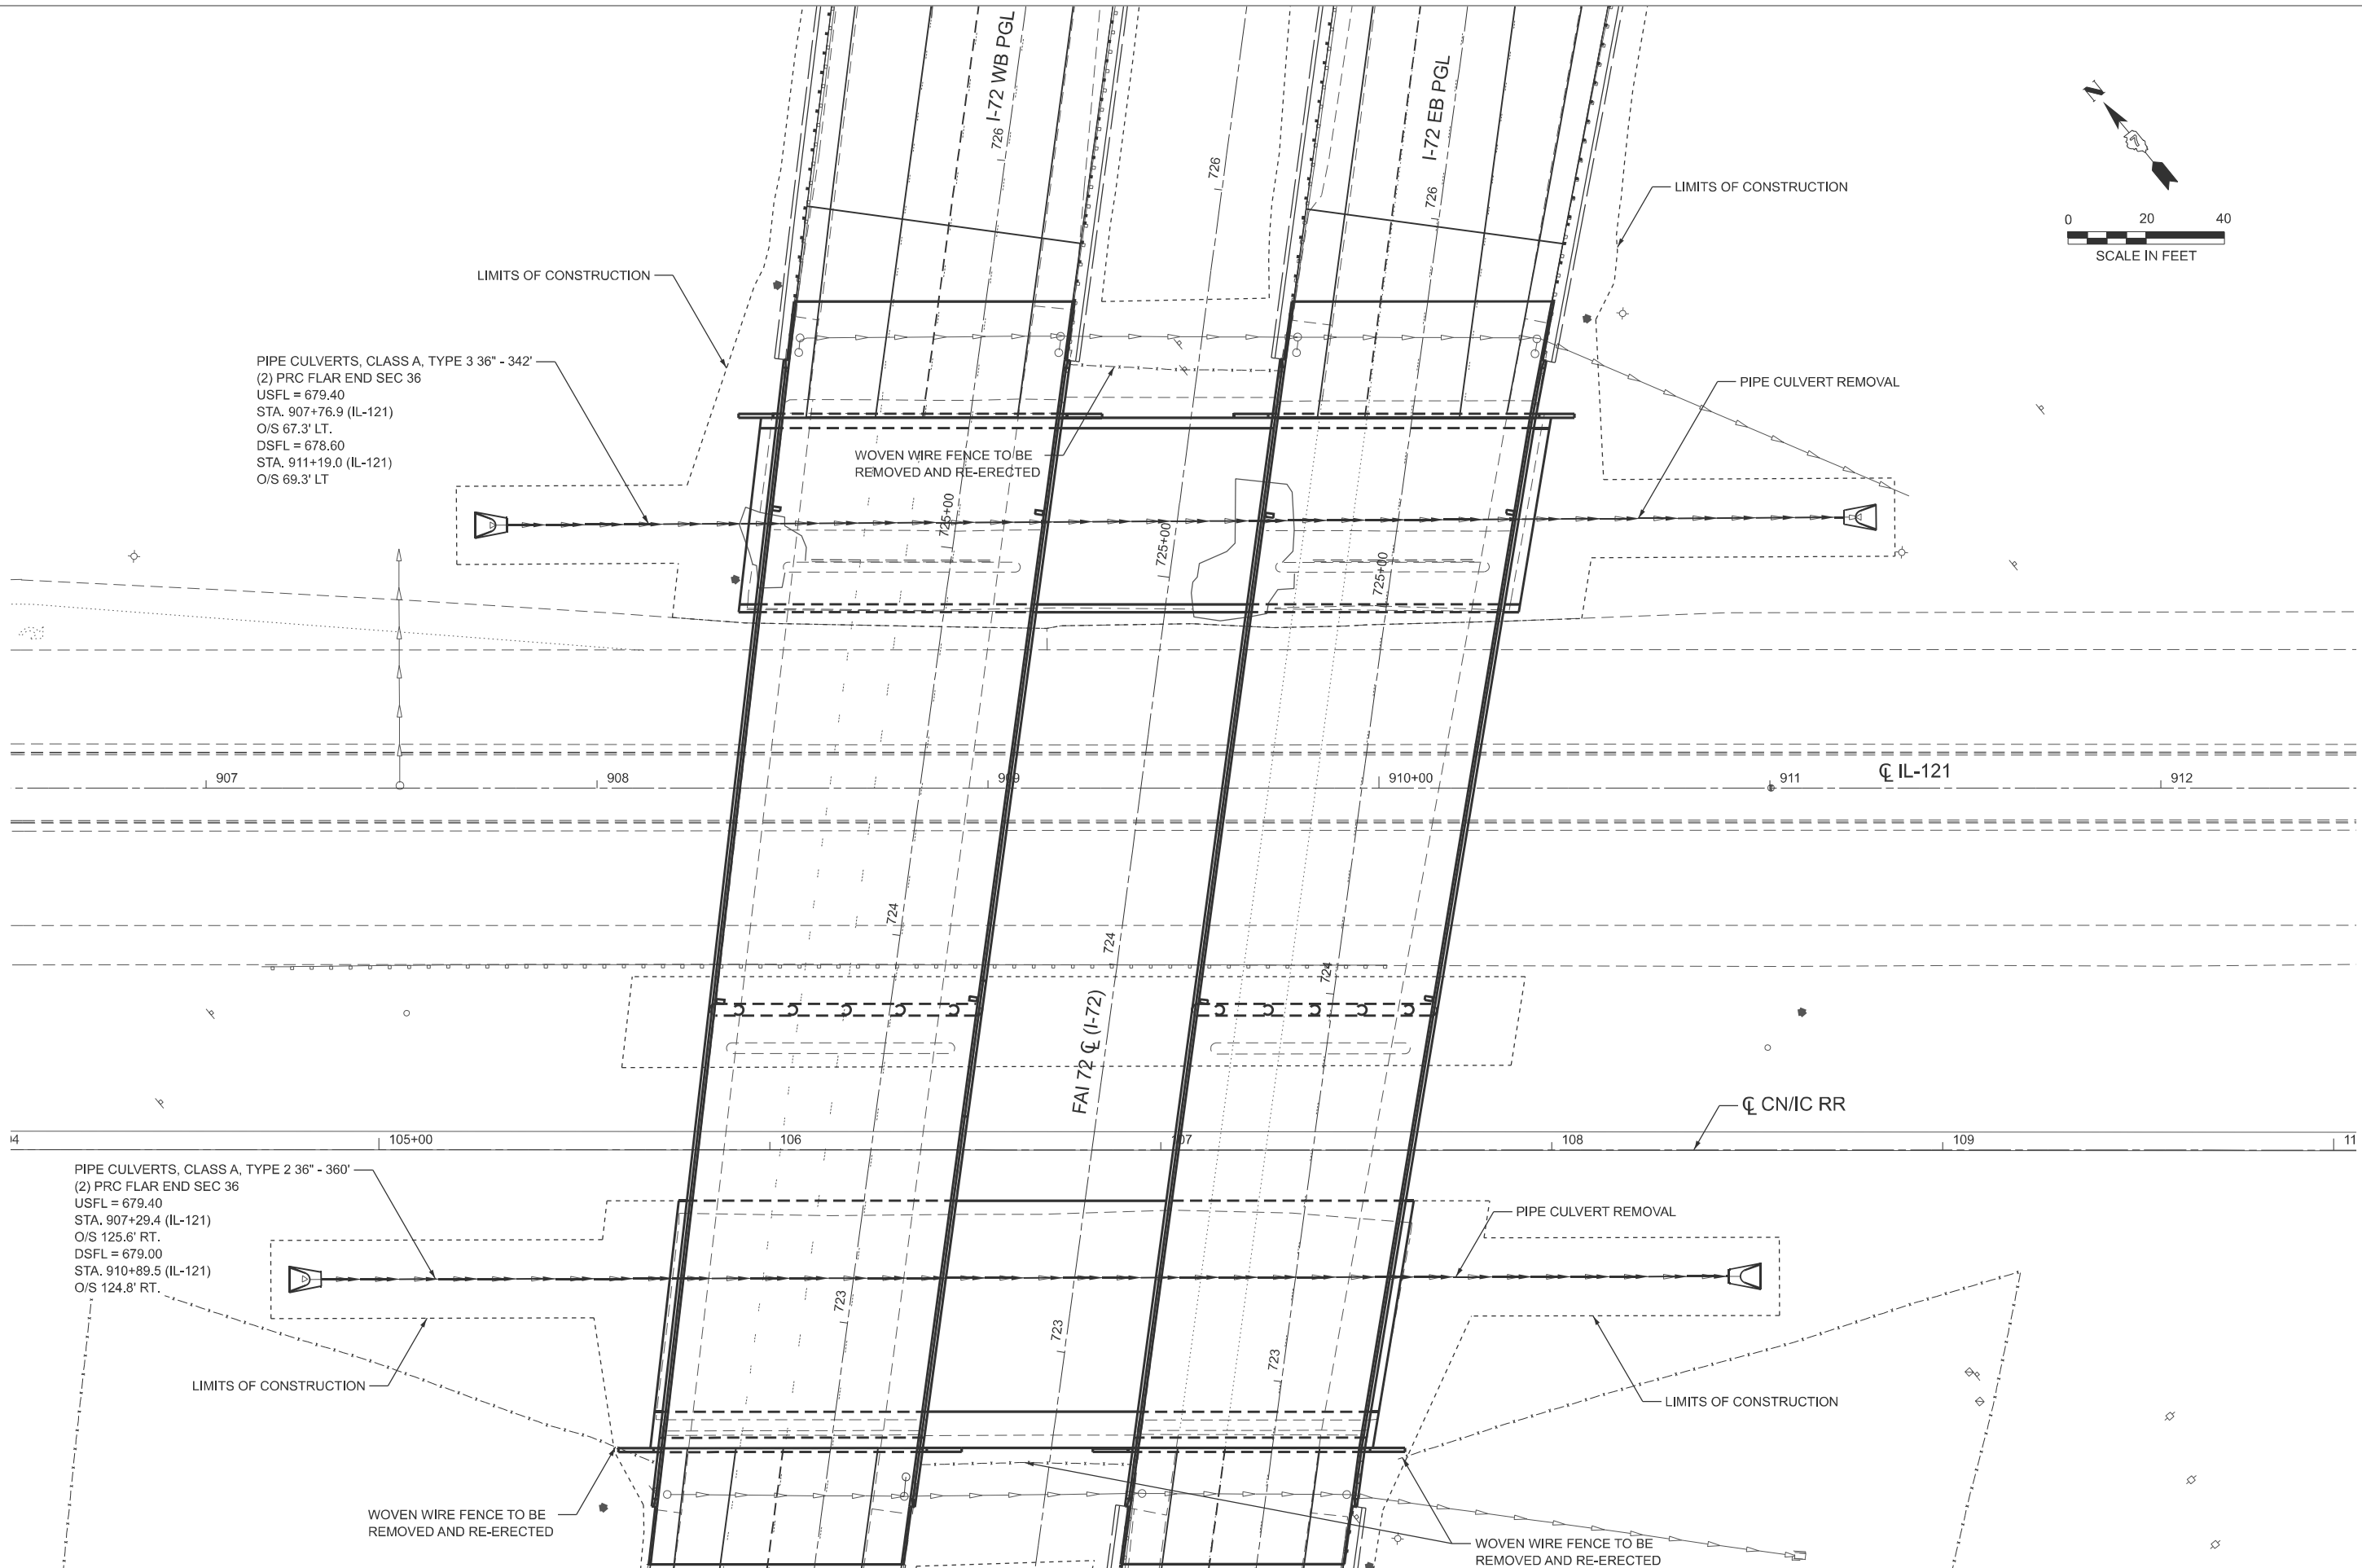

MODEL: Typical Sections EB-1 (Sheet)
FILE NAME: P:\5XXXX\2X-53X\6289 - PTB 201-037 D7 VV_HLR\Work Order #3\CADD Data\Sheets\0714705-shf-staging_typicals.dgn

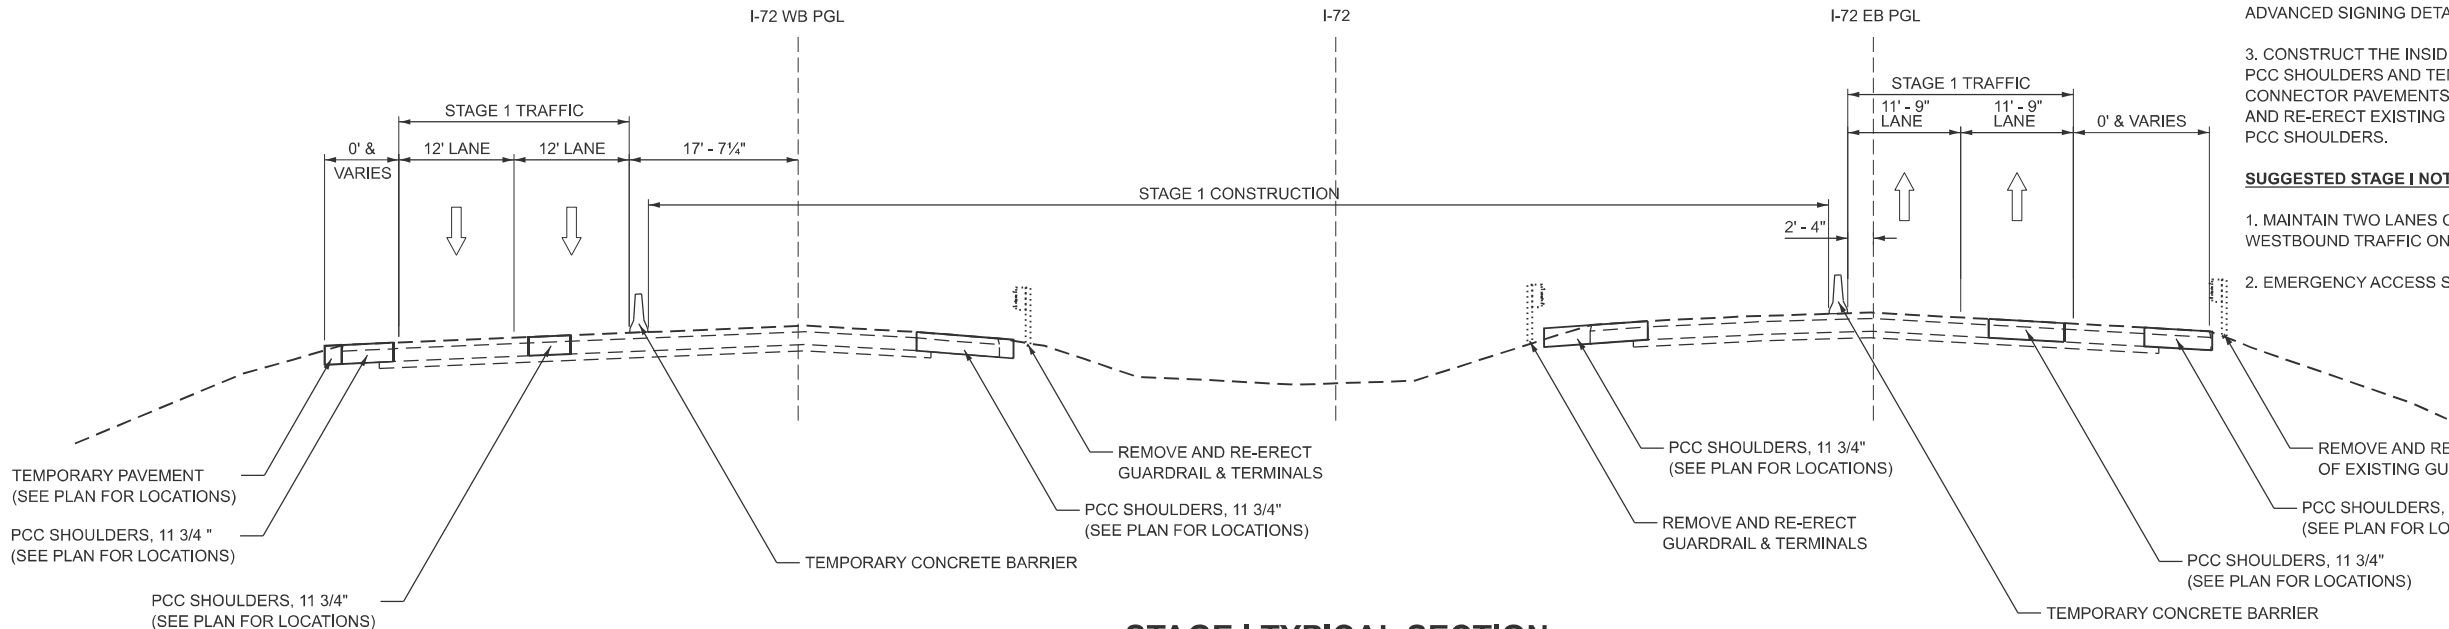


STAGE I TYPICAL SECTION

SUGGESTED STAGE I CONSTRUCTION:

1. CONSTRUCT PCC SHOULDERS AND TEMPORARY PAVEMENT AT SHOULDER AND GORE LOCATIONS AS SHOWN ON STAGE 1 PLANS. REMOVE AND RE-ERECT RAIL ELEMENT OF EXISTING GUARDRAIL AS NECESSARY TO CONSTRUCT PCC SHOULDERS. UTILIZE TRAFFIC CONTROL AND PROTECTION STANDARD 701401.
2. PLACE TEMPORARY TRAFFIC CONTROL AND TEMPORARY CONCRETE BARRIER AS SHOWN ON STAGE I PLANS AND ADVANCED SIGNING DETAILS.
3. CONSTRUCT THE INSIDE EASTBOUND AND INSIDE WESTBOUND PCC SHOULDERS AND TEMPORARY PAVEMENT, APPROACH AND CONNECTOR PAVEMENTS, AND BRIDGE STRUCTURES. REMOVE AND RE-ERECT EXISTING GUARDRAILS AS NECESSARY TO CONSTRUCT PCC SHOULDERS.

SUGGESTED STAGE I NOTES:

1. MAINTAIN TWO LANES OF TRAFFIC FOR EASTBOUND AND WESTBOUND TRAFFIC ON I-72 AT ALL TIMES.
2. EMERGENCY ACCESS SHALL BE PROVIDED AT ALL TIMES.

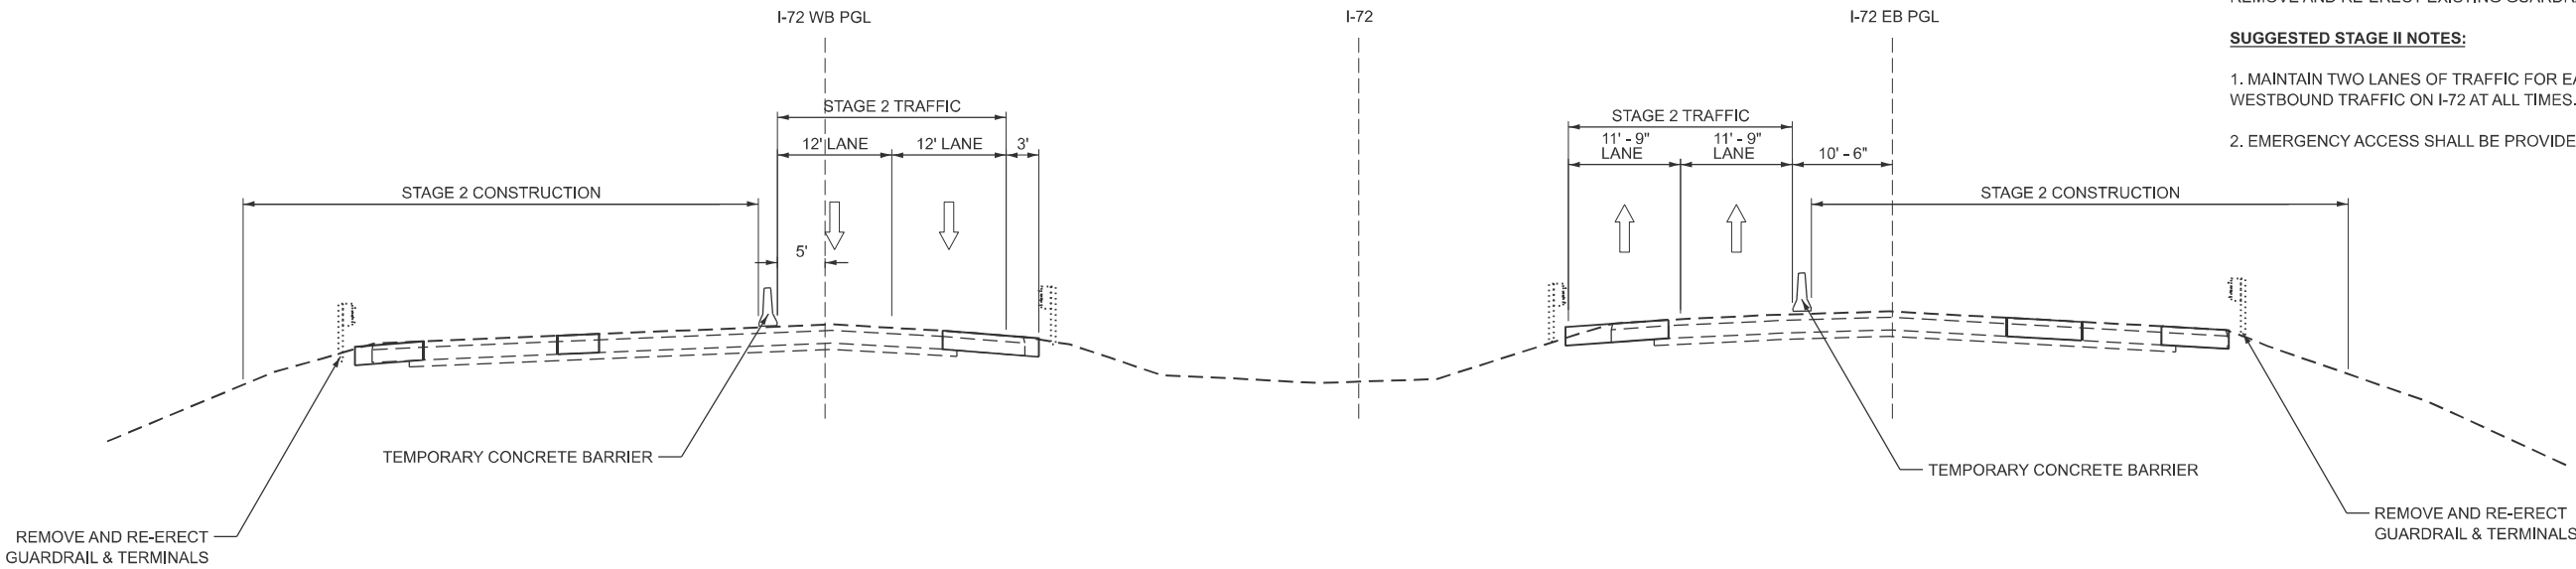

STAGE II TYPICAL SECTION

SUGGESTED STAGE II CONSTRUCTION:

1. PLACE TEMPORARY TRAFFIC CONTROL AND TEMPORARY CONCRETE BARRIER AS SHOWN ON STAGE II PLANS AND ADVANCED SIGNING DETAILS.
2. CONSTRUCT THE OUTSIDE EASTBOUND AND OUTSIDE WESTBOUND APPROACH AND CONNECTOR PAVEMENTS AND BRIDGE STRUCTURES. REMOVE AND RE-ERECT EXISTING GUARDRAIL AS NECESSARY.

SUGGESTED STAGE II NOTES:

1. MAINTAIN TWO LANES OF TRAFFIC FOR EASTBOUND AND WESTBOUND TRAFFIC ON I-72 AT ALL TIMES.
2. EMERGENCY ACCESS SHALL BE PROVIDED AT ALL TIMES.



CIVIL DESIGN, INC.
WBE | DBE
EFFINGHAM, IL
LICENSE #184.003222


USER NAME = kulrich	DESIGNED -	REVISED -
	DRAWN -	REVISED -
	CHECKED -	REVISED -
PLOT DATE = 8/20/2025	DATE -	REVISED -

STATE OF ILLINOIS
DEPARTMENT OF TRANSPORTATION

**STAGING PLAN
TYPICAL SECTIONS**

SCALE: SHEET 1 OF 6 SHEETS STA. TO STA.

F.A.I. RTE.	SECTION	COUNTY	TOTAL SHEETS	SHEET NO.
72	(58-63 HVB) BR	MACON	122	31
CONTRACT NO. 74705				
ILLINOIS FED. AID PROJECT				

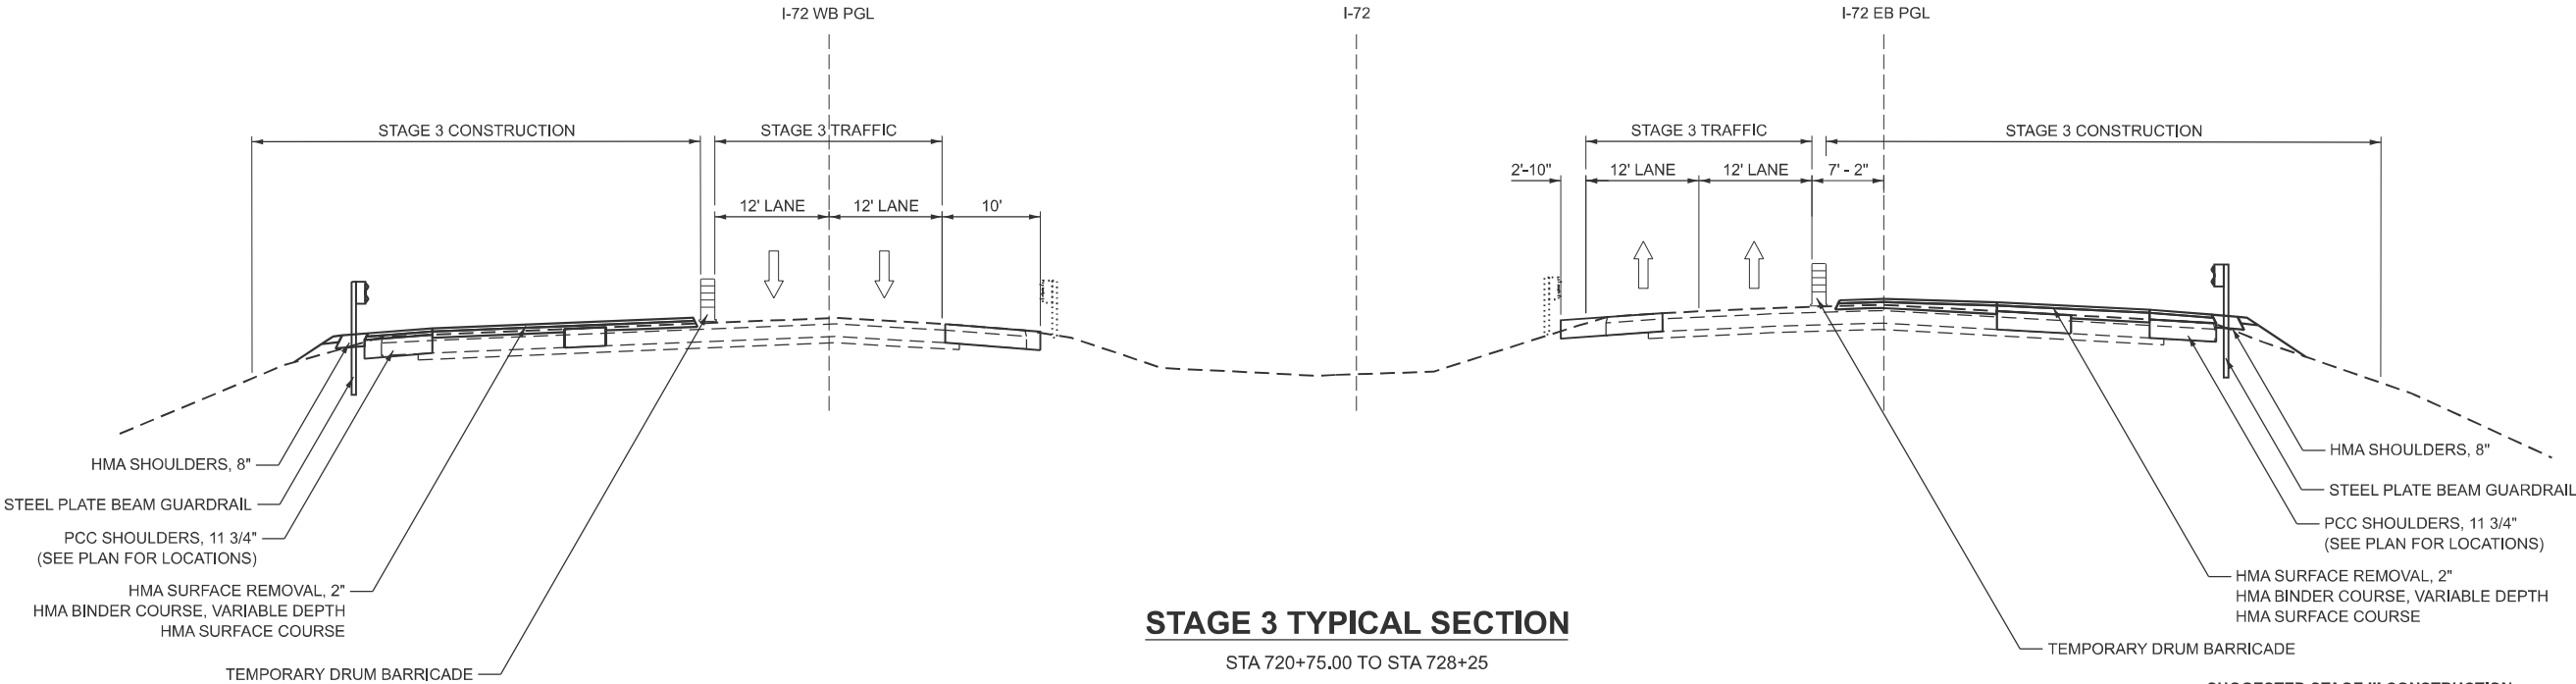

STAGE 3 TYPICAL SECTION
STA 720+75.00 TO STA 728+25


- SUGGESTED STAGE III CONSTRUCTION:**
- CLOSE EASTBOUND EXIT RAMP AND WESTBOUND ENTRANCE RAMP, SIGNING PER ENTRANCE RAMP CLOSURE STD 701451.
 - REMOVE TEMPORARY CONCRETE BARRIER FROM STAGE 2 AND PLACE BARRELS ALONG RAMP LANE.
 - MILL AND OVERLAY OUTSIDE EASTBOUND PAVEMENT AND SHOULDERS. REMOVE EXISTING GUARDRAIL, CONSTRUCT SHOULDER STABILIZATION FOR GUARDRAIL, AND INSTALL NEW GUARDRAIL AND TERMINALS.
 - MILL AND OVERLAY OUTSIDE WESTBOUND PAVEMENT AND SHOULDERS. REMOVE EXISTING GUARDRAIL, CONSTRUCT SHOULDER STABILIZATION FOR GUARDRAIL, AND INSTALL NEW GUARDRAIL AND TERMINALS.
 - UNDER CORRESPONDING TRAFFIC CONTROL STANDARDS, MILL AND OVERLAY INSIDE PAVEMENT AND SHOULDERS, REMOVE EXISTING GUARDRAIL, CONSTRUCT SHOULDER STABILIZATION FOR GUARDRAIL, AND INSTALL NEW GUARDRAIL AND TERMINALS.
- SUGGESTED STAGE III NOTES:**
- MAINTAIN TWO LANES OF TRAFFIC FOR EASTBOUND AND WESTBOUND TRAFFIC ON I-72 AT ALL TIMES.
 - EMERGENCY ACCESS SHALL BE PROVIDED AT ALL TIMES.

MODEL: Typical Sections WB-1 (Sheet)
FILE NAME: P:\5XXXXX\2X-53XX\Staging - PTB 201-037 D7 VV_HLR\Work Order #3\CADD Data\Sheets\0717105-shf-staging_typicals.dgn

CDI CIVIL DESIGN, INC. WBE DBE EFFINGHAM, IL LICENSE #184.003222	USER NAME = kulrich	DESIGNED -	REVISED -	STATE OF ILLINOIS DEPARTMENT OF TRANSPORTATION	STAGING PLAN TYPICAL SECTIONS			F.A.I. RTE.	SECTION	COUNTY	TOTAL SHEETS	SHEET NO.
		DRAWN -	REVISED -					72	(58-63 HVB) BR	MACON	122	32
		CHECKED -	REVISED -					CONTRACT NO. 74705				
	PLOT DATE = 8/20/2025	DATE -	REVISED -		SCALE:	SHEET 2	OF 6 SHEETS	STA.	TO STA.	ILLINOIS FED. AID PROJECT		


MODEL: Advanced Signing Detail (Sheet)
FILE NAME: P:\3\XXX\22XX-53XX\6288- FTB 201-037 D7 VV_HLR\Work Order #3\CADD Data\Sheets\0714705-8\ft-staging-advsigning.dgn

WESTBOUND ADVANCED SIGNING

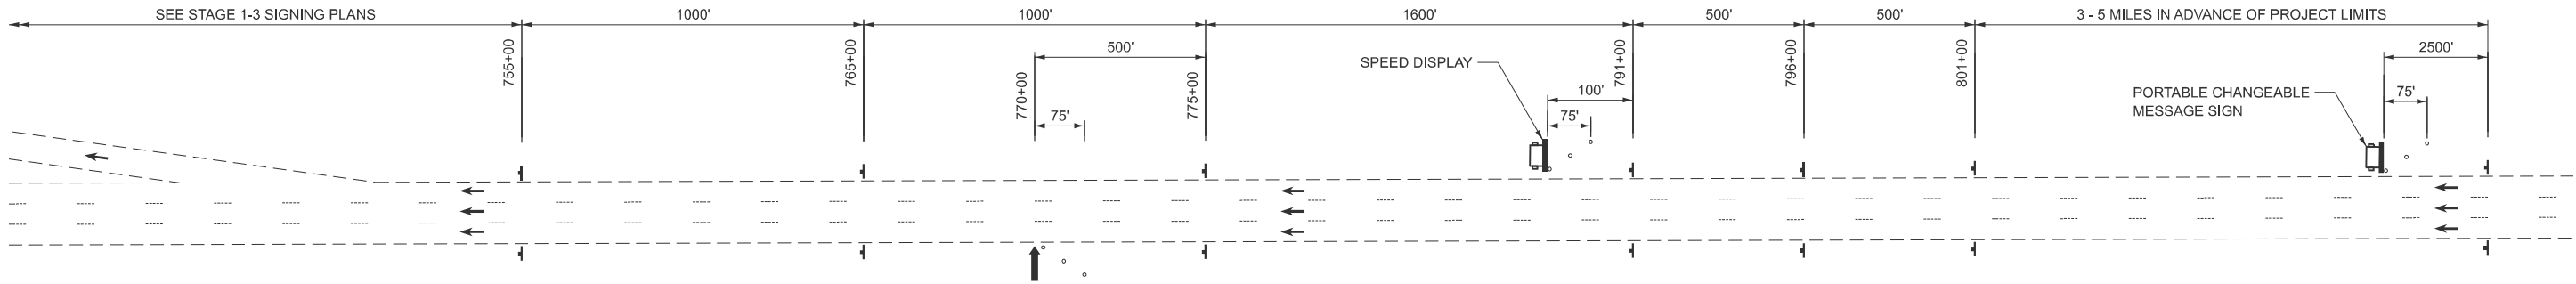

WORK ZONE
SPEED LIMIT
45
PHOTO ENFORCED
\$XXX FINE MINIMUM

W21-I115(O) - 36x18
R2-1 - 36x48
R10-I108p - 36x18
R2-I106p - 36x18

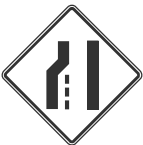

W4-2L(O) - 48



W4-2R(O) - 48



W20-5L(O) - 48



W20-5R(O) - 48

W21-I115(O) - 36x18
R2-1 - 36x48
R10-I108p - 36x18
R2-I106p - 36x18

WORK ZONE
SPEED LIMIT
55
PHOTO ENFORCED
\$XXX FINE MINIMUM



W3-5(O) - 48



W20-5L(O) - 48



W20-5R(O) - 48



W20-I103(O) - 48


X MILES

W16-3a(O) - 36x12

LEGEND

- TEMPORARY DRUM BARRICADE
- OR
- TEMPORARY PAVEMENT MARKING
- TEMPORARY CONCRETE BARRIER
- WORK ZONE
- TEMPORARY PAVEMENT
- ARROW BOARD
- IMPACT ATTENUATOR
- DIRECTION OF TRAFFIC
- TRAILER MOUNTED SIGN

EASTBOUND ADVANCED SIGNING

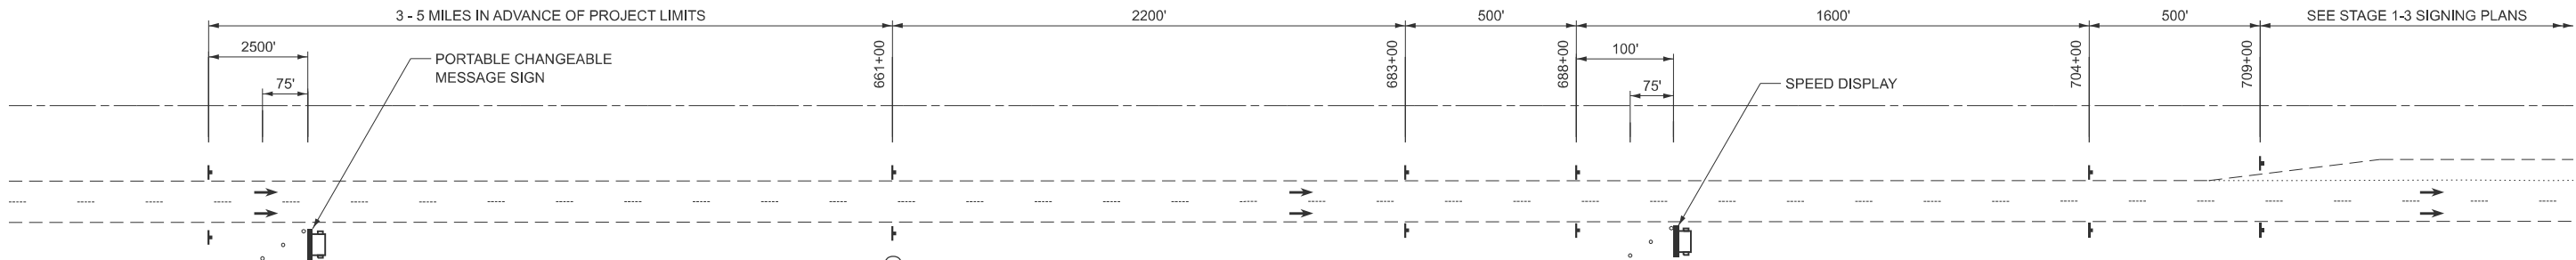

W20-I103(O) - 48

X MILES

W16-3a(O) - 36x12



W20-I103(O) - 48



W3-5(O) - 48

W21-I115(O) - 36x18
R2-1 - 36x48
R10-I108p - 36x18
R2-I106p - 36x18

WORK ZONE
SPEED LIMIT
55
PHOTO ENFORCED
\$XXX FINE MINIMUM



W1-4bR(O) - 48



W1-4bL(O) - 48

W21-I115(O) - 36x18
R2-1 - 36x48
R10-I108p - 36x18
R2-I106p - 36x18

WORK ZONE
SPEED LIMIT
45
PHOTO ENFORCED
\$XXX FINE MINIMUM



USER NAME = kulrich	DESIGNED -	REVISED -
	DRAWN -	REVISED -
	CHECKED -	REVISED -
PLOT DATE = 8/20/2025	DATE -	REVISED -


STATE OF ILLINOIS
DEPARTMENT OF TRANSPORTATION

STAGING PLAN
ADVANCED SIGNING

SCALE: SHEET 3 OF 6 SHEETS STA. TO STA.

F.A.I. RTE.	SECTION	COUNTY	TOTAL SHEETS	SHEET NO.
72	(58-63 HVB) BR	MACON	122	33
CONTRACT NO. 74705				
ILLINOIS FED. AID PROJECT				

MODEL: I72 STAGING 1 PLAN SHEET
FILE NAME: P:\5XXXX\22XX-53XX\32289 - PTB 201-037 D7 VV_HLR\Work Order #3\CADD Data\Sheets\I72\I72-05-shf-staging.dgn

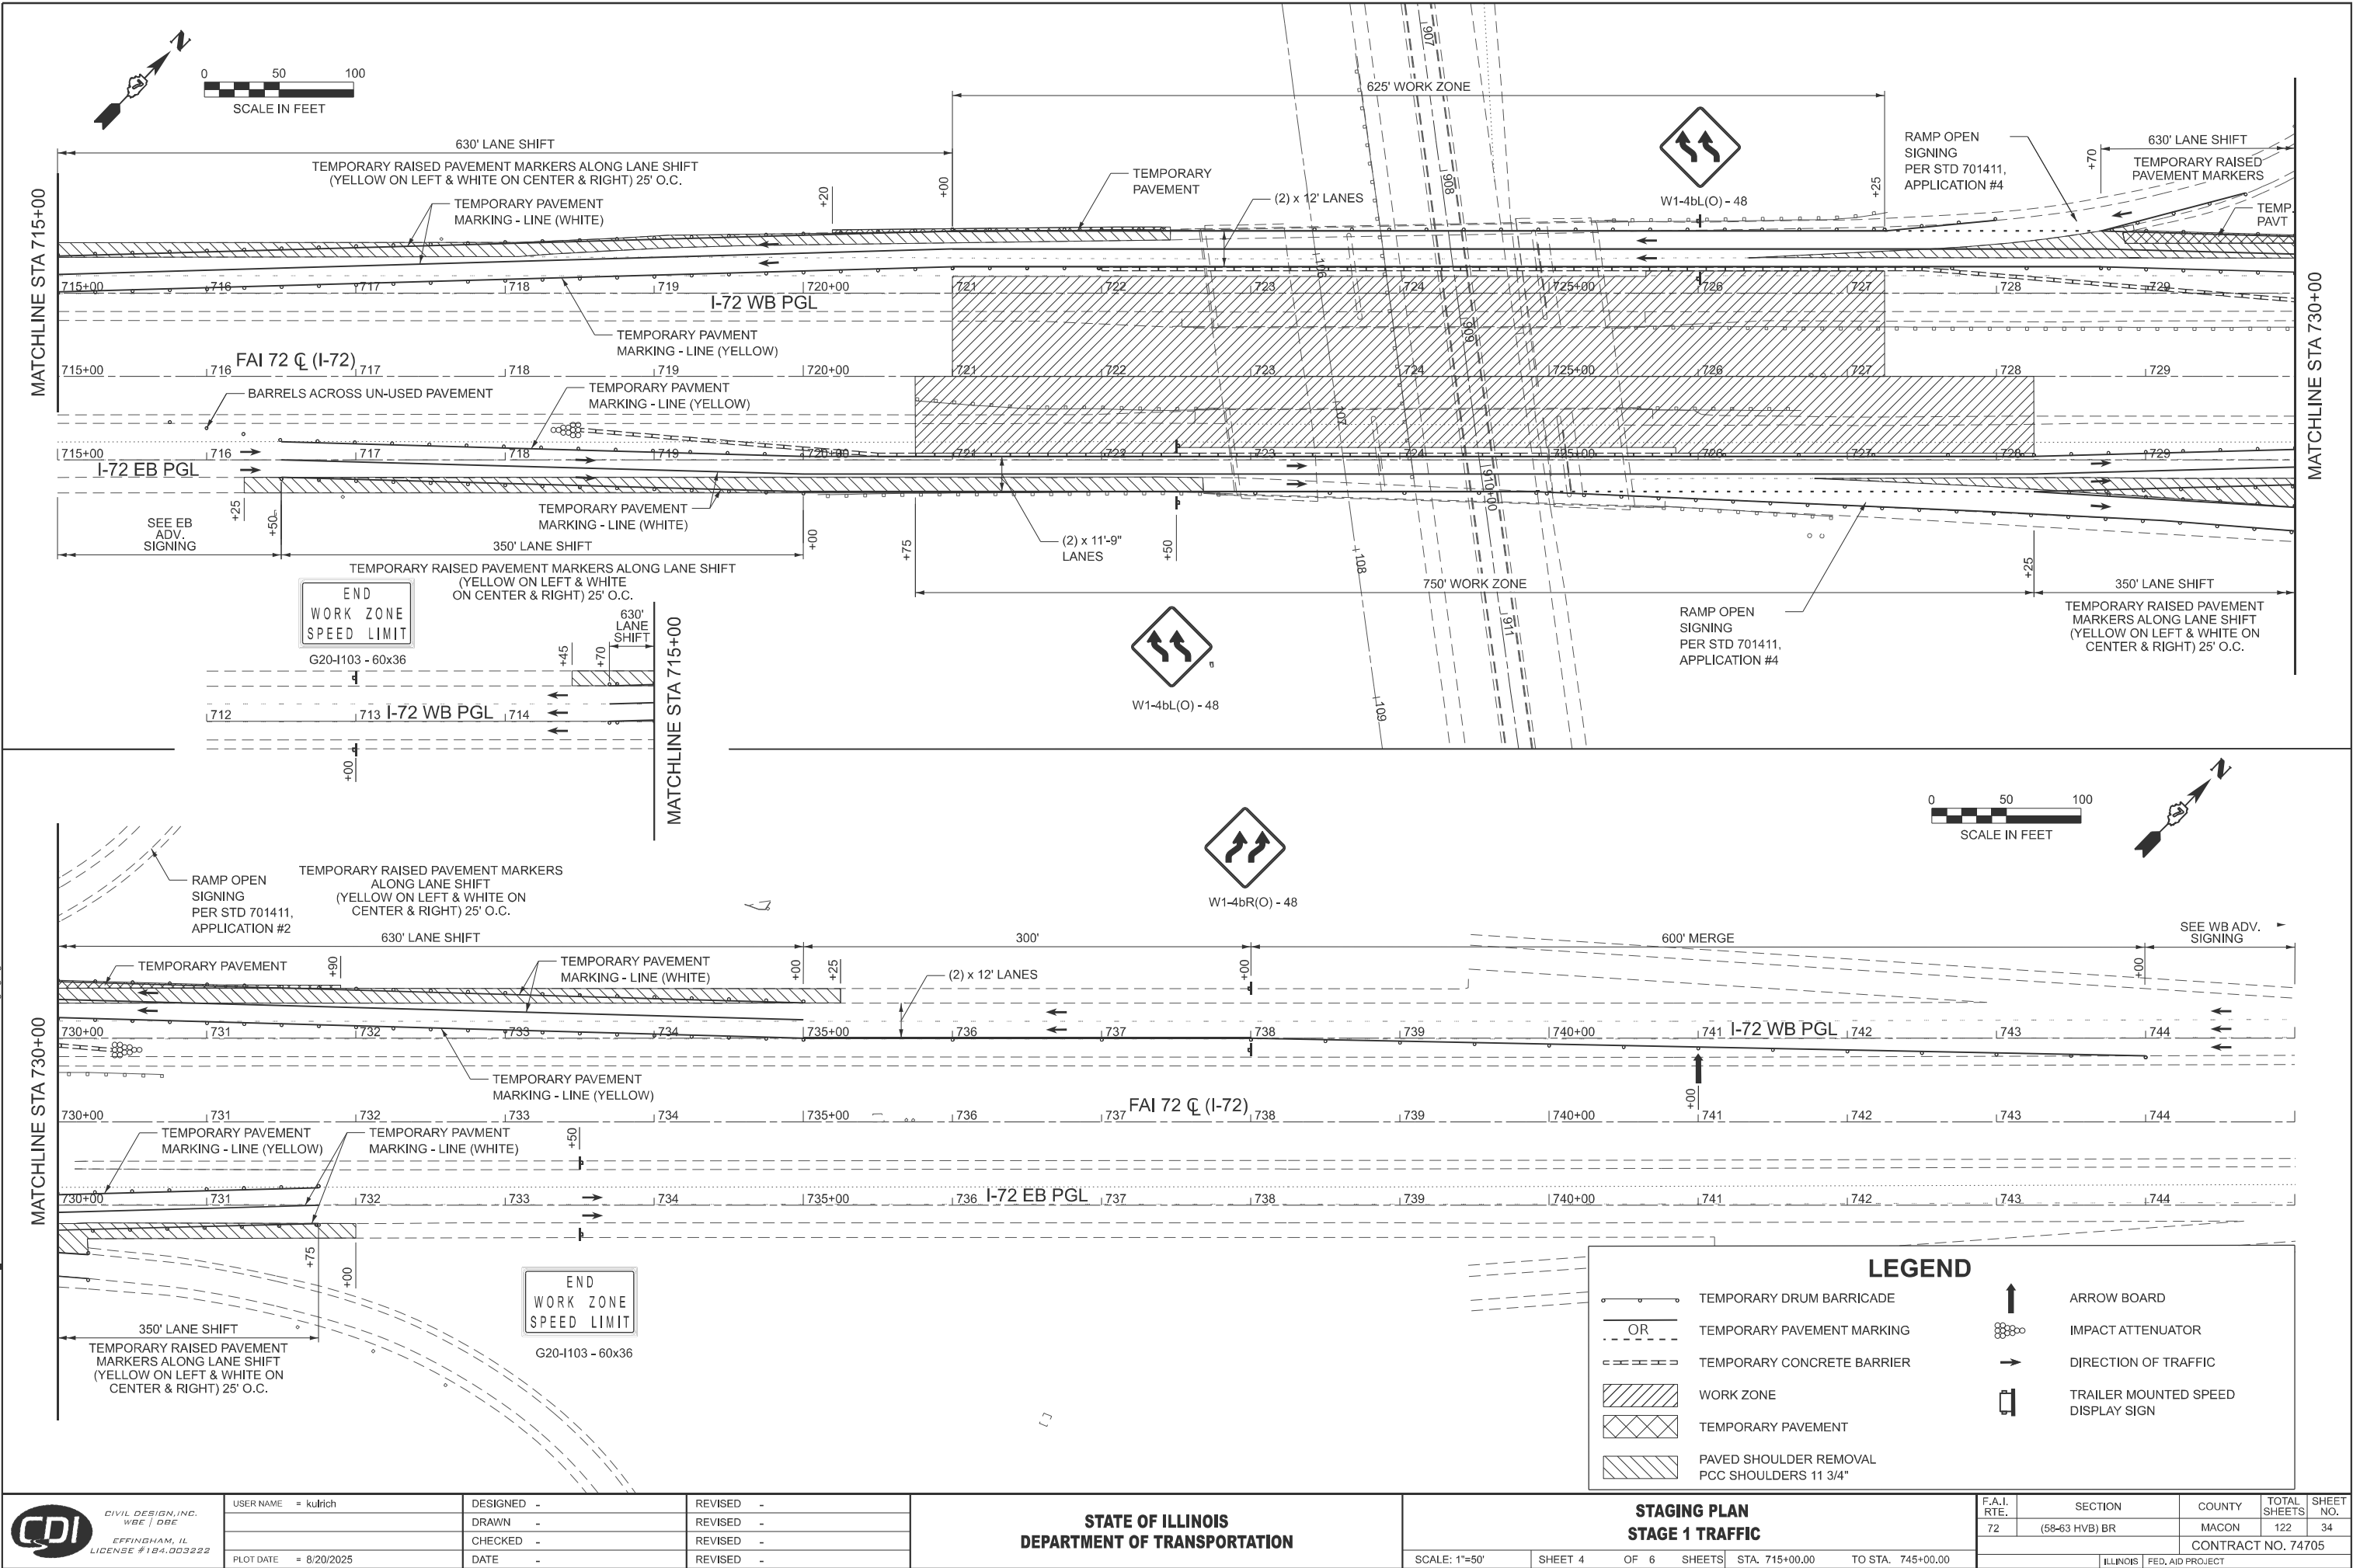

CIVIL DESIGN, INC.
WBE DBE
EFFINGHAM, IL
LICENSE #184.003222

USER NAME = kulrich	DESIGNED -	REVISED -
	DRAWN -	REVISED -
	CHECKED -	REVISED -
PLOT DATE = 8/20/2025	DATE -	REVISED -


STATE OF ILLINOIS
DEPARTMENT OF TRANSPORTATION

STAGING PLAN
STAGE 1 TRAFFIC

SCALE: 1"=50' SHEET 4 OF 6 SHEETS STA. 715+00.00 TO STA. 745+00.00

F.A.I. RTE.	SECTION	COUNTY	TOTAL SHEETS	SHEET NO.
72	(58-63 HVB) BR	MACON	122	34
CONTRACT NO. 74705				
ILLINOIS FED. AID PROJECT				

MODEL: I72 STAGING 1 PLAN SHEET
FILE NAME: P:\5XXXX\22XX-53XX\5289 - PTB 201-037 D7 VV_HLR\Work Order #3\CADD Data\Sheets\0714705-shf-staging-P3.dgn

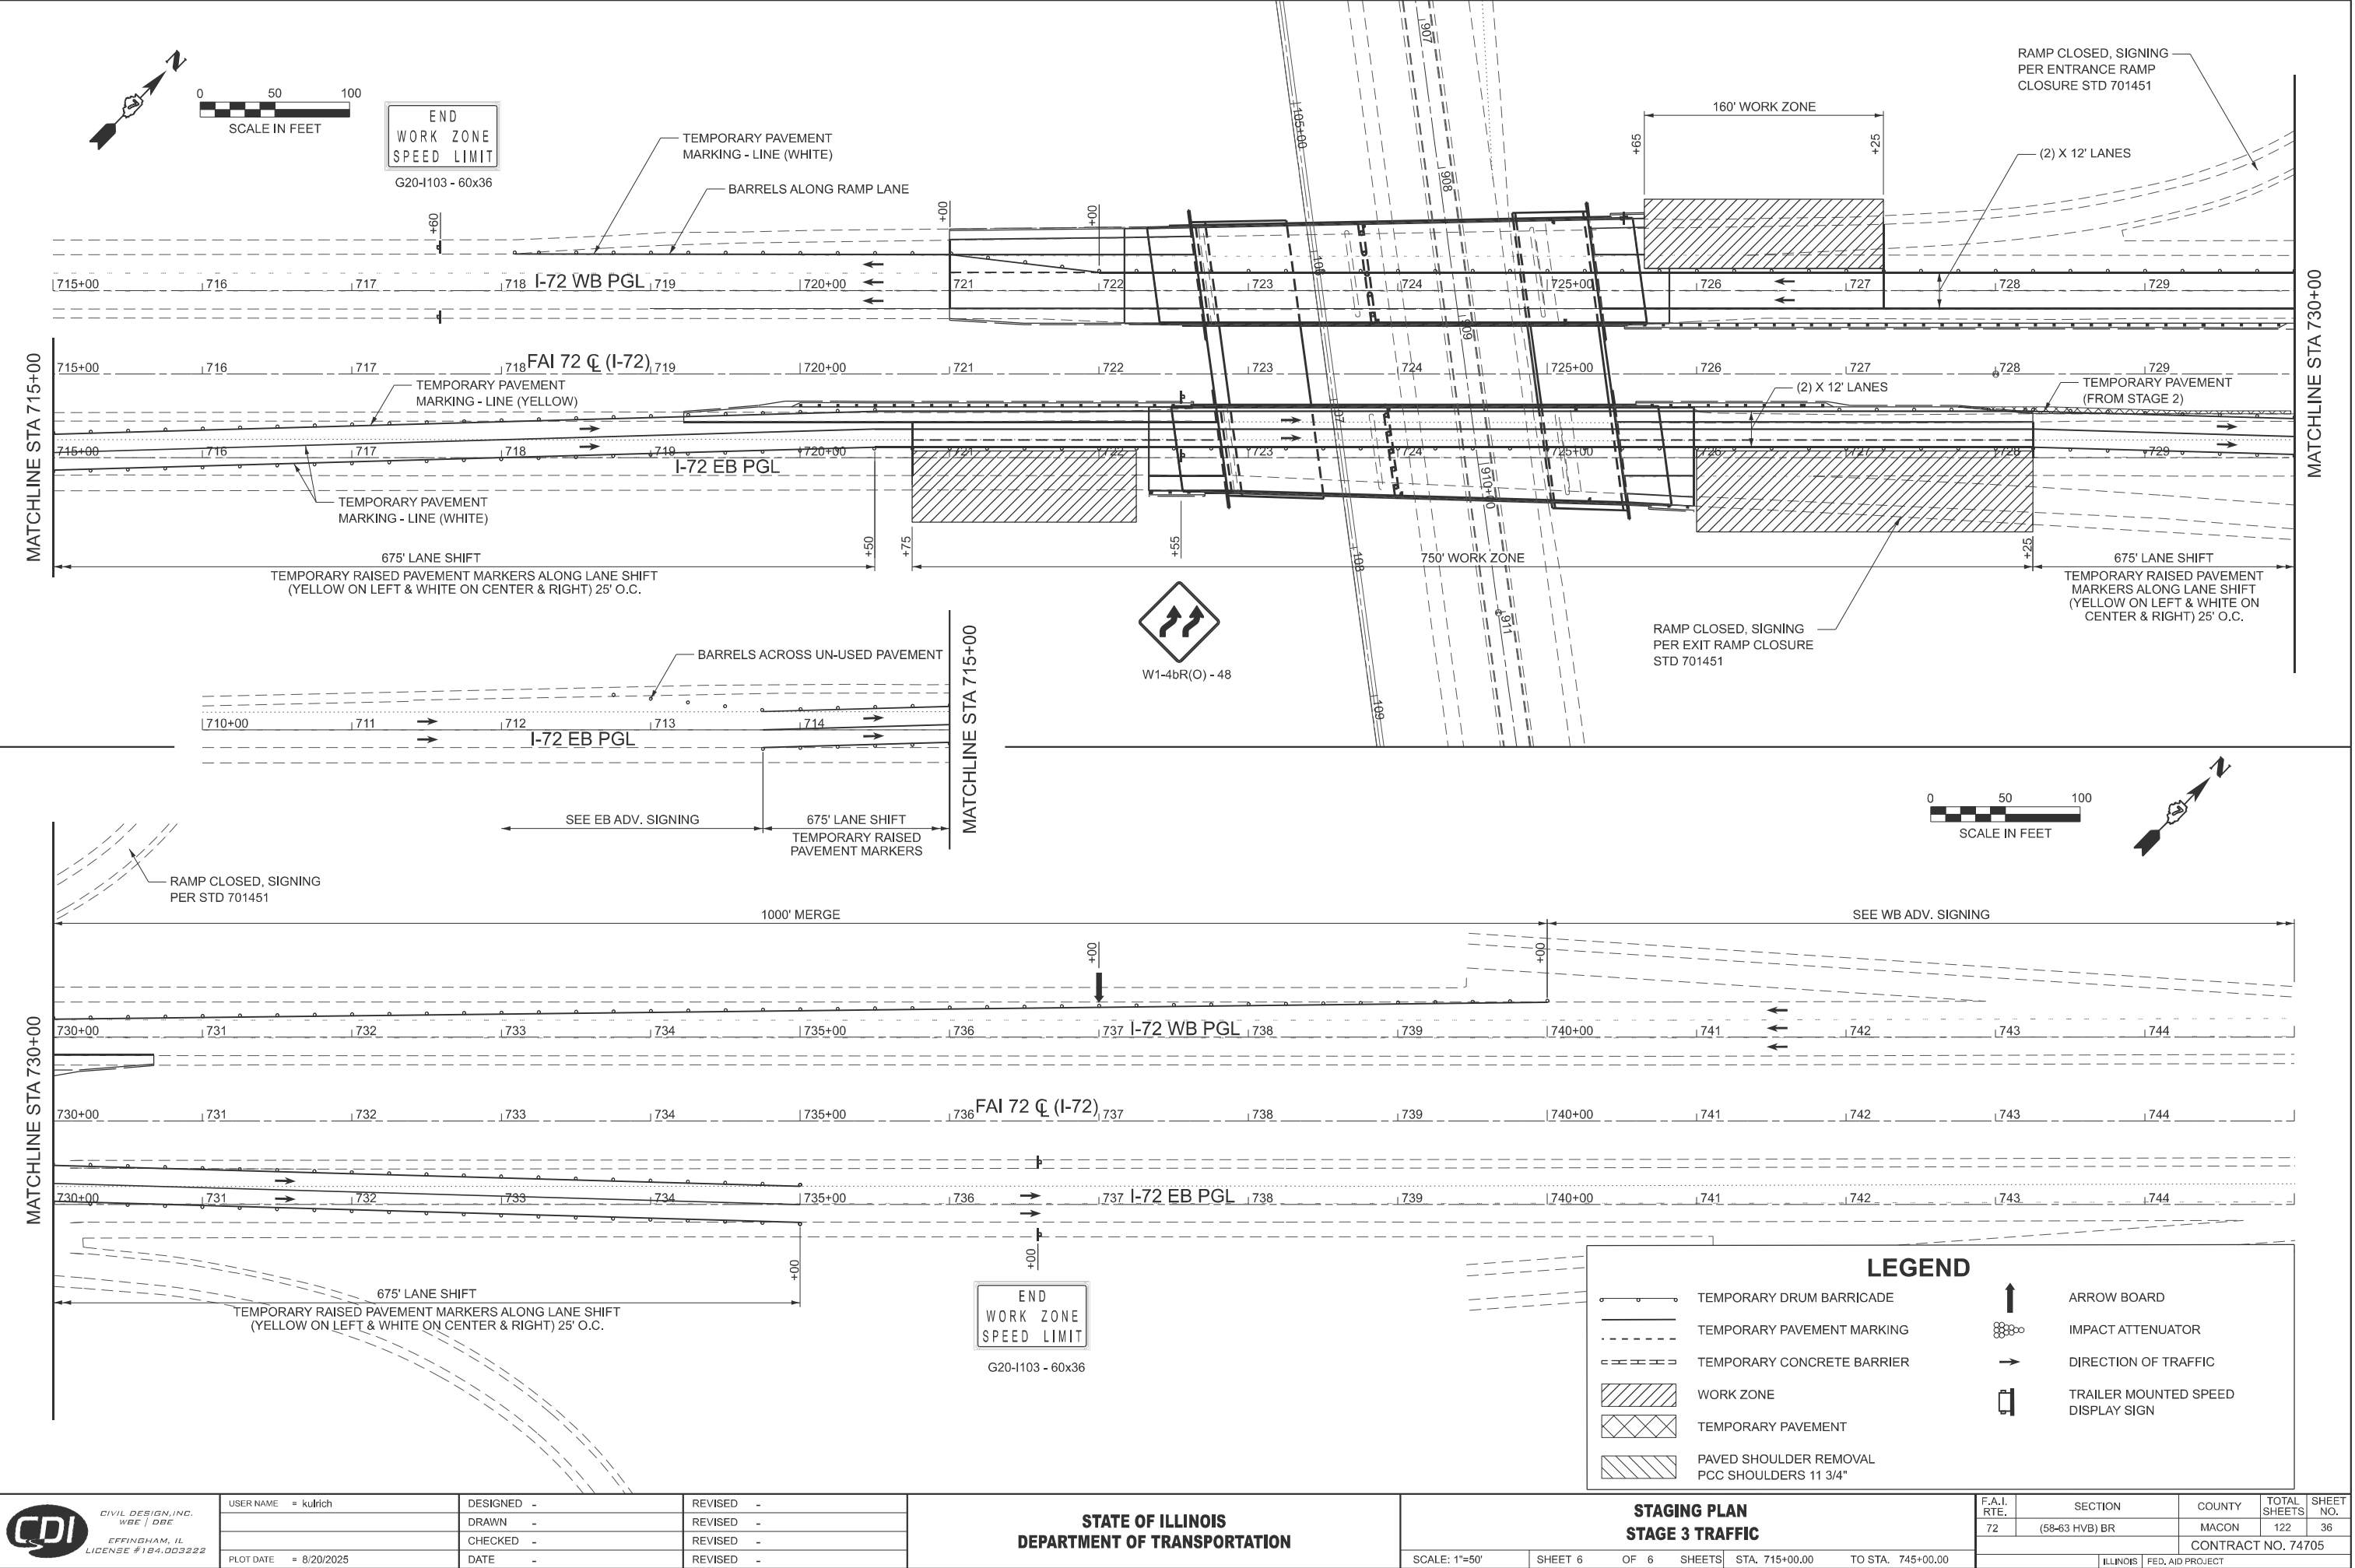

USER NAME = kulrich	DESIGNED -	REVISED -
	DRAWN -	REVISED -
	CHECKED -	REVISED -
PLOT DATE = 8/20/2025	DATE -	REVISED -


STATE OF ILLINOIS
DEPARTMENT OF TRANSPORTATION

STAGING PLAN
STAGE 3 TRAFFIC

SCALE: 1"=50' SHEET 6 OF 6 SHEETS STA. 715+00.00 TO STA. 745+00.00

F.A.I. RTE.	SECTION	COUNTY	TOTAL SHEETS	SHEET NO.
72	(58-63 HVB) BR	MACON	122	36
CONTRACT NO. 74705				
ILLINOIS FED. AID PROJECT				

MODEL: Detour1 [Sheet]
FILE NAME: P:\5XXXXX\2XX-53XX\5288 - PTB 201-037 D7 VV_HLR\Work Order #3\CADD Data\Sheets\074705-shf-stage3-P3.dgn

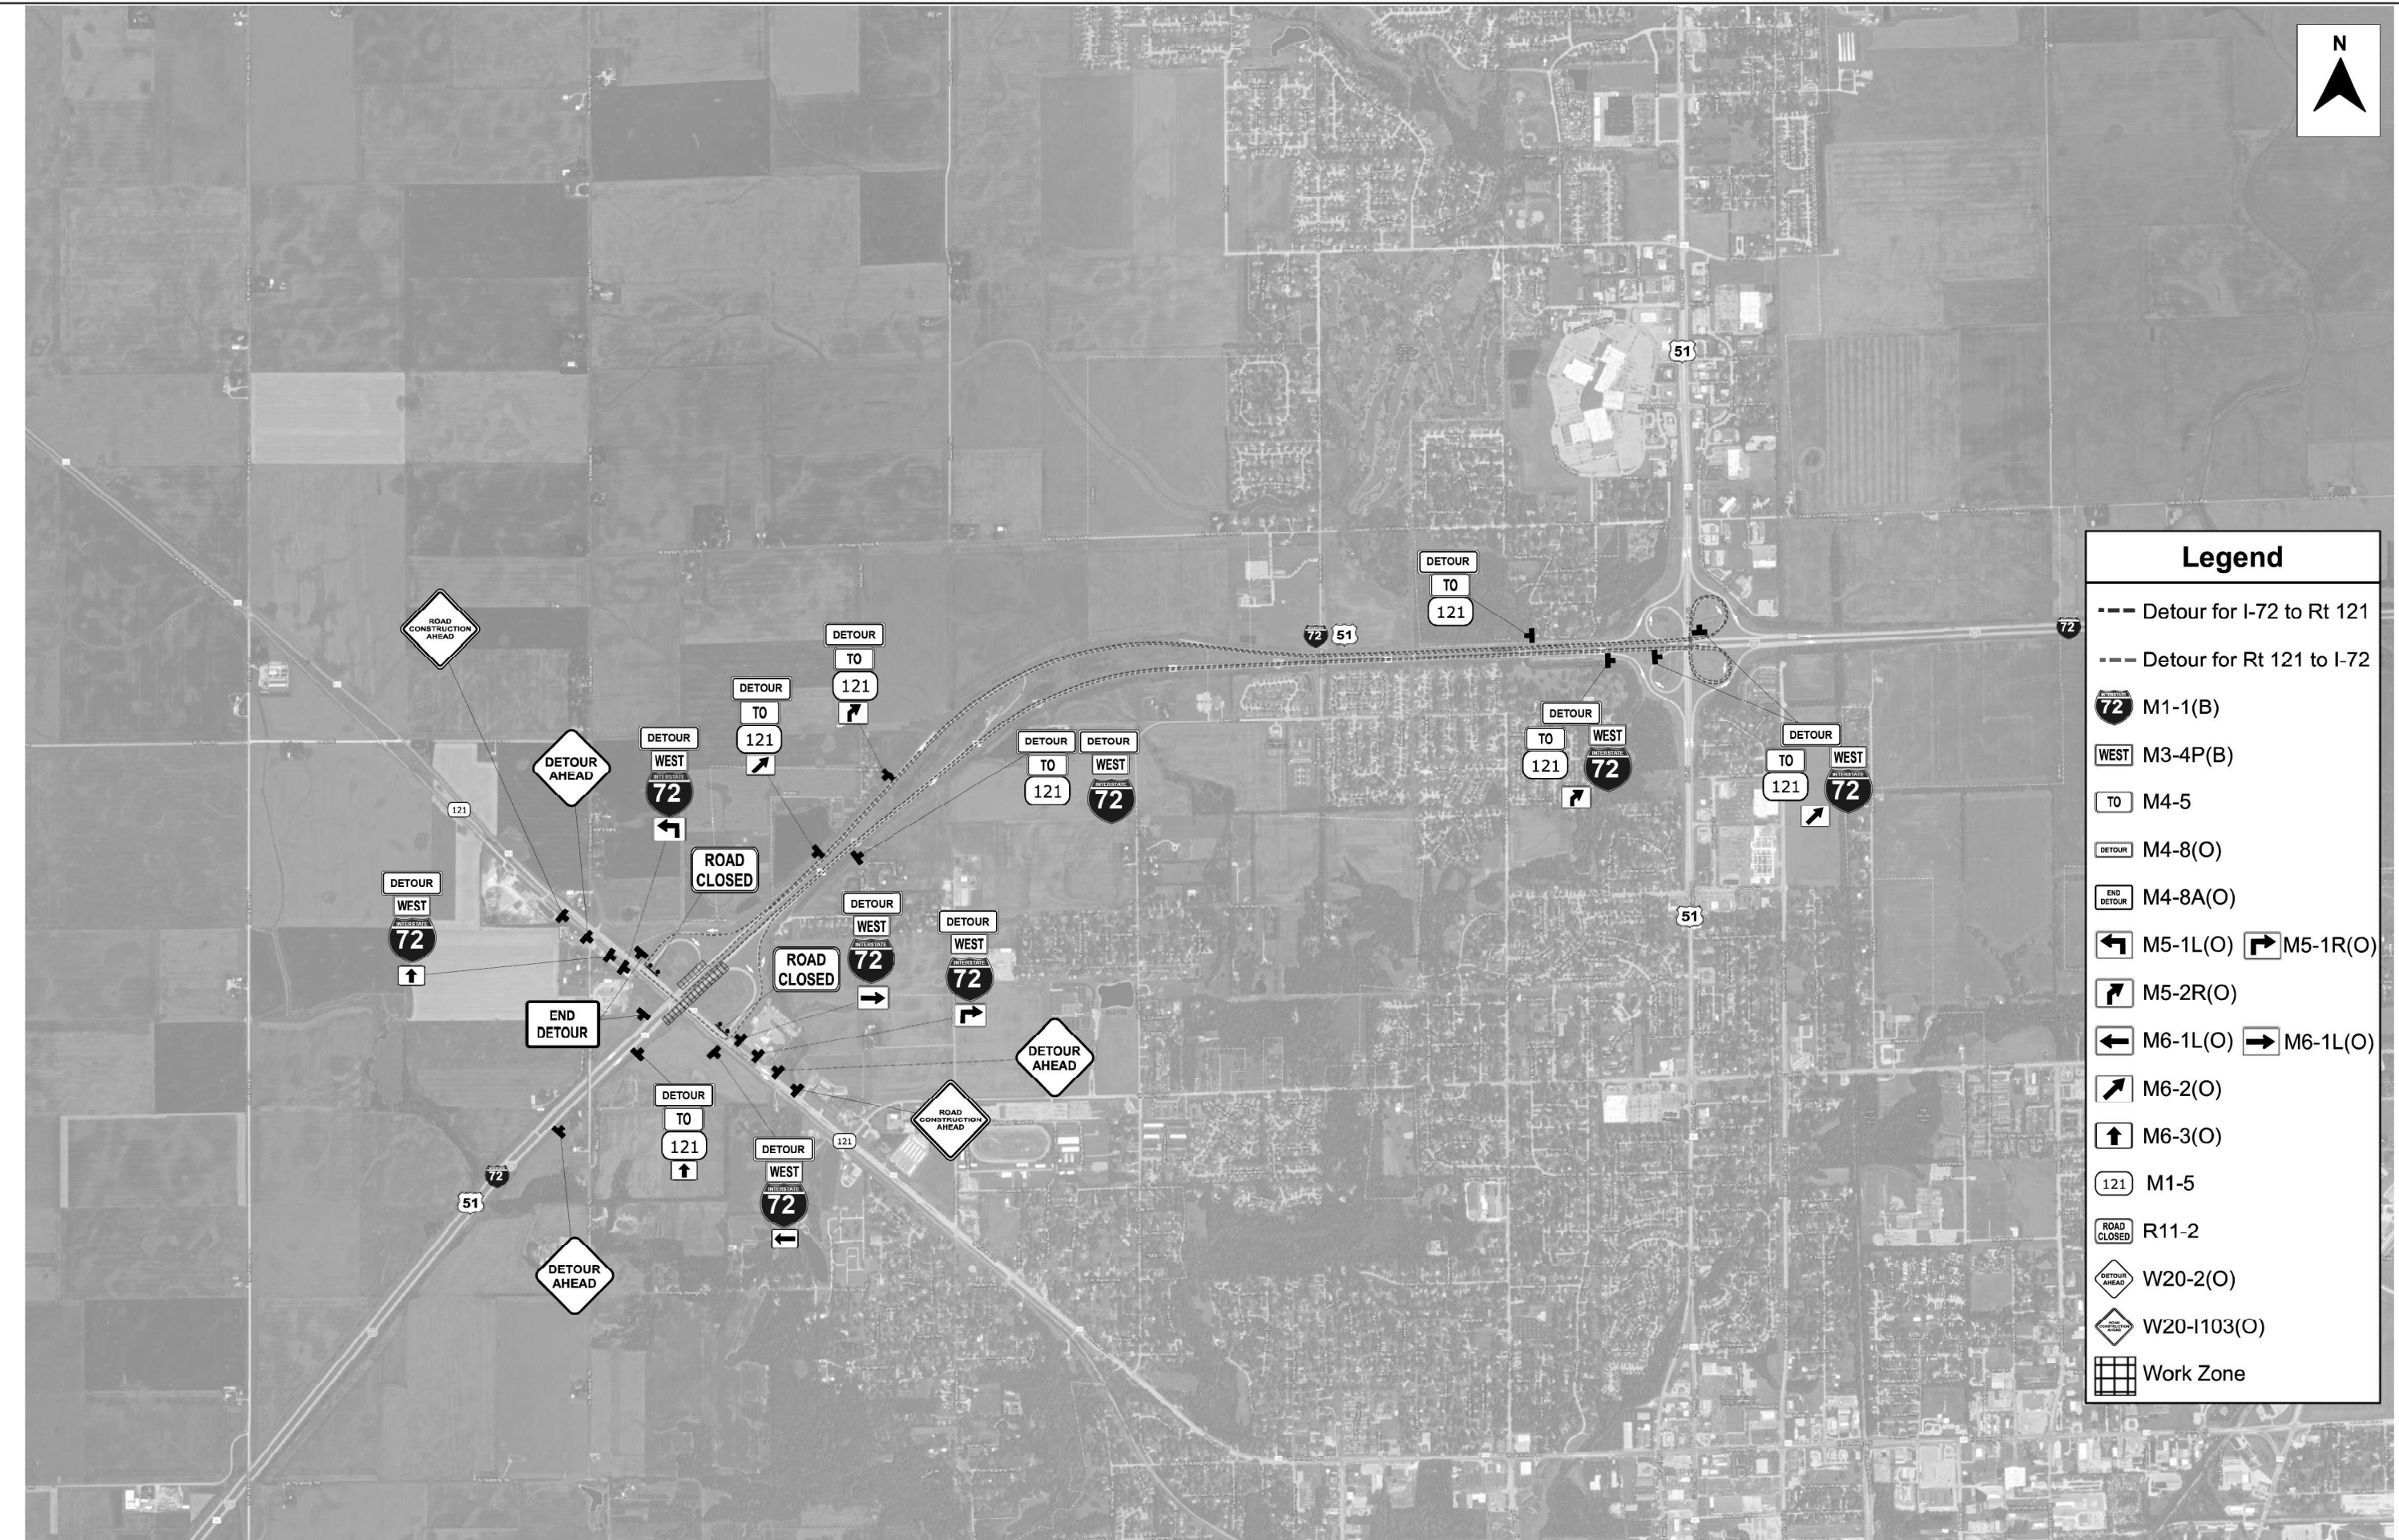

Legend

Detour for I-72 to Rt 121

Detour for Rt 121 to I-72

M1-1(B)

M3-4P(B)

M4-5

M4-8(O)

M4-8A(O)

M5-1L(O)

M5-1R(O)

M5-2R(O)

M6-1L(O)

M6-1R(O)

M6-2(O)

M6-3(O)

M1-5


R11-2

W20-2(O)

W20-I103(O)

Work Zone

MODEL: Detour2 (Sheet)
FILE NAME: P:\5XXXXX\52XX-53XX\5288 - PTB 201-037 D7 VV_HLR\Work Order #3\CADD Data\Sheets\0714705-shf-staging-P3.dgn

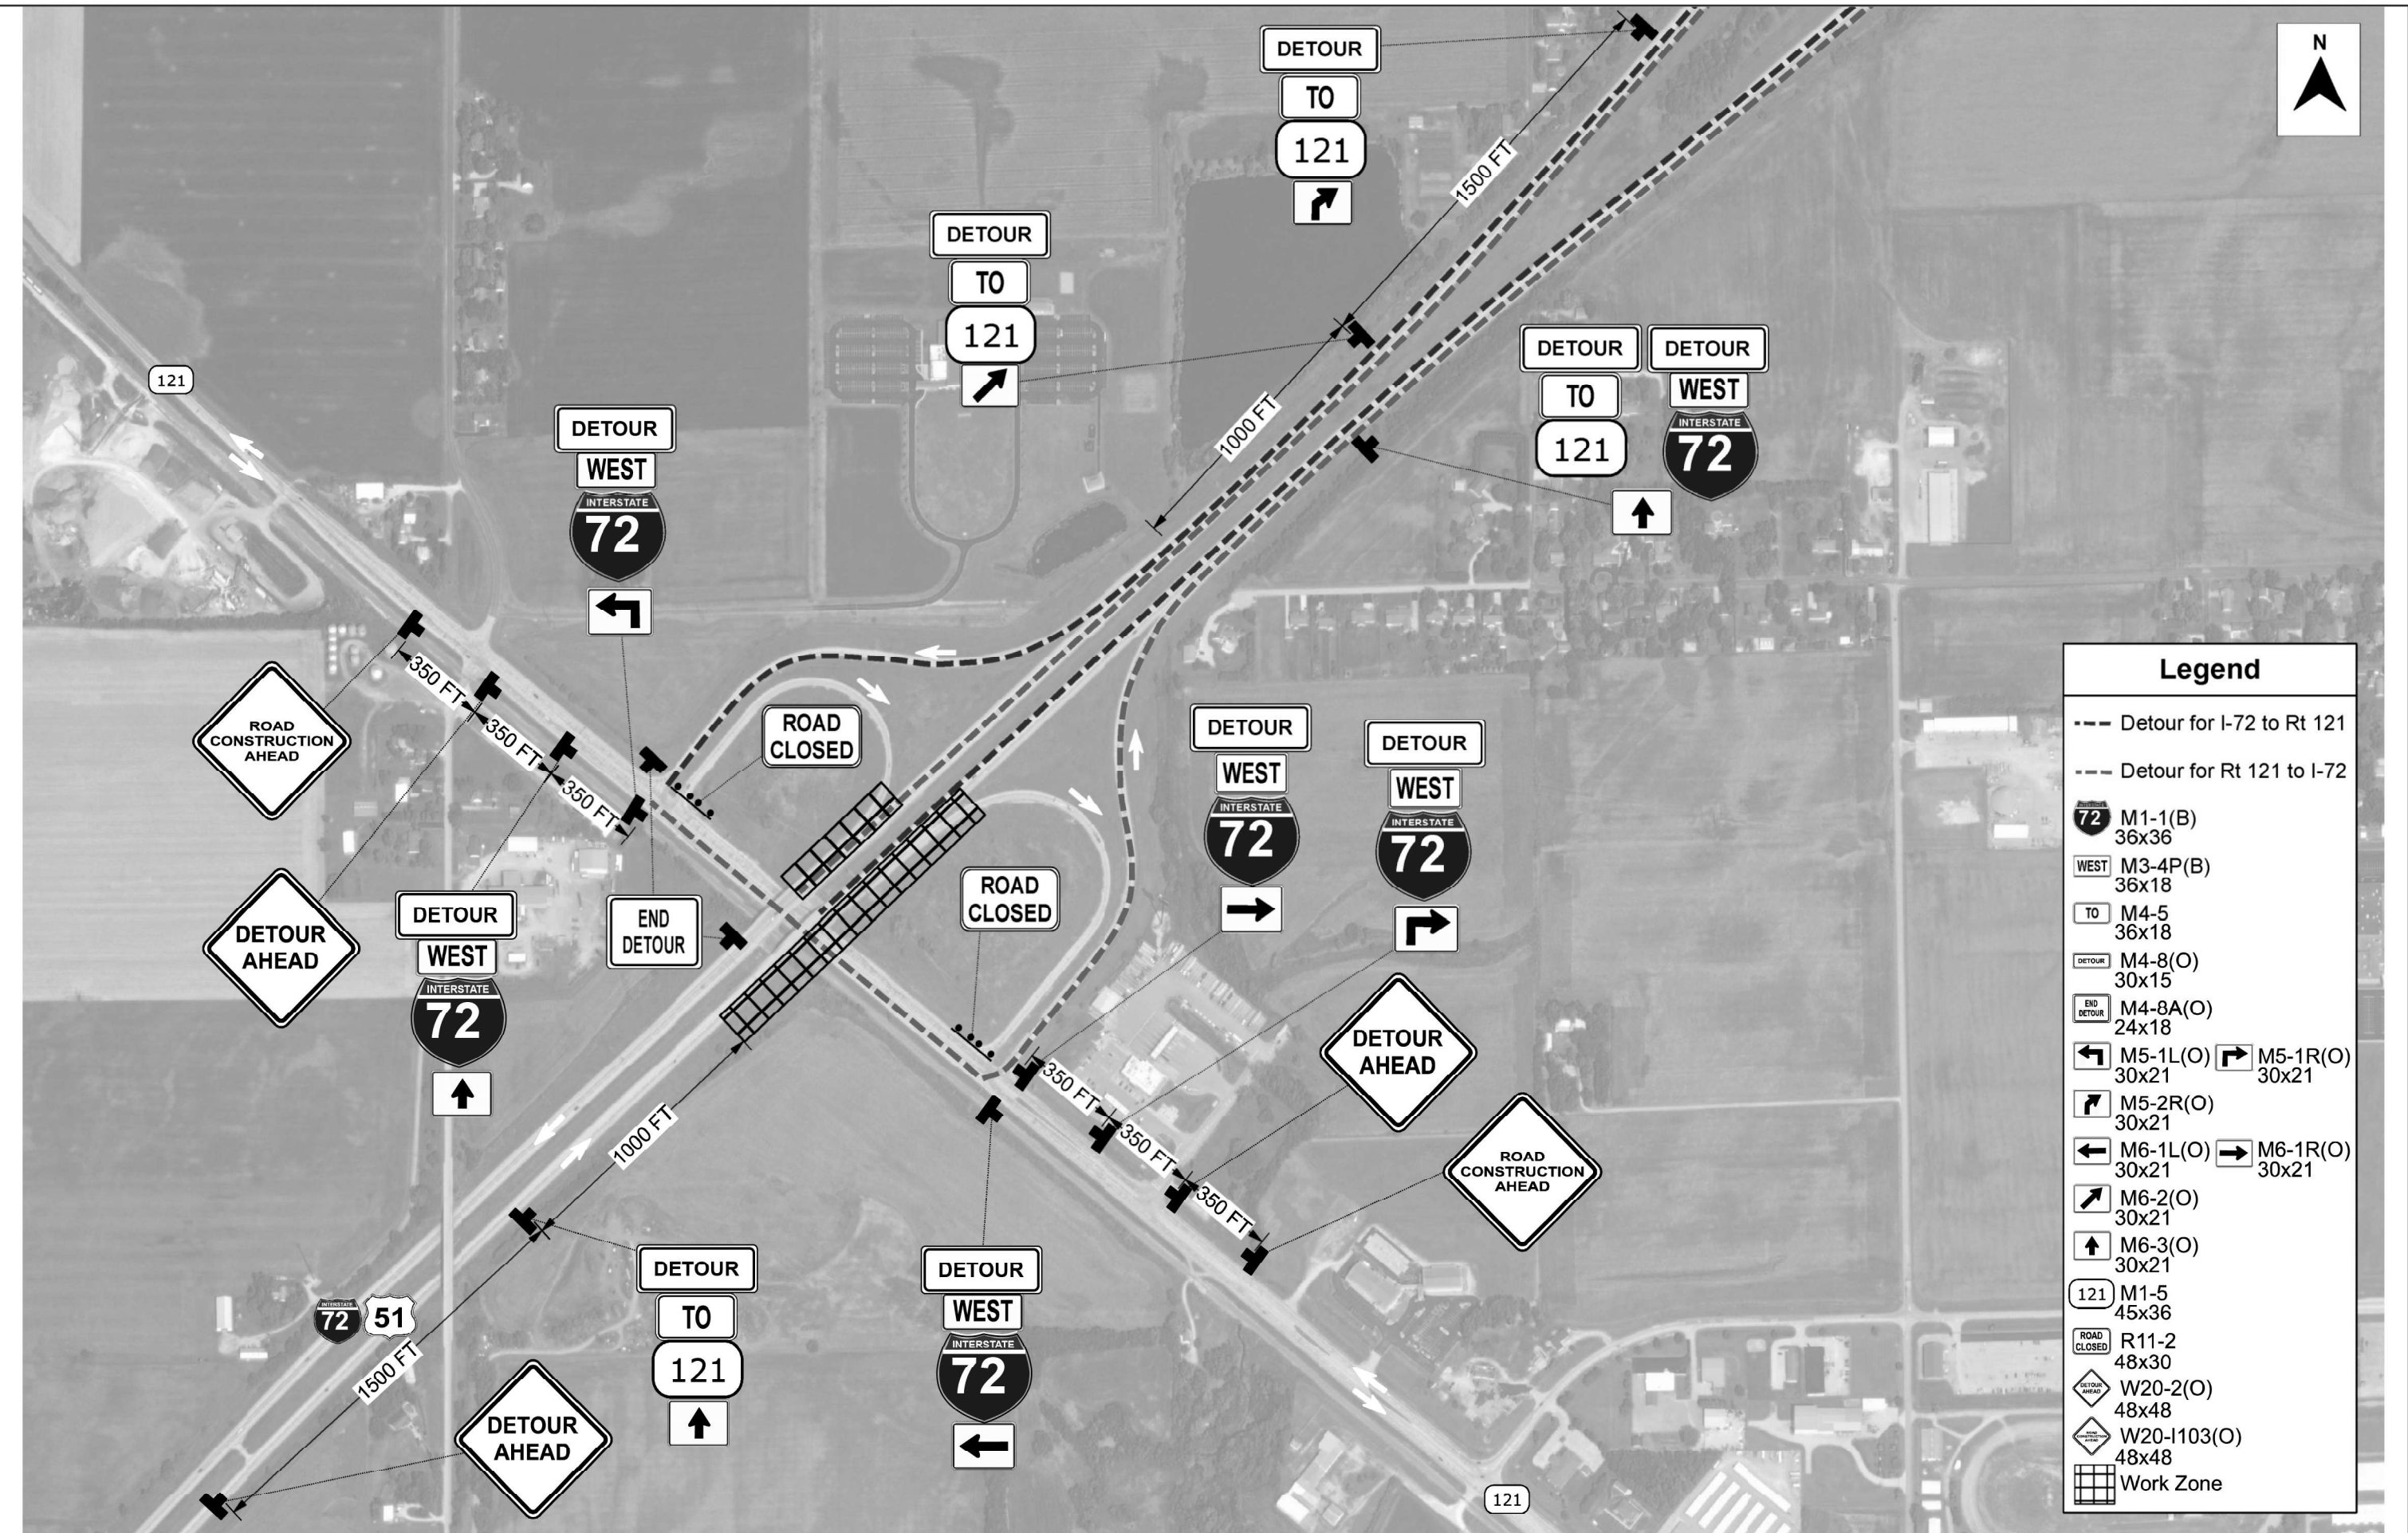

 CIVIL DESIGN, INC. WBE DBE EFFINGHAM, IL LICENSE #184.003222	USER NAME = kulrich	DESIGNED -	REVISED -	STATE OF ILLINOIS DEPARTMENT OF TRANSPORTATION	DETOUR PLAN STAGE 3					F.A.I. RTE.	SECTION	COUNTY	TOTAL SHEETS	SHEET NO.
		DRAWN -	REVISED -		72	(58-63 HVB) BR	MACON	122	38					
		CHECKED -	REVISED -		CONTRACT NO. 74705									
	PLOT DATE = 8/21/2025	DATE -	REVISED -		ILLINOIS FED. AID PROJECT									
					SCALE:	SHEET 2	OF 3	SHEETS	STA.	TO STA.				


MODEL: Detour3 [Sheet]
FILE NAME: P:\5XXXXX\2XX-53XX\6288 - PTB 201-037 D7 VV_HLR\Work Order #3\CADD Data\Sheets\0714705-shr-staging-P3.dgn



Legend	
---	Detour for I-72 to Rt 121
---	Detour for Rt 121 to I-72
	M1-1(B) 36x36
	M3-4P(B) 36x18
	M4-5 36x18
	M4-8(O) 30x15
	M4-8A(O) 24x18
	M5-1L(O) 30x21
	M5-1R(O) 30x21
	M5-2R(O) 30x21
	M6-1L(O) 30x21
	M6-1R(O) 30x21
	M6-2(O) 30x21
	M6-3(O) 30x21
	M1-5 45x36
	R11-2 48x30
	W20-2(O) 48x48
	W20-I103(O) 48x48
	Work Zone

CIVIL DESIGN, INC. WBE DBE EFFINGHAM, IL LICENSE #184.003222	USER NAME = kulrich	DESIGNED -	REVISED -	STATE OF ILLINOIS DEPARTMENT OF TRANSPORTATION	DETOUR PLAN STAGE 3	SCALE: SHEET 3 OF 3 SHEETS STA. TO STA.	F.A.I. RTE.	SECTION	COUNTY	TOTAL SHEETS	SHEET NO.
		DRAWN -	REVISED -				72	(58-63 HVB) BR	MACON	122	39
		CHECKED -	REVISED -				CONTRACT NO. 74705				
	PLOT DATE = 8/21/2025	DATE -	REVISED -				ILLINOIS FED. AID PROJECT				

MODEL: EROSION CONTROL-1 [Sheet]
FILE NAME: P:\5XXXX\22X-53X\6288 - PTB 201-037 D7 VV_HLR\Work Order #3\CADD Data\Sheets\074705-eh-eros.dgn

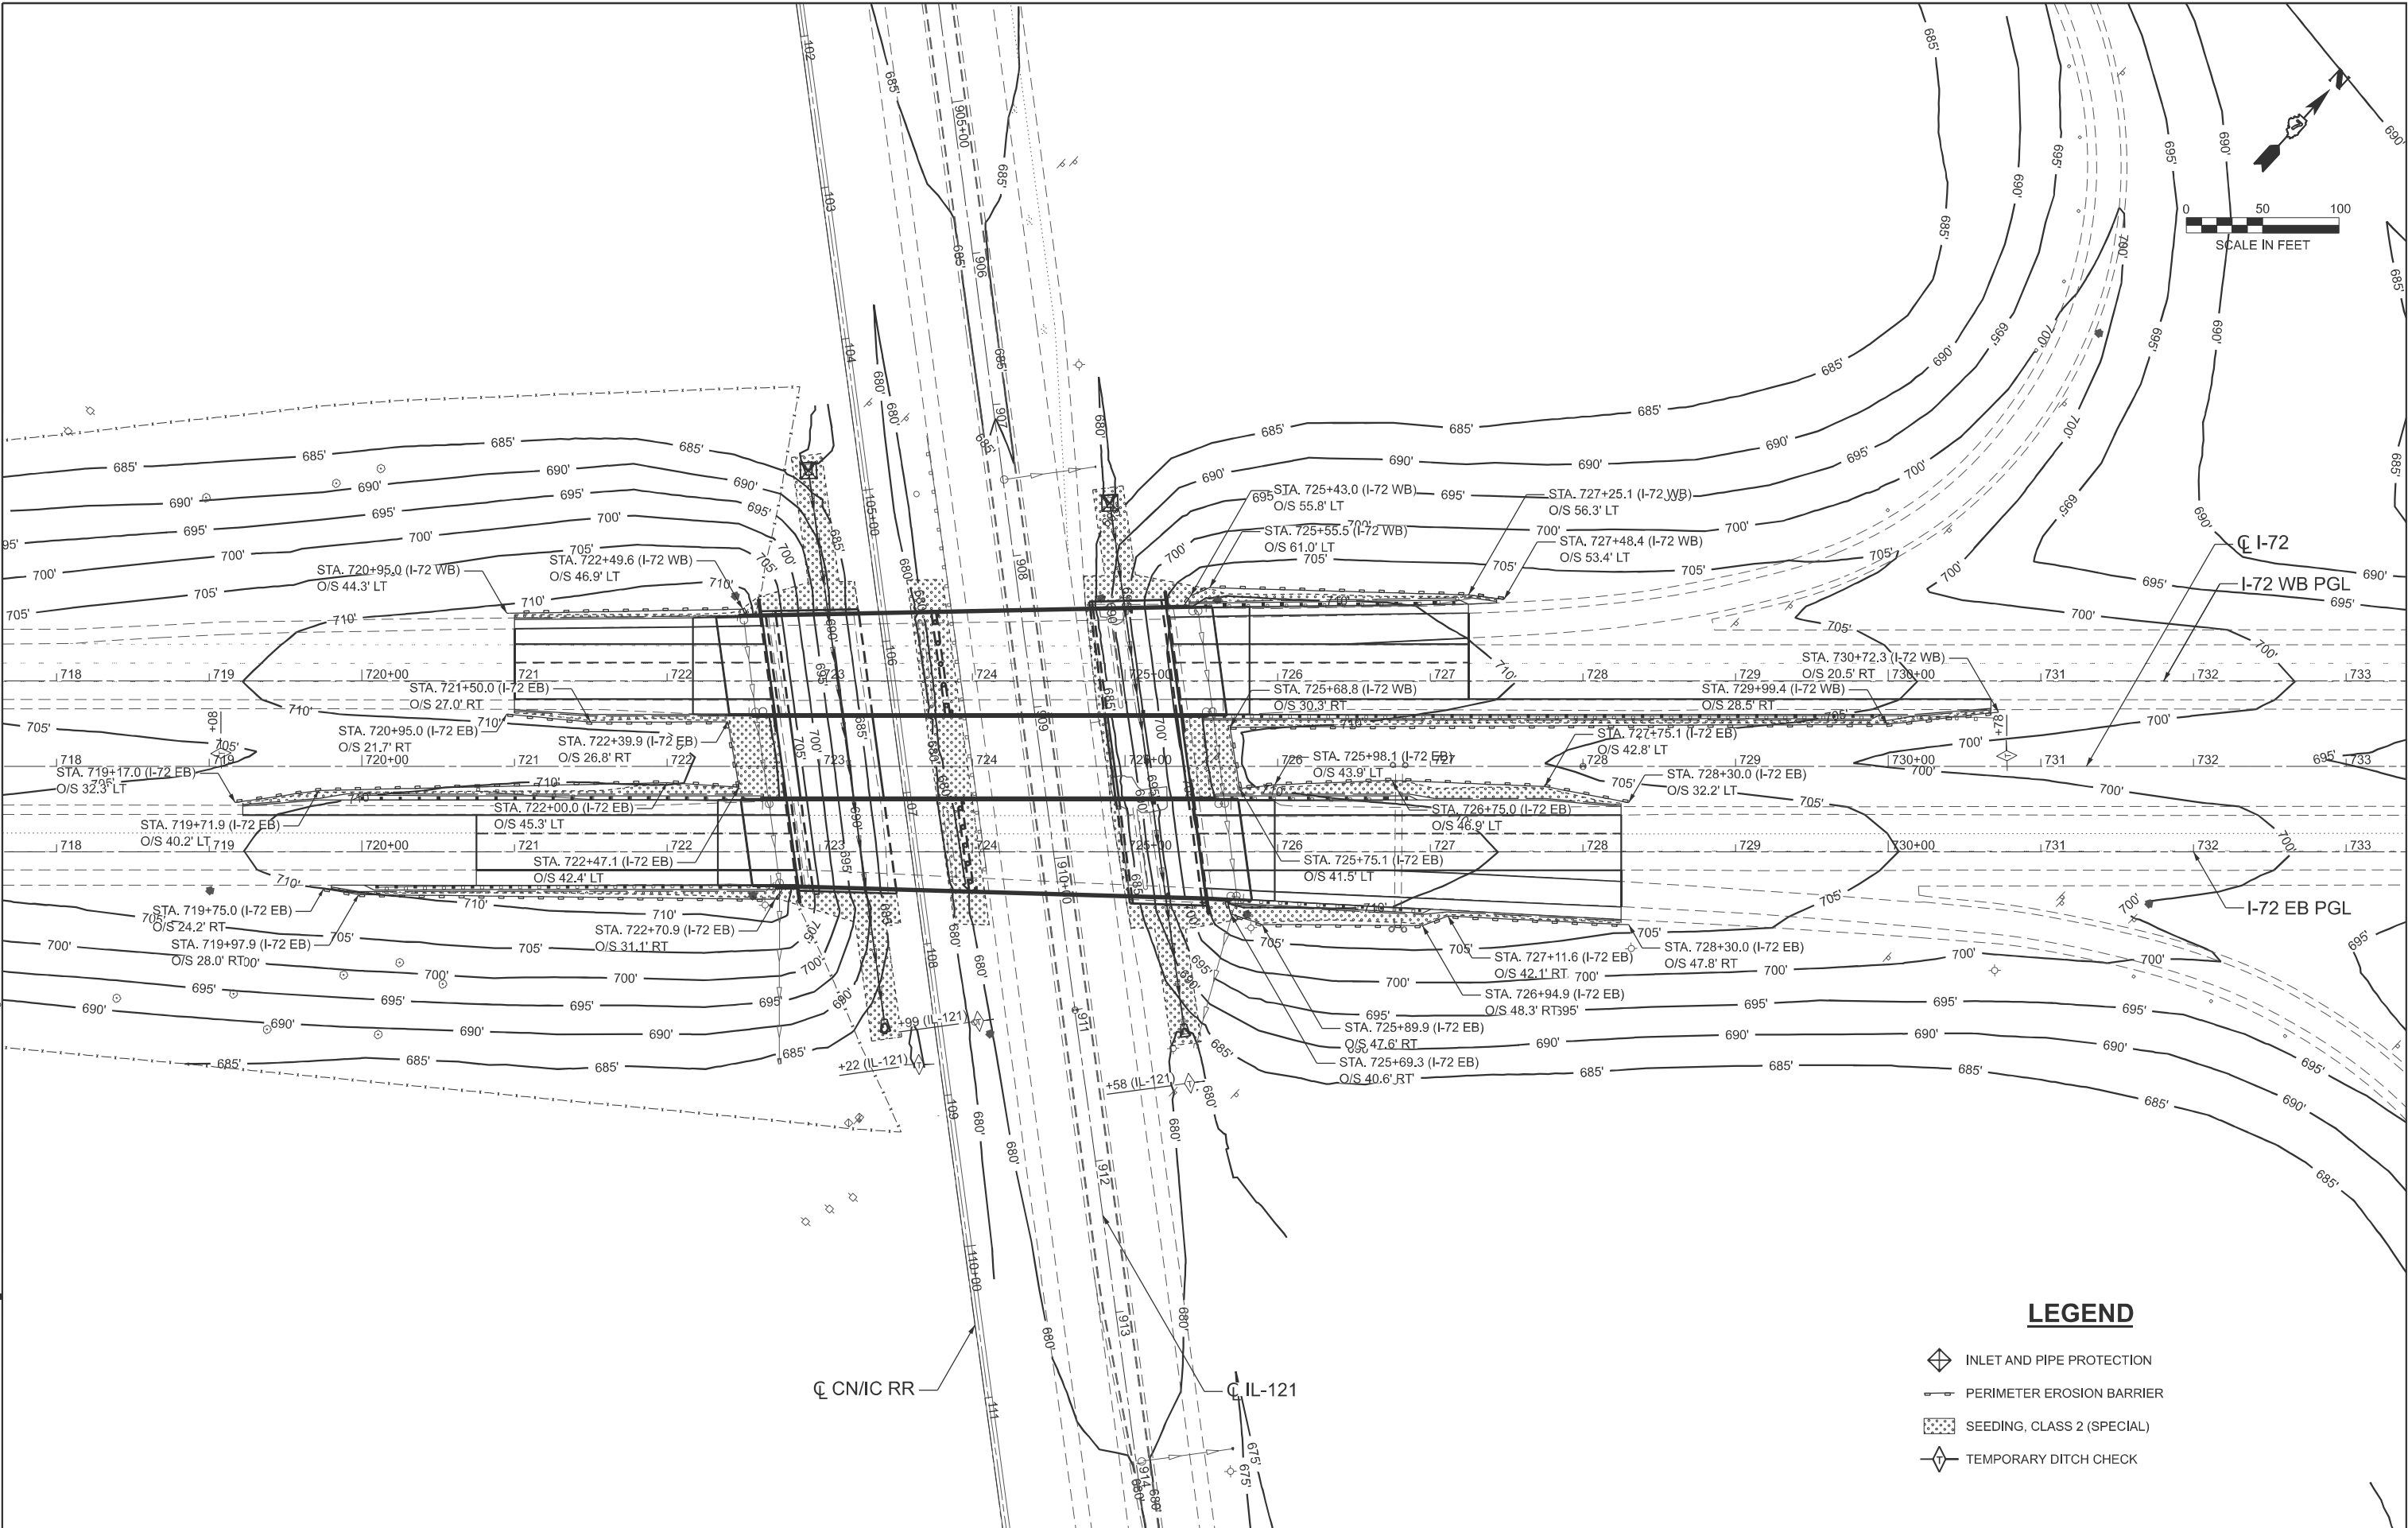

 CIVIL DESIGN, INC. WBE DBE EFFINGHAM, IL LICENSE #184.003222	USER NAME = kulrich		DESIGNED -	REVISED -	STATE OF ILLINOIS DEPARTMENT OF TRANSPORTATION	EROSION CONTROL PLAN			F.A.I RTE.	SECTION	COUNTY	TOTAL SHEETS	SHEET NO.
			DRAWN -	REVISED -					72	(56-63 HVB) BR	MACON	122	40
			CHECKED -	REVISED -					CONTRACT NO. 74705				
	PLOT DATE = 8/20/2025		DATE -	REVISED -		SCALE: 1" = 50'	SHEET 1	OF 1 SHEETS	STA.	TO STA.	ILLINOIS FED. AID PROJECT		

EXISTING STRUCTURES: 58-63 HVB - S.N. 058-0074 (EB) S.N. 058-0075 (WB), Sta. 724+45.63 (F.A.I. 72) and Sta. 909+38.59 (I.L. RTE. 121). The existing Dual structures were originally built in 1976. The structures consist of steel plate girders with a pin & link detail located on span 3, carrying a partially composite concrete deck. The superstructures are supported by multi-column piers and stub abutments, all founded on precast concrete piles. The back to back of abutment length is 268'-9¼", 58'-4¾", to 66'-3" o.-o. deck Eastbound.; 66'-4⅞" to 71'-7⅞" o.-o. deck Westbound. Structures are to be removed and replaced. Traffic to be maintained utilizing stage construction.

Structures are to be removed and replaced. Traffic to be maintained using stage construction.

No Salvage.

⌀ IC R.R.

23'-3" Min. Vert. Cl.

22'-8" Min. Vert. Cl.

22'-8" Min. Vert. Cl.

⌀ Median IL. Rte. 121

Limits of Protective Shield

Traffic Barrier Terminal, Type 6 (Std. 631031), Typ.

36" Web Plate Girder (composite full length)

54" Web Plate Girder (composite full length)

36" Pipe Culvert Replacement See Roadway Plans

36" Pipe Culvert Replacement See Roadway Plans

Elev. 704.89 W.B.
Elev. 705.09 E.B.
Metal Shell Piles (Typ.)

33'-0" R.R. ROW at Rt. L's

9'-0" Min.

31'-11" Min. at Rt. L's

22'-0" Min.

10'-0" 24'-0" 22'-0" 24'-0" 10'-0"

1.5%± P.G.

11'-0" 11'-0"

1.5%± P.G.

1:2 (V:H) at Rt. L's

1:2 (V:H) at Rt. L's

Top of Rail

Elev. 680.2± W.B.
Elev. 680.1± E.B.
Temporary soil retention system

Elev. 676.2± W.B.
Elev. 676.1± E.B.

ELEVATION


* 10'-0" Min. at Rt. L's

*** Shoulder varies 10'-0 $\frac{1}{4}$ " (S. Abut.) to 6'-0" (N. Abut.)
 *** Ramp varies 12'-3" (S. Abut.) to 17'-6 $\frac{1}{4}$ " (N. Abut.)

Diagram of a 24'-0" wide pavement section. The left shoulder is 10'-0" wide. The right shoulder is 14'-0" wide. The total width is 38'-0".


SHEET NO. 1 OF 70 SHEETS

1. *General Plan and Elevation*
- 2-4. *General Details*
5. *Footing Layout*
- 6-7. *Stage Construction Details*
8. *Temporary Concrete Barrier*
- 9-18. *Top of Slab Elevations*
- 19-22. *Top of Approach Slab Elevations*
- 23-24. *Superstructure*
25. *Superstructure Cross Sections*
- 26-27. *Superstructure Details*
28. *Drainage Scuppers, DS-11*
- 29-32. *Diaphragm Details*
- 33-48. *Precast Bridge Approach Slab Details*
49. *Preformed Joint Strip Seal*
50. *Structural Steel*
- 51-54. *Structural Steel Details*
55. *Bearing Details*
56. *South Abutment (W.B.)*
57. *North Abutment (W.B.)*
58. *South Abutment (E.B.)*
59. *North Abutment (E.B.)*
60. *Abutment Details*
- 61-64. *Pier*
65. *Metal Shell Pile Details*
66. *Bar Splicer Assembly and Mechanical Splicer Details*
- 67-70. *Borings*

 

Steven W. Megginson 08/20/2025
ILLINOIS STRUCTURAL NO. 081-6064
For sheets 1 to 60 & 65 to 70.
Piers not included

APPROVED
For Structural Adequacy Only
Jay F. Schiff
Engineer of Bridges & Structures

 

Cashif Ali N. Syed 08/20/2025
ILLINOIS STRUCTURAL NO. 081-7659
For sheets 61 to 64

GENERAL PLAN & ELEVATION
I-72 OVER IL. 121 & IC R.R.
F.A.I. 72 SECTION (58-63HVB)BR
MACON COUNTY
STATION 724+45.63
STRUCTURE NO. 058-0139 (E.B.)
STRUCTURE NO. 058-0140 (W.B.)

F.A.I.	SECTION	COUNTY	TOTAL SHEETS	SHEET NO.
72	(58-63HVB)BR	MACON	122	41
		CONTRACT NO. 74705		
ILLINOIS		FED. AID PROJECT		

GENERAL NOTES

Fasteners shall be ASTM F 3125 Grade A325 Type 1, hot dip galvanized bolts in metallized areas. Bolts 7⁄8 in. diameter, holes 15⁄16 in. diameter, unless otherwise noted. See special provision for "Metallizing of Structural Steel".

Calculated weight of Structural Steel - SN 058-0139 = 1,124,960 lbs. - SN 058-0140 = 1,249,300 lbs. All structural steel shall be AASHTO M270 Grade 50 and shall be metallized. See Special Provision for "Metallizing of Structural Steel."

No field welding is permitted except as specified in the contract documents.

Reinforcement bars designated (E) shall be epoxy coated.


Slipforming of the parapets is not allowed.

Bearing seat surfaces shall be constructed or adjusted to the designated elevations within a tolerance of 1⁄8 in. (0.01 ft.). Adjustment shall be made either by grinding the surface or by shimming the bearings.

A film forming Concrete Sealer shall be applied to the designated areas of the Pier.

The existing structural steel coating contains lead. The Contractor shall take appropriate precautions to address the presence of lead on this project.

If the Contractor elects to use cantilever forming brackets on the exterior beams or girders, the brackets shall be placed at the same locations as required for the hardwood blocks in Article 503.06(b) of the Standard Specifications. If additional cantilever forming brackets are required, hardwood blocking shall be wedged between the exterior and first interior beam at each of these additional bracket locations.

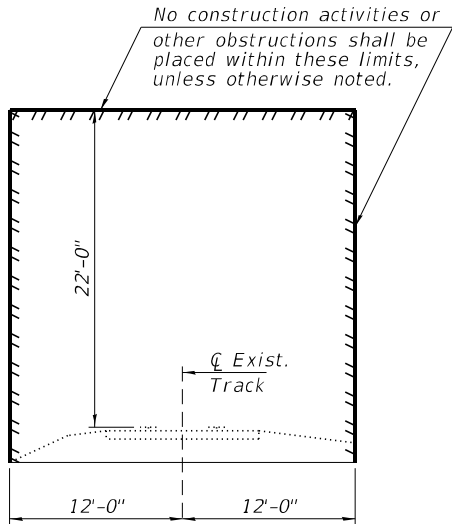

CONSTRUCTION CLEARANCE DIAGRAM
(Horiz. dim. at Rt. L's to C track)

SEISMIC DATA

Seismic Performance Zone (SPZ) = 1
Design Spectral Acceleration at 1.0 sec. (S_{D1}) = 0.149g
Design Spectral Acceleration at 0.2 sec. (S_{D5}) = 0.280g
Soil Site Class = D

DESIGN SPECIFICATIONS

2020 AASHTO LRFD Bridge Design Specifications, 9th Edition.


LOADING HL-93

Allow 50#/sq. ft. for future wearing surface.


DESIGN STRESSES

FIELD UNITS

f'_c = 4,000 psi (Superstructure)
 f'_c = 3,500 psi (Substructure)
 f_y = 60,000 psi (Reinf.)
 f_y = 50,000 psi (M270 Grade 50)
All Structural Steel shall be metallized.

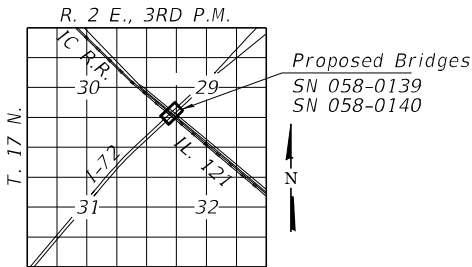


LOCATION SKETCH

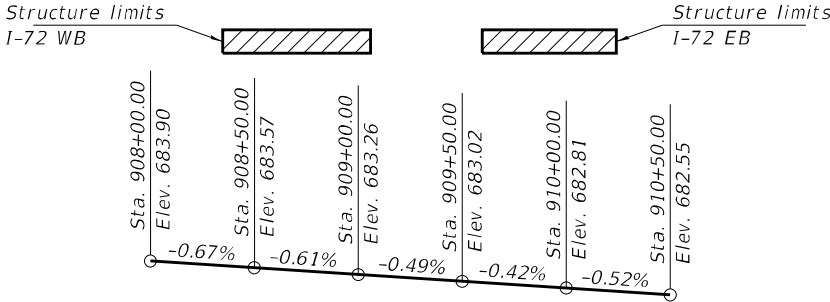


EXISTING PROFILE GRADE

ILL. Rte. 121 NB

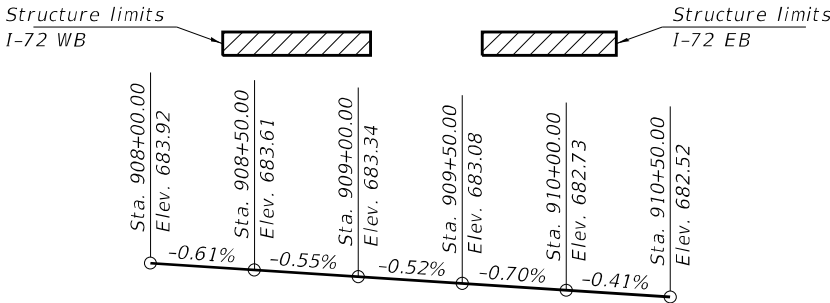

EXISTING PROFILE GRADE


ILL. Rte. 121 SB

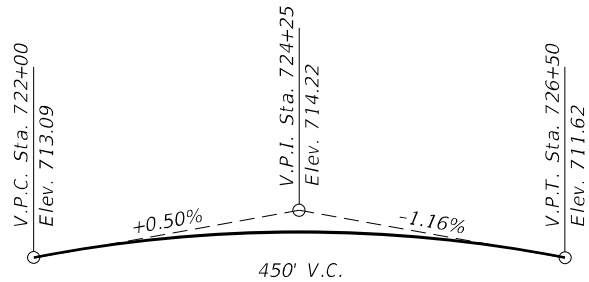

PROFILE GRADE

F.A. I-72 (Along I-72 EB/WB PGLS)

Note: Up to 1⁄4 inch to be ground off the bridge deck and the bridge approach slabs. The Profile Grade shows the final grade after grinding.

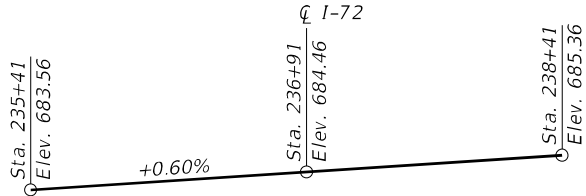

PROFILE GRADE

EXISTING IC RR.
Sta. 723+54.67 I-72 =
Sta. 236+91.00 IC R.R.

TOTAL BILL OF MATERIAL

ITEM	UNIT	SN 058-0139 (E.B.)		SN 058-0140 (W.B.)		TOTAL
		SUPER	SUB	SUPER	SUB	
Removal of Existing Structures No. 1	Each					1
Removal of Existing Structures No. 2	Each					1
Slope Wall Removal	Sq. Yd.					2,980
Protective Shield	Sq. Yd.	1,145		1,270		2,415
Structure Excavation	Cu. Yd.		390		435	825
Concrete Structures	Cu. Yd.		411.4		439.9	851.3
Concrete Superstructure	Cu. Yd.	610.4		667.0		1,277.4
Protective Coat	Sq. Yd.	2,463		2,714		5,177
Furnishing and Erecting Structural Steel	L. Sum	0.5		0.5		1
Stud Shear Connectors	Each	10,710		11,900		22,610
Reinforcement Bars, Epoxy Coated	Pound	164,600	60,580	176,440	65,990	467,610
Bar Splicers	Each	1,010	197	1,008	197	2,412
Mechanical Splicers	Each		242		242	484
Slope Wall 4 Inch	Sq. Yd.		1,242		1,526	2,768
Furnishing Metal Shell Piles 14"x0.312"	Foot		2,870		2,961	5,831
Furnishing Metal Shell Piles 16"x0.375"	Foot		1,320		1,485	2,805
Driving Piles	Foot		4,190		4,446	8,636
Test Pile Metal Shells	Each		3		3	6
Name Plates	Each	1		1		2
Preformed Joint Strip Seal	Foot	125		138		263
Anchor Bolts, 1"	Each	36		40		76
Anchor Bolts, 1 1⁄4"	Each	18		20		38
Temporary Sheet Piling	Sq. Ft.		1,340		1,340	2,680
Temporary Soil Retention System	Sq. Ft.		896		980	1,876
Drainage System for Structures	L. Sum	0.5		0.5		1
Granular Backfill for Structures	Cu. Yd.		280		320	600
Concrete Sealer	Sq. Ft.		878		970	1,848
Geocomposite Wall Drain	Sq. Yd.		140		150	290
Pipe Underdrains for Structures 4"	Foot		204		220	424
Bridge Deck Grooving (Longitudinal)	Sq. Yd.	1,487		1,842		3,329
Concrete Wearing Surface, 5"	Sq. Yd.	414		459		873
Precast Bridge Approach Slab	Sq. Ft.	3,571		3,960		7,531
Bar Terminators	Each		590		656	1,246
Drainage Scuppers, DS-11	Each	4		4		8
Diamond Grinding (Bridge Section)	Sq. Yd.	2,025		2,276		4,301
Temporary Support System	Each		2		2	4

STA. 724+45.63
BUILT 202_ BY
STATE OF ILLINOIS
F.A.I. RT. 72 SEC. (58-63HVB)BR
LOADING HL-93
STR. NO. 058-0139

NAME PLATE


See Std. 515001

STA. 724+45.63
BUILT 202_ BY
STATE OF ILLINOIS
F.A.I. RT. 72 SEC. (58-63HVB)BR
LOADING HL-93
STR. NO. 058-0140


NAME PLATE

See Std. 515001

FILE NAME = 190501-shi-bridge.dgn		USER NAME = rmosick	DESIGNED - S.M.S.	REVISED -	STATE OF ILLINOIS DEPARTMENT OF TRANSPORTATION	GENERAL DETAILS SN 058-0139(E.B.) & 058-0140(W.B.)	F.A.I.	SECTION	COUNTY	TOTAL SHEETS	SHEET NO.	
	HAMPSON, LENZINI AND RENWICK, INC. 3335 STEVENSON DRIVE, SUITE 201 SPRINGFIELD, ILLINOIS 62761 ILLINOIS PROFESSIONAL DESIGN FIRM LS / PE / SE CORP. 164.000959		CHECKED - S.W.M.	REVISED -			72	(58-63HVB)BR	MACON	122	42	
	PLOT SCALE =		DRAWN - R.D.H.	REVISED -			CONTRACT NO. 74705					
	PLOT DATE = 9/4/2025		CHECKED - S.M.S.	REVISED -			SHEET NO. 2 OF 70 SHEETS					
							ILLINOIS FED. AID PROJECT					



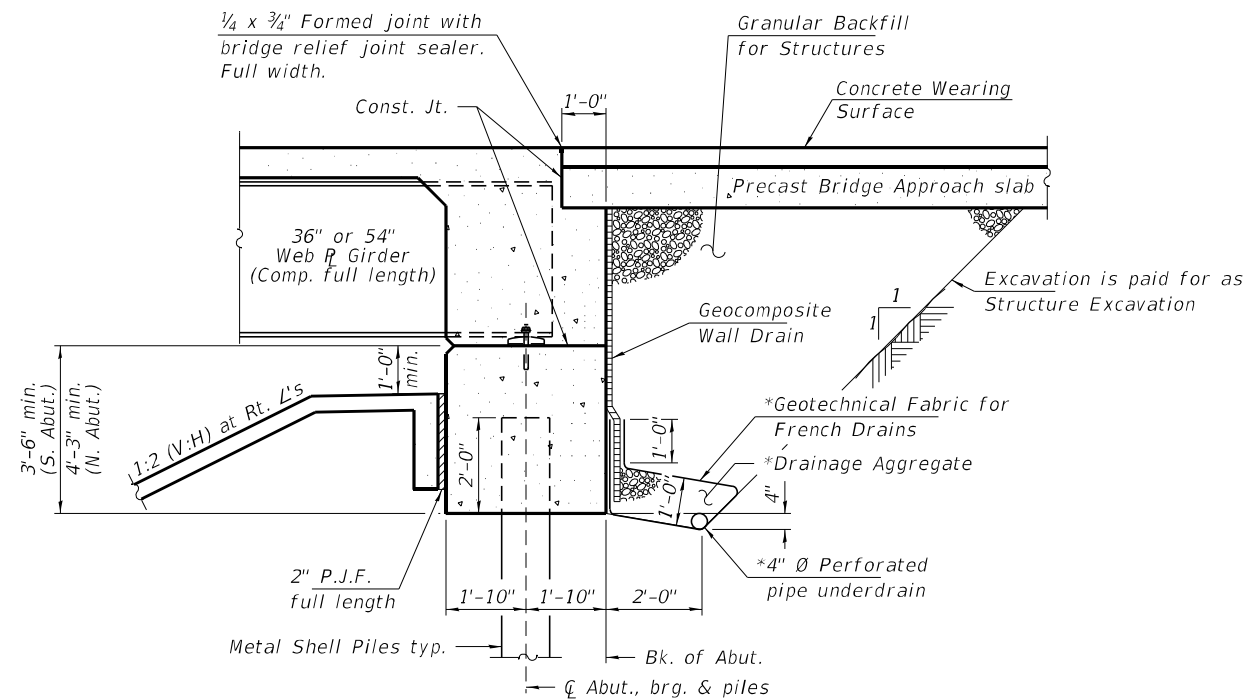


SECTION THRU INTEGRAL ABUTMENT
(Horiz. dim. at Rt. L's)
*Included in the cost of Pipe Underdrains for Structure.

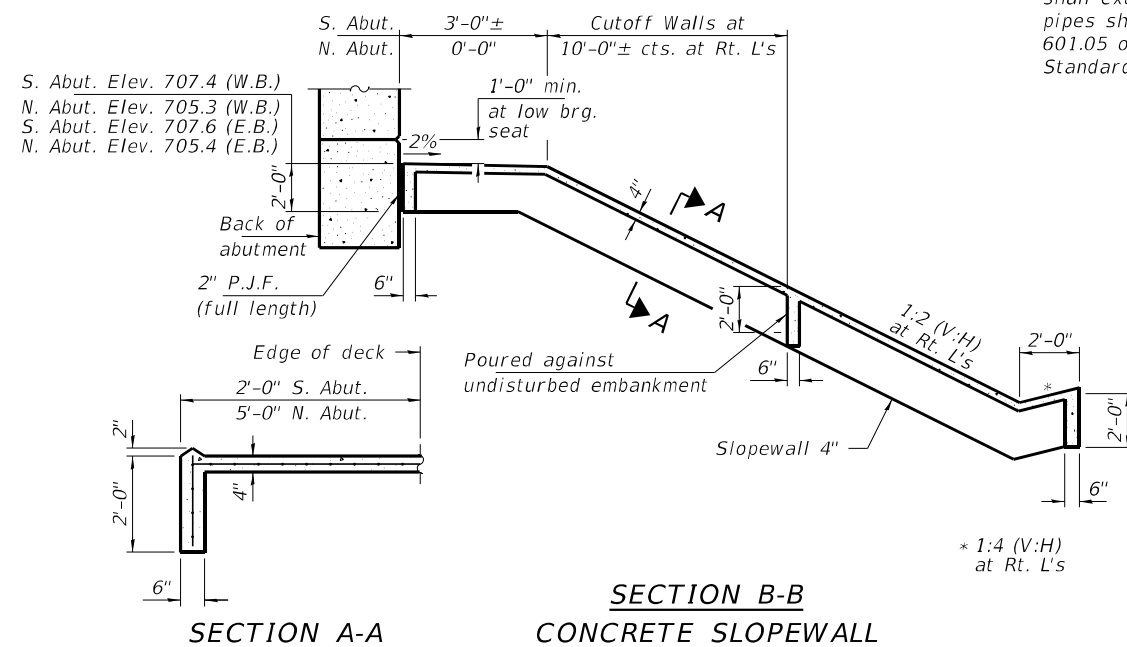


Slope wall shall be reinforced with welded wire fabric, 6 in. x 6 in. - W4.0 x W4.0, weighing 58 lbs. per 100 sq. ft.

Notes:
Bolts, expansion anchors, washers, nuts, pipe clamp, etc. shall conform to the requirements of ASTM A 307 and shall be galvanized according to AASHTO M 232.
As an alternate, bolts, anchor studs, washers and nuts may be stainless steel according to Article 1006.29(d) of the Standard Specifications.
Cost of Hangars, Pipe, Tees, Elbows, Cleanouts, Wyes, Splash blocks and all appurtenances required for the installation of the drainage collection system, except scuppers, shall be included in and paid for at the contract lump sum price for Drainage System for Structures.
Structural steel scupper frames and downspouts, when utilized, shall be galvanized according to AASHTO M111.

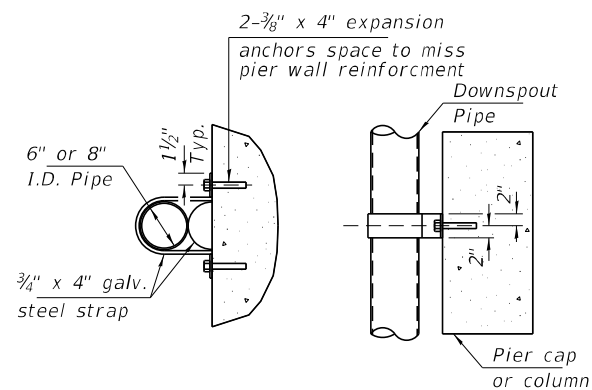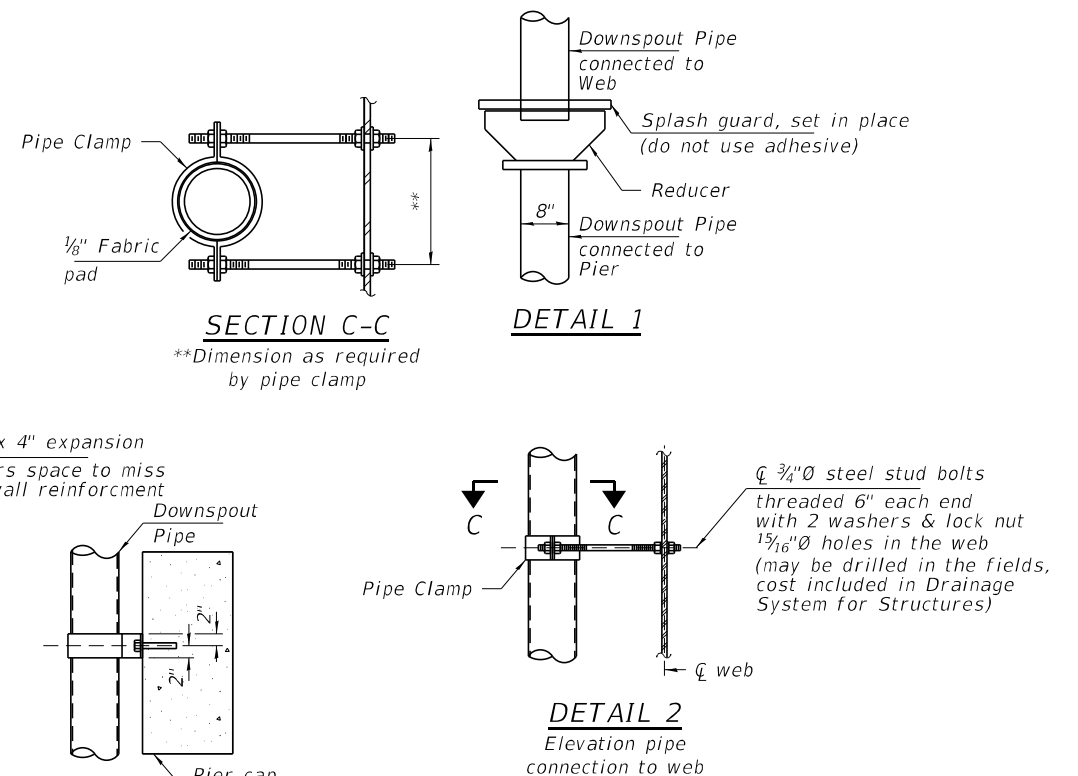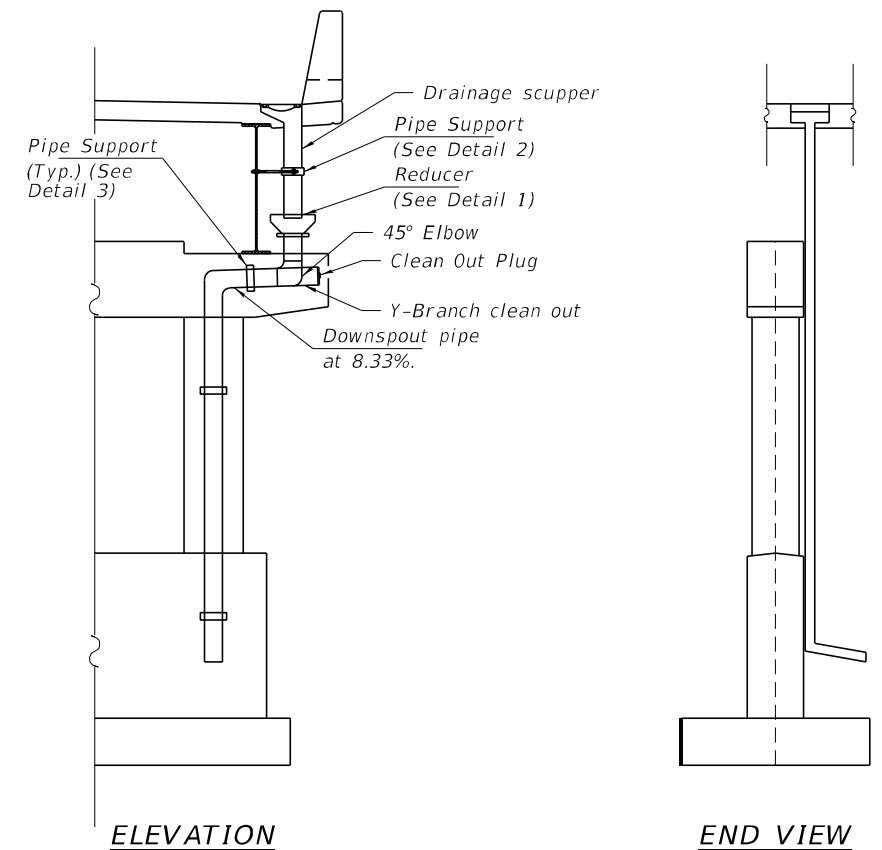


FILE NAME = 190501-eh1-bridge.dgn		USER NAME = rmosick	DESIGNED - S.M.S.	REVISED -	STATE OF ILLINOIS DEPARTMENT OF TRANSPORTATION	GENERAL DETAILS SN 058-0139(E.B.) & 058-0140(W.B.)		F.A.I.	SECTION	COUNTY	TOTAL SHEETS	SHEET NO.
 HAMPTON, LENZINI AND RENWICK, INC. 3308 STEVENSON DRIVE, SUITE 201 SPRINGFIELD, ILLINOIS 62703 ILLINOIS PROFESSIONAL DESIGN FIRM ILS / PLS / BE CORP. 164-000989		PLOT SCALE =	CHECKED - S.W.M.	REVISED -		72	(58-63HVB)BR	MACON	122	43		
		PLOT DATE = 8/21/2025	DRAWN - R.D.H.	REVISED -		CONTRACT NO. 74705						
		CHECKED - S.M.S.	REVISED -									
		SHEET NO. 3 OF 70 SHEETS										
						ILLINOIS / FED. AID PROJECT						

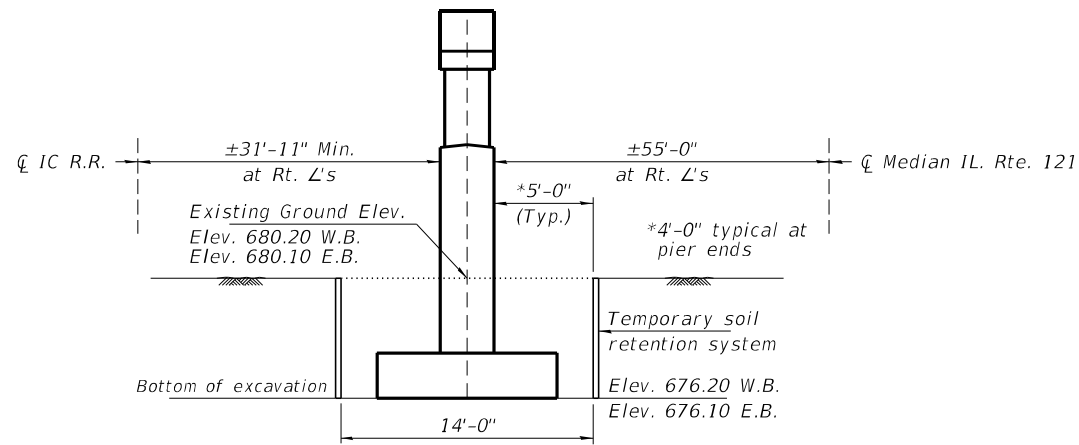


TEMPORARY SOIL RETENTION SYSTEM - ELEVATION
(Looking West)

Note:
A cantilevered sheet piling design does not appear feasible and additional members or other retention systems may be necessary. The Contractor shall submit a temporary soil retention system design including plan details and calculations for review and acceptance by the Engineer.

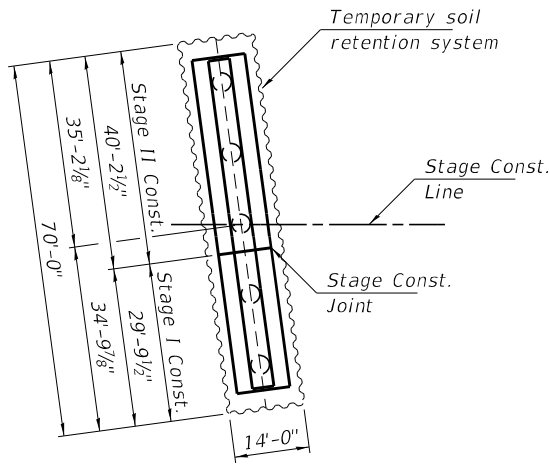


W.B. 058-0140

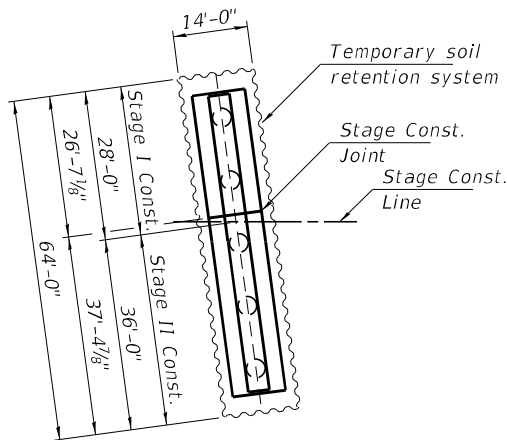


E.B. 058-0139


TEMPORARY SOIL RETENTION SYSTEM - PLAN

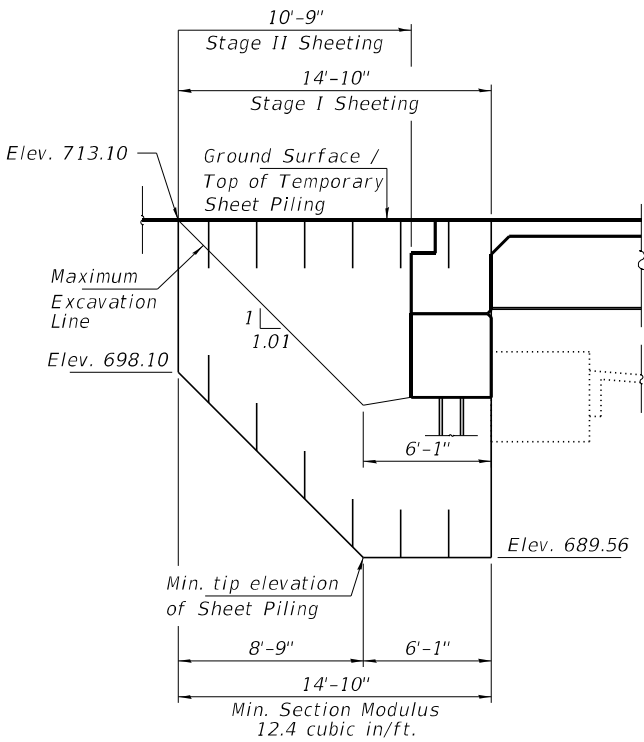


SOUTH ABUTMENT
(E.B. 058-0139)

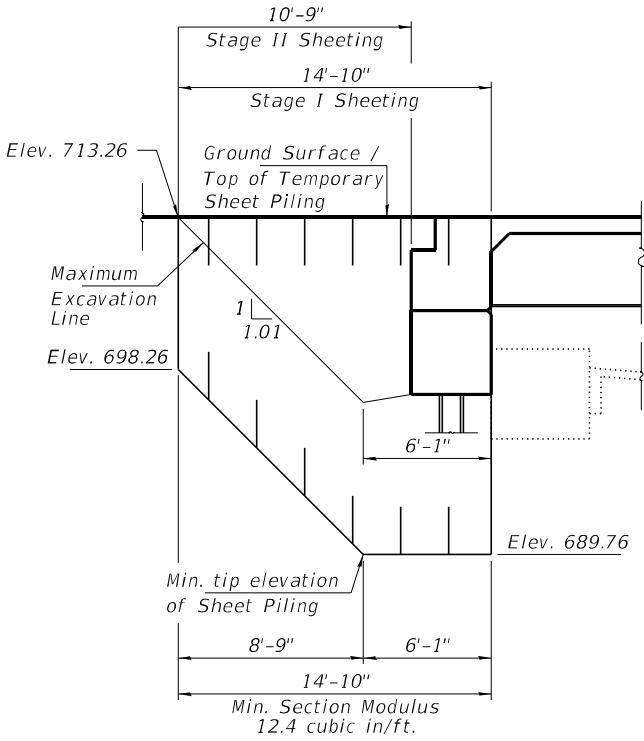

SOUTH ABUTMENT
(E.B. 058-0140)

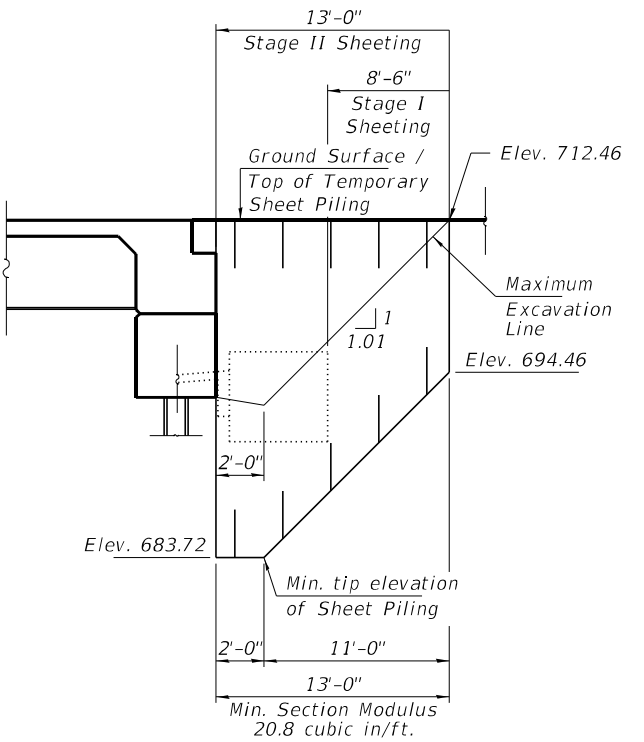

NORTH ABUTMENT
(E.B. 058-0139)


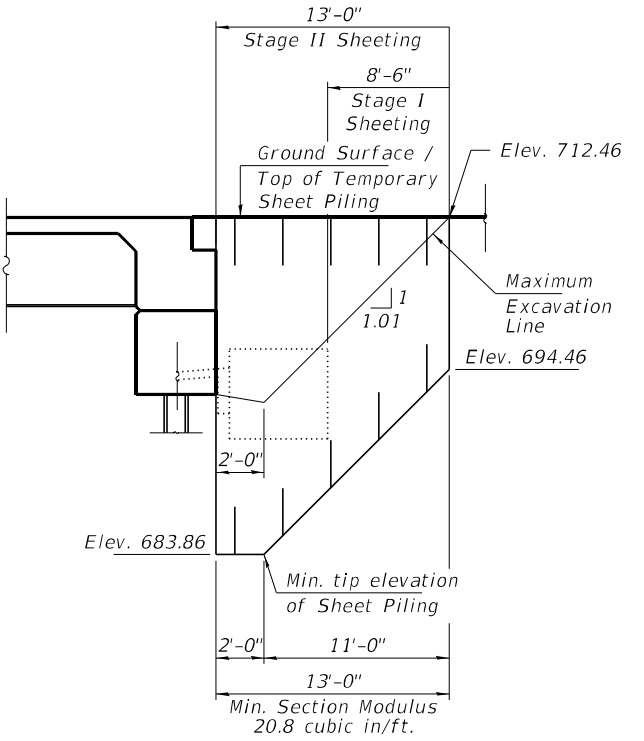


NORTH ABUTMENT
(E.B. 058-0140)

TEMPORARY SHEET PILING AT ABUTMENTS



Notes:
If the Contractor chooses to alter the temporary cantilevered sheet piling design requirements shown on the plans, a design submittal including plan details and calculations will be required for review and acceptance by the Engineer.

FILE NAME = 190501-shl-bridge.dgn	USER NAME = rmosick	DESIGNED - S.M.S.	REVISED -	STATE OF ILLINOIS DEPARTMENT OF TRANSPORTATION	GENERAL DETAILS SN 058-0139(E.B.) & 058-0140(W.B.)	SHEET NO. 4 OF 70 SHEETS	F.A.I.	SECTION	COUNTY	TOTAL SHEETS	SHEET NO.
HAMPTON, LENZINI AND RENWICK, INC. 3335 STEVENSON DRIVE, SUITE 201 SPRINGFIELD, ILLINOIS 62703 ILLINOIS PROFESSIONAL DESIGN FIRM LS / PE / SE CORP. 164.000959	PLOT SCALE =	CHECKED - S.W.M.	REVISED -				72	(58-63HVB)BR	MACON	122	44
	PLOT DATE = 8/21/2025	DRAWN - R.D.H.	REVISED -				CONTRACT NO. 74705				
		CHECKED - S.M.S.	REVISED -				ILLINOIS FED. AID PROJECT				

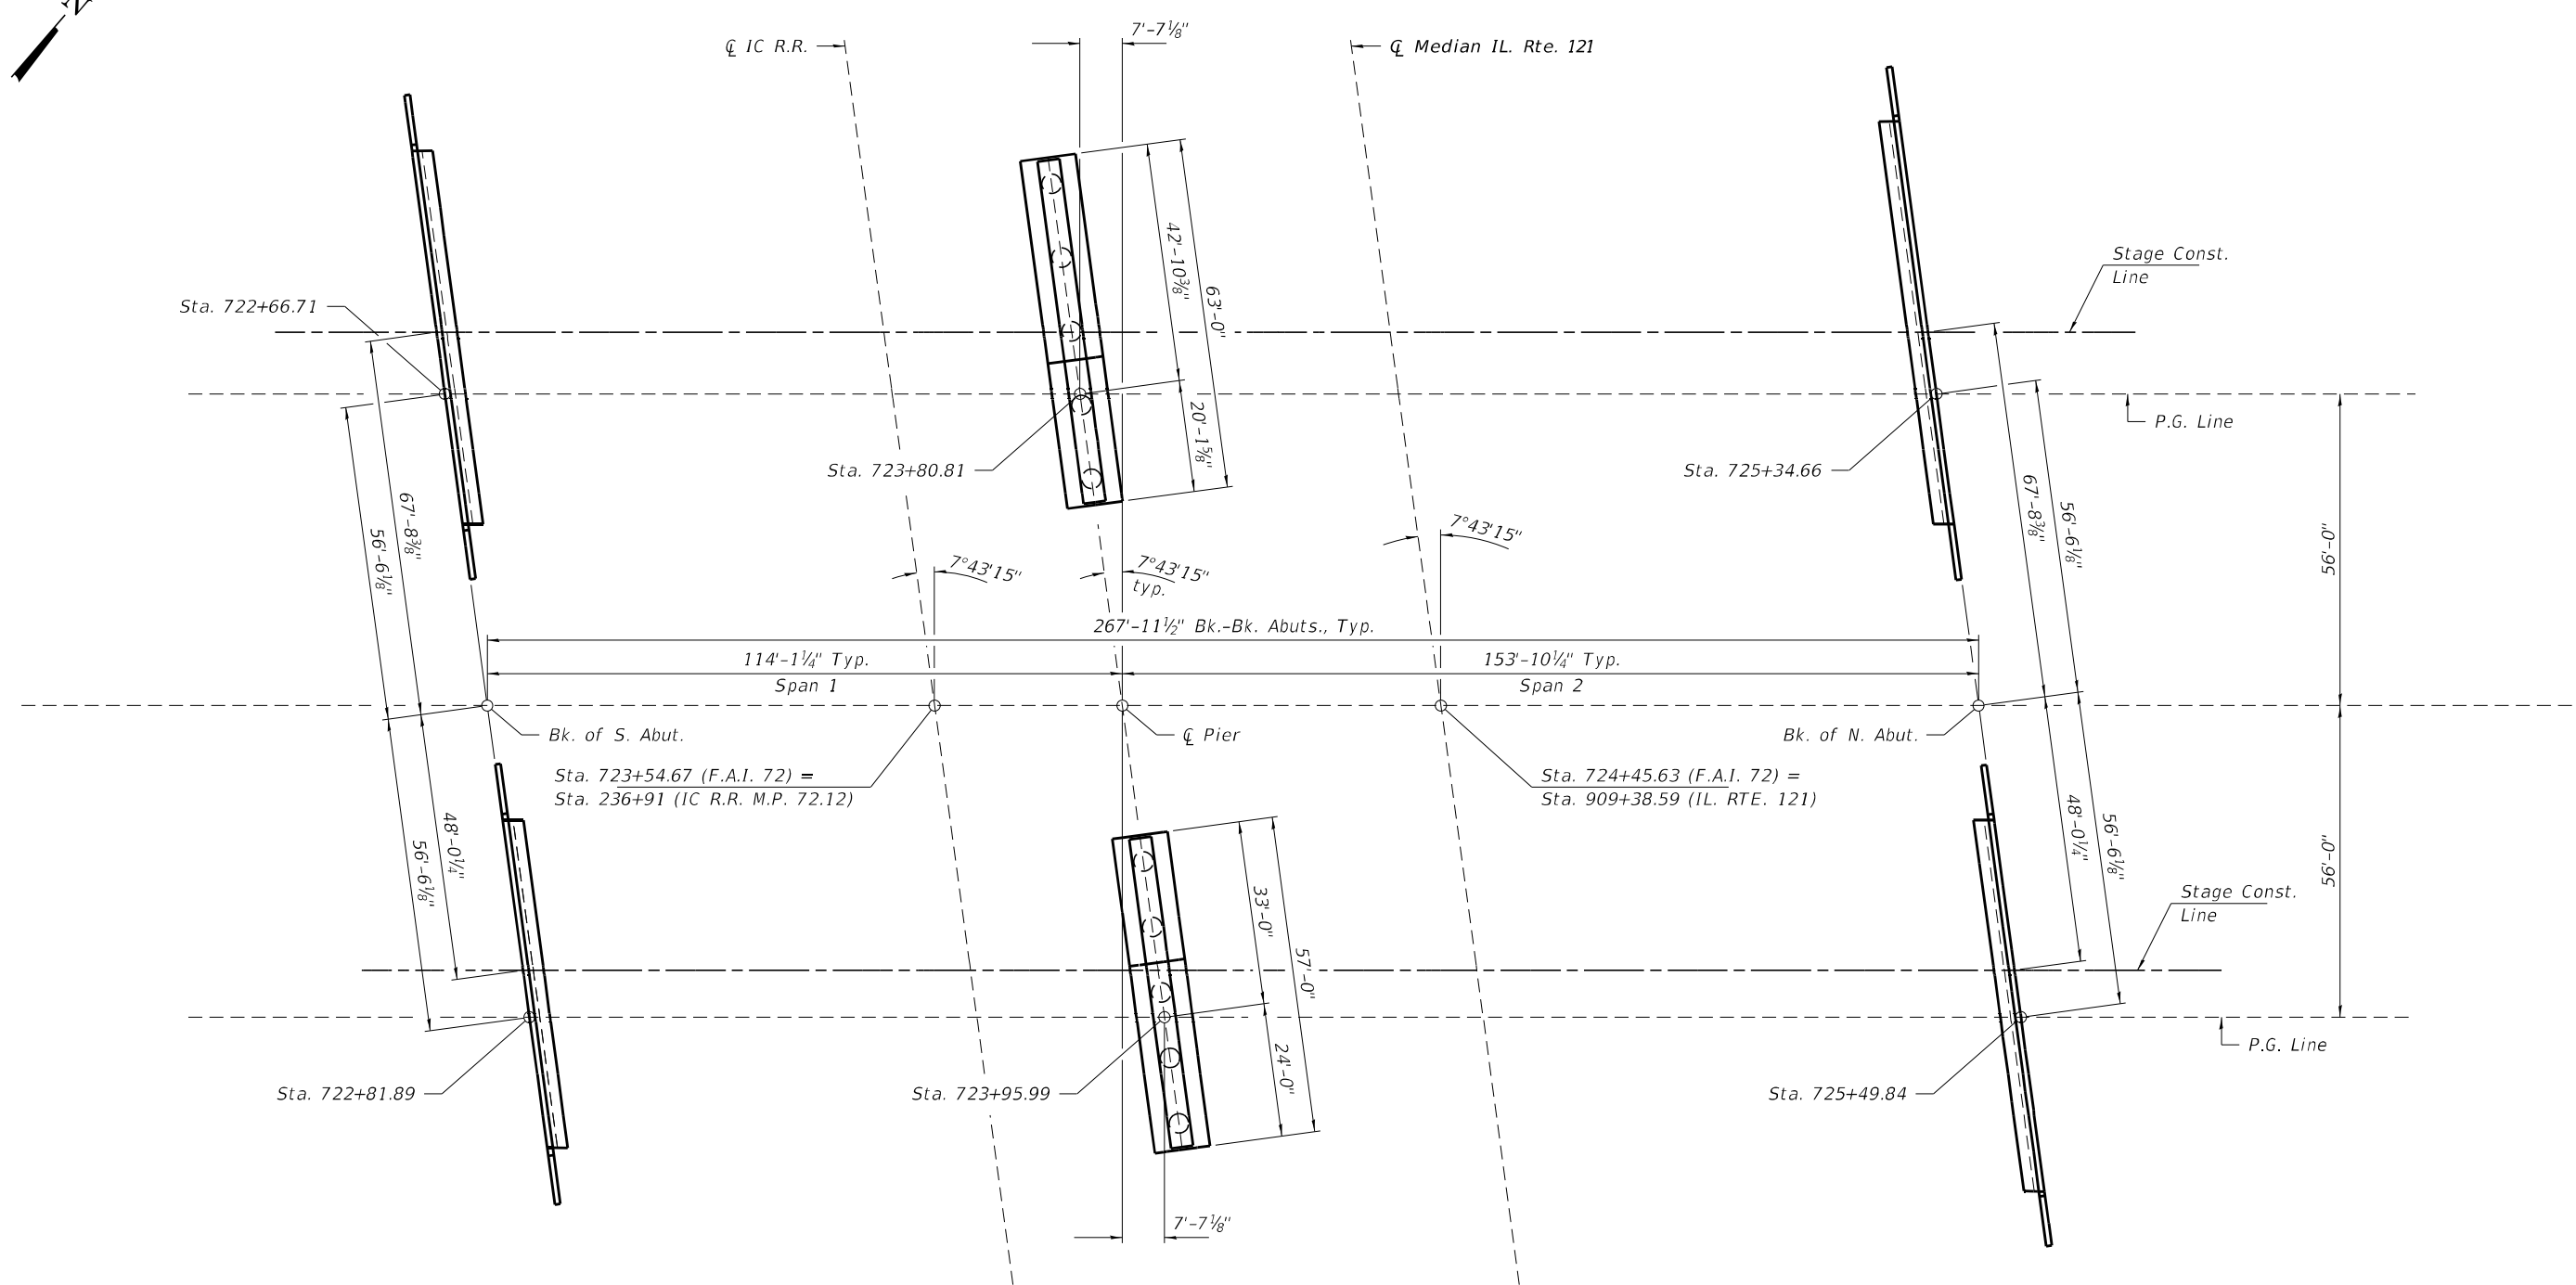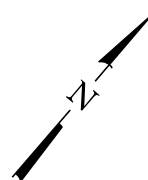

FOOTING LAYOUT


FILE NAME = 190501-shl-bridge.dgn		USER NAME = rmosick	DESIGNED - S.M.S.	REVISED -	STATE OF ILLINOIS DEPARTMENT OF TRANSPORTATION	FOOTING LAYOUT SN 058-0139(E.B.) & 058-0140(W.B.)	F.A.I.	SECTION	COUNTY	TOTAL SHEETS	SHEET NO.			
 HAMPTON, LENZINI AND RENWICK, INC. 3085 STEVENSON DRIVE, SUITE 201 SPRINGFIELD, ILLINOIS 62760 ILLINOIS PROFESSIONAL DESIGN FIRM LS / PE / SE CORP. 164.000959	PLOT SCALE =	DRAWN - R.D.H.	REVISED -											
	PLOT DATE = 8/21/2025	CHECKED - S.M.S.	REVISED -											
	SHEET NO. 5 OF 70 SHEETS			CONTRACT NO. 74705										
				ILLINOIS FED. AID PROJECT										

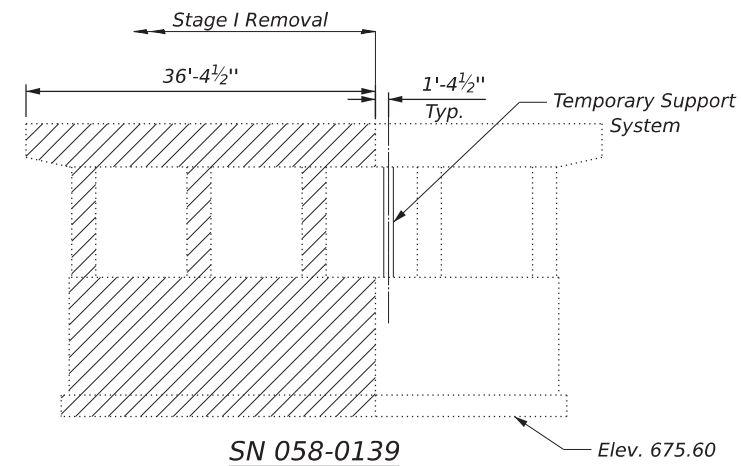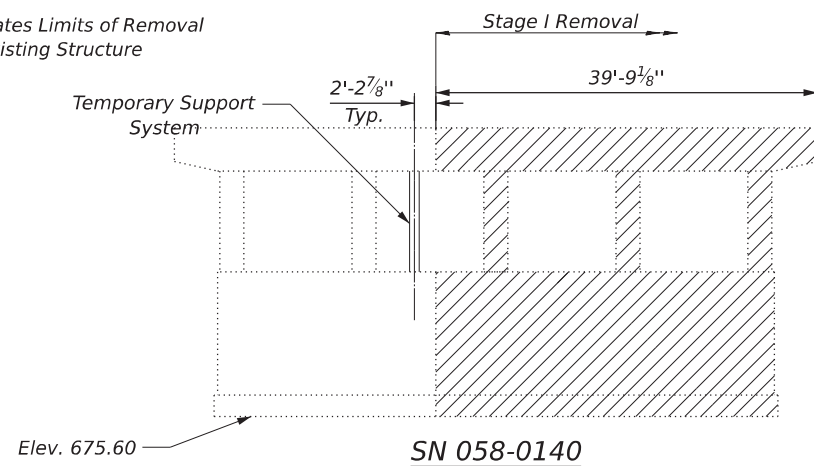


Note:

Partial removal of existing Pier 2 is shown in all sections. Existing Pier 1 are similar. A Temporary Support System will be required to support each existing pier cap as shown in the Eastbound Structure (SN 058-0139) during Stage I Construction. The temporary support system must be in place before the piers are cut. Prior to Stage I removal, piers and abutments shall be saw cut full depth at substructure stage removal line. See Special Provisions.

The Temporary Support System shall be capable of supporting a design service vertical Dead Load of 158 kips and a Vertical Live Load of 163 kips.

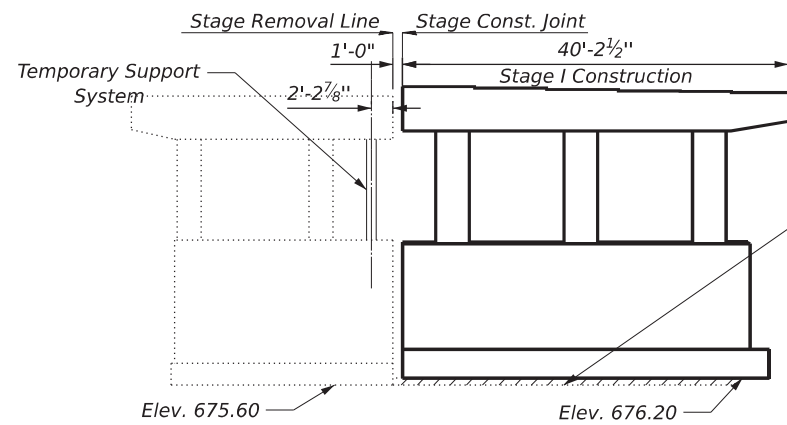


— Backfill per Art. 502.10 of the —
Standard Specifications. Cost
included with Structure Excavation

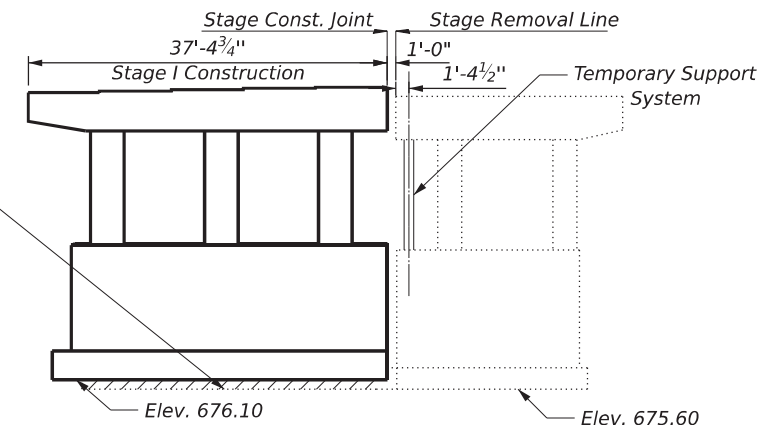


STAGE CONSTRUCTION SEQUENCE FOR PIER
ON EAST BOUND STRUCTURE (SN 058-0139)

1. Install Temporary Support System at each existing pier.
2. Complete Stage I Removal.
3. Backfill to Elevation 676.10.
4. Drive piles beginning at Elevation 676.10 and complete Stage I Pier Construction.
5. Repeat 2 thru 4 for Stage II.

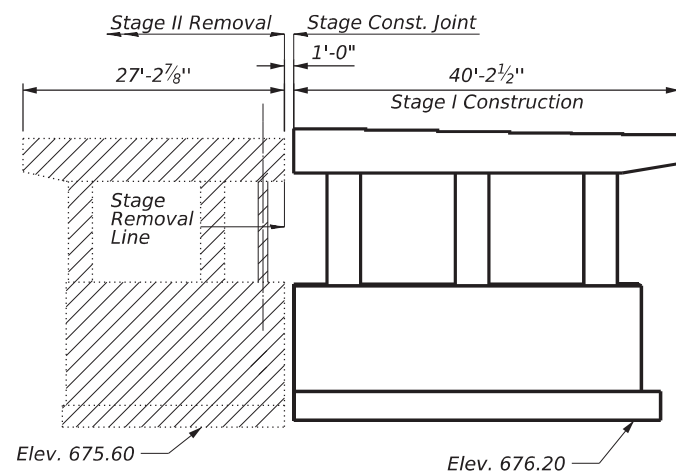


STAGE II REMOVAL
(Looking North)
(Horizontal Dimensions shown along C of Pier)

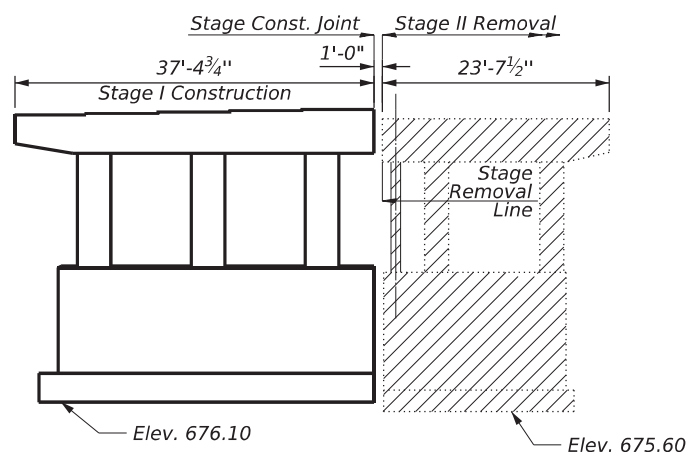


STAGE CONSTRUCTION SEQUENCE FOR PIER
ON WEST BOUND STRUCTURE (SN 058-0140)

1. Install Temporary Support System at each existing pier.
2. Complete Stage I Removal.
3. Backfill to Elevation 676.20.
4. Drive piles beginning at Elevation 676.20 and complete Stage I Pier Construction.
5. Repeat 2 thru 4 for Stage II.

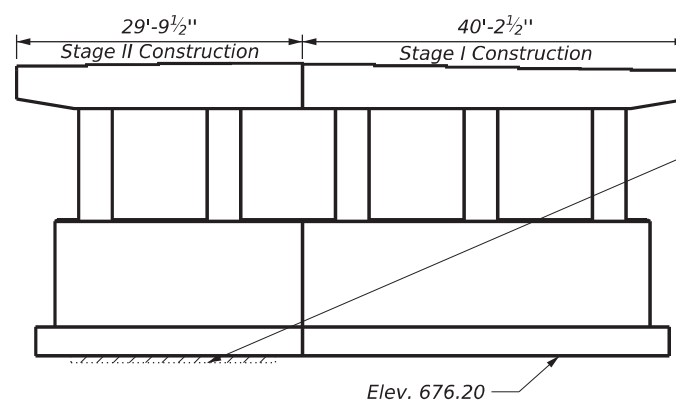


STAGE II CONSTRUCTION
(Looking North)
(Horizontal Dimensions shown along C of Pier)

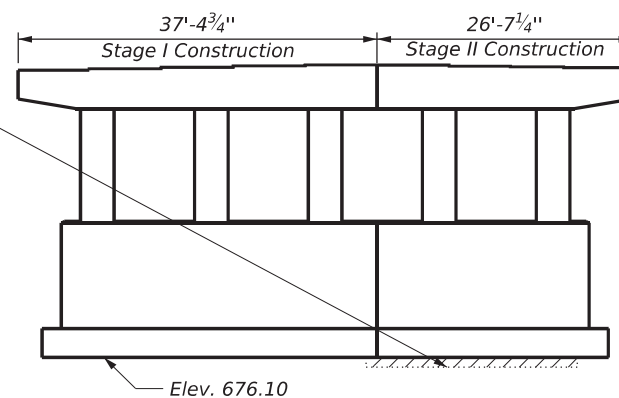


BILL OF MATERIAL

<i>Item</i>	<i>Unit</i>	<i>Total</i>
<i>Temporary Support System</i>	<i>Each</i>	<i>4</i>

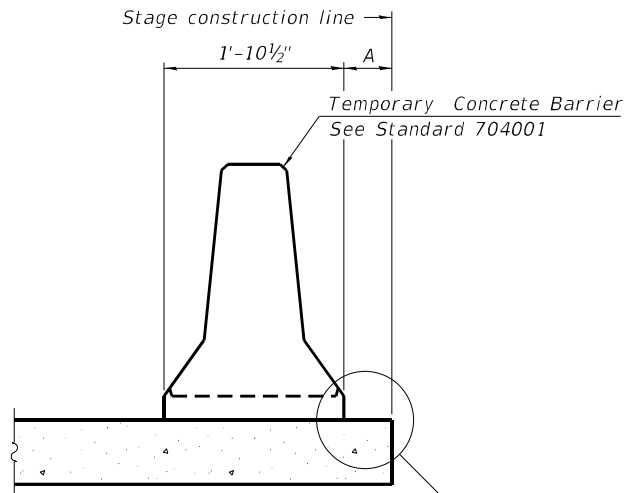


When "A" is 3'-1" or less, the temporary concrete barrier shall be restrained to the new slab according to Detail I, II or III. No restraint is required when "A" is greater than 3'-1".

NEW SLAB OR NEW DECK BEAM

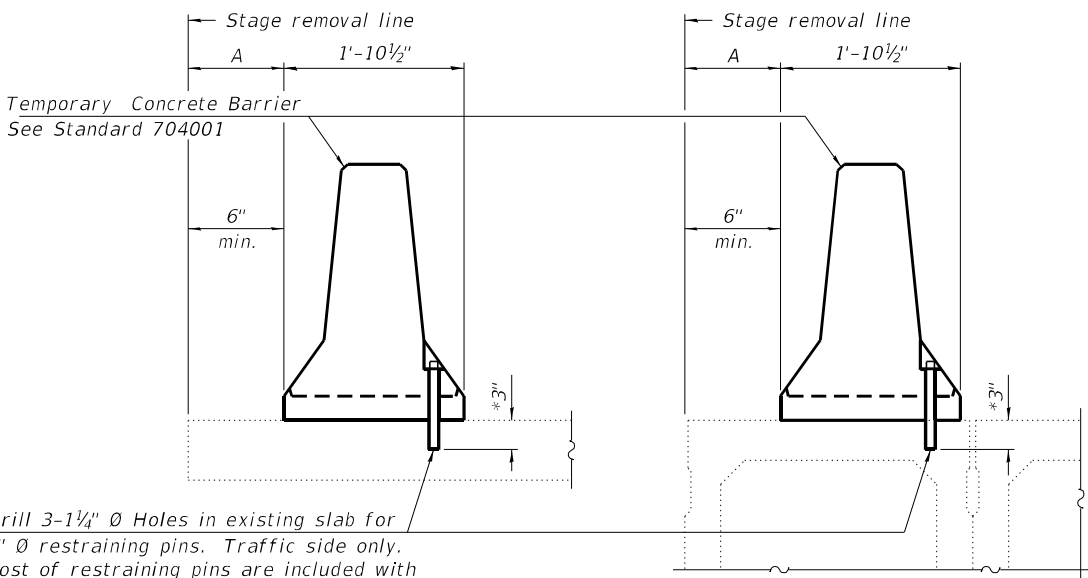


Drill 3-1 1/4" Ø Holes in existing slab for 1" Ø restraining pins. Traffic side only. Cost of restraining pins are included with Temporary Concrete Barrier. No restraint is required when "A" is greater than 3'-1".

EXISTING SLAB

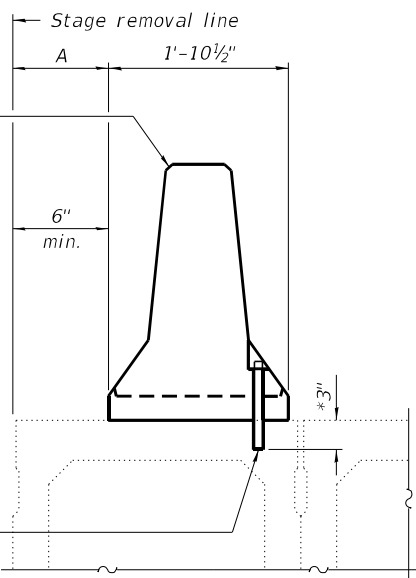


* When hot-mix asphalt wearing surface is present, embedment shall be 3" plus the wearing surface depth.

EXISTING DECK BEAM

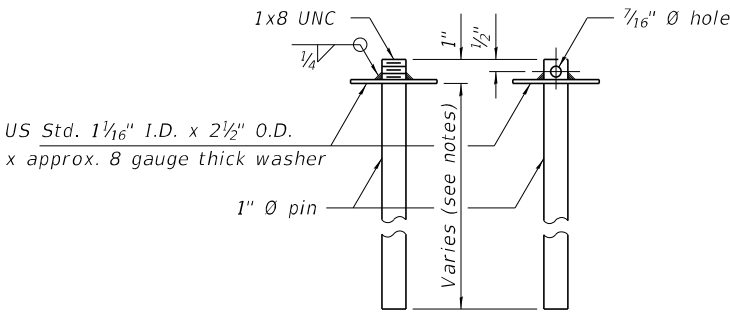


RESTRAINING PIN


SECTIONS THRU SLAB OR DECK BEAM

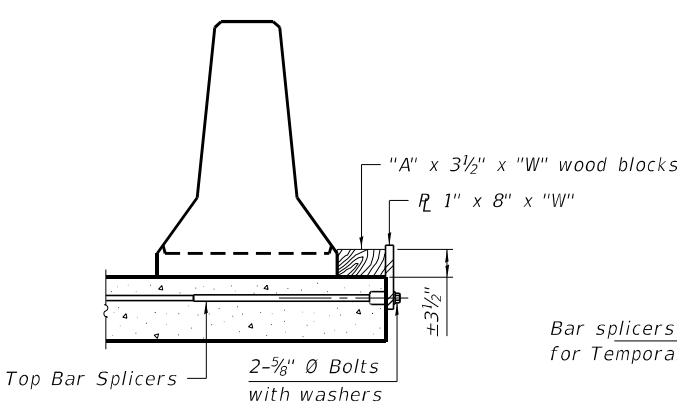


DETAIL I

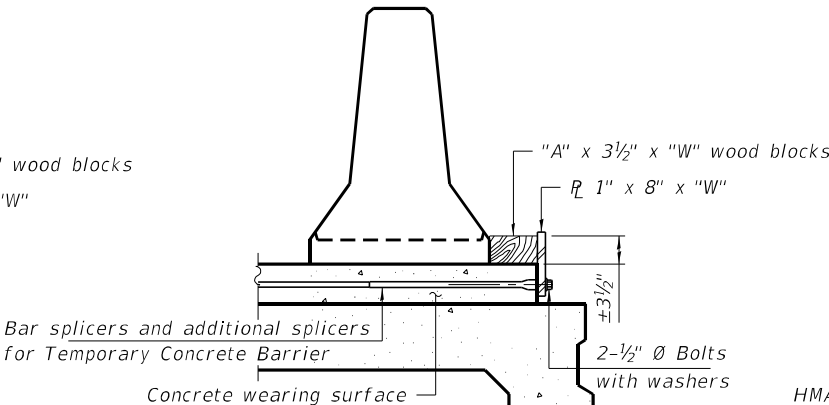


DETAIL II

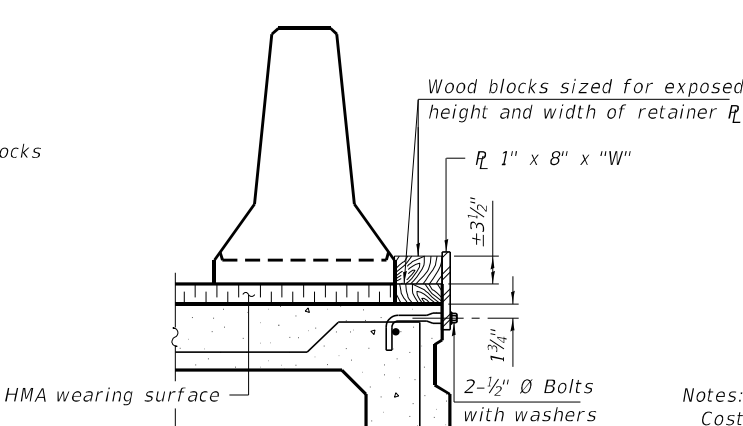


DETAIL III

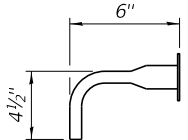

BAR SPLICER FOR #4 BAR - DETAIL III

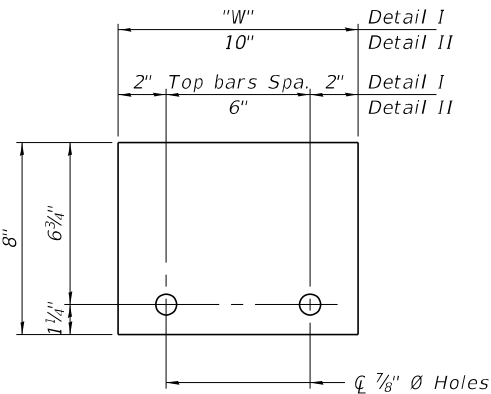

STEEL RETAINER R 1" x 8" x "W"
(Detail I and II)

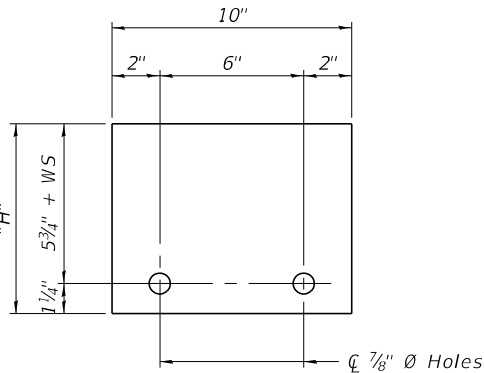

STEEL RETAINER R 1" x "H" x 10"
(Detail III)


Notes:
Cost of retainer assembly is included with Temporary Concrete Barrier.
A retainer assembly shall be located at the approximate $\bar{C}$ of each temporary concrete barrier.
The retainer plate shall not be removed until the concrete on the adjacent stage is ready to be poured. For Detail III applications the retainer plate shall not be removed until just prior to placing the adjacent beam.
When the 'A' dimension is less than 1 1/2", the wood block shall be omitted and the barrier shall be placed in direct contact with the steel retainer plate. For deck beam applications the minimum required 'A' distance is 6" to accommodate the shear key clamping device.

Detail I - Installation for a new bridge deck or bridge slab.
Detail II - Installation for a new deck beam with an initial concrete wearing surface. Additional bar splicers shall be provided at 6'-0" centers and paired with the bar splicers of the concrete wearing surface reinforcement to accommodate the installation of the retainer assemblies. The cost of the additional bar splicers is included with the concrete wearing surface.
Detail III - Installation for a new deck beam with no initial wearing surface or with an initial hot-mix asphalt (HMA) wearing surface present. The deck beam directly beneath the temporary concrete barrier shall be fabricated with bar splicer inserts in the side of the beam, as detailed, to accommodate the installation of the retainer assemblies. A pair of bar splicers, 6" apart, shall be placed at 6'-0" centers along the length of the beam. The cost of the bar splicers is included with the deck beam.


RAILING CRITERIA

NCHRP 350 Test Level	3
Railing Weight (plf)	440

R-27 5-15-2023

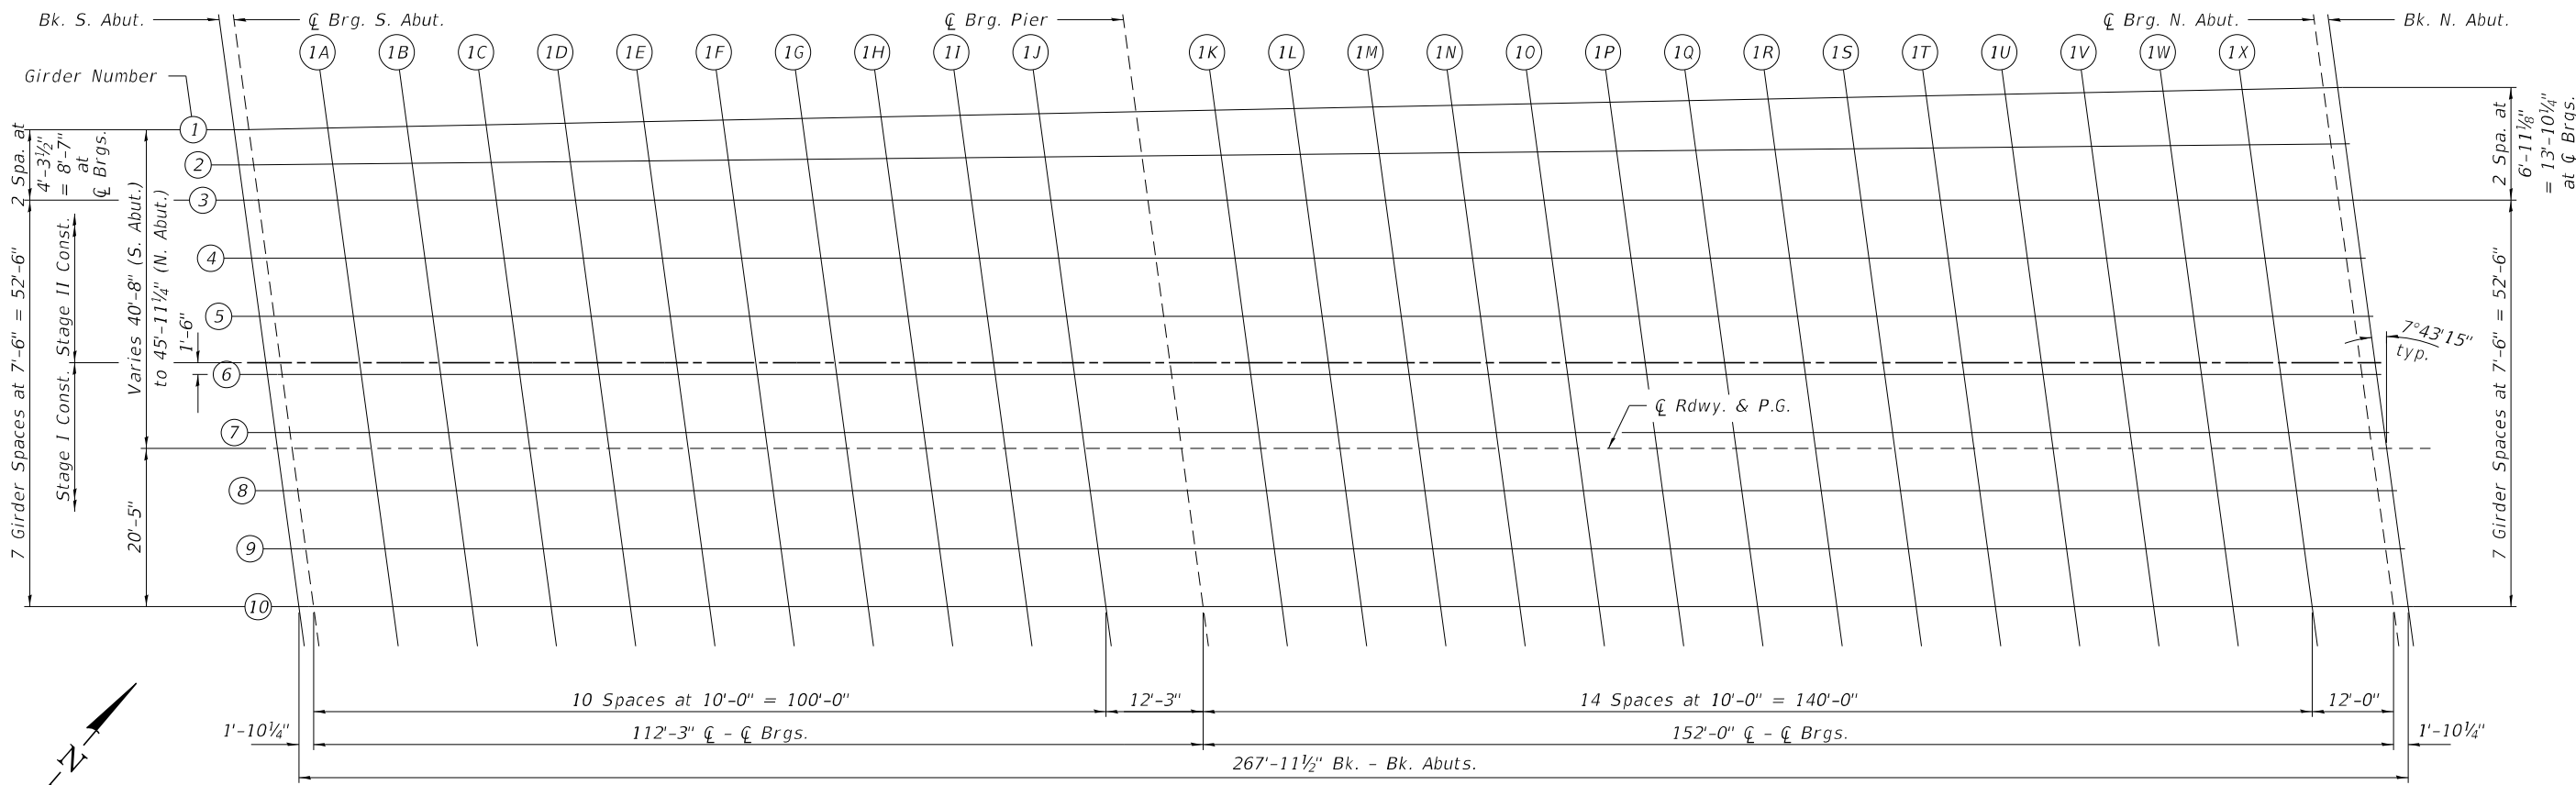


PLAN
(SN 058-0140 W.B.)

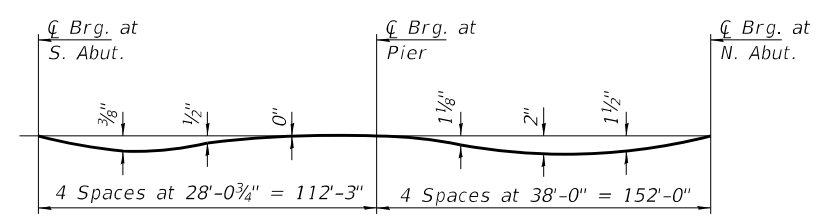


DEAD LOAD DEFLECTION DIAGRAM
GIRDERS 1 AND 2

(Includes weight of concrete only.)
Note:
The above deflections are not to be used in the field if the engineer is working from the grade elevations adjusted for dead load deflections and grinding as shown on sheets 11 thru 14 of 70.

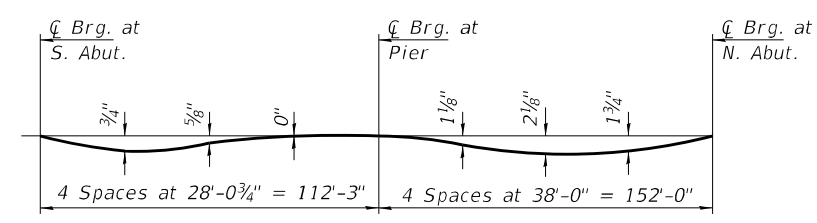


DEAD LOAD DEFLECTION DIAGRAM
GIRDERS 3 THRU 10

(Includes weight of concrete only.)
Note:
The above deflections are not to be used in the field if the engineer is working from the grade elevations adjusted for dead load deflections and grinding as shown on sheets 11 thru 14 of 70.

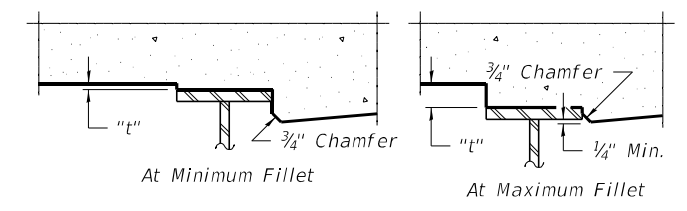


To determine "t": After all structural steel has been erected, elevations of the top flanges of the beams shall be taken at intervals shown above. These elevations subtracted from the "Theoretical Grade Elevations Adjusted for Dead Load Deflection and Grinding" shown on sheets 11 thru 14 of 70 minus 8 1/4" deck thickness, equals the fillet heights "t" above top flange of beams.
The slab is to be ground after curing to achieve smoothness but the slab is not to be ground to elevations below the "Theoretical Grade Elevations" shown on sheets 11 thru 14 of 70. For grinding the deck, see Special Provisions.

FILLET HEIGHTS

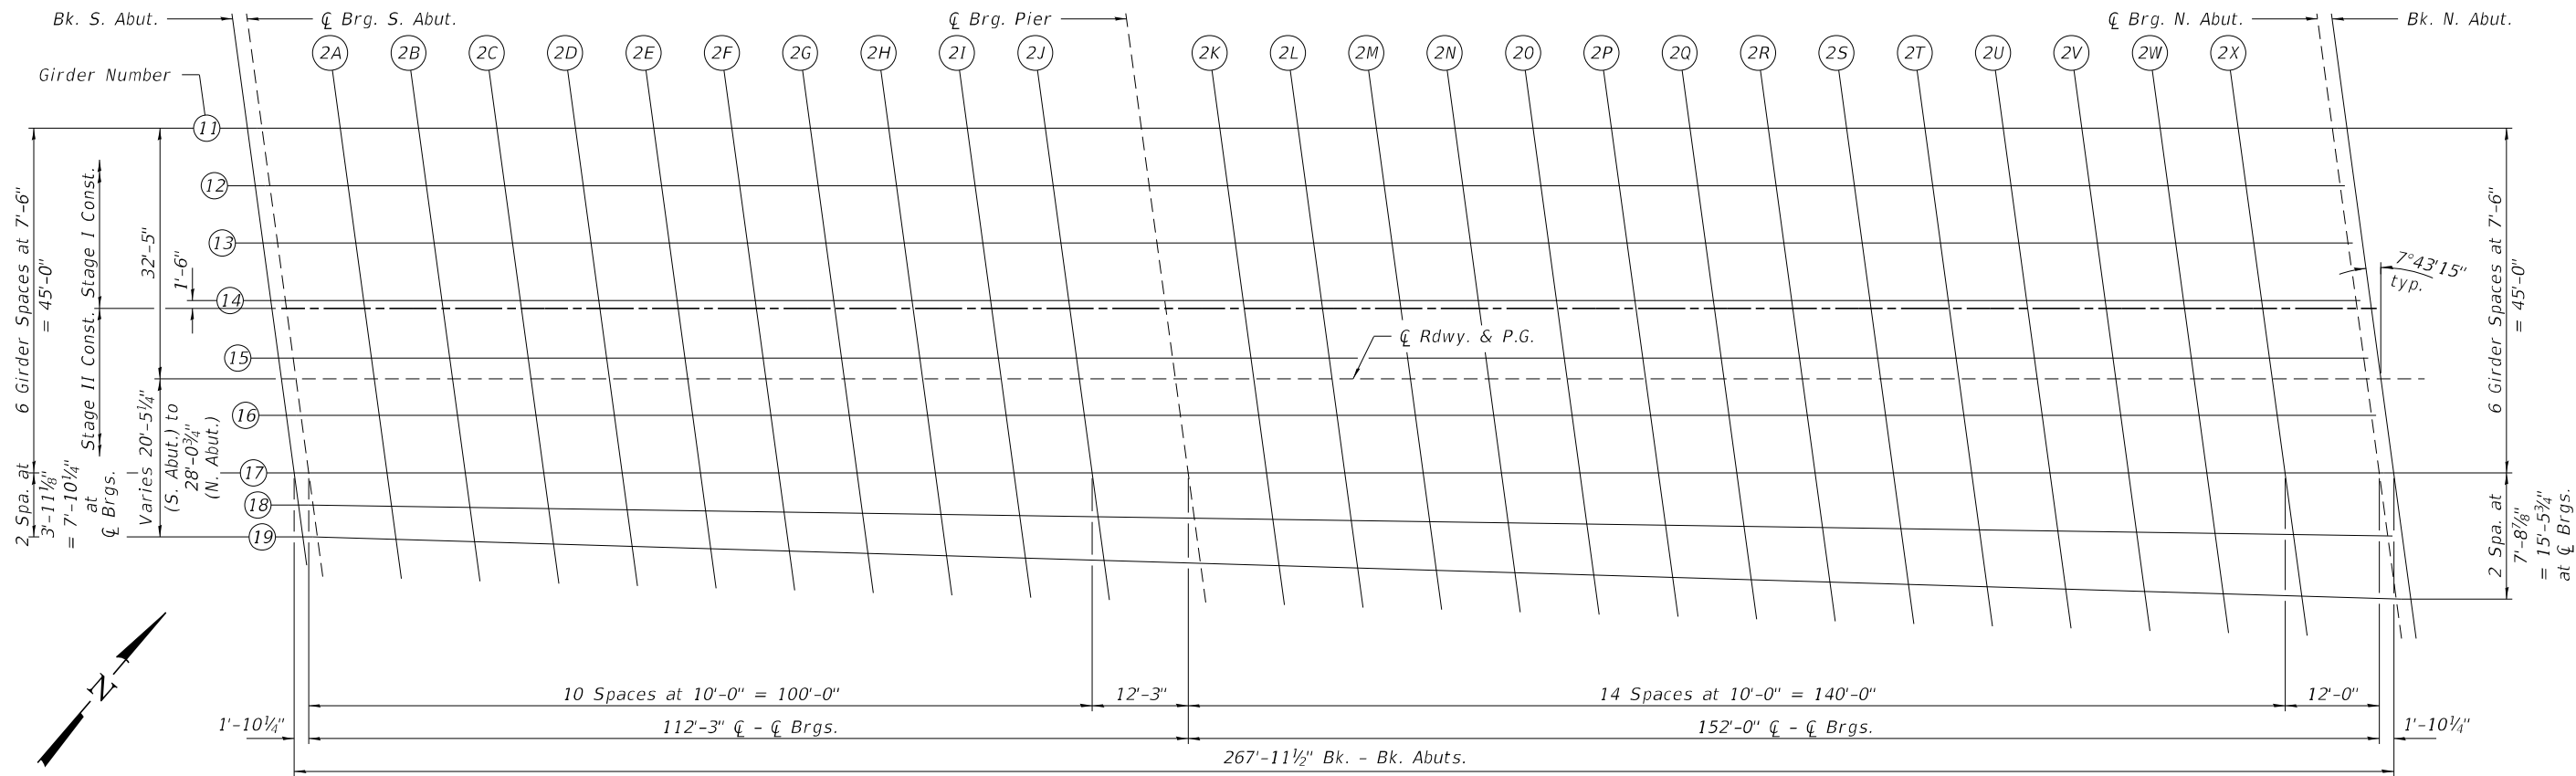

PLAN
(SN 058-0139 E.B.)

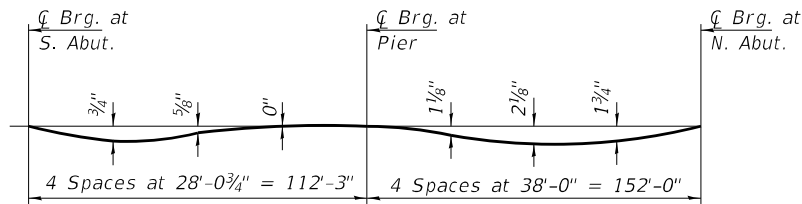


DEAD LOAD DEFLECTION DIAGRAM
GIRDERS 11 THRU 17

(Includes weight of concrete only.)

Note:

The above deflections are not to be used in the field if the engineer is working from the grade elevations adjusted for dead load deflections and grinding as shown on sheets 15 thru 18 of 70.

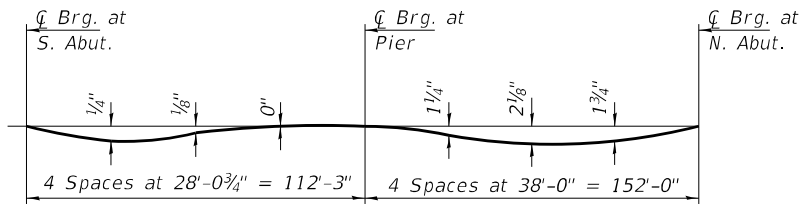


DEAD LOAD DEFLECTION DIAGRAM
GIRDERS 18 AND 19

(Includes weight of concrete only.)

Note:

The above deflections are not to be used in the field if the engineer is working from the grade elevations adjusted for dead load deflections and grinding as shown on sheets 15 thru 18 of 70.

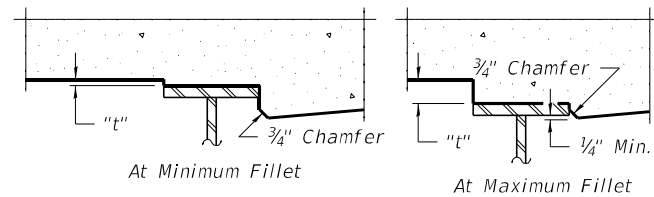

To determine "t": After all structural steel has been erected, elevations of the top flanges of the beams shall be taken at intervals shown above. These elevations subtracted from the "Theoretical Grade Elevations Adjusted for Dead Load Deflection and Grinding" shown on sheets 15 thru 18 of 70 minus 8 1/4" deck thickness, equals the fillet heights "t" above top flange of beams.
The slab is to be ground after curing to achieve smoothness but the slab is not to be ground to elevations below the "Theoretical Grade Elevations" shown on sheets 15 thru 18 of 70. For grinding the deck, see Special Provisions.

FILLET HEIGHTS

FILE NAME = 190501-shi-bridge.dgn		USER NAME = rmosick	DESIGNED = S.M.S.	REVISED =	STATE OF ILLINOIS DEPARTMENT OF TRANSPORTATION	TOP OF SLAB ELEVATIONS - EB SN 058-0139(E.B.) & 058-0140(W.B.)	F.A.I.	SECTION	COUNTY	TOTAL SHEETS	SHEET NO.
 HAMPTON, LENZINI AND RENWICK, INC. 3335 STEVENSON DRIVE, SUITE 201 SPRINGFIELD, ILLINOIS 62763 ILLINOIS PROFESSIONAL DESIGN FIRM LS / PE / SE CORP. 164.000959	PLOT SCALE =	CHECKED = S.W.M.	REVISED =	72			(58-63HVB)BR	MACON	122	50	
	PLOT DATE = 8/21/2025	CHECKED = R.D.H.	REVISED =	CONTRACT NO. 74705							
		CHECKED = S.M.S.	REVISED =	SHEET NO. 10 OF 70 SHEETS							
	ILLINOIS FED. AID PROJECT										

GIRDER 1

Location	Station	Offset	Theoretical Grade Elevations	Theoretical Grade Elevations Adjusted For Dead Load Deflection And Grinding
Bk. S. Abut.	722+61.20	-40.63	712.58	712.60
☒ Brg. S. Abut.	722+63.05	-40.67	712.58	712.60
1A	722+73.02	-40.87	712.60	712.64
1B	722+82.99	-41.07	712.62	712.67
1C	722+92.96	-41.27	712.63	712.69
1D	723+02.94	-41.46	712.64	712.70
1E	723+12.91	-41.66	712.65	712.70
1F	723+22.88	-41.86	712.65	712.69
1G	723+32.86	-42.06	712.65	712.68
1H	723+42.83	-42.26	712.65	712.66
1I	723+52.80	-42.46	712.64	712.64
1J	723+62.77	-42.66	712.63	712.63
☒ Brg. Pier	723+74.99	-42.91	712.61	712.63
1K	723+84.96	-43.11	712.59	712.63
1L	723+94.94	-43.31	712.56	712.63
1M	724+04.91	-43.50	712.54	712.63
1N	724+14.88	-43.70	712.50	712.63
1O	724+24.85	-43.90	712.47	712.62
1P	724+34.83	-44.10	712.43	712.60
1Q	724+44.80	-44.30	712.39	712.58
1R	724+54.77	-44.50	712.34	712.54
1S	724+64.74	-44.70	712.29	712.49
1T	724+74.72	-44.90	712.24	712.42
1U	724+84.69	-45.10	712.18	712.35
1V	724+94.66	-45.30	712.12	712.26
1W	725+04.64	-45.50	712.06	712.17
1X	725+14.61	-45.70	711.99	712.06
☒ Brg. N. Abut.	725+26.58	-45.94	711.91	711.93
Bk. N. Abut.	725+28.42	-45.98	711.89	711.91

GIRDER 2

Location	Station	Offset	Theoretical Grade Elevations	Theoretical Grade Elevations Adjusted For Dead Load Deflection And Grinding
Bk. S. Abut.	722+61.78	-36.36	712.66	712.68
☒ Brg. S. Abut.	722+63.63	-36.38	712.67	712.69
1A	722+73.61	-36.47	712.69	712.73
1B	722+83.60	-36.57	712.71	712.76
1C	722+93.59	-36.67	712.73	712.78
1D	723+03.57	-36.77	712.74	712.79
1E	723+13.56	-36.87	712.75	712.80
1F	723+23.55	-36.97	712.75	712.79
1G	723+33.53	-37.07	712.75	712.78
1H	723+43.52	-37.17	712.75	712.76
1I	723+53.51	-37.27	712.74	712.75
1J	723+63.49	-37.37	712.73	712.74
☒ Brg. Pier	723+75.73	-37.49	712.71	712.73
1K	723+85.71	-37.59	712.70	712.74
1L	723+95.70	-37.69	712.67	712.74
1M	724+05.68	-37.79	712.65	712.74
1N	724+15.67	-37.89	712.62	712.74
1O	724+25.66	-37.99	712.59	712.74
1P	724+35.64	-38.09	712.55	712.72
1Q	724+45.63	-38.19	712.51	712.69
1R	724+55.62	-38.29	712.46	712.66
1S	724+65.60	-38.39	712.42	712.61
1T	724+75.59	-38.49	712.37	712.55
1U	724+85.58	-38.59	712.31	712.47
1V	724+95.56	-38.69	712.25	712.39
1W	725+05.55	-38.79	712.19	712.30
1X	725+15.53	-38.89	712.12	712.19
☒ Brg. N. Abut.	725+27.52	-39.01	712.04	712.06
Bk. N. Abut.	725+29.37	-39.03	712.03	712.05

GIRDER 3

Location	Station	Offset	Theoretical Grade Elevations	Theoretical Grade Elevations Adjusted For Dead Load Deflection And Grinding
Bk. S. Abut.	722+62.36	-32.08	712.75	712.77
☒ Brg. S. Abut.	722+64.21	-32.08	712.75	712.78
1A	722+74.21	-32.08	712.78	712.83
1B	722+84.21	-32.08	712.80	712.88
1C	722+94.21	-32.08	712.82	712.91
1D	723+04.21	-32.08	712.83	712.93
1E	723+14.21	-32.08	712.84	712.93
1F	723+24.21	-32.08	712.85	712.92
1G	723+34.21	-32.08	712.85	712.90
1H	723+44.21	-32.08	712.85	712.88
1I	723+54.21	-32.08	712.84	712.86
1J	723+64.21	-32.08	712.84	712.85
☒ Brg. Pier	723+76.46	-32.08	712.82	712.84
1K	723+86.46	-32.08	712.80	712.85
1L	723+96.46	-32.08	712.78	712.85
1M	724+06.46	-32.08	712.76	712.86
1N	724+16.46	-32.08	712.73	712.86
1O	724+26.46	-32.08	712.70	712.86
1P	724+36.46	-32.08	712.67	712.85
1Q	724+46.46	-32.08	712.63	712.82
1R	724+56.46	-32.08	712.58	712.79
1S	724+66.46	-32.08	712.54	712.74
1T	724+76.46	-32.08	712.49	712.68
1U	724+86.46	-32.08	712.44	712.61
1V	724+96.46	-32.08	712.38	712.53
1W	725+06.46	-32.08	712.32	712.43
1X	725+16.46	-32.08	712.25	712.33
☒ Brg. N. Abut.	725+28.46	-32.08	712.17	712.19
Bk. N. Abut.	725+30.31	-32.08	712.16	712.18

GIRDER 4

Location	Station	Offset	Theoretical Grade Elevations	Theoretical Grade Elevations Adjusted For Dead Load Deflection And Grinding
Bk. S. Abut.	722+63.37	-24.58	712.90	712.92
☒ Brg. S. Abut.	722+65.22	-24.58	712.91	712.93
1A	722+75.22	-24.58	712.93	712.98
1B	722+85.22	-24.58	712.95	713.03
1C	722+95.22	-24.58	712.97	713.06
1D	723+05.22	-24.58	712.98	713.08
1E	723+15.22	-24.58	712.99	713.08
1F	723+25.22	-24.58	713.00	713.07
1G	723+35.22	-24.58	713.00	713.05
1H	723+45.22	-24.58	713.00	713.03
1I	723+55.22	-24.58	712.99	713.01
1J	723+65.22	-24.58	712.99	713.00
☒ Brg. Pier	723+77.47	-24.58	712.97	712.99
1K	723+87.47	-24.58	712.95	712.99
1L	723+97.47	-24.58	712.93	713.00
1M	724+07.47	-24.58	712.91	713.01
1N	724+17.47	-24.58	712.88	713.01
1O	724+27.47	-24.58	712.85	713.01
1P	724+37.47	-24.58	712.81	712.99
1Q	724+47.47	-24.58	712.77	712.97
1R	724+57.47	-24.58	712.73	712.94
1S	724+67.47	-24.58	712.68	712.89
1T	724+77.47	-24.58	712.63	712.83
1U	724+87.47	-24.58	712.58	712.76
1V	724+97.47	-24.58	712.52	712.67
1W	725+07.47	-24.58	712.46	712.57
1X	725+17.47	-24.58	712.40	712.47
☒ Brg. N. Abut.	725+29.47	-24.58	712.31	712.33
Bk. N. Abut.	725+31.32	-24.58	712.30	712.32

GIRDER 5

Location	Station	Offset	Theoretical Grade Elevations	Theoretical Grade Elevations Adjusted For Dead Load Deflection And Grinding
Bk. S. Abut.	722+64.39	-17.08	713.06	713.08
☒ Brg. S. Abut.	722+66.24	-17.08	713.06	713.08
1A	722+76.24	-17.08	713.08	713.13
1B	722+86.24	-17.08	713.10	713.18
1C	722+96.24	-17.08	713.12	713.21
1D	723+06.24	-17.08	713.13	713.23
1E	723+16.24	-17.08	713.14	713.23
1F	723+26.24	-17.08	713.15	713.22
1G	723+36.24	-17.08	713.15	713.20
1H	723+46.24	-17.08	713.15	713.18
1I	723+56.24	-17.08	713.14	713.16
1J	723+66.24	-17.08	713.13	713.15
☒ Brg. Pier	723+78.49	-17.08	713.12	713.14
1K	723+88.49	-17.08	713.10	713.14
1L	723+98.49	-17.08	713.08	713.15
1M	724+08.49	-17.08	713.05	713.15
1N	724+18.49	-17.08	713.03	713.15
1O	724+28.49	-17.08	712.99	713.15
1P	724+38.49	-17.08	712.96	713.14
1Q	724+48.49	-17.08	712.92	713.12
1R	724+58.49	-17.08	712.88	713.08
1S	724+68.49	-17.08	712.83	713.03
1T	724+78.49	-17.08	712.78	712.97
1U	724+88.49	-17.08	712.72	712.90
1V	724+98.49	-17.08	712.67	712.82
1W	725+08.49	-17.08	712.60	712.72
1X	725+18.49	-17.08	712.54	712.61
☒ Brg. N. Abut.	725+30.49	-17.08	712.46	712.48
Bk. N. Abut.	725+32.34	-17.08	712.44	712.46

STAGE CONSTRUCTION LINE

Location	Station	Offset	Theoretical Grade Elevations	Theoretical Grade Elevations Adjusted For Dead Load Deflection And Grinding
Bk. S. Abut.	722+65.21	-11.08	713.17	713.19
☒ Brg. S. Abut.	722+67.06	-11.08	713.18	713.20
1A	722+77.06	-11.08	713.20	713.25
1B	722+87.06	-11.08	713.22	713.30
1C	722+97.06	-11.08	713.24	713.33
1D	723+07.06	-11.08	713.25	713.35
1E	723+17.06	-11.08	713.26	713.35
1F	723+27.06	-11.08	713.26	713.34
1G	723+37.06	-11.08	713.27	713.32
1H	723+47.06	-11.08	713.26	713.30
1I	723+57.06	-11.08	713.26	713.28
1J	723+67.06	-11.08	713.25	713.26
☒ Brg. Pier	723+79.31	-11.08	713.23	713.25
1K	723+89.31	-11.08	713.21	713.26
1L	723+99.31	-11.08	713.19	713.26
1M	724+09.31	-11.08	713.17	713.27
1N	724+19.31	-11.08	713.14	713.27
1O	724+29.31	-11.08	713.11	713.26
1P	724+39.31	-11.08	713.07	713.25
1Q	724+49.31	-11.08	713.03	713.23
1R	724+59.31	-11.08	712.99	713.19
1S	724+69.31	-11.08	712.94	713.15
1T	724+79.31	-11.08	712.89	713.08
1U	724+89.31	-11.08	712.84	713.01
1V	724+99.31	-11.08	712.78	712.93
1W	725+09.31	-11.08	712.71	712.83
1X	725+19.31	-11.08	712.65	712.72
☒ Brg. N. Abut.	725+31.31	-11.08	712.57	712.59
Bk. N. Abut.	725+33.16	-11.08	712.55	712.57

GIRDER 6

Location	Station	Offset	Theoretical Grade Elevations	Theoretical Grade Elevations Adjusted For Dead Load Deflection And Grinding
Bk. S. Abut.	722+65.41	-9.58	713.20	713.22
☐ Brg. S. Abut.	722+67.26	-9.58	713.20	713.22
1A	722+77.26	-9.58	713.22	713.28
1B	722+87.26	-9.58	713.24	713.32
1C	722+97.26	-9.58	713.26	713.35
1D	723+07.26	-9.58	713.27	713.37
1E	723+17.26	-9.58	713.28	713.37
1F	723+27.26	-9.58	713.29	713.36
1G	723+37.26	-9.58	713.29	713.34
1H	723+47.26	-9.58	713.29	713.32
1I	723+57.26	-9.58	713.28	713.30
1J	723+67.26	-9.58	713.27	713.28
☐ Brg. Pier	723+79.51	-9.58	713.25	713.28
1K	723+89.51	-9.58	713.24	713.28
1L	723+99.51	-9.58	713.22	713.28
1M	724+09.51	-9.58	713.19	713.29
1N	724+19.51	-9.58	713.16	713.29
1O	724+29.51	-9.58	713.13	713.29
1P	724+39.51	-9.58	713.09	713.27
1Q	724+49.51	-9.58	713.05	713.25
1R	724+59.51	-9.58	713.01	713.22
1S	724+69.51	-9.58	712.96	713.17
1T	724+79.51	-9.58	712.91	713.11
1U	724+89.51	-9.58	712.86	713.03
1V	724+99.51	-9.58	712.80	712.95
1W	725+09.51	-9.58	712.74	712.85
1X	725+19.51	-9.58	712.67	712.74
☐ Brg. N. Abut.	725+31.51	-9.58	712.59	712.61
Bk. N. Abut.	725+33.36	-9.58	712.57	712.59

GIRDER 7

Location	Station	Offset	Theoretical Grade Elevations	Theoretical Grade Elevations Adjusted For Dead Load Deflection And Grinding
Bk. S. Abut.	722+66.43	-2.08	713.31	713.33
☐ Brg. S. Abut.	722+68.28	-2.08	713.32	713.34
1A	722+78.28	-2.08	713.34	713.39
1B	722+88.28	-2.08	713.36	713.43
1C	722+98.28	-2.08	713.37	713.46
1D	723+08.28	-2.08	713.39	713.48
1E	723+18.28	-2.08	713.40	713.48
1F	723+28.28	-2.08	713.40	713.47
1G	723+38.28	-2.08	713.40	713.46
1H	723+48.28	-2.08	713.40	713.43
1I	723+58.28	-2.08	713.39	713.41
1J	723+68.28	-2.08	713.38	713.39
☐ Brg. Pier	723+80.53	-2.08	713.37	713.39
1K	723+90.53	-2.08	713.35	713.39
1L	724+00.53	-2.08	713.33	713.39
1M	724+10.53	-2.08	713.30	713.40
1N	724+20.53	-2.08	713.27	713.40
1O	724+30.53	-2.08	713.24	713.40
1P	724+40.53	-2.08	713.20	713.38
1Q	724+50.53	-2.08	713.16	713.36
1R	724+60.53	-2.08	713.12	713.32
1S	724+70.53	-2.08	713.07	713.27
1T	724+80.53	-2.08	713.02	713.21
1U	724+90.53	-2.08	712.96	713.14
1V	725+00.53	-2.08	712.90	713.05
1W	725+10.53	-2.08	712.84	712.96
1X	725+20.53	-2.08	712.78	712.85
☐ Brg. N. Abut.	725+32.53	-2.08	712.69	712.71
Bk. N. Abut.	725+34.38	-2.08	712.68	712.70

☐ ROADWAY & P.G.L.

Location	Station	Offset	Theoretical Grade Elevations	Theoretical Grade Elevations Adjusted For Dead Load Deflection And Grinding
Bk. S. Abut.	722+66.71	0.00	713.34	713.36
☐ Brg. S. Abut.	722+68.56	0.00	713.35	713.37
1A	722+78.56	0.00	713.37	713.42
1B	722+88.56	0.00	713.39	713.46
1C	722+98.56	0.00	713.41	713.50
1D	723+08.56	0.00	713.42	713.51
1E	723+18.56	0.00	713.43	713.52
1F	723+28.56	0.00	713.43	713.51
1G	723+38.56	0.00	713.43	713.49
1H	723+48.56	0.00	713.43	713.46
1I	723+58.56	0.00	713.42	713.44
1J	723+68.56	0.00	713.41	713.43
☐ Brg. Pier	723+80.81	0.00	713.40	713.42
1K	723+90.81	0.00	713.38	713.42
1L	724+00.81	0.00	713.36	713.42
1M	724+10.81	0.00	713.33	713.43
1N	724+20.81	0.00	713.30	713.43
1O	724+30.81	0.00	713.27	713.43
1P	724+40.81	0.00	713.23	713.41
1Q	724+50.81	0.00	713.19	713.39
1R	724+60.81	0.00	713.15	713.35
1S	724+70.81	0.00	713.10	713.30
1T	724+80.81	0.00	713.05	713.24
1U	724+90.81	0.00	712.99	713.17
1V	725+00.81	0.00	712.93	713.08
1W	725+10.81	0.00	712.87	712.99
1X	725+20.81	0.00	712.81	712.88
☐ Brg. N. Abut.	725+32.81	0.00	712.72	712.74
Bk. N. Abut.	725+34.66	0.00	712.71	712.73

GIRDER 8

Location	Station	Offset	Theoretical Grade Elevations	Theoretical Grade Elevations Adjusted For Dead Load Deflection And Grinding
Bk. S. Abut.	722+67.44	5.42	713.26	713.28
☒ Brg. S. Abut.	722+69.29	5.42	713.27	713.29
1A	722+79.29	5.42	713.29	713.34
1B	722+89.29	5.42	713.31	713.38
1C	722+99.29	5.42	713.33	713.42
1D	723+09.29	5.42	713.34	713.43
1E	723+19.29	5.42	713.35	713.43
1F	723+29.29	5.42	713.35	713.42
1G	723+39.29	5.42	713.35	713.41
1H	723+49.29	5.42	713.35	713.38
1I	723+59.29	5.42	713.34	713.36
1J	723+69.29	5.42	713.33	713.34
☒ Brg. Pier	723+81.54	5.42	713.31	713.33
1K	723+91.54	5.42	713.29	713.34
1L	724+01.54	5.42	713.27	713.34
1M	724+11.54	5.42	713.25	713.34
1N	724+21.54	5.42	713.22	713.35
1O	724+31.54	5.42	713.18	713.34
1P	724+41.54	5.42	713.15	713.33
1Q	724+51.54	5.42	713.11	713.30
1R	724+61.54	5.42	713.06	713.27
1S	724+71.54	5.42	713.01	713.22
1T	724+81.54	5.42	712.96	713.16
1U	724+91.54	5.42	712.91	713.08
1V	725+01.54	5.42	712.85	713.00
1W	725+11.54	5.42	712.79	712.90
1X	725+21.54	5.42	712.72	712.79
☒ Brg. N. Abut.	725+33.54	5.42	712.63	712.66
Bk. N. Abut.	725+35.39	5.42	712.62	712.64

GIRDER 9

Location	Station	Offset	Theoretical Grade Elevations	Theoretical Grade Elevations Adjusted For Dead Load Deflection And Grinding
Bk. S. Abut.	722+68.46	12.92	713.15	713.17
☒ Brg. S. Abut.	722+70.31	12.92	713.15	713.17
1A	722+80.31	12.92	713.18	713.23
1B	722+90.31	12.92	713.19	713.27
1C	723+00.31	12.92	713.21	713.30
1D	723+10.31	12.92	713.22	713.32
1E	723+20.31	12.92	713.23	713.32
1F	723+30.31	12.92	713.23	713.31
1G	723+40.31	12.92	713.23	713.29
1H	723+50.31	12.92	713.23	713.26
1I	723+60.31	12.92	713.22	713.24
1J	723+70.31	12.92	713.21	713.22
☒ Brg. Pier	723+82.56	12.92	713.19	713.22
1K	723+92.56	12.92	713.18	713.22
1L	724+02.56	12.92	713.15	713.22
1M	724+12.56	12.92	713.13	713.22
1N	724+22.56	12.92	713.10	713.23
1O	724+32.56	12.92	713.06	713.22
1P	724+42.56	12.92	713.03	713.21
1Q	724+52.56	12.92	712.99	713.18
1R	724+62.56	12.92	712.94	713.15
1S	724+72.56	12.92	712.89	713.10
1T	724+82.56	12.92	712.84	713.04
1U	724+92.56	12.92	712.78	712.96
1V	725+02.56	12.92	712.73	712.87
1W	725+12.56	12.92	712.66	712.78
1X	725+22.56	12.92	712.60	712.67
☒ Brg. N. Abut.	725+34.56	12.92	712.51	712.53
Bk. N. Abut.	725+36.41	12.92	712.50	712.52

GIRDER 10

Location	Station	Offset	Theoretical Grade Elevations	Theoretical Grade Elevations Adjusted For Dead Load Deflection And Grinding
Bk. S. Abut.	722+69.48	20.42	713.00	713.02
☒ Brg. S. Abut.	722+71.33	20.42	713.01	713.03
1A	722+81.33	20.42	713.03	713.08
1B	722+91.33	20.42	713.05	713.12
1C	723+01.33	20.42	713.06	713.15
1D	723+11.33	20.42	713.07	713.17
1E	723+21.33	20.42	713.08	713.17
1F	723+31.33	20.42	713.08	713.16
1G	723+41.33	20.42	713.08	713.14
1H	723+51.33	20.42	713.08	713.11
1I	723+61.33	20.42	713.07	713.09
1J	723+71.33	20.42	713.06	713.07
☒ Brg. Pier	723+83.58	20.42	713.04	713.06
1K	723+93.58	20.42	713.02	713.06
1L	724+03.58	20.42	713.00	713.07
1M	724+13.58	20.42	712.97	713.07
1N	724+23.58	20.42	712.94	713.07
1O	724+33.58	20.42	712.91	713.07
1P	724+43.58	20.42	712.87	713.05
1Q	724+53.58	20.42	712.83	713.03
1R	724+63.58	20.42	712.79	712.99
1S	724+73.58	20.42	712.74	712.94
1T	724+83.58	20.42	712.68	712.88
1U	724+93.58	20.42	712.63	712.80
1V	725+03.58	20.42	712.57	712.72
1W	725+13.58	20.42	712.51	712.62
1X	725+23.58	20.42	712.44	712.51
☒ Brg. N. Abut.	725+35.58	20.42	712.35	712.37
Bk. N. Abut.	725+37.43	20.42	712.34	712.36

GIRDER 11

Location	Station	Offset	Theoretical Grade Elevations	Theoretical Grade Elevations Adjusted For Dead Load Deflection And Grinding
Bk. S. Abut.	722+77.50	-32.42	712.78	712.80
⌒ Brg. S. Abut.	722+79.35	-32.42	712.78	712.81
2A	722+89.35	-32.42	712.80	712.85
2B	722+99.35	-32.42	712.82	712.89
2C	723+09.35	-32.42	712.83	712.92
2D	723+19.35	-32.42	712.84	712.93
2E	723+29.35	-32.42	712.84	712.93
2F	723+39.35	-32.42	712.84	712.92
2G	723+49.35	-32.42	712.84	712.89
2H	723+59.35	-32.42	712.83	712.87
2I	723+69.35	-32.42	712.82	712.84
2J	723+79.35	-32.42	712.81	712.82
⌒ Brg. Pier	723+91.60	-32.42	712.79	712.81
2K	724+01.60	-32.42	712.77	712.81
2L	724+11.60	-32.42	712.74	712.81
2M	724+21.60	-32.42	712.71	712.81
2N	724+31.60	-32.42	712.68	712.81
2O	724+41.60	-32.42	712.64	712.80
2P	724+51.60	-32.42	712.60	712.78
2Q	724+61.60	-32.42	712.55	712.75
2R	724+71.60	-32.42	712.51	712.71
2S	724+81.60	-32.42	712.46	712.66
2T	724+91.60	-32.42	712.40	712.60
2U	725+01.60	-32.42	712.34	712.52
2V	725+11.60	-32.42	712.28	712.43
2W	725+21.60	-32.42	712.21	712.33
2X	725+31.60	-32.42	712.14	712.22
⌒ Brg. N. Abut.	725+43.60	-32.42	712.05	712.07
Bk. N. Abut.	725+45.45	-32.42	712.04	712.06

GIRDER 12

Location	Station	Offset	Theoretical Grade Elevations	Theoretical Grade Elevations Adjusted For Dead Load Deflection And Grinding
Bk. S. Abut.	722+78.51	-24.92	712.93	712.95
⌒ Brg. S. Abut.	722+80.36	-24.92	712.94	712.96
2A	722+90.36	-24.92	712.96	713.01
2B	723+00.36	-24.92	712.97	713.04
2C	723+10.36	-24.92	712.98	713.07
2D	723+20.36	-24.92	712.99	713.08
2E	723+30.36	-24.92	712.99	713.08
2F	723+40.36	-24.92	712.99	713.07
2G	723+50.36	-24.92	712.99	713.04
2H	723+60.36	-24.92	712.98	713.02
2I	723+70.36	-24.92	712.97	712.99
2J	723+80.36	-24.92	712.96	712.97
⌒ Brg. Pier	723+92.61	-24.92	712.94	712.96
2K	724+02.61	-24.92	712.91	712.95
2L	724+12.61	-24.92	712.89	712.95
2M	724+22.61	-24.92	712.86	712.95
2N	724+32.61	-24.92	712.82	712.95
2O	724+42.61	-24.92	712.79	712.94
2P	724+52.61	-24.92	712.74	712.93
2Q	724+62.61	-24.92	712.70	712.90
2R	724+72.61	-24.92	712.65	712.86
2S	724+82.61	-24.92	712.60	712.81
2T	724+92.61	-24.92	712.54	712.74
2U	725+02.61	-24.92	712.48	712.66
2V	725+12.61	-24.92	712.42	712.57
2W	725+22.61	-24.92	712.35	712.47
2X	725+32.61	-24.92	712.28	712.36
⌒ Brg. N. Abut.	725+44.61	-24.92	712.19	712.22
Bk. N. Abut.	725+46.46	-24.92	712.18	712.20

GIRDER 13

Location	Station	Offset	Theoretical Grade Elevations	Theoretical Grade Elevations Adjusted For Dead Load Deflection And Grinding
Bk. S. Abut.	722+79.53	-17.42	713.08	713.11
⌒ Brg. S. Abut.	722+81.38	-17.42	713.09	713.11
2A	722+91.38	-17.42	713.11	713.16
2B	723+01.38	-17.42	713.12	713.20
2C	723+11.38	-17.42	713.13	713.22
2D	723+21.38	-17.42	713.14	713.23
2E	723+31.38	-17.42	713.14	713.23
2F	723+41.38	-17.42	713.14	713.22
2G	723+51.38	-17.42	713.14	713.19
2H	723+61.38	-17.42	713.13	713.17
2I	723+71.38	-17.42	713.12	713.14
2J	723+81.38	-17.42	713.11	713.12
⌒ Brg. Pier	723+93.63	-17.42	713.08	713.10
2K	724+03.63	-17.42	713.06	713.10
2L	724+13.63	-17.42	713.03	713.10
2M	724+23.63	-17.42	713.00	713.10
2N	724+33.63	-17.42	712.97	713.10
2O	724+43.63	-17.42	712.93	713.09
2P	724+53.63	-17.42	712.89	713.07
2Q	724+63.63	-17.42	712.85	713.04
2R	724+73.63	-17.42	712.80	713.00
2S	724+83.63	-17.42	712.74	712.95
2T	724+93.63	-17.42	712.69	712.88
2U	725+03.63	-17.42	712.63	712.80
2V	725+13.63	-17.42	712.56	712.71
2W	725+23.63	-17.42	712.50	712.61
2X	725+33.63	-17.42	712.43	712.50
⌒ Brg. N. Abut.	725+45.63	-17.42	712.34	712.36
Bk. N. Abut.	725+47.48	-17.42	712.32	712.34

GIRDER 14

Location	Station	Offset	Theoretical Grade Elevations	Theoretical Grade Elevations Adjusted For Dead Load Deflection And Grinding
Bk. S. Abut.	722+80.55	-9.92	713.23	713.25
☒ Brg. S. Abut.	722+82.40	-9.92	713.23	713.25
2A	722+92.40	-9.92	713.25	713.30
2B	723+02.40	-9.92	713.26	713.34
2C	723+12.40	-9.92	713.27	713.36
2D	723+22.40	-9.92	713.28	713.37
2E	723+32.40	-9.92	713.28	713.37
2F	723+42.40	-9.92	713.28	713.36
2G	723+52.40	-9.92	713.28	713.33
2H	723+62.40	-9.92	713.27	713.30
2I	723+72.40	-9.92	713.26	713.28
2J	723+82.40	-9.92	713.24	713.26
☒ Brg. Pier	723+94.65	-9.92	713.22	713.24
2K	724+04.65	-9.92	713.20	713.24
2L	724+14.65	-9.92	713.17	713.24
2M	724+24.65	-9.92	713.14	713.24
2N	724+34.65	-9.92	713.11	713.23
2O	724+44.65	-9.92	713.07	713.22
2P	724+54.65	-9.92	713.03	713.21
2Q	724+64.65	-9.92	712.98	713.18
2R	724+74.65	-9.92	712.93	713.14
2S	724+84.65	-9.92	712.88	713.08
2T	724+94.65	-9.92	712.82	713.02
2U	725+04.65	-9.92	712.76	712.94
2V	725+14.65	-9.92	712.70	712.85
2W	725+24.65	-9.92	712.63	712.74
2X	725+34.65	-9.92	712.56	712.63
☒ Brg. N. Abut.	725+46.65	-9.92	712.47	712.49
Bk. N. Abut.	725+48.50	-9.92	712.45	712.48

STAGE CONSTRUCTION LINE

Location	Station	Offset	Theoretical Grade Elevations	Theoretical Grade Elevations Adjusted For Dead Load Deflection And Grinding
Bk. S. Abut.	722+80.75	-8.42	713.25	713.27
☒ Brg. S. Abut.	722+82.60	-8.42	713.25	713.27
2A	722+92.60	-8.42	713.27	713.32
2B	723+02.60	-8.42	713.29	713.36
2C	723+12.60	-8.42	713.30	713.39
2D	723+22.60	-8.42	713.30	713.40
2E	723+32.60	-8.42	713.31	713.39
2F	723+42.60	-8.42	713.31	713.38
2G	723+52.60	-8.42	713.30	713.36
2H	723+62.60	-8.42	713.29	713.33
2I	723+72.60	-8.42	713.28	713.30
2J	723+82.60	-8.42	713.27	713.28
☒ Brg. Pier	723+94.85	-8.42	713.24	713.26
2K	724+04.85	-8.42	713.22	713.26
2L	724+14.85	-8.42	713.19	713.26
2M	724+24.85	-8.42	713.16	713.26
2N	724+34.85	-8.42	713.13	713.26
2O	724+44.85	-8.42	713.09	713.25
2P	724+54.85	-8.42	713.05	713.23
2Q	724+64.85	-8.42	713.00	713.20
2R	724+74.85	-8.42	712.95	713.16
2S	724+84.85	-8.42	712.90	713.11
2T	724+94.85	-8.42	712.84	713.04
2U	725+04.85	-8.42	712.78	712.96
2V	725+14.85	-8.42	712.72	712.87
2W	725+24.85	-8.42	712.65	712.77
2X	725+34.85	-8.42	712.58	712.65
☒ Brg. N. Abut.	725+46.85	-8.42	712.49	712.51
Bk. N. Abut.	725+48.70	-8.42	712.48	712.50

GIRDER 15

Location	Station	Offset	Theoretical Grade Elevations	Theoretical Grade Elevations Adjusted For Dead Load Deflection And Grinding
Bk. S. Abut.	722+81.56	-2.42	713.34	713.36
☒ Brg. S. Abut.	722+83.41	-2.42	713.34	713.37
2A	722+93.41	-2.42	713.36	713.41
2B	723+03.41	-2.42	713.38	713.45
2C	723+13.41	-2.42	713.39	713.48
2D	723+23.41	-2.42	713.39	713.49
2E	723+33.41	-2.42	713.40	713.48
2F	723+43.41	-2.42	713.40	713.47
2G	723+53.41	-2.42	713.39	713.44
2H	723+63.41	-2.42	713.38	713.42
2I	723+73.41	-2.42	713.37	713.39
2J	723+83.41	-2.42	713.36	713.37
☒ Brg. Pier	723+95.66	-2.42	713.33	713.35
2K	724+05.66	-2.42	713.31	713.35
2L	724+15.66	-2.42	713.28	713.35
2M	724+25.66	-2.42	713.25	713.35
2N	724+35.66	-2.42	713.21	713.34
2O	724+45.66	-2.42	713.18	713.33
2P	724+55.66	-2.42	713.13	713.31
2Q	724+65.66	-2.42	713.09	713.29
2R	724+75.66	-2.42	713.04	713.24
2S	724+85.66	-2.42	712.99	713.19
2T	724+95.66	-2.42	712.93	713.12
2U	725+05.66	-2.42	712.87	713.04
2V	725+15.66	-2.42	712.80	712.95
2W	725+25.66	-2.42	712.74	712.85
2X	725+35.66	-2.42	712.66	712.74
☒ Brg. N. Abut.	725+47.66	-2.42	712.57	712.59
Bk. N. Abut.	725+49.51	-2.42	712.56	712.58

Q ROADWAY & P.G.L.

Location	Station	Offset	Theoretical Grade Elevations	Theoretical Grade Elevations Adjusted For Dead Load Deflection And Grinding
Bk. S. Abut.	722+81.89	0.00	713.38	713.40
Q Brg. S. Abut.	722+83.74	0.00	713.38	713.40
2A	722+93.74	0.00	713.40	713.45
2B	723+03.74	0.00	713.41	713.49
2C	723+13.74	0.00	713.42	713.51
2D	723+23.74	0.00	713.43	713.52
2E	723+33.74	0.00	713.43	713.52
2F	723+43.74	0.00	713.43	713.51
2G	723+53.74	0.00	713.43	713.48
2H	723+63.74	0.00	713.42	713.45
2I	723+73.74	0.00	713.41	713.42
2J	723+83.74	0.00	713.39	713.40
Q Brg. Pier	723+95.99	0.00	713.37	713.39
2K	724+05.99	0.00	713.34	713.38
2L	724+15.99	0.00	713.32	713.38
2M	724+25.99	0.00	713.28	713.38
2N	724+35.99	0.00	713.25	713.38
2O	724+45.99	0.00	713.21	713.37
2P	724+55.99	0.00	713.17	713.35
2Q	724+65.99	0.00	713.12	713.32
2R	724+75.99	0.00	713.07	713.28
2S	724+85.99	0.00	713.02	713.23
2T	724+95.99	0.00	712.96	713.16
2U	725+05.99	0.00	712.90	713.08
2V	725+15.99	0.00	712.84	712.99
2W	725+25.99	0.00	712.77	712.88
2X	725+35.99	0.00	712.70	712.77
Q Brg. N. Abut.	725+47.99	0.00	712.61	712.63
Bk. N. Abut.	725+49.84	0.00	712.59	712.61

GIRDER 16

Location	Station	Offset	Theoretical Grade Elevations	Theoretical Grade Elevations Adjusted For Dead Load Deflection And Grinding
Bk. S. Abut.	722+82.58	5.08	713.30	713.32
Q Brg. S. Abut.	722+84.43	5.08	713.31	713.33
2A	722+94.43	5.08	713.32	713.37
2B	723+04.43	5.08	713.34	713.41
2C	723+14.43	5.08	713.35	713.44
2D	723+24.43	5.08	713.35	713.45
2E	723+34.43	5.08	713.36	713.44
2F	723+44.43	5.08	713.35	713.43
2G	723+54.43	5.08	713.35	713.40
2H	723+64.43	5.08	713.34	713.37
2I	723+74.43	5.08	713.33	713.35
2J	723+84.43	5.08	713.31	713.33
Q Brg. Pier	723+96.68	5.08	713.29	713.31
2K	724+06.68	5.08	713.26	713.31
2L	724+16.68	5.08	713.24	713.30
2M	724+26.68	5.08	713.21	713.30
2N	724+36.68	5.08	713.17	713.30
2O	724+46.68	5.08	713.13	713.29
2P	724+56.68	5.08	713.09	713.27
2Q	724+66.68	5.08	713.04	713.24
2R	724+76.68	5.08	712.99	713.20
2S	724+86.68	5.08	712.94	713.15
2T	724+96.68	5.08	712.88	713.08
2U	725+06.68	5.08	712.82	713.00
2V	725+16.68	5.08	712.76	712.91
2W	725+26.68	5.08	712.69	712.80
2X	725+36.68	5.08	712.62	712.69
Q Brg. N. Abut.	725+48.68	5.08	712.53	712.55
Bk. N. Abut.	725+50.53	5.08	712.51	712.53

GIRDER 17

Location	Station	Offset	Theoretical Grade Elevations	Theoretical Grade Elevations Adjusted For Dead Load Deflection And Grinding
Bk. S. Abut.	722+83.60	12.58	713.19	713.21
Q Brg. S. Abut.	722+85.45	12.58	713.19	713.21
2A	722+95.45	12.58	713.21	713.26
2B	723+05.45	12.58	713.22	713.30
2C	723+15.45	12.58	713.23	713.32
2D	723+25.45	12.58	713.24	713.33
2E	723+35.45	12.58	713.24	713.33
2F	723+45.45	12.58	713.24	713.31
2G	723+55.45	12.58	713.23	713.29
2H	723+65.45	12.58	713.23	713.26
2I	723+75.45	12.58	713.21	713.23
2J	723+85.45	12.58	713.20	713.21
Q Brg. Pier	723+97.70	12.58	713.17	713.19
2K	724+07.70	12.58	713.15	713.19
2L	724+17.70	12.58	713.12	713.19
2M	724+27.70	12.58	713.09	713.18
2N	724+37.70	12.58	713.05	713.18
2O	724+47.70	12.58	713.01	713.17
2P	724+57.70	12.58	712.97	713.15
2Q	724+67.70	12.58	712.92	713.12
2R	724+77.70	12.58	712.87	713.08
2S	724+87.70	12.58	712.82	713.02
2T	724+97.70	12.58	712.76	712.96
2U	725+07.70	12.58	712.70	712.88
2V	725+17.70	12.58	712.63	712.78
2W	725+27.70	12.58	712.57	712.68
2X	725+37.70	12.58	712.49	712.57
Q Brg. N. Abut.	725+49.70	12.58	712.40	712.42
Bk. N. Abut.	725+51.55	12.58	712.39	712.41


GIRDER 18

Location	Station	Offset	Theoretical Grade Elevations	Theoretical Grade Elevations Adjusted For Dead Load Deflection And Grinding
Bk. S. Abut.	722+84.13	16.49	713.11	713.13
℄ Brg. S. Abut.	722+85.98	16.52	713.12	713.14
2A	722+96.00	16.66	713.13	713.16
2B	723+06.02	16.81	713.14	713.18
2C	723+16.04	16.95	713.15	713.20
2D	723+26.06	17.09	713.15	713.20
2E	723+36.08	17.24	713.15	713.19
2F	723+46.10	17.38	713.14	713.17
2G	723+56.12	17.53	713.13	713.15
2H	723+66.14	17.67	713.12	713.13
2I	723+76.16	17.81	713.11	713.11
2J	723+86.17	17.96	713.09	713.09
℄ Brg. Pier	723+98.45	18.13	713.06	713.08
2K	724+08.47	18.28	713.03	713.08
2L	724+18.49	18.42	713.00	713.07
2M	724+28.51	18.57	712.96	713.07
2N	724+38.53	18.71	712.93	713.06
2O	724+48.55	18.85	712.88	713.05
2P	724+58.57	19.00	712.84	713.02
2Q	724+68.59	19.14	712.79	712.99
2R	724+78.60	19.29	712.73	712.94
2S	724+88.62	19.43	712.68	712.88
2T	724+98.64	19.57	712.62	712.81
2U	725+08.66	19.72	712.55	712.73
2V	725+18.68	19.86	712.48	712.63
2W	725+28.70	20.01	712.41	712.52
2X	725+38.72	20.15	712.33	712.41
℄ Brg. N. Abut.	725+50.75	20.32	712.24	712.26
Bk. N. Abut.	725+52.60	20.35	712.22	712.24

GIRDER 19

Location	Station	Offset	Theoretical Grade Elevations	Theoretical Grade Elevations Adjusted For Dead Load Deflection And Grinding
Bk. S. Abut.	722+84.66	20.41	713.03	713.06
℄ Brg. S. Abut.	722+86.51	20.46	713.04	713.06
2A	722+96.55	20.75	713.05	713.08
2B	723+06.59	21.04	713.06	713.10
2C	723+16.63	21.32	713.06	713.11
2D	723+26.67	21.61	713.06	713.11
2E	723+36.71	21.90	713.05	713.10
2F	723+46.75	22.19	713.05	713.08
2G	723+56.79	22.48	713.04	713.05
2H	723+66.83	22.76	713.02	713.03
2I	723+76.87	23.05	713.00	713.00
2J	723+86.90	23.34	712.98	712.98
℄ Brg. Pier	723+99.20	23.69	712.95	712.97
2K	724+09.24	23.98	712.91	712.96
2L	724+19.28	24.27	712.88	712.95
2M	724+29.32	24.56	712.84	712.95
2N	724+39.36	24.84	712.80	712.94
2O	724+49.40	25.13	712.75	712.92
2P	724+59.44	25.42	712.70	712.89
2Q	724+69.48	25.71	712.65	712.85
2R	724+79.51	25.99	712.59	712.80
2S	724+89.55	26.28	712.53	712.74
2T	724+99.59	26.57	712.47	712.67
2U	725+09.63	26.86	712.40	712.58
2V	725+19.67	27.15	712.33	712.48
2W	725+29.71	27.43	712.25	712.37
2X	725+39.75	27.72	712.18	712.25
℄ Brg. N. Abut.	725+51.80	28.07	712.08	712.10
Bk. N. Abut.	725+53.65	28.12	712.06	712.08

WEST EDGE OF SHOULDER					WEST EDGE OF PAVEMENT					WEST EDGE OF CENTER LANE					STAGE CONSTRUCTION LINE				
Location	Station	Offset	Theoretical Grade Elevations	Theoretical Grade Elevations Adjusted for Grinding	Location	Station	Offset	Theoretical Grade Elevations	Theoretical Grade Elevations Adjusted for Grinding	Location	Station	Offset	Theoretical Grade Elevations	Theoretical Grade Elevations Adjusted for Grinding	Location	Station	Offset	Theoretical Grade Elevations	Theoretical Grade Elevations Adjusted for Grinding
S. End S. Appr. Slab	722+32.07	-41.64	712.46	712.48	S. End S. Appr. Slab	722+32.89	-35.66	712.58	712.60	S. End S. Appr. Slab	722+36.09	-12.00	713.07	713.09	S. End S. Appr. Slab	722+36.21	-11.08	713.08	713.10
1A	722+42.05	-41.84	712.49	712.51	1A	722+42.86	-35.86	712.61	712.64	1A	722+46.09	-12.00	713.10	713.12	1A	722+46.21	-11.08	713.12	713.14
1B	722+52.02	-42.04	712.52	712.54	1B	722+52.83	-36.05	712.64	712.66	1B	722+56.09	-12.00	713.13	713.15	1B	722+56.21	-11.08	713.15	713.17
N. End S. Appr. Slab	722+61.99	-42.24	712.55	712.57	N. End S. Appr. Slab	722+62.80	-36.25	712.67	712.69	N. End S. Appr. Slab	722+66.09	-12.00	713.16	713.18	N. End S. Appr. Slab	722+66.21	-11.08	713.18	713.20

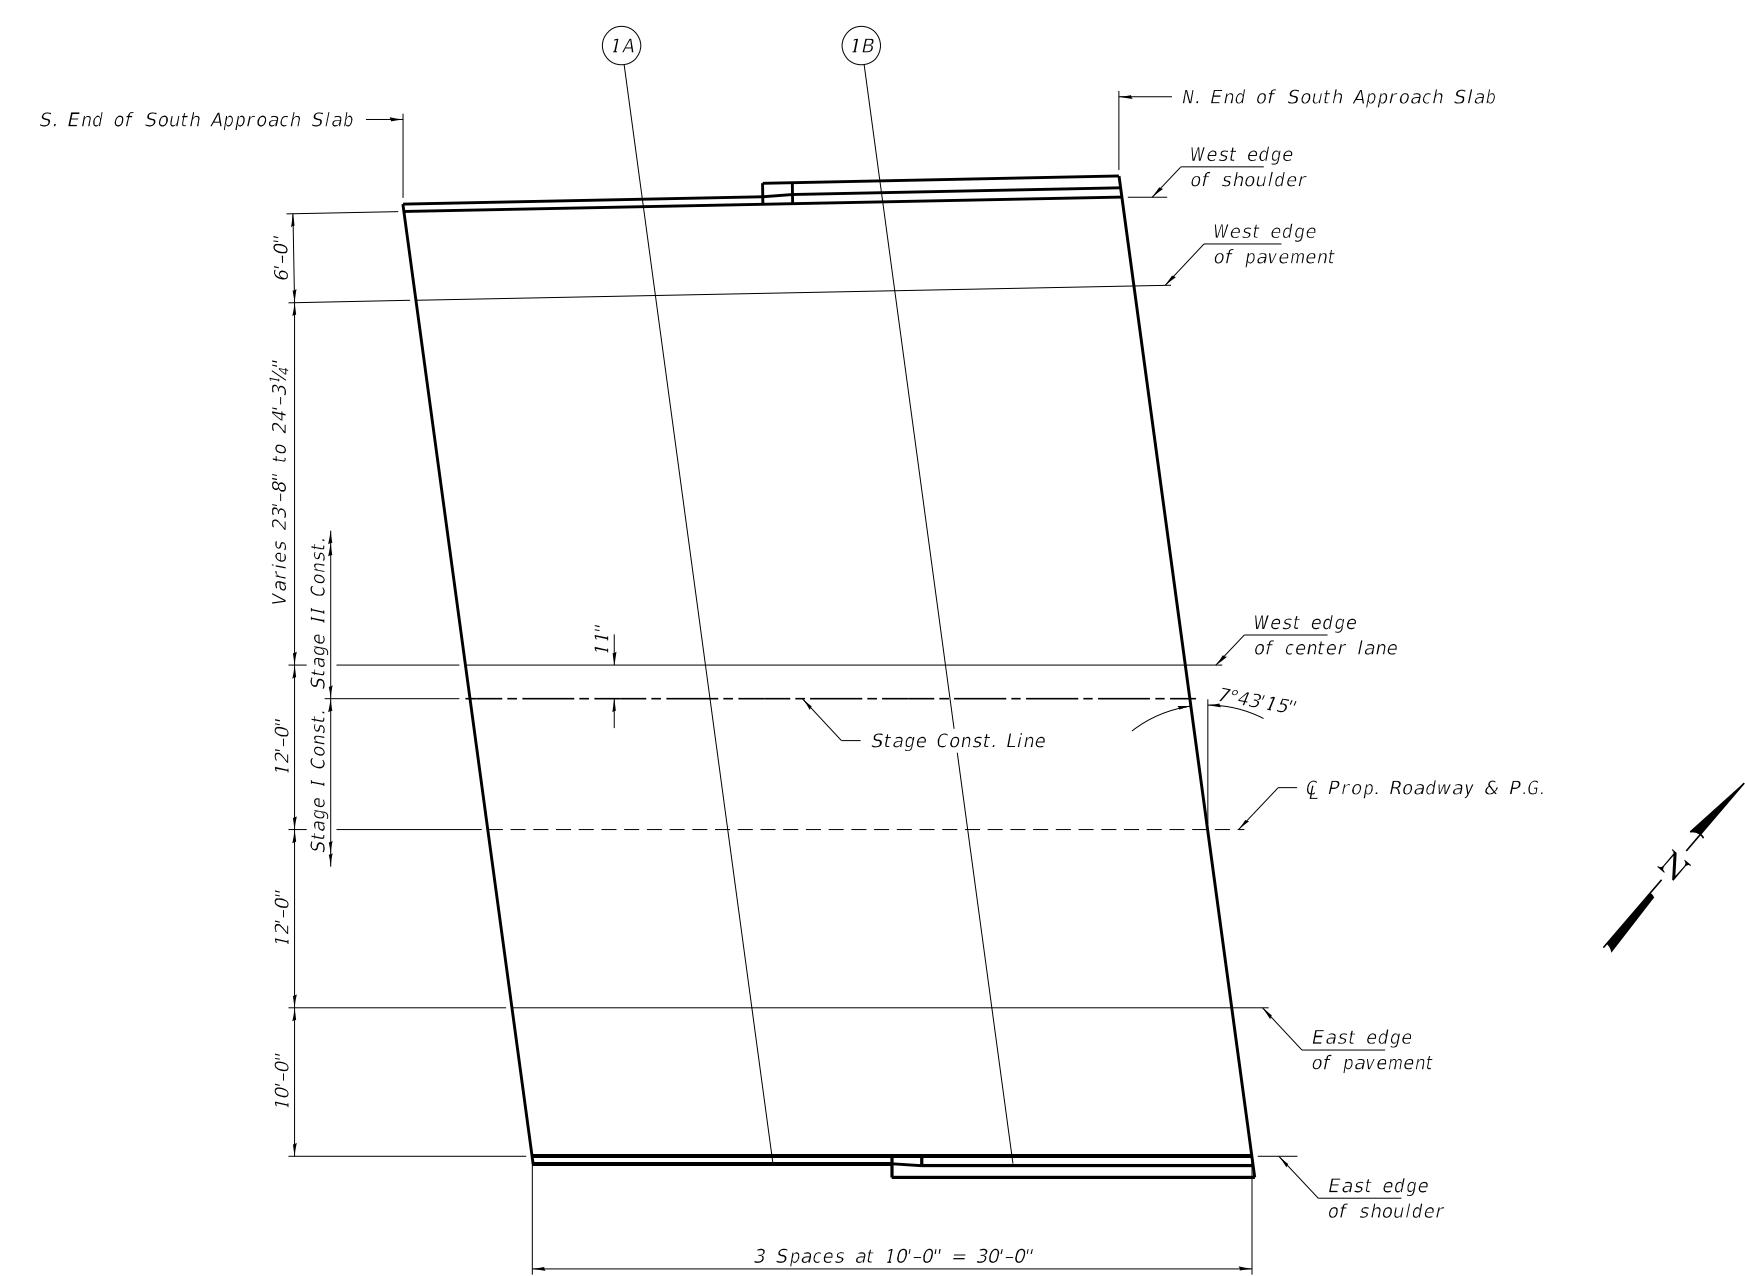

W.B. SOUTH APPROACH SLAB - PLAN

Q PROPOSED ROADWAY & P.G.L.

Location	Station	Offset	Theoretical Grade Elevations	Theoretical Grade Elevations Adjusted for Grinding
S. End S. Appr. Slab	722+37.72	0.00	713.25	713.27
1A	722+47.72	0.00	713.29	713.31
1B	722+57.72	0.00	713.32	713.34
N. End S. Appr. Slab	722+67.72	0.00	713.35	713.37


EAST EDGE OF PAVEMENT

Location	Station	Offset	Theoretical Grade Elevations	Theoretical Grade Elevations Adjusted for Grinding
S. End S. Appr. Slab	722+39.34	12.00	713.08	713.10
1A	722+49.34	12.00	713.11	713.13
1B	722+59.34	12.00	713.14	713.16
N. End S. Appr. Slab	722+69.34	12.00	713.17	713.19

EAST EDGE OF SHOULDER

Location	Station	Offset	Theoretical Grade Elevations	Theoretical Grade Elevations Adjusted for Grinding
S. End S. Appr. Slab	722+40.70	22.00	712.88	712.90
1A	722+50.70	22.00	712.92	712.94
1B	722+60.70	22.00	712.95	712.97
N. End S. Appr. Slab	722+70.70	22.00	712.97	712.99

WEST EDGE OF SHOULDER					WEST EDGE OF PAVEMENT					WEST EDGE OF CENTER LANE					STAGE CONSTRUCTION LINE				
Location	Station	Offset	Theoretical Grade Elevations	Theoretical Grade Elevations Adjusted for Grinding	Location	Station	Offset	Theoretical Grade Elevations	Theoretical Grade Elevations Adjusted for Grinding	Location	Station	Offset	Theoretical Grade Elevations	Theoretical Grade Elevations Adjusted for Grinding	Location	Station	Offset	Theoretical Grade Elevations	Theoretical Grade Elevations Adjusted for Grinding
S. End N. Appr. Slab	725+27.20	-47.55	711.87	711.89	S. End N. Appr. Slab	725+28.02	-41.56	711.98	712.01	S. End N. Appr. Slab	725+32.02	-12.00	712.55	712.57	S. End N. Appr. Slab	725+32.15	-11.08	712.56	712.58
1C	725+37.18	-47.75	711.79	711.82	1C	725+37.99	-41.76	711.91	711.93	1C	725+42.02	-12.00	712.47	712.49	1C	725+42.15	-11.08	712.49	712.51
1D	725+47.15	-47.95	711.71	711.74	1D	725+47.96	-41.96	711.83	711.85	1D	725+52.02	-12.00	712.40	712.42	1D	725+52.15	-11.08	712.41	712.43
N. End N. Appr. Slab	725+57.12	-48.15	711.63	711.65	N. End N. Appr. Slab	725+57.94	-42.16	711.74	711.77	N. End N. Appr. Slab	725+62.02	-12.00	712.31	712.33	N. End N. Appr. Slab	725+62.15	-11.08	712.33	712.35

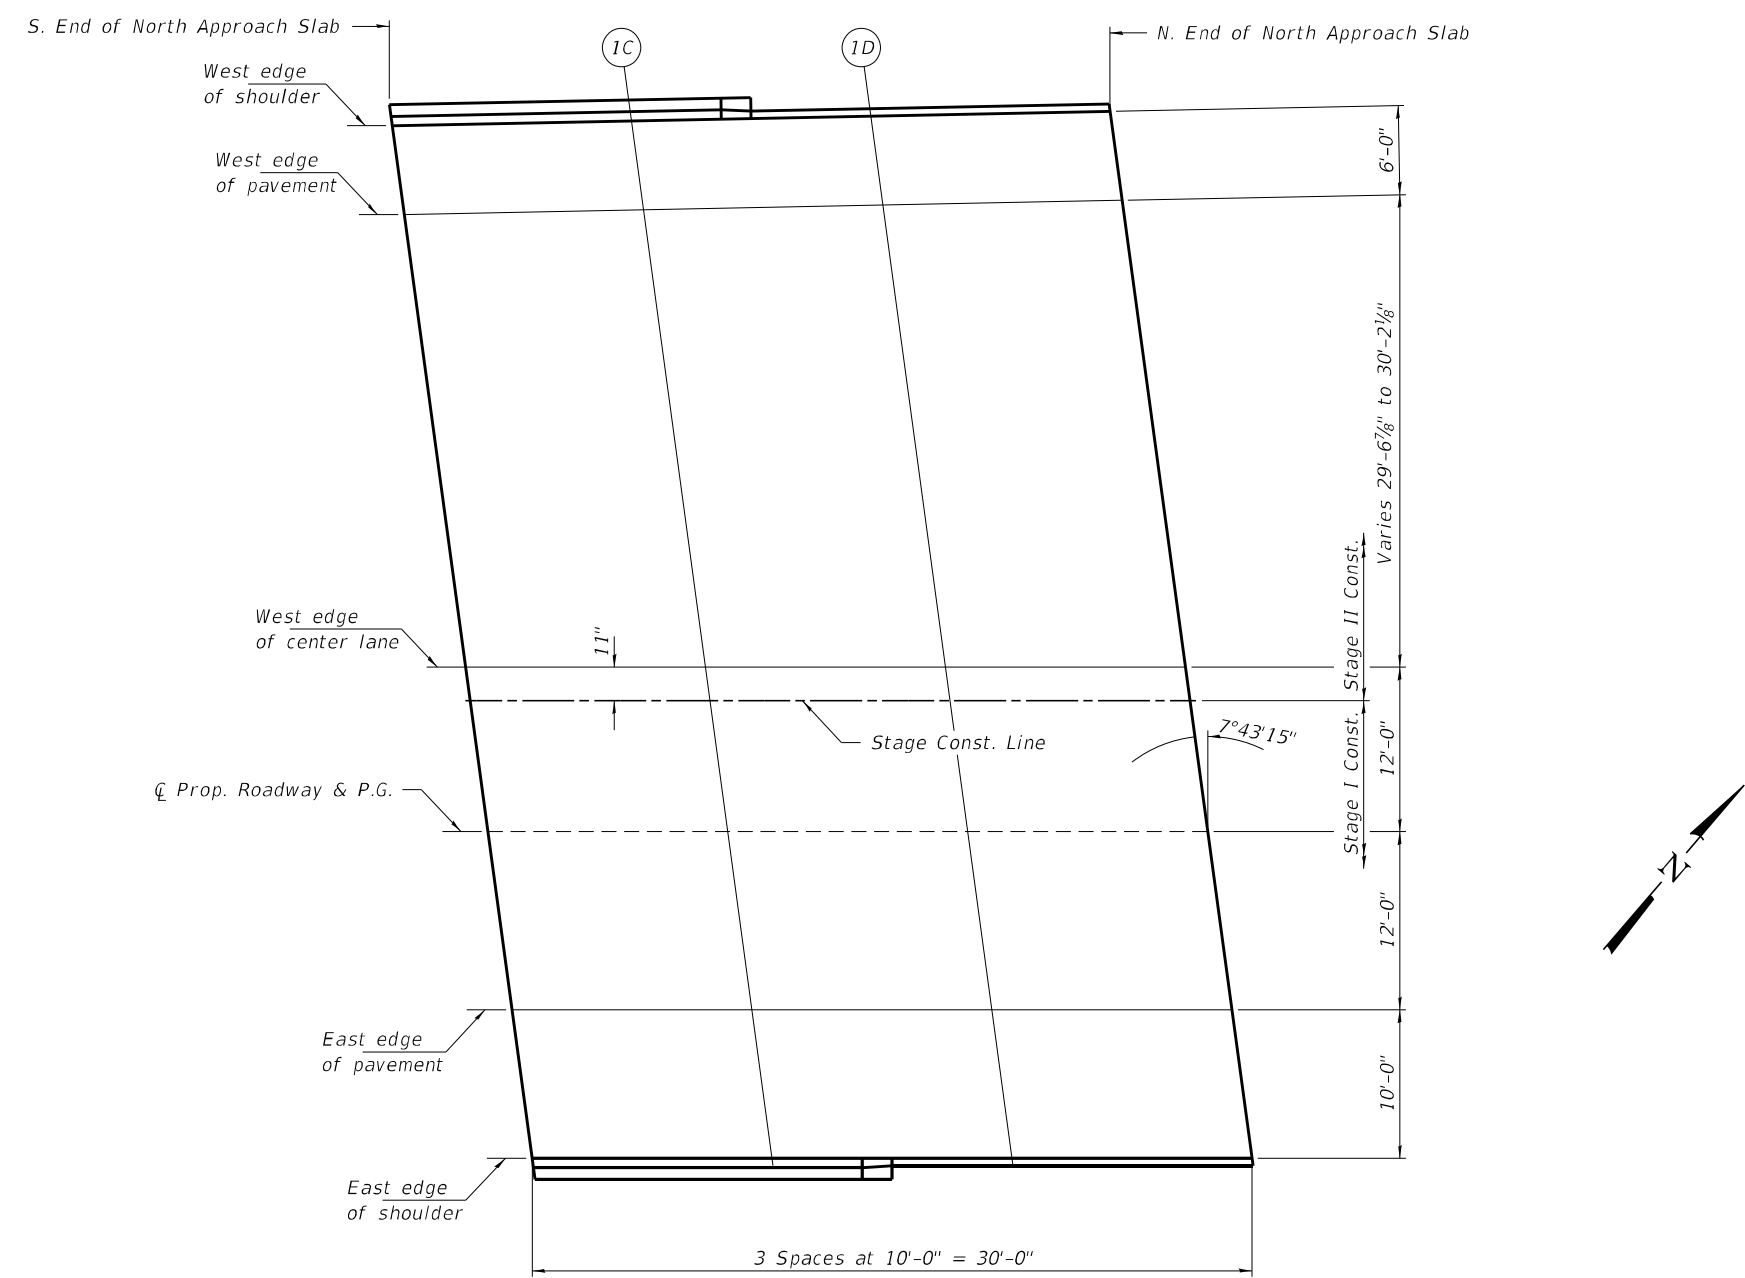

W.B. NORTH APPROACH SLAB - PLAN

CL PROPOSED ROADWAY & P.G.L.				
Location	Station	Offset	Theoretical Grade Elevations	Theoretical Grade Elevations Adjusted for Grinding
S. End N. Appr. Slab	725+33.65	0.00	712.72	712.74
1C	725+43.65	0.00	712.64	712.66
1D	725+53.65	0.00	712.56	712.58
N. End N. Appr. Slab	725+63.65	0.00	712.48	712.50

EAST EDGE OF PAVEMENT				
Location	Station	Offset	Theoretical Grade Elevations	Theoretical Grade Elevations Adjusted for Grinding
S. End N. Appr. Slab	725+35.28	12.00	712.52	712.54
1C	725+45.28	12.00	712.45	712.47
1D	725+55.28	12.00	712.37	712.39
N. End N. Appr. Slab	725+65.28	12.00	712.29	712.31

EAST EDGE OF SHOULDER				
Location	Station	Offset	Theoretical Grade Elevations	Theoretical Grade Elevations Adjusted for Grinding
S. End N. Appr. Slab	725+36.63	22.00	712.31	712.33
1C	725+46.63	22.00	712.24	712.26
1D	725+56.63	22.00	712.16	712.18
N. End N. Appr. Slab	725+66.63	22.00	712.08	712.10

WEST EDGE OF SHOULDER					WEST EDGE OF PAVEMENT					WEST EDGE OF CENTER LANE					STAGE CONSTRUCTION LINE				
Location	Station	Offset	Theoretical Grade Elevations	Theoretical Grade Elevations Adjusted for Grinding	Location	Station	Offset	Theoretical Grade Elevations	Theoretical Grade Elevations Adjusted for Grinding	Location	Station	Offset	Theoretical Grade Elevations	Theoretical Grade Elevations Adjusted for Grinding	Location	Station	Offset	Theoretical Grade Elevations	Theoretical Grade Elevations Adjusted for Grinding
S. End S. Appr. Slab	722+48.29	-34.00	712.67	712.69	S. End S. Appr. Slab	722+49.65	-24.00	712.87	712.89	S. End S. Appr. Slab	722+51.27	-12.00	713.12	713.14	S. End S. Appr. Slab	722+51.76	-8.42	713.17	713.20
2A	722+58.29	-34.00	712.70	712.72	2A	722+59.65	-24.00	712.90	712.92	2A	722+61.27	-12.00	713.15	713.17	2A	722+61.76	-8.42	713.20	713.22
2B	722+68.29	-34.00	712.73	712.75	2B	722+69.65	-24.00	712.93	712.95	2B	722+71.27	-12.00	713.17	713.20	2B	722+71.76	-8.42	713.23	713.25
N. End S. Appr. Slab	722+78.29	-34.00	712.75	712.77	N. End S. Appr. Slab	722+79.65	-24.00	712.95	712.97	N. End S. Appr. Slab	722+81.27	-12.00	713.20	713.22	N. End S. Appr. Slab	722+81.76	-8.42	713.25	713.27

Q PROPOSED ROADWAY & P.G.L.


Location	Station	Offset	Theoretical Grade Elevations	Theoretical Grade Elevations Adjusted for Grinding
S. End S. Appr. Slab	722+52.90	0.00	713.30	713.32
2A	722+62.90	0.00	713.33	713.35
2B	722+72.90	0.00	713.36	713.38
N. End S. Appr. Slab	722+82.90	0.00	713.38	713.40

EAST EDGE OF PAVEMENT

Location	Station	Offset	Theoretical Grade Elevations	Theoretical Grade Elevations Adjusted for Grinding
S. End S. Appr. Slab	722+54.53	12.00	713.13	713.15
2A	722+64.53	12.00	713.16	713.18
2B	722+74.53	12.00	713.18	713.20
N. End S. Appr. Slab	722+84.53	12.00	713.20	713.22


EAST EDGE OF SHOULDER

Location	Station	Offset	Theoretical Grade Elevations	Theoretical Grade Elevations Adjusted for Grinding
S. End S. Appr. Slab	722+55.88	22.00	712.91	712.94
2A	722+65.88	22.00	712.94	712.97
2B	722+75.88	22.00	712.97	712.99
N. End S. Appr. Slab	722+85.88	22.00	712.99	713.01

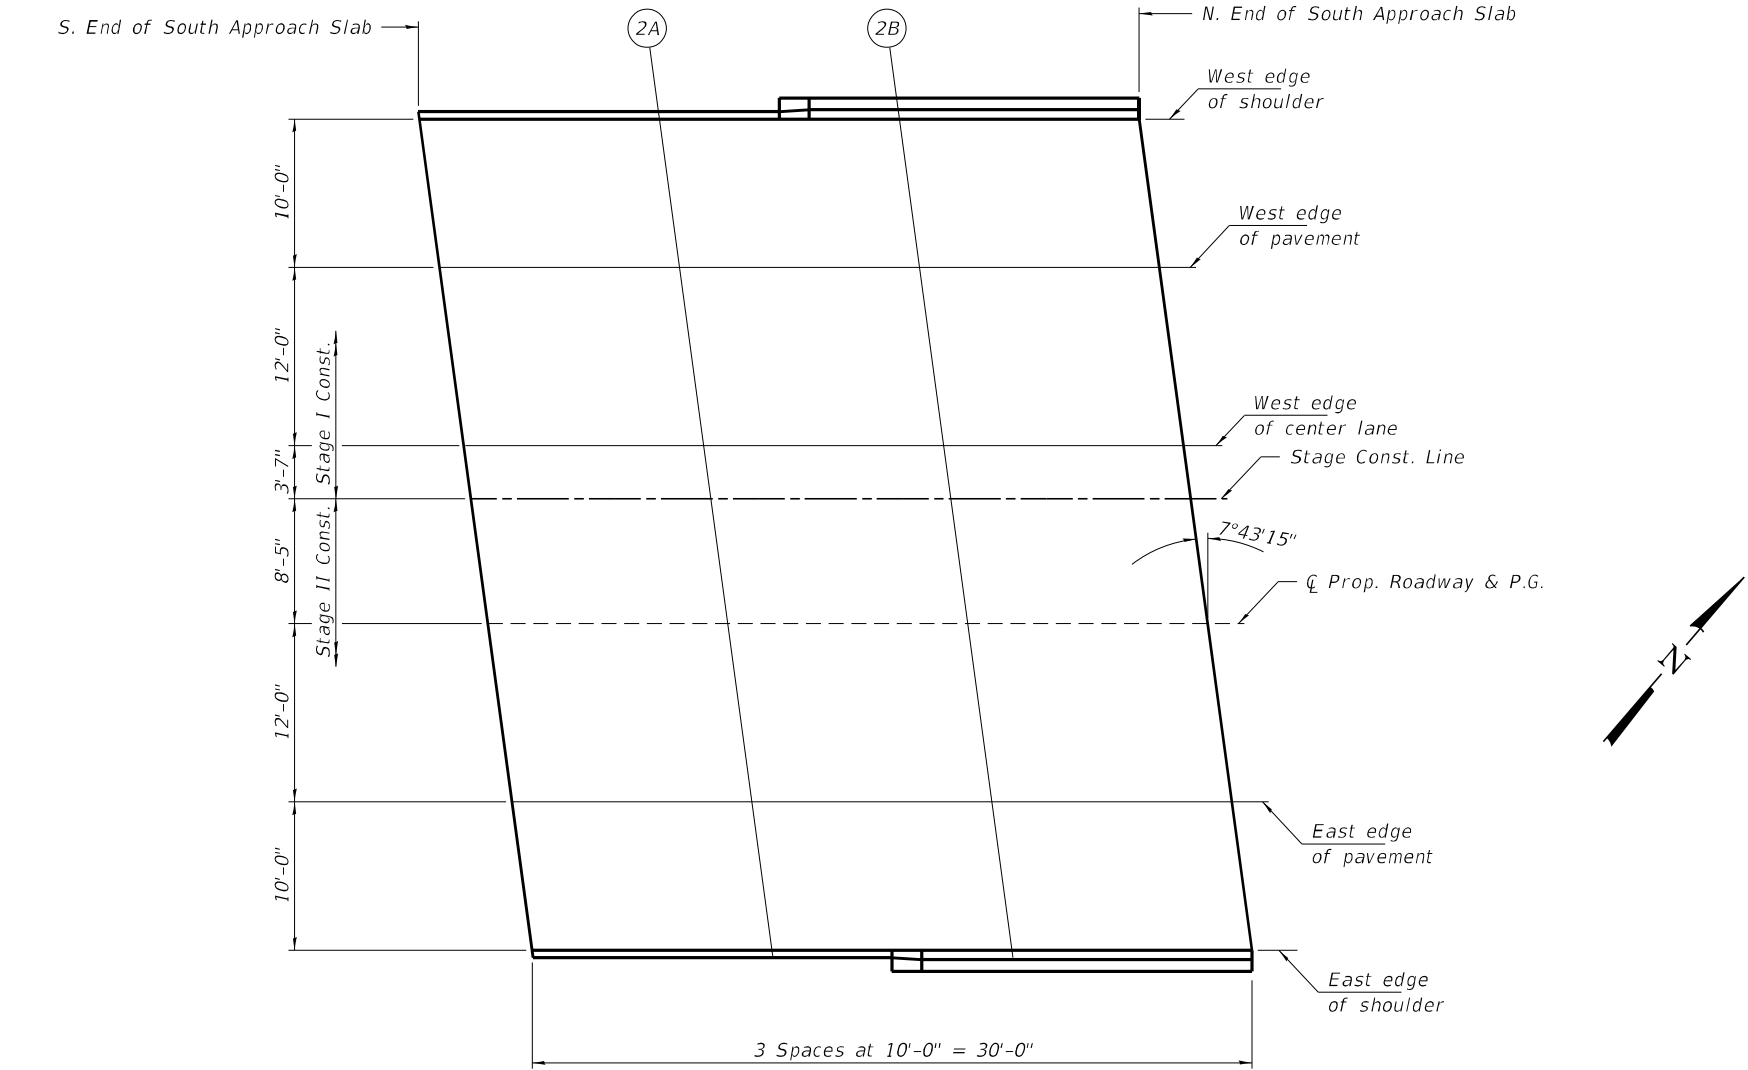

E.B. SOUTH APPROACH SLAB - PLAN


WEST EDGE OF SHOULDER					WEST EDGE OF PAVEMENT					WEST EDGE OF CENTER LANE					STAGE CONSTRUCTION LINE				
Location	Station	Offset	Theoretical Grade Elevations	Theoretical Grade Elevations Adjusted for Grinding	Location	Station	Offset	Theoretical Grade Elevations	Theoretical Grade Elevations Adjusted for Grinding	Location	Station	Offset	Theoretical Grade Elevations	Theoretical Grade Elevations Adjusted for Grinding	Location	Station	Offset	Theoretical Grade Elevations	Theoretical Grade Elevations Adjusted for Grinding
S. End N. Appr. Slab	725+44.22	-34.00	712.02	712.04	S. End N. Appr. Slab	725+45.58	-24.00	712.21	712.23	S. End N. Appr. Slab	725+47.21	-12.00	712.43	712.45	S. End N. Appr. Slab	725+47.69	-8.42	712.48	712.50
2C	725+54.22	-34.00	711.94	711.96	2C	725+55.58	-24.00	712.13	712.15	2C	725+57.21	-12.00	712.35	712.37	2C	725+57.69	-8.42	712.40	712.42
2D	725+64.22	-34.00	711.86	711.88	2D	725+65.58	-24.00	712.04	712.07	2D	725+67.21	-12.00	712.27	712.29	2D	725+67.69	-8.42	712.32	712.34
N. End N. Appr. Slab	725+74.22	-34.00	711.77	711.79	N. End N. Appr. Slab	725+75.58	-24.00	711.96	711.98	N. End N. Appr. Slab	725+77.21	-12.00	712.18	712.20	N. End N. Appr. Slab	725+77.69	-8.42	712.23	712.25

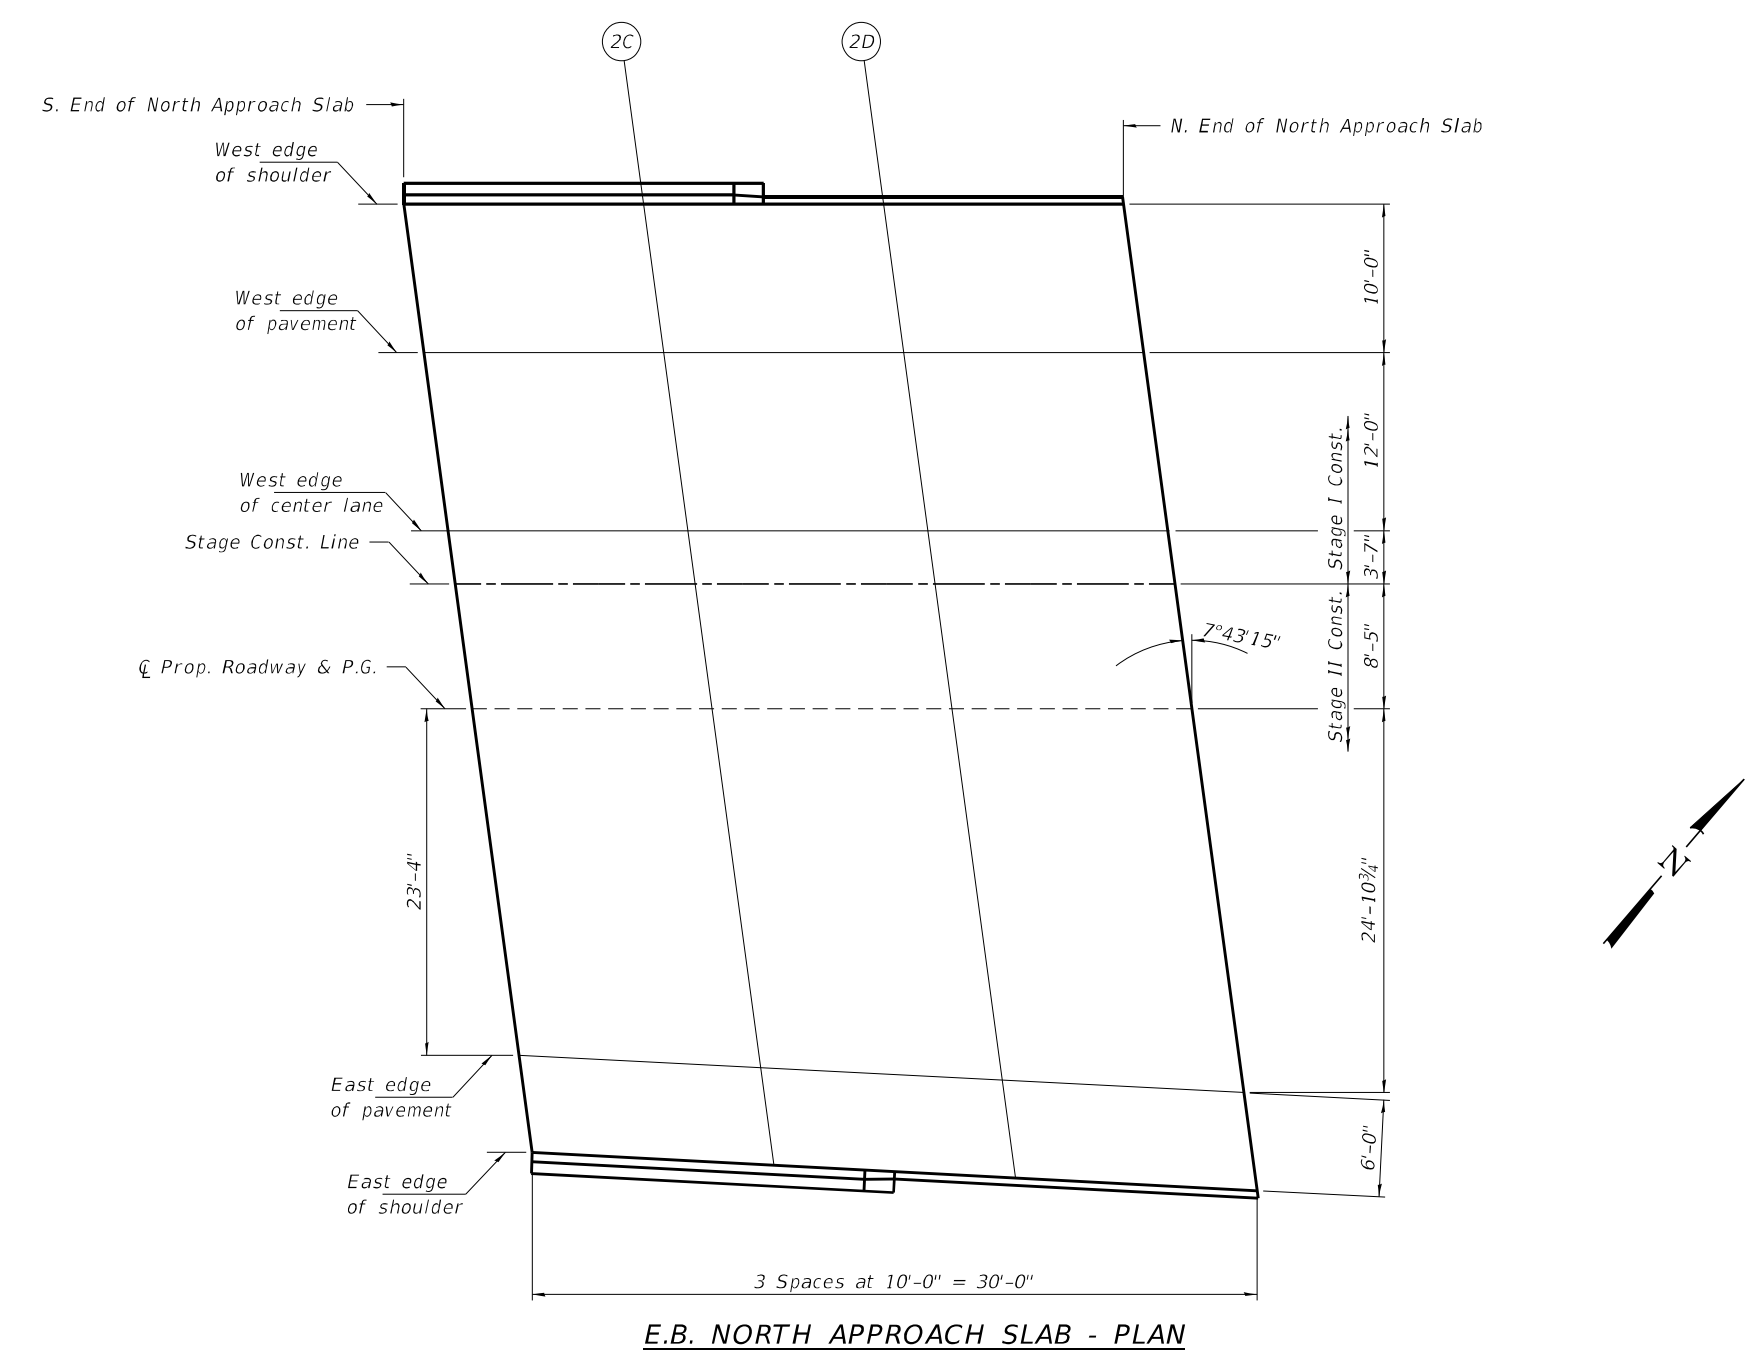

$\varnothing$ PROPOSED ROADWAY & P.G.L.				
Location	Station	Offset	Theoretical Grade Elevations	Theoretical Grade Elevations Adjusted for Grinding
S. End N. Appr. Slab	725+48.83	0.00	712.60	712.62
2C	725+58.83	0.00	712.52	712.54
2D	725+68.83	0.00	712.44	712.46
N. End N. Appr. Slab	725+78.83	0.00	712.35	712.37

EAST EDGE OF PAVEMENT				
Location	Station	Offset	Theoretical Grade Elevations	Theoretical Grade Elevations Adjusted for Grinding
S. End N. Appr. Slab	725+52.04	23.64	712.16	712.18
2C	725+62.11	24.17	712.07	712.09
2D	725+72.18	24.70	711.97	711.99
N. End N. Appr. Slab	725+82.25	25.23	711.87	711.89

EAST EDGE OF SHOULDER				
Location	Station	Offset	Theoretical Grade Elevations	Theoretical Grade Elevations Adjusted for Grinding
S. End N. Appr. Slab	725+52.85	29.68	712.04	712.06
2C	725+62.93	30.21	711.94	711.96
2D	725+73.00	30.74	711.85	711.87
N. End N. Appr. Slab	725+83.07	31.28	711.75	711.77

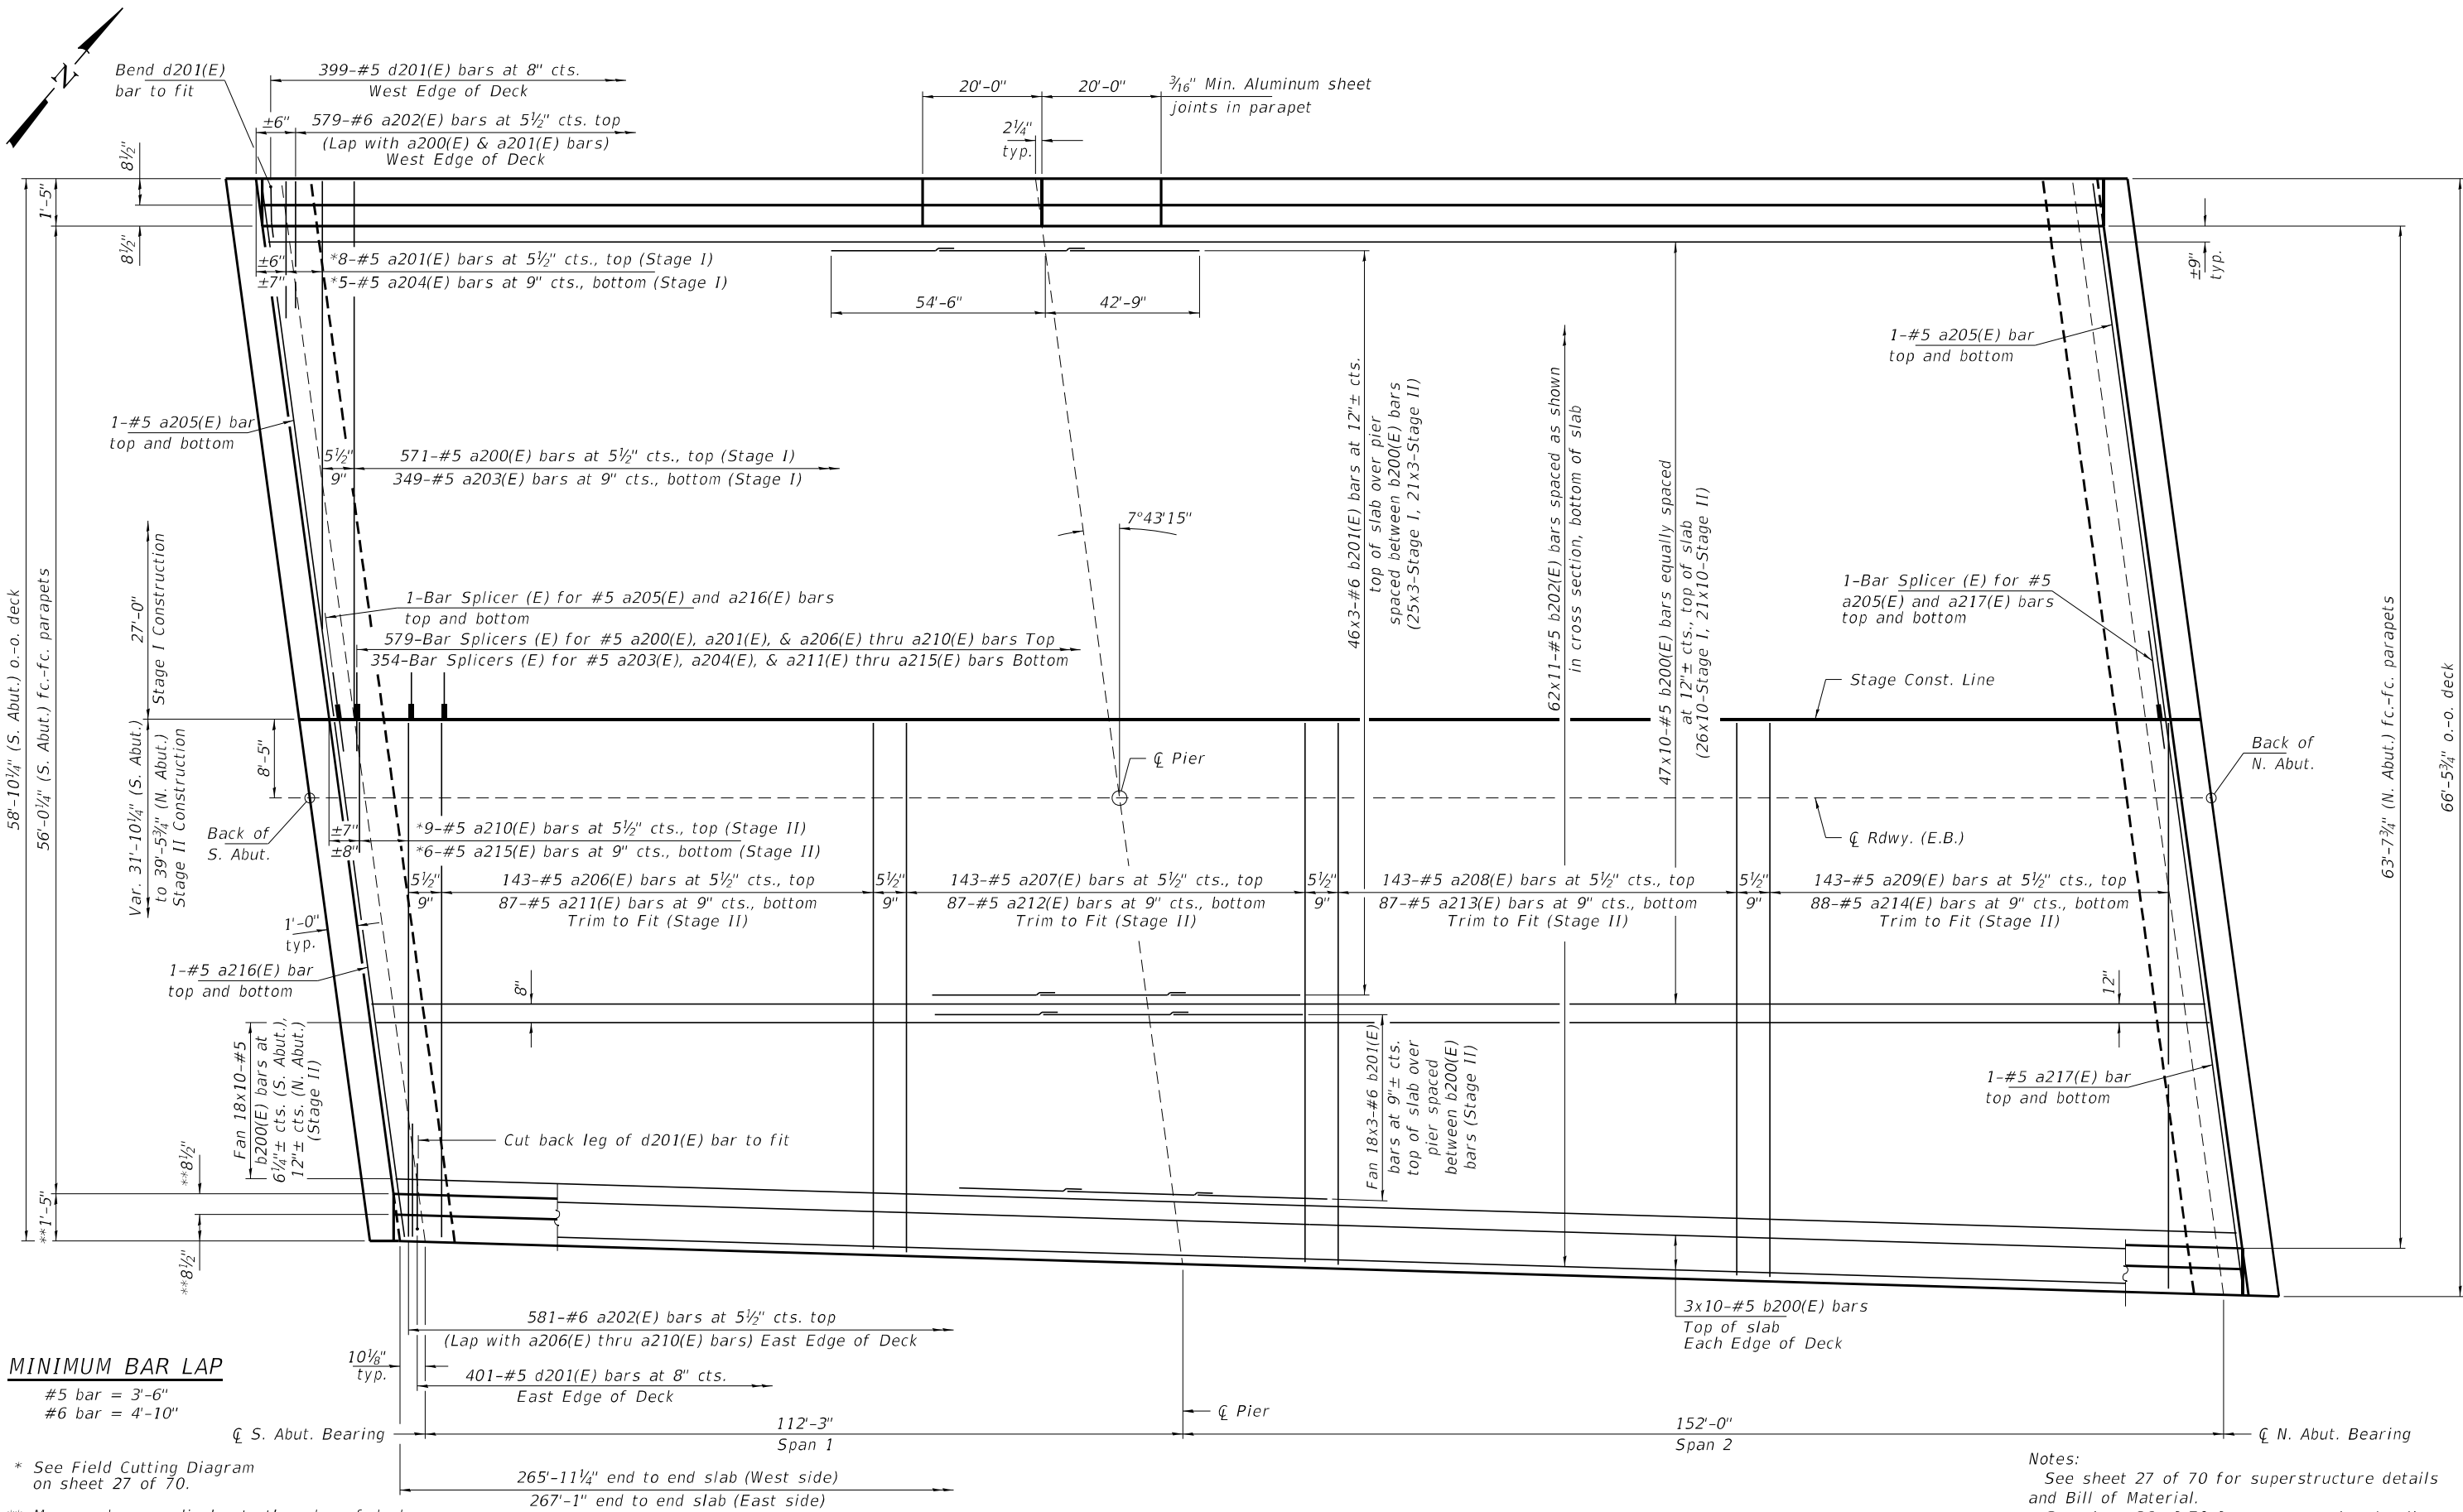


MINIMUM BAR LAP

#5 bar = 3'-6"
#6 bar = 4'-10"

* See Field Cutting Diagram on sheet 27 of 70.
** Measured perpendicular to the edge of deck.

Notes:
See sheet 27 of 70 for superstructure details and Bill of Material.
See sheet 26 of 70 for cross section details.
Bars indicated thus 46 x 3-#6 etc. indicates 46 lines of bars with 3 lengths per line.

PLAN - EAST BOUND LANES

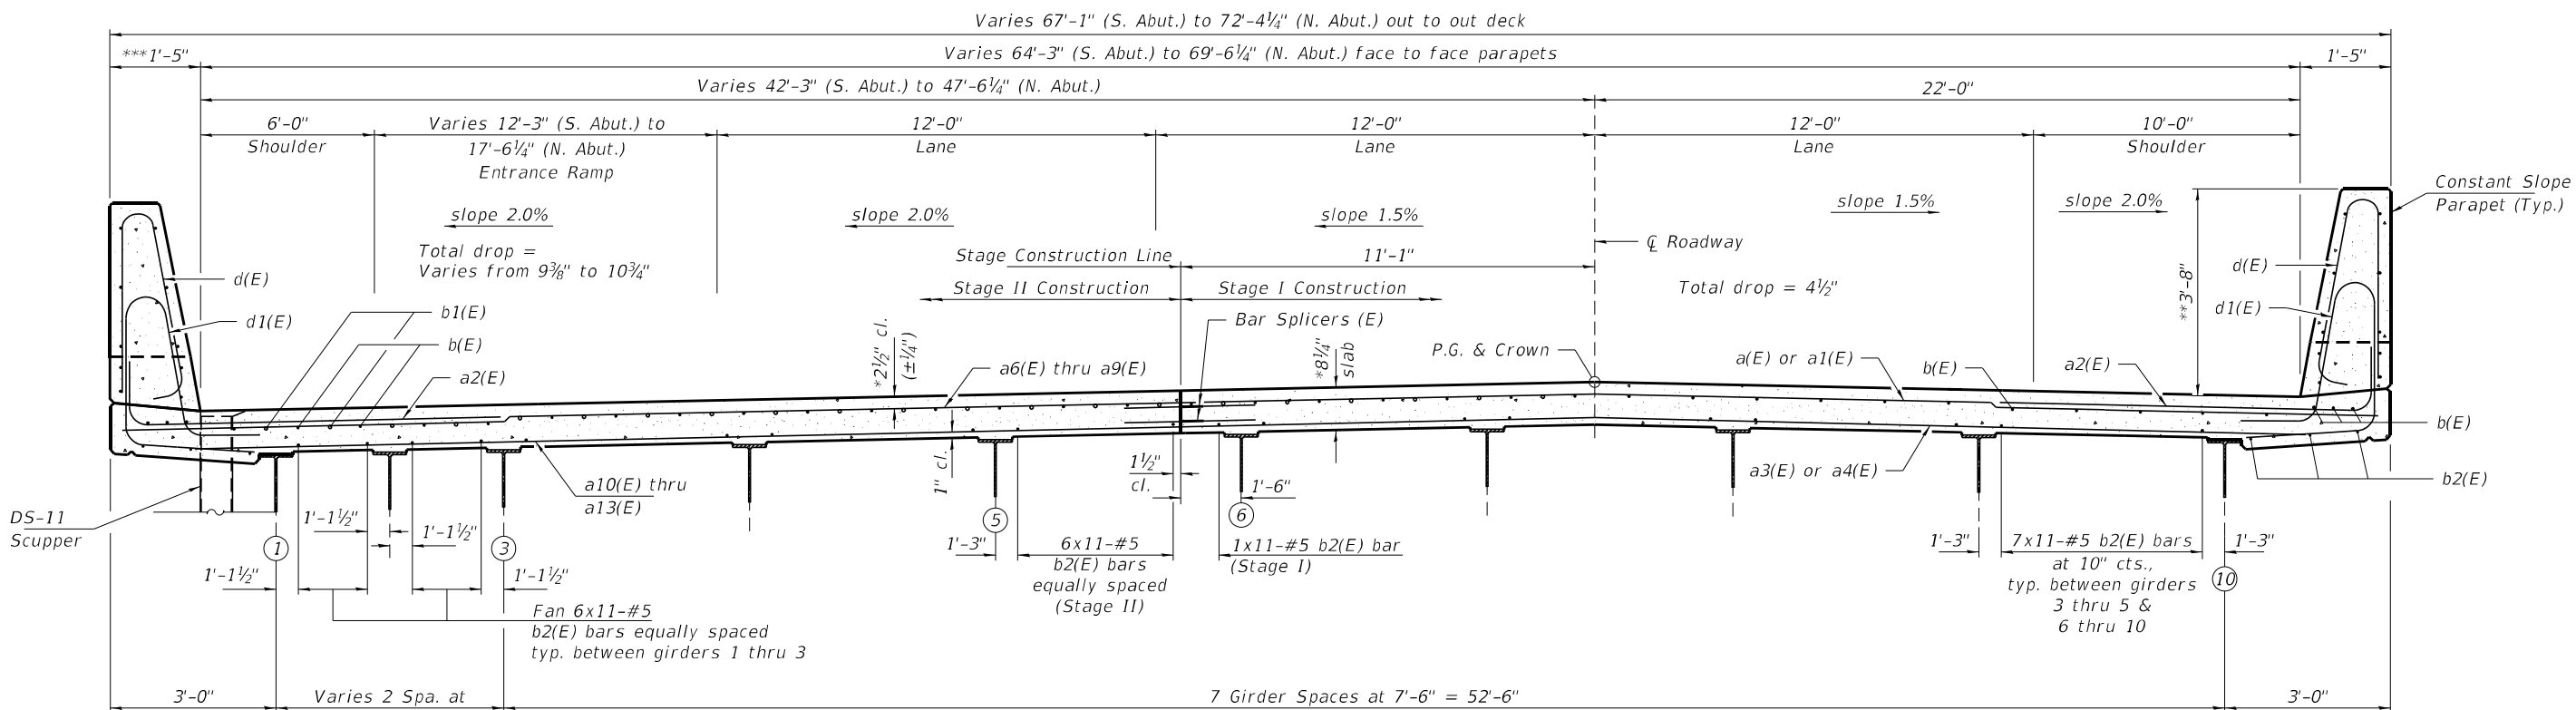


CROSS SECTION (WEST BOUND LANES)

(Looking North, dimensions measured perpendicular to $\bar{C}$ I-72)

Notes:
See sheet 26 of 70 for superstructure details and bill of material (W.B.)
See sheet 23 of 70 for Superstructure Plans (W.B.)
See sheet 27 of 70 for superstructure details and bill of material (E.B.)
See sheet 24 of 70 for Superstructure Plans (E.B.)
See sheet 1 and 28 of 70 for Drainage Scupper details and locations.




* Prior to Grinding
** After Grinding
*** Measured perpendicular to the edge of deck.
**** Exit Ramp varies 0'-0" (S. Abut.) to 11'-7 3/4" (N. Abut.)
***** Shoulder varies 10'-0 1/4" (S. Abut.) to 6'-0" (N. Abut.)

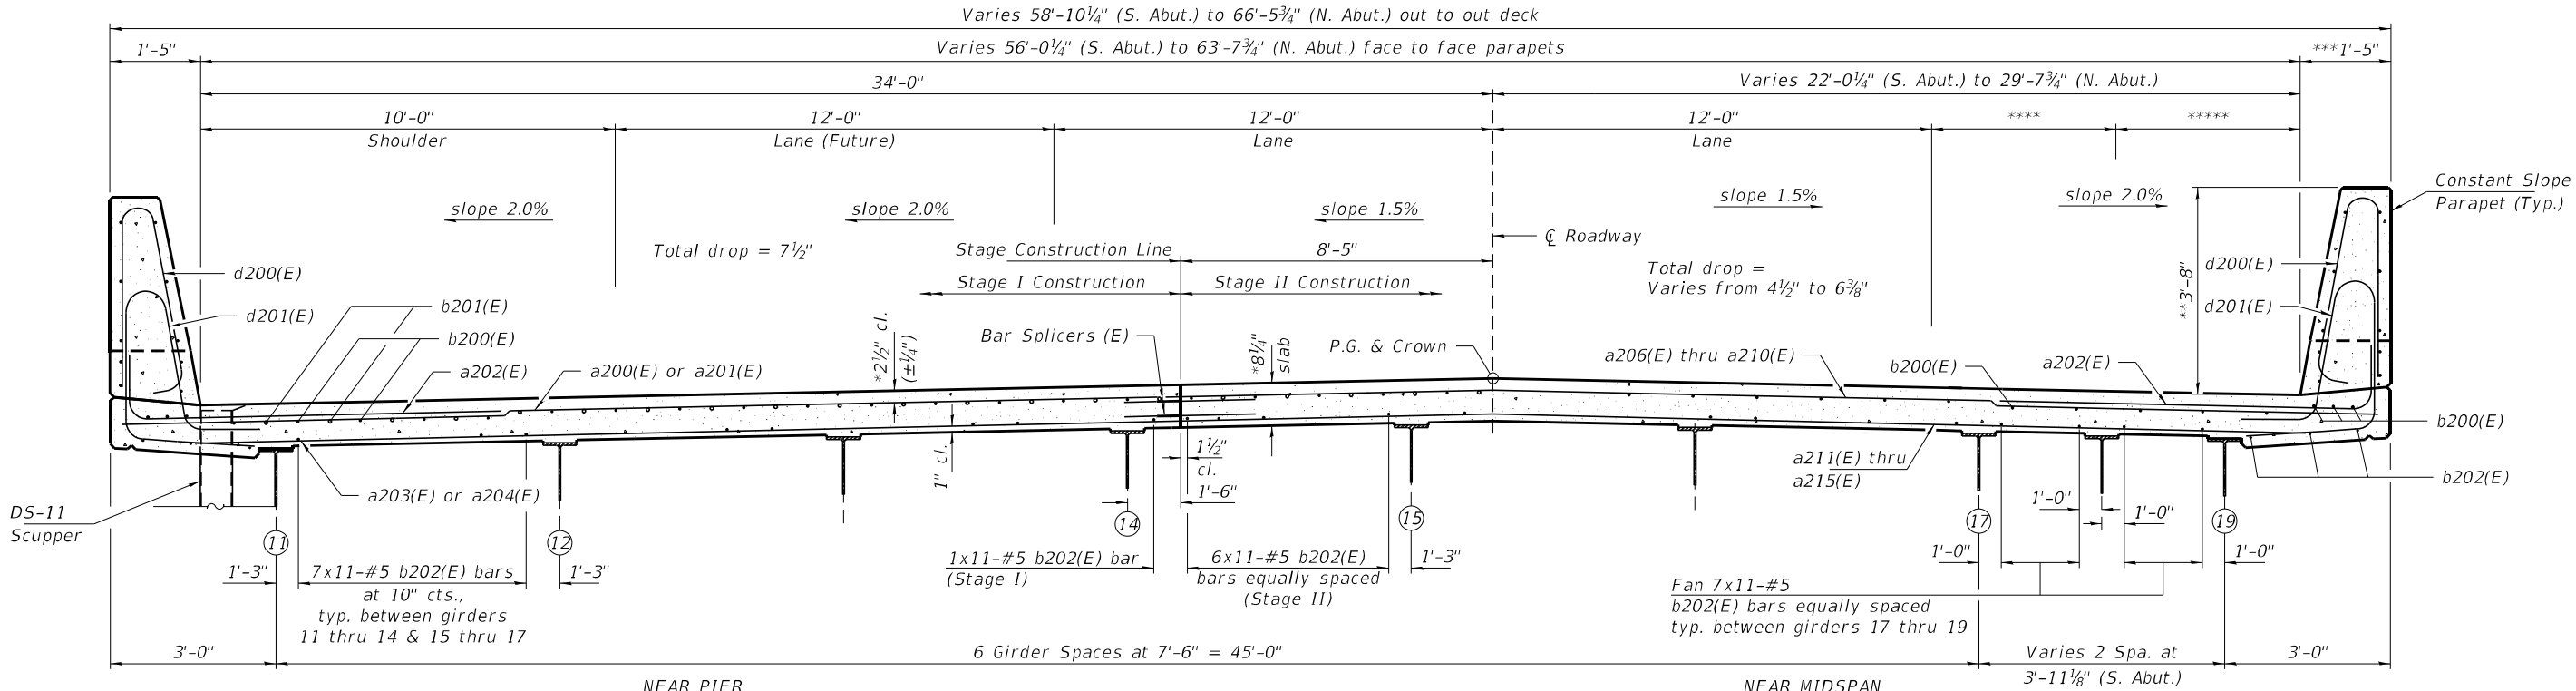



CROSS SECTION (EAST BOUND LANES)

(Looking North, dimensions measured perpendicular to $\bar{C}$ I-72)

FILE NAME = 190501-shl-bridge.dgn	USER NAME = rmosick	DESIGNED - S.M.S.	REVISED -	STATE OF ILLINOIS DEPARTMENT OF TRANSPORTATION	SUPERSTRUCTURE CROSS SECTIONS SN 058-0139(E.B.) & 058-0140(W.B.)	F.A.I.	SECTION	COUNTY	TOTAL SHEETS	SHEET NO.
HAMPTON, LENZINI AND RENWICK, INC. 3335 STEVENSON DRIVE, SUITE 201 SPRINGFIELD, ILLINOIS 62703 ILLINOIS PROFESSIONAL DESIGN FIRM LS / PE / SE CORP. 164.000959	PLOT SCALE =	CHECKED - S.W.M.	REVISED -			72	(58-63HV)BR	MACON	122	65
PLOT DATE = 8/21/2025		DRAWN - R.D.H.	REVISED -			CONTRACT NO. 74705				
		CHECKED - S.M.S.	REVISED -			SHEET NO. 25 OF 70 SHEETS				

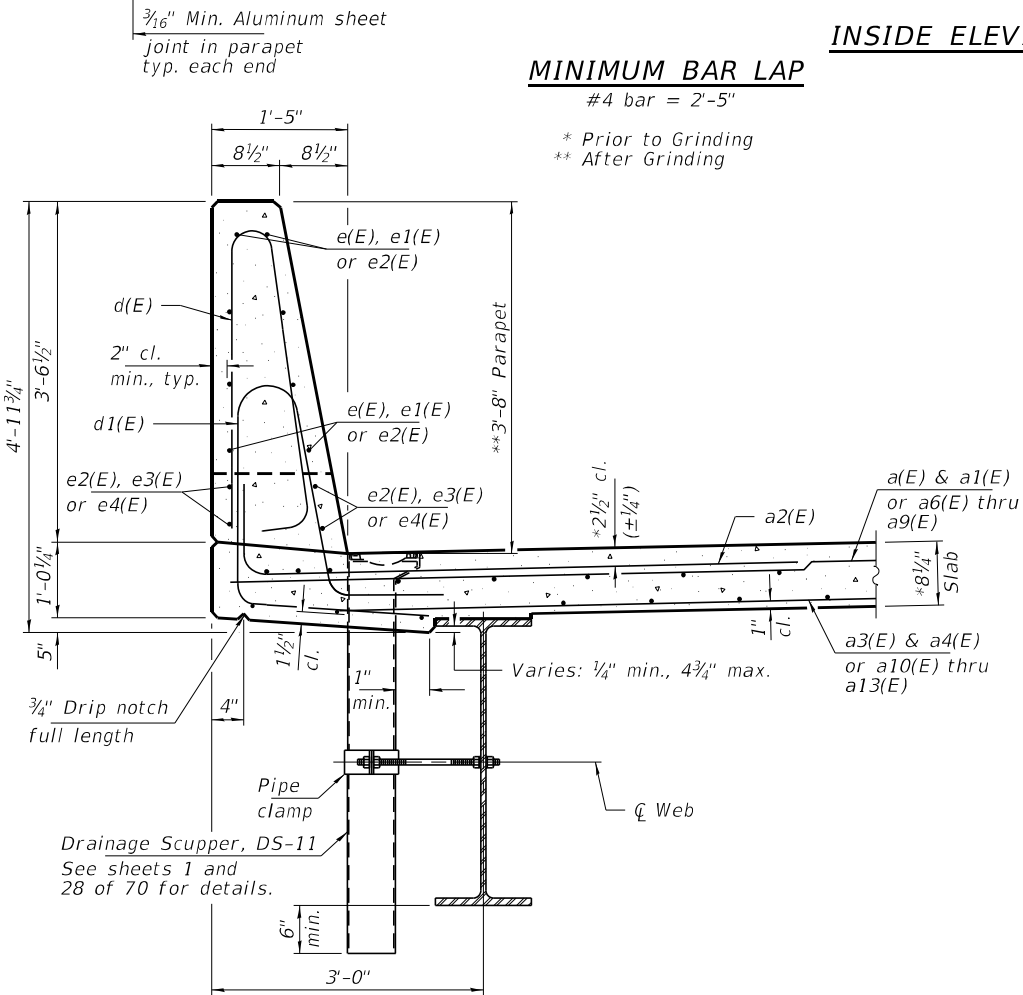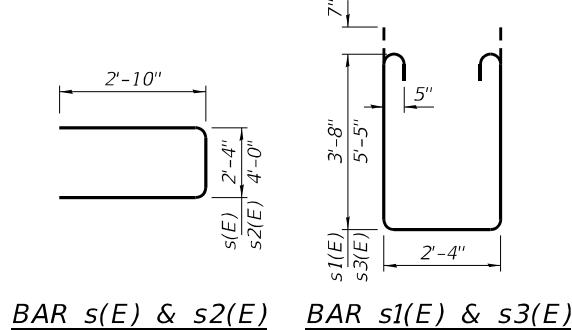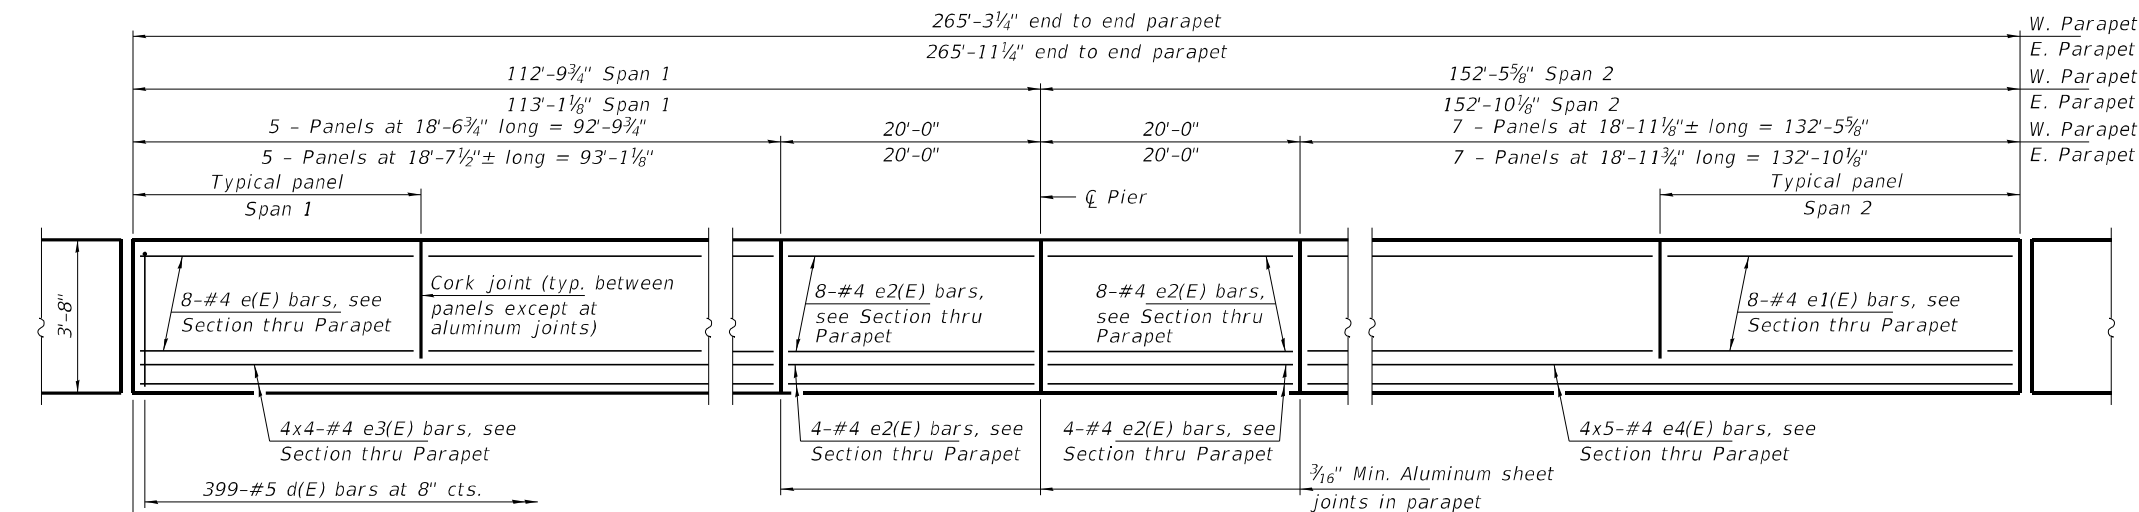

INSIDE ELEVATION OF PARAPET (W.B.)

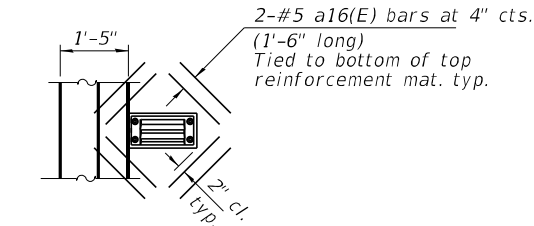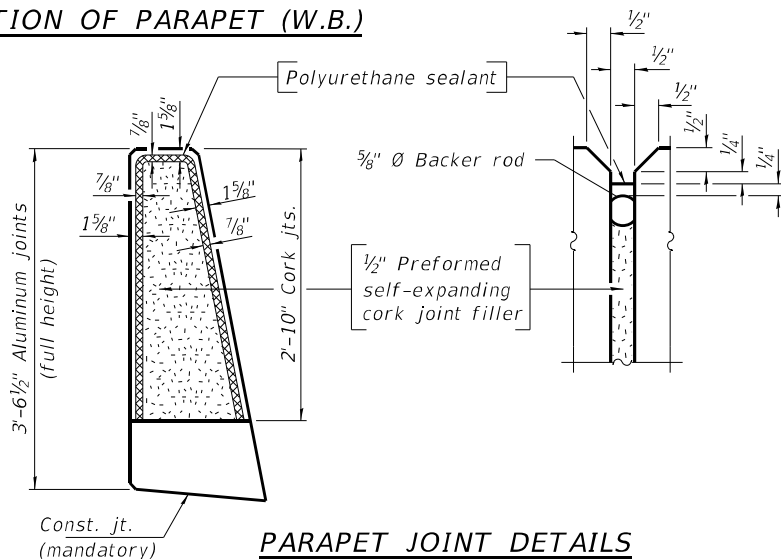


SCUPPER PLAN VIEW

Note:
Cut longitudinal reinforcement to clear drainage scuppers.


Notes:
The clamping device shall be galvanized according to AASHTO M 232. Cost of clamping device included with Drainage Scupper, DS-11.
The 3/16" aluminum sheet shall be ASTM B 209 alloy 3003-H14 and coated with 5 mils of either bitumen paint or epoxy paint to minimize reaction with wet concrete. Cost included with Concrete Superstructure.
The Polyurethane sealant shall be according to Article 1050.04 of the Std. Spec. and the color shall be gray.

SECTION THRU PARAPET

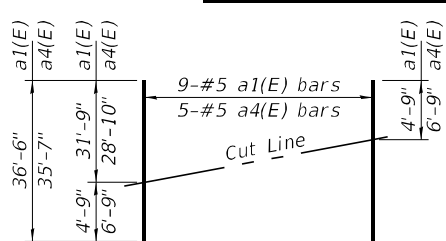


FIELD CUTTING DIAGRAM

Order a1(E) and a4(E) full length. Cut as shown and use remainder of bars in opposite end of deck.

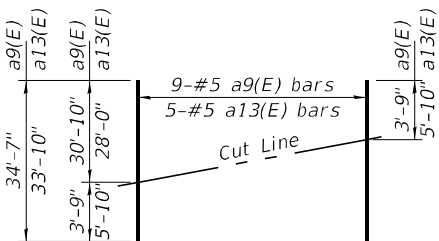


FIELD CUTTING DIAGRAM


Order a9(E) and a13(E) full length. Cut as shown and use remainder of bars in opposite end of deck.

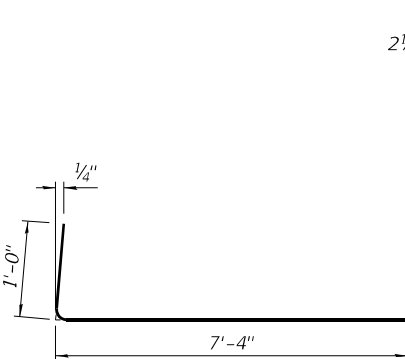

BAR a2(E)

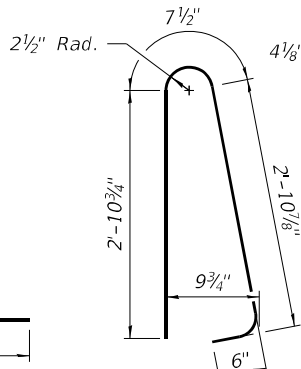

BAR d(E)







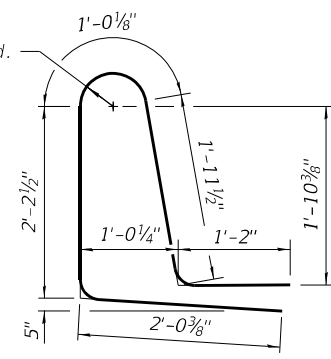


BAR d1(E)


SUPERSTRUCTURE
BILL OF MATERIAL (W.B.)

BAR	NO.	SIZE	LENGTH	SHAPE
a(E)	570	#5	34'-3"	—
a1(E)	9	#5	36'-6"	—
a2(E)	1,157	#6	8'-4"	—
a3(E)	349	#5	33'-9"	—
a4(E)	5	#5	35'-7"	—
a5(E)	4	#5	34'-8"	—
a6(E)	190	#5	34'-2"	—
a7(E)	190	#5	35'-11"	—
a8(E)	190	#5	37'-7"	—
a9(E)	9	#5	34'-7"	—
a10(E)	116	#5	33'-8"	—
a11(E)	116	#5	35'-4"	—
a12(E)	117	#5	37'-1"	—
a13(E)	5	#5	33'-10"	—
a14(E)	2	#5	32'-8"	—
a15(E)	2	#5	38'-0"	—
a16(E)	32	#5	1'-6"	—
b(E)	750	#5	29'-10"	—
b1(E)	204	#6	35'-8"	—
b2(E)	737	#5	27'-6"	—
d(E)	798	#5	7'-0"	—
d1(E)	798	#5	8'-5"	—
e(E)	80	#4	18'-2"	—
e1(E)	112	#4	18'-7"	—
e2(E)	48	#4	19'-8"	—
e3(E)	32	#4	25'-0"	—
e4(E)	40	#4	28'-6"	—
m(E)	11	#6	34'-7"	—
m1(E)	5	#6	32'-7"	—
m2(E)	8	#6	4'-0"	—
m3(E)	54	#6	7'-2"	—
m4(E)	18	#6	2'-8"	—
m5(E)	9	#6	5'-8"	—
m6(E)	9	#6	1'-2"	—
m7(E)	6	#6	38'-0"	—
m8(E)	10	#6	6'-8"	—
s(E)	54	#5	8'-0"	—
s1(E)	54	#5	10'-10"	—
s2(E)	60	#5	9'-8"	—
s3(E)	60	#5	14'-4"	—
Concrete Superstructure			Cu. Yd.	658.6
Protective Coat			Sq. Yd.	2,234
Reinf. Bars, Epoxy Coated			Pound	159,850
Bridge Deck Grooving (Longitudinal)			Sq. Yd.	1,503
Diamond Grinding (Bridge Section)			Sq. Yd.	1,857

Bars indicated thus 4x4-#4 etc. indicates 4 lines of bars with 4 lengths per line.

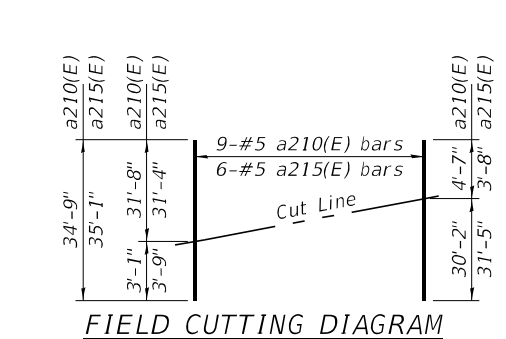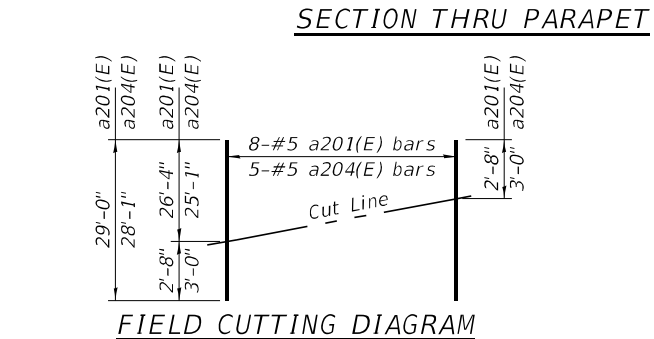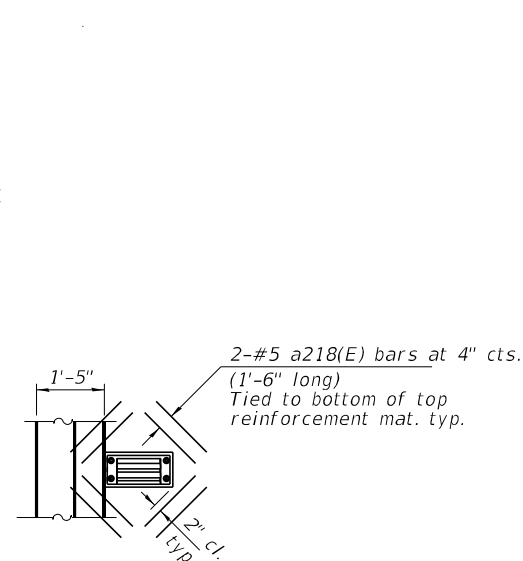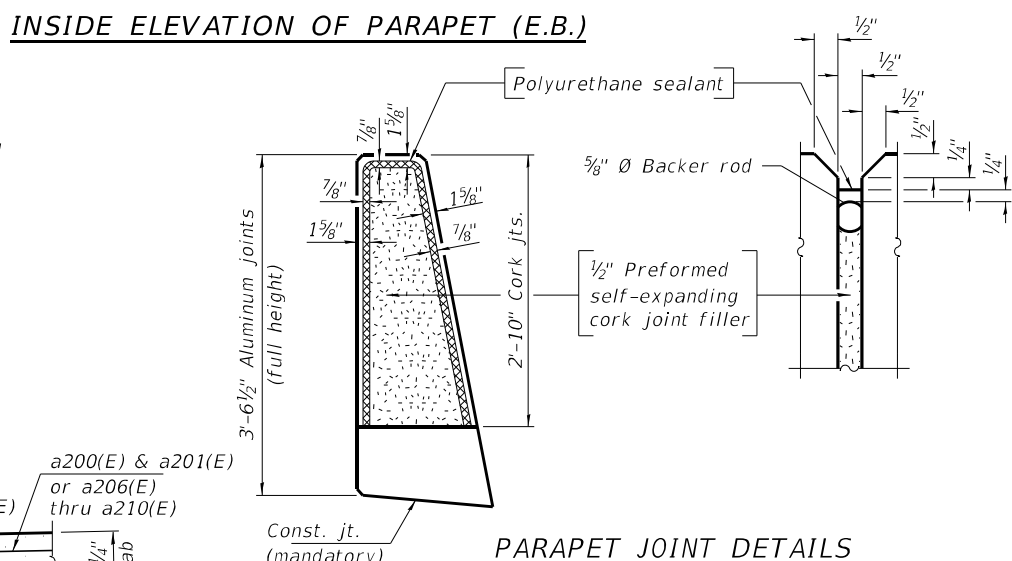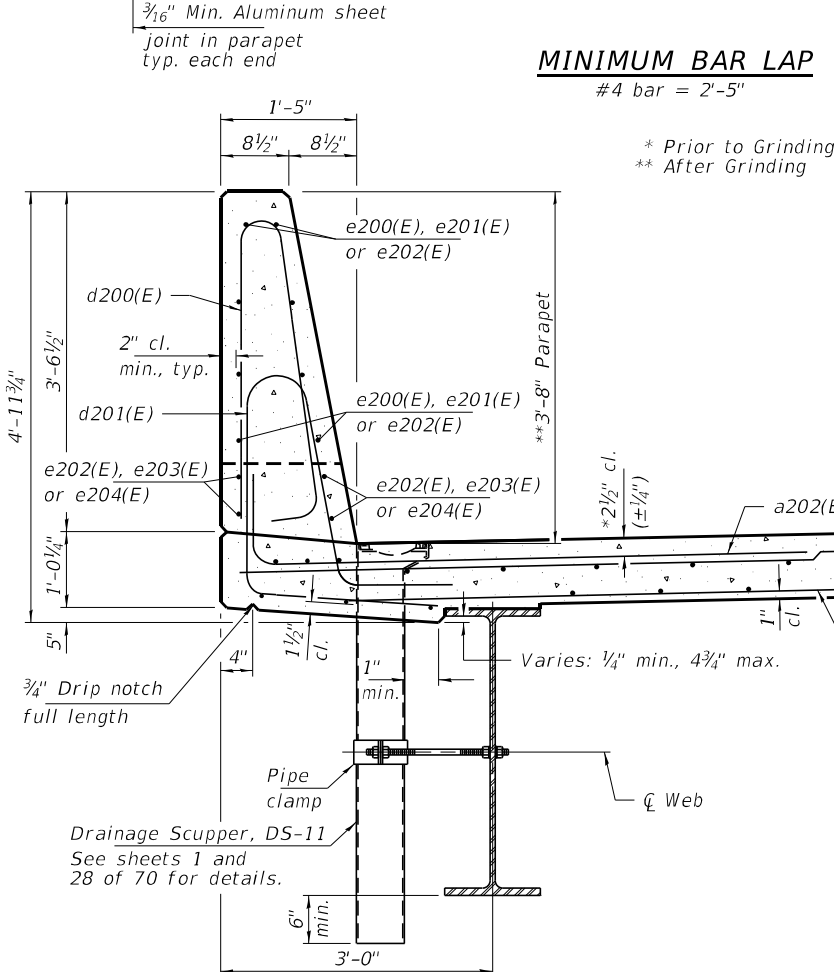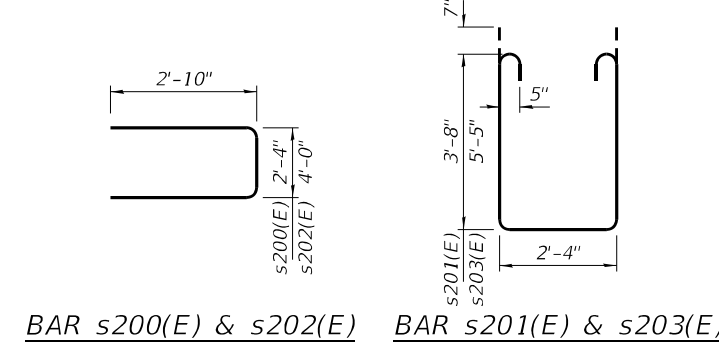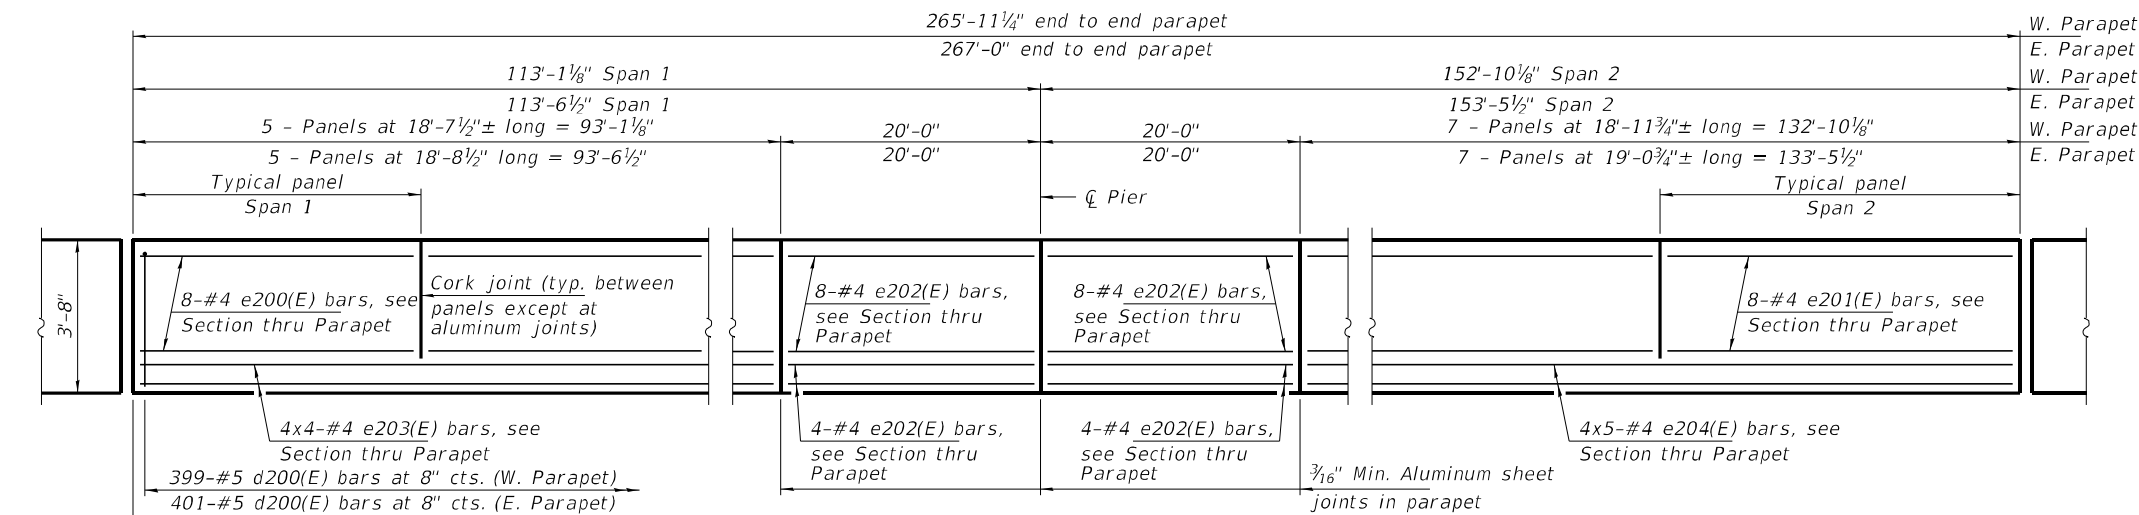




Notes:
The clamping device shall be galvanized according to AASHTO M 232. Cost of clamping device included with Drainage Scupper, DS-11.
The 3/16\"/>

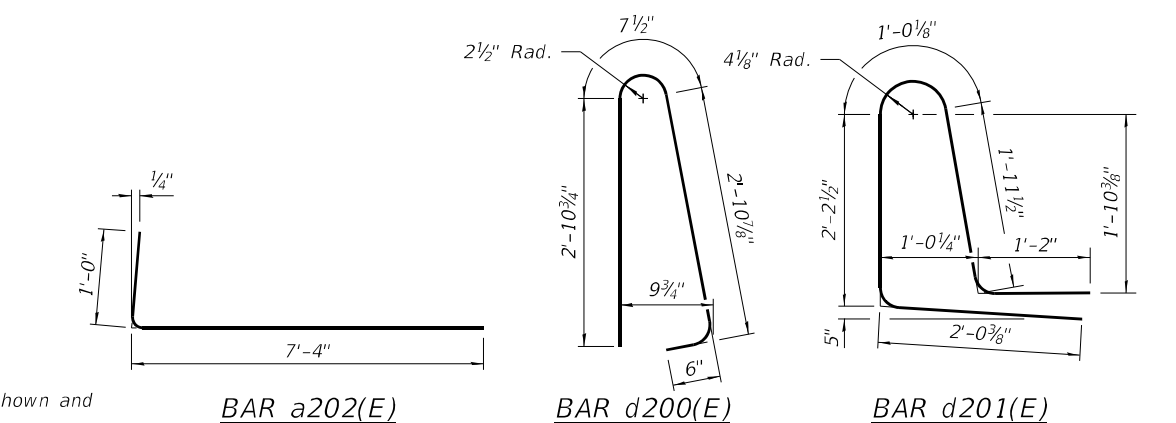

**SUPERSTRUCTURE
BILL OF MATERIAL (E.B.)**

BAR	NO.	SIZE	LENGTH	SHAPE
a200(E)	571	#5	26'-9"	—
a201(E)	8	#5	29'-0"	—
a202(E)	1,160	#6	8'-4"	—
a203(E)	349	#5	26'-3"	—
a204(E)	5	#5	28'-1"	—
a205(E)	4	#5	27'-0"	—
a206(E)	143	#5	33'-6"	—
a207(E)	143	#5	35'-6"	—
a208(E)	143	#5	37'-3"	—
a209(E)	143	#5	39'-2"	—
a210(E)	9	#5	34'-9"	—
a211(E)	87	#5	33'-0"	—
a212(E)	87	#5	34'-10"	—
a213(E)	87	#5	36'-9"	—
a214(E)	88	#5	38'-9"	—
a215(E)	6	#5	35'-1"	—
a216(E)	2	#5	31'-11"	—
a217(E)	2	#5	39'-8"	—
a218(E)	32	#5	1'-6"	—
b200(E)	710	#5	29'-11"	—
b201(E)	192	#6	35'-8"	—
b202(E)	602	#5	27'-6"	—
d200(E)	800	#5	7'-0"	—
d201(E)	800	#5	8'-5"	—
e200(E)	80	#4	18'-4"	—
e201(E)	112	#4	18'-8"	—
e202(E)	48	#4	19'-8"	—
e203(E)	32	#4	25'-2"	—
e204(E)	40	#4	28'-8"	—
m200(E)	11	#6	26'-11"	—
m201(E)	5	#6	31'-9"	—
m202(E)	8	#6	3'-7"	—
m203(E)	45	#6	7'-2"	—
m204(E)	18	#6	2'-8"	—
m205(E)	9	#6	5'-8"	—
m206(E)	9	#6	1'-2"	—
m207(E)	6	#6	39'-7"	—
m208(E)	10	#6	7'-4"	—
s200(E)	48	#5	8'-0"	—
s201(E)	48	#5	10'-10"	—
s202(E)	54	#5	9'-8"	—
s203(E)	54	#5	14'-4"	—
Concrete Superstructure			Cu. Yd.	602.0
Protective Coat			Sq. Yd.	2,027
Reinf. Bars, Epoxy Coated			Pound	149,300
Bridge Deck Grooving (Longitudinal)			Sq. Yd.	1,205
Diamond Grinding (Bridge Section)			Sq. Yd.	1,650

Bars indicated thus 4x4-#4 etc. indicates 4 lines of bars with 4 lengths per line.

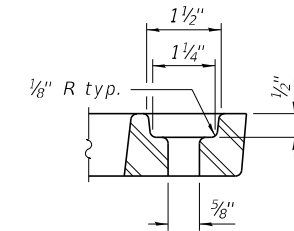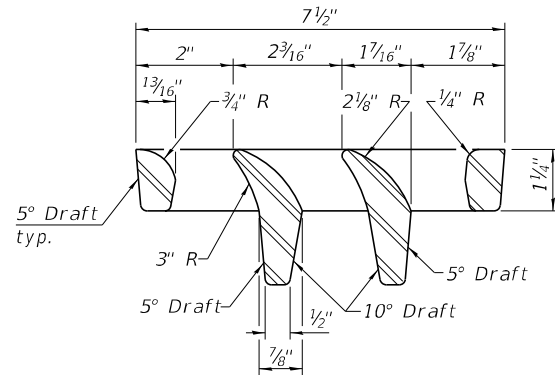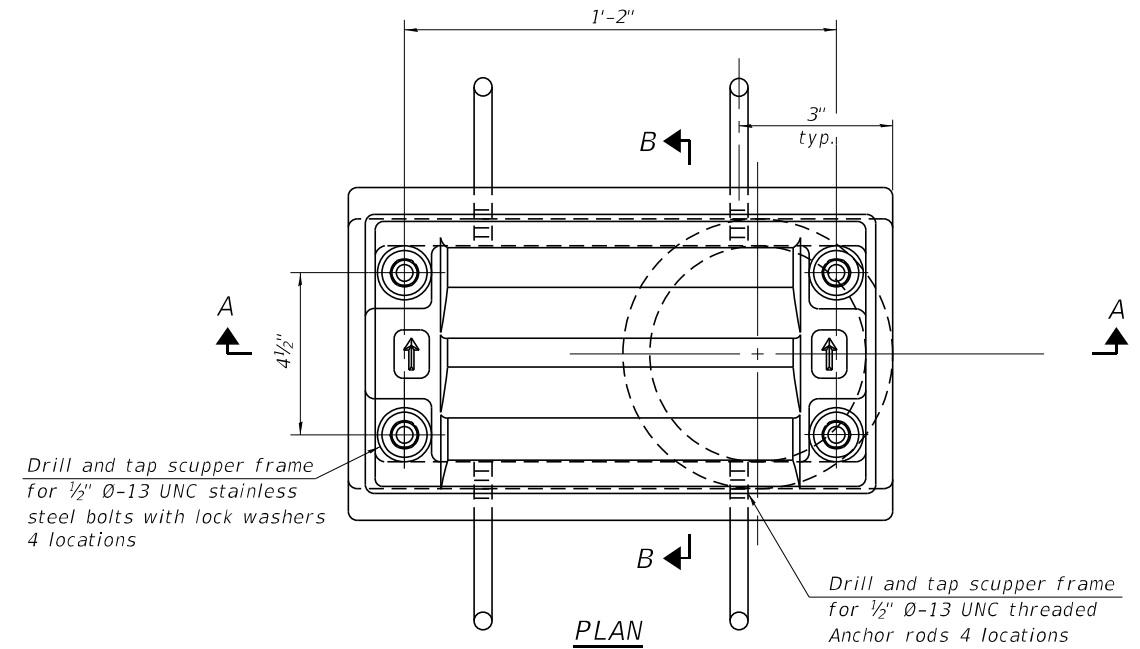

Notes:

All cast iron parts shall be gray iron conforming to the requirements of AASHTO M105, Class 35B and AASHTO M306.

Bolts, anchor rods, nuts and washers shall be according to ASTM A307 and shall be galvanized according to AASHTO M232. As an alternate stainless steel may be used.

Stainless steel hardware shall be according to Article 1006.29(d) of the Standard Specifications.

Structural steel weldments of equal sections and of the same configuration may be substituted for the cast iron scupper frames and downspouts; however, the scupper grates shall remain cast iron. Fillet or full penetration welds shall be used for the weldments. Details shall be submitted to the Engineer for approval.





Structural steel scupper frames and downspouts, when utilized, shall be galvanized according to AASHTO M111.

As an alternate, fiberglass may be used for downspouts according to ASTM D2996 with a short-time rupture strength hoop tensile stress of 30,000 psi min. in lieu of the cast iron or structural steel.

Exterior surfaces of downspouts and exterior exposed surfaces of the scupper frame below deck shall be treated as specified on sheet 3 of 70.

The Contractor shall take appropriate measures to assure that Protective Coat is not applied to the scupper.

Cost of the grate, frame, downspout, anchor rods, nuts and washers including complete installation of the scupper shall be paid for at the contract unit price for Drainage Scuppers, DS-11.

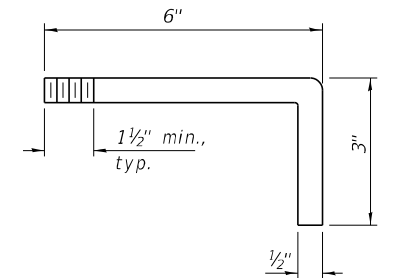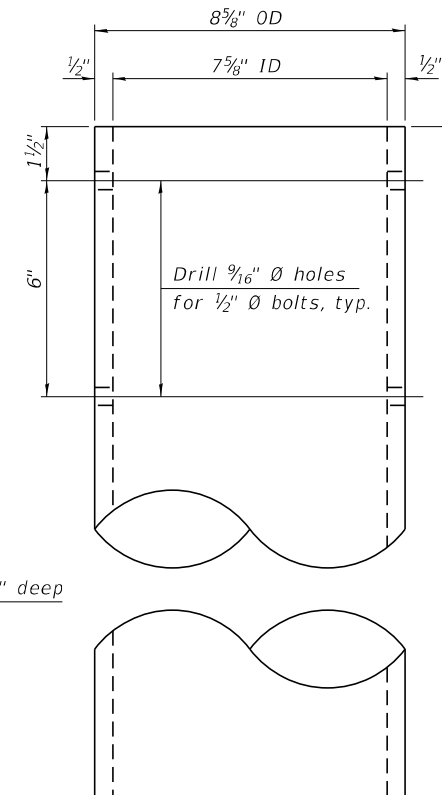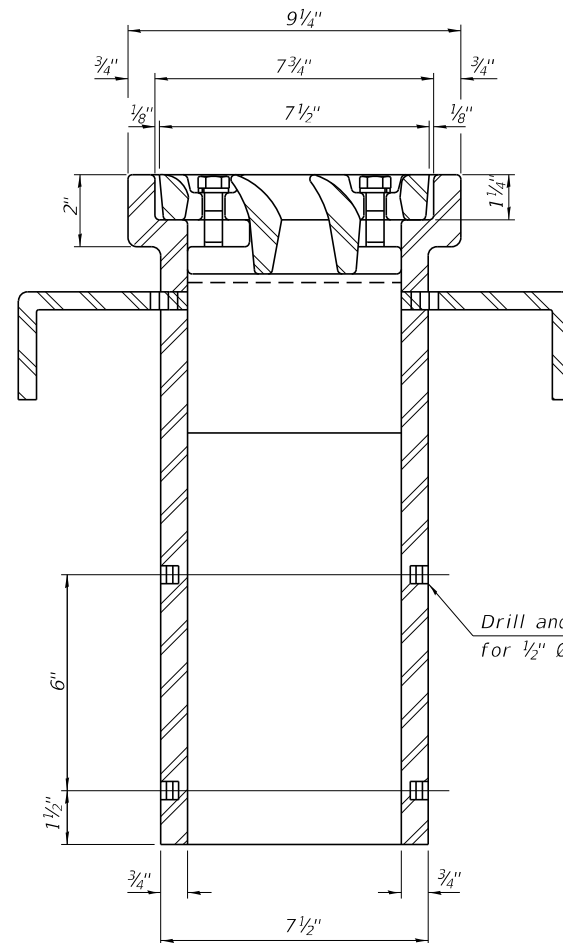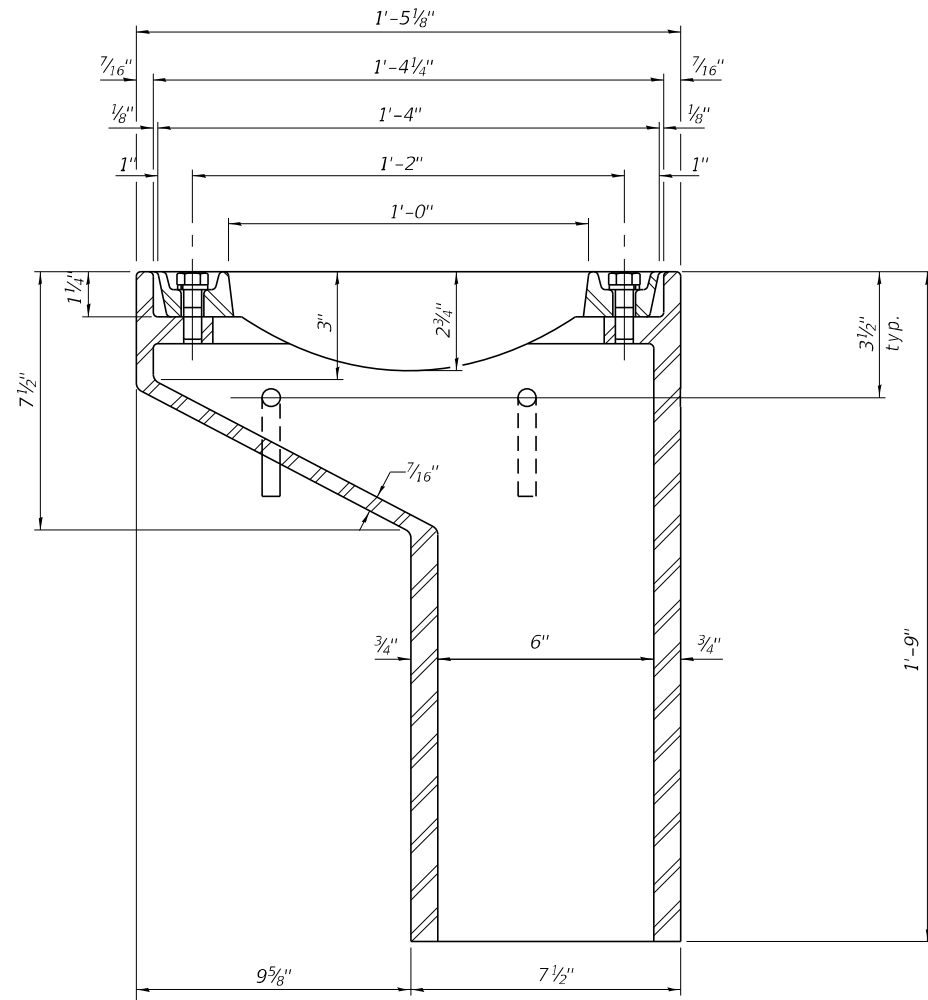

See sheets 26 & 27 of 70 for scupper location relative to parapet.

**SN 058-0139 (E.B.)
BILL OF MATERIAL**


ITEM	UNIT	QUANTITY
Drainage Scuppers, DS-11	Each	4

**SN 058-0140 (W.B.)
BILL OF MATERIAL**


ITEM	UNIT	QUANTITY
Drainage Scuppers, DS-11	Each	4

DS-11 4-4-2025


FILE NAME = 190501-shl-bridge.dgn	USER NAME = rmosick	DESIGNED - S.M.S.	REVISED -	STATE OF ILLINOIS DEPARTMENT OF TRANSPORTATION	DRAINAGE SCUPPERS, DS-11 SN 058-0139(E.B.) & 058-0140(W.B.)	F.A.I.	SECTION	COUNTY	TOTAL SHEETS	SHEET NO.	
 HAMPTON, LENZINI AND RENWICK, INC. 3335 STEVENSON DRIVE, SUITE 201 SPRINGFIELD, ILLINOIS 62703 ILLINOIS PROFESSIONAL DESIGN FIRM L.S. / P.E. / S.E. CORP. 164.000959	PLOT SCALE =	CHECKED - S.W.M.	REVISED -				72	(58-63HVB)BR	MACON	122	68
	PLOT DATE = 8/21/2025	DRAWN - R.D.H.	REVISED -				CONTRACT NO. 74705				
		CHECKED - S.M.S.	REVISED -				ILLINOIS FED. AID PROJECT				

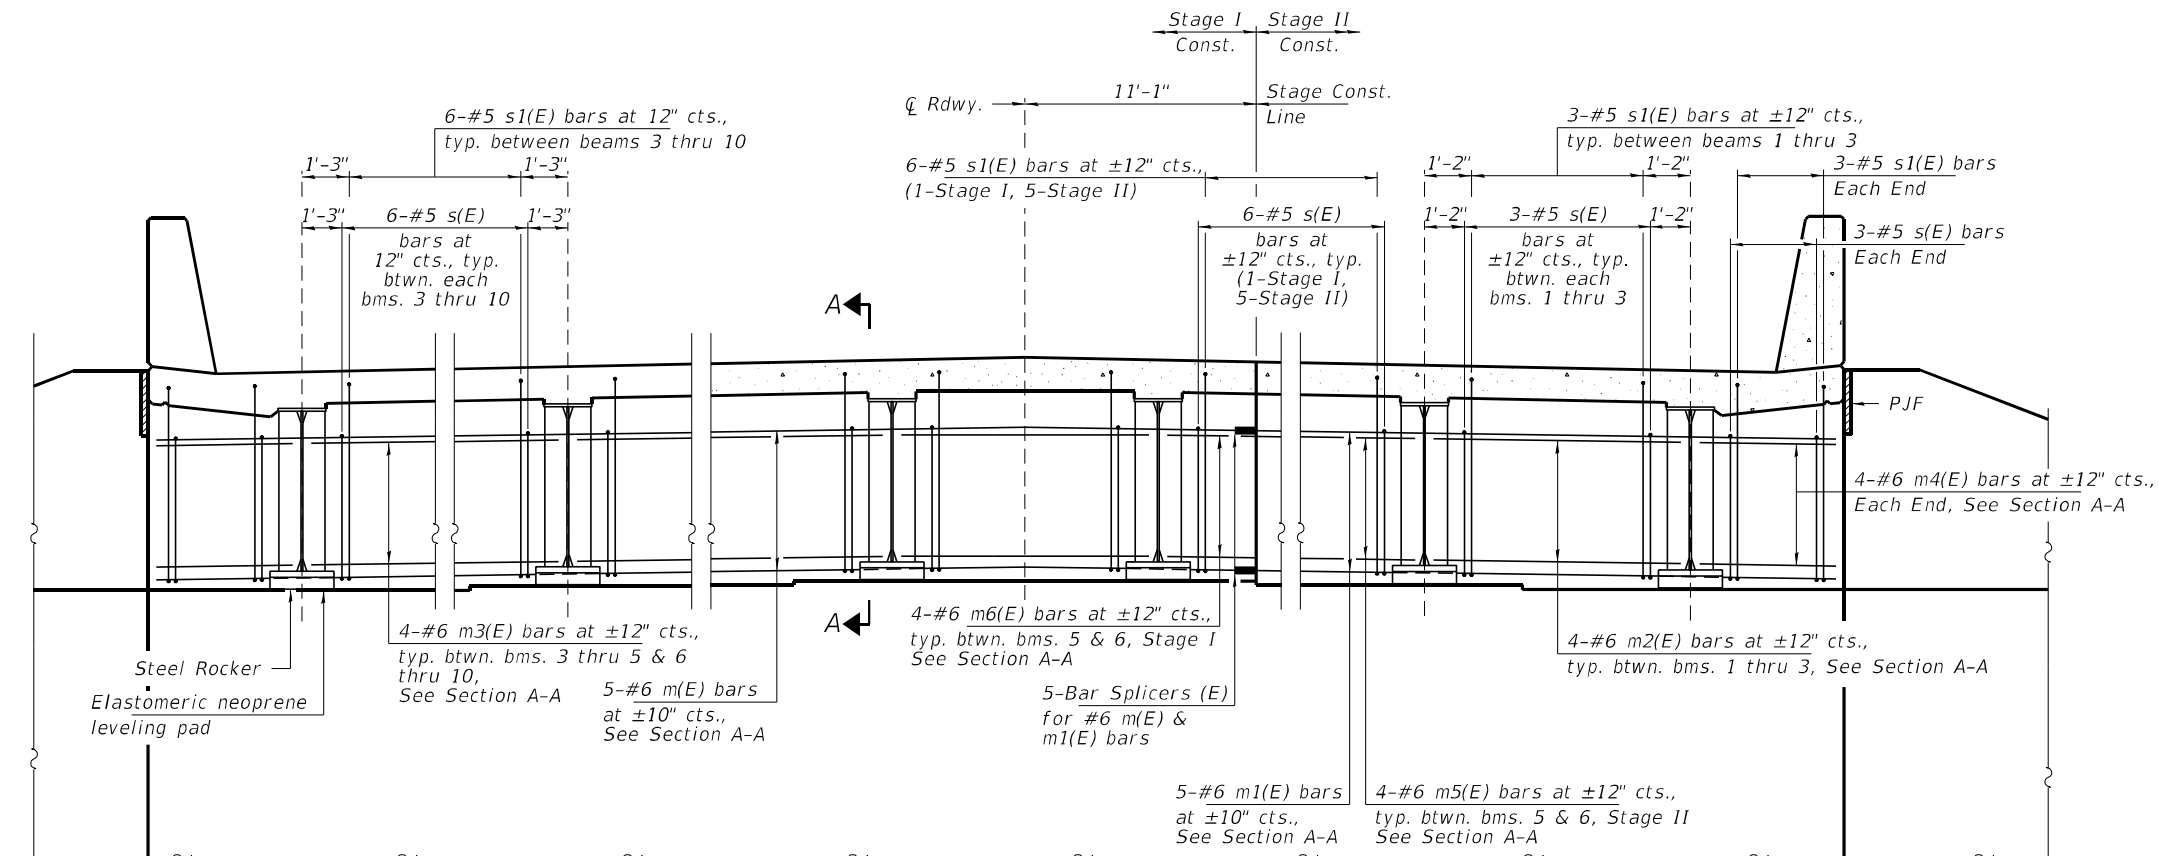

DIAPHRAGM AT SOUTH ABUTMENT
(Looking South)

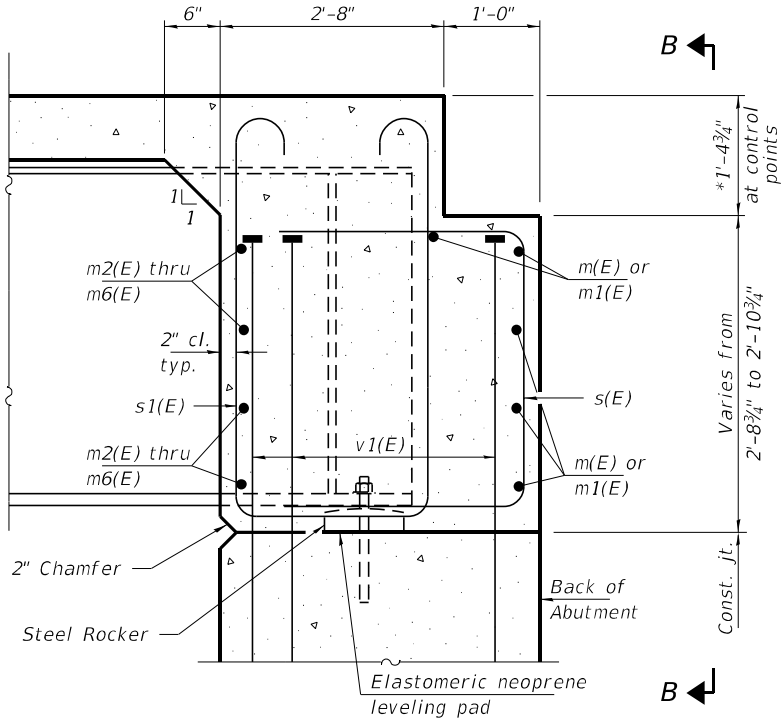


SECTION A-A
(at Rt. L's)

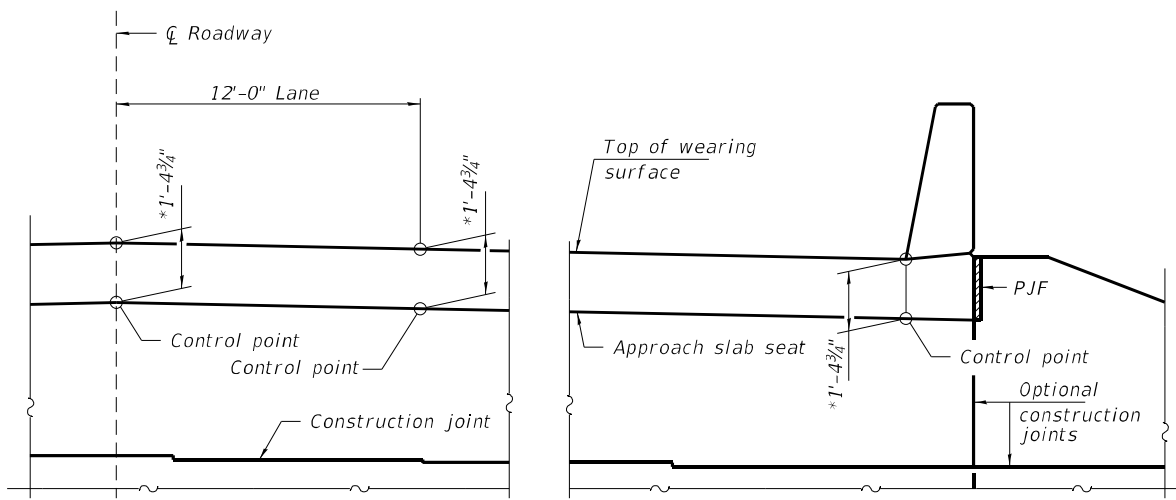

VIEW B-B

*Prior to grinding.

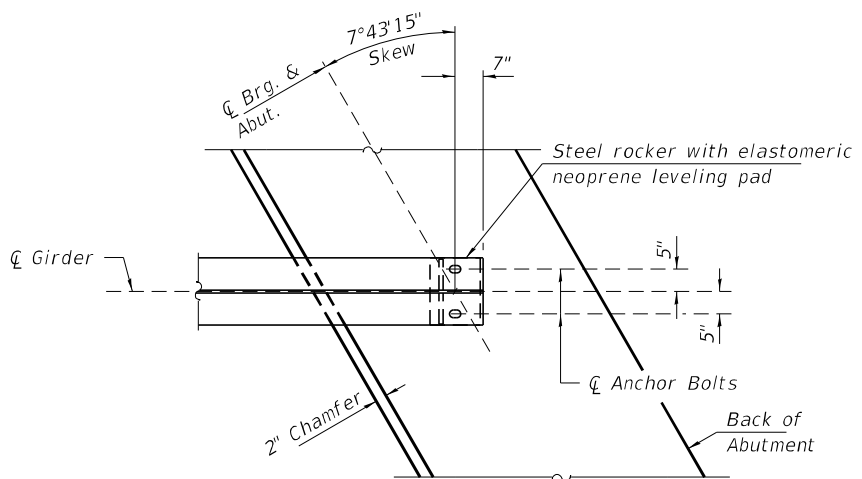

PLAN AT ABUTMENT


(Showing bottom flange of beam)

Notes:
See sheet 26 of 70 for superstructure details and Bill of Material.
See sheet 34 of 70 for P.J.F. details.
The s(E) and s1(E) bars shall be placed parallel to the beams.
Spacing for these bars shall be at right angles to the beams.
The approach slab seat shall have a constant slope determined from the control points shown.


DIA-SB-R

4-4-2025

FILE NAME = 190501-shl-bridge.dgn		USER NAME = rmosick	DESIGNED - S.M.S.	REVISED -	STATE OF ILLINOIS DEPARTMENT OF TRANSPORTATION	DIAPHRAGM DETAILS (S. ABUT.) (W.B.) SN 058-0139(E.B.) & 058-0140(W.B.)					F.A.I.	SECTION	COUNTY	TOTAL SHEETS	SHEET NO.
		CHECKED - S.W.M.	REVISED -	72		(58-63HVB)BR	MACON	122	69						
		PLOT SCALE =	DRAWN - R.D.H.	REVISED -		CONTRACT NO. 74705									
		PLOT DATE = 8/21/2025	CHECKED - S.M.S.	REVISED -		SHEET NO. 29 OF 70 SHEETS									
												ILLINOIS FED. AID PROJECT			

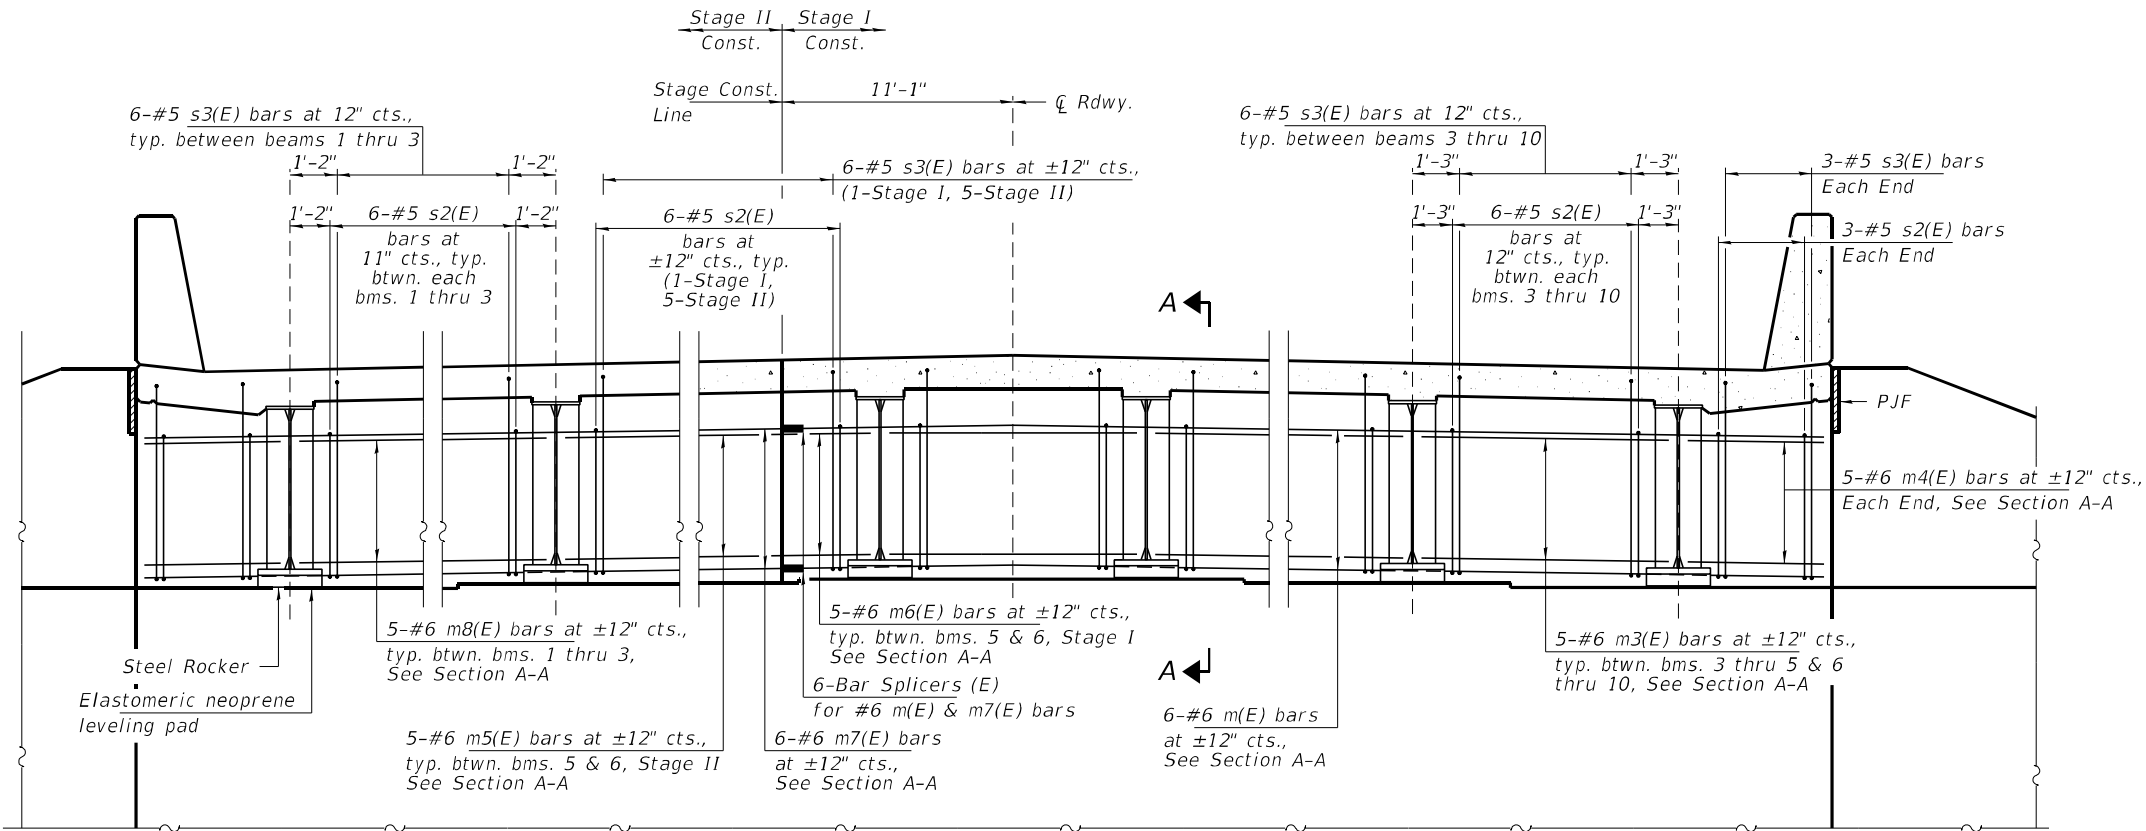

DIAPHRAGM AT NORTH ABUTMENT
(Looking North)

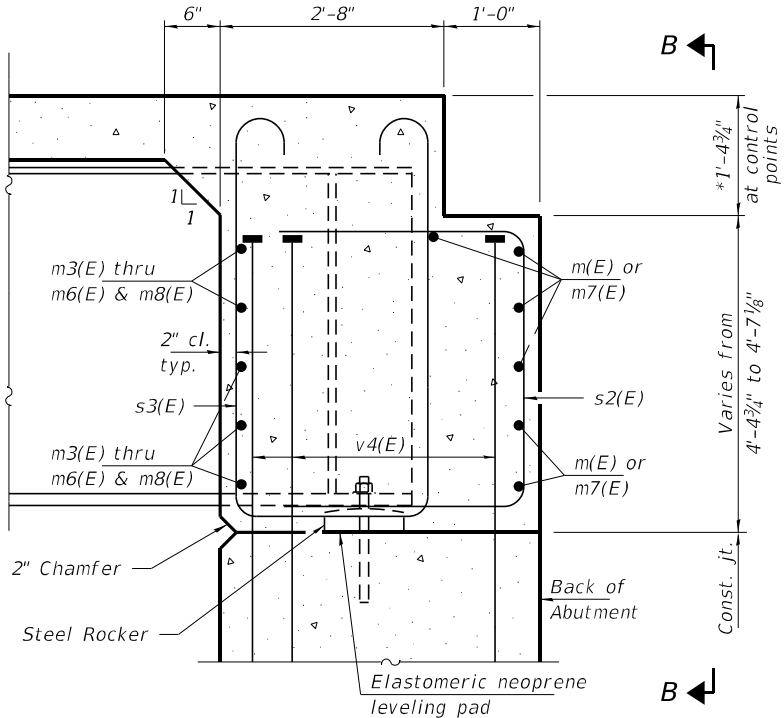

SECTION A-A
(at Rt. L's)


*Prior to grinding.

Notes:
See sheet 26 of 70 for superstructure details and Bill of Material.
See sheet 38 of 70 for P.J.F. details.
The s2(E) and s3(E) bars shall be placed parallel to the beams.
Spacing for these bars shall be at right angles to the beams.
The approach slab seat shall have a constant slope determined from the control points shown.
See sheet 29 of 70 for Plan at abutment & View B-B.

DIA-SB-R

4-4-2025


FILE NAME = 190501-shi-bridge.dgn		USER NAME = rmosick	DESIGNED - S.M.S.	REVISED -	STATE OF ILLINOIS DEPARTMENT OF TRANSPORTATION	DIAPHRAGM DETAILS (N. ABUT.) (W.B.) SN 058-0139(E.B.) & 058-0140(W.B.)	F.A.I.	SECTION	COUNTY	TOTAL SHEETS	SHEET NO.		
	HAMPTON, LENZINI AND RENWICK, INC. 3335 STEVENSON DRIVE, SUITE 201 SPRINGFIELD, ILLINOIS 62763 ILLINOIS PROFESSIONAL DESIGN FIRM LS / PE / SE CORP. 164.000959		CHECKED - S.W.M.	REVISED -			72	(58-63HVB)BR	MACON	122	70		
	PLOT SCALE =		DRAWN - R.D.H.	REVISED -			CONTRACT NO. 74705						
	PLOT DATE = 8/21/2025		CHECKED - S.M.S.	REVISED -			SHEET NO. 30 OF 70 SHEETS						
							ILLINOIS FED. AID PROJECT						

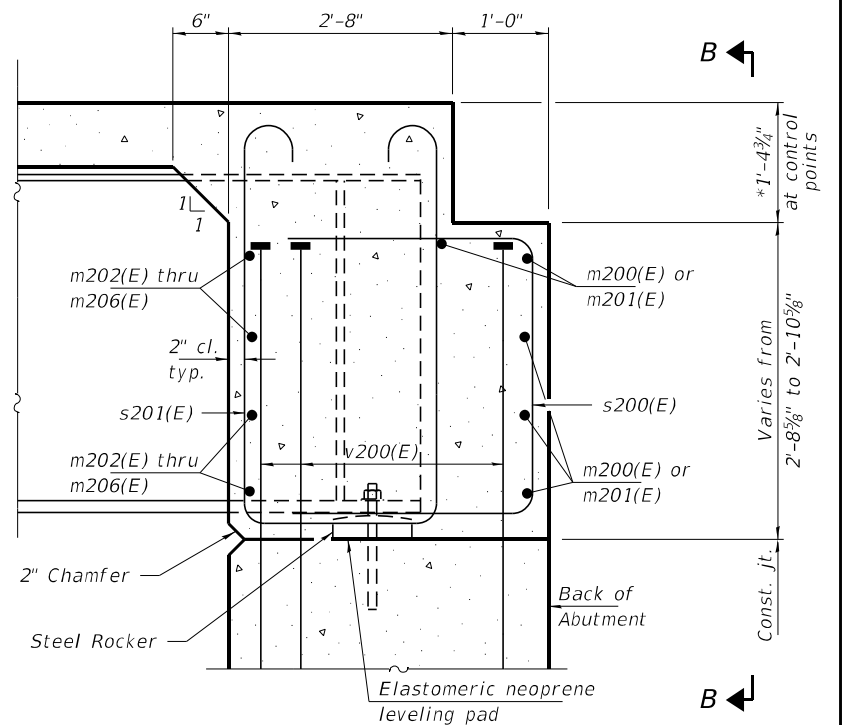


SECTION A-A
(at Rt. $\angle$'s)

*Prior to grinding.

Notes:
 See sheet 27 of 70 for superstructure details and Bill of Material.
 See sheet 42 of 70 for PJF details.
 The s200(E) and s201(E) bars shall be placed parallel to the beams.
 Spacing for these bars shall be at right angles to the beams.
 The approach slab seat shall have a constant slope determined from
 the control points shown.
 See sheet 29 of 70 for Plan at abutment & View B-B.

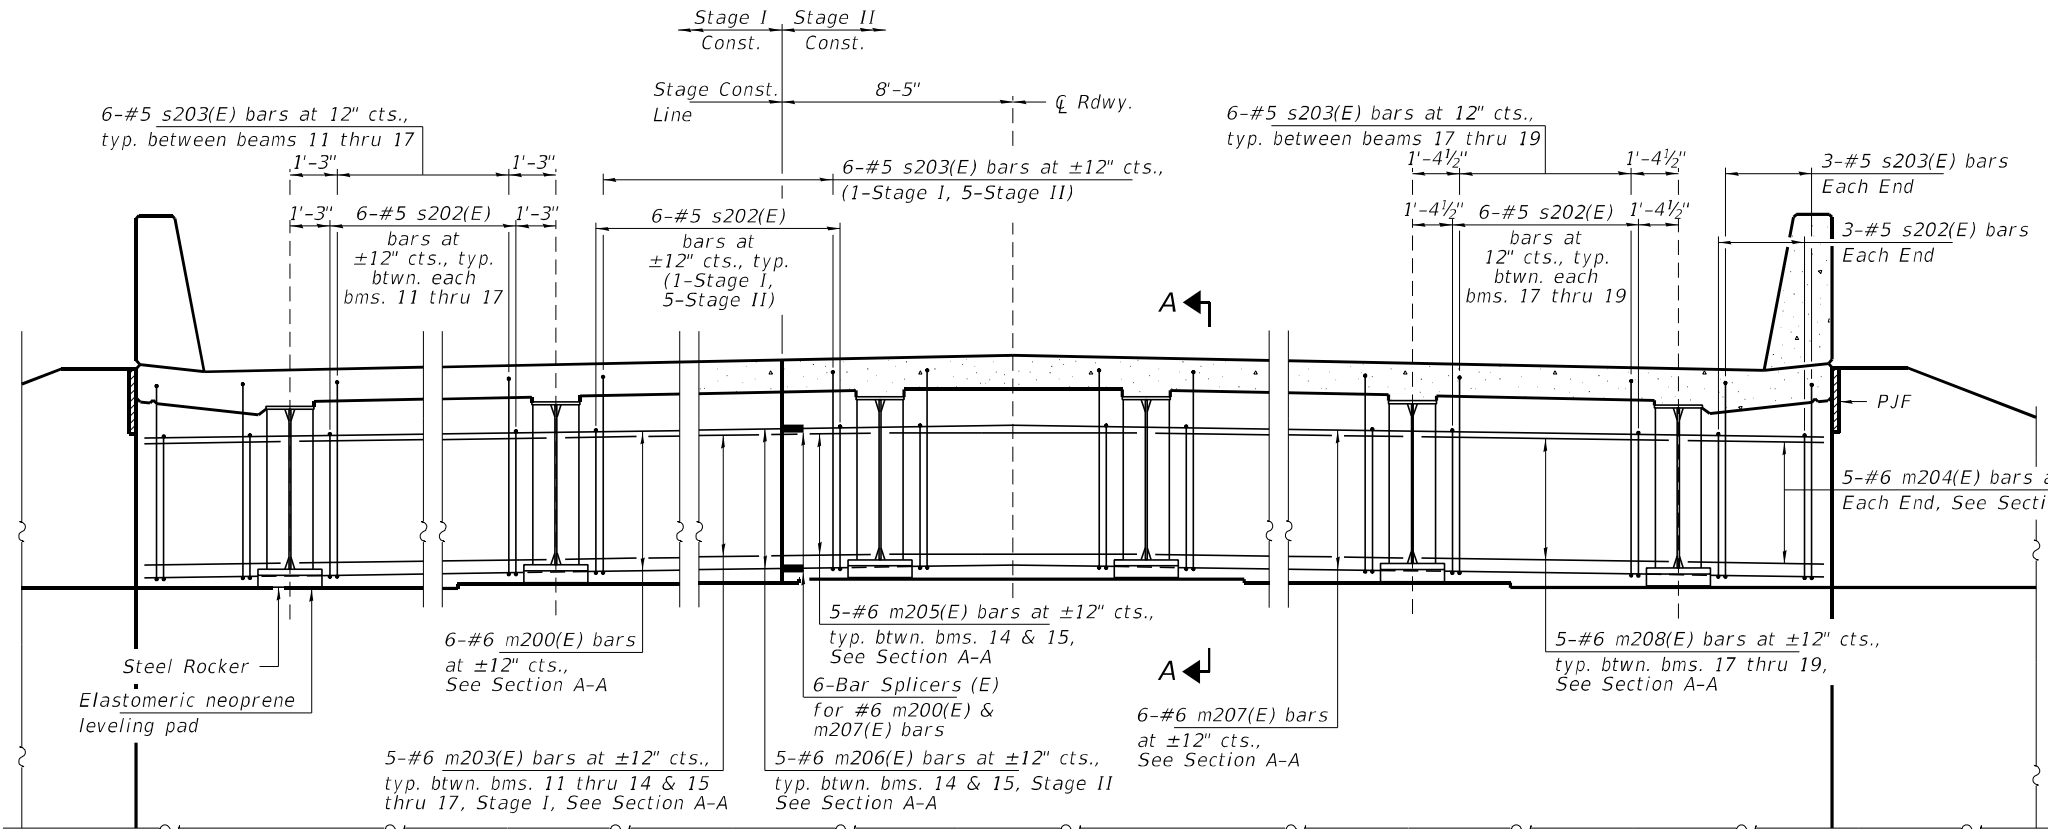

DIAPHRAGM AT NORTH ABUTMENT
(Looking North)

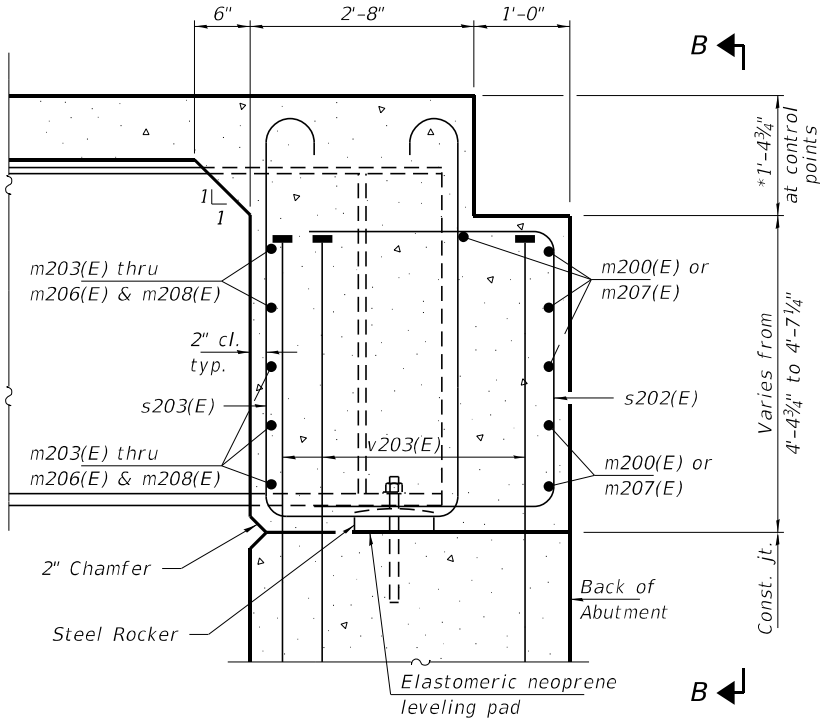

SECTION A-A
(at Rt. L's)

*Prior to grinding.

Notes:
See sheet 27 of 70 for superstructure details and Bill of Material.
See sheet 46 of 70 for P.J.F. details.
The s202(E) and s203(E) bars shall be placed parallel to the beams.
Spacing for these bars shall be at right angles to the beams.
The approach slab seat shall have a constant slope determined from the control points shown.
See sheet 29 of 70 for Plan at abutment & View B-B.


DIA-SB-R

4-4-2025

FILE NAME = 190501-shl-bridge.dgn	USER NAME = rmosick	DESIGNED - S.M.S.	REVISED -	STATE OF ILLINOIS DEPARTMENT OF TRANSPORTATION	DIAPHRAGM DETAILS (N. ABUT.) (E.B.) SN 058-0139(E.B.) & 058-0140(W.B.)	F.A.I.	SECTION	COUNTY	TOTAL SHEETS	SHEET NO.
HAMPTON, LENZINI AND RENWICK, INC. 3335 STEVENSON DRIVE, SUITE 201 SPRINGFIELD, ILLINOIS 62763 ILLINOIS PROFESSIONAL DESIGN FIRM LS / PE / SE CORP. 164.000959	PLOT SCALE =	CHECKED - S.W.M.	REVISED -			72	(58-63HVB)BR	MACON	122	72
PLOT DATE = 8/21/2025		DRAWN - R.D.H.	REVISED -			CONTRACT NO. 74705				
		CHECKED - S.M.S.	REVISED -			ILLINOIS FED. AID PROJECT				


2" PJF (per Article 1051.09 of the Standard Specifications) bonded to wingwall with suitable adhesive as recommended by supplier.

1/2" Cellular polystyrene according to ASTM C 578 (Types V, VII or XV). Placed under cast in place portion of approach slab full length.

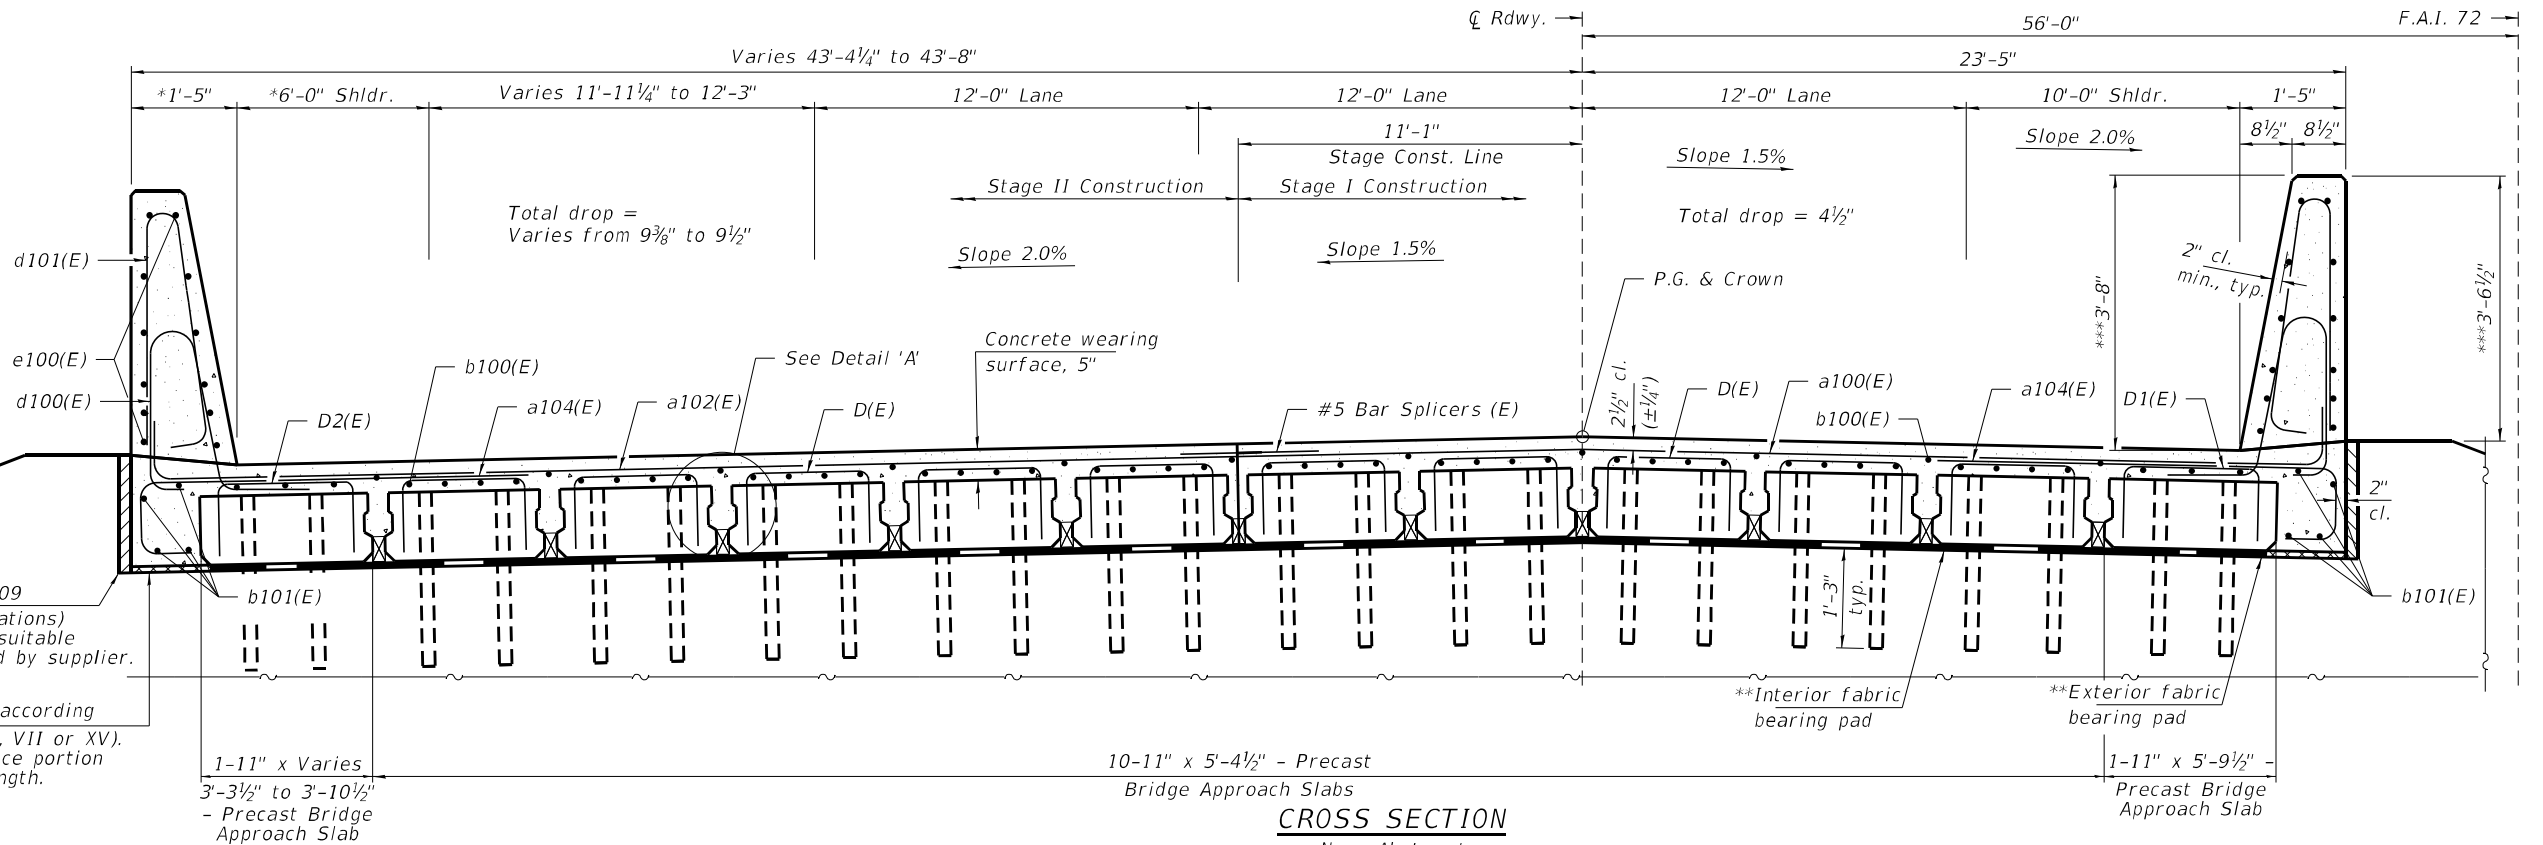

CROSS SECTION

Near Abutment
(Looking North)

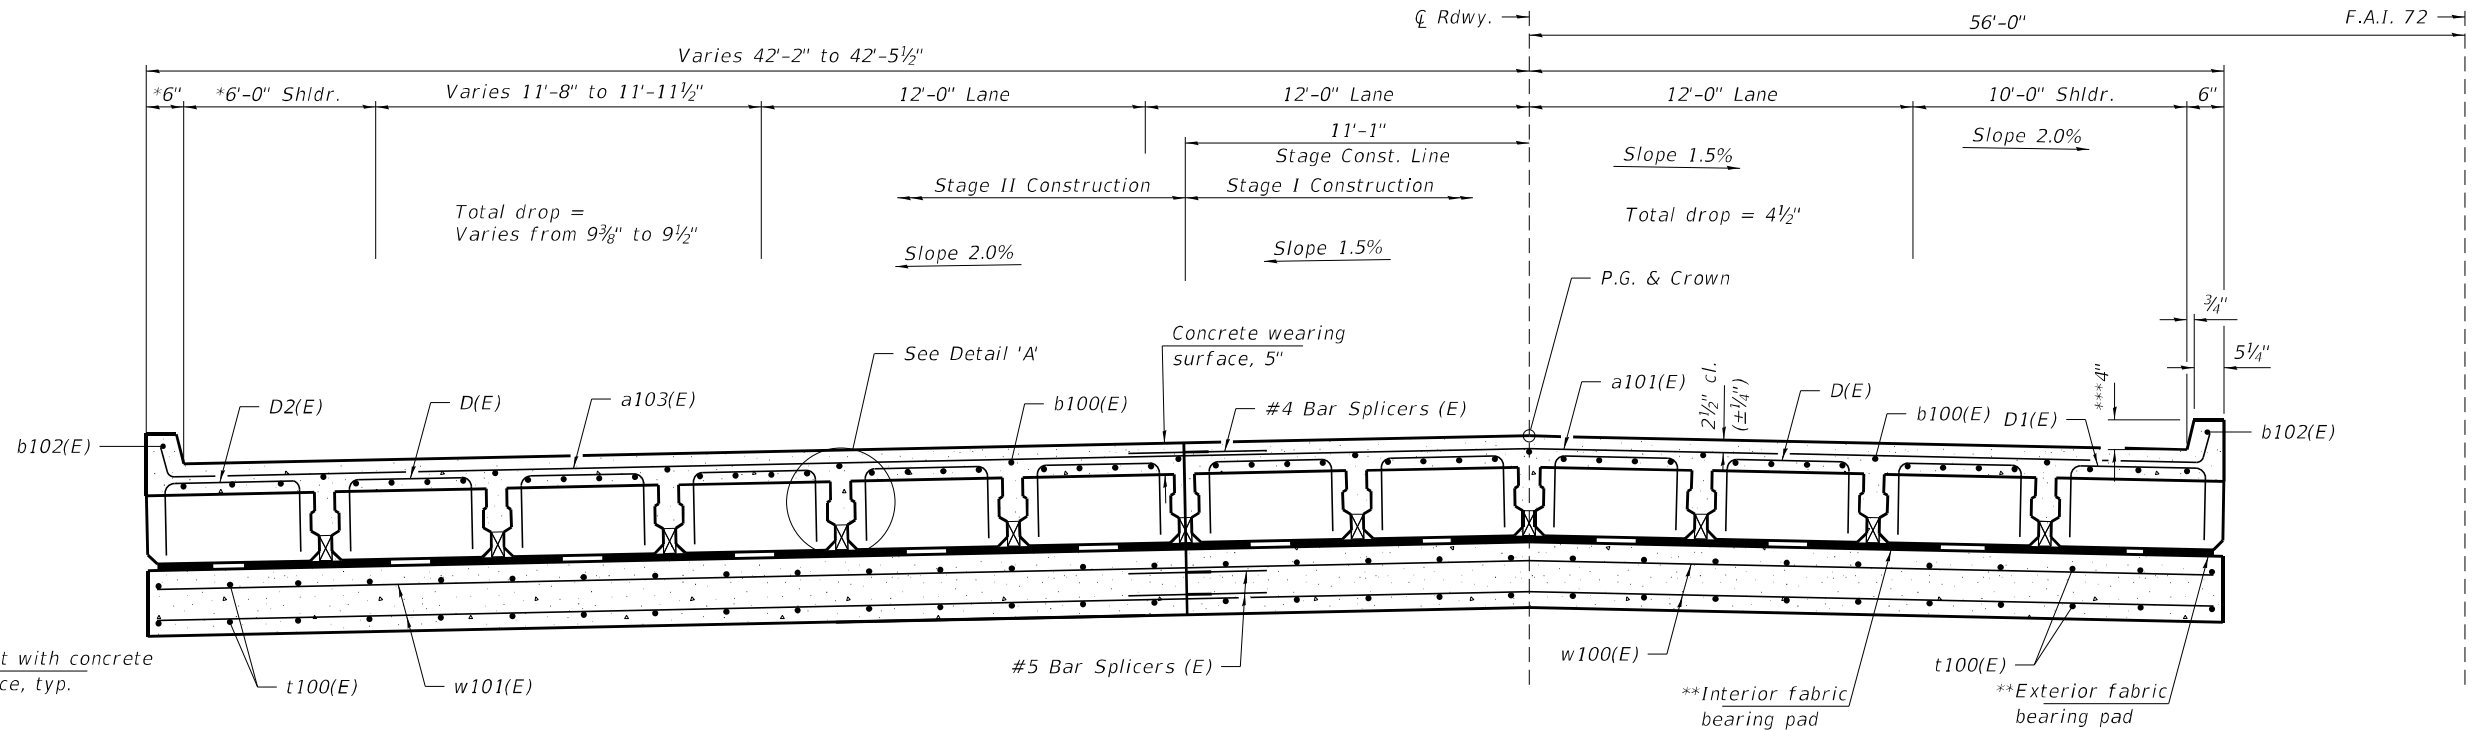

CROSS SECTION

at approach footing
(Looking North)


* Measured perpendicular to the edge of deck.

** Fabric bearing pads at the expansion end shall be recessed 1/4" into the approach footing and bonded. Adjusting shims, when required, shall be bonded to the top of the fabric bearing pads.


*** After Grinding

(Sheet 2 of 4)


DETAIL 'A'

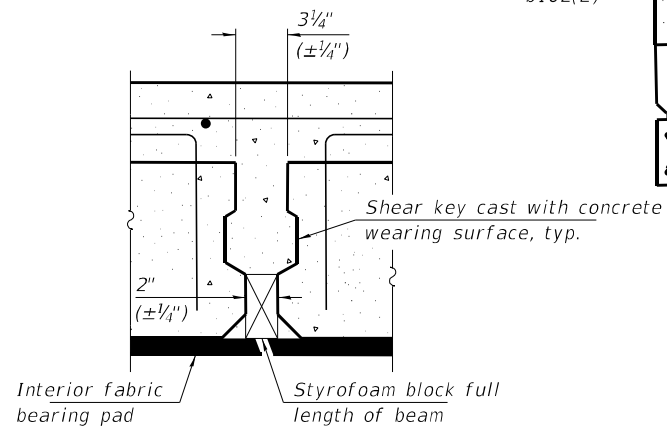

FILE NAME = 190501-shl-bridge.dgn	USER NAME = rmosick	DESIGNED - S.M.S.	REVISED -	STATE OF ILLINOIS DEPARTMENT OF TRANSPORTATION	PRECAST BRIDGE APPROACH SLAB (S. APPR.) (W.B.) SN 058-0139(E.B.) & 058-0140(W.B.)	F.A.I.	SECTION	COUNTY	TOTAL SHEETS	SHEET NO.
HAMPTON, LENZINI AND RENWICK, INC. 3335 STEVENSON DRIVE, SUITE 201 SPRINGFIELD, ILLINOIS 62703 ILLINOIS PROFESSIONAL DESIGN FIRM LS / PE / SE CORP. 164.000959	PLOT SCALE =	CHECKED - S.W.M.	REVISED -			72	(58-63HB)BR	MACON	122	74
	PLOT DATE = 8/21/2025	DRAWN - R.D.H.	REVISED -			CONTRACT NO. 74705				
		CHECKED - S.M.S.	REVISED -			SHEET NO. 34 OF 70 SHEETS				

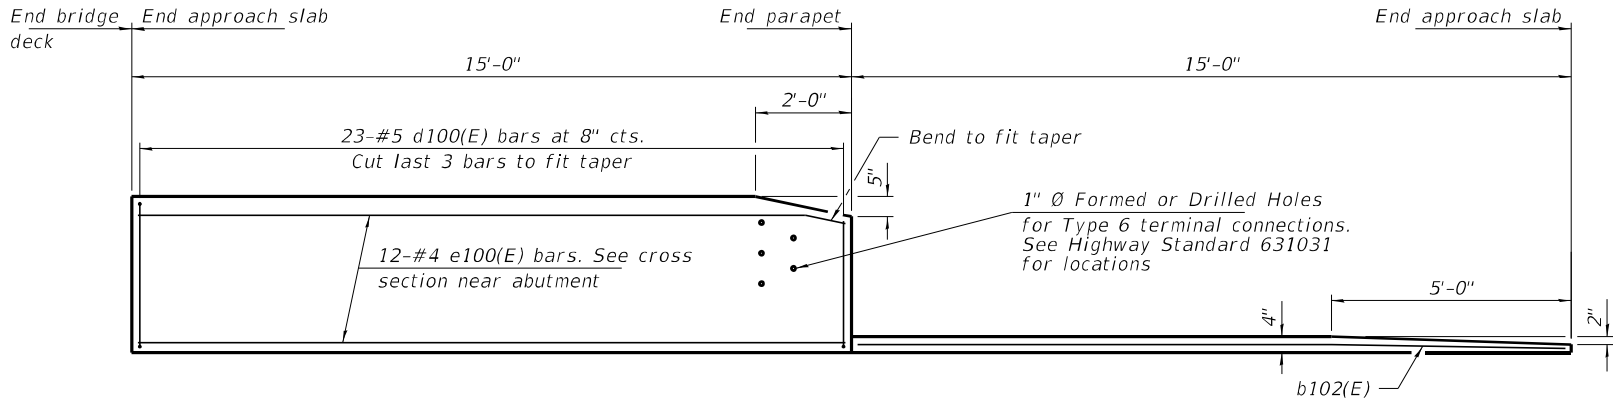


INSIDE ELEVATION OF PARAPET AND CURB

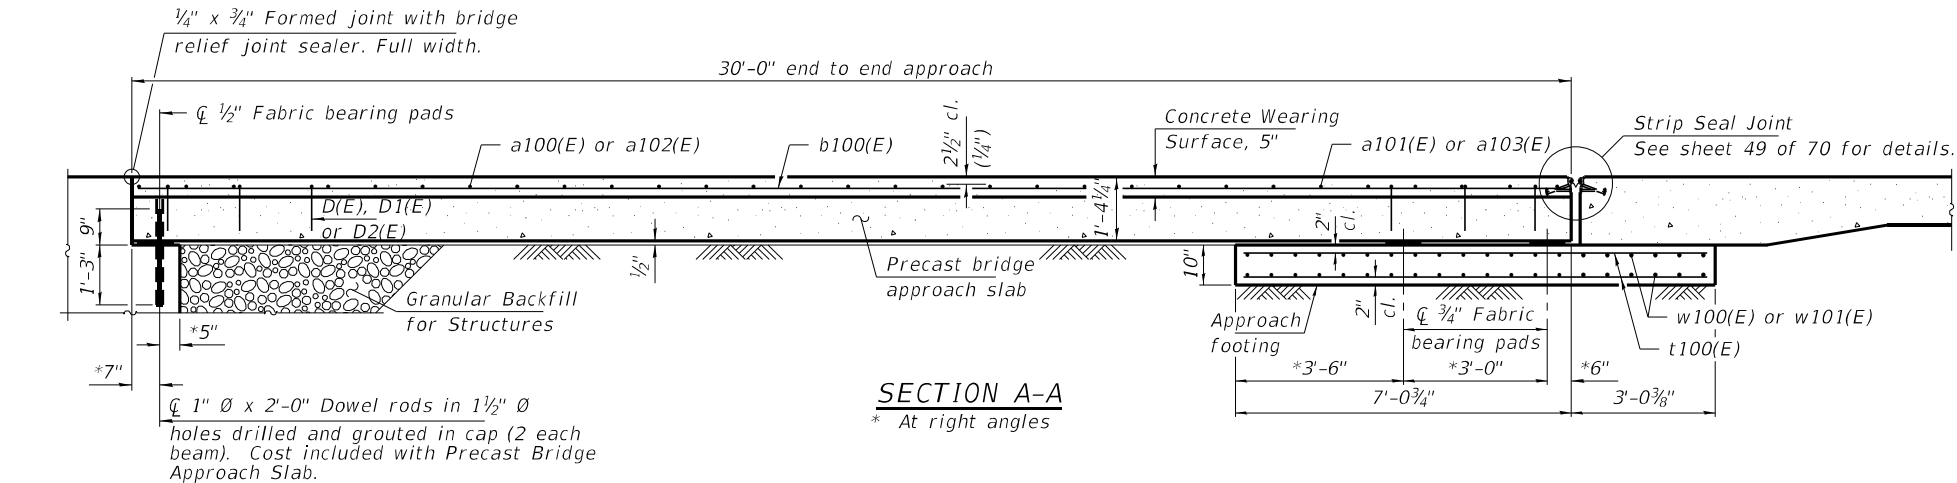

SECTION A-A
* At right angles



SOUTH APPROACH (W.B.)
BILL OF MATERIAL

Bar	No.	Size	Length	Shape
a100(E)	16	#5	35'-4"	┐
a101(E)	15	#4	34'-0"	┐
a102(E)	16	#5	33'-4"	┐
a103(E)	15	#4	31'-6"	┐
a104(E)	32	#5	8'-2"	┐
b100(E)	66	#4	29'-8"	┐
b101(E)	8	#5	14'-8"	┐
b102(E)	2	#4	14'-7"	┐
d100(E)	46	#5	7'-0"	┐
d101(E)	46	#5	6'-10"	┐
e100(E)	24	#4	14'-8"	┐
t100(E)	132	#4	9'-9"	┐
w100(E)	40	#5	33'-7"	┐
w101(E)	40	#5	31'-0"	┐
Concrete Structures			Cu. Yd.	20.2
Concrete Superstructure			Cu. Yd.	4.2
Reinforcement Bars, Epoxy Coated			Pound	7,980
Protective Coat			Sq. Yd.	230
Bridge Deck Grooving (Longitudinal)			Sq. Yd.	160
Concrete Wearing Surface, 5"			Sq. Yd.	220
Precast Bridge Approach Slab			Sq. Ft.	1,894
Diamond Grinding (Bridge Section)			Sq. Yd.	200

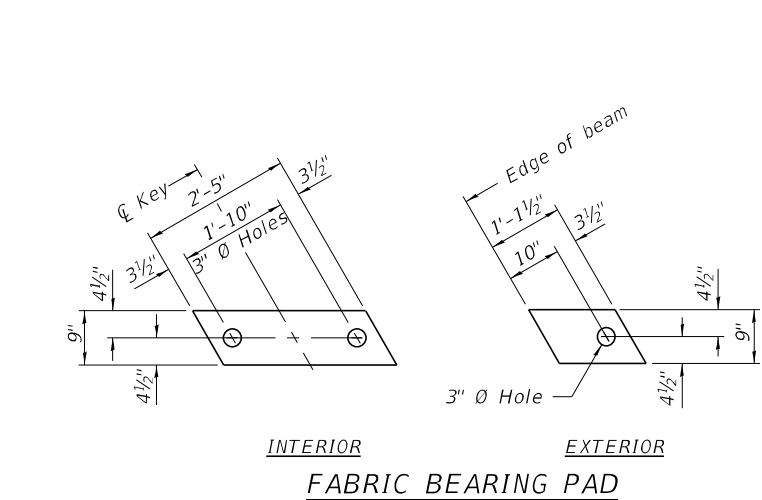


INTERIOR
FABRIC BEARING PAD

Notes:
Bearing pads at fixed end shall be 1/2" thick and bearing pads at expansion end shall be 3/4" thick.
Omit holes for fabric bearing pads at approach slab footing end of beams.

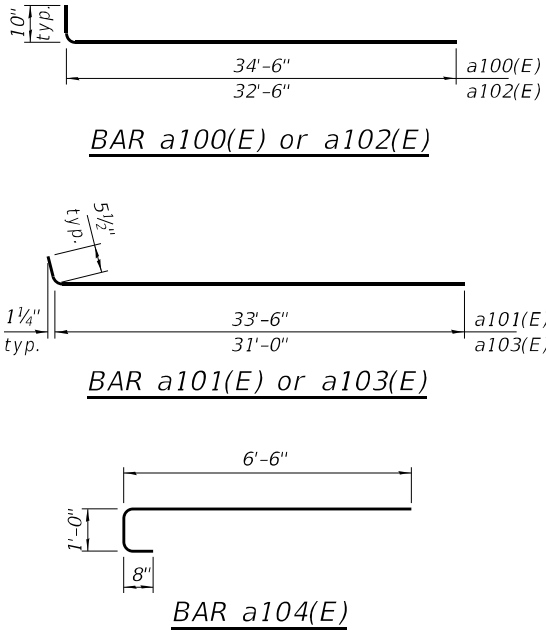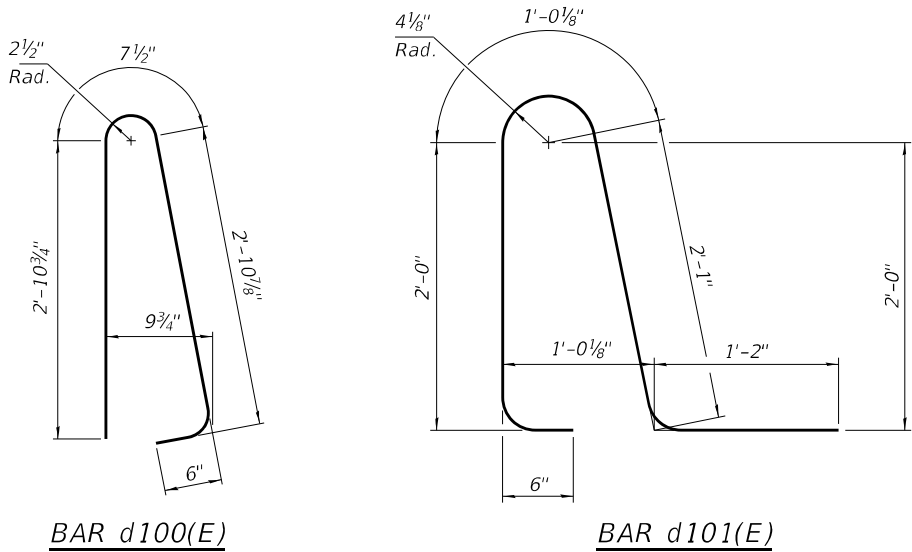

* Measured perpendicular to the edge of deck.

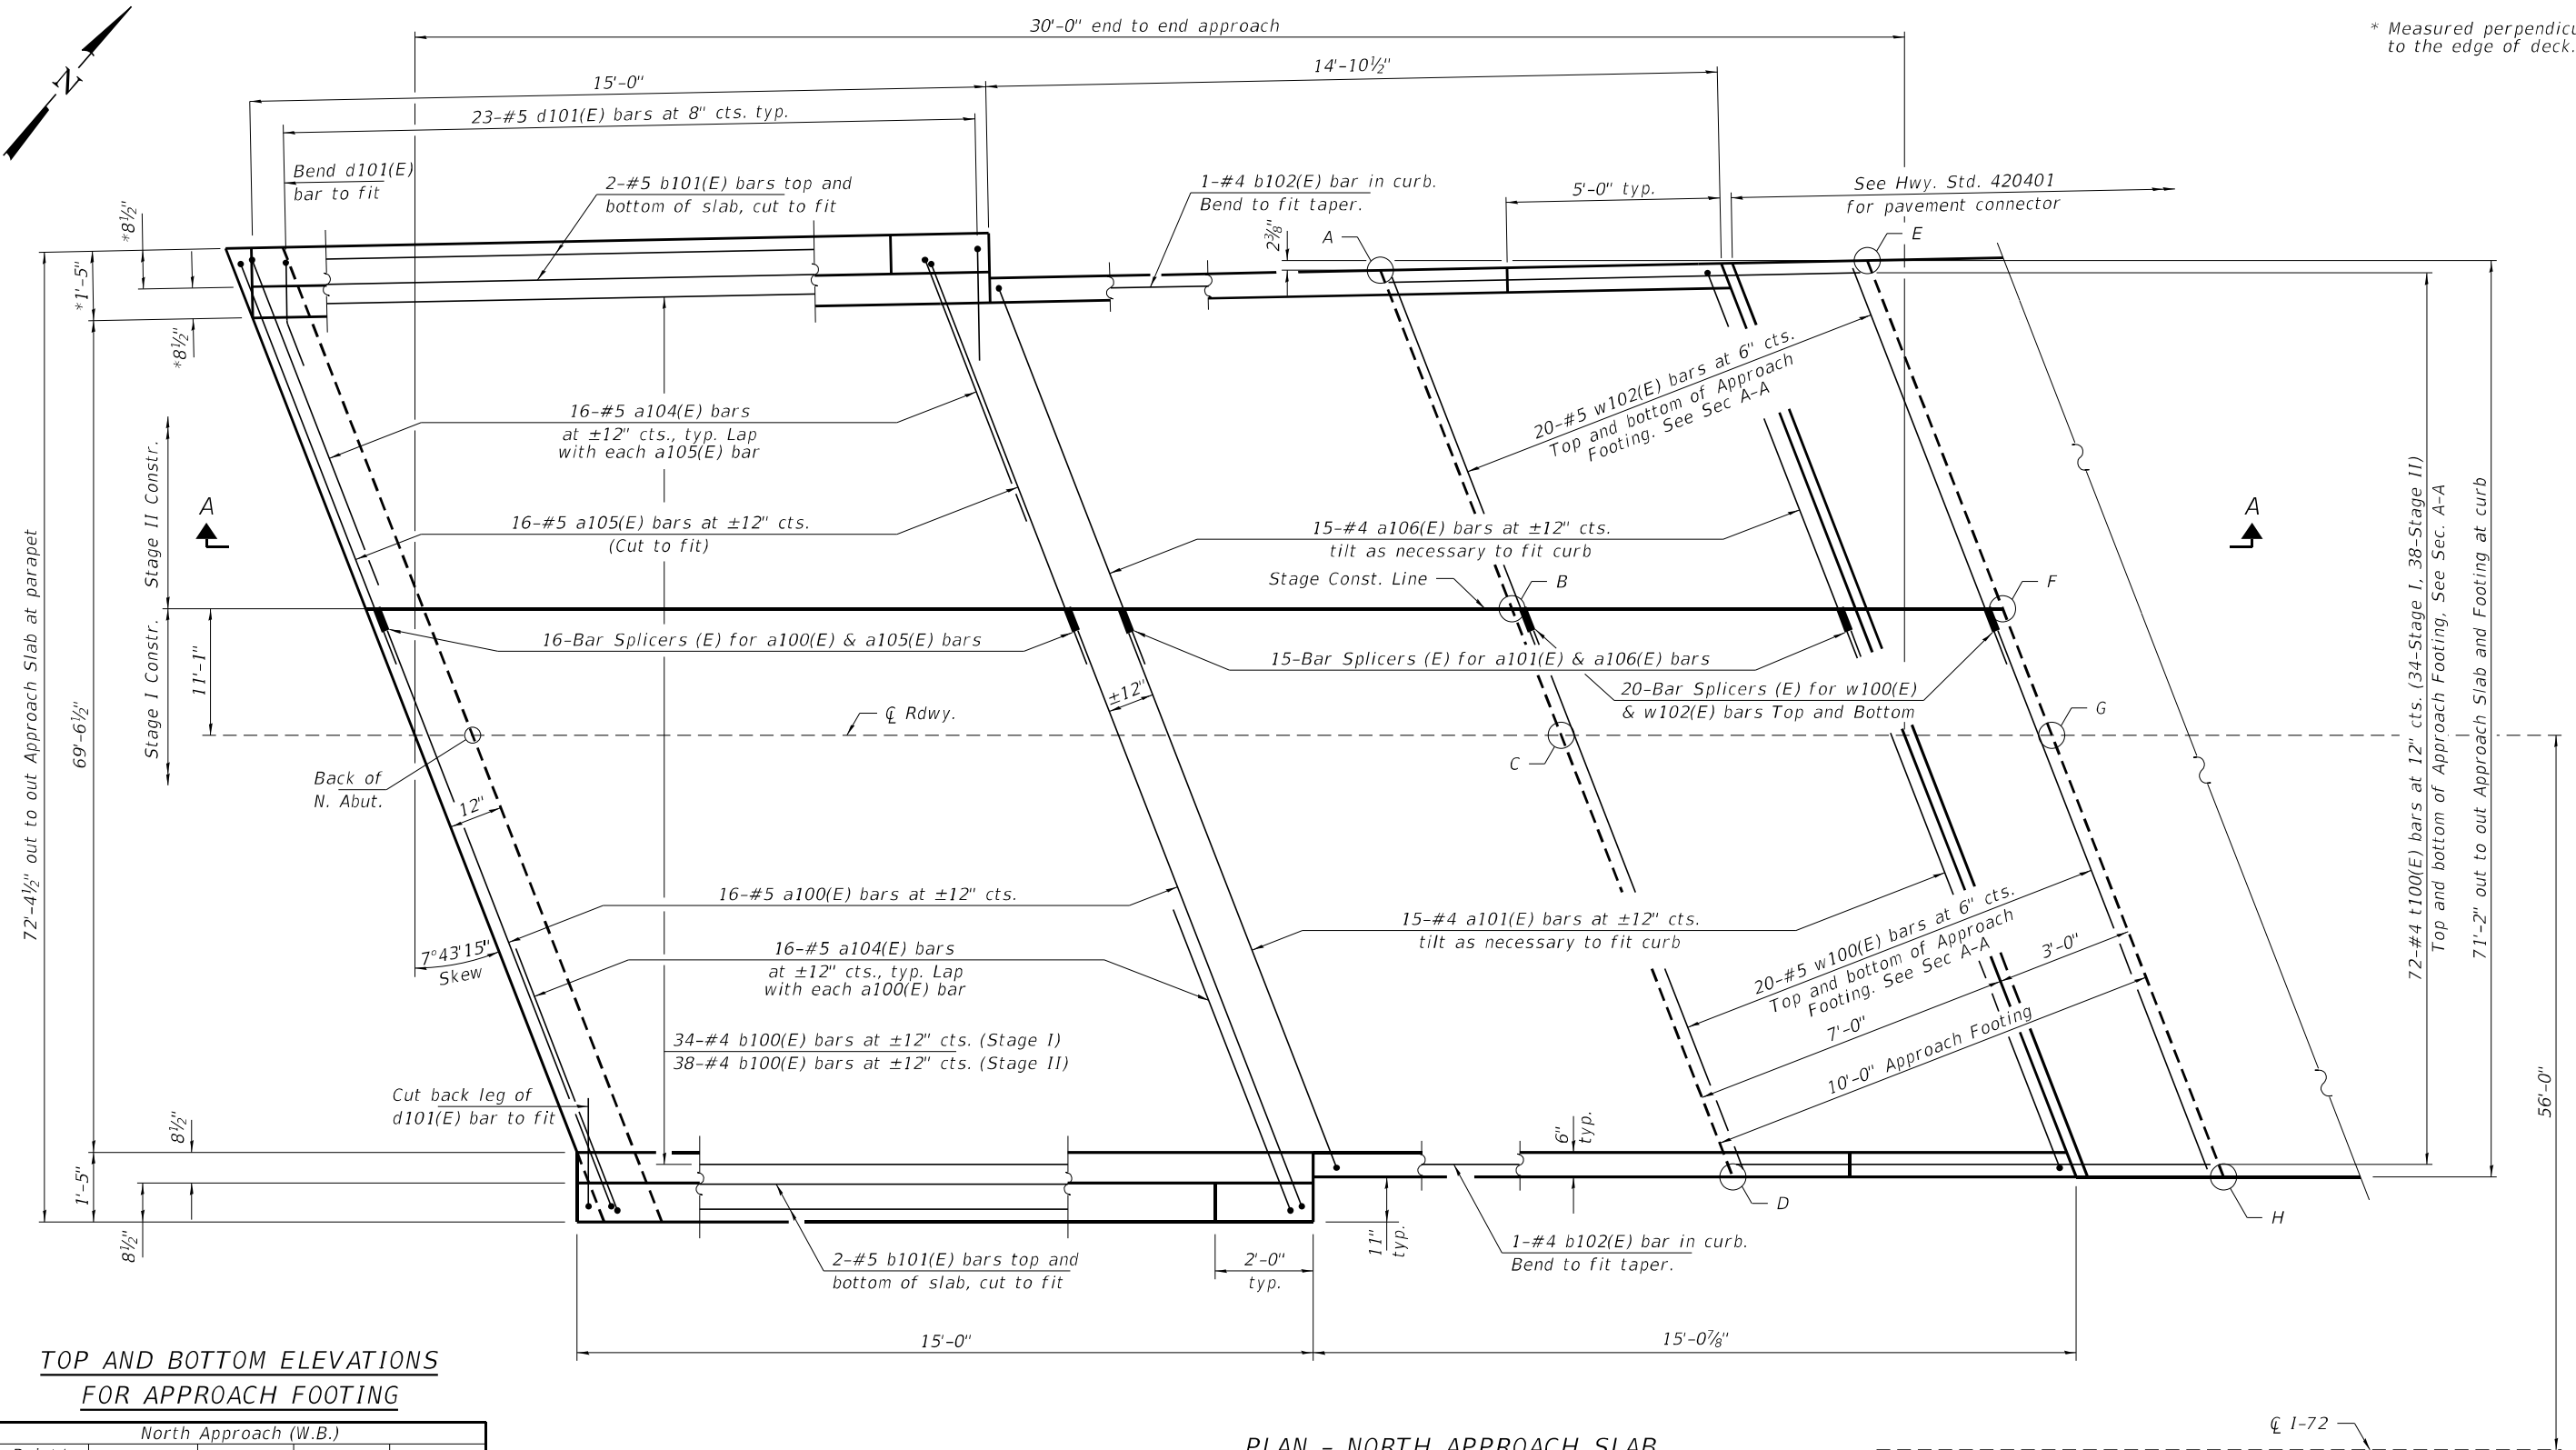

PLAN - NORTH APPROACH SLAB



North Approach (W.B.)				
Point/ Location	Station	Offset	Top	Bottom
A - SW	725+50.01	-48.50	710.31	709.47
B - S. SCL	725+55.08	-11.08	711.01	710.18
C - S. CL	725+56.59	0.00	711.16	710.33
D - SE	725+59.64	22.50	710.75	709.92
E - NW	725+60.08	-48.70	710.22	709.39
F - N. SCL	725+65.18	-11.08	710.93	710.09
G - N. CL	725+66.68	0.00	711.08	710.25
H - NE	725+69.73	22.50	710.66	709.83

See Sec. A-A on sheet 40 of 70.

For cross section of approach slab,
see sheet 38 of 70.

(Sheet 1 of 4)

FILE NAME = 190501-shl-bridge.dgn		USER NAME = rhosick	DESIGNED - S.M.S.	REVISED -	STATE OF ILLINOIS DEPARTMENT OF TRANSPORTATION	PRECAST BRIDGE APPROACH SLAB (N. APPR.) (W.B.) SN 058-0139(E.B.) & 058-0140(W.B.)	F.A.I.	SECTION	COUNTY	TOTAL SHEETS	SHEET NO.	
HAMPTON, LENZINI AND RENWICK, INC., 3035 STEVENSON DRIVE, SUITE 201 SPRINGFIELD, ILLINOIS 62703 ILLINOIS PROFESSIONAL DESIGN FIRM L.P. (P.C. CORP.) RA-000289		PLOT SCALE =	CHECKED - S.W.M.	REVISED -			72	(58-63HVB)BR	MACON	122	77	
PLOT DATE = 8/21/2025		DRAWN - R.D.H.	CHECKED - S.M.S.	REVISED -			CONTRACT NO. 74705					
							SHEET NO. 37 OF 70 SHEETS					
					ILLINOIS FED. AID PROJECT							

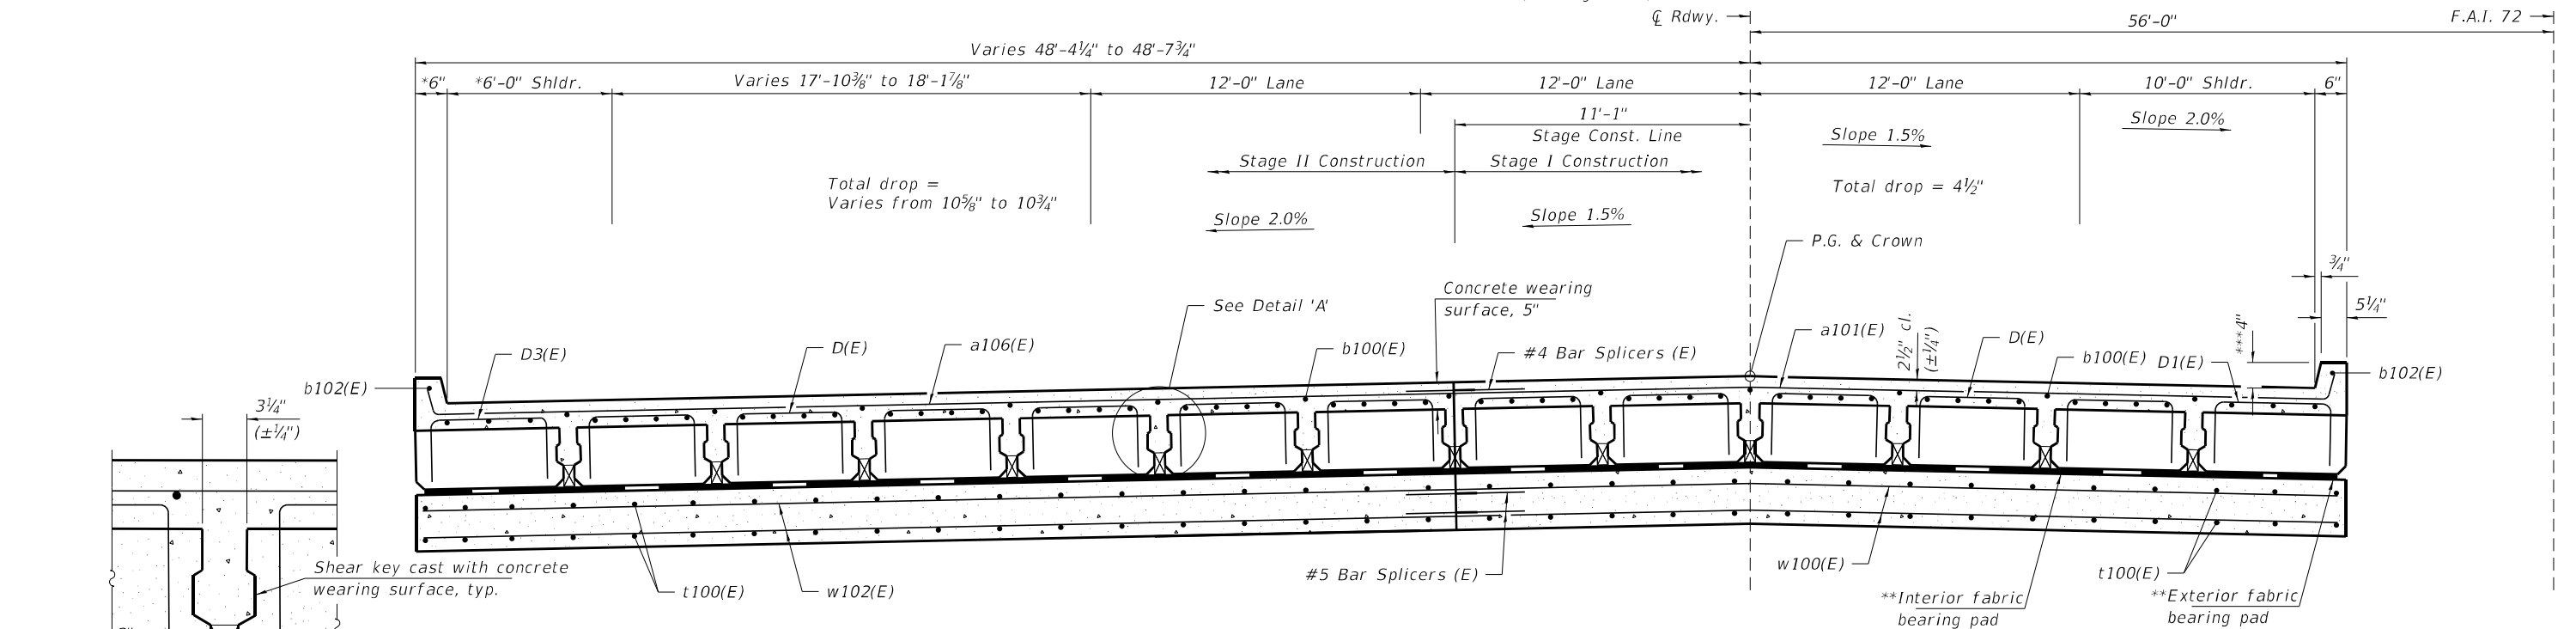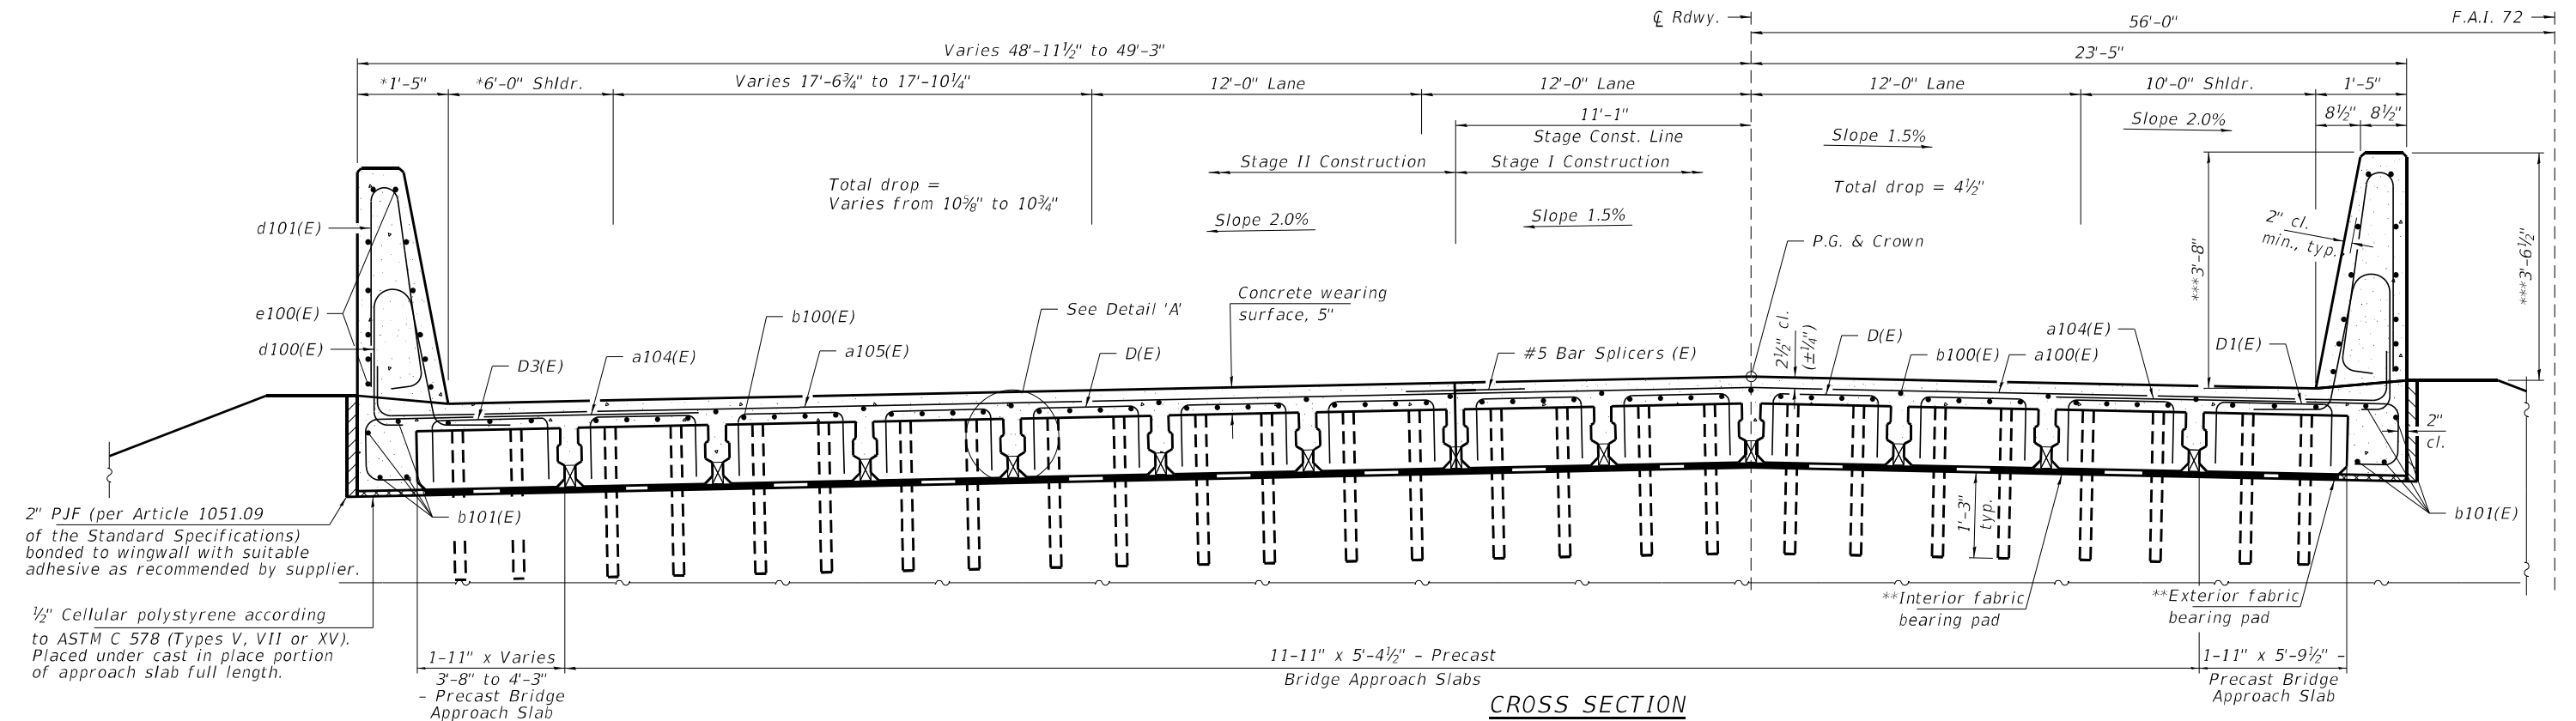


* Measured perpendicular to the edge of deck.

** Fabric bearing pads at the expansion end shall be recessed 1/4" into the approach footing and bonded. Adjusting shims, when required, shall be bonded to the top of the fabric bearing pads.

*** After Grinding


(Sheet 2 of 4)

FILE NAME = 190501-shl-bridge.dgn		USER NAME = rmosick	DESIGNED - S.M.S.	REVISED -	STATE OF ILLINOIS DEPARTMENT OF TRANSPORTATION	PRECAST BRIDGE APPROACH SLAB (N. APPR.) (W.B.) SN 058-0139(E.B.) & 058-0140(W.B.)	(SHEET 2 OF 7)				
 HAMPTON, LENZINI AND RENWICK, INC. 3335 STEVENSON DRIVE, SUITE 201 SPRINGFIELD, ILLINOIS 62763 ILLINOIS PROFESSIONAL DESIGN FIRM L.S. / P.E. / SE CORP. - 164.000959	PLOT SCALE =		CHECKED - S.W.M.	REVISED -			F.A.I.	SECTION	COUNTY	TOTAL SHEETS	SHEET NO.
	PLOT DATE = 8/21/2025		DRAWN - R.D.H.	REVISED -			72	(58-63HB)BR	MACON	122	78
			CHECKED - S.M.S.	REVISED -			CONTRACT NO. 74705				
							SHEET NO. 38 OF 70 SHEETS				
					ILLINOIS FED. AID PROJECT						

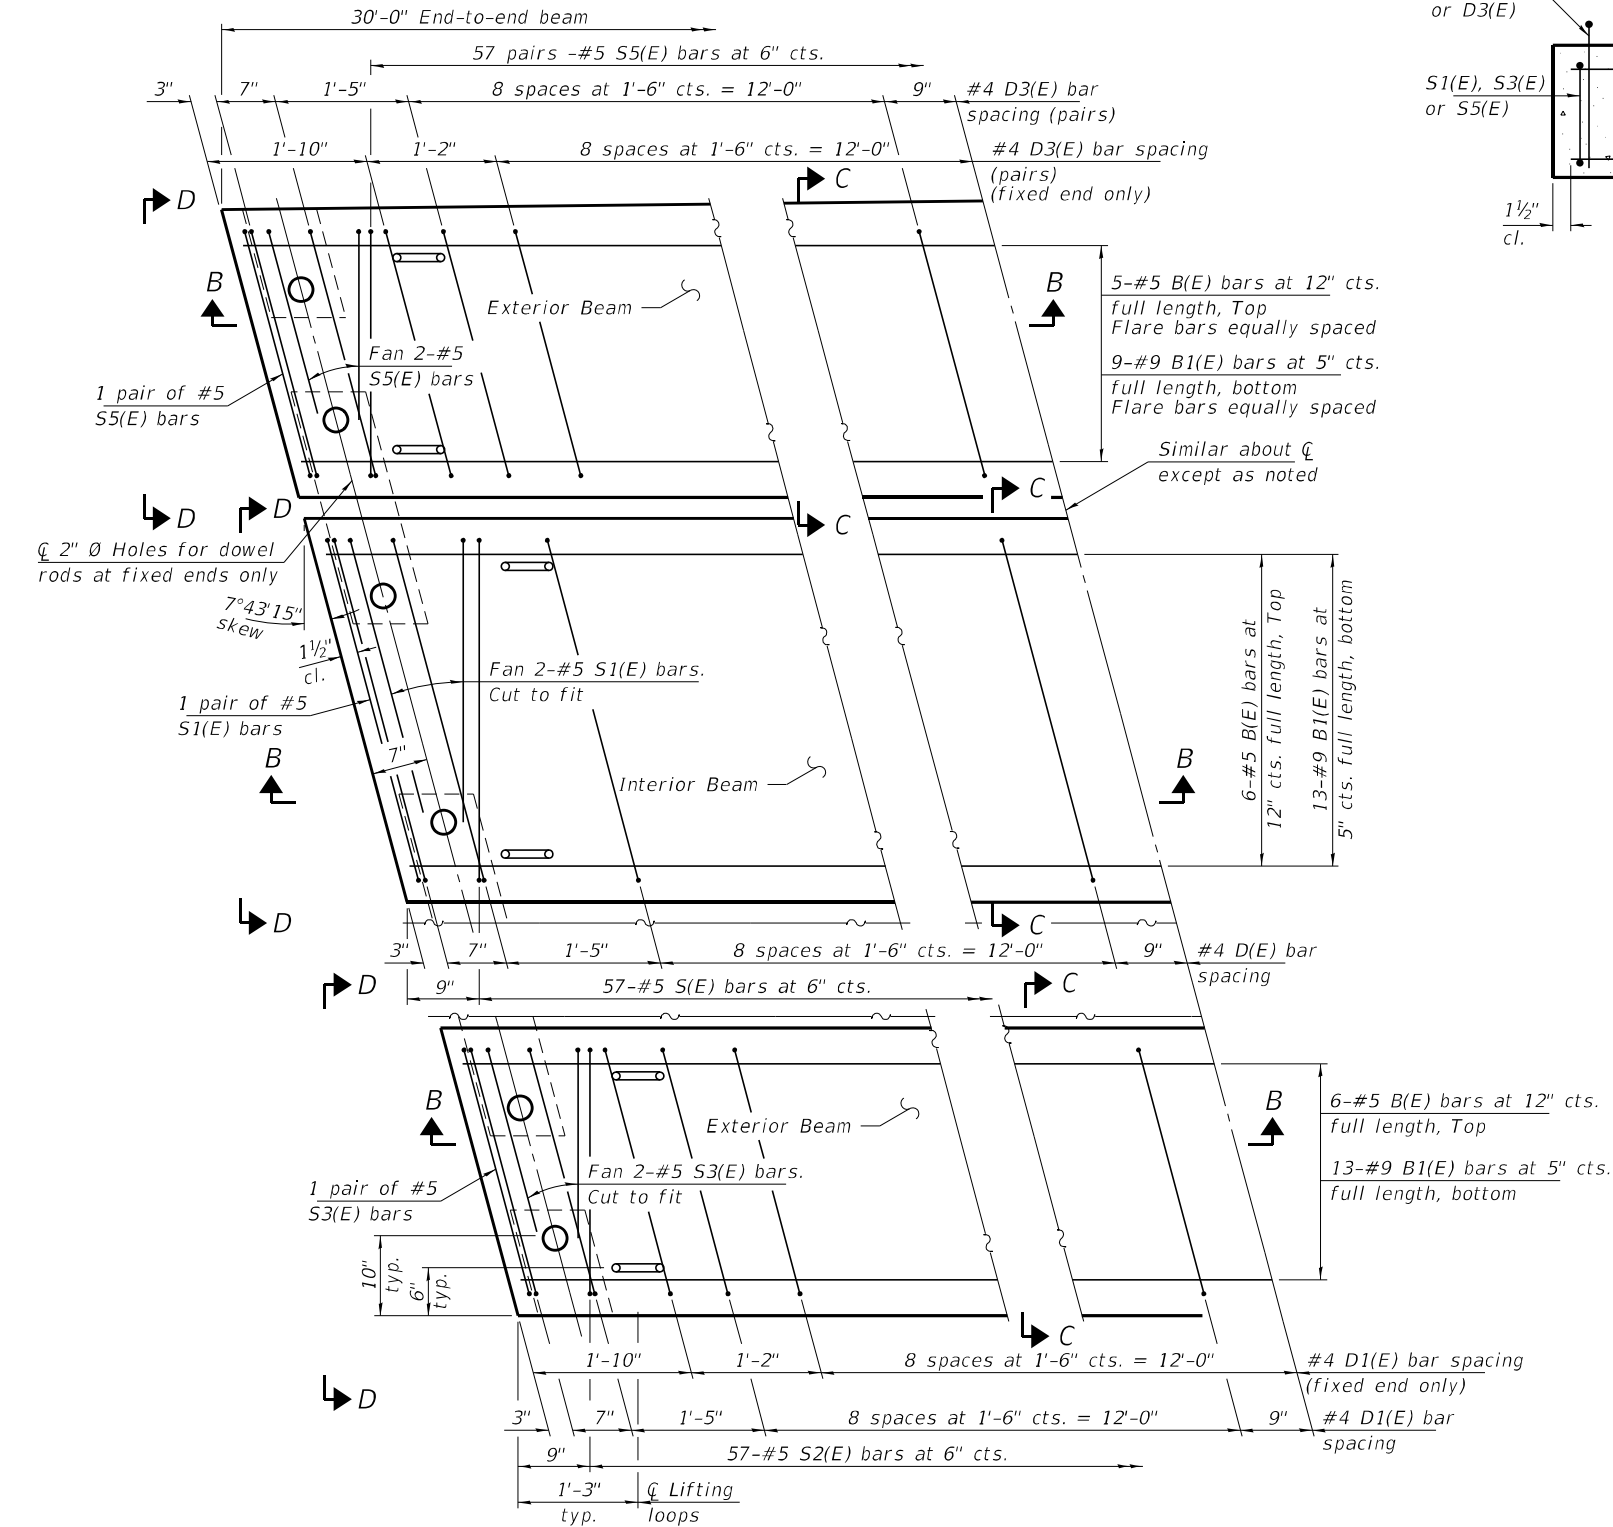


PLAN VIEW


(showing precast bridge approach beams)
(Spacing of D(E), D1(E) and D3(E) bars may be adjusted up to 3" to miss the dowel rod holes and the lifting loops at the beam ends)

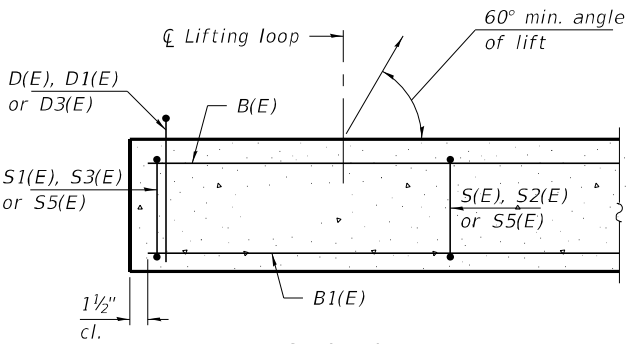


SECTION B-B

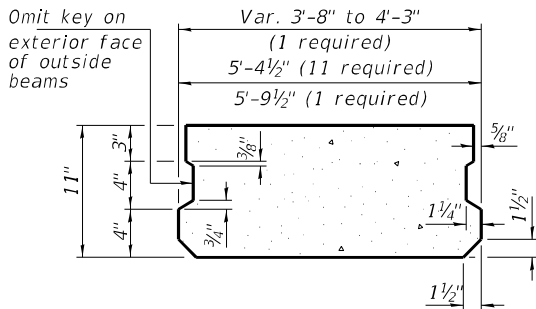


SECTION C-C (Showing dimensions)

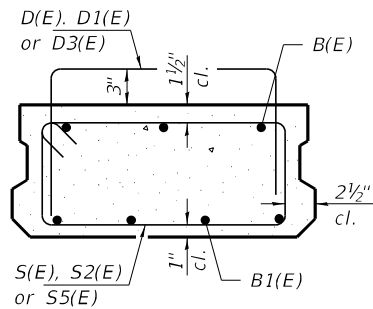


SECTION C-C (Showing reinforcement)

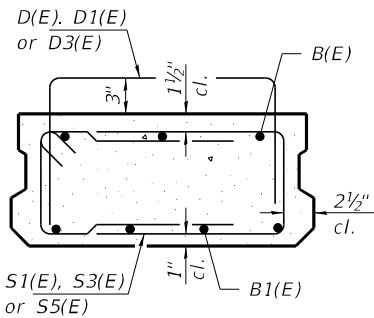


SECTION D-D (Showing reinforcement)

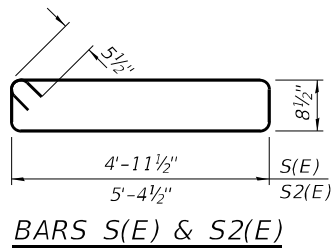


BARS S(E) & S2(E)

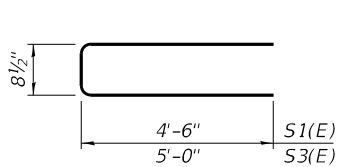

BARS S1(E) & S3(E)

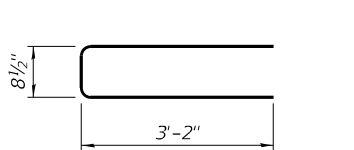

BAR D3(E)

 

BAR S5(E)

BAR LIST 11" X 3'-8" TO 4'-3" EXTERIOR BEAM (For information only)


Bar	No.	Size	Length	Shape
B(E)	5	#5	29'-8"	—
B1(E)	9	#9	29'-8"	—
D3(E)	64	#4	4'-2"	┐
S5(E)	122	#5	7'-1"	—

BAR LIST 11" X 5'-4 1/2" INTERIOR BEAM (For information only)

Bar	No.	Size	Length	Shape
B(E)	6	#5	29'-8"	—
B1(E)	13	#9	29'-8"	—
D(E)	22	#4	7'-0"	┐
S(E)	57	#5	12'-3"	—
S1(E)	8	#5	9'-9"	—

BAR LIST 11" X 5'-9 1/2" EXTERIOR BEAM (For information only)


Bar	No.	Size	Length	Shape
B(E)	6	#5	29'-8"	—
B1(E)	13	#9	29'-8"	—
D1(E)	32	#4	7'-5"	┐
S2(E)	57	#5	13'-1"	—
S3(E)	8	#5	10'-9"	—

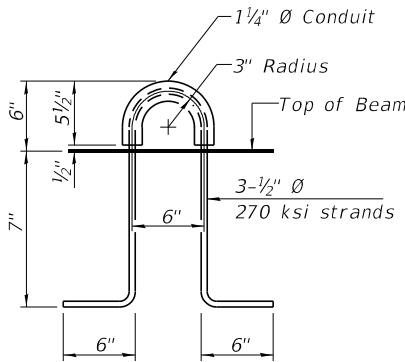


LIFTING LOOP DETAIL

(An alternate lifting loop with a proof load of 25,000 lbs. and utilized according to the manufacturer's recommendations may be used)

(Sheet 3 of 4)

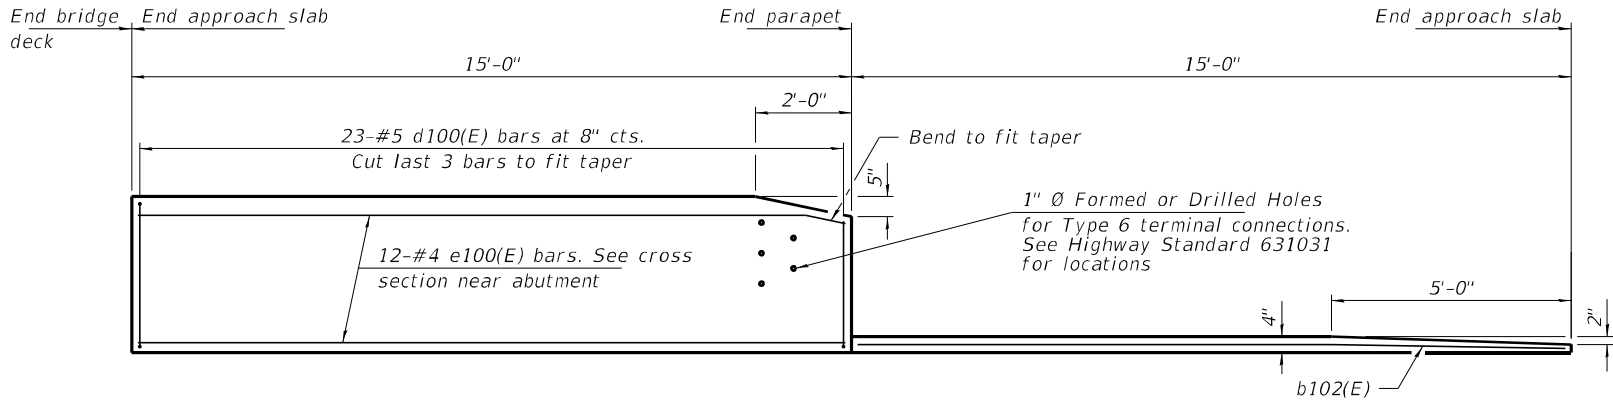


INSIDE ELEVATION OF PARAPET AND CURB

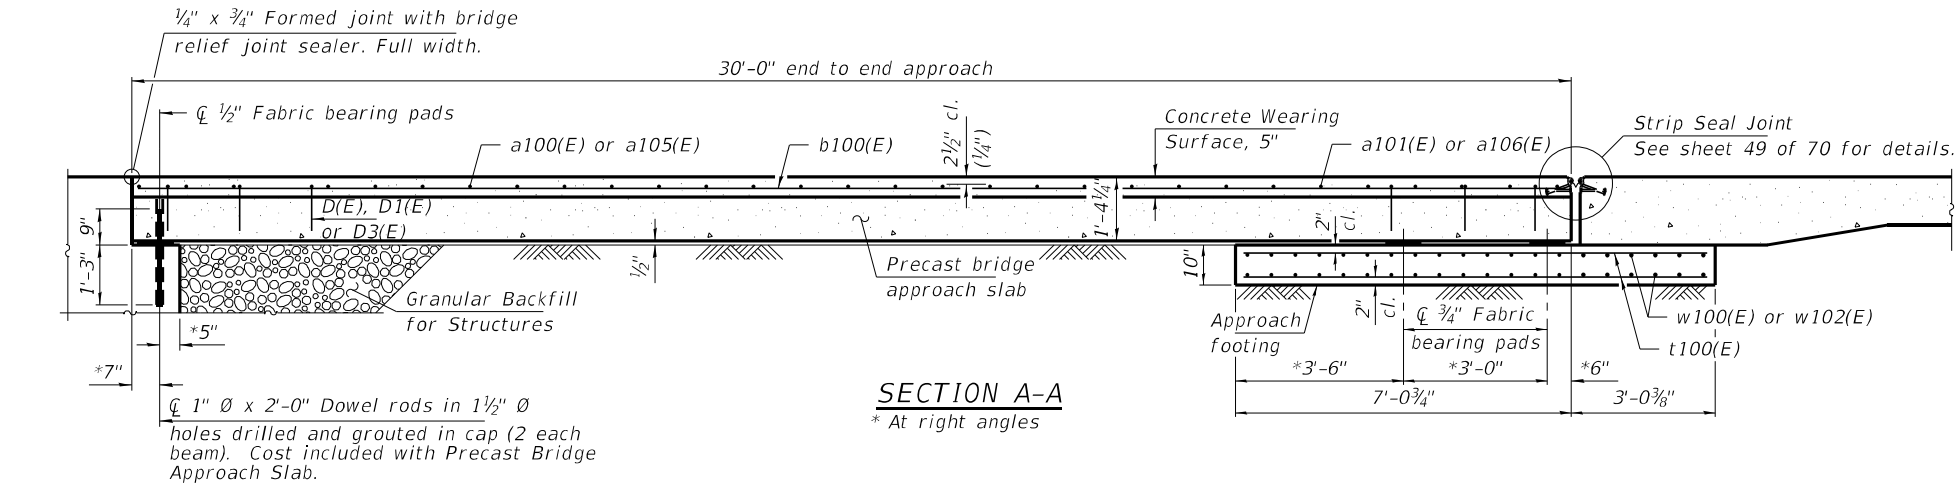



SECTION A-A
* At right angles

NORTH APPROACH (W.B.)
BILL OF MATERIAL

Bar	No.	Size	Length	Shape
a100(E)	16	#5	35'-4"	
a101(E)	15	#4	34'-0"	
a104(E)	32	#5	8'-2"	
a105(E)	16	#5	39'-0"	
a106(E)	15	#4	38'-1"	
b100(E)	72	#4	29'-8"	
b101(E)	8	#5	14'-8"	
b102(E)	2	#4	14'-7"	
d100(E)	46	#5	7'-0"	
d101(E)	46	#5	6'-10"	
e100(E)	24	#4	14'-8"	
t100(E)	144	#4	9'-9"	
w100(E)	40	#5	33'-7"	
w102(E)	40	#5	37'-7"	
Concrete Structures			Cu. Yd.	22.1
Concrete Superstructure			Cu. Yd.	4.2
Reinforcement Bars, Epoxy Coated			Pound	8,610
Protective Coat			Sq. Yd.	250
Bridge Deck Grooving (Longitudinal)			Sq. Yd.	179
Concrete Wearing Surface, 5"			Sq. Yd.	239
Precast Bridge Approach Slab			Sq. Ft.	2,066
Diamond Grinding (Bridge Section)			Sq. Yd.	219

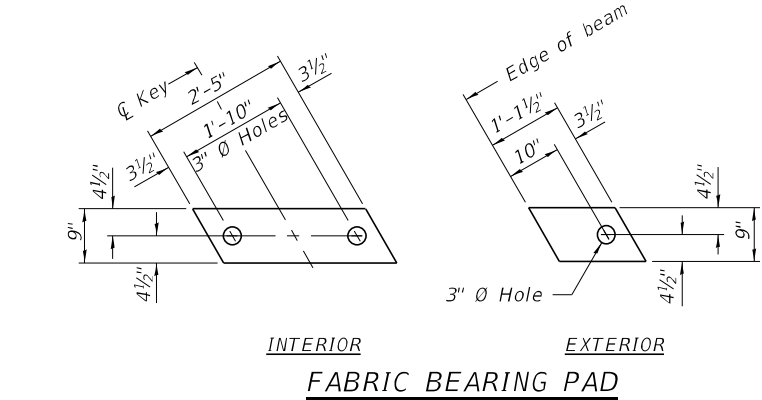

Notes:
Bearing pads at fixed end shall be 1/2" thick and bearing pads at expansion end shall be 3/4" thick.
Omit holes for fabric bearing pads at approach slab footing end of beams.

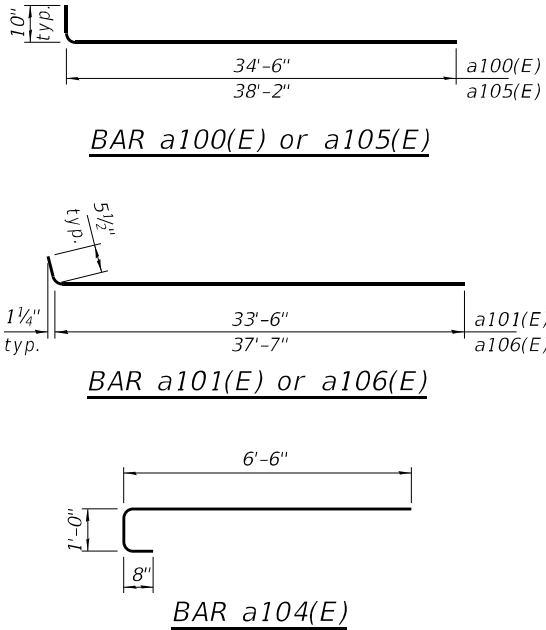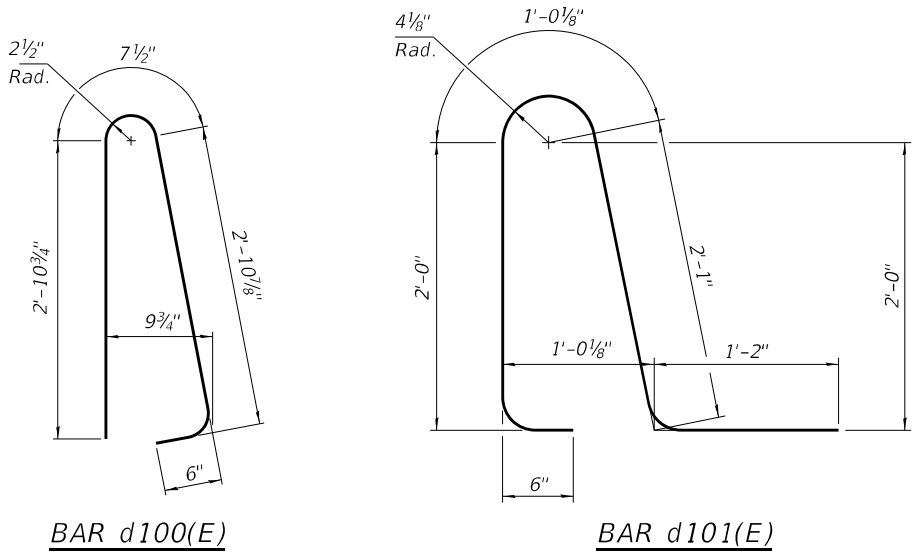

FILE NAME = 190501-shl-bridge.dgn	USER NAME = rmosick	DESIGNED - S.M.S.	REVISED -
HAMPTON, LENZINI AND RENWICK, INC.		CHECKED - S.W.M.	REVISED -
3335 STEVENSON DRIVE, SUITE 201		DRAWN - R.D.H.	REVISED -
SPRINGFIELD, ILLINOIS 62760		CHECKED - S.M.S.	REVISED -
ILLINOIS PROFESSIONAL DESIGN FIRM			
LS / PE / SE CORP. 164.000959			


STATE OF ILLINOIS
DEPARTMENT OF TRANSPORTATION

PRECAST BRIDGE APPROACH SLAB (N. APPR.) (W.B.)
SN 058-0139(E.B.) & 058-0140(W.B.)

(Sheet 4 of 4)

SHEET NO. 40 OF 70 SHEETS

F.A.I.	SECTION	COUNTY	TOTAL SHEETS	SHEET NO.
72	(58-63HV)BR	MACON	122	80
CONTRACT NO. 74705				
ILLINOIS FED. AID PROJECT				

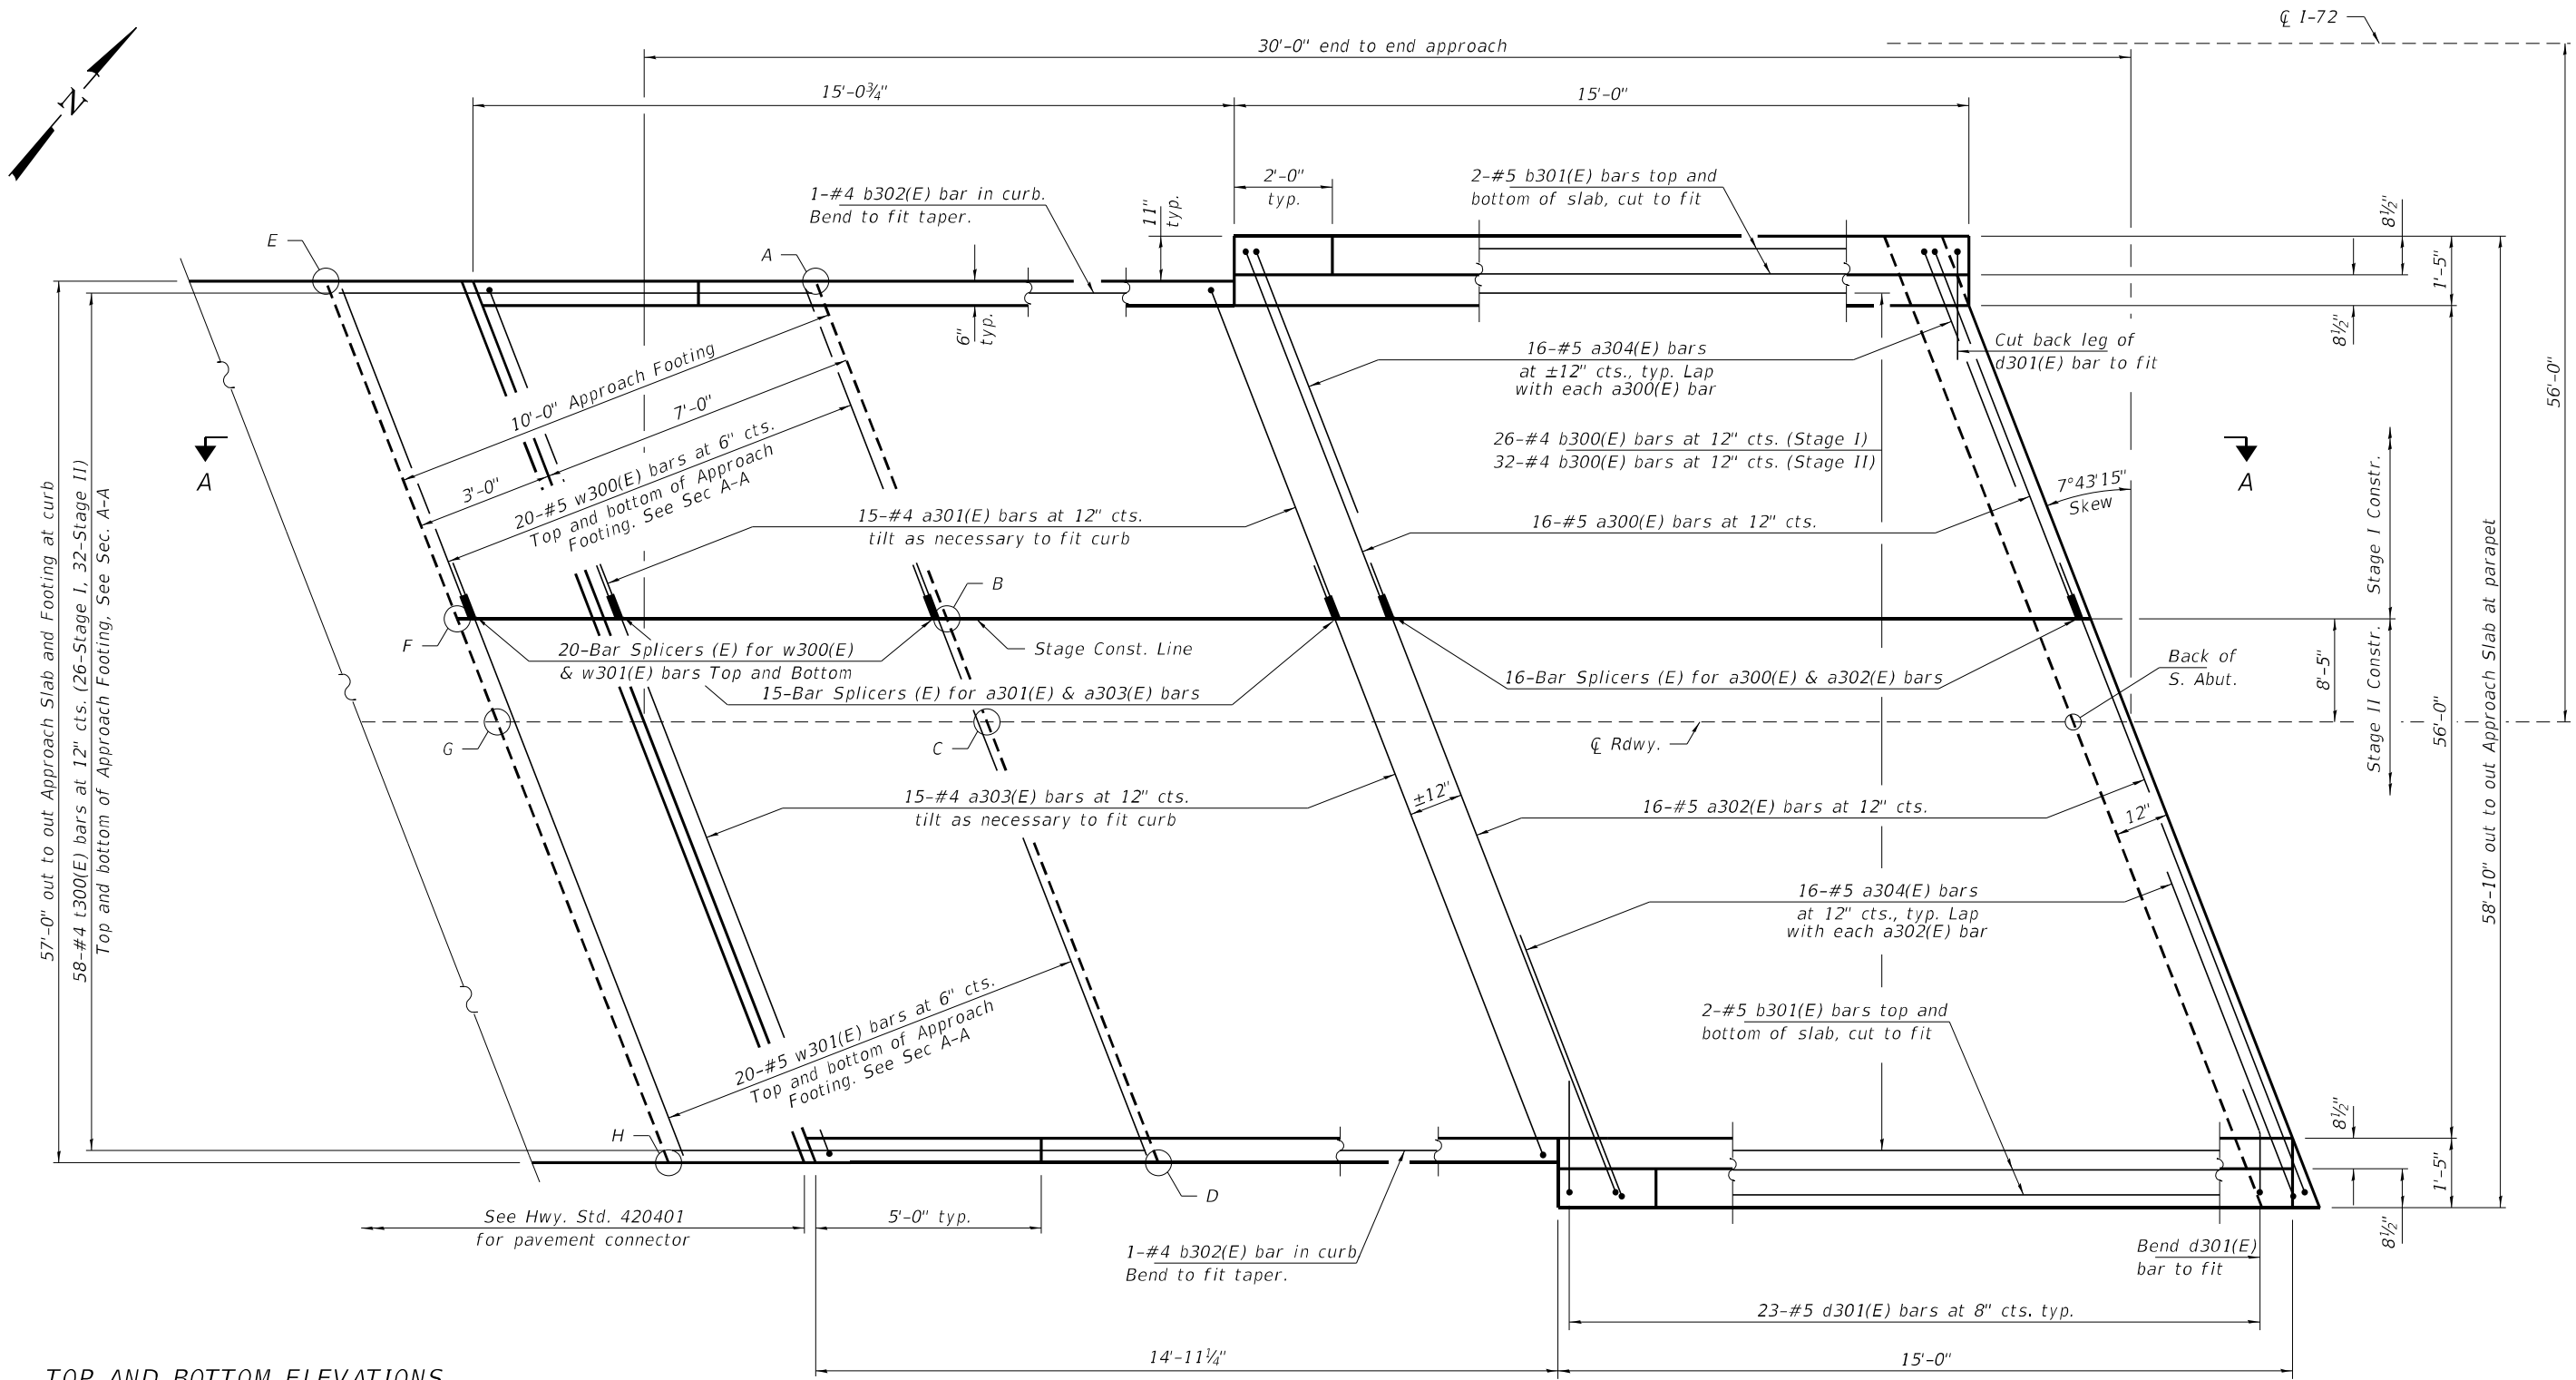


TOP AND BOTTOM ELEVATIONS
FOR APPROACH FOOTING

South Approach (E.B.)				
Point/ Location	Station	Offset	Top	Bottom
A - NW	722+55.29	-34.50	711.31	710.47
B - N. SCL	722+58.82	-8.42	711.82	710.99
C - N. CL	722+59.96	0.00	711.95	711.12
D - NE	722+63.01	22.50	711.57	710.73
E - SW	722+45.19	-34.50	711.27	710.44
F - S. SCL	722+48.73	-8.42	711.79	710.96
G - S. CL	722+49.87	0.00	711.92	711.09
H - SE	722+52.92	22.50	711.54	710.71

PLAN - SOUTH APPROACH SLAB


Notes: See Sec. A-A on sheet 44 of 70.
For cross section of approach slab,
see sheet 42 of 70.

(Sheet 1 of 4)

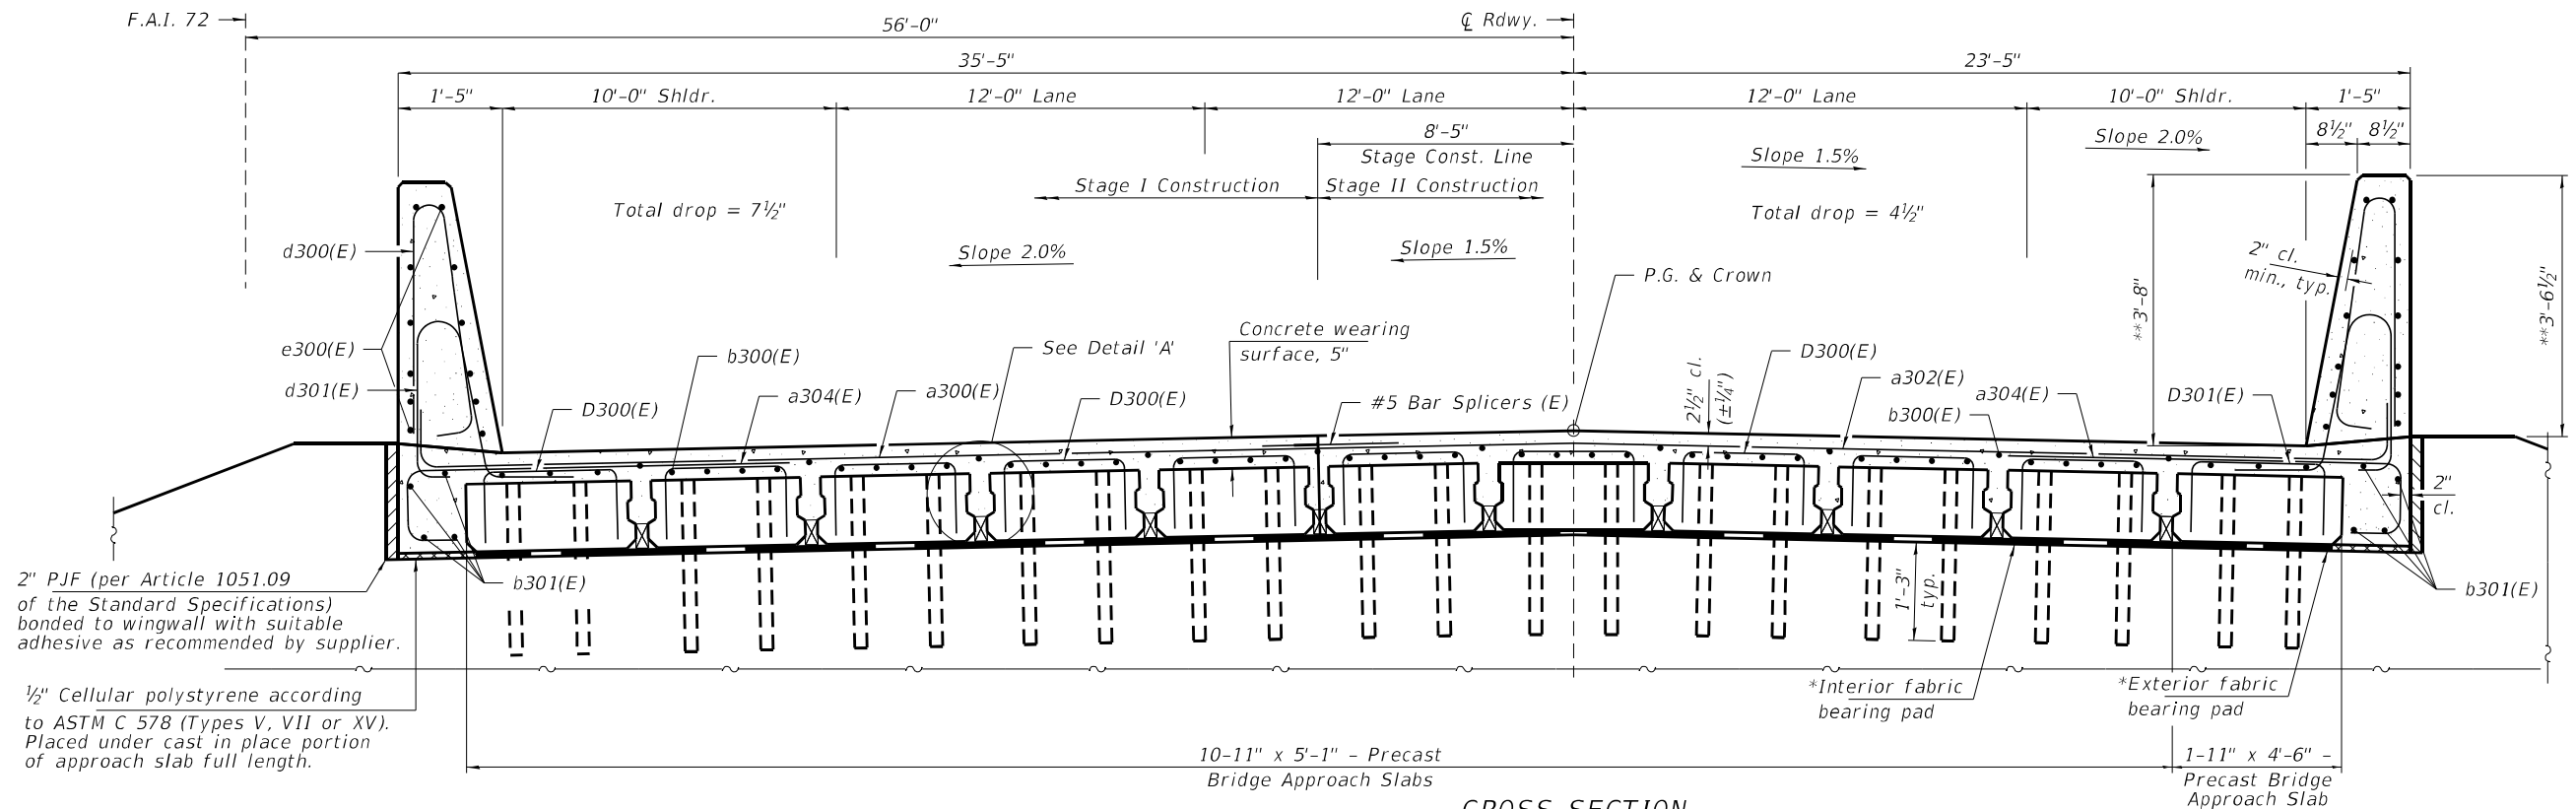

CROSS SECTION

Near Abutment
(Looking North)

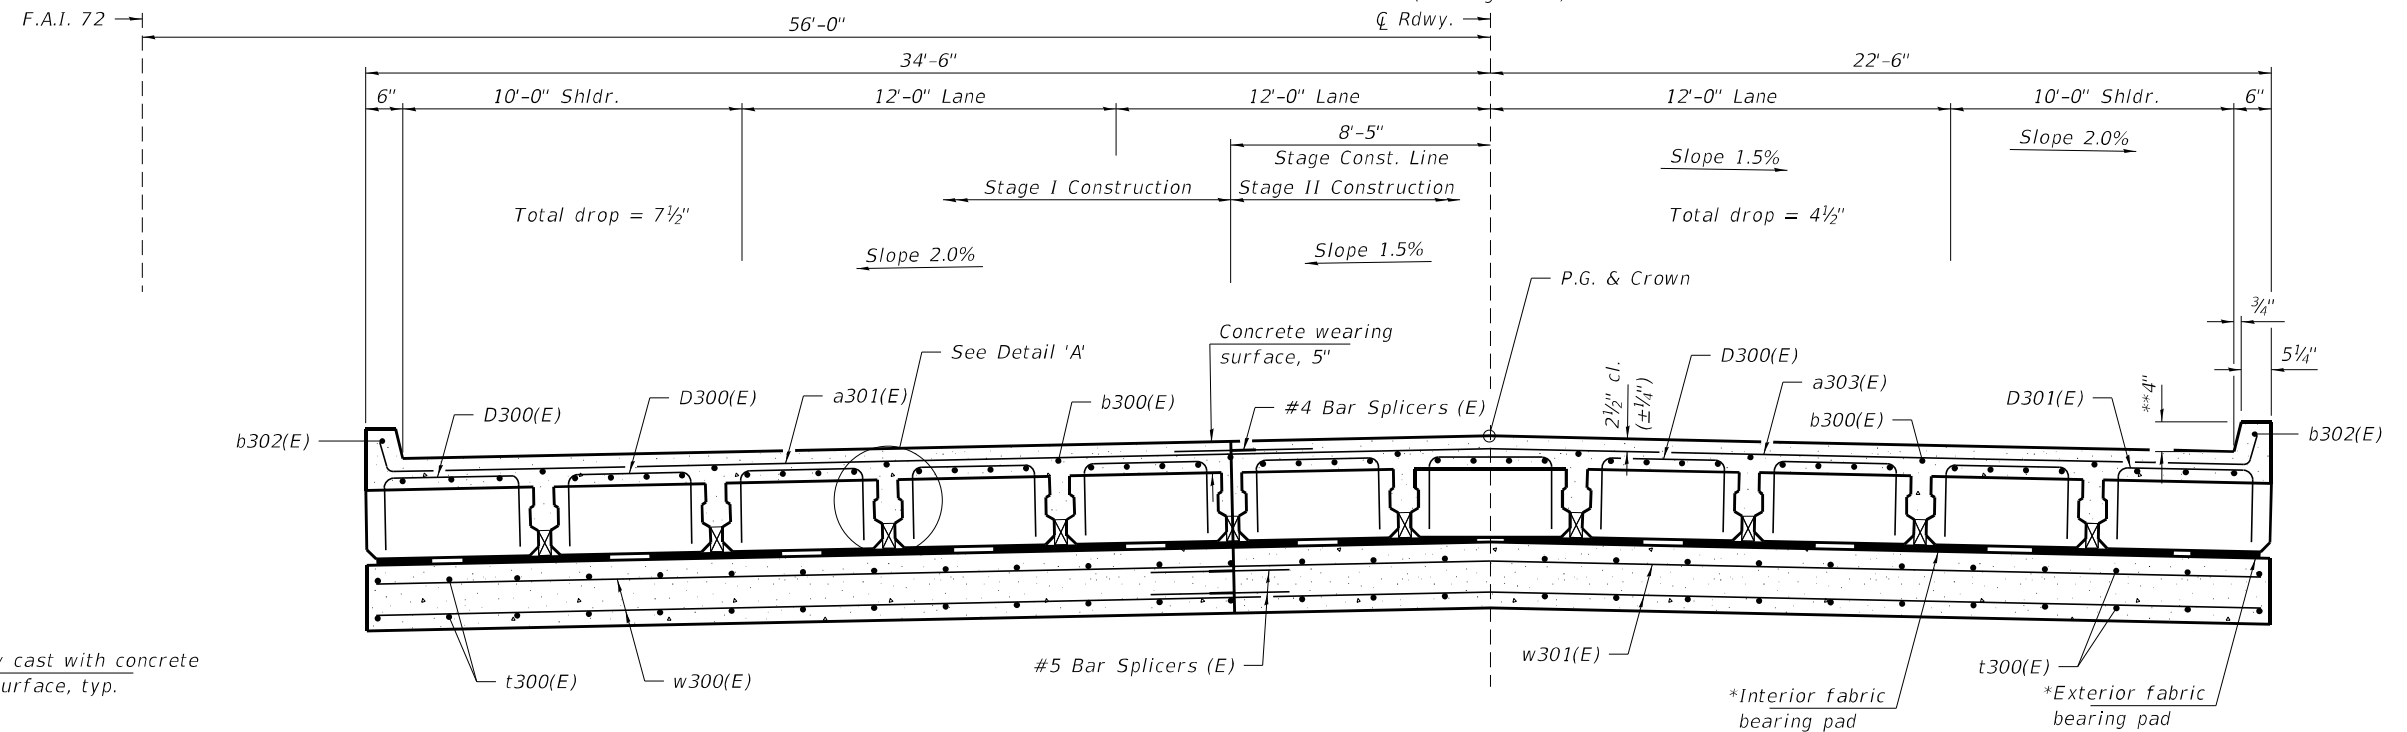


CROSS SECTION

at approach footing
(Looking North)

* Fabric bearing pads at the expansion end shall be recessed 1/4" into the approach footing and bonded. Adjusting shims, when required, shall be bonded to the top of the fabric bearing pads.


** After Grinding

(Sheet 2 of 4)

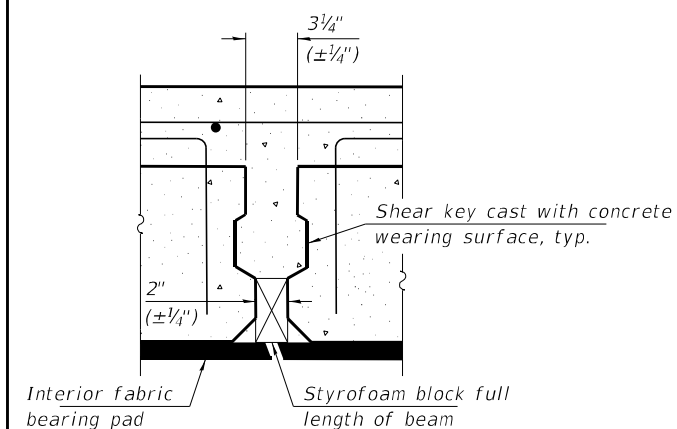


DETAIL 'A'

FILE NAME = 190501-shl-bridge.dgn	USER NAME = rmosick	DESIGNED - S.M.S.	REVISED -	STATE OF ILLINOIS DEPARTMENT OF TRANSPORTATION	PRECAST BRIDGE APPROACH SLAB (S. APPR.) (E.B.) SN 058-0139(E.B.) & 058-0140(W.B.)	F.A.I. SECTION COUNTY TOTAL SHEETS SHEET NO. 72 (58-63HVB)BR MACON 122 82	CONTRACT NO. 74705	ILLINOIS FED. AID PROJECT
HAMPTON, LENZINI AND RENWICK, INC. 3335 STEVENSON DRIVE, SUITE 201 SPRINGFIELD, ILLINOIS 62760 ILLINOIS PROFESSIONAL DESIGN FIRM LS / PE / SE CORP. 164.000959	PLOT SCALE =	CHECKED - S.W.M.	REVISED -					
	PLOT DATE = 8/21/2025	DRAWN - R.D.H.	REVISED -					
		CHECKED - S.M.S.	REVISED -					

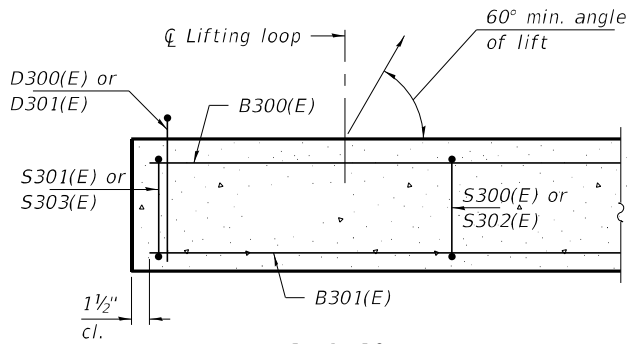


SECTION B-B

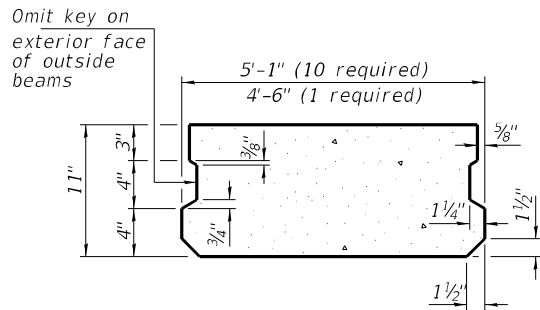


SECTION C-C
(Showing dimensions)


Notes:
The precast bridge approach slab shall be according to Section 504 of the Standard Specifications and shall be paid for at the contract unit price per square foot for Precast Bridge Approach Slab.
Cast-in-place substitution of Precast Bridge Approach Slab is not allowed.
The top surface of precast bridge approach slabs shall be finished similar to precast prestressed deck beams with concrete wearing surface as specified in the IDOT "Manual for Fabrication of Precast Prestressed Concrete Products."
Two 1/8" fabric adjusting shims of the dimensions of the exterior bearing pad shall be provided for each bearing pad location. Cost included with Precast Bridge Approach Slab.
A minimum 2 1/2" Ø lifting pins shall be used to engage the lifting loops during handling.
Compressive strength of precast concrete, f'c shall be 6,000 psi.
Compressive strength of precast concrete during initial lifting, f'ci shall be 5,000 psi.

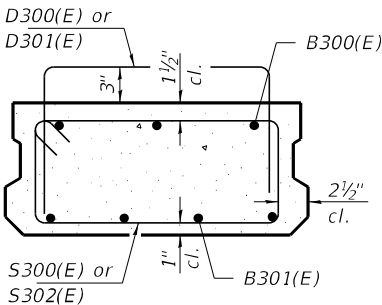

SECTION C-C
(Showing reinforcement)

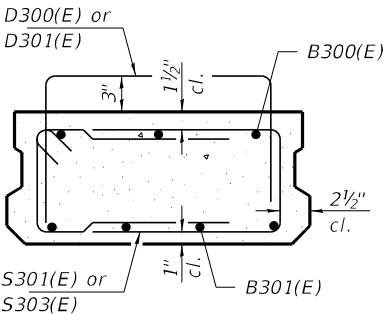


SECTION D-D
(Showing reinforcement)

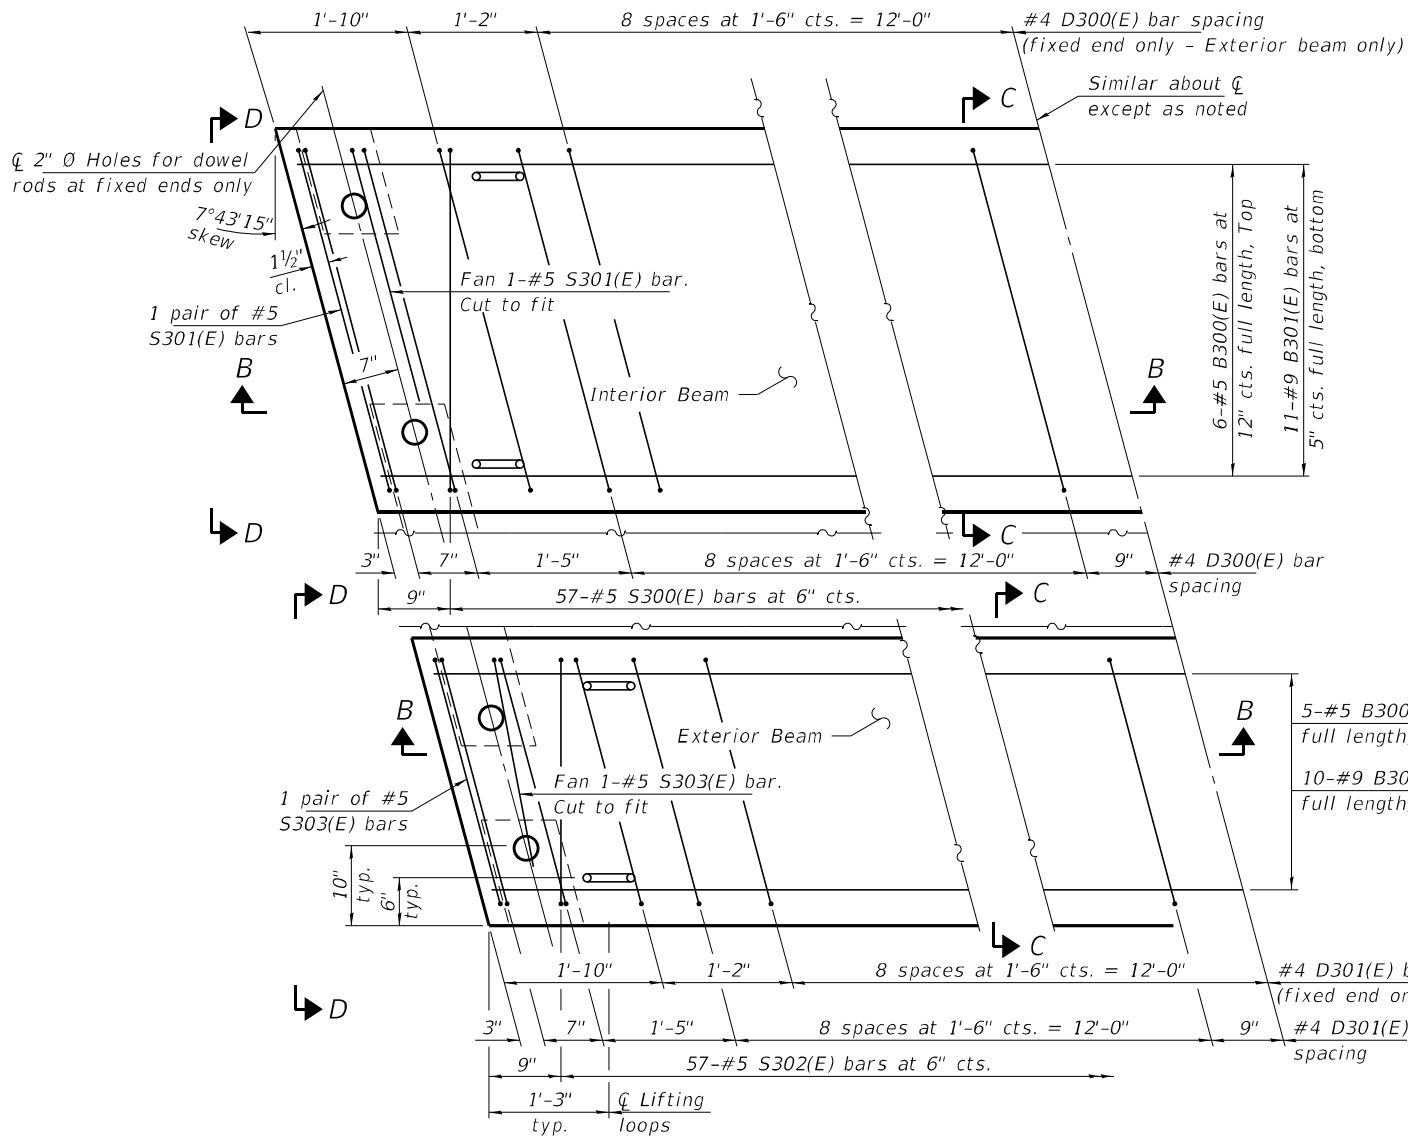


PLAN VIEW


(showing precast bridge approach beams)
(Spacing of D300(E) and D301(E) bars may be adjusted up to 3" to miss the dowel rod holes and the lifting loops at the beam ends)

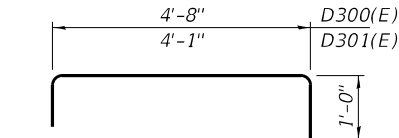


BARS D300(E) & D301(E)

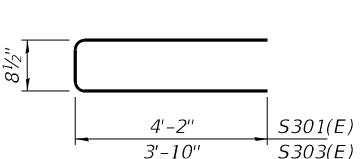

BARS S301(E) & S303(E)

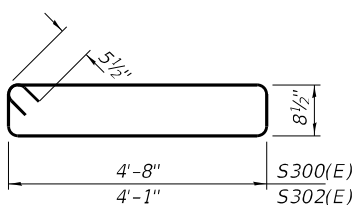

BARS S300(E) & S302(E)

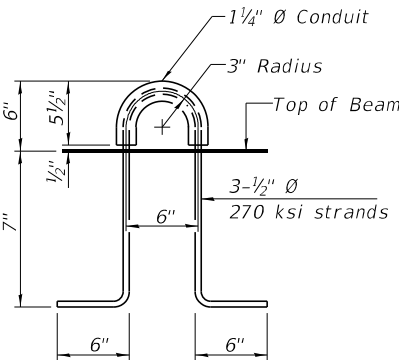

LIFTING LOOP DETAIL

(An alternate lifting loop with a proof load of 25,000 lbs. and utilized according to the manufacturer's recommendations may be used)

BAR LIST

11" X 5'-1" EXTERIOR BEAM
(For information only)

Bar	No.	Size	Length	Shape
B300(E)	6	#5	29'-8"	—
B301(E)	11	#9	29'-8"	—
D300(E)	32	#4	6'-8"	┐
S300(E)	57	#5	11'-8"	▣
S301(E)	6	#5	9'-1"	▣

BAR LIST

11" X 5'-1" INTERIOR BEAM
(For information only)


Bar	No.	Size	Length	Shape
B300(E)	6	#5	29'-8"	—
B301(E)	11	#9	29'-8"	—
D300(E)	22	#4	6'-8"	┐
S300(E)	57	#5	11'-8"	▣
S301(E)	6	#5	9'-1"	▣

BAR LIST


11" X 4'-6" EXTERIOR BEAM
(For information only)

Bar	No.	Size	Length	Shape
B300(E)	5	#5	29'-8"	—
B301(E)	10	#9	29'-8"	—
D301(E)	32	#4	6'-1"	┐
S302(E)	57	#5	10'-6"	▣
S303(E)	6	#5	8'-5"	▣

(Sheet 3 of 4)

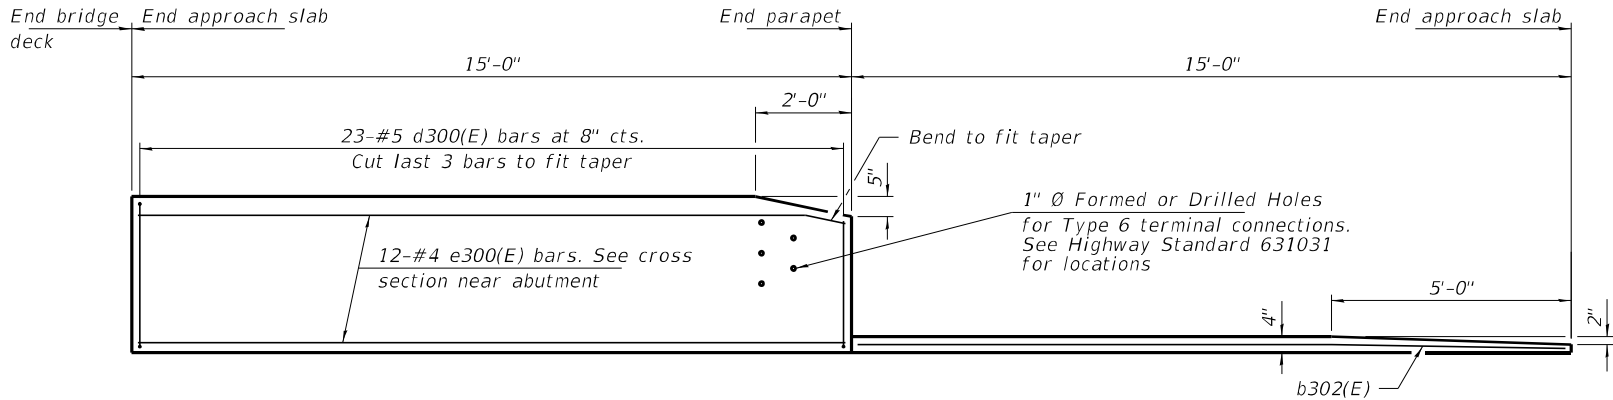


INSIDE ELEVATION OF PARAPET AND CURB

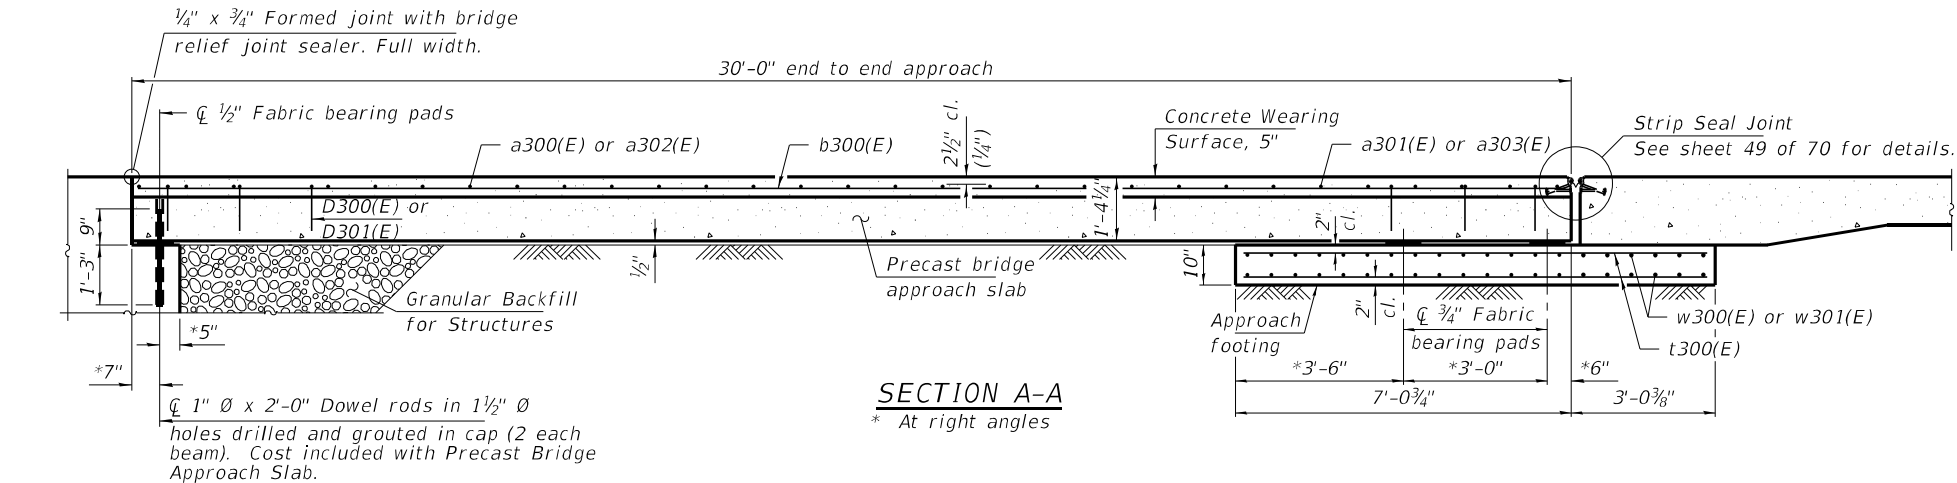



SECTION A-A
* At right angles

SOUTH APPROACH (E.B.)
BILL OF MATERIAL


Bar	No.	Size	Length	Shape
a300(E)	16	#5	27'-10"	└─┘
a301(E)	15	#4	26'-6"	
a302(E)	16	#5	32'-9"	└─┘
a303(E)	15	#4	31'-5"	
a304(E)	32	#5	8'-2"	└─┘
b300(E)	58	#4	29'-8"	───
b301(E)	8	#5	14'-8"	───
b302(E)	2	#4	14'-7"	───
d300(E)	46	#5	7'-0"	└─┘
d301(E)	46	#5	6'-10"	
e300(E)	24	#4	14'-8"	───
t300(E)	116	#4	9'-9"	───
w300(E)	40	#5	26'-1"	───
w301(E)	40	#5	31'-0"	───
Concrete Structures			Cu. Yd.	17.8
Concrete Superstructure			Cu. Yd.	4.2
Reinforcement Bars, Epoxy Coated			Pound	7,190
Protective Coat			Sq. Yd.	204
Bridge Deck Grooving (Longitudinal)			Sq. Yd.	120
Concrete Wearing Surface, 5"			Sq. Yd.	193
Precast Bridge Approach Slab			Sq. Ft.	1,660
Diamond Grinding (Bridge Section)			Sq. Yd.	173

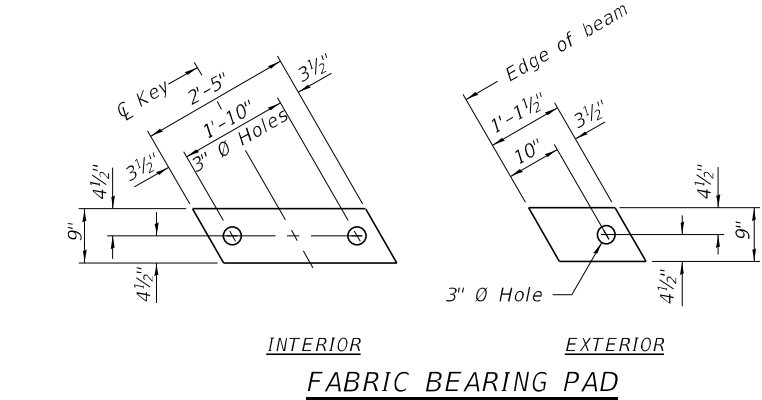

Notes:
Bearing pads at fixed end shall be 1/2" thick and bearing pads at expansion end shall be 3/4" thick.
Omit holes for fabric bearing pads at approach slab footing end of beams.

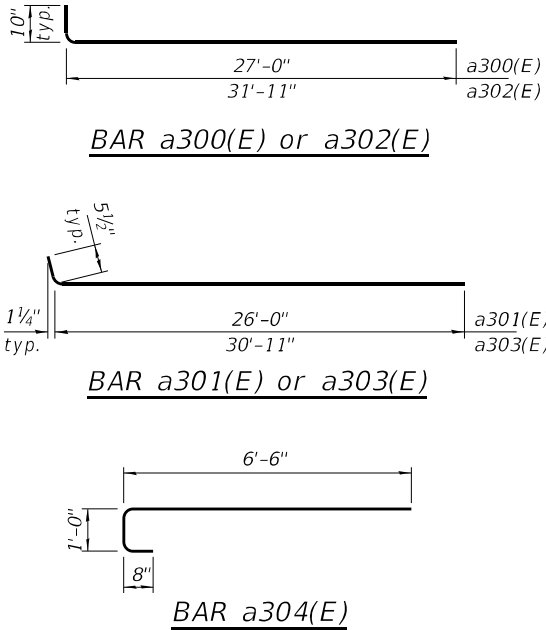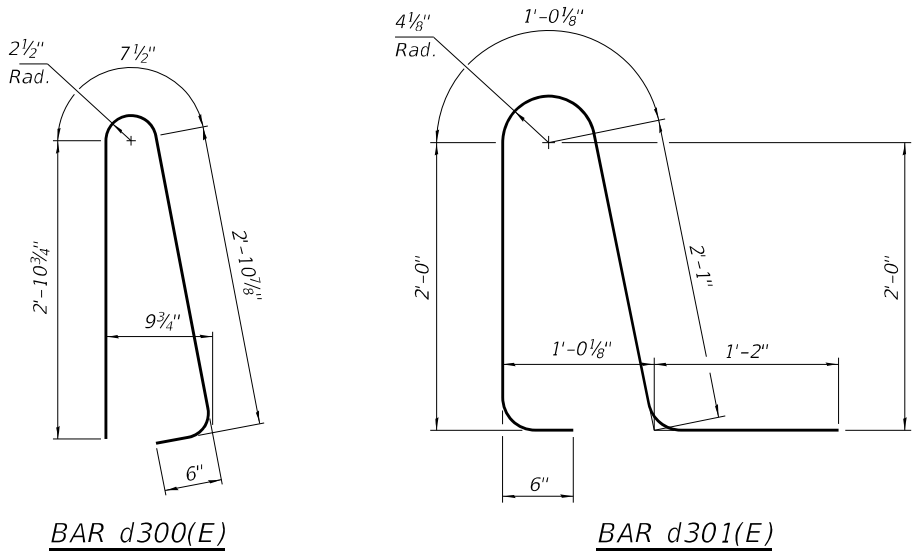

(Sheet 4 of 4)

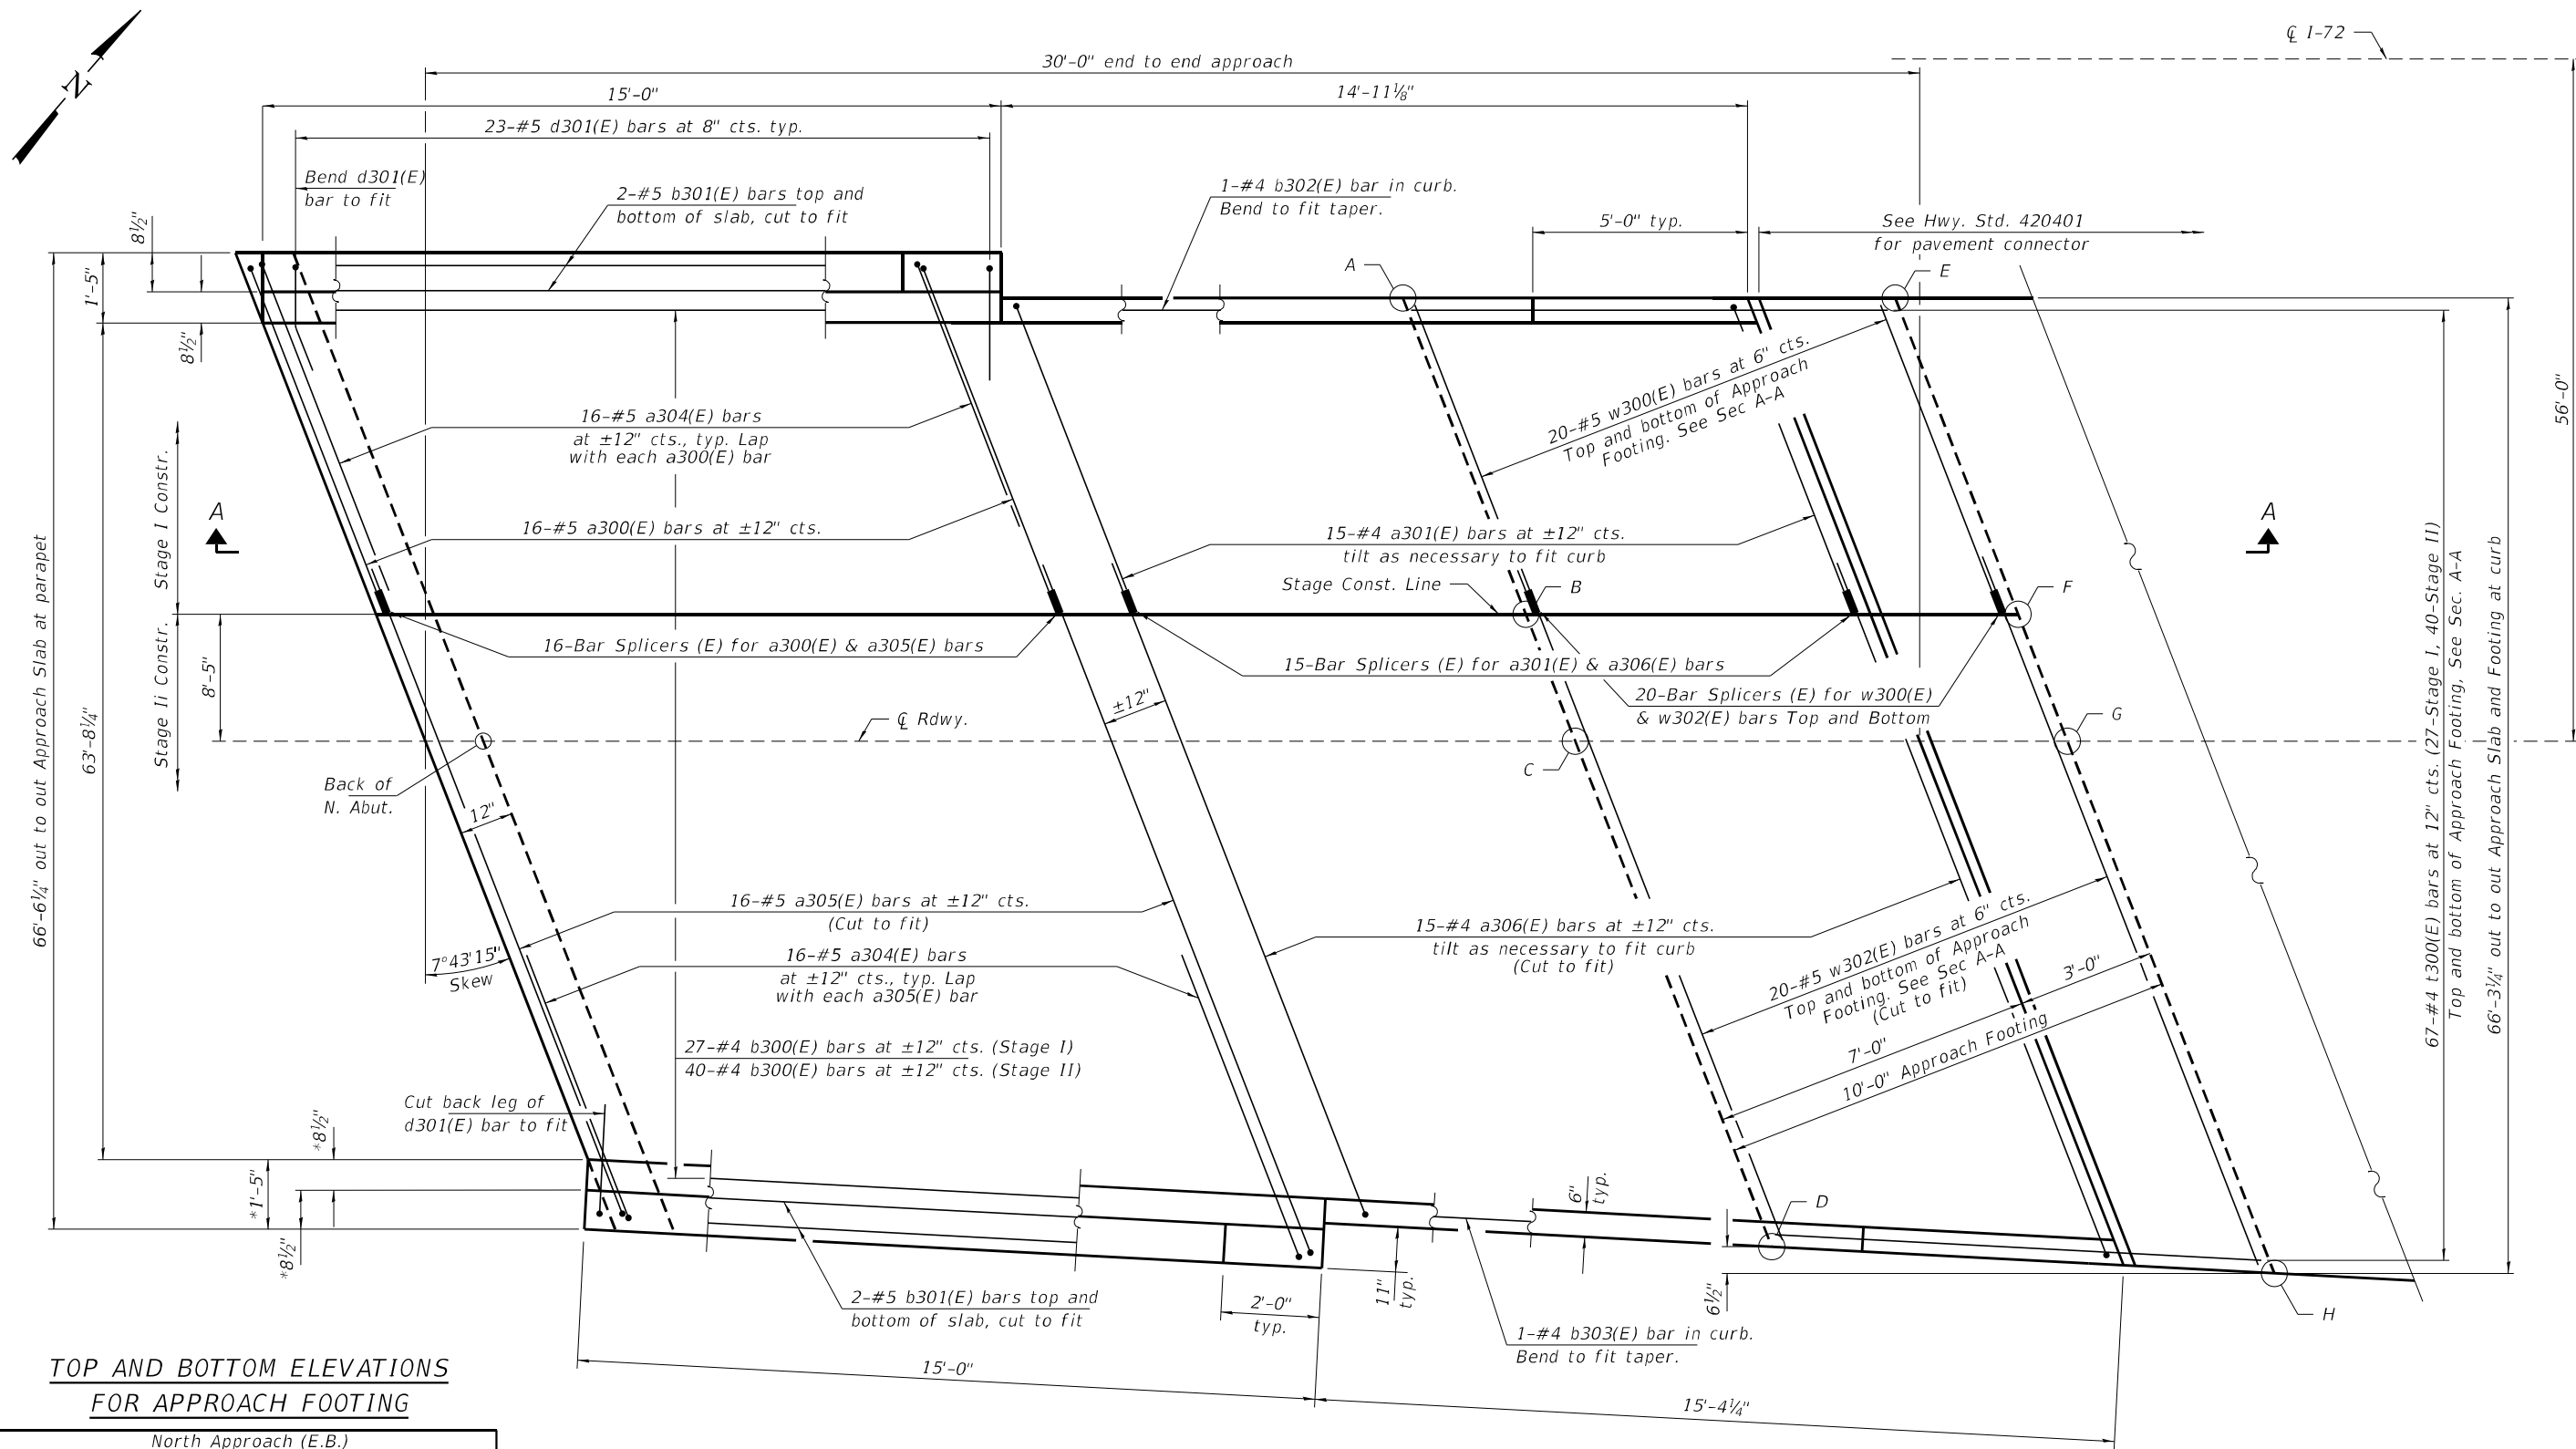

TOP AND BOTTOM ELEVATIONS
FOR APPROACH FOOTING

North Approach (E.B.)				
Point/ Location	Station	Offset	Top	Bottom
A - SW	725+67.09	-34.50	710.45	709.61
B - S. SCL	725+70.63	-8.42	710.92	710.09
C - S. CL	725+71.77	0.00	711.04	710.20
D - SE	725+76.03	31.41	710.43	709.60
E - NW	725+77.18	-34.50	710.36	709.53
F - N. SCL	725+80.72	-8.42	710.83	710.00
G - N. CL	725+81.86	0.00	710.95	710.11
H - NE	725+86.19	31.95	710.33	709.50


* Measured perpendicular
to the edge of deck.

PLAN - NORTH APPROACH SLAB

See Sec. A-A on sheet 48 of 70.

For cross section of approach slab,
see sheet 46 of 70.

(Sheet 1 of 4)

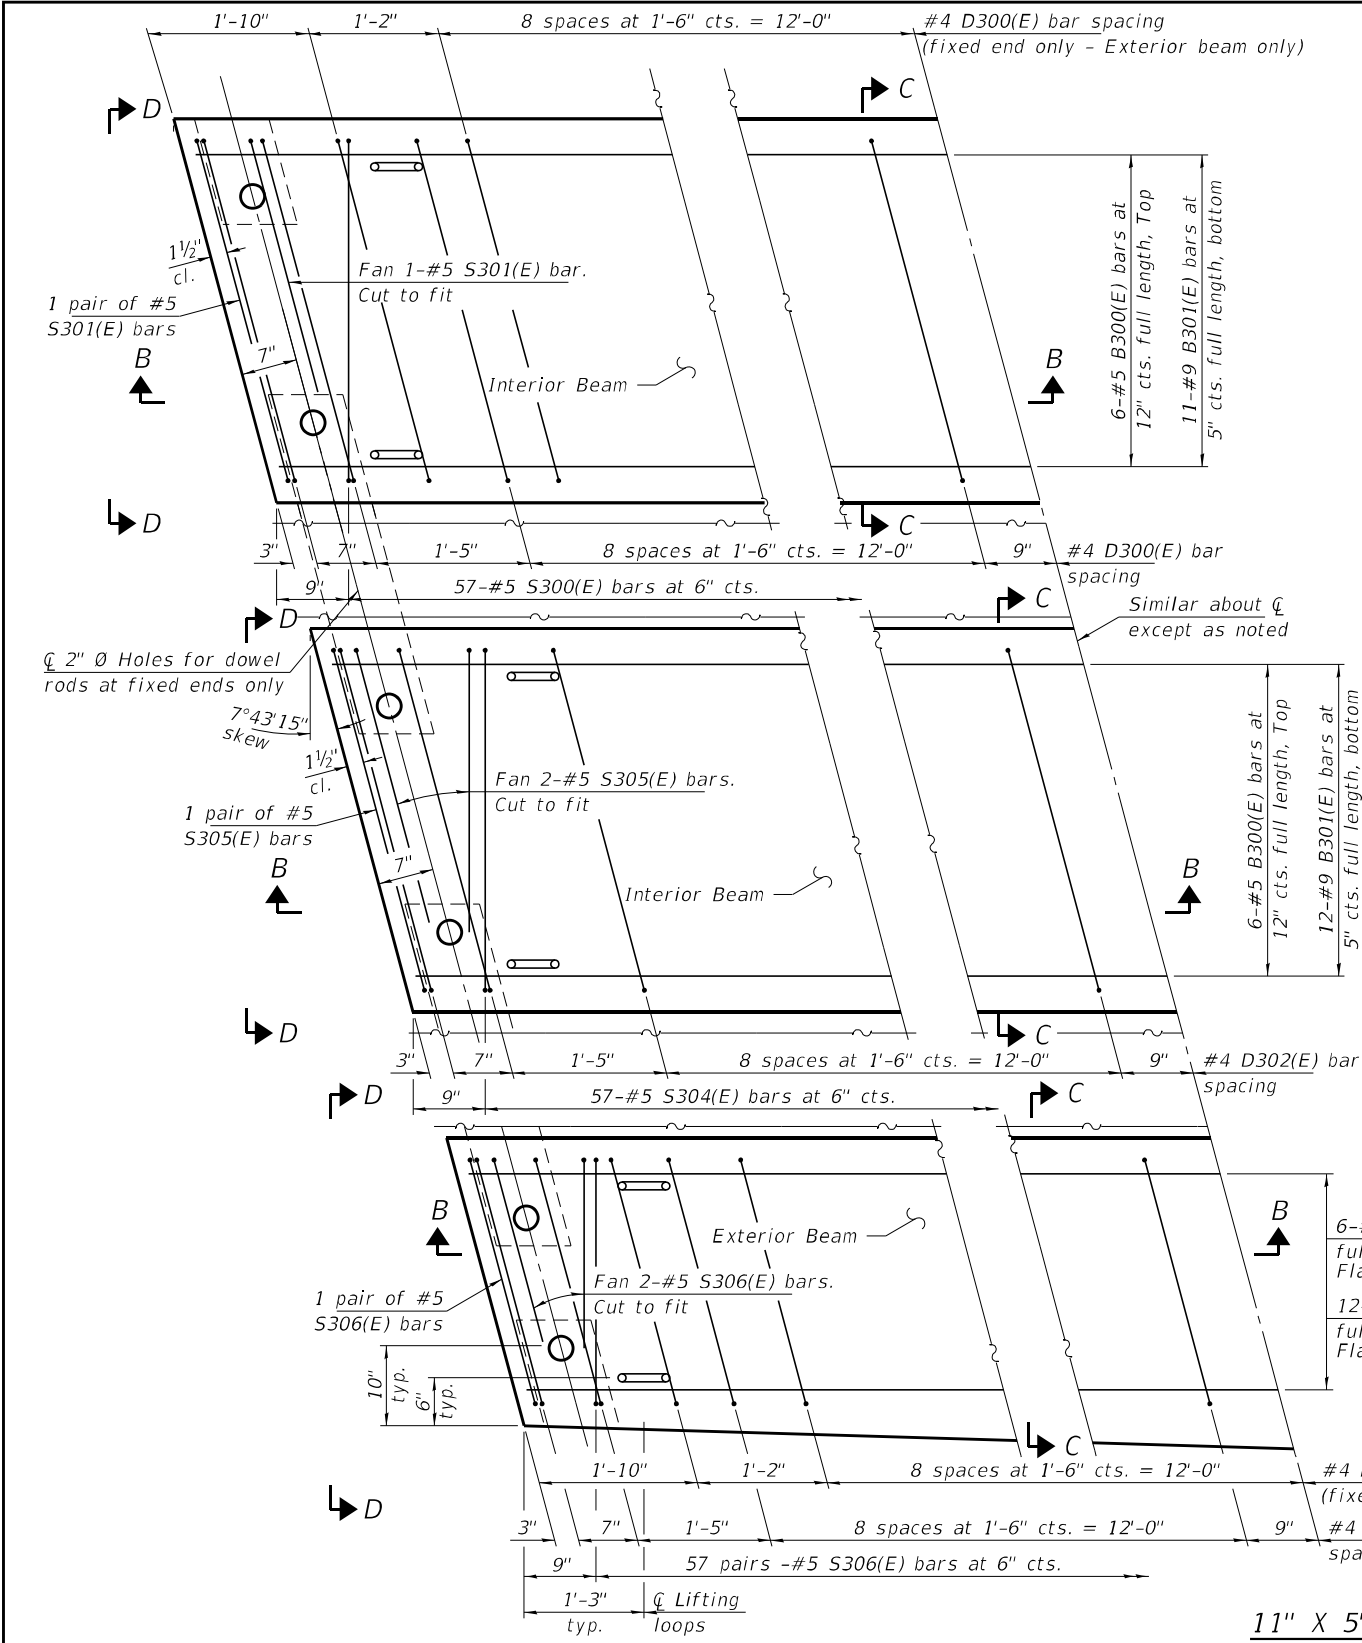

PLAN VIEW

(showing precast bridge approach beams)
(Spacing of D300(E), D302(E) and D303(E) bars may be adjusted up to 3" to miss the dowel rod holes and the lifting loops at the beam ends)

BAR LIST
11" X 5'-1" EXTERIOR BEAM
(For information only)

Bar	No.	Size	Length	Shape
B300(E)	6	#5	29'-8"	—
B301(E)	11	#9	29'-8"	—
D300(E)	32	#4	6'-8"	┐
S300(E)	57	#5	11'-8"	▢
S301(E)	6	#5	9'-1"	▢

BAR LIST
11" X 5'-1" INTERIOR BEAM
(For information only)


Bar	No.	Size	Length	Shape
B300(E)	6	#5	29'-8"	—
B301(E)	11	#9	29'-8"	—
D300(E)	22	#4	6'-8"	┐
S300(E)	57	#5	11'-8"	▢
S301(E)	6	#5	9'-1"	▢

BAR LIST
11" X 5'-7" INTERIOR BEAM
(For information only)


Bar	No.	Size	Length	Shape
B300(E)	6	#5	29'-8"	—
B301(E)	12	#9	29'-8"	—
D302(E)	22	#4	7'-2"	┐
S304(E)	57	#5	12'-8"	▢
S305(E)	8	#5	10'-1"	▢

BAR LIST
11" X 4'-0" TO 5'-7"
EXTERIOR BEAM
(For information only)


Bar	No.	Size	Length	Shape
B300(E)	6	#5	29'-8"	—
B301(E)	12	#9	29'-8"	—
D303(E)	64	#4	4'-7"	┐
S306(E)	122	#5	7'-11"	▢

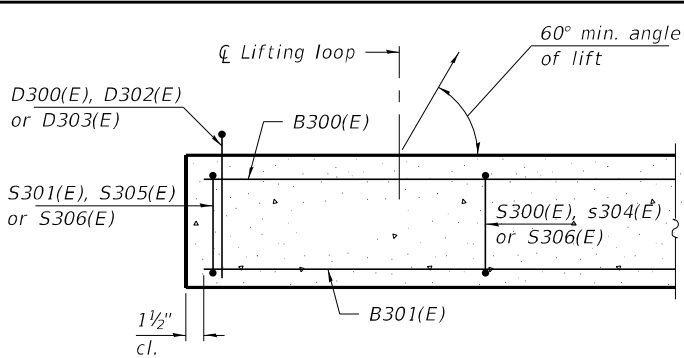


SECTION B-B

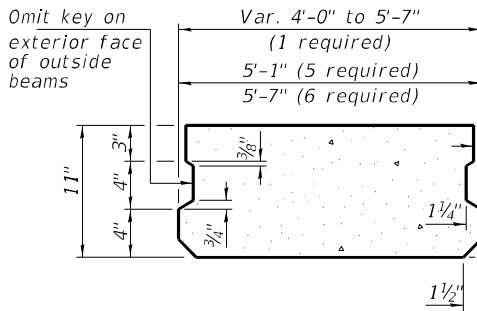


SECTION C-C
(Showing dimensions)

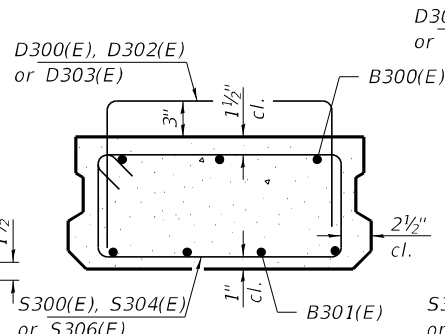


SECTION C-C
(Showing reinforcement)

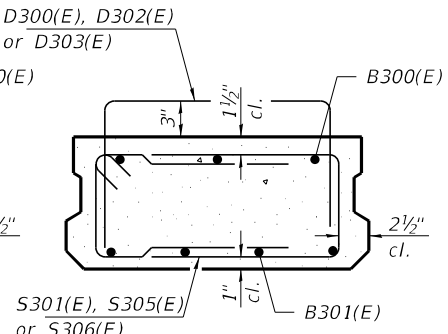


SECTION D-D
(Showing reinforcement)

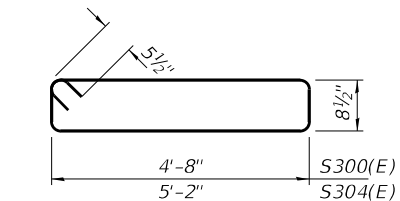


BARS S300(E) & S304(E)

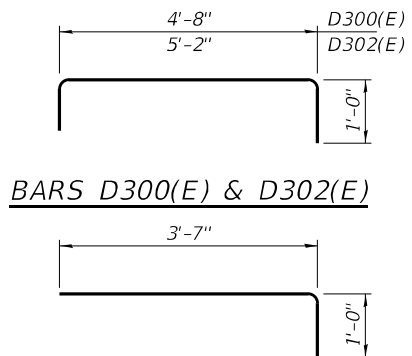


BARS D300(E) & D302(E)

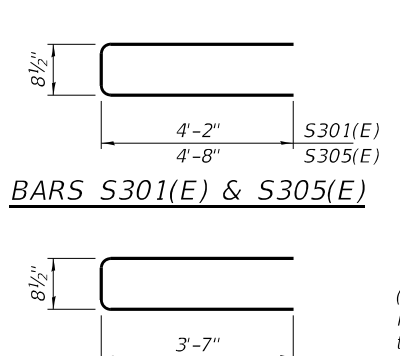


BARS S301(E) & S305(E)

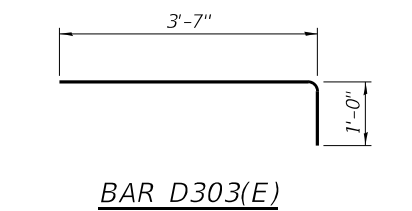

BAR D303(E)

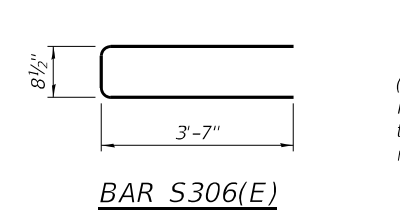


BAR S306(E)

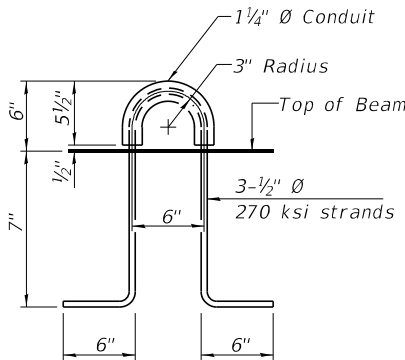


LIFTING LOOP DETAIL


(An alternate lifting loop with a proof load of 25,000 lbs. and utilized according to the manufacturer's recommendations may be used)

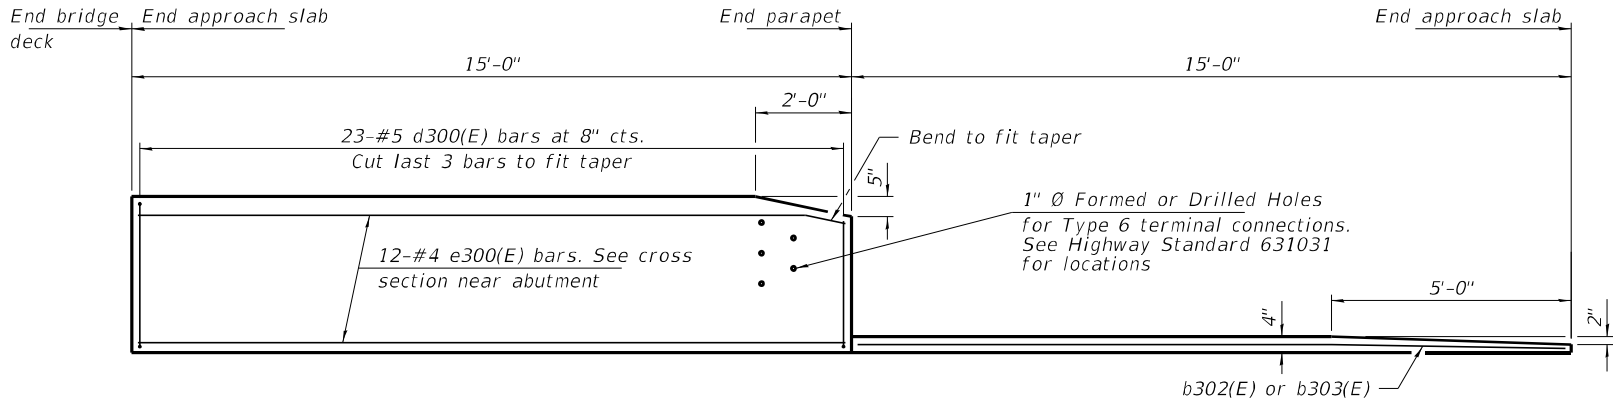

INSIDE ELEVATION OF PARAPET AND CURB

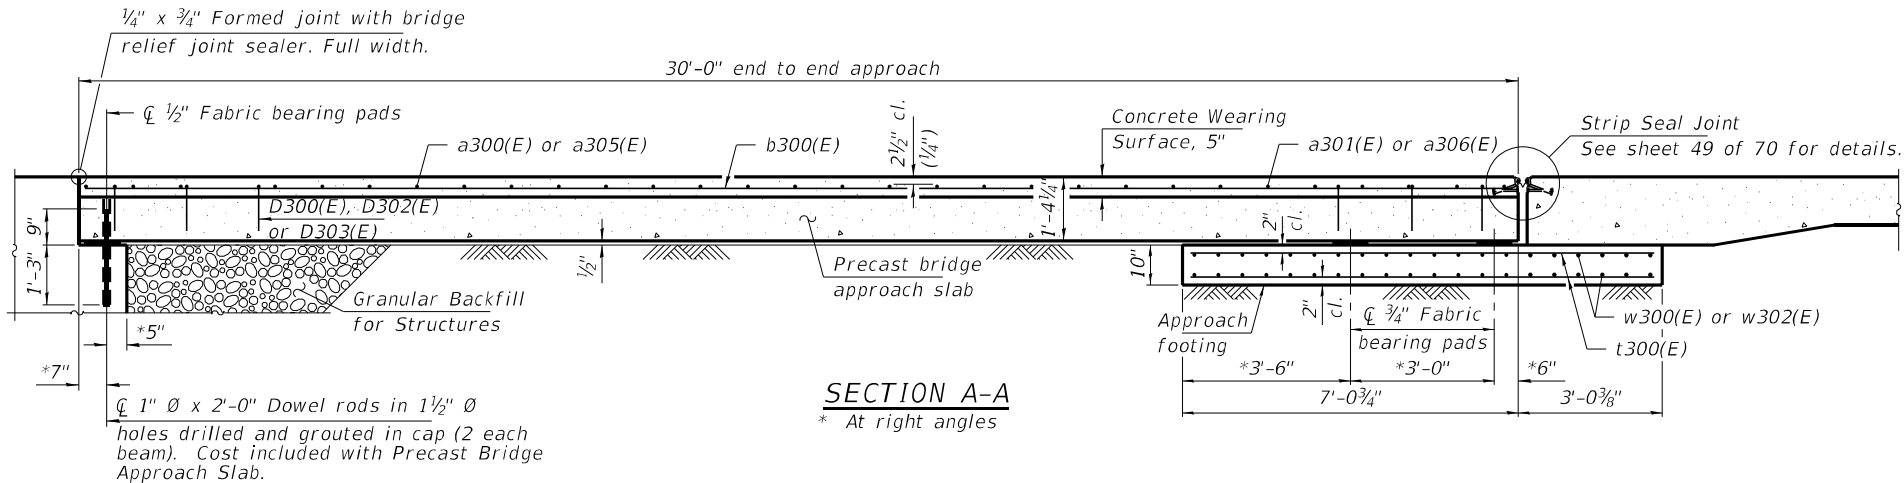


SECTION A-A
* At right angles

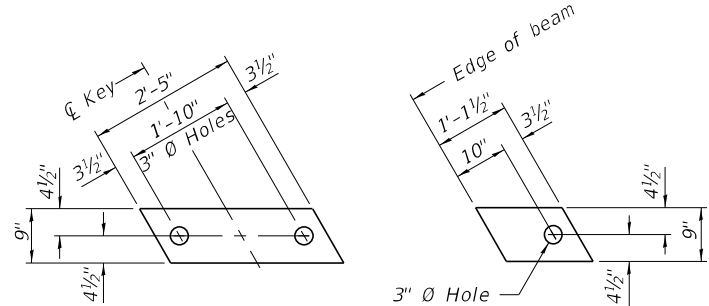


INTERIOR
FABRIC BEARING PAD


Notes:
Bearing pads at fixed end shall be 1/2" thick and bearing pads at expansion end shall be 3/4" thick.
Omit holes for fabric bearing pads at approach slab footing end of beams.

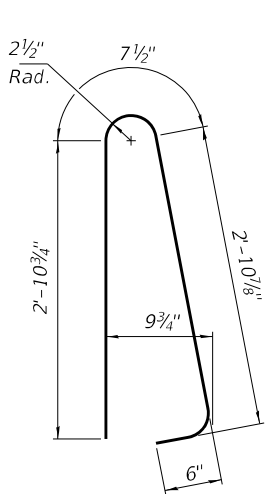


BAR d300(E)

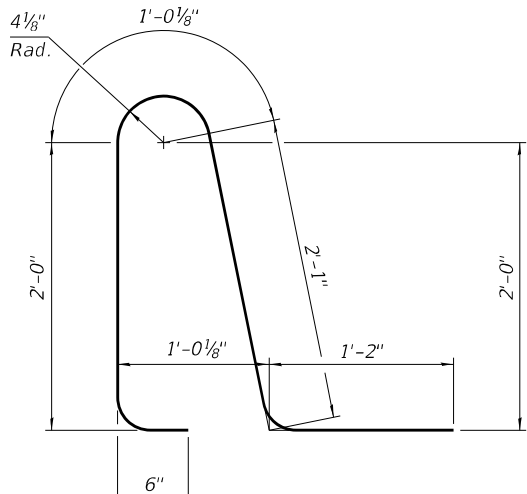


BAR d301(E)

 

BAR a300(E) or a305(E)

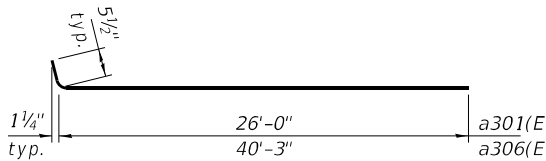

BAR a301(E) or a306(E)

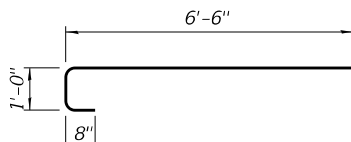


BAR a304(E)

NORTH APPROACH (E.B.)
BILL OF MATERIAL

Bar	No.	Size	Length	Shape
a300(E)	16	#5	27'-10"	
a301(E)	15	#4	26'-6"	
a304(E)	32	#5	8'-2"	
a305(E)	16	#5	41'-4"	
a306(E)	15	#4	40'-9"	
b300(E)	67	#4	29'-8"	
b301(E)	8	#5	14'-8"	
b302(E)	1	#4	14'-7"	
b303(E)	1	#4	15'-0"	
d300(E)	46	#5	7'-0"	
d301(E)	46	#5	6'-10"	
e300(E)	24	#4	14'-8"	
t300(E)	134	#4	9'-9"	
w300(E)	40	#5	26'-1"	
w302(E)	40	#5	40'-3"	
Concrete Structures			Cu. Yd.	20.6
Concrete Superstructure			Cu. Yd.	4.2
Reinforcement Bars, Epoxy Coated			Pound	8,110
Protective Coat			Sq. Yd.	232
Bridge Deck Grooving (Longitudinal)			Sq. Yd.	162
Concrete Wearing Surface, 5"			Sq. Yd.	221
Precast Bridge Approach Slab			Sq. Ft.	1,911
Diamond Grinding (Bridge Section)			Sq. Yd.	202


(Sheet 4 of 4)

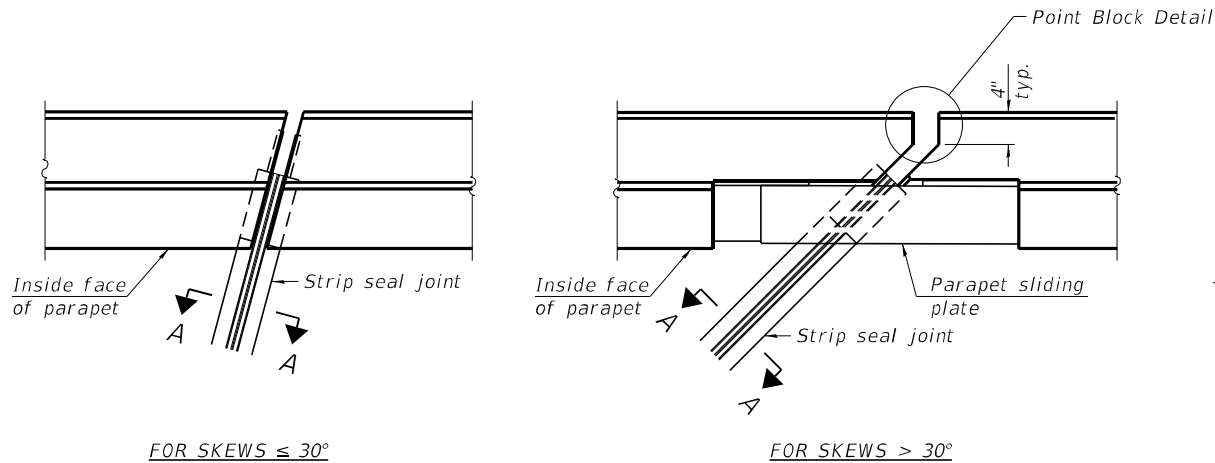

FOR SKEWS $\leq 30^\circ$


FOR SKEWS $> 30^\circ$

PLAN AT PARAPET

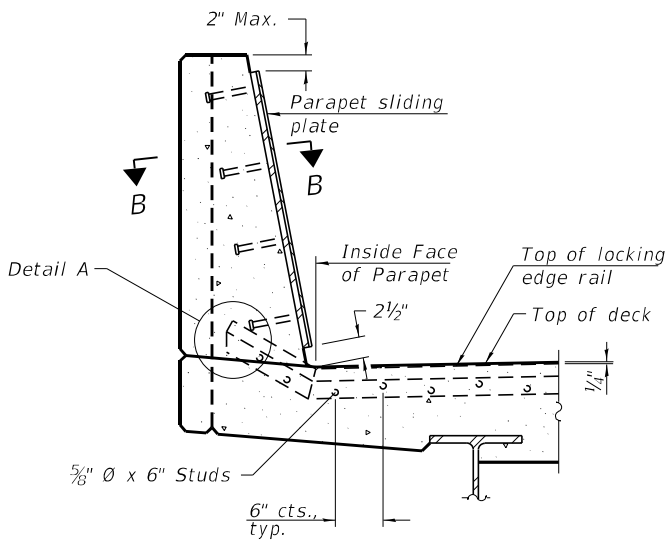


SECTION AT PARAPET


(Skews $> 30^\circ$ shown. Skews $\leq 30^\circ$ similar except as shown in plan view.)

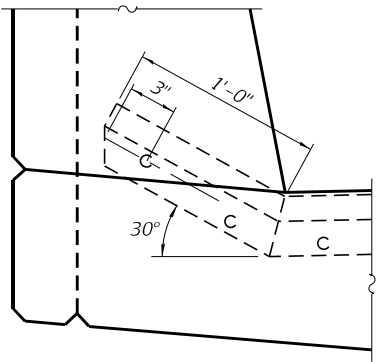

DETAIL A

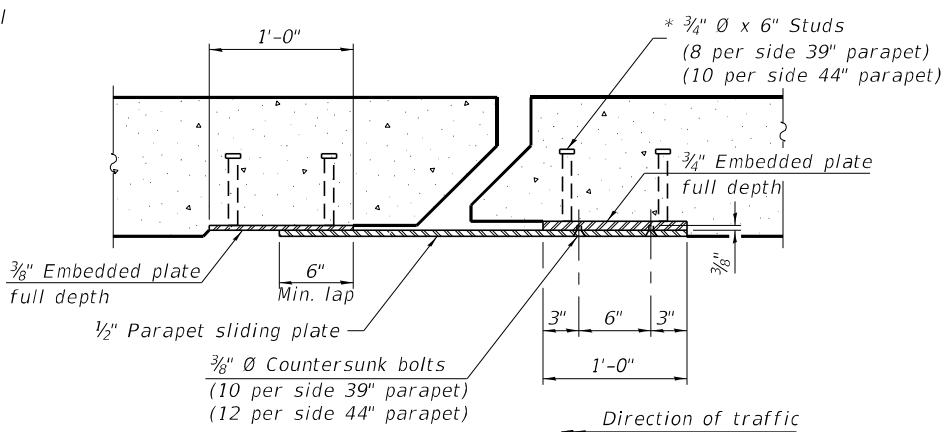


SECTION B-B

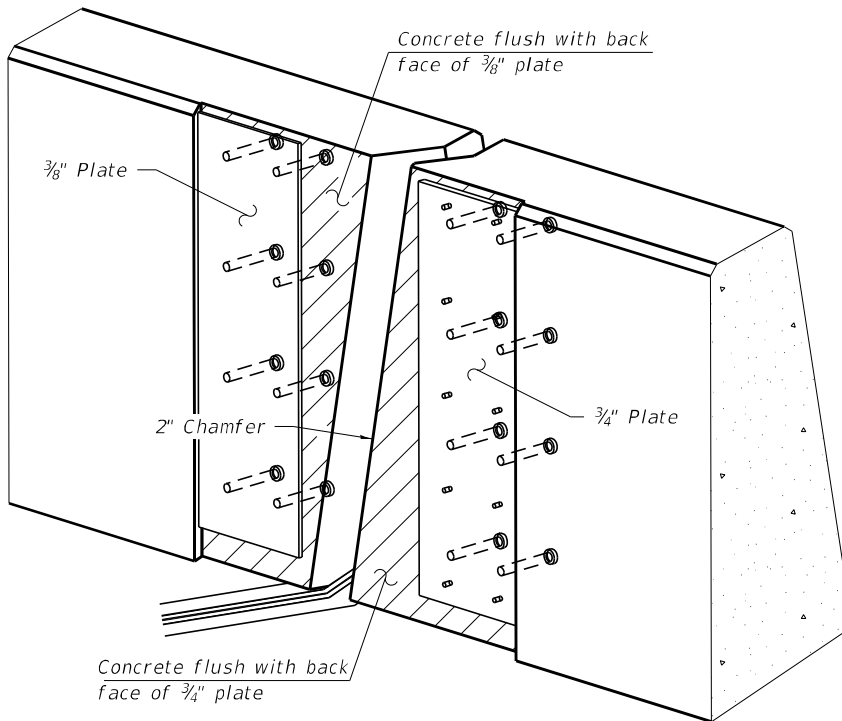

TRIMETRIC VIEW

(Showing embedded plates only)

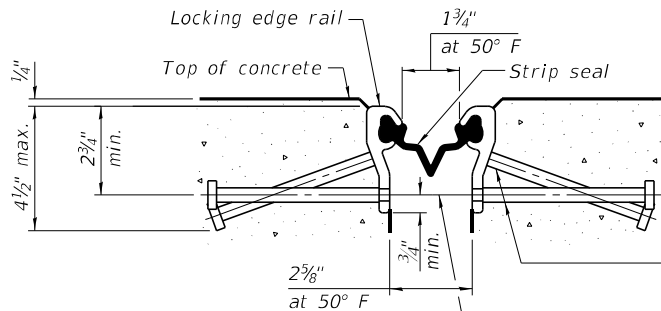


SHOWING ROLLED RAIL JOINT

* $\frac{5}{8}$ " ϕ x 6" studs @ 6" cts. (alternate angled/bent studs with horizontal studs)


$\frac{3}{8}$ " ϕ threaded rods in $\frac{7}{16}$ " ϕ holes at ± 4 "-0" cts. for holding the proper joint opening based on the temperature during the deck pour. Place to miss studs. All rods shall be burned, or sawed off flush with the plates after concrete is set.

SECTION A-A


* Granular or solid flux filled headed studs conforming to Article 1006.32 of the Std. Specs., automatically end welded.

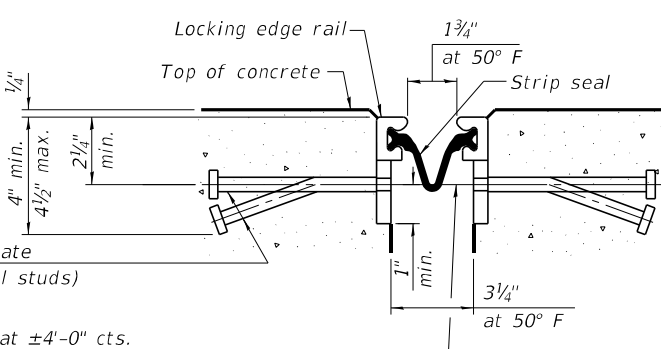


SHOWING WELDED RAIL JOINT

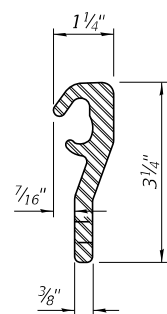

ROLLED (EXTRUDED) RAIL

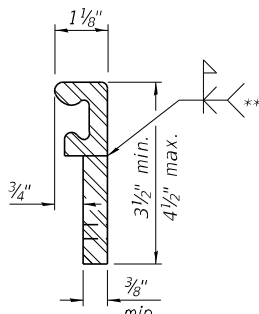

WELDED RAIL

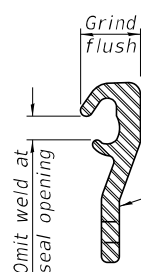

LOCKING EDGE RAIL SPLICE

The inside of the locking edge rail groove shall be free of weld residue. Rolled rail shown, welded rail similar.

LOCKING EDGE RAILS

** Back gouge not required if complete joint penetration is verified by mock-up.

SN 058-0139 (E.B.)

BILL OF MATERIAL

Item	Unit	Total
Preformed Joint Strip Seal	Foot	125



SN 058-0140 (W.B.)

BILL OF MATERIAL

Item	Unit	Total
Preformed Joint Strip Seal	Foot	138

EJ-SS

4-4-2025

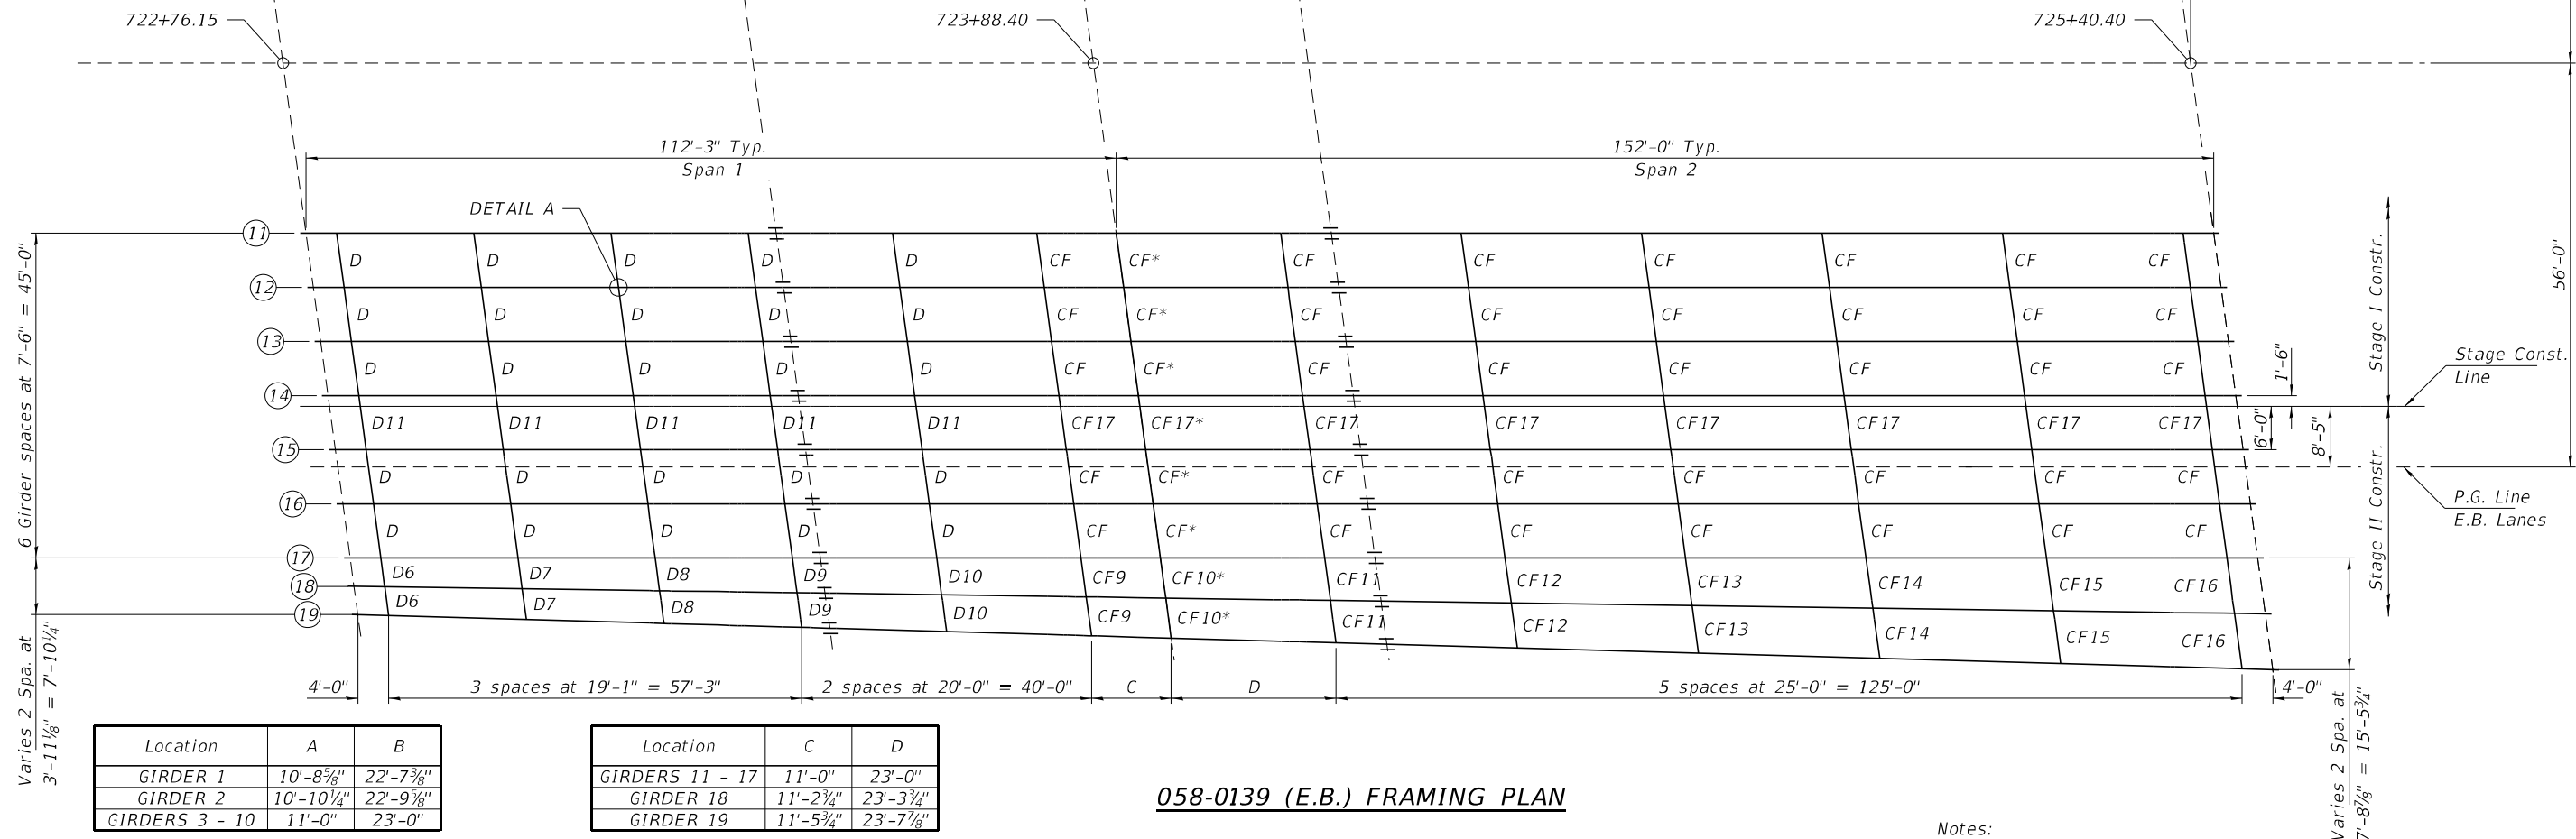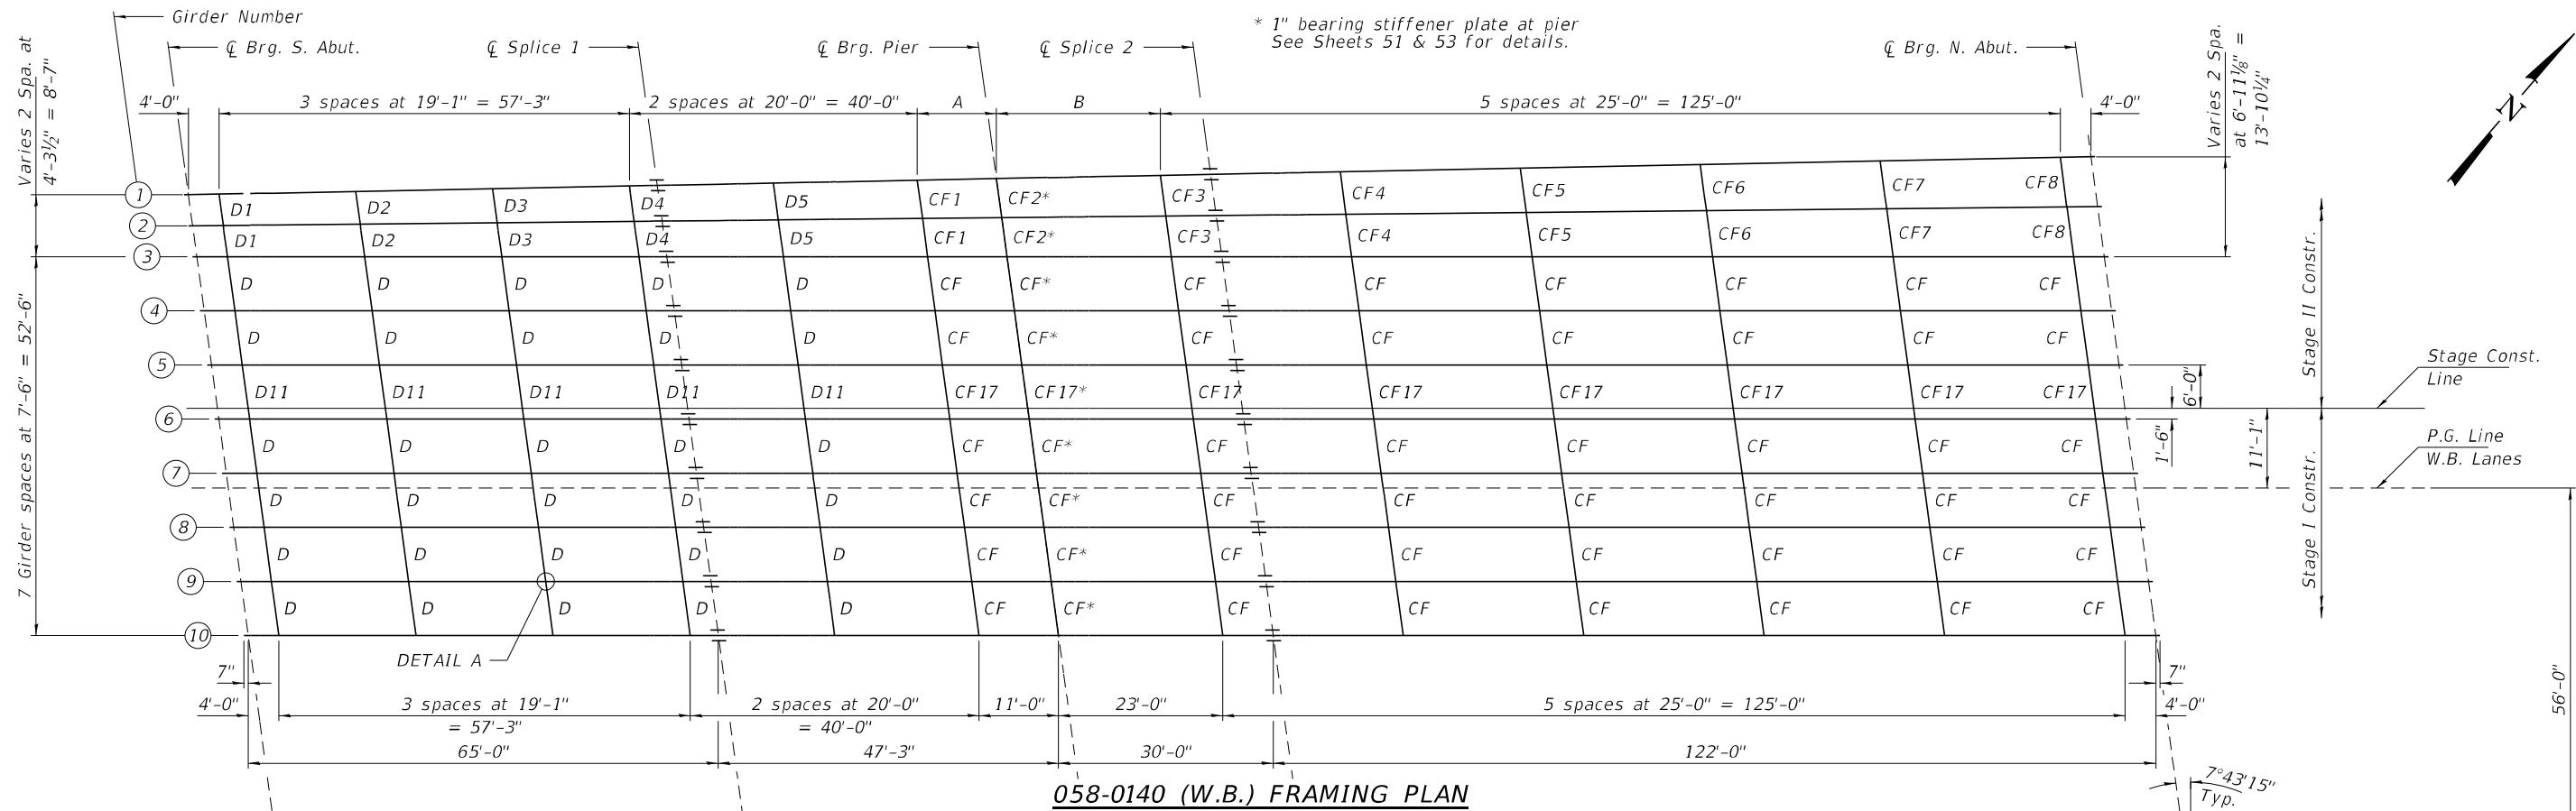


Location	A	B
GIRDER 1	10'-8 ³ / ₈ "	22'-7 ³ / ₈ "
GIRDER 2	10'-10 ¹ / ₄ "	22'-9 ⁵ / ₈ "
GIRDERS 3 - 10	11'-0"	23'-0"

Location	C	D
GIRDERS 11 - 17	11'-0"	23'-0"
GIRDER 18	11'-2 ³ / ₄ "	23'-3 ³ / ₄ "
GIRDER 19	11'-5 ³ / ₄ "	23'-7 ¹ / ₈ "

GIRDER DIMENSION TABLE (W.B.)
Dimensions are measured along $\bar{C}$ of girder

GIRDER DIMENSION TABLE (E.B.)
Dimensions are measured along $\bar{C}$ of girder

Notes:
See sheet 53 of 70
for DETAIL A.

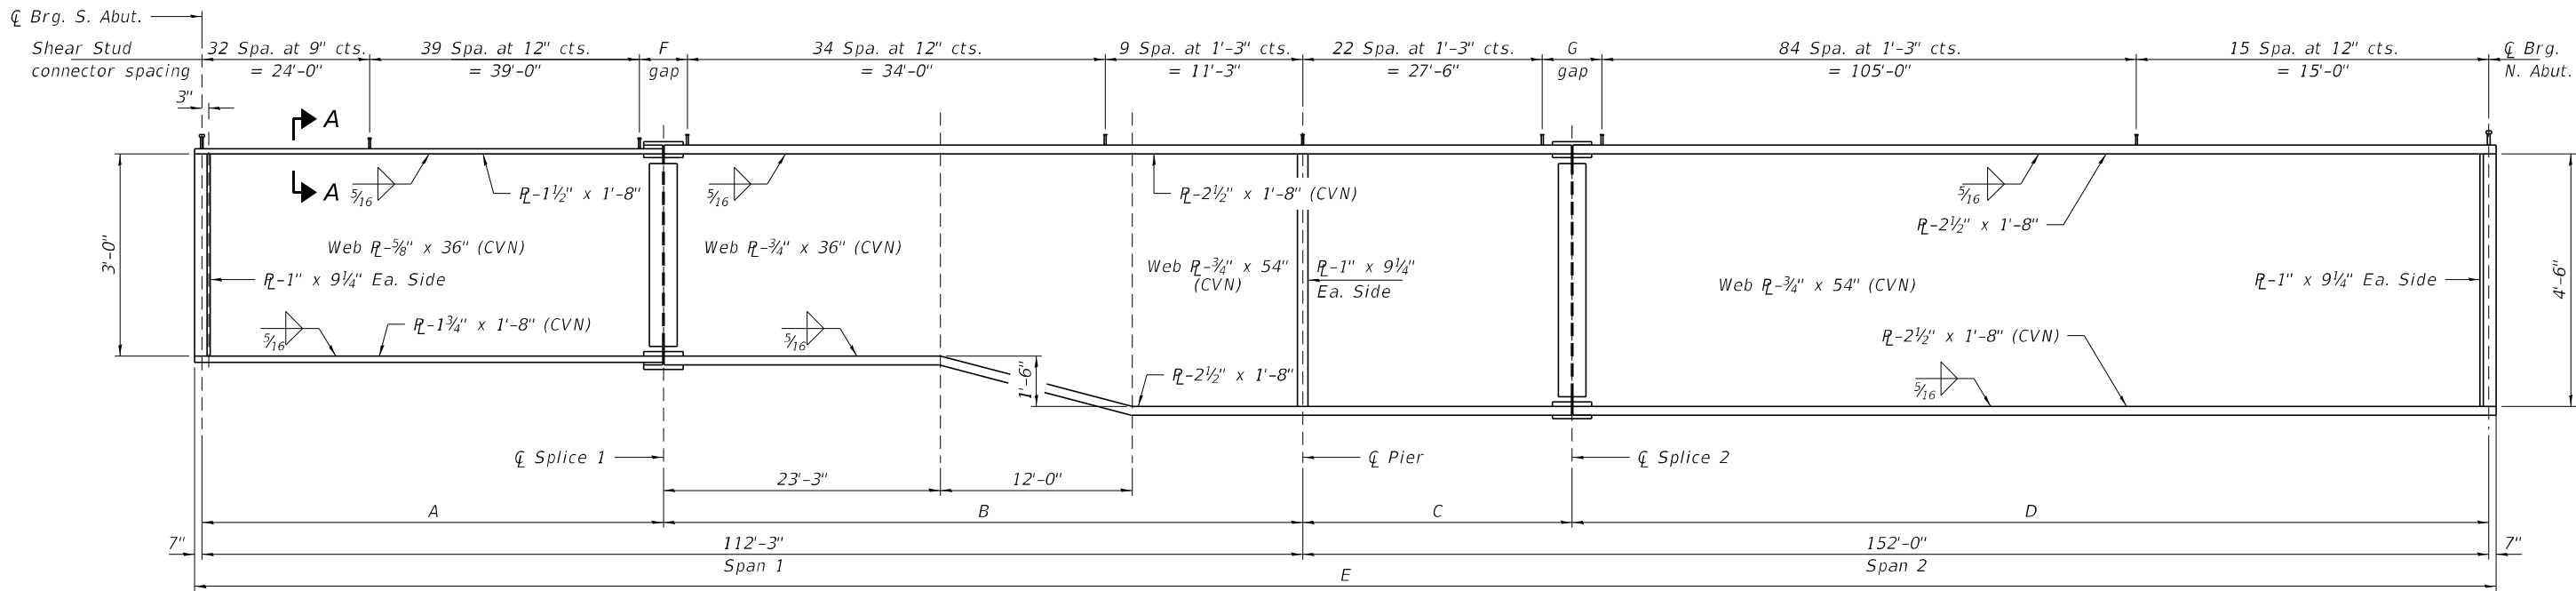

GIRDER ELEVATION

Location	A	B	C	D	E	F	G
GIRDER 1	64'-10"	47'-1½"	29'-11⅛"	121'-8⅜"	264'-9"	3'-8⅝"	4'-1⅜"
GIRDER 2	64'-11"	47'-2¼"	29'-11½"	121'-10⅞"	265'-0⅞"	3'-10¼"	4'-3⅝"
GIRDERS 3 - 10	65'-0"	47'-3"	30'-0"	122'-0"	265'-5"	4'-0"	4'-6"

GIRDER DIMENSION TABLE (W.B.)
Dimensions are measured along C of girder

Location	A	B	C	D	E	F	G
GIRDERS 11 - 17	65'-0"	47'-3"	30'-0"	122'-0"	265'-5"	4'-0"	4'-6"
GIRDER 18	65'-1⅝"	47'-4⅞"	30'-0⅜"	122'-3"	265'-11½"	4'-2¾"	4'-9¾"
GIRDER 19	65'-3⅝"	47'-5½"	30'-1½"	122'-6¼"	266'-6⅝"	4'-5¾"	5'-1⅞"


GIRDER DIMENSION TABLE (E.B.)
Dimensions are measured along C of girder

Location	C Brg. S. Abut.	C Splice 1	C Brg. Pier	C Splice 2	C Brg. N. Abut.
GIRDER 1	711.71	711.65	711.61	711.58	710.95
GIRDER 2	711.80	711.75	711.71	711.69	711.08
GIRDER 3	711.88	711.85	711.82	711.80	711.22
GIRDER 4	712.04	712.00	711.97	711.95	711.36
GIRDER 5	712.19	712.15	712.12	712.10	711.50
GIRDER 6	712.33	712.29	712.26	712.24	711.64
GIRDER 7	712.45	712.40	712.37	712.35	711.74
GIRDER 8	712.40	712.35	712.32	712.29	711.68
GIRDER 9	712.28	712.23	712.19	712.17	711.56
GIRDER 10	712.14	712.08	712.04	712.02	711.40


TOP OF WEB ELEVATIONS (W.B.)
(For fabrication only)

Location	C Brg. S. Abut.	C Splice 1	C Brg. Pier	C Splice 2	C Brg. N. Abut.
GIRDER 11	711.91	711.84	711.79	711.75	711.10
GIRDER 12	712.07	711.99	711.93	711.90	711.24
GIRDER 13	712.22	712.14	712.08	712.05	711.38
GIRDER 14	712.36	712.28	712.22	712.19	711.52
GIRDER 15	712.48	712.40	712.33	712.30	711.62
GIRDER 16	712.44	712.36	712.29	712.25	711.58
GIRDER 17	712.32	712.24	712.17	712.13	711.45
GIRDER 18	712.24	712.14	712.06	712.01	711.28
GIRDER 19	712.17	712.04	711.94	711.88	711.12

TOP OF WEB ELEVATIONS (E.B.)
(For fabrication only)

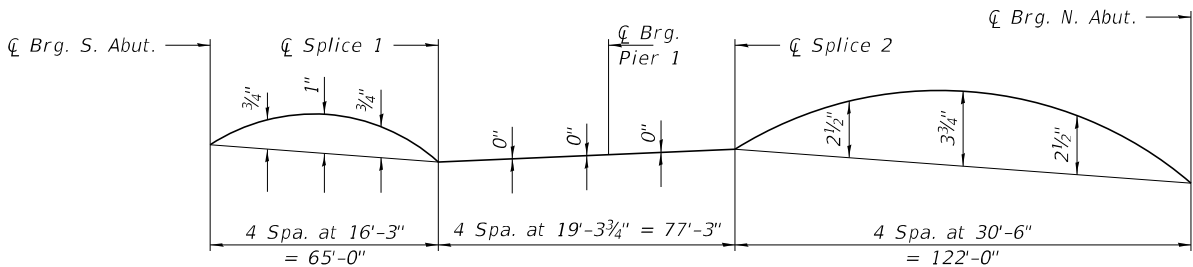


CAMBER DIAGRAM

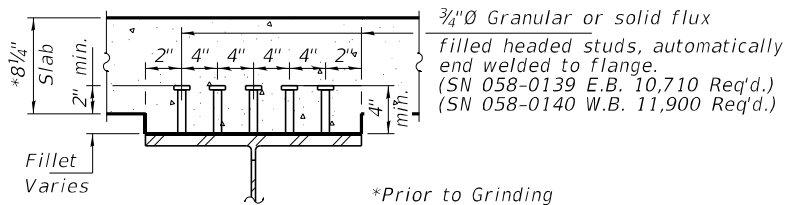


SECTION A-A


Notes:
All girders, diaphragms, connection plates, cross frames and splices shall be M270 Grade 50 and shall be metallized.
Load carrying components designated "CVN" shall conform to Charpy-V-Notch Impact Energy Requirement, Zone 2.
For Structural Steel details see sheets 52 thru 55 of 70.

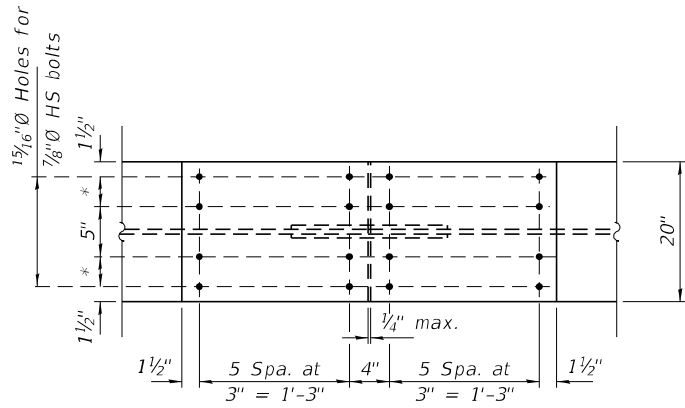

PLAN
(Top & Bottom Outside Plates)

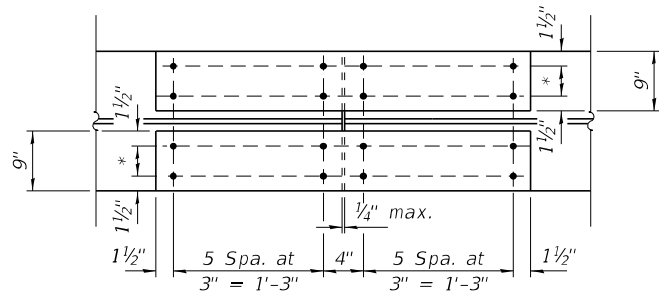


PLAN
(Top & Bottom Inside Plates)

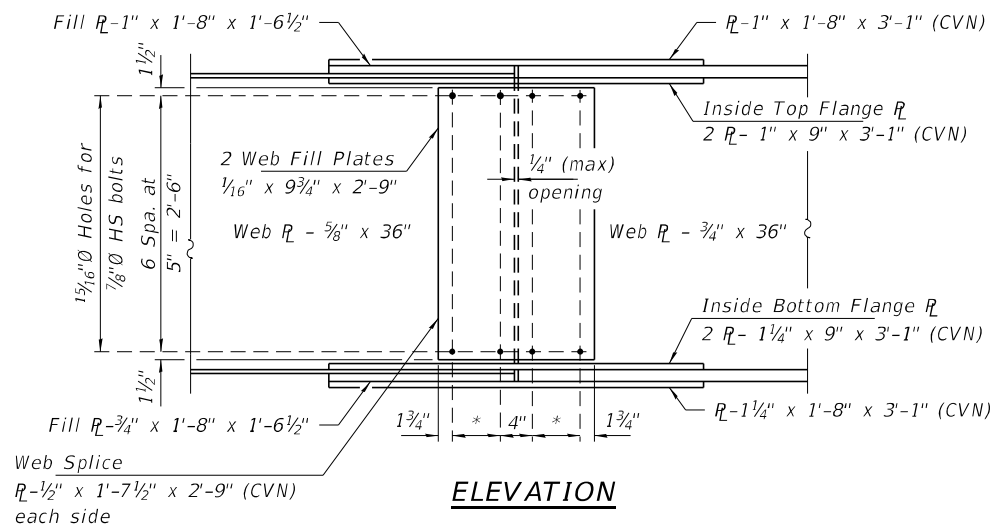


ELEVATION

FIELD SPLICE 1


10 - SN 058-0140 (W.B.)
9 - SN 058-0139 (E.B.)
*2 Spaces at 3" = 6"

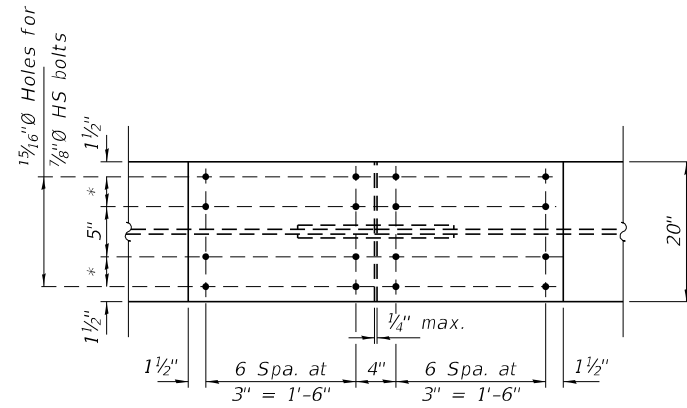

PLAN
(Top & Bottom Outside Plates)

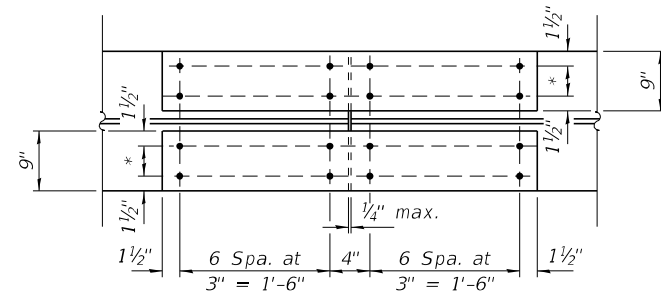

PLAN
(Top & Bottom Inside Plates)

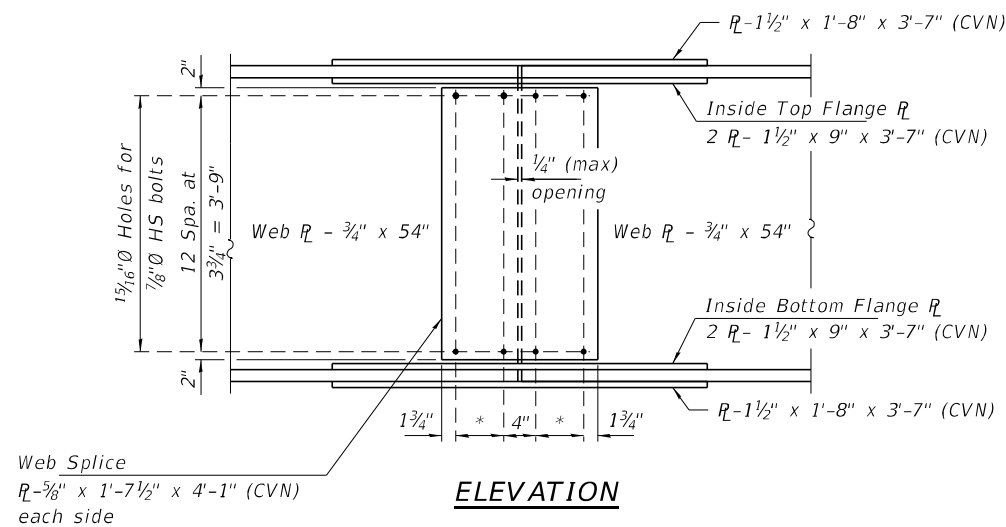



ELEVATION

FIELD SPLICE 2

10 - SN 058-0140 (W.B.)
9 - SN 058-0139 (E.B.)
*2 Spaces at 3" = 6"

Notes:
Load carrying components designated "CVN"
shall conform to the Charpy-V-Notch Impact Energy
Requirement, Zone 2.
All Structural Steel for splice plates, shall conform
to the requirements of AASHTO M270, G50 and shall
be metallized.

 
FILE NAME = 190501-shl-bridge.dgn		USER NAME = rmosick	DESIGNED - S.M.S.	REVISED -	STATE OF ILLINOIS DEPARTMENT OF TRANSPORTATION	STRUCTURAL STEEL DETAILS SN 058-0139(E.B.) & 058-0140(W.B.)	F.A.I.	SECTION	COUNTY	TOTAL SHEETS	SHEET NO.
 HAMPTON, LENZINI AND RENWICK, INC. 3335 STEVENSON DRIVE, SUITE 201 SPRINGFIELD, ILLINOIS 62761 ILLINOIS PROFESSIONAL DESIGN FIRM LS / PE / SE CORP. 164.000959		CHECKED - S.W.M.	REVISED -	72			(58-63HVB)BR	MACON	122	92	
	PLOT SCALE =	DRAWN - R.D.H.	REVISED -	CONTRACT NO. 74705							
	PLOT DATE = 8/21/2025	CHECKED - S.M.S.	REVISED -	SHEET NO. 52 OF 70 SHEETS							
							ILLINOIS FED. AID PROJECT				

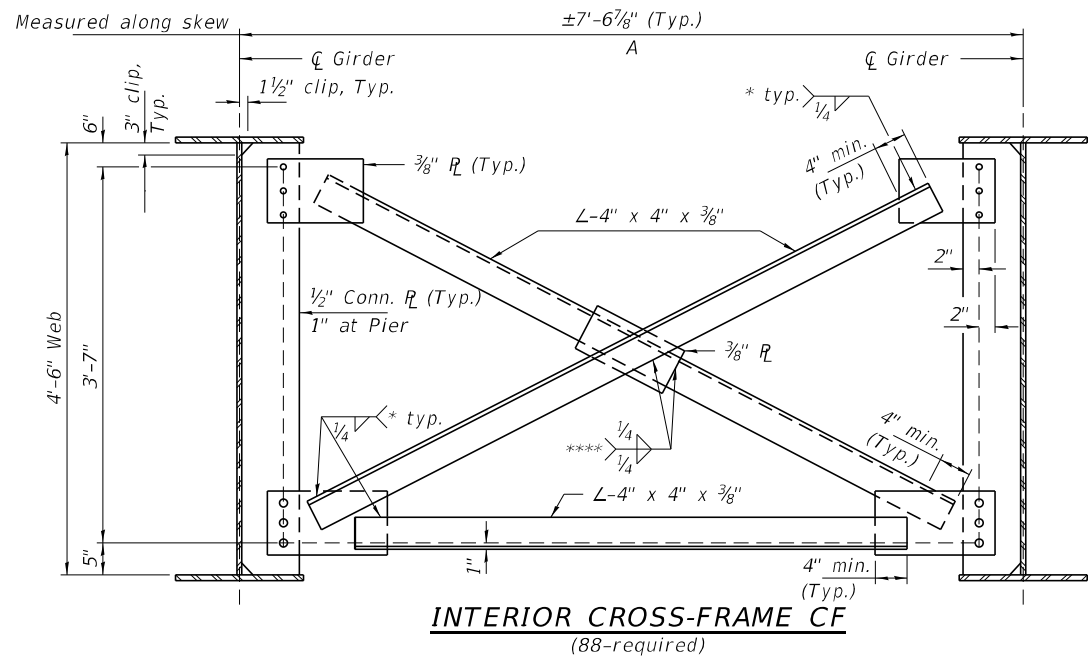

* Fillet weld angles along 3 sides on one face of gusset plate; however, if cross-frames are galvanized, weld all-around.

**** If cross-frames are galvanized, weld all-around.

Notes:
Bolts for cross frames shall use $1\frac{5}{16}$ " $\varnothing$ holes for all $\frac{3}{4}$ " $\varnothing$ bolts.
Two hardened washers required for each set of oversized holes.




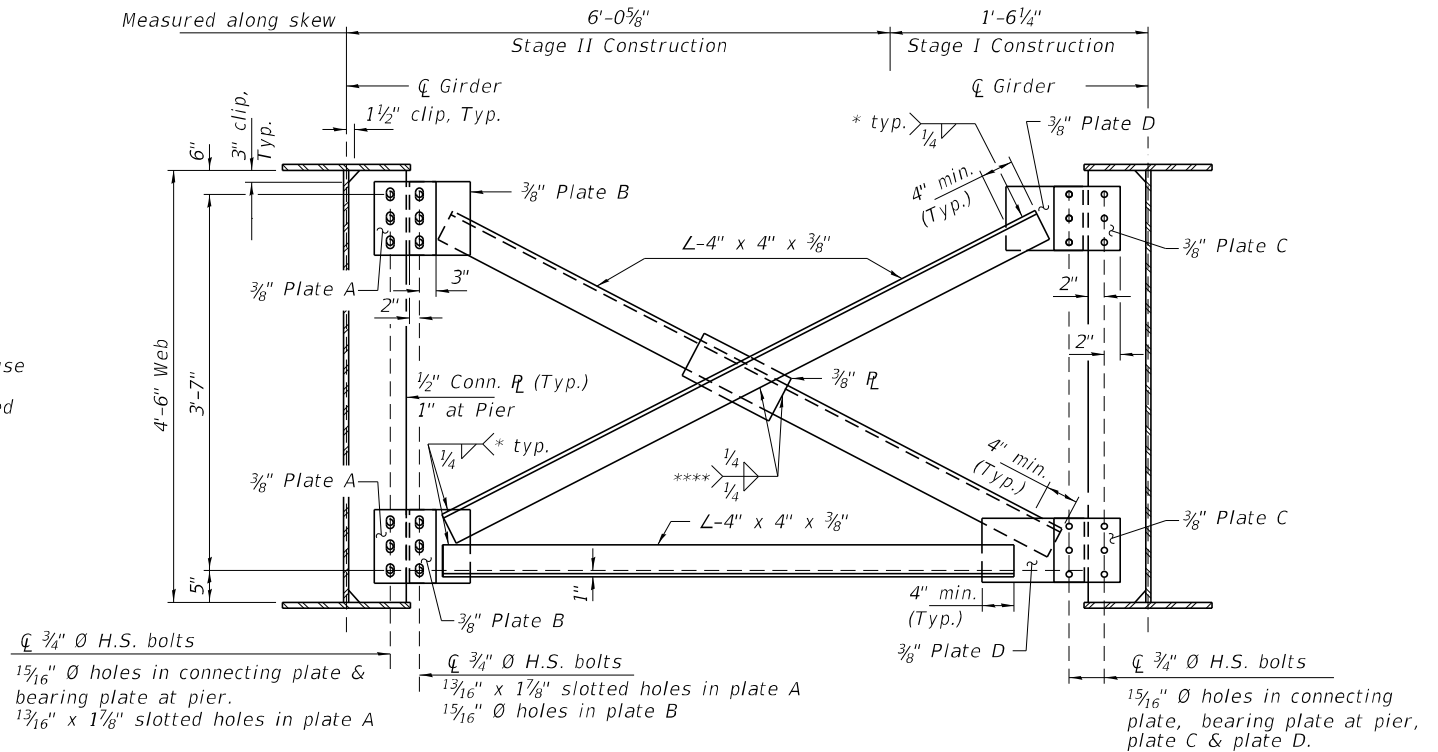


INTERIOR CROSS-FRAME CF17
(16-required)


Note:
For Stage I Construction, Girders 6 and 14, Provide $1\frac{5}{16}$ " holes in connecting plate & bearing plate at the pier, in the right vertical line of bolts in Plate C and in the left vertical line of bolts in Plate D.
For Stage II Construction, Girders 5 and 15, Provide $1\frac{5}{16}$ " holes in connecting plate & bearing plate at the pier and $1\frac{3}{16}$ " x $1\frac{7}{8}$ " long slotted holes in the left vertical line of bolts in Plate A. Provide $1\frac{3}{16}$ " x $1\frac{7}{8}$ " long slotted holes in the right vertical line of bolts in Plate A and $1\frac{5}{16}$ " holes in Plate B.
Bolts in slots shall be finger tight until the second stage pour is complete and fully tightened after completion of the deck pour for Stage II Construction. Position slots so bolts start at one end with no concrete load and finish near the opposite end under deck load, allowing maximum displacement without laterally stressing main members.

Location	A	NO. REQUIRED
CF1	5'-4"	2
CF2	5'-5 $\frac{1}{2}$ "	2
CF3	5'-8 $\frac{1}{2}$ "	2
CF4	5'-11 $\frac{1}{2}$ "	2
CF5	6'-2 $\frac{1}{2}$ "	2
CF6	6'-5 $\frac{1}{2}$ "	2
CF7	6'-8 $\frac{1}{2}$ "	2
CF8	6'-11 $\frac{3}{8}$ "	2
CF9	5'-5"	2
CF10	5'-7 $\frac{1}{4}$ "	2
CF11	6'-0"	2
CF12	6'-4"	2
CF13	6'-8 $\frac{3}{8}$ "	2
CF14	7'-0 $\frac{3}{8}$ "	2
CF15	7'-4 $\frac{7}{8}$ "	2
CF16	7'-9"	2

CROSS FRAME DIMENSION TABLE

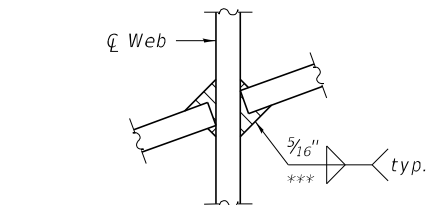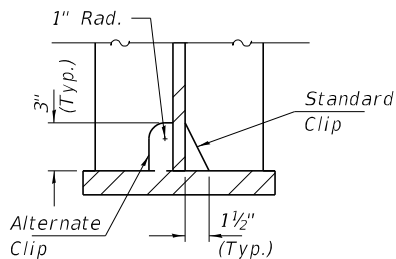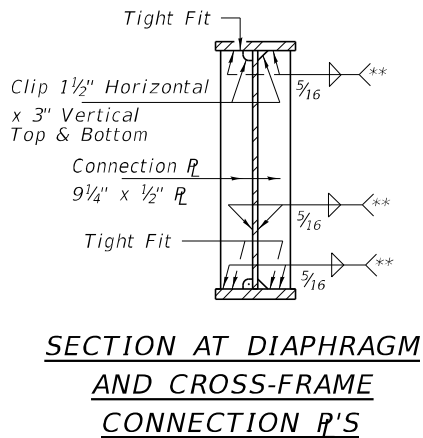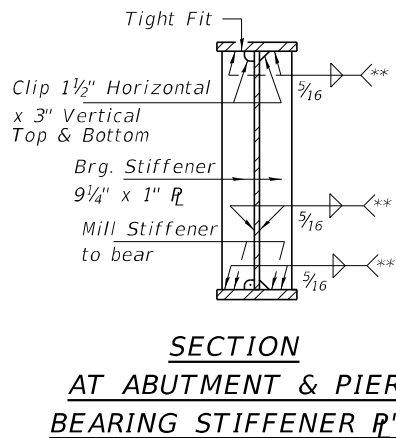

Notes:
For additional structural steel details see sheets 51, 52, 54 & 55 of 70.
All splices and diaphragms, including stiffeners and diaphragms shall be AASHTO M270, Grade 50 (Metallized).
All cross-frames or diaphragms between girders shall be installed with erection pins and bolts in accordance with the erection plan approved by the Engineer. Individual cross-frames or diaphragms at supports may be temporarily disconnected to install bearing anchor bolts.

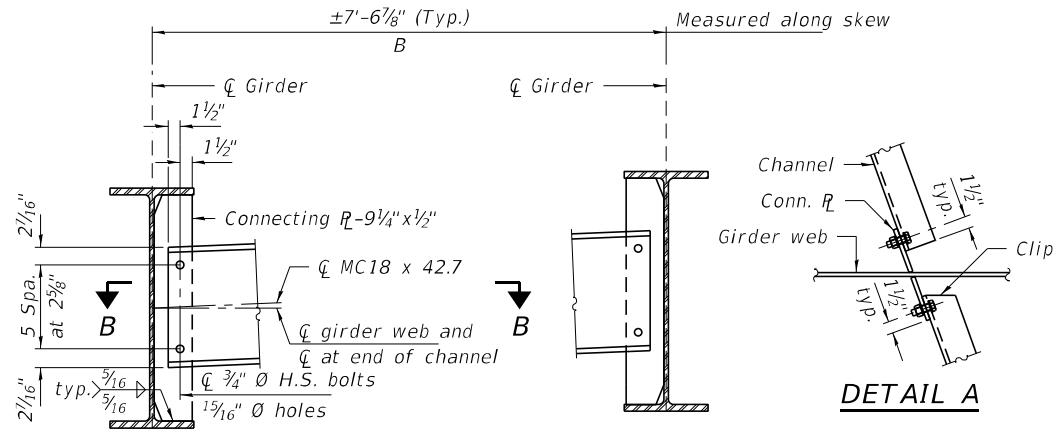


INTERIOR DIAPHRAGM D
(55-required)


Notes:
Two hardened washers required for each set of oversized holes.
Alternate channels of equal depth and larger weight are permitted to facilitate material acquisition. Alternate channels, if utilized, shall be provided at no additional cost to the Department.
Clip channel as necessary for ease of installation of diaphragms on skews.

Location	B	NO. REQUIRED
D1	4'-4½"	2
D2	4'-6¾"	2
D3	4'-9"	2
D4	4'-11¼"	2
D5	5'-1⅝"	2
D6	4'-0⅜"	2
D7	4'-4"	2
D8	4'-6⅞"	2
D9	4'-10⅞"	2
D10	5'-1½"	2


DIAPHRAGM DIMENSION TABLE

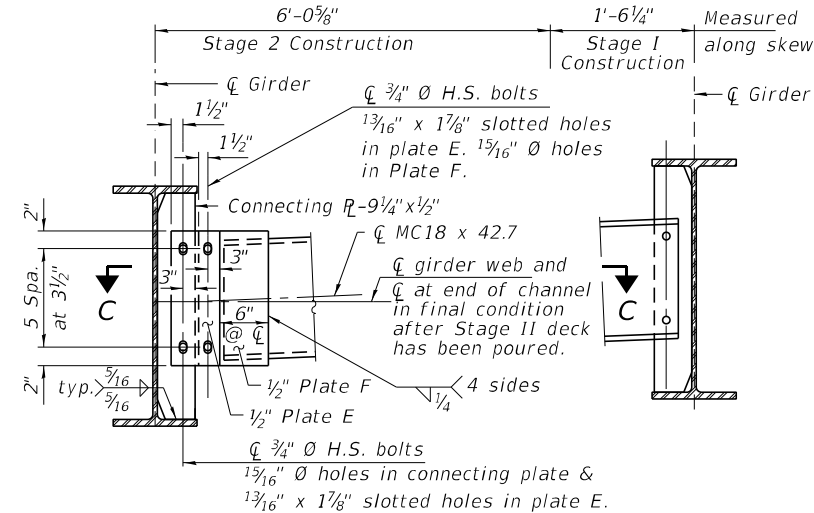

INTERIOR DIAPHRAGM D11
(10-required)

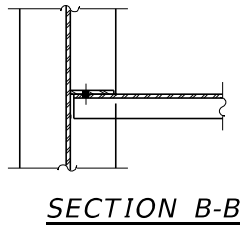

SECTION B-B

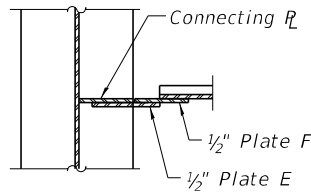

SECTION C-C

Notes:
Provide 1⅝" holes in connecting plate and 1⅜" x 1⅞" long slotted holes in the left vertical line of bolts in Plate E. Provide 1⅜" x 1⅞" long slotted holes in the right vertical line of bolts in Plate E and 1⅝" holes in Plate F.
Bolts in slots shall be finger tight until the second stage pour is complete and fully tightened after completion of the deck pour for Stage II Construction. Position slots so bolts start at one end with no concrete load and finish near the opposite end under deck load, allowing maximum displacement without laterally stressing main members. Use Diaphragm D details on Girders 6 and 14 and Diaphragm D11 details on Girders 5 and 15 respectively.

INTERIOR GIRDER MOMENT TABLE			
	0.35 Sp. 1	Pier	0.60 Sp. 2
Is	(in ⁴) 25,351	89,700	89,700
Ic(n)	(in ⁴) 56,760	161,108	161,108
Ic(3n)	(in ⁴) 41,732	122,987	122,987
Ic(cr)	(in ⁴) -	98,084	-
Ss	(in ³) 1,361	3,041	3,041
Sc(n)	(in ³) 1,745	3,643	3,643
Sc(3n)	(in ³) 1,610	3,381	3,381
Sc(cr)	(in ³) -	2,916	-
Sx	(in ³) 1,680	3,111	3,465
DC1	(k/')	1.142	1.349
MDC1	(k)	649	-2,998
DC2	(k/')	0.190	0.190
MDC2	(k)	117	-443
DW	(k/')	0.375	0.375
MDW	(k)	232	-873
LLDF		0.590	0.602
M _{L + IM}	(k)	1,386	-2,210
f _L (Strength I)	(ksi)	0	0
M _u + ½f _L S _x	(k)	3,731	-9,479
Øf Mn	(k)	7,940	-
f _s DC1	(ksi)	5.7	-11.8
f _s DC2	(ksi)	0.9	-1.8
f _s DW	(ksi)	1.7	-3.6
f _s (L+IM)	(ksi)	9.5	-9.1
f _L (Service II)	(ksi)	0	0
f _s + f _L /2 (Service II)	(ksi)	20.7	-29.1
Service II Resistance	(ksi)	47.5	47.5
f _s + f _L /3 (Strength I)	(ksi)	-	-38.4
Øf F _n	(ksi)	-	-50
Vf	(k)	72.4	-

INTERIOR GIRDER REACTION TABLE			
	S. Abut.	Pier	N. Abut.
LLDF	0.802	0.796	0.797
OCF	1.03	-	1.02
RDC1	(k) 38.9	219.3	82.4
RDC2	(k) 6.7	32.0	11.5
RDW	(k) 13.3	63.1	22.8
R _L	(k) 74.8	169.1	87.9
R _{IM}	(k) 16.9	30.4	17.5
RTotal (Strength I)(Impact)	(k) 237.3	757.8	336.0
RTotal (Strength I)(No Impact)	(k) 207.8	704.6	305.3

Is, Ss : Non-composite moment of inertia and section modulus of the steel section used for computing fs(Total-Strength I, and Service II) due to non-composite dead loads (in.⁴ and in.³).

Ic(n), Sc(n): Composite moment of inertia and section modulus of the steel and deck based upon the modular ratio, "n", used for computing fs(Total-Strength I, and Service II) in uncracked sections due to short-term composite live loads (in.⁴ and in.³).

Ic(3n), Sc(3n): Composite moment of inertia and section modulus of the steel and deck based upon 3 times the modular ratio, "3n", used for computing fs(Total-Strength I, and Service II) in uncracked sections, due to long-term composite (superimposed) dead loads (in.⁴ and in.³).

Ic(cr), Sc(cr): Composite moment of inertia and section modulus of the steel and longitudinal deck reinforcement, used for computing fs (Total-Strength I and Service II) in cracked sections, due to both short-term composite live loads and long-term composite (superimposed) dead loads (in.⁴ and in.³).

Sx : Section modulus about the major axis of a section to the controlling flange, tension or compression, taken as yield moment with respect to the controlling flange over the yield strength of the controlling flange (in.³).

DC1: Un-factored non-composite dead load (kips/ft.).

MDC1: Un-factored moment due to non-composite dead load (kip-ft.).

DC2: Un-factored long-term composite (superimposed excluding future wearing surface) dead load (kips/ft.).

MDC2: Un-factored moment due to long-term composite (superimposed excluding future wearing surface) dead load (kip-ft.).

DW: Un-factored long-term composite (superimposed future wearing surface only) dead load (kips/ft.).

MDW: Un-factored moment due to long-term composite (superimposed future wearing surface only) dead load (kip-ft.).

LLDF: Live Load Distribution Factor for moment and shear computed according to Article 4.6.2.2 and further IDOT provisions.

M_{L + IM}: Un-factored live load moment plus dynamic load allowance (impact) (kip-ft.).

M_u : Strength I load combination of factored design moments (kip-ft.). 1.25 (MDC1 + MDC2) + 1.5 MDW + 1.75 M_{L + IM}

f_L : Factored calculated flange lateral bending stress as calculated using Article 6.10.1.6 and as further simplified by IDOT provisions (ksi).

ØfMn: Factored nominal flexural resistance of the section determined as specified in Article 6.10.7.1 or A6 as applicable (kip-ft.).

f_s DC1: Un-factored stress at edge of flange for controlling steel flange due to vertical non-composite dead loads as calculated below (ksi). MDC1 / S_s

f_s DC2: Un-factored stress at edge of flange for controlling steel flange due to vertical composite dead loads as calculated below (ksi). MDC2 / Sc(3n) or MDC2 / Sc(cr) as applicable.

f_s DW: Un-factored stress at edge of flange for controlling steel flange due to vertical composite future wearing surface loads as calculated below (ksi). MDW / Sc(3n) or MDW / Sc(cr) as applicable.

f_s (L + IM): Un-factored stress at edge of flange for controlling steel flange due to vertical composite live load plus impact loads as calculated below (ksi). M_{L + IM} / Sc(n) or M_{L + IM} / Sc(cr) as applicable.

f_s + f_L/2 (Service II): Sum of stresses as computed below (ksi). f_s DC1 + f_s DC2 + f_s DW + 1.3 f_s (L + IM) + f_L/2


Service II Resistance: Composite (0.95RnF_{yf}) or noncomposite (0.80RnF_{yf}) stress capacity according to Article 6.10.4.2 (ksi).

f_s + f_L/3 (Strength I): Sum of stresses as computed below on non-compact sections (ksi). 1.25 (f_s DC1 + f_s DC2) + 1.5 f_s DW + 1.75 f_s (L + IM) + f_L/3


ØfF_n : Factored nominal flexural resistance of the section as specified in Article 6.10.7.2 or 6.10.8 as applicable (ksi).

Vf: Maximum factored shear range in span computed according to Article 6.10.10.


Notes:
For additional structural steel details see sheets 51, 52, 53 & 55 of 70.
All splices and diaphragms, including stiffeners and diaphragms shall be AASHTO M270, Grade 50 (Metallized).
All cross-frames or diaphragms between girders shall be installed with erection pins and bolts in accordance with the erection plan approved by the Engineer. Individual cross-frames or diaphragms at supports may be temporarily disconnected to install bearing anchor bolts.

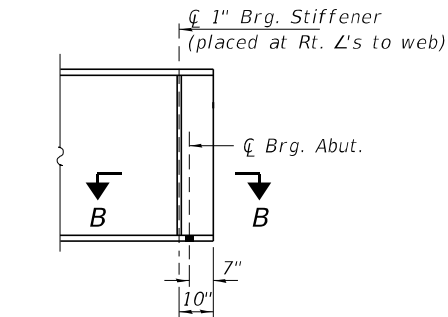


TYP. END OF GIRDER ELEVATION

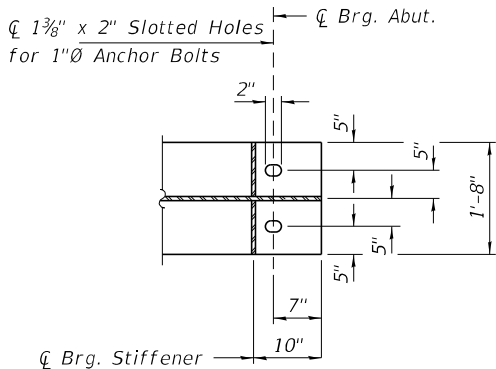

SECTION B-B

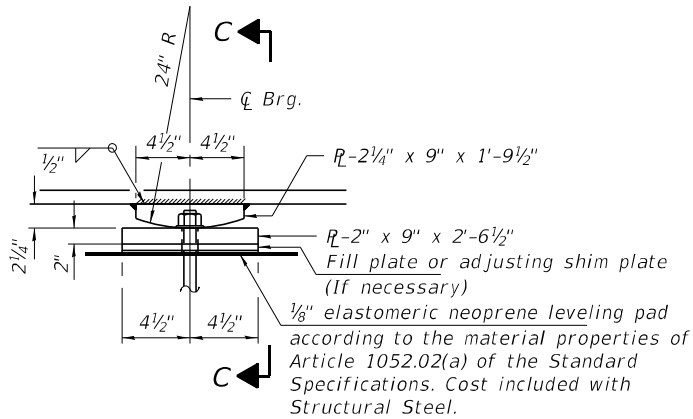


ELEVATION AT PIER

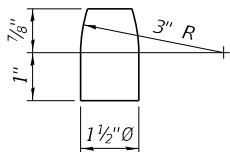


PINTLE

FIXED BEARING AT PIER
(19 required)

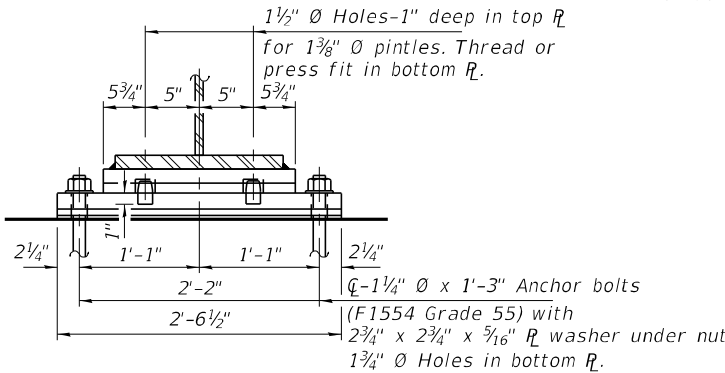


SECTION C-C

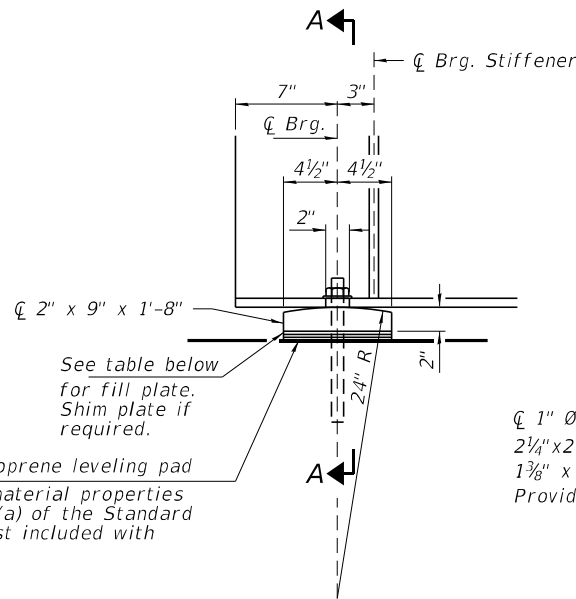


ELEVATION

FIXED BEARING AT ABUTMENTS
(38 required)

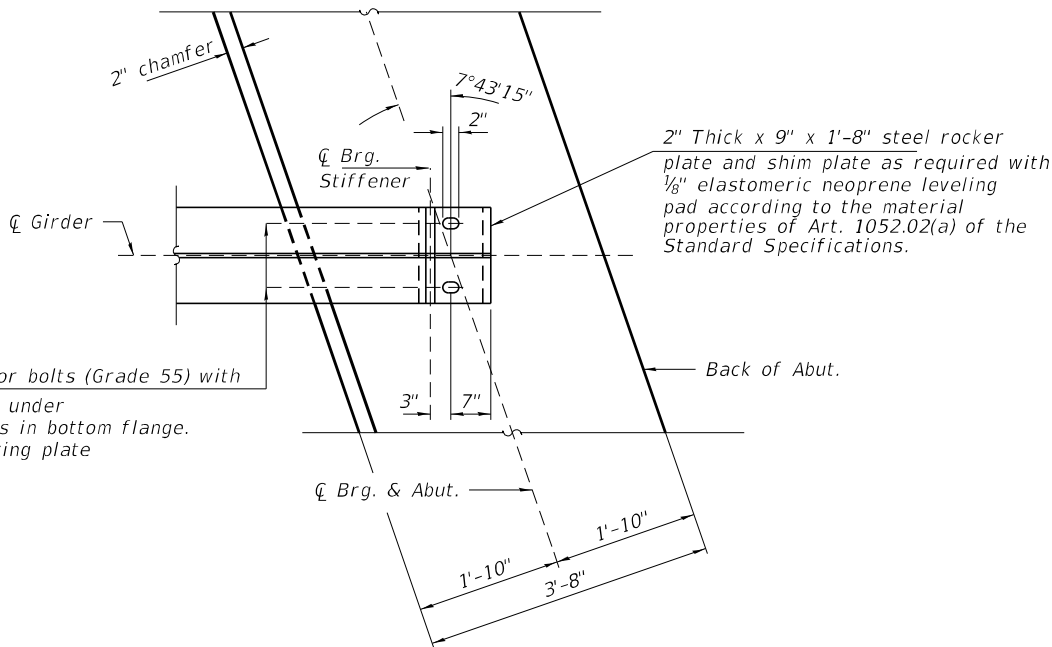

PLAN

(Showing bottom flange of steel beam at abutments)

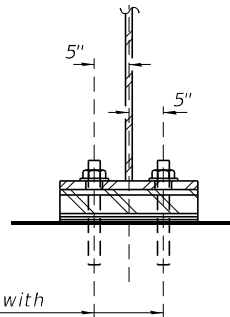

SECTION A-A

SN 058-0140 (W.B.)
FILL PLATE REQUIRED

Location	Thickness (in.)
Girder 7 (S. Abut.)	0.50" (1/2")
Girder 7 (N. Abut.)	1.25" (1 1/4")
Girder 7 (Pier)	0.50" (1/2")
Girder 8 (N. Abut.)	0.50" (1/2")

SN 058-0139 (E.B.)
FILL PLATE REQUIRED

Location	Thickness (in.)
Girder 15 (S. Abut.)	0.375" (3/8")
Girder 15 (Pier)	0.50" (1/2")
Girder 15 (N. Abut.)	1.25" (1 1/4")
Girder 16 (N. Abut.)	0.625" (5/8")

Notes:

Two 1/8" adjusting shims shall be provided for each bearing in addition to all other plates or shims and placed as shown on bearing details.

Anchor bolts shall be according to Article 521.06 of the Standard Specifications.

Girders shall be braced for stability during erection and remain braced until deck is poured and cured. See sheet 53 of 70 for bearing stiffener dimensions and details.

Anchor bolts at all supports shall be installed as each member is erected unless an equivalent temporary means of lateral restraint is used.

All structural steel shall be AASHTO M270 Grade 50 and shall be metallized. See Special Provision for "Metallizing of Structural Steel."

All bearing plates, side retainers, anchor bolts, nuts, washers and pintles shall be galvanized according to AASHTO M111 or M232 as applicable.

STATE OF ILLINOIS
DEPARTMENT OF TRANSPORTATION

BEARING DETAILS
SN 058-0139(E.B.) & 058-0140(W.B.)


SHEET NO. 55 OF 70 SHEETS

SN 058-0140 (W.B.)
BILL OF MATERIAL

Item	Unit	Quantity
Anchor Bolts, 1"	Each	40
Anchor Bolts, 1 1/4"	Each	20

SN 058-0139 (E.B.)
BILL OF MATERIAL

Item	Unit	Quantity
Anchor Bolts, 1"	Each	36
Anchor Bolts, 1 1/4"	Each	18

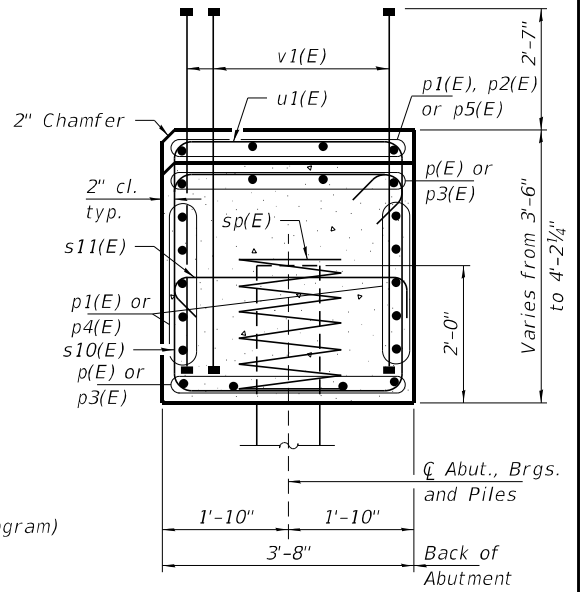

SEC. THRU ABUT.
Dimensions at Rt. $\angle$'s





Notes: One test pile shall be driven in a permanent location at the South Abutment.

BILL OF MATERIAL - S. ABUT. (W.B.)

BAR	NO.	SIZE	LENGTH	SHAPE
h(E)	36	#6	12'-8"	————
h1(E)	4	#5	17'-11"	————
h2(E)	4	#5	9'-0"	————
p(E)	8	#7	34'-7"	————
p1(E)	14	#5	34'-7"	————
p2(E)	4	#5	14'-8"	————
p3(E)	8	#7	32'-7"	————
p4(E)	10	#5	32'-7"	————
p5(E)	4	#5	10'-2"	————
s10(E)	54	#6	14'-4"	□
s11(E)	20	#5	4'-4"	┌┐
sp(E)	10	#4	2'-0"	MMM
u(E)	8	#6	11'-11"	└┘
u1(E)	32	#5	6'-8"	└┘
v1(E)	159	#8	5'-11"	══════
v2(E)	8	#5	7'-8"	————
v3(E)	16	#5	11'-7"	————
Structure Excavation			Cu. Yd.	125
Concrete Structures			Cu. Yd.	39.4
Reinf. Bars, Epoxy Coated			Pound	7,650
Furn. Metal Shell Piles 16"x0.375"			Foot	540
Driving Piles			Foot	540
Test Pile Metal Shells			Each	1

* Length is height of spiral.

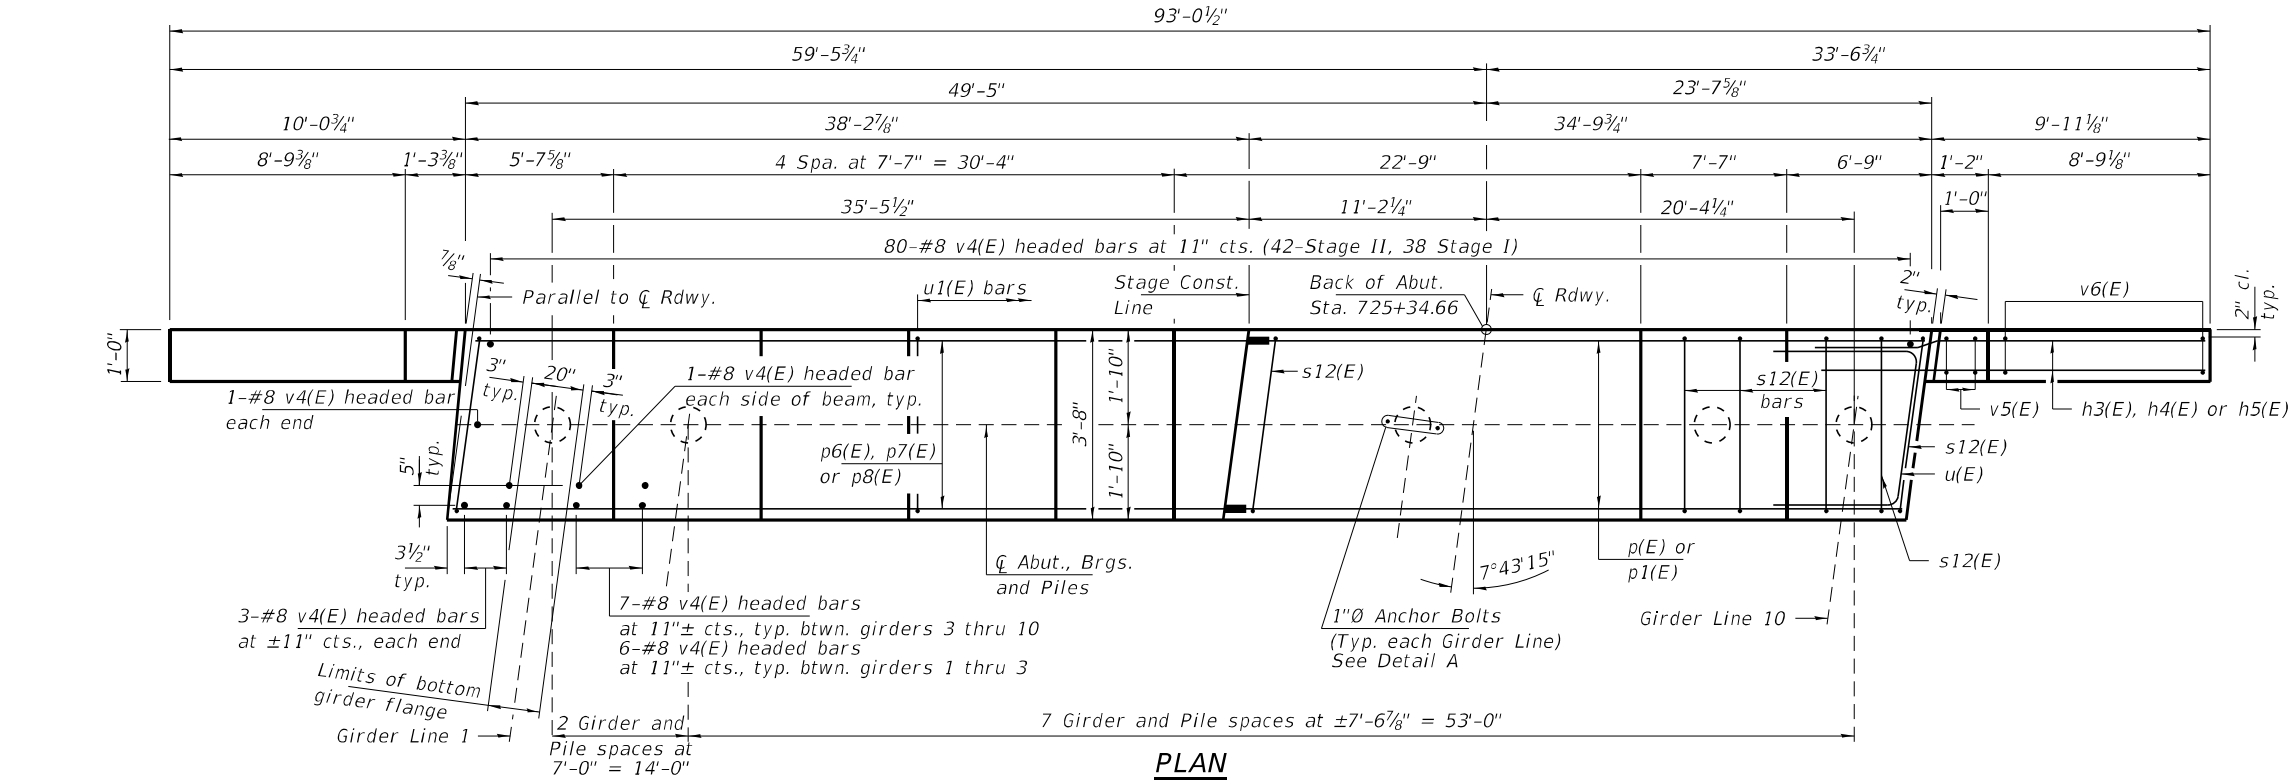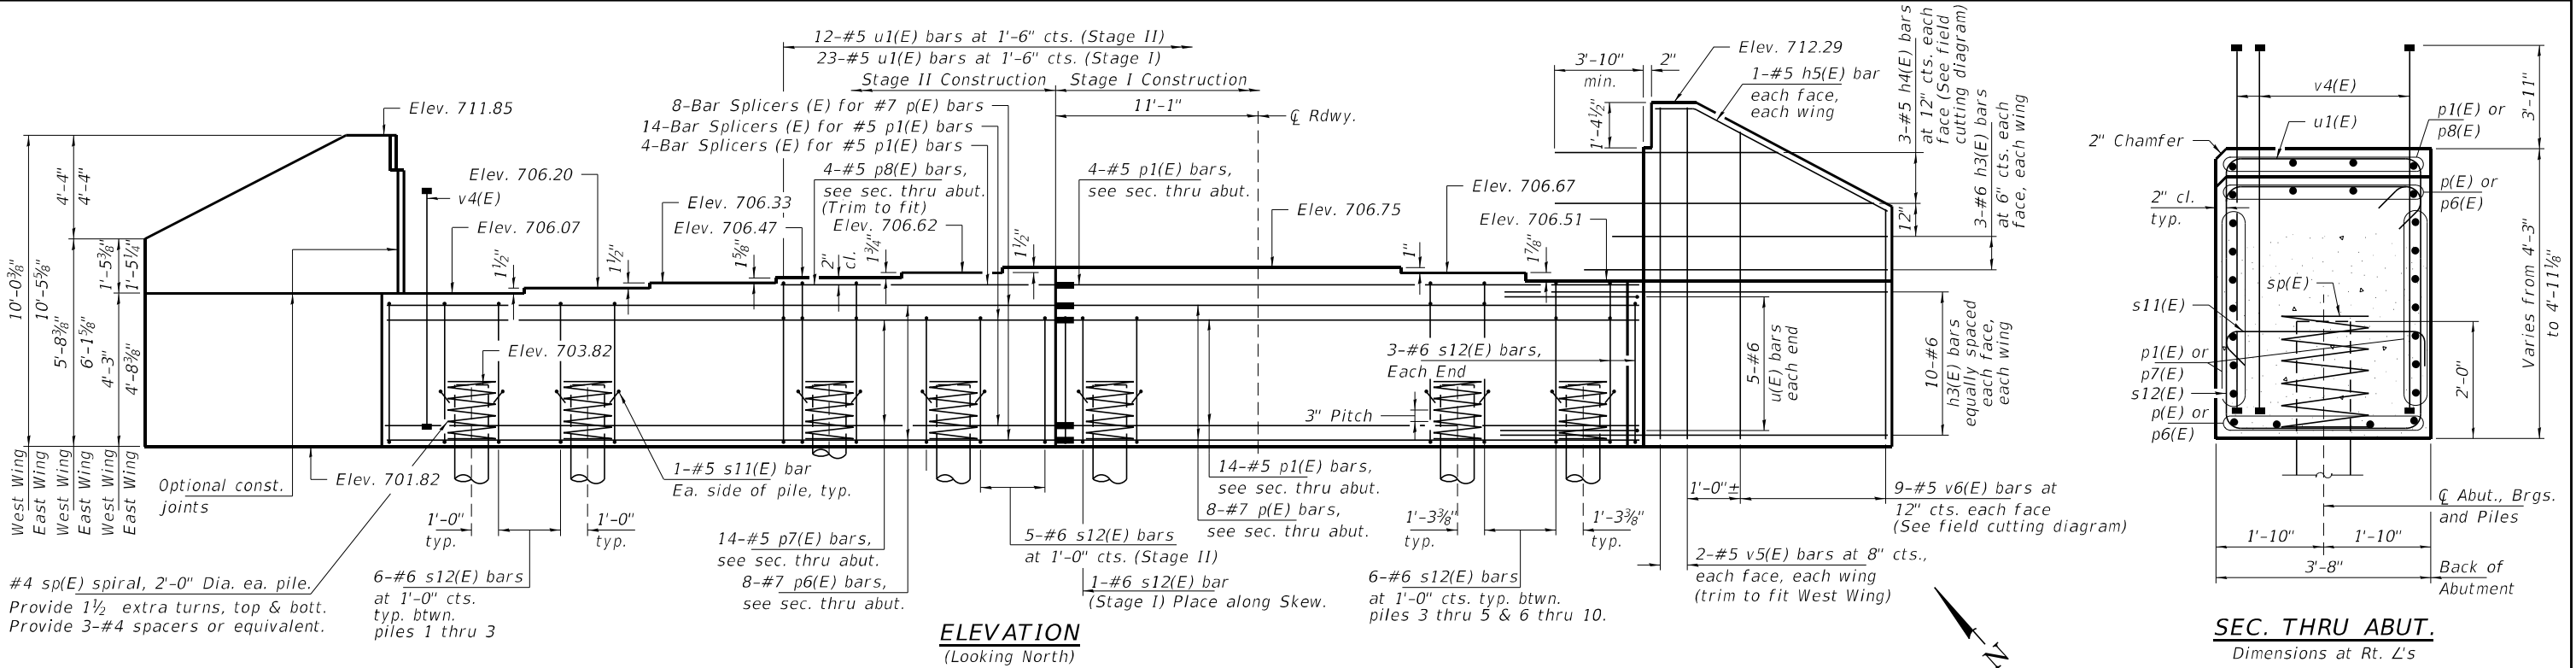


PILE DATA	
Type:	Metal Shell Piles 16"x0.375"
Nominal Required Bearing:	765 Kips/Pile
Factored Resistance Available:	420 Kips/Pile
Est. Length:	105 Ft/Pile
No. Production Piles:	9
No. Test Piles:	1
Notes: One test pile shall be driven in a permanent location at the North Abutment.	

Notes:
Pour steps monolithically with cap.
Space reinforcement in cap to miss anchor bolt locations.
Bar terminators, paid for separately, See Total Bill of Material.
For details of piles see sheet 65 of 70.
For Detail A and Reinforcement details see sheet 60 of 70.

BILL OF MATERIAL - N. ABUT. (W.B.)				
BAR	NO.	SIZE	LENGTH	SHAPE
h3(E)	52	#6	13'-10"	
h4(E)	6	#5	19'-9"	
h5(E)	4	#5	10'-5"	
p(E)	8	#7	34'-7"	
p1(E)	18	#5	34'-7"	
p6(E)	8	#7	38'-0"	
p7(E)	14	#5	38'-0"	
p8(E)	4	#5	17'-1"	
s11(E)	20	#5	4'-4"	
s12(E)	60	#6	15'-10"	
sp(E)	10	#4	2'-0"	
u(E)	10	#6	11'-11"	
u1(E)	35	#5	6'-8"	
v4(E)	169	#8	8'-3"	
v5(E)	8	#5	10'-2"	
v6(E)	18	#5	15'-6"	
Structure Excavation			Cu. Yd.	215
Concrete Structures			Cu. Yd.	51.8
Reinf. Bars, Epoxy Coated			Pound	10,170
Furn. Metal Shell Piles 16"x0.375"			Foot	945
Driving Piles			Foot	945
Test Pile Metal Shells			Each	1

STATE OF ILLINOIS DEPARTMENT OF TRANSPORTATION		NORTH ABUTMENT (W.B.) SN 058-0139(E.B.) & 058-0140(W.B.)		F.A.I.	SECTION	COUNTY	TOTAL SHEETS	SHEET NO.
				72	(58-63HV)BR	MACON	122	97
				CONTRACT NO. 74705				
				ILLINOIS FED. AID PROJECT				


SHEET NO. 57 OF 70 SHEETS

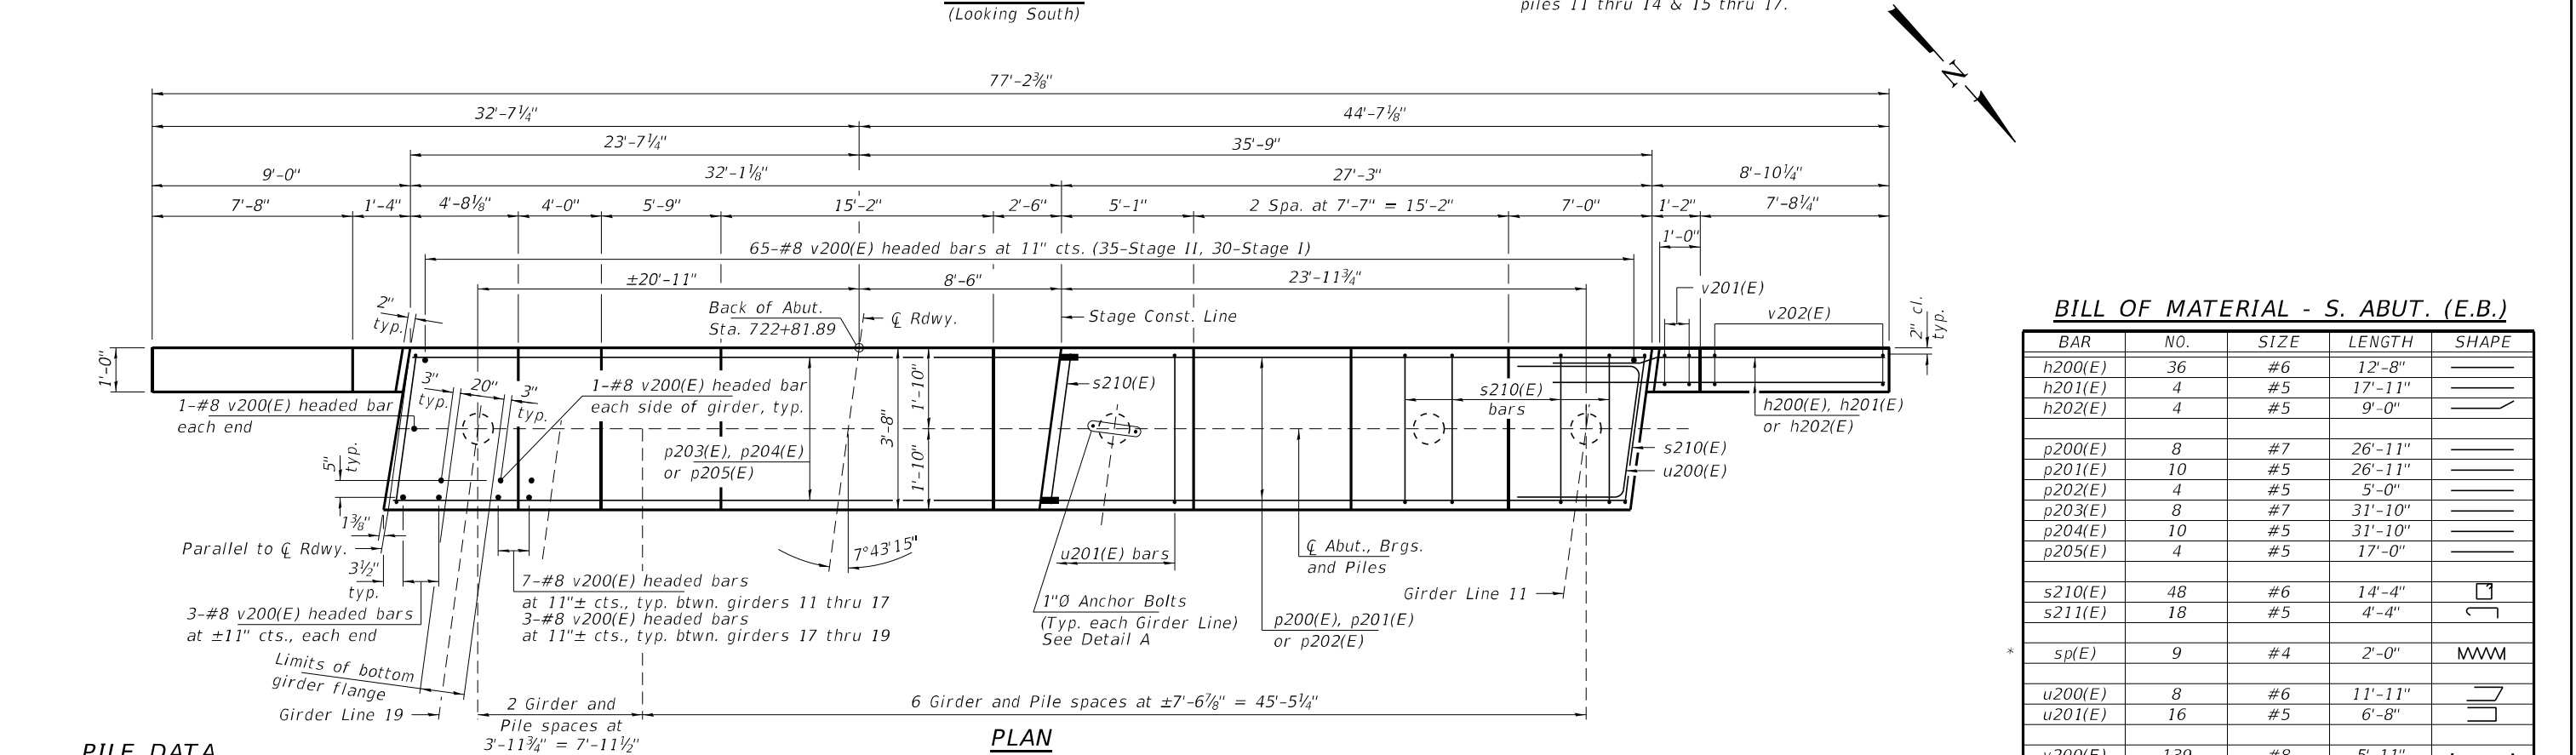

* Length is height of spiral.

Notes: One test pile shall be driven in a permanent location at the South Abutment.


Notes:
Pour steps monolithically with cap.
Space reinforcement in cap to miss
anchor bolt locations.
Bar terminators, paid for separately,
See Total Bill of Material.
For details of piles see sheet 65 of 70.
For Detail A and Reinforcement details
see sheet 60 of 70.

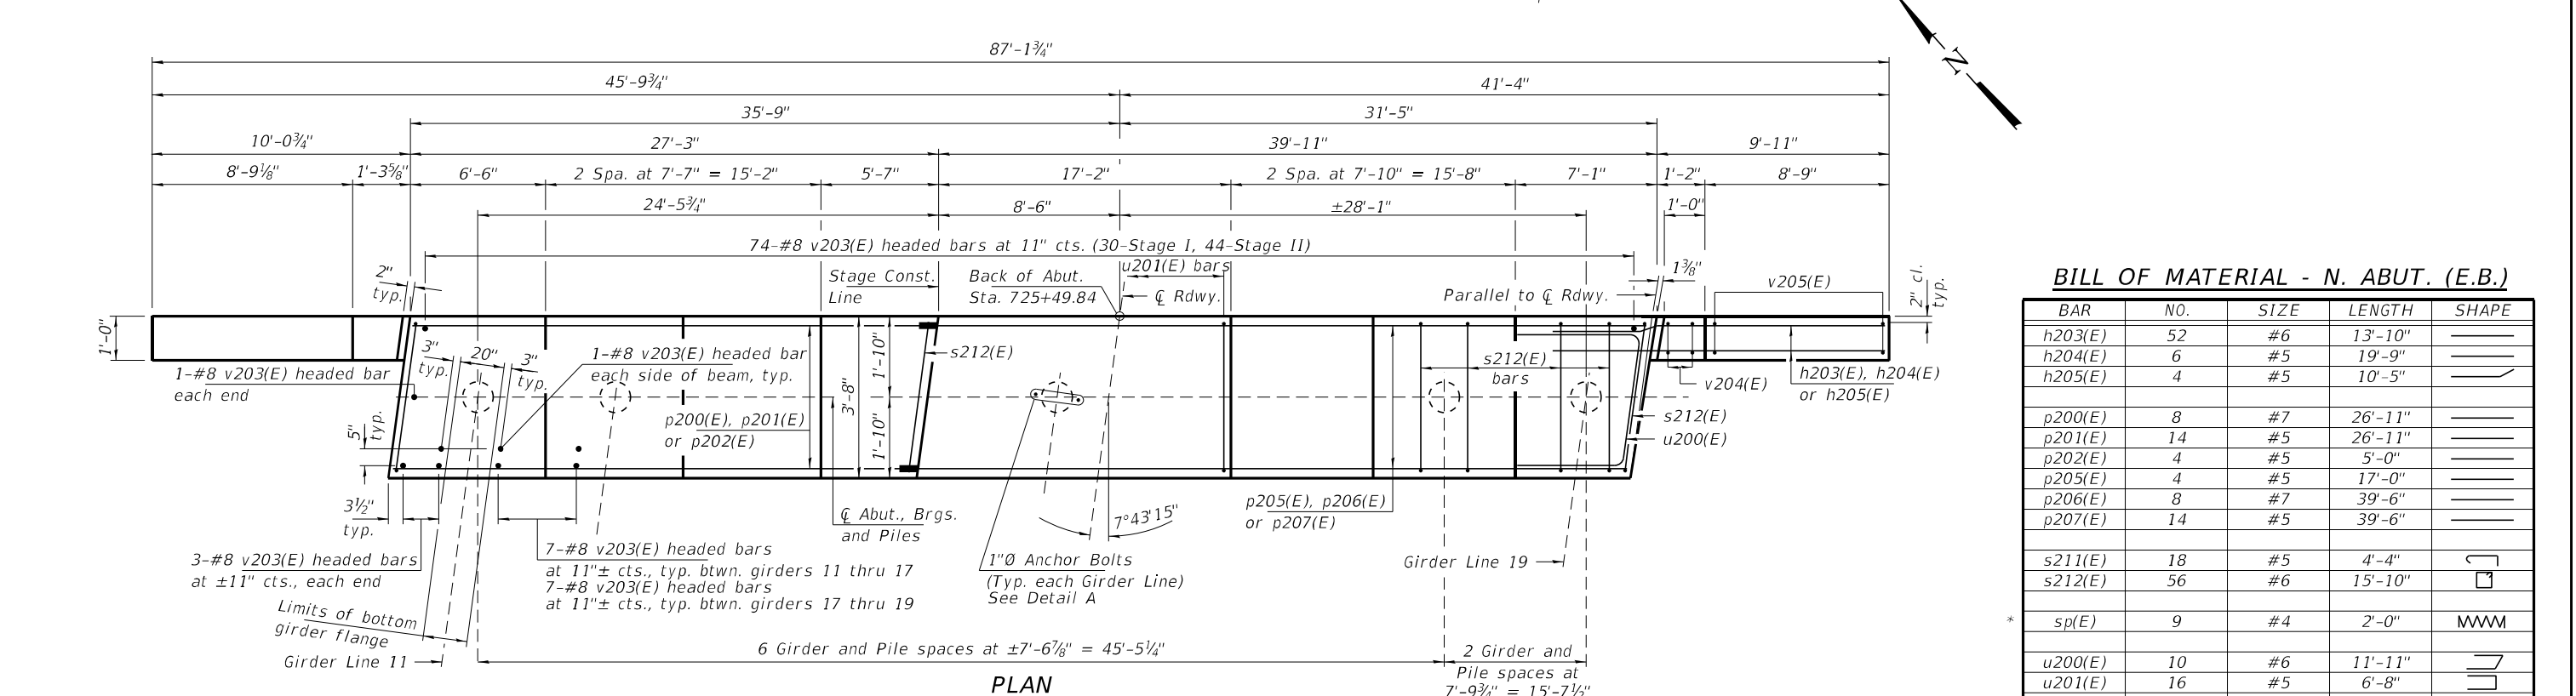


* Length is height of spiral.

Notes: One test pile shall be driven in a permanent location at the North Abutment.


Notes:
Pour steps monolithically with cap.
Space reinforcement in cap to miss
anchor bolt locations.
Bar terminators, paid for separately,
See Total Bill of Material.
For details of piles see sheet 65 of 70.
For Detail A and Reinforcement details
see sheet 60 of 70.

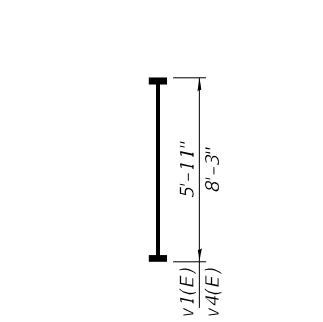


BAR v1(E) & v4(E)
(Headed 656-#8
Bar Terminators)

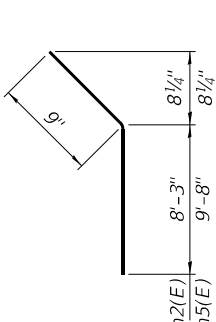


BAR h2(E) & h5(E)

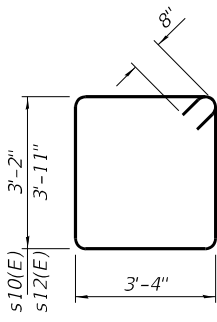


BAR s10(E) & s12(E)

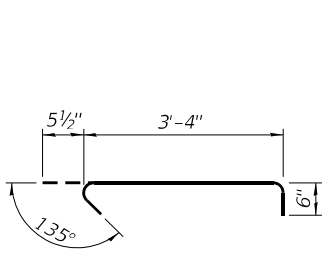


BAR s11(E)

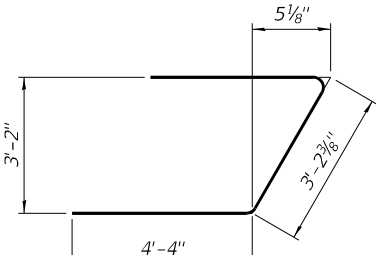

BAR u(E)

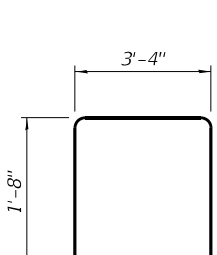


BAR u1(E)

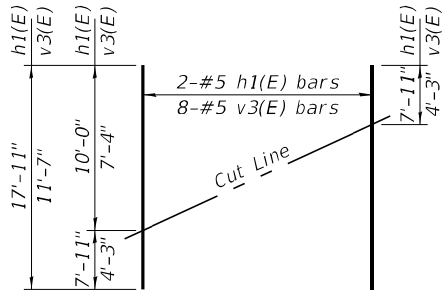


FIELD CUTTING DIAGRAM

Order h1(E) and v3(E) full length. Cut as shown and use remainder of bars in opposite face.

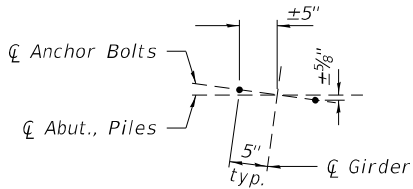


DETAIL A

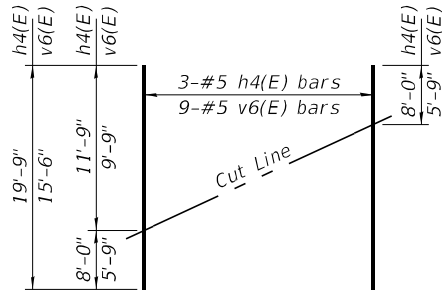


FIELD CUTTING DIAGRAM

Order h4(E) and v6(E) full length. Cut as shown and use remainder of bars in opposite face.


058-0140 (W.B.)

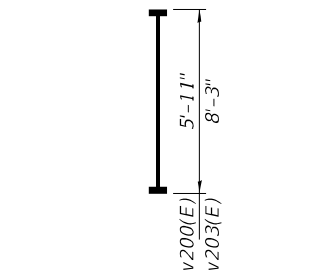


BAR v200(E) & v203(E)
(Headed 590-#8
Bar Terminators)

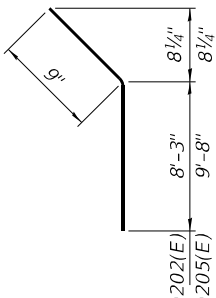


BAR h202(E) & h205(E)

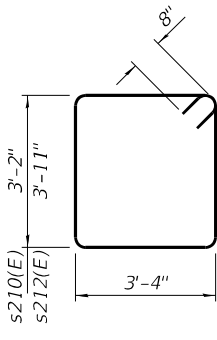


BAR s210(E) & s212(E)

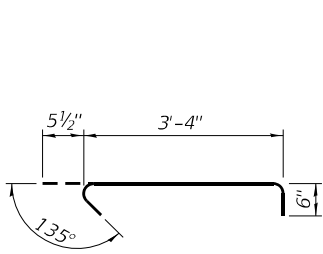


BAR s211(E)

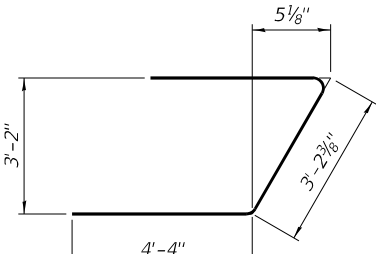

BAR u200(E)

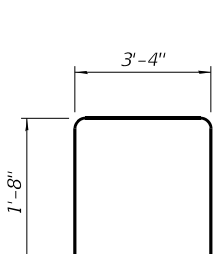


BAR u201(E)

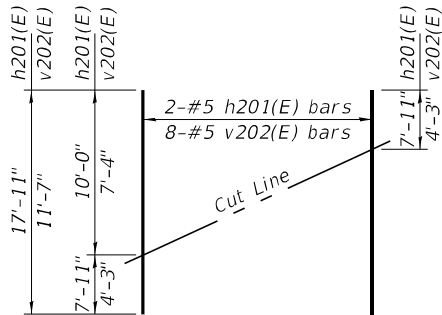


FIELD CUTTING DIAGRAM

Order h201(E) and v202(E) full length. Cut as shown and use remainder of bars in opposite face.

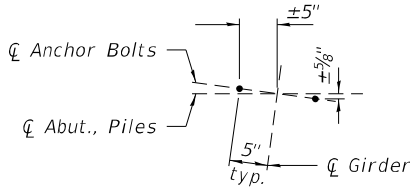

DETAIL A

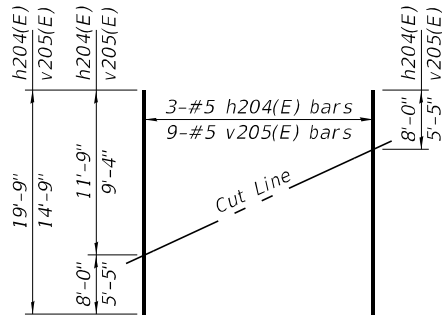


FIELD CUTTING DIAGRAM

Order h204(E) and v205(E) full length. Cut as shown and use remainder of bars in opposite face.



058-0139 (E.B.)

FILE NAME = 190501-shl-bridge.dgn		USER NAME = rmosick		DESIGNED - S.M.S.		REVISED -		STATE OF ILLINOIS DEPARTMENT OF TRANSPORTATION ABUTMENT DETAILS SN 058-0139(E.B.) & 058-0140(W.B.) SHEET NO. 60 OF 70 SHEETS										F.A.I.	SECTION		COUNTY	TOTAL SHEETS	SHEET NO.	
ILLINOIS PROFESSIONAL DESIGN FIRM L.S. / P.E. / S.E. CORP. 16A.000959 HAMPSON, LENZINI AND RENWICK, INC. 3335 STEVENSON DRIVE, SUITE 201 SPRINGFIELD, ILLINOIS 62760		PLOT SCALE =		CHECKED - S.W.M.		REVISED -												72	(58-63HVB)BR		MACON	122	100	
		PLOT DATE = 8/21/2025		CHECKED - S.M.S.		REVISED -												CONTRACT NO. 74705						
																		ILLINOIS FED. AID PROJECT						


Notes:
Space reinforcement in cap to miss anchor bolts.
Pour steps monolithically with cap.
E.F. denotes each face, E.E. denotess each end.
For pier cap reinforcement and bar splicers in the cap, see sheet 62 of 70.
See sheet 62 of 70 for Section A-A, B-B & C-C, bar details & Bill of Materials.
For details of piles, see sheet 65 of 70.
See sheet 66 of 70 for bar and mechanical splicer detail.
Concrete Sealer shall be applied to the roadside face, ends, and top of crashwall.

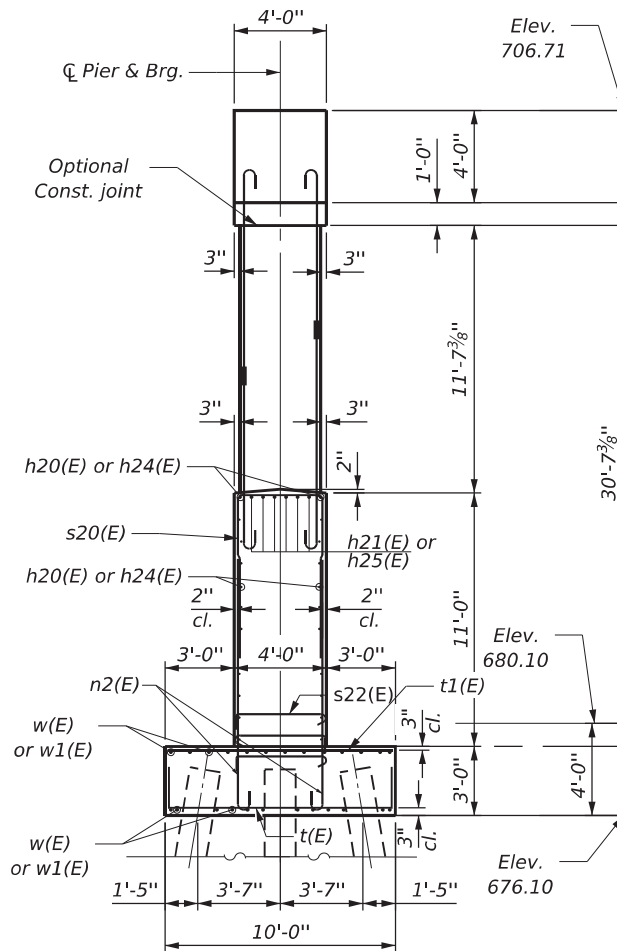


END VIEW

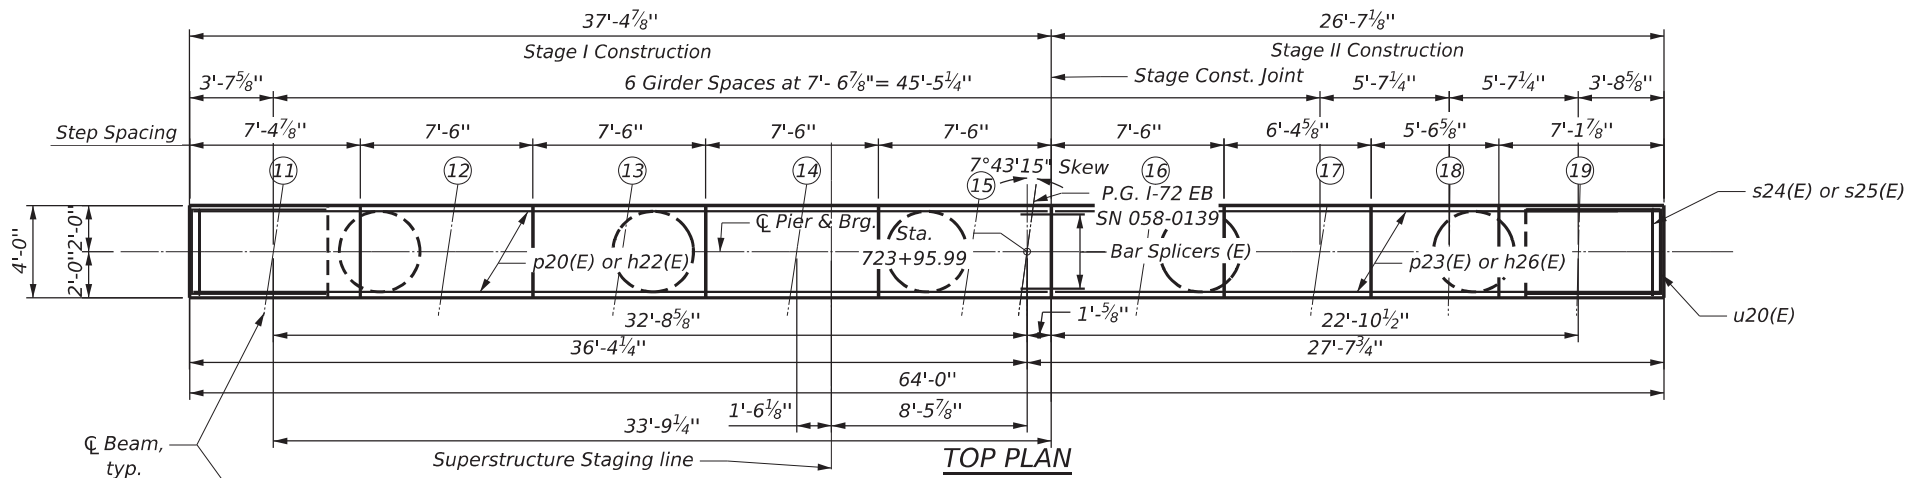 

TOP PLAN

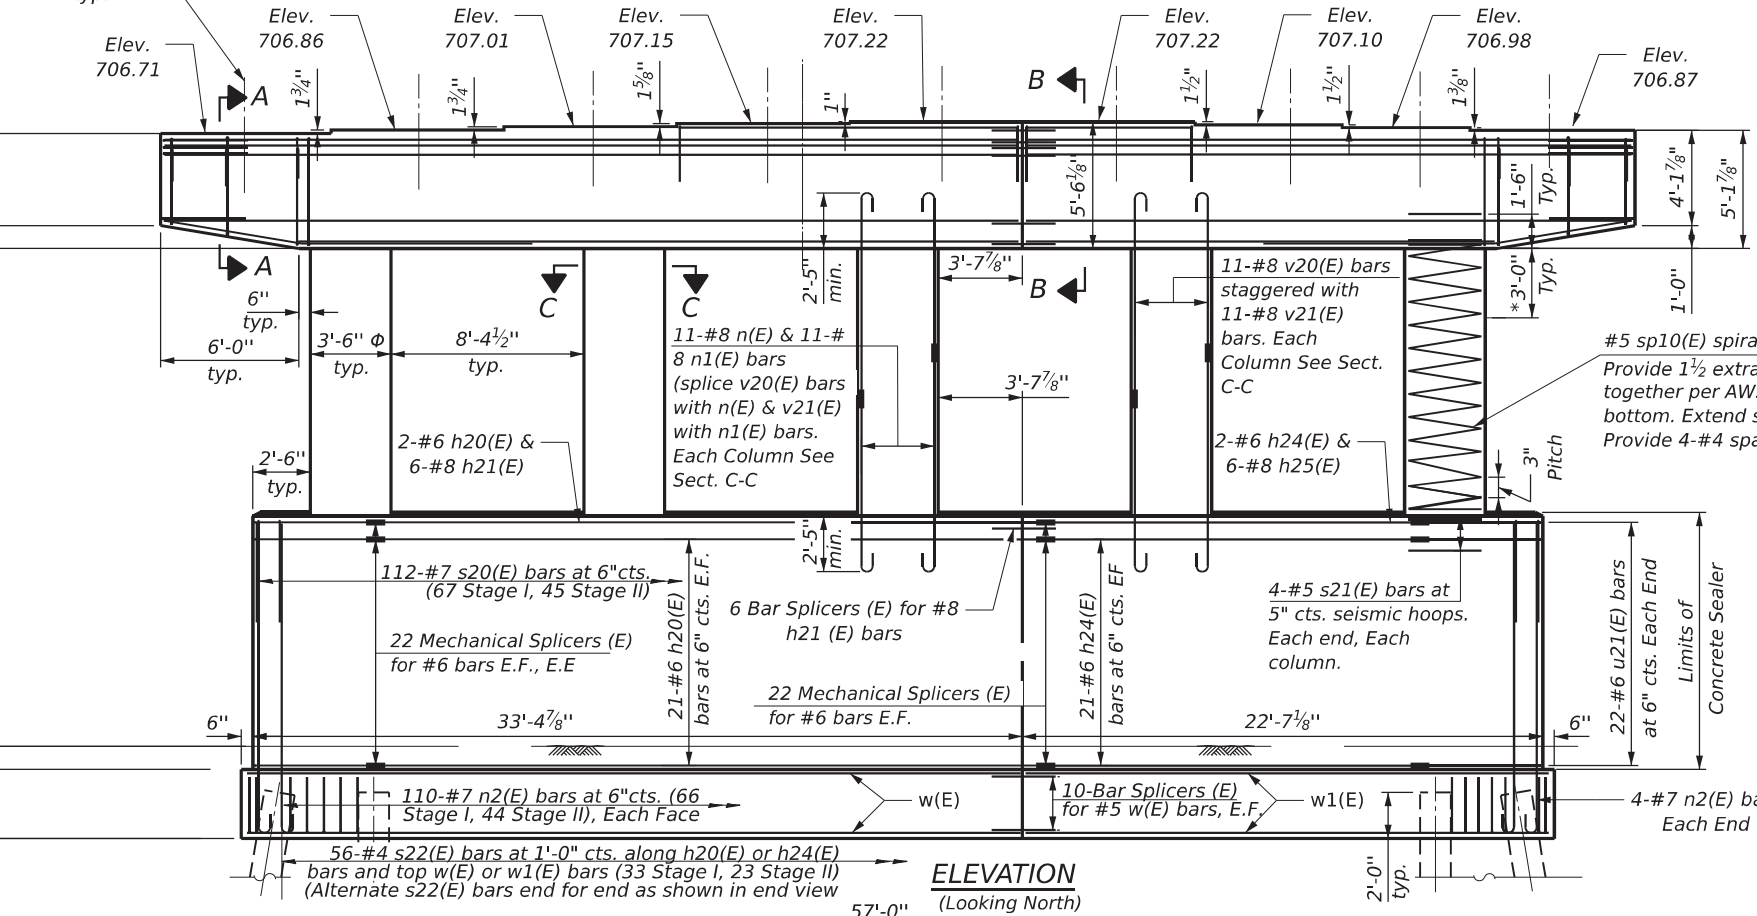

ELEVATION
(Looking North)

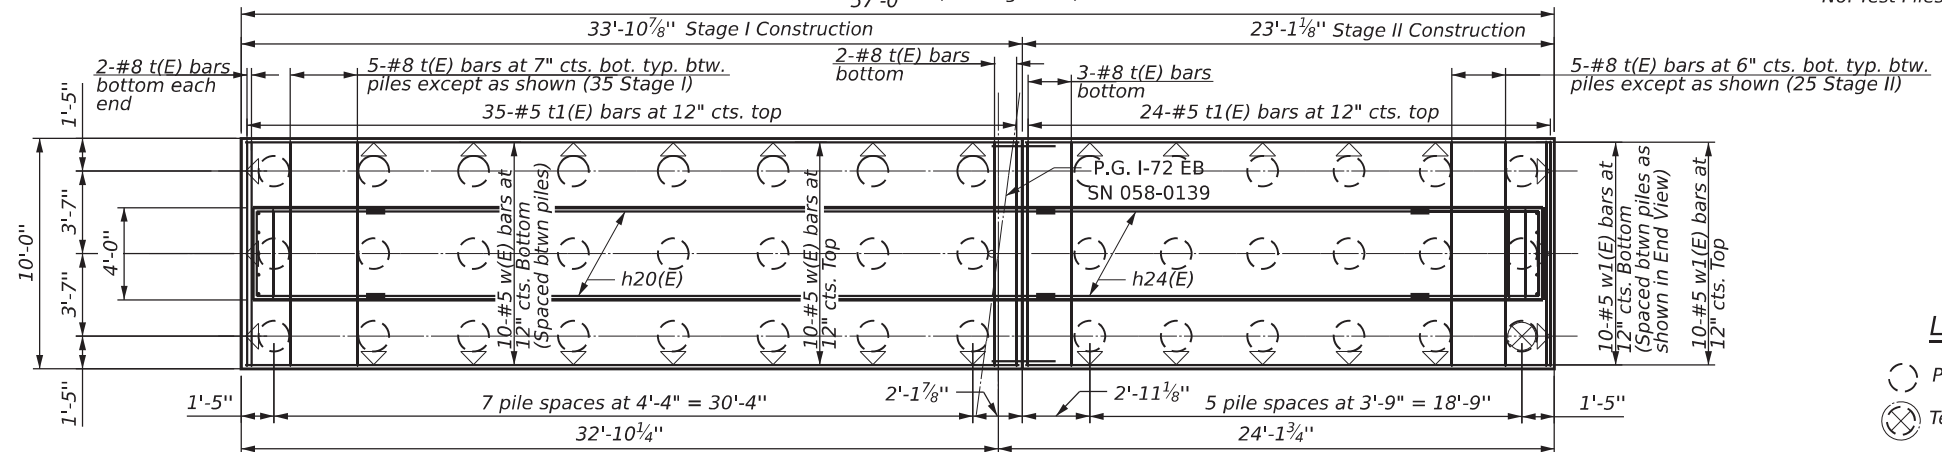

FOOTING PLAN

*Splicing of reinforcement will not be allowed in this region.

PILE DATA

Type: MS 14" x 0.312"
Nominal Required Bearing: 360 Kips
Factored Resistance Available: 198 Kips
Est. Length: 70 ft.
No. Production Piles: 41 Ea.
No. Test Piles: 1 Ea.

LEGEND

- Proposed Metal Shell Pile
- Test Pile

(Sheet 1 of 2)


STATE OF ILLINOIS
DEPARTMENT OF TRANSPORTATION

PIER PLAN AND ELEVATION
S. N. 058-0139 (E.B.)


SHEET 61 OF 70 SHEETS

F.A.I. RTE.	SECTION	COUNTY	TOTAL SHEETS	SHEET NO.
72	(58-63HV)BR	MACON	122	101
CONTRACT NO. 74705				
ILLINOIS FED. AID PROJECT				


MODEL: 02-Pier Cap details 039
FILE NAME: C:\OneDrive\Greene & Bradford Inc\G&B - Projects\2021\121102.01 WO# 3 74705 PTB 201-037 Sub to HLR Effingham Phase 1 & II D7\DOT\Structures\SN 058-0139 SquareCap 08-05-dgn

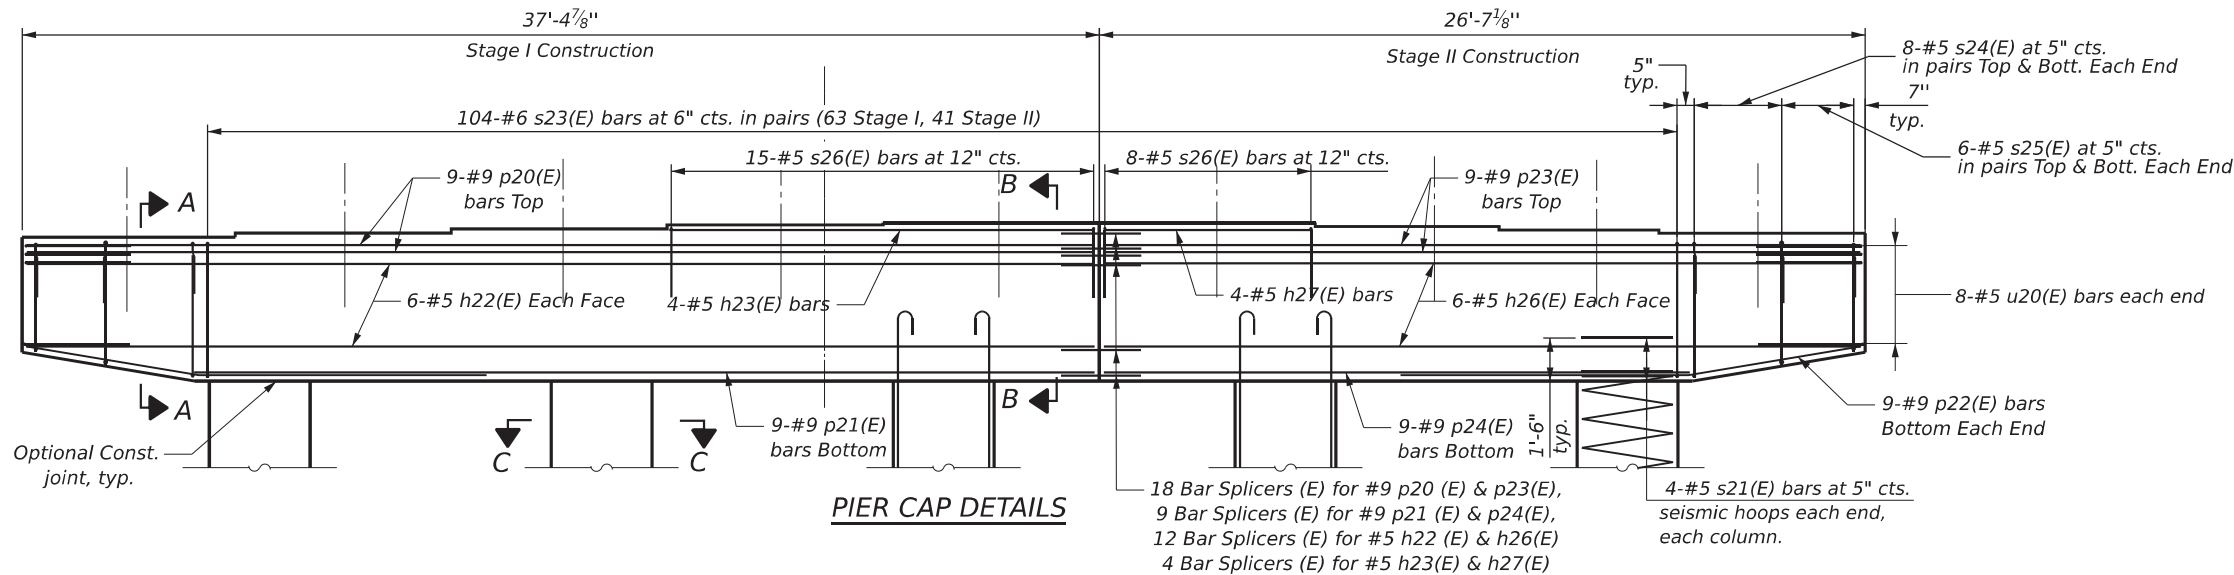


PIER CAP DETAILS

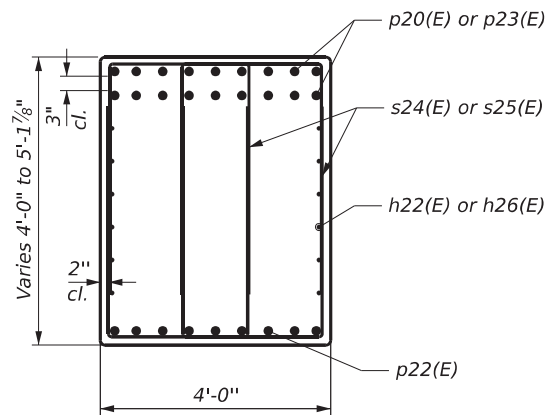


SEC. A-A

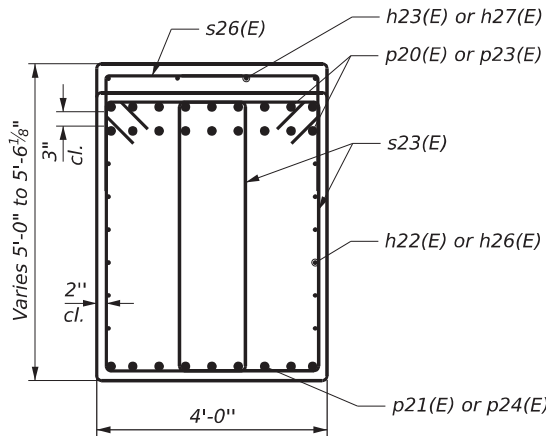


SEC. B-B

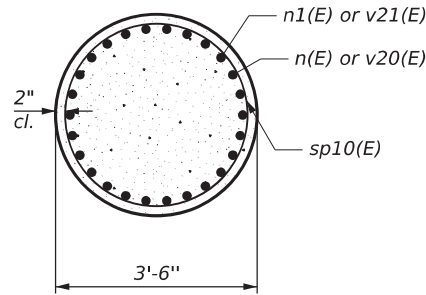


SEC. C-C

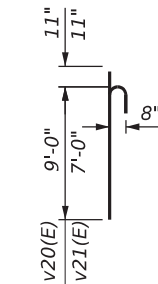


BARS v20(E) and v21(E)

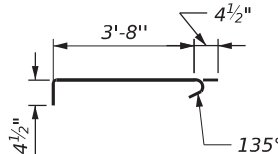


BAR s22(E)
(alternate end for end)

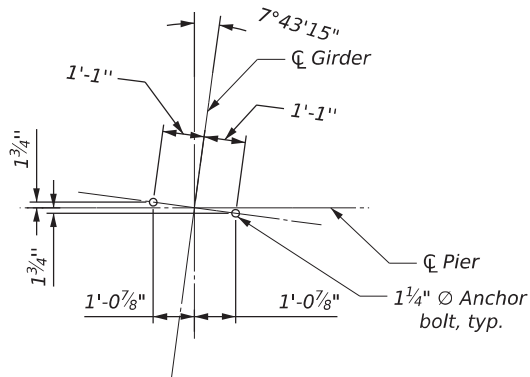


ANCHOR BOLT DETAIL
FOR BEAM 11-17

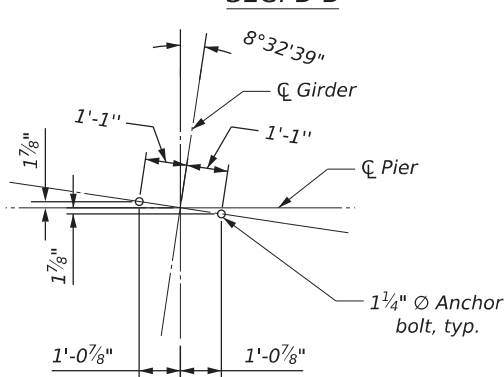


ANCHOR BOLT DETAIL
FOR BEAM 18

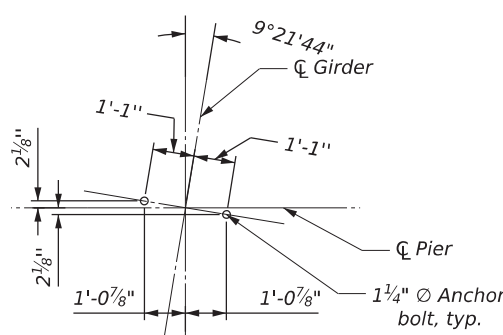


ANCHOR BOLT DETAIL
FOR BEAM 19

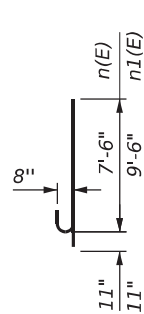

BARS n(E) & n1(E)

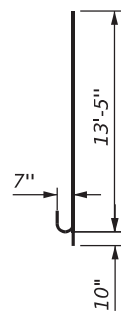


BAR n2(E)

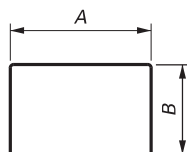


A & B DIMENSIONS

Bar	A	B
s20(E)	3'-8"	4'-4"
s24(E)	2'-5"	4'-0"
s25(E)	2'-5"	3'-8"
s26(E)	3'-8"	2'-0"
u20(E)	3'-8"	3'-7"
u21(E)	3'-8"	5'-2"
t(E)	9'-6"	2'-6"


BARS s20(E), s24(E), s25(E),
s26(E), u20(E), u21(E) and t(E)

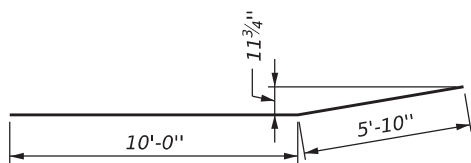

BAR p22(E)

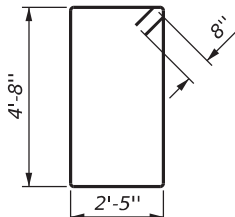


BAR s23(E)

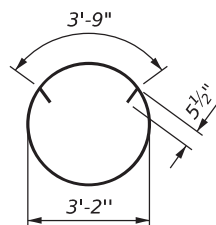

BAR s21(E)

* Welded or mechanically spliced
* shop welded per AWS D1.4

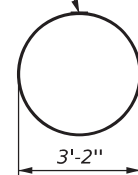

Alternative Seismic
Hoop

BILL OF MATERIAL

Bar	No.	Size	Length	Shape
h20(E)	44	#6	29'-1"	—
h21(E)	6	#8	33'-1"	—
h22(E)	12	#5	37'-1"	—
h23(E)	4	#5	14'-8"	—
h24(E)	44	#6	16'-3"	—
h25(E)	6	#8	22'-3"	—
h26(E)	12	#5	26'-3"	—
h27(E)	4	#5	7'-2"	—
n(E)	55	#8	8'-5"	U
n1(E)	55	#8	10'-5"	U
n2(E)	228	#7	14'-3"	U
p20(E)	18	#9	37'-1"	—
p21(E)	9	#9	31'-1"	—
p22(E)	18	#9	15'-10"	—
p23(E)	18	#9	26'-3"	—
p24(E)	9	#9	20'-3"	—
s20(E)	112	#7	12'-4"	U
s21(E)	40	#5	14'-8"	U
s22(E)	1288	#4	4'-5"	U
s23(E)	208	#6	15'-6"	U
s24(E)	64	#5	10'-5"	U
s25(E)	48	#5	9'-9"	U
s26(E)	23	#5	7'-8"	U
sp10(E)	5	#5	12'-0"	W
t(E)	69	#8	14'-6"	U
t1(E)	59	#5	9'-6"	U
u20(E)	16	#5	10'-10"	U
u21(E)	44	#6	14'-0"	U
v20(E)	55	#8	9'-11"	U
v21(E)	55	#8	7'-11"	U
w(E)	20	#5	33'-5"	—
w1(E)	20	#5	22'-7"	—
Structure Excavation	Cu. Yd.	85		
Concrete Structures	Cu. Yd.	292.7		
Concrete Sealer	Sq. Ft.	878		
Reinforcement Bars, Epoxy Coated	Pound	44650		
Furnishing Metal Shell Piles 14" x 0.312"	Foot	2870		
Driving Piles	Foot	2870		
Test Pile Metal Shells	Each	1		

** Length is height of spiral.



STATE OF ILLINOIS
DEPARTMENT OF TRANSPORTATION

PIER DETAILS
S. N. 058-0139 (E.B.)

SHEET 62 OF 70 SHEETS

F.A.I. RTE.	SECTION	COUNTY	TOTAL SHEETS	SHEET NO.
72	(58-63HV)BR	MACON	122	102
CONTRACT NO. 74705				
ILLINOIS FED. AID PROJECT				

(Sheet 2 of 2)

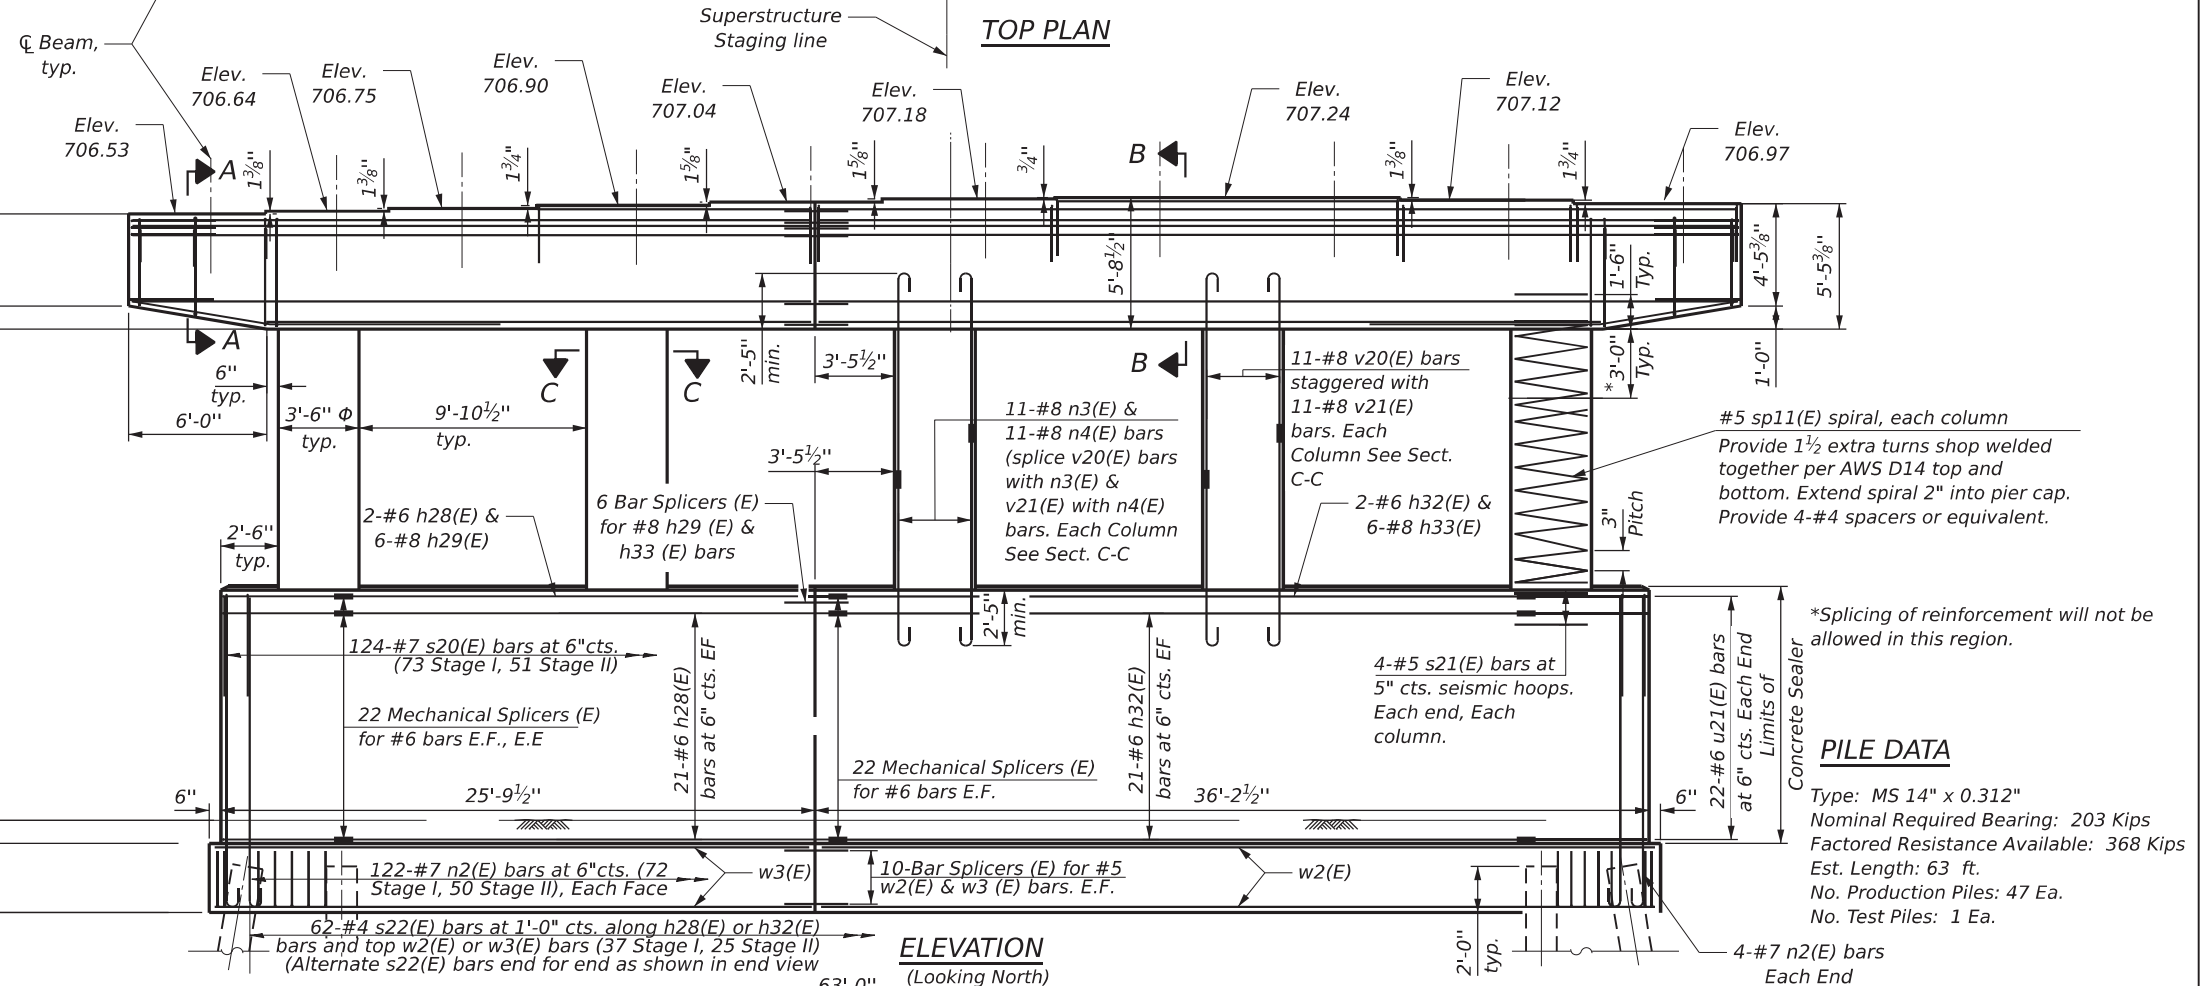 



Type: MS 14" x 0.312"
Nominal Required Bearing: 203 Kips
Factored Resistance Available: 368 Kips
Est. Length: 63 ft.
No. Production Piles: 47 Ea.
No. Test Piles: 1 Ea.

 *Proposed Metal Shell Pile*
 *Test Pile*


SHEET 63 OF 70 SHEETS

F.A.I. RTE.	SECTION	COUNTY	TOTAL SHEETS	SHEET NO.
72	(58-63HVB)BR	MACON	122	103
CONTRACT NO. 74705				
ILLINOIS		FED. AID PROJECT		


MODEL: 06-Pier Cap Details.dwg
FILE NAME: C:\OneDrive\Greene & Bradford Inc\G&B - Projects\2021\121102.01 WO# 3 74705 PTB 201-037 Sub to HLR Effingham Phase 1 & II\710DOT\Structures\SN 058-0140 SquareCap 08-05.dgn

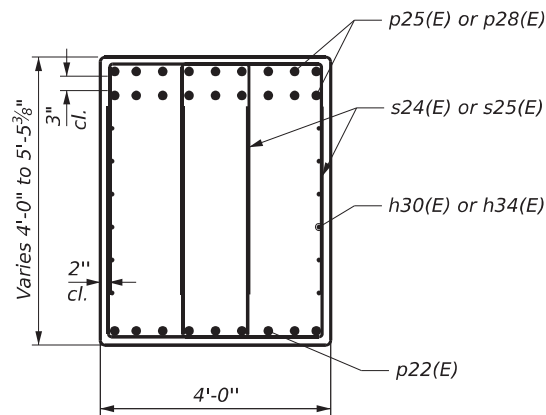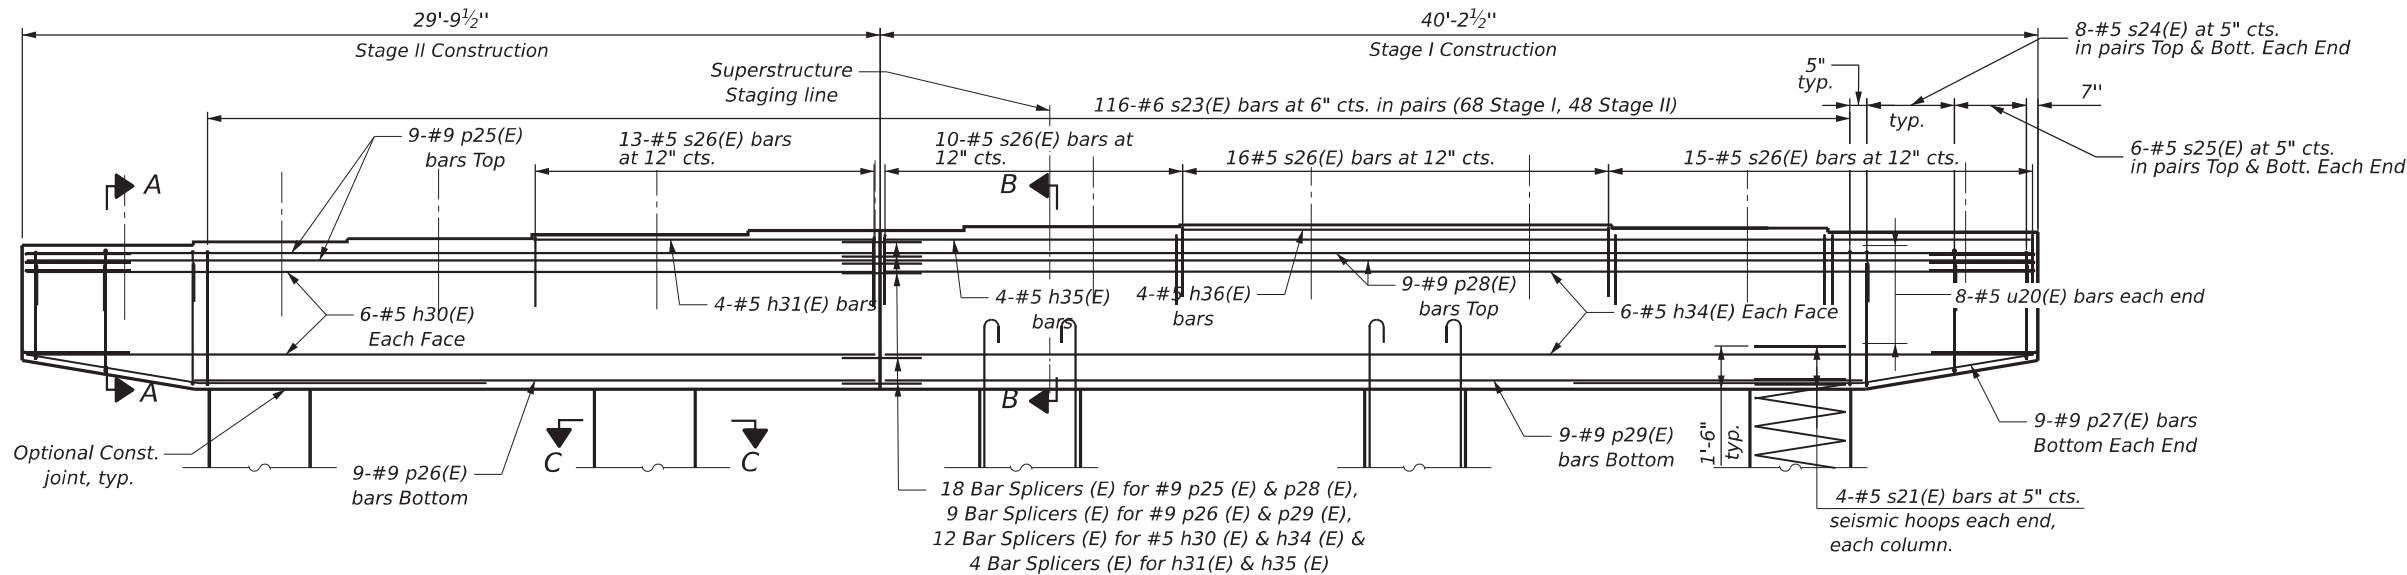


SEC. A-A

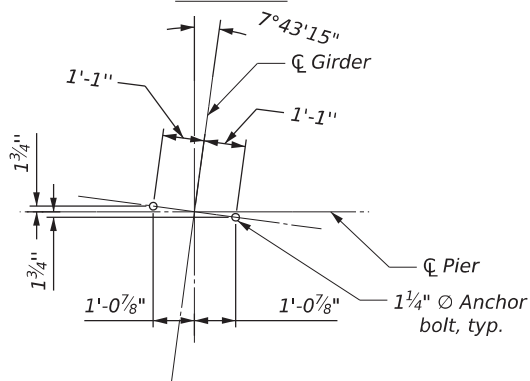


ANCHOR BOLT DETAIL
FOR BEAM 3-10

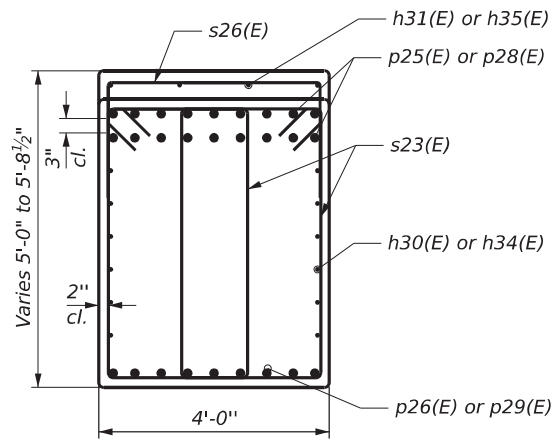


SEC. B-B

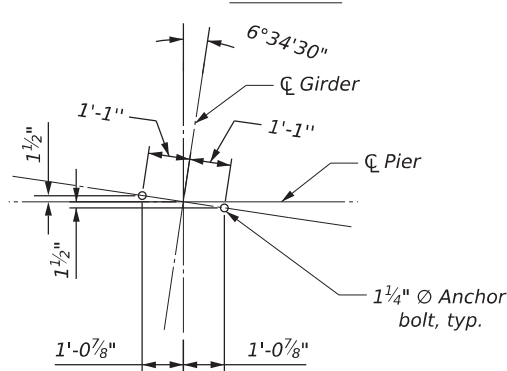


ANCHOR BOLT DETAIL
FOR BEAM 1

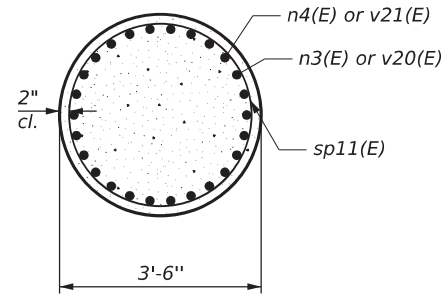


SEC. C-C

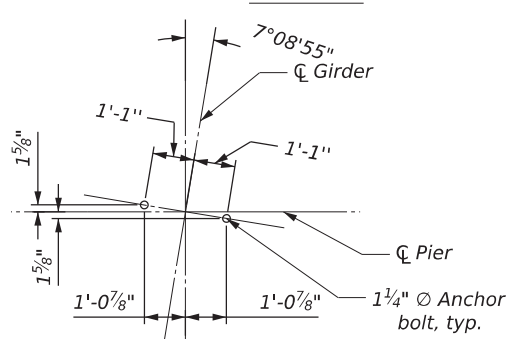


ANCHOR BOLT DETAIL
FOR BEAM 2

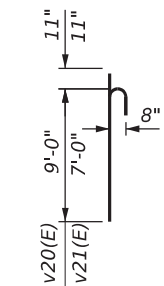


BARS v20(E)
and v21(E)

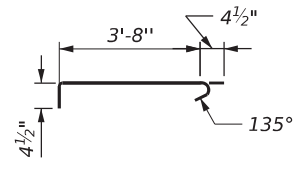


BAR s22(E)
(alternate end for end)

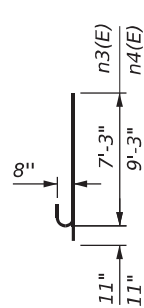

BARS n3(E) & n4(E)

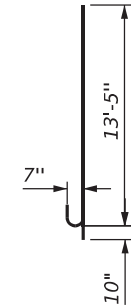


BAR n2(E)

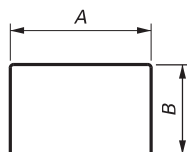


BARS s20(E), s24(E), s25(E),
s26(E), u20(E), u21(E) and t(E)

A & B DIMENSIONS


Bar	A	B
s20(E)	3'-8"	4'-4"
s24(E)	2'-5"	4'-0"
s25(E)	2'-5"	3'-8"
s26(E)	3'-8"	2'-0"
u20(E)	3'-8"	3'-7"
u21(E)	3'-8"	5'-2"
t(E)	9'-6"	2'-6"

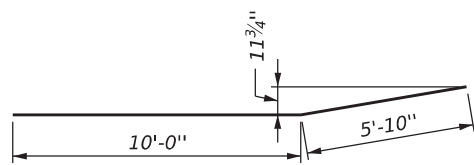


BAR p22(E)

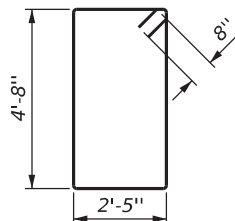

BAR s23(E)

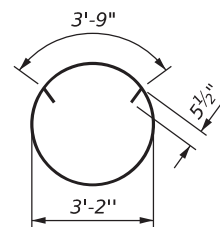

BAR s21(E)

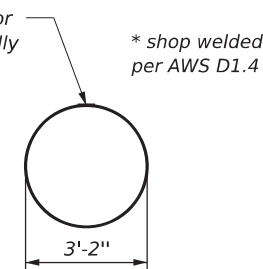

Alternative Seismic
Hoop

BILL OF MATERIAL

Bar	No.	Size	Length	Shape
h28(E)	44	#6	21'-5"	—
h29(E)	6	#8	25'-5"	—
h30(E)	12	#5	29'-5"	—
h31(E)	4	#5	11'-9"	—
h32(E)	44	#6	29'-10"	—
h33(E)	6	#8	35'-10"	—
h34(E)	12	#5	39'-10"	—
h35(E)	4	#5	39'-10"	—
h36(E)	4	#5	14'-8"	—
n2(E)	252	#7	14'-3"	U
n3(E)	55	#8	8'-2"	U
n4(E)	55	#8	10'-2"	U
p22(E)	18	#9	15'-10"	—
p25(E)	18	#9	29'-5"	—
p26(E)	9	#9	23'-5"	—
p28(E)	18	#9	39'-10"	—
p29(E)	9	#9	33'-10"	—
s20(E)	124	#7	12'-4"	U
s21(E)	40	#5	14'-7"	O
s22(E)	1426	#4	4'-5"	U
s23(E)	232	#6	15'-6"	U
s24(E)	64	#5	10'-5"	U
s25(E)	48	#5	9'-9"	U
s26(E)	41	#5	7'-8"	U
sp11(E)	5	#5	11'-0"	W
t(E)	78	#8	14'-6"	U
t1(E)	65	#5	9'-6"	—
u20(E)	16	#5	10'-10"	U
u21(E)	44	#6	14'-0"	U
v20(E)	55	#8	9'-11"	U
v21(E)	55	#8	7'-11"	U
w2(E)	20	#5	36'-2"	—
w3(E)	20	#5	25'-9"	—
Structure Excavation	Cu. Yd.	95		
Concrete Structures	Cu. Yd.	306.4		
Concrete Sealer	Sq. Ft.	970		
Reinforcement Bars, Epoxy Coated	Pound	48170		
Furnishing Metal Shell Piles 14" x 0.312"	Foot	2961		
Driving Piles	Foot	2961		
Test Pile Metal Shells	Each	1		

** Length is height of spiral.

(Sheet 2 of 2)



GREENE & BRADFORD, INC.
OF SPRINGFIELD
CONSULTING ENGINEERS
3001 CONSTITUTION DRIVE
SPRINGFIELD, ILLINOIS 62711
PROFESSIONAL DESIGN FIRM NO. 194-031179
PROFESSIONAL LAND SURVEYING FIRM NO. 045-000398
(217) 724-8844, 724-8227 (F)

USER NAME = KashifSyed
PLOT SCALE =
PLOT DATE = 8/21/2025

DESIGNED - MAC
CHECKED - KAS
DRAWN - SKC
CHECKED - KAS


REVISED -
REVISED -
REVISED -
REVISED -

STATE OF ILLINOIS
DEPARTMENT OF TRANSPORTATION

PIER DETAILS
S. N. 058-0140 (W.B.)


SHEET 64 OF 70 SHEETS

F.A.I. RTE.	SECTION	COUNTY	TOTAL SHEETS	SHEET NO.
72	(58-63HV)BR	MACON	122	104
CONTRACT NO. 74705				
ILLINOIS FED. AID PROJECT				

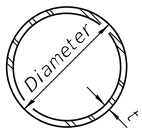


METAL SHELL PILE TABLE


Designation and outside diameter	Wall thickness t	Weight per foot (Lbs./ft.)	Inside volume (yd. ³ /ft.)
PP12	0.250"	31.40	0.0267
PP14	0.250"	36.75	0.0368
PP14	0.312"	45.65	0.0361
PP16	0.312"	52.32	0.0478
PP16	0.375"	62.64	0.0470

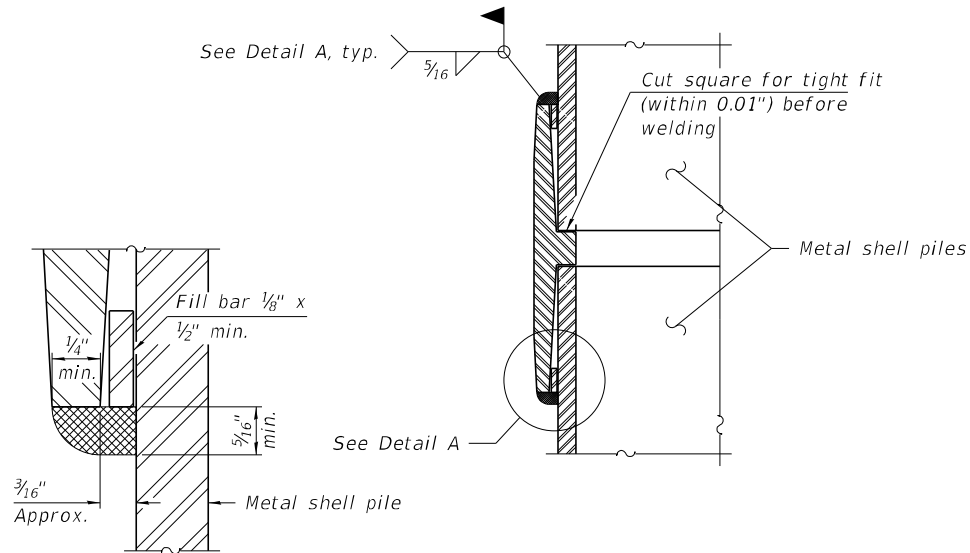

DETAIL A

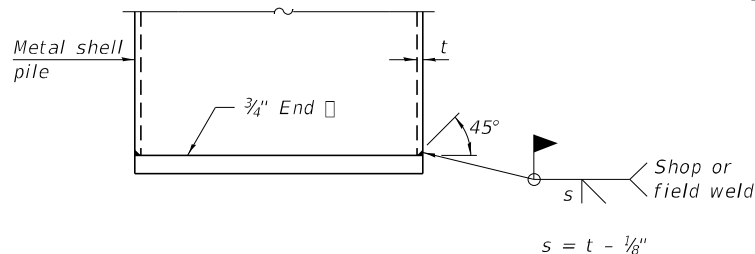

END PLATE ATTACHMENT

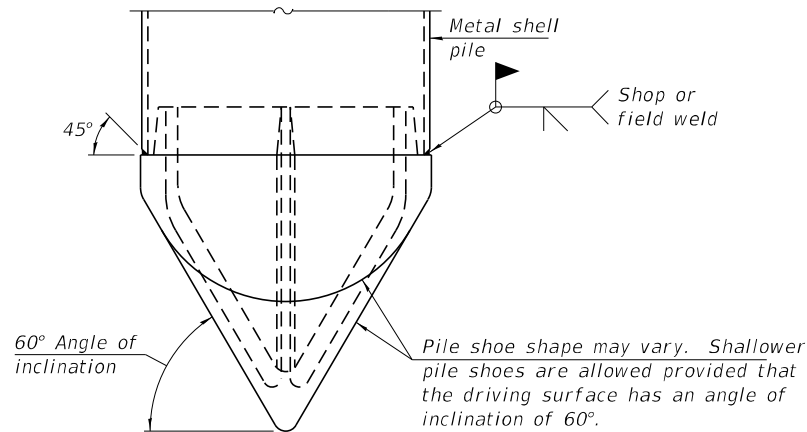


PILE SHOE ATTACHMENT

(When called for on the plans, the Contractor shall furnish metal shell pile shoes consisting of a single piece conical pile point as shown. The pile shoes shall be cast in one piece steel according to either ASTM A 148 Grade 80-50 or AASHTO M 103 Grade 65-35 and shall provide full bearing over the full circumference of the metal shell pile. The pile shoe shall have tapered leads to assure proper alignment and fitting and shall be secured to the pile with a circumferential weld).


WELDED COMMERCIAL SPLICE

Notes:
The 1/8" x 1/2" min. fill bar may be constructed of 2 bars with a 1/8" max. gap between them.
Pile segments shall be driven to solid contact with splicer before welding.

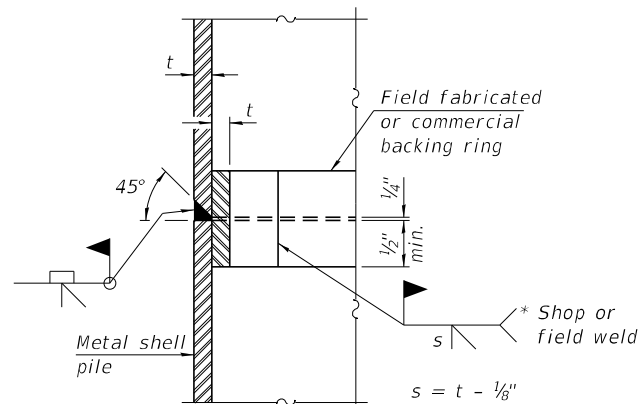


COMPLETE PENETRATION WELD SPLICE

* Field fabricated backing ring may be made from pile shell by removing segment to allow reducing circumference and vertically rejoin with partial joint penetration weld.

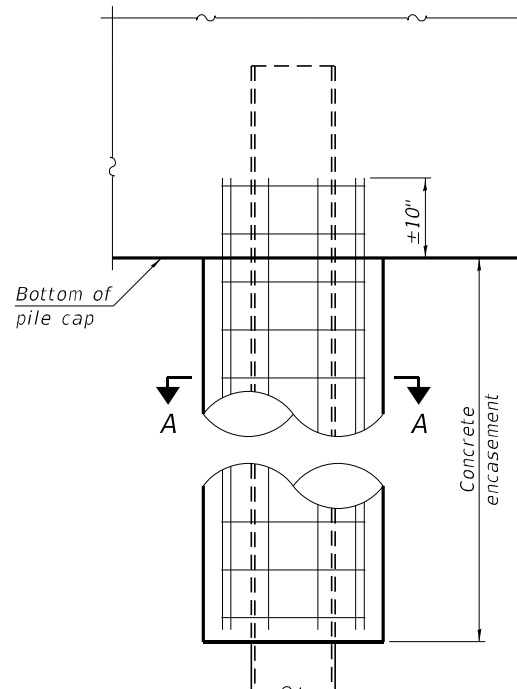


ELEVATION

INDIVIDUAL PILE
CONCRETE ENCASEMENT
(When specified)

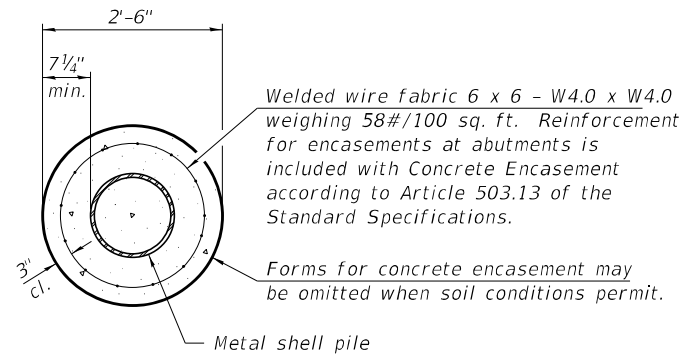


SECTION A-A

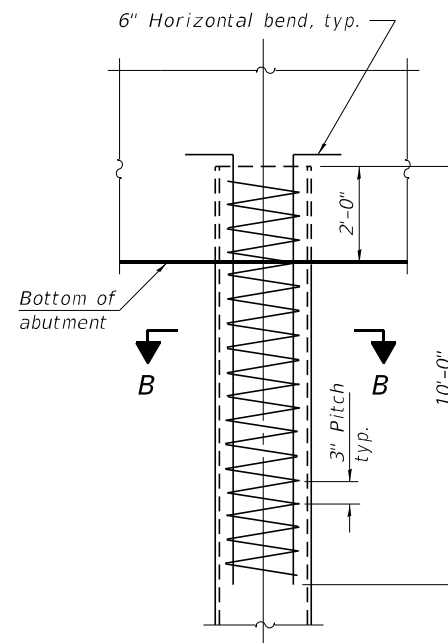

ELEVATION

REINFORCEMENT AT ABUTMENTS
(Omit when concrete encasement is specified)

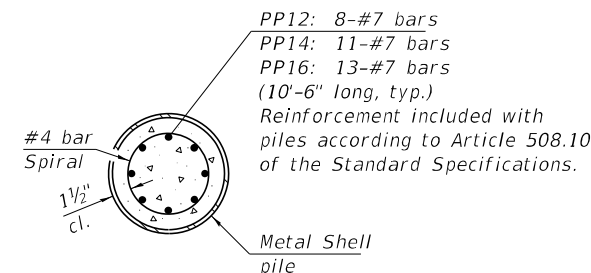


SECTION B-B

Note:
The metal shell piles shall be according to Article 1006.05 of the Standard Specifications.

F-MS

4-4-2025

FILE NAME = 190501-shl-bridge.dgn		USER NAME = rmosick	DESIGNED - S.M.S.	REVISED -	STATE OF ILLINOIS DEPARTMENT OF TRANSPORTATION	METAL SHELL PILE DETAILS SN 058-0139(E.B.) & 058-0140(W.B.)	F.A.I.		SECTION	COUNTY	TOTAL SHEETS	SHEET NO.
HAMPTON, LENZINI AND RENWICK, INC. 3335 STEVENSON DRIVE, SUITE 201 SPRINGFIELD, ILLINOIS 62710		PLOT SCALE =	CHECKED - S.W.M.	REVISED -			72	(58-63HVB)BR	MACON	122	105	
ILLINOIS PROFESSIONAL DESIGN FIRM LS / PE / SE CORP. 164.000959		PLOT DATE = 8/21/2025	DRAWN - R.D.H.	REVISED -			CONTRACT NO. 74705					
			CHECKED - S.M.S.	REVISED -			SHEET NO. 65 OF 70 SHEETS					
							ILLINOIS FED. AID PROJECT					

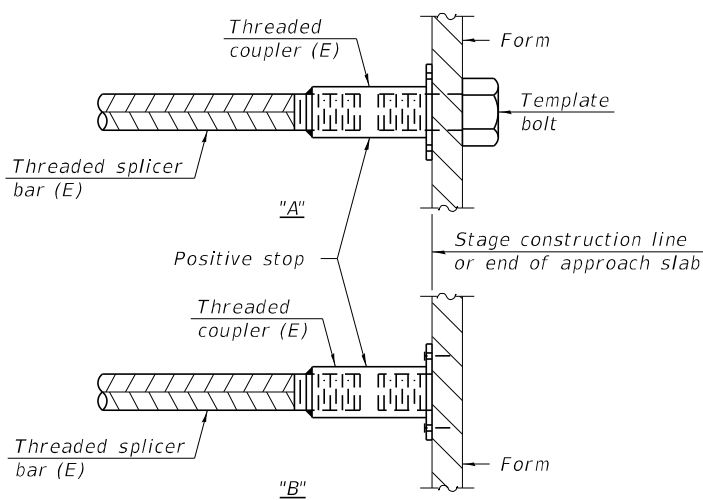

STANDARD MECHANICAL SPLICER

SN 058-0139 (E.B.)

<i>Location</i>	<i>Bar size</i>	<i>No. assemblies required</i>
<i>Pier Crash Wall</i>	<i>#6</i>	<i>132</i>
<i>Pier Column</i>	<i>#8</i>	<i>110</i>
<i>Subtotal Mechanical Splicers =</i>		<i>242</i>

INSTALLATION AND SETTING METHODS

(E) : Indicates epoxy coating.

SN 058-0140 (W.B.)

Location	Bar size	No. required Superstructure	No. required Substructure	Minimum lap length
S. Appr. Pvt. (Conc. Overlay) Top	#4	15	-	2'-2"
S. Appr. Pvt. (Conc. Overlay) Top	#5	16	-	3'-6"
S. Appr. Pvt. (Footings) Top & Bott.	#5	-	40	3'-6"
N. Appr. Pvt. (Conc. Overlay) Top	#4	15	-	2'-2"
N. Appr. Pvt. (Conc. Overlay) Top	#5	16	-	3'-6"
N. Appr. Pvt. (Footings) Top & Bott.	#5	-	40	3'-6"
Superstructure (Top of Slab)	#5	580	-	3'-6"
Superstructure (Bott. of Slab)	#5	355	-	3'-6"
S. Diaphragm (Back Face)	#6	5	-	4'-10"
N. Diaphragm (Back Face)	#6	6	-	4'-10"
S. Abutment Cap	#5	-	14	3'-7"
S. Abutment Cap	#7	-	8	6'-0"
N. Abutment Cap	#5	-	18	3'-7"
N. Abutment Cap	#7	-	8	6'-0"
Pier Cap	#5	-	16	3'-7"
Pier Cap	#9	-	27	10'-0"
Pier Crash Wall	#8	-	6	5'-6"
Pier Footing	#5	-	20	3'-7"
Subtotal Bar Splicers =		1,008	197	

See approved list of bar splicer assemblies and mechanical splicers for alternatives.

**Illinois Department
of Transportation**
Division of Highways
DOT D7

SOIL BORING LOG

Page 1 of 3

Date 7/6/21

ROUTE FAI 72 (I-72) DESCRIPTION I-72 over IL 121 and CN/ICC Railroad LOGGED BY Sandschafer

SECTION (58-63HVB)BR LOCATION SW 1/4, SEC. 29, TWP. 17N, RNG. 2E, 3rd PM
Latitude N 39.094004, Longitude W 89.007421

COUNTY Macon DRILLING METHOD Hollow stem auger & split spoon HAMMER Auto ETR = 91.8% @ 57.4 bpm

STRUCT. NO. 058-0074-0075 (E)
Station 724+45.63

BORING NO. 1 - West Abutment
Station 722+38
Offset 0.0 ft Centerline
Ground Surface Elev. 710.78 ft

D E P T H	B L O W S	U C S Q _u	M O I S T	Surface Water Elev. <u>NA</u> ft	D E P T H	B L O W S	U C S Q _u	M O I S T
(ft)	(/ft)	(tsf)	(%)	Stream Bed Elev. <u>NA</u> ft	(ft)	(/ft)	(tsf)	(%)
				Groundwater Elev.: First Encounter <u>666.3</u> ft ▼ Upon Completion <u>Washed</u> ft After <u>24</u> Hrs. <u>700.8</u> ft ▼				
Brown, CLAY				Very stiff, moist, grey, CLAY LOAM Till (Embankment)	5 6	2.5 B	11	
708.78					688.78			
Very stiff, moist, brown, CLAY LOAM Till (Embankment)	4 5 7	3.1 B	9	Hard, moist, grey, CLAY Till (Embankment)	6 8	5.8 B	10	
Brown/grey	-3 3 7	3 3.1 B	10	Very stiff	-25 4 5	3 2.5 B	11	
703.78								
Hard, moist, grey, CLAY Till (Embankment)	3 3 6	4.5 B	12		2 5 6	3.0 P	11	
701.28					681.28			
Medium, moist, grey, SANDY CLAY (Embankment)	3 4 4	0.8 B	11	Very stiff, moist, grey, CLAY	-30 6 10	3 2.7 B	18	
698.78								
Stiff, moist, grey, CLAY (Embankment) Broken, reassembled	3 5 7	1.2 B	13					
	-15 2 4	1.8 B	11	Stiff, brown	-35 1 3 3	1.2 B	15	
	2 3 4	1.8 B	11					
691.28					671.28			
690.78	-20	4		Hard, moist, brown, CLAY Till	670.78	40	3	

The Unconfined Compressive Strength (UCS) Failure Mode is indicated by (B-Bulge, S-Shear, P-Penetrometer, E-Estimated)
The SPT (N value) is the sum of the last two blow values in each sampling zone (AASHTO T206), WH-Weight of Hammer.
BBS, form 137 (Rev. 8-99)

SOIL BORING 058-0074-0075 SOIL 2021 GFI IL DOT G01 7/29/21

Illinois Department of Transportation

Division of Highways
IDOT D7

SOIL BORING LOG

Page 2 of 3

Date 7/6/21

ROUTE FAI 72 (I-72) DESCRIPTION I-72 over IL 121 and CN/ICC Railroad LOGGED BY Sandschafer

SECTION (58-63HVB)BR LOCATION SW 1/4, SEC. 29, TWP. 17N, RNG. 2E, 3rd PM

Latitude N 39.694004, Longitude W 89.007421

COUNTY Macon DRILLING METHOD Hollow stem auger & split spoon HAMMER Auto ETR = 91.8% @ 57.4 bpm

STRUCT. NO. 058-0074-.0075 (E)
058-0139-.0140 (P)
Station 724+45.63

BORING NO. 1 - West Abutment
Station 722+38
Offset 0.0 ft Centerline
Ground Surface Elev. 710.78 ft

DEPTH H S	B L O W S	U C S Qu	M O I S T
(ft)	(/6")	(tsf)	(%)

Surface Water Elev.	NA	ft
Stream Bed Elev.	NA	ft

Groundwater Elev.:		ft
First Encounter	666.3	ft
Upon Completion	Washed	ft
After 24 Hrs.	700.8	ft

DEPTH H S	B L O W S	U C S Qu	M O I S T
(ft)	(/6")	(tsf)	(%)

Hard, moist, brown, CLAY Till

8	4.1	12
12	B	

Very stiff, moist, grey, SANDY SILT

10	2.6	22
13	S	

Very stiff, grey

-45	2	
4	3.9	11
8	B	

-45	7	
13	3.9	20
14	S	

Very stiff, moist, grey, SILTY CLAY

-55	2	
5	2.7	15
7	B	

Medium, moist, grey, LOAM

-75	2	
3	0.6	14
4	B	

The Unconfined Compressive Strength (UCS) Failure Mode is indicated by (B-Bulge, S-Shear, P-Penetrometer, E-Estimated)
The SPT (N value) is the sum of the last two blow values in each sampling zone (AASHTO T206), WH-Weight of Hammer.
BBS, form 137 (Rev. 8-99)

SOIL BORING 588-0074-.0075 SOIL 2021 GPO : IL DOT GDT 7/9/21

Illinois Department
of Transportation
Division of Highways
IDOT D7

SOIL BORING LOG

Page 3 of 3

Date 7/6/21

ROUTE FAI 72 (I-72) DESCRIPTION I-72 over IL 121 and CN/ICC Railroad LOGGED BY E. Sandschafer

SECTION (58-63HVB)BR LOCATION SW 1/4, SEC. 29, TWP. 17N, RNG. 2E, 3rd PM.

Latitude N 39.894004, Longitude W 89.007421

COUNTY Macon DRILLING METHOD Hollow stem auger & split spoon HAMMER Auto ETR = 91.8% @ 57.4 bpm

STRUCT. NO. 058-0074-.0075 (E)
Station 058-0139-.0140 (P)

Station 724+45.63

BORING NO. 1 - West Abutment

Station 722+38

Offset 0.0 ft Centerline

Ground Surface Elev. 710.78 ft

D E P T H	B L O W S	U C S Qu	M O I S T
(ft)	(/6")	(tsf)	(%)

Surface Water Elev. NA ft
Stream Bed Elev. NA ft

Groundwater Elev.:
First Encounter 666.3 ft ✓
Upon Completion Washed ft
After 24 Hrs. 700.8 ft ✓

Hard, moist, grey, CLAY LOAM Till

5	4.1	11
6	B	

526.28

Stiff, moist, grey, CLAY LOAM

-85	1	
1	1.8	13
4	B	

Medium

-90	3	
4	0.6	14
4	B	

616.28

Very stiff, moist, grey, CLAY Till

-95	9	
12	3.9	9
18	B	

614.78

Benchmark: DEC MAINT AZ -
Brass disk set in concrete at Sta.
909+40, 115' LT.
End of Boring

-100		
------	--	--

SOIL BORING 058-0074-.0075 0074 0075 DIV. II IDOT D07 7/20/21

The Unconfined Compressive Strength (UCS) Failure Mode is indicated by (B-Bulge, S-Shear, P-Penetrometer, E-Estimated)
The SPT (N value) is the sum of the last two blow values in each sampling zone (AASHTO T206), WH-Weight of Hammer.
BBS, form 137 (Rev. 8-99)

BORING 1

FILE NAME = 190501-shl-bridge.dgn	USER NAME = rmosick	DESIGNED - S.M.S.	REVISED -	STATE OF ILLINOIS DEPARTMENT OF TRANSPORTATION	BORINGS SN 058-0139(E.B.) & 058-0140(W.B.)	F.A.I.	SECTION	COUNTY	TOTAL SHEETS	SHEET NO.	
 HAMPTON, LENZINI AND RENWICK, INC. 3018 STEVENSON DRIVE, SUITE 201 SPRINGFIELD, ILLINOIS 62703 ILLINOIS PROFESSIONAL DESIGN FIRM L.L.P. (A SEC CORP.) RA-000093	PLOT SCALE =	CHECKED - S.W.M.	REVISED -			72	(58-63HVB)BR	MACON	122	107	
	PLOT DATE = 8/21/2025	DRAWN - R.D.H.	REVISED -			CONTRACT NO. 74705					
		CHECKED - S.M.S.	REVISED -			ILLINOIS FED. AID PROJECT					
SHEET NO. 67 OF 70 SHEETS											



Illinois Department
of Transportation
Division of Highways
IDOT D7

SOIL BORING LOG

Page 1 of 3

Date 5/24/21

ROUTE FAI 72 (I-72) DESCRIPTION I-72 over IL 121 and CN/CC Railroad LOGGED BY: Sandschafer

SECTION (58-63HVB)BR LOCATION SW 1/4, SEC. 29, TWP. 17N, RNG. 2E, 3rd PM

COUNTY Macon DRILLING METHOD Hollow stem auger & split spoon HAMMER Auto ETR = 91.8% @ 57.4 bpm

STRUCT. NO. 058-0074-.0075 (E)
Station 724+45.63
BORING NO. 2 - Pier 1
Station 724+09
Offset 118.0 ft LT
Ground Surface Elev. 683.26 ft

DEPTH (ft)	SOIL TYPE	WATER	TEMP	MOISTURE (%)	UNCONSOLIDATED	TESTS
0	Asphalt Shoulder					
1	Grey, CLAY Till					
2	Very stiff, moist					
3						
4						
The Unconfined Compressive Strength (UCS) Failure Mode is indicated by (B-Bulge, S-Shear, P-Penetrometer, E-Estimated)
The SPT (N value) is the sum of the last two blow values in each sampling zone (AASHTO T206), WH-Weight of Hammer.
BBS, form 137 (Rev. 8-99)



Illinois Department
of Transportation
Division of Highways
IDOT D7

SOIL BORING LOG

Page 2 of 3

Date 5/24/21

ROUTE FAI 72 (I-72) DESCRIPTION I-72 over IL 121 and CN/CC Railroad LOGGED BY: Sandschafer

SECTION (58-63HVB)BR LOCATION SW 1/4, SEC. 29, TWP. 17N, RNG. 2E, 3rd PM

COUNTY Macon DRILLING METHOD Hollow stem auger & split spoon HAMMER Auto ETR = 91.8% @ 57.4 bpm

STRUCT. NO. 058-0074-.0075 (E)
Station 724+45.63
BORING NO. 2 - Pier 1
Station 724+09
Offset 118.0 ft LT
Ground Surface Elev. 683.26 ft

DEPTH (ft)	SOIL TYPE	WATER	TEMP	MOISTURE (%)	UNCONSOLIDATED	TESTS
0	Stiff, moist, grey, CLAY Till					
1						
2						
The Unconfined Compressive Strength (UCS) Failure Mode is indicated by (B-Bulge, S-Shear, P-Penetrometer, E-Estimated)
The SPT (N value) is the sum of the last two blow values in each sampling zone (AASHTO T206), WH-Weight of Hammer.
BBS, form 137 (Rev. 8-99)



Illinois Department
of Transportation
Division of Highways
IDOT D7

SOIL BORING LOG

Page 3 of 3

Date 5/24/21

ROUTE FAI 72 (I-72) DESCRIPTION I-72 over IL 121 and CN/CC Railroad LOGGED BY: Sandschafer

SECTION (58-63HVB)BR LOCATION SW 1/4, SEC. 29, TWP. 17N, RNG. 2E, 3rd PM

COUNTY Macon DRILLING METHOD Hollow stem auger & split spoon HAMMER Auto ETR = 91.8% @ 57.4 bpm

STRUCT. NO. 058-0074-.0075 (E)
Station 724+45.63
BORING NO. 2 - Pier 1
Station 724+09
Offset 118.0 ft LT
Ground Surface Elev. 683.26 ft

Stiff, moist, brown, SILTY CLAY	8 10	1.7 B	11	
---------------------------------	---------	----------	----	--	--	



Illinois Department
of Transportation
Division of Highways
IDOT D7

SOIL BORING LOG

Page 1 of 3

Date 5/25/21

ROUTE FAI 72 (I-72) DESCRIPTION I-72 over IL 121 and CN/CC Railroad LOGGED BY: Sandschafer

SECTION (58-63HVB)BR LOCATION SW 1/4, SEC. 29, TWP. 17N, RNG. 2E, 3rd PM

COUNTY Macon DRILLING METHOD Hollow stem auger & split spoon HAMMER Auto ETR = 91.8% @ 57.4 bpm

STRUCT. NO. 058-0074-.0075 (E)
Station 724+45.63
BORING NO. 3 - Pier 2
First Encounter 617.1 ft
Station 724+95
Offset 168.0 ft RT
Ground Surface Elev. 681.61 ft

DEPTH (ft)	SOIL TYPE	WATER	TEMP	MOISTURE (%)	UNIT WEIGHT (pcf)	LOG
0	Aggregate Shoulder					680.61
1	Brown, CLAY					
2	Stiff, moist					659.61
3						
4						
The Unconfined Compressive Strength (UCS) Failure Mode is indicated by (B-Bulge, S-Shear, P-Penetrometer, E-Estimated)
The SPT (N value) is the sum of the last two blow values in each sampling zone (AASHTO T206), WH-Weight of Hammer.
BBS, form 137 (Rev. 8-99)



Illinois Department
of Transportation
Division of Highways
IDOT D7

SOIL BORING LOG

Page 2 of 3

Date 5/25/21

ROUTE FAI 72 (I-72) DESCRIPTION I-72 over IL 121 and CN/CC Railroad LOGGED BY: Sandschafer

SECTION (58-63HVB)BR LOCATION SW 1/4, SEC. 29, TWP. 17N, RNG. 2E, 3rd PM

COUNTY Macon DRILLING METHOD Hollow stem auger & split spoon HAMMER Auto ETR = 91.8% @ 57.4 bpm

STRUCT. NO. 058-0074-.0075 (E)
Station 724+45.63
BORING NO. 3 - Pier 2
First Encounter 617.1 ft
Station 724+95
Offset 168.0 ft RT
Ground Surface Elev. 681.61 ft

DEPTH (ft)	SOIL TYPE	WATER	TEMP	MOISTURE (%)	UNIT WEIGHT (pcf)	LOG
0	Very stiff, moist, grey, CLAY Till					
1						
2						
The Unconfined Compressive Strength (UCS) Failure Mode is indicated by (B-Bulge, S-Shear, P-Penetrometer, E-Estimated)
The SPT (N value) is the sum of the last two blow values in each sampling zone (AASHTO T206), WH-Weight of Hammer.
BBS, form 137 (Rev. 8-99)



Illinois Department
of Transportation
Division of Highways
IDOT D7

SOIL BORING LOG

Page 3 of 3

Date 5/25/21

ROUTE FAI 72 (I-72) DESCRIPTION I-72 over IL 121 and CN/CC Railroad LOGGED BY: Sandschafer

SECTION (58-63HVB)BR LOCATION SW 1/4, SEC. 29, TWP. 17N, RNG. 2E, 3rd PM

COUNTY Macon DRILLING METHOD Hollow stem auger & split spoon HAMMER Auto ETR = 91.8% @ 57.4 bpm

STRUCT. NO. 058-0074-.0075 (E)
Station 724+45.63
BORING NO. 3 - Pier 2
First Encounter 617.1 ft
Station 724+95
Offset 168.0 ft RT
Ground Surface Elev. 681.61 ft

DEPTH (ft)	SOIL TYPE	WATER	TEMP	MOISTURE (%)	UNIT WEIGHT (pcf)	LOG
0	Very stiff, moist, grey/blue, CLAY Till					
1						
2						
Illinois Department of Transportation

Division of Highways
ISOT 07

SOIL BORING LOG

Page 1 of 3

Date 7/7/21

ROUTE FAI 72 (I-72) DESCRIPTION I-72 over IL 121 and CN/ICC Railroad LOGGED BY: Sandschafer

SECTION (58-63HVB)BR LOCATION SW 1/4, SEC. 29, TWP. 17N, RNG. 2E, 3rd PM Latitude N 38.694599, Longitude W 89.005521

COUNTY Macon DRILLING METHOD Hollow stem auger & split spoon HAMMER Auto ETR = 91.8% @ 57.4 bpm

STRUCT. NO. 058-0074-.0075 (E)
Station 724+45.63

BORING NO. 4 - East Abutment
Station 725+84
Offset 0.0 ft Centerline
Ground Surface Elev. 709.23 ft

D E P T H	B L O W S	U C S	M O I S T		Surface Water Elev.	ft	D E P T H	B L O W S	U C S	M O I S T
					Stream Bed Elev.	ft				
					Groundwater Elev.:					
					First Encounter	624.7 ft				
					Upon Completion	Washed ft				
					After 24 Hrs.	677.2 ft				
(ft)	(/6")	(tsf)	(%)				(ft)	(/6")	(tsf)	(%)
Topsoil					Stiff, moist, grey, CLAY Till Embankment		4	1.9 B	10	
707.23										
Hard, moist, brown, CLAY Till Embankment	4									
	7	7.0 B	10							
	7									
Very stiff, grey	-8	4			Very stiff		-25	2		
	4	2.5 B	11					2	2.7 B	15
	5							6		
Stiff	3							2		
	3	1.2 B	12					6	3.9 B	15
	3							14		
Hard	-10	3			Very stiff, moist, grey, CLAY with SILT		-30	3		
	6	4.3 B	20					5	2.9 B	24
	7							7		
Stiff, rock damaged shoe	3									
	4	1.5 P	12							
	6									
Very stiff	-15	3			Stiff, moist, brown, CLAY		-35	1		
	4	3.3 B	11					3	1.8 B	14
	5							3		
Stiff	3									
	6	1.8 P	12							
	5									
689.23 -20	2				Very stiff, moist, grey, CLAY Till		659.23 -40	8		

The Unconfined Compressive Strength (UCS) Failure Mode is indicated by (B-Bulge, S-Shear, P-Penetrometer, E-Estimated) The SPT (N value) is the sum of the last two blow values in each sampling zone (AASHTO T206), WH-Weight of Hammer.
BBS, form 137 (Rev. 8-99)

SOIL BORING 058-0074-.0075 SOIL 2021 GPJ IL_NOT DOT 7/26/21

Illinois Department
of Transportation

Division of Highways
IDOT D7

SOIL BORING LOG

Page 2 of 3

Date 7/7/21

ROUTE FAI 72 (I-72) DESCRIPTION I-72 over IL 121 and CN/ICC Railroad LOGGED BY Sandschafer

SECTION (58-63HVB)BR LOCATION SW 1/4, SEC. 29, TWP. 17N, RNG. 2E, 3rd PM
Latitude N 39.694599, Longitude W 89.006521

COUNTY Macon DRILLING METHOD Hollow stem auger & split spoon HAMMER Auto ETR = 91.8% @ 57.4 bpm

STRUCT. NO. 058-0074-.0075 (E)
Station 724+45.63

BORING NO. 4 - East Abutment
Station 725+84
Offset 0.0 ft Centerline
Ground Surface Elev. 709.23 ft

D B U M
E L C O
P L C S
T W S Qu I
H S T

Surface Water Elev. NA ft
Stream Bed Elev. NA ft

Groundwater Elev.:
First Encounter 624.7 ft
Upon Completion Washed ft
After 24 Hrs. 677.2 ft

D B U M
E L C O
P L C S
T W S Qu I
H S T

Very stiff, moist, grey, CLAY Till

11 2.1 12
13 B

Stiff, moist, grey, CLAY Till

3 1.2 14
6 B

2" rock in sampler

-45 11
15 2.1 11
17 B

Stiff, moist, grey, SILTY LOAM

644.73
-65 1
4 1.0 19
7 B

Stiff

-55 1
4 1.7 13
6 B

Very stiff

-75 2
7 3.7 11
10 B

649.23 -60 1

629.73

629.23 -80 1

The Unconfined Compressive Strength (UCS) Failure Mode is indicated by (B-Bulge, S-Shear, P-Penetrometer, E-Estimated)
The SPT (N value) is the sum of the last two blow values in each sampling zone (AASHTO T206), WH-Weight of Hammer.

BBS, form 137 (Rev. 8-99)

Illinois Department
of Transportation

Division of Highways
IDOT D7

SOIL BORING LOG

Page 3 of 3

Date 7/7/21

ROUTE FAI 72 (I-72) DESCRIPTION I-72 over IL 121 and CN/ICC Railroad LOGGED BY E. Sandschafer

SECTION (58-63HVB)BR LOCATION SW 1/4, SEC. 29, TWP. 17N, RNG. 2E, 3rd PM.
Latitude N 39.894599, Longitude W 89.006521

COUNTY Macon DRILLING METHOD Hollow stem auger & split spoon HAMMER Auto ETR = 91.8% @ 57.4 bpm

STRUCT. NO. 058-0074--0075 (E)
Station 058-0139--0140 (P)
724+45.63

D B U M
E L C O
P L S I
T H S Qu T

Surface Water Elev. NA ft
Stream Bed Elev. NA ft

D B U M
E L C O
P L S I
T H S Qu T

BORING NO. 4 - East Abutment
Station 725+84
Offset 0.0 ft Centerline
Ground Surface Elev. 709.23 ft

Groundwater Elev.:
First Encounter 624.7 ft
Upon Completion Washed ft
After 24 Hrs. 677.2 ft

(ft) (/6") (tsf) (%) (ft) (/6") (tsf) (%)

Stiff, moist, grey, SANDY CLAY Till 2 1.0 13
4 B

Stiff, moist, brown, SILT with SAND 4 1.2 24
3 BS

Medium, moist, grey, SANDY LOAM 624.73 -85 1 0.5 13
5 7 S

Medium, moist, grey, SILTY CLAY Washed 604.73 -108 4 0.9 18
6 6 B

Medium to dense, moist, grey, SAND with SILT 619.73 -90 7 14 12
16

Very stiff, moist, blue grey, CLAY LOAM Till 599.73 -110 2 5 2.1 18
7 B

Stiff, moist, grey, SANDY CLAY 614.73 -95 13 11 1.3 12
8 B

Benchmark: DEC MAINT AZ - Brass disk set in concrete at Sta. 909+40, 115' LT. End of Boring 593.23 -115 6 13 3.3 12
20 B

609.73 -100 5




-120

The Unconfined Compressive Strength (UCS) Failure Mode is indicated by (B-Bulge, S-Shear, P-Penetrometer, E-Estimated)
The SPT (N value) is the sum of the last two blow values in each sampling zone (AASHTO T206), WH-Weight of Hammer.

BBS, form 137 (Rev. 8-99)

BORING 4

FILE NAME = 190501-shl-bridge.dgn	USER NAME = rmosick	DESIGNED - S.M.S.	REVISED -	STATE OF ILLINOIS DEPARTMENT OF TRANSPORTATION	BORINGS SN 058-0139(E.B.) & 058-0140(W.B.)	F.A.I.	SECTION	COUNTY	TOTAL SHEETS	SHEET NO.	
 HAMPTON, LENZINI AND RENWICK, INC. 3335 STEVENSON DRIVE, SUITE 201 SPRINGFIELD, ILLINOIS 62703 ILLINOIS PROFESSIONAL DESIGN FIRM LS / PG 1 BE CORP. 184-003959	PLOT SCALE =	CHECKED - S.W.M.	REVISED -			72	(58-63HVB)BR	MACON	122	110	
	PLOT DATE = 8/21/2025	DRAWN - R.D.H.	REVISED -			CONTRACT NO. 74705					
		CHECKED - S.M.S.	REVISED -			SHEET NO. 70 OF 70 SHEETS					
						ILLINOIS FED. AID PROJECT					

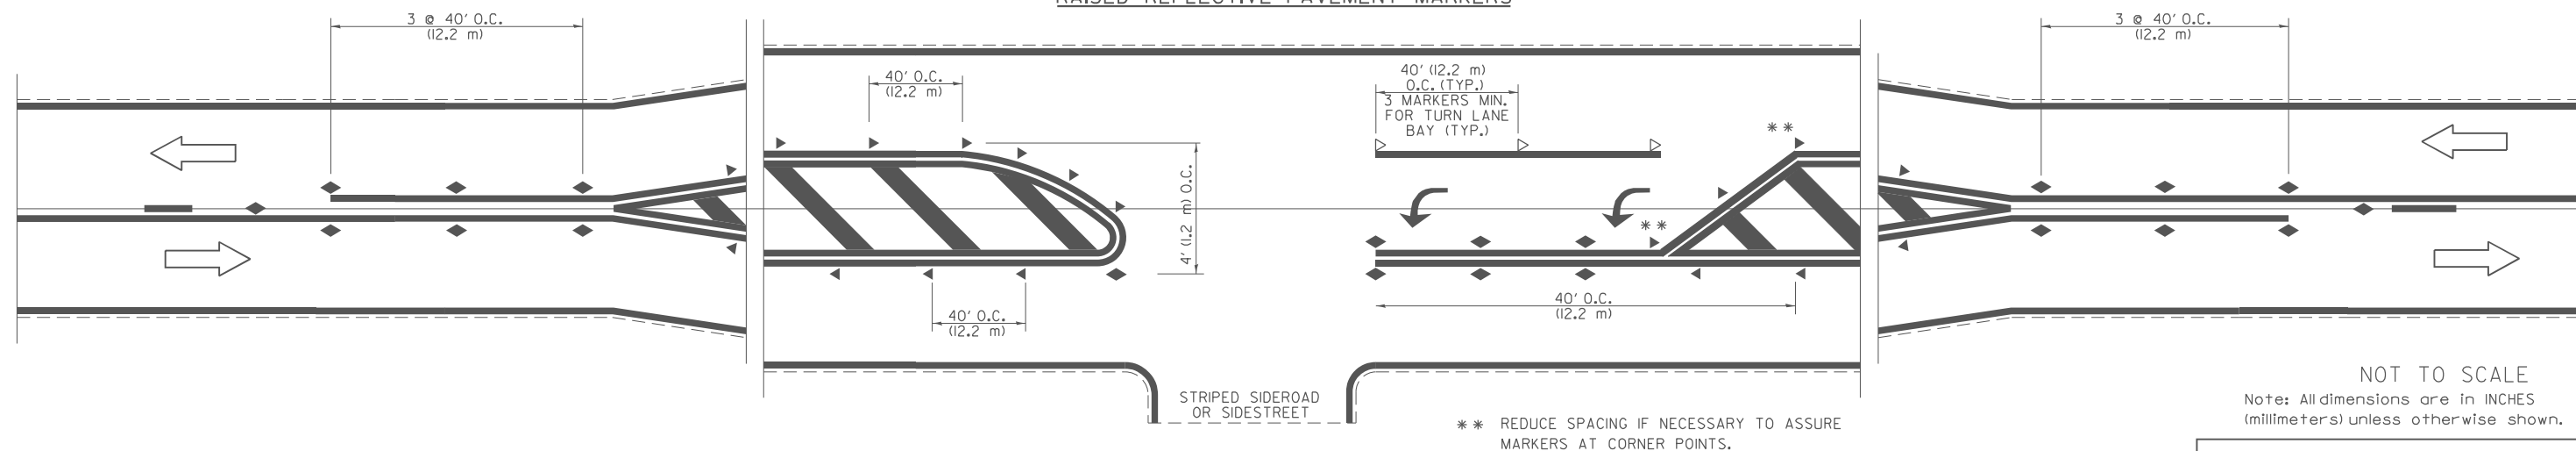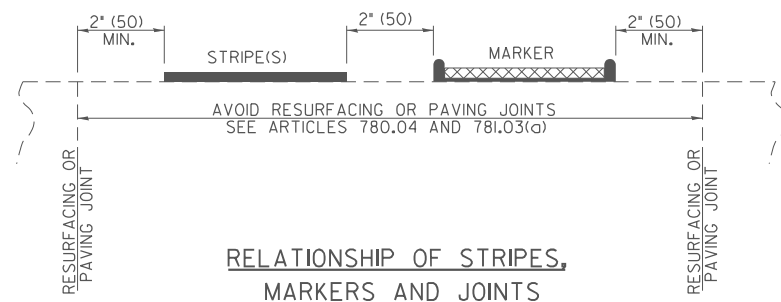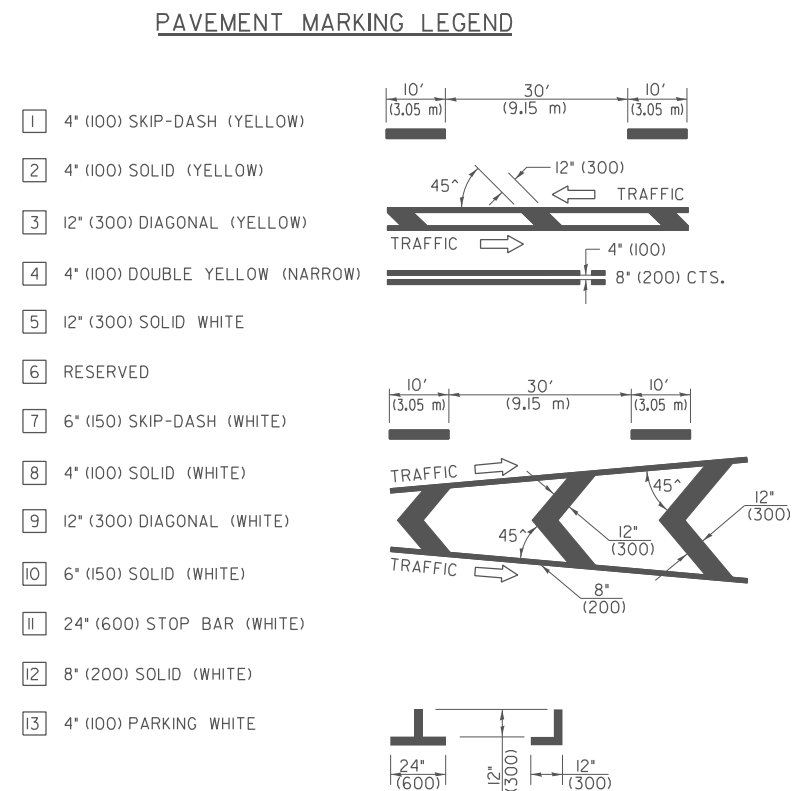


NOT TO SCALE
Note: All dimensions are in INCHES
(millimeters) unless otherwise shown.

DISTRICT 7 DETAIL NO. 78000001

F.A.I. RTE.	SECTION	COUNTY	TOTAL SHEETS	SHEET NO.
72	(58-63 HVB) BR	MACON	122	111
		CONTRACT NO. 74705		
ILLINOIS		FED. AID PROJECT		

ISLAND

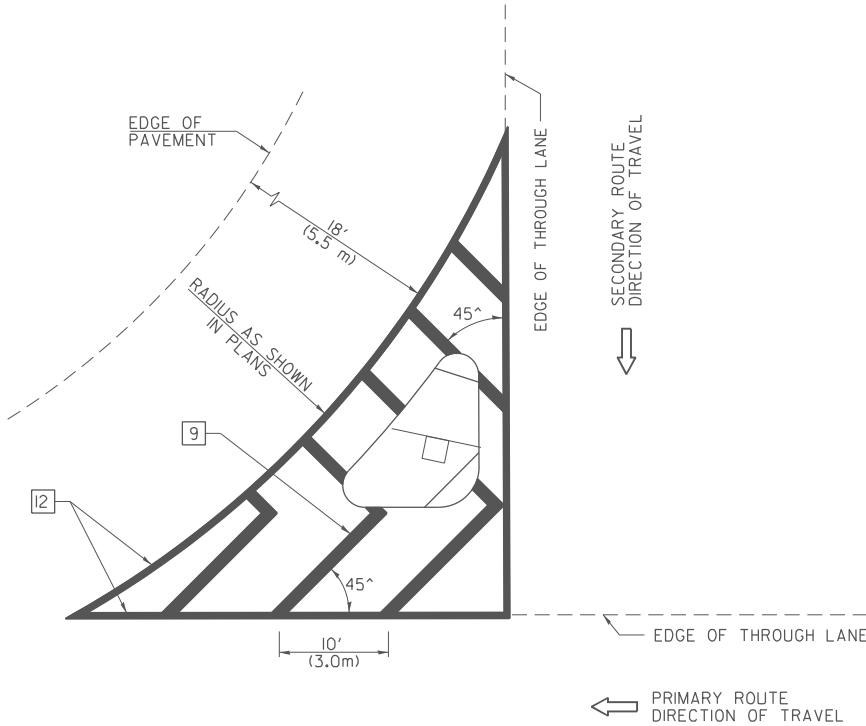


GENERAL NOTES

1. RAISED AND CORRUGATED MEDIANS SHALL BE OUTLINED WITH ☐ IF PRESENT.
2. SOME OF THE INFORMATION INCLUDED WITH THIS DETAIL MAY NOT BE APPLICABLE TO THIS IMPROVEMENT.
3. PAVEMENT MARKINGS ARE TO BE EXTENDED THROUGH OMISSIONS WHEN APPLICABLE.
4. FINAL PAVEMENT MARKINGS SHALL BE IN PLACE PRIOR TO PLACING ANY RAISED REFLECTIVE PAVEMENT MARKERS.
5. THE FOLLOWING CRITERIA SHALL BE USED FOR SELECTING THE DIAGONAL PAVEMENT MARKING SPACING:


<30 MPH	(<50 km/h)	15' (4.5 m)
30-45 MPH	(50-75 km/h)	20' (6.0 m)
>45 MPH	(>75 km/h)	30' (9.0 m)

PAVEMENT MARKING LEGEND

- 1 4" (100) SKIP-DASH (YELLOW)
- 2 4" (100) SOLID (YELLOW)
- 3 12" (300) DIAGONAL (YELLOW)
- 4 4" (100) DOUBLE YELLOW (NARROW)
- 5 12" (300) SOLID WHITE
- 6 RESERVED
- 7 6" (150) SKIP-DASH (WHITE)
- 8 4" (100) SOLID (WHITE)
- 9 12" (300) DIAGONAL (WHITE)
- 10 6" (150) SOLID (WHITE)
- 11 24" (600) STOP BAR (WHITE)
- 12 8" (200) SOLID (WHITE)
- 13 4" (100) PARKING WHITE

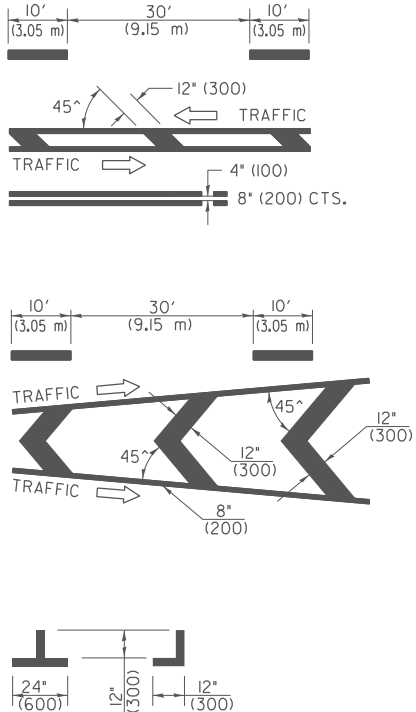

RURAL LEFT TURN STRIPING

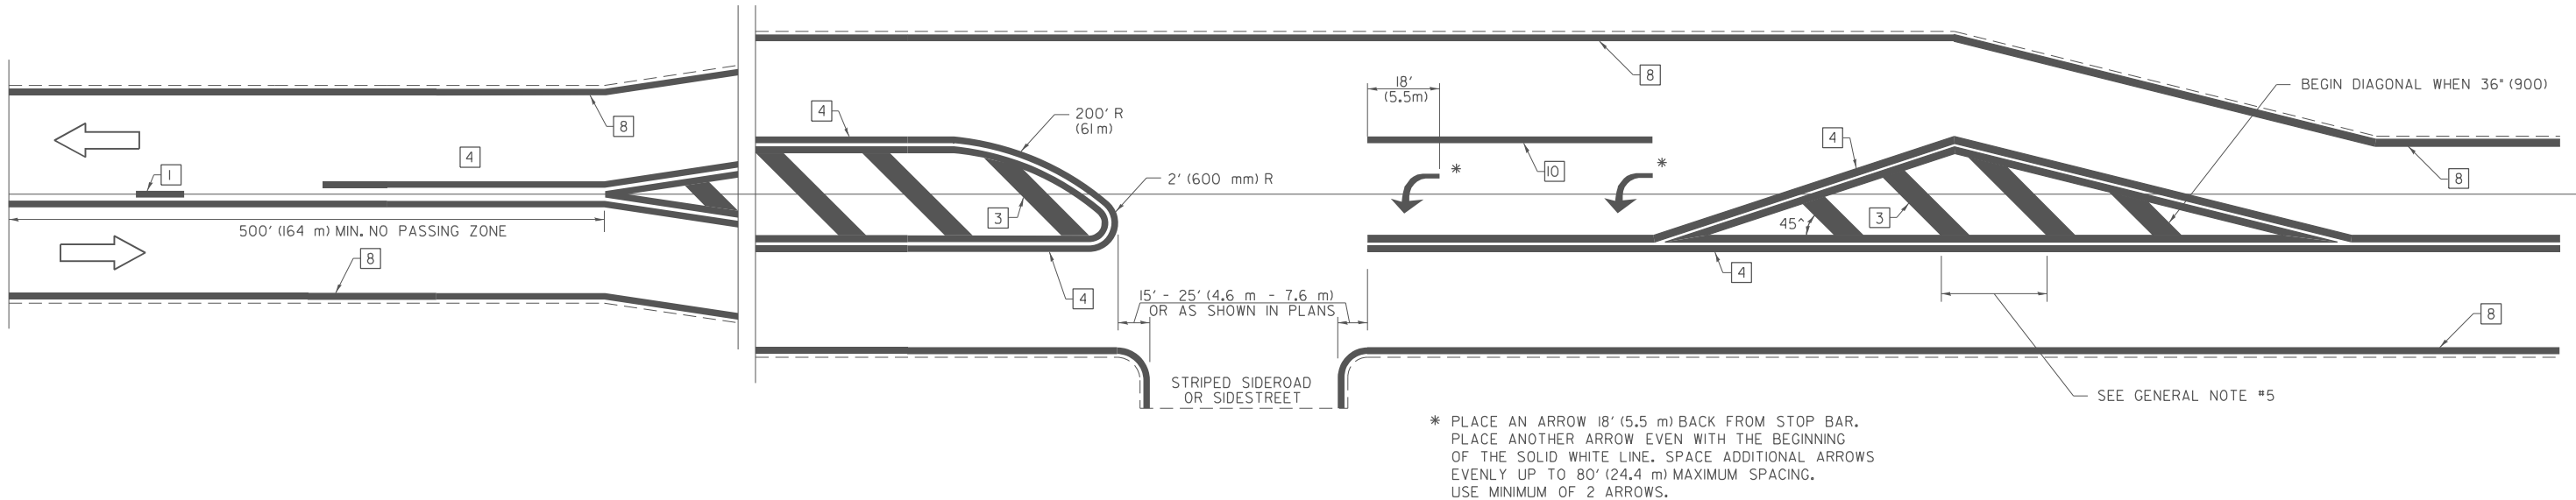


NOT TO SCALE

Note: All dimensions are in INCHES
(millimeters) unless otherwise shown.

DISTRICT 7 DETAIL NO. 78000001

F.A.I. RTE.	SECTION	COUNTY	TOTAL SHEETS	SHEET NO.
72	(58-63 HVB) BR	MACON	122	113
		CONTRACT NO. 74705		
		UNION		
		FED. AID PROJECT		

PAVEMENT MARKING LEGEND

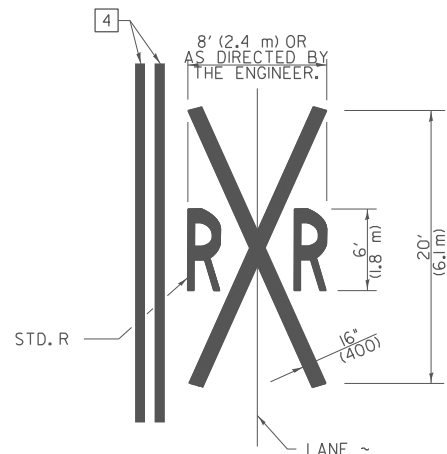


THE TRAVERSE SPREAD OF THE "X"
MAY VARY ACCORDING TO LANE WIDTH.


ON MULTI-LANE ROADS, THE STOP LINES SHALL EXTEND ACROSS ALL APPROACH LANES AND SEPARATE RXR SYMBOLS SHALL BE PLACED ADJACENT TO EACH OTHER IN EACH LANE.

WHEN THE PAVEMENT MARKING SYMBOL IS USED, A PORTION OF THE SYMBOL SHOULD BE LOCATED DIRECTLY ADJACENT TO THE ADVANCE WARNING SIGN (W10-1) AS PLACED BY TABLE II-1, CONDITION B OF THE MUTCD.

- 1 4" (100) SKIP-DASH (YELLOW)
- 2 4" (100) SOLID (YELLOW)
- 3 12" (300) DIAGONAL (YELLOW)
- 4 4" (100) DOUBLE YELLOW (NARROW)
- 5 12" (300) SOLID WHITE
- 6 RESERVED
- 7 6" (150) SKIP-DASH (WHITE)
- 8 4" (100) SOLID (WHITE)
- 9 12" (300) DIAGONAL (WHITE)
- 10 6" (150) SOLID (WHITE)
- 11 24" (600) STOP BAR (WHITE)
- 12 8" (200) SOLID (WHITE)
- 13 4" (100) PARKING WHITE

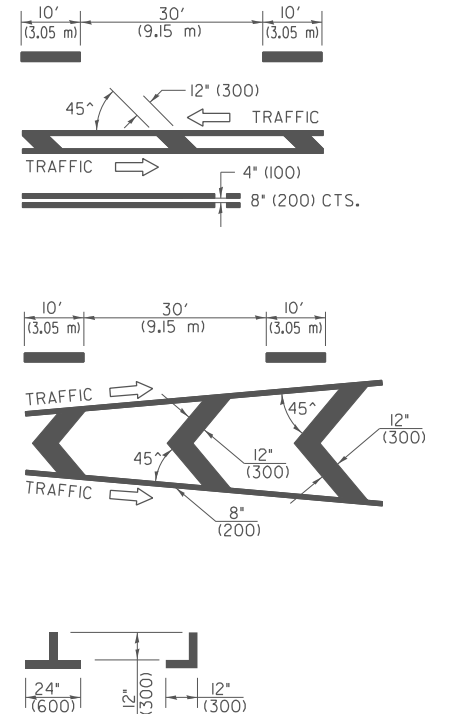

RAILROAD CROSSING WITH INTERCONNECT AND PRE-SIGNALS

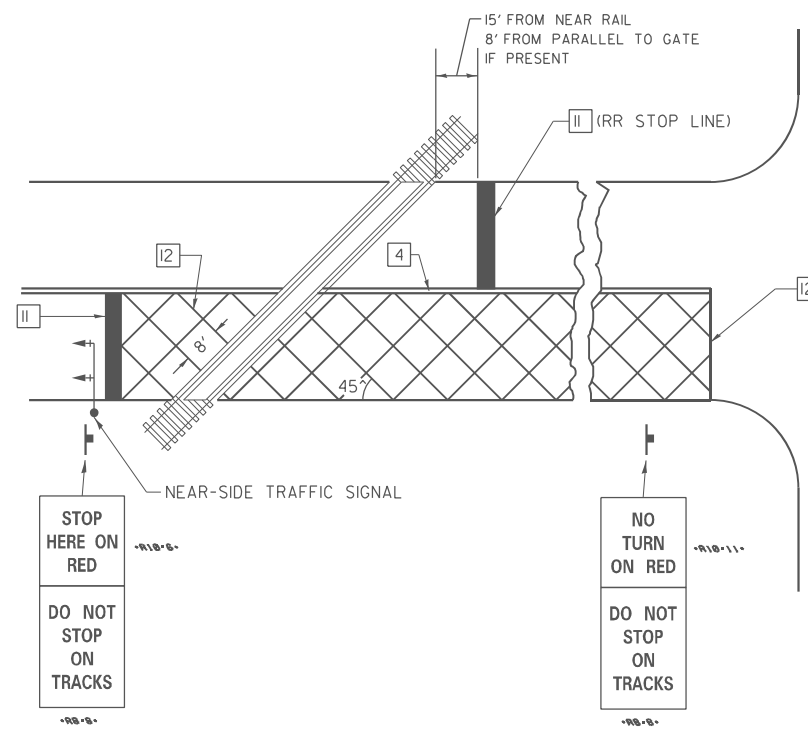


1. SUPPLEMENTAL PAVEMENT MARKINGS TO BE INSTALLED ONLY ON APPROACHES TO INTERSECTIONS CONTROLLED BY TRAFFIC SIGNALS WHICH ARE INTERCONNECTED WITH THE RAILROAD WARNING SIGNALS.
2. EXIST PAVEMENT MARKINGS TO THE INTERSECTION ONLY WHERE NEAR-SIDE TRAFFIC SIGNALS ARE USED.


SUPPLEMENTAL PAVEMENT MARKING TREATMENT FOR RAILROAD-HIGHWAY GRADE CROSSING

Note: All dimensions are in INCHES
(millimeters) unless otherwise shown.


DISTRICT 7 DETAIL NO. 78000001				
F.A.I. RTE.	SECTION	COUNTY	TOTAL SHEETS	SHEET NO.
72	(58-63 HVB) BR	MACON	122	114
		CONTRACT NO. 74705		
		ILLINOIS FED. AID PROJECT		

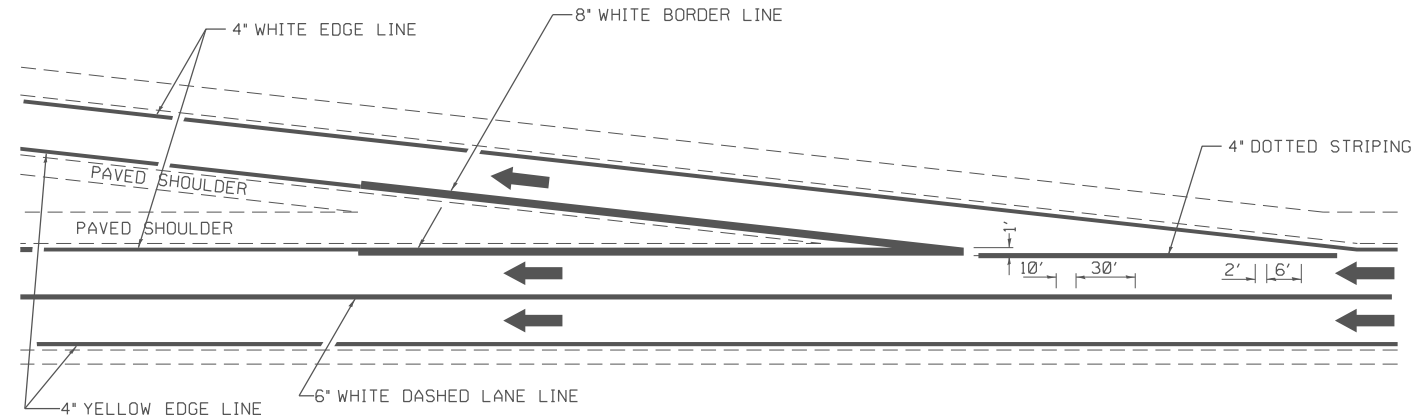

TYPICAL EXIT RAMP MARKING

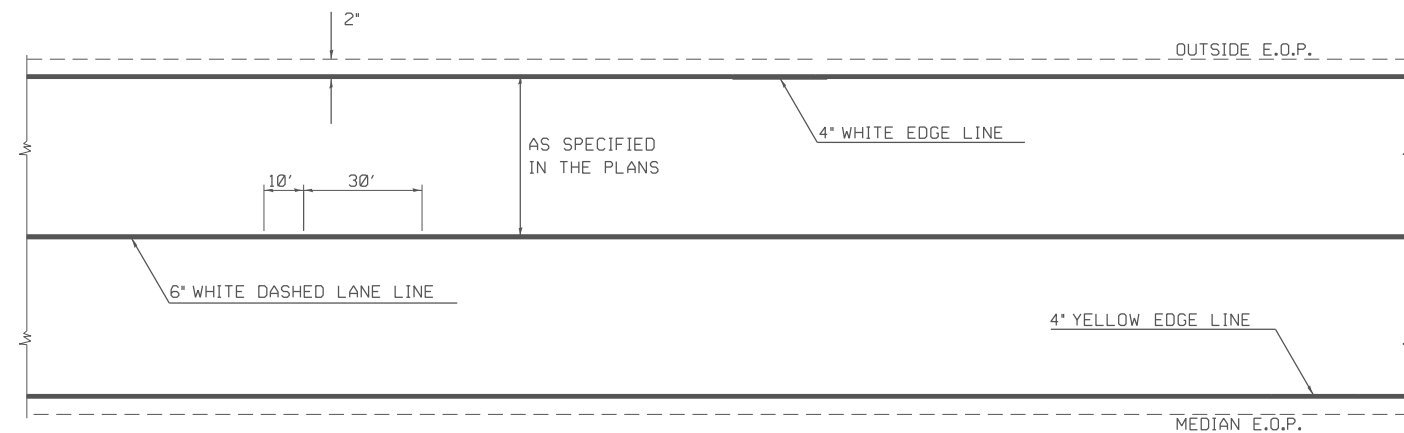

TYPICAL CENTERLINE & EDGELINE MARKINGS

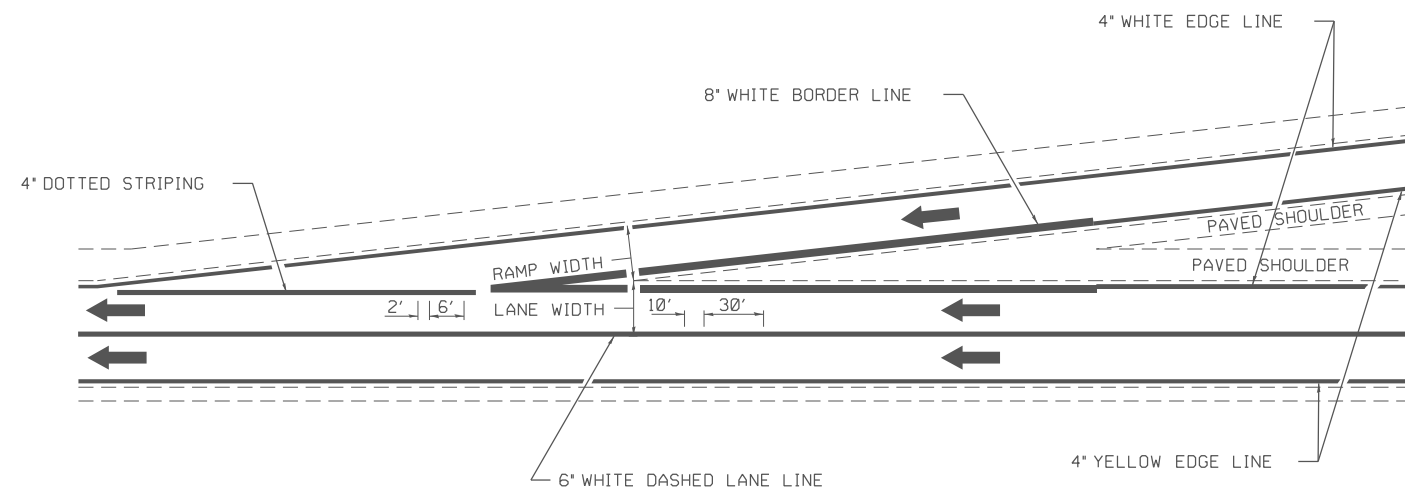

TYPICAL ENTRANCE RAMP MARKING

NOT TO SCALE

MODEL: D7 Standards-5 [Sheet]
FILE NAME: P:\5XXXXX\2XX-63XX\5289 - PTB 201-037 D7 VV_HLR\Work Order #3\CADD Data\Sheets\074705-sh-H-D7 Standards.dgn



USER NAME = kulrich	DESIGNED -	REVISED -
	DRAWN -	REVISED -
	CHECKED -	REVISED -
PLOT DATE = 8/21/2025	DATE -	REVISED -

STATE OF ILLINOIS
DEPARTMENT OF TRANSPORTATION

TYPICAL APPLICATIONS OF INTERSTATE PAVEMENT MARKINGS

SCALE: SHEET 1 OF 2 SHEETS STA. TO STA.

DISTRICT 7 DETAIL NO. 78000002

F.A.I. RTE.	SECTION	COUNTY	TOTAL SHEETS	SHEET NO.
72	(58-63 HVB) BR	MACON	122	115
CONTRACT NO. 74705				
ILLINOIS FED. AID PROJECT				

MODEL: D7 Standards-6 [Sheet]
FILE NAME: P:\5XXXXX\2X-X-53XX\5288 - PTB 201-037 D7 VV_HLR\Work Order #3\CADD Data\Sheets\074705-sh-H-D7 Standards.dgn

CIVIL DESIGN, INC.
WBE DBE
EFFINGHAM, IL
LICENSE #184.003222

USER NAME = kulrich

DESIGNED -
DRAWN -
CHECKED -
DATE -

REVISED -
REVISED -
REVISED -
REVISED -

DATE = 8/21/2025


STATE OF ILLINOIS
DEPARTMENT OF TRANSPORTATION

TYPICAL APPLICATIONS OF INTERSTATES PAVEMENT MARKING


SCALE: SHEET 2 OF 2 SHEETS STA. TO STA.

DISTRICT 7 DETAIL NO. 78000002

F.A.I. RTE.	SECTION	COUNTY	TOTAL SHEETS	SHEET NO.
72	(58-63 HVB) BR	MACON	122	116
CONTRACT NO. 74705				
ILLINOIS FED. AID PROJECT				

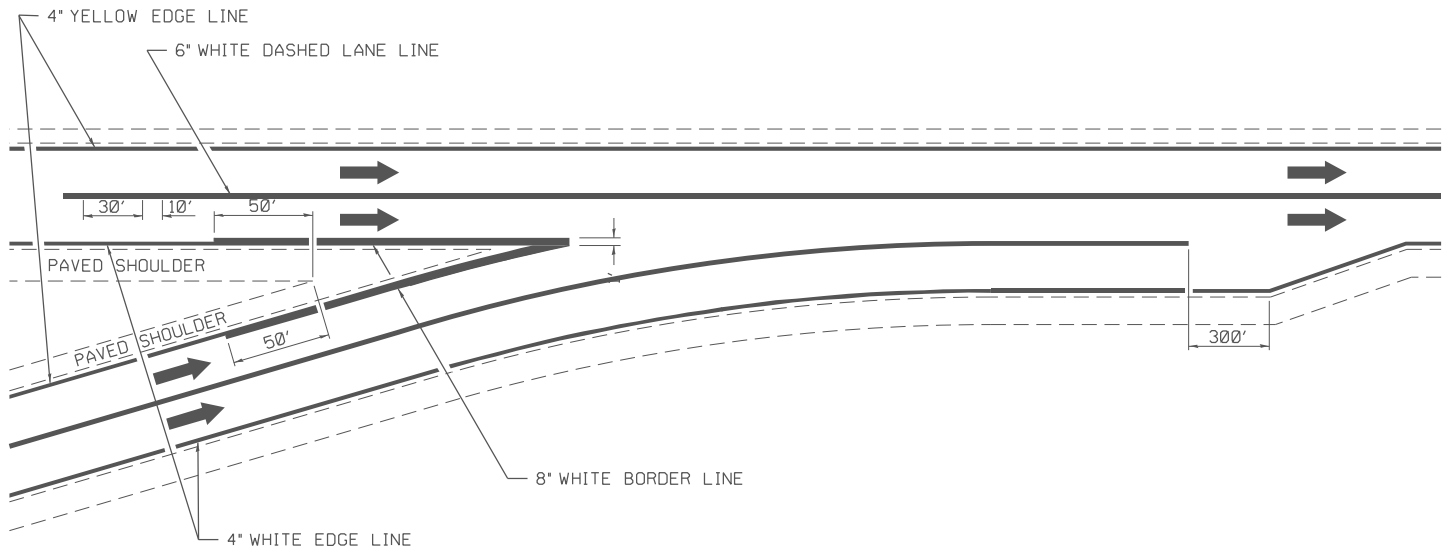


TYPICAL CONVERGENCE MARKING

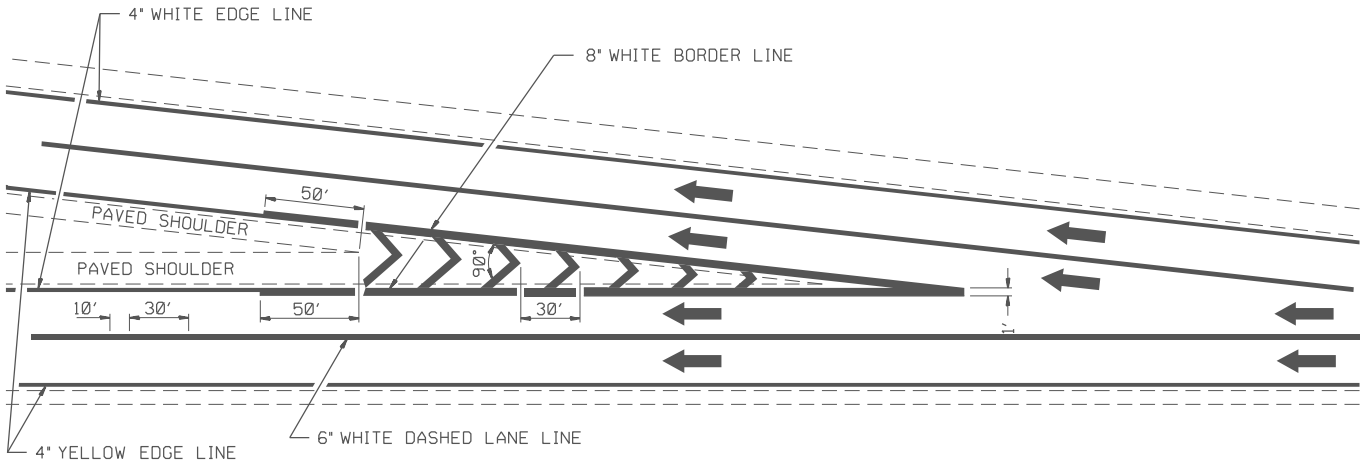


TYPICAL DIVERGENCE MARKING

AERIAL SPEED CHECK ZONES

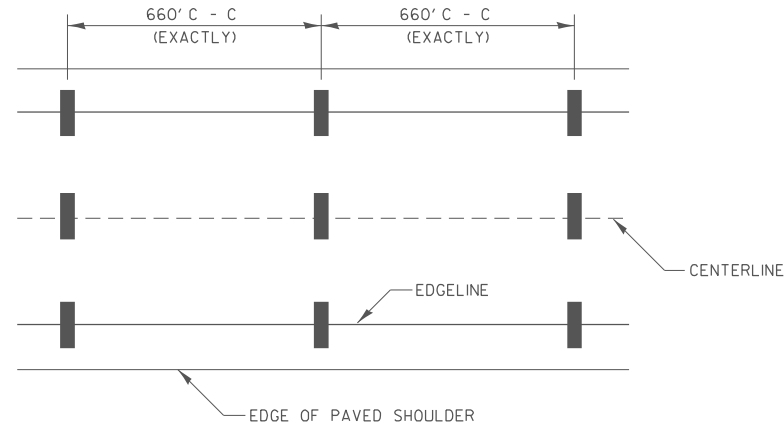

IT WILL BE NECESSARY TO HAVE A REPRESENTATIVE OF THE STATE POLICE PRESENT SO THAT THE ACCURACY OF MEASUREMENT CAN BE ATTESTED TO IN COURT.

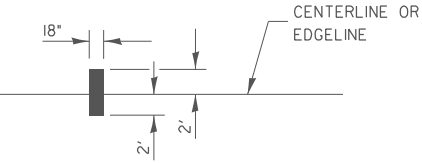

NOT TO SCALE

FINAL SURVEY NOTE BOOK NO.	SURVEYED PLOTTED TEMPLATE AREAS CHECKED	BY	DATE

ORIGINAL SURVEY NOTE BOOK NO.	SURVEYED PLOTTED TEMPLATE AREAS CHECKED	BY	DATE

MODEL: EXCLT72EB - 720+75.00 [Sheet]
FILE NAME: P:\55XXX\62XX\55XX\6288 - FTB 201-037 D7 VV_HLRWOK Order #3\CADD Data\Sheets\0714705-slt-hvstb1.dgn







USER NAME = kulrich		DESIGNED -	REVISED -
		DRAWN -	REVISED -
		CHECKED -	REVISED -
PLOT DATE = 8/21/2025		DATE -	REVISED -

STATE OF ILLINOIS
DEPARTMENT OF TRANSPORTATION

CROSS SECTIONS
I-72 EAST BOUND

SCALE: 1"=10' SHEET 1 OF 6 SHEETS STA. TO STA.

F.A.I. RTE.	SECTION	COUNTY	TOTAL SHEETS	SHEET NO.
72	(58-63 HVB) BR	MACON	122	117
CONTRACT NO. 74705				
ILLINOIS		FED. AID PROJECT		

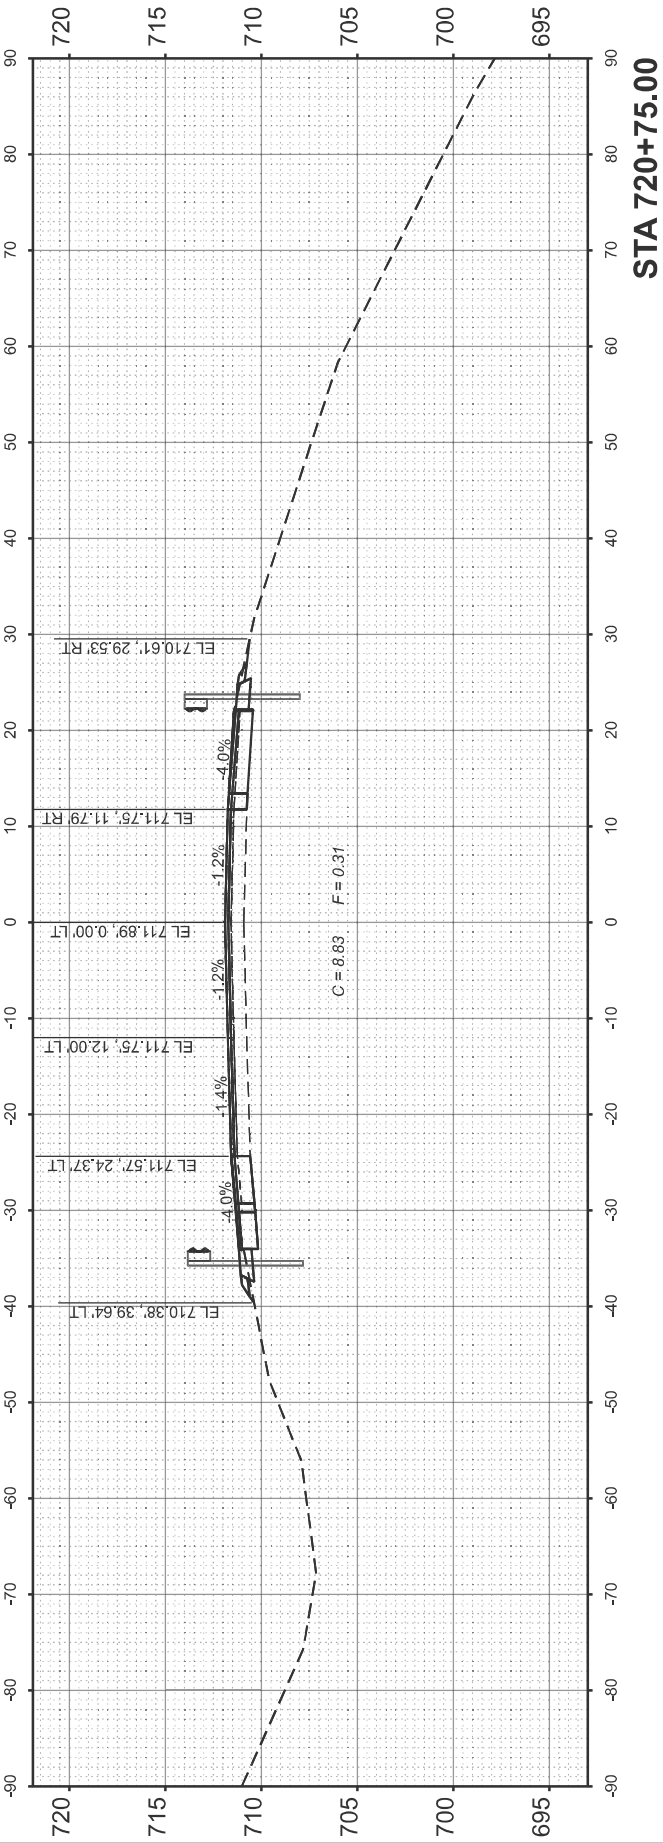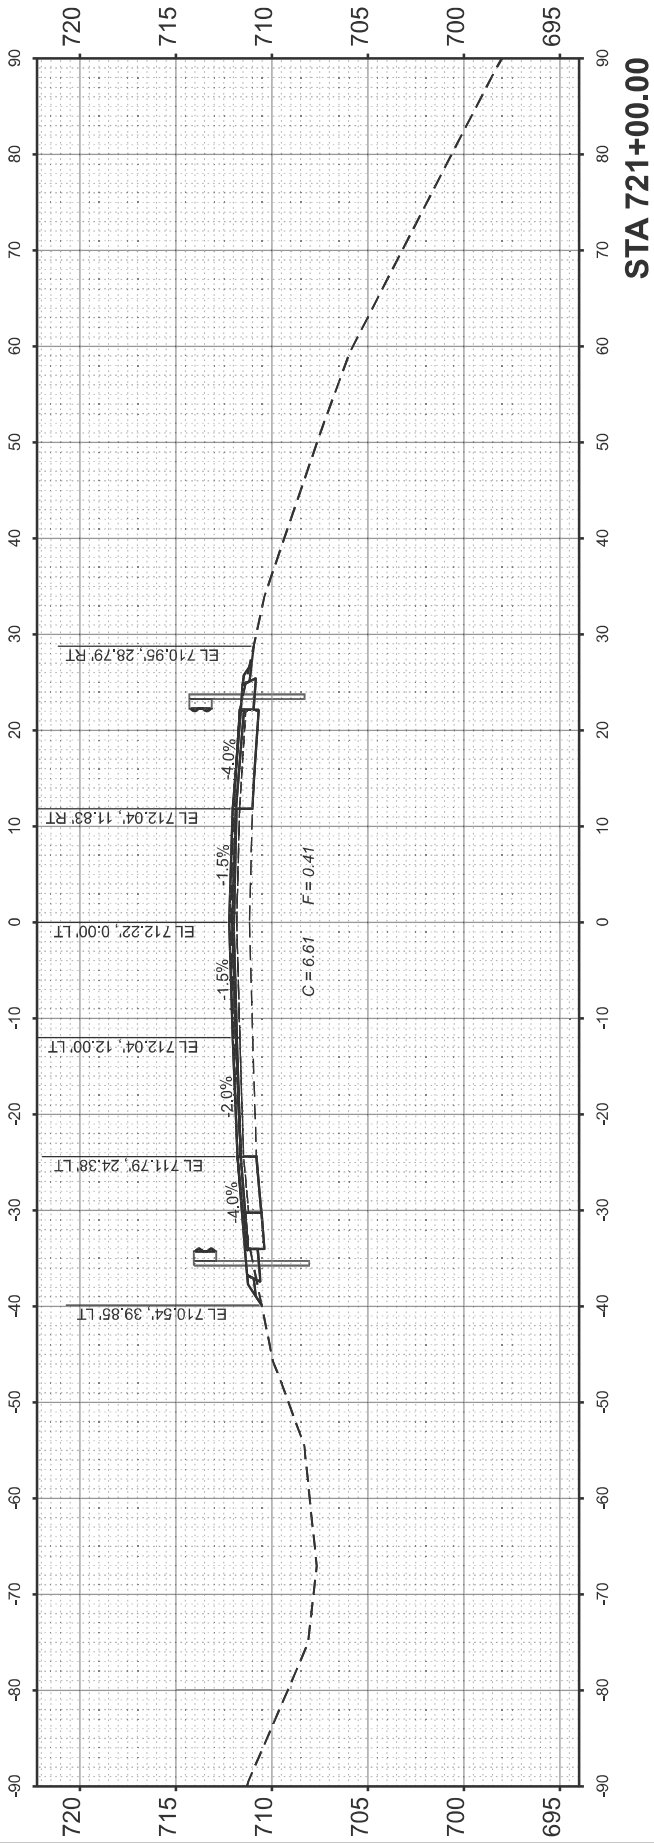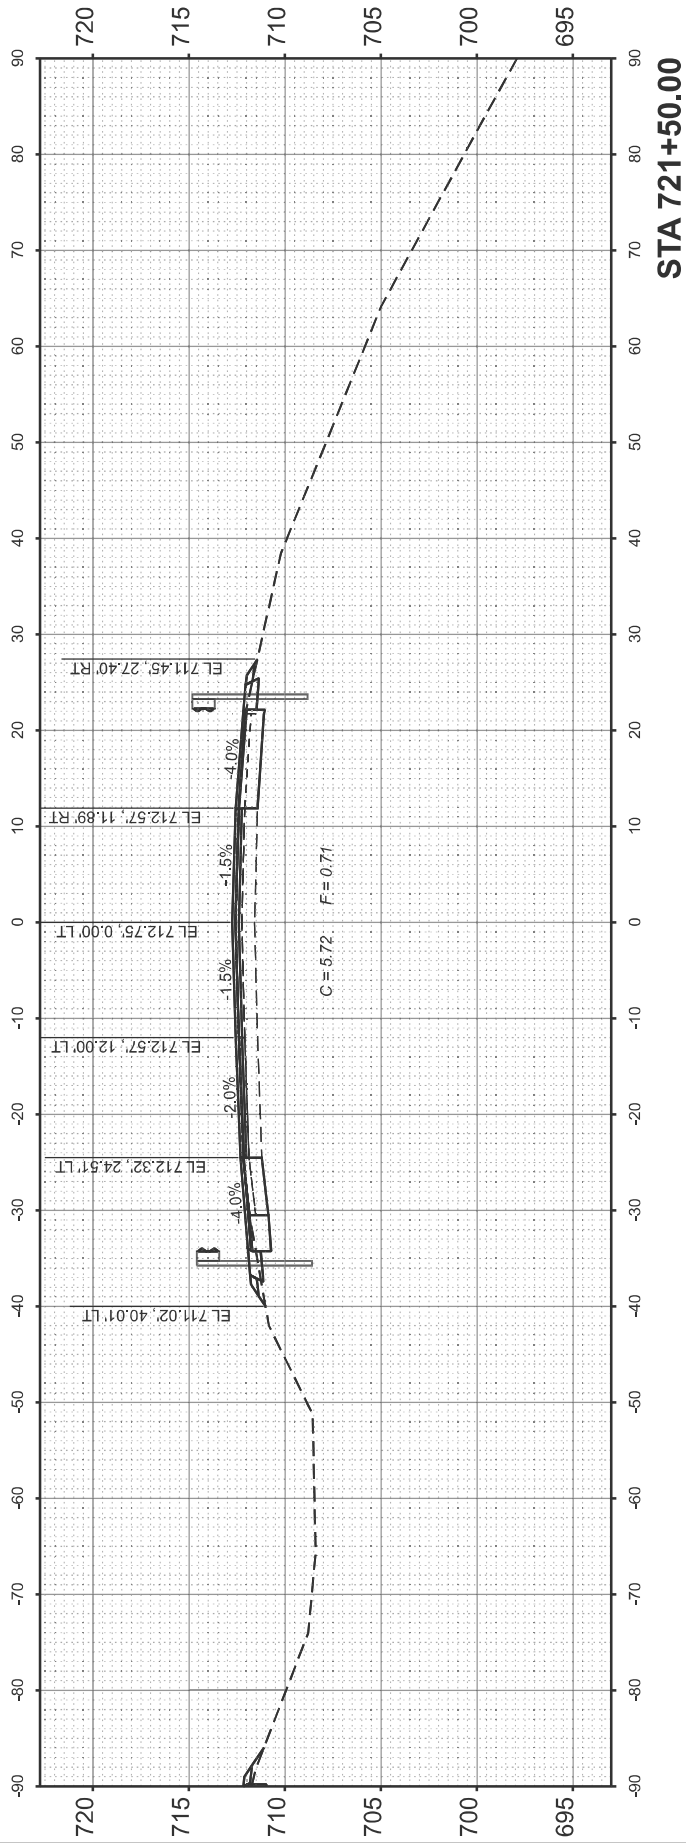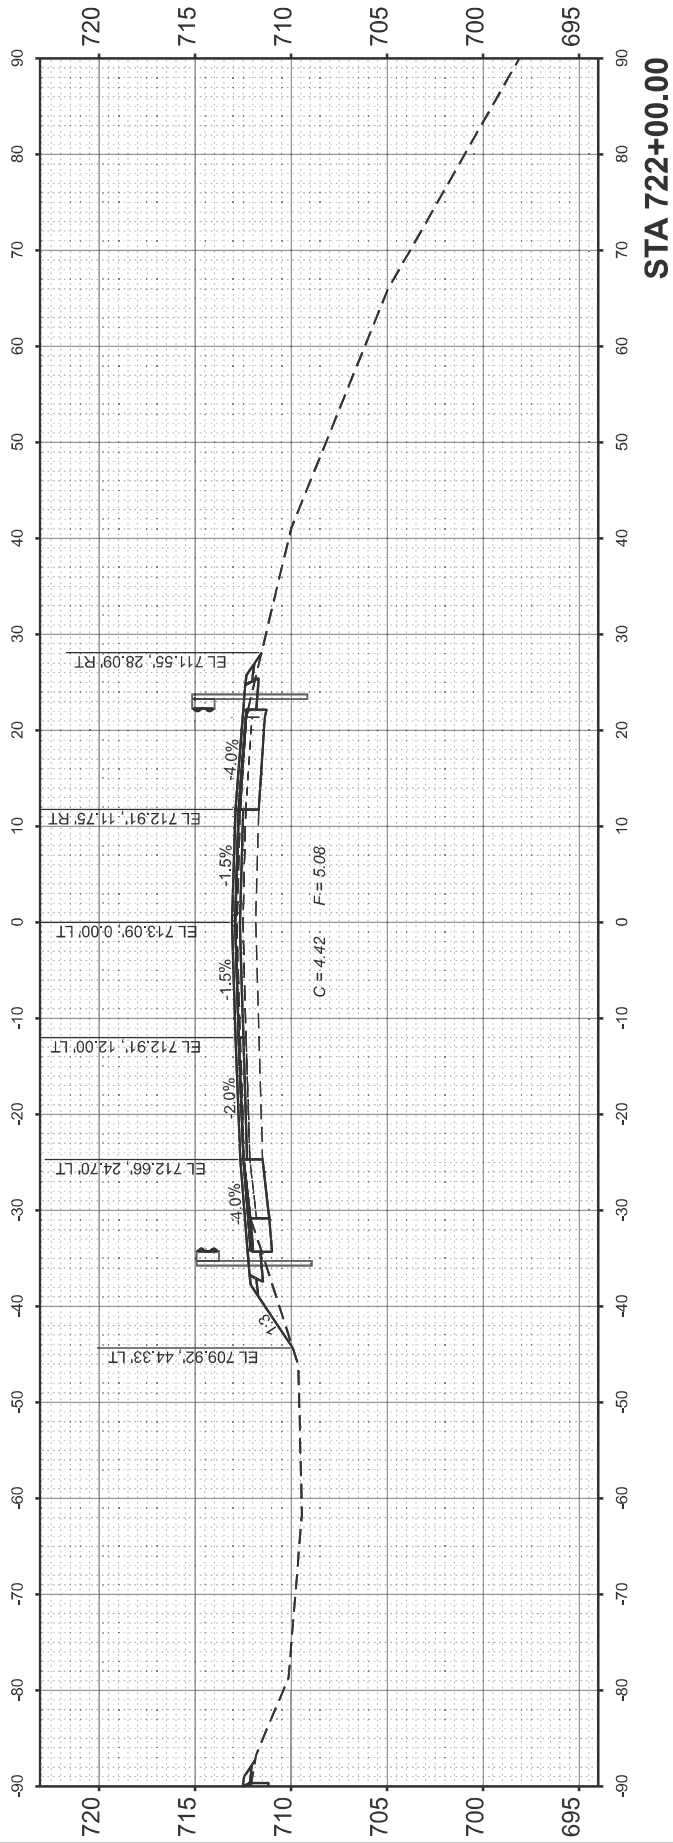

FINAL SURVEY	SURVEYED PLOTTED TEMPLATE	BY	DATE
NO.	AREAS CHECKED		

ORIGINAL SURVEY	SURVEYED PLOTTED TEMPLATE	BY	DATE
NO.	AREAS CHECKED		

MODEL: EXCL JT2EB - 722+50.00 [Sheet]
FILE NAME: P:\55XX\02XX\55XX\5288 - FTB 201-037 D7 VV_HLRWOK Order #3\CADD Data\Sheets\07171705-slt-bxsslt.dgn







USER NAME = kulrich	DESIGNED -	REVISED -
	DRAWN -	REVISED -
	CHECKED -	REVISED -
PLOT DATE = 8/21/2025	DATE -	REVISED -

STATE OF ILLINOIS
DEPARTMENT OF TRANSPORTATION

CROSS SECTIONS
I-72 EAST BOUND

SCALE: 1"=10' SHEET 2 OF 6 SHEETS STA. TO STA.

F.A.I. RTE.	SECTION	COUNTY	TOTAL SHEETS	SHEET NO.
72	(58-63 HVB) BR	MACON	122	118
CONTRACT NO. 74705				
ILLINOIS FED. AID PROJECT				

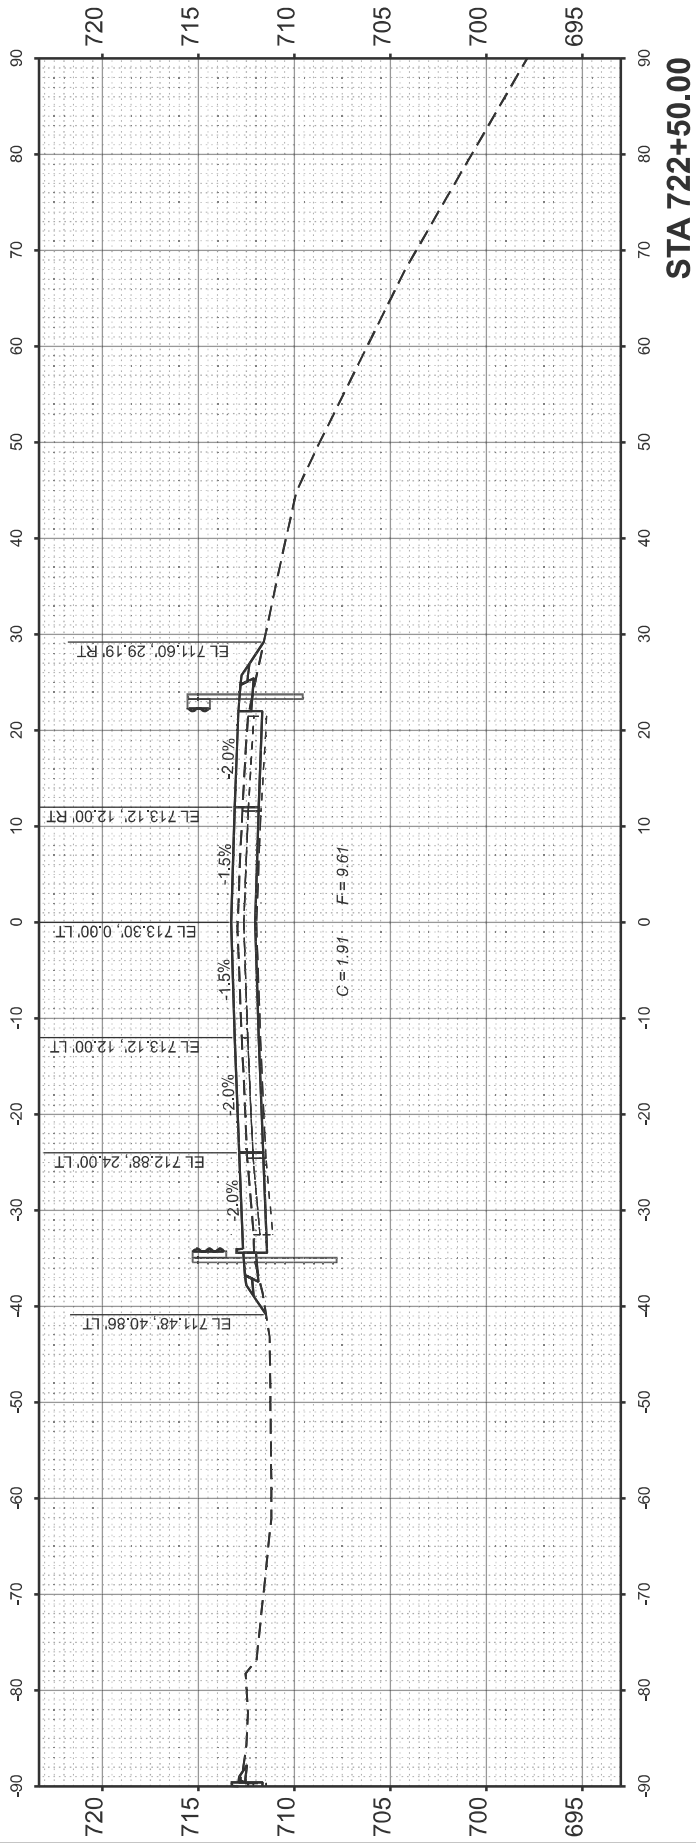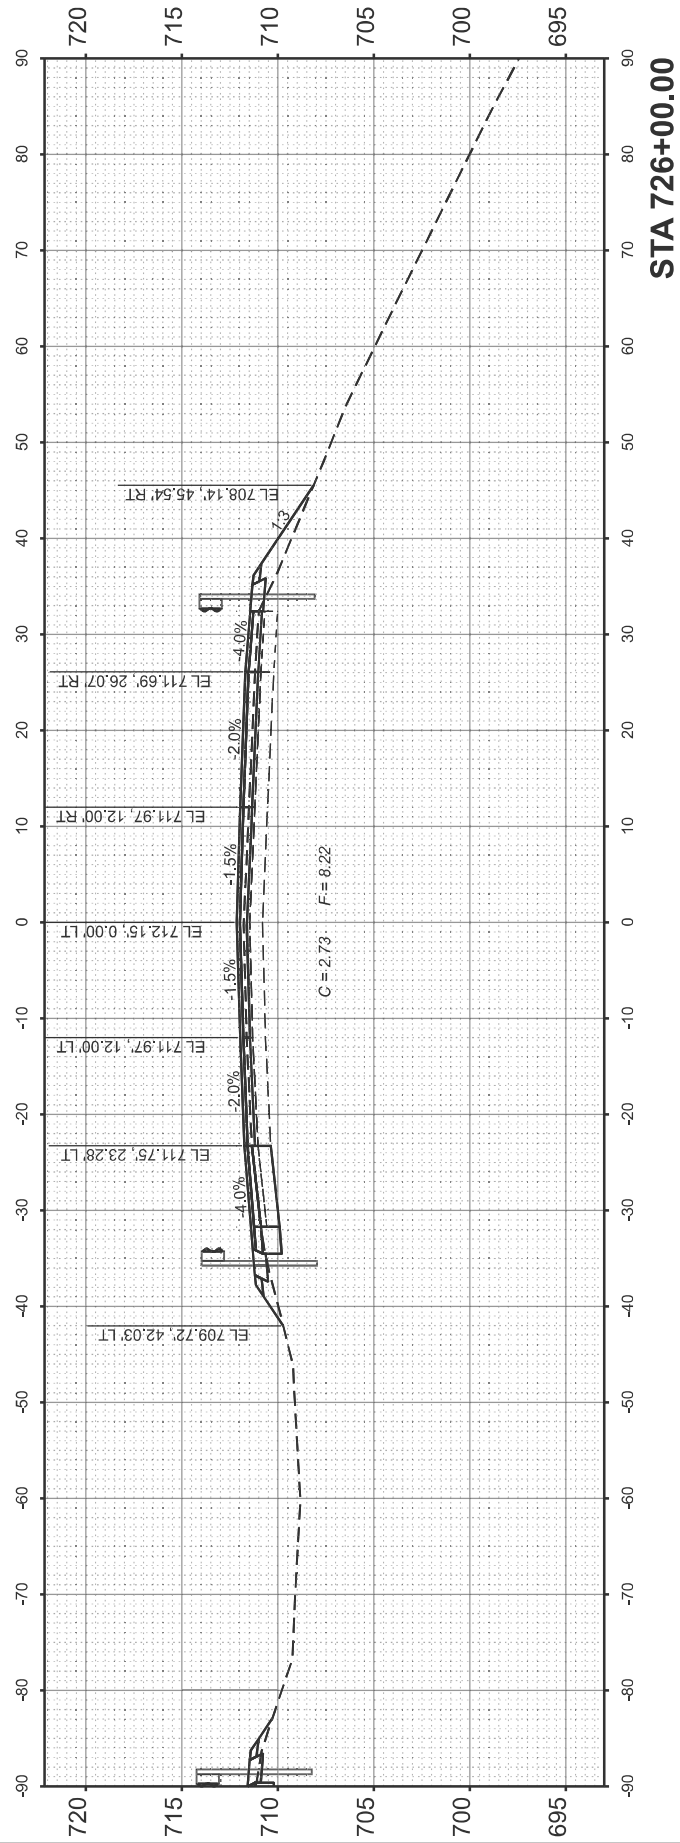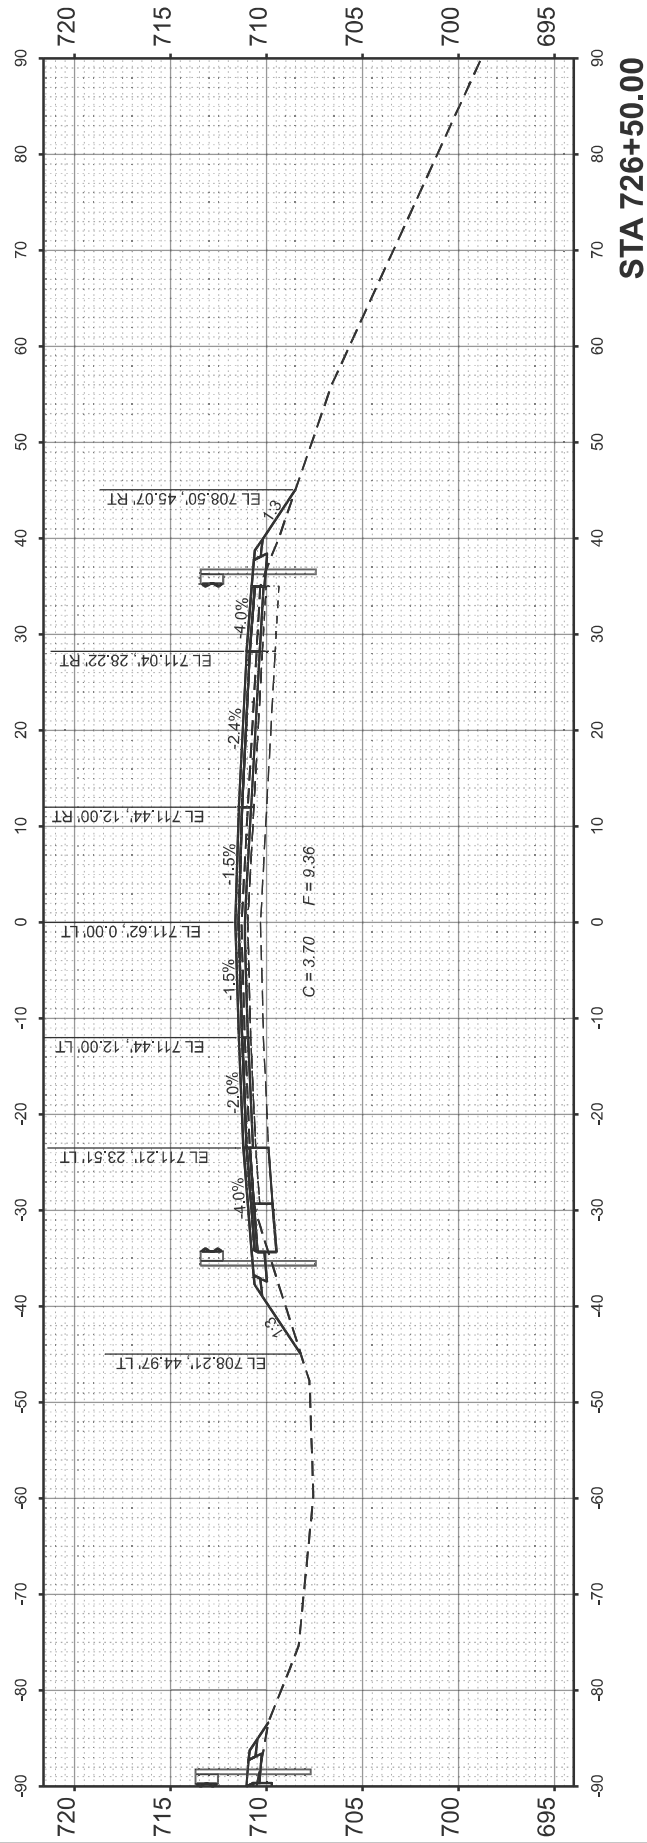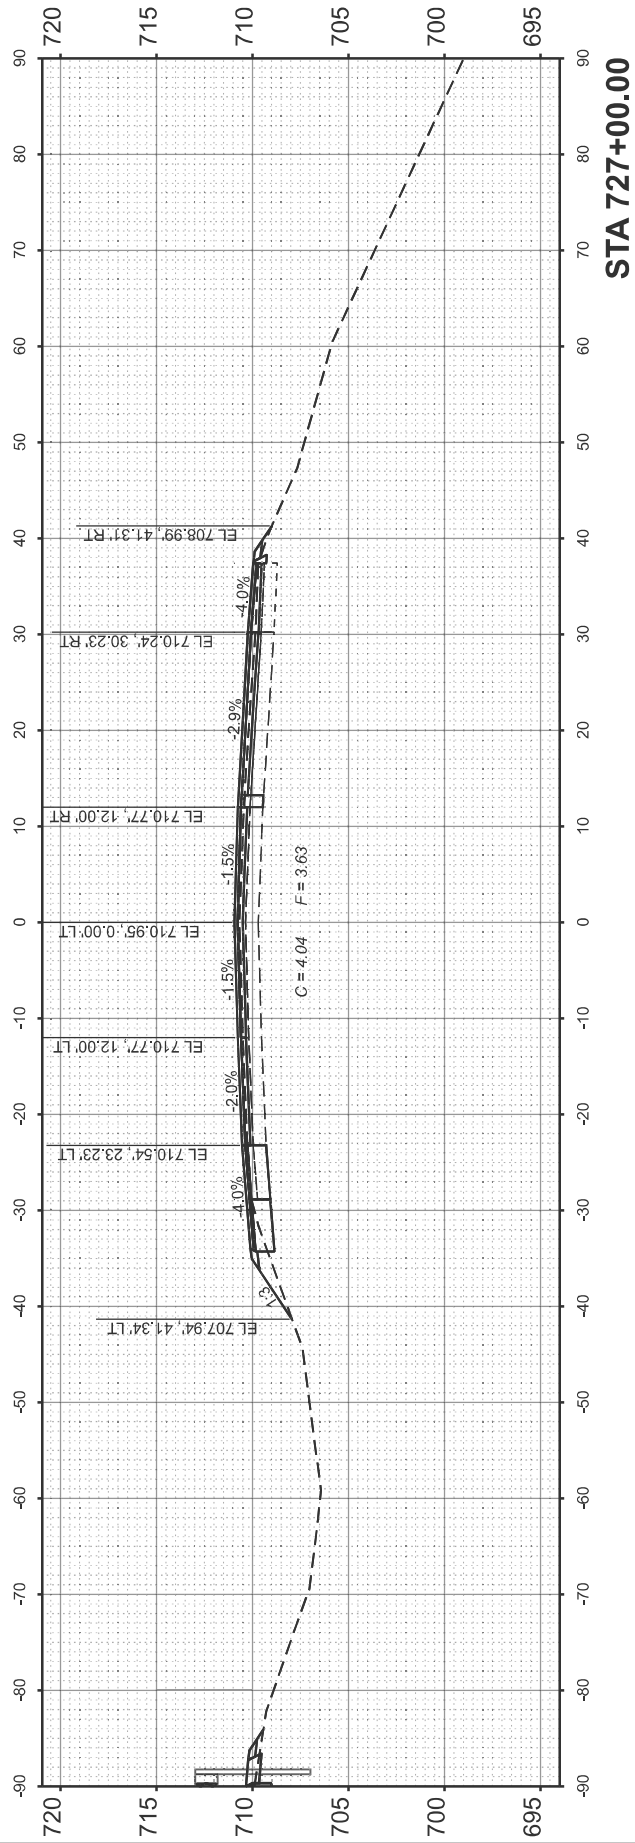

FINAL SURVEY NOTE BOOK NO.	SURVEYED PLOTTED TEMPLATE AREAS CHECKED	BY	DATE

ORIGINAL SURVEY NOTE BOOK NO.	SURVEYED PLOTTED TEMPLATE AREAS CHECKED	BY	DATE

MODEL: E:\CL\72EB - 727+50.00 [Sheet]
FILE NAME: P:\55XX\62XX\63XX\6288 - FTB 201-037 D7 VV_HLR\Work Order #9\CADD Data\Sheets\0714705-slt-hvstb.dgn






USER NAME = kulrich	DESIGNED -	REVISED -
	DRAWN -	REVISED -
	CHECKED -	REVISED -
PLOT DATE = 8/21/2025	DATE -	REVISED -

STATE OF ILLINOIS
DEPARTMENT OF TRANSPORTATION

CROSS SECTIONS
I-72 EAST BOUND

SCALE: 1"=10' SHEET 3 OF 6 SHEETS STA. TO STA.

F&I RTE.	SECTION	COUNTY	TOTAL SHEETS	SHEET NO.
72	(58-63 HVB) BR	MACON	122	119
CONTRACT NO. 74705				
ILLINOIS FED. AID PROJECT				

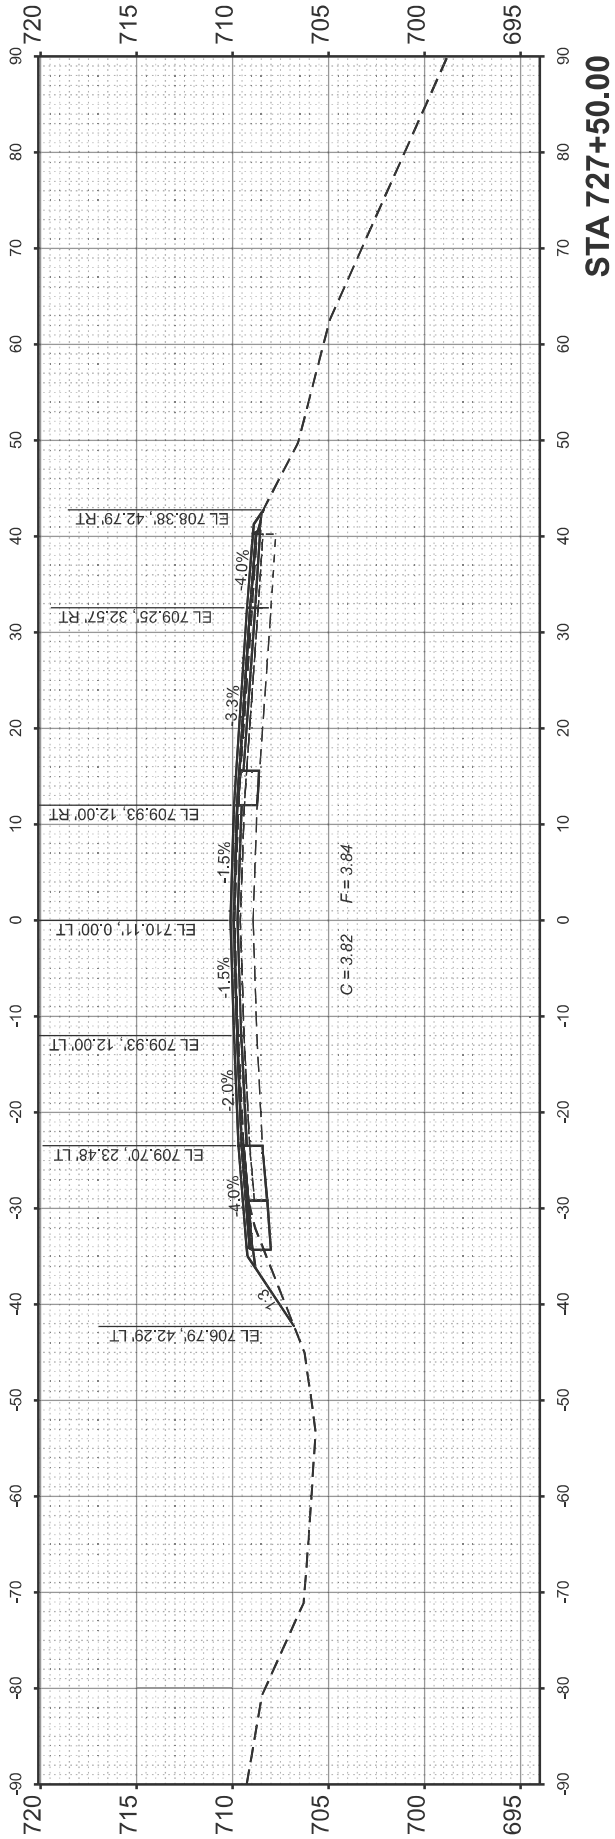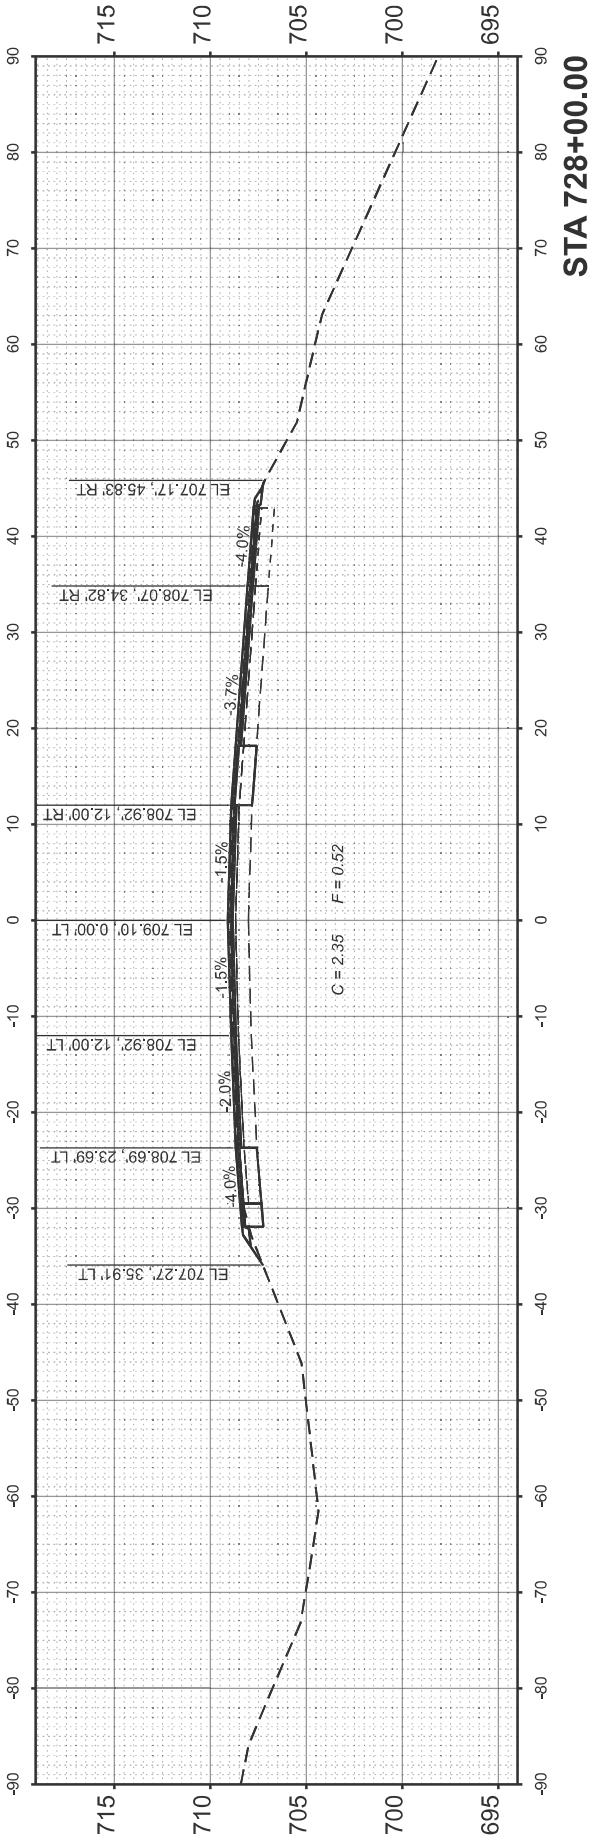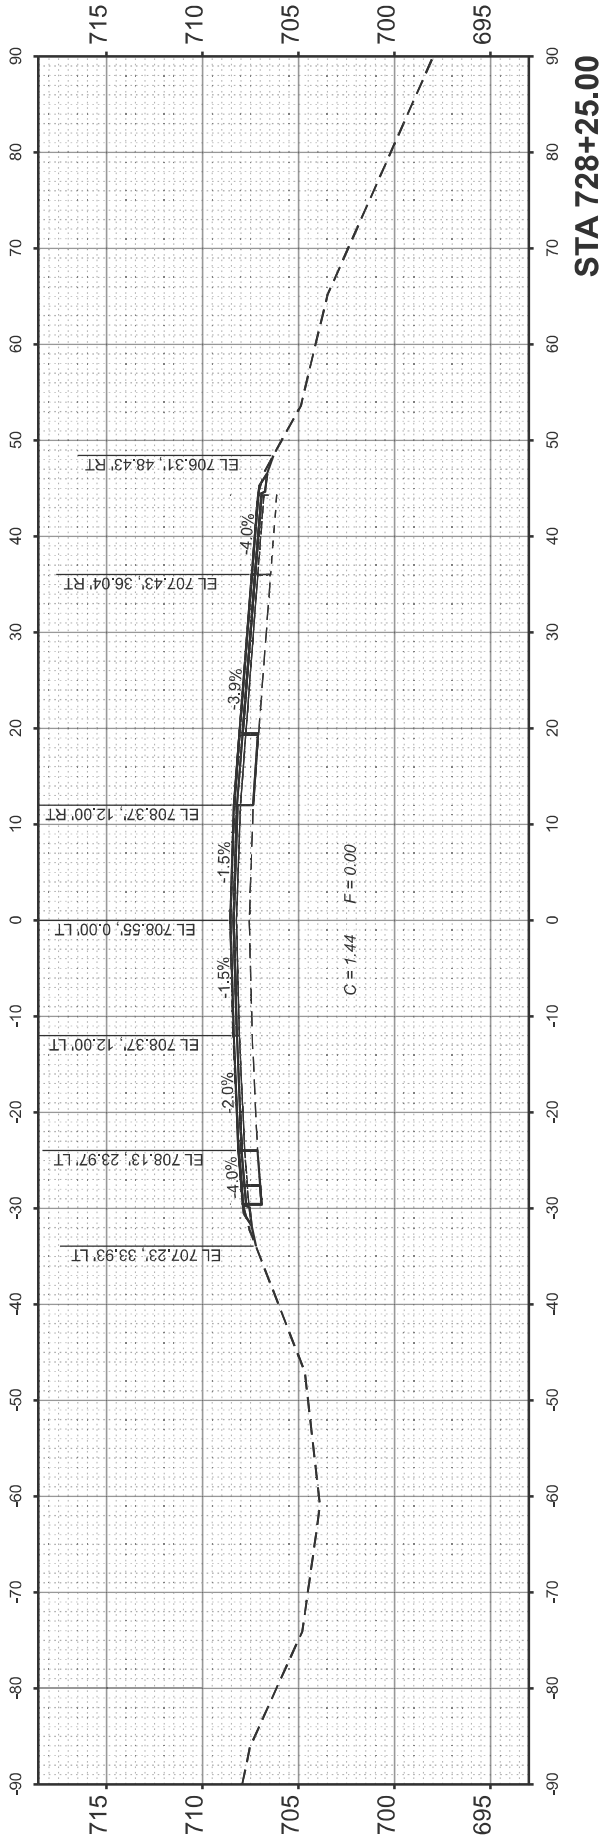

FINAL SURVEY NO.	SURVEYED PLOTTED NOTE BOOK AREAS CHECKED	BY	DATE

ORIGINAL SURVEY NO.	SURVEYED PLOTTED AREAS CHECKED	BY	DATE

MODEL: E:\CLT\21WB-721+00.00\Sheet1
FILE NAME: P:\55XX\02XX\55XX\5288-FTB 201-037 D7 VV_HLR\Work Order #3\CADD Data\Sheets\071705-slt-ws81.dgn







USER NAME = kulrich	DESIGNED -	REVISED -
	DRAWN -	REVISED -
	CHECKED -	REVISED -
PLOT DATE = 8/21/2025	DATE -	REVISED -

STATE OF ILLINOIS
DEPARTMENT OF TRANSPORTATION

CROSS SECTIONS
I-72 WEST BOUND

SCALE: 1"=10' SHEET 4 OF 6 SHEETS STA. TO STA.

F&I RTE.	SECTION	COUNTY	TOTAL SHEETS	SHEET NO.
72	(58-63 HVB) BR	MACON	122	120
CONTRACT NO. 74705				
ILLINOIS FED. AID PROJECT				

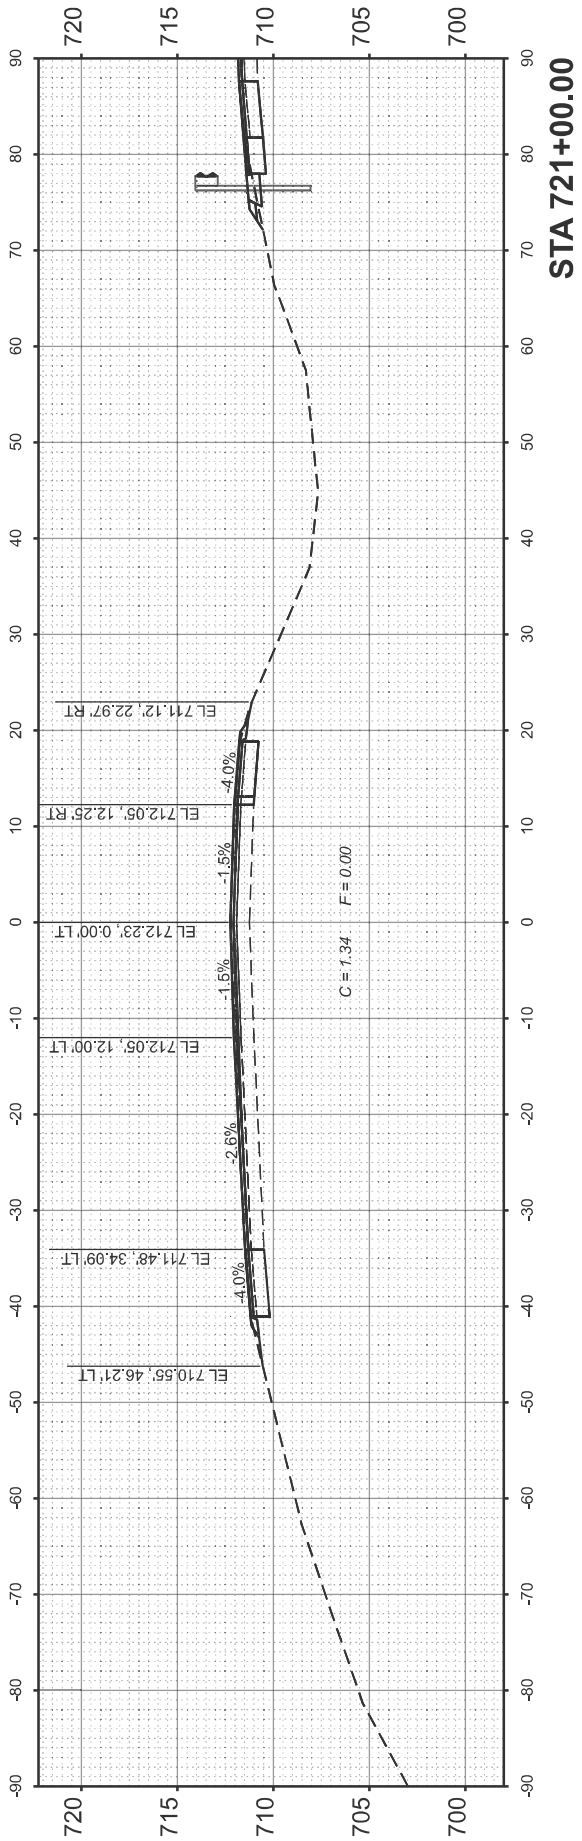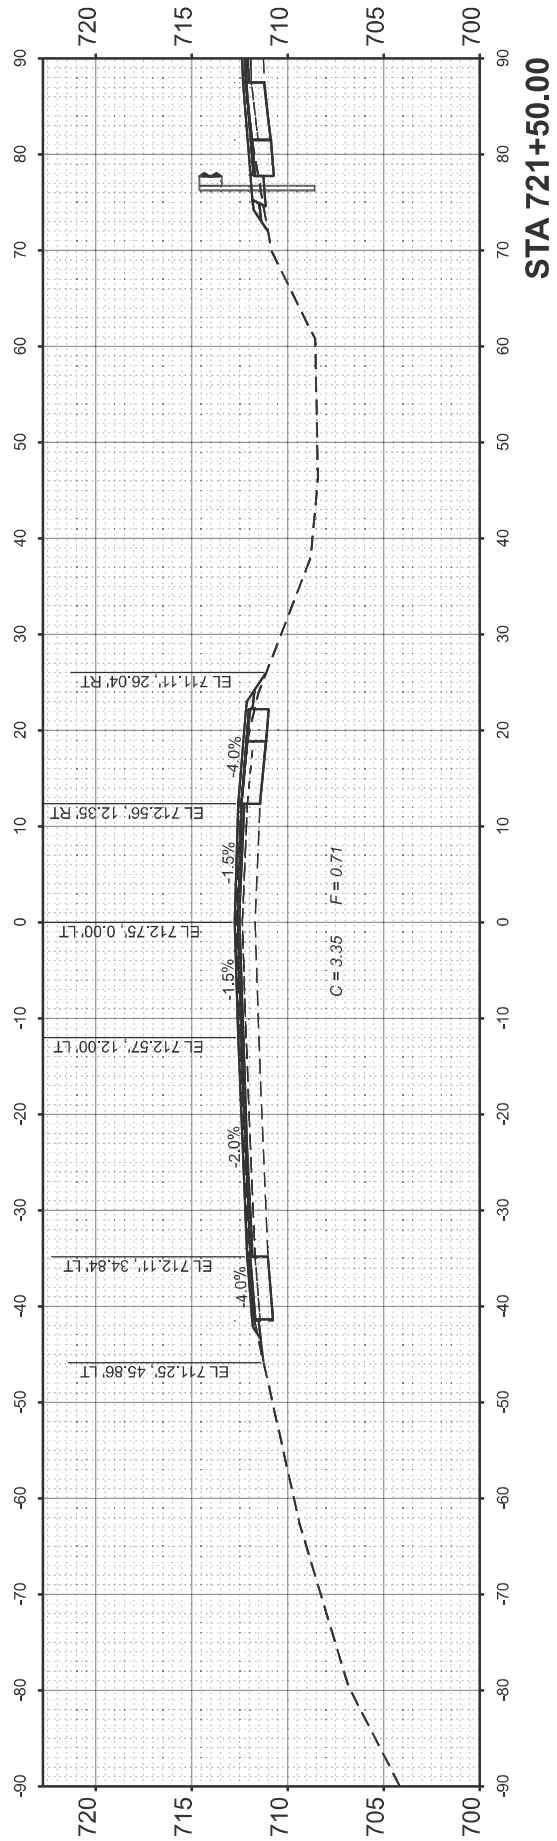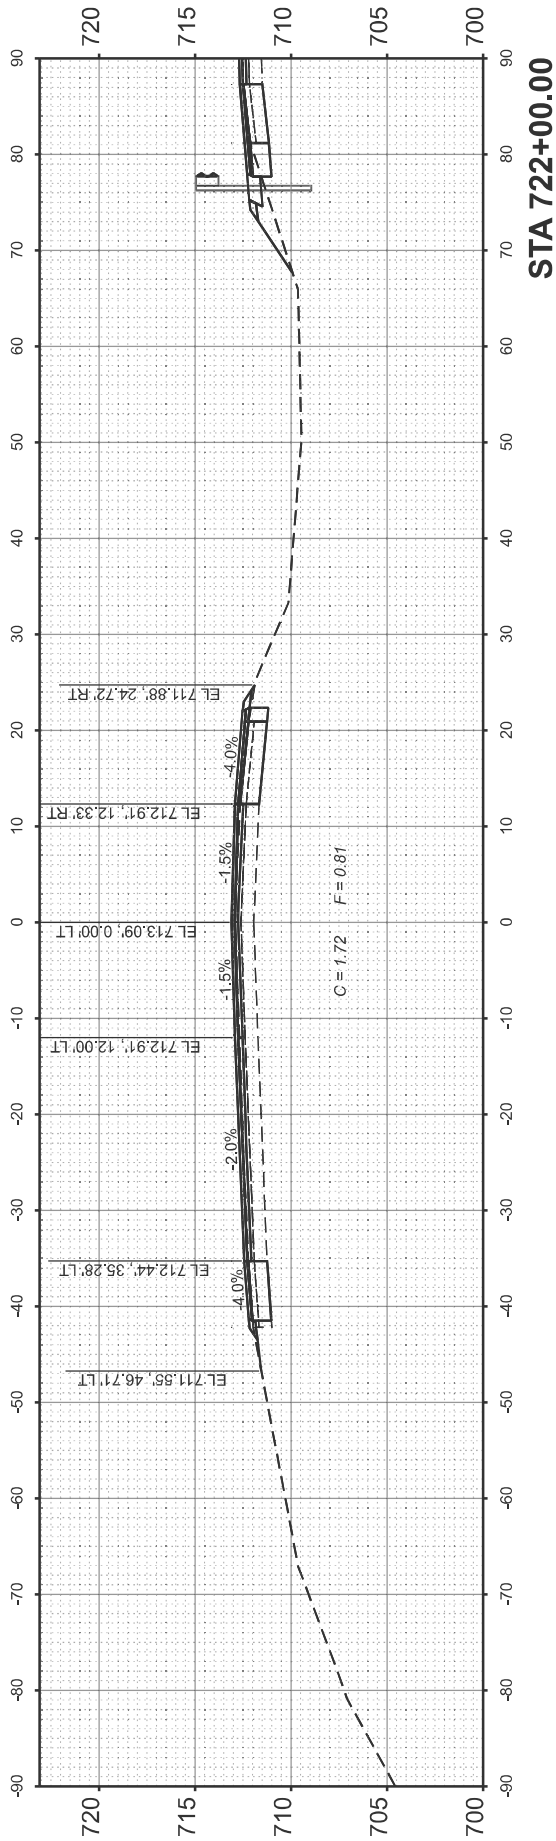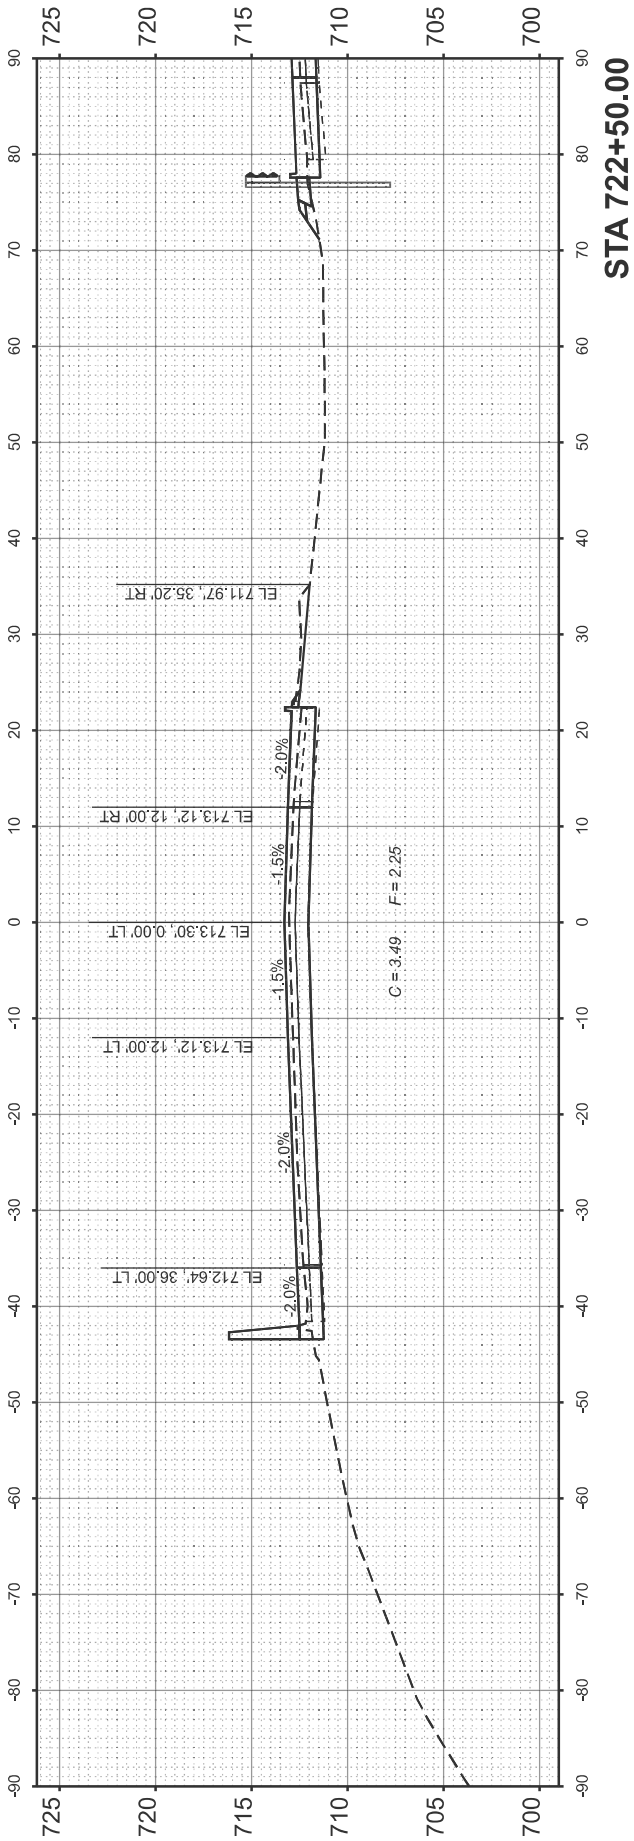

FINAL SURVEY NO.	SURVEYED PLOTTED NOTE BOOK AREAS CHECKED	BY	DATE

ORIGINAL SURVEY NO.	SURVEYED PLOTTED NOTE BOOK AREAS CHECKED	BY	DATE

MODEL: EXCL JT2WB - 725+50.00 [Sheet]
FILE NAME: P:\5XXX\22XX\55XX\5288 - FTB 201-037 D7 VV_HLRWOK Order #3\CADD Data\Sheets\0714705-slt-wsslt.dgn







USER NAME = kulrich		DESIGNED -	REVISED -
		DRAWN -	REVISED -
		CHECKED -	REVISED -
PLOT DATE = 8/21/2025		DATE -	REVISED -

STATE OF ILLINOIS
DEPARTMENT OF TRANSPORTATION

CROSS SECTIONS
I-72 WEST BOUND

SCALE: 1"=10' SHEET 5 OF 6 SHEETS STA. TO STA.

F.A.I. RTE.	SECTION	COUNTY	TOTAL SHEETS	SHEET NO.
72	(58-63 HVB) BR	MACON	122	121
CONTRACT NO. 74705				
ILLINOIS FED. AID PROJECT				

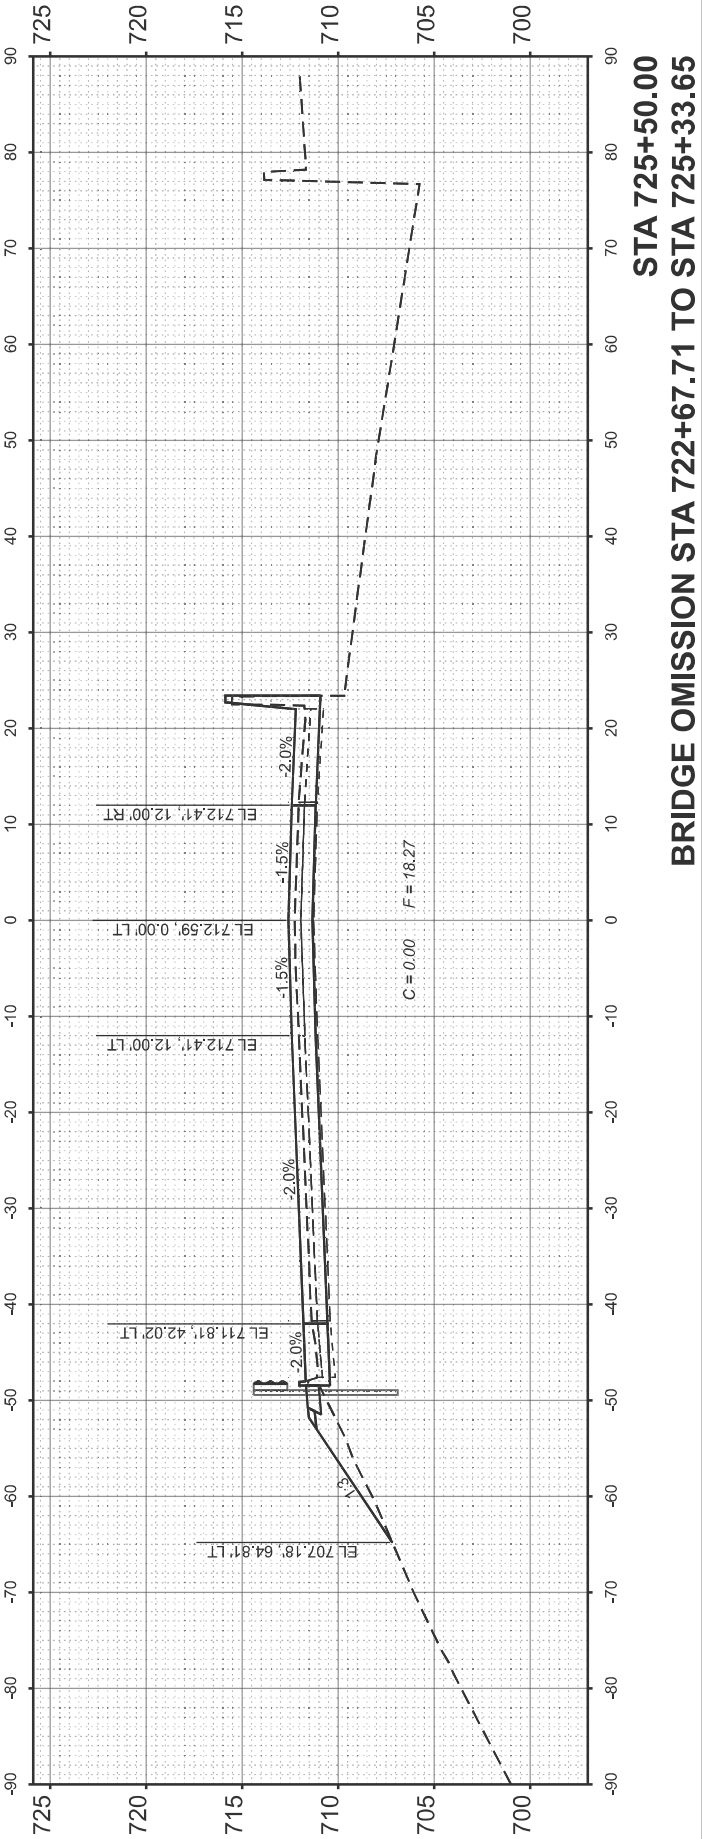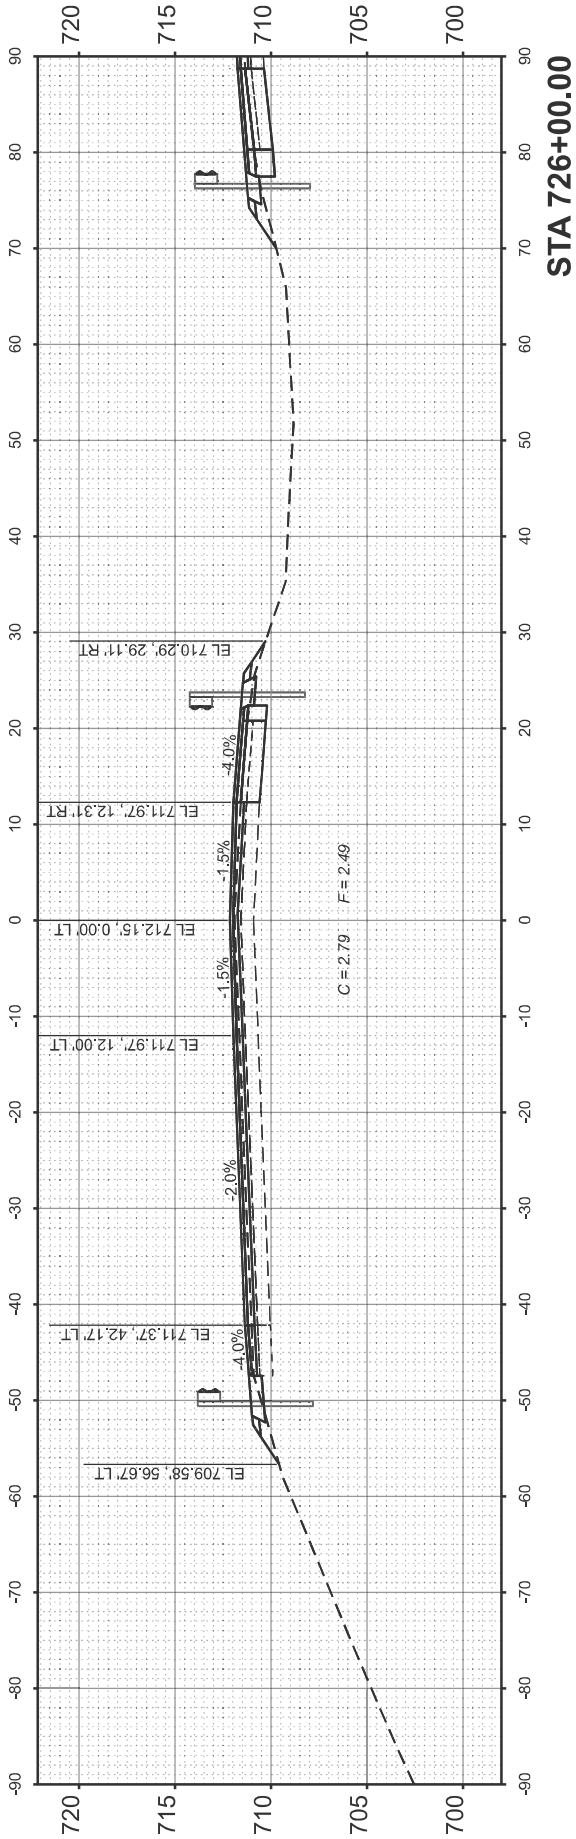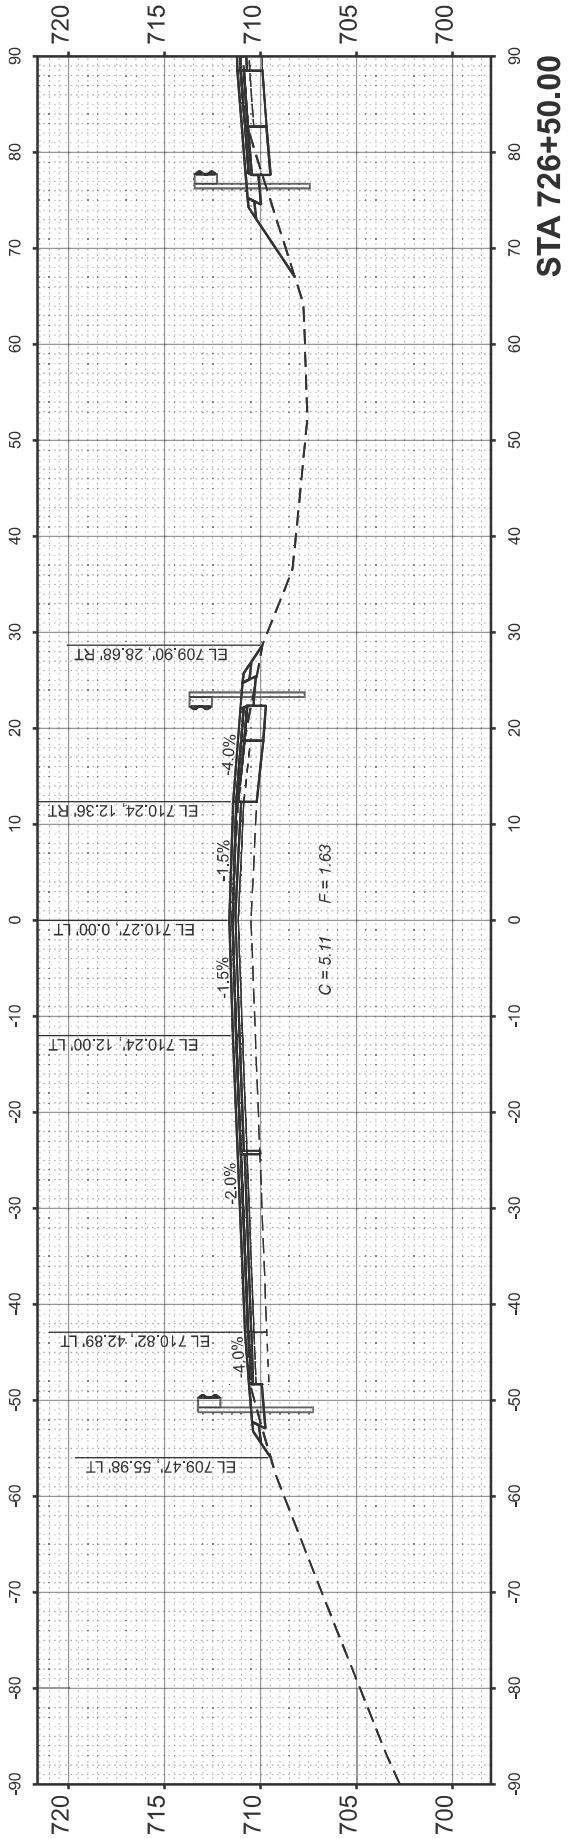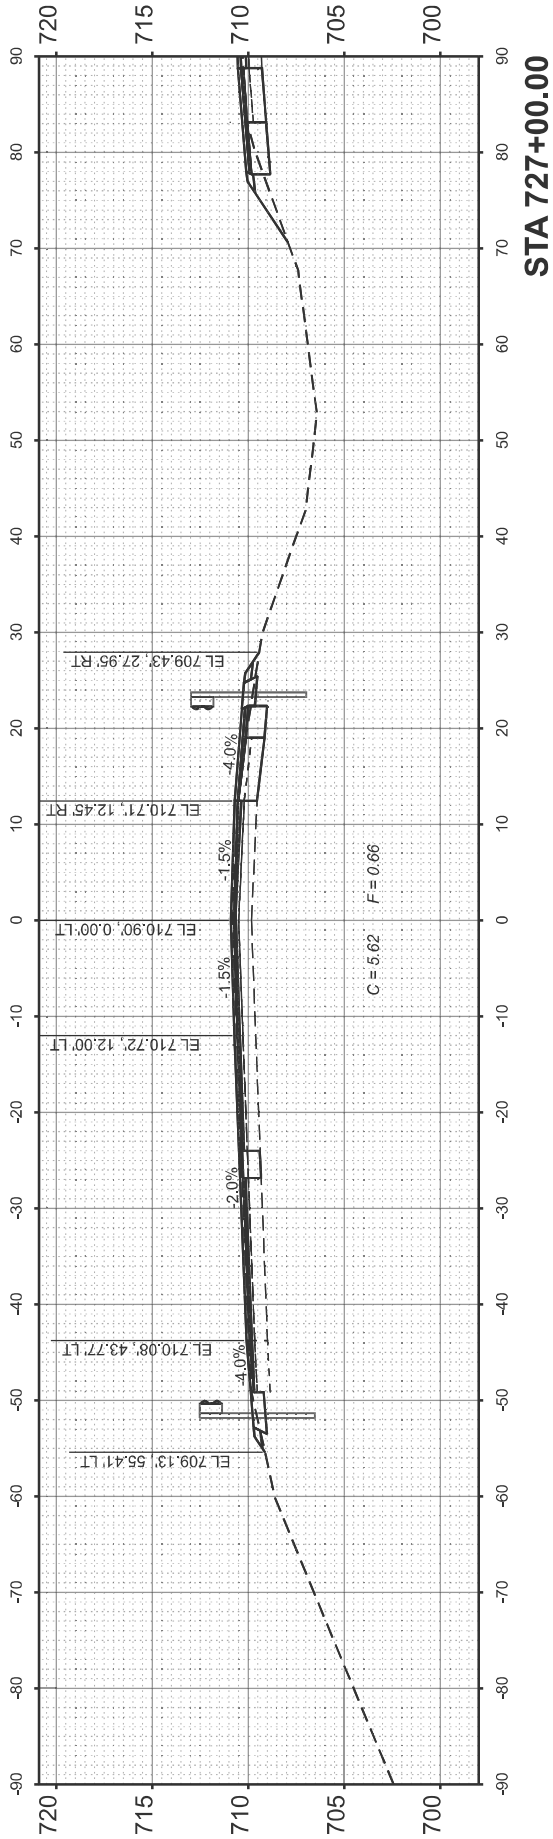

BRIDGE OMISSION STA 722+67.71 TO STA 725+33.65

FINAL SURVEY NOTE BOOK NO.	SURVEYED PLOTTED AREAS CHECKED	BY	DATE

ORIGINAL SURVEY NOTE BOOK NO.	SURVEYED PLOTTED AREAS CHECKED	BY	DATE

MODEL: E:\CL\I72WB - 727+25.00 [Sheet]
FILE NAME: P:\5XXXX\2XX-55XX\5288 - FTB 201-037 D7 VV_HLRWOK Order #3\CADD Data\Sheets\I727+25.00-slt-wssht.dgn



USER NAME = kulrich	DESIGNED -	REVISED -
	DRAWN -	REVISED -
	CHECKED -	REVISED -
PLOT DATE = 8/21/2025	DATE -	REVISED -

STATE OF ILLINOIS
DEPARTMENT OF TRANSPORTATION

CROSS SECTIONS
I-72 WEST BOUND

SCALE: 1"=10' SHEET 6 OF 6 SHEETS STA. TO STA.

F.A.I. RTE.	SECTION	COUNTY	TOTAL SHEETS	SHEET NO.
72	(58-63 HVB) BR	MACON	122	122
CONTRACT NO. 74705				
		ILLINOIS	FED. AID PROJECT	

