


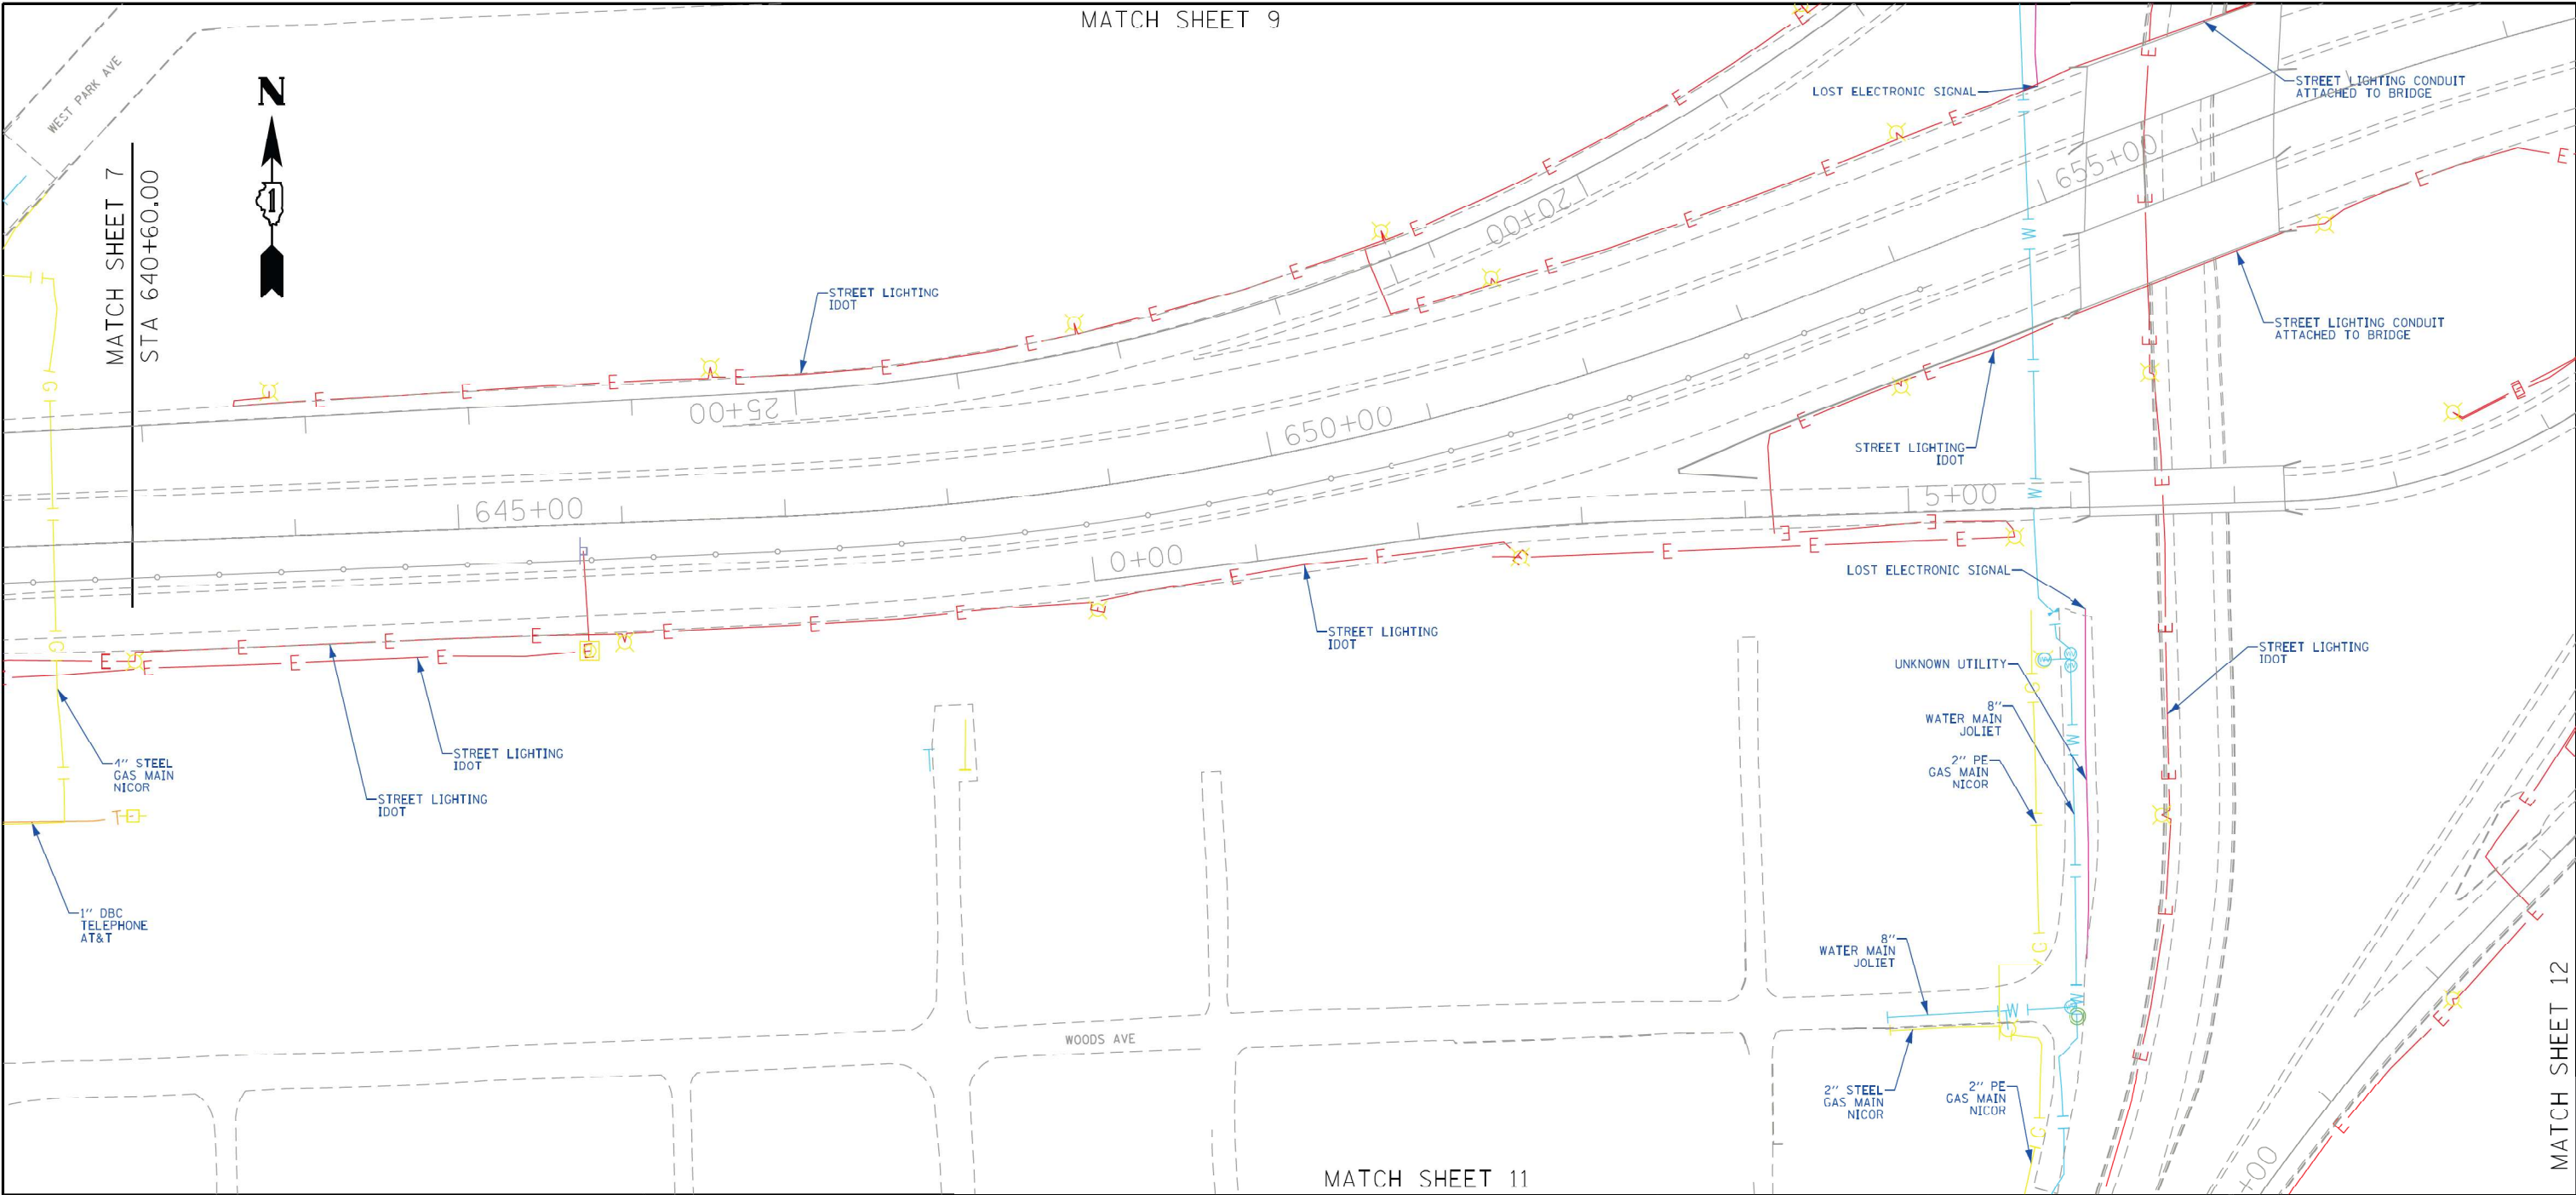

ASCE STANDARDS OF DEPICTION OF SUBSURFACE UTILITIES

QUALITY LEVEL A (QLA)
PRECISE HORIZONTAL AND VERTICAL LOCATION OF UTILITIES OBTAINED BY THE ACTUAL EXPOSURE (OR VERIFICATION OF PREVIOUSLY EXPOSED AND SURVEYED UTILITIES) USING MINIMALLY INTRUSIVE EXCAVATION EQUIPMENT TO MINIMIZE POTENTIAL FOR UTILITY DAMAGE, AND SUBSEQUENT MEASUREMENT OF THE SUBSURFACE UTILITIES WITH OTHER UTILITY ATTRIBUTES SUCH AS TYPE, SIZE & MATERIAL OF UTILITY.

QUALITY LEVEL B (QLB)
INFORMATION OBTAINED THROUGH THE APPLICATION OF APPROPRIATE SURFACE GEOPHYSICAL METHODS TO DETERMINE THE EXISTENCE AND APPROXIMATE HORIZONTAL POSITION OF SUBSURFACE UTILITIES. QUALITY LEVEL B DATA SHOULD BE REPRODUCIBLE BY SURFACE GEOPHYSICS AT ANY POINT OF THEIR DEPICTION. THIS INFORMATION IS SURVEYED TO APPLICABLE TOLERANCES DEFINED BY THE PROJECT AND REDUCED ONTO PLAN DOCUMENTS.

QUALITY LEVEL C (QLC)
INFORMATION OBTAINED BY SURVEYING AND PLOTTING VISIBLE ABOVE-GROUND UTILITY FEATURES AND BY USING PROFESSIONAL JUDGEMENT IN CORRELATING THIS INFORMATION TO QUALITY LEVEL D INFORMATION.

QUALITY LEVEL D (QLD)
INFORMATION DERIVED FROM EXISTING RECORDS OR ORAL RECOLLECTIONS.

GENERAL NOTES:

WGI INC. HAS EXERCISED ITS BEST PROFESSIONAL EXPERTISE AND GEOPHYSICAL PROSPECTING TECHNIQUES TO DEVELOP THIS MAPPING OF SUBSURFACE UTILITIES WITHIN THE PROJECT LIMITS.

WGI INC. DOES NOT GUARANTEE THAT UTILITIES SHOWN COMPRISE ALL UTILITIES WITHIN THE PROJECT AREA.

WGI'S FIELD INVESTIGATION WAS PERFORMED 10/04/19 THROUGH 03/20/20. CHANGES TO UTILITIES AFTER 03/20/20 MAY HAVE BEEN MADE AND THEREFORE MAY RESULT IN VARIANCES FROM THIS PLAN IF DEEMED ADVISABLE PRIOR TO FINAL DESIGN AND CONSTRUCTION.

FIELD LOCATED UTILITIES MEET THE FEDERAL HIGHWAY ADMINISTRATION DEFINITION FOR "QUALITY LEVEL B" (QLB) STANDARDS.

ALL UTILITIES SHOWN ARE QUALITY LEVEL B (QLB) UNLESS NOTED OTHERWISE.

ALL ELECTRONIC DEPTHS PROVIDED ARE APPROXIMATE AND SHOULD BE USED FOR INFORMATIONAL PURPOSES ONLY.

UTILITY LEGEND:


- A - AERIAL
- UNKNOWN UTILITY
- O - OIL
- CTV - CABLE TV
- T - TELEPHONE
- G - GAS
- E - ELECTRIC
- E - TRAFFIC SIGNAL/LIGHTING
- W - WATER
- FM - FORCE MAIN
- FO - FIBER OPTIC
- EOI - END OF INFORMATION
- ED - ELECTRONIC DEPTH

JOHN J. BELLIS
062-044796
REGISTERED PROFESSIONAL ENGINEER OF ILLINOIS
John J. Bellis
04/06/20
license expires 11/30/2021

AMERICAN SURVEYING & ENGINEERING
American Surveying & Engineering, P.C.
30 N. LaSalle St., Suite 3440
Chicago, IL 60602
Phone No. (312) 277-2000

WGI
2001 Butterfield Road, Suite 410
Downers Grove, IL 60515
Phone No. (630) 307-3800
Fax No. (630) 307-7030
Cert No. 6091 - LB No. 7055

USER NAME = Erick.Maleza	DESIGNED -	REVISED -	STATE OF ILLINOIS DEPARTMENT OF TRANSPORTATION	I-80 LARKIN TO WATER ST. JOLIET, ILLINOIS	SCALE:	SHEET 1 OF 7 SHEETS	STA.	TO STA.	ILLINOIS FED. AID PROJECT	CONTRACT NO. P-91-185-09	TOTAL SHEETS 401	SHEET NO. 401
PLOT SCALE = 100,000' / in.	DRAWN - EM	REVISED -										
PLOT DATE = 3/26/2020	CHECKED - EG	REVISED -										
	DATE -	REVISED -										

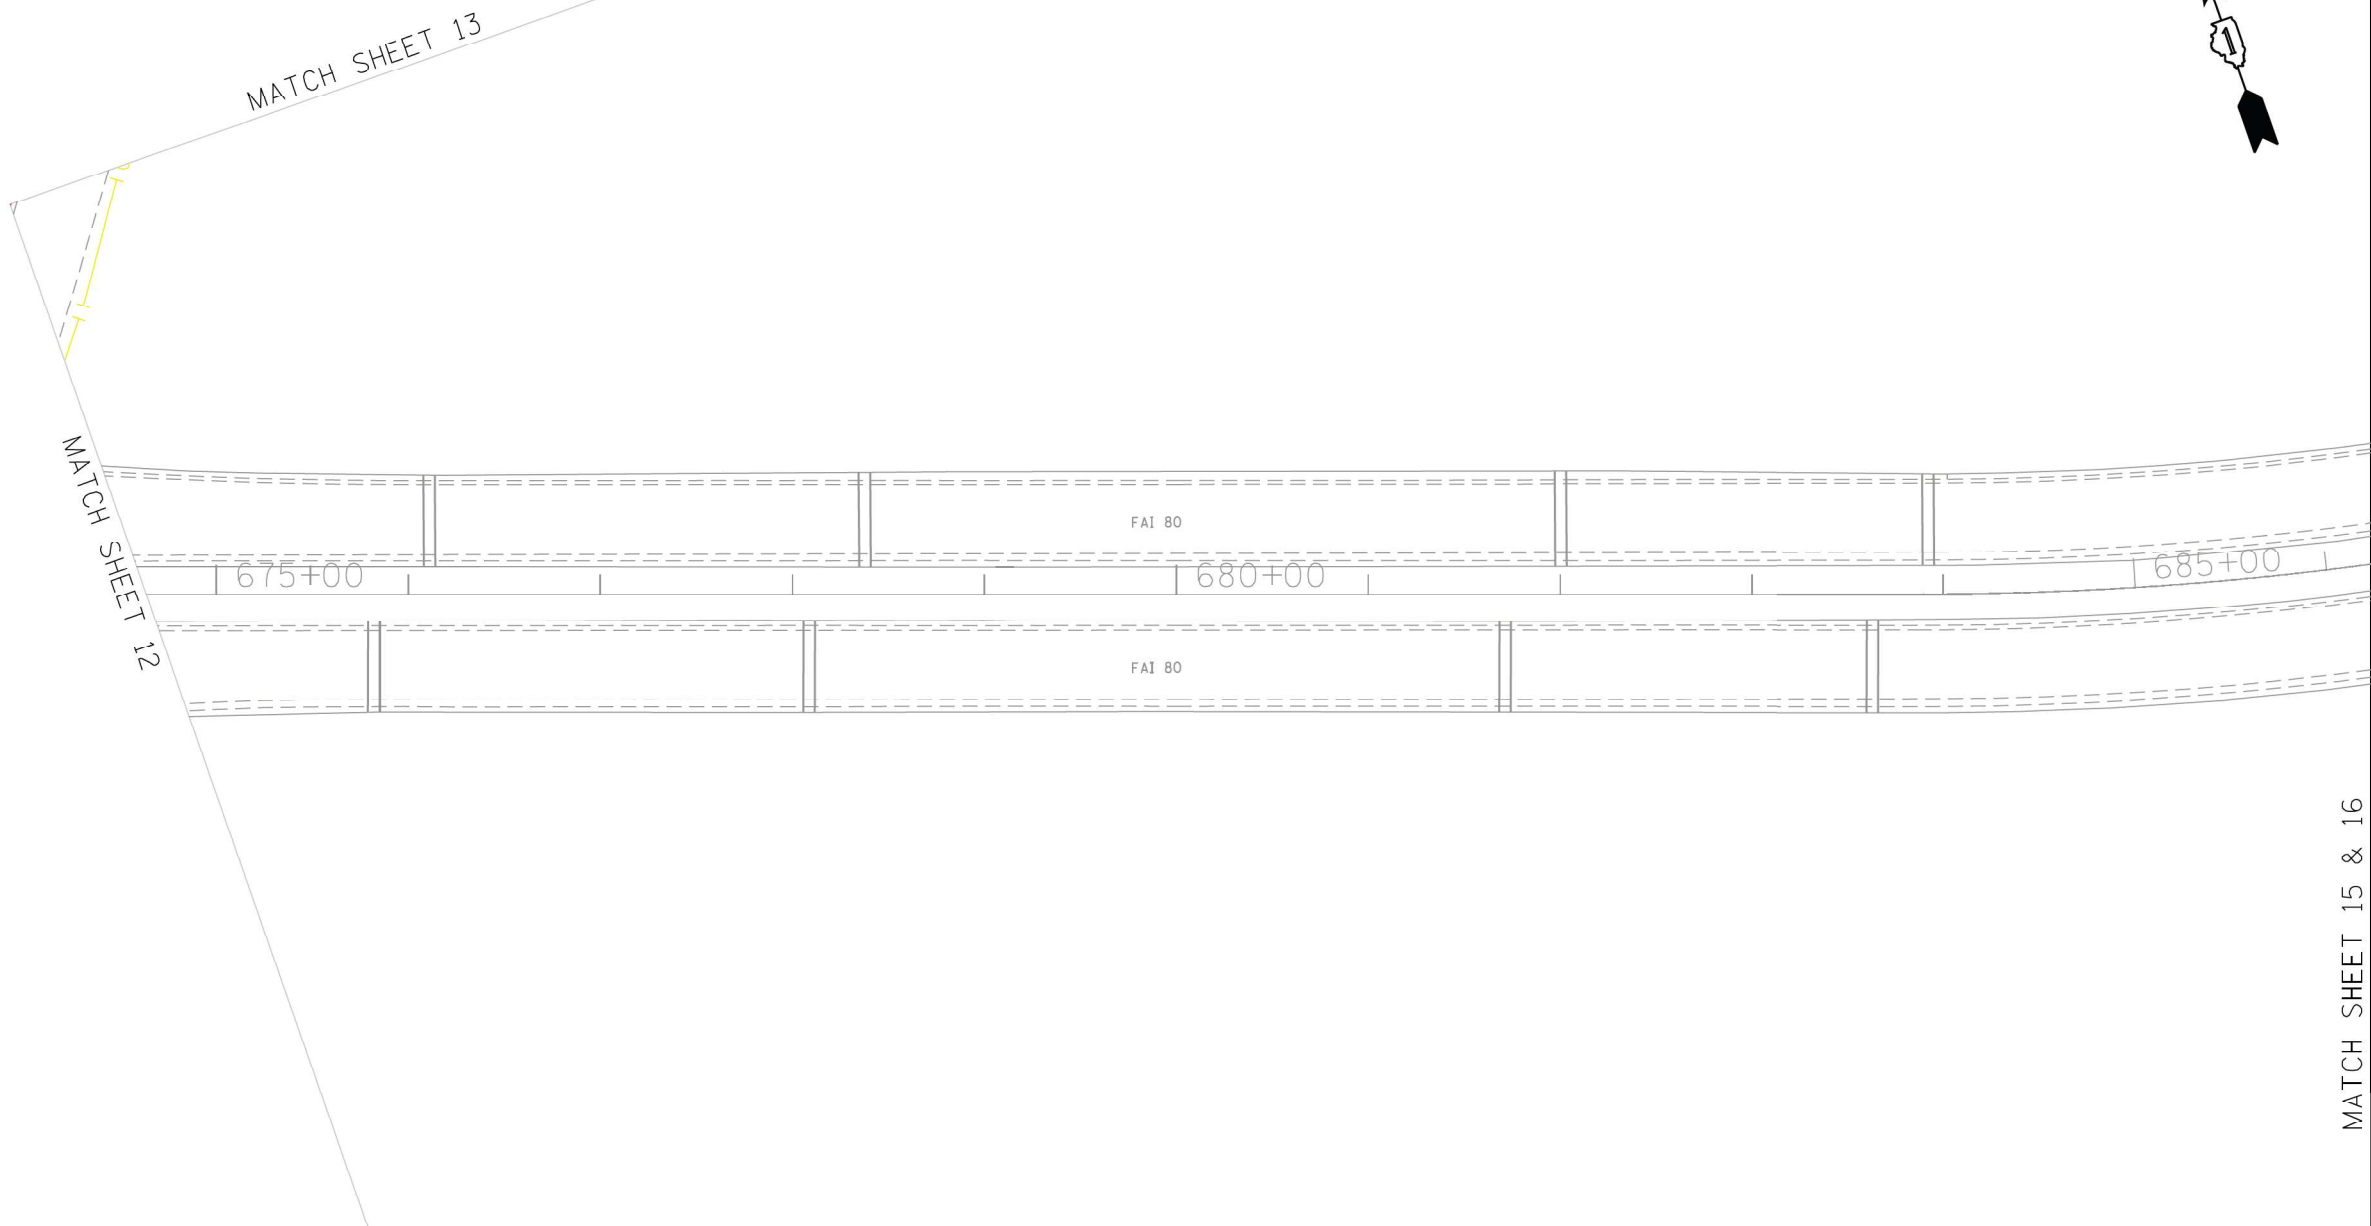

ASCE STANDARDS OF DEPICTION
OF SUBSURFACE UTILITIES

QUALITY LEVEL A (QLA)
PRECISE HORIZONTAL AND VERTICAL LOCATION OF UTILITIES OBTAINED BY THE ACTUAL EXPOSURE (OR VERIFICATION OF PREVIOUSLY EXPOSED AND SURVEYED UTILITIES) USING MINIMALLY INTRUSIVE EXCAVATION EQUIPMENT TO MINIMIZE POTENTIAL FOR UTILITY DAMAGE, AND SUBSEQUENT MEASUREMENT OF THE SUBSURFACE UTILITIES WITH OTHER UTILITY ATTRIBUTES SUCH AS TYPE, SIZE & MATERIAL OF UTILITY.

QUALITY LEVEL B (QLB)
INFORMATION OBTAINED THROUGH THE APPLICATION OF APPROPRIATE SURFACE GEOPHYSICAL METHODS TO DETERMINE THE EXISTENCE AND APPROXIMATE HORIZONTAL POSITION OF SUBSURFACE UTILITIES.
QUALITY LEVEL B DATA SHOULD BE REPRODUCIBLE BY SURFACE GEOPHYSICS AT ANY POINT OF THEIR DEPICTION. THIS INFORMATION IS SURVEYED TO APPLICABLE TOLERANCES DEFINED BY THE PROJECT AND REDUCED ONTO PLAN DOCUMENTS.

QUALITY LEVEL C (QLC)
INFORMATION OBTAINED BY SURVEYING AND PLOTTING VISIBLE ABOVE-GROUND UTILITY FEATURES AND BY USING PROFESSIONAL JUDGEMENT IN CORRELATING THIS INFORMATION TO QUALITY LEVEL D INFORMATION.

QUALITY LEVEL D (QLD)
INFORMATION DERIVED FROM EXISTING RECORDS OR ORAL RECOLLECTIONS.

GENERAL NOTES:

WGI INC. HAS EXERCISED ITS BEST PROFESSIONAL EXPERTISE AND GEOPHYSICAL PROSPECTING TECHNIQUES TO DEVELOP THIS MAPPING OF SUBSURFACE UTILITIES WITHIN THE PROJECT LIMITS.

WGI INC. DOES NOT GUARANTEE THAT UTILITIES SHOWN COMPRISE ALL UTILITIES WITHIN THE PROJECT AREA.

WGI's FIELD INVESTIGATION WAS PERFORMED 10/04/19 THROUGH 03/20/20. CHANGES TO UTILITIES AFTER 03/20/20 MAY HAVE BEEN MADE AND THEREFORE MAY RESULT IN VARIANCES FROM THIS PLAN IF DEEMED ADVISABLE PRIOR TO FINAL DESIGN AND CONSTRUCTION.

FIELD LOCATED UTILITIES MEET THE FEDERAL HIGHWAY ADMINISTRATION DEFINITION FOR "QUALITY LEVEL B" (QLB) STANDARDS.

ALL UTILITIES SHOWN ARE QUALITY LEVEL B (QLB) UNLESS NOTED OTHERWISE.

ALL ELECTRONIC DEPTHS PROVIDED ARE APPROXIMATE AND SHOULD BE USED FOR INFORMATIONAL PURPOSES ONLY.

UTILITY LEGEND:

- A

UNKNOWN UTILITY

OIL

CTV

CABLE TV

TELEPHONE

GAS

E

ELECTRIC

E

TRAFFIC SIGNAL/LIGHTING

W

WATER

FORCE MAIN

F0

FIBER OPTIC

TEST HOLE

END OF INFORMATION

ED

ELECTRONIC DEPTH



John J. Bellis
Signature
04/06/20
date

license expires 11/30/2021



American Surveying & Engineering, P.C.
30 N. LaSalle St., Suite 3440
Chicago, IL 60602
Phone No. (312) 277-2000



2001 Butterfield Road, Suite 410
Downers Grove, IL 60515
Phone No. (630) 307-3800
Fax No. (630) 307-7030
Cert No. 6091 - LB No. 7055


USER NAME = Erick.Maleza	DESIGNED -	REVISED -
	DRAWN - EM	REVISED -
PLOT SCALE = 100,0000' / in.	CHECKED - EG	REVISED -
PLOT DATE = 3/26/2020	DATE -	REVISED -

STATE OF ILLINOIS
DEPARTMENT OF TRANSPORTATION

I-80 LARKIN TO WATER ST.
JOLIET, ILLINOIS

SCALE: SHEET 3 OF 7 SHEETS STA. TO STA.

F.A. RTE.	SECTION	COUNTY	TOTAL SHEETS	SHEET NO.
		WILL	1230	403
CONTRACT NO. P-91-185-09				
ILLINOIS FED. AID PROJECT				

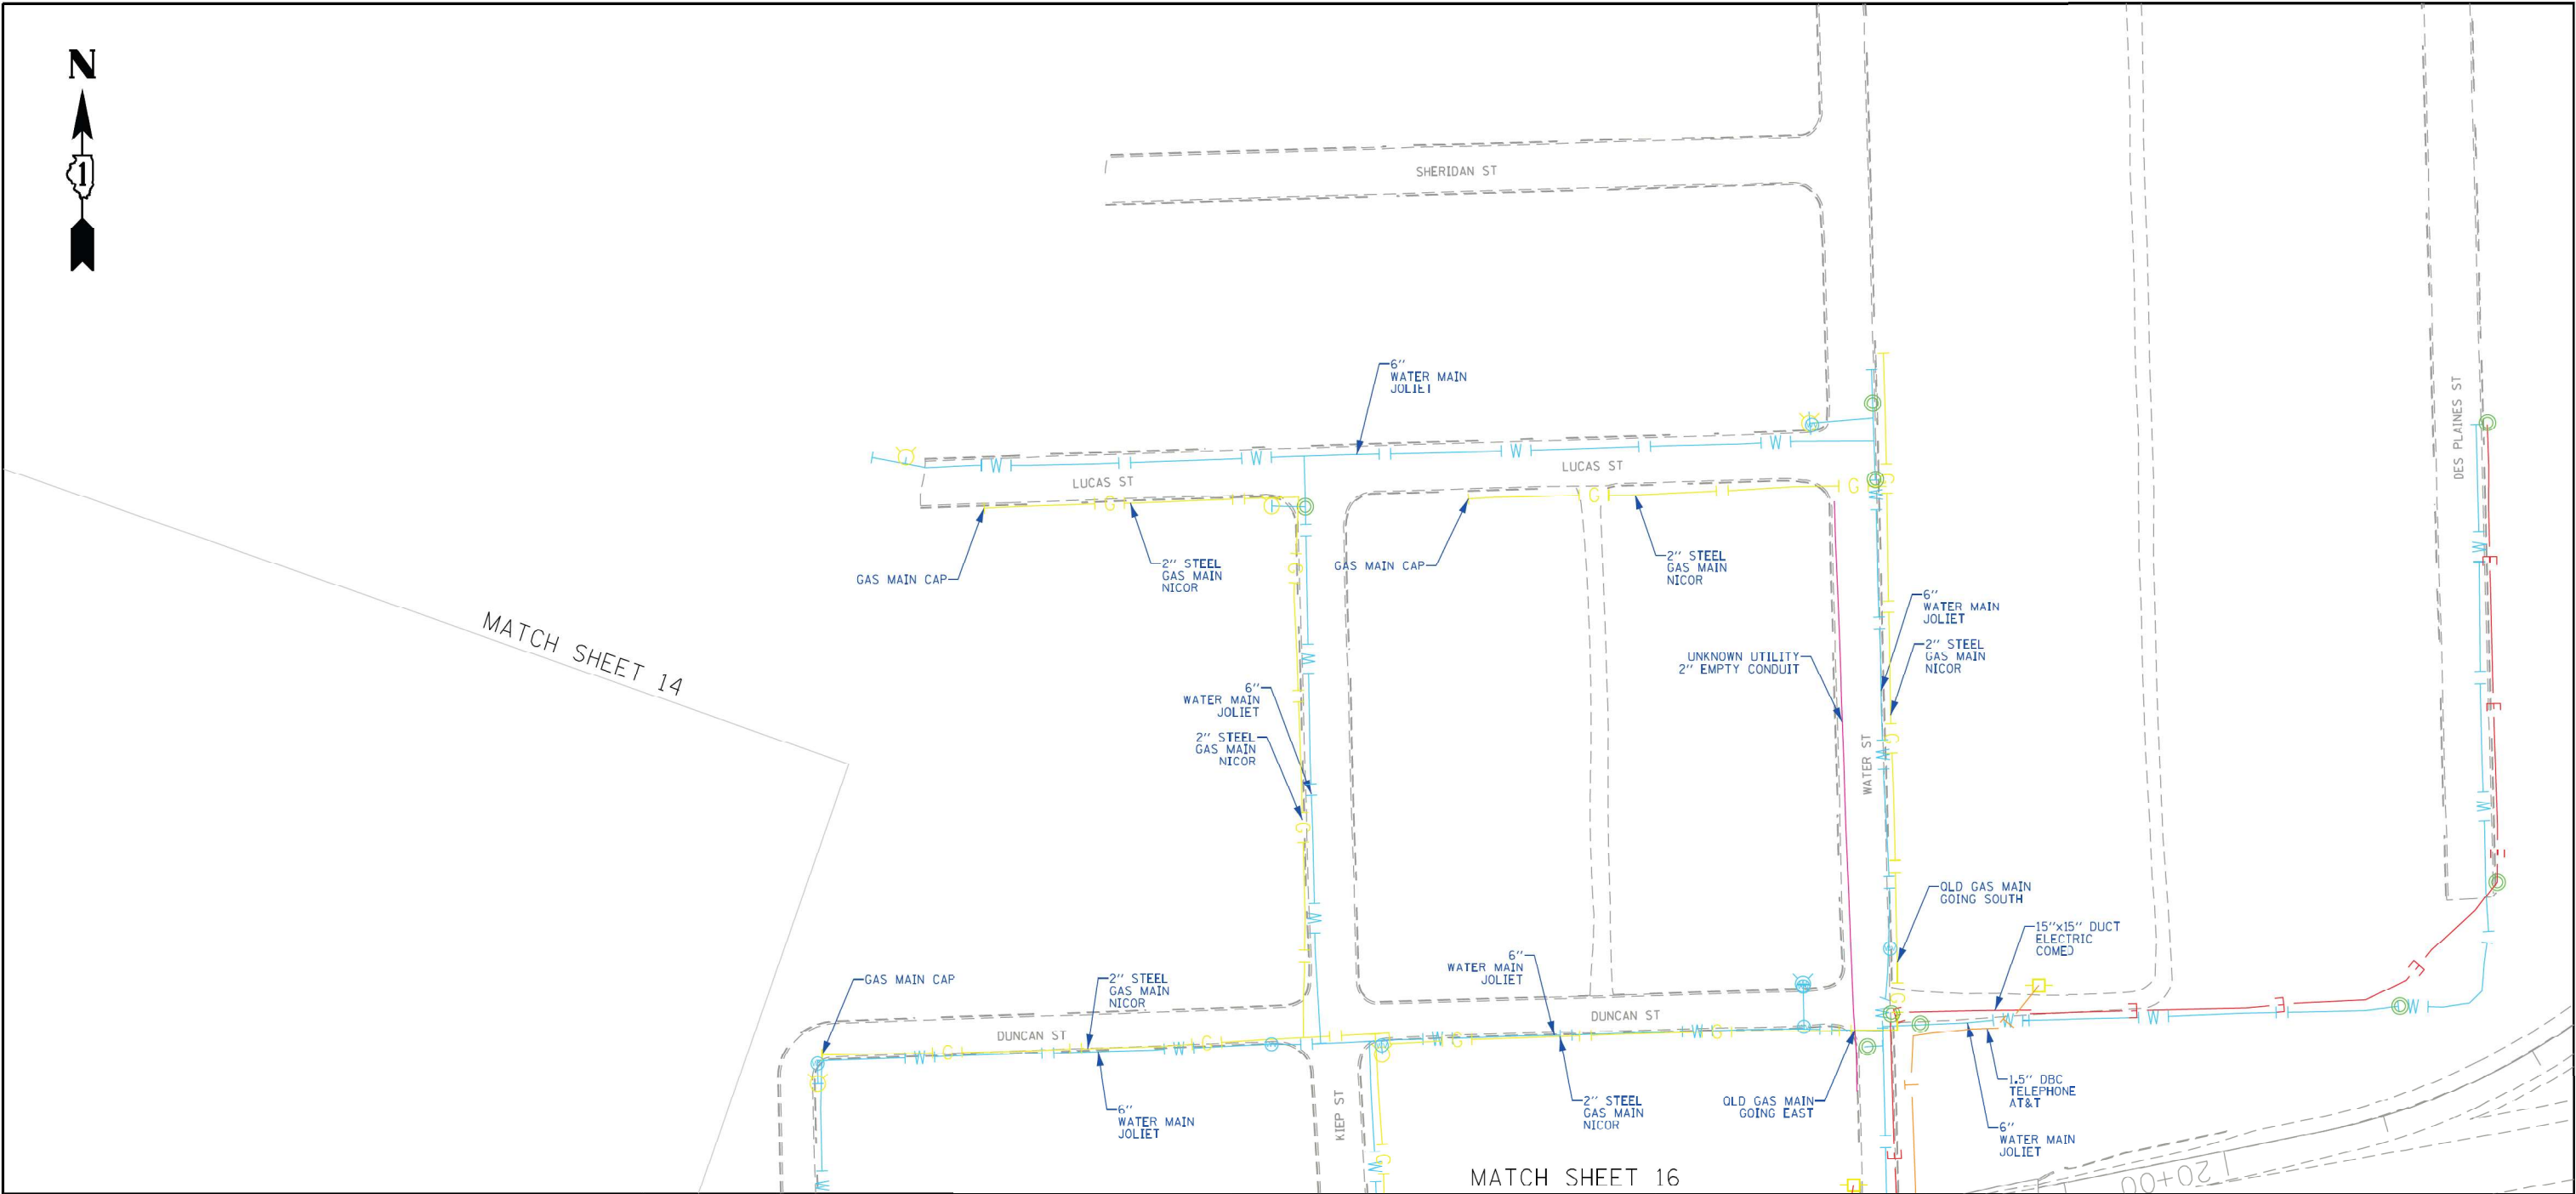

ASCE STANDARDS OF DEPICTION OF SUBSURFACE UTILITIES

QUALITY LEVEL A (QLA)
PRECISE HORIZONTAL AND VERTICAL LOCATION OF UTILITIES OBTAINED BY THE ACTUAL EXPOSURE (OR VERIFICATION OF PREVIOUSLY EXPOSED AND SURVEYED UTILITIES) USING MINIMALLY INTRUSIVE EXCAVATION EQUIPMENT TO MINIMIZE POTENTIAL FOR UTILITY DAMAGE, AND SUBSEQUENT MEASUREMENT OF THE SUBSURFACE UTILITIES WITH OTHER UTILITY ATTRIBUTES SUCH AS TYPE, SIZE & MATERIAL OF UTILITY.

QUALITY LEVEL B (QLB)
INFORMATION OBTAINED THROUGH THE APPLICATION OF APPROPRIATE SURFACE GEOPHYSICAL METHODS TO DETERMINE THE EXISTENCE AND APPROXIMATE HORIZONTAL POSITION OF SUBSURFACE UTILITIES. QUALITY LEVEL B DATA SHOULD BE REPRODUCIBLE BY SURFACE GEOPHYSICS AT ANY POINT OF THEIR DEPICTION. THIS INFORMATION IS SURVEYED TO APPLICABLE TOLERANCES DEFINED BY THE PROJECT AND REDUCED ONTO PLAN DOCUMENTS.

QUALITY LEVEL C (QLC)
INFORMATION OBTAINED BY SURVEYING AND PLOTTING VISIBLE ABOVE-GROUND UTILITY FEATURES AND BY USING PROFESSIONAL JUDGEMENT IN CORRELATING THIS INFORMATION TO QUALITY LEVEL D INFORMATION.

QUALITY LEVEL D (QLD)
INFORMATION DERIVED FROM EXISTING RECORDS OR ORAL RECOLLECTIONS.

GENERAL NOTES:

WGI INC. HAS EXERCISED ITS BEST PROFESSIONAL EXPERTISE AND GEOPHYSICAL PROSPECTING TECHNIQUES TO DEVELOP THIS MAPPING OF SUBSURFACE UTILITIES WITHIN THE PROJECT LIMITS.

WGI INC. DOES NOT GUARANTEE THAT UTILITIES SHOWN COMPRISE ALL UTILITIES WITHIN THE PROJECT AREA.

WGI'S FIELD INVESTIGATION WAS PERFORMED 10/04/19 THROUGH 03/20/20. CHANGES TO UTILITIES AFTER 03/20/20 MAY HAVE BEEN MADE AND THEREFORE MAY RESULT IN VARIANCES FROM THIS PLAN IF DEEMED ADVISABLE PRIOR TO FINAL DESIGN AND CONSTRUCTION.

FIELD LOCATED UTILITIES MEET THE FEDERAL HIGHWAY ADMINISTRATION DEFINITION FOR "QUALITY LEVEL B" (QLB) STANDARDS.

ALL UTILITIES SHOWN ARE QUALITY LEVEL B (QLB) UNLESS NOTED OTHERWISE.

ALL ELECTRONIC DEPTHS PROVIDED ARE APPROXIMATE AND SHOULD BE USED FOR INFORMATIONAL PURPOSES ONLY.

UTILITY LEGEND:

- A - AERIAL
- UNKNOWN UTILITY
- O - OIL
- CTV - CABLE TV
- T - TELEPHONE
- G - GAS
- E - ELECTRIC
- E - TRAFFIC SIGNAL/LIGHTING
- W - WATER
- FM - FORCE MAIN
- FO - FIBER OPTIC
- EOI - END OF INFORMATION
- ED - ELECTRONIC DEPTH

JOHN J. BELLIS

062-044796

REGISTERED PROFESSIONAL ENGINEER OF ILLINOIS

John J. Bellis

04/06/20

license expires 11/30/2021


AMERICAN SURVEYING & ENGINEERING

American Surveying & Engineering, P.C.
30 N. LaSalle St., Suite 3440
Chicago, IL 60602
Phone No. (312) 277-2000

WGI

2001 Butterfield Road, Suite 410
Downers Grove, IL 60515
Phone No. (630) 307-3800
Fax No. (630) 307-7030
Cert No. 6091 - LB No. 7055

STATE OF ILLINOIS DEPARTMENT OF TRANSPORTATION				I-80 LARKIN TO WATER ST. JOLIET, ILLINOIS				F.A. RTE.	SECTION	COUNTY	TOTAL SHEETS	SHEET NO.
										WILL	1230	404
								CONTRACT NO. P-91-185-09				
								ILLINOIS FED. AID PROJECT				

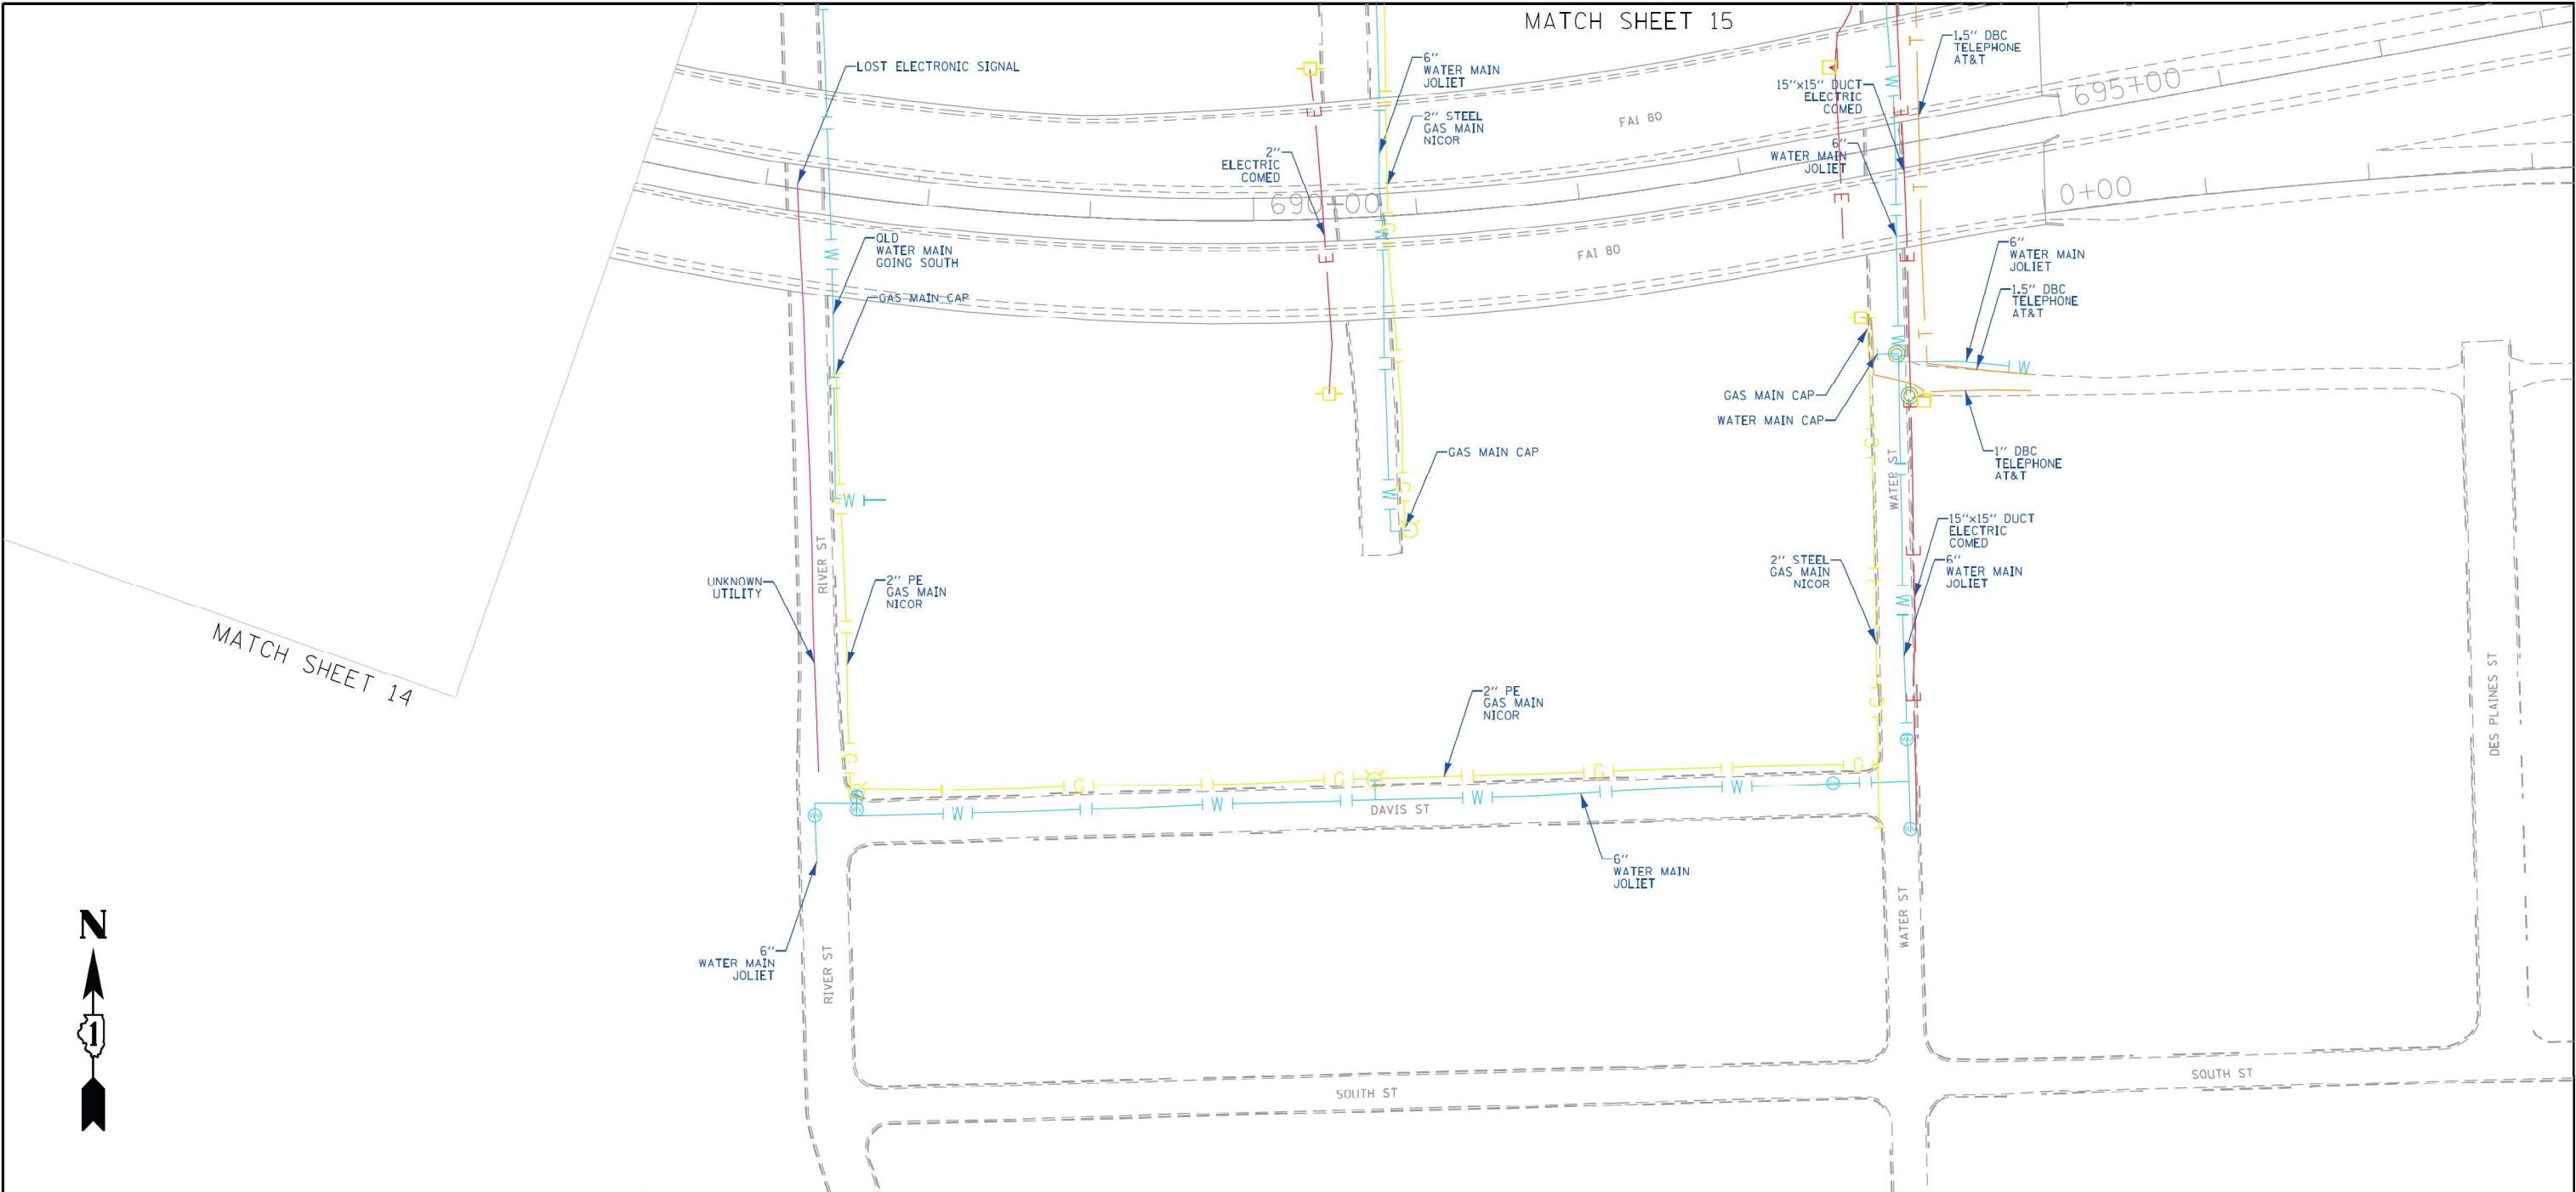

ASCE STANDARDS OF DEPICTION OF SUBSURFACE UTILITIES

QUALITY LEVEL A (QLA)
PRECISE HORIZONTAL AND VERTICAL LOCATION OF UTILITIES OBTAINED BY THE ACTUAL EXPOSURE (OR VERIFICATION OF PREVIOUSLY EXPOSED AND SURVEYED UTILITIES) USING MINIMALLY INTRUSIVE EXCAVATION EQUIPMENT TO MINIMIZE POTENTIAL FOR UTILITY DAMAGE, AND SUBSEQUENT MEASUREMENT OF THE SUBSURFACE UTILITIES WITH OTHER UTILITY ATTRIBUTES SUCH AS TYPE, SIZE & MATERIAL OF UTILITY.

QUALITY LEVEL B (QLB)
INFORMATION OBTAINED THROUGH THE APPLICATION OF APPROPRIATE SURFACE GEOPHYSICAL METHODS TO DETERMINE THE EXISTENCE AND APPROXIMATE HORIZONTAL POSITION OF SUBSURFACE UTILITIES. QUALITY LEVEL B DATA SHOULD BE REPRODUCIBLE BY SURFACE GEOPHYSICS AT ANY POINT OF THEIR DEPICTION. THIS INFORMATION IS SURVEYED TO APPLICABLE TOLERANCES DEFINED BY THE PROJECT AND REDUCED ONTO PLAN DOCUMENTS.

QUALITY LEVEL C (QLC)
INFORMATION OBTAINED BY SURVEYING AND PLOTTING VISIBLE ABOVE-GROUND UTILITY FEATURES AND BY USING PROFESSIONAL JUDGEMENT IN CORRELATING THIS INFORMATION TO QUALITY LEVEL D INFORMATION.

QUALITY LEVEL D (QLD)
INFORMATION DERIVED FROM EXISTING RECORDS OR ORAL RECOLLECTIONS.

GENERAL NOTES:

WGI INC. HAS EXERCISED ITS BEST PROFESSIONAL EXPERTISE AND GEOPHYSICAL PROSPECTING TECHNIQUES TO DEVELOP THIS MAPPING OF SUBSURFACE UTILITIES WITHIN THE PROJECT LIMITS.

WGI INC. DOES NOT GUARANTEE THAT UTILITIES SHOWN COMPRISE ALL UTILITIES WITHIN THE PROJECT AREA.

WGI's FIELD INVESTIGATION WAS PERFORMED 10/04/19 THROUGH 03/20/20. CHANGES TO UTILITIES AFTER 03/20/20 MAY HAVE BEEN MADE AND THEREFORE MAY RESULT IN VARIANCES FROM THIS PLAN IF DEEMED ADVISABLE PRIOR TO FINAL DESIGN AND CONSTRUCTION.

FIELD LOCATED UTILITIES MEET THE FEDERAL HIGHWAY ADMINISTRATION DEFINITION FOR "QUALITY LEVEL B" (QLB) STANDARDS.

ALL UTILITIES SHOWN ARE QUALITY LEVEL B (QLB) UNLESS NOTED OTHERWISE.

ALL ELECTRONIC DEPTHS PROVIDED ARE APPROXIMATE AND SHOULD BE USED FOR INFORMATIONAL PURPOSES ONLY.

UTILITY LEGEND:

— A —	- AERIAL
— UNKNOWN UTILITY —	- UNKNOWN UTILITY
— O —	- OIL
— CTV —	- CABLE TV
— T —	- TELEPHONE
— G —	- GAS
— E —	- ELECTRIC
— E —	- TRAFFIC SIGNAL/LIGHTING
— W —	- WATER
— F —	- FORCE MAIN
— FO —	- FIBER OPTIC
— EO —	- TEST HOLE
— ED —	- END OF INFORMATION
— ED —	- ELECTRONIC DEPTH

JOHN J. BELLIS

062-044796

REGISTERED PROFESSIONAL ENGINEER OF ILLINOIS

John J. Bellis

Signature

04/06/20

Date

License expires 11/30/2021

AMERICAN SURVEYING & ENGINEERING

American Surveying & Engineering, P.C.
30 N. LaSalle St., Suite 3440
Chicago, IL 60602
Phone No. (312) 277-2000

WGI

2001 Butterfield Road, Suite 410
Downers Grove, IL 60515
Phone No. (630) 307-3800
Fax No. (630) 307-7030
Cert No. 6091 - LB No. 7055

STATE OF ILLINOIS DEPARTMENT OF TRANSPORTATION	I-80 LARKIN TO WATER ST. JOLIET, ILLINOIS		F.A. RTE.	SECTION	COUNTY	TOTAL SHEETS	SHEET NO.
	SCALE:		SHEET 5	OF 7	SHEETS	STA.	TO STA.
	ILLINOIS		FED. AID PROJECT	CONTRACT NO. P-91-185-09			
	IDOT W.O. 213 & 214						

PART OF THE SW 1/4 OF SECTION 16, TWP. 35 N., R. 10 E. OF THE 3RD. P.M.,
IN WILL COUNTY, ILLINOIS.

PROJECT COORDINATES
ILLINOIS STATE PLANE, EAST ZONE, NAD83 (2011)

COORDINATE TABLE ~ I-80

PT. NO.	STATION	OFFSET	NORTHING	EASTING
3075	28+30.14	238.79' LT.	1,765,486.9841	1,048,755.1244
2473	30+23.26	227.62' LT.	1,765,491.8603	1,048,967.9995
275	30+23.82	360.23' LT.	1,765,624.4175	1,048,964.2217
2424	30+61.86	360.62' LT.	1,765,625.8972	1,049,008.1953
2475	30+79.32	145.56' LT.	1,765,411.1060	1,049,030.3245
2425	30+99.87	361.73' LT.	1,765,627.3769	1,049,052.1687
2460	31+37.85	363.57' LT.	1,765,628.8566	1,049,096.1422
2474	31+50.07	82.17' LT.	1,765,347.2486	1,049,104.1678
2461	31+52.07	364.45' LT.	1,765,629.4115	1,049,112.6330
2426	31+55.07	298.23' LT.	1,765,563.1329	1,049,114.5219
276	32+65.42	375.13' LT.	1,765,633.8507	1,049,244.5535
2427	32+71.28	309.16' LT.	1,765,567.5720	1,049,246.4424
2464	32+77.45	243.22' LT.	1,765,501.2934	1,049,248.3313
2465	32+79.03	226.81' LT.	1,765,484.7999	1,049,248.8014
277	32+92.55	94.99' LT.	1,765,352.2426	1,049,252.5791
3033	33+21.61	130.75' LT.	1,765,385.1115	1,049,286.1627
387	33+66.47	23.12' LT.	1,765,273.1890	1,049,320.8589
3032	35+24.77	113.07' LT.	1,765,337.6749	1,049,495.4398

LEGEND

SECTION / QUARTER SECTION LINE
PLATTED LOT LINES
PROPERTY (DEED) LINE
APPARENT PROPERTY LINE
EXISTING CENTERLINE
PROPOSED CENTERLINE
EXISTING RIGHT OF WAY LINE
PROPOSED RIGHT OF WAY LINE
EXISTING EASEMENT
PROPOSED EASEMENT
EXISTING ACCESS CONTROL LINE
PROPOSED ACCESS CONTROL LINE
MEASURED DIMENSION
COMPUTED DIMENSION
RECORDED DIMENSION
EXISTING BUILDING

129.32'
129.32' (COMP)
(129.32')

IRON PIPE OR ROD FOUND
CUT CROSS FOUND OR SET
STAKING OF PROPOSED RIGHT OF WAY.
STAKING OF PROPOSED RIGHT OF WAY IN CULTIVATED AREAS.
PERMANENT SURVEY MARKER, I.D.O.T. STANDARD 667101.02 (TO BE SET BY OTHERS)
RIGHT OF WAY STAKING PROPOSED TO BE SET

"MAG" NAIL SET
5/8" REBAR SET
SET DIVISION OF HIGHWAYS SURVEY MARKER TO MONUMENT THE POSITION SHOWN. IDENTIFIED BY INSCRIPTION DATA AND SURVEYORS REGISTRATION NUMBER.
COLORED PLASTIC CAP BEARING SURVEYORS REGISTRATION NUMBER.

SURVEY NOTES:
1. ALL DIMENSIONS ARE MEASURED UNLESS OTHERWISE SPECIFIED.
2. BEARING, DISTANCES, AND COORDINATES SHOWN HEREON REFERENCE THE ILLINOIS STATE PLANE COORDINATE SYSTEM, EAST ZONE, NORTH AMERICAN DATUM OF 1983 (2011 ADJUSTMENT) "GRID". COORDINATES ARE FIXED HOLDING THE PUBLISHED NAD83(2011) VALUES FOR NGS CONTROL MONUMENTS WILL COUNTY GPS 713 (PID-AE2569), WILL COUNTY GPS 716 (PID-AE2570) AND WILL COUNTY GPS 718 (PID-AE2571).
3. ALL MEASURED AND CALCULATED DISTANCES ARE "GRID" NOT "GROUND". TO OBTAIN GROUND DISTANCES, DIVIDE GRID DISTANCES SHOWN BY THE COMBINATION FACTOR OF 0.99995667.
4. AREAS SHOWN ON THIS PLAT ARE "GROUND".
5. FIELD SURVEY COMPLETED IN DECEMBER 2021.

STATE OF ILLINOIS)
COUNTY OF WILL)SS

THIS IS TO CERTIFY THAT I, DAVID A. CLAASSEN, AN ILLINOIS PROFESSIONAL LAND SURVEYOR, (WE, CLAASSEN, WHITE & ASSOCIATES, P.C. AN ILLINOIS PROFESSIONAL DESIGN FIRM LAND SURVEYING CORPORATION, NUMBER 184-004039,) HAVE SURVEYED THE PLAT OF HIGHWAYS SHOWN HEREON IN SECTION 16, TOWNSHIP 35 NORTH, RANGE 10 EAST OF THE THIRD PRINCIPAL MERIDIAN, WILL COUNTY, THAT THE SURVEY IS TRUE AND COMPLETE AS SHOWN TO THE BEST OF MY KNOWLEDGE AND BELIEF, THAT THE PLAT CORRECTLY REPRESENTS SAID SURVEY, THAT ALL MONUMENTS FOUND AND ESTABLISHED ARE OF PERMANENT QUALITY AND OCCUPY THE POSITIONS SHOWN THEREON AND THAT THE MONUMENTS ARE SUFFICIENT TO ENABLE THE SURVEY TO BE RETRACED, MADE FOR THE DEPARTMENT OF TRANSPORTATION, STATE OF ILLINOIS.


DATED AT _____, ILLINOIS THIS ____ DAY OF _____ 2024 A.D.

ILLINOIS PROFESSIONAL LAND SURVEYOR NO. 035-002962
LICENSE EXPIRATION DATE: NOVEMBER 30, 2026

THIS PROFESSIONAL SERVICE CONFORMS TO THE CURRENT ILLINOIS MINIMUM STANDARDS FOR A BOUNDARY SURVEY.

DAVID A. CLAASSEN
JOLIET, IL
NO. 2962
PROFESSIONAL LAND SURVEYOR

CWA SURVEY
CLAASSEN, WHITE & ASSOCIATES, P.C.
LAND SURVEYORS
121 AIRPORT DRIVE, UNIT 1, JOLIET, ILLINOIS 60431
(815) 744-3720 dclaassen@cwawhite.com
CWA Job #7577

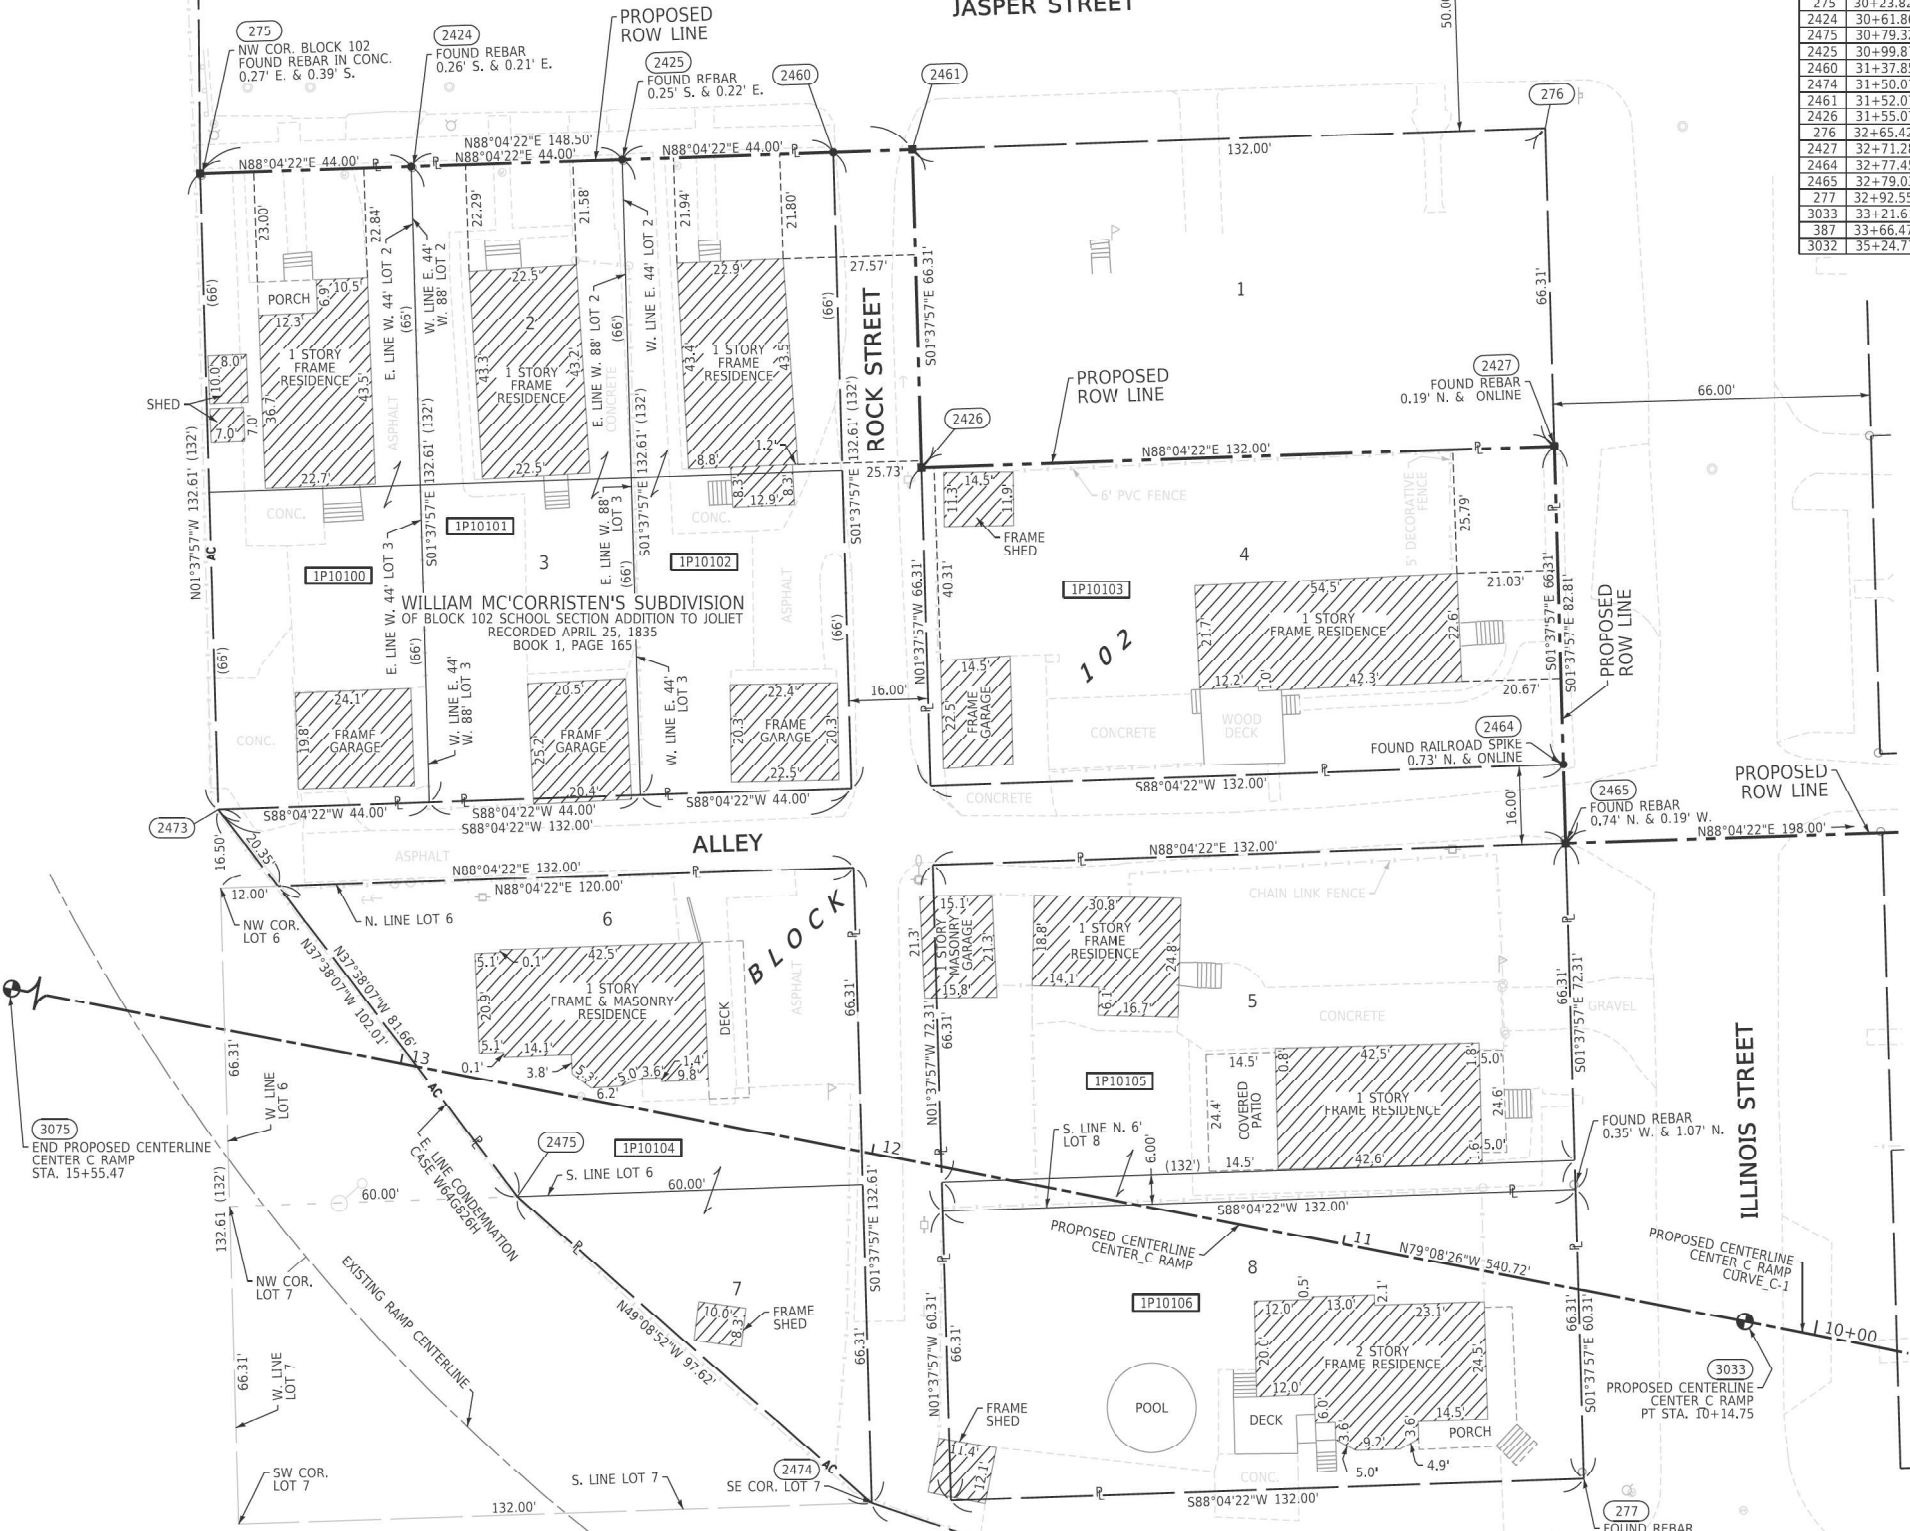

PARCEL NUMBER	TOTAL HOLDINGS ACRES	PART TAKEN ACRES	AREA IN EXISTING R.O.W. ACRES	REMAINDER AREA ACRES	EASEMENT AREA		PARCEL INDEX NUMBER
					ACRES	SQUARE FEET	
1P10100	0.134	0.134	0.000	0.000			30-07-16-314-001
1P10101	0.134	0.134	0.000	0.000			30-07-16-314-002
1P10102	0.134	0.134	0.000	0.000			30-07-16-314-003
1P10103	0.201	0.201	0.000	0.000			30-07-16-314-008
1P10104	0.201	0.201	0.000	0.000			30-07-16-314-011 30-07-16-314-012
1P10105	0.219	0.219	0.000	0.000			30-07-16-314-014
1P10106	0.183	0.183	0.000	0.000			30-07-16-314-015

REVISION DATE: / / REVISION MADE BY:

APPROVED
By William Wright at 2:49 pm, Nov 13, 2024


IDOT USE ONLY

PLAT OF HIGHWAYS
STATE OF ILLINOIS
DEPARTMENT OF TRANSPORTATION
I-80

LIMITS: RIDGE ROAD TO US 30 COUNTY: WILL
SECTION: STA. 30+23.26 TO STA. 33+66.47 JOB NO.: R-91-016-20
SCALE: 1" = 20' SHEET 408 OF 1230 SHEETS

BUREAU OF LAND ACQUISITION
201 WEST CENTER COURT
SCHAUMBURG, ILLINOIS 60196

PART OF THE SW 1/4 OF SECTION 16, TWP. 35 N., R. 10 E. OF THE 3RD. P.M.,
IN WILL COUNTY, ILLINOIS.

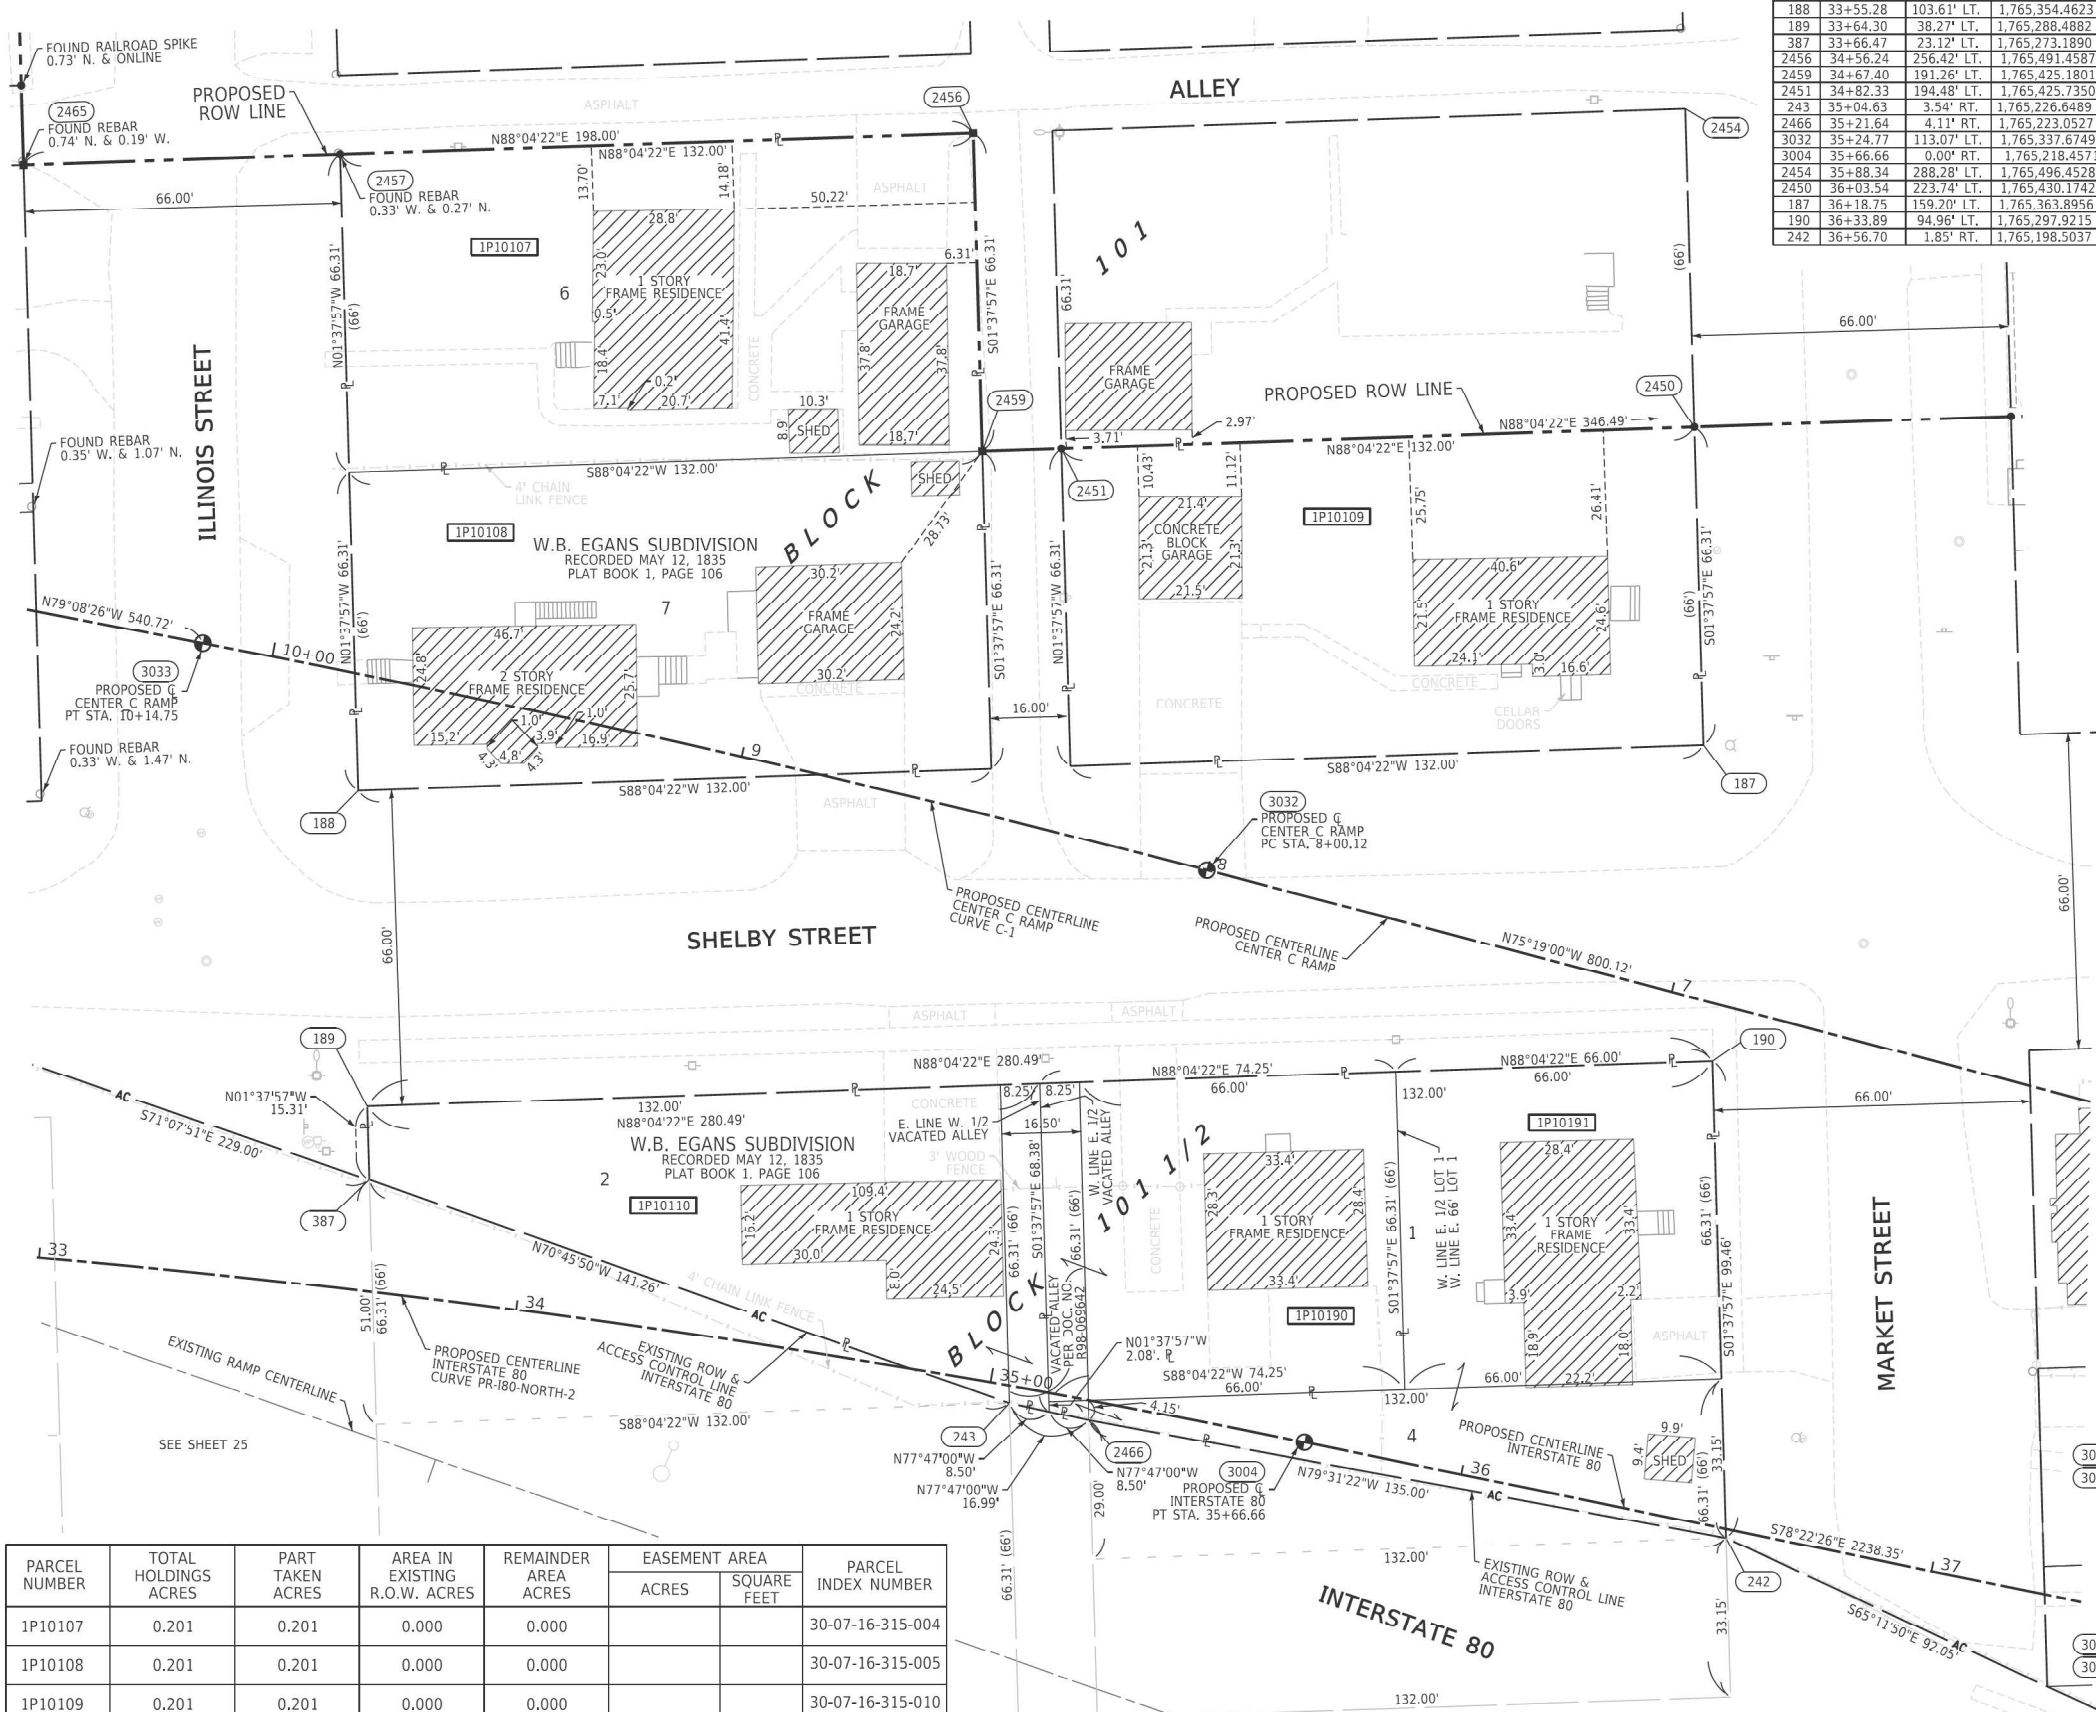

PARCEL NUMBER	TOTAL HOLDINGS ACRES	PART TAKEN ACRES	AREA IN EXISTING R.O.W. ACRES	REMAINDER AREA ACRES	EASEMENT AREA		PARCEL INDEX NUMBER
					ACRES	SQUARE FEET	
1P10107	0.201	0.201	0.000	0.000			30-07-16-315-004
1P10108	0.201	0.201	0.000	0.000			30-07-16-315-005
1P10109	0.201	0.201	0.000	0.000			30-07-16-315-010
1P10110	0.136	0.136	0.000	0.000			30-07-16-321-001
1P10190	0.113	0.113	0.000	0.000			30-07-16-321-008
1P10191	0.158	0.158	0.000	0.000			30-07-16-321-009 30-07-16-321-010

PROJECT COORDINATES ILLINOIS STATE PLANE, EAST ZONE, NAD83 (2011) COORDINATE TABLE - INTERSTATE 80				
PT.NO.	STATION	OFFSET	NORTHING	EASTING
3003	23+29.13	0.00' RT.	1,765,137.6775	1,048,295.7911
2465	32+79.03	226.81' LT.	1,765,484.7999	1,049,248.8014
3033	33+21.61	130.75' LT.	1,765,385.1115	1,049,286.1627
2457	33+38.55	235.00' LT.	1,765,487.0196	1,049,314.7649
188	33+55.28	103.61' LT.	1,765,354.4623	1,049,318.5427
189	33+64.30	38.27' LT.	1,765,288.4882	1,049,320.4229
387	33+66.47	23.12' LT.	1,765,273.1890	1,049,320.8589
2456	34+56.24	256.42' LT.	1,765,491.4587	1,049,446.6869
2459	34+67.40	191.26' LT.	1,765,425.1801	1,049,448.5758
2451	34+82.33	194.48' LT.	1,765,425.7350	1,049,465.0667
243	35+04.63	3.94' RT.	1,765,226.8489	1,049,454.2338
2466	35+21.64	4.11' RT.	1,765,223.0527	1,049,470.8429
3032	35+24.77	113.07' LT.	1,765,337.6749	1,049,495.4398
3004	35+66.66	0.00' RT.	1,765,218.4571	1,049,515.7794
2454	35+88.34	288.28' LT.	1,765,496.4528	1,049,595.0998
2450	36+03.54	223.74' LT.	1,765,430.1742	1,049,596.9887
187	36+18.75	159.20' LT.	1,765,363.8956	1,049,598.8775
190	36+33.89	94.96' LT.	1,765,297.9215	1,049,600.7578
242	36+56.70	1.85' RT.	1,765,198.5037	1,049,603.5911

910
1615

SECTION CORNER

1615

QUARTER SECTION CORNER

1

GRAPHIC SCALE
0 20
FEET
SCALE: 1" = 20'

SECTION / QUARTER SECTION LINE

PLATTED LOT LINES

PROPERTY (DEED) LINE

APPARENT PROPERTY LINE

EXISTING CENTERLINE

PROPOSED CENTERLINE

EXISTING RIGHT OF WAY LINE

PROPOSED RIGHT OF WAY LINE

EXISTING EASEMENT

PROPOSED EASEMENT

EXISTING ACCESS CONTROL LINE

PROPOSED ACCESS CONTROL LINE

MEASURED DIMENSION

COMPUTED DIMENSION

RECORDED DIMENSION

EXISTING BUILDING

129.32'

129.32' (COMP)

(129.32')

○

IRON PIPE OR ROD FOUND

⊕

"MAG" NAIL SET

+

CUT CROSS FOUND OR SET

●

5/8" REBAR SET

■

STAKING OF PROPOSED RIGHT OF WAY. SET DIVISION OF HIGHWAYS SURVEY MARKER TO MONUMENT THE POSITION SHOWN. IDENTIFIED BY INSCRIPTION DATA AND SURVEYORS REGISTRATION NUMBER.

■ M

STAKING OF PROPOSED RIGHT OF WAY IN CULTIVATED AREAS. BURIED 5/8 INCH METAL ROD 20 INCHES BELOW GROUND TO MARK FUTURE SURVEY MARKER POSITION IDENTIFIED BY COLORED PLASTIC CAP BEARING SURVEYORS REGISTRATION NUMBER.

⊙

PERMANENT SURVEY MARKER, I.D.O.T. STANDARD 667101.02 (TO BE SET BY OTHERS)

□

RIGHT OF WAY STAKING PROPOSED TO BE SET

1

2

3

4

5

SURVEY NOTES:

1. ALL DIMENSIONS ARE MEASURED UNLESS OTHERWISE SPECIFIED.

2. BEARING, DISTANCES, AND COORDINATES SHOWN HEREON REFERENCE THE ILLINOIS STATE PLANE COORDINATE SYSTEM, EAST ZONE, NORTH AMERICAN DATUM OF 1983 (2011 ADJUSTMENT) "GRID". COORDINATES ARE FIXED HOLDING THE PUBLISHED NAD83(2011) VALUES FOR NGS CONTROL MONUMENTS WILL COUNTY GPS 713 (PID-AE2569), WILL COUNTY GPS 716 (PID-AE2570) AND WILL COUNTY GPS 718 (PID-AC2571).

3. ALL MEASURED AND CALCULATED DISTANCES ARE "GRID" NOT "GROUND". TO OBTAIN GROUND DISTANCES, DIVIDE GRID DISTANCES SHOWN BY THE COMBINATION FACTOR OF 0.99995667.

4. AREAS SHOWN ON THIS PLAT ARE "GROUND".

5. FIELD SURVEY COMPLETED IN DECEMBER 2021.

STATE OF ILLINOIS)
COUNTY OF WILL)

SS

THIS IS TO CERTIFY THAT I, DAVID A. CLAASSEN, AN ILLINOIS PROFESSIONAL LAND SURVEYOR, (WE, CLAASSEN, WHITE & ASSOCIATES, P.C. AN ILLINOIS PROFESSIONAL DESIGN FIRM LAND SURVEYING CORPORATION, NUMBER 184-004039,) HAVE SURVEYED THE PLAT OF HIGHWAYS SHOWN HEREON IN SECTION 16, TOWNSHIP 35 NORTH, RANGE 10 EAST OF THE THIRD PRINCIPAL MERIDIAN, WILL COUNTY, THAT THE SURVEY IS TRUE AND COMPLETE AS SHOWN TO THE BEST OF MY KNOWLEDGE AND BELIEF, THAT THE PLAT CORRECTLY REPRESENTS SAID SURVEY, THAT ALL MONUMENTS FOUND AND ESTABLISHED ARE OF PERMANENT QUALITY AND OCCUPY THE POSITIONS SHOWN THEREON AND THAT THE MONUMENTS ARE SUFFICIENT TO ENABLE THE SURVEY TO BE RETRACED, MADE FOR THE DEPARTMENT OF TRANSPORTATION, STATE OF ILLINOIS.

DATED AT _____, ILLINOIS THIS ____ DAY OF _____ 2024 A.D.

ILLINOIS PROFESSIONAL LAND SURVEYOR NO. 035-002962
LICENSE EXPIRATION DATE: NOVEMBER 30, 2026

THIS PROFESSIONAL SERVICE CONFORMS TO THE CURRENT ILLINOIS MINIMUM STANDARDS FOR A BOUNDARY SURVEY.

CLAASSEN, WHITE & ASSOCIATES, P.C.
LAND SURVEYORS
121 AIRPORT DRIVE, UNIT 1, JOLIET, ILLINOIS 60431
(815) 744-3720 dclaassen@cwawhite.com
CWA Job #7577

STATE OF ILLINOIS
PROFESSIONAL LAND SURVEYOR
DAVID A. CLAASSEN
JOLIET, IL
NO. 2962

CWA
SURVEY

PLAT OF HIGHWAYS
STATE OF ILLINOIS
DEPARTMENT OF TRANSPORTATION
I-80

LIMITS: RIDGE ROAD TO US 30

COUNTY: WILL

SECTION: STA. 32+79.03 TO STA. 36+56.70

JOB NO.: R-91-016-20

SCALE: 1" = 20'

SHEET 409 OF 1230 SHEETS

BUREAU OF LAND ACQUISITION
201 WEST CENTER COURT
SCHAUMBURG, ILLINOIS 60196

PROPOSED CENTERLINE
INTERSTATE 80
CURVE PR-180-NORTH-2
P.I. STA= 29+63.27
Δ= 30°49'42"
D= 02°29'28"
R= 2300.00'
T= 234.14'
L= 1237.53'
E= 85.82'
P.C. STA= 23+29.13
P.T. STA= 35+66.66

PROPOSED CENTERLINE
CENTER C RAMP CURVE C-1
P.I. STA= 9+07.47
Δ= 03°49'25"
D= 01°46'54"
R= 3216.00'
T= 107.35'
L= 214.63'
E= 1.79'
P.C. STA= 8+00.12
P.T. STA= 10+14.75

APPROVED
By William Wright at 2:50 pm, Nov 13, 2024

REVISION DATE: / / REVISION MADE BY:

PART OF THE SW 1/4
OF SECTION 16, TWP. 35 N.,
R. 10 E. OF THE 3RD. P.M.,
IN WILL COUNTY, ILLINOIS.

LEGEND



SECTION
CORNER

16 15
QUARTER
SECTION
CORNER

- SECTION / QUARTER SECTION LINE
PLATTED LOT LINES
PROPERTY (DEED) LINE
APPARENT PROPERTY LINE
EXISTING CENTERLINE
PROPOSED CENTERLINE
EXISTING RIGHT OF WAY LINE
PROPOSED RIGHT OF WAY LINE
EXISTING EASEMENT
PROPOSED EASEMENT
EXISTING ACCESS CONTROL LINE
PROPOSED ACCESS CONTROL LINE
MEASURED DIMENSION
COMPUTED DIMENSION
RECORDED DIMENSION
EXISTING BUILDING

- IRON PIPE OR ROD FOUND
CUT CROSS FOUND OR SET
"MAG" NAIL SET
5/8" REBAR SET

STAKING OF PROPOSED RIGHT OF WAY. SET DIVISION OF HIGHWAYS SURVEY MARKER TO MONUMENT THE POSITION SHOWN. IDENTIFIED BY INSCRIPTION DATA AND SURVEYORS REGISTRATION NUMBER.

STAKING OF PROPOSED RIGHT OF WAY IN CULTIVATED AREAS. BURIED 5/8 INCH METAL ROD 20 INCHES BELOW GROUND TO MARK FUTURE SURVEY MARKER POSITION IDENTIFIED BY COLORED PLASTIC CAP BEARING SURVEYORS REGISTRATION NUMBER.

PERMANENT SURVEY MARKER, I.D.O.T. STANDARD 667101.02 (TO BE SET BY OTHERS)
RIGHT OF WAY STAKING PROPOSED TO BE SET

- SURVEY NOTES:
1. ALL DIMENSIONS ARE MEASURED UNLESS OTHERWISE SPECIFIED.
2. BEARING, DISTANCES, AND COORDINATES SHOWN HEREON REFERENCE THE ILLINOIS STATE PLANE COORDINATE SYSTEM, EAST ZONE, NORTH AMERICAN DATUM OF 1983 (2011 ADJUSTMENT) "GRID". COORDINATES ARE FIXED HOLDING THE PUBLISHED NAD83(2011) VALUES FOR NGS CONTROL MONUMENTS WILL COUNTY GPS 713 (PID-AE2566), WILL COUNTY GPS 716 (PID-AE2570) AND WILL COUNTY GPS 718 (PID-AE2571).
3. ALL MEASURED AND CALCULATED DISTANCES ARE "GRID" NOT "GROUND". TO OBTAIN GROUND DISTANCES, DIVIDE GRID DISTANCES SHOWN BY THE COMBINATION FACTOR OF 0.99995667.
4. AREAS SHOWN ON THIS PLAT ARE "GROUND".
5. FIELD SURVEY COMPLETED IN DECEMBER 2021.

STATE OF ILLINOIS)
COUNTY OF WILL)

THIS IS TO CERTIFY THAT I, DAVID A. CLAASSEN, AN ILLINOIS PROFESSIONAL LAND SURVEYOR, (WE, CLAASSEN, WHITE & ASSOCIATES, P.C. AN ILLINOIS PROFESSIONAL DESIGN FIRM LAND SURVEYING CORPORATION, NUMBER 184-004039,) HAVE SURVEYED THE PLAT OF HIGHWAYS SHOWN HEREIN IN SECTION 16, TOWNSHIP 35 NORTH, RANGE 10 EAST OF THE THIRD PRINCIPAL MERIDIAN, WILL COUNTY, THAT THE SURVEY IS TRUE AND COMPLETE AS SHOWN TO THE BEST OF MY KNOWLEDGE AND BELIEF, THAT THE PLAT CORRECTLY REPRESENTS SAID SURVEY, THAT ALL MONUMENTS FOUND AND ESTABLISHED ARE OF PERMANENT QUALITY AND OCCUPY THE POSITIONS SHOWN THEREON AND THAT THE MONUMENTS ARE SUFFICIENT TO ENABLE THE SURVEY TO BE RETRACED, MADE FOR THE DEPARTMENT OF TRANSPORTATION, STATE OF ILLINOIS.

DATED AT _____, ILLINOIS THIS ____ DAY OF _____ 2024 A.D.

ILLINOIS PROFESSIONAL LAND SURVEYOR NO. 035-002962
LICENSE EXPIRATION DATE: NOVEMBER 30, 2026

THIS PROFESSIONAL SERVICE CONFORMS TO THE CURRENT ILLINOIS MINIMUM STANDARDS FOR A BOUNDARY SURVEY.



CLAASSEN, WHITE & ASSOCIATES, P.C.
LAND SURVEYORS
121 AIRPORT DRIVE, UNIT 1, JOLIET, ILLINOIS 60431
(815) 744-3720 cklassenwhite@cwasurevey.com
CWA Job #7577

PLAT OF HIGHWAYS STATE OF ILLINOIS DEPARTMENT OF TRANSPORTATION I-80

LIMITS: RIDGE ROAD TO US 30 COUNTY: WILL
SECTION: STA. 36+56.70 TO STA. 40+47.73 JOB NO.: R-91-016-20
SCALE: 1" = 20' SHEET 410 OF 1230 SHEETS

BUREAU OF LAND ACQUISITION
201 WEST CENTER COURT
SCHAUMBURG, ILLINOIS 60196

APPROVED

By William Wright at 2:50 pm, Nov 13, 2024

REVISION DATE: _____ REVISION MADE BY: _____



PROJECT COORDINATES
ILLINOIS STATE PLANE, EAST ZONE, NAD83 (2011)
COORDINATE TABLE - INTERSTATE 80

PT.NO.	STATION	OFFSET	NORTHING	EASTING
242	36+56.70	1.85' RT.	1,765,198.5037	1,049,603.5911
2447	36+67.70	239.21' LT.	1,765,432.3939	1,049,662.9522
186	36+82.91	174.67' LT.	1,765,366.1153	1,049,664.8411
191	36+98.05	110.43' LT.	1,765,300.1412	1,049,666.7213
2440	37+34.40	255.28' LT.	1,765,434.7010	1,049,731.5143
2520	37+46.32	22.63' RT.	1,765,159.0097	1,049,687.1492
2472	37+59.26	261.28' LT.	1,765,435.5611	1,049,757.0743
2519	37+95.44	10.99' RT.	1,765,161.5890	1,049,737.6497
2446	37+96.03	270.14' LT.	1,765,436.8330	1,049,794.8734
2518	37+97.38	19.01' RT.	1,765,153.3437	1,049,737.9271
2445	38+11.23	205.60' LT.	1,765,370.5544	1,049,796.7623
2444	38+27.27	209.47' LT.	1,765,371.1093	1,049,813.2532
2532	38+69.98	100.01' RT.	1,765,059.3730	1,049,792.7164
2515	38+78.88	81.50' RT.	1,765,075.7130	1,049,805.1651
3040	39+16.66	69.00' RT.	1,765,080.3398	1,049,844.6937
2533	39+45.13	116.81' RT.	1,765,027.7724	1,049,862.9365
185	39+55.59	240.40' LT.	1,765,375.5485	1,049,945.1744
192	39+70.73	176.16' LT.	1,765,309.5744	1,049,947.0547
255	39+78.10	144.88' LT.	1,765,277.4500	1,049,947.9702
2534	40+47.73	117.01' LT.	1,765,236.1204	1,050,010.5551

PARCEL NUMBER	TOTAL HOLDINGS ACRES	PART TAKEN ACRES	AREA IN EXISTING R.O.W. ACRES	REMAINDER AREA ACRES	EASEMENT AREA ACRES	SQUARE FEET	PARCEL INDEX NUMBER
1P10111	0.044	0.044	0.000	0.000			30-07-16-316-005
1P10112	0.099	0.099	0.000	0.000			30-07-16-316-006
1P10113	0.058	0.058	0.000	0.000			30-07-16-316-007
1P10114	0.213	0.213	0.000	0.000			30-07-16-322-001 30-07-16-322-002
1P10115	0.133	0.133	0.000	0.000			30-07-16-322-003
1P10116	0.140	0.140	0.000	0.000			30-07-16-322-011
1P10117	0.463	0.463	0.000	0.000			30-07-16-322-010
1P10118PE	0.602*	0.000	0.000	0.602	0.450	19,618	30-07-16-507-035 30-07-16-507-057

*CALCULATED TOTAL HOLDING OF 1P10118 IS BOUND BY S. LINE OF BLOCK 105 & E. LINE OF CHERRY STREET (AS SHOWN)

PART OF THE SW 1/4 OF SECTION 16, TWP. 35 N., R. 10 E. OF THE 3RD. P.M.,
IN WILL COUNTY, ILLINOIS.

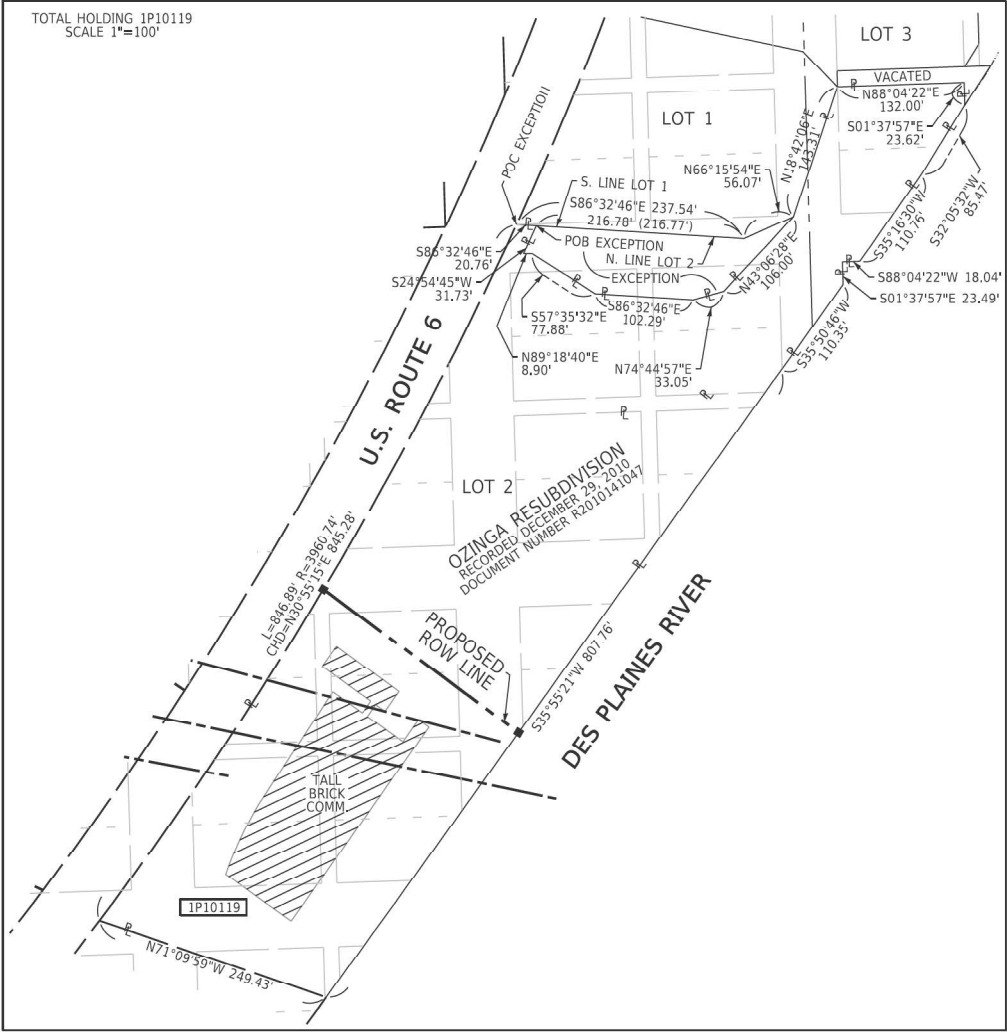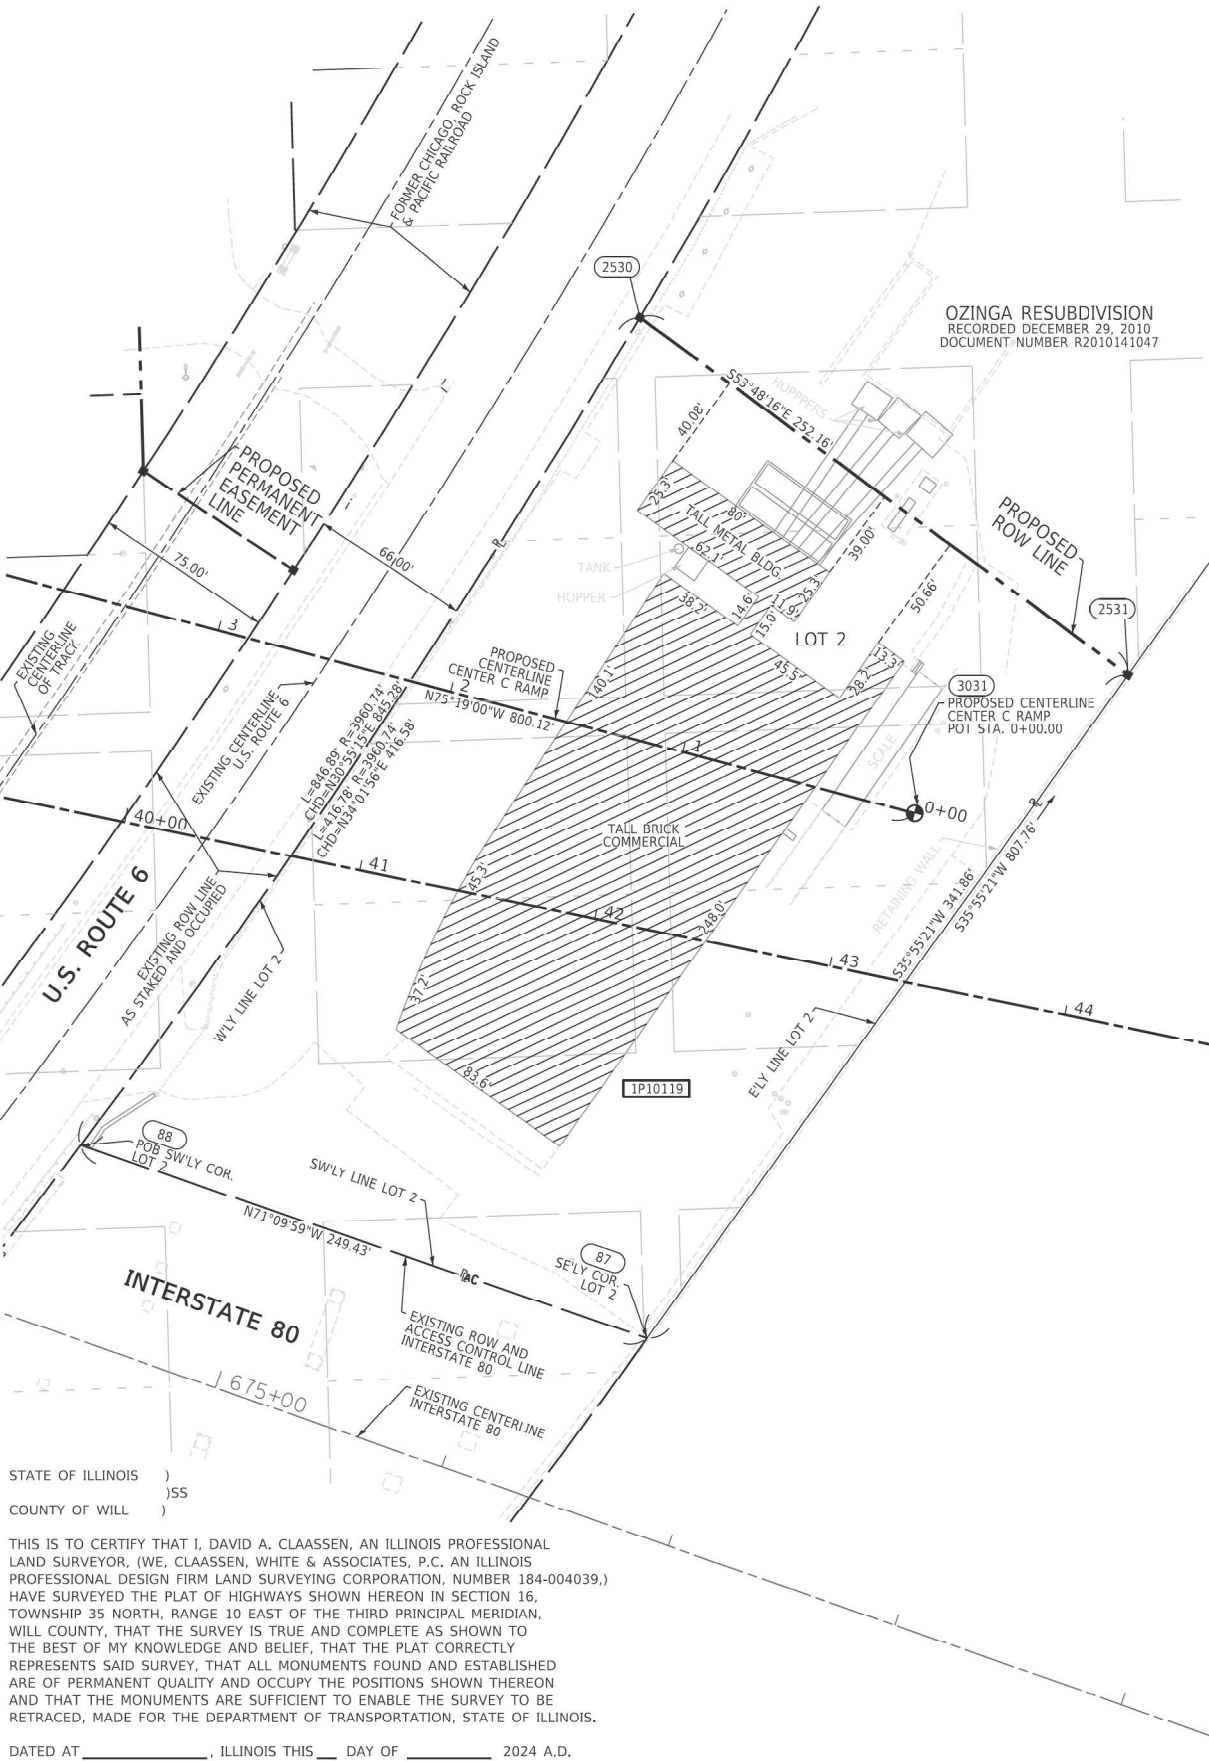

LEGEND

- SECTION CORNER
- QUARTER SECTION CORNER
- SECTION / QUARTER SECTION LINE
- PLATTED LOT LINES
- PROPERTY (DEED) LINE
- APPARENT PROPERTY LINE
- EXISTING CENTERLINE
- PROPOSED CENTERLINE
- EXISTING RIGHT OF WAY LINE
- PROPOSED RIGHT OF WAY LINE
- EXISTING EASEMENT
- PROPOSED EASEMENT
- EXISTING ACCESS CONTROL LINE
- PROPOSED ACCESS CONTROL LINE
- MEASURED DIMENSION
- COMPUTED DIMENSION
- RECORDED DIMENSION
- EXISTING BUILDING
- IRON PIPE OR ROD FOUND
- CUT CROSS FOUND OR SET
- *MAG* NAIL SET
- 5/8" REBAR SET
- STAKING OF PROPOSED RIGHT OF WAY. SET DIVISION OF HIGHWAYS SURVEY MARKER TO MONUMENT THE POSITION SHOWN. IDENTIFIED BY INSCRIPTION DATA AND SURVEYORS REGISTRATION NUMBER.
- STAKING OF PROPOSED RIGHT OF WAY IN CULTIVATED AREAS. BURIED 5/8 INCH METAL ROD 20 INCHES BELOW GROUND TO MARK FUTURE SURVEY MARKER POSITION IDENTIFIED BY COLORED PLASTIC CAP BEARING SURVEYORS REGISTRATION NUMBER.
- PERMANENT SURVEY MARKER, I.D.O.T. STANDARD 667101.02 (TO BE SET BY OTHERS)
- RIGHT OF WAY STAKING PROPOSED TO BE SET

SURVEY NOTES:
1. ALL DIMENSIONS ARE MEASURED UNLESS OTHERWISE SPECIFIED.
2. BEARING, DISTANCES, AND COORDINATES SHOWN HEREON REFERENCE THE ILLINOIS STATE PLANE COORDINATE SYSTEM, EAST ZONE, NORTH AMERICAN DATUM OF 1983 (2011 ADJUSTMENT) "GRID". COORDINATES ARE FIXED HOLDING THE PUBLISHED NAD83(2011) VALUES FOR NGS CONTROL MONUMENTS WILL COUNTY GPS 713 (PID-AE2569), WILL COUNTY GPS 716 (PID-AE2570) AND WILL COUNTY GPS 718 (PID-AE2571).
3. ALL MEASURED AND CALCULATED DISTANCES ARE "GRID" NOT "GROUND". TO OBTAIN GROUND DISTANCES, DIVIDE GRID DISTANCES SHOWN BY THE COMBINATION FACTOR OF 0.99995667.
4. AREAS SHOWN ON THIS PLAT ARE "GROUND".
5. FIELD SURVEY COMPLETED IN DECEMBER 2021.

STATE OF ILLINOIS)
COUNTY OF WILL)

THIS IS TO CERTIFY THAT I, DAVID A. CLAASSEN, AN ILLINOIS PROFESSIONAL LAND SURVEYOR, (WE, CLAASSEN, WHITE & ASSOCIATES, P.C. AN ILLINOIS PROFESSIONAL DESIGN FIRM LAND SURVEYING CORPORATION, NUMBER 184-004039,) HAVE SURVEYED THE PLAT OF HIGHWAYS SHOWN HEREON IN SECTION 16, TOWNSHIP 35 NORTH, RANGE 10 EAST OF THE THIRD PRINCIPAL MERIDIAN, WILL COUNTY, THAT THE SURVEY IS TRUE AND COMPLETE AS SHOWN TO THE BEST OF MY KNOWLEDGE AND BELIEF, THAT THE PLAT CORRECTLY REPRESENTS SAID SURVEY, THAT ALL MONUMENTS FOUND AND ESTABLISHED ARE OF PERMANENT QUALITY AND OCCUPY THE POSITIONS SHOWN THEREON AND THAT THE MONUMENTS ARE SUFFICIENT TO ENABLE THE SURVEY TO BE RETRACED, MADE FOR THE DEPARTMENT OF TRANSPORTATION, STATE OF ILLINOIS.

DATED AT _____, ILLINOIS THIS ____ DAY OF _____ 2024 A.D.

ILLINOIS PROFESSIONAL LAND SURVEYOR NO. 035-002962
LICENSE EXPIRATION DATE: NOVEMBER 30, 2026

THIS PROFESSIONAL SERVICE CONFORMS TO THE CURRENT ILLINOIS MINIMUM STANDARDS FOR A BOUNDARY SURVEY.



PROJECT COORDINATES				
ILLINOIS STATE PLANE, EAST ZONE, NAD83 (2011)				
COORDINATE TABLE - INTERSTATE 80				
PT.NO.	STATION	OFFSET	NORTHING	EASTING
88	40+09.13	135.93' RT.	1,764,996.1451	1,049,921.7718
2530	41+67.92	249.20' LT.	1,765,341.3780	1,050,154.9166
87	42+56.59	167.23' RT.	1,764,915.6241	1,050,157.8482
3031	43+21.70	70.00' LT.	1,765,134.8645	1,050,269.4297
2531	43+97.25	144.35' LT.	1,765,192.4647	1,050,358.4131

PARCEL NUMBER	TOTAL HOLDINGS ACRES	PART TAKEN ACRES	AREA IN EXISTING R.O.W. ACRES	REMAINDER AREA ACRES	EASEMENT AREA		PARCEL INDEX NUMBER
					ACRES	SQUARE FEET	
1P10119	5.685	2.106	0.000	3.579			30-07-16-306-007

REVISION DATE: / / REVISION MADE BY:

APPROVED
By William Wright at 2:51 pm, Nov 13, 2024

IDOT USE ONLY

CLAASSEN, WHITE & ASSOCIATES, P.C.
LAND SURVEYORS
121 AIRPORT DRIVE, UNIT 1, JOLIET, ILLINOIS 60431
(815) 744-3720 cclaassenwhite@cwasurevey.com
CWA Job #7577

PLAT OF HIGHWAYS
STATE OF ILLINOIS
DEPARTMENT OF TRANSPORTATION
I-80

LIMITS: RIDGE ROAD TO US 30 COUNTY: WILL
SECTION: STA. 40+00.00 TO STA. 51+00.00 JOB NO.: R-91-016-20
SCALE: 1" = 40' SHEET 411 OF 1230 SHEETS

BUREAU OF LAND ACQUISITION
201 WEST CENTER COURT
SCHAUMBURG, ILLINOIS 60196

PART OF THE SE 1/4 OF SECTION 16, TWP. 35 N., R. 10 E. OF THE 3RD. P.M., IN WILL COUNTY, ILLINOIS.

LEGEND



SECTION CORNER



QUARTER SECTION CORNER



GRAPHIC SCALE
0 40
FEET
SCALE: 1" = 40'

- SECTION / QUARTER SECTION LINE
PLATTED LOT LINES
PROPERTY (DEED) LINE
APPARENT PROPERTY LINE
EXISTING CENTERLINE
PROPOSED CENTERLINE
EXISTING RIGHT OF WAY LINE
PROPOSED RIGHT OF WAY LINE
EXISTING EASEMENT
PROPOSED EASEMENT
EXISTING ACCESS CONTROL LINE
PROPOSED ACCESS CONTROL LINE
MEASURED DIMENSION
COMPUTED DIMENSION
RECORDED DIMENSION
EXISTING BUILDING

- IRON PIPE OR ROD FOUND
CUT CROSS FOUND OR SET
"MAG" NAIL SET
5/8" REBAR SET

STAKING OF PROPOSED RIGHT OF WAY. SET DIVISION OF HIGHWAYS SURVEY MARKER TO MONUMENT THE POSITION SHOWN. IDENTIFIED BY INSCRIPTION DATA AND SURVEYORS REGISTRATION NUMBER.

STAKING OF PROPOSED RIGHT OF WAY IN CULTIVATED AREAS. BURIED 5/8 INCH METAL ROD 20 INCHES BELOW GROUND TO MARK FUTURE SURVEY MARKER POSITION IDENTIFIED BY COLORED PLASTIC CAP BEARING SURVEYORS REGISTRATION NUMBER.

PERMANENT SURVEY MARKER, I.D.O.T. STANDARD 667101.02 (TO BE SET BY OTHERS)
RIGHT OF WAY STAKING PROPOSED TO BE SET

- SURVEY NOTES:
1. ALL DIMENSIONS ARE MEASURED UNLESS OTHERWISE SPECIFIED.
2. BEARING, DISTANCES, AND COORDINATES SHOWN HEREON REFERENCE THE ILLINOIS STATE PLANE COORDINATE SYSTEM, EAST ZONE, NORTH AMERICAN DATUM OF 1983 (2011 ADJUSTMENT) "GRID". COORDINATES ARE FIXED HOLDING THE PUBLISHED NAD83(2011) VALUES FOR NGS CONTROL MONUMENTS WILL COUNTY GPS 713 (PID-AE2569), WILL COUNTY GPS 716 (PID-AE2570) AND WILL COUNTY GPS 718 (PID-AE2571).
3. ALL MEASURED AND CALCULATED DISTANCES ARE "GRID" NOT "GROUND". TO OBTAIN GROUND DISTANCES, DIVIDE GRID DISTANCES SHOWN BY THE COMBINATION FACTOR OF 0.99995667.
4. AREAS SHOWN ON THIS PLAT ARE "GROUND".
5. FIELD SURVEY COMPLETED IN DECEMBER 2021.


STATE OF ILLINOIS)
COUNTY OF WILL)

THIS IS TO CERTIFY THAT I, DAVID A. CLAASSEN, AN ILLINOIS PROFESSIONAL LAND SURVEYOR, (WE, CLAASSEN, WHITE & ASSOCIATES, P.C. AN ILLINOIS PROFESSIONAL DESIGN FIRM LAND SURVEYING CORPORATION, NUMBER 184-004039.) HAVE SURVEYED THE PLAT OF HIGHWAYS SHOWN HEREON IN SECTION 16, TOWNSHIP 35 NORTH, RANGE 10 EAST OF THE THIRD PRINCIPAL MERIDIAN, WILL COUNTY, THAT THE SURVEY IS TRUE AND COMPLETE AS SHOWN TO THE BEST OF MY KNOWLEDGE AND BELIEF, THAT THE PLAT CORRECTLY REPRESENTS SAID SURVEY, THAT ALL MONUMENTS FOUND AND ESTABLISHED ARE OF PERMANENT QUALITY AND OCCUPY THE POSITIONS SHOWN THEREON AND THAT THE MONUMENTS ARE SUFFICIENT TO ENABLE THE SURVEY TO BE RETRACED, MADE FOR THE DEPARTMENT OF TRANSPORTATION, STATE OF ILLINOIS.

DATED AT _____, ILLINOIS THIS ____ DAY OF _____ 2025 A.D.

ILLINOIS PROFESSIONAL LAND SURVEYOR NO. 035-002962
LICENSE EXPIRATION DATE: NOVEMBER 30, 2026

THIS PROFESSIONAL SERVICE CONFORMS TO THE CURRENT ILLINOIS MINIMUM STANDARDS FOR A BOUNDARY SURVEY.

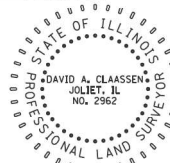

CLAASSEN, WHITE & ASSOCIATES, P.C.
LAND SURVEYORS
121 AIRPORT DRIVE, UNIT 1, JULIET, ILLINOIS 60431
(815) 744-3720 clausenwhite@cwasurvey.com
CWA Job #7577

PLAT OF HIGHWAYS
STATE OF ILLINOIS
DEPARTMENT OF TRANSPORTATION
I-80

LIMITS: RIDGE ROAD TO US 30 COUNTY: WILL
SECTION: STA. 43+00.00 TO STA. 52+68.09 JOB NO.: R-91-016-20
SCALE: 1" = 40' SHEET 412 OF 1230 SHEETS

BUREAU OF LAND ACQUISITION
201 WEST CENTER COURT
SCHAMBURG, ILLINOIS 60196

IDOT USE ONLY

APPROVED

By Douglas McClintic at 7:30 am, Jan 28, 2025

REVISION DATE: / /


REVISION MADE BY:

PROJECT COORDINATES ILLINOIS STATE PLANE, EAST ZONE, NAD83 (2011) COORDINATE TABLE - INTERSTATE 80				
PT.NO.	STATION	OFFSET	NORTHING	EASTING
2551	49+52.62	259.48' RT.	1,764,685.0012	1,050,821.0105
3096	49+64.22	236.96' RT.	1,764,704.7169	1,050,836.9058
3093	49+84.14	198.29' RT.	1,764,738.5831	1,050,864.2096
2542	49+90.22	264.48' RT.	1,764,672.3298	1,050,856.8274
2541	50+09.80	226.10' RT.	1,764,706.1753	1,050,883.7421
3094	51+39.40	177.79' LT.	1,765,075.6558	1,051,092.0752
2548	51+60.46	182.82' LT.	1,765,076.3354	1,051,113.7204
3092	51+67.99	150.69' LT.	1,765,043.3474	1,051,114.6214
3054	51+73.45	69.00' LT.	1,764,962.2375	1,051,103.5066
902	52+00.00	158.35' LT.	1,765,044.3829	1,051,147.6054
2549	52+35.73	138.31' RT.	1,764,746.6327	1,051,122.7249
2949	52+39.90	171.24' RT.	1,764,713.5373	1,051,120.1745
2540	52+43.26	170.44' RT.	1,764,713.6447	1,051,123.6258
2948	52+46.25	260.03' RT.	1,764,625.2918	1,051,108.5061
2947	52+50.24	277.01' RT.	1,764,607.8483	1,051,108.9867
552	52+68.09	276.39' RT.	1,764,604.8574	1,051,126.5969

EXISTING CENTERLINE
INTERSTATE 80
CURVE EX80-9
Δ = 29°40'17"
D = 03°15'19"
R = 1760.16'
T = 466.23'
L = 911.53'
E = 60.70'

PARCEL NUMBER	TOTAL HOLDINGS ACRES	PART TAKEN ACRES	AREA IN EXISTING R.O.W. ACRES	REMAINDER AREA ACRES	EASEMENT AREA		PARCEL INDEX NUMBER
					ACRES	SQUARE FEET	
1P10120	0.964	0.964	0.000	0.000			30-07-16-421-001
1P10121	0.028	0.028	0.000	0.000			30-07-16-430-002
1P10122	0.449	0.000	0.000	0.449	PE - 0.034 TE - 0.416		30-07-16-430-008

PART OF THE SE 1/4 OF SECTION 16, TWP. 35 N., R. 10 E. OF THE 3RD. P.M.,
IN WILL COUNTY, ILLINOIS.

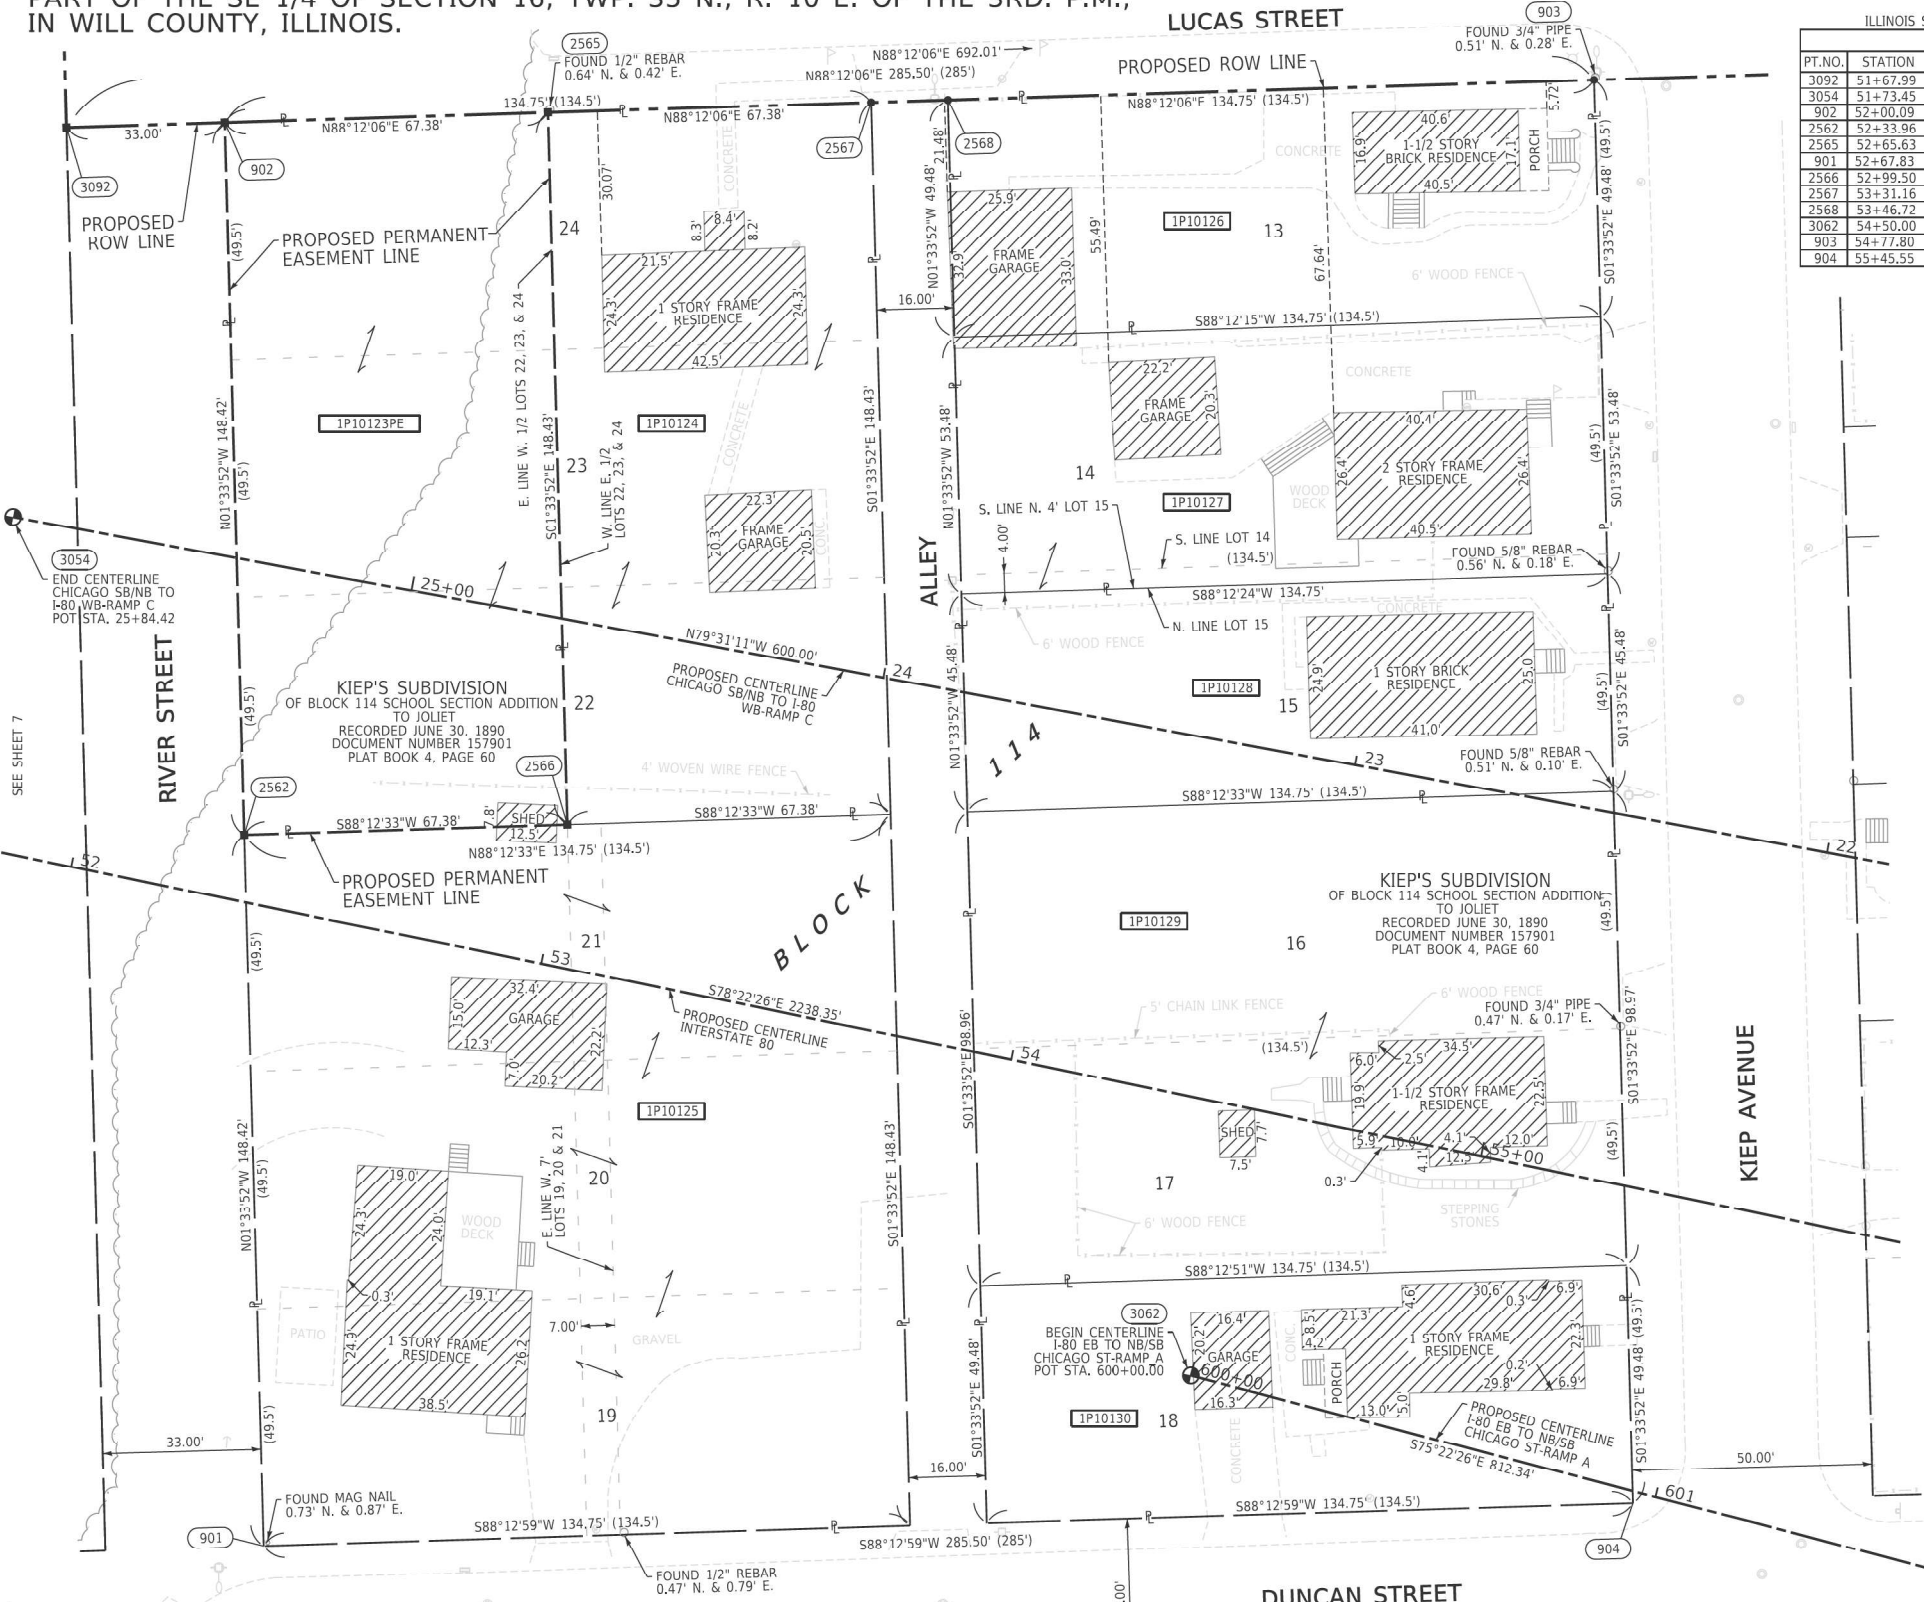

PARCEL NUMBER	TOTAL HOLDINGS ACRES	PART TAKEN ACRES	AREA IN EXISTING R.O.W. ACRES	REMAINDER AREA ACRES	EASEMENT AREA		PARCEL INDEX NUMBER
					ACRES	SQUARE FEET	
1P10123	0.230	0.000	0.000	0.230	PE - 0.230		30-07-16-422-001
1P10124	0.230	0.230	0.000	0.000			30-07-16-422-002
1P10125	0.459	0.459	0.000	0.000			30-07-16-422-015
1P10126	0.153	0.153	0.000	0.000			30-07-16-422-005
1P10127	0.165	0.165	0.000	0.000			30-07-16-422-012
1P10128	0.141	0.141	0.000	0.000			30-07-16-422-008
1P10129	0.306	0.306	0.000	0.000			30-07-16-422-009
1P10130	0.153	0.153	0.000	0.000			30-07-16-422-011

PROJECT COORDINATES
ILLINOIS STATE PLANE, EAST ZONE, NAD83 (2011)

COORDINATE TABLE - I-80				
PT.NO.	STATION	OFFSET	NORTHING	EASTING
3092	51+67.99	150.69' LT.	1,765,043.3474	1,051,114.6214
3054	51+73.45	69.00' LT.	1,764,962.2375	1,051,103.5066
902	52+00.09	158.35' LT.	1,765,044.3829	1,051,147.6054
2562	52+33.96	13.85' LT.	1,764,896.0214	1,051,151.6573
2565	52+65.63	173.99' LT.	1,765,046.4972	1,051,214.9482
901	52+67.83	130.66' RT.	1,764,747.6597	1,051,155.7091
2566	52+99.50	29.48' LT.	1,764,898.1270	1,051,219.0003
2567	53+31.16	189.63' LT.	1,765,048.6115	1,051,282.2909
2568	53+46.72	193.35' LT.	1,765,049.1136	1,051,298.2832
3062	54+50.00	57.00' RT.	1,764,783.0918	1,051,348.9892
903	54+77.80	224.63' LT.	1,765,053.3422	1,051,432.9687
904	55+45.55	64.44' RT.	1,764,756.5454	1,051,441.0745

LEGEND

SECTION CORNER
QUARTER SECTION CORNER

SECTION / QUARTER SECTION LINE
PLATTED LOT LINES
PROPERTY (DEED) LINE
APPARENT PROPERTY LINE
EXISTING CENTERLINE
PROPOSED CENTERLINE
EXISTING RIGHT OF WAY LINE
PROPOSED RIGHT OF WAY LINE
EXISTING EASEMENT
PROPOSED EASEMENT
EXISTING ACCESS CONTROL LINE
PROPOSED ACCESS CONTROL LINE
MEASURED DIMENSION
COMPUTED DIMENSION
RECORDED DIMENSION
EXISTING BUILDING

IRON PIPE OR ROD FOUND
CUT CROSS FOUND OR SET
STAKING OF PROPOSED RIGHT OF WAY
STAKING OF PROPOSED RIGHT OF WAY IN CULTIVATED AREAS
PERMANENT SURVEY MARKER, I.D.O.T. STANDARD 667101.02 (TO BE SET BY OTHERS)
RIGHT OF WAY STAKING PROPOSED TO BE SET

*MAG" NAIL SET
5/8" REBAR SET

SET DIVISION OF HIGHWAYS SURVEY MARKER TO MONUMENT THE POSITION SHOWN. IDENTIFIED BY INSCRIPTION DATA AND SURVEYORS REGISTRATION NUMBER.

BURIED 5/8 INCH METAL ROD 20 INCHES BELOW GROUND TO MARK FUTURE SURVEY MARKER POSITION IDENTIFIED BY COLORED PLASTIC CAP BEARING SURVEYORS REGISTRATION NUMBER.

SURVEY NOTES:
1. ALL DIMENSIONS ARE MEASURED UNLESS OTHERWISE SPECIFIED.
2. BEARING, DISTANCES, AND COORDINATES SHOWN HEREON REFERENCE THE ILLINOIS STATE PLANE COORDINATE SYSTEM, EAST ZONE, NORTH AMERICAN DATUM OF 1983 (2011 ADJUSTMENT) "GRID". COORDINATES ARE FIXED HOLDING THE PUBLISHED NAD83(2011) VALUES FOR NGS CONTROL MONUMENTS WILL COUNTY GPS 713 (PID-AE2569), WILL COUNTY GPS 716 (PID-AE2570) AND WILL COUNTY GPS 718 (PID-AE2571).
3. ALL MEASURED AND CALCULATED DISTANCES ARE "GRID" NOT "GROUND". TO OBTAIN GROUND DISTANCES, DIVIDE GRID DISTANCES SHOWN BY THE COMBINATION FACTOR OF 0.99995667.
4. AREAS SHOWN ON THIS PLAT ARE "GROUND".
5. FIELD SURVEY COMPLETED IN DECEMBER 2021.

STATE OF ILLINOIS)
COUNTY OF WILL)

THIS IS TO CERTIFY THAT I, DAVID A. CLAASSEN, AN ILLINOIS PROFESSIONAL LAND SURVEYOR, (WE, CLAASSEN, WHITE & ASSOCIATES, P.C. AN ILLINOIS PROFESSIONAL DESIGN FIRM LAND SURVEYING CORPORATION, NUMBER 184-004039,) HAVE SURVEYED THE PLAT OF HIGHWAYS SHOWN HEREON IN SECTION 16, TOWNSHIP 35 NORTH, RANGE 10 EAST OF THE THIRD PRINCIPAL MERIDIAN, WILL COUNTY, THAT THE SURVEY IS TRUE AND COMPLETE AS SHOWN TO THE BEST OF MY KNOWLEDGE AND BELIEF, THAT THE PLAT CORRECTLY REPRESENTS SAID SURVEY, THAT ALL MONUMENTS FOUND AND ESTABLISHED ARE OF PERMANENT QUALITY AND OCCUPY THE POSITIONS SHOWN THEREON AND THAT THE MONUMENTS ARE SUFFICIENT TO ENABLE THE SURVEY TO BE RETRACED, MADE FOR THE DEPARTMENT OF TRANSPORTATION, STATE OF ILLINOIS.

DATED AT _____, ILLINOIS THIS ____ DAY OF _____ 2024 A.D.

ILLINOIS PROFESSIONAL LAND SURVEYOR NO. 035-002962
LICENSE EXPIRATION DATE: NOVEMBER 30, 2026

THIS PROFESSIONAL SERVICE CONFORMS TO THE CURRENT ILLINOIS MINIMUM STANDARDS FOR A BOUNDARY SURVEY.

DAVID A. CLAASSEN
JULIET, IL
NO. 2962
PROFESSIONAL LAND SURVEYOR

CLAASSEN, WHITE & ASSOCIATES, P.C.
LAND SURVEYORS
121 AIRPORT DRIVE, UNIT 1, JULIET, ILLINOIS 60431
(815) 744-3720 clausenwhite@cwawsurvey.com
CWA Job #7577

PLAT OF HIGHWAYS
STATE OF ILLINOIS
DEPARTMENT OF TRANSPORTATION
I-80


LIMITS: RIDGE ROAD TO US 30
COUNTY: WILL
SECTION: STA. 51+67.99 TO STA. 55+45.55
JOB NO.: R-91-016-20
SCALE: 1" = 20'
SHEET 413 OF 1230 SHEETS

BUREAU OF LAND ACQUISITION
201 WEST CENTER COURT
SCHAUMBURG, ILLINOIS 60196

APPROVED
By William Wright at 2:52 pm, Nov 13, 2024

REVISION DATE: / / REVISION MADE BY:

PART OF THE SE 1/4 OF SECTION 16, TWP. 35 N., R. 10 E. OF THE 3RD. P.M.,
IN WILL COUNTY, ILLINOIS.

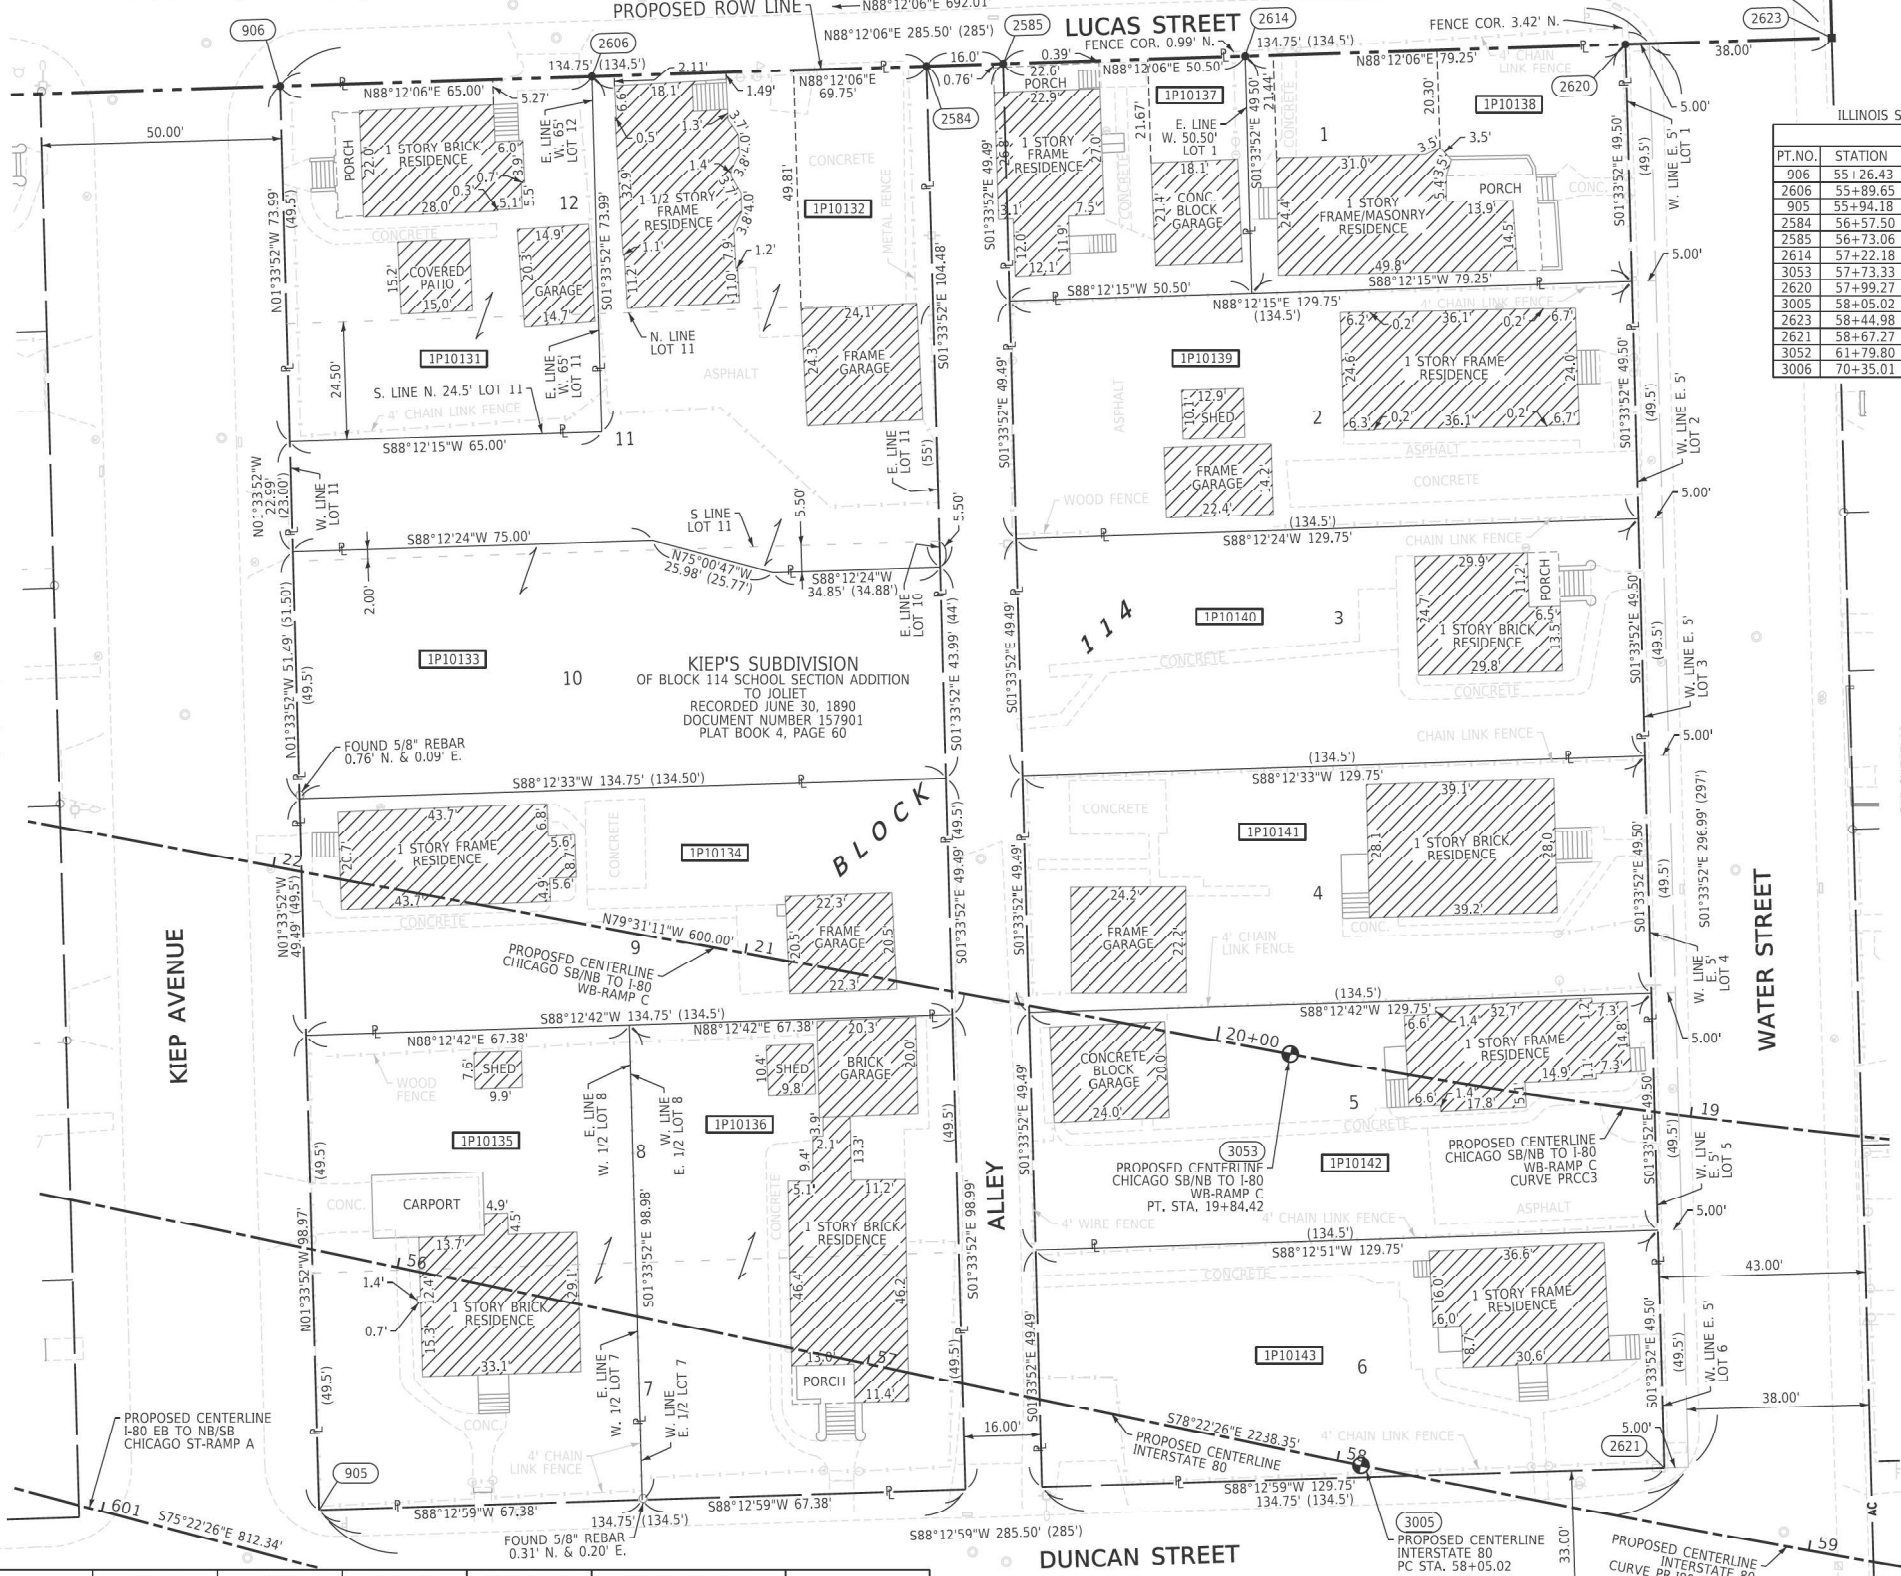

PROJECT COORDINATES
ILLINOIS STATE PLANE, EAST ZONE, NAD83 (2011)

PT.NO.	STATION	OFFSET	NORTHING	EASTING
906	55+26.43	236.24' LT.	1,765,054.9112	1,051,482.9445
2606	55+89.65	251.33' LT.	1,765,056.9510	1,051,547.9131
905	55+94.18	52.85' RT.	1,764,758.1015	1,051,491.0506
2584	56+57.50	267.52' LT.	1,765,059.1398	1,051,617.6301
2585	56+73.06	271.24' LT.	1,765,059.6419	1,051,633.6223
2614	57+22.18	282.96' LT.	1,765,061.2266	1,051,684.0979
3053	57+73.33	81.00' LT.	1,764,853.0995	1,051,693.4972
2620	57+99.27	301.36' LT.	1,765,063.7136	1,051,763.3103
3005	58+05.02	0.00' RT.	1,764,767.3779	1,051,708.2118
2623	58+44.98	311.12' LT.	1,765,065.0630	1,051,806.2895
2621	58+67.27	11.60' LT.	1,764,766.8315	1,051,771.4184
3052	61+79.80	120.06' RT.	1,764,833.1135	1,052,089.1716
3006	70+35.01	0.00' RT.	1,764,754.2662	1,052,930.5747

LEGEND

SECTION / QUARTER SECTION LINE
PLATTED LOT LINES
PROPERTY (DEED) LINE
APPARENT PROPERTY LINE
EXISTING CENTERLINE
PROPOSED CENTERLINE
EXISTING RIGHT OF WAY LINE
PROPOSED RIGHT OF WAY LINE
EXISTING EASEMENT
PROPOSED EASEMENT
EXISTING ACCESS CONTROL LINE
PROPOSED ACCESS CONTROL LINE
MEASURED DIMENSION
COMPUTED DIMENSION
RECORDED DIMENSION
EXISTING BUILDING

IRON PIPE OR ROD FOUND
CUT CROSS FOUND OR SET
STAKING OF PROPOSED RIGHT OF WAY.
STAKING OF PROPOSED RIGHT OF WAY IN CULTIVATED AREAS.
PERMANENT SURVEY MARKER, I.D.O.T. STANDARD 667101.02 (TO BE SET BY OTHERS)
RIGHT OF WAY STAKING PROPOSED TO BE SET

MAG NAIL SET
5/8" REBAR SET
SET DIVISION OF HIGHWAYS SURVEY MARKER TO MONUMENT THE POSITION SHOWN. IDENTIFIED BY INSCRIPTION DATA AND SURVEYORS REGISTRATION NUMBER.
COLORED PLASTIC CAP BEARING SURVEYORS REGISTRATION NUMBER.

SURVEY NOTES:
1. ALL DIMENSIONS ARE MEASURED UNLESS OTHERWISE SPECIFIED.
2. BEARING, DISTANCES, AND COORDINATES SHOWN HEREON REFERENCE THE ILLINOIS STATE PLANE COORDINATE SYSTEM, EAST ZONE, NORTH AMERICAN DATUM OF 1983 (2011 ADJUSTMENT) "GRID". COORDINATES ARE FIXED HOLDING THE PUBLISHED NAD83(2011) VALUES FOR NGS CONTROL MONUMENTS WILL COUNTY GPS 713 (PID-AE2569), WILL COUNTY GPS 716 (PID-AE2570) AND WILL COUNTY GPS 718 (PID-AC2571).
3. ALL MEASURED AND CALCULATED DISTANCES ARE "GRID" NOT "GROUND". TO OBTAIN GROUND DISTANCES, DIVIDE GRID DISTANCES SHOWN BY THE COMBINATION FACTOR OF 0.99995667.
4. AREAS SHOWN ON THIS PLAT ARE "GROUND".
5. FIELD SURVEY COMPLETED IN DECEMBER 2021.

STATE OF ILLINOIS)
COUNTY OF WILL)

THIS IS TO CERTIFY THAT I, DAVID A. CLAASSEN, AN ILLINOIS PROFESSIONAL LAND SURVEYOR, (WE, CLAASSEN, WHITE & ASSOCIATES, P.C. AN ILLINOIS PROFESSIONAL DESIGN FIRM LAND SURVEYING CORPORATION, NUMBER 184-004039,) HAVE SURVEYED THE PLAT OF HIGHWAYS SHOWN HEREON IN SECTION 16, TOWNSHIP 35 NORTH, RANGE 10 EAST OF THE THIRD PRINCIPAL MERIDIAN, WILL COUNTY, THAT THE SURVEY IS TRUE AND COMPLETE AS SHOWN TO THE BEST OF MY KNOWLEDGE AND BELIEF, THAT THE PLAT CORRECTLY REPRESENTS SAID SURVEY, THAT ALL MONUMENTS FOUND AND ESTABLISHED ARE OF PERMANENT QUALITY AND OCCUPY THE POSITIONS SHOWN THEREON AND THAT THE MONUMENTS ARE SUFFICIENT TO ENABLE THE SURVEY TO BE RETRACED, MADE FOR THE DEPARTMENT OF TRANSPORTATION, STATE OF ILLINOIS.

DATED AT _____, ILLINOIS THIS ____ DAY OF _____ 2024 A.D.

ILLINOIS PROFESSIONAL LAND SURVEYOR NO. 035-002962
LICENSE EXPIRATION DATE: NOVEMBER 30, 2026

THIS PROFESSIONAL SERVICE CONFORMS TO THE CURRENT ILLINOIS MINIMUM STANDARDS FOR A BOUNDARY SURVEY.

PARCEL NUMBER	TOTAL HOLDINGS ACRES	PART TAKEN ACRES	AREA IN EXISTING R.O.W. ACRES	REMAINDER AREA ACRES	EASEMENT AREA ACRES	PARCEL INDEX NUMBER
1P10131	0.110	0.110	0.000	0.000		30-07-16-423-001
1P10132	0.198	0.198	0.000	0.000		30-07-16-423-014
1P10133	0.151	0.151	0.000	0.000		30-07-16-423-004
1P10134	0.153	0.153	0.000	0.000		30-07-16-423-005
1P10135	0.153	0.153	0.000	0.000		30-07-16-423-006
1P10136	0.153	0.153	0.000	0.000		30-07-16-423-007
1P10137	0.057	0.057	0.000	0.000		30-07-16-423-015
1P10138	0.090	0.090	0.000	0.000		30-07-16-423-016

PARCEL NUMBER	TOTAL HOLDINGS ACRES	PART TAKEN ACRES	AREA IN EXISTING R.O.W. ACRES	REMAINDER AREA ACRES	EASEMENT AREA ACRES	PARCEL INDEX NUMBER
1P10139	0.147	0.147	0.000	0.000		30-07-16-423-009
1P10140	0.147	0.147	0.000	0.000		30-07-16-423-010
1P10141	0.147	0.147	0.000	0.000		30-07-16-423-011
1P10142	0.147	0.147	0.000	0.000		30-07-16-423-012
1P10143	0.147	0.147	0.000	0.000		30-07-16-423-013

APPROVED
By William Wright at 2:52 pm, Nov 13, 2024

CLAASSEN, WHITE & ASSOCIATES, P.C.
LAND SURVEYORS
121 AIRPORT DRIVE, UNIT 1, JOLIET, ILLINOIS 60431
(815) 744-3720 cwhite@cwawill.com
CWA Job #7577

PLAT OF HIGHWAYS
STATE OF ILLINOIS
DEPARTMENT OF TRANSPORTATION
I-80

LIMITS: RIDGE ROAD TO US 30 COUNTY: WILL
SECTION: STA. 55+26.43 TO STA. 59+00.00 JOB NO.: R-91-016-20
SCALE: 1" = 20' SHEET 414 OF 1230 SHEETS

BUREAU OF LAND ACQUISITION
201 WEST CENTER COURT
SCHAUMBURG, ILLINOIS 60196

REVISION DATE: / / REVISION MADE BY:

LEGEND




SECTION
CORNER



QUARTER
SECTION
CORNER



N

 

SECTION / QUARTER SECTION LINE

PLATTED LOT LINES

PROPERTY (DEED) LINE

APPARENT PROPERTY LINE

EXISTING CENTERLINE

PROPOSED CENTERLINE

EXISTING RIGHT OF WAY LINE



GRAPHIC SCALE


FEET



0 30

SCALE: 1" = 20'

 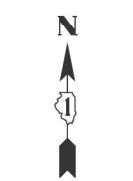

 	SECTION / QUARTER SECTION LINE
	PLATTED LOT LINES
	PROPERTY (DEED) LINE
	APPARENT PROPERTY LINE
	EXISTING CENTERLINE
	PROPOSED CENTERLINE
	EXISTING RIGHT OF WAY LINE
	PROPOSED RIGHT OF WAY LINE
	EXISTING EASEMENT
	PROPOSED EASEMENT
	EXISTING ACCESS CONTROL LINE
	PROPOSED ACCESS CONTROL LINE
	MEASURED DIMENSION
	COMPUTED DIMENSION
	RECORDED DIMENSION
	EXISTING BUILDING

○	IRON PIPE OR ROD FOUND	⊕	"MAG" NAIL SET
+	CUT CROSS FOUND OR SET	●	5/8" REBAR SET
■	STAKING OF PROPOSED RIGHT OF WAY. SET DIVISION OF HIGHWAYS SURVEY MARKER TO MONUMENT THE POSITION SHOWN, IDENTIFIED BY INSCRIPTION DATA AND SURVEYORS REGISTRATION NUMBER.		
■ M	STAKING OF PROPOSED RIGHT OF WAY IN CULTIVATED AREAS, BURIED 5/8 INCH METAL ROD 20 INCHES BELOW GROUND TO MARK FUTURE SURVEY MARKER POSITION IDENTIFIED BY COLORED PLASTIC CAP BEARING SURVEYORS REGISTRATION NUMBER.		
⊙	PERMANENT SURVEY MARKER, I.D.O.T. STANDARD 667101.02 (TO BE SET BY OTHERS)		
□	RIGHT OF WAY STAKING PROPOSED TO BE SET		

SURVEY NOTES:

1. ALL DIMENSIONS ARE MEASURED UNLESS OTHERWISE SPECIFIED.
2. BEARING, DISTANCES, AND COORDINATES SHOWN HEREON REFERENCE THE ILLINOIS STATE PLANE COORDINATE SYSTEM, EAST ZONE, NORTH AMERICAN DATUM OF 1983 (2011 ADJUSTMENT) "GRID". COORDINATES ARE FIXED HOLDING THE PUBLISHED NAD83(2011) VALUES FOR NGS CONTROL MONUMENTS WILL COUNTY GPS 713 (PID-AE2569), WILL COUNTY GPS 716 (PID-AE2570) AND WILL COUNTY GPS 718 (PID-AE2571).
3. ALL MEASURED AND CALCULATED DISTANCES ARE "GRID" NOT "GROUND". TO OBTAIN GROUND DISTANCES, DIVIDE GRID DISTANCES SHOWN BY THE COMBINATION FACTOR OF 0.99995667.
4. AREAS SHOWN ON THIS PLAT ARE "GROUND".
5. FIELD SURVEY COMPLETED IN DECEMBER 2021.

STATE OF ILLINOIS)
)SS
COUNTY OF WILL)

THIS IS TO CERTIFY THAT I, DAVID A. CLAASSEN, AN ILLINOIS PROFESSIONAL LAND SURVEYOR, (WE, CLAASSEN, WHITE & ASSOCIATES, P.C. AN ILLINOIS PROFESSIONAL DESIGN FIRM LAND SURVEYING CORPORATION, NUMBER 184-004039,) HAVE SURVEYED THE PLAT OF HIGHWAYS SHOWN HEREON IN SECTION 16, TOWNSHIP 35 NORTH, RANGE 10 EAST OF THE THIRD PRINCIPAL MERIDIAN, WILL COUNTY, THAT THE SURVEY IS TRUE AND COMPLETE AS SHOWN TO THE BEST OF MY KNOWLEDGE AND BELIEF, THAT THE PLAT CORRECTLY REPRESENTS SAID SURVEY, THAT ALL MONUMENTS FOUND AND ESTABLISHED ARE OF PERMANENT QUALITY AND OCCUPY THE POSITIONS SHOWN THEREON AND THAT THE MONUMENTS ARE SUFFICIENT TO ENABLE THE SURVEY TO BE RETRACED, MADE FOR THE DEPARTMENT OF TRANSPORTATION, STATE OF ILLINOIS.

DATED AT _____, ILLINOIS THIS ____ DAY OF _____ 2024 A.D.

ILLINOIS PROFESSIONAL LAND SURVEYOR NO. 035-002962
LICENSE EXPIRATION DATE: NOVEMBER 30, 2026

THIS PROFESSIONAL SERVICE CONFORMS TO THE CURRENT ILLINOIS MINIMUM STANDARDS FOR A BOUNDARY SURVEY.

 **CLAASSEN, WHITE & ASSOCIATES, P.C.**
LAND SURVEYORS
121 AIRPORT DRIVE, UNIT 1, JOLIET, ILLINOIS 60431
(815) 744-3720 clausenwhite@cwasurvey.com
CWA Job #7577

PLAT OF HIGHWAYS
STATE OF ILLINOIS
DEPARTMENT OF TRANSPORTATION
I-80

LIMITS: RIDGE ROAD TO US 30 COUNTY: WILL
SECTION: JOB NO.: R-91-016-20
STA. 57+99.27 TO STA. 63+00.00
SCALE: 1" = 20' SHEET 415 OF 1230 SHEETS

BUREAU OF LAND ACQUISITION
201 WEST CENTER COURT
SCHAUMBURG, ILLINOIS 60196

PROJECT COORDINATES ILLINOIS STATE PLANE, EAST ZONE, NAD83 (2011)				
COORDINATE TABLE – I-80				
PT.NO.	STATION	OFFSET	NORTHING	EASTING
3053	57+73.33	81.00' LT.	1,764.853.0995	1,051.693.4972
2620	57+99.27	301.36' LT.	1,765,063.7136	1,051,768.3013
3005	58+05.02	0.00' RT.	1,764,767.7379	1,051,768.2118
834	58+37.00	343.32' LT.	1,765,098.0426	1,051,805.3888
2623	58+44.98	131.12' LT.	1,765,065.0630	1,051,806.2895
2621	58+67.27	11.60' LT.	1,764,766.8315	1,051,771.4814
561	59+09.55	20.48' LT.	1,764,768.1698	1,051,784.3979
588	60+13.42	74.23' LT.	1,765,102.9450	1,051,833.4778
2694	60+17.50	343.16' LT.	1,765,071.4575	1,051,964.3332
3052	61+78.81	120.06' LT.	1,764,833.1135	1,052,089.1716
2695	61+93.66	365.23' LT.	1,765,076.3609	1,052,122.4716
562	62+24.76	68.37' LT.	1,764,788.0133	1,052,130.5261
2696	62+67.88	371.88' LT.	1,765,078.4070	1,052,188.3863
3053	62+90.75	114.30' LT.	1,764,820.0527	1,052,195.4079
3051	64+64.20	294.74' LT.	1,764,996.4822	1,052,362.0336
3006	74+35.01	0.00' RT.	1,764,754.2662	1,052,930.5747

IDOT USE ONLY

APPROVED
By William Wright at 2:52 pm, Nov 13, 2024

REVISION DATE: / / REVISION MADE BY:

PART OF THE SE 1/4 OF SECTION 16, TWP. 35 N., R. 10 E. IN WILL COUNTY, ILLINOIS.


RESURVEY OF BLOCK 113 1/2 SCHOOL SECTION ADDITION TO JOLIET
RECORDED APRIL 25, 1836
PLAT BOOK 1, PAGE 138

INTERSTATE 80

PARCEL NUMBER	TOTAL HOLDINGS ACRES	PART TAKEN ACRES	AREA IN EXISTING R.O.W. ACRES	REMAINDER AREA ACRES	EASEMENT AREA		PARCEL INDEX NUMBER
					ACRES	SQUARE FEET	
1P10144	0.240	0.240	0.000	0.000			30-07-16-424-008
1P10145	0.240	0.240	0.000	0.000			30-07-16-424-009
1P10146	0.120	0.120	0.000	0.000			30-07-16-424-010
1P10147	0.120	0.120	0.000	0.000			30-07-16-424-011
1P10148	0.240	0.240	0.000	0.000			30-07-16-424-012
1P10149	0.240	0.240	0.000	0.000			30-07-16-424-013
1P10150	0.151	0.151	0.000	0.000			30-07-16-424-020 30-07-16-424-025
1P10151	0.214	0.214	0.000	0.000			30-07-16-424-026
1P10152	0.240	0.240	0.000	0.000			30-07-16-424-027
1P10153	0.479	0.479	0.000	0.000			30-07-16-424-023 30-07-16-424-024

REVISION DATE: / /

PART OF THE SE 1/4 OF SECTION 16, TWP. 35 N., R. 10 E. OF THE 3RD. P.M.,
IN WILL COUNTY, ILLINOIS.

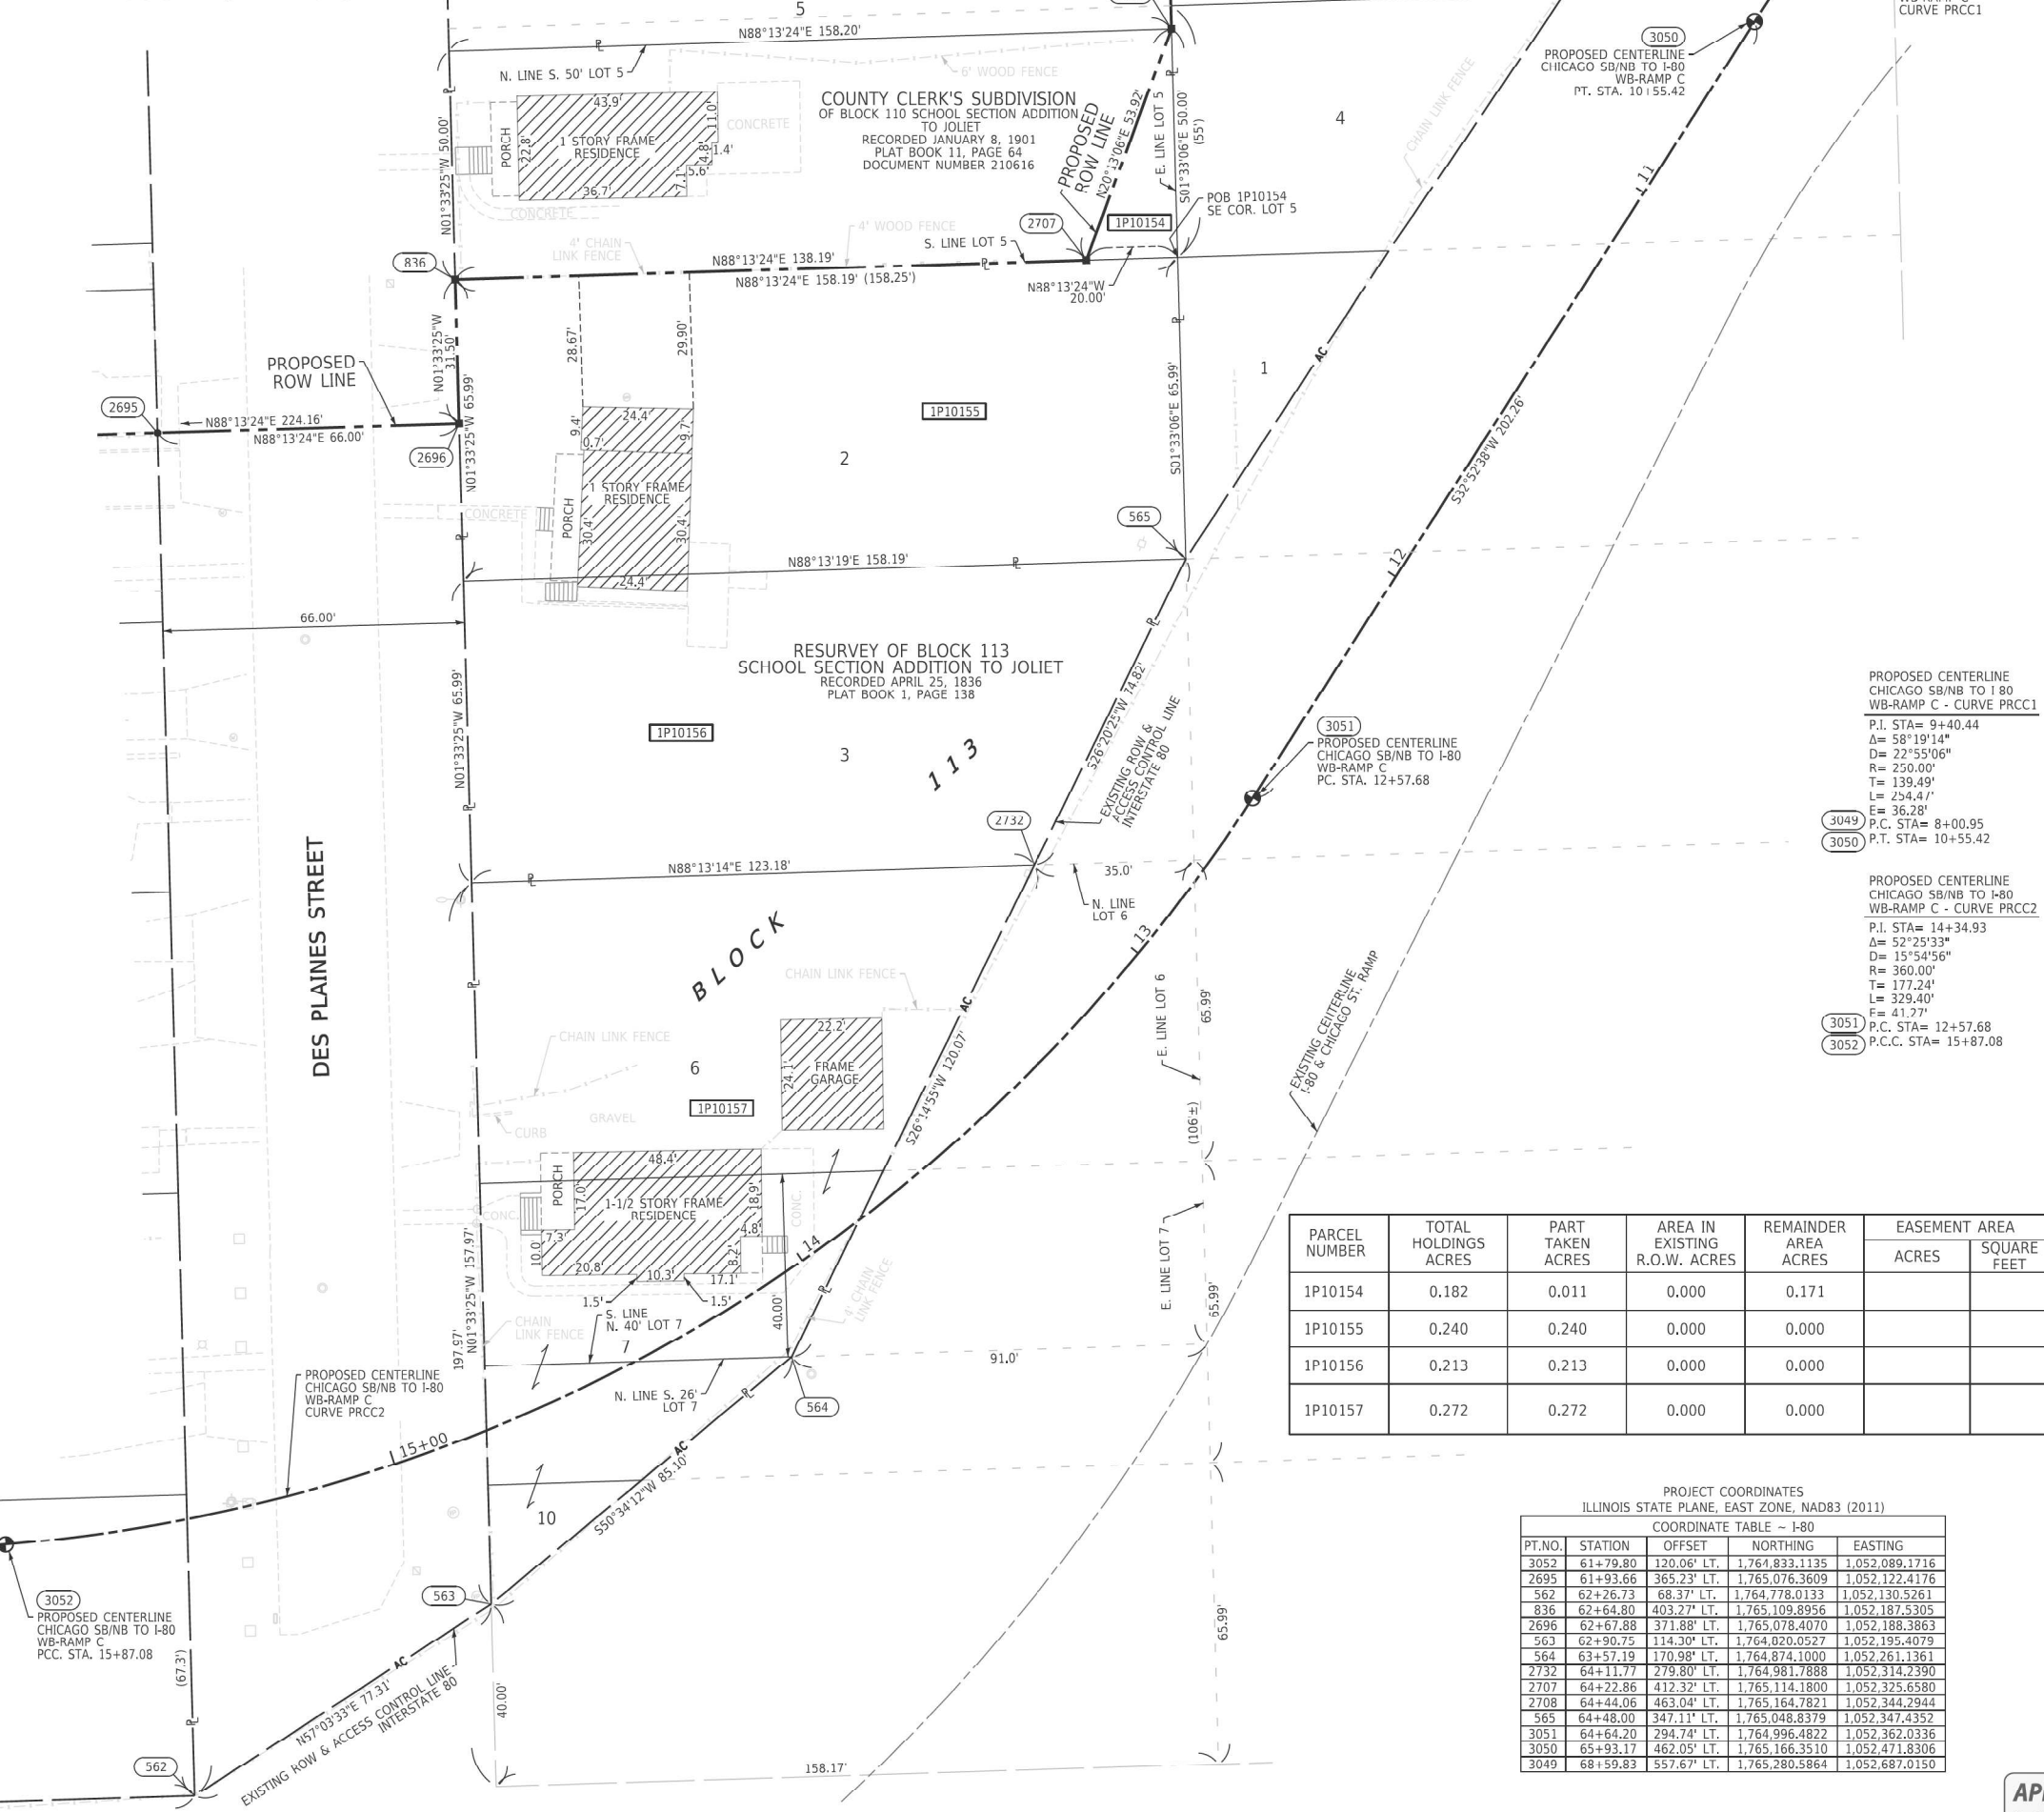

LEGEND

- SECTION CORNER
QUARTER SECTION CORNER
SECTION / QUARTER SECTION LINE
PLATTED LOT LINES
PROPERTY (DEED) LINE
APPARENT PROPERTY LINE
EXISTING CENTERLINE
PROPOSED CENTERLINE
EXISTING RIGHT OF WAY LINE
PROPOSED RIGHT OF WAY LINE
EXISTING EASEMENT
PROPOSED EASEMENT
EXISTING ACCESS CONTROL LINE
PROPOSED ACCESS CONTROL LINE
MEASURED DIMENSION
COMPUTED DIMENSION
RECORDED DIMENSION
EXISTING BUILDING
- IRON PIPE OR ROD FOUND
CUT CROSS FOUND OR SET
STAKING OF PROPOSED RIGHT OF WAY
STAKING OF PROPOSED RIGHT OF WAY IN CULTIVATED AREAS
PERMANENT SURVEY MARKER, I.D.O.T. STANDARD 667101.02 (TO BE SET BY OTHERS)
RIGHT OF WAY STAKING PROPOSED TO BE SET
- *MAG* NAIL SET
5/8" REBAR SET
SET DIVISION OF HIGHWAYS SURVEY MARKER TO MONUMENT THE POSITION SHOWN. IDENTIFIED BY INSCRIPTION DATA AND SURVEYORS REGISTRATION NUMBER.
BURY 5/8" INCH METAL ROD 20 INCHES BELOW GROUND TO MARK FUTURE SURVEY MARKER POSITION IDENTIFIED BY COLORED PLASTIC CAP BEARING SURVEYORS REGISTRATION NUMBER.

SURVEY NOTES:
1. ALL DIMENSIONS ARE MEASURED UNLESS OTHERWISE SPECIFIED.
2. BEARING, DISTANCES, AND COORDINATES SHOWN HEREON REFERENCE THE ILLINOIS STATE PLANE COORDINATE SYSTEM, EAST ZONE, NORTH AMERICAN DATUM OF 1983 (2011 ADJUSTMENT) "GRID". COORDINATES ARE FIXED HOLDING THE PUBLISHED NAD83(2011) VALUES FOR NGS CONTROL MONUMENTS WILL COUNTY GPS 713 (PID-AE2569), WILL COUNTY GPS 716 (PID-AE2570) AND WILL COUNTY GPS 718 (PID-AE2571).
3. ALL MEASURED AND CALCULATED DISTANCES ARE "GRID" NOT "GROUND". TO OBTAIN GROUND DISTANCES, DIVIDE GRID DISTANCES SHOWN BY THE COMBINATION FACTOR OF 0.99995667.
4. AREAS SHOWN ON THIS PLAT ARE "GROUND".
5. FIELD SURVEY COMPLETED IN DECEMBER 2021.

STATE OF ILLINOIS)
COUNTY OF WILL)

THIS IS TO CERTIFY THAT I, DAVID A. CLAASSEN, AN ILLINOIS PROFESSIONAL LAND SURVEYOR, (WE, CLAASSEN, WHITE & ASSOCIATES, P.C. AN ILLINOIS PROFESSIONAL DESIGN FIRM LAND SURVEYING CORPORATION, NUMBER 184-004039,) HAVE SURVEYED THE PLAT OF HIGHWAYS SHOWN HEREON IN SECTION 16, TOWNSHIP 35 NORTH, RANGE 10 EAST OF THE THIRD PRINCIPAL MERIDIAN, WILL COUNTY, THAT THE SURVEY IS TRUE AND COMPLETE AS SHOWN TO THE BEST OF MY KNOWLEDGE AND BELIEF, THAT THE PLAT CORRECTLY REPRESENTS SAID SURVEY, THAT ALL MONUMENTS FOUND AND ESTABLISHED ARE OF PERMANENT QUALITY AND OCCUPY THE POSITIONS SHOWN THEREON AND THAT THE MONUMENTS ARE SUFFICIENT TO ENABLE THE SURVEY TO BE RETRACED, MADE FOR THE DEPARTMENT OF TRANSPORTATION, STATE OF ILLINOIS.

DATED AT _____, ILLINOIS THIS ____ DAY OF _____ 2024 A.D.

ILLINOIS PROFESSIONAL LAND SURVEYOR NO. 035-002962
LICENSE EXPIRATION DATE: NOVEMBER 30, 2026

THIS PROFESSIONAL SERVICE CONFORMS TO THE CURRENT ILLINOIS MINIMUM STANDARDS FOR A BOUNDARY SURVEY.

CLAASSEN, WHITE & ASSOCIATES, P.C.
LAND SURVEYORS
121 AIRPORT DRIVE, UNIT 1, JOLIET, ILLINOIS 60431
(815) 744-3720 dclaassen@cwawhite.com
CWA Job #7577

PLAT OF HIGHWAYS
STATE OF ILLINOIS
DEPARTMENT OF TRANSPORTATION
I-80

LIMITS: RIDGE ROAD TO US 30
COUNTY: WILL
SECTION: 16
TO STA. 65+93.17
JOB NO.: R-91-016-20
SCALE: 1" = 20'
SHEET 416 OF 1230 SHEETS

BUREAU OF LAND ACQUISITION
201 WEST CENTER COURT
SCHAUMBURG, ILLINOIS 60196

PROJECT COORDINATES
ILLINOIS STATE PLANE, EAST ZONE, NAD83 (2011)
COORDINATE TABLE ~ I-80

PT.NO.	STATION	OFFSET	NORTHING	EASTING
3052	61+79.80	120.06' LT.	1,764,833.1135	1,052,089.1716
2695	61+93.66	365.23' LT.	1,765,076.3609	1,052,122.4176
562	62+26.73	68.37' LT.	1,764,778.0133	1,052,130.5261
836	62+64.80	403.27' LT.	1,765,109.8956	1,052,187.5305
2696	62+67.88	371.88' LT.	1,765,078.4070	1,052,188.3863
563	62+90.75	114.30' LT.	1,764,020.0527	1,052,195.4079
564	63+57.19	170.98' LT.	1,764,874.1000	1,052,261.1361
2732	64+11.77	279.80' LT.	1,764,981.7888	1,052,314.2390
2707	64+22.86	412.32' LT.	1,765,114.1800	1,052,325.6580
2708	64+44.06	463.04' LT.	1,765,164.7821	1,052,344.2944
565	64+48.00	347.11' LT.	1,765,048.8379	1,052,347.4352
3051	64+64.20	294.74' LT.	1,764,996.4822	1,052,362.0336
3050	65+93.17	462.05' LT.	1,765,166.3510	1,052,471.8306
3049	68+59.83	557.67' LT.	1,765,280.5864	1,052,687.0150

APPROVED
By William Wright at 2:53 pm, Nov 13, 2024

REVISION DATE: / / REVISION MADE BY:

PART OF THE SE 1/4 OF SECTION 16, TWP. 35 N., R. 10 E. OF THE 3RD. P.M., IN WILL COUNTY, ILLINOIS.

SEE SHEET 19

LEGEND

SECTION CORNER

QUARTER SECTION CORNER

SECTION / QUARTER SECTION LINE

PLATTED LOT LINES

PROPERTY (DEED) LINE

APPARENT PROPERTY LINE

EXISTING CENTERLINE

PROPOSED CENTERLINE

EXISTING RIGHT OF WAY LINE

PROPOSED RIGHT OF WAY LINE

EXISTING EASEMENT

PROPOSED EASEMENT

EXISTING ACCESS CONTROL LINE

PROPOSED ACCESS CONTROL LINE

MEASURED DIMENSION

COMPUTED DIMENSION

RECORDED DIMENSION

EXISTING BUILDING

IRON PIPE OR ROD FOUND

CUT CROSS FOUND OR SET

STAKING OF PROPOSED RIGHT OF WAY. SET DIVISION OF HIGHWAYS SURVEY MARKER TO MONUMENT THE POSITION SHOWN. IDENTIFIED BY INSCRIPTION DATA AND SURVEYORS REGISTRATION NUMBER.

STAKING OF PROPOSED RIGHT OF WAY IN CULTIVATED AREAS. BURIED 5/8 INCH METAL ROD 20 INCHES BELOW GROUND TO MARK FUTURE SURVEY MARKER POSITION IDENTIFIED BY COLORED PLASTIC CAP BEARING SURVEYORS REGISTRATION NUMBER.


PERMANENT SURVEY MARKER, I.D.O.T. STANDARD 667101.02 (TO BE SET BY OTHERS)

RIGHT OF WAY STAKING PROPOSED TO BE SET

GRAPHIC SCALE

FEET

SCALE: 1" = 20'

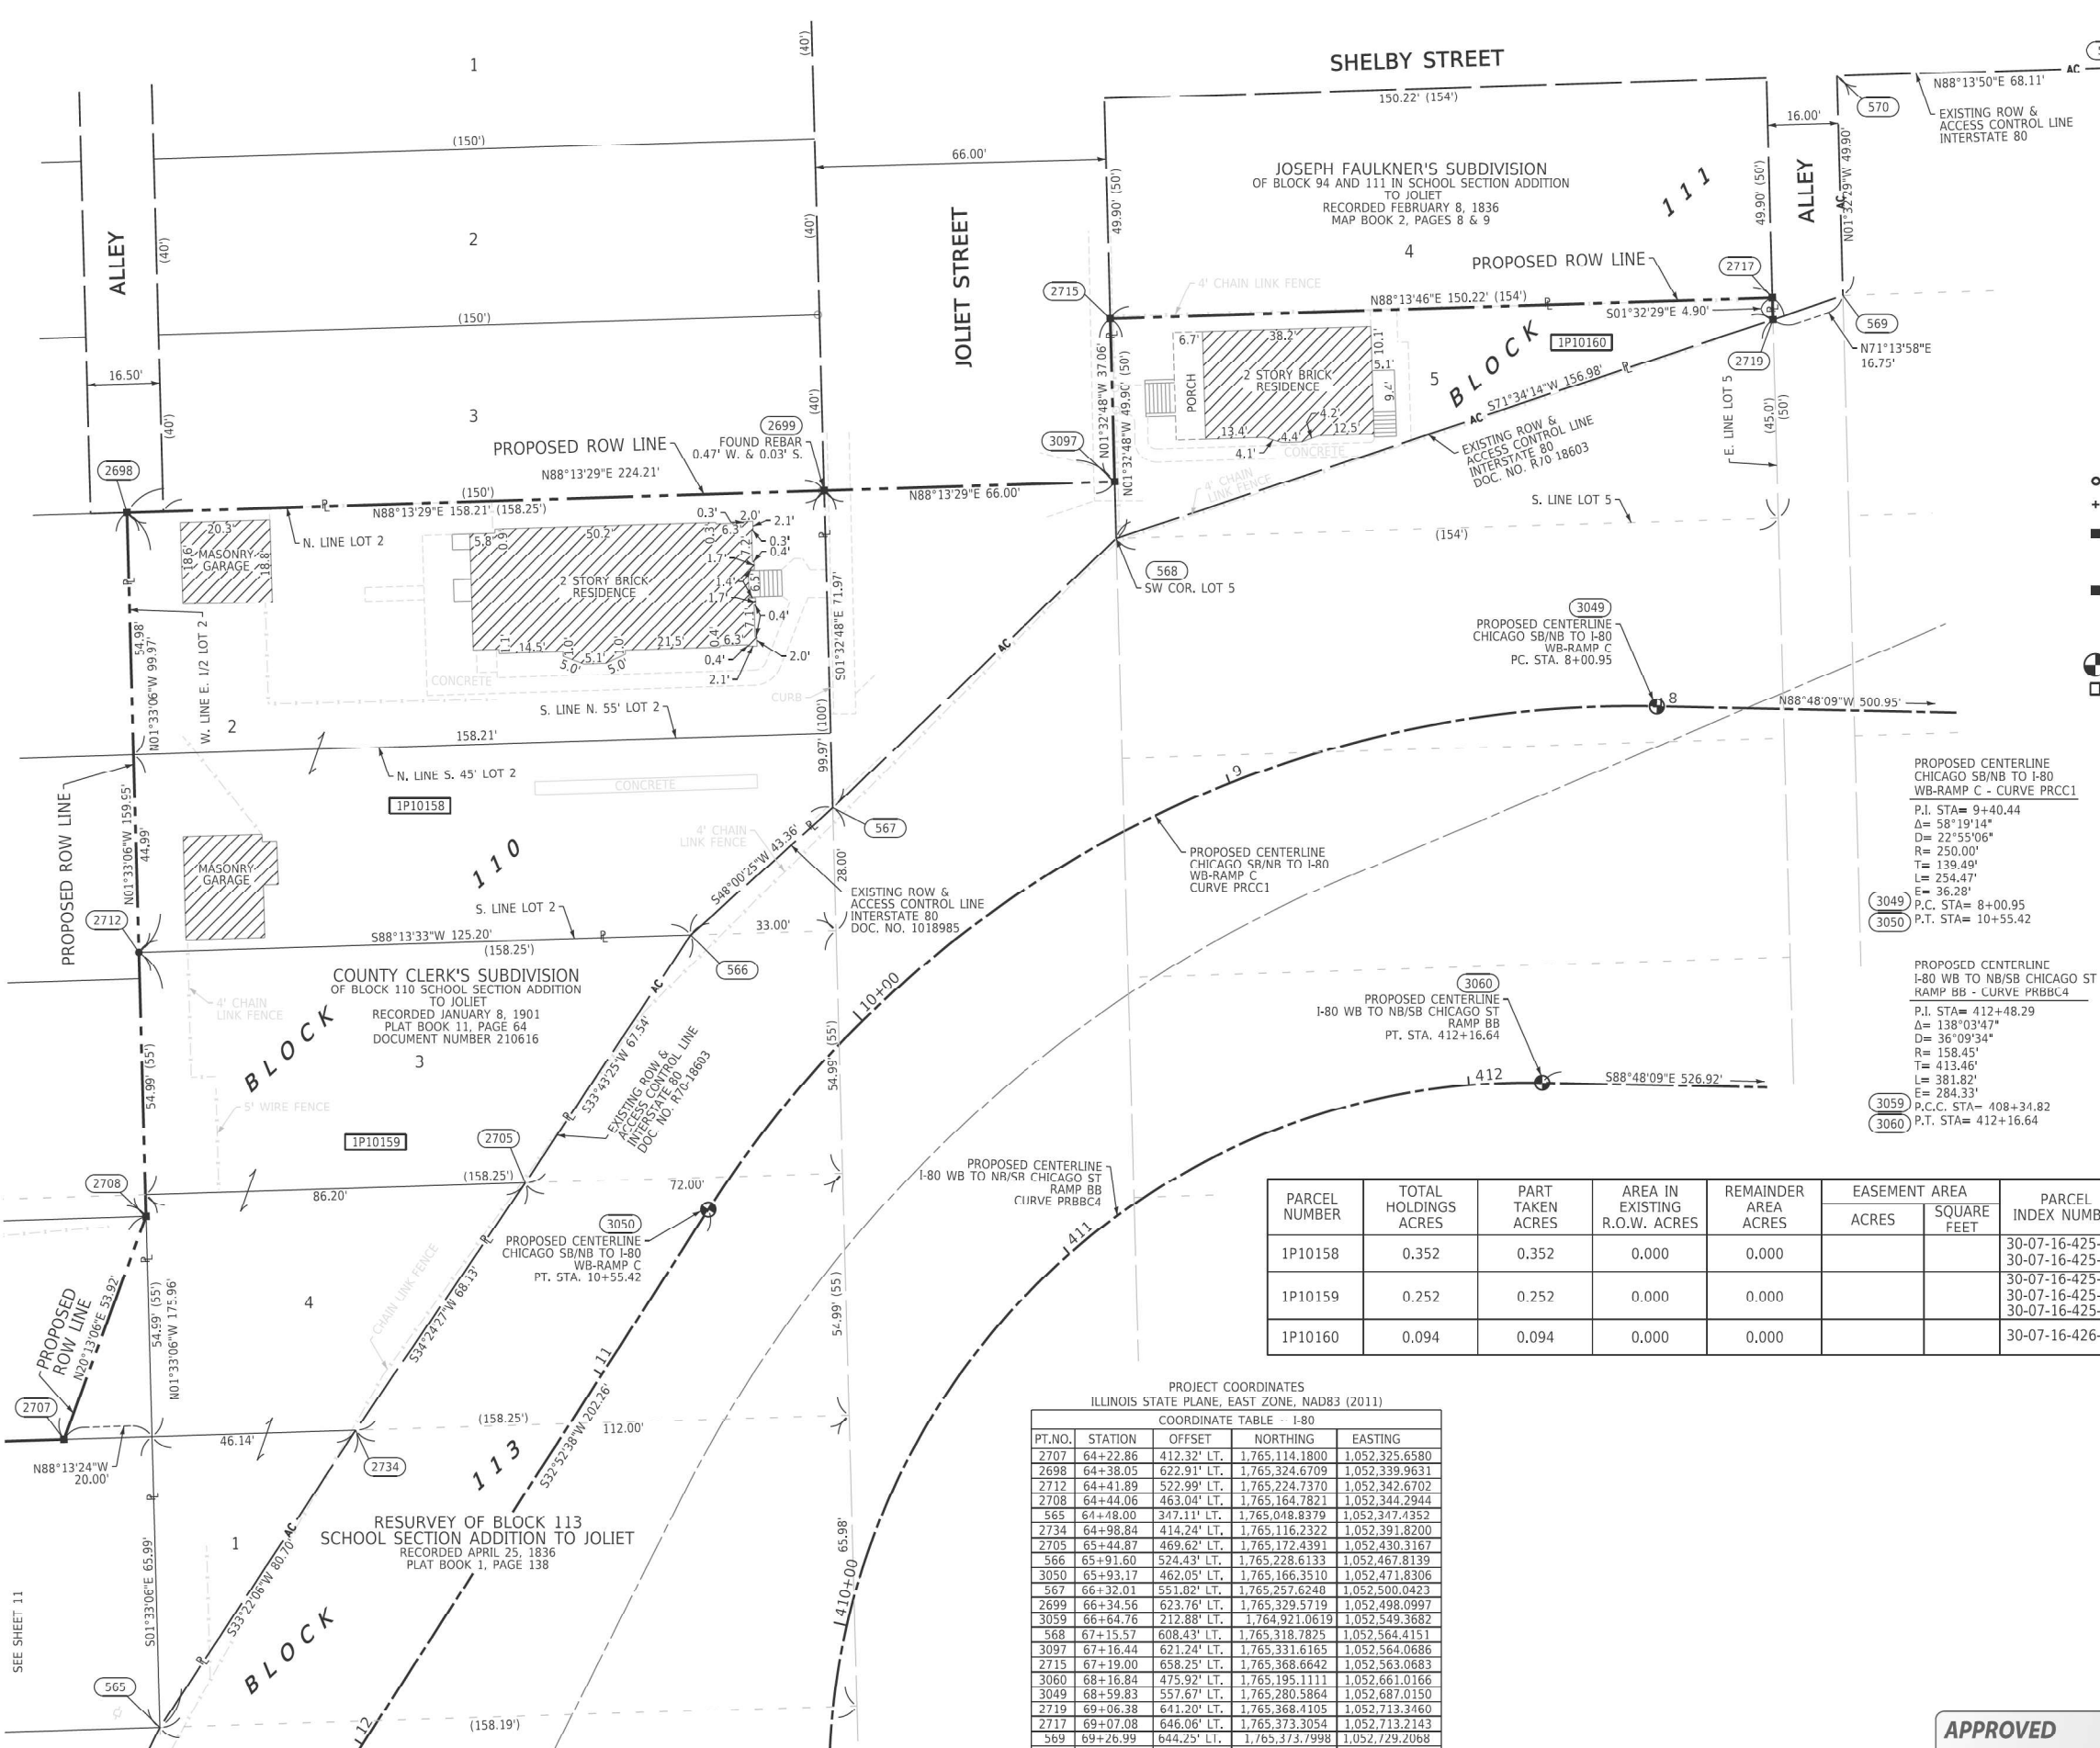

PROPOSED CENTERLINE CHICAGO SB/NB TO I-80 WB-RAMP C - CURVE PRCC1

P.I. STA= 9+40.44

Δ= 58°19'14"

D= 22°55'06"

R= 250.00'

T= 139.49'

L= 254.47'

E= 36.28'

P.C. STA= 8+00.95

P.T. STA= 10+55.42

PROPOSED CENTERLINE I-80 WB TO NB/SB CHICAGO ST RAMP BB - CURVE PRBBC4

P.I. STA= 412+48.29

Δ= 138°03'47"

D= 36°09'34"

R= 158.45'

T= 413.46'

L= 381.82'

E= 284.33'

P.C.C. STA= 408+34.82

P.T. STA= 412+16.64

PARCEL NUMBER	TOTAL HOLDINGS ACRES	PART TAKEN ACRES	AREA IN EXISTING R.O.W. ACRES	REMAINDER AREA ACRES	EASEMENT AREA		PARCEL INDEX NUMBER
					ACRES	SQUARE FEET	
1P10158	0.352	0.352	0.000	0.000			30-07-16-425-018 30-07-16-425-038
1P10159	0.252	0.252	0.000	0.000			30-07-16-425-020 30-07-16-425-036 30-07-16-425-041
1P10160	0.094	0.094	0.000	0.000			30-07-16-426-002

PROJECT COORDINATES

ILLINOIS STATE PLANE, EAST ZONE, NAD83 (2011)

COORDINATE TABLE -- I-80

PT.NO.	STATION	OFFSET	NORTHING	EASTING
2707	64+22.86	412.32' LT.	1,765,114.1800	1,052,325.6580
2698	64+38.05	622.91' LT.	1,765,324.6709	1,052,339.9631
2712	64+41.89	522.99' LT.	1,765,224.7370	1,052,342.6702
2708	64+44.06	463.04' LT.	1,765,164.7821	1,052,344.2944
565	64+48.00	347.11' LT.	1,765,048.8379	1,052,347.4352
2734	64+98.84	414.24' LT.	1,765,116.2322	1,052,391.8200
2705	65+44.87	469.62' LT.	1,765,172.4391	1,052,430.3167
566	65+91.60	524.43' LT.	1,765,228.6133	1,052,467.8139
3050	65+93.17	462.05' LT.	1,765,166.3510	1,052,471.8306
567	66+32.01	551.02' LT.	1,765,257.6248	1,052,500.0423
2699	66+34.56	623.76' LT.	1,765,329.5719	1,052,498.0997
3059	66+64.76	212.88' LT.	1,764,921.0619	1,052,549.3682
568	67+15.57	608.43' LT.	1,765,318.7825	1,052,564.4151
3097	67+16.44	621.24' LT.	1,765,331.6165	1,052,564.0686
2715	67+19.00	658.25' LT.	1,765,368.6642	1,052,563.0683
3060	68+16.84	475.92' LT.	1,765,195.1111	1,052,661.0166
3049	68+59.83	557.67' LT.	1,765,280.5864	1,052,687.0150
2719	69+06.38	641.20' LT.	1,765,368.4105	1,052,713.3460
2717	69+07.08	646.06' LT.	1,765,373.3054	1,052,713.2143
569	69+26.99	644.25' LT.	1,765,373.7998	1,052,729.2068
570	69+34.67	693.77' LT.	1,765,423.6781	1,052,727.8645
571	70+20.72	684.76' LT.	1,765,425.7811	1,052,795.9434

IDOT USE ONLY

APPROVED

By William Wright at 2:53 pm, Nov 13, 2024

REVISION DATE: / / REVISION MADE BY:

SURVEY NOTES:

1. ALL DIMENSIONS ARE MEASURED UNLESS OTHERWISE SPECIFIED.

2. BEARING, DISTANCES, AND COORDINATES SHOWN HEREON REFERENCE THE ILLINOIS STATE PLANE COORDINATE SYSTEM, EAST ZONE, NORTH AMERICAN DATUM OF 1983 (2011 ADJUSTMENT) "GRID". COORDINATES ARE FIXED HOLDING THE PUBLISHED NAD83(2011) VALUES FOR NGS CONTROL MONUMENTS WILL COUNTY GPS 713 (PID-AE2569), WILL COUNTY GPS 716 (PID-AE2570) AND WILL COUNTY GPS 718 (PID-AE2571).

3. ALL MEASURED AND CALCULATED DISTANCES ARE "GRID" NOT "GROUND". TO OBTAIN GROUND DISTANCES, DIVIDE GRID DISTANCES SHOWN BY THE COMBINATION FACTOR OF 0.99995667.

4. AREAS SHOWN ON THIS PLAT ARE "GROUND".

5. FIELD SURVEY COMPLETED IN DECEMBER 2021.

STATE OF ILLINOIS)

COUNTY OF WILL)

THIS IS TO CERTIFY THAT I, DAVID A. CLAASSEN, AN ILLINOIS PROFESSIONAL LAND SURVEYOR, (WE, CLAASSEN, WHITE & ASSOCIATES, P.C. AN ILLINOIS PROFESSIONAL DESIGN FIRM LAND SURVEYING CORPORATION, NUMBER 184-004039,) HAVE SURVEYED THE PLAT OF HIGHWAYS SHOWN HEREON IN SECTION 16, TOWNSHIP 35 NORTH, RANGE 10 EAST OF THE THIRD PRINCIPAL MERIDIAN, WILL COUNTY, THAT THE SURVEY IS TRUE AND COMPLETE AS SHOWN TO THE BEST OF MY KNOWLEDGE AND BELIEF, THAT THE PLAT CORRECTLY REPRESENTS SAID SURVEY, THAT ALL MONUMENTS FOUND AND ESTABLISHED ARE OF PERMANENT QUALITY AND OCCUPY THE POSITIONS SHOWN THEREON AND THAT THE MONUMENTS ARE SUFFICIENT TO ENABLE THE SURVEY TO BE RETRACED, MADE FOR THE DEPARTMENT OF TRANSPORTATION, STATE OF ILLINOIS.

DATED AT _____, ILLINOIS THIS ____ DAY OF _____ 2024 A.D.

ILLINOIS PROFESSIONAL LAND SURVEYOR NO. 035-002962

LICENSE EXPIRATION DATE: NOVEMBER 30, 2026

THIS PROFESSIONAL SERVICE CONFORMS TO THE CURRENT ILLINOIS MINIMUM STANDARDS FOR A BOUNDARY SURVEY.

CLAASSEN, WHITE & ASSOCIATES, P.C.

LAND SURVEYORS

121 AIRPORT DRIVE, UNIT 1, JULIET, ILLINOIS 60431

(815) 744-3720 clausenwhite@cwawsurvey.com

CWA Job #7577

PLAT OF HIGHWAYS

STATE OF ILLINOIS

DEPARTMENT OF TRANSPORTATION

I-80

LIMITS: RIDGE ROAD TO US 30 COUNTY: WILL

SECTION: STA. 64+22.86 TO STA. 70+20.72 JOB NO.: R-91-016-20

SCALE: 1" = 20' SHEET 417 OF 1230 SHEETS

BUREAU OF LAND ACQUISITION

201 WEST CENTER COURT

SCHAUMBURG, ILLINOIS 60196

PART OF THE SE 1/4 OF SECTION 16, TWP. 35 N., R. 10 E. OF THE 3RD. P.M.,
IN WILL COUNTY, ILLINOIS.

SEE SHEET 8

LEGEND



SECTION
CORNER



QUARTER
SECTION
CORNER



GRAPHIC SCALE
FEET
0 20
SCALE: 1" = 20'

- SECTION / QUARTER SECTION LINE
PLATTED LOT LINES
PROPERTY (DEED) LINE
APPARENT PROPERTY LINE
EXISTING CENTERLINE
PROPOSED CENTERLINE
EXISTING RIGHT OF WAY LINE
PROPOSED RIGHT OF WAY LINE
EXISTING EASEMENT
PROPOSED EASEMENT
EXISTING ACCESS CONTROL LINE
PROPOSED ACCESS CONTROL LINE
MEASURED DIMENSION
COMPUTED DIMENSION
RECORDED DIMENSION
EXISTING BUILDING

- IRON PIPE OR ROD FOUND
+ CUT CROSS FOUND OR SET
■ STAKING OF PROPOSED RIGHT OF WAY. SET DIVISION OF HIGHWAYS SURVEY MARKER TO MONUMENT THE POSITION SHOWN. IDENTIFIED BY INSCRIPTION DATA AND SURVEYORS REGISTRATION NUMBER.
■ M STAKING OF PROPOSED RIGHT OF WAY IN CULTIVATED AREAS. BURIED 5/8 INCH METAL ROD 20 INCHES BELOW GROUND TO MARK FUTURE SURVEY MARKER POSITION IDENTIFIED BY COLORED PLASTIC CAP BEARING SURVEYORS REGISTRATION NUMBER.
● PERMANENT SURVEY MARKER, I.D.O.T. STANDARD 667101.02 (TO BE SET BY OTHERS)
□ RIGHT OF WAY STAKING PROPOSED TO BE SET

- SURVEY NOTES:
1. ALL DIMENSIONS ARE MEASURED UNLESS OTHERWISE SPECIFIED.
2. BEARING, DISTANCES, AND COORDINATES SHOWN HEREON REFERENCE THE ILLINOIS STATE PLANE COORDINATE SYSTEM, EAST ZONE, NORTH AMERICAN DATUM OF 1983 (2011 ADJUSTMENT) "GRID". COORDINATES ARE FIXED HOLDING THE PUBLISHED NAD83(2011) VALUES FOR NGS CONTROL MONUMENTS WILL COUNTY GPS 713 (PID-AE2569), WILL COUNTY GPS 716 (PID-AE2570) AND WILL COUNTY GPS 718 (PID-AE2571).
3. ALL MEASURED AND CALCULATED DISTANCES ARE "GRID" NOT "GROUND". TO OBTAIN GROUND DISTANCES, DIVIDE GRID DISTANCES SHOWN BY THE COMBINATION FACTOR OF 0.99995667.
4. AREAS SHOWN ON THIS PLAT ARE "GROUND".
5. FIELD SURVEY COMPLETED IN DECEMBER 2021.


STATE OF ILLINOIS)
COUNTY OF WILL)

THIS IS TO CERTIFY THAT I, DAVID A. CLAASSEN, AN ILLINOIS PROFESSIONAL LAND SURVEYOR, (WE, CLAASSEN, WHITE & ASSOCIATES, P.C. AN ILLINOIS PROFESSIONAL DESIGN FIRM LAND SURVEYING CORPORATION, NUMBER 184-004039,) HAVE SURVEYED THE PLAT OF HIGHWAYS SHOWN HEREON IN SECTION 16, TOWNSHIP 35 NORTH, RANGE 10 EAST OF THE THIRD PRINCIPAL MERIDIAN, WILL COUNTY, THAT THE SURVEY IS TRUE AND COMPLETE AS SHOWN TO THE BEST OF MY KNOWLEDGE AND BELIEF, THAT THE PLAT CORRECTLY REPRESENTS SAID SURVEY, THAT ALL MONUMENTS FOUND AND ESTABLISHED ARE OF PERMANENT QUALITY AND OCCUPY THE POSITIONS SHOWN THEREON AND THAT THE MONUMENTS ARE SUFFICIENT TO ENABLE THE SURVEY TO BE RETRACED, MADE FOR THE DEPARTMENT OF TRANSPORTATION, STATE OF ILLINOIS.

DATED AT _____, ILLINOIS THIS ____ DAY OF _____ 2024 A.D.

ILLINOIS PROFESSIONAL LAND SURVEYOR NO. 035-002962
LICENSE EXPIRATION DATE: NOVEMBER 30, 2026

THIS PROFESSIONAL SERVICE CONFORMS TO THE CURRENT ILLINOIS MINIMUM STANDARDS FOR A BOUNDARY SURVEY.

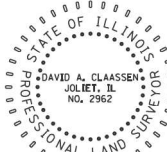

CLAASSEN, WHITE & ASSOCIATES, P.C.
LAND SURVEYORS
121 AIRPORT DRIVE, UNIT 1, JOLIET, ILLINOIS 60431
(815) 744-3720 dclaassen@cwawhite.com
CWA Job #7577

PLAT OF HIGHWAYS
STATE OF ILLINOIS
DEPARTMENT OF TRANSPORTATION
I-80

LIMITS: RIDGE ROAD TO US 30 COUNTY: WILL
SECTION: JOB NO.: R-91-016-20
STA. 52+43.26 TO STA. 56+54.90
SCALE: 1" = 20' SHEET 418 OF 1230 SHEETS

BUREAU OF LAND ACQUISITION
201 WEST CENTER COURT
SCHAMBURG, ILLINOIS 60196

APPROVED

By William Wright at 2:54 pm, Nov 13, 2024

REVISION DATE: / /

REVISION MADE BY:

PARCEL NUMBER	TOTAL HOLDINGS ACRES	PART TAKEN ACRES	AREA IN EXISTING R.O.W. ACRES	REMAINDER AREA ACRES	EASEMENT AREA		PARCEL INDEX NUMBER
					ACRES	SQUARE FEET	
1P10161	0.093	0.093	0.000	0.000			30-07-16-431-001
1P10162	0.042	0.042	0.000	0.000			30-07-16-431-002
1P10163	0.126	0.126	0.000	0.000			30-07-16-431-004
1P10164	0.084	0.084	0.000	0.000			30-07-16-431-006
1P10165	0.042	0.042	0.000	0.000			30-07-16-431-007
1P10166	0.126	0.126	0.000	0.000			30-07-16-431-014
1P10167	0.126	0.126	0.000	0.000			30-07-16-431-015
1P10168	0.139	0.139	0.000	0.000			30-07-16-431-016

PROJECT COORDINATES ILLINOIS STATE PLANE, EAST ZONE, NAD83 (2011)						
COORDINATE TABLE ~ I-80						
PT.NO.	STATION	OFFSET	NORTHING	EASTING		
2540	52+43.26	170.44' RT.	1,764,713.6447	1,051,123.6258		
901	52+67.83	130.66' RT.	1,764,747.6597	1,051,155.7091		
552	52+68.09	276.39' RT.	1,764,604.8574	1,051,126.5969		
806	52+75.36	162.79' RT.	1,764,714.6718	1,051,156.6100		
553	53+01.37	273.78' RT.	1,764,600.7143	1,051,159.7223		
698	53+38.34	431.51' RT.	1,764,438.7723	1,051,164.1451		
554	53+51.72	269.48' RT.	1,764,594.7723	1,051,209.9029		
699	54+78.40	415.59' RT.	1,764,426.1384	1,051,304.5431		
700	54+79.54	420.46' RT.	1,764,421.1403	1,051,304.6796		
904	55+45.55	64.44' RT.	1,764,756.5454	1,051,441.0745		
807	55+47.73	97.85' RT.	1,764,723.3862	1,051,436.4780		
555	55+75.45	216.14' RT.	1,764,601.9306	1,051,439.7951		
808	56+11.93	82.54' RT.	1,764,725.4404	1,051,502.4465		
701	56+15.73	387.99' RT.	1,764,425.4975	1,051,444.6136		
2629	56+22.80	418.17' RT.	1,764,394.5091	1,051,445.4599		
2653	56+54.90	410.52' RT.	1,764,395.5361	1,051,478.4442		

EXISTING CENTERLINE
INTERSTATE 80
CURVE EX80-9

Δ = 29°40'17"
D = 03°15'19"
R = 1760.16'
T = 466.23'
L = 911.53'
E = 60.70'

PART OF THE SE 1/4 OF SECTION 16, TWP. 35 N., R. 10 E. OF THE 3RD. P.M.,
IN WILL COUNTY, ILLINOIS.



PARCEL NUMBER	TOTAL HOLDINGS ACRES	PART TAKEN ACRES	AREA IN EXISTING R.O.W. ACRES	REMAINDER AREA ACRES	EASEMENT AREA		PARCEL INDEX NUMBER
					ACRES	SQUARE FEET	
1P10169	0.130	0.130	0.000	0.000			30 07 16 431 024
1P10170	0.188	0.188	0.000	0.000			30-07-16-431-027 30-07-16-431-028
1P10171	0.198	0.198	0.000	0.000			30-07-16-431-037 30-07-16-431-039
1P10172	0.130	0.130	0.000	0.000			30-07-16-431-038
1P10192	0.067	0.067	0.000	0.000			30-07-16-431-025

REVISION DATE: / / REVISION MADE BY:

PROJECT COORDINATES ILLINOIS STATE PLANE, EAST ZONE, NAD83 (2011)				
COORDINATE TABLE - I-80				
PT.NO.	STATION	OFFSET	NORTHING	EASTING
807	55+47.73	97.85' RT.	1,764,723.3862	1,051,436.4780
555	55+75.45	216.14' RT.	1,764,601.9306	1,051,439.7951
808	56+11.93	82.54' RT.	1,764,725.4404	1,051,502.4465
701	56+15.73	387.99' RT.	1,764,425.4975	1,051,444.6136
2629	56+22.80	418.17' RT.	1,764,394.5091	1,051,445.4599
556	56+40.45	204.25' RT.	1,764,600.4860	1,051,505.8591
2653	56+54.90	410.52' RT.	1,764,395.5361	1,051,478.4442
764	56+77.76	363.43' RT.	1,764,437.0484	1,051,510.3228
557	57+07.40	183.14' RT.	1,764,607.6637	1,051,575.6905
558	57+74.13	161.07' RT.	1,764,615.8401	1,051,645.4928
3005	58+05.02	0.00' RT.	1,764,767.3779	1,051,708.2118
809	58+83.85	18.58' RT.	1,764,734.1548	1,051,782.3145
559	59+01.72	107.23' RT.	1,764,643.6885	1,051,784.7852
2402	59+37.67	301.50' RT.	1,764,445.7628	1,051,790.1907
3006	70+35.01	0.00' RT.	1,764,754.2662	1,052,930.5747

PROPOSED CENTERLINE
INTERSTATE 80
CURVE PR-180-NORTH-3
P.I. STA= 64+27.70
Δ= 22°01'22"
D= 01°47'26"
R= 3200.00'
T= 622.68'
L= 1229.99'
E= 60.02'
P.C. STA= 58+05.02
P.T. STA= 70+35.01

EXISTING CENTERLINE
INTERSTATE 80
CURVE EX80-9
Δ= 29°40'17"
D= 03°15'19"
R= 1760.16'
T= 466.23'
L= 911.53'
E= 60.70'

STATE OF ILLINOIS)
COUNTY OF WILL)

THIS IS TO CERTIFY THAT I, DAVID A. CLAASSEN, AN ILLINOIS PROFESSIONAL LAND SURVEYOR, (WE, CLAASSEN, WHITE & ASSOCIATES, P.C. AN ILLINOIS PROFESSIONAL DESIGN FIRM LAND SURVEYING CORPORATION, NUMBER 184-004039,) HAVE SURVEYED THE PLAT OF HIGHWAYS SHOWN HEREON IN SECTION 16, TOWNSHIP 35 NORTH, RANGE 10 EAST OF THE THIRD PRINCIPAL MERIDIAN, WILL COUNTY, THAT THE SURVEY IS TRUE AND COMPLETE AS SHOWN TO THE BEST OF MY KNOWLEDGE AND BELIEF, THAT THE PLAT CORRECTLY REPRESENTS SAID SURVEY, THAT ALL MONUMENTS FOUND AND ESTABLISHED ARE OF PERMANENT QUALITY AND OCCUPY THE POSITIONS SHOWN THEREON AND THAT THE MONUMENTS ARE SUFFICIENT TO ENABLE THE SURVEY TO BE RETRACED, MADE FOR THE DEPARTMENT OF TRANSPORTATION, STATE OF ILLINOIS.

DATED AT _____, ILLINOIS THIS ____ DAY OF _____ 2024 A.D.

ILLINOIS PROFESSIONAL LAND SURVEYOR NO. 035-002962
LICENSE EXPIRATION DATE: NOVEMBER 30, 2026

THIS PROFESSIONAL SERVICE CONFORMS TO THE CURRENT ILLINOIS MINIMUM STANDARDS FOR A BOUNDARY SURVEY.

LIMITS: RIDGE ROAD TO US 30		COUNTY: WILL
SECTION:		JOB NO.: R-91-016-20
STA. 55+47.73 TO STA. 59+37.67		
SCALE: 1" = 20'		SHEET 419 OF 1230 SHEETS

BUREAU OF LAND ACQUISITION
201 WEST CENTER COURT
SCHAUMBURG, ILLINOIS 60196

APPROVED
By William Wright at 2:54 pm, Nov 13, 2024

PLAT OF HIGHWAYS
STATE OF ILLINOIS
DEPARTMENT OF TRANSPORTATION
I-80

LEGEND

SECTION / QUARTER SECTION LINE
PLATTED LOT LINES
PROPERTY (DEED) LINE
APPARENT PROPERTY LINE
EXISTING CENTERLINE
PROPOSED CENTERLINE
EXISTING RIGHT OF WAY LINE
PROPOSED RIGHT OF WAY LINE
EXISTING EASEMENT
PROPOSED EASEMENT
EXISTING ACCESS CONTROL LINE
PROPOSED ACCESS CONTROL LINE
MEASURED DIMENSION
COMPUTED DIMENSION
RECORDED DIMENSION
EXISTING BUILDING

IRON PIPE OR ROD FOUND
CUT CROSS FOUND OR SET
STAKING OF PROPOSED RIGHT OF WAY. SET DIVISION OF HIGHWAYS SURVEY MARKER TO MONUMENT THE POSITION SHOWN. IDENTIFIED BY INSCRIPTION DATA AND SURVEYORS REGISTRATION NUMBER.
STAKING OF PROPOSED RIGHT OF WAY IN CULTIVATED AREAS. BURIED 5/8 INCH METAL ROD 20 INCHES BELOW GROUND TO MARK FUTURE SURVEY MARKER POSITION IDENTIFIED BY COLORED PLASTIC CAP BEARING SURVEYORS REGISTRATION NUMBER.
PERMANENT SURVEY MARKER, I.D.O.T. STANDARD 667101.02 (TO BE SET BY OTHERS)
RIGHT OF WAY STAKING PROPOSED TO BE SET

DOT USE ONLY

CLAASSEN, WHITE & ASSOCIATES, P.C.
LAND SURVEYORS
121 AIRPORT DRIVE, UNIT 1, JOLIET, ILLINOIS 60431
(815) 744-3720 clausenwhite@cwawill.com
CWA Job #7577

DAVID A. CLAASSEN
JOLIET, IL
NO. 2962
PROFESSIONAL LAND SURVEYOR

PART OF THE SE 1/4 OF SECTION 16, TWP. 35 N., R. 10 E. OF THE 3RD. P.M.,
IN WILL COUNTY, ILLINOIS.

SEE SHEET 13

LEGEND



SECTION CORNER



QUARTER SECTION CORNER



GRAPHIC SCALE
0 20
FEET
SCALE: 1" = 20'

- SECTION / QUARTER SECTION LINE
PLATTED LOT LINES
PROPERTY (DEED) LINE
APPARENT PROPERTY LINE
EXISTING CENTERLINE
PROPOSED CENTERLINE
EXISTING RIGHT OF WAY LINE
PROPOSED RIGHT OF WAY LINE
EXISTING EASEMENT
PROPOSED EASEMENT
EXISTING ACCESS CONTROL LINE
PROPOSED ACCESS CONTROL LINE
MEASURED DIMENSION
COMPUTED DIMENSION
RECORDED DIMENSION
EXISTING BUILDING

- IRON PIPE OR ROD FOUND
CUT CROSS FOUND OR SET
STAKING OF PROPOSED RIGHT OF WAY. SET DIVISION OF HIGHWAYS SURVEY MARKER TO MONUMENT THE POSITION SHOWN. IDENTIFIED BY INSCRIPTION DATA AND SURVEYORS REGISTRATION NUMBER.
STAKING OF PROPOSED RIGHT OF WAY IN CULTIVATED AREAS. BURIED 5/8 INCH METAL ROD 20 INCHES BELOW GROUND TO MARK FUTURE SURVEY MARKER POSITION IDENTIFIED BY COLORED PLASTIC CAP BEARING SURVEYORS REGISTRATION NUMBER.
PERMANENT SURVEY MARKER, I.D.O.T. STANDARD 667101.02 (TO BE SET BY OTHERS)
RIGHT OF WAY STAKING PROPOSED TO BE SET

- SURVEY NOTES:
1. ALL DIMENSIONS ARE MEASURED UNLESS OTHERWISE SPECIFIED.
2. BEARING, DISTANCES, AND COORDINATES SHOWN HEREON REFERENCE THE ILLINOIS STATE PLANE COORDINATE SYSTEM, EAST ZONE, NORTH AMERICAN DATUM OF 1983 (2011 ADJUSTMENT) "GRID". COORDINATES ARE FIXED HOLDING THE PUBLISHED NAD83(2011) VALUES FOR NGS CONTROL MONUMENTS WILL COUNTY GPS 713 (PID-AE2569), WILL COUNTY GPS 716 (PID-AE2570) AND WILL COUNTY GPS 718 (PID-AE2571).
3. ALL MEASURED AND CALCULATED DISTANCES ARE "GRID" NOT "GROUND". TO OBTAIN GROUND DISTANCES, DIVIDE GRID DISTANCES SHOWN BY THE COMBINATION FACTOR OF 0.99995667.
4. AREAS SHOWN ON THIS PLAT ARE "GROUND".
5. FIELD SURVEY COMPLETED IN DECEMBER 2021.

STATE OF ILLINOIS)
COUNTY OF WILL)

THIS IS TO CERTIFY THAT I, DAVID A. CLAASSEN, AN ILLINOIS PROFESSIONAL LAND SURVEYOR, (WE, CLAASSEN, WHITE & ASSOCIATES, P.C. AN ILLINOIS PROFESSIONAL DESIGN FIRM LAND SURVEYING CORPORATION, NUMBER 184-004039,) HAVE SURVEYED THE PLAT OF HIGHWAYS SHOWN HEREON IN SECTION 16, TOWNSHIP 35 NORTH, RANGE 10 EAST OF THE THIRD PRINCIPAL MERIDIAN, WILL COUNTY, THAT THE SURVEY IS TRUE AND COMPLETE AS SHOWN TO THE BEST OF MY KNOWLEDGE AND BELIEF, THAT THE PLAT CORRECTLY REPRESENTS SAID SURVEY, THAT ALL MONUMENTS FOUND AND ESTABLISHED ARE OF PERMANENT QUALITY AND OCCUPY THE POSITIONS SHOWN THEREON AND THAT THE MONUMENTS ARE SUFFICIENT TO ENABLE THE SURVEY TO BE RETRACED, MADE FOR THE DEPARTMENT OF TRANSPORTATION, STATE OF ILLINOIS.

DATED AT _____, ILLINOIS THIS ____ DAY OF _____ 2024 A.D.

ILLINOIS PROFESSIONAL LAND SURVEYOR NO. 035-002962
LICENSE EXPIRATION DATE: NOVEMBER 30, 2026

THIS PROFESSIONAL SERVICE CONFORMS TO THE CURRENT ILLINOIS MINIMUM STANDARDS FOR A BOUNDARY SURVEY.



CLAASSEN, WHITE & ASSOCIATES, P.C.
LAND SURVEYORS
121 AIRPORT DRIVE, UNIT 1, JOLIET, ILLINOIS 60431
(815) 744-3720 dclaassen@cwawilliamsurvey.com
CWA Job #7577

PLAT OF HIGHWAYS
STATE OF ILLINOIS
DEPARTMENT OF TRANSPORTATION
I-80

LIMITS: RIDGE ROAD TO US 30 COUNTY: WILL
SECTION: STA. 53+38.34 TO STA. 57+13.97 JOB NO.: R-91-016-20
SCALE: 1" = 20' SHEET 420 OF 1230 SHEETS

BUREAU OF LAND ACQUISITION
201 WEST CENTER COURT
SCHAMBURG, ILLINOIS 60196

APPROVED

By William Wright at 2:54 pm, Nov 13, 2024

REVISION DATE: / / REVISION MADE BY:

PARCEL NUMBER	TOTAL HOLDINGS ACRES	PART TAKEN ACRES	AREA IN EXISTING R.O.W. ACRES	REMAINDER AREA ACRES	EASEMENT AREA		PARCEL INDEX NUMBER
					ACRES	SQUARE FEET	
1P10173	0.143	0.143	0.000	0.000			30-07-16-431-011
1P10174	0.100	0.100	0.000	0.000			30-07-16-431-021
1P10175	0.435	0.435	0.000	0.000			30-07-16-431-022 30-07-16-431-023
1P10176	0.118	0.118	0.000	0.000			30-07-16-431-054

PROJECT COORDINATES ILLINOIS STATE PLANE, EAST ZONE, NAD83 (2011)						
COORDINATE TABLE ~ I-80						
PT.NO.	STATION	OFFSET	NORTHING	EASTING		
698	53+38.34	431.51' RT.	1,764,438.7723	1,051,164.1451		
805	53+50.43	483.10' RT.	1,764,385.7946	1,051,165.5919		
2651	54+70.56	454.46' RT.	1,764,389.6383	1,051,289.0330		
699	54+78.40	415.59' RT.	1,764,426.1384	1,051,304.5431		
700	54+79.54	420.46' RT.	1,764,421.1403	1,051,304.6796		
2660	54+93.38	551.83' RT.	1,764,289.6756	1,051,291.7631		
701	56+15.73	387.99' RT.	1,764,425.4975	1,051,444.6136		
2629	56+22.80	418.17' RT.	1,764,394.5091	1,051,445.4599		
2675	56+45.62	515.53' RT.	1,764,294.5464	1,051,448.1916		
2653	56+54.90	410.52' RT.	1,764,395.5361	1,051,478.4442		
2674	56+75.06	641.13' RT.	1,764,165.5947	1,051,451.7134		
2655	56+77.72	507.88' RT.	1,764,295.5734	1,051,481.1742		
2672	56+84.53	506.25' RT.	1,764,295.7913	1,051,488.1725		
2662	57+09.82	500.23' RT.	1,764,296.6005	1,051,514.1585		
2673	57+13.97	631.85' RT.	1,764,166.8396	1,051,491.6943		

PART OF THE SE 1/4 OF SECTION 16, TWP. 35 N., R. 10 E. OF THE 3RD. P.M.,
IN WILL COUNTY, ILLINOIS.



LEGEND

SECTION CORNER
QUARTER SECTION CORNER

SECTION / QUARTER SECTION LINE
PLATTED LOT LINES
PROPERTY (DEED) LINE
APPARENT PROPERTY LINE
EXISTING CENTERLINE
PROPOSED CENTERLINE
EXISTING RIGHT OF WAY LINE
PROPOSED RIGHT OF WAY LINE
EXISTING EASEMENT
PROPOSED EASEMENT
EXISTING ACCESS CONTROL LINE
PROPOSED ACCESS CONTROL LINE
MEASURED DIMENSION
COMPUTED DIMENSION
RECORDED DIMENSION
EXISTING BUILDING

GRAPHIC SCALE
FEET
0 20
SCALE: 1" = 20'

- IRON PIPE OR ROD FOUND
+ CUT CROSS FOUND OR SET
■ STAKING OF PROPOSED RIGHT OF WAY
■ M STAKING OF PROPOSED RIGHT OF WAY IN CULTIVATED AREAS
● PERMANENT SURVEY MARKER, I.D.O.T. STANDARD 667101.02 (TO BE SET BY OTHERS)
□ RIGHT OF WAY STAKING PROPOSED TO BE SET
- "MAG" NAIL SET
● 5/8" REBAR SET
● SET DIVISION OF HIGHWAYS SURVEY MARKER TO MONUMENT THE POSITION SHOWN. IDENTIFIED BY INSCRIPTION DATA AND SURVEYORS REGISTRATION NUMBER.
● COLORED PLASTIC CAP BEARING SURVEYORS REGISTRATION NUMBER.

SURVEY NOTES:

1. ALL DIMENSIONS ARE MEASURED UNLESS OTHERWISE SPECIFIED.
2. BEARING, DISTANCES, AND COORDINATES SHOWN HEREON REFERENCE THE ILLINOIS STATE PLANE COORDINATE SYSTEM, EAST ZONE, NORTH AMERICAN DATUM OF 1983 (2011 ADJUSTMENT) "GRID". COORDINATES ARE FIXED HOLDING THE PUBLISHED NAD83(2011) VALUES FOR NGS CONTROL MONUMENTS WILL COUNTY GPS 713 (PID-AE2569), WILL COUNTY GPS 716 (PID-AE2570) AND WILL COUNTY GPS 718 (PID-AE2571).
3. ALL MEASURED AND CALCULATED DISTANCES ARE "GRID" NOT "GROUND". TO OBTAIN GROUND DISTANCES, DIVIDE GRID DISTANCES SHOWN BY THE COMBINATION FACTOR OF 0.99995667.
4. AREAS SHOWN ON THIS PLAT ARE "GROUND".
5. FIELD SURVEY COMPLETED IN DECEMBER 2021.

STATE OF ILLINOIS)
COUNTY OF WILL)

THIS IS TO CERTIFY THAT I, DAVID A. CLAASSEN, AN ILLINOIS PROFESSIONAL LAND SURVEYOR, (WE, CLAASSEN, WHITE & ASSOCIATES, P.C. AN ILLINOIS PROFESSIONAL DESIGN FIRM LAND SURVEYING CORPORATION, NUMBER 184-004039,) HAVE SURVEYED THE PLAT OF HIGHWAYS SHOWN HEREON IN SECTION 16, TOWNSHIP 35 NORTH, RANGE 10 EAST OF THE THIRD PRINCIPAL MERIDIAN, WILL COUNTY, THAT THE SURVEY IS TRUE AND COMPLETE AS SHOWN TO THE BEST OF MY KNOWLEDGE AND BELIEF, THAT THE PLAT CORRECTLY REPRESENTS SAID SURVEY, THAT ALL MONUMENTS FOUND AND ESTABLISHED ARE OF PERMANENT QUALITY AND OCCUPY THE POSITIONS SHOWN THEREON AND THAT THE MONUMENTS ARE SUFFICIENT TO ENABLE THE SURVEY TO BE RETRACED, MADE FOR THE DEPARTMENT OF TRANSPORTATION, STATE OF ILLINOIS.

DATED AT JOLIET, ILLINOIS THIS 16TH DAY OF JULY, 2024 A.D.

DAVID A. CLAASSEN
ILLINOIS PROFESSIONAL LAND SURVEYOR NO. 035-002962
LICENSE EXPIRATION DATE: NOVEMBER 30, 2026

THIS PROFESSIONAL SERVICE CONFORMS TO THE CURRENT ILLINOIS MINIMUM STANDARDS FOR A BOUNDARY SURVEY.

PROJECT COORDINATES
ILLINOIS STATE PLANE, EAST ZONE, NAD83 (2011)

PT.NO.	STATION	OFFSET	NORTHING	EASTING
555	55+75.45	216.14' RT.	1,764,601.9306	1,051,439.7951
701	56+15.73	387.99' RT.	1,764,425.4975	1,051,444.6136
2629	56+22.80	418.17' RT.	1,764,394.5091	1,051,445.4599
556	56+40.45	204.25' RT.	1,764,600.4869	1,051,505.8591
2675	56+45.62	515.53' RT.	1,764,294.5464	1,051,448.1916
2653	56+54.90	410.52' RT.	1,764,395.5361	1,051,478.4442
2655	56+77.72	507.88' RT.	1,764,295.5734	1,051,481.1742
764	56+77.76	363.43' RT.	1,764,437.0484	1,051,510.3228
2672	56+84.53	506.25' RT.	1,764,295.7913	1,051,488.1725
557	57+07.40	183.14' RT.	1,764,607.6637	1,051,575.6905
2662	57+09.82	500.23' RT.	1,764,296.6005	1,051,514.1585
558	57+74.13	163.07' RT.	1,764,615.8491	1,051,645.4928
2626	58+21.30	370.44' RT.	1,764,400.9204	1,051,651.3624
2664	58+31.17	419.20' RT.	1,764,350.9390	1,051,652.7275
2665	58+36.23	444.73' RT.	1,764,324.7788	1,051,653.4419
2661	58+40.78	467.99' RT.	1,764,300.9577	1,051,654.0925
2402	59+37.67	301.50' RT.	1,764,445.7628	1,051,790.1907
804	59+44.54	341.29' RT.	1,764,405.2776	1,051,791.2964
766	59+73.90	335.39' RT.	1,764,406.1028	1,051,824.2862

PARCEL NUMBER	TOTAL HOLDINGS ACRES	PART TAKEN ACRES	AREA IN EXISTING R.O.W. ACRES	REMAINDER AREA ACRES	EASEMENT AREA		PARCEL INDEX NUMBER
					ACRES	SQUARE FEET	
1P10177	0.130	0.130	0.000	0.000			30-07-16-431-033
1P10178	0.161	0.161	0.000	0.000			30-07-16-431-034
1P10179	0.080	0.080	0.000	0.000			30-07-16-431-035
1P10180	0.080	0.080	0.000	0.000			30-07-16-431-036
1P10181	0.130	0.130	0.000	0.000			30-07-16-431-044

APPROVED
By William Wright at 2:55 pm, Nov 13, 2024

PLAT OF HIGHWAYS
STATE OF ILLINOIS
DEPARTMENT OF TRANSPORTATION
I-80

LIMITS: RIDGE ROAD TO US 30
SECTION: STA. 55+75.45 TO STA. 59+73.90
SCALE: 1" = 20'

COUNTY: WILL
JOB NO.: R-91-016-20
SHEET 421 OF 1230 SHEETS

BUREAU OF LAND ACQUISITION
201 WEST CENTER COURT
SCHAUMBURG, ILLINOIS 60196

LEGEND

SECTION
CORNER16 

GRAPHIC SCALE
FEET
0 20
SCALE: 1" = 20'

SECTION / QUARTER SECTION LINE
PLATTED LOT LINES
PROPERTY (DEED) LINE
APPARENT PROPERTY LINE
EXISTING CENTERLINE
PROPOSED CENTERLINE
EXISTING RIGHT OF WAY LINE
PROPOSED RIGHT OF WAY LINE
EXISTING EASEMENT
PROPOSED EASEMENT
EXISTING ACCESS CONTROL LINE
PROPOSED ACCESS CONTROL LINE
MEASURED DIMENSION
COMPUTED DIMENSION
RECORDED DIMENSION
EXISTING BUILDING

IRON PIPE OR ROD FOUND ⊕ "MAG" NAIL SET
CUT CROSS FOUND OR SET ● 5/8" REBAR SET

STAKING OF PROPOSED RIGHT OF WAY. SET DIVISION OF HIGHWAYS SURVEY
MARKER TO MONUMENT THE POSITION SHOWN. IDENTIFIED BY INSCRIPTION
DATA AND SURVEYORS REGISTRATION NUMBER.

STAKING OF PROPOSED RIGHT OF WAY IN CULTIVATED AREAS.
BURIED 5/8 INCH METAL ROD 20 INCHES BELOW GROUND TO MARK FUTURE SURVEY
MARKER POSITION IDENTIFIED BY COLORED PLASTIC CAP BEARING
SURVEYORS REGISTRATION NUMBER.

PERMANENT SURVEY MARKER, I.D.O.T. STANDARD 667101.02 (TO BE SET BY OTHERS)
RIGHT OF WAY STAKING PROPOSED TO BE SET

SURVEY NOTES:

1. ALL DIMENSIONS ARE MEASURED UNLESS OTHERWISE SPECIFIED.
2. BEARING, DISTANCES, AND COORDINATES SHOWN HEREON REFERENCE THE ILLINOIS STATE PLANE COORDINATE SYSTEM, EAST ZONE, NORTH AMERICAN DATUM OF 1983 (2011 ADJUSTMENT) "GRID". COORDINATES ARE FIXED HOLDING THE PUBLISHED NAD83(2011) VALUES FOR NGS CONTROL MONUMENTS WILL COUNTY GPS 713 (PID-AE2569), WILL COUNTY GPS 716 (PID-AE2570) AND WILL COUNTY GPS 718 (PID-AC2571).
3. ALL MEASURED AND CALCULATED DISTANCES ARE "GRID" NOT "GROUND". TO OBTAIN GROUND DISTANCES, DIVIDE GRID DISTANCES SHOWN BY THE COMBINATION FACTOR OF 0.99995667.
4. AREAS SHOWN ON THIS PLAT ARE "GROUND".
5. FIELD SURVEY COMPLETED IN DECEMBER 2021.

STATE OF ILLINOIS)
)SS
COUNTY OF WILL)

THIS IS TO CERTIFY THAT I, DAVID A. CLAASSEN, AN ILLINOIS PROFESSIONAL LAND SURVEYOR, (WE, CLAASSEN, WHITE & ASSOCIATES, P.C. AN ILLINOIS PROFESSIONAL DESIGN FIRM LAND SURVEYING CORPORATION, NUMBER 184-004039), HAVE SURVEYED THE PLAT OF HIGHWAYS SHOWN HEREON IN SECTION 16, TOWNSHIP 35 NORTH, RANGE 10 EAST OF THE THIRD PRINCIPAL MERIDIAN, WILL COUNTY, THAT THE SURVEY IS TRUE AND COMPLETE AS SHOWN TO THE BEST OF MY KNOWLEDGE AND BELIEF, THAT THE PLAT CORRECTLY REPRESENTS SAID SURVEY, THAT ALL MONUMENTS FOUND AND ESTABLISHED ARE OF PERMANENT QUALITY AND OCCUPY THE POSITIONS SHOWN THEREON AND THAT THE MONUMENTS ARE SUFFICIENT TO ENABLE THE SURVEY TO BE RETRACED, MADE FOR THE DEPARTMENT OF TRANSPORTATION, STATE OF ILLINOIS.

DATED AT _____, ILLINOIS THIS ____ DAY OF _____ 2024 A.D.

ILLINOIS PROFESSIONAL LAND SURVEYOR NO. 035-002962
 LICENSE EXPIRATION DATE: NOVEMBER 30, 2026

THIS PROFESSIONAL SERVICE CONFORMS TO THE CURRENT
ILLINOIS MINIMUM STANDARDS FOR A BOUNDARY SURVEY



CLAASSEN, WHITE & ASSOCIATES, P.C.
LAND SURVEYORS
 121 AIRPORT DRIVE, UNIT 1, JOLIET, ILLINOIS 60431
 (815) 744-3720 clausenwhite@cwasurevey.com
 CWA Job #7577

PLAT OF HIGHWAYS
STATE OF ILLINOIS
DEPARTMENT OF TRANSPORTATION
I-80

LIMITS: RIDGE ROAD TO US 30 COUNTY: WILL
SECTION: JOB NO.: R-91-016-20
STA. 61+21.81 TO STA. 64+78.06
SCALE: 1" = 20' SHEET 422 OF 1230 SHEETS

**BUREAU OF LAND ACQUISITION
201 WEST CENTER COURT
SCHAUMBURG, ILLINOIS 60196**

PROJECT COORDINATES ILLINOIS STATE PLANE, EAST ZONE, NAD83 (2011)				
COORDINATE TABLE – 1-80				
PT.NO.	STATION	OFFSET	NORTHING	EASTING
768	61+21.81	297.88' RT.	1,764,422.7162	1,051,990.2608
767	61+23.25	309.78' RT.	1,764,410.7207	1,051,990.6071
3063	62+44.68	130.90' RT.	1,764,536.9689	1,052,135.0051
769	62+56.46	257.47' RT.	1,764,450.8772	1,052,139.4174
762	62+59.39	293.33' RT.	1,764,414.8805	1,052,140.3954
810	63+16.55	239.22' RT.	1,764,465.6944	1,052,205.0388
819	63+19.70	288.10' RT.	1,764,416.7125	1,052,206.3700
818	63+20.74	304.56' RT.	1,764,400.2185	1,052,206.8183
2742	63+28.74	436.26' RT.	1,764,268.2673	1,052,210.4045
771	63+80.56	235.03' RT.	1,764,467.6064	1,052,273.8976
772	64+57.20	280.85' RT.	1,764,420.8727	1,052,356.1933
2739	64+57.59	297.35' RT.	1,764,404.3788	1,052,356.6401
2741	64+60.63	429.31' RT.	1,764,272.4272	1,052,360.2145
2740	64+72.60	296.95' RT.	1,764,404.8368	1,052,371.1317
2745	64+75.17	428.92' RT.	1,764,272.8852	1,052,376.7082
773	64+78.06	296.82' RT.	1,764,405.0000	1,052,379.0109
3064	65+34.64	276.43' RT.	1,764,426.3888	1,052,440.3149

PARCEL NUMBER	TOTAL HOLDINGS ACRES	PART TAKEN ACRES	AREA IN EXISTING R.O.W. ACRES	REMAINDER AREA ACRES	EASEMENT AREA		PARCEL INDEX NUMBER
					ACRES	SQUARE FEET	
1P10182	0.083	0.083	0.000	0.000			30-07-16-433-031
1P10183	0.123	0.123	0.000	0.000			30-07-16-434-028
1P10184	0.454	0.454	0.000	0.000			30-07-16-434-003 30-07-16-434-004

PROPOSED CENTERLINE
I-80 EB TO NB/SB CHICAGO ST
RAMP A CROSS PRAC1

P.I. STA= 609+86.44
 $\Delta = 23^{\circ}33'18''$
 $D = 06^{\circ}51'42''$
R= 835.00'
T= 174.10'
L= 343.28'
E= 17.96'
P.C. STA= 608+12.34
P.T. STA= 611+55.62

REVISION DATE: / /

REVISION MADE BY:

APPROVED

By William Wright at 2:55 pm, Nov 13, 2024

PART OF THE SE 1/4 OF SECTION 16, TWP. 35 N., R. 10 E. OF THE 3RD. P.M., IN WILL COUNTY, ILLINOIS.

LEGEND



SECTION CORNER



QUARTER SECTION CORNER



GRAPHIC SCALE
0 20
FEET
SCALE: 1" = 20'

- SECTION / QUARTER SECTION LINE
PLATTED LOT LINES
PROPERTY (DEED) LINE
APPARENT PROPERTY LINE
EXISTING CENTERLINE
PROPOSED CENTERLINE
EXISTING RIGHT OF WAY LINE
PROPOSED RIGHT OF WAY LINE
EXISTING EASEMENT
PROPOSED EASEMENT
EXISTING ACCESS CONTROL LINE
PROPOSED ACCESS CONTROL LINE
MEASURED DIMENSION
COMPUTED DIMENSION
RECORDED DIMENSION
EXISTING BUILDING

- IRON PIPE OR ROD FOUND
CUT CROSS FOUND OR SET
STAKING OF PROPOSED RIGHT OF WAY, SET DIVISION OF HIGHWAYS SURVEY MARKER TO MONUMENT THE POSITION SHOWN, IDENTIFIED BY INSCRIPTION DATA AND SURVEYORS REGISTRATION NUMBER.
STAKING OF PROPOSED RIGHT OF WAY IN CULTIVATED AREAS, BURIED 5/8 INCH METAL ROD 20 INCHES BELOW GROUND TO MARK FUTURE SURVEY MARKER POSITION IDENTIFIED BY COLORED PLASTIC CAP BEARING SURVEYORS REGISTRATION NUMBER.
PERMANENT SURVEY MARKER, I.D.O.T. STANDARD 667101.02 (TO BE SET BY OTHERS)
RIGHT OF WAY STAKING PROPOSED TO BE SET

SURVEY NOTES:

- ALL DIMENSIONS ARE MEASURED UNLESS OTHERWISE SPECIFIED.
- BEARING, DISTANCES, AND COORDINATES SHOWN HEREON REFERENCE THE ILLINOIS STATE PLANE COORDINATE SYSTEM, EAST ZONE, NORTH AMERICAN DATUM OF 1983 (2011 ADJUSTMENT) "GRID". COORDINATES ARE FIXED HOLDING THE PUBLISHED NAD83(2011) VALUES FOR NGS CONTROL MONUMENTS WILL COUNTY GP5 713 (PID-AE2569), WILL COUNTY GP5 716 (PID-AE2570) AND WILL COUNTY GP5 718 (PID-AE2571).
- ALL MEASURED AND CALCULATED DISTANCES ARE "GRID" NOT "GROUND". TO OBTAIN GROUND DISTANCES, DIVIDE GRID DISTANCES SHOWN BY THE COMBINATION FACTOR OF 0.99995667.
- AREAS SHOWN ON THIS PLAT ARE "GROUND".
- FIELD SURVEY COMPLETED IN DECEMBER 2021.

STATE OF ILLINOIS)
COUNTY OF WILL)SS

THIS IS TO CERTIFY THAT I, DAVID A. CLAASSEN, AN ILLINOIS PROFESSIONAL LAND SURVEYOR, (WE, CLAASSEN, WHITE & ASSOCIATES, P.C. AN ILLINOIS PROFESSIONAL DESIGN FIRM LAND SURVEYING CORPORATION, NUMBER 184-004039,) HAVE SURVEYED THE PLAT OF HIGHWAYS SHOWN HEREON IN SECTION 16, TOWNSHIP 35 NORTH, RANGE 10 EAST OF THE THIRD PRINCIPAL MERIDIAN, WILL COUNTY, THAT THE SURVEY IS TRUE AND COMPLETE AS SHOWN TO THE BEST OF MY KNOWLEDGE AND BELIEF, THAT THE PLAT CORRECTLY REPRESENTS SAID SURVEY, THAT ALL MONUMENTS FOUND AND ESTABLISHED ARE OF PERMANENT QUALITY AND OCCUPY THE POSITIONS SHOWN THEREON AND THAT THE MONUMENTS ARE SUFFICIENT TO ENABLE THE SURVEY TO BE RETRACED, MADE FOR THE DEPARTMENT OF TRANSPORTATION, STATE OF ILLINOIS.

DATED AT JOLIET, ILLINOIS THIS 16TH DAY OF JULY, 2024 A.D.

ILLINOIS PROFESSIONAL LAND SURVEYOR NO. 035-002962
LICENSE EXPIRATION DATE: NOVEMBER 30, 2026

THIS PROFESSIONAL SERVICE CONFORMS TO THE CURRENT ILLINOIS MINIMUM STANDARDS FOR A BOUNDARY SURVEY.



PARCEL NUMBER	TOTAL HOLDINGS ACRES	PART TAKEN ACRES	AREA IN EXISTING R.O.W. ACRES	REMAINDER AREA ACRES	EASEMENT AREA ACRES	SQUARE FEET	PARCEL INDEX NUMBER
1P10185	0.303	0.303	0.000	0.000			30-07-16-434-021 30-07-16-434-029(pt)
1P10186	0.025	0.025	0.000	0.000			30-07-16-436-002
1P10187	0.212	0.212	0.000	0.000			30-07-16-436-014
1P10195	0.157	0.157	0.000	0.000			30-07-16-434-029(pt)

PROJECT COORDINATES ILLINOIS STATE PLANE, EAST ZONE, NAD83 (2011) COORDINATE TABLE ~ I-80				
PT.NO.	STATION	OFFSET	NORTHING	EASTING
3063	62+44.68	130.90' RT.	1,764,577.9689	1,052,135.0051
772	64+57.20	280.85' RT.	1,764,420.8727	1,052,356.1933
2739	64+57.59	297.35' RT.	1,764,404.3788	1,052,356.6401
2741	64+60.63	429.31' RT.	1,764,272.4272	1,052,360.2145
2740	64+72.69	296.95' RT.	1,764,404.8368	1,052,373.1337
2745	64+75.17	428.92' RT.	1,764,272.8852	1,052,376.7082
2748	64+75.96	472.91' RT.	1,764,228.9013	1,052,377.8997
773	64+78.06	296.82' RT.	1,764,405.0000	1,052,379.0109
3064	65+34.64	276.43' RT.	1,764,476.3888	1,052,440.3141
2747	66+06.54	472.82' RT.	1,764,233.0611	1,052,527.7057
774	66+08.15	384.84' RT.	1,764,321.0290	1,052,525.3306
2753	66+61.31	556.72' RT.	1,764,152.8624	1,052,595.8952
2752	66+63.53	488.77' RT.	1,764,220.8348	1,052,594.0599
2749	66+64.00	474.72' RT.	1,764,234.8930	1,052,593.6803
775	66+64.97	446.24' RT.	1,764,263.3855	1,052,592.9110
3065	66+73.08	409.02' RT.	1,764,301.1303	1,052,599.5977
2754	67+07.09	490.89' RT.	1,764,222.3448	1,052,644.3072
3066	68+87.49	504.46' RT.	1,764,231.1494	1,052,852.9881
3070	67+50.74	135.34' RT.	1,764,580.6866	1,052,661.5755
3069	68+24.00	414.60' RT.	1,764,311.2136	1,052,769.7159

PROPOSED CENTERLINE
I-80 EB TO NB/SB CHICAGO ST
RAMP A CURVE PRAC2
P.I. STA= 609+86.44
Δ= 23°33'18"
D= 06°51'42"
R= 835.00'
T= 174.10'
L= 343.28'
E= 17.96'
P.C. STA= 608+12.34
P.T. STA= 611+55.62

PROPOSED CENTERLINE
CHICAGO SB/NB TO I-80 EB
RAMP AA CURVE RAAP1
P.I. STA= 15+93.65
Δ= 150°52'29"
D= 38°11'50"
R= 150.00'
T= 577.40'
L= 394.99'
E= 448.37'
P.C. STA= 10+16.25
P.T. STA= 14+11.24

PROPOSED CENTERLINE
I-80 EB TO NB/SB CHICAGO ST
RAMP A CURVE PRAC2
P.I. STA= 615+00.77
Δ= 45°29'03"
D= 16°51'06"
R= 340.00'
T= 142.52'
L= 269.91'
E= 28.66'
P.C. STA= 613+58.25
P.T. STA= 616+28.16

IDOT USE ONLY

APPROVED

By William Wright at 2:56 pm, Nov 13, 2024



CLAASSEN, WHITE & ASSOCIATES, P.C.
LAND SURVEYORS
121 AIRPORT DRIVE, UNIT 1, JOLIET, ILLINOIS 60431
(815) 744-3720 cclaassenwhite@cwawill.com
CWA Job #7577


PLAT OF HIGHWAYS
STATE OF ILLINOIS
DEPARTMENT OF TRANSPORTATION
I-80

LIMITS: RIDGE ROAD TO US 30 COUNTY: WILL
SECTION: STA. 64+57.20 TO STA. 68+87.49 JOB NO.: R-91-016-20
SCALE: 1" = 20' SHEET 423 OF 1230 SHEETS


BUREAU OF LAND ACQUISITION
201 WEST CENTER COURT
SCHAMBURG, ILLINOIS 60196

REVISION DATE: / / REVISION MADE BY:

PROPOSED RIGHT OF WAY

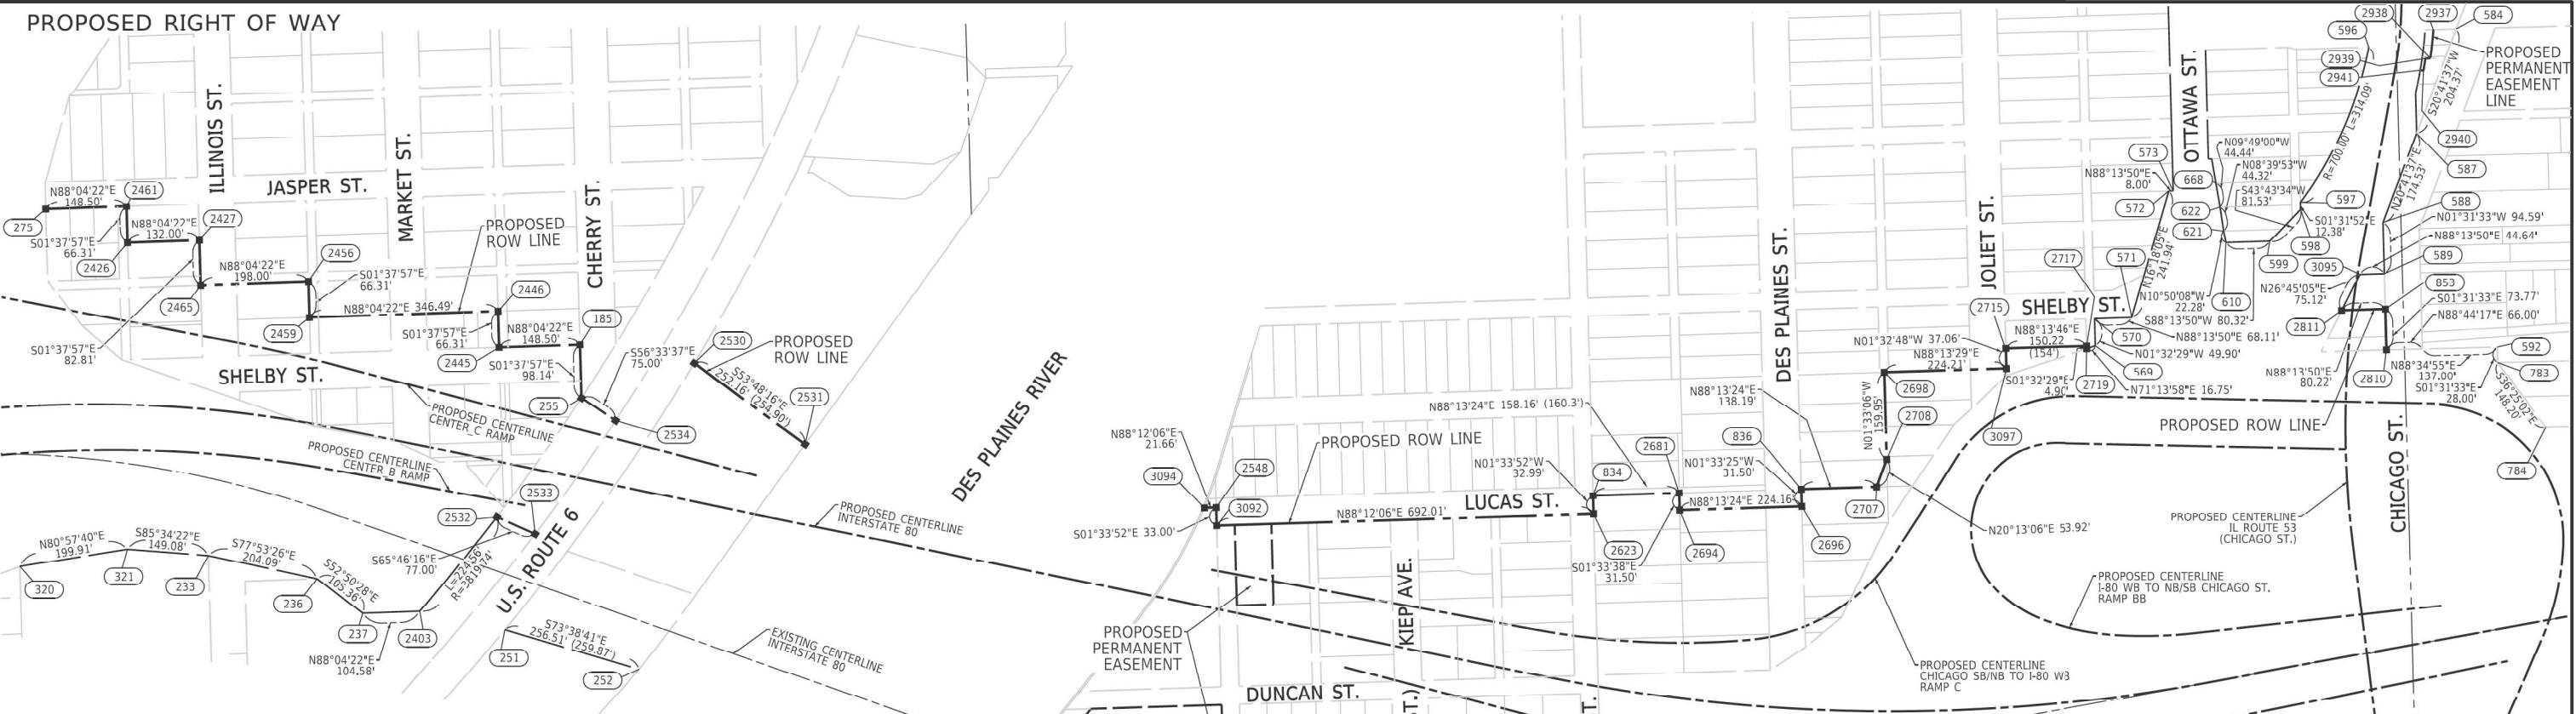

LEGEND

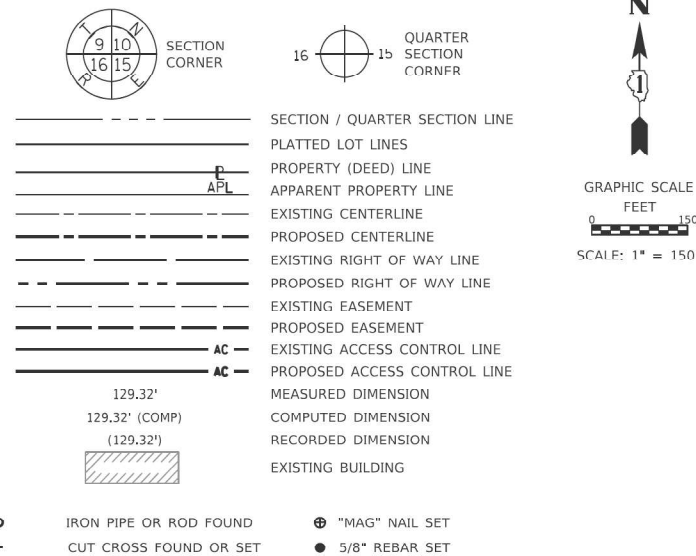

- SECTION / QUARTER SECTION LINE
- PLATTED LOT LINES
- PROPERTY (DEED) LINE
- APPL APPARENT PROPERTY LINE
- EXISTING CENTERLINE
- PROPOSED CENTERLINE
- EXISTING RIGHT OF WAY LINE
- PROPOSED RIGHT OF WAY LINE
- EXISTING EASEMENT
- PROPOSED EASEMENT
- EXISTING ACCESS CONTROL LINE
- PROPOSED ACCESS CONTROL LINE
- MEASURED DIMENSION
- COMPUTED DIMENSION
- RECORDED DIMENSION
- EXISTING BUILDING
- IRON PIPE OR ROD FOUND
- CUT CROSS FOUND OR SET
- "MAG" NAIL SET
- 5/8" REBAR SET
- STAKING OF PROPOSED RIGHT OF WAY. SET DIVISION OF HIGHWAYS SURVEY MARKER TO MONUMENT THE POSITION SHOWN, IDENTIFIED BY INSCRIPTION DATA AND SURVEYORS REGISTRATION NUMBER.
- STAKING OF PROPOSED RIGHT OF WAY IN CULTIVATED AREAS. BURIED 5/8 INCH METAL ROD 20 INCHES BELOW GROUND TO MARK FUTURE SURVEY MARKER POSITION IDENTIFIED BY COLORED PLASTIC CAP BEARING SURVEYORS REGISTRATION NUMBER.
- PERMANENT SURVEY MARKER, I.D.O.T. STANDARD 667101.02 (TO BE SET BY OTHERS)
- RIGHT OF WAY STAKING PROPOSED TO BE SET

SURVEY NOTES:

- ALL DIMENSIONS ARE MEASURED UNLESS OTHERWISE SPECIFIED.
- BEARING, DISTANCES, AND COORDINATES SHOWN HEREON REFERENCE THE ILLINOIS STATE PLANE COORDINATE SYSTEM, EAST ZONE, NORTH AMERICAN DATUM OF 1983 (2011 ADJUSTMENT) "GRID". COORDINATES ARE FIXED HOLDING THE PUBLISHED NAD83(2011) VALUES FOR NGS CONTROL MONUMENTS WILL COUNTY GPS 713 (PID-AE2569), WILL COUNTY GPS 716 (PID-AE2570) AND WILL COUNTY GPS 718 (PID-AE2571).
- ALL MEASURED AND CALCULATED DISTANCES ARE "GRID" NOT "GROUND", TO OBTAIN GROUND DISTANCES, DIVIDE GRID DISTANCES SHOWN BY THE COMBINATION FACTOR OF 0.99995667.
- AREAS SHOWN ON THIS PLAT ARE "GROUND".
- FIELD SURVEY COMPLETED IN DECEMBER 2021.

PT.NO.	STATION	OFFSET	NORTHING	EASTING
320	29+44.72	292.81' RT.	1,764,968.2680	1,048,916.8946
275	30+23.82	360.23' LT.	1,765,624.4175	1,048,964.2217
2461	31+53.07	364.45' LT.	1,765,629.4115	1,049,112.6330
2426	31+55.07	298.23' LT.	1,765,563.1329	1,049,114.5219
321	31+70.10	265.02' RT.	1,764,999.6753	1,049,114.3234
2427	32+71.28	309.16' LT.	1,765,567.5720	1,049,246.4424
2465	32+79.03	226.81' LT.	1,765,484.7999	1,049,248.8014
233	33+38.69	266.53' RT.	1,764,988.1677	1,049,262.9550
2456	34+56.24	256.42' LT.	1,765,491.4587	1,049,446.6869
2459	34+67.40	191.26' LT.	1,765,425.1801	1,049,448.5758
236	35+69.52	278.24' RT.	1,764,945.3541	1,049,462.5005
237	36+64.59	323.65' RT.	1,764,881.7125	1,049,546.4701
2403	37+66.26	299.14' RT.	1,764,005.2296	1,049,650.9910
2446	37+96.03	270.14' LT.	1,765,436.8330	1,049,794.8734
2445	38+11.23	205.60' LT.	1,765,370.5544	1,049,796.7623
2532	38+69.98	100.01' RT.	1,765,059.3730	1,049,792.7164
251	39+26.18	300.48' RT.	1,764,851.6909	1,049,807.3621
2533	39+45.13	116.81' RT.	1,765,027.7724	1,049,862.9365
185	39+55.59	240.40' LT.	1,765,375.5485	1,049,945.1744
255	39+78.10	144.88' LT.	1,765,277.4500	1,049,947.9702
2534	40+47.73	117.01' LT.	1,765,236.1204	1,050,010.5551
2530	41+67.92	249.20' LT.	1,765,341.3780	1,050,154.9166
252	41+81.81	321.63' RT.	1,764,779.4596	1,050,053.4922
2531	43+97.25	144.35' LT.	1,765,192.4647	1,050,358.4131
695	48+71.70	410.05' RT.	1,764,553.8298	1,050,711.4029
696	49+55.99	421.37' RT.	1,764,525.7551	1,050,791.6856
3094	51+39.40	177.79' LT.	1,765,075.6558	1,051,092.0752
2548	51+60.46	182.82' LT.	1,765,076.3354	1,051,113.7204
3092	51+67.99	150.69' LT.	1,765,043.3474	1,051,114.6214
697	53+05.21	434.78' RT.	1,764,442.2408	1,051,131.0380
698	53+38.34	431.51' RT.	1,764,438.7723	1,051,164.1451
805	53+50.43	483.10' RT.	1,764,385.7946	1,051,165.5919
2651	54+70.56	454.46' RT.	1,764,389.6383	1,051,289.0330
2660	54+93.38	551.83' RT.	1,764,289.0756	1,051,291.7631
2675	56+45.62	515.53' RT.	1,764,294.5466	1,051,448.1916
2674	56+75.06	641.13' RT.	1,764,165.5947	1,051,451.7134
2672	56+84.53	506.25' RT.	1,764,295.7913	1,051,488.1725
2673	57+13.97	631.85' RT.	1,764,166.8396	1,051,491.6943
2626	58+21.30	370.44' RT.	1,764,400.9204	1,051,651.3624
834	58+37.00	343.32' LT.	1,765,098.0426	1,051,805.3888
2661	58+40.78	467.99' RT.	1,764,300.9577	1,051,654.0925
2623	58+44.98	311.12' LT.	1,765,065.0630	1,051,806.2895
804	59+44.54	341.29' RT.	1,764,405.2776	1,051,791.2964
766	59+73.90	335.39' RT.	1,764,406.1028	1,051,824.2862
2681	60+11.72	374.23' LT.	1,765,102.9460	1,051,963.4753
2694	60+17.54	343.16' LT.	1,765,071.4575	1,051,964.3332
767	61+23.25	309.78' RT.	1,764,410.7207	1,051,990.5877
836	62+64.80	403.27' LT.	1,765,109.8956	1,052,187.5305
2696	62+67.88	371.88' LT.	1,765,078.4070	1,052,188.3863
819	63+19.70	288.10' RT.	1,764,416.7125	1,052,206.3700
2742	63+28.74	436.26' RT.	1,764,268.2673	1,052,210.4045
2707	64+22.86	412.32' LT.	1,765,114.1800	1,052,325.6580
2698	64+38.05	622.91' LT.	1,765,324.6709	1,052,339.9631
2708	64+44.06	463.04' LT.	1,765,164.7821	1,052,344.2944
2745	64+75.17	420.92' RT.	1,764,272.8852	1,052,376.7082
2748	64+75.96	472.91' RT.	1,764,228.9013	1,052,377.8997
2753	66+61.31	556.72' RT.	1,764,152.8624	1,052,595.8952
2749	66+64.00	474.72' RT.	1,764,234.8930	1,052,593.6803
3097	67+16.44	621.24' LT.	1,765,331.6165	1,052,564.0686
2715	67+19.00	658.25' LT.	1,765,368.6642	1,052,563.0683

PT.NO.	STATION	OFFSET	NORTHING	EASTING
777	68+48.85	570.85' RT.	1,764,159.5007	1,052,816.7968
2719	69+06.38	641.20' LT.	1,765,368.4105	1,052,713.3460
2717	69+07.08	646.06' LT.	1,765,373.3054	1,052,713.2143
569	69+26.99	644.25' LT.	1,765,373.7998	1,052,729.2068
570	69+34.67	693.77' LT.	1,765,423.6781	1,052,727.8645
778	69+52.86	609.16' RT.	1,764,138.7010	1,052,944.1089
2707	70+03.07	765.09' RT.	1,763,093.0065	1,053,020.8324
571	70+20.72	684.76' LT.	1,765,425.7811	1,052,795.9434
2789	70+40.22	772.96' RT.	1,763,995.2076	1,053,076.6917
2796	70+43.99	744.49' RT.	1,764,028.9454	1,053,102.8017
572	70+49.19	900.93' LT.	1,765,657.9916	1,052,863.8524
573	70+49.86	899.73' LT.	1,765,658.2387	1,052,871.8486
779	70+50.06	571.30' RT.	1,764,212.3027	1,053,142.4329
780	70+52.93	758.27' RT.	1,764,031.4435	1,053,192.7671
621	70+57.75	811.07' LT.	1,765,585.0544	1,052,964.2437
610	70+77.70	788.79' LT.	1,765,563.1731	1,052,968.4318
622	70+78.87	855.37' LT.	1,765,628.8696	1,052,957.5667
668	70+79.32	899.81' LT.	1,765,672.6570	1,052,949.9900
2946	70+84.73	1053.83' RT.	1,763,763.6209	1,053,370.8189
599	70+57.12	776.74' LT.	1,765,565.6532	1,053,048.7177
792	70+64.21	955.00' RT.	1,763,863.6198	1,053,368.2150
2945	70+76.13	1017.88' RT.	1,763,803.9273	1,053,391.2895
598	70+72.18	824.53' LT.	1,765,624.5721	1,053,105.0731
597	70+72.50	836.76' LT.	1,765,636.9476	1,053,104.7423
791	70+74.28	822.37' RT.	1,764,005.1312	1,053,404.5403
790	70+75.39	826.66' RT.	1,764,006.3092	1,053,434.7406
2811	70+76.32	627.13' LT.	1,765,437.6478	1,053,180.0939
3095	70+80.60	687.00' LT.	1,765,504.7237	1,053,213.9051
2810	70+83.17	542.21' LT.	1,765,366.3804	1,053,262.2424
853	70+84.25	615.10' LT.	1,765,440.1247	1,053,260.2780
589	70+85.73	680.31' LT.	1,765,506.1019	1,053,258.5204
588	70+86.71	773.76' LT.	1,765,600.6535	1,053,256.0016
596	70+89.94	1094.51' LT.	1,765,922.0267	1,053,230.2045
587	70+91.44	923.22' LT.	1,765,763.9243	1,053,371.6756
2941	70+94.55	1035.15' LT.	1,765,878.9046	1,053,324.1386
2940	70+99.18	1033.09' LT.	1,765,877.8930	1,053,330.0527

STATE OF ILLINOIS)
COUNTY OF WILL)SS

THIS IS TO CERTIFY THAT I, DAVID A. CLAASSEN, AN ILLINOIS PROFESSIONAL LAND SURVEYOR, (WE, CLAASSEN, WHITE & ASSOCIATES, P.C. AN ILLINOIS PROFESSIONAL DESIGN FIRM LAND SURVEYING CORPORATION, NUMBER 184-004039,) HAVE SURVEYED THE PLAT OF HIGHWAYS SHOWN HEREON IN SECTION 16, TOWNSHIP 35 NORTH, RANGE 10 EAST OF THE THIRD PRINCIPAL MERIDIAN, WILL COUNTY, THAT THE SURVEY IS TRUE AND COMPLETE AS SHOWN TO THE BEST OF MY KNOWLEDGE AND BELIEF, THAT THE PLAT CORRECTLY REPRESENTS SAID SURVEY, THAT ALL MONUMENTS FOUND AND ESTABLISHED ARE OF PERMANENT QUALITY AND OCCUPY THE POSITIONS SHOWN THEREON AND THAT THE MONUMENTS ARE SUFFICIENT TO ENABLE THE SURVEY TO BE RETRACED, MADE FOR THE DEPARTMENT OF TRANSPORTATION, STATE OF ILLINOIS.

DATED AT _____, ILLINOIS THIS ____ DAY OF _____, 2024 A.D.

ILLINOIS PROFESSIONAL LAND SURVEYOR NO. 035-002962
LICENSE EXPIRATION DATE: NOVEMBER 30, 2026

THIS PROFESSIONAL SERVICE CONFORMS TO THE CURRENT ILLINOIS MINIMUM STANDARDS FOR A BOUNDARY SURVEY.

PT.NO.	STATION	OFFSET	NORTHING	EASTING
2939	70+97.77	1054.76' LT.	1,765,900.5777	1,053,333.6096
2938	71+06.79	1053.35' LT.	1,765,900.8234	1,053,342.7320
2937	71+21.80	1104.65' LT.	1,765,953.9907	1,053,348.2316
783	71+27.34	482.68' LT.	1,765,343.2342	1,053,465.9311
592	71+31.66	510.35' LT.	1,765,371.2242	1,053,465.1854
584	71+62.98	1098.24' LT.	1,765,955.1127	1,053,389.8951
784	71+92.36	349.51' LT.	1,765,223.9749	1,053,553.9121



APPROVED
By William Wright at 2:58 pm, Nov 13, 2024

CLAASSEN, WHITE & ASSOCIATES, P.C.
LAND SURVEYORS
121 AIRPORT DRIVE, UNIT 1, JOLIET, ILLINOIS 60431
(815) 744-3720 clausenwhite@cwawasurvey.com
CWA Job #7577

PLAT OF HIGHWAYS STATE OF ILLINOIS DEPARTMENT OF TRANSPORTATION I-80

LIMITS: RIDGE ROAD TO US 30 COUNTY: WILL
SECTION: JOB NO.: R-91-016-20
STA. 29+44.72 TO STA. 710+92.36
SCALE: 1" = 150' SHEET 424 OF 1230 SHEETS

BUREAU OF LAND ACQUISITION
201 WEST CENTER COURT
SCHAUMBURG, ILLINOIS 60196

PAVEMENT MARKING AND SIGINING GENERAL NOTES

- 1. PAVEMENT MARKINGS AND RAISED REFLECTIVE PAVEMENT MARKERS SHALL BE PLACED IN ACCORDANCE WITH IDOT DISTRICT 1 STANDARD DETAILS TC-11, TC-12, AND TC-13.
- 2. FINAL SIGN LOCATIONS MAY VARY DUE TO FIELD CONDITIONS, EXACT LOCATIONS ARE AT THE DISCRETION OF THE ENGINEER TO ENSURE SIGNS ARE NOT PLACED IN THE LINE OF SIGHT OF OTHER SIGNS.
- 3. ALL POST MOUNTED SIGNS SHALL BE MOUNTED ON TELESCOPING STEEL SIGN SUPPORTS IN ACCORDANCE WITH HIGHWAY STANDARD 728001 UNLESS OTHERWISE NOTED.
- 4. A RED REFLECTIVE STRIP, 2" X 48", SHALL BE INSTALLED ON ALL "STOP", "DO NOT ENTER", AND "WRONG WAY" SIGN PANEL SUPPORTS. THE REFLECTIVE STRIP SHALL BE RED, TYPE ZZ SHEETING AND ATTACHED AT THE FRONT OF THE SIGN SUPPORTS FOR ALL "DO NOT ENTER", "STOP", AND "WRONG WAY" SIGNS. THE COST OF THE RED REFLECTIVE STRIP SHALL BE INCLUDED IN THE COST FOR THE SIGN SUPPORT.

GENERAL SIGNING LEGEND

- I-80

INTERSTATE 80
- RVR

RIVER STREET
- JLT

JOLIET STREET
- SLB

SHELBY STREET
- CHR

CHERRY STREET
- US6

US ROUTE 6
- WTR

WATER STREET
- LCS

LUCAS STREET
- KP

KEIP AVENUE
- RD

ROAD
- ST

STREET
- AVE

AVENUE
- CL

CENTERLINE
- BL

BASELINE
- R

REMOVE SIGN PANEL AND SUPPORT (NO REPLACEMENT)
- PR

NEW SIGN ON NEW SIGN SUPPORT(S)
- REM

EXISTING SIGN TO REMAIN
- W/G

WHITE/GREEN
- B/Y

BLACK/YELLOW
- B/W

BLACK/WHITE
- W/BL

WHITE/BLUE
- W/R


WHITE/RED
- W/BR

WHITE/BROWN
- R+B/W

RED+BLACK/WHITE
- R/W

RED/WHITE

GENERAL SIGN SEQUENCE
NUMBERING CODE

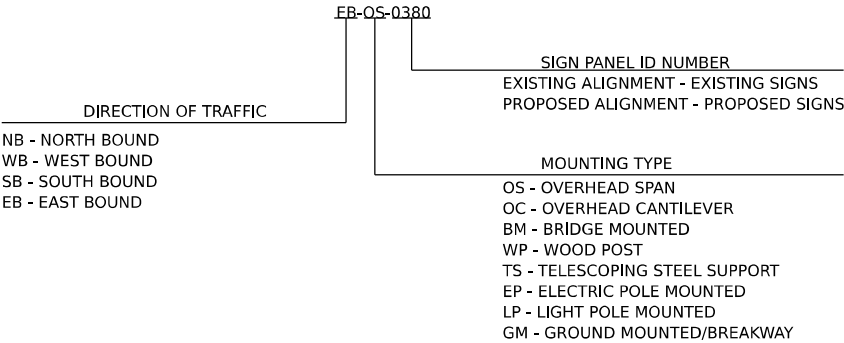

Model: Default
File Name: p:\projects\trans\trans\corp-pw\hntb\com\trans\corp-pw\hntb\Documents\Projects_2018\CH4001401180022\03-WSP\CAD\62R23-RB-1\Sheets\Civil\02R23-shr-pmk-signing-gennote.dgn



USER NAME	= jpioquinto	DESIGNED - JLS	REVISED -
		DRAWN - JLS	REVISED -
PLOT SCALE	= 100,000 ' / in.	CHECKED - AB	REVISED -
PLOT DATE	= 11/5/2025	DATE - 11/7/2025	REVISED -

STATE OF ILLINOIS
DEPARTMENT OF TRANSPORTATION

PAVEMENT MARKING AND SIGNING GENERAL NOTES & LEGEND
I-80

SCALE: NONE SHEET 1 OF 1 SHEETS STA. TO STA.

F.A.I. RTE.	SECTION	COUNTY	TOTAL SHEETS	SHEET NO.
80	FAI 80 21 STRUCTURE 2	WILL	1230	425
CONTRACT NO. 62R23				
		ILLINOIS	FED. AID PROJECT	

MODEL: Pavement Marking Schedule.dgn
FILE NAME: p:\transportation\p2\denley.com\transportation\corp-pw\hosted\Documents\Projects_2018\CH4001401180022\03-MSV\CD\6262023-RR-1_Sheets\Civil\02R23-shf-schedule_PavementMarking.dgn

	THERMOPLASTIC PAVEMENT MARKING - LINE 4"						FOOT
LOCATION	STATION	STATION	OFFSET	NO. OF LINES	TYPE	DIRECTION OF TRAVEL	
RIVER ST	100+95	114+85	CL	2	DOUBLE YELLOW CL	NB / SB	2858.0
US RTE 6	210+89	232+93	LT	1	WHITE EDGE LINE	SB	2417
US RTE 6	210+89	232+93	LT	1	10' LINE, 30' SKIP	SB	610.0
US RTE 6	210+89	232+94	CL	2	DOUBLE YELLOW CL	NB / SB	4834.0
US RTE 6	210+89	232+99	RT	1	10' LINE, 30' SKIP	NB	610.0
US RTE 6	210+89	233+05	RT	1	WHITE EDGE LINE	NB	2417.0
TOTAL:							13746

	THERMOPLASTIC PAVEMENT MARKING - LINE 6"							FOOT
LOCATION	STATION	STATION	OFFSET	AVG. LENGTH (FT.)	NO. OF LINES	TYPE	DIRECTION OF TRAVEL	
LUCAS ST	400+24	400+30	LT/RT	35	2	CROSSWALK, PEDESTRIAN	WB / EB	70
TOTAL:								70

	THERMOPLASTIC PAVEMENT MARKING - LINE 12"					FOOT
LOCATION	STATION	STATION	OFFSET	TYPE	DIRECTION OF TRAVEL	
RIVER ST	100+57	100+63	LT/RT	LONGITUDINAL BARS, SCHOOL	WB / EB	54
RIVER ST	102+75	103+05	LT/RT	LONGITUDINAL BARS, SCHOOL	NB / SB	60
WATER ST	307+67	307+73	LT/RT	LONGITUDINAL BARS, SCHOOL	WB / EB	60
RIVER ST	114+82	114+96	LT/RT	LONGITUDINAL BARS, SCHOOL	WB / EB	66
JASPER ST	89+65	89+78	LT/RT	LONGITUDINAL BARS, SCHOOL	WB / EB	66
TOTAL:						306

LOCATION	STATION	STATION	OFFSET	TYPE	DIRECTION OF TRAVEL	
DAVIS ST AT RIVER ST	10082	10095	RT	STOP LINE	NB	13.0
CHERRY AT US RTE 6	50026		LT	STOP LINE	SB	18.3
JASPER ST AT CHERRY ST	50445	50460	LT	STOP LINE	SB	15.0
US RTE 6 AT MCDONOUGH ST	23294		RT	STOP LINE	NB	27.0
CHERRY ST AT US RTE 6	30798	30812	LT	STOP LINE	SB	14.0
LUCAS ST AT WATER ST	40034		LT	STOP LINE	SB	14.5
TOTAL:						102

	RAISED REFLECTIVE PAVEMENT MARKER					EACH
LOCATION	STATION	STATION	OFFSET	TYPE	DIRECTION OF TRAVEL	
RIVER ST	100+95	109+00	LT/RT	TWO-WAY AMBER	NB/SB	81.0
RIVER ST	109+00	114+79	LT/RT	TWO-WAY AMBER	EB/WB	87.0
US RTE 6	214+54	221+75	LT/RT	ONE-WAY CRYSTAL	NB/SB	37.0
US RTE 6	226+15	233+22	LT/RT	ONE-WAY CRYSTAL	SB	18.0
US RTE 6	214+54	221+75	LT	TWO-WAY AMBER	NB/SB	73.0
US RTE 6	226+15	233+22	LT/RT	TWO-WAY AMBER	NB/SB	71.0
TOTAL:						367

	REPLACEMENT REFLECTOR					EACH
LOCATION	STATION	STATION	OFFSET	TYPE	DIRECTION OF TRAVEL	
US RTE 6	208+83	214+54	LT/RT	ONE-WAY CRYSTAL	NB/SB	29.0
US RTE 6	221+75	226+15	LT	ONE-WAY CRYSTAL	SB	11.0
US RTE 6	221+75	232+98	RT	ONE-WAY CRYSTAL	NB	29.0
US RTE 6	208+83	214+54	LT/RT	TWO-WAY AMBER	NB/SB	58.0
US RTE 6	221+75	232+98	LT/RT	TWO-WAY AMBER	NB/SB	113.0
TOTAL:						240



USER NAME = jpioquinto	DESIGNED - JLS	REVISED -
	DRAWN - JLS	REVISED -
PLOT SCALE = 100,000 ' / in.	CHECKED - DJC	REVISED -
PLOT DATE = 11/6/2025	DATE - 11/7/2025	REVISED -

STATE OF ILLINOIS
DEPARTMENT OF TRANSPORTATION

PAVEMENT MARKING SCHEDULE
I-80 AND LOCAL ROADS

SCALE: NONE SHEET 1 OF 1 SHEETS STA. TO STA.

F.A.I. RTE.	SECTION	COUNTY	TOTAL SHEETS	SHEET NO.
80	FAI 80 21 STRUCTURE 2	WILL	1230	426
CONTRACT NO. 62R23				
ILLINOIS FED. AID PROJECT				

MODEL Removal Signing Schedule - 1
FILE NAME: p:\transportation\p\j\benley.com\transportation\hosted\Documents\Projects_2018\CH401\401180022\03-WSP\CD\62R23-RB-1_Signets\CL\JLD\62R23-shr-schedule_Signing.dgn

I-80 ROADWAY SIGNING REMOVAL SCHEDULE									REMOVE SIGN PANEL T1	REMOVE SIGN PANEL T2	REMOVE SIGN PANEL T3	REMOVE SIGN PANEL ASSEMBLY TY A	REMOVE SIGN PANEL ASSEMBLY TY B	REMOVE OH SIGN STR- SPAN	REMOVE GR MT SIGN SUPPORT	REMOVE CONC FDN- GR MT	REMOVE CONC FDN- OVHD	REMOVE FLASHING BEACON AND ELEC-COMP
SIGN ID	LEGEND/DESCRIPTION	COLOR	ALIGNMENT/ DIRECTION	STATION	OFFSET	W (IN)	H (IN)	AREA (SQ FT)	SQ FT	SQ FT	SQ FT			EACH	EACH	EACH	EACH	EACH
EB-LP-6710	W4-2 RIGHT LANE ENDS	BLACK/YELLOW	EX I-80 EB	671+90	73" LT	48	48	16		16								
EB-LP-6730A	R2-1 SPEED LIMIT 55	BLACK/WHITE	EX I-80 EB	673+14	83' RT	48	60	20		20								
EB-LP-6730B	R2-I102 MINIMUM 45	BLACK/WHITE	EX I-80 EB	673+14	83' RT	48	36	12		12								
EB-LP-6920A	M3-2 EAST	WHITE/BLUE	EX I-80 EB	692+20	62' RT	36	18	4.5	4.5									
EB-LP-6920B	M1-1 INTERSTATE 80	WHITE/BLUE	EX I-80 EB	692+20	62' RT	36	36	9	9									
WB-LP-6940A	R2-1 SPEED LIMIT 55	BLACK/WHITE	EX I-80 WB	694+69	79' LT	48	60	20		20								
WB-LP-6940B	R2-I102 MINIMUM 45	BLACK/WHITE	EX I-80 WB	694+69	79' LT	48	36	12		12								
WB-GM-6950	DES PLAINES RIVER	WHITE/GREEN	EX CL I-80	695+20	94' LT	72	30	15		15						2	2	
WB-WP-6951A	W8-5 SLIPPERY WHEN WET	BLACK/YELLOW	EX CL I-80	695+07	11' LT	48	48	16					1					1
WB-WP-6951B	W13-1P 45 MPH	BLACK/YELLOW	EX CL I-80	695+07	11' LT	30	30	6.3										
WB-WP-6952A	W8-5 SLIPPERY WHEN WET	BLACK/YELLOW	EX CL I-80	695+42	88' LT	48	48	16					1					1
WB-WP-6952B	W13-1P 45 MPH	BLACK/YELLOW	EX CL I-80	695+42	88' LT	30	30	6.3										
EB-OS-6970	EXIT 133 \ RICHARDS ST \ 1/2 MILE	WHITE/GREEN	EX CL I-80	697+22	23' RT	180	102	127.5			127.5			1			2	
EB-OS-6971	EXIT 132B \ US 52 WEST \ ILLINOIS 53 NORTH \ CHICAGO ST \ 1/4 MILE	WHITE/GREEN	EX CL I-80	697+22	44' RT	174	168	203.0			203							
EB-OS-6972	EXIT 132A \ US 52 EAST \ ILLINOIS 53 SOUTH \ CHICAGO ST	WHITE/GREEN	EX CL I-80	697+22	66' RT	186	168	217.0			217							
EB-LP-6973	W13-2 EXIT 40 MPH	BLACK/YELLOW	EX CL I-80	697+22	92' RT	36	48	12		12								
WB-LP-6980	W4-1	BLACK/YELLOW	EX CL I-80	698+78	74' LT	48	48	16		16								
EB-TS-7021	W4-1 MERGE	BLACK/YELLOW	EX CL I-80	702+70	74' RT	48	48	16.0		16								
EB-WP-6981	E5-1a EXIT 132 A, GORE SIGN	WHITE/GREEN	EX CL I-80	698+80	77' RT	96	60	40			40							
EB-LP-6960 A	M3-2	BLACK/WHITE	EX CL I-80	696+14	83' RT	36	18	4.5	4.5									
EB-LP-6960 B	M1-I100	BLACK/WHITE	EX CL I-80	696+14	83' RT	36	36	9	9									
EB-LP-6960 C	M6-2	BLACK/WHITE	EX CL I-80	696+14	83' RT	30	21	4.4	4.4									
WB-GM-7000	RIVERBOAT CASINO \ HARRAH'S \ EXIT 131	WHITE/BROWN	EX CL I-80	700+49	92' LT	180	90	112.5			112.5				2	2		
WB-GM-7010	MEADOW AVE \ WEIGHT LIMIT 8 TONS \ USE ILLINOIS 7 SOUTH \ LARKIN AVE \ EXIT 130A	WHITE/GREEN	EX CL I-80	701+70	94' LT	156	180	195			195				2	2		
EB-WP-7020	AMTRAK \ METRA \ PARK & RIDE \ EXIT 132B	WHITE/GREEN	EX CL I-80	702+03	80' RT	150	180	187.5			187.5							
WB-WP-7100	W4-1	BLACK/YELLOW	EX CL I-80	709+86	72' LT	48	48	16		16								
NB-TS-0292 A	M3-2 EAST	WHITE/BLUE	EX CL CHICAGO ST	29+84	CL	24	12	2				1						
NB-TS-0292 B	M1-1 INTERSTATE 80	WHITE/BLUE	EX CL CHICAGO ST	29+84	CL	24	24	4										
NB-TS-0292 C	M6-1	WHITE/BLUE	EX CL CHICAGO ST	29+84	CL	21	15	2.2										
NB-TS-0360	W13-3 RAMP 20 MPH	BLACK/YELLOW	EX CL CHICAGO ST	36+47	51' RT	36	48	12		12								
NB-TS-0330 A	M3-4	WHITE/BLUE	EX CL CHICAGO ST	33+24	57' RT	36	18	4.5					1					
NB-TS-0330 B	M1-1	WHITE/BLUE	EX CL CHICAGO ST	33+24	57' RT	36	36	9										
NB-TS-0330 C	M5-1R	WHITE/BLUE	EX CL CHICAGO ST	33+24	57' RT	21	15	2.2										
NB-TS-0331A	M4-5	WHITE/BLUE	EX CL CHICAGO ST	33+24	57' RT	36	18	4.5					1					
NB-TS-0331B	M1-1	WHITE/BLUE	EX CL CHICAGO ST	33+24	57' RT	36	36	9										
NB-TS-0331C	M5-2R	WHITE/BLUE	EX CL CHICAGO ST	33+24	57' RT	21	15	2.2										



USER NAME = jpioquinto	DESIGNED - JLS	REVISED -
	DRAWN - JLS	REVISED -
PLOT SCALE = 100,000' / in.	CHECKED - AB	REVISED -
PLOT DATE = 11/5/2025	DATE - 11/7/2025	REVISED -

STATE OF ILLINOIS
DEPARTMENT OF TRANSPORTATION

SIGNING REMOVAL SCHEDULE			
I-80			
SCALE: NONE	SHEET 1 OF 8 SHEETS	STA.	TO STA.

F.A.I. RTE.	SECTION	COUNTY	TOTAL SHEETS	SHEET NO.
80	FAI 80 21 STRUCTURE 2	WILL	1230	427
CONTRACT NO. 62R23				
ILLINOIS		FED. AID PROJECT		

MODEL Removal Signing Schedules - II
FILE NAME: p:\transportation\pp\delby.com\transportation\hosted\Documents\Projects_2018\C4401\401180022\03\MS9\CAD\62023_RB-1_Signets\Civil\0162R23-shr-schedule_Signing.dgn

I-80 ROADWAY SIGNING REMOVAL SCHEDULE										REMOVE SIGN PANEL T1	REMOVE SIGN PANEL T2	REMOVE SIGN PANEL T3	REMOVE SIGN PANEL ASSEMBL Y TY A	REMOVE SIGN PANEL ASSEMBL Y TY B	REMOVE OH SIGN STR- SPAN	REMOVE GR MT SIGN SUPPORT	REMOVE CONC FDN- GR MT	REMOVE CONC FDN- OVHD	REMOVE FLASHING BEACON AND ELEC-COMP
SIGN ID	LEGEND/DESCRIPTION	COLOR	ALIGNMENT/ DIRECTION	STATION	OFFSET	W (IN)	H (IN)	AREA (SQ FT)	SQ FT	SQ FT	SQ FT				EACH	EACH	EACH	EACH	EACH
RBC-LP-0020 A	M3-4	WHITE/BLUE	EX BL RAMP BC	20+40	15' RT	24	12	2				1							
RBC-LP-0020 B	M1-1	WHITE/BLUE	EX BL RAMP BC	20+40	15' RT	24	24	4											
RBC-LP-0020 C	M6-2	WHITE/BLUE	EX BL RAMP BC	20+40	15' RT	21	15	2.2											
RBC-LP-0021A	M4-5	WHITE/BLUE	EX BL RAMP BC	20+40	15' RT	24	12	2				1							
RBC-LP-0021 B	M1-1	WHITE/BLUE	EX BL RAMP BC	20+40	15' RT	24	24	4											
RBC-LP-0021 C	M6-2	WHITE/BLUE	EX BL RAMP BC	20+40	15' RT	21	15	2.2											
RAC-LP-0060	R5-I100	BLACK/WHITE	EX BL RAMP AC	6+97	12' RT	48	60	20		20									
RC-WP-0060	M4-2-MERGE	BLACK/YELLOW	PR BL RAMP C	WB	6' LT	48	48	16.0		16									
SB-LP-0400 A	M3-4	WHITE/BLUE	EX CL CHICAGO ST	40+89	38' LT	24	12	2				1							
SB-LP-0400 B	M1-1	WHITE/BLUE	EX CL CHICAGO ST	40+89	38' LT	24	24	4											
SB-LP-0400 C	M6-2	WHITE/BLUE	EX CL CHICAGO ST	40+89	38' LT	21	15	2.2											
WB-WP-7250	W4-3 R ADDED LANE	BLACK/YELLOW	EX CL I-80	725+51	69' LT	48	48	16		16									
SB-LP-0270	R2-1	BLACK/WHITE	EX CL CHICAGO ST	27+54	45' LT	30	36	7.5	7.5										
SB-LP-0220	W6-1	BLACK/YELLOW	EX CL CHICAGO ST	22+14	30' RT	36	36	9	9										
TOTAL										48	219	1083	4	4	1	4	6	4	2

LOCAL ROADS SIGNING REMOVAL SCHEDULE									REMOVE SIGN PANEL T1	REMOVE SIGN PANEL ASSEMBLY TY A	REMOVE SIGN PANEL ASSEMBLY TY B
SIGN ID	LEGEND/DESCRIPTION	COLOR	ALIGNMENT/ DIRECTION	STATION	OFFSET	W (IN)	H (IN)	AREA (SQ FT)	SQ FT	EACH	EACH
RVR-NB-TS-1000	R1-1 STOP	WHITE/RED	RIVER ST NB	100+98	29' RT	30	30	6.3	6.3		
KP-SB-TS-6000	R1-1 STOP	WHITE/RED	KIEP AVE SB	600+85	35' RT	30	30	6.3	6.3		
KP-SB-TS-6001	D3-1 DUNCAN ST	WHITE/GREEN	KIEP AVE SB	600+97	2' RT	42	12	3.5		1	
KP-SB-TS-6002	D3-1 KIEP ST	WHITE/GREEN	KIEP AVE SB	600+97	2' RT	30	12	2.5			
KP-SB-TS-6003	R7-1 NO PARKING ANY TIME	RED/WHITE	KIEP AVE SB	600+97	2' RT	30	30	6.3			
KP-SB-TS-6004	W14-1 DEAD END	BLACK/YELLOW	KIEP AVE SB	600+95	35' RT	30	30	6.3	6.3		
KP-SB-TS-6012	R7-1 NO PARKING ANY TIME	RED/WHITE	KIEP AVE SB	601+04	54' RT	12	18	1.5	1.5		
KP-SB-TS-6013	R1-1 STOP	WHITE/RED	KIEP AVE SB	601+53	10' LT	30	30	6.3	6.3		
KP-SB-TS-6014	R7-1 NO PARKING ANY TIME	RED/WHITE	KIEP ST SB	601+21	398' RT	12	18	1.5	1.5		
KP-SB-TS-6015	OM1-3	YELLOW	KIEP ST SB	601+35	437' RT	30	30	6.3	6.3		
KP-SB-TS-6016	OM1-3	YELLOW	KIEP ST SB	601+43	437' RT	30	30	6.3	6.3		
CHR-SB-TS-5000	R1-1 STOP	WHITE/RED	CHERRY ST SB	500+36	24' LT	30	30	6.3	6.3		
CHR-SB-TS-5010	D3-1 CHERRY ST	WHITE/GREEN	CHERRY ST SB	501+47	23' LT	24	12	2		1	
CHR-SB-TS-5011	D3-1 SHELBY ST	WHITE/GREEN	CHERRY ST SB	501+49	23' LT	24	12	2			
CHR-SB-TS-5040	D3-1 CHERRY ST	WHITE/GREEN	CHERRY ST SB	504+33	21' LT	24	12	2		1	
CHR-SB-TS-5041	D3-1 JASPER ST	WHITE/GREEN	CHERRY ST SB	504+33	21' LT	24	12	2			

LOCAL ROADS SIGNING REMOVAL SCHEDULE									REMOVE SIGN PANEL T1	REMOVE SIGN PANEL ASSEMBLY TY A	REMOVE SIGN PANEL ASSEMBLY TY B
SIGN ID	LEGEND/DESCRIPTION	COLOR	ALIGNMENT/ DIRECTION	STATION	OFFSET	W (IN)	H (IN)	AREA (SQ FT)	SQ FT	EACH	EACH
US6-NB-TS-2320A	R1-1 STOP	WHITE/RED	US RTE 6 NB	232+45	27' RT	36	36	9			1
US6-NB-TS-2320B	W4-4P	BLACK/YELLOW	US RTE 6 NB	232+45	27' RT	24	12	2.0			
WTR-SB-TS-3010	R7-1 NO PARKING ANY TIME	RED/WHITE	WATER ST SB	301+77	10' LT	12	18	1.5	1.5		
WTR-SB-TS-3040	R7-1 NO PARKING ANY TIME	RED/WHITE	WATER ST SB	304+18	10' LT	12	18	1.5	1.5		
WTR-SB-TS-3041	W1-8 CHEVRON ALIGNMENT	BLACK/YELLOW	WATER ST SB	304+56	14' LT	18	24	3	3		
WTR-SB-TS-3042	R1-1 STOP	WHITE/RED	WATER ST SB	304+58	23' LT	30	30	6.3	6.3		
WTR-NB-TS-3043	R1-1 STOP	WHITE/RED	WATER ST NB	304+87	27' RT	30	30	6.3	6.3		
WTR-SB-TS-3044	R7-1R NO PARKING ANY TIME	RED/WHITE	WATER ST SB	304+89	22' LT	12	18	1.5	1.5		
WTR-SB-TS-3045	D3-1W DUNCAN ST	WHITE/GREEN	WATER ST SB	304+90	24' LT	18	12	2	2		
WTR-SB-TS-3046	D3-1 S WATER ST	WHITE/GREEN	WATER ST SB	304+90	24' LT	18	12	2		1	
WTR-SB-TS-3047	D3-1 BISHOP ROBERT SANDERS DR	WHITE/BROWN	WATER ST SB	304+90	24' LT	24	12	2			
WTR-SB-TS-3048	R7-1L NO PARKING ANY TIME	RED/WHITE	WATER ST SB	304+90	24' LT	12	18	1.5	1.5		
WTR-NB-TS-3050	R2-1 SPEED LIMIT 25	BLACK/WHITE	WATER ST NB	305+57	23' RT	24	30	5	5		
WTR-SB-TS-3051	R7-1 NO PARKING ANY TIME	RED/WHITE	WATER ST SB	305+90	21' LT	12	18	1.5	1.5		



USER NAME = jpioquinto	DESIGNED - JLS	REVISED -
	DRAWN - JLS	REVISED -
PLOT SCALE = 100,000' / in.	CHECKED - AB	REVISED -
PLOT DATE = 11/6/2025	DATE - 11/7/2025	REVISED -

STATE OF ILLINOIS
DEPARTMENT OF TRANSPORTATION

SIGNING REMOVAL SCHEDULE LOCAL ROADS			
SCALE: NONE	SHEET 2 OF 8 SHEETS	STA.	TO STA.

F.A.I. RTE.	SECTION	COUNTY	TOTAL SHEETS	SHEET NO.
80	FAI 80 21 STRUCTURE 2	WILL	1230	428
CONTRACT NO. 62R23				
		ILLINOIS	FED. AID PROJECT	

LOCAL ROADS SIGNING REMOVAL SCHEDULE									REMOVE SIGN PANEL T1	REMOVE SIGN PANEL ASSEMBLY TY A	REMOVE SIGN PANEL ASSEMBLY TY B
SIGN ID	LEGEND/DESCRIPTION	COLOR	ALIGNMENT/ DIRECTION	STATION	OFFSET	W (IN)	H (IN)	AREA (SQ FT)	SQ FT	EACH	EACH
WTR-SB-TS-3070	R7-1 NO PARKING ANY TIME	RED/WHITE	WATER ST SB	307+37	21' LT	12	18	1.5	1.5		
WTR-SB-TS-3071	R1-1 STOP	WHITE/RED	WATER ST SB	307+93	30' LT	30	30	6.3	6.3		
WTR-NB-TS-3072	R2-1 SPEED LIMIT 25	BLACK/WHITE	WATER ST NB	307+98	21' RT	24	30	5	5		
WTR-SB-TS-3080	D3-1 WATER ST	WHITE/GREEN	WATER ST SB	308+93	30' LT	18	12	2	2		
JLT-NB-TS-6020	W14-1 DEAD END	BLACK/YELLOW	JOLIET ST NB	602+95	2' RT	30	30	6	6		
US6-NB-EP-2191	W10-3	BLACK/YELLOW	US RTE 6 NB	219+69	29' RT	36	36	9	9		
US6-NB-EP-2160	W11-10	YELLOW/BLACK	US RTE 6 NB	216+28	30' RT	36	36	9	9		
US6-SB-LP-2150	R2-1 SPEED LIMIT 40	YELLOW/BLACK	US RTE 6 NB	215+78	32' LT	24	30	5	5		
RVR-NB-TS-1060	R1-1 STOP	WHITE/RED	RIVER ST NB	106+56	1' RT	30	30	6	6		
LCS-EB-LP-1112	D3-1 LUCAS ST	WHITE/GREEN	LUCAS ST NB	111+59	23' RT	24	12	2	2		
LCS-EB-LP-1113	D3-1 KIEP AVE	WHITE/GREEN	LUCAS ST NB	111+59	23' RT	24	12	2	2		
RVR-NB-TS-1061	R1-1	WHITE/RED	RIVER ST NB	106+70	27' LT	30	30	6	6		
RVR-NB-LP-1062	R7-1	WHITE/RED	RIVER ST NB	106+91	15' LT	12	18	2	2		
RVR-NB-LP-1063	D3-1 RIVER ST	WHITE/GREEN	RIVER ST NB	106+91	15' LT	12	18	2	2		
RVR-NB-LP-1064	D3-1 DUNCAN ST	WHITE/GREEN	RIVER ST NB	106+91	15' LT	42	12	4	4		
TOTAL									149	4	1

 Accurate GROUP, INC.	USER NAME = jpioquinto	DESIGNED - JLS	REVISED -	STATE OF ILLINOIS DEPARTMENT OF TRANSPORTATION	SIGNING REMOVAL SCHEDULE LOCAL ROADS				F.A.I. RTE.	SECTION	COUNTY	TOTAL SHEETS	SHEET NO.
		DRAWN - JLS	REVISED -						80	FAI 80 21 STRUCTURE 2	WILL	1230	429
	PLOT SCALE = 100,000' / in.	CHECKED - AB	REVISED -		CONTRACT NO. 62R23								
	PLOT DATE = 11/5/2025	DATE - 11/7/2025	REVISED -										
					SCALE: NONE	SHEET 3 OF 8 SHEETS	STA.	TO STA.					

Model: Remaining Signing Schedule.dwg
FILE NAME: p:\transys\transys\ppl\hatched\Documents\Projects_2018\C4401\401180022\03-WSP\CAD\62023-RR-1-Sheets\Civil\02R23-shf-schedule_Signing.dgn

I-80 ROADWAY SIGNING TO REMAIN SCHEDULE									
SIGN ID	STRUCTURE ID	LEGEND/DESCRIPTION	COLOR	ALIGNMENT/ DIRECTION	STATION	OFFSET	W (IN)	H (IN)	AREA (SQ FT)
WB-OS-7040	1S099I080L132.8	I-80 WEST \ IOWA	WHITE/GREEN	EX CL I-80	704+07	37' LT	-	-	-
WB-OS-7041	1S099I080L132.8	EXIT 131\ MEADOW AVE \ CENTER ST \ 3/4 MILE	WHITE/GREEN	EX CL I-80	704+07	49' LT	-	-	-
WB-OS-7042	1S099I080L132.8	EXIT 132\ US 52 ILLINOIS 53 \ CHICAGO ST \ EXIT 25 MPH	WHITE/GREEN	EX CL I-80	704+07	67' LT	-	-	-
WB-TS-7152		OM3-L OBJECT MARKER	BLACK/YELLOW	PR CL I-80	715+93	63' LT	12	36	3.0
WB-TS-7153		OM3-R OBJECT MARKER	BLACK/YELLOW	PR CL I-80	715+85	14' LT	12	36	3.0
WB-TS-7230A		W8-5 SLIPPERY WHEN WET	BLACK/YELLOW	PR CL I-80	723+29	84' LT	48	48	16.0
WB-TS-7230B		W8-10P SLIPPERY WHEN WET	BLACK/YELLOW	PR CL I-80	723+29	84' LT	24	18	3.0
EB-WP-7380		W4-1 MERGE	BLACK/YELLOW	PR CL I-80	738+02	66' RT	48	48	16.0
RAD-TS-0020		R5-I100	BLACK/WHITE	EX BL RAMP AD	2+49	8' RT	48	60	20.0
RAD-TS-0030		W4-1 MERGE	BLACK/YELLOW	EX BL RAMP AD	3+94	23' RT	48	48	16.0
RAD-TS-0060		W1-8R CHEVRON ALIGNMENT	BLACK/YELLOW	EX BL RAMP AD	6+55	31' RT	30	36	7.5
RAD-TS-0080		W1-8R CHEVRON ALIGNMENT	BLACK/YELLOW	EX BL RAMP AD	8+05	24' RT	30	36	7.5
RCB-TS-0070A		W1-2 LEFT TURN	BLACK/YELLOW	EX BL RAMP CB	7+01	13' RT	48	48	16.0
RCB-TS-0070B		W13-1P 30 MPH	BLACK/YELLOW	EX BL RAMP CB	7+01	13' RT	30	30	6.3
RCB-LP-0100		R5-1a WRONG WAY	WHITE/RED	EX BL RAMP CB	10+30	12' RT	42	30	8.8
RCB-TS-0111		R5-1a WRONG WAY	WHITE/RED	EX BL RAMP CB	11+77	14' RT	42	30	8.8
RCB-TS-0120		R6-1 ONE WAY ARROW	WHITE/BLACK	EX BL RAMP CB	12+96	10' RT	54	18	6.8
RCB-TS-0121		R5-1 DO NOT ENTER	WHITE/RED	EX BL RAMP CB	12+96	10' RT	36	36	9.0
RCB-TS-0131		R6-1 ONE WAY ARROW	BLACK/WHITE	EX BL RAMP CB	13+73	46' RT	54	18	6.8
RDB-TS-0040		W1-8R CHEVRON ALIGNMENT	BLACK/YELLOW	EX BL RAMP DB	4+70	28' LT	30	36	7.5
RDB-TS-0050		W1-8R CHEVRON ALIGNMENT	BLACK/YELLOW	EX BL RAMP DB	5+93	24' LT	30	36	7.5
RDB-TS-0070		R5-1a WRONG WAY	WHITE/RED	EX BL RAMP DB	7+65	28' LT	42	30	8.8
RDB-TS-0071		R5-1a WRONG WAY	WHITE/RED	EX BL RAMP DB	7+66	14' RT	42	30	8.8
RDB-TS-0092		R5-1a WRONG WAY	WHITE/RED	EX BL RAMP DB	9+47	14' RT	42	30	8.8
RDB-TS-0093		R5-1a WRONG WAY	WHITE/RED	EX BL RAMP DB	9+48	53' LT	42	30	8.8
RDB-LP-0090 A		M3-4 WEST	WHITE/BLACK	EX BL RAMP DB	9+47	14' RT	36	18	4.5
RDB-LP-0090 B		M1-4 US 52	WHITE/BLACK	EX BL RAMP DB	9+47	14' RT	36	36	9.0
RDB-LP-0090 C		M3-1 NORTH	WHITE/BLACK	EX BL RAMP DB	9+47	14' RT	36	18	4.5
RDB-LP-0090 D		M1-5 IL 53	WHITE/BLACK	EX BL RAMP DB	9+47	14' RT	36	36	9.0
RDB-LP-0090 E		M5-1L DIRECTIONAL ARROW	WHITE/BLACK	EX BL RAMP DB	9+47	14' RT	30	21	4.4
RDB-LP-0091A		M3-2 EAST	WHITE/BLACK	EX BL RAMP DB	9+47	14' RT	36	18	4.5
RDB-LP-0091B		M1-4 US 52	WHITE/BLACK	EX BL RAMP DB	9+47	14' RT	36	36	9.0
RDB-LP-0091C		M3-3 SOUTH	WHITE/BLACK	EX BL RAMP DB	9+47	14' RT	36	18	4.5
RDB-LP-0091D		M1-5 IL 53	WHITE/BLACK	EX BL RAMP DB	9+47	14' RT	36	36	9.0
RDB-LP-0091E		M5-1R DIRECTIONAL ARROW	WHITE/BLACK	EX BL RAMP DB	9+47	14' RT	30	21	4.4
WB-WP-7022		EXIT 132, GORE SIGN	WHITE/GREEN	EX CL I-80	702+88	83.1LT	96	60	40.0
EB-TS-7090		W13-6 EXIT 25 MPH	BLACK/YELLOW	EX CL I-80	709+26	84.23 RT	48	84	28.0
EB-OS-7091	1S099I080R132.9	M1-1 EAST INDIANA	WHITE/GREEN	EX CL I-80	709+58	37.18 RT	-	-	-
EB-OS-7092	1S099I080R132.9	EXIT 133 RICHARDS ST / EXIT ONLY	WHITE/GREEN	EX CL I-80	709+58	49.83 RT	-	-	-
EB-OS-7093	1S099I080R132.9	M1-4 52 WEST, M1-I100A ILLINOIS 53 NORTH, M3-1 CHICAGO ST/ EXI	WHITE/GREEN	EX CL I-80	709+58	66.40 RT	-	-	-
EB-WP-7101		EXIT 132 B, GORE SIGN	WHITE/GREEN	EX CL I-80	710+69	79.47 RT	-	-	-
WB-WP-7110		ABRAHAM LINCOLN NATIONAL CEMETARY EXIT 132	WHITE/BROWN	EX CL I-80	711+52	84.23 LT	-	-	-
RBC-LP-0021C		M6-2 ARROW	WHITE/BLUE	EX BL RAMP BC	2+47	15.26 RT	30	21	4.4
RBC-LP-0030		R5-I100	BLACK/WHITE	EX BL RAMP BC	3+72	19' RT	48	60	20.0
RBC-TS-0040		W1-8R CHEVRON ALIGNMENT	BLACK/YELLOW	EX BL RAMP BC	4+42	25' LT	30	36	7.5

I-80 ROADWAY SIGNING TO REMAIN SCHEDULE									
SIGN ID	STRUCTURE ID	LEGEND/DESCRIPTION	COLOR	ALIGNMENT/ DIRECTION	STATION	OFFSET	W (IN)	H (IN)	AREA (SQ FT)
RBC-TS-0050		W1-8R CHEVRON ALIGNMENT	BLACK/YELLOW	EX BL RAMP BC	5+14	25' LT	30	36	7.5
RBC-TS-0070		W1-8R CHEVRON ALIGNMENT	BLACK/YELLOW	EX BL RAMP BC	7+26	27' LT	30	36	7.5
RCA-TS-0040		W1-8R CHEVRON ALIGNMENT	BLACK/YELLOW	EX BL RAMP CA	4+59	27.18 LT	30	36	7.5
RCA-TS-0060		W1-8R CHEVRON ALIGNMENT	BLACK/YELLOW	EX BL RAMP CA	6+36	25.97 LT	30	36	7.5
RCA-TS-0070		W1-8R CHEVRON ALIGNMENT	BLACK/YELLOW	EX BL RAMP CA	7+65	25.63 LT	30	36	7.5
RCA-TS-0080		W1-8R CHEVRON ALIGNMENT	BLACK/YELLOW	EX BL RAMP CA	8+66	24.92 LT	30	36	7.5
RCB-TS-0110		W3-1 STOP AHEAD	BLACK/YELLOW	EX BL RAMP CB	11+42	13.23 RT	48	48	16.0
RCB-TS-0130		R1-1 STOP SIGN	WHITE/RED	EX BL RAMP CB	13+74	41' RT	36	36	9.0
RDB-LP-0100		ABRAHAM LINCOLN NATIONAL CEMETRY/RIGHT ARROW	WHITE/BROWN	EX BL RAMP DB	9+47	22' RT	-	-	-
RDB-LP-0101		CHICAGOLAND SPEEDWAY/RIGHT ARROW	WHITE/BROWN	EX BL RAMP DB	9+47	22' RT	-	-	-
EB-OS-7161		I-80 EAST\INDIANA	WHITE/GREEN	EX CL I-80	716+50	17' RT	-	-	-
EB-OS-7162		BRIGGS ST\ EXIT 1.5 MILES	WHITE/GREEN	EX CL I-80	716+50	36' RT	-	-	-
EB-OS-7163		RICHARD ST\ EXIT \ARROW\ ONLY	WHITE/GREEN	EX CL I-80	716+50	56' RT	-	-	-
WB-GM-7170		EXIT 132\ US 52\ ILLINOIS 53 \ CHICAGO ST \ 1/4 MILE	WHITE/GREEN	EX CL I-80	717+06	78' LT	-	-	-
WB-TS-7182		42-4A SPEED LIMIT 55 MINIMUM 45	BLACK/WHITE	EX CL I-80	717+08	78' LT	48	96	32.0
WB-WP-7270		AMTRAK\ EXIT 132 \ INTERMODAL CENTERS \ EXIT 127	WHITE / GREEN	EX CL I-80	727+34	70' LT	-	-	-
WB-GM-7320		CHICAGOLAND SPEEDWAY \ EXIT 132	WHITE/BROWN	EX CL I-80	732+49	73' LT	-	-	-
WB-GM-7340		US 52 \ ILLINOIS 53 \ CHICAGO ST \ 3/4 MILE	WHITE / GREEN	EX CL I-80	734+40	70' LT	-	-	-
WB-WP-7360		EXIT \133\ ARROW	WHITE / GREEN	EX CL I-80	736+88	72' LT	90	60	37.5
RAD-LP-0010		W13-3 RAMP 25 MPH	BLACK/YELLOW	EX BL RAMP AD	01+80	CL	36	48	12.0
EB-TS-7230		E5-1A EXIT 133	WHITE/GREEN	EX CL I-80	107+67	24'LT	90	60	37.5
RAD-TS-0020		R5-I100	BLACK/WHITE	EX BL RAMP CB	02+49	7'RT	48	60	20
WB-TS-7230A		W8-5	BLACK/YELLOW	EX CL I-80	723+30	84' LT	36	36	9
WB-TS-7230B		W8-10P	BLACK/YELLOW	EX CL I-80	723+30	84' LT	12	9	0.75



USER NAME = jpioquinto
PLOT SCALE = 100,000 ' / in.
PLOT DATE = 11/5/2025

DESIGNED - JP
DRAWN - JP
CHECKED - AB
DATE - 11/7/2025

REVISED -
REVISED -
REVISED -
REVISED -

STATE OF ILLINOIS
DEPARTMENT OF TRANSPORTATION

REMAINING SIGNING SCHEDULE

SCALE: NONE SHEET 4 OF 8 SHEETS STA. TO STA.

F.A.I. RTE.	SECTION	COUNTY	TOTAL SHEETS	SHEET NO.
80	FAI 80 21 STRUCTURE 2	WILL	1230	430
CONTRACT NO. 62R23				
ILLINOIS FED. AID PROJECT				

MODEL Remaining Signing Schedule-11
FILE NAME: p:\transportation\p2\shelby\comtrans\corp\ppl-hosted\Documents\Projects_2018\C4401\401180022\03\W59\CAD\62R23-RB-1_Sheets\Civil\0162R23-shl-schedule_Signing.dgn

SIGNING TO REMAIN SCHEDULE									
SIGN ID	STRUCTURE ID	LEGEND/DESCRIPTION	COLOR	ALIGNMENT/ DIRECTION	STATION	OFFSET	W (IN)	H (IN)	AREA (SQ FT)
NB-LP-0140A		M4-5 TO	WHITE/BLUE	EX CL CHICAGO ST	14+83	29' RT	24	12	2.0
NB-LP-0140B		M1-1 INTERSTATE 55	WHITE/BLUE	EX CL CHICAGO ST	14+83	29' RT	24	24	4.0
NB-LP-0140C		M5-6 RIGHT LANE	WHITE/BLUE	EX CL CHICAGO ST	14+83	29' RT	24	18	3.0
NB-LP-0141A		M3-2 EAST	WHITE/BLUE	EX CL CHICAGO ST	14+83	29' RT	24	12	2.0
NB-LP-0141B		M1-1 INTERSTATE 80	WHITE/BLUE	EX CL CHICAGO ST	14+83	29' RT	24	24	4.0
NB-LP-0141C		M5-4 LEFT LANE	WHITE/BLUE	EX CL CHICAGO ST	14+83	29' RT	24	18	3.0
NB-LP-0142 A		M3-4 WEST	WHITE/BLUE	EX CL CHICAGO ST	14+83	29' RT	24	12	2.0
NB-LP-0142 B		M1-1 INTERSTATE 80	WHITE/BLUE	EX CL CHICAGO ST	14+83	29' RT	24	24	4.0
NB-LP-0142 C		M5-6 RIGHT LANE	WHITE/BLUE	EX CL CHICAGO ST	14+83	29' RT	24	18	3.0
SB-LP-0231		W12-2 14'-0"	BLACK/YELLOW	EX CL CHICAGO ST	23+97	35' LT	36	36	9.0
SB-TS-0232		R9-3 NO PEDESTRIAN CROSSING	RED+BLACK/WHITE	EX CL CHICAGO ST	23+72	40' LT	18	18	2.3
SB-TS-0233		R9-3 NO PEDESTRIAN CROSSING	RED+BLACK/WHITE	EX CL CHICAGO ST	23+72	40' LT	18	18	2.3
SB-LP-0234		R3-8 LEFT ONLY/ RIGHT ONLY	BLACK/WHITE	EX CL CHICAGO ST	23+73	52' LT	30	30	6.3
NB-LP-0235		W1-7 DOUBLE ARROW	BLACK/YELLOW	EX CL CHICAGO ST	23+99	27' RT	48	24	8.0
SB-TS-0240A		R12-1 WEIGHT LIMIT 10 TONS	BLACK/WHITE	EX CL CHICAGO ST	24+39	64' LT	24	30	5.0
SB-TS-0240B		LOCAL DELIVERY ONLY	BLACK/WHITE	EX CL CHICAGO ST	24+39	64' LT	18	24	3.0
NB-WP-0241A		M4-5 TO	WHITE/BLUE	EX CL CHICAGO ST	24+44	35' RT	24	12	2.0
NB-WP-0241B		M1-1 INTERSTATE 55	WHITE/BLUE	EX CL CHICAGO ST	24+44	35' RT	24	24	4.0
NB-WP-0241C		M6-3 ARROW	WHITE/BLUE	EX CL CHICAGO ST	24+44	35' RT	21	15	2.2
NB-WP-0242A		M3-2 EAST	WHITE/BLUE	EX CL CHICAGO ST	24+44	35' RT	24	12	2.0
NB-WP-0242B		M1-1 INTERSTATE 80	WHITE/BLUE	EX CL CHICAGO ST	24+44	35' RT	24	24	4.0
NB-WP-0242C		M5-1 ARROW	WHITE/BLUE	EX CL CHICAGO ST	24+44	35' RT	21	15	2.2
NB-WP-0243 A		M3-4 WEST	WHITE/BLUE	EX CL CHICAGO ST	24+95	38' RT	24	12	2.0
NB-WP-0243 B		M1-1 INTERSTATE 80	WHITE/BLUE	EX CL CHICAGO ST	24+95	38' RT	24	24	4.0
NB-WP-0243 C		M6-3 ARROW	WHITE/BLUE	EX CL CHICAGO ST	24+95	38' RT	24	15	2.5
SB-LP-0250A		W12-2 12'-0"	BLACK/YELLOW	EX CL CHICAGO ST	25+03	40' LT	36	36	9.0
NB-BM-0332		W12-2a 14 FT 0 IN	BLACK/YELLOW	EX CL CHICAGO ST	33+47	20' RT	78	24	13.0
NB-BM-0333		I-80 WEST \ MOLINE - \ ROCK ISLAND	WHITE/GREEN	EX CL CHICAGO ST	33+46	34' RT	186	126	162.8
SB-BM-0350		W12-2a 14 FT 2 IN	BLACK/YELLOW	EX CL CHICAGO ST	35+07	15' LT	78	24	13.0
SB-BM-0351		I-80 EAST \ GARY INDIANA	WHITE/GREEN	EX CL CHICAGO ST	35+08	26' LT	-	-	-
NB-LP-0382		D3-1 US 52 / ILLINOIS 53 \ CHICAGO ST	WHITE/GREEN	EX CL CHICAGO ST	38+46	46' RT	-	-	-
NB-LP-0383		W1-7 DOUBLE ARROW	BLACK/YELLOW	EX CL CHICAGO ST	38+64	50' RT	48	24	8.0
SB-TS-0384		R5-1 DO NOT ENTER	WHITE/RED	EX CL CHICAGO ST	38+82	41' LT	36	36	9.0
SB-TS-0385		R6-1 ONE WAY ARROW	BLACK/WHITE	EX CL CHICAGO ST	38+82	41' LT	36	12	3.0
SB-TS-0386		R6-1 ONE WAY ARROW	BLACK/WHITE	EX CL CHICAGO ST	38+82	41' LT	36	12	3.0
NB-LP-0430A		M3-4 WEST	BLACK/WHITE	EX CL CHICAGO ST	43+27	49' RT	24	12	2.0
NB-LP-0430B		M1-4 US 52	BLACK/WHITE	EX CL CHICAGO ST	43+27	49' RT	24	24	4.0
NB-LP-0431A		M3-1 NORTH	BLACK/WHITE	EX CL CHICAGO ST	43+27	49' RT	24	12	2.0
NB-LP-0431B		M1-1 I100 ILLINOIS 53	BLACK/WHITE	EX CL CHICAGO ST	43+27	49' RT	24	24	4.0
SB-GM-0432		I-80 EAST \ GARY INDIANA \ I-80 WEST \ MOLINE - \ ROCK ISLAND	WHITE/GREEN	EX CL CHICAGO ST	43+39	57' LT	-	-	-
NB-GM-0290		M1-1 INTERSTATE 80 WEST/ MOLINE/ ROCK ISLAND, NEXT RIGHT	WHITE/GREEN	EX CL CHICAGO ST	29+28	51' RT	-	-	-
NB-LP-0291A		M4-5 TO	WHITE/BLUE	EX CL CHICAGO ST	29+46	43' RT	24	12	2.0
NB-LP-0291B		M1-1 INTERSTATE 55	WHITE/BLUE	EX CL CHICAGO ST	29+46	43' RT	24	24	4.0
NB-LP-0291C		M5-2R NEXT RIGHT	WHITE/BLUE	EX CL CHICAGO ST	29+46	43' RT	24	18	3.0
SB-LP-0300		W13-7 RAMP 25 MPH	BLACK/YELLOW	EX CL CHICAGO ST	30+15	67' LT	36	48	12.0

SIGNING TO REMAIN SCHEDULE									
SIGN ID	STRUCTURE ID	LEGEND/DESCRIPTION	COLOR	ALIGNMENT/ DIRECTION	STATION	OFFSET	W (IN)	H (IN)	AREA (SQ FT)
NB-TS-0301		W4-1 MERGE	BLACK/YELLOW	EX CL CHICAGO ST	30+58	39' RT	48	48	16.0
SB-WP-0302		W3-3 SIGNAL WARNING	BLACK/YELLOW	EX CL CHICAGO ST	30+62	42' LT	30	30	6.3
SB-TS-0310A		M3-2 EAST	WHITE/BLUE	EX CL CHICAGO ST	31+40	44' LT	24	12	2.0
SB-TS-0310B		M1-1 INTERSTATE 80	WHITE/BLUE	EX CL CHICAGO ST	31+40	44' LT	24	24	4.0
SB-TS-0310C		M6-2 ARROW	WHITE/BLUE	EX CL CHICAGO ST	31+40	44' LT	21	15	2.2
NB-TS-0331A		M4-5 TO	WHITE/BLUE	EX CL CHICAGO ST	33+25	59' RT	36	18	4.5
NB-TS-0331B		M1-1 INTERSTATE 55	WHITE/BLUE	EX CL CHICAGO ST	33+25	59' RT	36	36	9.0
NB-TS-0331C		M5-2R ARROW	WHITE/BLUE	EX CL CHICAGO ST	33+25	59' RT	36	24	6.0
SB-LP-0370 A		M3-2 EAST	WHITE/BLUE	EX CL CHICAGO ST	37+14	40' LT	24	12	2.0
SB-LP-0370 B		M1-1 INTERSTATE 80	WHITE/BLUE	EX CL CHICAGO ST	37+14	40' LT	24	24	4.0
SB-LP-0370 C		M5-1 DIRECTIONAL ARROW	WHITE/BLUE	EX CL CHICAGO ST	37+14	40' LT	24	18	3.0
SB-TS-0380		R3-2 NO LEFT TURN	RED+BLACK/WHITE	EX CL CHICAGO ST	38+39	39' LT	24	24	4.0
SB-TS-0381		R3-1 NO RIGHT TURN	RED+BLACK/WHITE	EX CL CHICAGO ST	38+39	39' LT	24	24	4.0
SB-TS-0387		R3-2 NO LEFT TURN	RED+BLACK/WHITE	EX CL CHICAGO ST	38+92	42' LT	24	24	4.0
SB-TS-0388		R3-1 NO RIGHT TURN	RED+BLACK/WHITE	EX CL CHICAGO ST	38+92	42' LT	24	24	4.0
NB-LP-0150		W3-3 TRAFFIC SIGNAL	BLACK/YELLOW	EX CL CHICAGO ST	15+73	29' LT	30	30	6.3
NB-LP-0151		W16-2AP 900 FT	BLACK/YELLOW	EX CL CHICAGO ST	15+73	29' LT	24	12	2.0
SB-WP-0230		ARROW \ ABRAHAM LICOLN NATIONAL CEMETERY	WHITE \ BROWN	EX CL CHICAGO ST	23+02	35' LT	-	-	-
SB-LP-0234		R3-8 LEFT ONLY/ RIGHT ONLY	BLACK/WHITE	EX CL CHICAGO ST	23+73	51' LT	42	30	8.8
NB-LP-0235		W1-7 DOUBLE ARROW	BLACK/YELLOW	EX CL CHICAGO ST	23+99	27' RT	48	24	8.0
SB-LP-0250 A		W12-2 12 FEET CLEARANCE	BLACK/YELLOW	EX CL CHICAGO ST	25+03	40' LT	36	36	9.0
SB-LP-0250 B		M6-1 AUXILLARY RIGHT ARROW	BLACK/YELLOW	EX CL CHICAGO ST	25+03	40' LT	21	15	2.2
US6-NB-LP-2140		R2-1 SPEED LIMIT 40	BACK/WHITE	US6 NB	214+91	33' RT	24	30	5.0
SLB-EB-TS-7011		R1-1 STOP	WHITE/RED	SHELBY EB	701+57	36' RT	30	30	6.3
SLB-WB-TS-7013		R7-1 NO PARKING ANY TIME	WHITE/RED	SHELBY WB	701+69	31' RT	24	30	5.0
SLB-WB-TS-7012		R1-1 STOP	WHITE/RED	SHELBY WB	701+69	31' LT	30	30	6.3
SLB-WB-TS-7020		D3-1 JOLIET ST	WHITE/GREEN	JOLIET ST SB	701+77	24' RT	-	-	-
SLB-WB-TS-7021		D3-1 SHELBY ST	WHITE/GREEN	SHELBY ST WB	701+77	24' RT	-	-	-
RVR-NB-LP-1001		D3-1 RIVER ST	WHITE/GREEN	RIVER NB	100+23	22' RT	-	-	-
RVR-NB-LP-1002		D3-1 DAVIS ST	WHITE/GREEN	RIVER NB	100+23	22' RT	-	-	-
WTR-SB-TS-2980		D3-1 WATER ST	WHITE/GREEN	WATER ST NB	298+57	16' LT	-	-	-
WTR-SB-TS-2981		D3-1 DAVIS ST	WHITE/GREEN	WATER ST NB	298+57	16' LT	-	-	-
WTR-SB-TS-2982		R1-1	WHITE/RED	WATER ST NB	298+57	16' LT	-	-	-
JLT-SB-TS-7010		W14-1	BLACK/YELLOW	JOLIET ST SB	701+37	24' RT	30	30	6.3
NB-LP-0130		R2-1	BLACK/WHITE	EX CL CHICAGO ST	1393	38' RT	30	36	7.5
SB-TS-0310A		M3-2	WHITE/BLUE	EX CL CHICAGO ST	31+40	43' LT	24	12	2.0
SB-TS-0310B		M1-1	WHITE/BLUE	EX CL CHICAGO ST	31+40	43' LT	24	24	4.0
SB-TS-0310C		M6-2	WHITE/BLUE	EX CL CHICAGO ST	31+40	43' LT	21	15	2.2
SB-TS-0280A		M3-2	BLACK/WHITE	EX CL CHICAGO ST	28+01	41' LT	24	12	2.0
SB-TS-0280B		M1-4	BLACK/WHITE	EX CL CHICAGO ST	28+01	41' LT	24	24	4.0
SB-TS-0281A		M3-3	BLACK/WHITE	EX CL CHICAGO ST	28+01	41' LT	24	12	2.0
SB-TS-0281B		M1-1 I100	BLACK/WHITE	EX CL CHICAGO ST	28+01	41' LT	24	24	4.0
US6-NB-TS-2260A		JCT	BLACK/WHITE	US RTE 6 NB	226+87	33' RT	30	21	4.4
US6-NB-TS-2260B		M1-4 US 52	BLACK/WHITE	US RTE 6 NB	226+87	33' RT	36	36	9.0
US6-NB-TS-2260C		D3-1	BLACK/WHITE	US RTE 6 NB	226+87	33' RT	36	12	3.0



USER NAME = jpioquinto
PLOT SCALE = 100,000' / in.
PLOT DATE = 11/6/2025

DESIGNED - JP
DRAWN - JP
CHECKED - AB
DATE - 11/7/2025

REVISED -
REVISED -
REVISED -
REVISED -

STATE OF ILLINOIS
DEPARTMENT OF TRANSPORTATION

REMAINING SIGNING SCHEDULE

SCALE: NONE SHEET 5 OF 8 SHEETS STA. TO STA.

F.A.I. RTE.	SECTION	COUNTY	TOTAL SHEETS	SHEET NO.
80	FAI 80 21 STRUCTURE 2	WILL	1230	431
CONTRACT NO. 62R23				
ILLINOIS FED. AID PROJECT				

Model: Proposed Signing Schedule-1
File Name: p:\transportation\transcorp\ppl-hosted\Documents\Projects_2018\CH401\401180022\03-WSP\CD\6262023-RB-1_Sheets\CI\WillD\ER23-shf-schedule_Signing.dgn

I-80 ROADWAY PROPOSED SIGNING SCHEDULE											SIGN PANEL T1	SIGN PANEL T2	SIGN PANEL T3	MILE POST MKR ASSEMBLY	WOOD SIGN SUPPORT		
SIGN ID	STRUCTURE ID	LEGEND/DESCRIPTION	COLOR	MOUNTING TYPE	ALIGNMENT/ DIRECTION	STATION	OFFSET	W (IN)	H (IN)	AREA (SQ FT)	(SQ FT)	(SQ FT)	(SQ FT)	(EACH)	P1 (FT)	P2 (FT)	PAY LENGTH (FT)
EB-LP-0390A		R2-I109 TRUCK OVER 4 TONS	BLACK/WHITE	LIGHT POLE	PR I-80 EB	39+51	82' RT	48	30	10.0		10					
EB-LP-0390B		R2-1 SPEED LIMIT 60	BLACK/WHITE	LIGHT POLE	PR I-80 EB	39+51	82' RT	48	60	20.0		20					
WB-LP-0400		W13-3 EXIT 40 MPH	BLACK/YELLOW	LIGHT POLE	PR I-80 WB	40+13	82' LT	48	60	20.0		20					
EB-OS-0410	1S099I080R132.3	I-80 EAST \ INDIANA	WHITE/GREEN	OVERHEAD SPAN	PR I-80 EB	41+68	33' RT	132	96	88.0			88				
EB-OS-0411	1S099I080R132.3	EXIT 132 \ US RTE 52 IL RTE 53 \ CHICAGO ST \ E11-1 EXIT ONLY	WHITE/GREEN	OVERHEAD SPAN	PR I-80 EB	41+68	63' RT	174	156	188.5			188.5				
WB-OS-0420	1S099I080L132.3	I-80 WEST \ IOWA	WHITE/GREEN	OVERHEAD SPAN	PR I-80 WB	42+01	33' LT	132	96	88.0			88				
WB-OS-0421	1S099I080L132.3	EXIT 130 \ IL RTE 7 \ LARKIN AVE \ 1 1/2 MILES	WHITE/GREEN	OVERHEAD SPAN	PR I-80 WB	42+01	47' LT	174	150	181.3			181.3				
WB-OS-0422	1S099I080L132.3	EXIT 131 \ CENTER ST \ MEADOW AVE \ E11-1d EXIT ONLY	WHITE/GREEN	OVERHEAD SPAN	PR I-80 WB	42+01	68' LT	186	138	178.3			178.3				
EB-LP-0440 A		M3-2	WHITE/BLUE	LIGHT POLE	PR I-80 EB	44+53	82' RT	36	18	4.5	4.5						
EB-LP-0440 B		M1-1	WHITE/BLUE	LIGHT POLE	PR I-80 EB	44+53	82' RT	36	36	9.0	9						
EB-LP-0470		R3-8 ADVANCE LANE CONTROL	BLACK/WHITE	LIGHT POLE	PR I-80 EB	47+02	82' RT	36	36	9.0	9						
WB-LP-0471A		R2-I109 TRUCK OVER 4 TONS	BLACK/WHITE	LIGHT POLE	PR I-80 WB	47+62	82' LT	48	30	10.0		10					
WB-LP-0471B		R2-1 SPEED LIMIT 60	BLACK/WHITE	LIGHT POLE	PR I-80 WB	47+62	82' LT	48	60	20.0		20					
WB-LP-0500A		R2-1 SPEED LIMIT 65	BLACK/WHITE	LIGHTPOLE	PR I-80 WB	50+14	82' LT	48	60	20.0		20					
WB-LP-0500B		R2-I102 MINIMUM SPEED 45	BLACK/WHITE	LIGHTPOLE	PR I-80 WB	50+14	82' LT	48	36	12.0		12					
EB-LP-0520		R2-8 ADVANCE LANE CONTROL	BLACK/WHITE	LIGHT POLE	PR I-80 EB	52+00	82' RT	36	36	9.0	9						
WB-OC-0520	1C099I080L132.5	EXIT 131 \ CENTER ST \ MEADOW AVE \ E11-1 EXIT ONLY	WHITE/GREEN	OVERHEAD CANTILEVER	PR I-80 WB	52+10	64' LT	186	138	178.3			178.3				
WB-MP-0540		MILE MARKER 132.5	WHITE/GREEN	MILE POST	PR I-80 WB	54+08	82' LT	12	60	5.0				1			
EB-MP-0541		MILE MARKER 132.5	WHITE/GREEN	MILE POST	PR I-80 EB	54+08	82' RT	12	60	5.0				1			
WB-LP-0550A		M3-4 WEST	WHITE/BLUE	LIGHT POLE	PR I-80 WB	55+12	83' LT	36	18	4.5	4.5						
WB-LP-0550B		M1-1 INTERSTATE 80	WHITE/BLUE	LIGHT POLE	PR I-80 WB	55+12	83' LT	36	36	9.0	9						
EB-OS-0560	1S099I080R132.6	EXIT 133 \ RICHARDS ST \ 1/2 MILE	WHITE/GREEN	OVERHEAD SPAN	PR I-80 WB	56+82	39' RT	180	102	127.5			127.5				
EB-OS-0561	1S099I080R132.6	EXIT 132 \ US RTE 52 IL RTE 53 \ CHICAGO ST \ E11-1e EXIT ONLY	WHITE/GREEN	OVERHEAD SPAN	PR I-80 EB	56+82	69' RT	222	162	249.8			249.8				
WB-WP-0590		D3-1 DES PLAINES RIVER	WHITE/GREEN	WOOD POST	PR I-80 WB	59+95	125' LT	78	36	19.5		19.5			14	20	34
WB-WP-7251		W4-1 MERGE SIGN	BLACK/YELLOW	WOOD POST	PR CL I-80 WB	725+54	68' LT	48	48	16.0		16			5	11	14
TOTAL											45	148	1280	2	48		



USER NAME = jpioquinto	DESIGNED - JLS	REVISED -
	DRAWN - JLS	REVISED -
PLOT SCALE = 100,000' / in.	CHECKED - AB	REVISED -
PLOT DATE = 11/6/2025	DATE - 11/7/2025	REVISED -

STATE OF ILLINOIS
DEPARTMENT OF TRANSPORTATION

PROPOSED SIGNING SCHEDULE
I-80

SCALE: NONE SHEET 6 OF 8 SHEETS STA. TO STA.

F.A.I. RTE.	SECTION	COUNTY	TOTAL SHEETS	SHEET NO.
80	FAI 80 21 STRUCTURE 2	WILL	1230	432
CONTRACT NO. 62R23				
ILLINOIS FED. AID PROJECT				

Model: Proposed Signing Schedule.dgn
FILE NAME: p:\transportation\corporate\ppl\hosted\Documents\Projects_2018\CH4001401180022\03-WSP\CD\62023-RB-1-Sheets\CD\62R23-sht-schedule_Signing.dgn

LOCAL ROADS PROPOSED SIGNING SCHEDULE										SIGN PANEL T1	TELESCOPING STL SIGN SUPPORT		
SIGN ID	LEGEND/DESCRIPTION	COLOR	MOUNTING TYPE	ALIGNMENT/ DIRECTION	STATION	OFFSET	W (IN)	H (IN)	AREA (SQ FT)	(SQ FT)	P1 (FT)	P2 (FT)	PAY LENGTH (FT)
RVR-NB-TS-1001A	W11-2 PEDESTRIAN CROSSING	BLACK/YELLOW	TELESCOPING STEEL	RIVER ST NB	100+63	22' RT	30	30	6.3	6.3	4	10.5	14.5
RVR-NB-TS-1001B	W16-7P AUXILLARY ARROW	BLACK/YELLOW					24	12	2	2			
RVR-SB-TS-1002A	W11-2 PEDESTRIAN CROSSING	BLACK/YELLOW	TELESCOPING STEEL	RIVER ST SB	100+65	19' LT	30	30	6.3	6.3	4	10.5	14.5
RVR-SB-TS-1002B	W16-7P AUXILLARY ARROW	BLACK/YELLOW					24	12	2	2			
RVR-NB-TS-1003	R1-1 STOP	WHITE/RED	TELESCOPING STEEL	RIVER ST NB	100+98	29' RT	30	30	6.3	6.3	4	9.5	13.5
RVR-NB-TS-1070	W1-2R CURVE RIGHT	BLACK/YELLOW	TELESCOPING STEEL	RIVER ST NB	107+50	19' RT	30	30	6.3	6.3	4	9.5	13.5
RVR-SB-TS-1100	W1-6 ONE-DIRECTION LARGE ARROW	BLACK/YELLOW	TELESCOPING STEEL	RIVER ST SB	110+25	30' LT	48	24	8	8	4	9	13
RVR-SB-TS-1120A	W1-2	BLACK/YELLOW	TELESCOPING STEEL	RIVER ST SB	112+00	19'RT	36	36	9	9	4	10	14
RVR-SB-TS-1120B	W13-1P	BLACK/YELLOW	TELESCOPING STEEL	RIVER ST SB	112+00	19'RT	18	18	2	2	4	9	13
JLT-NB-TS-6000	W14-1 DEAD END	BLACK/YELLOW	TELESCOPING STEEL	SOUTH JOLIET ST NB	600+13	19' RT	30	30	6.3	6.3	4	9.5	13.5
CHR-SB-TS-5001	R1-1 STOP	WHITE/RED	TELESCOPING STEEL	CHERRY ST SB	500+31	25' LT	30	30	6.3	6.3	4	9.5	13.5
CHR-SB-TS-5012A	W10-1100 CAUTION \ 40 FEET BETWEEN TRACKS & HIGHWAY	BLACK/WHITE	TELESCOPING STEEL	CHERRY ST SB	501+25	16' LT	30	36	7.5	7.5	4	12.5	16.5
CHR-SB-TS-5012B	R8-8 DO NOT STOP ON TRACKS	BLACK/WHITE					24	30	5	5			
CHR-SB-TS-5042	D3-1 CHERRY ST	WHITE/GREEN	TELESCOPING STEEL	CHERRY ST SB	504+33	17' LT	24	12	2.0	2.0	4	9.0	13.0
CHR-SB-TS-5043	D3-1 JASPER ST	WHITE/GREEN	TELESCOPING STEEL	CHERRY ST SB	504+33	17' LT	24	12	2.0	2.0	4	9.0	13.0
CHR-SB-TS-5044	R1-1 STOP	WHITE/RED	TELESCOPING STEEL	CHERRY ST SB	504+42	30' LT	30	30	6.3	6.3	4	9.5	13.5
US6-NB-TS-2321A	R1-1 STOP	WHITE/RED	TELESCOPING STEEL	US RTE 6 NB	232+45	23' RT	36	36	9	9	4	11.0	15.0
US6-NB-TS-2321B	W4-4P	BLACK/YELLOW					24	12	2.0	2.0			
WTR-SB-TS-3011	R7-1 NO PARKING ANY TIME	RED/WHITE	TELESCOPING STEEL	WATER ST SB	301+77	10' LT	12	18	1.5	1.5	4	8.5	12.5
WTR-SB-TS-3049	R7-1 NO PARKING ANY TIME	RED/WHITE	TELESCOPING STEEL	WATER ST SB	304+18	10' LT	12	18	1.5	1.5	4	8.5	12.5
WTR-SB-TS-3052	W1-8 CHEVRON ALIGNMENT	BLACK/YELLOW	TELESCOPING STEEL	WATER ST SB	305+05	18' LT	18	24	3	3	4	9	13
WTR-SB-TS-3053	W5-1	BLACK/YELLOW	TELESCOPING STEEL	WATER ST SB	305+46	18' LT	36	36	9	9	4	10	14
WTR-NB-TS-3054	R2-1 SPEED LIMIT 25	BLACK/WHITE	TELESCOPING STEEL	WATER ST NB	305+57	17' RT	24	30	5	5	4	9.5	13.5
WTR-SB-TS-3053	R7-1 NO PARKING ANY TIME	RED/WHITE	TELESCOPING STEEL	WATER ST SB	305+90	18' LT	12	18	1.5	1.5	4	8.5	12.5
WTR-SB-TS-3073	R7-1 NO PARKING ANY TIME	RED/WHITE	TELESCOPING STEEL	WATER ST SB	307+37	18' LT	12	18	1.5	1.5	4	8.5	12.5
WTR-SB-TS-3074A	W11-2 PEDESTRIAN CROSSING	BLACK/YELLOW	TELESCOPING STEEL	WATER ST SB	307+76	18' LT	30	30	6.3	6.3	4	11.5	15.5
WTR-SB-TS-3074B	W16-7P AUXILLARY ARROW	BLACK/YELLOW					24	12	2	2			
WTR-NB-TS-3075A	W11-2 PEDESTRIAN CROSSING	BLACK/YELLOW	TELESCOPING STEEL	WATER ST NB	307+76	19' RT	30	30	6.3	6.3	4	11.5	15.5
WTR-NB-TS-3075B	W16-7P AUXILLARY ARROW	BLACK/YELLOW					24	12	2	2			
RVR-EB-TS-3076A	R1-1 STOP	WHITE/RED	TELESCOPING STEEL	WATER ST SB	307+93	34' LT	30	30	6.3	6.3	4	10.5	14.5
WTR-SB-TS-3076B	W4-4 CROSS TRAFFIC DOES NOT STOP	BLACK/YELLOW					24	12	2	2			
RVR-WB-TS-3081	D3-1 RIVER ST	WHITE/GREEN	TELESCOPING STEEL	WATER ST SB	307+76	18' LT	30	12	2.5	2.5	4	8.0	12.0
LCS-WB-TS-4000	R1-1 STOP	WHITE/RED	TELESCOPING STEEL	PR LUCAS ST WB	400+44	19' LT	30	30	6.3	6.3	4	9.5	13.5
LCS-NB-TS-4030	W1-1L	BLACK/YELLOW	TELESCOPING STEEL	PR LUCAS ST NB	403+27	19' RT	30	30	6	6	4	10	14
LCS-NB-TS-4031	W1-8 CHEVRON ALIGNMENT	BLACK/YELLOW	TELESCOPING STEEL	PR LUCAS ST NB	403+49	19' RT	18	24	3	3	4	9	13
LCS-NB-TS-4032	W1-8 CHEVRON ALIGNMENT	BLACK/YELLOW	TELESCOPING STEEL	PR LUCAS ST WB	403+53	18' RT	18	24	3	3	4	9	13



USER NAME = jpioquinto	DESIGNED - JLS	REVISED -
	DRAWN - JLS	REVISED -
PLOT SCALE = 100,000 ' / in.	CHECKED - AB	REVISED -
PLOT DATE = 11/5/2025	DATE - 11/7/2025	REVISED -

STATE OF ILLINOIS
DEPARTMENT OF TRANSPORTATION

PROPOSED SIGNING SCHEDULE
LOCAL ROADS

SCALE: NONE SHEET 7 OF 8 SHEETS STA. TO STA.

F.A.I. RTE.	SECTION	COUNTY	TOTAL SHEETS	SHEET NO.
80	FAI 80 21 STRUCTURE 2	WILL	1230	433
CONTRACT NO. 62R23				
ILLINOIS FED. AID PROJECT				

MODEL: Proposed Signing Schedule.dgn
FILE NAME: p:\transportation\p2\denley.com\transportation\corp-pw\hosted\Documents\Projects_2018\CH401\401180022\03-W59\CAD\62R23-RB-1\Sheets\Civil\02R23-shl-schedule_Signing.dgn




USER NAME	= jpioquinto	DESIGNED -	JLS	REVISED -	
		DRAWN -	JLS	REVISED -	
PLOT SCALE	= 100,000 ' / in.	CHECKED -	AB	REVISED -	
PLOT DATE	= 11/5/2025	DATE	= 11/7/2025	REVISED -	



STATE OF ILLINOIS
DEPARTMENT OF TRANSPORTATION

PROPOSED SIGNING SCHEDULE LOCAL ROADS			
SCALE: NONE	SHEET 8 OF 8 SHEETS	STA.	TO STA.

F.A.I. RTE.	SECTION	COUNTY	TOTAL SHEETS	SHEET NO.
80	FAI 80 21 STRUCTURE 2	WILL	1230	434
CONTRACT NO. 62R23				
		ILLINOIS	FED. AID PROJECT	

LOCAL ROADS PROPOSED SIGNING SCHEDULE										SIGN PANEL T1	TELESCOPING STL SIGN SUPPORT		
SIGN ID	LEGEND/DESCRIPTION	COLOR	MOUNTING TYPE	ALIGNMENT/ DIRECTION	STATION	OFFSET	W (IN)	H (IN)	AREA (SQ FT)	(SQ FT)	P1 (FT)	P2 (FT)	PAY LENGTH (FT)
LCS-NB-TS-4034	W1-8 CHEVRON ALIGNMENT	BLACK/YELLOW	TELESCOPING STEEL	PR LUCAS ST NB	403+71	18' RT	18	24	3	3	4	9	13
LCS-NB-TS-4035	W1-8 CHEVRON ALIGNMENT	BLACK/YELLOW	TELESCOPING STEEL	PR LUCAS ST NB	403+75	19' RT	18	24	3	3	4	9	13
LCS-SB-TS-4033	W1-1R	BLACK/YELLOW	TELESCOPING STEEL	PR LUCAS ST NB	403+97	19' LT	30	30	6	6	4	10	14
US6-NB-TS-2192	W10-3L	BLACK/YELLOW	TELESCOPING STEEL	US RTE 6 NB	219+72	27'RT	36	36	9	9	4	10	14
US6-SB-TS-2151	R2-1	BLACK/WHITE	TELESCOPING STEEL	US RTE 6 SB	215+80	32'LT	24	30	5	5	4	10	14
US6-NB-TS-2161	W11-10	BLACK/YELLOW	TELESCOPING STEEL	US RTE 6 SB	216+30	29'RT	36	36	9	9	4	10	14
									TOTAL	199			476

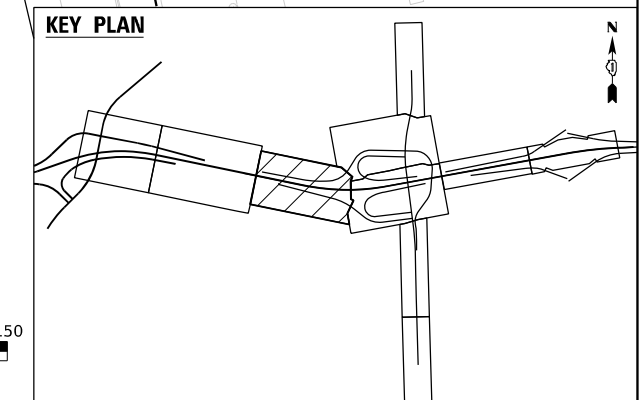

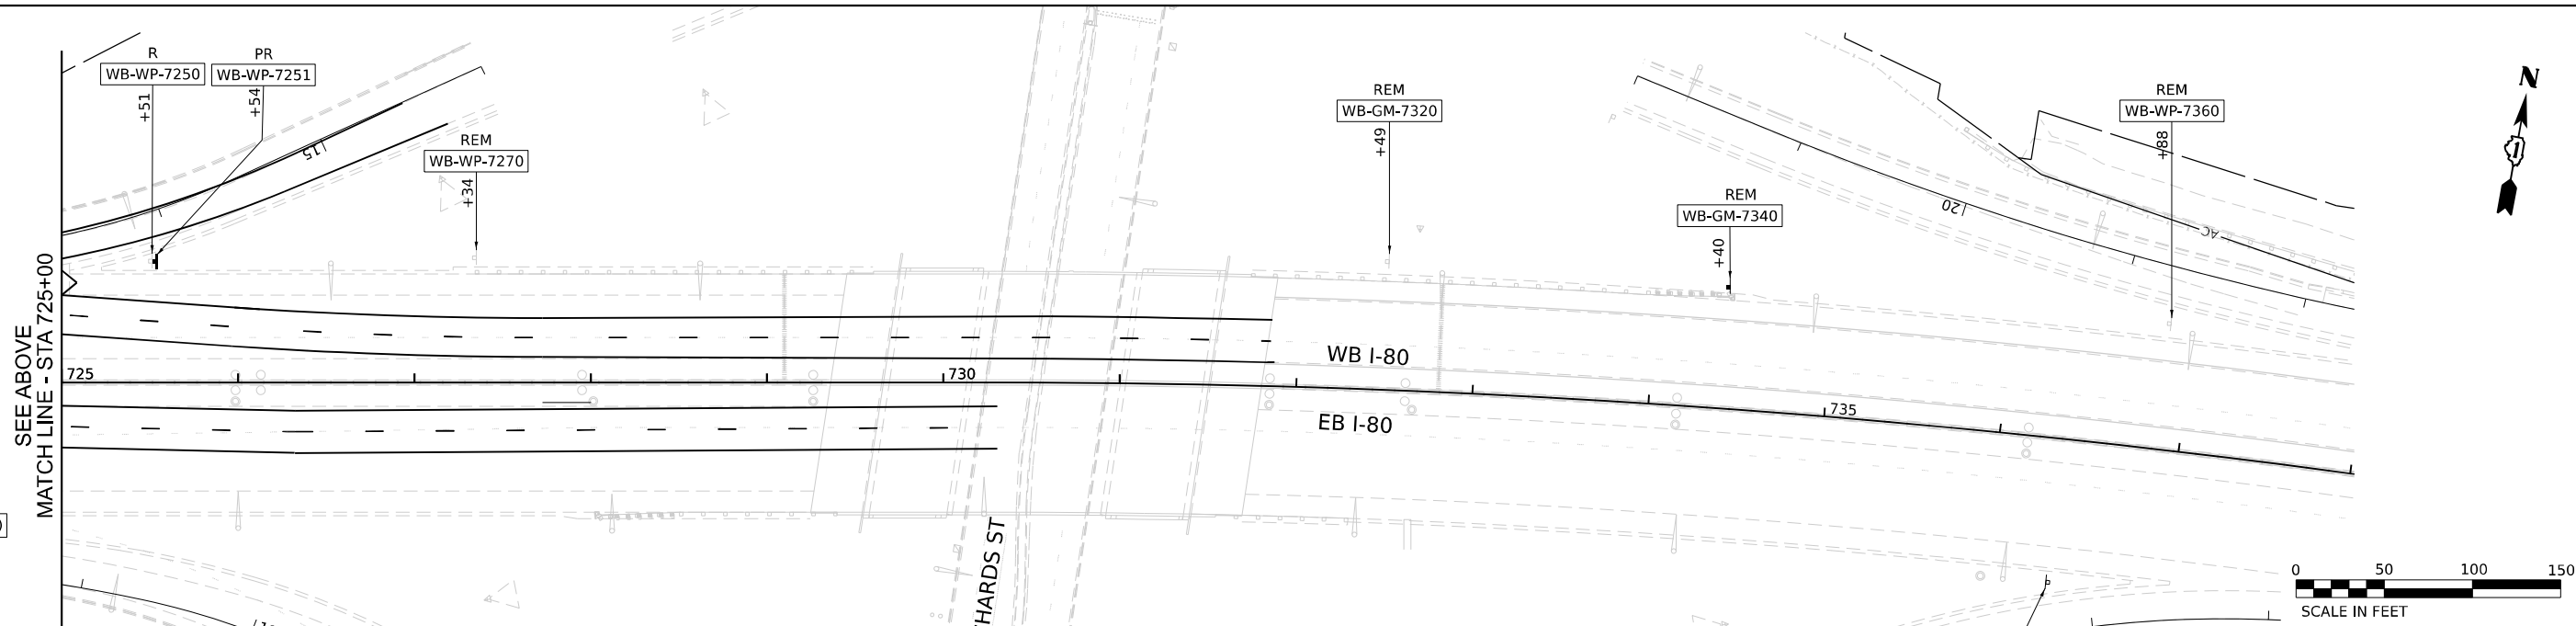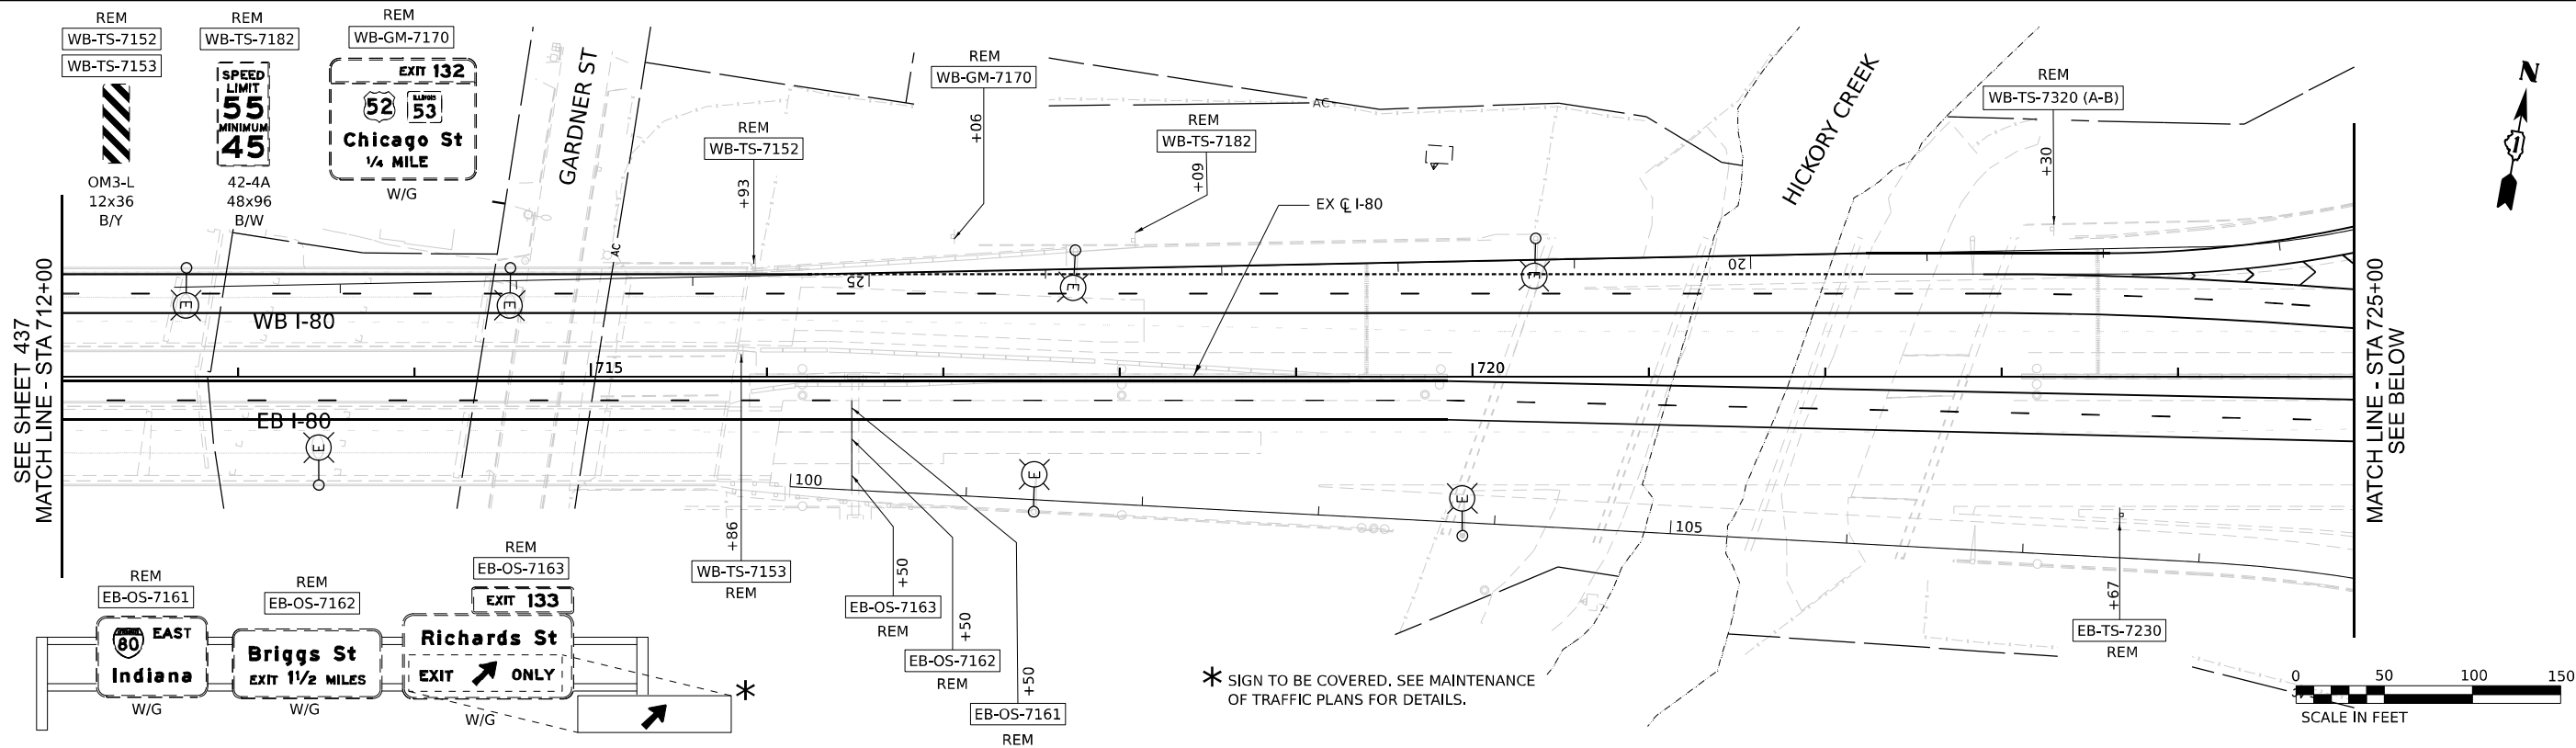

REM
WB-TS-7230 (A-B)

W8-5
36X36
B/Y

W8-10P
12X9
B/Y

SIGNING LEGEND

R REMOVE SIGN PANEL AND SUPPORT (NO REPLACEMENT)

PR NEW SIGN PANEL AND SUPPORT(S)

REM EXISTING SIGN TO REMAIN

TEMPORARY PAVEMENT TO REMAIN

PR
WB-WP-7251

W4-1
48X48
B/Y

R
WB-WP-7250

W4-3R
48X48
B/Y

REM
WB-WP-7270

Amtrak
EXIT 132

Intermodal
Centers
EXIT 127

W/G

REM
WB-GM-7320

Chicagoland
Speedway
EXIT 132

W/BR

REM
WB-WP-7360
EB-TS-7230

EXIT
133

W/G

REM
EB-WP-7380

W4-1
48X48
B/Y

REM
WB-GM-7340

52 53
Chicago St
3/4 MILE

W/G

EB-WP-7380
REM

KEY PLAN



USER NAME	= jploquito	DESIGNED	- JLS	REVISED	-
DRAWN	- JLS	REVISIONS	-		
PLOT SCALE	= 100,000' / in.	CHECKED	- AB	REVISED	-
PLOT DATE	= 11/6/2025	DATE	- 11/7/2025	REVISED	-





STATE OF ILLINOIS
DEPARTMENT OF TRANSPORTATION

EXISTING AND PROPOSED SIGNING PLAN
I-80

SCALE: 1" = 50' SHEET 5 OF 6 SHEETS STA. TO STA.

F.A.I. RTE.	SECTION	COUNTY	TOTAL SHEETS	SHEET NO.
80	FAI 80 21 STRUCTURE 2	WILL	1230	439
CONTRACT NO. 62R23				
ILLINOIS FED. AID PROJECT				

Model: Default
File Name: p:\projects\trans-stone-pw-bentley.com\trans-stone-pw\p1-located\Documents\Projects_2018\CH4001401180022\03-W59\CAD\62R23-RB-1-Sheets\CH4001401180022-shh-pmk-sign-01.dgn

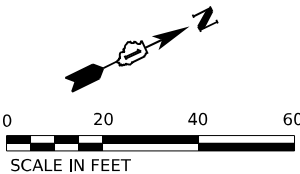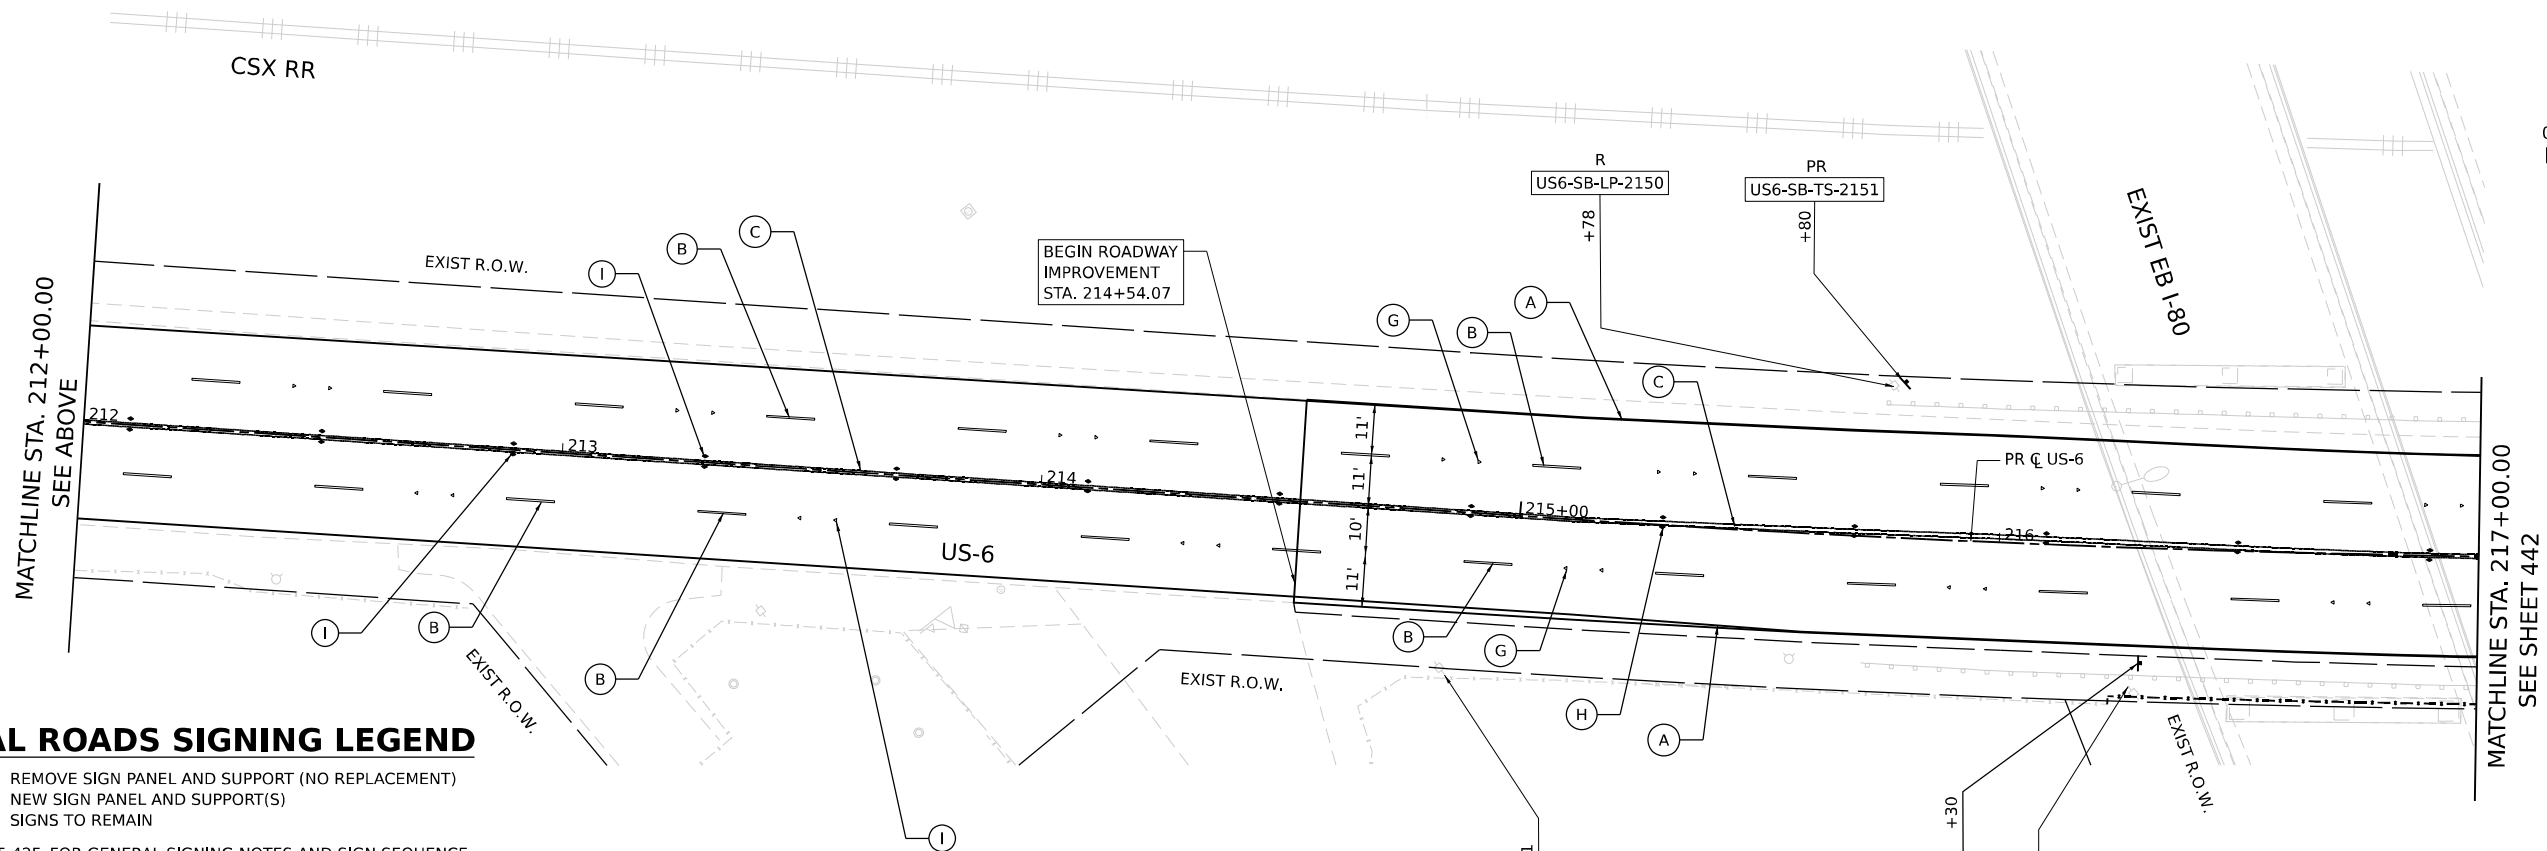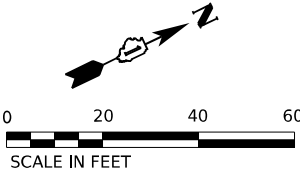
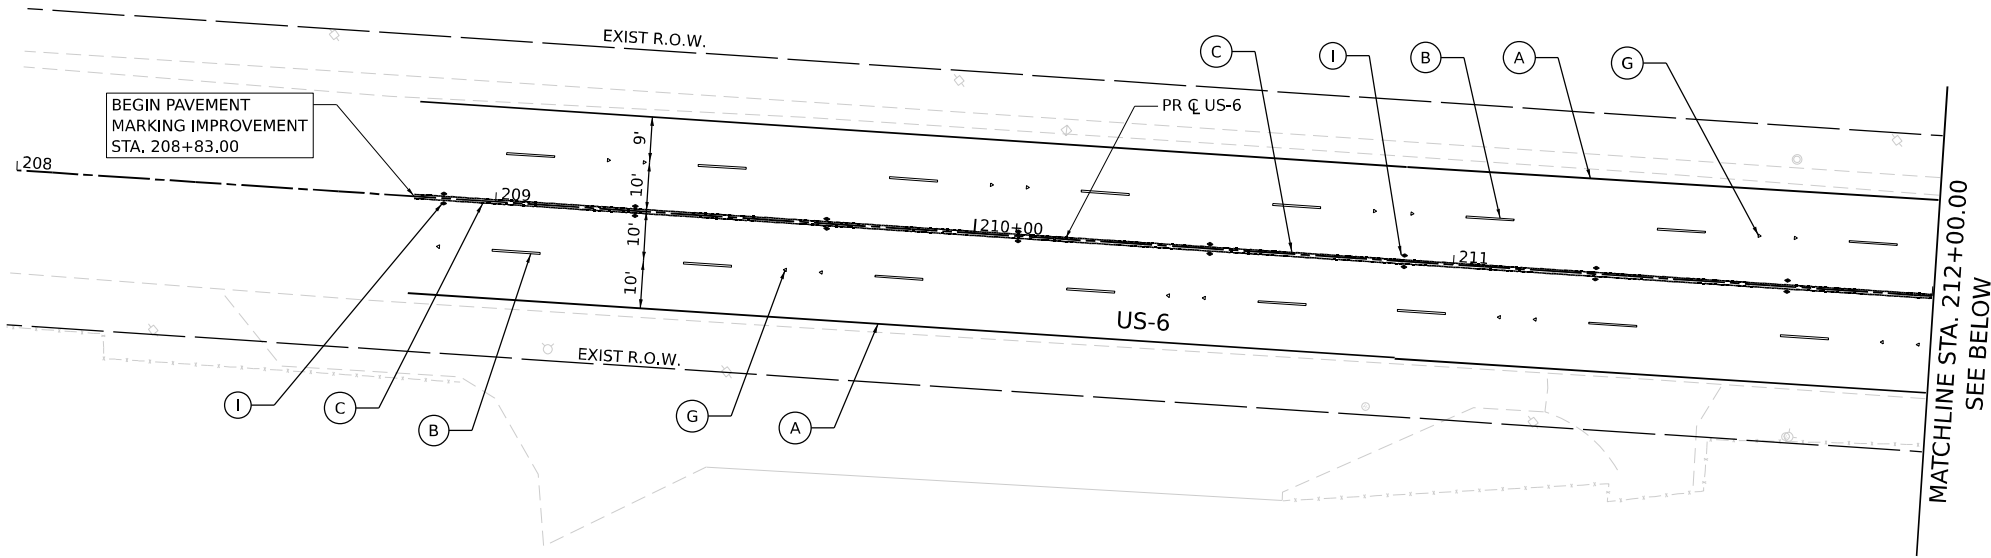


LOCAL ROADS SIGNING LEGEND

- R REMOVE SIGN PANEL AND SUPPORT (NO REPLACEMENT)
PR NEW SIGN PANEL AND SUPPORT(S)
REM SIGNS TO REMAIN
- SEE SHEET 425 FOR GENERAL SIGNING NOTES AND SIGN SEQUENCE

PAVEMENT MARKING LEGEND

- (A) THERMOPLASTIC PAVEMENT MARKING - LINE 4" (SOLID WHITE)
(B) THERMOPLASTIC PAVEMENT MARKING - LINE 4" (10' LINE, 30' SKIP, SOLID WHITE)
(C) THERMOPLASTIC PAVEMENT MARKING - LINE 4" (DOUBLE YELLOW, CENTERLINE @ 11" C-C)
(D) THERMOPLASTIC PAVEMENT MARKING - LINE 6" (SOLID WHITE, CROSSWALK, PEDESTRIAN)
(E) THERMOPLASTIC PAVEMENT MARKING - LINE 12" (SOLID WHITE, CROSSWALK, LONGITUDINAL BARS, SCHOOL)
(F) THERMOPLASTIC PAVEMENT MARKING - LINE 24" (SOLID WHITE, STOP LINE)
(G) RAISED REFLECTIVE PAVEMENT MARKER (ONE WAY, CRYSTAL)
(H) RAISED REFLECTIVE PAVEMENT MARKER (TWO WAY, AMBER)
(I) REPLACEMENT REFLECTOR

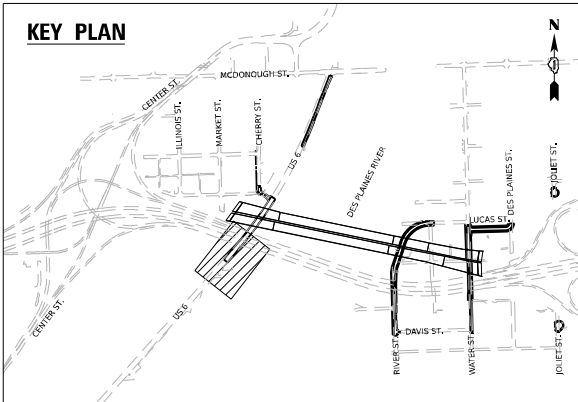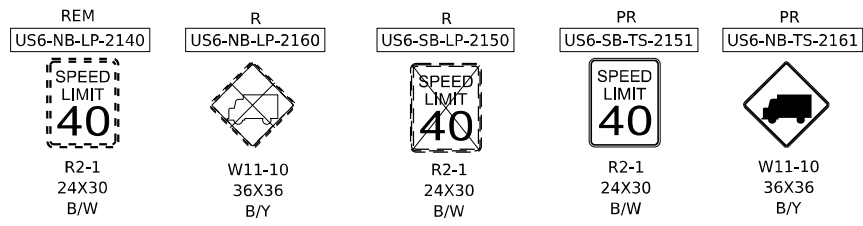

USER NAME	= jploquinto
DESIGNED	- JLS
DRAWN	- JLS
PLOT SCALE	= 40,000' / in.
PLOT DATE	= 11/6/2025

REVISD	-
REVISD	-
REVISD	-
REVISD	-


STATE OF ILLINOIS
DEPARTMENT OF TRANSPORTATION

PAVEMENT MARKING AND SIGNING PLAN
US-6

SCALE: 1" = 20' SHEET 1 OF 13 SHEETS STA. 214+54.07 TO STA. 217+50

F.A.I. RTE.	SECTION	COUNTY	TOTAL SHEETS	SHEET NO.
80	FAI 80 21 STRUCTURE 2	WILL	1230	441
CONTRACT NO. 62R23				
ILLINOIS FED. AID PROJECT				

Model: Default
File Name: p:\transystems-pw\hntb\comtrans\corp\pw\hntb\Documents\Projects_2018\CH401\401180022\03-W59\CAD\62R23-RB-1_Sheets\CH401\62R23-shh-pmk-sign-02.dgn

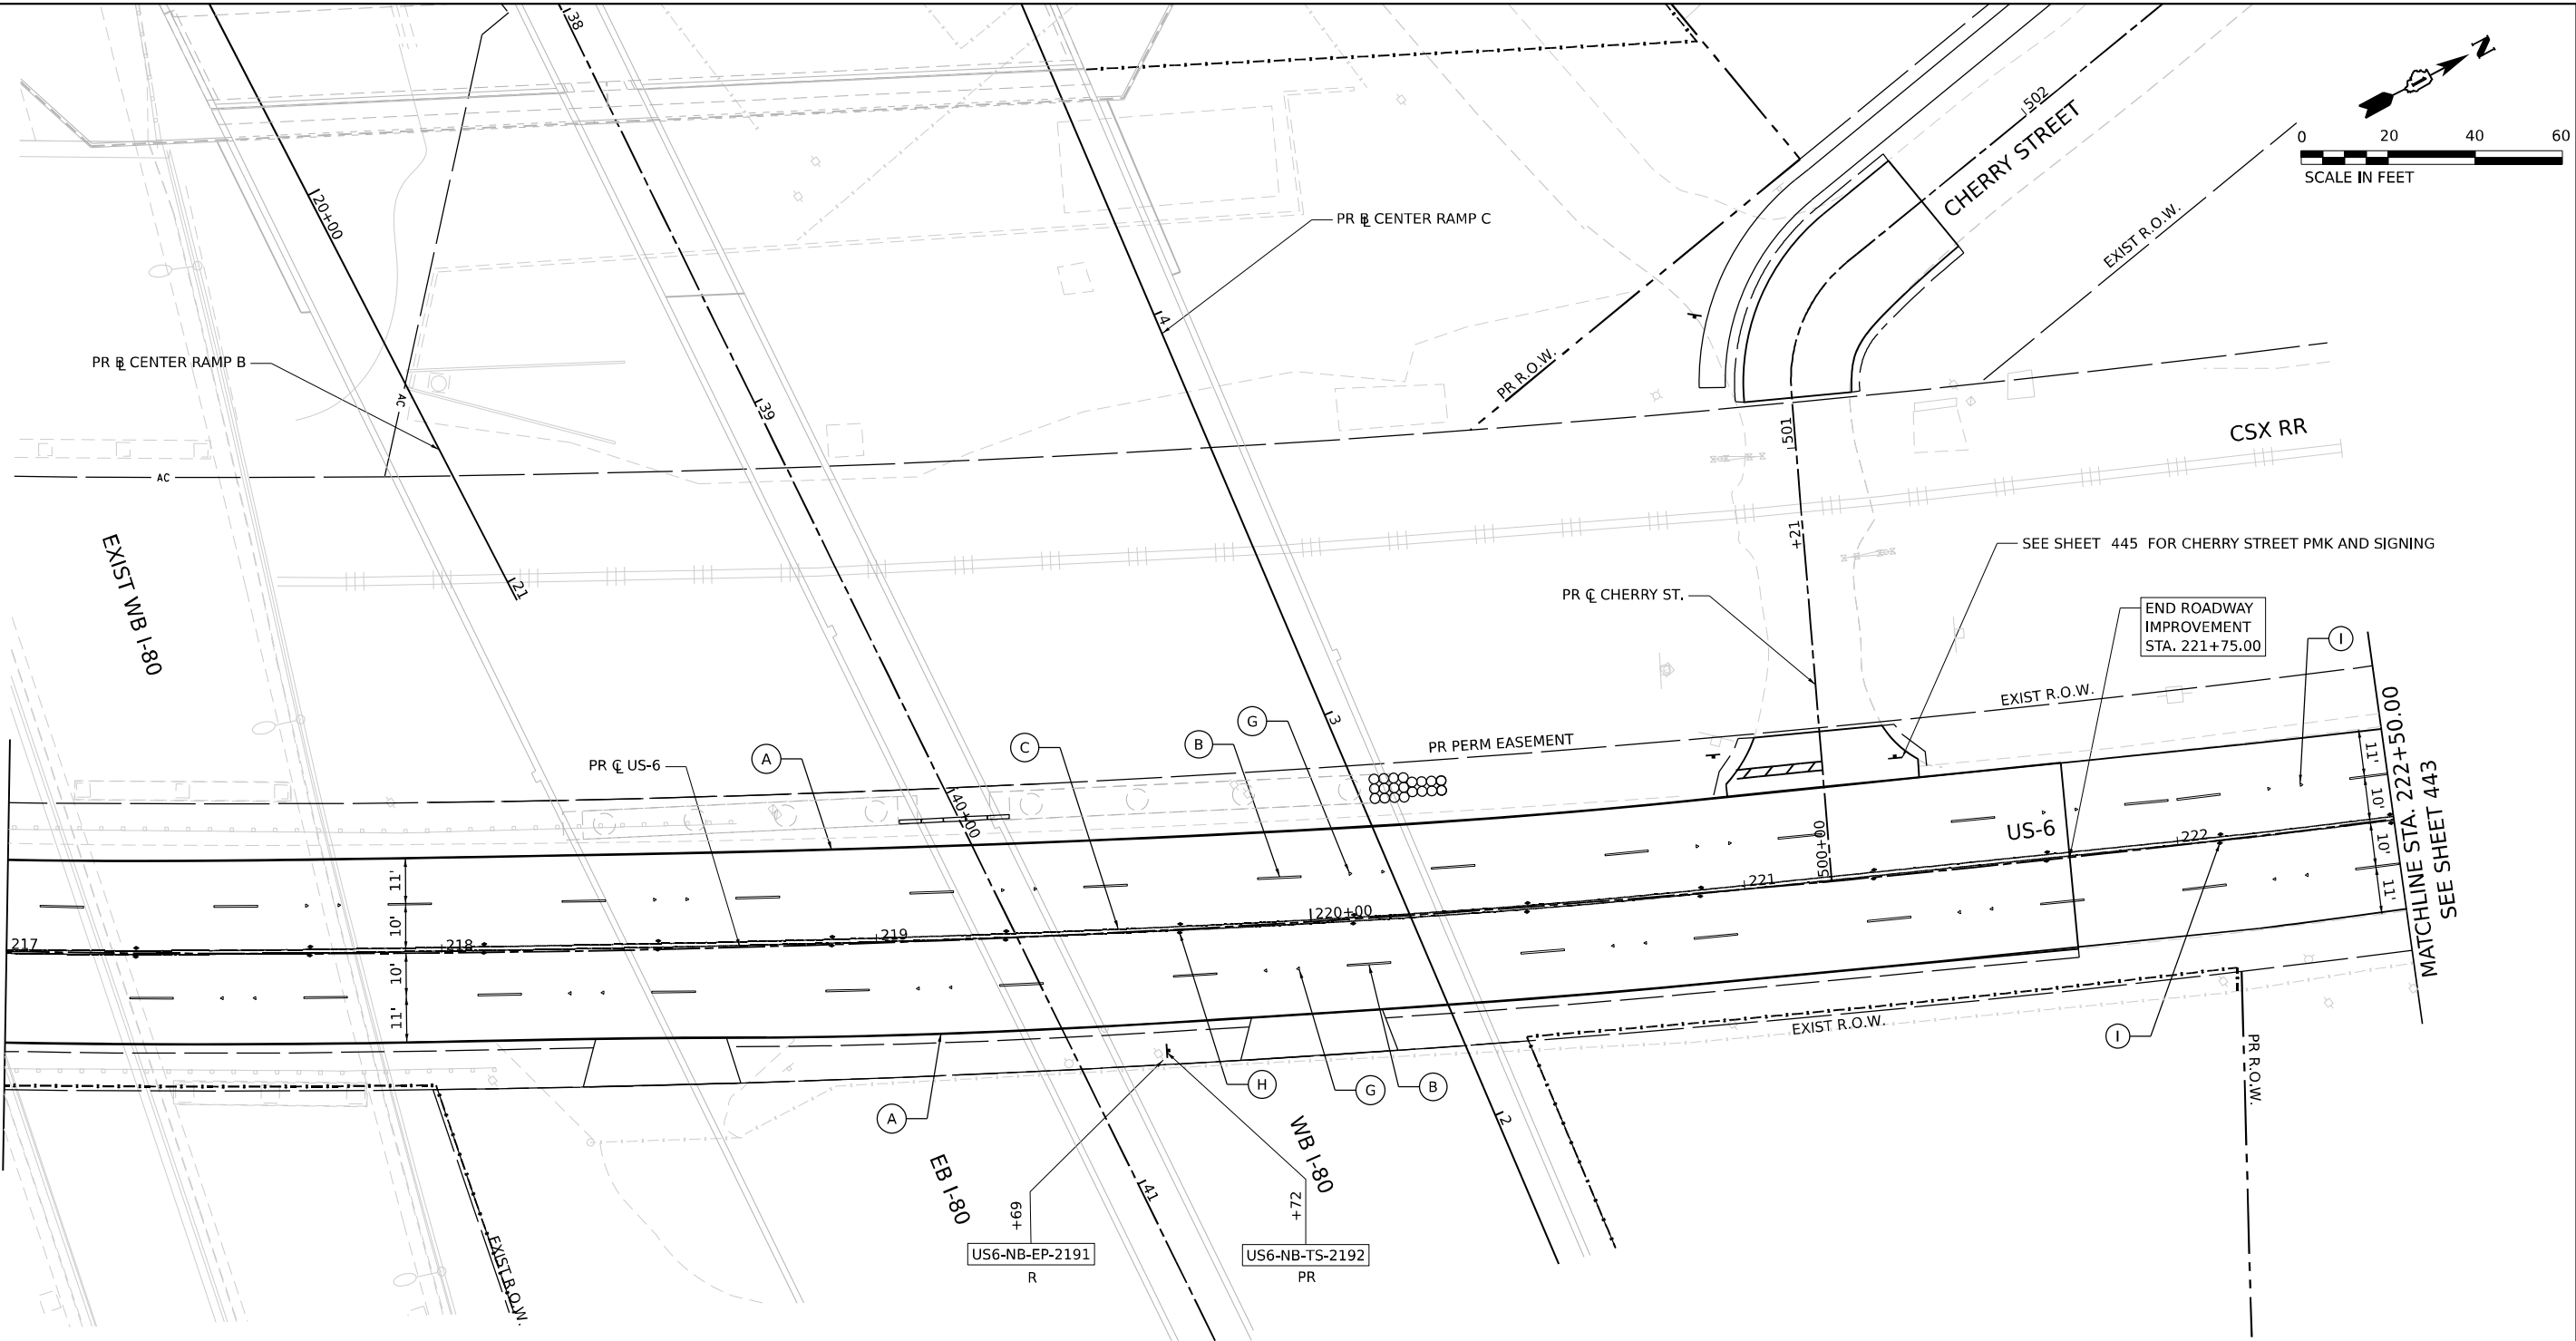



PAVEMENT MARKING LEGEND

- (A) THERMOPLASTIC PAVEMENT MARKING - LINE 4" (SOLID WHITE)
- (B) THERMOPLASTIC PAVEMENT MARKING - LINE 4" (10' LINE, 30' SKIP, SOLID WHITE)
- (C) THERMOPLASTIC PAVEMENT MARKING - LINE 4" (DOUBLE YELLOW, CENTERLINE @ 11" C-C)
- (D) THERMOPLASTIC PAVEMENT MARKING - LINE 6" (SOLID WHITE, CROSSWALK, PEDESTRIAN)
- (E) THERMOPLASTIC PAVEMENT MARKING - LINE 12" (SOLID WHITE, CROSSWALK, LONGITUDINAL BARS, SCHOOL)
- (F) THERMOPLASTIC PAVEMENT MARKING - LINE 24" (SOLID WHITE, STOP LINE)
- (G) RAISED REFLECTIVE PAVEMENT MARKER (ONE WAY, CRYSTAL)
- (H) RAISED REFLECTIVE PAVEMENT MARKER (TWO WAY, AMBER)
- (I) REPLACEMENT REFLECTOR

LOCAL ROADS SIGNING LEGEND

- R REMOVE SIGN PANEL AND SUPPORT (NO REPLACEMENT)
- PR NEW SIGN PANEL AND SUPPORT(S)
- REM SIGNS TO REMAIN

SEE SHEET 425 FOR GENERAL SIGNING NOTES AND SIGN SEQUENCE

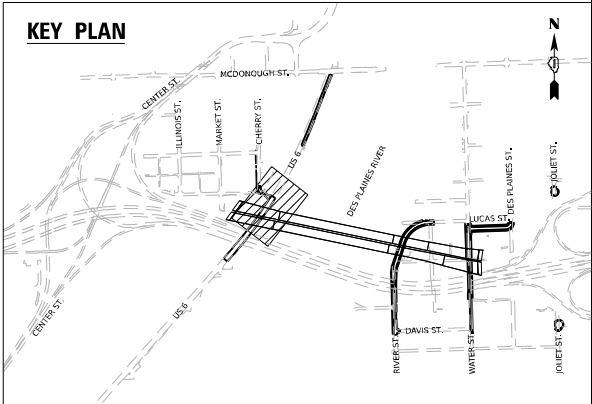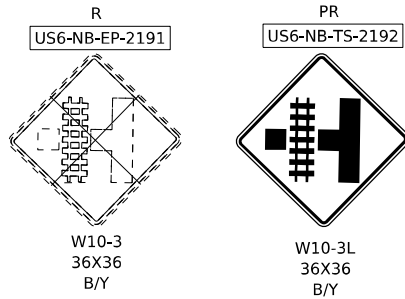

USER NAME	= jploquinto	DESIGNED	- JLS	REVISED	-
DRAWN	- JLS	REVISIONS	-	REVISIONS	-
PLOT SCALE	= 40,000' / in.	CHECKED	- AB	REVISIONS	-
PLOT DATE	= 11/5/2025	DATE	- 11/7/2025	REVISIONS	-

STATE OF ILLINOIS
DEPARTMENT OF TRANSPORTATION

PAVEMENT MARKING AND SIGNING PLAN
US-6

SCALE: 1" = 20' SHEET 2 OF 13 SHEETS STA. 205+00 TO STA. 221+42.40

F.A.I. RTE.	SECTION	COUNTY	TOTAL SHEETS	SHEET NO.
80	FAI 80 21 STRUCTURE 2	WILL	1230	442
CONTRACT NO. 62R23				
ILLINOIS FED. AID PROJECT				

Model: Default
File Name: p:\transystems-pw-bentley.com\transyscorp-pw\hosted\Documents\Projects_2018\CH4001401180022\03-VIS\CAD\62R23-RB-1_Sheets\CH4001401180022-03-vht-pmk-sign-03.dgn

MATCHLINE STA. 222+50.00
SEE SHEET 442

REM
US6-NB-TS-2260(A-C)

M2-1
30X21
B/W

M1-4
36X36
B/W

JCT
52
McDonough St

D3-1
36X12
B/W

PAVEMENT MARKING LEGEND



- (A) THERMOPLASTIC PAVEMENT MARKING - LINE 4" (SOLID WHITE)
- (B) THERMOPLASTIC PAVEMENT MARKING - LINE 4" (10' LINE, 30' SKIP, SOLID WHITE)
- (C) THERMOPLASTIC PAVEMENT MARKING - LINE 4" (DOUBLE YELLOW, CENTERLINE @ 11" C-C)
- (D) THERMOPLASTIC PAVEMENT MARKING - LINE 6" (SOLID WHITE, CROSSWALK, PEDESTRIAN)
- (E) THERMOPLASTIC PAVEMENT MARKING - LINE 12" (SOLID WHITE, CROSSWALK, LONGITUDINAL BARS, SCHOOL)
- (F) THERMOPLASTIC PAVEMENT MARKING - LINE 24" (SOLID WHITE, STOP LINE)
- (G) RAISED REFLECTIVE PAVEMENT MARKER (ONE WAY, CRYSTAL)
- (H) RAISED REFLECTIVE PAVEMENT MARKER (TWO WAY, AMBER)
- (I) REPLACEMENT REFLECTOR

LOCAL ROADS SIGNING LEGEND

- R REMOVE SIGN PANEL AND SUPPORT (NO REPLACEMENT)
- PR NEW SIGN PANEL AND SUPPORT(S)
- REM SIGNS TO REMAIN

SEE SHEET 425 FOR GENERAL SIGNING NOTES AND SIGN SEQUENCE

KEY PLAN

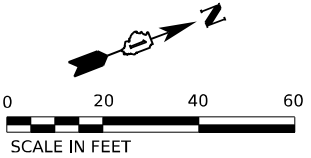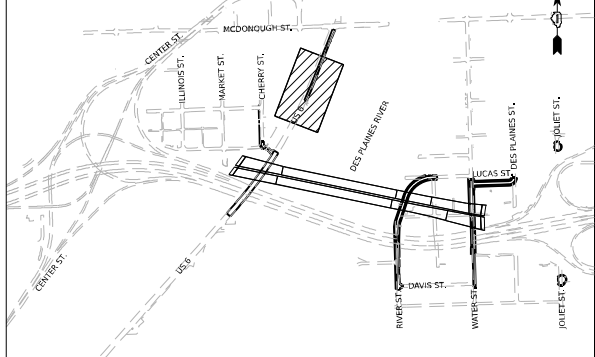

MATCHLINE STA. 228+00.00
SEE SHEET 444

+87
US6-NB-TS-2260(A-C)
REM

BEGIN IMPROVEMENT
STA. 226+15.00

EXIST R.O.W.

PR C US-6

US-6

EXIST R.O.W.

STATE OF ILLINOIS
DEPARTMENT OF TRANSPORTATION



PAVEMENT MARKING AND SIGNING PLAN
US-6

SCALE: 1" = 20' SHEET 3 OF 13 SHEETS STA. 226+75 TO STA. 230+50

F.A.I. RTE.	SECTION	COUNTY	TOTAL SHEETS	SHEET NO.
80	FAI 80 21 STRUCTURE 2	WILL	1230	443
CONTRACT NO. 62R23				
ILLINOIS		FED. AID PROJECT		



USER NAME	= jploquinto	DESIGNED	-	REVISED	- JLS
DRAWN	-	REVIS	- JLS		
PLOT SCALE	= 40,000' / in.	CHECKED	-	REVISED	- AB
PLOT DATE	= 11/5/2025	DATE	- 11/7/2025	REVISED	-

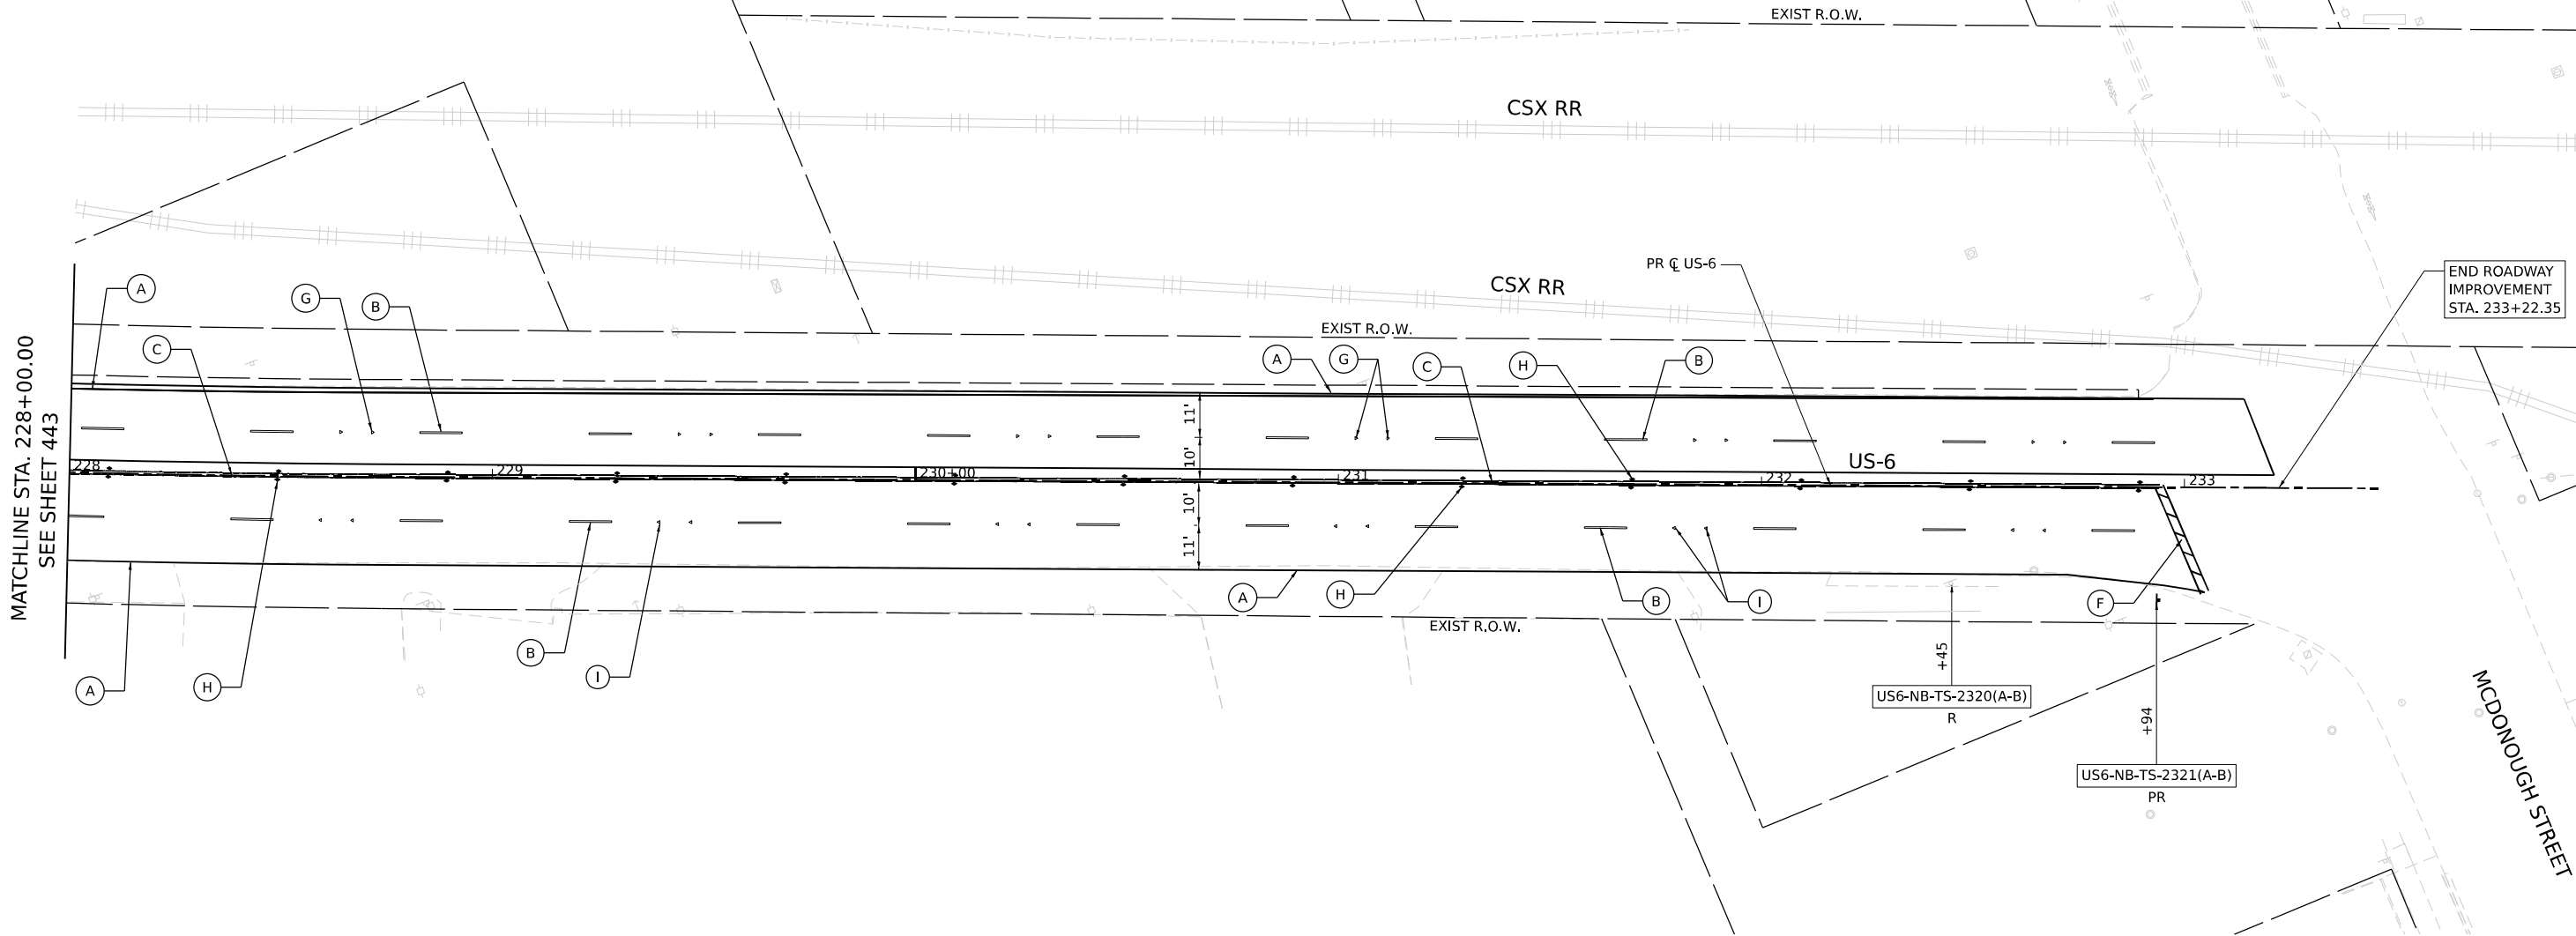
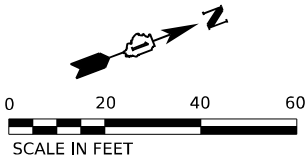


PAVEMENT MARKING LEGEND

- (A) THERMOPLASTIC PAVEMENT MARKING - LINE 4" (SOLID WHITE)
- (B) THERMOPLASTIC PAVEMENT MARKING - LINE 4" (10' LINE, 30' SKIP, SOLID WHITE)
- (C) THERMOPLASTIC PAVEMENT MARKING - LINE 4" (DOUBLE YELLOW, CENTERLINE @ 11" C-C)
- (D) THERMOPLASTIC PAVEMENT MARKING - LINE 6" (SOLID WHITE, CROSSWALK, PEDESTRIAN)
- (E) THERMOPLASTIC PAVEMENT MARKING - LINE 12" (SOLID WHITE, CROSSWALK, LONGITUDINAL BARS, SCHOOL)
- (F) THERMOPLASTIC PAVEMENT MARKING - LINE 24" (SOLID WHITE, STOP LINE)
- (G) RAISED REFLECTIVE PAVEMENT MARKER (ONE WAY, CRYSTAL)
- (H) RAISED REFLECTIVE PAVEMENT MARKER (TWO WAY, AMBER)
- (I) REPLACEMENT REFLECTOR

LOCAL ROADS SIGNING LEGEND

- R REMOVE SIGN PANEL AND SUPPORT (NO REPLACEMENT)
 - PR NEW SIGN PANEL AND SUPPORT(S)
 - REM SIGNS TO REMAIN
- SEE SHEET 425 FOR GENERAL SIGNING NOTES AND SIGN SEQUENCE

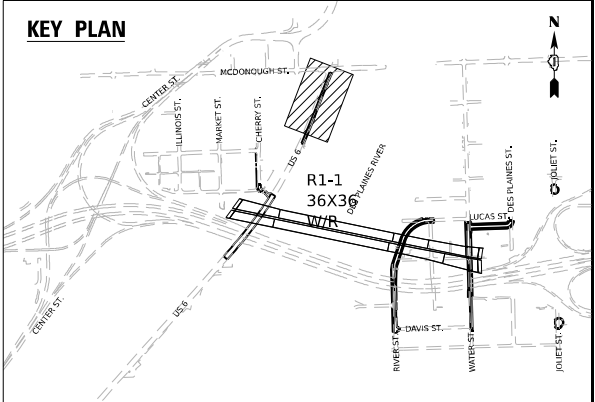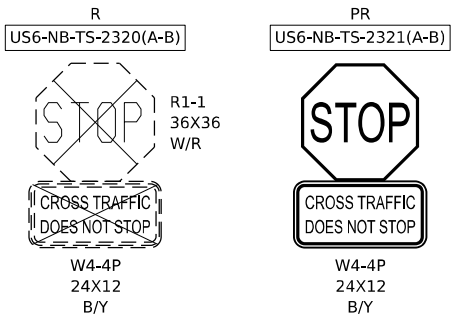

MODEL: Default
FILE NAME: p:\transystems-pw-bentley.com\transcorp-pw\hatched\Documents\Projects_2018\CH401\401180022\03-W59\CAD\62R23-RB-1_Sheets\Civil\62R23-shh-pmk-sign-04.dgn



USER NAME	= jploquinto	DESIGNED -	JLS	REVISED -	
DRAWN -	JLS	REVISED -			
PLOT SCALE	= 40,000' / in.	CHECKED -	AB	REVISED -	
PLOT DATE	= 11/5/2025	DATE -	11/7/2025	REVISED -	


STATE OF ILLINOIS
DEPARTMENT OF TRANSPORTATION

PAVEMENT MARKING AND SIGNING PLAN
US-6

SCALE: 1" = 20' SHEET 4 OF 13 SHEETS STA. 230+50 TO STA. 233+15

F.A.I. RTE.	SECTION	COUNTY	TOTAL SHEETS	SHEET NO.
80	FAI 80 21 STRUCTURE 2	WILL	1230	444
CONTRACT NO. 62R23				
ILLINOIS FED. AID PROJECT				

MODEL: Default
FILE NAME: p:\projects\trans-stone-pw-bentley.com\trans-stone-pw\loaded\Documents\Projects_2018\CH4001401180022\03-MS9\CD\62R23-RB-1_Sheets\CH4001401180022-dht-pmk-sign-05.dgn

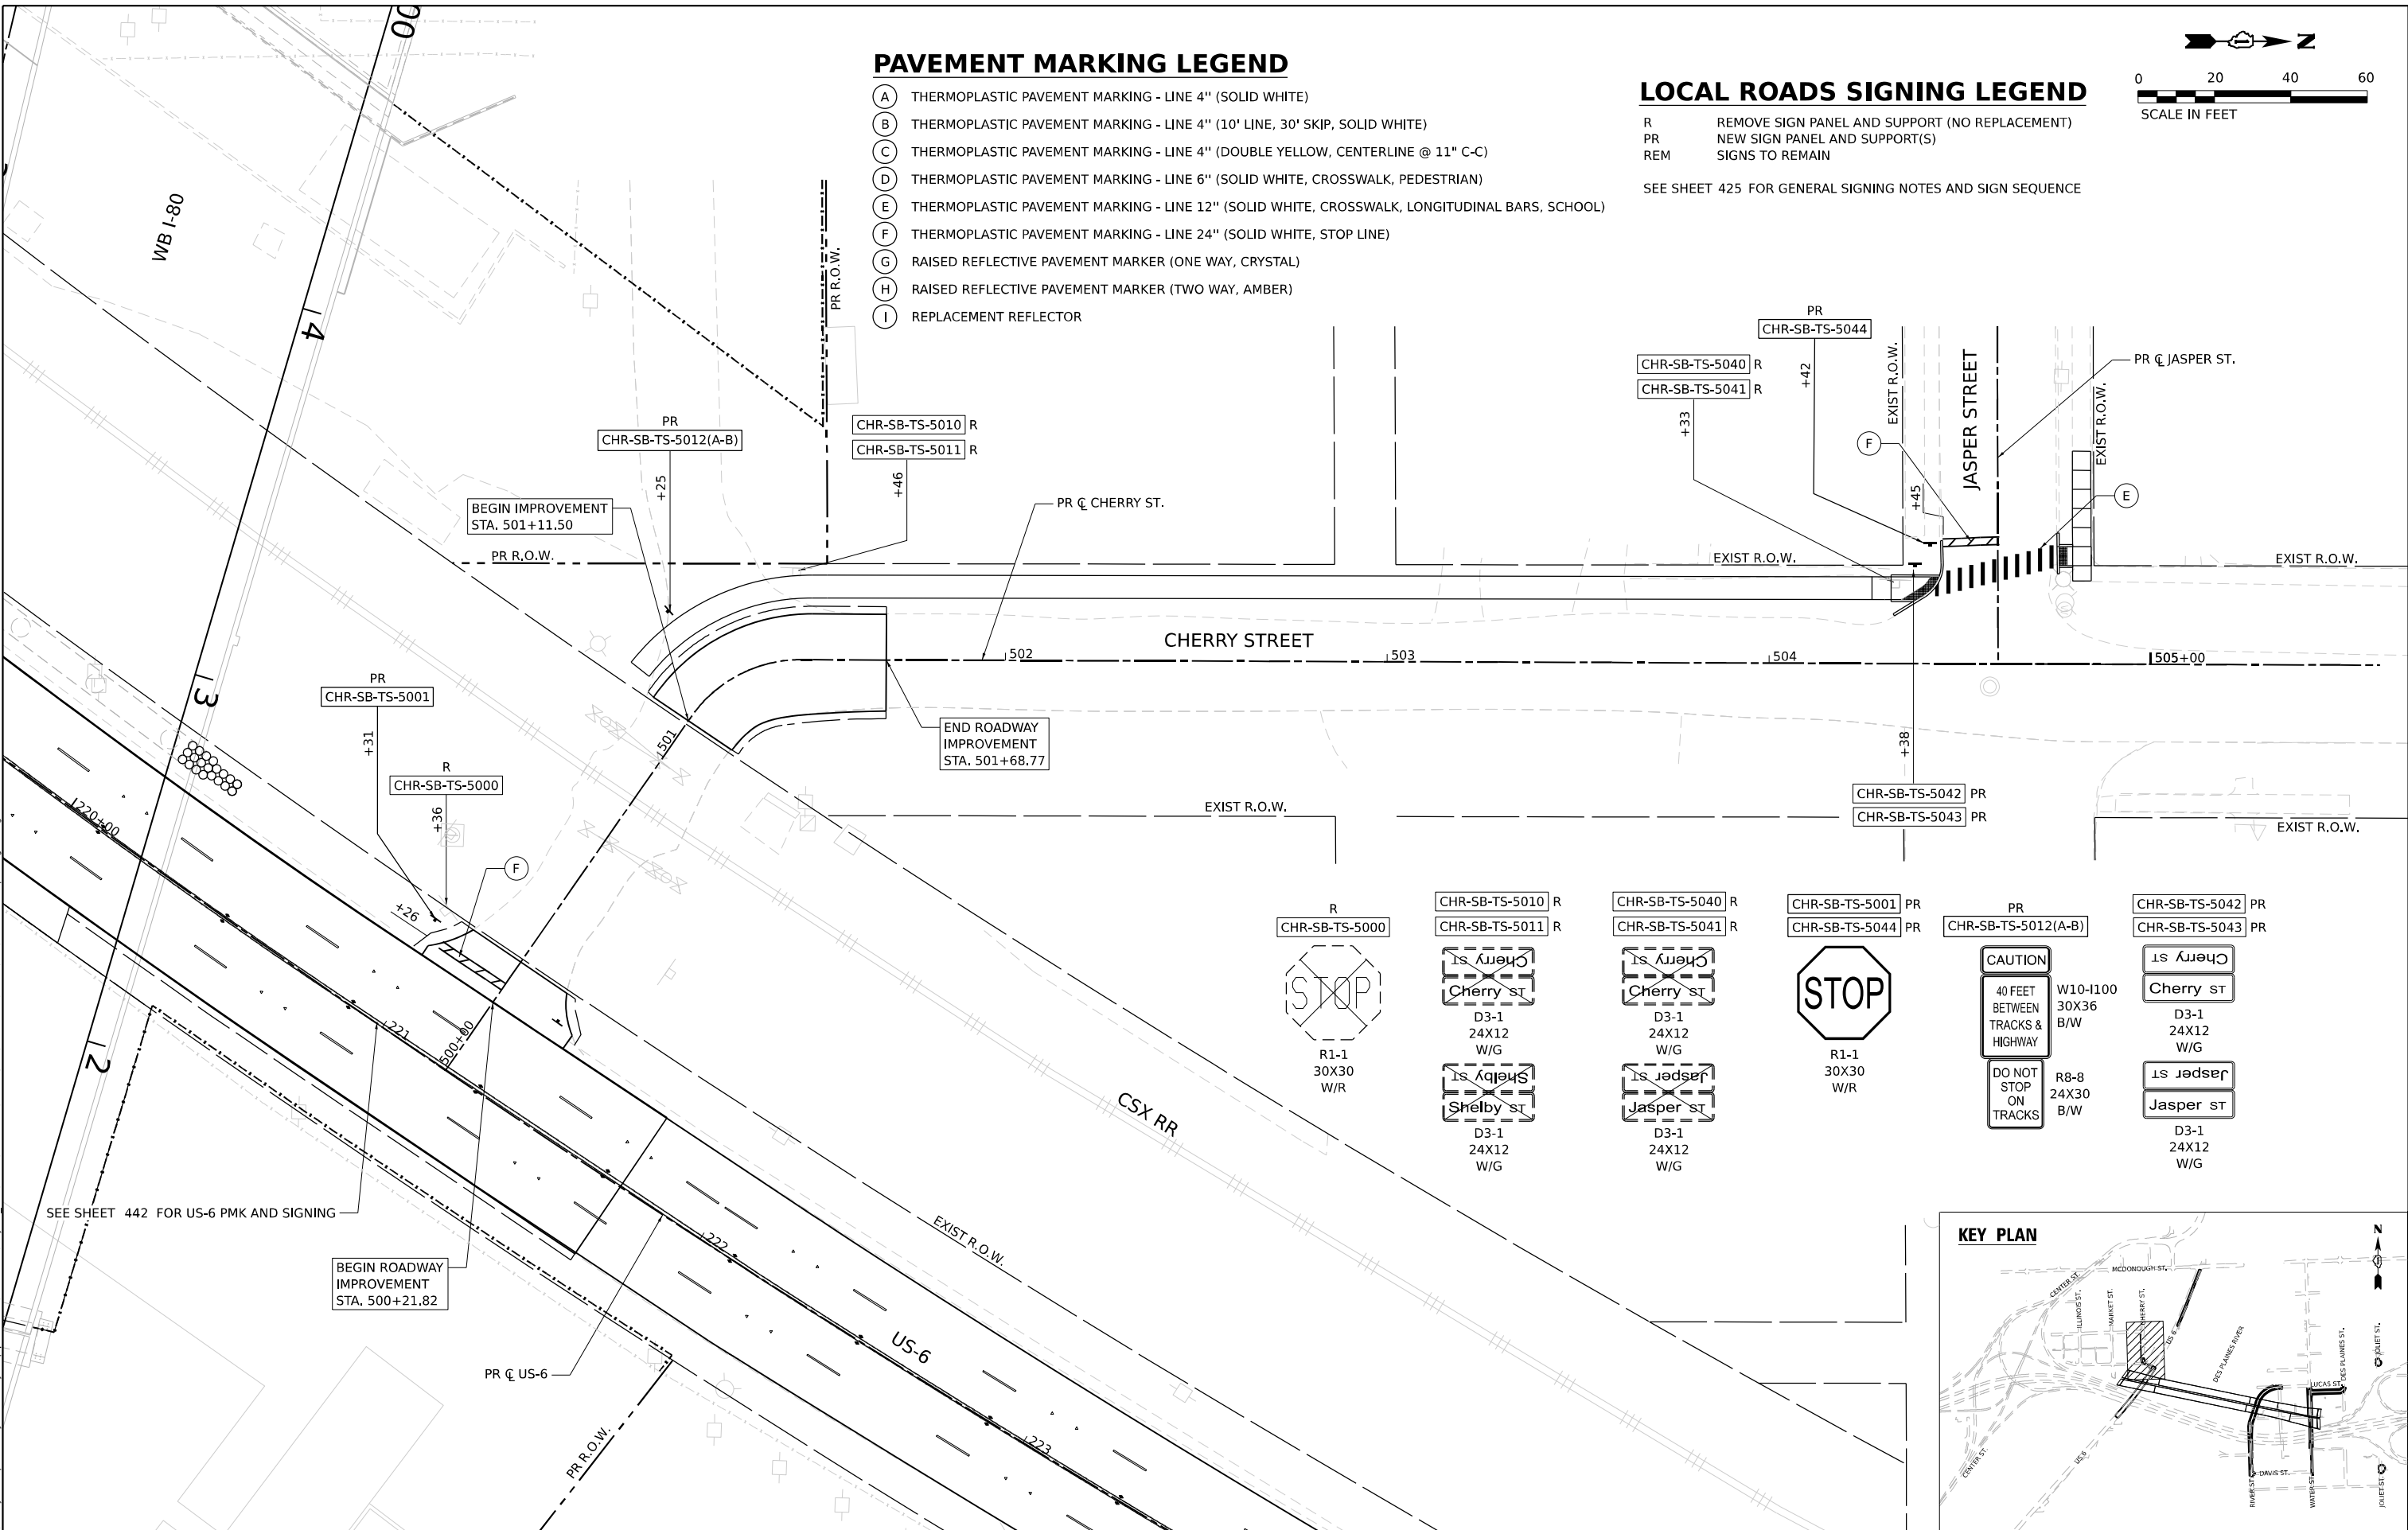


PAVEMENT MARKING LEGEND

- (A) THERMOPLASTIC PAVEMENT MARKING - LINE 4" (SOLID WHITE)
- (B) THERMOPLASTIC PAVEMENT MARKING - LINE 4" (10' LINE, 30' SKIP, SOLID WHITE)
- (C) THERMOPLASTIC PAVEMENT MARKING - LINE 4" (DOUBLE YELLOW, CENTERLINE @ 11" C-C)
- (D) THERMOPLASTIC PAVEMENT MARKING - LINE 6" (SOLID WHITE, CROSSWALK, PEDESTRIAN)
- (E) THERMOPLASTIC PAVEMENT MARKING - LINE 12" (SOLID WHITE, CROSSWALK, LONGITUDINAL BARS, SCHOOL)
- (F) THERMOPLASTIC PAVEMENT MARKING - LINE 24" (SOLID WHITE, STOP LINE)
- (G) RAISED REFLECTIVE PAVEMENT MARKER (ONE WAY, CRYSTAL)
- (H) RAISED REFLECTIVE PAVEMENT MARKER (TWO WAY, AMBER)
- (I) REPLACEMENT REFLECTOR

LOCAL ROADS SIGNING LEGEND

- R REMOVE SIGN PANEL AND SUPPORT (NO REPLACEMENT)
- PR NEW SIGN PANEL AND SUPPORT(S)
- REM SIGNS TO REMAIN

SEE SHEET 425 FOR GENERAL SIGNING NOTES AND SIGN SEQUENCE

 

USER NAME	= jploquinto	DESIGNED	- JLS	REVISED	-
DRAWN	- JLS	REVIS	-	REVISED	-
PLOT SCALE	= 40,000' / in.	CHECKED	- AB	REVISED	-
PLOT DATE	= 11/6/2025	DATE	- 11/7/2025	REVISED	-

STATE OF ILLINOIS
DEPARTMENT OF TRANSPORTATION

PAVEMENT MARKING AND SIGNING PLAN
CHERRY STREET

SCALE: 1"=20'
SHEET 5 OF 13 SHEETS
STA. 500+21.82 TO STA. 501+68.77

F.A.I. RTE.	SECTION	COUNTY	TOTAL SHEETS	SHEET NO.
80	FAI 80 21 STRUCTURE 2	WILL	1230	445
CONTRACT NO. 62R23				
ILLINOIS FED. AID PROJECT				

LOCAL ROADS SIGNING LEGEND

R REMOVE SIGN PANEL AND SUPPORT (NO REPLACEMENT)
PR NEW SIGN PANEL AND SUPPORT(S)
REM SIGNS TO REMAIN

SEE SHEET 425 FOR GENERAL SIGNING NOTES AND SIGN SEQUENCE


REM
RVR-NB-LP-1001
River st
D3-1
W/G

REM
RVR-NB-LP-1002
Davis st
D3-1
W/G

R
RVR-NB-TS-1000
STOP
R1-1
30X30
W/R

PR
RVR-NB-TS-1001(A-B)
RVR-SB-TS-1002(A-B)
W11-2
30X30
B/Y
W16-7P
24X12
B/Y

PR
RVR-NB-TS-1003
STOP
R1-1
30X30
W/R

 

BEGIN IMPROVEMENT
STA. 100+50.00

PR
RVR-SB-TS-1002(A-B)


BEGIN RECONSTRUCTION
STA. 104+25.34

MATCHLINE STA. 105+50.00
SEE SHEET 447

PAVEMENT MARKING LEGEND

- (A) THERMOPLASTIC PAVEMENT MARKING - LINE 4" (SOLID WHITE)
- (B) THERMOPLASTIC PAVEMENT MARKING - LINE 4" (10' LINE, 30' SKIP, SOLID WHITE)
- (C) THERMOPLASTIC PAVEMENT MARKING - LINE 4" (DOUBLE YELLOW, CENTERLINE @ 11" C-C)
- (D) THERMOPLASTIC PAVEMENT MARKING - LINE 6" (SOLID WHITE, CROSSWALK, PEDESTRIAN)
- (E) THERMOPLASTIC PAVEMENT MARKING - LINE 12" (SOLID WHITE, CROSSWALK, LONGITUDINAL BARS, SCHOOL)
- (F) THERMOPLASTIC PAVEMENT MARKING - LINE 24" (SOLID WHITE, STOP LINE)
- (G) RAISED REFLECTIVE PAVEMENT MARKER (ONE WAY, CRYSTAL)
- (H) RAISED REFLECTIVE PAVEMENT MARKER (TWO WAY, AMBER)
- (I) REPLACEMENT REFLECTOR

KEY PLAN

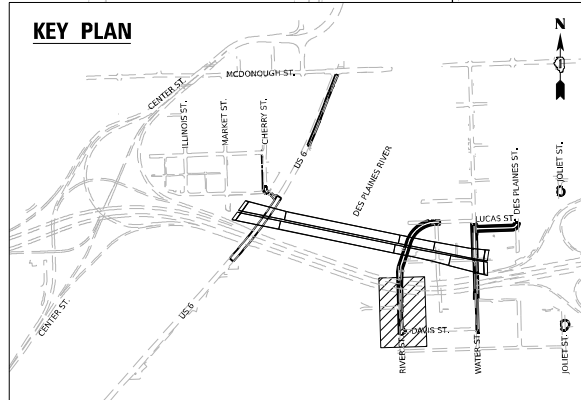

MODEL: Default
FILE NAME: p:\projects\trans\scorp\ppl\hatched\Documents\Projects_2018\CH401\401180022\03-W59\CAD\62023-RB-1_Sheets\CH401\62R23-shh-pmk-sign-06.dgn



USER NAME	= jpioquinto
DESIGNED	- JLS
DRAWN	- JLS
PLOT SCALE	= 40,000' / in.
DATE	= 11/5/2025

REVISED	-
REVISED	-
REVISED	-
REVISED	-

STATE OF ILLINOIS
DEPARTMENT OF TRANSPORTATION


PAVEMENT MARKING AND SIGNING PLAN
RIVER STREET


SCALE: 1"=20' SHEET 6 OF 13 SHEETS STA. 100+50 TO STA. 105+50

F.A.I. RTE.	SECTION	COUNTY	TOTAL SHEETS	SHEET NO.
80	FAI 80 21 STRUCTURE 2	WILL	1230	446
CONTRACT NO. 62R23				
ILLINOIS FED. AID PROJECT				

MODEL: Default:
FILE NAME: p:\projects\trans\transcorp\ppl\hatched\Documents\Projects_2018\CH4001\401180022\03\W59\CD\62\023-RR-1_Signets\CH401\02R23-shh-pmk-sign-07.dgn

REMOVAL LEGEND

  PAVEMENT REMOVAL

  LINEAR ITEM REMOVAL

R
RVR-NB-TS-1060
RVR-NB-TS-1061



R1-1
30X30
W/R

R
RVR-NB-LP-1062




R7-1
12X18
W/R

R
RVR-NB-LP-1063




D3-1
30X12
W/G

R
RVR-NB-LP-1064

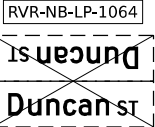

D3-1
42X12
W/G

R
LCS-EB-LP-1112

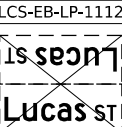


D3-1
30X12
W/G

R
LCS-EB-LP-1113



D3-1
30X12
W/G

KEY PLAN

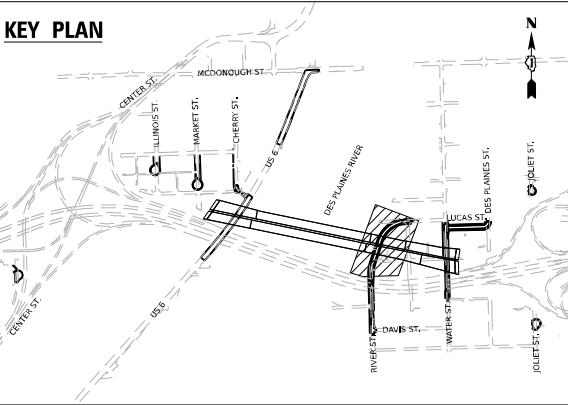

LOCAL ROADS SIGNING LEGEND

- R REMOVE SIGN PANEL AND SUPPORT (NO REPLACEMENT)
PR NEW SIGN PANEL AND SUPPORT(S)
REM SIGNS TO REMAIN

SEE SHEET 425 FOR GENERAL SIGNING NOTES AND SIGN SEQUENCE

PAVEMENT MARKING LEGEND



- (A) THERMOPLASTIC PAVEMENT MARKING - LINE 4" (SOLID WHITE)
(B) THERMOPLASTIC PAVEMENT MARKING - LINE 4" (10' LINE, 30' SKIP, SOLID WHITE)
(C) THERMOPLASTIC PAVEMENT MARKING - LINE 4" (DOUBLE YELLOW, CENTERLINE @ 11" C-C)
(D) THERMOPLASTIC PAVEMENT MARKING - LINE 6" (SOLID WHITE, CROSSWALK, PEDESTRIAN)
(E) THERMOPLASTIC PAVEMENT MARKING - LINE 12" (SOLID WHITE, CROSSWALK, LONGITUDINAL BARS, SCHOOL)
(F) THERMOPLASTIC PAVEMENT MARKING - LINE 24" (SOLID WHITE, STOP LINE)
(G) RAISED REFLECTIVE PAVEMENT MARKER (ONE WAY, CRYSTAL)
(H) RAISED REFLECTIVE PAVEMENT MARKER (TWO WAY, AMBER)
(I) REPLACEMENT REFLECTOR

STATE OF ILLINOIS
DEPARTMENT OF TRANSPORTATION

**PAVEMENT MARKING AND SIGNING PLAN
RIVER STREET**

SCALE: 1" = 20' SHEET 7 OF 13 SHEETS STA. 105+50 TO STA. 112+17

F.A.I. RTE.	SECTION	COUNTY	TOTAL SHEETS	SHEET NO.
80	FAI 80 21 STRUCTURE 2	WILL	1230	447
CONTRACT NO. 62R23				
ILLINOIS FED. AID PROJECT				

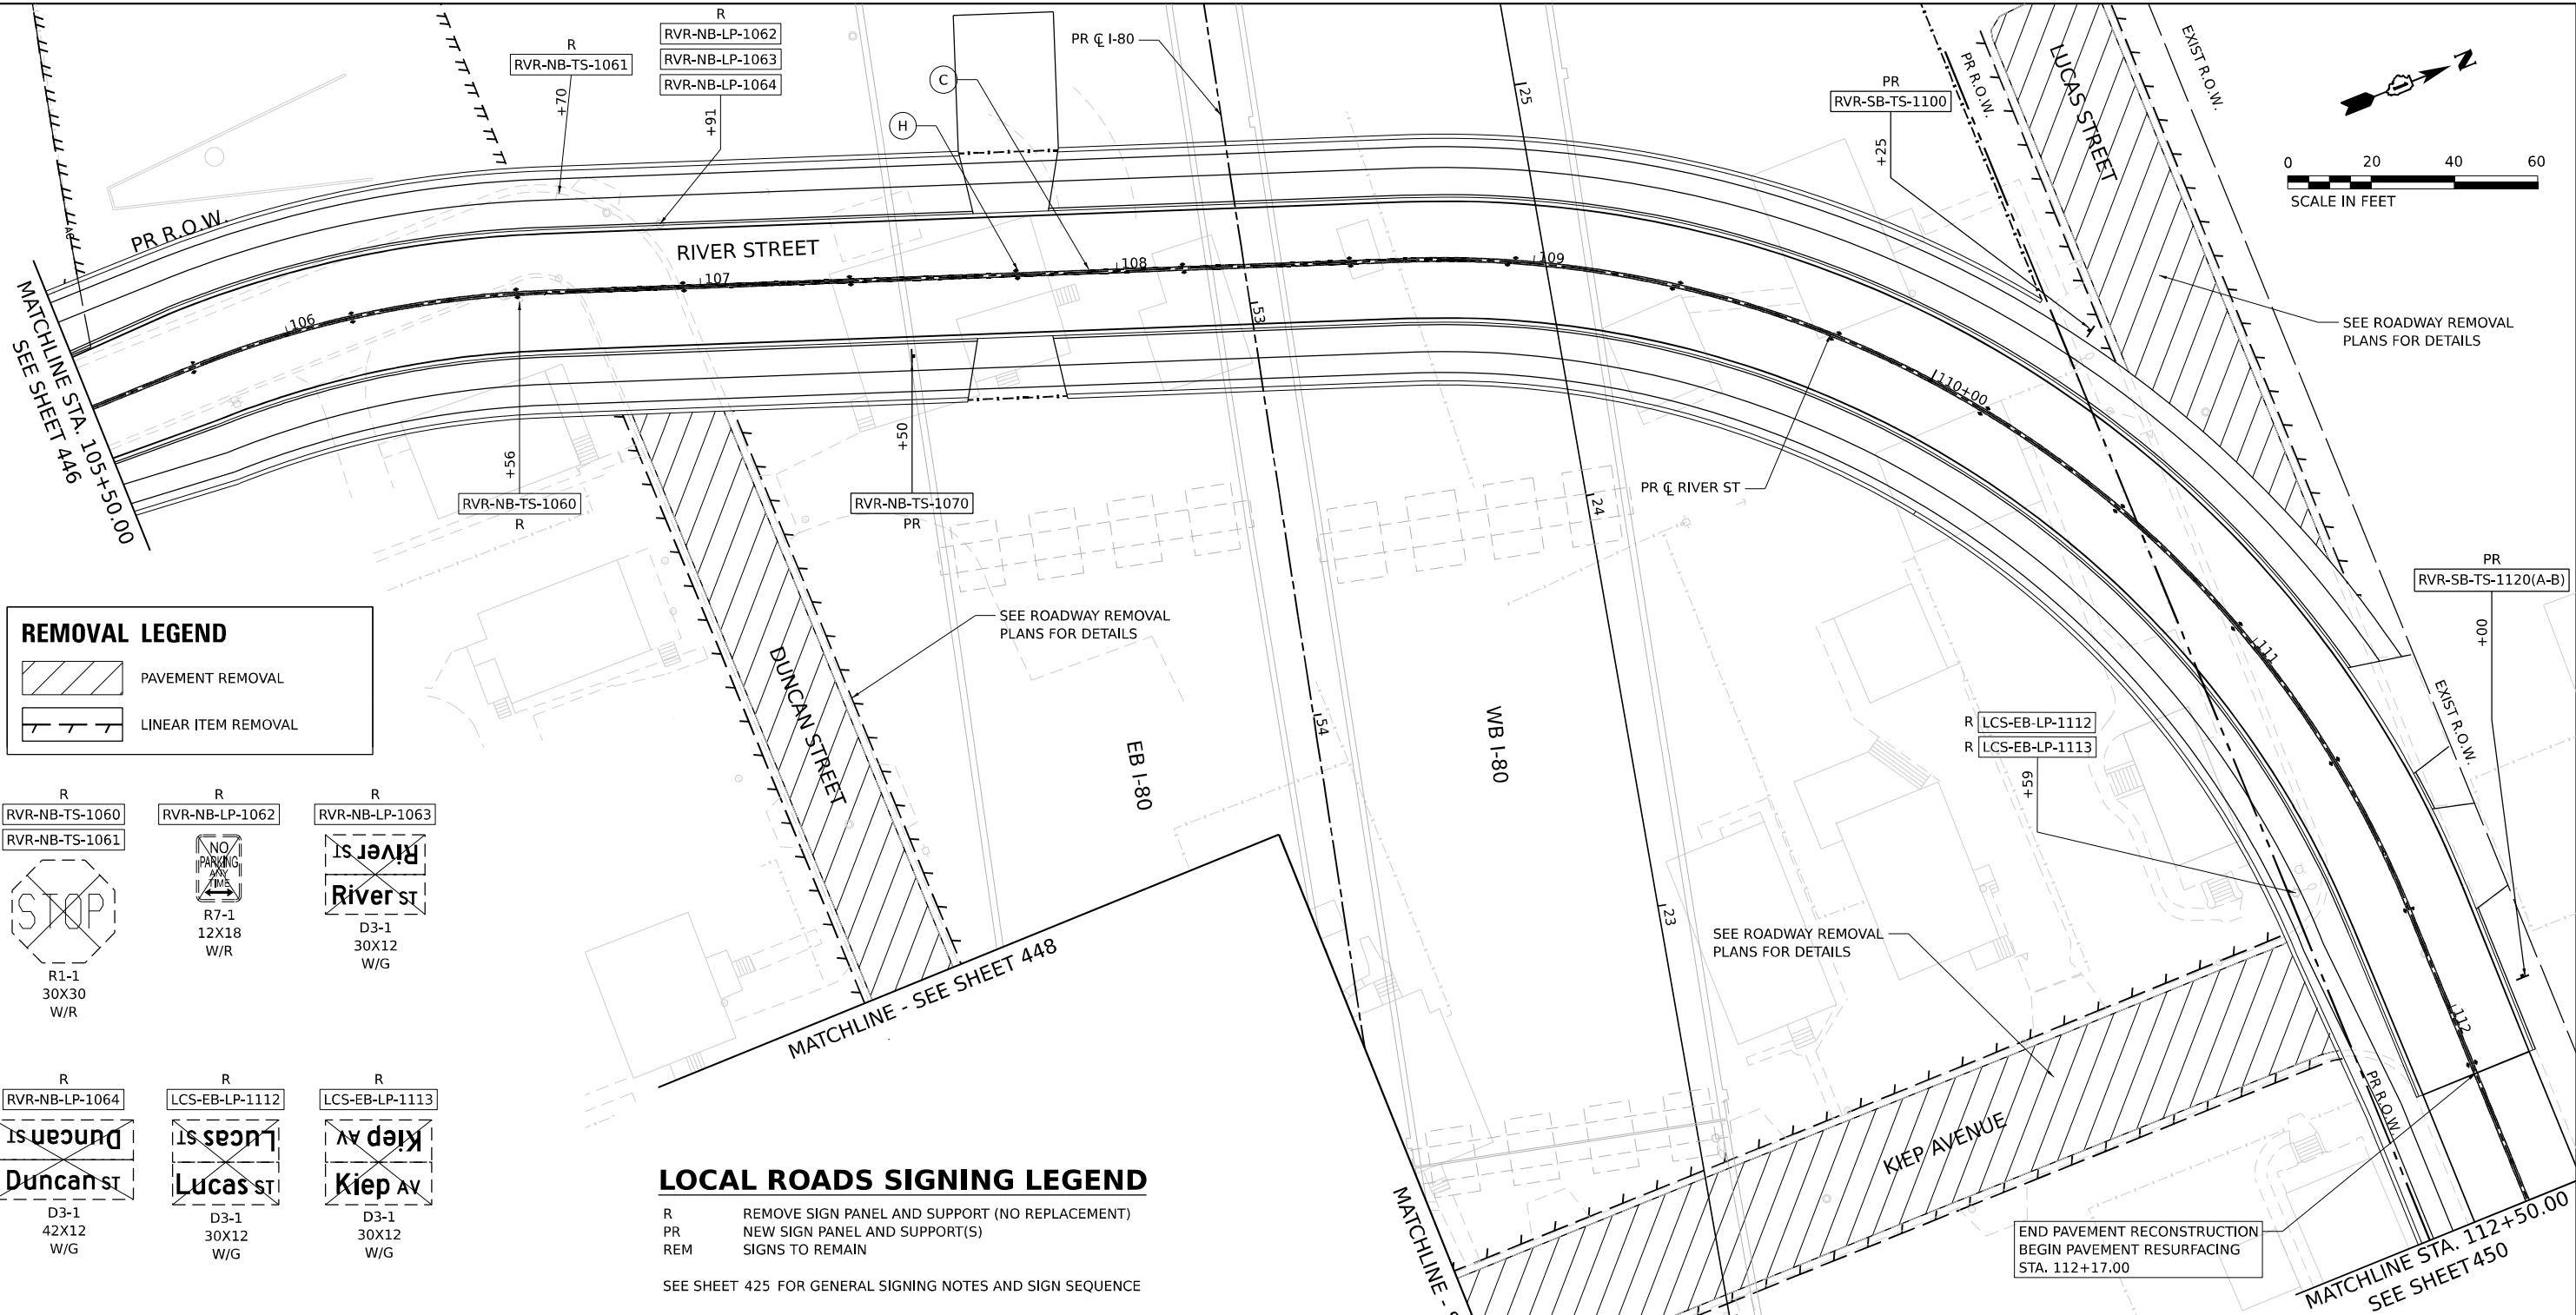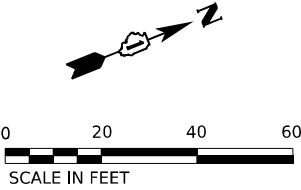

MODEL: Sheet43
FILE NAME: p:\projects\transystems-pw\hntb\comtranscorp-pw\hntb\Documents\Projects_2018\CH401\401180022\03-W59\CAD\62R23-RB-1_Sheets\CH401\62R23-shr-pmk-sign-08.dgn

LOCAL ROADS SIGNING LEGEND

R REMOVE SIGN PANEL AND SUPPORT (NO REPLACEMENT)
PR NEW SIGN PANEL AND SUPPORT(S)
REM SIGNS TO REMAIN

SEE SHEET 425 FOR GENERAL SIGNING NOTES AND SIGN SEQUENCE

KP-SB-TS-6012 R

KP-SB-TS-6003 R

KP-SB-TS-6014 R



R7-1
12X18
R/W

KP-SB-TS-6000 R

KP-SB-TS-6013 R




R1-1
30X30
W/R

KP-SB-TS-6004 R




W14-1
30X30
B/Y

KP-SB-TS-6001 R

 

D3-1
42X12
W/G


KP-SB-TS-6002 R

 



D3-1
30X12
W/G

KP-SB-TS-6015 R


KP-SB-TS-6016 R

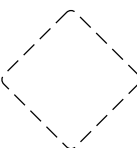

OM1-3
30X30
Y

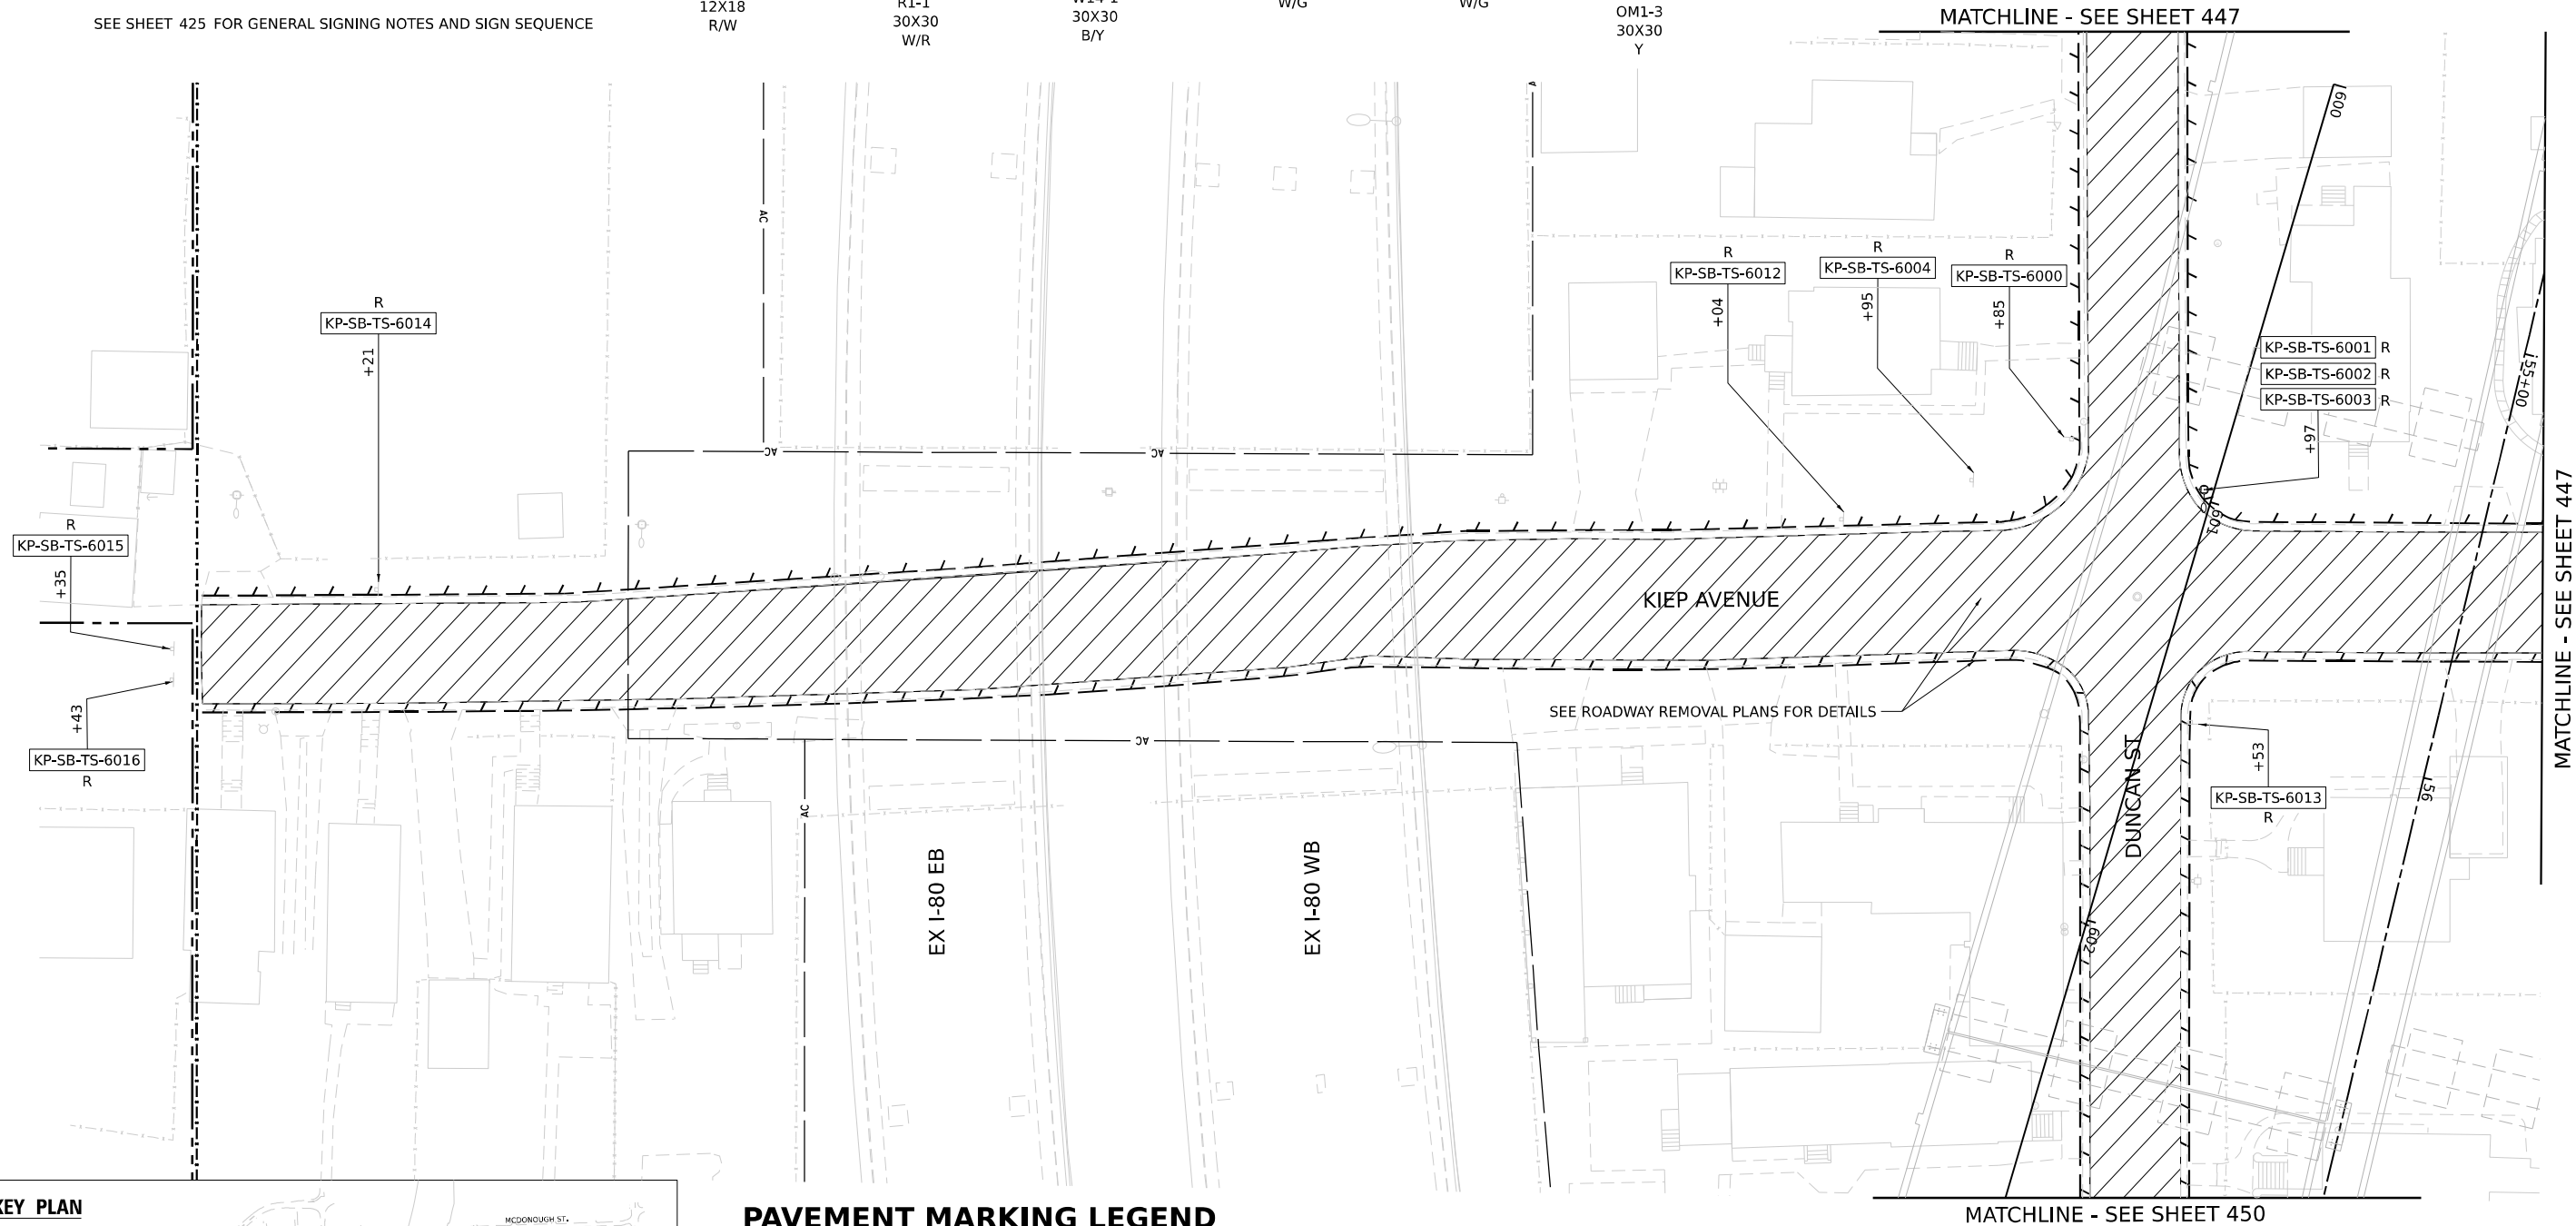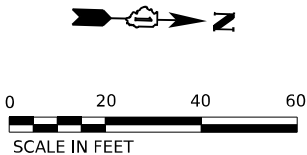



KEY PLAN

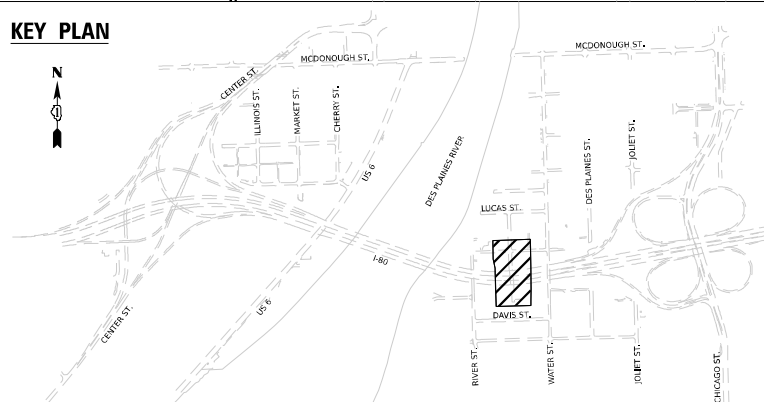

PAVEMENT MARKING LEGEND

- (A) THERMOPLASTIC PAVEMENT MARKING - LINE 4" (SOLID WHITE)
- (B) THERMOPLASTIC PAVEMENT MARKING - LINE 4" (10' LINE, 30' SKIP, SOLID WHITE)
- (C) THERMOPLASTIC PAVEMENT MARKING - LINE 4" (DOUBLE YELLOW, CENTERLINE @ 11" C-C)
- (D) THERMOPLASTIC PAVEMENT MARKING - LINE 6" (SOLID WHITE, CROSSWALK, PEDESTRIAN)
- (E) THERMOPLASTIC PAVEMENT MARKING - LINE 12" (SOLID WHITE, CROSSWALK, LONGITUDINAL BARS, SCHOOL)
- (F) THERMOPLASTIC PAVEMENT MARKING - LINE 24" (SOLID WHITE, STOP LINE)
- (G) RAISED REFLECTIVE PAVEMENT MARKER (ONE WAY, CRYSTAL)
- (H) RAISED REFLECTIVE PAVEMENT MARKER (TWO WAY, AMBER)
- (I) REPLACEMENT REFLECTOR

REMOVAL LEGEND

  -  PAVEMENT REMOVAL
-  LINEAR ITEM REMOVAL



USER NAME	= jploquito	DESIGNED	- JLS
		DRAWN	- JLS
PLOT SCALE	= 40,000' / in.	CHECKED	- AB
PLOT DATE	= 11/5/2025	DATE	- 11/7/2025

REVISED	-
REVISED	-
REVISED	-
REVISED	-

STATE OF ILLINOIS
DEPARTMENT OF TRANSPORTATION

PAVEMENT MARKING AND SIGNING PLAN
RIVER STREET

SCALE: 1" = 20' SHEET 8 OF 13 SHEETS STA. TO STA.

F.A.I. RTE.	SECTION	COUNTY	TOTAL SHEETS	SHEET NO.
80	FAI 80 21 STRUCTURE 2	WILL	1230	448
CONTRACT NO. 62R23				
ILLINOIS FED. AID PROJECT				

R	REMOVE SIGN PANEL AND SUPPORT (NO REPLACEMENT)
PR	NEW SIGN PANEL AND SUPPORT(S)
REM	SIGNS TO REMAIN

REM
WTR-SB-TS-2980
Water ST
Water ST
D3-1
30X12
W/G

REM
WTR-SB-TS-2982




R1-1
30X30
W/R

PR
WTR-SB-TS-3011

R7-1
12X18
R/W


Model: Default
File Name: p:\projects\transstone-pw-bentley.com\transstone-pw\p4\hatched\Documents\projects_2018\CH4001401180022\03-W59\CAD\62R23-RB-1_Sheets\CH4001401180022-shh-pmk-sign-1.dgn

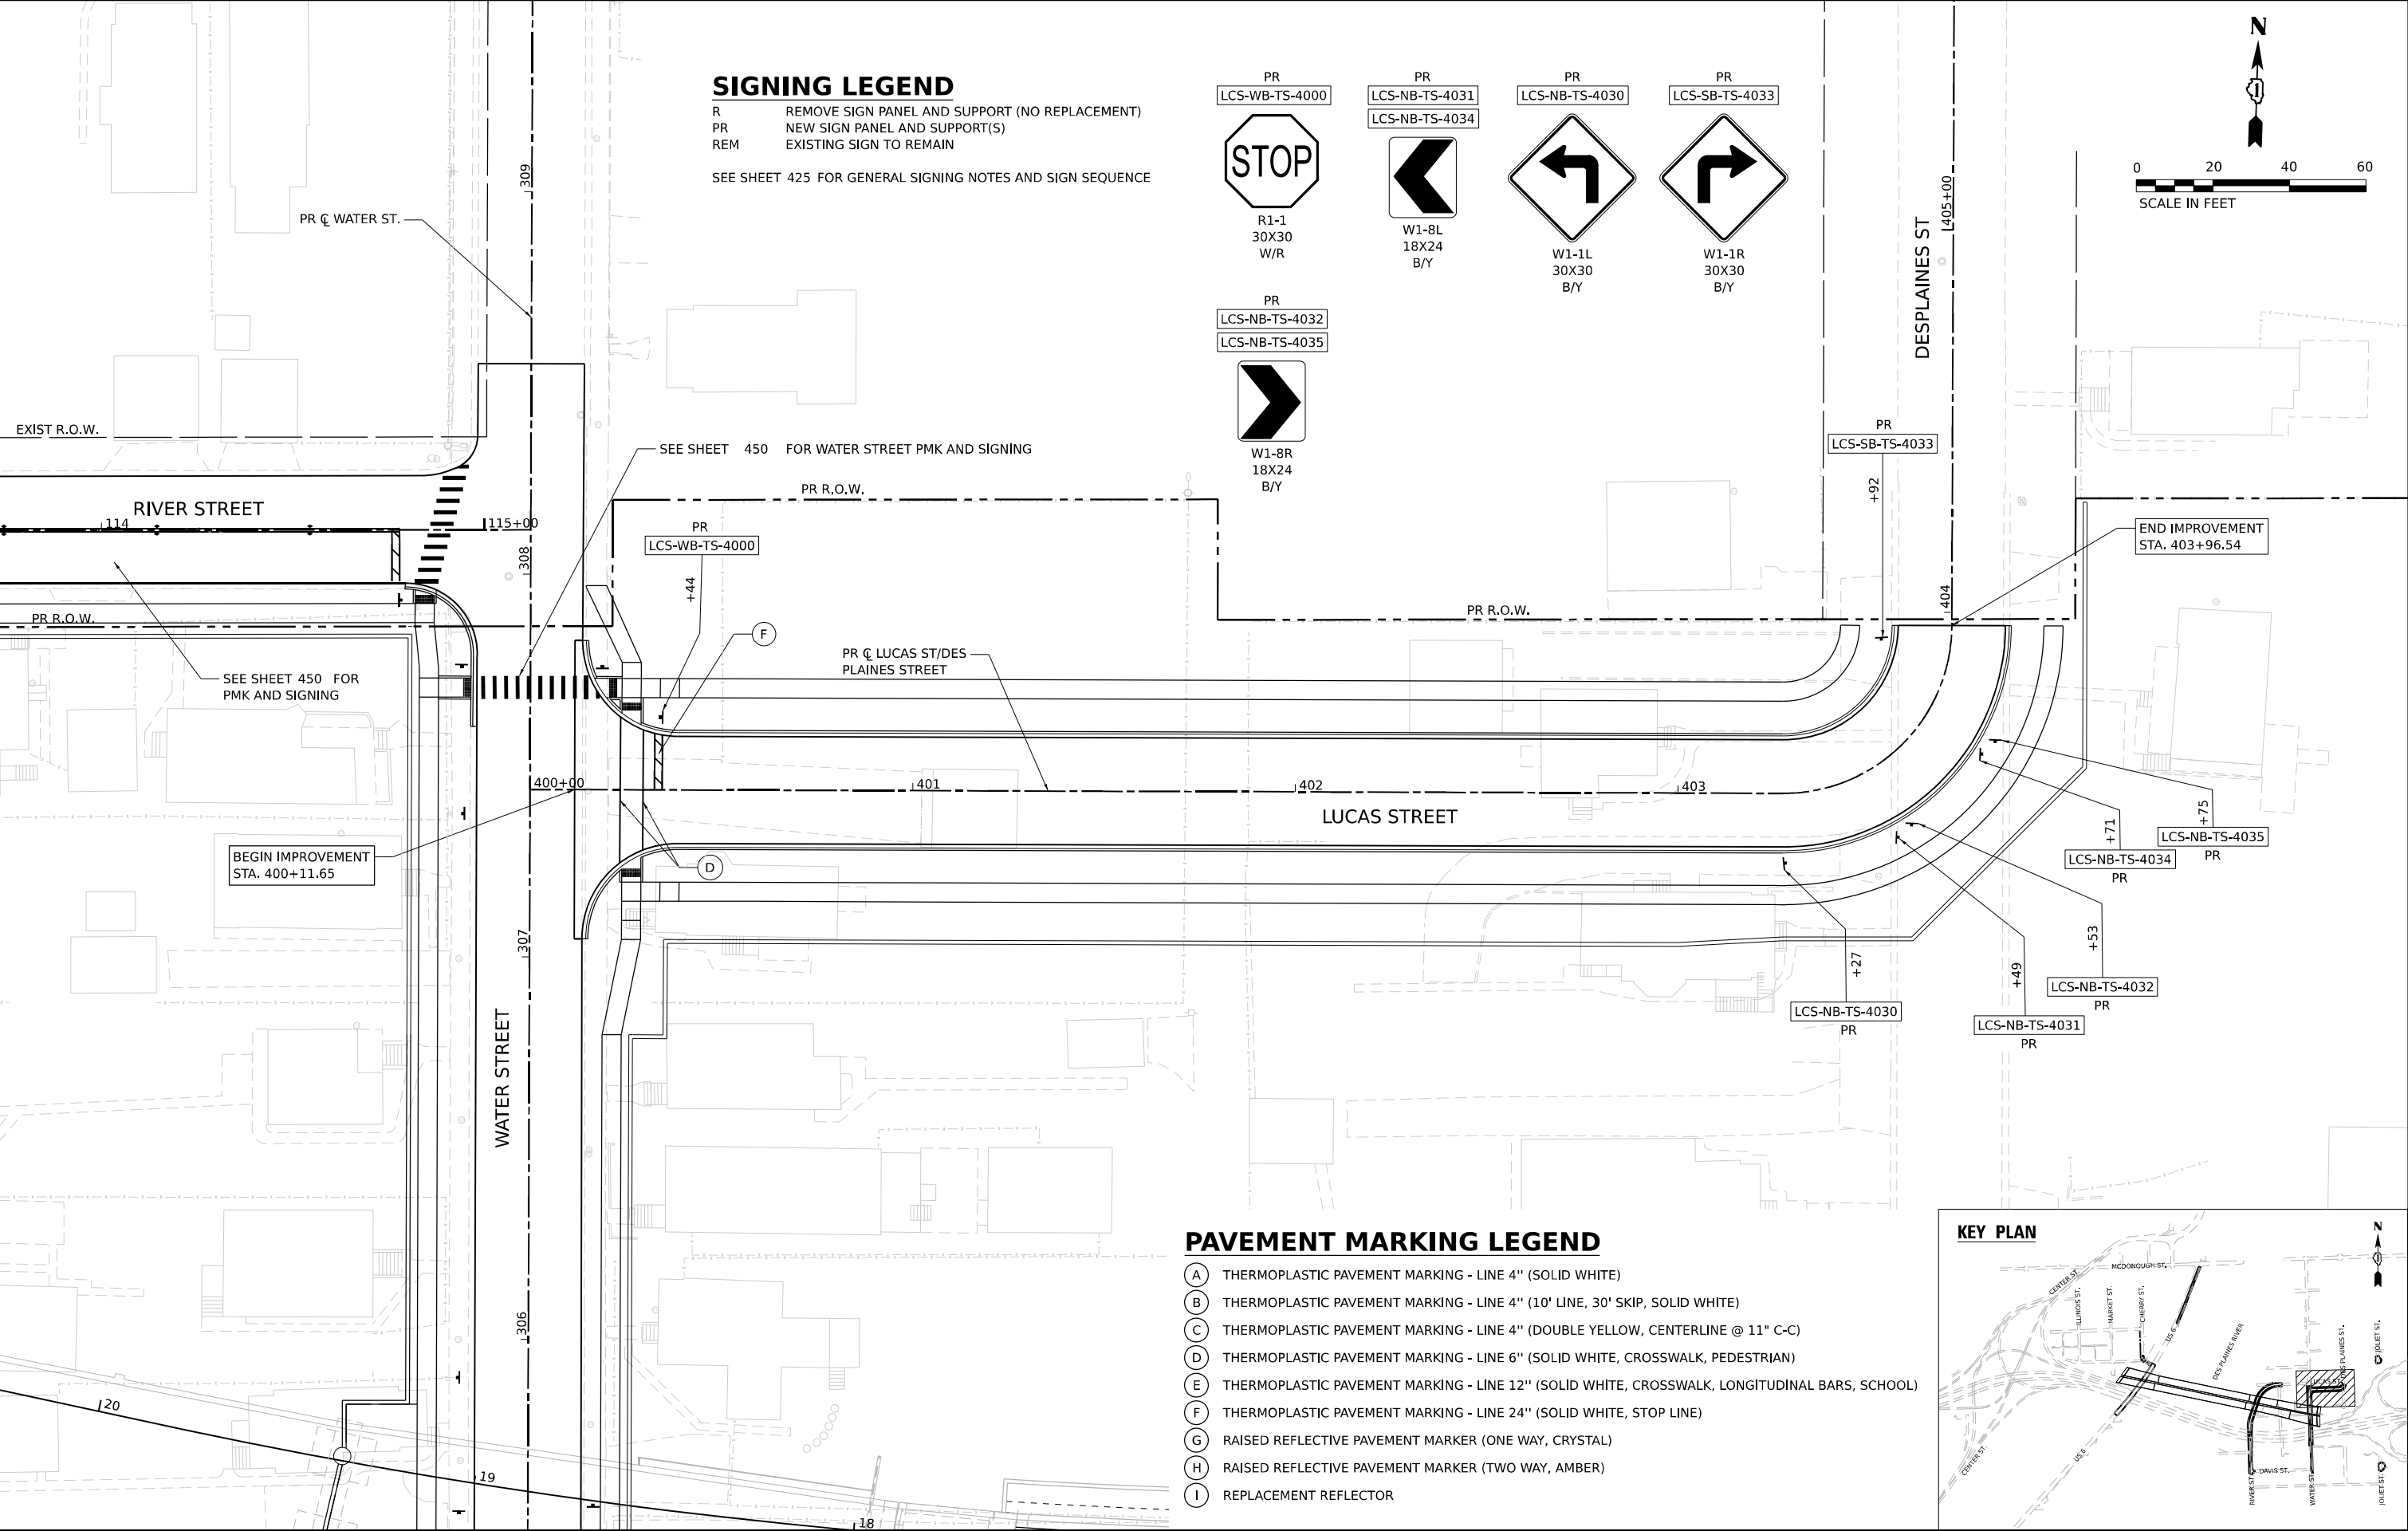

SIGNING LEGEND

R REMOVE SIGN PANEL AND SUPPORT (NO REPLACEMENT)
PR NEW SIGN PANEL AND SUPPORT(S)
REM EXISTING SIGN TO REMAIN


SEE SHEET 425 FOR GENERAL SIGNING NOTES AND SIGN SEQUENCE

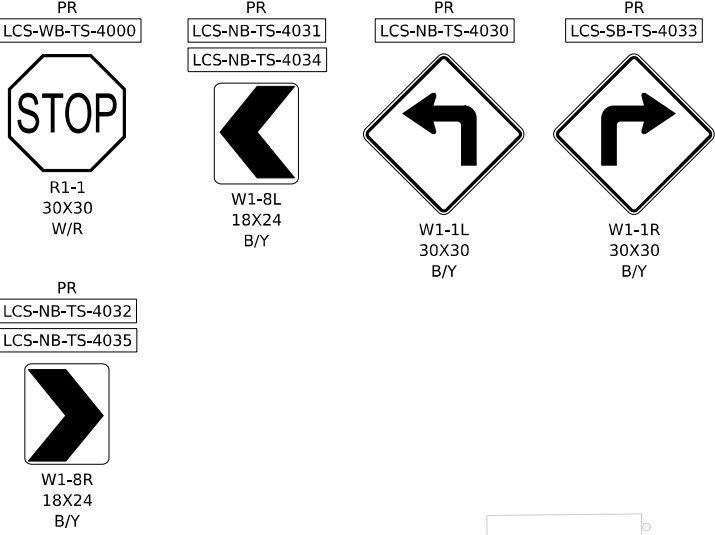

PAVEMENT MARKING LEGEND

- (A) THERMOPLASTIC PAVEMENT MARKING - LINE 4" (SOLID WHITE)
- (B) THERMOPLASTIC PAVEMENT MARKING - LINE 4" (10' LINE, 30' SKIP, SOLID WHITE)
- (C) THERMOPLASTIC PAVEMENT MARKING - LINE 4" (DOUBLE YELLOW, CENTERLINE @ 11" C-C)
- (D) THERMOPLASTIC PAVEMENT MARKING - LINE 6" (SOLID WHITE, CROSSWALK, PEDESTRIAN)
- (E) THERMOPLASTIC PAVEMENT MARKING - LINE 12" (SOLID WHITE, CROSSWALK, LONGITUDINAL BARS, SCHOOL)
- (F) THERMOPLASTIC PAVEMENT MARKING - LINE 24" (SOLID WHITE, STOP LINE)
- (G) RAISED REFLECTIVE PAVEMENT MARKER (ONE WAY, CRYSTAL)
- (H) RAISED REFLECTIVE PAVEMENT MARKER (TWO WAY, AMBER)
- (I) REPLACEMENT REFLECTOR

KEY PLAN

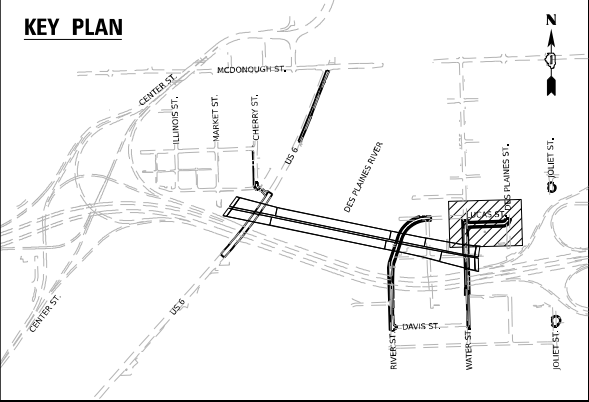

	USER NAME = jpioquinto		DESIGNED - JLS	REVISED -	STATE OF ILLINOIS DEPARTMENT OF TRANSPORTATION	PAVEMENT MARKING AND SIGNING PLAN LUCAS STREET				F.A.I. RTE.	SECTION	COUNTY	TOTAL SHEETS	SHEET NO.
	DRAWN - JLS		REVIS	REVISED -						80	FAI 80 21 STRUCTURE 2	WILL	1230	451
	PLOT SCALE = 40,000' / in.		CHECKED - AB	REVISED -						CONTRACT NO. 62R23				
	PLOT DATE = 11/6/2025		DATE - 11/7/2025	REVISED -						ILLINOIS FED. AID PROJECT				
SCALE: 1"=20'						SHEET 11 OF 13 SHEETS	STA. TO STA.							

Model: Default
File Name: p:\transystems-pw-bentley.com\transyscorp-pw\hosted\Documents\Projects_2018\CH4001401180022\03-W59\CAD\62R23-RB-1_Sheets\CH4001401180022-shh-pmk-sign-12.dgn

LOCAL ROADS SIGNING LEGEND

R REMOVE SIGN PANEL AND SUPPORT (NO REPLACEMENT)
PR NEW SIGN PANEL AND SUPPORT(S)
REM SIGNS TO REMAIN

SEE SHEET 425 FOR GENERAL SIGNING NOTES AND SIGN SEQUENCE

R



JLT-NB-TS-6020

W14-1
30X30
B/Y

PR


JLT-NB-TS-6000

W14-1
30X30
B/Y

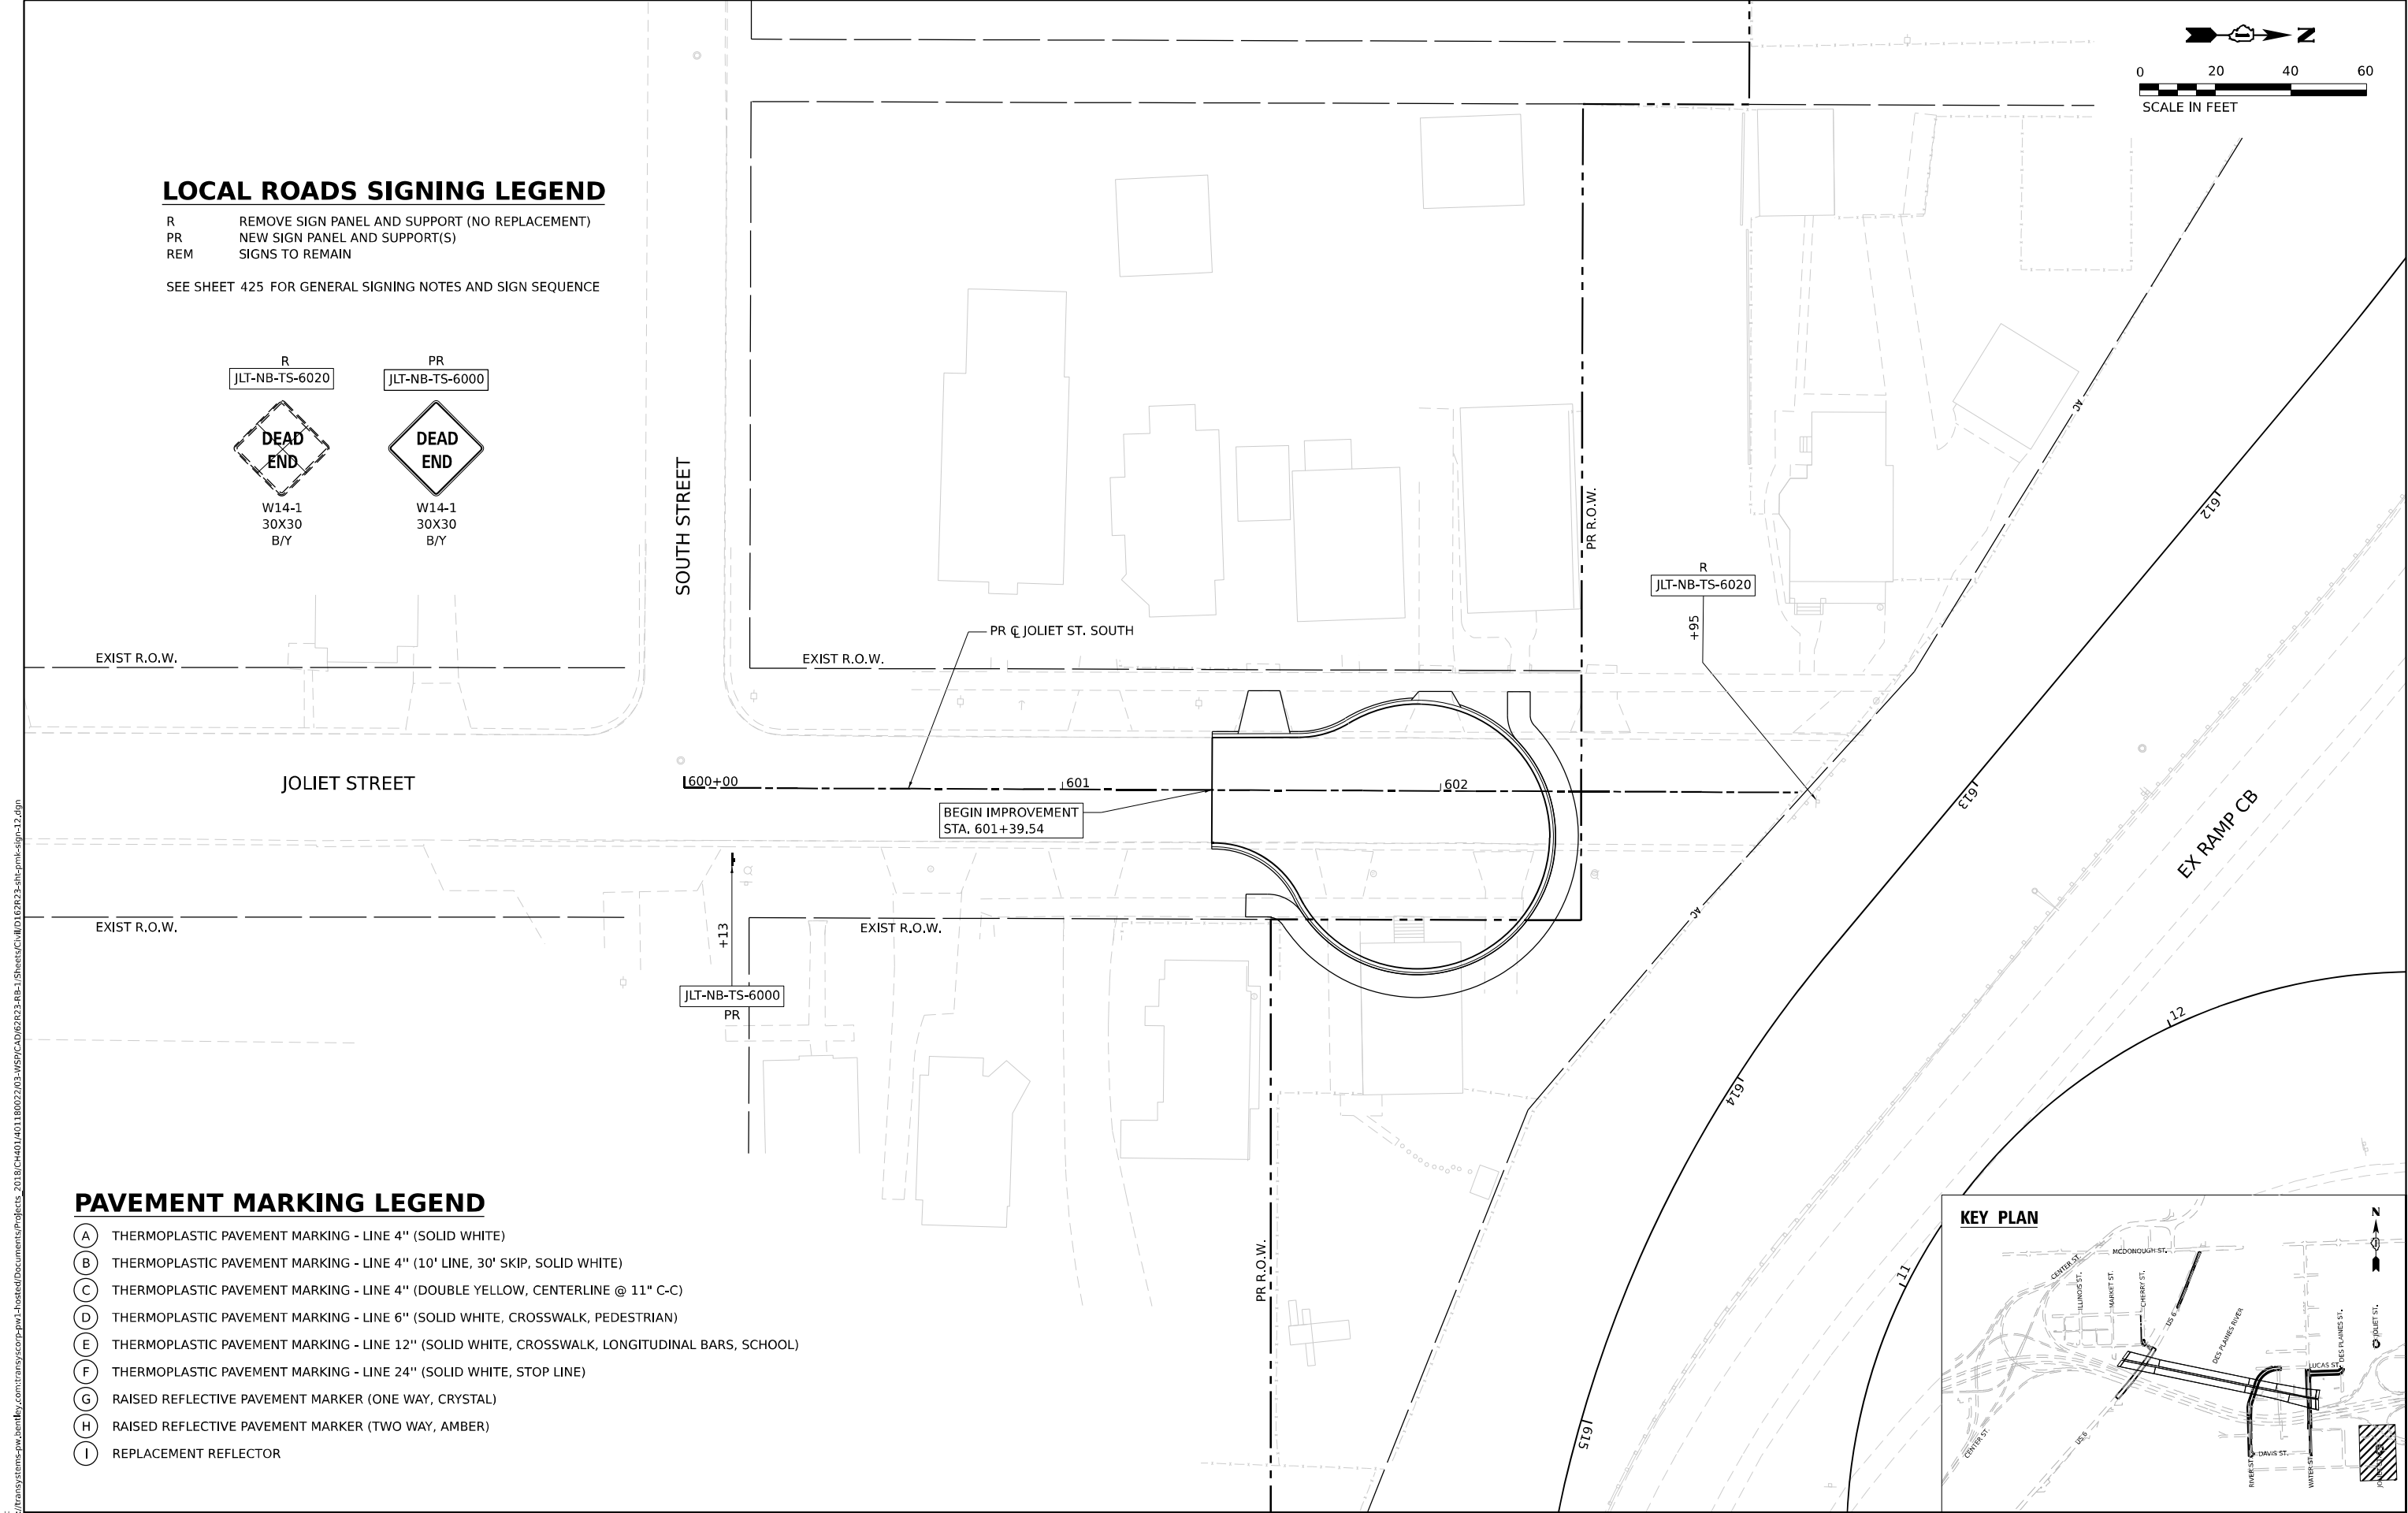 

PAVEMENT MARKING LEGEND

- (A) THERMOPLASTIC PAVEMENT MARKING - LINE 4" (SOLID WHITE)
- (B) THERMOPLASTIC PAVEMENT MARKING - LINE 4" (10' LINE, 30' SKIP, SOLID WHITE)
- (C) THERMOPLASTIC PAVEMENT MARKING - LINE 4" (DOUBLE YELLOW, CENTERLINE @ 11" C-C)
- (D) THERMOPLASTIC PAVEMENT MARKING - LINE 6" (SOLID WHITE, CROSSWALK, PEDESTRIAN)
- (E) THERMOPLASTIC PAVEMENT MARKING - LINE 12" (SOLID WHITE, CROSSWALK, LONGITUDINAL BARS, SCHOOL)
- (F) THERMOPLASTIC PAVEMENT MARKING - LINE 24" (SOLID WHITE, STOP LINE)
- (G) RAISED REFLECTIVE PAVEMENT MARKER (ONE WAY, CRYSTAL)
- (H) RAISED REFLECTIVE PAVEMENT MARKER (TWO WAY, AMBER)
- (I) REPLACEMENT REFLECTOR

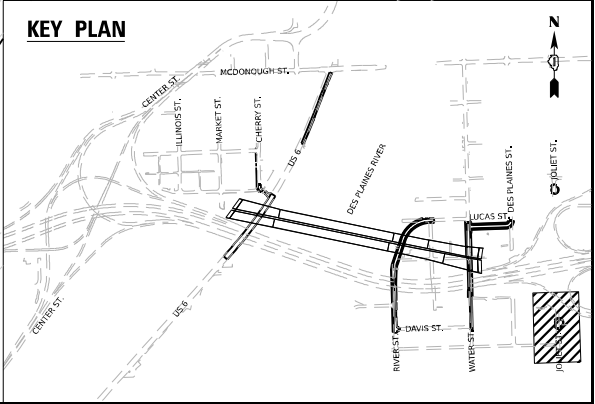

USER NAME	= jploquinto	DESIGNED - JLS	REVISED -
DRAWN - JLS		REVISED -	
PLOT SCALE = 40,000' / in.		CHECKED - AB	REVISED -
PLOT DATE = 11/5/2025		DATE - 11/7/2025	REVISED -


STATE OF ILLINOIS
DEPARTMENT OF TRANSPORTATION

PAVEMENT MARKING AND SIGNING PLAN
JOLIET STREET – SOUTH

SCALE: 1"=20' SHEET 12 OF 13 SHEETS STA. TO STA.

F.A.I. RTE.	SECTION	COUNTY	TOTAL SHEETS	SHEET NO.
80	FAI 80 21 STRUCTURE 2	WILL	1230	452
CONTRACT NO. 62R23				
ILLINOIS		FED. AID PROJECT		

Model: Default
File Name: p:\projects\trans\trans-stone-pw-bentley.com\trans\scorp-pw1-bentley.com\Documents\Projects_2018\CH401\40118002\203-W59\CAD\62R23-RB-1_Sheets\CH401\62R23-shb-pmk-sign-13.dgn

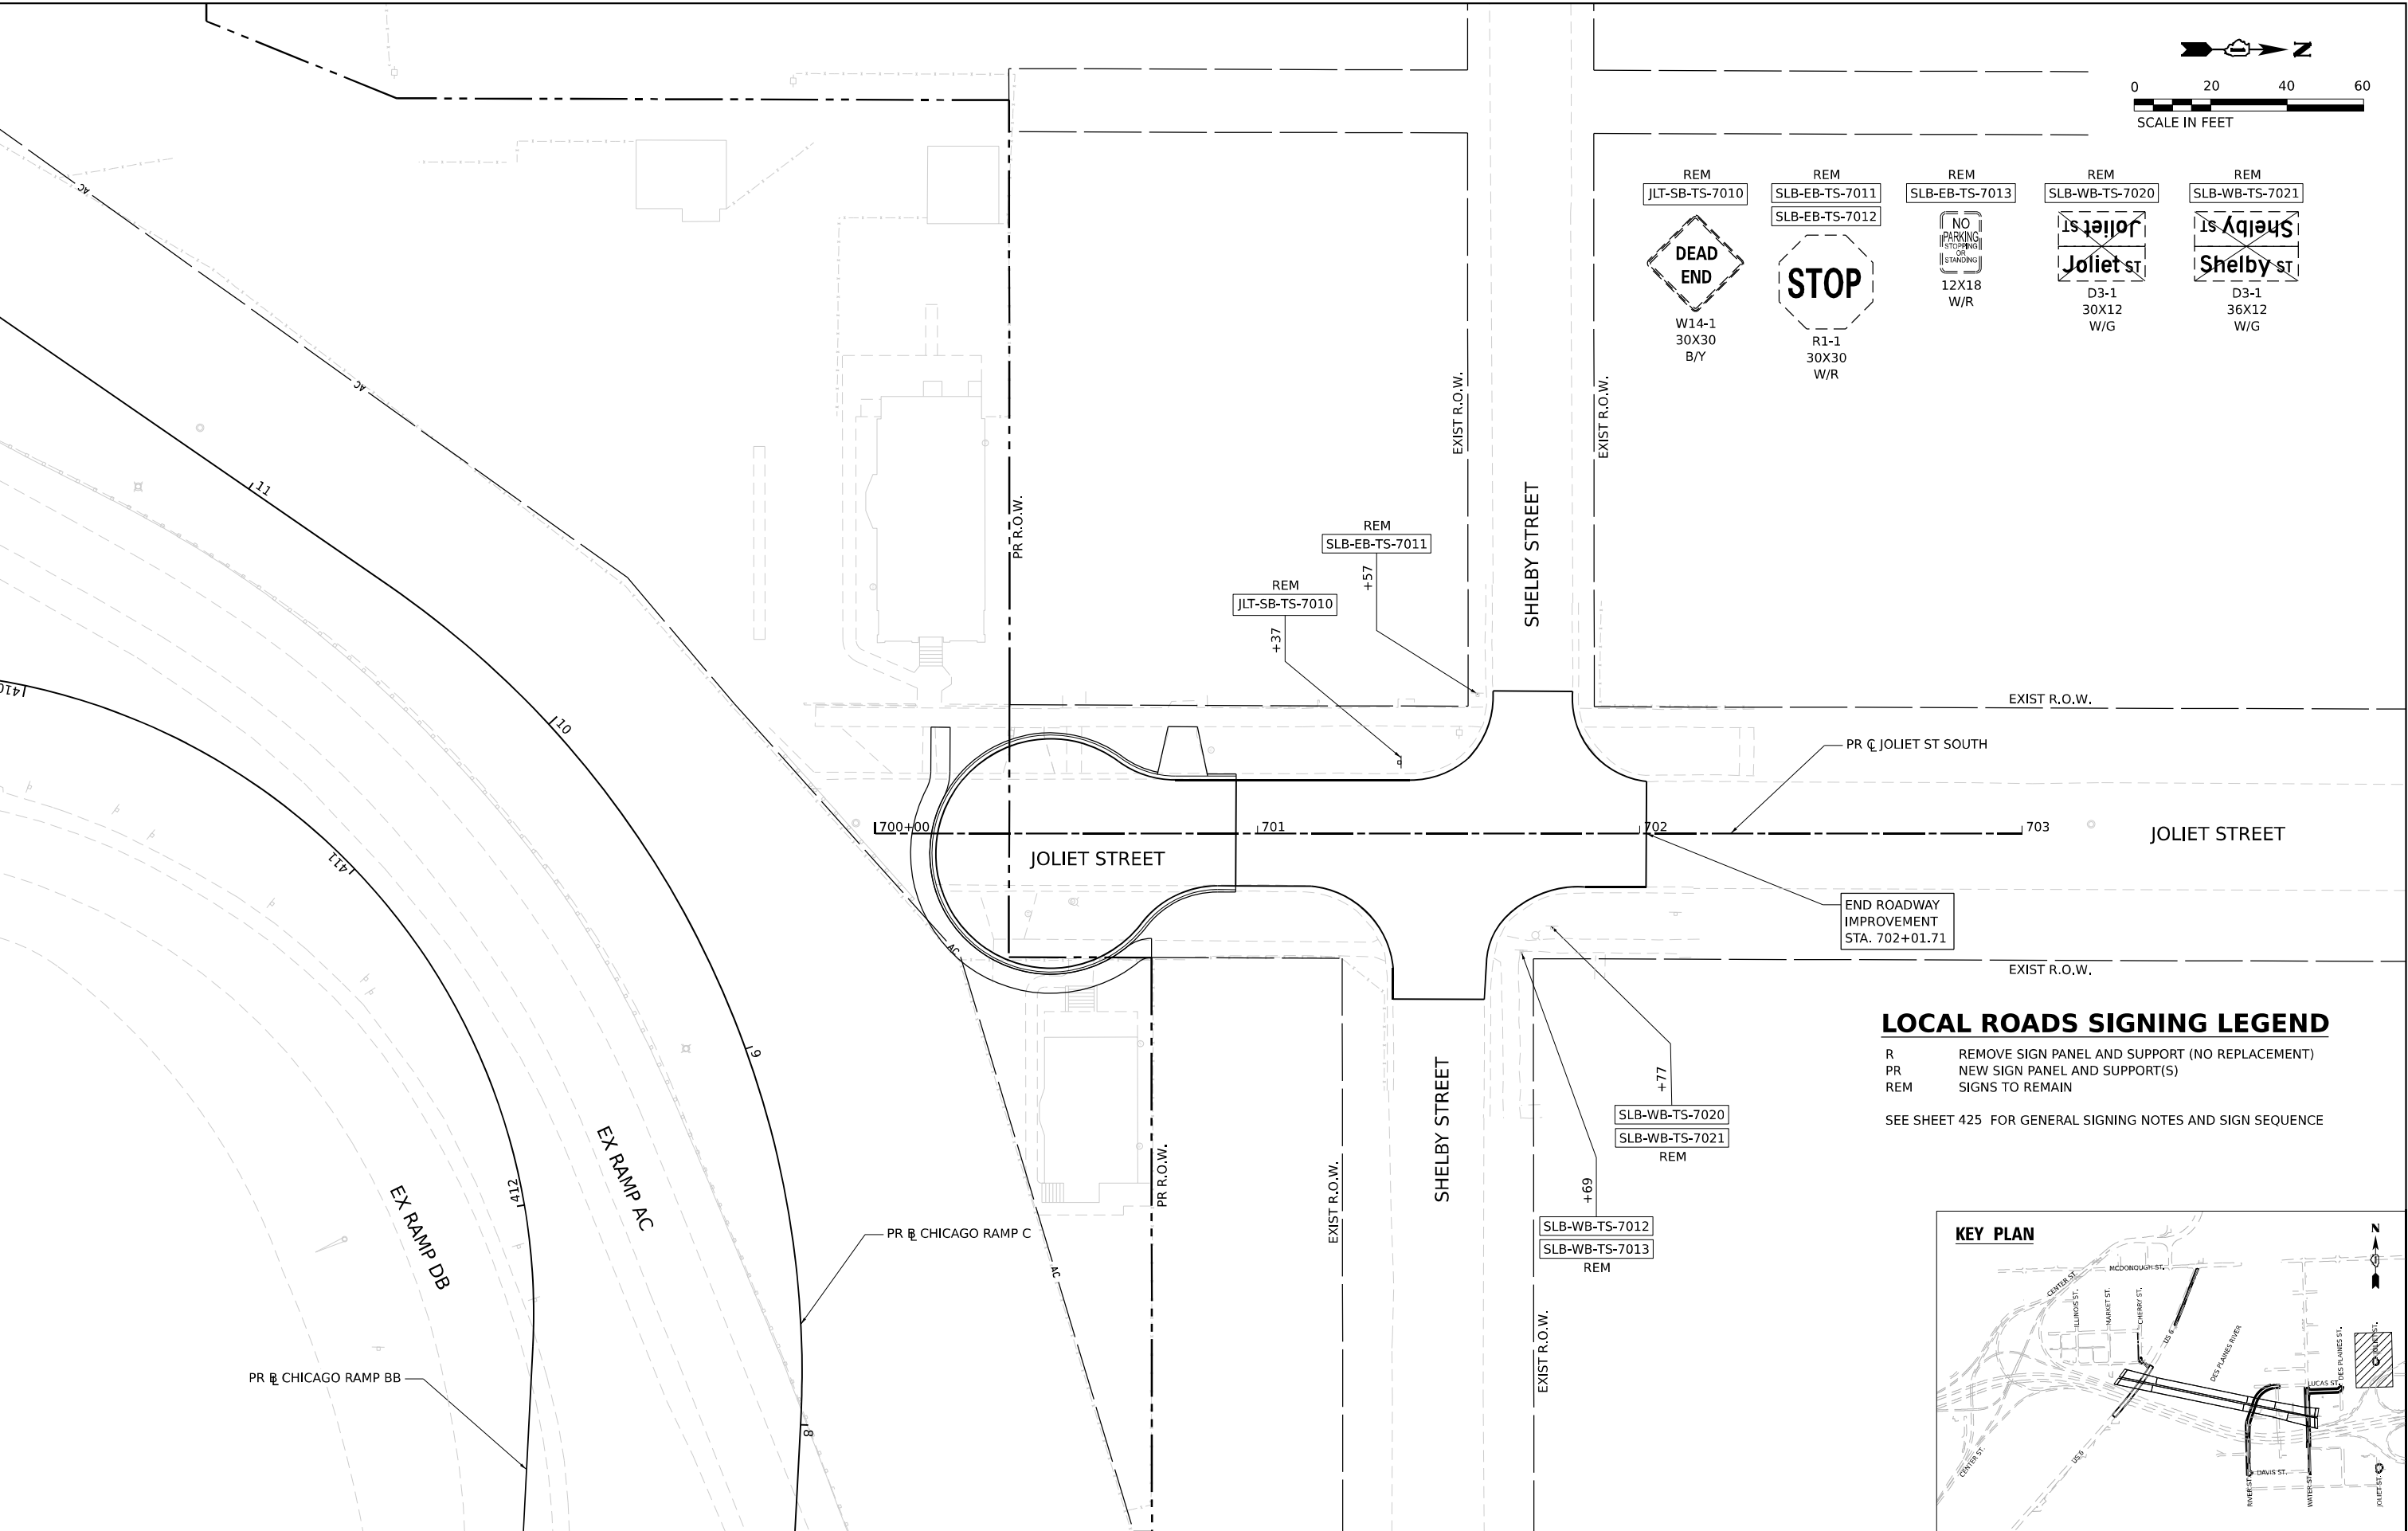

	USER NAME = jploquinto	DESIGNED - JLS	REVISED -	STATE OF ILLINOIS DEPARTMENT OF TRANSPORTATION	PAVEMENT MARKING AND SIGNING PLAN				F.A.I. RTE.	SECTION	COUNTY	TOTAL SHEETS	SHEET NO.
		DRAWN - JLS	REVISED -		JOLIET STREET – NORTH				80	FAI 80 21 STRUCTURE 2	WILL	1230	453
	PLOT SCALE = 40,000' / in.	CHECKED - AB	REVISED -		CONTRACT NO. 62R23								
	PLOT DATE = 11/5/2025	DATE - 11/7/2025	REVISED -						ILLINOIS FED. AID PROJECT				
						SCALE: 1" = 20'	SHEET 13	OF 13 SHEETS	STA.	TO STA.			

SIGN DETAIL


1:25

SIGN ID		EB-OS-0410	
STRUCTURE NUMBER		1S099I080R132.3	
SIZE (W x H)	EXIT PLAQUE	-	
	MAIN PANEL	11'-0" x 8'-0"	
MOUNTING / TYPE		OVERHEAD / SPAN	
MOUNTING LOCATION			
SHEETING / COLOR	BACKGROUND	TYPE:	REFLECTIVE - ZZ
		COLOR:	GREEN
		TYPE:	-
		COLOR:	-
	LEGEND / BORDER	TYPE:	REFLECTIVE - ZZ
		COLOR:	WHITE
		TYPE:	-
		COLOR:	-

SIGN DETAIL

1:25


SIGN ID		EB-OS-0411	
STRUCTURE NUMBER		1S099I080R132.3	
SIZE (W x H)	EXIT PLAQUE	-	
	MAIN PANEL	14'-6" x 13'-0"	
MOUNTING / TYPE		OVERHEAD / SPAN	
MOUNTING LOCATION			
SHEETING / COLOR	BACKGROUND	TYPE:	REFLECTIVE - ZZ
		COLOR:	GREEN
		TYPE:	REFLECTIVE - ZZ
		COLOR:	YELLOW
	LEGEND / BORDER	TYPE:	REFLECTIVE - ZZ
		COLOR:	WHITE
		TYPE:	REFLECTIVE - ZZ
		COLOR:	BLACK

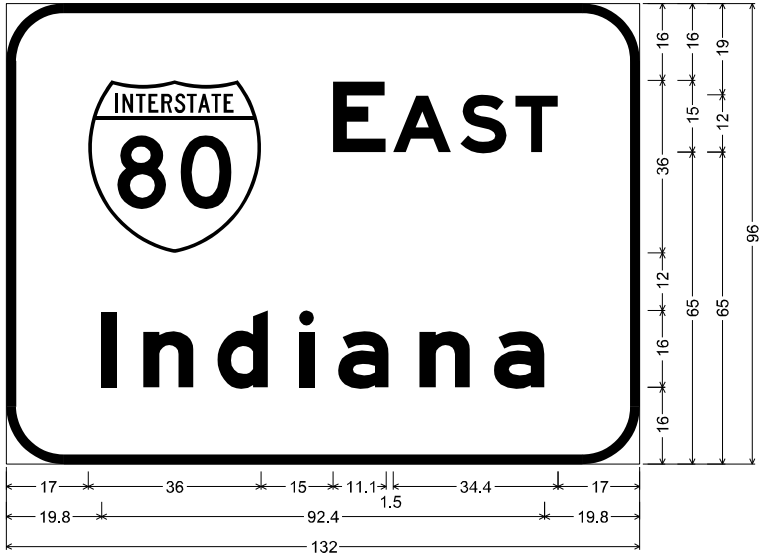

12.0" Radius, 2.0" Border, White on Green;
"EAST", E Mod 2K; "Indiana", E Mod 2K;
Table of widths and spaces

	80		E		A		S		T					
17.0	36.0	15.0	11.1	1.5	12.2	1.8	9.7	1.8	8.9	17.0				
19.8	l		n		d		i		a		n		a	
19.8	3.2	5.5	10.5	5.0	10.6	6.4	3.2	4.9	10.6	6.4	10.5	5.0	10.6	19.8

DIMENSIONS ARE IN INCHES.TENTHS

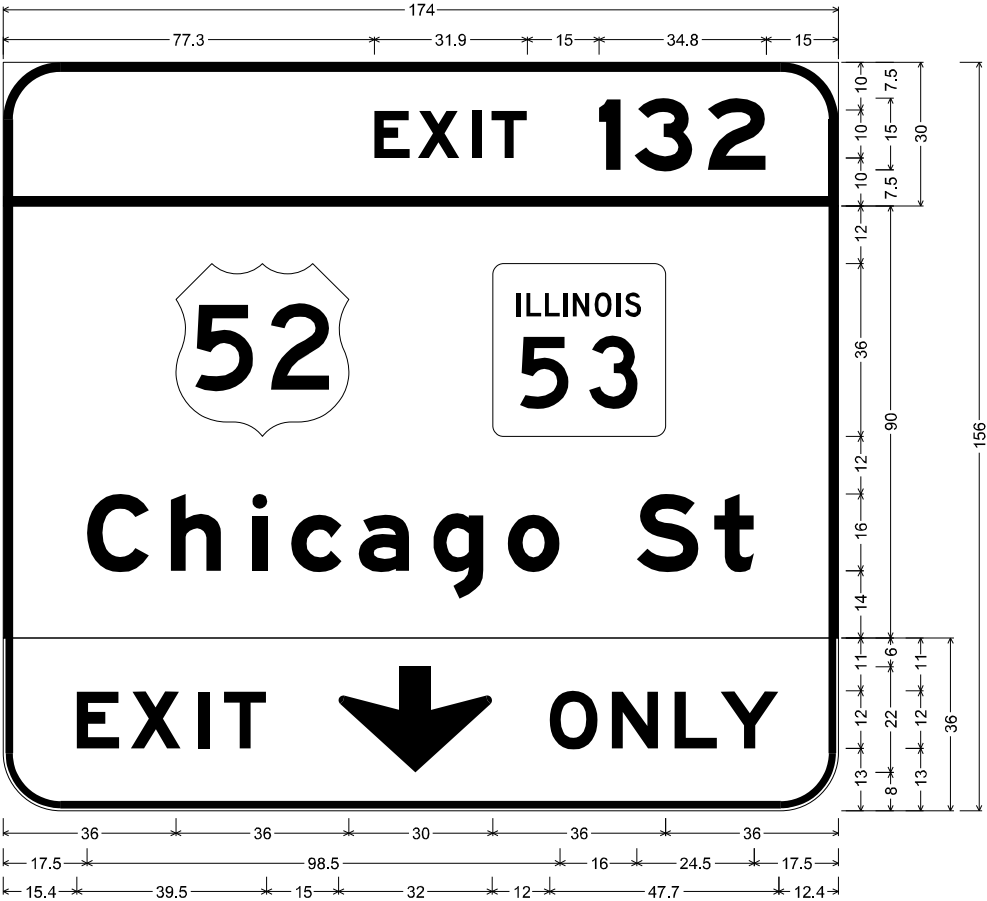

12.0" Radius, 2.0" Border, White on Green;
"EXIT", E Mod 2K 120% spacing; "132", E Mod 2K;

12.0" Radius, 2.0" Border, White on Green;
"Chicago St", E Mod 2K;

12.0" Radius, 1.5" Border, 0.5" Indent, Black on Yellow;
"EXIT", E Mod 2K 140% spacing; Down Arrow Custom - 22.0" 270"; "ONLY", E Mod 2K;
Table of widths and spaces

77.3	E	X	I	T	1	3	2										
7.4	7.4	1.7	8.7	2.5	2.0	2.2	7.4	15.0	4.5	2.8	12.2	3.2	12.1	15.0			
36.0	36.0	30.0	36.0	36.0													
17.5	C	h	i	c	a	g	o	S	t								
12.9	4.5	10.6	6.4	3.2	4.9	10.6	3.5	10.6	4.9	10.6	5.0	10.8	16.0	13.0	3.2	8.3	17.5
15.4	E	X	I	T	↓	O	N	L	Y								
8.8	2.4	10.4	3.6	2.4	3.0	8.9	15.0	32.0	12.0	10.1	2.8	9.8	3.3	8.9	0.7	12.1	12.4

DIMENSIONS ARE IN INCHES.TENTHS

MODEL: Sheet 1
FILE NAME: p:\c\transystems-pw\bartley.com\transystems-pw\hosted\Documents\Projects_2018\CH4001401180022\03-WSP\CD\62R23-RB-1_Sheets\CD\62R23-sh-dgn-details.dgn



USER NAME = jpioquinto	DESIGNED - JLS	REVISED -
	DRAWN - JLS	REVISED -
PLOT SCALE = 100,000 ' / in.	CHECKED - AB	REVISED -
PLOT DATE = 11/5/2025	DATE - 11/7/2025	REVISED -

STATE OF ILLINOIS
DEPARTMENT OF TRANSPORTATION

SIGN PANEL DETAILS
I-80

SCALE: 1" = 50'
SHEET 1 OF 5 SHEETS
STA. TO STA.

F.A.I. RTE.	SECTION	COUNTY	TOTAL SHEETS	SHEET NO.
80	FAI 80 21 STRUCTURE 2	WILL	1230	454
CONTRACT NO. 62R23				
ILLINOIS FED. AID PROJECT				

SIGN DETAIL


1:25

SIGN ID		WB-05-0420	
STRUCTURE NUMBER		1S099I080L132.3	
SIZE (W x H)	EXIT PLAQUE	-	
	MAIN PANEL	11'-0" x 8'-0"	
MOUNTING / TYPE		OVERHEAD / SPAN	
MOUNTING LOCATION			
SHEETING / COLOR	BACKGROUND	TYPE:	REFLECTIVE - ZZ
		COLOR:	GREEN
		TYPE:	-
		COLOR:	-
	LEGEND / BORDER	TYPE:	REFLECTIVE - ZZ
		COLOR:	WHITE
		TYPE:	-
		COLOR:	-

SIGN DETAIL

1:25

SIGN ID		WB-05-0421	
STRUCTURE NUMBER		1S099I080L132.3	
SIZE (W x H)	EXIT PLAQUE	-	
	MAIN PANEL	14'-6" x 12'-6"	
MOUNTING / TYPE		OVERHEAD / SPAN	
MOUNTING LOCATION			
SHEETING / COLOR	BACKGROUND	TYPE:	REFLECTIVE - ZZ
		COLOR:	GREEN
		TYPE:	-
		COLOR:	-
	LEGEND / BORDER	TYPE:	REFLECTIVE - ZZ
		COLOR:	WHITE
		TYPE:	-
		COLOR:	-

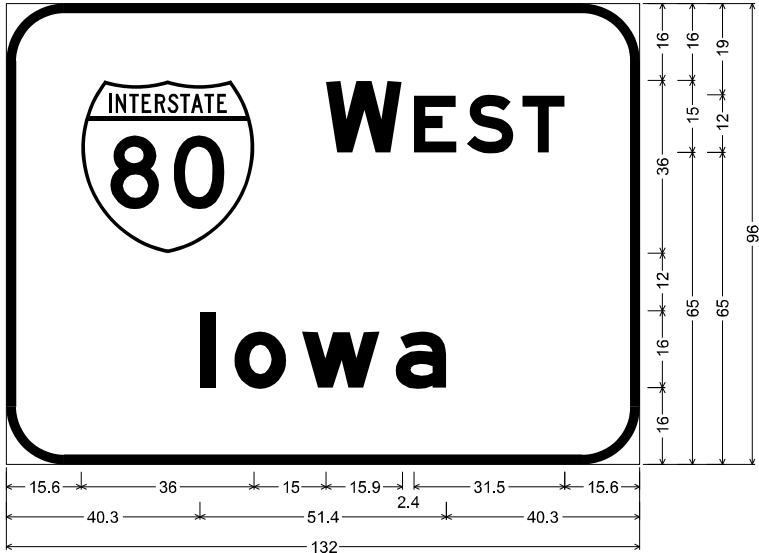

12.0" Radius, 2.0" Border, White on Green;
"WEST", E Mod 2K; "Iowa", E Mod 2K;
Table of widths and spaces

15.6	⁸⁰ 36.0	15.0	W 15.9	2.4	E 8.9	2.2	S 9.7	1.8	T 8.9	15.6
40.3	I 3.2	4.0	O 10.9	3.2	w 16.3	3.2	a 10.6	40.3		



12.0" Radius, 2.0" Border, White on Green;
"EXIT", E Mod 2K 120% spacing; "130", E Mod 2K;

12.0" Radius, 2.0" Border, White on Green;
"Larkin Ave", E Mod 2K; "1½ MILES", E Mod 2K;

Table of widths and spaces

77.0	E	7.4	1.7	8.7	2.5	2.0	2.2	7.4	15.0	4.5	2.8	12.2	3.0	12.6	15.0										
69.0	130																								
		36.0	69.0																						
17.6	L	11.9	2.1	A	10.5	6.4	8.0	3.9	K	10.5	5.0	3.2	6.4	N	10.5	16.0	A	16.2	2.1	V	12.3	3.2	E	10.6	17.6
42.5	I	4.5	5.4	1/2	20.9	15.0	9.3	2.8	2.0	2.8	7.4	1.6	7.4	1.8	8.1	42.5									

DIMENSIONS ARE IN INCHES.TENTHS

DIMENSIONS ARE IN INCHES.TENTHS

MODEL: Sheet 2
FILE NAME: p:\projects\transystems-pw\hntb\comtransystems-pw\hntb\Documents\Projects_2018\CH401\401180022\03-WSP\CD\62R23-RB-1_Sheets\CD\62R23-RB-1_Sheet.dgn



USER NAME	= jpioquinto	DESIGNED	- JLS	REVISED	-
		DRAWN	- JLS	REVISED	-
PLOT SCALE	= 100,000 ' / in.	CHECKED	- AB	REVISED	-
PLOT DATE	= 11/5/2025	DATE	- 11/7/2025	REVISED	-

STATE OF ILLINOIS
DEPARTMENT OF TRANSPORTATION

SIGN PANEL DETAILS
I-80

SCALE: 1" = 50'
SHEET 2 OF 5 SHEETS
STA. TO STA.

F.A.I. RTE.	SECTION	COUNTY	TOTAL SHEETS	SHEET NO.
80	FAI 80 21 STRUCTURE 2	WILL	1230	455
CONTRACT NO. 62R23				
ILLINOIS FED. AID PROJECT				

SIGN DETAIL


1:25

SIGN ID		WB-OS-0422	
STRUCTURE NUMBER		1S099I080L132.3	
SIZE (W x H)	EXIT PLAQUE	-	
	MAIN PANEL	15'-6" x 11'-6"	
MOUNTING / TYPE		OVERHEAD / SPAN	
MOUNTING LOCATION			
SHEETING / COLOR	BACKGROUND	TYPE:	REFLECTIVE - ZZ
		COLOR:	GREEN
		TYPE:	REFLECTIVE - ZZ
		COLOR:	YELLOW
	LEGEND / BORDER	TYPE:	REFLECTIVE - ZZ
		COLOR:	WHITE
		TYPE:	REFLECTIVE - ZZ
		COLOR:	BLACK

SIGN DETAIL

1:25

SIGN ID		WB-OC-0520	
STRUCTURE NUMBER		1C099I080L132.5	
SIZE (W x H)	EXIT PLAQUE	-	
	MAIN PANEL	15'-6" x 11'-6"	
MOUNTING / TYPE		OVERHEAD / CANTILEVER	
MOUNTING LOCATION			
SHEETING / COLOR	BACKGROUND	TYPE:	REFLECTIVE - ZZ
		COLOR:	GREEN
		TYPE:	REFLECTIVE - ZZ
		COLOR:	YELLOW
	LEGEND / BORDER	TYPE:	REFLECTIVE - ZZ
		COLOR:	WHITE
		TYPE:	REFLECTIVE - ZZ
		COLOR:	BLACK

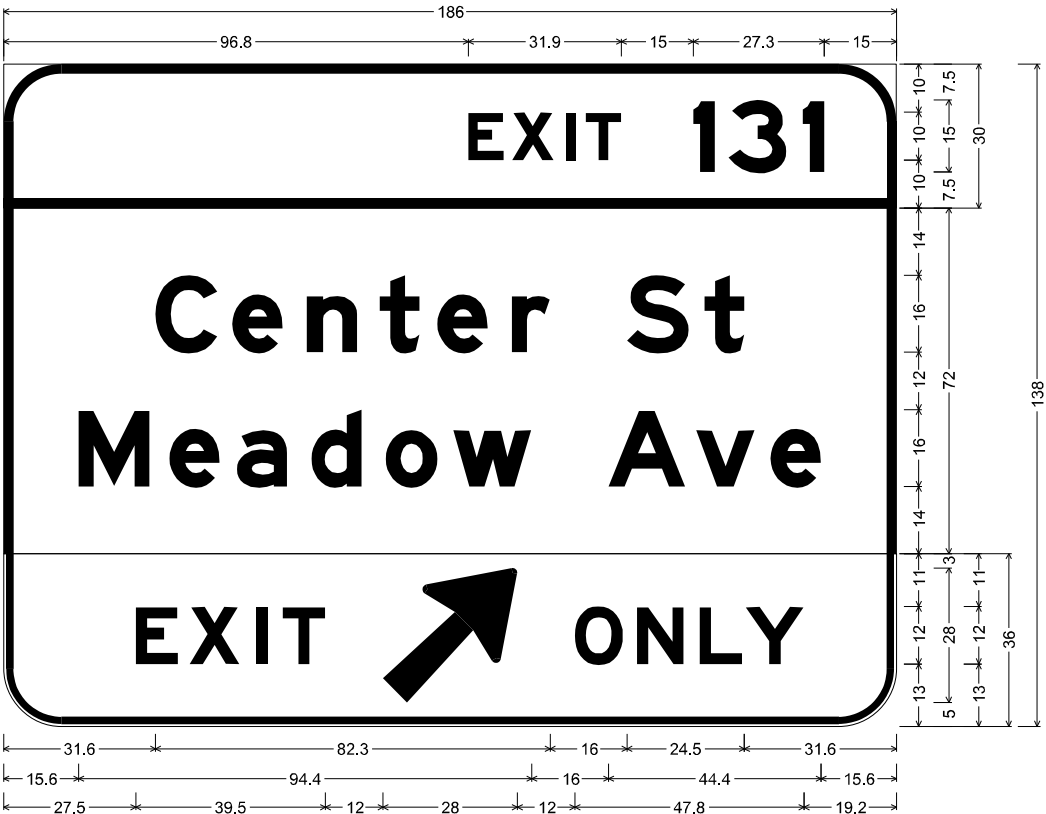


12.0" Radius, 2.0" Border, White on Green;
"EXIT", E Mod 2K 120% spacing; "131", E Mod 2K;

12.0" Radius, 2.0" Border, White on Green;
"Center St", E Mod 2K; "Meadow Ave", E Mod 2K;

12.0" Radius, 1.5" Border, 0.5" Indent, Black on Yellow;
"EXIT", E Mod 2K 140% spacing; Arrow Custom - 35.6" 45°; "ONLY", E Mod 2K;

Table of widths and spaces

96.8	E	7.4	1.7	X	8.7	2.5	I	2.0	2.2	T	7.4	15.0	I	4.5	2.8	3	12.2	3.3	I	4.5	15.0						
31.6	C	13.0	3.0	e	10.6	5.0	n	10.5	4.7	t	8.3	3.7	e	10.5	5.0	r	8.0	16.0	S	12.9	3.2	t	8.4	31.6			
15.6	M	14.9	4.0	e	10.6	3.5	a	10.6	4.9	d	10.6	4.9	o	10.9	3.2	w	16.3	16.0	A	16.2	2.1	v	12.3	3.2	e	10.6	15.6
27.5	E	8.9	2.3	X	10.5	3.5	I	2.4	3.0	T	8.9	12.0	↗	28.0	12.0	O	10.1	2.9	N	9.7	3.4	L	8.8	0.8	Y	12.1	19.2

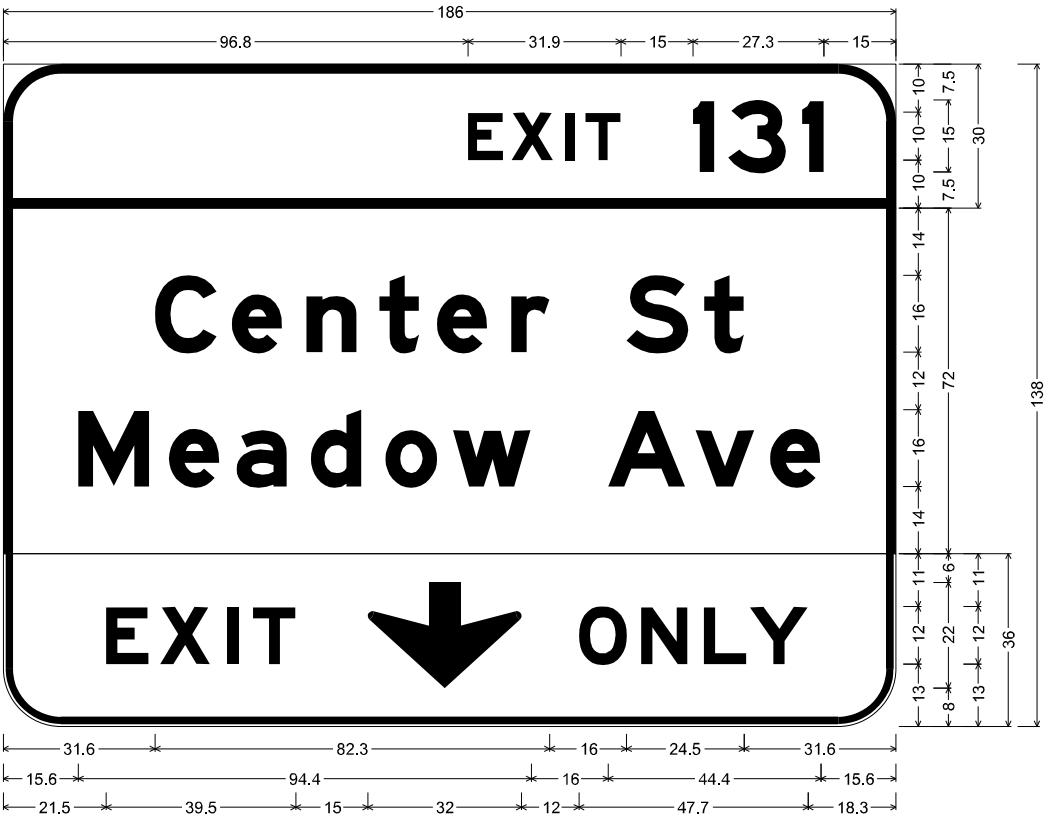

12.0" Radius, 2.0" Border, White on Green;
"EXIT", E Mod 2K 120% spacing; "131", E Mod 2K;

12.0" Radius, 2.0" Border, White on Green;
"Center St", E Mod 2K; "Meadow Ave", E Mod 2K;

12.0" Radius, 1.5" Border, 0.5" Indent, Black on Yellow;
"EXIT", E Mod 2K 140% spacing; Down Arrow 22.0" 270°; "ONLY", E Mod 2K;

Table of widths and spaces

96.8	E	7.4	1.7	X	8.7	2.5	I	2.0	2.2	T	7.4	15.0	I	4.5	2.8	3	12.2	3.3	I	4.5	15.0						
31.6	C	13.0	3.0	e	10.6	5.0	n	10.5	4.7	t	8.3	3.7	e	10.5	5.0	r	8.0	16.0	S	12.9	3.2	t	8.4	31.6			
15.6	M	14.9	4.0	e	10.6	3.5	a	10.6	4.9	d	10.6	4.9	o	10.9	3.2	w	16.3	16.0	A	16.2	2.1	v	12.3	3.2	e	10.6	15.6
21.5	E	8.8	2.4	X	10.4	3.6	I	2.4	3.0	T	8.9	15.0	↓	32.0	12.0	O	10.1	2.8	N	9.8	3.3	L	8.9	0.7	Y	12.1	18.3

DIMENSIONS ARE IN INCHES.TENTHS

DIMENSIONS ARE IN INCHES.TENTHS

MODEL: Sheet:3
FILE NAME: p:\proj\transystone-pw-bentley.com\transystone-pw-hosted\Documents\Projects_2018\CH401\401180022\03\MS9\CD\62R23-RB-1_Sheets\CI\JLD\62R23-sh-dgn-details.dgn



Accurate
GROUP, INC.

USER NAME = jploquinto	DESIGNED - JLS	REVISED -
	DRAWN - JLS	REVISED -
PLOT SCALE = 100,000 ' / in.	CHECKED - AB	REVISED -
	DATE - 11/7/2025	REVISED -

STATE OF ILLINOIS
DEPARTMENT OF TRANSPORTATION

SIGN PANEL DETAILS
I-80

SCALE: 1" = 50'
SHEET 3 OF 5 SHEETS
STA. TO STA.

F.A.I. RTE.	SECTION	COUNTY	TOTAL SHEETS	SHEET NO.
80	FAI 80 21 STRUCTURE 2	WILL	1230	456
CONTRACT NO. 62R23				
ILLINOIS		FED. AID PROJECT		

SIGN DETAIL


1:25

SIGN ID		EB-OS-0560	
STRUCTURE NUMBER		1S099I080R132.6	
SIZE (W x H)	EXIT PLAQUE	-	
	MAIN PANEL	15'-0" x 8'-6"	
MOUNTING / TYPE		OVERHEAD / SPAN	
MOUNTING LOCATION			
SHEETING / COLOR	BACKGROUND	TYPE:	REFLECTIVE - ZZ
		COLOR:	GREEN
		TYPE:	-
		COLOR:	-
	LEGEND / BORDER	TYPE:	REFLECTIVE - ZZ
		COLOR:	WHITE
		TYPE:	-
		COLOR:	-

SIGN DETAIL

1:25

SIGN ID		EB-OS-0561	
STRUCTURE NUMBER		1S099I080R132.6	
SIZE (W x H)	EXIT PLAQUE	-	
	MAIN PANEL	18'-6" x 13'-6"	
MOUNTING / TYPE		OVERHEAD / SPAN	
MOUNTING LOCATION			
SHEETING / COLOR	BACKGROUND	TYPE:	REFLECTIVE - ZZ
		COLOR:	GREEN
		TYPE:	REFLECTIVE - ZZ
		COLOR:	YELLOW
	LEGEND / BORDER	TYPE:	REFLECTIVE - ZZ
		COLOR:	WHITE
		TYPE:	REFLECTIVE - ZZ
		COLOR:	BLACK

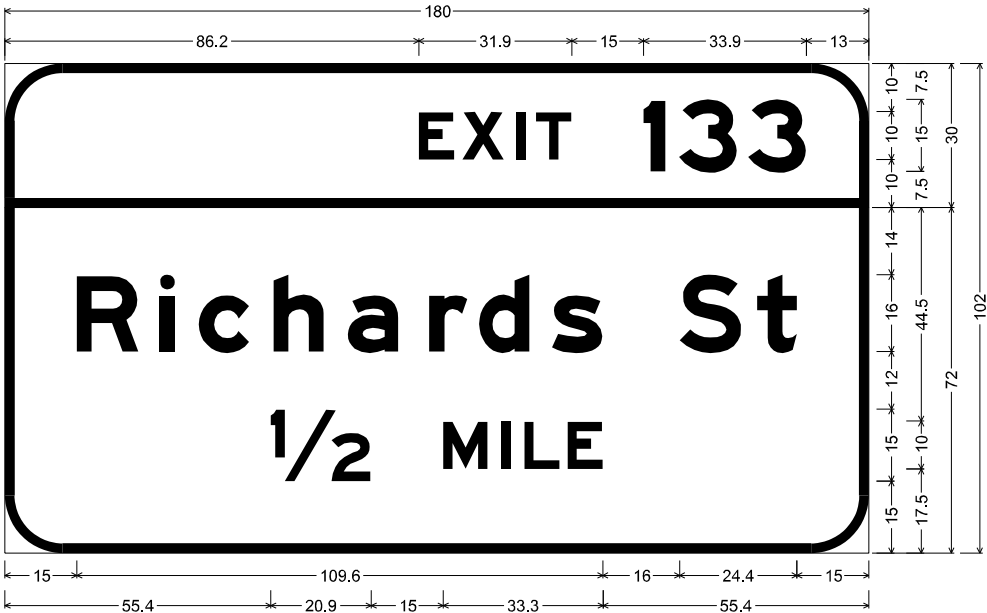

12.0" Radius, 2.0" Border, White on Green;
"EXIT", E Mod 2K 120% spacing; "133", E Mod 2K;

12.0" Radius, 2.0" Border, White on Green;
"Richards St", E Mod 2K; "1/2 MILE", E Mod 2K;

Table of widths and spaces

86.2	E	7.4	1.7	X	8.7	2.5	I	2.0	2.2	T	7.4	15.0	1	4.5	2.8	3	12.2	2.3	3	12.1	13.0									
15.0	R	12.9	4.3	i	3.2	5.0	c	10.6	4.9	h	10.6	4.9	a	10.6	6.4	r	8.0	2.4	d	10.6	4.6	s	10.6	16.0	S	12.9	3.2	t	8.3	15.0
55.4	1/2	20.9	15.0	M	9.3	2.8	I	2.0	2.8	L	7.4	1.6	E	7.4	55.4															



12.0" Radius, 2.0" Border, White on Green;
"EXIT", E Mod 2K 120% spacing; "132", E Mod 2K;

12.0" Radius, 2.0" Border, White on Green;
"Chicago St", E Mod 2K;

12.0" Radius, 1.5" Border, 0.5" Indent, Black on Yellow;
Arrow Custom - 35.6" 45"; "EXIT", E Mod 2K 140% spacing; "ONLY", E Mod 2K; Arrow Custom - 35.6" 45";
Table of letter and object lefts

E	X	I	T	1	3	2		
125.3	134.4	145.6	149.8	172.2	179.6	194.9		
62	93							
60.0	126.0							
C	h	i	c	a	g	o	S	t
41.5	58.9	75.9	84.0	98.1	113.6	129.2	156.0	172.2
16.9	E	X	I	T	O	N	L	Y
16.9	62.9	74.1	88.1	93.5	117.4	130.3	143.4	153.0
								177.1

DIMENSIONS ARE IN INCHES.TENTHS

DIMENSIONS ARE IN INCHES.TENTHS

MODEL: Sheet 4
FILE NAME: p:\proj\transystems-pw\hntb\com\transys\corp-pw\hntb\Documents\Projects_2018\CH401\401180022\03\MS9\CD\62R23-RB-1_Sheets\CI\11D15R23-sh-dgn-details.dgn



USER NAME	= jploquinto	DESIGNED - JLS	REVISED -
DRAWN - JLS	CHECKED - AB	REVISED -	REVISED -
PLOT SCALE = 100,000 ' / in.	DATE - 11/7/2025	REVISED -	
PLOT DATE = 11/5/2025			

STATE OF ILLINOIS
DEPARTMENT OF TRANSPORTATION


SIGN PANEL DETAILS
I-80

SCALE: 1" = 50'
SHEET 4 OF 5 SHEETS
STA. TO STA.

F.A.I. RTE.	SECTION	COUNTY	TOTAL SHEETS	SHEET NO.
80	FAI 80 21 STRUCTURE 2	WILL	1230	457
CONTRACT NO. 62R23				
ILLINOIS FED. AID PROJECT				

1:10

SIGN ID		WB-WP-0590	
STRUCTURE NUMBER		-	
SIZE (W x H)	EXIT PLAQUE	-	
	MAIN PANEL	6'-6" x 3'-0"	
MOUNTING / TYPE		GROUND / WOOD POST	
MOUNTING LOCATION			
SHEETING / COLOR	BACKGROUND	TYPE:	REFLECTIVE - AP
		COLOR:	GREEN
		TYPE:	-
		COLOR:	-
	LEGEND / BORDER	TYPE:	REFLECTIVE - AP
		COLOR:	WHITE
		TYPE:	-
		COLOR:	-

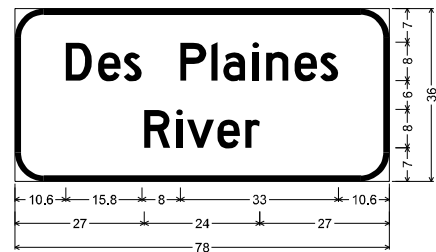

6.0" Radius, 1.3" Border, White on Green;
"Des Plaines", D 2K; "River", D 2K;

Table of widths and spaces

D	e	s											
10.6	5.4	3.7											
P	I	a	i	n	e	s							
8.0	5.5	1.0	1.3	4.6	1.5	1.3	1.6	4.7	1.2	4.7	0.6	3.8	10.6
R	I	v	e	r									
27.0	5.4	1.2	1.3	0.9	5.7	4.7	1.1	3.0	27.0				

DIMENSIONS ARE IN INCHES.TENTHS



USER NAME = jpioquinto	DESIGNED - JLS	REVISED -
	DRAWN - JLS	REVISED -
PLOT SCALE = 100,000' / in.	CHECKED - AB	REVISED -
PLOT DATE = 11/5/2025	DATE - 11/7/2025	REVISED -

**STATE OF ILLINOIS
DEPARTMENT OF TRANSPORTATION**


SIGN PANEL DETAILS


I-80

SCALE: 1" = 50'	SHEET 5 OF 5 SHEETS	STA.	TO STA.
-----------------	---------------------	------	---------

F.A.I. RTE.	SECTION	COUNTY	TOTAL SHEETS	SHEET NO.
80	FAI 80 21 STRUCTURE 2	WILL	1230	458
		CONTRACT NO. 62R23		
		ILLINOIS FED. AID PROJECT		

MODEL: Sheet 5
FILE NAME: pwv/transystems-pwv_bentley.com/transyscor-pwv-Hosted/Documents/Projects_2018/CH401/401180022/03-WSP/CD/62R23-RB-1/Sheets/Civil/D162R23-sht-sgn-dtalls.dgn

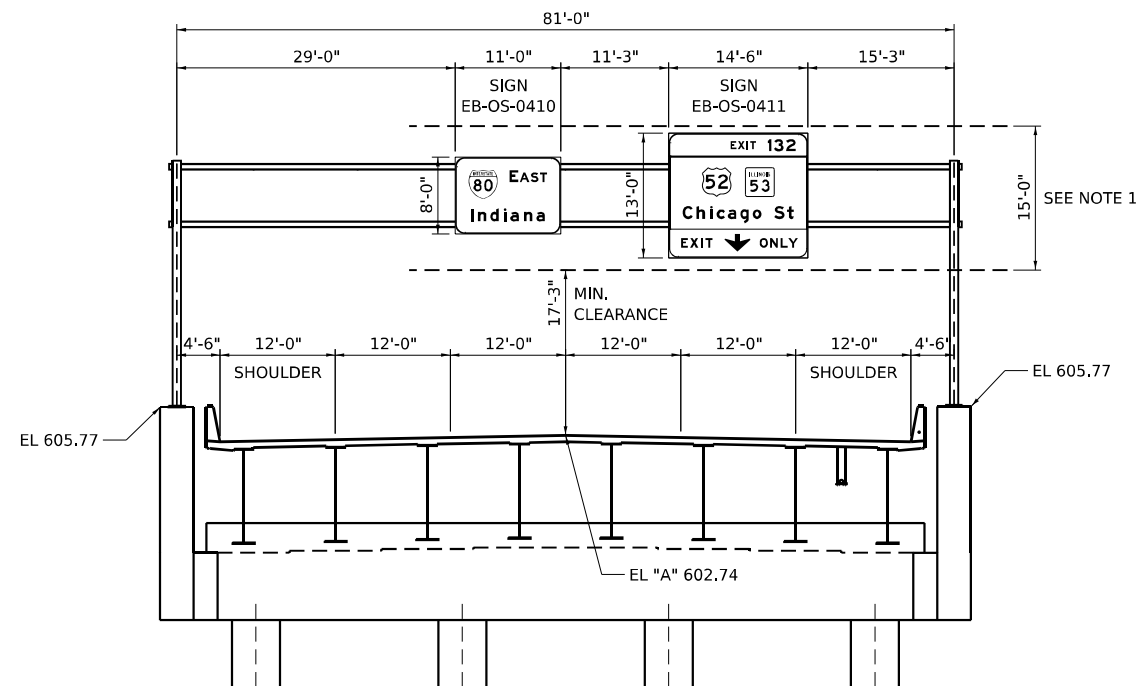


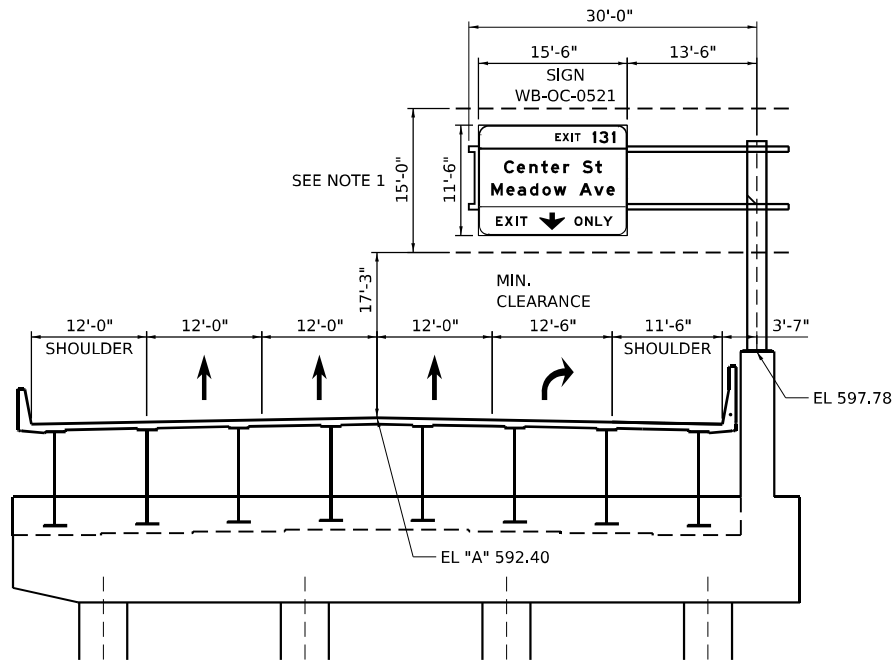

STRUCTURE 1C099I080L132.5
MOUNTING DETAIL
PROPOSED OVERHEAD SIGN STRUCTURE - CANTILEVER
WB I-80, STA. 52+10
(LOOKING WEST)

NOTES

1. THEORETICAL MINIMUM SIGN DESIGN HEIGHT.
2. REFER TO STRUCTURAL BASE SHEETS FOR ADDITIONAL INFORMATION.
3. THE LANE WIDTHS ON THESE PLANS ARE SHOWN FOR ULTIMATE LANE CONFIGURATION. SEE SIGNING PLANS FOR LANE CONFIGURATION. THIS CONTRACT IS ANTICIPATED TO OVERLAP WITH ADJACENT CONTRACTS BOTH ON THE EAST AND WEST SIDE. FINAL STRIPING ALONG I-80 IS NOT PART OF THIS CONTRACT. SEE ADJACENT CONTRACT 62F94 FOR FINAL PAVEMENT MARKINS WITHIN THIS CONTRACT LIMIT.

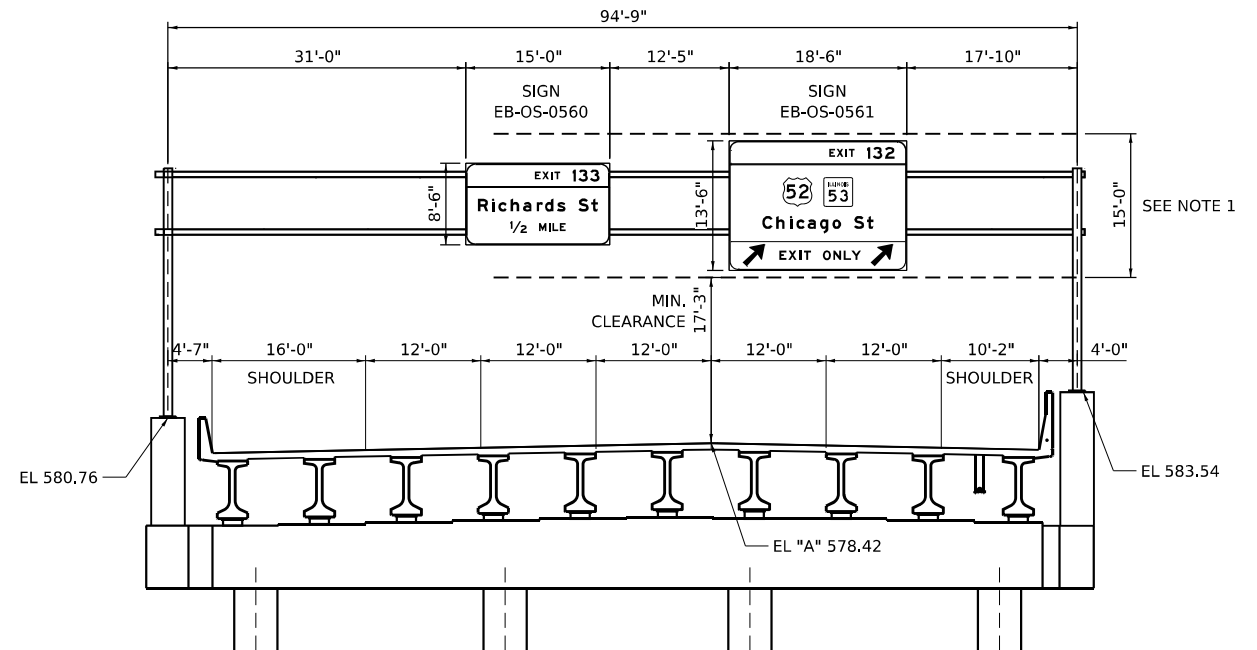

STRUCTURE 1S099I080R132.6
MOUNTING DETAIL
PROPOSED OVERHEAD SIGN STRUCTURE - SPAN
EB I-80, STA. 56+82
(LOOKING EAST)

MODEL: Default
FILE NAME: p:\projects\trans\trans\corporate\ppl\hosted\Documents\Projects_2018\CH401\401180022\03-W59\CD\62R23-RB-1-Signs\CD\62R23-shl-dp-mounting-02.dgn



USER NAME	= jpioquinto
DESIGNED	- JLS
DRAWN	- JLS
PLOT SCALE	= 20,000' / in.
PLOT DATE	= 11/6/2025

REVISED	-
REVISED	-
REVISED	-
REVISED	-



STATE OF ILLINOIS
DEPARTMENT OF TRANSPORTATION

SIGN MOUNTING DETAILS
I-80

SCALE: 1" = 10' SHEET 2 OF 2 SHEETS STA. TO STA.

F.A.I. RTE.	SECTION	COUNTY	TOTAL SHEETS	SHEET NO.
80	FAI 80 21 STRUCTURE 2	WILL	1230	460
CONTRACT NO. 62R23				
ILLINOIS FED. AID PROJECT				

MODEL Default:
FILE NAME: p:\proj\transystems-pw\bartley.com\transystems-pw\labeled\Documents\Projects_2018\CH401\401180022\03-WSP\CAD\62R23-RB-1_Sheets\Sign_Structures\ID162R23-QHS101.dgn

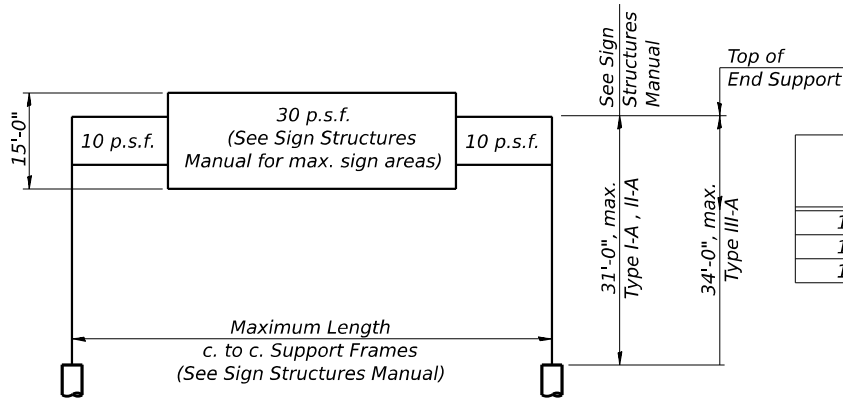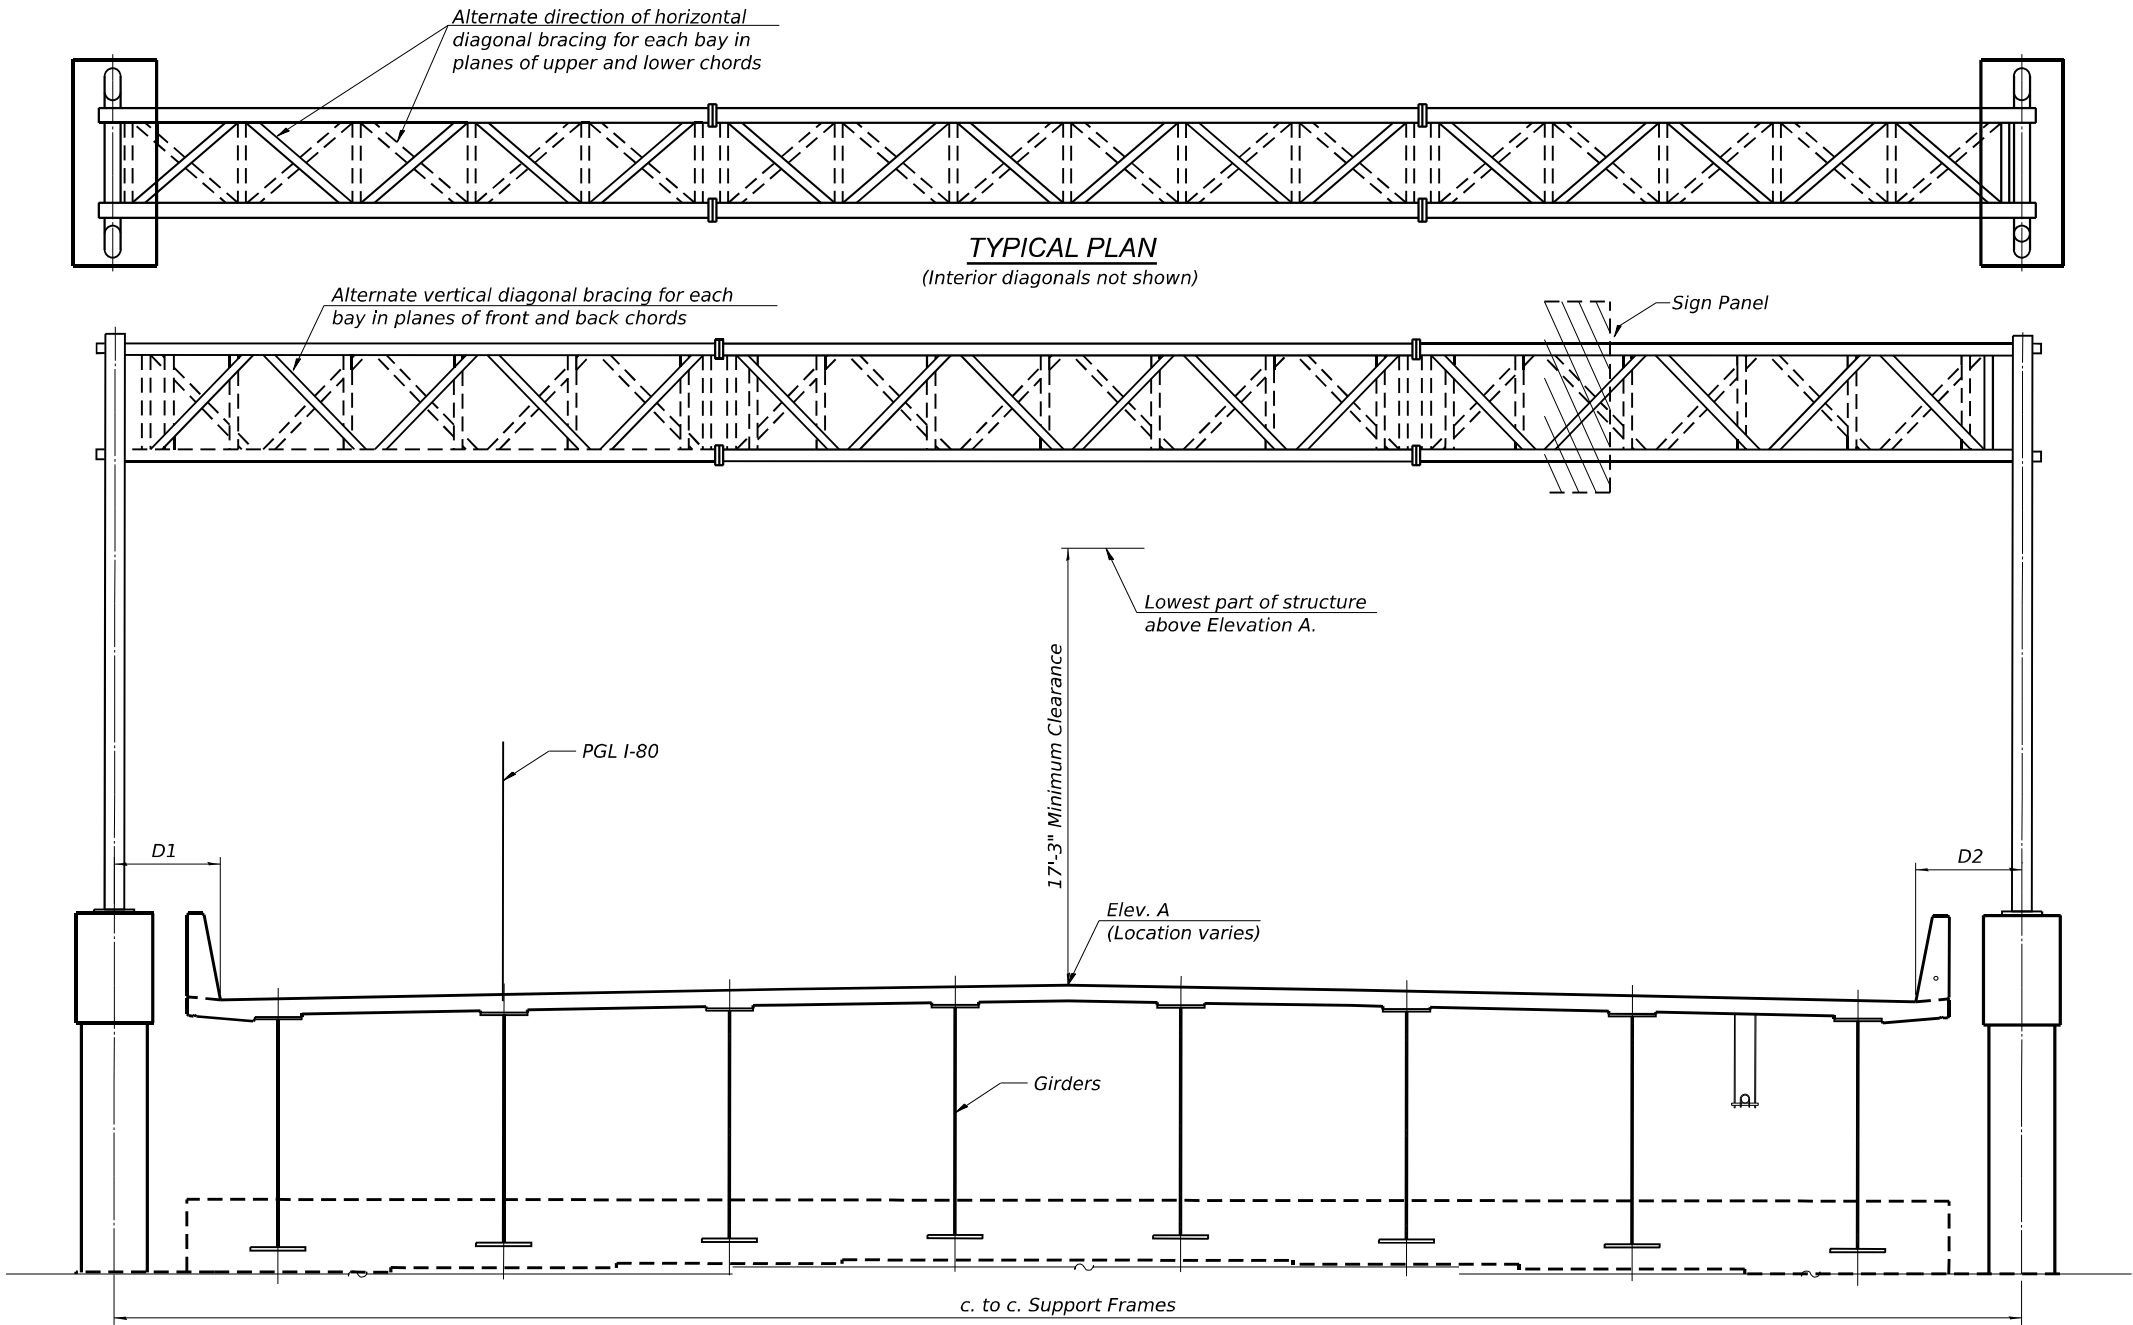

TYPICAL ELEVATION
(Looking at Face of Signs**)

Structure Number	Station	Design Truss Type	c. to c. Supports	Elev. A	D1	D2	Height of Tallest Sign	Total Sign Area
1S099I080R132.3	41+68	II-A	81'-0"	602.74	4'-6"	4'-6"	156"	277 Sq. Ft.
1S099I080L132.3	42+01	II-A	82'-9"	603.08	4'-6"	4'-9 ⁵ / ₈ "	150"	452 Sq. Ft.
1S099I080R132.6	56+82	II-A	94'-9"	578.42	4'-6 ¹ / ₂ "	4'-0"	162"	373 Sq. Ft.

GENERAL NOTES

DESIGN: AASHTO Standard Specifications for Structural Supports for Highway Signs, Luminaires and Traffic Signals. ("AASHTO Specifications")

CONSTRUCTION: Current (at time of letting) Illinois Department of Transportation Standard Specifications for Road and Bridge Construction, Supplemental Specifications and Special Provisions. ("Standard Specifications")

LOADING: 90 M.P.H. WIND VELOCITY

WALKWAY LOADING: Dead load plus 500 lbs. concentrated live load.

DESIGN STRESSES:
Field Units
f_c = 3,500 p.s.i.
f_y = 60,000 p.s.i. (reinforcement)

WELDING: All welds to be continuous unless otherwise shown. All welding to be done in accordance with current AWS D1.1 and D1.2 Structural Welding Codes (Steel and Aluminum) and the Standard Specifications.

MATERIALS: Aluminum Alloys as shown throughout plans. All Structural Steel Pipe shall be ASTM A53 Grade B or A500 Grade B or C. If A500 pipe is substituted for A53, then the outside diameter shall be as detailed and wall thickness greater than or equal to A53. All Structural Steel Plates and Shapes shall conform to AASHTO M270 Gr. 36, Gr. 50 or Gr. 50W*. Stainless steel for shims, sleeves and handhole covers shall be ASTM A240, Type 302 or 304, or another alloy suitable for exterior exposure and acceptable to the Engineer. The steel pipe and stiffening ribs at the base plate for the column shall have a minimum longitudinal Charpy V-Notch (CVN) energy of 15 lb.-ft. at 40° F. (Zone 2) before galvanizing.

FASTENERS FOR ALUMINUM TRUSSES: All bolts noted as "high strength" must satisfy the requirements of AASHTO M164 (ASTM A325), or approved alternate, and must have matching lock nuts. Threaded studs for splices (if Members interfere) must satisfy the requirements of ASTM A449, ASTM A193, Grade B7, or approved alternate, and must have matching lock nuts. Bolts and lock nuts not required to be high strength must satisfy the requirements of ASTM A307. All bolts and lock nuts must be hot dip galvanized per AASHTO M232. The lock nuts must have nylon or steel inserts. A stainless steel flat washer conforming to ASTM A240 Type 302 or 304, is required under both head and nut or under both nuts where threaded studs are used. High strength bolt installation shall conform to Article 505.04 (f) (2)d of the IDOT Standard Specifications for Road and Bridge Construction. Rotational capacity ("ROCAP") testing of bolts will not be required.

U-BOLTS AND EYEBOLTS: U-Bolts and Eyebolts must be produced from ASTM A276 Type 304, 304L, 316 or 316L, Condition A, cold finished stainless steel, or an equivalent material acceptable to the Engineer. All nuts for U-Bolts and Eyebolts must be lock nuts equivalent to ASTM A307 with nylon or steel inserts and hot dip galvanized per AASHTO M232. A stainless steel flat washer conforming to ASTM A240, Type 302 or 304, is required under each U-Bolt and Eyebolt lock nut.

GALVANIZING: All Steel Grating, Plates, Shapes and Pipe shall be Hot Dip Galvanized after fabrication in accordance with AASHTO M111. Painting is not permitted.

ANCHOR RODS: Shall conform to ASTM F1554 Gr. 105.

CONCRETE SURFACES: All concrete surfaces above an elevation 6" below the lowest final ground line at each foundation shall be cleaned and coated with Concrete Sealer in accordance with the Standard Specifications.

REINFORCEMENT BARS: Reinforcement Bars designated (E) shall be epoxy coated in accordance with the Standard Specifications.

FOUNDATIONS: The contract unit price for Concrete Foundations and Drilled Shaft Concrete Foundations shall include reinforcement bars complete in place.

TOTAL BILL OF MATERIAL

ITEM	UNIT	TOTAL
OVERHEAD SIGN STRUCTURE - SPAN, TYPE II-A (4'-6" X 5'-3")	Foot	258.5



WSP USA Inc.
30 N. LA SALLE STREET
SUITE 4000
CHICAGO, IL 60602
TEL: (312) 782-8150
FAX: (312) 782-1684

USER NAME	= USSJ696614
PLOT SCALE	= 8.762' / in.
PLOT DATE	= 11/6/2025

DESIGNED	- SJJ
CHECKED	- PJL
DRAWN	- SJJ
CHECKED	- PJL






REVISED	-
REVISED	-
REVISED	-
REVISED	-

**STATE OF ILLINOIS
DEPARTMENT OF TRANSPORTATION**

**OVERHEAD SIGN STRUCTURES - GENERAL PLAN &
ELEVATION - ALUMINUM TRUSS & STEEL SUPPORTS**

SHEET 1 OF 15 SHEETS

F.A.I. RTE.	SECTION	COUNTY	TOTAL SHEETS	SHEET NO.
I-80	FAI 80 21 STRUCTURE 2	WILL	1230	461
CONTRACT NO. 62R23				
ILLINOIS FED. AID PROJECT				

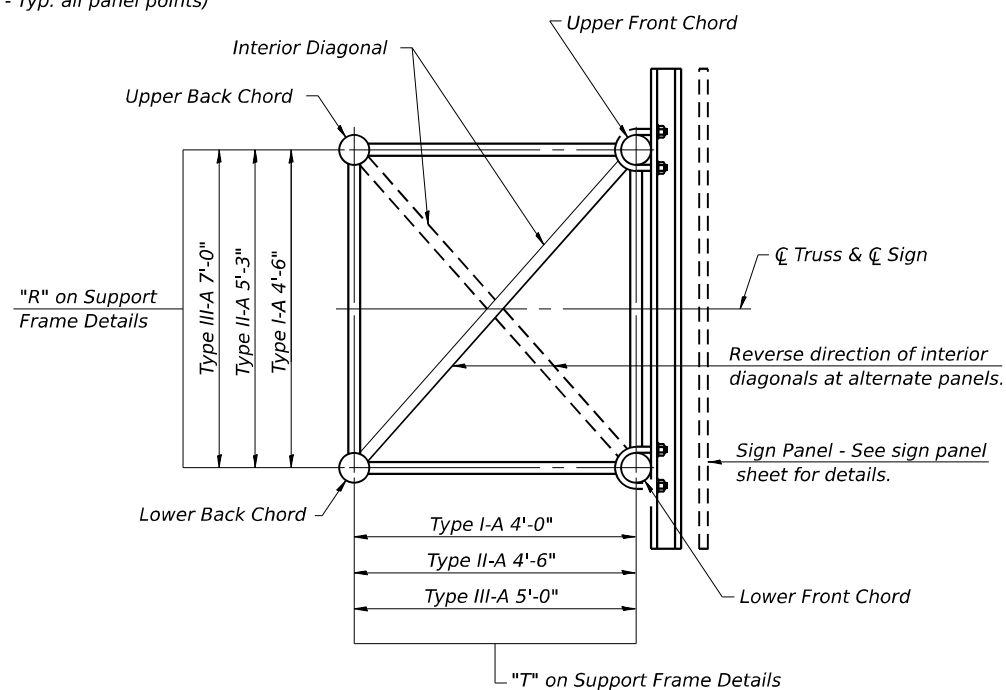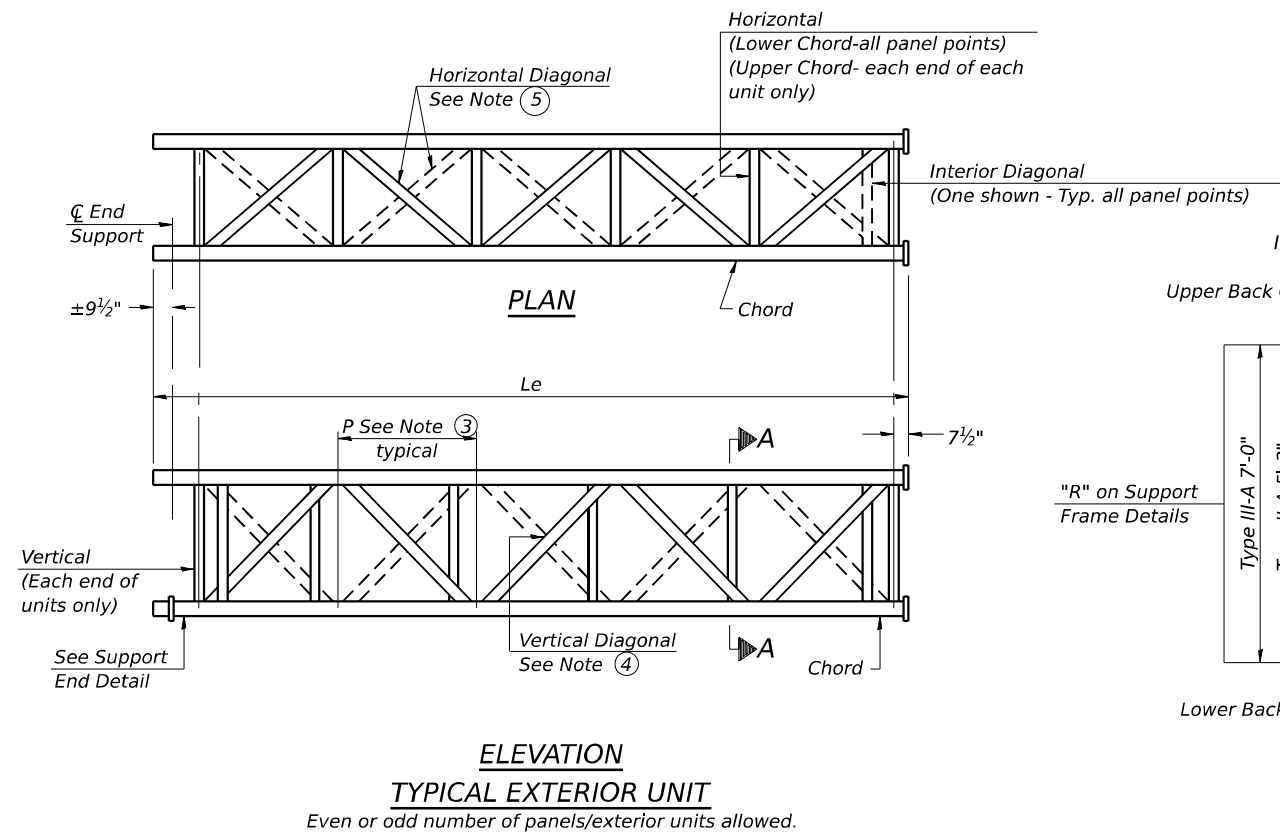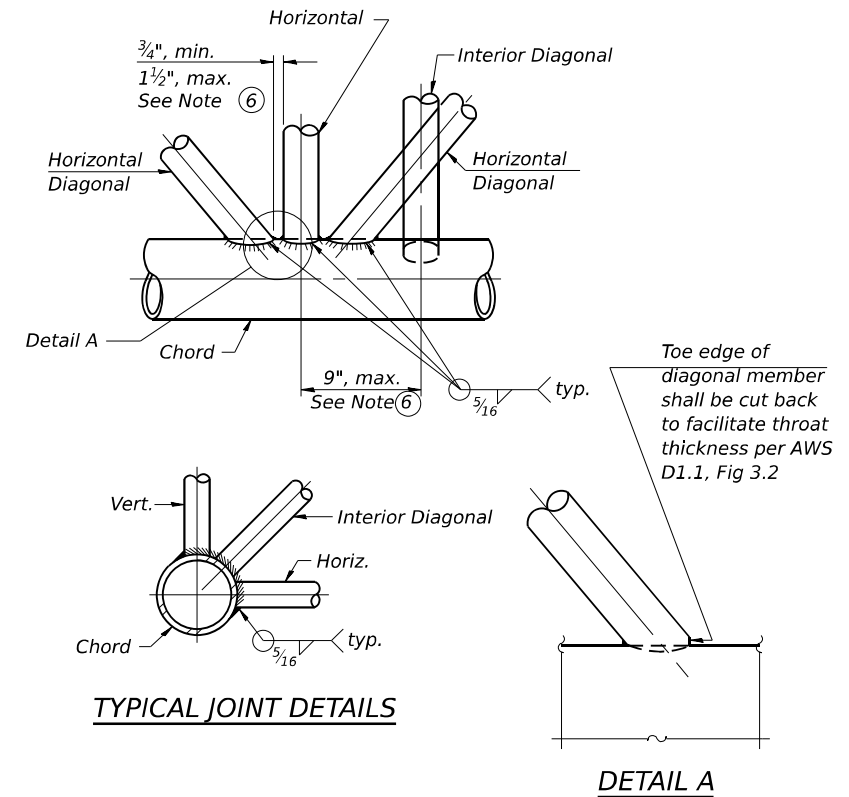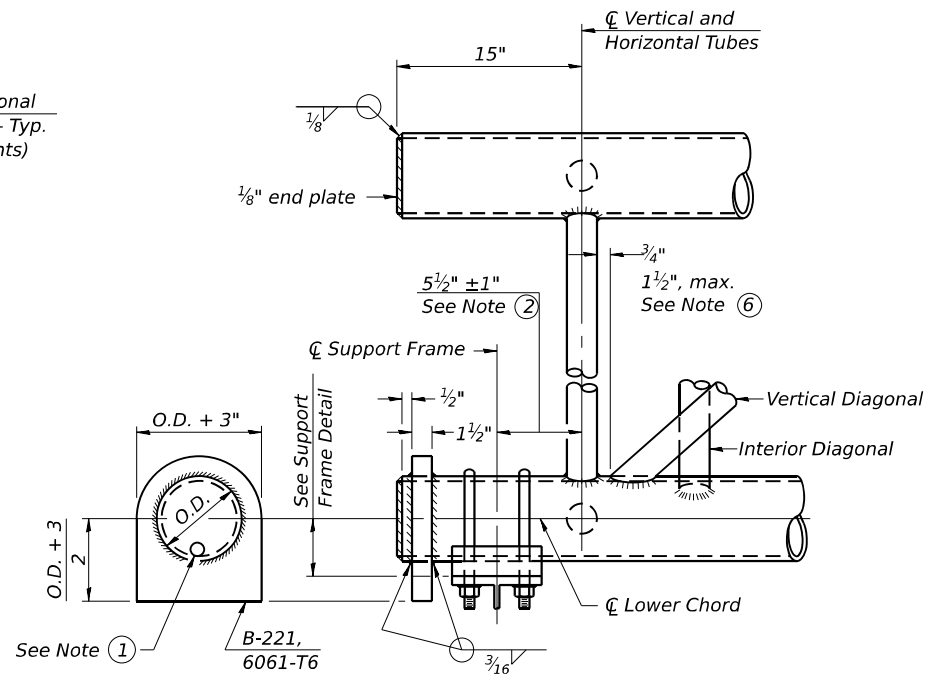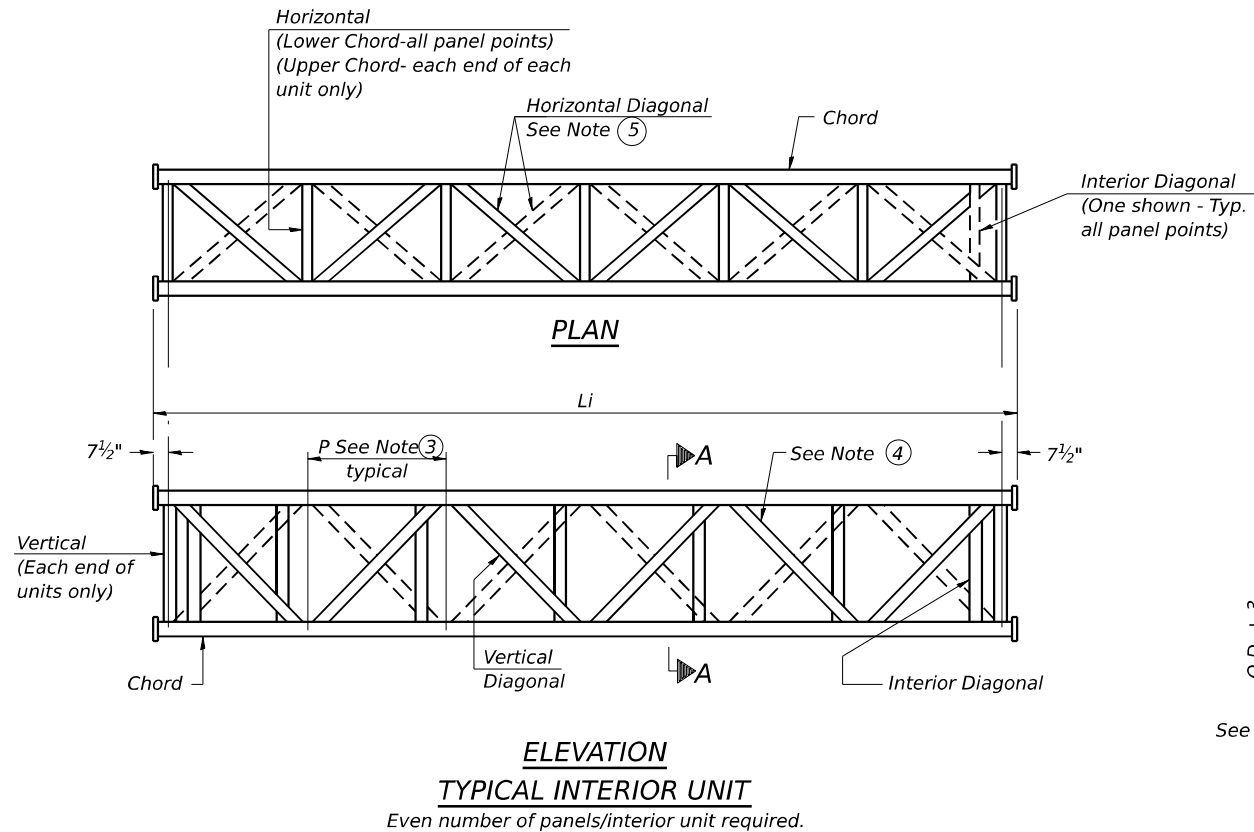

- ① Contractor may alternatively use standard aluminum drive-fit cap to close end. $\frac{1}{2}"$ ϕ drain hole in end plate/drive-fit cap. (Typ. at ends of all chords)
- ② $5\frac{1}{2}"$ end dimension may vary by $\pm 1"$ to provide uniform panel spacing (P).
- ③ Panel spacing (P) shall be uniform for entire truss and between 4'-0" and 5'-0" for Type I-A or 4'-0" and 5'-6" for Types II-A and III-A.
- ④ Vertical Diagonals in front and back face shall alternate.
- ⑤ Hidden lines show wind bracing alternates direction between planes of top and bottom chords.
- ⑥ All diagonals shall be detailed for minimum offset from the panel point based on the following: Offset shall be such as to provide a $\frac{3}{4}"$ minimum to $1\frac{1}{2}"$ maximum clearance between any diagonal and any horizontal or vertical member, and to provide clearance for U-bolt connections of signs or walkway brackets.

**STATE OF ILLINOIS
DEPARTMENT OF TRANSPORTATION**

**OVERHEAD SIGN STRUCTURES - ALUMINUM TRUSS
DETAILS FOR TRUSS TYPES I-A, II-A AND III-A**


SHEET 2 OF 15 SHEETS

F.A.I. RTE.	SECTION	COUNTY	TOTAL SHEETS	SHEET NO.
I-80	FAI 80 21 STRUCTURE 2	WILL	1230	462
CONTRACT NO. 62R23				
ILLINOIS FED. AID PROJECT				

USER NAME = USSJ696614	DESIGNED - SJJ	REVISED -
PLOT SCALE = 0.167' / in.	CHECKED - PJL	REVISED -
PLOT DATE = 11/5/2025	DRAWN - SJJ	REVISED -
	CHECKED - PJL	REVISED -


TRUSS UNIT TABLE

Structure Number	Station	Design Truss Type	Exterior Units (2)			Interior Unit				Upper & Lower Chord		Verticals; Horizontals; Vertical,Horizontal, and Interior Diagonals		Camber at Midspan	Splicing Flange					
			No. Panels per Unit	Unit Lgth.(Le)	Panel Lgth.(P)	No. Req'd.	No. Panels per Unit	Unit Lgth.(Li)	Panel Lgth.(P)	O.D.	Wall	O.D.	Wall		Bolts		Weld Sizes		A	B
															No./Splice	Dia.	W	W1		
1S099I080R132.3	41+68	I-A	5	26'-1¾"	4'-10¼"	1	6	30'-4½"	4'-10¼"	6"	⅝₁₆"	2½"	⅝₁₆"	2"	6	⅞"	⅜"	¼"	10¼"	13¾"
1S099I080L132.3	42+01	I-A	5	26'-9¼"	4'-11¾"	1	6	31'-1½"	4'-11¾"	6"	⅝₁₆"	2½"	⅝₁₆"	2⅝"	6	⅞"	⅜"	¼"	10¼"	13¾"
1S099I080R132.6	56+79	I-A	7	32'-1½"	5'-1"	1	6	31'-6"	5'-0½"	6"	⅝₁₆"	2½"	⅝₁₆"	2¾"	6	⅞"	⅜"	¼"	10¼"	13¾"

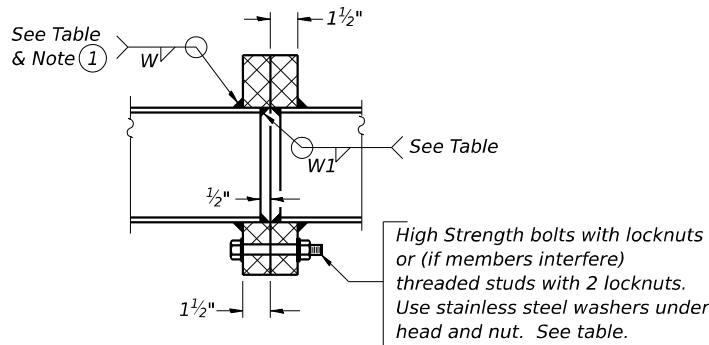


SECTION B-B

- ① Splicing Flanges shall be attached to each truss unit with the truss shop assembled to camber shown. Truss units shall be in proper alignment and flange surfaces shall be shop bolted into full contact before welding. Sufficient external welds or tacks shall be made to secure flanges until remaining welds are made after disassembly. Adjacent flanges shall be "match marked" to insure proper field assembly.

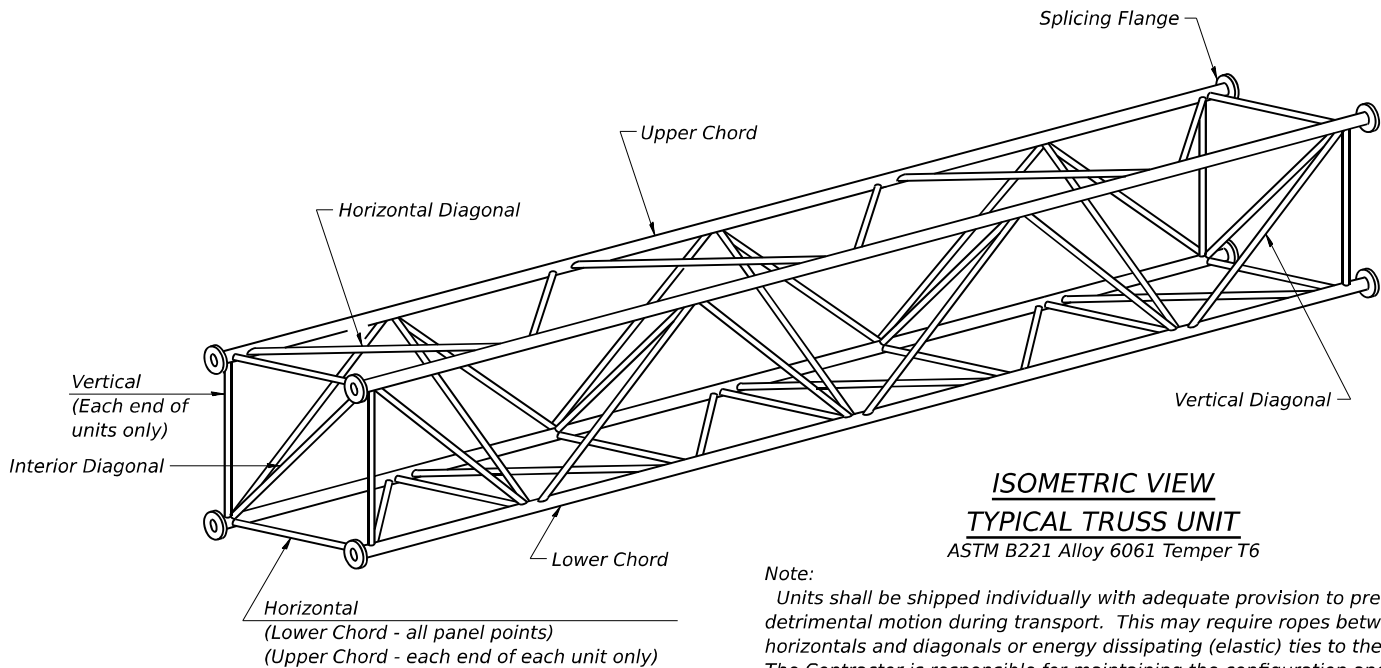


Note:
Units shall be shipped individually with adequate provision to prevent detrimental motion during transport. This may require ropes between horizontals and diagonals or energy dissipating (elastic) ties to the vehicle. The Contractor is responsible for maintaining the configuration and protection of the units.

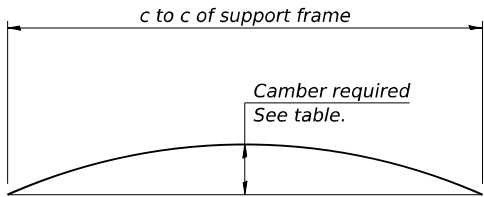


CAMBER DIAGRAM

Camber curve shown is theoretical. Actual camber attained by slope changes at splices between units.


CAMBER ATTAINMENT EXAMPLES

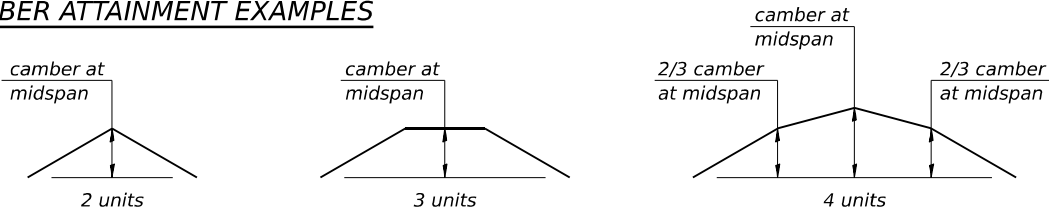

Camber shown is for fabrication only, measured with truss fully supported. (No-load condition)

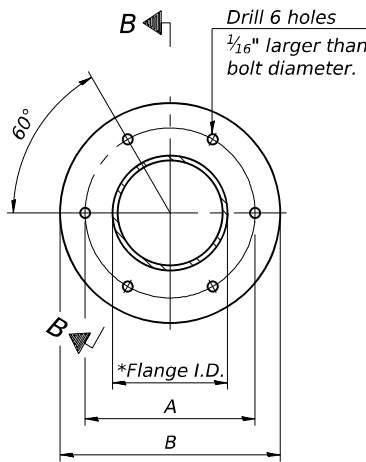

TRUSS TYPES I-A, II-A, & III-A

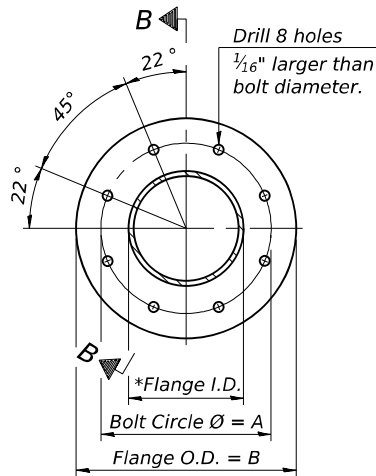

TRUSS TYPES II-A & III-A


SPlicing FLANGES

ASTM B221, Alloy 6061-T6
or ASTM B209, Alloy 6061-T651
*To fit O.D. of Chord with maximum gap of 1/16".

OS4-A-2

5-15-2023

 WSP USA Inc. 30 N. LA SALLE STREET SUITE 4200 CHICAGO, IL 60602 TEL: (312) 782-8150 FAX: (312) 782-1684	USER NAME = USSJ696614		DESIGNED - SJJ	REVISED -	STATE OF ILLINOIS DEPARTMENT OF TRANSPORTATION	OVERHEAD SIGN STRUCTURES - ALUMINUM TRUSS DETAILS FOR TRUSS TYPES I-A, II-A AND III-A	SHEET 3 OF 15 SHEETS	F.A.I RTE.	SECTION	COUNTY	TOTAL SHEETS	SHEET NO.
	CHECKED - PJL		DRAWN - SJJ	REVISED -				I-80	FAI 80 21 STRUCTURE 2	WILL	1230	463
	PLOT SCALE = 0.167' / in.		CHECKED - PJL	REVISED -				CONTRACT NO. 62R23				
	PLOT DATE = 11/5/2025		ILLINOIS FED. AID PROJECT									





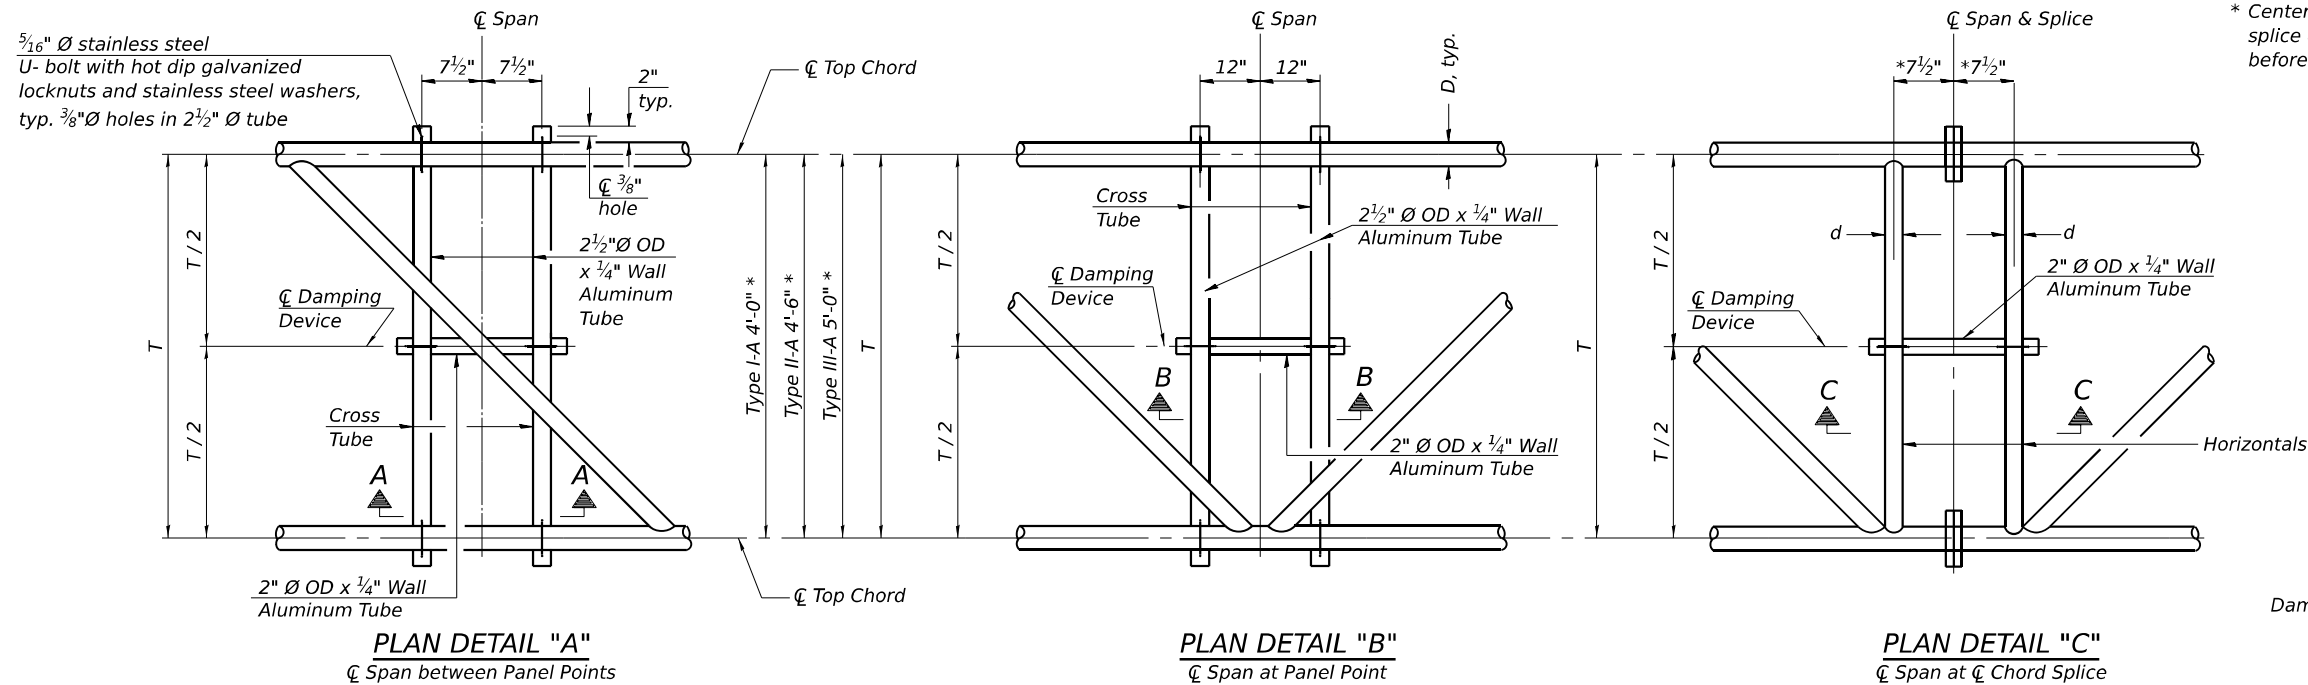


* Center of horizontal to center of splice dimension may vary. Verify before drilling holes in mounting tube.

NOTES

Damper: One damper per truss. (31 lbs. minimum Stockbridge-Type Aluminum - 29" minimum between ends of weights) Cost included in Overhead Sign Structure...

Materials: Aluminum tubes shall be ASTM B221 alloy 6061 temper T6. Cost included in Overhead Sign Structure...

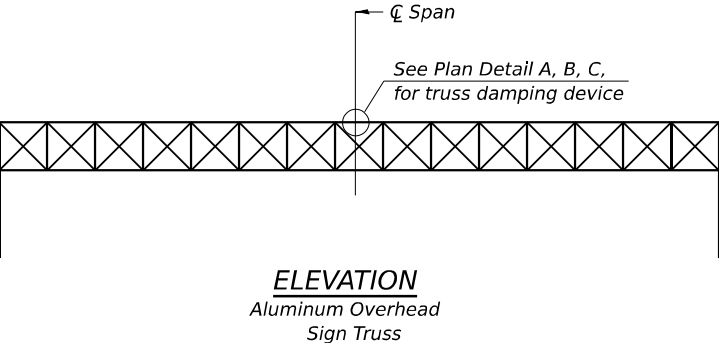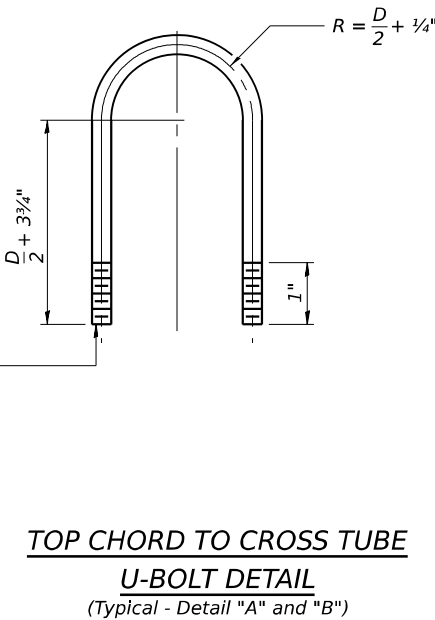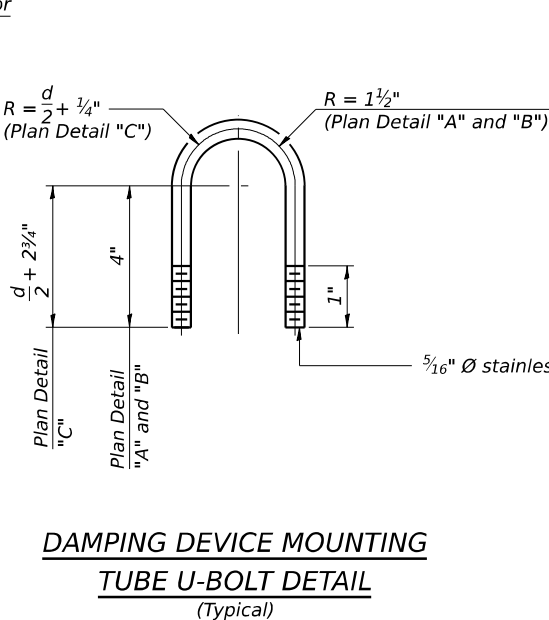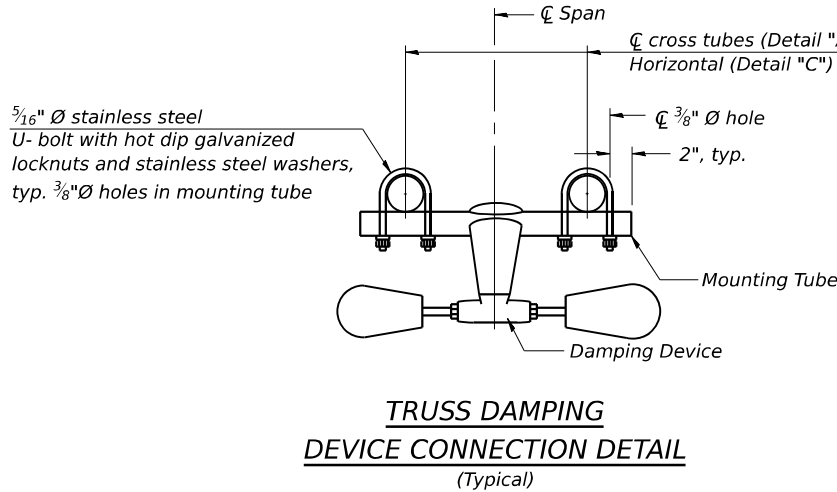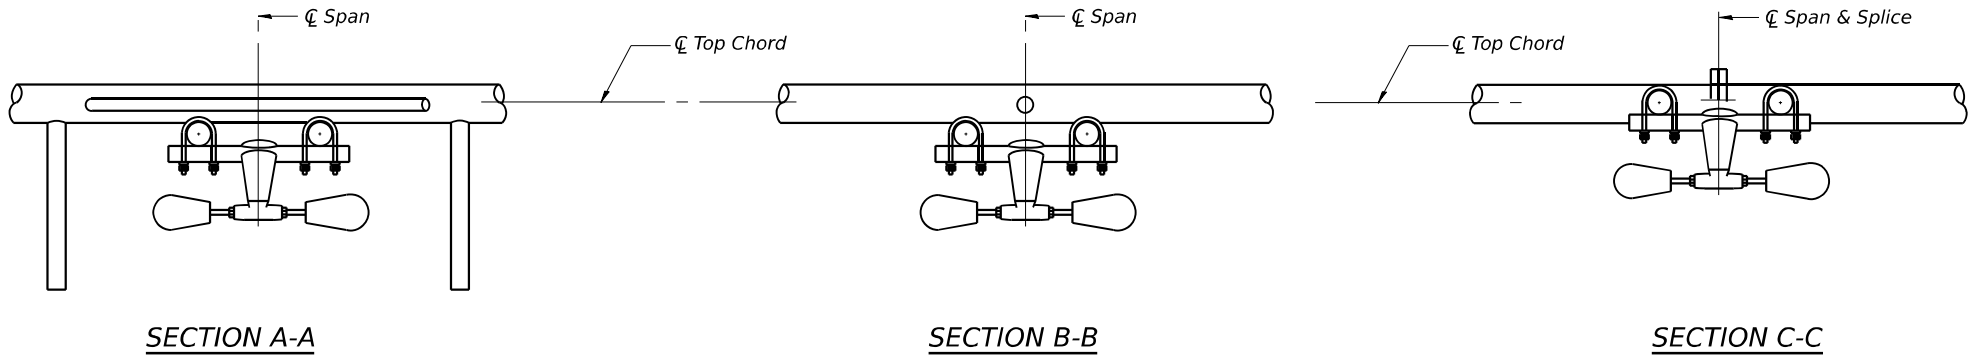


OS-A-D

5-15-2023

 WSP USA Inc. 30 N. LA SALLE STREET SUITE 4000 CHICAGO, IL 60602 TEL: (312) 782-8150 FAX: (312) 782-1684	USER NAME = USSJ696614	DESIGNED - SJJ	REVISED -	STATE OF ILLINOIS DEPARTMENT OF TRANSPORTATION	OVERHEAD SIGN STRUCTURE DAMPING DEVICE	F.A.I RTE.	SECTION	COUNTY	TOTAL SHEETS	SHEET NO.
	CHECKED - PJL	REVIS	REVIS			I-80	FAI 80 21 STRUCTURE 2	WILL	1230	464
	PLOT SCALE = 8.762' / in.	DRAWN - SJJ	REVIS			CONTRACT NO. 62R23				
	PLOT DATE = 11/5/2025	CHECKED - PJL	REVISED -			ILLINOIS FED. AID PROJECT				
	SHEET 4 OF 15 SHEETS									

MODEL Default:
FILE NAME: p:\proj\transystems-pw-bentley.com\transystems-pw-ltraced\Documents\Projects_2018\CH4001\401180022\03-WSP\CD\62R23-RB-1-Sheets\Sign_Structure\03-CHS-05.dgn

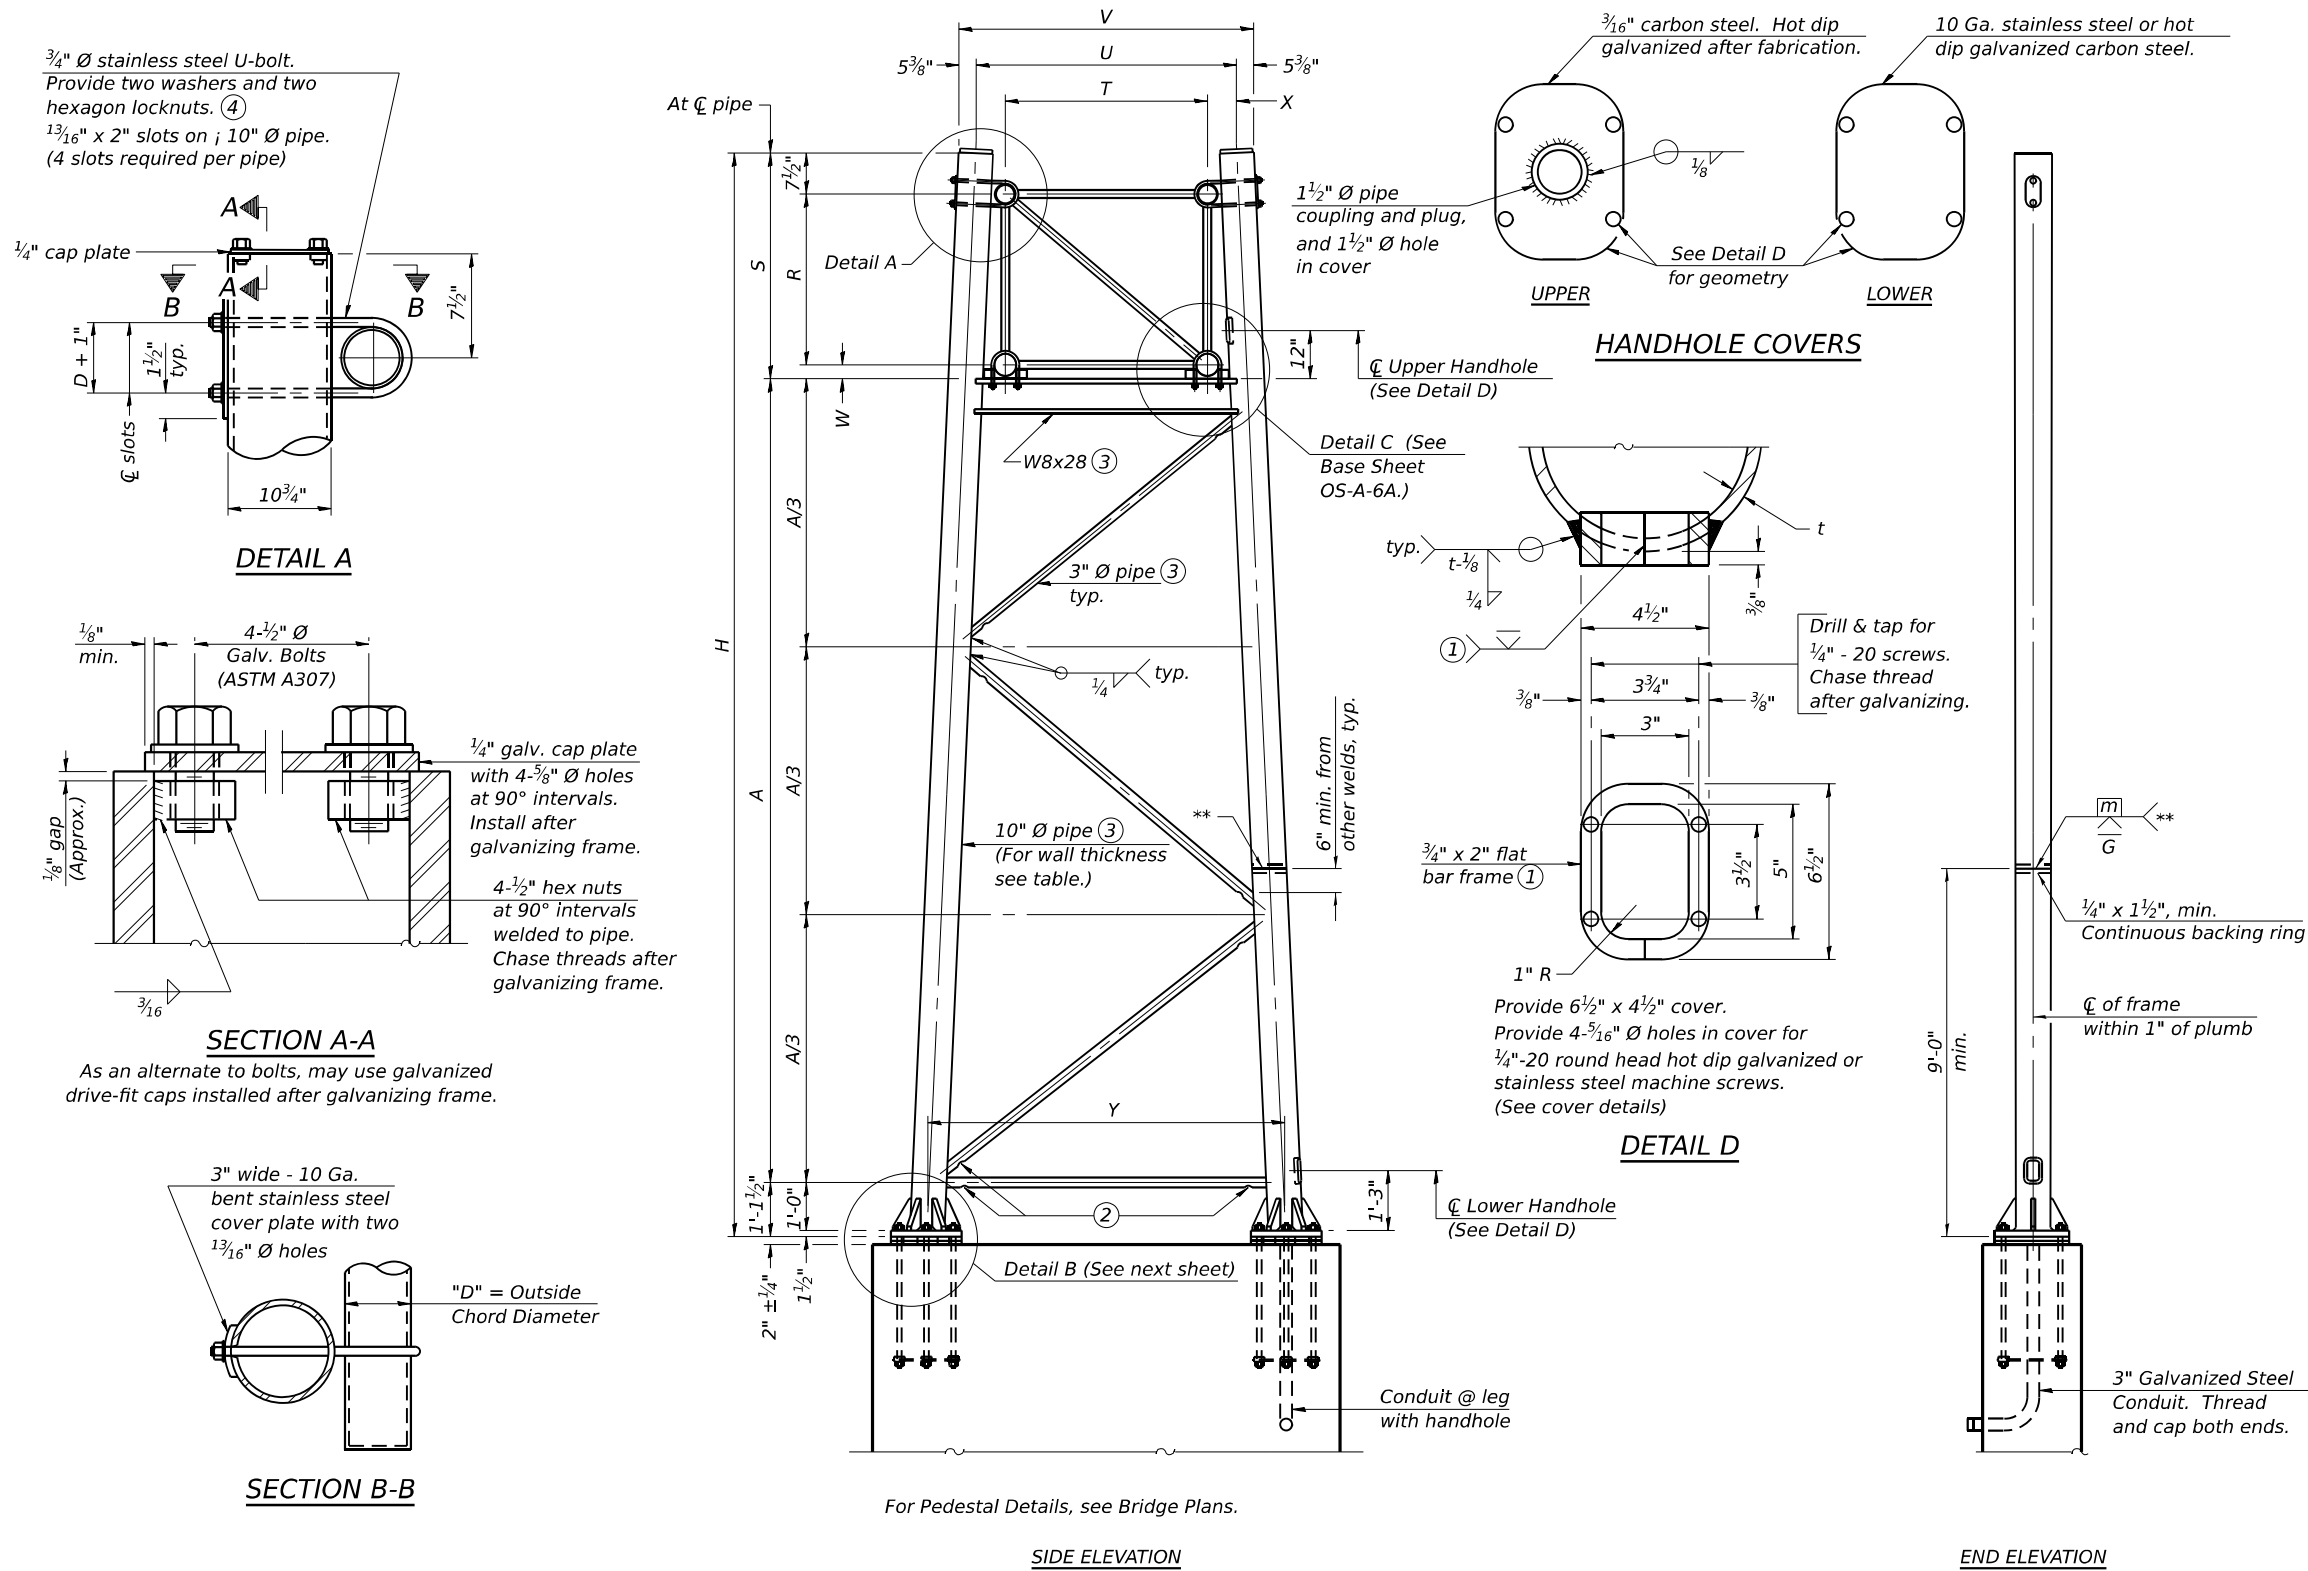

- Support Design Loads: See Base Sheet OS-A-1 for design and loading criteria.
- Load combinations checked include deadload plus:
- a) 100% wind normal to sign, 20% parallel to sign
- b) 60% wind normal to sign, 30% parallel to sign
- ① In lieu of fabricated handhole frame as shown, may cut from 2" plate (rolling direction vertical). All cut faces to be ground to ANSI Roughness of 500 μ in or less.
- ② Galvanizing vent holes of adequate size shall be provided on underside at each end of bracing pipes. Alternately, holes may be provided in wall of pipe column. All vent holes shall be drilled and de-burred, typ.
- ③ Steel pipe, plate, carbon steel handhole covers and rolled sections shall be hot dip galvanized after fabrication. Painting is not permitted. See General Plan and Elevation.
- ④ See General Notes for fasteners.
- ⑤ Dimensions shown are based on selection criteria in the Sign Structures Manual. Nonstandard applications must have dimensions verified or amended as appropriate.
- ⑥ "H" based on 15'-0" or actual sign height, whichever is greater.

Truss Type	Dimensions							
	R	S	T	U	V	W	X	Y
I-A	4'-6"	5'-5 $\frac{1}{2}$ "	4'-0"	5'-6"	6'-4 $\frac{3}{4}$ "	4"	9"	8'-3"
II-A ⑤	5'-3"	6'-3 $\frac{3}{4}$ "	4'-6"	6'-1"	6'-11 $\frac{3}{4}$ "	4 $\frac{3}{4}$ "	9 $\frac{1}{2}$ "	8'-3"

10" $\varnothing$ PIPE TRUSS SUPPORT FRAME

** One butt welded joint is allowed only on one post per support frame. If used, weld procedure must be pre-approved by Engineer and joint shall receive 100% RT or UT (tension criteria) at Contractor's expense.

Structure Number	Station	Support		Truss Type	H ⑥	A
		Left	Right			
1S099I080R132.3	41+68	X	X	II-A	25'-0 $\frac{1}{2}$ "	17'-7 $\frac{3}{4}$ "
1S099I080L132.3	42+01	X	X	II-A	25'-0 $\frac{1}{2}$ "	17'-7 $\frac{3}{4}$ "
1S099I080R132.6	56+79	X		II-A	25'-6"	18'-1 $\frac{1}{4}$ "
			X		22'-8 $\frac{1}{2}$ "	15'-3 $\frac{3}{4}$ "



WSP USA INC.
30 N. LA SALLE STREET
SUITE 4000
CHICAGO, IL 60602
TEL: (312) 782-8150
FAX: (312) 782-1684


USER NAME = USSJ696614	DESIGNED - SJJ	REVISED -
CHECKED - PJL	REVISED -	
PLOT SCALE = 0.167' / in.	DRAWN - SJJ	REVISED -
PLOT DATE = 11/6/2025	CHECKED - PJL	REVISED -

STATE OF ILLINOIS
DEPARTMENT OF TRANSPORTATION

OVERHEAD SIGN STRUCTURES
SUPPORT FRAME FOR ALUMINUM TRUSS

SHEET 5 OF 15 SHEETS


F.A.I. RTE.	SECTION	COUNTY	TOTAL SHEETS	SHEET NO.
I-80	FAI 80 21 STRUCTURE 2	WILL	1230	465
CONTRACT NO. 62R23				
ILLINOIS FED. AID PROJECT				

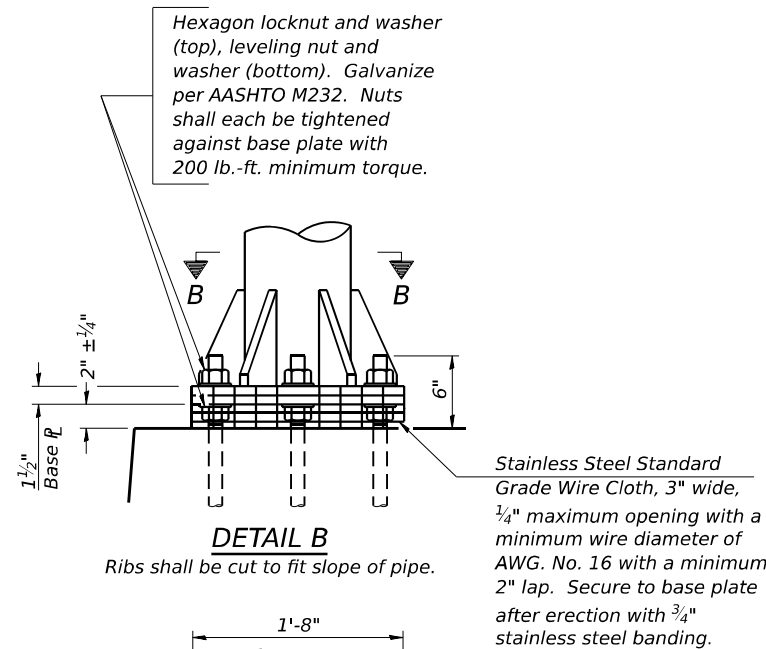


DETAIL B

Ribs shall be cut to fit slope of pipe.

*Stainless Steel Standard
Grade Wire Cloth, 3" wide,
1/4" maximum opening with a
minimum wire diameter of
AWG. No. 16 with a minimum
2" lap. Secure to base plate
after erection with 3/4"
stainless steel banding.*

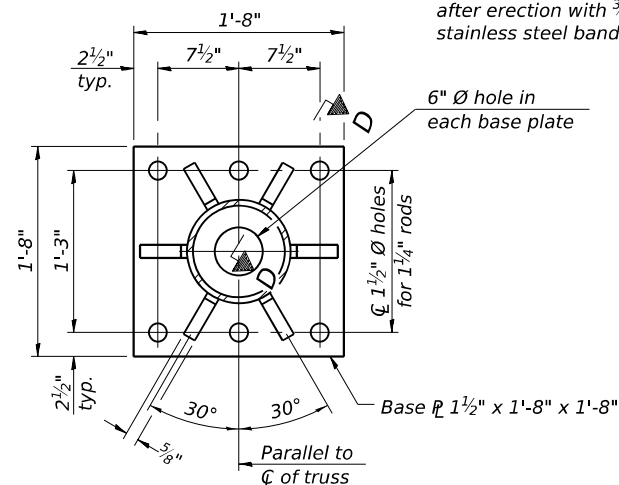


SECTION B-B

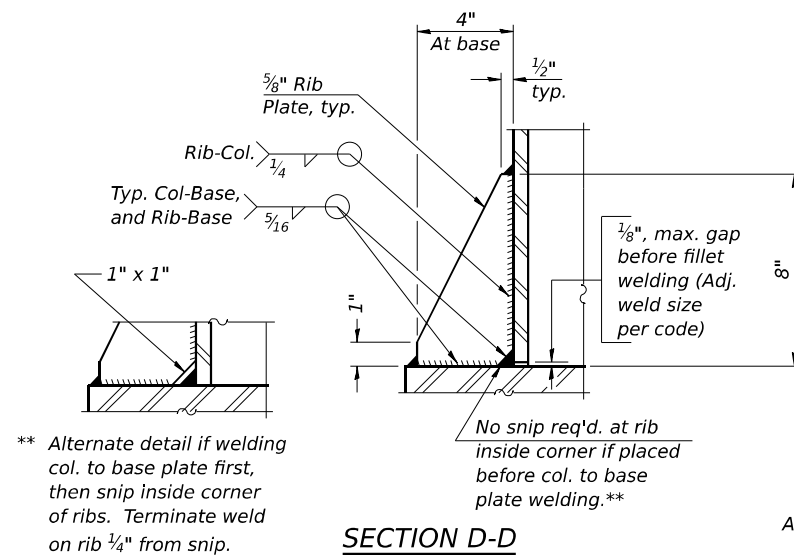

SECTION D-D

**** Alternate detail if welding
col. to base plate first,
then snip inside corner
of ribs. Terminate weld
on rib $\frac{1}{4}$ " from snip.**

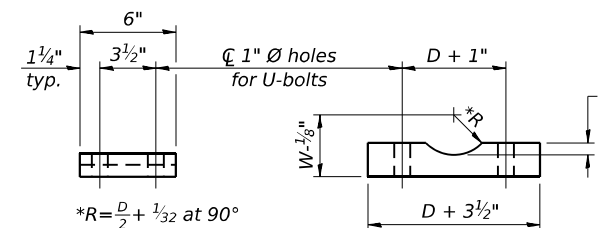


D = Outside Diameter of Chord.
For W , see previous sheet.

SADDLE SHIM DETAIL

ASTM B26 Alloy 356-F
or
ASTM B209 Alloy 6061-T651
(4 required per sign truss)


Truss Chord Nominal Dia.	a
5"	$\frac{3}{4}$ "
5½"	$1\frac{3}{16}$ "
6"	$\frac{7}{8}$ "
6½"	$1\frac{5}{16}$ "
7"	1"

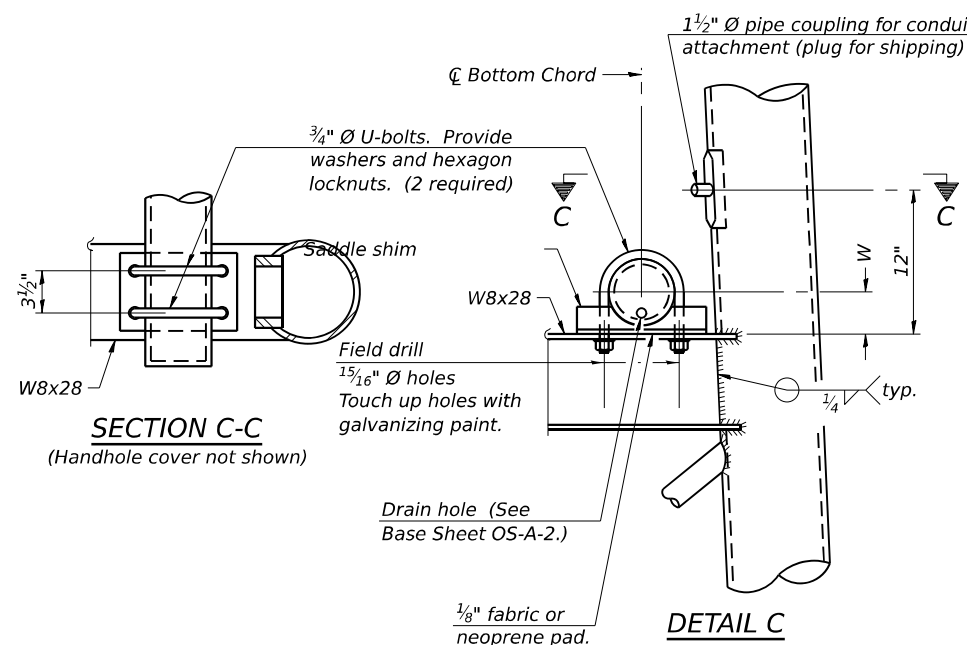

SECTION C-C

(Handhole cover not shown)

DETAIL C

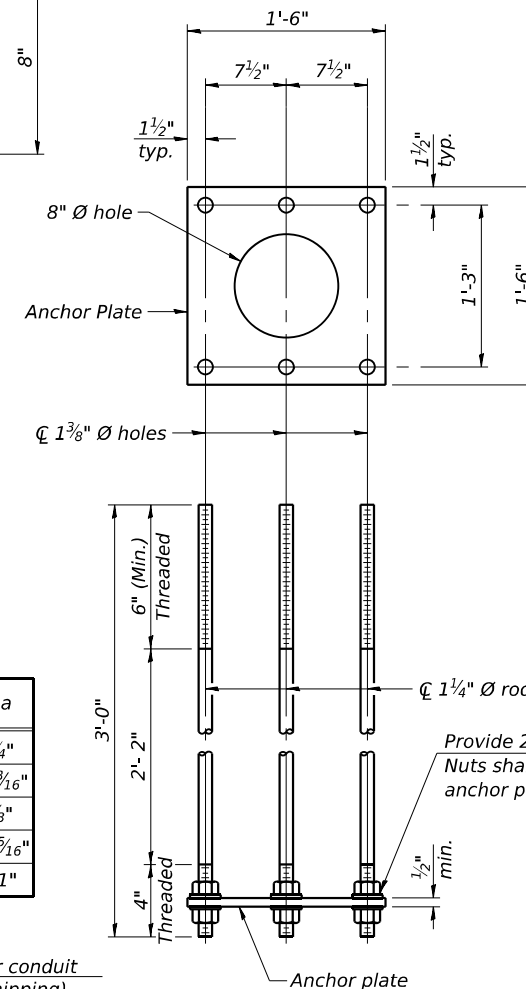

ANCHOR ROD DETAIL
Spread Footing Foundation


Spread Footing Foundation

Provide 2 uncoated nuts per rod.
Nuts shall be "snug tight" against
anchor plate.

All Thread = NC
(National Coarse)


Anchor rods shall conform to ASTM F1554 Grade 105. Galvanize upper 12" minimum per AASHTO M232. No welding shall be permitted on rods.

10" Ø PIPE SUPPORT FRAME DETAILS

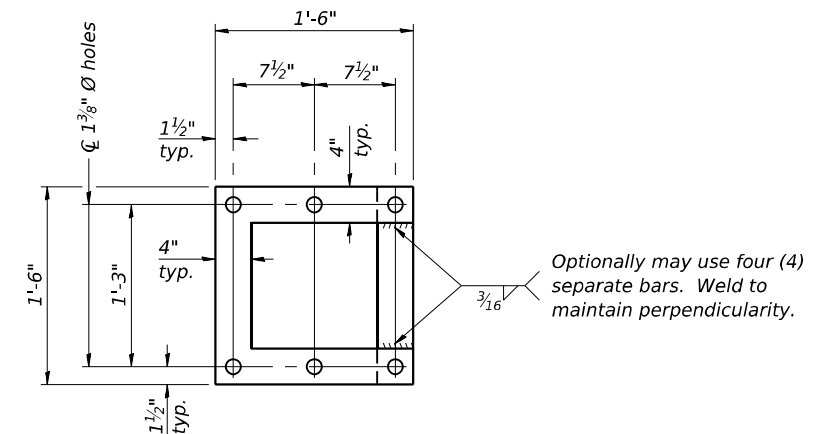

POSITIONING PLATE(S)

Optionally may use four (4) separate bars. Weld to maintain perpendicularity.

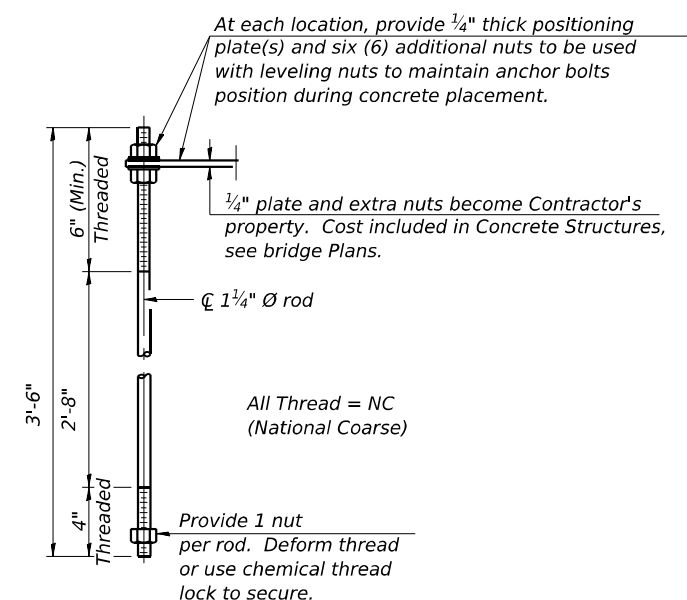


1/4" plate and extra nuts become Contractor's property. Cost included in Concrete Structures, see bridge Plans.

*All Thread = NC
(National Coarse)*


Provide 1 nut
per rod. Deform thread
or use chemical thread
lock to secure.

ANCHOR ROD DETAIL
Pedestal Foundation

Pedestal Foundation

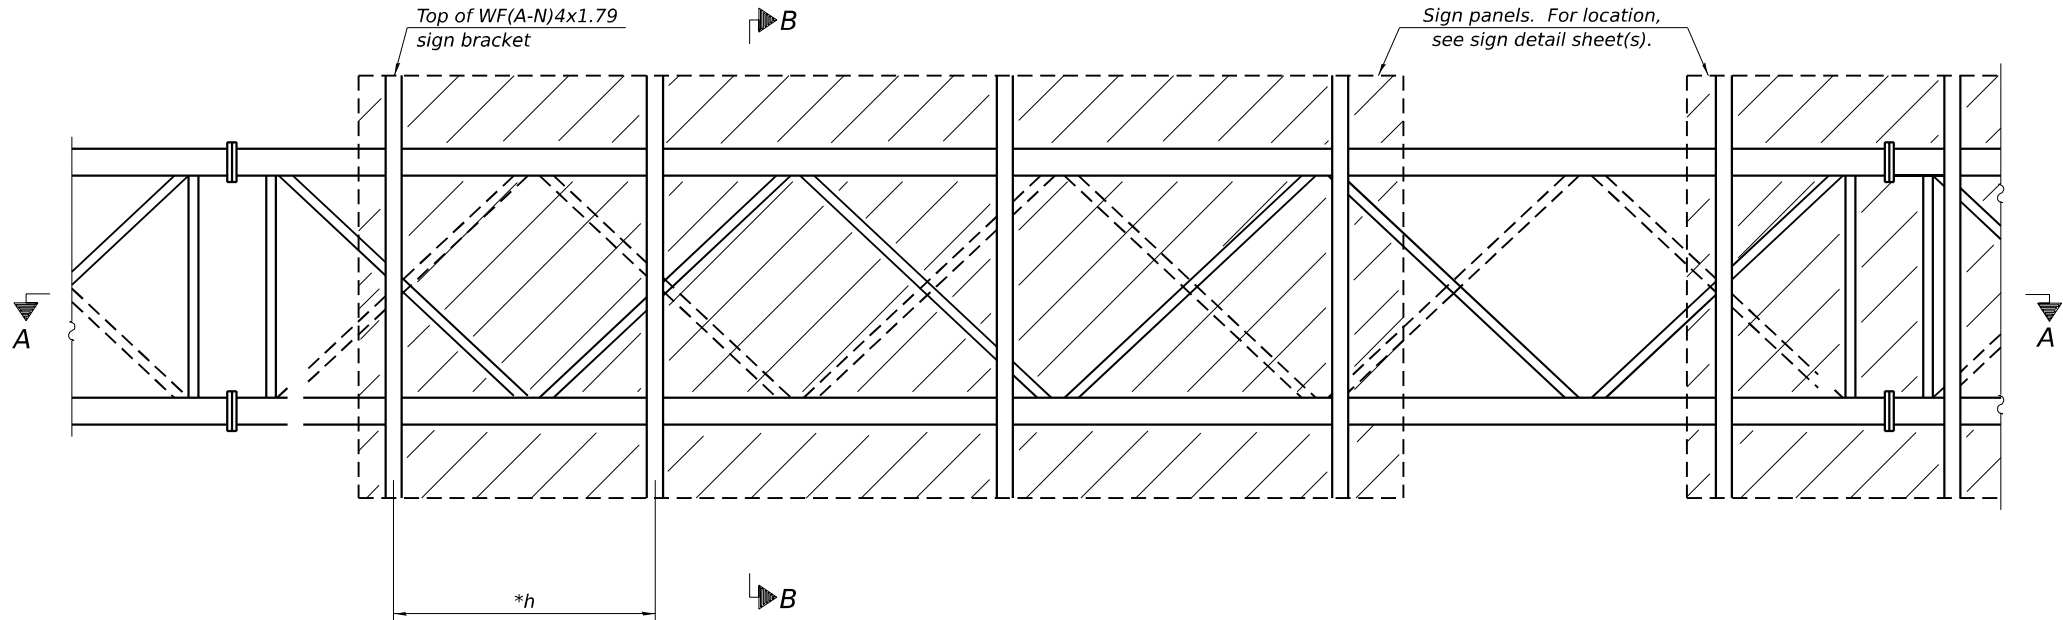

TYPICAL FRONT ELEVATION

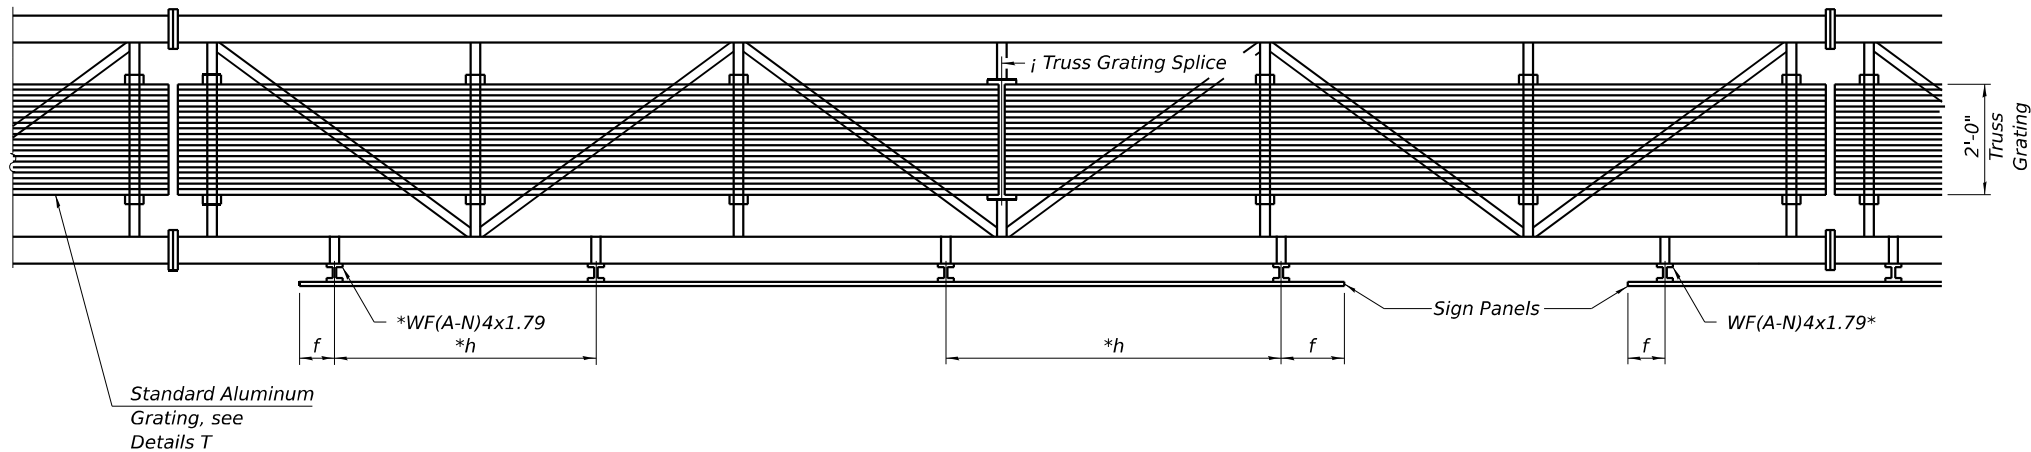

SECTION A-A

Place all sign brackets as close to panel points as practical.

BRACKET TABLE

WF(A-N)4x1.79 ASTM B308, Alloy 6061-T6		
Sign Width		Number Brackets Required
Greater Than	Less Than or Equal To	
	8'-0"	2
8'-0"	14'-0"	3
14'-0"	20'-0"	4
20'-0"	26'-0"	5
26'-0"	32'-0"	6

* Space sign brackets WF(A-N)4x1.79 for efficiency and within limits shown:

f = 12" maximum, 4" minimum (End of sign to $\varnothing$ of nearest bracket)
h = 6'-0" maximum ($\varnothing$ to $\varnothing$ sign support brackets, WF(A-N)4x1.7

Notes:
For Detail T and Section B-B, see Base Sheet OS-A-10-NW.
Truss grating to facilitate inspection shall run full length (center to center of support frames) 12"± on overhead trusses.
Cost of truss grating is included in "Overhead Sign Structure".
Truss Grating width dimensions are nominal and may vary 1/2"± based on available standard widths.

OS-A-9-NW

5-15-2023



WSP USA Inc.
30 N. LA SALLE STREET
SUITE 4000
CHICAGO, IL 60602
TEL: (312) 782-8150
FAX: (312) 782-1684

USER NAME	= USSJ696614
DESIGNED	- SJJ
CHECKED	- PJL
PLOT SCALE	= 0.167" / in.
DRAWN	- SJJ
REVIS	-
PLOT DATE	= 11/5/2025
CHECKED	- PJL
REVIS	-

DESIGNED	- SJJ
CHECKED	- PJL
DRAWN	- SJJ
REVIS	-
PLOT DATE	= 11/5/2025
CHECKED	- PJL
REVIS	-


DESIGNED	- SJJ
CHECKED	- PJL
DRAWN	- SJJ
REVIS	-
PLOT DATE	= 11/5/2025
CHECKED	- PJL
REVIS	-

STATE OF ILLINOIS
DEPARTMENT OF TRANSPORTATION

OVERHEAD SIGN STRUCTURES
ALUMINUM WALKWAY DETAILS

SHEET 7 OF 15 SHEETS

F.A.I. RTE.	SECTION	COUNTY	TOTAL SHEETS	SHEET NO.
I-80	FAI 80 21 STRUCTURE 2	WILL	1230	467
CONTRACT NO. 62R23				
ILLINOIS FED. AID PROJECT				

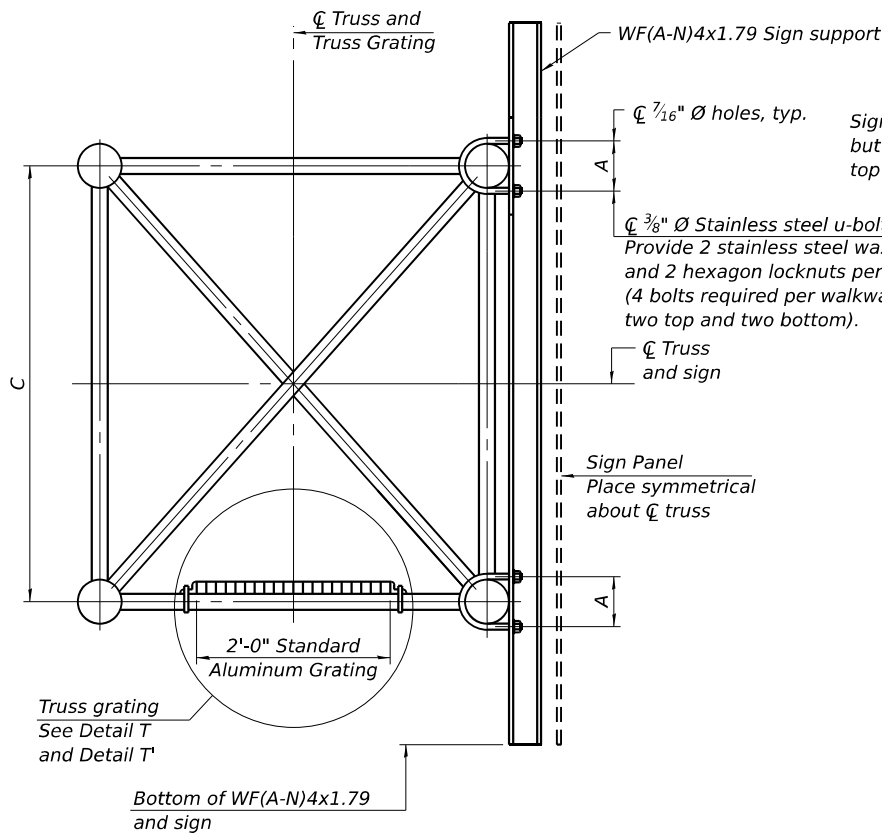

SECTION B-B

SPECIFICATIONS FOR STANDARD ALUMINUM GRATING

Main Bearing Bars shall be $\frac{3}{16}$ " x $1\frac{1}{2}$ " on $1\frac{3}{16}$ " centers and conform to ASTM B221 Alloy 6061-T6.

Cross bars shall be $\frac{3}{16}$ " x $1\frac{1}{2}$ " on 4" centers and conform to ASTM B221 Alloy 6063-T5 or 6061-T6.

OR



Aluminum Grating with modified "t" sections for main bearing bars shall meet the following requirements:

Main bars shall conform to ASTM B221 Alloy 6061-T6 and have a minimum section modulus equal to 0.0705 in.³ per bar, a depth of $1\frac{1}{2}$ ", spaced on $1\frac{3}{16}$ " centers.

Cross bars shall conform to ASTM B221 Alloy 6063-T5 or T-42 and spaced on 4" centers.


Structure Number	Station	A	C
1S099I080R132.3	41+68	5 $\frac{7}{8}$ "	4'-6"
1S099I080L132.3	42+01	5 $\frac{7}{8}$ "	4'-6"
1S099I080R132.6	56+82	5 $\frac{7}{8}$ "	4'-6"

Sign shall be even with the top of the bracket, but it may extend no more than 6" above the top of the bracket for field adjustments.

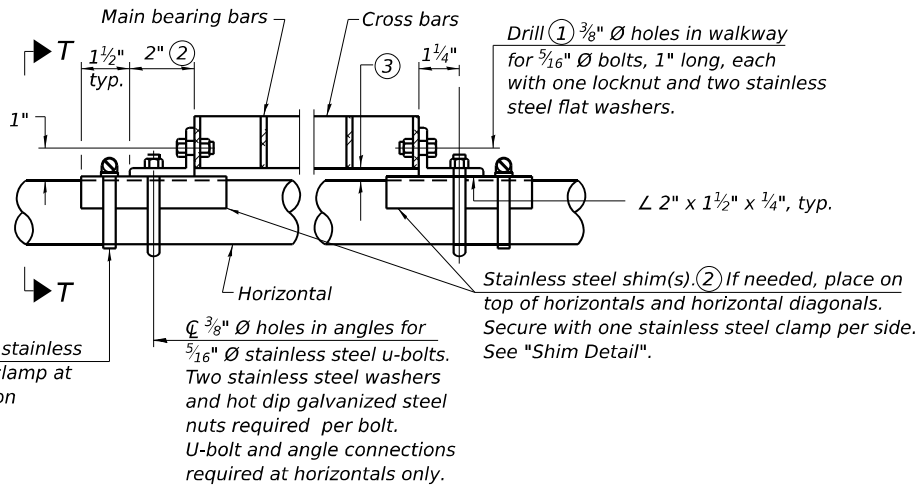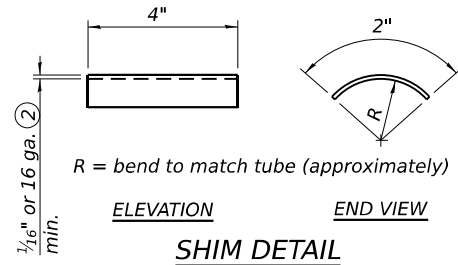


DETAIL T

(Continuous Truss grating)

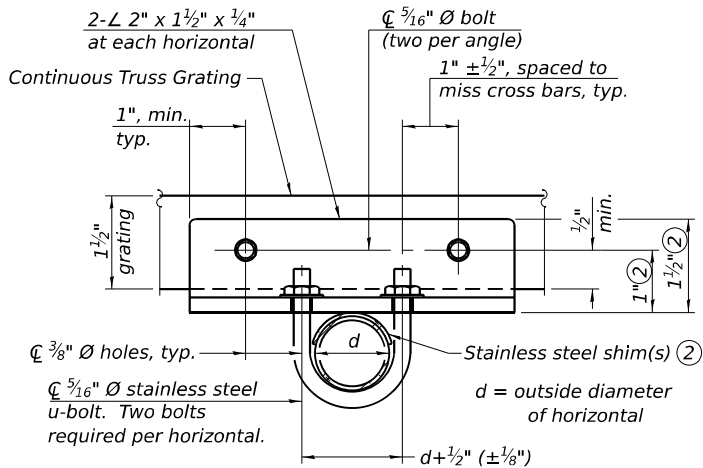


SECTION T-T

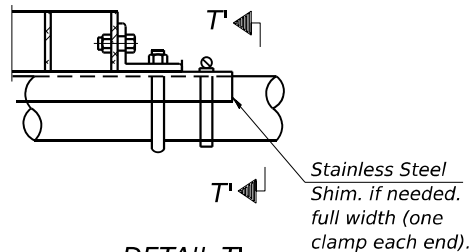

DETAIL T'

(Truss grating splice)

Details not shown same as Detail T. Alternate materials may be used subject to the Engineer's review and approval.

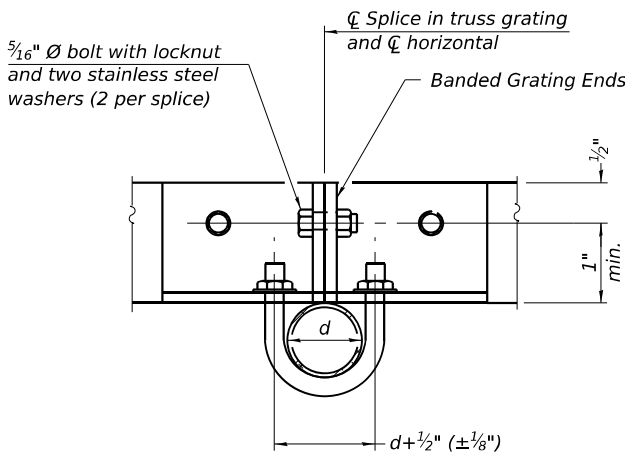

SECTION T'-T'

OS-A-10-NW

5-15-2023

WSP USA Inc.
30 N. LA SALLE STREET
SUITE 4000
CHICAGO, IL 60602
TEL: (312) 782-8150
FAX: (312) 782-1684

USER NAME = USSJ696614
DESIGNED - SJJ
CHECKED - PJL
PLOT SCALE = 8.762' / in.
DRAWN - SJJ
PLOT DATE = 11/6/2025
CHECKED - PJL
REVISED -

STATE OF ILLINOIS
DEPARTMENT OF TRANSPORTATION

OVERHEAD SIGN STRUCTURES
ALUMINUM WALKWAY DETAILS

SHEET 8 OF 15 SHEETS

F.A.I. RTE.	SECTION	COUNTY	TOTAL SHEETS	SHEET NO.
I-80	FAI 80 21 STRUCTURE 2	WILL	1230	468
CONTRACT NO. 62R23				
ILLINOIS FED. AID PROJECT				

GENERAL NOTES

DESIGN: AASHTO Standard Specifications for Structural Supports for Highway Signs, Luminaires and Traffic Signals. ("AASHTO Specifications")

CONSTRUCTION: Current (at time of letting) Illinois Department of Transportation Standard Specifications for Road and Bridge Construction, Supplemental Specifications and Special Provisions. ("Standard Specifications")

LOADING: 90 M.P.H. WIND VELOCITY

WALKWAY LOADING: Dead load plus 500 lbs. concentrated live load.

DESIGN STRESSES:
Field Units
F_c = 3,500 p.s.i.
f_y = 60,000 p.s.i. (reinforcement)

WELDING: All welds to be continuous unless otherwise shown. All welding to be done in accordance with current AWS D1.1 and D1.2 Structural Welding Codes (Steel and Aluminum) and the Standard Specifications.

MATERIALS: Aluminum Alloys as shown throughout plans. All Structural Steel Pipe shall be ASTM A53 Grade B or A500 Grade B or C. If A500 pipe is substituted for A53, then the outside diameter shall be as detailed and wall thickness greater than or equal to A53. All Structural Steel Plates and Shapes shall conform to AASHTO M270 Gr. 36, Gr. 50 or Gr. 50W*. Stainless steel for shims, sleeves and handhole covers shall be ASTM A240, Type 302 or 304, or another alloy suitable for exterior exposure and acceptable to the Engineer. The steel pipe and stiffening ribs at the base plate for the column shall have a minimum longitudinal Charpy V-Notch (CVN) energy of 15 lb.-ft. at 40° F. (Zone 2) before galvanizing.

FASTENERS FOR ALUMINUM TRUSSES: All bolts noted as "high strength" must satisfy the requirements of AASHTO M164 (ASTM A325), or approved alternate, and must have matching lock nuts. Threaded studs for splices (if Members interfere) must satisfy the requirements of ASTM A449, ASTM A193, Grade B7, or approved alternate, and must have matching lock nuts. Bolts and lock nuts not required to be high strength must satisfy the requirements of ASTM A307. All bolts and lock nuts must be hot dip galvanized per AASHTO M232. The lock nuts must have nylon or steel inserts. A stainless steel flat washer conforming to ASTM A240 Type 302 or 304, is required under both head and nut or under both nuts where threaded studs are used. High strength bolt installation shall conform to Article 505.04 (f) (2)d of the IDOT Standard Specifications for Road and Bridge Construction. Rotational capacity ("ROCAP") testing of bolts will not be required.

U-BOLTS AND EYEBOLTS: U-Bolts and Eyebolts must be produced from ASTM A276 Type 304, 304L, 316 or 316L, Condition A, cold finished stainless steel, or an equivalent material acceptable to the Engineer. All nuts for U-Bolts and Eyebolts must be lock nuts equivalent to ASTM A307 with nylon or steel inserts and hot dip galvanized per AASHTO M232. A stainless steel flat washer conforming to ASTM A240, Type 302 or 304, is required under each U-Bolt and Eyebolt lock nut.

GALVANIZING: All Steel Grating, Plates, Shapes and Pipe shall be Hot Dip Galvanized after fabrication in accordance with AASHTO M111. Painting is not permitted.

ANCHOR RODS: Shall conform to ASTM F1554 Gr. 105.

CONCRETE SURFACES: All concrete surfaces above an elevation 6" below the lowest final ground line at each foundation shall be cleaned and coated with Concrete Sealer in accordance with the Standard Specifications.

REINFORCEMENT BARS: Reinforcement Bars designated (E) shall be epoxy coated in accordance with the Standard Specifications.


FOUNDATIONS: The contract unit price for Drilled Shaft Concrete Foundations shall include reinforcement bars complete in place.

TOTAL BILL OF MATERIAL

ITEM	UNIT	TOTAL
OVERHEAD SIGN STRUCTURE - CANTILEVER TYPE II-C-A (36" X 5'-6")	Foot	30'-0"

Structure Number	Station	Design Truss Type	Cantilever Length (L)	Elev. A	Dim. D	Ds	Total Sign Area
1C099I080L132.5	52+10	II-C-A	30 Ft.	592.40	3'-7"	13'-0"	178.3 Sq. Ft.

Truss Type	Maximum Sign Area	Maximum Length
I-C-A	170 Sq. Ft.	25 Ft.
II-C-A	340 Sq. Ft.	30 Ft.
III-C-A	400 Sq. Ft.	40 Ft.

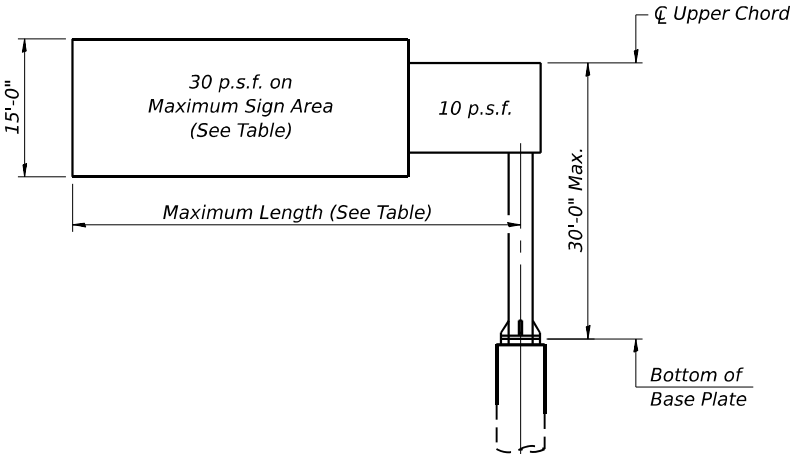


DESIGN WIND LOADING DIAGRAM

Parameters shown are basis for I.D.O.T. Standards
Installations not within dimensional limits shown
require special analysis for all components.


Note:
Trusses shall be shipped individually with adequate provision to prevent detrimental motion during transport. This may require ropes between horizontals and diagonals or energy dissipating (elastic) ties to the vehicle. The contractor is responsible for maintaining the configuration and protection of the trusses.

- ① After adjustments to level truss and insure adequate vertical clearance, all top and leveling nuts shall be tightened against the base plate with a minimum torque of 200 lb.-ft. Stainless steel mesh shall then be placed around the perimeter of the base plate. Secure to base plate with stainless steel banding.

* If M270 Gr. 50W (M222) steel is proposed, chemistry for plate to be used shall first be approved by the Engineer as suitable for galvanizing and welding.

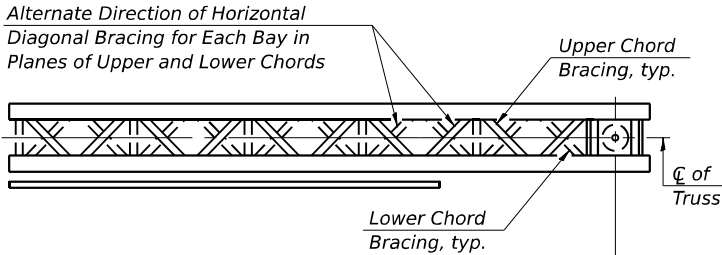

TYPICAL PLAN
(Walkway not shown)

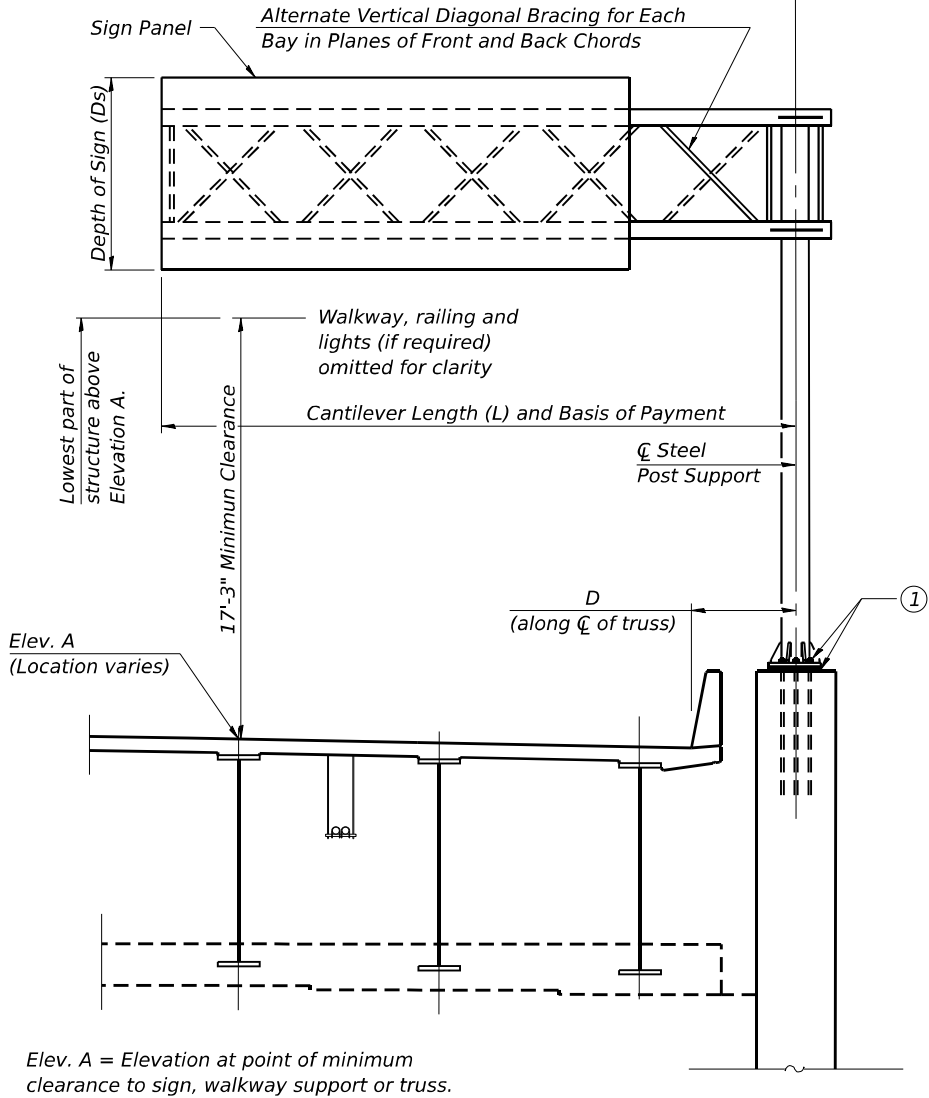

TYPICAL ELEVATION

Looking in Direction of Traffic

Sign support structures may be subject to damaging vibrations and oscillations when sign panels are not in place during erection or maintenance of the structure. To avoid these vibrations and oscillations, consideration should be given to attaching temporary blank sign panels to the structure.

STATE OF ILLINOIS
DEPARTMENT OF TRANSPORTATION

CANTILEVER SIGN STRUCTURES - GENERAL PLAN & ELEVATION
ALUMINUM TRUSS & STEEL POST


SHEET 9 OF 15 SHEETS

F.A.I. RTE.	SECTION	COUNTY	TOTAL SHEETS	SHEET NO.
I-80	FAI 80 21 STRUCTURE 2	WILL	1230	469
CONTRACT NO. 62R23				
ILLINOIS FED. AID PROJECT				



WSP USA Inc.
30 N. LA SALLE STREET
SUITE 4000
CHICAGO, IL 60602
TEL: (312) 782-8150
FAX: (312) 782-1684

USER NAME = USSJ696614	DESIGNED - SJJ	REVISED -
	CHECKED - PJL	REVISED -
PLOT SCALE = 0.167 ' / in.	DRAWN - SJJ	REVISED -
PLOT DATE = 11/5/2025	CHECKED - PJL	REVISED -

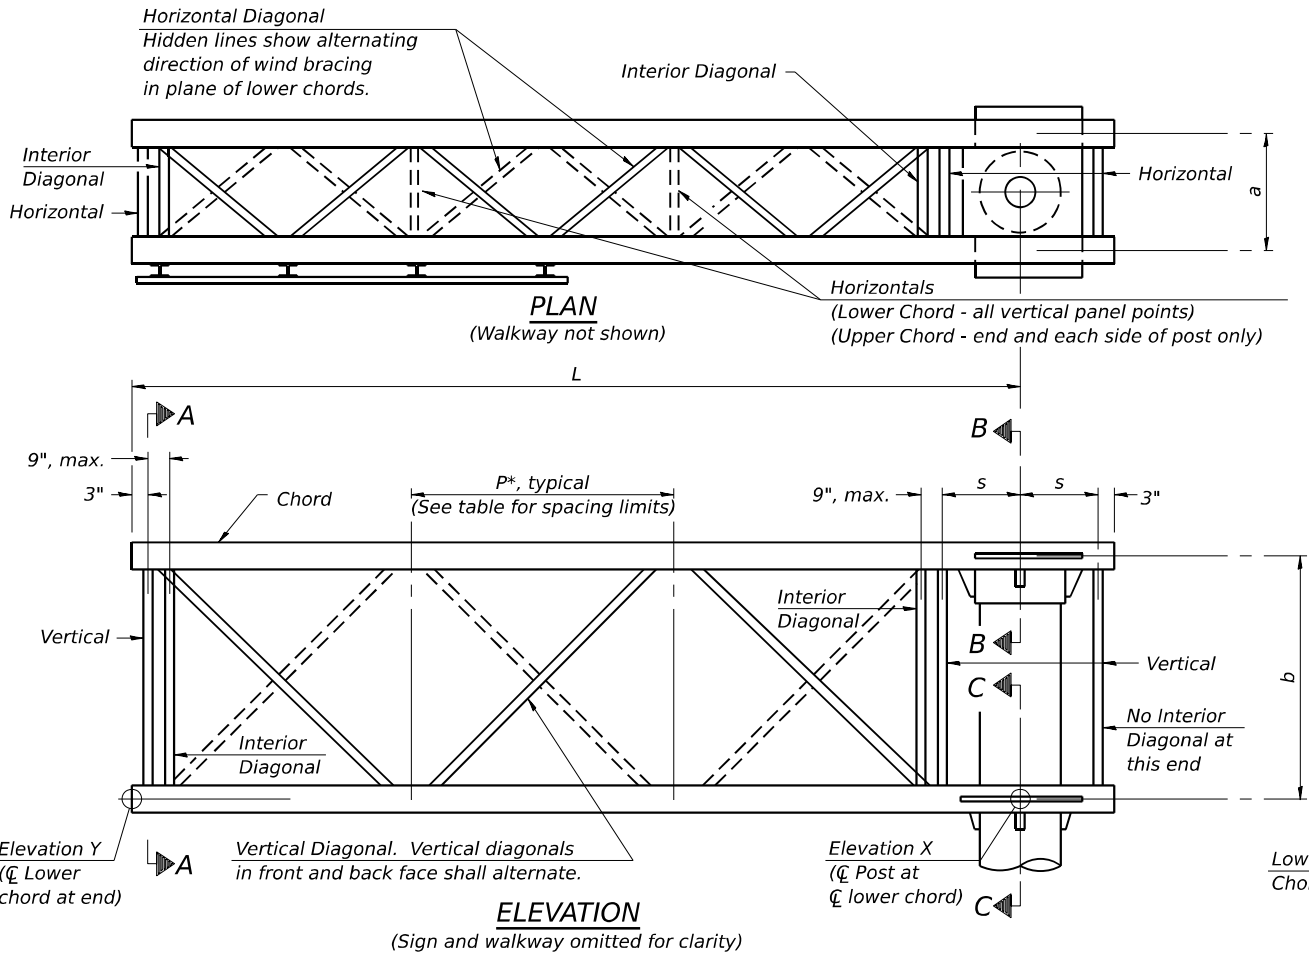

TYPICAL TRUSS UNIT

For Section B-B and Section C-C, see Base Sheet OSC-A-3.


Note:
There are twice as many horizontal diagonals as there are vertical diagonals.

TRUSS UNIT TABLE




Truss Type	Dimension "a"	Dimension "b"	Dimension "s"	Limits for Panel Spacing (P)*	Up. & Low. Chord		Verticals; Horizontals; Vertical, Horizontal, and Interior Diagonals	
					O.D.	Wall	O.D.	Wall
I-C-A	24"	54"	16"	36" min. to 48" max.	5"	5/16"	2 1/2"	5/16"
II-C-A	36"	66"	21"	42" min. to 54" max.	6 1/2"	5/16"	3 1/4"	5/16"
III-C-A (35' Max.)	36"	84"	21"	48" min. to 66" max.	7"	3/8"	3 1/2"	3/8"
III-C-A (>35' to 40')	36"	84"	21"	48" min. to 66" max.	8"	3/8"	3 1/2"	3/8"

$$*P = \frac{L-s-3"}{\# \text{ Panels}}$$


Structure Number	Station	Truss Type	Design Length (L)	Number of Panels Per Unit	Panel Length (P)*
1C099I080L132.5	52+10	II-C-A	30'-0"	7	4'-0"

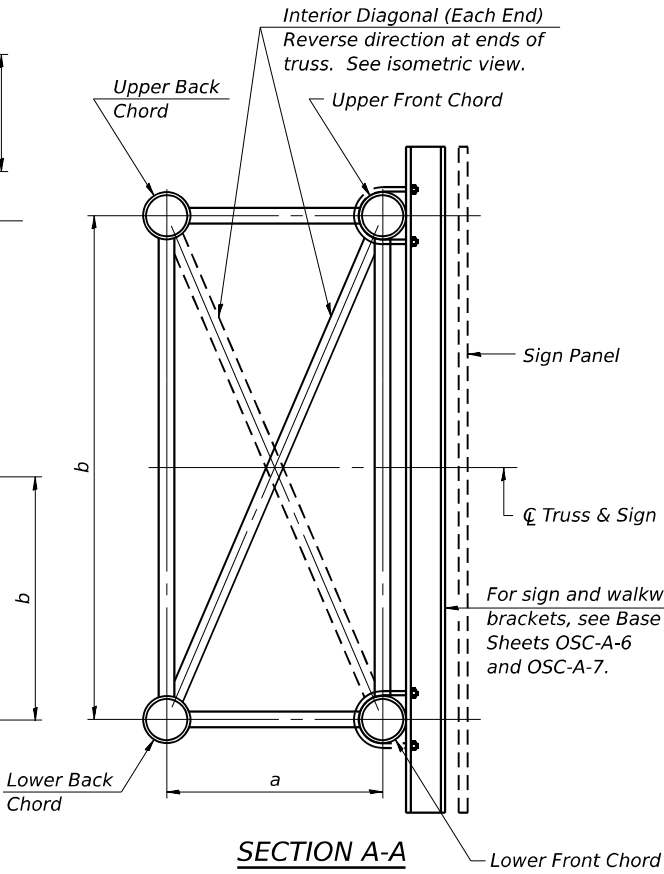


DETAIL A

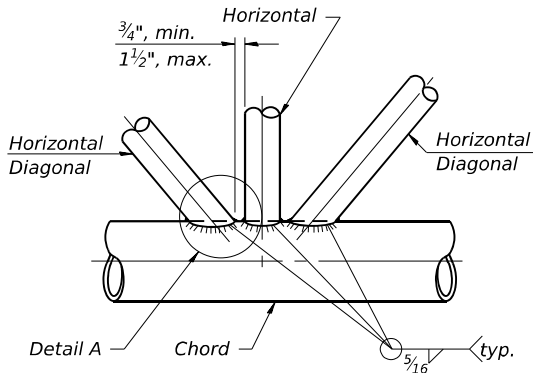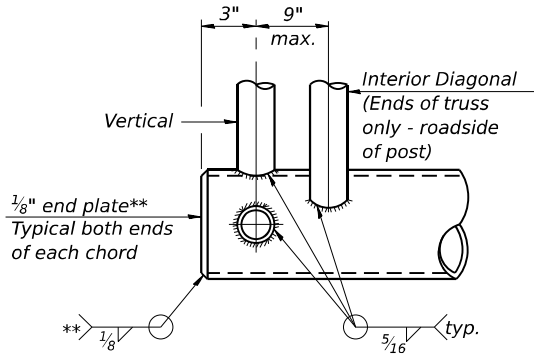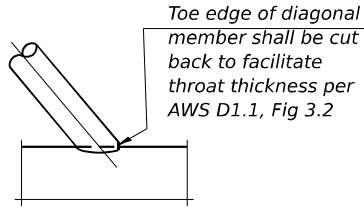

TRUSS INTERIOR JOINT DETAIL

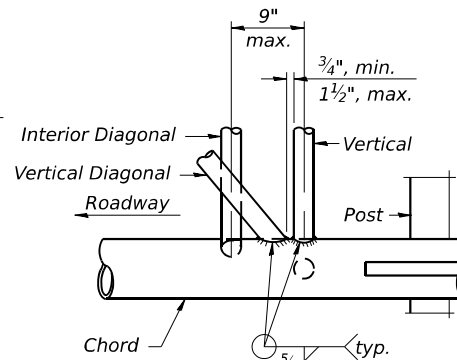

POST END JOINT DETAIL

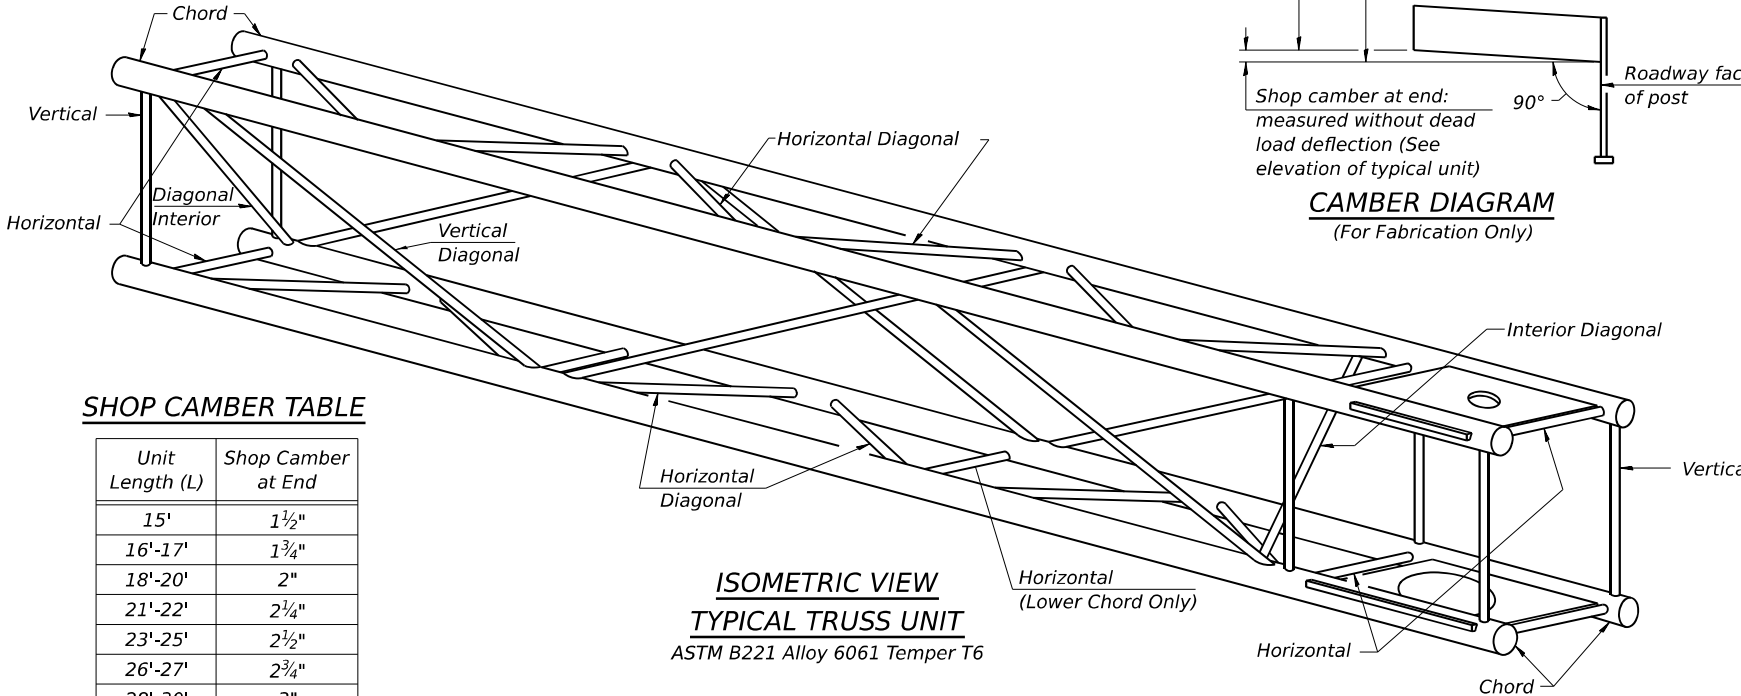

SHOP CAMBER TABLE

Unit Length (L)	Shop Camber at End
15'	1 1/2"
16'-17'	1 3/4"
18'-20'	2"
21'-22'	2 1/4"
23'-25'	2 1/2"
26'-27'	2 3/4"
28'-30'	3"
31'-32'	3 1/4"
33'-35'	3 1/2"
36'-37'	4"
38'-40'	4 1/2"

OSC-A-2

5-15-2023



WSP USA INC.
30 N. LA SALLE STREET
SUITE 4000
CHICAGO, IL 60602
TEL: (312) 782-8150
FAX: (312) 782-1684

USER NAME = US5J696614	DESIGNED - SJJ	REVISED -
PLOT SCALE = 0.167" / in.	CHECKED - PJL	REVISED -
PLOT DATE = 11/5/2025	DRAWN - SJJ	REVISED -
	CHECKED - PJL	REVISED -


STATE OF ILLINOIS
DEPARTMENT OF TRANSPORTATION

CANTILEVER SIGN STRUCTURES - TRUSS DETAILS
ALUMINUM TRUSS & STEEL POST


SHEET 10 OF 15 SHEETS

F.A.I. RTE.	SECTION	COUNTY	TOTAL SHEETS	SHEET NO.
I-80	FAI 80 21 STRUCTURE 2	WILL	1230	470
CONTRACT NO. 62R23				
ILLINOIS FED. AID PROJECT				


Model: Default: p:\projects\trans\scorp\ppl\hatched\Documents\Projects_2018\CH401\401180022\03-WSP\CAD\62R23-RB-1-Sign-Structure\DWG\62R23-CHS203.dgn
FILE NAME: p:\projects\trans\scorp\ppl\hatched\Documents\Projects_2018\CH401\401180022\03-WSP\CAD\62R23-RB-1-Sign-Structure\DWG\62R23-CHS203.dgn

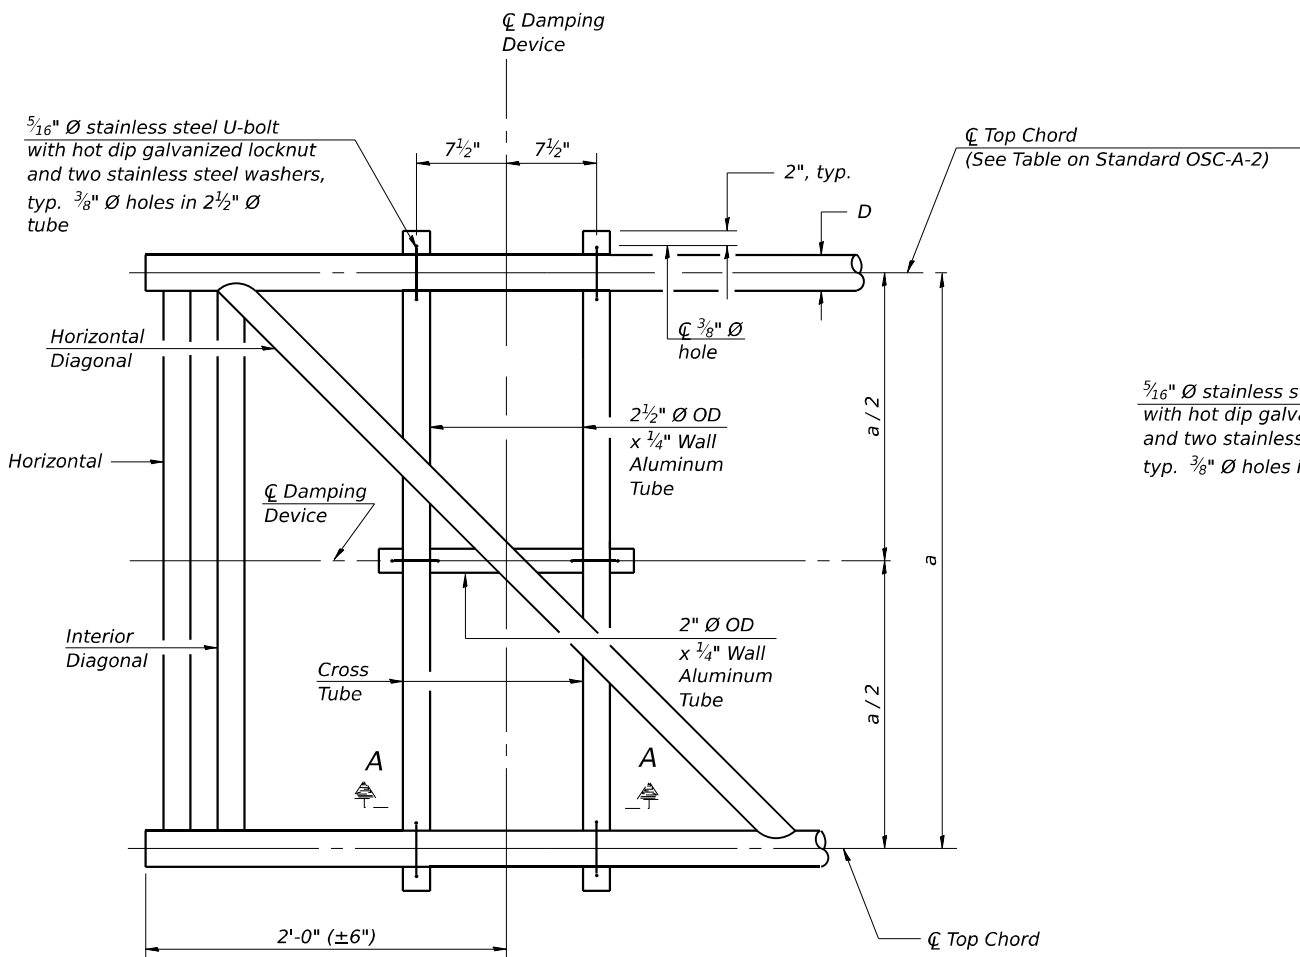

PLAN DETAIL

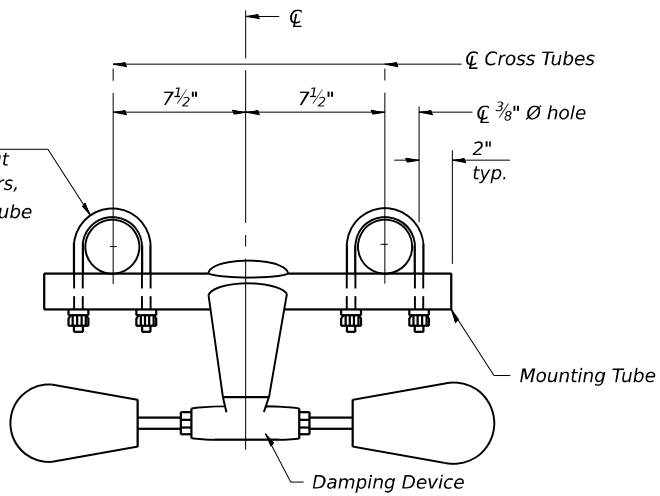


TRUSS DAMPING
DEVICE CONNECTION DETAIL

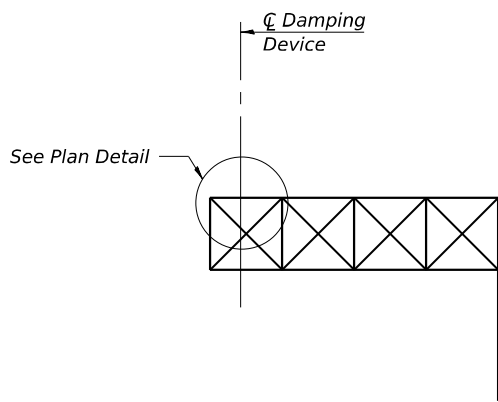


ELEVATION
Aluminum Cantilever
Sign Structure

GENERAL NOTES


- Damper: One damper per truss. (31 lbs. Stockbridge-Type Aluminum-29" minimum between ends of weights)
- Materials: Aluminum tubes shall be ASTM B221 alloy 6061 temper T6

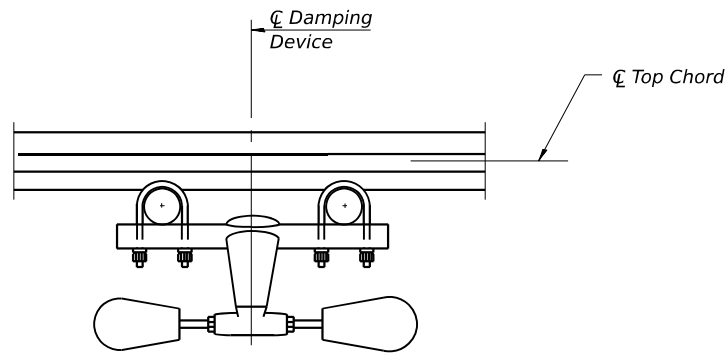

SECTION A-A

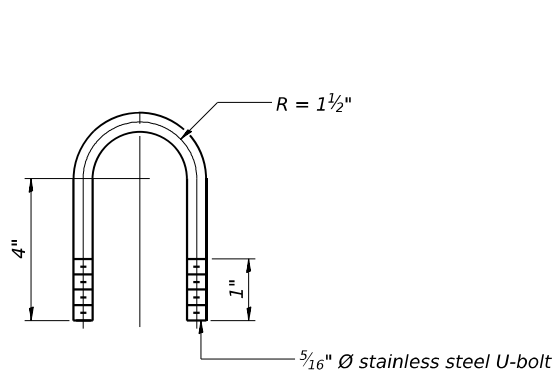

DAMPING DEVICE MOUNTING
TUBE U-BOLT DETAIL
(Typical)

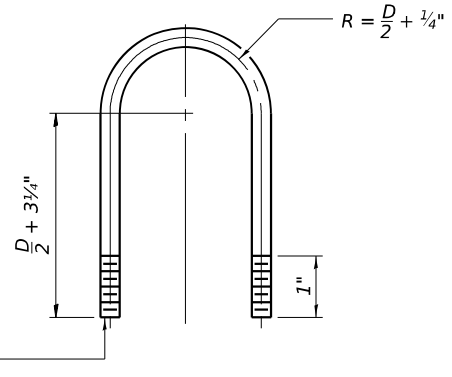

TOP CHORD TO CROSS TUBE
U-BOLT DETAIL
(Typical)

OSC-A-D

5-15-2023

wsp
WSP USA Inc.
30 N. LA SALLE STREET
SUITE 4000
CHICAGO, IL 60602
TEL: (312) 782-8150
FAX: (312) 782-1684



USER NAME = USSJ696614	DESIGNED - SJJ	REVISED -
	CHECKED - PJL	REVISED -
PLOT SCALE = 0.167' / in.	DRAWN - SJJ	REVISED -
PLOT DATE = 11/5/2025	CHECKED - PJL	REVISED -

**STATE OF ILLINOIS
DEPARTMENT OF TRANSPORTATION**

**CANTILEVER SIGN STRUCTURE
DAMPING DEVICE**

SHEET 11 OF 15 SHEETS

F.A.I. RTE.	SECTION	COUNTY	TOTAL SHEETS	SHEET NO.
I-80	FAI 80 21 STRUCTURE 2	WILL	1230	471
CONTRACT NO. 62R23				
ILLINOIS FED. AID PROJECT				

  

(Typical rib)



*For Pedestal Details,
see Bridge Plans*




- ** Butt welded joint in post is only allowed for post heights (H) over 20 ft. in length. If used, weld procedure must be preapproved by Engineer and joint shall receive 100% RT or UT (tension criteria) at Contractor's expense.**



*Anchor rods shall conform to ASTM F1554 Grade 105. Galvanize the upper 18" (minimum***) and associated AASHTO M291, Grade A, C or DH heavy hex nuts and hardened washers per AASHTO M232. No welding shall be permitted on rods. Provide a nut at bottom, a hexagon locknut and washer above base plate and a leveling nut and washer below base plate. Nuts shall each be tightened with 200 lb.-ft. minimum torque against base plate. Before or after threading, but before galvanizing, each anchor rod shall be ultrasonically tested (UT) by a Level II or III inspector, qualified in accord with ANSI guidelines, to insure no rejectable flaws exist in the upper 18" (tension criteria). Cost of testing included in Concrete Structures, see Bridge Plans.*


Note: "H" based on 15'-0" or actual sign height, whichever is greater.

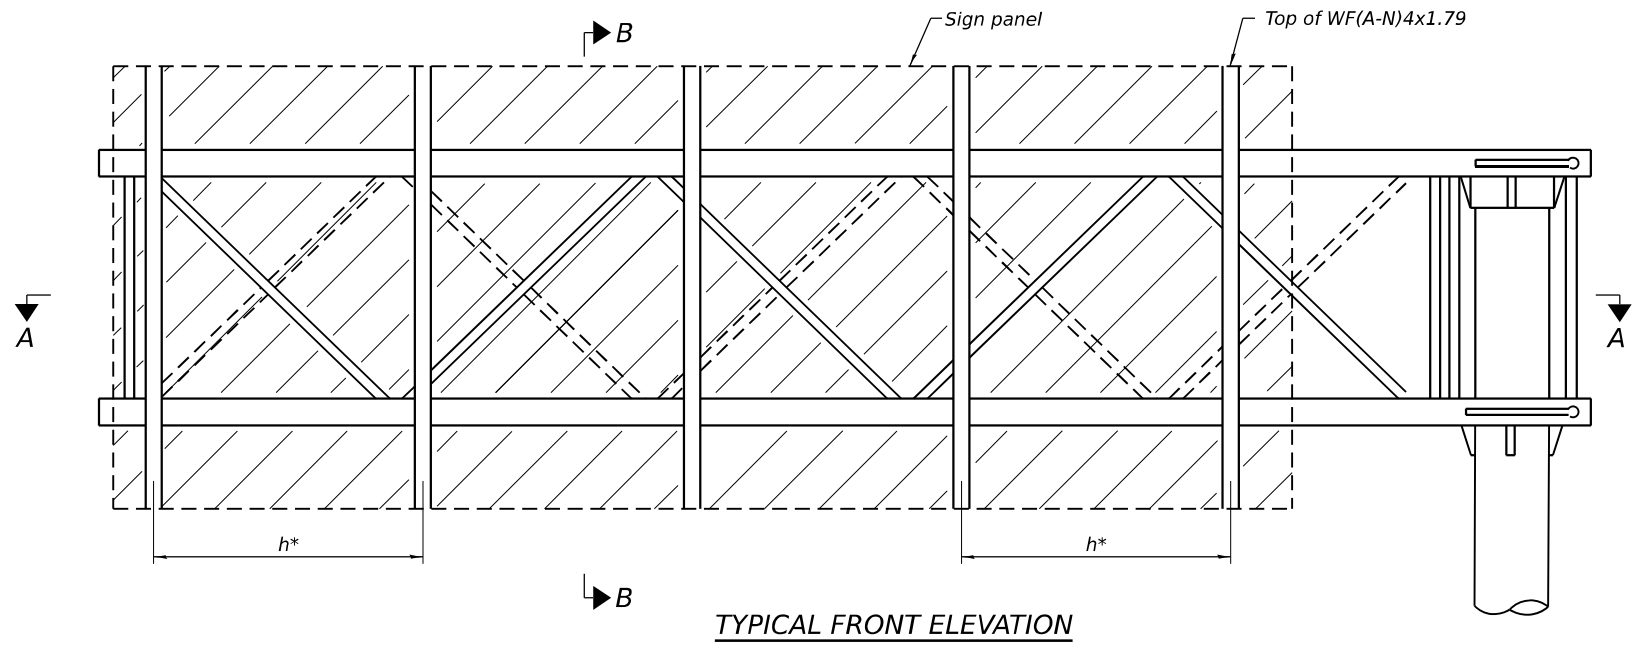

BRACKET TABLE

WF(A-N)4x1.79 ASTM B308, Alloy 6061-T6		
Sign Width		Number Brackets Required
Greater Than	Less Than or Equal To	
	8'-0"	2
8'-0"	14'-0"	3
14'-0"	20'-0"	4
20'-0"	26'-0"	5
26'-0"	32'-0"	6

Structure Number	Station	TGL
1C099180L132.5	52+10	29'-4 ³ / ₈ "

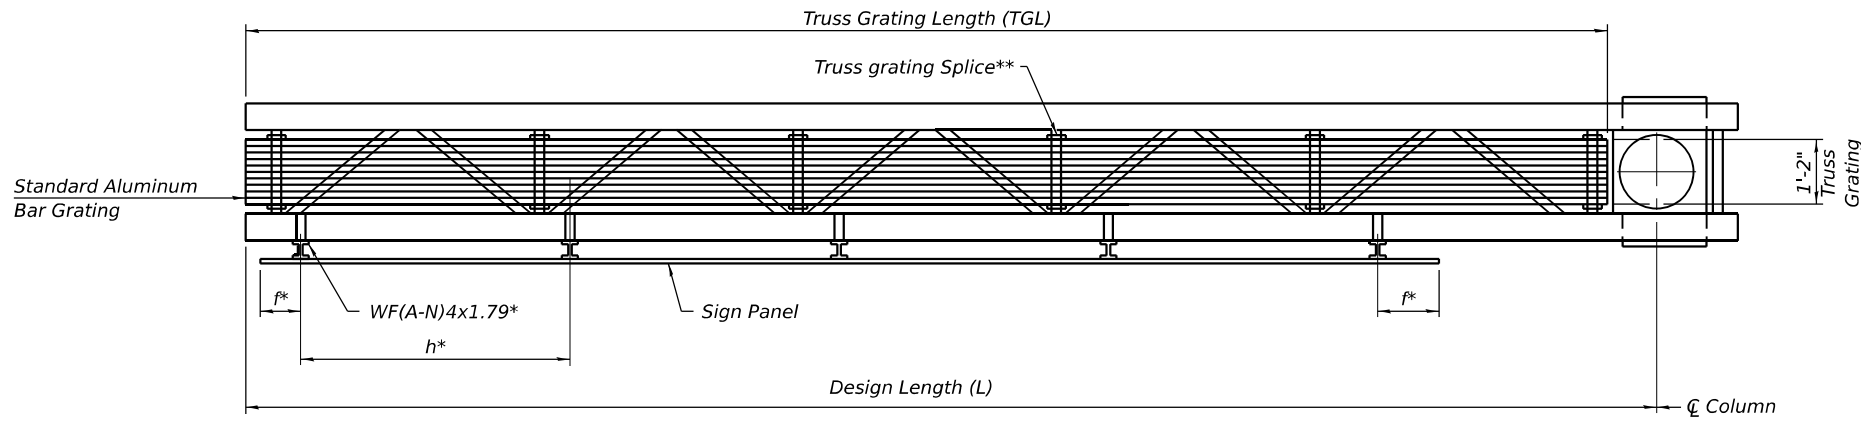

SECTION A-A

$$TGL = L - \left(\frac{\text{Post O.D.}}{2} + 6" \right)$$

- * Space sign brackets WF(A-N)4x1.79 for efficiency and within limits shown:

f = 12" maximum, 4" minimum (End of sign to i of nearest bracket)
h = 6'-0" maximum (i to i sign support brackets, WF(A-N)4x1.79)
- ** Use and location of grating splices are optional, based on lengths needed and material availability.

Notes:
For details of sign placement, sign brackets, truss gratings, grating splices, and Section B-B, see Base Sheet OSC-A-7-NW.
Truss grating to facilitate inspection shall run full length of cantilevers. Cost of truss grating is included in Overhead Sign Structure Cantilever.
Truss grating dimensions are nominal and may vary (width 1/2"±, depth 1/2"±) based on available standard widths.

Model: Default
File Name: p:\projects\transys\corporate\ppl\hatched\Documents\Projects_2018\CH401\401180022\03-WSP\CAD\62R23-RB-1-Sheets\Sign_Structure\ID 62R23-CHS206.dgn

OSC-A-6-NW

5-15-2023




WSP USA Inc.
30 N. LA SALLE STREET
SUITE 4000
CHICAGO, IL 60602
TEL: (312) 782-8150
FAX: (312) 782-1684

USER NAME = US5J696614	DESIGNED - SJJ	REVISED -
	CHECKED - PJL	REVISED -
PLOT SCALE = 0.167' / in.	DRAWN - SJJ	REVISED -
PLOT DATE = 11/6/2025	CHECKED - PJL	REVISED -

STATE OF ILLINOIS
DEPARTMENT OF TRANSPORTATION

CANTILEVER SIGN STRUCTURES - ALUMINUM WALKWAY
DETAILS - ALUMINUM TRUSS & STEEL POST

F.A.I RTE.	SECTION	COUNTY	TOTAL SHEETS	SHEET NO.
I-80	FAI 80 21 STRUCTURE 2	WILL	1230	474
CONTRACT NO. 62R23				
ILLINOIS FED. AID PROJECT				

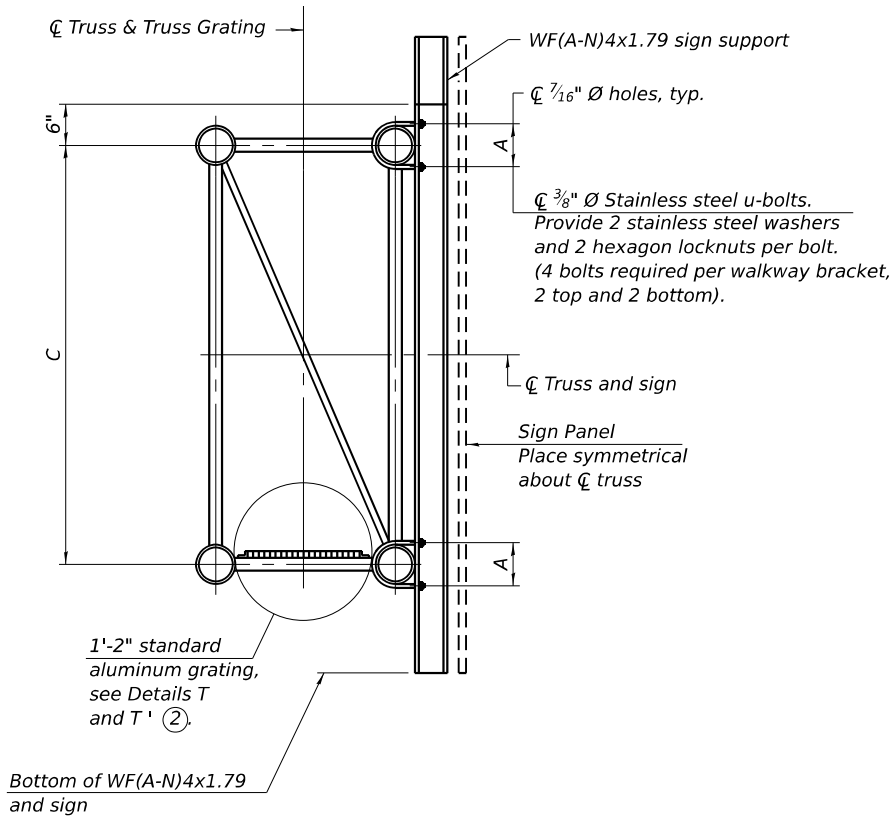

SECTION B-B

SPECIFICATIONS FOR STANDARD ALUMINUM GRATING

Main Bearing Bars (MBB) shall be 3/16" x 1 1/2" on 1 3/16" centers and conform to ASTM B211 Alloy 6061-T6.

Cross bars (CB) shall be 3/16" x 1 1/2" on 4" centers and conform to ASTM B221 Alloy 6063-T5 or 6061-T6.


OR

Aluminum Grating with modified "t" sections for main bearing bars shall meet the following requirements:


Main bars shall conform to ASTM B221 Alloy 6061-T6 and have a minimum section modulus equal to 0.0705 in.³ per bar, a depth of 1 1/2", spaced on 1 3/16" centers.

Cross bars shall conform to ASTM B221 Alloy 6063-T5 or T-42 and spaced on 4" centers.


Structure Number	Station	A	C
1C099I80L132.5	52+10	3 5/8"	5'-6"

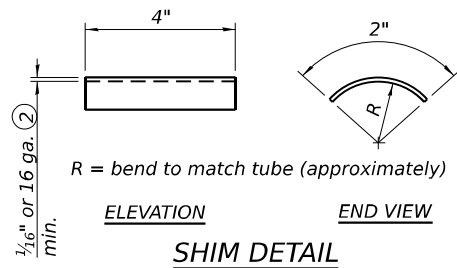


- ① Drilling holes in grating may be done in shop or field, based on Contractor's preference and subject to accurate alignment.
- ② Stainless steel shims shall be placed as shown in Detail T if needed to compensate for alignment variations between horizontal and diagonal pipes beyond adjustment provided by angles. Thicker shims may be used subject to shims performing properly.
- ③ Tube to grating gap may vary from 0 to 1/2", max. to align walkway, allow for camber, etc.

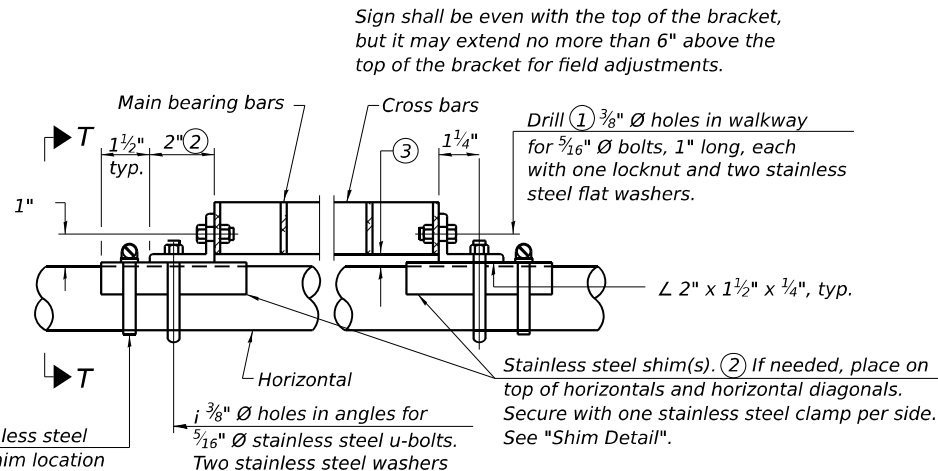


DETAIL T
(Continuous Truss grating)

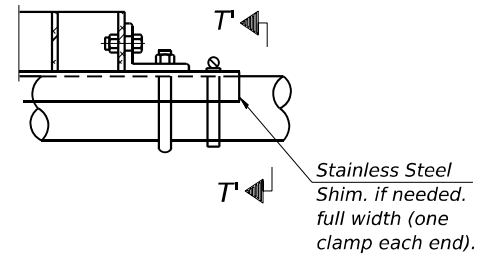

DETAIL T'
(Truss grating splice)
Details not shown same as Detail T.
Alternate materials may be used subject to the Engineer's review and approval.

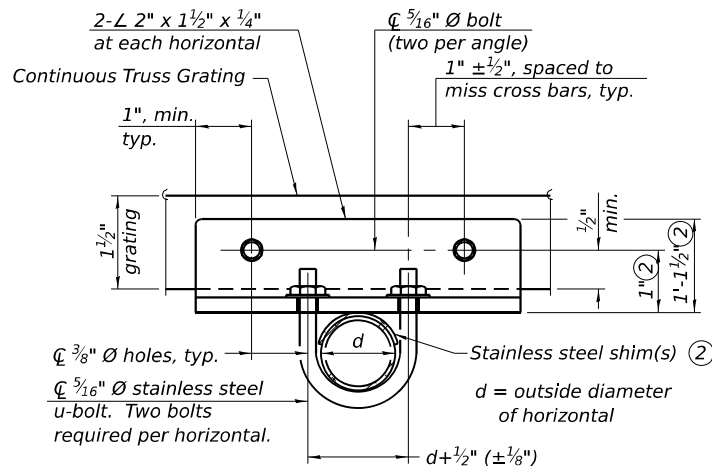

SECTION T-T

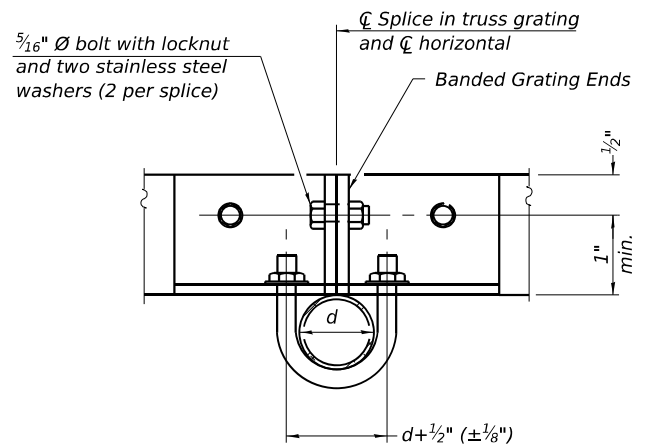

SECTION T'-T'

OSC-A-7-NW

5-15-2023

 WSP USA Inc. 30 N. LA SALLE STREET SUITE 4000 CHICAGO, IL 60602 TEL: (312) 782-8150 FAX: (312) 782-1684	USER NAME = USSJ696614	DESIGNED - SJJ	REVISED -	STATE OF ILLINOIS DEPARTMENT OF TRANSPORTATION	CANTILEVER SIGN STRUCTURES - WALKWAY DETAILS ALUMINUM TRUSS & STEEL POST	SHEET 15 OF 15 SHEETS	F.A.I. RTE.	SECTION	COUNTY	TOTAL SHEETS	SHEET NO.
	PLOT SCALE = 0.167' / in.	DRAWN - SJJ	REVISED -				I-80	FAI 80 21 STRUCTURE 2	WILL	1230	475
	PLOT DATE = 11/6/2025	CHECKED - PJL	REVISED -				CONTRACT NO. 62R23				
							ILLINOIS FED. AID PROJECT				

LANDSCAPING SCHEDULE

		SEEDING, CLASS 1A	NITROGEN FERTILIZER NUTRIENT	POTASSIUM FERTILIZER NUTRIENT	EROSION CONTROL BLANKET
LOCATION	STATION	ACRE	POUND	POUND	SQ YD
RIVER ST	100+50 TO 105+50	0.36	32	32	1720
RIVER ST	105+50 TO 112+00	2.43	218	218	11748
KIEP AVE/DUNCAN ST	NO ALIGNMENT	1.76	158	158	8513
WATER ST	301+00 TO 305+50	1.28	115	115	6183
WATER ST/RIVER ST	305+50 TO 307+82	1.56	141	141	7573
LUCAS ST	401+50 TO 403+96	0.67	60	60	3223
JOLIET ST - SOUTH	601+00 TO 603+00	0.04	4	4	195
JOLIET ST - NORTH	700+00 TO 701+00	0.03	3	3	148
US RTE 6	214+54 TO 218+00	0.06	5	5	284
US RTE 6	217+00 TO 221+42	0.07	6	6	341
CHERRY ST	501+00 TO 505+00	0.08	7	7	389
US RTE 6	226+15 to 230+50	0.12	11	11	576
US RTE 6	230+50 to 233+22	0.04	3	3	188
TOTAL		8.50	764	764	41080

TOPSOIL SUMMARY

		TOPSOIL (SEE NOTE 3)	TOPSOIL PLACEMENT (4") (SEE NOTE 4)	TOPSOIL BALANCE WASTE (+) OR SHORTAGE (-) (SEE NOTE 4)
LOCATION	STATION	CU YD	CU YD	CU YD
RIVER ST	100+50 TO 105+50	1143	191.1	951.9
RIVER ST	105+50 TO 112+00		1305.4	-353.5
KIEP AVE/DUNCAN ST	NO ALIGNMENT		945.9	-1299.4
WATER ST	301+00 TO 305+50		687.0	-1986.4
WATER ST/RIVER ST	305+50 TO 307+82		841.4	-2827.8
LUCAS ST	401+50 TO 403+96		358.1	-3185.9
JOLIET ST - SOUTH	601+00 TO 603+00		21.7	-3207.6
JOLIET ST - NORTH	700+00 TO 701+00		16.5	-3224.0
US RTE 6	214+54 TO 218+00		31.5	-3255.5
US RTE 6	217+00 TO 221+42		37.8	-3293.4
CHERRY ST	501+00 TO 505+00		43.2	-3336.6
US RTE 6	226+15 to 230+50		63.9	-3400.5
US RTE 6	230+50 to 233+22		20.9	-3421.4
TOTAL			4564.4	-3421.4

LANDSCAPING NOTES:

1. VILLAGE WATER AND SEWER MAINS MAY BE LOCATED IN THE LANDSCAPE AREA. THE CONTRACTOR SHALL NOT BE ALLOWED TO PROCEED WITH ANY PLANTING WORK UNTIL ALL UTILITY OWNERS FIELD LOCATE THEIR FACILITIES WHICH MAY INTERFERE WITH CONSTRUCTION OPERATIONS. THE ACTUAL LOCATION OF PROPOSED LANDSCAPING WILL BE ADJUSTED IN THE FIELD TO AVOID UTILITIES.
2. UNDERBRUSH OR DEBRIS AT PLANTING LOCATIONS SHALL BE REMOVED AND DISPOSED OF ACCORDING TO SECTION 201 OF THE STANDARD SPECIFICATIONS. THIS WORK WILL NOT BE PAID FOR SEPARATELY, BUT THE COSTS SHALL BE CONSIDERED AS INCLUDED IN THE CONTRACT UNIT PRICES FOR THE CONSTRUCTION ITEMS INVOLVED, AND NO ADDITIONAL COMPENSATION WILL BE ALLOWED.
3. TOPSOIL QUANTITY IS CALCULATED IN THE EARTHWORK SCHEDULE ON SHEET
4. NOT A PAY ITEM

Model: Default
File Name: p:\projects\transystems-pw\hntb\comtransystems-corp-pw\hosted\Documents\Projects_2018\CH4001401180022\03-WSP\CD\62R23-RB-1_Sheets\CD\162R23-sh-landscape-gennote.dgn



USER NAME = jpioquinto	DESIGNED - JLS	REVISED -
	DRAWN - AK	REVISED -
PLOT SCALE = 100,000 ' / in.	CHECKED - AB	REVISED -
PLOT DATE = 11/5/2025	DATE - 11/7/2025	REVISED -


STATE OF ILLINOIS
DEPARTMENT OF TRANSPORTATION

LANDSCAPING NOTES AND DETAILS


SCALE: NONE SHEET 1 OF 1 SHEETS STA. TO STA.

F.A.I. RTE.	SECTION	COUNTY	TOTAL SHEETS	SHEET NO.
80	FAI 80 21 STRUCTURE 2	WILL	1230	476
CONTRACT NO. 62R23				
		ILLINOIS	FED. AID PROJECT	

LANDSCAPING LEGEND

 

SEEDING, CLASS 1A,
EROSION CONTROL BLANKET,
TOPSOIL EXCAVATION AND PLACEMENT
AND FERTILIZER NUTRIENTS

 

BEGIN ROADWAY
IMPROVEMENT
STA. 100+50.00

100+00

101

102

RIVER STREET

103

104

105+00


MATCHLINE STA. 105+50.00
SEE SHEET 478

PR C RIVER ST

DAVIS STREET

MCKINLEY STREET

KEY PLAN

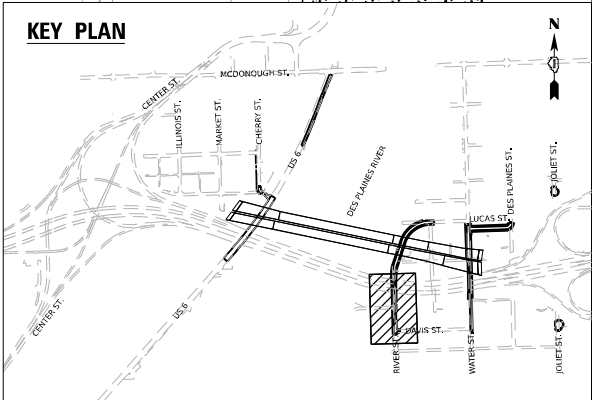

USER NAME	= jpioquinto
PLOT SCALE	= 40,000' / in.
PLOT DATE	= 11/5/2025

DESIGNED - JLS
DRAWN - AK
CHECKED - AB
DATE - 11/7/2025

REVISED -
REVISED -
REVISED -
REVISED -


STATE OF ILLINOIS
DEPARTMENT OF TRANSPORTATION

LANDSCAPING PLAN
RIVER STREET




SCALE: 1"=20' SHEET 1 OF 13 SHEETS STA. 100+00 TO STA. 105+50

F.A.I. RTE.	SECTION	COUNTY	TOTAL SHEETS	SHEET NO.
80	FAI 80 21 STRUCTURE 2	WILL	1230	477
CONTRACT NO. 62R23				
ILLINOIS FED. AID PROJECT				

LANDSCAPING LEGEND

 

SEEDING, CLASS 1A,
EROSION CONTROL BLANKET,
TOPSOIL EXCAVATION AND PLACEMENT
AND FERTILIZER NUTRIENTS

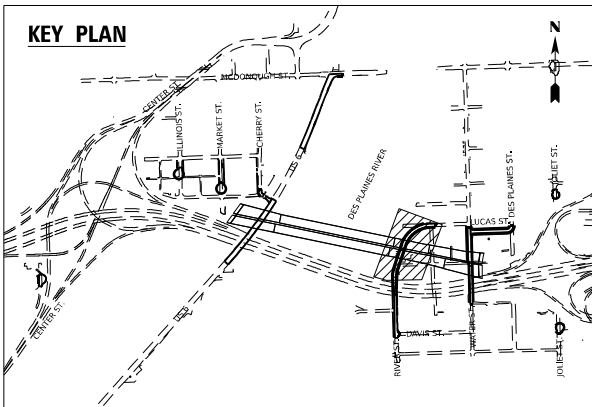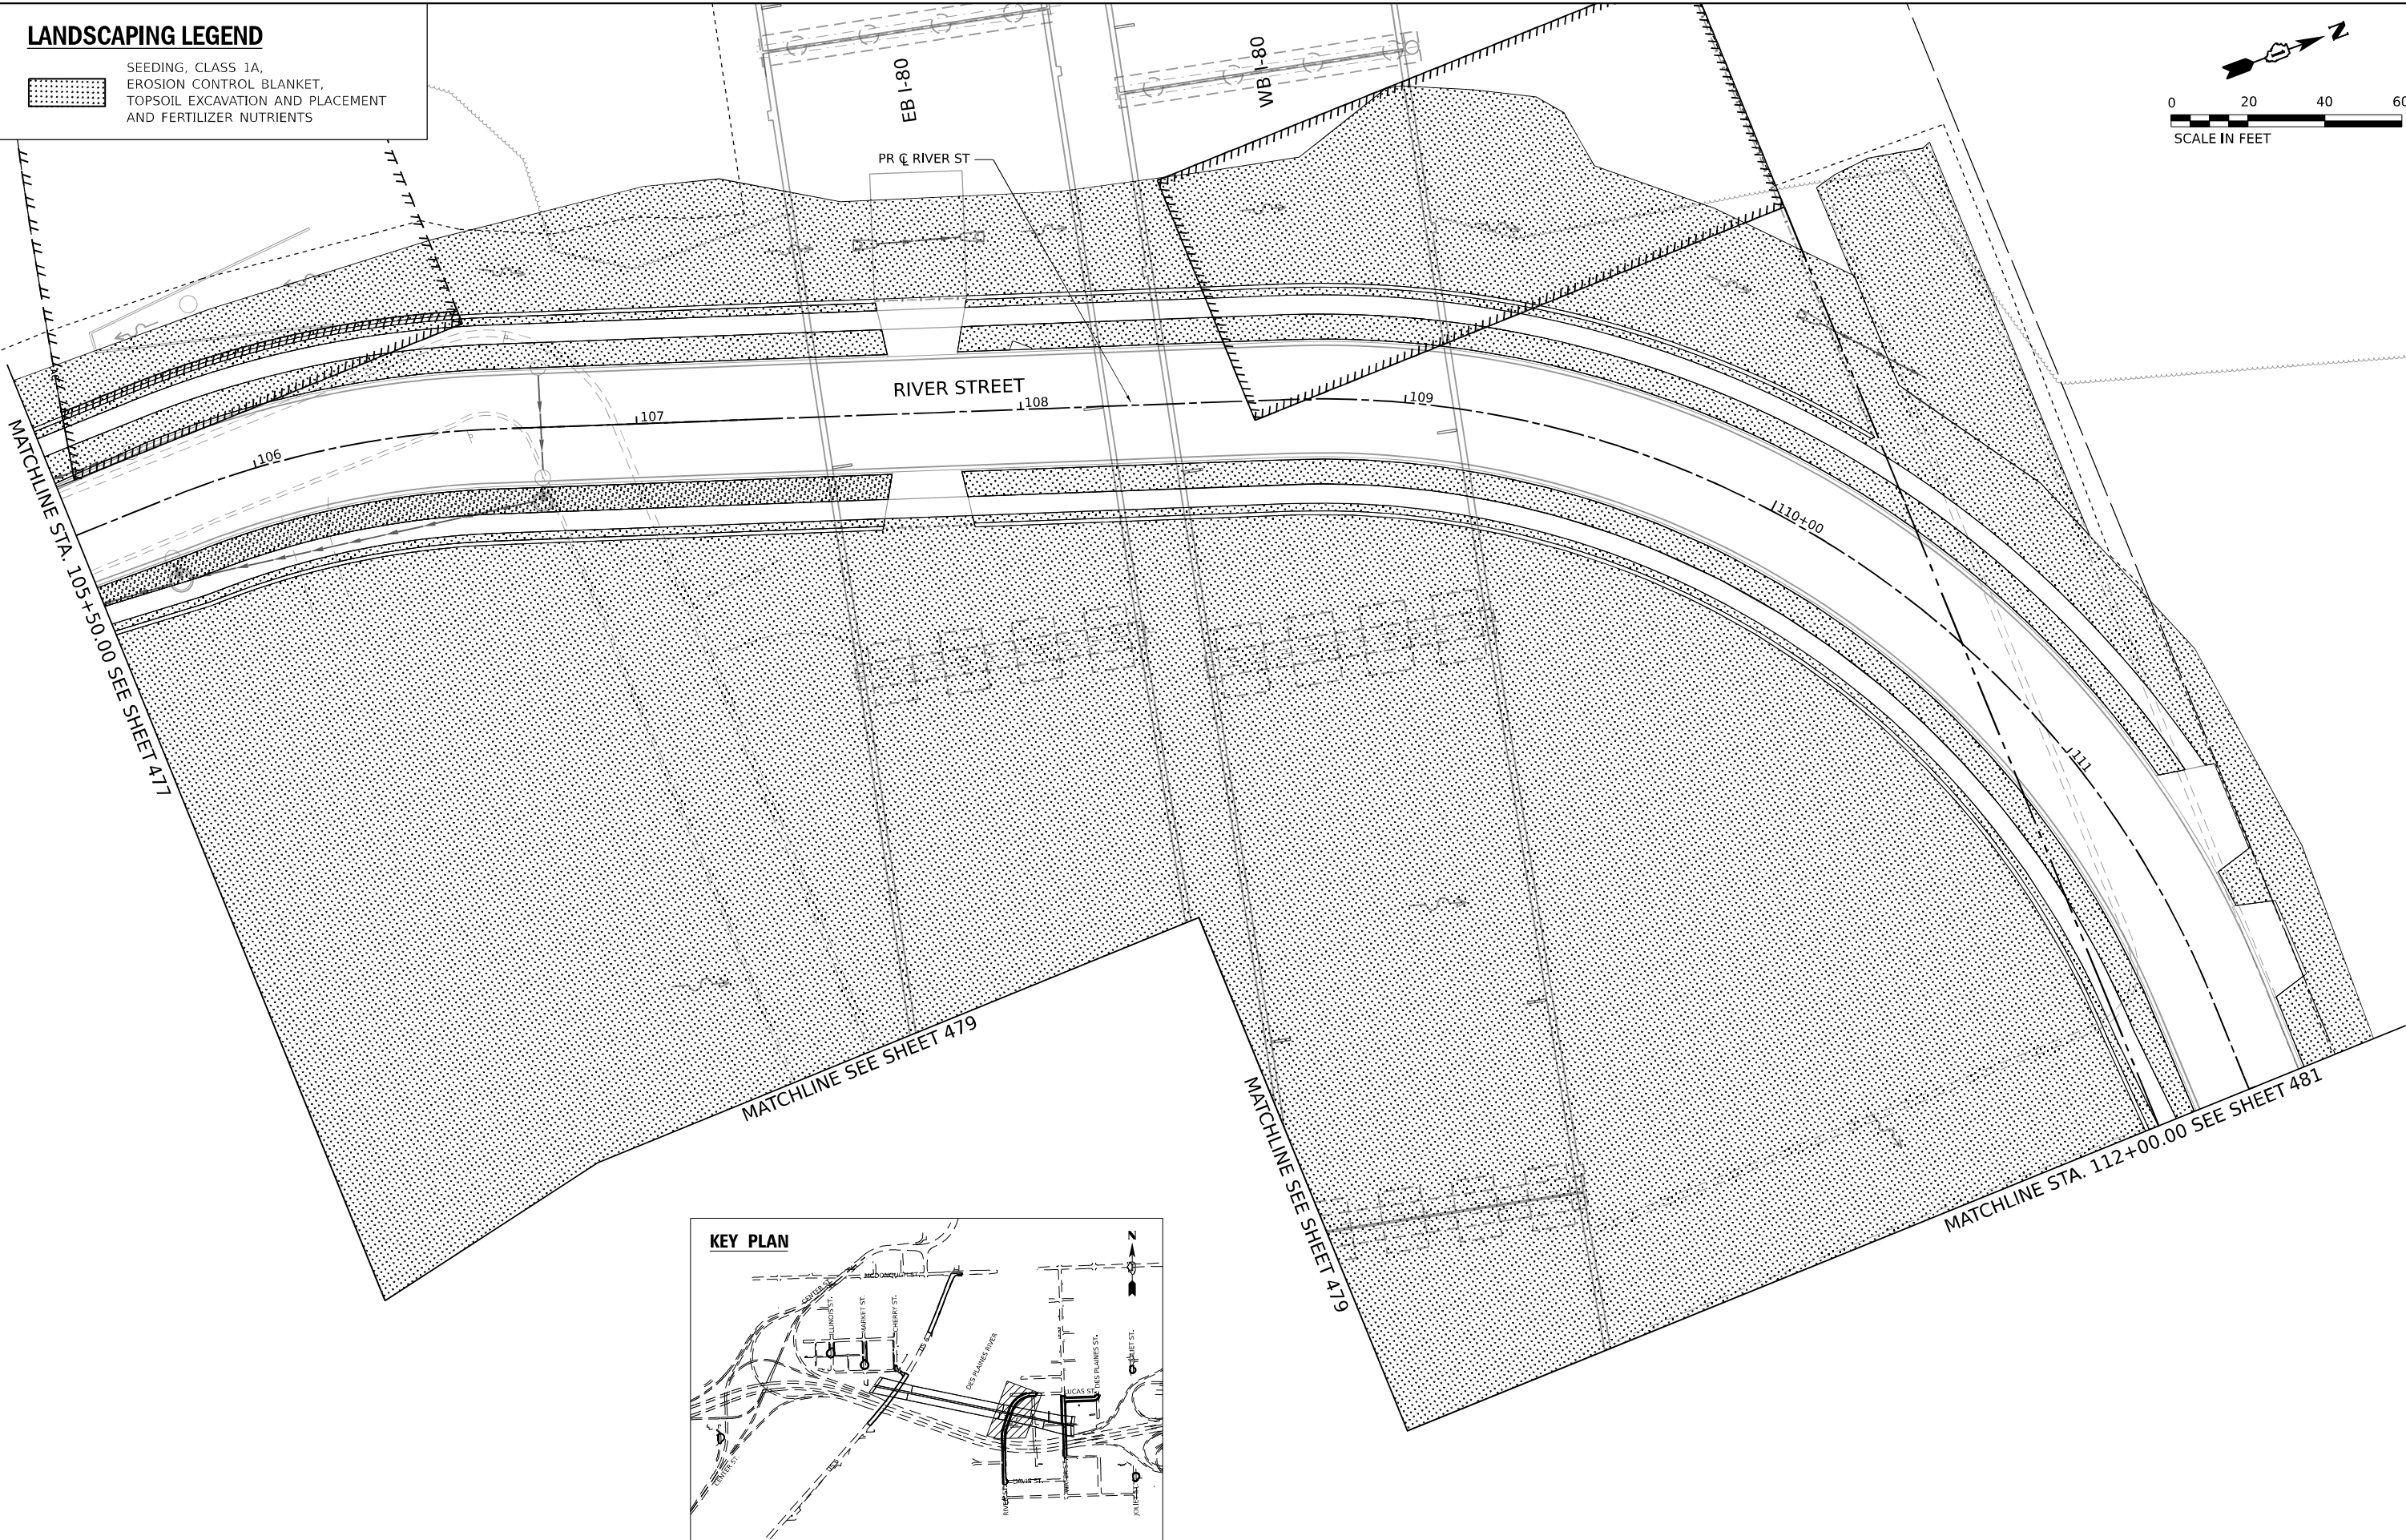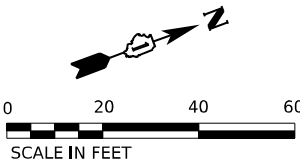

MODEL: Default
FILE NAME: p:\projects\trans\scorp\ppl\hatched\Documents\Projects_2018\C400140118002203\W59\CAD\62023-8B-1_Sheets\Civil\01\62R23-shr-inspec\oca\Roads-plan02.dgn



USER NAME	= jploquinto
DESIGNED	- JLS
DRAWN	- AK
PLOT SCALE	= 40,000' / in.
PLOT DATE	= 11/5/2025

DESIGNED	- JLS	REVISED	-
DRAWN	- AK	REVISED	-
CHECKED	- AB	REVISED	-
DATE	- 11/7/2025	REVISED	-

STATE OF ILLINOIS
DEPARTMENT OF TRANSPORTATION

LANDSCAPING PLAN
RIVER STREET



SCALE: 1"=20' SHEET 2 OF 13 SHEETS STA. 105+50 TO STA. 112+17

F.A.I. RTE.	SECTION	COUNTY	TOTAL SHEETS	SHEET NO.
80	FAI 80 21 STRUCTURE 2	WILL	1230	478
CONTRACT NO. 62R23				
ILLINOIS FED. AID PROJECT				

LANDSCAPING LEGEND



SEEDING, CLASS 1A,
EROSION CONTROL BLANKET,
TOPSOIL EXCAVATION AND PLACEMENT
AND FERTILIZER NUTRIENTS

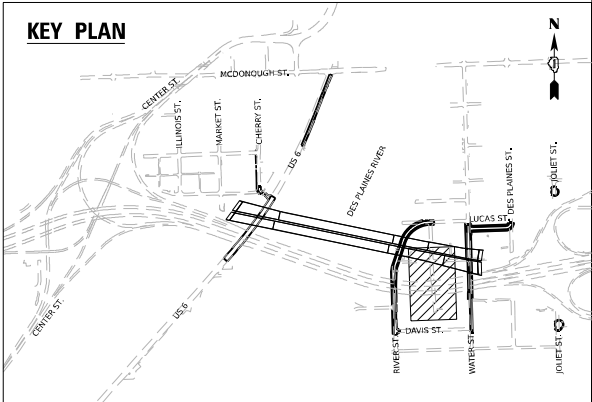 

Model: Default
File Name: p:\transystems-pw\hntb\comtransys\corp-pw\hntb\Documents\Projects_2018\CH401\40118002\203-W59\CAD\62023-RB-1_Sheets\Civil\02R23-shr-inscp\localRoads-plan03.dgn



USER NAME	= jpioquinto	DESIGNED - JLS	REVISED -
DRAWN - AK		REVIS	
PLOT SCALE = 40,000' / in.		CHECKED - AB	REVISED -
PLOT DATE = 11/5/2025		DATE - 11/7/2025	REVISED -

STATE OF ILLINOIS
DEPARTMENT OF TRANSPORTATION

LANDSCAPING PLAN
KIEP AVE


SCALE: 1"=20' SHEET 3 OF 13 SHEETS STA. 800+00 TO STA. 804+28

F.A.I. RTE.	SECTION	COUNTY	TOTAL SHEETS	SHEET NO.
80	FAI 80 21 STRUCTURE 2	WILL	1230	479
CONTRACT NO. 62R23				
ILLINOIS FED. AID PROJECT				


LANDSCAPING LEGEND




SEEDING, CLASS 1A,
EROSION CONTROL BLANKET,
TOPSOIL EXCAVATION AND PLACEMENT
AND FERTILIZER NUTRIENTS

 

0 20 40 60
SCALE IN FEET

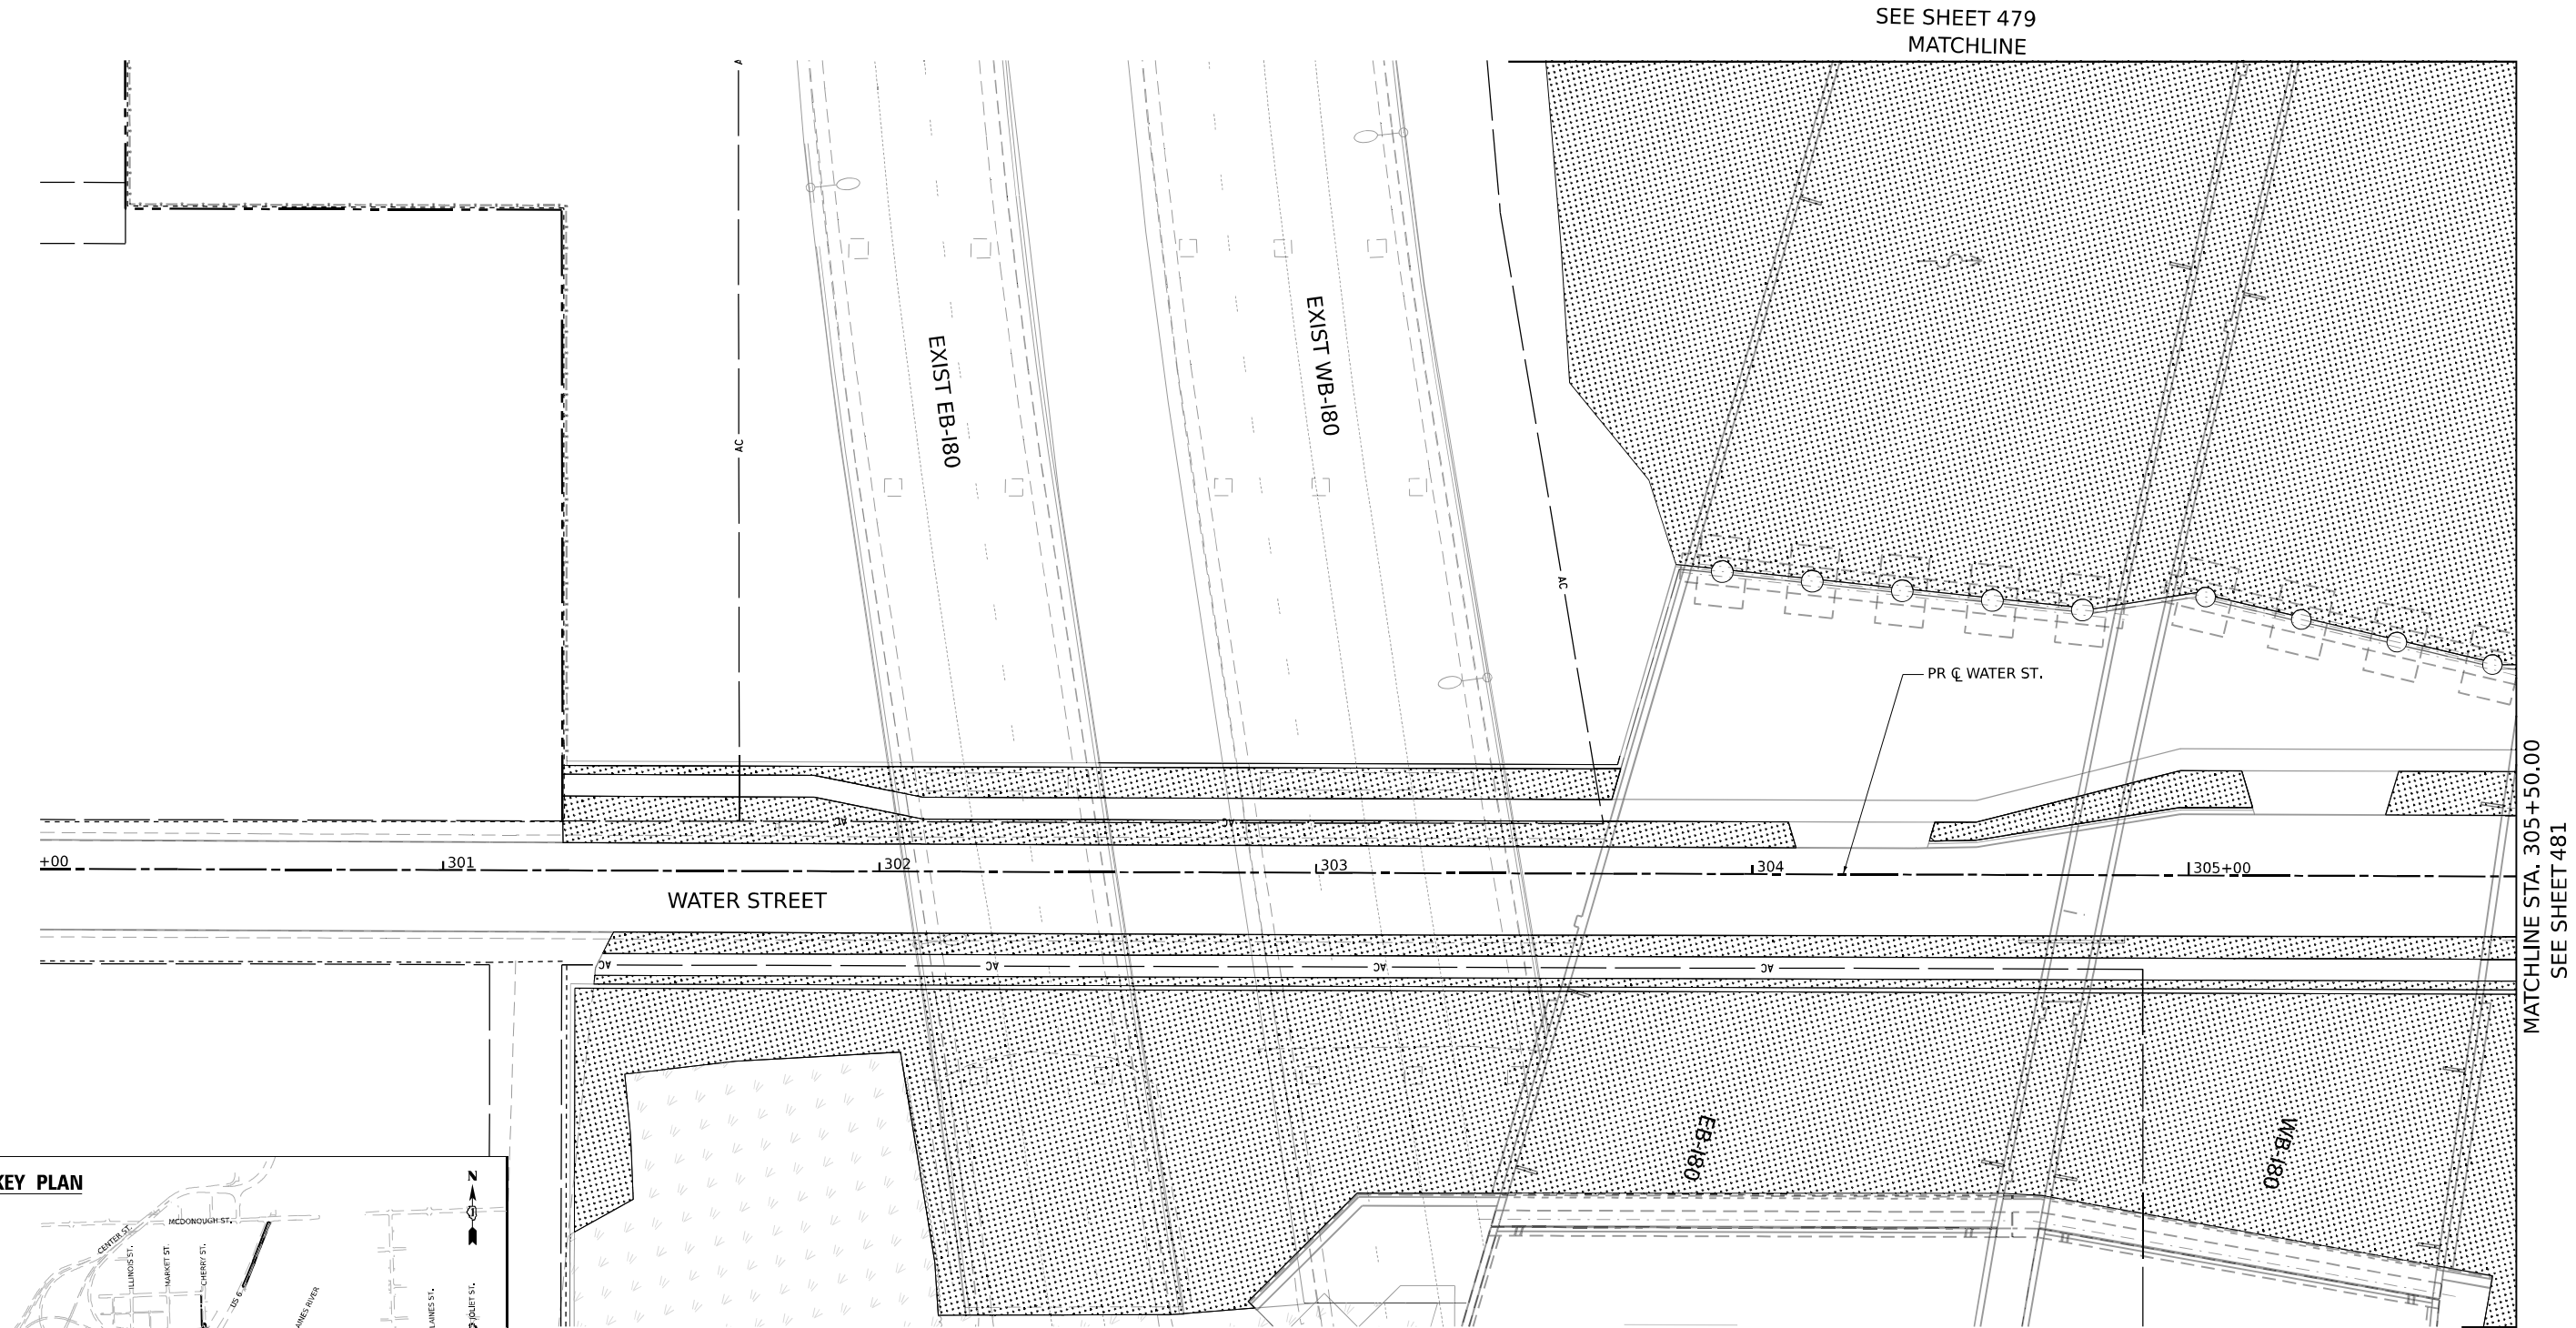

KEY PLAN

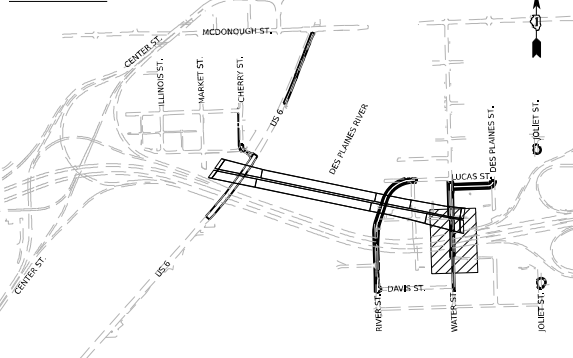

USER NAME = jpioquinto
PLOT SCALE = 40,000' / in.
PLOT DATE = 11/5/2025

DESIGNED - JLS
DRAWN - AK
CHECKED - AB
DATE - 11/7/2025

REVISED -
REVISED -
REVISED -
REVISED -

STATE OF ILLINOIS
DEPARTMENT OF TRANSPORTATION

LANDSCAPING PLAN
WATER STREET

SCALE: 1"=20' SHEET 4 OF 13 SHEETS STA. 299+92 TO STA. 305+50

F.A.I. RTE.	SECTION	COUNTY	TOTAL SHEETS	SHEET NO.
80	FAI 80 21 STRUCTURE 2	WILL	1230	480
CONTRACT NO. 62R23				
ILLINOIS FED. AID PROJECT				

LANDSCAPING LEGEND

SEE SHEET 480
MATCHLINE STA. 305+50.00


END ROADWAY
IMPROVEMENT
STA. 307+82.73

SHERIDAN STREET

WATER STREET

MATCHLINE STA. 400+50.00
SEE SHEET 482

KEY PLAN

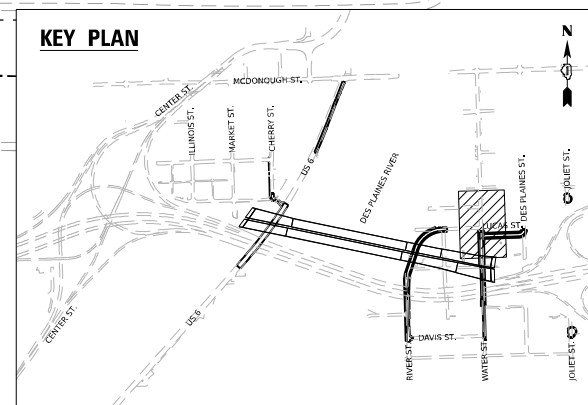


STATE OF ILLINOIS
DEPARTMENT OF TRANSPORTATION

**LANDSCAPING PLAN
WATER STREET**




SCALE: 1"=20'	SHEET 5 OF 13 SHEETS	STA. 305+50 TO STA. 309+93
---------------	----------------------	----------------------------

F.A.I. RTE.	SECTION	COUNTY	TOTAL SHEETS	SHEET NO.
80	FAI 80 21 STRUCTURE 2	WILL	1230	481
		CONTRACT NO. 62R23		
		ILLINOIS	FED. AID PROJECT	

LANDSCAPING LEGEND

 

SEEDING, CLASS 1A,
EROSION CONTROL BLANKET,
TOPSOIL EXCAVATION AND PLACEMENT
AND FERTILIZER NUTRIENTS

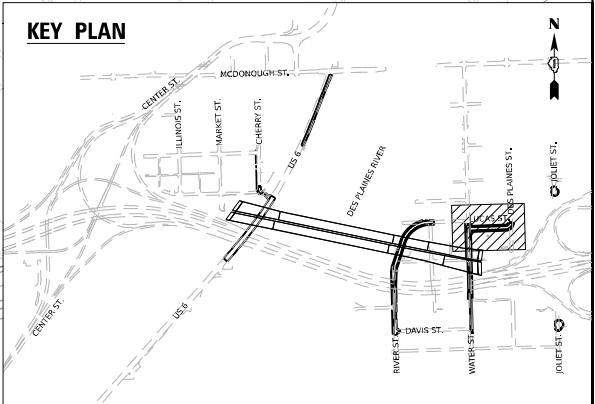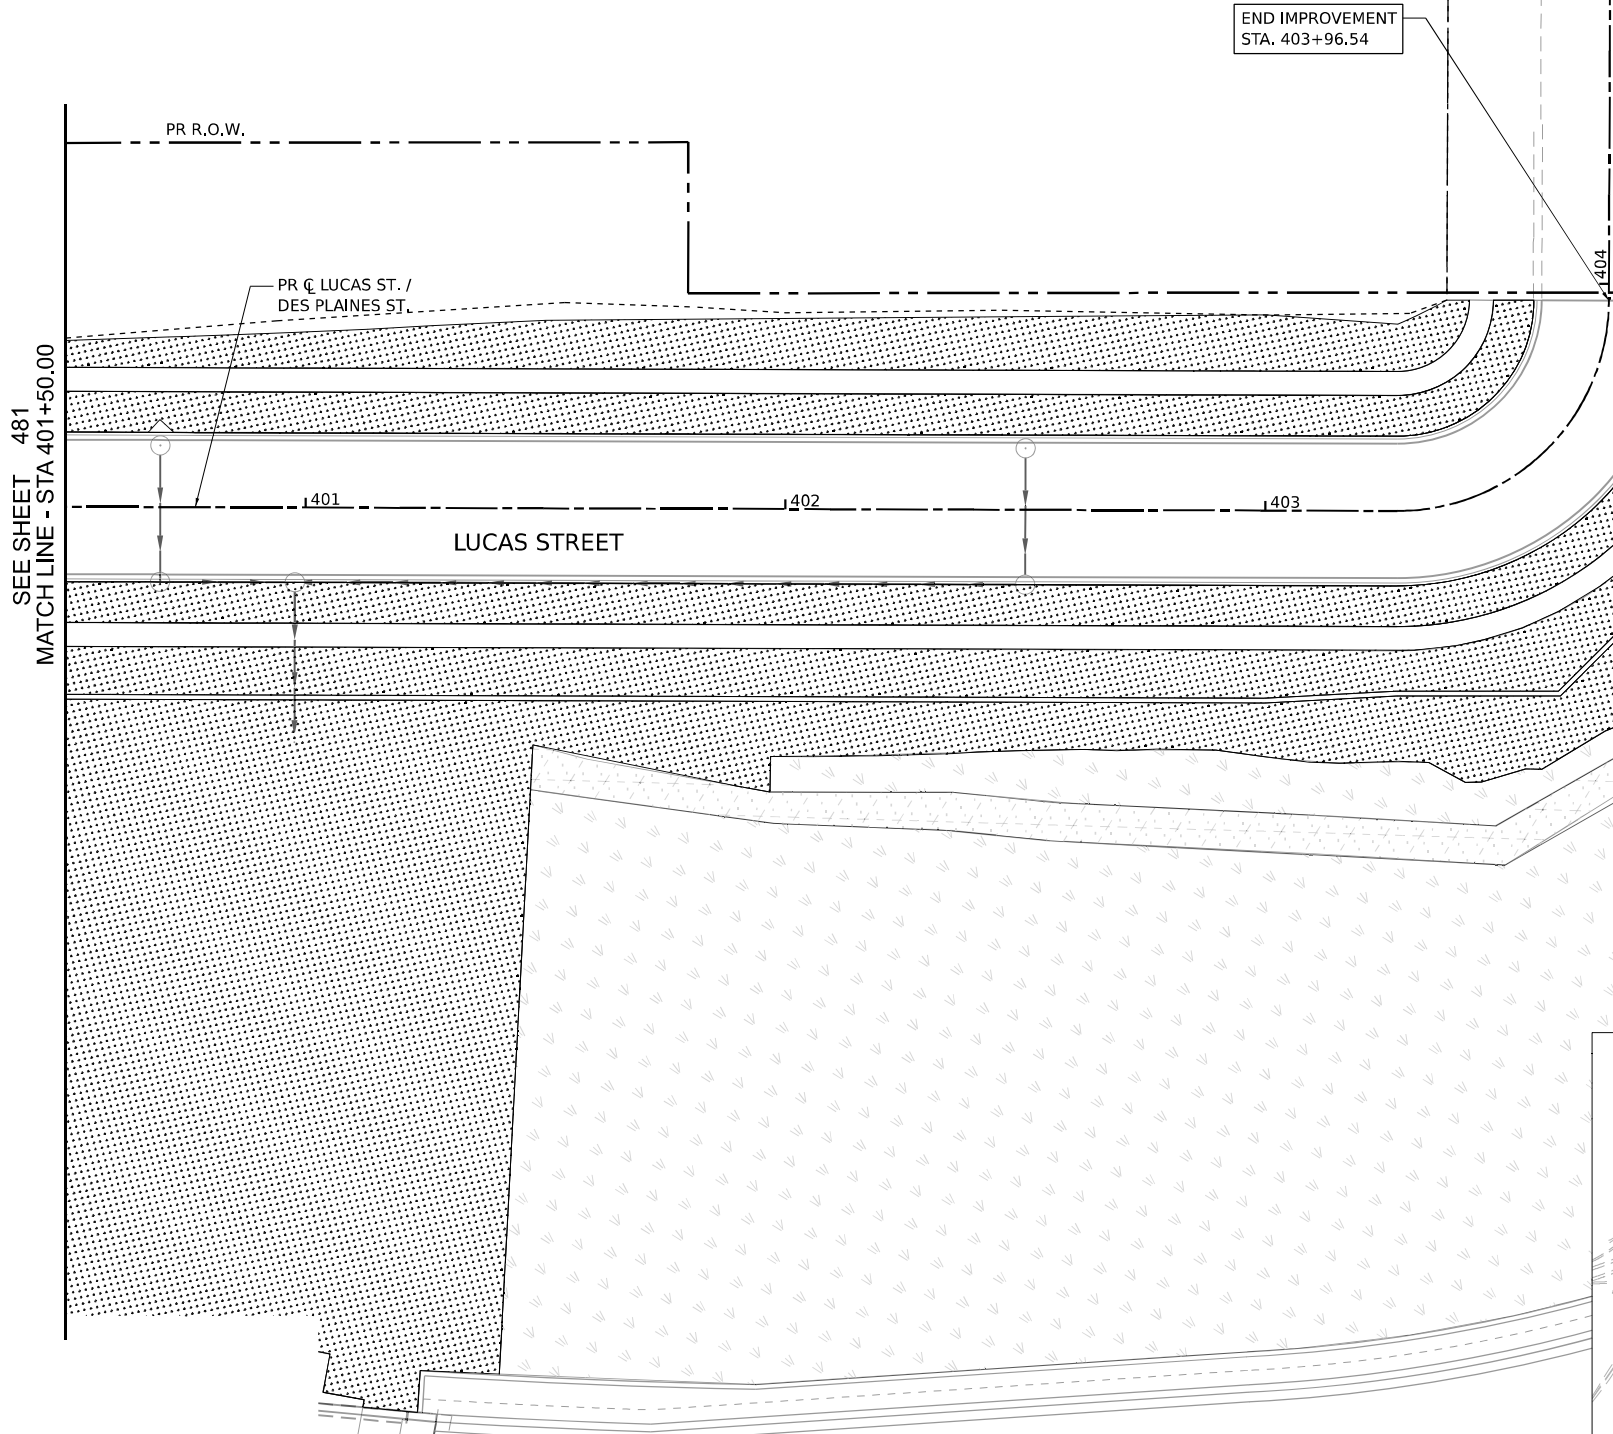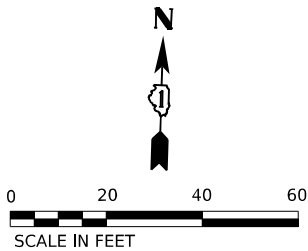

MODEL: Default
FILE NAME: p:\projects\trans\scorp\ppl\hatched\Documents\projects_2018\CH401\401180022\03-W59\CAD\62R23-RB-1_Sheets\CH401\62R23-shl-inscp\local\Roads-plan06.dgn



USER NAME	= jploquinto
DESIGNED	- JLS
DRAWN	- AK
PLOT SCALE	= 40,000' / in.
CHECKED	- AB
DATE	- 11/7/2025
REVIS	-

DESIGNED	- JLS
DRAWN	- AK
PLOT SCALE	= 40,000' / in.
CHECKED	- AB
DATE	- 11/7/2025
REVIS	-

STATE OF ILLINOIS
DEPARTMENT OF TRANSPORTATION


LANDSCAPING PLAN
LUCAS STREET

SCALE: 1"=20' SHEET 6 OF 12 SHEETS STA. 400+00 TO STA. 403+97


F.A.I. RTE.	SECTION	COUNTY	TOTAL SHEETS	SHEET NO.
80	FAI 80 21 STRUCTURE 2	WILL	1230	482
CONTRACT NO. 62R23				
ILLINOIS FED. AID PROJECT				

Model: Default
File Name: p:\projects\trans\trans-corp\p1\hatched\Documents\projects_2018\CH401\401180022\03-MS9\CAD\62R23-RB-1_Sheets\CH401\62R23-shh-inscape\caRoads-plan07.dgn

LANDSCAPING LEGEND

 

SEEDING, CLASS 1A,
EROSION CONTROL BLANKET,
TOPSOIL EXCAVATION AND PLACEMENT
AND FERTILIZER NUTRIENTS

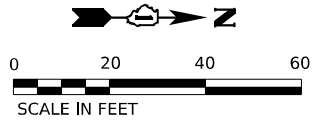

JOLIET STREET

SOUTH STREET

1600+00


1601

1602

PR C JOLIET ST. SOUTH

BEGIN ROADWAY
IMPROVEMENT
STA. 601+39.54

KEY PLAN

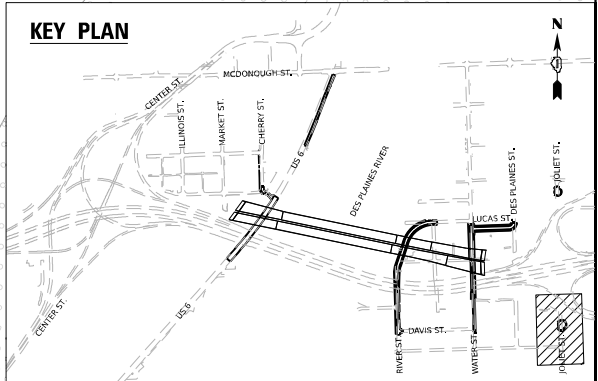

USER NAME = jploquinto
PLOT SCALE = 40,000' / in.
PLOT DATE = 11/5/2025

DESIGNED - JLS
DRAWN - AK
CHECKED - AB
DATE - 11/7/2025

REVISED -
REVISED -
REVISED -
REVISED -

STATE OF ILLINOIS
DEPARTMENT OF TRANSPORTATION

LANDSCAPING PLAN
JOLIET STREET – SOUTH

SCALE: 1"=20'

SHEET 7

OF 13 SHEETS

STA. 600+00

TO STA. 602+95

F.A.I.
RTE. 80

SECTION
FAI 80 21 STRUCTURE 2

COUNTY
WILL


TOTAL
SHEETS 1230

SHEET
NO. 483


CONTRACT NO. 62R23

ILLINOIS FED. AID PROJECT

LANDSCAPING LEGEND

 

SEEDING, CLASS 1A,
EROSION CONTROL BLANKET,
TOPSOIL EXCAVATION AND PLACEMENT
AND FERTILIZER NUTRIENTS

 

MODEL: Default
FILE NAME: p:\projects\transstone-pw-bentley.com\transstone-pw\1-bentley.com\Documents\Projects_2018\CH401\401180022\03-W59\CAD\62R23-RB-1-Sheets\CH401\62R23-shr-inscp\ca\Roads-plan08.dgn



USER NAME	= jploquinto
DESIGNED	- JLS
DRAWN	- AK
PLOT SCALE	= 40,000' / in.
CHECKED	- AB
DATE	- 11/7/2025



REVISED	-
REVISED	-
REVISED	-
REVISED	-

STATE OF ILLINOIS
DEPARTMENT OF TRANSPORTATION

LANDSCAPING PLAN
JOLIET STREET – NORTH


SCALE: 1"=20' SHEET 8 OF 13 SHEETS STA. 700+00 TO STA. 703+00

F.A.I. RTE.	SECTION	COUNTY	TOTAL SHEETS	SHEET NO.
80	FAI 80 21 STRUCTURE 2	WILL	1230	484
CONTRACT NO. 62R23				
ILLINOIS FED. AID PROJECT				

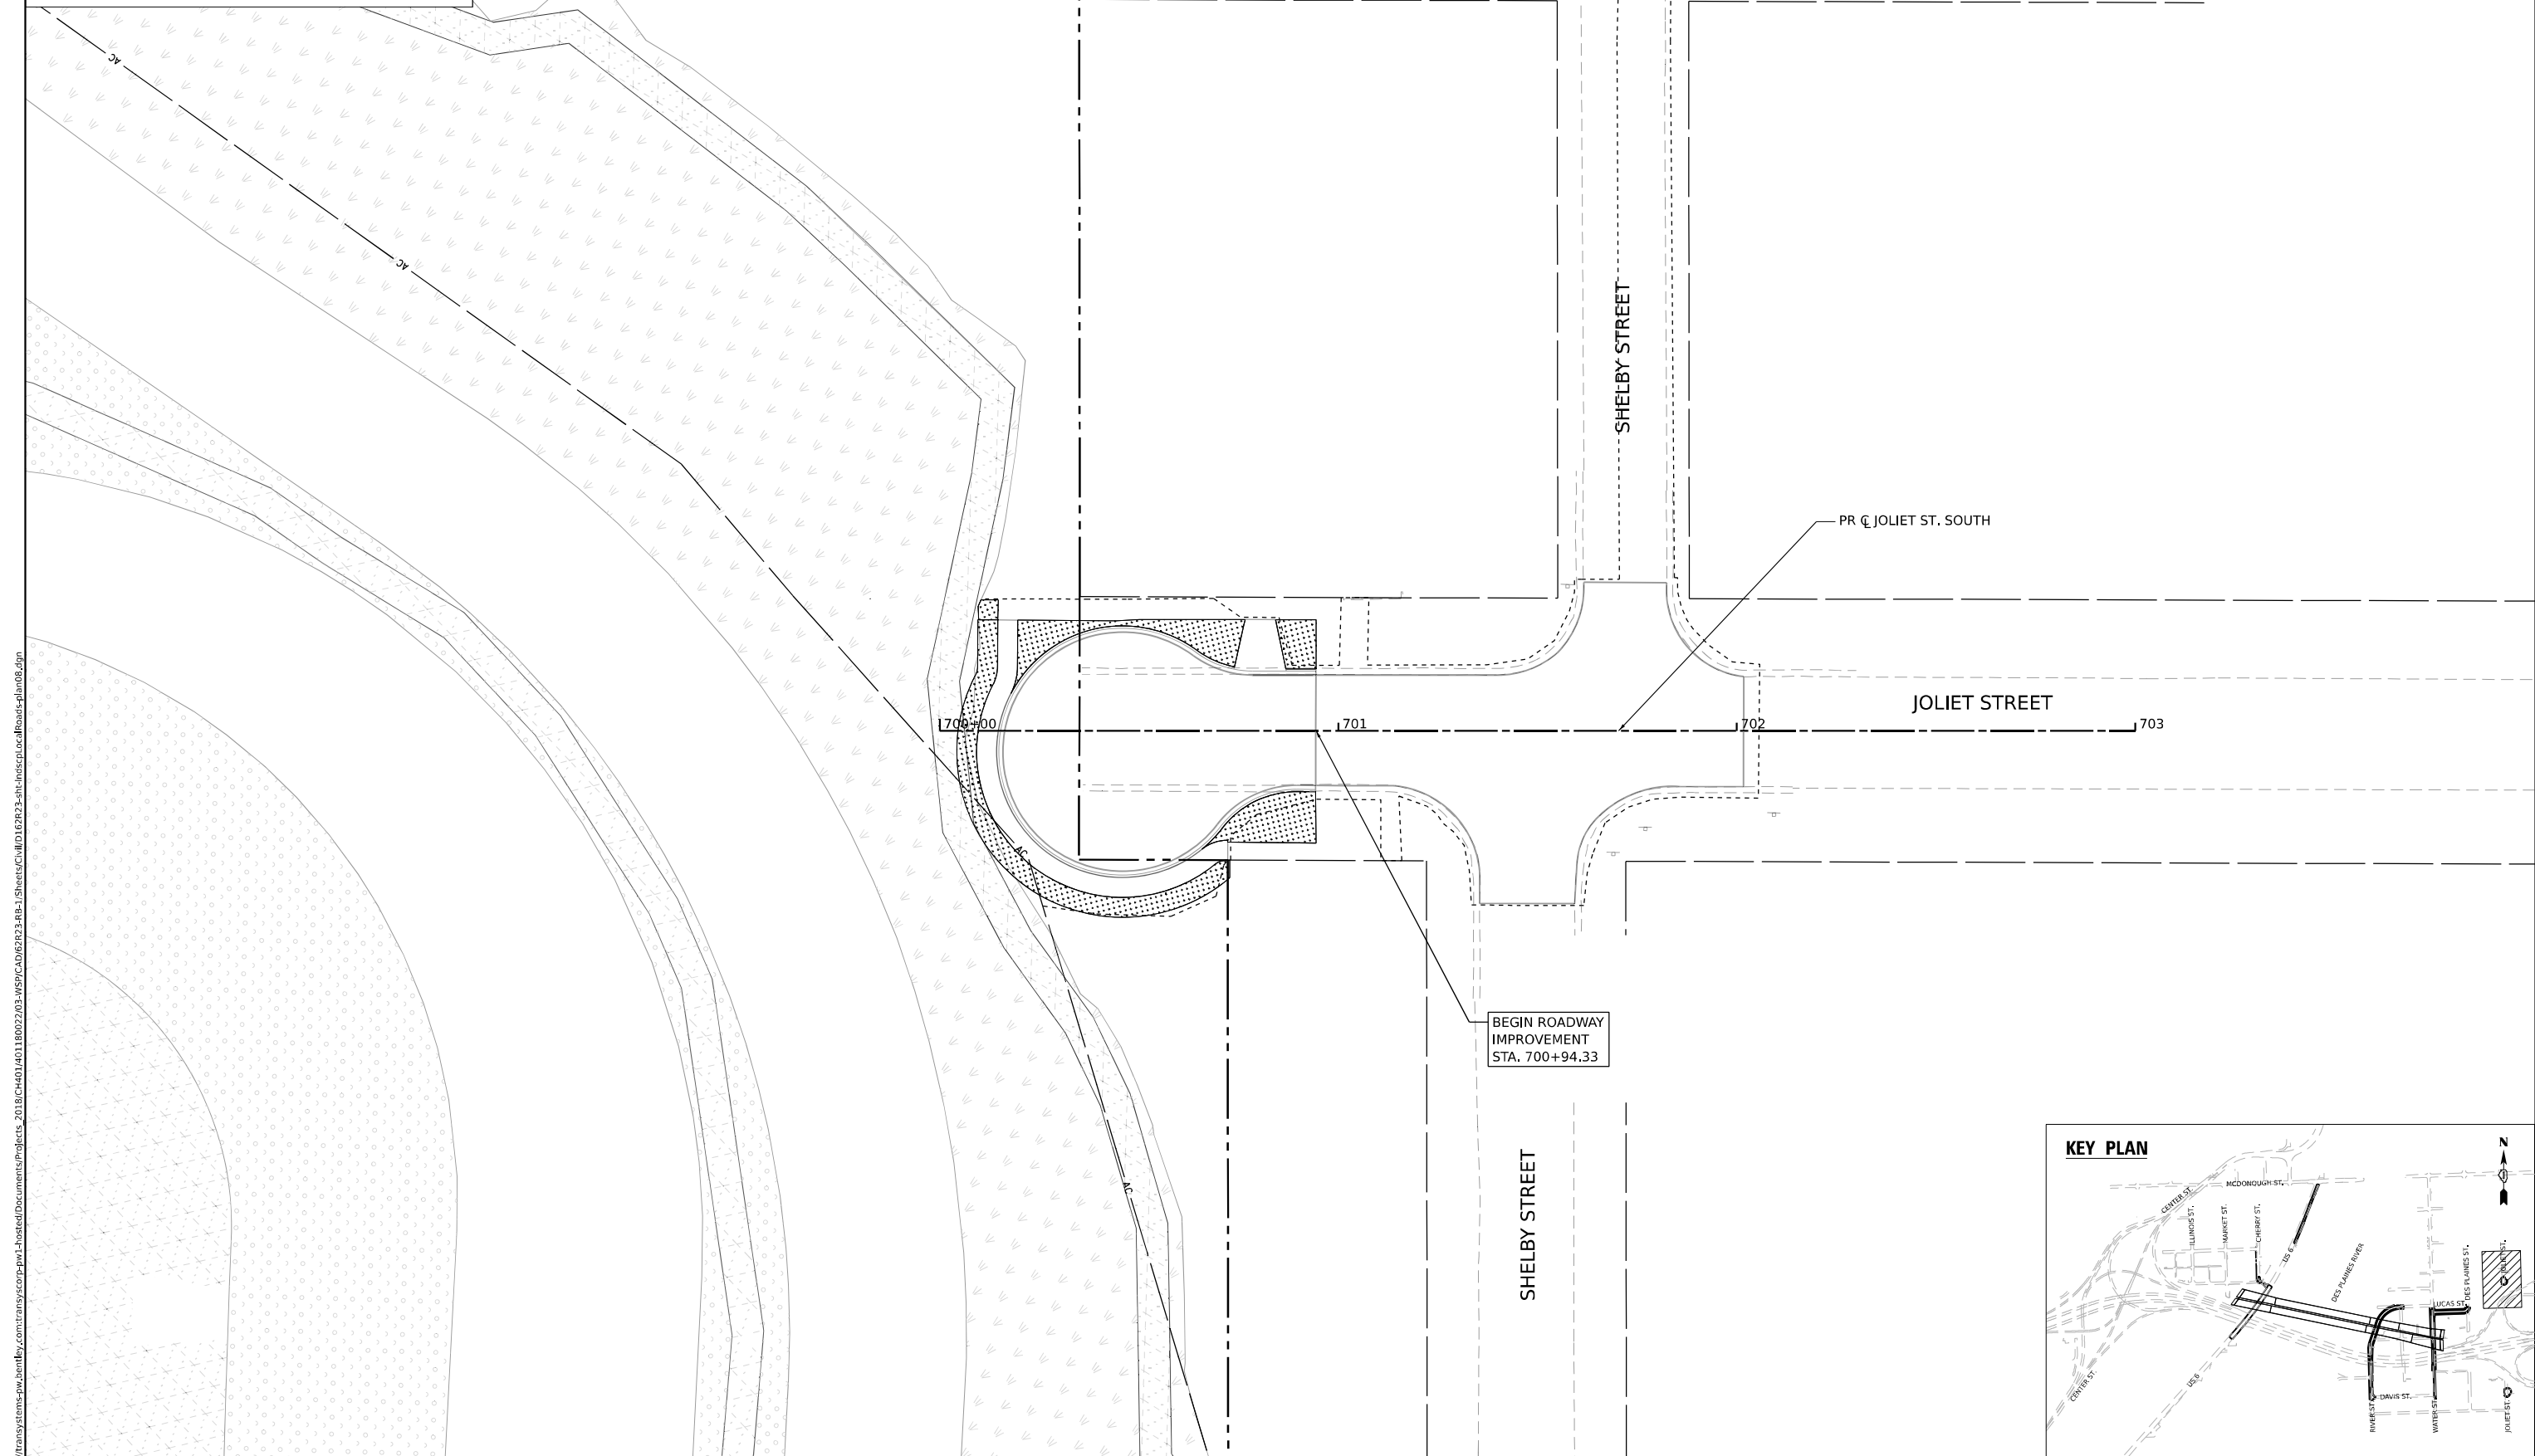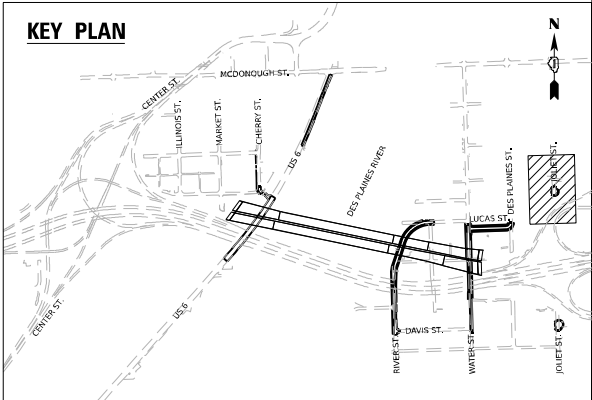

LANDSCAPING LEGEND

SEEDING, CLASS 1A,
EROSION CONTROL BLANKET,
TOPSOIL EXCAVATION AND PLACEMENT
AND FERTILIZER NUTRIENTS

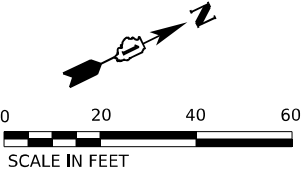

BEGIN ROADWAY
IMPROVEMENT
STA. 214+54.07

- PR 4 US 6

US 6

21.

21.

$$\underline{\underline{1215+0}}$$


12

12

STONE RIPRAP, CLASS A

WHILE STA. 218+00.00
SEE SHEET 486

KEY PLAN

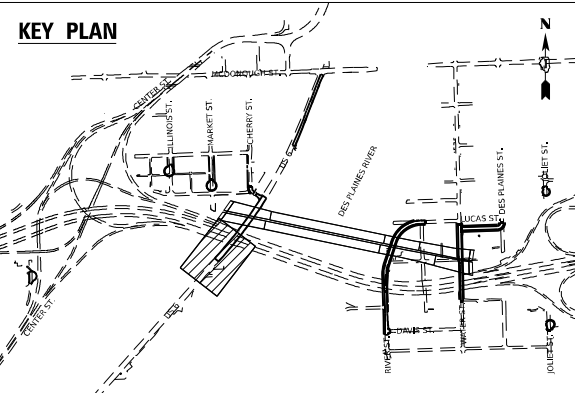

USER NAME = jpioquint

PLOT SCALE = 40.000' / in

DESIGNED - ILS

DRAWN - AK

CHECKED - AB

REVISÉ -

REVISÉ -

REVISÉ -

**STATE OF ILLINOIS
DEPARTMENT OF TRANSPORTATION**

LANDSCAPING PLAN
US-6

SCALE: 1"=20'

SHEET	9
-------	---

9 OF 15 SHEET

STA. 212+00

TO STA. 218+00

F.A.I.

80

SECTION

21. STRUCTURE

COUNTY

WILL

CONTRACT

TOTAL	SHEET
-------	-------


1230	485
------	-----

NO. 62R23

ILLINOIS	FED. AID PROJECT
----------	------------------

LANDSCAPING LEGEND

- SEEDING, CLASS 1A,
EROSION CONTROL BLANKET,
TOPSOIL EXCAVATION AND PLACEMENT
AND FERTILIZER NUTRIENTS

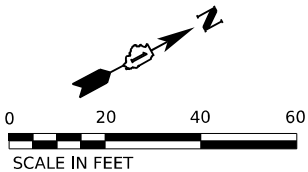

SEE SHEET 485
MATCHLINE STA. 217+00.00

MATCH LINE - STA 501+00.00 SEE SHEET 487

PR @ CHERRY ST.

END ROADWAY
IMPROVEMENT
STA. 221+42.40


PR @ US 6

US 6

EB I-80

WB I-80

KEY PLAN

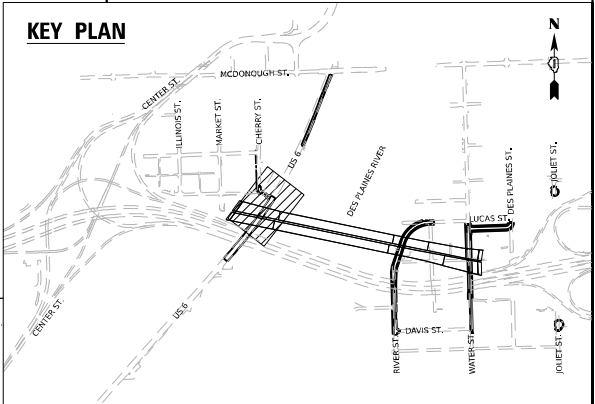

USER NAME = jpioquinto
PLOT SCALE = 40,000' / in.
PLOT DATE = 11/5/2025

DESIGNED - JLS
DRAWN - AK
CHECKED - AB
DATE - 11/7/2025

REVISED -
REVISED -
REVISED -
REVISED -


STATE OF ILLINOIS
DEPARTMENT OF TRANSPORTATION

LANDSCAPING PLAN
US-6



SCALE: 1"=20' SHEET 10 OF 15 SHEETS STA. 217+00 TO STA. 223+22

F.A.I. RTE.	SECTION	COUNTY	TOTAL SHEETS	SHEET NO.
80	FAI 80 21 STRUCTURE 2	WILL	1230	486
CONTRACT NO. 62R23				
ILLINOIS FED. AID PROJECT				


LANDSCAPING LEGEND

 

SEEDING, CLASS 1A,
EROSION CONTROL BLANKET,
TOPSOIL EXCAVATION AND PLACEMENT
AND FERTILIZER NUTRIENTS

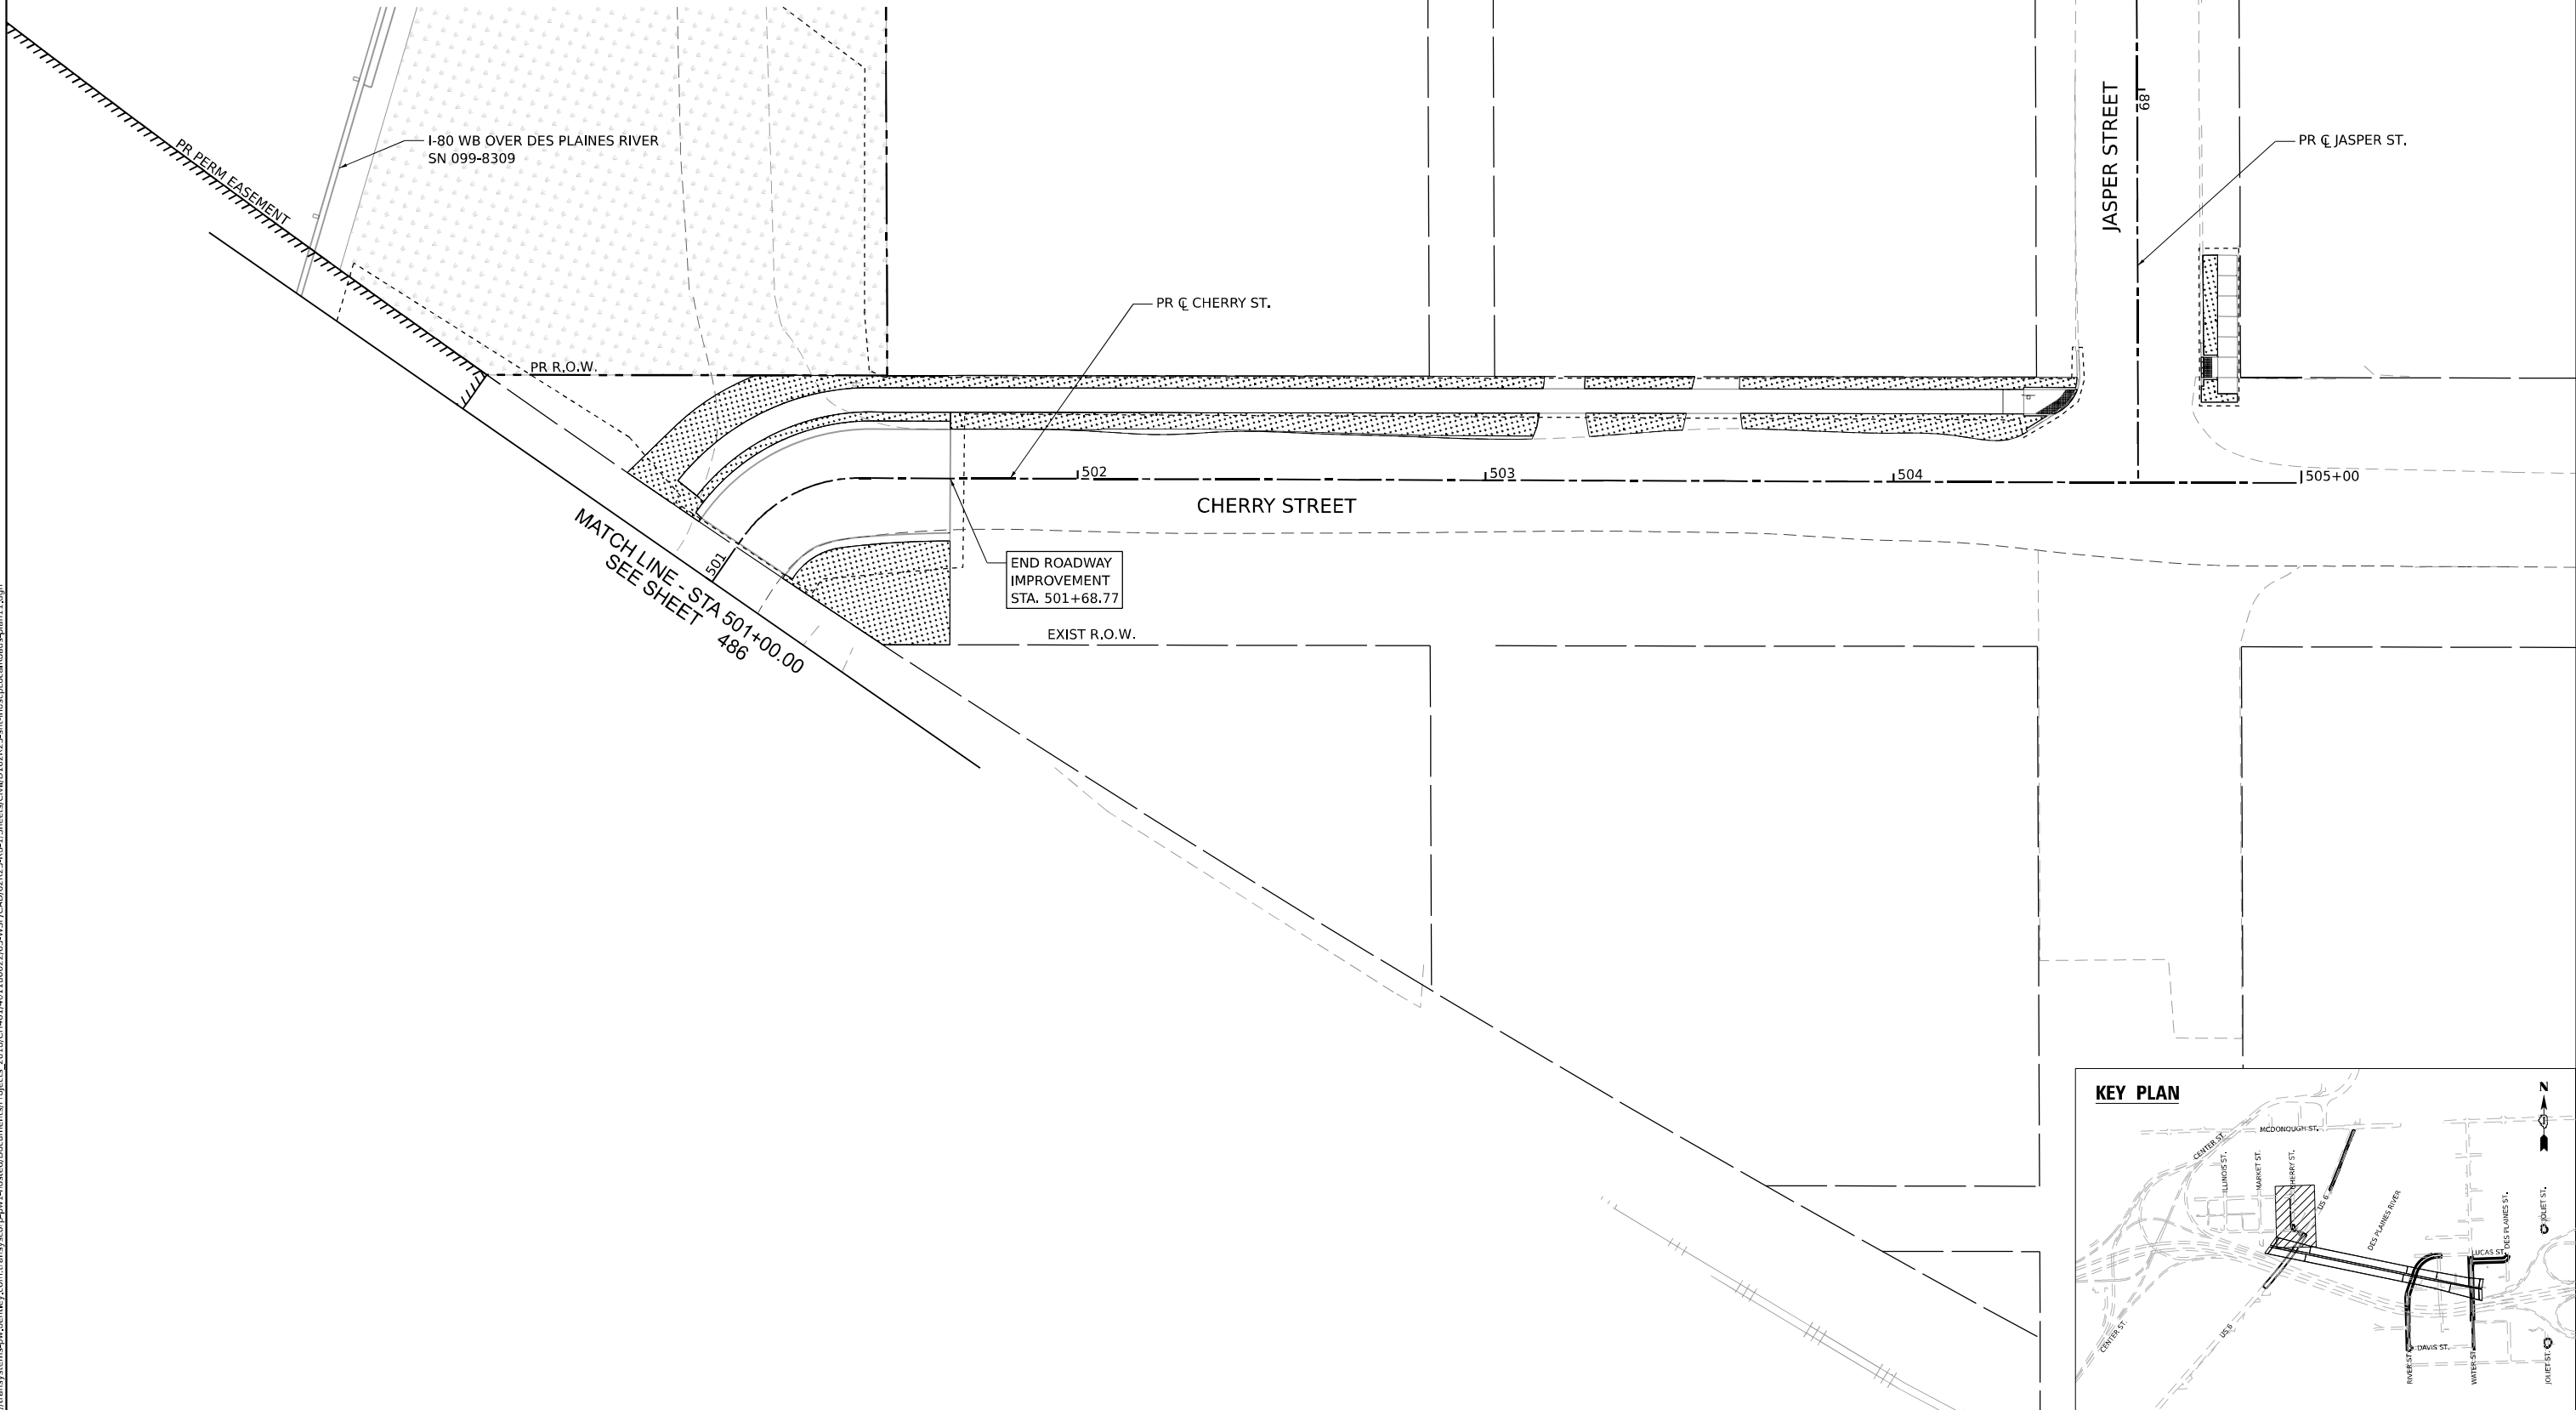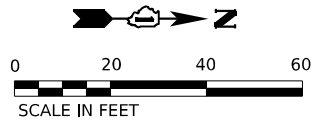

KEY PLAN

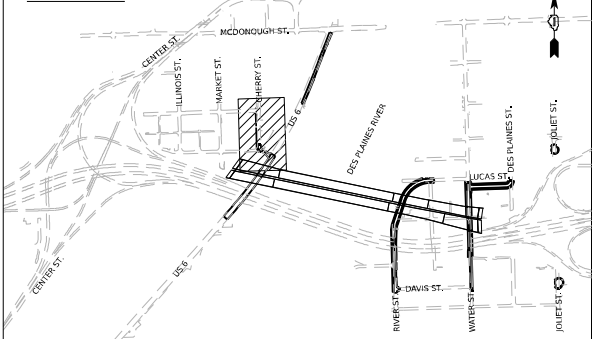

MODEL: Default
FILE NAME: p:\projects\trans\trans\corp-pw\hatched\Documents\Projects_2018\CH401\401180022\03-W59\CAD\62R23-RB-1_Sheets\CH401\62R23-shr-insc\plan1.dgn



USER NAME	= jpioquinto	DESIGNED	- JLS	REVISED	-
DRAWN	- AK	REVISIONS			
PLOT SCALE	= 40,000' / in.	CHECKED	- AB	REVISED	-
PLOT DATE	= 11/5/2025	DATE	- 11/7/2025	REVISED	-



STATE OF ILLINOIS
DEPARTMENT OF TRANSPORTATION

LANDSCAPING PLAN
CHERRY STREET

SCALE: 1"=20' SHEET 11 OF 13 SHEETS STA. 500+00 TO STA. 505+00


F.A.I. RTE.	SECTION	COUNTY	TOTAL SHEETS	SHEET NO.
80	FAI 80 21 STRUCTURE 2	WILL	1230	487
CONTRACT NO. 62R23				
ILLINOIS FED. AID PROJECT				

Model: Default
File Name: p:\transystems-pw-bentley.com\transys\corp-pw1-hosted\Documents\Projects_2018\CH401\401180022\03-W59\CAD\62R23-RB-1_Sheets\CH401\62R23-shr-insc\pcca\Roads-plan12.dgn

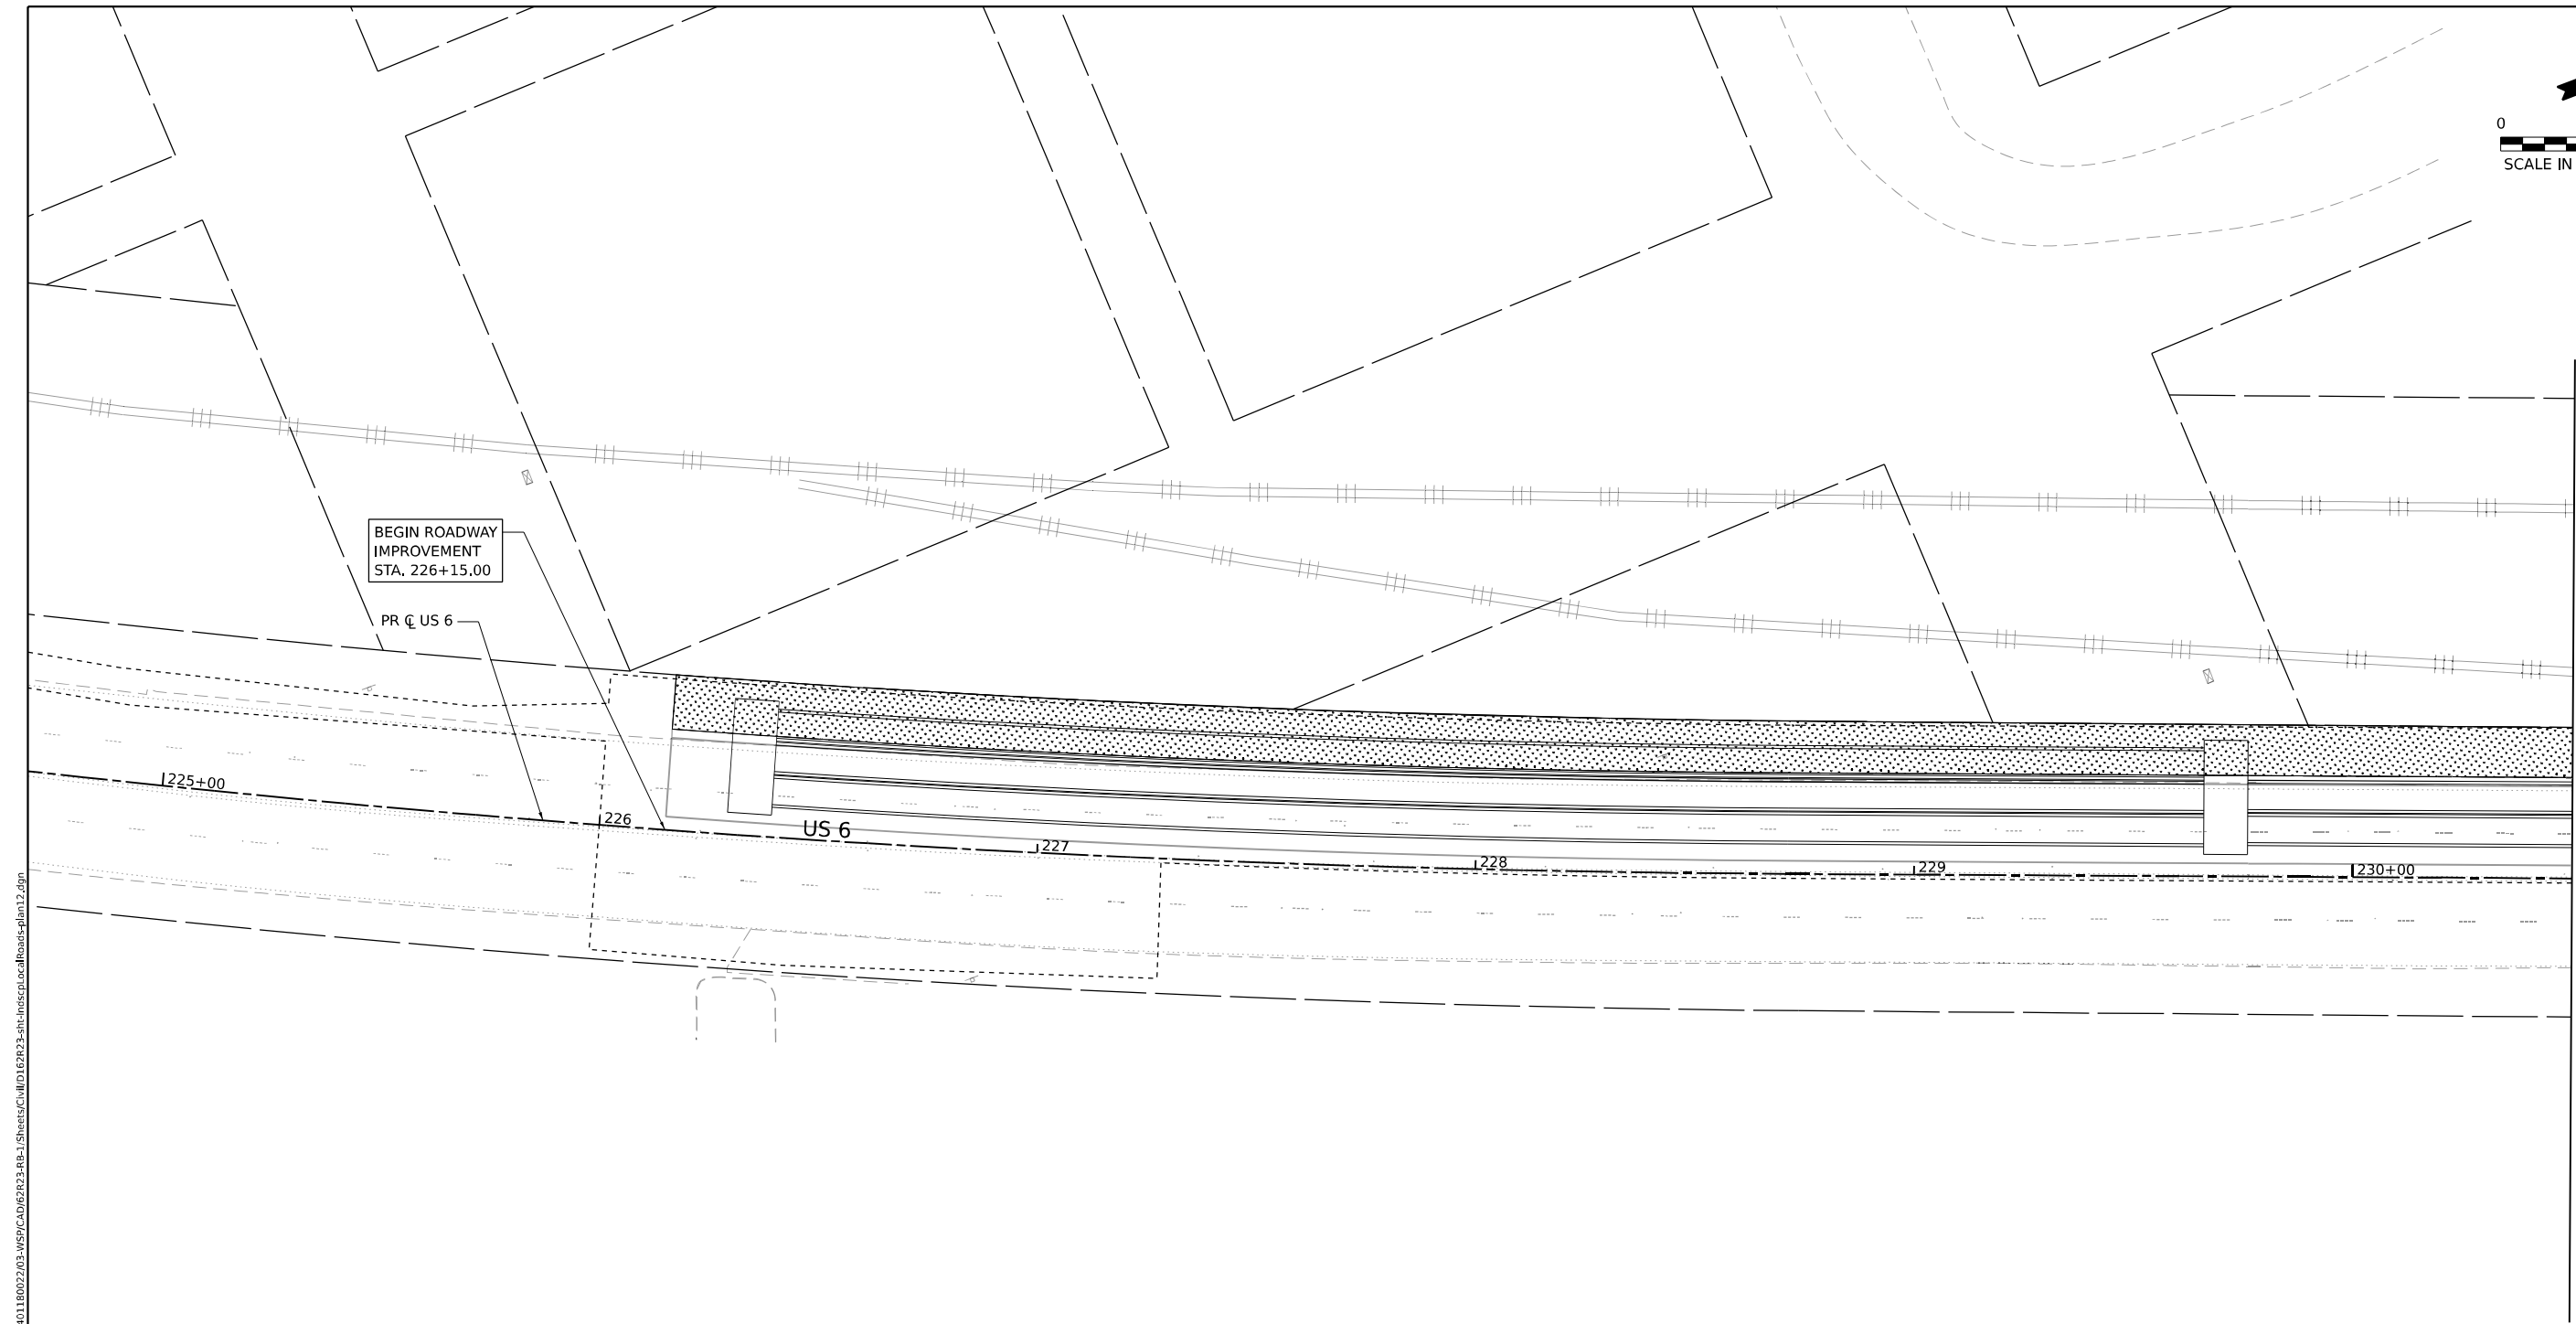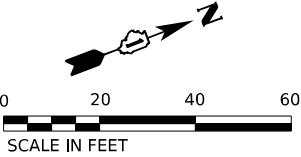

MATCHLINE STA. 230+50.00
SEE SHEET 489

LANDSCAPING LEGEND

  SEEDING, CLASS 1A,
EROSION CONTROL BLANKET,
TOPSOIL EXCAVATION AND PLACEMENT
AND FERTILIZER NUTRIENTS




USER NAME	= jpioquinto
PLOT SCALE	= 40,000' / in.
PLOT DATE	= 11/5/2025

DESIGNED - JLS	REVISED -
DRAWN - AK	REVISED -
CHECKED - AB	REVISED -
DATE - 11/7/2025	REVISED -

STATE OF ILLINOIS
DEPARTMENT OF TRANSPORTATION


LANDSCAPING PLAN
US-6

SCALE: 1"=20' SHEET 12 OF 13 SHEETS STA. 224+69 TO STA. 230+50

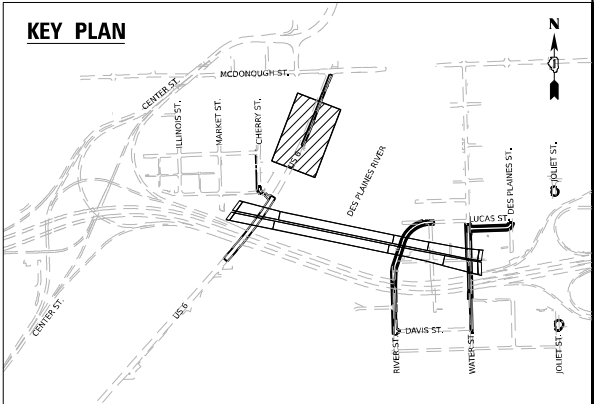


F.A.I. RTE.	SECTION	COUNTY	TOTAL SHEETS	SHEET NO.
80	FAI 80 21 STRUCTURE 2	WILL	1230	488
CONTRACT NO. 62R23				
ILLINOIS FED. AID PROJECT				

LANDSCAPING LEGEND

 

SEEDING, CLASS 1A,
EROSION CONTROL BLANKET,
TOPSOIL EXCAVATION AND PLACEMENT
AND FERTILIZER NUTRIENTS

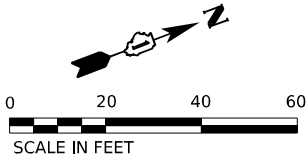

SEE SHEET 488
MATCHLINE STA. 230+50.00

END ROADWAY
IMPROVEMENT
STA. 233+22.35

PR C US 6


US 6

1231

1232

1233

KEY PLAN

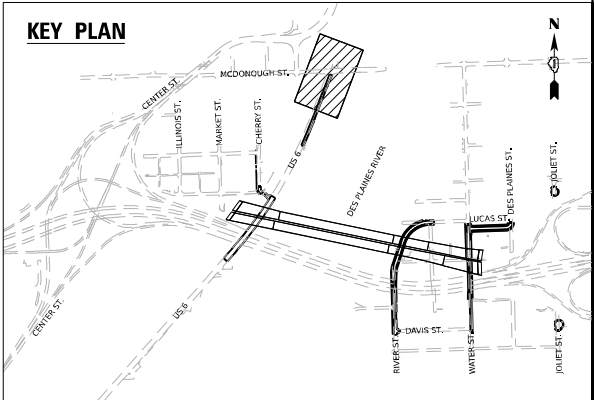

USER NAME = jplquinio
PLOT SCALE = 40,000' / in.
PLOT DATE = 11/5/2025

DESIGNED - JLS
DRAWN - AK
CHECKED - AB
DATE - 11/7/2025

REVISED -
REVISED -
REVISED -
REVISED -

STATE OF ILLINOIS
DEPARTMENT OF TRANSPORTATION

LANDSCAPING PLAN
US-6

SCALE: 1"=20'

SHEET 13 OF 13 SHEETS STA. 230+50 TO STA. 233+46

F.A.I. RTE.	SECTION	COUNTY	TOTAL SHEETS	SHEET NO.
80	FAI 80 21 STRUCTURE 2	WILL	1230	489
CONTRACT NO. 62R23				
ILLINOIS FED. AID PROJECT				

TRAFFIC SIGNAL LEGEND

(NOT TO SCALE)

ITEM				ITEM				ITEM			
		EXISTING	PROPOSED			EXISTING	PROPOSED			EXISTING	PROPOSED
CONTROLLER CABINET				HANDHOLE				SIGNAL HEAD			
COMMUNICATION CABINET				-SQUARE				-(P) PROGRAMMABLE SIGNAL HEAD			
MASTER CONTROLLER				HEAVY DUTY HANDHOLE							
MASTER MASTER CONTROLLER				-SQUARE							
UNINTERRUPTABLE POWER SUPPLY				-ROUND							
SERVICE INSTALLATION				DOUBLE HANDHOLE				SIGNAL HEAD WITH BACKPLATE			
-(P) POLE MOUNTED				JUNCTION BOX				-(P) PROGRAMMABLE SIGNAL HEAD			
SERVICE INSTALLATION				RAILROAD CANTILEVER MAST ARM				-(RB) RETROREFLECTIVE BACKPLATE			
-(G) GROUND MOUNTED				RAILROAD FLASHING SIGNAL							
-(GM) GROUND MOUNTED METERED				RAILROAD CROSSING GATE							
TELEPHONE CONNECTION				RAILROAD CROSSBUCK				PEDESTRIAN SIGNAL HEAD			
STEEL MAST ARM ASSEMBLY AND POLE				RAILROAD CONTROLLER CABINET				AT RAILROAD INTERSECTIONS			
ALUMINUM MAST ARM ASSEMBLY AND POLE				UNDERGROUND CONDUIT (UC), GALVANIZED STEEL				PEDESTRIAN SIGNAL HEAD WITH COUNTDOWN TIMER			
STEEL COMBINATION MAST ARM ASSEMBLY AND POLE WITH LUMINAIRE				TEMPORARY SPAN WIRE, TETHER WIRE, AND CABLE				ILLUMINATED SIGN			
SIGNAL POST				SYSTEM ITEM		S	SP	"NO LEFT TURN"/"NO RIGHT TURN"			
-(BM) BARREL MOUNTED - TEMPORARY				INTERSECTION ITEM		I	IP	NUMBER OF CONDUCTORS, ELECTRIC CABLE NO. 14, UNLESS NOTED OTHERWISE. ALL DETECTOR LOOP CABLE TO BE SHIELDED			
WOOD POLE				REMOVE ITEM			R	GROUND CABLE IN CONDUIT, NO. 6 SOLID COPPER (GREEN)			
GUY WIRE				RELOCATE ITEM			RL	ELECTRIC CABLE IN CONDUIT, TRACER NO. 14 1/C			
SIGNAL HEAD				ABANDON ITEM			A	COAXIAL CABLE			
SIGNAL HEAD WITH BACKPLATE				CONTROLLER CABINET AND FOUNDATION TO BE REMOVED			RCF	VENDOR CABLE			
SIGNAL HEAD OPTICALLY PROGRAMMED				MAST ARM POLE AND FOUNDATION TO BE REMOVED			RMF	COPPER INTERCONNECT CABLE, NO. 18, 3 PAIR TWISTED, SHIELDED			
FLASHER INSTALLATION				SIGNAL POST AND FOUNDATION TO BE REMOVED			RPF	FIBER OPTIC CABLE			
-(FS) SOLAR POWERED				DETECTOR LOOP, TYPE I				-NO. 62.5/125, MM12F			
				PREFORMED DETECTOR LOOP				-NO. 62.5/125, MM12F SM12F			
PEDESTRIAN SIGNAL HEAD				SAMPLING (SYSTEM) DETECTOR				-NO. 62.5/125, MM12F SM24F			
PEDESTRIAN PUSH BUTTON				INTERSECTION AND SAMPLING (SYSTEM) DETECTOR							
-(APS) ACCESSIBLE PEDESTRIAN PUSH BUTTON				QUEUE AND SAMPLING (SYSTEM) DETECTOR				GROUND ROD			
RADAR DETECTION SENSOR				WIRELESS DETECTOR SENSOR				-(C) CONTROLLER			
VIDEO DETECTION CAMERA				WIRELESS ACCESS POINT				-(M) MAST ARM			
RADAR/VIDEO DETECTION ZONE								-(P) POST			
PAN, TILT, ZOOM (PTZ) CAMERA								-(S) SERVICE			
EMERGENCY VEHICLE LIGHT DETECTOR											
CONFIMATION BEACON											
WIRELESS INTERCONNECT											
WIRELESS INTERCONNECT RADIO REPEATER											


MODE: Default FILE NAME: p:\110848\BID\NTEC\Illinois.gov\PHWDOT\Documents\DOT_Offices\District 1\Project\Dist5\023231CADData\CADsheets\ts05.dgn	USER NAME = footemj		DESIGNED - IP	REVISED -	STATE OF ILLINOIS DEPARTMENT OF TRANSPORTATION	DISTRICT ONE STANDARD TRAFFIC SIGNAL DESIGN DETAILS				F.A.I. RTE.	SECTION	COUNTY	TOTAL SHEETS	SHEET NO.
	DRAWN - IP		CHECKED - LP	REVISED -						80	FAI 80 21 STRUCTURE 2	WILL	1230	490
	PLOT SCALE = 50.0000 ' / in.		DATE - 9/29/2016	REVISED -		SCALE: NONE	SHEET 1	OF 7	SHEETS	STA.	TO STA.		CONTRACT NO. 62R23	
	PLOT DATE = 3/4/2019												ILLINOIS	FED. AID PROJECT

MODE: Default
FILE NAME: p:\010848\BID\NTEC\Illinois\gov\p\WIDOT\Documents\DOT Offices\District 1\Projects\Dist1\2321\CADData\CADsheets\ts05.dgn


LOOP DETECTOR NOTES

1. EACH PAIR OF LOOP WIRES SHALL BE PLACED IN A SEPARATE EMPTY COILABLE NONMETALLIC CONDUIT FROM THE EDGE OF PAVEMENT TO THE HANDHOLE. SPACING BETWEEN THE HOLES DRILLED IN THE PAVEMENT SHALL NOT BE LESS THAN 6" (150 mm). EMPTY COILABLE NONMETALLIC CONDUIT SHALL BE INCLUDED IN THE COST OF THE LOOP WIRE.
2. THE NUMBER OF LOOP TURNS SHALL BE AS RECOMMENDED BY THE AMPLIFIER MANUFACTURER. ALL ADJACENT SIDES OF THE LOOPS SHALL BE INSTALLED IN SUCH A WAY THAT THE CURRENT FLOW IS IN THE SAME DIRECTION TO REINFORCE ITS MAGNETIC FIELDS FOR SMALL VEHICLE DETECTION.
3. EACH LOOP LEAD-IN SHALL BE IDENTIFIED AND PERMANENTLY TAGGED IN THE HANDHOLE. EACH LEAD-IN CABLE TAG SHALL INDICATE THE LOCATION OF THE LOOP, LOOP ROTATION (CLOCKWISE/COUNTERCLOCKWISE), LOOP LEAD-IN DIRECTION (IN OR OUT), LOOP CABLE NUMBER AND LOCATION IN CABINET, AND NUMBER OF TURNS IN THE DETECTOR LOOPS IN WATER PROOF INK AS INDICATED ON THE DISTRICT 1 STANDARD TRAFFIC SIGNAL DESIGN DETAIL. THE CONTRACTOR SHALL MARK LOOP LOCATIONS ON RECORD DRAWINGS AND PRESENT TO THE ENGINEER AFTER FINAL INSPECTION. LOOPS SHALL BE MARKED BY LANE AND LOOP NUMBER. SEE DETAIL BELOW.
4. ALL LOOP CABLE SHALL BE FASTENED WITH PLASTIC TIE WRAP TO THE HANDHOLE HOOKS.
5. IN ASPHALT PAVEMENT, LOOPS SHOULD BE PLACED IN THE BINDER AND DIVEHOLES MARKED AT THE CURB WITH A SAW-CUT. THE SAW-CUT SHALL BE CUT IN ACCORDANCE WITH LOCAL AND E.P.A. DUST CONTROL REQUIREMENTS. DETECTOR LOOP(S) SHALL NOT BE INSTALLED IN WET CONDITIONS AND THE SAW-CUTS MUST BE FREE OF DEBRIS AND RESIDUE SUCH AS DUST AND WATER WHICH IS TO BE ACHIEVED BY THE USE OF COMPRESSED AIR, WIRE BRUSHING AND HEAT DRYING ACCORDING TO SEALANT MANUFACTURER REQUIREMENTS. THE DETECTOR WIRE SHALL BE HELD IN PLACE BY THE USE OF FORM WEDGES. WEDGES SHALL BE SPACED NO MORE THAN 18" (450 mm) APART.
6. LOOP SPLICES SHALL BE SOLDERED USING A SOLDERING IRON. BLOW TORCHES OR OTHER DEVICES WHICH OXIDIZE COPPER CABLE SHALL NOT BE ALLOWED FOR SOLDERING OPERATIONS. SEE DETAIL BELOW RIGHT.
7. PREFORMED DETECTOR LOOPS SHALL BE USED, AS SHOWN ON THE PLANS, WHERE NEW CONCRETE PAVEMENT IS PROPOSED. THE INSTALLATION OF PREFORMED LOOPS SHALL BE IN ACCORDANCE WITH THE DISTRICT 1 SPECIFICATIONS OR AS DIRECTED BY THE ENGINEER.

LOOP LEAD-IN CABLE TAG

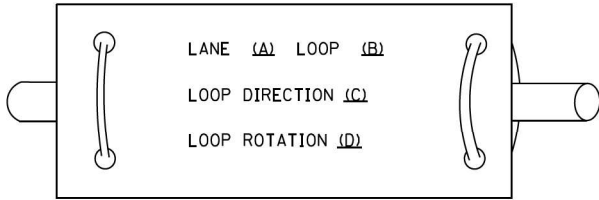


- A. LANE 1 IS THE LANE CLOSEST TO THE CENTERLINE OF THE ROADWAY
- B. LOOP #1 IS THE LOOP IN THE LANE CLOSEST TO THE INTERSECTION.
- C. LABEL LOOP CABLE "IN" OR LOOP CABLE "OUT".
- D. LABEL LOOP CABLE CLOCKWISE OR LOOP CABLE COUNTERCLOCKWISE.

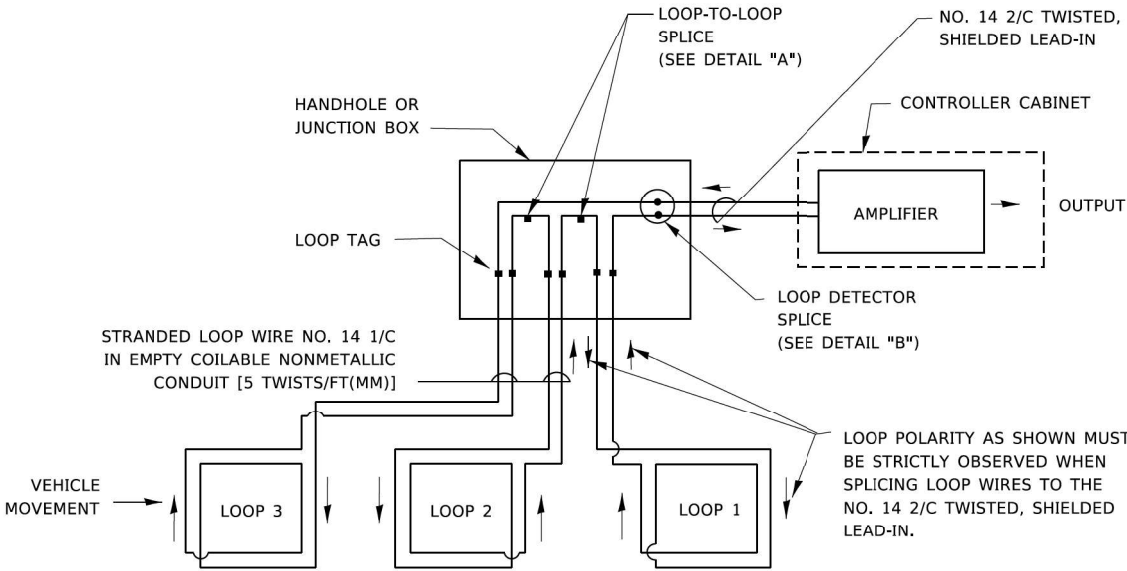


DETECTOR LOOP WIRING SCHEMATIC

- LOOPS SHALL BE SPLICED IN SERIES. SAW-CUTS SHALL BE A MINIMUM WIDTH OF 5/16" (8 mm).
- SAW-CUT DEPTHS SHALL BE 3" (75 mm). IF IN CONCRETE,
- THE SAW-CUT DEPTH SHALL BE TO THE TOP OF THE REINFORCEMENT.
- LOOP CORNERS SHALL BE DRILLED WITH A 2" (50 mm) DIAMETER CORE.

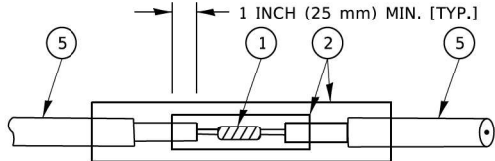


DETAIL "A"
LOOP-TO-LOOP SPLICE

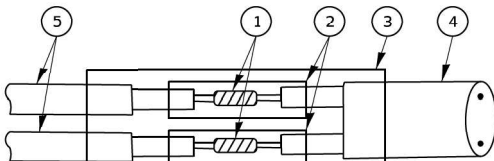


DETAIL "B"
LOOP-TO-CONTROLLER SPLICE

TYPE I LOOP

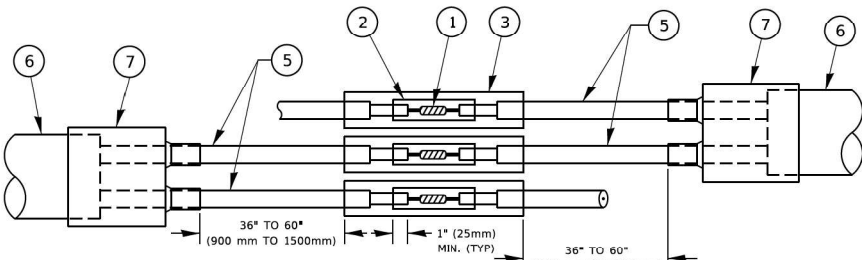

DETAIL "A"
LOOP-TO-LOOP SPLICE

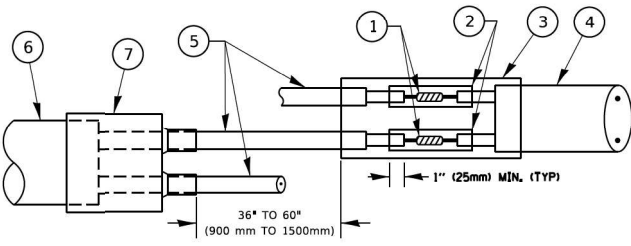

DETAIL "B"
LOOP-TO-CONTROLLER SPLICE

PRE-FORMED LOOP

LOOP DETECTOR SPLICE


1. WESTERN UNION SPLICE SOLDERED WITH ROSIN CORE FLUX. ALL EXPOSED SURFACES OF THE SOLDER SHALL BE SMOOTH. THE WESTERN UNION SPLICES SHALL BE STAGGERED.
2. WCSMW 30/100 HEAT SHRINK TUBE, MINIMUM LENGTH 3" (75 mm), UNDERWATER GRADE.
3. WCS 200/750 HEAT SHRINK TUBE, MINIMUM LENGHT 6" (150 mm), UNDERWATER GRADE.
4. NO. 14 2/C TWISTED, SHIELDED CABLE.
5. LOOP CONDUCTOR WITH FLEXIBLE PLASTIC TUBE. PRE-FORMED LOOP
6. XL POLYOLEFIN 2 CONDUCTOR
7. BREAKOUT SEALS. TYCO CBR-2 OR APPROVED EQUAL

	USER NAME = footemj	DESIGNED -	REVISED -	STATE OF ILLINOIS DEPARTMENT OF TRANSPORTATION	DISTRICT ONE STANDARD TRAFFIC SIGNAL DESIGN DETAILS			F.A.I. RTE.	SECTION	COUNTY	TOTAL SHEETS	SHEET NO.		
		DRAWN -	REVISED -					80	FAI 80 21 STRUCTURE 2	WILL	1230	491		
	PLOT SCALE = 50,0000 ' / in.	CHECKED -	REVISED -		SCALE: NONE			SHEET 2 OF 7 SHEETS			STA. TO STA.		CONTRACT NO. 62R23	
	PLOT DATE = 3/4/2019	DATE -	REVISED -					ILLINOIS FED. AID PROJECT						

MODE: Default
FILE NAME: p:\110848\BENTLEY\Illinois\gov\p\INDOT\Documents\DOT Offices\District 1\Project\Dist5\022321CADDData\CADsheets\ts05.dgn

TRAFFIC SIGNAL MAST ARM AND SIGNAL POST


MAST ARM MOUNTED SIGNALS IN EXISTING, PROPOSED OR FUTURE SIDEWALK/BICYCLE PATH AREA. INTERSECTION SHOWN WITH PEDESTRIAN SIGNALS AND PEDESTRIAN PUSHBUTTON DETECTORS.

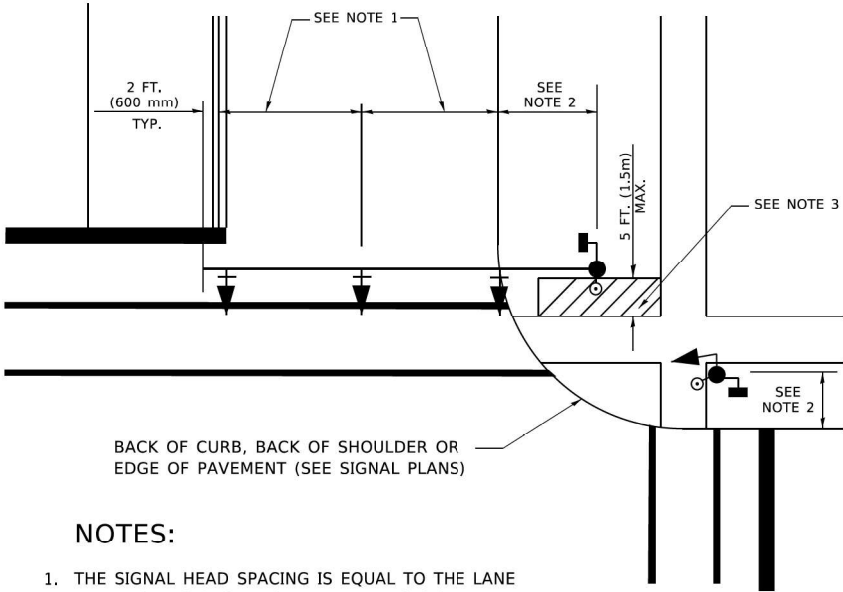

NOTES:

- 1. THE SIGNAL HEAD SPACING IS EQUAL TO THE LANE WIDTH OR AS SHOWN ON THE TRAFFIC SIGNAL PLAN.
- 2. REFER TO THE TRAFFIC SIGNAL EQUIPMENT OFFSET TABLE.
- 3. PROVIDE A LEVEL ALL-WEATHER SURFACE (CONCRETE SIDEWALK, ASPHALT BICYCLE PATH SURFACE OR MATCHING MATERIAL TO THE ADJACENT SURFACE) UP TO THE MAST ARM SHAFT OR THE SIGNAL POST.
- 4. THE FACE OF THE PEDESTRIAN PUSHBUTTON SHALL BE PARALLEL TO THE CROSSWALK TO BE USED.
- 5. THE LOCATIONS AND INSTALLATION OF PEDESTRIAN SIGNAL HEADS AND PEDESTRIAN PUSHBUTTONS SHALL MEET THE REQUIREMENTS OF THE MUTCD AND INFORMATION FOUND IN THE "AMERICANS WITH DISABILITIES ACT ACCESSIBILITY GUIDELINES FOR BUILDINGS AND FACILITIES."


PEDESTRIAN SIGNAL POST
AND
PEDESTRIAN PUSH BUTTON POST

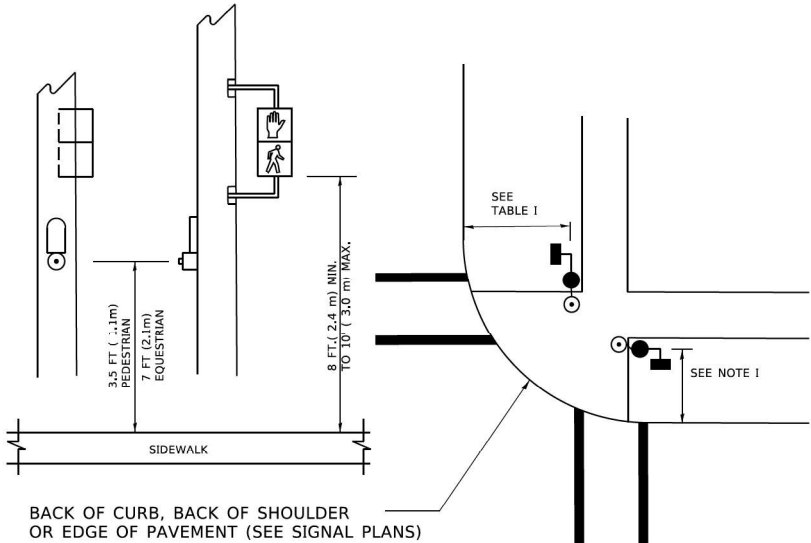

NOTES:

- 1. REFER TO THE TRAFFIC SIGNAL EQUIPMENT OFFSET TABLE.
- 2. PROVIDE A LEVEL ALL-WEATHER SURFACE (CONCRETE SIDEWALK, ASPHALT BICYCLE PATH SURFACE OR MATCHING MATERIAL TO THE ADJACENT SURFACE) UP TO THE PEDESTRIAN SIGNAL POST OR THE PEDESTRIAN PUSH BUTTON POST.
- 3. THE FACE OF THE PEDESTRIAN PUSHBUTTON SHALL BE PARALLEL TO THE CROSSWALK TO BE USED.
- 4. THE LOCATIONS AND INSTALLATION OF PEDESTRIAN SIGNAL HEADS AND PEDESTRIAN PUSHBUTTONS SHALL MEET THE REQUIREMENTS OF THE MUTCD AND INFORMATION FOUND IN THE "AMERICANS WITH DISABILITIES ACT ACCESSIBILITY GUIDELINES FOR BUILDINGS AND FACILITIES."

RECOMMENDED PUSHBUTTON LOCATIONS

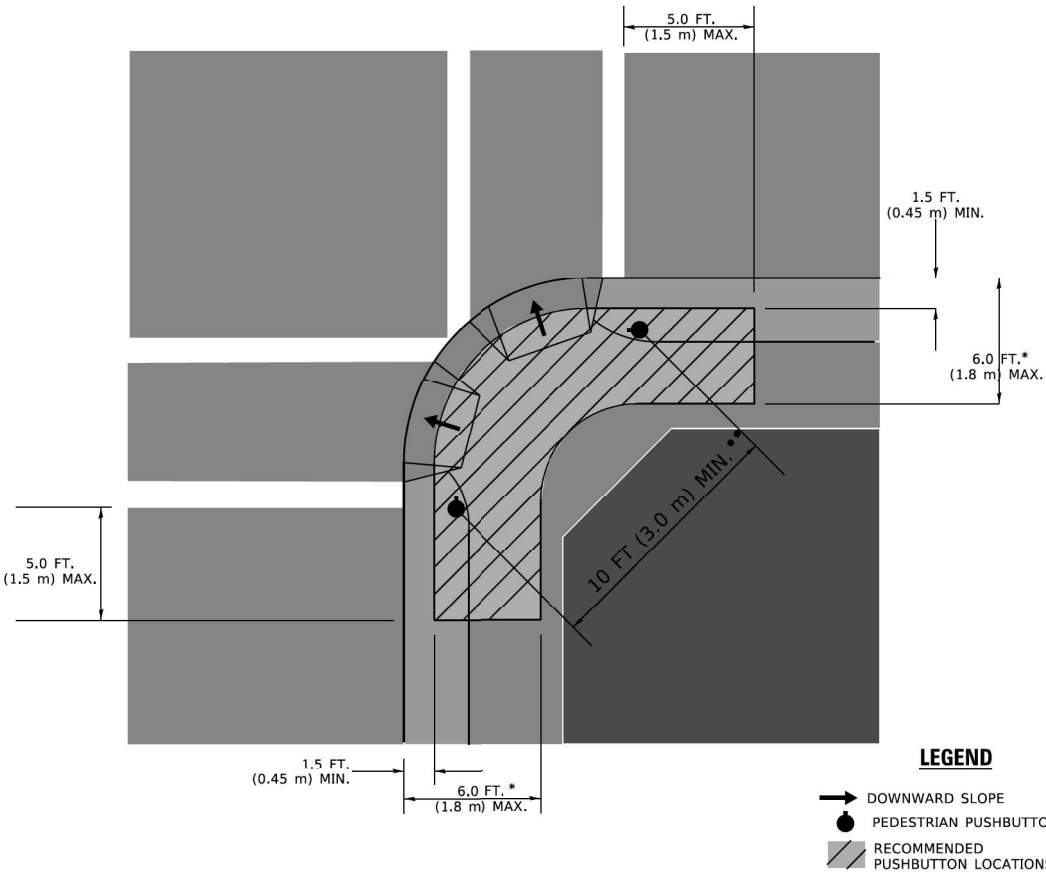

- * WHERE THERE ARE CONSTRAINTS THAT MAKE IT IMPRACTICAL TO PLACE THE PEDESTRIAN PUSHBUTTON BETWEEN 1.5 FT (0.45 m) AND 6 FT (1.8 m) FROM THE EDGE OF THE CURB, SHOULDER, OR PAVEMENT, IT SHOULD NOT BE FURTHER THAN 10 FT (3 m) FROM THE EDGE OF CURB, SHOULDER, OR PAVEMENT.
- ** WHERE THERE ARE CONSTRAINTS ON A PARTICULAR CORNER THAT MAKE IT IMPRACTICAL TO PROVIDE THE 10 FT (3 m) SEPERATION BETWEEN THE TWO PEDESTRIAN PUSHBUTTONS, THE PUSHBUTTONS MAY BE PLACED CLOSER TOGETHER OR ON THE SAME POLE.

NOTES:

- 1. PEDESTRIAN SIGNAL HEADS SHALL BE MOUNTED WITH THE BOTTOM OF THE SIGNAL HOUSING INCLUDING BRACKETS NOT LESS THAN 8 FT (2.4 m) OR MORE THAN 10 FT (3 m) ABOVE SIDEWALK LEVEL, AND SHALL BE POSITIONED AND ADJUSTED TO PROVIDE MAXIMUM VISIBILITY AT THE BEGINNING OF THE CONTROLLED CROSSWALK.
- 2. THE BOTTOM OF THE SIGNAL HOUSING (INCLUDING BRACKETS) OF A VEHICULAR SIGNAL FACE THAT IS NOT LOCATED OVER A HIGHWAY SHALL BE AT LEAST 8 FT (2.4 m) BUT NOT MORE THAN 19 FT (5.8 m) ABOVE THE SIDEWALK OR, IF THERE IS NO SIDEWALK, ABOVE THE PAVEMENT GRADE AT THE CENTER OF THE ROADWAY.
- 3. THE BOTTOM OF THE SIGNAL HOUSING AND ANY RELATED ATTACHMENTS TO A SIGNAL FACE LOCATED OVER ANY PORTION OF A HIGHWAY SHALL BE ACCORDING TO CURRENT STATE STANDARDS 877001, 877002, 877006, 877011 AND 877012 WITH A MINIMUM OF 16 FT (5.0 m) AND A MAXIMUM OF 18 FT. (5.5 m) FROM THE HIGHEST POINT OF PAVEMENT.
- 4. THE BOTTOM OF THE TEMPORARY SPAN WIRE MOUNTED SIGNAL HOUSING AND ANY RELATED ATTACHMENTS TO A SIGNAL FACE LOCATED OVER ANY PORTION OF A HIGHWAY SHALL BE ACCORDING TO CURRENT STATE STANDARD 880001 WITH A MINIMUM OF 17 FT (5.18 m) FROM THE HIGHEST POINT OF PAVEMENT.
- 5. THE TOP OF THE SIGNAL HOUSING OF A SIGNAL FACE LOCATED OVER ANY PORTION OF A HIGHWAY SHALL NOT BE MORE THAN 25.6 FT (7.8 m) ABOVE THE PAVEMENT.

TRAFFIC SIGNAL EQUIPMENT OFFSET

TRAFFIC SIGNAL EQUIPMENT	COMBINATION CONCRETE CURB AND GUTTER (MINIMUM DISTANCE FROM BACK OF CURB TO CENTERLINE OF FOUNDATION)	SHOULDER/NON-CURBED AREA (MINIMUM DISTANCE FROM EDGE OF PAVEMENT TO CENTERLINE OF FOUNDATION)
TRAFFIC SIGNAL MAST ARM POLE	6 FT (1.8m)	SHOULDER WIDTH + 2 FT (0.5m), MINIMUM 10 FT (3.0m)
TRAFFIC SIGNAL POST	4 FT (1.2m)	SHOULDER WIDTH + 2 FT (0.5m), MINIMUM 10 FT (3.0m)
PEDESTRIAN SIGNAL POST	4 FT (1.2m)	SHOULDER WIDTH + 2 FT (0.5m), MINIMUM 10 FT (3.0m)
PEDESTRIAN PUSHBUTTON POST	4 FT (1.2m)	SHOULDER WIDTH + 2 FT (0.5m), MINIMUM 10 FT (3.0m)
TEMPORARY WOOD POLE	6 FT (1.8m)	SHOULDER WIDTH + 2 FT (0.5m), MINIMUM 10 FT (3.0m)
CONTROLLER CABINET	6 FT (1.8m) MINIMUM DISTANCE SEE NOTE 2	SHOULDER WIDTH + 6 FT (1.3m), MINIMUM 16 FT (4.9m) SEE NOTE 3.
SERVICE INSTALLATION, GROUND MOUNT	6 FT (1.8m) MINIMUM DISTANCE SEE NOTE 2	SHOULDER WIDTH + 6 FT (1.3m), MINIMUM 16 FT (4.9m) SEE NOTE 3.

NOTES:

- 1. CONTACT THE "AREA TRAFFIC SIGNAL MAINTENANCE AND OPERATIONS ENGINEER" FOR ASSISTANCE IN LOCATING THE TRAFFIC SIGNAL EQUIPMENT WHEN THERE ARE CONFLICTS WITH DITCHES OR THE MINIMUM OFFSET DISTANCES CANNOT BE MET.
- 2. MINIMUM DISTANCE FROM THE BACK OF CURB TO THE ROADWAY SIDE OF THE FOUNDATION.
- 3. MINIMUM DISTANCE FROM THE EDGE OF PAVEMENT TOTHE ROADWAY SIDE OF THE FOUNDATION.
- 4. ANY CHANGES TO THE OFFSETS OF THE FOUNDATIONS, FROM THE MINIMUM DISTANCES LISTED IN THE "TRAFFIC SIGNAL EQUIPMENT OFFSET" CHART AND THE TRAFFIC SIGNAL INSTALLATION PLAN, COULD EFFECT THE PLACEMENT OF THE SIGNAL HEADS, PEDESTRIAN SIGNAL HEADS AND THE PEDESTRIAN PUSHBUTTONS. THE SIGNAL HEAD PLACEMENT ON THE MAST ARMS SHALL REMAIN AS PER THE TRAFFIC SIGNAL INSTALLATION PLAN AND THE "TRAFFIC SIGNAL MAST ARM AND SIGNAL POST" DETAIL ABOVE. THE PROPOSED MAST ARM LENGTHS MAY NEED TO BE REVISED TO MEET THE ABOVE REQUIREMENTS. THE PEDESTRIAN SIGNAL HEADS AND PEDESTRIAN PUSHBUTTONS MUST MEET THE REQUIREMENTS UNDER THE DETAILS ON THIS SHEET.


USER NAME = footemj	DESIGNED -	REVISED -
DRAWN -	REVISED -	
PLOT SCALE = 50.0000 ' / in.	CHECKED -	REVISED -
PLOT DATE = 3/4/2019	DATE -	REVISED -

STATE OF ILLINOIS
DEPARTMENT OF TRANSPORTATION


DISTRICT ONE
STANDARD TRAFFIC SIGNAL DESIGN DETAILS

SCALE: NONE SHEET 3 OF 7 SHEETS STA. TO STA.

F.A.I. RTE.	SECTION	COUNTY	TOTAL SHEETS	SHEET NO.
80	FAI 80 21 STRUCTURE 2	WILL	1230	492
CONTRACT NO. 62R23				
ILLINOIS FED. AID PROJECT				

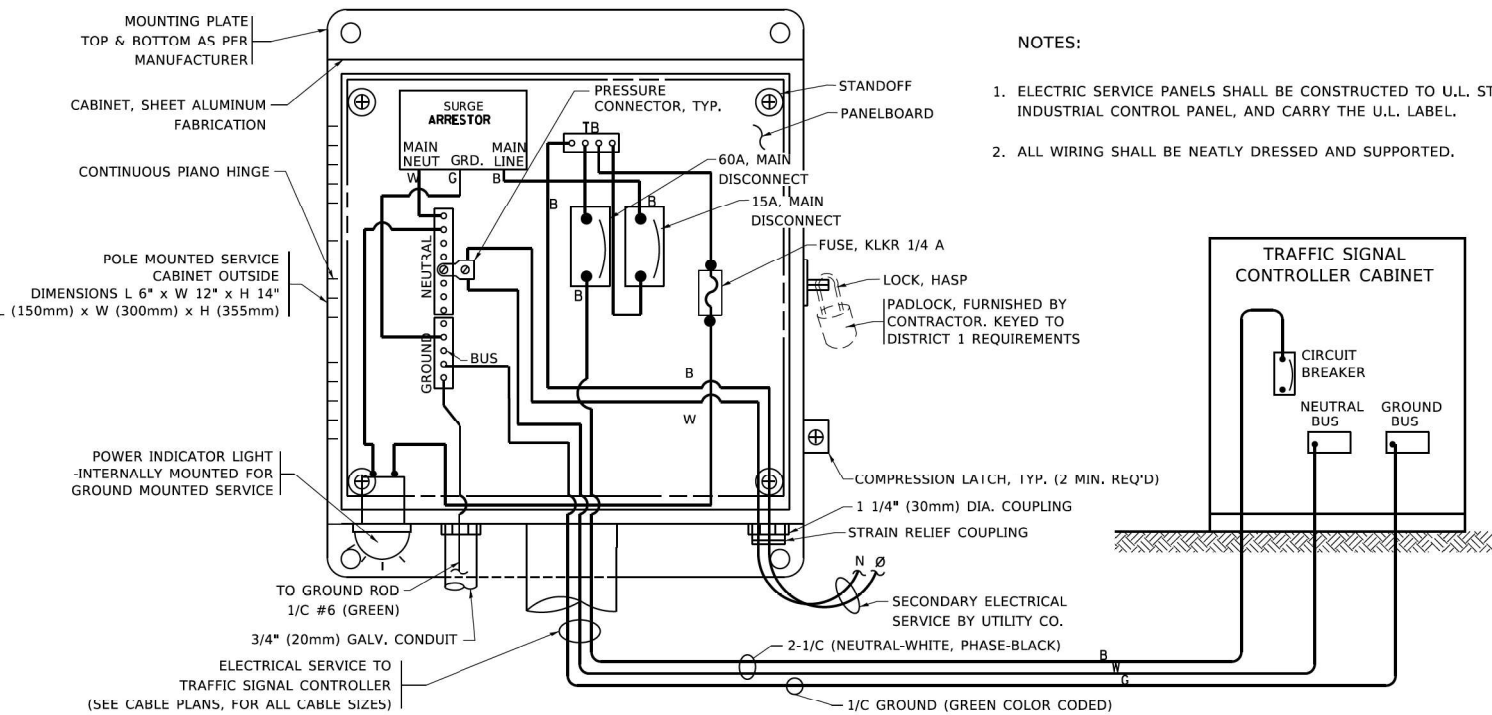


ELECTRIC SERVICE - PANEL DIAGRAM (TYPICAL FOR POLE AND GROUND MOUNTED SERVICE)
SERVICE INSTALLATION POLE MOUNT (SHOWN)
(NOT TO SCALE)

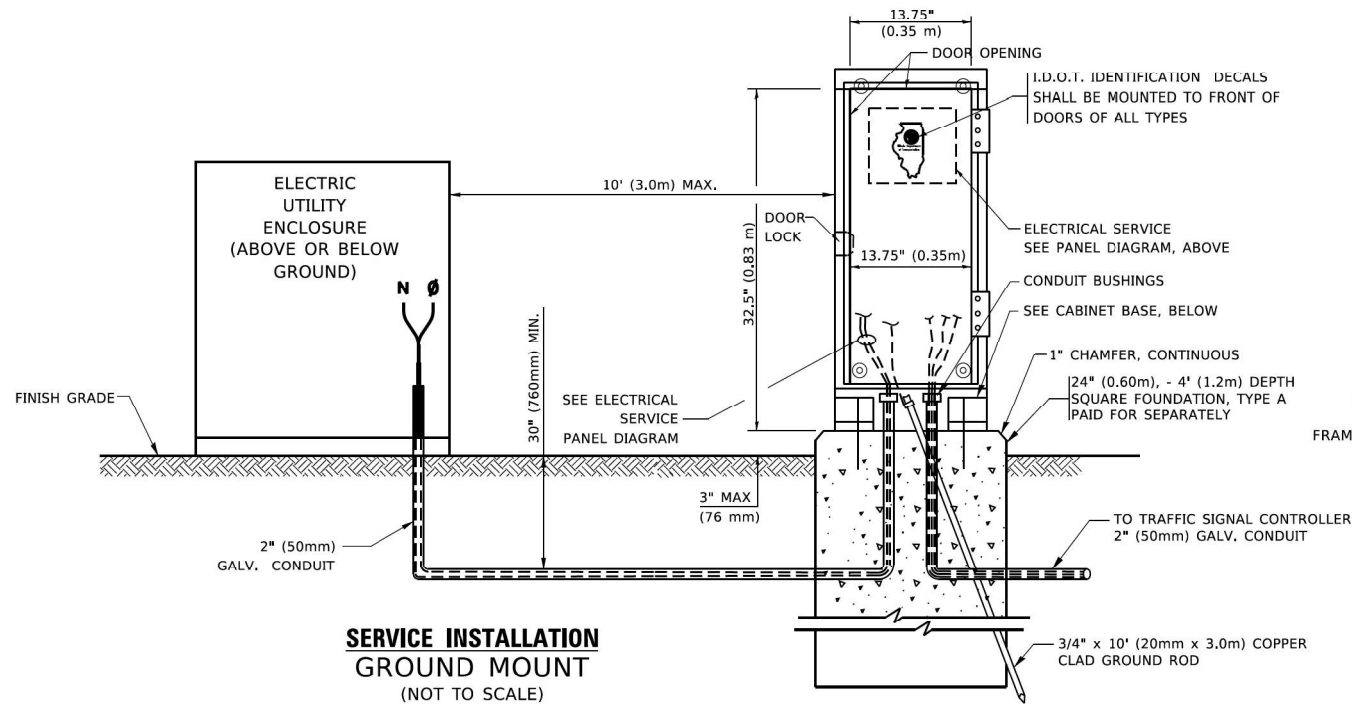


SERVICE INSTALLATION GROUND MOUNT
(NOT TO SCALE)

CABINET - BASE BOLT PATTERN
(NOT TO SCALE)

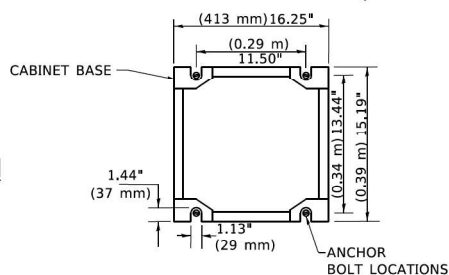


NOTES:

1. ELECTRIC SERVICE PANELS SHALL BE CONSTRUCTED TO U.L. STD 508, INDUSTRIAL CONTROL PANEL, AND CARRY THE U.L. LABEL.
2. ALL WIRING SHALL BE NEATLY DRESSED AND SUPPORTED.

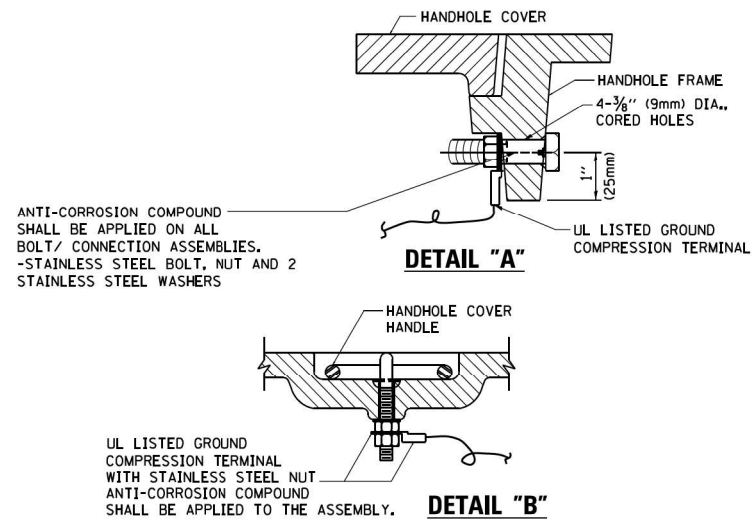



HANDHOLE COVER & FRAME - GROUNDING DETAIL
(NOT TO SCALE)

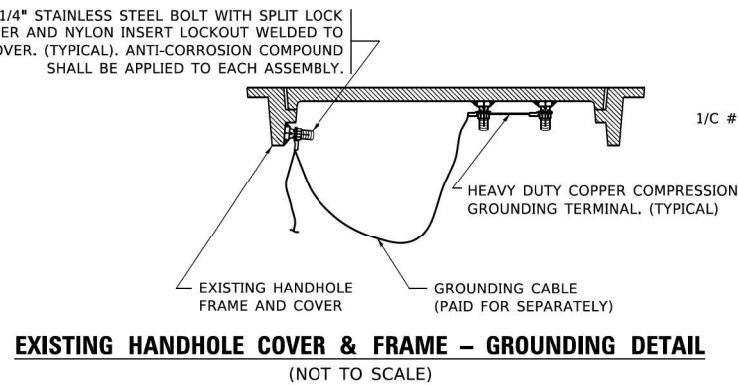

EXISTING HANDHOLE COVER & FRAME - GROUNDING DETAIL
(NOT TO SCALE)


NOTES:
GROUNDING SYSTEM

1. THE GROUNDING SYSTEM SHALL CONSIST OF AN INSULATED CONDUCTOR TYPE XLP, NO. 6 A.W.G., STRANDED COPPER TO BE INSTALLED IN RACEWAYS. THE GROUNDING CABLE SHALL BE INSTALLED IN A CONTINUOUS MANNER AS SHOWN ON THE CABLE PLAN PROVIDED. ALL GROUNDING CONDUCTORS SHALL BE BONDED TO METAL ENCLOSURE (HANDHOLE, POST, MAST ARM, CONTROLLER, ETC.). GROUND ROD SHALL BE 3/4" DIA. x 10'-0" (20mm x 3.0m) LONG, COPPER CLAD, ONE GROUND ROD SHALL BE INSTALLED AT ALL POST FOUNDATIONS, POLE FOUNDATIONS, CONTROLLER CABINET FOUNDATION AND ELECTRICAL SERVICE INSTALLATION AS INDICATED ON THE CABLE PLAN. IF THERE ARE ANY SPECIAL CONDITIONS SUCH AS SUB-SURFACE CONDITIONS OR INSTALLATION PROBLEMS, THE RESIDENT ENGINEER SHALL BE NOTIFIED OR CONTACT THE BUREAU OF TRAFFIC, ILLINOIS DEPARTMENT OF TRANSPORTATION DISTRICT ONE AT (847) 705-4139.
2. THE NEUTRAL CONDUCTOR AND THE GROUND CONDUCTOR SHALL BE CONNECTED IN THE SERVICE INSTALLATION. AT NO OTHER POINT IN THE TRAFFIC SIGNAL SYSTEM SHALL THE NEUTRAL AND GROUND CONDUCTORS BE CONNECTED.
3. ALL EQUIPMENT GROUNDING CONDUCTORS SHALL TERMINATE AT THE GROUND BUS IN THE CONTROLLER CABINET.
4. THE CONTRACTOR SHALL PROVIDE A GROUND CABLE WITH CONNECTORS BETWEEN THE HANDHOLE COVER AND HANDHOLE FRAME.

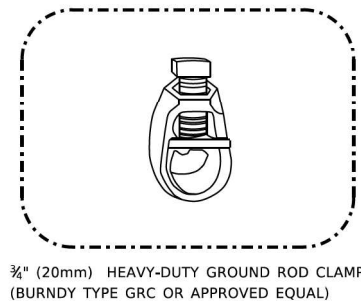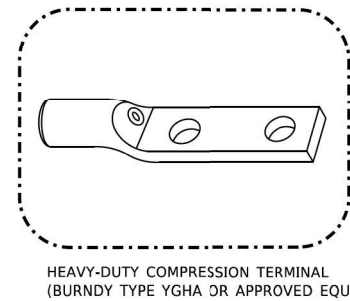

NOTES:

- ALL CLAMPS SHALL BE BRONZE OR COPPER, UL APPROVED.
- GROUND CABLE SHALL BE LOOPED OVER HOOKS IN THE HANDHOLES 6.5' (2.0m) SLACK SHALL BE PROVIDED IN SINGLE HANDHOLES 13' (4.0m) OF SLACK SHALL BE PROVIDED IN DOUBLE HANDHOLES. 5' (1.4m) OF SLACK SHALL BE PROVIDED BETWEEN FRAME AND COVER.

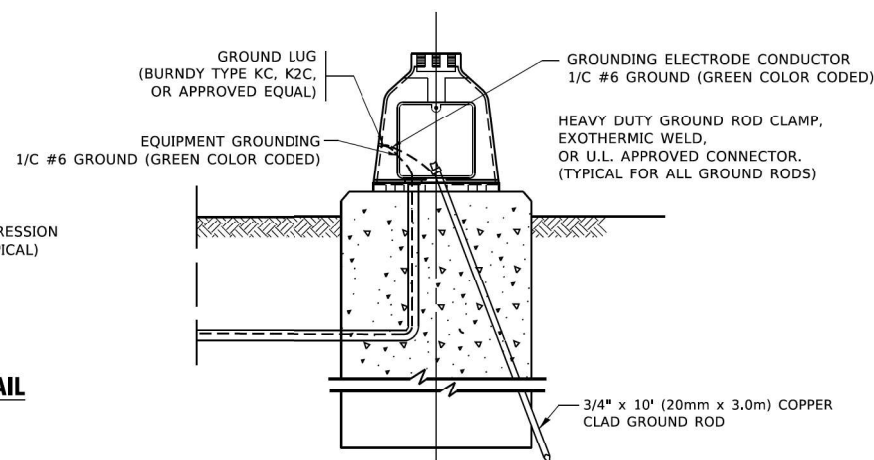

MAST ARM POLE / POST-GROUNDING DETAIL
(NOT TO SCALE)

STATE OF ILLINOIS
DEPARTMENT OF TRANSPORTATION

DISTRICT ONE
STANDARD TRAFFIC SIGNAL DESIGN DETAILS

SCALE: NONE SHEET 4 OF 7 SHEETS STA. TO STA.

F.A.I. RTE.	SECTION	COUNTY	TOTAL SHEETS	SHEET NO.
80	FAI 80 21 STRUCTURE 2	WILL	1230	493
CONTRACT NO. 62R23				
ILLINOIS FED. AID PROJECT				

USER NAME = footemj	DESIGNED -	REVISED -
PLOT SCALE = 50.0000' / in.	DRAWN -	REVISED -
PLOT DATE = 3/4/2019	CHECKED -	REVISED -
	DATE -	REVISED -

CABLE SLACK LENGTH	FEET	METER
HANDHOLE	6.5	2.0
DOUBLE HANDHOLE	13.0	4.0
SIGNAL POST	2.0	0.6
MAST ARM	2.0	0.6
CONTROLLER CABINET	1.5	0.5
FIBER OPTIC AT CABINET	13.0	4.0
ELECTRIC SERVICE AT (CABINET OR SERVICE LOCATION)	1.5	0.5
GROUND CABLE (SIGNAL POST, MAST ARM, CABINET)	1.5	0.5
GROUND CABLE (BETWEEN FRAME AND COVER)	5.0	1.6

CABLE SLACK

VERTICAL CABLE LENGTH	FEET	METER
MAST ARM POLE (MAST ARM MOUNTED SIGNAL HEAD) (L = MAST ARM LENGTH - DISTANCE TO SIGNAL HEAD FROM END OF ARM)	20.0+L	6.0+L
BRACKET MOUNTED (MAST ARM POLE OR SIGNAL POLE)	13.0	4.0
PEDESTRIAN PUSH BUTTON	6.0	2.0
SERVICE INSTALLATION POLE MOUNT TO SERVICE DROP	13.5	4.1
SERVICE INSTALLATION POLE MOUNT TO GROUND	13.5	4.1
SERVICE INSTALLATION GROUND MOUNT	6.0	2.0
FOUNDATION (SIGNAL POST, MAST ARM POLE, CONTROLLER CABINET, SERVICE-GROUND MOUNT)	3.0	1.0

VERTICAL CABLE LENGTH

FOUNDATION	DEPTH
TYPE A - Signal Post	4'-0" (1.2m)
TYPE C - CONTROLLER W/ UPS	4'-0" (1.2m)
TYPE D - CONTROLLER	4'-0" (1.2m)
SERVICE INSTALLATION, GROUND MOUNT, TYPE A - SQUARE	4'-0" (1.2m)

DEPTH OF FOUNDATION


MAST ARM LENGTH	① FOUNDATION DEPTH	FOUNDATION DIAMETER	SPIRAL DIAMETER	QUANTITY OF REBARS	SIZE OF REBARS
Less than 30' (9.1 m)	10'-0" (3.0 m)	30" (750mm)	24" (600mm)	8	6(19)
Greater than or equal to 30' (9.1 m) and less than 40' (12.2 m)	13'-6" (4.1 m)	30" (750mm)	24" (600mm)	8	6(19)
Greater than or equal to 40' (12.2 m) and less than 50' (15.2 m)	11'-0" (3.4 m)	36" (900mm)	30" (750mm)	12	7(22)
Greater than or equal to 50' (15.2 m) and up to 55' (16.8 m)	13'-0" (4.0 m)	36" (900mm)	30" (750mm)	12	7(22)
Greater than or equal to 55' (16.8 m) and less than 65' (19.8 m)	15'-0" (4.6 m)	36" (900mm)	30" (750mm)	12	7(22)
Greater than or equal to 65' (19.8 m) and less than 75' (22.9 m)	21'-0" (6.4 m)	42" (1060mm)	36" (900mm)	16	8(25)
Greater than or equal to 75' (22.9 m)	25'-0" (7.6 m)	42" (1060mm)	36" (900mm)	16	8(25)

NOTES:

- These foundation depths are for sites which have cohesive soils (clayey silt, sandy clay, etc.) along the length of the shaft, with an average Unconfined Compressive Strength (q_u) > 1.0 tsf (100 kpa). This strength shall be verified by boring data prior to construction or with testing by the Engineer during foundation drilling. The Bureau of Bridges & Structures should be contacted for a revised design if other conditions are encountered.
- Combination mast arm assemblies under 55 feet (16.8 m) shall use 36" (900 mm) diameter foundations.
- Combination mast arm assemblies under 56 feet (16.8 m) through 75 feet (22.9 m) shall use 42" (1060 mm) diameter foundations.
- For mast arm assemblies with dual arms refer to state standard 878001..

DEPTH OF MAST ARM FOUNDATIONS, TYPE E

SCALE: NONE	USER NAME = footemj		DESIGNED -	REVISED -	STATE OF ILLINOIS DEPARTMENT OF TRANSPORTATION	DISTRICT ONE		F.A.I. RTE.	SECTION	COUNTY	TOTAL SHEETS	SHEET NO.
	DRAWN -		REVISD -	REVISD -		STANDARD TRAFFIC SIGNAL DESIGN DETAILS		80	FAI 80 21 STRUCTURE 2	WILL	1230	494
	PLOT SCALE = 50.0000' / in.		CHECKED -	REVISD -		CONTRACT NO. 62R23						
	PLOT DATE = 3/4/2019		DATE -	REVISD -		SCALE: NONE	SHEET 5 OF 7 SHEETS	STA.	TO STA.	ILLINOIS	FED. AID PROJECT	

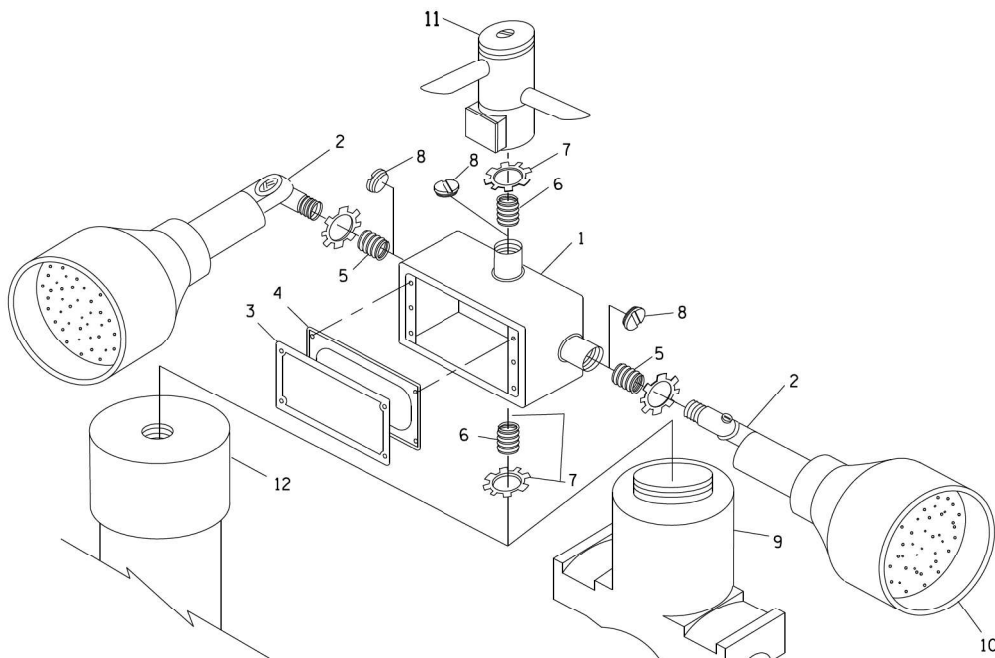



POST CAP MOUNT

MAST ARM MOUNT


**EMERGENCY VEHICLE DETECTOR WITH CONFIRMATION
BEACON MOUNTING DETAIL**

- NOTES:**
1. CONDUIT DEPTH SHALL BE A MINIMUM OF 30" (760mm) BELOW THE BOTTOM OF THE DRAINAGE DITCH OR ANY SLOPING GROUND
 2. THE MINIMUM CONDUIT DEPTH APPLIES TO ALL CONDUIT PLACED UNDER ROADWAY PAVEMENT, MULTI-USE PATHS, SIDEWALKS AND SOIL SURFACES.
 3. THE MINIMUM CONDUIT DEPTH APPLIES TO ALL HANDHOLES, HEAVY DUTY HANDHOLES AND DOUBLE HANDHOLES.

**HANDHOLE WITH MINIMUM CONDUIT DEPTH
(NOT TO SCALE)**

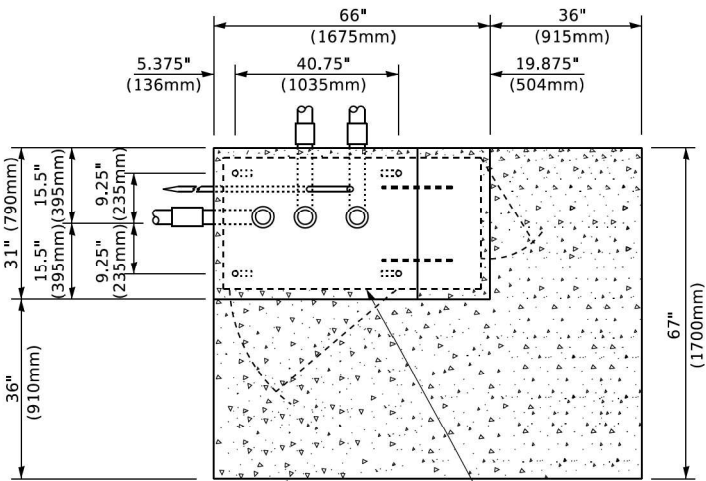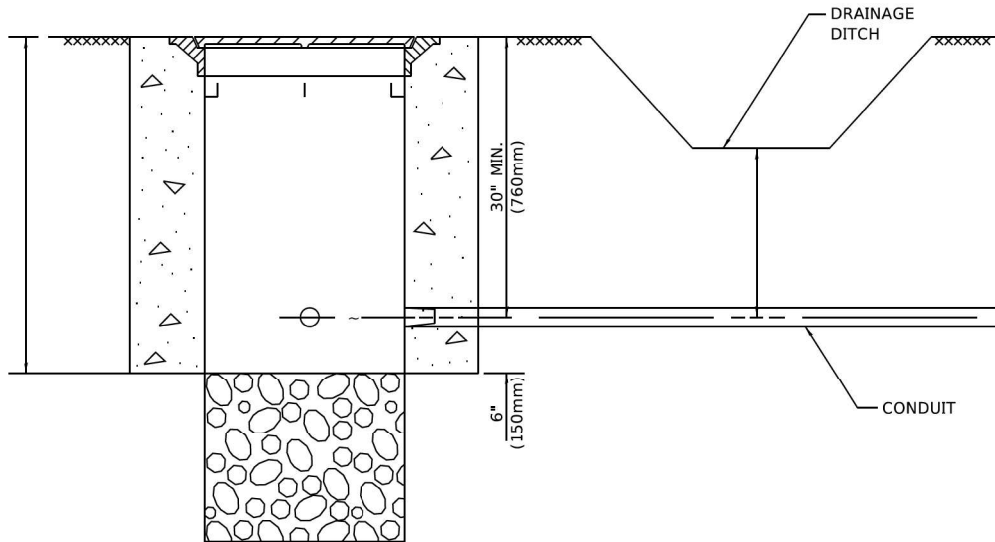

**TOP VIEW
(NOT TO SCALE)**

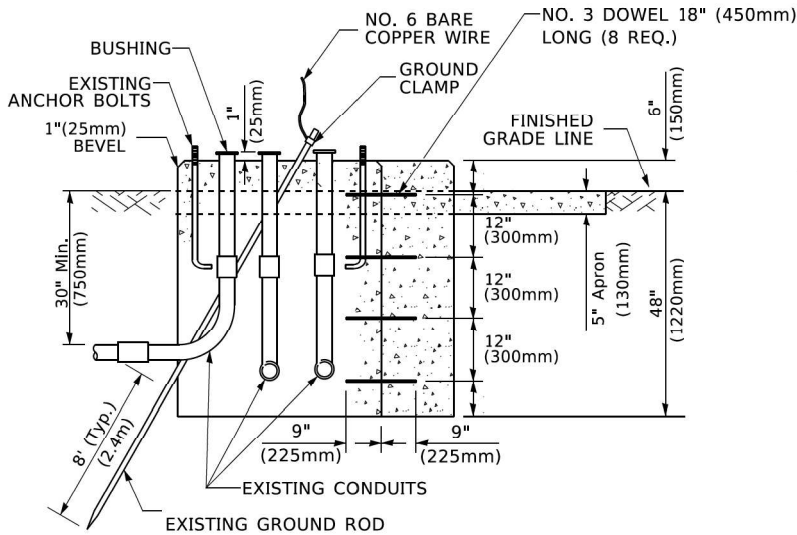


**MODIFY EXISTING TYPE "D" FOUNDATION
TO TYPE "C" FOUNDATION
(NOT TO SCALE)**

ITEM NO.	IDENTIFICATION
1	OUTLET BOX- GALV. 21 CU.IN. (0.000344 CU-M)
2	LAMP HOLDER AND COVER
3	OUTLET BOX COVER
4	RUBBER COVER GASKET
5	REDUCING BUSHING
6	3/4" (19 mm) CLOSE NIPPLE
7	3/4" (19 mm) LOCKNUT
8	3/4" (19 mm) HOLE PLUG
9	SADDLE BRACKET - GALV.
10	6 WATT PAR 38 LED FLOOD LAMP
11	DETECTOR UNIT
12	POST CAP [18 FT. (5.4 m) POST MIN.]

NOTES:

1. ALL ELECTRICAL ITEMS, EXCEPT ITEMS #2 AND #11 SHALL BE ALUMINUM OR GALVANIZED
2. ITEM #1- OZ/GEDNEY FSX-1-50 OR EQUIVALENT
ITEM #2- MULBERRY CON-O-SHADE LAMP SHIELD OR EQUIVALENT
ITEM #9- "BAND-IT" SADDLE BRACKET OR EQUIVALENT
3. WHEN POST MOUNTING IS SPECIFIED, ITEM #9 SHALL NOT BE REQUIRED. THE DETECTION UNIT SHALL BE MOUNTED DIRECTLY ON TOP OF THE CAP BY DRILLING AND TAPPING A 3/4 " (19 mm) HOLE WITH PIPE THREADS. THE POST CAP SHALL EITHER BE SCREWED TO THE TOP OF THE POST OR A MINIMUM OF 3 TIGHTENING SCREWS SHALL BE REQUIRED ON EACH CAP.

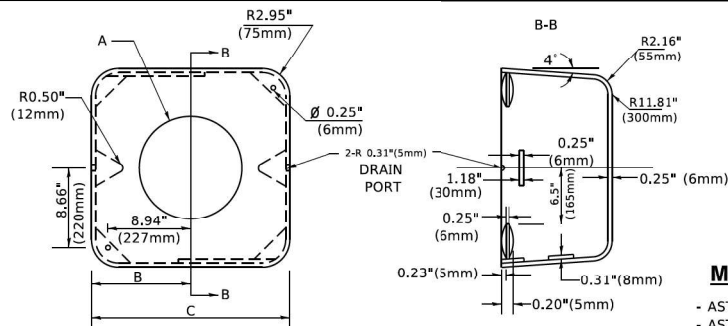

MATERIAL

- ASTM A36 STEEL
- ASTM A-123 HOT DIPPED GALVANIZED

A	B	C	HEIGHT	WEIGHT
VARIES	9.5"(241mm)	19"(483mm)	7" (178mm) - 12" (300mm)	53 lbs (24kg)
VARIES	10.75"(273mm)	21.5"(546mm)	7" (178mm) - 12" (300mm)	68 lbs (31 kg)
VARIES	13.0"(330mm)	26"(660mm)	7" (178mm) - 12" (300mm)	81 lbs (37 kg)
VARIES	18.5"(470mm)	37"(940mm)	7" (178mm) - 12" (300mm)	126 lbs (57 kg)


SHROUD

NOTES:


1. DIMENSION "A" IS EQUAL TO THE DIAMETER OF THE MAST ARM POLE AT THE TOP OF THE SHROUD. THE SHROUD SHALL BE TIGHT TO THE MAST ARM POLE.
2. THE SUPPLIER SHALL VERIFIED THE ABOVE DIMENSIONS BASED ON MAST ARM REQUIREMENTS.
3. THE HEIGHT OF THE SHROUD SHALL COVER THE ANCHOR BOLTS, NUTS AND MAST ARM POLE BASE.

NOTE:

SUPPORT EXISTING CABINET AND CONTROL EQUIPMENT ABOVE FOUNDATION TO KEEP TRAFFIC SIGNAL FUNCTIONING WHILE FOUNDATION MODIFICATION WORK IS PROCEEDING.

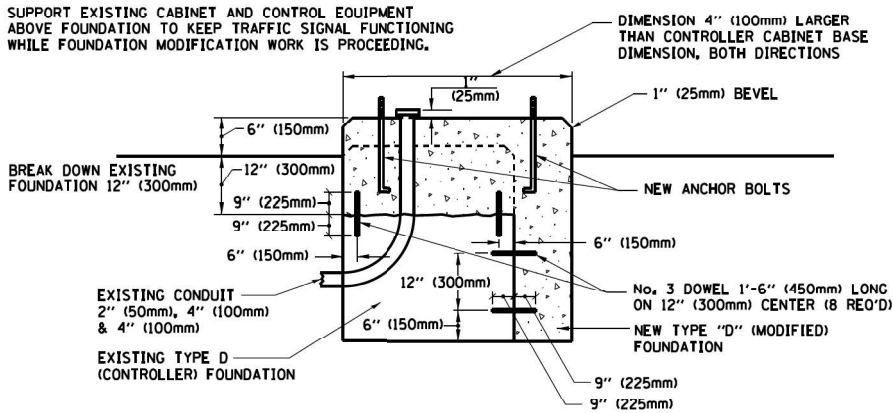

MODIFY EXISTING TYPE "D" FOUNDATION

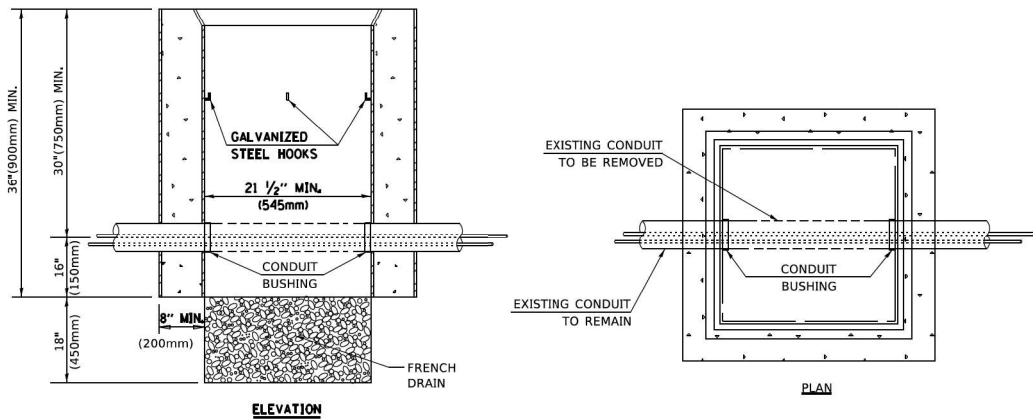

NOTES:

1. HANDHOLE CONSTRUCTED PER STATE STANDARD 814001.
2. REMOVAL OF THE EXISTING CONDUIT FROM THE HANDHOLE AND THE INSTALLATION OF THE CONDUIT BUSHINGS SHALL BE INCLUDED WITH THE COST OF THE HANDHOLE.

HANDHOLE TO INTERCEPT EXISTING CONDUIT


USER NAME = footemj	DESIGNED -	REVISED -
DRAWN -	REVISED -	REVISED -
PLOT SCALE = 50.0000 ' / in.	CHECKED -	REVISED -
PLOT DATE = 3/4/2019	DATE -	REVISED -

**STATE OF ILLINOIS
DEPARTMENT OF TRANSPORTATION**

**DISTRICT ONE
STANDARD TRAFFIC SIGNAL DESIGN DETAILS**


SCALE: NONE SHEET 6 OF 7 SHEETS STA. TO STA.

F.A.I. RTE.	SECTION	COUNTY	TOTAL SHEETS	SHEET NO.
80	FAI 80 21 STRUCTURE 2	WILL	1230	495
CONTRACT NO. 62R23				
ILLINOIS FED. AID PROJECT				

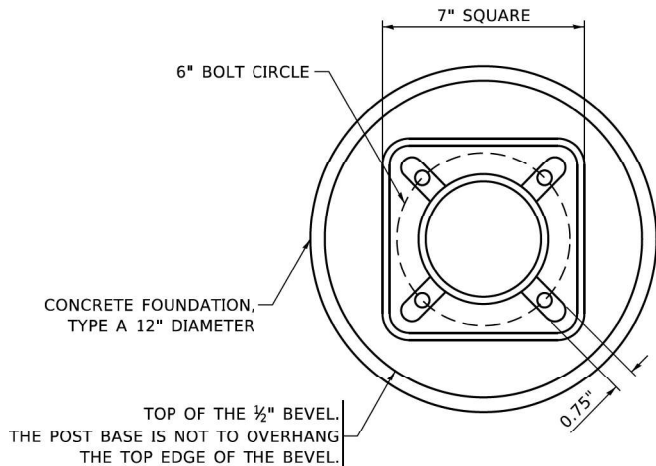


BOLT PATTERN


NOTE:
1. IF THE PEDESTRIAN SIGNAL POST FOUNDATION IS INSTALLED WITHIN OR BEHIND A BARRIER CURB, THE TOP OF THE FOUNDATION SHALL BE INSTALLED FLUSH WITH THE TOP OF THE BARRIER CURB.

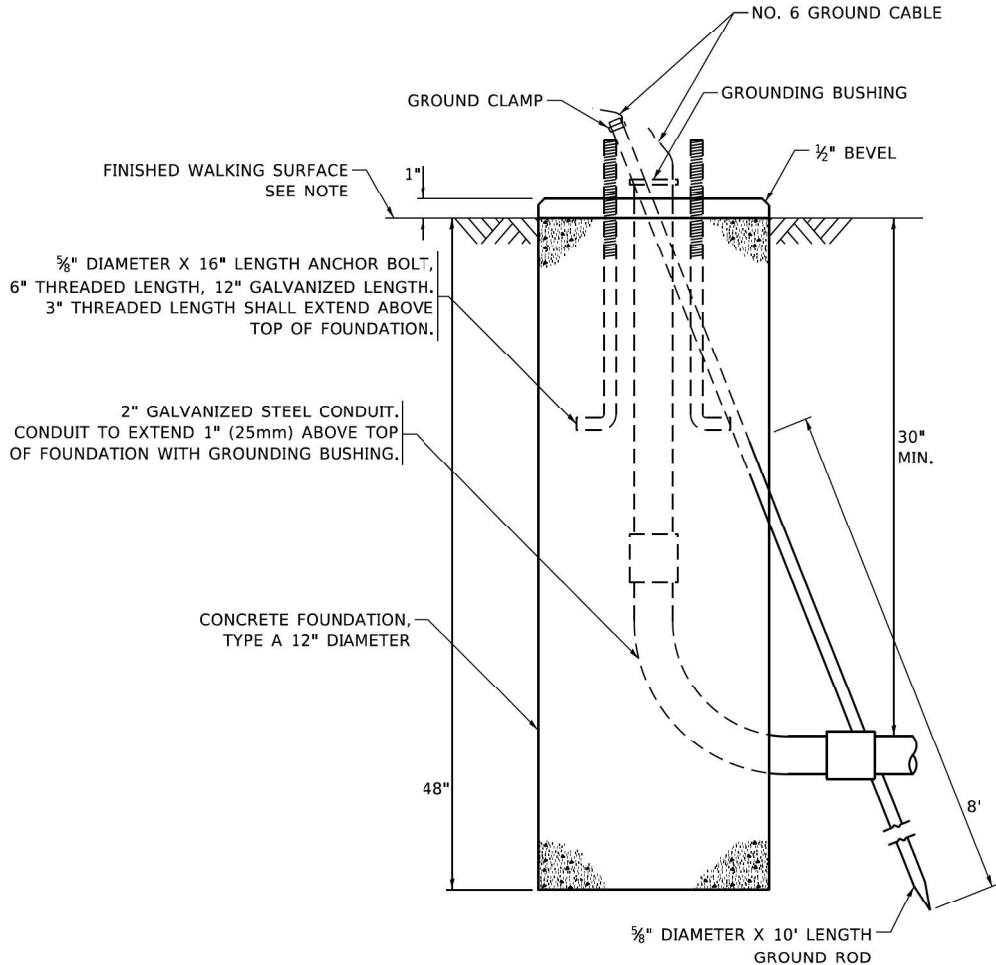


CONCRETE FOUNDATION,
TYPE A 12-INCH DIAMETER

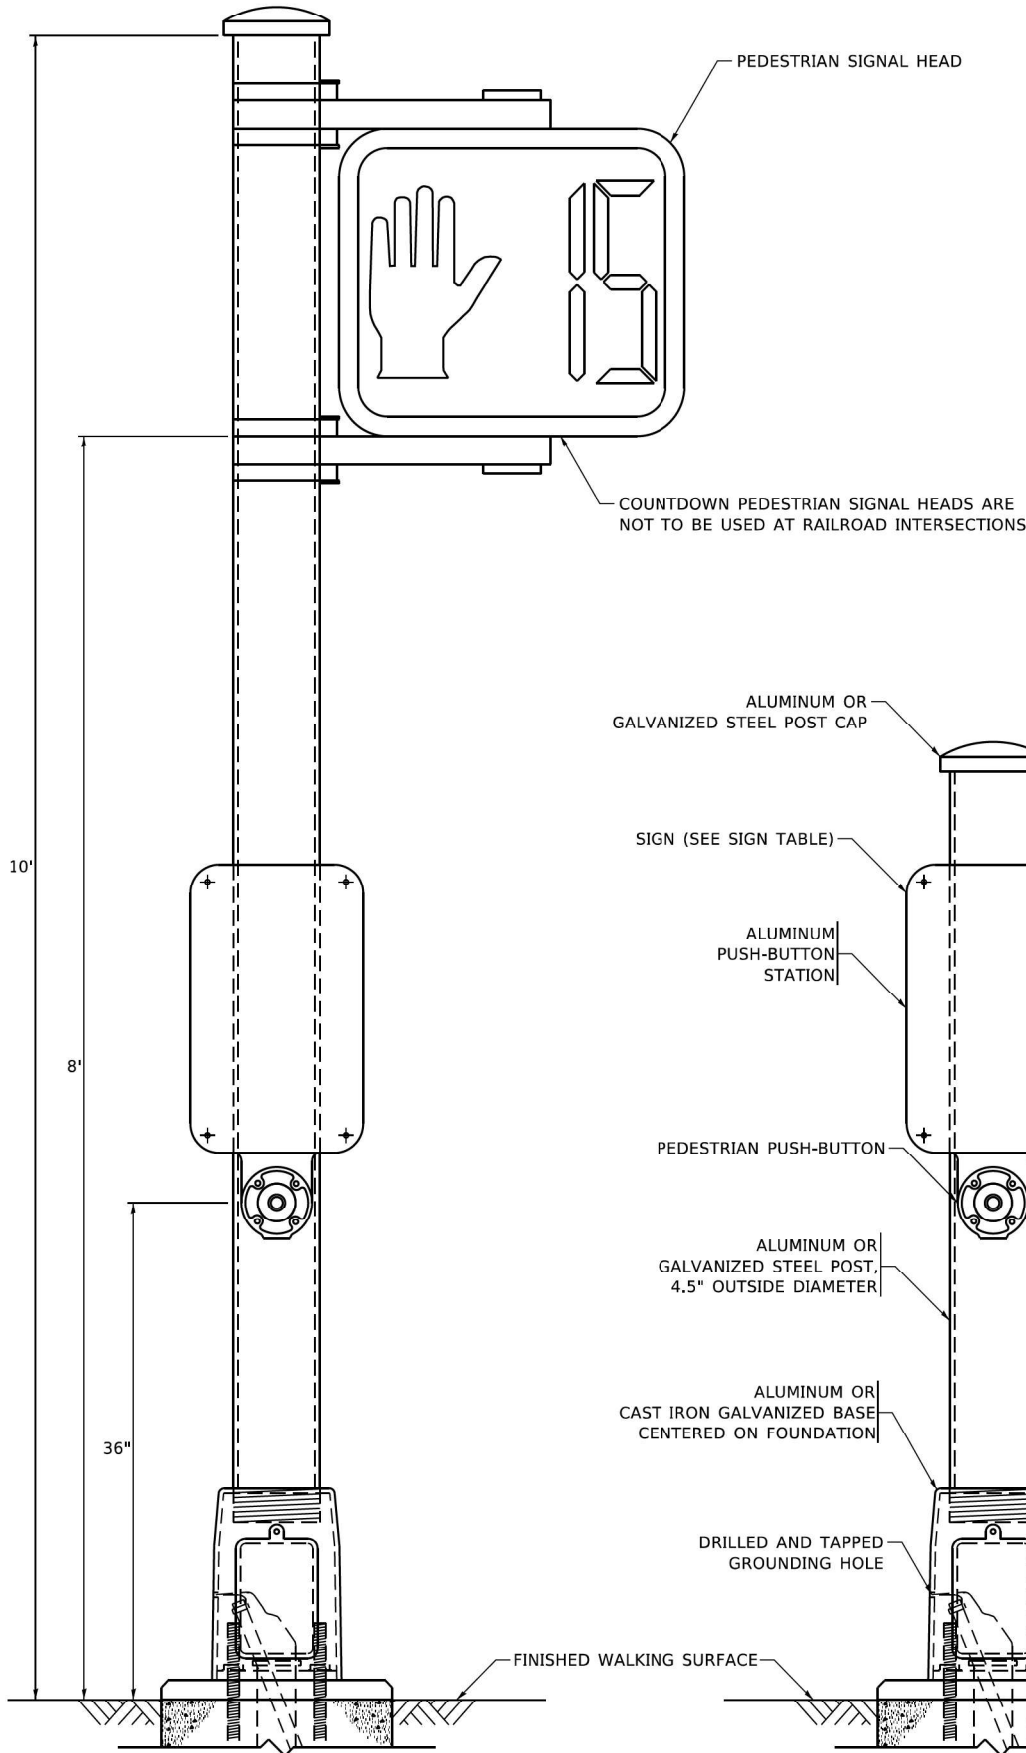


PEDESTRIAN SIGNAL POST, 10 FT.

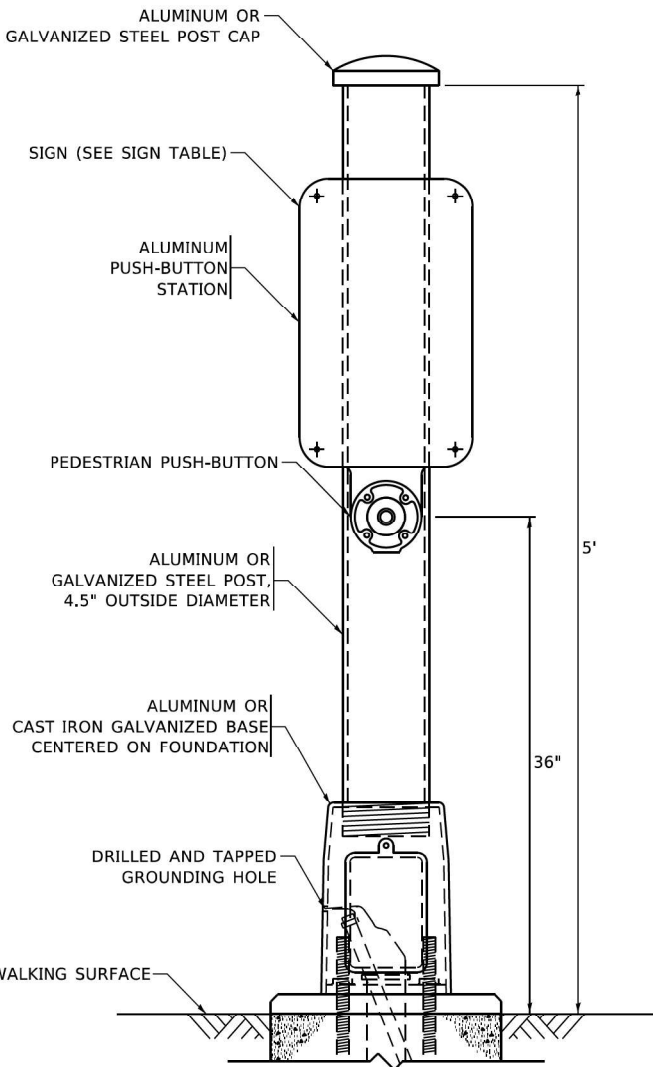


PEDESTRIAN SIGNAL POST, 5 FT.

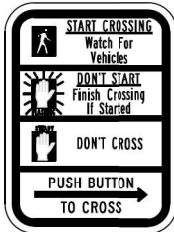

R10-3b

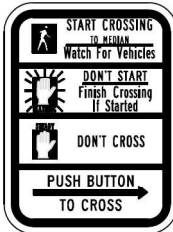

R10-3d

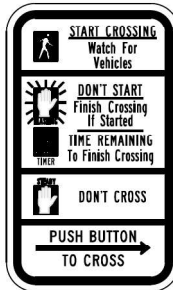

R10-3e

SIGN TABLE

SIGN	DIMENSIONS
R10-3b (RAILROAD ONLY)	9" X 12"
R10-3d (RAILROAD ONLY)	9" X 12"
R10-3e	9" X 12"

NOTES:
1. THE SIGN PANELS SHALL BE TYPE AP SHEETING.
2. THE ARROW ON SIGNS FOR PUSH-BUTTONS SERVING TWO DIRECTIONS ON THE SAME PHASE SHALL BE BI-DIRECTIONAL.
3. THE SIGN FOR DUAL-CALL PUSH-BUTTONS SHALL HAVE NO ARROW.

MODEL: Default
FILE NAME: new\transcripts-nw\henthew.com\transcripts-nw\hosted\Documents\Projects_2011\84011401180022\03_WSP\CAD\62823-BB-11\Sheets\Signal\plan_WB_1-80.dgn

USER NAME = ggedemer	DESIGNED - GJG
	DRAWN - GJG
PLOT SCALE = 40,000' / in.	CHECKED - SSA
PLOT DATE = 11/5/2025	DATE - 11/7/2025

REVISED	-
REVISED	-
REVISED	-
REVISED	-

**TEMPORARY TRAFFIC SIGNAL INSTALLATION PLAN (STAGE 4A) AND
REMOVAL EXISTING TRAFFIC SIGNAL EQUIPMENT PLAN
US RTE 52 /IL RTE 53 (CHICAGO ST) AT WB I-80 RAMPS**

SCALE: 1" = 20'	SHEET	OF	SHEETS	STA.	TO STA.
-----------------	-------	----	--------	------	---------

0 20 40 60
SCALE IN FEET

ILLINOIS	FED. AID PROJECT
----------	------------------

 PROTECTED PHASE
 PROTECTED/PERMITTED PHASE
 PEDESTRIAN PHASE
 OVERLAP

EQUIPMENT TYPE	QUANTITY	UNIT WATTAGE	TOTAL WATTAGE
SIGNAL HEAD 1 OR 3-SECTION	8	11	88
4-SECTION	3	14	42
5-SECTION	-	13	-
PROGRAMMABLE 3-SECTION	-	22	-
4-SECTION	-	32	-
5-SECTION	-	28	-
PEDESTRIAN SIGNAL	-	15	-
CONTROLLER	1	150	150
MASTER CONTROLLER	-	100	-
UPS	1	25	25
DETECTION RADAR OR VIDEO	1	20	20
BLANK-OUT SIGN	-	25	-
NETWORK SWITCH II OR III	-	35	-
CELLULAR MODEM	-	15	-

1. WESTBOUND I-80 RAMP SIGNAL HEADS SHALL BE BAGGED AND DEACTIVATED DURING STAGES 4A. THEY WILL NOT BE OPERATIONAL UNTIL STAGE 5B.
2. EVP EQUIPMENT TO BE RELOCATED FROM EXISTING TRAFFIC SIGNALS.

ENERGY SUPPLY:	CONTACT:	COMED NEW BUSINESS
	PHONE:	(866) 639-3532
	COMPANY:	COMED
	ACCOUNT NUMBER:	14311 - 22272
	METER NUMBER:	-

SINGH SINGH & ASSOCIATES INC CONSULTING ENGINEERS	TOTAL SERVICE WIRE SIZES		500			
	USER NAME	= ggedemer	DESIGNED	- GJG	REVISED	-
			DRAWN	- GJG	REVISED	-
	PLOT SCALE	= 40,000' / in.	CHECKED	- SSA	REVISED	-
	PLOT DATE	= 11/5/2025	DATE	- 11/7/2025	REVISED	-



**TEMPORARY CABLE PLAN, PHASE DESIGNATION DIAGRAM, AND
EMERGENCY VEHICLE PREEMPTION SEQUENCE US RTE 52 /IL RTE 53
(CHICAGO ST) AT WB I-80 RAMPS (STAGE 4A)**

F.A.I. RTE.	SECTION	COUNTY	TOTAL SHEETS	SHEET NO.
80	FAI 80 21 STRUCTURE 2	WILL	1230	498
		CONTRACT NO. 62R23		
		ILLINOIS	FED. AID PROJECT	

MODEL: Default
FILE NAME: pw:\transystems-pw.bentley.com\transyscorp-pw1-hosted\Documents\Projects_2018\CH401\40118002203-WSP\CAD\62R23-RB-1\Sheets\Signals\ID162R23-sht-10_Temporary Signal Plan EB I-80.dgn

USER NAME = ggedemer	DESIGNED - GJG
	DRAWN - GJG
PLOT SCALE = 40,000' / in.	CHECKED - EEC
PLOT DATE = 11/5/2025	DATE - 11/7/2025

REVISED	-
REVISED	-
REVISED	-
REVISED	-

**TEMPORARY TRAFFIC SIGNAL INSTLATION PLAN
(STAGE 3-SUBSTAGE AND STAGE 4A)
S RTE 52 /IL RTE 53 (CHICAGO ST) AT EB I-80 RAMPS**

SCALE: 1" = 20'	SHEET	OF	SHEETS	STA.	TO STA.
-----------------	-------	----	--------	------	---------

F.A.I. RTE.	SECTION	COUNTY	TOTAL SHEETS	SHEET NO.
80	FAI 80 21 STRUCTURE 2	WILL	1230	499
		CONTRACT NO. 62R23		
		ILLINOIS FED. AID PROJECT		

0 20 40 60


SCALE IN FEET




1. ALL PROPOSED WORK IS WITHIN ROW. ROW LIMITS EXTEND BEYOND THE LIMIT OF THIS SHEET.

MODEL: Default
FILE NAME: p:\projects\transcon\new\hwy\comtranscon\ppl\boxed\Documents\Projects_2018\CH4011401180022\03\USP\CAD\62023-EB-1\Sheets\Signal\0162R23-sht11_Temporary Signal Cable Plan_EB_I-80.dgn

PROPOSED CONTROLLER SEQUENCE

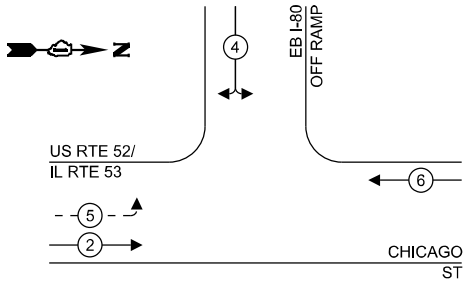

PROPOSED EMERGENCY VEHICLE
PREEMPTION SEQUENCE

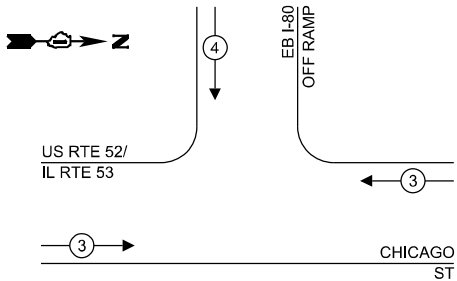

LEGEND:

- ← (⊛) — PROTECTED PHASE
- ← (⊛) - - PROTECTED/PERMITTED PHASE
- ← (⊛) → PEDESTRIAN PHASE
- ← (⊛) OL OVERLAP

TRAFFIC SIGNAL
ELECTRICAL SERVICE REQUIREMENTS

EQUIPMENT TYPE	QUANTITY	UNIT WATTAGE	TOTAL WATTAGE
SIGNAL HEAD 1 OR 3-SECTION	11	11	121
4-SECTION	-	14	-
5-SECTION	2	13	26
PROGRAMMABLE 3-SECTION	-	22	-
4-SECTION	-	32	-
5-SECTION	-	28	-
PEDESTRIAN SIGNAL	-	15	-
CONTROLLER	1	150	150
MASTER CONTROLLER	-	100	-
UPS	1	25	25
DETECTION RADAR OR VIDEO	3	20	60
BLANK-OUT SIGN	-	25	-
NETWORK SWITCH II OR III	-	35	-
CELLULAR MODEM	-	15	-
TOTAL UPS SIZING			382
UPS CHARGING	1	225	225
BATTERY HEATER MAT	1	180	180
CABINET HEATER	1	200	200
FLASHER	-	15	-
LED STREET NAME SIGN	-	120	-
LUMINAIRE	-	240	-
TOTAL SERVICE WIRE SIZING			987

ENERGY COSTS TO: ILLINOIS DEPARTMENT OF TRANSPORTATION DIVISION OF HIGHWAY/DISTRICT 1 201 WEST CENTER COURT/SCHAUMBURG, IL 60196-1096			
ENERGY SUPPLY:	CONTACT:	COMED NEW BUSINESS	
	PHONE:	(866) 639-3532	
	COMPANY:	COMED	
	ACCOUNT NUMBER:	14311 - 22272	
	METER NUMBER:	-	



USER NAME	= ggedemer
PLOT SCALE	= 40,000' / in.
PLOT DATE	= 11/5/2025

DESIGNED	-	GJG	REVISED	-
DRAWN	-	GJG	REVISED	-
CHECKED	-	EEC	REVISED	-
DATE	-	11/7/2025	REVISED	-


STATE OF ILLINOIS
DEPARTMENT OF TRANSPORTATION

TEMPORARY CABLE PLAN, PHASE DESIGNATION DIAGRAM,
AND EMERGENCY VEHICLE PREEMPTION SEQUENCE
US RTE 52 /IL RTE 53 (CHICAGO ST) AT EB I-80 RAMPS

SCALE: NONE SHEET OF SHEETS STA. TO STA.

F.A.I. RTE.	SECTION	COUNTY	TOTAL SHEETS	SHEET NO.
80	FAI 80 21 STRUCTURE 2	WILL	1230	500
CONTRACT NO. 62R23				
ILLINOIS FED. AID PROJECT				

TS 7491
ECON 72

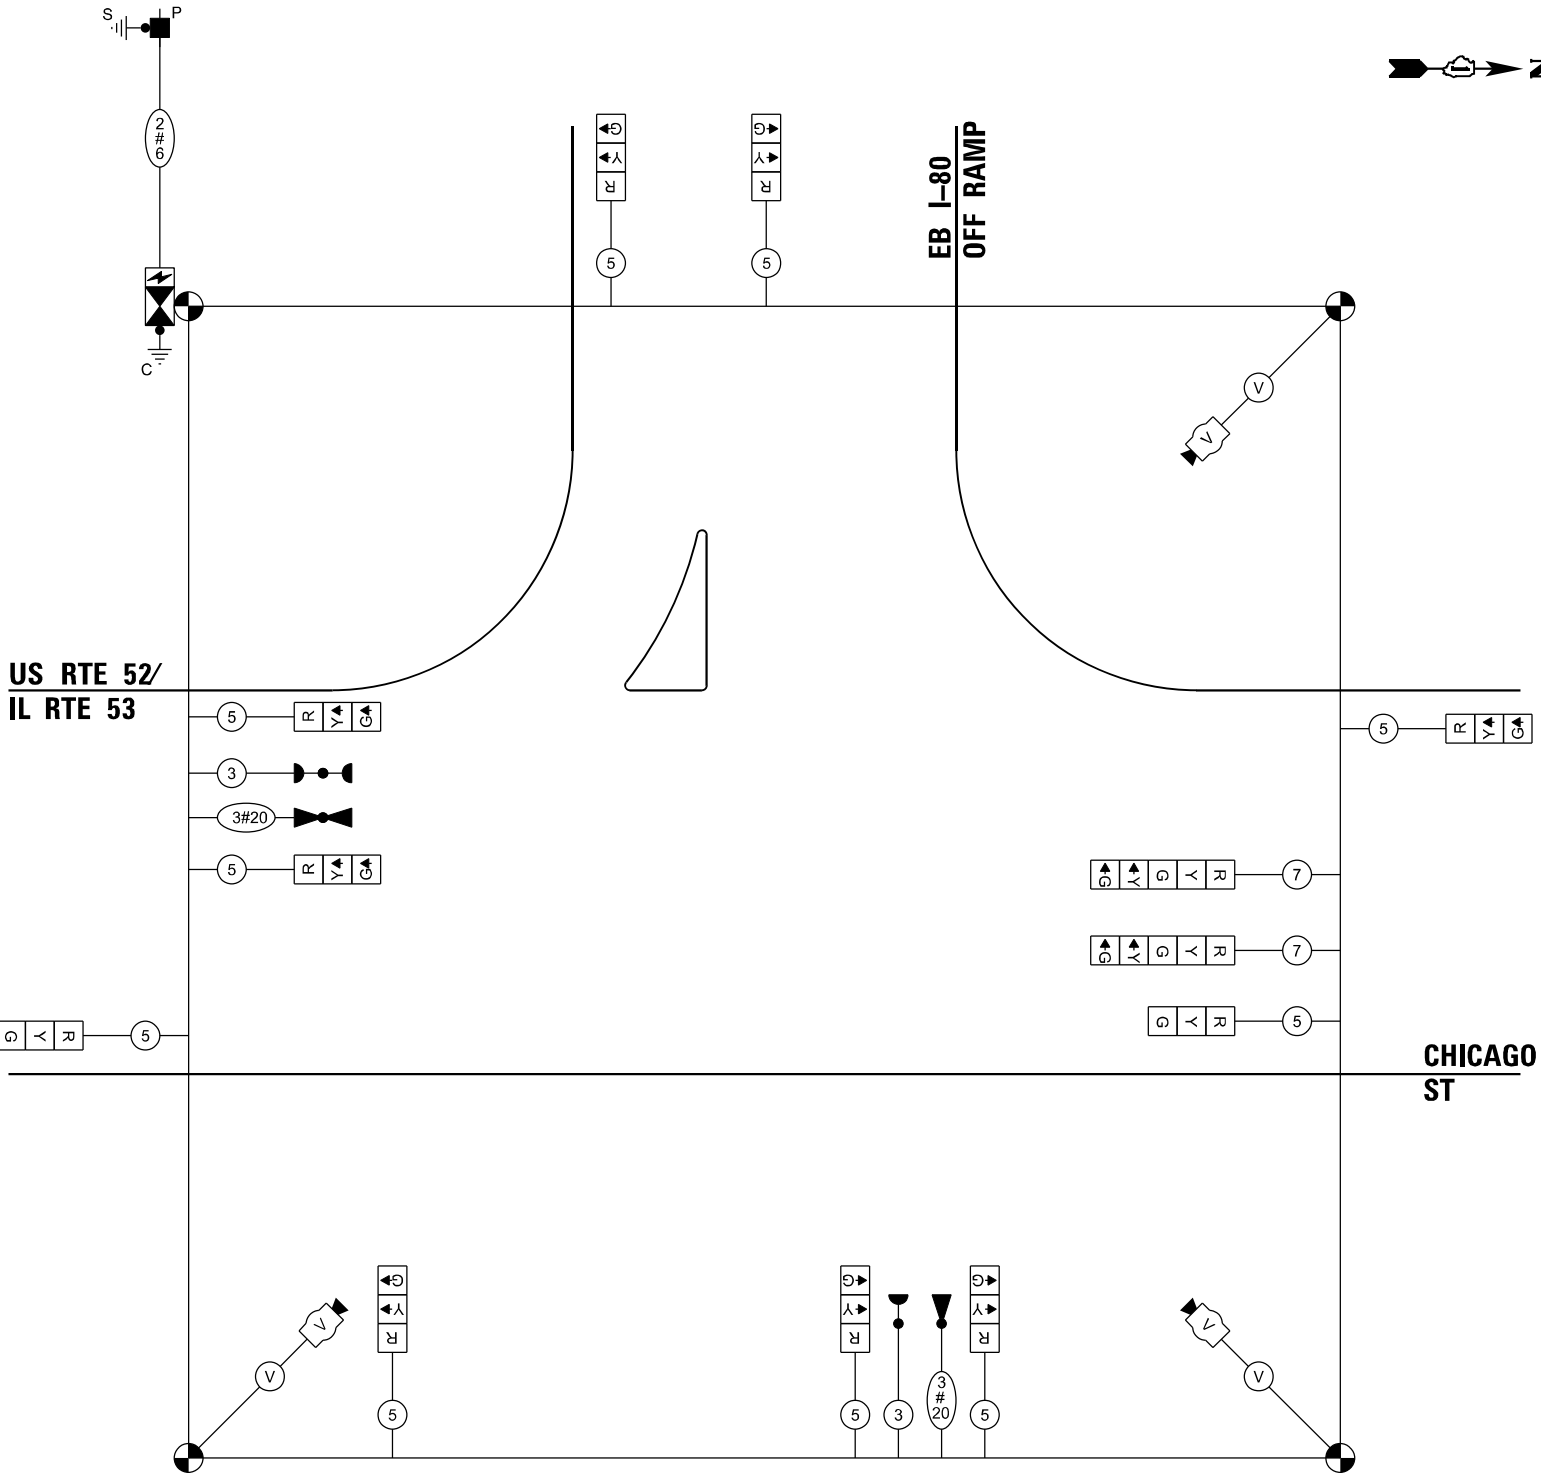

TEMPORARY CABLE PLAN
(NOT TO SCALE)