




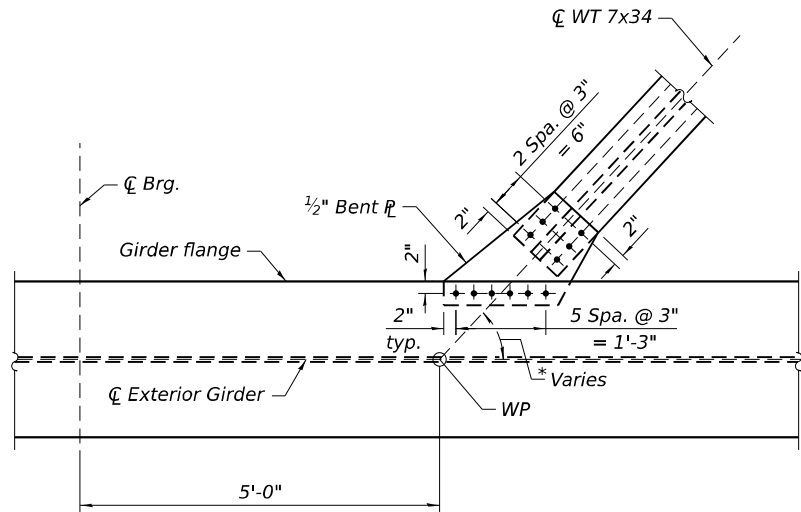


DETAIL 1
TOP LATERAL BRACING CONNECTION
NEAR END PIER

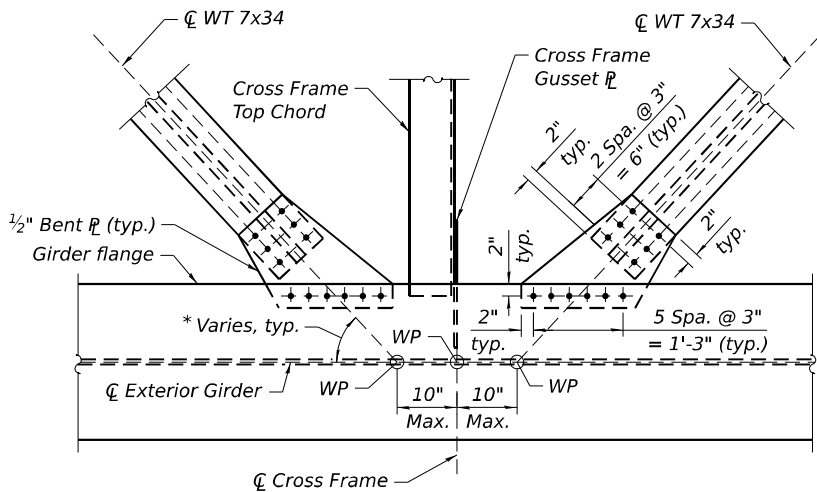


DETAIL 2
TOP LATERAL BRACING CONNECTION
AT EXTERIOR GIRDER
(TYPICAL)

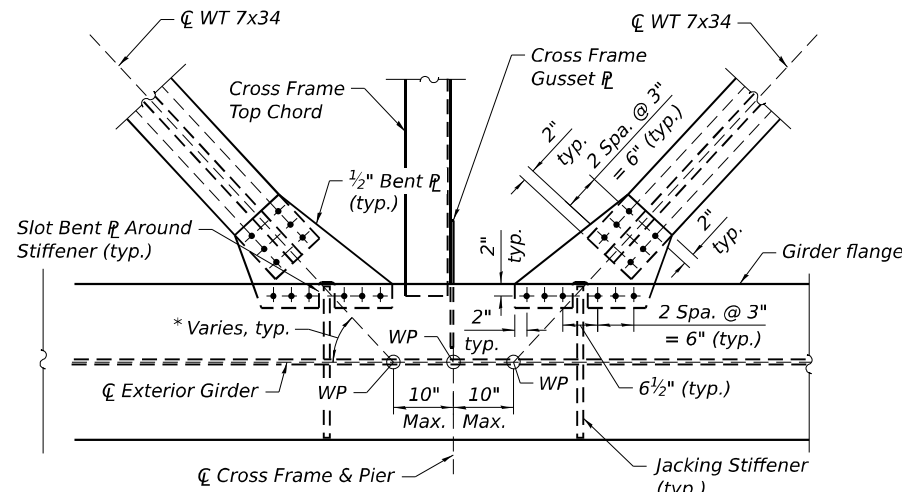


DETAIL 2A
TOP LATERAL BRACING CONNECTION
AT EXTERIOR GIRDER
(AT PIERS 3 & 4)

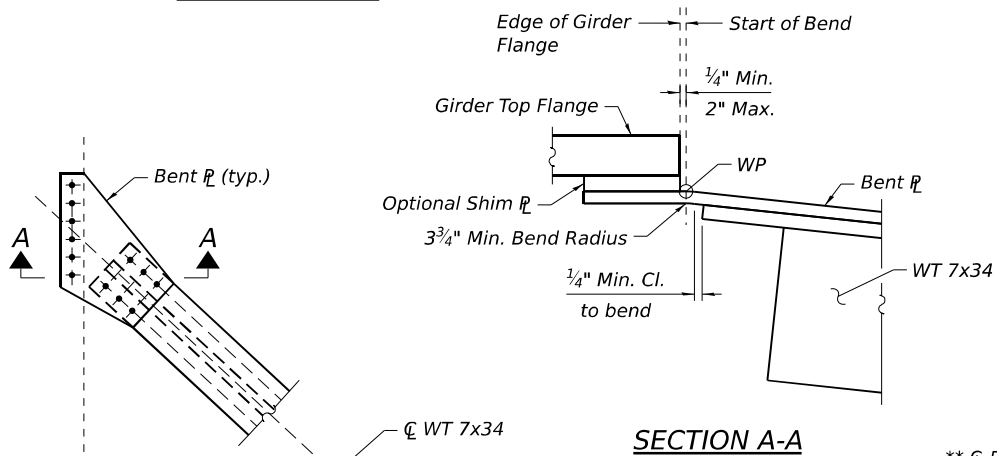


SECTION A-A

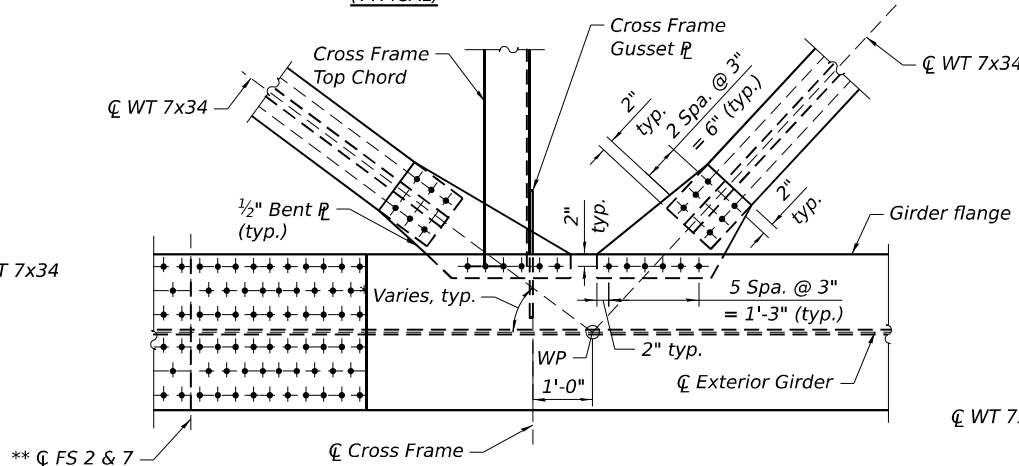


DETAIL 2B
TOP LATERAL BRACING CONNECTION
AT EXTERIOR GIRDER
(NEAR FS 2 & 7)

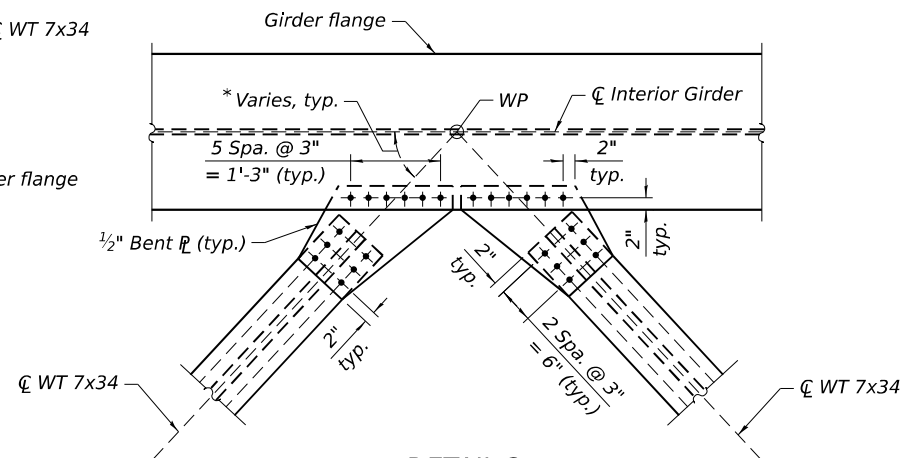

DETAIL 3
TOP LATERAL BRACING CONNECTION
AT INTERIOR GIRDER

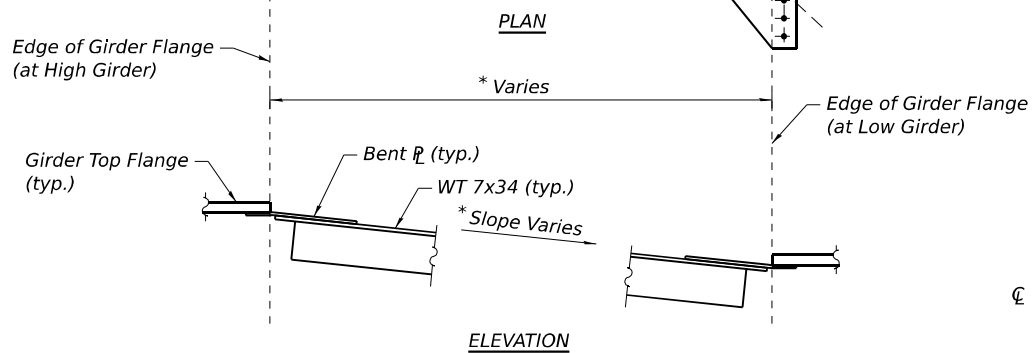

TOP LATERAL GUSSET PLATE BEND DETAIL

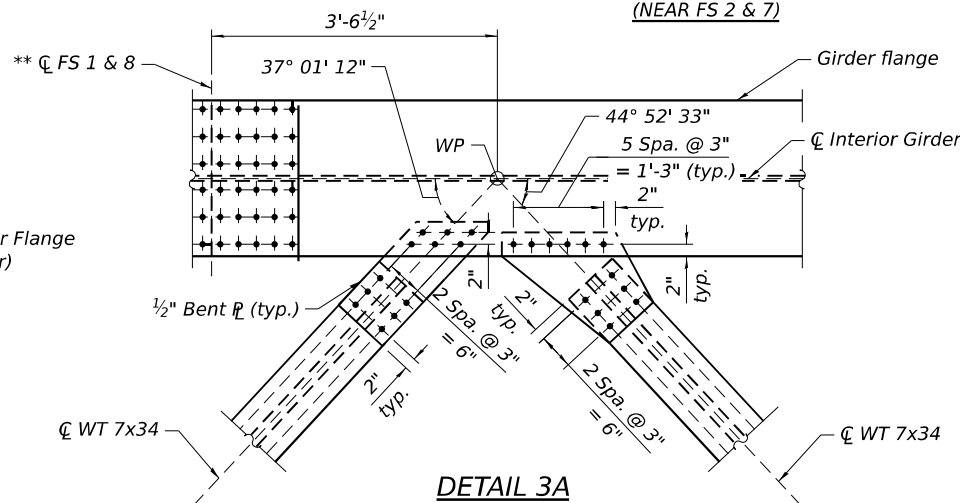

DETAIL 3A
TOP LATERAL BRACING CONNECTION
AT INTERIOR GIRDER
(NEAR FS 1 & 8)

NOTES:

1. All bolted top lateral bracing connections shall be $\frac{7}{8}$ " ϕ bolts in $1\frac{1}{16}$ " ϕ holes. Fasteners shall be ASTM F 3125 Grade A325 Type 3 weathering steel bolts, except at girder ends which shall be ASTM F 3125 Grade A325 Type 1, mechanically galvanized bolts.
2. Class B contact surface for slip resistance, shall be provided for all lateral bracing connections.
3. Two hardened washers required for each oversized hole.
4. To compensate for cross slope and difference in adjacent girder elevations, bend top lateral gusset plate as shown in detail. W.P. locations may be adjusted as req'd near field splices.
5. All structural steel shall be AASHTO M270 Grade 50W.

* To be detailed in shop drawings.

** See Sheet S-216 for Field Splice Details

MODEL Default:
 FILE NAME: p:\projtrans\systems-pw\hntb\comtrans\corp-pw\hntb\Documents\Projects_2018\CH401\401180022\03-WSP\CAD\62R23-RB-1\Sheet\Structural\0998309-42R23-5525-50A12.1.dgn



WSP USA Inc.
30 N. LA SALLE STREET
SUITE 4000
CHICAGO, IL 60602
TEL: (312) 782-8150
FAX: (312) 782-1684

USER NAME = USSJ696614
PLOT SCALE = 4:0' = 1" / in.
PLOT DATE = 11/5/2025

DESIGNED - KB
CHECKED - LAS
DRAWN - BK
CHECKED - PSK






REVISED -
REVISED -
REVISED -
REVISED -

STATE OF ILLINOIS
DEPARTMENT OF TRANSPORTATION


LATERAL BRACING DETAILS - UNIT 2 WB & EB
STRUCTURE NUMBER 099-8309 WB AND 099-8325 EB

SHEET S-220 OF S-333 SHEETS


F.A.I. RTE.	SECTION	COUNTY	TOTAL SHEETS	SHEET NO.
I-80	FAI 80 21 STRUCTURE 2	WILL	1230	801
CONTRACT NO. 62R23				
ILLINOIS FED. AID PROJECT				

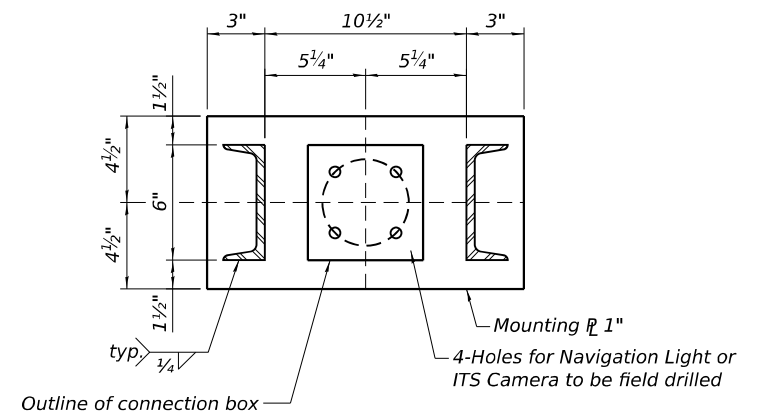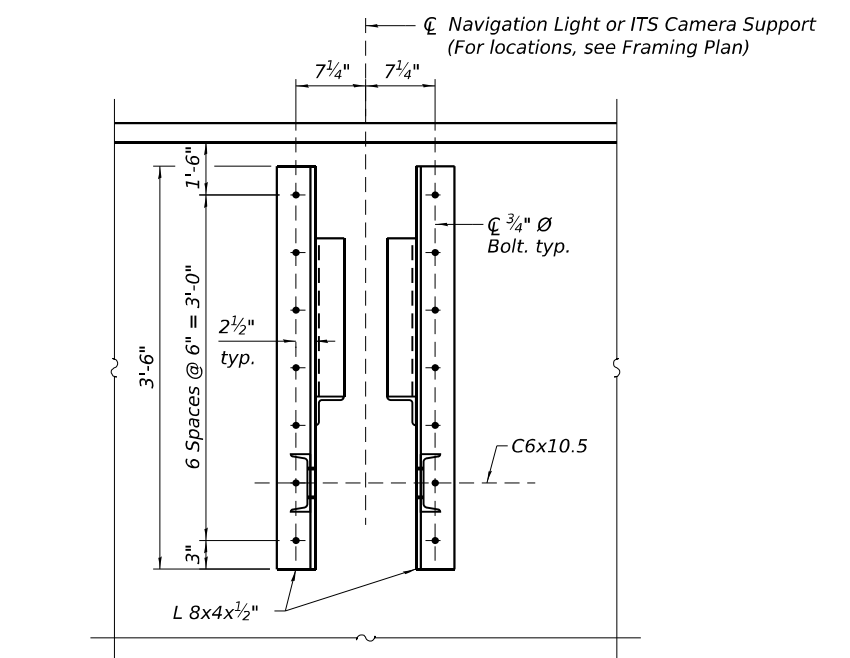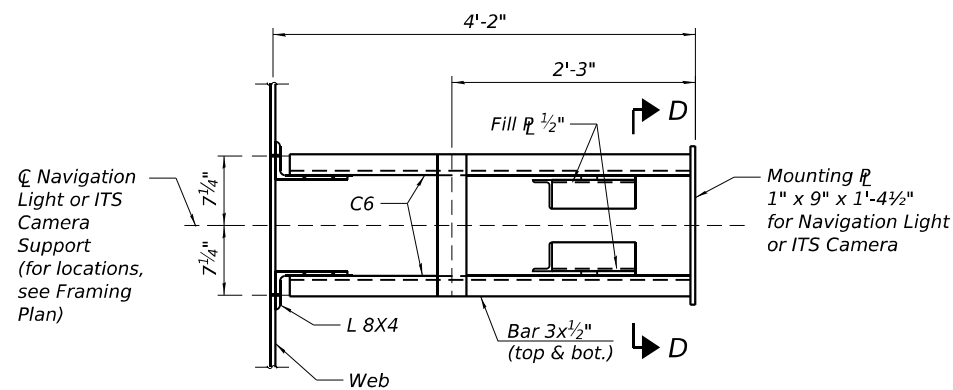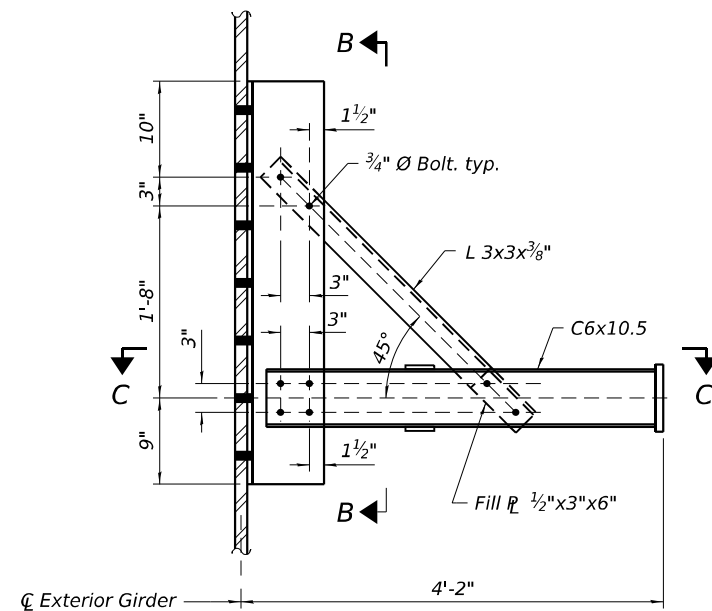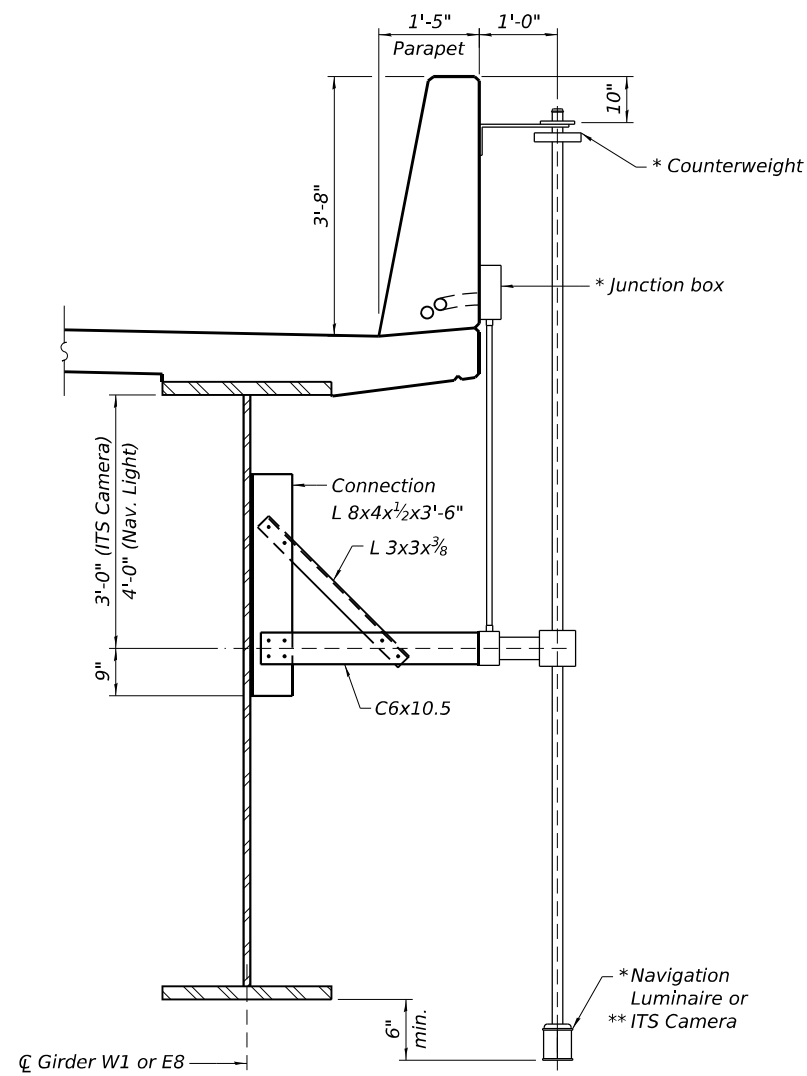


- NOTES:*

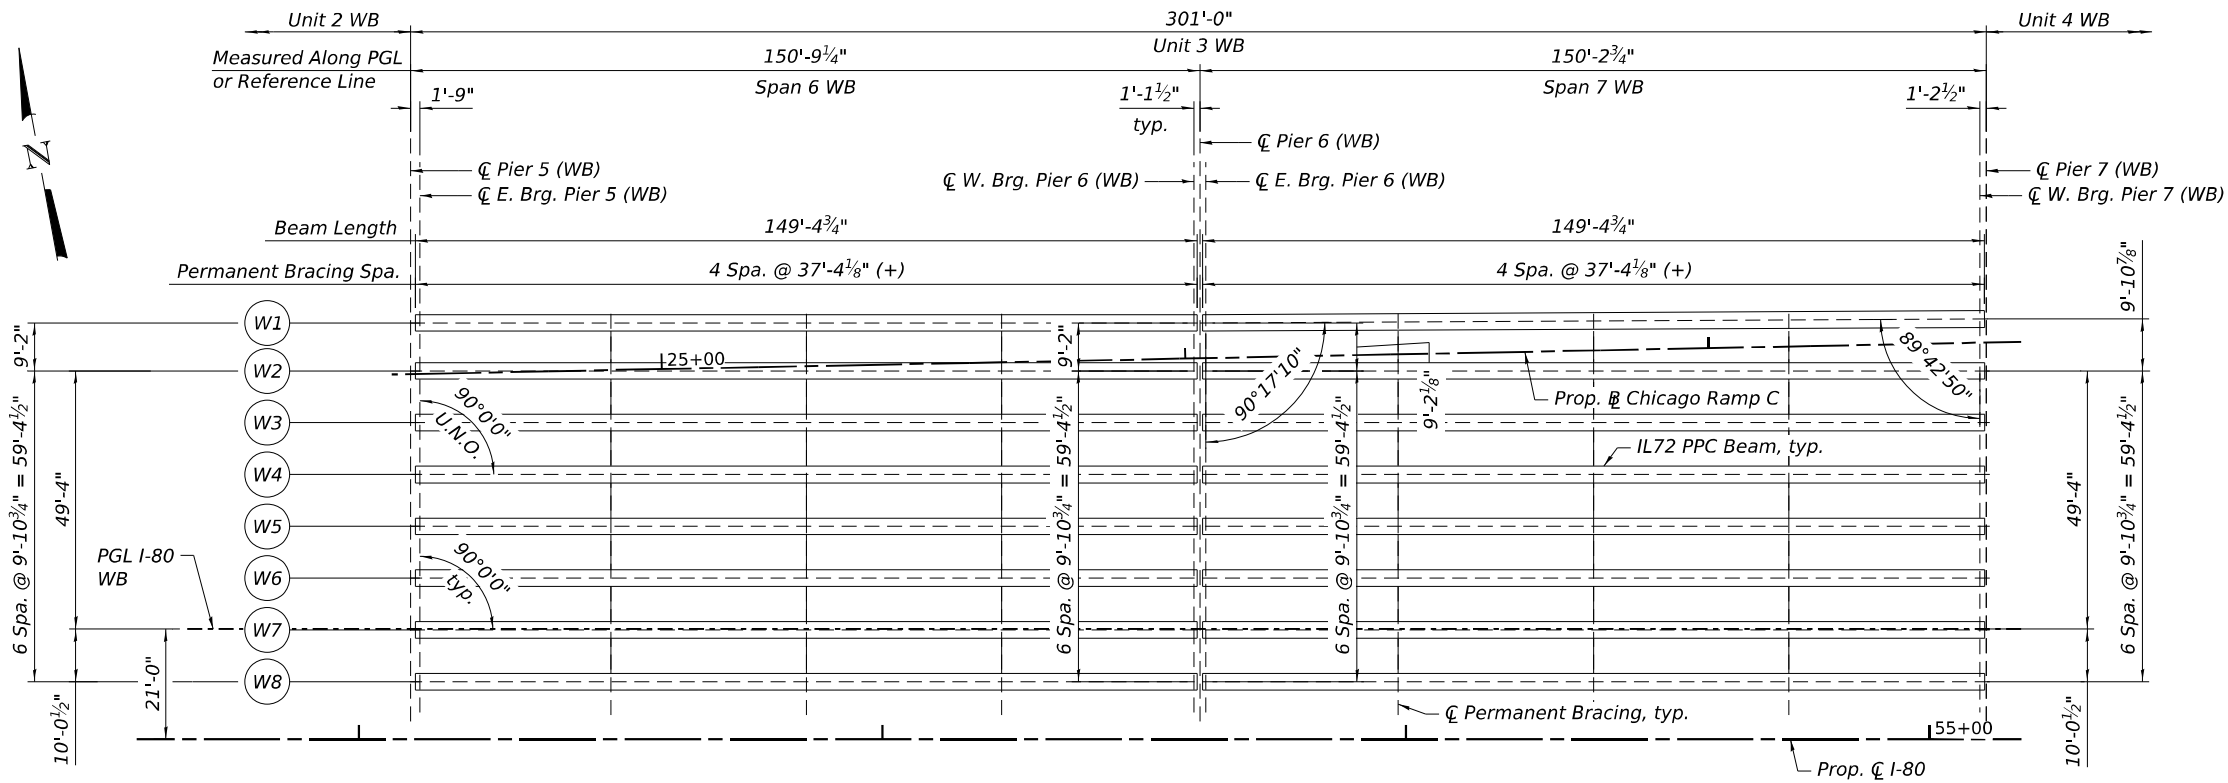

FRAMING PLAN - UNIT 3 WB

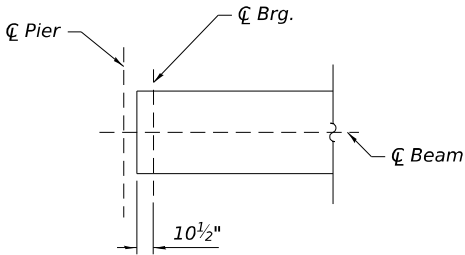

BEAM END EXTENSIONS - PIERS 5 & 7

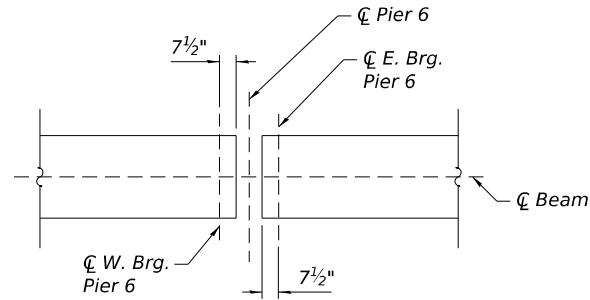

BEAM END EXTENSIONS - PIER 6

NOTES:

1. All beam spacing is measured along ϕ bearing.
2. See sheet S-223 for beam details.
3. See sheet S-237 for permanent bracing details.
4. See sheets S-157, S-159, and S-161 for continuity diaphragm details.
5. Moments and reactions shown on this sheet correspond to beams W1 and W3.

UNIT 3 WB EXTERIOR BEAM MOMENT TABLE			
	0.5 Sp. 6	Pier 6	0.5 Sp. 7
I (in ⁴)	738,236	-	738,236
I' (in ⁴)	1,389,622	1,389,622	1,400,371
S_b (in ³)	22,856	-	22,856
S_b' (in ³)	29,988	29,988	30,070
S_t (in ³)	18,595	-	18,595
S_t' (in ³)	54,153	54,153	55,068
$DC1$ (k/')	2.203	-	2.203
M_{DC1} ('k)	6,023	-	6,023
$DC2$ (k/')	0.362	0.367	0.371
M_{DC2} ('k)	508	-999	528
DW (k/')	0.304	0.309	0.313
M_{DW} ('k)	445	-853	440
$LLDF$	0.690	0.690	0.710
$M_L + IM$ ('k)	2,717	-2,815	2,792

UNIT 3 WB INTERIOR BEAM MOMENT TABLE			
	0.5 Sp. 6	Pier 6	0.5 Sp. 7
I (in ⁴)	738,236	-	738,236
I' (in ⁴)	1,507,990	1,507,990	1,507,990
S_b (in ³)	22,856	-	22,856
S_b' (in ³)	30,851	30,851	30,851
S_t (in ³)	18,595	-	18,595
S_t' (in ³)	65,224	65,224	65,224
$DC1$ (k/')	2.234	-	2.234
M_{DC1} ('k)	6,109	-	6,109
$DC2$ (k/')	0.362	0.367	0.371
M_{DC2} ('k)	508	-999	528
DW (k/')	0.495	0.495	0.495
M_{DW} ('k)	672	-1,349	690
$LLDF$	0.770	0.770	0.770
$M_L + IM$ ('k)	3,030	-3,141	3,030

UNIT 3 WB EXTERIOR BEAM REACTION TABLE				
	Pier 5	Pier 6 Span 6	Pier 6 Span 7	Pier 7
$LLDF$	0.670	0.670	0.670	0.710
OCF	-	-	-	-
R_{DC1}	(k) 165.6	171.3	171.3	165.9
R_{DC2}	(k) 20.4	34.5	34.5	21.0
R_{DW}	(k) 17.7	29.5	29.5	17.6
R_L	(k) 72.8	75.5	75.5	77.0
R_{IM}	(k) 14.7	12.9	12.9	15.6
** $R_{Total}(Strength I)(Impact)$	(k) 432.7	479.0	479.0	443.2
** $R_{Total}(Strength I)(No Impact)$	(k) 405.7	455.2	455.2	414.6

UNIT 3 WB INTERIOR BEAM REACTION TABLE				
	Pier 5	Pier 6 Span 6	Pier 6 Span 7	Pier 7
$LLDF$	0.920	0.920	0.920	0.950
OCF	-	-	-	-
R_{DC1}	(k) 172.2	182.8	182.8	172.2
* R_{DC2}	(k) 20.4	34.5	34.5	21.0
* R_{DW}	(k) 28.0	46.6	46.6	27.9
* R_L	(k) 99.9	103.7	103.7	103.1
* R_{IM}	(k) 20.2	17.8	17.8	20.8
** $R_{Total}(Strength I)(Impact)$	(k) 517.5	581.7	581.7	525.2
** $R_{Total}(Strength I)(No Impact)$	(k) 480.5	549.0	549.0	486.9

- I : Non-composite moment of inertia of beam section (in.⁴).
 I' : Composite moment of inertia of beam section (in.⁴).
 S_b : Non-composite section modulus for the bottom fiber of the prestressed beam (in.³).
 S_b' : Composite section modulus for the bottom fiber of the prestressed beam (in.³).
 S_t : Non-composite section modulus for the top fiber of the prestressed beam (in.³).
 S_t' : Composite section modulus for the top fiber of the prestressed beam (in.³).
 $DC1$: Un-factored non-composite dead load (kips/ft.).
 M_{DC1} : Un-factored moment due to non-composite dead load (kip-ft.).
 $DC2$: Un-factored long-term composite (superimposed excluding future wearing surface) dead load (kips/ft.).
 M_{DC2} : Un-factored moment due to long-term composite (superimposed excluding future wearing surface) dead load (kip-ft.).
 DW : Un-factored long-term composite (superimposed future wearing surface only) dead load (kips/ft.).
 M_{DW} : Un-factored moment due to long-term composite (superimposed future wearing surface only) dead load (kip-ft.).
 $LLDF$: Live Load Distribution Factor for moment and shear computed according to Article 4.6.2.2 and further IDOT provisions.
 $M_L + IM$: Un-factored live load moment plus dynamic load allowance (impact) (kip-ft.).
 OCF : Obtuse Correction Factor computed according to Article 4.6.2.2.3c or as further simplified by IDOT provisions.
 R_{DC1} : Un-factored reaction due to non-composite dead load (kip).
 R_{DC2} : Un-factored reaction due to long-term composite (superimposed excluding future wearing surface) dead load (kip).
 R_{DW} : Un-factored reaction due to long-term composite (superimposed future wearing surface only) dead load (kip).
 R_L : Un-factored live load reaction (kip).
 R_{IM} : Un-factored dynamic load allowance (impact) (kip).
 $R_{Total}(Strength I)(Impact)$: Total factored reaction including dynamic load allowance (impact) (kip).
 $R_{Total}(Strength I)(No Impact)$: Total factored reaction not including dynamic load allowance (impact) (kip).

*At continuous piers, reactions from composite loads are assumed to be equally distributed to each bearing line

**Limit states for reaction shown include a load modifier factor of 1.05 relating to operational clarification for an essential bridge

STATE OF ILLINOIS
DEPARTMENT OF TRANSPORTATION

FRAMING PLAN - UNIT 3 WB
STRUCTURE NUMBER 099-8309 WB AND 099-8325 EB



SHEET S-222 OF S-333 SHEETS

F.A.I. RTE.	SECTION	COUNTY	TOTAL SHEETS	SHEET NO.
I-80	FAI 80 21 STRUCTURE 2	WILL	1230	803
CONTRACT NO. 62R23				
ILLINOIS FED. AID PROJECT				




WSP USA Inc.
30 N. LA SALLE STREET
SUITE 4000
CHICAGO, IL 60602
TEL: (312) 782-8150
FAX: (312) 782-1684



USER NAME = USSJ696614	DESIGNED - SJJ	REVISED -
	CHECKED - PSK	REVISED -
PLOT SCALE = 36:8,0000 "x" / in.	DRAWN - SJJ	REVISED -
PLOT DATE = 11/5/2025	CHECKED - PSK	REVISED -

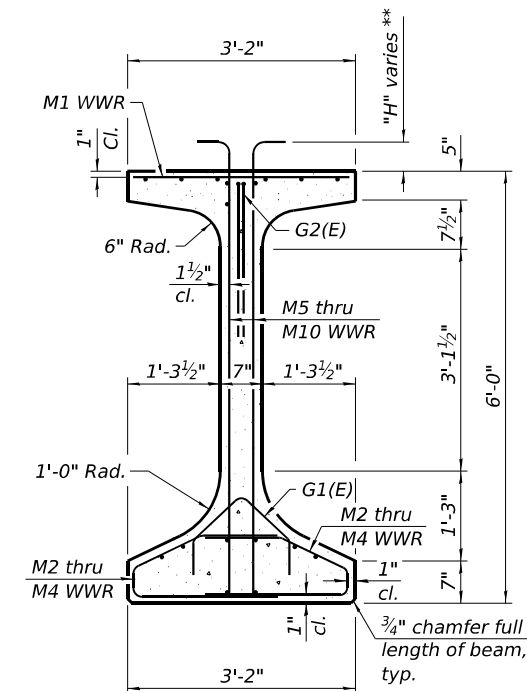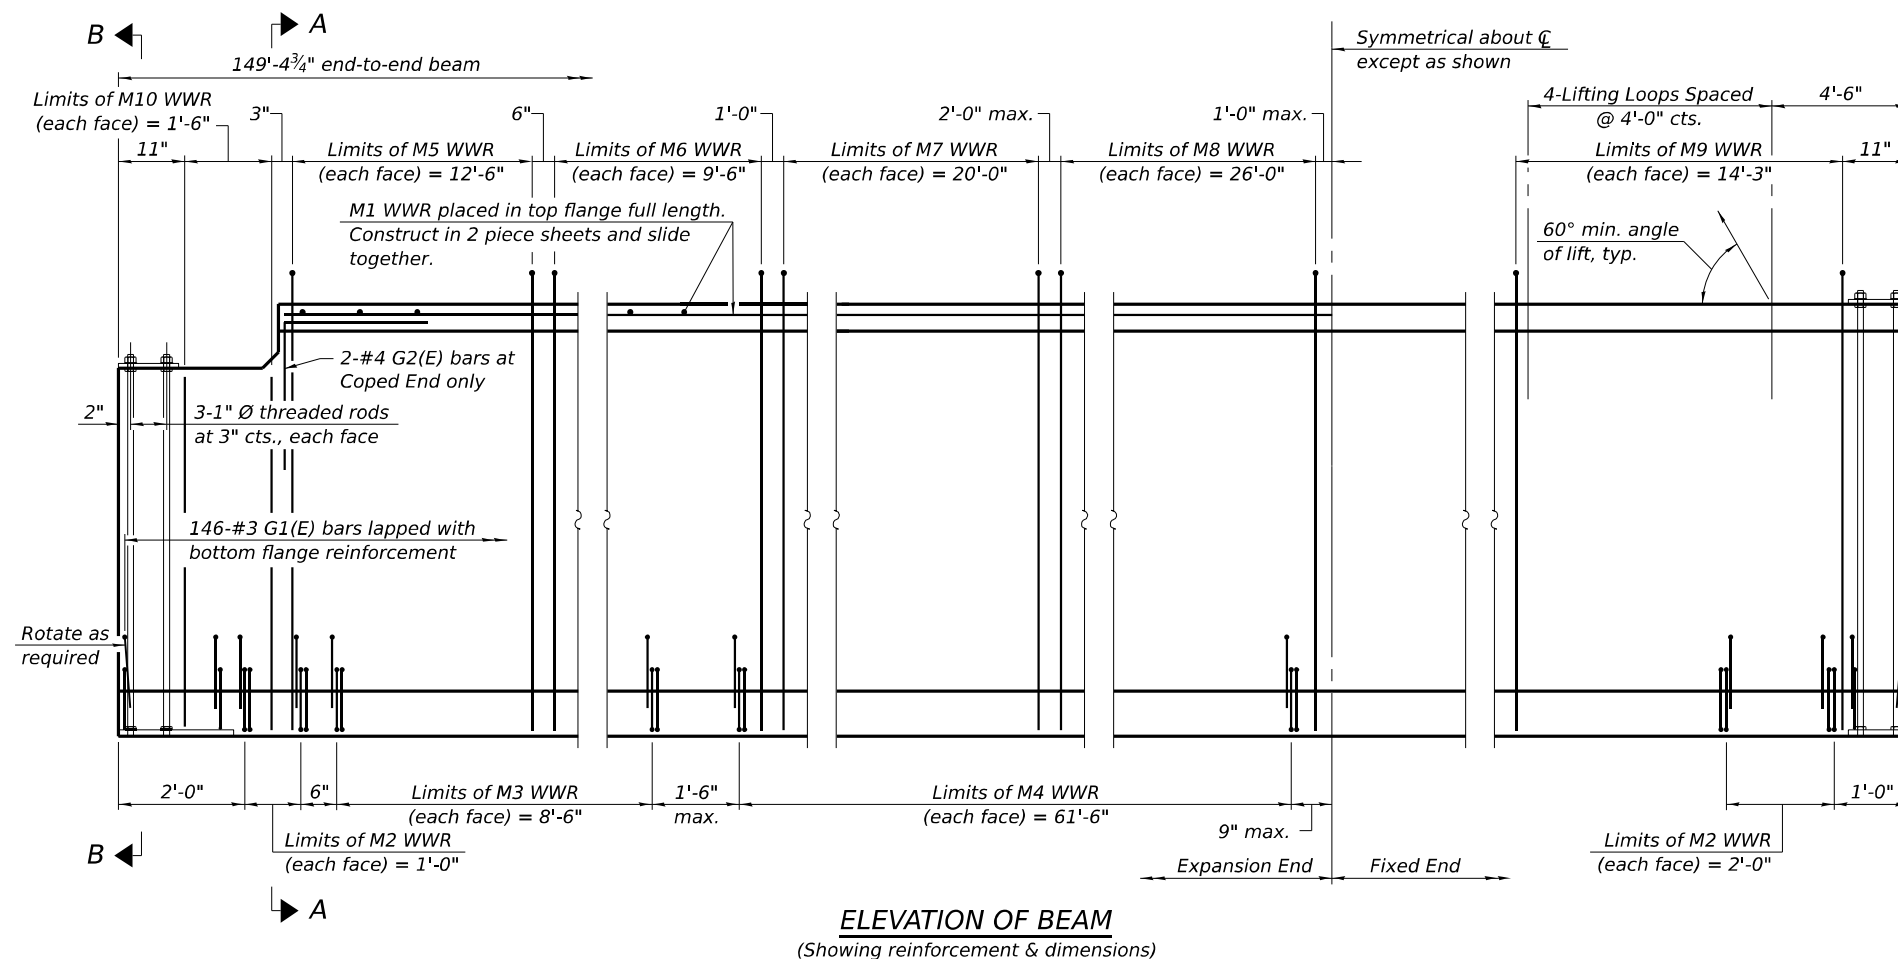


SECTION A-A
 ** See sheet S-236 for table
 of "H" dimensions.

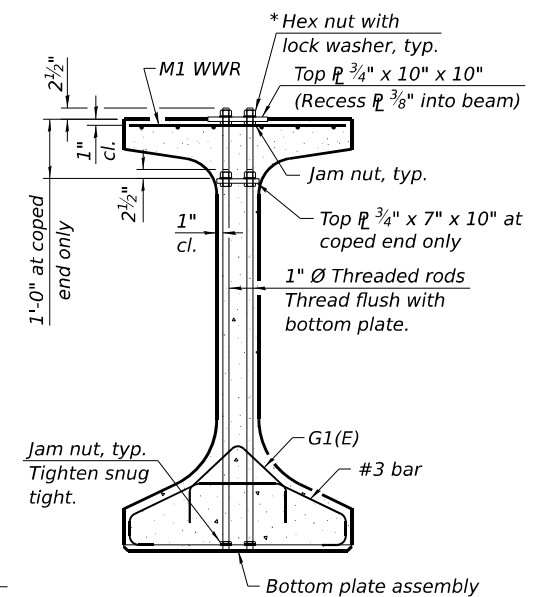

SECTION B-B
* Only tighten sufficiently to compress lock washers

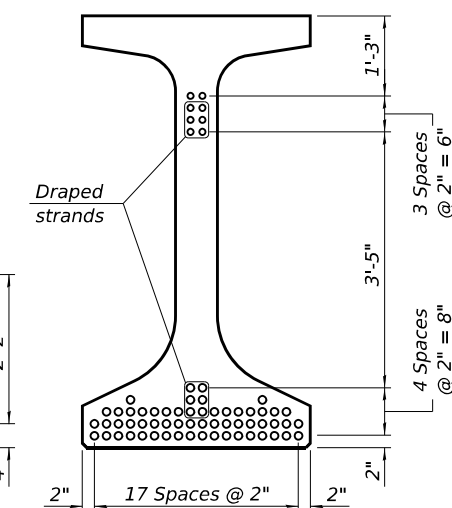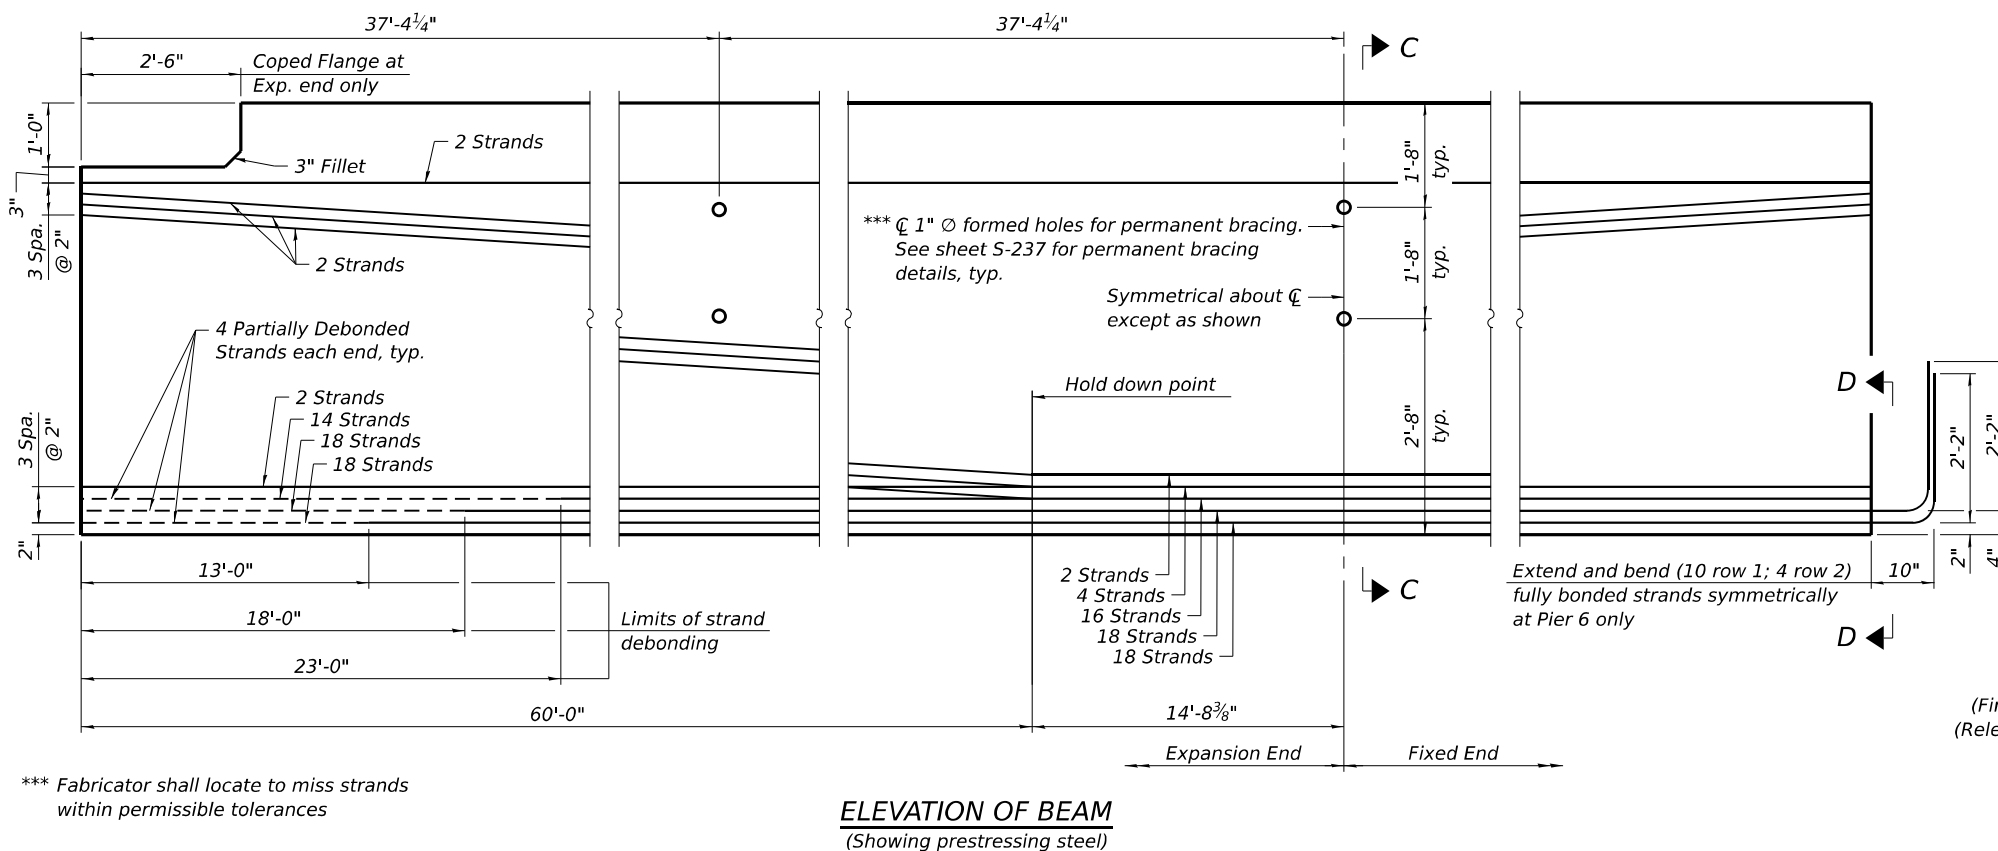

SECTION C-C
(60 - 0.6" Ø 270 ksi strands)
(Final Concrete Compr. Strength, $f_c = 8,500$ psi)
(Release Concrete Compr. Strength, $f_{ci} = 6,500$ psi)

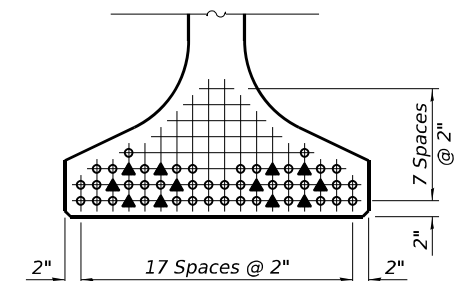


VIEW D-D

- Fully bonded strand
- ▲ Partially debonded strand

NOTES:

1. See sheets S-235 and S-236 for additional details and Bill of Material.

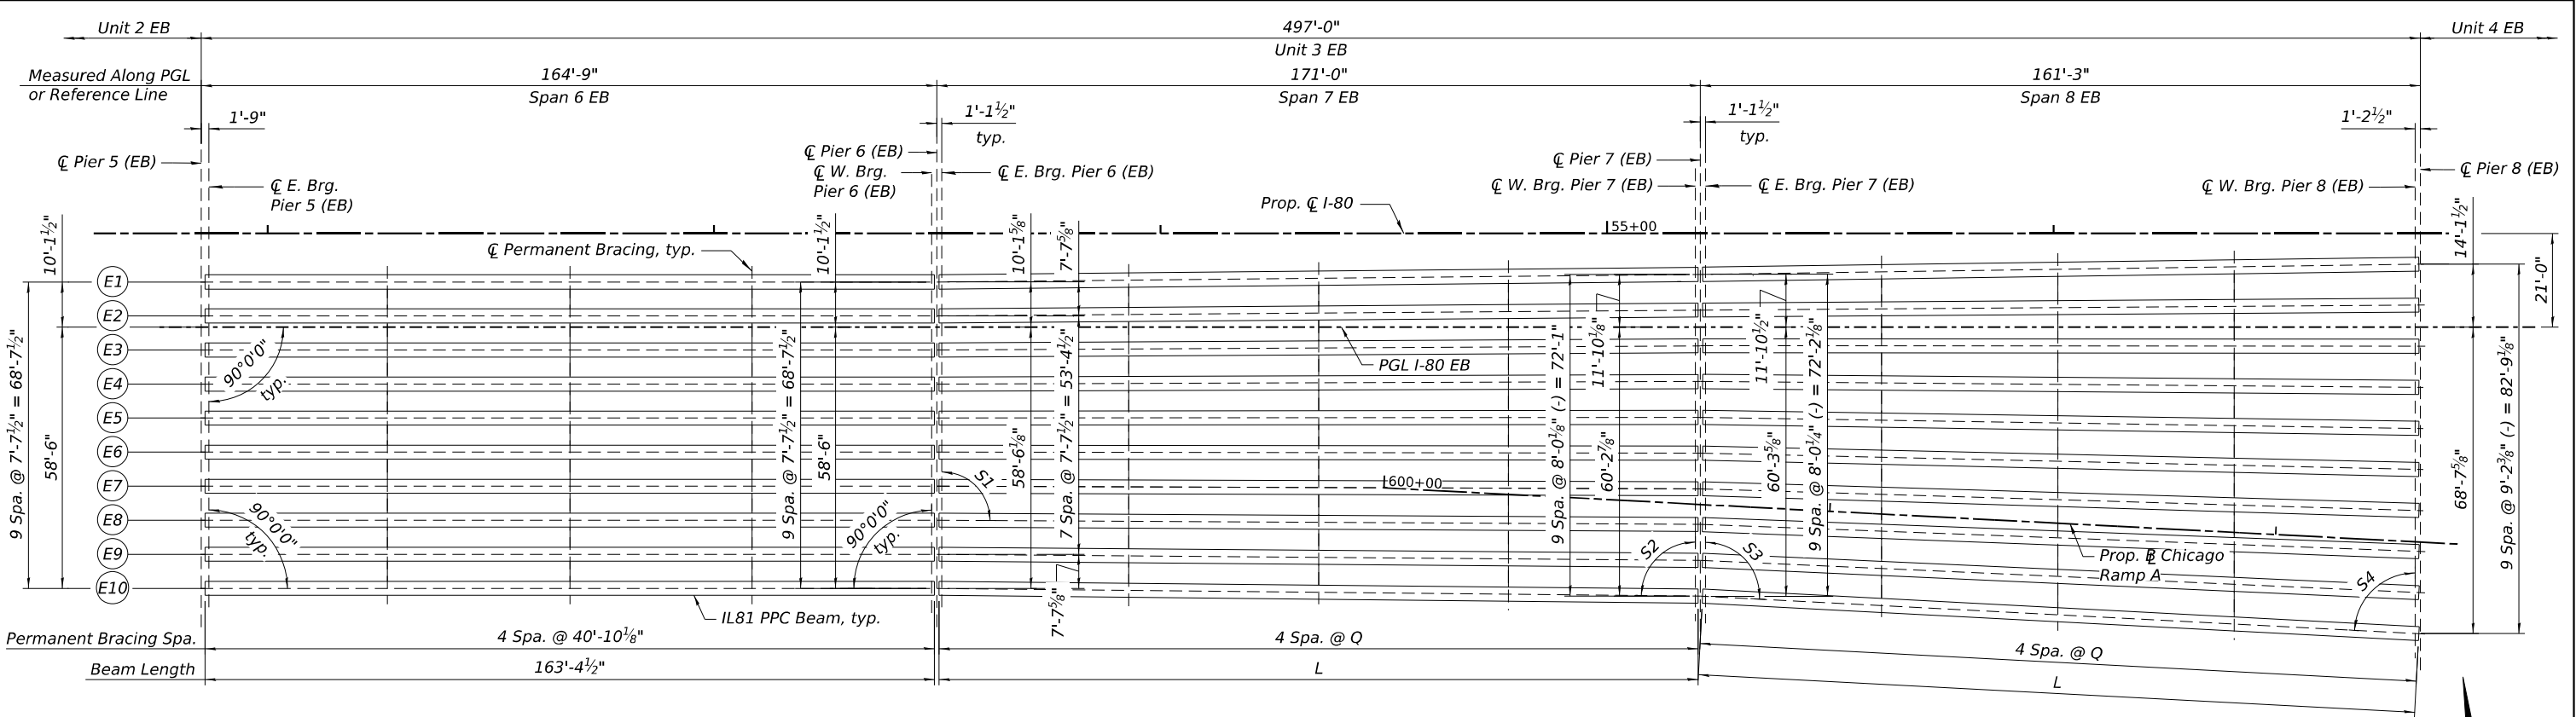


NOTES:

1. All beam spacing is measured along $\varnothing$ bearing.
2. See sheet S-222 for moment and reaction table variable definitions.
3. See sheets S-225 thru S-227 for beam details and dimensions "L" and "Q".
4. See sheet S-240 for permanent bracing details.
5. See sheets S-158, S-160, S-162, and S-164 for continuity diaphragm details.
6. Moments and reactions shown on this sheet correspond to beams E9 and E10.


FRAMING PLAN - UNIT 3 EB

UNIT 3 EB EXTERIOR BEAM MOMENT TABLE					
	0.5 Sp. 6	Pier 6	0.5 Sp. 7	Pier 7	0.5 Sp. 8
I (in ⁴)	999,193	-	999,193	-	999,193
I' (in ⁴)	1,751,786	1,751,786	1,759,957	1,767,736	1,790,379
S _b (in ³)	27,223	-	27,223	-	27,223
S _b ' (in ³)	34,799	34,799	34,858	34,915	35,078
S _t (in ³)	22,229	-	22,229	-	22,229
S _t ' (in ³)	57,136	57,136	57,685	58,207	59,759
DC1 (k')	2.206	-	2.207	-	2.207
M _{DC1} (k)	7,225	-	7,855	-	6,984
DC2 (k')	0.357	0.373	0.389	0.394	0.399
M _{DC2} (k)	690	-1,003	355	-1,058	752
DW (k')	0.266	0.269	0.271	0.281	0.290
M _{DW} (k)	527	-724	228	-749	557
LLDF	0.600	0.610	0.610	0.640	0.670
M _L + IM (k)	2,730	-2,727	2,364	-2,817	2,985

UNIT 3 EB INTERIOR BEAM MOMENT TABLE					
	0.5 Sp. 6	Pier 6	0.5 Sp. 7	Pier 7	0.5 Sp. 8
I (in ⁴)	999,193	-	999,193	-	999,193
I' (in ⁴)	1,807,550	1,807,550	1,810,515	1,835,576	1,877,491
S _b (in ³)	27,223	-	27,223	-	27,223
S _b ' (in ³)	35,194	35,194	35,217	35,388	35,667
S _t (in ³)	22,229	-	22,229	-	22,229
S _t ' (in ³)	60,983	60,983	61,187	63,013	66,202
DC1 (k')	2.110	-	2.112	-	2.114
M _{DC1} (k)	6,912	-	7,519	-	6,687
DC2 (k')	0.357	0.373	0.389	0.394	0.399
M _{DC2} (k)	690	-1,003	355	-1,058	752
DW (k')	0.381	0.386	0.391	0.411	0.430
M _{DW} (k)	754	-1,037	326	-1,102	828
LLDF	0.640	0.640	0.650	0.680	0.710
M _L + IM (k)	2,912	-2,861	2,519	-2,993	3,206

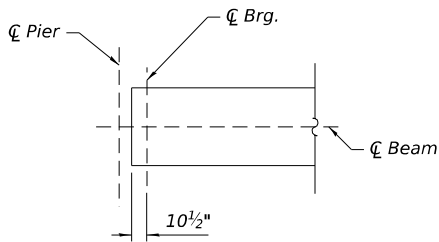

BEAM END EXTENSIONS - PIERS 5 & 8

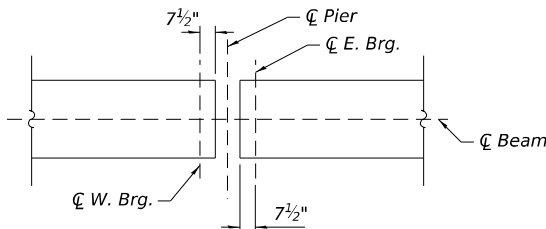

BEAM END EXTENSIONS - PIERS 6 & 7

UNIT 3 EB EXTERIOR BEAM REACTION TABLE						
	Pier 5	Pier 6	Pier 6	Pier 7	Pier 7	Pier 8
		Span 6	Span 7	Span 7	Span 8	
LLDF	0.590	0.590	0.590	0.610	0.610	0.670
OCF	-	-	-	-	-	-
R _{DC1}	(k)	180.9	186.1	193.7	194.1	183.5
* R _{DC2}	(k)	23.1	34.4	34.4	36.3	25.4
* R _{DW}	(k)	17.4	24.8	24.8	25.8	18.6
* R _L	(k)	67.5	69.0	69.0	70.8	76.3
* R _{IM}	(k)	13.0	11.5	11.5	11.9	14.8
** R _{Total (Strength I)(Impact)}	(k)	443.1	476.2	486.4	494.9	481.0
** R _{Total (Strength I)(No Impact)}	(k)	419.2	455.0	455.0	473.1	436.5

UNIT 3 EB INTERIOR BEAM REACTION TABLE						
	Pier 5	Pier 6	Pier 6	Pier 7	Pier 7	Pier 8
		Span 6	Span 7	Span 7	Span 8	
LLDF	0.790	0.790	0.790	0.820	0.820	0.900
OCF	-	-	-	-	-	-
R _{DC1}	(k)	175.5	185.9	193.3	194.1	183.9
* R _{DC2}	(k)	23.1	34.4	34.4	36.3	25.4
* R _{DW}	(k)	24.9	35.5	35.5	37.8	27.6
* R _L	(k)	90.4	92.3	92.3	95.2	102.2
* R _{IM}	(k)	17.4	15.4	15.4	15.4	19.8
** R _{Total (Strength I)(Impact)}	(k)	498.0	542.9	552.7	566.2	528.8
** R _{Total (Strength I)(No Impact)}	(k)	465.9	514.6	524.3	536.9	492.4

BEAM SKEWS TABLE				
Beam	S1	S2	S3	S4
E1	89°25'13"	90°34'47"	89°11'12"	90°48'47"
E2	89°32'48"	90°27'12"	89°36'39"	90°23'21"
E3	89°40'37"	90°19'23"	90°2'5"	89°57'55"
E4	89°48'26"	90°11'34"	90°27'32"	89°32'28"
E5	89°56'15"	90°3'45"	90°52'58"	89°7'2"
E6	90°4'4"	89°55'56"	91°18'24"	88°41'36"
E7	90°11'53"	89°48'7"	91°43'49"	88°16'11"
E8	90°19'42"	89°40'18"	92°9'14"	87°50'47"
E9	90°27'31"	89°32'29"	92°34'37"	87°25'23"
E10	90°35'6"	89°24'54"	93°0'0"	87°0'0"

*At continuous piers, reactions from composite loads are assumed to be equally distributed to each bearing line
**Limit states for reaction shown include a load modifier factor of 1.05 relating to operational clarification for an essential bridge

MODEL SHEET
FILE NAME: E:\proj\transystems-pw-jan18\0022\03-MS9\CD\6203-RB-1\Sheet5\Structure\0998309-42R23-5603-84103.dgn

WSP USA Inc.

30 N. LA SALLE STREET

SUITE 4000

CHICAGO, IL 60602

TEL: (312) 782-8150

FAX: (312) 782-1684







USER NAME = USSJ696614	DESIGNED - SJJ	REVISED -
	CHECKED - PSK	REVISED -
PLOT SCALE = 36:8,0000 "x" / in.	DRAWN - SJJ	REVISED -
PLOT DATE = 11/5/2025	CHECKED - PSK	REVISED -

STATE OF ILLINOIS
DEPARTMENT OF TRANSPORTATION

FRAMING PLAN - UNIT 3 EB
STRUCTURE NUMBER 099-8309 WB AND 099-8325 EB

SHEET S-224 OF S-333 SHEETS

F.A.I. RTE.	SECTION	COUNTY	TOTAL SHEETS	SHEET NO.
I-80	FAI 80 21 STRUCTURE 2	WILL	1230	805
CONTRACT NO. 62R23				
ILLINOIS FED. AID PROJECT				

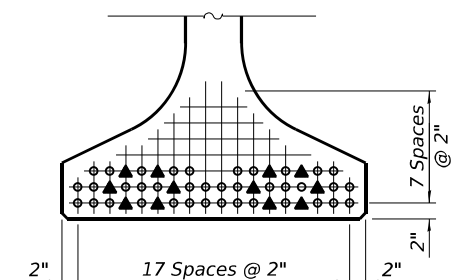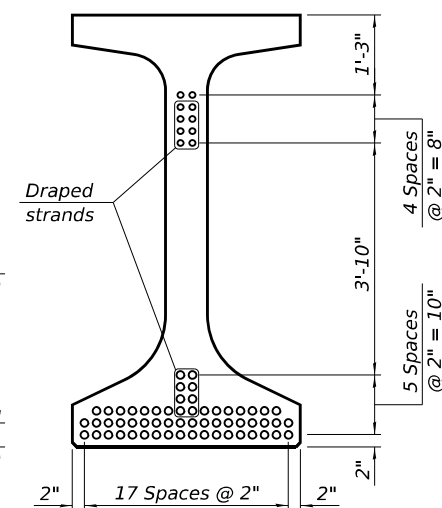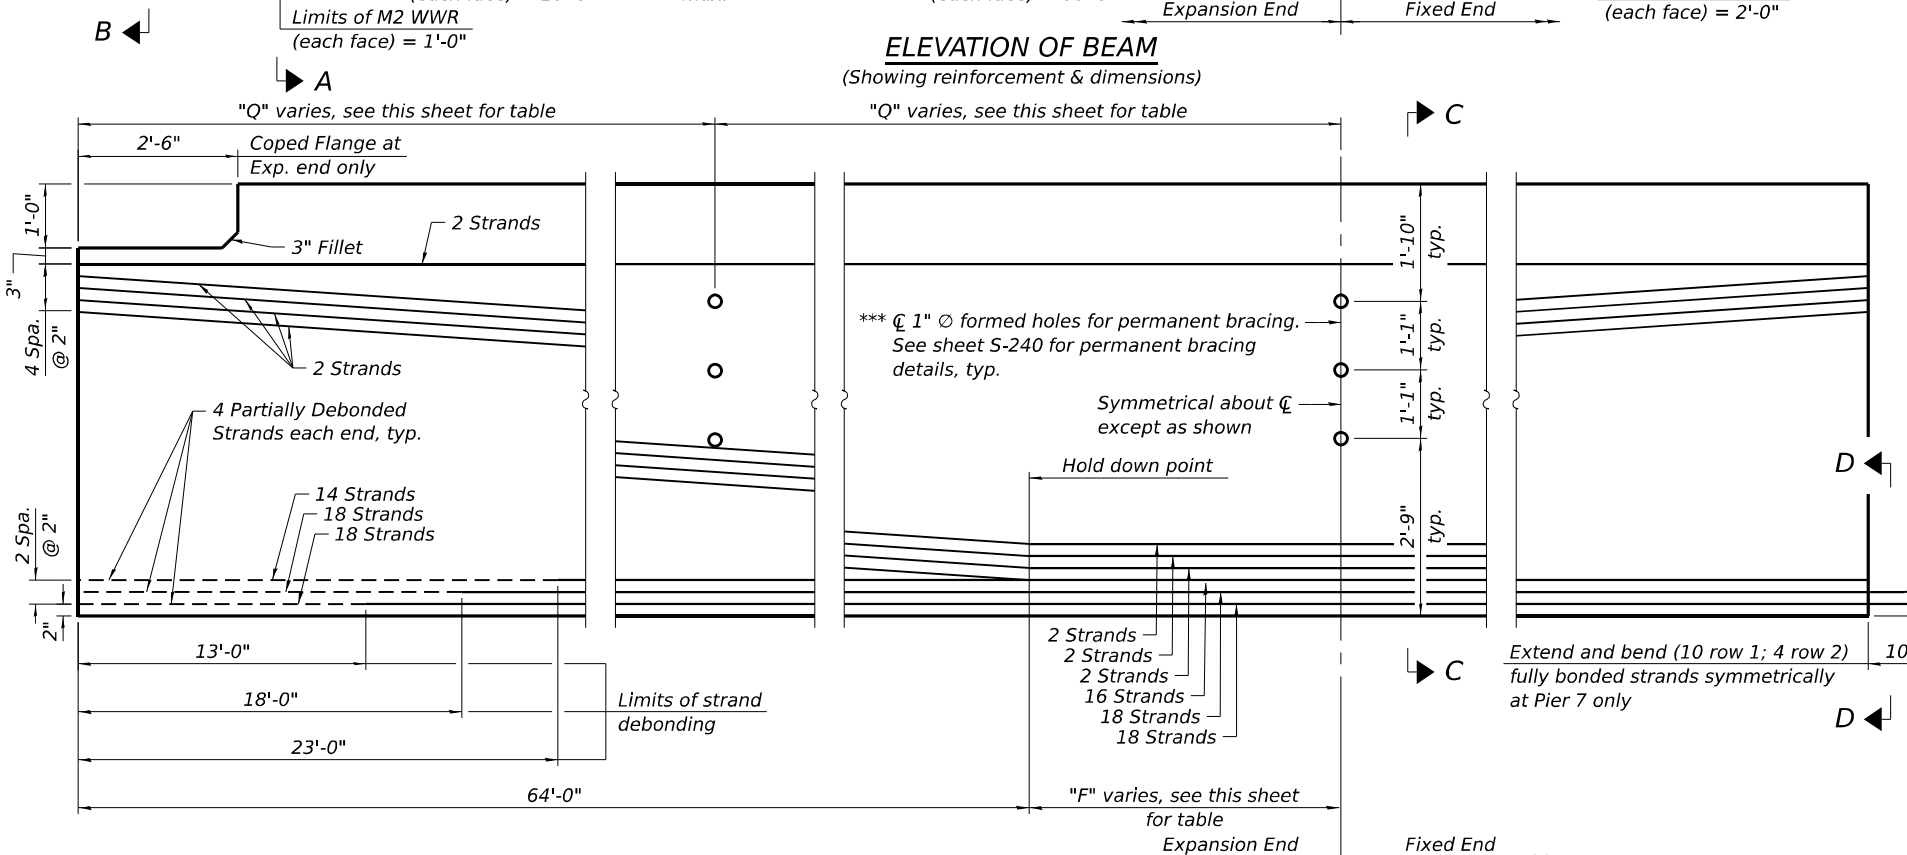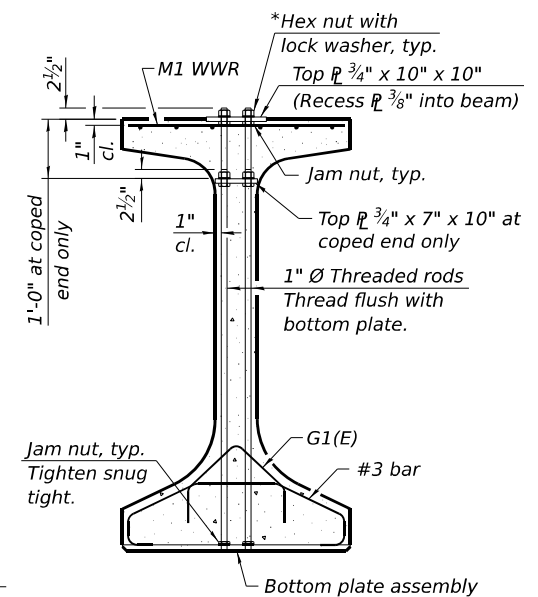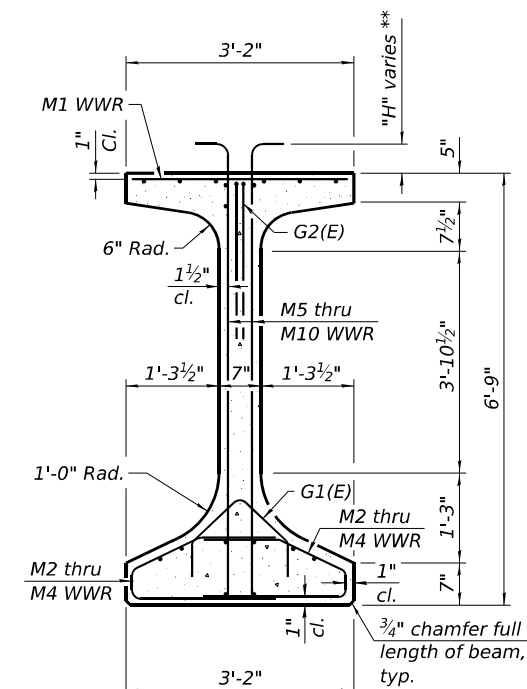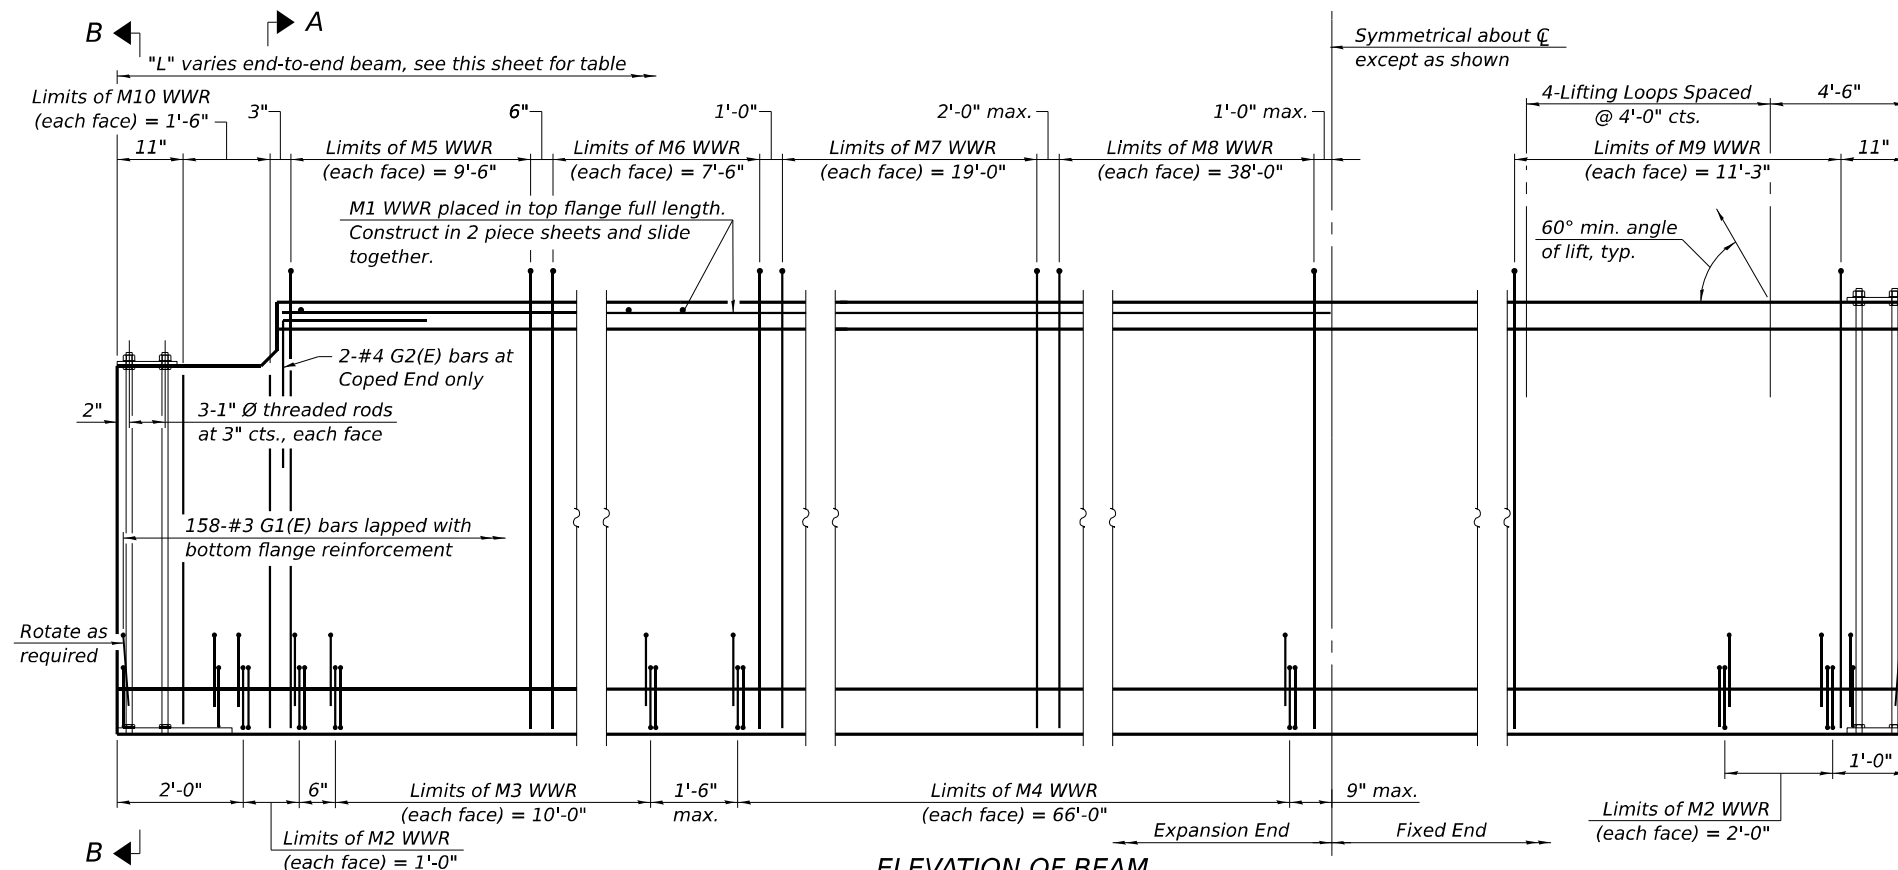


<u>SPAN 8 EB BEAM INFORMATION TABLE</u>										
<u>Beam</u>	<u>E1</u>	<u>E2</u>	<u>E3</u>	<u>E4</u>	<u>E5</u>	<u>E6</u>	<u>E7</u>	<u>E8</u>	<u>E9</u>	<u>E10</u>
L	160'-5 $\frac{1}{4}$ "	160'-5"	160'-5"	160'-5"	160'-5 $\frac{1}{4}$ "	160'-5 $\frac{1}{2}$ "	160'-5 $\frac{7}{8}$ "	160'-6 $\frac{3}{8}$ "	160'-6 $\frac{7}{8}$ "	160'-7 $\frac{7}{8}$ "
F	16'-2 $\frac{3}{8}$ "	16'-2 $\frac{1}{2}$ "	16'-2 $\frac{1}{2}$ "	16'-2 $\frac{1}{2}$ "	16'-2 $\frac{3}{8}$ "	16'-2 $\frac{3}{4}$ "	16'-3"	16'-3 $\frac{1}{4}$ "	16'-3 $\frac{1}{2}$ "	16'-3 $\frac{3}{4}$ "
O	40'-1 $\frac{1}{4}$ "	40'-1 $\frac{1}{4}$ "	40'-1 $\frac{1}{4}$ "	40'-1 $\frac{1}{4}$ "	40'-1 $\frac{1}{2}$ "	40'-1 $\frac{3}{8}$ "	40'-1 $\frac{1}{2}$ "	40'-1 $\frac{5}{8}$ "	40'-1 $\frac{3}{4}$ "	40'-1 $\frac{3}{4}$ "

***Fabricator shall locate to miss strands within permissible tolerances

NOTES:

1. See sheets S-238 and S-239 for additional details and Bill of Material.

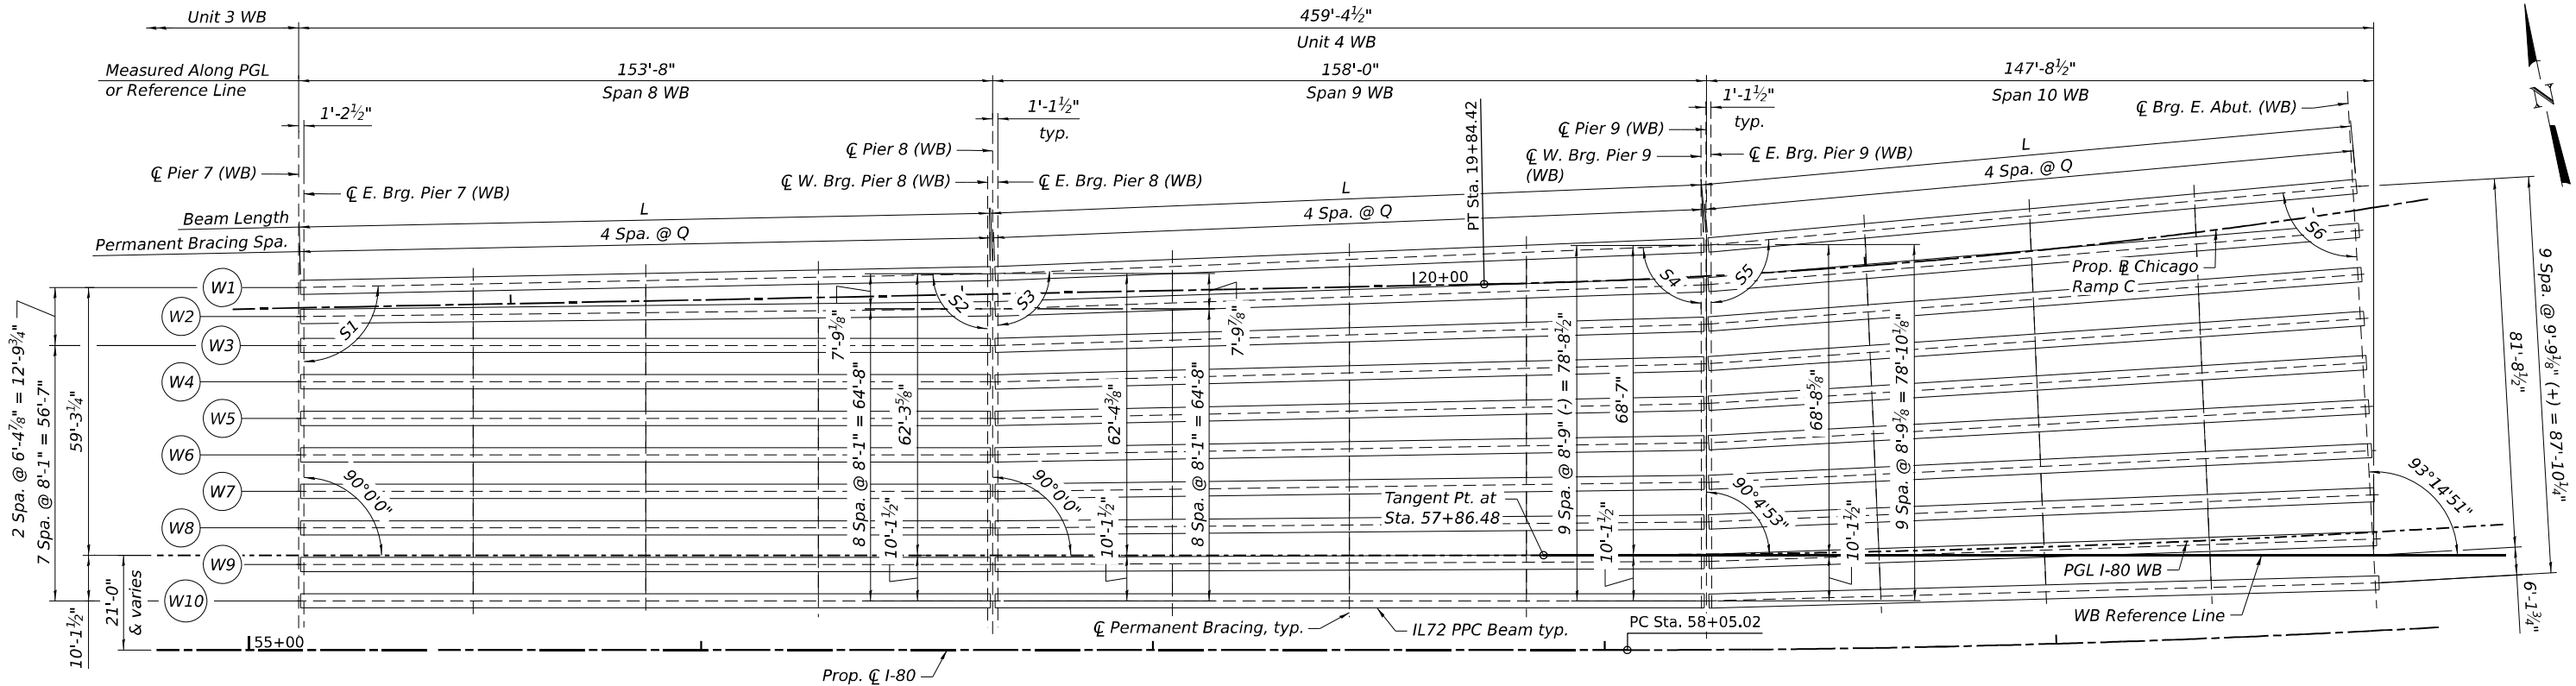


FRAMING PLAN - UNIT 4 WB

NOTES:


1. All beam spacing is measured along ϕ bearing.
2. See sheet S-222 for moment and reaction table variable definitions.
3. See sheets S-229 thru S-231 for beam details and dimensions "L" and "Q".
4. See sheet S-237 for permanent bracing.
5. See sheets S-161, S-163, S-165 and S-167 for continuity diaphragm details.
6. Moments and reactions shown on this sheet correspond to beams W1 and W2.

UNIT 4 WB EXTERIOR BEAM MOMENT TABLE						
		0.5 Sp. 8	Pier 8	0.5 Sp. 9	Pier 9	0.5 Sp. 10
I	(in ⁴)	738,236	-	738,236	-	738,236
I'	(in ⁴)	1,326,704	1,347,964	1,363,874	1,376,694	1,392,625
S _b	(in ³)	22,856	-	22,856	-	22,856
S _b '	(in ³)	29,489	29,665	29,785	29,889	30,013
S _t	(in ³)	18,595	-	18,595	-	18,595
S _t '	(in ³)	49,119	50,752	52,036	53,072	54,399
DC1	(k/')	2.168	-	2.248	-	2.211
M _{DC1}	('k)	6,211	-	6,820	-	5,641
DC2	(k/')	0.391	0.399	0.406	0.406	0.406
M _{DC2}	('k)	664	-945	323	-873	602
DW	(k/')	0.252	0.267	0.281	0.294	0.306
M _{DW}	('k)	423	-617	222	-644	462
LLDF		0.560	0.630	0.630	0.680	0.710
M _L + IM	('k)	2,299	-2,529	2,173	-2,606	2,709


UNIT 4 WB INTERIOR BEAM MOMENT TABLE						
		0.5 Sp. 8	Pier 8	0.5 Sp. 9	Pier 9	0.5 Sp. 10
I	(in ⁴)	738,236	-	738,236	-	738,236
I'	(in ⁴)	1,386,001	1,405,885	1,428,240	1,449,515	1,475,979
S _b	(in ³)	22,856	-	22,856	-	22,856
S _b '	(in ³)	29,961	30,111	30,279	30,433	30,625
S _t	(in ³)	18,595	-	18,595	-	18,595
S _t '	(in ³)	53,846	55,547	57,521	59,479	62,005
DC1	(k/')	2.101	-	2.102	-	2.105
M _{DC1}	('k)	6,016	-	6,375	-	5,406
DC2	(k/')	0.391	0.399	0.406	0.406	0.406
M _{DC2}	('k)	664	-944	321	-876	607
DW	(k/')	0.359	0.389	0.418	0.441	0.463
M _{DW}	('k)	575	-947	414	-1,032	676
LLDF		0.610	0.680	0.680	0.720	0.750
M _L + IM	('k)	2,540	-2,730	2345	-2,765	2,873

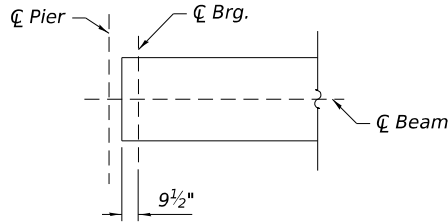

BEAM END EXTENSIONS - PIER 7

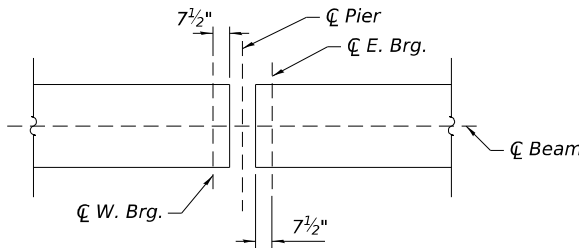

BEAM END EXTENSIONS - PIERS 8 & 9

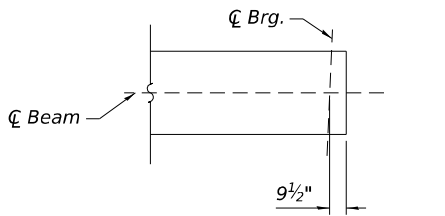







BEAM END EXTENSIONS - E. ABUT.

UNIT 4 WB EXTERIOR BEAM REACTION TABLE						
	Pier 7	Pier 8 Span 8	Pier 8 Span 9	Pier 9 Span 9	Pier 9 Span 10	E. Abut.
LLDF	0.530	0.610	0.610	0.680	0.680	0.730
OCF	-	-	-	1.01	1.01	1.02
R _{DC1}	(k) 166.1	171.4	182.4	186.1	166.1	160.8
R _{DC2}	(k) 23.7	34.5	34.5	33.6	33.6	22.9
R _{DW}	(k) 15.2	22.8	22.8	24.6	24.6	17.4
R _L	(k) 58.6	68.2	68.2	74.5	74.5	79.0
R _{IM}	(k) 11.6	11.7	11.7	12.9	12.9	15.9
R _{Total (Strength I) (Impact)}	(k) 402.1	453.1	467.5	487.6	461.4	443.0
R _{Total (Strength I) (No Impact)}	(k) 380.8	431.5	446.0	463.9	437.6	413.6

UNIT 4 WB INTERIOR BEAM REACTION TABLE							
		Pier 7	Pier 8 Span 8	Pier 8 Span 9	Pier 9 Span 9	Pier 9 Span 10	E. Abut.
LLDF		0.700	0.820	0.820	0.880	0.880	0.960
OCF		-	-	-	1.01	1.01	1.02
R _{DC1}	(k)	162.8	174.2	178.8	180.0	167.1	156.5
R _{DC2}	(k)	23.7	34.5	34.5	33.7	33.7	23.0
R _{DW}	(k)	21.4	35.2	35.2	39.0	39.0	26.0
R _L	(k)	77.4	91.7	91.7	96.5	96.5	104.0
R _{IM}	(k)	15.4	15.8	15.8	16.7	16.7	21.0
R _{Total (Strength I)(Impact)}	(k)	449.0	526.7	532.8	549.9	532.9	506.1
R _{Total (Strength I)(No Impact)}	(k)	420.7	497.8	503.8	519.1	502.2	467.6

BEAM SKEWS TABLE						
Beam	S1	S2	S3	S4	S5	S6
W1	91°8'45"	88°51'15"	92°17'17"	87°47'36"	95°5'28"	88°4'30"
W2	90°38'6"	89°21'54"	91°57'4"	88°7'49"	94°40'43"	88°29'15"
W3	90°0'0"	90°0'0"	91°42'26"	88°22'27"	94°16'8"	88°53'50"
W4	90°0'0"	90°0'0"	91°27'48"	88°37'5"	93°51'42"	89°18'16"
W5	90°0'0"	90°0'0"	91°13'10"	88°51'43"	93°27'25"	89°42'23"
W6	90°0'0"	90°0'0"	90°58'32"	89°6'21"	93°3'18"	90°6'39"
W7	90°0'0"	90°0'0"	90°43'54"	89°20'59"	92°39'21"	90°30'37"
W8	90°0'0"	90°0'0"	90°29'16"	89°35'37"	92°15'34"	90°54'24"
W9	90°0'0"	90°0'0"	90°14'38"	89°50'15"	91°51'56"	91°18'12"
W10	90°0'0"	90°0'0"	90°0'0"	90°4'53"	91°28'28"	91°41'30"

*At continuous piers, reactions from composite loads are assumed to be equally distributed to each bearing line
**Limit states for reaction shown include a load modifier factor of 1.05 relating to operational classification for an essential bridge

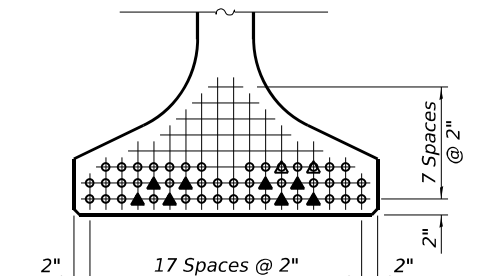
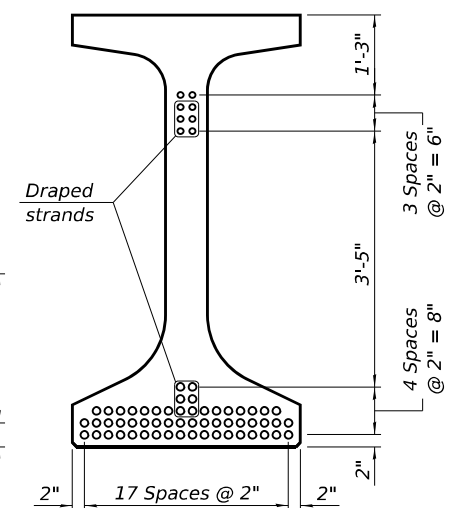
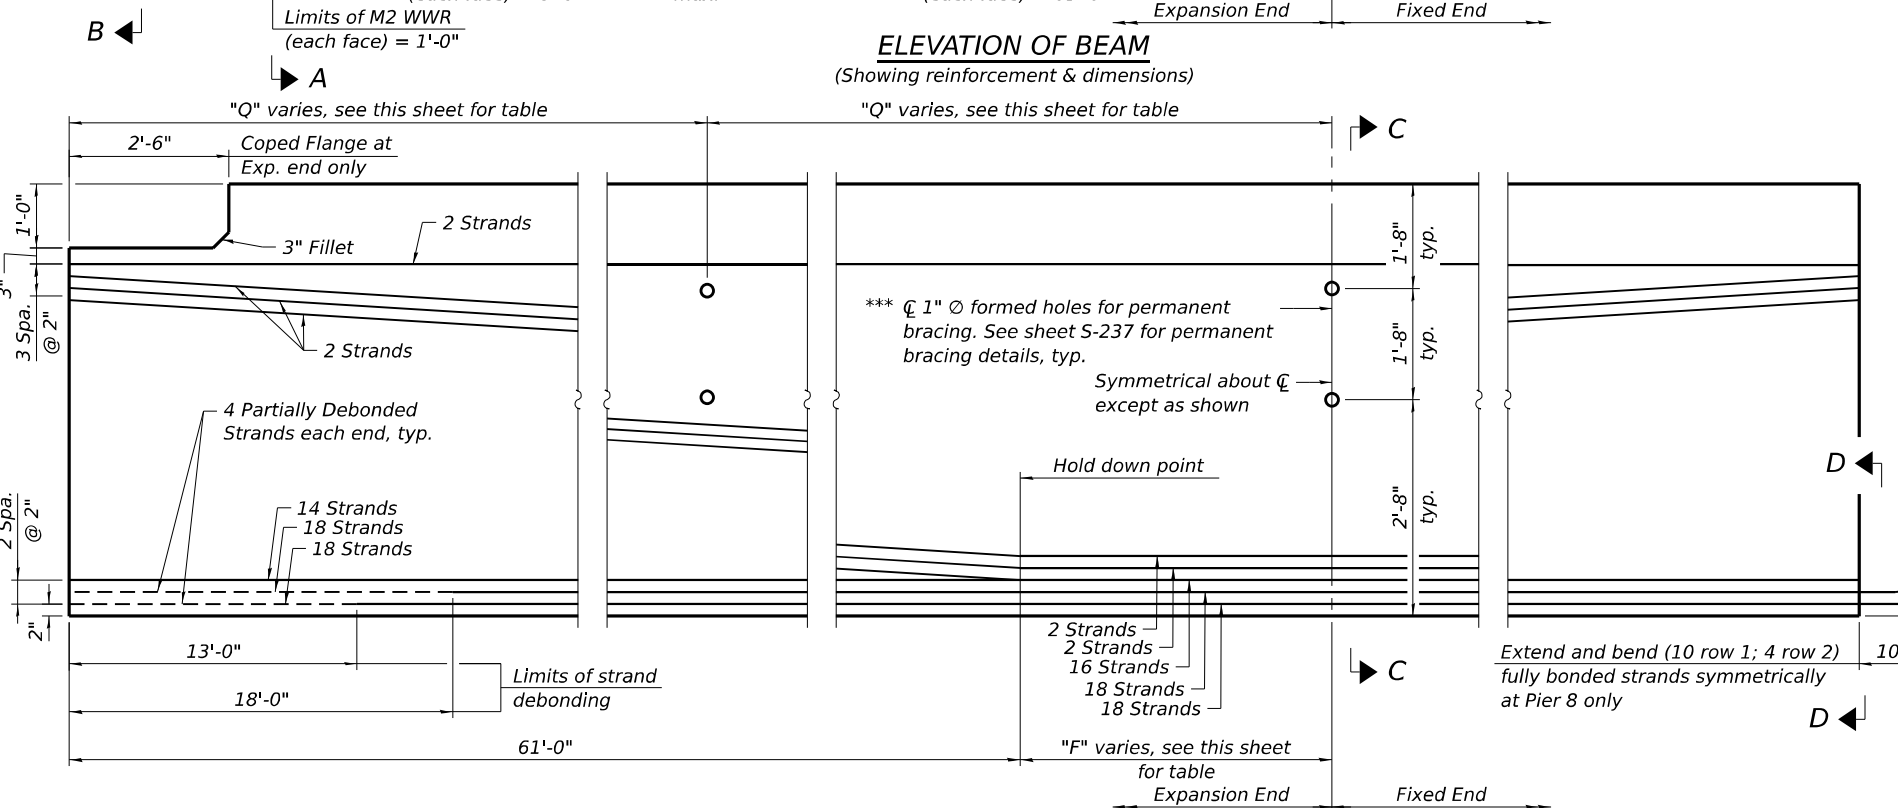
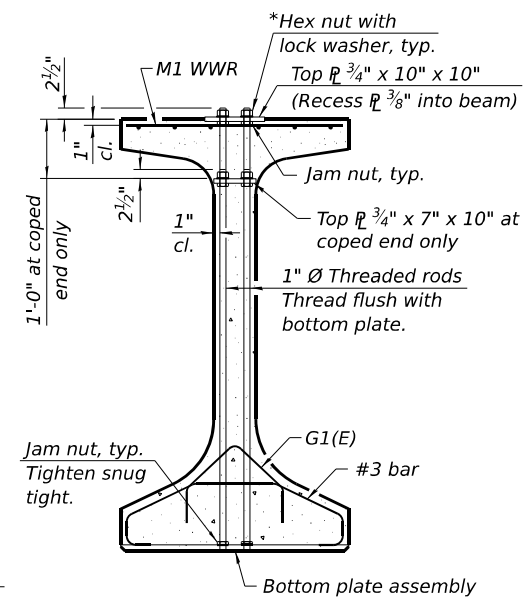
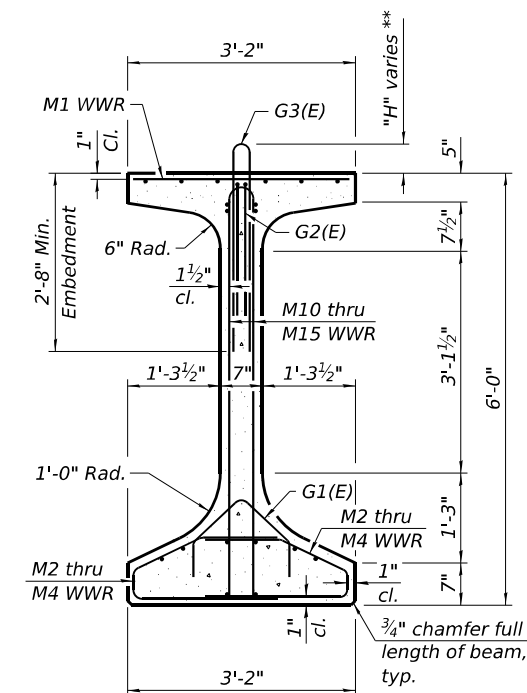
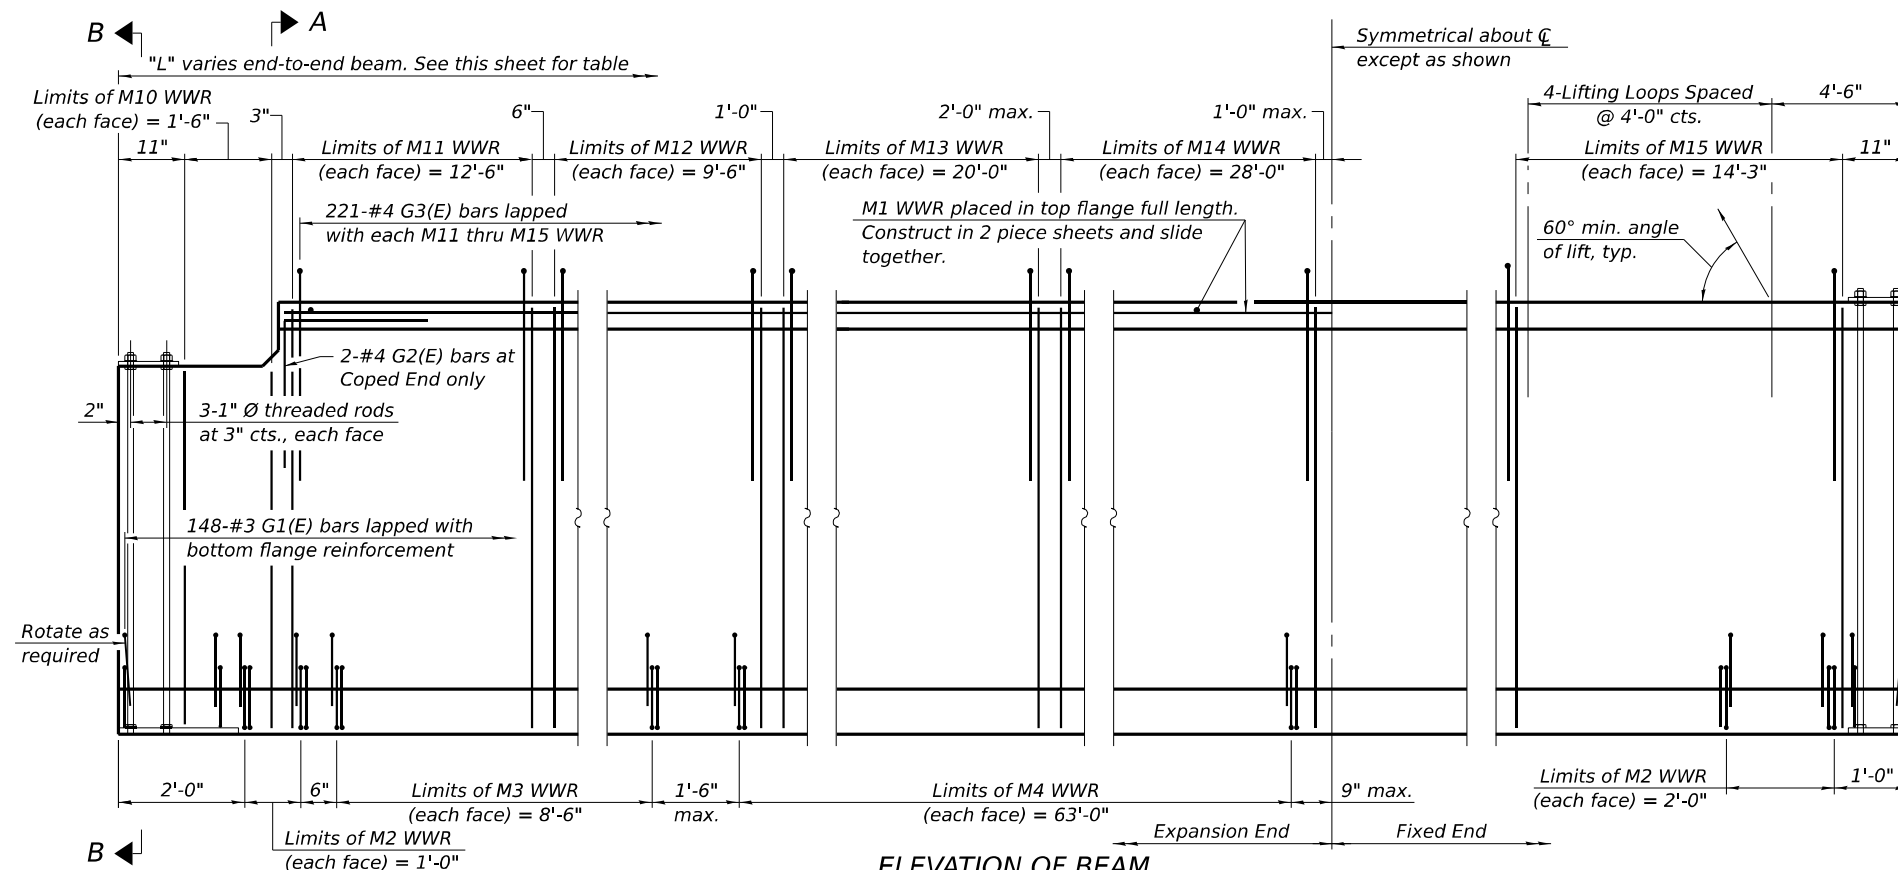


SPAN 8 WB BEAM INFORMATION TABLE

[illegible]

NOTES:

1. See sheets S-235 and S-236 for additional details and Bill of Material.

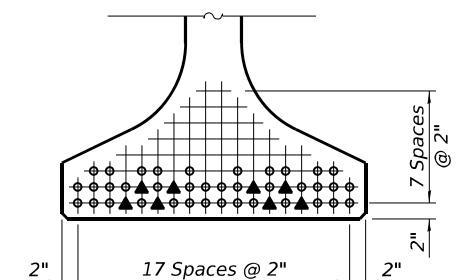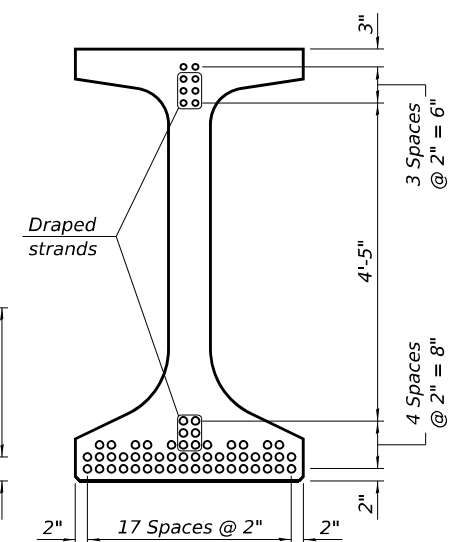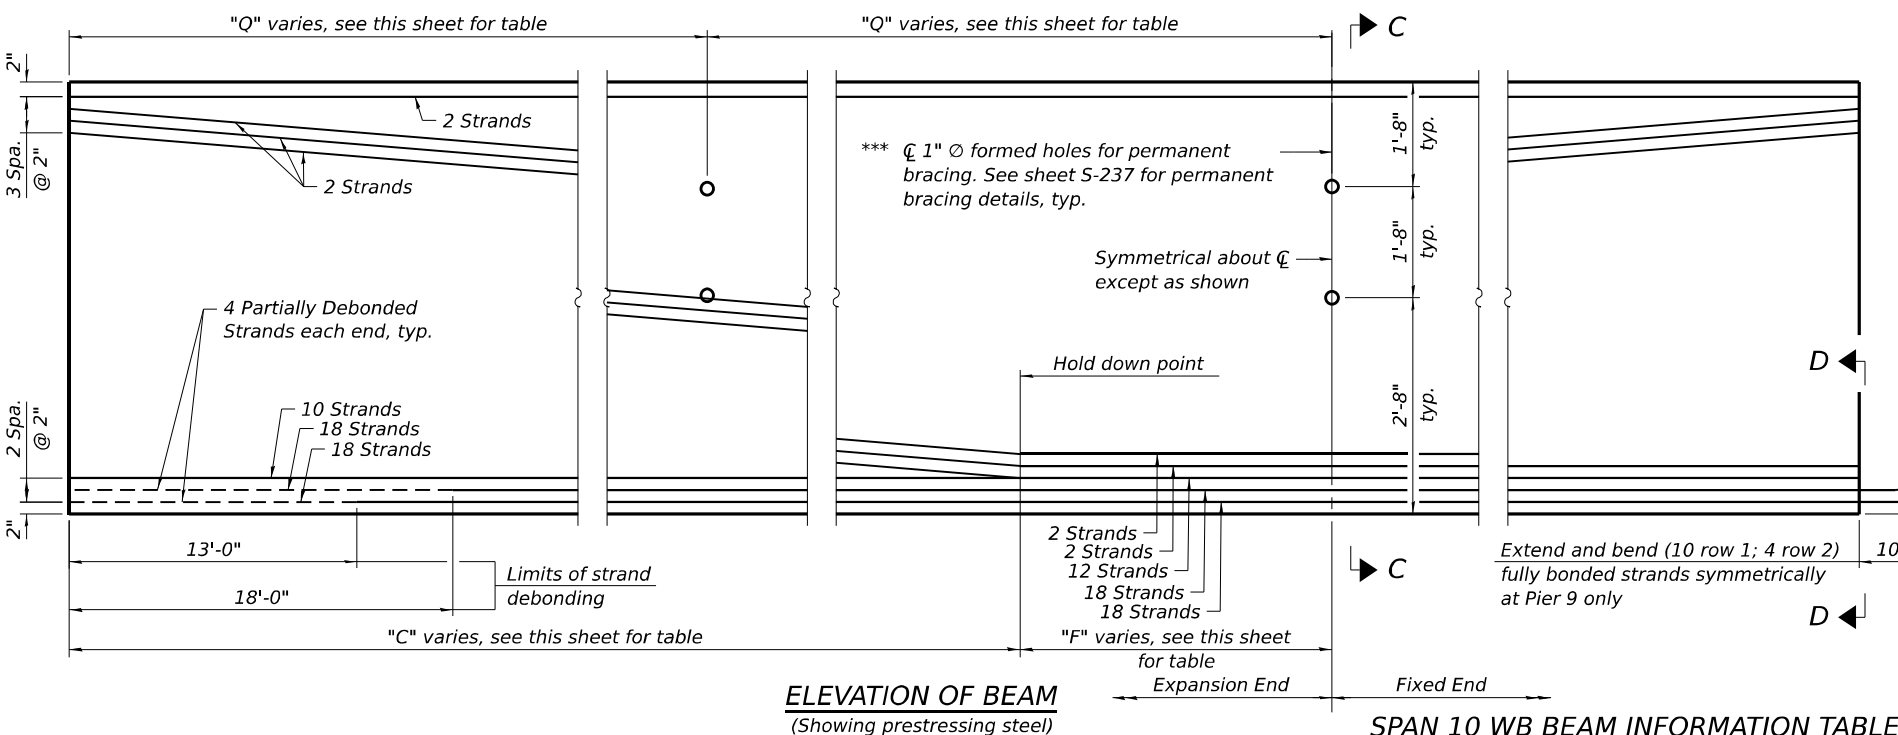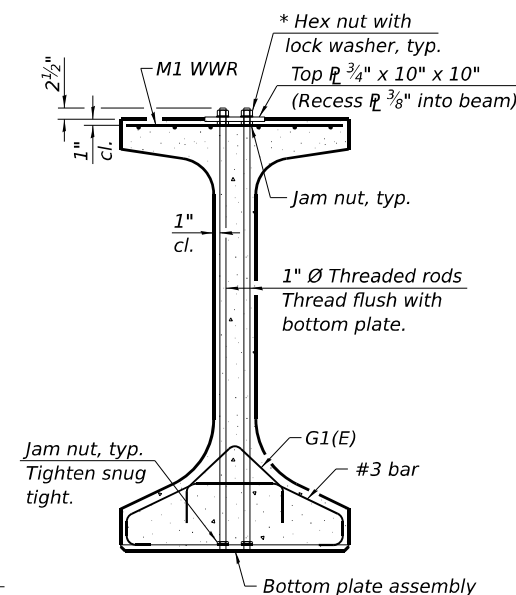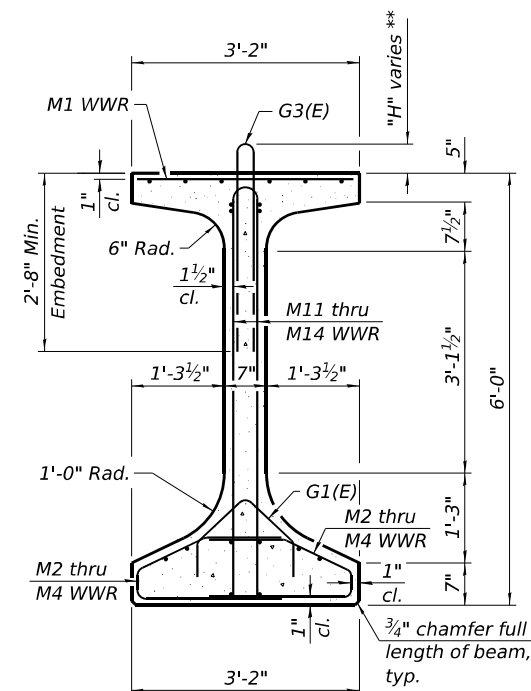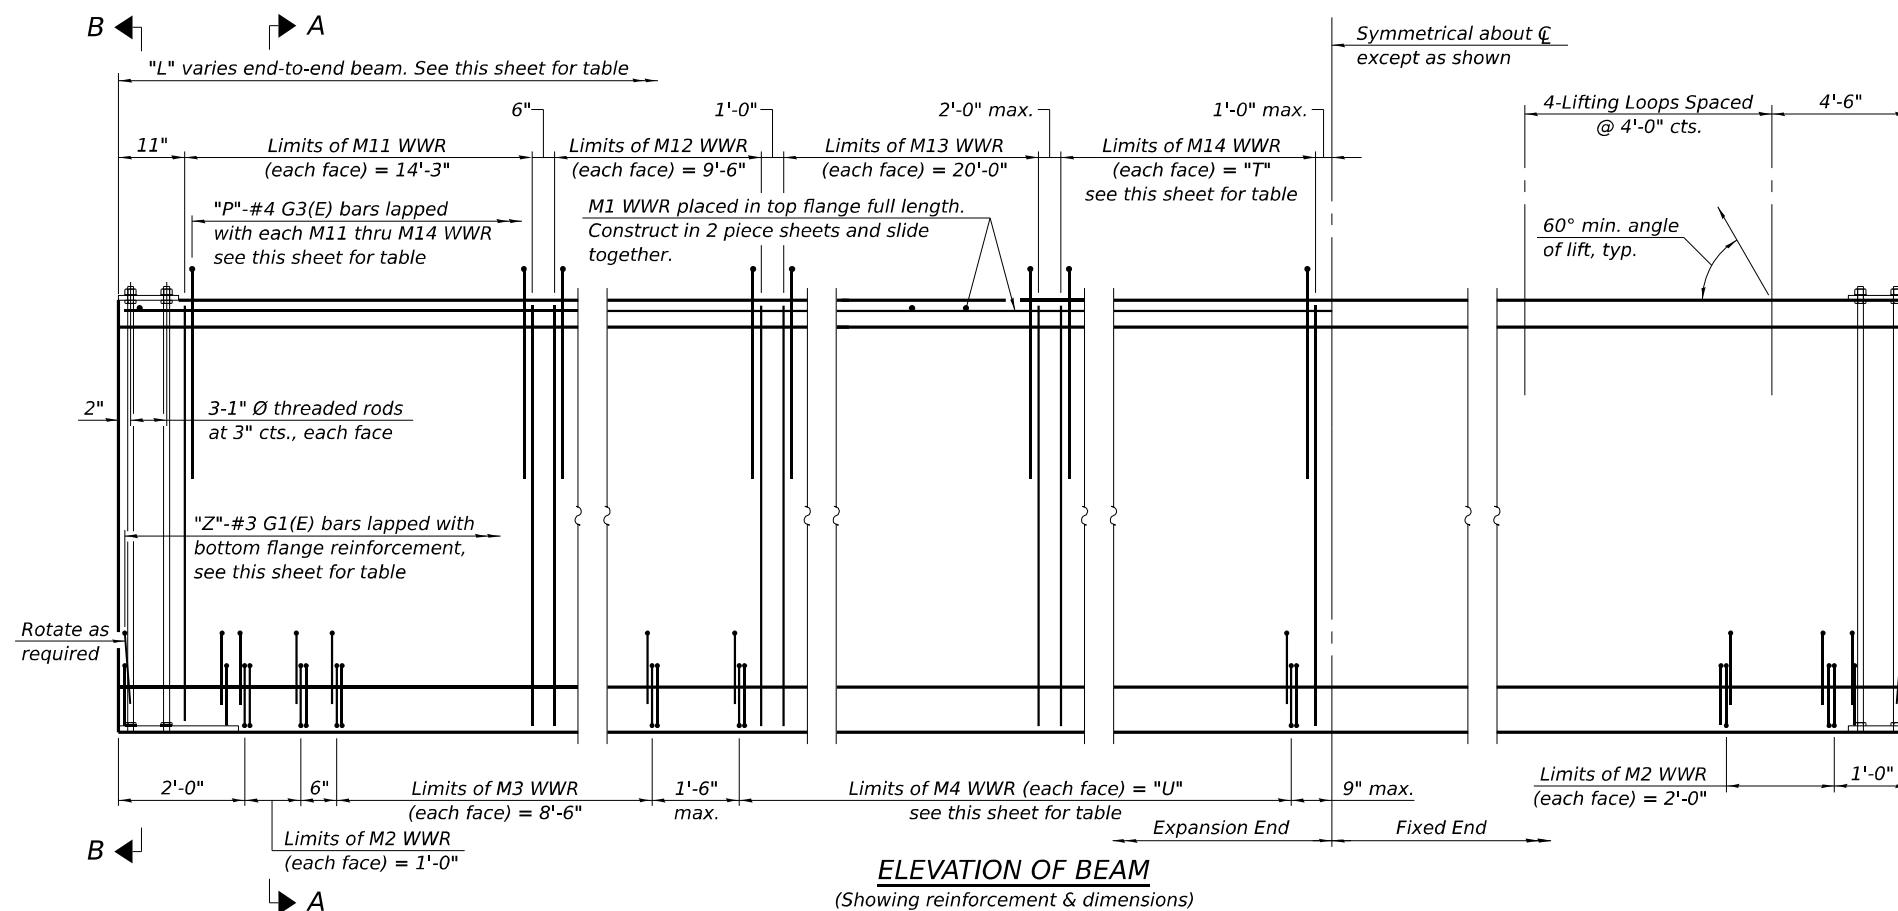

Beam	W1	W2	W3	W4	W5	W6	W7	W8	W9	W10
L	144'-0 ⁵ / ₈ "	144'-6"	144'-11 ¹ / ₂ "	145'-5 ¹ / ₈ "	145'-10 ⁷ / ₈ "	146'-4 ⁵ / ₈ "	146'-10 ¹ / ₂ "	147'-4 ¹ / ₂ "	147'-10 ¹ / ₂ "	148'-4 ⁵ / ₈ "
C	57'-6"	58'-0"	58'-0"	58'-0"	58'-6"	58'-6"	59'-0"	59'-0"	59'-0"	59'-6"
F	14'-6 ¹ / ₄ "	14'-3"	14'-5 ³ / ₄ "	14'-8 ⁵ / ₈ "	14'-5 ³ / ₄ "	14'-8 ³ / ₈ "	14'-5 ¹ / ₄ "	14'-8 ¹ / ₄ "	14'-11 ¹ / ₄ "	14'-8 ³ / ₈ "
P	224	224	224	224	224	226	226	226	226	226
Q	36'-0 ¹ / ₈ "	36'-1 ¹ / ₂ "	36'-2 ⁷ / ₈ "	36'-4 ¹ / ₄ "	36'-5 ³ / ₄ "	36'-7 ¹ / ₈ "	36'-8 ⁵ / ₈ "	36'-10 ¹ / ₈ "	36'-11 ⁵ / ₈ "	37'-1 ¹ / ₈ "
T	24'-0"	24'-0"	24'-0"	24'-0"	24'-0"	26'-0"	26'-0"	26'-0"	26'-0"	26'-0"
U	58'-6"	58'-6"	58'-6"	58'-6"	60'-0"	60'-0"	60'-0"	60'-0"	60'-0"	60'-0"
Z	142	142	142	142	144	144	144	144	144	144

NOTES:

1. See sheets S-235 and S-236 for additional details and Bill of Material.



The diagram illustrates a cross-section of a T-joint between a vertical stem and a horizontal beam. A bond breaker is applied to the top surface of the horizontal beam. The bond breaker is represented by a line that is 5 inches thick at the outer edges and tapers to a point in the center. The horizontal beam has a total width of 14 inches, with 7 inches on each side of the centerline. The vertical stem is centered under the horizontal beam. The bond breaker is applied to the top surface of the horizontal beam, extending 7 inches from the centerline to the outer edge. The bond breaker is 5 inches thick at the outer edge and tapers to a point in the center. The bond breaker is applied to the top surface of the horizontal beam, extending 7 inches from the centerline to the outer edge. The bond breaker is 5 inches thick at the outer edge and tapers to a point in the center.

Bond Breaker per Article 504.02 (I) of the Standard Specifications (full length)


5" Exterior face of fascia beam only

7" 7"


Technical drawing of a steel reinforcement bar (rebar) with dimensions:

- Total length: 3'-0"
- Base width: 1'-1 1/2"
- Side segment lengths: 11 1/4" (each of four segments)
- Base thickness: 1"
- Base width: 4" typ.
- Side segment height: 5 3/8"
- Side segment thickness: 1 1/4"
- Chamfer: 3/4" Chamfer each end
- Label: #3 bar


SECTION E-E

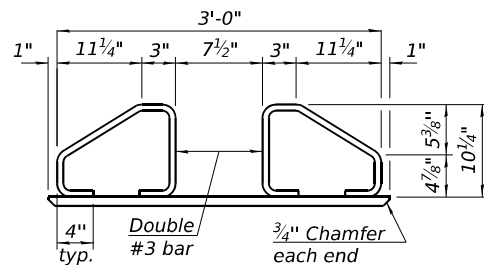


SECTION F-F

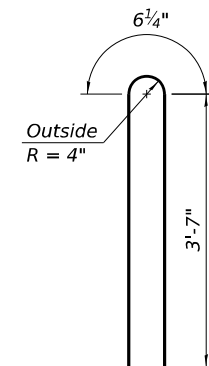

BAR G3(E)

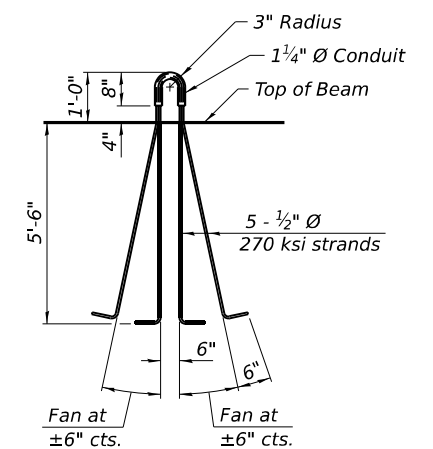


LIFTING LOOP DETAIL

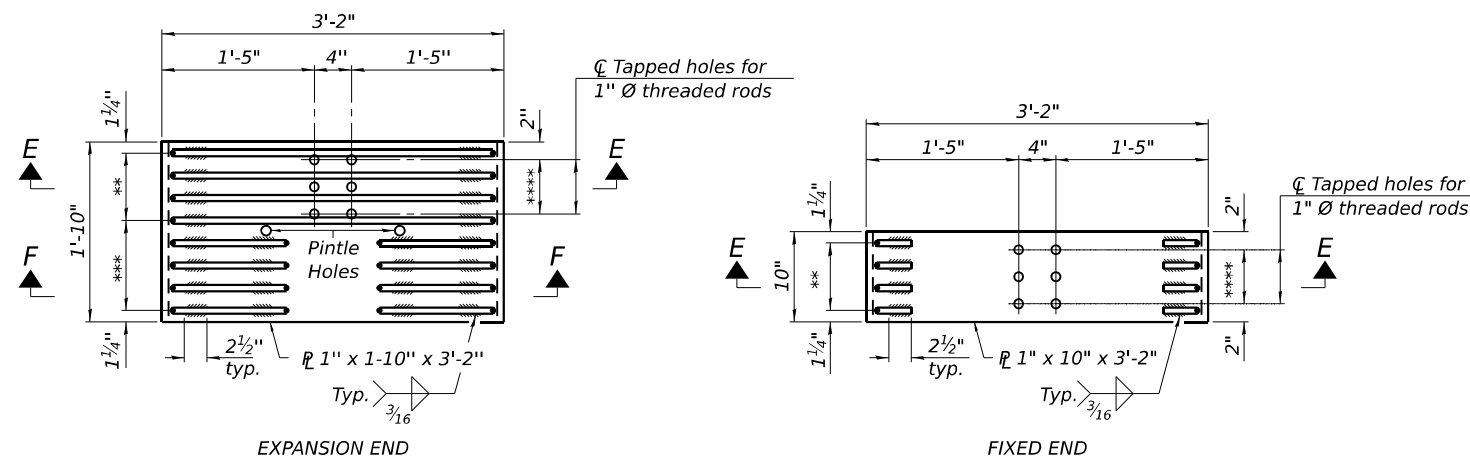

PLAN - BOTTOM PLATE ASSEMBLY

A diagram of a roof cross-section. It shows a vertical line on the left labeled "6\"", a horizontal line at the base divided into two segments each labeled "8\"", and two sloped lines on the right side each labeled "11\"".

BAR G1(E)

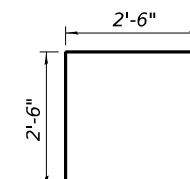




BAR G2(E)

BILL OF MATERIAL - UNIT 3 WB

<i>Item</i>	<i>Unit</i>	<i>Total</i>
<i>Furnishing and Erecting Precast Prestressed Concrete Beams, IL72</i>	<i>Ft.</i>	<i>2,391</i>

BILL OF MATERIAL - UNIT 4 WB

Item	Unit	Total
Furnishing and Erecting Precast Prestressed Concrete Beams, IL72	Ft.	4,560

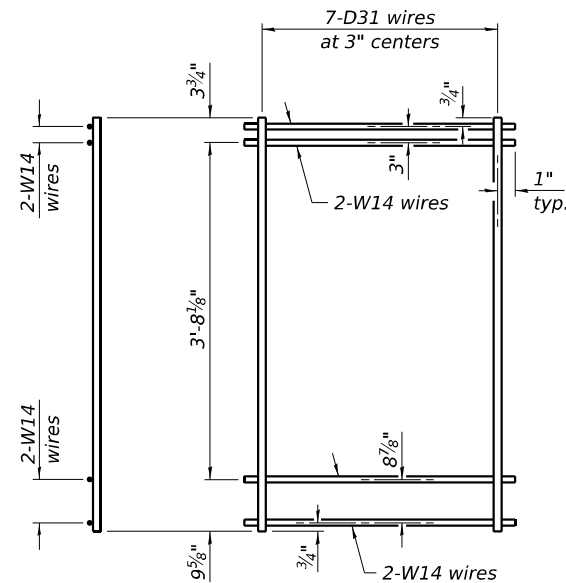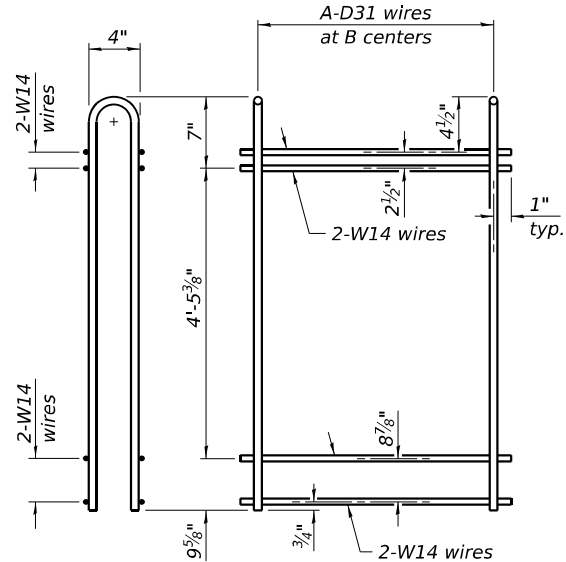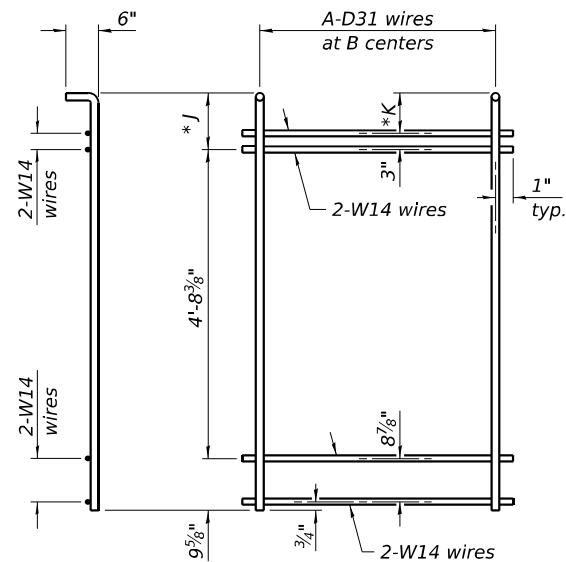

UNIT 3 WB - SPANS 6 & 7

<i>WWR</i>	<i>A</i>	<i>B</i>
<i>M2</i>	5	3"
<i>M3</i>	18	6"
<i>M4</i>	42	1'-6"
<i>M5</i>	51	3"
<i>M6</i>	20	6"
<i>M7</i>	21	1'-0"
<i>M8</i>	14	2'-0"
<i>M9</i>	58	3"

UNIT 4 WB - SPAN 8

<i>WWR</i>	<i>A</i>	<i>B</i>
<i>M2</i>	5	3"
<i>M3</i>	18	6"
<i>M4</i>	43	1'-6"
<i>M11</i>	51	3"
<i>M12</i>	20	6"
<i>M13</i>	21	1'-0"
<i>M14</i>	15	2'-0"
<i>M15</i>	58	3"

UNIT 4 WB - SPAN 9

<i>WWR</i>	<i>A</i>	<i>B</i>
<i>M2</i>	5	3"
<i>M3</i>	18	6"
<i>M4</i>	44	1'-6"
<i>M11</i>	58	3"
<i>M12</i>	20	6"
<i>M13</i>	21	1'-0"
<i>M14</i>	16	2'-0"

UNIT 4 WB - SPAN 10
ADDITIONAL DETAILS

UNIT 4 WB - SPAN 10


<i>WWR</i>	<i>A</i>	<i>B</i>
<i>M2</i>	5	3"
<i>M3</i>	18	6"
<i>M4</i>	<i>X</i>	1'-6"
<i>M11</i>	58	3"
<i>M12</i>	20	6"
<i>M13</i>	21	1'-0"
<i>M14</i>	<i>Y</i>	2'-0"

(See Additional Details
Table for "X" and "Y")


BEAM	X	Y
W1	40	13
W2	40	13
W3	40	13
W4	40	13
W5	41	13
W6	41	14
W7	41	14
W8	41	14
W9	41	14
W10	41	14

TABLE OF DIMENSIONS

(The WWR designs assume grade 60. If necessary, this permits the fabricator to directly substitute grade 60 rebar as detailed in the Manual for Fabrication of Precast Prestressed Concrete Products.)

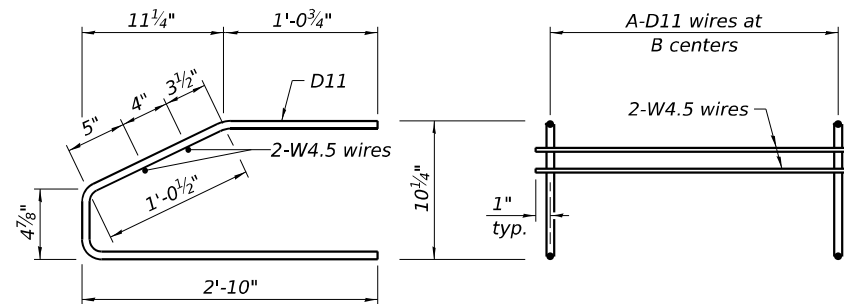

* The values of "J" and "K" vary along the length of the beam. See "H" Dimensions Table on this sheet.

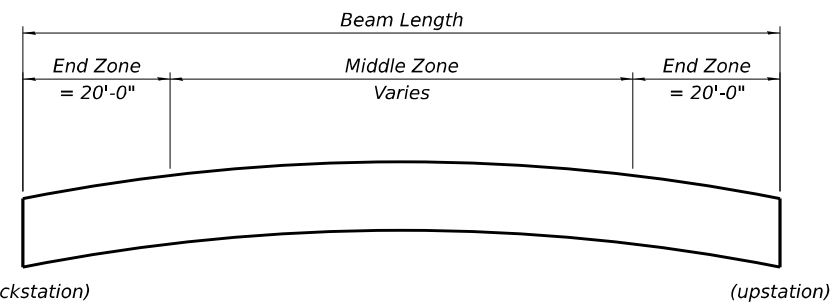

"H" DIMENSIONS TABLE - UNIT 4 WB

BEAM	SPAN 8 WB		SPAN 9 WB		SPAN 10 WB	
	End Zone	Middle Zone	End Zone	Middle Zone	End Zone	Middle Zone
W1	10"	8"	11"	11"	11"	9"
W2	7½"	5½"	8"	8"	8"	6½"
W3	7½"	5½"	8"	8"	8"	6½"
W4	7½"	5½"	8"	8"	7½"	6½"
W5	7½"	5½"	8"	8"	7½"	6½"
W6	7½"	5½"	8"	8"	7½"	6½"
W7	7"	5½"	7"	7"	7"	5½"
W8	7"	5½"	7"	7"	7"	5½"
W9	7"	5½"	7"	6"	7"	5½"
W10	7"	5½"	7"	6"	7"	5½"

For location of "H" dimension, see Section A-A on sheets S-229 thru S-231


"H" DIMENSION TABLE - UNIT 3 WB

SPANS 6 & 7 WB						
BEAM	M5, M6 & M9 WWR			M7 & M8 WWR		
	H	J	K	H	J	K
W1	10"	1'-3"	1'-0"	8½"	1'-1½"	10½"
W2 thru W8	7"	1'-0"	9"	5½"	10½"	7½"

For location of "H" dimension, see
Section A-A on sheet S-223

NOTES:

1. *Welded Wire Reinforcement (WWR) shall conform to ASTM A884 with a Class A, Type 1 epoxy coating or ASTM A1060, Table 3 galvanized coating.*

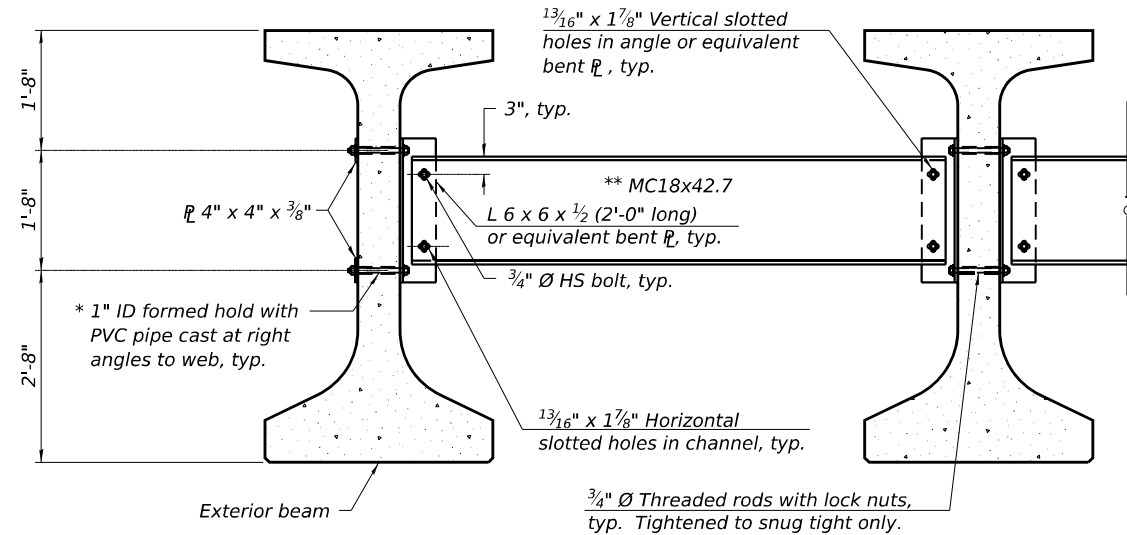

Notes:
All material for bracing shall be hot dip galvanized according to AASHTO M111 unless otherwise noted.
Two hardened washers are required for each set of oversized holes.
All holes shall be 15/16" Ø unless otherwise noted.
5/16" x 3" x 3" plate washers are required over all slotted holes.
All bolts, threaded rods, and hardware shall be galvanized according to AASHTO M232.
Threaded rods shall be ASTM F 1554 Grade 55.
Bracing shall be installed as beams are erected and tightened as soon as possible during erection.
Permanent bracing shall not be paid for separately, but shall be included in the cost of Furnishing and Erecting Precast Prestressed Concrete Beams, IL72.

* Fabricator shall locate to miss strands within permissible tolerances.
** Alternate MC18x45.8 channels are permitted to facilitate material acquisition.

PERMANENT BRACING DETAILS FOR
IL72 BEAMS

STATE OF ILLINOIS
DEPARTMENT OF TRANSPORTATION

IL72 BEAM DETAILS 3
STRUCTURE NUMBER 099-8309 WB AND 099-8325 EB

SHEET S-237 OF S-333 SHEETS


F.A.I RTE.	SECTION	COUNTY	TOTAL SHEETS	SHEET NO.
I-80	FAI 80 21 STRUCTURE 2	WILL	1230	818
CONTRACT NO. 62R23				
ILLINOIS		FED. AID PROJECT		

MODEL Sheet
FILE NAME: p:\w\transys\transys\corp\pw\hatched\Documents\Projects_2018\CH401\401180022\03-WSP\CH401\401180022\03-WSP\Structure\099-8325-EB-1-Steel\Structure.dgn



WSP USA Inc.
30 N. LA SALLE STREET
SUITE 4000
CHICAGO, IL 60602
TEL: (312) 782-8150
FAX: (312) 782-1684

USER NAME = U55J696614	DESIGNED - SJJ	REVISED -
CHECKED - PSK	REVIS	ED -
PLOT SCALE = 0:2.0000 " = 1" / in.	DRAWN - SJJ	REVISED -
PLOT DATE = 11/5/2025	CHECKED - PSK	REVISED -


 


Technical drawing of a reinforcement grid. The drawing shows a grid of horizontal and vertical wires. Dimensions are indicated on the left and top. The top dimension is 1'-6" cts. (center-to-center). The left dimension is 1'-10" (total height). The grid is composed of horizontal wires and vertical wires. A label "D31 wires at 1'-6" cts." is at the top. A label "3-D31 wires typ." is on the right, pointing to a vertical wire. A label "9" typ." is on the right, pointing to a horizontal wire. The drawing shows a section of the grid with a total height of 1'-10" and a total width of 1'-6". The grid is composed of horizontal wires and vertical wires. The horizontal wires are spaced at 6" intervals. The vertical wires are spaced at 1'-6" intervals. 


The diagram illustrates a cross-section of a T-joint between a vertical stem and a horizontal beam. A bond breaker is applied to the top surface of the horizontal beam. The bond breaker is represented by a line that is 5 inches thick on the exterior face of the beam. The bond breaker extends 7 inches from the centerline of the stem on both sides. The text 'Bond Breaker per Article 504.02 (I) of the Standard Specifications (full length)' is written above the bond breaker line.

Diagram of a vertical pipe with a hemispherical top. The top radius is labeled $6\frac{1}{4}"$. The vertical height of the pipe is labeled $3'-7"$. A label $\text{Outside } R = 4"$ points to the outer radius of the pipe body.

BAR G3(E)

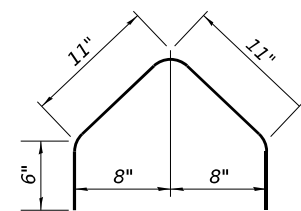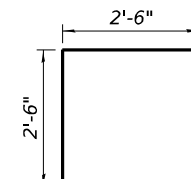
$$BAR\ G1(E)$$


BAR G2(E)

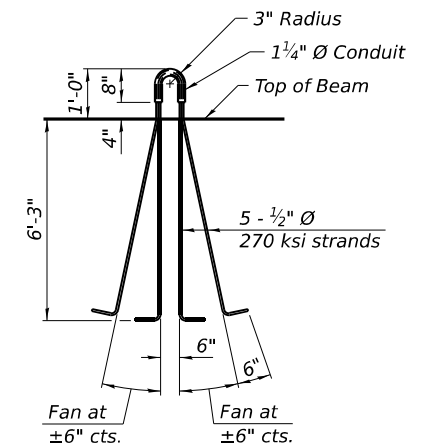

LIFTING LOOP DETAIL


BILL OF MATERIAL - UNIT 3 EB

<i>Item</i>	<i>Unit</i>	<i>Total</i>
<i>Furnishing and Erecting Precast Prestressed Concrete Beams, IL81</i>	<i>Ft.</i>	<i>4,939</i>


BILL OF MATERIAL - UNIT 4 EB

Item	Unit	Total
Furnishing and Erecting Precast Prestressed Concrete Beams, IL81	Ft.	3,640


MODEL SHEET
FILE NAME: p:\wsp\transys\transys\corp\ppl\hatched\Documents\Projects_2018\CH401\401180022\03-WSP\CD\62023-RB-1_Sheets\Structure\0998309-42R23-5618-BM409.dgn

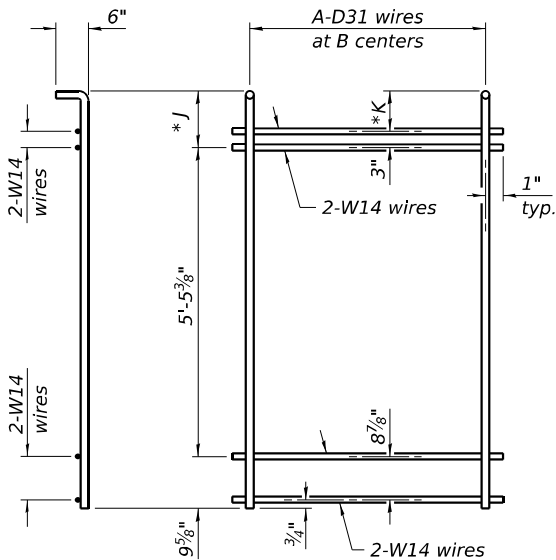

M5 THRU M9 WWR DETAIL - UNIT 3 EB
(See Table of Dimensions)

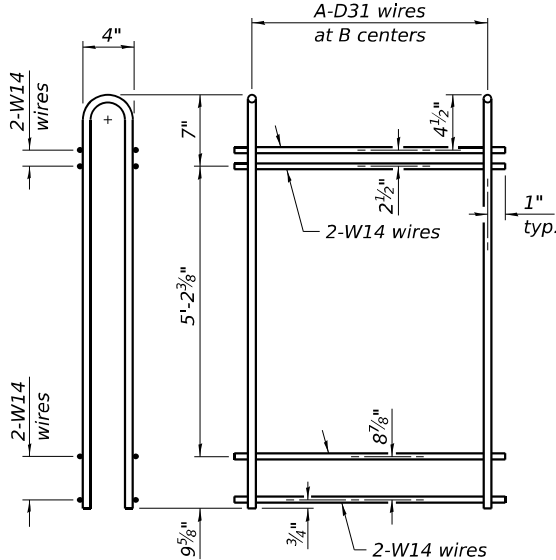

M11 THRU M15 WWR DETAIL - UNIT 4 EB
(See Table of Dimensions)

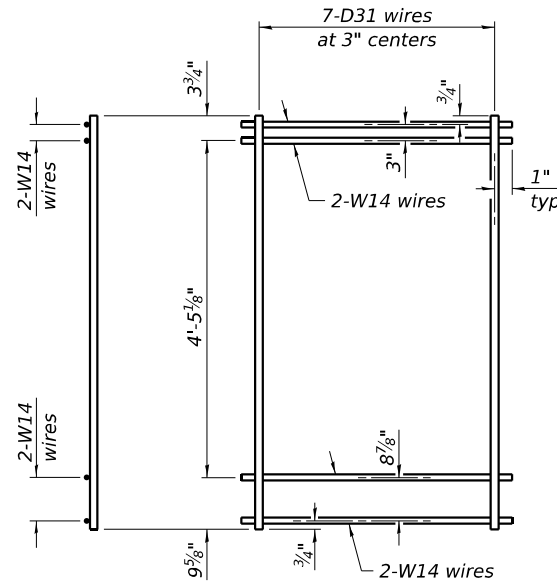

M10 WWR DETAIL - UNITS 3 & 4 EB

* The values of "J" and "K" vary along the length of the beam. See "H" Dimensions Table on this sheet.

UNIT 3 EB - SPAN 6			
WWR	A	B	
M2	5	3"	
M3	21	6"	
M4	45	1'-6"	
M5	39	3"	
M6	16	6"	
M7	20	1'-0"	
M8	21	2'-0"	
M9	46	3"	

UNIT 3 EB - SPAN 7			
WWR	A	B	
M2	5	3"	
M3	21	6"	
M4	48	1'-6"	
M5	46	3"	
M6	16	6"	
M7	20	1'-0"	
M8	22	2'-0"	

UNIT 3 EB - SPAN 8			
WWR	A	B	
M2	5	3"	
M3	21	6"	
M4	45	1'-6"	
M5	39	3"	
M6	16	6"	
M7	20	1'-0"	
M8	20	2'-0"	
M9	46	3"	

UNIT 4 EB - SPAN 9			
WWR	A	B	
M2	5	3"	
M3	21	6"	
M4	X	1'-6"	
M11	39	3"	
M12	16	6"	
M13	20	1'-0"	
M14	Y	2'-0"	
M15	46	3"	

(See Additional Details Table for "X" and "Y")

UNIT 4 EB - SPAN 10			
WWR	A	B	
M2	5	3"	
M3	21	6"	
M4	X	1'-6"	
M11	46	3"	
M12	16	6"	
M13	20	1'-0"	
M14	Y	2'-0"	


(See Additional Details Table for "X" and "Y")

**UNIT 4 EB - SPANS 9 & 10
ADDITIONAL DETAILS**


BEAM	SPAN 9 (EB)		SPAN 10 (EB)	
	X	Y	X	Y
E1	40	17	39	16
E2	41	17	39	16
E3	41	18	39	16
E4	42	18	40	16
E5	42	18	40	17
E6	42	18	40	17
E7	43	19	41	17
E8	43	19	41	18
E9	43	19	42	18
E10	44	19	42	18
E11	44	20	42	19
E12	44	20	43	19

TABLE OF DIMENSIONS

(The WWR designs assume grade 60. If necessary, this permits the fabricator to directly substitute grade 60 rebar as detailed in the Manual for Fabrication of Precast Prestressed Concrete Products.)

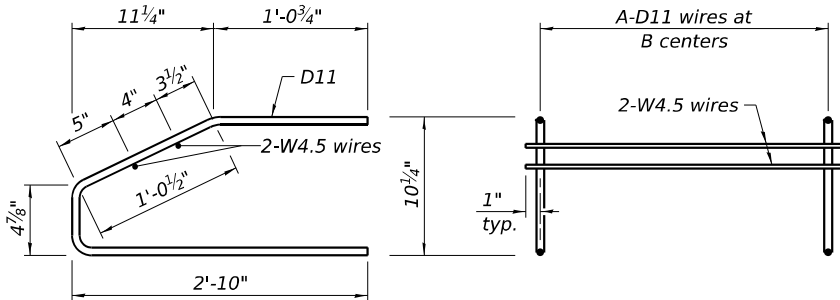

M2 THRU M4 WWR DETAIL - UNITS 3 & 4 EB
(See Table of Dimensions)

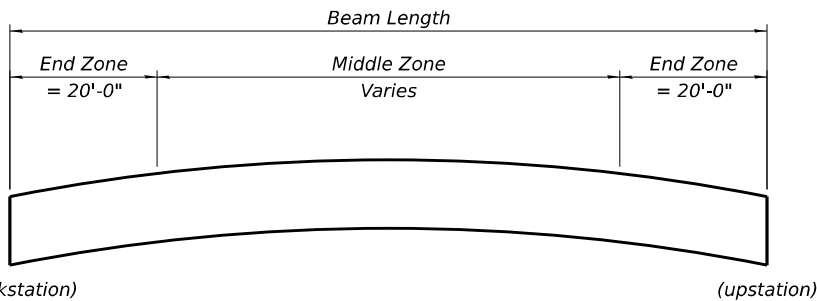

BEAM DIAGRAM FOR G3(E) BAR "H" DIMENSION TABLE
(See Table of Dimensions)

"H" DIMENSION TABLES - UNIT 3 EB

BEAM	SPAN 6 EB					
	M5, M6 & M9 WWR			M7 & M8 WWR		
	H	J	K	H	J	K
E1 thru E9	6 1/2"	11 1/2"	8 1/2"	5 1/2"	10 1/2"	7 1/2"
E10	9 1/2"	1'-2 1/2"	11 1/2"	8 1/2"	1'-1 1/2"	10 1/2"

BEAM	SPAN 7 EB					
	M5, M6 & M9 WWR			M7 & M8 WWR		
	H	J	K	H	J	K
E1 thru E9	7"	1'-0"	9"	5 1/2"	10 1/2"	7 1/2"
E10	10"	1'-3"	1'-0"	8 1/2"	1'-1 1/2"	10 1/2"

BEAM	SPAN 8 EB					
	M5, M6 & M9 WWR			M7 & M8 WWR		
	H	J	K	H	J	K
E1 thru E9	7"	1'-0"	9"	5 1/2"	10 1/2"	7 1/2"
E10	10"	1'-3"	1'-0"	8 1/2"	1'-1 1/2"	10 1/2"

For location of "H" dimension, see Section A-A on sheets S-225 thru S-227

"H" DIMENSIONS TABLE FOR G3 (E) BAR - UNIT 4 EB

BEAM	SPAN 9 EB			SPAN 10 EB		
	End Zone Pier 8 EB	Middle Zone	End Zone Pier 9 EB	End Zone Pier 9 EB	Middle Zone	End Zone E. Abut. EB
E1	7"	6 1/2"	8 1/2"	8 1/2"	6 1/2"	8 1/2"
E2	7"	6 1/2"	8 1/2"	8 1/2"	6 1/2"	8 1/2"
E3	7"	6"	8 1/2"	7 1/2"	6 1/2"	8 1/2"
E4	7"	5 1/2"	7 1/2"	7 1/2"	6 1/2"	7 1/2"
E5	7"	5 1/2"	7 1/2"	7 1/2"	5 1/2"	7 1/2"
E6	7"	5 1/2"	7 1/2"	7 1/2"	5 1/2"	7 1/2"
E7	7"	5 1/2"	7"	7"	5 1/2"	6 1/2"
E8	7"	5 1/2"	7"	7"	5 1/2"	6 1/2"
E9	7"	5 1/2"	7"	7"	5 1/2"	6 1/2"
E10	7"	5 1/2"	7"	7"	5 1/2"	6 1/2"
E11	7"	5 1/2"	7"	7"	5 1/2"	6 1/2"
E12	9"	8"	9"	9"	8"	9"

For location of "H" dimension, see Section A-A on sheets S-234 and S-235

NOTES:

1. Welded Wire Reinforcement (WWR) shall conform to ASTM A884 with a Class A, Type 1 epoxy coating or ASTM A1060, Table 3 galvanized coating.



WSP USA Inc.
30 N. LA SALLE STREET
SUITE 4000
CHICAGO, IL 60602
TEL: (312) 782-8150
FAX: (312) 782-1684

USER NAME	= USSJ696614
PLOT SCALE	= 0:2.0000 '"/>in.
PLOT DATE	= 11/5/2025

DESIGNED -	SJJ
CHECKED -	PSK
DRAWN -	PSK
CHECKED -	SJJ

REVISED -	
REVISED -	
REVISED -	
REVISED -	


**STATE OF ILLINOIS
DEPARTMENT OF TRANSPORTATION**

**IL81 BEAM DETAILS 2
STRUCTURE NUMBER 099-8309 WB AND 099-8325 EB**

SHEET S-239 OF S-333 SHEETS

F.A.I. RTE.	SECTION	COUNTY	TOTAL SHEETS	SHEET NO.
I-80	FAI 80 21 STRUCTURE 2	WILL	1230	820
CONTRACT NO. 62R23				
ILLINOIS FED. AID PROJECT				

MODEL Sheet
FILE NAME: p:\c\transys\transys\corp\ppl\hatched\Documents\Projects_2018\CH4001401180022\03-WSP\CAD\62R23-RB-1-Sheets\Structural\0998309-42R23-5619-8B4110.dgn

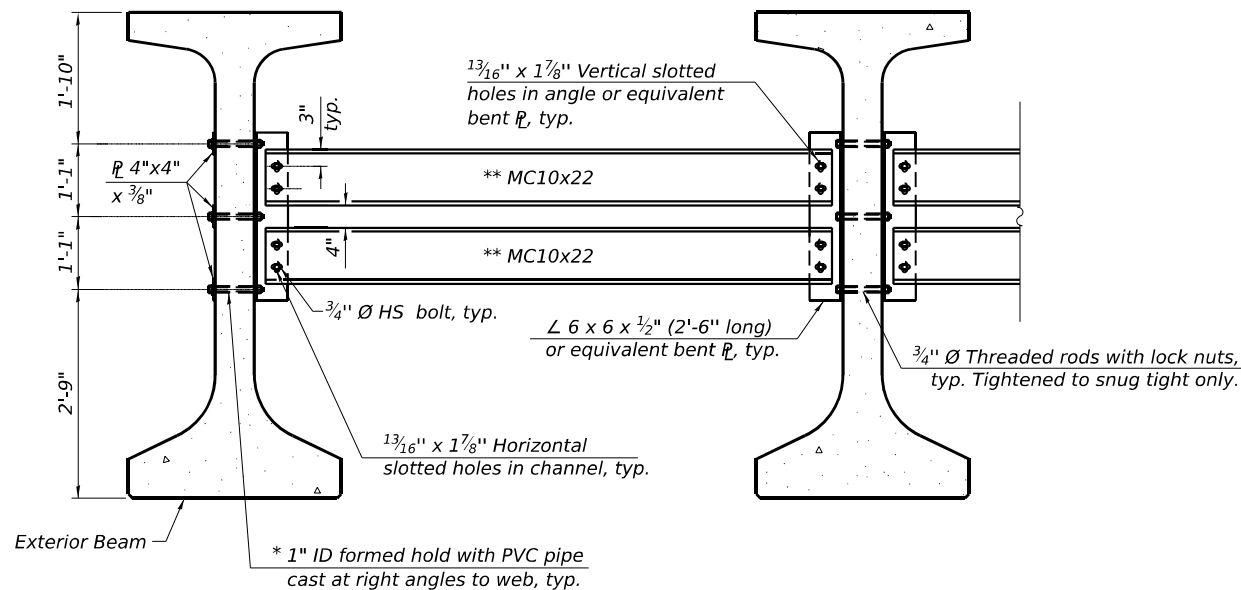

Notes:

All material for bracing shall be hot dip galvanized according to AASHTO M111 unless otherwise noted.

Two hardened washers are required for each set of oversized holes.

All holes shall be 1 5/16" Ø unless otherwise noted.

5/16" x 3" x 3" plate washers are required over all slotted holes.

All bolts, threaded rods, and hardware shall be galvanized according to AASHTO M232.

Threaded rods shall be ASTM F 1554 Grade 55.


Bracing shall be installed as beams are erected and tightened as soon as possible during erection.

Permanent bracing shall not be paid for separately, but shall be included in the cost of Furnishing and Erecting Precast Prestressed Concrete Beams, IL81.

* Fabricator shall locate to miss strands within permissible tolerances.

** Alternate MC18x45.8 channels are permitted to facilitate material acquisition.

PERMANENT BRACING DETAILS FOR IL81 BEAMS

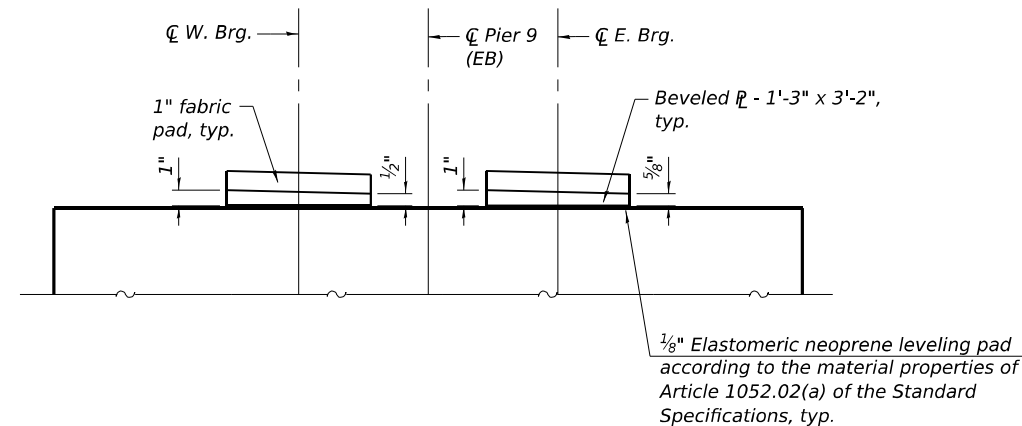


Notes:


All material for beveled plate shall be hot dip galvanized according to AASHTO M111 unless otherwise noted.

Permanent bracing shall not be paid for separately, but shall be included in the cost of Furnishing and Erecting Precast Prestressed Concrete Beams, IL81.


BEVELED STEEL BEARING PLATE AT PIER 9

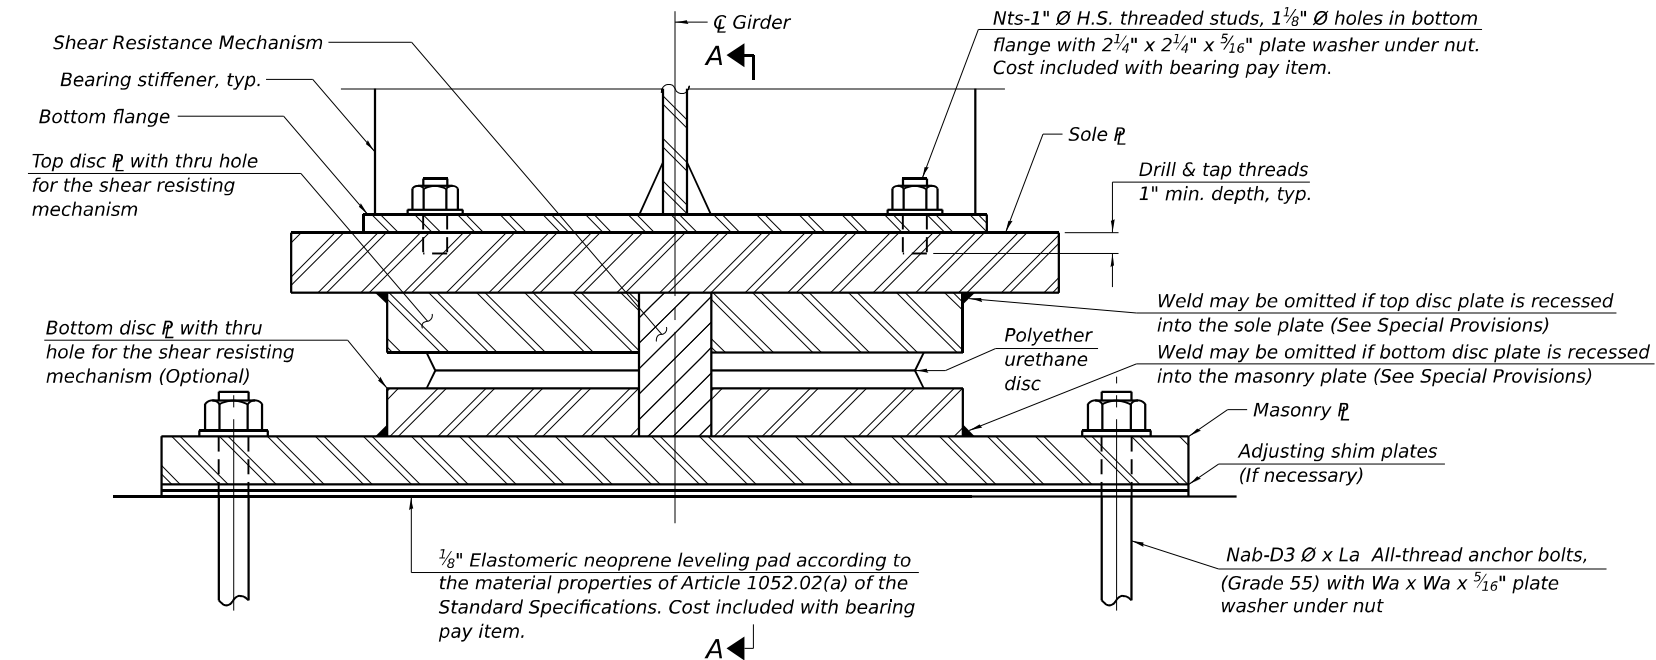


SECTION THRU BEARING

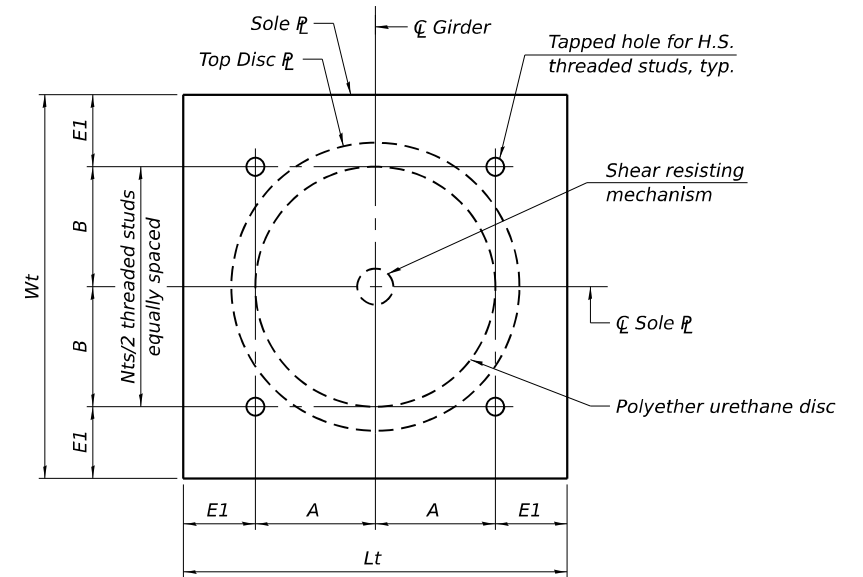

SOLE PLATE AND TOP DISC PLATE PLAN

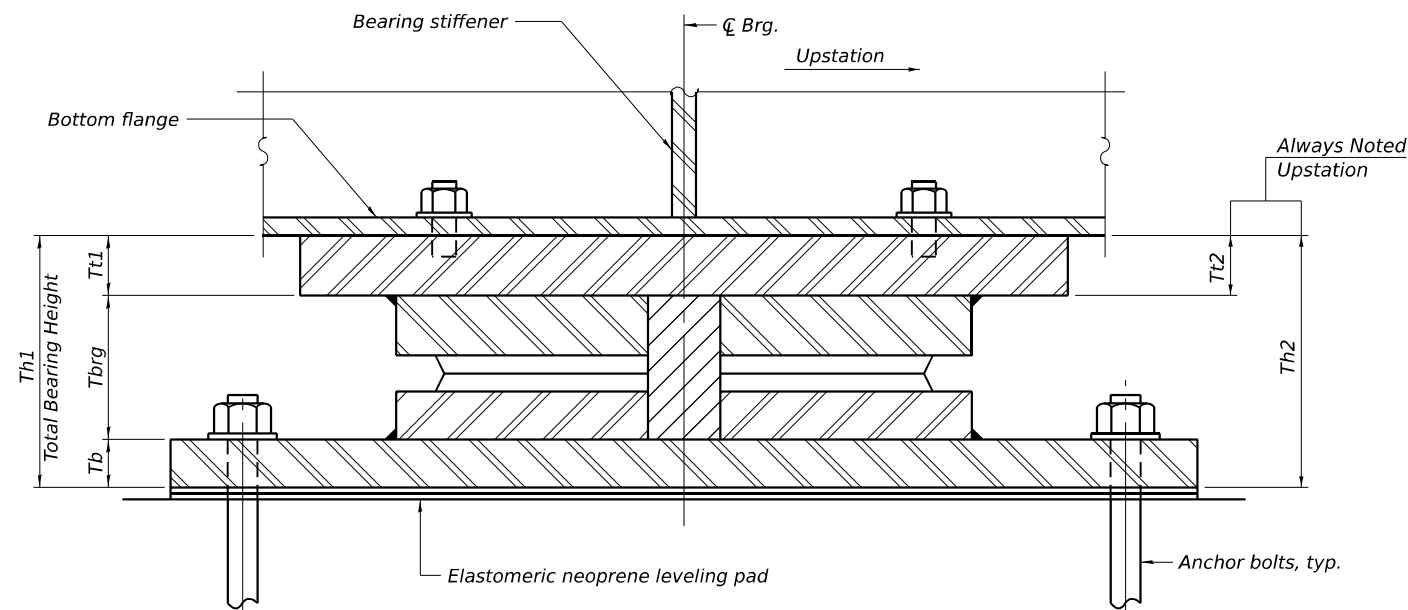

SECTION A-A

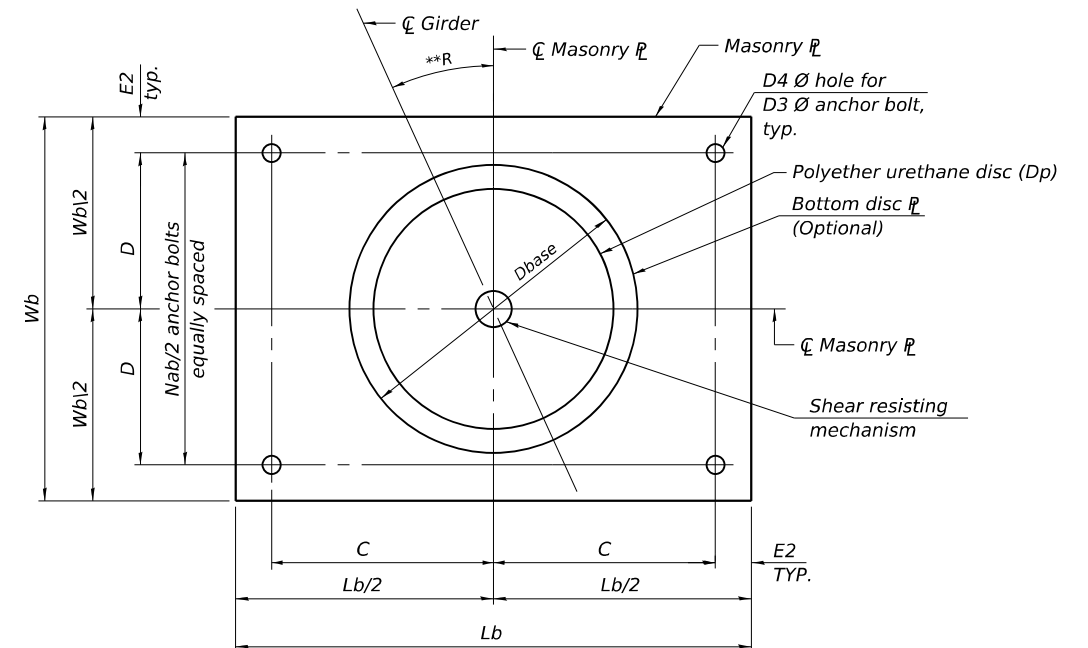

**MASONRY PLATE AND
BOTTOM DISC PLATE PLAN**

**R = 0° for Pier 4, see table on this sheet for angles at other locations

MASONRY PLATE ROTATION - PIER 1 ONLY

Westbound		Eastbound	
Location	Rotation Angle R	Location	Rotation Angle R
Girder W1	20° 26' 34"	Girder E1	23° 30' 00"
Girder W2	20° 48' 57"	Girder E2	23° 30' 00"
Girder W3	21° 10' 47"	Girder E3	23° 30' 00"
Girder W4	21° 32' 06"	Girder E4	23° 30' 00"
Girder W5	21° 52' 55"	Girder E5	23° 30' 00"
Girder W6	22° 13' 15"	Girder E6	23° 30' 00"
Girder W7	22° 33' 06"	Girder E7	23° 30' 00"
Girder W8	22° 52' 31"	Girder E8	23° 30' 00"
Girder W9	23° 11' 28"		
Girder W10	23° 30' 00"		

NOTES:

- Two 3/8 in. adjusting shims shall be provided for each bearing in addition to all other plates or shims and placed as shown on bearing details. Shim plates not included in total bearing height. Cost included with bearing pay item.
- Total bearing height is estimated based on manufacturer data. Actual bearing height may differ from contract plans. The Contractor shall be responsible for verifying bearing heights and adjusting seat elevations, if required, prior to placing pier or abutment concrete.
- See sheet S-244 for Fixed Bearing Dimensions Table and Design Data.

BILL OF MATERIAL

Item	Unit	Total
* Erecting High Load Multi-Rotational Bearings, Disc, Fixed- 900K	Each	18
* Erecting High Load Multi-Rotational Bearings, Disc, Fixed- 1500K	Each	16
Anchor Bolts, 1 1/2"	Each	168

* The value specified in the pay item name is an approximate vertical load capacity that is used for letting and bidding purposes only. Exact bearing capacity will vary subject to final design.


**STATE OF ILLINOIS
DEPARTMENT OF TRANSPORTATION**

**FIXED HLMR DISC BEARING DETAILS
STRUCTURE NUMBER 099-8309 WB AND 099-8325 EB**


SHEET S-241 OF S-333 SHEETS

F.A.I. RTE.	SECTION	COUNTY	TOTAL SHEETS	SHEET NO.
I-80	FAI 80 21 STRUCTURE 2	WILL	1230	822
CONTRACT NO. 62R23				
ILLINOIS FED. AID PROJECT				

USER NAME = USSJ696614	DESIGNED - TB	REVISED -
CHECKED - PJL	REVIS	REVISED -
PLOT SCALE = 0.167' / in.	DRAWN - GM	REVISED -
PLOT DATE = 11/5/2025	CHECKED - PJL	REVISED -

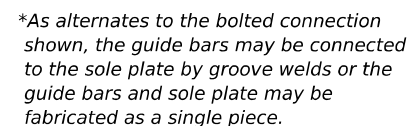

A ◀

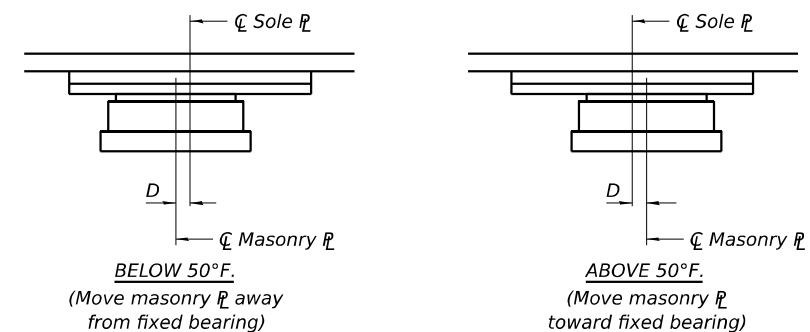

SETTING ANCHOR BOLTS AT EXPANSION BEARING

$D = \frac{1}{8}"$ per each 100' of expansion for every 15° temp. change from the normal temp. of 50° F.


BILL OF MATERIAL

	Item	Unit	Total
**	Erecting High Load Multi-Rotational Bearings, Disc, Guided Expansion-300K	Each	34
**	Erecting High Load Multi-Rotational Bearings, Disc, Guided Expansion-500K	Each	32
**	Erecting High Load Multi-Rotational Bearings, Disc, Guided Expansion-1500K	Each	16
	Anchor Bolts, 1"	Each	264
	Anchor Bolts, 1 1/2"	Each	96


*** The value specified in the pay item name is an approximate vertical load capacity that is used for letting and bidding purposes only. Exact bearing capacity will vary subject to final design.*

NOTES:


1. Two $\frac{1}{8}$ in. adjusting shims shall be provided for each bearing in addition to all other plates or shims and placed as shown on bearing details. Shim plates not included in total bearing height. Cost included with bearing pay item.
2. Total bearing height is estimated based on manufacturer data. Actual bearing height may differ from contract plans. The Contractor shall be responsible for verifying bearing heights and adjusting seat elevations, if required, prior to placing pier or abutment concrete.
3. See sheet S-244 for Guided Expansion Bearing Dimensions Table and Design Data.

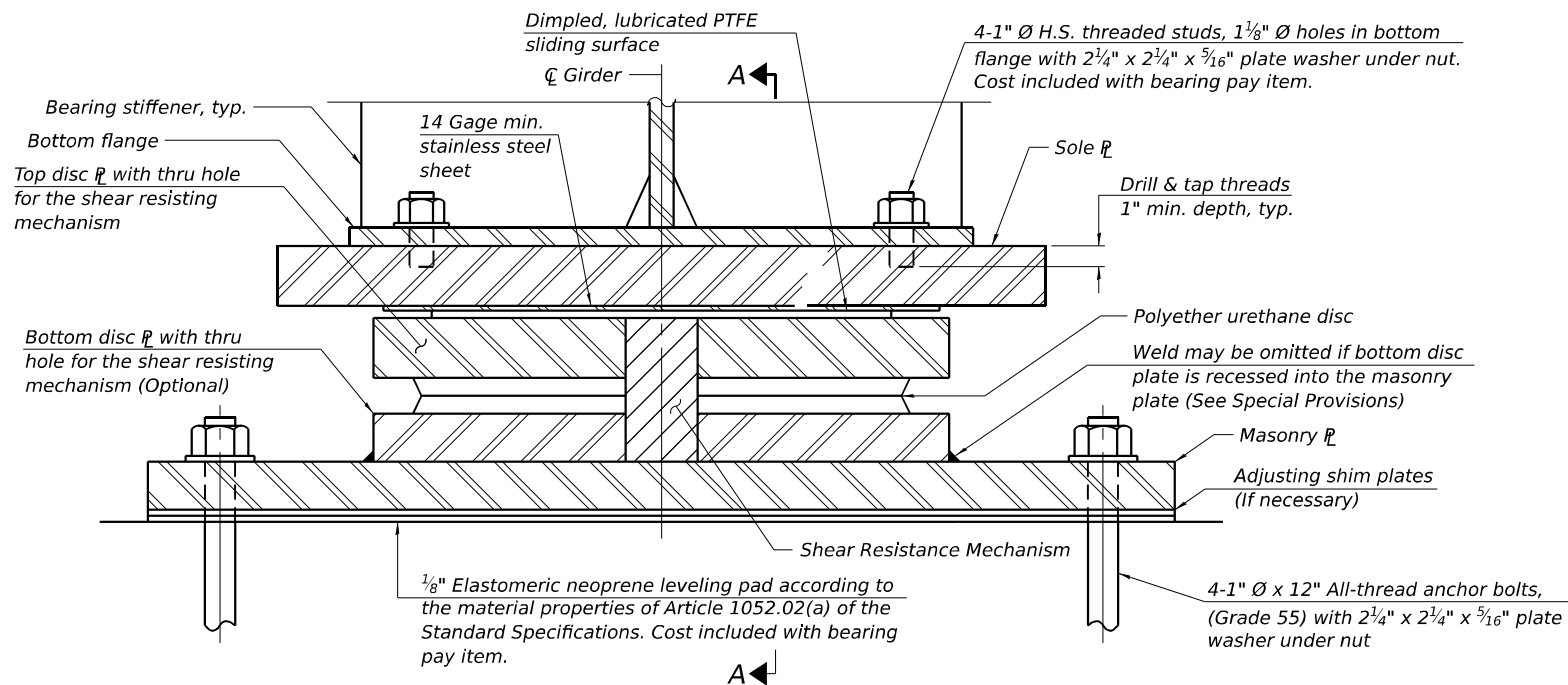

SECTION THRU BEARING
(Girder W1 & W10 at W. Abut. WB)

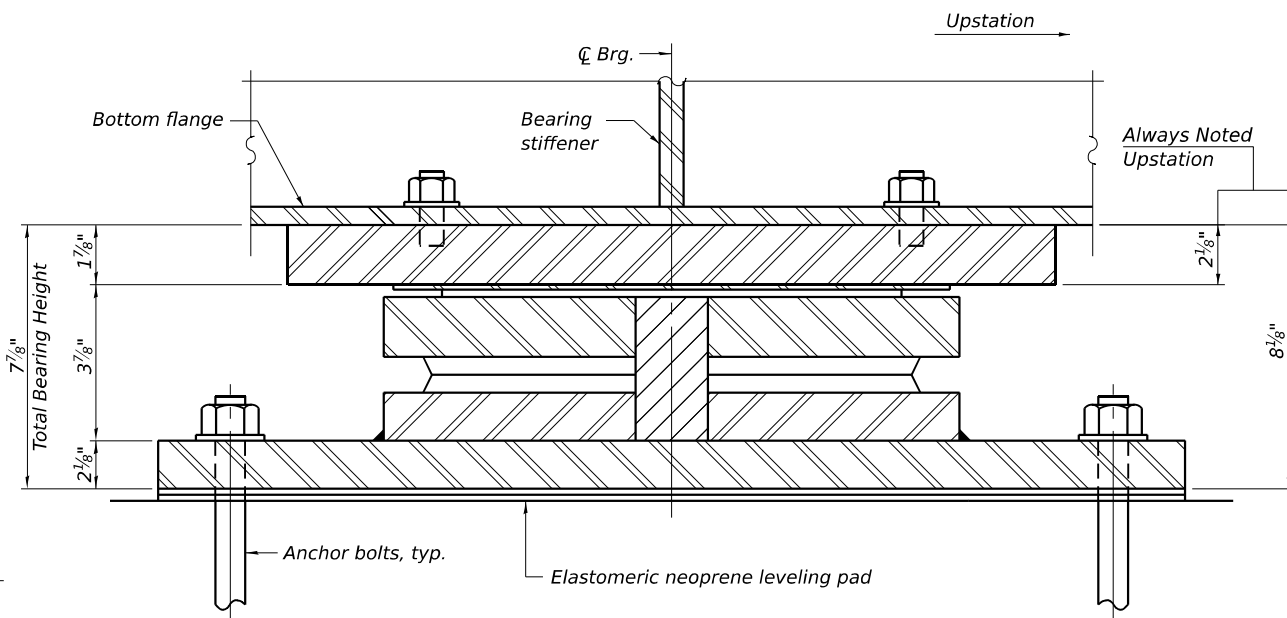

SECTION A-A

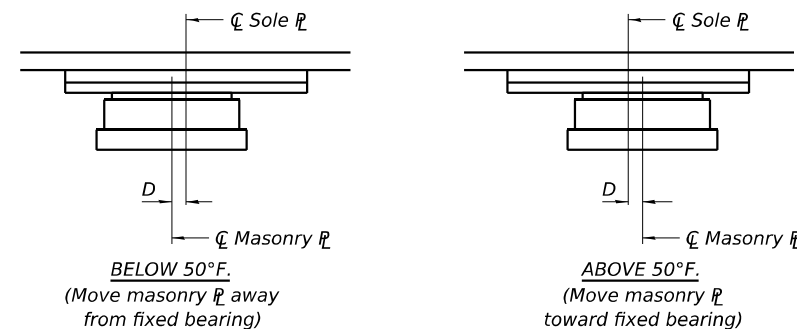

SETTING ANCHOR BOLTS AT EXPANSION BEARING

D = 1/8" per each 100' of expansion for every 15° temp. change from the normal temp. of 50° F.


BILL OF MATERIAL

Item	Unit	Total
* Erecting High Load Multi-Rotational Bearings, Disc, Non-Guided Expansion-300k	Each	2
Anchor Bolts, 1 Inch	Each	8


* The value specified in the pay item name is an approximate vertical load capacity that is used for letting and bidding purposes only. Exact bearing capacity will vary subject to final design.

NOTES:

- Two 1/8 in. adjusting shims shall be provided for each bearing in addition to all other plates or shims and placed as shown on bearing details. Shim plates not included in total bearing height. Cost included with bearing pay item.
- Total bearing height is estimated based on manufacturer data. Actual bearing height may differ from contract plans. The Contractor shall be responsible for verifying bearing heights and adjusting seat elevations, if required, prior to placing pier or abutment concrete.
- See sheet S-244 for Design Data.

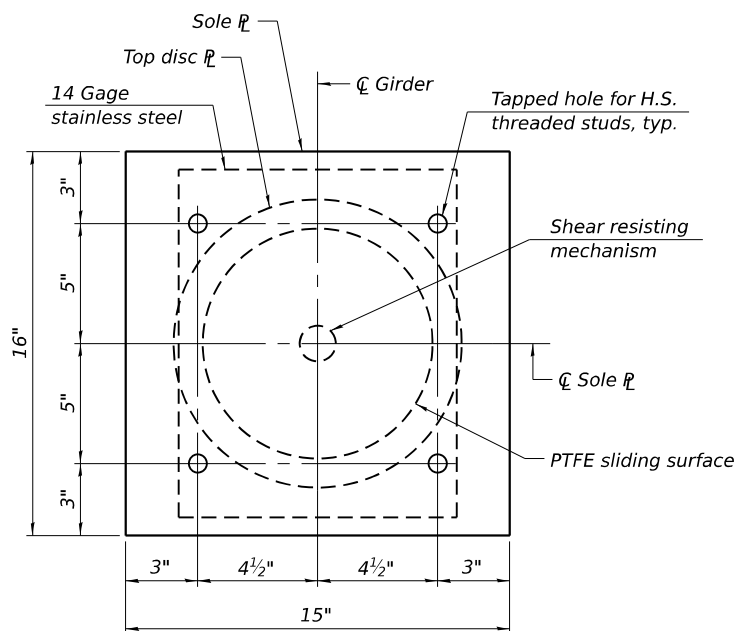

SOLE PLATE AND TOP DISC PLATE PLAN

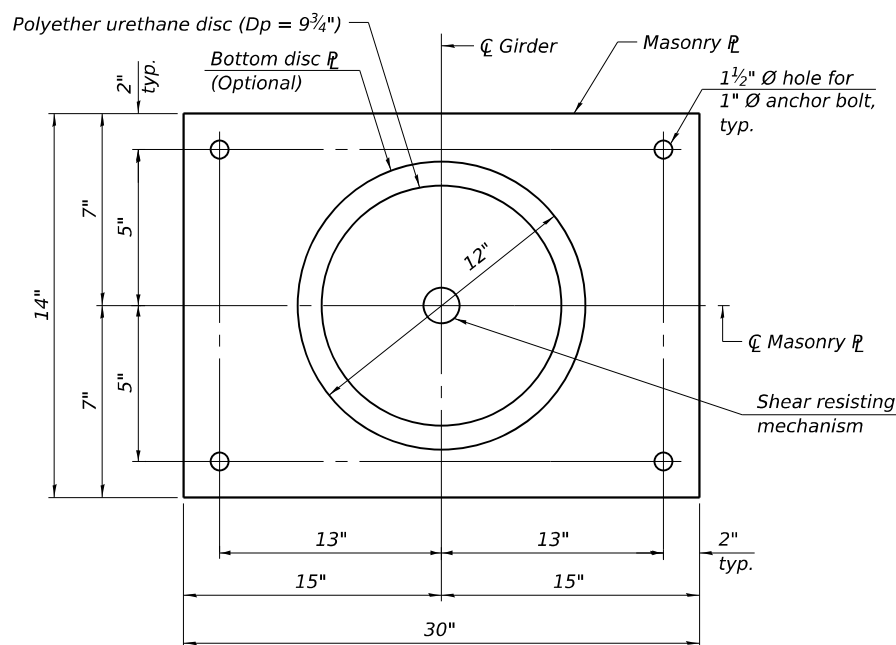

**MASONRY PLATE AND
BOTTOM DISC PLATE PLAN**

HLMR-D-NGE

5/15/2023

WSP USA INC. 30 N. LA SALLE STREET SUITE 400 CHICAGO, IL 60602 TEL: (312) 782-8150 FAX: (312) 782-1684	USER NAME = USSJ696614	DESIGNED - TB	REVISED -	STATE OF ILLINOIS DEPARTMENT OF TRANSPORTATION	NON-GUIDED EXPANSION HLMR DISC BEARING DETAILS STRUCTURE NUMBER 099-8309 WB AND 099-8325 EB	F.A.I. RTE.	SECTION	COUNTY	TOTAL SHEETS	SHEET NO.
	CHECKED - PJL	CHECKED - PJL	REVISED -			I-80	FAI 80 21 STRUCTURE 2	WILL	1230	824
	PLOT SCALE = 0.167" / in.	DRAWN - GM	REVISED -			CONTRACT NO. 62R23				
	PLOT DATE = 11/5/2025	CHECKED - PJL	REVISED -			ILLINOIS FED. AID PROJECT				

SHEET S-243 OF S-333 SHEETS

DESIGN DATA - FIXED

	Unit	Pier 1 WB	Pier 1 EB	Pier 4
Unfactored Vertical Dead Load Reaction (RDC)	kips	385	424	862
Unfactored Vertical Wearing Surface Reaction (RDW)	kips	97	109	163
Unfactored Vertical Live Load without Impact Reaction (RLL)	kips	243	263	286
Maximum Strength or Extreme Event Lateral Reaction (Hu)	kips	96	107	205
Maximum Strength Limit State Rotation (Θu according to Article 14.4.2.2)	rad	0.0159	0.0127	0.0151
Service I Factored Lateral Reaction	kips	14	14	120
Service I Rotation	rad	0.0089	0.0058	0.0065
Service I Factored Vertical Reaction	kips	724	796	1312
Strength I Factored Vertical Reaction	kips	1104	1212	1915

DESIGN DATA - GUIDED EXPANSION

	Unit	W. Abut. WB Girders W2-W9	W. Abut. EB	W. Brg. Pier 2 WB	W. Brg. Pier 2 EB	E. Brg. Pier 2 WB	E. Brg. Pier 2 EB	Pier 3	Pier 5 WB	Pier 5 EB
Unfactored Vertical Dead Load Reaction (RDC)	kips	103	102	100	116	202	200	862	200	200
Unfactored Vertical Wearing Surface Reaction (RDW)	kips	29	28	26	32	46	45	163	45	45
Unfactored Vertical Live Load without Impact Reaction (RLL)	kips	118	119	103	122	145	127	286	127	127
Maximum Strength or Extreme Event Lateral Reaction (Hu)	kips	26	26	25	30	50	49	205	49	49
Maximum Strength Limit State Rotation (Θu according to Article 14.4.2.2)	rad	0.0130	0.0136	0.0201	0.0219	0.0155	0.0155	0.0161	0.0155	0.0155
Unfactored Design Thermal Movement from 50° F (ΔT)	in.	2.00	2.13	4.13	3.75	7.88	7.88	4.63	6.50	7.38
Service I Factored Lateral Reaction	kips	2	2	2	2	6	6	12	6	6
Service I Rotation	rad	0.0049	0.0052	0.0116	0.0131	0.0062	0.0062	0.0074	0.0062	0.0062
Strength I Factored Longitudinal Movement	in.	2.38	2.50	5.00	4.50	9.38	9.38	5.50	7.75	8.88
Service I Factored Vertical Reaction	kips	251	249	228	270	393	371	1312	371	371
Strength I Factored Vertical Reaction	kips	399	397	360	427	603	565	1915	565	565

DESIGN DATA - NON-GUIDED EXPANSION

	Unit	W. Abut. WB Girders W1 & W10
Unfactored Vertical Dead Load Reaction (RDC)	kips	98
Unfactored Vertical Wearing Surface Reaction (RDW)	kips	29
Unfactored Vertical Live Load without Impact Reaction (RLL)	kips	119
Maximum Strength or Extreme Event Lateral Reaction (Hu)	kips	25
Maximum Strength Limit State Rotation (Θu according to Article 14.4.2.2)	rad	0.0133
Unfactored Design Thermal Movement from 50° F (ΔT)	in.	2.00
Transverse Movement	in.	0.29
Service I Factored Lateral Reaction	kips	2
Service I Rotation	rad	0.0050
Strength I Factored Longitudinal Movement	in.	2.38
Service I Factored Vertical Reaction	kips	245
Strength I Factored Vertical Reaction	kips	392

FIXED BEARING DIMENSIONS TABLE

Location	Quantity	Bearing Dimensions						Sole Plate						Masonry Plate						Anchor Bolts						Threaded Studs	
		Size	Dp (IN)	Dbase (IN)	Tbrg (IN)	Th1 (IN)	Th2 (IN)	Lt (IN)	Wt (IN)	Tt1 (IN)	Tt2 (IN)	E1 (IN)	A (IN)	B (IN)	Lb (IN)	Wb (IN)	Tb (IN)	E2 (IN)	C (IN)	D (IN)	Grade	Nab	D3 (IN)	D4 (IN)	La (IN)	Wa (IN)	Nts
Pier 1 WB	10	900K	16 3/4	18 1/4	5	11 3/4	12	21 1/4	22 1/4	3 1/8	3 3/8	3	7 5/8	8 1/8	45 1/4	20 1/4	3 5/8	2	20 5/8	8 1/8	F1554 Gr. 55	4	1 1/2	2	18	3	6
Pier 1 EB	8	900K	16 3/4	18 1/4	5	12 1/8	12 1/2	21 1/4	22 1/4	3 1/4	3 5/8	3	7 5/8	8 1/8	45 1/4	20 1/4	3 7/8	2	20 5/8	8 1/8	F1554 Gr. 55	4	1 1/2	2	18	3	6
Pier 4 WB & EB	16	1500K	21 1/2	24 1/2	6 7/16	13 11/16	13 3/16	27 1/2	28 1/2	4 5/8	4 1/8	3	10 3/4	11 1/4	40	26 1/2	2 5/8	2	18	11 1/4	F1554 Gr. 55	6	1 1/2	2	18	3	10

GUIDED EXPANSION BEARING DIMENSIONS TABLE

Location	Quantity	Bearing Dimensions						Sole Plate						Masonry Plate						Anchor Bolts						Threaded Studs	
		Size	Dp (IN)	Dbase (IN)	Tbrg (IN)	Th1 (IN)	Th2 (IN)	Lt (IN)	Wt (IN)	Tt1 (IN)	Tt2 (IN)	E1 (IN)	A (IN)	B (IN)	Lb (IN)	Wb (IN)	Tb (IN)	E2 (IN)	C (IN)	D (IN)	Grade	Nab	D3 (IN)	D4 (IN)	La (IN)	Wa (IN)	Nts
W. Abut. WB Girders W2-W9	8	300K	9 3/4	10 3/4	3 7/8	8	8 1/4	16 3/8	17 3/8	1 5/8	1 7/8	3	5 3/16	5 11/16	30	12 3/4	2 1/2	2	13	4 3/8	F1554 Gr. 55	4	1	1 1/2	12	2 1/4	4
W. Abut. EB	8	300K	9 3/4	10 3/4	3 7/8	8	8 3/8	16 3/8	17 3/8	1 5/8	2	3	5 3/16	5 11/16	30	12 3/4	2 1/2	2	13	4 3/8	F1554 Gr. 55	4	1	1 1/2	12	2 1/4	4
W. Brg. Pier 2 WB	10	300K	9 3/4	10 3/4	3 7/8	7 7/8	8	16 3/8	17 3/8	1 5/8	1 3/4	3	5 3/16	5 11/16	30	12 3/4	2 3/8	2	13	4 3/8	F1554 Gr. 55	4	1	1 1/2	12	2 1/4	4
W. Brg. Pier 2 EB	8	300K	9 3/4	10 3/4	3 7/8	8 3/8	8 1/2	16 3/8	17 3/8	1 3/4	1 7/8	3	5 3/16	5 11/16	32	12 3/4	2 3/4	2	14	4 3/8	F1554 Gr. 55	4	1	1 1/2	12	2 1/4	4
E. Brg. Pier 2 WB	8	500K	12 1/2	13 1/2	4 7/8	9 7/8	10	19 1/8	20 1/8	2 1/8	2 1/4	3	6 9/16	7 1/16	36	15 1/2	2 7/8	2	16	5 3/4	F1554 Gr. 55	4	1	1 1/2	12	2 1/4	4
E. Brg. Pier 2 EB	8	500K	12 1/2	13 1/2	4 7/8	9 3/4	9 7/8	19 1/8	20 1/8	2	2 1/8	3	6 9/16	7 1/16	36	15 1/2	2 7/8	2	16	5 3/4	F1554 Gr. 55	4	1	1 1/2	12	2 1/4	4
Pier 3 WB & EB	16	1500K	21 1/2	24 1/2	6 9/16	13 1/16	13 1/16	30 1/8	31 1/8	3 7/8	3 7/8	3	12 1/16	12 9/16	40	26 1/2	2 5/8	2	18	11 1/4	F1554 Gr. 55	6	1 1/2	2	18	3	10
W. Brg. Pier 5 WB	8	500K	12 1/2	13 1/2	4 7/8	10 1/4	9 3/4	19 1/8	20 1/8	2 1/2	2	3	6 9/16	7 1/16	36	15 1/2	2 7/8	2	16	5 3/4	F1554 Gr. 55	4	1	1 1/2	12	2 1/4	4
W. Brg. Pier 5 EB	8	500K	12 1/2	13 1/2	4 7/8	10 1/4	9 3/4	19 1/8	20 1/8	2 1/2	2	3	6 9/16	7 1/16	36	15 1/2	2 7/8	2	16	5 3/4	F1554 Gr. 55	4	1	1 1/2	12	2 1/4	4

MODEL Default:
FILE NAME: p:\proj\transystems-pw-jentley.com\transystems-corp-pw-labeled\Documents\Projects_2018\CH4001401180022\03-WSP\CD\62R23-RB-1-Sheets\Structure\0998309-8325-S704-BRC04.dgn



WSP USA Inc.
30 N. LA SALLE STREET
SUITE 400
CHICAGO, IL 60602
TEL: (312) 782-8150
FAX: (312) 782-1684

USER NAME = USSJ696614

DESIGNED - TB

CHECKED - PJL

REVISD -

PLOT SCALE = 0.167" = 1 in.

DRAWN - GM

CHECKED - PJL

REVISD -

PLOT DATE = 11/5/2025

CHECKED - PJL

REVISD -

STATE OF ILLINOIS
DEPARTMENT OF TRANSPORTATION

HLMR DISC BEARING DETAILS
STRUCTURE NUMBER 099-8309 WB AND 099-8325 EB

SHEET 5-244 OF 5-333 SHEETS

F.A.I
RTE. I-80

SECTION
FAI 80 21 STRUCTURE 2


COUNTY
WILL

TOTAL
SHEETS
1230


SHEET
NO.
825

CONTRACT NO. 62R23

ILLINOIS
FED. AID PROJECT

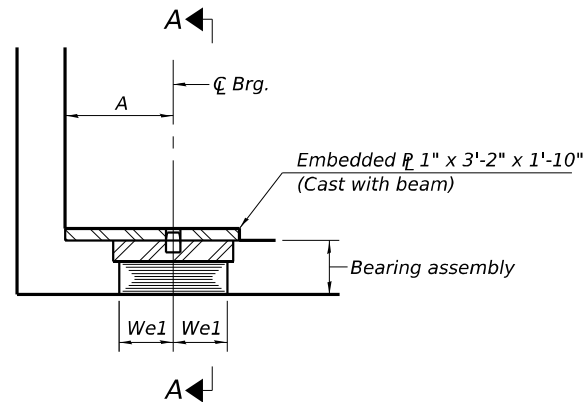


ELEVATION AT UNIT BREAK

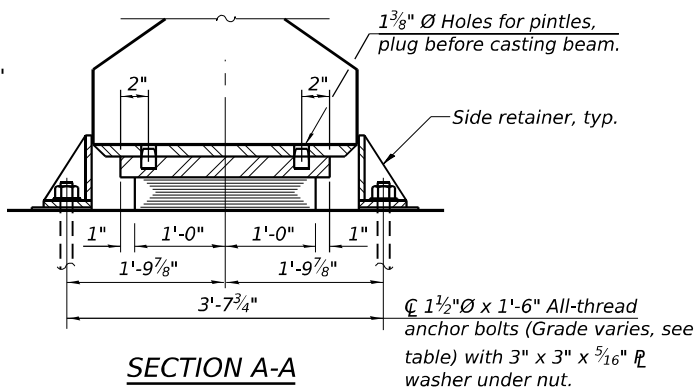


SECTION A-A

TYPE I ELASTOMERIC EXP. BRG.

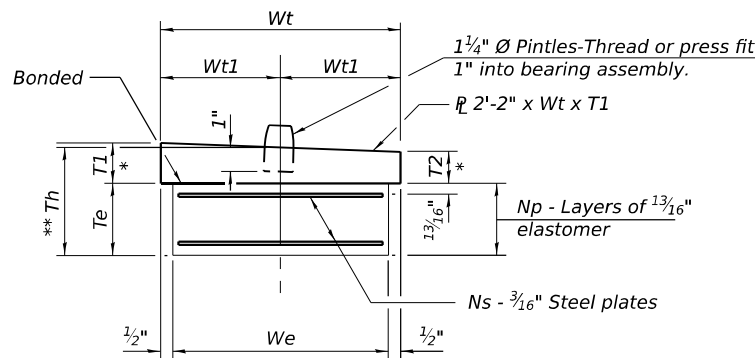

BEARING ASSEMBLY

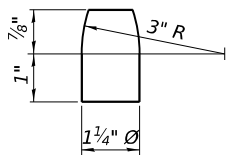


PINTLE

TYPE I ELASTOMERIC BEARING DIMENSIONS TABLE

Bearing Location	No. Req'd	Th	Elastomer					Top Plate					Side Retainer		Anchor Bolts Grade
			We	We1	Te	Np	Ns	A	Wt	Wt1	T1	T2	W	Hr	
WB - Unit 3 - Pier 5	8	9 7/16"	1'-8"	10"	6 13/16"	7	6	10 1/2"	1'-9"	10 1/2"	2 7/8"	2 3/8"	1'-9"	12"	F1554 Gr. 55
WB - Unit 3 - Pier 7	8	9 5/8"	1'-8"	10"	6 13/16"	7	6	10 1/2"	1'-9"	10 1/2"	3 1/4"	2 3/8"	1'-9"	12"	F1554 Gr. 55
WB - Unit 4 - Pier 7	10	8 1/8"	1'-6"	9"	5 7/16"	6	5	9 1/2"	1'-7"	9 1/2"	3"	2 3/8"	1'-7"	10 1/2"	F1554 Gr. 55
WB - Unit 4 - E. Abut.	10	8 7/16"	1'-6"	9"	5 7/16"	6	5	9 1/2"	1'-7"	9 1/2"	3 1/4"	2 1/2"	1'-7"	10 1/2"	F1554 Gr. 55
EB - Unit 3 - Pier 5	10	9 1/2"	1'-8"	10"	6 13/16"	7	6	10 1/2"	1'-9"	10 1/2"	3"	2 3/8"	1'-9"	12"	F1554 Gr. 105
EB - Unit 3 - Pier 8	10	9 9/16"	1'-8"	10"	6 13/16"	7	6	10 1/2"	1'-9"	10 1/2"	3 1/8"	2 3/8"	1'-9"	12"	F1554 Gr. 105
EB - Unit 4 - Pier 8	12	7 7/16"	1'-8"	10"	4 13/16"	5	4	10 1/2"	1'-9"	10 1/2"	2 7/8"	2 3/8"	1'-9"	10"	F1554 Gr. 55
EB - Unit 4 - E. Abut.	8	7 3/16"	1'-8"	10"	4 13/16"	5	4	10 1/2"	1'-9"	10 1/2"	2 7/8"	2 3/8"	1'-9"	10"	F1554 Gr. 55


*** Type I elastomeric bearings are only used for Beams E3-E10. For details of bearings for Beams E1, E2, E11, and E12 see sheet S-246.

* T2 always oriented upstation from T1
** Measured at C Brg.

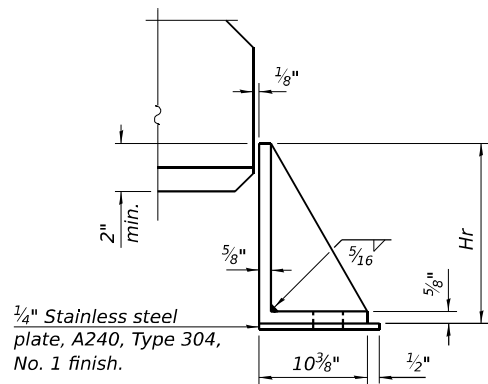

SIDE RETAINER

Equivalent rolled angle with stiffeners
will be allowed in lieu of welded plates.

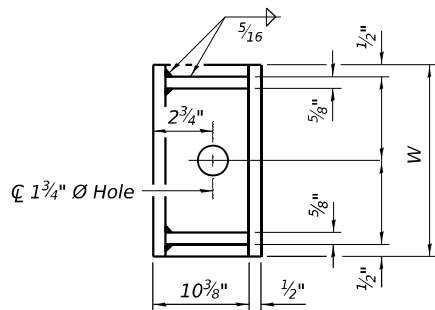

NOTES:

- Side retainers and stainless steel plates shall be included in the cost of Elastomeric Bearing Assembly, Type I.
- See sheets S-235 and S-238 for additional details of embedded plate.
- Anchor bolts and side retainers at all supports shall be installed as each member is erected unless an equivalent temporary means of lateral restraint is used.
- All (embedded and separate) bearings plates, side retainers, anchor bolts, nuts, washers and pintles shall be galvanized according to AASHTO M111 or M232 as applicable.

BILL OF MATERIAL - WB

Item	Unit	Total
Elastomeric Bearing Assembly, Type I	Each	36
Anchor Bolts, 1 1/2"	Each	72

BILL OF MATERIAL - EB

Item	Unit	Total
Elastomeric Bearing Assembly, Type I	Each	40
Anchor Bolts, 1 1/2"	Each	80

STATE OF ILLINOIS
DEPARTMENT OF TRANSPORTATION

TYPE I ELASTOMERIC BEARING DETAILS
STRUCTURE NUMBER 099-8309 WB AND 099-8325 EB

SHEET S-245 OF 5-333 SHEETS

F.A.I. RTE.	SECTION	COUNTY	TOTAL SHEETS	SHEET NO.
I-80	FAI 80 21 STRUCTURE 2	WILL	1230	826
CONTRACT NO. 62R23				
ILLINOIS		FED. AID PROJECT		

USER NAME = USSJ696614	DESIGNED - SJJ	REVISED -
	CHECKED - PSK	REVISED -
PLOT SCALE = 0:2,0000 '*/in.	DRAWN - SJJ	REVISED -
PLOT DATE = 11/5/2025	CHECKED - PSK	REVISED -

TYPE II ELASTOMERIC EXP. BRG.

SECTION A-A

TOP BEARING ASSEMBLY

PINTLE

PLAN-PTFE SURFACE

BOTTOM BEARING ASSEMBLY

SECTION THRU PTFE

SIDE RETAINER

*Equivalent rolled angle with stiffeners
will be allowed in lieu of welded plates.*

BELOW 50°F.

D=1/8" per each 100' of expansion for every 15° temp. change from the normal temp. of 50°F. The neutral point may be assumed at Pier 9 for Unit 4 EB.

EXPANSION BEARING ORIENTATION

The above diagrams are for informational purposes only to show the amount of expected offset "D" for the current temperature in the field.

NOTES:

1. *Type II Elastomeric Bearing Assembly only applies to E1, E2, E11, and E12 for Unit 4 EB East Abutment.*
2. *Side retainers and stainless steel plates shall be included in the cost of Elastomeric Bearing Assembly, Type II.*
3. *The ½" PTFE sheet shall be bonded directly to the top steel plate with a two-component, medium viscosity epoxy resin, conforming to the requirements of the Federal Specification MMM-A-134, Type I. The bond agent shall be applied on the full area of the contact surfaces.*
4. *Bonding of ½" PTFE sheet during vulcanizing process will be permitted provided the process and method of adjusting assembly height is approved by the Engineer.*
5. *See sheet S-238 for additional details of embedded plate.*
6. *Anchor bolts and side retainers at all supports shall be installed as each member is erected unless an equivalent temporary means of lateral restraint is used.*
7. *All (embedded and separate) bearings plates, side retainers, anchor bolts, nuts, washers and pintles shall be galvanized according to AASHTO M111 or M232 as applicable.*

BILL OF MATERIAL


Item	Unit	Total
Elastomeric Bearing Assembly, Type II	Each	4
Anchor Bolts, 1½"	Each	8

1. For Elevations and Sections, see Sheet S-251.
2. For Drainage Penetration details, see Sheet S-251.
3. For Section B-B, see Sheet S-253.
4. For additional notes, and Bill of Material, see Sheet S-255.
5. Concrete Sealer shall be applied to exposed surfaces of abutment backwall, seats, and front face above grade.




Girder	angle "A"	X1	X2	Y1	Y2	Y3
W10	23°30'0"	9 $\frac{15}{16}$ "	4"	$\frac{5}{8}$ "	9 $\frac{3}{16}$ "	1'-2 $\frac{3}{16}$ "
W9	23°11'28"	10 $\frac{1}{4}$ "	3 $\frac{7}{16}$ "	1 $\frac{7}{8}$ "	8 $\frac{1}{4}$ "	1'-2 $\frac{13}{16}$ "
W8	23°11'28"	10 $\frac{1}{4}$ "	3 $\frac{3}{8}$ "	1"	8 $\frac{1}{16}$ "	1'-2 $\frac{15}{16}$ "
W7	22°52'31"	10 $\frac{3}{16}$ "	3 $\frac{3}{8}$ "	1 $\frac{5}{16}$ "	8 $\frac{1}{8}$ "	1'-3"
W6	22°33'06"	10 $\frac{3}{8}$ "	3 $\frac{5}{16}$ "	$\frac{7}{8}$ "	8 $\frac{1}{8}$ "	1'-3"
W5	21°13'15"	10 $\frac{7}{16}$ "	3 $\frac{1}{4}$ "	1 $\frac{3}{16}$ "	8 $\frac{1}{8}$ "	1'-3 $\frac{1}{4}$ "
W4	21°52'55"	10 $\frac{1}{2}$ "	3 $\frac{3}{16}$ "	1 $\frac{11}{16}$ "	8 $\frac{1}{2}$ "	1'-3 $\frac{3}{8}$ "
W3	21°32'06"	10 $\frac{9}{16}$ "	3 $\frac{3}{16}$ "	$\frac{5}{8}$ "	8 $\frac{3}{16}$ "	1'-3 $\frac{3}{16}$ "
W2	20°48'57"	10 $\frac{5}{8}$ "	3 $\frac{1}{8}$ "	1 $\frac{1}{2}$ "	8 $\frac{3}{16}$ "	1'-3 $\frac{3}{8}$ "
W1	20°26'34"	10 $\frac{1}{2}$ "	3 $\frac{1}{2}$ "	$\frac{1}{2}$ "	9 $\frac{1}{4}$ "	1'-2 $\frac{3}{4}$ "



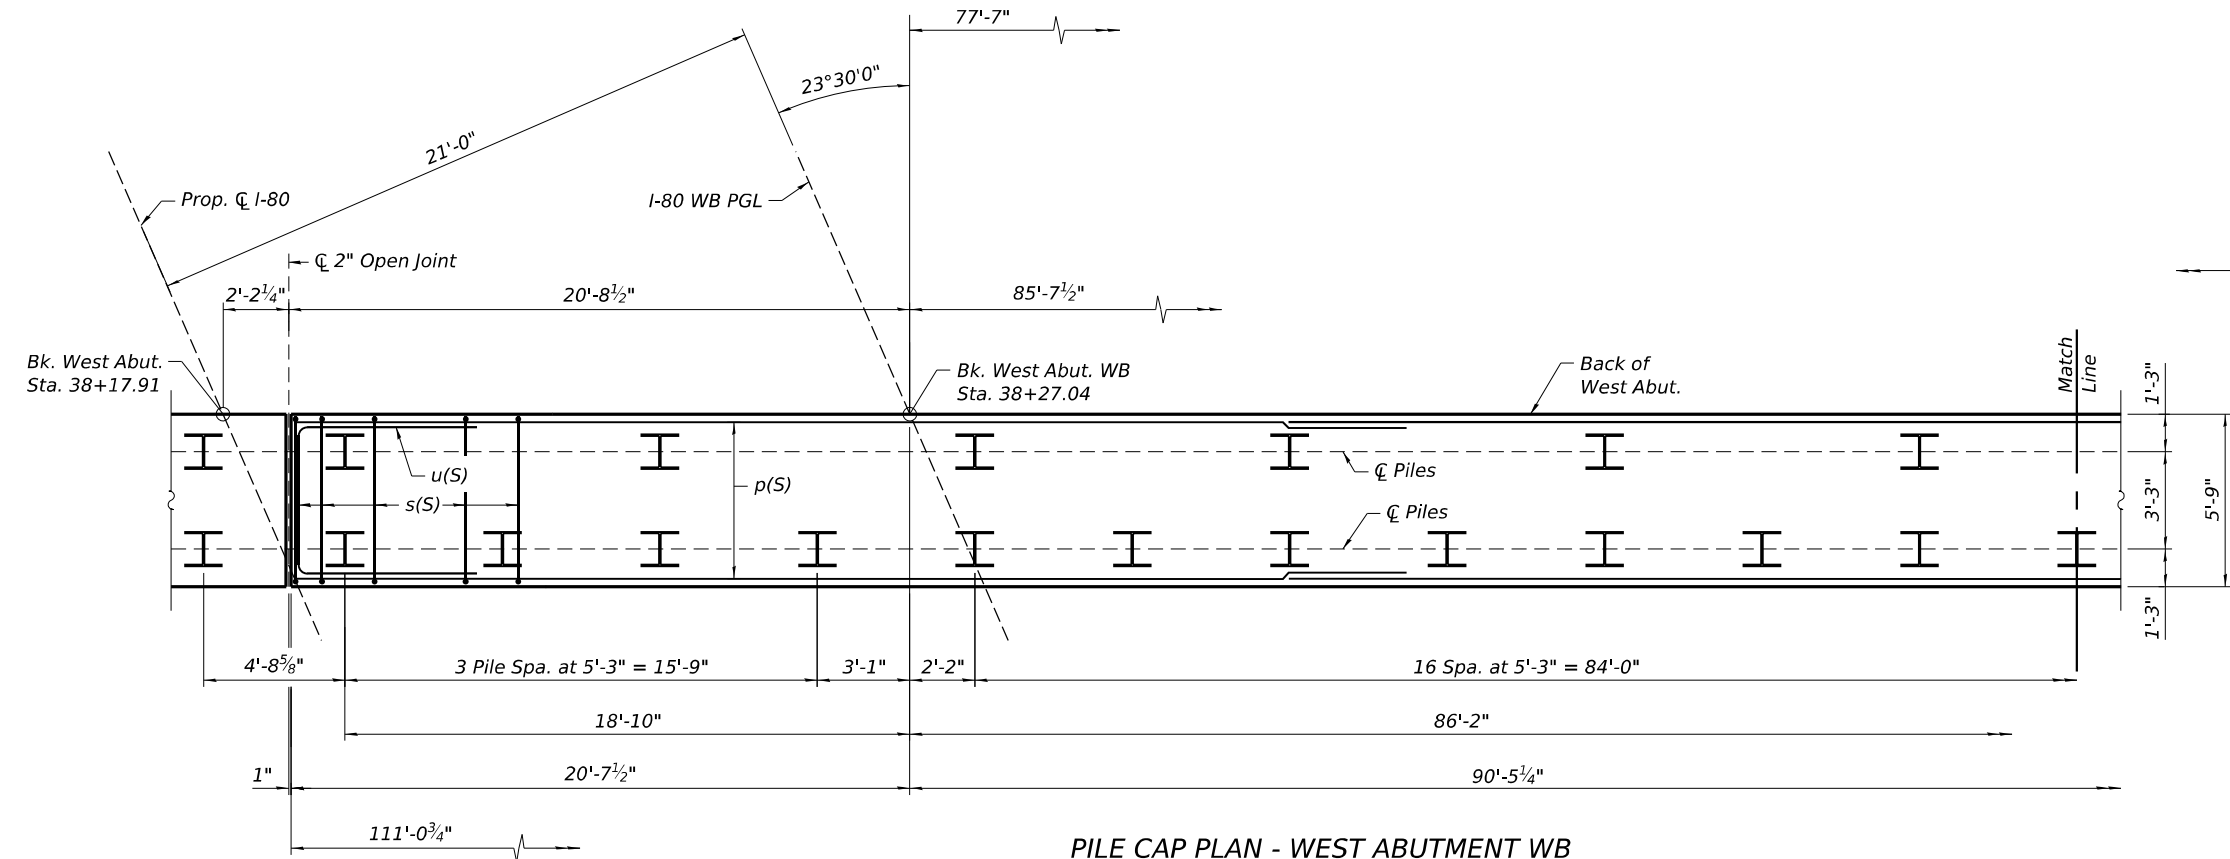

PILE CAP PLAN - WEST ABUTMENT WB

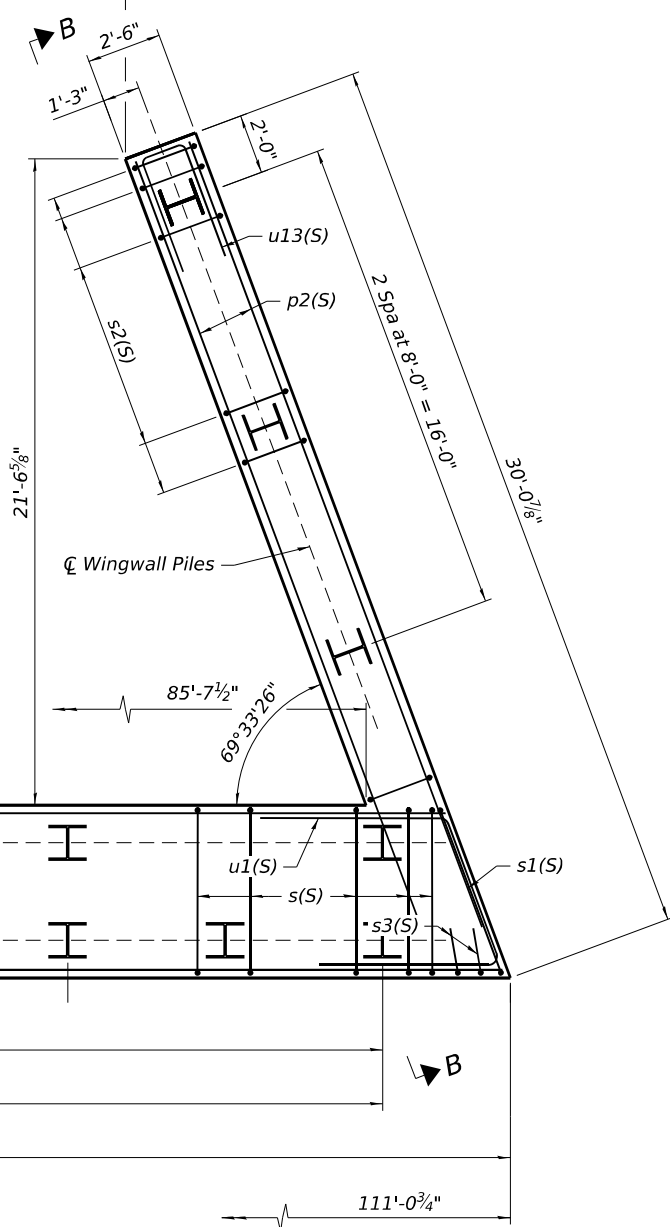

PILE CAP PLAN - WEST ABUTMENT WB

- NOTES:**
- 1. For Elevations and Sections, see Sheet S-251.
 - 2. For Drainage Penetration details, see Sheet S-251.
 - 3. For Section B-B, see Sheet S-253.
 - 4. For additional notes, and Bill of Material, see Sheet S-255.

PILE DATA

Type: HP14 x 89 with Pile Shoes
Nominal Required Bearing: 705 kip
Factored Resistance Available: 270 kip
Est. Length: 48ft
No. Production Piles: 34
No. Test Piles: 1



WSP USA INC.
30 N. LASALLE STREET
SUITE 4000
CHICAGO, IL 60602
TEL: (312) 782-8150
FAX: (312) 782-1684

USER NAME	= USSJ696614	DESIGNED -	KA	REVISED -	
		CHECKED -	LAS	REVISED -	
PLOT SCALE	= 8:0' = 1" / in.	DRAWN -	KA	REVISED -	
PLOT DATE	= 11/5/2025	CHECKED -	LAS	REVISED -	


STATE OF ILLINOIS
DEPARTMENT OF TRANSPORTATION

WEST ABUTMENT FOUNDATION PLAN WB
STRUCTURE NUMBER 099-8309 WB AND 099-8325 EB


SHEET S-249 OF S-333 SHEETS

F.A.I. RTE.	SECTION	COUNTY	TOTAL SHEETS	SHEET NO.
I-80	FAI 80 21 STRUCTURE 2	WILL	1230	830
CONTRACT NO. 62R23				
ILLINOIS FED. AID PROJECT				

MODEL Default:
FILE NAME: p:\projects\trans\scorp\ppl\hatched\Documents\Projects_2018\CH401\401180022\03-WSP\CAD\62023-RB-1\Sheet\Structure\099-8309-42R23-57F3-ABW04.dgn

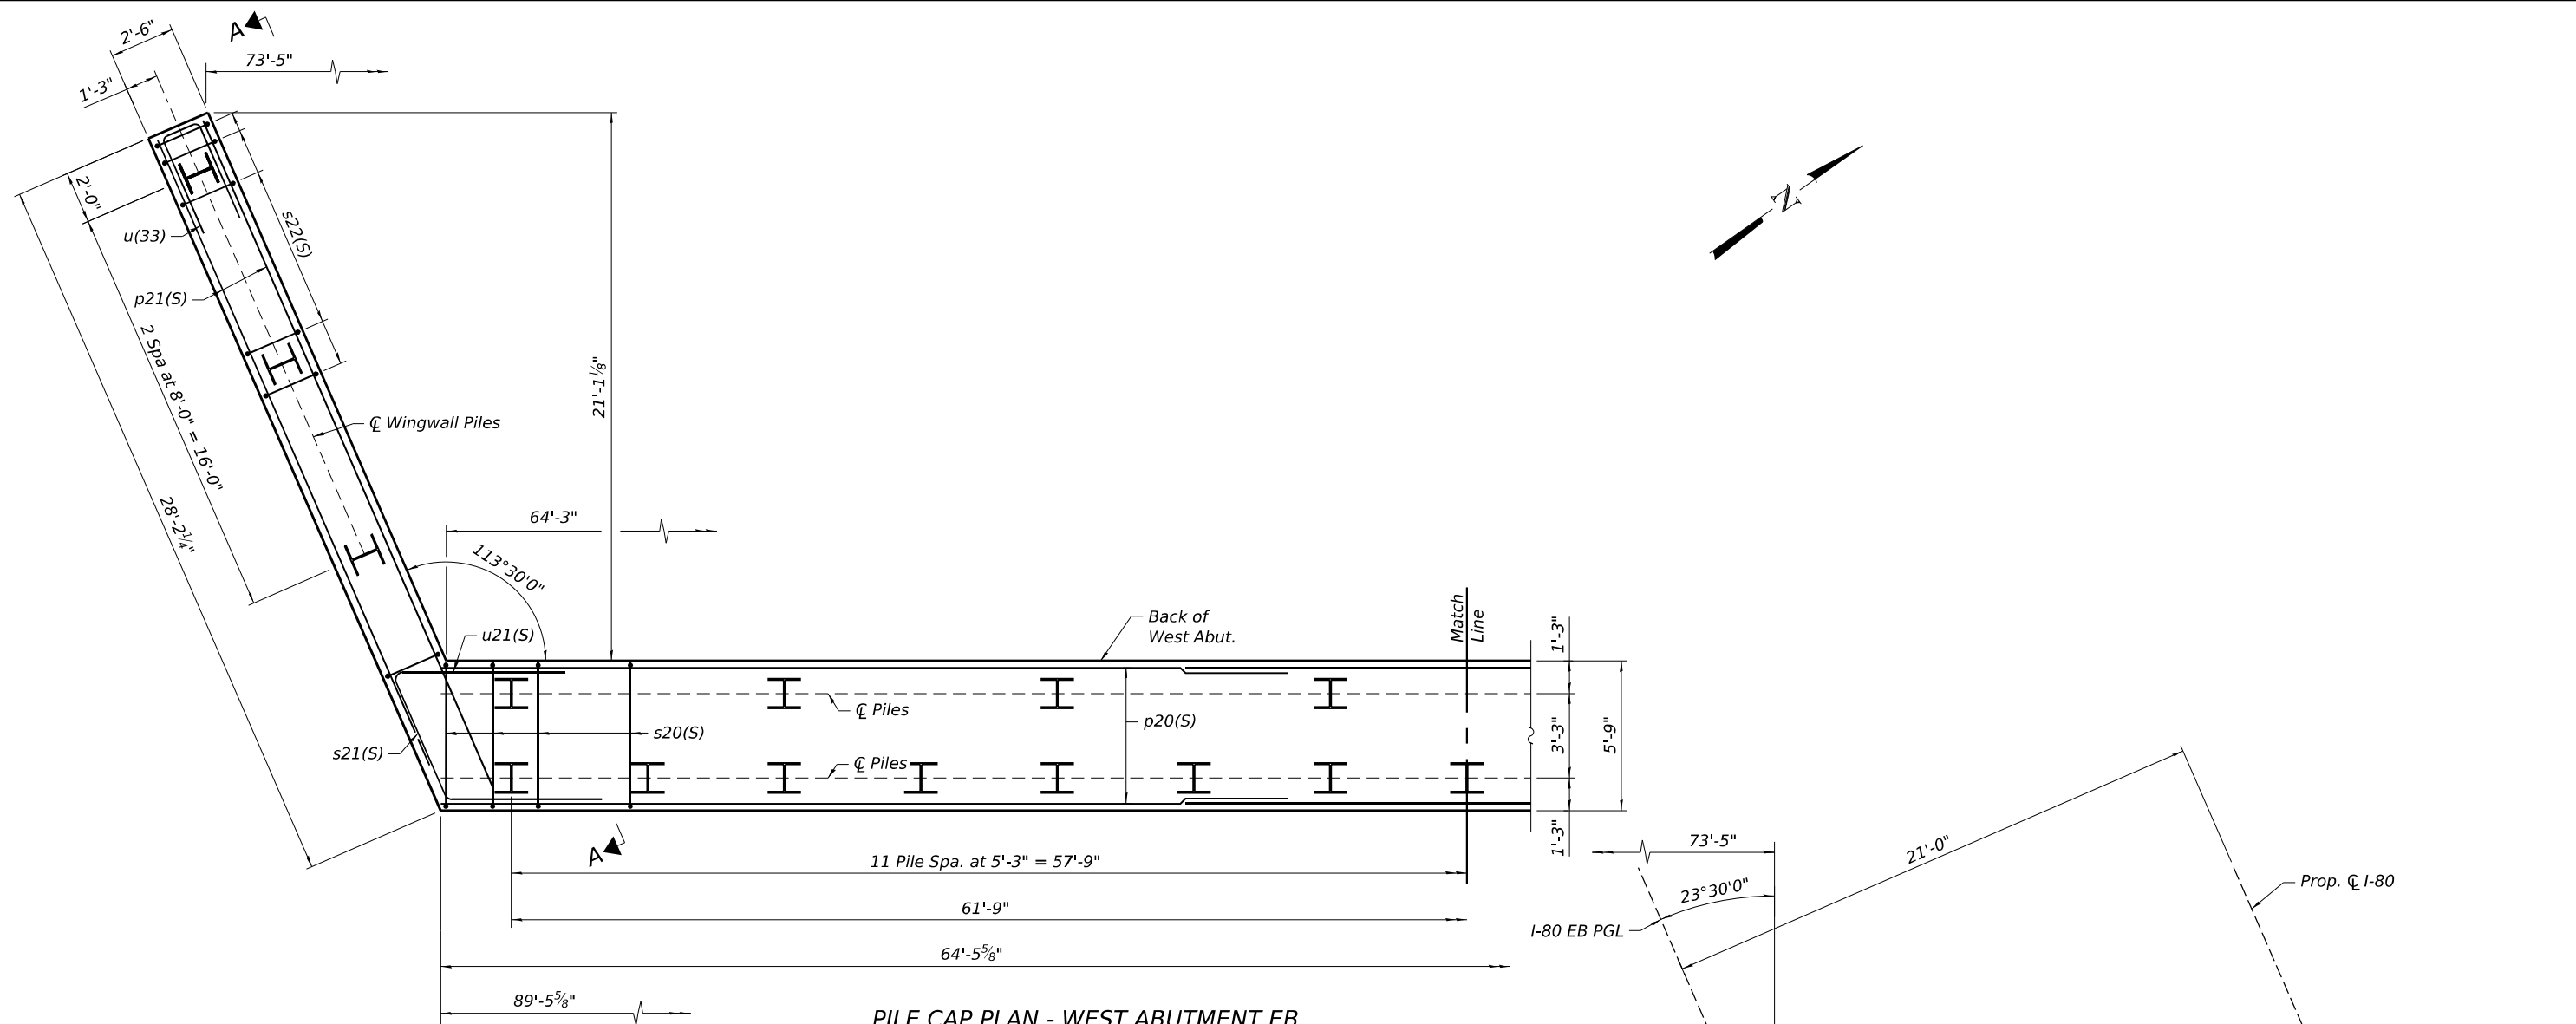

PILE CAP PLAN - WEST ABUTMENT EB

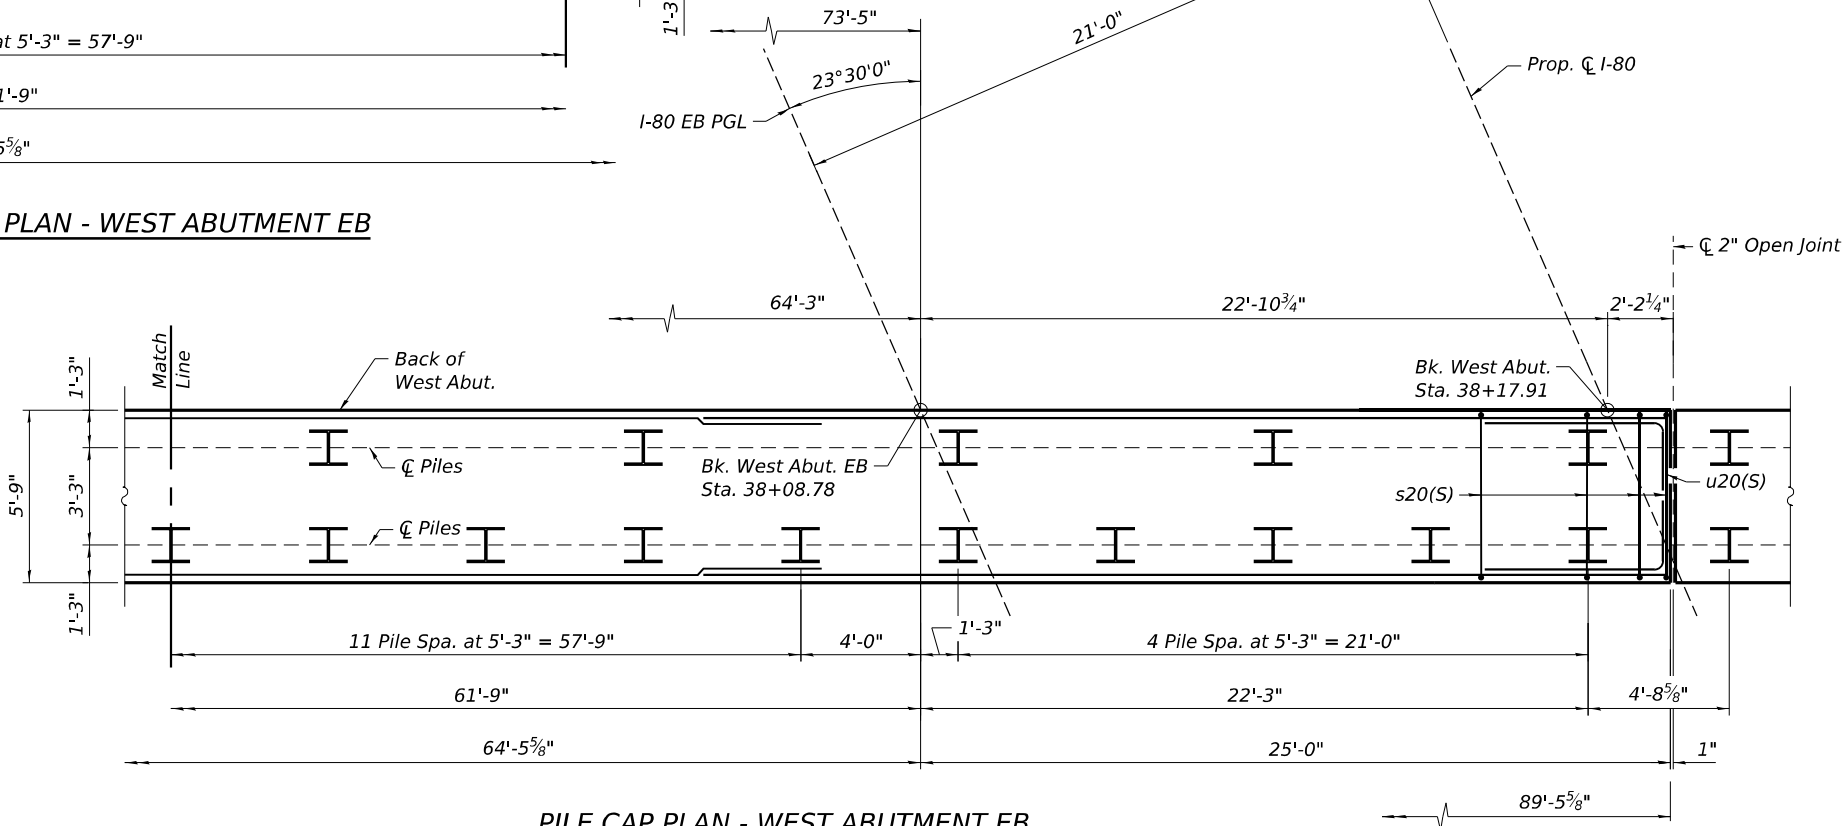

PILE CAP PLAN - WEST ABUTMENT EB

NOTES:

1. For Elevations and Sections, see Sheet S-252.
2. For Drainage Penetration details, see Sheet S-252.
3. For Section A-A, see Sheet S-254.
4. For additional notes, and Bill of Material, see Sheet S-255.

PILE DATA

Type: HP14 x 89 with Pile Shoes
Nominal Required Bearing: 689 kip
Factored Resistance Available: 266 kip
Est. Length: 45ft
No. Production Piles: 28
No. Test Piles: 1



WSP USA Inc.
30 N. LA SALLE STREET
SUITE 4000
CHICAGO, IL 60602
TEL: (312) 782-8150
FAX: (312) 782-1684


USER NAME = USSJ696614	DESIGNED - KA	REVISED -
	CHECKED - LAS	REVISED -
PLOT SCALE = 8'-0" = 1" / in.	DRAWN - KA	REVISED -
PLOT DATE = 11/5/2025	CHECKED - LAS	REVISED -

STATE OF ILLINOIS
DEPARTMENT OF TRANSPORTATION

WEST ABUTMENT FOUNDATION PLAN EB
STRUCTURE NUMBER 099-8309 WB AND 099-8325 EB

SHEET S-250 OF S-333 SHEETS

F.A.I. RTE.	SECTION	COUNTY	TOTAL SHEETS	SHEET NO.
I-80	FAI 80 21 STRUCTURE 2	WILL	1230	831
CONTRACT NO. 62R23				
ILLINOIS FED. AID PROJECT				

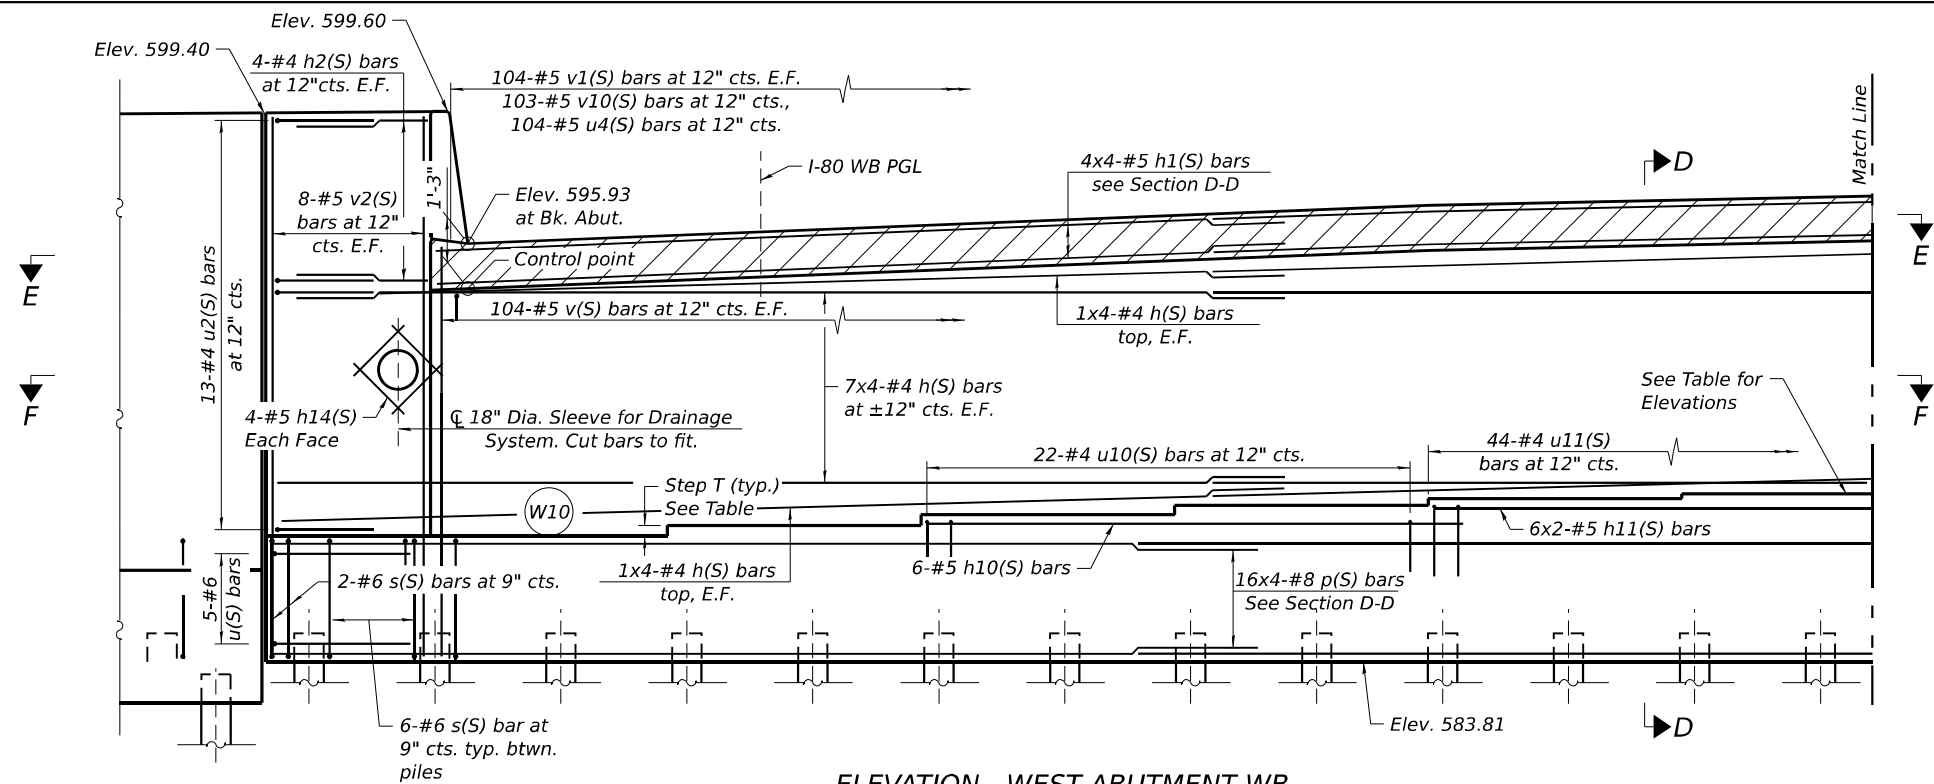




1. For Pile Cap Plan, see Sheet S-250.
2. For additional notes, and Bill of Material, see Sheet S-255.




BEARING SEAT
ELEVATIONS

BEAM	BRG. SEAT ELEVATION	T (Inch)
E8	586.01	3 ⁷ / ₈ "
E7	586.33	3 ⁷ / ₈ "
E6	586.65	3 ¹ / ₂ "
E5	586.95	3 ¹ / ₈ "
E4	587.20	2 ³ / ₄ "
E3	587.43	2 ⁵ / ₈ "
E2	587.62	1 ¹ / ₈ "
E1	587.54	


MODEL Sheet
FILE NAME: p:\projects\transys\corp\ppl\checked\Documents\Projects_2018\CH401\401180022\03-WSP\Structural\0998309-42R23-57F56-ABW07.dgn

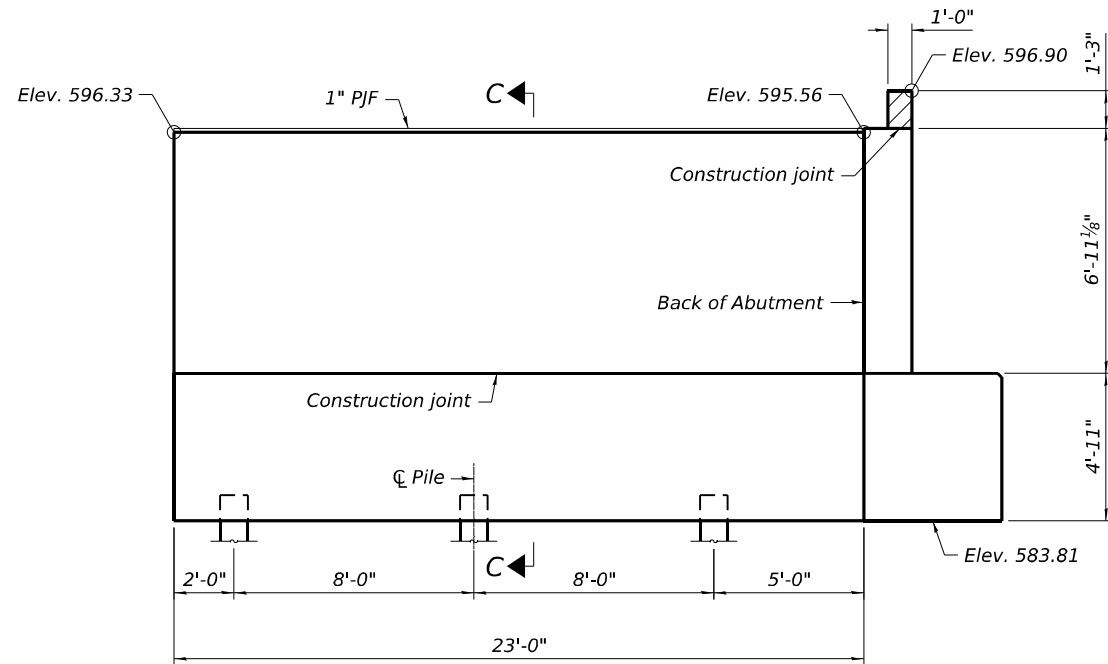

SECTION B-B
(WB North Wingwall)
(Showing dimensions)

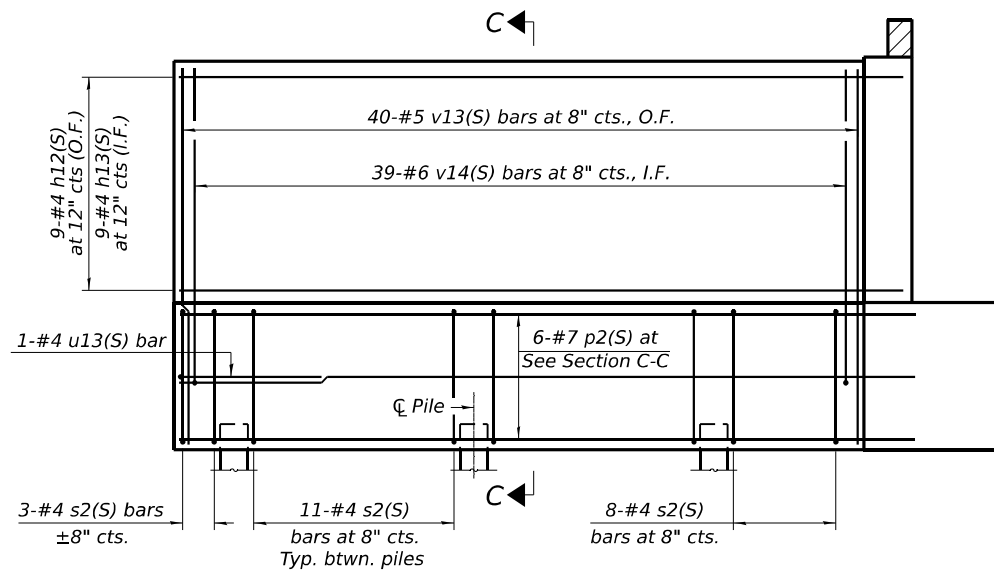

SECTION B-B
(WB North Wingwall)
(Showing reinforcement)

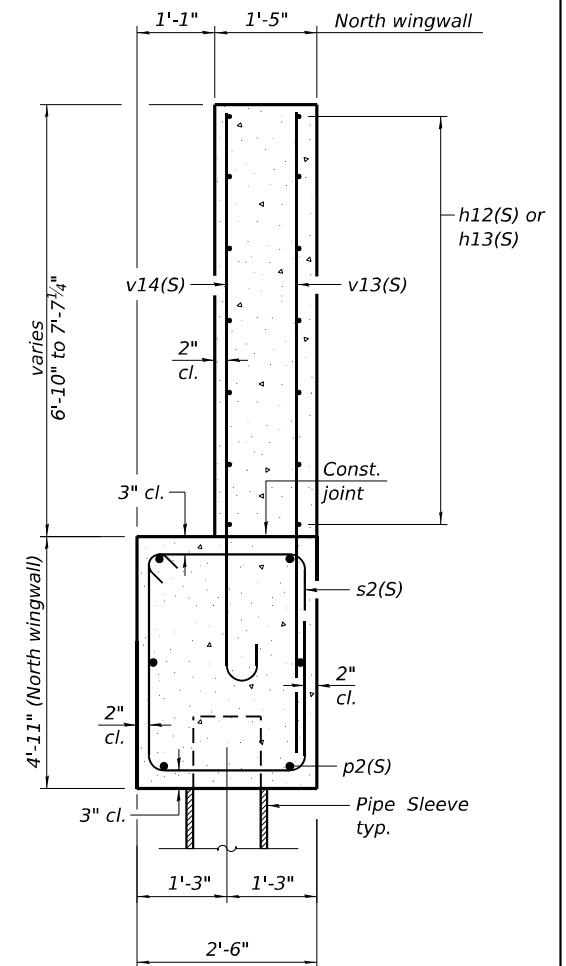

SECTION C-C
(At Rt. L's)

NOTES:

- For additional notes, and Bill of Material, see Sheet S-255.
- For section B-B, See Sheet S-249



WSP USA Inc.
30 N. LA SALLE STREET
SUITE 400
CHICAGO, IL 60602
TEL: (312) 782-8150
FAX: (312) 782-1684


USER NAME = USSJ696614	DESIGNED - KA	REVISED -
CHECKED - LAS	REVIS	REVISED -
PLOT SCALE = 8:0.0000 " = 1" / in.	DRAWN - PP	REVISED -
PLOT DATE = 11/5/2025	CHECKED - LAS	REVISED -

STATE OF ILLINOIS
DEPARTMENT OF TRANSPORTATION


WEST ABUTMENT WINGWALLS 1
STRUCTURE NUMBER 099-8309 WB AND 099-8325 EB

SHEET S-253 OF S-333 SHEETS


F.A.I. RTE.	SECTION	COUNTY	TOTAL SHEETS	SHEET NO.
I-80	FAI 80 21 STRUCTURE 2	WILL	1230	834
CONTRACT NO. 62R23				
ILLINOIS FED. AID PROJECT				

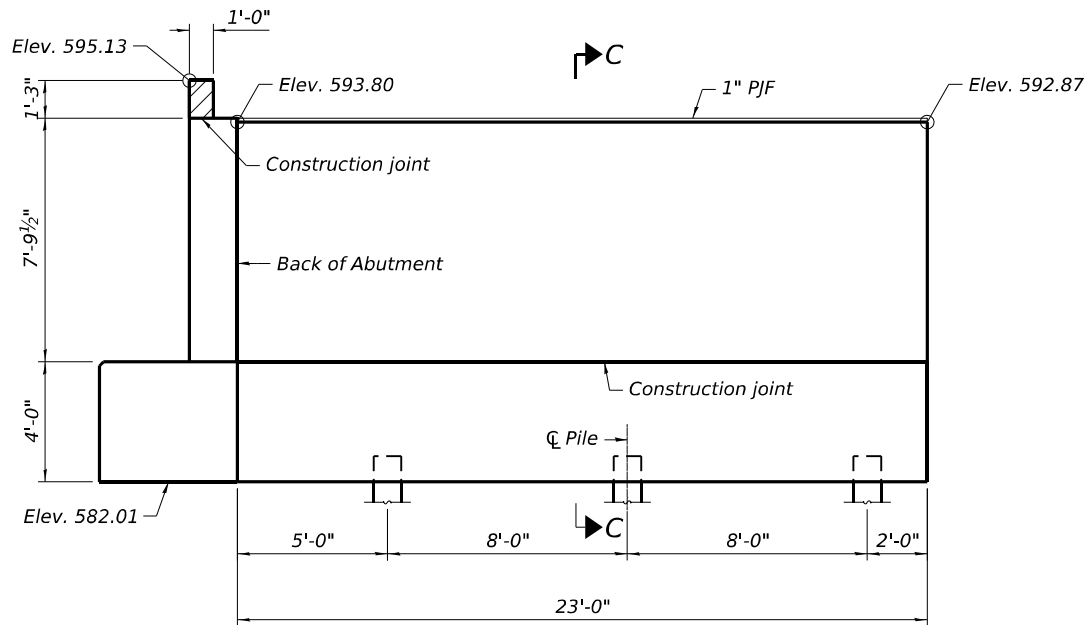

SECTION A-A
(EB South Wingwall)
(Showing dimensions)

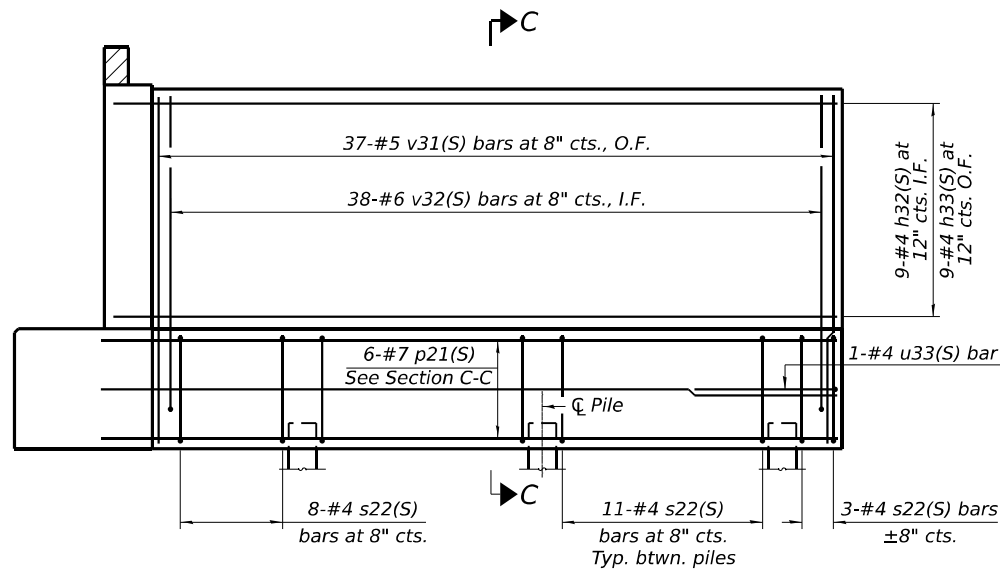

SECTION A-A
(EB South Wingwall)
(Showing reinforcement)

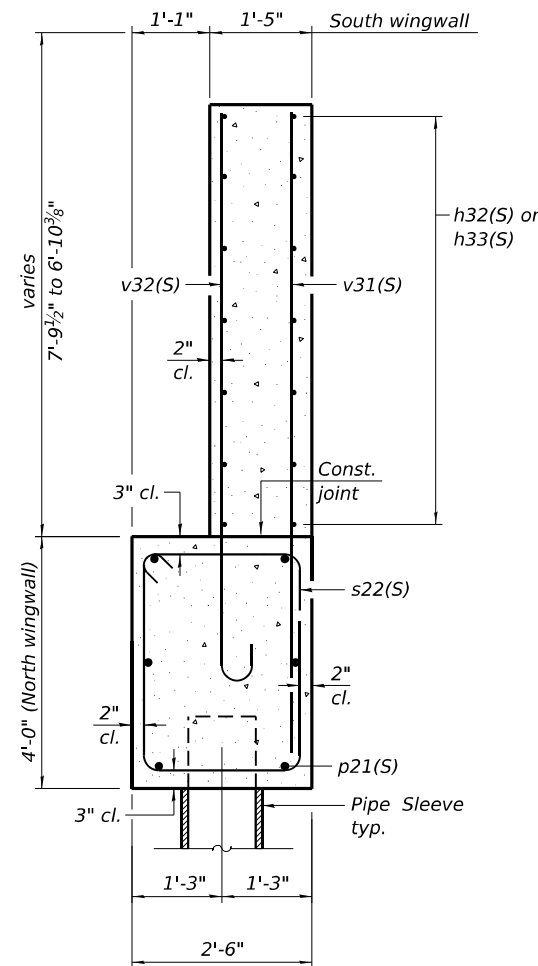

SECTION C-C
(At Rt. L's)


NOTES:

- For additional notes, and Bill of Material, see Sheet S-255.
- For Section A-A, See Sheet S-250



MODEL Sheet
FILE NAME: p:\projects\transys\corp\ppl\hatched\Documents\Projects_2018\CH401\401180022\03-WSP\Structural\0998309-42R23-S757-ABW08.dgn

	WSP USA Inc. 30 N. LA SALLE STREET SUITE 400 CHICAGO, IL 60602 TEL: (312) 782-8150 FAX: (312) 782-1684	USER NAME = USSJ696614	DESIGNED - KA	REVISED -	STATE OF ILLINOIS DEPARTMENT OF TRANSPORTATION	WEST ABUTMENT WINGWALLS 2 STRUCTURE NUMBER 099-8309 WB AND 099-8325 EB	F.A.I. RTE.	SECTION	COUNTY	TOTAL SHEETS	SHEET NO.
		PLOT SCALE = 8:0.0000 " = 1" / in.	CHECKED - LAS	REVISED -			I-80	FAI 80 21 STRUCTURE 2	WILL	1230	835
		PLOT DATE = 11/5/2025	DRAWN - KA	REVISED -			CONTRACT NO. 62R23				
			CHECKED - LAS	REVISED -			ILLINOIS FED. AID PROJECT				


SHEET S-254 OF 5-333 SHEETS

 


BAR	a	b
$u(S)$	$4^1-4''$	$5^1-3''$
$u2(S)$	$4^1-2''$	$1^1-8''$
$u13(S)$	$2^1-2''$	$2^1-1''$
$u20(S)$	$4^1-4''$	$5^1-3''$
$u23(S)$	$4^1-2''$	$1^1-8''$
$u33(S)$	$2^1-2''$	$2^1-1''$

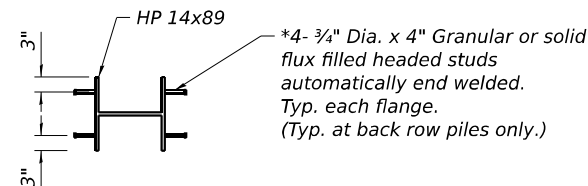 



*Cost included with furnishing piles.

 



BAR	a	b	c	d
$u1(S)$	4'-4"	2'-0"	5'-3"	5'-7"
$u3(S)$	4'-2"	9"	1'-8"	1'-10"
$u21(S)$	4'-4"	2'-6"	5'-3"	5'-10"
$u22(S)$	4'-2"	9"	1'-8"	1'-10"

 

BAR	a	b	c
s(S)	5'-5"	3'-8"	8"
s1(S)	5'-9"	3'-8"	8'
s2(S)	2'-2"	4'-5"	4' $\frac{1}{2}$ "
s20(S)	5'-5"	3'-8"	5' $\frac{1}{2}$ "
s21(S)	5'-11"	3'-8"	5' $\frac{1}{2}$ "
s22(S)	2'-2"	3'-8"	4' $\frac{1}{2}$ "

  

<i>BAR</i>	<i>a</i>
<i>u10(S)</i>	1'-3"
<i>u11(S)</i>	1'-9"
<i>u30(S)</i>	1'-3"
<i>u31(S)</i>	1'-10"
<i>u32(S)</i>	2'-4"

  


(Cost included with Concrete Structures)


- | Bar | No. | Size | Length | Shape |
|-------------------------------------|-----|------|---------|---|
| <i>h(S)</i> | 72 | #4 | 29'-10" |  |
| <i>h1(S)</i> | 16 | #5 | 30'-4" |  |
| <i>h2(S)</i> | 8 | #4 | 5'-9" |  |
| <i>h10(S)</i> | 12 | #5 | 24'-0" |  |
| <i>h11(S)</i> | 12 | #5 | 22'-10" |  |
| <i>h12(S)</i> | 9 | #4 | 25'-8" |  |
| <i>h13(S)</i> | 9 | #4 | 25'-2" |  |
| <i>h14(S)</i> | 16 | #5 | 4'-0" |  |
| <i>p(S)</i> | 64 | #8 | 33'-10" |  |
| <i>p2(S)</i> | 6 | #7 | 29'-9" |  |
| <i>s(S)</i> | 124 | #6 | 19'-6" |  |
| <i>s1(S)</i> | 1 | #6 | 20'-2" | |
| <i>s2(S)</i> | 33 | #4 | 13'-11" | |
| <i>s3(S)</i> | 2 | #6 | 9'-8" | |
| <i>u(S)</i> | 5 | #6 | 13'-11" |  |
| <i>u1(S)</i> | 6 | #6 | 14'-3" | |
| <i>u2(S)</i> | 13 | #4 | 10'-0" | |
| <i>u3(S)</i> | 9 | #4 | 10'-2" | |
| <i>u4(S)</i> | 104 | #5 | 3'-6" | |
| <i>u10(S)</i> | 42 | #4 | 7'-11" | |
| <i>u11(S)</i> | 44 | #4 | 8'-11" | |
| <i>u13(S)</i> | 1 | #4 | 6'-5" | |
| <i>v(S)</i> | 208 | #5 | 11'-9" |  |
| <i>v1(S)</i> | 208 | #5 | 2'-6" |  |
| <i>v2(S)</i> | 16 | #5 | 15'-1" |  |
| <i>v10(S)</i> | 103 | #5 | 3'-4" |  |
| <i>v13(S)</i> | 40 | #5 | 11'-4" |  |
| <i>v14(S)</i> | 39 | #6 | 11'-1" | |
| Concrete Structures | | | Cu. Yd. | 216.3 |
| Concrete Superstructure | | | Cu. Yd. | 4.8 |
| Reinforcement Bars, Stainless Steel | | | Pound | 17,670 |
| Furnishing Steel Piles HP14x89 | | | Foot | 1,632 |
| Driving Piles | | | Foot | 1,632 |
| Test Pile Steel HP14x89 | | | Each | 1 |
| Pile Shoes | | | Each | 35 |
| Concrete Sealer | | | Sq. Ft. | 1,398 |

- | Bar | No. | Size | Length | Shape |
|-------------------------------------|-----|------|---------|--------|
| <i>h20(S)</i> | 80 | #4 | 25'-1" | ===== |
| <i>h21(S)</i> | 16 | #5 | 23'-0" | ===== |
| <i>h22(S)</i> | 8 | #4 | 9'-2" | ===== |
| <i>h30(S)</i> | 12 | #5 | 24'-0" | ===== |
| <i>h31(S)</i> | 6 | #5 | 31'-2" | ===== |
| <i>h32(S)</i> | 9 | #4 | 24'-4" | ===== |
| <i>h33(S)</i> | 9 | #4 | 23'-9" | ===== |
| <i>h35(S)</i> | 16 | #5 | 4'-0" | ===== |
| | | | | |
| <i>p20(S)</i> | 42 | #9 | 36'-8" | ===== |
| <i>p21(S)</i> | 6 | #7 | 27'-10" | ===== |
| | | | | |
| <i>s20(S)</i> | 85 | #5 | 19'-1" | ===== |
| <i>s21(S)</i> | 1 | #5 | 20'-1" | ===== |
| <i>s22(S)</i> | 33 | #4 | 12'-5" | ===== |
| | | | | |
| <i>u20(S)</i> | 6 | #6 | 13'-11" | ===== |
| <i>u21(S)</i> | 5 | #6 | 14'-6" | ===== |
| <i>u22(S)</i> | 10 | #4 | 10'-2" | ===== |
| <i>u23(S)</i> | 14 | #4 | 10'-0" | ===== |
| <i>u24(S)</i> | 80 | #5 | 3'-6" | ===== |
| <i>u30(S)</i> | 22 | #4 | 7'-11" | ===== |
| <i>u31(S)</i> | 22 | #4 | 9'-1" | ===== |
| <i>u32(S)</i> | 29 | #4 | 10'-1" | ===== |
| <i>u33(S)</i> | 1 | #4 | 6'-5" | ===== |
| | | | | |
| <i>v20(S)</i> | 166 | #5 | 11'-6" | ===== |
| <i>v21(S)</i> | 166 | #5 | 2'-6" | ===== |
| <i>v22(S)</i> | 20 | #5 | 16'-11" | ===== |
| <i>v30(S)</i> | 79 | #5 | 3'-4" | ===== |
| <i>v31(S)</i> | 37 | #5 | 11'-4" | ===== |
| <i>v32(S)</i> | 38 | #6 | 11'-1" | ===== |
| | | | | |
| Concrete Structures | | | Cu. Yd. | 164.3 |
| Concrete Superstructure | | | Cu. Yd. | 3.8 |
| Reinforcement Bars, Stainless Steel | | | Pound | 15,450 |
| Furnishing Steel Piles HP14x89 | | | Foot | 1,260 |
| Driving Piles | | | Foot | 1,260 |
| Test Pile Steel HP14x89 | | | Each | 1 |
| Pile Shoes | | | Each | 29 |
| Concrete Sealer | | | Sq. Ft. | |

1. *Hatched area to be poured separately after superstructure falsework has been removed and after approach slab side formwork has been removed.*
2. *Quantity of concrete in wingwall parapet and hatched area included with Concrete Superstructure.*
3. *Space reinforcement in cap to miss anchor bolts.*
4. *Pour steps monolithically with cap.*
5. *For details of piles see sheet S-316.*
6. *The top of back wall and approach slab seat shall have a constant slope determined from the control points shown.*
7. *Concrete Sealer shall be applied to the bearing seats and front faces of the hatched block, back wall, and abutment cap.*

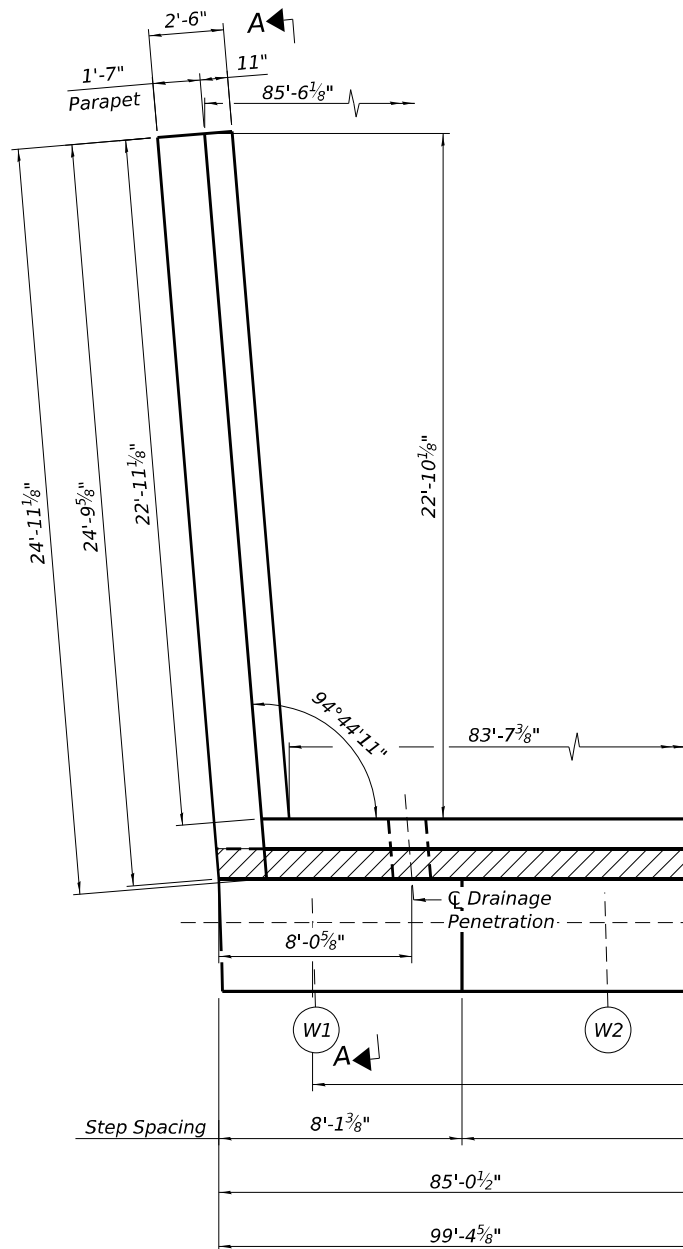


PLAN - EAST ABUTMENT WB

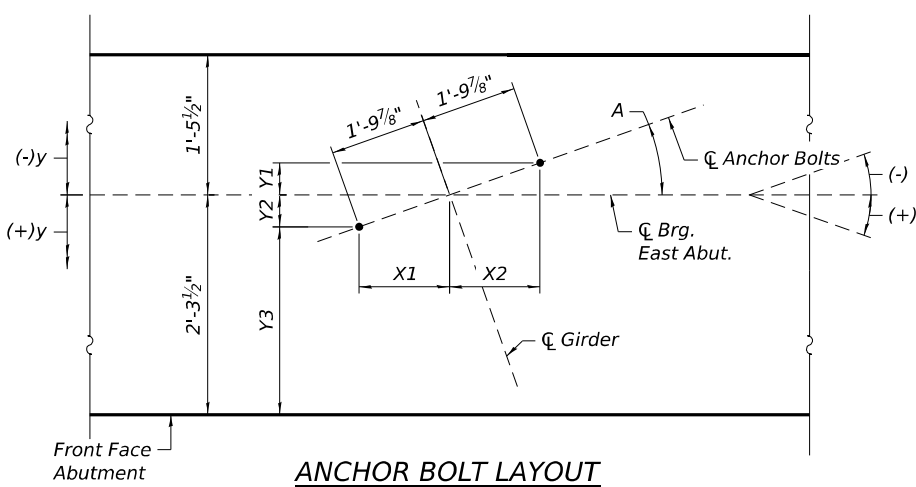

ANCHOR BOLT LAYOUT

ANCHOR BOLT DIMENSIONS						
Girder	angle "A"	X1	X2	Y1	Y2	Y3
W1	(-) 1°55'30"	1'-9 7/8"	1'-9 7/8"	3/4"	3/4"	2'-2 3/4"
W2	(-) 1°30'45"	1'-9 7/8"	1'-9 7/8"	9/16"	9/16"	2'-2 15/16"
W3	(-) 1°06'10"	1'-9 7/8"	1'-9 7/8"	7/16"	7/16"	2'-3 1/4"
W4	(-) 0°41'44"	1'-9 7/8"	1'-9 7/8"	1/4"	1/4"	2'-3 1/4"
W5	(-) 0°17'27"	1'-9 7/8"	1'-9 7/8"	1/8"	1/8"	2'-3 3/8"
W6	(+) 0°06'39"	1'-9 7/8"	1'-9 7/8"	(-) 1/16"	(-) 1/16"	2'-3 9/16"
W7	(+) 0°30'37"	1'-9 7/8"	1'-9 7/8"	(-) 3/16"	(-) 3/16"	2'-3 11/16"
W8	(+) 0°54'24"	1'-9 7/8"	1'-9 7/8"	(-) 3/8"	(-) 3/8"	2'-3 7/8"
W9	(+) 1°18'02"	1'-9 7/8"	1'-9 7/8"	(-) 1/2"	(-) 1/2"	2'-4"
W10	(+) 1°41'30"	1'-9 7/8"	1'-9 7/8"	(-) 5/8"	(-) 5/8"	2'-4 1/8"

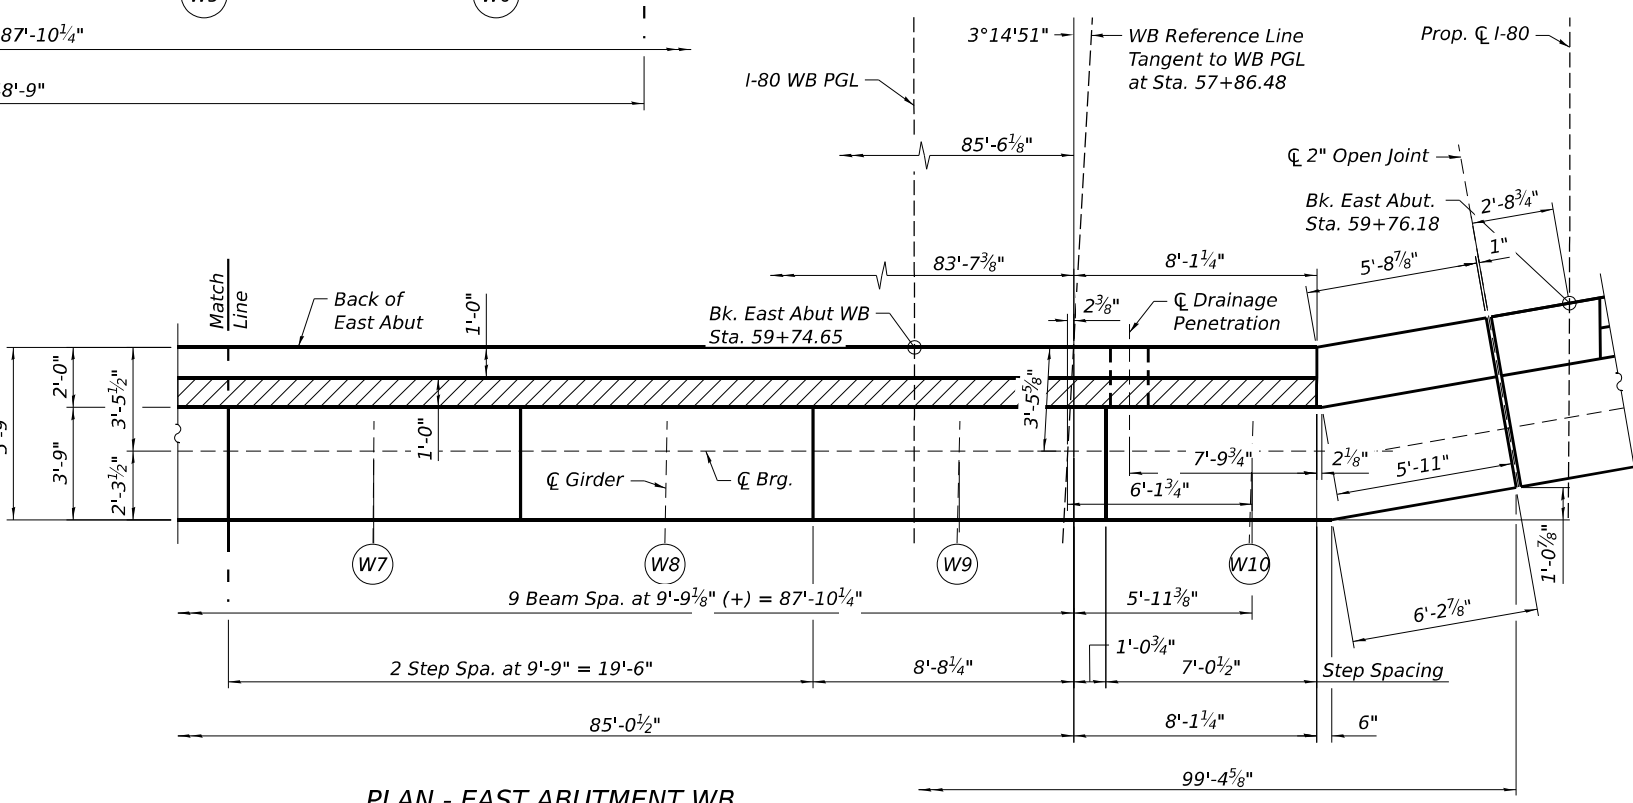

PLAN - EAST ABUTMENT WB

- NOTES:**
- For Elevations and Sections, see Sheet S-260.
 - For Drainage Penetration details, see Sheet S-260.
 - For Section A-A, see Sheet S-262.
 - For additional notes, and Bill of Material, see Sheet S-264.
 - Concrete Sealer shall be applied to exposed surfaces of abutment backwall, seats, and front face above grade.

STATE OF ILLINOIS
DEPARTMENT OF TRANSPORTATION

EAST ABUTMENT PLAN WB
STRUCTURE NUMBER 099-8309 WB AND 099-8325 EB


F.A.I. RTE.	SECTION	COUNTY	TOTAL SHEETS	SHEET NO.
I-80	FAI 80 21 STRUCTURE 2	WILL	1230	837
CONTRACT NO. 62R23				

WSP USA Inc.
30 N. LA SALLE STREET
SUITE 4000
CHICAGO, IL 60602
TEL: (312) 782-8150
FAX: (312) 782-1684


USER NAME = USSJ696614	DESIGNED - KA	REVISED -
PLOT SCALE = 8'-0" = 1" / in.	CHECKED - LAS	REVISED -
PLOT DATE = 11/5/2025	DRAWN - KA	REVISED -
	CHECKED - LAS	REVISED -

SHEET S-256 OF S-333 SHEETS

ILLINOIS FED. AID PROJECT

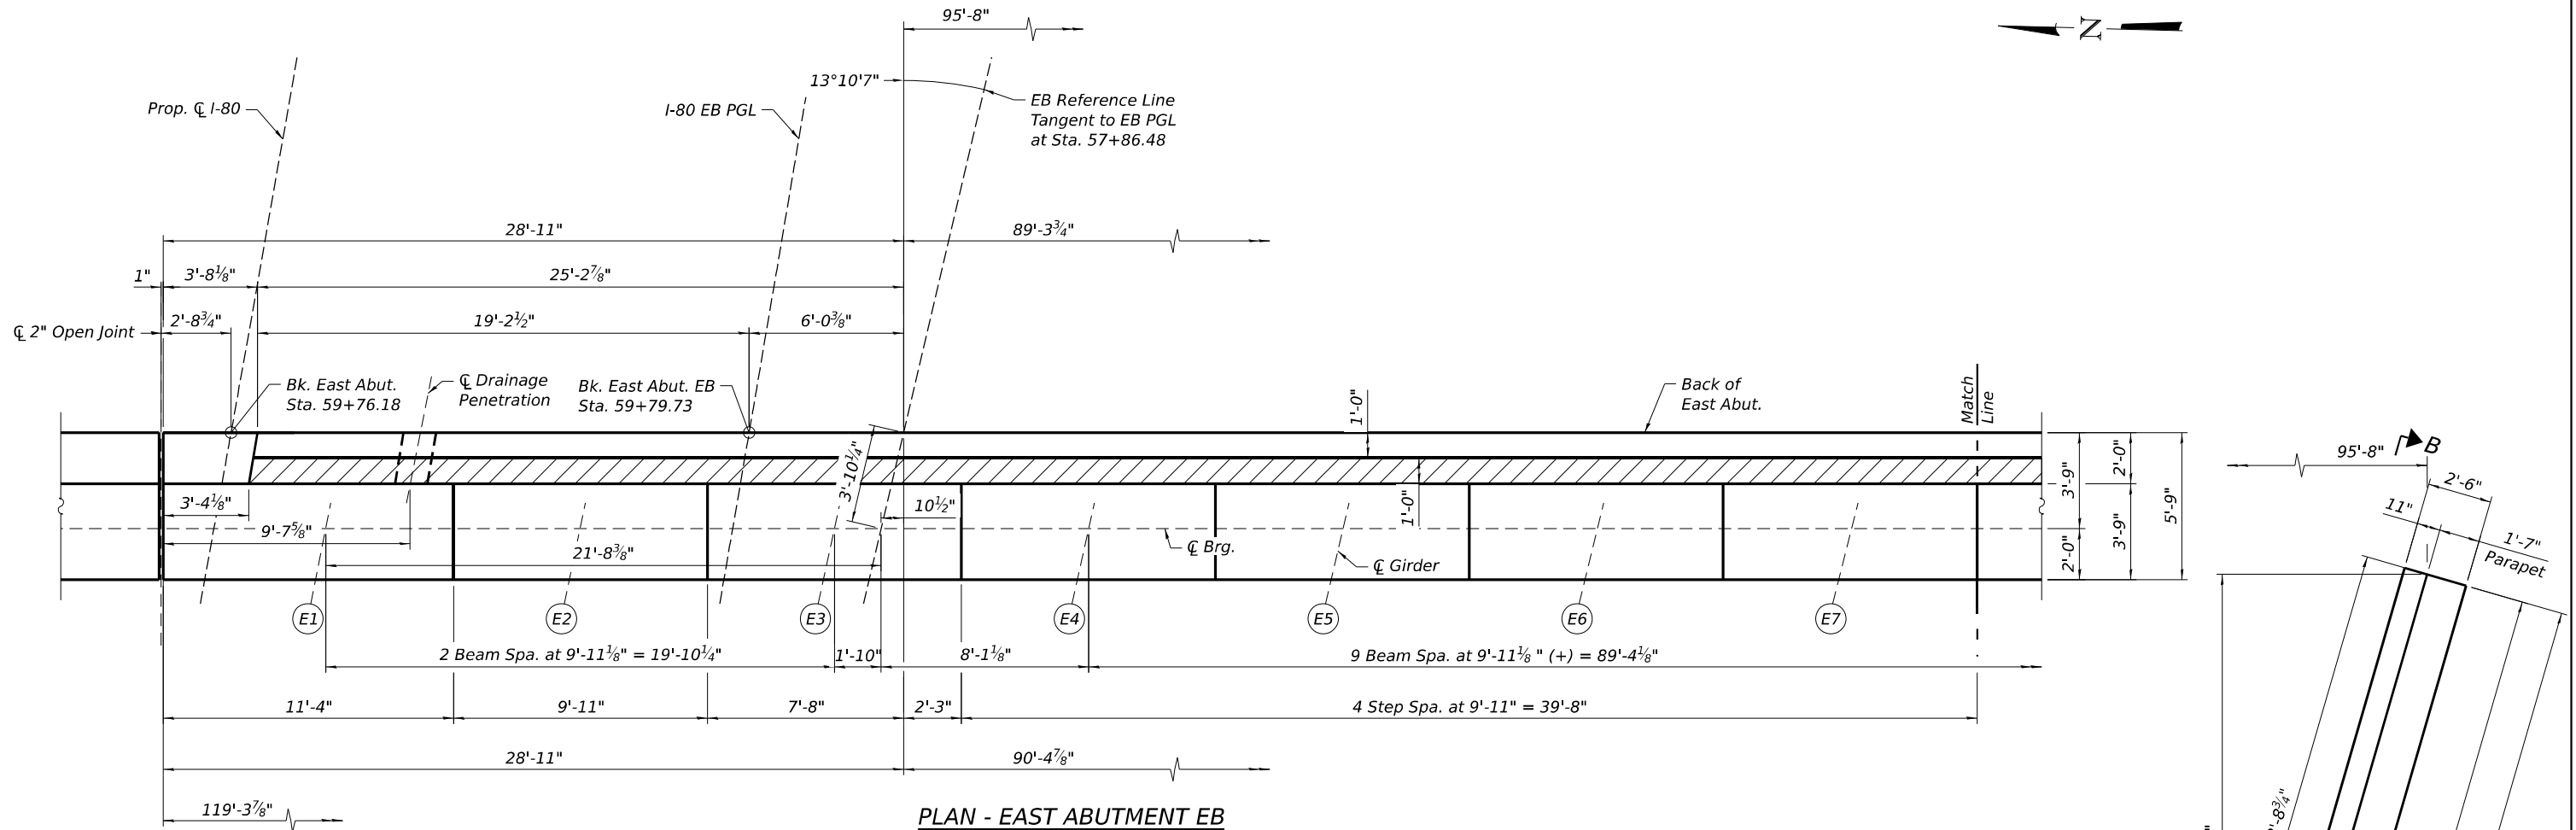

PLAN - EAST ABUTMENT EB

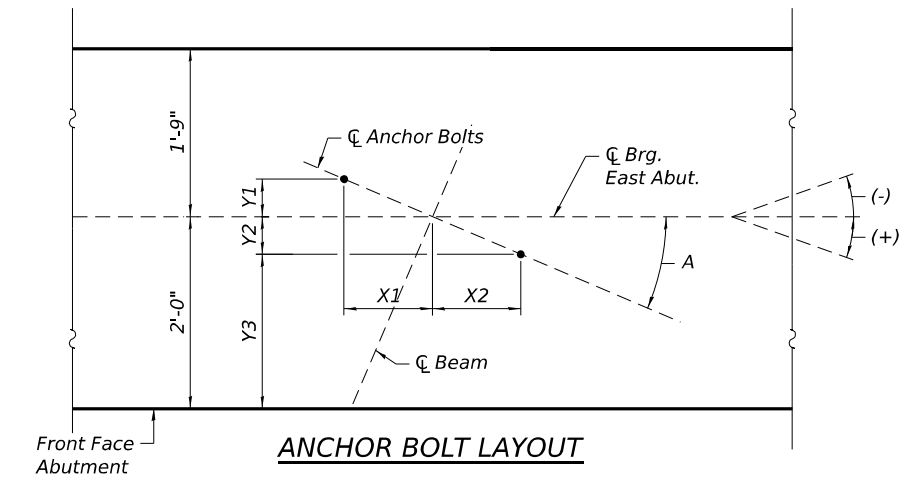


ANCHOR BOLT LAYOUT

ANCHOR BOLT DIMENSIONS

Girder	angle "A"	X1	X2	Y1	Y2	Y3
E1	(+) 11°12'39"	1'-9 3/16"	1'-9 3/16"	4 1/4"	4 1/4"	1'-7 3/4"
E2	(+) 11°41'56"	1'-9 9/16"	1'-9 9/16"	4 7/16"	4 7/16"	1'-7 9/16"
E3	(+) 12°10'45"	1'-9 3/8"	1'-9 3/8"	4 5/8"	4 5/8"	1'-7 3/8"
E4	(+) 12°39'06"	1'-9 3/8"	1'-9 3/8"	4 13/16"	4 13/16"	1'-7 3/16"
E5	(+) 13°06'59"	1'-9 1/16"	1'-9 1/16"	4 1 1/16"	4 1 1/16"	1'-7 1/16"
E6	(+) 13°34'26"	1'-9 1/4"	1'-9 1/4"	5 1/8"	5 1/8"	1'-6 7/8"
E7	(+) 14°11'21"	1'-9 1/16"	1'-9 1/16"	5 3/8"	5 3/8"	1'-6 3/8"
E8	(+) 14°28'01"	1'-9 3/16"	1'-9 3/16"	5 7/16"	5 7/16"	1'-6 9/16"
E9	(+) 14°54'10"	1'-9 1/8"	1'-9 1/8"	5 5/8"	5 5/8"	1'-6 3/8"
E10	(+) 15°19'53"	1'-9 1/8"	1'-9 1/8"	5 13/16"	5 13/16"	1'-6 3/16"
E11	(+) 15°45'12"	1'-9 1/16"	1'-9 1/16"	6"	6"	1'-6"
E12	(+) 16°10'07"	1'-9 1/8"	1'-9 1/8"	6 1/8"	6 1/8"	1'-5 7/8"

NOTES:

- For Elevations and Sections, see Sheet S-261.
- For Drainage Penetration details, see Sheet S-261.
- For Section B-B, see Sheet S-263.
- For additional notes, and Bill of Material, see Sheet S-264.
- Concrete Sealer shall be applied to exposed surfaces of abutment backwall, seats, and front face above grade.

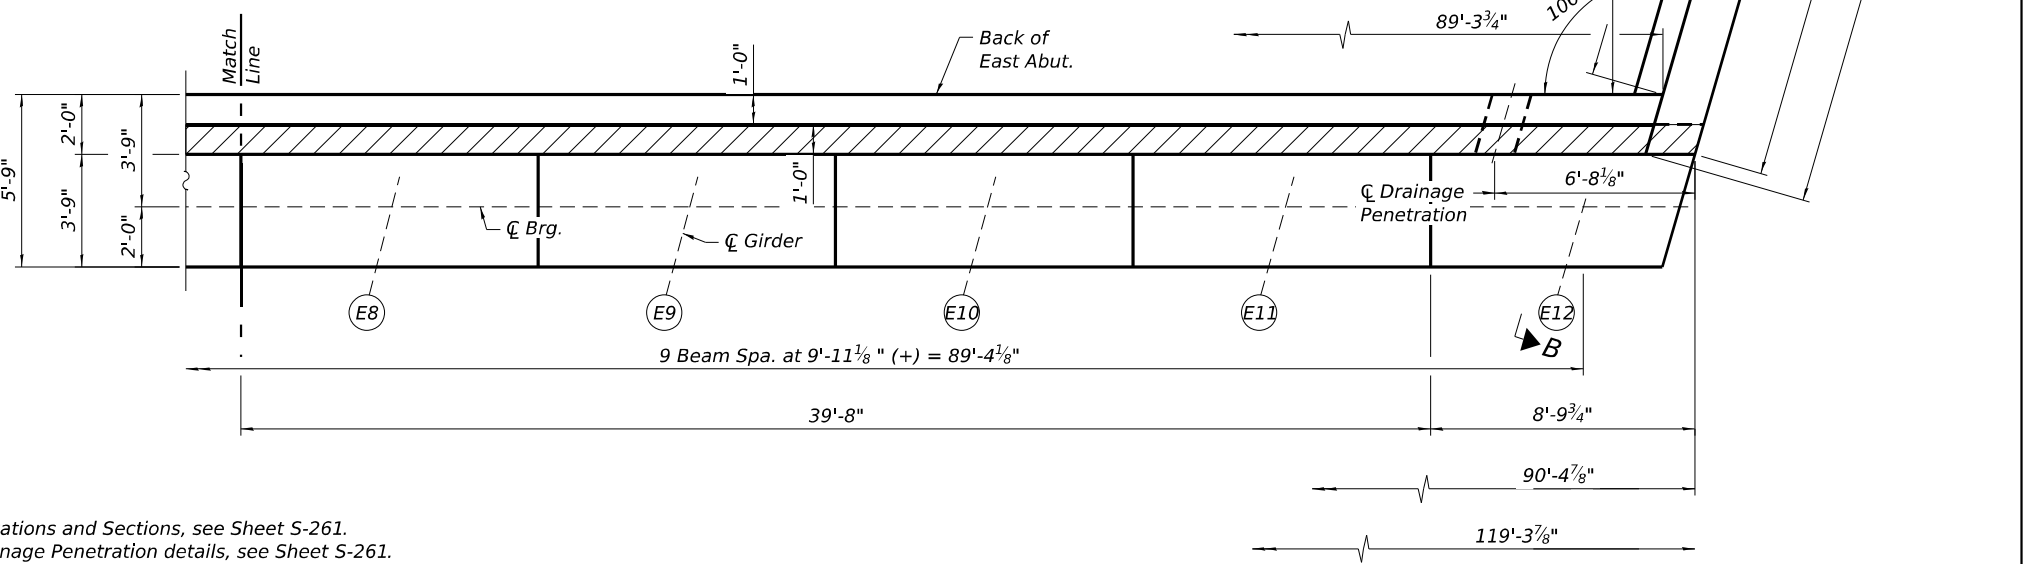




PLAN - EAST ABUTMENT EB

STATE OF ILLINOIS
DEPARTMENT OF TRANSPORTATION

EAST ABUTMENT PLAN EB
STRUCTURE NUMBER 099-8309 WB AND 099-8325 EB

SHEET S-257 OF S-333 SHEETS

F.A.I. RTE.	SECTION	COUNTY	TOTAL SHEETS	SHEET NO.
I-80	FAI 80 21 STRUCTURE 2	WILL	1230	838
CONTRACT NO. 62R23				
ILLINOIS FED. AID PROJECT				

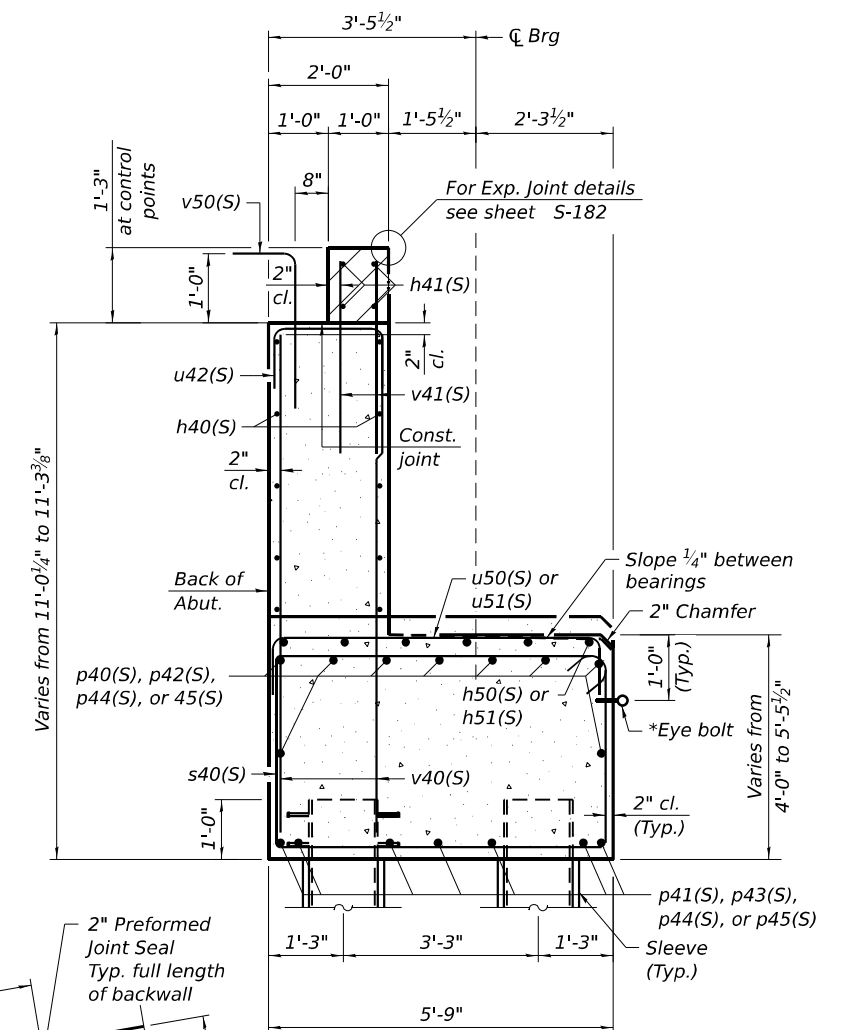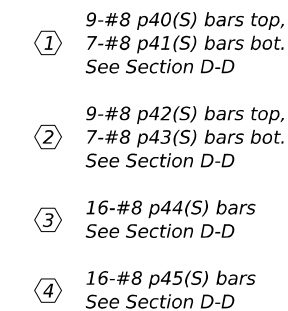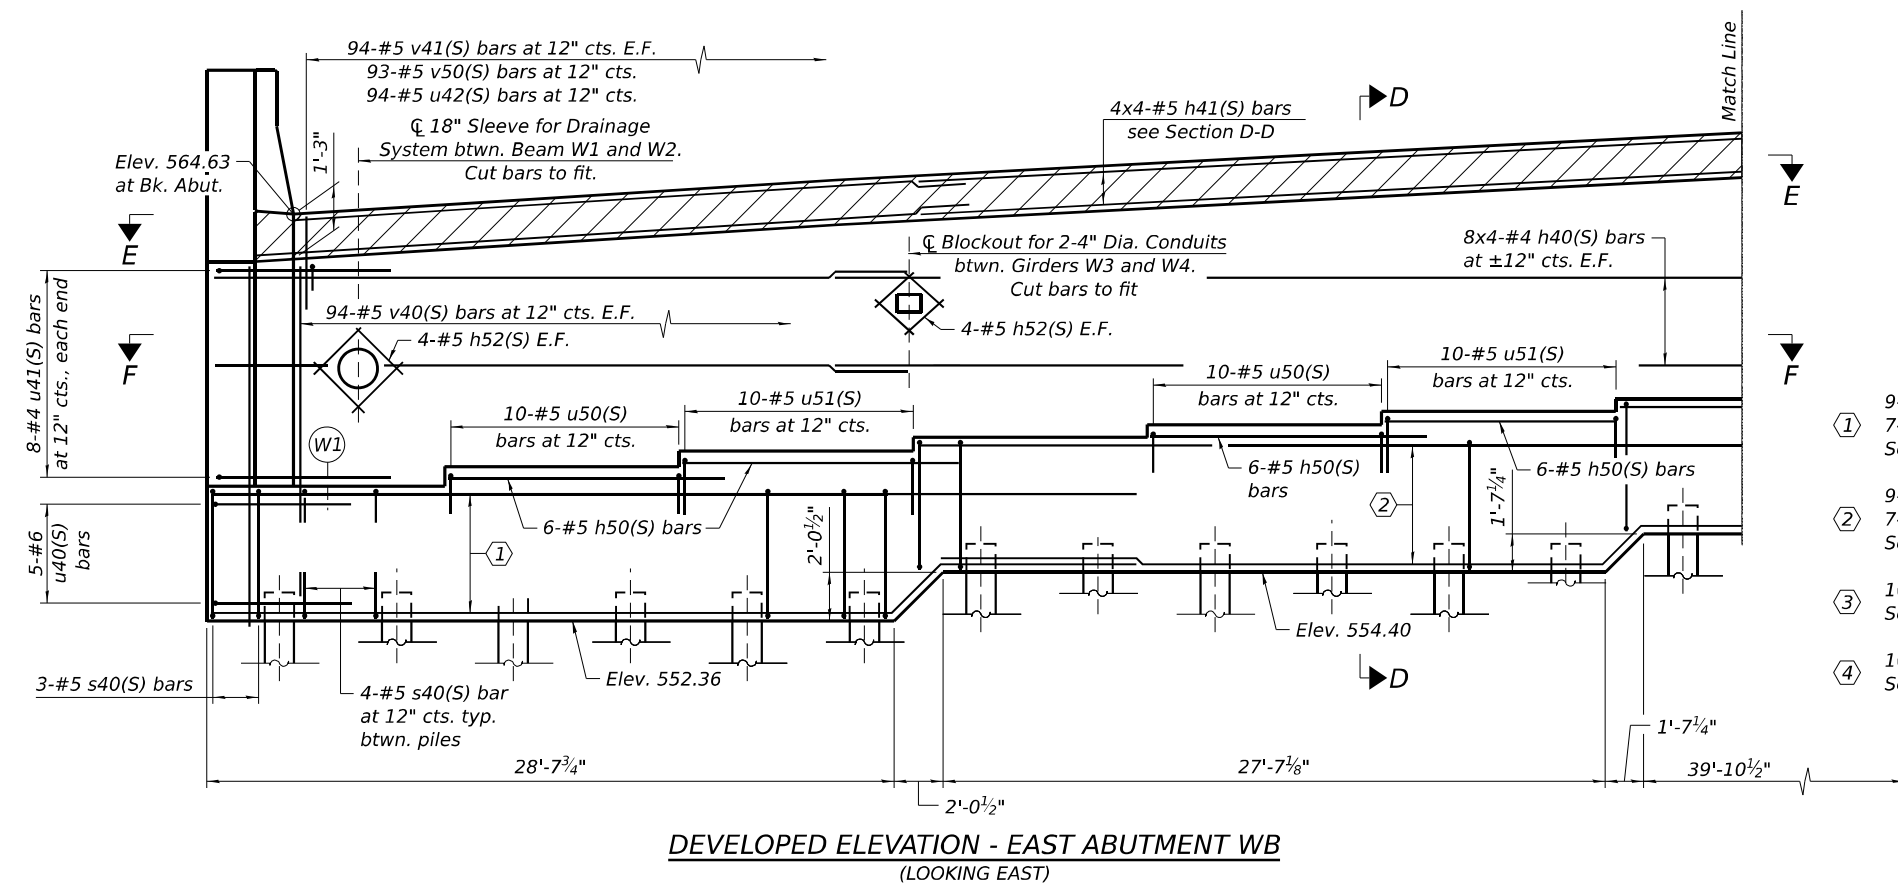

NOTES:




1. For Pile Cap Plan, see Sheet S-258.
2. For additional notes, and Bill of Material, see Sheet S-264.


MIN. BAR LAP

#4 bar - 2'-11"
#5 bar - 3'-7"
#8 bar - 8'-2"

BEARING SEAT
ELEVATIONS


BEAM	BRG. SEAT ELEVATION	T (Inch)
W1	556.36	
W2	557.18	9 ⁷ / ₈ "
W3	557.82	7 ⁵ / ₈ "
W4	558.40	7"
W5	558.92	6 ¹ / ₄ "
W6	559.47	6 ⁵ / ₈ "
W7	560.00	6 ³ / ₈ "
W8	560.53	6 ⁸ / ₈ "
W9	560.96	5 ¹ / ₂ "
W10	560.84	1 ¹ / ₂ "

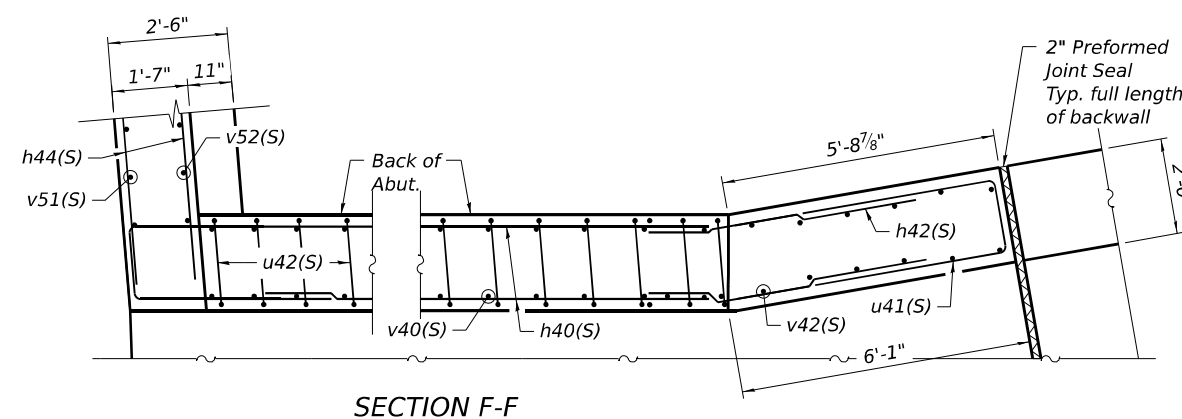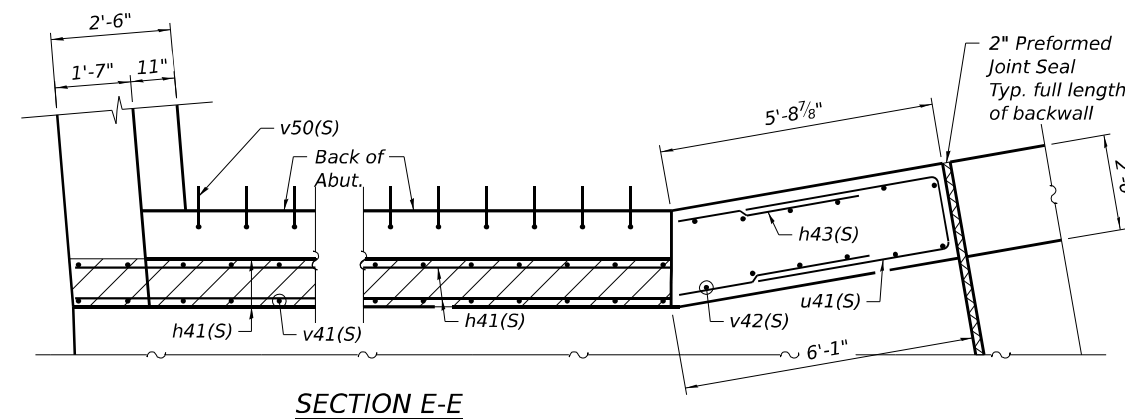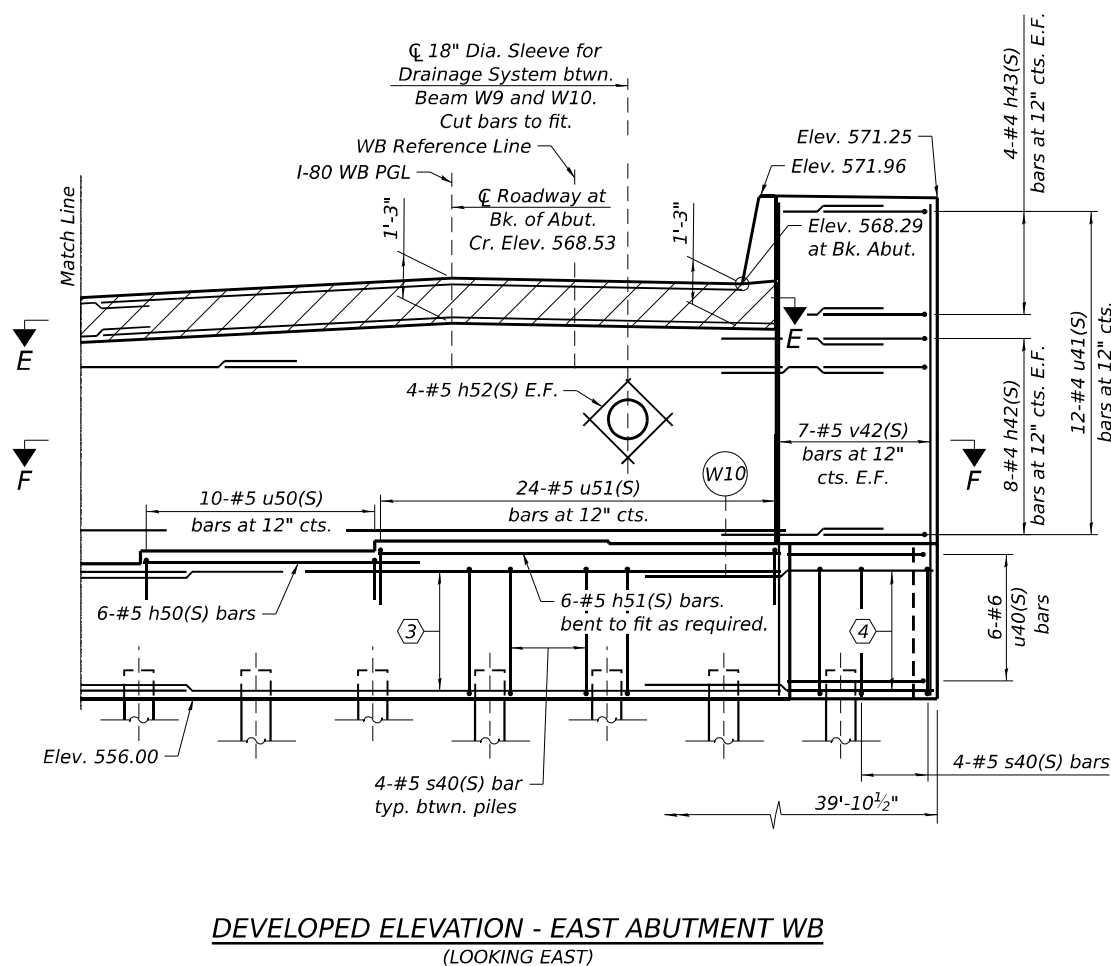

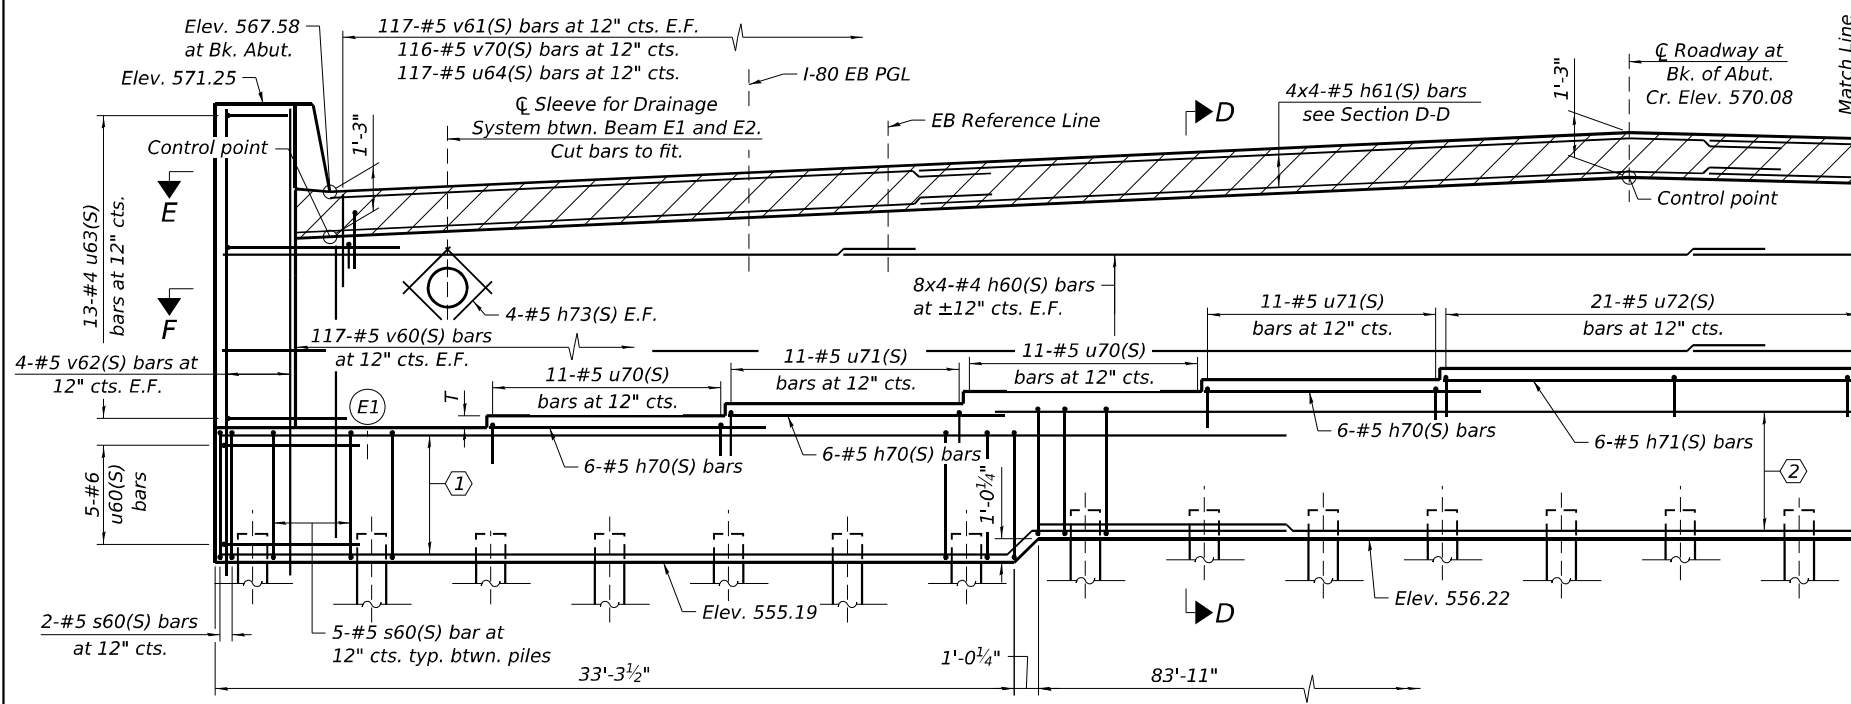

ELEVATION - EAST ABUTMENT EB
(LOOKING EAST)

- ① 8-#9 p60(S) bars top,
6-#9 p61(S) bars bot.
See Section D-D
- ② 14x3-#9 p62(S) bars
See Section D-D

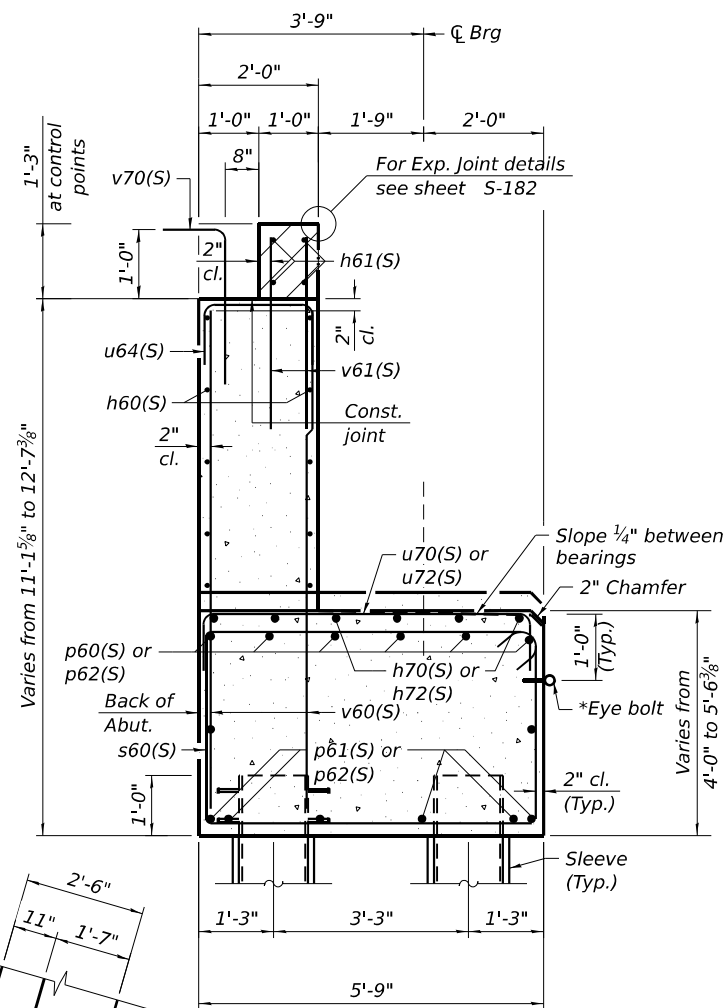


SECTION D-D
(At Rt. L's)


*Stainless Steel Eye Bolt with Shoulder to Match
Dia. of Ferrule Loop Insert spaced at 6'-0" max
center. See sheet S-264 for details.
Cost included with Concrete Structures

- NOTES:
- For Pile Cap Plan, see Sheet S-259.
 - For additional notes, and Bill of Material, see Sheet S-264.


MIN. BAR LAP
#4 bar - 2'-11"
#5 bar - 3'-7"
#9 bar - 10'-4"

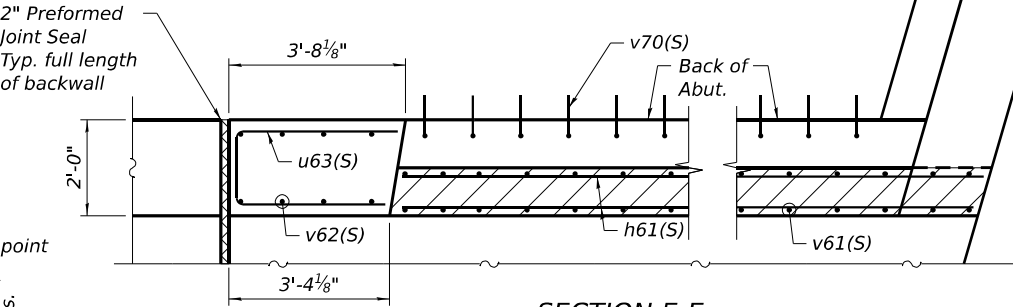

SECTION E-E

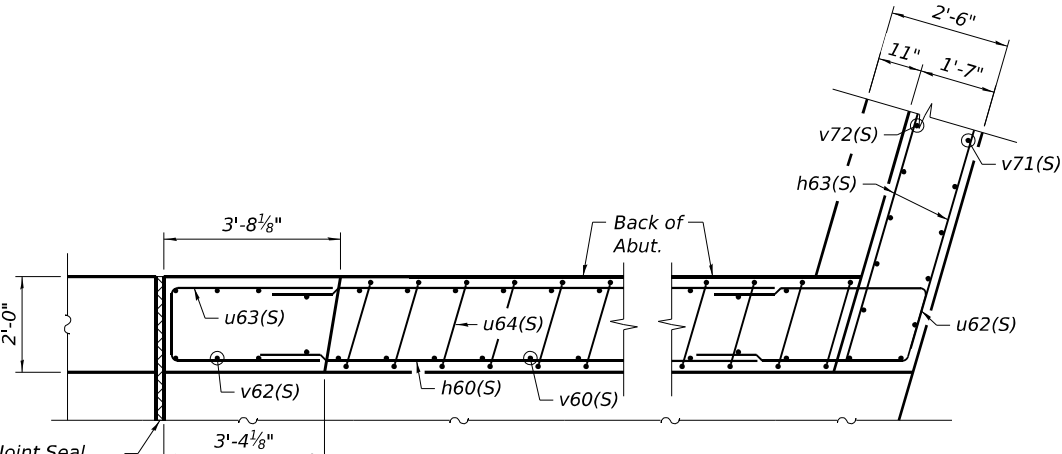

SECTION F-F

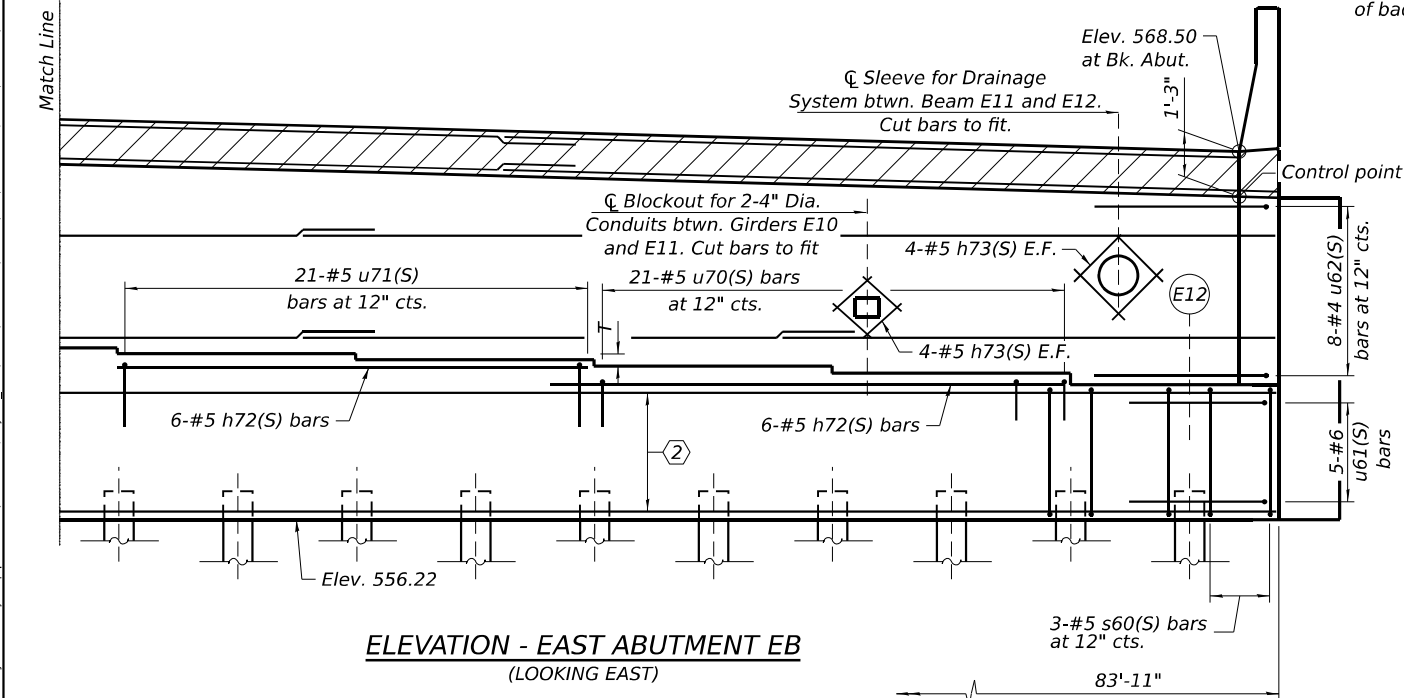


ELEVATION - EAST ABUTMENT EB
(LOOKING EAST)


BEARING SEAT
ELEVATIONS

BEAM	BRG. SEAT ELEVATION	T (Inch)
E1	559.19	6"
E2	559.69	6 1/8"
E3	560.20	5 3/4"
E4	560.68	6 1/8"
E5	561.19	6 1/8"
E6	561.70	0"
E7	561.70	2 1/8"
E8	561.52	3"
E9	561.27	3 1/4"
E10	561.00	3 3/8"
E11	560.70	5 3/4"
E12	560.22	5 3/4"


MODEL: Sheet
FILE NAME: p:\wsp\transys\transys\corp\ppl\hatched\Documents\Projects_2018\CH401\401180022\03-WSP\Structural\0998309-42R23-S745-ABE07.dgn

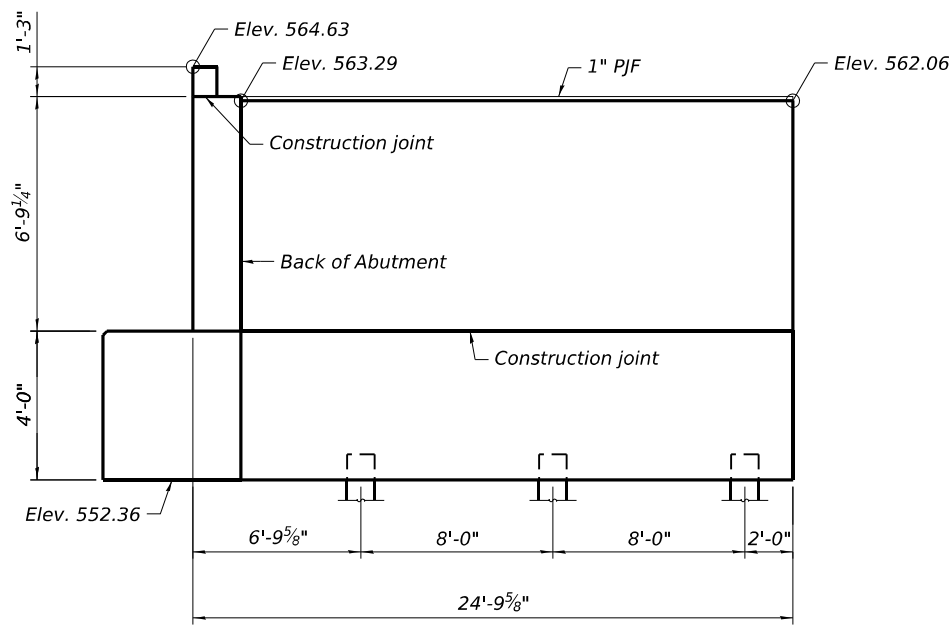

SECTION A-A
(WB North Wingwall)
(Showing Dimensions)

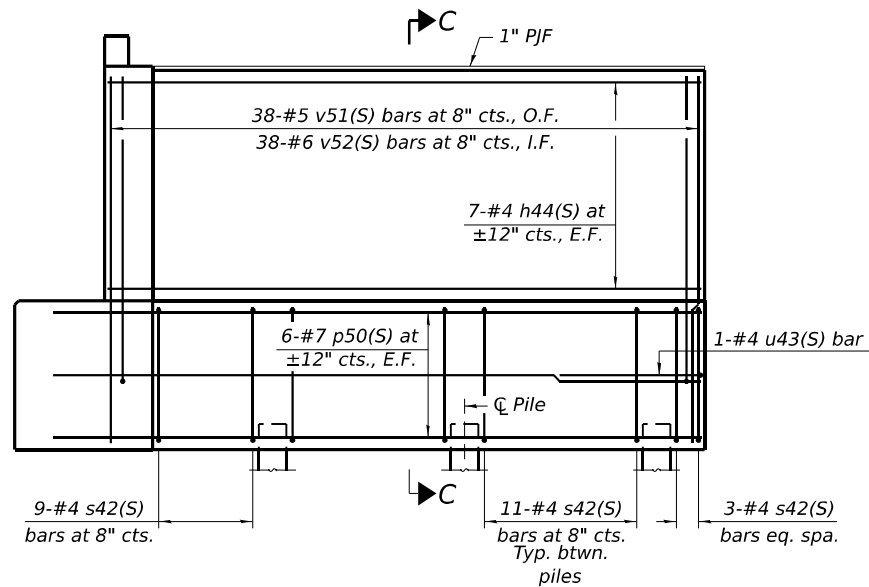

SECTION A-A
(WB North Wingwall)
(Showing Reinforcement)

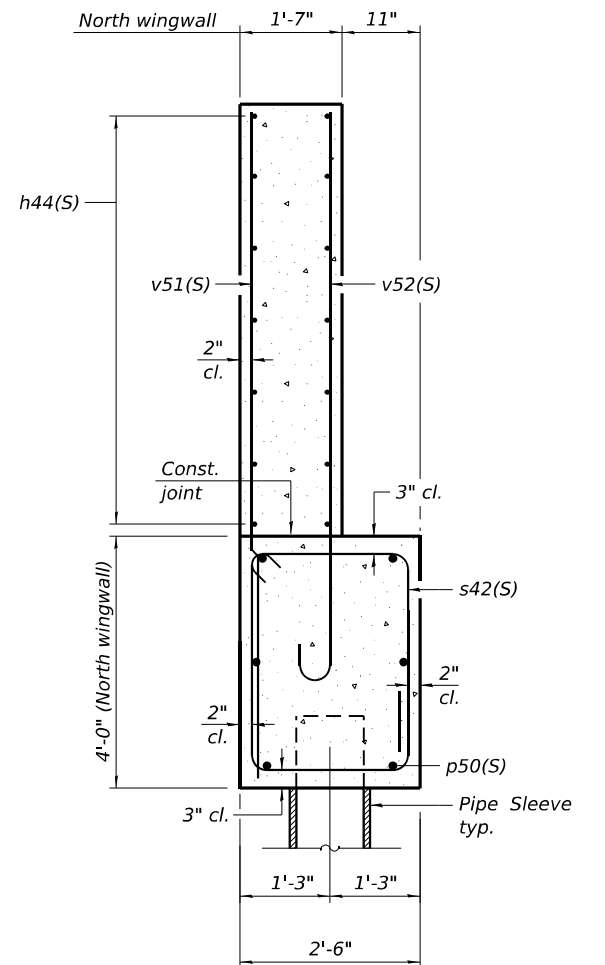

SECTION C-C
(At Rt. L's)

NOTES:

- For additional notes, and Bill of Material, see Sheet S-264.
- For Section A-A, See Sheet S-258



WSP USA Inc.
30 N. LA SALLE STREET
SUITE 400
CHICAGO, IL 60602
TEL: (312) 782-8150
FAX: (312) 782-1684



USER NAME	= USSJ696614	DESIGNED -	KA	REVISED -	
		CHECKED -	LAS	REVISED -	
PLOT SCALE	= 8:0,0000 " = 1" / in.	DRAWN -	KA	REVISED -	
PLOT DATE	= 11/5/2025	CHECKED -	LAS	REVISED -	

STATE OF ILLINOIS
DEPARTMENT OF TRANSPORTATION

EAST ABUTMENT WINGWALLS 1
STRUCTURE NUMBER 099-8309 WB AND 099-8325 EB

SHEET S-262 OF S-333 SHEETS

F.A.I. RTE.	SECTION	COUNTY	TOTAL SHEETS	SHEET NO.
I-80	FAI 80 21 STRUCTURE 2	WILL	1230	843
CONTRACT NO. 62R23				
ILLINOIS FED. AID PROJECT				

  

A diagram of a square with rounded corners. The side length is labeled 'a', the height is labeled 'b', and the corner radius is labeled 'c'.


BARS s40(S), s42(S),
s60(S), and s62(S)

A diagram of a rectangular plate with a horizontal length labeled a and a vertical width labeled b . The plate has rounded corners at the top-left and bottom-left.

BARS $u_{40}(S)$, $u_{41}(S)$, $u_{43}(S)$
 $u_{60}(S)$, and $u_{65}(S)$

Diagram of a U-shaped channel section. The height is labeled as 10". The top width is labeled as 1'-8".

BARS u42(S) & u64(S)

 


BARS u61(S) and u62(S)



10"

2'-6"

BAR v50(S) & v70(S)

 

*Cost included with furnishing piles.

  

EYE BOLT DETAIL

(Cost included with Concrete Structures)

EAST ABUTMENT - EB
BILL OF MATERIAL

Bar	No.	Size	Length	Shape
<i>h60(S)</i>	64	#4	32'-1"	
<i>h61(S)</i>	16	#5	31'-7"	
<i>h63(S)</i>	16	#4	24'-0"	
<i>h70(S)</i>	18	#5	11'-11"	
<i>h71(S)</i>	6	#5	19'-6"	
<i>h72(S)</i>	12	#5	21'-10"	
<i>h73(S)</i>	24	#5	4'-0"	
<i>p60(S)</i>	8	#9	44'-5"	
<i>p61(S)</i>	6	#9	44'-10"	
<i>p62(S)</i>	42	#9	34'-10"	
<i>p63(S)</i>	6	#7	28'-4"	
<i>s60(S)</i>	120	#5	19'-1"	
<i>s62(S)</i>	32	#4	12'-1"	
<i>u60(S)</i>	5	#6	13'-11"	
<i>u61(S)</i>	5	#6	14'-2"	
<i>u62(S)</i>	8	#4	10'-1"	
<i>u63(S)</i>	13	#4	8'-0"	
<i>u64(S)</i>	117	#5	3'-4"	
<i>u65(S)</i>	1	#4	6'-5"	
<i>u70(S)</i>	43	#5	7'-11"	
<i>u71(S)</i>	43	#5	9'-1"	
<i>u72(S)</i>	21	#5	10'-11"	
<i>v60(S)</i>	234	#5	10'-10"	
<i>v61(S)</i>	234	#5	2'-6"	
<i>v62(S)</i>	8	#5	15'-8"	
<i>v70(S)</i>	116	#5	3'-4"	
<i>v71(S)</i>	38	#5	9'-10"	
<i>v72(S)</i>	38	#6	9'-7"	
<i>Concrete Structures</i>			Cu. Yd.	206.7
<i>Concrete Superstructure</i>			Cu. Yd.	5.4
<i>Reinforcement Bars, Stainless Steel</i>			Pound	19,420
<i>Furnishing Steel Piles HP14x89</i>			Foot	1,824
<i>Driving Piles</i>			Foot	1,824
<i>Test Pile Steel HP14x89</i>			Each	1
<i>Pile Shoes</i>			Each	39
<i>Concrete Sealer</i>			Sq. Ft.	1,499

Concrete Structures	Cu. Yd.	206.7
Concrete Superstructure	Cu. Yd.	5.4
Reinforcement Bars, Stainless Steel	Pound	19,420
Furnishing Steel Piles HP14x89	Foot	1,824
Driving Piles	Foot	1,824
Test Pile Steel HP14x89	Each	1
Pile Shoes	Each	39
Concrete Sealer	Sq. Ft.	1,499

EAST ABUTMENT - WB

BILL OF MATERIAL

Bar	No.	Size	Length	Shape
h40(S)	64	#4	25'-6"	
h41(S)	16	#5	25'-11"	
h42(S)	16	#4	7'-8"	
h43(S)	8	#4	4'-8"	
h44(S)	14	#4	24'-5"	
h50(S)	30	#5	11'-9"	
h51(S)	6	#5	23'-0"	
h52(S)	24	#5	4'-0"	
p40(S)	9	#8	38'-8"	
p41(S)	7	#8	39'-6"	
p42(S)	9	#8	37'-5"	
p43(S)	7	#8	38'-1"	
p44(S)	16	#8	33'-8"	
p45(S)	16	#8	14'-3"	
p50(S)	6	#7	28'-4"	
s40(S)	83	#5	19'-1"	
s42(S)	34	#4	12'-1"	
u40(S)	11	#6	13'-11"	
u41(S)	20	#4	10'-0"	
u42(S)	94	#5	3'-4"	
u43(S)	1	#4	6'-5"	
u50(S)	30	#5	7'-11"	
u51(S)	44	#5	9'-5"	
v40(S)	188	#5	10'-7"	
v41(S)	188	#5	2'-6"	
v42(S)	14	#5	15'-6"	
v50(S)	93	#5	3'-4"	
v51(S)	38	#5	9'-6"	
v52(S)	38	#6	9'-0"	
Concrete Structures			Cu. Yd.	184.2
Concrete Superstructure			Cu. Yd.	4.3
Reinforcement Bars, Stainless Steel			Pound	15,450
Furnishing Steel Piles HP14x89			Foot	1,584
Driving Piles			Foot	1,584
Test Pile Steel HP14x89			Each	1
Pile Shoes			Each	34
Concrete Sealer			Sq. Ft.	1,250


NOTES:

1. *Hatched area to be poured separately after superstructure falsework has been removed and after approach slab side formwork has been removed.*
2. *Quantity of concrete in wingwall parapet and hatched area included with Concrete Superstructure.*
3. *Space reinforcement in cap to miss anchor bolts.*
4. *Pour steps monolithically with cap.*
5. *For details of piles see sheet S-316.*
6. *The top of back wall and approach slab seat shall have a constant slope determined from the control points shown.*
7. *Concrete Sealer shall be applied to the bearing seats and front faces of the hatched block, back wall, and abutment cap.*

MINIMUM BAR LAP

#5 bar (Horiz.) = 3'-7"
#6 bar (Horiz.) = 4'-4"
#6 bar (Vert.) = 3'-10"
#9 bar (Horiz.) = 7'-1"
#10 bar (Vert.) = 10'-2"
#11 bar (Horiz.) = 9'-3"


* Alternate locations of laps Lt./Rt. within each row so that no two adjacent bars are lapped at the same location.

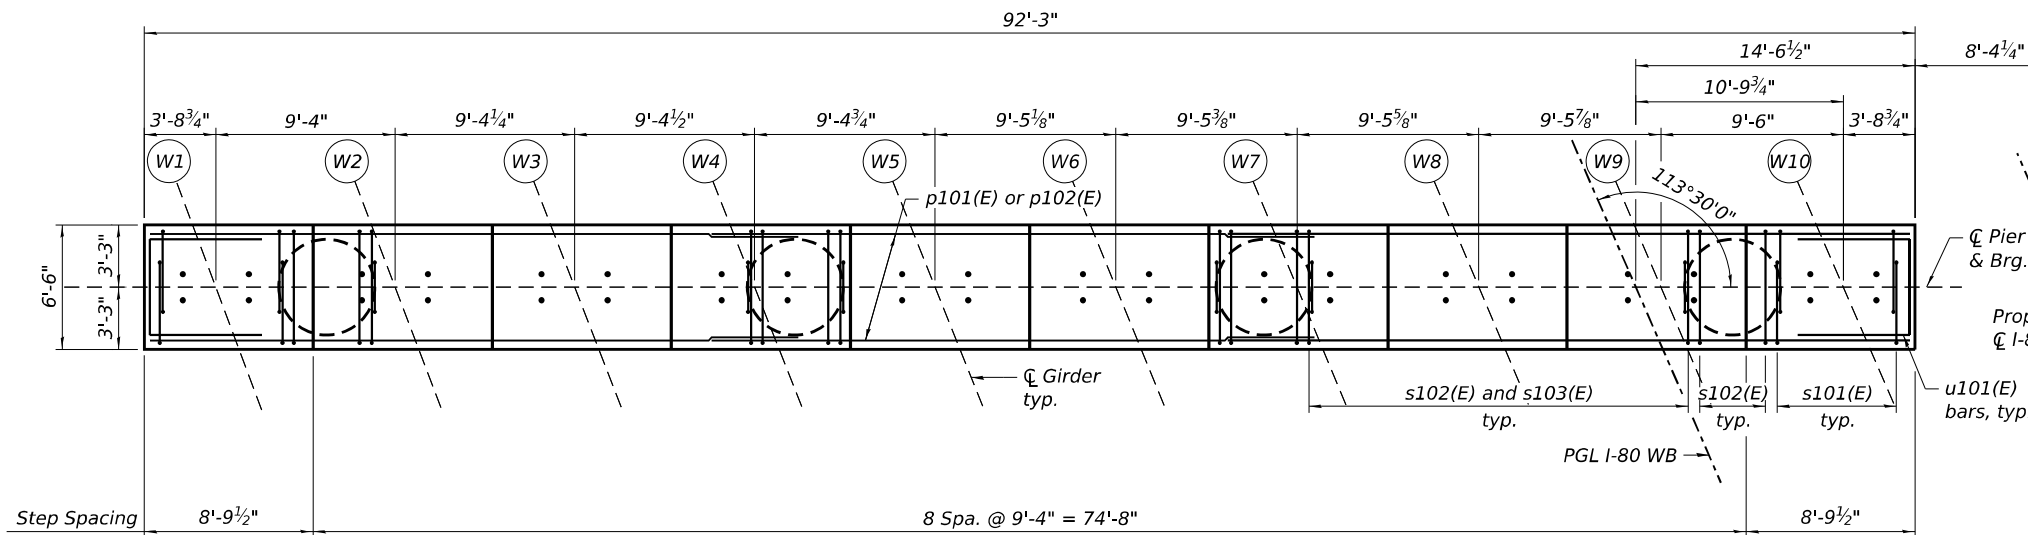


TOP PLAN

BEARING SEAT ELEVATIONS

Bearings		
Girder	Elevation	Step Ht.
W1	591.40	1 3/8"
W2	591.51	1 3/8"
W3	591.63	1 3/8"
W4	591.74	1 1/8"
W5	591.84	3/4"
W6	591.90	2"
W7	591.73	2 5/8"
W8	591.52	2 7/8"
W9	591.28	2 7/8"
W10	591.04	

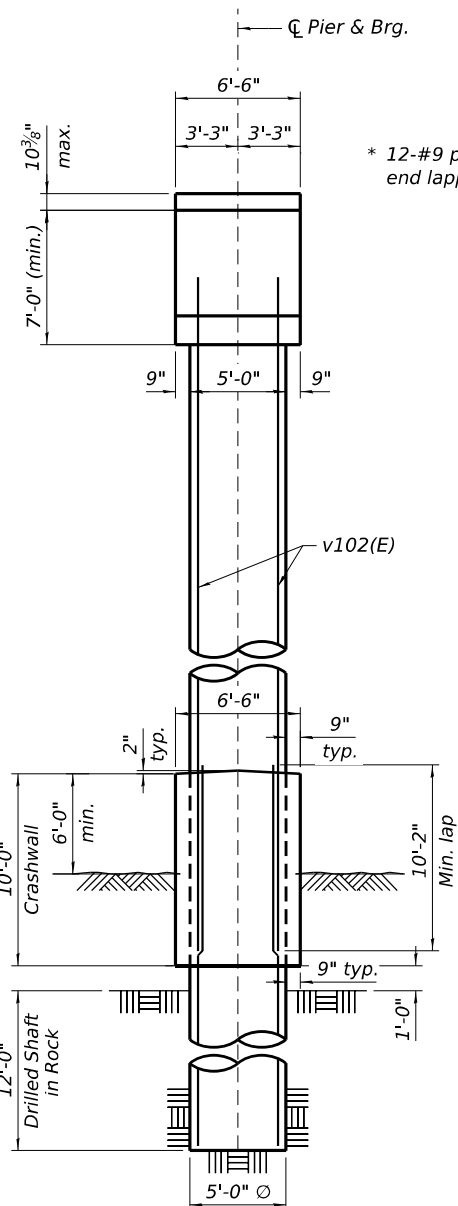

END VIEW

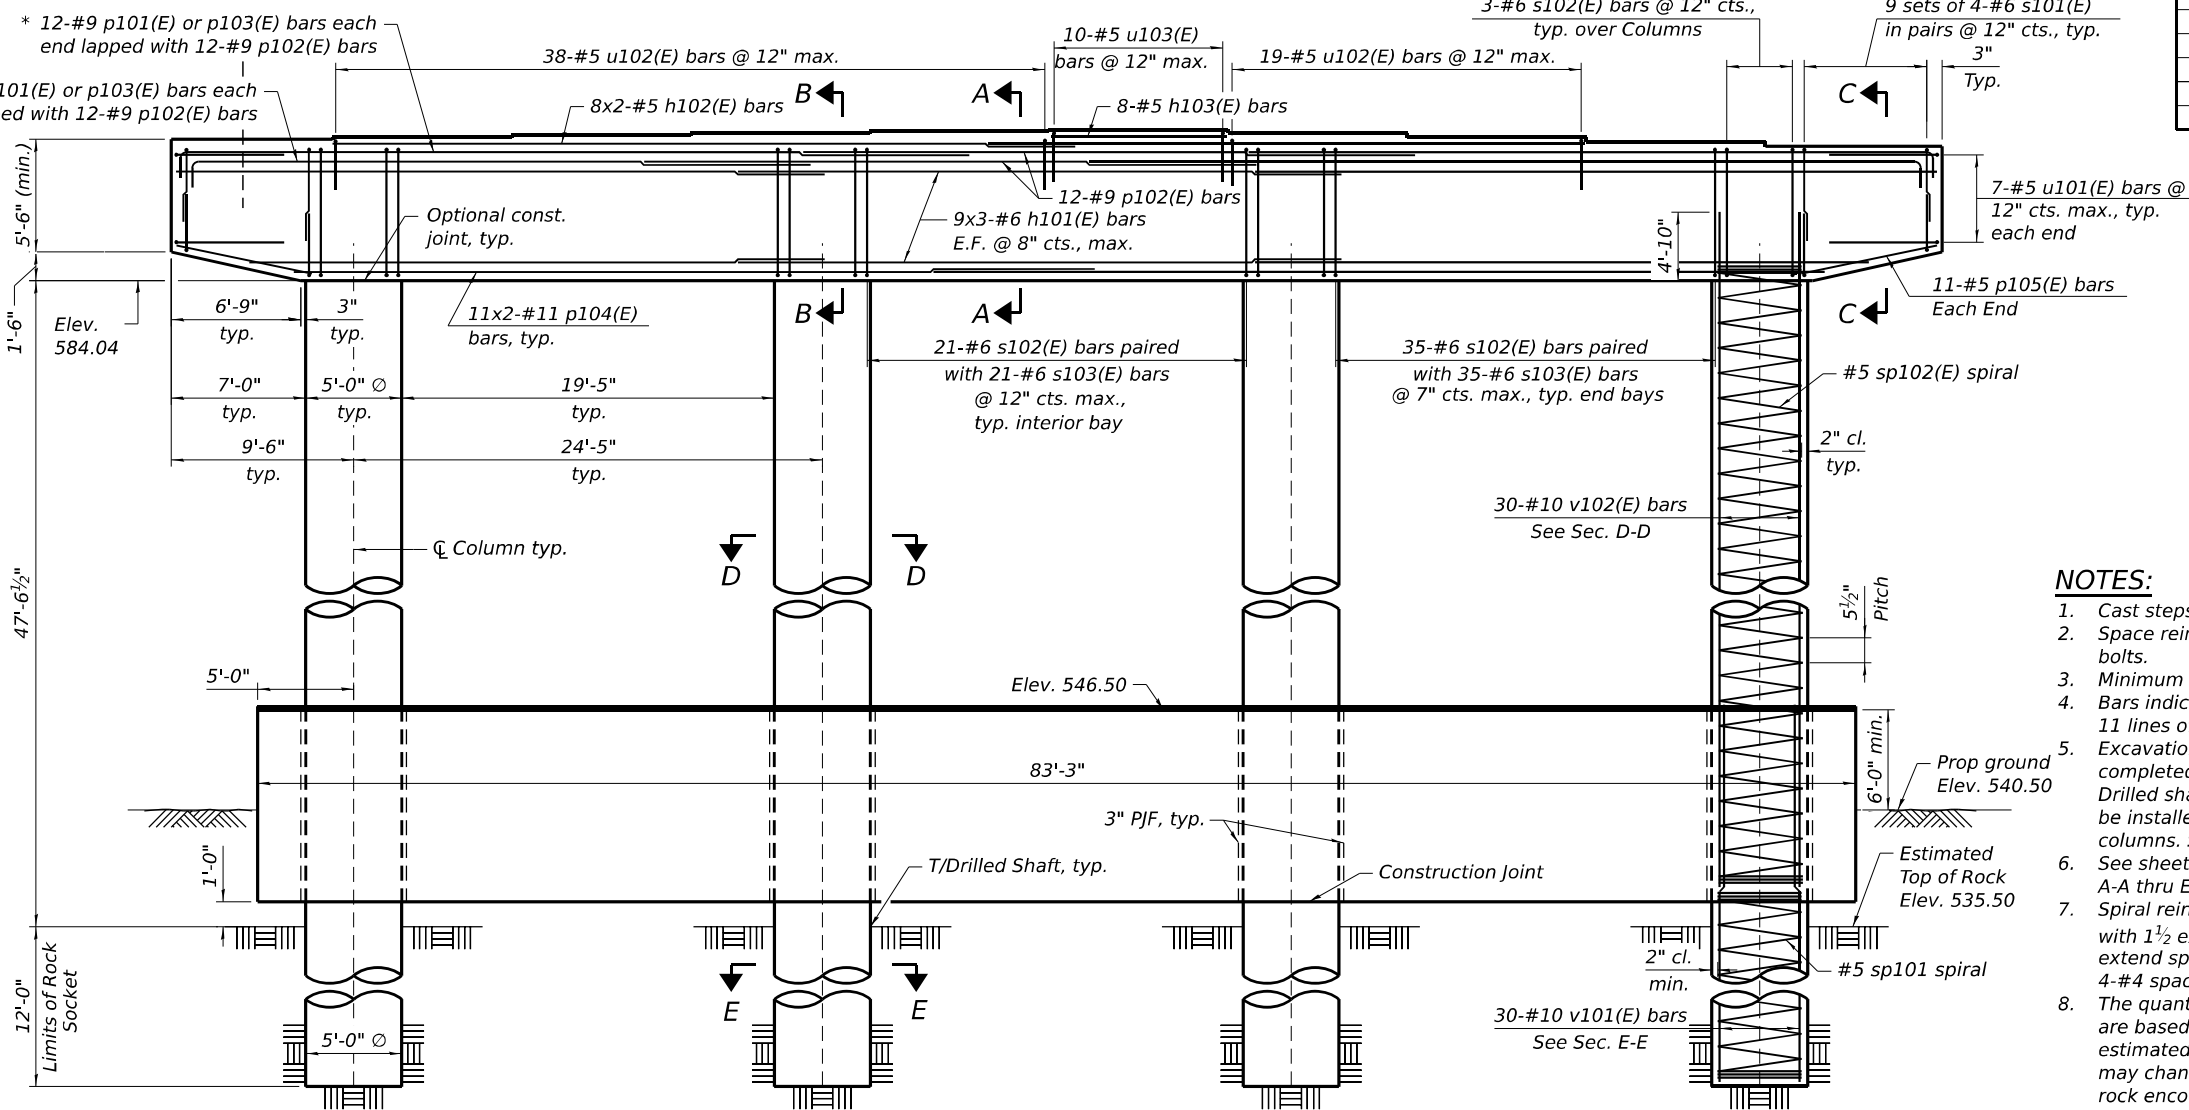

ELEVATION
(Looking East)

NOTES:

- Cast steps monolithically with cap.
- Space reinforcement in cap to miss anchor bolts.
- Minimum lap for spirals = 3'-0".
- Bars indicated thus 11x3-#5 etc. indicate 11 lines of bars with 3 segments per line. Excavation for the Crashwall shall be completed before construction of the Drilled shafts and columns. Crashwall shall be installed after completion of the columns. See sheet S-269 for details.
- See sheet S-266 for footing plan, Sections A-A thru E-E, and Bill of Material.
- Spiral reinforcement shall be provided with 1 1/2 extra turns at each end, and extend spiral 2" into pier cap. Provide min. 4-#4 spacers or equivalent.
- The quantities and reinforcement detailing are based on the top of shaft and the estimated top of rock elevations shown and may change based on the actual top of rock encountered at each shaft and the final top of shaft elevation.
- Concrete Sealer shall be applied to exposed surfaces of Pier cap, seats, columns and wall above grade.

MODEL: Default
FILE NAME: p:\projects\trans\corp\ppl\hatched\Documents\Projects_2018\CH4001401180022\03-WSP\CD\62023-RB-1-Sheets\Structure\0998309-42R23-SB01-11WB01.dgn

wsp

WSP USA INC.
30 N. LA SALLE STREET
SUITE 4000
CHICAGO, IL 60602
TEL: (312) 782-8150
FAX: (312) 782-1684

USER NAME = USSJ696614	DESIGNED - FIM	REVISED -
	CHECKED - PJL	REVISED -
PLOT SCALE = 0:2' = 1" / in.	DRAWN - GM	REVISED -
PLOT DATE = 11/5/2025	CHECKED - FIM	REVISED -

STATE OF ILLINOIS
DEPARTMENT OF TRANSPORTATION

PIER 1 WB
STRUCTURE NUMBER 099-8309 WB AND 099-8325 EB


SHEET S-265 OF S-333 SHEETS

F.A.I. RTE.	SECTION	COUNTY	TOTAL SHEETS	SHEET NO.
I-80	FAI 80 21 STRUCTURE 2	WILL	1230	846
CONTRACT NO. 62R23				
ILLINOIS FED. AID PROJECT				


BILL OF MATERIAL - PIER 1 WB

Bar	No.	Size	Length	Shape
h101(E)	54	#6	33'-6"	—
h102(E)	16	#5	34'-4"	—
h103(E)	8	#5	9'-0"	—
h111(E)	52	#6	44'-0"	—
h112(E)	12	#6	18'-11"	—
h113(E)	12	#6	20'-3"	—
p101(E)	24	#9	30'-9"	┘
p102(E)	24	#9	35'-8"	┘
p103(E)	24	#9	42'-11"	┘
p104(E)	22	#11	43'-9"	┘
p105(E)	22	#5	10'-5"	┘
s101(E)	72	#6	14'-4"	□
s102(E)	103	#6	27'-0"	□
s103(E)	91	#6	20'-0"	□
s111(E)	138	#7	20'-4"	□
s112(E)	32	#7	11'-9"	□
sp101	4	#5	12'-8"	⋈
sp102(E)	4	#5	47'-6"	⋈
u101(E)	14	#5	13'-2"	□
u102(E)	10	#5	9'-2"	□
u103(E)	57	#5	9'-10"	□
u111(E)	16	#6	11'-5"	□
u112(E)	28	#6	14'-8"	□
v101(E)	120	#10	22'-4"	—
v102(E)	120	#10	47'-4"	—
v103(E)	32	#7	9'-5"	—
Structure Excavation			Cu. Yd.	170
Concrete Structures			Cu. Yd.	506.0
Reinforcement Bars			Pound	1,870
Reinforcement Bars, Epoxy Coated			Pound	81,020
Drilled Shaft in Rock			Cu. Yd.	34.9
Concrete Sealer			Sq. Ft.	3,866
Crosshole Sonic Logging Access Ducts			Foot	48
Crosshole Sonic Logging Testing			Each	4
Thermal Integrity Profile Testing			Each	4
Thermal Integrity Profile Data Collection			Foot	48


** Length is height of spiral.

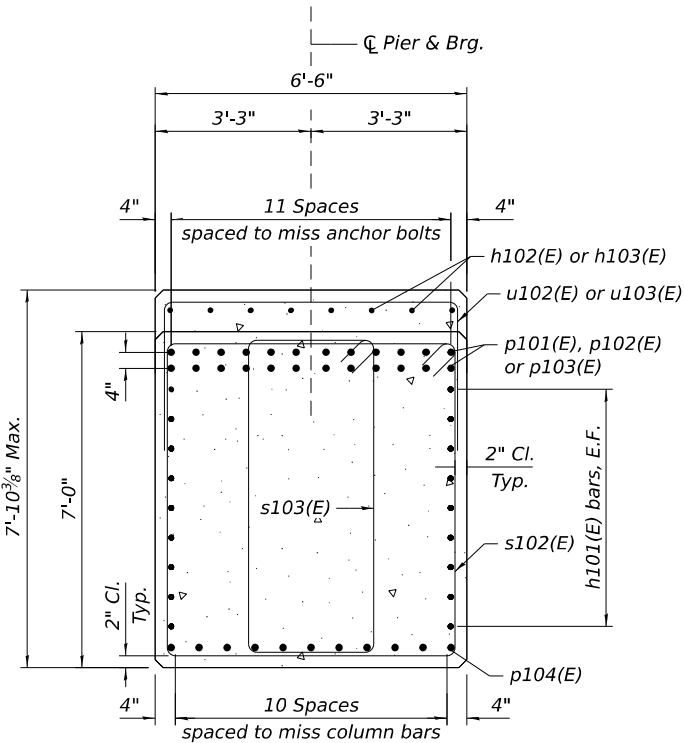


SECTION A-A

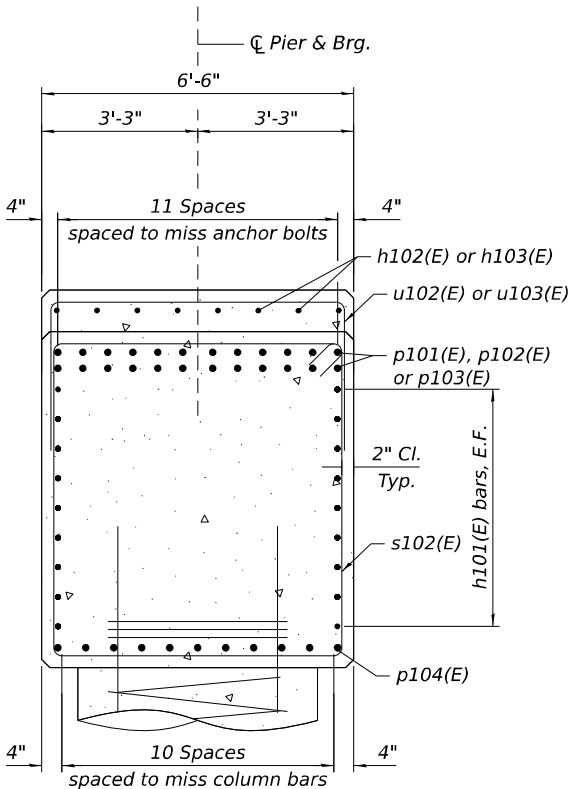


SECTION B-B

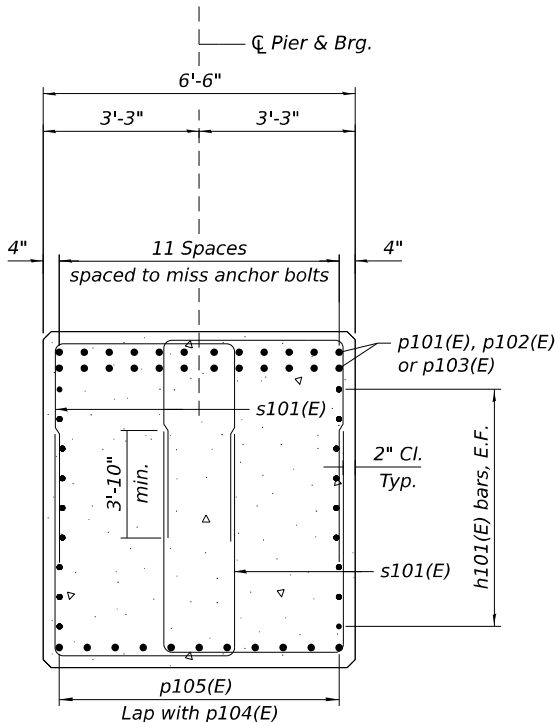


SECTION C-C

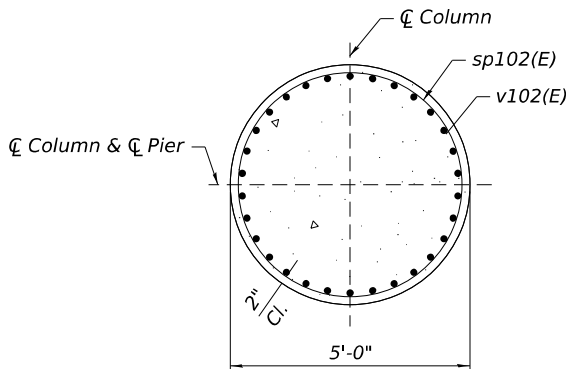

SECTION D-D

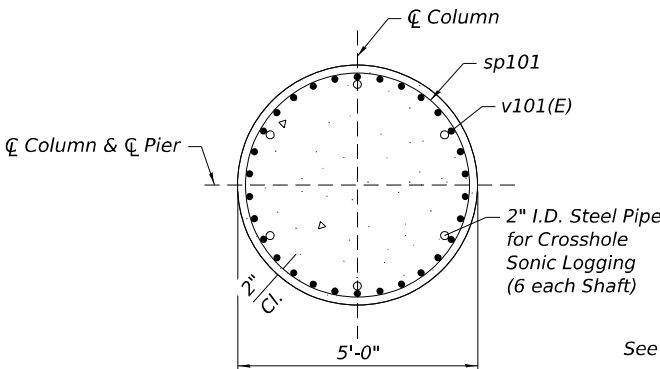

SECTION E-E

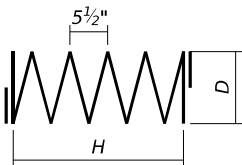

SPIRALS


See table for H and D dimensions

H & D DIMENSIONS

Bar	H	D
sp101	12'-8"	4'-8"
sp102(E)	47'-6"	4'-8"

A & B DIMENSIONS

Bar	A	B
s101(E)	5'-3"	3'-10"
u101(E)	3'-7"	6'-0"
u102(E)	1'-6"	6'-2"
u103(E)	1'-10"	6'-2"

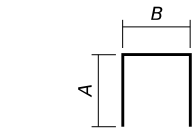


BARS s101(E), u101(E),
u102(E) & u103(E)

See table for A and B dimensions


C & D DIMENSIONS

Bar	C	D
p101(E)	29'-2"	1'-7"
p103(E)	41'-4"	1'-7"

 


BARS p101(E) & p103(E)

See table for C and D dimensions

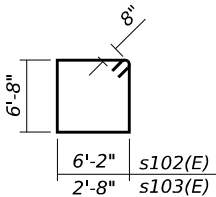

BARS s102(E) & s103(E)

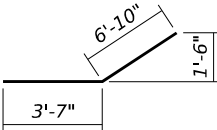

BAR p104(E)

MODEL Default: p:\projects\trans\systems\p1\pier1\pier1.dwg
FILE Name: p:\projects\trans\systems\p1\pier1\pier1.dwg
PROJECT: 2018-04-01 11:00:22 03-MS9/CAD/62023-RB-1/Sheet/Structure/099-8309-42R23-SB02-21WB02.dgn



WSP USA Inc.
30 N. LA SALLE STREET
SUITE 4000
CHICAGO, IL 60602
TEL: (312) 782-8150
FAX: (312) 782-1684

USER NAME	= USSJ696614
PLOT SCALE	= 0.2' = 1' / in.
PLOT DATE	= 11/5/2025

DESIGNED	- FIM
CHECKED	- PJJ
DRAWN	- PP
CHECKED	- FIM

REVISED	-
REVISED	-
REVISED	-
REVISED	-


STATE OF ILLINOIS
DEPARTMENT OF TRANSPORTATION

PIER 1 WB DETAILS
STRUCTURE NUMBER 099-8309 WB AND 099-8325 EB

SHEET 5-266 OF 5-333 SHEETS

F.A.I. RTE.	SECTION	COUNTY	TOTAL SHEETS	SHEET NO.
I-80	FAI 80 21 STRUCTURE 2	WILL	1230	847
CONTRACT NO. 62R23				
ILLINOIS FED. AID PROJECT				


#5 bar (Horiz.) = 3'-7"
 #6 bar (Horiz.) = 4'-4"
 #6 bar (Vert.) = 3'-10"
 #9 bar (Vert.) = 9'-2"
 #10 bar (Horiz.) = 8'-9"

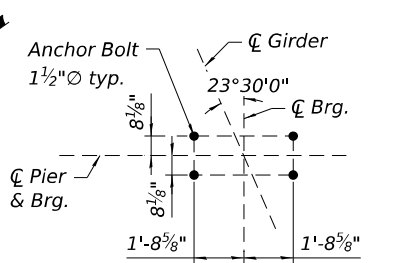

TYPICAL
ANCHOR BOLT LAYOUT

BEARING SEAT ELEVATIONS

Bearings		
Girder	Elevation	Step Ht.
E1	590.79	
E2	590.91	1 $\frac{3}{8}$ "
E3	591.03	1 $\frac{3}{8}$ "
E4	591.11	1"
E5	591.04	$\frac{7}{8}$ "
E6	590.80	2 $\frac{1}{8}$ "
E7	590.53	3 $\frac{1}{4}$ "
E8	590.25	3 $\frac{1}{4}$ "

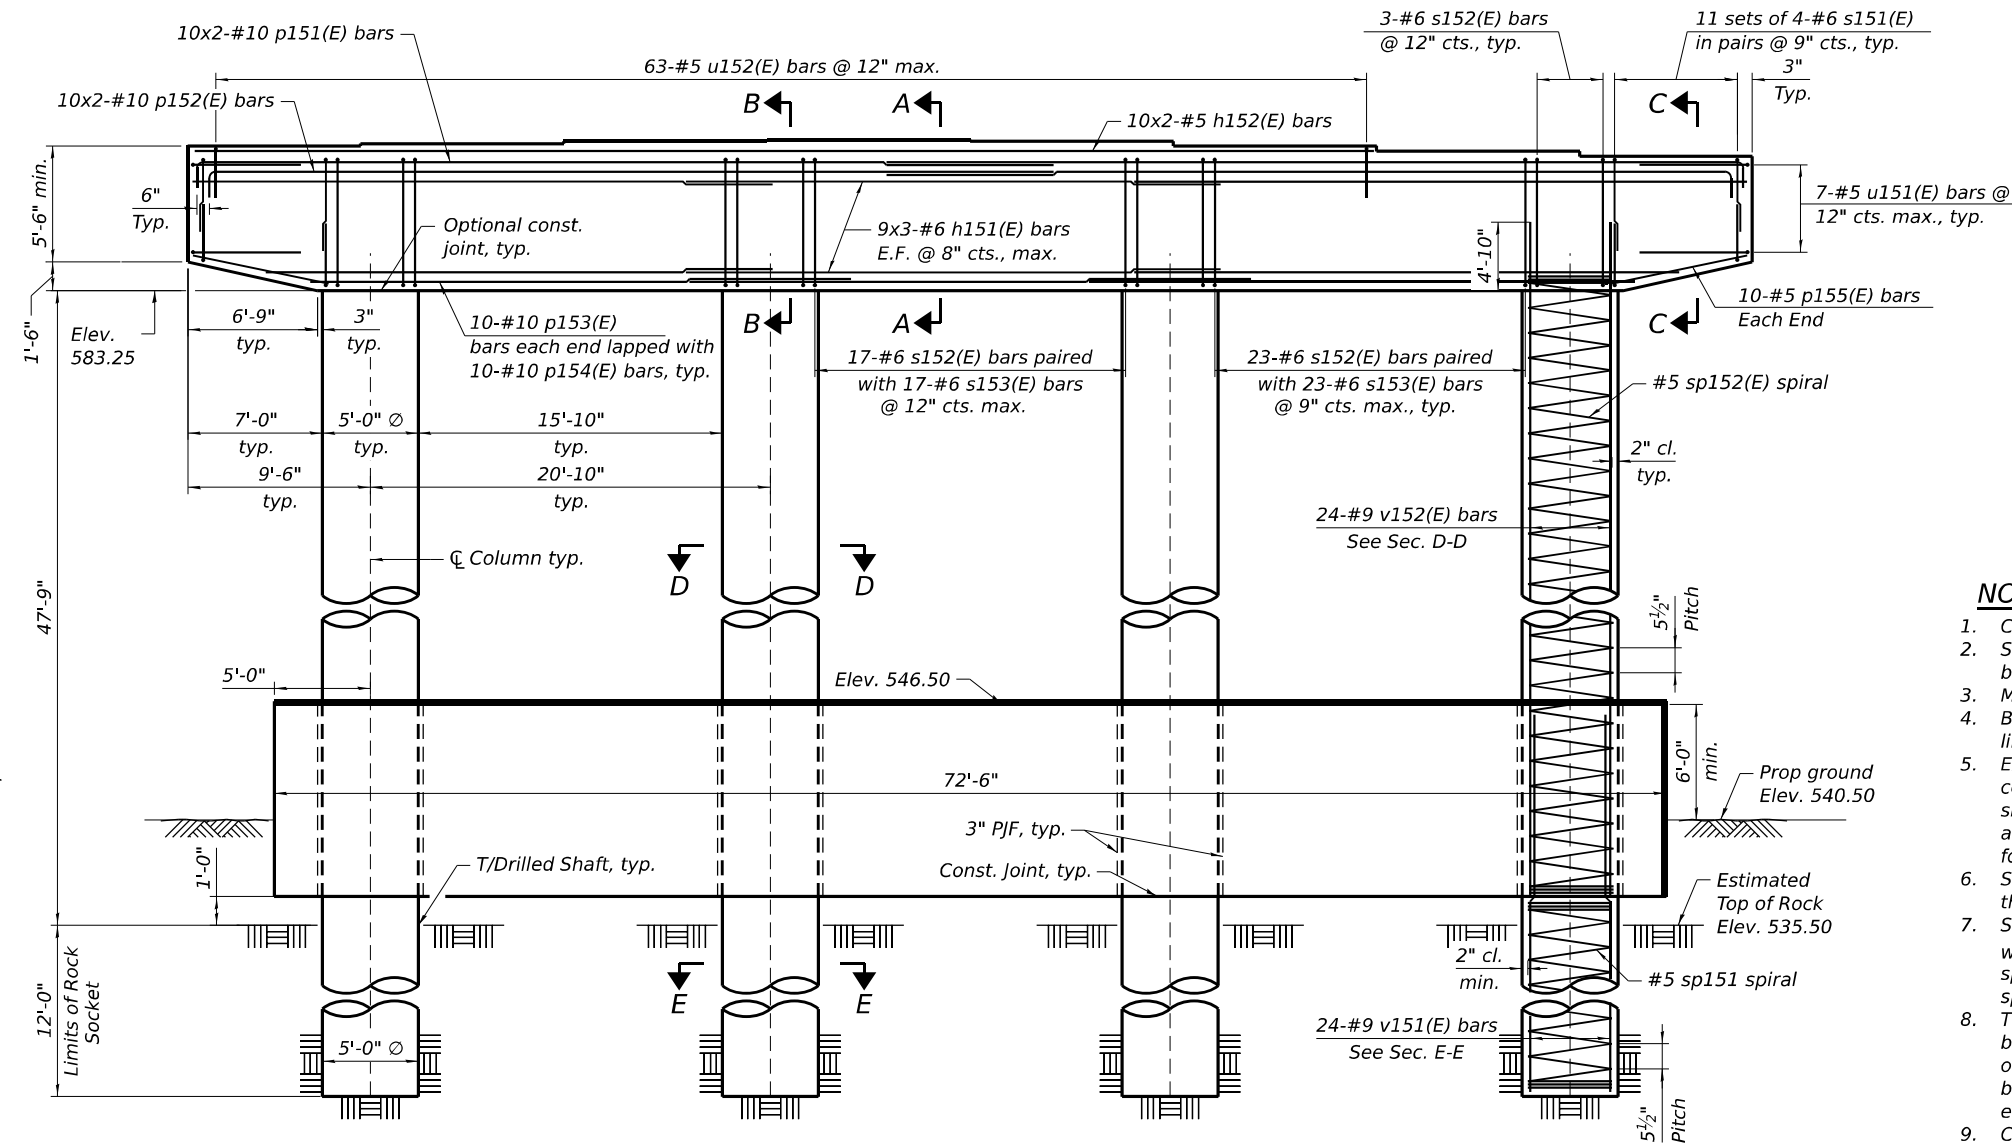

END VIEW

ELEVATION
(Looking East)

1. *Cast steps monolithically with cap.*
2. *Space reinforcement in cap to miss anchor bolts.*
3. *Minimum lap for spirals = 3'-0".*
4. *Bars indicated thus 11x3-#5 etc. indicate 11 lines of bars with 3 segments per line.*
5. *Excavation for the Crashwall shall be completed before construction of the Drilled shafts and columns. Crashwall shall be installed after completion of the columns. See sheet S-269 for details.*
6. *See sheet S-268 for footing plan, Sections A-A thru E-E, and Bill of Material.*
7. *Spiral reinforcement shall be provided with 1½ extra turns at each end, and extend spiral 2" into pier cap. Provide min. 4-#4 spacers or equivalent.*
8. *The quantities and reinforcement detailing are based on the top of shaft and the estimated top of rock elevations shown and may change based on the actual top of rock encountered at each shaft and the final top of shaft elevation.*
9. *Concrete Sealer shall be applied to exposed surfaces of Pier cap, seats, columns and wall above grade.*

Bar	No.	Size	Length	Shape
h151(E)	54	#6	30'-0"	—
h152(E)	20	#5	32'-7"	—
h161(E)	52	#6	38'-6"	—
h162(E)	12	#6	15'-3"	—
h163(E)	12	#6	16'-8"	—
p151(E)	20	#10	46'-10"	┐
p152(E)	20	#10	45'-10"	┐
p153(E)	20	#10	27'-5"	—
p154(E)	10	#10	28'-6"	—
p155(E)	20	#5	10'-5"	┐
s151(E)	88	#6	14'-4"	┐
s152(E)	75	#6	27'-0"	▣
s153(E)	63	#6	20'-0"	▣
s161(E)	114	#7	20'-4"	┐
s162(E)	32	#7	11'-9"	┐
sp151	4	#5	13'-0"	≡
sp152(E)	4	#5	46'-11"	≡
u151(E)	14	#5	13'-2"	┐
u152(E)	63	#5	8'-0"	┐
u161(E)	14	#6	11'-5"	┐
u162(E)	22	#6	14'-8"	┐
v151(E)	96	#9	22'-2"	—
v152(E)	96	#9	51'-7"	—
v153(E)	32	#7	9'-5"	—
Structure Excavation			Cu. Yd.	119
Concrete Structures			Cu. Yd.	457.9
Reinforcement Bars			Pound	1,920
Epoxy Coated			Pound	65,390
Drilled Shaft in Rock			Cu. Yd.	34.9
Concrete Sealer			Sq. Ft.	3,713
Crosshole Sonic Logging Access Ducts			Foot	48
Crosshole Sonic Logging Testing			Each	4
Thermal Integrity Profile Testing			Each	4
Thermal Integrity Profile Data Collection			Foot	48


**** Length is height of spiral.**





H & D DIMENSIONS

<i>Bar</i>	<i>H</i>	<i>D</i>
<i>sp151</i>	13'-0"	4'-8"
<i>sp152(E)</i>	46'-11"	4'-8"


<i>Bar</i>	<i>A</i>	<i>B</i>
<i>s151(E)</i>	5'-3"	3'-10"
<i>u151(E)</i>	3'-7"	6'-0"
<i>u152(E)</i>	11"	6'-2"

 

See table for A and B dimensions

  


See table for C and D dimensions

 

West Bearings			East Bearings		
Girder	Elevation	Step Ht.	Girder	Elevation	Step Ht.
W1	594.15	1 7/8"	W1	590.93	2 1/4"
W2	594.31	1 7/8"	W2	591.12	2 1/4"
W3	594.46	1 7/8"	W3	591.32	1 7/8"
W4	594.62	1 3/8"	W4	591.47	0"
W5	594.73	1 3/8"	W5	591.47	1 7/8"
W6	594.85	2 1/2"	W6	591.32	2 1/4"
W7	594.64	1 3/4"	W7	591.12	2 1/4"
W8	594.49	1 7/8"	W8	590.93	
W9	594.34	1 7/8"			
W10	594.18				

u201(S) bars, typ. —

u202(S) bars, typ.

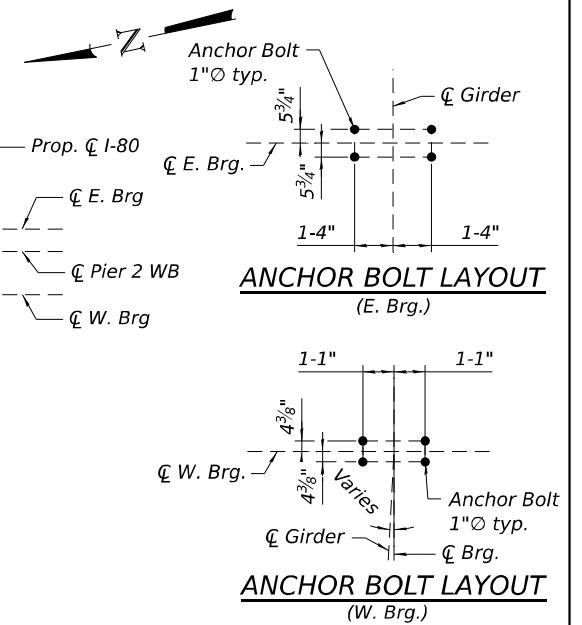

TOP PLAN
(Some bars omitted for clarity)

Optional const. joint

24-#5 u203(S) bars @ 12" cts. max.

4x3-#5 h203(S) bars @ eq. spa.

12x2 - #10 p201(S) bars, typ.

8x3-#6 h201(S) bars E.F. @ 8" cts., max.

39-#5 u205(S) bars @ 12" cts. max.

8-#5 h204(S) bars @ eq. spa.

4-#5 h205(S) bars @ eq. spa.

3x3-#5 h202 (S) bars E.F.

16-#5 u203(S) bars @ 12" cts. max.

3-#5 u202(S) bars @ 12" cts. max., typ. each end

8-#6 u201(S) bars @ 8" cts. max., typ. each end

7-#6 s201(S) bars paired with 7-#6 s202(S) bars @ 12" cts. max., typ.

15-#10 p202(S) bars each end lapped with 15-#10 p203(S) bars

18-#6 s201(S) bars paired with 18-#6 s202(S) bars @ 12" cts. max., typ.

3-#6 s201(S) bars @ 12" cts., typ.

32-#9 v201(E) bars See Section D-D

#5 sp201(E) spiral

32-#9 n201(E) bars See Section D-D

7-#6 v202(E) bars Ea. End

7-#6 u206(E) @ 11" cts. Ea. End

79'-6"

77'-6"

4x3-#6 h207(E) bars Top

108-#6 s203(E) bars at 8" cts.

108-#6 s204(E) bars at 8" cts.

t202(E)

w201(E)

t201(E)

w202(E)

Prop ground Elev. 536.50

3'-0" min. typ.

3'-7" min.

9'-2" min. lap

5'-0" min.

2"-6" Typ.

1'-0" Typ.

6'-10 $\frac{1}{2}$ " typ.

5'-0" $\varnothing$ typ.

17'-6" typ.

22'-6" typ.

5 $\frac{1}{2}$ " Pitch

2" cl. typ.

***#6 braided copper wire or cable


1' $\varnothing$ x 10'-0" ground rod in soil

NOTES:



- Space reinforcement bolts.
- Pour steps.
- Concrete surfaces above grade.
- Bars indicate 10 lines of reinforcement.
- The Contractor shall ensure the bottom of the pile cap is at least 5'-0" below the existing ground surface to ensure adequate embedment in non-weir areas. See sheet "Boring Data" for details.
- For Bill of Materials, see sheet "Bill of Materials".
- Spiral reinforcement shall be provided with 1 $\frac{1}{2}$ " diameter bars spaced at 2" intervals.

(Looking East)


- MODEL: Sheet
FILE NAME: pwc:/transystems-ww.bentley.com/transys/corp-ww-l/losted/Documents/Projects_2018/CH401/401180022/03-WSP/CAD/I62R23-RB-1/Sheets/Structural/0998309-62R23-5806-P2WB01.dgn

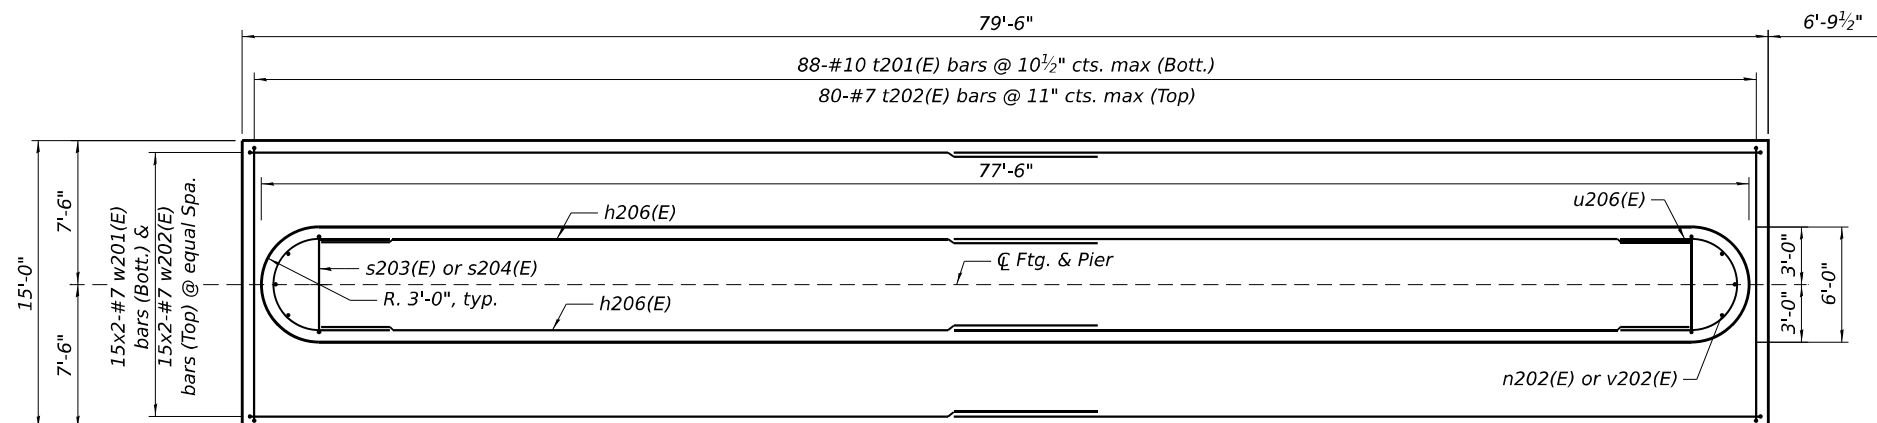

FOOTING PLAN
(Some bars omitted for clarity)

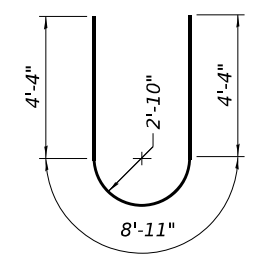 


BARS u206(E)

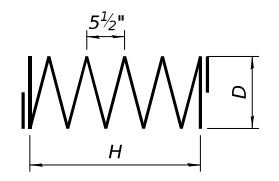


SPIRALS

H & D DIMENSIONS


Bar	H	D
sp201(E)	42'-7"	4'-8"

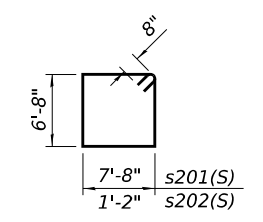


BARS s201(S) & s202(S)

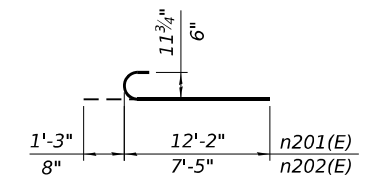


BARS n201(E) & n202(E)

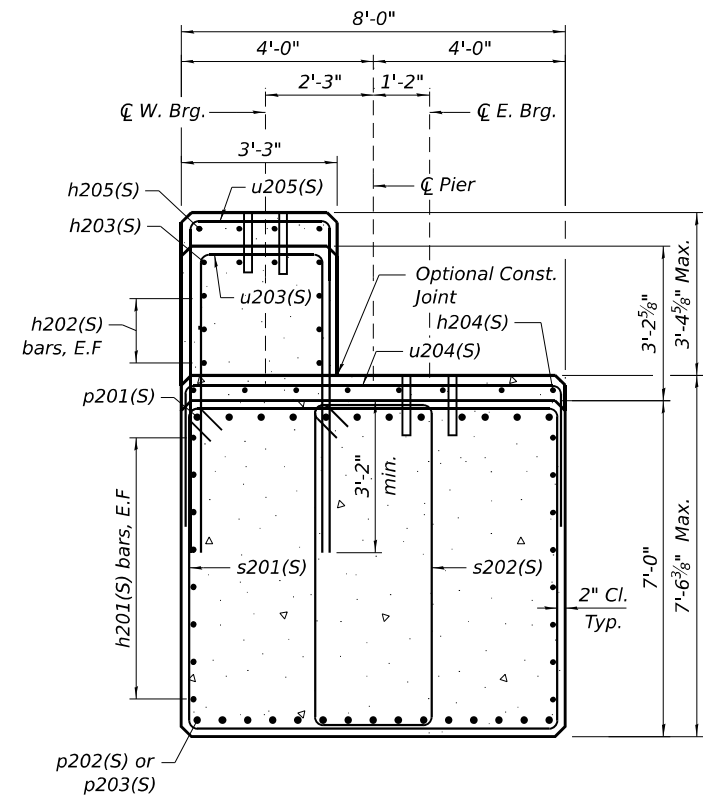

SECTION A-A

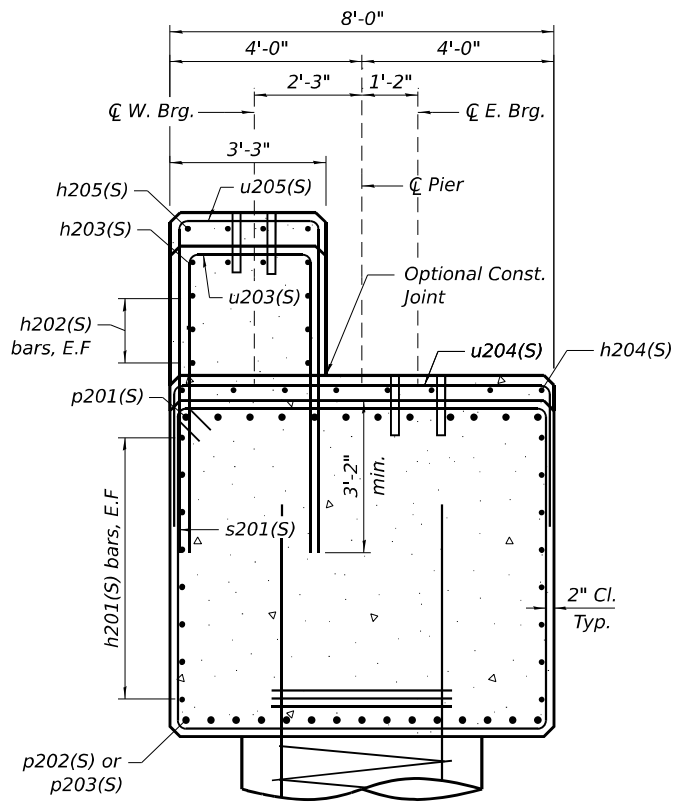


SECTION B-B

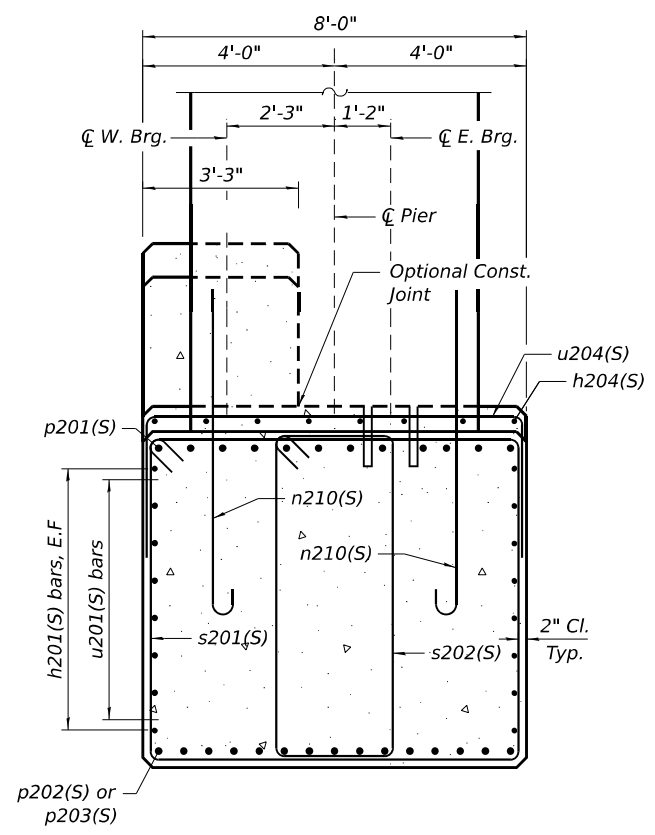

SECTION C-C


For pedestal bars,
see sheet S-272

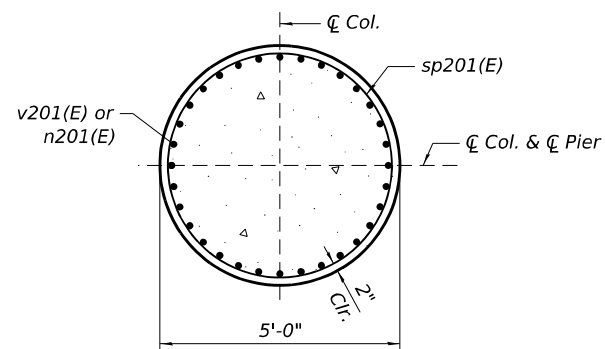

SECTION D-D

A & B DIMENSIONS


Bar	A	B
s203(E)	5'-8"	6'-8"
s204(E)	5'-8"	7'-7"
u201(S)	7'-6"	4'-4"
u202(S)	2'-9"	3'-7"
u203(S)	2'-11"	6'-3"
u204(S)	7'-8"	1'-6"
u205(S)	2'-11"	6'-9"
t201(E)	14'-8"	1'-10"

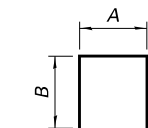

**BARS s203(E), s204(E), t201(E),
& u201(s) thru u205(S)**
See table for A and B dimensions


C & E DIMENSIONS

Bar	C	E
p201(S)	47'-4"	1'-10"
w201(E)	42'-1"	1'-2"

 

**BARS p201(S)
& w201(E)**
See table for C and E dimensions

MODEL Sheet
FILE NAME: p:\projects\trans\systems-pw\hntb\com\trans\corp-pw\hntb\Documents\Projects_2018\CH401\401180022\03-WSP\CD\62023-RB-1-Sheets\Structural\0998309-42R23-SB07-22\WB02.dgn

 











USER NAME = USSJ696614	DESIGNED - KB	REVISED -
CHECKED - KA	REVISED -	
PLOT SCALE = 0:2.0000' = 1" / in.	DRAWN - GM	REVISED -
PLOT DATE = 11/5/2025	CHECKED - KB	REVISED -

**STATE OF ILLINOIS
DEPARTMENT OF TRANSPORTATION**

**PIER 2 WB DETAILS 1
STRUCTURE NUMBER 099-8309 WB AND 099-8325 EB**



SHEET S-271 OF S-333 SHEETS

F.A.I. RTE.	SECTION	COUNTY	TOTAL SHEETS	SHEET NO.
I-80	FAI 80 21 STRUCTURE 2	WILL	1230	852
CONTRACT NO. 62R23				
ILLINOIS FED. AID PROJECT				

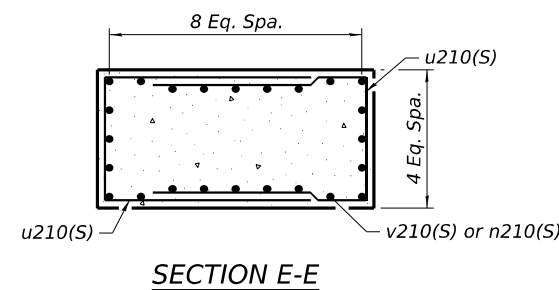 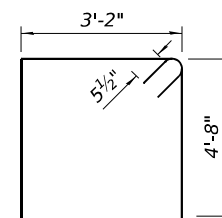   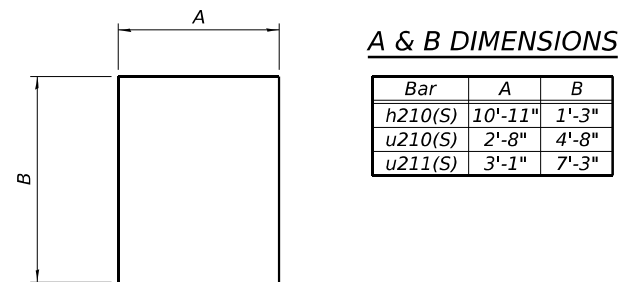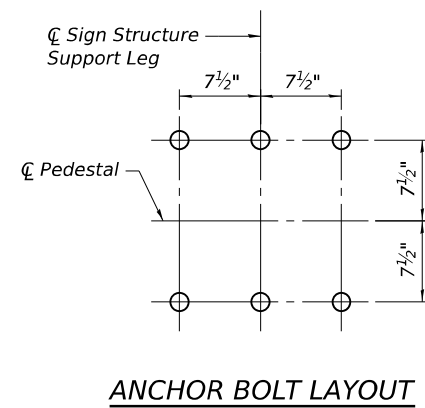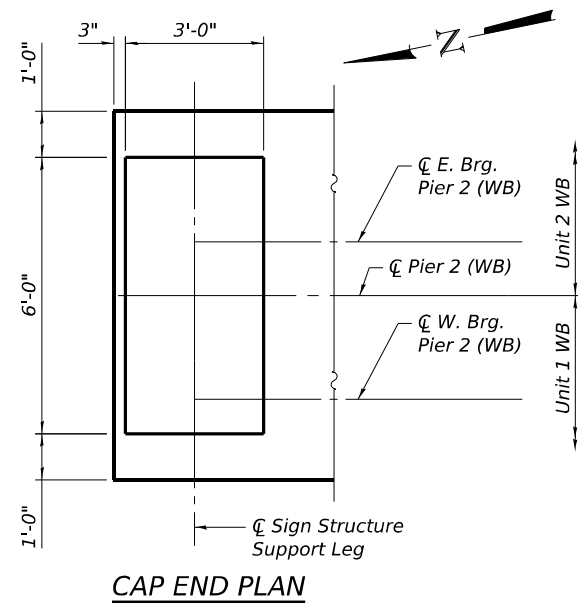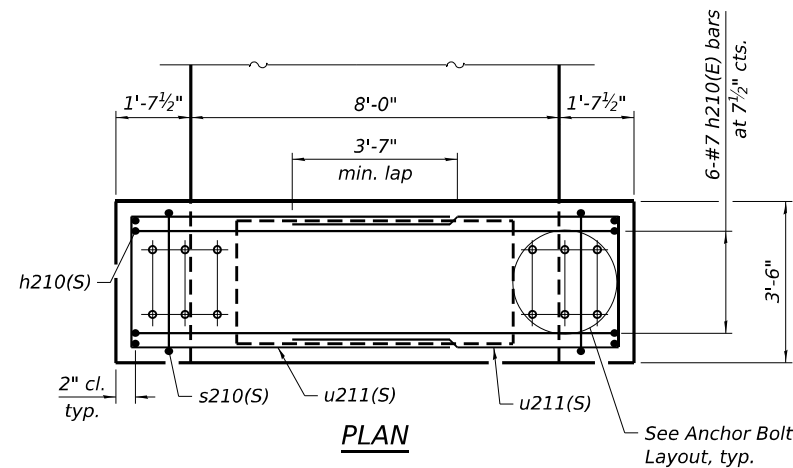

Bar	No.	Size	Length	Shape
<i>h201(S)</i>	48	#6	31'-5"	—
<i>h202(S)</i>	18	#5	28'-3"	—
<i>h203(S)</i>	12	#5	28'-3"	—
<i>h204(S)</i>	8	#5	38'-0"	—
<i>h205(S)</i>	4	#5	38'-3"	—
<i>h206(E)</i>	42	#6	28'-8"	—
<i>h207(E)</i>	12	#6	28'-8"	—
<i>h210(E)</i>	12	#7	13'-5"	⌋
<i>n201(E)</i>	128	#9	13'-5"	⌋
<i>n202(E)</i>	14	#6	8'-1"	⌋
<i>n210(E)</i>	48	#8	8'-0"	⌋
<i>p201(S)</i>	24	#10	49'-2"	⌋
<i>p202(S)</i>	30	#10	36'-1"	—
<i>p203(S)</i>	15	#10	31'-3"	—
<i>s201(S)</i>	80	#6	30'-0"	□
<i>s202(S)</i>	68	#6	17'-0"	□
<i>s203(E)</i>	108	#6	19'-0"	□
<i>s204(E)</i>	108	#6	20'-10"	□
<i>s210(E)</i>	24	#5	16'-7"	□
<i>sp201(E)</i>	4	#5	42'-7"	⌋
<i>t201(E)</i>	88	#10	18'-4"	⌋
<i>t202(E)</i>	80	#7	14'-8"	—
<i>u201(S)</i>	16	#6	16'-2"	⌋
<i>u202(S)</i>	6	#5	9'-11"	⌋
<i>u203(S)</i>	40	#5	15'-5"	⌋
<i>u204(S)</i>	38	#5	10'-8"	⌋
<i>u205(S)</i>	39	#5	9'-8"	⌋
<i>u206(E)</i>	16	#6	17'-7"	⌋
<i>u210(E)</i>	52	#5	12'-0"	⌋
<i>u211(E)</i>	28	#5	13'-3"	⌋
<i>v201(E)</i>	128	#9	47'-1"	—
<i>v202(E)</i>	14	#6	8'-8"	—
<i>v210(E)</i>	48	#8	12'-9"	—
<i>w201(E)</i>	30	#7	43'-3"	⌋
<i>w202(E)</i>	30	#7	42'-1"	—
Structure Excavation			Cu. Yd.	177
Rock Excavation for Structures			Cu. Yd.	130
Concrete Structures			Cu. Yd.	665.4
Reinforcement Bars, Epoxy Coated			Pound	60,780
Reinforcement Steel, Stainless Steel			Pound	22,620
Concrete Sealer			Sq. Ft.	7,103

** Length is height of spiral.
Maximum lap for spirals = 3'-0"

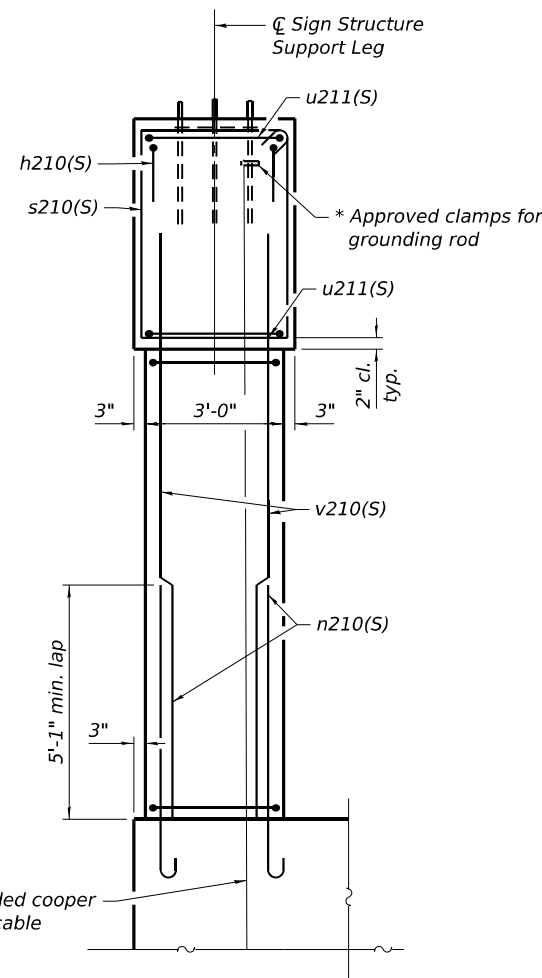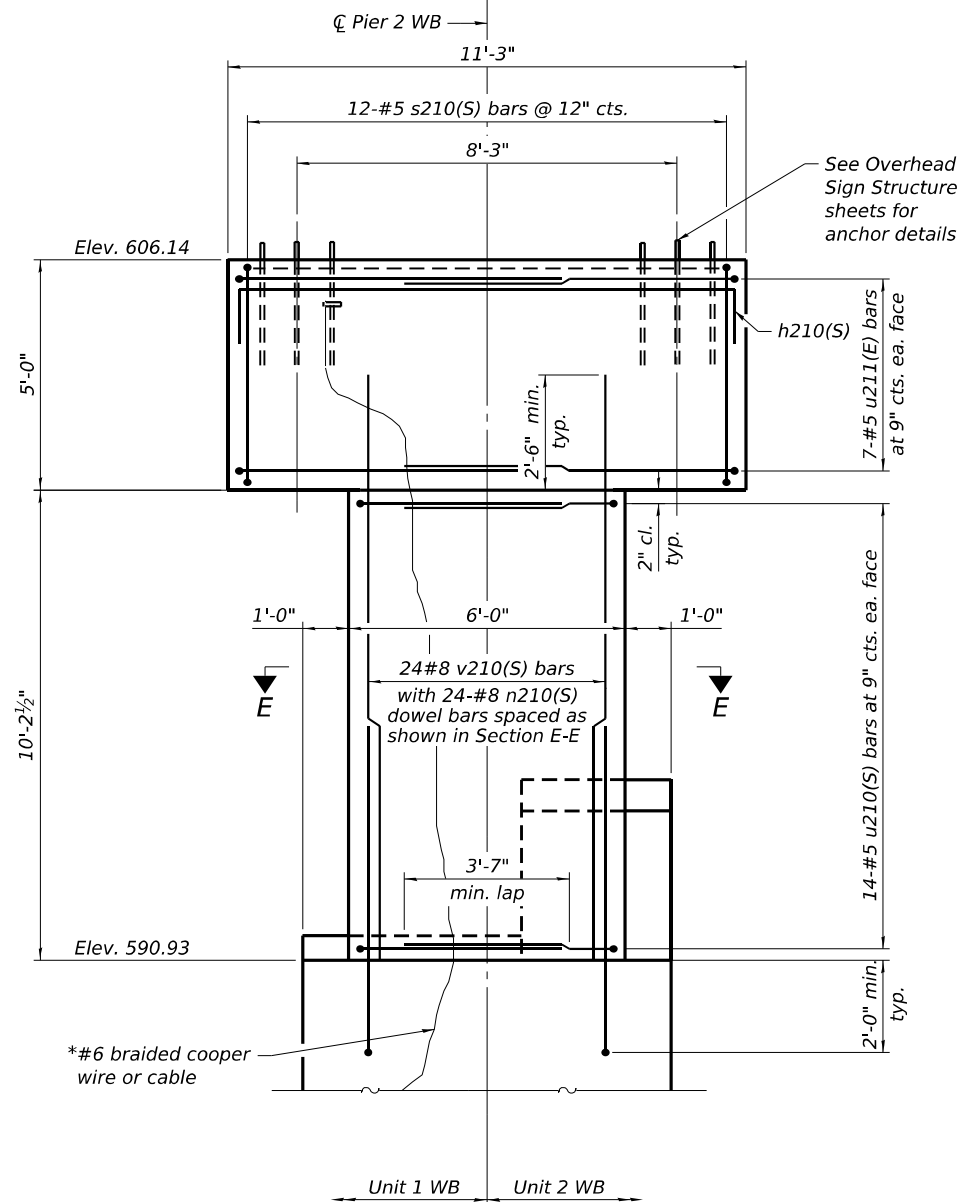

ELEVATION VIEW

* Cost of cable and clamps included in the cost of Concrete Structures










West Bearings			East Bearings		
Girder	Elevation	Step Ht.	Girder	Elevation	Step Ht.
W1	593.76	2 ³ / ₈ "	W1	590.61	2 ¹ / ₄ "
W2	593.96		W2	590.80	
W3	594.15	±2"	W3	590.99	±2"
W4	594.31	0"	W4	591.15	0"
W5	594.31	±2"	W5	591.15	±2"
W6	594.15		W6	590.99	
W7	593.96	2 ¹ / ₄ "	W7	590.80	2 ¹ / ₄ "
W8	593.76	2 ³ / ₈ "	W8	590.61	2 ¹ / ₄ "



#5 bar (Horiz.) = 3'-7"
 #6 bar (Horiz.) = 4'-4"
 #6 bar (Vert.) = 3'-10"
 #7 bar (Horiz.) = 5'-0"
 #8 bar (Vert.) = 5'-1"
 #10 bar (Vert.) = 10'-2"
 #11 bar (Horiz.) = 10'-6"



NOTES:

1. *Cast steps monolithically with cap.*
2. *Space reinforcement in cap to miss anchor bolts.*
3. *Bars indicated thus 11x3-#5 etc. indicate 11 lines of bars with 3 segments per line.*
4. *The Contractor shall perform soil borings in the area of Pier 2 EB footing where soil borings could not be drilled due to inaccessibility of an existing structure. See special provisions "Boring Drilling for Pier Foundations". The bottom of footing elevations shall be adjusted to ensure a minimum embedment of 36 inches in non-weathered rock. The rock excavation shall be made with near-vertical sides at the plan dimensions to allow the sides and base of the embedded portion of the footing to be cast against undisturbed rock surfaces.*
5. *See sheet S-274 for Footing Plan, Sections A-A thru D-D, and Bill of Material.*
6. *Spiral reinforcement shall be provided with 1½ extra turns at each end, and extend spiral 2" into pier cap. Provide min. 4-#4 spacers or equivalent.*
7. *Concrete Sealer shall be applied to exposed surfaces of Pier cap, seats, columns, and wall above grade.*

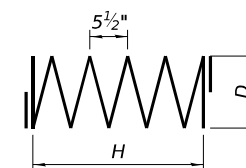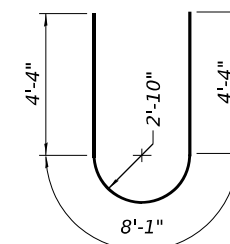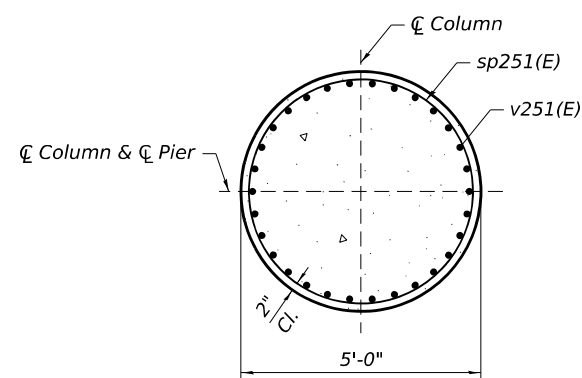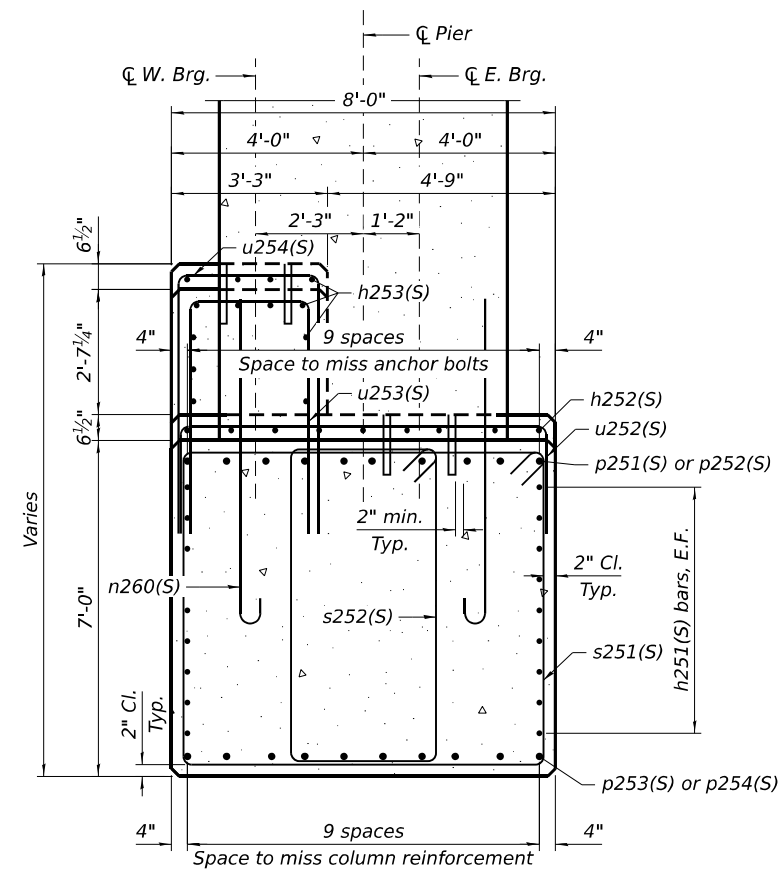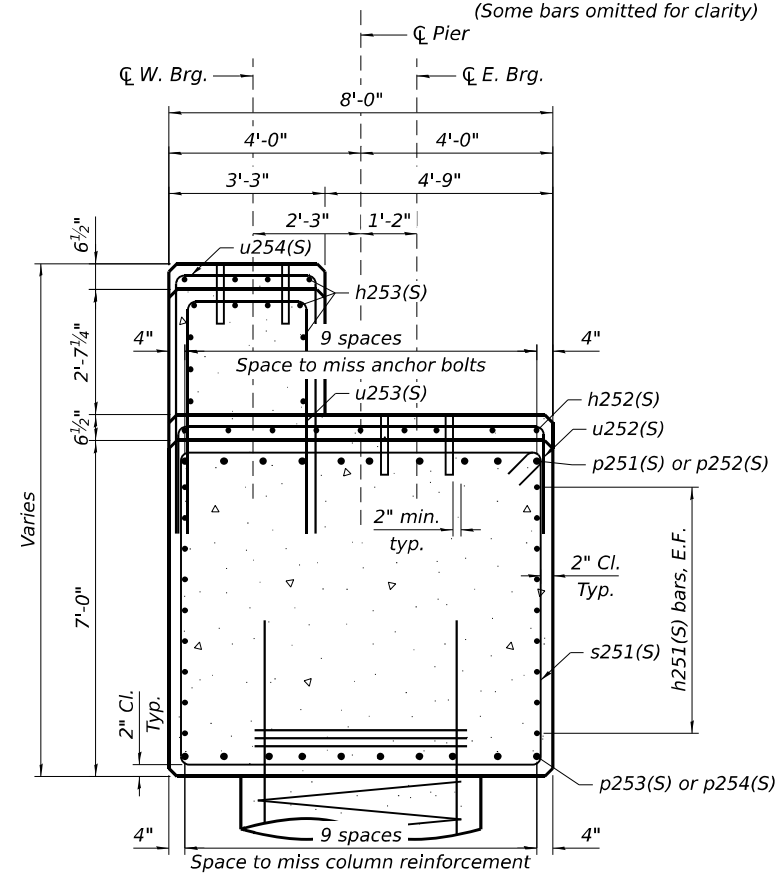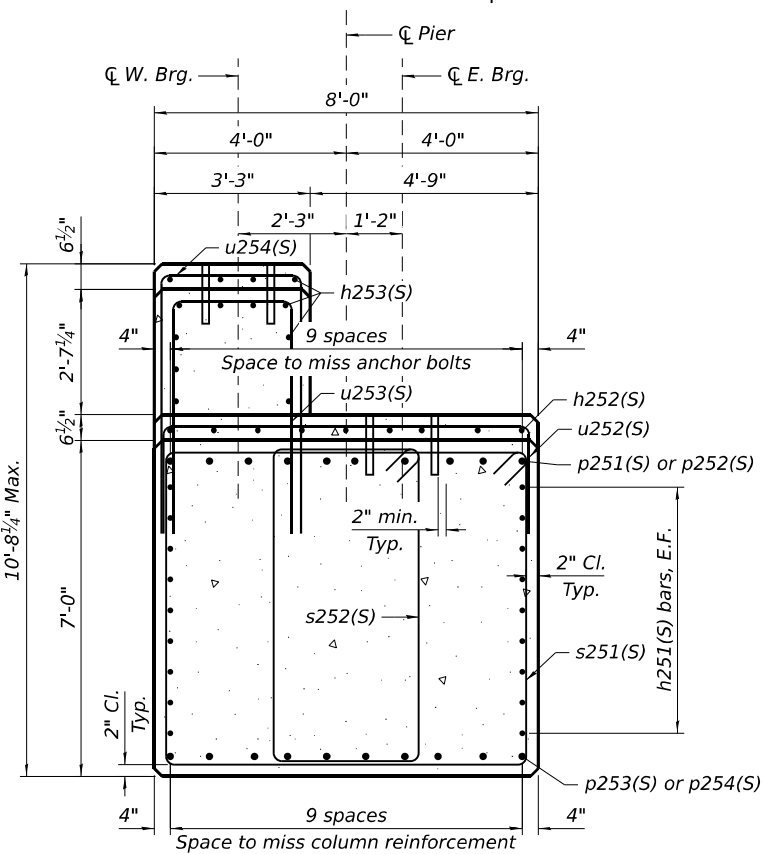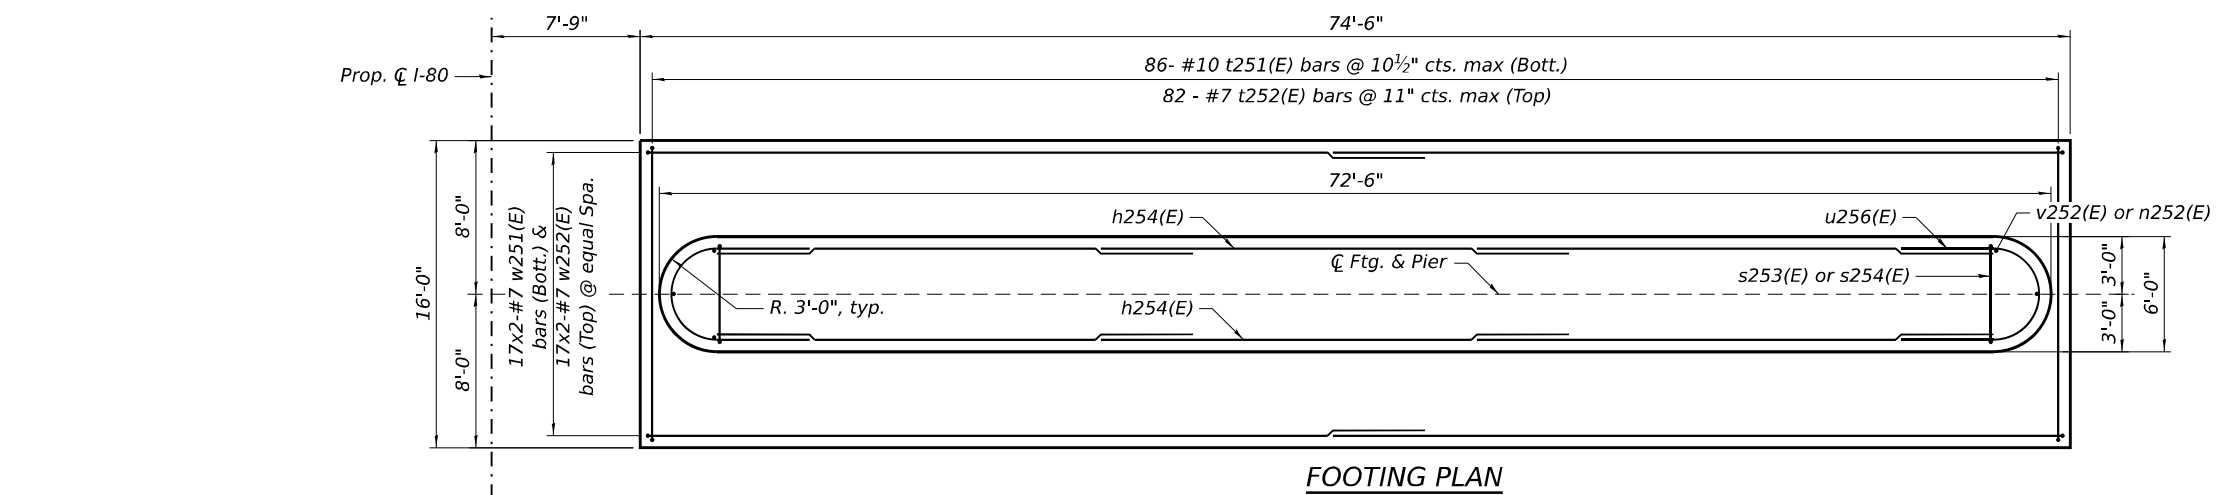

H & D DIMENSIONS


<i>Bar</i>	<i>H</i>	<i>D</i>
sp251(E)	40'-8"	4'-8

 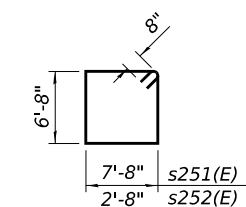

BARS n251(E), & n252(E)
See table for F, G and J dimensions

F, G & J DIMENSIONS

Bar	F	G	J
n251(E)	1'-5"	13'-2"	1'-1½"
n251(F)	8"	8'-1"	6"

 


C & E DIMENSIONS

Bar	C	E
<i>p</i> 251(<i>S</i>)	25'-10"	2'-0"
<i>w</i> 251(<i>F</i>)	38'-6"	1'-2"


A & B DIMENSIONS

Bar	A	B
s253(E)	6'-2"	5'-8"
s254(E)	8'-3"	5'-8"
t251(E)	1'-10"	15'-6"
u251(S)	4'-4"	7'-8"
u252(S)	1'-5"	7'-8"
u253(S)	4'-0"	2'-11"
u254(S)	4'-5"	2'-11"
u255(S)	4'-4"	2'-11"

 


BARS s253(E), s254(E), t251(E),
u251(s) thru u255(S) & w851(E)


MODEL Sheet
FILE NAME: p:\projects\transys\corp\ppl\hatched\Documents\Projects_2018\CH401\401180022\03-WSP\CD\62023-RB-1\Sheet\Structure\0998309-42R23-SB1-1-2EB03.dgn

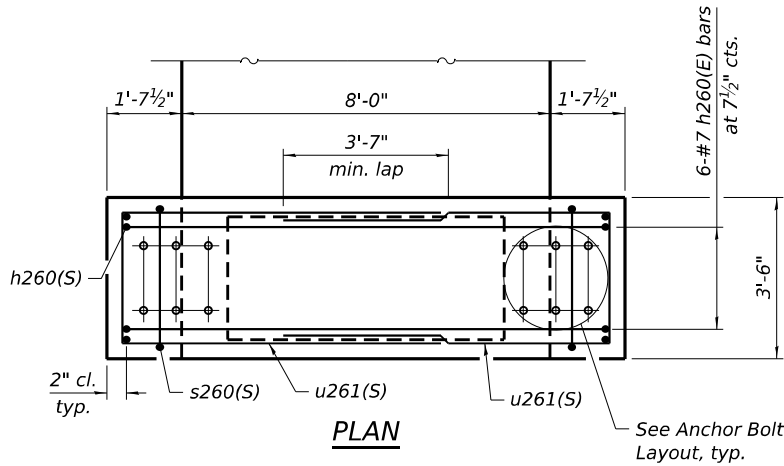


PLAN

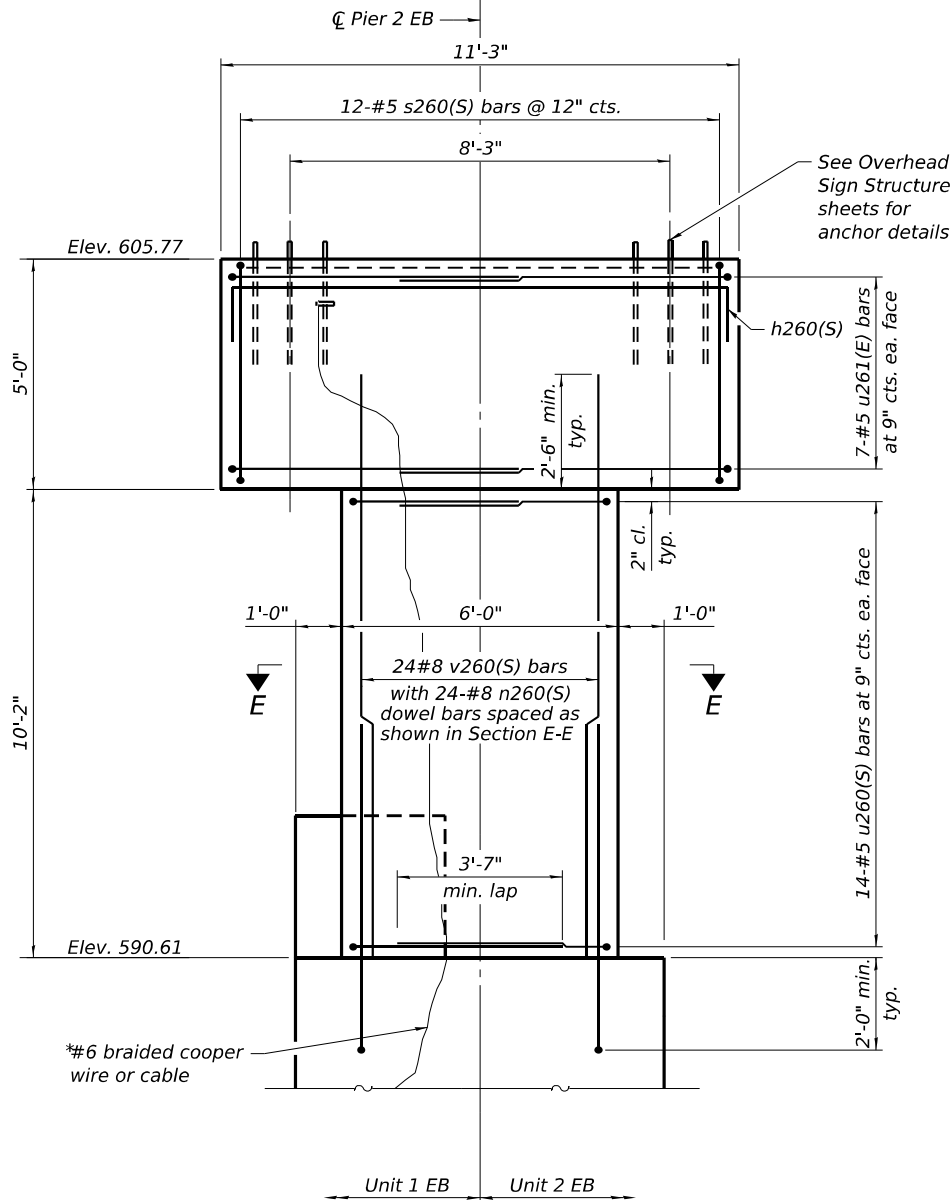

END VIEW
(Looking North)

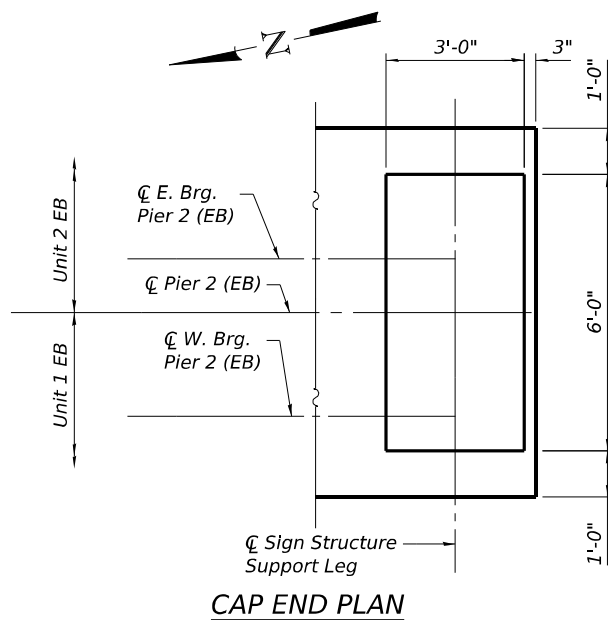


CAP END PLAN

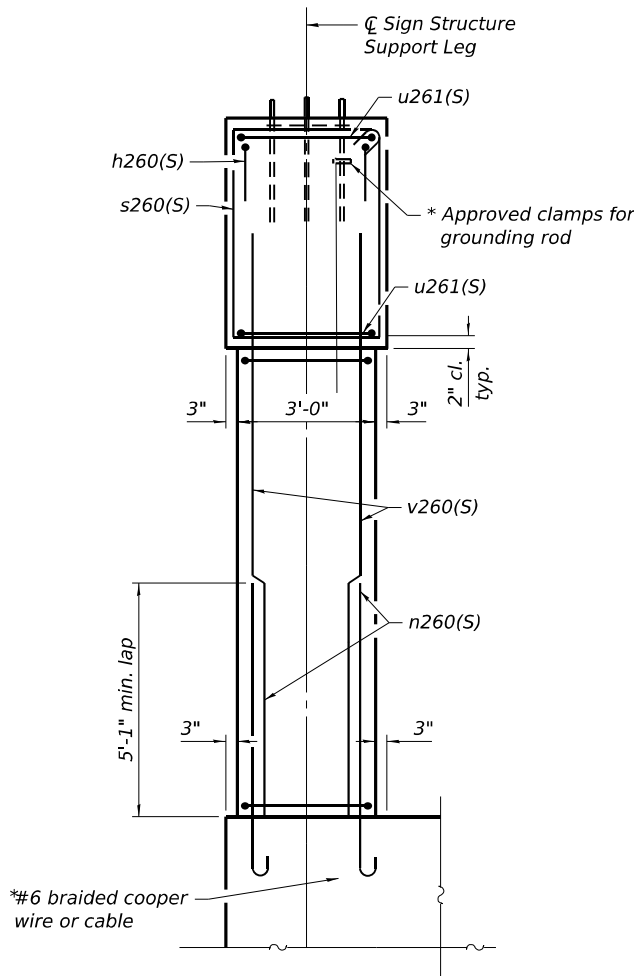


ELEVATION VIEW

* Cost of cable and clamps included in the cost of Concrete Structures

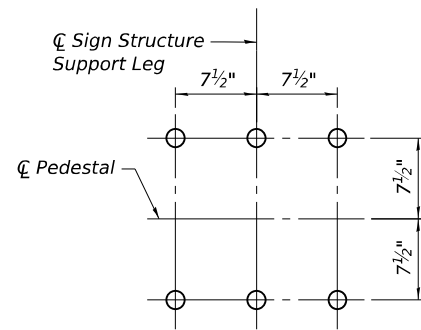


ANCHOR BOLT LAYOUT

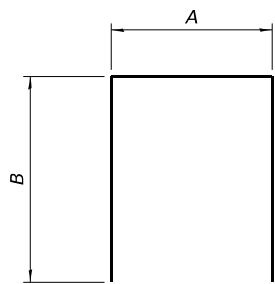


A & B DIMENSIONS

Bar	A	B
h260(S)	10'-11"	1'-3"
u260(S)	2'-8"	4'-8"
u261(S)	3'-1"	7'-3"


BARS h260(S), u260(S), & u261(S)

 

BAR n260(S)

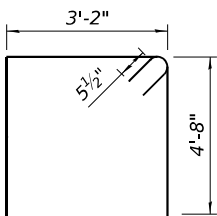

BAR s260(S)

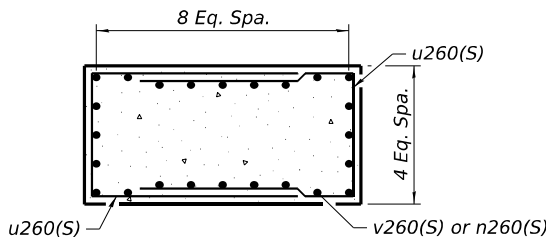

SECTION E-E

BILL OF MATERIAL - PIER 2 EB

Bar	No.	Size	Length	Shape
h251(S)	54	#6	31'-0"	—
h252(S)	26	#5	20'-7"	—
h253(S)	30	#6	27'-9"	—
h254(E)	42	#6	25'-1"	—
h255(E)	12	#6	27'-0"	—
h260(S)	12	#7	12'-2"	□
n251(E)	120	#10	14'-7"	—
n252(E)	14	#6	8'-9"	—
n260(S)	48	#8	8'-0"	—
p251(S)	20	#11	27'-10"	—
p252(S)	10	#11	53'-6"	—
p253(S)	20	#11	36'-7"	—
p254(S)	10	#11	32'-0"	—
s251(S)	87	#6	30'-0"	□
s252(S)	75	#6	20'-0"	□
s253(E)	101	#6	18'-0"	□
s254(E)	101	#6	22'-2"	□
s260(S)	24	#5	16'-7"	□
sp251(E)	4	#5	40'-8"	—
t251(E)	86	#10	19'-2"	—
t252(E)	82	#7	15'-6"	—
u251(S)	18	#6	16'-4"	□
u252(S)	40	#5	10'-6"	□
u253(S)	38	#5	10'-11"	□
u254(S)	40	#5	11'-9"	□
u255(S)	8	#6	11'-7"	□
u256(E)	14	#6	17'-7"	□
u260(S)	56	#5	12'-0"	□
u261(S)	28	#5	13'-3"	□
v251(E)	120	#10	46'-7"	—
v252(E)	14	#6	10'-4"	—
v260(S)	48	#8	12'-8"	—
w251(E)	34	#7	39'-8"	—
w252(E)	34	#7	38'-6"	—
Structure Excavation		Cu. Yd.	175	
Rock Excavation for Structures		Cu. Yd.	133	
Concrete Structures		Cu. Yd.	672.6	
Reinforcement Bars, Epoxy Coated		Pound	62,340	
Reinforcement Bars, Stainless Steel		Pound	27,190	
Concrete Sealer		Sq. Ft.	7,074	

** Length is height of spiral.
Maximum lap for spirals = 3'-0"



WSP USA Inc.
30 N. LA SALLE STREET
SUITE 4000
CHICAGO, IL 60602
TEL: (312) 782-8150
FAX: (312) 782-1684

USER NAME = USSJ696614
DESIGNED - SJJ
CHECKED - PJL
PLOT SCALE = 4:2,0000 " = 1" / in.
DRAWN - SJJ
PLOT DATE = 11/5/2025

DESIGNED - SJJ
CHECKED - PJL
DESIGNED - SJJ
CHECKED - PJL


REVISED -
REVISED -
REVISED -
REVISED -

STATE OF ILLINOIS
DEPARTMENT OF TRANSPORTATION

PIER 2 EB DETAILS 2
STRUCTURE NUMBER 099-8309 WB AND 099-8325 EB

SHEET S-275 OF 5-333 SHEETS


F.A.I. RTE. SECTION COUNTY TOTAL SHEETS SHEET NO.
I-80 FAI 80 21 STRUCTURE 2 WILL 1230 856
CONTRACT NO. 62R23
ILLINOIS FED. AID PROJECT

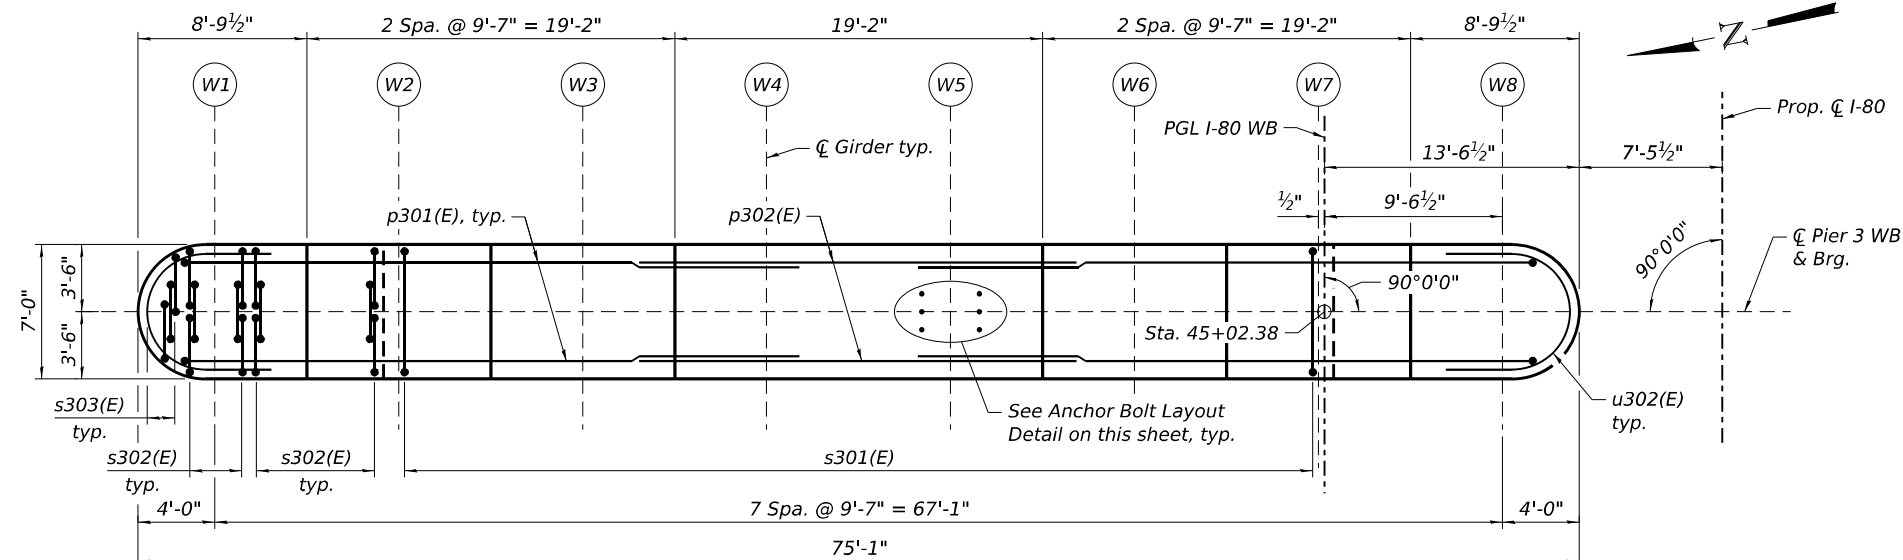


TOP PLAN



Top of Bearing		
Girder	Elevation	Step Ht.
W1	590.21	
W2	590.40	
W3	590.59	
W4	590.75	
W5	590.75	
W6	590.59	
W7	590.40	
W8	590.21	

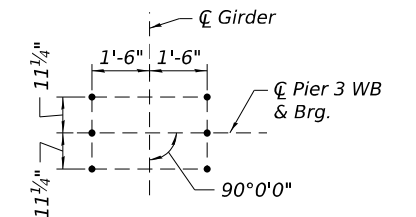

ANCHOR BOLT LAYOUT

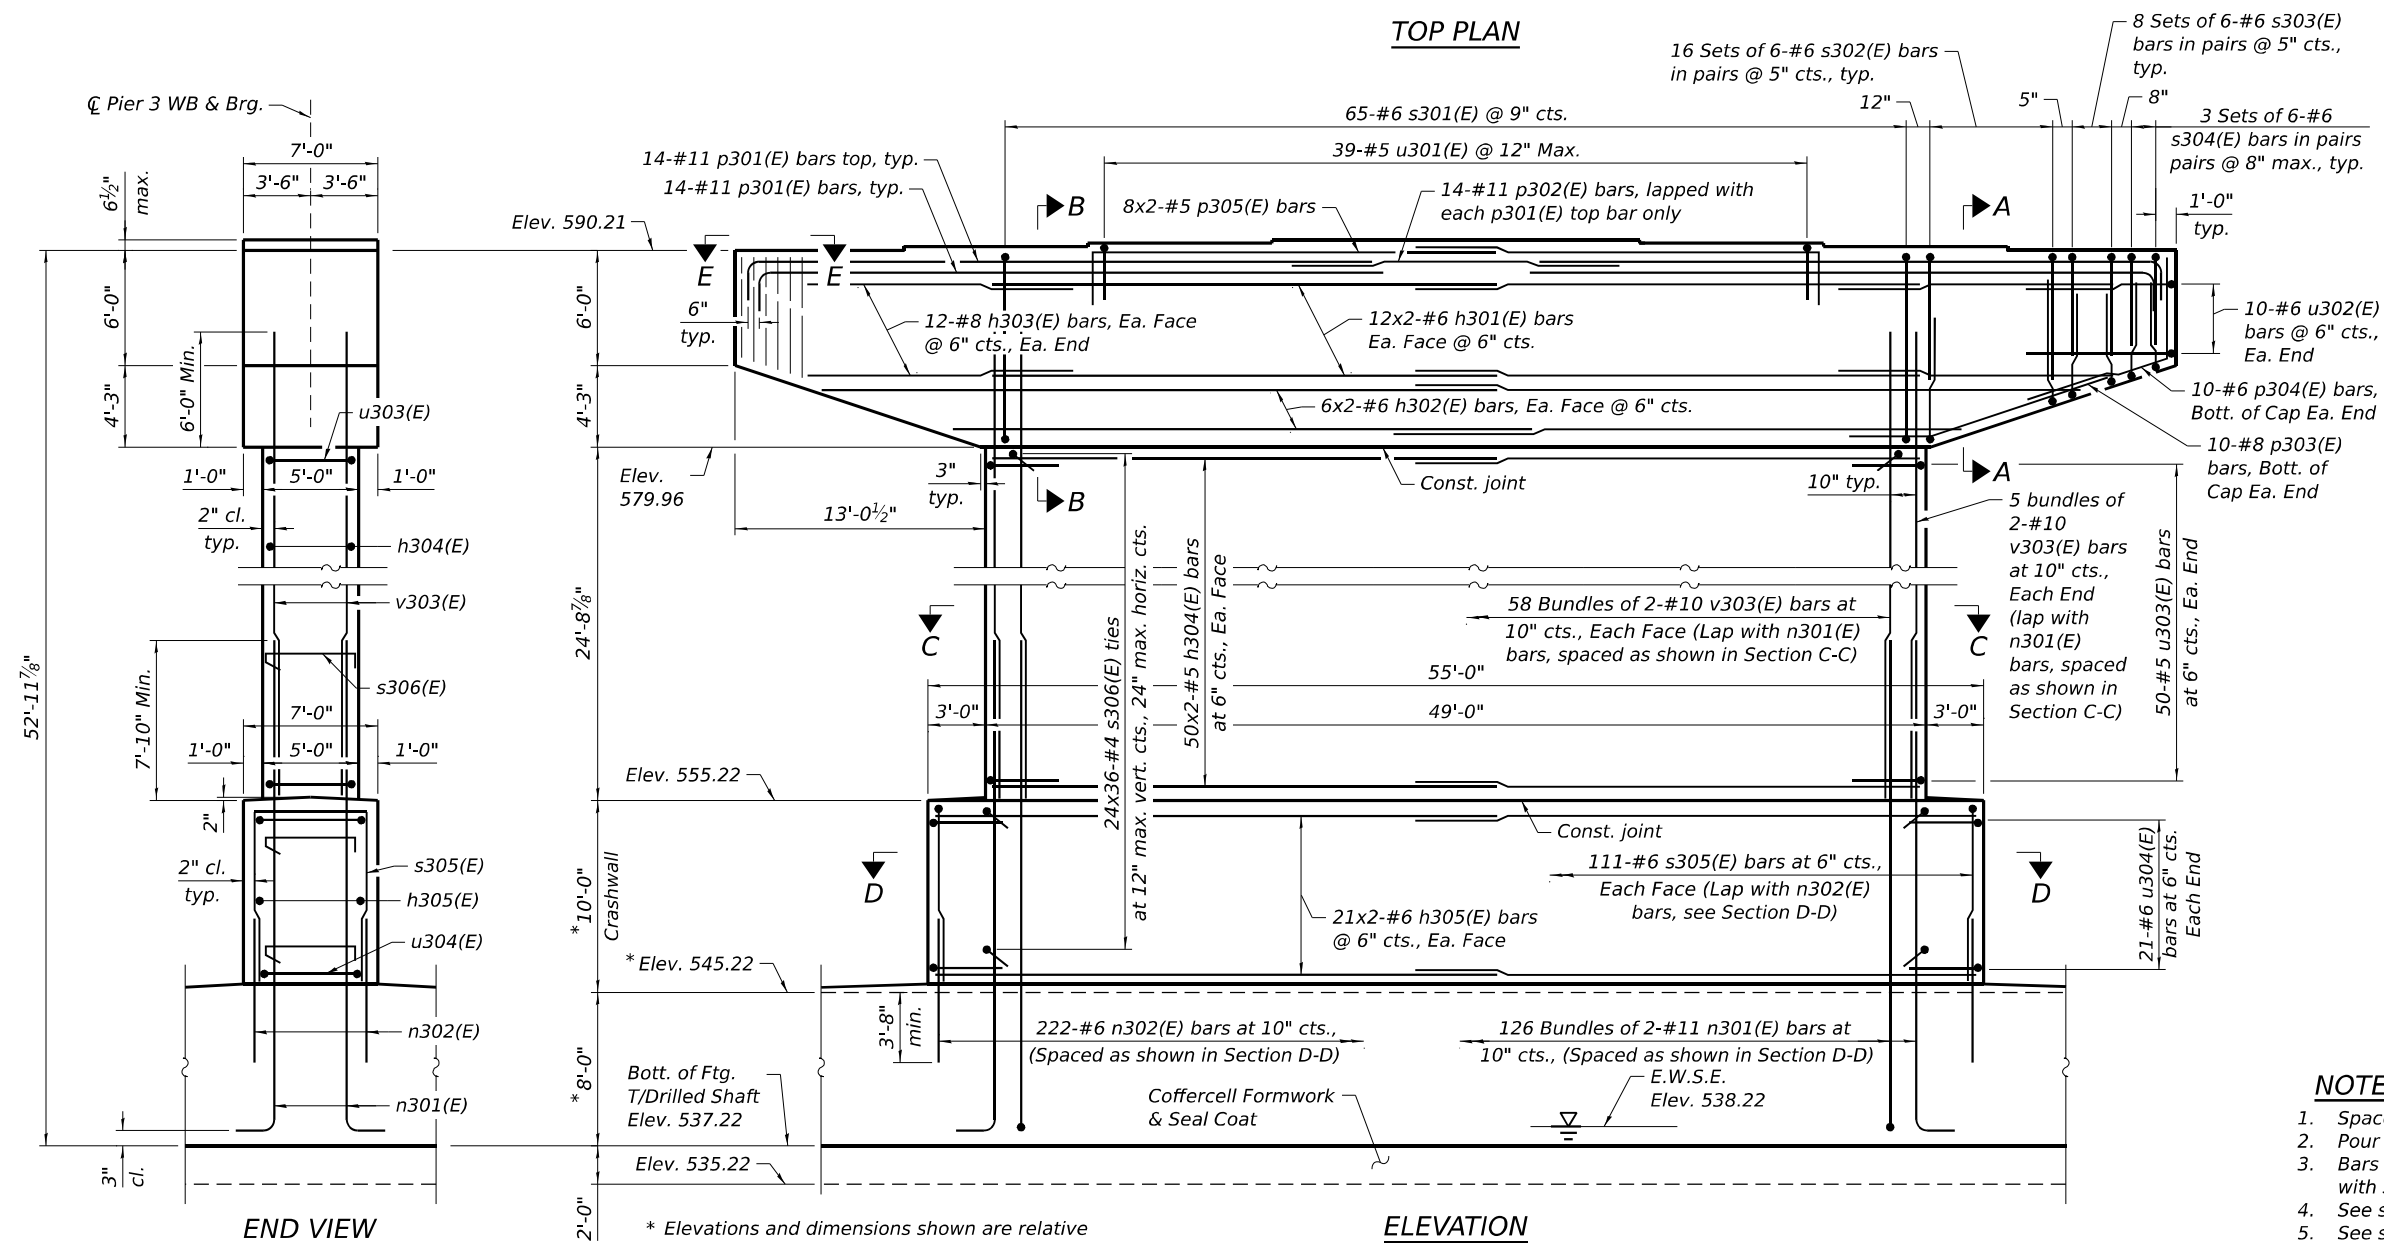

ELEVATION
(Looking East)

END VIEW


* Elevations and dimensions shown are relative to the minimum top of footing.

NOTES:

1. *Space reinforcement in cap to miss anchor bolts.*
2. *Pour steps monolithically with cap.*
3. *Bars indicated thus 11x3-#5 etc. indicate 11 lines of bars with 3 segments per line.*
4. *See sheet S-277 for Footing Plan.*
5. *See sheet S-284 or Sections A-A, B-B, C-C, D-D, and View E-E.*
6. *See sheet S-287 for Bill of Material.*

MINIMUM BAR LAP

#5 bar (Horiz.) = 3'-7"
 #5 bar (Vert.) = 3'-2"
 #6 bar (Horiz.) = 4'-4"
 #6 bar (Vert.) = 4'-9"
 #8 bar (Horiz.) = 5'-9"
 #10 bar (Vert.) = 10'-2"
 #11 bar (Horiz.) = 14'-2"

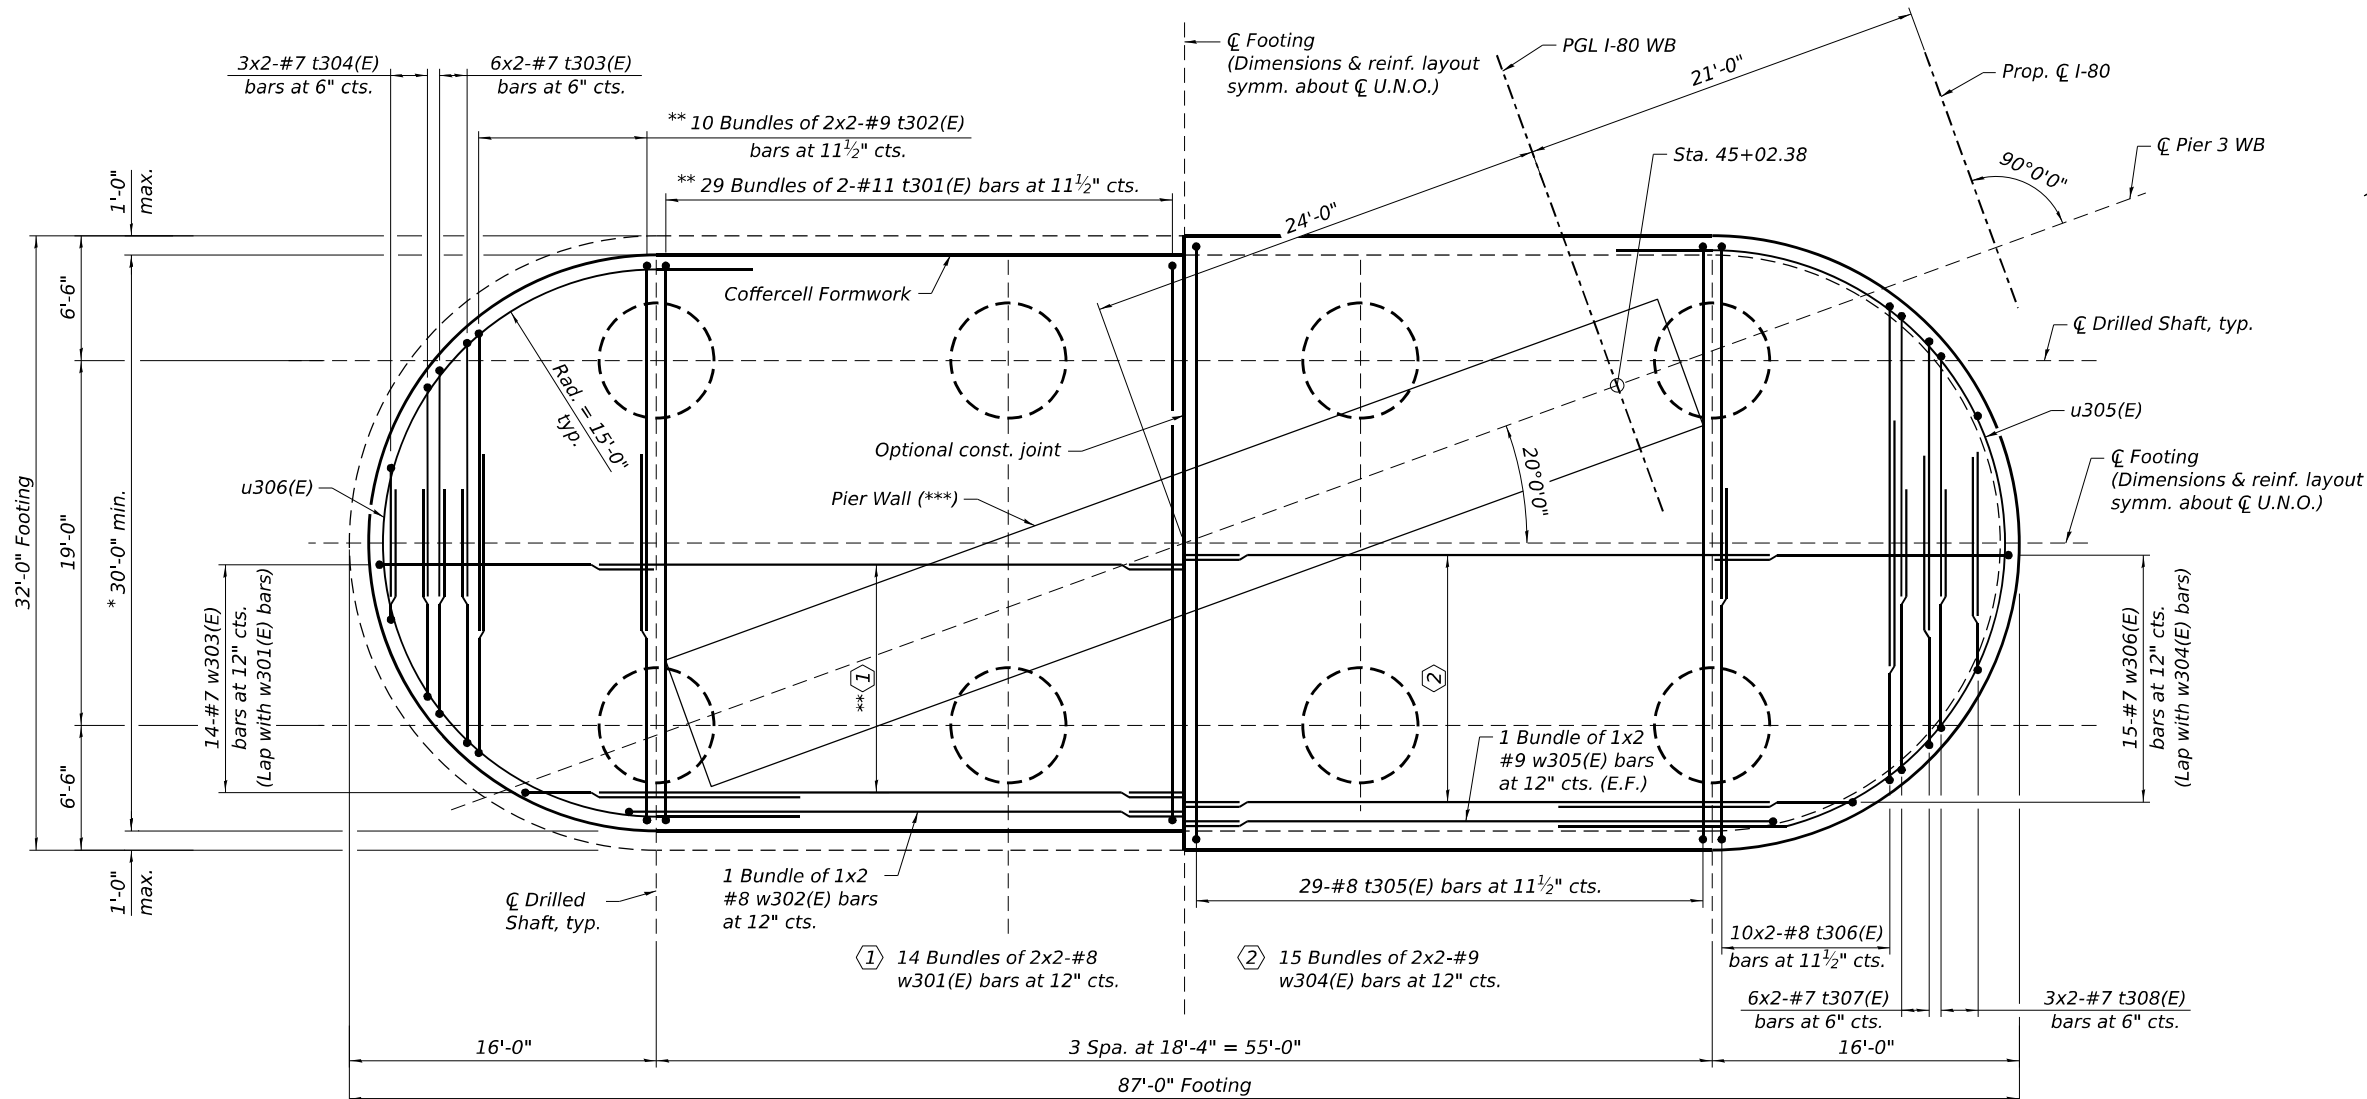

MINIMUM BAR LAP
#7 bar = 5'-0"
#8 bar = 5'-9"
#9 bar = 6'-5"


* Contractor shall modify details as necessary if formwork dimensions vary from those shown on these plans. See Special Provisions.

** Bar spacing may be adjusted as required to fit in the vicinity of drilled shafts.

SHOWING BOTTOM REINFORCEMENT

SHOWING TOP REINFORCEMENT

FOOTING PLAN

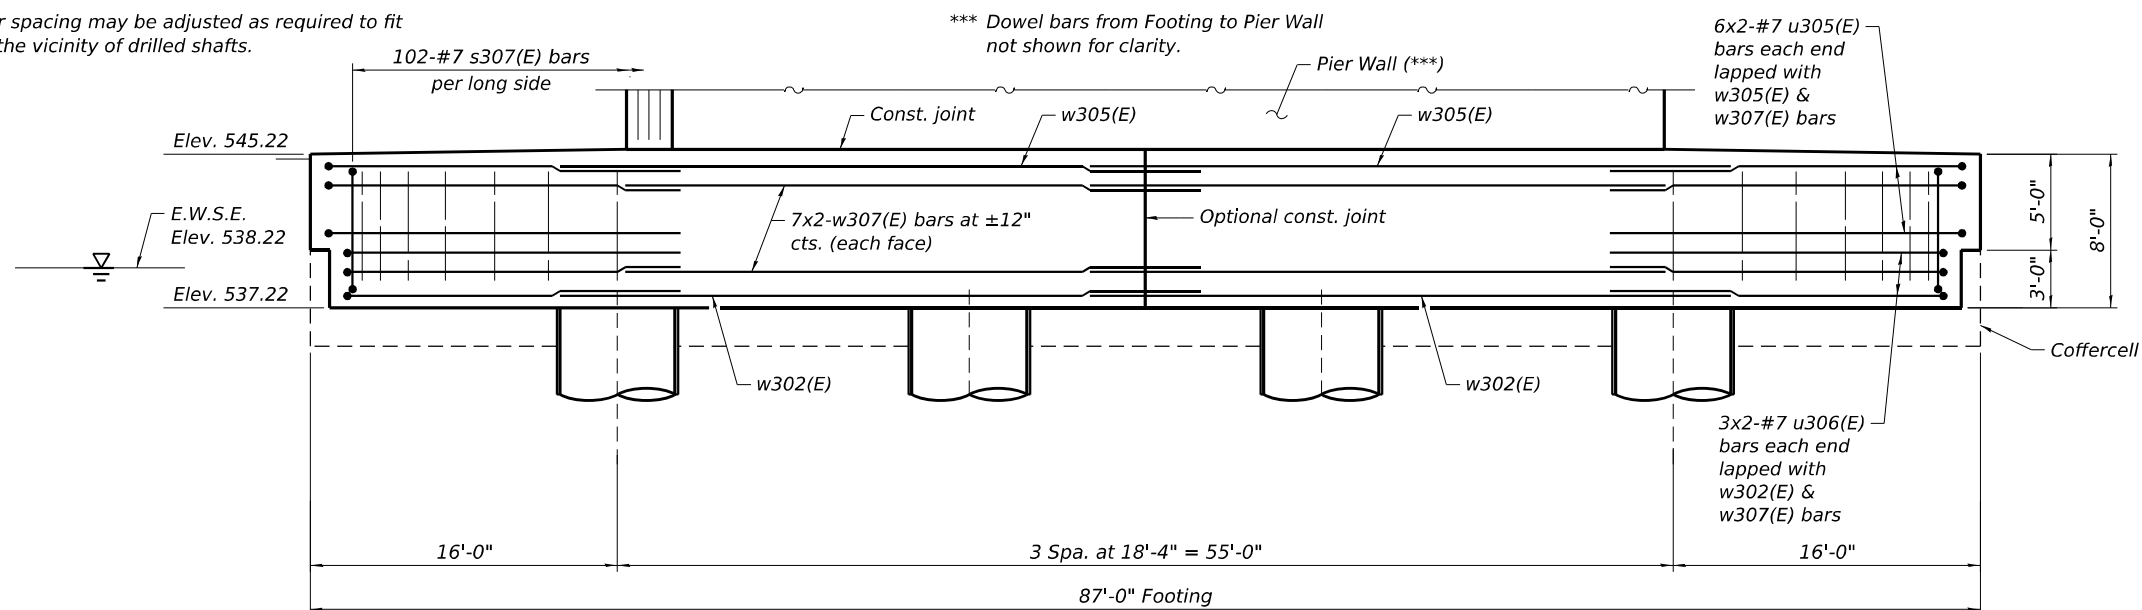

NOTES:

1. Bars indicated thus 6x2-#7 etc. indicate 6 lines of bars with 2 segments per line.
2. See sheet S-285 for End View and Coffercell details.
3. See sheet S-286 for footing reinforcement sections.
4. See sheet S-287 for Bill of Material.

FOOTING ELEVATION


**STATE OF ILLINOIS
DEPARTMENT OF TRANSPORTATION**

**PIER 3 WB FOUNDATION
STRUCTURE NUMBER 099-8309 WB AND 099-8325 EB**

SHEET S-277 OF S-333 SHEETS



F.A.I. RTE.	SECTION	COUNTY	TOTAL SHEETS	SHEET NO.
I-80	FAI 80 21 STRUCTURE 2	WILL	1230	858
CONTRACT NO. 62R23				
ILLINOIS FED. AID PROJECT				

USER NAME	= USSJ696614
DESIGNED	- PSK
CHECKED	- MAI
PLOT SCALE	= 10:0.0000 " = 1" / in.
DRAWN	- PSK
CHECKED	- PJL
PLOT DATE	= 11/5/2025
REVISED	-
REVISED	-
REVISED	-
REVISED	-

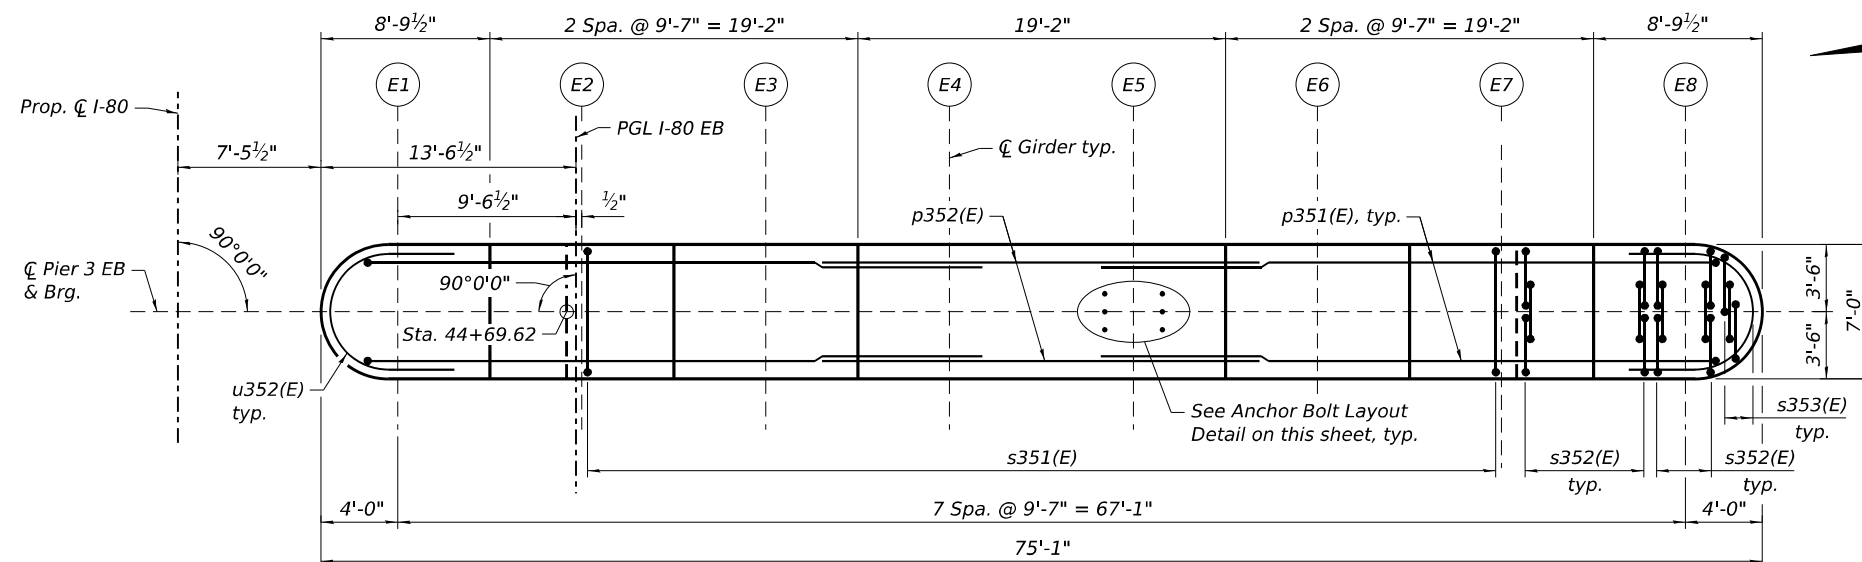

BEARING SEAT ELEVATIONS

Top of Bearing		
Girder	Elevation	Step Height
E1	590.27	2 1/4"
E2	590.46	
E3	590.65	2 1/4"
E4	590.81	1 7/8"
E5	590.81	--
E6	590.65	1 7/8"
E7	590.46	2 1/4"
E8	590.27	2 1/4"

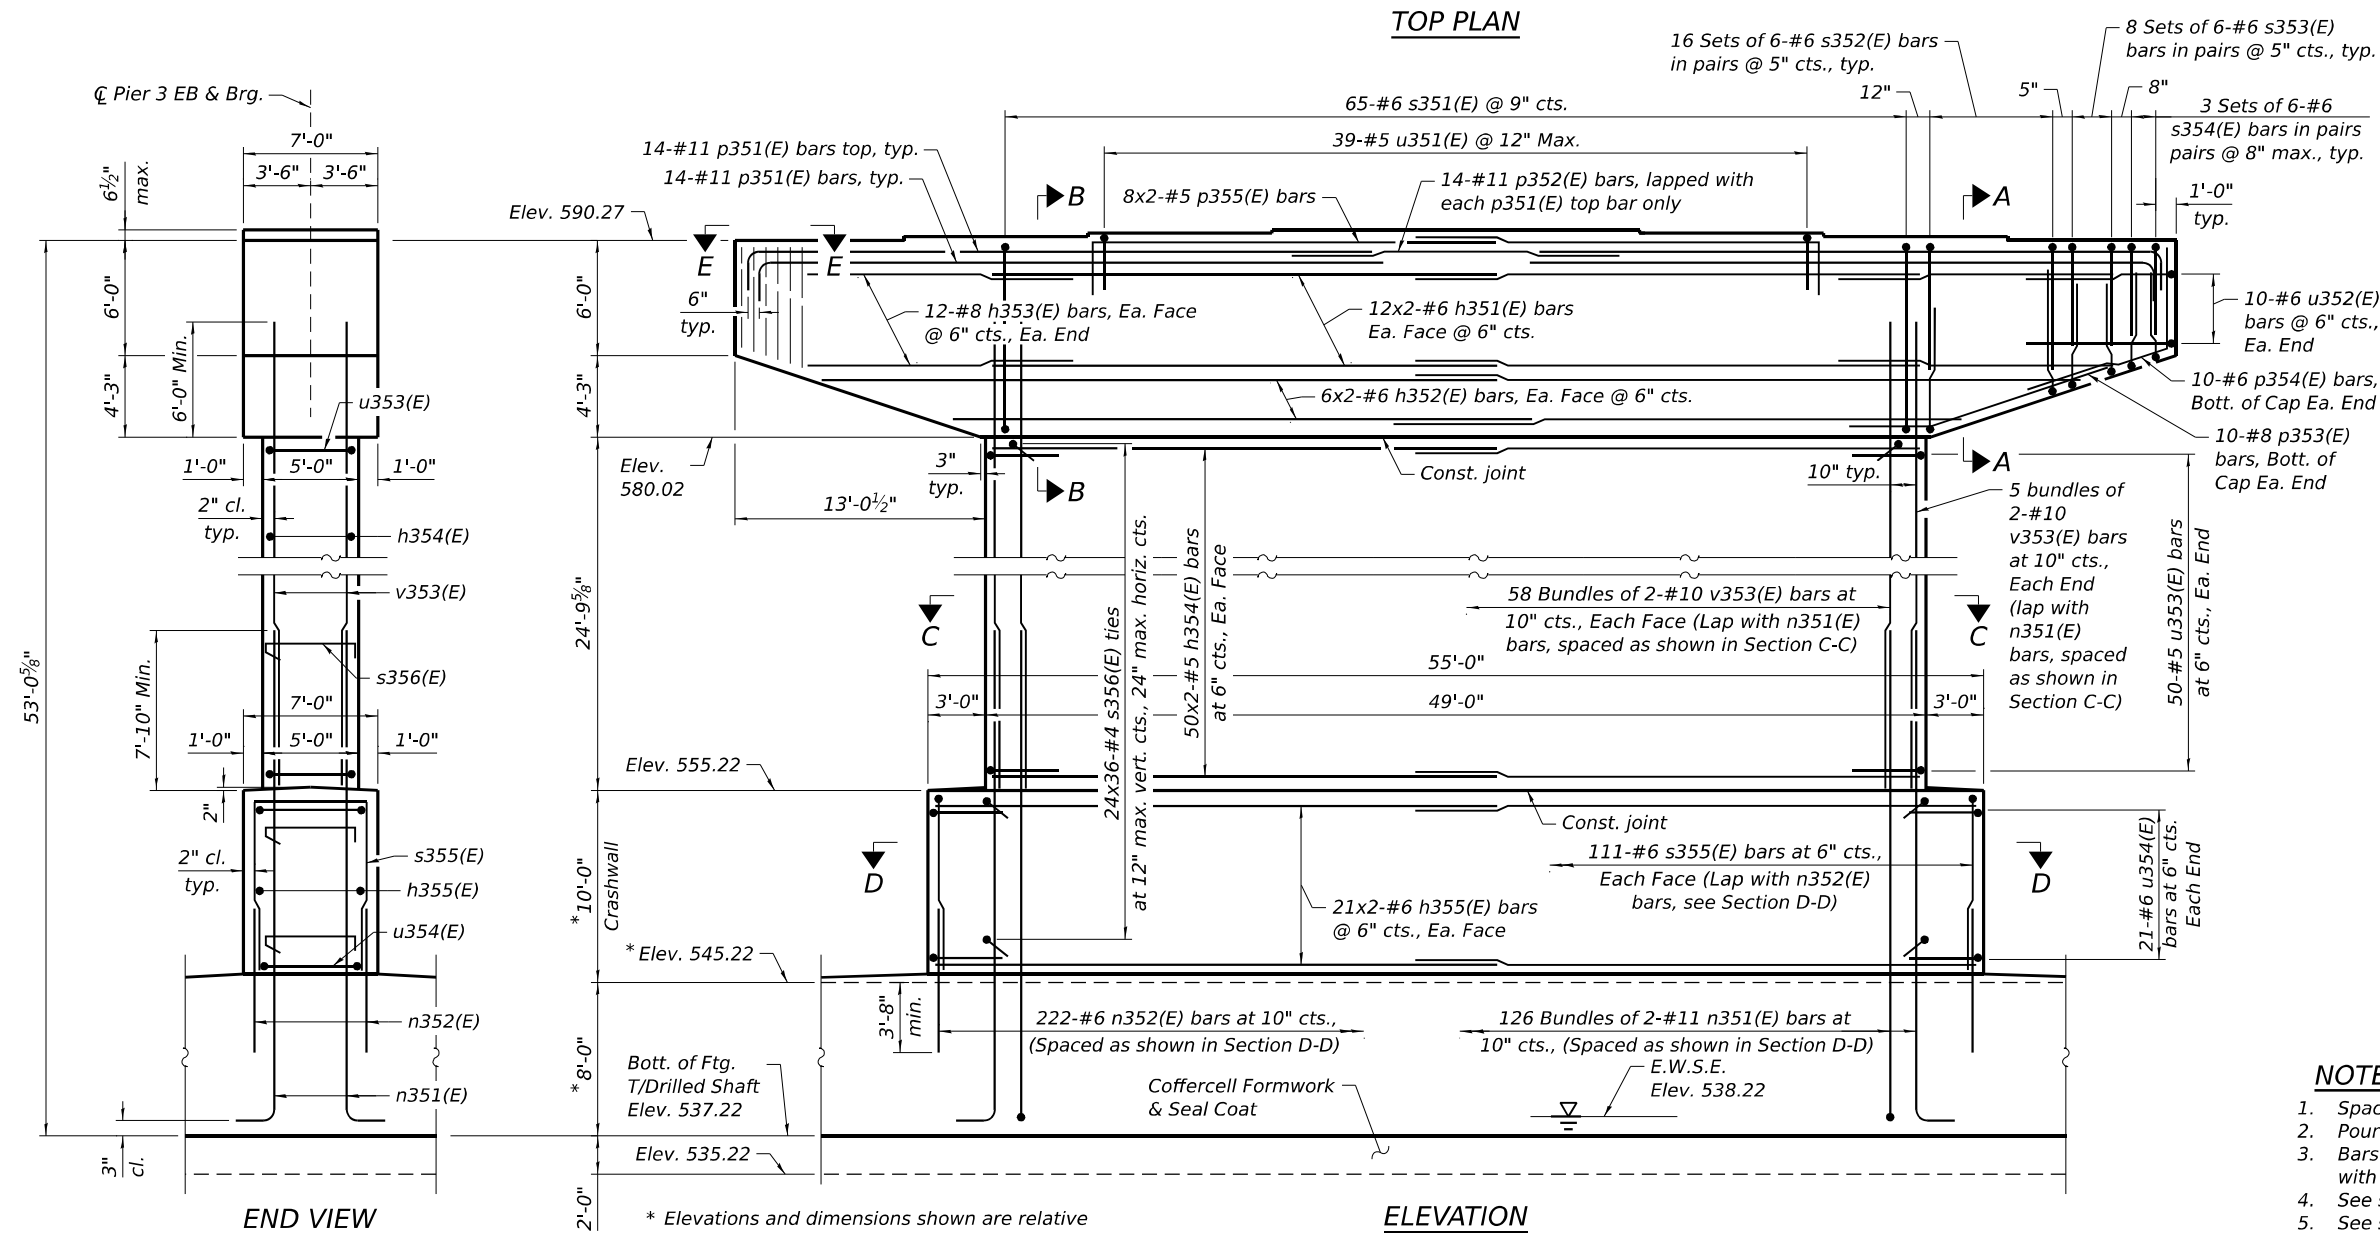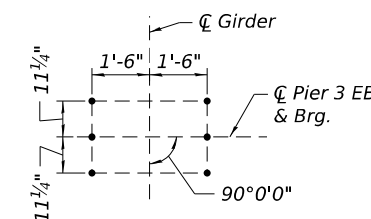


MINIMUM BAR LAP

- #5 bar (Horiz.) = 3'-7"
 #5 bar (Vert.) = 3'-2"
 #6 bar (Horiz.) = 4'-4"
 #6 bar (Vert.) = 4'-9"
 #8 bar (Horiz.) = 5'-9"
 #10 bar (Vert.) = 10'-2"
 #11 bar (Horiz.) = 14'-2"


NOTES:

1. *Space reinforcement in cap to miss anchor bolts.*
2. *Pour steps monolithically with cap.*
3. *Bars indicated thus 11x3-#5 etc. indicate 11 lines of bars with 3 segments per line.*
4. *See sheet S-279 for Footing Plan.*
5. *See sheet S-284 or Sections A-A, B-B, C-C, D-D, and View E-E.*
6. *See sheet S-287 for Bill of Material.*

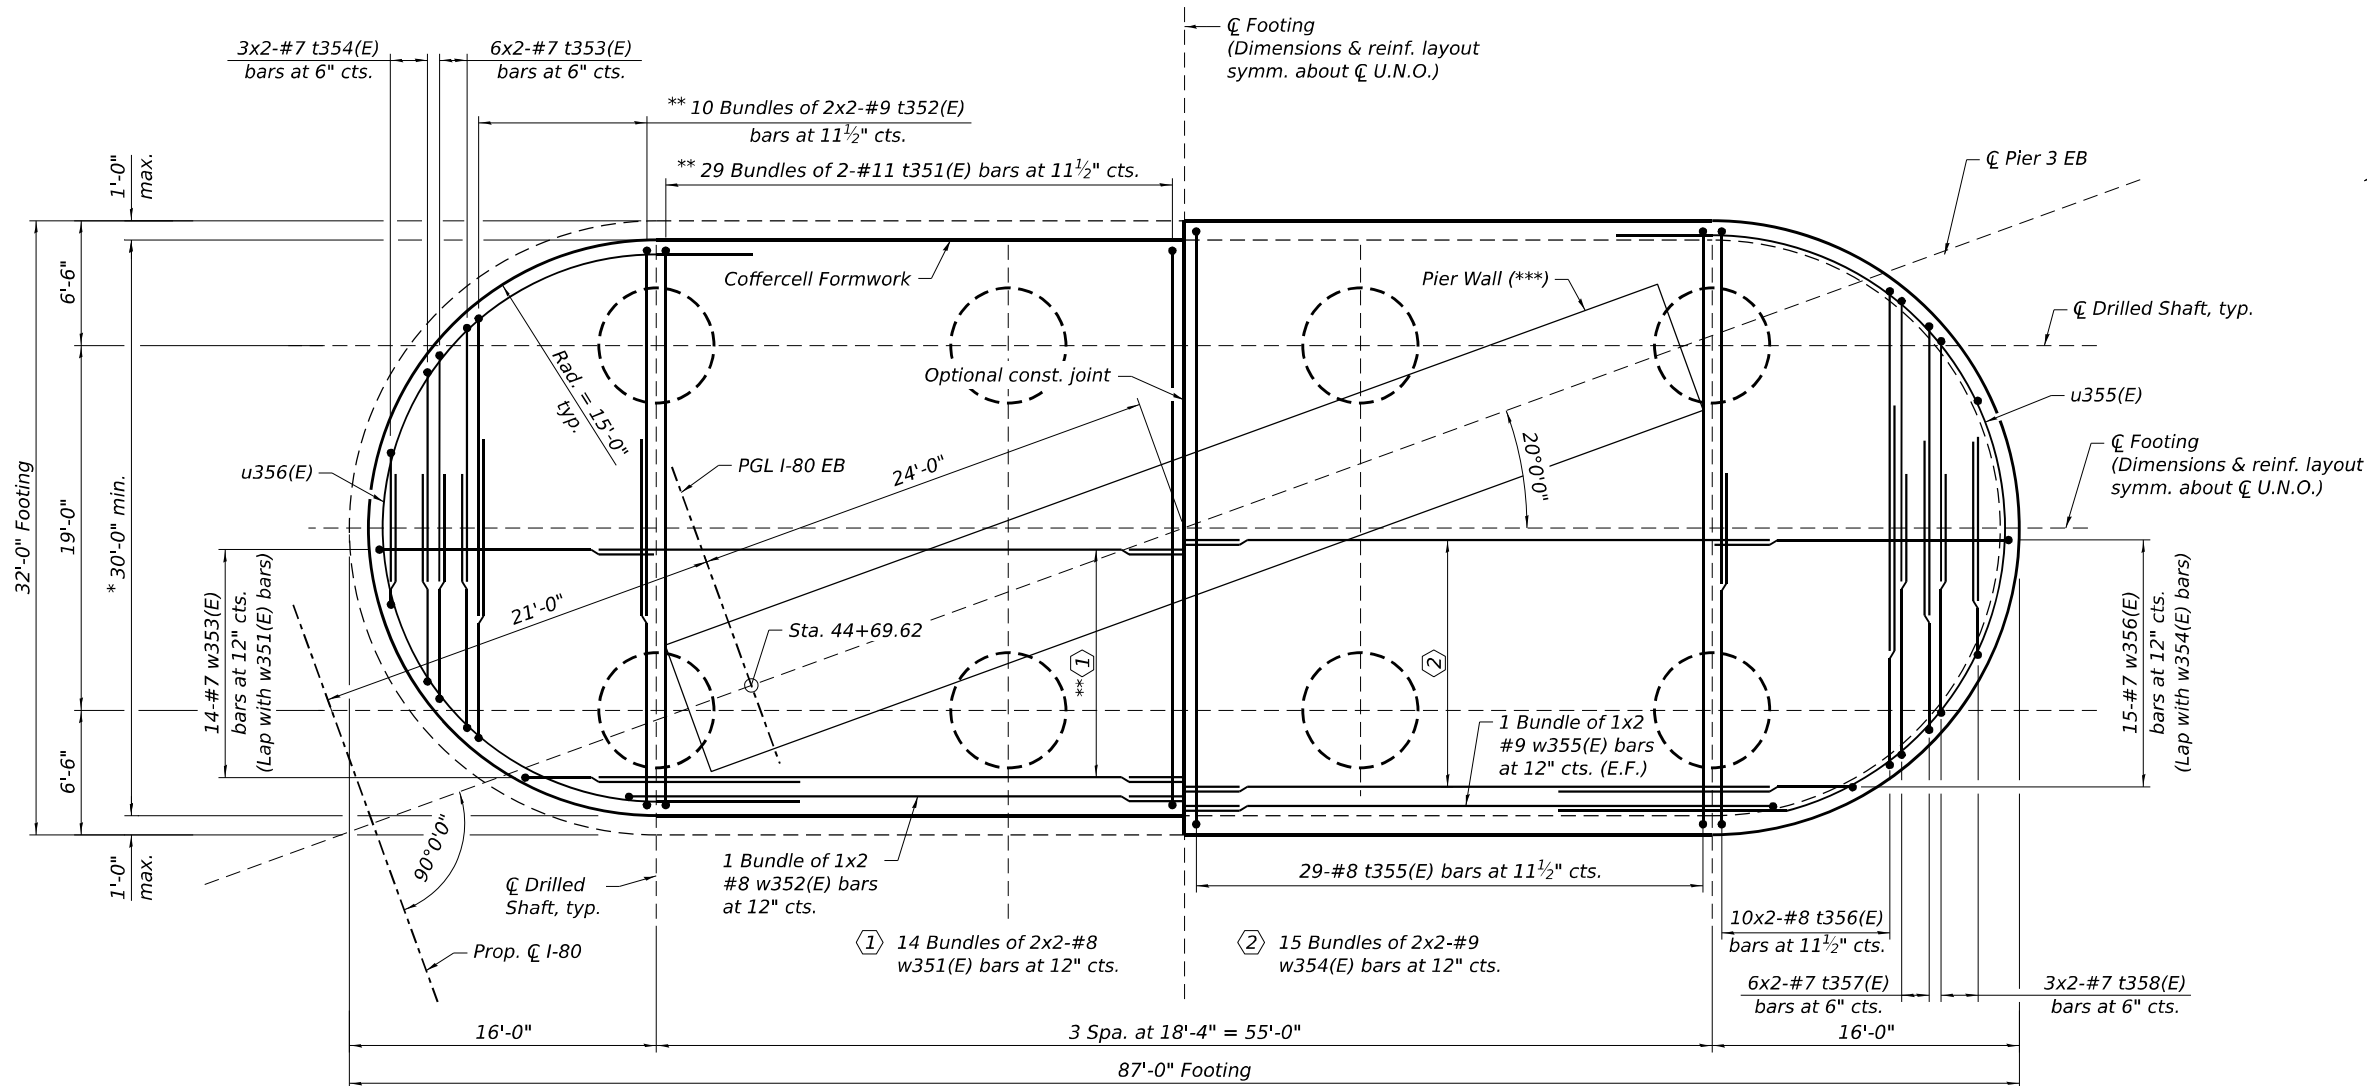

MINIMUM BAR LAP
#7 bar = 5'-0"
#8 bar = 5'-9"
#9 bar = 6'-5"


* Contractor shall modify details as necessary if formwork dimensions vary from those shown on these plans. See Special Provisions.
** Bar spacing may be adjusted as required to fit in the vicinity of drilled shafts.

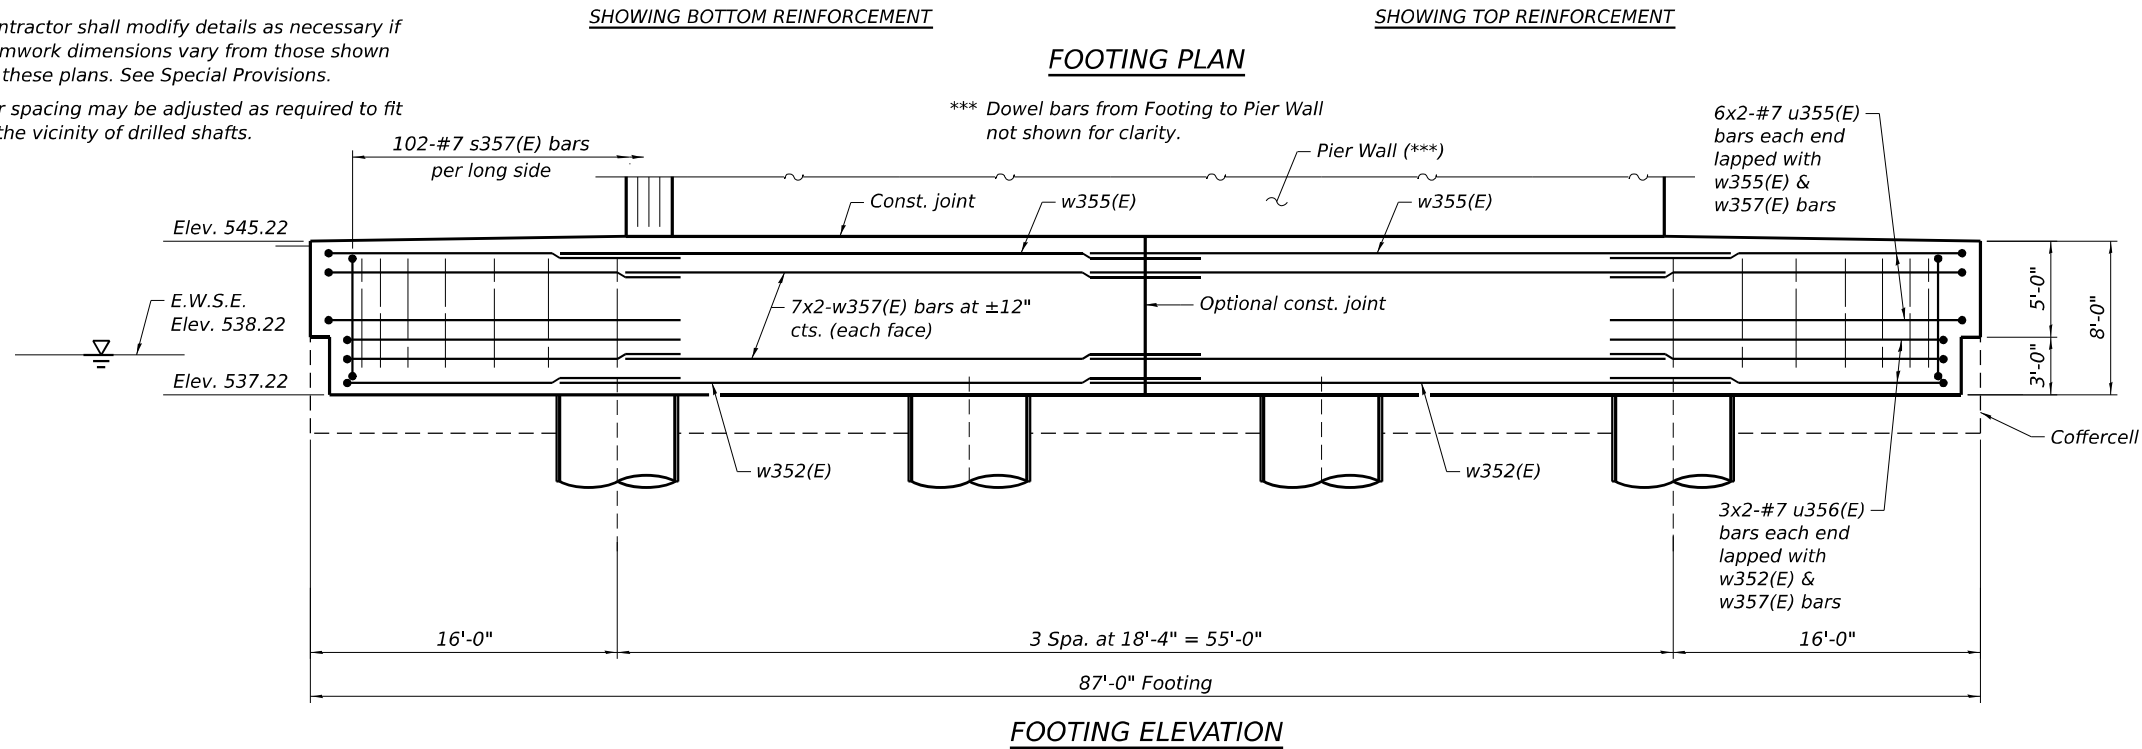

- NOTES:**
1. Bars indicated thus 6x2-#7 etc. indicate 6 lines of bars with 2 segments per line.
 2. See sheet S-285 for End View and Coffercell details.
 3. See sheet S-286 for footing reinforcement sections.
 4. See sheet S-287 for Bill of Material.



MODEL: Default
FILE NAME: p:\projects\transys\corp\ppl\hosted\Documents\Projects_2018\CH401\401180022\03-W59\CAD\62023-RB-1\Sheets\Structural\0998309-62R23-SB15-9EB02.dgn

 WSP USA INC. 30 N. LASALLE STREET SUITE 4000 CHICAGO, IL 60602 TEL: (312) 782-8150 FAX: (312) 782-1684	USER NAME = USSJ696614		DESIGNED - PSK	REVISED -	STATE OF ILLINOIS DEPARTMENT OF TRANSPORTATION	PIER 3 EB FOUNDATION STRUCTURE NUMBER 099-8309 WB AND 099-8325 EB	F.A.I RTE.	SECTION	COUNTY	TOTAL SHEETS	SHEET NO.	
	PLOT SCALE = 10:0' " / in.		CHECKED - MAI	REVISED -			I-80	FAI 80 21 STRUCTURE 2	WILL	1230	860	
	PLOT DATE = 11/5/2025		DRAWN - PSK	REVISED -			CONTRACT NO. 62R23					
			SHEET S-279 OF S-333 SHEETS									
ILLINOIS											FED. AID PROJECT	

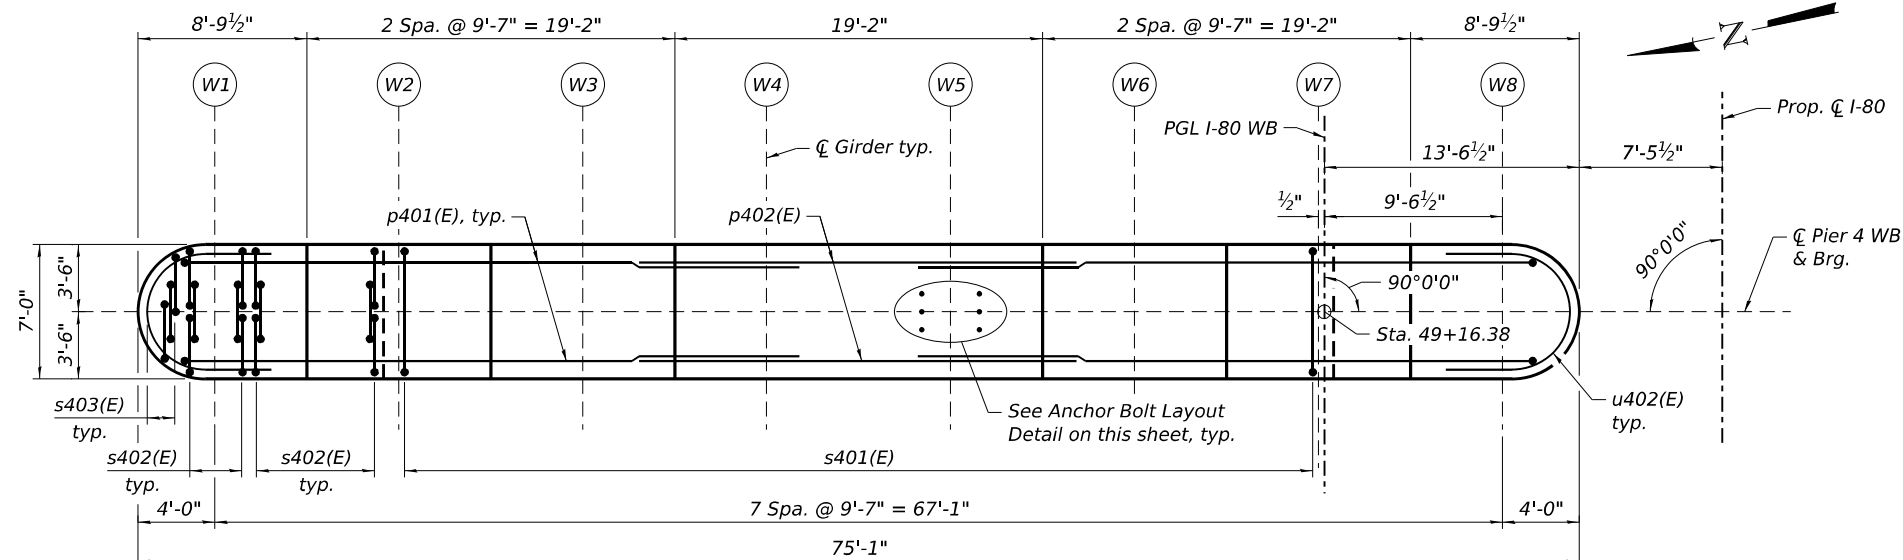

BEARING SEAT ELEVATIONS

Top of Bearing		
Girder	Elevation	Step Ht.
W1	585.73	
W2	585.92	2 1/4"
W3	586.11	2 1/4"
W4	586.27	1 7/8"
W5	586.27	--
W6	586.11	1 7/8"
W7	585.92	2 1/4"
W8	585.73	2 1/4"

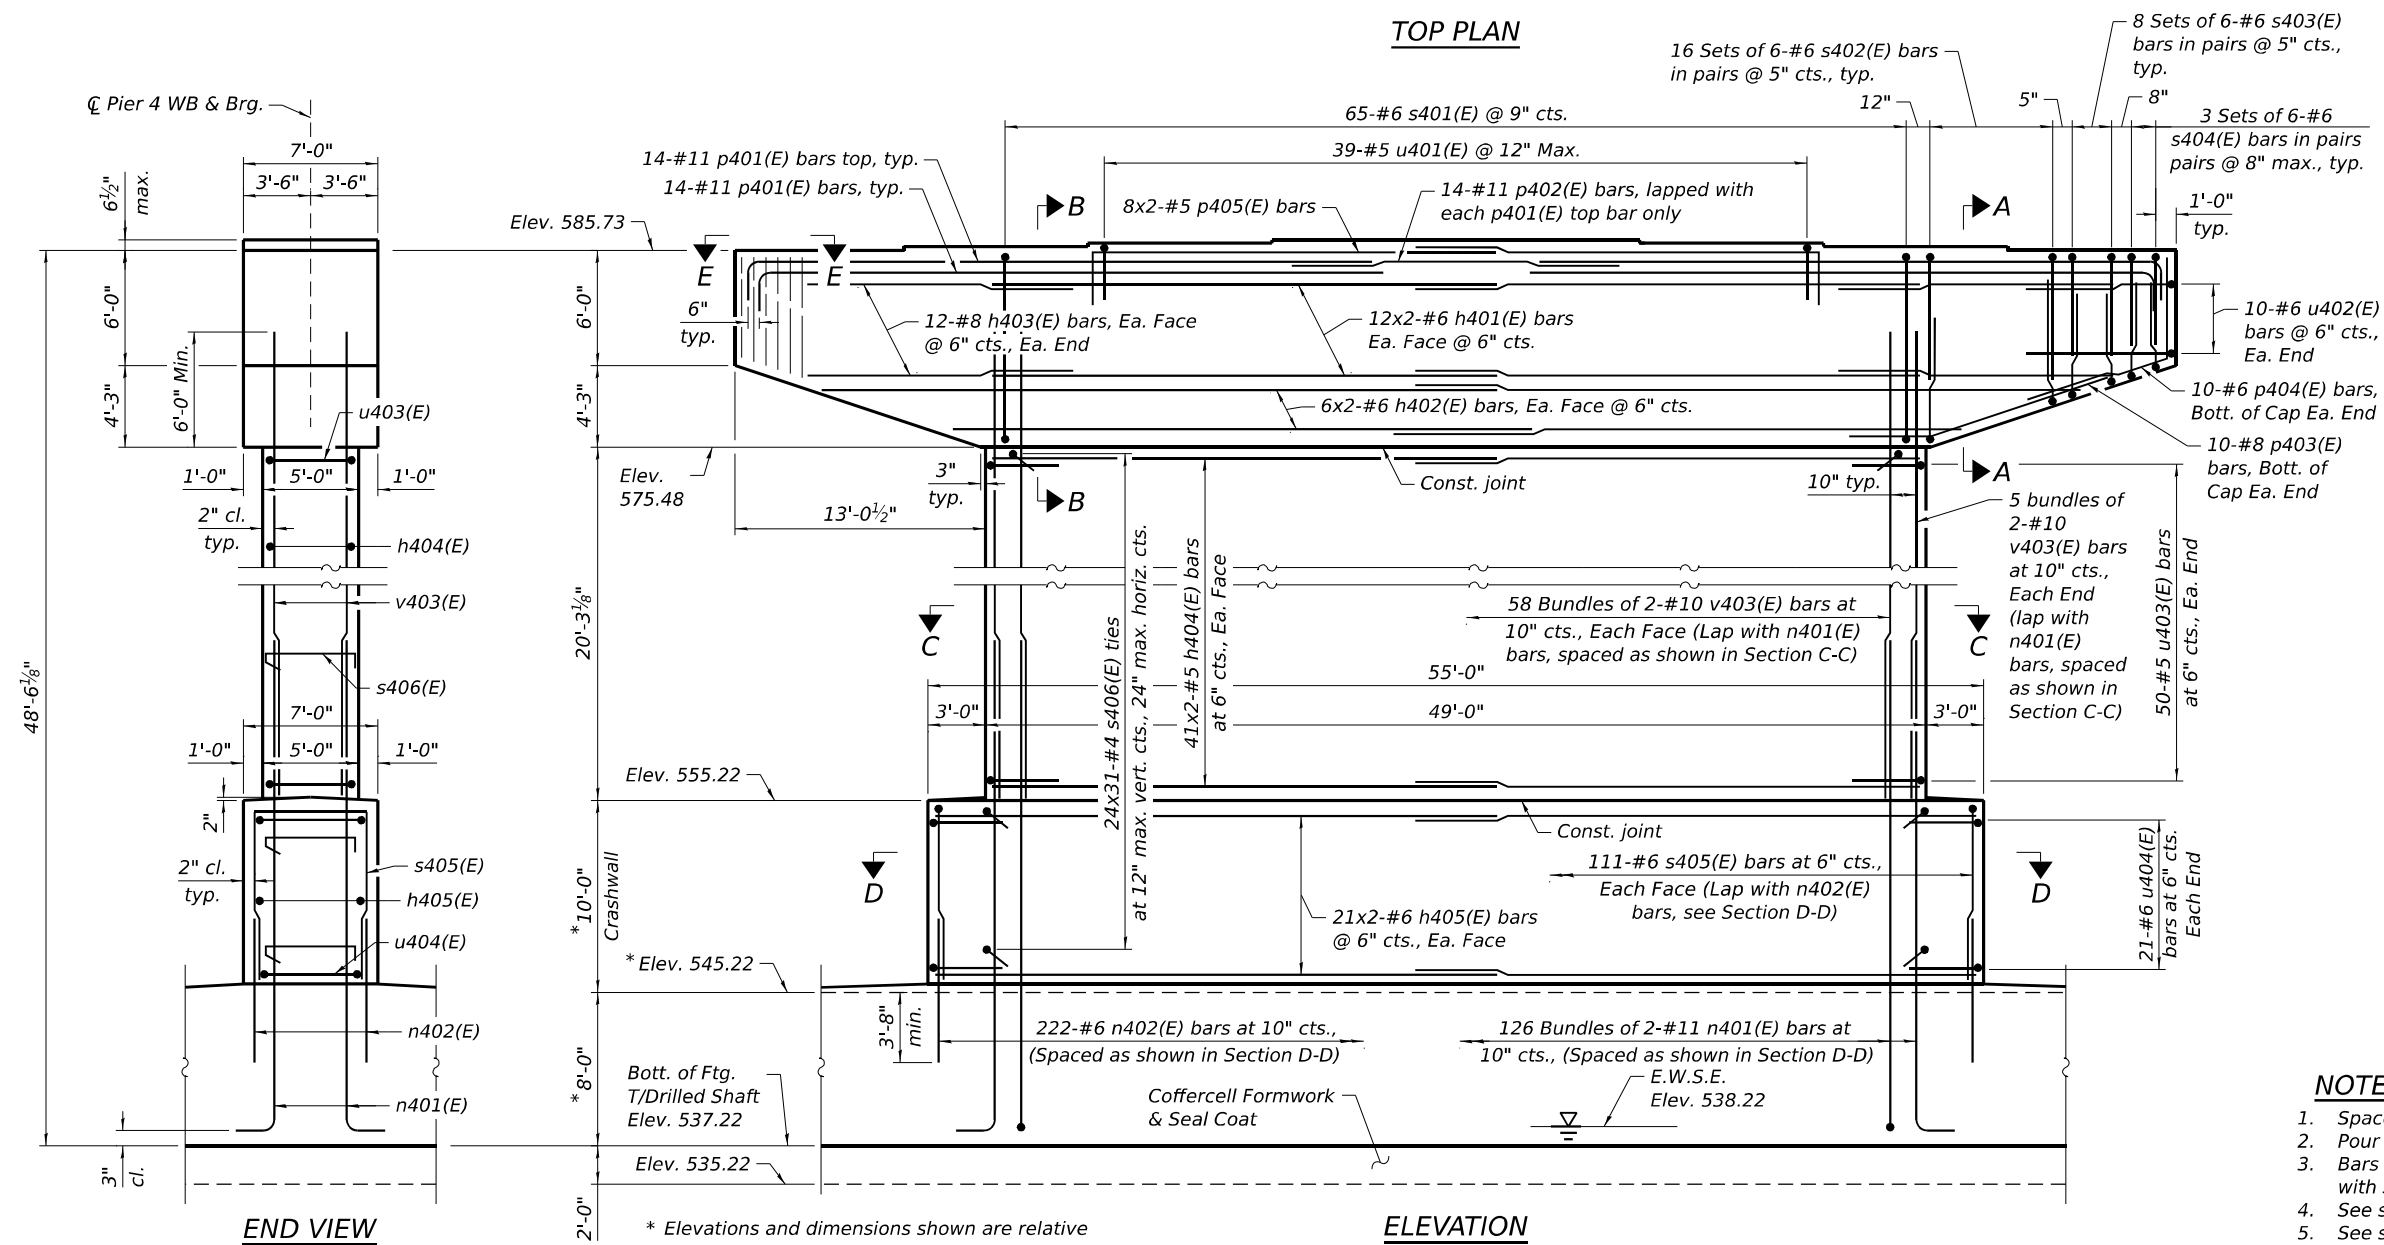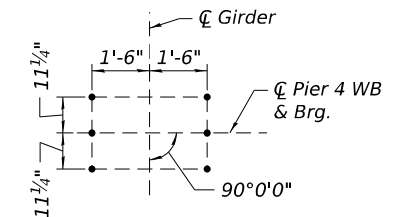


MINIMUM BAR LAP

- #5 bar (Horiz.) = 3'-7"
 #5 bar (Vert.) = 3'-2"
 #6 bar (Horiz.) = 4'-4"
 #6 bar (Vert.) = 4'-9"
 #8 bar (Horiz.) = 5'-9"
 #10 bar (Vert.) = 10'-2"
 #11 bar (Horiz.) = 14'-2"

NOTES:

1. *Space reinforcement in cap to miss anchor bolts.*
2. *Pour steps monolithically with cap.*
3. *Bars indicated thus 11x3-#5 etc. indicate 11 lines of bars with 3 segments per line.*
4. *See sheet S-281 for Footing Plan.*
5. *See sheet S-284 or Sections A-A, B-B, C-C, D-D, and View E-E.*
6. *See sheet S-287 for Bill of Material.*

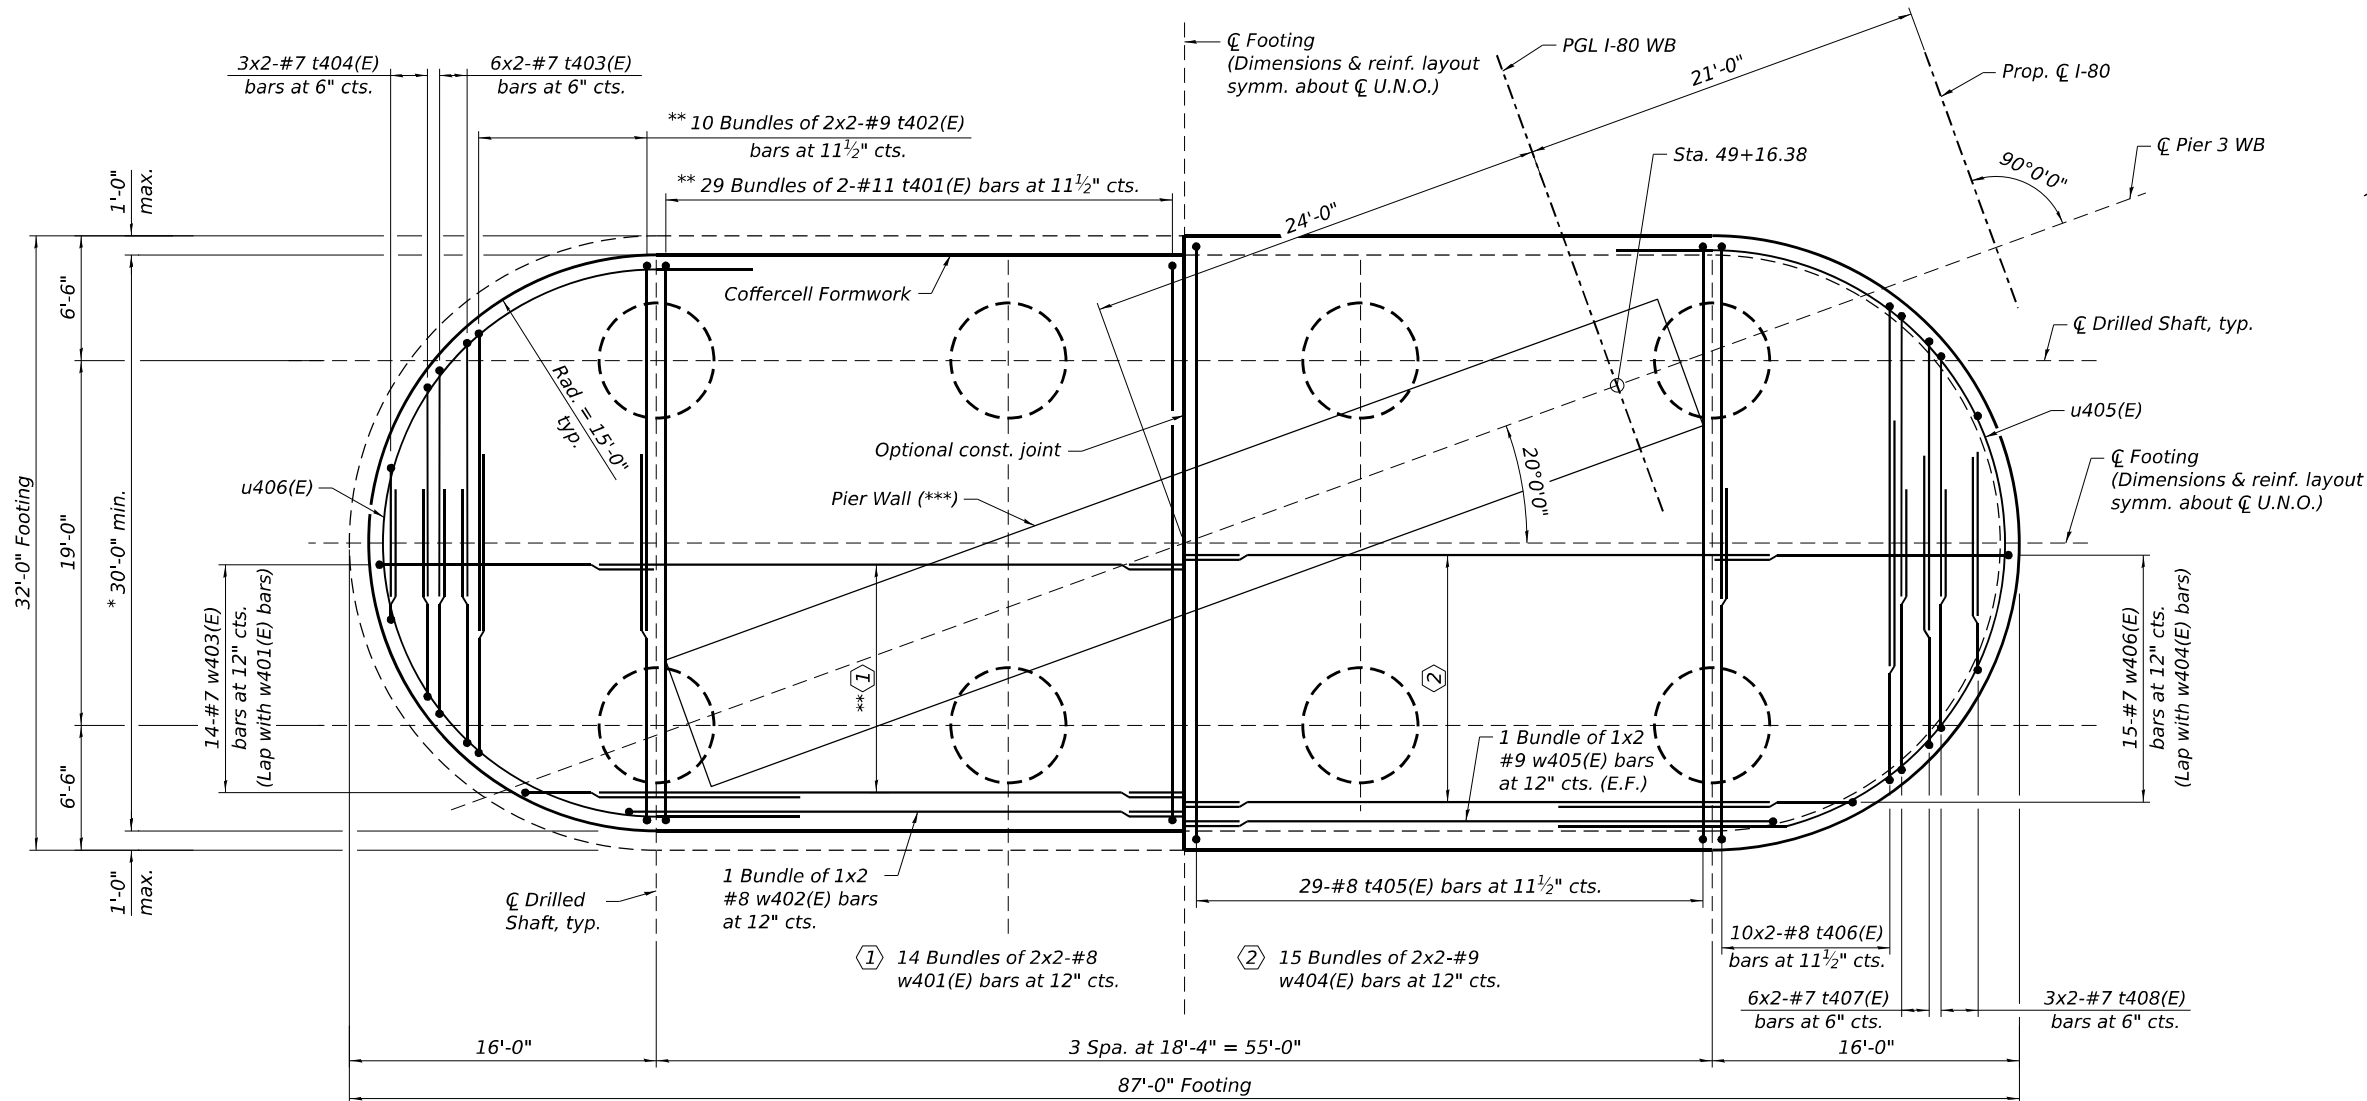

MINIMUM BAR LAP
 #7 bar = 5'-0"
 #8 bar = 5'-9"
 #9 bar = 6'-5"


* Contractor shall modify details as necessary if formwork dimensions vary from those shown on these plans. See Special Provisions.

** Bar spacing may be adjusted as required to fit in the vicinity of drilled shafts.

SHOWING BOTTOM REINFORCEMENT

SHOWING TOP REINFORCEMENT

FOOTING PLAN

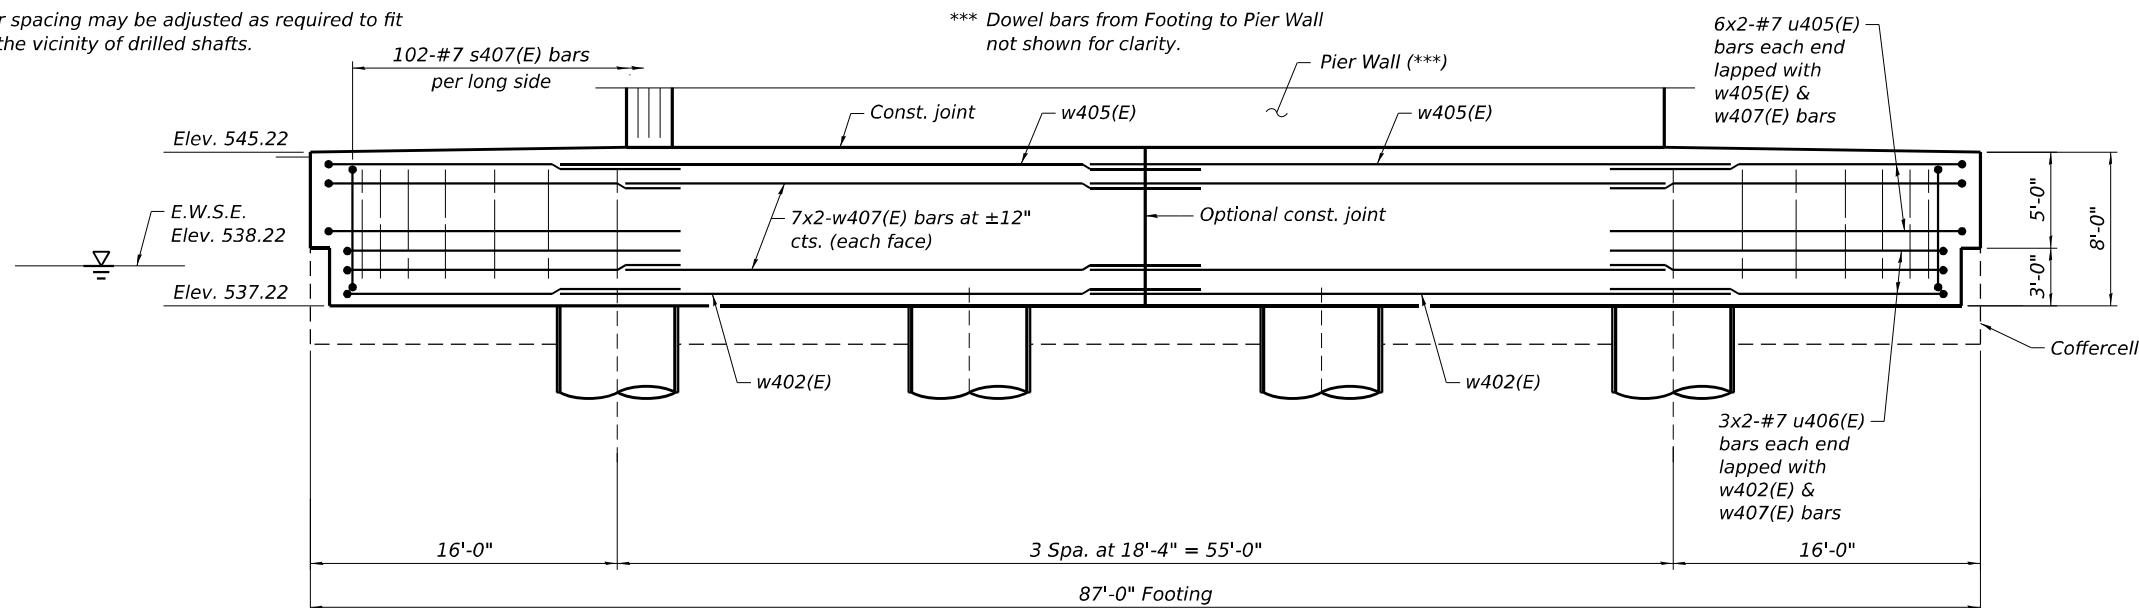

NOTES:

1. Bars indicated thus 6x2-#7 etc. indicate 6 lines of bars with segments per line.
2. See sheet S-285 for End View and Coffercell details.
3. See sheet S-286 for footing reinforcement sections.
4. See sheet S-287 for Bill of Material.

FOOTING ELEVATION

**STATE OF ILLINOIS
DEPARTMENT OF TRANSPORTATION**

**PIER 4 WB FOUNDATION
STRUCTURE NUMBER 099-8309 WB AND 099-8325 EB**


SHEET S-281 OF S-333 SHEETS

F.A.I. RTE.	SECTION	COUNTY	TOTAL SHEETS	SHEET NO.
I-80	FAI 80 21 STRUCTURE 2	WILL	1230	862
CONTRACT NO. 62R23				
ILLINOIS FED. AID PROJECT				

USER NAME	= USSJ696614
DESIGNED	- PSK
CHECKED	- MAI
PLOT SCALE	= 10:0" = 1" / in.
PLOT DATE	= 11/5/2025



DESIGNED	- PSK
CHECKED	- MAI
DRAWN	- PSK
CHECKED	- PJL

REVISED	-
REVISED	-
REVISED	-
REVISED	-

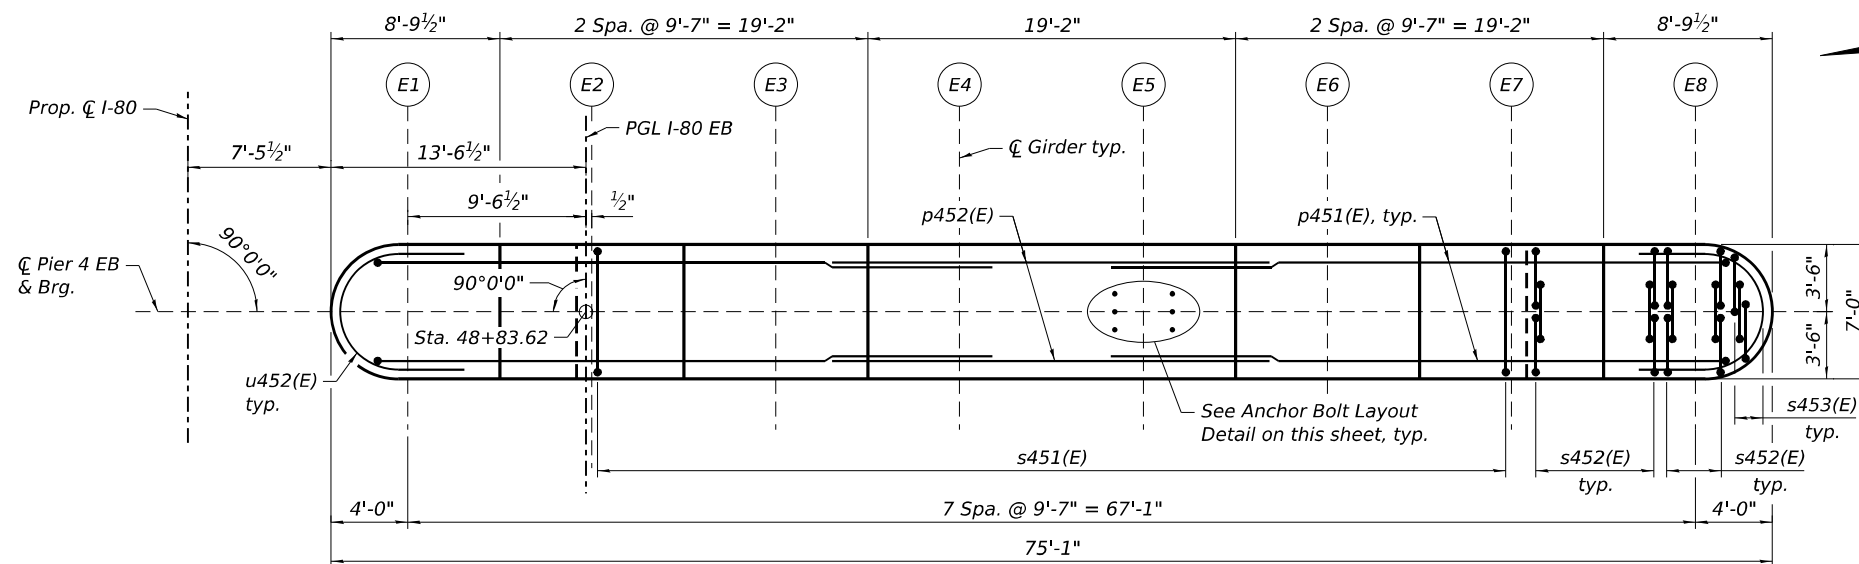

BEARING SEAT ELEVATIONS

Top of Bearing		
Girder	Elevation	Step Ht.
E1	586.33	
E2	586.52	2 1/4"
E3	586.71	1 7/8"
E4	586.87	--
E5	586.87	1 7/8"
E6	586.71	2 1/4"
E7	586.52	2 1/4"
E8	586.33	

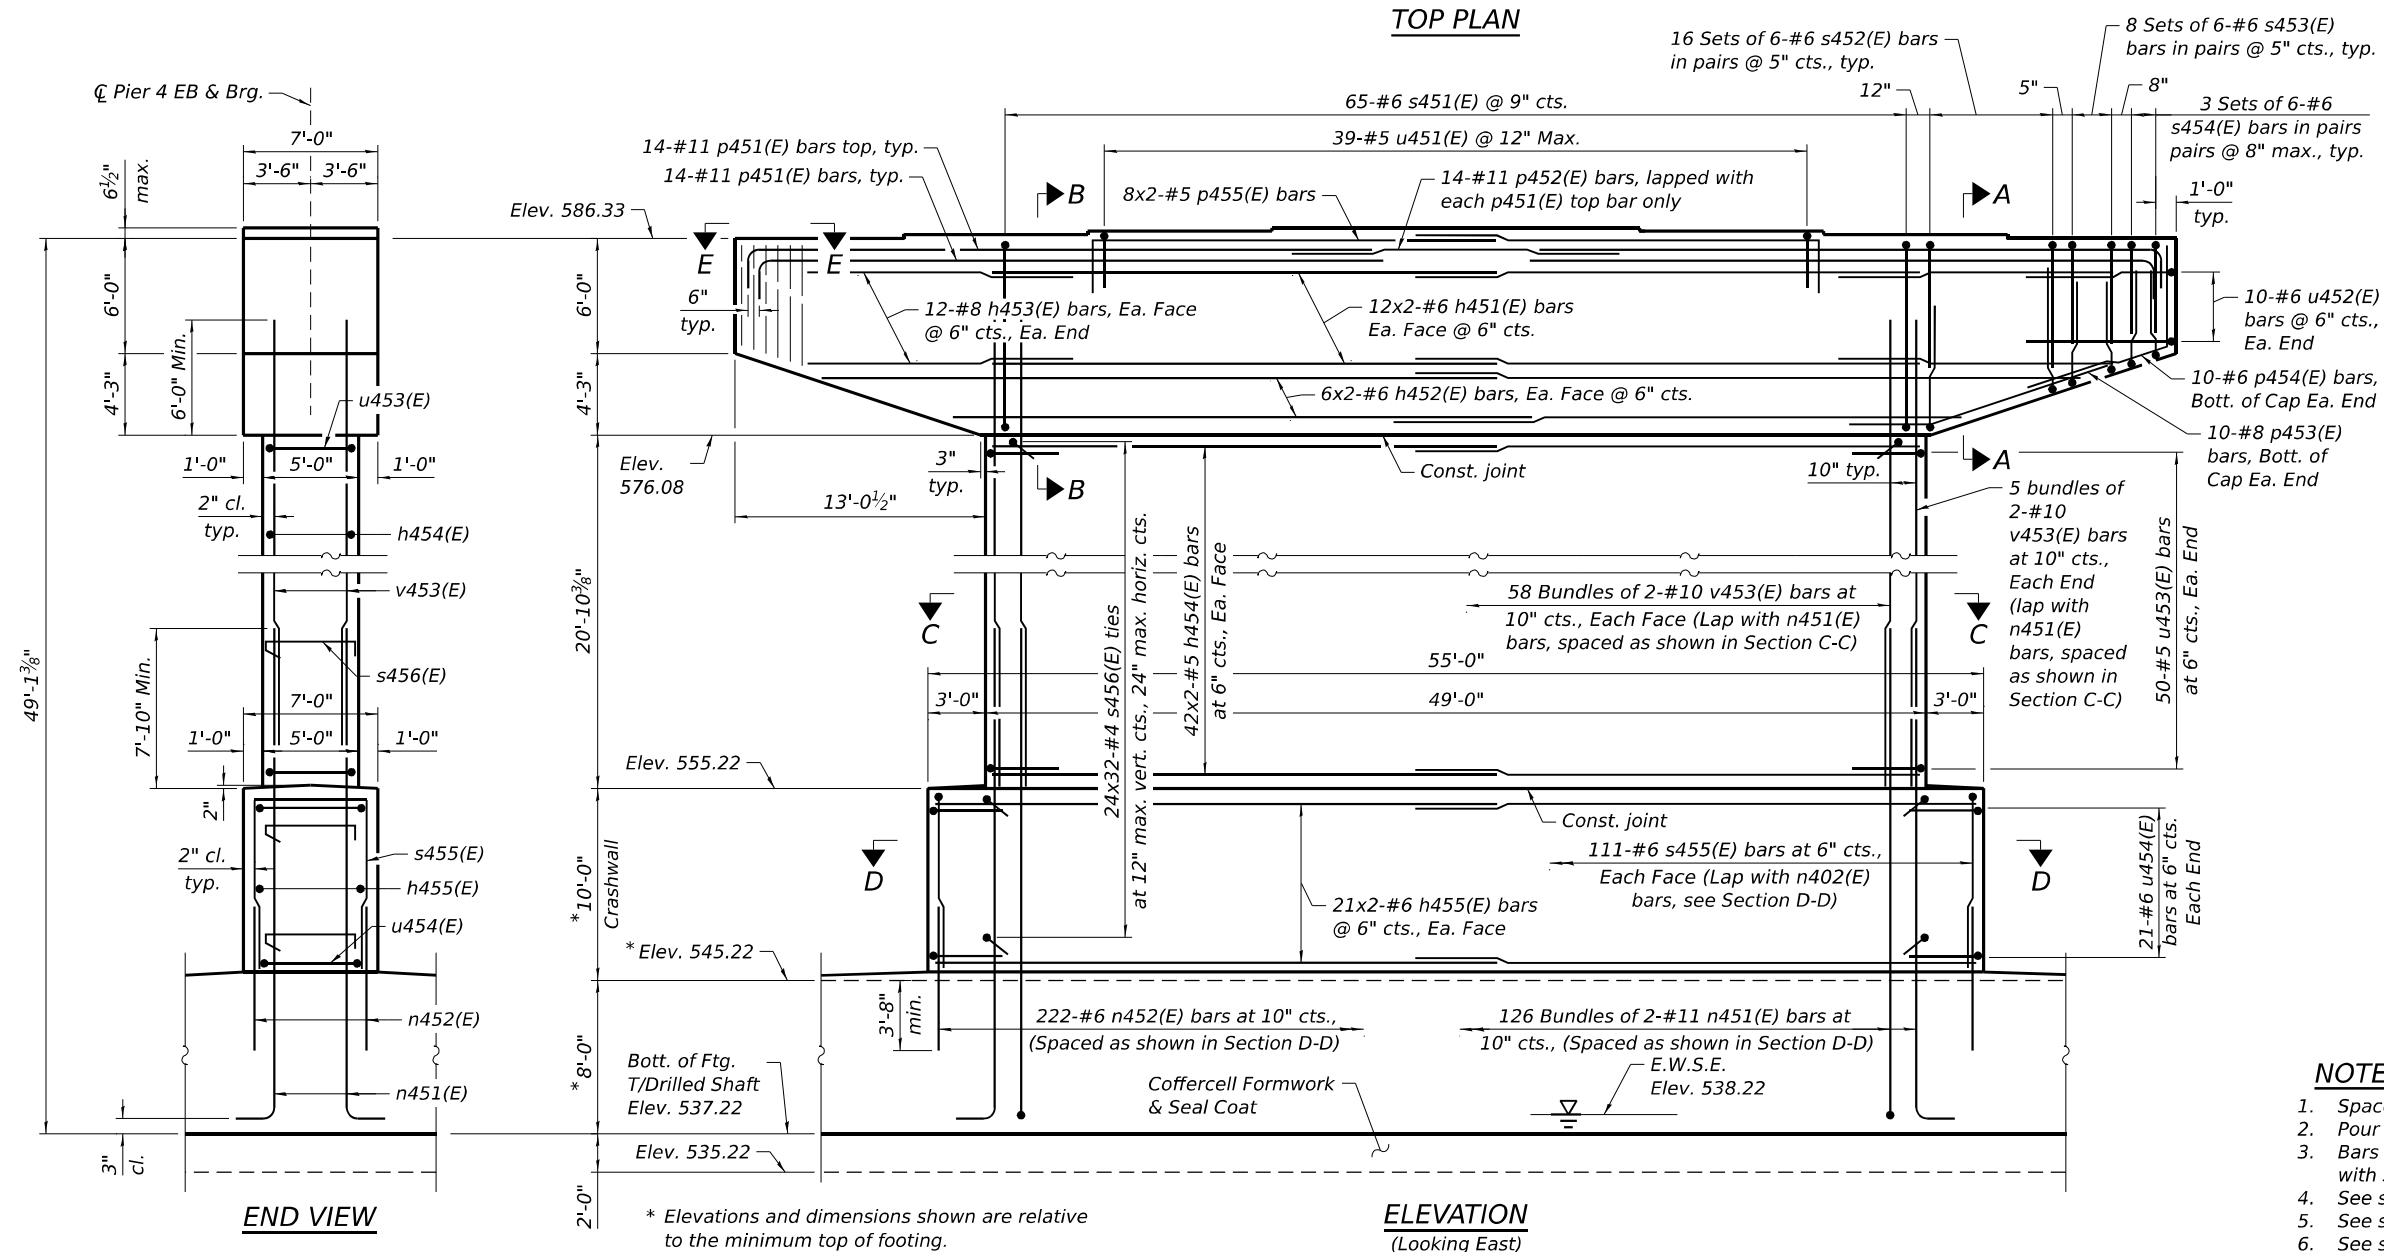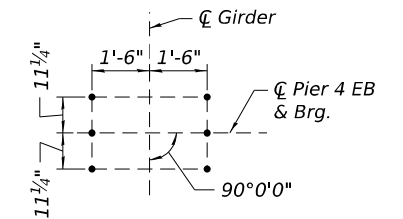


MINIMUM BAR LAP


- #5 bar (Horiz.) = 3'-7"
 #5 bar (Vert.) = 3'-2"
 #6 bar (Horiz.) = 4'-4"
 #6 bar (Vert.) = 4'-9"
 #8 bar (Horiz.) = 5'-9"
 #10 bar (Vert.) = 10'-2"
 #11 bar (Horiz.) = 14'-2"

NOTES:

1. *Space reinforcement in cap to miss anchor bolts.*
2. *Pour steps monolithically with cap.*
3. *Bars indicated thus 11x3-#5 etc. indicate 11 lines of bars with 3 segments per line.*
4. *See sheet S-283 for Footing Plan.*
5. *See sheet S-284 or Sections A-A, B-B, C-C, D-D, and View E-E.*
6. *See sheet S-287 for Bill of Material.*

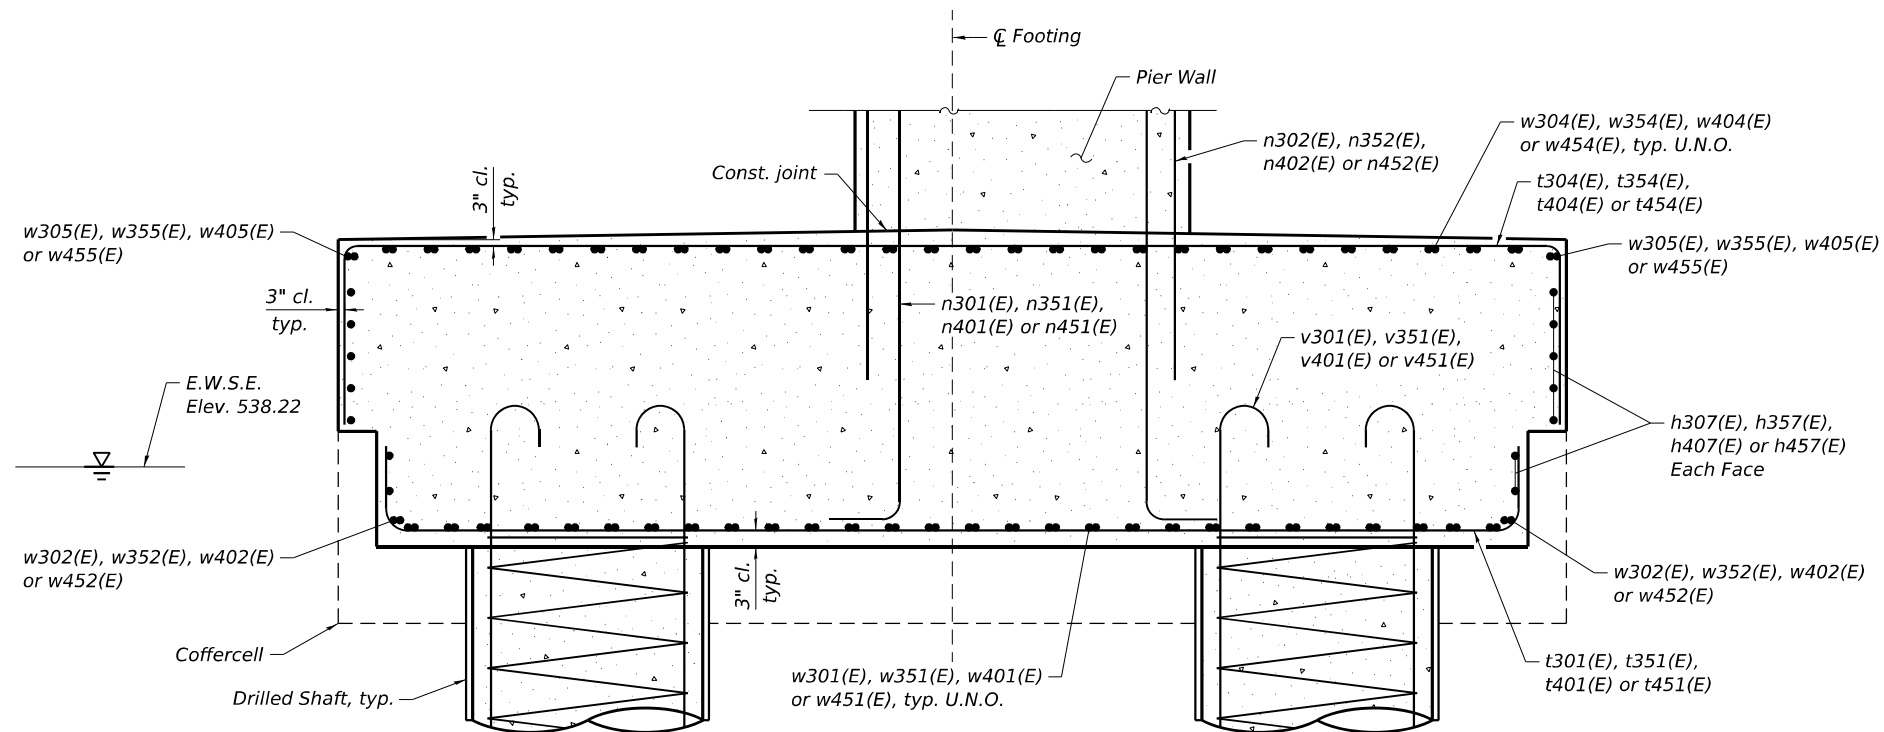

FOOTING TRANSVERSE SECTION

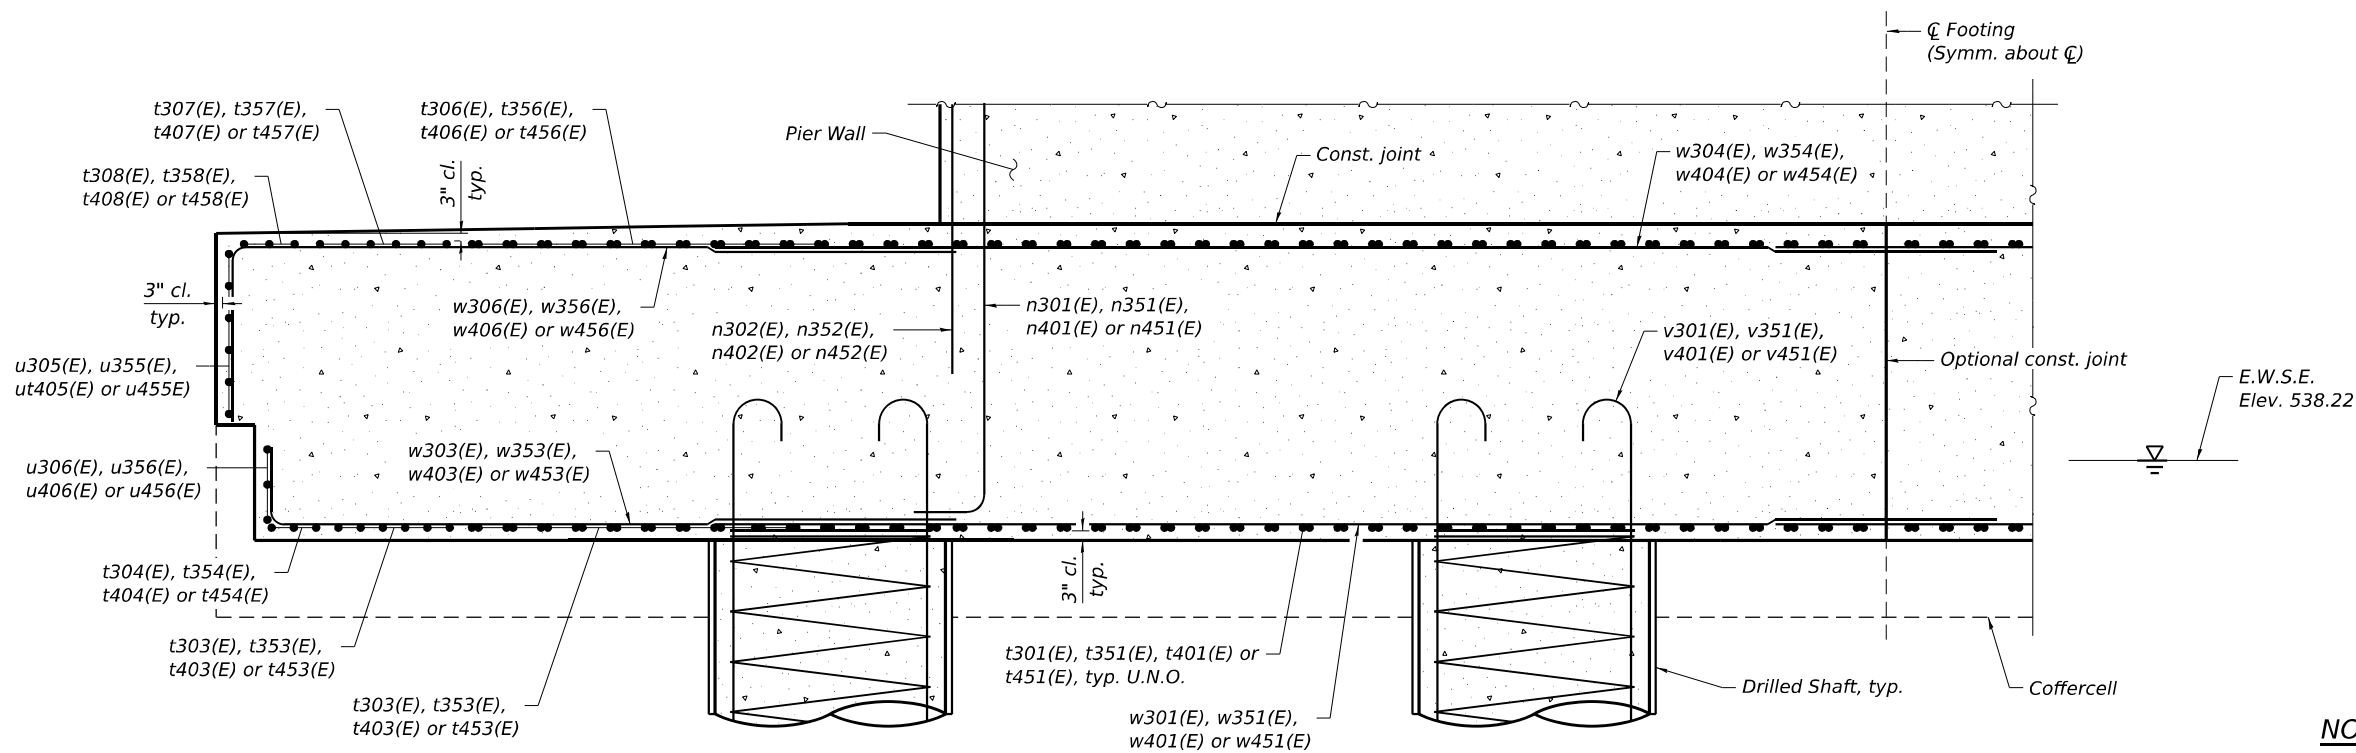

FOOTING PARTIAL LONGITUDINAL SECTION

NOTES:

1. See sheet S-285 for End View and Coffercell details.
2. See sheet S-287 for Bill of Material.

**STATE OF ILLINOIS
DEPARTMENT OF TRANSPORTATION**

**PIER 3 & 4 DETAILS 3
STRUCTURE NUMBER 099-8309 WB AND 099-8325 EB**

SHEET S-286 OF S-333 SHEETS




F.A.I. RTE.	SECTION	COUNTY	TOTAL SHEETS	SHEET NO.
I-80	FAI 80 21 STRUCTURE 2	WILL	1230	867
CONTRACT NO. 62R23				
ILLINOIS FED. AID PROJECT				

USER NAME = USSJ696614	DESIGNED - PSK	REVISED -
	CHECKED - MAI	REVISED -
PLOT SCALE = 5:0.0000 " = 1" / in.	DRAWN - PSK	REVISED -
PLOT DATE = 11/5/2025	CHECKED - PJL	REVISED -

BEARING SEAT ELEVATIONS

West Bearings			East Bearings		
Girder	Elevation	Step Ht.	Girder	Elevation	Step Ht.
W1	580.28	2 1/4"	W1	583.70	5 1/8"
W2	580.47	2 1/4"	W2	584.13	2 3/8"
W3	580.66	1 7/8"	W3	584.33	2 1/8"
W4	580.81	0"	W4	584.51	0"
W5	580.81	1 7/8"	W5	584.51	2 1/8"
W6	580.66	2 1/4"	W6	584.33	1 7/8"
W7	580.47	2 1/4"	W7	584.17	2 5/8"
W8	580.28		W8	583.95	

* Girder Spacing
 ** Step Spacing
 *** See Anchor Bolt Layout Detail on this sheet, typ.

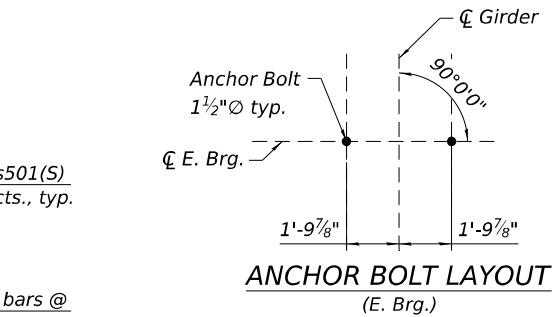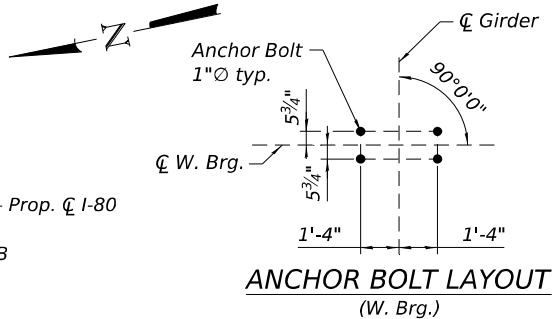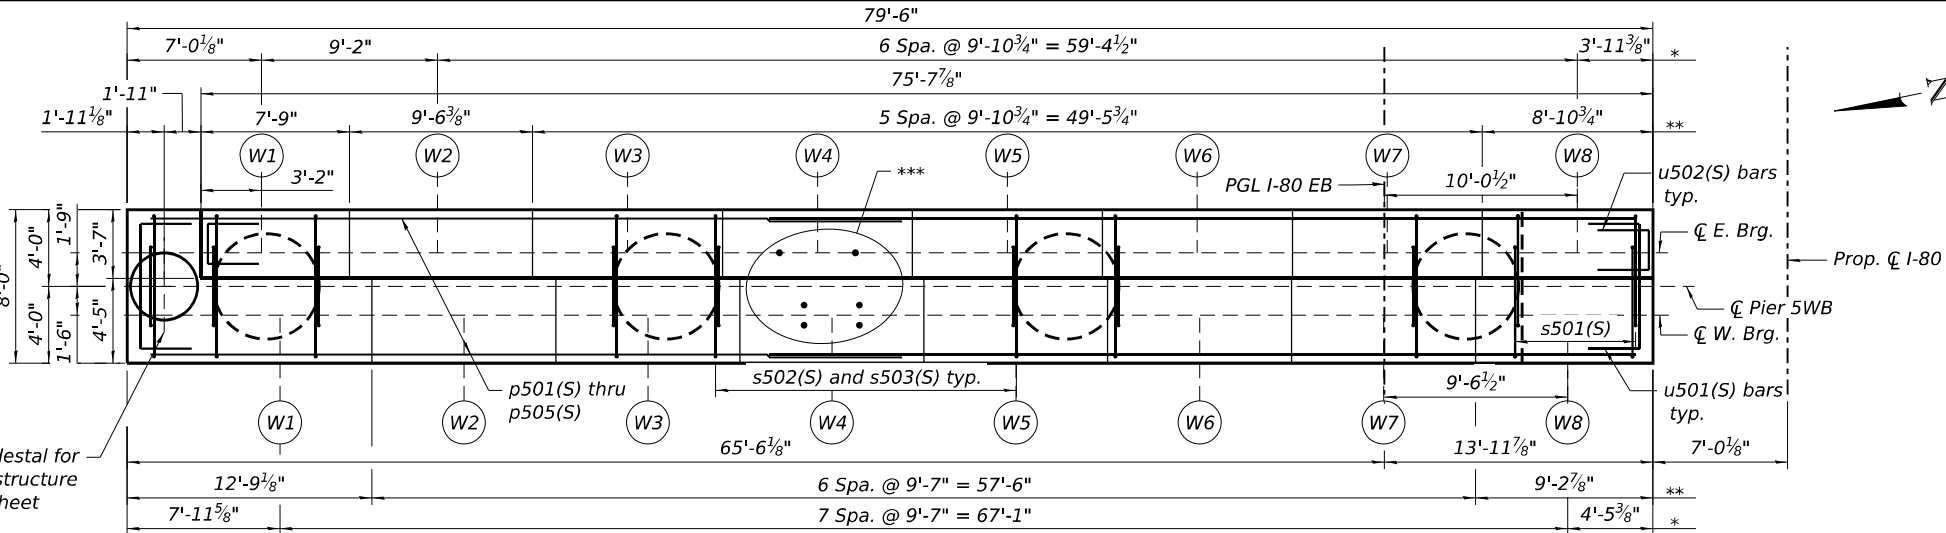

MINIMUM BAR LAP

#5 bar (Horiz.) = 3'-7"
 #6 bar (Horiz.) = 4'-4"
 #6 bar (Vert.) = 3'-10"
 #9 bar (Vert.) = 9'-2"
 #10 bar (Horiz.) = 8'-9"
 #10 bar (Vert.) = 10'-2"

- 8-#5 u504(S) bars @ 12" cts. max., E. Brg.
- 20-#5 u505 (S) bars @ 12" cts. max., E. Brg.
- 20-#5 u506 (S) bars @ 12" cts. max., E. Brg.
- 20-#5 u507(S) bars @ 12" cts. max., E. Brg.
- 9-#5 u508 (S) bars @ 12" cts. max., E. Brg.
- 40-#5 u503(S) bars @ 12" cts. max., W. Brg.


NOTES:

- Space reinforcement in cap to miss anchor bolts.
- Pour steps monolithically with cap.
- Concrete Sealer shall be applied to exposed surfaces of Pier cap, seats, and columns above grade.
- Bars indicated thus 10x2-#10 etc. indicate 10 lines of bars with 2 segments per line.
- See sheet S-289 for Sections A-A thru G-G, and Bill of Material.
- The quantities of reinforcement detailing are based on the top of shaft and the estimated top of rock elevations shown and may change based on the actual top of rock encountered at each shaft and the final top of shaft elevation.
- Spiral reinforcement shall be provided with 1 1/2 extra turns at each end, and extend spiral 2" into pier cap. Provide min. 4-#4 spacers or equivalent.
- The quantities of permanent casing are based on estimated existing ground elevations and may change based on the actual ground elevations encountered.

COLUMN TABLE


Column	"A"	"B"
1	17'-0"	15'-0"
2	15'-0"	13'-0"
3	13'-0"	11'-0"
4	11'-0"	9'-0"

END VIEW

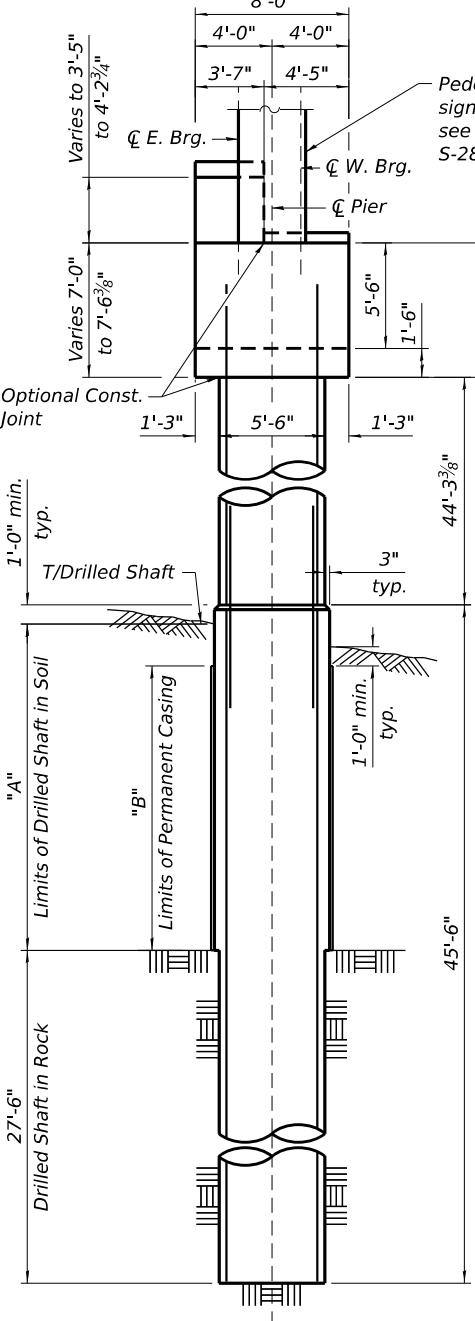

**** Cost of rod, cable and clamps included in the cost of Concrete Structures

ELEVATION (Looking East)

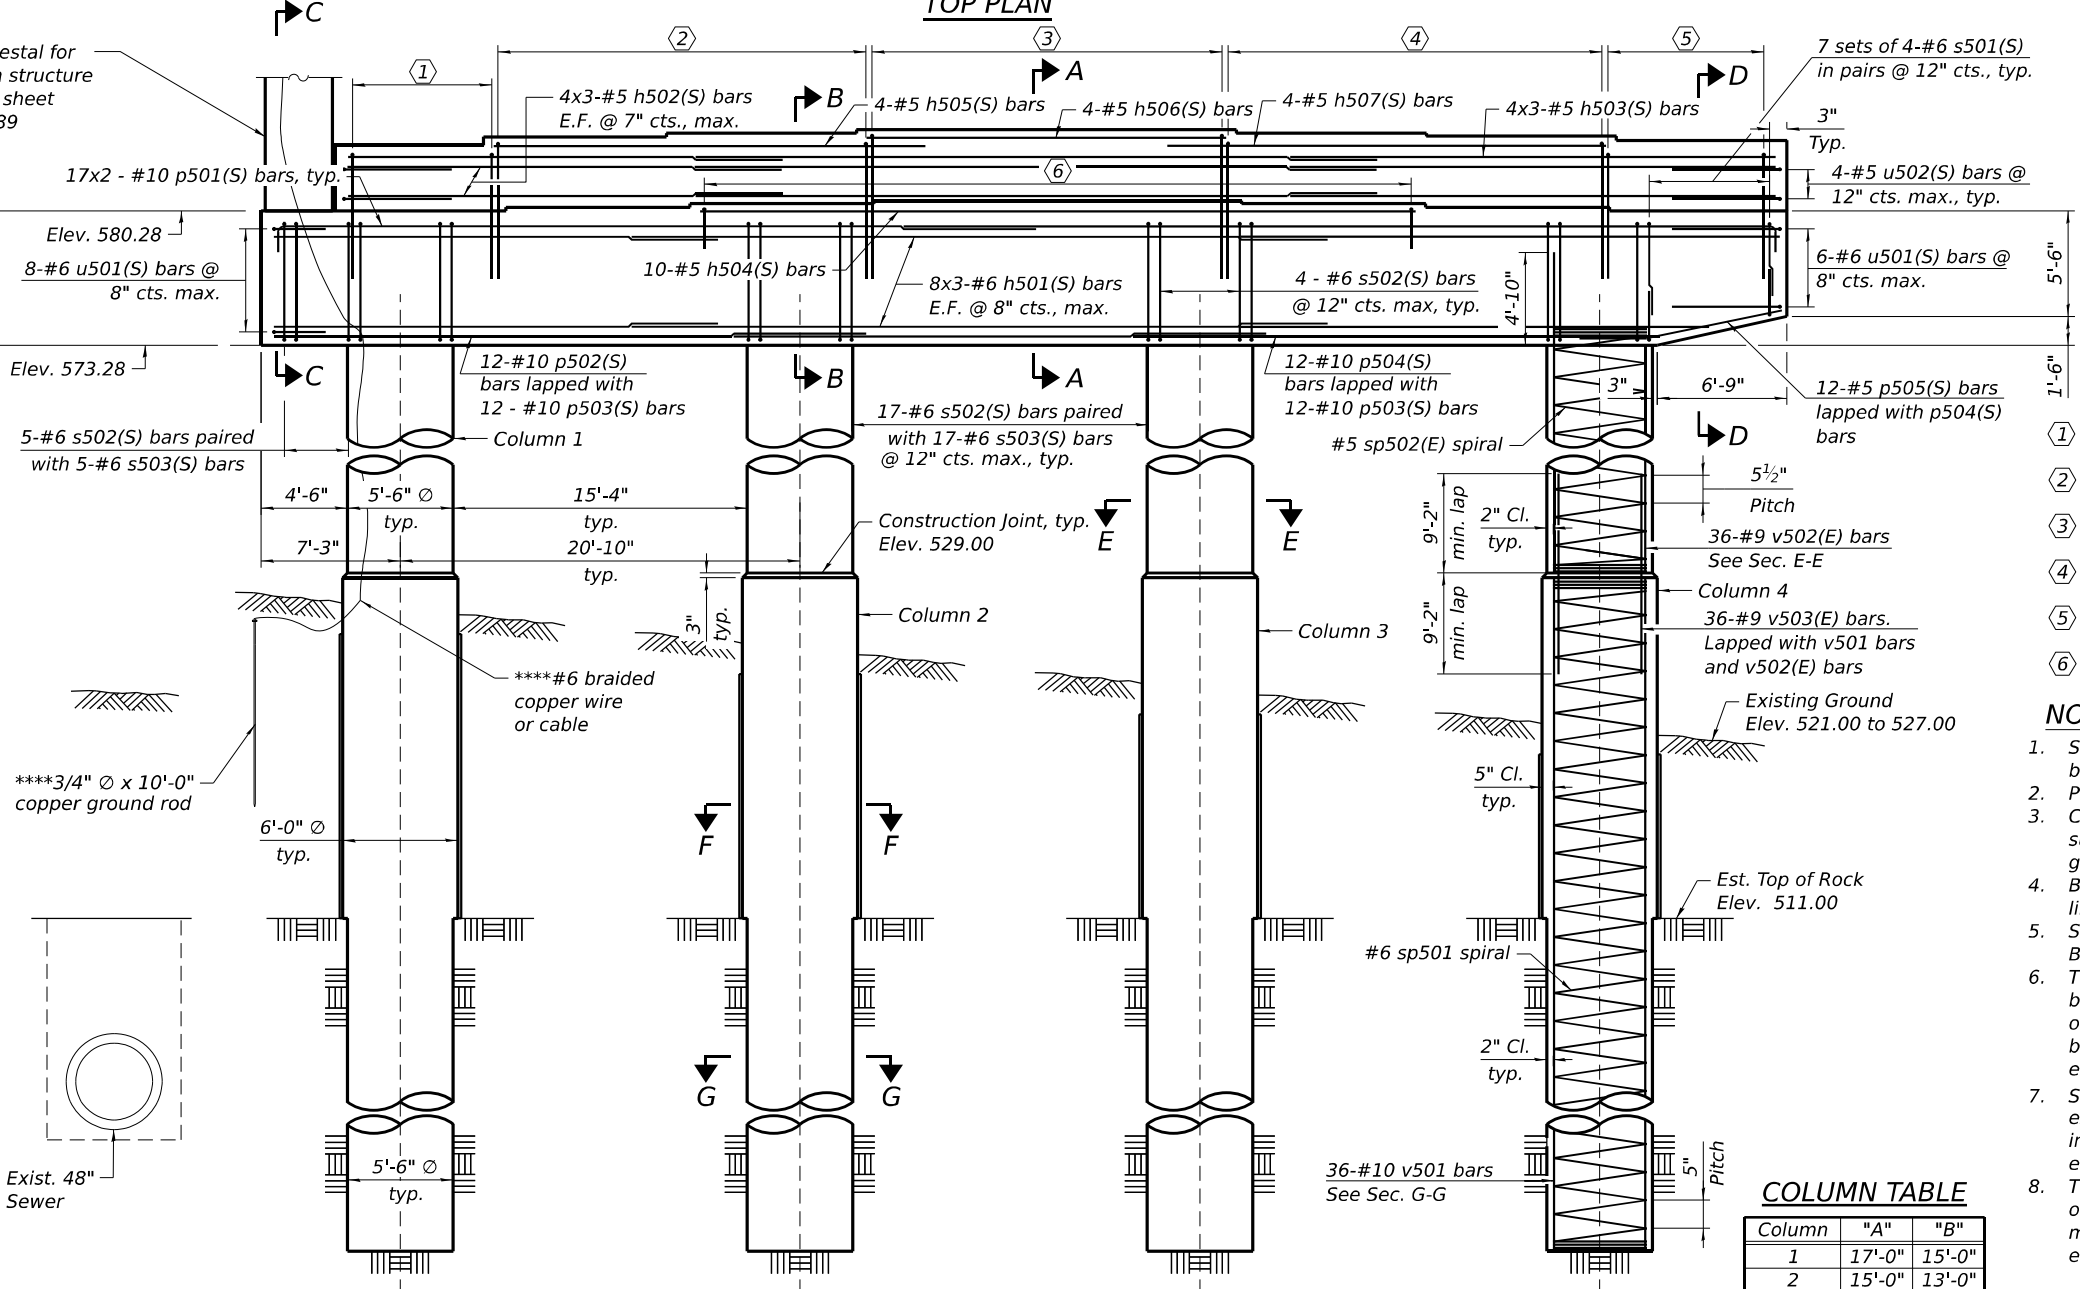

STATE OF ILLINOIS
 DEPARTMENT OF TRANSPORTATION

PIER 5 WB
 STRUCTURE NUMBER 099-8309 WB AND 099-8325 EB


SHEET S-288 OF S-333 SHEETS

F.A.I. RTE.	SECTION	COUNTY	TOTAL SHEETS	SHEET NO.
I-80	FAI 80 21 STRUCTURE 2	WILL	1230	869
CONTRACT NO. 62R23				

ILLINOIS FED. AID PROJECT

USER NAME = USSJ696614	DESIGNED - KB	REVISED -
CHECKED - PJL	REVISOR -	
PLOT SCALE = 0.2" = 1' / in.	DRAWN - GM	REVISED -
PLOT DATE = 11/5/2025	CHECKED - KB	REVISED -

Bar	No.	Size	Length	Shape
h501(S)	48	#6	29'-3"	—
h502(S)	24	#5	27'-6"	—
h503(S)	12	#5	27'-6"	—
h504(S)	10	#5	38'-0"	—
h505(S)	4	#5	23'-10"	—
h506(S)	4	#5	19'-10"	—
h507(S)	4	#5	24'-2"	—

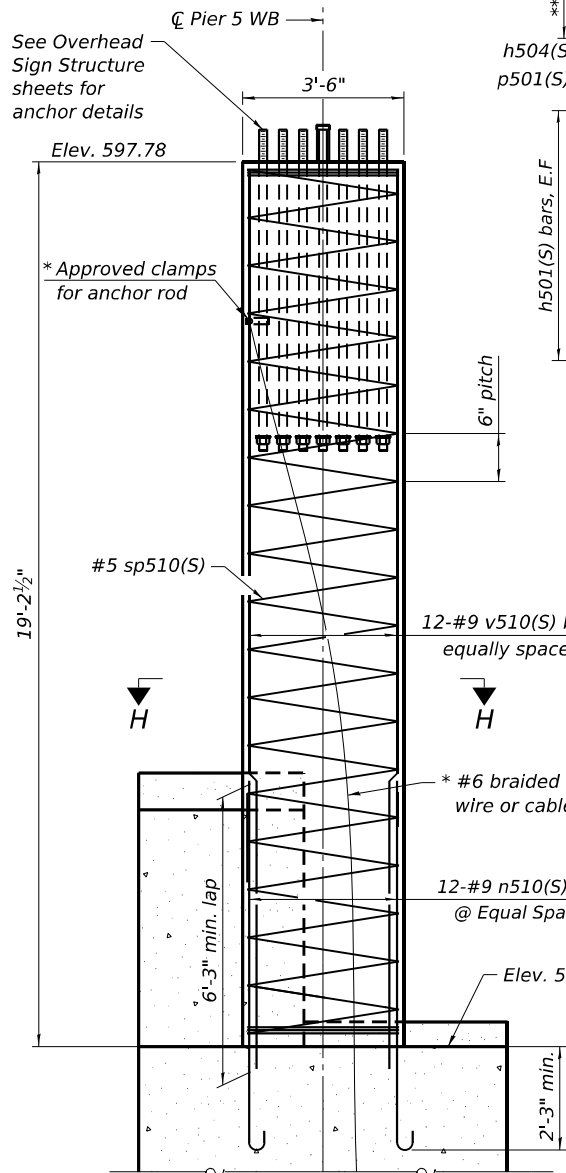

** Anchor rod shall be ground or filed to bright metal at clamp and cable connection location. Cost of cable and clamps included in the cost of Concrete Structures.*



SECTION E-E




See table for A and B dimensions

H, D, & P DIMENSIONS

A & B DIMENSIONS

Diagram of a horizontal reinforcement bar (BAR n510(S)) with dimensions: 1'-3" (hook), 8'-6" (main span), 1'-3" (hook), 7'-2" (diagonal), and 3'-7" (total length).

BARS p505(S)

 

** Length is height of spiral
 *** h502(S) bars, E.F.
 Maximum lap for spirals = 3'-0"

#5 bar (Horiz.) = 3'-7"
 #6 bar (Horiz.) = 4'-4"
 #6 bar (Vert.) = 3'-10"
 #9 bar (Vert.) = 9'-2"
 #10 bar (Horiz.) = 8'-9"
 #10 bar (Vert.) = 10'-2"

Technical drawing of a shaft and casing assembly. The drawing shows a cross-section of the assembly with various dimensions and labels.

Dimensions:


- Top width: 8'-0"
- Top width segments: 4'-0" and 4'-0"
- Top width segments: 3'-7" and 4'-5"
- Left side dimension: Varies 2'-9" to 3'-6 1/2"
- Left side dimension: Varies 7'-0" to 7'-6 3/8"
- Left side label: "onal Const."
- Right side dimension: 1'-6"
- Right side dimension: 5'-6"
- Right side dimension: 1'-6"
- Right side dimension: 44'-0 1/4"
- Right side label: "C"
- Bottom left dimension: 35'-0"
- Bottom left label: "Drilled Shaft in Rock"
- Bottom left label: "Limits of Drilled Shaft in Soil"
- Bottom left label: "A"
- Bottom left label: "B"
- Bottom left label: "Permanent Casing Shaft in Soil"
- Bottom left label: "Drilled Shaft in Rock"
- Bottom left label: "C"
- Bottom left label: "A"
- Bottom left label: "B"
- Bottom left label: "Permanent Casing Shaft in Soil"
- Bottom left label: "Drilled Shaft in Rock"

Labels:

- ⌀ Pier
- ⌀ E. Brg.
- ⌀ W. Brg.

Notes:

- 3" typ.
- 1'-0" min. typ.

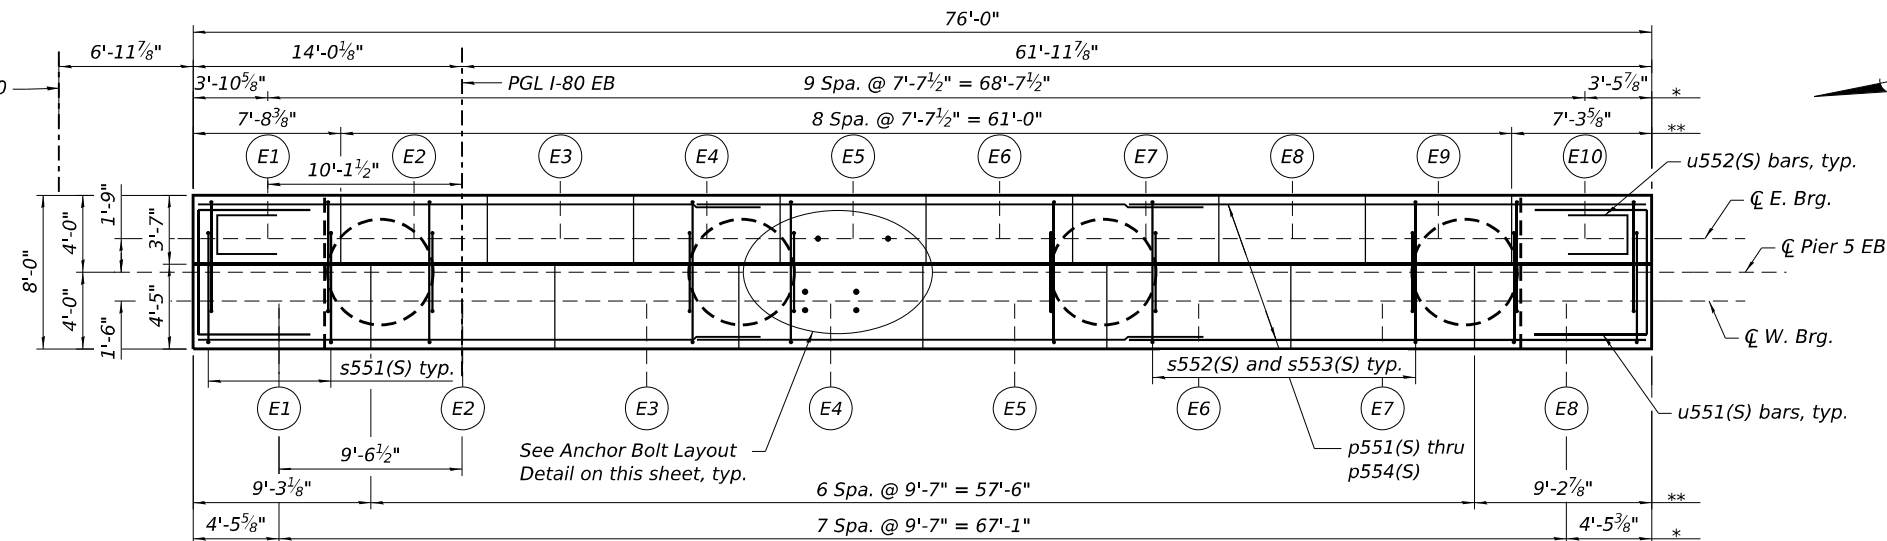

3" Typ.

23-#5 u554(S) bars @ 12" cts. max.

8 sets of 4-#6 s551(S) in pairs @ 12" cts., typ.

40-#5 u553(S) bars @ 12" cts. max.

16-#5 u556(S) bars @ 12" cts. max.

4x3-#5 h553(S) bars

4-#5 h556(S) bars

4-#5 h555(S) bars

2x3-#5 h552(S) bars E.F. @ 12" cts., max.

4-#5 h552(S) bars

18x2-#10 p551(S) bars

4-#5 h554(S) bars

3-#5 u552(S) bars @ 12" cts. max., typ.

4-#6 s552(S) bars @ 12" cts. max, typ.

8x3-#6 h551(S) bars E.F. @ 8" cts., max.

4'-10" typ.

6-#6 u551(S) bars @ 8" cts. max., typ.

6'-9" typ.

3" typ.

5'-6" Ø typ.

13'-4" typ.

20-#6 s552(S) bars paired with 20-#6 s553(S) bars @ 12" cts. max., typ.

10-#10 p552(S) bars each end lapped with 10-#10 p553(S) bars

#5 sp553(E) spiral

2" Cl. typ.

10-#5 p554(S) bars each end lapped with p552(S) bars

9'-9" typ.

18'-10" typ.

Column 1

Column 2

T/Drilled Shaft Elev. 530.00

Column 3

Const. Joint, typ.

Column 4

36-#9 v554(E) bars. See Sec. D-D

Ground Surface Elev. 528.00

36-#9 v553(E) bars. Lap with "X" and v552(E) bars.

5'-2" Min. Lap

5'-2" Min. Lap

5" Cl. typ.

#6 "Y" spiral

① Estimated Top of Rock Elev. 498.00

2" Cl. typ.

6'-0" Ø typ.

5'-6" Ø typ.

Estimated Top of Rock Elev. 511.00

6" F

6" F

ELEVATION

Diagram illustrating the Anchor Bolt Layout for a 90° connection between a Girder and a W. Brg. (Wide Flange Beam). The layout shows two anchor bolts spaced 1'-4" apart. The vertical distance from the centerline of the girder to the centerline of the beam is 5 3/4". The angle between the girder and the beam is 90° 0' 0".

ANCHOR BOLT LAYOUT
(W. Brg.)


West Bearings			East Bearings		
Girder	Elevation	Step Ht.	Girder	Elevation	Step Ht.
E1	581.02	2 ³ / ₈ "	E1	583.98	1 ⁷ / ₈ "
E2	581.22	2 ¹ / ₄ "	E2	584.14	2"
E3	581.41	1 ³ / ₄ "	E3	584.31	1 ³ / ₄ "
E4	581.56	0"	E4	584.46	1 ³ / ₄ "
E5	581.56	1 ³ / ₄ "	E5	584.56	0"
E6	581.41	2 ¹ / ₄ "	E6	584.56	1 ³ / ₄ "
E7	581.22	2 ³ / ₈ "	E7	584.46	1 ³ / ₄ "
E8	581.02		E8	584.31	2"
			E9	584.14	4 ¹ / ₂ "
			E10	583.77	

Column	"A"	"B"	"C"	"X"	"Y"
1-2	19'-0"	16'-0"	54'-0"	36-#10 v551	sp551
3-4	32'-0"	29'-0"	67'-0"	36x2-#10 v552	sp552

1. *Space reinforcement in cap to miss anchor bolts.*
2. *Pour steps monolithically with cap.*
3. *Concrete Sealer shall be applied to exposed surfaces of Pier cap, seats, and columns above grade.*
4. *Bars indicated thus 10x2-#10 etc. indicate 10 lines of bars with 2 segments per line.*
5. *See sheet S-291 for footing plan, Sections A-A thru F-F, and Bill of Material.*
6. *The quantities of reinforcement detailing are based on the top of shaft and the estimated top of rock elevations shown and may change based on the actual top of rock encountered at each shaft and the final top of shaft elevation.*
7. *Spiral reinforcement shall be provided with $1\frac{1}{2}$ extra turns at each end, and extend spiral 2" into pier cap. Provide min. 4-#4 spacers or equivalent.*
8. *The quantities of permanent casing are based on estimated existing ground elevations and may change based on the actual ground elevations encountered.*

MODEL: Default
FILE NAME: pwt\transystems-pw\1-hosted\Documents\Projects_2018\CH401\401180022\03-WSP\CAD\62R23-RB-1\Sheets\Structural\09998309-62R23-58P25-05EB01.dgn


MODEL Default: P:\E:\NAME - pwrtrans\systems-pwr\entire\trans\corp-pwr\hatched\Documents\Projects_2018\CH4001401180022\03-WSP\CD\62R23-RB-1\Sheet\Structure\0998309-42R23-SB06-5EBD2.dgn

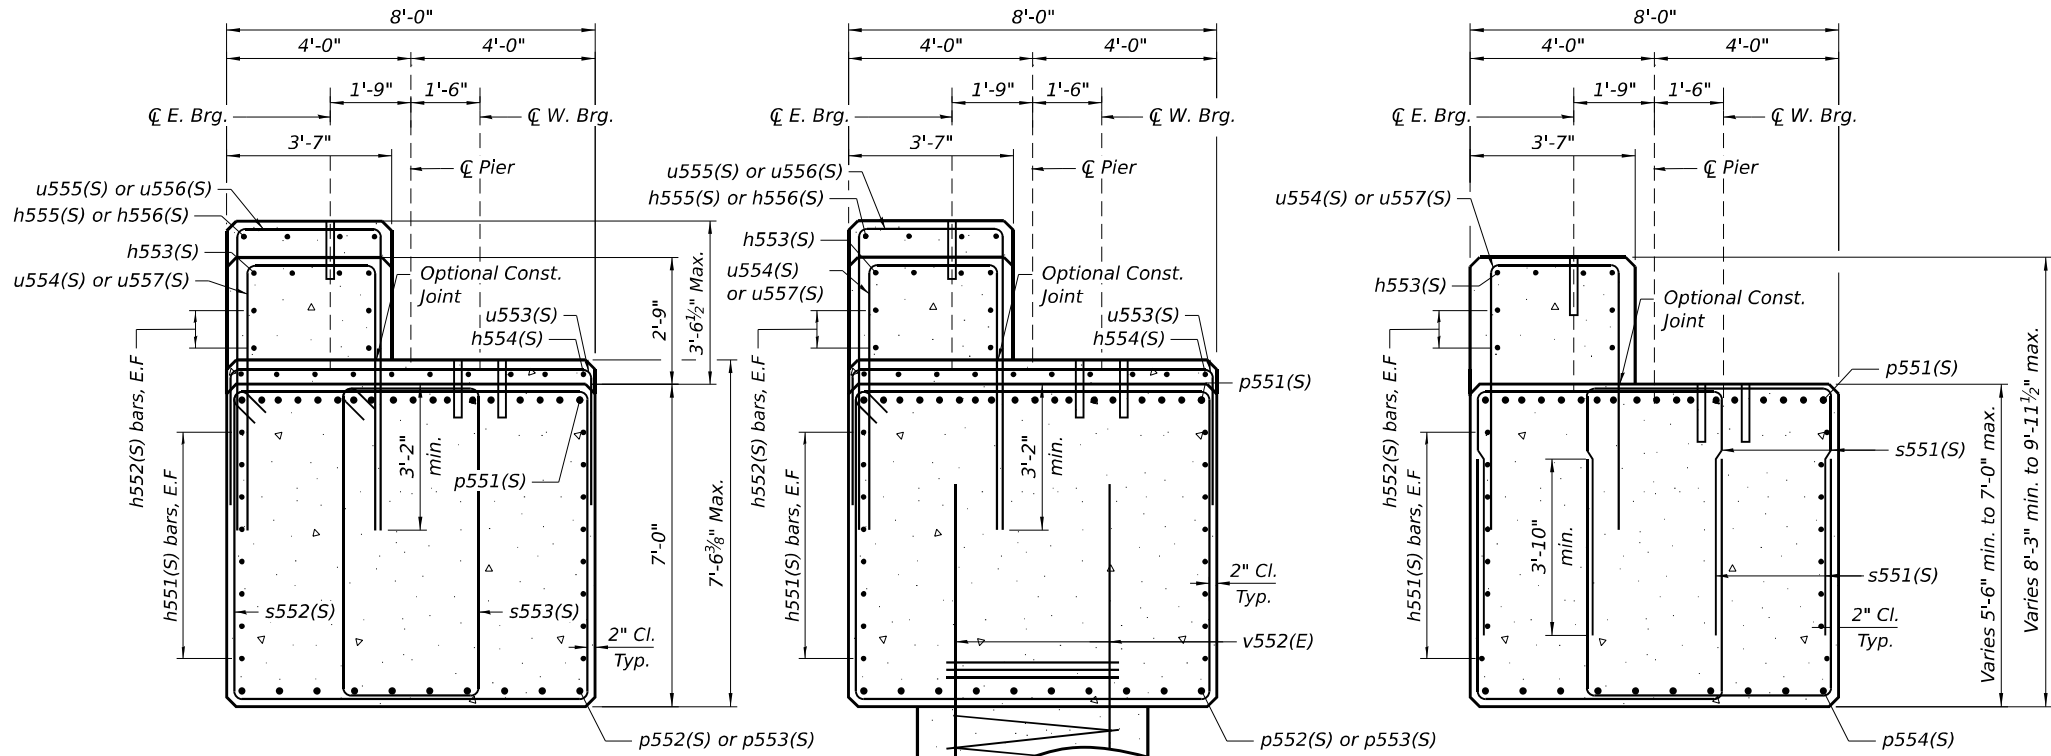

SECTION A-A

SECTION B-B


SECTION C-C

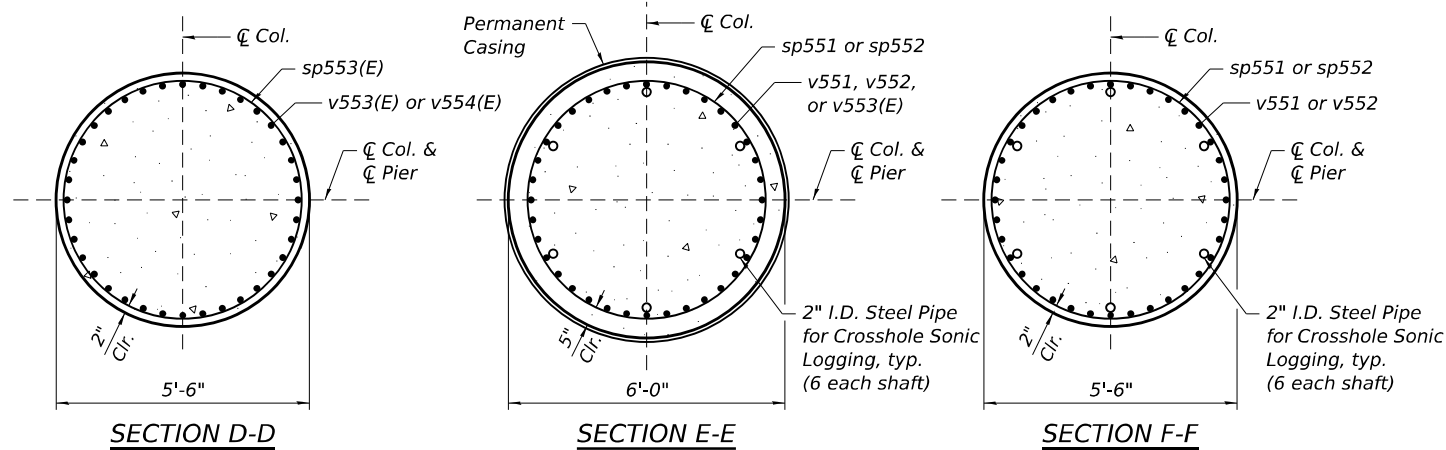

SECTION D-D

SECTION E-E

SECTION F-F

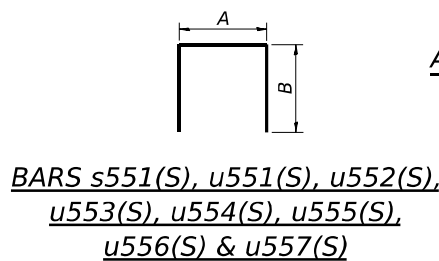


**BARS s551(S), u551(S), u552(S),
u553(S), u554(S), u555(S),
u556(S) & u557(S)**


See table for A and B dimensions

A & B DIMENSIONS


Bar	A	B
s551(S)	4'-8"	5'-1"
u551(S)	7'-6"	4'-4"
u552(S)	3'-3"	3'-7"
u553(S)	7'-8"	1'-4"
u554(S)	3'-3"	6'-0"
u555(S)	3'-3"	6'-5"
u556(S)	3'-3"	6'-1"
u557(S)	3'-3"	5'-9"

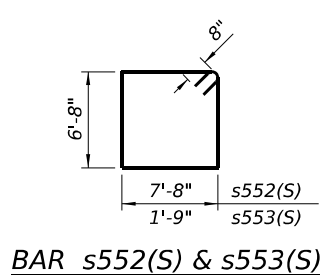

BAR s552(S) & s553(S)

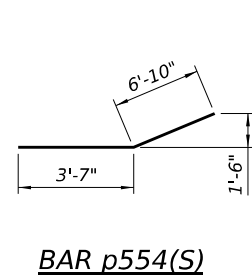


BAR p554(S)

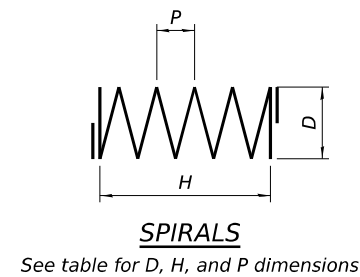

See table for D, H, and P dimensions

Bar	H	D	P
sp551	54'-0"	5'-2"	5"
sp552	67'-0"	5'-2"	5"
sp553(E)	44'-2"	5'-2"	5 1/2"

H, D & P DIMENSIONS

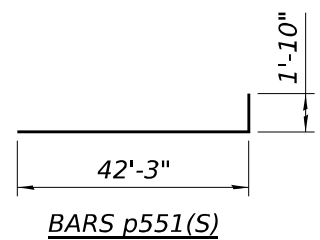

BARS p551(S)

BILL OF MATERIAL - PIER 5 EB

Bar	No.	Size	Length	Shape
h551(S)	48	#6	28'-2"	—
h552(S)	12	#5	27'-8"	—
h553(S)	12	#5	27'-8"	—
h554(S)	4	#5	38'-0"	—
h555(S)	4	#5	19'-7"	—
h556(S)	4	#5	30'-2"	—
p551(S)	36	#10	44'-1"	—
p552(S)	20	#10	25'-8"	—
p553(S)	10	#10	26'-6"	—
p554(S)	20	#5	10'-5"	—
s551(S)	64	#6	14'-10"	—
s552(S)	76	#6	30'-0"	—
s553(S)	60	#6	18'-2"	—
sp551	2	#6	54'-0"	—
sp552	2	#6	67'-0"	—
sp553(E)	4	#5	44'-2"	—
u551(S)	12	#6	16'-2"	—
u552(S)	6	#5	10'-3"	—
u553(S)	40	#5	10'-4"	—
u554(S)	23	#5	15'-3"	—
u555(S)	31	#5	16'-1"	—
u556(S)	16	#5	15'-5"	—
u557(S)	8	#5	14'-9"	—
v551	72	#10	54'-0"	—
v552	144	#10	38'-7"	—
v553(E)	144	#9	18'-4"	—
v554(E)	144	#9	48'-8"	—
Concrete Structures	Cu. Yd.	361.8		
Reinforcement Bars	Pound	55,100		
Reinforcement Bars, Epoxy Coated	Pound	39,540		
Reinforcement Bars, Stainless Steel	Pound	22,010		
Permanent Casing	Foot	90		
Drilled Shaft in Soil	Cu. Yd.	106.8		
Drilled Shaft in Rock	Cu. Yd.	123.2		
Concrete Sealer	Sq. Ft.	3,269		
Crosshole Sonic Logging Access Ducts	Foot	242		
Crosshole Sonic Logging Testing	Each	4		
Thermal Integrity Profile Testing	Each	4		
Thermal Integrity Profile Data Collection	Foot	242		

** Length is height of spiral.

Maximum lap for spirals = 3'-0"



WSP USA Inc.
30 N. LA SALLE STREET
SUITE 4000
CHICAGO, IL 60602
TEL: (312) 782-8150
FAX: (312) 782-1684

USER NAME = US5J696614
DESIGNED - KB
CHECKED - PJL
PLOT SCALE = 4:2 1/4" / in.
DRAWN - GM
CHECKED - KB
PLOT DATE = 11/5/2025

DESIGNED - KB
CHECKED - PJL
DRAWN - GM
CHECKED - KB

REVISED -
REVISED -
REVISED -
REVISED -

STATE OF ILLINOIS
DEPARTMENT OF TRANSPORTATION

PIER 5 EB DETAILS
STRUCTURE NUMBER 099-8309 WB AND 099-8325 EB

SHEET S-291 OF S-333 SHEETS

F.A.I. RTE. SECTION COUNTY TOTAL SHEETS SHEET NO.
I-80 FAI 80 21 STRUCTURE 2 WILL 1230 872
CONTRACT NO. 62R23
ILLINOIS FED. AID PROJECT

#5 bar (Horiz.) = 3'-7"
 #6 bar (Horiz.) = 4'-4"
 #6 bar (Vert.) = 3'-10"
 #9 bar (Vert.) = 9'-2"
 #10 bar (Horiz.) = 8'-9"
 #10 bar (Vert.) = 7'-8"




BEARING SEAT ELEVATIONS

West Bearings			East Bearings		
Girder	Elevation	Step Ht.	Girder	Elevation	Step Ht.
W1	579.89	±5"	W1	579.81	±5"
W2	580.30		W2	580.22	
W3	580.49	2¼"	W3	580.41	2¼"
W4	580.68	2¼"	W4	580.60	2¼"
W5	580.68	0"	W5	580.60	0"
W6	580.52	±2"	W6	580.44	±2"
W7	580.30	2⅝"	W7	580.22	2⅝"
W8	580.09	2½"	W8	580.01	2½"

<i>Column</i>	"A"	"X"	"Y"
1-2	21'-0"	v601(E)	sp601(E)
3-4	25'-0"	v602(E)	sp602(E)




1. *Cast steps monolithically with cap.*
2. *Space reinforcement in cap to miss anchor bolts.*
3. *Bars indicated thus 11x3-#5 etc. indicate 11 lines of bars with 3 segments per line.*
4. *The bottom of footing elevations shall be adjusted to ensure a minimum embedment of 36 inches in non-weathered rock. The rock excavation shall be made with near-vertical sides at the plan dimensions to allow the sides and base of the embedded portion of the footing to be cast against undisturbed rock surfaces.*
5. *See sheet S-293 for Footing Plan, Sections A-A thru E-E, and Bill of Material.*
6. *Spiral reinforcement shall be provided with 1½ extra turns at each end, and extend spiral 2" into pier cap. Provide min. 4-#4 spacers or equivalent.*

   

H & D DIMENSIONS

BARS p601(E)

 

A & B DIMENSIONS

BARS n601(E)

BILL OF MATERIAL - PIER 6 WB				
Bar	No.	Size	Length	Shape
h601(E)	48	#6	28'-2"	—
h602(E)	8	#5	22'-1"	—
h603(E)	16	#5	16'-6"	—
h604(E)	8	#5	12'-2"	—
n601(E)	104	#10	12'-1"	U
p601(E)	36	#10	25'-1"	L
p602(E)	18	#10	46'-8"	—
p603(E)	9	#10	26'-9"	—
p604(E)	9	#10	45'-8"	—
p605(E)	18	#5	10'-4"	—
s601(E)	72	#6	13'-10"	□
s602(E)	74	#6	26'-0"	□
s603(E)	62	#6	19'-0"	□
sp601(E)	2	#5	20'-9"	W
sp602(E)	2	#5	24'-9"	W
sp603(E)	4	#5	35'-0"	W
t601(E)	84	#10	21'-2"	□
t602(E)	84	#6	17'-6"	—
u601(E)	12	#5	13'-4"	□
u602(E)	32	#5	8'-8"	□
u603(E)	31	#5	9'-2"	□
v601(E)	52	#10	20'-6"	—
v602(E)	52	#9	24'-6"	—
v603(E)	104	#9	18'-10"	—
v604(E)	104	#9	39'-8"	—
v605(E)	42	#8	4'-2"	U
w601(E)	88	#7	13'-10"	□
w602(E)	88	#7	11'-6"	—
Structure Excavation			Cu. Yd.	261
Concrete Structures			Cu. Yd.	467.2
Reinforcement Bars, Epoxy Coated			Pound	78,660
Rock Excavation for Structures			Cu. Yd.	96

** Length is height of spiral.
Maximum lap for spirals = 3'-0"

Structure Excavation	Cu. Yd.	261
Concrete Structures	Cu. Yd.	467.2
Reinforcement Bars, Epoxy Coated	Pound	78,660
Rock Excavation for Structures	Cu. Yd.	96

**STATE OF ILLINOIS
DEPARTMENT OF TRANSPORTATION**

PIER 6 WB DETAILS
STRUCTURE NUMBER 099-8309 WB AND 099-8325 EB

F.A.I. RTE.	SECTION	COUNTY	TOTAL SHEETS	SHEET NO.
I-80	FAI 80 21 STRUCTURE 2	WILL	1230	874
		CONTRACT NO. 62R23		
		JULIUS	FED. AID PROJECT	

MINIMUM BAR LAP


#5 bar (Horiz.) = 3'-7"
 #6 bar (Horiz.) = 4'-4"
 #6 bar (Vert.) = 3'-10"
 #9 bar (Vert.) = 9'-2"
 #10 bar (Horiz.) = 8'-9"
 #10 bar (Vert.) = 7'-8"

* Alternate locations of laps Lt./Rt. within each row so that no two adjacent bars are lapped at the same location.

BEARING SEAT ELEVATIONS

West Bearings			East Bearings		
Girder	Elevation	Step Ht.	Girder	Elevation	Step Ht.
E1	579.73	1 7/8"	E1	579.65	1 7/8"
E2	579.89	±1 5/8"	E2	579.81	±1 5/8"
E3	580.02	1 7/8"	E3	579.94	±1 5/8"
E4	580.18	±1 3/4"	E4	580.10	1 7/8"
E5	580.32	0"	E5	580.24	±1 3/4"
E6	580.32	±1 3/4"	E6	580.24	0"
E7	580.18	1 7/8"	E7	580.10	±1 3/4"
E8	580.02	1 5/8"	E8	579.94	1 7/8"
E9	579.88	4 1/4"	E9	579.80	1 5/8"
E10	579.53		E10	579.45	4 1/4"

TOP PLAN

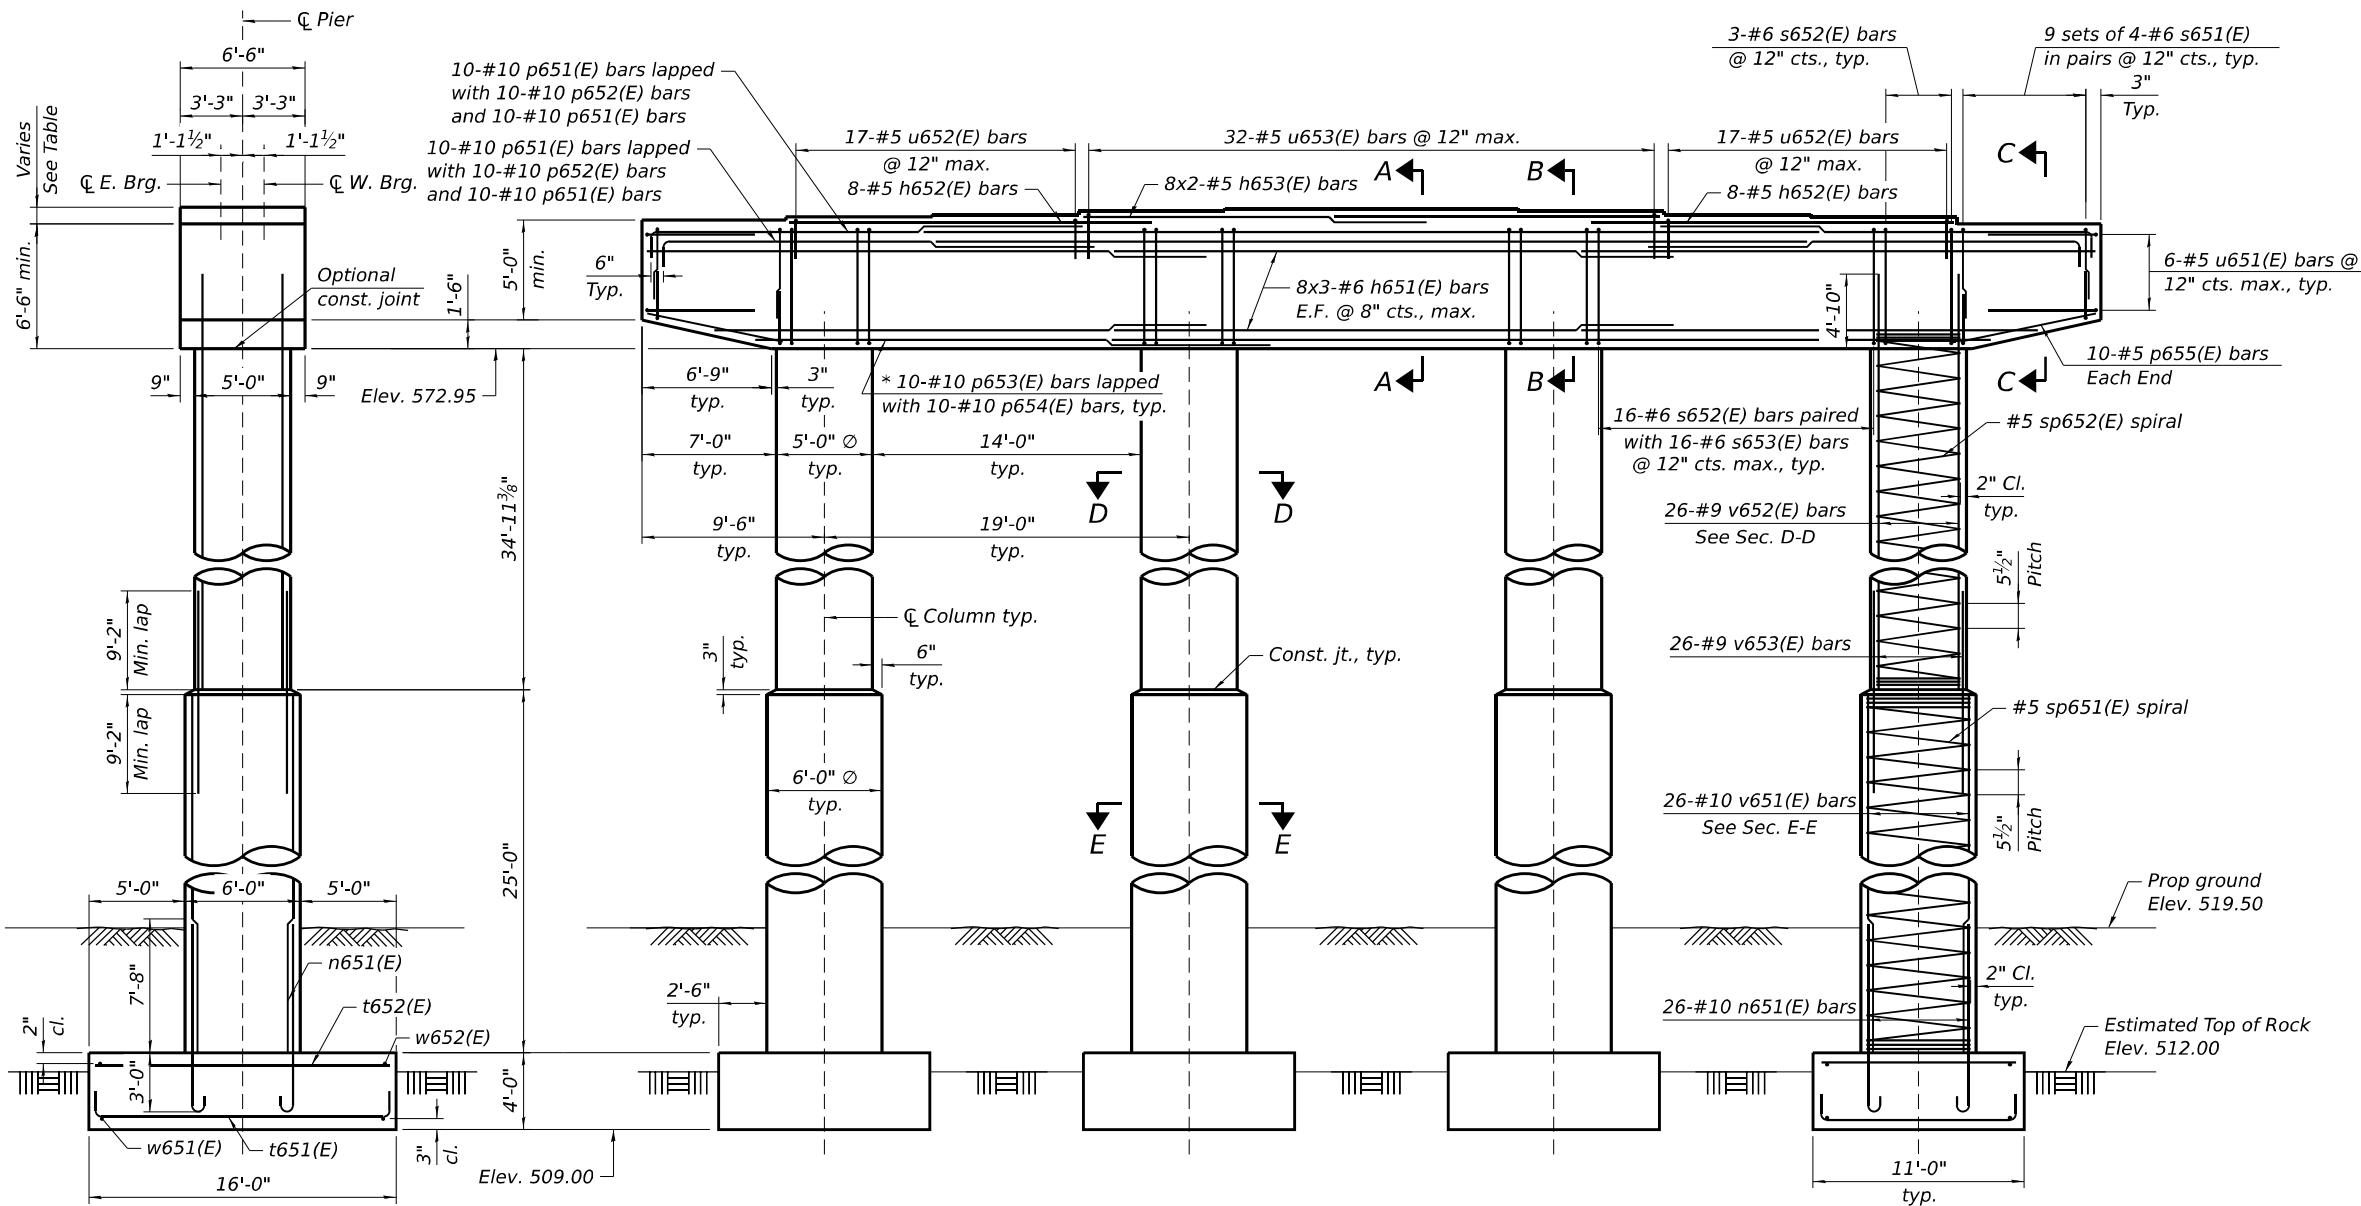

END VIEW
 (The maximum applied service bearing pressure, Qmax = 20 ksf)

ELEVATION
 (Looking East)

NOTES:

1. Cast steps monolithically with cap.
2. Space reinforcement in cap to miss anchor bolts.
3. Bars indicated thus 11x3-#5 etc. indicate 11 lines of bars with 3 segments per line.
4. The bottom of footing elevations shall be adjusted to ensure a minimum embedment of 36 inches in non-weathered rock. The rock excavation shall be made with near-vertical sides at the plan dimensions to allow the sides and base of the embedded portion of the footing to be cast against undisturbed rock surfaces.
5. See sheet S-295 for Footing Plan, Sections A-A thru E-E, and Bill of Material.
6. Spiral reinforcement shall be provided with 1 1/2 extra turns at each end, and extend spiral 2" into pier cap. Provide min. 4-#4 spacers or equivalent.

MODEL: Default
 FILE NAME: p:\proj\trans\systems-pw\hntb\comtrans\scpp\p1-located\Documents\Projects_2018\CH401\401180022\03-WSP\CD\62R23-RB-1\Sheet\Structural\0998309-42R23-S294-REB01.dgn

WSP
 WSP USA INC.
 30 N. LA SALLE STREET
 SUITE 4000
 CHICAGO, IL 60602
 TEL: (312) 782-8150
 FAX: (312) 782-1684

USER NAME = USSJ696614
 DESIGNED - FIM
 CHECKED - PJL
 PLOT SCALE = 0.2" = 1' / in.
 DRAWN - FIM
 CHECKED - PJL
 PLOT DATE = 11/5/2025

REVISD -
 REVISED -
 REVISED -
 REVISED -



STATE OF ILLINOIS
DEPARTMENT OF TRANSPORTATION

PIER 6 EB
STRUCTURE NUMBER 099-8309 WB AND 099-8325 EB

SHEET S-294 OF S-333 SHEETS

F.A.I. RTE.	SECTION	COUNTY	TOTAL SHEETS	SHEET NO.
I-80	FAI 80 21 STRUCTURE 2	WILL	1230	875
CONTRACT NO. 62R23				

ILLINOIS FED. AID PROJECT

 
 


**** Length is height of spiral.**
Maximum lap for spirals = 3'-0"




H & D DIMENSIONS

BARS p651(E

  

<i>Bar</i>	<i>A</i>	<i>B</i>
<i>s651(E)</i>	5'-0"	3'-10"
<i>t651(E)</i>	1'-10"	15'-6"
<i>u651(E)</i>	3'-7"	6'-2"
<i>u652(E)</i>	1'-2"	6'-2"
<i>u653(E)</i>	1'-8"	6'-2"
<i>w651(E)</i>	1'-2"	10'-6"

 


MINIMUM BAR LAP

#5 bar (Horiz.) = 3'-7"
 #6 bar (Horiz.) = 4'-4"
 #6 bar (Vert.) = 3'-10"
 #9 bar (Vert.) = 9'-2"
 #10 bar (Horiz.) = 8'-9"
 #10 bar (Vert.) = 10'-2"

① West Bearing

② East Bearing

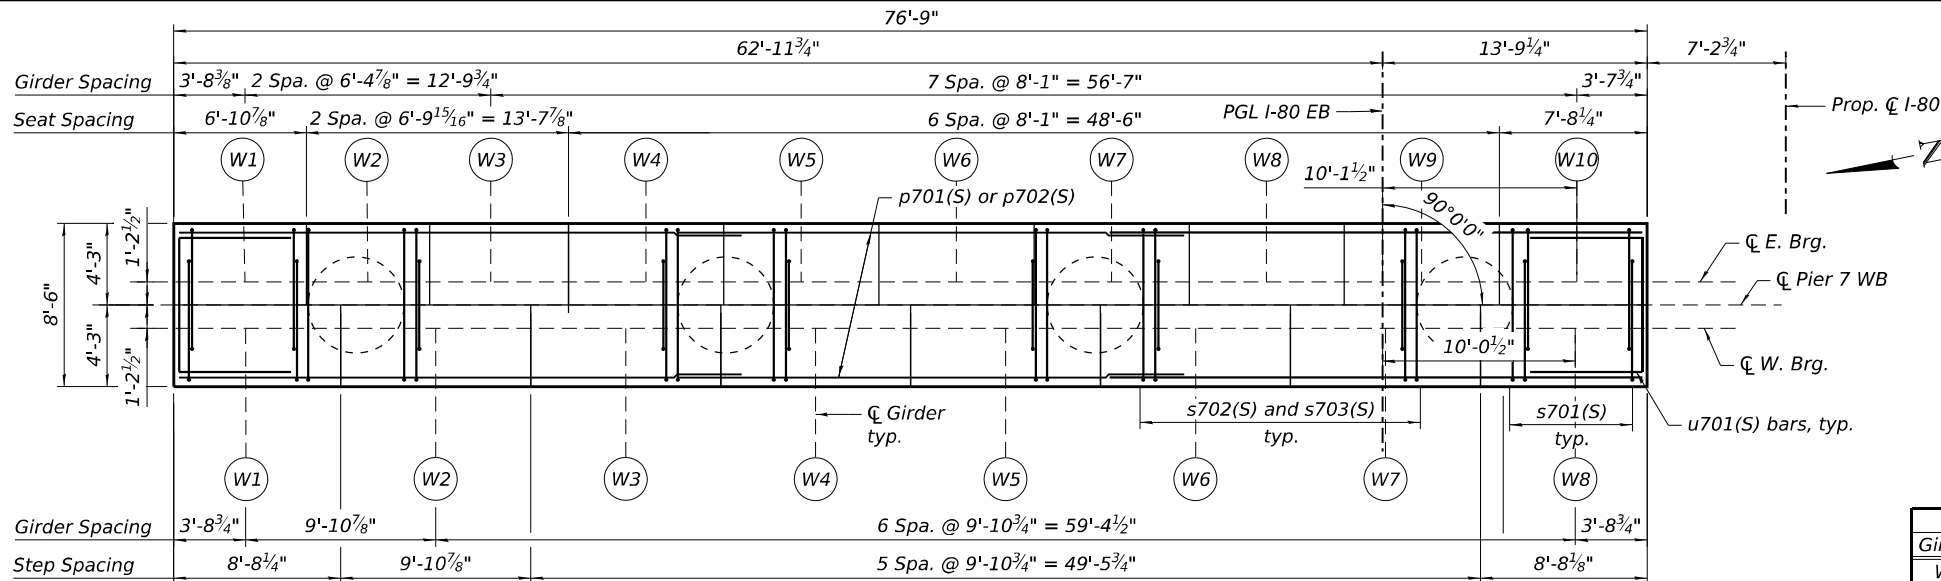

TOP PLAN

(Some bars omitted for clarity)

BEARING SEAT ELEVATIONS


West Bearings			East Bearings		
Girder	Elevation	Step Ht.	Girder	Elevation	Step Ht.
W1	574.50	5 1/2"	W1	574.41	4 1/8"
W2	574.96	2 5/8"	W2	574.75	1 7/8"
W3	575.18	2 7/8"	W3	574.91	2"
W4	575.36	0"	W4	575.08	1 1/2"
W5	575.36	2 1/8"	W5	575.20	7/8"
W6	575.18	1 7/8"	W6	575.27	5/8"
W7	575.02	2 1/2"	W7	575.22	7/8"
W8	574.81		W8	575.15	1 3/8"
			W9	575.04	1 7/8"
			W10	574.88	

COLUMN TABLE

Column	"A"	"X"	"Y"
1-2	25'-0"	v701(E)	sp701(E)
3-4	21'-0"	v702(E)	sp702(E)

NOTES:

- Space reinforcement in cap to miss anchor bolts.
- Pour steps monolithically with cap.
- Concrete Sealer shall be applied to exposed surfaces of Pier cap, seats, and columns above grade.
- Bars indicated thus 10x2-#10 etc. indicate 10 lines of bars with 2 segments per line.
- The bottom of footing elevations shall be adjusted to ensure a minimum embedment of 36 inches in non-weathered rock. The rock excavation shall be made with near-vertical sides at the plan dimensions to allow the sides and base of the embedded portion of the footing to be cast against undisturbed rock surfaces.
- See sheet S-297 for Footing Plan, Sections A-A thru E-E, and Bill of Material.
- Spiral reinforcement shall be provided with 1 1/2" extra turns at each end, and extend spiral 2" into pier cap. Provide min. 4-#4 spacers or equivalent.

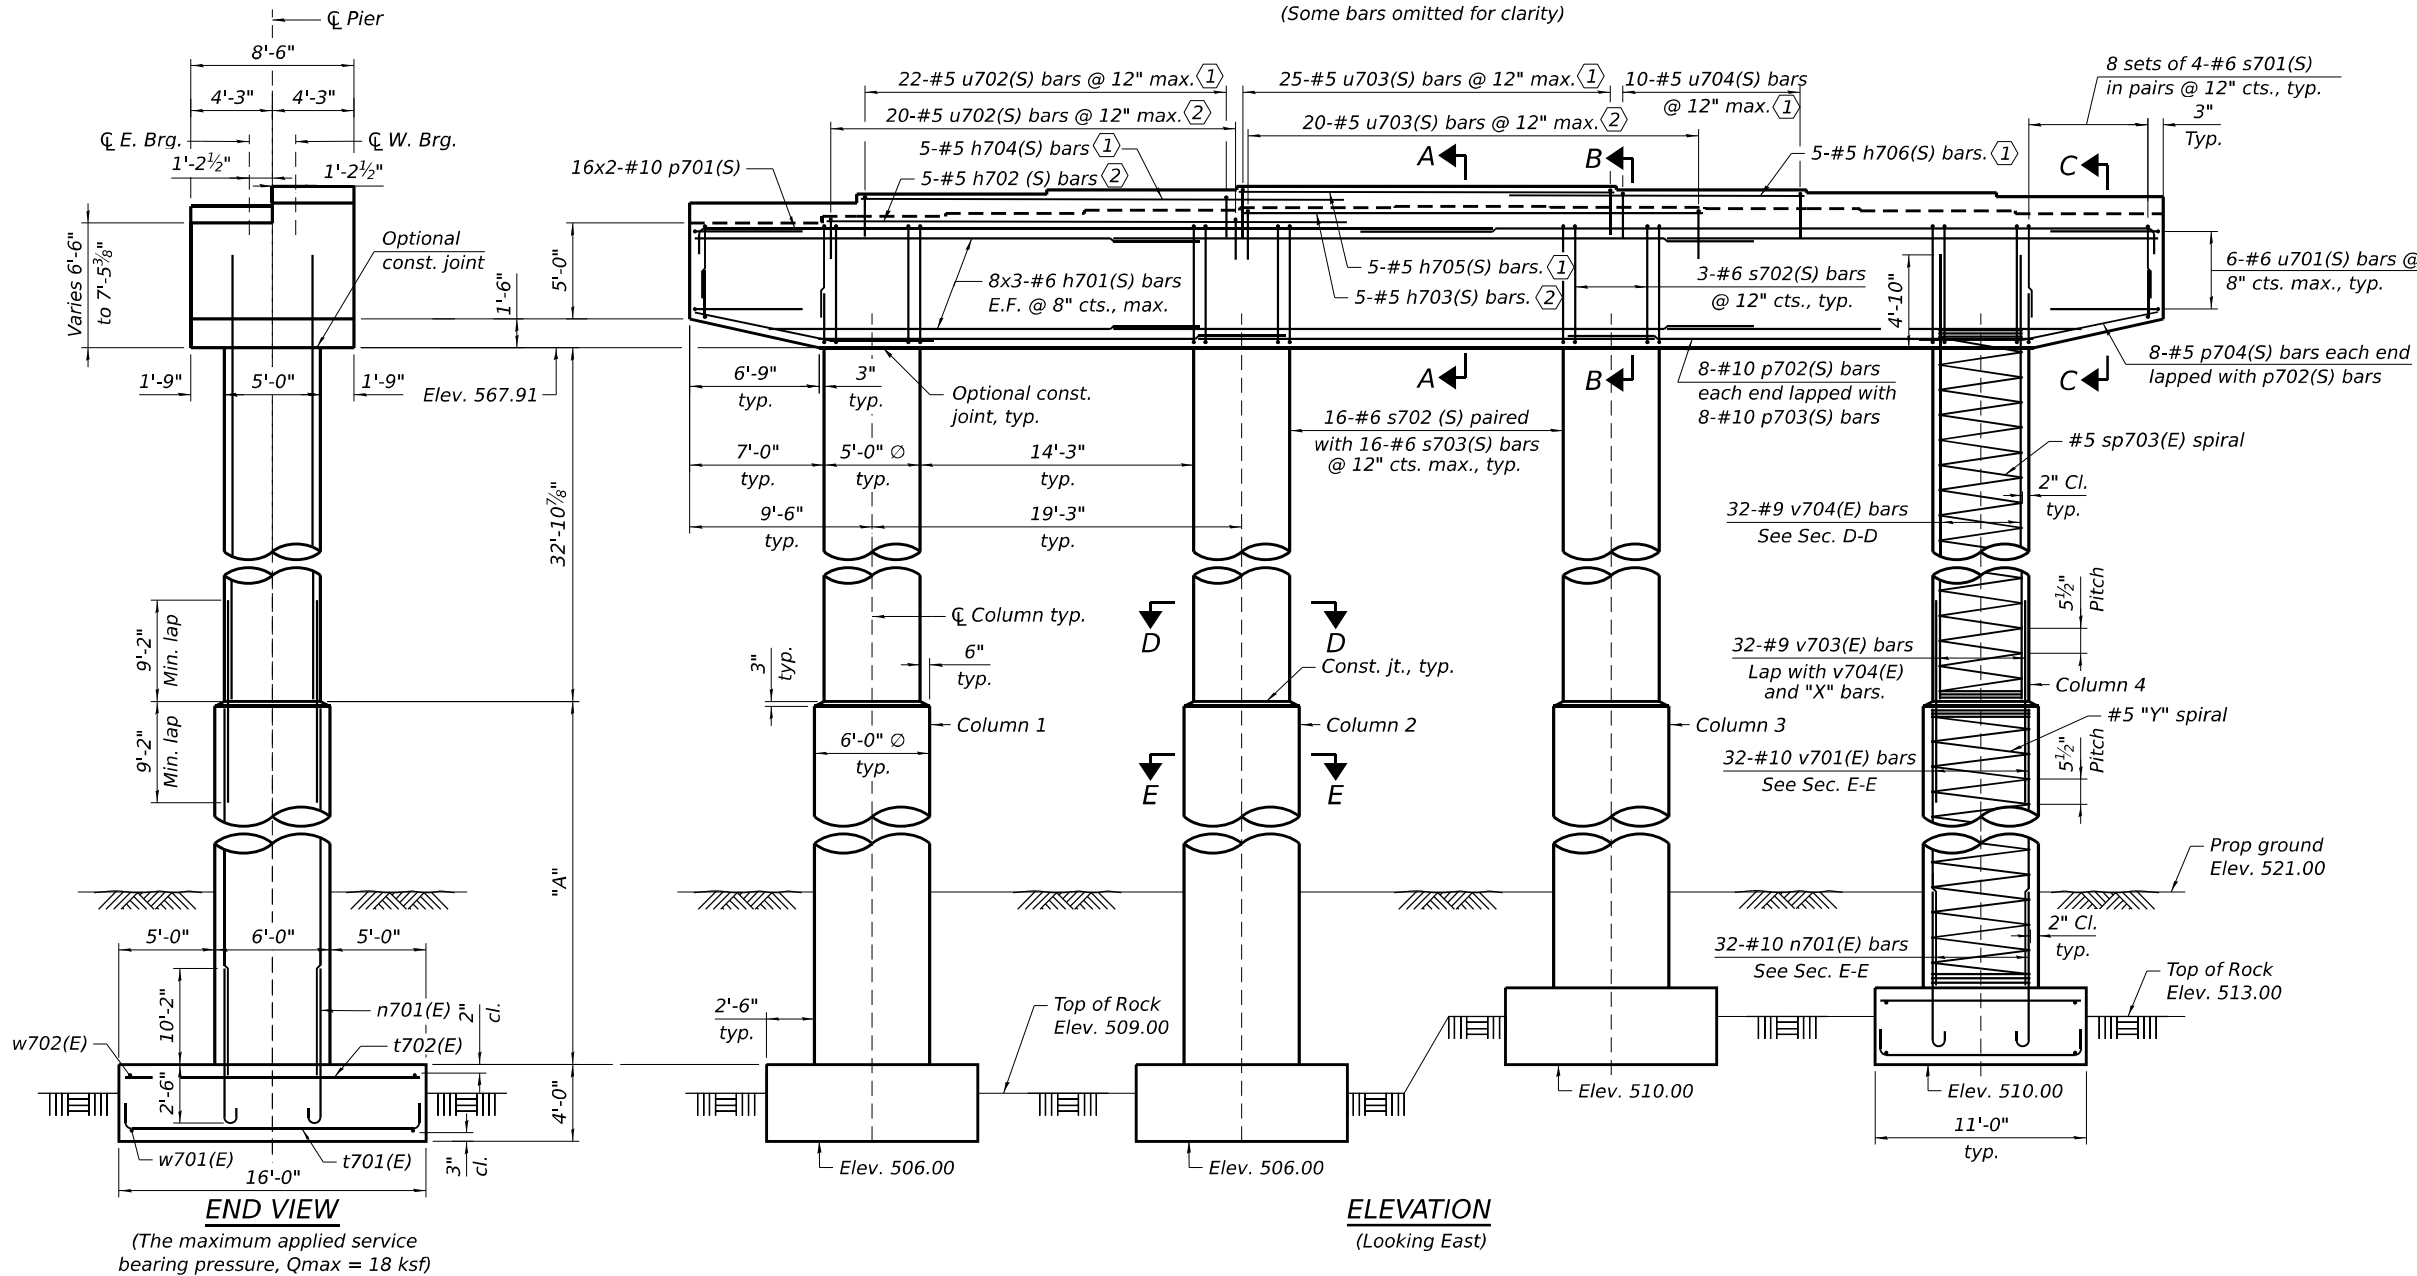

END VIEW

(The maximum applied service bearing pressure, Qmax = 18 ksf)

ELEVATION

(Looking East)

STATE OF ILLINOIS
 DEPARTMENT OF TRANSPORTATION

PIER 7 WB
 STRUCTURE NUMBER 099-8309 WB AND 099-8325 EB


SHEET S-296 OF S-333 SHEETS

F.A.I. RTE.	SECTION	COUNTY	TOTAL SHEETS	SHEET NO.
I-80	FAI 80 21 STRUCTURE 2	WILL	1230	877
CONTRACT NO. 62R23				
ILLINOIS FED. AID PROJECT				




WSP USA INC.
 30 N. LA SALLE STREET
 SUITE 4000
 CHICAGO, IL 60602
 TEL: (312) 782-8150
 FAX: (312) 782-1684

USER NAME	= USSJ696614
DESIGNED	- KB
CHECKED	- PJL
DRAWN	- GM
CHECKED	- KB
REVISD	-
REVISD	-
REVISD	-
REVISD	-
PLOT SCALE	= 0.2" = 1' / in.
PLOT DATE	= 11/5/2025

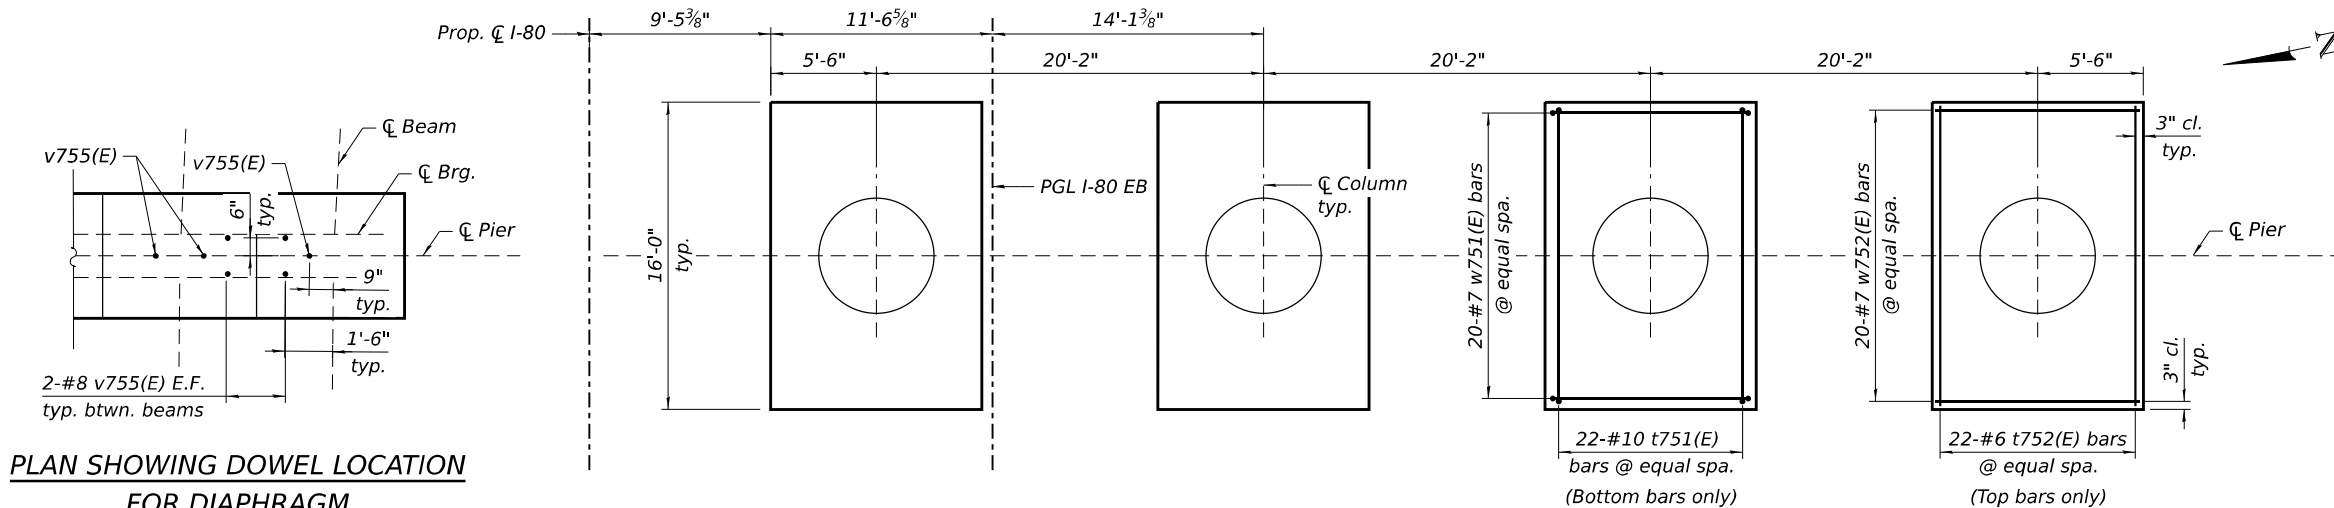


PLAN SHOWING DOWEL LOCATION
FOR DIAPHRAGM


FOOTING PLAN
(Some bars omitted for clarity)

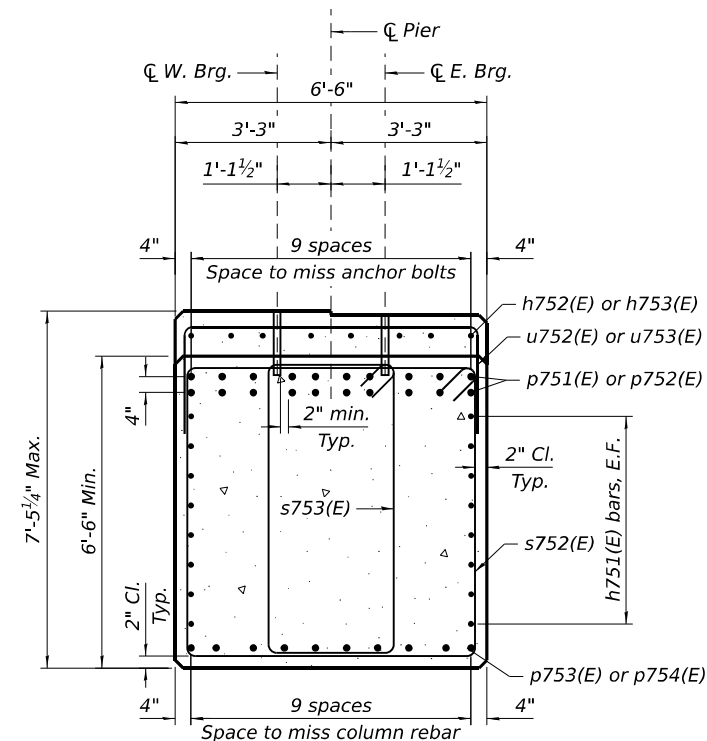


SECTION A-A

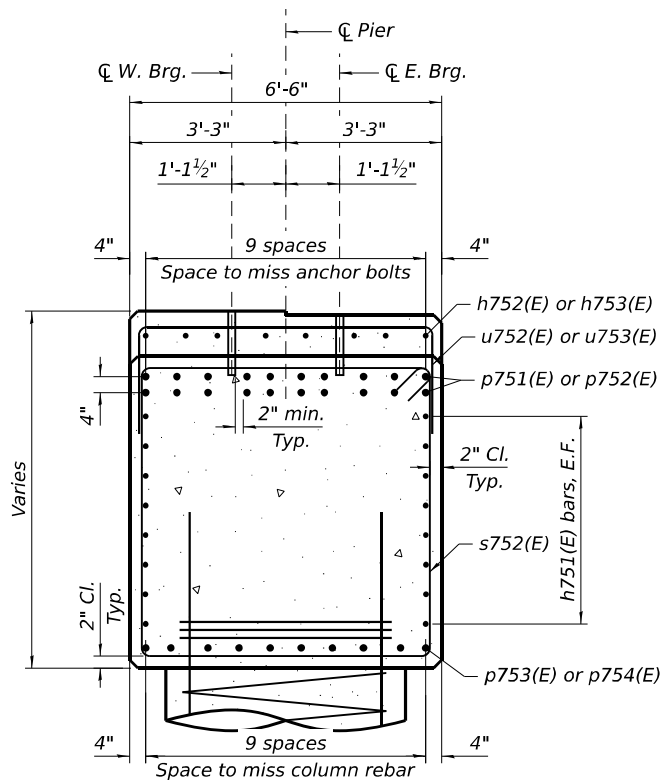


SECTION B-B

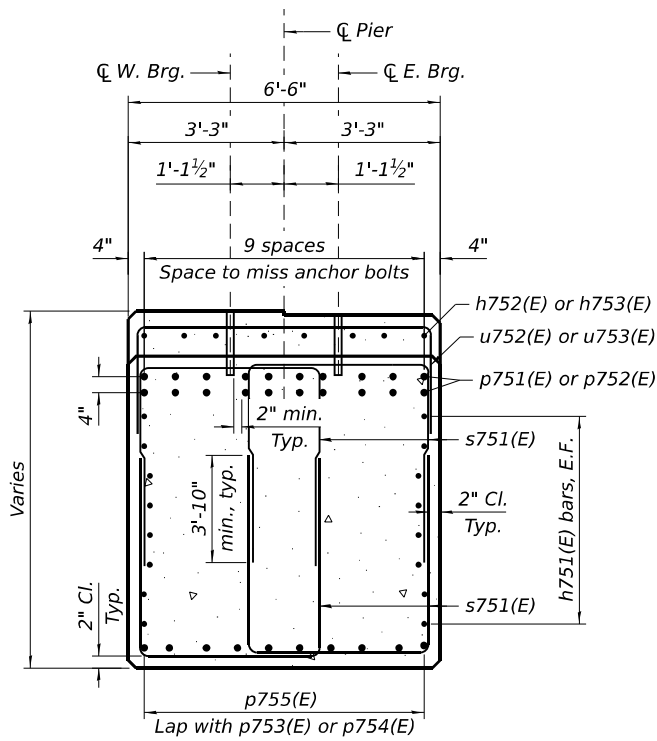


SECTION C-C

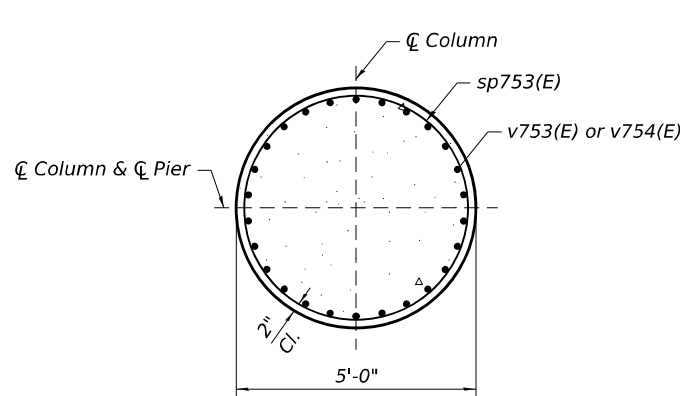

SECTION D-D

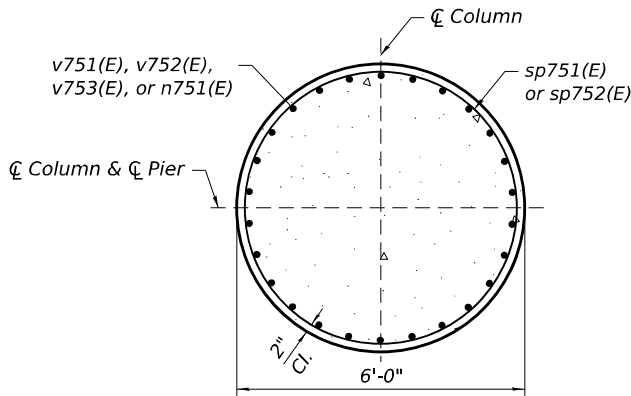

SECTION E-E

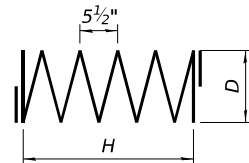


SPIRALS


See table for D and H dimensions

H & D DIMENSIONS


Bar	H	D
sp751(E)	18'-9"	5'-8"
sp752(E)	27'-9"	5'-8"
sp753(E)	32'-9"	4'-8"

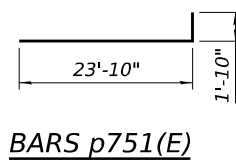


BARS p751(E)

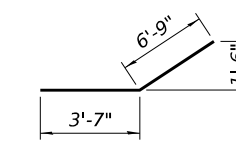

BAR p755(E)

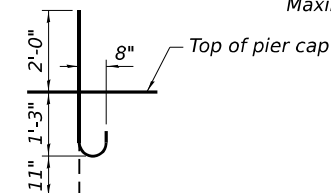

BAR v755(E)
Dowel bar detail

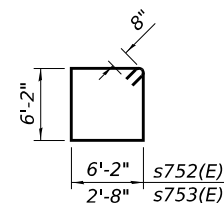

BARS s752(E) & s753(E)

BARS s751(E), t751(E), u751(E),
u752(E), u753(E) & w751(E)

See table for A and B dimensions

A & B DIMENSIONS

Bar	A	B
s751(E)	5'-0"	3'-10"
t751(E)	1'-10"	15'-6"
u751(E)	3'-7"	6'-2"
u752(E)	1'-3"	6'-2"
u753(E)	1'-7"	6'-2"
w751(E)	1'-2"	10'-6"

BARS n751(E)

BILL OF MATERIAL - PIER 7 EB

Bar	No.	Size	Length	Shape
h751(E)	48	#6	29'-4"	—
h752(E)	16	#5	18'-3"	—
h753(E)	16	#5	21'-8"	—
n751(E)	104	#10	12'-1"	—
p751(E)	40	#10	25'-8"	—
p752(E)	20	#10	49'-0"	—
p753(E)	10	#10	27'-11"	—
p754(E)	10	#10	48'-0"	—
p755(E)	20	#5	10'-4"	—
s751(E)	72	#6	13'-10"	—
s752(E)	77	#6	26'-0"	—
s753(E)	57	#6	19'-0"	—
sp751(E)	2	#5	18'-9"	—
sp752(E)	2	#5	27'-9"	—
sp753(E)	4	#5	32'-9"	—
t751(E)	88	#10	19'-2"	—
t752(E)	88	#6	15'-6"	—
u751(E)	12	#5	13'-4"	—
u752(E)	34	#5	8'-8"	—
u753(E)	41	#5	9'-4"	—
v751(E)	52	#10	18'-6"	—
v752(E)	52	#10	27'-6"	—
v753(E)	104	#9	18'-10"	—
v754(E)	104	#9	37'-5"	—
v755(E)	54	#8	4'-2"	—
w751(E)	80	#7	12'-10"	—
w752(E)	80	#7	10'-6"	—
Structure Excavation		Cu. Yd.	423	
Concrete Structures		Cu. Yd.	439.5	
Reinforcement Bars, Epoxy Coated		Pound	79,760	
Rock Excavation for Structures		Cu. Yd.	79	

** Length is height of spiral.
Maximum lap for spirals = 3'-0"

STATE OF ILLINOIS
DEPARTMENT OF TRANSPORTATION

PIER 7 EB DETAILS
STRUCTURE NUMBER 099-8309 WB AND 099-8325 EB

SHEET 5-299 OF 5-333 SHEETS

F.A.I. RTE.	SECTION	COUNTY	TOTAL SHEETS	SHEET NO.
I-80	FAI 80 21 STRUCTURE 2	WILL	1230	880
CONTRACT NO. 62R23				


ILLINOIS FED. AID PROJECT

USER NAME	= USSJ696614
DESIGNED	- FIM
CHECKED	- PJL
PLOT SCALE	= 0.2" = 1' / in.
DRAWN	- FIM
CHECKED	- PJL
PLOT DATE	= 11/5/2025
REVISED	-
REVISED	-
REVISED	-
REVISED	-


MINIMUM BAR LAP

#5 bar (Horiz.) = 3'-7"
 #6 bar (Horiz.) = 4'-4"
 #6 bar (Vert.) = 3'-10"
 #9 bar (Vert.) = 6'-3"
 #10 bar (Horiz.) = 8'-9"

* Alternate locations of laps Lt./Rt. within each row so that no two adjacent bars are lapped at the same location.

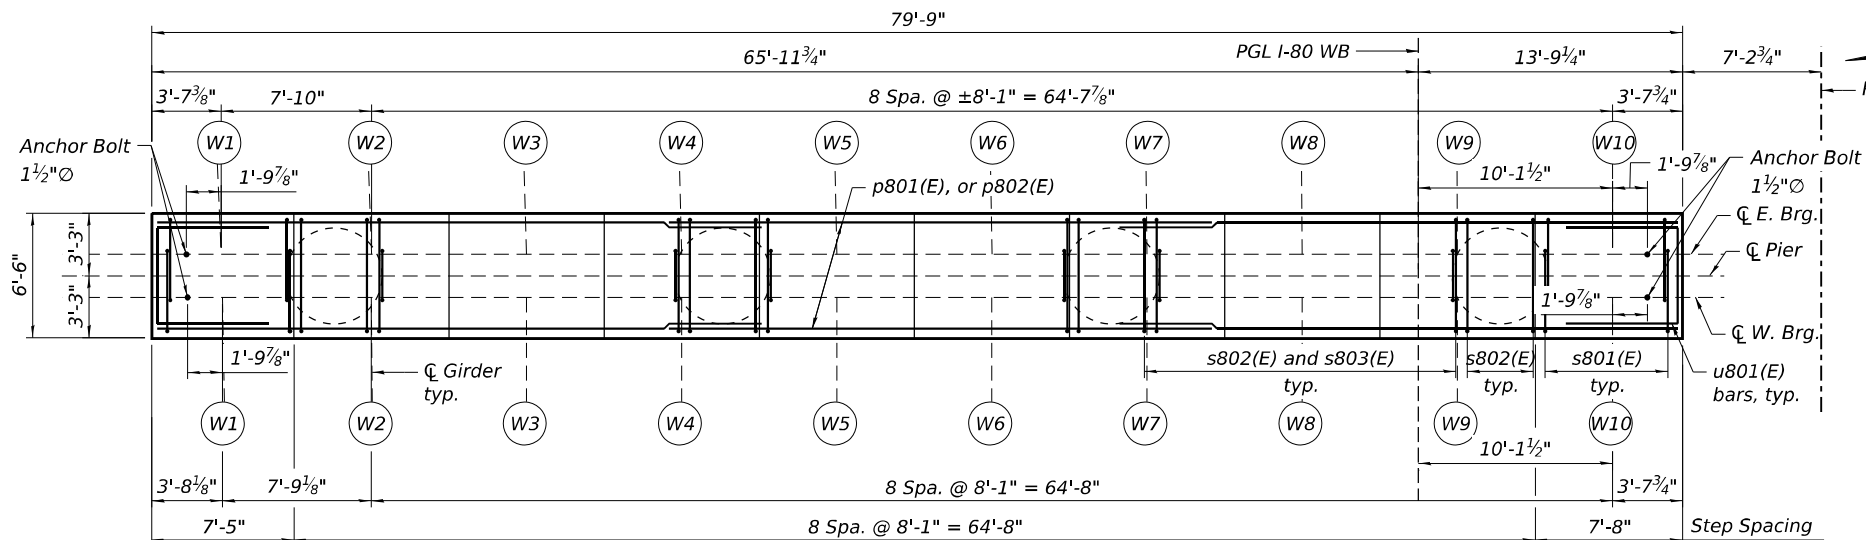

TOP PLAN

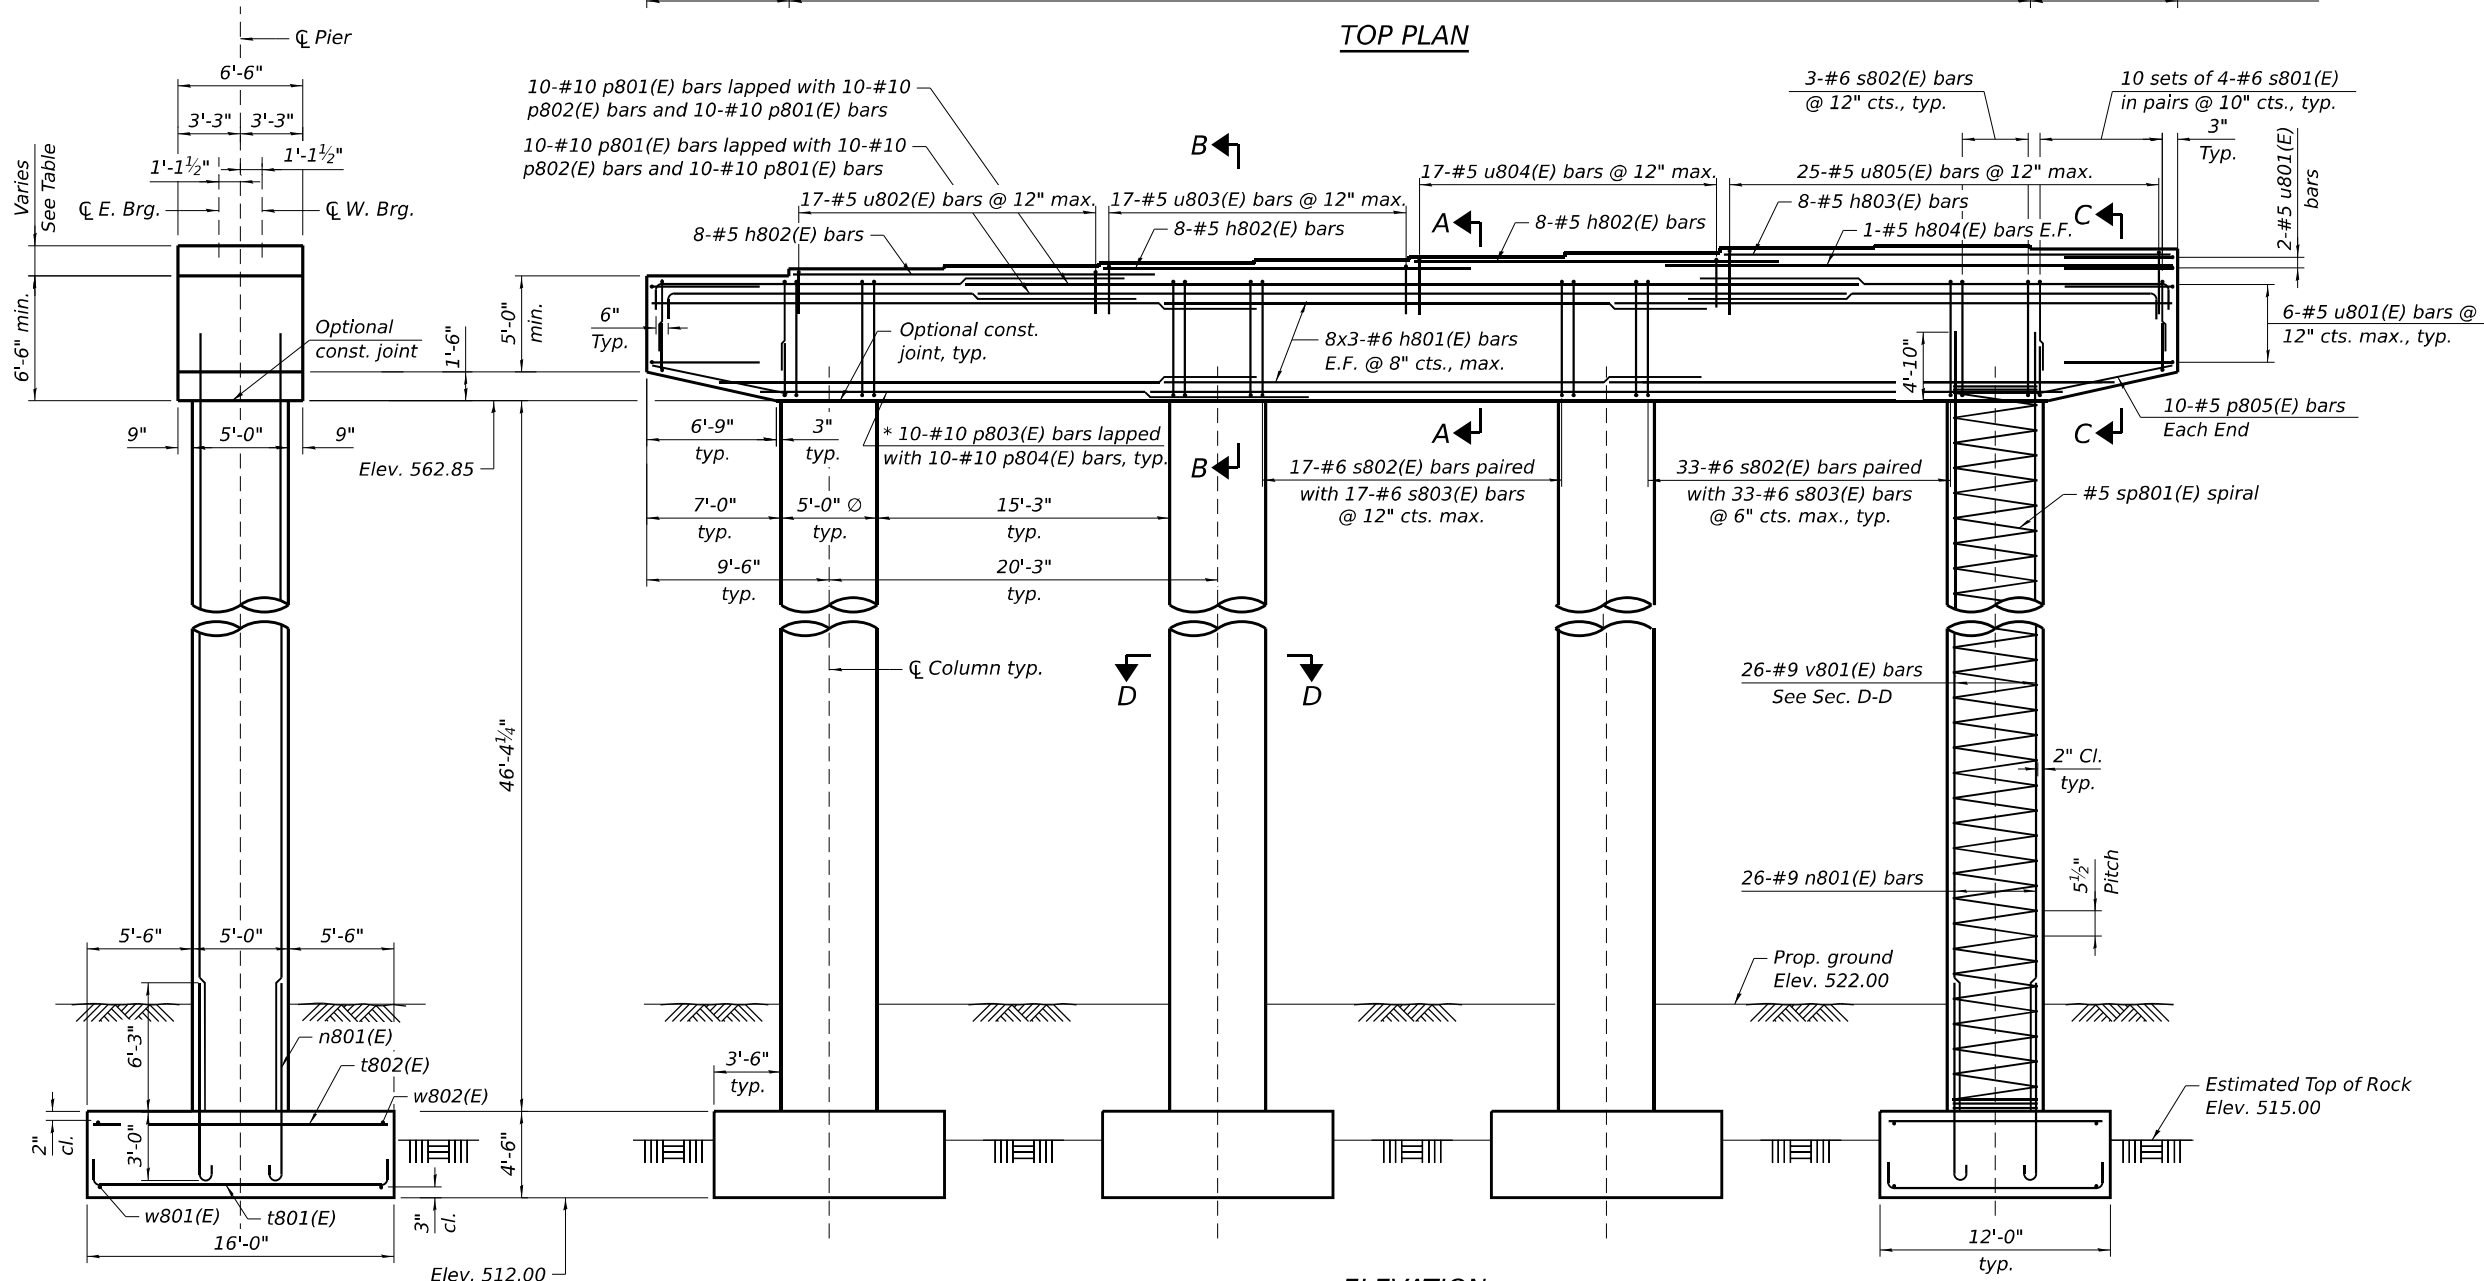

ELEVATION
 (Looking East)

END VIEW

(The maximum applied service bearing pressure, $Q_{max} = 19$ ksf)

BEARING SEAT ELEVATIONS

West Bearings			East Bearings		
Girder	Elevation	Step Ht.	Girder	Elevation	Step Ht.
W1	569.43	4 1/2"	W1	569.35	4 1/2"
W2	569.80	±1 5/8"	W2	569.72	±1 5/8"
W3	569.93	2"	W3	569.85	2"
W4	570.10	2"	W4	570.02	2"
W5	570.27	2"	W5	570.19	2"
W6	570.44	2 1/2"	W6	570.36	2 1/2"
W7	570.65	2 7/8"	W7	570.57	2 7/8"
W8	570.89	1 3/8"	W8	570.81	1 3/8"
W9	571.00	2"	W9	570.92	2"
W10	570.83		W10	570.75	

NOTES:

- Cast steps monolithically with cap.
- Space reinforcement in cap to miss anchor bolts.
- Bars indicated thus 11x3-#5 etc. indicate 11 lines of bars with 3 segments per line.
- The bottom of footing elevations shall be adjusted to ensure a minimum embedment of 36 inches in non-weathered rock. The rock excavation shall be made with near-vertical sides at the plan dimensions to allow the sides and base of the embedded portion of the footing to be cast against undisturbed rock surfaces.
- See sheet S-301 for Footing Plan, Sections A-A thru D-D, and Bill of Material.
- Spiral reinforcement shall be provided with 1 1/2 extra turns at each end, and extend spiral 2" into pier cap. Provide min. 4-#4 spacers or equivalent.

MODEL: Default
 FILE NAME: p:\projects\trans\p09-8309\p09-8309.dgn
 PROJECT: 09-8309 WB AND 09-8325 EB
 SHEET: S-300 OF S-333 SHEETS



WSP USA INC.
 30 N. LA SALLE STREET
 SUITE 400
 CHICAGO, IL 60602
 TEL: (312) 782-8150
 FAX: (312) 782-1684

USER NAME	= USJ696614
DESIGNED	- FIM
CHECKED	- PJL
PLOT SCALE	= 0.2" = 1' / in.
PLOT DATE	= 11/5/2025

DESIGNED	- FIM
CHECKED	- PJL
DRAWN	- FIM
CHECKED	- PJL




REVISED	-
REVISED	-
REVISED	-
REVISED	-

STATE OF ILLINOIS
DEPARTMENT OF TRANSPORTATION





PIER 8 WB
STRUCTURE NUMBER 099-8309 WB AND 099-8325 EB

SHEET S-300 OF S-333 SHEETS

F.A.I. RTE.	SECTION	COUNTY	TOTAL SHEETS	SHEET NO.
I-80	FAI 80 21 STRUCTURE 2	WILL	1230	881
CONTRACT NO. 62R23				
ILLINOIS FED. AID PROJECT				

   

<i>Bar</i>	<i>H</i>	<i>D</i>
<i>sp801(E)</i>	46'-6"	4'-8"

    

Bar	A	B
s801(E)	5'-0"	3'-10"
t801(E)	1'-10"	15'-6"
u801(E)	3'-7"	6'-2"
u802(E)	1'-3"	6'-2"
u803(E)	1'-6"	6'-2"
u804(E)	1'-10"	6'-2"
u805(E)	2'-4"	6'-2"
w801(E)	1'-4"	11'-6"


BILL OF MATERIAL - PIER 8 WB				
Bar	No.	Size	Length	Shape
h801(E)	48	#6	29'-5"	—
h802(E)	24	#5	18'-5"	—
h803(E)	8	#5	23'-6"	—
h804(E)	2	#5	26'-1"	—
n801(E)	104	#9	10'-6"	┘
p801(E)	40	#10	25'-9"	└┘
p802(E)	20	#10	49'-2"	—
p803(E)	10	#10	28'-0"	—
p804(E)	10	#10	48'-2"	—
p805(E)	20	#5	10'-4"	└┘
s801(E)	80	#6	13'-10"	□
s802(E)	95	#6	26'-0"	□
s803(E)	83	#6	19'-0"	□
sp801(E)	4	#5	46'-6"	W
t801(E)	88	#10	19'-2"	□
t802(E)	88	#6	15'-6"	—
u801(E)	14	#5	13'-4"	□
u802(E)	17	#5	8'-8"	□
u803(E)	17	#5	9'-2"	□
u804(E)	17	#5	9'-10"	□
u805(E)	25	#5	10'-10"	□
v801(E)	104	#9	51'-2"	—
v805(E)	54	#8	4'-2"	┘
w801(E)	88	#8	14'-2"	□
w802(E)	88	#6	11'-6"	—
Structure Excavation			Cu. Yd.	332
Concrete Structures			Cu. Yd.	402.7
Reinforcement Bars, Epoxy Coated			Pound	66,470
Rock Excavation for Structures			Cu. Yd.	86

** Length is height of spiral.
Maximum lap for spirals = 3'-0"

MINIMUM BAR LAP

#5 bar (Horiz.) = 3'-7"
 #6 bar (Horiz.) = 4'-4"
 #6 bar (Vert.) = 3'-10"
 #9 bar (Vert.) = 6'-3"
 #10 bar (Horiz.) = 8'-9"
 #11 bar (Horiz.) = 9'-3"

* Alternate locations of laps Lt./Rt. within each row so that no two adjacent bars are lapped at the same location.

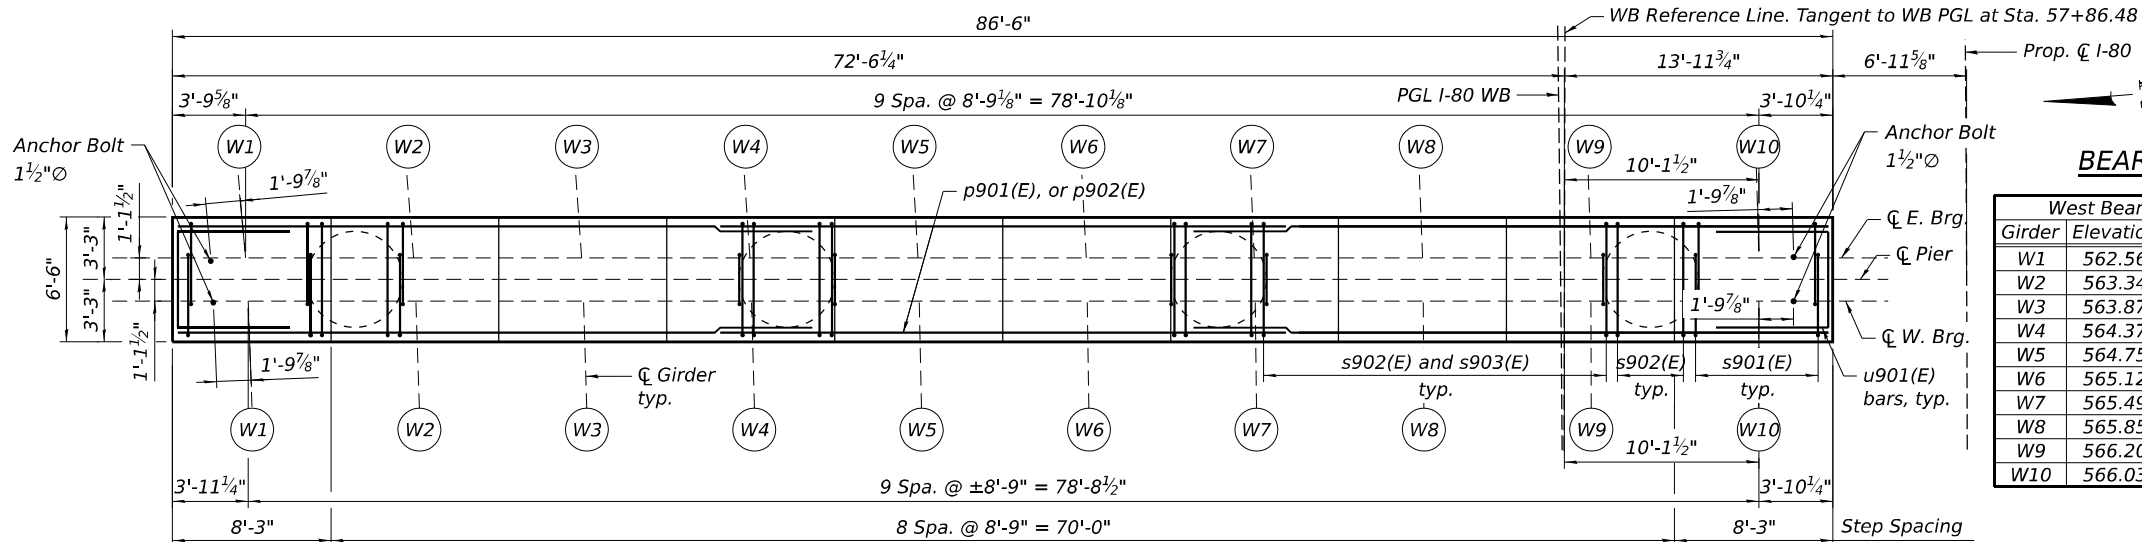


BEARING SEAT ELEVATIONS

West Bearings			East Bearings		
Girder	Elevation	Step Ht.	Girder	Elevation	Step Ht.
W1	562.56	9 3/8"	W1	562.48	9 3/8"
W2	563.34	6 3/8"	W2	563.26	6 3/8"
W3	563.87	6"	W3	563.79	6"
W4	564.37	4 1/2"	W4	564.29	4 1/2"
W5	564.75	±4 3/8"	W5	564.67	±4 3/8"
W6	565.12	±4 3/8"	W6	565.04	±4 3/8"
W7	565.49	4 3/8"	W7	565.41	4 3/8"
W8	565.85	4 1/4"	W8	565.77	4 1/4"
W9	566.20	2"	W9	566.12	2"
W10	566.03		W10	565.95	

COLUMN TABLE

Column	"A" *	"X"	"Y"
1	42'-7 3/8"	v901(E)	sp901(E)
2	43'-8 1/8"	v902(E)	sp902(E)
3	53'-9"	v903(E)	sp903(E)
4	54'-9 7/8"	v904(E)	sp904(E)

* Measured at C column

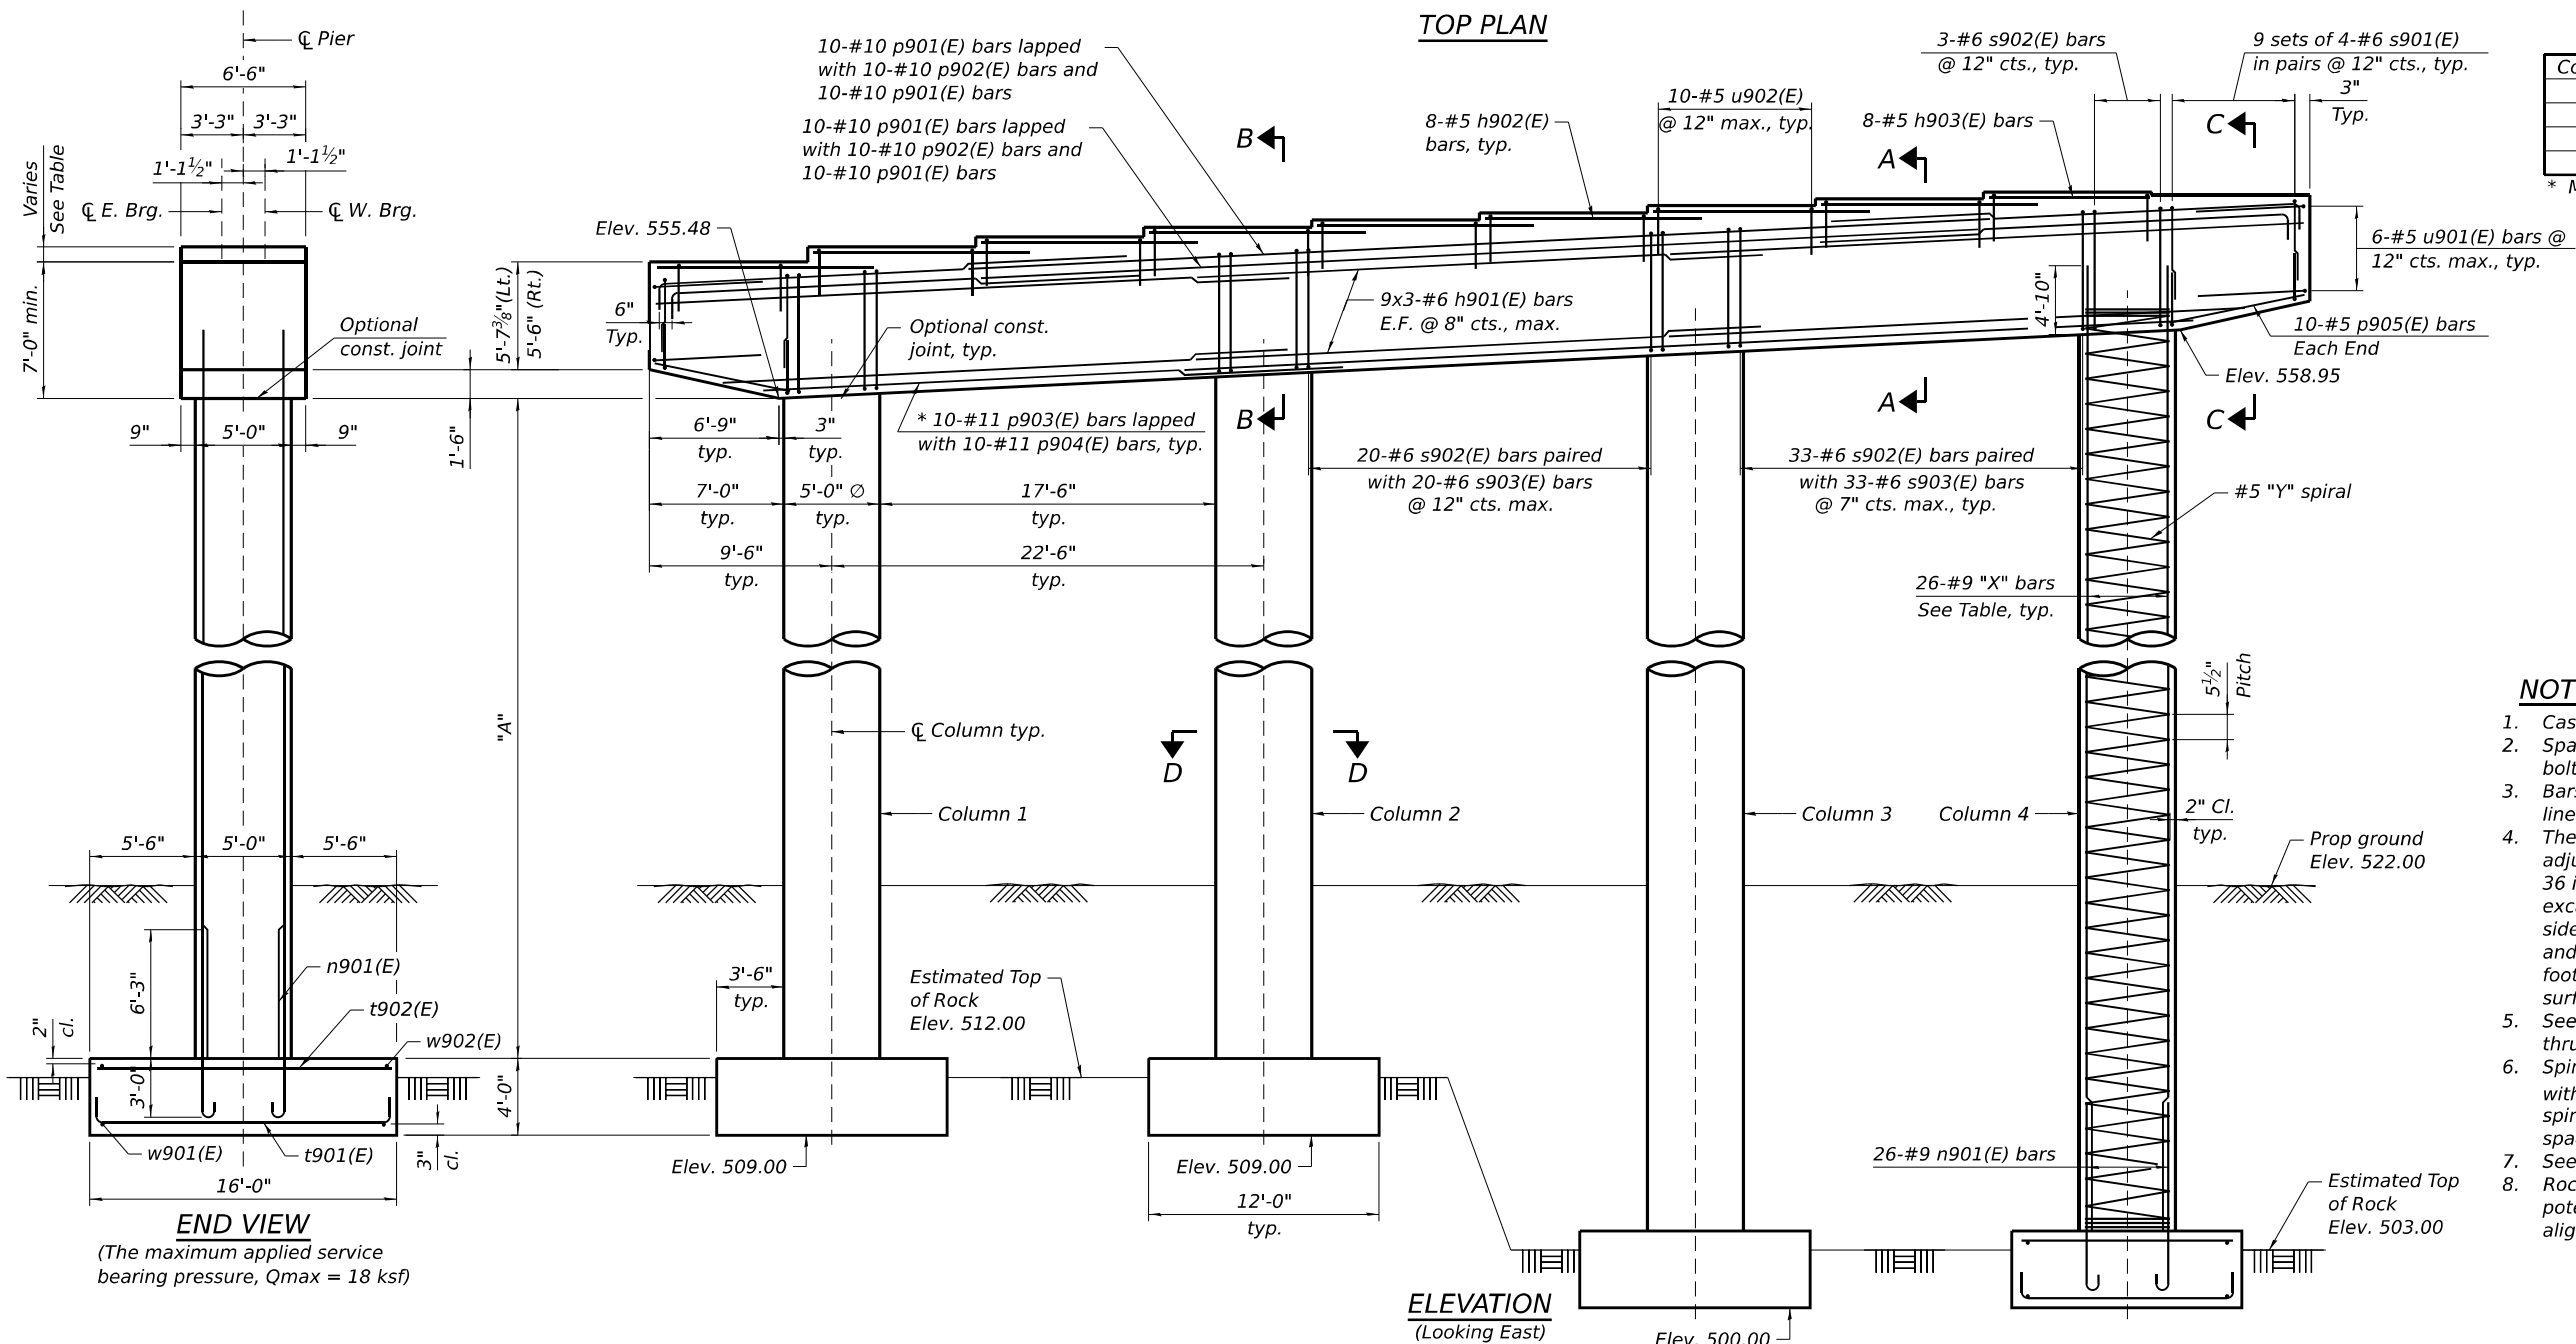

NOTES:

- Cast steps monolithically with cap.
- Space reinforcement in cap to miss anchor bolts.
- Bars indicated thus 11x3-#5 etc. indicate 11 lines of bars with 3 segments per line.
- The bottom of footing elevations shall be adjusted to ensure a minimum embedment of 36 inches in non-weathered rock. The rock excavation shall be made with near-vertical sides at the plan dimensions to allow the sides and base of the embedded portion of the footing to be cast against undisturbed rock surfaces.
- See sheet S-306 for Footing Plan, Sections A-A thru D-D, and Bill of Material.
- Spiral reinforcement shall be provided with 1 1/2 extra turns at each end, and extend spiral 2" into pier cap. Provide min. 4-#4 spacers or equivalent.
- See sheet S-228 for beam skew angles.
- Rock elevation shall be field verified due to potential previous utility excavation along this alignment.

MODEL: Default: p:\projects\trans\trans\ppl\labeled\Documents\Projects_2018\CH4001\401180022\03-WSP\CD\62023-RB-1-Sheet\Structure\0998309-42R23-5840-9WB01.dgn
 FILE NAME: p:\projects\trans\trans\ppl\labeled\Documents\Projects_2018\CH4001\401180022\03-WSP\CD\62023-RB-1-Sheet\Structure\0998309-42R23-5840-9WB01.dgn

WSP
 WSP USA Inc.
 30 N. LA SALLE STREET
 SUITE 400
 CHICAGO, IL 60602
 TEL: (312) 782-8150
 FAX: (312) 782-1684

USER NAME = USSJ696614
 DESIGNED - FIM
 CHECKED - PJL
 PLOT SCALE = 0.2" = 1' / in.
 DRAWN - FIM
 CHECKED - PJL
 PLOT DATE = 11/5/2025

DESIGNED - FIM
 CHECKED - PJL
 PLOT SCALE = 0.2" = 1' / in.
 DRAWN - FIM
 CHECKED - PJL
 PLOT DATE = 11/5/2025


REVISED -
 REVISED -
 REVISED -
 REVISED -

**STATE OF ILLINOIS
 DEPARTMENT OF TRANSPORTATION**








**PIER 9 WB
 STRUCTURE NUMBER 099-8309 WB AND 099-8325 EB**

SHEET S-305 OF S-333 SHEETS

F.A.I. RTE.	SECTION	COUNTY	TOTAL SHEETS	SHEET NO.
I-80	FAI 80 21 STRUCTURE 2	WILL	1230	886
CONTRACT NO. 62R23				
ILLINOIS FED. AID PROJECT				

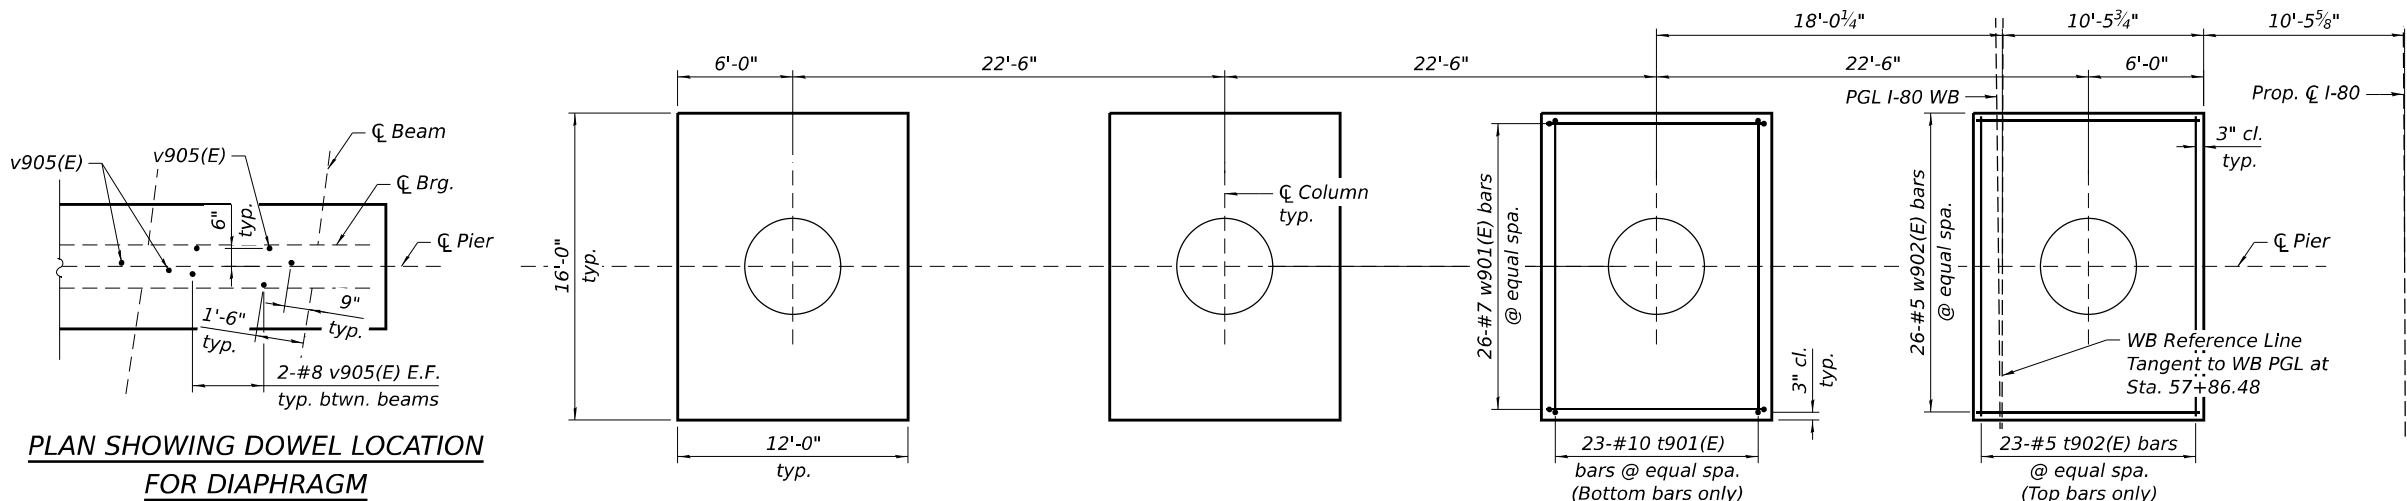


FOOTING PLAN
(Some bars omitted for clarity)

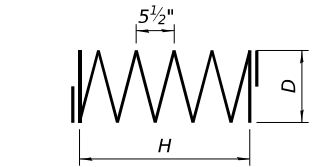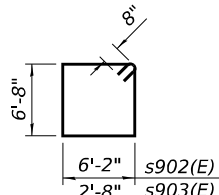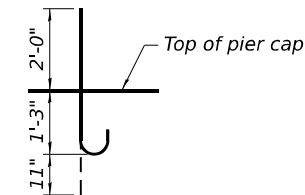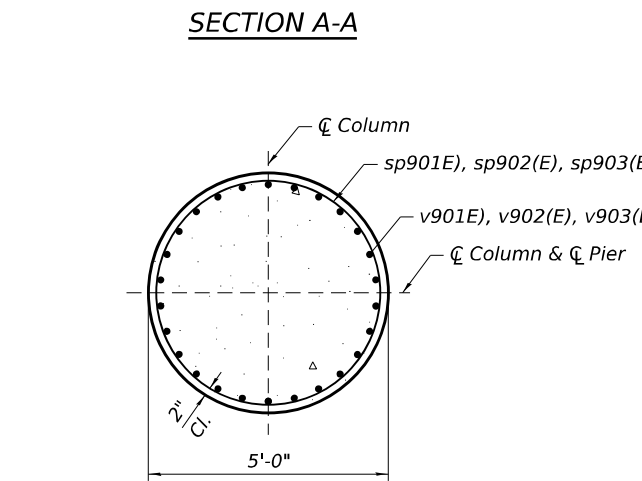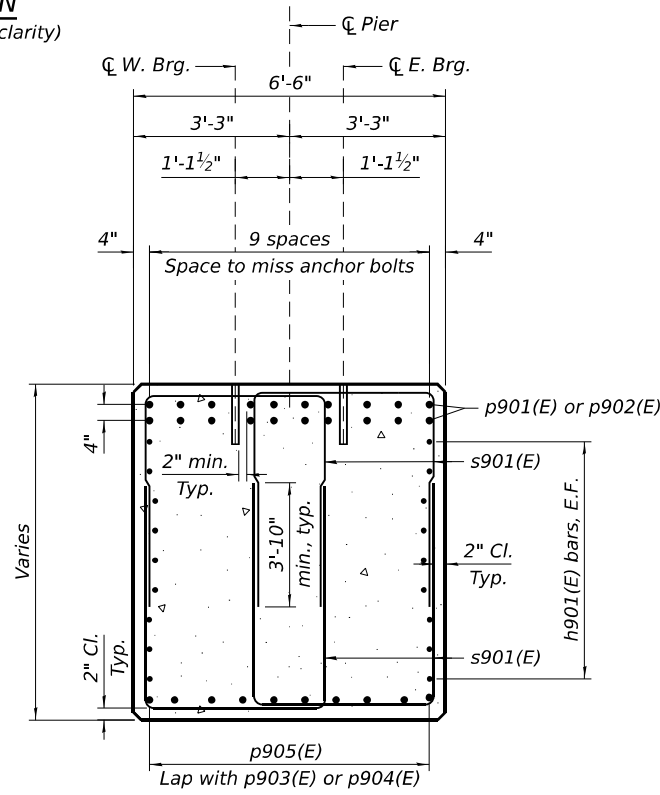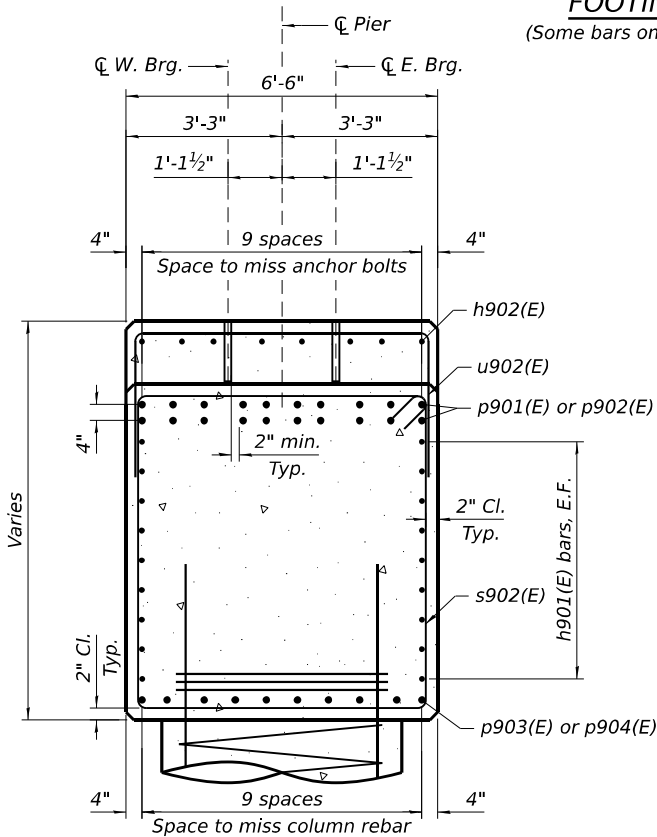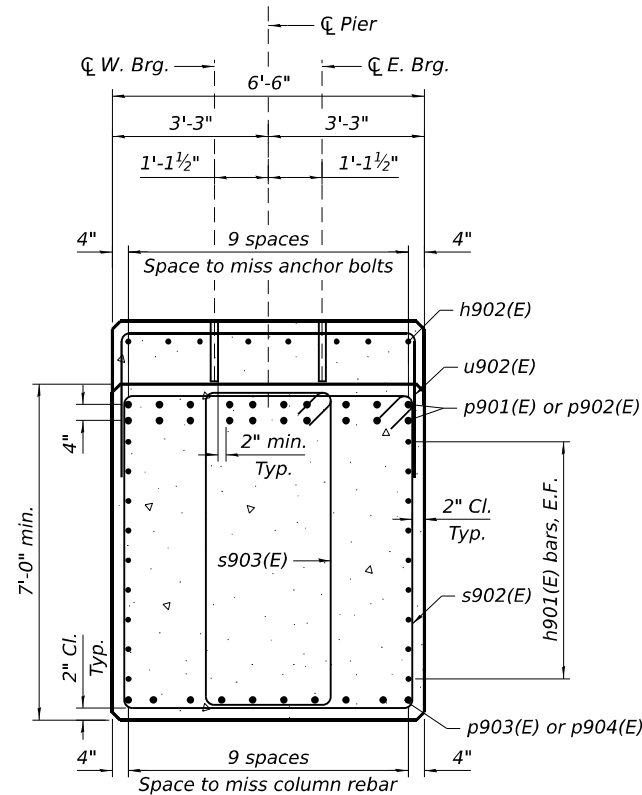

See table for D and H dimensions


H & D DIMENSIONS

Bar	H	D
sp901(E)	42'-9"	4'-8"
sp902(E)	43'-10"	4'-8"
sp903(E)	53'-11"	4'-8"
sp904(E)	55'-0"	4'-8"

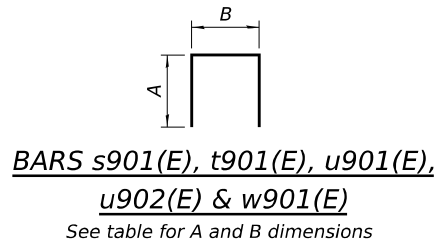


A & B DIMENSIONS


Bar	A	B
s901(E)	5'-3"	3'-10"
t901(E)	1'-10"	15'-6"
u901(E)	3'-7"	6'-2"
u902(E)	2'-2"	6'-2"
w901(E)	1'-2"	11'-6"

 

BARS p901(E)

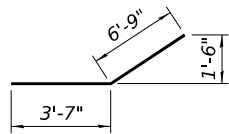

BAR p905(E)

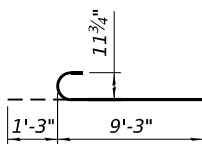

BARS n901(E)

BILL OF MATERIAL - PIER 9 WB

Bar	No.	Size	Length	Shape
h901(E)	54	#6	31'-8"	—
h902(E)	64	#5	11'-0"	—
h903(E)	8	#5	8'-5"	—
n901(E)	104	#9	10'-6"	—
p901(E)	40	#10	26'-11"	—
p902(E)	20	#10	53'-9"	—
p903(E)	10	#11	30'-6"	—
p904(E)	10	#11	53'-6"	—
p905(E)	20	#5	10'-4"	—
s901(E)	72	#6	14'-4"	—
s902(E)	98	#6	27'-0"	—
s903(E)	86	#6	20'-0"	—
sp901(E)	1	#5	42'-9"	—
sp902(E)	1	#5	43'-10"	—
sp903(E)	1	#5	53'-11"	—
sp904(E)	1	#5	55'-0"	—
t901(E)	92	#10	19'-2"	—
t902(E)	92	#5	15'-6"	—
u901(E)	12	#5	13'-4"	—
u902(E)	90	#5	10'-6"	—
v901(E)	26	#9	47'-5"	—
v902(E)	26	#9	48'-6"	—
v903(E)	26	#9	58'-7"	—
v904(E)	26	#9	59'-8"	—
v905(E)	54	#8	4'-2"	—
w901(E)	104	#7	13'-10"	—
w902(E)	104	#5	11'-6"	—
Structure Excavation			Cu. Yd.	688
Rock Excavation for Structures			Cu. Yd.	86
Concrete Structures			Cu. Yd.	409.7
Reinforcement Bars, Epoxy Coated			Pound	69,790

** Length is height of spiral.
Maximum lap for spirals = 3'-0"

STATE OF ILLINOIS
DEPARTMENT OF TRANSPORTATION

PIER 9 WB DETAILS
STRUCTURE NUMBER 099-8309 WB AND 099-8325 EB

SHEET 5-306 OF 5-333 SHEETS

F.A.I. RTE.	SECTION	COUNTY	TOTAL SHEETS	SHEET NO.
I-80	FAI 80 21 STRUCTURE 2	WILL	1230	887
CONTRACT NO. 62R23				
ILLINOIS FED. AID PROJECT				

MINIMUM BAR LAP

#5 bar (Horiz.) = 3'-7"
 #6 bar (Horiz.) = 4'-4"
 #6 bar (Vert.) = 3'-10"
 #9 bar (Vert.) = 6'-3"
 #10 bar (Horiz.) = 8'-9"
 #11 bar (Horiz.) = 9'-3"

* Alternate locations of laps Lt./Rt. within each row so that no two adjacent bars are lapped at the same location.


BEARING SEAT ELEVATIONS

East and West Bearings		
Girder	Elevation	Step Ht.
E1, W1	564.21	4 ³ / ₈ "
E2, W2	564.57	
E3, W3	564.94	4 ¹ / ₂ "
E4, W4	565.32	4 ³ / ₈ "
E5, W5	565.68	4 ³ / ₈ "
E6, W6	566.04	4" ±
E7, W7	566.38	1 ¹ / ₄ "
E8, W8	566.28	2 ⁵ / ₈ "
E9, W9	566.06	2 ¹ / ₄ "
E10, W10	565.87	2 ³ / ₈ "
E11, W11	565.67	5"
E12, W12	565.25	

COLUMN TABLE

Column	"A"	"X"	"Y"
1-2	53'-2 ¹ / ₂ "	v951(E)	sp951(E)
3-5	44'-2 ¹ / ₂ "	v952(E)	sp952(E)

TOP PLAN

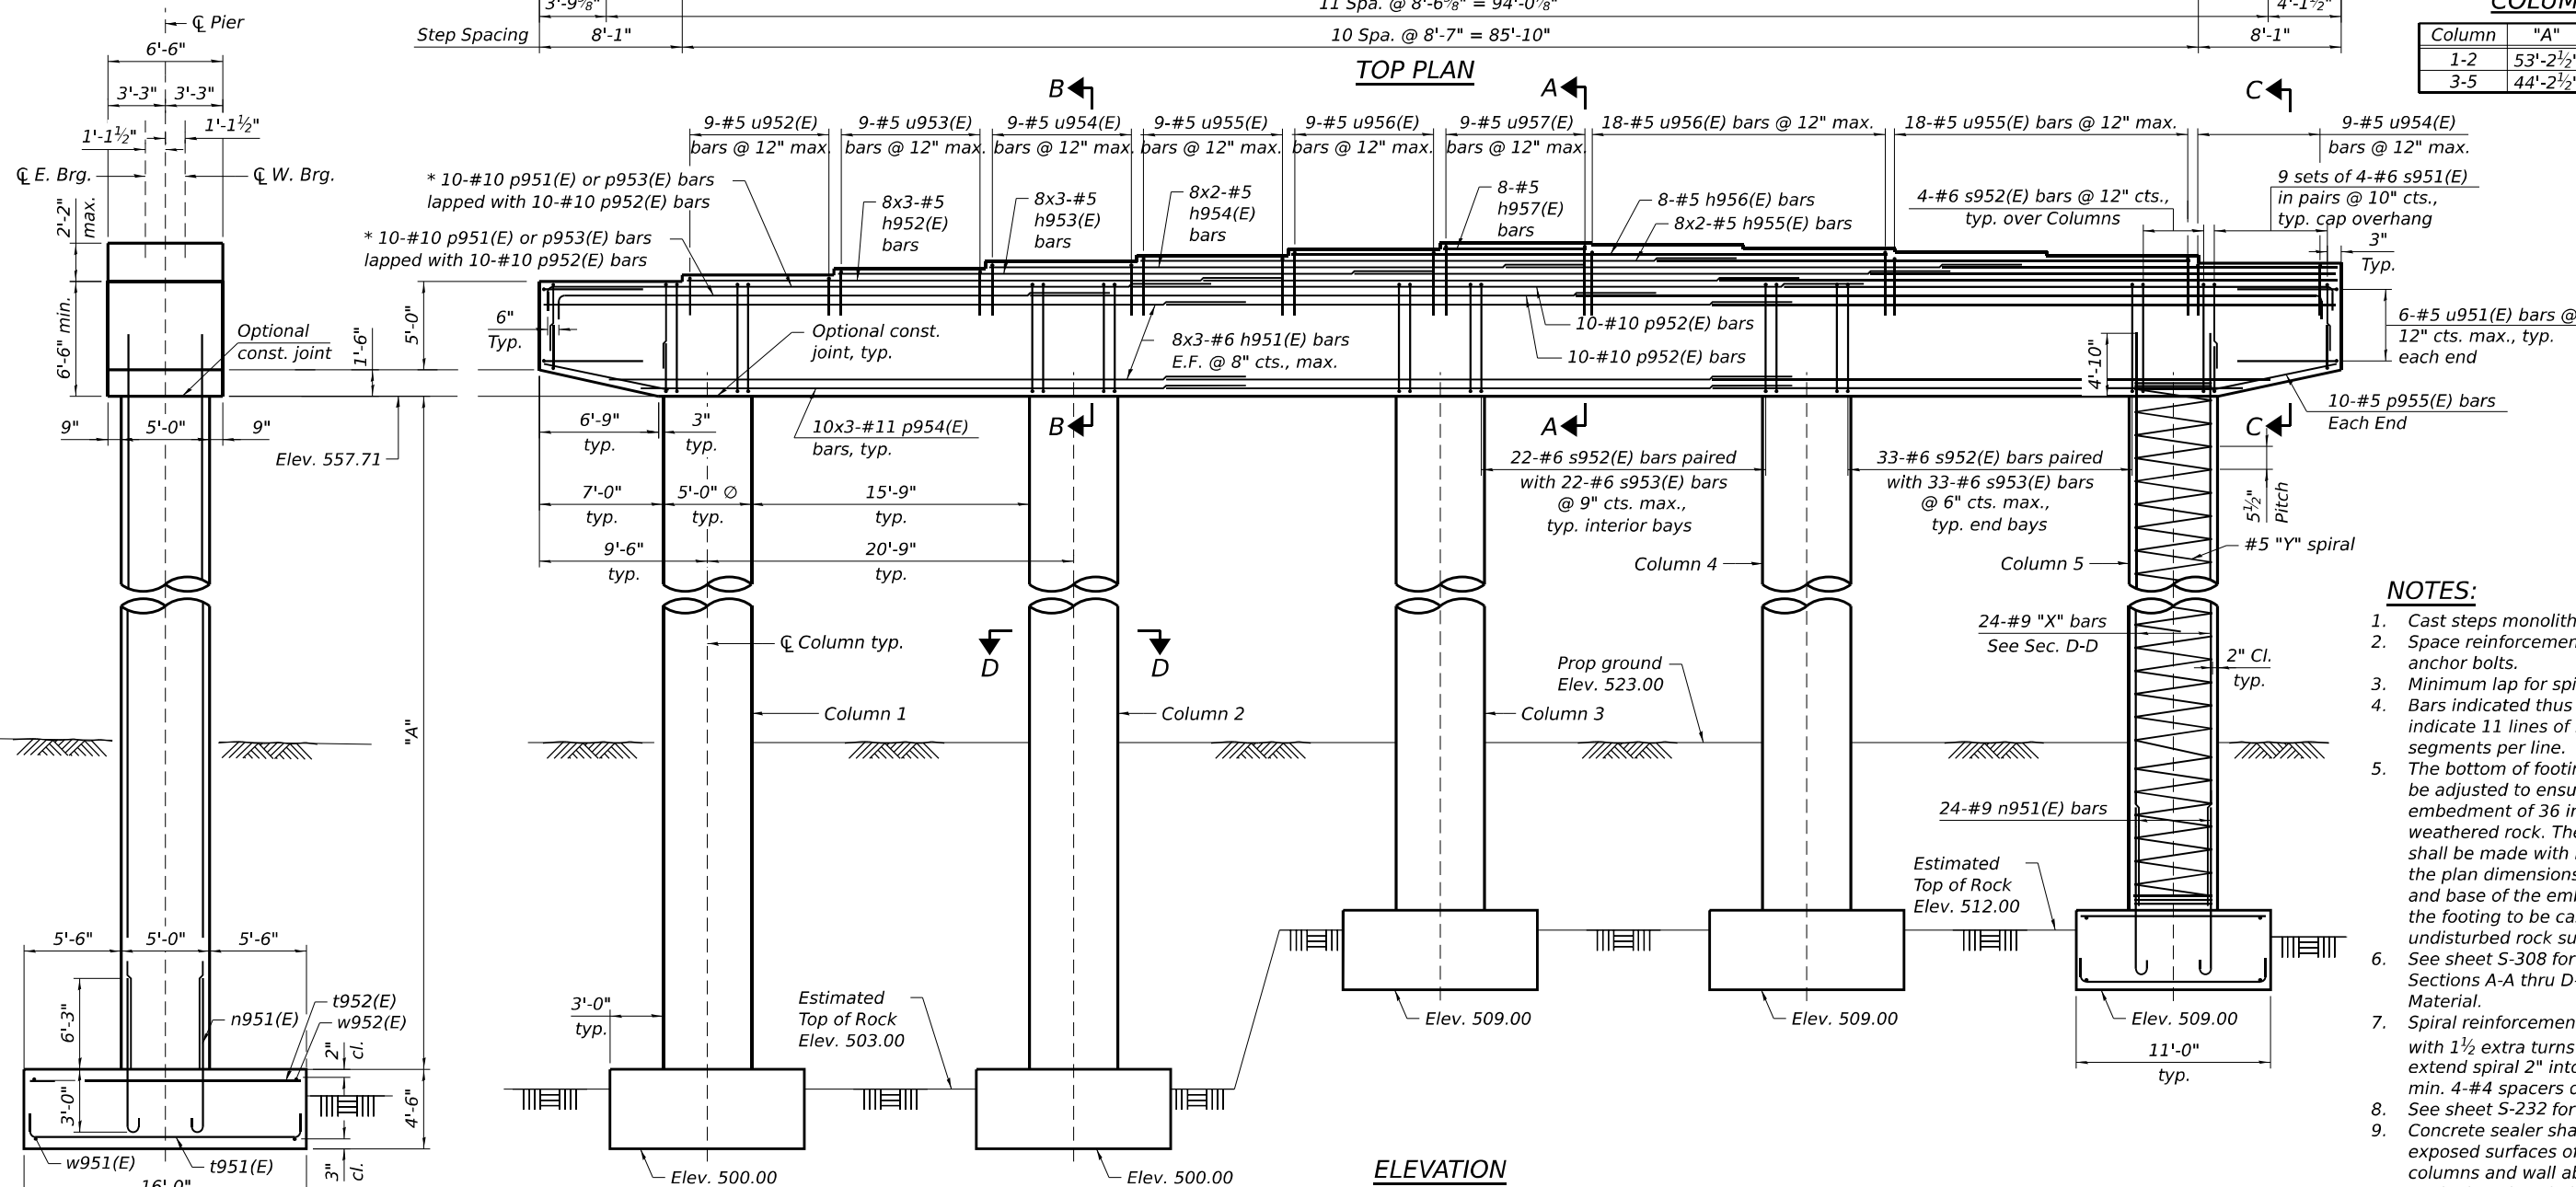

NOTES:

- Cast steps monolithically with cap.
- Space reinforcement in cap to miss anchor bolts.
- Minimum lap for spirals = 3'-0".
- Bars indicated thus 11x3-#5 etc. indicate 11 lines of bars with 3 segments per line.
- The bottom of footing elevations shall be adjusted to ensure a minimum embedment of 36 inches in non-weathered rock. The rock excavation shall be made with near-vertical sides at the plan dimensions to allow the sides and base of the embedded portion of the footing to be cast against undisturbed rock surfaces.
- See sheet S-308 for Footing Plan, Sections A-A thru D-D, and Bill of Material.
- Spiral reinforcement shall be provided with 1¹/₂ extra turns at each end, and extend spiral 2" into pier cap. Provide min. 4-#4 spacers or equivalent.
- See sheet S-232 for beam skew angles.
- Concrete sealer shall be applied to exposed surfaces of Pier cap, seats, columns and wall above grade.
- Rock elevation shall be field verified due to potential previous utility excavation along this alignment.

END VIEW

The maximum applied service bearing pressure, Qmax = 20 ksf

ELEVATION (Looking East)


**STATE OF ILLINOIS
DEPARTMENT OF TRANSPORTATION**

**PIER 9 EB
STRUCTURE NUMBER 099-8309 WB AND 099-8325 EB**

SHEET S-307 OF S-333 SHEETS


F.A.I. RTE.	SECTION	COUNTY	TOTAL SHEETS	SHEET NO.
I-80	FAI 80 21 STRUCTURE 2	WILL	1230	888
CONTRACT NO. 62R23				
ILLINOIS FED. AID PROJECT				

USER NAME = USSJ696614	DESIGNED - FIM	REVISED -
	CHECKED - PJL	REVISED -
PLOT SCALE = 0:2" = 1' / in.	DRAWN - PP	REVISED -
PLOT DATE = 11/5/2025	CHECKED - FIM	REVISED -

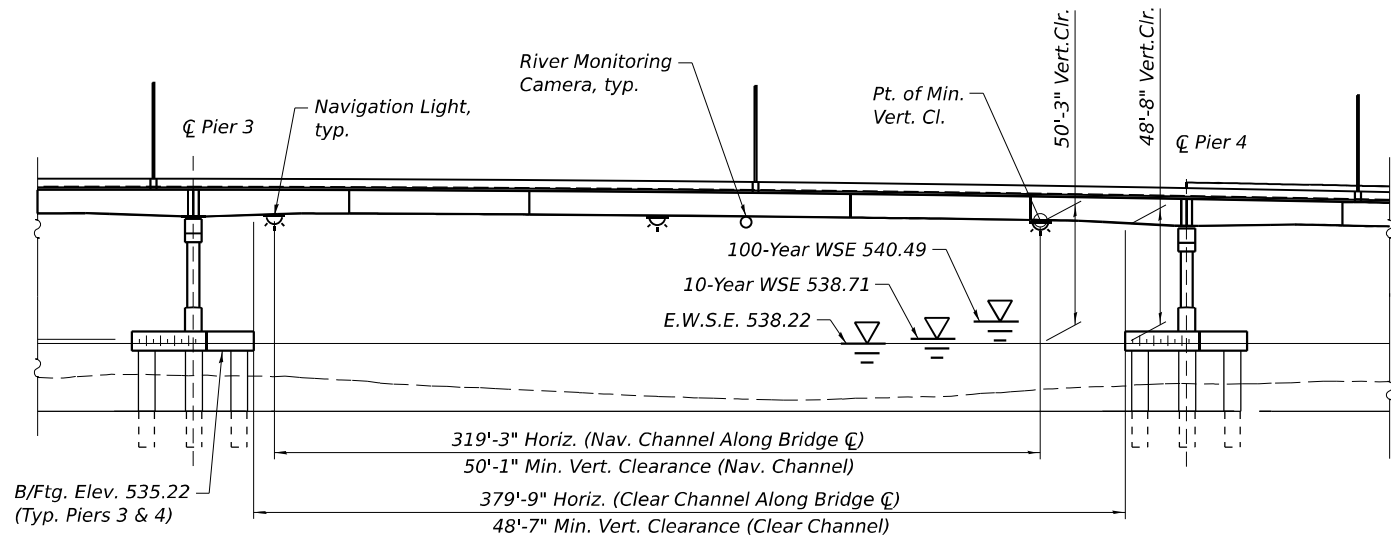


ELEVATION
 (Looking North)
 (South Fascia EB Shown, WB Similar)


Low Steel Elev. at Point of Min. Vert. Cl. = 588.47

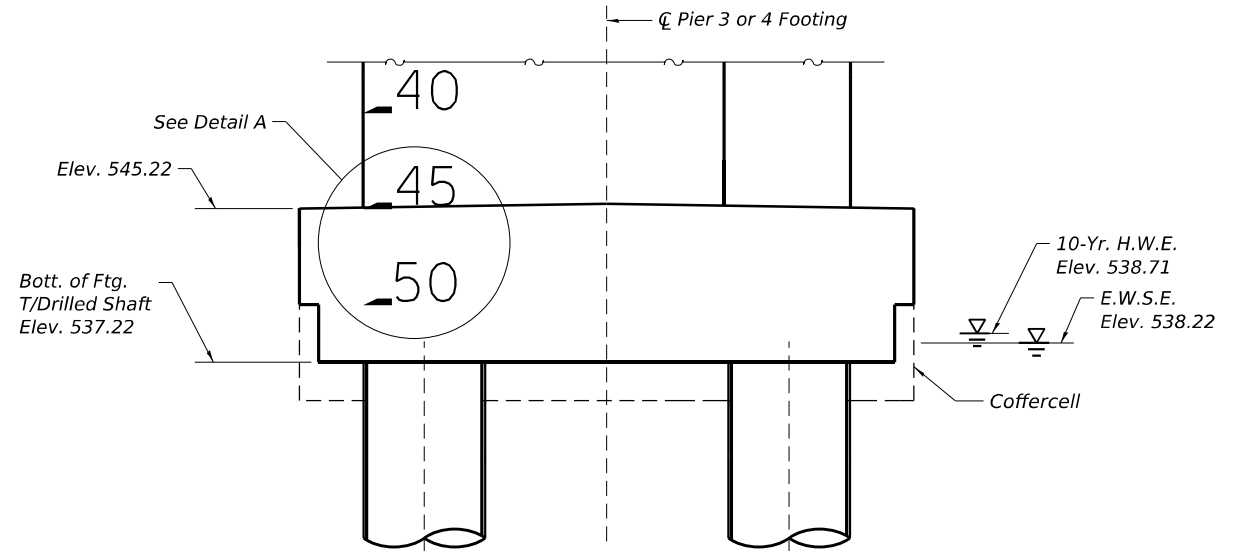

VERTICAL CLEARANCE GAUGE
 (AT SOUTH FACE OF EB PIER 3 AND NORTH FACE OF WB PIER 4)

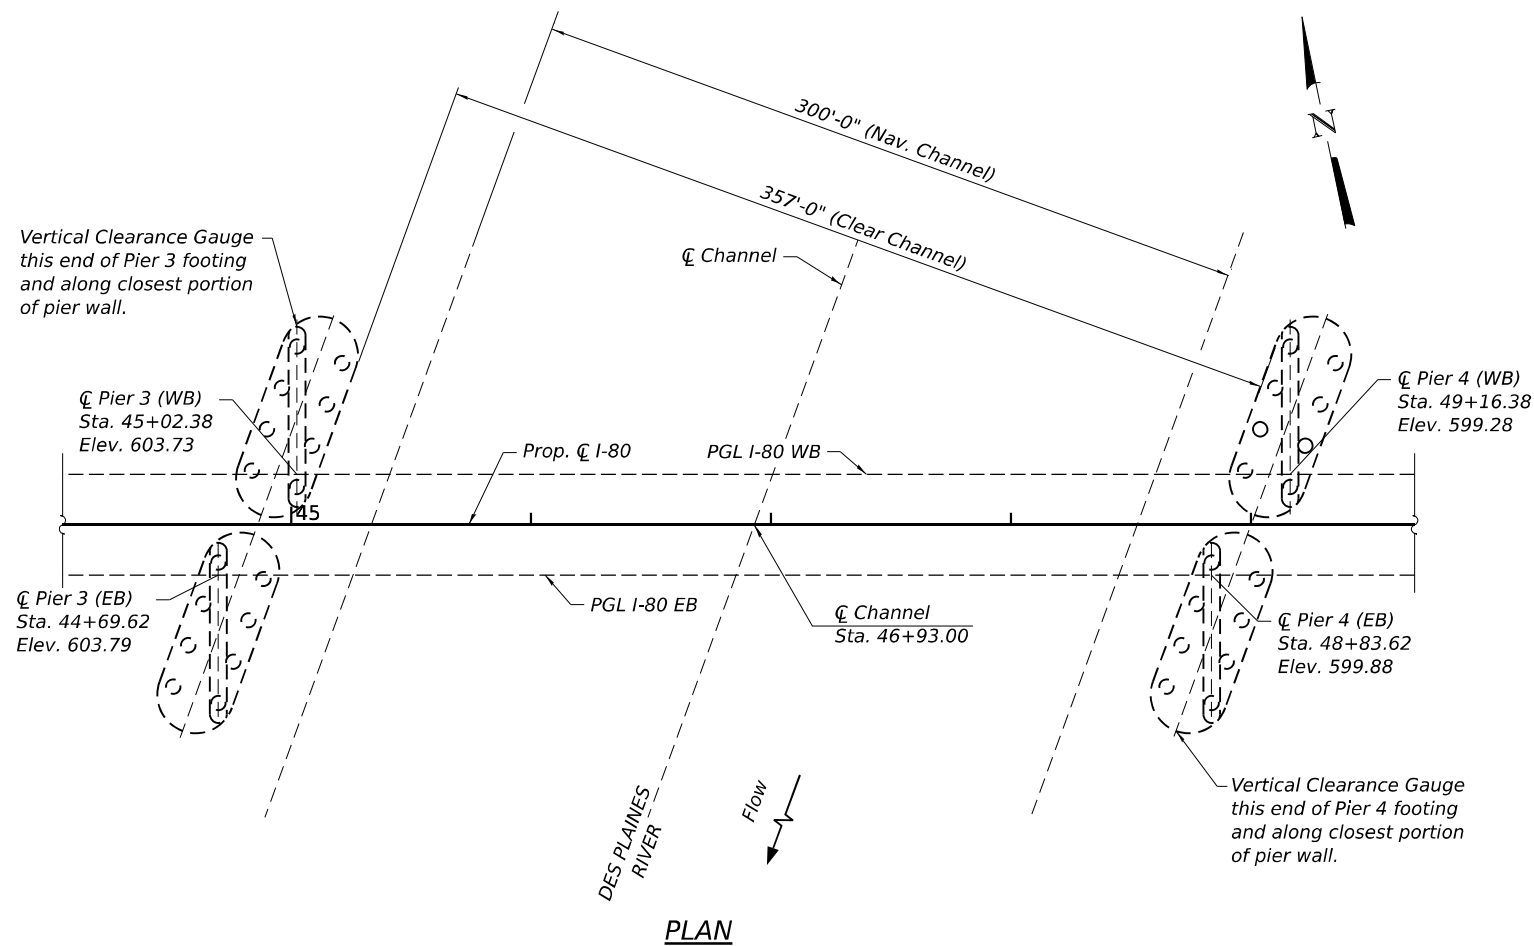

PLAN

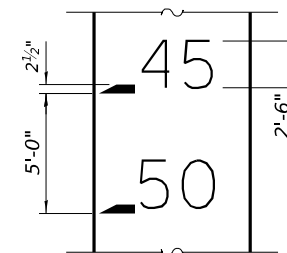

DETAIL A

NOTES:

- Series-E Numerals shall be use shall conform to "Standard Alphabets for Highway Signs" by U.S. Department of Transportation, Federal Highway Administration, 2011.
- White background, black numerals and black footmarks shall be painted directly on pier faces. See Special Provisions for "Vertical Clearance Gauge".
- Dimensions and spacing of text shown are projected dimensions in the horizontal plane of pier face.
- Manufactured numerals and background materials of the required sizes may be used if approved by the Engineer.
- Cost of Vertical Clearance Gauges shown included in "Vertical Clearance Gauge."


STATE OF ILLINOIS
DEPARTMENT OF TRANSPORTATION

PIER CLEARANCE GAUGES
STRUCTURE NUMBER 099-8309 WB AND 099-8325 EB

SHEET 5-309 OF 5-333 SHEETS

F.A.I. RTE.	SECTION	COUNTY	TOTAL SHEETS	SHEET NO.
I-80	FAI 80 21 STRUCTURE 2	WILL	1230	890
CONTRACT NO. 62R23				
ILLINOIS FED. AID PROJECT				

USER NAME = USSJ696614	DESIGNED -	REVISED -
	CHECKED -	REVISED -
PLOT SCALE = 80:0 " = 1" / in.	DRAWN -	REVISED -
PLOT DATE = 11/5/2025	CHECKED -	REVISED -

 


Item	Unit	Quantity
Removal and Disposal of Unsuitable Material for Structures	Cu Yd	1,604
Mechanically Stabilized Earth Retaining Wall	Sq Ft	2,311
Chain Link Fence, 4' Attached to Structure	Foot	43
Rock Fill	Cu Yd	4,627


Item	Unit	Quantity
Removal and Disposal of Unsuitable Material for Structures	Cu Yd	3,323
Mechanically Stabilized Earth Retaining Wall	Sq Ft	2,064
Chain Link Fence, 4' Attached to Structure	Foot	63
Rock Fill	Cu Yd	4,306

1. Bottom of abutment cap shall be poured against the top of plywood cap. Cut opening to match pile cap perimeter within $\frac{1}{8}$ ". Support with bars tack welded to webs rated for 500 lbs. Seal gaps to keep concrete out.
2. The M.S.E. wall supplier shall design the abutment soil reinforcement to resist a horizontal forces of 5.67 kips/ft. of abutment.
2. Reinforcing for Cast in Place Coping shown for information only, cost included with Mechanically Stabilized Earth Retaining Wall.

MODEL Default: FILE NAME: p:\projects\trans\scorp\ppl\traced\Documents\Projects_2018\CH401\401180022\03-WSP\CD\62023-RB-1-Sheets\Structure\099-8309-42R23-SB47-MSE03.dgn

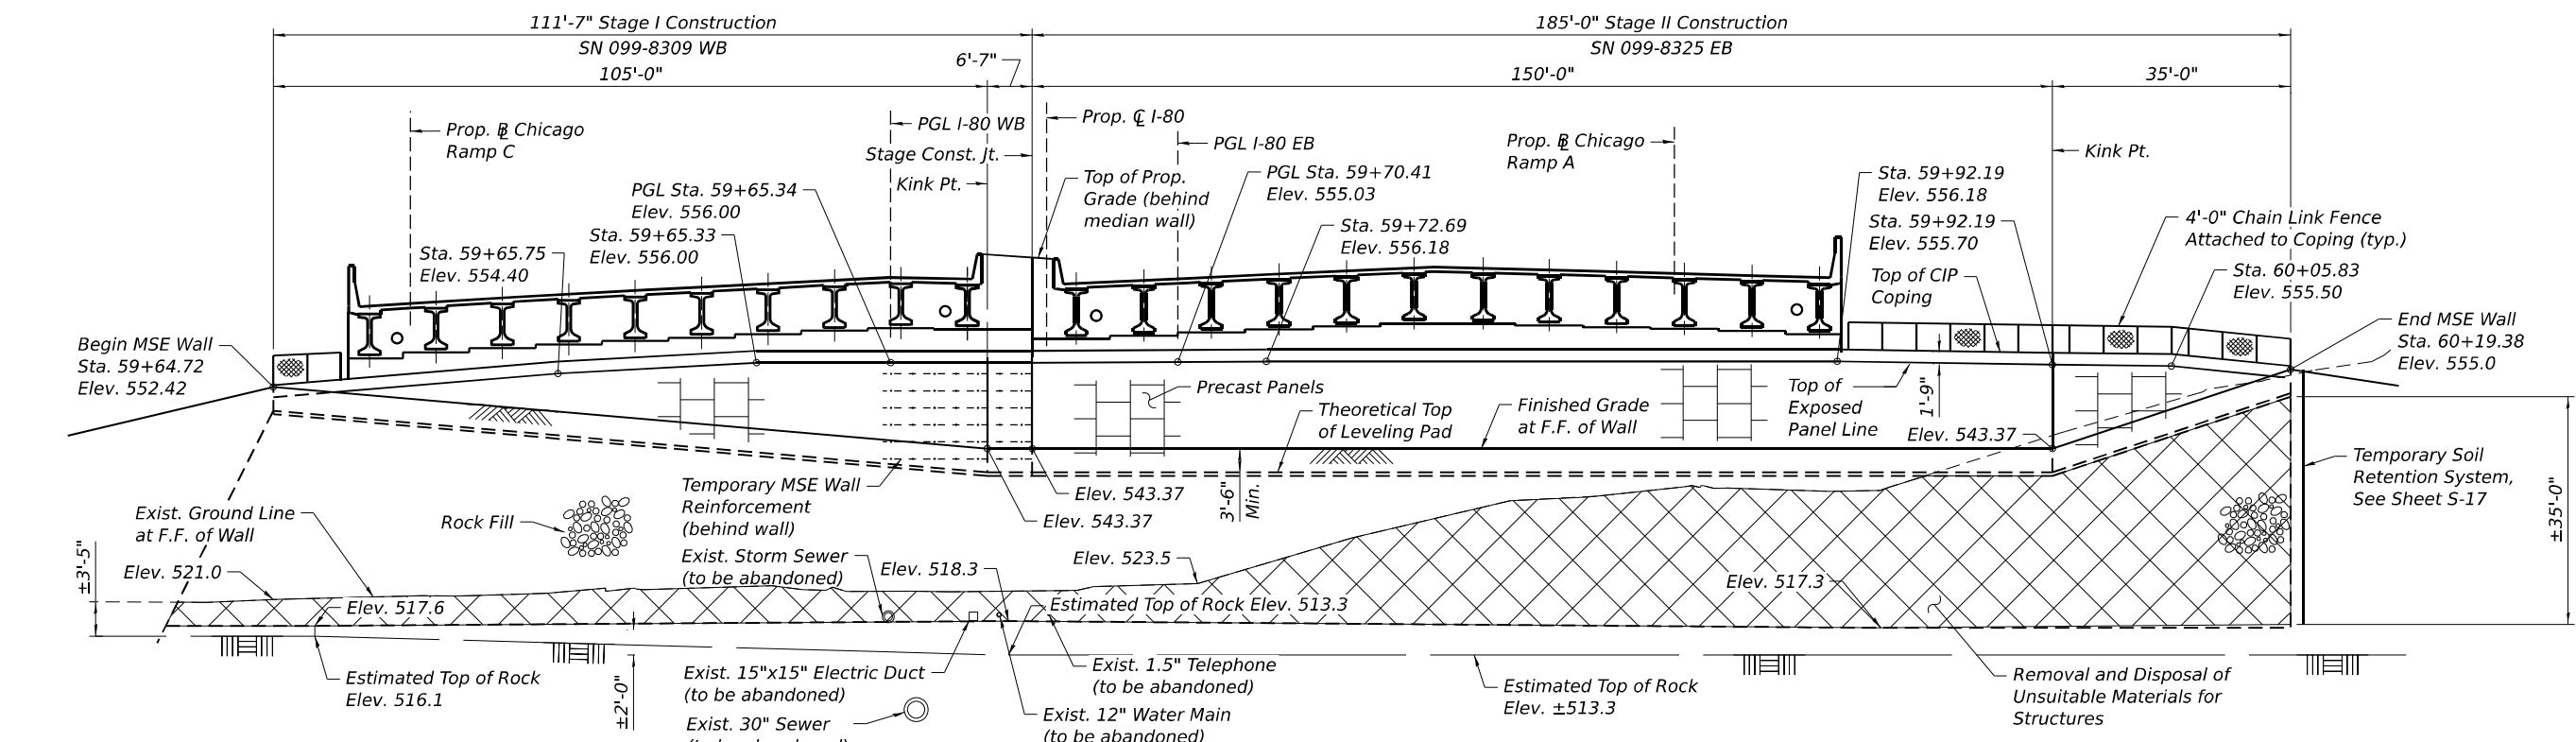

ELEVATION - EAST ABUTMENT MSE WALL
(Looking at F.F. of Wall Unfolded)

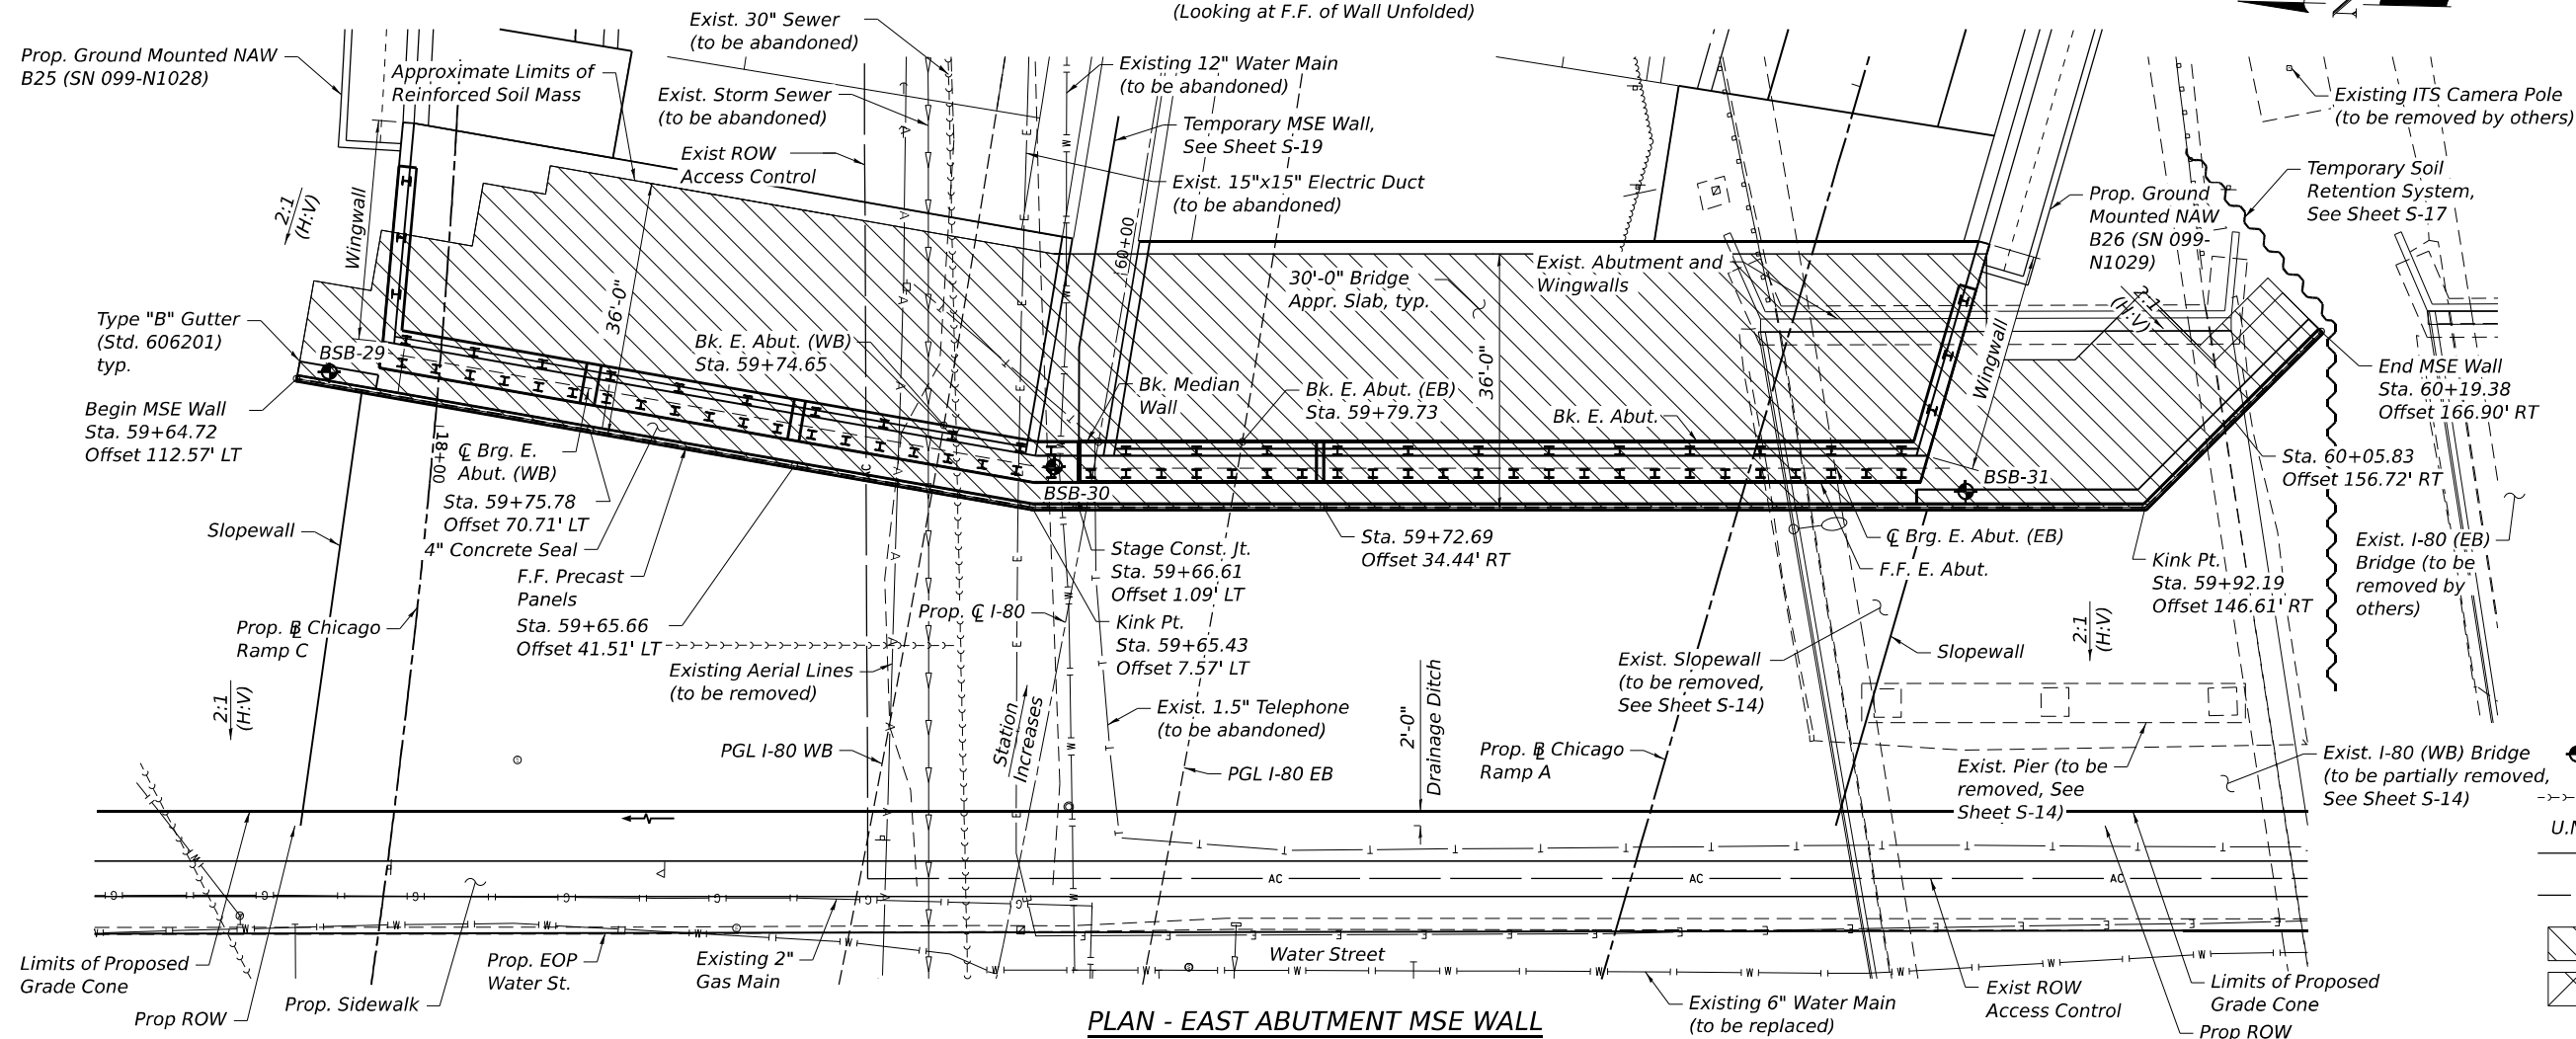

PLAN - EAST ABUTMENT MSE WALL

LEGEND

- Indicates Boring Location
- Existing Sewer
- Unless Noted Otherwise
- Existing ROW
- Existing ROW for Access Control
- Approximate Limits of Reinforced Soil Mass
- Approximate Limits of Exist. Fill Removal



WSP USA INC.
30 N. LA SALLE STREET
SUITE 4000
CHICAGO, IL 60602
TEL: (312) 782-8150
FAX: (312) 782-1684

USER NAME = USSJ696614
DESIGNED - PSK
CHECKED - PSK
PLOT SCALE = 26.667' / in.
DRAWN - PP
CHECKED - PJL
PLOT DATE = 11/5/2025

DESIGNED - PSK
CHECKED - PSK
DRAWN - PP
CHECKED - PJL
DESIGNED - PSK
CHECKED - PSK
DRAWN - PP
CHECKED - PJL

**STATE OF ILLINOIS
DEPARTMENT OF TRANSPORTATION**

**EAST ABUTMENT MSE WALL PLAN AND ELEVATION
STRUCTURE NUMBER 099-8309 WB AND 099-8325 EB**

SHEET S-312 OF S-333 SHEETS

F.A.I. RTE.	SECTION	COUNTY	TOTAL SHEETS	SHEET NO.
I-80	FAI 80 21 STRUCTURE 2	WILL	1230	893
CONTRACT NO. 62R23				

ILLINOIS FED. AID PROJECT

BILL OF MATERIAL - WB


Item	Unit	Quantity
Removal and Disposal of Unsuitable Material for Structures	Cu Yd	315
Mechanically Stabilized Earth Retaining Wall	Sq Ft	1,170
Chain Link Fence, 4' Attached to Structure	Foot	10
Rock Fill	Cu Yd	3,987

BILL OF MATERIAL - EB

Item	Unit	Quantity
Removal and Disposal of Unsuitable Material for Structures	Cu Yd	4,278
Mechanically Stabilized Earth Retaining Wall	Sq Ft	2,867
Chain Link Fence, 4' Attached to Structure	Foot	70
Rock Fill	Cu Yd	5,302


NOTES:

- Bottom of abutment cap shall be poured against the top of plywood cap. Cut opening to match pile cap perimeter within 1/8". Support with bars tack welded to webs rated for 500 lbs. Seal gaps to keep concrete out.
- The M.S.E. wall supplier shall design the abutment soil reinforcement to resist a horizontal forces of 7.62 kips/ft. of abutment.
- Reinforcing for Cast in Place Coping shown for information only, cost included with Mechanically Stabilized Earth Retaining Wall.

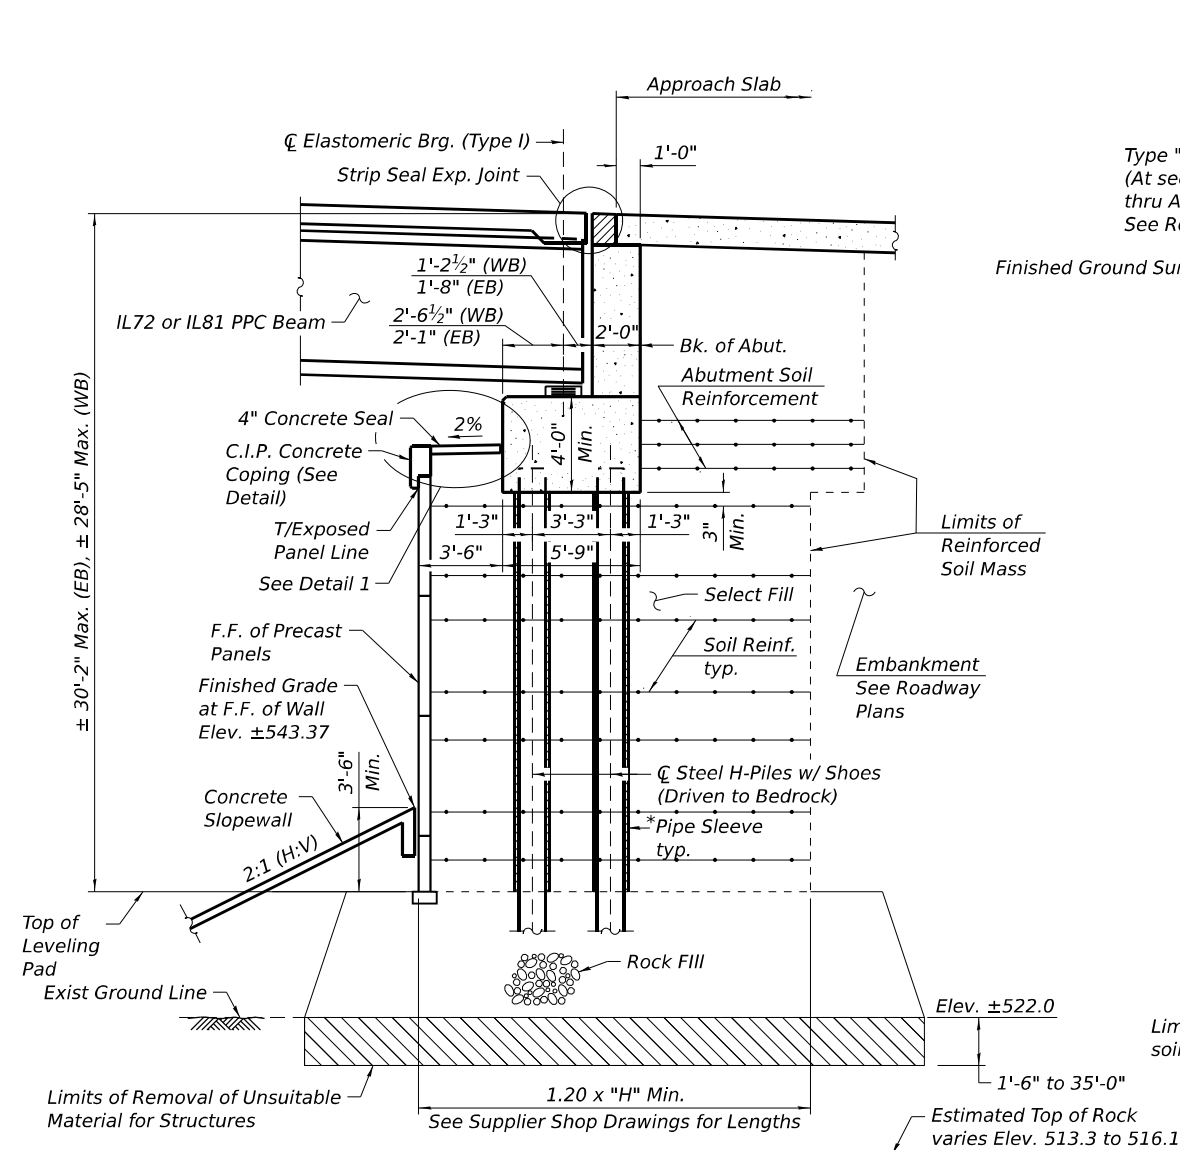


SECTION THRU EAST ABUTMENT


(Looking North)
(Horiz. Dims @ Rt. L's to ∇ Abutment)
Showing WB Abutment, EB Similar Except as Noted
*Sleeves shall be placed to top of leveling pad.
Fill sleeve with clean sand after piles are driven.

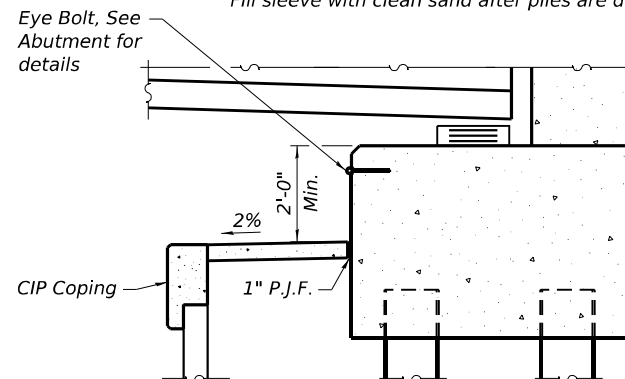

DETAIL 1

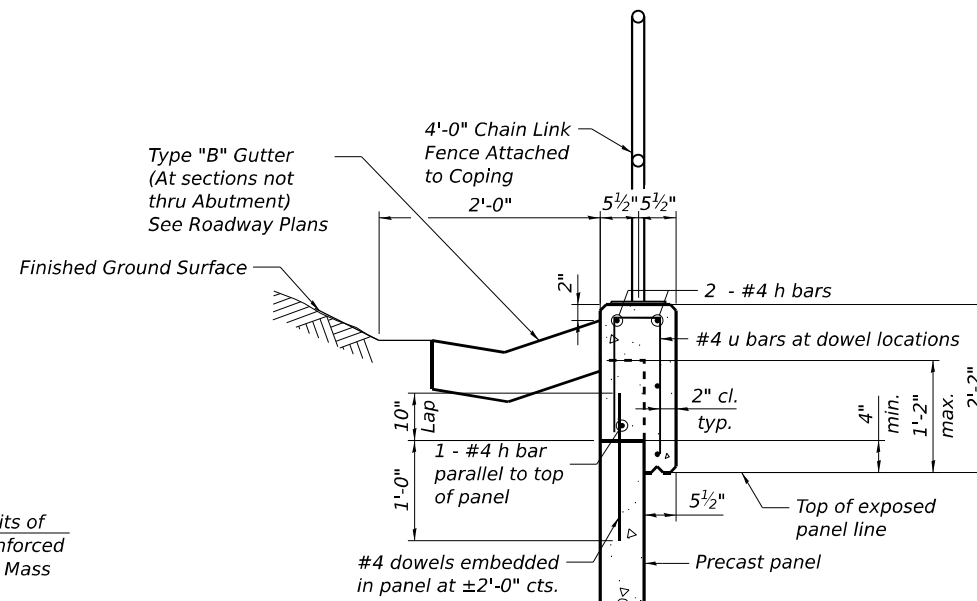

CAST IN PLACE COPING FOR MSE WALL PANELS

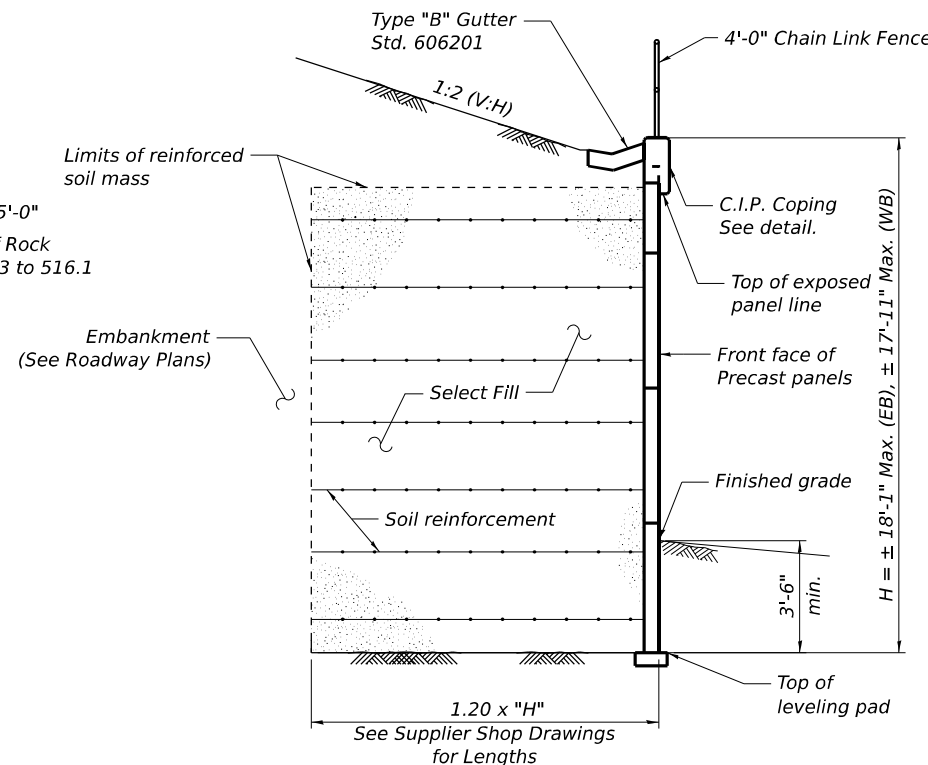

SECTION THRU MSE WALL


(Horiz. dim. @ L's)

STATE OF ILLINOIS
DEPARTMENT OF TRANSPORTATION


MSE WALL DETAILS - EAST ABUTMENT
STRUCTURE NUMBER 099-8309 WB AND 099-8325 EB

F.A.I. RTE.	SECTION	COUNTY	TOTAL SHEETS	SHEET NO.
I-80	FAI 80 21 STRUCTURE 2	WILL	1230	894
CONTRACT NO. 62R23				
ILLINOIS FED. AID PROJECT				


SHEET S-313 OF S-333 SHEETS

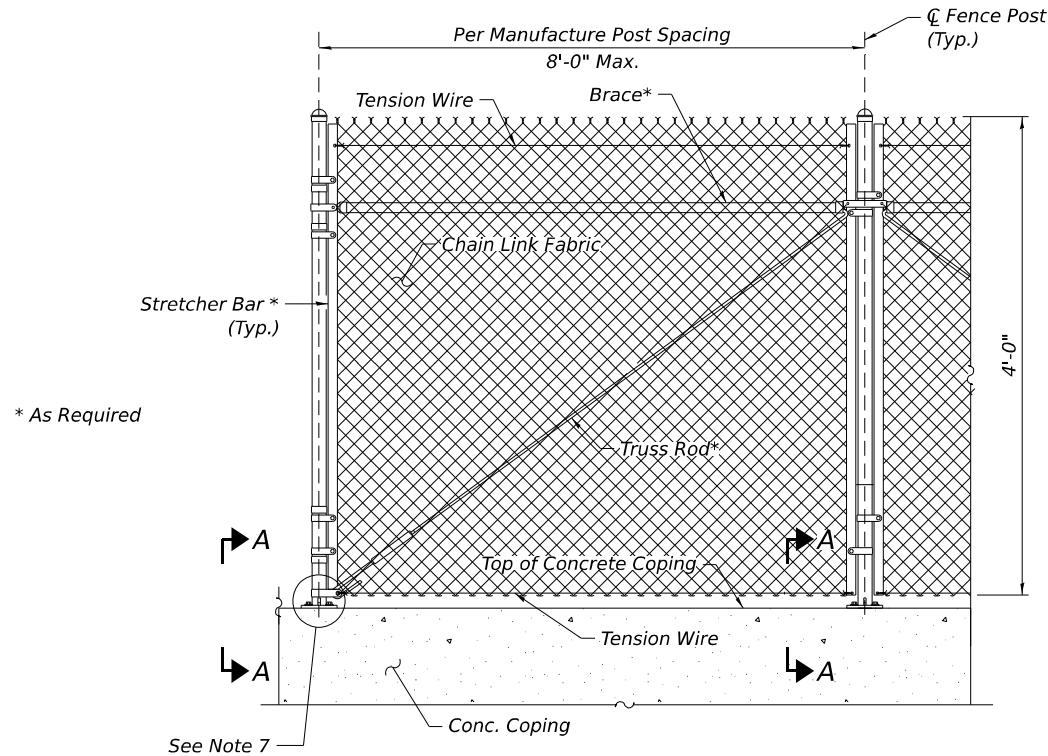

CHAIN LINK FENCE ELEVATION
(Along top of Concrete Coping)

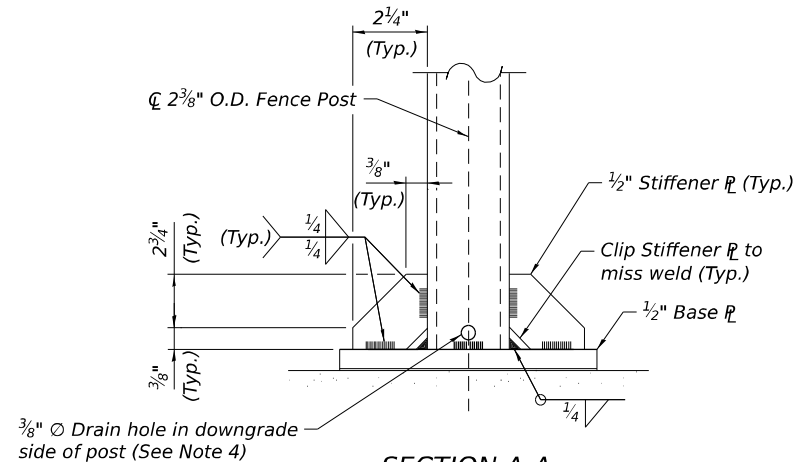


SECTION A-A
(Fence Post base plate connection)

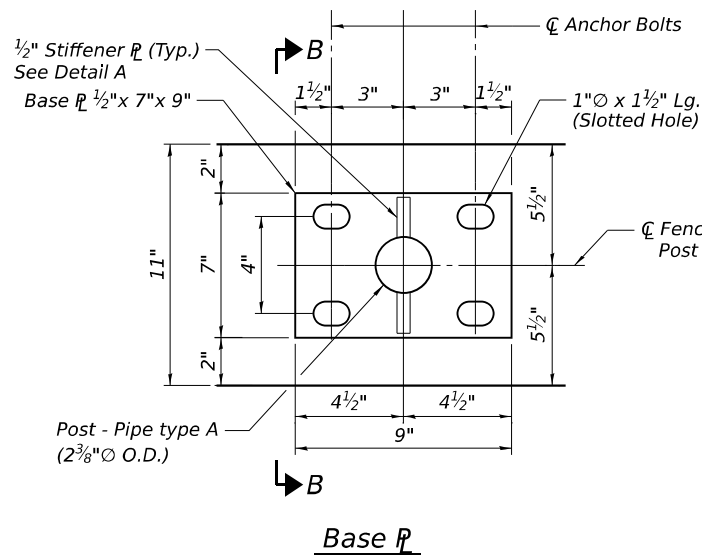

BASE PLATE NOTES:

- Base Plates shall be fabricated from material meeting the requirements of AASHTO M270 Grade 50.
- Base Plates and Posts shall be Hot Dipped Galvanized after fabrication in accordance with AASHTO M111.
- All fabrication shall be per Article 505.04 of the Standard Specifications.
- All bolts, nuts, washers and anchors shall be galvanized according to AASHTO M 232.

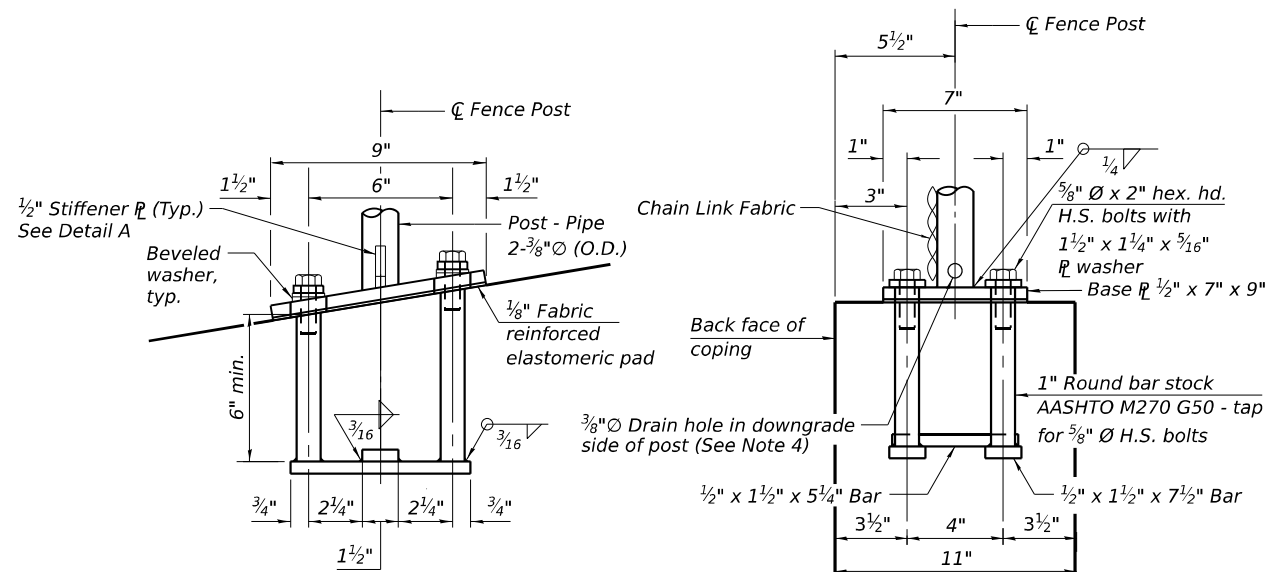

Detail A

SECTION B-B

(Stiffener not shown for clarity)

ANCHORAGE ASSEMBLY

In lieu of the cast-in-place anchor device shown, the Contractor has the option of drilling and setting 5/8" Ø fully threaded anchor rods with the same plate washers as specified above and heavy hex lock nuts according to Article 509.06 of the Standard Specifications. Embedment shall be according to the manufacturer's specifications.

NOTES:

- See Highway Standard 664001-02 for additional fence details.
- Fence shall be continuous over concrete coping expansion joints.
- At all fence locations, the end posts shall be 7" from the the coping expansion joint and ends.
- Drill Drain hole to miss fillet weld and prior to galvanizing. Hole shall be drilled as close to the weld as possible.
- Edge distance from a construction or expansion joint in the proposed copings to an expansion anchor shall be per manufacturer's specifications.
- For CIP Concrete coping detail see sheets S-311 and S-313.
- Place reinforcement bars to miss anchor rod locations.
- All heavy hex nuts shall be according to ASTM A 563 Grade DH.
- All fully threaded anchor rods shall be ASTM F1554 Grade 105.
- The post base plate shall be fastened to the top of the cast in place coping snug tight and given an additional 1/8" turn.

BILL OF MATERIAL

Item	Unit	Quantity
Chain Link Fence, 4' Attached to Structure	Foot	186

MODEL Default: FILE NAME: p:\projects\trans\systems\ppl\hatched\Documents\Projects_2018\CH401\401180022\03-WSP\CD\62R23-BB-1\Sheet\Structure.dgn 2018/CH401/401180022/03-WSP/CD/62R23-BB-1/Sheet/Structure.dgn



USER NAME = USSJ696614
DESIGNED - SJJ
CHECKED - PJL
PLOT SCALE = 0.2" = 1' / in.
DRAWN - SJJ
CHECKED - PJL
PLOT DATE = 11/5/2025

DESIGNED - SJJ
CHECKED - PJL
DRAWN - SJJ
CHECKED - PJL



REVISED -
REVISED -
REVISED -
REVISED -

**STATE OF ILLINOIS
DEPARTMENT OF TRANSPORTATION**

**CHAIN LINK FENCE DETAILS
STRUCTURE NUMBER 099-8309 WB AND 099-8325 EB**

SHEET S-314 OF S-333 SHEETS

F.A.I. RTE.	SECTION	COUNTY	TOTAL SHEETS	SHEET NO.
I-80	FAI 80 21 STRUCTURE 2	WILL	1230	895
CONTRACT NO. 62R23				
ILLINOIS FED. AID PROJECT				

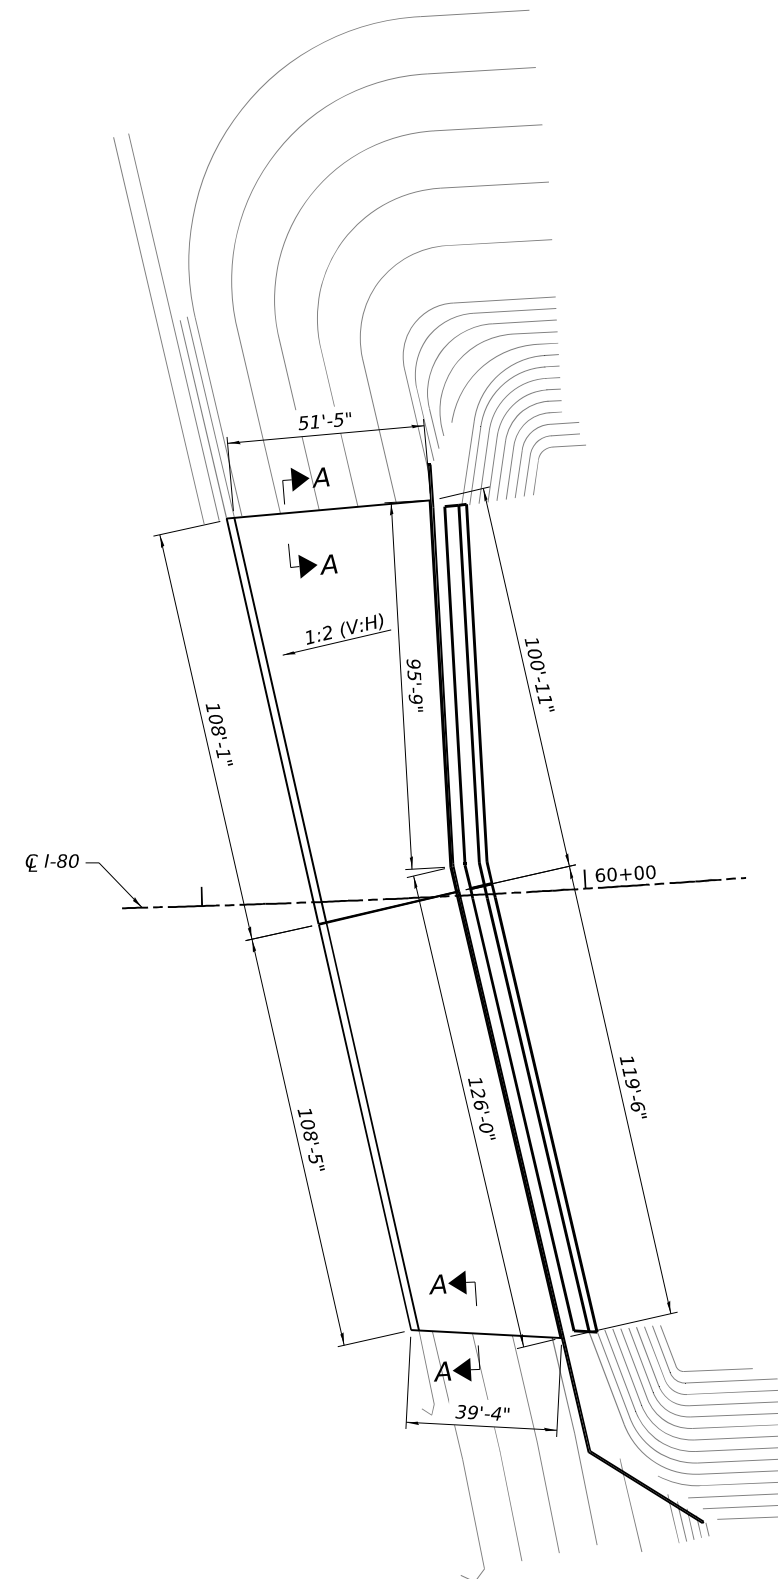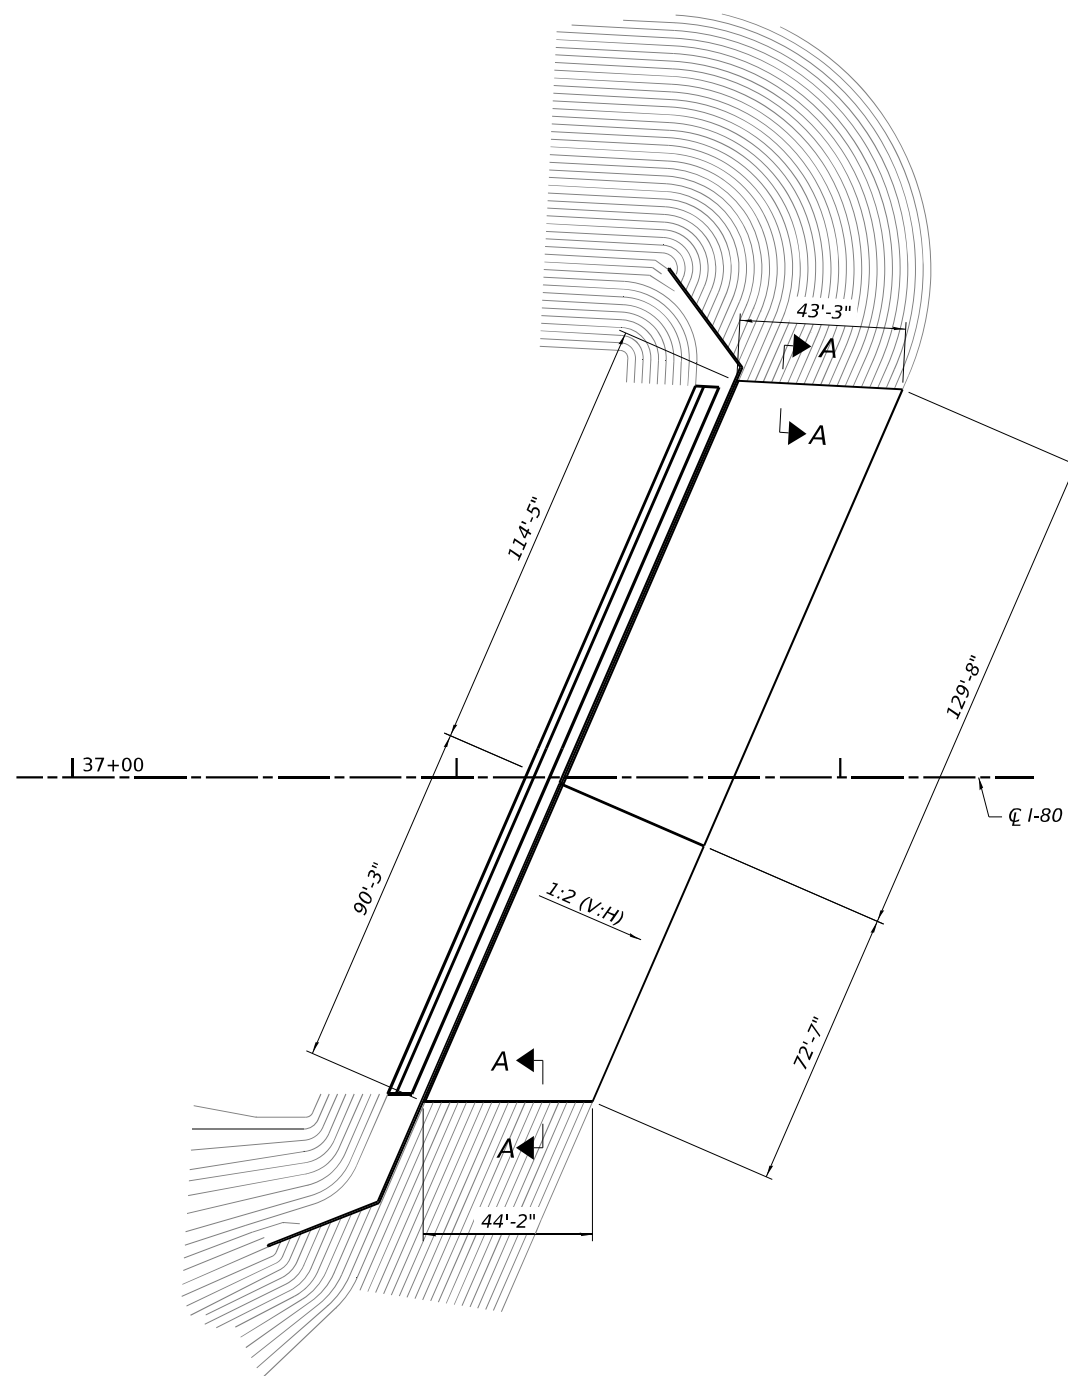

BILL OF MATERIAL - WB


ITEM	UNIT	TOTAL
Slope Wall 4 Inch	Sq. Yd.	1.071

BILL OF MATERIAL - EB

ITEM	UNIT	TOTAL
Slope Wall 4 Inch	Sq. Yd.	840


NOTES:

1. Slope wall shall be reinforced with welded wire fabric, 6in. x 6 in. - W4.0 x W4.0, weighing 58 lbs. per 100 sq. ft.
2. See Roadway Plans for additional grading details.
3. See sheet S-9 for Sections thru Concrete Slope Wall and Section A-A.

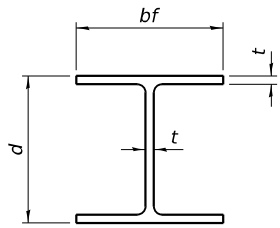


STEEL PILE TABLE


Designation	Depth d	Flange width bf	Web and Flange thickness t	Encasement diameter A
HP 18x181	18	18	1	36"
x157	17 ³ / ₄ "	17 ⁷ / ₈ "	⁷ / ₈ "	36"
x135	17 ¹ / ₂ "	17 ³ / ₄ "	³ / ₄ "	36"
HP 16x183	16 ¹ / ₂ "	16 ¹ / ₂ "	1 ¹ / ₈ "	36"
x162	16 ¹ / ₄ "	16 ¹ / ₈ "	1"	36"
x141	16	16	⁷ / ₈ "	36"
x121	15 ³ / ₄ "	15 ⁷ / ₈ "	³ / ₄ "	36"
HP 14x117	14 ¹ / ₄ "	14 ⁷ / ₈ "	¹³ / ₁₆ "	30"
x102	14"	14 ³ / ₄ "	¹¹ / ₁₆ "	30"
x89	13 ⁷ / ₈ "	14 ³ / ₄ "	⁵ / ₈ "	30"
x73	13 ⁵ / ₈ "	14 ⁵ / ₈ "	¹ / ₂ "	30"
HP 12x84	12 ¹ / ₄ "	12 ¹ / ₄ "	¹¹ / ₁₆ "	24"
x74	12 ¹ / ₈ "	12 ¹ / ₄ "	⁵ / ₈ "	24"
x63	12"	12 ¹ / ₈ "	¹ / ₂ "	24"
x53	11 ³ / ₄ "	12"	⁷ / ₁₆ "	24"
HP 10x57	10"	10 ¹ / ₄ "	⁹ / ₁₆ "	24"
x42	9 ³ / ₄ "	10 ¹ / ₈ "	⁷ / ₁₆ "	24"
HP 8x36	8"	8 ¹ / ₈ "	⁷ / ₁₆ "	18"

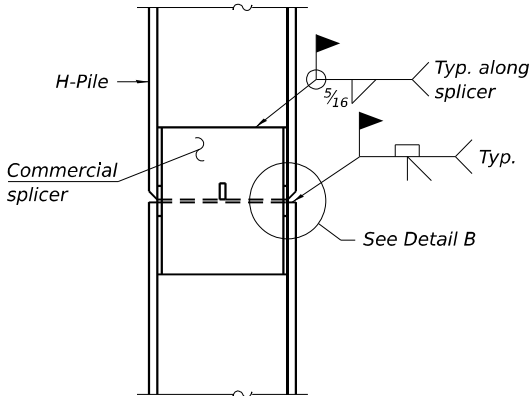

ELEVATION

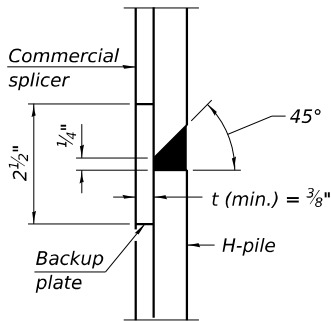


DETAIL B

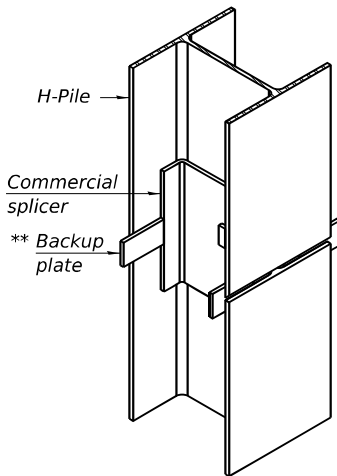


ISOMETRIC VIEW

WELDED COMMERCIAL SPLICE

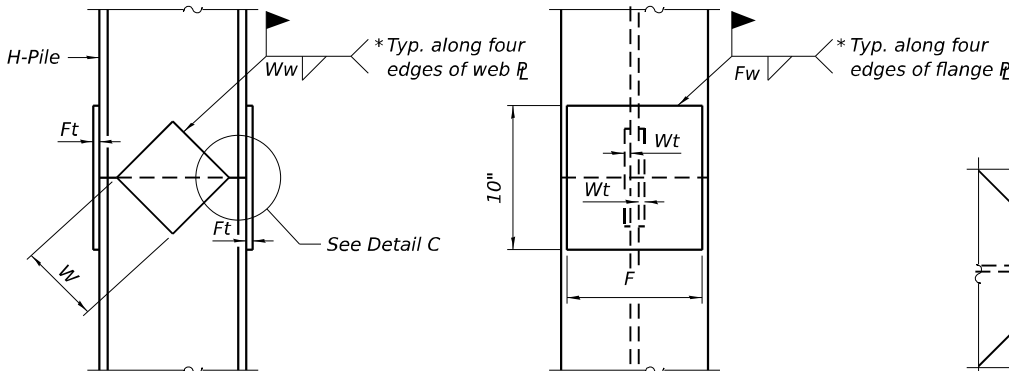

ELEVATION


END VIEW

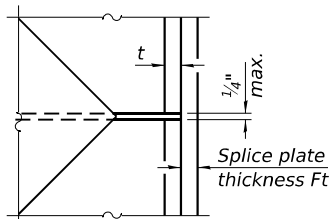


DETAIL C

Designation	F	Ft	Fw	W	Wt	Ww
HP 18x181	15 ¹ / ₂ "	1 ¹ / ₂ "	1"	9 ¹ / ₂ "	⁷ / ₈ "	³ / ₄ "
x157	15 ¹ / ₄ "	1 ¹ / ₄ "	1"	9 ¹ / ₂ "	⁷ / ₈ "	³ / ₄ "
x135	15 ¹ / ₄ "	1 ¹ / ₄ "	1"	9 ¹ / ₂ "	⁷ / ₈ "	³ / ₄ "
HP 16x183	13 ³ / ₄ "	1 ¹ / ₂ "	1"	8 ¹ / ₄ "	⁷ / ₈ "	³ / ₄ "
x162	13 ¹ / ₂ "	1 ¹ / ₂ "	1"	8 ¹ / ₄ "	³ / ₄ "	⁵ / ₈ "
x141	13 ¹ / ₂ "	1 ¹ / ₄ "	⁷ / ₈ "	8 ¹ / ₄ "	³ / ₄ "	⁵ / ₈ "
x121	13 ¹ / ₂ "	1 ¹ / ₄ "	⁷ / ₈ "	8 ¹ / ₄ "	³ / ₄ "	⁵ / ₈ "
HP 14x117	12 ¹ / ₂ "	1 ¹ / ₄ "	⁷ / ₈ "	7 ³ / ₄ "	⁵ / ₈ "	¹ / ₂ "
x102	12 ¹ / ₂ "	1"	³ / ₄ "	7 ³ / ₄ "	⁵ / ₈ "	¹ / ₂ "
x89	12 ¹ / ₂ "	⁷ / ₈ "	¹¹ / ₁₆ "	7 ³ / ₄ "	⁵ / ₈ "	¹ / ₂ "
x73	12 ¹ / ₂ "	³ / ₄ "	⁹ / ₁₆ "	7 ³ / ₄ "	⁵ / ₈ "	¹ / ₂ "
HP 12x84	10"	1"	¹¹ / ₁₆ "	6 ¹ / ₂ "	⁵ / ₈ "	¹ / ₂ "
x74	10"	⁷ / ₈ "	¹¹ / ₁₆ "	6 ¹ / ₂ "	⁵ / ₈ "	¹ / ₂ "
x63	10"	³ / ₄ "	¹ / ₂ "	6 ¹ / ₂ "	¹ / ₂ "	³ / ₈ "
x53	10"	³ / ₄ "	¹ / ₂ "	6 ¹ / ₂ "	¹ / ₂ "	³ / ₈ "
HP 10x57	8"	⁷ / ₈ "	⁹ / ₁₆ "	5 ¹ / ₄ "	¹ / ₂ "	³ / ₈ "
x42	8"	³ / ₄ "	⁹ / ₁₆ "	5 ¹ / ₄ "	¹ / ₂ "	³ / ₈ "
HP 8x36	6 ³ / ₄ "	⁵ / ₈ "	⁷ / ₁₆ "	4"	¹ / ₂ "	³ / ₈ "

WELDED PLATE FIELD SPLICE

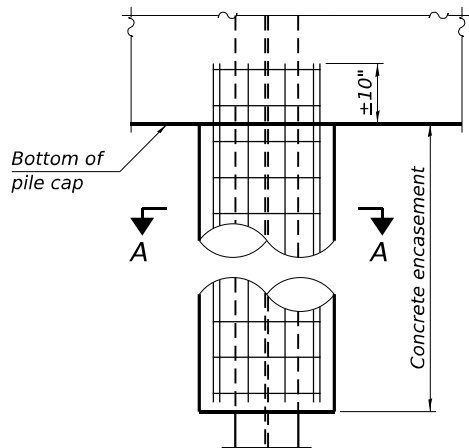

ELEVATION

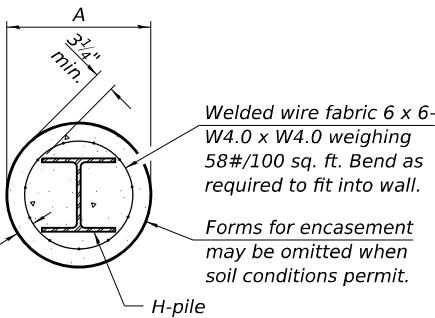

SECTION A-A

INDIVIDUAL PILE
CONCRETE ENCASUREMENT
(when specified)


Note:
The steel H-piles shall be according to
AASHTO M270 Grade 50.

WELDED COMMERCIAL SPLICE ALTERNATE

- * Interrupt welds ¹/₄" from end of web and/or each flange.
- ** Remove portions of backup plates that extend outside the flanges.
- *** Weld size per pile shoe manufacturer (⁵/₁₆" min.).

F-HP

10-27-2023

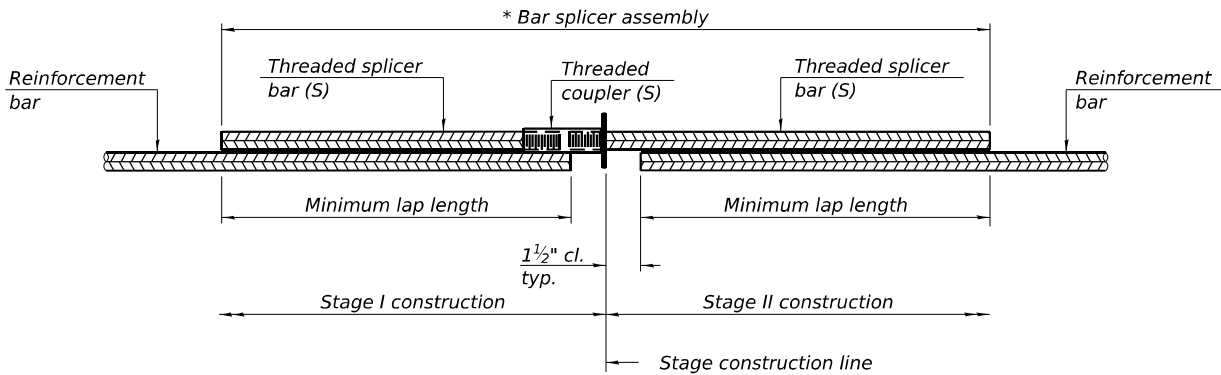


STANDARD BAR SPLICER ASSEMBLY PLAN

Only bar splicer assemblies as presented on the approved QPL list may be used.

Threaded splicer bar length = min. lap length + 1½" + thread length

* Epoxy not required on Bar Splicer Assembly components used in conjunction with black bars.

Location	Bar size	No. assemblies required	Minimum lap length
-	-	-	-

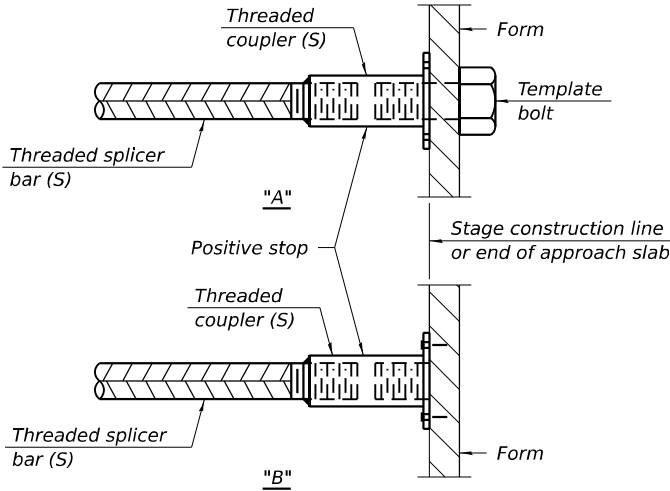


INSTALLATION AND SETTING METHODS

"A" : Set bar splicer assembly by means of a template bolt.


"B" : Set bar splicer assembly by nailing to wood forms or cementing to steel forms.

(E) : Indicates epoxy coating.

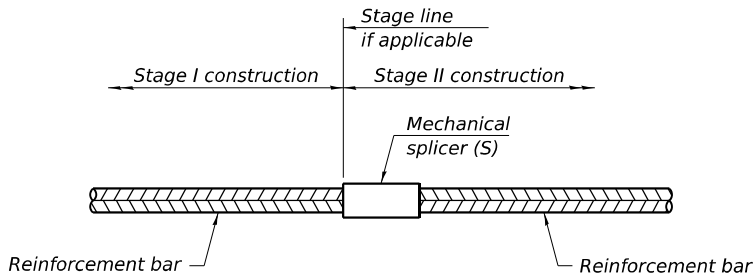

STANDARD MECHANICAL SPLICER

Location	Bar size	No. assemblies required

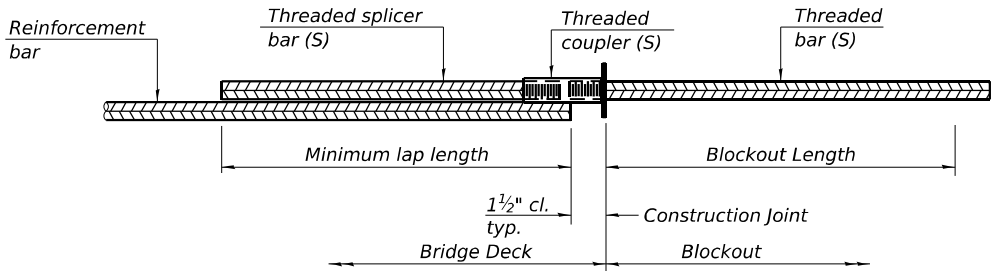

CONCRETE LEDGE BAR SPLICER ASSEMBLY PLAN

(All components shall be provided from one supplier)

Threaded splicer bar length = min. lap length + 1½" + thread length

Threaded bar length = X - 2" + 1 thread length

Location	Bar size	No. assemblies required	Minimum lap length
Pier 5 WB Blockout (Top)	#5	80	3'-8"
Pier 5 WB Blockout (Bott.)	#5	69	2'-1"
Pier 7 WB Blockout (Top)	#5	80	3'-8"
Pier 7 WB Blockout (Bott.)	#5	69	2'-1"
Pier 7 WB Blockout (Top)	#5	97	3'-8"
Pier 7 WB Blockout (Bott.)	#5	87	2'-1"
Pier 5 EB Blockout (Top)	#5	94	3'-8"
Pier 5 EB Blockout (Bott.)	#5	78	2'-1"
Pier 8 EB Blockout (Top)	#5	94	3'-8"
Pier 8 EB Blockout (Bott.)	#5	78	2'-1"
Pier 8 EB Blockout (Top)	#5	110	3'-8"
Pier 8 EB Blockout (Bott.)	#5	105	2'-1"

Note:

One bar splicer assembly includes a threaded splicer bar, threaded bar, and threaded coupler.

Notes:

Splicer bars shall be deformed with threaded ends and have a minimum 60 ksi yield strength.

All reinforcement shall be lapped and tied to the splicer bars.

Bar splicer assemblies shall be epoxy coated according to the requirements for reinforcement bars. See Section 508 of the Standard Specifications.

See approved list of bar splicer assemblies and mechanical splicers for alternatives.

Concrete Ledge Bar Splicer Assemblies shall be stainless steel.

BSD-1

5-15-2023

MODEL Default: p:\projects\trans\systems-pw\bartley.com\trans\systems-pw\1-headed\Documents\Projects_2018\CH4001\401180022\03-WSP\CD\62023-RB-1-Sheets\Structure\0998309-42R23-S903-EB02.dgn



WSP USA Inc.
30 N. LA SALLE STREET
SUITE 4000
CHICAGO, IL 60602
TEL: (312) 782-8150
FAX: (312) 782-1684

USER NAME = US5J696614	DESIGNED - PK	REVISED -
	CHECKED - LAS	REVISED -
PLOT SCALE = 6,000' / in.	DRAWN - BK	REVISED -
PLOT DATE = 11/5/2025	CHECKED - LAS	REVISED -

STATE OF ILLINOIS
DEPARTMENT OF TRANSPORTATION

BAR SPLICER ASSEMBLY AND MECHANICAL SPLICER DETAILS
STRUCTURE NUMBER 099-8309 WB AND 099-8325 EB

SHEET S-317 OF S-333 SHEETS

F.A.I. RTE.	SECTION	COUNTY	TOTAL SHEETS	SHEET NO.
I-80	FAI 80 21 STRUCTURE 2	WILL	1230	898
CONTRACT NO. 62R23				
ILLINOIS		FED. AID PROJECT		

Page 1 of 2

Date 7/3/25

ROUTE I-80 DESCRIPTION I-80 EB over Des Plaines River (CSX) LOGGED BY MP

SECTION C-91-109-22 LOCATION SEC. 16, TWP. 35 N, RNG. 10 E.

COUNTY	Will	DRILLING RIG	Mobile B-57	HAMMER TYPE	Auto
		DRILLING METHOD	HSA	HAMMER EFF (%)	92.1

The Unconfined Compressive Strength (UCS) Failure Mode is indicated by (B-Bulge, S-Shear, P-Penetrometer)
The SPT (N value) is the sum of the last two blow values in each sampling zone (AASHTO T206)

Page 2 of 2

Date 7/3/25

ROUTE	I-80	DESCRIPTION	I-80 EB over Des Plaines River (CSX)	LOGGED BY	MP
-------	------	-------------	--------------------------------------	-----------	----

SECTION C-91-109-22 LOCATION SEC. 16, TWP. 35 N, RNG. 10 E,

COUNTY	Will	DRILLING RIG	Mobile B-57	HAMMER TYPE	Auto
		DRILLING METHOD	HSA	HAMMER EFF (%)	92.1

The Unconfined Compressive Strength (UCS) Failure Mode is indicated by (B-Bulge, S-Shear, P-Penetrometer)
The SPT (N value) is the sum of the last two blow values in each sampling zone (AASHTO T206)



Page 1 of 1

Date 4/29/25

ROUTE	I-80	DESCRIPTION	I-80 EB over Des Plaines River (CSX)	LOGGED BY	EH
-------	------	-------------	--------------------------------------	-----------	----

SECTION C-91-109-22 LOCATION SEC. 16, TWP. 35 N, RNG. 10 E,

COUNTY	Will	DRILLING RIG	CME-75	HAMMER TYPE	Auto
		DRILLING METHOD	HSA	HAMMER EFF (%)	78.8

The Unconfined Compressive Strength (UCS) Failure Mode is indicated by (R-Ridge, S-Shear, P-Penetrometer)
The SPT (N value) is the sum of the last two blow values in each sampling zone (AASHTO T206)



Illinois Department
of Transportation
Division of Highways
GSG Consultants

SOIL BORING LOG

Page 1 of 1

Date 4/29/25

ROUTE I-80 DESCRIPTION I-80 WB over Des Plaines River (CSX) LOGGED BY DV

SECTION C-91-109-22 LOCATION SEC. 16, TWP. 35 N, RNG. 10 E,

COUNTY Will DRILLING RIG Latitude Longitude Mobile B-57 HAMMER TYPE Auto HAMMER EFF (%) HSA 92.1

STRUCT. NO. 099-8309 DEPTH 3 6 7 545.48
Station
BORING NO. BSB-003
Station 38+71.43
Offset 75.28ft LT
Ground Surface Elev. 548.48 ft (ft) (1/6") (tsf) (%)
Surface Water Elev. N/A ft
Stream Bed Elev. N/A ft
Groundwater Elev.:
First Encounter Dry ft
Upon Completion N/A ft
After Hrs. N/A ft

Brown, Moist
FILL: SAND, with gravel
Very Dense
Brown, Moist
GRAVEL, with sand (GP)
Auger refusal at 5 feet
Brown and Gray
LIMESTONE, slightly weathered,
moderately fractured
Run 1: 5' - 15'
Recovery: 88.8%
RQD: 55.6% (Fair)
Gray
LIMESTONE, slightly weathered,
slightly fractured, trace shale
Run 2: 15' - 20'
Recovery: 100%
RQD: 92.5% (Excellent)
End of Boring

The Unconfined Compressive Strength (UCS) Failure Mode is indicated by (B-Bulge, S-Shear, P-Penetrometer)
The SPT (N value) is the sum of the last two blow values in each sampling zone (AASHTO T206)

BBS, form 137 (Rev. 8-99)



Illinois Department
of Transportation
Division of Highways
GSG Consultants, Inc.

SOIL BORING LOG

Page 1 of 1

Date 10/20/22

ROUTE I-80 DESCRIPTION I-80 EB over Des Plaines River (CSX) LOGGED BY AA

SECTION C-91-109-22 LOCATION SEC. 16, TWP. 35 N, RNG. 10 E,

COUNTY Will DRILLING RIG Latitude Longitude Diedrich D-50 HAMMER TYPE Auto HAMMER EFF (%) HSA 95.5

STRUCT. NO. 099-8325 DEPTH 5 8 24 538.36
Station
BORING NO. BSB-04
Station 39+81.30
Offset 77.89ft RT
Ground Surface Elev. 540.36 ft (ft) (1/6") (tsf) (%)
Surface Water Elev. N/A ft
Stream Bed Elev. N/A ft
Groundwater Elev.:
First Encounter Dry ft
Upon Completion N/A ft
After Hrs. N/A ft

4 inches of Asphalt 540.03
8 inches of Aggregate Subbase 539.36
Black, Moist
FILL: SILTY CLAY, trace gravel 538.36
Brown, Moist
FILL: SAND, with gravel
Gray, Moist
HIGHLY WEATHERED
LIMESTONE
Auger refusal at 4 feet
End of Boring

The Unconfined Compressive Strength (UCS) Failure Mode is indicated by (B-Bulge, S-Shear, P-Penetrometer)
The SPT (N value) is the sum of the last two blow values in each sampling zone (AASHTO T206)

BBS, form 137 (Rev. 8-99)



Illinois Department
of Transportation
Division of Highways
GSG Consultants, Inc.

SOIL BORING LOG

Page 1 of 1

Date 10/20/22

ROUTE I-80 DESCRIPTION I-80 EB over Des Plaines River (CSX) LOGGED BY EH

SECTION C-91-109-22 LOCATION SEC. 16, TWP. 35 N, RNG. 10 E,

COUNTY Will DRILLING RIG Latitude Longitude Diedrich D-50 HAMMER TYPE Auto HAMMER EFF (%) HSA 99.5

STRUCT. NO. 099-8325 DEPTH 8 10 8 519.00
Station
BORING NO. BSB-05
Station 40+15.20
Offset 2.76ft RT
Ground Surface Elev. 541.00 ft (ft) (1/6") (tsf) (%)
Surface Water Elev. N/A ft
Stream Bed Elev. N/A ft
Groundwater Elev.:
First Encounter Dry ft
Upon Completion N/A ft
After Hrs. N/A ft

5 inches of Asphalt 540.58
7 inches of Concrete 540.00
Dark Gray, Moist
FILL: SILTY CLAY, with gravel,
trace organics
Very Dense
Light Gray, Dry
SAND, with gravel (SPG)
Auger refusal at 5 feet
Light Gray
LIMESTONE, moderately
weathered, moderately fractured,
some vugs
Run 1: 5' - 15'
Recovery: 91.7%
RQD: 70.8% (Fair)
Light Gray
LIMESTONE, moderately
weathered, slightly fractured,
some vugs
Run 2: 15' - 22'
Recovery: 100%
RQD: 92.5% (Excellent)
End of Boring

The Unconfined Compressive Strength (UCS) Failure Mode is indicated by (B-Bulge, S-Shear, P-Penetrometer)
The SPT (N value) is the sum of the last two blow values in each sampling zone (AASHTO T206)

BBS, form 137 (Rev. 8-99)

MODEL Default:
FILE Name: p:\proj\transystems-pw\bartley.com\transystems-pw\labeled\Documents\Projects_2018\CH401\401180022\03-WSP\CAD\62023-RB-1-Sheets\Structural\0998309-8323-5905-5802.dgn



WSP USA Inc.
30 N. LA SALLE STREET
SUITE 4000
CHICAGO, IL 60602
TEL: (312) 782-8150
FAX: (312) 782-1684

USER NAME = USSJ696614	DESIGNED - GM	REVISED -
CHECKED - PJL	REVISED -	
PLOT SCALE = 0.2" = 1' / in.	DRAWN - GM	REVISED -
PLOT DATE = 11/5/2025	CHECKED - PJL	REVISED -

STATE OF ILLINOIS
DEPARTMENT OF TRANSPORTATION

BORING LOGS 2
STRUCTURE NUMBER 099-8309 WB AND 099-8325 EB

SHEET 5-319 OF 5-333 SHEETS

F.A.I. RTE.	SECTION	COUNTY	TOTAL SHEETS	SHEET NO.
I-80	FAI 80 21 STRUCTURE 2	WILL	1230	900
CONTRACT NO. 62R23				
ILLINOIS FED. AID PROJECT				