

04-24-2015 LETTING ITEM 069

STATE OF ILLINOIS
DEPARTMENT OF TRANSPORTATION
DIVISION OF HIGHWAYS

FOR INDEX OF SHEETS AND HIGHWAY STANDARDS, SEE SHEET NO. 2

PROPOSED HIGHWAY PLANS


FAP ROUTE 685 (IL 9) & FAP ROUTE 538 (IL 94)
SECTION 112RS-3, L, N, I
PROJECT: ACF-ACHSIP-00VO(010)
INTERSECTION, RESURFACING, SHOULDER IMPROVEMENT
HANCOCK COUNTY

C-96-039-09

F.A.P. RTE.	SECTION	COUNTY	TOTAL SHEETS	SHEET NO.
685/538	112RS-3, L, N, I	HANCOCK	156	1
FED. ROAD DIST. NO. 6	ILLINOIS	CONTRACT NO. 72C60		


*156-1 + 16 = 171 TOTAL SHEETS

D-96-039-09

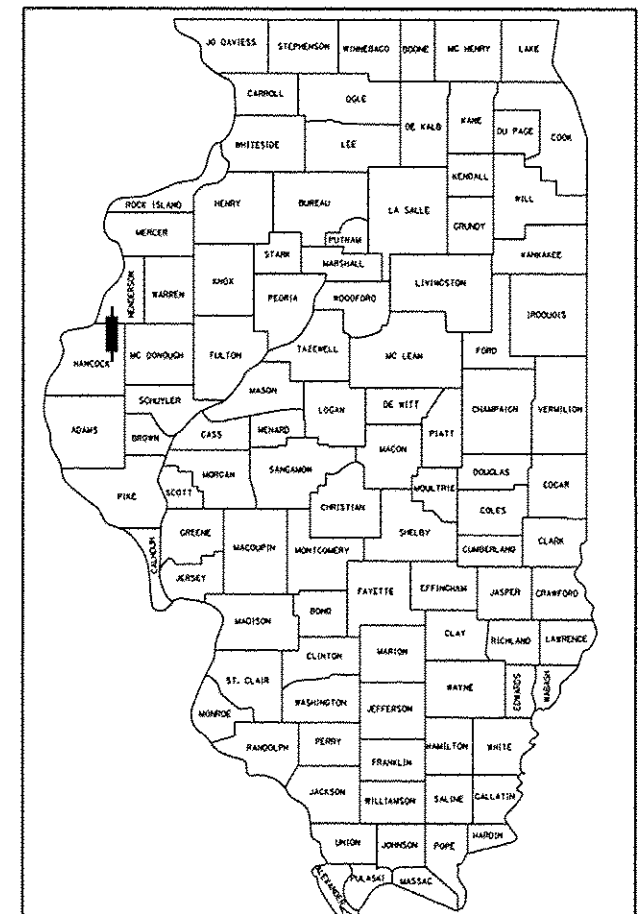

LOCATION OF SECTION INDICATED THUS: —

DESIGN DESIGNATION:
FAP 685 (IL 9) & FAP 538 (IL 94)
MINOR ARTERIAL
IL 94 ADT = 1250 (2012) 1600 (2032)
%SU = 8
%MU = 7
IL 9 ADT = 3550 (2012) 4200 (2032)
%SU = 7
%MU = 2

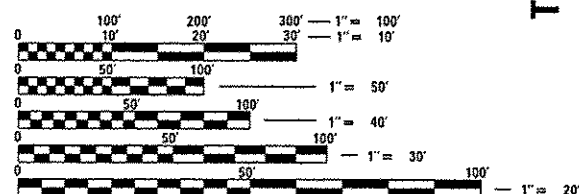


FULL SIZE PLANS HAVE BEEN PREPARED USING STANDARD
ENGINEERING SCALES. REDUCED SIZED PLANS WILL NOT
CONFORM TO STANDARD SCALES. IN MAKING MEASUREMENTS
ON REDUCED PLANS, THE ABOVE SCALES MAY BE USED.

J.U.L.I.E.
JOINT UTILITY LOCATION INFORMATION FOR EXCAVATION
1-800-892-0123
OR 811

PROJECT ENGINEER: VINCE MADONIA (217) 785-9046
TEAM ENGINEER: JAY EDWARDS (217) 785-5321

CONTRACT NO. 72C60

T 7 N

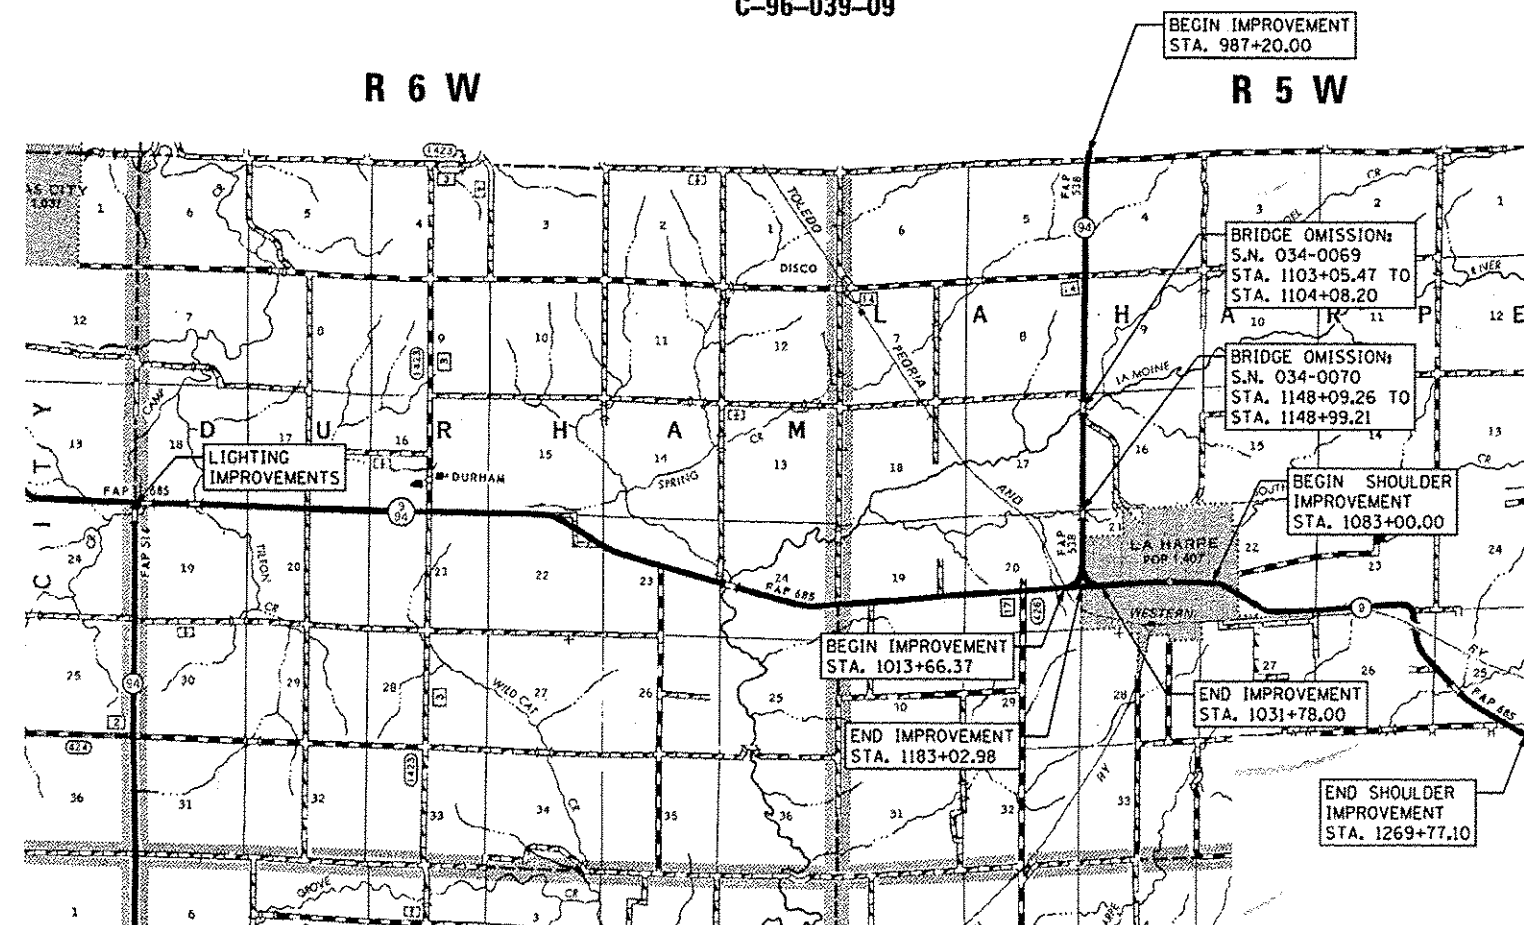

LOCATION MAP

SCALE: 1" = 4000'



GROSS LENGTH OF SECTION (IL 94) = 19,582.98 FT = 3.709 MILES
NET LENGTH OF SECTION (IL 94) = 19,390.30 FT = 3.672 MILES
GROSS/NET LENGTH OF SECTION (IL 9) = 1,013.79 FT = 0.192 MILES
GROSS/NET LENGTH OF SECTION (IL 9 & IL 94) = 797.84 FT = 0.151 MILES
GROSS/NET LENGTH OF SECTION (IL 9 SHOULDERS) = 18,677.10 FT = 3.537 MILES
NET LENGTH OF SECTION (112RS-3) = 39,879.03 FT = 7.552 MILES

STATE OF ILLINOIS
DEPARTMENT OF TRANSPORTATION
DIVISION OF HIGHWAYS
SUBMITTED October 24, 2014
Roger Z. Driscoll
DEPUTY DIRECTOR OF HIGHWAYS, REGION ENGINEER
Dec 18, 2014
John D. Baranzelli, P.E.
ENGINEER OF DESIGN AND ENVIRONMENT
Dec 18, 2014
Ormer Osman, P.E.
DIRECTOR OF HIGHWAYS, CHIEF ENGINEER

PRINTED BY THE AUTHORITY
OF THE STATE OF ILLINOIS

INDEX OF SHEETS

SHEET NO.	DESCRIPTION
1	COVER SHEET
2	SHEETS INDEX & GENERAL NOTES
3-15	SUMMARY OF QUANTITIES
16-24	SCHEDULE OF QUANTITIES
25-30	TYPICAL SECTIONS
31-34	HORIZONTAL ALIGNMENT
35-37	HORIZONTAL CONTROL TIES
38-40	TRAFFIC CONTROL & STAGING DETAILS
41-54	PLAN & PROFILES - F&P RTE 538 (IL 94)
55-67	PLAN & PROFILES - F&P RTE 685 (IL 9)
68-70	EROSION AND SEDIMENT CONTROL GENERAL NOTES
71	EROSION AND SEDIMENT CONTROL LEGEND SHEET
72-73	EROSION AND SEDIMENT CONTROL PLAN SHEET
74-76	LIGHTING PLAN
77	GEOMETRIC DETAILS
78-79	BORING LOGS
80-84	MISCELLANEOUS DETAILS
85-117	CROSS SECTIONS - F&P RTE 538 (IL 94)
118-149	CROSS SECTIONS - F&P RTE 685 (IL 9)
150-152	CROSS SECTIONS - CURVE A
153-154	CROSS SECTIONS - CURVE B
155-156	CROSS SECTIONS - CLAREMONT DR

STANDARDS

STANDARD NOS.

000001-06	602411-04	606306-03	701011-04	728001-01
280001-07	602416-04	630001-10	701201-04	729001-01
406201-01	602601-03	631031-13	701301-04	731001-01
442201-03	602701-02	635006-03	701306-03	780001-05
542301-03	604001-04	635011-02	701311-03	781001-03
542401-01	604036-03	642006	701326-04	782001
602301-04	604106-01	666001-01	701501-06	825001-02
602306-03	606001-06	667101-02	701901-04	830016-02
602401-03	606101-04	701002-02	720001-01	836001-02
602406-06	606301-04	701006-05	720006-04	830006-03
		701002-02		821101-01
				838001

RATES OF APPLICATION TABLE

AGGREGATE (SURFACE, BASE, SUBBASE, OR BACKFILL)	2.05 TON / CU YD
STONE DUMPED RIPRAP	1.50 TON / CU YD
HOT-MIX ASPHALT:	
BITUMINOUS MATERIALS (PRIME COAT)	0.05 LB / SQ FT (MILLED AND AGED HMA, CONCRETE)
BITUMINOUS MATERIALS (PRIME COAT)	0.025 LB / SQ YD (FOG COAT BTW LIFTS, IL-4.75, BRICK)
AGGREGATE PRIME COAT	0.002 TON / SQ YD
SURFACE / BINDER (112 lbs)	0.056 TON / SQ YD + IN

SEEDING:

NITROGEN FERTILIZER NUTRIENT	90 LBS / ACRE
PHOSPHORUS FERTILIZER NUTRIENT	90 LBS / ACRE
POTASSIUM FERTILIZER NUTRIENT	90 LBS / ACRE
AGRICULTURAL GROUND LIMESTONE	2.0 TON / ACRE
MULCH METHOD	2.0 TON / ACRE

COMMITMENTS

1. FIELD/RESIDENT ENGINEER SHALL CONTACT STUDIES AND PLANS CONCERNING ANY MAJOR PLAN CHANGE TO MAKE SURE NO PREVIOUS COMMITMENTS (NOT LISTED) WERE MADE AFFECTING THE DESIGN, AND ALLOW AN IMPROVED DESIGN FOR FUTURE PROJECTS.

GENERAL NOTES

- ROADWAY IMPROVEMENTS ARE BROKEN DOWN INTO MULTIPLE CONSTRUCTION TYPE CODES. CODE 0001 (NEW CONSTRUCTION) IS DEFINED AS ALL IMPROVEMENTS ASSOCIATED WITH THE RECONSTRUCTION OF THE Y-INTERSECTION INCLUDING ALL OF IL 9, CODE 0005 (RESURFACING) IS DEFINED AS ALL IL 94 IMPROVEMENTS NORTH OF THE Y-INTERSECTION. THE SEPARATE BREAKOUTS ARE PROVIDED IN THE SUMMARY OF QUANTITIES.
- THE THICKNESS OF BITUMINOUS MIXTURES SHOWN ON THE PLANS IS THE NOMINAL THICKNESS. DEVIATIONS FROM THE NOMINAL THICKNESS WILL BE PERMITTED WHEN SUCH DEVIATIONS OCCUR DUE TO IRREGULARITIES IN THE EXISTING SURFACE OR BASE ON WHICH THE BITUMINOUS MIXTURE IS PLACED.
- THE CONTRACTOR SHALL PROTECT AND CAREFULLY PRESERVE ALL PROPERTY MARKERS AND MONUMENTS UNTIL THE OWNER, AUTHORIZED AGENT, OR LAND SURVEYOR HAS WITNESSED OR OTHERWISE REFERENCED THEIR LOCATION. WHERE SECTION OR SUB-SECTION MONUMENTS ARE ENCOUNTERED, THE ENGINEER SHALL BE NOTIFIED BEFORE SUCH MONUMENTS ARE REMOVED. THE CONTRACTOR SHALL BE RESPONSIBLE FOR HAVING AN AUTHORIZED SURVEYOR RE-ESTABLISH ANY SECTION OR SUB-SECTION MONUMENTS DESTROYED BY HIS OPERATIONS.
- ALL DISTURBED AREAS WITHIN THE RIGHT-OF-WAY SHALL BE SEEDED, FERTILIZED, AND MULCHED AS SHOWN IN THE PLANS AND AS DIRECTED BY THE ENGINEER.
- DO NOT INCLUDE MULCH OR EMULSIFIED ASPHALT ON EROSION CONTROL BLANKET AREAS.
- THE CONTRACTOR SHALL BE RESPONSIBLE FOR PROTECTING UTILITY PROPERTY FROM CONSTRUCTION OPERATIONS, AS OUTLINED IN ARTICLE 107.31 OF THE STANDARD SPECIFICATIONS. THE J.U.L.I.E. NUMBER IS 1-800-892-0123. A MINIMUM OF 48 HOURS ADVANCE NOTICE IS REQUIRED.
- THE LOCATION OF BURIED AND ABOVE GROUND UTILITIES SHOWN ARE APPROXIMATE, AND ARE SHOWN FOR CONTRACTOR INFORMATIONAL USE ONLY, AND ARE NOT TO BE REFERENCED FOR CONSTRUCTION PURPOSES. THE IMPLIED PRESENCE OR ABSENCE OF UTILITIES IS NOT TO BE CONSTRUED BY THE OWNER, ENGINEER, CONTRACTOR, OR SUBCONTRACTORS TO BE AN ACCURATE AND COMPLETE REPRESENTATION OF UTILITIES THAT MAY OR MAY NOT EXIST ON THE CONSTRUCTION SITE. BURIED AND ABOVE GROUND UTILITY LOCATIONS, IDENTIFICATION, AND MARKING ARE THE SOLE RESPONSIBILITY OF THE CONTRACTOR. REROUTING, DISCONNECTION, PROTECTION, ETC. OF ANY UTILITIES MUST BE COORDINATED BETWEEN THE CONTRACTOR, UTILITY COMPANY, AND OWNER. SITE SAFETY, INCLUDING THE AVOIDANCE OF HAZARDS ASSOCIATED WITH BURIED AND ABOVE GROUND UTILITIES, REMAINS THE SOLE RESPONSIBILITY OF THE CONTRACTOR.
- IN ADDITION TO FIELD SURVEYS, PLAN DIMENSIONS AND DETAILS RELATIVE TO THE EXISTING FACILITIES HAVE BEEN TAKEN FROM EXISTING PLANS AND ARE SUBJECT TO CONSTRUCTION VARIATIONS. IT SHALL BE THE CONTRACTOR'S RESPONSIBILITY TO VERIFY SUCH DIMENSIONS AND DETAILS IN THE FIELD. SUCH VARIATIONS SHALL NOT BE A CAUSE FOR ADDITIONAL COMPENSATION DUE TO A CHANGE IN THE SCOPE OF WORK; HOWEVER, THE CONTRACTOR WILL BE PAID FOR THE QUANTITY ACTUALLY FURNISHED AT THE UNIT PRICE BID FOR THE WORK.
- ANY REFERENCE TO A STANDARD IN THESE PLANS SHALL BE INTERPRETED TO MEAN THE EDITION AS INDICATED BY THE SUB-NUMBER IN THE INDEX OF SHEETS OR THE COPY OF THE STANDARD INCLUDED IN THESE PLANS.
- EXISTING RAISED REFLECTIVE PAVEMENT MARKERS SHALL BE REMOVED PRIOR TO HOT-MIX ASPHALT SURFACE REMOVAL AND/OR RESURFACING.
- NO PASSING ZONES SHALL BE FIELD VERIFIED BY OPERATIONS. (217) 785-5312, 21 DAYS PRIOR TO FINAL PAVEMENT MARKINGS.
- ALL SAW CUTS, NECESSARY TO COMPLETE THE WORK DETAILED IN THESE PLANS, SHALL BE INCLUDED IN THE COST FOR THE VARIOUS PAY ITEMS INVOLVED. THE MINIMUM SAW CUT DEPTH IN THE PAVEMENT SHALL BE 1 1/2" UNLESS OTHERWISE SPECIFIED IN A DETAIL SHOWN IN THE PLANS.
- THE FOLLOWING MIXTURE REQUIREMENTS ARE APPLICABLE FOR THIS PROJECT:

LOCATION(S):	LEVEL BINDER MM	HMA SURF CSE	HMA BINDER
MIXTURE USE(S):	PG 64-22	PG 64-22	PG 64-22
AC/PG:	PG 64-22	PG 64-22	PG 64-22
DESIGN AIR VOIDS:	4.0% @ N DESIGN=50	4.0% @ N DESIGN=50	4.0% @ N DESIGN=50
MIXTURE COMPOSITION:	IL 9.5	IL 9.5	IL 19.0
(GRADATION MIXTURE)	N/A	MIX "C"	N/A
FRICTION AGGREGATE:	N/A	MIX "C"	N/A
QUALITY MANAGEMENT	OCP	OCP	OCP

LOCATION(S):	INCIDENTAL SURF.	HMA SHLDS	HMA BASE COURSE
MIXTURE USE(S):	HMA SHLDS (TOP LIFT)	(LOWER LIFTS)	WIDENING & PATCHING
AC/PG:	PG 64-22	PG 64-22	PG 64-22
DESIGN AIR VOIDS:	4.0% @ N DESIGN=50	4.0% @ N DESIGN=50	4.0% @ N DESIGN=50
MIXTURE COMPOSITION:	IL 9.5	IL 19.0 OR IL 19.0CB	IL 19.0 OR IL 19.0CB
(GRADATION MIXTURE)	IL 9.5	IL 19.0 OR IL 19.0CB	IL 19.0 OR IL 19.0CB
FRICTION AGGREGATE:	MIX "C"	N/A	N/A
QUALITY MANAGEMENT	OC/0A	OC/0A	OC/0A

GENERAL NOTES

- SEEDING WILL NOT BE PERMITTED AT ANY TIME WHEN THE GROUND IS FROZEN, WET, OR IN AN UNTILLABLE CONDITION. LOCATIONS TO BE SEEDED SHALL BE DETERMINED BY THE ENGINEER.
- ACCESS TO ALL SIDEROADS SHALL BE MAINTAINED AT ALL TIMES EXCEPT FOR THE ALLOWED CLOSURE OF CLAREMONT DRIVE. ACCESS TO ENTRANCES SHALL BE MAINTAINED AT ALL TIMES.
- UNLESS DIRECTED BY THE ENGINEER, PAVEMENT MARKING LINES SHALL NOT BE LAID DIRECTLY OVER A LONGITUDINAL CRACK OR JOINT NOR OVER A TAR OR ASPHALT PAINTED LINE. THE EDGE OF A CENTERLINE OR LANE LINE SHALL BE OFFSET A MINIMUM DISTANCE OF 2" FROM A LONGITUDINAL CRACK OR JOINT. EDGE LINES SHALL BE APPROXIMATELY 2" FROM THE EDGE LINE OF PAVEMENT. SEE SECTION 780 OF THE STANDARD SPECIFICATIONS FOR TRAFFIC CONTROL ITEMS.

DISTRICT SIX

EXAMINED OCTOBER 16th 20 14

OPERATIONS ENGINEER

EXAMINED October 8 20 14

PROJECT IMPLEMENTATION ENGINEER

EXAMINED October 10 20 14

PROGRAM DEVELOPMENT ENGINEER

FILE NAME :	USER NAME : sparkgr	DESIGNED :	REVISED :
p:\111846BID\BID\Illinois.gov\PI\DOT\Documents\DOT Offices\District 6\Projects\0572\BID\0572C60-shs-GenNotes.dgn		CHECKED :	REVISED :
PLOT SCALE : 100.0000' / in.		DATE :	REVISED :
PLOT DATE : 10/23/2014			

STATE OF ILLINOIS
DEPARTMENT OF TRANSPORTATION

SHEET INDEX & GENERAL NOTES

SCALE: none SHEET NO. 1 OF 1 SHEETS STA. TO STA.

F&P RTE.	SECTION	COUNTY	TOTAL SHEETS	SHEET NO.
685/538	112/RS-3, L, N, I	HANCOCK	156	2
CONTRACT NO. 72C60				
FED. ROAD DIST. NO. 6 (ILLINOIS) FED. AID PROJECT				

STP
80% FED. / 20% STATE

HSIP
90% FED.
10% STATE

CODE NO.	ITEM	UNIT	TOTAL QUANTITY	6-00566-0100	6-00566-0000	6-00566-0100	6-00566-0200	6-00769-0000
				WYE INTERSECTION	PPP RESURFACING	N IL 94 & IL 9	S IL 94 & IL 9	IL 9 SAFETY SHOULDER
				ROADWAY	ROADWAY	LIGHTING	LIGHTING	ROADWAY
				0001	0005	0021	0021	0021
				RURAL	RURAL	RURAL	RURAL	RURAL
28000200	EARTH EXCAVATION FOR EROSION CONTROL	CU YD	15	15				
28000250	TEMPORARY EROSION CONTROL SEEDING	POUND	1613	1050	462			101
28000315	AGGREGATE DITCH CHECKS	TON	138	108	30			
28000400	PERIMETER EROSION BARRIER	FOOT	1059	624	235			200
28000500	INLET AND PIPE PROTECTION	EACH	28	19	5			4
28100707	STONE DUMPED RIPRAP, CLASS A4	SQ YD	1741	737	1004			
28200200	FILTER FABRIC	SQ YD	1741	737	1004			
31100100	SUBBASE GRANULAR MATERIAL, TYPE A	TON	2692	2597	95			
35101400	AGGREGATE BASE COURSE, TYPE B	TON	234	234				
35102400	AGGREGATE BASE COURSE, TYPE B 12"	SQ YD	160	160				
35501310	HOT-MIX ASPHALT BASE COURSE, 6 1/2"	SQ YD	5794	5460	334			
35501314	HOT-MIX ASPHALT BASE COURSE, 7 1/2"	SQ YD	171		171			
35501332	HOT-MIX ASPHALT BASE COURSE, 12"	SQ YD	184	184				

				STP 80% FED. / 20% STATE		HSIP 90% FED. 10% STATE		
CODE NO.	ITEM	UNIT	TOTAL QUANTITY	6-00566-0100	6-00566-0000	6-00566-0100	6-00566-0200	6-00769-0000
				WYE INTERSECTION	PPP RESURFACING	N IL 94 & IL 9	S IL 94 & IL 9	IL 9 SAFETY SHOULDER
				ROADWAY	ROADWAY	LIGHTING	LIGHTING	ROADWAY
				0001	0005	0021	0021	0021
				RURAL	RURAL	RURAL	RURAL	RURAL
40200800	AGGREGATE SURFACE COURSE, TYPE B	TON	45		45			
40201000	AGGREGATE FOR TEMPORARY ACCESS	TON	50	20	30			
40600275	BITUMINOUS MATERIALS (PRIME COAT)	POUND	47897	10127	37770			
40600625	LEVELING BINDER (MACHINE METHOD), N50	TON	2324		2324			
40600982	HOT-MIX ASPHALT SURFACE REMOVAL - BUTT JOINT	SQ YD	1147	313	834			
40600990	TEMPORARY RAMP	SQ YD	300	128	172			
40603080	HOT-MIX ASPHALT BINDER COURSE, IL-19.0, N50	TON	1807	1807				
40603310	HOT-MIX ASPHALT SURFACE COURSE, MIX "C", N50	TON	5673	1013	4660			
40800050	INCIDENTAL HOT-MIX ASPHALT SURFACING	TON	229	79	150			
42001300	PROTECTIVE COAT	SQ YD	898	898				
42300400	PORTLAND CEMENT CONCRETE DRIVEWAY PAVEMENT, 8 INCH	SQ YD	413	413				
44000100	PAVEMENT REMOVAL	SQ YD	2949	2870	79			
44000158	HOT-MIX ASPHALT SURFACE REMOVAL, 2 1/4"	SQ YD	10476		10476			

STP
80% FED. / 20% STATE

HSIP
90% FED.
10% STATE

				6-00566-0100	6-00566-0000	6-00566-0100	6-00566-0200	6-00769-0000
				WYE INTERSECTION	PPP RESURFACING	N IL 94 & IL 9	S IL 94 & IL 9	IL 9 SAFETY SHOULDER
CODE NO.	ITEM	UNIT	TOTAL QUANTITY	ROADWAY	ROADWAY	LIGHTING	LIGHTING	ROADWAY
				0001	0005	0021	0021	0021
				RURAL	RURAL	RURAL	RURAL	RURAL
44000200	DRIVEWAY PAVEMENT REMOVAL	SQ YD	698	698				
44000400	GUTTER REMOVAL	FOOT	826	696	130			
44000500	COMBINATION CURB AND GUTTER REMOVAL	FOOT	40	40				
44004250	PAVED SHOULDER REMOVAL	SQ YD	421	52	369			
44200168	PAVEMENT PATCHING, TYPE II, 14 INCH	SQ YD	43	43				
44200202	PAVEMENT PATCHING, TYPE II, 17 INCH	SQ YD	200		200			
44200204	PAVEMENT PATCHING, TYPE III, 17 INCH	SQ YD	275		275			
44200206	PAVEMENT PATCHING, TYPE IV, 17 INCH	SQ YD	70		70			
48102100	AGGREGATE WEDGE SHOULDER, TYPE B	TON	2808	133	1211			1464
48203023	HOT-MIX ASPHALT SHOULDERS, 6 1/2"	SQ YD	1128		1128			
48203029	HOT-MIX ASPHALT SHOULDERS, 8 "	SQ YD	9970					9970
50100300	REMOVAL OF EXISTING STRUCTURES NO. 1	EACH	1	1				
50100400	REMOVAL OF EXISTING STRUCTURES NO. 2	EACH	1	1				

FILE NAME : pm\1\08468\DISTED\Illinois.gov\PM\DOT\Documents\1007\Office\District 6\Projects\067\08468\08468-0000\KILGHER\District edit\CADD\SUMMARY\72C60-shr-Summary.dgn	USER NAME : sperkag-	DESIGNED -	REVISED -	STATE OF ILLINOIS DEPARTMENT OF TRANSPORTATION	SUMMARY OF QUANTITIES				F.A.P. RTE.	SECTION	COUNTY	TOTAL SHEETS	SHEET NO.
PLOT SCALE = 100,0000 ' / ' IN	CHECKED -	REVISED -							685/538	(112)RS-3,L,N,I	HANCOCK	156	6
PLOT DATE = 10/23/2014	DATE -	REVISED -							CONTRACT NO. 72C60				
									ILLINOIS FED. AID PROJECT				
Default				SCALE:		SHEET	OF	SHEETS	STA.	TO STA.			

HSIP
90% FED.
10% STATE

12

FILE NAME :	USER NAME : sparkgn	DESIGNED -	REVISED -	STATE OF ILLINOIS DEPARTMENT OF TRANSPORTATION					SUMMARY OF QUANTITIES					F.A.P. RTE.	SECTION	COUNTY	TOTAL SHEETS	SHEET NO.	
pm\jlob46\BID\INTEG.Illinois.gov\PIDOT\Documents\DOT Offices\District 6\Projects\067330\067330\067330\Klingner\District edit\CA05 564\REVISED 2C60-shi-Summary.dgn									SCALE:	SHEET	OF	SHEETS	STA.	TO STA.	685-538	(112)RS-3,L,N,I	HANCOCK	156	7
Default																			
	PLOT SCALE = 100.0000' / in.	CHECKED -	REVISED -											CONTRACT NO. 72C60					
	PLOT DATE = 10/23/2014	DATE -	REVISED -											ILLINOIS FED. AID PROJECT					

				STP 80% FED. / 20% STATE		HSIP 90% FED. / 10% STATE		
CODE NO.	ITEM	UNIT	TOTAL QUANTITY	6-00566-0100	6-00566-0000	6-00566-0100	6-00566-0200	6-00769-0000
				WYE INTERSECTION	PPP RESURFACING	N IL 94 & IL 9	S IL 94 & IL 9	IL 9 SAFETY SHOULDER
				ROADWAY	ROADWAY	LIGHTING	LIGHTING	ROADWAY
				0001	0005	0021	0021	0021
				RURAL	RURAL	RURAL	RURAL	RURAL
542A1915	PIPE CULVERTS, CLASS A, TYPE 3 30"	FOOT	31		31			
542A1927	PIPE CULVERTS, CLASS A, TYPE 3 42"	FOOT	23		23			
542D0220	PIPE CULVERTS, CLASS D, TYPE 1 15"	FOOT	299	184	115			
542D1053	PIPE CULVERTS, CLASS D, TYPE 2 8"	FOOT	30		30			
542D1063	PIPE CULVERTS, CLASS D, TYPE 2 18"	FOOT	100	100				
542JA042	PIPE CULVERTS, CLASS A 42" (JACKED)	FOOT	76		76			
542IA018	PIPE CULVERTS, CLASS A, TYPE 1 18" (TEMPORARY)	FOOT	70	70				
54213660	PRECAST REINFORCED CONCRETE FLARED END SECTIONS 15"	EACH	1		1			
54213669	PRECAST REINFORCED CONCRETE FLARED END SECTIONS 24"	EACH	4	2				2
54213675	PRECAST REINFORCED CONCRETE FLARED END SECTIONS 30"	EACH	5		2			3
54213681	PRECAST REINFORCED CONCRETE FLARED END SECTIONS 36"	EACH	4	2				2
54213687	PRECAST REINFORCED CONCRETE FLARED END SECTIONS 42"	EACH	2		2			
54215550	METAL END SECTIONS 15"	EACH	11	10	1			

13

HSIP
90% FED.
10% STATE

13

FILE NAME :	USER NAME :	DESIGNED :	REVISED :	STATE OF ILLINOIS DEPARTMENT OF TRANSPORTATION	SUMMARY OF QUANTITIES					F.A.P. RTE.	SECTION	COUNTY	TOTAL SHEETS	SHEET NO.
p:\IL\084EB\DMTEG\Illinois.gov\PI\DOT\Documents\DOT Offices\District 6\Projects\067	sparksgw	C:\ADDATA\KLLINGBERG\District edit\CAD	REVISED 2060-shr-Summary.dgn		665-536	(112)RS-3,L,N,I	HANCOCK	156	9					
	PLOT SCALE = 100.0000' / IN	CHECKED :	REVISED :		CONTRACT NO. 72C60									
Default	PLOT DATE = 10/23/2014	DATE :	REVISED :		SCALE:	SHEET	OF	SHEETS	STA.	TO STA.	ILLINOIS FED. AID PROJECT			

STP
80% FED./20% STATE

HSIP
90% FED.
10% STATE

CODE NO.	ITEM	UNIT	TOTAL QUANTITY	6-00566-0100	6-00566-0000	6-00566-0100	6-00566-0200	6-00769-0000
				WYE INTERSECTION	PPP RESURFACING	N IL 94 & IL 9	S IL 94 & IL 9	IL 9 SAFETY SHOULDER
				ROADWAY	ROADWAY	LIGHTING	LIGHTING	ROADWAY
				0001	0005	0021	0021	0021
				RURAL	RURAL	RURAL	RURAL	RURAL
60224459	MANHOLES, TYPE A, 8' -DIAMETER, TYPE 1 FRAME, CLOSED LID	EACH	1	1				
60236200	INLETS, TYPE A, TYPE 8 GRATE	EACH	1	1				
60240301	INLETS, TYPE B, TYPE 8 GRATE	EACH	1	1				
60600095	CLASS SI CONCRETE (OUTLET)	CU YD	22.4	12.8	9.6			
60602500	CONCRETE GUTTER, TYPE A	FOOT	741	741				
60608600	COMBINATION CONCRETE CURB AND GUTTER, TYPE M-6.06	FOOT	59	59				
60610400	COMBINATION CONCRETE CURB AND CUTTER, TYPE M-6.24	FOOT	114	114				
60618300	CONCRETE MEDIAN SURFACE, 4 INCH	SQ FT	716	716				
* 63000001	STEEL PLATE BEAM GUARDRAIL, TYPE A, 6 FOOT POSTS	FOOT	375		375			
* 63000003	STEEL PLATE BEAM GUARDRAIL, TYPE A, 9 FOOT POSTS	FOOT	837.5		837.5			
* 63100085	TRAFFIC BARRIER TERMINAL, TYPE 6	EACH	8		8			
* 63100167	TRAFFIC BARRIER TERMINAL, TYPE 1 (SPECIAL) TANGENT	EACH	12		12			
63200310	GUARDRAIL REMOVAL	FOOT	1571		1571			
64200108	SHOULDER RUMBLE STRIPS, 8 INCH	FOOT	29910					29910

FILE NAME :	USER NAME : sparkagw	DESIGNED -	REVISED -	STATE OF ILLINOIS DEPARTMENT OF TRANSPORTATION	SUMMARY OF QUANTITIES		F.A.P. RTE.	SECTION	COUNTY	TOTAL SHEETS	SHEET NO.
p:\1\IL08460\INTEG.ILLINOIS.gov\PI\DOT\Documents\1007 Offices\District 6\Projects\0672CB\AWD\State\KLINGER\District edit\CORD	6/10/2014	6/10/2014	6/10/2014				685/538	(112)RS-3,L,M,I	HANCOCK	156	10
PLOT SCALE : 100.0000' / 1"	CHECKED -	REVISED -	REVISED -				CONTRACT NO. 72C60				
Default	PLOT DATE : 10/23/2014	DATE -	REVISED -				ILLINOIS FED. AID PROJECT				

*Specialty Items

Rev.

STP
80% FED./20% STATE

HSIP
90% FED.
10% STATE

CODE NO.	ITEM	UNIT	TOTAL QUANTITY	6-00566-0100	6-00566-0000	6-00566-0100	6-00566-0200	6-00769-0000
				WYE INTERSECTION	PPP RESURFACING	N IL 94 & IL 9	S IL 94 & IL 9	IL 9 SAFETY SHOULDER
				ROADWAY	ROADWAY	LIGHTING	LIGHTING	ROADWAY
				0001	0005	0021	0021	0021
				RURAL	RURAL	RURAL	RURAL	RURAL
66600105	FURNISHING AND ERECTING RIGHT OF WAY MARKERS	EACH	11	4	7			
66700205	PERMANENT SURVEY MARKERS, TYPE I	EACH	14	1	13			
* 66900200	NON-SPECIAL WASTE DISPOSAL	CU YD	175	175				
* 66900450	SPECIAL WASTE PLANS AND REPORTS	L SUM	1	1				
* 66900530	SOIL DISPOSAL ANALYSIS	EACH	3	3				
67000400	ENGINEER'S FIELD OFFICE, TYPE A	CAL MO	12	8	2			2
67100100	MOBILIZATION	L SUM	1	0.4	0.4			0.2
70100450	TRAFFIC CONTROL AND PROTECTION, STANDARD 701201	L SUM	1		1			
70100460	TRAFFIC CONTROL AND PROTECTION, STANDARD 701306	L SUM	1		1			
70100500	TRAFFIC CONTROL AND PROTECTION, STANDARD 701326	L SUM	1					1
70102620	TRAFFIC CONTROL AND PROTECTION, STANDARD 701501	L SUM	1	1				
70103815	TRAFFIC CONTROL SURVEILLANCE	CAL DA	10	5	5			
70300100	SHORT TERM PAVEMENT MARKING	FOOT	5532	336	5196			
13								

*Specialty Items

FILE NAME : p:\11\004610\INTEG\Illinois.gov\PI\DOT\Documents\DOT Office\District 6\Projects\067\CDRAWING\State\KLINGHER\District edit\CA00	USER NAME : sparkgr	DESIGNED -	REVISED -	STATE OF ILLINOIS DEPARTMENT OF TRANSPORTATION	SUMMARY OF QUANTITIES				F.A.P. RTE. 685/530	SECTION (112)RS-3,L,N,I	COUNTY HANCOCK	TOTAL SHEETS 156	SHEET NO. 11
PLOT SCALE * 100.0000' / in.	CHECKED -	REVISED -	REVISED -										
PLOT DATE * 10/23/2014	DATE -	REVISED -	REVISED -		SCALE: SHEET OF SHEETS STA. TO STA.				ILLINOIS FED. AID PROJECT				CONTRACT NO. 72C60
Default													

HSIP
90% FED.
10% STATE

13

* Specialty Items

FILE NAME =	USER NAME = sparkge	DESIGNED -	REVISED -	STATE OF ILLINOIS DEPARTMENT OF TRANSPORTATION				SUMMARY OF QUANTITIES					SPECIAL ITEMS	
path\\IL084EBIO\INTEG\illinois.gov\PIDOT\Documents\IDOT Offices\District 6\Projects\06738\Klinger\District edit\CADD\REVISED\2060-shr-Summary.dgn		CHECKED -	REVISED -					P.A.P. RTL. SECTION COUNTY TOTAL SHEETS SHEET NO.		685/538 (112)RS-3, L.N.I. HANCOCK 156 12				
PLOT SCALE = 100.0000' / in.		CHECKED -	REVISED -					SCALE: SHEET OF SHEETS STA. TO STA.		CONTRACT NO. 72C60				
PLOT DATE = 10/22/2014		DATE -	REVISED -					(ILLINOIS) FED. AID PROJECT		72C60				

STP
80% FED. / 20% STATE

HSIP
90% FED.
10% STATE

CODE NO.	ITEM	UNIT	TOTAL QUANTITY	6-00566-0100	6-00566-0000	6-00566-0100	6-00566-0200	6-00769-0000
				WYE INTERSECTION	PPP RESURFACING	N IL 94 & IL 9	S IL 94 & IL 9	IL 9 SAFETY SHOULDER
				ROADWAY	ROADWAY	LIGHTING	LIGHTING	ROADWAY
				0001	0005	0021	0021	0021
				RURAL	RURAL	RURAL	RURAL	RURAL
* 78001120	PAINT PAVEMENT MARKING - LINE 5"	FOOT	116242	4631	55806			55805
* 78001180	PAINT PAVEMENT MARKING - LINE 24"	FOOT	12	12				
* 78004200	PREFORMED PLASTIC PAVEMENT MARKING, TYPE B - INLAID - LETTERS AND SYMBOLS	SQ FT	186	186				
* 78004280	PREFORMED PLASTIC PAVEMENT MARKING, TYPE B - INLAID - LINE 24"	FOOT	78	78				
* 78009005	MODIFIED URETHANE PAVEMENT MARKING - LINE 5"	FOOT	11380	11380				
* 78009006	MODIFIED URETHANE PAVEMENT MARKING - LINE 6"	FOOT	606	606				
* 78009008	MODIFIED URETHANE PAVEMENT MARKING - LINE 8"	FOOT	354	354				
* 78009012	MODIFIED URETHANE PAVEMENT MARKING - LINE 12"	FOOT	654	654				
* 78100100	RAISED REFLECTIVE PAVEMENT MARKER	EACH	358	113	245			
* 78200300	PRISMATIC CURB REFLECTOR	EACH	24	24				
* 78200410	GUARDRAIL MARKERS, TYPE A	EACH	35		35			
* 78201000	TERMINAL MARKER - DIRECT APPLIED	EACH	12		12			
78300100	PAVEMENT MARKING REMOVAL	SQ FT	259	259				

13

FILE NAME :	USER NAME : aparkg	DESIGNED -	REVISED -	STATE OF ILLINOIS DEPARTMENT OF TRANSPORTATION	SUMMARY OF QUANTITIES				F.A.P. RTE.	SECTION	COUNTY	TOTAL SHEETS	SHEET NO.
pm\IL004EB\INTEG.s\inote.gov\PI\DOT\Documents\DOT Offices\District 6\Projects\0672\BRAND\State\KLINGHER\District edit\CADD BR\REVISED\72C60-shs-Summary.dgn		CHECKED -	REVISED -		685/538	(112RS-3,L,N,I)	HANCOCK	156	13				
PLOT SCALE = 100.0000' / 1" = 100'		DATE -	REVISED -		CONTRACT NO. 72C60				ILLINOIS FED. AID PROJECT				
Default					SCALE:	SHEET	OF	SHEETS	STA.	TO STA.			

* Specialty Items

STP
80% FED./20% STATE

HSIP
90% FED.
10% STATE

CODE NO.	ITEM	UNIT	TOTAL QUANTITY	6-00566-0100	6-00566-0000	6-00566-0100	6-00566-0200	6-00769-0000
				WYE INTERSECTION	PPP RESURFACING	N IL 94 & IL 9	S IL 94 & IL 9	IL 9 SAFETY SHOULDER
				ROADWAY	ROADWAY	LIGHTING	LIGHTING	ROADWAY
				0001	0005	0021	0021	0021
				RURAL	RURAL	RURAL	RURAL	RURAL
78300200	RAISED REFLECTIVE PAVEMENT MARKER REMOVAL	EACH	264	25	239			
* 80400100	ELECTRIC SERVICE INSTALLATION	EACH	2			1	1	
* 81028760	UNDERGROUND CONDUIT, COILABLE NONMETALLIC CONDUIT, 2 1/2" DIA.	FOOT	145			65	80	
* 81603010	UNIT DUCT, 600V, 2-1C NO. 10, 1/C NO. 10 GROUND, (XLP-TYPE USE), 3/4" DIA. POLYETHYLENE	FOOT	650			280	370	
* 82102250	LUMINAIRE, SODIUM VAPOR, HORIZONTAL MOUNT, 250 WATT	EACH	3			1	2	
* 82500300	LIGHTING CONTROLLER, POLE MOUNTED, 240VOLT, 30AMP	EACH	2			1	1	
* 83003600	LIGHT POLE, ALUMINUM, 45 FT. M. H., 15 FT. DAVIT ARM	EACH	3			1	2	
* 83600355	LIGHT POLE FOUNDATION, METAL, 15" BOLT CIRCLE, 8" X 6'	EACH	3			1	2	
* 83800650	BREAKAWAY DEVICE, COUPLING WITH STAINLESS STEEL SCREEN	EACH	8			4	4	
X0300015	CONCRETE WINGWALL REMOVAL	EACH	10	10				
X0326899	SOLAR-POWERED FLASHING BEACON ASSEMBLY (COMPLETE)	EACH	3	2	1			
X0358300	REMOVE AND RELAY END SECTIONS	EACH	1		1			
X2111000	TOPSOIL EXCAVATION	CU YD	2240	2240				

13

* Specialty Items

FILE NAME :	USER NAME : sparkgu	DESIGNED :	REVISED :	STATE OF ILLINOIS DEPARTMENT OF TRANSPORTATION	SUMMARY OF QUANTITIES	F.A.P. R.T.C.	SECTION	COUNTY	TOTAL SHEETS	SHEET NO.
p:\11\084E8101NTEG.illinois.gov\PI\DOT\Documents\DOT Offices\District 6\Projects\067038\W000\KILINHER\District edit\CADD	06/10/2014	06/10/2014	06/10/2014			605/538	(112)RS-3,L,N,I	HANCOCK	156	14
PLOT SCALE : 100,0000' / 1" =	CHECKED :	REVISOR :	REVISOR :			CONTRACT NO. 72C60				
PLOT DATE : 10/23/2014	DATE :	REVISOR :	REVISOR :			ILLINOIS FED. AID PROJECT				

HSIP
90% FED.
10% STATE

13

Ø 0042
*Specialty Hems

FILE NAME :	USER NAME : sparkhawk	DESIGNED -	REVISED -
p:\IL084E\BIOINTD Illinois.gov\PWIDOT\Documents\DOT Offices\Districts & Projects\067-00000\Date\KLINGHER\District edit\CADD SHEETS\067-2C69-htr-Summary.dgn		CHECKED -	REVISED -
PLOT SCALE = 100.0008' / IN.		CHECKED -	REVISED -
PLOT DATE = 10/23/2014		DATE -	REVISED -

STATE OF ILLINOIS DEPARTMENT OF TRANSPORTATION

SUMMARY OF QUANTITIES				
F.A.P. RTE.	SECTION	COUNTY	TOTAL SHEETS	SHEET NO.
685-538	(112)RS-3,L,N,I	HANCOCK	156	15
CONTRACT NO. 72C60				
SCALE:				
SHEET	OF	SHEETS	STA.	TO STA.
ILLINOIS FED. AID PROJECT				

LOCATION STATION TO STATION		SIDE	EARTH EXCAVATION	EARTH EXCAVATION ADJUSTED 25%	EMBANKMENT	EARTHWORK BALANCE
			CU YD	CU YD	CU YD	CU YD
STAGE 1						
FAP 685 (IL 9)						
1018+29	1025+19	LT	263	198	198	0
CURVE A						
103+50	104+50	RT	47	36	0	36
SUB-TOTAL STAGE 1 (WYE)			310	234	198	36
STAGE 2						
FAP 685 (IL 9)						
1012+27	1013+50	LT & RT	97	73	51	22
1013+98	1031+78	RT	537	403	253	150
1013+60	1031+78	LT	1526	1145	565	580
CURVE A						
105+00	107+50	LT & RT	0	0	231	(231)
CURVE B						
105+00	107+50	LT & RT	705	529	35	494
SUB-TOTAL STAGE 2 (WYE)			2865	2150	1135	1015
FAP 685 (IL 9)						
1118+86	1120+86	LT & RT	24	18	144	(126)
1137+64	1139+64	LT & RT	43	33	101	(68)
1171+31	1173+33	LT & RT	0	0	105	(105)
1188+53	1190+54	LT & RT	26	20	86	(66)
SUB-TOTAL (SAFETY)			93	71	436	(365)
FAP 538 (IL 94)						
PPP						
1100+50	1108+00	LT & RT			500	(500)
1118+50	1125+50	LT & RT	688	516	3434	(2918)
1145+40	1151+20	LT & RT			500	(500)
1172+00	1176+85	LT & RT	51	39	949	(910)
SUBTOTAL (PPP)			739	555	5383	(4828)
WYE						
1176+85	1182+79	LT & RT	3507	2631	3188	(557)
SUBTOTAL (WYE)			3507	2631	3188	(557)
TOTALS			7514	5641	10340	(4699)
20400800 FURNISHED EXCAVATION TOTAL = 4699 CU YD						

STATION TO STATION		SIDE	CU YD
FAP 538 (IL 94) - 0005 FUNDING			
1100+52.2	1103+05.3	RT	15.2
1101+27.2	1103+05.3	LT	10.7
1104+06.2	1105+73.8	RT	10.0
1104+08.2	1106+61.3	LT	15.2
1145+40.1	1148+05.9	RT	16.0
1146+34.5	1148+12.6	LT	10.7
1148+95.8	1150+48.6	RT	9.2
1149+02.7	1151+18.4	LT	13.0
TOTAL			103.0
USE			101

NOTE: THIS SCHEDULE USED FOR HOT-MIX ASPHALT
SHOULDER ONLY.

STATION TO STATION		SIDE	WIDTH	CLASS A4	FILTER FABRIC
				SO YD	SO YD
FAP 538 (IL 94)					
1177+20.2	1178+50	RT	VARIES	276.5	276.5
1177+68.4	1179+00	LT	VARIES	270.5	270.5
FAP 685 (IL 9)					
1023+40.0	1023+60	LT	16.0	35.6	35.6
TOTAL WYE QUANTITY				582.5	582.5
USE				583	583
FAP 538 (IL 94)					
1104+08.2	1108+00	RT	25 & VARIES	1087.5	1087.5
1115+10.0	1115+75	LT	10.0	73.7	73.7
1119+51.6	1120+25	RT	VARIES	138.0	138.0
TOTAL PPP QUANTITY				1299.2	1299.2
USE				1300	1300
TOTAL				1883	1883

				SEEDING CLASS 2	NITROGEN FERTILIZER NUTRIENT	PHOSPHORUS FERTILIZER NUTRIENT	POTASSIUM FERTILIZER NUTRIENT	AGRICULTURAL GROUND LIMESTONE	MULCH METHOD 2	TEMP ERO CONTROL SEEDING	
				25000200	25000400	25000500	25000600	25000700	25100115	28000250	
STATION TO STATION	SIDE	WIDTH	SO FT	ACRE	POUND	POUND	POUND	TON	ACRE	POUNDS	
FAP 538 (IL 94)											
1100+00	1103+0	RT	VARIES	6782	0.16	14.0	14.0	14.0	0.3	0.16	31.1
1100+80	1103+0	LT	VARIES	7396	0.17	15.3	15.3	15.3	0.3	0.17	34.0
1104+05	1107+0	LT	VARIES	6605	0.15	13.6	13.6	13.6	0.3	0.15	30.3
1119+00	1121+0	RT	VARIES	14356	0.33	29.7	29.7	29.7	0.7	0.33	65.9
1119+70	1124+0	LT	VARIES	29934	0.69	61.8	61.8	61.8	1.4	0.7	137.4
1145+00	1148+0	RT	VARIES	6771	0.16	14.0	14.0	14.0	0.3	0.16	31.1
1146+00	1148+0	LT	VARIES	4793	0.11	9.9	9.9	9.9	0.2	0.11	22.0
1149+00	1151+0	RT	VARIES	4863	0.11	10.0	10.0	10.0	0.2	0.11	22.3
1149+00	1151+7	LT	VARIES	6642	0.15	13.7	13.7	13.7	0.3	0.15	30.5
1172+00	1175+0	RT	VARIES	8866	0.20	18.3	18.3	18.3	0.4	0.2	40.7
1172+00	1174+2	LT	VARIES	3481	0.08	7.2	7.2	7.2	0.2	0.1	16.0
SUBTOTAL (PPP)					2.31	207.6	207.6	207.6	4.61	2.31	461.4
USE					2.4	208	208	208	4.7	2.4	462.0
FAP 538 (IL 94)											
1175+00	1177+5	RT	VARIES	20526	0.47	42.6	42.6	42.6	0.9	0.5	94.7
1177+50	1182+0	RT	VARIES	44308	1.02	91.5	91.5	91.5	2.0	1.0	203.4
1174+25	1177+5	LT	VARIES	9445	0.22	19.5	19.5	19.5	0.4	0.2	43.4
1177+50	1182+0	LT	VARIES	54446	1.25	112.5	112.5	112.5	2.5	1.2	250.0
FAP 685 (IL 9)											
1013+50	1021+2	LT	VARIES	38360	0.88	79.3	79.3	79.3	1.8	0.9	176.1
1022+25	1031+7	LT	VARIES	27401	0.63	56.6	56.6	56.6	1.3	0.6	125.8
1013+75	1031+7	RT	VARIES	33943	0.78	70.1	70.1	70.1	1.6	0.8	155.8
TOTAL (WYE)					5.25	472.2	472.2	472.2	10.49	5.25	1049.3
USE					5.3	472	472	472	10.5	5.3	1050
FAP 685 (IL 9)											
1119+13	1120+6	LT	VARIES	3052	0.07	6.3	6.3	6.3	0.1	0.1	14.0
1119+13	1120+6	RT	VARIES	3135	0.07	6.5	6.5	6.5	0.1	0.1	14.4
1137+90	1139+3	LT	VARIES	3147	0.07	6.5	6.5	6.5	0.1	0.1	14.4
1137+90	1139+3	RT	VARIES	3174	0.07	6.6	6.6	6.6	0.1	0.1	14.6
1171+54	1173+0	RT	VARIES	3021	0.07	6.2	6.2	6.2	0.1	0.1	13.9
1188+79	1190+2	RT	VARIES	3213	0.07	6.6	6.6	6.6	0.1	0.1	14.8
1188+79	1190+2	LT	VARIES	3125	0.07	6.5	6.5	6.5	0.1	0.1	14.3
SUBTOTAL (SAFETY)					0.50	45.2	45.2	45.2	1.00	0.50	100.4
USE					0.6	46	46	46	1.0	0.6	101
TOTAL					8.3	726	726	726	16.2	8.3	1613.0

ITEM	UNIT	TOTAL
PERIMETER EROSION BARRIER	FOOT	1059
INLET AND PIPE PROTECTION	EACH	28
AGGREGATE DITCH CHECKS	TON	138
EARTH EXCAVATION FOR EROSION CONTROL	CU YD	15

THE SCHEDULE FOR EROSION CONTROL IS AN ESTIMATED QUANTITY. IT MAY BE REDUCED, INCREASED, OR DELETED BY THE ENGINEER BASED ON ACTUAL FIELD CONDITIONS. NO WORK INVOLVING THIS ESTIMATED QUANTITY SHALL BE PERFORMED WITHOUT THE DIRECTION AND APPROVAL OF THE ENGINEER.

STATION TO STATION				SIDE	WIDTH	SO FT	ACRE
FAP 538 (IL 94)							
1119+70	1124+00	LT	80	30427	0.70		
1119+00	1121+04	RT	40	14837.5	0.34		
1149+00	1151+20	LT	30	6600	0.15		
1149+00	1151+50	RT	29	4350	0.10		
SUBTOTAL (PPP)						1.29	
USE						1.3	
STATION TO STATION				SIDE	WIDTH	SO FT	ACRE
FAP 538 (IL 94)							
1176+90	1178+25	RT	40	23946	0.55		
1177+75	1179+60	LT	40	16446	0.38		
SUBTOTAL (WYE)						0.93	
USE						1.0	
TOTAL						2.3	

STATION	SIDE	OFFSET	UNITS
FAP 538 (IL 94)			
1149+43.0	LT	27.5	36
1149+47.0	LT	25	39
1150+99.0	RT	21.5	31
1151+48.0	RT	22	27
1151+74.0	LT	23.5	29
SUBTOTAL (PPP)			162
FAP 538 (IL 94)			
1180+36.6	RT	45	34
1180+46.4	LT	19	25
1180+70.2	RT	47.8	22
1181+32.2	RT	23.4	25
1181+83.1	LT	32.8	26
1182+09.0	RT	51.9	20
1182+20.5	LT	11	23
1182+45.7	RT	16.2	33
1182+73.0	LT	28.6	24
FAP 685 (IL 91)			
1019+90.4	LT	104.4	26
1020+31.9	LT	59.4	28
1020+64.5	LT	29.1	19
1022+83.5	LT	62.1	34
1023+66.7	LT	103.2	25
1024+13.4	LT	47.2	23
SUBTOTAL (WYE)			387
TOTAL			549

FILE NAME =	USER NAME = sporthsg	DESIGNED -	REVISED -	STATE OF ILLINOIS DEPARTMENT OF TRANSPORTATION										SCHEDULE OF QUANTITIES										F.A.P. RTE.	SECTION	COUNTY	TOTAL SHEETS	SHEET NO.					
D:\ILLIN\ERIDINTES\Illinois.gov\DOT\Docu	ments\DOT Offices\District Six Projects\DG708A\DOT\TOLKINGHERV\District six\Schedu	DESIGNED BY TOLKINGHERV\District six\Schedu	REVISED BY TOLKINGHERV\District six\Schedu																					885-038	(I)2RS-3,L,N)	HANCOCK	156	16					
Default	PLOT SCALE = 100.0000' / 1 in.	CHECKED -	REVISED -																					CONTRACT NO. 72C60									
	PLOT DATE = 10/23/2014	DATE	REVISED																					SHEET(S) FEET AND INCHES									
				SCALE:										SHEET OF SHEETS STA. TO STA.																			

SUBBASE GRANULAR MATERIAL, TYPE A

STATION TO STATION		SIDE	AREA sq ft	DEPTH inches	TON
FAP 538 (IL 94)					
CLAREMONT DR		LT	1862.7	8.0	94.3
USE (PPP)					95
FAP 538 (IL 94)					
1178+89.2	1182+78.9	LT & RT	27250.1	8.0	1379.3
FAP 685 (IL 9)					
1013+58.0	1014+89.1	LT	721.1	8.0	36.5
1014+89.0	1019+62.0	RT	4730.0	8.0	239.4
1014+89.1	1016+93.9	LT	2421.5	8.0	122.6
1016+93.9	1018+28.5	LT	942.2	8.0	47.7
1018+28.5	1018+65.0	LT	657.0	8.0	33.3
1018+65.0	1025+18.3	LT	10751.6	8.0	544.2
1025+18.3	1031+78.0	LT	3831.3	8.0	193.9
SUBTOTAL (WYE)					2596.9
USE					2597
TOTAL					2692

AGGREGATE BASE COURSE, TYPE B 12"

STATION TO STATION		SIDE	SQ YD
FAP 538 (IL 94) - 0001 FUNDING			
1179+00.0	1179+75.0	LT	120.0
1179+28.0	1179+75.0	RT	40.0
TOTAL			160.0
USE			160

HOT-MIX ASPHALT BASE COURSE, 6 1/2"

STATION TO STATION		SIDE	WIDTH	SQ YD
FAP 538 (IL 94)				
1119+00.0	1124+00.0	RT/LT	6.0	333.3
SUBTOTAL (PPP)				333.3
USE				334
FAP 538 (IL 94)				
1175+15.5	1178+09.4	RT	4.0	130.6
1179+14.3	1182+03.9	RT	4.0	128.7
1176+56.0	1177+88.7	LT	4.0	59.0
1178+89.4	1180+53.4	LT	3.0	54.7
1180+53.4	1181+60.7	LT	4.0	47.7
1178+89.2	1182+78.9	LT & RT	VARIES	2348.6
FAP 685 (IL 9)				
1014+35.0	1014+98.1	LT	4.0	28.0
1014+98.1	1017+21.3	LT	VARIES	203.3
1018+28.2	1019+77.2	LT	4.0	66.2
1019+77.2	1021+47.9	LT	4.0	90.4
1021+99.8	1023+18.6	LT	4.0	75.0
1023+18.6	1025+18.4	LT	4.0	88.8
1026+33.8	1031+05.0	LT	4.0	209.4
1014+35.0	1014+99.9	RT	4.0	28.8
1014+99.9	1019+52.6	RT	7.0	352.1
1019+52.6	1031+05.0	RT	4.0	512.2
1018+28.5	1025+18.3	LT & RT	EOP TO EOP	1036.4
SUBTOTAL (WYE)				5459.9
USE				5460
TOTAL				5794

* USED FOR HMA PAVEMENT. WIDTHS OF 4' -7' ARE USED FOR HMA MAINLINE SHOULDERS.

HOT-MIX ASPHALT BASE COURSE, 12" (SHLD)

STATION TO STATION		SIDE	WIDTH	SQ YD
FAP 685 (IL 9) - 0001 FUNDING				
1013+59.1	1014+35.0	LT	4.0	33.8
1013+73.7	1014+35.0	RT	4.0	27.3
1031+05.0	1031+78.0	LT	4.0	32.4
1031+05.0	1031+78.0	RT	4.0	90.4
TOTAL				183.9
USE				184

LEVELING BINDER (MACHINE METHOD), N50

STATION TO STATION		AVE WIDTH foot	SURFACE AREA sq yd	AVE DEPTH inch	TON
FAP 538 (IL 94)					
987+50.00	1019+06.00	26.0	9117.3	3/4	382.9
1019+06.00	1019+56.00	29.0	161.1	3/4	6.8
1019+56.00	1022+10.00	32.0	903.1	3/4	37.9
1022+10.00	1022+60.00	29.0	161.1	3/4	6.8
1022+60.00	1100+52.15	26.0	22510.7	3/4	945.4
1100+52.15	1101+27.15	29.0	241.7	3/4	10.2
1101+27.15	1102+75.47	32.0	527.4	3/4	22.1
1104+38.20	1105+73.84	32.0	482.3	3/4	20.3
1105+73.84	1106+61.34	29.0	281.9	3/4	11.8
1106+61.34	1119+00.00	26.0	3578.4	3/4	150.3
1119+00.00	1124+00.00	32.0	1777.8	3/4	74.7
1118+50.00	1124+50.00	VARIES	TO CORRECT SLOPE		21.6
1124+00.00	1145+40.11	26.0	6182.5	3/4	259.7
1145+40.11	1146+34.51	29.0	304.2	3/4	12.8
1146+34.51	1147+57.26	32.0	436.4	3/4	18.3
1149+51.21	1150+48.75	32.0	346.8	3/4	14.6
1150+48.75	1151+18.39	29.0	224.4	3/4	9.4
1151+18.39	1175+15.50	26.0	6925.0	3/4	290.8
1175+15.50	1176+56.00	29.0	452.7	3/4	19.0
1176+56.00	1176+62.00	32.0	21.3	3/4	0.9
1176+62.00	1176+85.00	32.0	81.8	1 1/2	6.9
TOTAL PPP QUANTITY					2323.2
USE					2324

HOT-MIX ASPHALT SURFACE REMOVAL - BUTT JOINT

STATION TO STATION		SIDE	WIDTH	SQ YD
FAP 685 (IL 9)				
1012+27.31	1012+47.	LT & RT	24.0	53.3
1031+05.00	1031+78.	LT & RT	32.0	259.6
TOTAL WYE QUANTITY				312.9
USE				313
STATION TO STATION		SIDE	WIDTH	SQ YD
FAP 538 (IL 94)				
987+20.00	987+35.0	LT & RT	26.0	43.3
1102+90.47	1103+05.	LT & RT	26.0	43.3
1104+08.20	1104+23.	LT & RT	26.0	43.3
1147+72.30	1147+87.	LT & RT	26.0	43.3
1148+77.20	1148+92.	LT & RT	26.0	43.3
SUBTOTAL PPP MAINLINE QUANTITY				216.7
USE				217
TOTAL				530

SEE ENTRANCE SCHEDULE FOR ADDITIONAL QUANTITY

HOT-MIX ASPHALT BINDER COURSE, IL-19.0, N50

STATION TO STATION		SIDE	AVE WIDTH foot	SURFACE AREA sq yd	AVE DEPTH inch	TON
FAP 538 (IL 94)						
1176+85.00	1178+89.16	LT & RT	VARIES	747.5	7	293.0
1178+89.16	1182+78.91	LT & RT	VARIES	2766.2	2 1/4	348.5
FAP 685 (IL 9)						
1014+41.48	1014+50.00	LT & RT	32.0	30.3	2 1/4	3.8
1014+50.00	1030+10.00	LT & RT	VARIES	6914.1	3	1161.6
TOTAL (WYE)						1807.0
USE						1807

HOT-MIX ASPHALT SURFACE COURSE, MIX "C", N50

STATION TO STATION		SIDE	AVE WIDTH foot	SURFACE AREA sq yd	AVE DEPTH inch	TON
FAP 538 (IL 94)						
1176+85.00	1178+89.16	LT & RT	VARIES	747.5	1 1/2	62.8
1178+89.16	1182+78.91	LT & RT	VARIES	2766.2	1 1/2	232.4
FAP 685 (IL 9)						
1012+27.31	1012+47.31	LT & RT	32.0	71.1	1 1/2	6.0
1012+47.31	1013+55.10	LT & RT	32.0	383.3	2 1/4	48.3
1013+66.37	1014+22.61	LT & RT	32.0	200.0	1 1/2	16.8
1014+22.61	1014+41.48	LT & RT	32.0	67.1	2 1/4	8.5
1014+41.48	1030+10.00	LT & RT	VARIES	6914.1	1 1/2	580.8
1030+10.00	1031+05.00	LT & RT	32.0	337.8	1 7/8	35.5
1031+05.00	1031+78.00	LT & RT	32.0	259.6	1 1/2	21.8
SUBTOTAL (WYE)						1012.7
USE						1013
FAP 538 (IL 94)						
987+20.00	987+35.00	LT & RT	26.0	43.3	1 1/2	3.6
987+35.00	987+50.00	LT & RT	26.0	43.3	1 7/8	4.6
987+50.00	1019+06.00	LT & RT	26.0	9117.3	1 1/2	765.9
1019+06.00	1019+56.00	LT & RT	29.0	161.1	1 1/2	13.5
1019+56.00	1022+10.00	LT & RT	32.0	903.1	1 1/2	75.9
1022+10.00	1022+60.00	LT & RT	29.0	161.1	1 1/2	13.5
1022+60.00	1100+52.15	LT & RT	26.0	22510.7	1 1/2	1890.9
1100+52.15	1101+27.15	LT & RT	29.0	241.7	1 1/2	20.3
1101+27.15	1102+75.47	LT & RT	32.0	527.4	1 1/2	44.3
1102+75.47	1102+90.47	LT & RT	32.0	53.3	1 7/8	5.6
1102+90.47	1103+05.47	LT & RT	32.0	53.3	1 1/2	4.5
1104+08.20	1104+23.20	LT & RT	32.0	53.3	1 1/2	4.5
1104+23.20	1104+38.20	LT & RT	32.0	53.3	1 7/8	5.6
1104+38.20	1105+73.84	LT & RT	32.0	482.3	1 1/2	40.5
1105+73.84	1106+61.34	LT & RT	29.0	281.9	1 1/2	23.7
1106+61.34	1119+00.00	LT & RT	26.0	3578.4	1 1/2	300.6
1119+00.00	1124+00.00	LT & RT	32.0	1777.8	1 1/2	149.3
1124+00.00	1145+40.11	LT & RT	26.0	6182.5	1 1/2	519.3
1145+40.11	1146+34.51	LT & RT	29.0	304.2	1 1/2	25.6
1146+34.51	1147+57.26	LT & RT	32.0	436.4	1 1/2	36.7
1147+57.26	1147+72.26	LT & RT	32.0	53.3	1 7/8	5.6
1147+72.26	1147+87.26	LT & RT	32.0	53.3	1 1/2	4.5
1149+21.21	1149+36.21	LT & RT	32.0	53.3	1 1/2	4.5
1149+36.21	1149+51.21	LT & RT	32.0	53.3	1 7/8	5.6
1149+51.21	1150+48.75	LT & RT	32.0	346.8	1 1/2	29.1
1150+48.75	1151+18.39	LT & RT	29.0	224.4	1 1/2	18.8
1151+18.39	1175+15.50	LT & RT	26.0	6925.0	1 1/2	581.7
1175+15.50	1176+56.00	LT & RT	29.0	452.7	1 1/2	38.0
1176+56.00	1176+62.00	LT & RT	32.0	21.3	1 1/2	1.8
1176+62.00	1176+85.00	LT & RT	32.0	81.8	1 1/2	6.9
CLAREMONT DR		LT	VARIES	170.7	1 1/2	14.3
SUBTOTAL (PPP)						4659.1
USE						4660
TOTAL						5673

FILE NAME =	USER NAME = edwardsjd	DESIGNED -	REVISED -	STATE OF ILLINOIS DEPARTMENT OF TRANSPORTATION	SCHEDULE OF QUANTITIES					F.A.P. RTE.	SECTION	COUNTY	TOTAL SHEETS	SHEET NO.
c:\pw_work\p\wdot\edwardsjd\d0388419\062C60-shit-Schedules.dgn		DRAWN -	REVISED -							685/538	(112)RS-3,L,N,I	HANCOCK	156	17
	PLOT SCALE = 100.0000 ' / in.	CHECKED -	REVISED -							CONTRACT NO. 72C60				
Default	PLOT DATE = Mar-10-2015 02:58:09PM	DATE -	REVISED -							ILLINOIS FED. AID PROJECT				
										SCALE:	SHEET	OF	SHEETS	STA.

HOT-MIX ASPHALT SURFACE REMOVAL					
STATION TO STATION		SIDE	WIDTH	44000158	X4401198
				2 1/4"	VARIABLE
				SQ YD	
FAP 538 (IL 94) - 0005 FUNDING					
987+35.0	1014+70.0	LT & RT	26.0		7901.1
1014+70.0	1019+86.0	LT & RT	26.0	1490.7	
1019+86.0	1023+20.0	LT & RT	26.0		964.9
1023+20.0	1030+30.0	LT & RT	26.0	2051.1	
1030+30.0	1081+20.0	LT & RT	26.0		14704.4
1081+20.0	1088+05.0	LT & RT	26.0	1978.9	
1088+05.0	1102+90.5	LT & RT	26.0		4291.4
1104+23.2	1110+95.0	LT & RT	26.0		1940.8
1110+95.0	1114+80.0	LT & RT	26.0	1112.2	
1114+80.0	1135+20.0	LT & RT	26.0		5893.3
1135+20.0	1142+30.0	LT & RT	26.0	2051.1	
1142+30.0	1147+72.3	LT & RT	26.0		1566.5
1149+36.2	1152+10.0	LT & RT	26.0		790.9
1152+10.0	1158+30.0	LT & RT	26.0	1791.1	
1158+30.0	1176+62.0	LT & RT	26.0		5292.4
FAP 685 (IL 9) - 0001 FUNDING					
1013+80.8	1014+22.6	LT & RT	26.0		120.6
TOTAL				10475.1	43467
USE				10476	43467

DRIVEWAY PAVEMENT REMOVAL			
44000200			
STATION	SIDE	TYPE	SQ YD
FAP 538 (IL 94) - 0001 FUNDING			
1174+12.0	LT	HMA	98.0
1175+45.5	RT	HMA	34.6
1176+82.0	LT	HMA	36.3
FAP 685 (IL 9) - 0001 FUNDING			
1023+90.5	RT	HMA	41.9
1025+11.2	RT	CONC	117.6
1026+84.7	RT	CONC	101.9
1026+92.8	LT	HMA	21.1
1027+99.0	RT	CONC	97.0
1028+80.7	RT	CONC	78.0
1029+57.8	RT	CONC	71.7
TOTAL			698.0
USE			698

GUTTER REMOVAL			44000400
STATION TO STATION	SIDE	FOOT	
FAP 538 (IL 94) - 0005 FUNDING			
1018+70.0	1019+60.0	RT	90.0
1019+20.0	1019+60.0	LT	40.0
FAP 685 (IL 9) - 0001 FUNDING			
1014+98.1	1017+41.0	LT	242.9
1014+99.9	1019+52.6	RT	452.7
TOTAL			825.6
USE			826

COMBINATION CURB AND GUTTER REMOVAL			44000500
STATION TO STATION	SIDE	FOOT	
CURVE B - 0001 FUNDING			
103+80	104+20	LT	40
TOTAL			40

ENTRANCE SCHEDULE													
STATION	SIDE	TYPE	WIDTH	AREA (SQ FT)	35101400	40200800	AREA (SQ FT)	40800050	48203023	40600982	42300400	42001300	
					AGGREGATE BASE COURSE TYPE B	AGGREGATE SURFACE COURSE TYPE B		INCIDENTAL HMA SURFACING	HMA SHLDS 6 1/2"	HMA SURFACE REMOVAL BUTT-JOINT	PCC DRIVEWAY PAVEMENT 8 INCH	PROTECTIVE COAT	
					TON			SQ YD					
FAP 538 (IL 94) - 0005 FUNDING													
987+76.9	LT	TR 3000N	49.5				710.2	6.6	16.2	62.7			
987+76.9	RT	TR 3000N	36.0				576.9	5.4	22.2	39.4			
1013+25.8	RT	PE	17.6	172.4		3.8	317.0	6.9		16.3			
1013+50.8	LT	PE	16.7	165.9		3.7	309.6	6.7		20.5			
1023+02.6	RT	FE	•										
1023+18.8	LT	FE	•										
1040+72.3	LT	TR 2900N	29.3				505.9	4.7	27.4	28.3			
1040+72.3	RT	TR 2900N	34.0				553.1	5.2	23.0	36.2			
1048+49.9	LT	FE	•										
1052+65.0	RT	FE	•										
1054+28.7	LT	FE	•										
1063+97.4	RT	FE	•										
1066+18.4	LT	PE	36.4				354.7	7.7		34.9			
1067+18.5	RT	FE	•										
1077+07.9	LT	PE	20.4	191.5		4.2	338.8	7.4		27.6			
1091+56.6	LT	FE	•										
1094+43.8	RT	TR 2800N	35.4				566.8	5.3	17.9	41.8			
1107+41.9	LT	TR 2780N	40.5				618.2	5.8	14.8	52.3			
1111+30.0	RT	FE	•										
1121+22.3	RT	PE	14.6	150.8		3.3	386.0	8.4		22.2			
1126+13.6	LT	FE	•										
1128+07.8	RT	FE	•										
1135+29.3	RT	FE	•										
1158+11.1	LT	PE	25.8	229.2		5.1	343.1	7.5		14.5			
1158+44.6	LT	PE	29.7	256.4		5.7	374.3	8.2		28.2			
1161+19.3	RT	PE	16.8	166.1		3.7	309.9	6.7					
1162+80.9	LT	PE	36.0				351.4	7.7		23.8			
1163+33.5	LT	PE	37.6				364.0	7.9		25.5			
1165+91.6	LT	PE	40.3	331.0		7.3	498.2	10.8					
1167+42.9	LT	PE	22.4	205.4		4.5	354.8	7.7		13.6			
1169+18.1	LT	PE	13.3	136.2		3.0	287.3	6.3		19.2			
1171+38.7	LT	WILLOW DR	22.9				442.3	4.1	19.1	28.8			
1171+47.8	RT	PE	29.0				295.3	6.4		23.7			
1172+00.0	LT	PE	24.6				260.2	5.7		14.2			
1174+24.5	LT	CLARMONT	27.6				488.6			42.7			
FAP 538 (IL 94) - 0001 FUNDING													
1175+45.5	RT	PE	30.0	804.0	30.5		245.0	5.3					
1176+82.0	LT	PE	22.7	886.9	33.7		210.9	4.6					
FAP 685 (IL 9) - 0001 FUNDING													
1013+25.0	LT	CE	VAR	286.5	10.9								
1013+97.5	LT	FE	12.0	517.0	19.6		253.0	5.5					
1014+30.0	RT	FE	12.0	397.0	15.1		253.0	5.5					
1018+84.0	LT	FE	16.0	1222.7	46.4		315.8	6.9					
1023+90.5	RT	CE	12.0				397.0	19.8					
1025+11.2	RT	CE	35.0								102.9	102.9	
1026+84.7	RT	CE	30.0								90.1	90.1	
1026+92.8	LT	PE	12.0	370.1	14.1		370.1	8.1					
1027+99.0	RT	CE	26.0								79.9	79.9	
1028+80.7	RT	CE	24.0								74.6	74.6	
1028+83.5	LT	PE	16.0	489.0	18.6		297.0	6.5					
1029+42.2	LT	PE	12.0	397.0	15.1		253.0	5.5					
1029+57.8	RT	CE	20.0								64.6	64.6	
1030+28.3	LT	PE	12.0	397.0	15.1		253.0	5.5					
1031+30.0	LT	PE	12.0	385.1	14.6		253.0	5.5					
TOTALS						233.6	44.4		227.8	140.6	616.4	412.1	412.1
USE						234	45		229	141	617	413	413

• - WIDTH IS 3' OF AGGREGATE WEDGE SHOULDER PER 3P ENTRANCE DETAILS.

PAVEMENT REMOVAL

44000100				
STATION TO STATION		SIDE	WIDTH	SQ YD
CURVE A				
102+40.0	109+50.0	LT & RT	VARIES	1436.8
CURVE B				
102+30.0	109+15.0	LT & RT	VARIES	1432.8
SUBTOTAL (WYE)				2869.6
USE				2870
CLAREMONT DR				
10+13.0	10+50.0	CL	VARIES	78.5
SUBTOTAL (PPP)				78.5
USE				79
USE				2949

PAVED SHOULDER REMOVAL

STATION TO STATION		SIDE	SQ YD
FAP 538 (IL 94) - 0005 FUNDING			
1019+60.0	1022+10.0	RT	41.7
1019+60.0	1022+60.0	LT	50.0
1100+52.2	1103+05.3	RT	42.2
1101+27.2	1103+05.3	LT	29.7
1104+08.2	1105+73.8	RT	27.6
1104+08.2	1106+61.3	LT	42.2
1145+40.1	1148+06.5	RT	44.4
1146+34.5	1148+12.6	LT	29.7
1148+95.8	1150+48.8	RT	25.5
1149+02.0	1151+18.4	LT	36.1
FAP 538 (IL 94) - 0001 FUNDING			
1175+15.5	1177+40.0	RT	37.4
1176+56.0	1177+40.0	LT	14.0
TOTAL			420.4
USE			421

HOT MIX ASPHALT SHOULDER WIDENING									
							48203029	64200108	20200600
BEGIN STATION	TO	END STATION	SIDE	LENGTH	WIDTH	AREA	HMA SHOULDERS 8"	SHOULDER RUMBLE STRIPS, 8 INCH	EXC & GR EX SHOULDER
FAP 685 (IL 9)							FOOT	FOOT	UNIT
1083+00.00		1171+25.00	LT/RT	8825	3	52950	5883.3	17650.0	176.5
1171+25.00		1173+82.00	LT	257	OMISSION				
1171+25.00		1173+82.00	RT	257	3	771	85.7	257.0	2.5
1173+82.00		1175+65.00	LT/RT	183	3	1098	122.0	366.0	3.6
1175+65.00		1186+35.00	RT	1070	OMISSION				
1175+65.00		1179+00.00	LT	335	3	1005	111.7	335.0	3.3
1179+00.00		1185+70.00	LT	670	OMISSION				
1185+70.00		1193+20.00	LT	750	3	2250	250.0	750.0	7.5
1193+20.00		1194+39.00	LT	119	OMISSION				
1186+35.00		1190+00.00	RT	365	3	1095	121.7	365.0	3.6
1190+00.00		1200+94.00	RT	1094	OMISSION				
1200+94.00		1207+20.00	RT	626	3	1878	208.7	626.0	6.2
1207+20.00		1209+27.00	RT	207	OMISSION				
1194+39.00		1207+10.00	LT	1271	3	3813	423.7	1271.0	12.7
1207+10.00		1209+17.00	LT	207	OMISSION				
1209+17.00		1216+20.00	LT	703	3	2109	234.3	703.0	7.0
1216+20.00		1223+30.00	LT	710	OMISSION				
1209+27.00		1215+20.00	RT	593	3	1779	197.7	593.0	5.9
1215+20.00		1238+42.00	RT	2322	OMISSION				
1223+30.00		1232+05.00	LT	875	3	2625	291.7	875.0	8.7
1232+05.00		1238+42.00	LT	637	OMISSION				
1238+42.00		1262+55.89	LT/RT	2414	3	14483	1609.3	4827.8	48.3
1262+55.89		1263+31.52			STATION EQUATION				
1263+31.52		1269+77.10	LT/RT	646	3	3873	430.4	1291.2	12.9
TOTALS (SAFETY)				25135		89730	9970	29910	299

HOT-MIX ASPHALT SHOULDERS, 6 1/2"

48203023				
STATION TO STATION		SIDE	WIDTH	SQ YD
FAP 538 (IL 94) - 0005 FUNDING				
1019+06.0	1022+10.0	RT	4.0	135.1
1019+56.0	1022+60.0	LT	4.0	135.1
1100+52.2	1103+05.3	RT	4.0	112.5
1101+27.2	1103+05.3	LT	4.0	79.2
1104+08.2	1105+73.8	RT	4.0	73.6
1104+08.2	1106+61.3	LT	4.0	112.5
1145+40.1	1148+05.5	RT	4.0	118.0
1146+34.5	1147+87.3	LT	4.0	67.9
1149+21.2	1150+48.8	RT	4.0	56.7
1149+02.0	1151+18.4	LT	4.0	96.2
TOTAL				986.8
USE				987

SEE ENTRANCE SCHEDULE FOR ADDITIONAL QUANTITY

MISCELLANEOUS PAVING ITEMS SCHEDULE

ITEM	UNIT	TOTAL
TEMPORARY RAMP	SQ YD	300
BITUMINOUS MATERIALS (PRIME COAT)	POUND	47897
AGGREGATE FOR TEMPORARY ACCESS	TON	50

THE SCHEDULE FOR MISCELLANEOUS PAVING ITEMS ARE ESTIMATED QUANTITES. IT MAY BE REDUCED, INCREASED, OR DELETED BY THE ENGINEER BASED ON ACTUAL FIELD CONDITIONS. NO WORK INVOLVING THESE ESTIMATED QUANTITIES SHALL BE PERFORMED WITHOUT THE DIRECTION AND APPROVAL OF THE ENGINEER.

AGGREGATE WEDGE SHOULDER, TYPE B

48102100					
STATION TO STATION		SIDE	WIDTH	DEPTH	TON
FAP 538 (IL 94)					
987+20.00	987+46.14	RT	3.0	2 1/4	1.1
988+07.90	1013+04.93	RT	3.0	2 1/4	106.6
1013+46.55	1015+00.00	RT	3.0	2 1/4	6.6
1022+34.00	1023+50.00	RT	3.0	2 1/4	5.0
1030+00.00	1040+41.59	RT	3.0	2 1/4	44.5
1041+00.91	1081+50.00	RT	3.0	2 1/4	172.9
1087+75.00	1094+14.93	RT	3.0	2 1/4	27.3
1094+75.61	1100+22.15	RT	3.0	2 1/4	23.3
1106+03.84	1111+35.52	RT	3.0	2 1/4	22.7
1114+50.00	1119+00.00	RT	3.0	2 1/4	19.2
1119+00.00	1121+08.13	RT	3.0	3 1/2	13.8
1121+37.93	1124+00.00	RT	3.0	3 1/2	17.4
1124+00.00	1135+50.00	RT	3.0	2 1/4	49.1
1142+00.00	1145+10.11	RT	3.0	2 1/4	13.2
1150+78.75	1154+00.00	RT	3.0	2 1/4	13.7
1157+25.00	1160+99.48	RT	3.0	2 1/4	16.0
1161+40.21	1171+24.72	RT	3.0	2 1/4	42.0
1171+63.63	1175+15.50	RT	3.0	2 1/4	15.0
1175+69.50	1176+50.00	RT	3.0	3 1/2	5.3
987+20.00	987+41.74	LT	3.0	2 1/4	0.9
988+17.28	1013+29.65	LT	3.0	2 1/4	107.3
1013+70.34	1015+00.00	LT	3.0	2 1/4	5.5
1022+84.00	1023+50.00	LT	3.0	2 1/4	2.8
1030+00.00	1040+46.17	LT	3.0	2 1/4	44.7
1041+00.77	1065+94.75	LT	3.0	2 1/4	106.5
1066+41.08	1076+82.66	LT	3.0	2 1/4	44.5
1077+30.35	1081+50.00	LT	3.0	2 1/4	17.9
1087+75.00	1100+97.15	LT	3.0	2 1/4	56.5
1106+91.34	1107+09.43	LT	3.0	2 1/4	0.8
1107+75.25	1111+25.00	LT	3.0	2 1/4	14.9
1114+50.00	1119+00.00	LT	3.0	2 1/4	19.2
1119+00.00	1124+00.00	LT	3.0	3 1/2	33.2
1124+00.00	1135+50.00	LT	3.0	2 1/4	49.1
1142+00.00	1146+04.51	LT	3.0	2 1/4	17.3
1151+48.39	1152+40.00	LT	3.0	2 1/4	3.9
1158+81.83	1162+58.78	LT	3.0	2 1/4	16.1
1163+56.14	1165+64.55	LT	3.0	2 1/4	8.9
1166+28.82	1167+20.30	LT	3.0	2 1/4	3.9
1167+66.64	1168+96.76	LT	3.0	2 1/4	5.6
1169+33.99	1171+15.67	LT	3.0	2 1/4	7.8
1171+63.91	1171+82.64	LT	3.0	2 1/4	0.8
1172+17.17	1174+10.00	LT	3.0	3 1/2	12.8
1174+45.00	1176+61.20	LT	3.0	3 1/2	14.4
SUBTOTAL (PPP)					1210.3
USE					1211

PAVEMENT PATCHING, 14 INCH SCHEDULE

44200168				
STATION	SIDE	LENGTH	WIDTH	TYPE IV 14 INCH SQ YD
FAP 685 (IL 9) - 0001 FUNDING				
1023+50	RT	13.0	8.7	12.5
1023+50	LT	13.0	8.7	12.5
CURVE A - 0001 FUNDING				
104+35	RT	14.8	5.5	8.9
104+35	LT	14.2	5.5	8.5
TOTAL				42.5
USE				43

PAVEMENT PATCHING, 17 INCH SCHEDULE

44200202 44200204 44200206			
STATION	TYPE II 17 INCH	TYPE III 17 INCH	TYPE IV 17 INCH
SO YD			
IDOT PATCHING SURVEY	200	275	70
TOTALS	200	275	70

FILE NAME =	USER NAME = sparksgw	DESIGNED -	REVISED -
p:\1\1084EBIDINTEG\Illinois.gov\PIWIDOT\Documents\IDOT Offices\District 6\Projects\06720\BROWNDATA\KLINGNER\District edit\CADD\REVISED\20260-shr-Schedules.dgn			
	PLOT SCALE = 100.0000 ' / in.	CHECKED -	REVISED -
Default	PLOT DATE = 10/23/2014	DATE -	REVISED -

STATE OF ILLINOIS
DEPARTMENT OF TRANSPORTATION

SCHEDULE OF QUANTITIES

SCALE:	SHEET	OF	SHEETS	STA.	TO STA.
--------	-------	----	--------	------	---------

F.A.P. RTE.	SECTION	COUNTY	TOTAL SHEETS	SHEET NO.
685/538	(112)RS-3,L,N,I	HANCOCK	156	19
		CONTRACT NO. 72C60		
ILLINOIS		FED. AID PROJECT		

BOX CULVERT END SECTIONS, CULVERT NO. 1
54001001

NO.	STATION	SIDE	EACH
FAP 538 (IL 94)			
41	1178+31.5	RT	1
42	1178+31.5	LT	1
TOTAL (WYE)			2

REMOVAL OF EXISTING STRUCTURES NO. 2
50100400

NO.	STATION	SIDE	EACH
FAP 538 (IL 94)			
41	1177+71.5	RT	1
TOTAL (WYE)			1

REMOVAL OF EXISTING STRUCTURES NO. 3
50100500

NO.	STATION	SIDE	EACH
FAP 538 (IL 94)			
42	1178+31.5	LT	1
TOTAL (WYE)			1

PRECAST CONCRETE BOX CULVERTS 4' X 4'
54010404

NO.	STATION	SIDE	FOOT
FAP 538 (IL 94)			
41	1177+71.5	RT	59
42	1178+31.5	LT	42
TOTAL (WYE)			101

PRECAST REINFORCED CONCRETE FLARED END SECTIONS 15"

NO.	STATION	SIDE	EACH
FAP 538 (IL 94)			
33	1173+89.3	LT	1
TOTAL (PPP)			1

PRECAST REINFORCED CONCRETE FLARED END SECTIONS 30"

NO.	STATION	SIDE	EACH
FAP 538 (IL 94)			
36	1174+56.5	LT	1
38	1174+51.1	RT	1
SUBTOTAL (PPP)			2
FAP 685 (IL 9)			
45	1138+64.0	LT	1
46	1138+64.0	RT	1
47	1172+34.0	RT	1
SUBTOTAL (SAFETY)			3
TOTAL			5

PRECAST REINFORCED CONCRETE FLARED END SECTIONS 42"

NO.	STATION	SIDE	EACH
FAP 538 (IL 94)			
50	1119+88.3	RT	1
53	1122+98.0	LT	1
TOTAL (PPP)			2

PIPE CULVERTS,
CLASS A, TYPE 1
24"

NO.	STATION	SIDE	FOOT
FAP 685 (IL 9)			
43	1119+86.0	LT	2.5
44	1119+86.0	RT	2.5
TOTAL (SAFETY)			5

PIPE CULVERTS, CLASS A, TYPE 1 30"

NO.	STATION	SIDE	FOOT
FAP 685 (IL 9)			
45	1138+64.0	LT	3
46	1138+64.0	RT	3.5
TOTAL (SAFETY)			6.5

PIPE CULVERTS, CLASS A, TYPE 2 15"

NO.	STATION	SIDE	FOOT
FAP 538 (IL 94)			
33	1173+89.3	LT	60.7
TOTAL (PPP)			61

PIPE CULVERTS,
CLASS A, TYPE 2
30"

NO.	STATION	SIDE	FOOT
FAP 685 (IL 9)			
47	1172+34.0	RT	6.8
TOTAL (SAFETY)			6.8

PIPE CULVERTS, CLASS A, TYPE 2 42"

NO.	STATION	SIDE	FOOT
FAP 538 (IL 94)			
29	1120+50.0	RT	12.5
50	1120+48.4	RT	69
TOTAL (PPP)			81.5

PIPE CULVERTS, CLASS A, TYPE 3 30"

NO.	STATION	SIDE	FOOT
FAP 538 (IL 94)			
34	1174+52.5	LT	3.5
36	1174+56.5	LT	4
37	1174+52.5	RT	3.5
38	1174+51.1	RT	20
TOTAL (PPP)			31

PIPE CULVERTS, CLASS A, TYPE 3 42"

NO.	STATION	SIDE	FOOT
FAP 538 (IL 94)			
29	1119+97.5	LT	22.5
TOTAL (PPP)			22.5

PIPE CULVERTS, CLASS D, TYPE 2 8"

NO.	STATION	SIDE	FOOT
FAP 538 (IL 94)			
40	1174+52.9	RT	30
TOTAL (PPP)			30

PIPE CULVERTS, CLASS A 42" (JACKED)

NO.	STATION	SIDE	FOOT
FAP 538 (IL 94)			
29	1120+50.0	LT/RT	76
TOTAL (PPP)			76

PIPE CULVERTS, CLASS A, TYPE 1 42"

NO.	STATION	SIDE	FOOT
FAP 538 IL 94)			
31	1122+67.1	LT	215
53	1122+98.0	LT	32.5
TOTAL (PPP)			247.5

CONCRETE COLLAR SCHEDULE

SEE DETAIL

PIPE CULVERT REMOVAL (SPECIAL)

STATION	SIDE	DESCRIPTION	FOOT
FAP 685 (IL 9) - 0001 FUNDING			
1013+62	LT	36" DIP	5
TOTAL			5

INLETS / MANHOLES SCHEDULE

STRUCTURE NUMBER	STATION	SIDE	60236200		60240301		60219000		60221700		60223800		60224432		60224446		60224448		60224459		
			INLETS		MANHOLES																
			TYPE A TYPE 8 GRATE	TYPE B TYPE 8 GRATE	4' DIA TYPE 8 GRATE	5' DIA TYPE 8 GRATE	6' DIA TYPE 1 CL LID	7' DIA MED INLET (604106)	7' DIA TYPE 1 CL LID	7' DIA TYPE 8 GRATE	8' DIA TYPE 1 CL LID										
			EACH																		
FAP 685 (IL 9) - 0001 FUNDING																					
3	1013+62.0	LT															1				
6	1013+92.0	RT																		1	
11	1023+50.0	RT										1									
13	1024+50.0	RT							1												
15	1026+50.0	RT							1												
18	1027+50.0	RT					1														
20	1028+50.0	RT					1														
23	1029+20.0	RT				1															
26	1029+85.0	RT		1																	
FAP 538 (IL94) (PPP)																					
30	1120+50.0	LT										1									
35	1174+52.5	LT								1											
39	1174+52.6	RT								1											
51	1120+50.0	RT								1					1						
52	1122+69.0	LT								1		1									
TOTALS				1		1		2		2		2		3		1		1		1	

STORM SEWER SCHEDULE

			550A0340	550A0360	550A0380	550A0410	550A0450	54213681	20800150
STRUCTURE NUMBER	STATION	SIDE	STORM SEWERS					PRECAST REINFORCED CONCRETE FLARED END SECTIONS	TRENCH BACKFILL
			TYPE 2 12"	TYPE 2 15"	TYPE 2 18"	TYPE 2 24"	TYPE 2 36"		
			FOOT						
			FAP 685 (IL 9) - 0001 FUNDING						
10	1023+50.0	LT & RT					74	1	38.6
12	1024+00.0	RT				98			18.2
14	1025+50.0	RT				198			30.1
17	1027+00.0	RT				98			12.6
19	1028+00.0	RT			98				9.0
22	1028+85.0	RT		68					6.6
25	1029+52.5	RT	64						4.1
TOTALS			64	68	98	394	74	1	119.2
USE			64	68	98	394	74	1	119

PIPE CULVERT CLASS D SCHEDULE

			542D0220	542D1063	54215550	54215553
STRUCTURE NUMBER	STATION	SIDE	PIPE CULVERTS		METAL END SECTIONS 15''	METAL END SECTIONS 18''
			CLASS D	CLASS D		
			TYPE 1	TYPE 2		
			15''	18''		
			FOOT		EACH	EACH
FAP 685 (IL 9) - 0001 FUNDING						
8	1013+97.5	LT		50		1
9	1014+30.0	RT		50		1
16	1026+92.8	LT	36		2	
21	1028+83.5	LT	40		2	
24	1029+42.2	LT	36		2	
27	1030+28.3	LT	36		2	
28	1031+30.0	LT	36		2	
32	1121+66.3	RT	115		1	
TOTALS			299	100	11	2

REMOVAL OF EXISTING STRUCTURES NO. 1

STATION	SIDE	DESCRIPTION	EACH
CURVE B - 0001 FUNDING			
106+00	LT & RT	2'x2' RCBC W/ DROP INLET	1
TOTAL			1

PIPE CULVERT REMOVAL

50105220			
STATION	SIDE	DESCRIPTION	FOOT
FAP 538 (IL 94)			
1173+89	LT	15" CMP	34.5
SUBTOTAL (PPP)			34.5
USE			35
CURVE B			
106+00	RT	12" CLAY	50
FAP 538 (IL 94)			
1174+53	LT & RT	24" CMP	56
FAP 685 (IL 9)			
1013+34	LT	30" CMP	13
1013+86	LT	12" CMP	38
1014+17	RT	15" CLAY	17
1023+90	RT	15" CMP	36
1025+15	RT	15" CMP	66
1026+84	RT	15" CMP	61
1026+93	LT	15" CLAY	17
1027+99	RT	12" CMP	51
1028+81	RT	12" CMP	36
1028+83	LT	12" CMP	25
1029+42	LT	8" CMP	17
1029+59	RT	12" CMP	30
1030+27	LT	12" CMP	21
SUBTOTAL (WYE)			534
TOTAL			569

PLUG EXISTING CULVERTS

Z0041500					59300100
STATION	SIDE	SIZE	LENGTH	PLUG EXISTING CULVERTS	CONTROLLED LOW STRENGTH MATERIAL
			FEET	EACH	CU YD
FAP 538 (IL 94)					
1121+07.0	LT & RT	4x2 BOX	153.3	1	45.4
1120+87.4	RT	15"	49.2	1	2.2
SUBTOTAL (PPP)				2	47.7
USE				2	48.0
FAP 685 (IL 9)					
1026+56.0	LT & RT	2X2 BOX	44	1	6.5
SUBTOTAL (WYE)				1	6.5
TOTAL				3	54.5

PIPE CULVERT CLASS A SCHEDULE

			542A1069	542A1081	5421A018	54213669	54213681	20800150
STRUCTURE NUMBER	STATION	SIDE	PIPE CULVERTS			PRECAST REINFORCED CONCRETE FLARED END SECTIONS		TRENCH BACKFILL
			CLASS A TYPE 2	CLASS A TYPE 2	CLASS A TYPE 1	24"	36"	
			24"	36"	TEMP 18"			
			FOOT			EACH		
FAP 685 (IL 9) - 0001 FUNDING								
1	1013+49.5	LT	28			1		2.5
2	1013+49.5	RT	10			1		3.5
4	1013+76.0	LT		8				13.7
5	1013+76.0	RT		10				9.5
7	1013+76.0	RT		6			1	7.9
43	1119+86.0	LT				1		
44	1119+86.0	RT				1		
48	1189+54.0	LT					1	
49	1189+54.0	RT		4			1	
CURVE A - 0001 FUNDING								
T1	104+35.0	LT & RT			70			5.5
TOTALS			38	28	70	4	3	42.6
USE			38	28	70	4	3	43

CONCRETE MEDIAN SCHEDULE

			60608600	60610400	60618300	42001300
STATION TO STATION		SIDE	CONCRETE C&G TY M-6.06	CONCRETE C & G TY M-6.24	CONCRETE MED SURF 4 INCH	PROTECTIVE COAT
			FOOT		SQ FT	SQ YD
FAP 538 (IL 94) - 0001 FUNDING						
1182+34.5	1182+74.6	LT	39.4	73.2	553.8	88.4
1182+52.6	1182+77.8	RT	19.4	40.5	161.3	32.5
TOTALS			58.8	113.7	715.1	120.9
USE			59	114	716	121

CONCRETE GUTTER SCHEDULE

60602500 60600095 42001300				
STATION TO STATION		SIDE	CONCRETE GUTTER TYPE A	PROTECTIVE COAT
			FOOT	CU YD
FAP 538 (IL 94) - 0005 FUNDING				
1018+70.0	1019+06.0	RT		4.8
1019+20.0	1019+56.0	LT		4.8
FAP 685 (IL 9) - 0001 FUNDING				
1014+89.0	1019+62.0	RT	419.0	6.4
1014+89.0	1018+65.0	LT	322.0	6.4
TOTALS			741.0	22.4
USE			741	22.4

GUARDRAIL REMOVAL

63200310		
STATION TO STATION	SIDE	FOOT
FAP 538 (IL 94) - 0005 FUNDING		
1101+43	1103+05	LT
1100+60	1103+05	RT
1104+08	1106+53	LT
1104+08	1105+58	RT
1145+57	1148+06	RT
1146+43	1148+13	LT
1148+96	1150+41	RT
1149+02	1151+07	LT
TOTAL		1571

PRISMATIC CURB REFLECTOR

78200300				
STATION TO STATION	SIDE	MAXIMUM SPACING	EACH	
FAP 538 (IL 94) - 0001 FUNDING				
1182+34.5	1182+74.6	LT	10	12
1182+52.6	1182+77.8	RT	10	12
TOTAL				24

RAISED REFLECTIVE PAVEMENT MARKER REMOVAL

78300200		
STATION TO STATION	SIDE	EACH
FAP 538 (IL 94) - 0005 FUNDING		
987+20.0	1177+40.0	CL
FAP 685 (IL 9) - 0001 FUNDING		
1012+27.3	1031+78.0	CL
TOTAL		264

NOTE: THIS IS AN ESTIMATED QUANTITY.

GUARDRAIL SCHEDULE

		63000001		63000003		63100085		63100167		78200410		78201000	
STATION TO STATION			SIDE	SPBGR	SPBGR	TRAF BARRIER		TERMINAL	GUARDRAIL MARKERS TYPE A		TERMINAL MARKERS DIRECT APPLIED		
				TYPE A	TYPE A	TYPE 6	TYPE 1 SPECIAL (TANGENT)						
				6' POSTS	9' POSTS								
			FOOT	FOOT	EACH								
FAP 538 (IL 94) - 0005 FUNDING													
1019+12.5	1022+00.0	RT	187.5					2		4		2	
1019+62.5	1022+50.0	LT	187.5					2		4		2	
1101+37.2	1103+05.3	LT		75.0		1		1		3		1	
1100+62.2	1103+05.3	RT		150.0		1		1		4		1	
1104+08.2	1106+51.3	LT		150.0		1		1		4		1	
1104+08.2	1105+63.8	RT		62.5		1		1		3		1	
1146+44.5	1148+12.7	LT		75.0		1		1		3		1	
1145+50.1	1148+05.8	RT		162.5		1		1		4		1	
1149+02.7	1151+08.4	LT		112.5		1		1		3		1	
1148+95.6	1150+38.8	RT		50.0		1		1		3		1	
TOTALS			375.0	837.5		8		12		35		12	

PERMANENT SURVEY MARKERS, TYPE I

66700205		
STATION	DESCRIPTION	EACH
FAP 538 (IL 94) - 0005 FUNDING		
986+61.78	POT	1
989+40.29	PC	1
998+72.43	PT	1
1040+70.49	SE COR SEC 5	1
1071+07.64	PC	1
1081+07.63	PT	1
1094+44.44	NE COR SEC 17	1
1103+05.36	PI	1
1135+56.89	POT	1
1147+81.00	SE COR SEC 17	1
1148+54.00	POT	1
1160+79.00	POT	1
1175+46.98	POT	1
FAP 538 (IL 94) - 0001 FUNDING		
1183+02.98	POT	1
TOTAL		14

RAISED REFLECTIVE PAVEMENT MARKERS

78100100					
STATION TO STATION		SIDE	MAXIMUM SPACING	1-WAY AMBER	1-WAY CRYSTAL
					2-WAY AMBER
EACH					
FAP 538 (IL 94) - 0005 FUNDING					
987+20.0	1177+39.98	CL	80	239	
FAP 538 (IL 94) - 0001 FUNDING					
1177+40.0	1180+58.9	CL	80	5	
1180+58.9	1182+59.8	CL	40	7	
1180+58.9	1182+79.8	RT	40		7
FAP 685 (IL 9) - 0001 FUNDING					
1013+66.4	1014+57.4	CL	40	6	
1014+57.4	1018+17.4	CL & LT	40		18
1018+17.4	1019+92.4	LT	40		8
1019+92.4	1021+37.4	LT	40	10	
1019+92.4	1021+37.4	CL	40		5
1022+29.4	1022+31.4	LT	N/A		3
1022+31.4	1024+13.6	LT	40		6
1022+31.4	1024+13.6	CL & LT	40		10
1024+13.6	1027+73.6	CL & LT	40		16
1027+73.6	1028+53.6	CL	40	6	
1028+53.6	1031+78.0	CL	80	6	
TOTALS				279	55
USE					352

SIGNING SCHEDULE

EXISTING LOCATION		PROPOSED LOCATION (IF DIFFERENT)		DESCRIPTION	SIGN DESIGNATI ON	SIZE	72000100	NUMBER OF POSTS	72800100	72400500	72400600	72400710
							SIGN PANEL TY 1		TELESCOPING STEEL SIGN SUPPORT	RELOCATE SIGN PANEL ASSEMBLY TY A	RELOCATE SIGN PANEL ASSEMBLY TY B	RELOCATE SIGN PANEL TY 1
STATION	O/S	STATION	O/S				SQ FT		FOOT	EACH	EACH	SQ FT
FAP 538 (IL 94)												
1178+10.0	RT	1179+60.0	RT	CITY AND ROUTE				2	28		1	
		1179+60.0	RT	AHEAD RT ARROW	M5-1(R)	21 x 15	2.2					
1180+00.0	RT	1177+60.0	RT	STOP AHEAD (SYMBOL)	W3-1a	30 X 30		1	14			6.25
1179+00.0	CL	1182+50.0	RT	STOP SIGN	R1-1	36 X 36		1	14			9
IL 9 1018+00	LT	1182+68.5	RT	STOP SIGN	R1-1	36 X 36		1	14			9
		1182+00.0	RT	IL 94	State	24 x 24	4	1	14			
		1182+00.0	RT	RIGHT ARROW	M6-1	21 x 15	2.2					
		1182+00.0	RT	IL 9	State	24 x 24	4	1	14			
		1182+00.0	RT	LT/RT ARROW	M-6-4	21 x 15	2.2					
FAP 685 (IL 9)												
1012+80.0	RT			AHEAD LT ARROW	M5-1(L)	21 x 15	2.2					
1016+15.0	RT			CITY AND ROUTE				2	28		1	
1018+60.0	LT	1018+60.0	RT	IL 94		24 x 24		1	14			4
		1018+60.0	RT	LEFT ARROW	M6-1	21 x 15	2.2					
1018+60.0	LT	1018+60.0	RT	IL 9 AND ARROW				1	14	1		
1019+17.0	RT			FOOTBALL/TRACK				2	28		1	
1019+69.0	LT			ADOPT HWY				2	28		1	
1020+82.0	LT			RR CROSSING		36 x 36		1	14			9
1021+57.0	RT			CITY AND 40 MPH				2	28		1	
		1021+60.0	RT	DOUBLE HORIZ. ARROW	M6-4	36 X 36	9.0	1	14			
1022+12.0	LT			55 MPH		24 x 24		1	14			4
		1025+00.0	LT	UP/RIGHT ARROW	M5-1(UL)	21 X 15	2.2	1	14			
		1025+00.0	LT	IL 94		24 x 24	4					
		1025+00.0	LT	IL 9 EAST				1	14	1		
1025+40.0	RT			40 MPH		24 x 24		1	14			4
1027+30.0	RT			IL 9 EAST				1	14	1		
1027+84.0	LT			CITY AND ROUTE							1	
		1027+84.0	LT	AHEAD RT ARROW	M5-1(R)	21 x 15	2.2	2	28			
1174+06.0	LT			STOP SIGN		36 X 36		1	14			9
1174+00.0	LT			STREET SIGN				1	14	1		9
1176+30.0	LT			40 MPH		24 X 24		1	14			4
TOTAL (WYE)							36.3		406.0	4.0	6.0	67.3
USE							37		406	4	6	68

SIGN REMOVAL SCHEDULE

				72400310
EXISTING LOCATION		DESCRIPTION	SIZE	REMOVE SIGN
STATION	O/S			PANEL TY 1
FAP 685 (IL 9)				SQ FT
1012+80.0	RT	DIAGONAL ARROW	21 x 15	2.2
1023+00.0	LT	CROSS TRAFFIC	36 x 36	9
1025+00.0	LT	STOP SIGN	36 x 36	9
CURVE B				
103+10.0	RT	SPLIT ROAD	36 x 36	9.0
103+50.0	RT	WARNING SIGNS	12 x 36	3.0
103+75.0	RT	WARNING SIGNS	12 x 36	3.0
104+00.0	RT	WARNING SIGNS	12 x 36	3.0
104+50.0	RT	STOP AHEAD (SYMBOL)	30 x 30	6.25
107+00.0	RT	WARNING SIGNS	12 x 36	3.0
107+25.0	RT	WARNING SIGNS	12 x 36	3.0
107+50.0	RT	WARNING SIGNS	12 x 36	3.0
107+75.0	RT	WARNING SIGNS	12 x 36	3.0
CURVE A				
103+50.0	LT	WARNING SIGNS	12 x 36	3.0
103+75.0	LT	WARNING SIGNS	12 x 36	3.0
104+00.0	LT	WARNING SIGNS	12 x 36	3.0
104+25.0	LT	WARNING SIGNS	12 x 36	3.0
104+50.0	LT	WARNING SIGNS	12 x 36	3.0
107+20.0	RT	RR CROSSING	36 x 36	9
107+00.0	LT	STOP AHEAD (SYMBOL)	30 x 30	6.25
SUBTOTAL (WYE)				86.7
USE				87

REMOVED SIGNS SHALL BE TAKEN TO IDOT OPERATIONS IN
SPRINGFIELD. CALL 217-785-0288 FOR INFORMATION.

MODIFIED URETHANE PAVEMENT MARKING - LINE 12"

78009012					
STATION TO STATION		SIDE	DESCRIPTION	WHITE	YELLOW
				FOOT	
FAP 538 (IL 94) - 0001 FUNDING					
1181+96.2	1182+77.5	LT	CHANNELIZATION	106.5	
1182+35.8	1182+79.8	RT	CHANNELIZATION	24.8	
FAP 685 (IL 91) - 0001 FUNDING					
1014+57.4	1019+92.4	LT CL	CHANNELIZATION		227.1
1022+29.4	1027+73.6	LT CL	CHANNELIZATION		295.4
TOTALS				131.3	522.4
USE				654	

MODIFIED URETHANE PAVEMENT MARKING - LINE 8"

				78009008
STATION TO STATION		SIDE	DESCRIPTION	WHITE
				FOOT
FAP 538 (IL 94) - 0001 FUNDING				
1181+96.2	1182+77.5	RT	CHANNELIZATION	199.5
1182+35.8	1182+79.8	RT	CHANNELIZATION	154.2
TOTAL				353.7
USE				354

PAVEMENT MARKING REMOVAL

78300100				
STATION TO STATION		SIDE	DESCRIPTION	SQ FT
CURVE A - 0001 FUNDING				
102+65.0	103+60.0	LT	EDGE LINE	63.3
102+85.0	103+15.0	CL	NO-PASSING	30.0
CURVE B - 0001 FUNDING				
101+75.0	103+00.0	CL	NO-PASSING	125.0
102+65.0	103+25.0	RT	EDGE LINE	40.0
TOTAL				258.3
USE				259

FILE NAME =	USER NAME = sparkgw	DESIGNED -	REVISED -	STATE OF ILLINOIS DEPARTMENT OF TRANSPORTATION	SCHEDULE OF QUANTITIES					F.A.P. RTE.	SECTION	COUNTY	TOTAL SHEETS	SHEET NO.
path = \\IL084EBID\INTEG\Illinois.gov\PIDOT\Documents\IDOT\Offices\District 6\Projects\D672C60\Drawings\KLINGNER\District edit\CADD\REVISED\2C60-shr-Schedules.dgn										685/538	(112)RS-3, L, N, I	HANCOCK	156	22
PLOT SCALE = 100.0000 ' / in.	CHECKED -	REVISED -			CONTRACT NO. 72C60									
PLOT DATE = 10/23/2014	DATE -	REVISED -												
Default				SCALE:	SHEET	OF	SHEETS	STA.	TO STA.	ILLINOIS FED. AID PROJECT				

PAINT PAVEMENT MARKING - LINE 5"

STATION TO STATION		SIDE	DESCRIPTION	WHITE	YELLOW
FAP 538 (IL 94)					
1177+00.00	1182+92.20	RT	EDGE LINE	592.2	
1177+00.00	1182+85.99	LT	EDGE LINE	586.0	
1177+00.00	1182+70.00	CL	NO-PASSING		1140.0
FAP 685 (IL 9)					
1012+27.00	1015+00.00	CL	NO-PASSING		546
1012+27.00	1015+00.00	RT/LT	EDGE LINE	546.0	
1015+00.00	1021+40.00	LT	EDGE LINE	640.0	
1022+20.00	1028+00.00	RT	EDGE LINE	580.0	
SUBTOTAL (WYE)				2944.2	1686.0
USE				4631	
FAP 538 (IL 94)					
987+20.00	1178+18.89	LT	EDGE LINE	19098.9	
987+20.00	1178+18.89	RT	EDGE LINE	19098.9	
987+20.00	1022+40.00	CL	SKIP-DASH		880.0
1022+40.00	1030+80.00	LT CL	SKIP-DASH		210.0
1022+40.00	1030+80.00	RT CL	NO-PASSING		840.0
1030+80.00	1033+40.00	CL	SKIP-DASH		70.0
1033+40.00	1042+10.00	LT CL	NO-PASSING		870.0
1033+40.00	1042+10.00	RT CL	SKIP-DASH		220.0
1042+10.00	1070+10.00	CL	SKIP-DASH		700.0
1070+10.00	1078+80.00	LT CL	SKIP-DASH		220.0
1070+10.00	1080+20.00	RT CL	NO-PASSING		1010.0
1078+80.00	1095+40.00	LT CL	NO-PASSING		1660.0
1080+20.00	1095+40.00	RT CL	SKIP-DASH		380.0
1095+40.00	1102+00.00	CL	SKIP-DASH		170.0
1102+00.00	1114+50.00	LT CL	SKIP-DASH		320.0
1102+00.00	1114+50.00	RT CL	NO-PASSING		1250.0
1114+50.00	1124+30.00	LT CL	NO-PASSING		980.0
1114+50.00	1124+30.00	RT CL	SKIP-DASH		250.0
1124+30.00	1125+60.00	CL	SKIP-DASH		40.0
1125+60.00	1134+90.00	LT CL	SKIP-DASH		240.0
1125+60.00	1137+90.00	RT CL	NO-PASSING		1230.0
1134+90.00	1145+50.00	LT CL	NO-PASSING		1060.0
1137+90.00	1145+50.00	RT CL	SKIP-DASH		190.0
1145+50.00	1158+60.00	LT CL	SKIP-DASH		330.0
1145+50.00	1158+60.00	RT CL	NO-PASSING		1310.0
1158+60.00	1168+50.00	LT CL	NO-PASSING		990.0
1158+60.00	1168+50.00	RT CL	SKIP-DASH		250.0
1168+50.00	1178+18.89	LT CL	NO-PASSING		968.9
1168+50.00	1178+18.89	RT CL	NO-PASSING		968.9
SUBTOTAL (PPP)				38197.8	17607.8
USE				55806	
FAP 685 (IL 9)		LENGTH			
1083+00.00	1262+55.89	17955.89		35911.8	17955.9
1262+55.89		STATION EQUATION			
1263+31.52	1269+77.10	645.58		1291.2	645.6
SUBTOTAL (SAFETY)				37202.9	18601.5
USE				55805	
TOTAL				116242	

- ITEMS USED FOR STAGE 2 CONSTRUCTION

MODIFIED URETHANE PAVEMENT MARKING - LINE 5"

STATION TO STATION				SIDE	DESCRIPTION	WHITE	YELLOW
FAP 538 (IL 94)							
1178+18.89	1180+53.40	LT	EDGE LINE	234.5			
1178+18.89	1182+03.89	RT	EDGE LINE	385.0			
1178+18.89	1182+59.80	LT CL	NO-PASSING				440.9
1178+18.89	1182+59.80	RT CL	NO-PASSING				440.9
1180+53.40	1181+61.57	LT	EDGE LINE	109.1			
1182+03.89	1182+70.48	RT	EDGE LINE	88.1			
FAP 685 (IL 9)							
1012+27.30	1013+55.13	CR	NO-PASSING	127.8			
1012+27.30	1013+55.13	CL	NO-PASSING	127.8			
1012+27.30	1013+55.13	RT	EDGE LINE	127.8			
1012+27.30	1013+55.13	LT	EDGE LINE	127.8			
1013+60.12	1019+77.20	LT	EDGE LINE	617.1			
1013+66.37	1014+57.35	LT CL	NO-PASSING				91.0
1013+66.37	1014+57.35	RT CL	NO-PASSING				91.0
1013+72.61	1031+78.00	RT	EDGE LINE	1805.4			
1014+57.35	1021+37.35	LT CL	CHANNELIZATION				1360.0
1014+57.35	1018+17.35	RT CL	CHANNELIZATION				720.0
1018+17.35	1019+92.35	LT CL	CHANNELIZATION				350.0
1019+77.20	1020+94.50	LT	EDGE LINE	118.5			
1021+99.81	1023+18.61	LT	EDGE LINE	171.6			
1022+29.41	1027+73.61	LT CL	CHANNELIZATION				1088.4
1022+29.41	1027+73.61	CL	CHANNELIZATION				1088.4
1023+18.61	1031+78.00	LT	EDGE LINE	859.4			
1027+73.61	1031+78.00	LT CL	NO-PASSING				404.4
1027+73.61	1031+78.00	RT CL	NO-PASSING				404.4
TOTALS Y QUANTITY					4900.0		6479.4
USE							11380

PAINT PAVEMENT MARKING - LINE 24"

				78001180
STATION TO STATION		SIDE	DESCRIPTION	WHITE
				FOOT
FAP 538 (IL 94) - 0001 FUNDING				
1182+68.0	1182+70.0	RT	STOP BAR	12.0
TOTAL				12.0
USE				12

- * - NOTE THIS SCHEDULE USED FOR STAGE CONSTRUCTION.

PREFORMED PLASTIC PAVEMENT MARKING
TYPE B - INLAID - LETTERS AND SYMBOLS

				78004200
STATION TO STATION		SIDE	DESCRIPTION	WHITE
				SQ FT
FAP 538 (IL 94) - 0001 FUNDING				
1180+58.9	1182+58.8	RT	LEFT TURN ARROWS	31.2
1180+58.9	1181+35.8	RT	RIGHT TURN ARROWS	31.2
FAP 685 (IL 9) - 0001 FUNDING				
1016+23.9	1016+43.9	LT	RAILROAD "X"	54.0
1016+23.9	1016+43.9	LT	RAILROAD "R"	7.2
1019+92.4	1021+37.4	LT	LEFT TURN ARROWS	31.2
1022+78.4	1024+31.6	LT	RIGHT TURN ARROWS	31.2
TOTAL				186.0
USE				186

MODIFIED URETHANE PAVEMENT MARKING - LINE 6'

				78009006
STATION TO STATION		SIDE	DESCRIPTION	WHITE
				FOOT
FAP 538 (IL 94) - 0001 FUNDING				
1178+18.9	1180+58.9	RT	SKIP-DASH	60.0
1180+58.9	1182+35.8	RT	TURN LANE	176.9
FAP 685 (IL 9) - 0001 FUNDING				
1018+17.4	1019+92.4	CL	SKIP-DASH	44.0
1019+92.4	1021+37.4	CL	TURN LANE	145.0
1022+78.4	1024+13.6	LT	TURN LANE	135.3
1024+13.6	1025+88.6	LT	SKIP-DASH	44.0
TOTAL				605.2
USE				606

PREFORMED PLASTIC PAVEMENT MARKING
TYPE B - INLAID - LINE 24"

STATION TO STATION				SIDE	DESCRIPTION	WHITE
FAP 538 (IL 94)						
1182+57.79	1182+59.7		RT		STOP BAR	12.0
1182+56.00	1182+69.4		RT		STOP BAR	18.0
FAP 685 (IL 9)						
1013+40.82	1013+42.8		RT		STOP BAR	12.0
1013+78.00	1013+80.0		LT		STOP BAR	12.0
1016+08.07	1016+10.0		LT		STOP BAR	12.0
1016+57.90	1016+59.9		LT		STOP BAR	12.0
TOTALS (WYE)						78.0
USE						78

ESTIMATED STRIPING QUANTITIES

PAY ITEM NUMBER	PAY ITEM	UNIT	QUANTITY	LOCATION/REASON
70103815	TRAFFIC CONTROL SURVEILLANCE	CAL DA	10	AS REQUIRED FOR DROP-OFFS
70300100	SHORT-TERM PAVEMENT MARKING	FOOT	5532	TEMPORARY STRIPING ON BINDER/SURFACE
70300210	TEMPORARY PAVEMENT MARKING - LETTERS & SYMBOLS	SQ FT	186	TEMPORARY STRIPING ON BINDER/SURFACE
70300230	TEMPORAY PAVEMENT MARKING - LINE 5"	FOOT	127622	TEMPORARY STRIPING ON BINDER/SURFACE
70300240	TEMPORAY PAVEMENT MARKING - LINE 6"	FOOT	606	TEMPORARY STRIPING ON BINDER/SURFACE
70300250	TEMPORAY PAVEMENT MARKING - LINE 8"	FOOT	354	TEMPORARY STRIPING ON BINDER/SURFACE
70300260	TEMPORAY PAVEMENT MARKING - LINE 12"	FOOT	654	TEMPORARY STRIPING ON BINDER/SURFACE
70300280	TEMPORAY PAVEMENT MARKING - LINE 24"	FOOT	78	TEMPORARY STRIPING ON BINDER/SURFACE
70301000	WORK ZONE PAVEMENT MARKING REMOVAL	SQ FT	2030	REMOVE SHORT-TERM

TEMPORARY SOIL RETENTION SYSTEM

Z0073002				
STATION	SIDE	HEIGHT	WIDTH	SQ FT
FAP 685 (IL 9)				
1013+49.5	LT	10	20	200
1013+49.5	RT	10	10	100
1013+76.0	LT	16	15	240
1013+76.0	RT	14	25	350
1177+71.5	LT	13	15	195
1178+13.6	RT	13	15	195
TOTAL (WYE)				1280

CONCRETE WINGWALL REMOVAL

X0300015			
NO.	STATION	SIDE	EACH
FAP 538 (IL 94)			
1	1121+06.90	LT	1
2	1121+06.90	RT	1
3	1174+52.39	LT	1
4	1174+52.39	RT	1
5	1177+92.50	LT	1
6	1177+92.50	RT	1
FAP 685 (IL 9)			
1	1013+49.5	LT	1
2	1013+49.5	RT	1
4	1013+76.0	LT	1
5	1013+76.0	RT	1
TOTAL			10

SOLAR-POWERED FLASHING BEACON
ASSEMBLY (COMPLETE)

X0326899		
STATION	SIDE	EACH
FAP 538 (IL 94) - 0005 FUNDING		
982+20	RT	1
FAP 685 (IL 9) - 0001 FUNDING		
1008+65	RT	1
1036+80	LT	1
TOTAL		3

AGGREGATE SHOULDERS, TYPE B (SPECIAL)

X4811300		
STATION TO STATION	SIDE	TON
FAP 538 (IL 94) - 0005 FUNDING		
1019+06.0	1022+34.0	RT 18.7
1019+56.0	1022+84.0	LT 18.7
1100+22.2	1103+05.5	RT 16.1
1100+97.2	1103+05.5	LT 11.9
1104+08.2	1106+03.8	RT 11.1
1104+08.2	1106+91.3	LT 16.1
1145+10.1	1148+05.8	RT 16.8
1146+04.5	1147+87.3	LT 10.4
1149+21.2	1150+78.8	RT 9.0
1149+02.7	1151+48.4	LT 14.0
TOTAL		142.8
USE		143

LONGITUDINAL PARTIAL DEPTH PATCHING

				X4405020	X4420900
STATION TO STATION	SIDE	LENGTH	WIDTH	LONGITUDINAL PARTIAL DEPTH REMOVAL 2"	LONGITUDINAL PARTIAL DEPTH PATCHING
		FOOT	FOOT	FOOT	TON
FAP 538 (IL 94)					
1014+70.00	1019+86.00	LT & RT	516.0	3.0	1032
1023+20.00	1030+30.00	LT & RT	710.0	3.0	1420
1081+20.00	1088+05.00	LT & RT	685.0	3.0	1370
1110+95.00	1114+80.00	LT & RT	385.0	3.0	770
SUBTOTAL (PPP)				4592	171.4
USE					172
NOTE: LONGITUDINAL REMOVAL AND PATCHING WORK SHALL BE DONE AFTER HMA SURFACE REMOVAL					

TOPSOIL EXCAVATION


X2111000		
STATION TO STATION	SIDE	CU YD
FAP 538 (IL 94) - 0001 FUNDING		
1179+65	1182+80	LT & RT 2239.6
TOTAL		2239.6
USE		2240

REMOVE AND RELAY END SECTIONS

X0358300		
STATION	SIDE	EACH
FAP 538 (IL 94)		
1107+81.0	RT	1
TOTAL (PPP)		1

ROCK FILL - EMBANKMENT


Z0054404				
STATION TO STATION	SIDE	DEPTH (FT)	LENGTH	CU YD
FAP 538 (IL 94)				
1121+25.00	1122+70.00	LT	3	145.0
TOTAL Y QUANTITY				75.7
USE				76

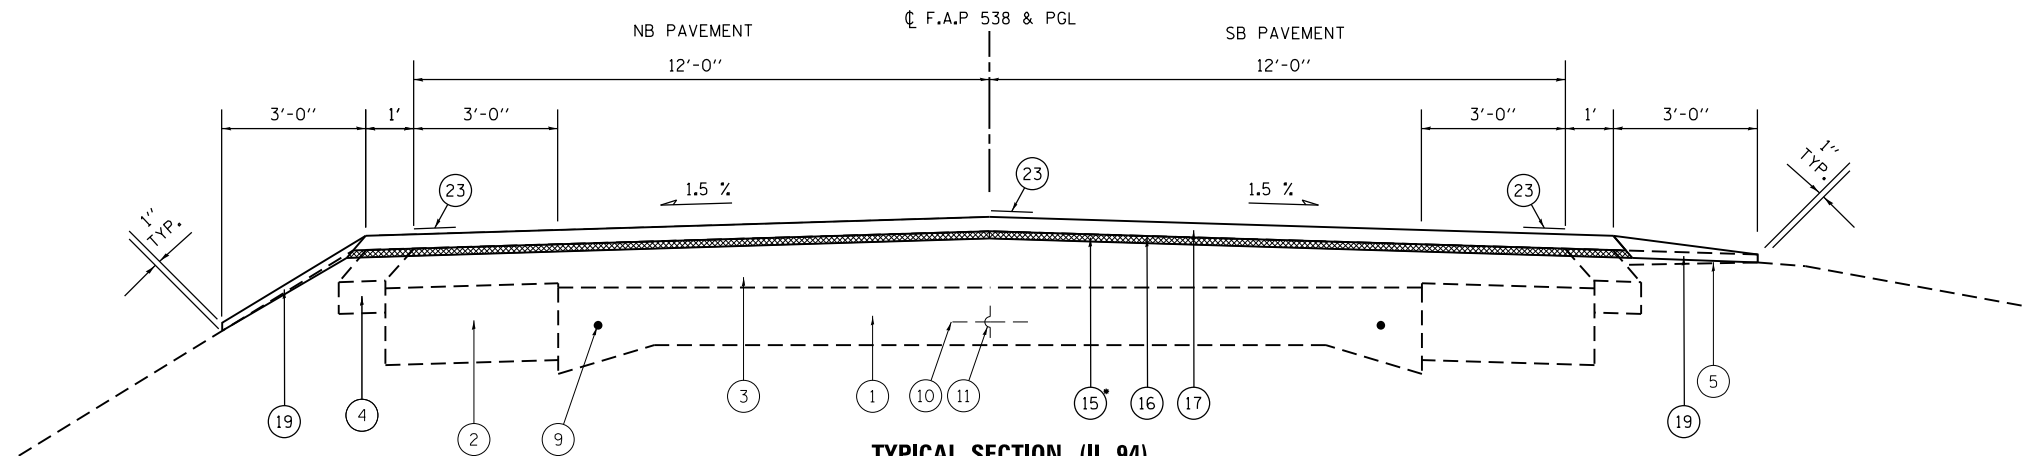

TYPICAL SECTION (IL 94)

STA. 987+20+00 TO STA. 989+40.29
STA. 998+72.43 TO STA. 1015+00.00
STA. 1022+10.00 TO STA. 1023+50.00 RT
STA. 1022+60.00 TO STA. 1023+50.00 LT
STA. 1030+00.00 TO STA. 1081+50.00
STA. 1087+75.00 TO STA. 1100+52.15 RT
STA. 1087+75.00 TO STA. 1101+27.15 LT
STA. 1105+73.84 TO STA. 1111+25.00 RT
STA. 1106+61.34 TO STA. 1111+25.00 LT
STA. 1114+50.00 TO STA. 1119+00.00
STA. 1124+00 TO STA. 1135+50.00
STA. 1142+00.00 TO STA. 1145+40.11 RT
STA. 1142+00.00 TO STA. 1146+34.51 LT
STA. 1150+48.75 TO STA. 1152+40.00 RT
STA. 1151+18.39 TO STA. 1152+40.00 LT
STA. 1152+40.00 TO STA. 1154+00.00 RT (HMA SURF REM 2 1/4")
STA. 1157+25.00 TO STA. 1158+00.00 RT (HMA SURF REM 2 1/4")
STA. 1158+00.00 TO STA. 1173+78.50
STA. 1173+78.50 TO STA 1175+15.50 RT

• - END BIT SURF REMOVAL @ STA. 1176+62

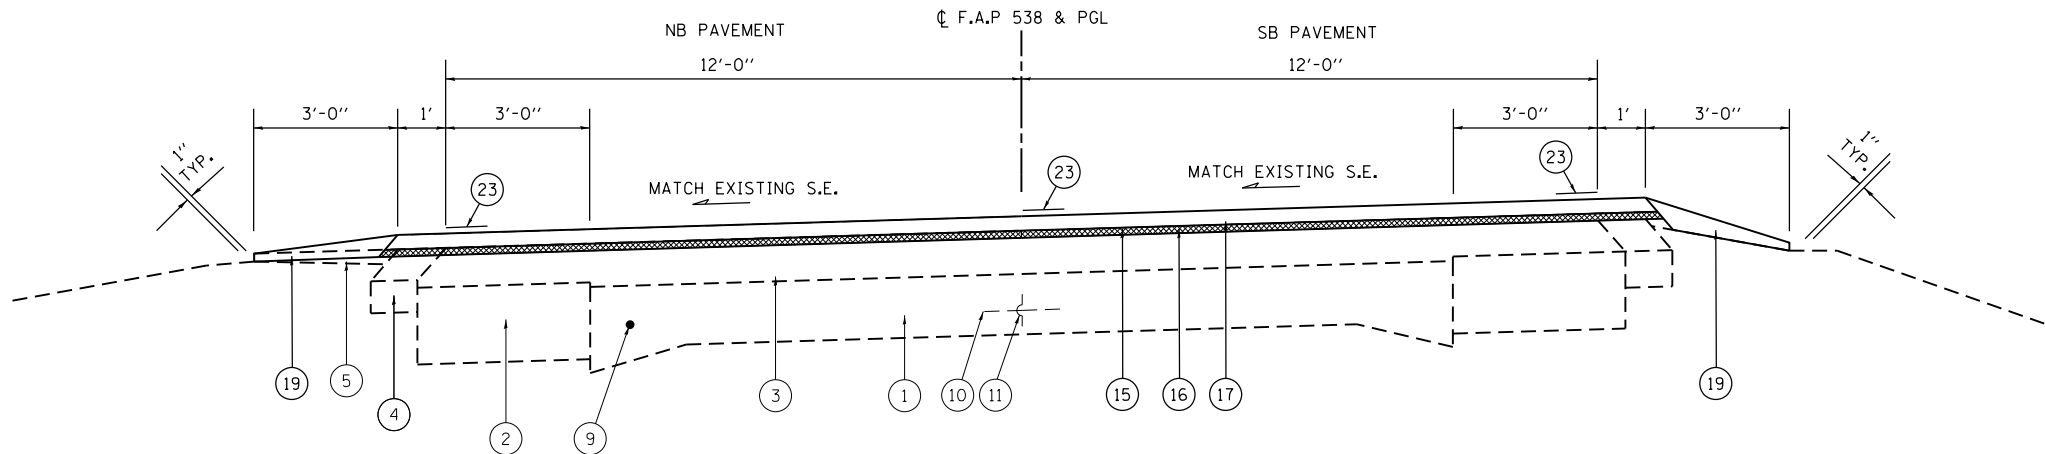

TYPICAL SECTION (IL 94)

STA 989+40.29 (P.C.) TO STA 998+72.43 (P.T.)

EXISTING LEGEND


- 1 EXISTING P.C.C. PAVEMENT, 9'-6"-9"
- 2 EXISTING HOT-MIX ASPHALT BASE COURSE WIDENING, 8"
- 3 EXISTING BITUMINIOUS OVERLAY, ± 8"
- 3A EXISTING BITUMINIOUS OVERLAY, ± 5"
- 4 EXISTING HOT-MIX ASPHALT SHOULDERS
- 5 EXISTING AGGREGATE SHOULDERS, TYPE B
- 6 EXISTING CONCRETE GUTTER, TYPE A
- 7 EXISTING CONCRETE GUTTER, TYPE B
- 8 EXISTING CONCRETE GUTTER, TYPE C
- 9 EXISTING 3/4" Ø SMOOTH BAR-CONTINUOUS
- 10 EXISTING 1/2" Ø DEFORMED BAR @ 5' CENTERS
- 11 EXISTING LONGITUDINAL METAL JOINT
- 12 EXISTING CONCRETE GUTTER EXTENSION
- 13 EXISTING BITUMINIOUS OVERLAY, ± 2 1/4"
- 14 EXISTING HOT-MIX ASPHALT WIDENING, 9"

PROPOSED LEGEND


- 15 PROPOSED HOT-MIX ASPHALT SURFACE REMOVAL, 3/4" AND VARIES (PAID AS VARIABLE DEPTH)
- 16 PROPOSED HOT-MIX ASPHALT LEVELING BINDER, 3/4"
- 17 PROPOSED HOT-MIX ASPHALT SURFACE COURSE, MIX C, N50, 1 1/2"
- 18 PROPOSED STEEL PLATE BEAM GUARDRAIL, TYPE A, 6 FT POSTS
- 19 PROPOSED AGGREGATE WEDGE SHOULDER, TYPE B (VARIES 3.5" TO 1.0")
- 20 PROPOSED TAPER OF HOT-MIX ASPHALT SURFACE COURSE TO MATCH EXISTING ELEVATION
- 21 PROPOSED HOT-MIX ASPHALT SURFACE REMOVAL, 2 1/4" AND VARIES
- 22 PROPOSED SUBBASE GRANULAR MATERIAL, TYPE A, 8"
- 23 PROPOSED PAVEMENT MARKING LINE
- 24 PROPOSED HOT-MIX ASPHALT BINDER COURSE, IL-19.0, N50, (2 1/4" MINIMUM)
- 25 PROPOSED HOT-MIX ASPHALT BASE COURSE, 6 1/2"
- 26 PROPOSED CONCRETE GUTTER, TYPE A
- 27 PROPOSED PAVEMENT OR GUTTER REMOVAL
- 28 PROPOSED STONE DUMPED RIPRAP, CLASS A4
- 29 PROPOSED HOT-MIX ASPHALT BASE COURSE, 12"
- 30 PROPOSED HOT-MIX ASPHALT SHOULDERS, 6 1/2"
- 31 PROPOSED HOT-MIX ASPHALT SHOULDERS, 8" W/ SHOULDER RUMBLE STRIPS, 8"
- 32 PROPOSED HOT-MIX ASPHALT BASE COURSE, 7 1/2"

FILE NAME =	USER NAME = edwards,jd	DESIGNED -	REVISED -	STATE OF ILLINOIS DEPARTMENT OF TRANSPORTATION	TYPICAL SECTIONS				F.A.P. RTE.	SECTION	COUNTY	TOTAL SHEETS	SHEET NO.
c:\pw\work\p\widot\edwards,jd\d0388419\0672C60-sh-typical.dgn	DRAWN -	REVISED -	F685/538						(112)RS-3,L,N,I	HANCOCK	156	25	
Default	PLOT SCALE = 100.0000 ' / in.	CHECKED -	REVISED -		CONTRACT NO. 72C60								
	PLOT DATE = Mar-10-2015 02:58:13PM	DATE -	REVISED -		SCALE: none	SHEET 1 OF 5 SHEETS	STA. TO STA.	ILLINOIS FED. AID PROJECT					

- ① EXISTING P.C.C. PAVEMENT, 9'-6"-9"
- ② EXISTING HOT-MIX ASPHALT BASE COURSE WIDENING, 8"
- ③ EXISTING BITUMINIOUS OVERLAY, ± 8"
- ③A EXISTING BITUMINIOUS OVERLAY, ± 5"
- ④ EXISTING HOT-MIX ASPHALT SHOULDERS
- ⑤ EXISTING AGGREGATE SHOULDERS, TYPE B
- ⑥ EXISTING CONCRETE GUTTER, TYPE A
- ⑦ EXISTING CONCRETE GUTTER, TYPE B
- ⑧ EXISTING CONCRETE GUTTER, TYPE C
- ⑨ EXISTING 3/4" Ø SMOOTH BAR-CONTINUOUS
- ⑩ EXISTING 1/2" Ø DEFORMED BAR @ 5' CENTERS
- ⑪ EXISTING LONGITUDINAL METAL JOINT
- ⑫ EXISTING CONCRETE GUTTER EXTENSION
- ⑬ EXISTING BITUMINIOUS OVERLAY, ± 2 1/4"
- ⑭ EXISTING HOT-MIX ASPHALT WIDENING, 9"

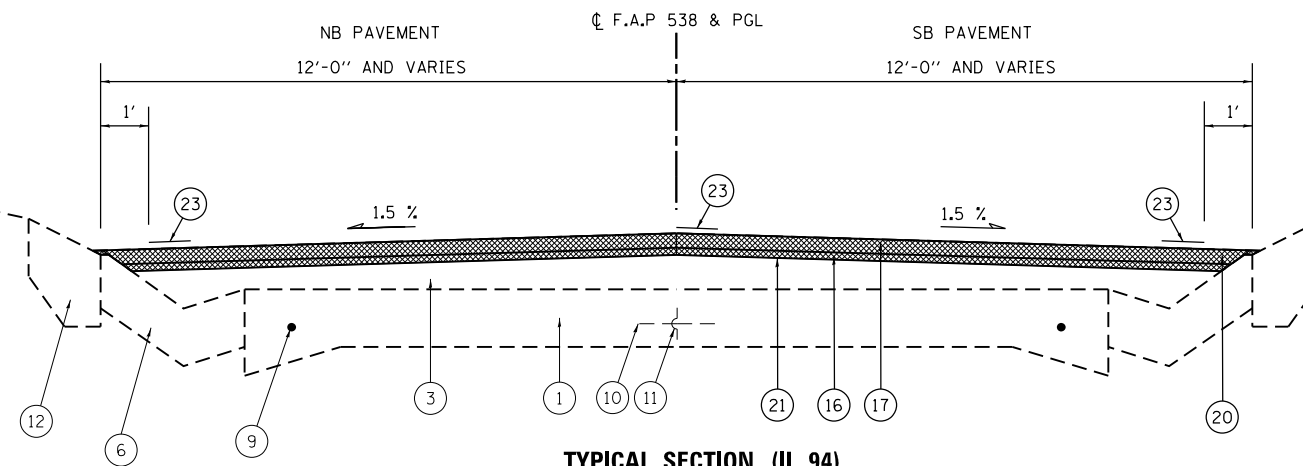


STA. 1015+00.00 TO STA. 1019+06.00 RT
STA. 1015+00.00 TO STA. 1019+56.00 LT
STA. 1135+50.00 TO STA. 1142+00.00
STA. 1152+40.00 TO STA. 1154+00.00 LT
STA. 1154+00.00 TO STA. 1157+25.00
STA. 1157+25.00 TO STA. 1158+00.00 LT

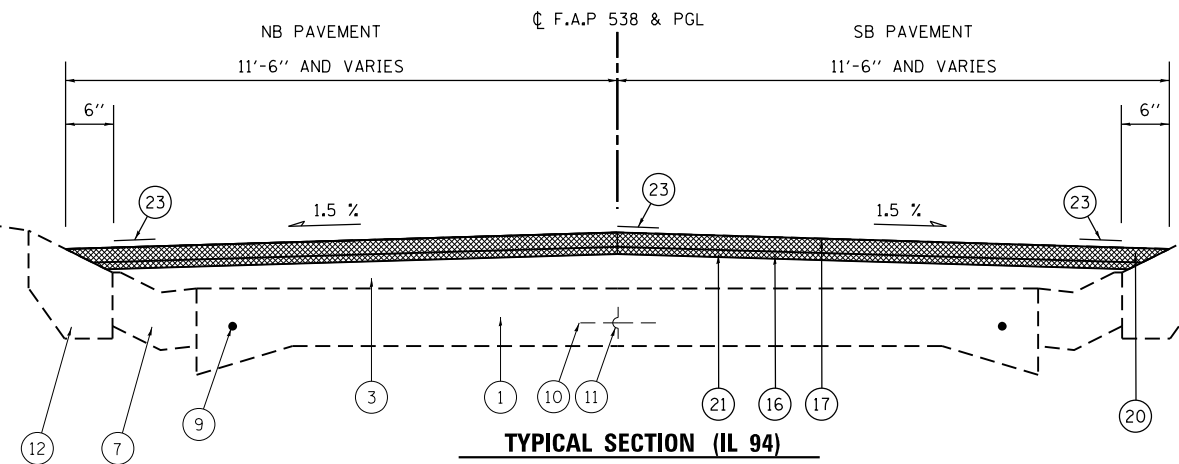

STA. 1023+50.00 TO STA. 1030+00.00
STA. 1081+50.00 TO STA. 1087+75.00
STA. 1111+25.00 TO STA. 1114+50.00


- (15) PROPOSED HOT-MIX ASPHALT SURFACE REMOVAL, 3/4" AND VARIES (PAID AS VARIABLE DEPTH)
- (16) PROPOSED HOT-MIX ASPHALT LEVELING BINDER, 3/4"
- (17) PROPOSED HOT-MIX ASPHALT SURFACE COURSE, MIX C, N50, 1 1/2"
- (18) PROPOSED STEEL PLATE BEAM GUARDRAIL, TYPE A, 6 FT POSTS
- (19) PROPOSED AGGREGATE WEDGE SHOULDER, TYPE B (VARIES 3.5" TO 1.0")
- (20) PROPOSED TAPER OF HOT-MIX ASPHALT SURFACE COURSE TO MATCH EXISTING ELEVATION
- (21) PROPOSED HOT-MIX ASPHALT SURFACE REMOVAL, 2 1/4" AND VARIES
- (22) PROPOSED SUBBASE GRANULAR MATERIAL, TYPE A, 8"
- (23) PROPOSED PAVEMENT MARKING LINE
- (24) PROPOSED HOT-MIX ASPHALT BINDER COURSE, IL-19.0, N50, (2 1/4" MINIMUM)
- (25) PROPOSED HOT-MIX ASPHALT BASE COURSE, 6 1/2"
- (26) PROPOSED CONCRETE GUTTER, TYPE A
- (27) PROPOSED PAVEMENT OR GUTTER REMOVAL
- (28) PROPOSED STONE DUMPED RIPRAP, CLASS A4
- (29) PROPOSED HOT-MIX ASPHALT BASE COURSE, 12"
- (30) PROPOSED HOT-MIX ASPHALT SHOULDERS, 6 1/2"
- (31) PROPOSED HOT-MIX ASPHALT SHOULDERS, 8" W/ SHOULDER RUMBLE STRIPS, 8"
- (32) PROPOSED HOT-MIX ASPHALT BASE COURSE, 7 1/2"

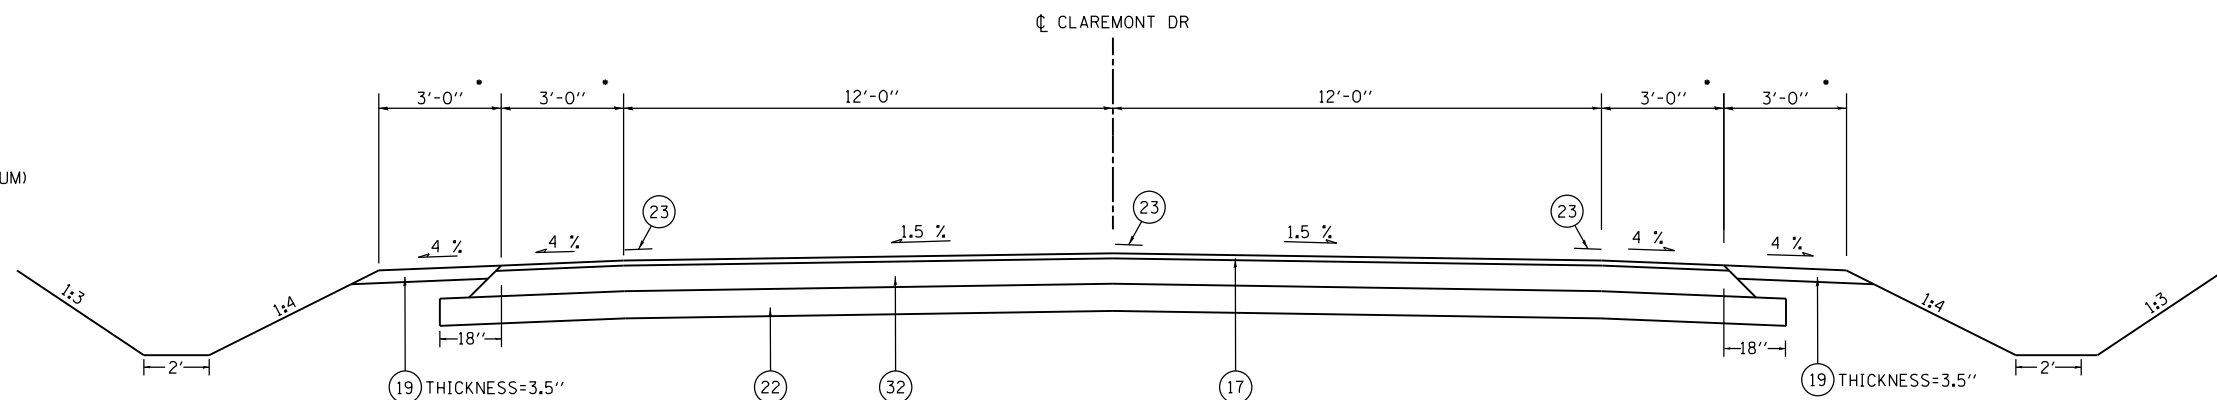

STA. 10+13.00 TO STA. 10+50.00

- - EARTH SHOULDERS AT STA. 10+40 TO STA. 10+50

FILE NAME =	USER NAME = edwardsjd	DESIGNED -	REVISED -	STATE OF ILLINOIS DEPARTMENT OF TRANSPORTATION	TYPICAL SECTIONS				F.A.P. RTE.	SECTION	COUNTY	TOTAL SHEETS	SHEET NO.
c:\pw\work\pwsdot\edwardsjd\d0388419\06	2C60-shr-Typical.dgn	DRAWN -	REVISED -						685/538	(112)RS-3,L,N,I	HANCOCK	156	26
	PLOT SCALE = 100.0000 ' / in.	CHECKED -	REVISED -						CONTRACT NO. 72C60				
Default	PLOT DATE = Mar-10-2015 02:58:13PM	DATE	REVISED -		SCALE: none	SHEET 2 OF 5 SHEETS	STA.	TO STA.	ILLINOIS FED. AID PROJECT				

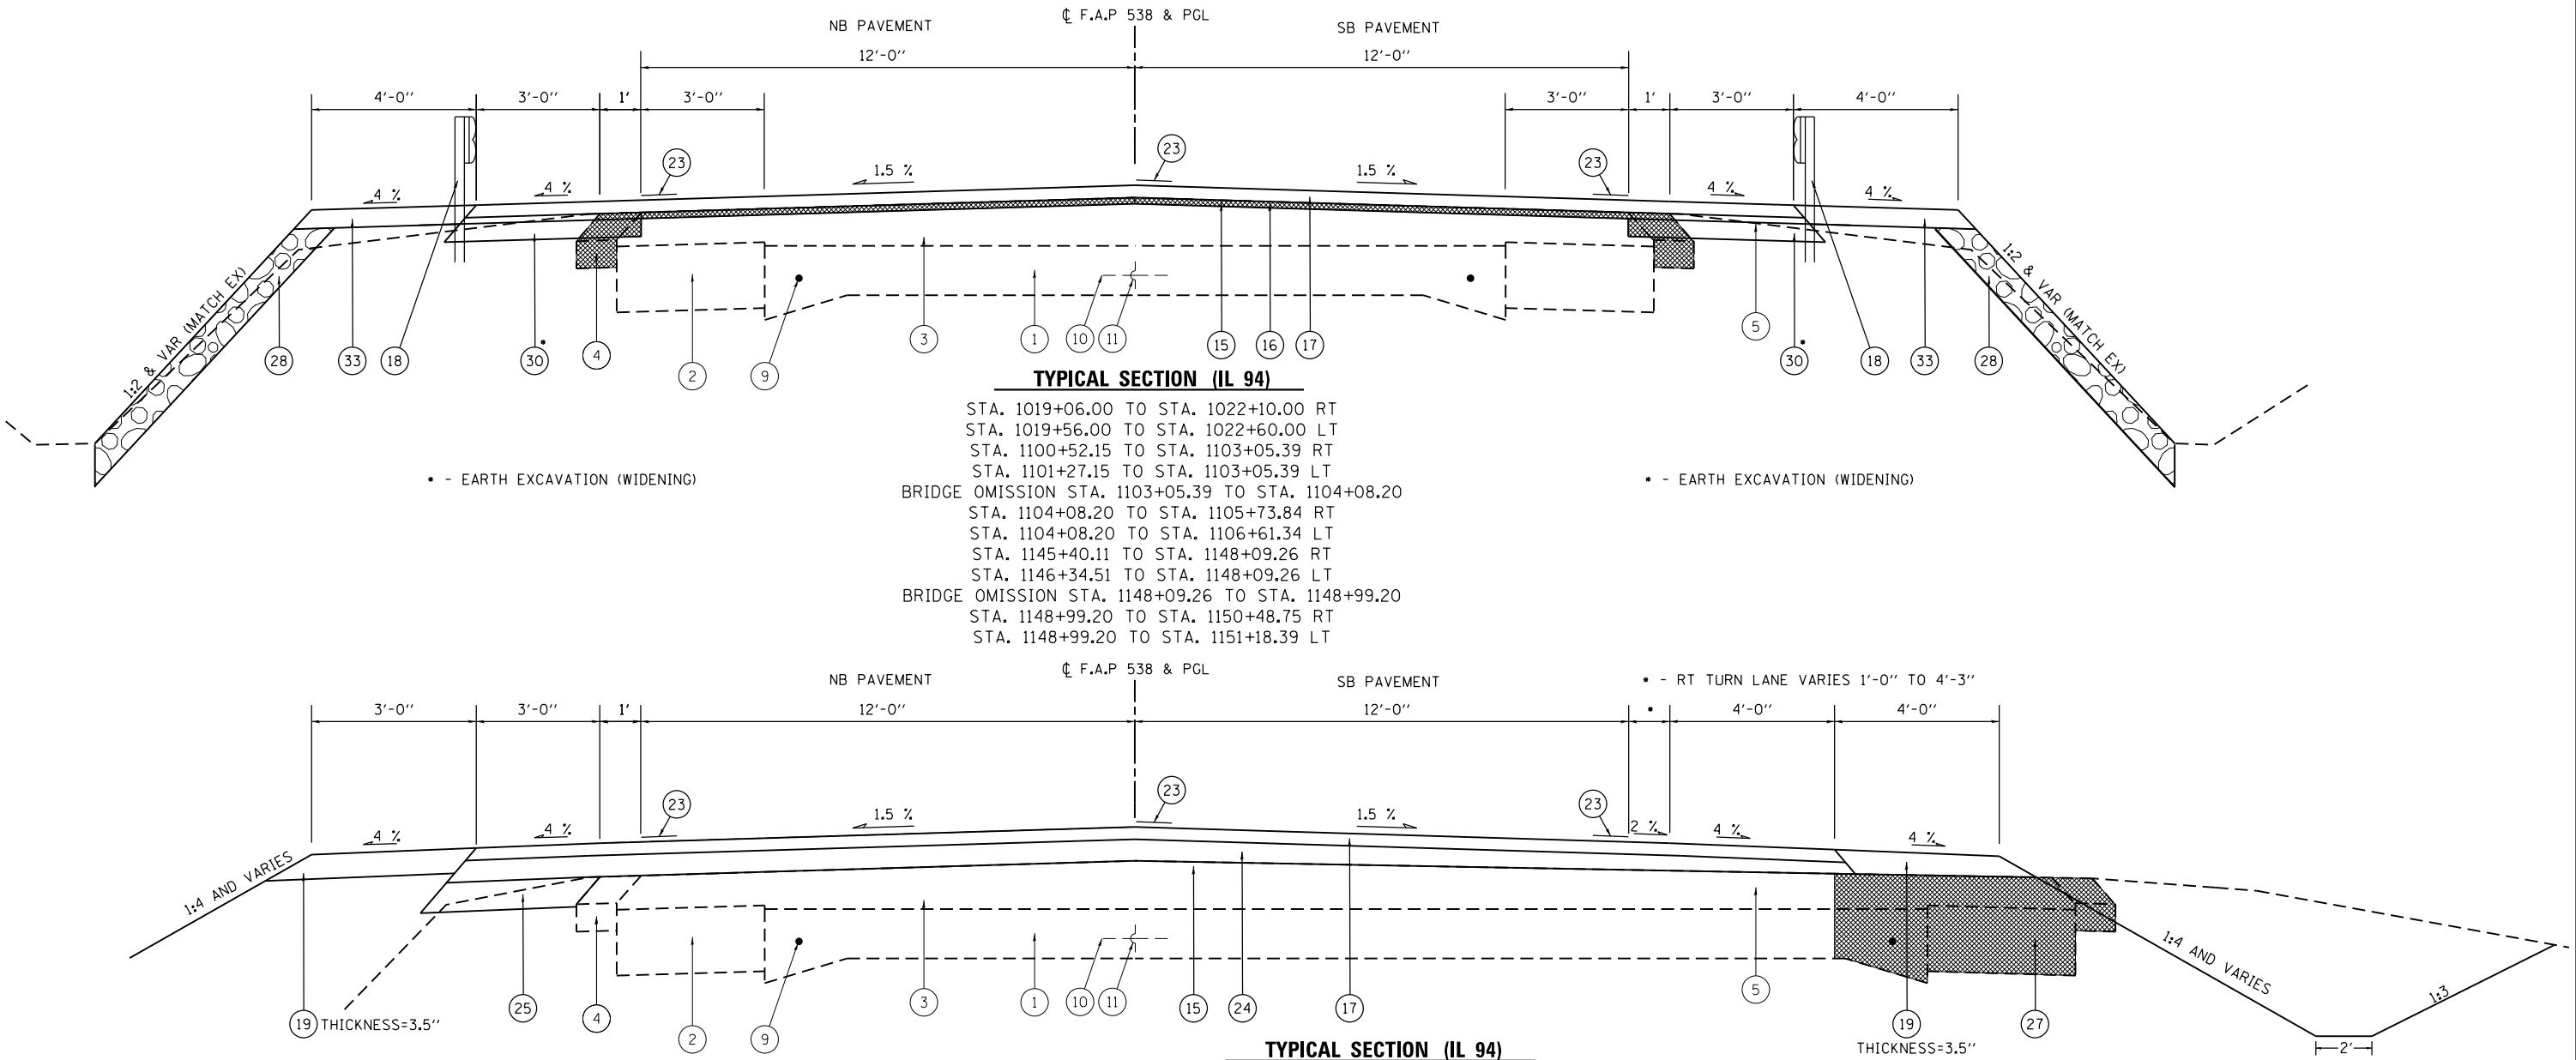


EXISTING LEGEND


- 1 EXISTING P.C.C. PAVEMENT, 9'-6"-9"
- 2 EXISTING HOT-MIX ASPHALT BASE COURSE WIDENING, 8"
- 3 EXISTING BITUMINIOUS OVERLAY, ± 8"
- 3A EXISTING BITUMINIOUS OVERLAY, ± 5"
- 4 EXISTING HOT-MIX ASPHALT SHOULDERS
- 5 EXISTING AGGREGATE SHOULDERS, TYPE B
- 6 EXISTING CONCRETE GUTTER, TYPE A
- 7 EXISTING CONCRETE GUTTER, TYPE B
- 8 EXISTING CONCRETE GUTTER, TYPE C
- 9 EXISTING 3/4" Ø SMOOTH BAR-CONTINUOUS
- 10 EXISTING 1/2" Ø DEFORMED BAR @ 5' CENTERS
- 11 EXISTING LONGITUDINAL METAL JOINT
- 12 EXISTING CONCRETE GUTTER EXTENSION
- 13 EXISTING BITUMINIOUS OVERLAY, ± 2 1/4"
- 14 EXISTING HOT-MIX ASPHALT WIDENING, 9"

PROPOSED LEGEND

- 15 PROPOSED HOT-MIX ASPHALT SURFACE REMOVAL, 3/4" AND VARIES (PAID AS VARIABLE DEPTH)
- 16 PROPOSED HOT-MIX ASPHALT LEVELING BINDER, 3/4"
- 17 PROPOSED HOT-MIX ASPHALT SURFACE COURSE, MIX C, N50, 1 1/2"
- 18 PROPOSED STEEL PLATE BEAM GUARDRAIL, TYPE A, 6 FT POSTS
- 19 PROPOSED AGGREGATE WEDGE SHOULDER, TYPE B (VARIES 3.5" TO 1.0")
- 20 PROPOSED TAPER OF HOT-MIX ASPHALT SURFACE COURSE TO MATCH EXISTING ELEVATION
- 21 PROPOSED HOT-MIX ASPHALT SURFACE REMOVAL, 2 1/4" AND VARIES
- 22 PROPOSED SUBBASE GRANULAR MATERIAL, TYPE A, 8"
- 23 PROPOSED PAVEMENT MARKING LINE
- 24 PROPOSED HOT-MIX ASPHALT BINDER COURSE, IL-19.0, N50, (2 1/4" MINIMUM)
- 25 PROPOSED HOT-MIX ASPHALT BASE COURSE, 6 1/2"
- 26 PROPOSED CONCRETE GUTTER, TYPE A
- 27 PROPOSED PAVEMENT OR GUTTER REMOVAL
- 28 PROPOSED STONE DUMPED RIPRAP, CLASS A4
- 29 PROPOSED HOT-MIX ASPHALT BASE COURSE, 12"
- 30 PROPOSED HOT-MIX ASPHALT SHOULDERS, 6 1/2"
- 31 PROPOSED HOT-MIX ASPHALT SHOULDERS, 8" W/ SHOULDER RUMBLE STRIPS, 8"
- 32 PROPOSED HOT-MIX ASPHALT BASE COURSE, 7 1/2"
- 33 PROPOSED AGGREGATE SHOULDERS, TYPE B (SPECIAL) (VARIES 3.5" TO 1" THICKNESS)

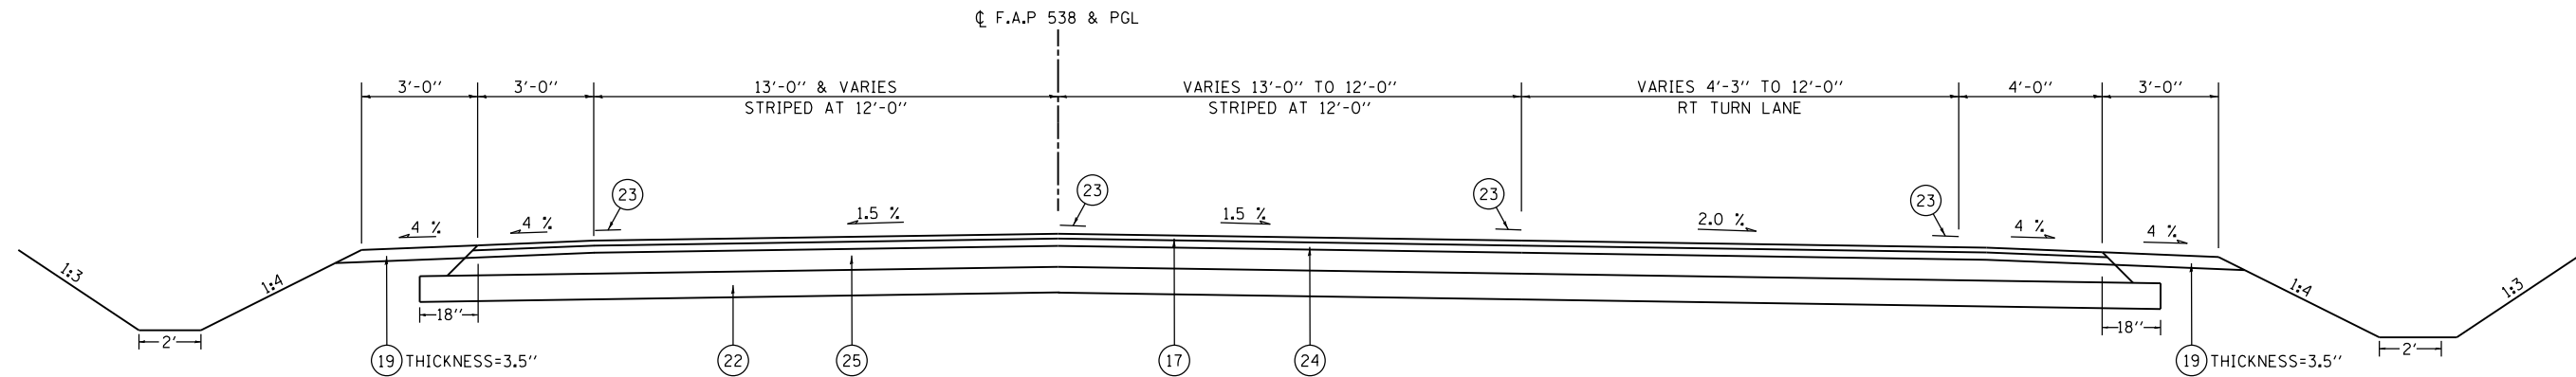

TYPICAL SECTION (IL 94)
STA. 1178+89.16 TO STA. 1182+78.90

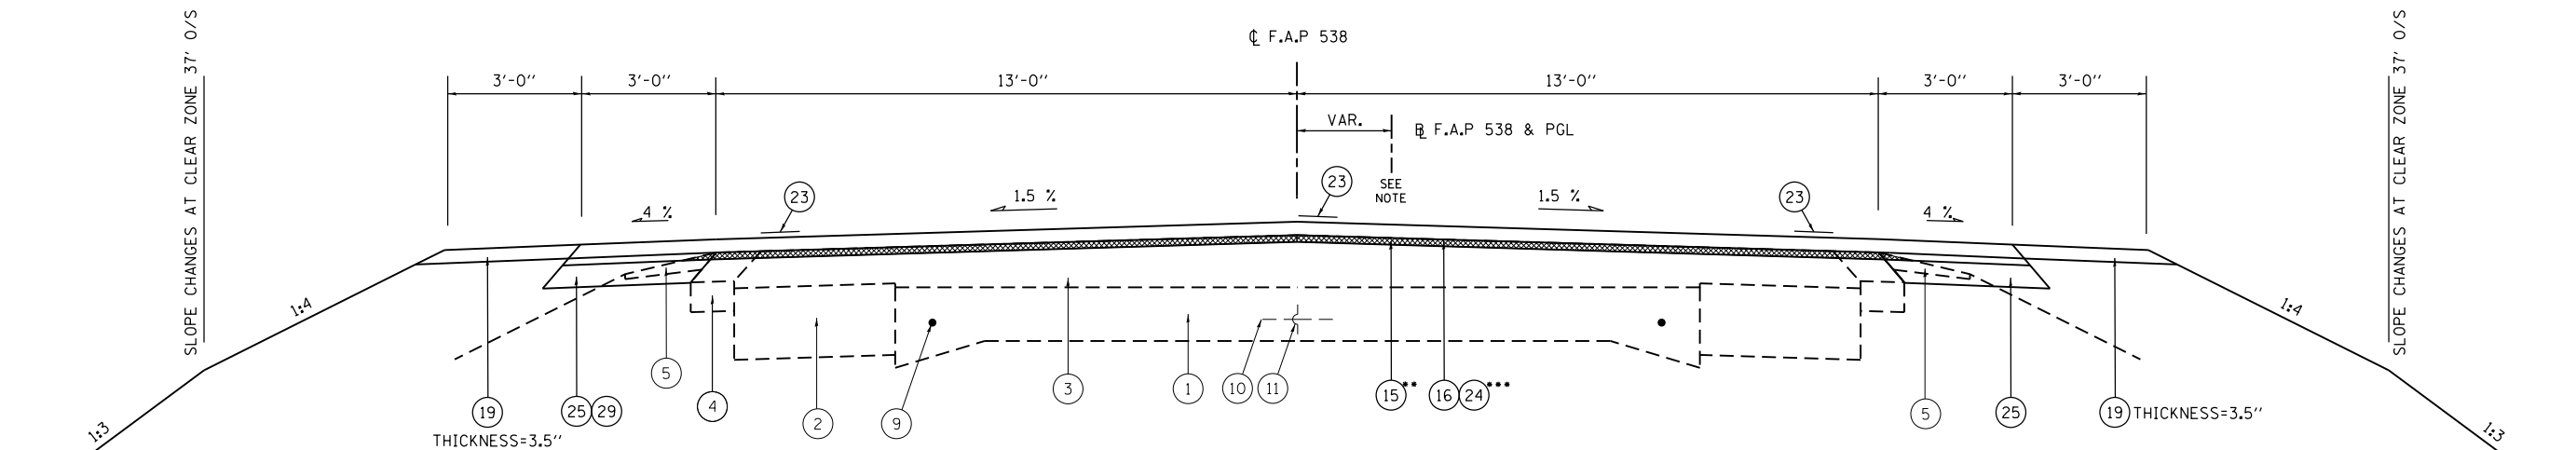

•• - END BIT SURF REMOVAL @ STA. 1176+62
••• - STA 1176+85 END LEVELING BINDER / BEGIN BINDER

STA. 1173+78.50 TO STA. 1175+15.50 LT
STA. 1175+15.50 TO STA. 1177+97.00
STA. 1119+00.00 TO STA. 1124+00.00 (SEE NOTE)


NOTE: SURVEY $\varnothing$ VARIES FROM THE CROWN $\varnothing$.
SEE CROSS SECTIONS FROM
STA. 1119+00 TO STA. 1124+00.
ADDITIONAL LEVELING BINDER IS PROVIDED
IN THE SCHEDULE TO CORRECT THE
PAVEMENT SLOPE IN THE NORTHBOUND LANE.

EXISTING LEGEND

- ① EXISTING P.C.C. PAVEMENT, 9'-6"-9"
- ② EXISTING HOT-MIX ASPHALT BASE COURSE WIDENING, 8"
- ③ EXISTING BITUMINIOUS OVERLAY, $\pm$ 8"
- ③A EXISTING BITUMINIOUS OVERLAY, $\pm$ 5"
- ④ EXISTING HOT-MIX ASPHALT SHOULDERS
- ⑤ EXISTING AGGREGATE SHOULDERS, TYPE B
- ⑥ EXISTING CONCRETE GUTTER, TYPE A
- ⑦ EXISTING CONCRETE GUTTER, TYPE B
- ⑧ EXISTING CONCRETE GUTTER, TYPE C
- ⑨ EXISTING $\frac{3}{4}$ " $\varnothing$ SMOOTH BAR-CONTINUOUS
- ⑩ EXISTING $\frac{1}{2}$ " $\varnothing$ DEFORMED BAR @ 5' CENTERS
- ⑪ EXISTING LONGITUDINAL METAL JOINT
- ⑫ EXISTING CONCRETE GUTTER EXTENSION
- ⑬ EXISTING BITUMINIOUS OVERLAY, $\pm$ 2 1/4"
- ⑭ EXISTING HOT-MIX ASPHALT WIDENING, 9"


PROPOSED LEGEND

- ⑮ PROPOSED HOT-MIX ASPHALT SURFACE REMOVAL, $\frac{3}{4}$ " AND VARIES (PAID AS VARIABLE DEPTH)
- ⑯ PROPOSED HOT-MIX ASPHALT LEVELING BINDER, $\frac{3}{4}$ "
- ⑰ PROPOSED HOT-MIX ASPHALT SURFACE COURSE, MIX C, N50, 1 1/2"
- ⑱ PROPOSED STEEL PLATE BEAM GUARDRAIL, TYPE A, 6 FT POSTS
- ⑲ PROPOSED AGGREGATE WEDGE SHOULDER, TYPE B (VARIES 3.5" TO 1.0")
- ⑳ PROPOSED TAPER OF HOT-MIX ASPHALT SURFACE COURSE TO MATCH EXISTING ELEVATION
- ㉑ PROPOSED HOT-MIX ASPHALT SURFACE REMOVAL, 2 1/4" AND VARIES
- ㉒ PROPOSED SUBBASE GRANULAR MATERIAL, TYPE A, 8"
- ㉓ PROPOSED PAVEMENT MARKING LINE
- ㉔ PROPOSED HOT-MIX ASPHALT BINDER COURSE, IL-19.0, N50, (2 1/4" MINIMUM)
- ㉕ PROPOSED HOT-MIX ASPHALT BASE COURSE, 6 1/2"
- ㉖ PROPOSED CONCRETE GUTTER, TYPE A
- ㉗ PROPOSED PAVEMENT OR GUTTER REMOVAL
- ㉘ PROPOSED STONE DUMPED RIPRAP, CLASS A4
- ㉙ PROPOSED HOT-MIX ASPHALT BASE COURSE, 12"
- ㉚ PROPOSED HOT-MIX ASPHALT SHOULDERS, 6 1/2"
- ㉛ PROPOSED HOT-MIX ASPHALT SHOULDERS, 8" W/ SHOULDER RUMBLE STRIPS, 8"
- ㉜ PROPOSED HOT-MIX ASPHALT BASE COURSE, 7 1/2"

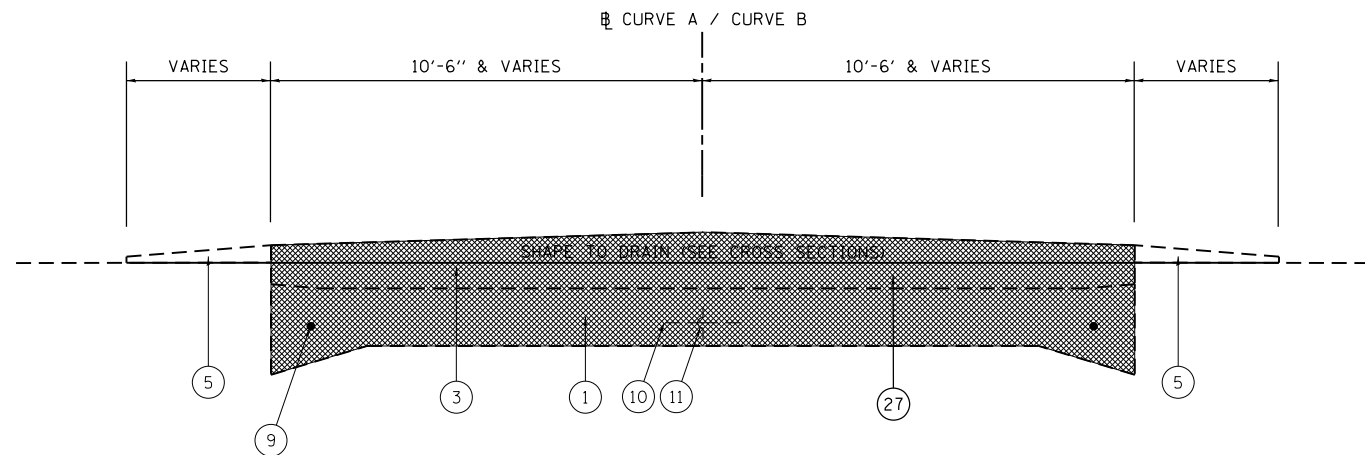


TYPICAL SECTION (CURVE A /CURVE B)

FILE NAME :	USER NAME : edwardsjd	DESIGNED -	REVISED -	STATE OF ILLINOIS DEPARTMENT OF TRANSPORTATION	TYPICAL SECTIONS				F.A.P. RTE.	SECTION	COUNTY	TOTAL SHEETS	SHEET NO.
c:\pw_work\p\idot\edwardsjd\d0388419\0672C60-shr-Typical.dgn		DRAWN -	REVISED -						685/538	(112)RS-3,L,N,I	HANCOCK	156	28
Default	PLOT SCALE = 100.0000 ' / 1".	CHECKED -	REVISED -		SCALE: none		SHEET 4 OF 5 SHEETS	STA.	TO STA.		CONTRACT NO. 72C60		
	PLOT DATE = Mon-10-2015 02:58:15PM	DATE -	REVISED -						ILLINOIS FED. AID PROJECT				

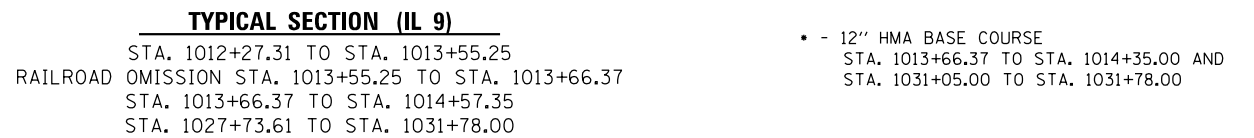

FILE NAME =	USER NAME = edwardsjd	DESIGNED -	REVISED -	STATE OF ILLINOIS DEPARTMENT OF TRANSPORTATION	TYPICAL SECTIONS	F.A.P. RTE.	SECTION	COUNTY	TOTAL SHEETS	SHEET NO.
c:\pw_work\pwidot\edwardsjd\0388419\062C60-shr-Typical.dgn	DRAWN -	REVISED -	685/538			(112)RS-3,L,N,I	HANCOCK	156	29	
PLOT SCALE = 100.0000 ' / in.	CHECKED -	REVISED -	CONTRACT NO. 72C60							
PLOT DATE = Mar-10-2015 02:58:15PM	DATE -	REVISED -	SCALE: none			SHEET 5 OF 5 SHEETS	STA. TO STA.	ILLINOIS FED. AID PROJECT		

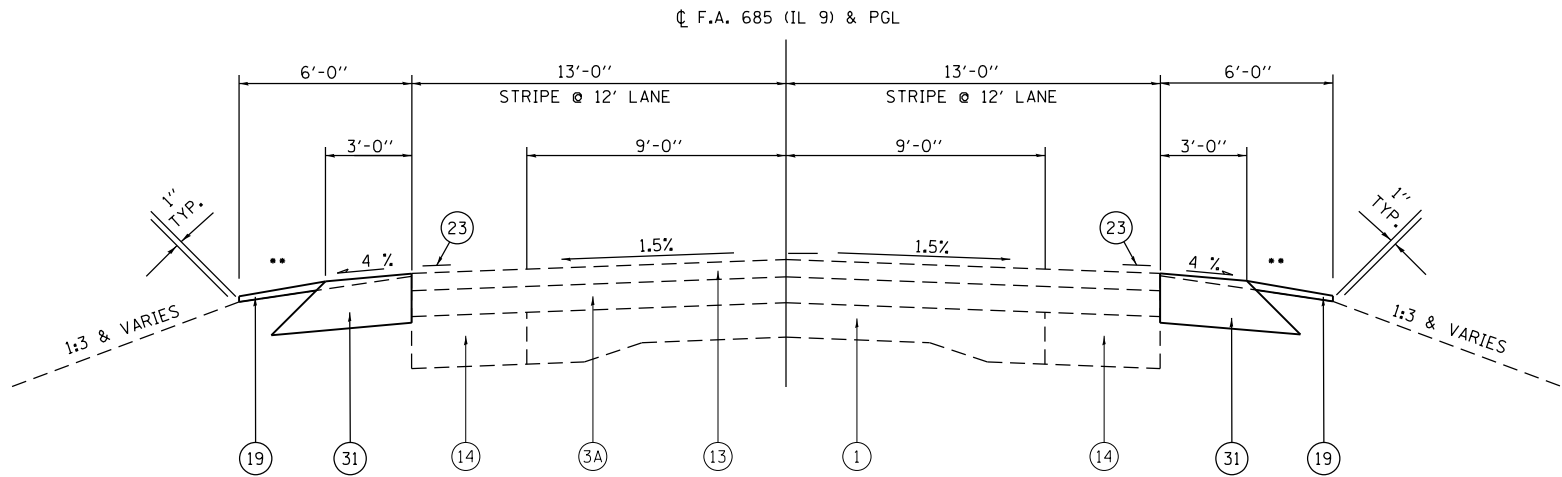


FAP 685 (IL 9) TYPICAL SECTION

GENERAL TYPICAL SECTION FOR:
STA 1083+00 TO STA 1269+77.10

STATION EQUATIONS:
STA 1262+55.89 BK = STA 1263+31.52 AH
STA 1269+77.10 BK = STA 0+00.00 AH

- FOR OMISSIONS SEE SCHEDULE OF QUANTITIES
- AGGREGATE SHOULDER SLOPE=4% AND THICKNESS=3.5" IN THE FOLLOWING LOCATIONS:
 - STA. 1119+11 TO STA. 1120+61
 - STA. 1137+89 TO STA. 1139+39
 - STA. 1171+56 TO STA. 1173+08
 - STA. 1188+78 TO STA. 1190+29

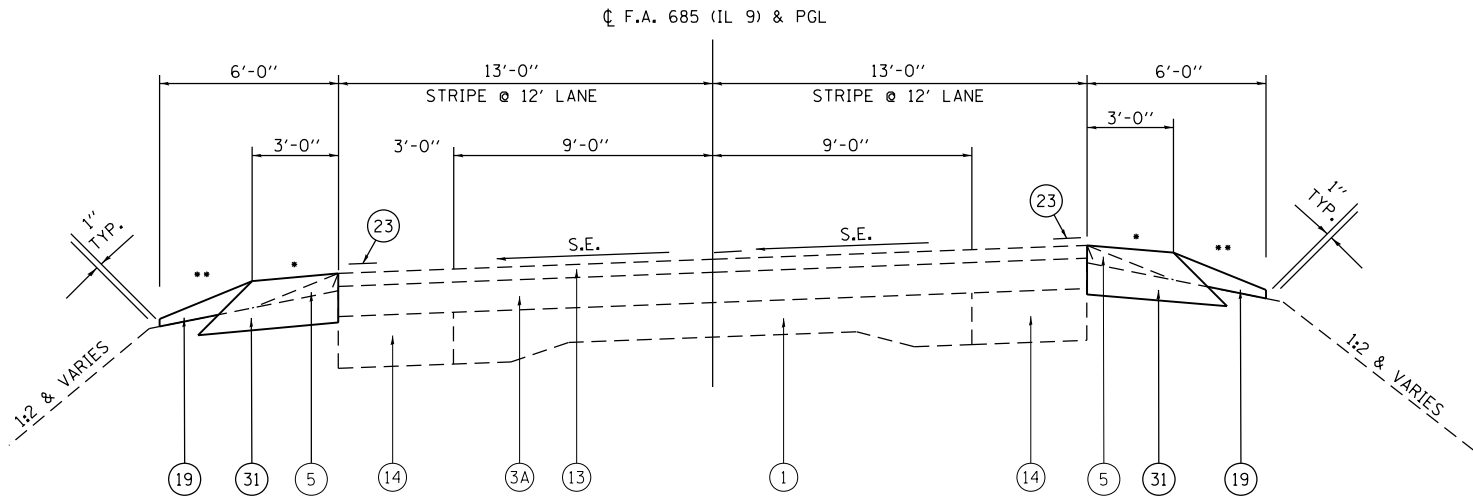

TYPICAL FAP 685 (IL 9) SUPERELEVATED SECTION

STA 1105+67.30 TO STA 1108+07.30	(S.E. TRANSITION)
STA 1108+07.30 TO STA 1113+21.60	(S.E. = 6.8%)
STA 1113+21.60 TO STA 1115+61.60	(S.E. TRANSITION)
STA 1169+74.10 TO STA 1172+14.10	(S.E. TRANSITION)
STA 1172+14.10 TO STA 1178+72.30	(S.E. = 8.0%)
STA 1178+72.30 TO STA 1181+12.30	(S.E. TRANSITION)
STA 1182+56.00 TO STA 1184+96.00	(S.E. TRANSITION)
STA 1184+96.00 TO STA 1200+68.90	(S.E. = 3.0%)
STA 1200+68.90 TO STA 1203+08.90	(S.E. TRANSITION)
STA 1221+50.10 TO STA 1223+90.10	(S.E. TRANSITION)
STA 1224+20.00 TO STA 1230+05.10	(S.E. = 1.6%)
STA 1230+05.10 TO STA 1232+45.10	(S.E. TRANSITION)
STA 1253+39.10 TO STA 1255+79.10	(S.E. TRANSITION)
STA 1255+79.10 TO STA 1261+79.90(BK)	(S.E. = 5.0%)
STA 1261+79.90(BK) TO STA 1264+95.53(AH)	(S.E. TRANSITION)

- ON THE HIGH SIDE OF SUPERELEVATED SECTIONS, THE ALGEBRAIC DIFFERENCE OF THE ROLLOVER SHOULD NOT EXCEED 8.0%
- ON THE LOW SIDE OF SUPERELEVATED SECTIONS, THE TYPICAL PRACTICE IS TO RETAIN THE NORMAL SHOULDER SLOPE (4%) UNTIL THE ADJACENT SUPERELVATED TRAVEL LANE REACHES THAT SLOPE. THE SHOULDER IS THEN SUPERELEVATED CONCURRENTLY WITH THE TRAVEL LANE UNTIL THE DESIGN SUPERELEVATION RATE IS REACHED.



EXISTING LEGEND

- ① EXISTING P.C.C. PAVEMENT, 9"-6"-9"
- ② EXISTING HOT-MIX ASPHALT BASE COURSE WIDENING, 8"
- ③ EXISTING BITUMINIOUS OVERLAY, ± 8"
- ③A EXISTING BITUMINIOUS OVERLAY, ± 5"
- ④ EXISTING HOT-MIX ASPHALT SHOULDERS
- ⑤ EXISTING AGGREGATE SHOULDERS, TYPE B
- ⑥ EXISTING CONCRETE GUTTER, TYPE A
- ⑦ EXISTING CONCRETE GUTTER, TYPE B
- ⑧ EXISTING CONCRETE GUTTER, TYPE C
- ⑨ EXISTING 3/4" Ø SMOOTH BAR-CONTINUOUS
- ⑩ EXISTING 1/2" Ø DEFORMED BAR @ 5' CENTERS
- ⑪ EXISTING LONGITUDINAL METAL JOINT
- ⑫ EXISTING CONCRETE GUTTER EXTENSION
- ⑬ EXISTING BITUMINIOUS OVERLAY, ± 2 1/4"
- ⑭ EXISTING HOT-MIX ASPHALT WIDENING, 9"


PROPOSED LEGEND

- ⑮ PROPOSED HOT-MIX ASPHALT SURFACE REMOVAL, 3/4" AND VARIES (PAID AS VARIABLE DEPTH)
- ⑯ PROPOSED HOT-MIX ASPHALT LEVELING BINDER, 3/4"
- ⑰ PROPOSED HOT-MIX ASPHALT SURFACE COURSE, MIX C, N50, 1 1/2"
- ⑱ PROPOSED STEEL PLATE BEAM GUARDRAIL, TYPE A, 6 FT POSTS
- ⑲ PROPOSED AGGREGATE WEDGE SHOULDER, TYPE B (VARIES 3.5" TO 1.0")
- ⑳ PROPOSED TAPER OF HOT-MIX ASPHALT SURFACE COURSE TO MATCH EXISTING ELEVATION
- ㉑ PROPOSED HOT-MIX ASPHALT SURFACE REMOVAL, 2 1/4" AND VARIES
- ㉒ PROPOSED SUBBASE GRANULAR MATERIAL, TYPE A, 8"
- ㉓ PROPOSED PAVEMENT MARKING LINE
- ㉔ PROPOSED HOT-MIX ASPHALT BINDER COURSE, IL-19.0, N50, (2 1/4" MINIMUM)
- ㉕ PROPOSED HOT-MIX ASPHALT BASE COURSE, 6 1/2"
- ㉖ PROPOSED CONCRETE GUTTER, TYPE A
- ㉗ PROPOSED PAVEMENT OR GUTTER REMOVAL
- ㉘ PROPOSED STONE DUMPED RIPRAP, CLASS A4
- ㉙ PROPOSED HOT-MIX ASPHALT BASE COURSE, 12"
- ㉚ PROPOSED HOT-MIX ASPHALT SHOULDERS, 6 1/2"
- ㉛ PROPOSED HOT-MIX ASPHALT SHOULDERS, 8" W/ SHOULDER RUMBLE STRIPS, 8"
- ㉜ PROPOSED HOT-MIX ASPHALT BASE COURSE, 7 1/2"

FILE NAME =	USER NAME = edwardsjd	DESIGNED -	REVISED -	STATE OF ILLINOIS DEPARTMENT OF TRANSPORTATION	TYPICAL SECTIONS				F.A.P. RTE.	SECTION	COUNTY	TOTAL SHEETS	SHEET NO.
c:\pw_work\pwwork\edwardsjd\0388419\0672C60-shr-Typical.dgn	DRAWN -	REVISED -	685/538						(112)RS-3,L,N,I	HANCOCK	156	30	
Default	PLOT SCALE = 100.0000 ' / in.	CHECKED -	REVISED -		CONTRACT NO. 72C60								
	PLOT DATE = Mar-10-2015 02:58:16PM	DATE -	REVISED -		SCALE:	SHEET	OF	SHEETS	STA.	TO STA.	ILLINOIS FED. AID PROJECT		

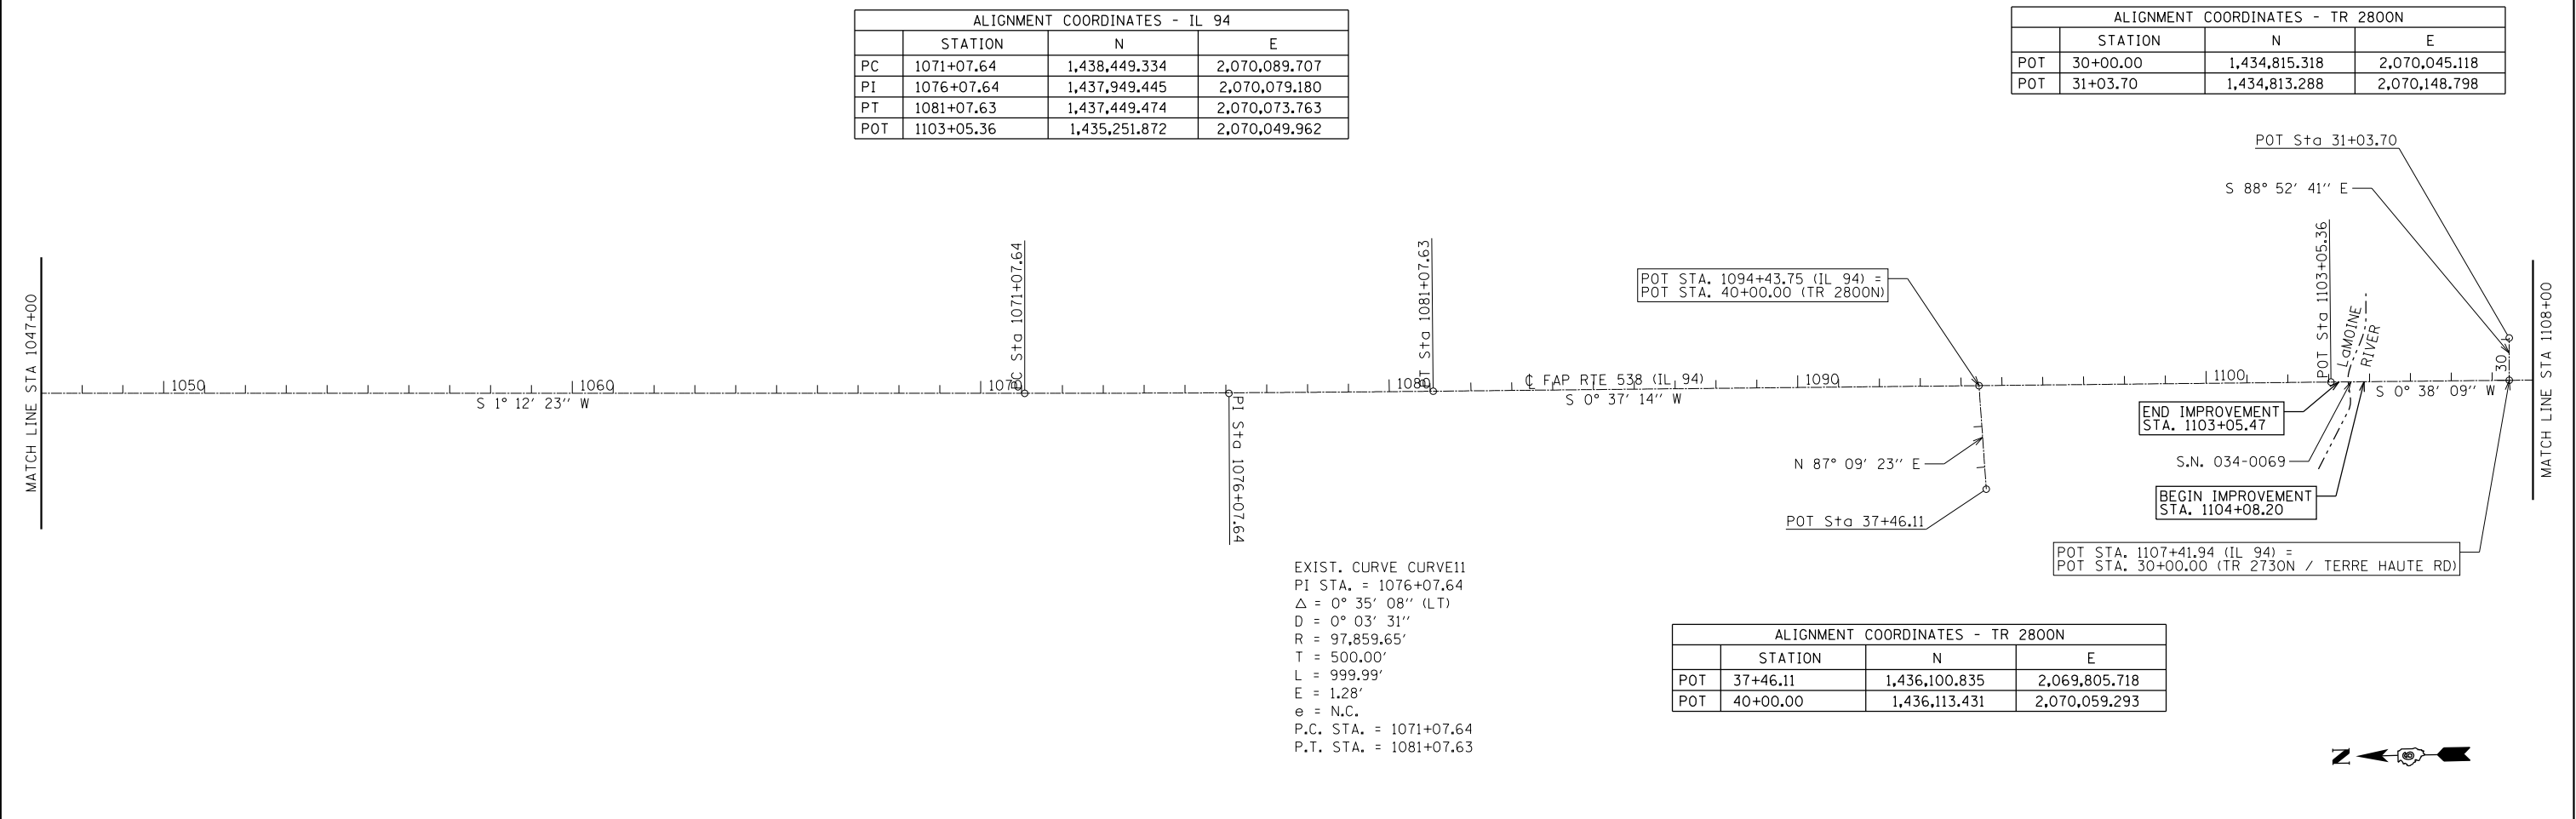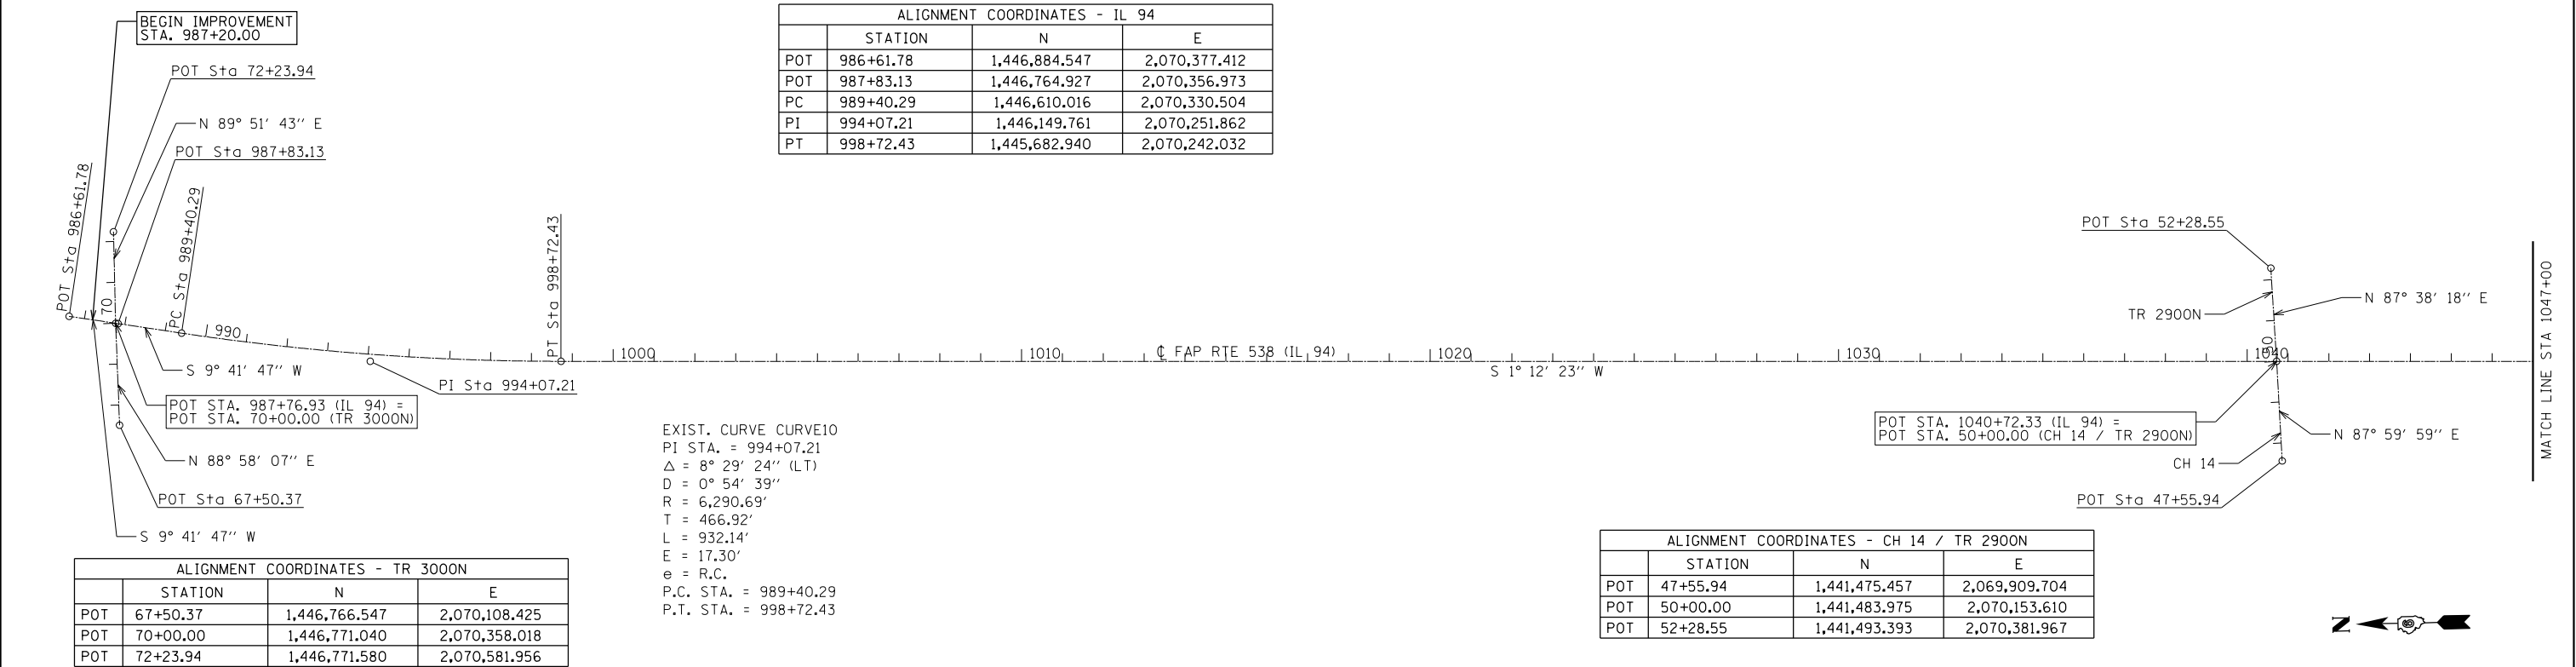

ALIGNMENT COORDINATES - IL 94			
	STATION	N	E
POT	1135+56.89	1,432,000.542	2,070,013.881
POT	1148+54.00	1,430,703.512	2,069,999.487
POT	1160+79.00	1,429,478.587	2,069,985.894

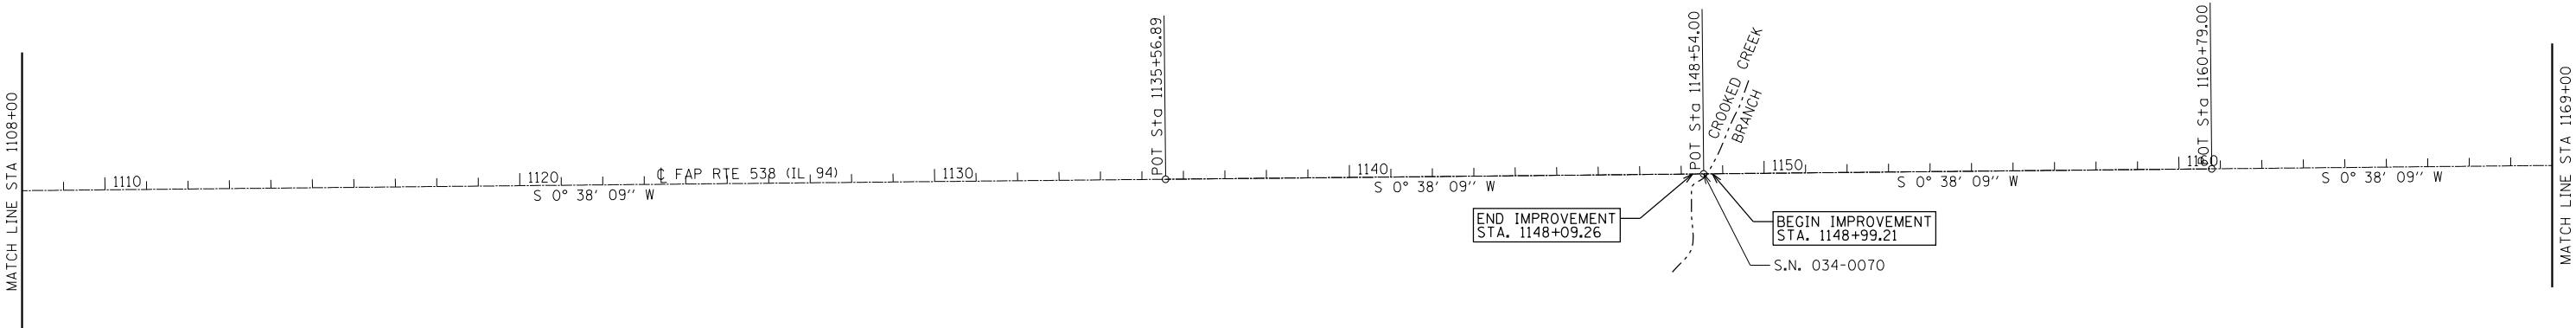

BM *N-33
NGS DISK SET IN TOP OF 2'X3' BOX CULVERT
UNDER HWY IL 9 & IL 94
NW QUAD IL 9 & RAILROAD X-SING
STA 1013+40.86, 17.2' LT
ELEV 665.27

BM *TA-1
SET CHSLD "C" CENTER OF OF WEST HDWL
UNDER EAST CURVE @ "Y" INT
OF HWY IL 9 & IL 94
STA 1023+33.08, 152.1' LT
ELEV 675.54

BM *TA-2
SET CHSLD "4" NE BOLT FIRE HYDRANT
NE CORNER CASEY'S GENERAL STORE
S SIDE OF HWY IL 9
STA 1026+65.8, 44.4' RT
ELEV 681.02

BM *TA-7
SET CHSLD "C" CENTER OF OF EAST HDWL
UNDER HWY IL 94
SE QUAD WITH CLAREMONT DRIVE
STA 1174+52.59, 27.8' LT
ELEV 670.57

ALIGNMENT COORDINATES - IL 94			
	STATION	N	E
POT	1175+46.98	1,428,010.704	2,069,969.604
POT	1183+02.98	1,427,254.747	2,069,961.215

ALIGNMENT COORDINATES - CURVE A			
	STATION	N	E
PC	101+68.60	1,427,817.712	2,069,967.462
PI	107+31.60	1,427,254.747	2,069,961.215
PT	110+76.89	1,427,217.860	2,069,399.424

ALIGNMENT COORDINATES - IL 9 / IL 94			
	STATION	N	E
POT	996+42.78	1,427,089.547	2,067,445.200
PC	1027+27.21	1,427,291.633	2,070,523.005
PI	1031+81.81	1,427,321.418	2,070,976.628
PT	1036+36.40	1,427,356.483	2,071,429.874
PC	1047+57.28	1,427,442.940	2,072,547.415
PI	1049+58.63	1,427,458.471	2,072,748.165
PT	1051+59.65	1,427,454.104	2,072,949.468

POT STA. 1171+38.71 (IL 94) =
POT STA. 20+00.00 (WILLOW DRIVE)

POT STA. 1174+25.67 (IL 94) =
POT STA. 10+00.00 (CLAREMONT DRIVE)

EXIST. CURVE A
PI STA. = 107+31.60
Δ = 85° 36' 27" (RT)
D = 9° 25' 30"
R = 607.90'
T = 563.00'
L = 908.29'
E = 220.66'
e = 8.3%
P.C. STA. = 101+68.60
P.T. STA. = 110+76.89

ALIGNMENT COORDINATES - WILLOW DRIVE			
	STATION	N	E
POT	20+00.00	1,428,418.943	2,069,974.134
POT	20+78.41	1,428,411.060	2,070,052.143

ALIGNMENT COORDINATES - CLAREMONT DRIVE			
	STATION	N	E
POT	10+00.00	1,428,131.996	2,069,970.950
POT	12+00.00	1,428,125.757	2,070,170.852

ALIGNMENT COORDINATES - CURVE B			
	STATION	N	E
PC	101+68.60	1,427,817.712	2,069,967.462
PI	107+31.60	1,427,254.747	2,069,961.215
PT	110+27.61	1,427,291.633	2,070,523.005


ALIGNMENT COORDINATES - G STREET			
	STATION	N	E
POT	8+65.97	1,427,190.693	2,070,998.600
POT	10+00.00	1,427,324.647	2,071,003.160

ALIGNMENT COORDINATES - PARK LANE			
	STATION	N	E
POT	10+00.00	1,427,324.948	2,071,007.346
POT	11+14.23	1,427,439.122	2,071,010.756

ALIGNMENT COORDINATES - F STREET			
	STATION	N	E
POT	8+93.67	1,427,249.393	2,071,418.945
POT	10+00.00	1,427,355.714	2,071,419.927

EXIST. CURVE B
PI STA. = 107+31.60
Δ = 94° 23' 33" (LT)
D = 10° 59' 19"
R = 521.41'
T = 563.00'
L = 859.01'
E = 245.95'
e = 8.3%
P.C. STA. = 101+68.60
P.T. STA. = 110+27.61

EXIST. CURVE 447
PI STA. = 1049+58.63
Δ = 5° 40' 00" (RT)
D = 1° 24' 30"
R = 4,068.37'
T = 201.35'
L = 402.37'
E = 4.98'
e = ----
P.C. STA. = 1047+57.28
P.T. STA. = 1051+59.65

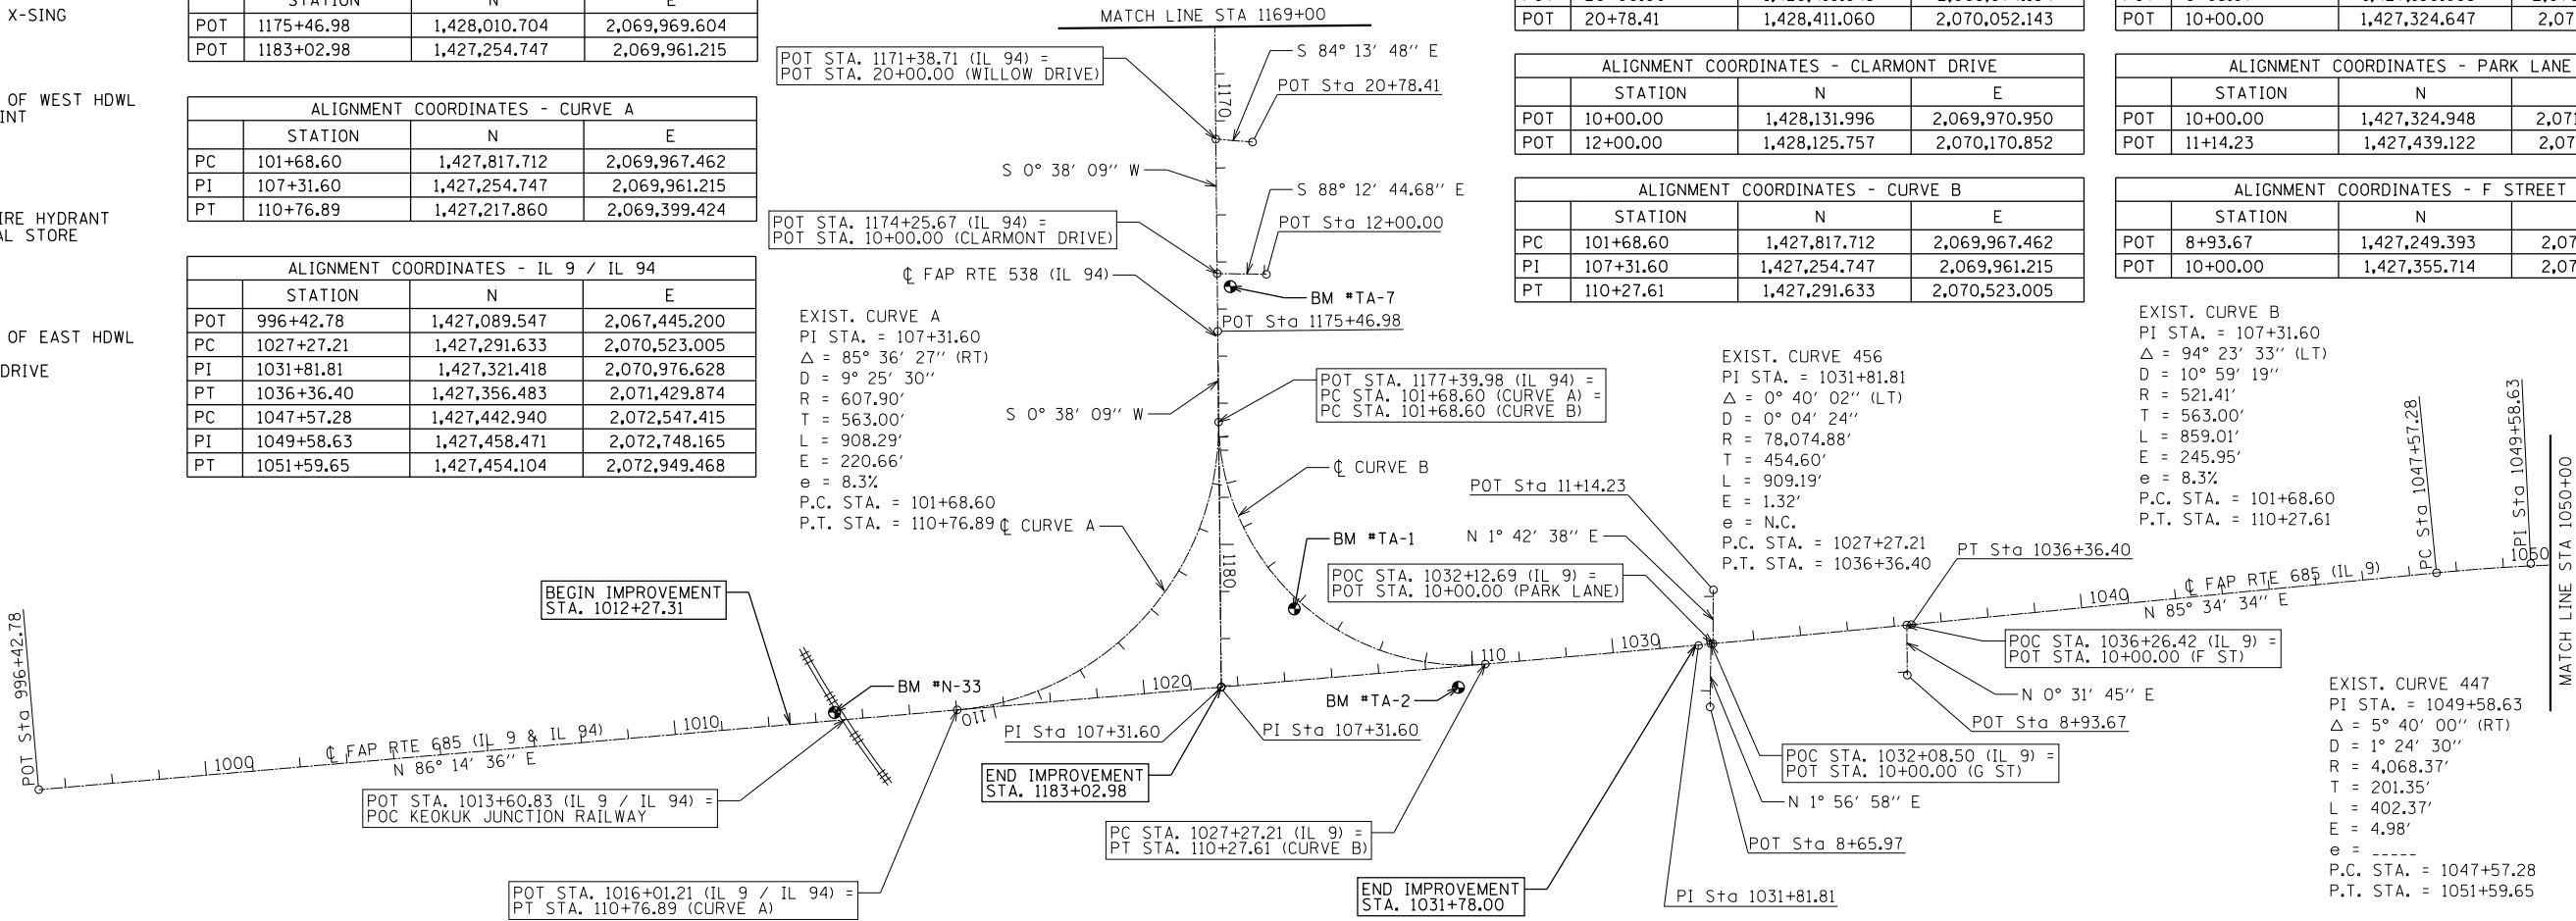


FILE NAME =	USER NAME = sparksgw	DESIGNED -	REVISED -
p:\1\084EBID\TEG\Illinois.gov\PI\DOT\Documents\DOT Offices\District 6\Projects\06720\BROWN\DATA\KILIGNER\District edit\CADD\REVISED\2068-shr-Align02.dgn			
PLOT SCALE = 400.0000' / in.	CHECKED -	REVISED -	REVISED -
PLOT DATE = 10/23/2014	DATE -	REVISED -	REVISED -

STATE OF ILLINOIS
DEPARTMENT OF TRANSPORTATION

HORIZONTAL ALIGNMENT

SCALE: 1"=200' SHEET NO. 2 OF 2 SHEETS STA. 1108+00.00 TO STA. 1183+02.98

F.A.P. RTE.	SECTION	COUNTY	TOTAL SHEETS	SHEET NO.
685/538	(112)RS-3, L, N, I	HANCOCK	156	32
CONTRACT NO. 72C60				
FED. ROAD DIST. NO. 6 ILLINOIS FED. AID PROJECT				

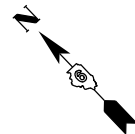


POT Sta 11+17.36
POT Sta 10+54.57
POT Sta 10+00.00
MATCH LINE STA 1174
PT Sta 1179+57.16
PC Sta 1184+16.17
EXIST. CURVE 212
PI STA. = 1176+60.21
 Δ = 90° 04' 17" (RT)
D = 11° 00' 47"
R = 520.25'
T = 520.90'
L = 817.86'
E = 215.95'
e = ----
T.R. = ----
S.E. RUN = ----
P.C. STA. = 1171+39.31
P.T. STA. = 1179+57.16

EXIST. CURVE 210
PI STA. = 1193+20.47
 Δ = 40° 28' 50" (LT)
D = 2° 20' 10"
R = 2,452.50'
T = 904.30'
L = 1,732.73'
E = 161.41'
e = ----
T.R. = ----
S.E. RUN = ----
P.C. STA. = 1184+16.17
P.T. STA. = 1201+48.90

EXIST. CURVE 517
PI STA. = 1227+00.00
 Δ = 15° 32' 33" (LT)
D = 2° 00' 20"
R = 2,857.01'
T = 389.90'
L = 775.01'
E = 26.48'
e = ----
T.R. = ----
S.E. RUN = ----
P.C. STA. = 1223+10.10
P.T. STA. = 1230+85.11


PT Sta 1201+48.90
POT Sta 10+00.00
POT Sta 9+80.36
POT Sta 9+07.47
PT Sta 1205+21.84
PC Sta 1219+54.00
PC Sta 1223+10.10
MATCH LINE STA 1228+00

CL FAP RTE 685 (IL 9)

 


MATCH LINE STA 1228+00
PT Sta 1230+85.11
PT Sta 1239+59.60
180°03'12"
POT Sta 10+00.00
POT Sta 9+70.53
POT Sta 9+21.82
PC Sta 1254+94.99
PT Sta 1262+55.89
EXIST. CURVE 203
PI STA. = 1258+77.69
 Δ = 15° 12' 00" (LT)
D = 1° 59' 51"
R = 2,868.20'
T = 382.70'
L = 760.91'
E = 25.42'
e = ----
T.R. = ----
S.E. RUN = ----
P.C. STA. = 1254+94.99
P.T. STA. = 1262+55.89
CL FAP RTE 685 (IL 9)
END IMPROVMENT
STA. 1269+77.10


FILE NAME =	USER NAME = sparksgw	DESIGNED -	REVISED -	STATE OF ILLINOIS DEPARTMENT OF TRANSPORTATION	HORIZONTAL ALIGNMENT				F.A.P. RTE.	SECTION	COUNTY	TOTAL SHEETS	SHEET NO.
p:\1\084EBID\INTEG\Illinois.gov\PI\DOT\Documents\IDOT Offices\District 6\Projects\06720\BROWN\DATA\KLINGNER\District edit\CADD\REVISED\72C60-shr-Align02.dgn									685/538	(112)RS-3,L,N,I	HANCOCK	156	34
	PLOT SCALE = 400.0000' / in.	CHECKED -	REVISED -		CONTRACT NO. 72C60								
Default	PLOT DATE = 10/23/2014	DATE -	REVISED -		SCALE:	SHEET	OF	SHEETS	STA.	TO STA.	ILLINOIS FED. AID PROJECT		

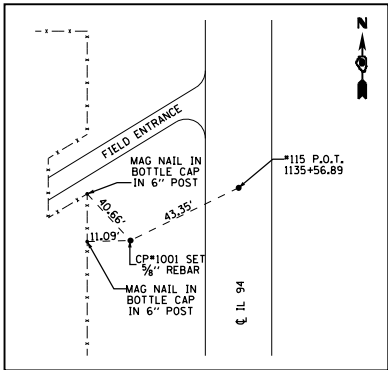


CONTROL POINT #1001
STA 1135+90.76, 30.2' RT
(SET 5/8" REBAR)
N=1,431,967.0128, E=2,069,983.3149

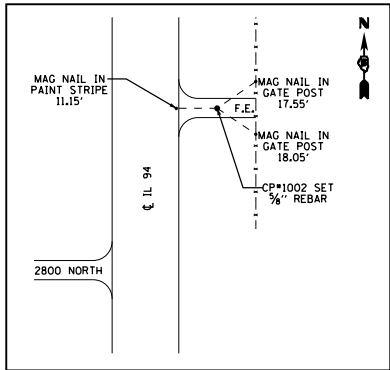


CONTROL POINT #1002
STA 1091+55.55, 23.7' LT
(SET 5/8" REBAR)
N=1,436,401.3621, E=2,070,086.1596

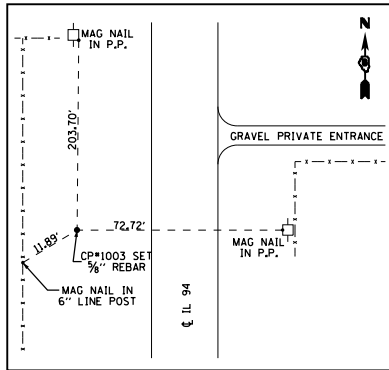


CONTROL POINT #1003
STA 1077+95.28, 33.4' RT
(SET 5/8" REBAR)
N=1,437,762.2676, E=2,070,44.2166

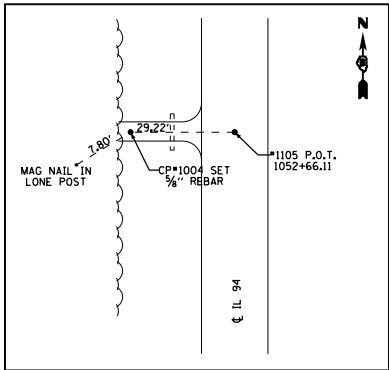


CONTROL POINT #1004
STA 1052+65.31, 29.1' RT
(SET 5/8" REBAR)
N=1,440,291.8690, E=2,070,099.4411

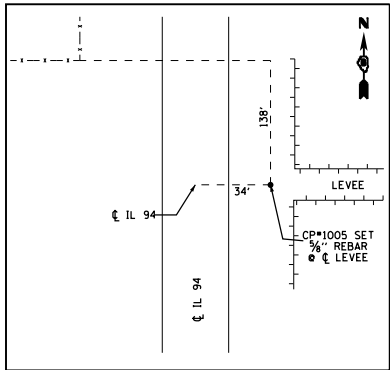


CONTROL POINT #1005
STA 1026+66.07, 32.9' LT
(SET 5/8" REBAR)
N=1,442,889.2263, E=2,070,216.0902

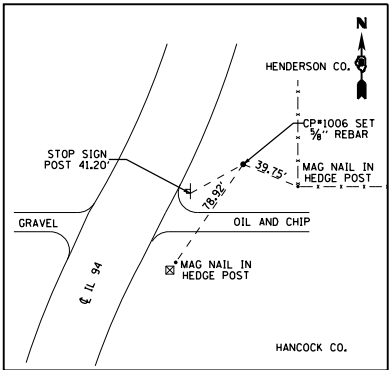


CONTROL POINT #1006
STA 987+32.38, 78.4' LT
(SET 5/8" REBAR)
N=1,446,801.7618, E=2,070,442.7393

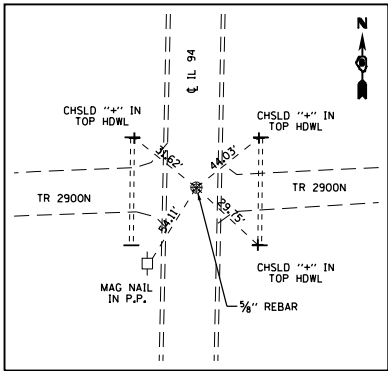


SE COR SEC 5
STA 1040+70.49, 2.00' LT
(SET 5/8" REBAR)
N=1,441,485.769 E=2,070,155.648

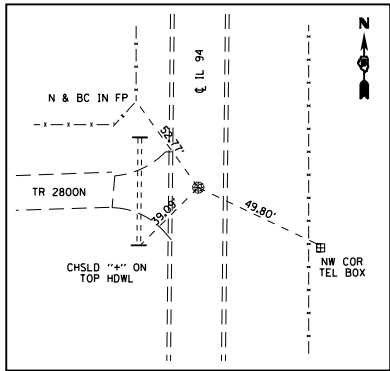


NE COR SEC 17
STA 1094+44.44, 1.11' RT
IRON PLATE
N=1,436,112.756 E=2,070,058.175

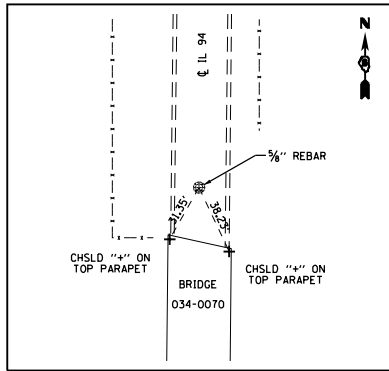


SE COR SEC 17
STA 1147+81.00, 0.81' RT
(SET 5/8" REBAR)
N=1,430,776.522 E=2,069,999.493

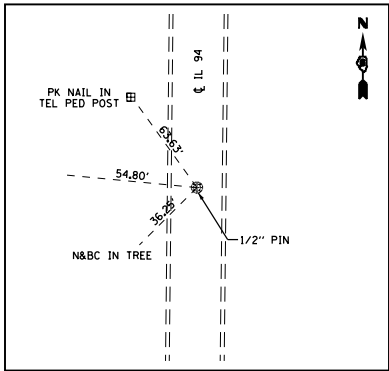


W 1/4 SEC 16
STA 1121+40.91, 1.77' LT
(SET 1/2" PIN)
N=1,433,416.416 E=2,070,031.362

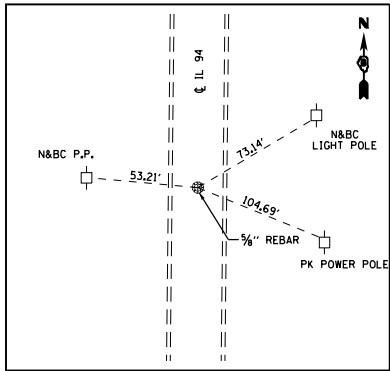


E 1/4 COR SEC 20
STA 1174+72.65, 1.42' LT
(SET 5/8" REBAR)
N=1,428,085.008 E=2,069,971.845

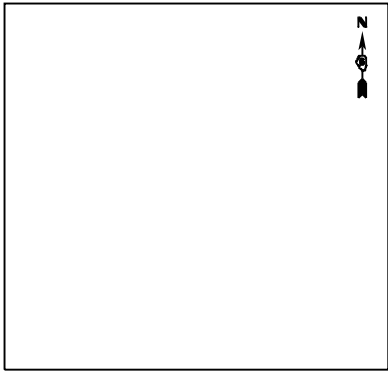


FAP 685 (IL 9)/FAP 538 (IL 94)
POT STA 996+42.78
(NO TIES SET)
N=1,427,089.547, E=2,067,445.200

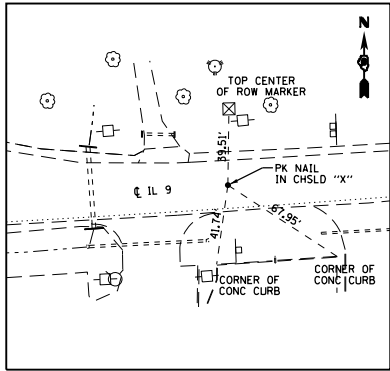

FAP 685 (IL 9)
PC STA 1027+27.21
(PK NAIL IN CHSLD "X")
N=1,427,291.633, E=2,070,523.005

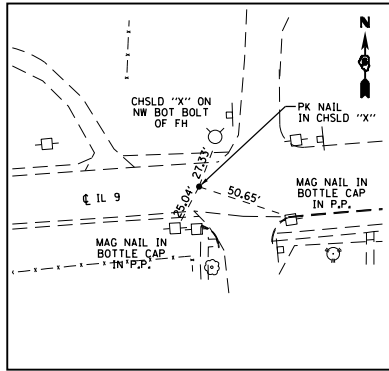


FAP 685 (IL 9)
PI STA 1031+81.81
(PK NAIL IN CHSLD "X")
N=1,427,321.418, E=2,070,976.628

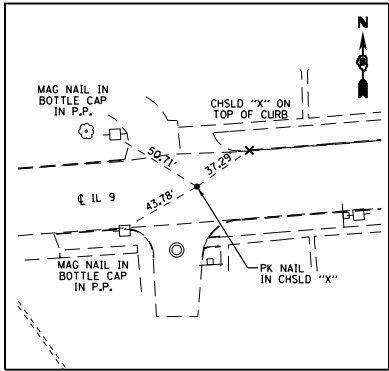


FAP 685 (IL 9)
PT STA 1036+36.40
(PK NAIL IN CHSLD "X")
N=1,427,356.483, E=2,071,429.874


FILE NAME = p:\1\IL084EBID\INTEG\illinois.gov\PI\DOT\Documents\DOT Offices\District 6\Projects\0672\Drawings\0672-2C60-shr-Ties01.dgn	USER NAME = sparksgw	DESIGNED -	REVISED -	STATE OF ILLINOIS DEPARTMENT OF TRANSPORTATION	HORIZONTAL CONTROL TIES			F.A.P. RTE.	SECTION	COUNTY	TOTAL SHEETS	SHEET NO.
	PLOT SCALE = 100.0000' / in.	CHECKED -	REVISED -					685/538	(112)RS-3, L, N, I	HANCOCK	156	35
	PLOT DATE = 10/23/2014	DATE -	REVISED -					CONTRACT NO. 72C60				
								FED. ROAD DIST. NO. 6 ILLINOIS FED. AID PROJECT				
SCALE: none		SHEET NO. 1 OF 3 SHEETS		STA.		TO STA.						

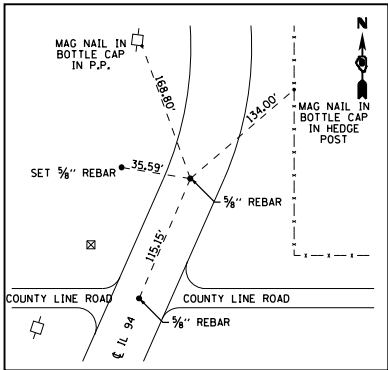


FAP 538 (IL 94)
POT STA 986+61.78
(SET 5/8" REBAR)
N=1,446,884.547, E=2,070,377.412

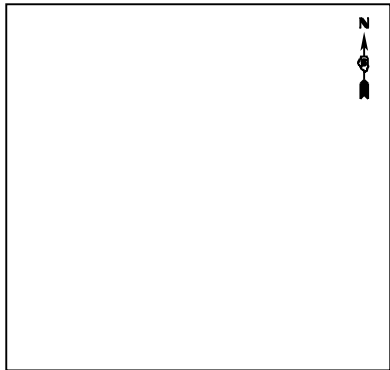


FAP 538 (IL 94)
POT STA 987+83.13
(NO TIES SET)
N=1,446,764.927, E=2,070,356.973

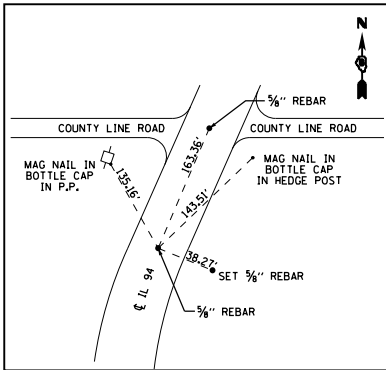


FAP 538 (IL 94)
PC STA 989+40.29
(SET 5/8" REBAR)
N=1,446,610.016, E=2,070,330.504

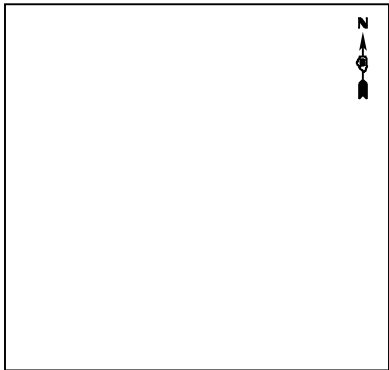


FAP 538 (IL 94)
PI STA 994+07.21
(NO TIES SET)
N=1,446,149.761, E=2,070,251.862

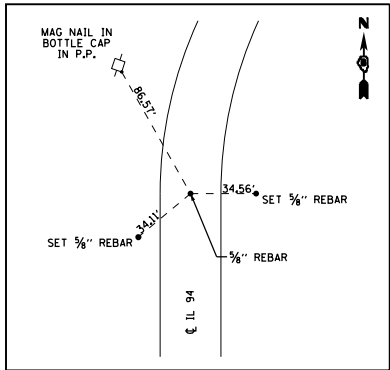


FAP 538 (IL 94)
PT STA 998+72.43
(SET 5/8" REBAR)
N=1,445,682.940, E=2,070,242.032

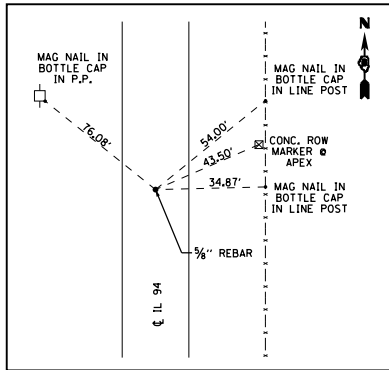


FAP 538 (IL 94)
PC STA 1071+07.64
(SET 5/8" REBAR)
N=1,438,449.334, E=2,070,089.707

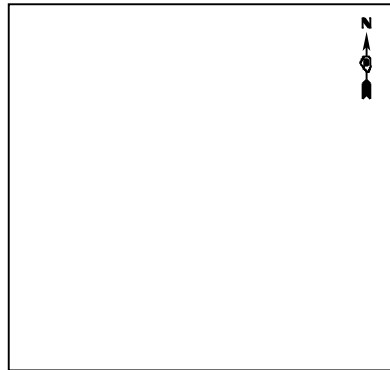


FAP 538 (IL 94)
PI STA 1076+07.64
(NO TIES SET)
N=1,437,949.445, E=2,070,079.180

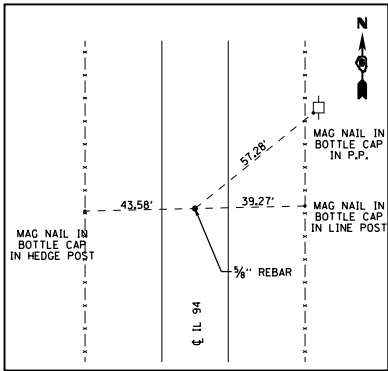


FAP 538 (IL 94)
PT STA 1081+07.63
(SET 5/8" REBAR)
N=1,437,449.474, E=2,070,073.764

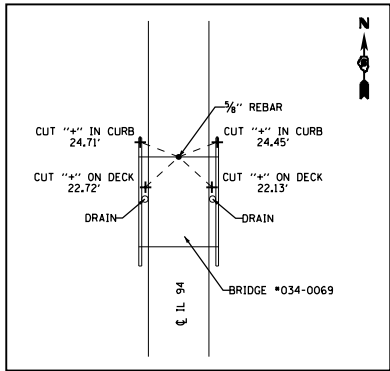


FAP 538 (IL 94)
POT STA 1103+05.36
(SET 5/8" REBAR)
N=1,435,251.878, E=2,070,049.958

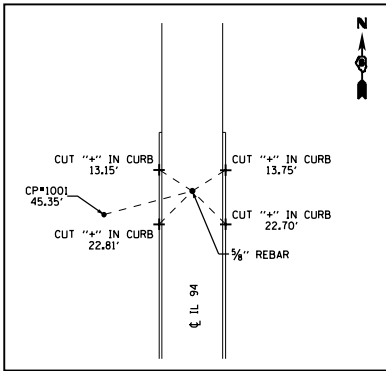


FAP 538 (IL 94)
POT STA 1135+56.89
(SET 5/8" REBAR)
N=1,432,000.543, E=2,070,013.855

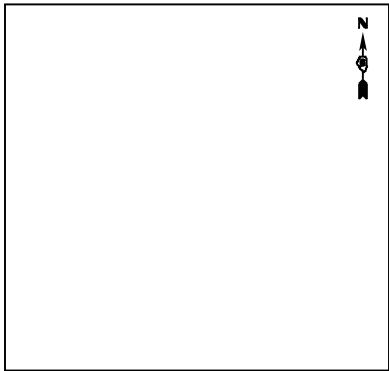


FAP 538 (IL 94)
POT STA 1148+54.00
(NO TIES SET)
N=1,430,703.512, E=2,069,999.487

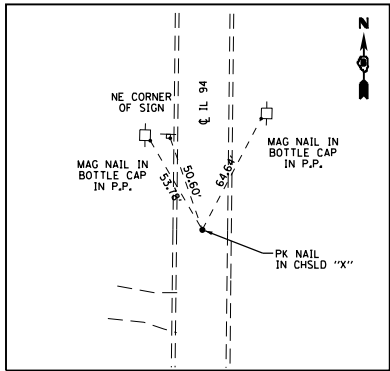


FAP 538 (IL 94)
POT STA 1160+79.00
(PK NAIL IN CHSLD "X")
N=1,429,478.587, E=2,069,985.894

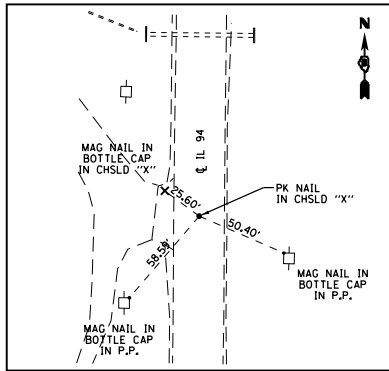


FAP 538 (IL 94)
POT STA 1175+46.98
(PK NAIL IN CHSLD "X")
N=1,428,010.704, E=2,069,969.604

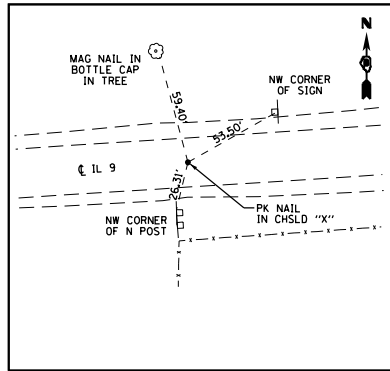


FAP 538 (IL 94)
POT STA 1183+02.98
(PK NAIL IN CHSLD "X")
N=1,427,254.747, E=2,069,961.215

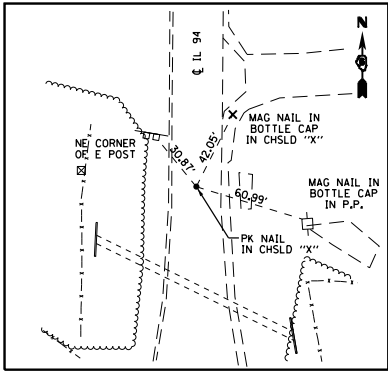


CURVE A
PC STA 101+68.60
(PK NAIL IN CHSLD "X")
N=1,427,817.712, E=2,069,967.462

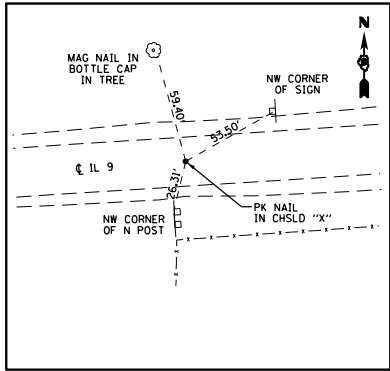


CURVE A
PI STA 107+31.60
(PK NAIL IN CHSLD "X")
N=1,427,254.747, E=2,069,961.215

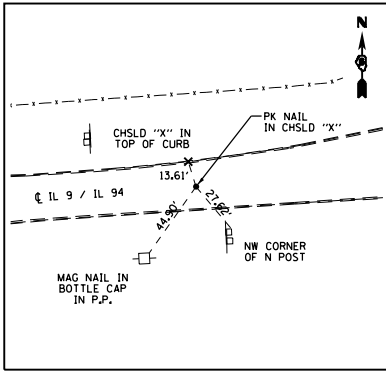


CURVE A
PT STA 110+76.89
(PK NAIL IN CHSLD "X")
N=1,427,217.860, E=2,069,399.424

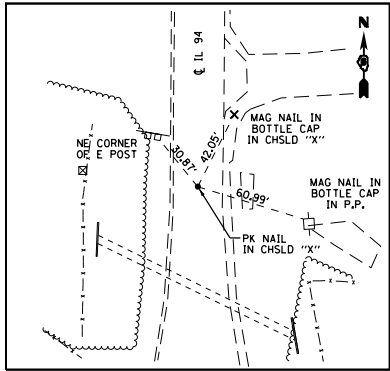


CURVE B
PC STA 101+68.60
(PK NAIL IN CHSLD "X")
N=1,427,817.712, E=2,069,967.462

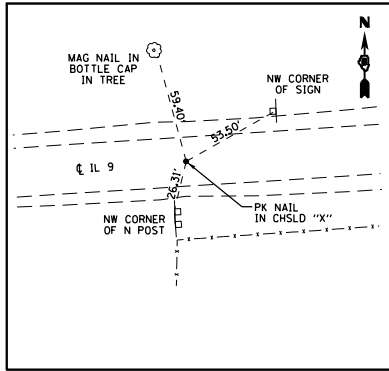

CURVE B
PI STA 107+31.60
(PK NAIL IN CHSLD "X")
N=1,427,254.747, E=2,069,961.215

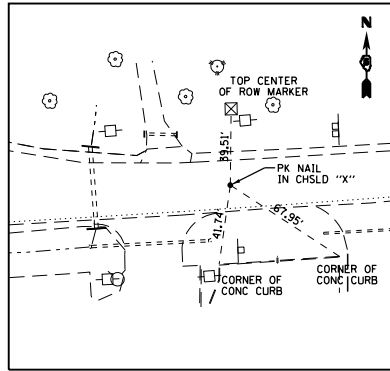

CURVE B
PT STA 110+27.61
(PK NAIL IN CHSLD "X")
N=1,427,291.633, E=2,070,523.005

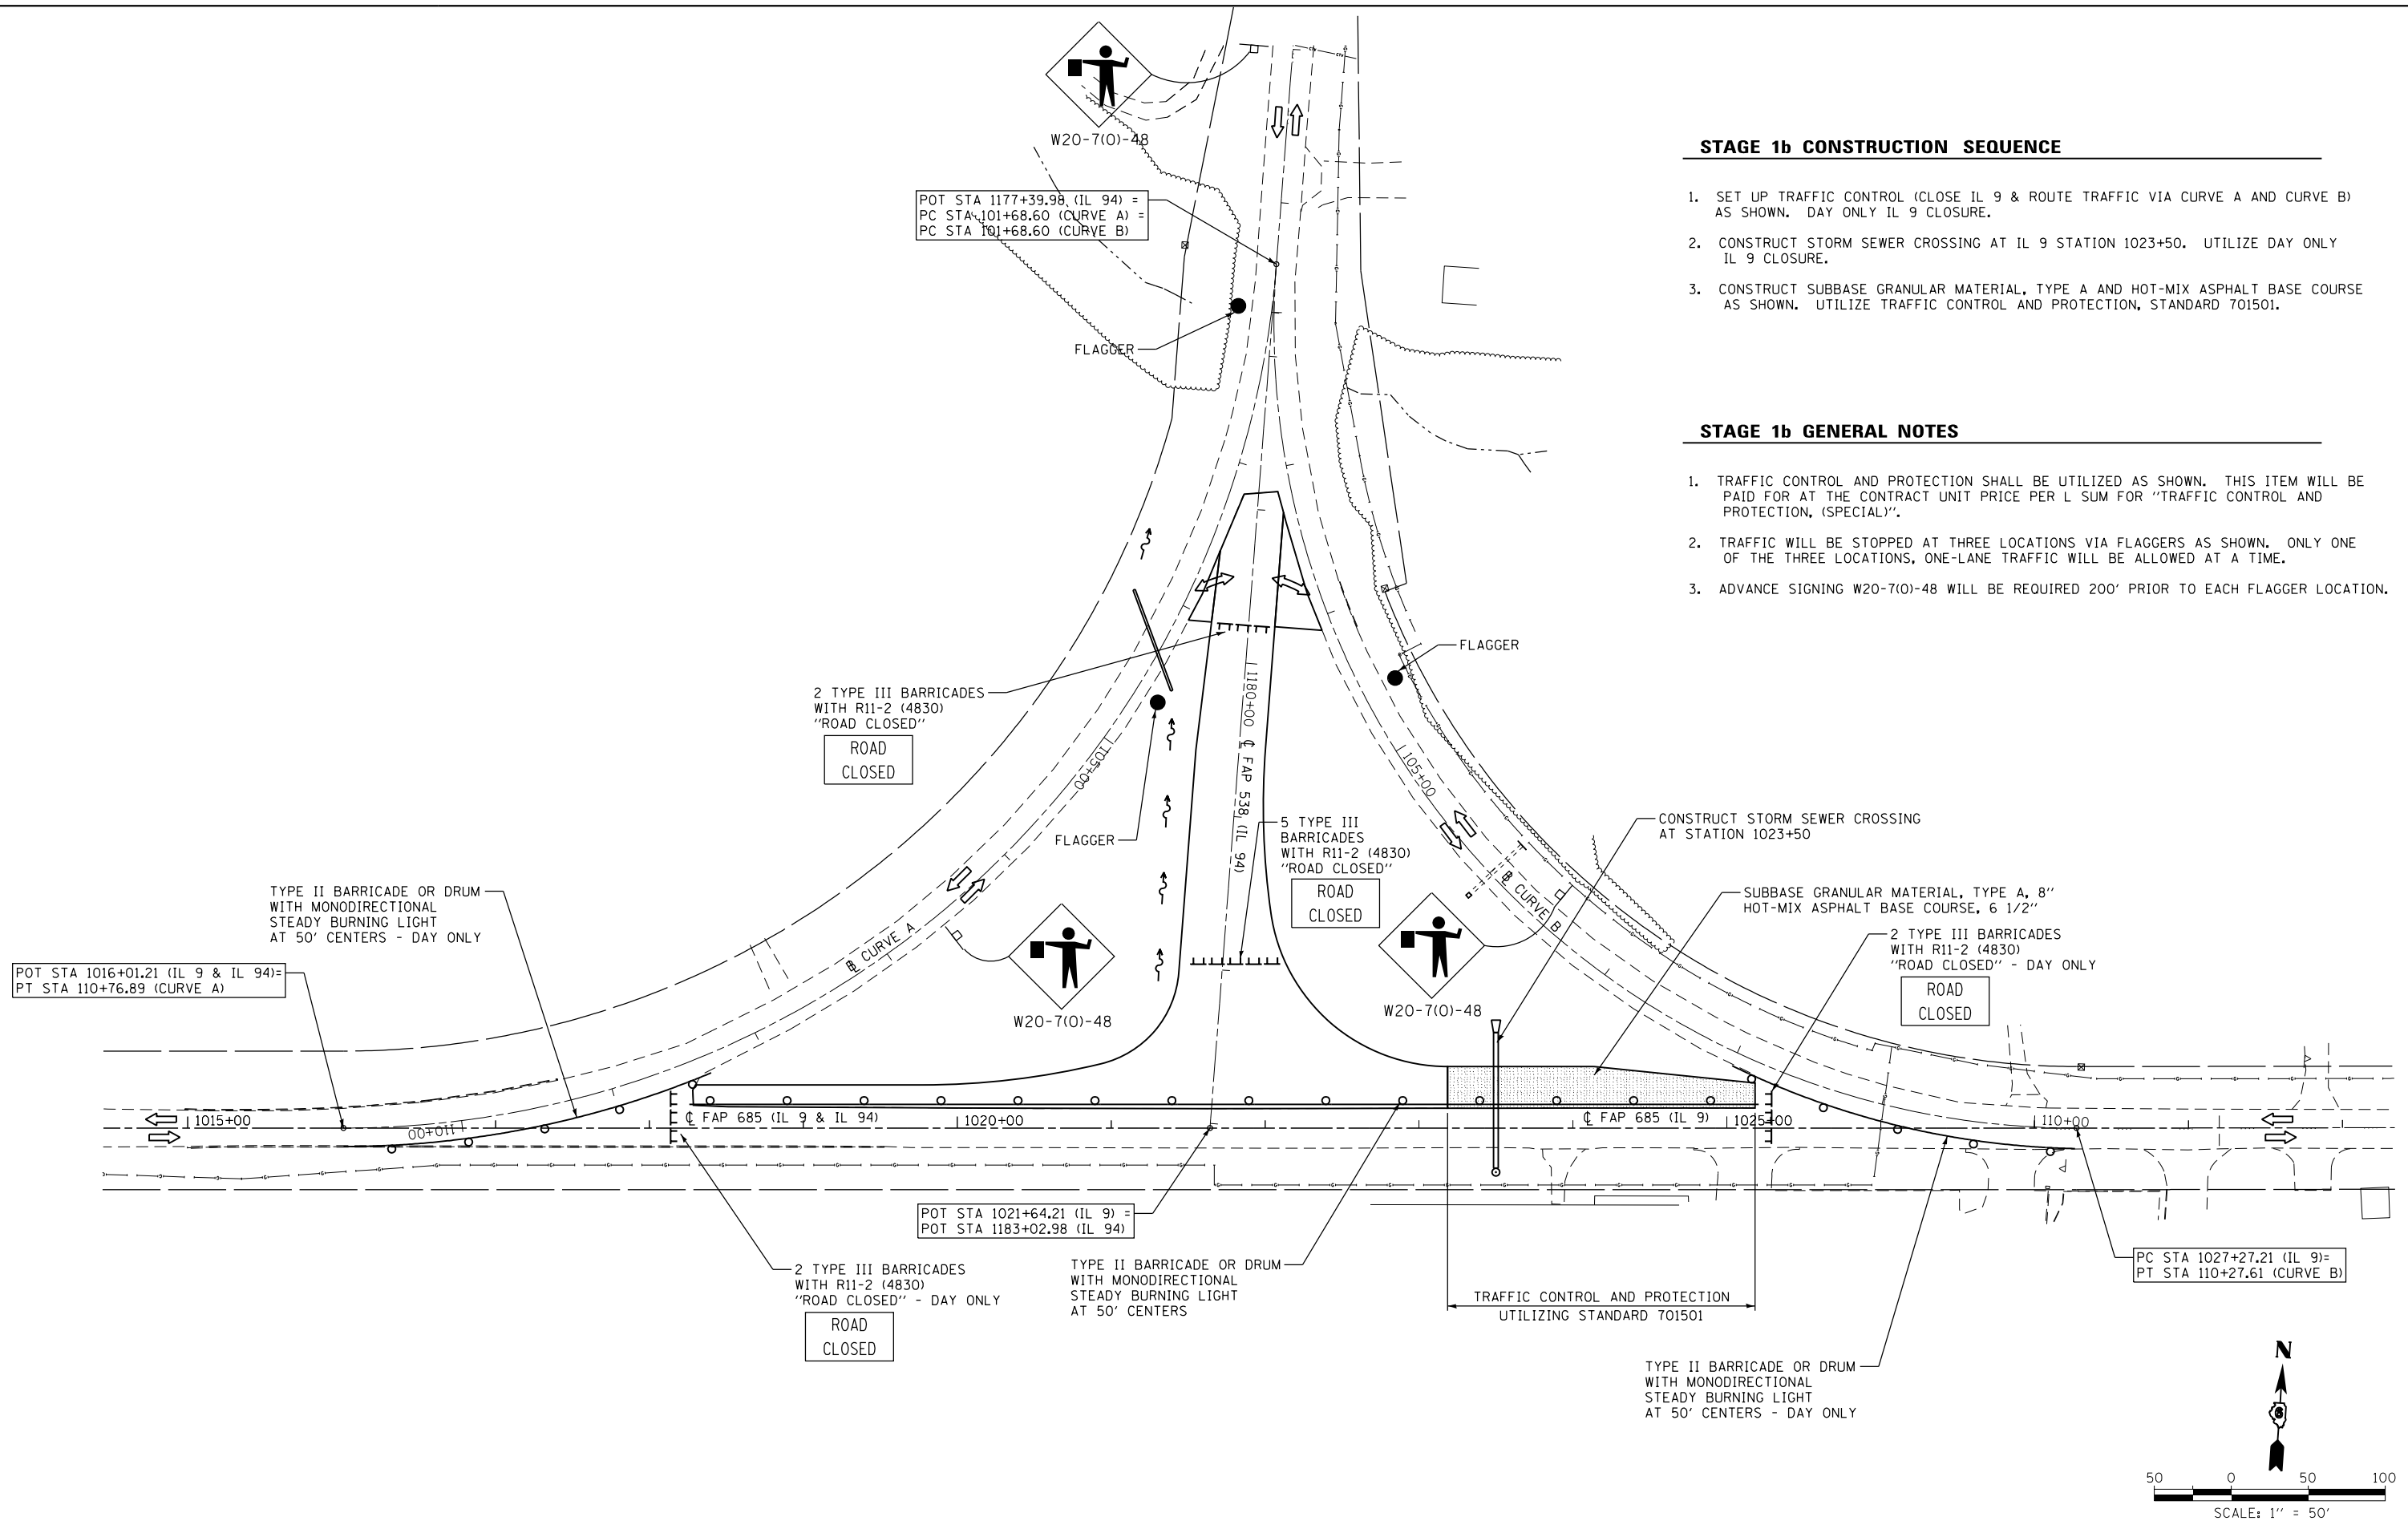

STAGE 1b CONSTRUCTION SEQUENCE

1. SET UP TRAFFIC CONTROL (CLOSE IL 9 & ROUTE TRAFFIC VIA CURVE A AND CURVE B) AS SHOWN. DAY ONLY IL 9 CLOSURE.
2. CONSTRUCT STORM SEWER CROSSING AT IL 9 STATION 1023+50. UTILIZE DAY ONLY IL 9 CLOSURE.
3. CONSTRUCT SUBBASE GRANULAR MATERIAL, TYPE A AND HOT-MIX ASPHALT BASE COURSE AS SHOWN. UTILIZE TRAFFIC CONTROL AND PROTECTION, STANDARD 701501.



STAGE 1b GENERAL NOTES

1. TRAFFIC CONTROL AND PROTECTION SHALL BE UTILIZED AS SHOWN. THIS ITEM WILL BE PAID FOR AT THE CONTRACT UNIT PRICE PER L SUM FOR "TRAFFIC CONTROL AND PROTECTION, (SPECIAL)".
2. TRAFFIC WILL BE STOPPED AT THREE LOCATIONS VIA FLAGGERS AS SHOWN. ONLY ONE OF THE THREE LOCATIONS, ONE-LANE TRAFFIC WILL BE ALLOWED AT A TIME.
3. ADVANCE SIGNING W20-7(O)-48 WILL BE REQUIRED 200' PRIOR TO EACH FLAGGER LOCATION.



FILE NAME =		USER NAME = sparksgw	DESIGNED -	REVISED -	STATE OF ILLINOIS DEPARTMENT OF TRANSPORTATION			STAGING AND TRAFFIC CONTROL STAGE 1b			F.A.P. RTE.	SECTION	COUNTY	TOTAL SHEETS	SHEET NO.
p:\IL\084EBID\INTEG\illinois.gov\PWIDOT\Documents\IDOT Offices\District 6\Projects\06720\06720-Sub-Staging\01b.dgn			DRAWN BY = KLINGNER\District edit\CADD	REVISED BY =							685/538	(112)RS-3, L, N, I	HANCOCK	156	39
PLOT SCALE = 100.0000' / in.		CHECKED -	DATE -	REVISED -							CONTRACT NO. 72C60				
PLOT DATE = 10/23/2014		DATE -		REVISED -				SCALE: 1"=50'	SHEET NO. 2 OF 3 SHEETS	STA. TO STA.	FED. ROAD DIST. NO. 6 ILLINOIS FED. AID PROJECT				

STAGE 2 CONSTRUCTION SEQUENCE

1. SET UP TRAFFIC CONTROL AND SWITCH TRAFFIC ONTO STAGE 1 HOT-MIX ASPHALT BASE COURSE.
2. CONSTRUCT REMAINDER OF HOT-MIX ASPHALT BASE COURSE AND PAVEMENT REMOVAL (INCLUDING TEMPORARY AGGREGATE BASE COURSE, TYPE B, 12" REMOVAL). UTILIZE TRAFFIC CONTROL AND PROTECTION STANDARDS REQUIRED, PER POSTED SPEED.
3. CONSTRUCT HOT-MIX ASPHALT BINDER COURSE, LEVELING BINDER, AND SURFACE UNDER TRAFFIC UTILIZING TRAFFIC CONTROL AND PROTECTION STANDARDS REQUIRED, PER POSTED SPEED.

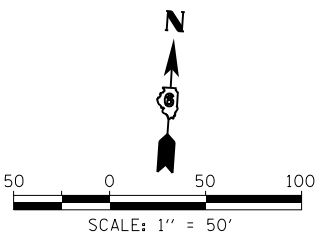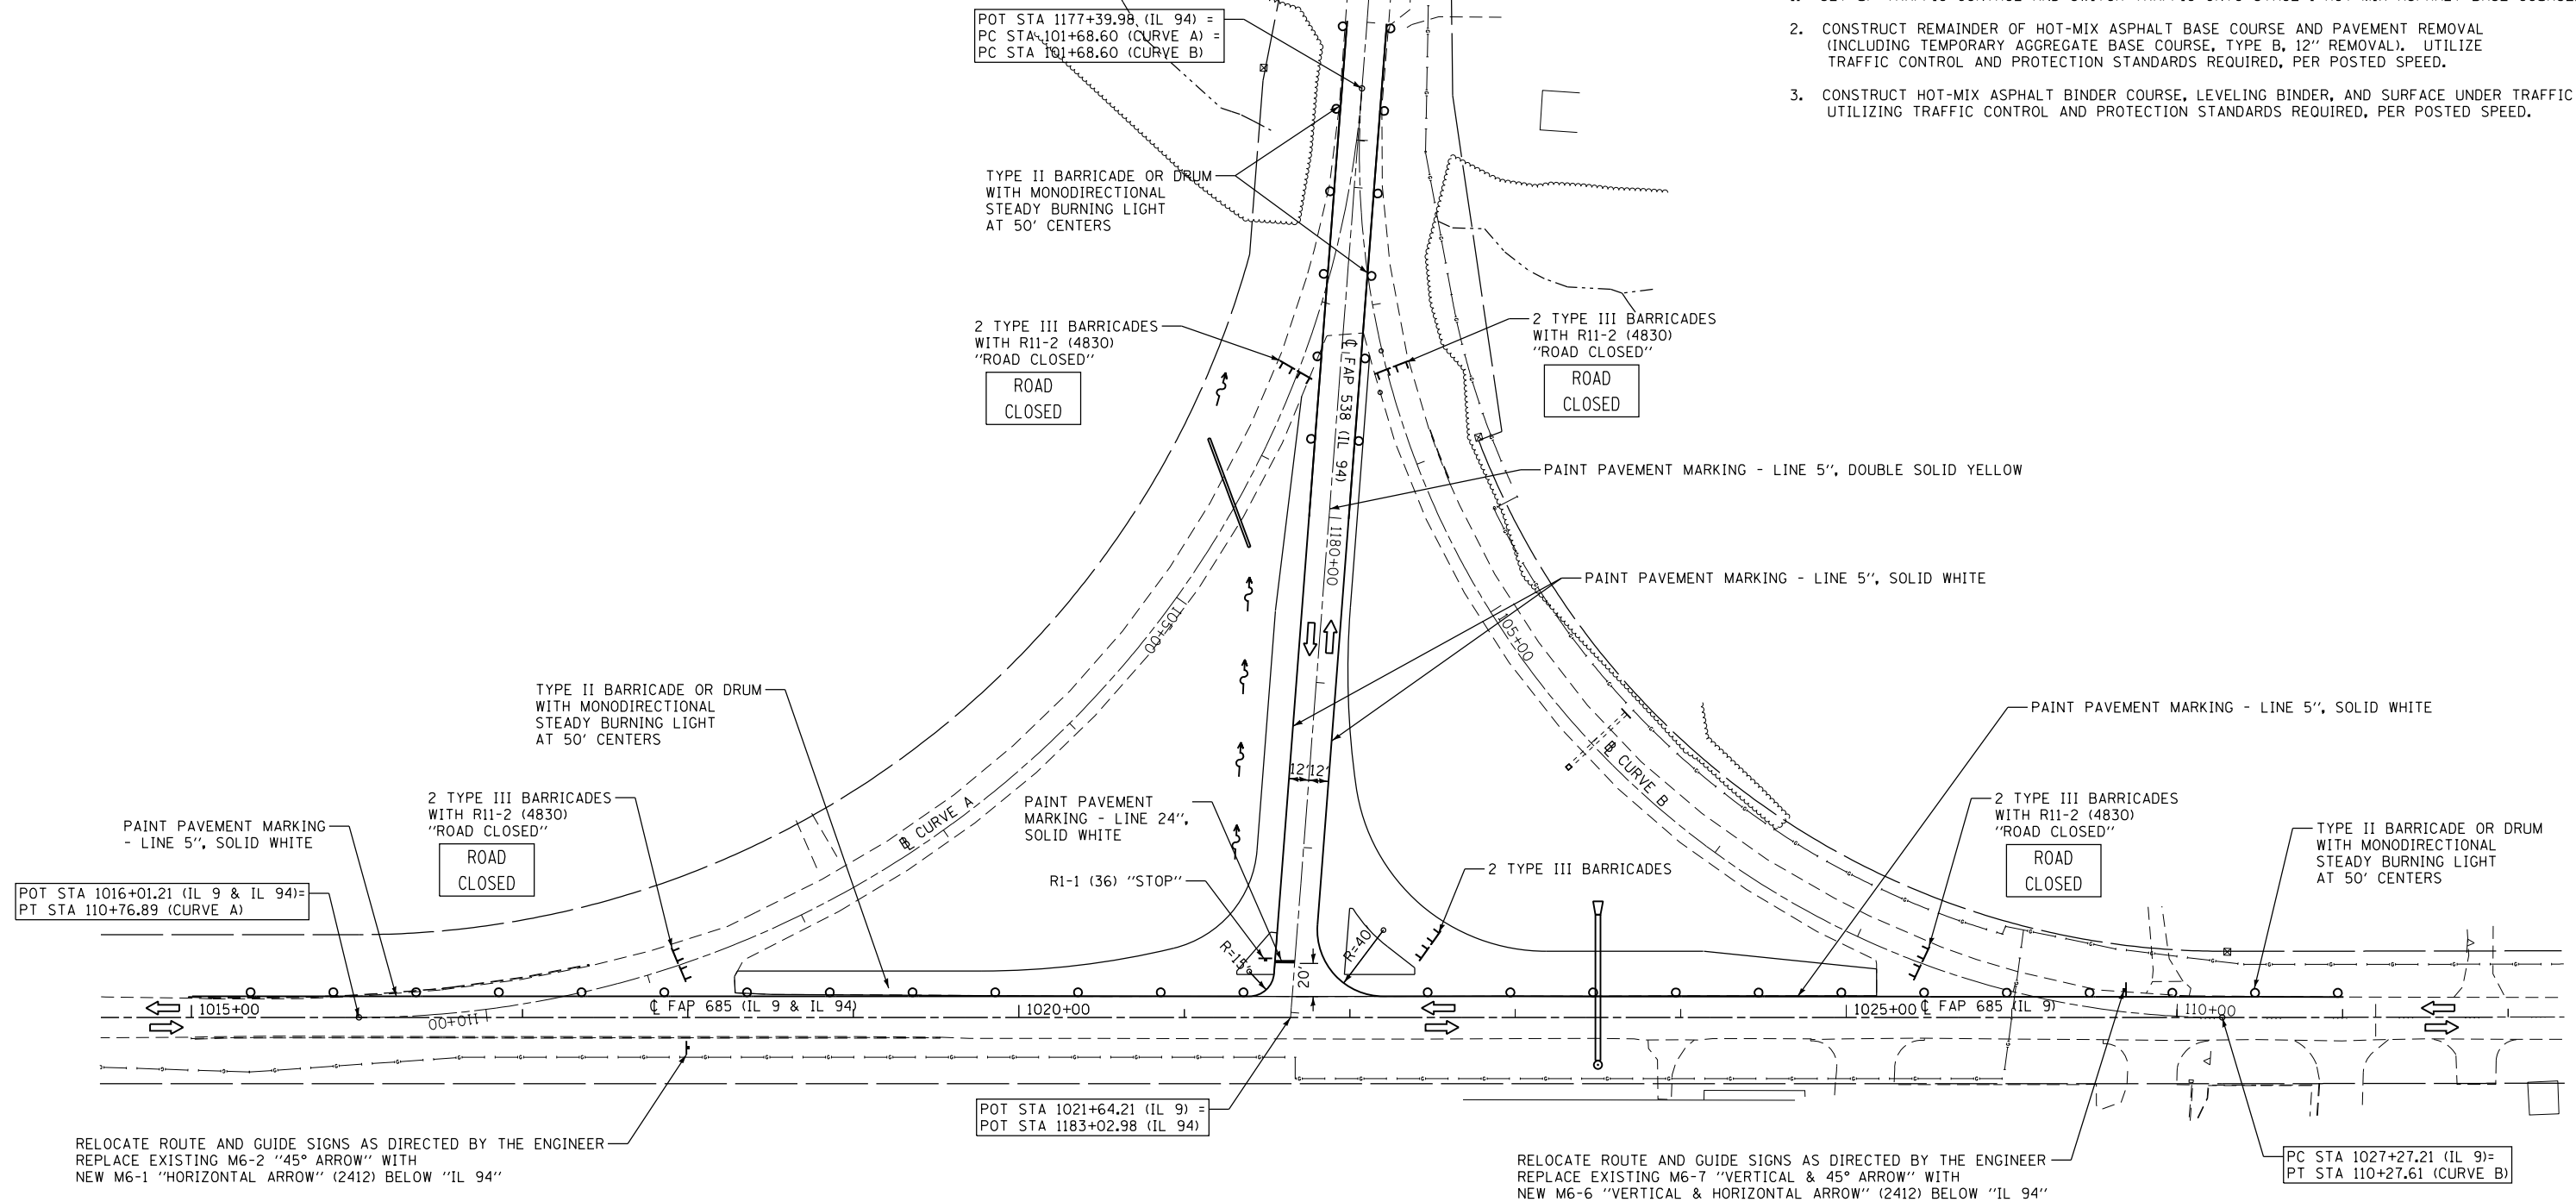



FILE NAME =	USER NAME = sparksq	DESIGNED -	REVISED -	STATE OF ILLINOIS DEPARTMENT OF TRANSPORTATION	STAGING AND TRAFFIC CONTROL STAGE 2	F.A.P. RTE.		SECTION	COUNTY	TOTAL SHEETS	SHEET NO.
p:\IL\084EBID\INTEG\Illinois.gov\PI\DOT\Documents\IDOT Offices\District 6\Projects\067206\067206-12C60-shr-Staging02.dgn		DRAWN	REVISED			685/538	(112)RS-3, L, N, I	HANCOCK	156	40	
		CHECKED -	REVISED -					CONTRACT NO. 72C60			
PLOT SCALE = 100.0000' / in.		DATE	REVISED			SCALE: 1"=50'		SHEET NO. 3 OF 3 SHEETS	STA.	TO STA.	FED. ROAD DIST. NO. 6 ILLINOIS FED. AID PROJECT
PLOT DATE = 10/23/2014											

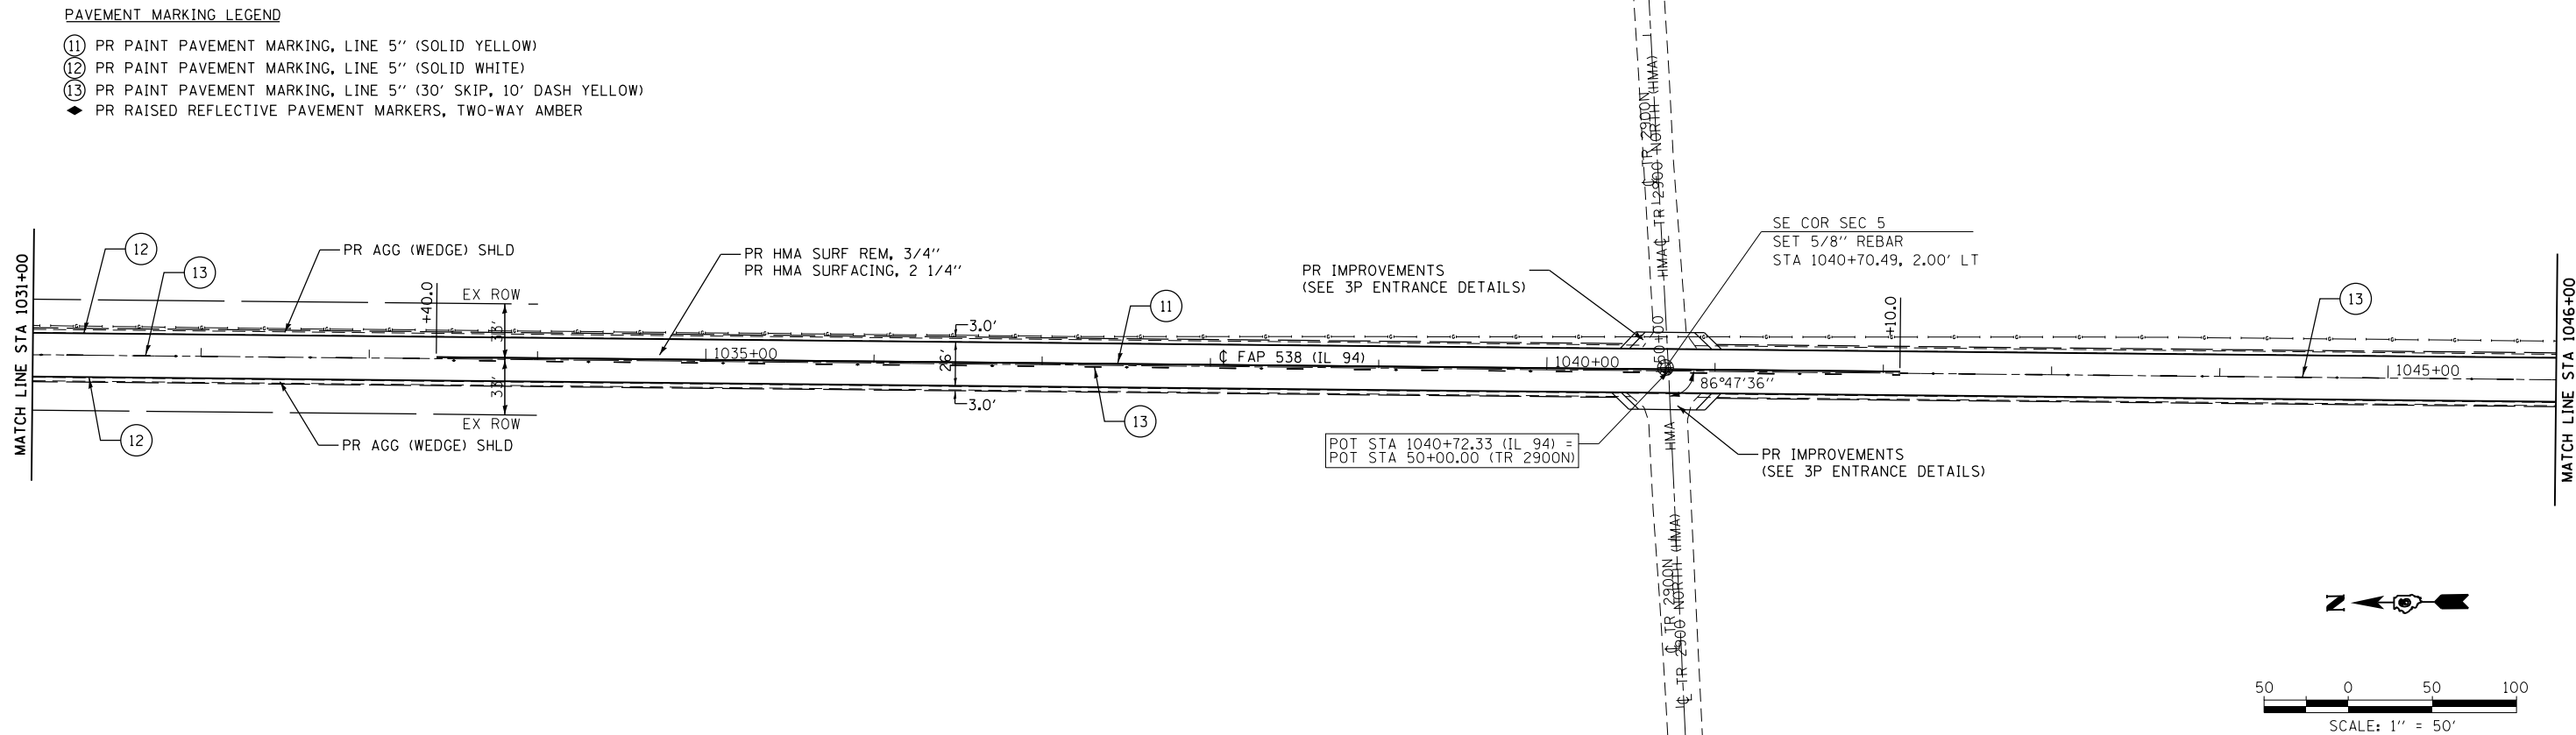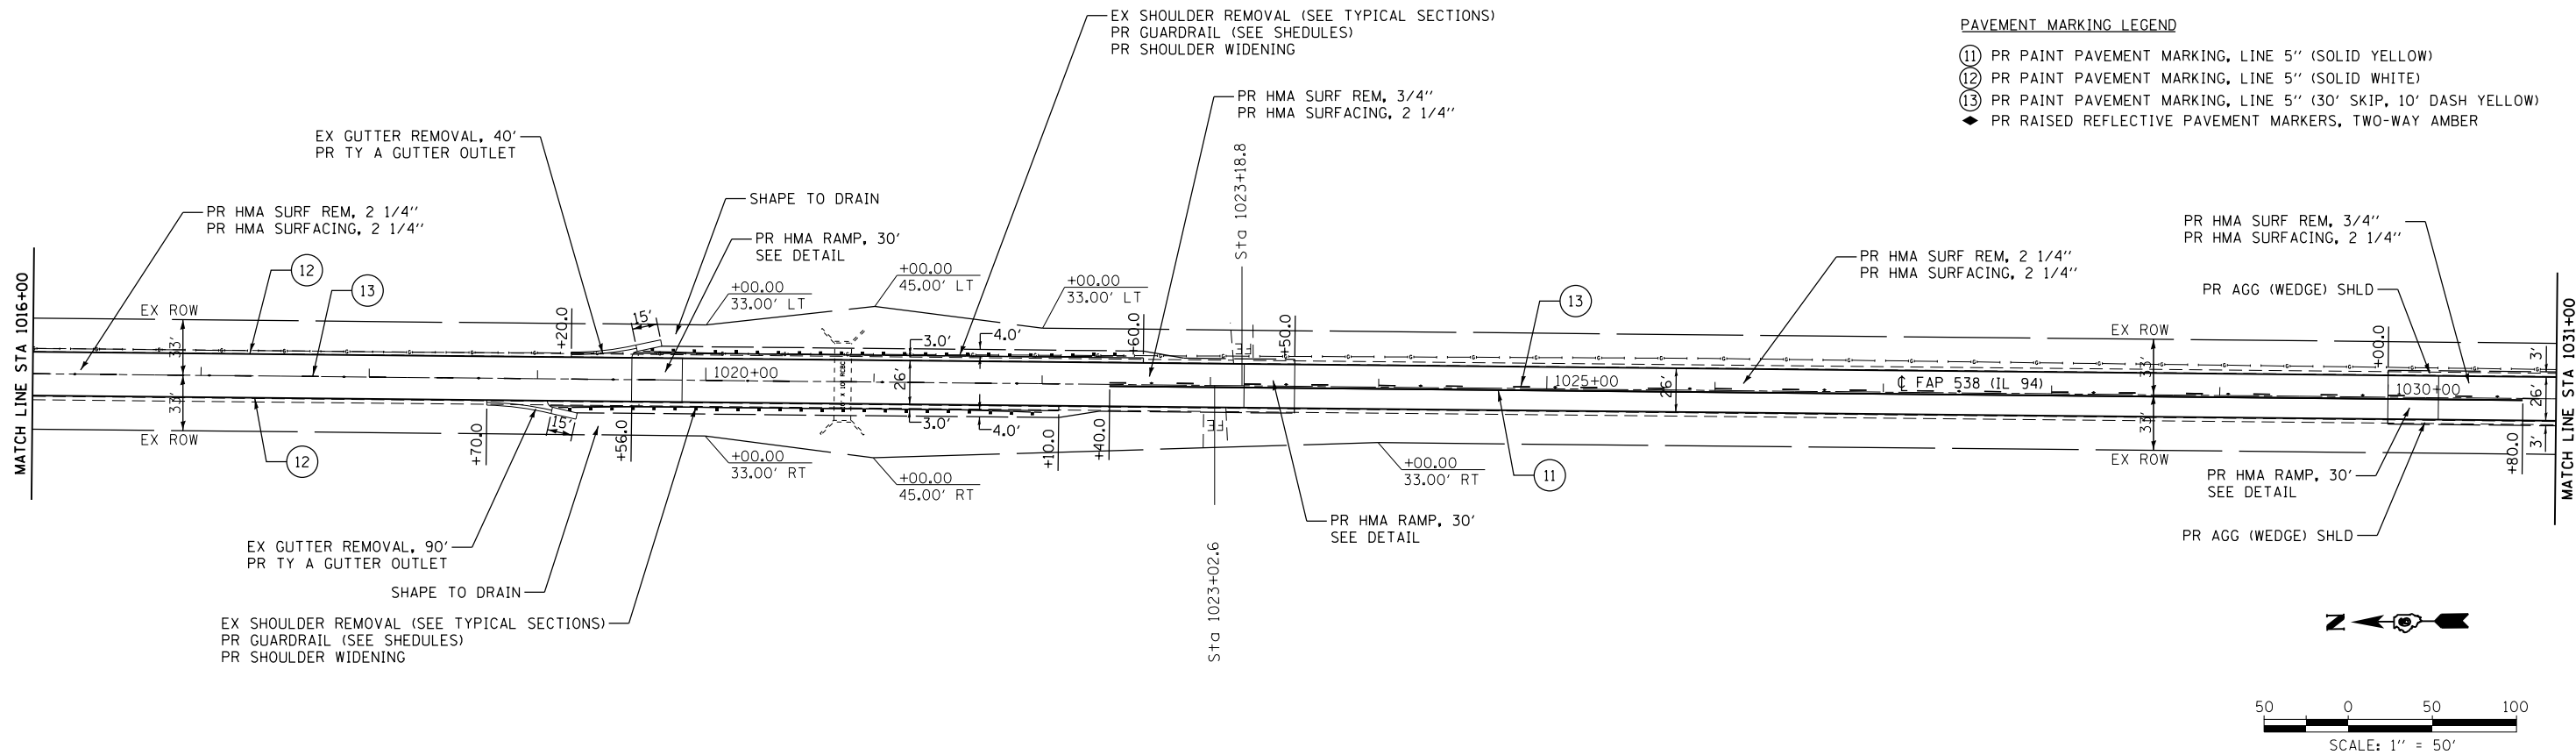

FILE NAME =	USER NAME = sparksgw	DESIGNED -	REVISED -	STATE OF ILLINOIS DEPARTMENT OF TRANSPORTATION		PLAN SHEET FAP RTE 538 (IL 94)		F.A.P. RTE.	SECTION	COUNTY	TOTAL SHEETS	SHEET NO.
p:\11\084EBID\INTEG\Illinois.gov\PI\DOT\Documents\DOT Offices\District 6\Projects\06720\BROWNSVILLE\Klingner\District edit\CADD\REVISED\2068-shr-Plan02-IL 94.dgn		DRAWN	REVISED					685/538	(112)RS-3, L, N, I	HANCOCK	156	42
	PLOT SCALE = 100.0000' / in.	CHECKED -	REVISED -									CONTRACT NO. 72C60
	PLOT DATE = 10/23/2014	DATE -	REVISED -									FED. ROAD DIST. NO. 6 ILLINOIS FED. AID PROJECT
				SCALE: 1"=50'		SHEET NO. 2 OF 16 SHEETS		STA. 1016+00 TO STA. 1046+00				

PAVEMENT MARKING LEGEND



- ⑪ PR PAINT PAVEMENT MARKING, LINE 5" (SOLID YELLOW)
⑫ PR PAINT PAVEMENT MARKING, LINE 5" (SOLID WHITE)
⑬ PR PAINT PAVEMENT MARKING, LINE 5" (30' SKIP, 10' DASH YELLOW)
◆ PR RAISED REFLECTIVE PAVEMENT MARKERS, TWO-WAY AMBER

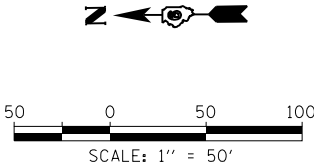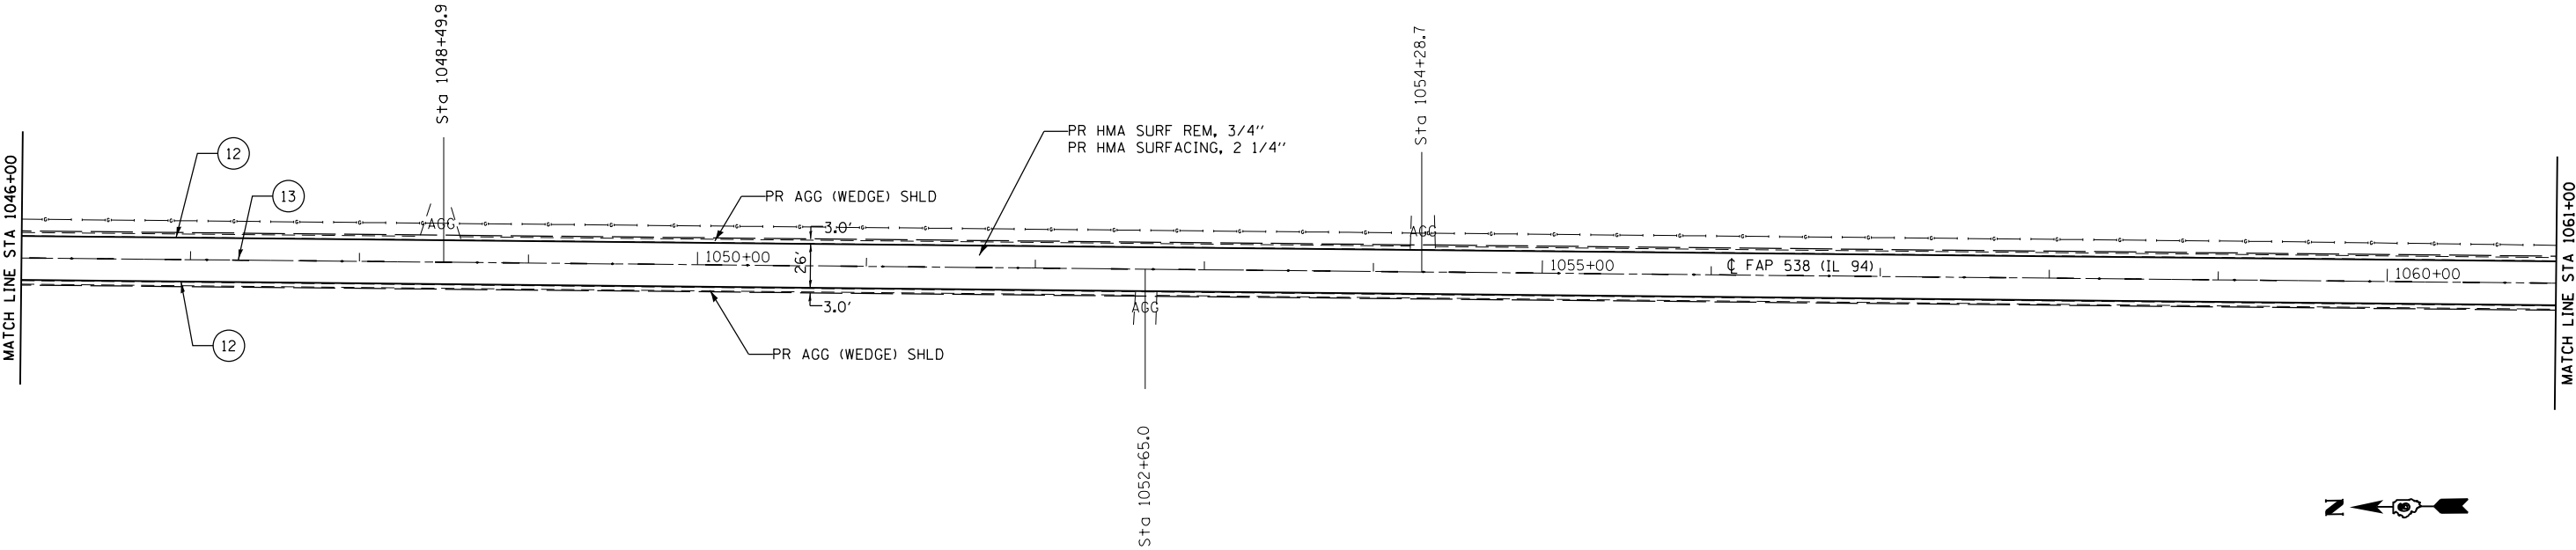

PAVEMENT MARKING LEGEND

- ⑪ PR PAINT PAVEMENT MARKING, LINE 5" (SOLID YELLOW)
⑫ PR PAINT PAVEMENT MARKING, LINE 5" (SOLID WHITE)
⑬ PR PAINT PAVEMENT MARKING, LINE 5" (30' SKIP, 10' DASH YELLOW)
◆ PR RAISED REFLECTIVE PAVEMENT MARKERS, TWO-WAY AMBER

EXIST. CURVE CURVE11
PI STA. = 1076+07.64
 Δ = 0° 35' 08" (LT)
D = 0° 03' 31"
R = 97,859.65'
T = 500.00'
L = 999.99'
E = 1.28'
e = N.C.
P.C. STA. = 1071+07.64
P.T. STA. = 1081+07.63

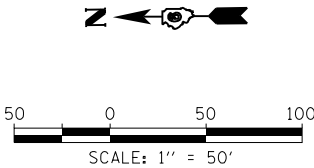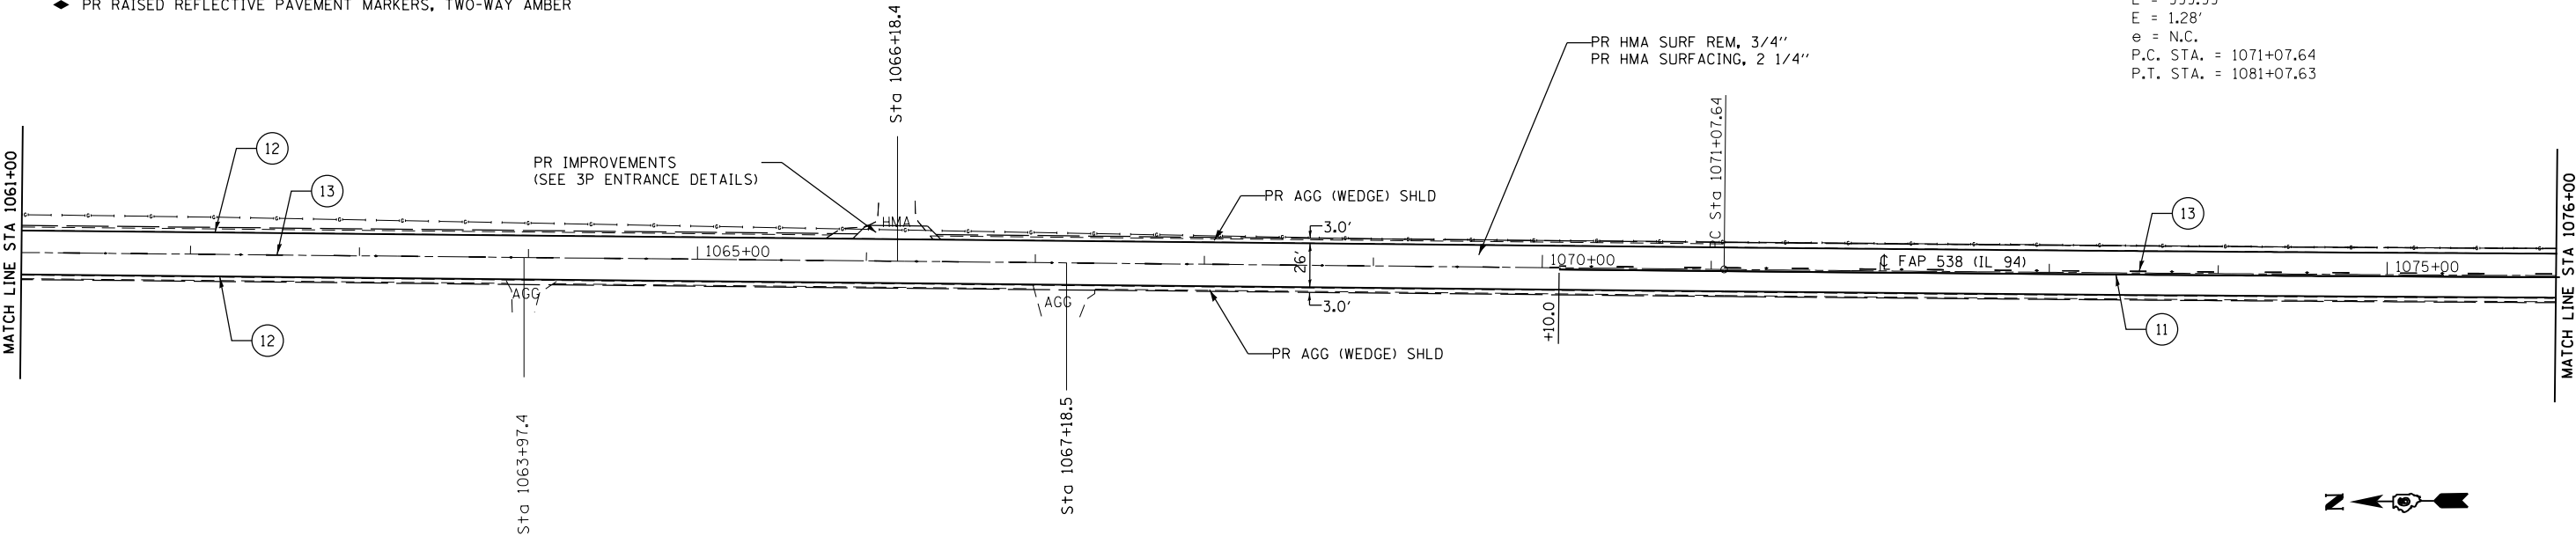

FILE NAME =	USER NAME = sparksgw	DESIGNED -	REVISED -
p:\11\084EBID\INTEG\Illinois.gov\PWIDOT\Documents\IDOT Offices\District 6\Projects\06720660\06720660-shr-Plan\03-IL 94.dgn		DRAWN BY KLININGER\District edit\CADD	REVISED BY 2066-shr-Plan\03-IL 94.dgn
	PLOT SCALE = 100.0000' / in.	CHECKED -	REVISED -
	PLOT DATE = 10/23/2014	DATE -	REVISED -


STATE OF ILLINOIS
DEPARTMENT OF TRANSPORTATION

PLAN SHEET
FAP RTE 538 (IL 94)


SCALE: 1"=50' SHEET NO. 3 OF 16 SHEETS STA. 1046+00 TO STA. 1076+00

F.A.P. RTE.	SECTION	COUNTY	TOTAL SHEETS	SHEET NO.
685/538	(112)RS-3, L, N, I	HANCOCK	156	43
CONTRACT NO. 72C60				
FED. ROAD DIST. NO. 6 ILLINOIS FED. AID PROJECT				

- PAVEMENT MARKING LEGEND
- ⑪ PR PAINT PAVEMENT MARKING, LINE 5" (SOLID YELLOW)
 - ⑫ PR PAINT PAVEMENT MARKING, LINE 5" (SOLID WHITE)
 - ⑬ PR PAINT PAVEMENT MARKING, LINE 5" (30' SKIP, 10' DASH YELLOW)
 - ◆ PR RAISED REFLECTIVE PAVEMENT MARKERS, TWO-WAY AMBER

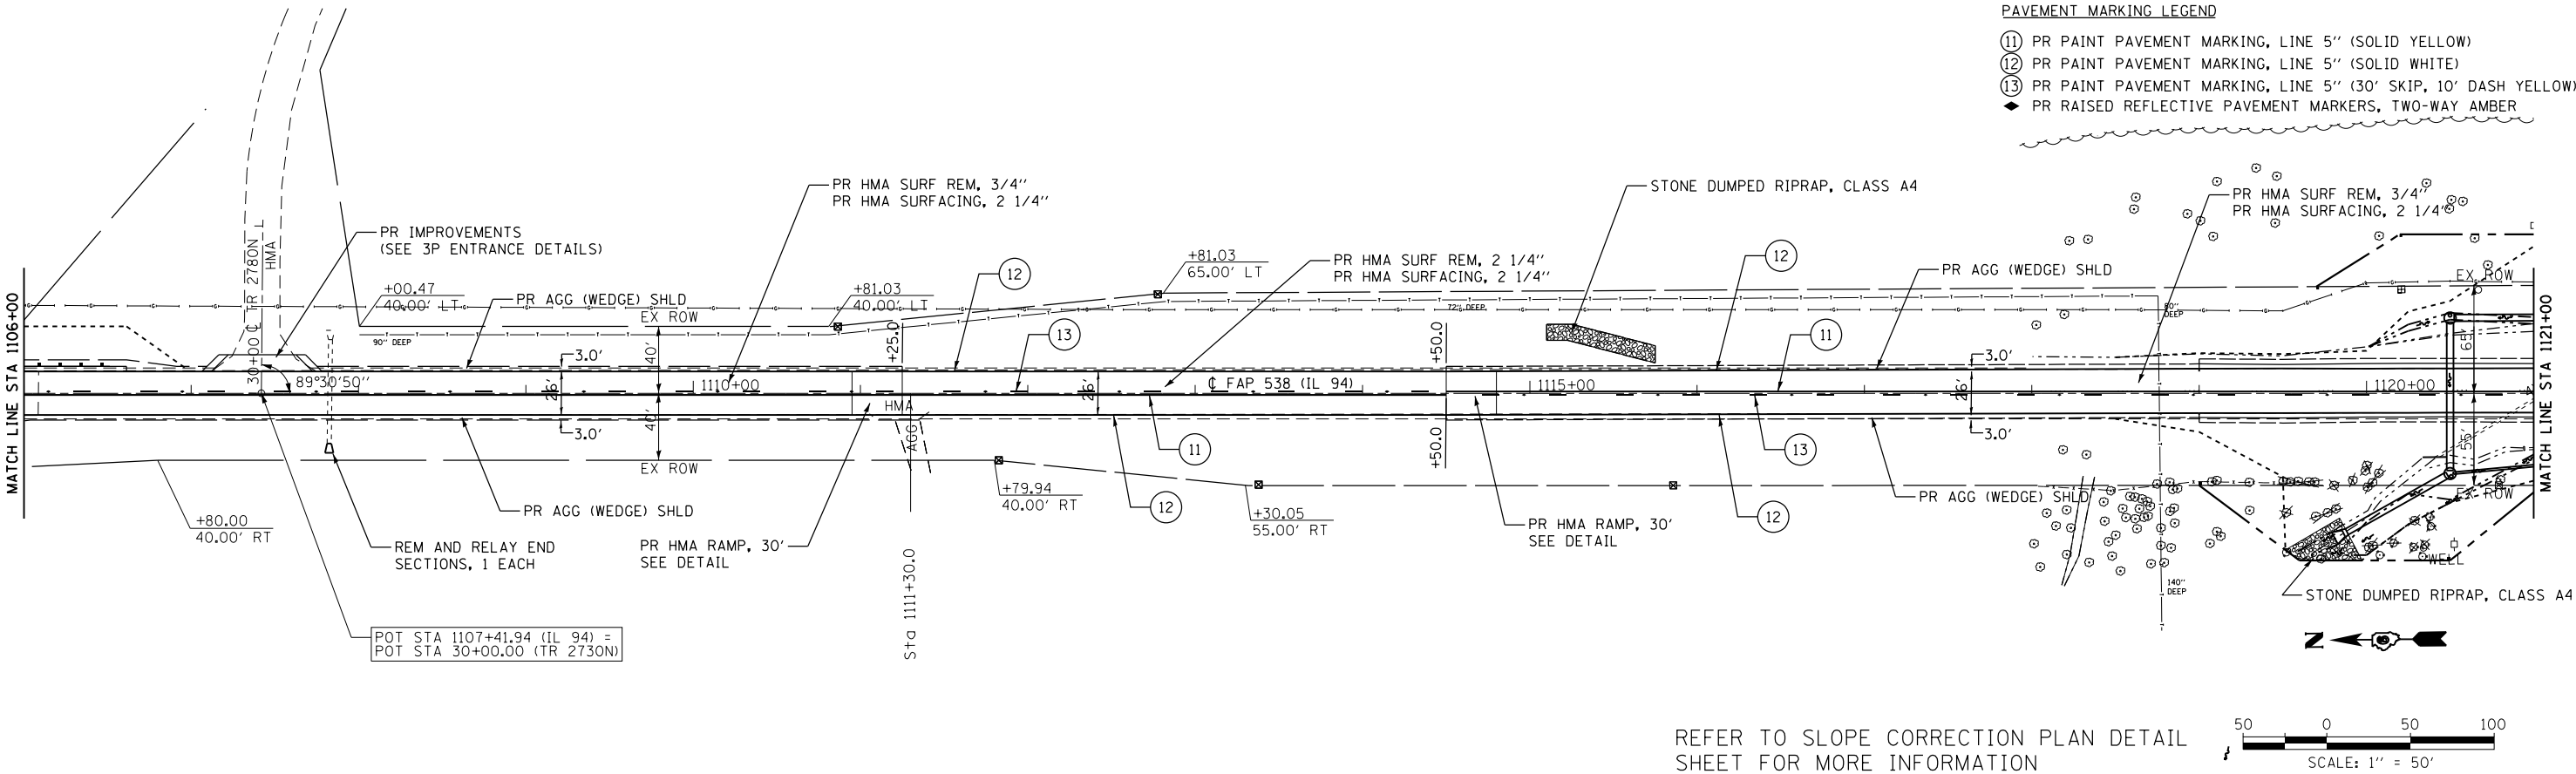


- PAVEMENT MARKING LEGEND
- ⑪ PR PAINT PAVEMENT MARKING, LINE 5" (SOLID YELLOW)
 - ⑫ PR PAINT PAVEMENT MARKING, LINE 5" (SOLID WHITE)
 - ⑬ PR PAINT PAVEMENT MARKING, LINE 5" (30' SKIP, 10' DASH YELLOW)
 - ◆ PR RAISED REFLECTIVE PAVEMENT MARKERS, TWO-WAY AMBER

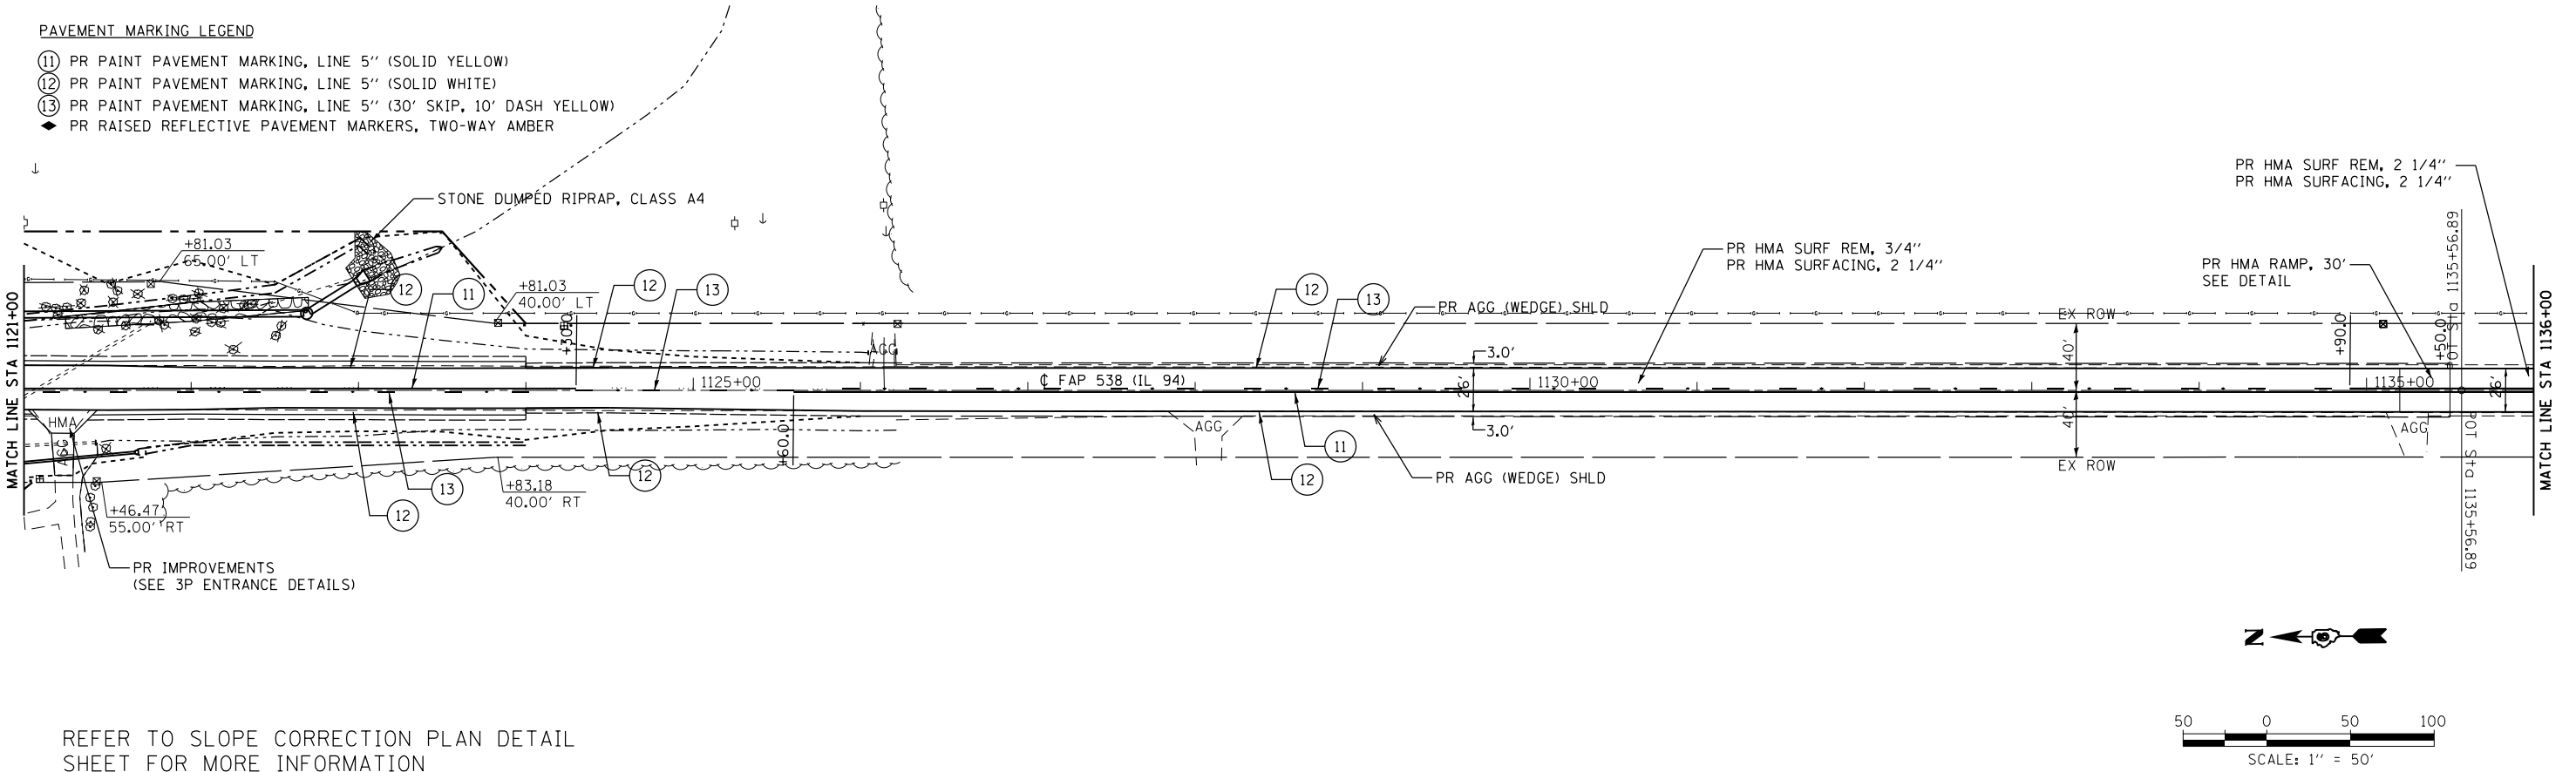

FILE NAME = c:\pwork\pwork\edwardsjd\0388419\0672C60-shr-Plan05_IL_94.dgn	USER NAME = edwardsjd	DESIGNED -	REVISED -	STATE OF ILLINOIS DEPARTMENT OF TRANSPORTATION	PLAN SHEET FAP RTE 538 (IL 94)				F.A.P RTE.	SECTION	COUNTY	TOTAL SHEETS	SHEET NO.
		DRAWN -	REVISED -						685/538	(112)RS-3, L, N, I	HANCOCK	156	45
		PLOT SCALE = 100.0000' / 1 in.	CHECKED -		REVISED -	CONTRACT NO. 72C60							
		PLOT DATE = Mar-10-2015 02:58:23PM	DATE -		REVISED -								
	SCALE: 1"=50'				SHEET NO. 5	OF 16 SHEETS	STA. 1106+00	TO STA. 1136+00	FED. ROAD DIST. NO. 6	ILLINOIS	FED. AID PROJECT		


PAVEMENT MARKING LEGEND

- ⑪ PR PAINT PAVEMENT MARKING, LINE 5" (SOLID YELLOW)
⑫ PR PAINT PAVEMENT MARKING, LINE 5" (SOLID WHITE)
⑬ PR PAINT PAVEMENT MARKING, LINE 5" (30' SKIP, 10' DASH YELLOW)
◆ PR RAISED REFLECTIVE PAVEMENT MARKERS, TWO-WAY AMBER

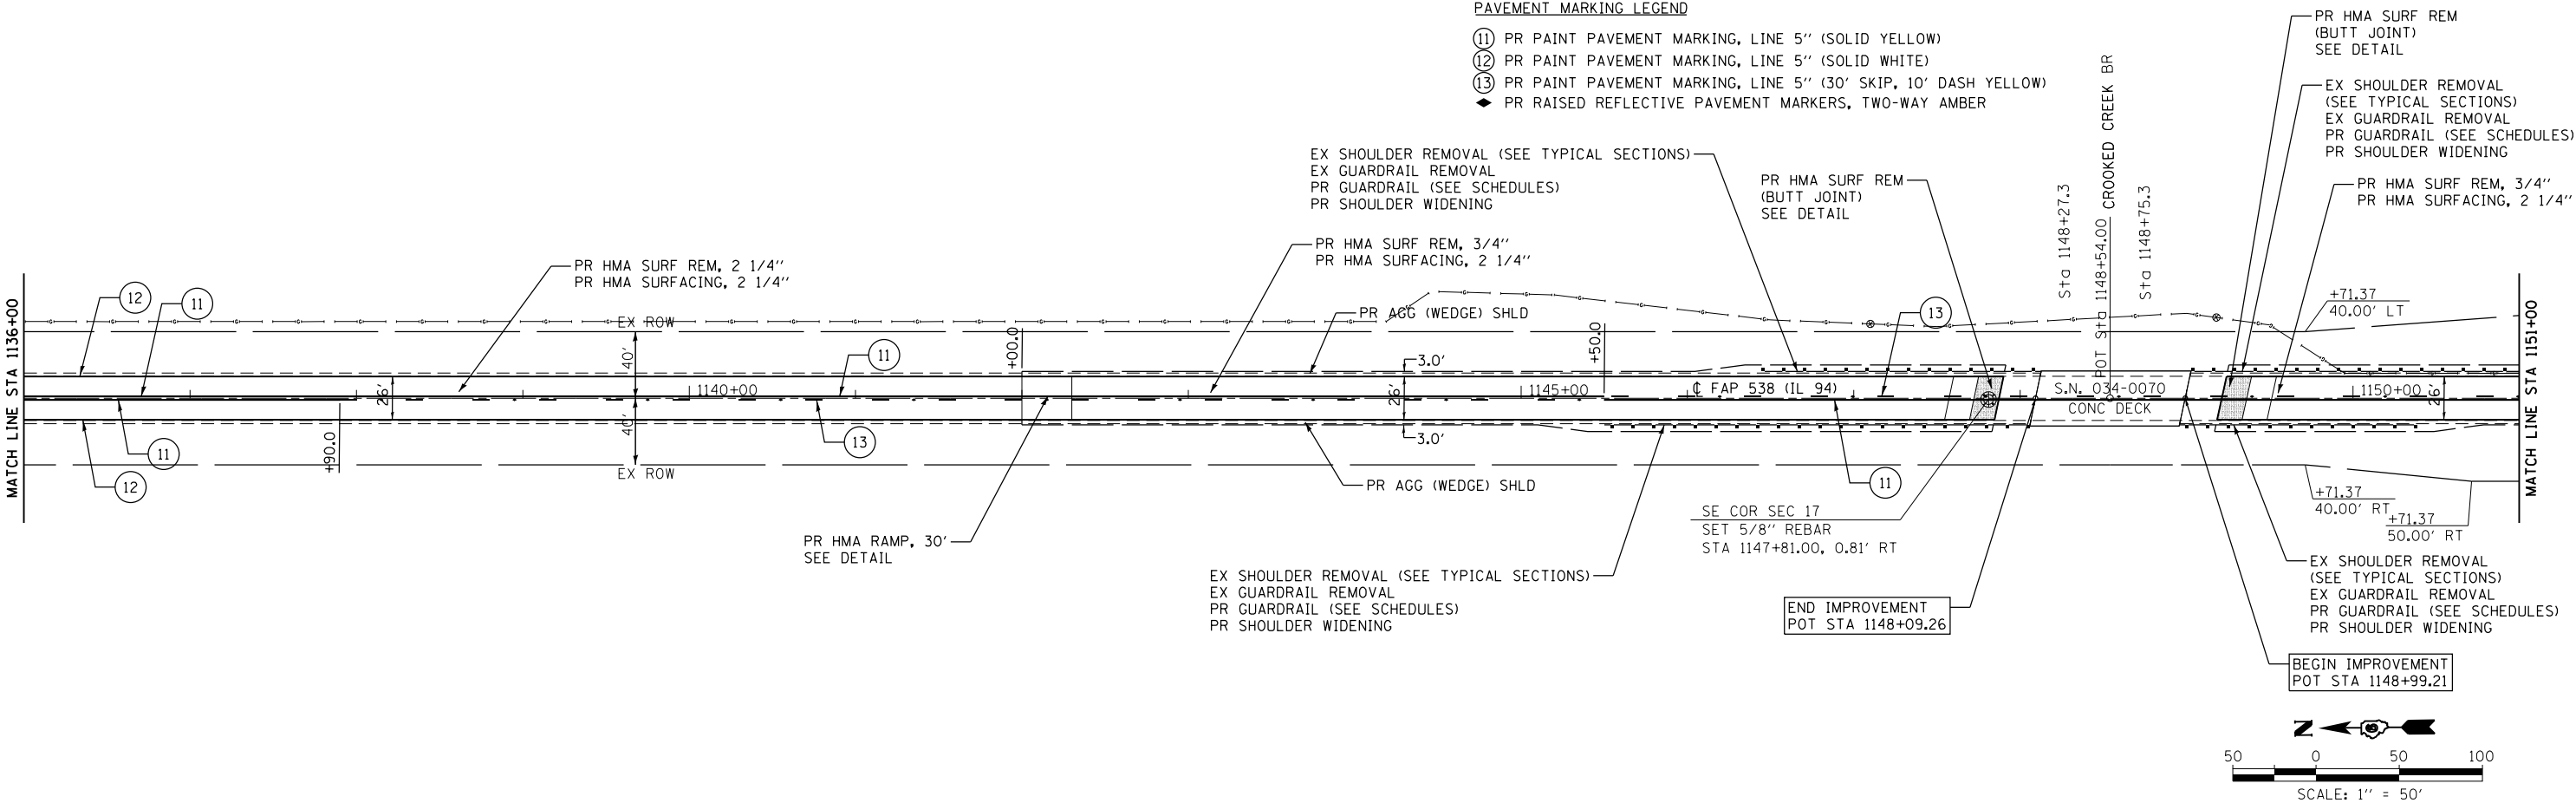

PAVEMENT MARKING LEGEND

- ⑪ PR PAINT PAVEMENT MARKING, LINE 5" (SOLID YELLOW)
⑫ PR PAINT PAVEMENT MARKING, LINE 5" (SOLID WHITE)
⑬ PR PAINT PAVEMENT MARKING, LINE 5" (30' SKIP, 10' DASH YELLOW)
◆ PR RAISED REFLECTIVE PAVEMENT MARKERS, TWO-WAY AMBER

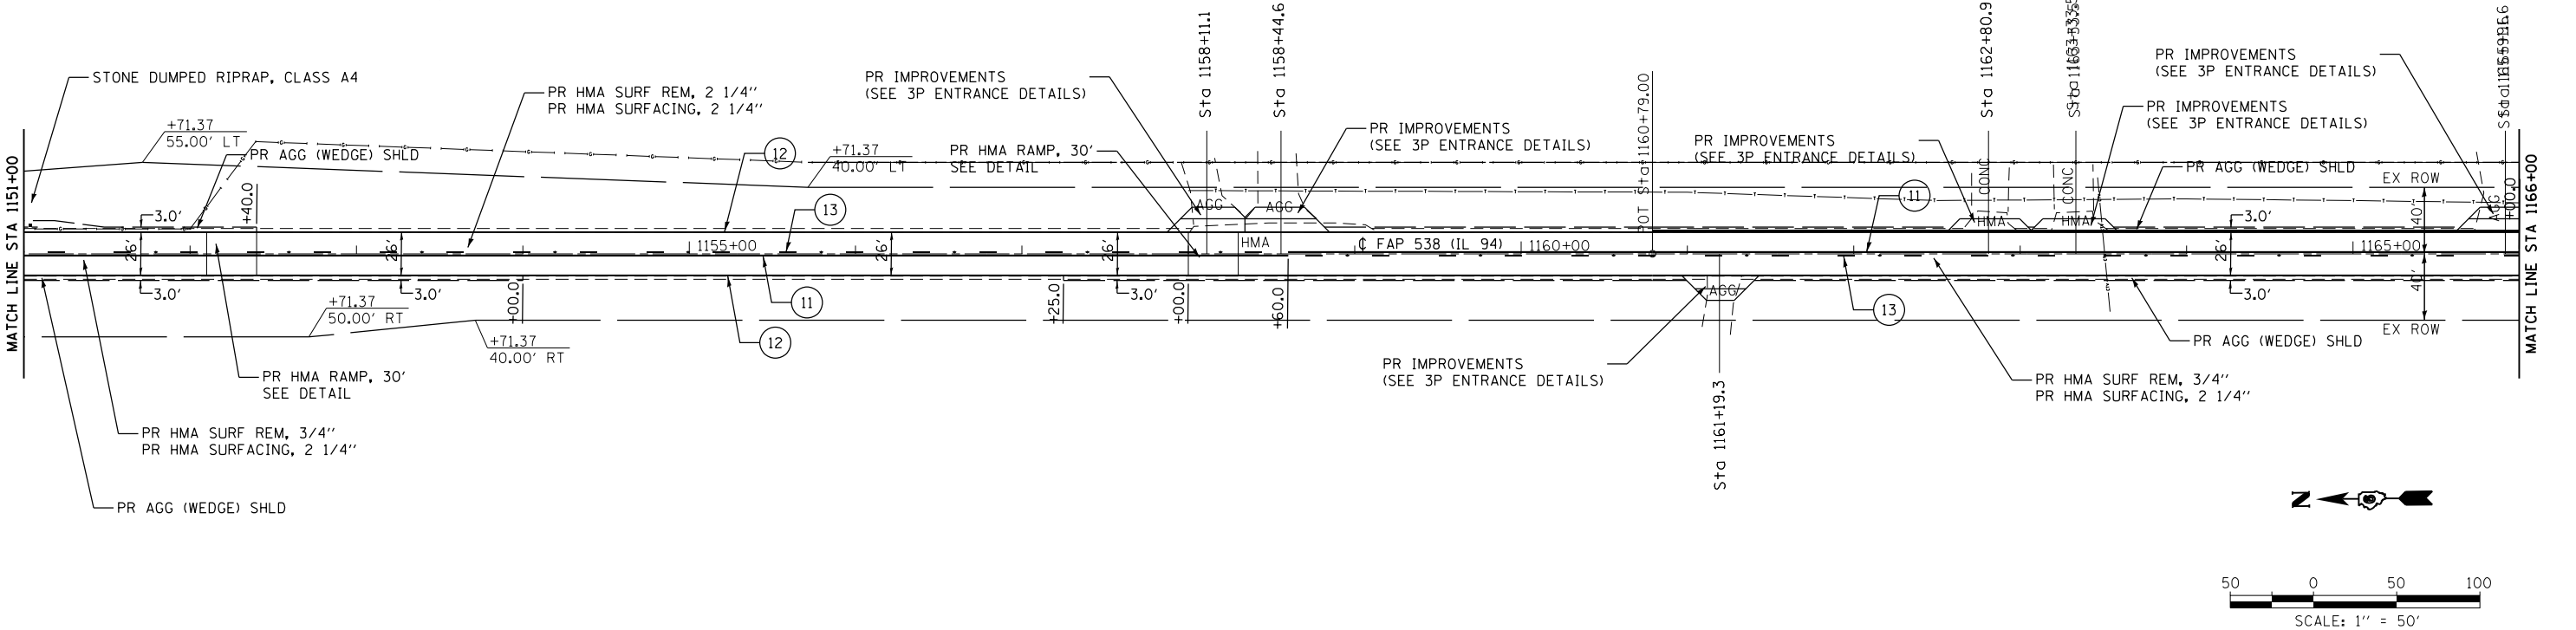


FILE NAME =	USER NAME = sparksgw	DESIGNED -	REVISED -
p:\1\084EBID\INTEG\Illinois.gov\PI\DOT\Documents\DOT Offices\District 6\Projects\06720\BID\06720-2C60-shr-Plan\06_IL_94.dgn		DRAWN BY KLINGNER\District edit\CADD	REVISED BY
	PLOT SCALE = 100.0000' / in.	CHECKED -	REVISED -
	PLOT DATE = 10/23/2014	DATE -	REVISED -

STATE OF ILLINOIS
DEPARTMENT OF TRANSPORTATION


PLAN SHEET
FAP RTE 538 (IL 94)

SCALE: 1"=50' SHEET NO. 6 OF 16 SHEETS STA. 1136+00 TO STA. 1166+00

F.A.P. RTE.	SECTION	COUNTY	TOTAL SHEETS	SHEET NO.
685/538	(112)RS-3, L, N, I	HANCOCK	156	46
CONTRACT NO. 72C60				
FED. ROAD DIST. NO. 6 ILLINOIS FED. AID PROJECT				

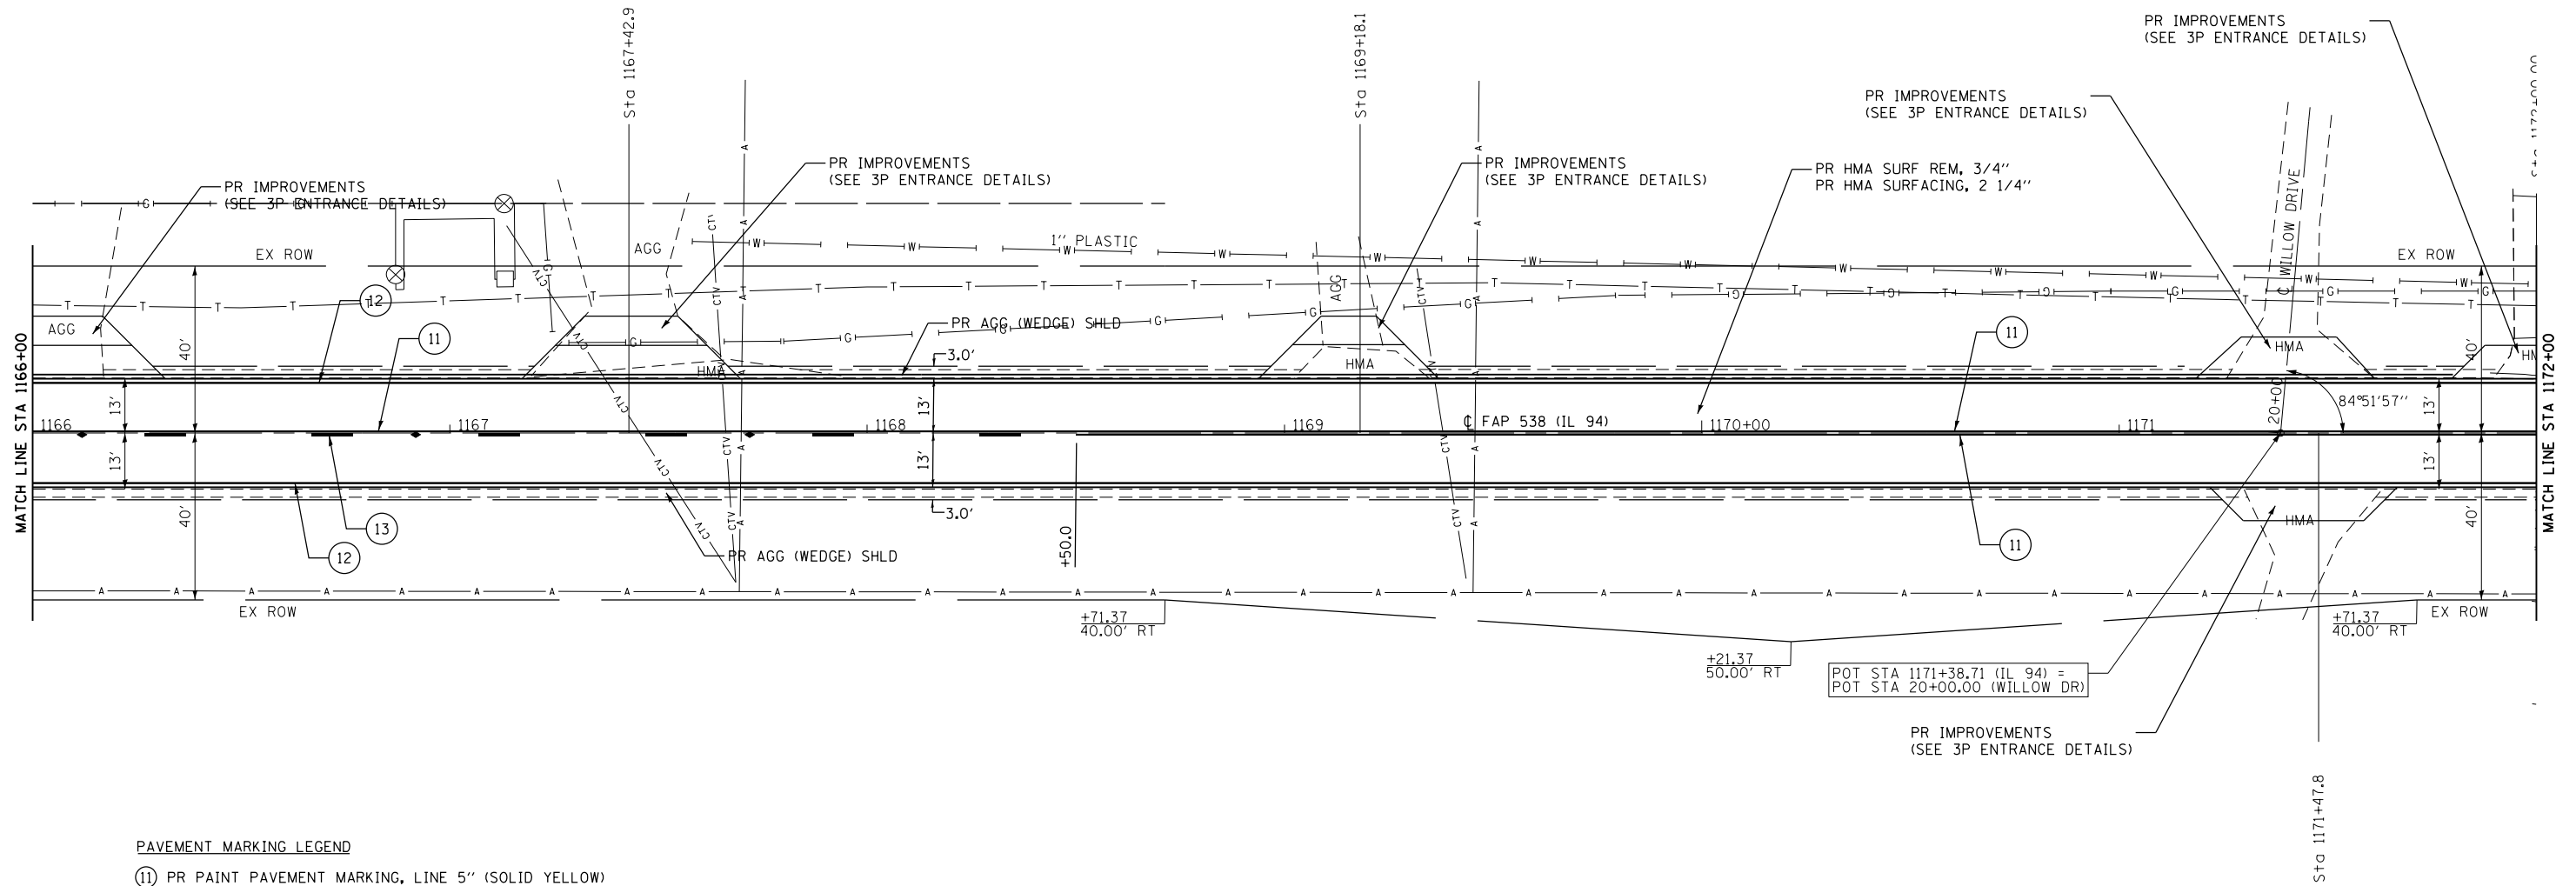


- PAVEMENT MARKING LEGEND
- ⑪ PR PAINT PAVEMENT MARKING, LINE 5" (SOLID YELLOW)
 - ⑫ PR PAINT PAVEMENT MARKING, LINE 5" (SOLID WHITE)
 - ⑬ PR PAINT PAVEMENT MARKING, LINE 5" (30' SKIP, 10' DASH YELLOW)
 - ◆ PR RAISED REFLECTIVE PAVEMENT MARKERS, TWO-WAY AMBER

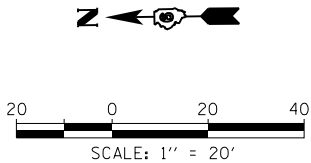

FILE NAME =	USER NAME = sparksgw	DESIGNED -	REVISED -	STATE OF ILLINOIS DEPARTMENT OF TRANSPORTATION	PLAN SHEET FAP RTE 538 (IL 94)				F.A.P RTE.	SECTION	COUNTY	TOTAL SHEETS	SHEET NO.
p:\1\1084EBID\INTEG\illinois.gov\PI\DOT\Documents\DOT Offices\District 6\Projects\06720\BROWNS\DATA\KLINGNER\District edit\CADD\REVISED\72C60-shr-Plan07_IL 94.dgn		BRAYNS	REVISED		685/538	(112)RS-3, L, N, I	HANCOCK	156	47				
	PLOT SCALE = 40.0000' / in.	CHECKED -	REVISED -		CONTRACT NO. 72C60				FED. ROAD DIST. NO. 6 ILLINOIS FED. AID PROJECT				
	PLOT DATE = 10/23/2014	DATE -	REVISED -		SCALE: 1"=20'	SHEET NO. 7 OF 16 SHEETS	STA. 1166+00 TO STA. 1172+00						

- 35— STA. 1174+52.5, 33.5' LT
PR MH, TY A, 6' Ø W/ T 1-C LID
FLAT SLAB TOP (STD 604001)
TG=673.31
FL=666.78

- 36— PR PIPE CULVERT (CL A), TY 3, 30" X 4'
USFL = 668.50, STA 1174+56.5, 38.3' LT
DSFL = 668.40, STA 1174+54.0, 35.2' LT
PRC FLARED END SECTION, 30" (STD 542301), 1 EACH
SLOPE = 2.50%

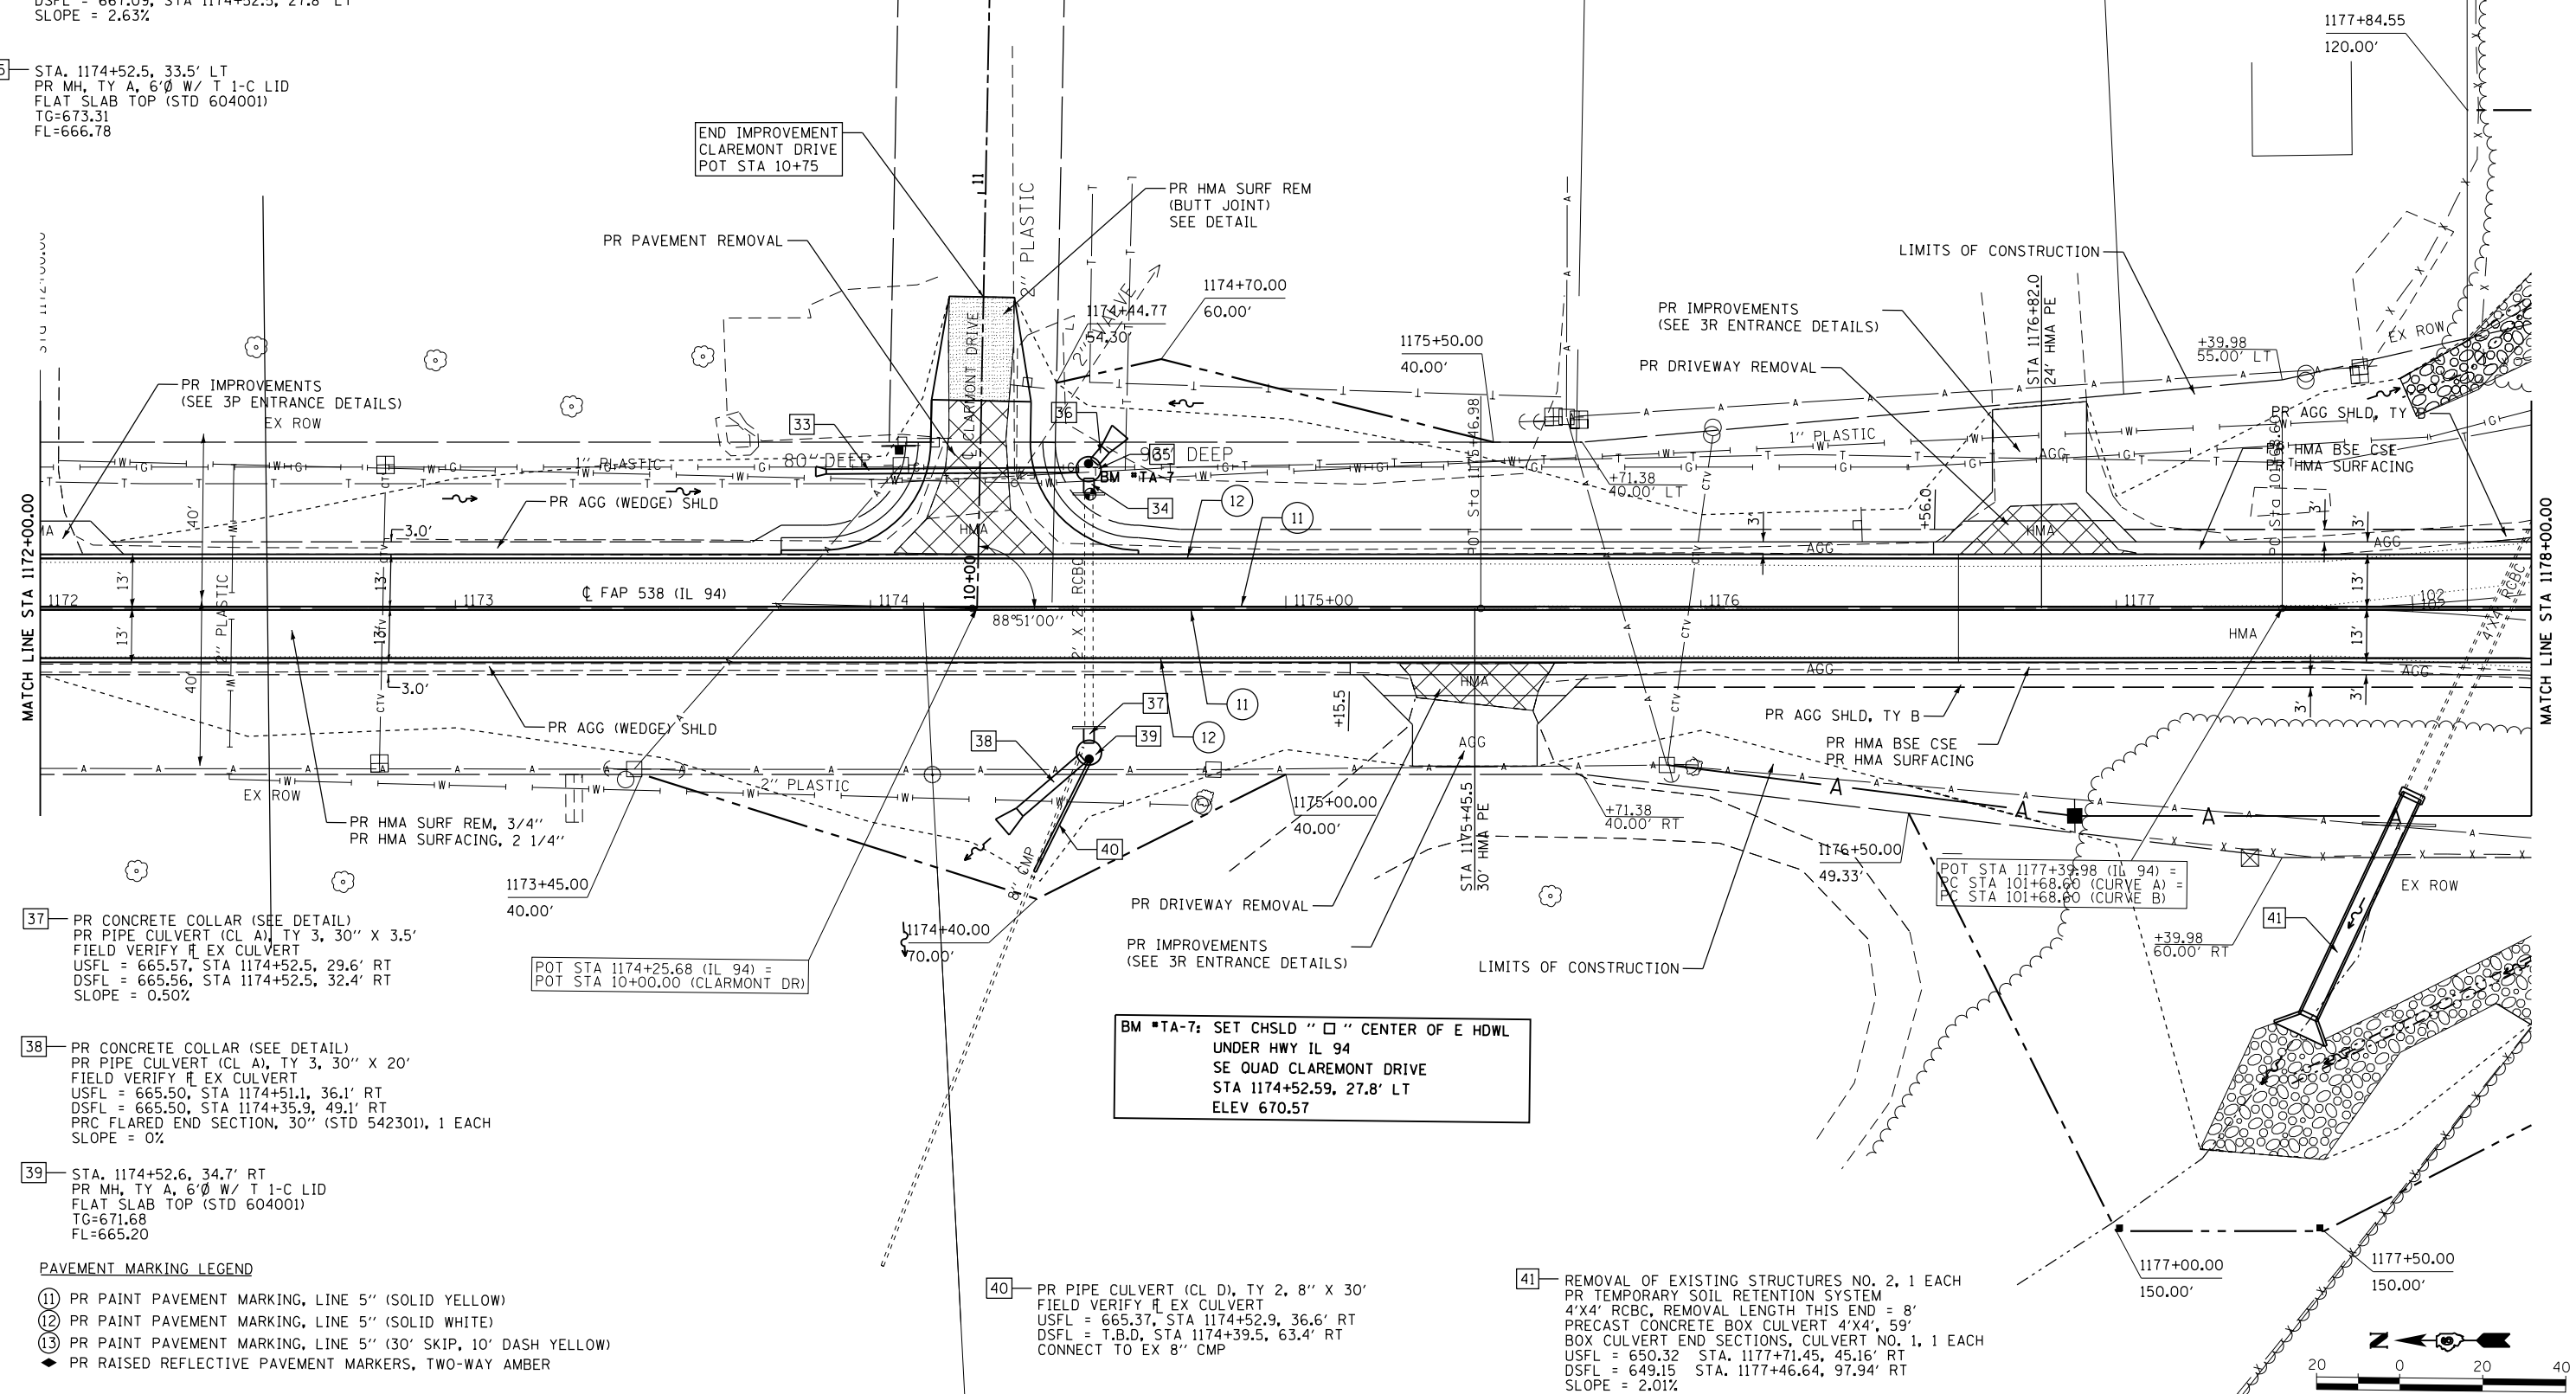

FILE NAME =	USER NAME = edwardsjd	DESIGNED -	REVISED -
c:\pw_work\p1dot\edwardsjd\d0388419\Culvert Information.dgn		DRAWN -	REVISED -
	PLOT SCALE = 40.0000 ' / in.	CHECKED -	REVISED -
Default	PLOT DATE = Mar-10-2015 02:58:25PM	DATE -	REVISED -

**STATE OF ILLINOIS
DEPARTMENT OF TRANSPORTATION**


PLAN SHEET
FAP RTE 538 (IL94)

SCALE:	SHEET	OF	SHEETS	STA.	TO STA.
--------	-------	----	--------	------	---------

F.A.P. RTE.	SECTION	COUNTY	TOTAL SHEETS	SHEET NO.
685/538	(112)RS-3,L,N,I	HANCOCK	156	48
		CONTRACT NO. 72C60		
		ILLINOIS FED. AID PROJECT		

PLAN	SURVEYED	BY	DATE
	PLOTTED		
NOTE BOOK NO.	CHECKED		
	FILE NAME		

PROFILE	SURVEYED	BY	DATE
	PLOTTED		
NOTE BOOK NO.	GRADES CHECKED		
	STRUCTURE NOTATIONS CHKD		

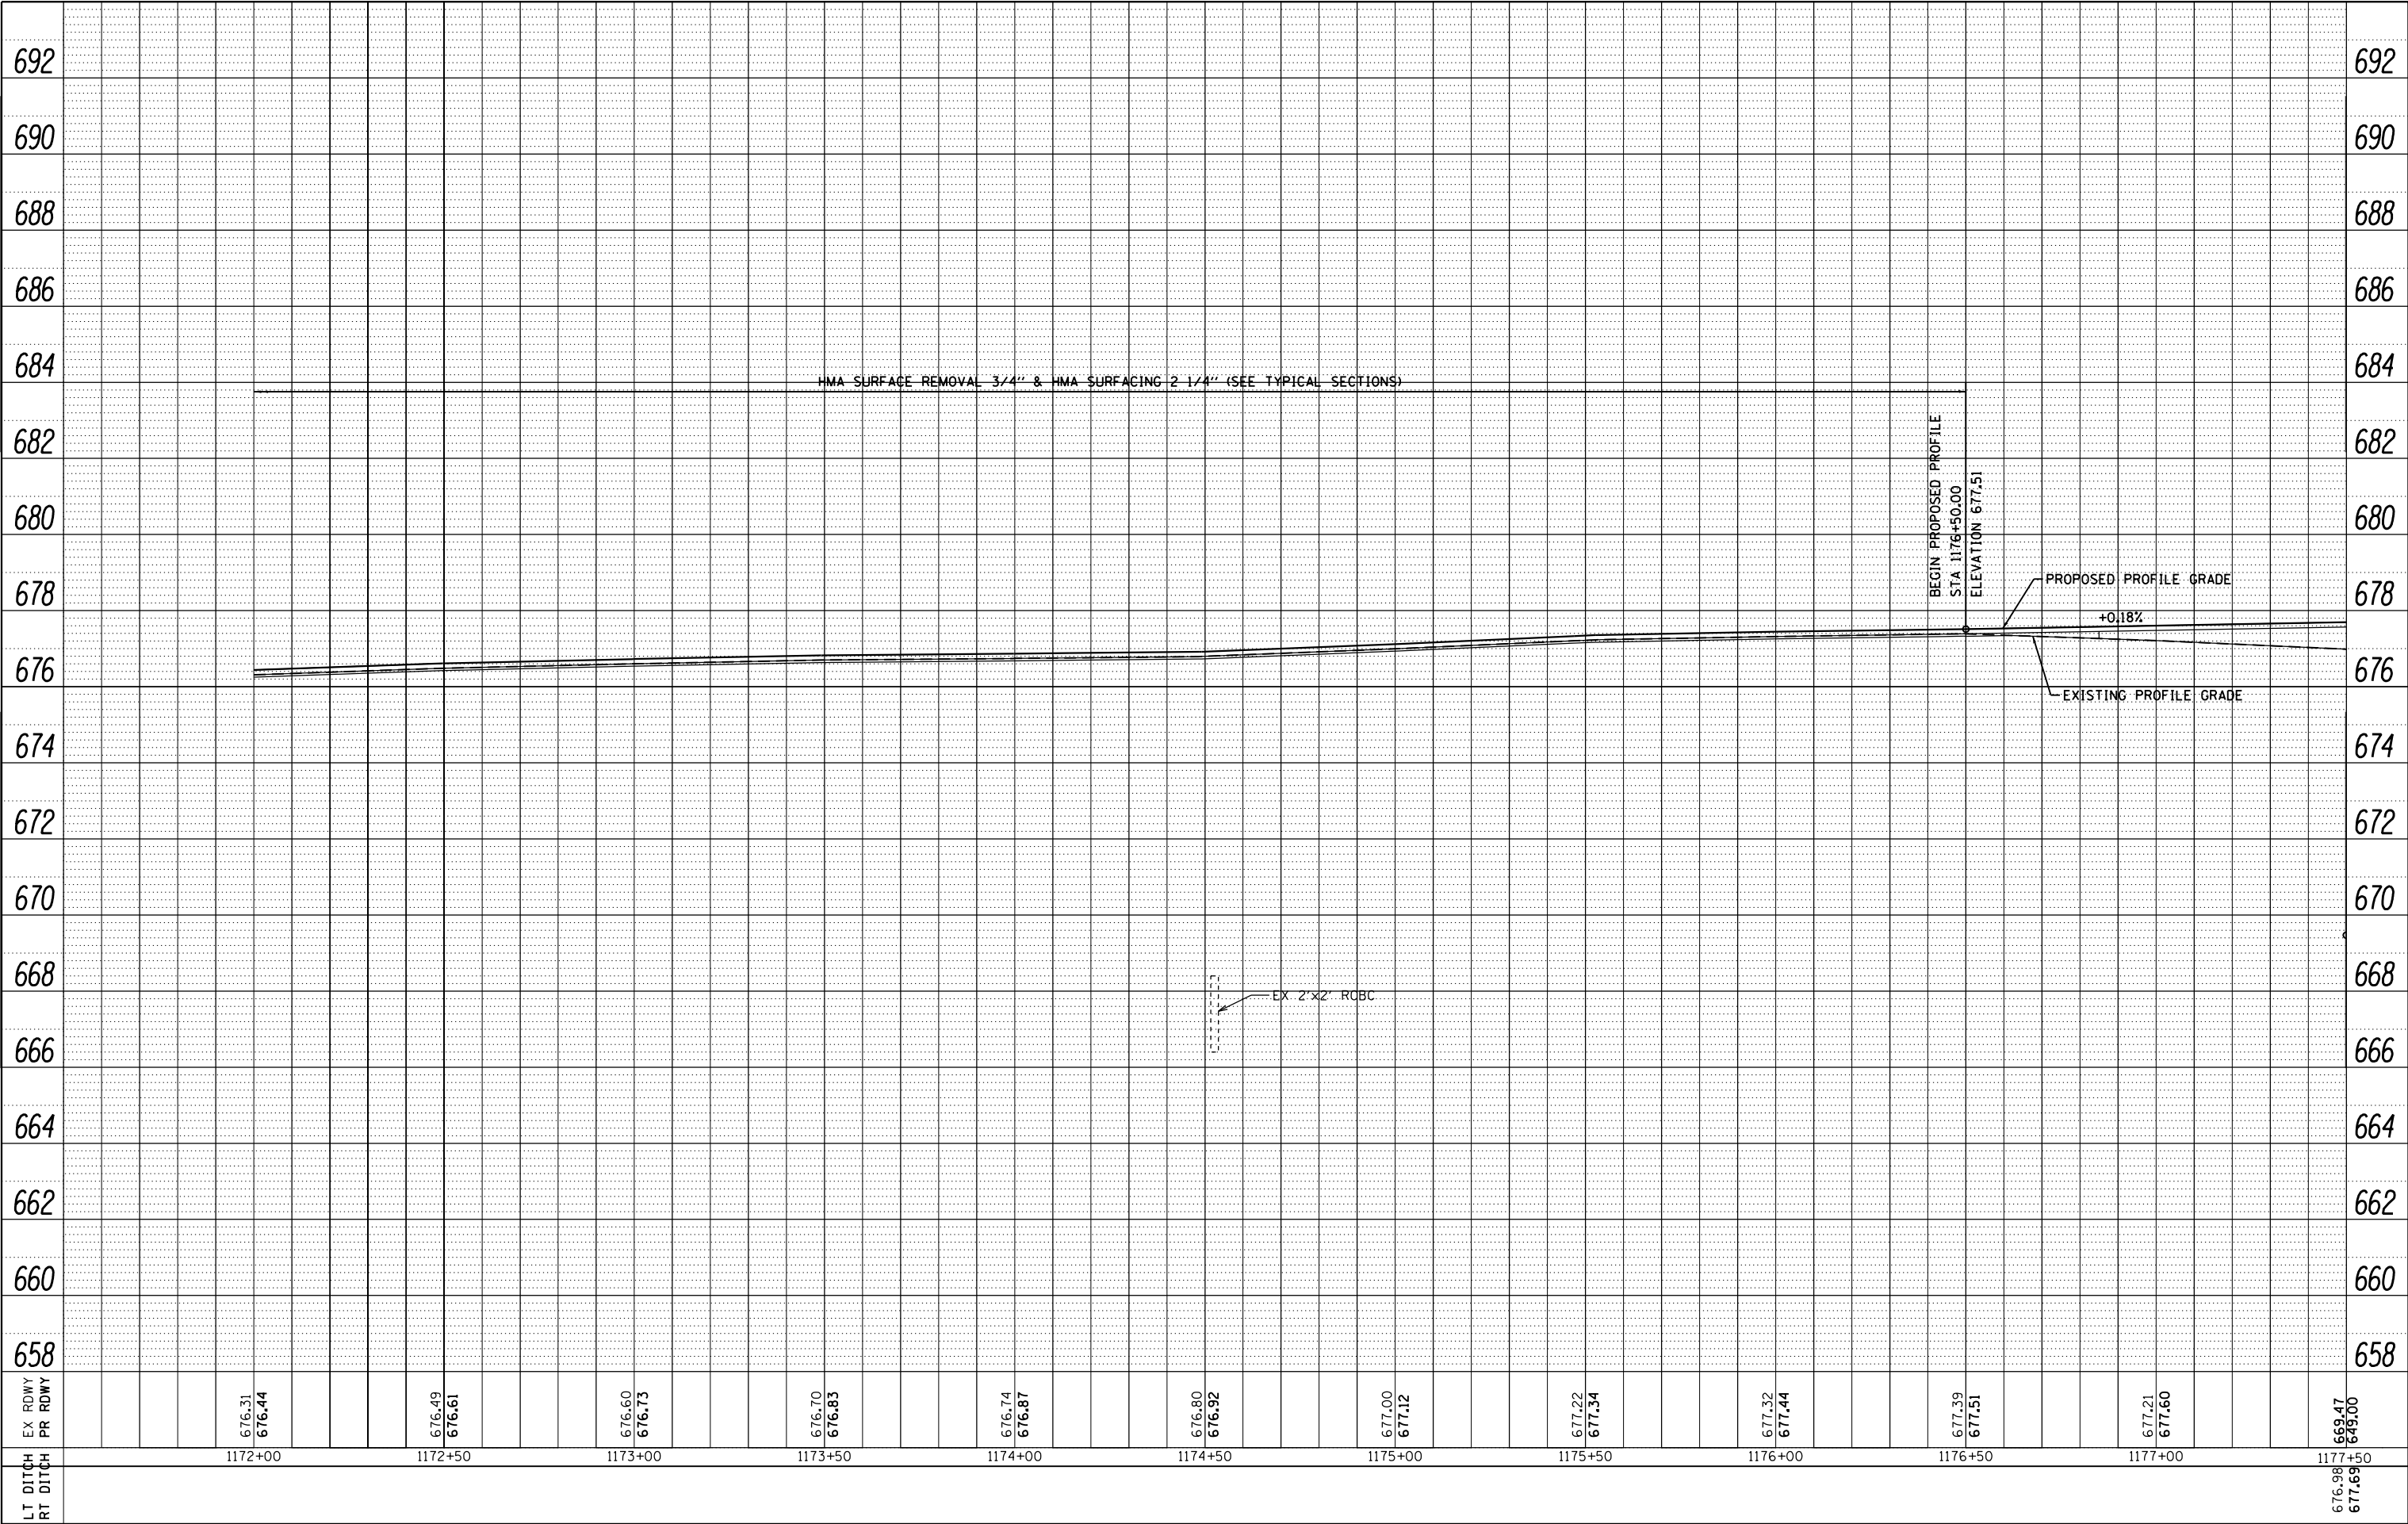

EXIST. CURVE B
PI STA. = 107+31.60
 $\Delta = 94^\circ 23' 33''$ (LT)
D = 10° 59' 19"
R = 521.41'
T = 563.00'
L = 859.01'
E = 245.95'
e = 8.3%
P.C. STA. = 101+68.60
P.T. STA. = 110+27.61

42- REMOVAL OF EXISTING STRUCTURES NO. 3, 1 EACH
4'X4' RCBC, REMOVAL LENGTH THIS END = 8'
PRECAST CONCRETE BOX CULVERT 4' X 4' X 42'
BOX CULVERT END SECTIONS, CULVERT NO. 1, 1 EACH
USFL = 654.28 STA. 1178+31.51, 82.55' LT
DSFL = 653.76 STA. 1178+13.59, 44.45' RT
SLOPE = 1.23%
PR TEMPORARY SOIL RETENTION SYSTEM


SEE GEOMETRIC DETAILS
FOR INTERSECTION LAYOUT

POT STA 1021+64.21 (IL 9) =
POT STA 1183+02.98 (IL 94)

EXIST. CURVE A
PI STA. = 107+31.60
 $\Delta = 85^\circ 36' 27''$ (RT)
D = 9° 25' 30"
R = 607.90'
T = 563.00'
L = 908.29'
E = 220.66'
e = 8.3%
P.C. STA. = 101+68.60
P.T. STA. = 110+76.89

PAVEMENT MARKING LEGEND


- 1 PR MODIFIED URETHANE PAVEMENT MARKING, LINE 5" (SOLID YELLOW)
- 2 PR MODIFIED URETHANE PAVEMENT MARKING, LINE 5" (SOLID WHITE)
- 3 PR MODIFIED URETHANE PAVEMENT MARKING, LINE 5" (30' SKIP, 10' DASH WHITE)
- 4 PR MODIFIED URETHANE PAVEMENT MARKING, LINE 6" (SOLID WHITE)
- 5 PR MODIFIED URETHANE PAVEMENT MARKING, LINE 6" (6' SKIP, 2' DASH WHITE)
- 6 PR MODIFIED URETHANE PAVEMENT MARKING, LINE 8" (SOLID WHITE)
- 7 PR MODIFIED URETHANE PAVEMENT MARKING, LINE 12" (SOLID WHITE) (20' TYP SPACING)
- 8 PR MODIFIED URETHANE PAVEMENT MARKING, LINE 12" (SOLID YELLOW) (20' TYP SPACING)
- 9 PR PREFORMED PLASTIC PAVEMENT MARKING, TYPE B (INLAID), LINE 24" (SOLID WHITE)
- 10 PR PREFORMED PLASTIC PAVEMENT MARKING, TYPE B (INLAID), LETTERS AND SYMBOLS (SOLID WHITE)
- ▷ PR RAISED REFLECTIVE PAVEMENT MARKERS, ONE-WAY CRYSTAL
- ▶ PR RAISED REFLECTIVE PAVEMENT MARKERS, ONE-WAY AMBER
- ◆ PR RAISED REFLECTIVE PAVEMENT MARKERS, TWO-WAY AMBER

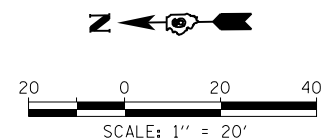

FILE NAME :	USER NAME = edwardsjd	DESIGNED -	REVISED -	STATE OF ILLINOIS DEPARTMENT OF TRANSPORTATION	PLAN SHEET FAP RTE 538 (IL 94)				F.A.P RTE.	SECTION	COUNTY	TOTAL SHEETS	SHEET NO.
c:\pwork\pwork\edwardsjd\0388419\0672C60-shr-Plan09_IL_94.dgn		DRAWN -	REVISED -		685/538	(112)RS-3, L, N, I	HANCOCK	156	50				
	PLOT SCALE = 40.0000' / in.	CHECKED -	REVISED -		CONTRACT NO. 72C60								
	PLOT DATE = Mar-10-2015 02:58:27PM	DATE -	REVISED -		SCALE: 1"=20'	SHEET NO. 9 OF 16 SHEETS	STA. 1178+00 TO STA. 1183+02.98	FED. ROAD DIST. NO. 6 ILLINOIS FED. AID PROJECT					

PLAN	SURVEYED	BY	DATE
	PLOTTED		
	ALIGNED		
	CHECKED		
	FILED		
	CADD FILE NAME		
	NO.		

PROFILE	SURVEYED	BY	DATE
	PLOTTED		
	GRADES CHECKED		
	STRUCTURE NOTATIONS CHKD		
	NO.		

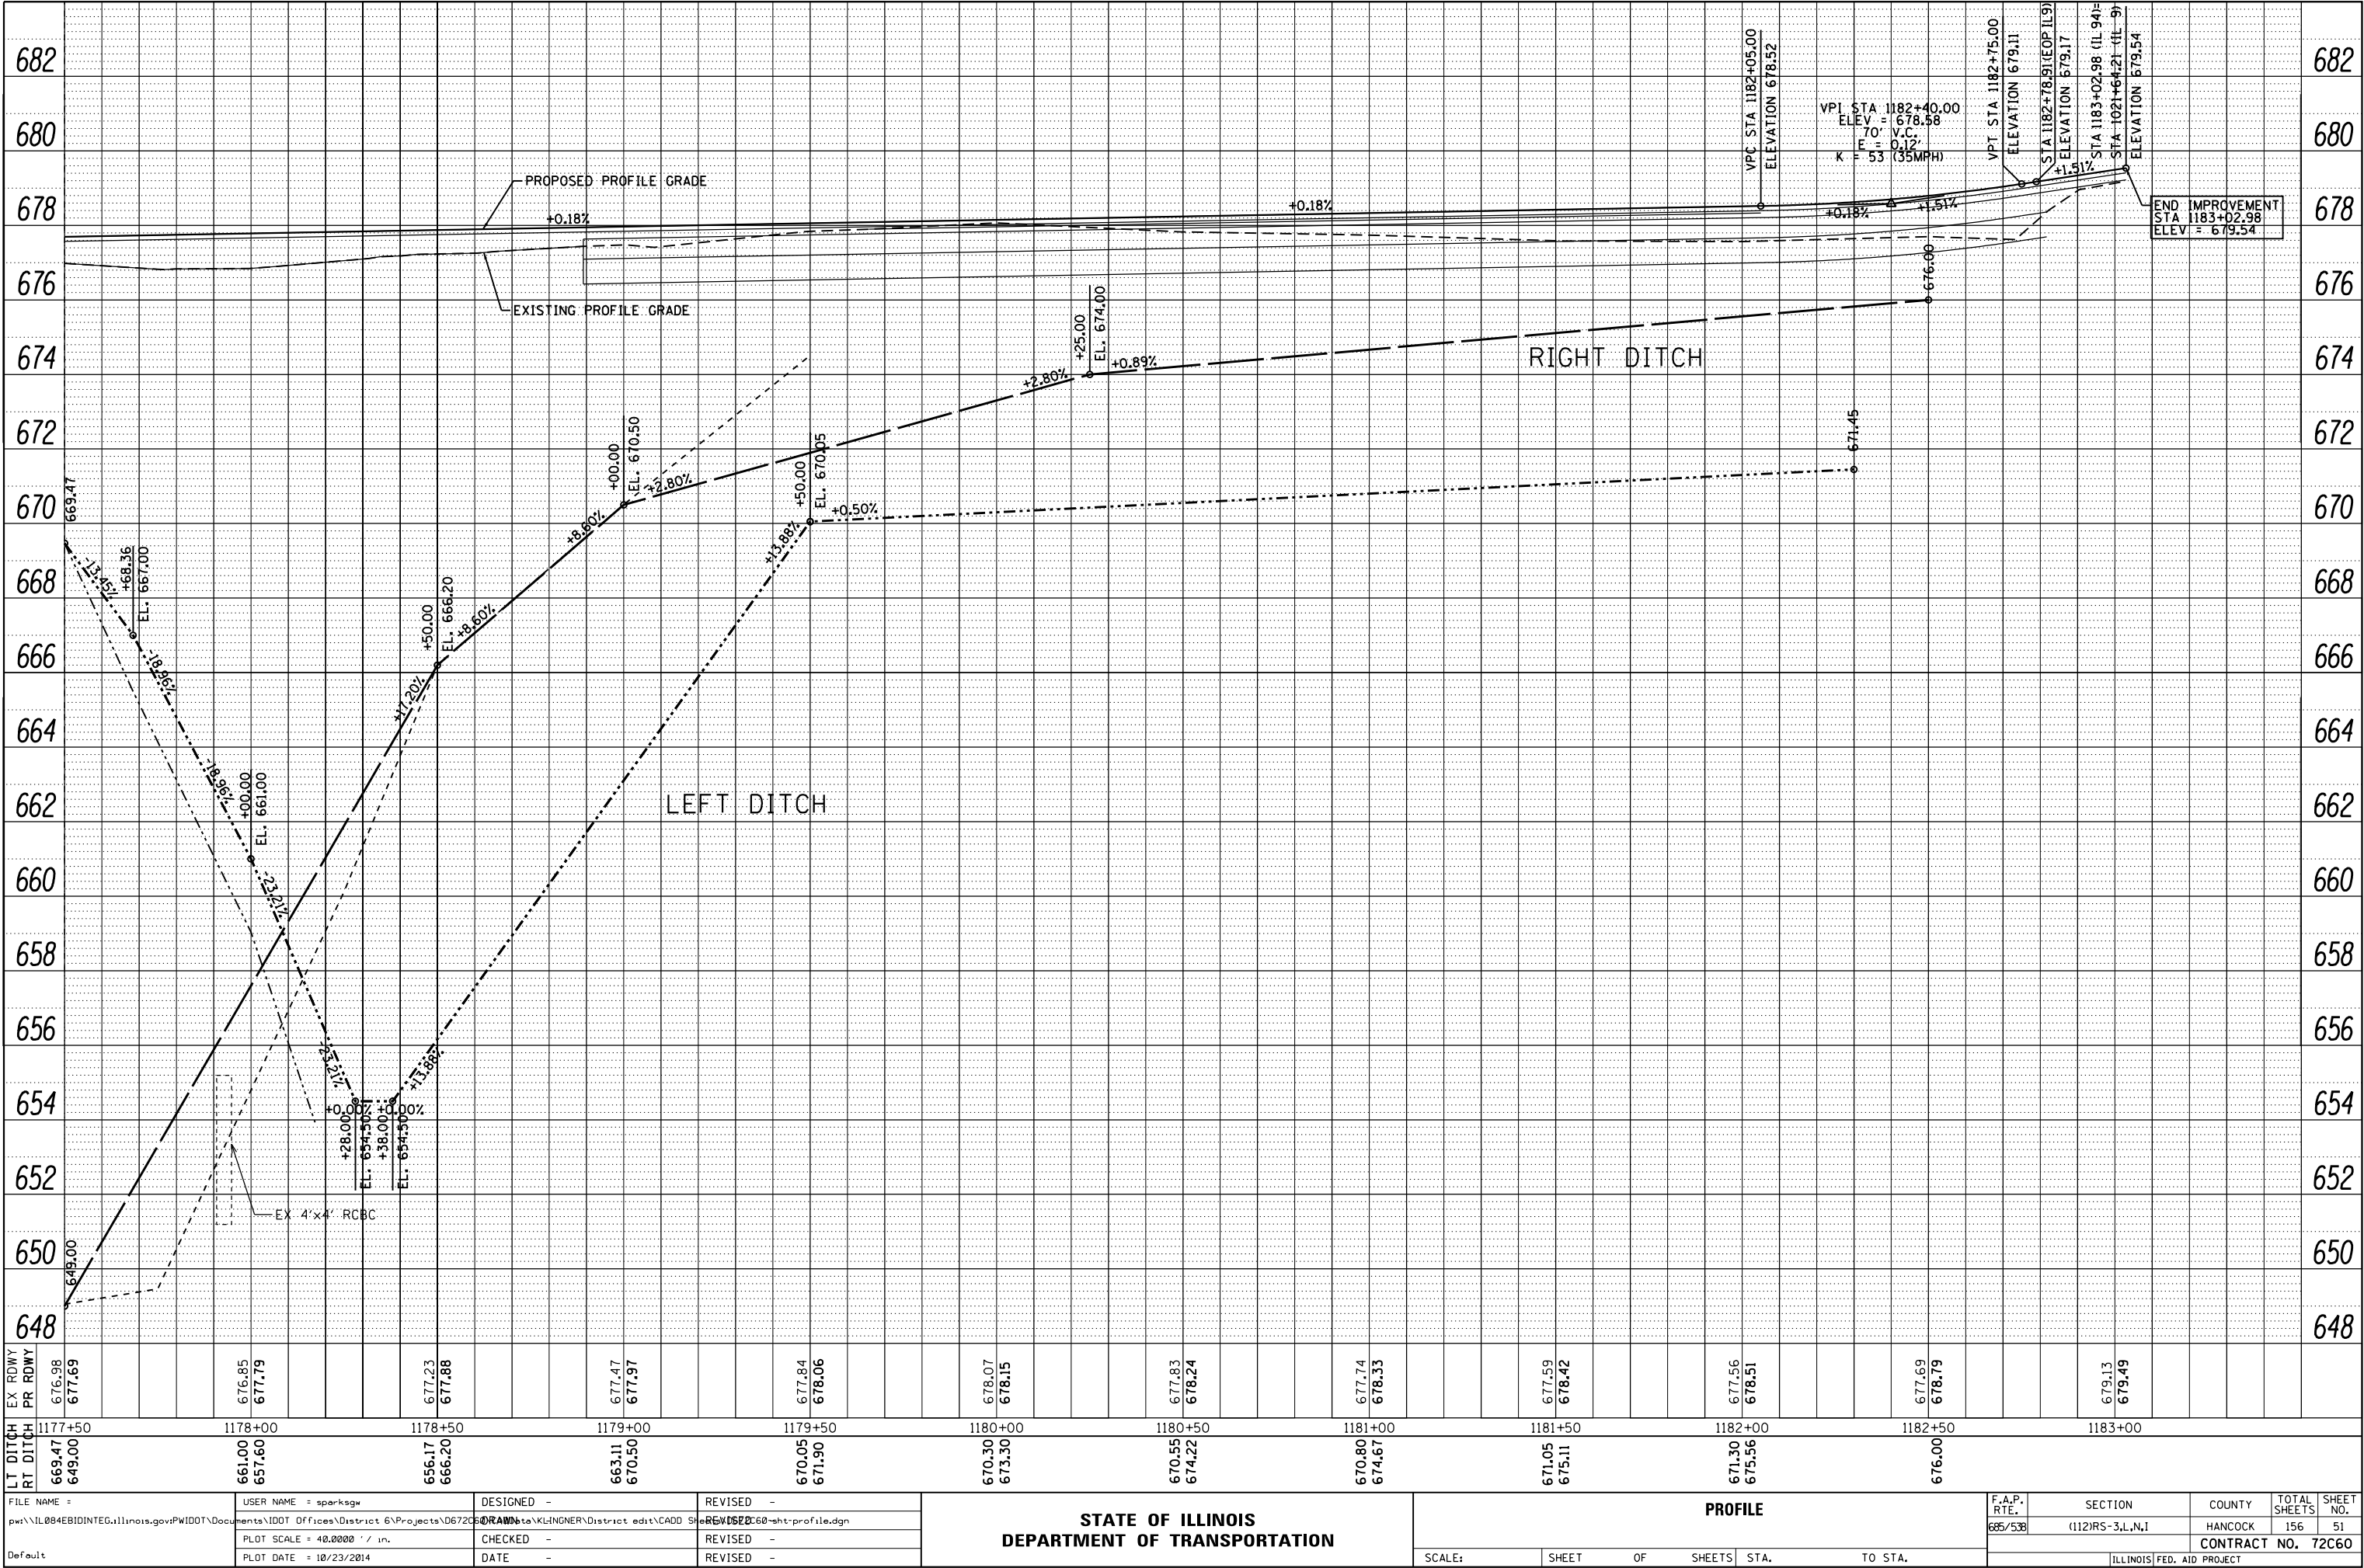


[29]—PR PIPE CULVERT (CL A), (JACKED), 42" X 75.5'
USFL = 654.43, STA 1120+50.0, 42.5' LT
DSFL = 652.17, STA 1120+50.0, 33.0' RT
PR PIPE CULVERT (CL A), TY 2, 42" X 12.5'
USFL = 652.17, STA 1120+50.0, 33.0' RT
DSFL = 651.80, STA 1120+50.0, 45.5' RT
SLOPE = 3.00%

[30]—STA. 1120+50.0, 45.0' LT
PR MH, TY A, 7'Ø W/ MED INLET 36" (STD 604106)
FLAT SLAB TOP (STD 602601)
TS=660.26
FL=653.51

[31]—PR PIPE CULVERT (CL A), TY 1, 42" X 215.0'
USFL = 655.17, STA 1122+67.1, 46.0' LT
DSFL = 654.51, STA 1120+52.5, 45.0' LT
SLOPE = 0.31%

[32]—PR PIPE CULVERT (CL D), TY 1, 15" X 115.0'
USFL = 662.49, STA 1121+66.3, 37.2' RT
DSFL = 654.59, STA 1120+51.9, 47.8' RT
METAL END SECTIONS 15", 1 EACH
SLOPE = 6.87%

WAYNE AND SUSAN BRAY
[PARCEL NO. 6102122]

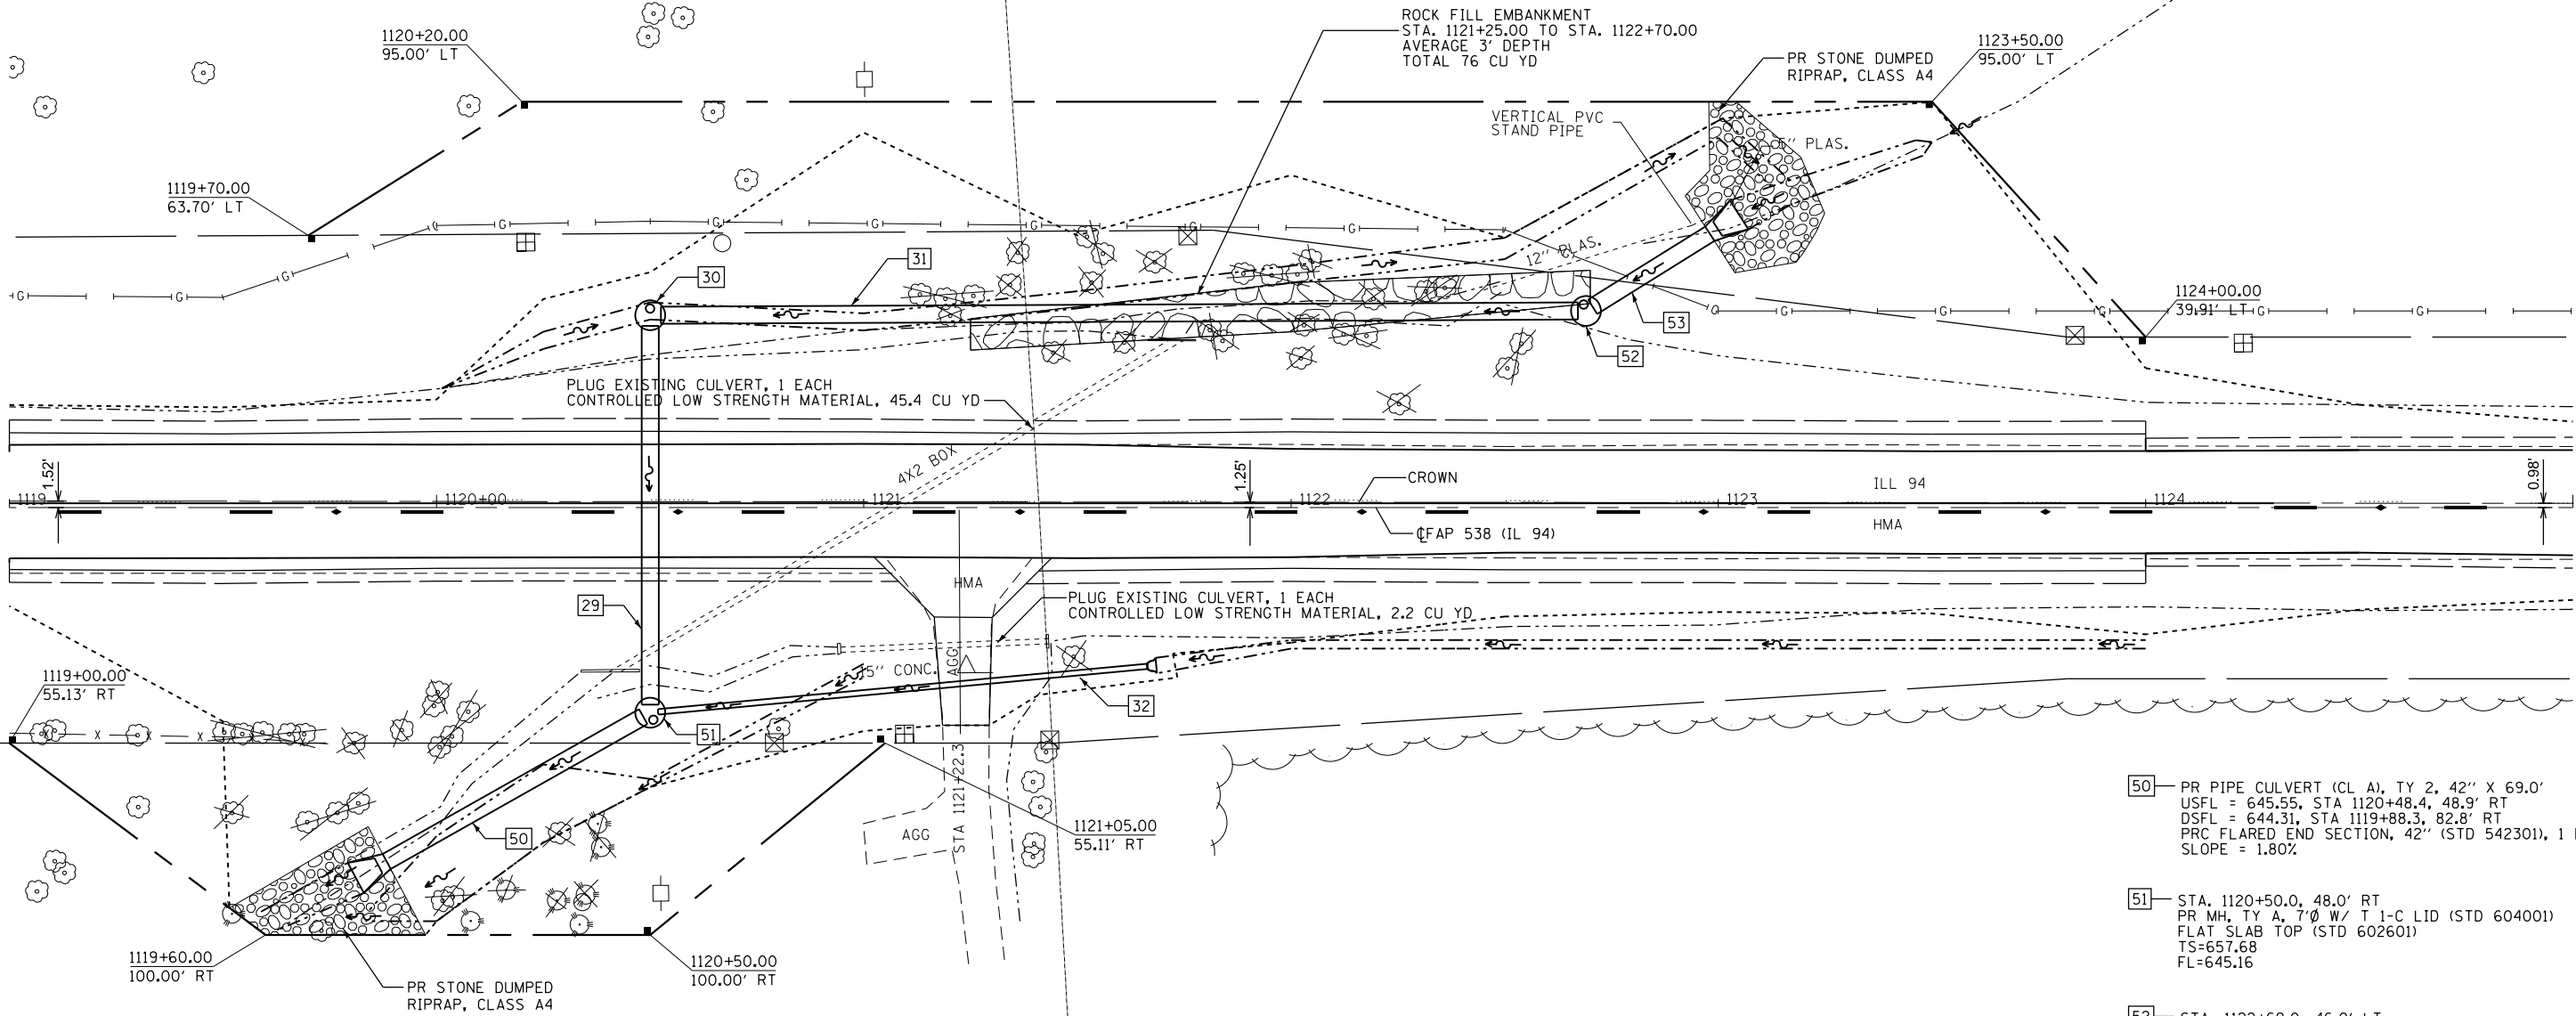

[50]—PR PIPE CULVERT (CL A), TY 2, 42" X 69.0'
USFL = 645.55, STA 1120+48.4, 48.9' RT
DSFL = 644.31, STA 1119+88.3, 82.8' RT
PRC FLARED END SECTION, 42" (STD 542301), 1 EACH
SLOPE = 1.80%

[51]—STA. 1120+50.0, 48.0' RT
PR MH, TY A, 7'Ø W/ T 1-C LID (STD 604001)
FLAT SLAB TOP (STD 602601)
TS=657.68
FL=645.16

[52]—STA. 1122+69.0, 46.0' LT
PR MH, TY A, 7'Ø W/ MED INLET 36" (STD 604106)
FLAT SLAB TOP (STD 602601)
TS=661.13
FL=654.54

[53]—PR PIPE CULVERT (CL A), TY 1, 42" X 32.5'
USFL = 655.42, STA 1122+98.0, 64.1' LT
DSFL = 655.38, STA 1122+70.6, 47.0' LT
PRC FLARED END SECTION, 42" (STD 542301), 1 EACH
SLOPE = 0.12%

RICHARD D. WOOD AND DONNA S. WOOD
[PARCEL NO. 6102121]

• PLEASE REFER TO THE CROSS SECTIONS
FOR THE OFFSETS FROM THE PROPOSED
CENTERLINE TO THE CROWN.



FILE NAME = c:\pw\work\pwidot\edwardsjd\d0388419\Slope_Correction Plan Detail.dgn	USER NAME = edwardsjd	DESIGNED -	REVISED -	STATE OF ILLINOIS DEPARTMENT OF TRANSPORTATION	SLOPE CORRECTION PLAN DETAIL			F.A.P. RTE.	SECTION	COUNTY	TOTAL SHEETS	SHEET NO.
		DRAWN -	REVISED -					685/538	(112)RS-3,L,N,I	HANCOCK	156	52
Default	PLOT SCALE = 40.0000' / in.	CHECKED -	REVISED -		SCALE: SHEET OF SHEETS STA. TO STA.			CONTRACT NO. 72C60				
		DATE -	REVISED -					ILLINOIS FED. AID PROJECT				

PLAN	SURVEYED	BY	DATE
	PLOTTED		
NOTE BOOK NO.	CHECKED		
	FILE NAME		

PROFILE	SURVEYED	BY	DATE
	PLOTTED		
NOTE BOOK NO.	GRADES CHECKED		
	STRUCTURE NOTATIONS CHKD		



FILE NAME =	USER NAME = edwardsjd	DESIGNED -	REVISED -
c:\pwork\pwidot\edwardsjd\0388419\PR-ProfileSF-LT-side.dgn		DRAWN -	REVISED -
Default		CHECKED -	REVISED -
	PLOT DATE = Mar-10-2015 02:58:31PM	DATE -	REVISED -


STATE OF ILLINOIS
DEPARTMENT OF TRANSPORTATION

PR PROFILE LT-SIDE			
SCALE:	SHEET	OF SHEETS	STA. TO STA.

F.A.P. RTE. 685/538	SECTION (112)RS-3,L,N,I	COUNTY HANCOCK	TOTAL SHEETS 156	SHEET NO. 53
CONTRACT NO. 72C60				
ILLINOIS FED. AID PROJECT				

PLAN	SURVEYED	BY	DATE
NOTE BOOK NO.	PLOTTED		
	CHECKED		
	FILE NAME		

PROFILE	SURVEYED	BY	DATE
NOTE BOOK NO.	GRADES CHECKED		
	STRUCTURE NOTATIONS CHKD		

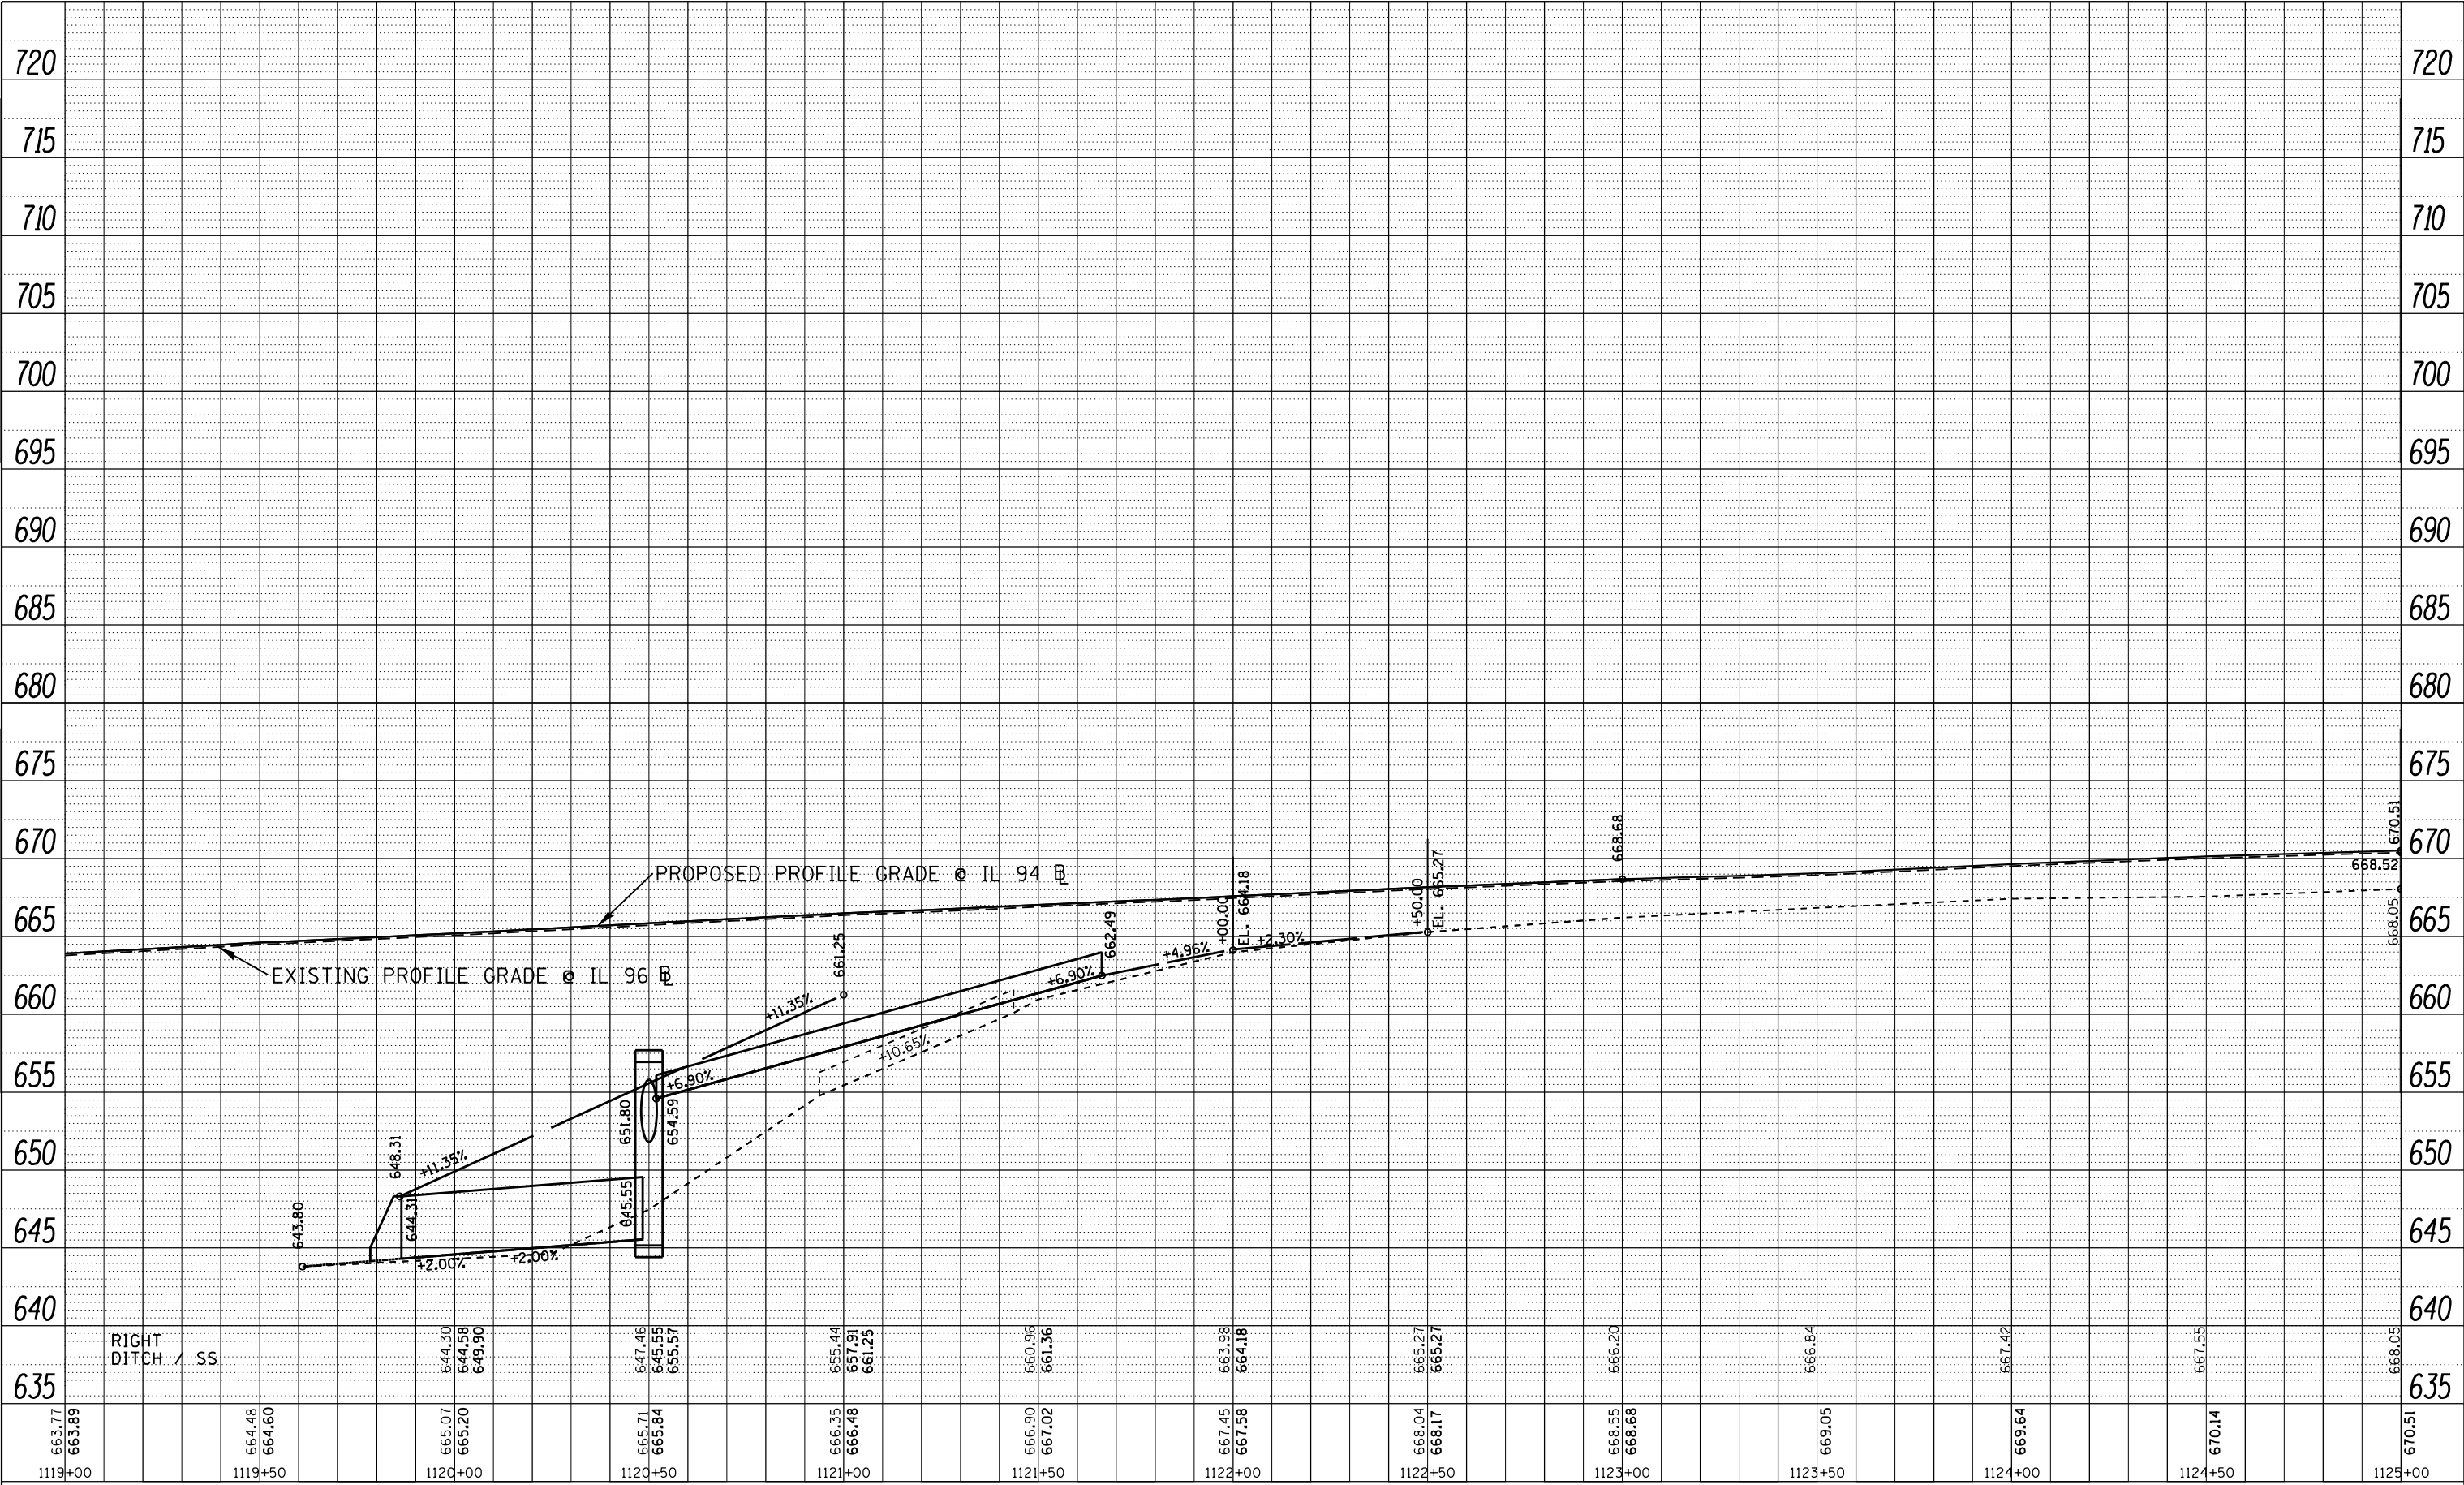



FILE NAME =	USER NAME = edwardsjd	DESIGNED -	REVISED -
c:\pw-work\pwsidot\edwardsjd\00388419\PR-ProfileSF-RT_side.dgn		DRAWN -	REVISED -
PLOT SCALE = 40.0000' / in.		CHECKED -	REVISED -
PLOT DATE = Mar-10-2015 02:58:33PM		DATE -	REVISED -

STATE OF ILLINOIS
DEPARTMENT OF TRANSPORTATION

PR DRAINAGE PROFILE RT SIDE			
SCALE:	SHEET	OF SHEETS	STA. TO STA.

F.A.P. RTE. 685/538	SECTION (112)RS-3,L,N,I	COUNTY HANCOCK	TOTAL SHEETS 156	SHEET NO. 54
CONTRACT NO. 72C60			ILLINOIS FED. AID PROJECT	

PROFILE		SURVEYED _____		BY _____		DATE _____	
		PLOTTED _____					
NOTE BOOK _____		GRADES CHECKED _____					
NO. _____		B.M. NOTED _____					
		STRUCTURE NOTATIONS CHECKED _____					

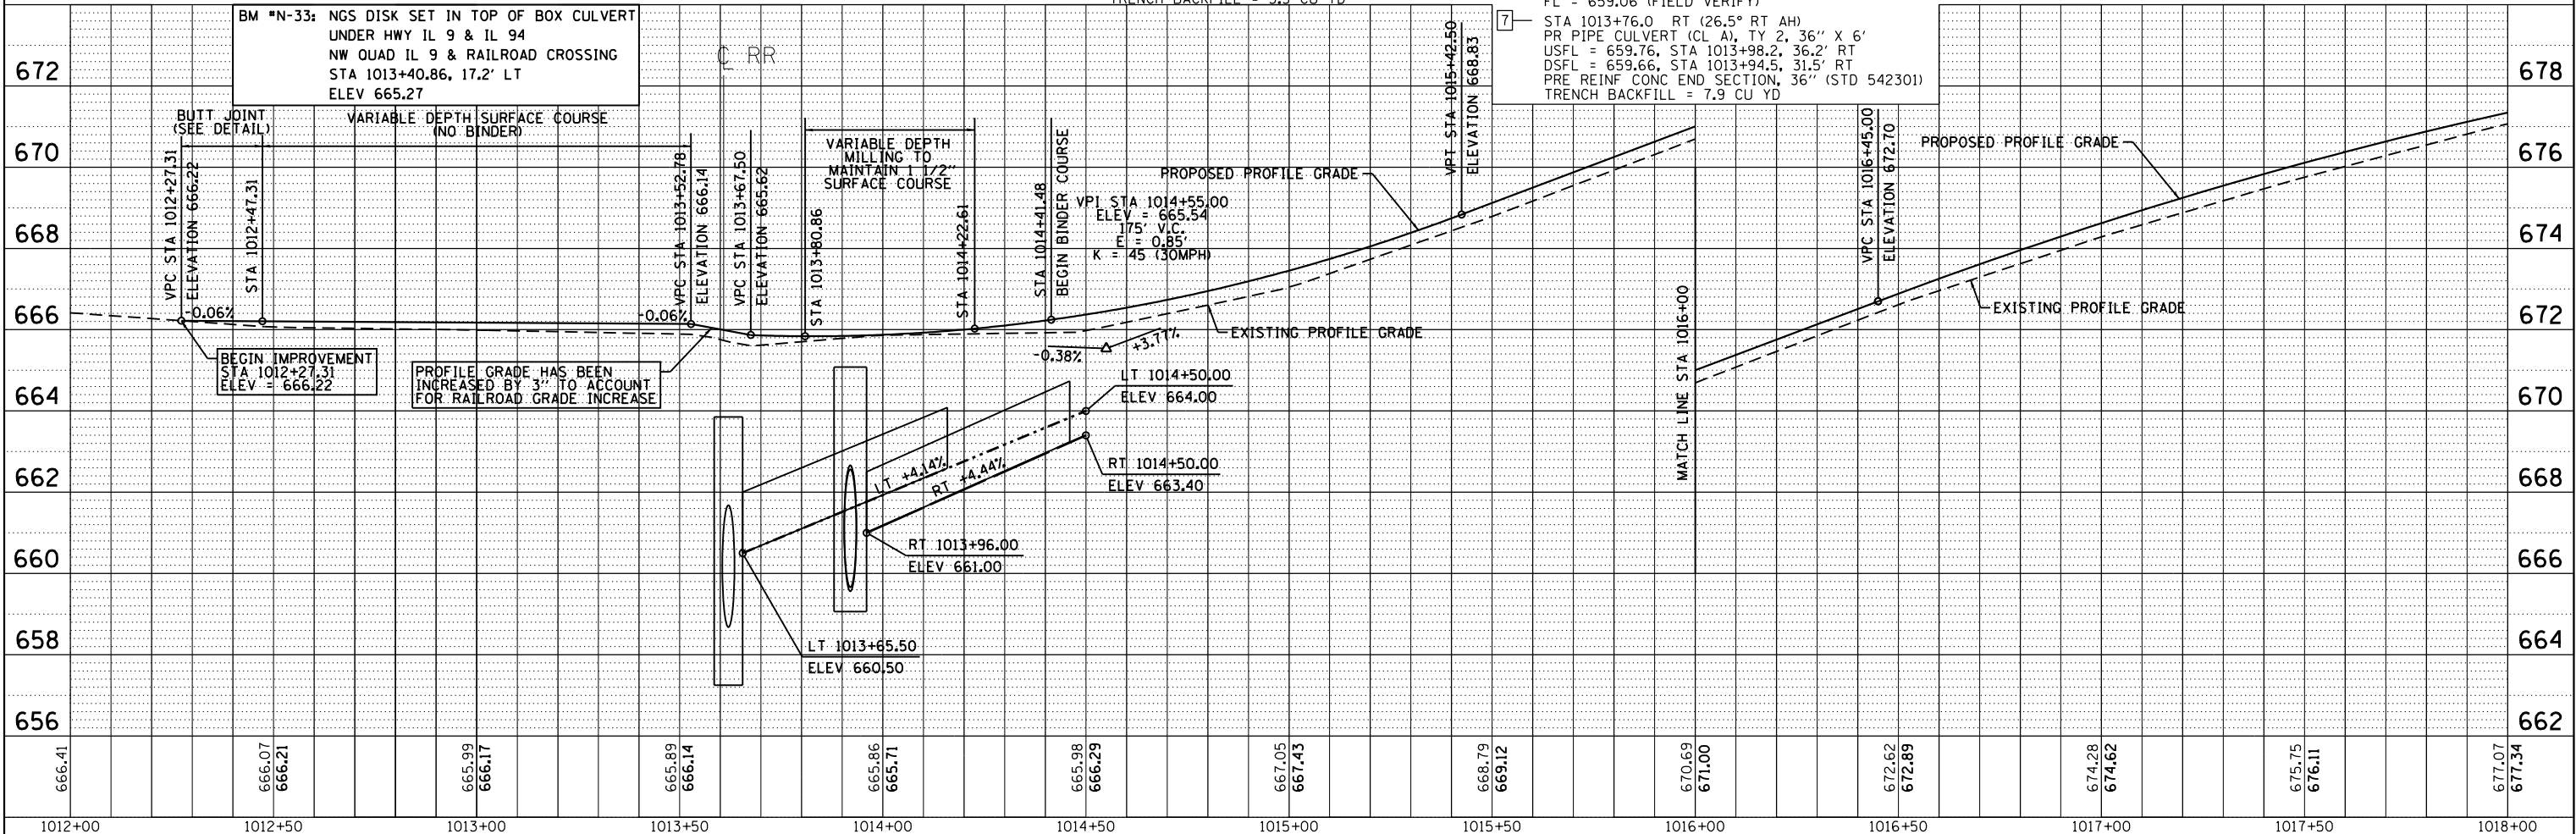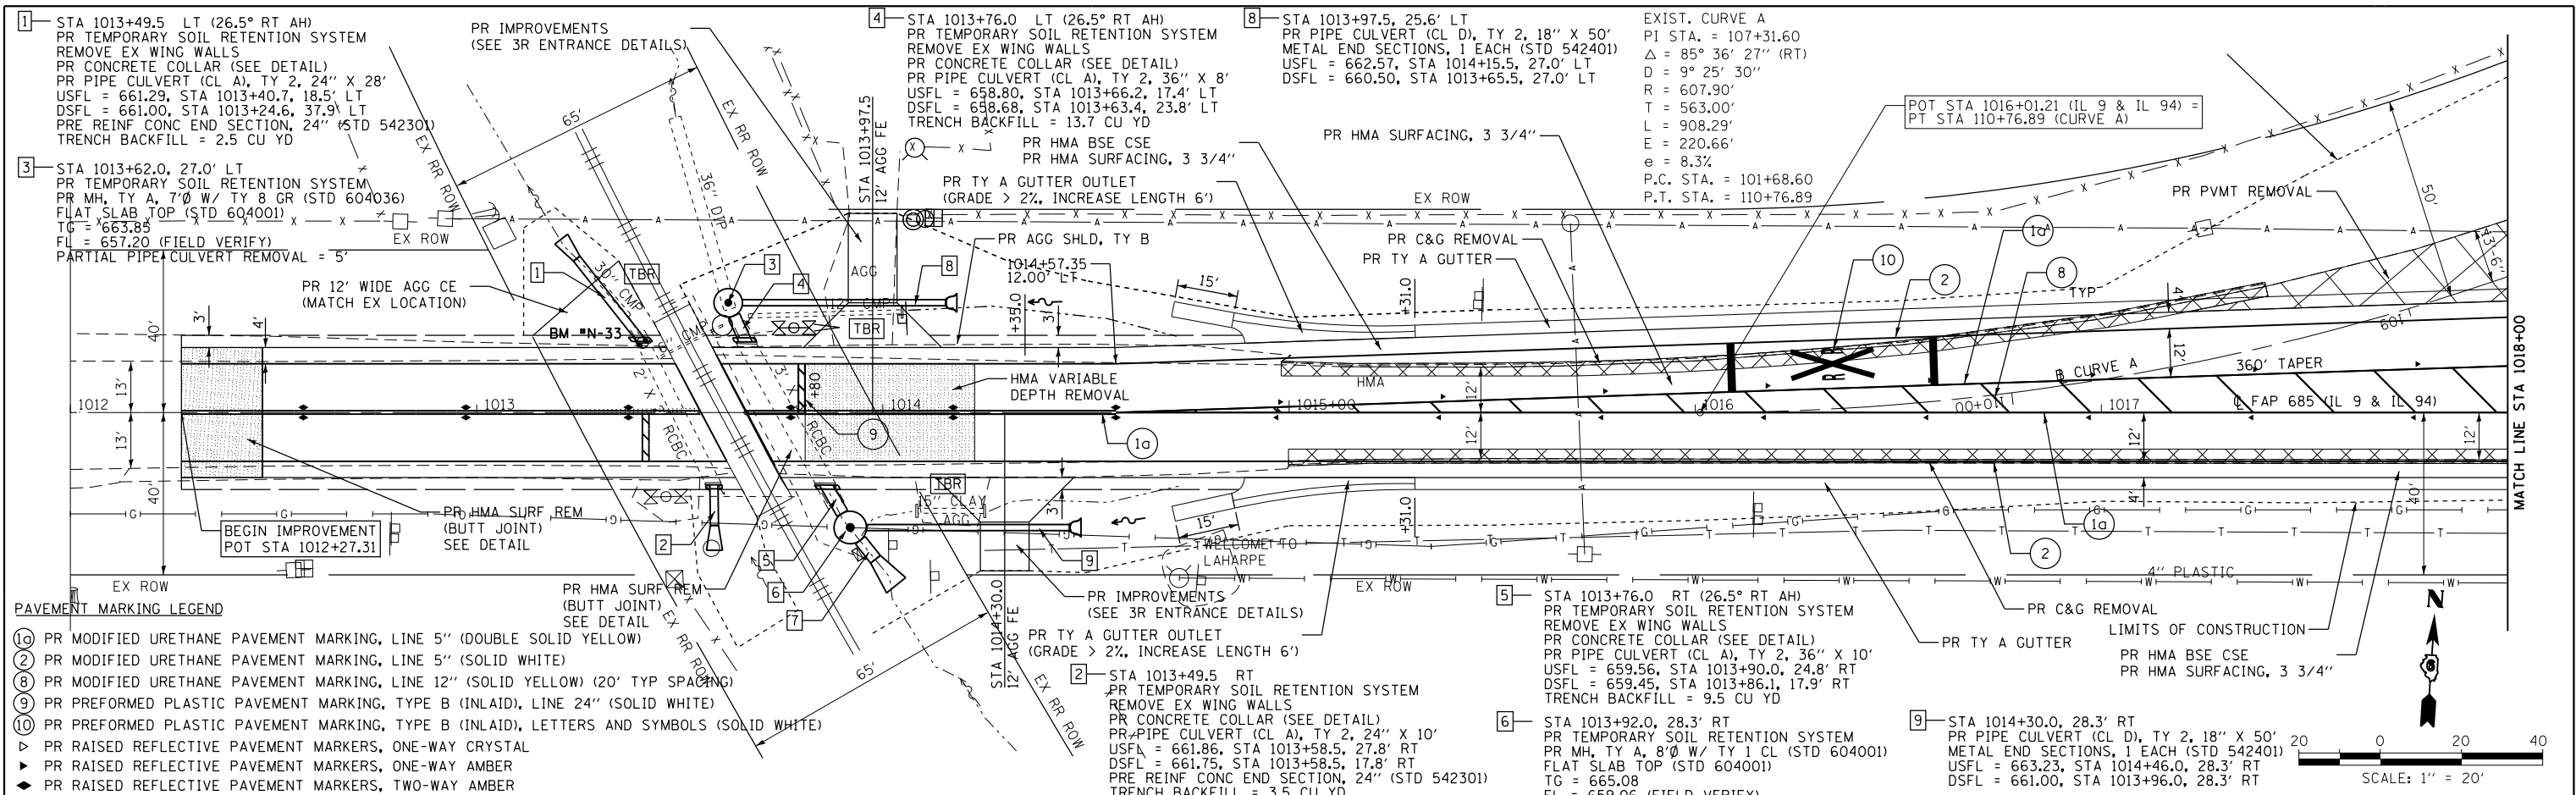

EXIST. CURVE A
PI STA. = 107+31.60
 Δ = 85° 36' 27" (RT)
D = 9° 25' 30"
R = 607.90'
T = 563.00'
L = 908.29'
E = 220.66'
e = 8.3%
P.C. STA. = 101+68.60
P.T. STA. = 110+76.89

EXIST. CURVE B
PI STA. = 107+31.60
 Δ = 94° 23' 33" (LT)
D = 10° 59' 19"
R = 521.41'
T = 563.00'
L = 859.01'
E = 245.95'
e = 8.3%
P.C. STA. = 101+68.60
P.T. STA. = 110+27.61

PAVEMENT MARKING LEGEND

- ① PR MODIFIED URETHANE PAVEMENT MARKING, LINE 5" (DOUBLE SOLID YELLOW)
- ② PR MODIFIED URETHANE PAVEMENT MARKING, LINE 5" (SOLID WHITE)
- ③ PR MODIFIED URETHANE PAVEMENT MARKING, LINE 5" (30' SKIP, 10' DASH WHITE)
- ④ PR MODIFIED URETHANE PAVEMENT MARKING, LINE 6" (SOLID WHITE)
- ⑤ PR MODIFIED URETHANE PAVEMENT MARKING, LINE 6" (6' SKIP, 2' DASH WHITE)
- ⑥ PR MODIFIED URETHANE PAVEMENT MARKING, LINE 8" (SOLID WHITE)
- ⑦ PR MODIFIED URETHANE PAVEMENT MARKING, LINE 12" (SOLID WHITE) (20' TYP SPACING)
- ⑧ PR MODIFIED URETHANE PAVEMENT MARKING, LINE 12" (SOLID YELLOW) (20' TYP SPACING)
- ⑨ PR PREFORMED PLASTIC PAVEMENT MARKING, TYPE B (INLAID), LINE 24" (SOLID WHITE)
- ⑩ PR PREFORMED PLASTIC PAVEMENT MARKING, TYPE B (INLAID), LETTERS AND SYMBOLS (SOLID WHITE)
- ▷ PR RAISED REFLECTIVE PAVEMENT MARKERS, ONE-WAY CRYSTAL
- ▶ PR RAISED REFLECTIVE PAVEMENT MARKERS, ONE-WAY AMBER
- ◆ PR RAISED REFLECTIVE PAVEMENT MARKERS, TWO-WAY AMBER


BM *TA-1: SET CHSLD "□" CENTER OF W HDWL
UNDER E CURVE @ "Y" INT
IF HWY IL 9 & IL 94
STA 1023+33.08, 152.1' LT
ELEV 675.54

STATE OF ILLINOIS
DEPARTMENT OF TRANSPORTATION

PLAN SHEET
FAP RTE 685 (IL 9)


SCALE: 1"=20' SHEET NO. 12 OF 16 SHEETS STA. 1018+00 TO STA. 1024+00

F.A.P. RTE.	SECTION	COUNTY	TOTAL SHEETS	SHEET NO.
685/538	(112)RS-3, L, N, I	HANCOCK	156	56
CONTRACT NO. 72C60				
FED. ROAD DIST. NO. 6 [ILLINOIS] FED. AID PROJECT				

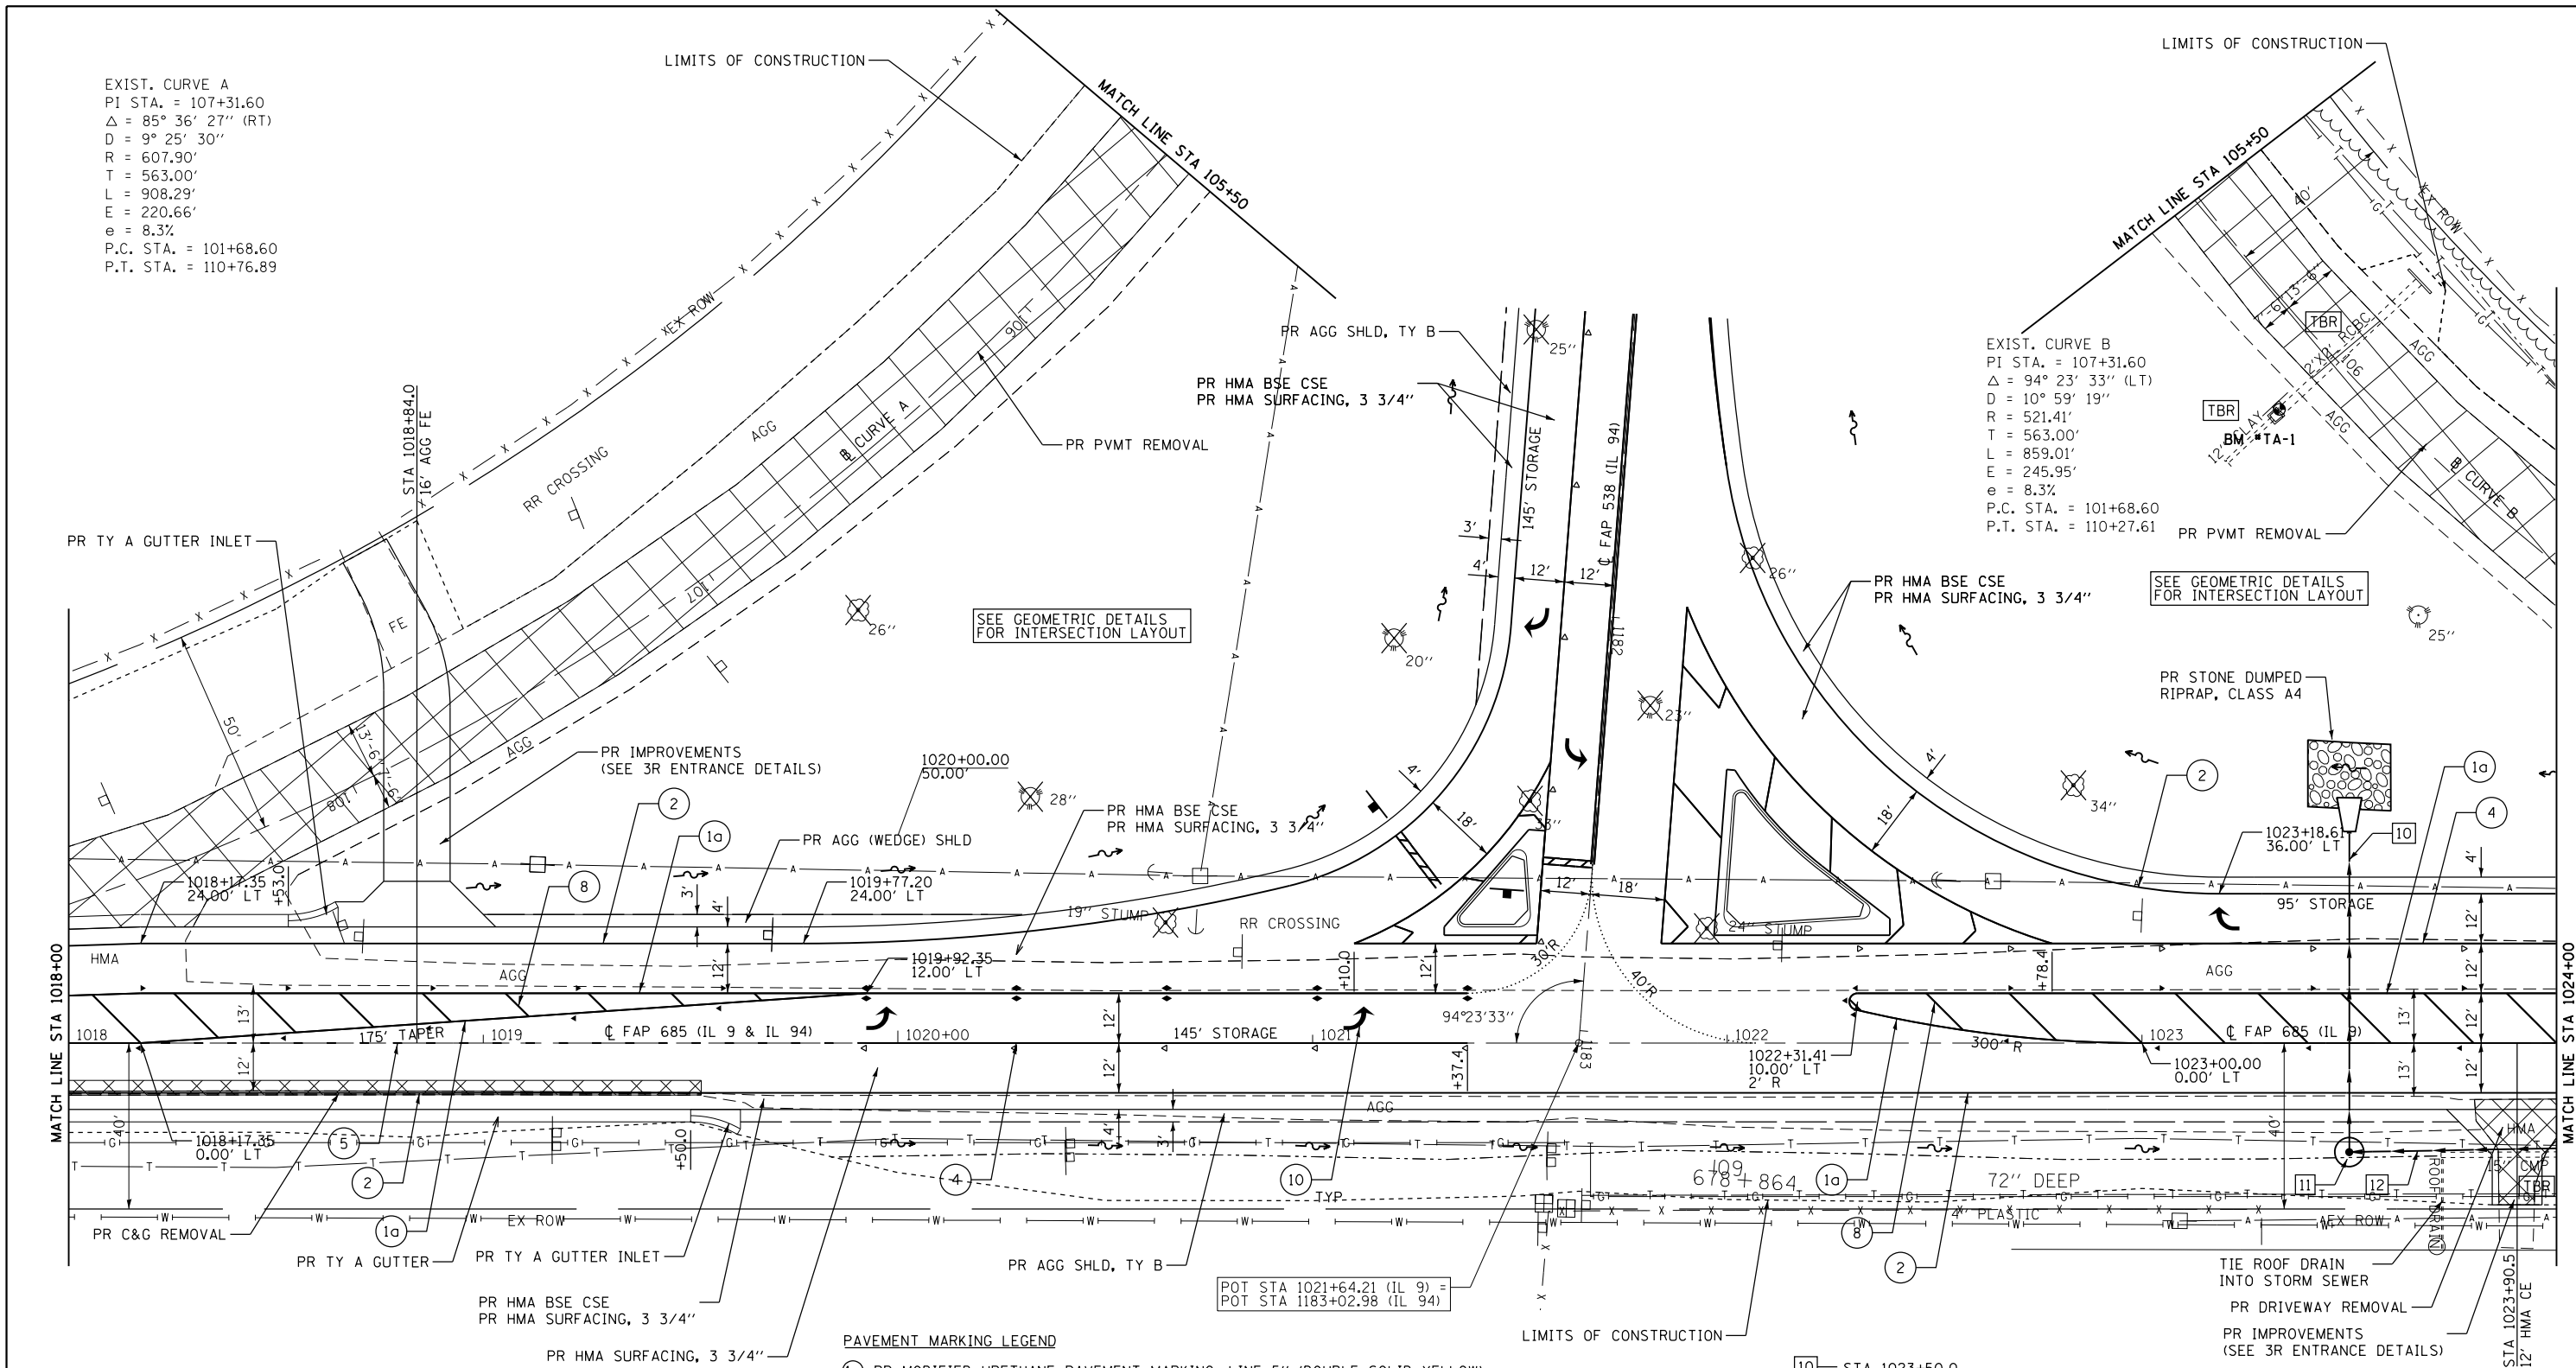

PLAN	SURVEYED	BY	DATE
	PLOTTED		
NOTE BOOK NO.	CHECKED		
	CADD FILE NAME		

PROFILE	SURVEYED	BY	DATE
	PLOTTED		
NOTE BOOK NO.	GRADES CHECKED		
	STRUCTURE NOTATIONS CHKD		

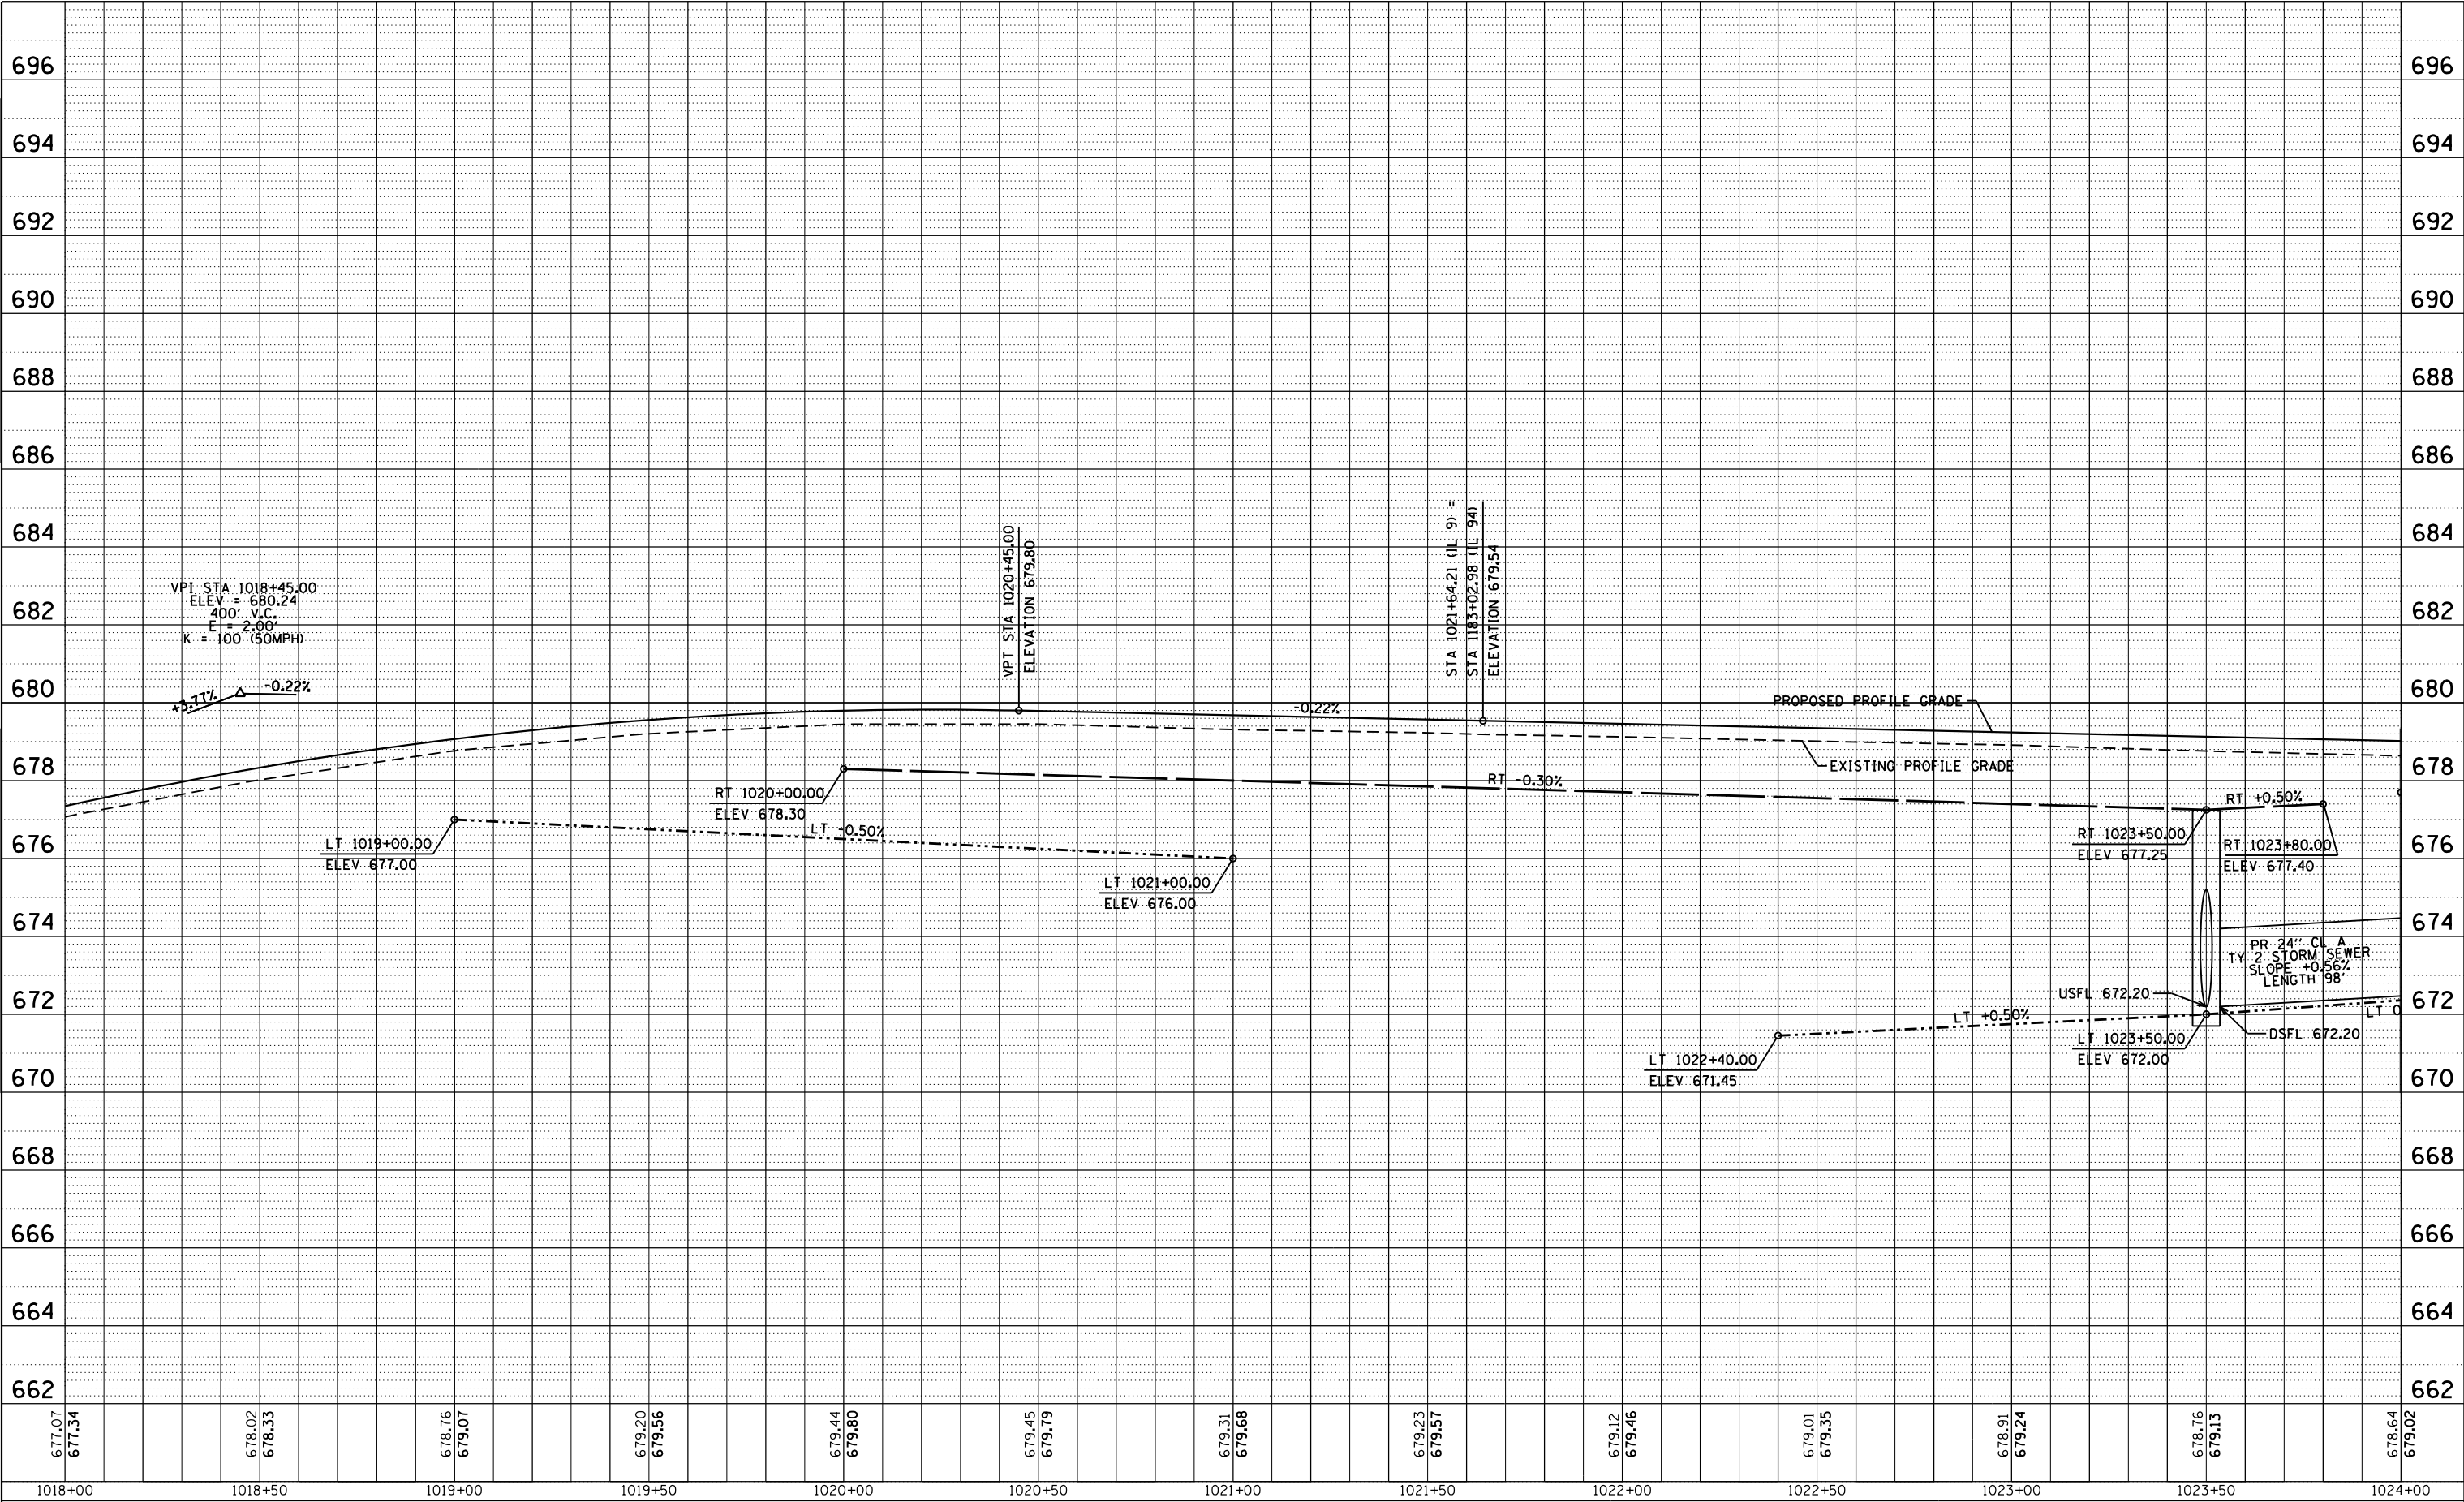

FILE NAME =	USER NAME = sparksgw	DESIGNED -	REVISED -
p:\1184\BID\INTEG\Illinois.gov\PI\DOT\Documents\DOT Offices\District 6\Projects\0672060\CHOKED\KLANGNER\District edit\CADD SHEETS\0672060-sh1-Plan13.IL 9.dgn		CHECKED -	REVISED -
	PLOT SCALE = 40.0000' / in.	DRAWN -	REVISED -
	PLOT DATE = 10/23/2014	CHECKED -	REVISED -

STATE OF ILLINOIS
DEPARTMENT OF TRANSPORTATION

PROFILE SHEET
FAP RTE (IL 9)

SCALE: 1"=20' SHEET NO. 13 OF 16 SHEETS STA. 1018+00 TO STA. 1024+00


F.A.P. RTE.	SECTION	COUNTY	TOTAL SHEETS	SHEET NO.
685/538	(112)RS-3, L, N, I	HANCOCK	156	57
CONTRACT NO. 72C60				
FED. ROAD DIST. NO.	ILLINOIS	FED. AID PROJECT		

EXIST. CURVE B
PI STA. = 107+31.60
 Δ = 94° 23' 33" (LT)
D = 10° 59' 19"
R = 521.41'
T = 563.00'
L = 859.01'
E = 245.95'
e = 8.3%
P.C. STA. = 101+68.60
P.T. STA. = 110+27.61

PAVEMENT MARKING LEGEND

- ① PR MODIFIED URETHANE PAVEMENT MARKING, LINE 5" (DOUBLE SOLID YELLOW)
- ② PR MODIFIED URETHANE PAVEMENT MARKING, LINE 5" (SOLID WHITE)
- ③ PR MODIFIED URETHANE PAVEMENT MARKING, LINE 5" (30' SKIP, 10' DASH WHITE)
- ④ PR MODIFIED URETHANE PAVEMENT MARKING, LINE 6" (SOLID WHITE)
- ⑤ PR MODIFIED URETHANE PAVEMENT MARKING, LINE 6" (6' SKIP, 2' DASH WHITE)
- ⑥ PR MODIFIED URETHANE PAVEMENT MARKING, LINE 8" (SOLID WHITE)
- ⑦ PR MODIFIED URETHANE PAVEMENT MARKING, LINE 12" (SOLID WHITE) (20' TYP SPACING)
- ⑧ PR MODIFIED URETHANE PAVEMENT MARKING, LINE 12" (SOLID YELLOW) (20' TYP SPACING)
- ⑨ PR PREFORMED PLASTIC PAVEMENT MARKING, TYPE B (INLAID), LINE 24" (SOLID WHITE)
- ⑩ PR PREFORMED PLASTIC PAVEMENT MARKING, TYPE B (INLAID), LETTERS AND SYMBOLS (SOLID WHITE)
- ▷ PR RAISED REFLECTIVE PAVEMENT MARKERS, ONE-WAY CRYSTAL
- ▶ PR RAISED REFLECTIVE PAVEMENT MARKERS, ONE-WAY AMBER
- ◆ PR RAISED REFLECTIVE PAVEMENT MARKERS, TWO-WAY AMBER

EXIST. CURVE 456
PI STA. = 1031+81.81
 Δ = 0° 40' 02" (LT)
D = 0° 04' 24"
R = 78,074.88'
T = 454.60'
L = 909.19'
E = 1.32'
e = N.C.
P.C. STA. = 1027+27.21
P.T. STA. = 1036+36.40

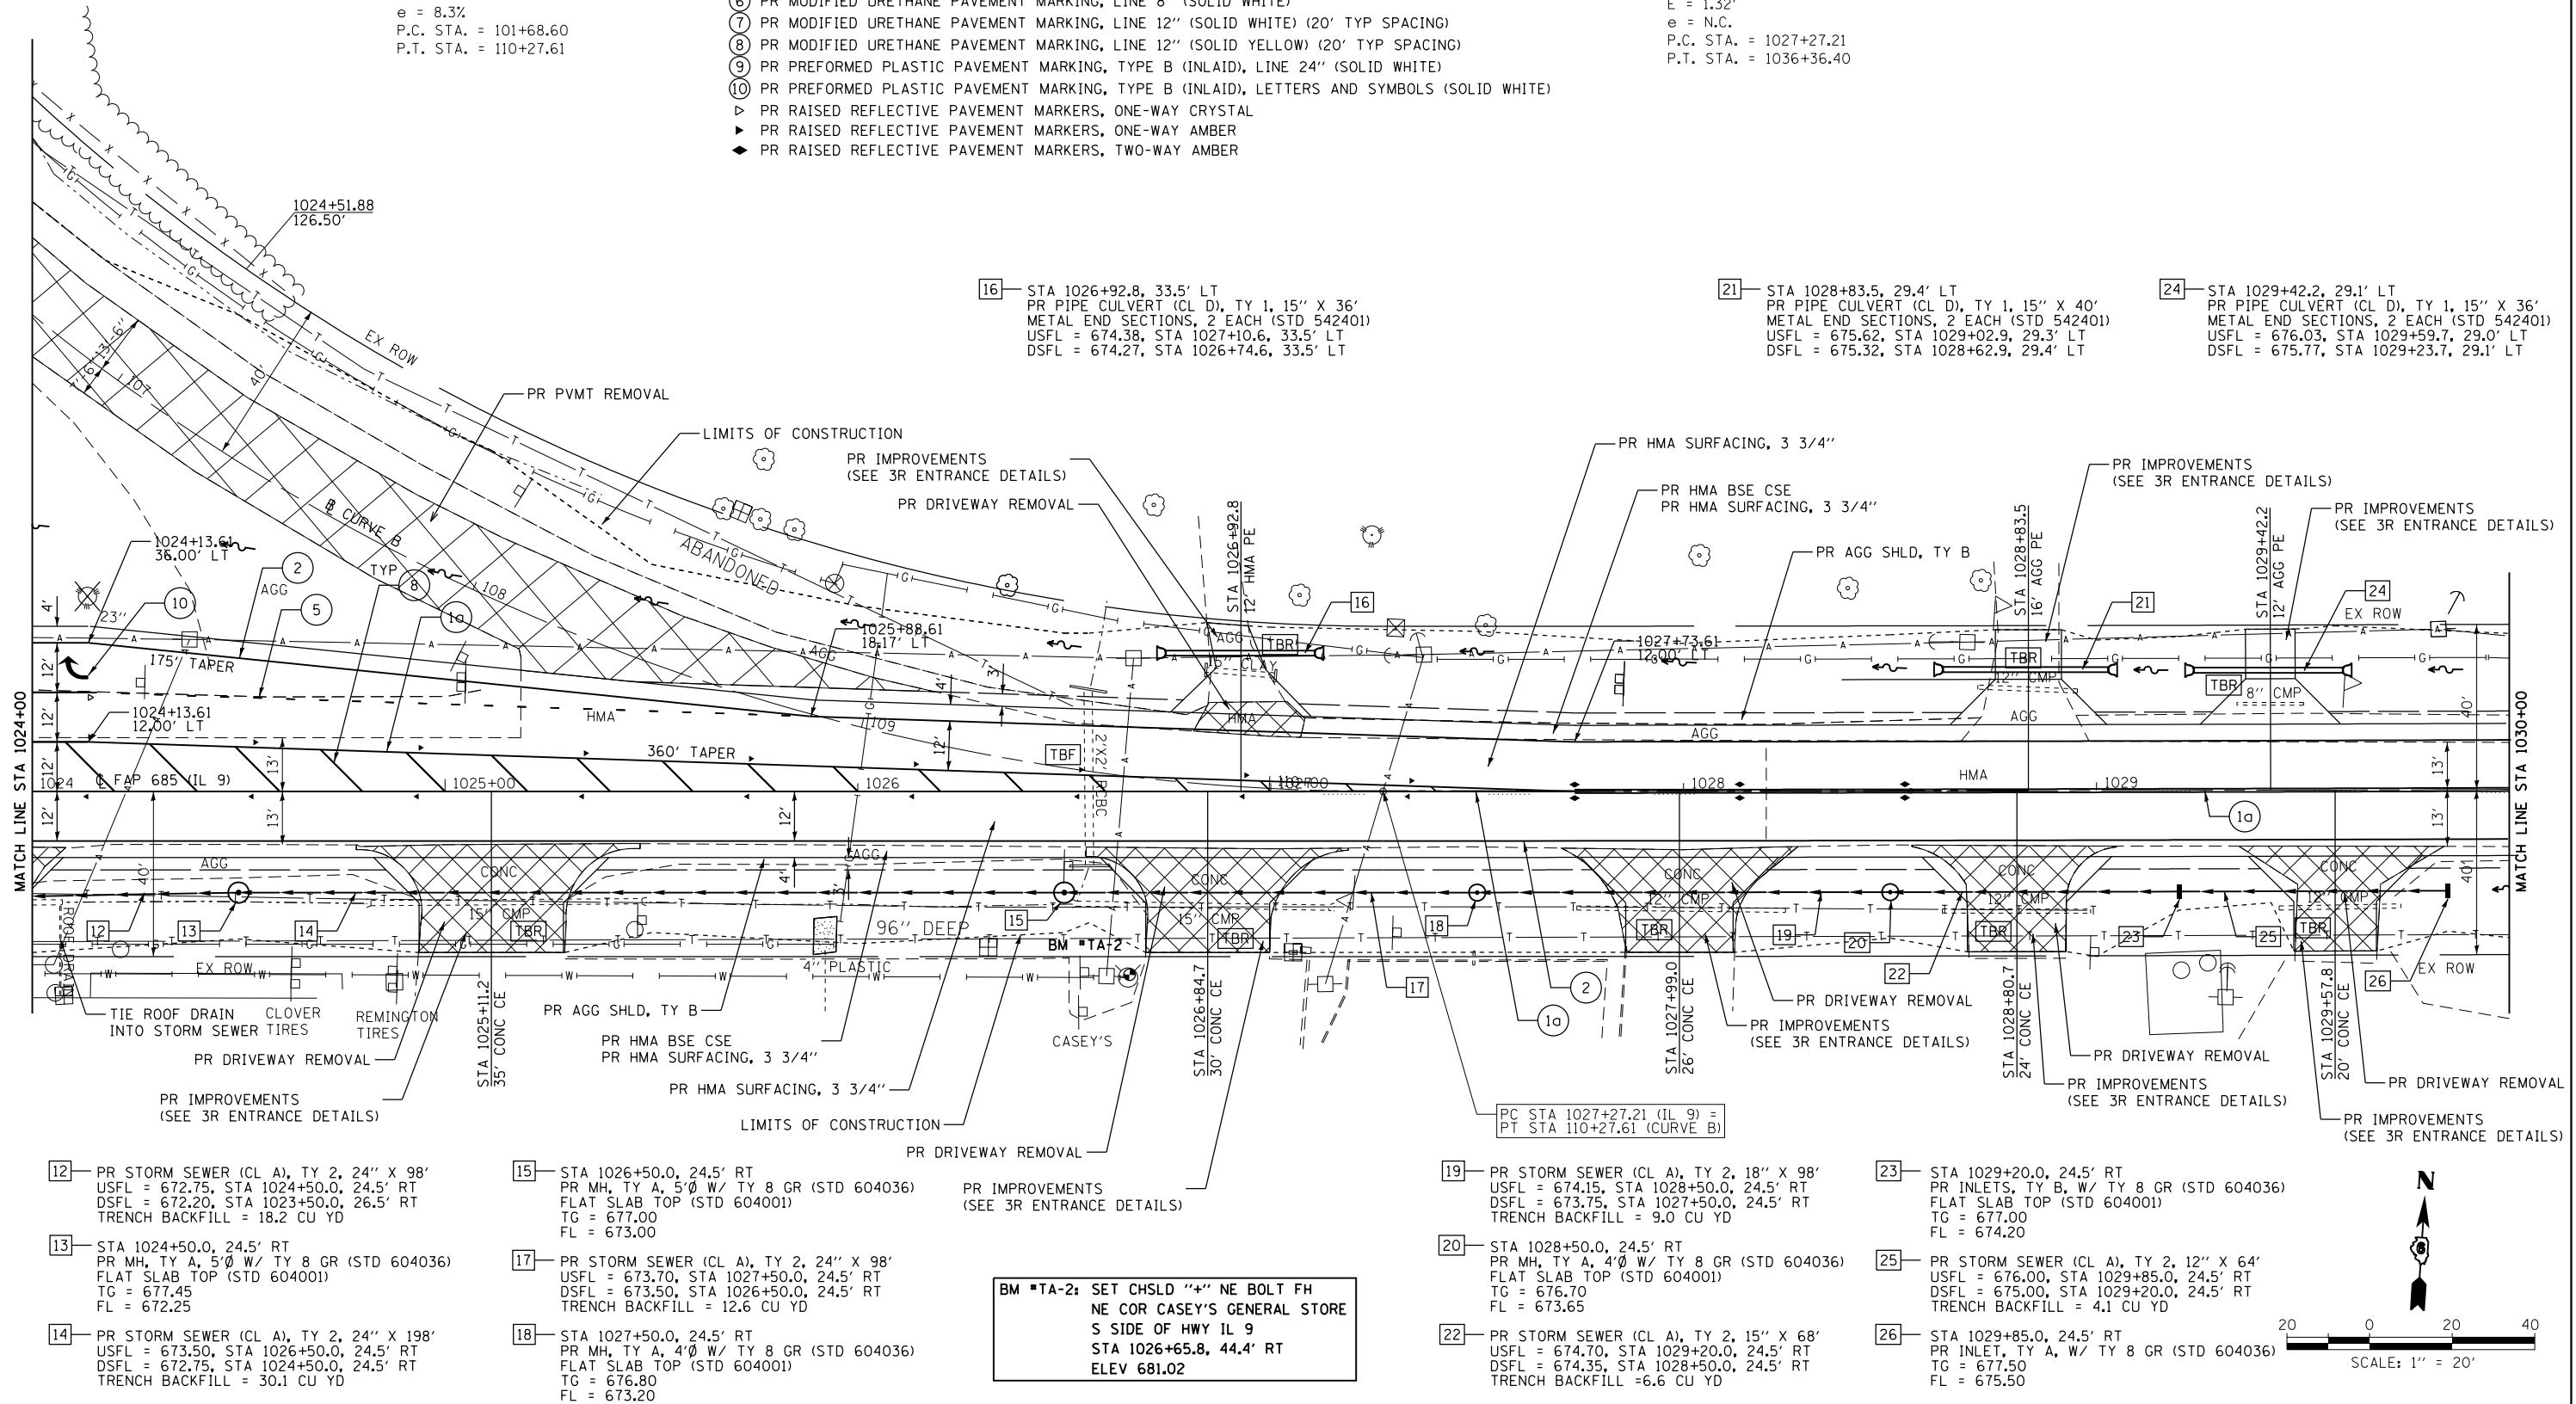


STATE OF ILLINOIS
DEPARTMENT OF TRANSPORTATION

PLAN SHEET
FAP RTE 685 (IL 9)

SCALE: 1"=20' SHEET NO. 14 OF 16 SHEETS STA. 1024+00 TO STA. 1030+00

F.A.P. RTE.	SECTION	COUNTY	TOTAL SHEETS	SHEET NO.
685/538	(112)RS-3, L, N, I	HANCOCK	156	58
CONTRACT NO. 72C60				
FED. ROAD DIST. NO. 6 [ILLINOIS] FED. AID PROJECT				



PROFILE	SURVEYED	BY	DATE
	PLOTTED		
NOTE BOOK	GRADES CHECKED		
NO. _____	B.M. NOTED		
	STRUCTURE NOTAT'NS CHK'D		

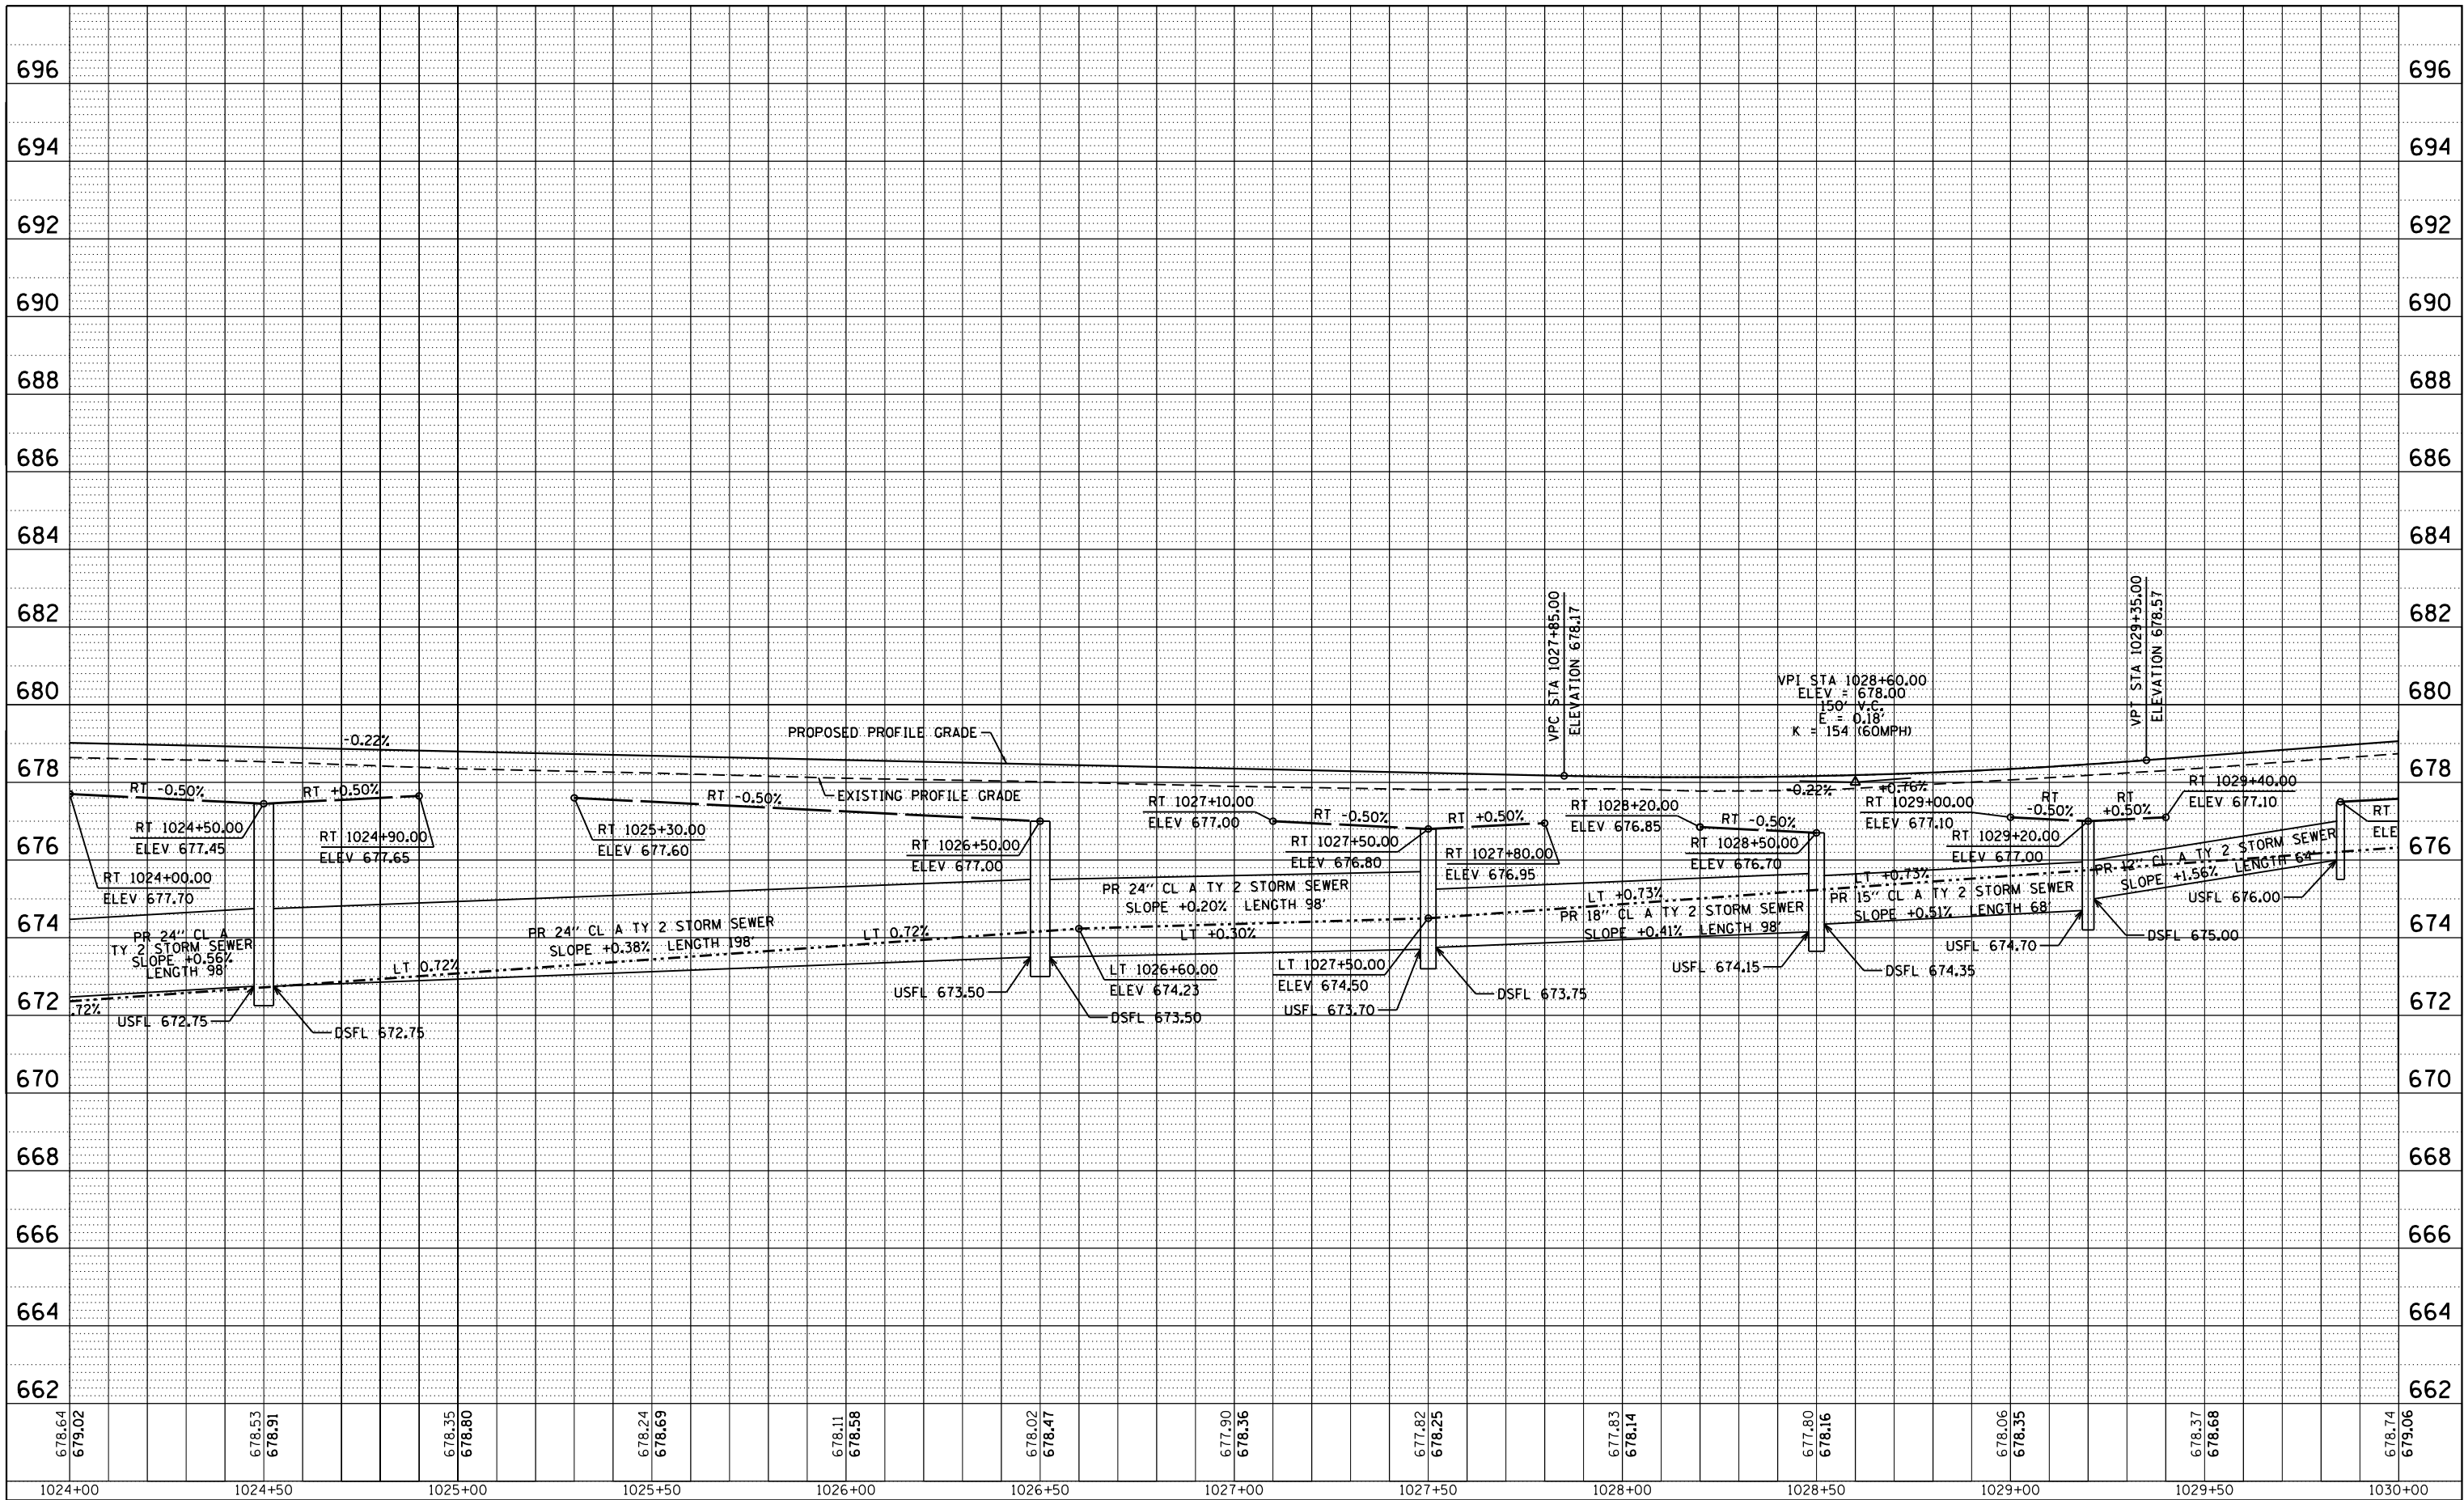

FILE NAME =	USER NAME = sparksgw	DESIGNED -	REVISED -	STATE OF ILLINOIS DEPARTMENT OF TRANSPORTATION	PROFILE SHEET FAP RTE (IL 9)				F.A.P. RTE.	SECTION	COUNTY	TOTAL SHEETS	SHEET NO.
p:\il\084EBIDINTEG.Illinois.gov\PWIDOT\Documents\DOT Offices\District 6\Projects\D672C60-CHEROKEE\KLENGNER\District edit\CADD Sheets\Sheet D672C60-sht-Plan15 IL 9.dgn		DRAWN -	REVISED -		685/538	(112)RS-3, L, N, I	HANCOCK	156	59				
PLOT SCALE = 40.0000' / in.		CHECKED -	REVISD -		CONTRACT NO. 72C60								
PLOT DATE = 10/23/2014		DRAWN -	REVISED -										
				SCALE: 1"=20'	SHEET NO. 15 OF 16 SHEETS	STA. 1024+00 TO STA. 1030+00	FED. ROAD DIST. NO. ILLINOIS FED. AID PROJECT						

PLAN	SURVEYED	BY	DATE
	NOTED		
	CHECKED		
	FILED		
	NO.		

PROFILE	SURVEYED	BY	DATE
	NOTED		
	CHECKED		
	FILED		
	NO.		

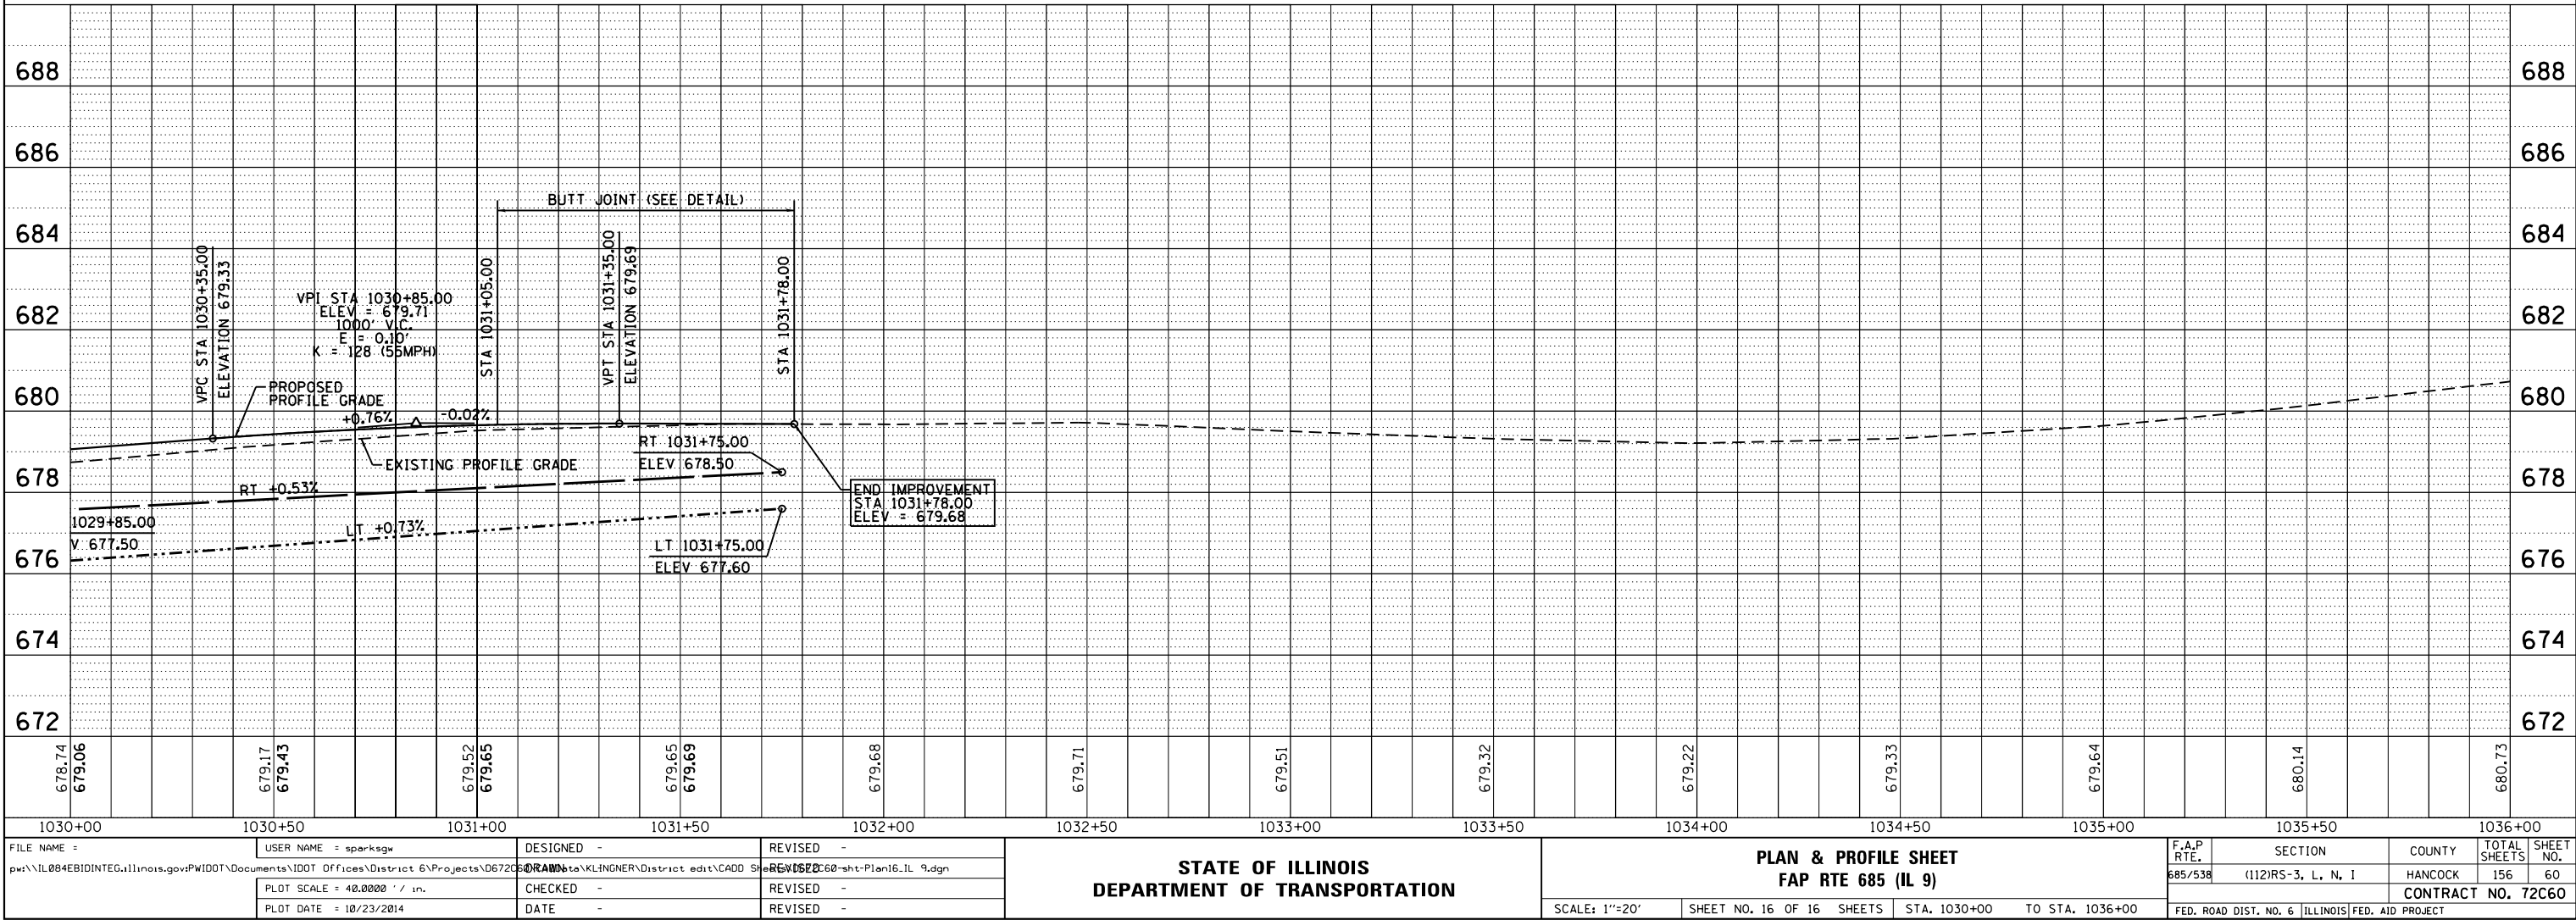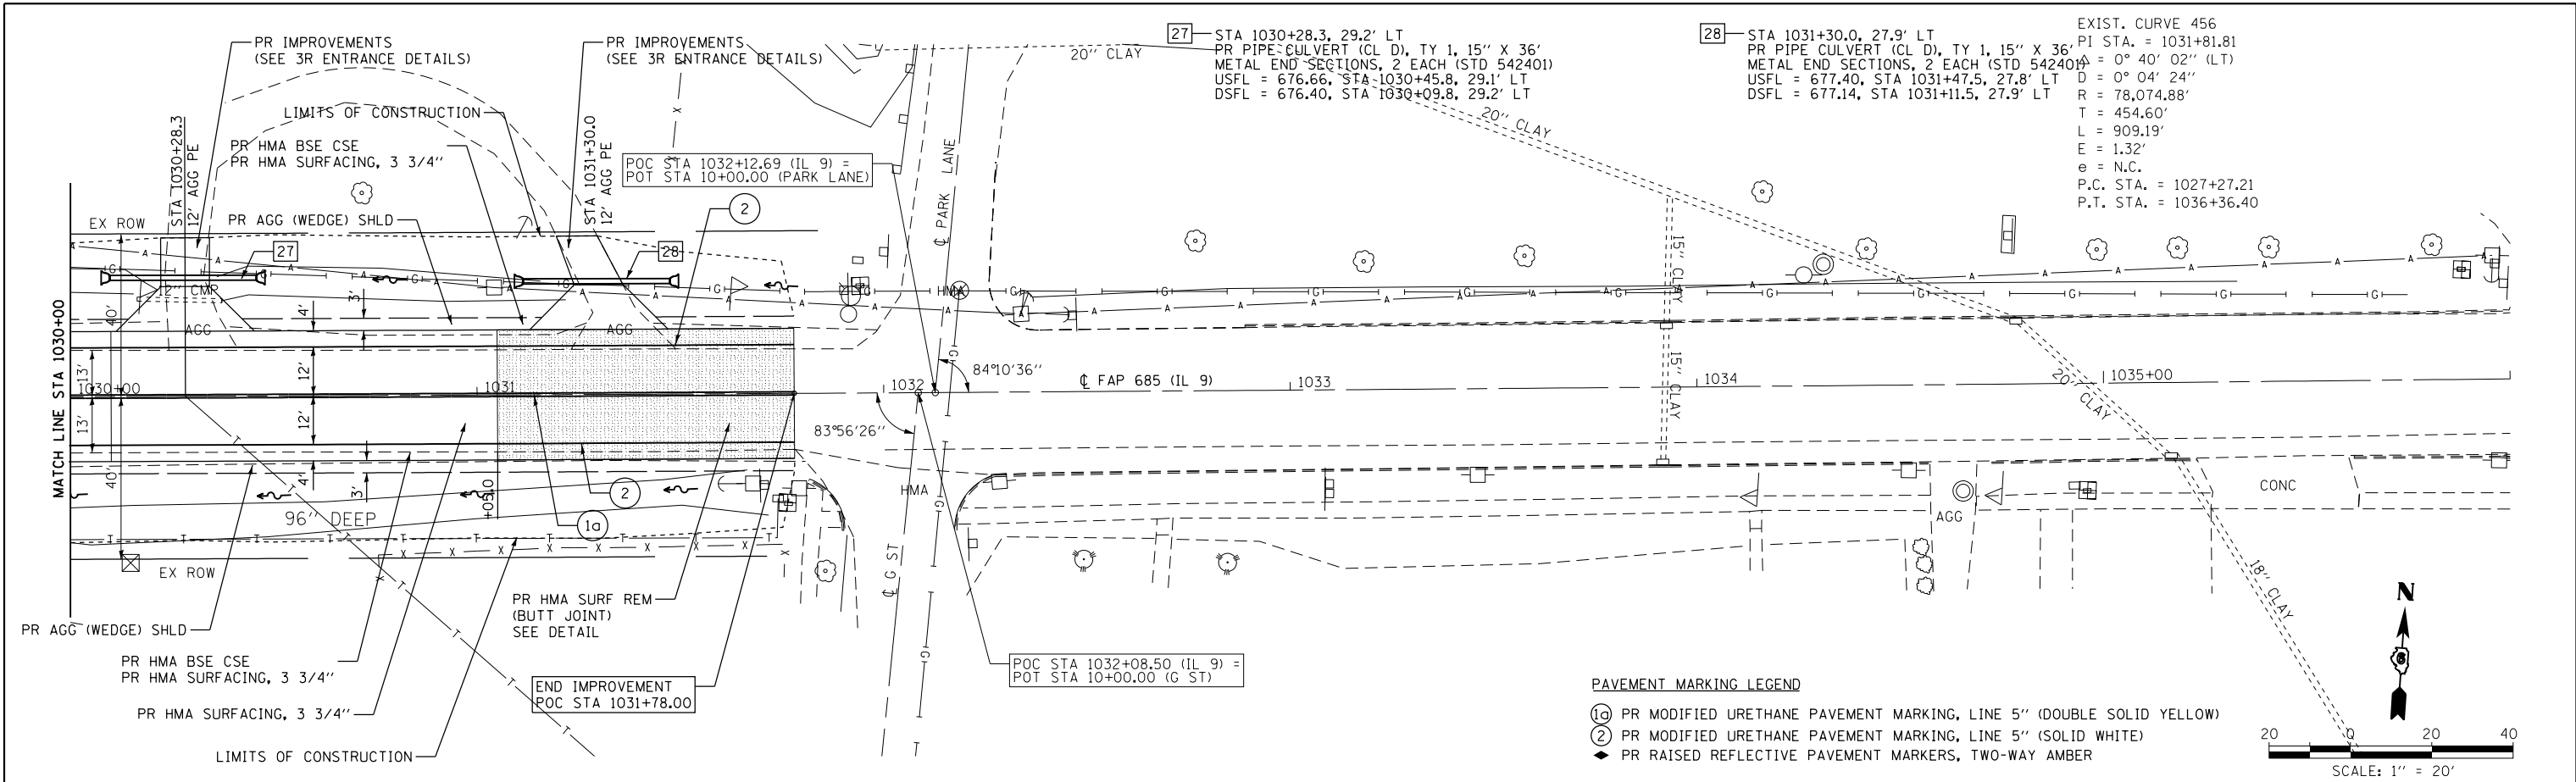

STATE OF ILLINOIS
DEPARTMENT OF TRANSPORTATION

PLAN & PROFILE SHEET
FAP RTE 685 (IL 9)

F.A.P. RTE.	SECTION	COUNTY	TOTAL SHEETS	SHEET NO.
685/538	(112)RS-3, L, N, I	HANCOCK	156	60
CONTRACT NO. 72C60				
FED. ROAD DIST. NO. 6 [ILLINOIS] FED. AID PROJECT				




FILE NAME = pwt\11084EBID\INTEG\illinois.gov\PI\DOT\Documents\DOT Offices\District 6\Projects\067206\BROWNDATA\KLINGNER\District edit\CADD\REVISED\2060-shl-Shoulder_Plan.dgn Default	USER NAME = sparksgw	DESIGNED -	REVISED -	STATE OF ILLINOIS DEPARTMENT OF TRANSPORTATION	PLAN SHEET FAP RTE 685 (IL 9)				F.A.P. RTE. 685/538	SECTION (112)RS-3,L,N,I	COUNTY HANCOCK	TOTAL SHEETS 156	SHEET NO. 61
	PLOT SCALE = 100.0000' / in.	CHECKED -	REVISED -						CONTRACT NO. 72C60				
	PLOT DATE = 10/23/2014	DATE -	REVISED -						ILLINOIS FED. AID PROJECT				
	SCALE:		SHEET						OF	SHEETS	STA.	TO STA.	




FILE NAME =	USER NAME = sparksgw	DESIGNED -	REVISED -	STATE OF ILLINOIS DEPARTMENT OF TRANSPORTATION	PLAN SHEET FAP RTE 685 (IL 9)	F.A.P. RTE. 685/538	SECTION (112)RS-3,L,N,I	COUNTY HANCOCK	TOTAL SHEETS 156	SHEET NO. 62	
pwt\IL084EBID\INTEG\illinois.gov\PIDOT\Documents\IDOT Offices\District 6\Projects\D672C60\DATA\KLINGER\District edit\CADD SHEETS\2060-shr-Shoulder.Plan.dgn	DRAWN BY	REVISED									
	PLOT SCALE = 100.0000' / in.	CHECKED -	REVISED -								
Default	PLOT DATE = 10/23/2014	DATE -	REVISED -								
				SCALE:	SHEET	OF	SHEETS	STA.	TO STA.	CONTRACT NO. 72C60	
								ILLINOIS FED. AID PROJECT			



47 STA. 1172+34 RT
PR CONCRETE COLLAR (SEE DETAIL)
PR PIPE CULVERT (CL A), TY 2, 30" X 6.8'
PRC FLARED END SECTION, 30" (STD 542301), 1 EACH
SLOPE TO MATCH EX GROUND
CUT PIPE TO FIT FLUSH AGAINST EX CULVERT

 

FILE NAME =	USER NAME = sparksgw	DESIGNED -	REVISED -	STATE OF ILLINOIS DEPARTMENT OF TRANSPORTATION	PLAN SHEET FAP RTE 685 (IL 9)					F.A.P. RTE.	SECTION	COUNTY	TOTAL SHEETS	SHEET NO.
pw:\IL\084EBID\INTEG\Illinois.gov\PWIDOT\Documents\DOT Offices\District 6\Projects\067206\067206-Shoulder_Plan.dgn		DRAWN	REVISOR							685/538	(112)RS-3,L,N,I	HANCOCK	156	64
	PLOT SCALE = 100.0000' / in.	CHECKED -	REVISED -		CONTRACT NO. 72C60									
Default	PLOT DATE = 10/23/2014	DATE -	REVISED -		SCALE:	SHEET	OF	SHEETS	STA.	TO STA.				
										ILLINOIS FED. AID PROJECT				

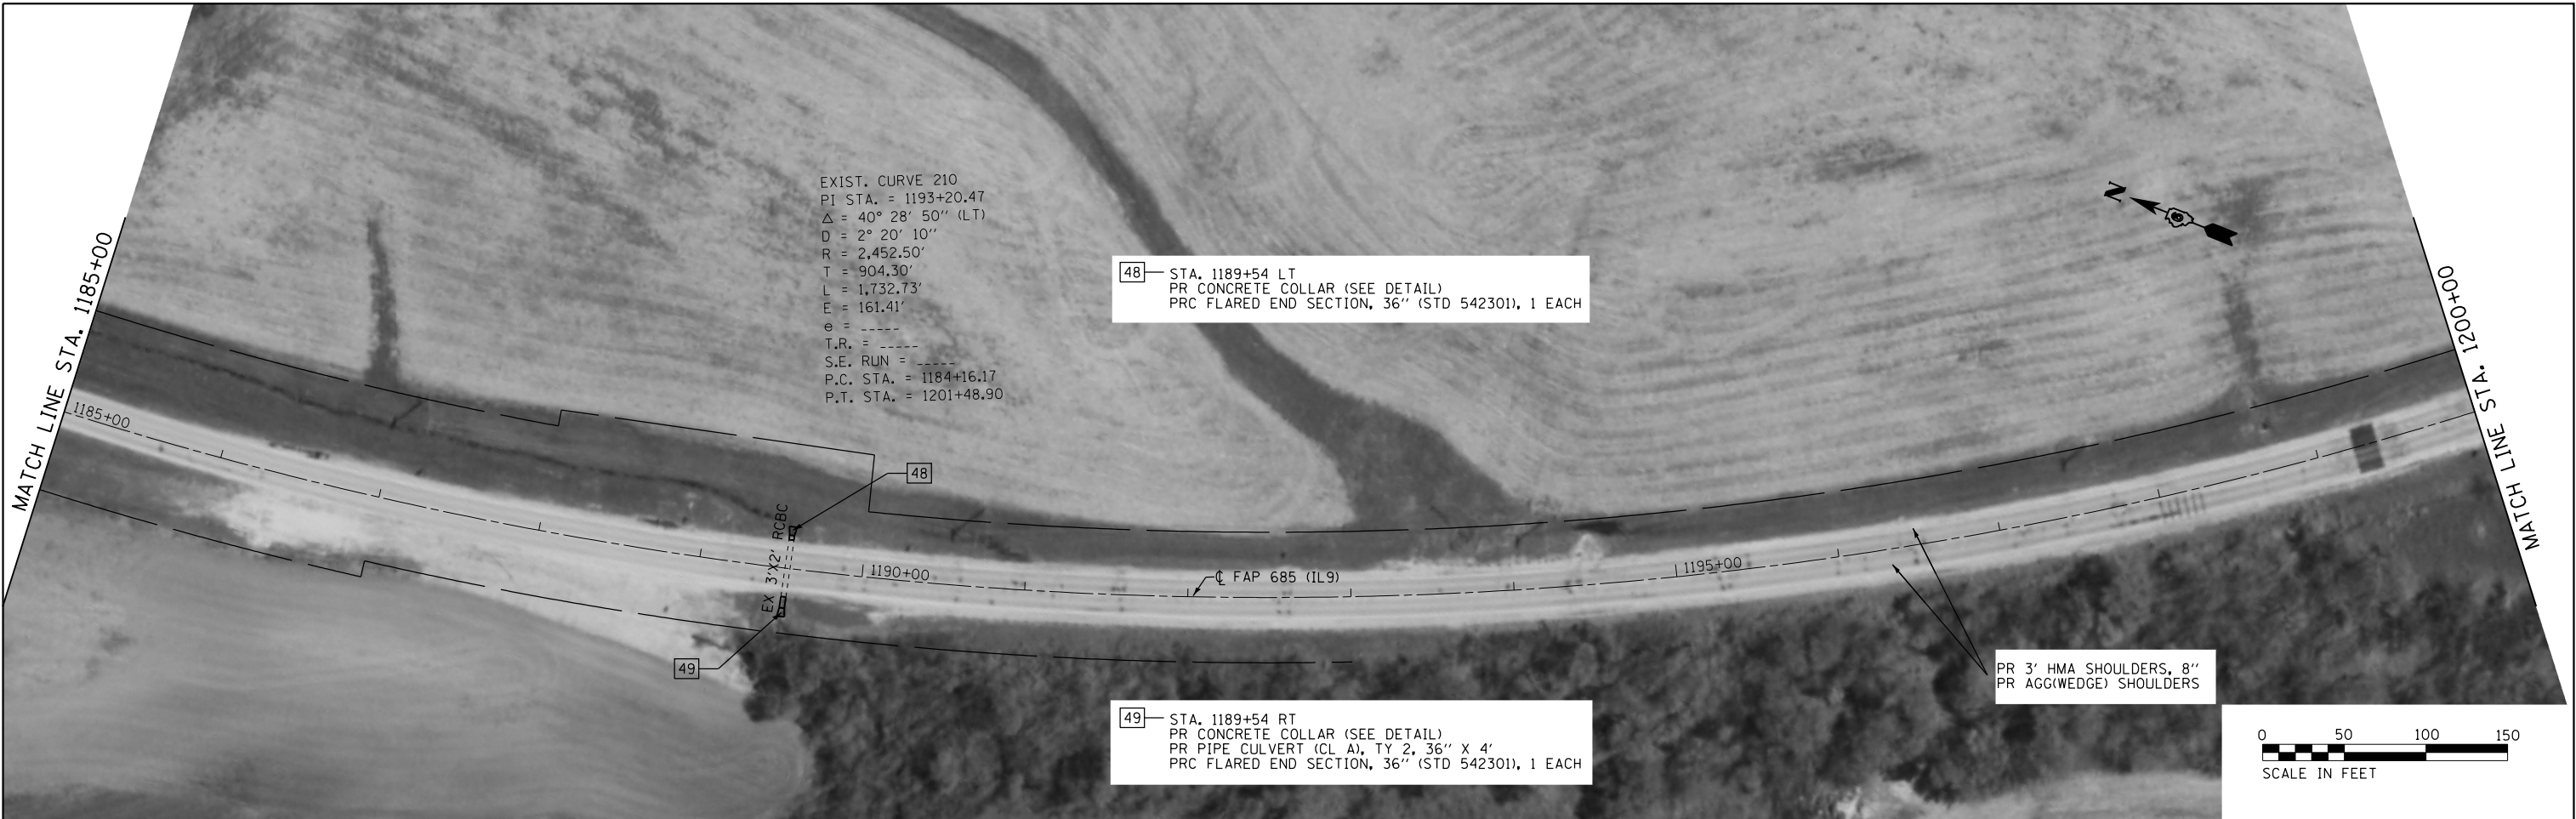

EXIST. CURVE 210
PI STA. = 1193+20.47
 Δ = 40° 28' 50" (LT)
D = 2° 20' 10"
R = 2,452.50'
T = 904.30'
L = 1,732.73'
E = 161.41'
e = -----
T.R. = -----
S.E. RUN = -----
P.C. STA. = 1184+16.17
P.T. STA. = 1201+48.90

48— STA. 1189+54 LT
PR CONCRETE COLLAR (SEE DETAIL)
PR PIPE CULVERT (CL A), TY 2, 36" X 4'
PRC FLARED END SECTION, 36" (STD 542301), 1 EACH

49— STA. 1189+54 RT
PR CONCRETE COLLAR (SEE DETAIL)
PR PIPE CULVERT (CL A), TY 2, 36" X 4'
PRC FLARED END SECTION, 36" (STD 542301), 1 EACH

PR 3' HMA SHOULDERS, 8"
PR AGG(WEDGE) SHOULDERS

0 50 100 150
SCALE IN FEET



PR 3' HMA SHOULDERS, 8"
PR AGG(WEDGE) SHOULDERS

0 50 100 150
SCALE IN FEET

FILE NAME =	USER NAME = sparksqw	DESIGNED -	REVISED -	STATE OF ILLINOIS DEPARTMENT OF TRANSPORTATION	PLAN SHEET FAP RTE 685 (IL 9)				F.A.P. RTE.	SECTION	COUNTY	TOTAL SHEETS	SHEET NO.
pwt\1184EBID\INTEG\Illinois.gov\PIWIDOT\Documents\IDOT Offices\District 6\Projects\06720660\06720660-shl-Shoulder_Plan.dgn		CHECKED -	REVISED -						685/538	(112)RS-3,L,N,I	HANCOCK	156	65
									CONTRACT NO. 72C60				
									ILLINOIS FED. AID PROJECT				
Default					SCALE:	SHEET	OF	SHEETS	STA.	TO STA.			



FILE NAME =	USER NAME = sparksgw	DESIGNED -	REVISED -	STATE OF ILLINOIS DEPARTMENT OF TRANSPORTATION	PLAN SHEET FAP RTE 685 (IL 9)					F.A.P. RTE.	SECTION	COUNTY	TOTAL SHEETS	SHEET NO.
p:\11084EBID\INTEG\illinois.gov\PI\DOT\Documents\DOT Offices\District 6\Projects\06720660\06720660-shr-Shoulder_Plan.dgn		CHECKED -	REVISED -							685/538	(112)RS-3,L,N,I	HANCOCK	156	66
Default	PLOT SCALE = 100.0000 ' / in.	CHECKED -	REVISED -		CONTRACT NO. 72C60									
	PLOT DATE = 10/23/2014	DATE -	REVISED -		SCALE:	SHEET	OF	SHEETS	STA.	TO STA.	ILLINOIS FED. AID PROJECT			

Route: FAP 685/538	Marked: IL 94 / IL 9
Section: (112)RS-3, L.N. I	Project No.: NA
County: HANCOCK	Contract No. 72C60

I certify under penalty of law that this document and all attachments were prepared under my direction or supervision in accordance with a system designed to assure that qualified personnel gathered and evaluated the information submitted. Based on my inquiry of the person or persons who manage the system, or those persons directly responsible for gathering the information submitted, is, to the best of my knowledge and belief, true, accurate, and complete. I am aware that there are significant penalties for submitting false information, including the possibility of fine and imprisonment for knowing violations.

10-24-14
(Date)

Region 4 Engineer
(Title)

All disturbed areas having high potential for erosion, as determined by the Engineer, shall be temporarily seeded or permanently seeded by October 1, and shall not be reopened until after the winter shutdown period.

1. The proposed project consists of the removal of the existing wye intersection and the construction of a new tee intersection at the junction of IL 94 and IL 9 on the west edge of LaHarpe, Illinois. Project also includes 3.7 miles of resurfacing IL 94 from the intersection north to the Hancock / Henderson County line shoulder construction on IL 9 from 6th Street in LaHarpe to the McDonough County line. Additional work includes culvert replacements and grading of steep slopes.

1. Excavation will be completed to grade out for proposed roadway ditches and waterways, and to lower the existing ground elevation to meet the proposed roadway grade/vertical alignment.
2. Embankment will be completed in fill areas to raise the existing ground elevation to meet the proposed roadway grade/vertical alignment.
3. Drainage structures will be installed before and/or during the construction of the excavation and embankment to allow proper drainage across the proposed four lane facility.
4. Placement, maintenance, removal and proper clean-up of temporary erosion control, such as erosion control fence, hay or straw bale ditch checks, riprap ditch checks, sediment basins, temporary seeding, etc.
5. Placement of permanent erosion control, such as riprap ditch lining, riprap stilling basins, riprap dry dams, excelsior blanket, seeding, etc.
6. Final grading, paving and other miscellaneous items.
7. Stage construction of the above items will be required to maintain traffic as discussed previously herein.

1. Estimated run-off coefficients are contained in the project drainage study which were utilized for proposed placement of the temporary erosion control systems.*
2. Information on the soils within the site was obtained from field reviews which were utilized for proposed placement of the temporary erosion control systems.*
3. Site maps indicating drainage patterns and approximate slopes were contained in the project design report, USGS drainage maps, project drainage study, and project plan documents were all utilized for proposed placement of the temporary erosion control systems.

1. South Branch of the LaMoine River

[illegible]

CONTROLS - EROSION CONTROLS AND SEDIMENT CONTROLS

Description of Stabilization Practices at the Beginning of Construction:

1. The area between the existing and proposed right-of-way/temporary easement boundaries and limits of the project will be improved and managed for the purposes of controlling erosion within the area, reducing water flow by temporary diversion and minimizing siltation into the construction zone, and establishing vegetative cover which will become permanent vegetation and act as an erosion barrier. Work at the beginning of construction will consist of the following:
- (a) Areas of existing vegetation (woods and grasslands) outside the proposed construction slope limits shall be identified for preserving and shall be protected from mowing, brush cutting, tree removal and other activities which would be detrimental to their maintenance and development.

(b) Dead, diseased, or unsuitable vegetation within the site shall be removed as directed by the Engineer, along with required tree removal.

(c) As soon as reasonable access is available (such as trees cleared) to all locations where water drains away from the project, sediment basins, riprap ditch checks, temporary ditch checks, and/or erosion control fence shall be installed as called out in this plan and directed by the Engineer.

(d) Bare and sparsely vegetated ground in highly erodable areas as determined by the Engineer shall be temporarily seeded at the beginning of construction where no construction activities are immediately expected as stated in the special provision "Temporary Erosion Control Seeding".

(e) Immediately after tree removal is completed in certain areas which are highly erodable areas as determined by the Engineer, the areas shall be temporarily seeded where no construction activities are immediately expected as stated in the special provision "Temporary Erosion Control Seeding".

(f) At locations where a significant amount of water drains into the construction zone from outside areas (adjacent landowners), erosion control fence, temporary ditch checks, or riprap ditch checks will be utilized to locally divert water, reduce flow rates, and collect outside siltation inside the right-of-way line. Erosion control items will not be allowed to be installed to cause flooding to upstream private property which could cause crop damages or other undesirable conditions.
2. Establishment of these temporary erosion control measures will have additional benefits to the project. Desirable grass seed will become established in these areas and will spread seeds onto the construction site until permanent seeding/mowing and overseeding can be complete.
3. A third benefit of these filter areas is that they will begin to provide a screen and buffer. They will help protect the construction site from winds and excess sun and mitigate construction noise and dust.

Description of Stabilization Practices During Construction:

1. During roadway construction, areas outside the construction slope limits as outlined previously herein shall be protected from damaging effects of construction. The Contractor shall not use this area for staging (except as designated on the plans or directed by the Engineer), parking of vehicles or construction equipment, storage of materials, or other construction related activities.
- (a) Within the construction zone, critical areas which have high flows of water as determined by the Engineer shall remain undisturbed until full scale construction is underway to prevent unnecessary soil erosion.

(b) Top soil and earth stockpiles shall be temporarily seeded if they are to remain unused for more than fourteen days.

(c) As the Contractor constructs a portion of roadway in a fill section, he/she shall follow the following steps as directed by the Engineer:
- i. Place temporary erosion control systems at locations where water leaves and enters the construction zone

ii. Temporarily seed highly erodable areas outside the construction slope limits

iii. Construct roadside ditches and provide temporary erosion control systems

iv. Temporarily divert water around proposed culvert locations

v. Build necessary embankment at culvert locations and then excavate and place culvert

vi. Continue building up the embankment to the proposed grade while at the same time place permanent erosion control such as riprap ditch lining and conduct final shaping to the slopes
- (d) The Contractor shall immediately follow major earth moving operations with final grading equipment. After the major earth spread operation has moved to a new location, final grading shall be completed within fourteen days. If grading is not completed within fourteen days, all major earth moving operations will be stopped, as directed by the Engineer, until disturbed areas are final graded and seeded.

(e) Excavated areas and embankments shall be permanently seeded when final graded. If not, they shall be temporarily seeded as stated in the special provision "Temporary Erosion Control Seeding".

- (f) Construction equipment shall be stored and fueled only at designated locations. All necessary measures shall be taken to contain any fuel or pollution run-off in compliance with EPA water quality regulations. Leaking equipment or supplies shall be immediately repaired or removed from the site.
- (g) Qualified personnel shall inspect the project at least every 7 calendar days and within 24 hours of the end of a storm that is 0.5 inches or greater as noted in BDE 2342.
- (h) Sediment collected during construction by the various temporary erosion control systems shall be disposed of on the site on a regular basis as directed by the Engineer.
- (i) The temporary erosion control systems shall be removed as directed by the Engineer after use is no longer needed or no longer functioning. The costs of this removal shall be included in the unit bid price for the various temporary erosion control pay items. No additional compensation will be allowed.

Description of Structural Practices After Final Grading:

1. Temporary erosion control systems shall be left in place with proper maintenance until permanent erosion control is in place and working properly and all proposed turf areas seeded and established with a proper stand.
2. Once permanent erosion control systems as proposed in the plans are functional and established, temporary items shall be removed, cleaned up, and disturbed turf reseeded. Temporary riprap ditch checks will be allowed to remain in place where approved by the Engineer.

Maintenance after Construction:

1. Construction is complete after acceptance is received at the final inspection.
2. Areas will be inspected on a regular basis by IDOT District 6 Bureau of Operations.
3. Maintenance crews will perform regular mowings to aid in keeping weeds down and establishing a good roadside seed stand.
4. Maintenance crews will also aid in any ditch lining maintenance or in any drainage problems.
5. All maintenance will be conducted at times when weather conditions will not cause site damage.

DOCUMENTATION

1. A report summarizing the scope of the inspection, name(s) and qualifications of personnel making the inspection, date(s) of the inspection, major observations relating to the implementation of this storm water pollution prevention plan, and actions taken in accordance with Section 4.b. shall be made and retained as part of the plan for at least three years after the date of inspection. The report shall be signed in accordance with part VI.G of the general permit.
2. If any violation of the provisions of this plan is identified during the conduct of the construction work covered by this plan, the Resident Engineer or Resident Technician shall complete and file an "Incident of Noncompliance (ION)" report for the identified violation. The Resident Engineer or Resident Technician shall use forms provided by the Illinois Environmental Protection Agency and shall include specific information on the noncompliance, actions which were taken to prevent any further causes of noncompliance, and a statement detailing any environmental impact which may have resulted from the noncompliance. All reports of noncompliance shall be signed by a responsible authority in accordance with Part VI.G. of the general permit. The report of noncompliance shall be mailed to the following address:

Illinois Environmental Protection Agency
Division of Water Pollution Control
2200 Churchill Road, P.O. Box 19276
Springfield, IL 62794-9276
Attn: Compliance Assurance Section

FILE NAME = pww\1L084EBIDINTEG\Illinois.gov\PIDOT\Documents\IDOT Offices\District 6\Projects\D6720BROWNS\DATA\KLINGNER\District edit\CADD SHEETS\2060-shr-erosl.dgn	USER NAME = sparksgw	DESIGNED -	REVISED -	STATE OF ILLINOIS DEPARTMENT OF TRANSPORTATION	EROSION AND SEDIMENT CONTROL GENERAL NOTES		F.A.P RTE.	SECTION	COUNTY	TOTAL SHEETS	SHEET NO.
	PLOT SCALE = 40.0000 ' / in.	CHECKED -	REVISED -				685/538	(112)RS-3, L, N, I	HANCOCK	156	69
	PLOT DATE = 10/23/2014	DATE -	REVISED -				CONTRACT NO. 72C60				
							FED. ROAD DIST. NO. 6 ILLINOIS FED. AID PROJECT				
					SCALE:		SHEET NO. 2 OF 3 SHEETS				

CONTRACTOR CERTIFICATION STATEMENT

This certification statement is part of the Storm Water Pollution Plan for the project described below in accordance with NPDES Permit No.ILR10_____, issued by the Illinois Environmental Protection Agency on_____.

Route: FAP 685/538 _____ Marked: IL 94 / IL 9 _____
Section: (112)RS-3,L,N,I _____ Project No.: NA _____
County: Hancock _____ Contract # 72C60 _____

I certify under penalty of law that I understand the terms of the general National Pollutant Discharge Elimination System (NPDES) permit that authorizes the storm water discharges associated with industrial activity from the construction site identified as part of this certification.

In addition, I have read and understand all of the information and requirements stated in the SWPPP for the above mentioned project: I have received copies of all appropriate maintenance procedures; and, I have provided all documentation required to be in compliance with Permit ILR10 and SWPPP and will provide timely updates to these documents as necessary.

Signature_____ Date_____

Title_____

Name of Firm_____


Street Address_____

City, State, Zip_____


Phone Number_____

Note: The above boxed in area shall be filled out by the Contractor after the award of the contract to obtain the required NPDES Permit from IEPA. This is a requirement for this contract.

FILE NAME = p:\IL084EBID\INTEG\Illinois.gov\PIDOT\Documents\IDOT Offices\District 6\Projects\0672C60\BROWNDATA\KLINGNER\District edit\CADD SHEETS\72C60-shr-erosl.dgn	USER NAME = sparksgw	DESIGNED -	REVISED -	STATE OF ILLINOIS DEPARTMENT OF TRANSPORTATION	EROSION AND SEDIMENT CONTROL GENERAL NOTES	F.A.P RTE.	SECTION	COUNTY	TOTAL SHEETS	SHEET NO.		
	PLOT SCALE = 40.0000' / in.	CHECKED -	REVISED -			685/538	(112)RS-3, L, N, I	HANCOCK	156	70		
	PLOT DATE = 10/23/2014	DATE -	REVISED -			CONTRACT NO. 72C60						
	SCALE:					SHEET NO. 3 OF 3 SHEETS						
						FED. ROAD DIST. NO. 6 ILLINOIS FED. AID PROJECT						

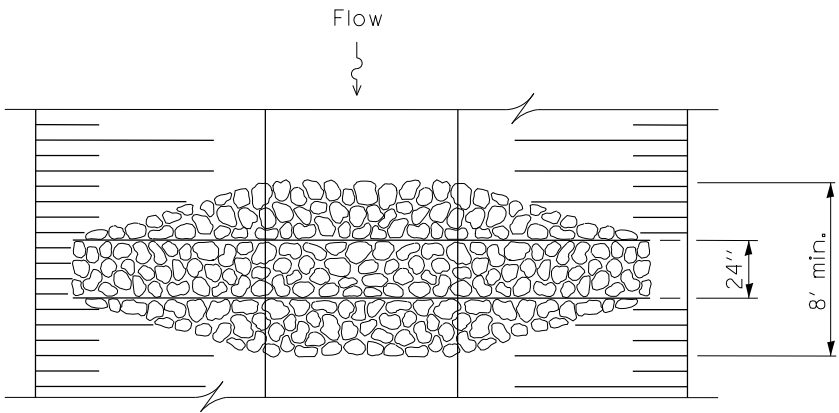


PLAN VIEW

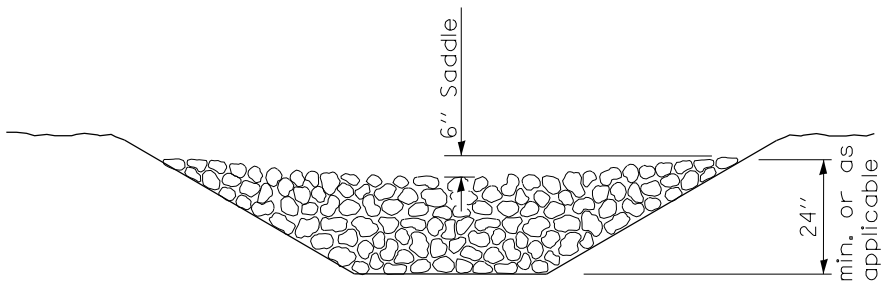

ELEVATION

TEMPORARY AGGREGATE DITCH CHECKS
(TYPICAL)

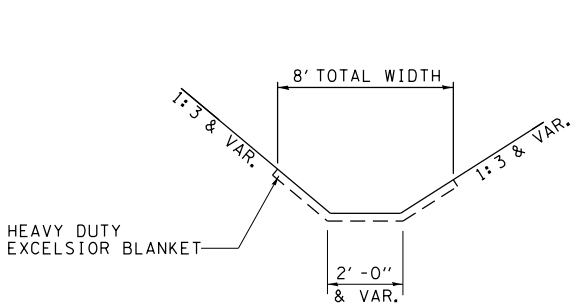

HEAVY DUTY EXCELSIOR BLANKET LIMITS
(TYPICAL)

SEE STANDARD 280001
FOR EROSION CONTROL
DETAILS NOT SHOWN.

LEGEND

(FOR THE STORM WATER POLLUTION PREVENTION PLAN SHEETS)


ITEM	SYMBOL
TEMPORARY DITCH CHECKS, AGGREGATE (STD 280001) [AGGREGATE DITCH CHECKS], 3.0 TONS PER EACH	
INLET AND PIPE PROTECTION (STD 280001) [HAY BALES NOT ALLOWED]	
PERIMETER EROSION BARRIER	
EARTH EXCAVATION FOR EROSION CONTROL (SEDIMENT BASINS)	
PRESERVE EXISTING TREES, WOODLANDS, AND UNDERSTORY (OUTSIDE CONSTRUCTION LIMITS)	
ITEM PLACED AT BEGINNING OF CONSTRUCTION (Requirement)	
ITEM PLACED AS DIRECTED BY ENGINEER (When required by situation)	
DIRECTION OF OVERLAND FLOW	
HEAVY DUTY EROSION CONTROL BLANKET	
ITEM PLACED DURING STAGE 1 CONSTRUCTION	

GENERAL NOTES:

All items shall be constructed as shown on this sheet,
on Standard 280001, and as directed by the Engineer.

Mulch shall be method 2, unless otherwise noted.

Aggregate ditch checks shall be paid for as "AGGREGATE DITCH CHECKS".

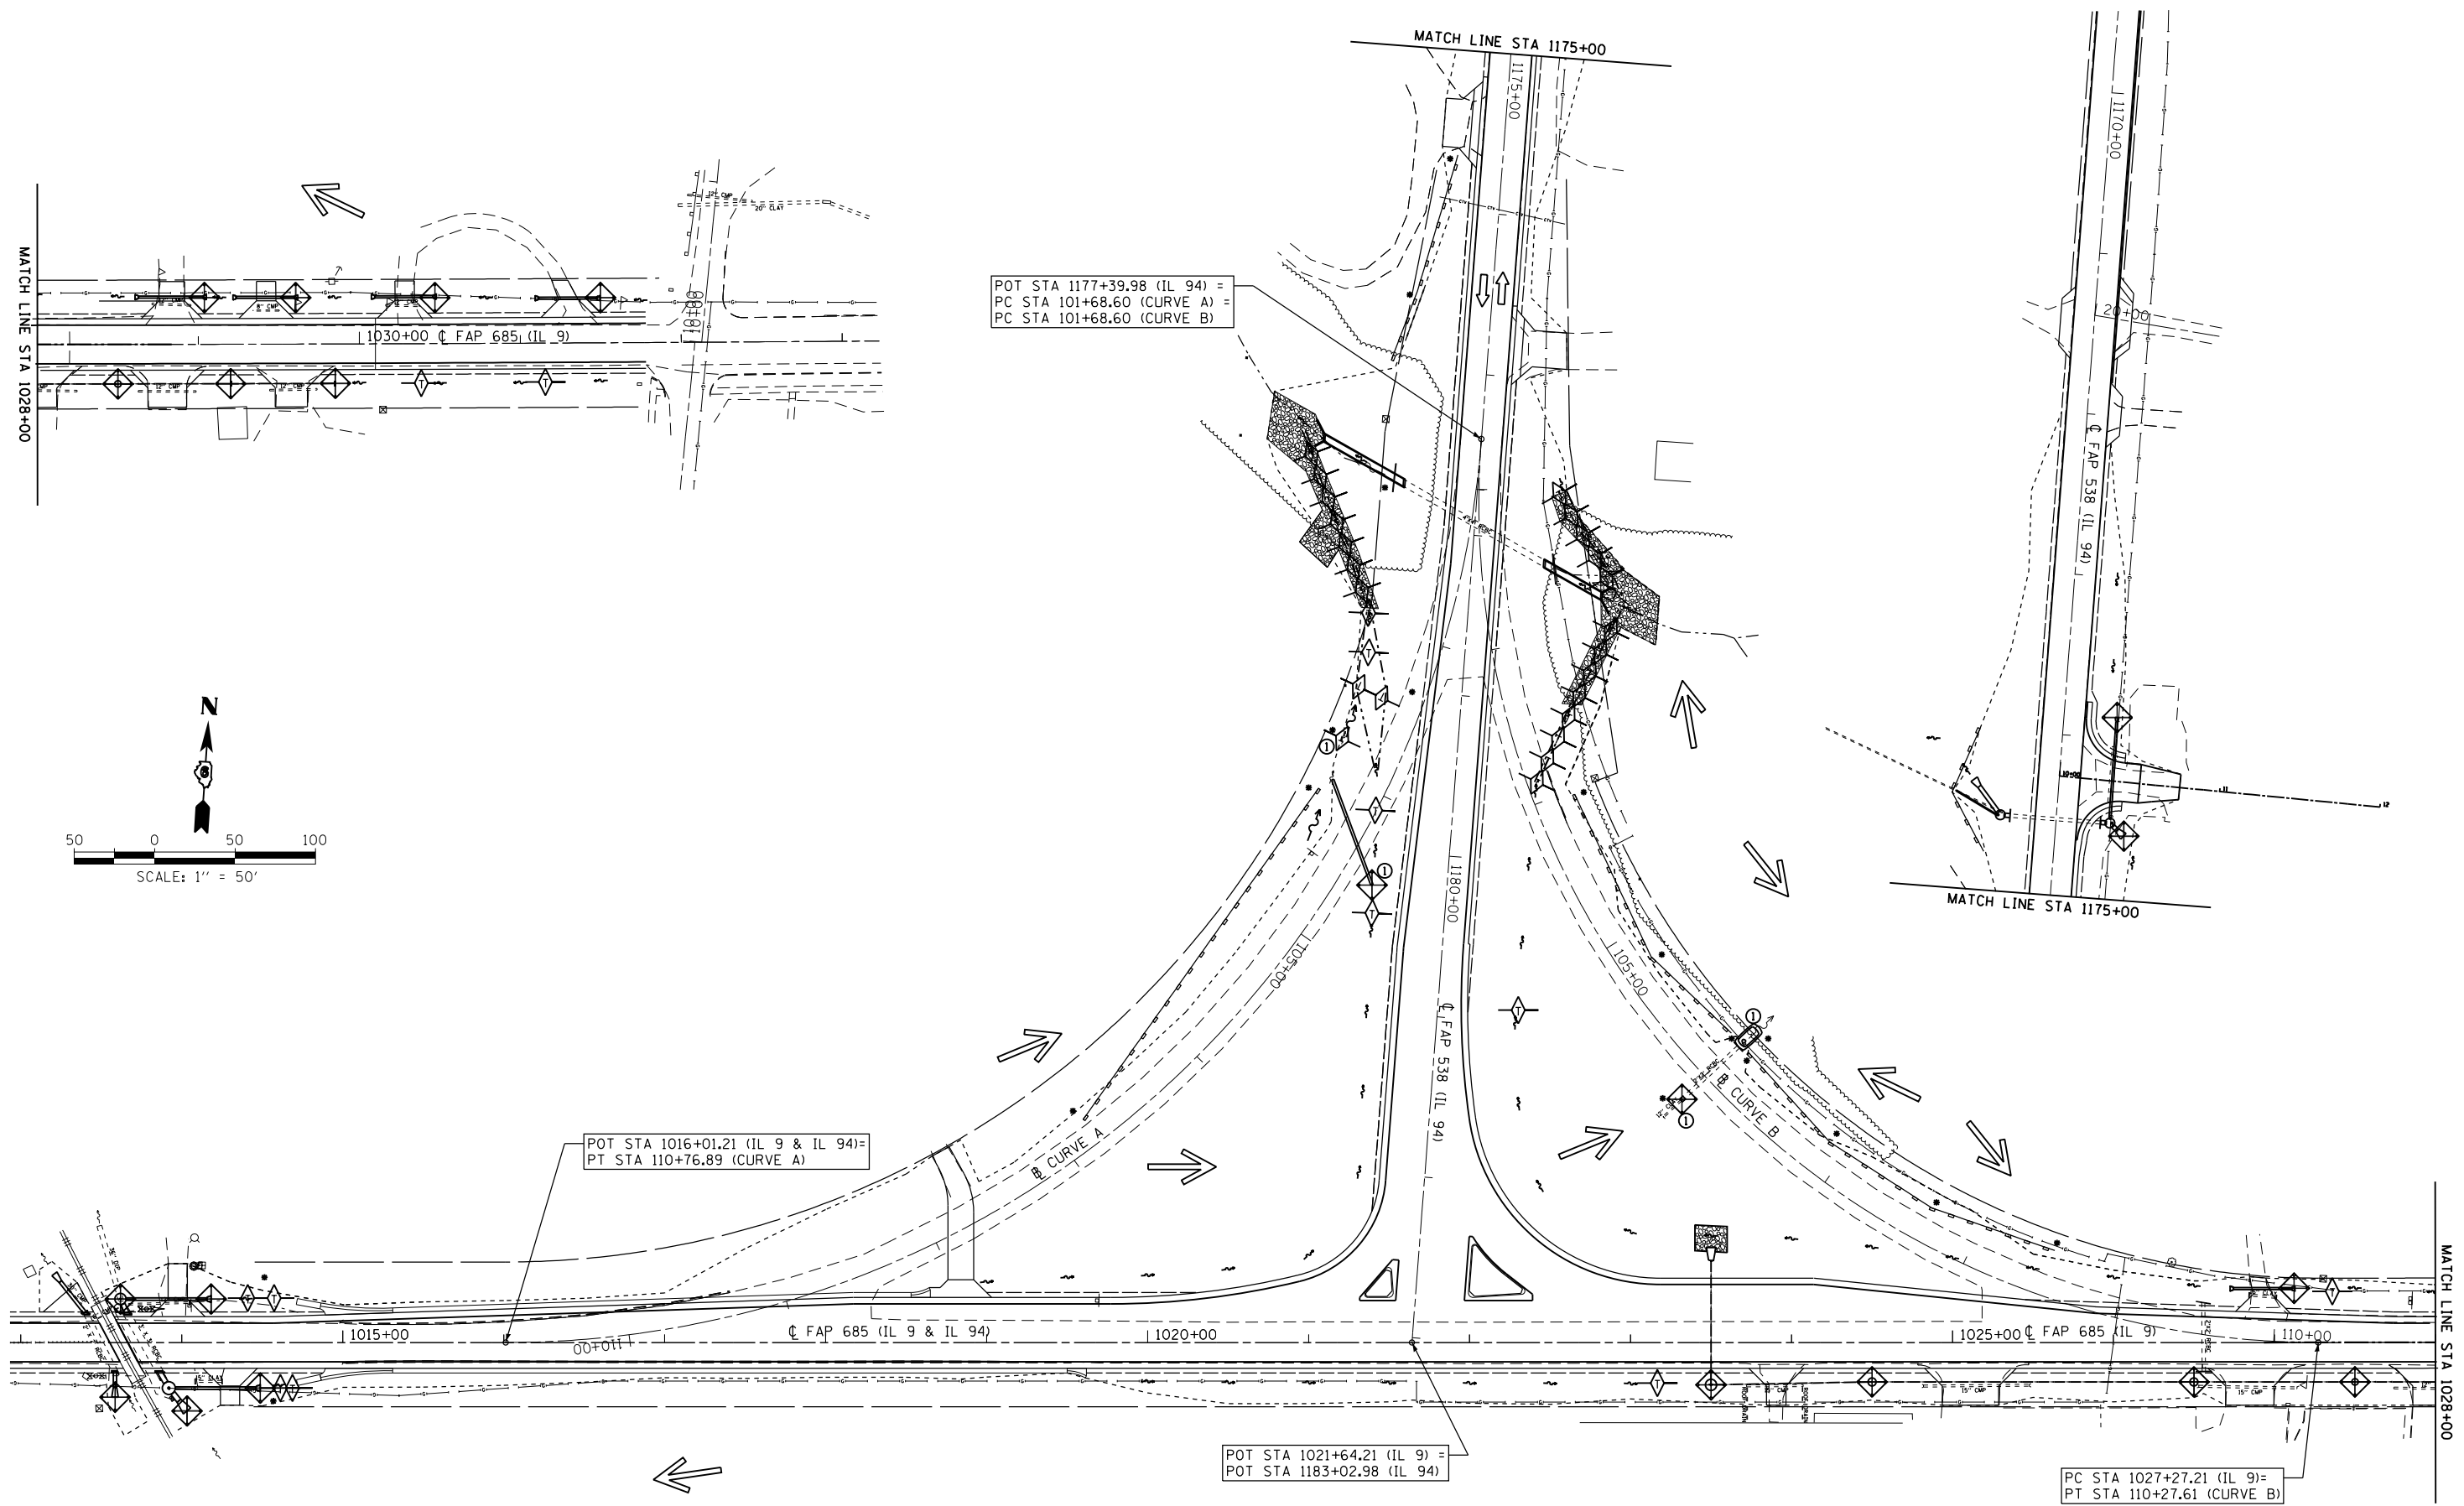

POT STA 1177+39.98 (IL 94) =
PC STA 101+68.60 (CURVE A) =
PC STA 101+68.60 (CURVE B)

POT STA 1016+01.21 (IL 9 & IL 94)=
PT STA 110+76.89 (CURVE A)

POT STA 1021+64.21 (IL 9) =
POT STA 1183+02.98 (IL 94)

PC STA 1027+27.21 (IL 9)=
PT STA 110+27.61 (CURVE B)



FILE NAME =	USER NAME = sparksgw	DESIGNED -	REVISED -
p:\112\084EBID\INTEG\illinois.gov\PWIDOT\Documents\100T Offices\District 6\Projects\067206\067206-eros2.dgn		DRAWN BY - KLINGNER\District edit\CADD	REVISED -
	PLOT SCALE = 100.0000' / in.	CHECKED -	REVISED -
	PLOT DATE = 10/23/2014	DATE -	REVISED -

STATE OF ILLINOIS
DEPARTMENT OF TRANSPORTATION

EROSION AND SEDIMENT CONTROL

SCALE: 1"=50' SHEET NO. 5 OF 5 SHEETS STA. TO STA.

F.A.P. RTE.	SECTION	COUNTY	TOTAL SHEETS	SHEET NO.
685/538	(112)RS-3, L, N, I	HANCOCK	156	72
CONTRACT NO. 72C60				
FED. ROAD DIST. NO. 6 ILLINOIS FED. AID PROJECT				

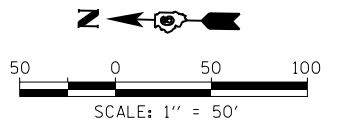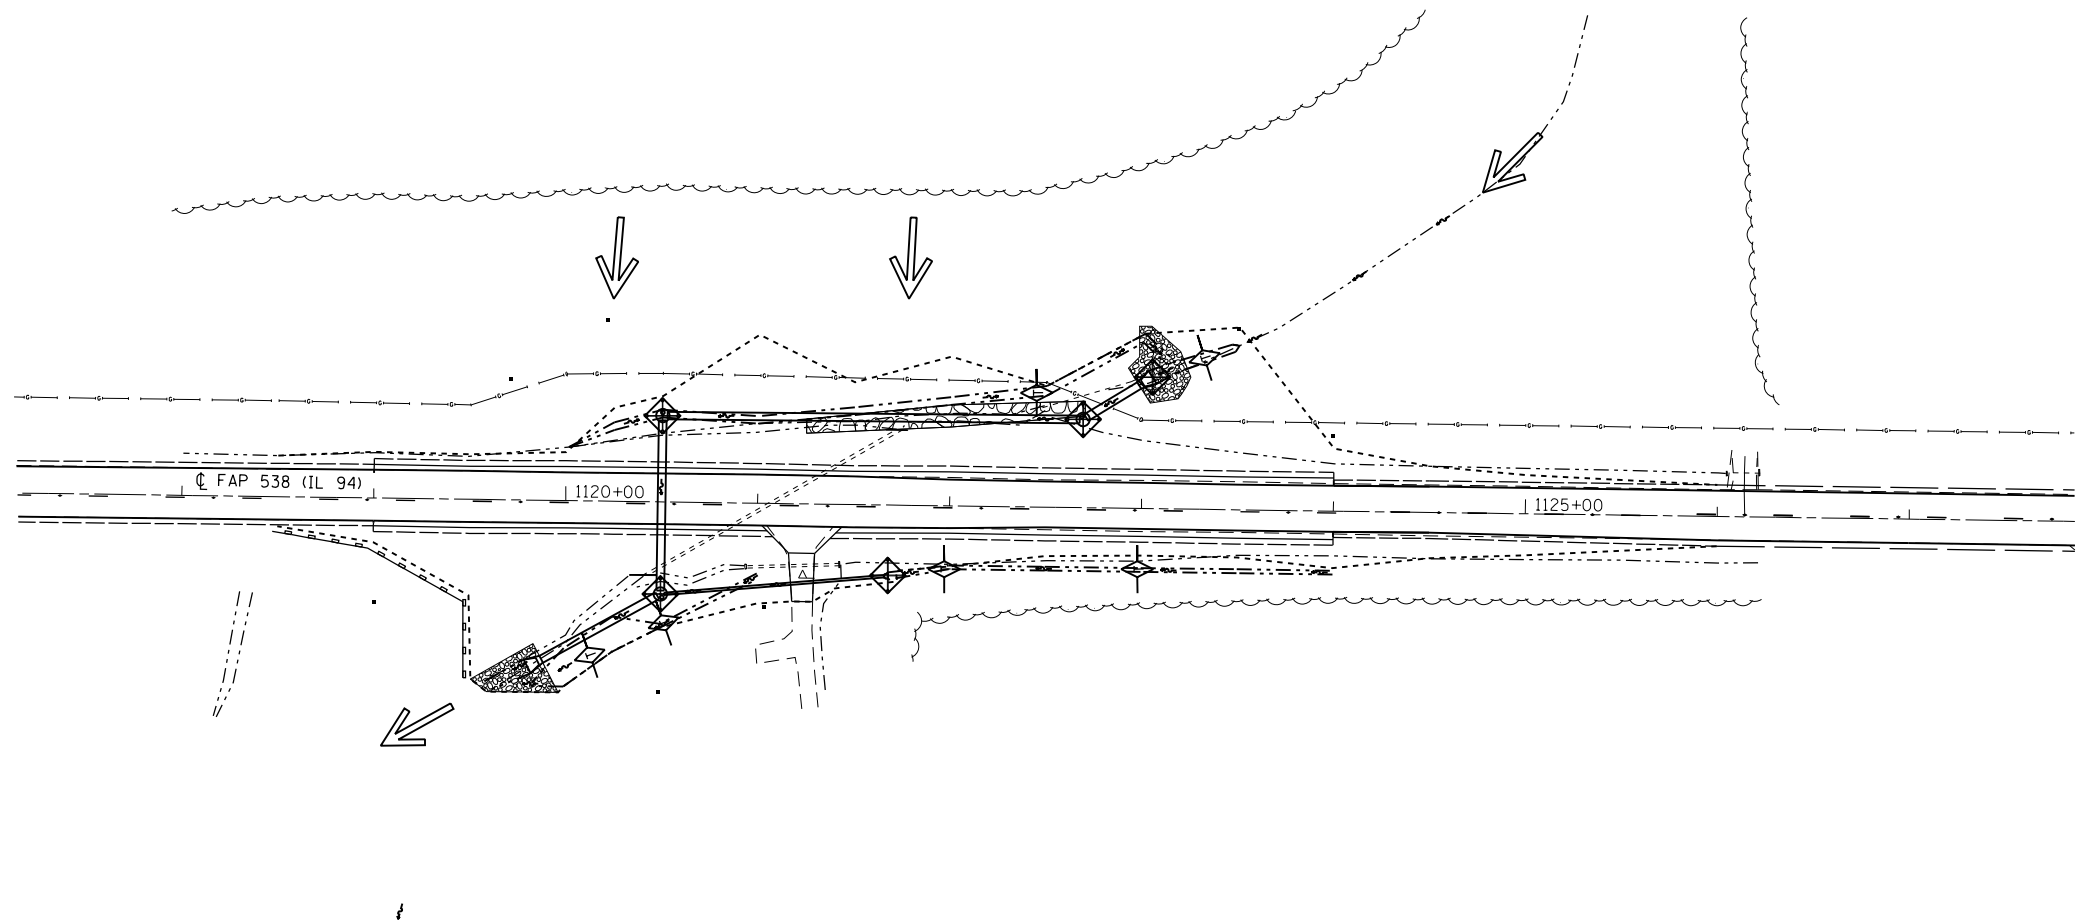


FILE NAME = c:\pw\work\p\dot\edwardsjd\0388419\0672C60-shr-eros2.dgn	USER NAME = edwardsjd	DESIGNED -	REVISED -	STATE OF ILLINOIS DEPARTMENT OF TRANSPORTATION	EROSION AND SEDIMENT CONTROL				F.A.P. RTE.	SECTION	COUNTY	TOTAL SHEETS	SHEET NO.
		DRAWN -	REVISED -						685/538	(112)RS-3, L, N, I	HANCOCK	156	73
	PLOT SCALE = 100.0000' / in.	CHECKED -	REVISED -						CONTRACT NO. 72C60				
	PLOT DATE = Mar-10-2015 02:58:34PM	DATE -	REVISED -		SCALE:	SHEET NO.	OF	SHEETS	STA.	TO STA.	FED. ROAD DIST. NO. 6 ILLINOIS FED. AID PROJECT		

1. ALL PROPOSED LIGHTING UNITS SHALL BE LABELED ACCORDING TO THE STANDARD SPECIFICATIONS, WITH POLE NUMBERS ATTACHED WITH STAINLESS STEEL BANDING. LIGHTING UNIT NUMBERING SHALL BE AS DIRECTED BY THE ENGINEER.
2. CONTRACTOR SHALL BE RESPONSIBLE TO COORDINATE ELECTRICAL WORK WITH OTHER TRADES.
3. LIGHT POLE FOUNDATIONS SHALL BE INSTALLED PLUMB AND FLUSH WITH THE PROPOSED GRADE AND SHALL MEET THE HEIGHT REQUIREMENTS OF ARTICLE 836.03 OF THE STANDARD SPECIFICATIONS. AFTER UNIT DUCT IS INSTALLED, FOUNDATIONS, SHALL BE FILLED WITH FINE AGGREGATE ACCORDING TO ARTICLE 836.03. WASHERS USED TO INSTALL THE POLE SHALL BE LARGE ENOUGH TO FULLY COVER THE SLOTTED HOLES IN THE POLE BASE PLATE. THE VOIDS ON THE BOTTOM SIDE OF THE ALUMINUM POLE BASE MUST BE SEALED FROM RODENT ENTRY WITH STAINLESS STEEL SCREEN.
4. CONTRACTOR SHALL INSTALL LIGHT POLES AT THE LOCATIONS INDICATED ON THE PLANS, MAINTAINING ADEQUATE CLEARANCE FROM UTILITY LINES. CONTRACTOR SHALL BE RESPONSIBLE TO VERIFY CLEARANCES PER THE NATIONAL ELECTRICAL SAFETY CODE AND/OR THE REQUIREMENTS OF THE UTILITY COMPANIES. THE CONTRACTOR SHALL NOTIFY THE ENGINEER OF ALL CONFLICTS BETWEEN PROPOSED LIGHTING POLE LOCATIONS AND UTILITY LINES. THE LOCATION OF BURIED AND ABOVE GROUND UTILITIES SHOWN ARE APPROXIMATE AND ARE SHOWN FOR INFORMATION ONLY. REROUTING, DISCONNECTION, RELOCATION, PROTECTION ETC., OF ANY UTILITIES MUST BE COORDINATED BETWEEN THE CONTRACTOR, UTILITY COMPANY, AND OWNER. THE CONTRACTOR SHALL VERIFY THE EXACT LOCATION OF ALL UNDERGROUND UTILITIES PRIOR TO CONSTRUCTION.
5. THE CONTRACTOR IS RESPONSIBLE FOR UNCOVERING OR HAND DIGGING AROUND UTILITIES AS NECESSARY. THE COST OF THIS WORK IS TO BE INCLUDED WITH THE APPLICABLE UNDERGROUND CONDUIT OR UNIT DUCT PAY ITEM.
6. INSTALL HORIZONTAL MOUNT LUMINARIES PERPENDICULAR TO THE CENTERLINE OF THE ROADWAY AS REQUIRED BY ARTICLE 821.04 OF THE STANDARD SPECIFICATIONS.
7. UNDERGROUND CONDUIT, COILABLE NONMETALLIC CONDUIT SHALL BE SCHEDULE 80 AS NOTED IN THE PLANS.
8. TRAFFIC CONTROL AND PROTECTION, STANDARD 701501 SHALL BE UTILIZED WHEN WORKERS AND/OR THERE EQUIPMENT IS LOCATED WITHIN 8' FROM THE EDGE OF PAVEMENT AND AS DIRECTED BY THE ENGINEER.


9. No pole to be installed in the flowline of ditch. Pole setback to be increased if necessary as directed by the Engineer.

10. Stainless steel screen installed around breakaway couplings or anchor rods and nuts shall be according to Art. 1070.04(a)(2)c of the Standard Specifications except the minimum wire diameter shall be AWG No. 16 (1.6 mm).

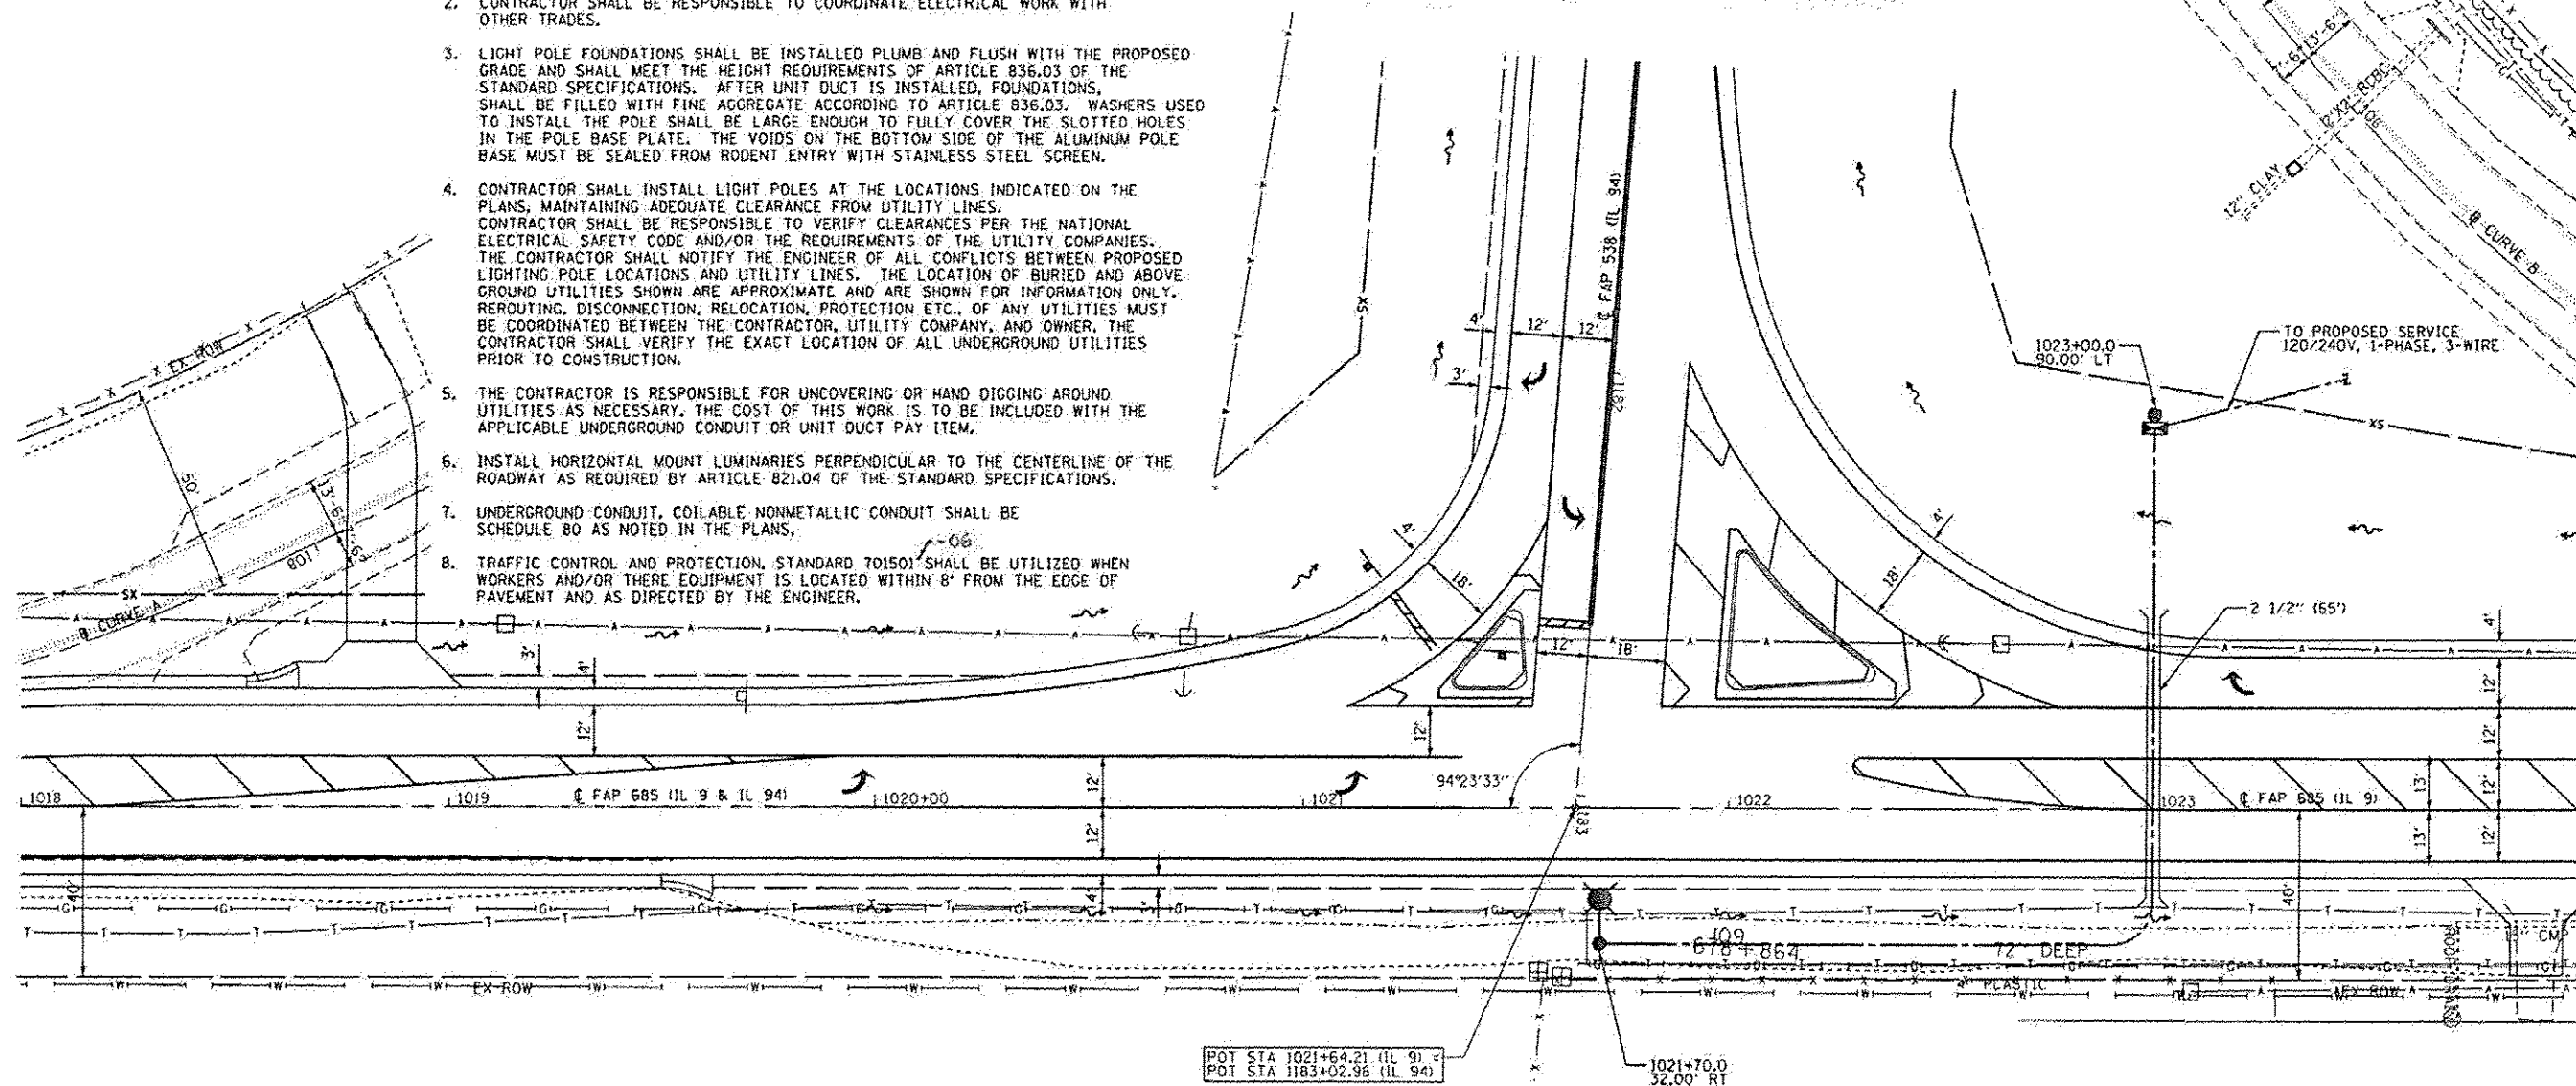

LIGHTING QUANTITIES

PAY ITEM NUMBER	PAY ITEM	UNIT	QUANTITY
80400100	ELECTRIC SERVICE INSTALLATION	EACH	1
81028760	UNDERGROUND CONDUIT, COILABLE NONMETALLIC CONDUIT, 2 1/2" DIA.	FOOT	65
81603010	UNIT DUCT, 600V, 2-1C NO.10, 1/C NO.10 GROUND, (XLP-TYPE USE), 3/4" DIA. POLYETHYLENE	FOOT	280
82102250	LUMINAIRE, SODIUM VAPOR, HORIZONTAL MOUNT, 250 WATT	EACH	1
82500300	LIGHTING CONTROLLER, POLE MOUNTED, 240VOLT, 30AMP	EACH	1
83003600	LIGHT POLE, ALUMINUM, 45 FT. M.H., 15 FT. DAVIT ARM	EACH	1
83600355	LIGHT POLE FOUNDATION, METAL, 15" BOLT CIRCLE, 8" X 6"	EACH	1
83800650	BREAKAWAY DEVICE, COUPLING WITH STAINLESS STEEL SCREEN	EACH	4

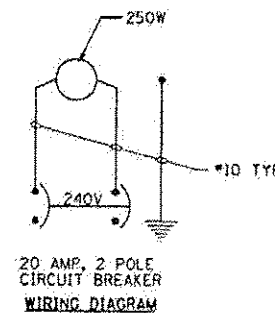



PROPOSED LIGHTING CONTROLLER, POLE MOUNTED.
240 VOLT, 30 AMP

PROPOSED LIGHT POLE ALUMINUM, 45' MOUNTING HEIGHT
15' DAYIT ARM, 250 WATT HPS LUMINAIRE, M-C-3


UNIT DUCT 600V, 2-1C NO. 10, 1C NO. 10 GROUND
(XLP-TYPE USE), 3/4" DIA POLYETHYLENE

PROPOSED COILABLE NONMETALLIC CONDUIT, 2 1/2" DIA.
SCHEDULE 80

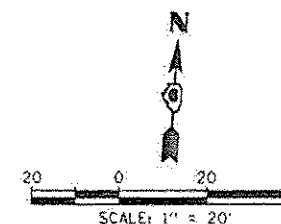

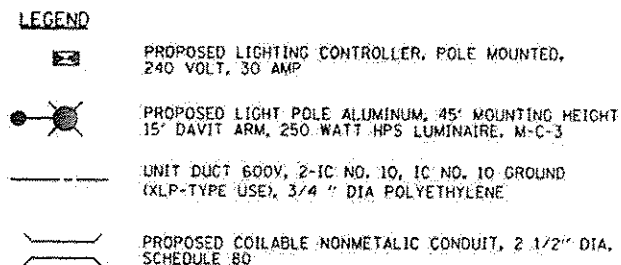


LIGHTING QUANTITIES			
PAY ITEM NUMBER	PAY ITEM	UNIT	QUANTITY
80400100	ELECTRIC SERVICE INSTALLATION	EACH	1
81028760	UNDERGROUND CONDUIT, COILABLE NONMETALLIC CONDUIT, 2 1/2" DIA.	FOOT	80
81603010	UNIT DUCT, 600V, 2-1C NO.10, 1/C NO.10 GROUND, (XLP-TYPE USE), 3/4" DIA, POLYETHYLENE	FOOT	370
82102250	LUMINAIRE, SODIUM VAPOR, HORIZONTAL MOUNT, 250 WATT	EACH	2
82500300	LIGHTING CONTROLLER, POLE MOUNTED, 240VOLT, 30AMP	EACH	1
83003600	LIGHT POLE, ALUMINUM, 45 FT. M.H., 15 FT. DAVIT ARM	EACH	2
83600355	LIGHT POLE FOUNDATION, METAL, 15" BOLT CIRCLE, 8" X 6"	EACH	2
83800650	BREAKAWAY DEVICE, COUPLING WITH STAINLESS STEEL SCREEN	EACH	4

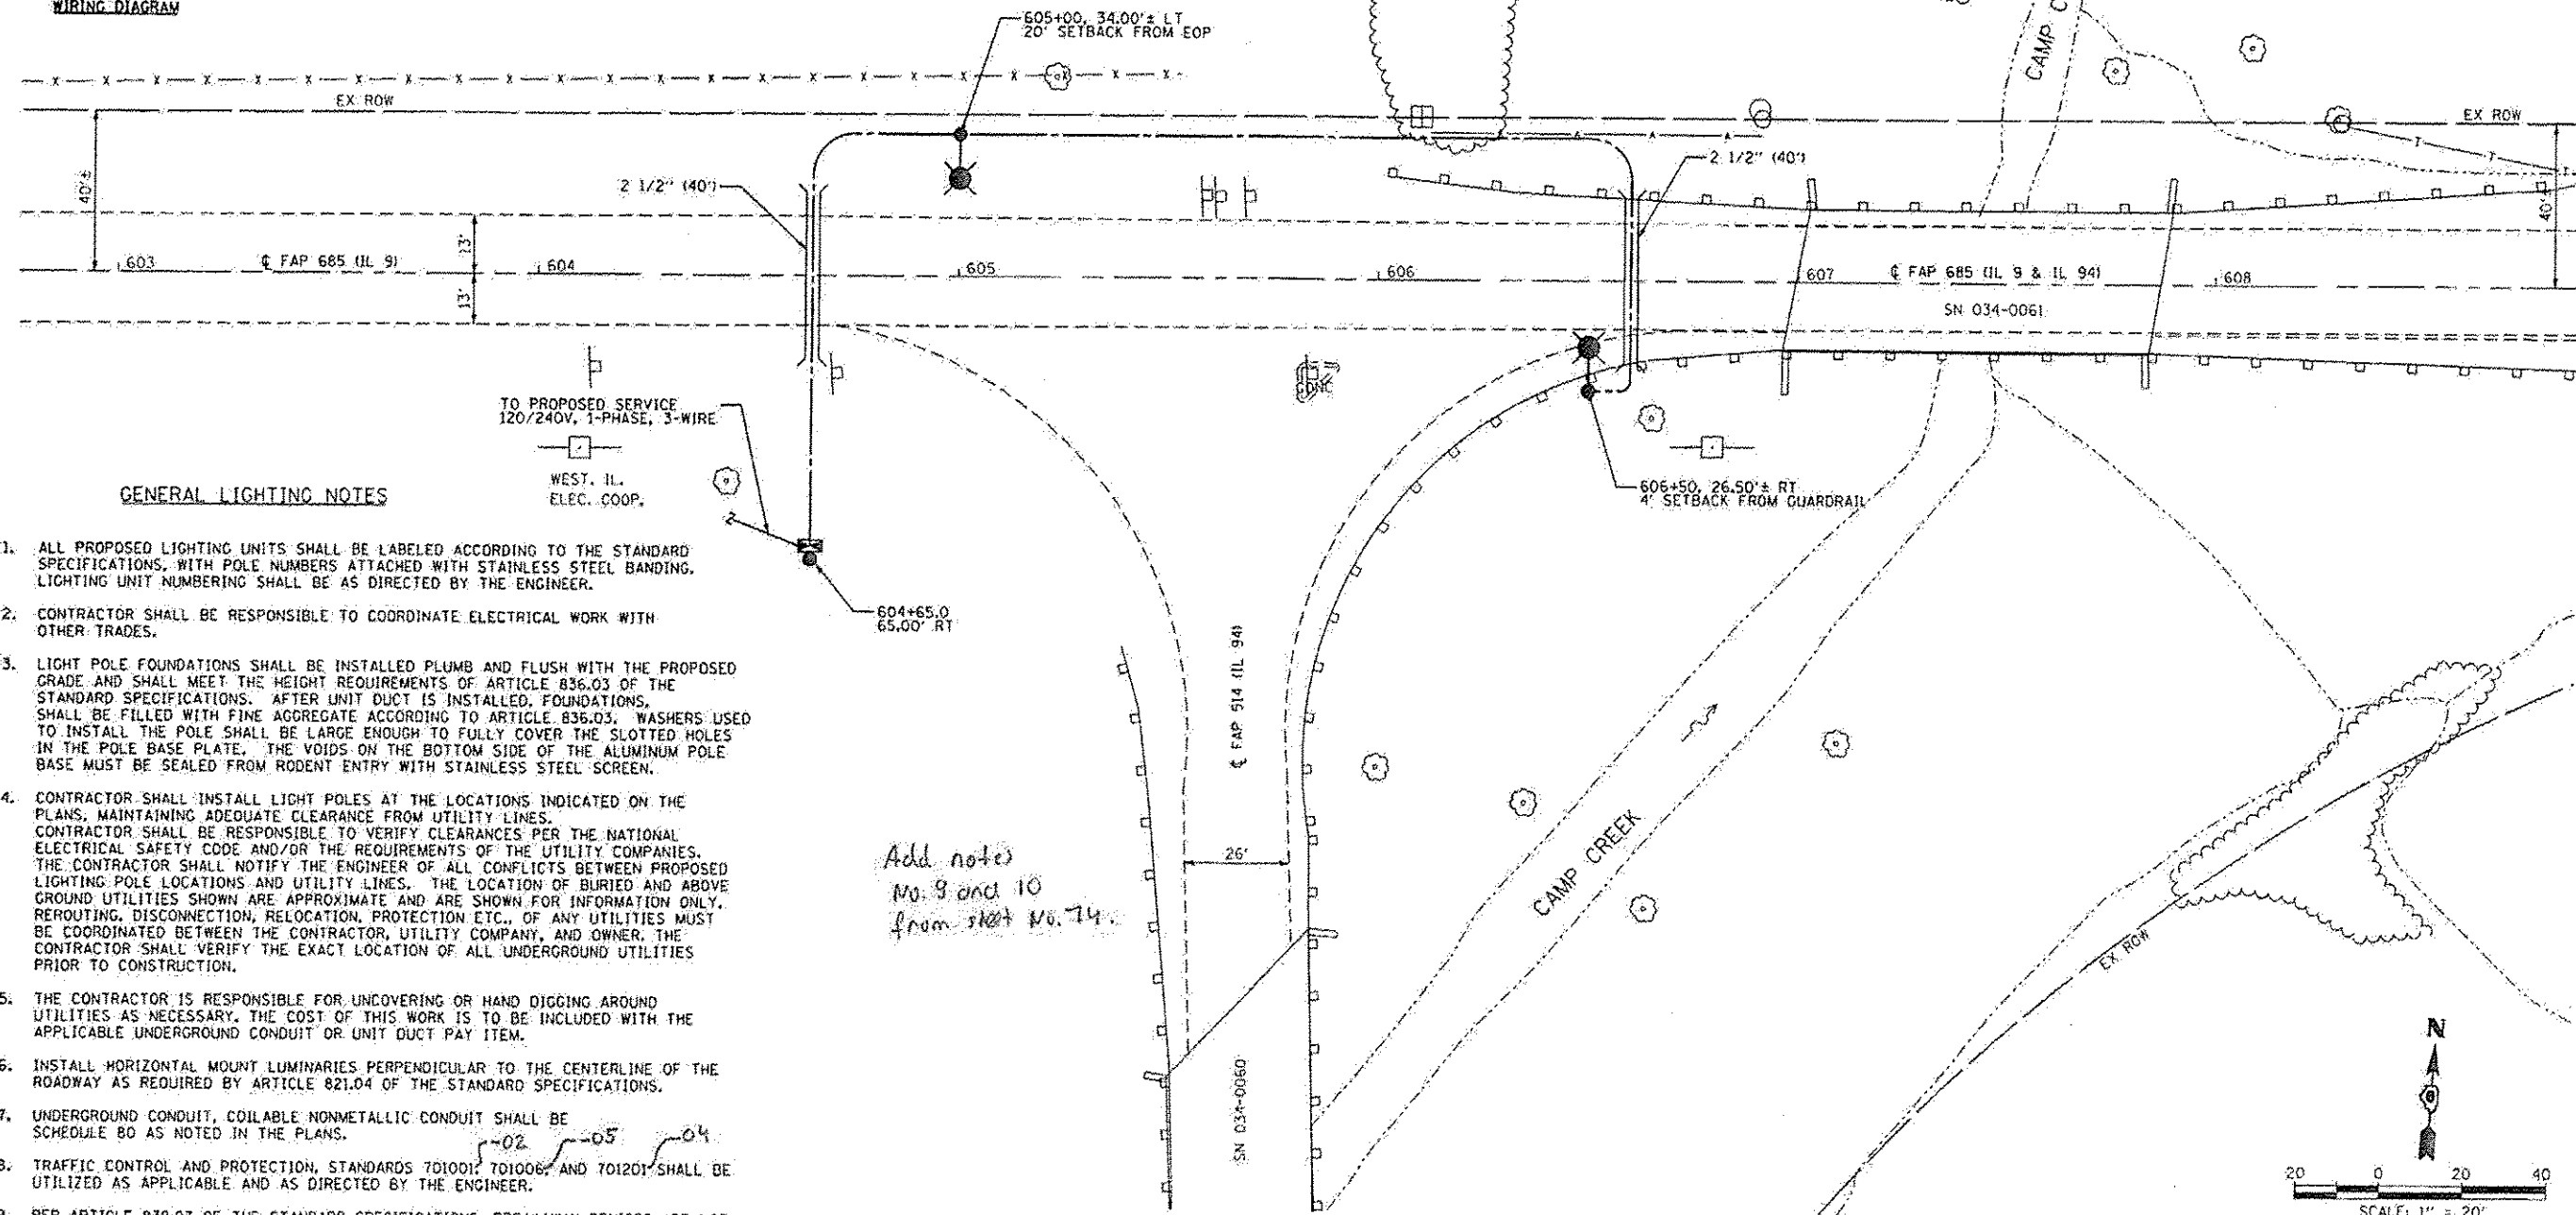


1. ALL PROPOSED LIGHTING UNITS SHALL BE LABELED ACCORDING TO THE STANDARD SPECIFICATIONS, WITH POLE NUMBERS ATTACHED WITH STAINLESS STEEL BANDING. LIGHTING UNIT NUMBERING SHALL BE AS DIRECTED BY THE ENGINEER.
2. CONTRACTOR SHALL BE RESPONSIBLE TO COORDINATE ELECTRICAL WORK WITH OTHER TRADES.
3. LIGHT POLE FOUNDATIONS SHALL BE INSTALLED PLUMB AND FLUSH WITH THE PROPOSED GRADE AND SHALL MEET THE HEIGHT REQUIREMENTS OF ARTICLE 836.03 OF THE STANDARD SPECIFICATIONS. AFTER UNIT DUCT IS INSTALLED, FOUNDATIONS, SHALL BE FILLED WITH FINE AGGREGATE ACCORDING TO ARTICLE 836.03. WASHERS USED TO INSTALL THE POLE SHALL BE LARGE ENOUGH TO FULLY COVER THE SLOTTED HOLES IN THE POLE BASE PLATE. THE Voids ON THE BOTTOM SIDE OF THE ALUMINUM POLE BASE MUST BE SEALED FROM RODENT ENTRY WITH STAINLESS STEEL SCREEN.
4. CONTRACTOR SHALL INSTALL LIGHT POLES AT THE LOCATIONS INDICATED ON THE PLANS, MAINTAINING ADEQUATE CLEARANCE FROM UTILITY LINES. CONTRACTOR SHALL BE RESPONSIBLE TO VERIFY CLEARANCES PER THE NATIONAL ELECTRICAL SAFETY CODE AND/OR THE REQUIREMENTS OF THE UTILITY COMPANIES. THE CONTRACTOR SHALL NOTIFY THE ENGINEER OF ALL CONFLICTS BETWEEN PROPOSED LIGHTING POLE LOCATIONS AND UTILITY LINES. THE LOCATION OF BURIED AND ABOVE GROUND UTILITIES SHOWN ARE APPROXIMATE AND ARE SHOWN FOR INFORMATION ONLY. REROUTING, DISCONNECTION, RELOCATION, PROTECTION ETC., OF ANY UTILITIES MUST BE COORDINATED BETWEEN THE CONTRACTOR, UTILITY COMPANY, AND OWNER. THE CONTRACTOR SHALL VERIFY THE EXACT LOCATION OF ALL UNDERGROUND UTILITIES PRIOR TO CONSTRUCTION.
5. THE CONTRACTOR IS RESPONSIBLE FOR UNCOVERING OR HAND DIGGING AROUND UTILITIES AS NECESSARY. THE COST OF THIS WORK IS TO BE INCLUDED WITH THE APPLICABLE UNDERGROUND CONDUIT OR UNIT DUCT PAY ITEM.
6. INSTALL HORIZONTAL MOUNT LUMINARIES PERPENDICULAR TO THE CENTERLINE OF THE ROADWAY AS REQUIRED BY ARTICLE 821.04 OF THE STANDARD SPECIFICATIONS.
7. UNDERGROUND CONDUIT, COILABLE NONMETALLIC CONDUIT SHALL BE SCHEDULE 80 AS NOTED IN THE PLANS.
8. TRAFFIC CONTROL AND PROTECTION, STANDARDS 701001, 701006, AND 701201 SHALL BE UTILIZED AS APPLICABLE AND AS DIRECTED BY THE ENGINEER.
9. PER ARTICLE 838.03 OF THE STANDARD SPECIFICATIONS, BREAKAWAY DEVICES ARE NOT REQUIRED BEHIND GUARDRAIL.

Add notes
No. 9 and 10
from sheet No. 74.

FILE NAME : p:\51666\EQID\HTEGallatin.gov\PI\DOT\Documents\DOT Offices\District 6\Projects\067-00000\DATA\ENGINEERING\District 6\IL 9&538\Lighting\02.dgn	USER NAME : sparkg	DESIGNED : C. BROWN	REVISED : R. GYSTER	STATE OF ILLINOIS DEPARTMENT OF TRANSPORTATION LIGHTING PLAN FAP RTE 685 (IL 9) & FAP RTE 538 (IL 94)	F.A.P. RTE.	SECTION	COUNTY	TOTAL SHEETS	SHEET NO.
	PLOT SCALE : 1"=40.0000' / in.	CHECKED : C. BROWN	REVISED : R. GYSTER		685/538	1012RS-3, L, N, I	HANDCOX	156	75
	PLOT DATE : 10/23/2014	DATE : 10/23/2014	REVISED : R. GYSTER		CONTRACT NO. 72C60				

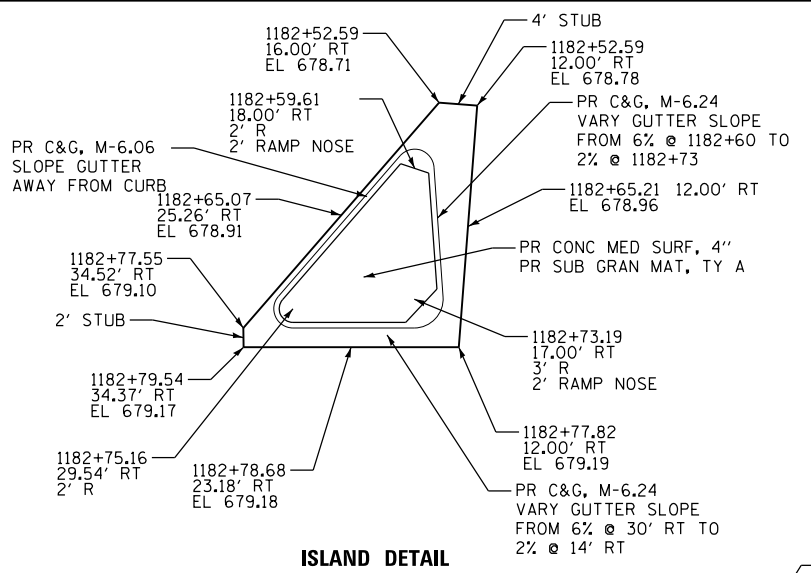


FAP 538 (IL 94) C & EOP ELEVATIONS						
STATION	OFFSET	ELEVATION	OFFSET	ELEVATION	OFFSET	ELEVATION
1182+03.89	13.00' LT	678.32	C	678.52	12.00' RT	678.34
1182+25.00	13.00' LT	678.45	C	678.59	12.00' RT	678.47
1182+50.00	13.00' LT	678.70	C	678.79	12.00' RT	678.74
1182+75.00	13.00' LT	679.08	C	679.11	12.00' RT	679.13
1182+78.91	13.00' LT	679.14	C	679.17	12.00' RT	679.20

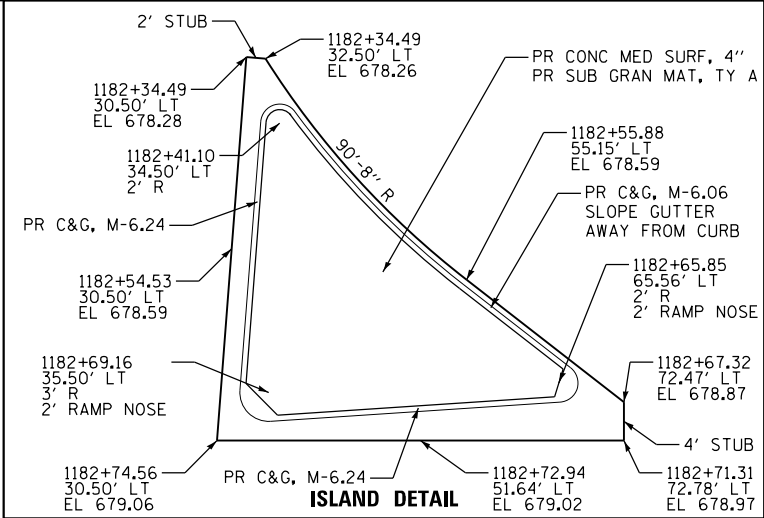

	FAP 538 (IL 94)		FAP 538 (IL 94)		ELEVATION
A1	1182+93.37	188.30' RT	1019+77.20	24.00' LT	679.36
A2	1182+92.33	176.50' RT	1019+89.04	24.14' LT	679.40
A3	1182+91.00	164.74' RT	1020+00.87	24.56' LT	679.42
A4	1182+89.40	153.00' RT	1020+12.69	25.26' LT	679.42
A5	1182+87.52	141.31' RT	1020+24.49	26.24' LT	679.39
A6	1182+85.36	129.67' RT	1020+36.27	27.50' LT	679.34
A7	1182+82.96	118.08' RT	1020+48.01	29.04' LT	679.27
A8	1182+80.22	106.55' RT	1020+59.71	30.86' LT	679.17
A9	1182+77.24	95.09' RT	1020+71.37	32.95' LT	679.05
A10	1182+73.99	83.70' RT	1020+82.97	35.32' LT	678.90
A11	1182+70.48	72.42' RT	1020+94.50	37.95' LT	678.73
A12	1182+63.02	56.53' RT	1021+10.90	44.18' LT	678.50
A13	1182+51.83	43.00' RT	1021+25.25	54.29' LT	678.32
A14	1182+37.63	32.67' RT	1021+36.64	67.66' LT	678.20
A15	1182+21.31	26.20' RT	1021+44.34	83.44' LT	678.13
A16	1182+03.89	24.00' RT	1021+47.87	100.64' LT	678.10

	FAP 538 (IL 94)		FAP 538 (IL 94)		ELEVATION
B1	1180+53.40	13.00' LT	1021+96.28	247.85' LT	678.05
B2	1180+64.30	13.12' LT	1021+95.57	236.98' LT	678.07
B3	1180+75.19	13.48' LT	1021+95.09	226.09' LT	678.08
B4	1180+86.08	14.07' LT	1021+94.85	215.19' LT	678.09
B5	1180+96.94	14.90' LT	1021+94.84	204.29' LT	678.09
B6	1181+07.79	15.97' LT	1021+95.08	193.39' LT	678.08
B7	1181+18.61	17.27' LT	1021+95.55	182.51' LT	678.07
B8	1181+29.40	18.81' LT	1021+96.26	171.63' LT	678.06
B9	1181+40.16	20.58' LT	1021+97.20	160.77' LT	678.04
B10	1181+50.87	22.59' LT	1021+98.38	149.94' LT	678.01
B11	1181+61.57	24.84' LT	1021+99.81	139.09' LT	677.98
B12	1181+78.00	29.74' LT	1022+03.43	122.34' LT	677.92
B13	1181+93.56	36.92' LT	1022+09.40	106.27' LT	677.85
B14	1182+07.94	46.25' LT	1022+17.60	91.22' LT	677.77
B15	1182+20.84	57.53' LT	1022+27.86	77.49' LT	677.80
B16	1182+32.01	70.53' LT	1022+39.97	65.36' LT	677.99
B17	1182+41.21	84.99' LT	1022+53.68	55.08' LT	678.25
B18	1182+48.25	100.61' LT	1022+68.72	46.86' LT	678.44
B19	1182+53.00	117.08' LT	1022+84.77	40.87' LT	678.56
B20	1182+55.35	134.06' LT	1023+01.52	37.22' LT	678.61
B21	1182+55.26	151.19' LT	1023+18.61	36.00' LT	678.60

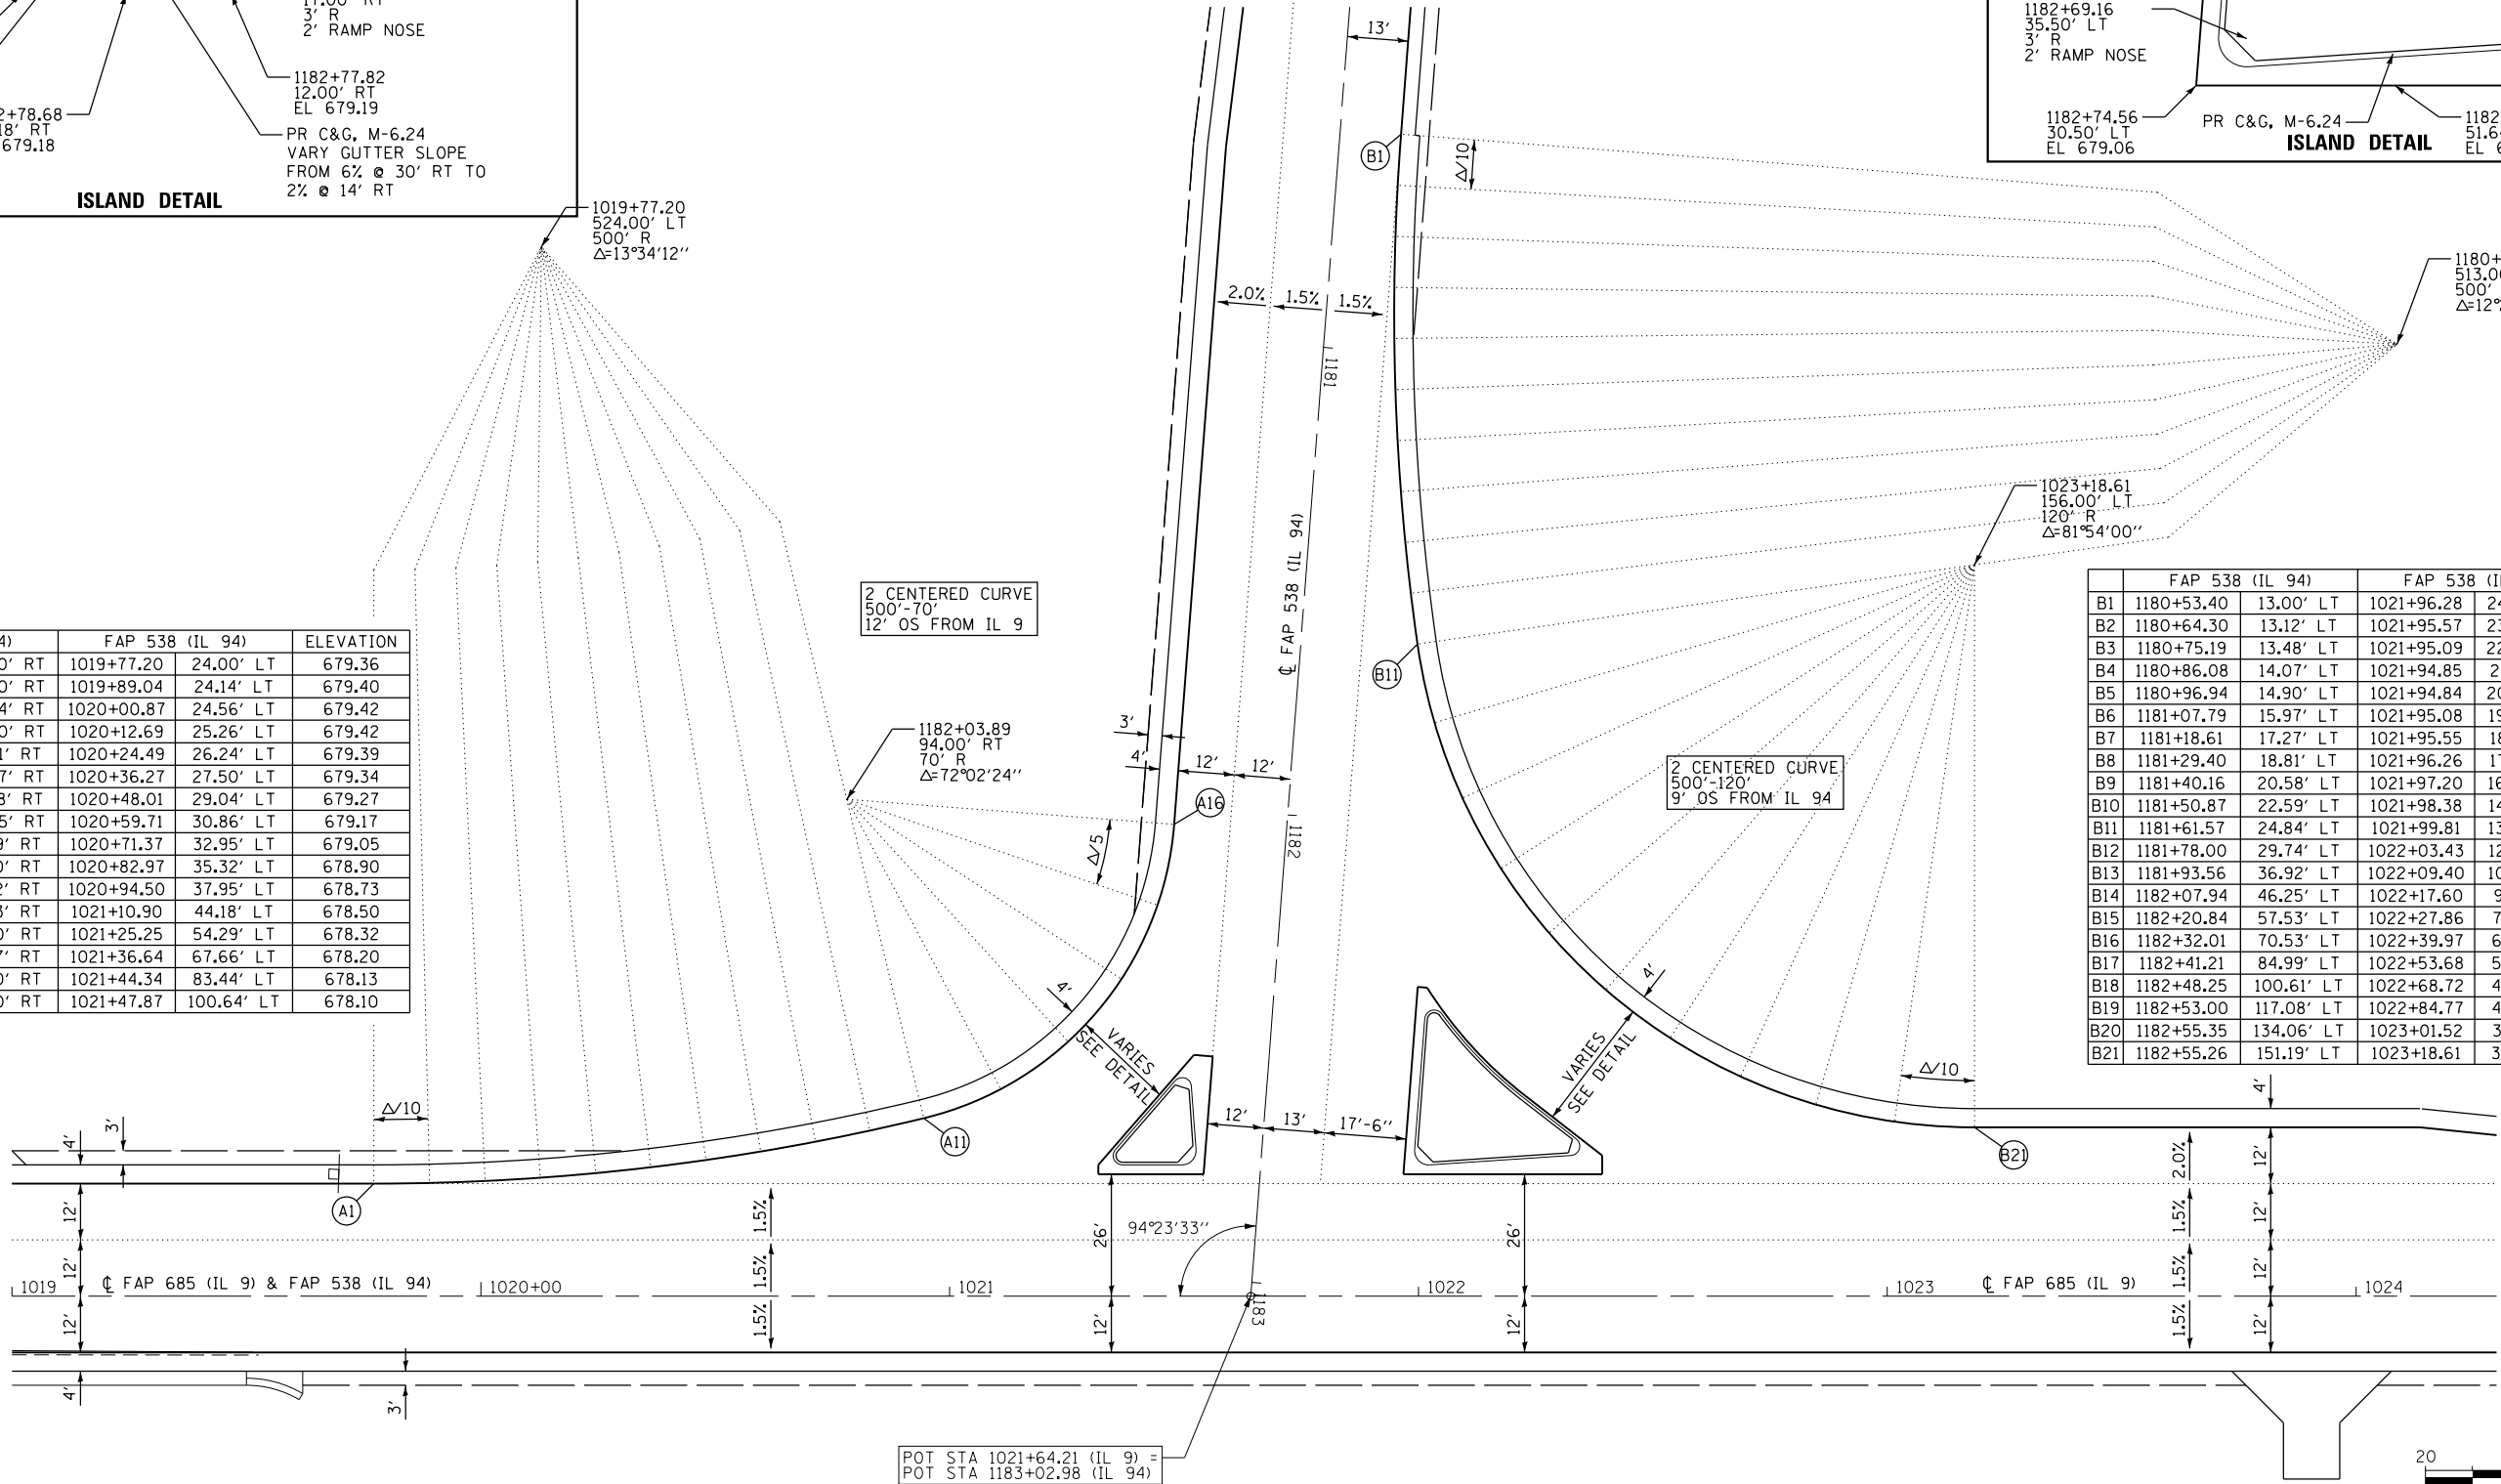

FILE NAME =	USER NAME = sparksgw	DESIGNED -	REVISED -
p:\1\084EBID\INTEG\Illinois.gov\PI\DOT\Documents\DOT Offices\District 6\Projects\0672\BID\084EBID\084EBID-2068-shr-GeometricDetail.dgn		DRAWN -	REVISED -
		CHECKED -	REVISED -
		DATE -	REVISED -

STATE OF ILLINOIS
DEPARTMENT OF TRANSPORTATION

GEOMETRIC DETAIL			
FAP RTE 685 (IL 9) & FAP RTE 538 (IL 94)			
SCALE: 1"=20'	SHEET NO. 1	OF 1	SHEETS
STA.	TO STA.		

F.A.P. RTE.	SECTION	COUNTY	TOTAL SHEETS	SHEET NO.
685/538	(112)RS-3, L, N, I	HANCOCK	156	77
CONTRACT NO. 72C60				
FED. ROAD DIST. NO. 6 [ILLINOIS] FED. AID PROJECT				



Page 1 of 1

Date 2/6/13

ROUTE	IL9/94	DESCRIPTION	IL 9/94 near Railroad drainage ditch	LOGGED BY	M. Tappan
-------	--------	-------------	--------------------------------------	-----------	-----------

SECTION 112RS-3 LOCATION SE 1/4, SEC. 20, TWP. 7N, RNG. 5W, 4 PM

COUNTY	Hancock	DRILLING METHOD	HSA	HAMMER TYPE	140# Auto
--------	---------	-----------------	-----	-------------	-----------

STRUCT. NO.		D	B	U	M	Surface Water Elev.	659.0	ft	D	B	U	M
Station		E	L	C	O	Stream Bed Elev.	659.0	ft	E	L	C	O
		P	O	S	I				P	O	S	I
BORING NO.	1	T	W	S	T	Groundwater Elev.:			T	W	S	T
Station	1014+06	H	S	Qu		▽ First Encounter	641.0	ft	H	S	Qu	
Offset	33.0ft LT					▽ Upon Completion	633.0	ft				
Ground Surface Elev.	655.5 ft	(ft)	/6"	(tsf)	(%)	▽ After	Hrs.	Plugged ft	(ft)	/6"	(tsf)	(%)

Soil Description	Depth (ft)	Moisture (%)	Specific Gravity	Soil Description	Depth (ft)	Moisture (%)	Specific Gravity
Lt Brownish Gray Moist SILTY CLAY LOAM	2	3	1.6	Lt Gray and Brown Moist CLAY LOAM (Till) (continued)	1	3	2.6
	3	3	B		7	B	14
652.00							
Gray and Brown Moist SILTY CLAY (Till)	1	3	1.8		1	3	2.9
	-5	3	B		-25	7	B
Lt Gray and Brown	1	3	1.5	Boring Complete			
	3	4	B				
647.00							
Lt Gray and Brown Moist CLAY LOAM (Till)	1	2	0.8				
	-10	2	B		-30		
Brown	1	2	1.2				
	2	3	B				
FREE WATER	1	3	2.6				
	-15	4	B		-35		
	1	3	1.7				
	3	4	B				
Gray	1	4	1.8				
	-20	4	B		-40		

The Unconfined Compressive Strength (UCS) Failure Mode is indicated by (B-Bulge, S-Shear, P-Penetrometer, E-Estimated) Abbreviations W.O.H – Sampler Advanced By Weight of Hammer, W.O.P – Advanced by Weight of Pipe, B.S. – Before Seating The SPT (N value) is the sum of the last two blow values in each sampling zone (AASHTO T206) BBS, from 137 (Rev. 8-99)



Page 1 of 1

Date 10/15/14

ROUTE	94	DESCRIPTION	48" Pipe Culvert 1.2 Miles North of Y Intersection of RT 9/94	LOGGED BY	M. Tappan
-------	----	-------------	---	-----------	-----------

SECTION 112 RS-3 **LOCATION** SW 1/4, SEC. 16, TWP. 7N, RNG. 5W, 4 PM

COUNTY Hancock DRILLING METHOD HSA HAMMER TYPE 140# Auto

STRUCT. NO.	N/A	D	B	U	M	Surface Water Elev.	N/A	ft	D	B	U	M
Station	+/- 1120+15	E	L	C	O	Stream Bed Elev.	N/A	ft	E	L	C	O
		P	L	S	I				P	L	S	I
BORING NO.	1 East Shoulder	T	W	S	T	Groundwater Elev.:			T	W	S	T
Station	1120+16	H	S	Qu		▽ First Encounter		ft	H	S	Qu	
Offset	21.5ft LT					▽ Upon Completion	Dry	ft				
Ground Surface Elev.	661.7	(ft)	/6"	(tsf)	(%)	▼ After 24 Hrs.	646.7	ft	(ft)	/6"	(tsf)	(%)

Soil Description	Depth (ft)	Moisture (%)	Temperature (°F)	Soil Description	Depth (ft)	Moisture (%)	Temperature (°F)
Gray and Brown Moist CLAY (Till)	0			Gray and Brown Moist CLAY LOAM (Till) (continued)	1		
	2	1.8	22	Gray Moist CLAY LOAM (Till)	3	2.5	13
	3	B			6	B	
	0						
	3	1.6	16				
	5	B					
654.70							
Gray and Brown Moist CLAY LOAM (Till)	1						
	2	.60	18				
	3	B					
	1						
	3	1.2	15				
	4	B					
Light Brownish Gray Moist CLAY LOAM (Till)	3						
	8	2.6	13				
	9	B					
Light Brown and Gray	1						
	5	3.1	13				
	8	B					
	3						
	5	2.6	13				
	6	B					

The Unconfined Compressive Strength (UCS) Failure Mode is indicated by (B-Bulge, S-Shear, P-Penetrometer, E-Estimated) Abbreviations W.O.H - Sampler Advanced By Weight of Hammer, W.O.P - Advanced by Weight of Pipe, B.S. - Before Seating The SPT (N value) is the sum of the last two blow values in each sampling zone (AASHTO T206) BBS, from 137 (Rev. 8-99)

File Name S:\SOILS\GINT FILES\034 HANCOCK\IL9-94 OVER UNNAMED DRAINAGE DITCH.GPJ Data Template D6TEMPL.GDT Date Printed 9/10/14
Latitude 400 34.968N Longitude 900 59.120W Datum NAD83 Job Number C96-039-09

File Name S:\SOILS\GINT FILES\034 HANCOCKRT 94 PIPE CULVERT 1.2 MILES N OF Y INTERSECTION OF RT 9-94.GPJ Data Template D6\TEMPLT.GDT Date Printed 10/21/14
Latitude 40.36.009N Longitude 90.58.947W Datum NAD83 Job Number D-96-039-09

FILE NAME =	USER NAME = sparksgw	DESIGNED -	REVISED -	STATE OF ILLINOIS DEPARTMENT OF TRANSPORTATION	SOIL BORING LOG				F.A.P. RTE.	SECTION	COUNTY	TOTAL SHEETS	SHEET NO.
path \\IL084EBID\INTEG\Illinois.gov\PID00T\Documents\DOT Offices\District 6\Projects\DE72CADD\DATA\KLINGNER\District edit\CADD\REVISED\Soil Boring Logs.dgn		BY: J. BROWN	REVISED: 10/23/2014						665538	(112)RS-3, L, N, I	HANCOCK	156	78
PLOT SCALE = 40.0000' / in.	CHECKED -	REVISED -			CONTRACT NO. 72C60								
PLOT DATE = 10/23/2014	DATE -	REVISED -			SCALE:	SHEET	OF	SHEETS	STA.	TO STA.			



Page 1 of 2

Date 10/16/14

ROUTE	IL 94	DESCRIPTION	Box Culvert over unnamed ditch	LOGGED BY	M. Tappan
--------------	-------	--------------------	--------------------------------	------------------	-----------

SECTION 112-RS-3 **LOCATION** SW 1/4, SEC. 16, TWP. 7N, RNG. 5W, 4 PM

COUNTY	Hancock	DRILLING METHOD	HSA	HAMMER TYPE	140# Auto
---------------	---------	------------------------	-----	--------------------	-----------

STRUCT. NO.	100' N 9/94	D E P T H	B L O W S	U C S	M O I S T	Surface Water Elev.	654.3	ft	D E P T H	B L O W S	U C S	M O I S T
	Station					intersection	Stream Bed Elev.	654.3				
BORING NO.	1 NW WW	(ft)	/6"	(tsf)	(%)	Groundwater Elev.:			(ft)	/6"	(tsf)	(%)
Station	1177+67					▽ First Encounter	647.3	ft				
Offset	16.0ft RT					▽ Upon Completion	Plugged	ft				
Ground Surface Elev.	676.3					▽ After	Hrs.	Plugged				

Soil Description	Depth (ft)	Moisture (%)	Specific Gravity	Soil Description	Depth (ft)	Moisture (%)	Specific Gravity
Gray and Brown Moist SILTY CLAY (Fill)	0			Black Moist SILTY CLAY (continued)	1		
	2	1.2	23	Lt Olive Brown and Lt Bluish Gray Moist SILTY CLAY	3	1.6	25
	3	B			3	B	
	0			V. Moist	1		
	2	1.3	26		2	0.5	25
	3	B			2	B	
	-5				-25		
	1						
	2	1.0	28				
	3	B					
	1			Brown and Gray Moist CLAY LOAM (Till) FREE WATER	0		
	2	1.0	30		4	2.2	14
	3	B			6	B	
	-10				-30		
	1						
Lt Bluish Gray	2	1.0	29				
	3	B					
	1						
Dk Gray	3	1.1	24	Gray	1		
	3	B			5	2.1	15
	-15				8	B	
	0						
	2	1.3	28				
	4	B					
	1						
	2	1.2	28		1		
	4	S-12			4	2.1	14
	-20				7	B	
Black Moist SILTY CLAY					-40		

The Unconfined Compressive Strength (UCS) Failure Mode is indicated by (B-Bulge, S-Shear, P-Penetrometer, E-Estimated) Abbreviations W.O.H - Sampler Advanced By Weight of Hammer, W.O.P - Advanced by Weight of Pipe, B.S. - Before Seating The SPT (N value) is the sum of the last two blow values in each sampling zone (AASHTO T206) BBS. from 137 (Rev. 8-99)

File Name S:\SOILSIGINT FILES\034 HANCOCK\11 94 100T N of 9_94 INTERSECTION.GPJ Data Template D6\EMPLT.GDT Date Printed 10/21/14
Latitude 40D 35.085N Longitude 90D 58.961W Datum NAD83 Job Number D96-039-09



Page 2 of 2

Date 10/16/14

ROUTE	IL 94	DESCRIPTION	Box Culvert over unnamed ditch	LOGGED BY	M. Tappan
--------------	-------	--------------------	--------------------------------	------------------	-----------

SECTION 112-RS-3 **LOCATION** SW 1/4, SEC. 16, TWP. 7N, RNG. 5W, 4 PM

COUNTY	Hancock	DRILLING METHOD	HSA	HAMMER TYPE	140# Auto
--------	---------	-----------------	-----	-------------	-----------

STRUCT. NO.	100' N 9/94	D E P T H	B L O W S	U C S	M O I S T	Surface Water Elev.	654.3	ft	D E P T H	B L O W S	U C S	M O I S T
	Station					intersection	Stream Bed Elev.	654.3				
BORING NO.	1 NW WW	(ft)	/6"	(tsf)	(%)	Groundwater Elev.:			(ft)	/6"	(tsf)	(%)
Station	1177+67					▽ First Encounter	647.3	ft				
Offset	16.0ft RT					▽ Upon Completion	Plugged	ft				
Ground Surface Elev.	676.3					▽ After	Hrs.	Plugged				

[illegible]

The Unconfined Compressive Strength (UCS) Failure Mode is indicated by (B-Bulge, S-Shear, P-Penetrometer, E-Estimated) Abbreviations W.O.H - Sampler Advanced By Weight of Hammer, W.O.P - Advanced by Weight of Pipe, B.S. - Before Seating The SPT (N value) is the sum of the last two blow values in each sampling zone (AASHTO T206) BBS, from 137 (Rev. 8-99)

File Name S:\SOILSIGINT FILES\034 HANCOCK\14 100FT N OF _94 INTERSECTION.GPJ Data Template D6\TEMPLT.GDT Date Printed 10/21/14
latitude 40D 35.065N Longitude 90D 58.961W Datum NAD83 Job Number D96-039-09

FILE NAME =	USER NAME = sparksgw	DESIGNED -	REVISED -	STATE OF ILLINOIS DEPARTMENT OF TRANSPORTATION	SOIL BORING LOG					F.A.P. RTE.	SECTION	COUNTY	TOTAL SHEETS	SHEET NO.
pw:\IL084EBID\INTEG\Illinois.gov\PIDOT\Documents\IDOT Offices\District 6\Projects\D6720\BROWNS\DATA\KLINGNER\District edit\CADD SHEETS\Soil Boring Logs.dgn					665538	(112)RS-3, L, N1	HANCOCK	156	79					
PLOT SCALE = 40.0000' / in.	CHECKED -	REVISED -			CONTRACT NO. 72C60									
PLOT DATE = 10/23/2014	DATE -	REVISED -			SCALE:	SHEET	OF	SHEETS	STA.	TO STA.				




STA. 987+20.00 TO STA. 987+50.00 (IL 94)
STA. 1102+75.47 TO STA. 1103+05.47 (IL 94)
STA. 1104+08.20 TO STA. 1104+38.20 (IL 94)
STA. 1147+79.26 TO STA. 1148+09.26 (IL 94)
STA. 1148+99.21 TO STA. 1149+29.21 (IL 94)





STA. 1014+70.00	TO STA. 1015+00.00	(IL 94)
STA. 1019+56.00	TO STA. 1019+86.00	(IL 94)
STA. 1023+20.00	TO STA. 1023+50.00	(IL 94)
STA. 1030+00.00	TO STA. 1030+30.00	(IL 94)
STA. 1081+20.00	TO STA. 1081+50.00	(IL 94)
STA. 1087+75.00	TO STA. 1088+05.00	(IL 94)
STA. 1110+95.00	TO STA. 1111+25.00	(IL 94)
STA. 1114+50.00	TO STA. 1114+80.00	(IL 94)
STA. 1135+20.00	TO STA. 1135+50.00	(IL 94)
STA. 1142+00.00	TO STA. 1142+30.00	(IL 94)
STA. 1152+10.00	TO STA. 1152+40.00	(IL 94)
STA. 1158+00.00	TO STA. 1158+30.00	(IL 94)

FILE NAME :	USER NAME = sparksge	DESIGNED -	REVISED -	STATE OF ILLINOIS DEPARTMENT OF TRANSPORTATION	HMA RAMP DETAILS					F.A.P RTE.	SECTION	COUNTY	TOTAL SHEETS	SHEET NO.
pw\ill084EBID\INTEG\illinois.gov\PIWIDOT\Documents\IDOT Offices\District 6\Projects\D6720\BROWN Data\KLINGNER\District edit\CADD SHEETS\685-538-sh1-Details.dgn		DRAWN	REVISED		685/538	(112)RS-3, L, N, I	HANCOCK	156	80					
PLOT SCALE = 100.0000' / 1 in.		CHECKED -	REVISED -		CONTRACT NO. 72C60									
PLOT DATE = 10/23/2014		DATE -	REVISED -		SCALE: none	SHEET NO. 1 OF 6 SHEETS	STA. TO STA.	FED. ROAD DIST. NO. 6 ILLINOIS	FED. AID PROJECT					

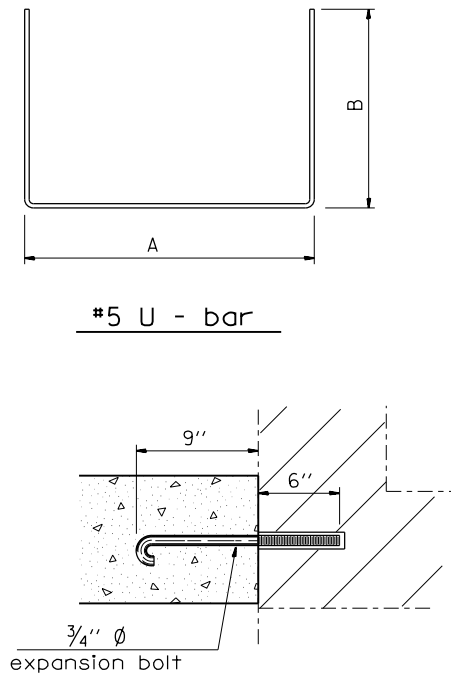


Expansion Bolt Detail

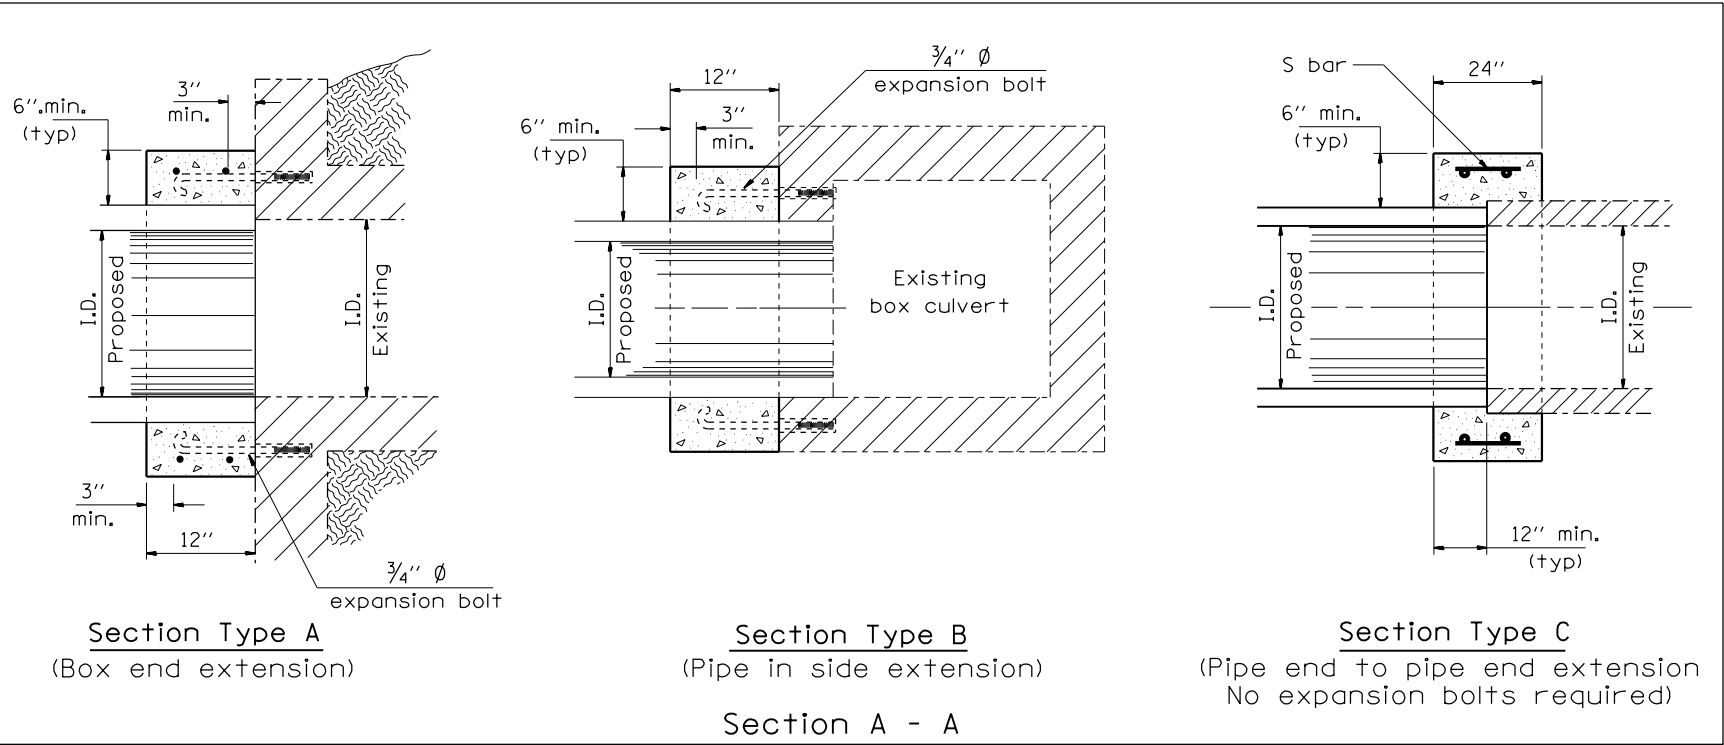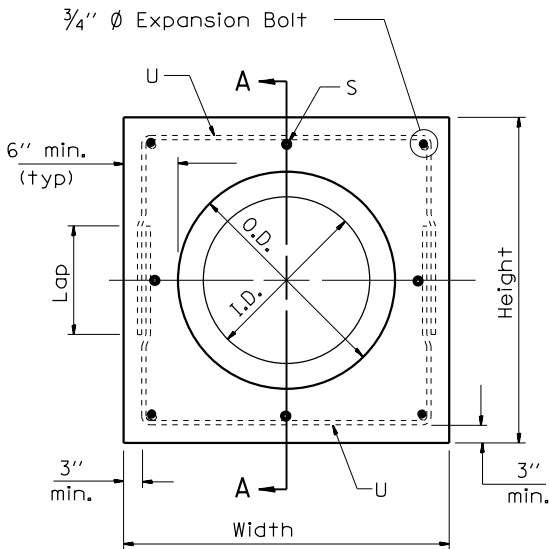


- Notes:
- Expansion bolts shall consist of self drilling expansion shields and 3/4" $\varnothing$ hooked bolts. Hooked bolts shall extend a minimum of 9" into new concrete. Minimum Certified Proof Load - 2 ton
 - Use minimum of 1 (one) expansion bolt at each corner.


STR NO.	Station	Type	Skew	Existing Culvert	Proposed Culvert		Collar		Reinforcement Bars										Expansion Bolts, 3/4"	Concrete Collar
				Size	I.D. (in)	O.D. (in)	Height (in)	Width (in)	S Bar			U Bar						Each	cu yd	
									No.	Size	Length	No.	Size	A (in)	B (in)	Lap (in)	Length (in)			(lb)
FAP 685 (IL 9)																				
1	1013+49.5 (LT)	A	26.5	2' X2'	24	30	42	42	-	-	-	4	#5	36	27	18	90	31.3	4	0.27
2	1013+49.5 (RT)	A	26.5	2' X2'	24	30	42	42	-	-	-	4	#5	36	27	18	90	31.3	4	0.27
4	1013+76.0 (LT)	A	26.5	3' X3'	36	44	56	56	-	-	-	4	#5	50	34	18	118	41.1	4	0.42
5	1013+76.0 (RT)	A	26.5	3' X3'	36	44	56	56	-	-	-	4	#5	50	34	18	118	41.1	4	0.42
FAP 538 (IL 94)																				
41	1177+71.5 (RT)	A	25.5	4' X4'	48	60	72	72	8	#5	20	4	#5	66	42	18	150	66.2	-	0.81
42	1178+13.6 (LT)	A	25.5	4' X4'	48	60	72	72	8	#5	20	4	#5	66	42	18	150	66.2	-	0.81
SUBTOTAL (WYE) =																		277.2	16	3.01
USE																		280	16	3.1
FAP 685 (IL 9)																				
43	1119+86.0 (LT)	A	NA	2' X1.5'	24	30	42	42	-	-	-	4	#5	36	27	18	90	31.3	4	0.27
44	1119+86.0 (RT)	A	NA	2' X1.5'	24	30	42	42	-	-	-	4	#5	36	27	18	90	31.3	4	0.27
45	1138+64.0 (LT)	A	NA	2' X2'	30	37	49	49	-	-	-	4	#5	43	31	18	105	36.6	4	0.34
46	1138+64.0 (RT)	A	NA	2' X2'	30	37	49	49	-	-	-	4	#5	43	31	18	105	36.6	4	0.34
47	1172+34.0 (RT)	A	NA	2' X2'	30	37	49	49	-	-	-	4	#5	43	31	18	105	36.6	4	0.34
48	1189+54.0 (LT)	A	NA	3' X2'	36	44	56	56	-	-	-	4	#5	50	34	18	118	41.1	4	0.42
49	1189+54.0 (RT)	A	NA	3' X2'	36	44	56	56	-	-	-	4	#5	50	34	18	118	41.1	4	0.42
SUBTOTAL (SAFETY) =																		254.6	28	2.4
USE																		260	28	2.4
FAP 538 (IL 94)																				
34	1174+52.5 (LT)	A	NA	2' X2'	30	37	49	49	-	-	-	4	#5	43	31	18	105	36.6	4	0.34
39	1174+52.5 (RT)	A	NA	2' X2'	30	37	49	49	-	-	-	4	#5	43	31	18	105	36.6	4	0.34
SUBTOTAL (PPP) =																		73.2	8	0.68
USE																		80	8	0.7
Totals																		620.0	52.0	6.2
(lb)																		Each		cu yd

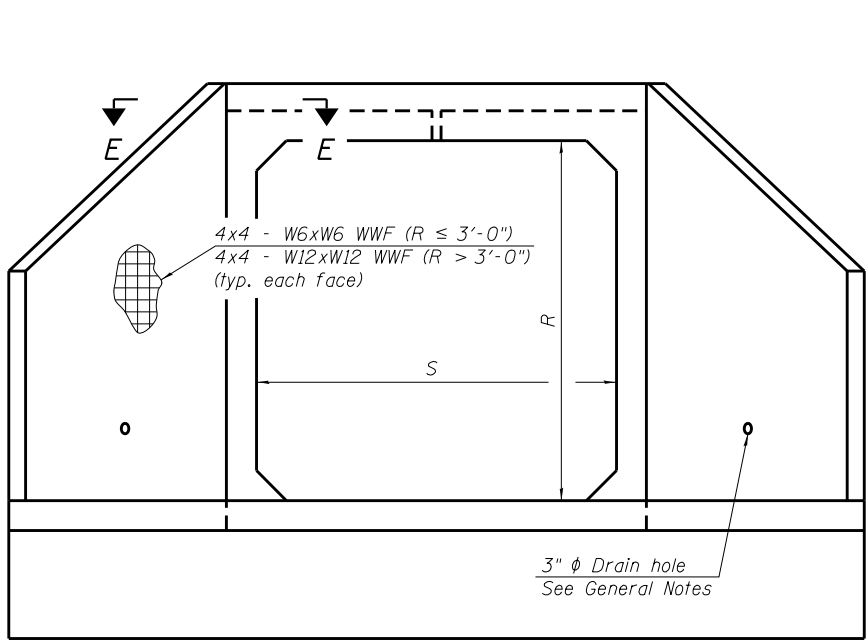

END VIEW

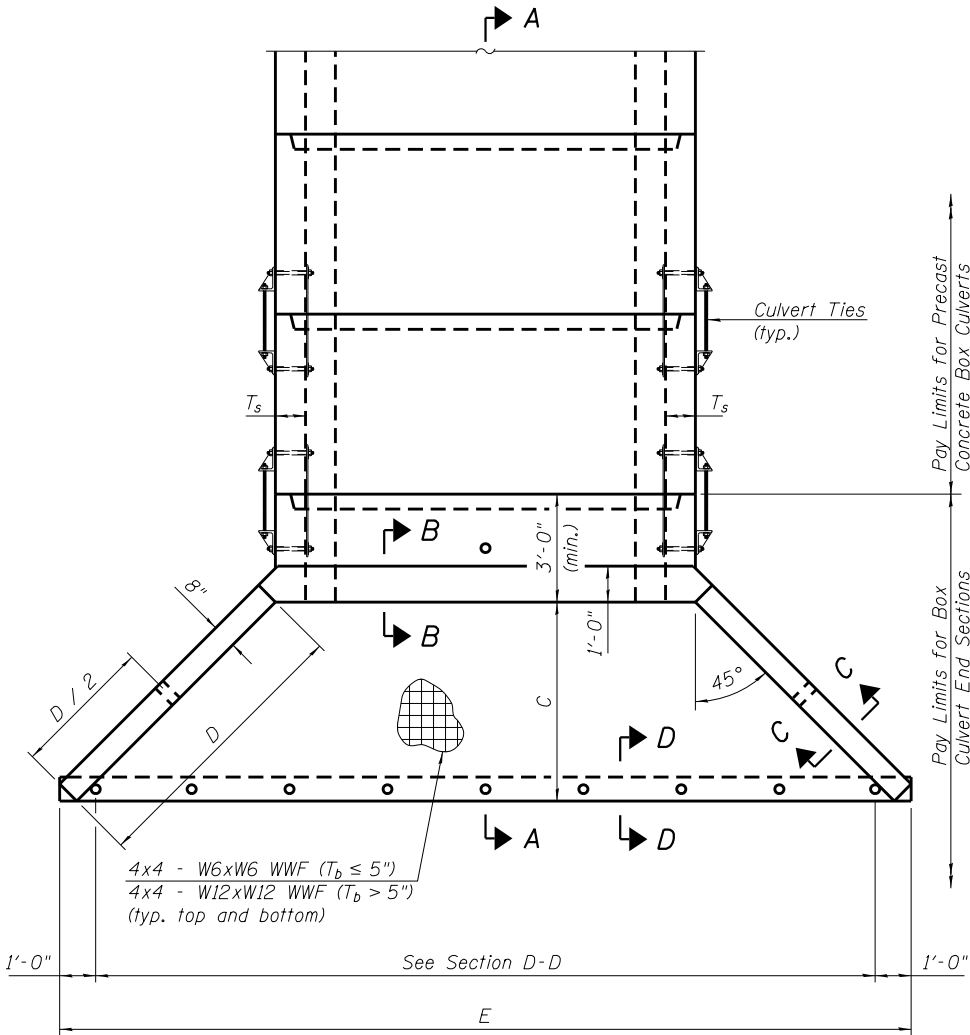

PLAN

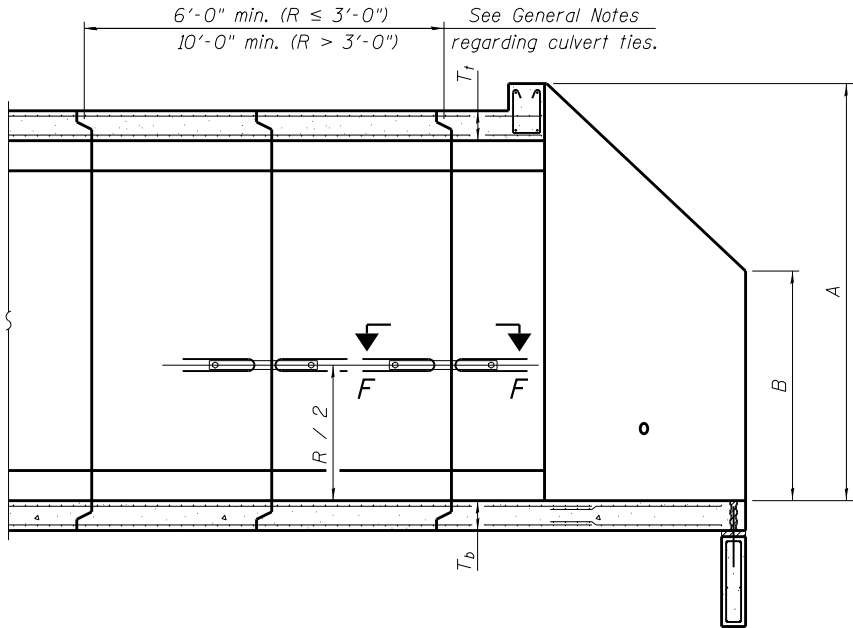

SECTION A-A

GENERAL NOTES

Box Culvert End Sections shall be constructed according to the requirements of Section 540 of the Standard Specifications except as modified herein. End sections will be paid for at the contract unit price per each for Box Culvert End Sections.

The Contractor may furnish the end section as a single precast concrete piece or construct the end section in the field using cast-in-place (CIP) construction. For CIP construction, the bottom slab thickness shall be increased by 2" and the clear cover to the bottom mat of reinforcement shall be increased to 3".

Box section dimensions, materials, and reinforcement details for Box Culvert End Sections shall be according to the requirements for ASTM C 1577 as required for the design of the portion of the culvert within the limits of Precast Concrete Box Culverts except as modified herein.

The number of culvert ties shall be sufficient to engage the minimum length of culvert barrel shown within the pay limits for Precast Concrete Box Culverts and will be dependent upon the length of box culvert segments furnished by the Contractor. Culvert ties are not required for box culverts having a rise (R) less than or equal to 3 ft and a span (S) greater than or equal to 10 ft.

All costs associated with furnishing and installing or constructing the toewall and culvert ties will not be measured for payment but shall be included in the unit price for Box Culvert End Sections of the culvert number specified.

Shop drawings that detail slab thickness and reinforcement layout for the Box Culvert End Sections shall be provided to the Engineer for review and approval. Reinforcement bars not detailed herein shall be detailed with a clear distance at the end of the reinforcement not less than 1/2" nor more than 2". For the precast option, it shall be the Contractor's responsibility for determining a method of handling and a construction procedure shall be included on the shop drawings. The Contractor shall determine and detail in the shop drawings any necessary strengthening or stiffening provisions necessary to handle the precast segment. Any required modifications shall be at no extra charge.

All exposed concrete edges shall be chamfered 3/4" unless noted otherwise. The Contractor may use reinforcement bars in lieu of welded wire fabric (WWF). Reinforcement bars shall be limited to the sizes of #3 through #5 bars, a maximum spacing of the lesser of 8" or the member thickness, and shall result in an area of reinforcement equal to or greater than that provided by the WWF. Minimum lap lengths detailed herein are applicable to WWF and reinforcement bars.

Reinforcement (circumferential and longitudinal) in the culvert barrel portion of the end section being lapped with reinforcement from the wingwalls or bottom slab of the end section shall not be less than that required by ASTM C 1577 for the design fill height or the reinforcement detailed for the end section, whichever is greater.

Reinforcement bars shall conform to the requirements of ASTM A 706 Gr 60. Reinforcement bars designated (E) shall be epoxy coated. Bonded construction joints shall be prepared according to Article 503.09 of the Standard Specifications.

One drain hole shall be provided in each wingwall for end sections of box culverts having an opening with a clear rise greater than 3 ft. The drain hole shall be located within the lower 1/3 of the clear rise of the box culvert and shall conform to the requirements of Article 503.11 of the Standard Specifications.

APRON END SECTION DIMENSIONS

Span (S)	Rise (R)	T ₁	T _b	T _s	A	B	C	D	E	Concrete Cu. Yd.	Culvert Ties Required
3'-0"	2'-0"	7"	6"	4"	3'-4"	2'-2"	2'-10 ⁵ / ₈ "	4'-1"	10'-4 ⁵ / ₈ "	2.8	Yes
3'-0"	2'-0"	4"	4"	4"	3'-1"	2'-1"	2'-7 ⁷ / ₈ "	3'-9"	9'-11"	2.3	Yes
3'-0"	3'-0"	7"	6"	4"	4'-4"	2'-8"	3'-10 ⁵ / ₈ "	5'-6"	12'-4 ⁵ / ₈ "	3.7	Yes
3'-0"	3'-0"	4"	4"	4"	4'-1"	2'-7"	3'-7 ⁷ / ₈ "	5'-2"	11'-11"	3.1	Yes
4'-0"	2'-0"	7.5"	6"	5"	3'-4 ¹ / ₂ "	2'-2 ¹ / ₂ "	2'-11 ³ / ₈ "	4'-2"	11'-8"	3.3	Yes
4'-0"	2'-0"	5"	5"	5"	3'-2"	2'-1"	2'-8 ¹ / ₂ "	3'-10"	11'-2 ³ / ₈ "	2.8	Yes
4'-0"	3'-0"	7.5"	6"	5"	4'-4 ¹ / ₂ "	2'-8 ¹ / ₂ "	3'-11 ³ / ₈ "	5'-7"	13'-8 ¹ / ₈ "	4.2	Yes
4'-0"	3'-0"	5"	5"	5"	4'-2"	2'-7"	3'-8 ¹ / ₂ "	5'-3"	13'-2 ³ / ₈ "	3.7	Yes
4'-0"	4'-0"	7.5"	6"	5"	5'-4 ¹ / ₂ "	3'-2 ¹ / ₂ "	4'-11 ³ / ₈ "	7'-0"	15'-8 ¹ / ₈ "	5.3	Yes
4'-0"	4'-0"	5"	5"	5"	5'-2"	3'-1"	4'-8 ⁵ / ₈ "	6'-0"	15'-2 ¹ / ₂ "	4.7	Yes
5'-0"	2'-0"	8"	7"	6"	3'-5"	2'-3"	2'-11 ³ / ₈ "	4'-2"	12'-10"	3.9	Yes
5'-0"	2'-0"	6"	6"	6"	3'-3"	2'-2"	2'-10"	4'-0"	12'-7 ¹ / ₄ "	3.5	Yes
5'-0"	3'-0"	8"	7"	6"	4'-5"	2'-9"	3'-11 ³ / ₈ "	5'-7"	14'-10 ¹ / ₈ "	4.9	Yes
5'-0"	3'-0"	6"	6"	6"	4'-3"	2'-8"	3'-10"	5'-5"	14'-7 ¹ / ₄ "	4.5	Yes
5'-0"	4'-0"	8"	7"	6"	5'-5"	3'-3"	4'-11 ³ / ₈ "	7'-0"	16'-10 ¹ / ₈ "	6.1	Yes
5'-0"	4'-0"	6"	6"	6"	5'-3"	3'-2"	4'-9 ¹ / ₄ "	6'-9"	16'-5 ⁷ / ₈ "	5.5	Yes
5'-0"	5'-0"	8"	7"	6"	6'-5"	3'-9"	5'-11 ³ / ₈ "	8'-5"	18'-10 ¹ / ₈ "	7.4	Yes
5'-0"	5'-0"	6"	6"	6"	6'-3"	3'-8"	5'-9 ¹ / ₄ "	8'-2"	18'-5 ⁷ / ₈ "	6.8	Yes
6'-0"	2'-0"	8"	7"	7"	3'-5"	2'-3"	2'-11 ³ / ₈ "	4'-2"	14'-0"	4.3	Yes
6'-0"	2'-0"	7"	7"	7"	3'-4"	2'-2"	2'-10 ⁵ / ₈ "	4'-1"	13'-10 ⁵ / ₈ "	4.2	Yes
6'-0"	3'-0"	8"	7"	7"	4'-5"	2'-9"	3'-11 ³ / ₈ "	5'-7"	16'-0 ¹ / ₈ "	5.4	Yes
6'-0"	3'-0"	7"	7"	7"	4'-4"	2'-8"	3'-10 ⁵ / ₈ "	5'-6"	15'-10 ⁵ / ₈ "	5.2	Yes
6'-0"	4'-0"	8"	7"	7"	5'-5"	3'-3"	4'-11 ³ / ₈ "	7'-0"	18'-0 ¹ / ₈ "	6.5	Yes
6'-0"	4'-0"	7"	7"	7"	5'-4"	3'-2"	4'-10 ³ / ₄ "	6'-11"	17'-10 ³ / ₄ "	6.5	Yes
6'-0"	5'-0"	8"	7"	7"	6'-5"	3'-9"	5'-11 ³ / ₈ "	8'-5"	20'-0 ¹ / ₈ "	8.0	Yes
6'-0"	5'-0"	7"	7"	7"	6'-4"	3'-8"	5'-10 ³ / ₄ "	8'-4"	19'-10 ³ / ₄ "	7.8	Yes
6'-0"	6'-0"	8"	7"	7"	7'-5"	4'-3"	6'-11 ¹ / ₂ "	9'-10"	22'-0 ¹ / ₄ "	9.5	Yes
6'-0"	6'-0"	7"	7"	7"	7'-4"	4'-2"	6'-10 ³ / ₄ "	9'-9"	21'-10 ³ / ₄ "	9.3	Yes
7'-0"	2'-0"	8"	8"	8"	3'-5"	2'-3"	2'-11 ³ / ₈ "	4'-2"	15'-2"	4.9	Yes
7'-0"	3'-0"	8"	8"	8"	4'-5"	2'-9"	3'-11 ³ / ₈ "	5'-7"	17'-2 ¹ / ₈ "	6.1	Yes
7'-0"	4'-0"	8"	8"	8"	5'-5"	3'-3"	4'-11 ³ / ₈ "	7'-0"	19'-2 ¹ / ₈ "	7.4	Yes
7'-0"	5'-0"	8"	8"	8"	6'-5"	3'-9"	5'-11 ³ / ₈ "	8'-5"	21'-2 ¹ / ₈ "	8.9	Yes
7'-0"	6'-0"	8"	8"	8"	7'-5"	4'-3"	6'-11 ¹ / ₂ "	9'-10"	23'-2 ¹ / ₄ "	10.6	Yes
8'-0"	2'-0"	8"	8"	8"	3'-5"	2'-3"	2'-11 ³ / ₈ "	4'-2"	16'-2"	5.3	Yes
8'-0"	3'-0"	8"	8"	8"	4'-5"	2'-9"	3'-11 ³ / ₈ "	5'-7"	18'-2 ¹ / ₈ "	6.5	Yes
8'-0"	4'-0"	8"	8"	8"	5'-5"	3'-3"	4'-11 ³ / ₈ "	7'-0"	20'-2 ¹ / ₈ "	7.8	Yes
8'-0"	5'-0"	8"	8"	8"	6'-5"	3'-9"	5'-11 ³ / ₈ "	8'-5"	22'-2 ¹ / ₈ "	9.3	Yes
8'-0"	6'-0"	8"	8"	8"	7'-5"	4'-3"	6'-11 ¹ / ₂ "	9'-10"	24'-2 ¹ / ₄ "	11.0	Yes
9'-0"	2'-0"	9"	9"	9"	3'-6"	2'-3"	3'-0 ³ / ₄ "	4'-4"	17'-6 ⁷ / ₈ "	6.2	Yes
9'-0"	3'-0"	9"	9"	9"	4'-6"	2'-9"	4'-0 ³ / ₄ "	5'-9"	19'-6 ⁷ / ₈ "	7.5	Yes
9'-0"	4'-0"	9"	9"	9"	5'-6"	3'-3"	5'-0 ³ / ₄ "	7'-2"	21'-6 ⁷ / ₈ "	9.0	Yes
9'-0"	5'-0"	9"	9"	9"	6'-6"	3'-9"	6'-0 ⁷ / ₈ "	8'-7"	23'-7"	10.6	Yes
9'-0"	6'-0"	9"	9"	9"	7'-6"	4'-3"	7'-0 ¹ / ₈ "	9'-11"	25'-5 ⁵ / ₈ "	12.4	Yes
10'-0"	2'-0"	10"	10"	10"	3'-7"	2'-4"	3'-1 ¹ / ₂ "	4'-5"	18'-10 ¹ / ₄ "	7.1	No
10'-0"	3'-0"	10"	10"	10"	4'-7"	2'-10"	4'-1 ¹ / ₂ "	5'-10"	20'-10 ¹ / ₄ "	8.6	No
10'-0"	4'-0"	10"	10"	10"	5'-7"	3'-4"	5'-1 ¹ / ₂ "	7'-3"	22'-10 ³ / ₈ "	10.2	Yes
10'-0"	5'-0"	10"	10"	10"	6'-7"	3'-10"	6'-1 ¹ / ₂ "	8'-8"	24'-10 ³ / ₈ "	12.0	Yes
10'-0"	6'-0"	10"	10"	10"	7'-7"	4'-4"	7'-1 ¹ / ₂ "	10'-1"	26'-10 ³ / ₈ "	13.9	Yes
11'-0"	2'-0"	11"	11"	11"	3'-8"	2'-4"	3'-2 ⁷ / ₈ "	4'-7"	20'-3 ³ / ₈ "	8.2	No
11'-0"	3'-0"	11"	11"	11"	4'-8"	2'-10"	4'-2 ⁷ / ₈ "	6'-0"	22'-3 ³ / ₈ "	9.8	No
11'-0"	4'-0"	11"	11"	11"	5'-8"	3'-4"	5'-2 ¹ / ₄ "	7'-4"	24'-1 ³ / ₄ "	11.5	Yes
11'-0"	6'-0"	11"	11"	11"	7'-8"	4'-4"	7'-2 ¹ / ₄ "	10'-2"	28'-1 ⁷ / ₈ "	15.5	Yes
12'-0"	2'-0"	12"	12"	12"	3'-9"	2'-5"	3'-3 ⁵ / ₈ "	4'-8"	21'-6 ¹ / ₂ "	9.3	No
12'-0"	3'-0"	12"	12"	12"	4'-9"	2'-11"	4'-3 ⁵ / ₈ "	6'-1"	23'-6 ¹ / ₂ "	11.1	No
12'-0"	4'-0"	12"	12"	12"	5'-9"	3'-5"	5'-3 ⁵ / ₈ "	7'-6"	25'-6 ⁵ / ₈ "	13.0	Yes
12'-0"	6'-0"	12"	12"	12"	7'-9"	4'-5"	7'-3 ⁵ / ₈ "	10'-4"	29'-6 ⁵ / ₈ "	17.4	Yes


Note:

Two sets of apron end section dimensions are shown above for some box culvert sizes due to the top and bottom slabs having different thicknesses per ASTM C 1577 for design fill heights less than 2 ft.

SCB-AES-1


11-5-13

FILE NAME =	USER NAME =	DESIGNED -	REVISED	STATE OF ILLINOIS DEPARTMENT OF TRANSPORTATION	PRECAST CONCRETE BOX CULVERT APRON END SECTION DETAILS	F.A.P RTE. 685/538	SECTION (112)RS-3,L,N,I	COUNTY HANCOCK	TOTAL SHEETS 156	SHEET NO. 81A
		CHECKED -	REVISED							
	PLOT SCALE =	DRAWN -	REVISED							
	PLOT DATE =	CHECKED -	REVISED							
SHEET NO. OF SHEETS						ILLINOIS FED. AID PROJECT				

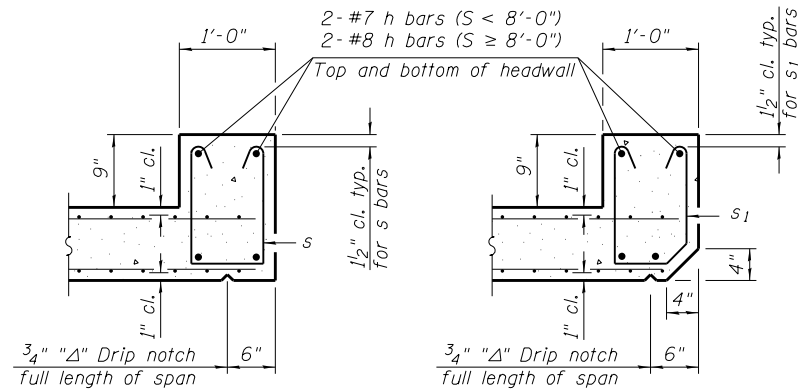


SECTION B-B
(Top slab at downstream end)

SECTION B-B
(Top slab at upstream end)

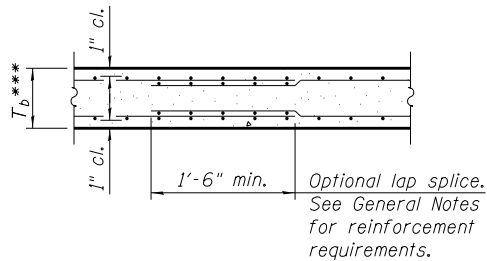


SECTION B-B
(Bottom Slab)

*** This dimension shall be increased by 2" for CIP construction.

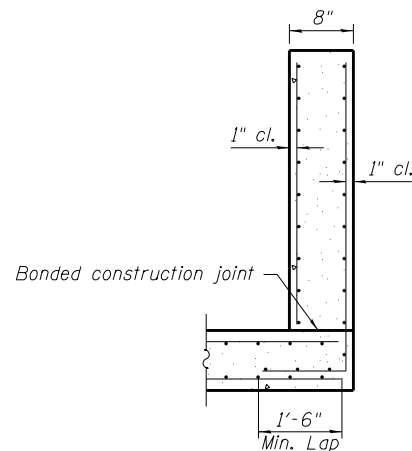

SECTION C-C

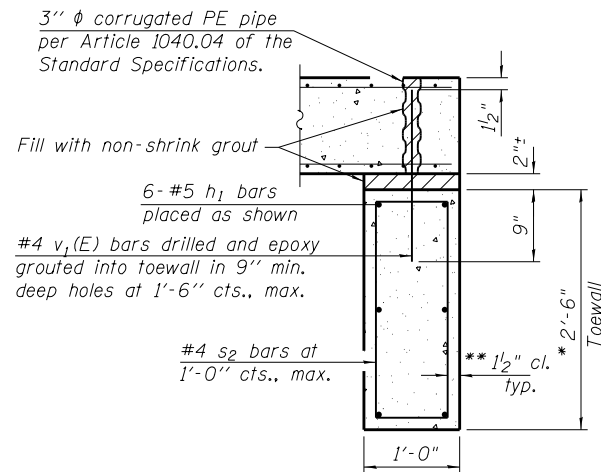


SECTION D-D

TOEWALL CONSTRUCTION SEQUENCE


1. Perform excavation and construct toewall.
2. Backfill accordingly and place bedding for precast box culvert end sections.
3. Set precast box culvert end section.
4. Drill and epoxy grout reinforcement in toewall in accordance with Section 584 of the Standard Specifications.
5. Pressure grout voids using non-shrink grout conforming to Section 1024 of the Standard Specifications.

* The Contractor may furnish a precast or cast-in-place toewall. The Contractor shall be responsible for the strength and stability of the precast toewall during handling. Additional lifting points may be required depending upon the length of the toewall or the Contractor may need to modify the design of the toewall for the proposed handling method.

** If soil conditions permit, the sides of the toewall may be poured directly against the soil. The clear cover on the sides of the toewall shall be increased to 3 inch by increasing the thickness of the toewall.

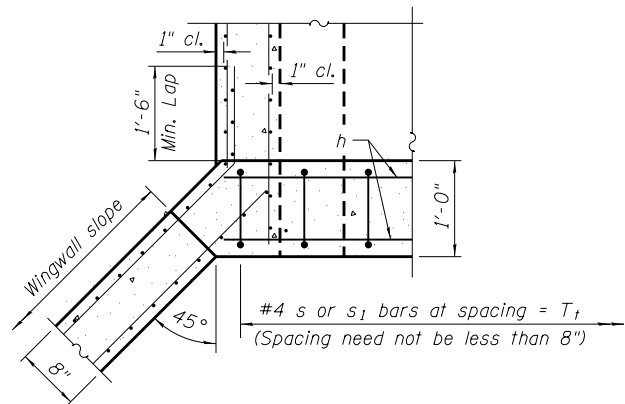



SECTION E-E

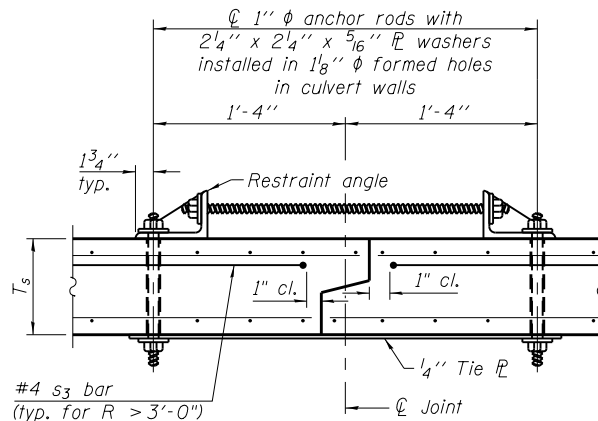


SECTION F-F
(Showing culvert tie details)

Notes:

1 inch diameter anchor rods for the culvert ties shall conform to the requirements of ASTM F1554, Grade 105. Structural steel for the tie plate and restraint angle shall conform to the requirements of Article 1006.04 of the Standard Specifications. All components of the culvert tie detail shall be galvanized according to the requirements of AASHTO M 111 or M 232 as applicable. 2 1/4 inch x 2 1/4 inch x 5/16 inch plate washers shall be provided under each nut required for the anchor rods. Anchor rods connecting precast sections shall be brought to a snug tight condition followed by an additional 1/2 turn on one of the nuts for anchor rods installed in the walls. Match marks shall be provided on the bolt and nut to verify relative rotation between the bolt and the nut. Holes in the walls for the culvert tie assembly may be drilled using core bits in lieu of using formed holes.

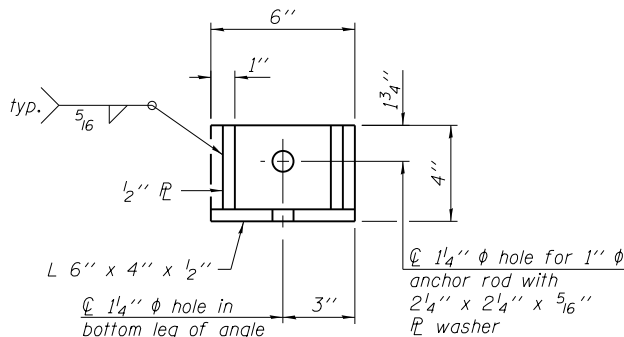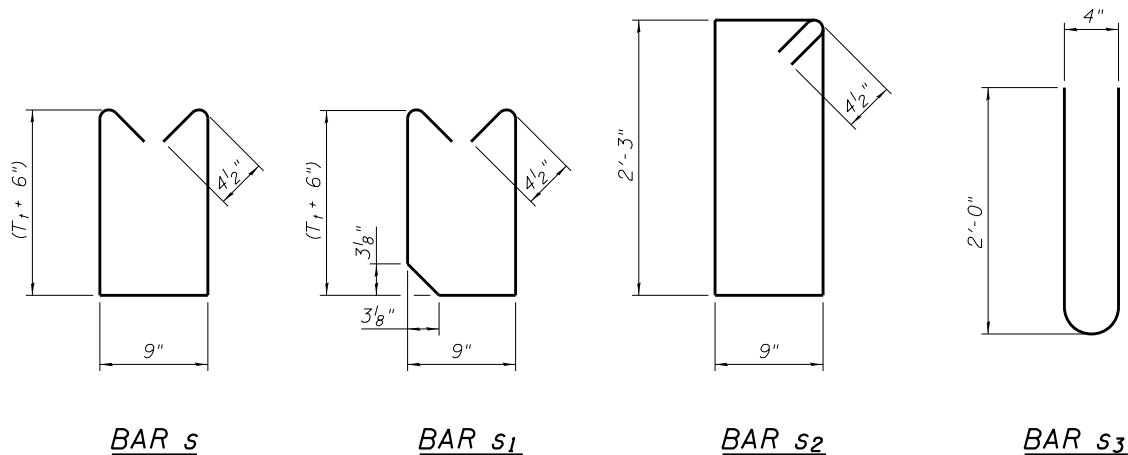

RESTRAINT ANGLE DETAIL

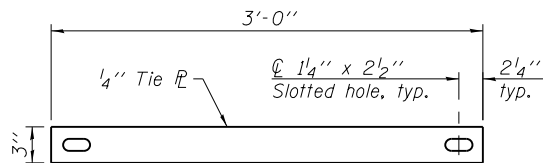


TIE PLATE DETAIL

SCB-AES-2


11-5-13

(Sheet 2 of 2)


FILE NAME =	USER NAME =	DESIGNED -	REVISED -	STATE OF ILLINOIS DEPARTMENT OF TRANSPORTATION	PRECAST CONCRETE BOX CULVERT APRON END SECTION DETAILS	F.A.P. RTE.	SECTION	COUNTY	TOTAL SHEETS	SHEET NO.
		CHECKED -	REVISED -			685/538	(112)RS-3,L,N,I	HANCOCK	156	81B
		DRAWN -	REVISED -							CONTRACT NO. 72C60
		CHECKED -	REVISED -							ILLINOIS FED. AID PROJECT
						SHEET NO. OF SHEETS				

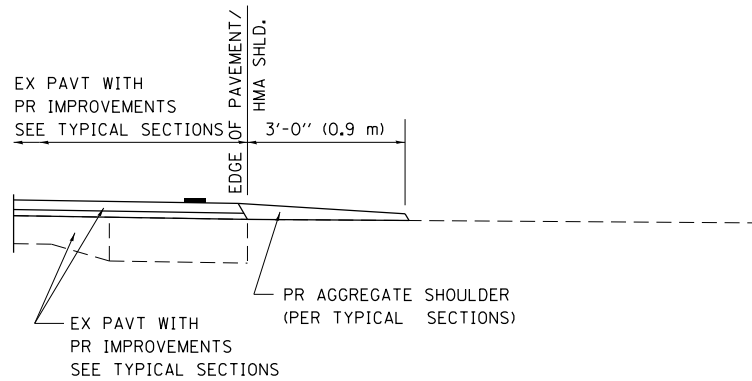


SECTION A-A FOR EX EARTH/ AGGREGATE FE

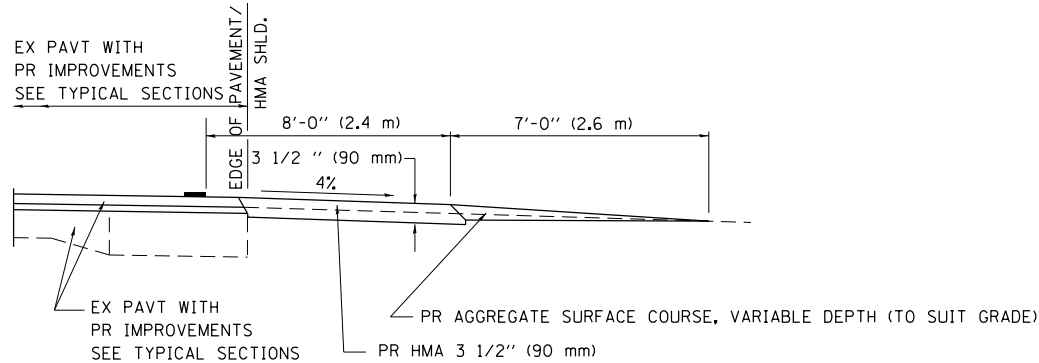


SECTION A-A FOR EX EARTH/AGGREGATE PE

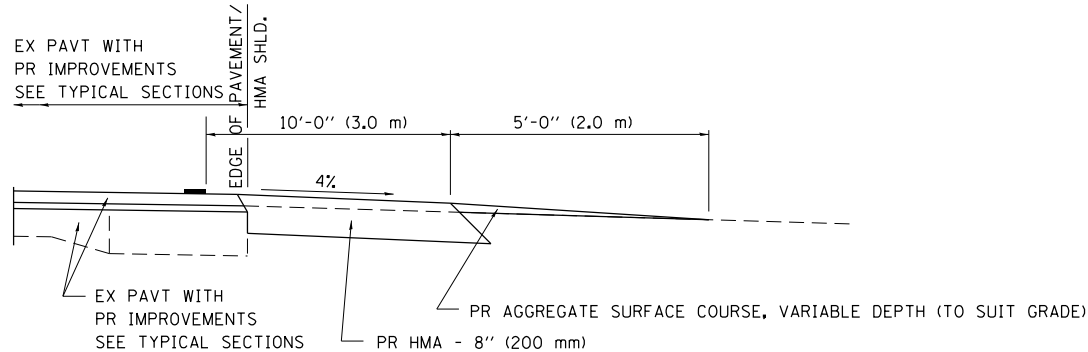

SECTION A-A FOR EX EARTH/AGGREGATE CE & SIDE ROAD

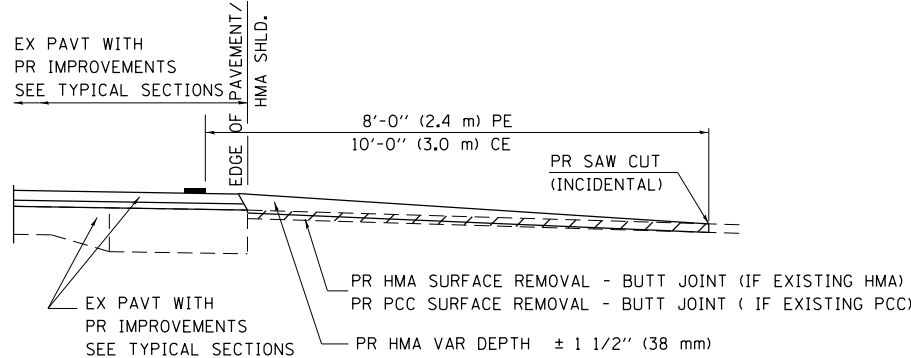

SECTION A-A FOR EX HMA/ PC CONCRETE PE, CE & SIDE ROAD

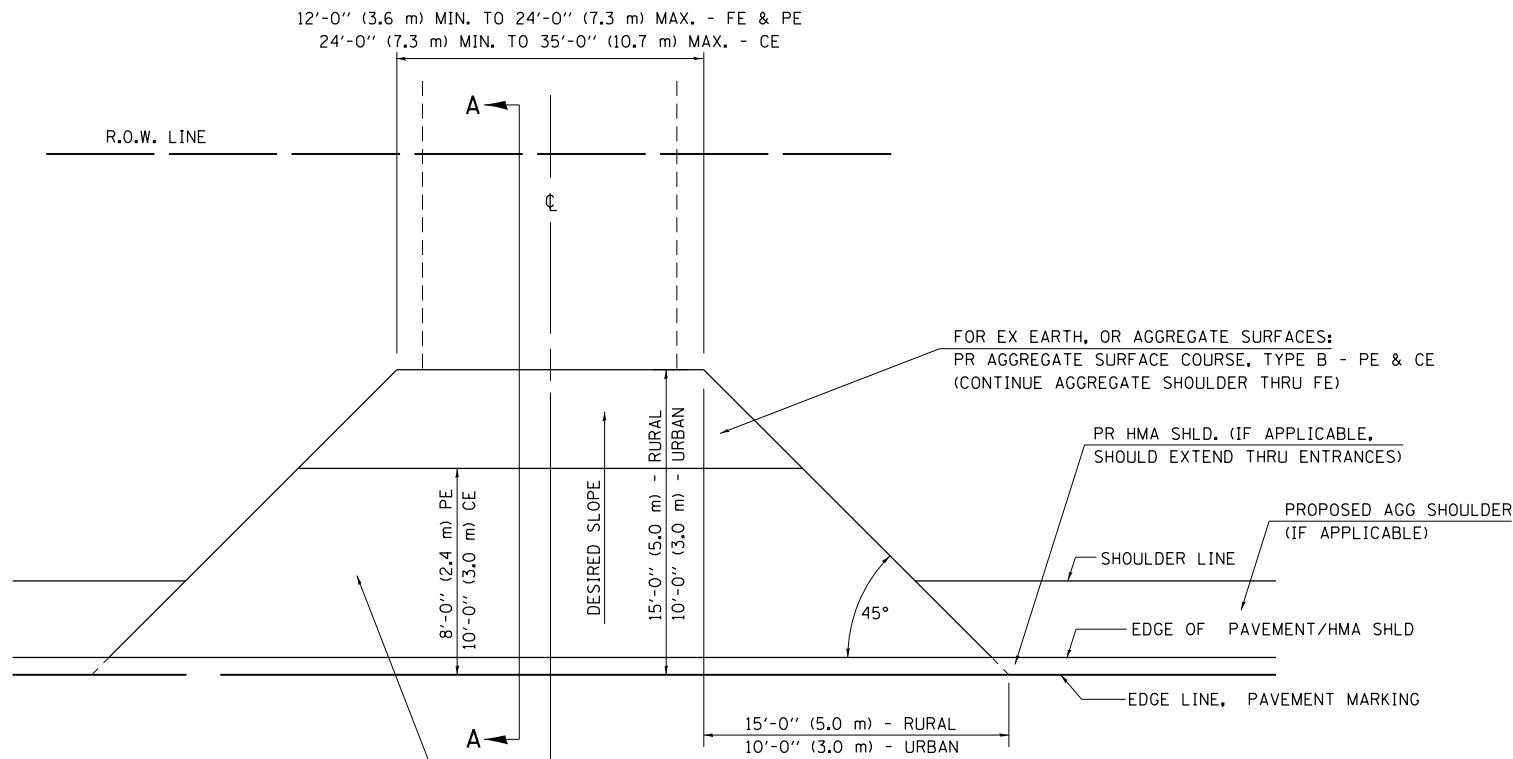

FOR EX EARTH OR AGGREGATE SURFACES:
PR HMA SURFACE REMOVAL (IF APPLICABLE)
PR AGGREGATE SHOULDER THRU - FE
PR HMA CONCRETE 3 1/2" (90 mm) - PE
PR HMA CONCRETE 8" (200 mm) - CE

FOR EX HMA CONCRETE SURFACES:
PR HMA SURFACE REMOVAL-BUTT JOINT

FOR EX PCC SURFACES:
PR PCC SURFACE REMOVAL-BUTT JOINT

GENERAL NOTES:

THE RESIDENT ENGINEER WILL DETERMINE THE EXACT TYPE OF IMPROVEMENT TO BE COMPLETED FOR ALL ENTRANCES, SIDEROADS AND MAILBOX TURNOUTS ON THIS PROJECT.

THE PLAN DETAILS AND SCHEDULES SHOULD BE USED AS A GUIDE FOR THE ENGINEER TO IMPLEMENT THE FINAL DESIGN. THE ENGINEER MAY DECIDE TO SALVAGE PORTIONS OF THE EXISTING ENTRANCE PAVEMENT STRUCTURE; THEREFORE, REDUCING PAY ITEM QUANTITIES. NO ADDITIONAL PAYMENT WILL BE ALLOWED FOR THIS REDUCTION IN QUANTITIES.


ANY WORK THE ENGINEER REQUIRES WHICH IS NOT COVERED BY A PAY ITEM CONTAINED IN THE PLANS WILL BE PAID FOR IN ACCORDANCE WITH ARTICLE 109.04 OF THE STANDARD SPECIFICATIONS.

HMA CONCRETE REQUIRED TO CONSTRUCT THE ENTRANCES SHALL BE IN ACCORDANCE WITH THE APPLICABLE PORTIONS OF SECTION 406 AND 408 OF THE STANDARD SPECIFICATIONS AND AS DIRECTED BY THE ENGINEER.


WHEN THE HMA CONCRETE PROPOSED FOR THE IMPROVEMENT IS THICKER THAN 3 INCHES (75 mm) AND REQUIRE PLACEMENT IN MORE THAN ONE LIFT. THE BOTTOM LIFT(S) SHALL MEET THE REQUIREMENTS OF HMA BASE COURSE IN SECTION 406 OF THE STANDARD SPECIFICATIONS AND THE TOP LIFT OF 2 INCHES (50 mm) SHALL MEET THE REQUIREMENTS OF HMA CONCRETE SURFACE COURSE, SUPERPAVE.

THIS WORK WILL BE PAID FOR IN ACCORDANCE WITH SECTIONS 351, 358, 408, 423 AND 440 OF THE STANDARD SPECIFICATIONS.


ALL DIMENSIONS ARE IN INCHES (MILLIMETERS)
UNLESS OTHERWISE SHOWN.

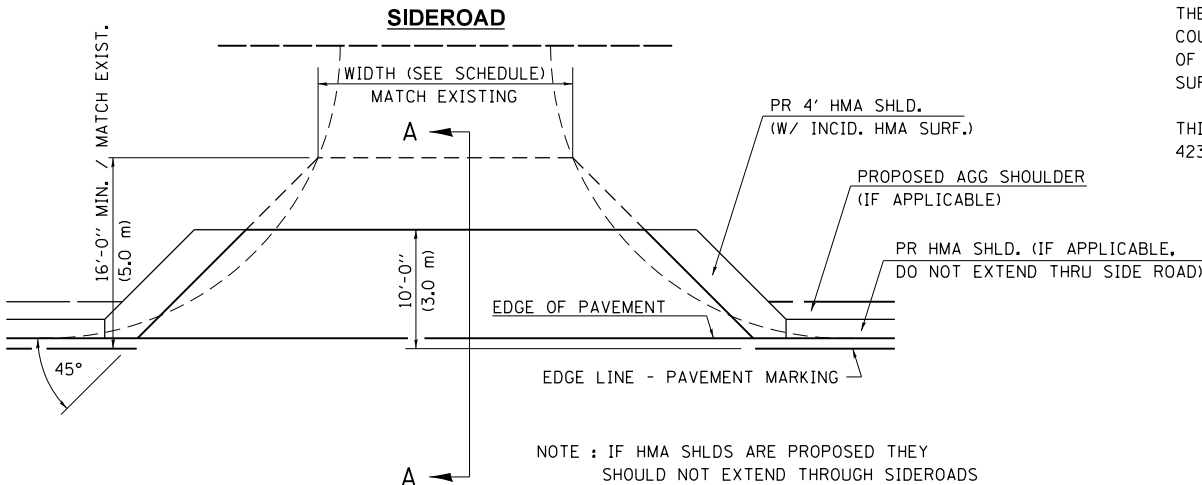


FILE NAME =	USER NAME = sparksgw	DESIGNED -	REVISED -	STATE OF ILLINOIS DEPARTMENT OF TRANSPORTATION	DIST.6 DETAILS FOR RURAL/URBAN ENT., MAILBOX TURNOUT & SIDEROADS W/O CONC. GUTTER (3P-PROJ.)	F.A.P RTE.	SECTION	COUNTY	TOTAL SHEETS	SHEET NO.	
p:\1\1084EBID\INTEG\Illinois.gov\PI\DOT\Documents\100T Offices\District 6\Projects\06720\BROWNDATA\KLINGNER\District edit\CADD\REVISED\2068-shd-Details.dgn											
	PLOT SCALE = 100.0000' / in.	CHECKED -	REVISED -	SCALE: none	SHEET NO. 3 OF 6 SHEETS	STA.	TO STA.	FED. ROAD DIST. NO. 6	ILLINOIS	FED. AID PROJECT	
	PLOT DATE = 10/23/2014	DATE -	REVISED -								
						685/538		(112)RS-3, L, N, I		HANCOCK 156 82	
						CONTRACT NO. 72C60					

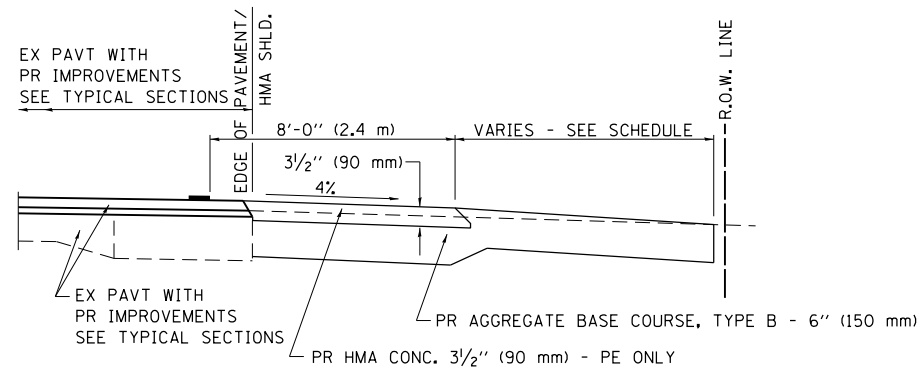


SECTION A-A FOR EX EARTH/AGGREGATE FE & PE

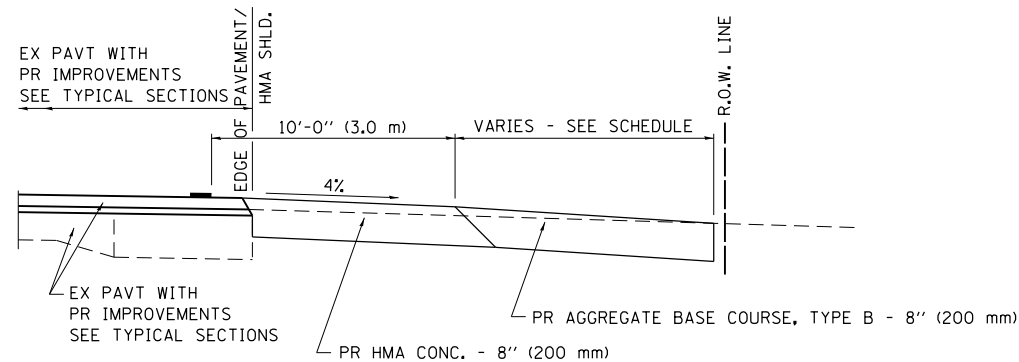


SECTION A-A FOR EX EARTH/AGGREGATE CE

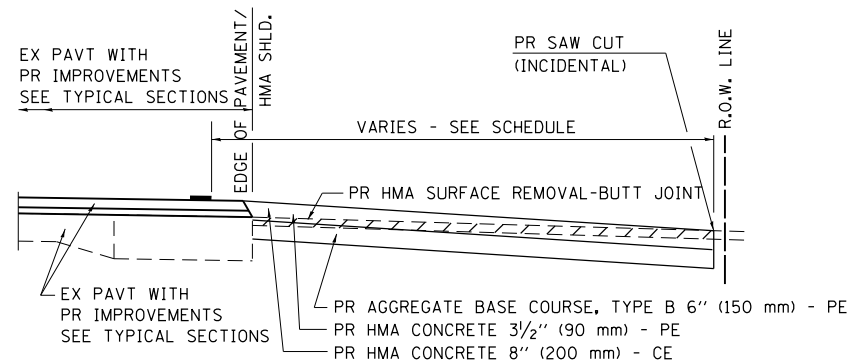

SECTION A-A FOR EX HMA PE & CE

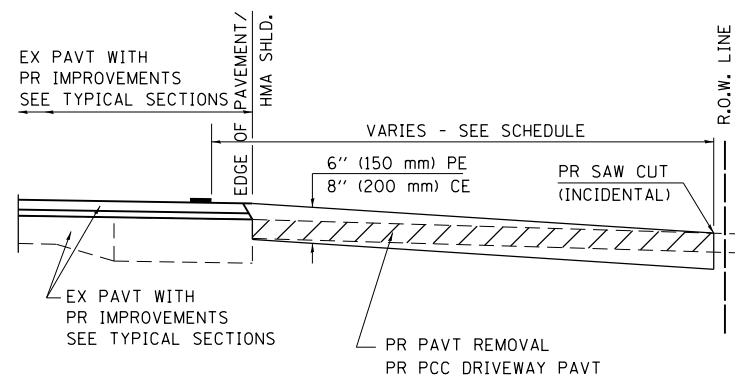

SECTION A-A FOR EX P.C. CONC. PE & CE

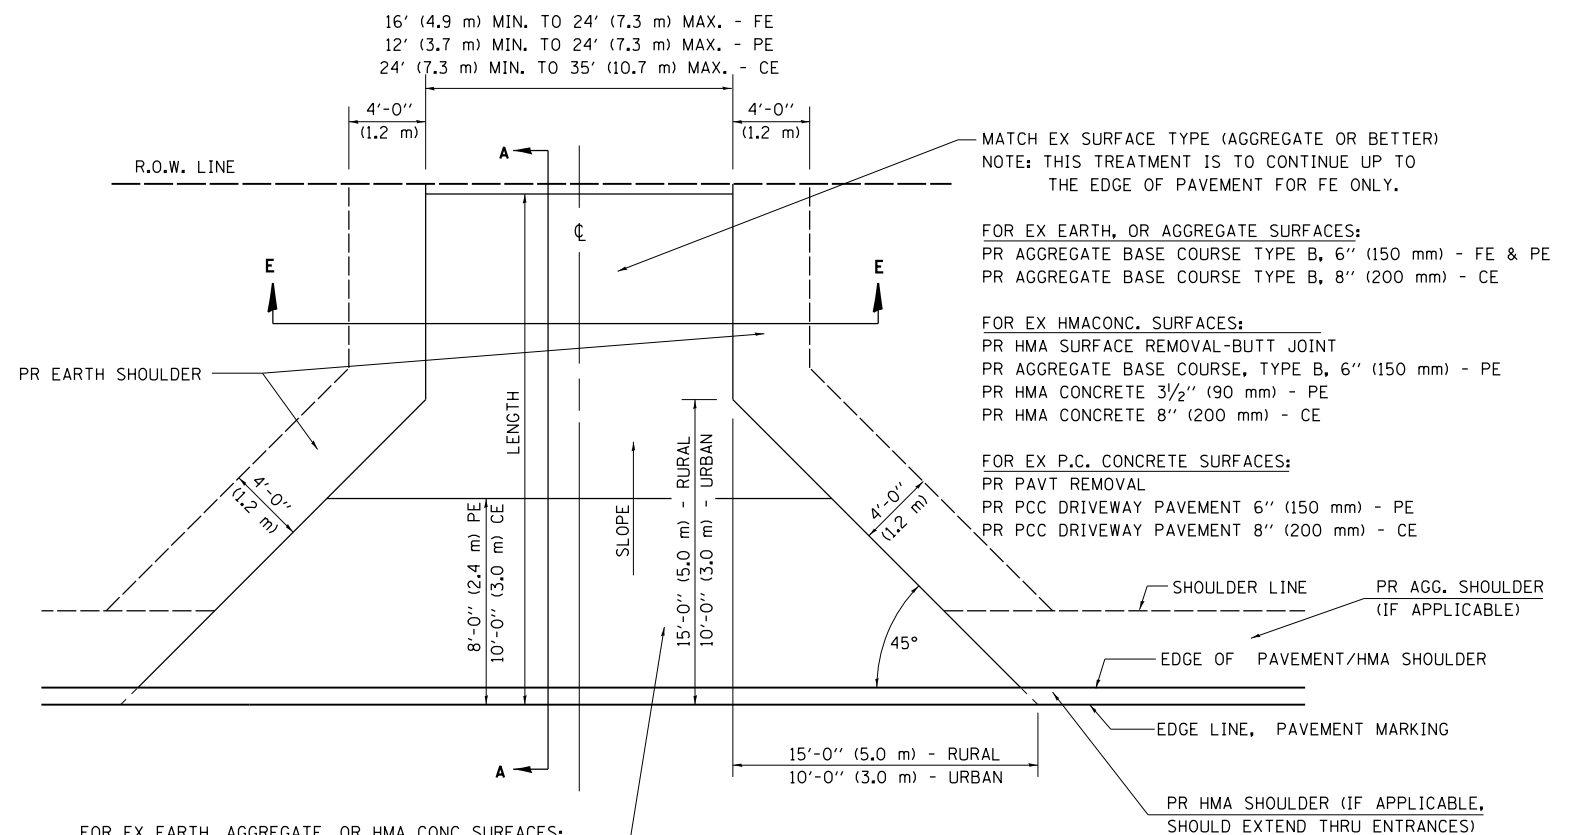

— MATCH EX SURFACE TYPE (AGGREGATE OR BETTER)
NOTE: THIS TREATMENT IS TO CONTINUE UP TO
THE EDGE OF PAVEMENT FOR FE ONLY.

FOR EX EARTH, OR AGGREGATE SURFACES:
PR AGGREGATE BASE COURSE TYPE B, 6" (150 mm) - FE & PE
PR AGGREGATE BASE COURSE TYPE B, 8" (200 mm) - CE

FOR EX HMA CONC. SURFACES:

PR HMA SURFACE REMOVAL-BUTT JOINT

PR AGGREGATE BASE COURSE, TYPE B, 6" (150 mm) - PE

PR HMA CONCRETE 3 1/2" (90 mm) - PE

PR HMA CONCRETE 8" (200 mm) - CE

FOR EX. P.C. CONCRETE SURFACES:
PR PAVT REMOVAL
PR PCC DRIVEWAY PAVEMENT 6" (150 mm) - PE
PR PCC DRIVEWAY PAVEMENT 8" (200 mm) - CE

FOR EX EARTH, AGGREGATE, OR HMA CONC SURFACES:
PR HMA SURFACE REMOVAL-BUTT JOINT (IF APPLICABLE):
PR AGGREGATE BASE COURSE TYPE B 6" (150 mm) - FE
PR AGGREGATE BASE COURSE TYPE BE, 6" (150 mm) &
PR HMA CONCRETE 3 1/2" (90 mm) - PE
PR HMA CONCRETE 8" (200 mm) - CE

FOR P.C. CONCRETE SURFACES:

PR PAVT REMOVAL

PR PCC DRIVEWAY PAVT 6" (150 mm) - PE

PR PCC DRIVEWAY PAVT 8" (200 mm) - CE

GENERAL NOTES:

THE RESIDENT ENGINEER WILL DETERMINE THE EXACT TYPE OF IMPROVEMENT TO BE COMPLETED FOR ALL ENTRANCES, SIDEROADS AND MAILBOX TURNOUTS ON THIS PROJECT.


THE PLAN DETAILS AND SCHEDULES SHOULD BE USED AS A GUIDE FOR THE ENGINEER TO IMPLEMENT THE FINAL DESIGN. THE ENGINEER MAY DECIDE TO SALVAGE PORTIONS OF THE EXISTING ENTRANCE PAVEMENT STRUCTURE; THEREFORE, REDUCING PAY ITEM QUANTITIES. NO ADDITIONAL PAYMENT WILL BE ALLOWED FOR THIS REDUCTION IN QUANTITIES.

ANY WORK THE ENGINEER REQUIRES WHICH IS NOT COVERED BY A PAY ITEM
CONTAINED IN THE PLANS WILL BE PAID FOR IN ACCORDANCE WITH ARTICLE
109.04 OF THE STANDARD SPECIFICATIONS.

HMA CONCRETE REQUIRED TO CONSTRUCT THE ENTRANCES SHALL BE IN ACCORDANCE WITH THE APPLICABLE PORTIONS OF SECTION 406 AND 408 OF THE STANDARD SPECIFICATIONS AND AS DIRECTED BY THE ENGINEER.

WHEN THE HMA CONCRETE PROPOSED FOR THE IMPROVEMENT IS THICKER THAN 3 INCHES (75 mm) AND REQUIRE PLACEMENT IN MORE THAN ONE LIFT. THE BOTTOM LIFT(S) SHALL MEET THE REQUIREMENTS OF HMA BASE COURSE IN SECTION 406 OF THE STANDARD SPECIFICATIONS AND THE TOP LIFT OF 2 INCHES (50 mm) SHALL MEET THE REQUIREMENTS OF HMA CONCRETE SURFACE COURSE, SUPERPAVE.


THIS WORK WILL BE PAID FOR IN ACCORDANCE WITH SECTIONS 351, 358, 408, 423 AND 440 OF THE STANDARD SPECIFICATIONS.

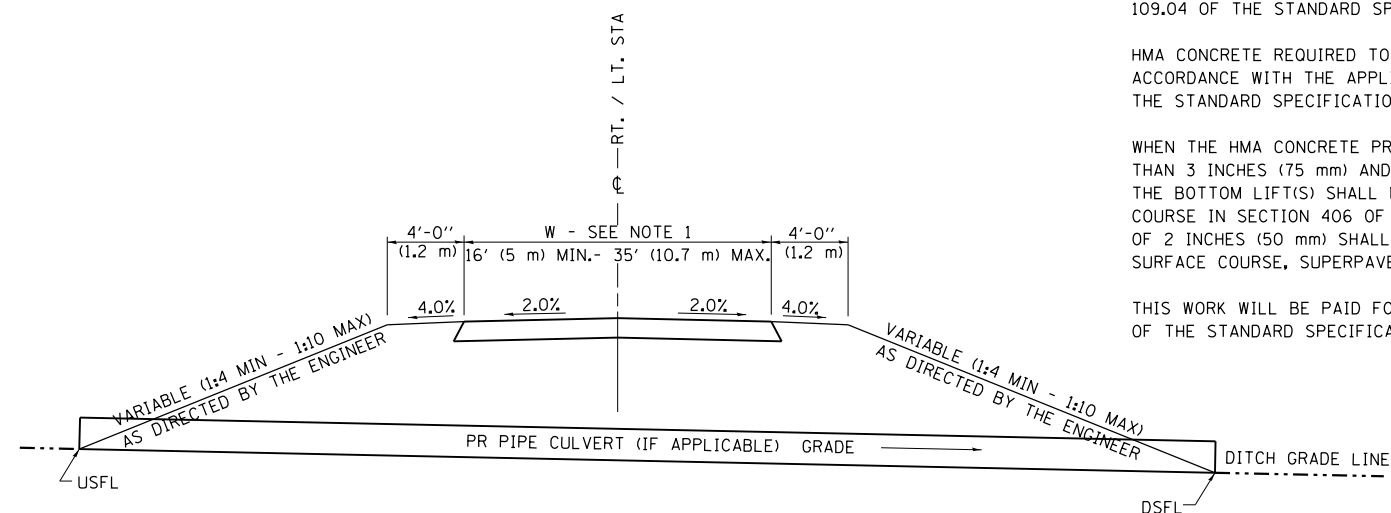

SECTION E - E ENTRANCE TYPICAL SECTION


NOTE 1: WIDTH OF ENTRANCE MAY BE INCREASED AT THE PIPE CULVERT DUE TO THE DITCHLINE BEING LOCATED IN THE ENTRANCE FLARE AREA.

FILE NAME =	USER NAME = sparksgw	DESIGNED -	REVISED -	STATE OF ILLINOIS DEPARTMENT OF TRANSPORTATION	DISTRICT 6 DETAILS FOR RURAL /URBAN ENTRANCE & MAILBOX TURNOUT W/O CONC GUTTER (3R - PROJECTS)	F.A.P. RTE.	SECTION	COUNTY	TOTAL SHEETS	SHEET NO.
p:\IL084EBID\INTEG.Illinois.gov\PID007\Documents\DOT Offices\District 6\Projects\06720\DRAWING\KLLINGER\District edit\CADD REVISED 2C68-shr-Details.dgn	PLOT SCALE = 100.0000' / in.	CHECKED -	REVISED -			885/538	(112)RS-3, L, N, 1	HANCOCK	156	83
PLOT DATE = 10/23/2014		DATE -	REVISED -			CONTRACT NO. 72C60				
				SCALE: none	SHEET NO. 4 OF 6 SHEETS	STA.	TO STA.		FED. ROAD DIST. NO. 6	ILLINOIS FED. AID PROJECT

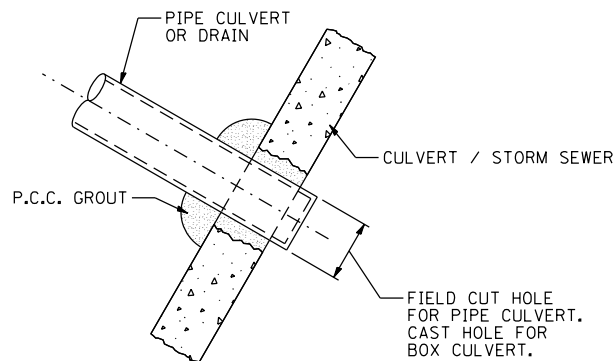

DETAIL OF PLACING PIPE IN CULVERT

NOTE: COST OF PLACING PIPE IN THE CULVERT SHALL BE INCLUDED IN THE PAY ITEM FOR THE CULVERT OR STORM SEWER.

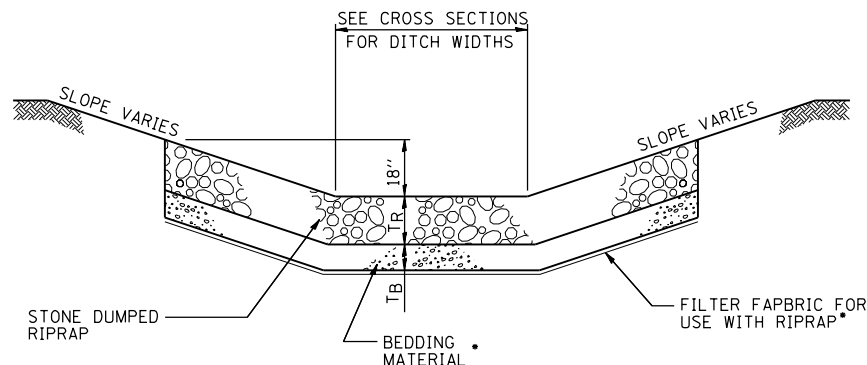


RIPRAP CLASS	RIPRAP THICKNESS (T _R)	BEDDING THICKNESS (T _B)
B3	12"	•
A4	16"	6"
A5	22"	8"

• STONE DUMP RIPRAP CLASS B-3 HAS NO BEDDING MATERIAL OR FILTER FABRIC UNLESS IN SANDY SOILS.

TYPICAL STONE RIPRAP DITCH LINING

SEE SCHEDULE FOR INSTALLATION LOCATIONS

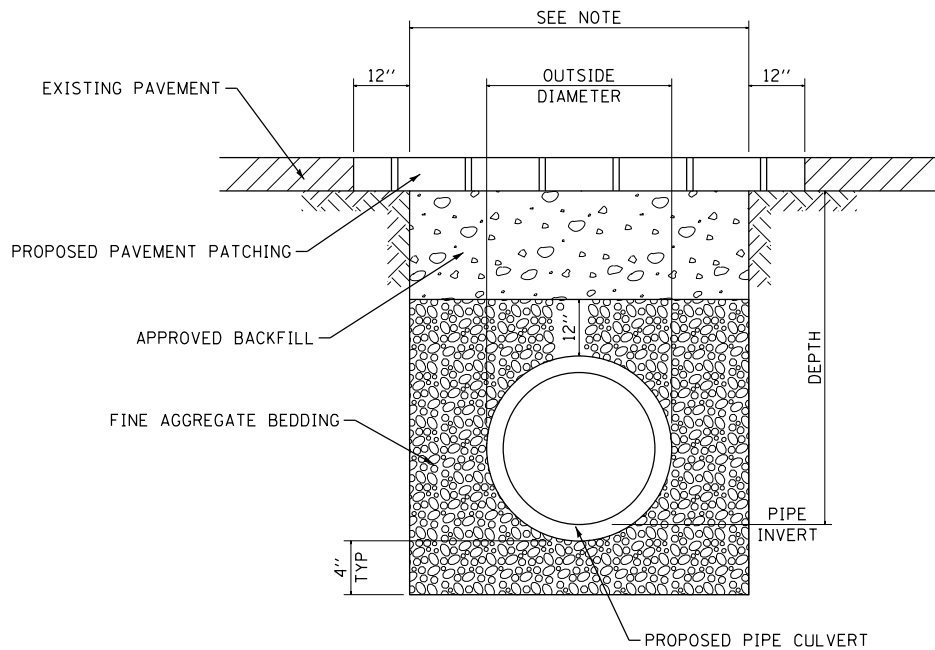

NOTE:
WIDTH = OUTSIDE DIAMETER + 9" + 9" WHEN DEPTH < 5'
WIDTH = OUTSIDE DIAMETER + 18" + 18" WHEN DEPTH > 5'

DETAIL OF TRENCH EXCAVATION,
PAVEMENT REMOVAL, PAVEMENT PATCHING,
AND BACKFILL UNDER EXISTING PAVEMENT

FILE NAME =	USER NAME = sparksgw	DESIGNED -	REVISED -
p:\1\1084EBID\INTEG\Illinois.gov\PWIDOT\Documents\IDOT Offices\District 6\Projects\067206\Drawings\Klingner\District edit\CADD SHEETS\72C60-sht-Details.dgn		DRAWN BY	REVISED BY
PLOT SCALE = 100.0000' / in.	CHECKED -	REVIS	REVISED -
PLOT DATE = 10/23/2014	DATE -	REVISED -	

STATE OF ILLINOIS
DEPARTMENT OF TRANSPORTATION


MISCELLANEOUS DETAILS

SCALE: none SHEET NO. 5 OF 6 SHEETS STA. TO STA.

F.A.P. RTE.	SECTION	COUNTY	TOTAL SHEETS	SHEET NO.
685/538	(112)RS-3, L, N, I	HANCOCK	156	84
CONTRACT NO. 72C60				
FED. ROAD DIST. NO. 6 ILLINOIS FED. AID PROJECT				

FINAL	SURVEYED	BY	DATE
SURVEY	PLOTTED		
NOTE BOOK	TEMPLATE		
NO.	AREAS	CHECKED	


ORIGINAL	SURVEYED	BY	DATE
SURVEY	PLOTTED		
NOTE BOOK	TEMPLATE		
NO.	AREAS	CHECKED	

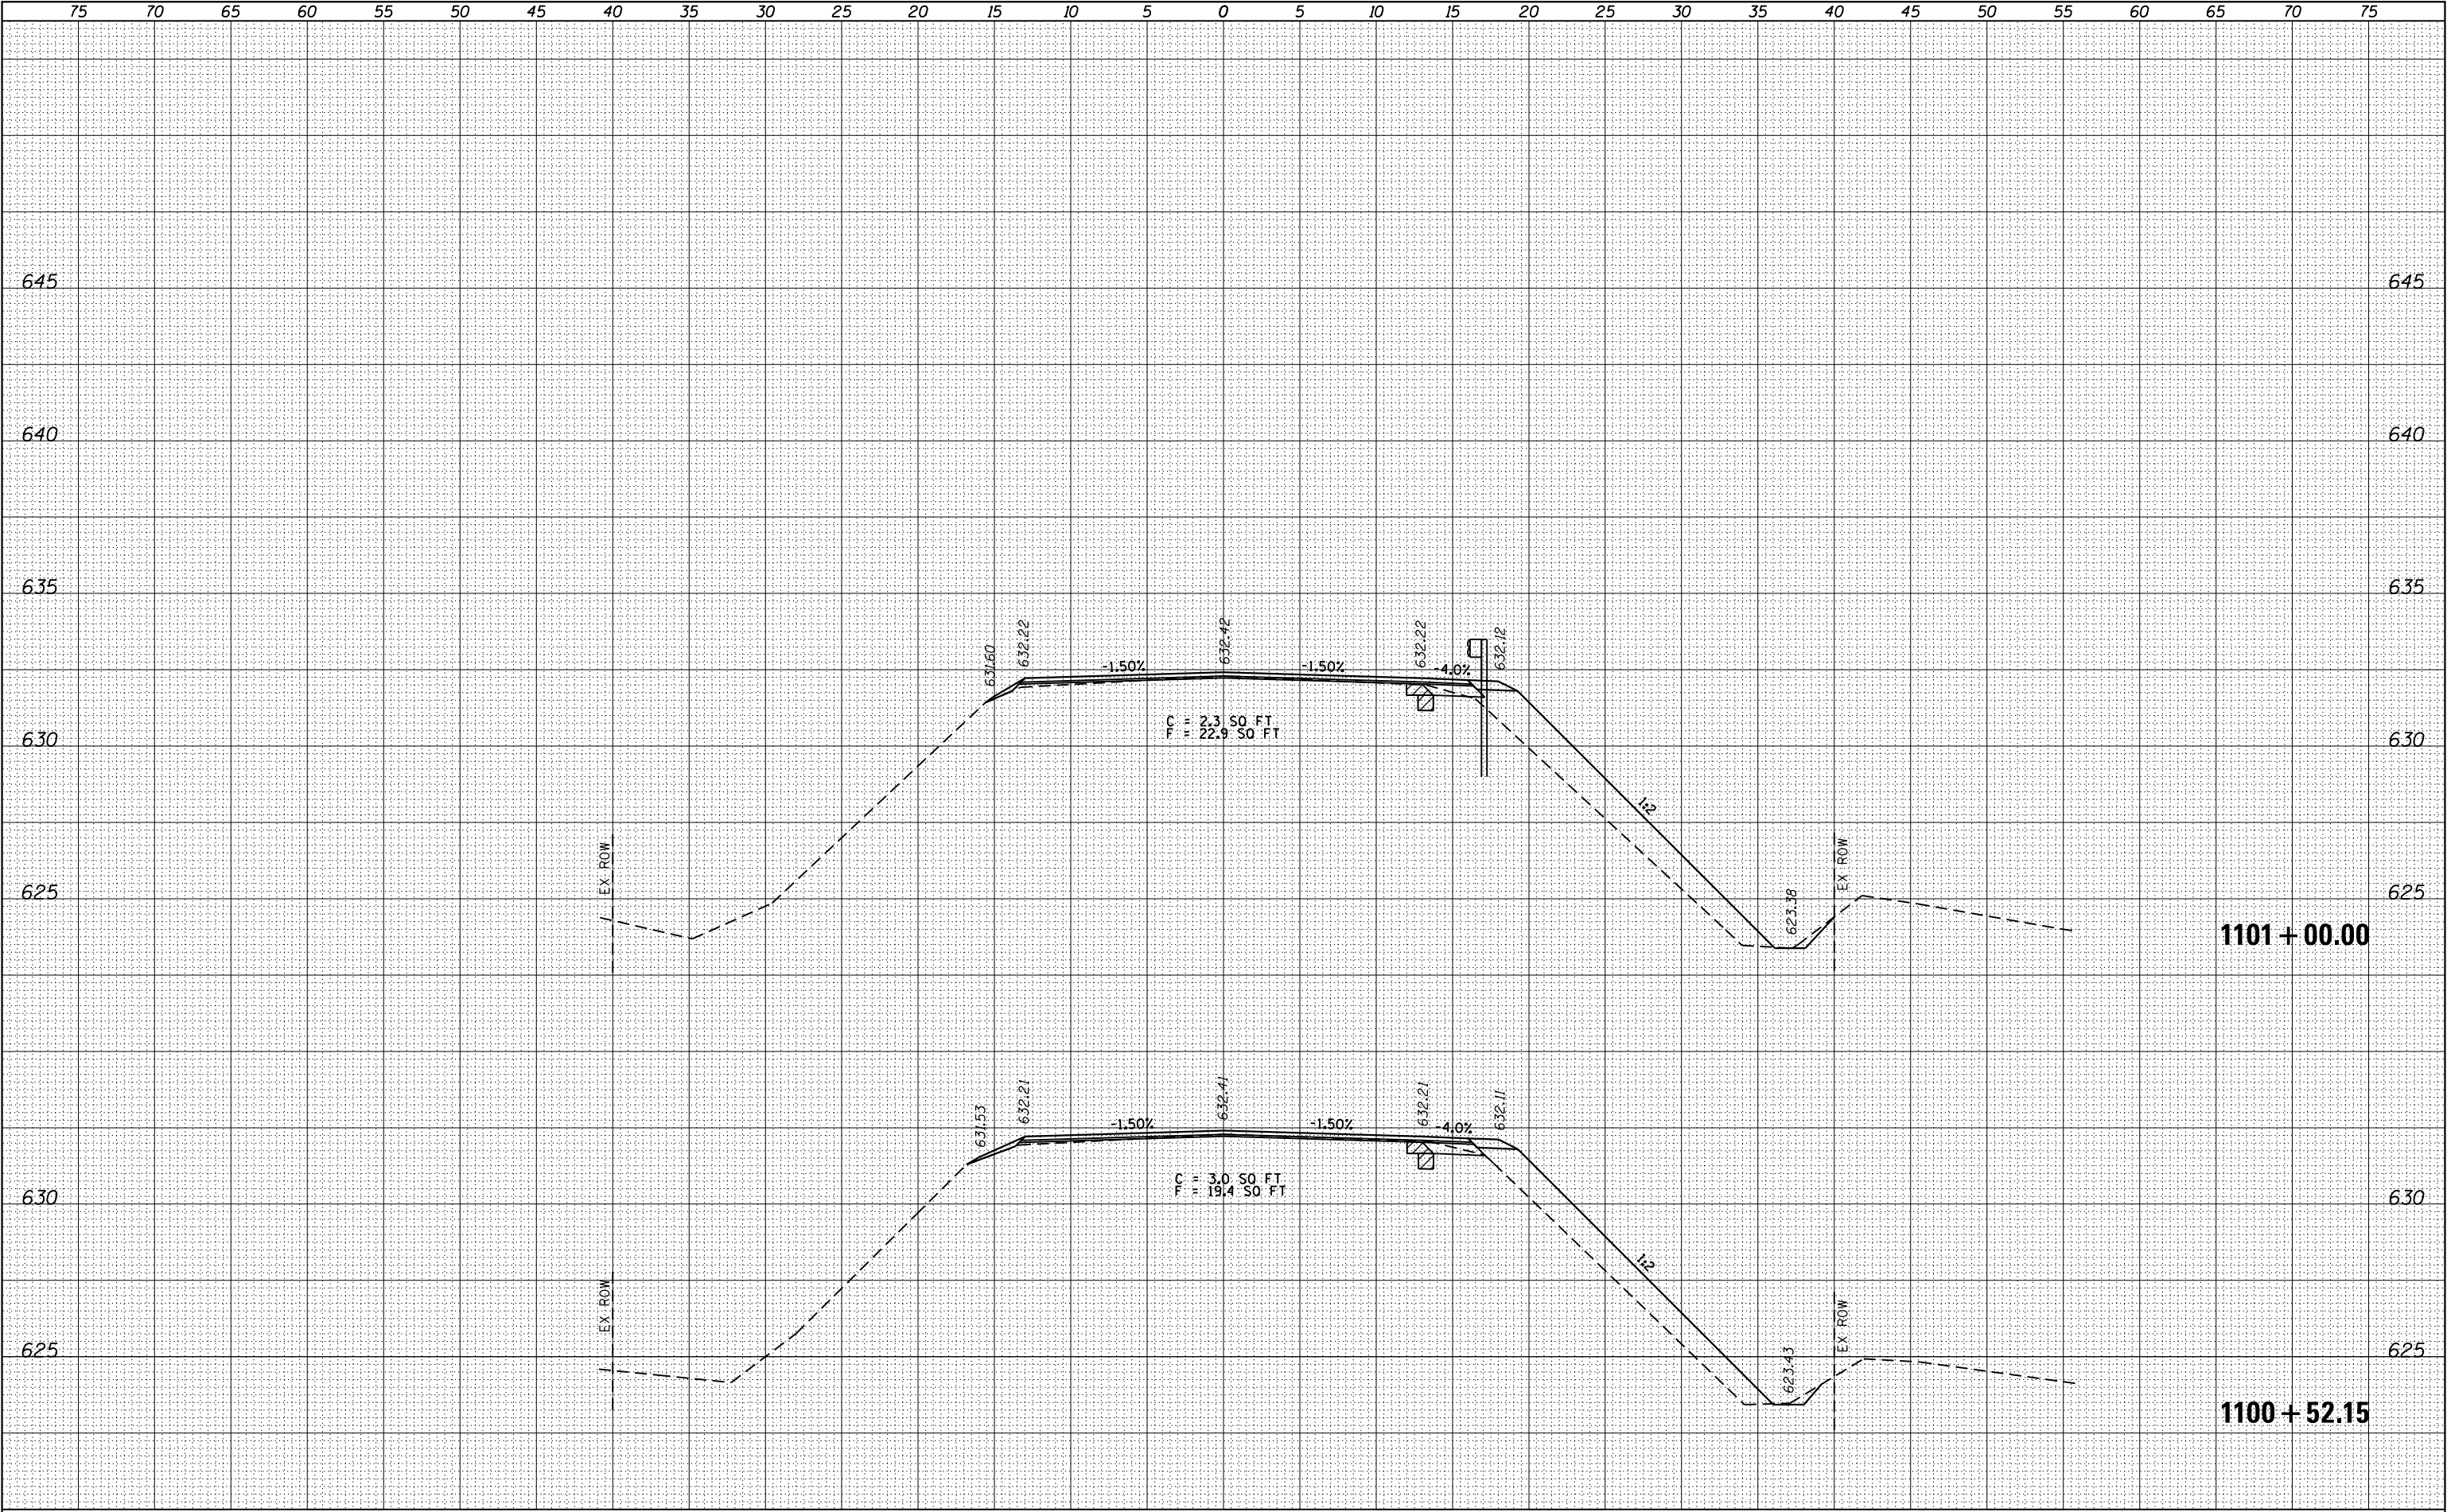

FILE NAME = c:\pw_work\pwidot\edwardsjd\d0388419\0672C60-shr-xxsht.IL 94 SN034-0069.dgn		USER NAME = edwardsjd	DESIGNED -	REVISED -	STATE OF ILLINOIS DEPARTMENT OF TRANSPORTATION	CROSS SECTIONS IL 94 S.N. 034-0069				F.A.P. RTE.	SECTION	COUNTY	TOTAL SHEETS	SHEET NO.	
Default		PLOT SCALE = 10.0000 ' / in.	DRAWN -	REVISED -		SCALE:	SHEET	OF	SHEETS	STA. 1100+52.15	TO STA. 1101+00.00	(112)RS-3,L,N,I	HANCOCK	156	84A
		PLOT DATE = Mar-11-2015 08:29:29AM	CHECKED -	REVISED -								CONTRACT NO. 72C60			
			DATE -	REVISED -								ILLINOIS	FED. AID PROJECT		

FINAL	SURVEYED	BY	DATE
SURVEY	PLOTTED		
NOTE BOOK	TEMPLATE		
NO.	AREAS	CHECKED	


ORIGINAL	SURVEYED	BY	DATE
SURVEY	PLOTTED		
NOTE BOOK	TEMPLATE		
NO.	AREAS	CHECKED	

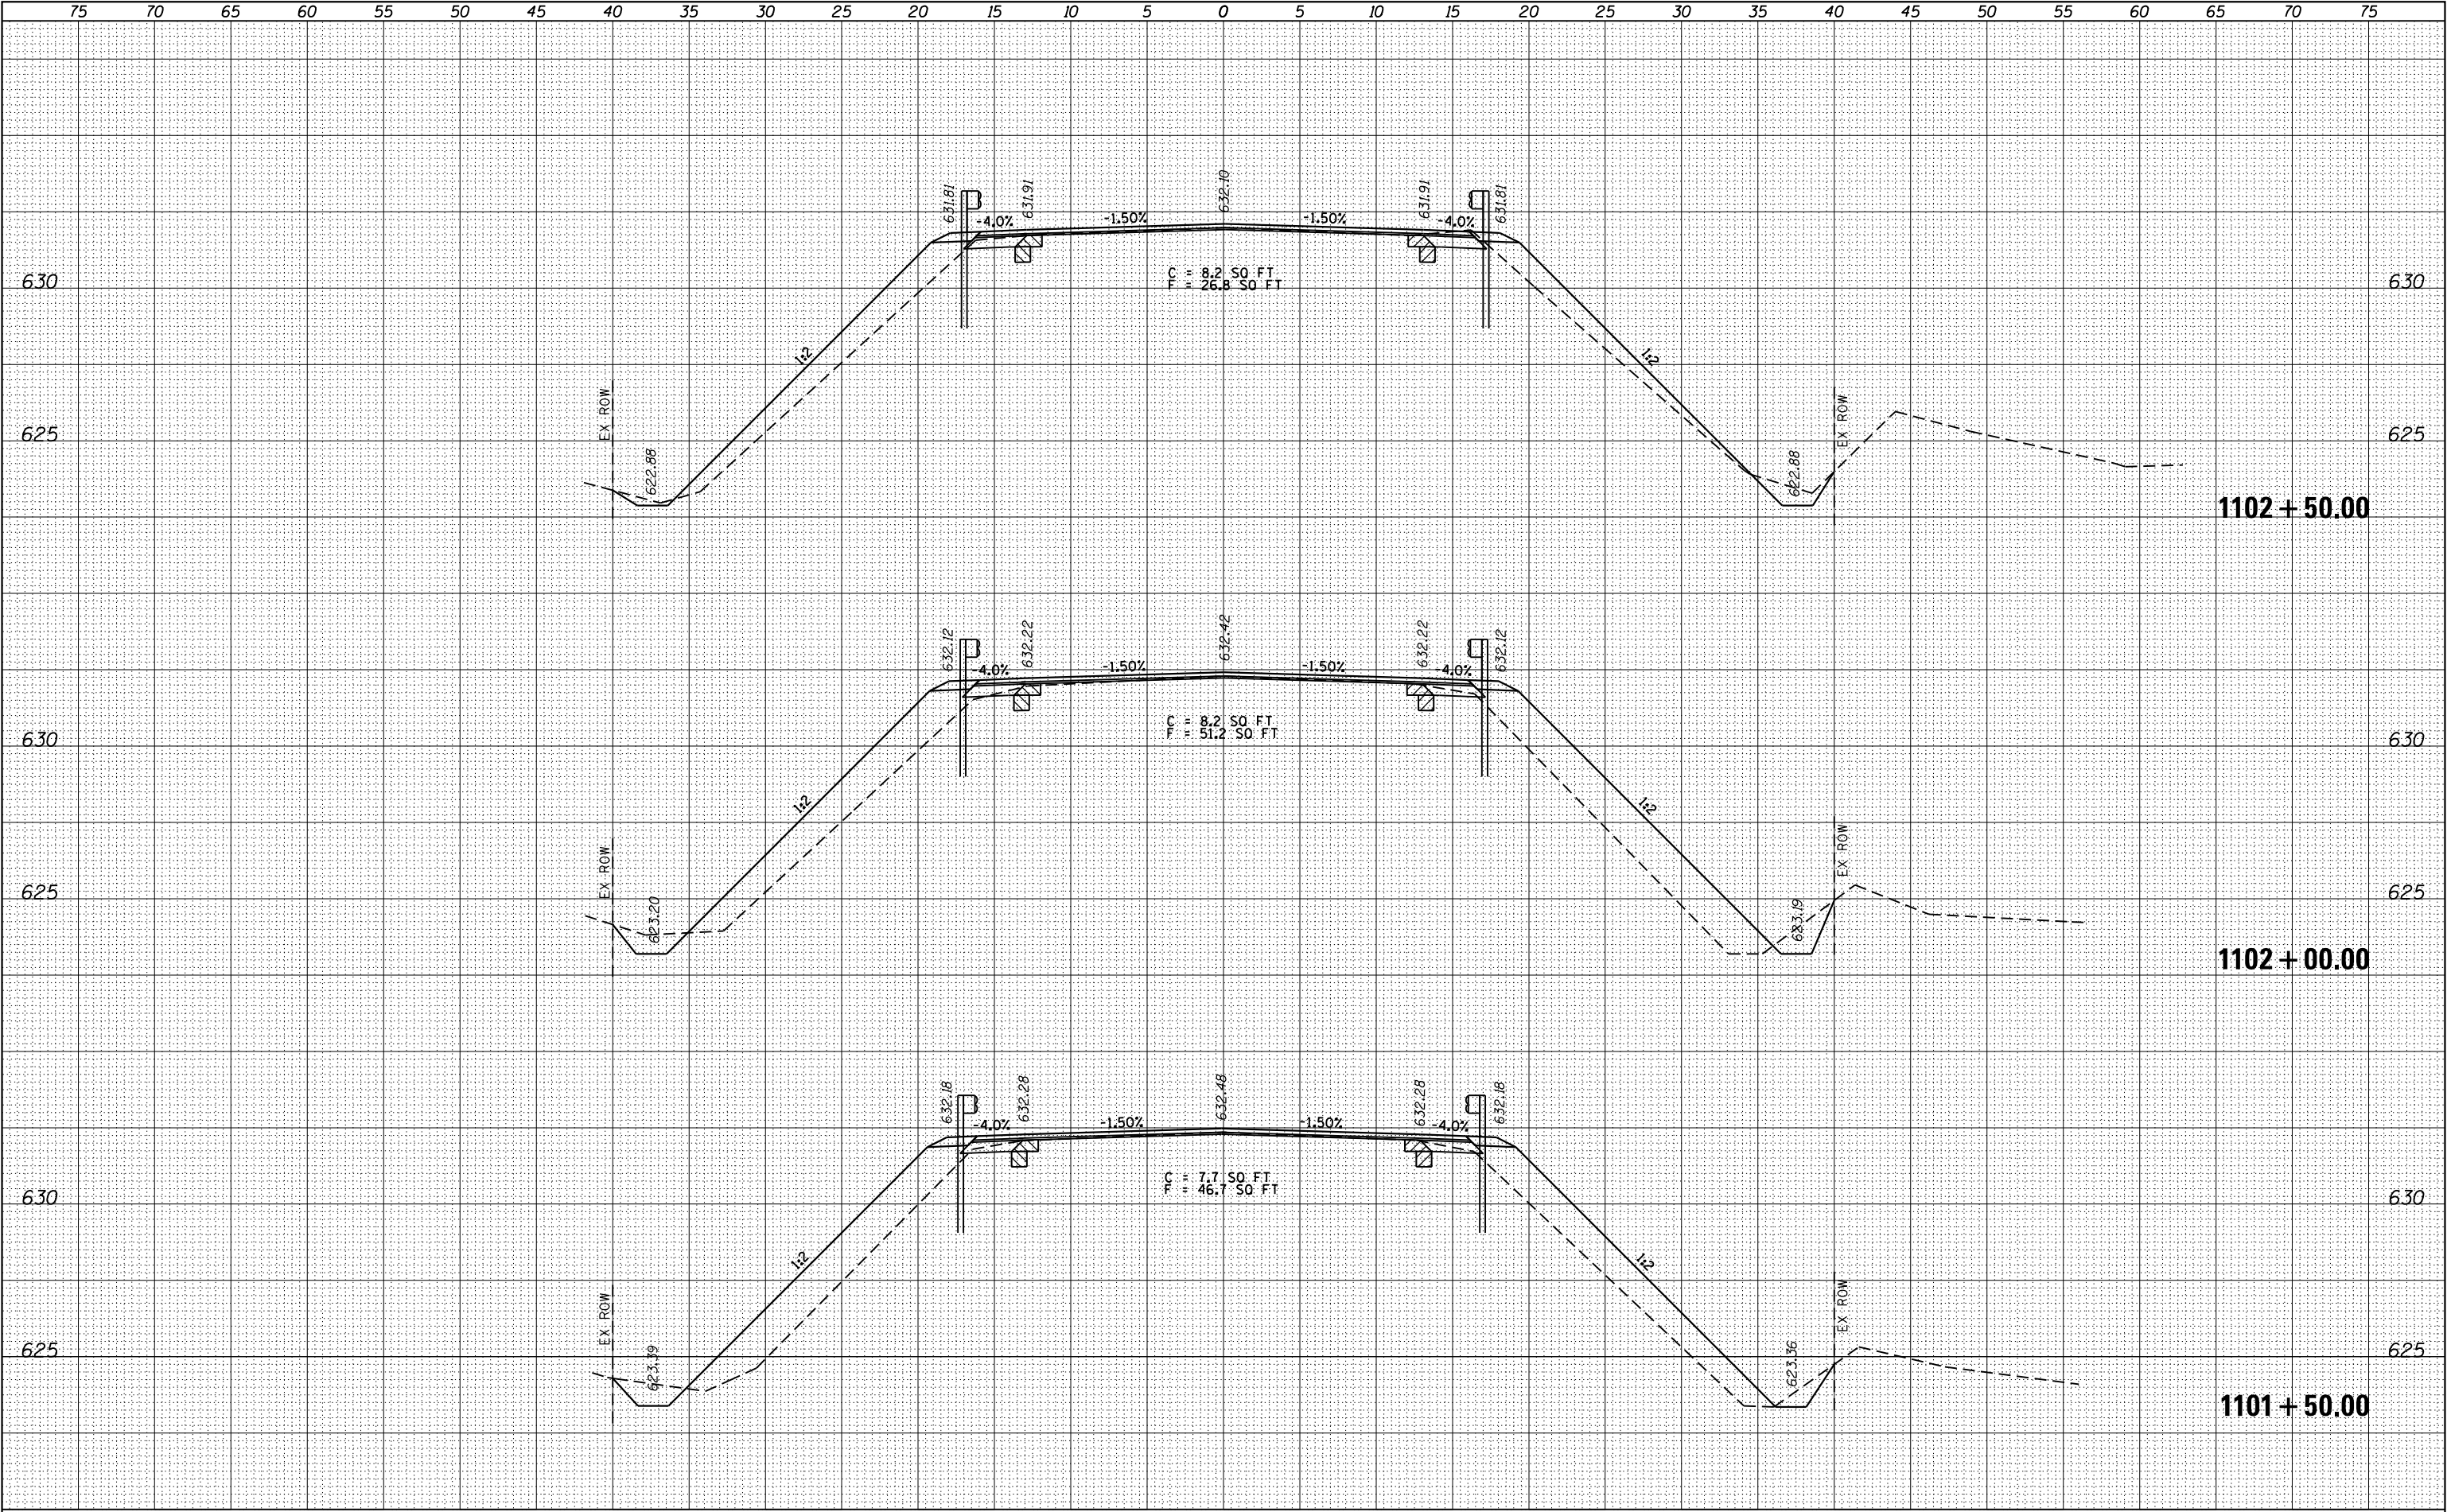

FILE NAME :	USER NAME : edwardsjd	DESIGNED -	REVISED -	STATE OF ILLINOIS DEPARTMENT OF TRANSPORTATION				CROSS SECTIONS IL 94				F.A.P. RTE.	SECTION	COUNTY	TOTAL SHEETS	SHEET NO.
cs:\pw_work\pwidot\edwardsjd\0388419\0672C60-shr-xxsht.IL 94 SN034-0069.dgn		DRAWN -	REVISED -					S.N. 034-0069				*	(112)RS-3,L,N,I	HANCOCK	156	84B
PLOT SCALE : 10.0000' / in.		CHECKED -	REVISED -											CONTRACT NO.	72C60	
Default	PLOT DATE : Mar-11-2015 08:29:29AM	DATE -	REVISED -					SCALE:	SHEET	OF	SHEETS	STA. 1101+50.00	TO STA. 1102+50.00	ILLINOIS FED. AID PROJECT		


FINAL SURVEY	NO.	SURVEYED	BY	DATE
		PLOTTED		
		TEMPLATE		
		AREAS		
		CHECKED		

ORIGINAL SURVEY	NO.	SURVEYED	BY	DATE
		PLOTTED		
		TEMPLATE		
		AREAS		
		CHECKED		

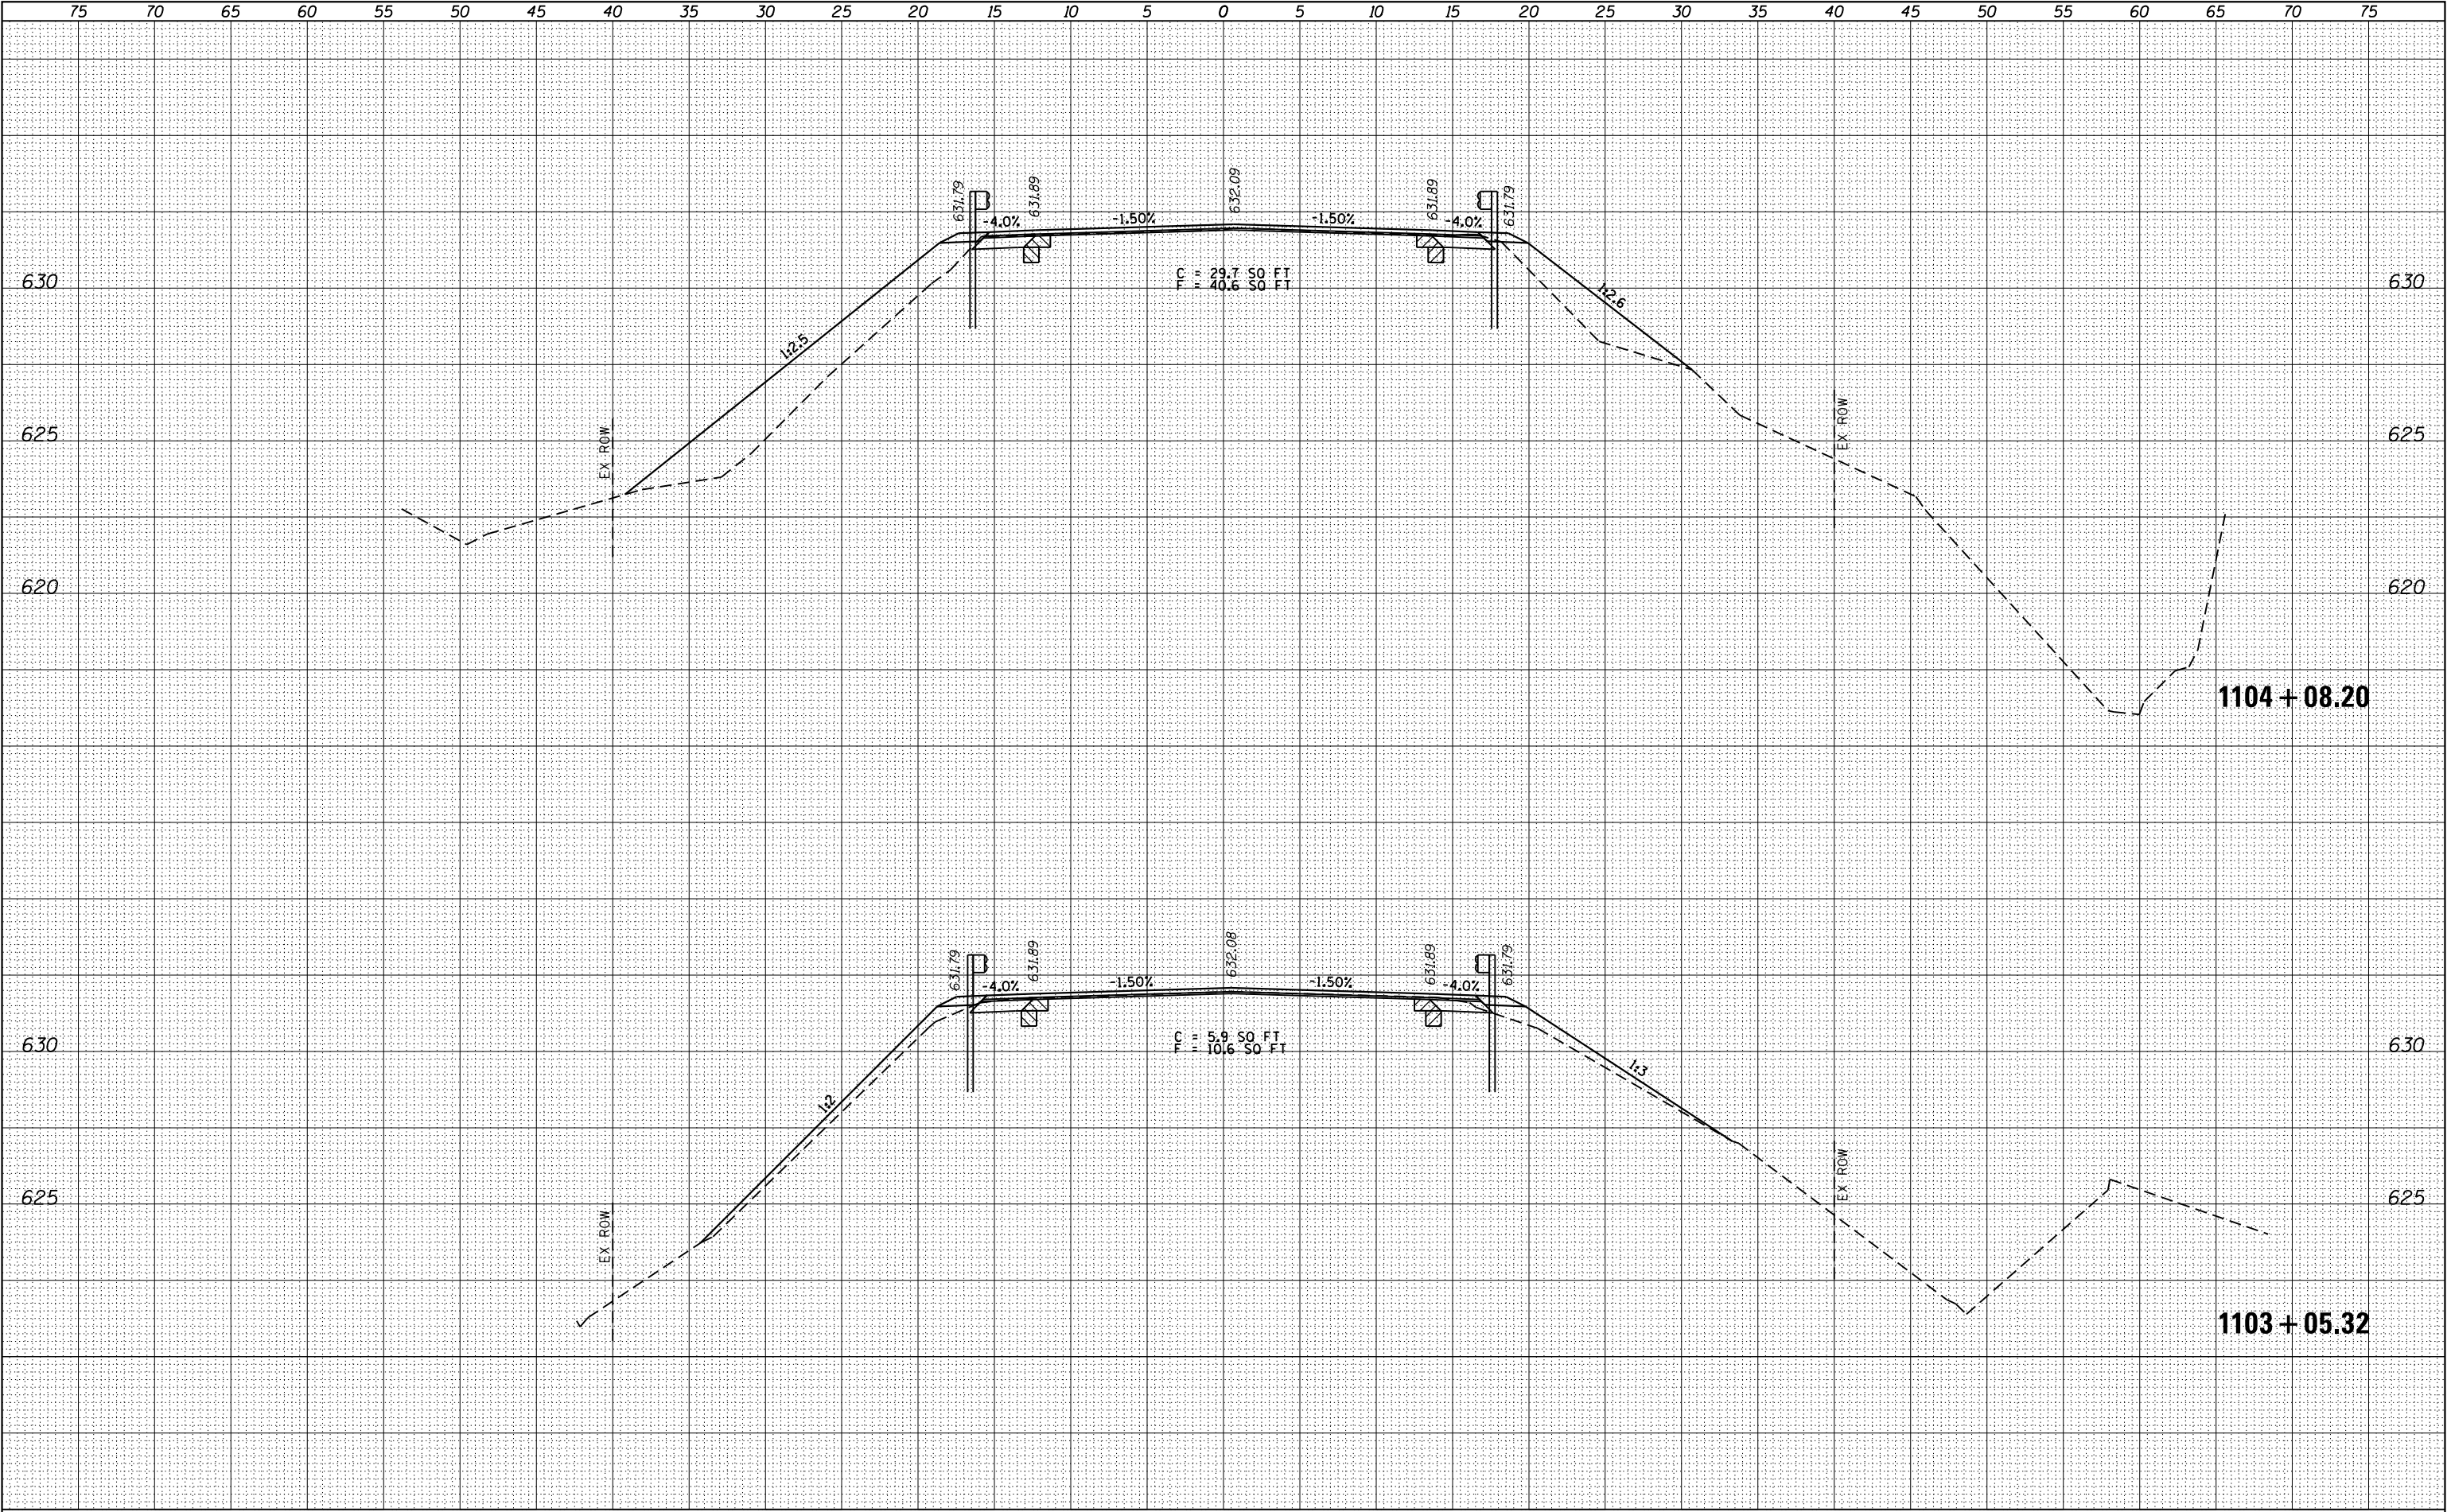

FINAL	SURVEYED	BY	DATE
SURVEY	PLOTTED		
NOTE BOOK	TEMPLATE		
NO.	AREAS CHECKED		


ORIGINAL	SURVEYED	BY	DATE
SURVEY	PLOTTED		
NOTE BOOK	TEMPLATE		
NO.	AREAS CHECKED		

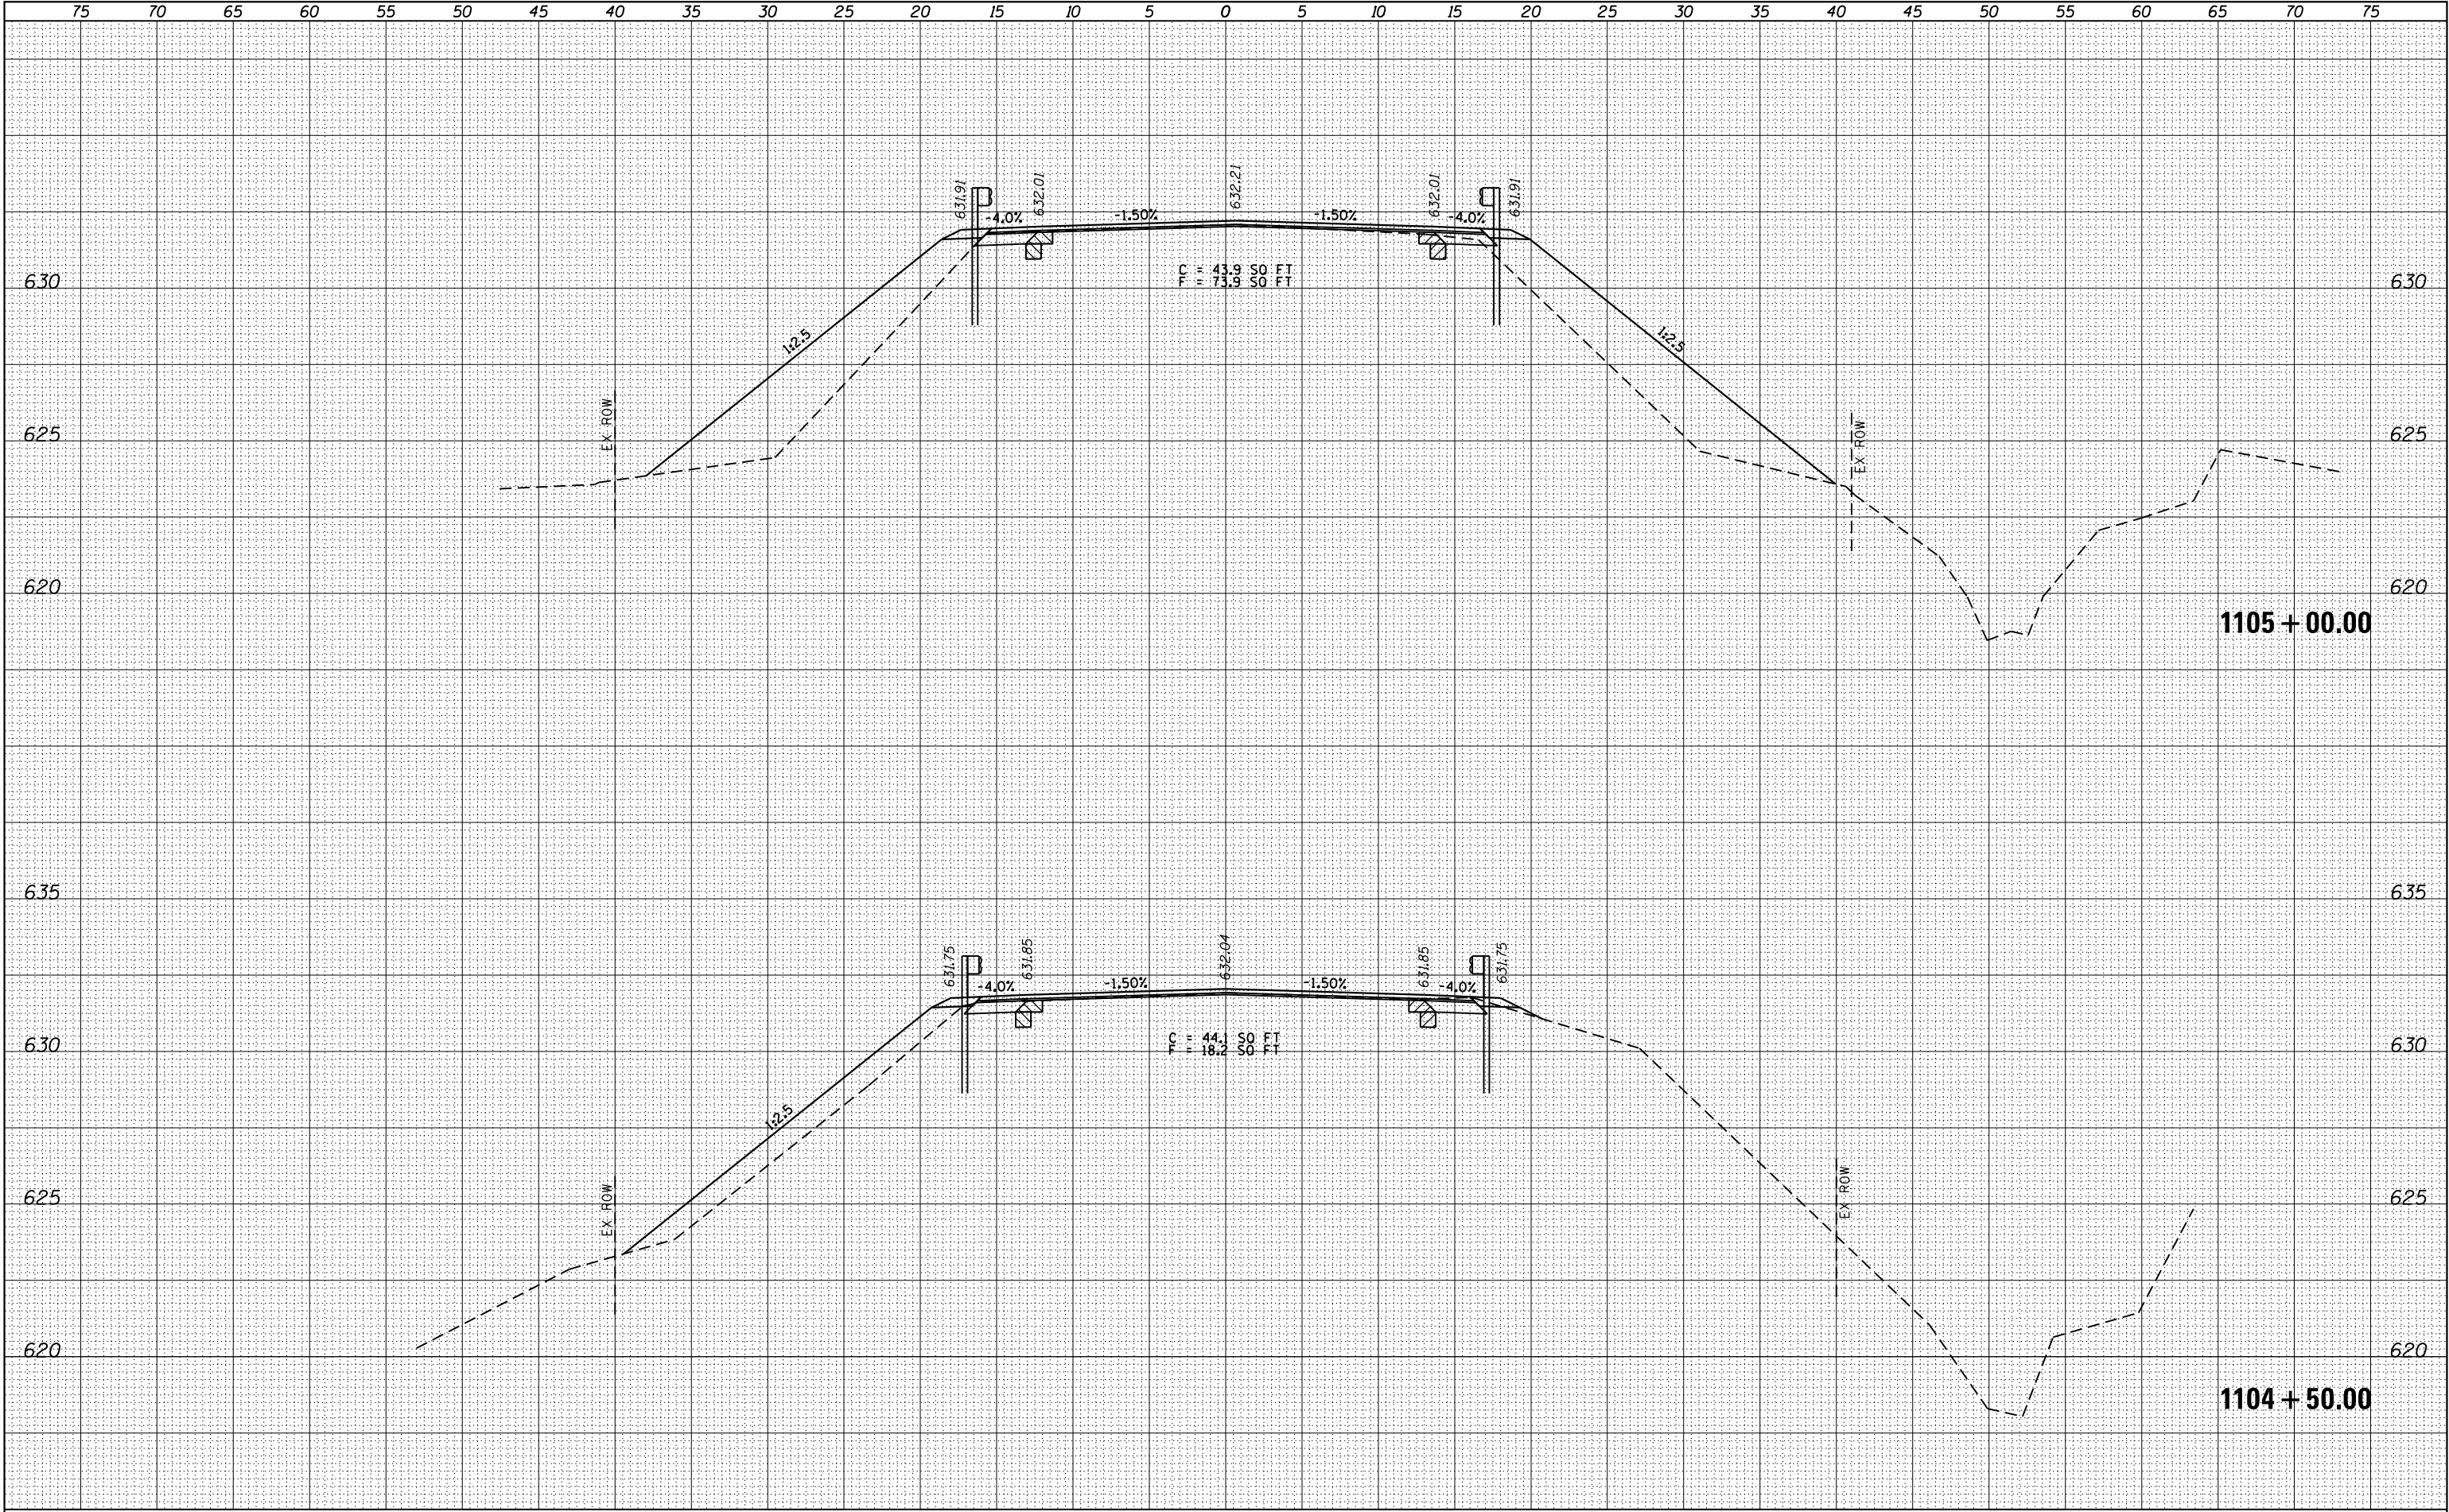

FILE NAME =	USER NAME = edwardsjd	DESIGNED -	REVISED -	STATE OF ILLINOIS DEPARTMENT OF TRANSPORTATION	CROSS SECTIONS IL 94 S.N. 034-0069	SCALE: SHEET OF SHEETS STA. 1104+50.00 TO STA.1105+00.00	F.A.P. RTE.	SECTION	COUNTY	TOTAL SHEETS	SHEET NO.
c:\pw_work\pwidot\edwardsjd\d0388419\0672C60-shr-xxsht.IL 94 SN034-0069.dgn	DRAWN -	REVISED -	*				(112)RS-3,L,N,I	HANCOCK	156	840	
Default	PLOT SCALE = 10.0000 ' / in.	CHECKED -	REVISED -				CONTRACT NO. 72C60				
	PLOT DATE = Mar-11-2015 08:29:30AM	DATE -	REVISED -				ILLINOIS FED. AID PROJECT				


FINAL SURVEY	DATE
	BY
	SURVEYED
	PLOTTED
NOTE BOOK	TEMPLATE
NO.	AREAS CHECKED

ORIGINAL SURVEY	DATE
	BY
	SURVEYED
	PLOTTED
NOTE BOOK	TEMPLATE
NO.	AREAS CHECKED

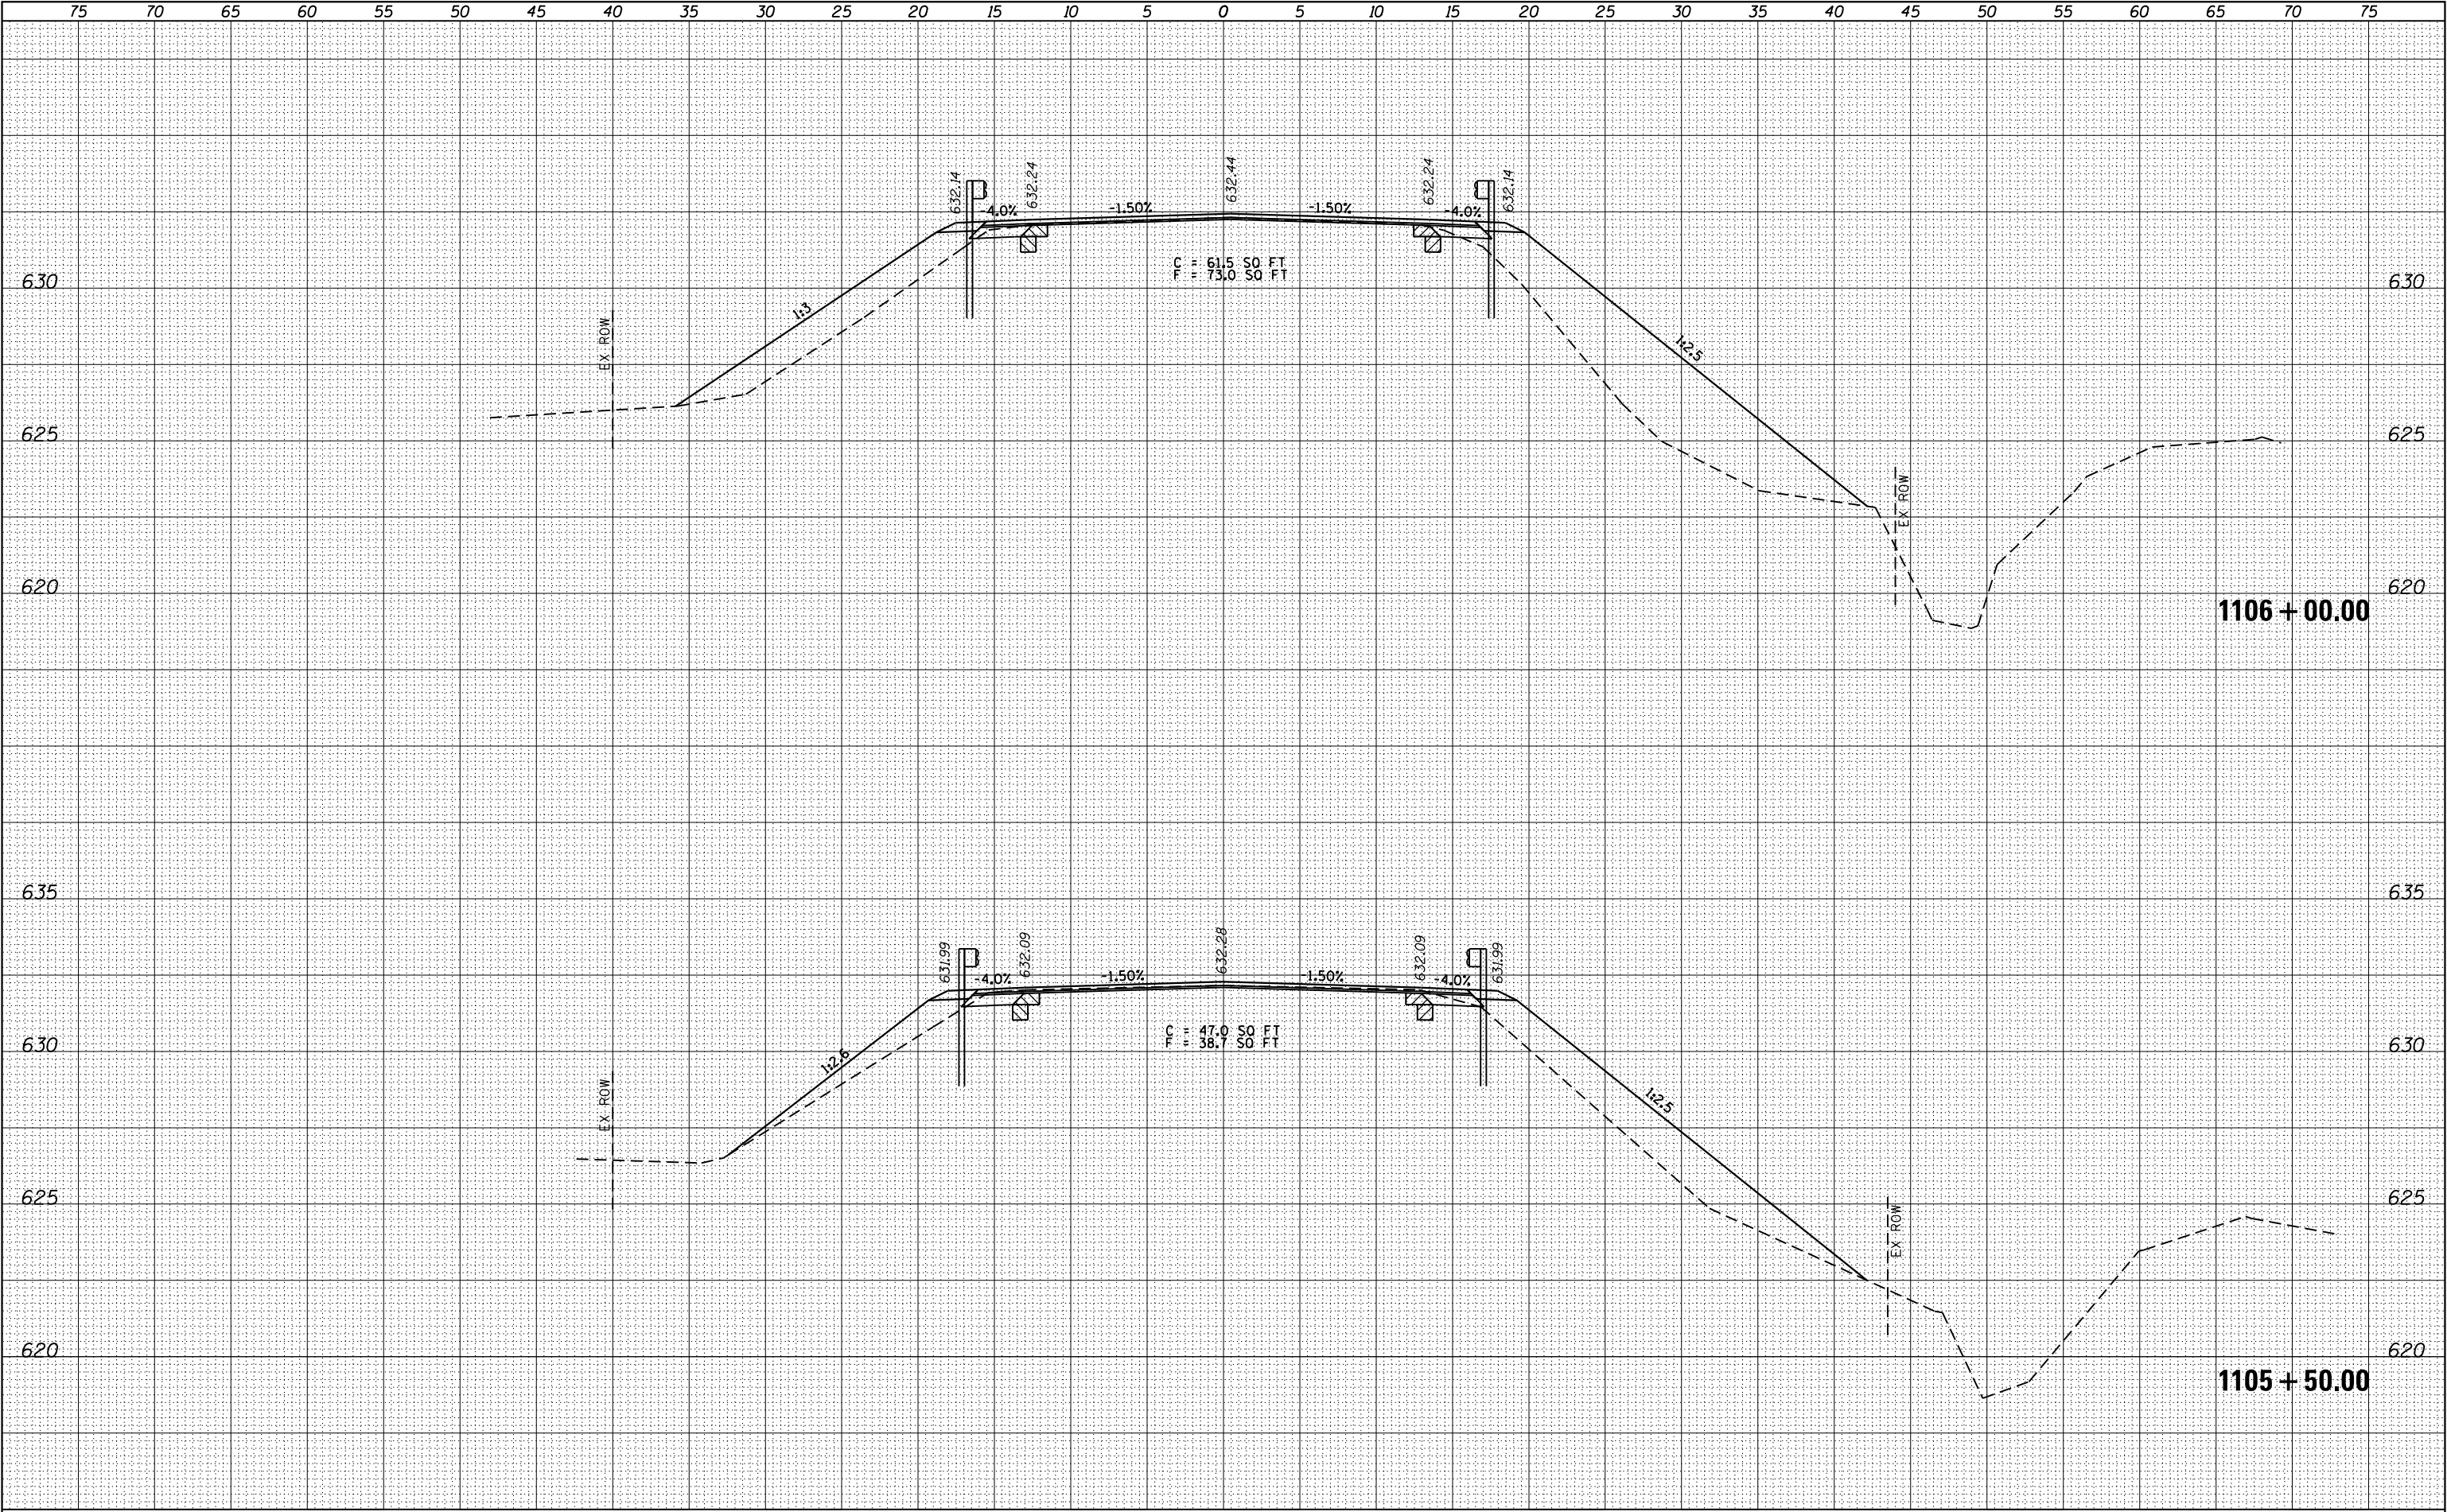

FINAL	SURVEYED	BY	DATE
SURVEY	PLOTTED		
NOTE BOOK	TEMPLATE		
NO.	AREAS CHECKED		


ORIGINAL	SURVEYED	BY	DATE
SURVEY	PLOTTED		
NOTE BOOK	TEMPLATE		
NO.	AREAS CHECKED		

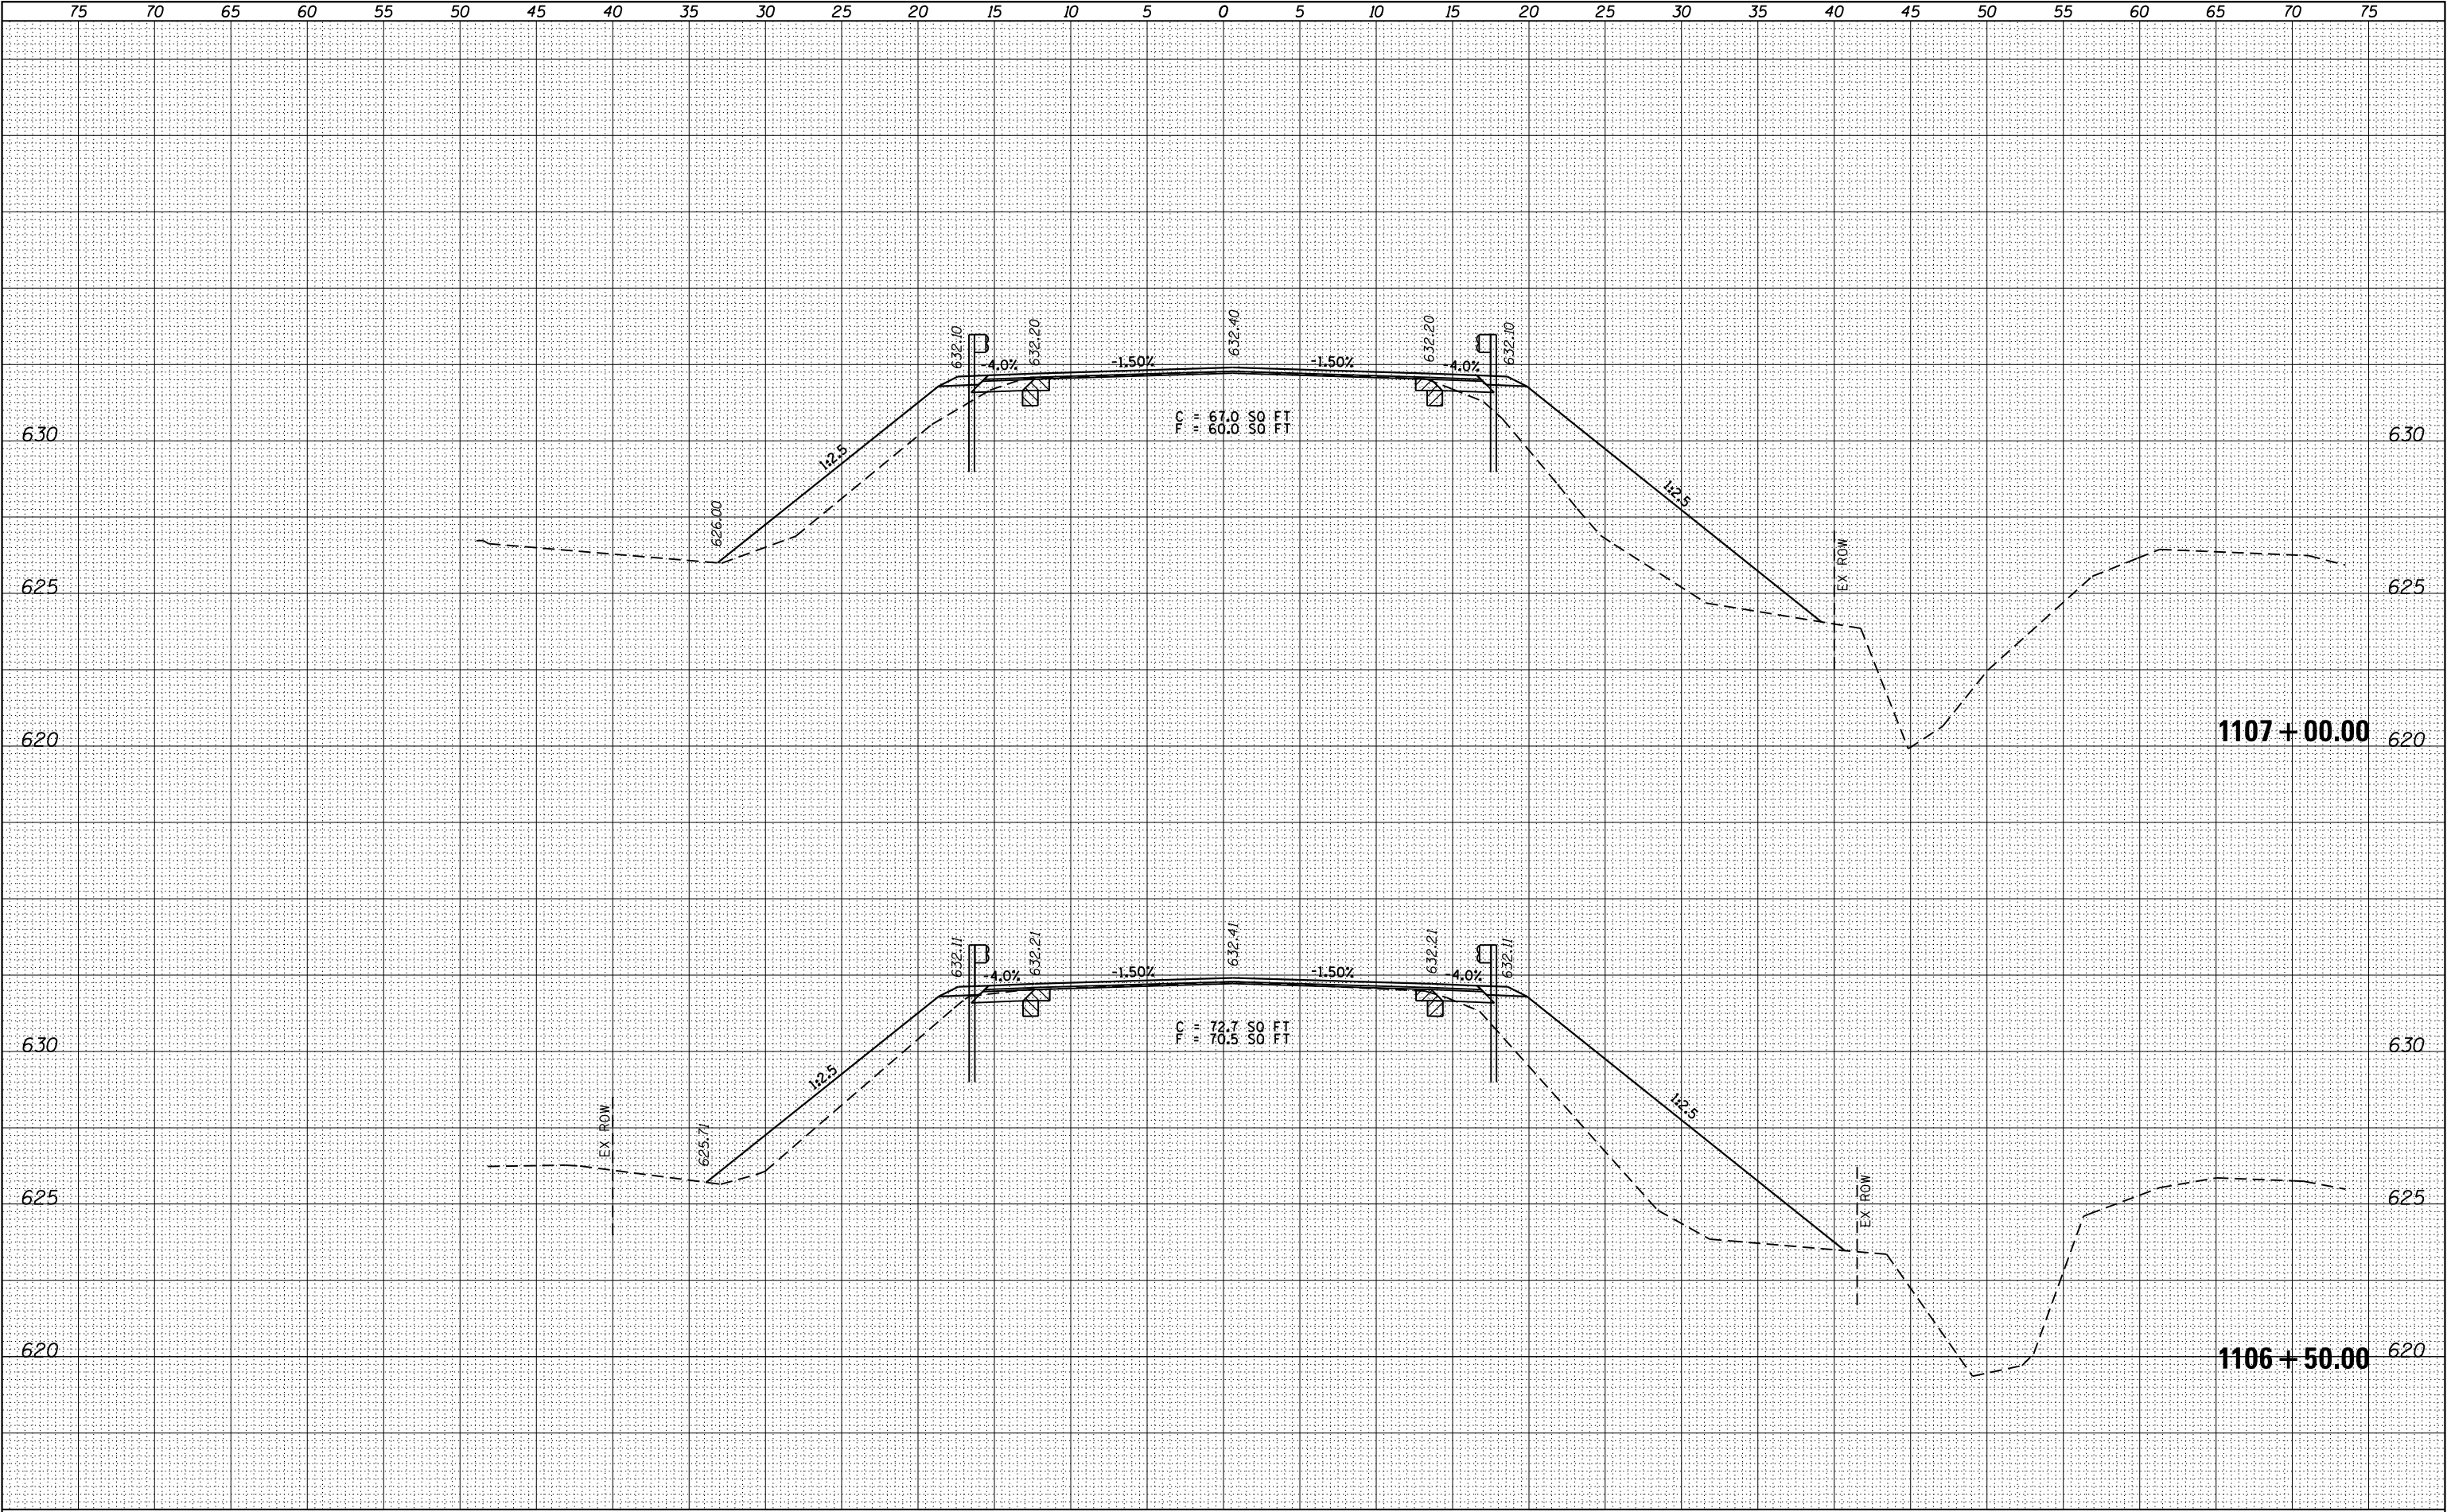

FILE NAME =	USER NAME = edwardsjd	DESIGNED -	REVISED -	STATE OF ILLINOIS DEPARTMENT OF TRANSPORTATION	CROSS SECTIONS IL 94 S.N. 034-0069				F.A.P. RTE.	SECTION	COUNTY	TOTAL SHEETS	SHEET NO.
c:\pw_work\pwidot\edwardsjd\0388419\0672C60-shr-xxsht.IL 94 SN034-0069.dgn		DRAWN -	REVISED -			(112)RS-3,L,N,I	HANCOCK	156	84F				
PLOT SCALE = 10.0000 ' / in.		CHECKED -	REVISED -			CONTRACT NO. 72C60							
PLOT DATE = Mar-11-2015 08:29:30AM		DATE -	REVISED -			ILLINOIS FED. AID PROJECT							
Default					SCALE:	SHEET	OF	SHEETS	STA. 1106+50.00	TO STA. 1107+00.00			

FINAL	SURVEYED	BY	DATE
SURVEY	PLOTTED		
NOTE BOOK	TEMPLATE		
NO.	AREAS CHECKED		

ORIGINAL	SURVEYED	BY	DATE
SURVEY	PLOTTED		
NOTE BOOK	TEMPLATE		
NO.	AREAS CHECKED		

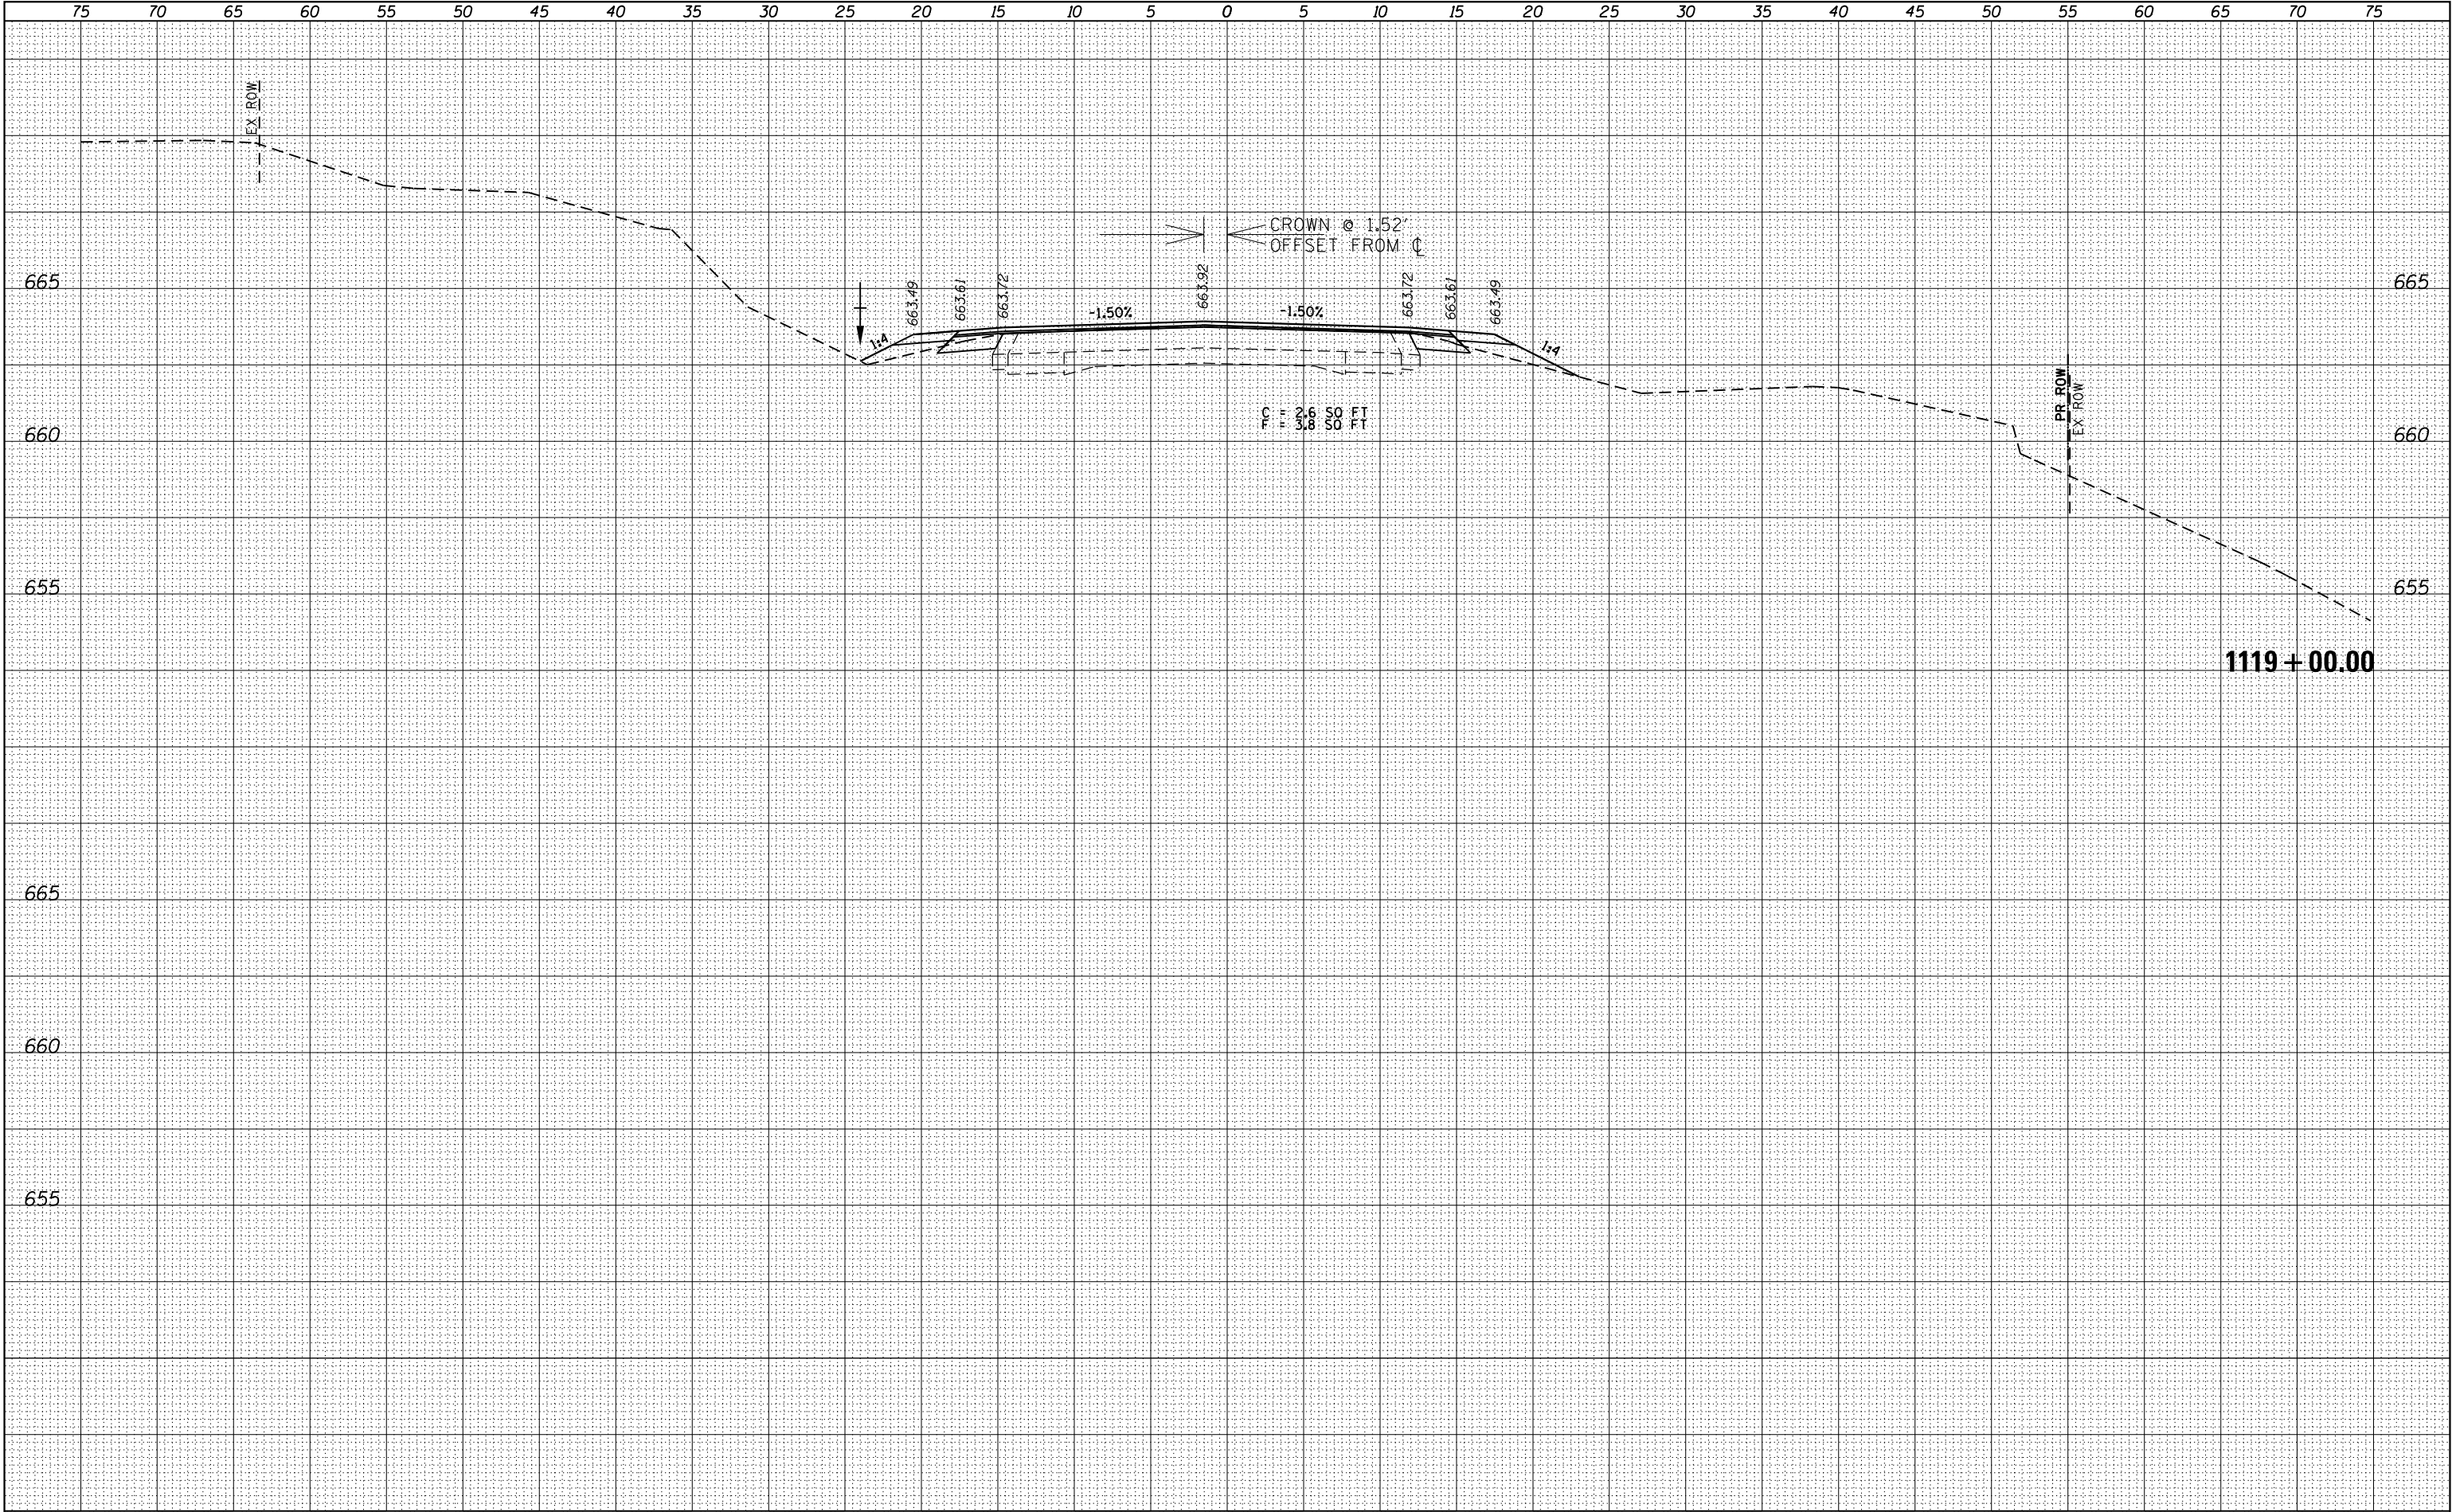


FILE NAME =	USER NAME = sparksqw	DESIGNED -	REVISED -	STATE OF ILLINOIS DEPARTMENT OF TRANSPORTATION	CROSS SECTIONS IL 94				F.A.P. RTE.	SECTION	COUNTY	TOTAL SHEETS	SHEET NO.
p:\11184EBID\INTEG\Illinois.gov\PIDOT\Documents\	Illinois.gov\PIDOT\Documents\	Illinois.gov\PIDOT\Documents\	Illinois.gov\PIDOT\Documents\						685/538	(112)RS-3,L,N,I	HANCOCK	156	85
Default		PLOT SCALE = 10.0000' / in.	CHECKED -		REVISED -	CONTRACT NO. 72C60							
		PLOT DATE = 10/23/2014	DATE -		REVISED -	SCALE:	SHEET	OF	SHEETS	STA. 1118+50.00	TO STA. 1119+00.00	ILLINOIS FED. AID PROJECT	


ILLINOIS FED. AID PROJECT

FINAL	SURVEYED	BY	DATE
SURVEY	PLOTTED		
NOTE BOOK	TEMPLATE		
NO.	AREAS	CHECKED	

ORIGINAL	SURVEYED	BY	DATE
SURVEY	PLOTTED		
NOTE BOOK	TEMPLATE		
NO.	AREAS	CHECKED	

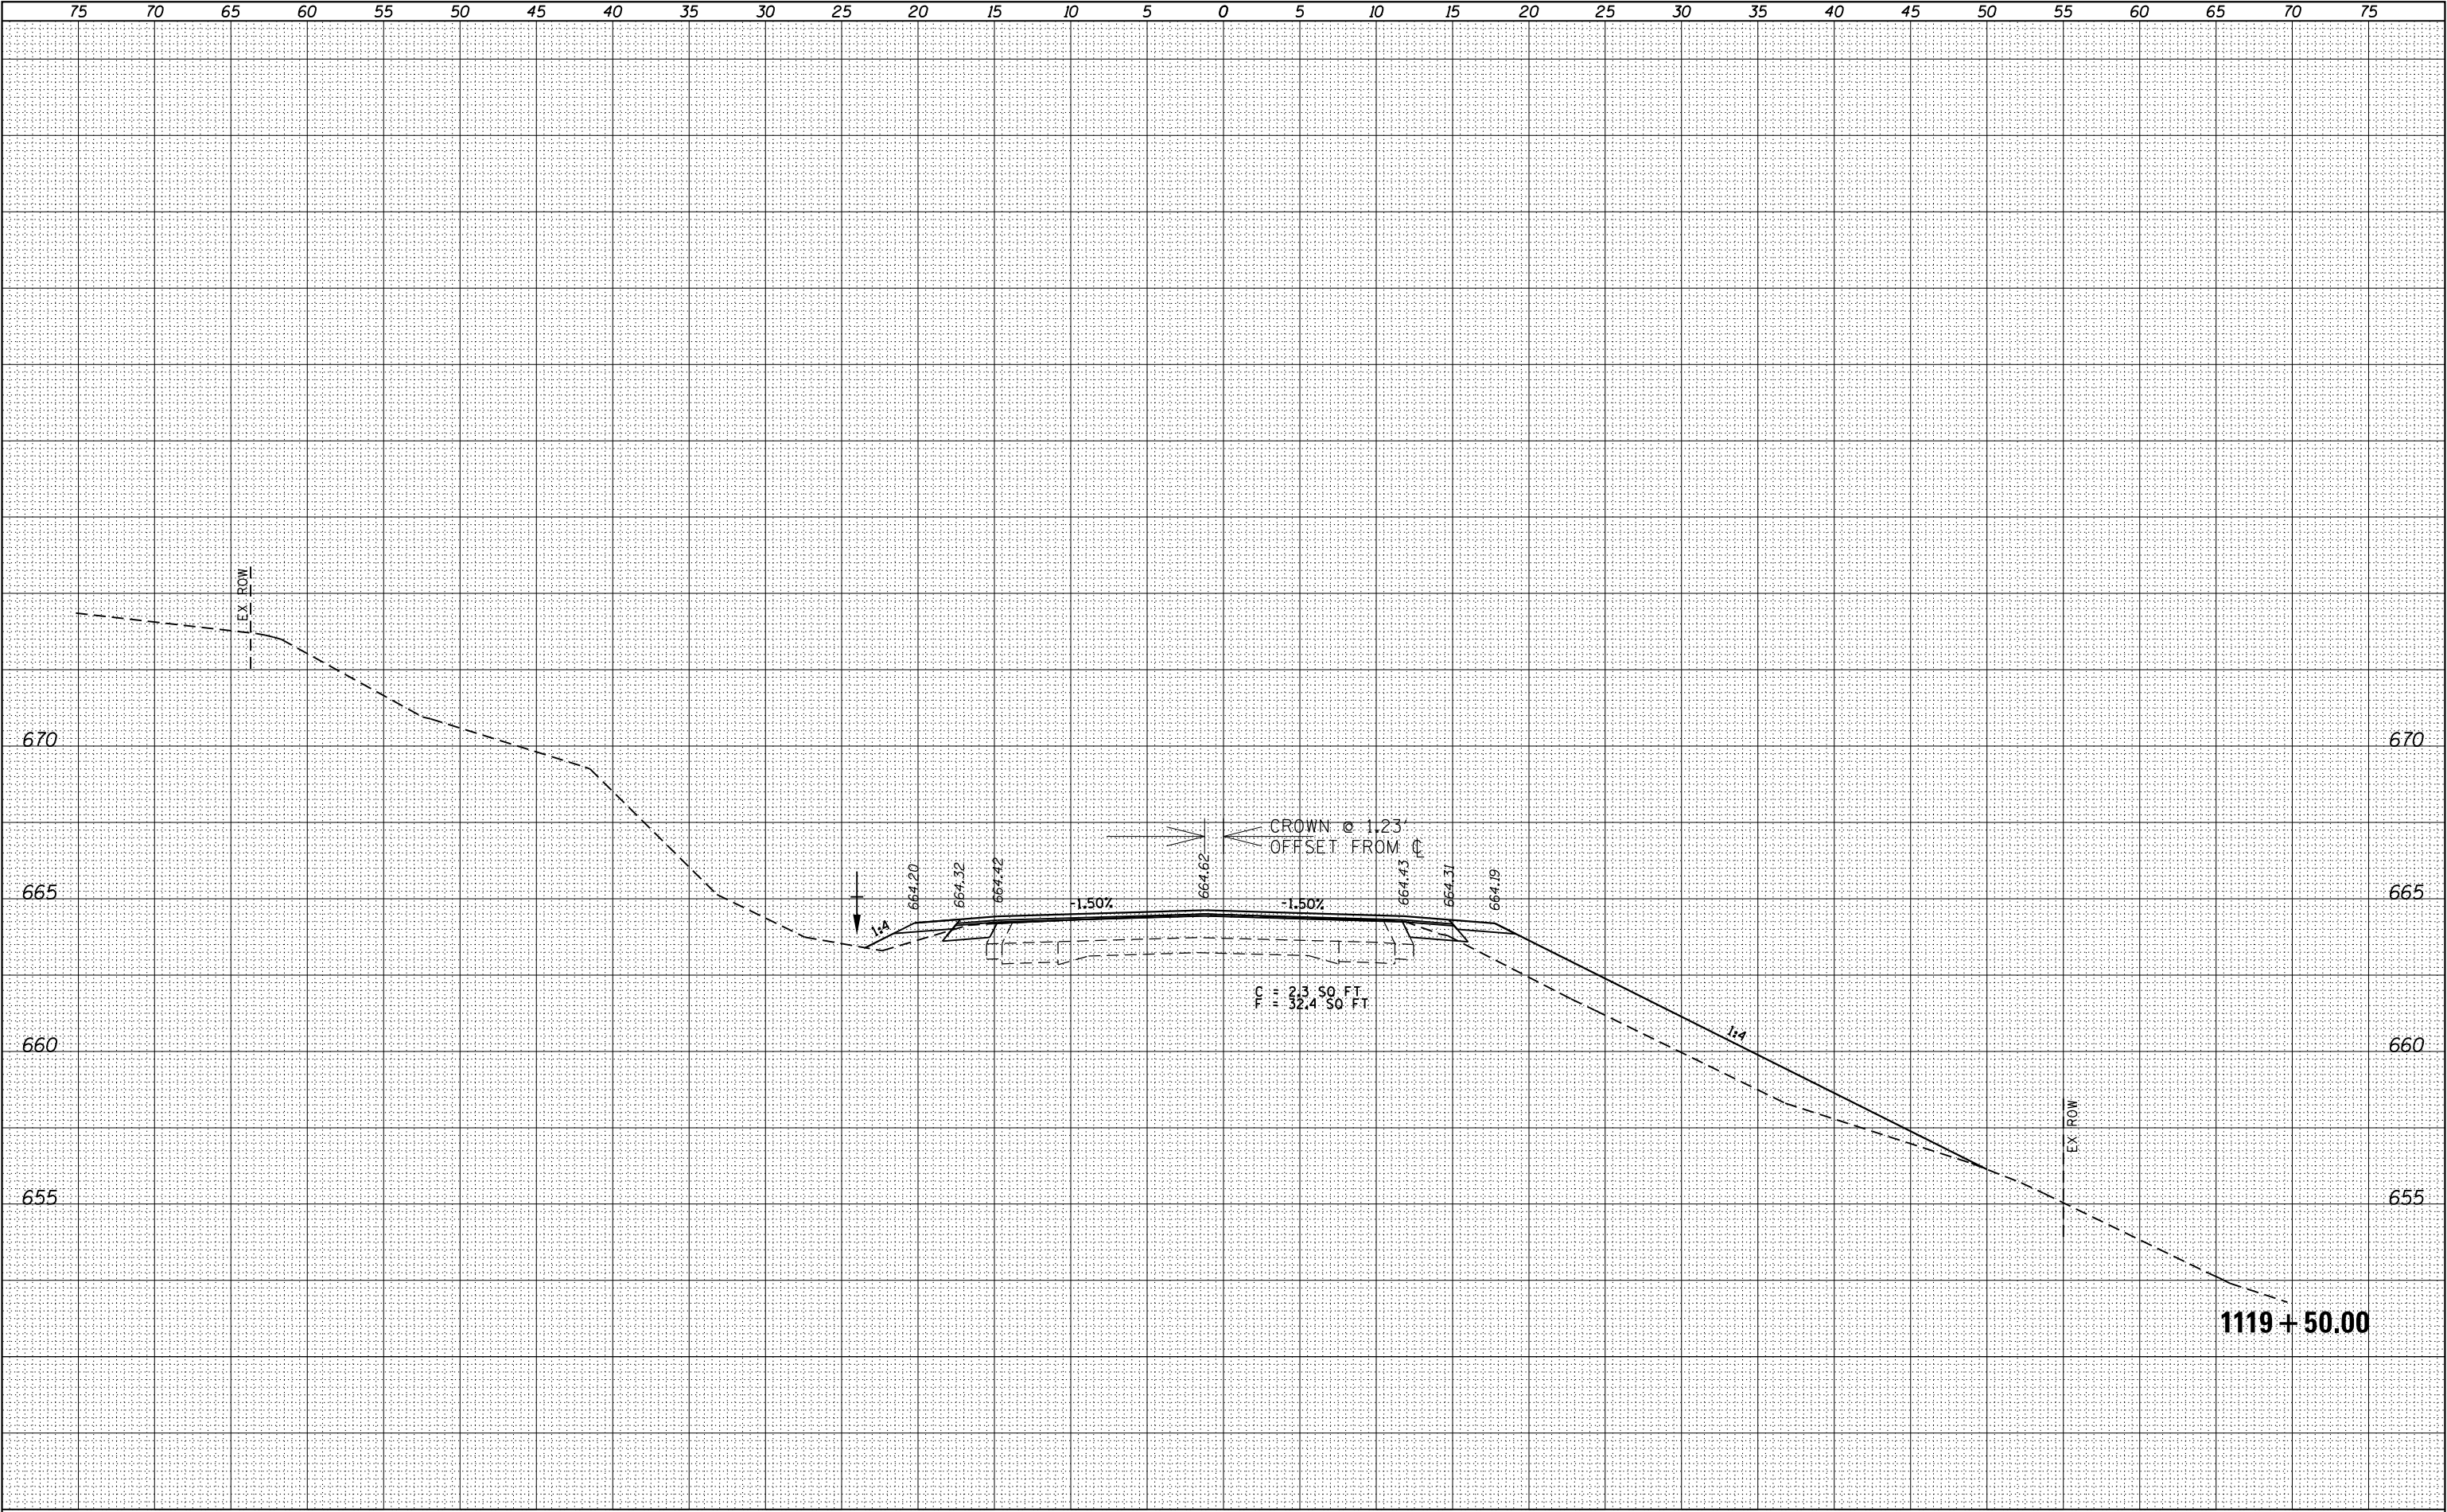

ORIGINAL SURVEY	SURVEYED _____	BY _____	DATE _____
NOTE BOOK	PLOTTED _____		
	TEMPLATE _____		
	AREAS _____		
	CHECKED _____		
	NO. _____		

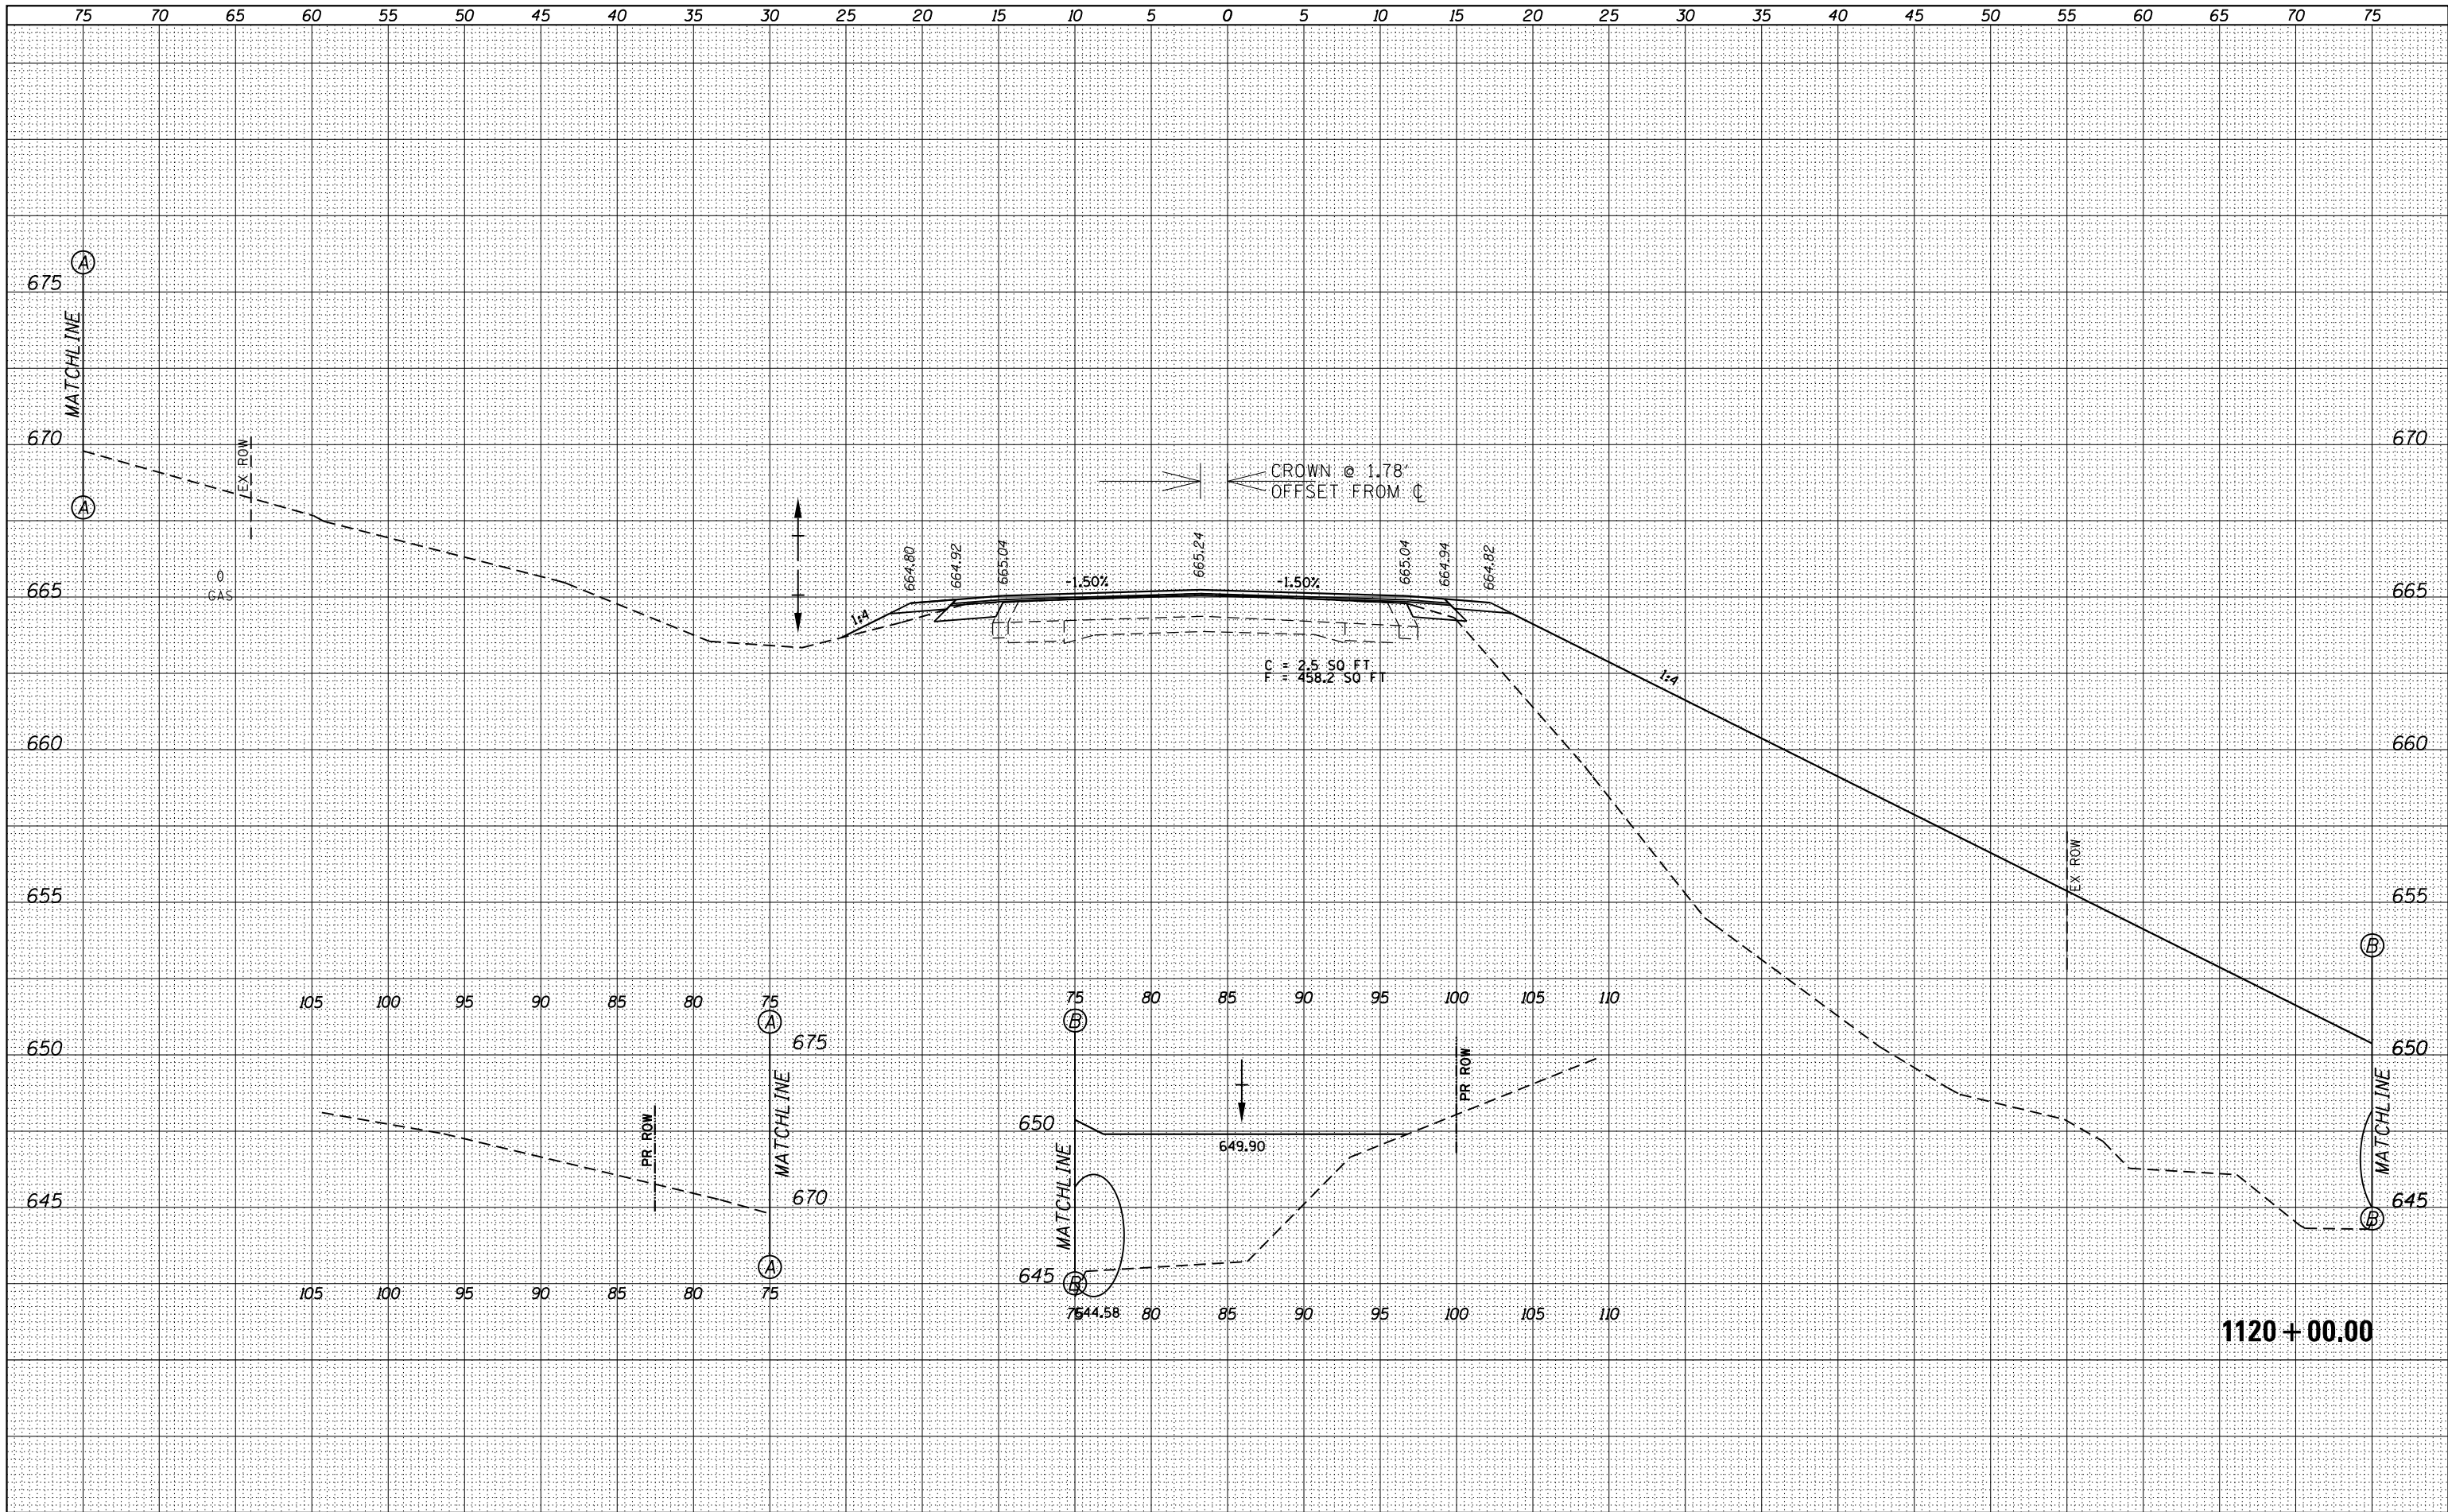

FILE NAME =	USER NAME = edwardsjd	DESIGNED -	REVISED -	STATE OF ILLINOIS DEPARTMENT OF TRANSPORTATION	CROSS SECTIONS IL 94				F.A.P. RTE.	SECTION	COUNTY	TOTAL SHEET'S	SHEET NO.
c:\pw_work\p1dot\edwardsjd\d0388419\ssc_sht.IL	34(IDOT).dgn	DRAWN -	REVISED -						685/538	(112)RS-3,L,N,I	HANCOCK	156	87
PLOT SCALE = 10.0000' / in.	CHECKED -	REVISED -	CONTRACT NO. 72C60										
Default	PLOT DATE = Mon-10-2015 02:58:49PM	DATE -	REVISED -						SCALE:	SHEET	OF	SHEET'S	STA. 1120+00.00

FINAL SURVEY NOTE BOOK NO. _____	SURVEYED PLOTTED TEMPLATE AREAS CHECKED	BY _____	DATE _____

ORIGINAL SURVEY NOTE BOOK NO. _____	SURVEYED PLOTTED TEMPLATE AREAS CHECKED	BY _____	DATE _____

SHEET
INTENTIONALLY
LEFT BLANK

FILE NAME =	USER NAME = edwardsjd	DESIGNED -	REVISED -
c:\pw_work\pwidot\edwardsjd\0388419\psc.sht.IL	141(DOT).dgn	DRAWN -	REVISED -
Default	PLOT SCALE = 10.0000 ' / in.	CHECKED -	REVISED -
	PLOT DATE = Mar-10-2015 02:58:50PM	DATE -	REVISED -

STATE OF ILLINOIS
DEPARTMENT OF TRANSPORTATION


CROSS SECTIONS IL 94

SCALE: SHEET OF SHEETS STA. TO STA.

F.A.P. RTE.	SECTION	COUNTY	TOTAL SHEETS	SHEET NO.
685/538	(112)RS-3,L,N,I	HANCOCK	156	88
		CONTRACT NO. 72C60		
ILLINOIS FED. AID PROJECT				

DATE	BY	SURVEYED	PLOTTED	TEMPLATE	AREAS	CHECKED
		NO.				


DATE	BY	SURVEYED	PLOTTED	TEMPLATE	AREAS	CHECKED
		NO.				

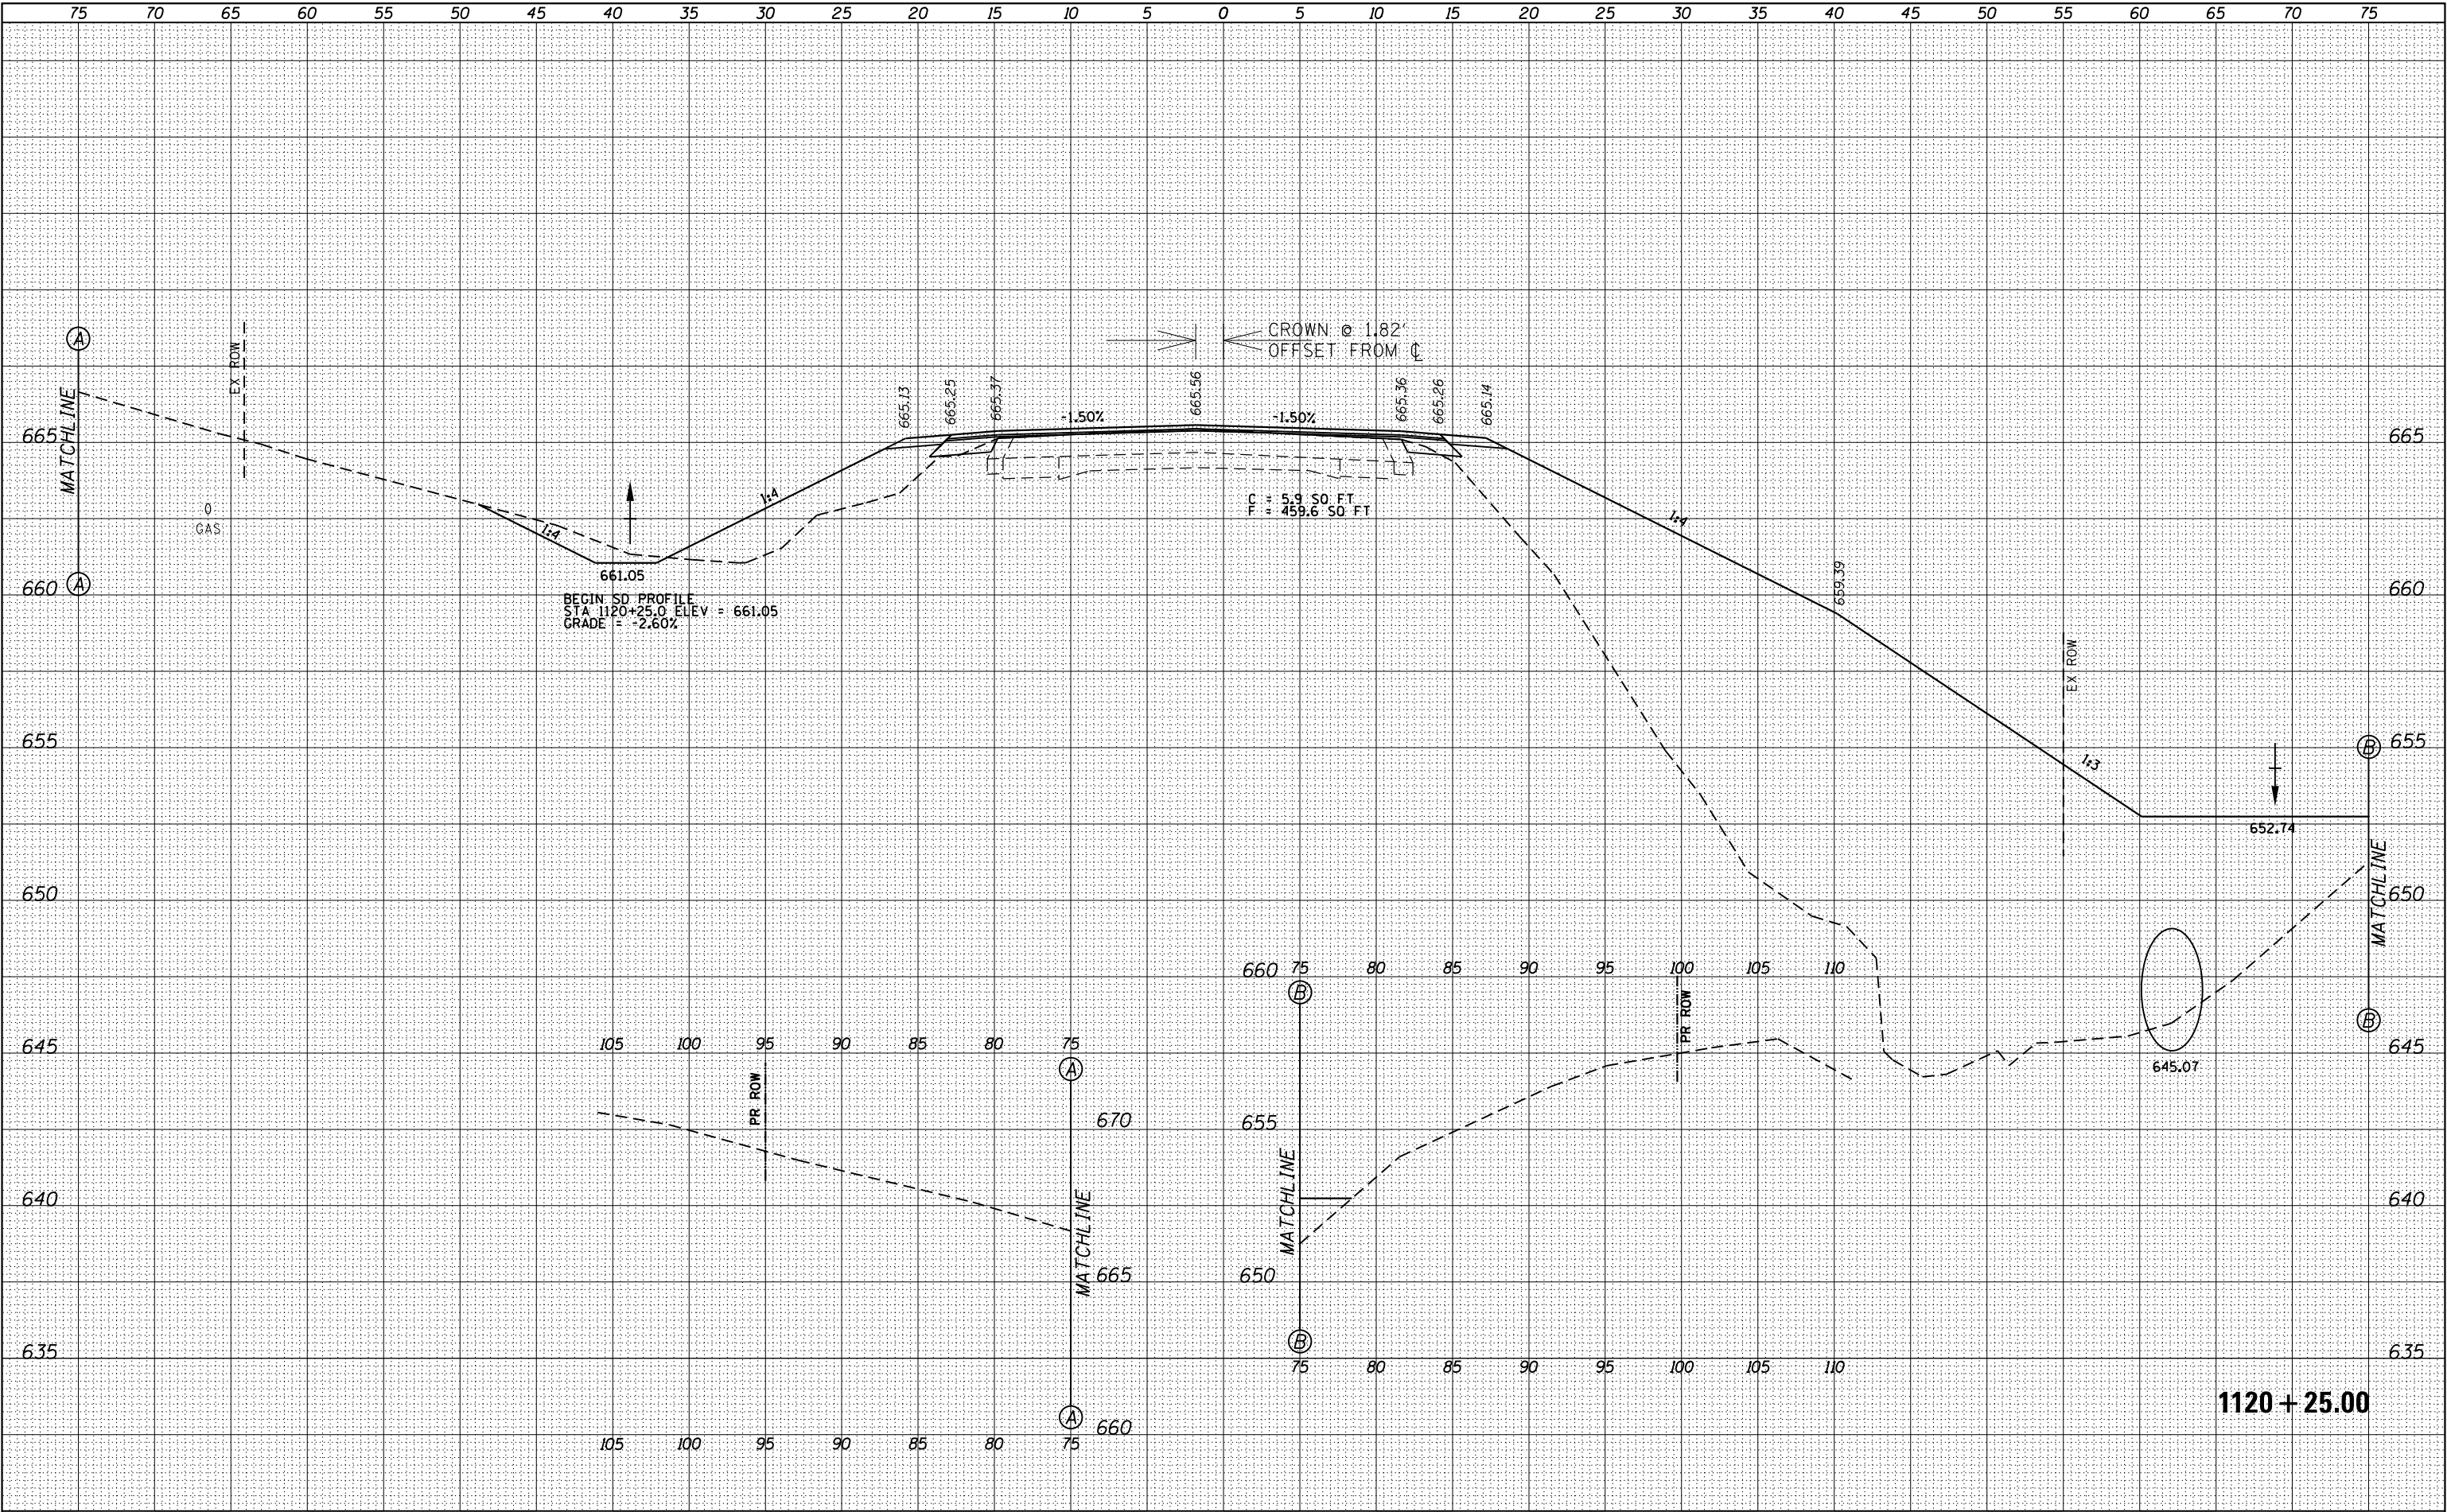

FILE NAME =	USER NAME = edwardsjd	DESIGNED -	REVISED -	STATE OF ILLINOIS DEPARTMENT OF TRANSPORTATION	CROSS SECTIONS IL 94				F.A.P. RTE.	SECTION	COUNTY	TOTAL SHEETS	SHEET NO.
c:\pw-work\pwidot\edwardsjd\0388419\exc_sht_IL	141(DOT).dgn	DRAWN -	REVISED -						685/538	(112)RS-3,L,N,I	HANCOCK	156	89
Default	PLOT SCALE = 10.0000 ' / in.	CHECKED -	REVISED -						CONTRACT NO. 72C60				
	PLOT DATE = Mar-10-2015 02:58:50PM	DATE -	REVISED -						ILLINOIS FED. AID PROJECT				
				SCALE:		SHEET OF SHEETS		STA. 1120+25.00 TO STA. 1120+25.00					

FINAL	SURVEYED	BY	DATE
SURVEY	PLOTTED		
NOTE BOOK	TEMPLATE		
NO.	AREAS CHECKED		

ORIGINAL	SURVEYED	BY	DATE
SURVEY	PLOTTED		
NOTE BOOK	TEMPLATE		
NO.	AREAS CHECKED		

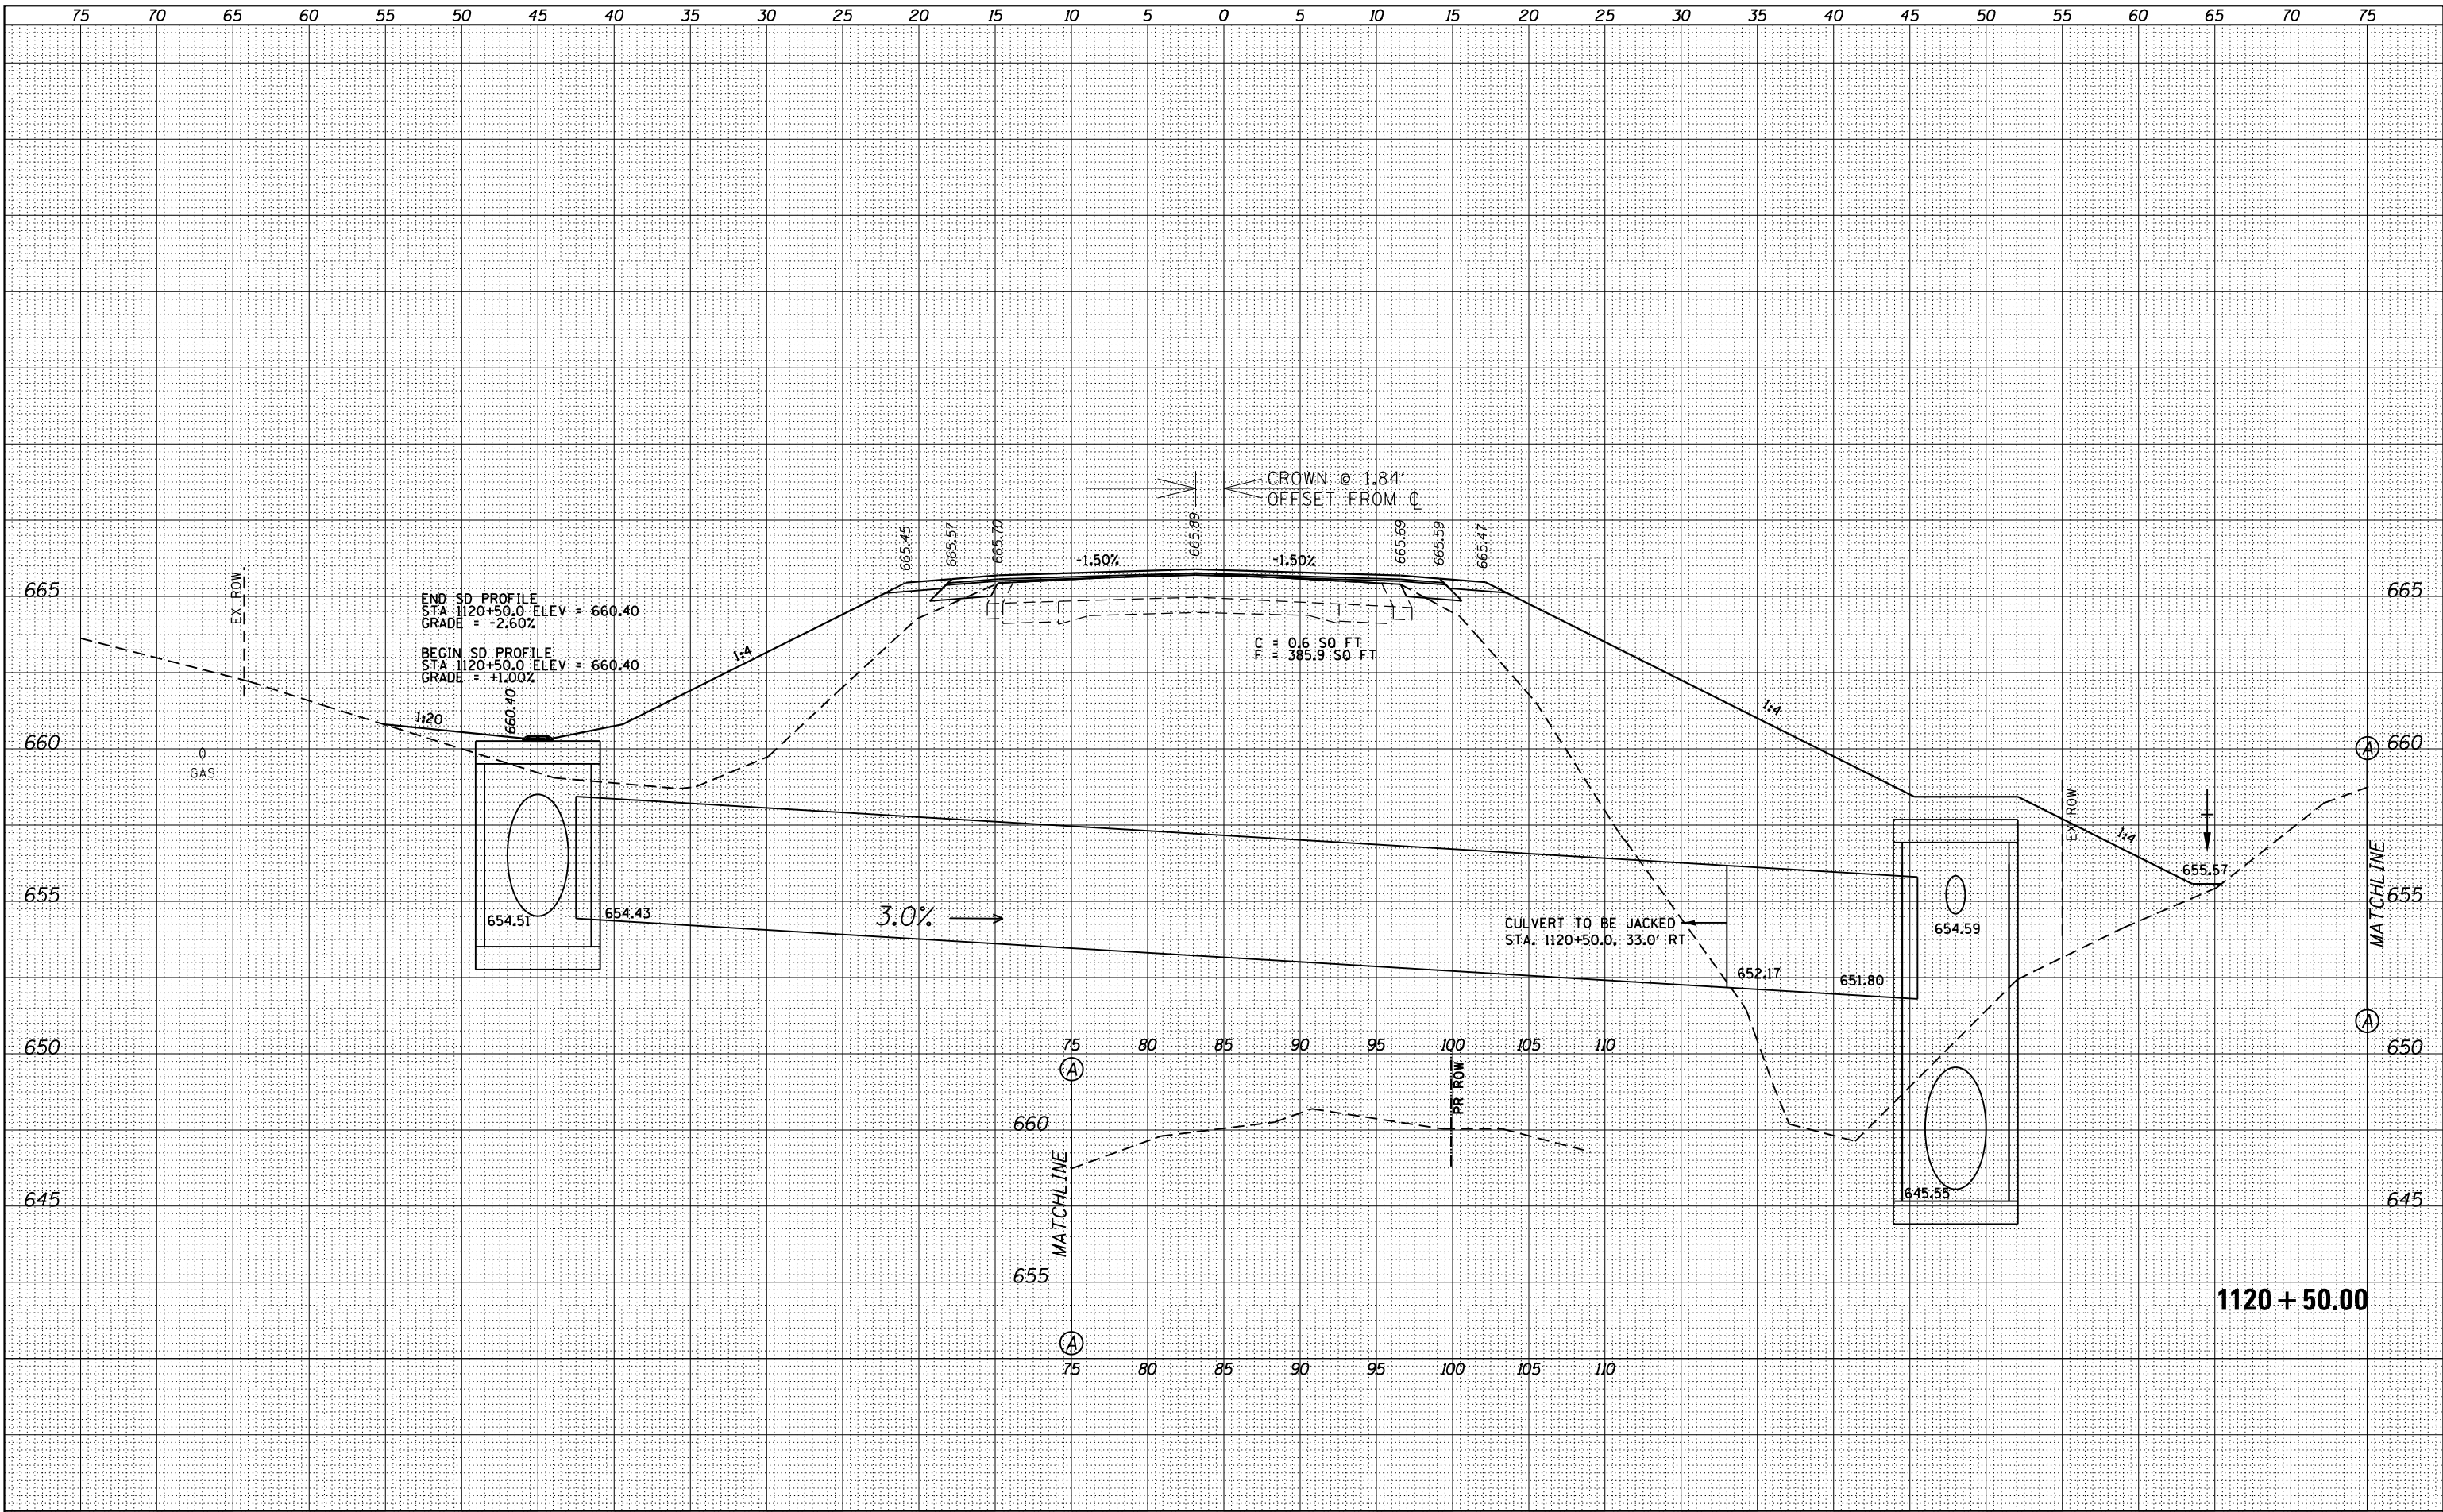


FILE NAME =	USER NAME = edwardsjd	DESIGNED -	REVISED -	STATE OF ILLINOIS DEPARTMENT OF TRANSPORTATION	CROSS SECTIONS IL 94				F.A.P. RTE.	SECTION	COUNTY	TOTAL SHEETS	SHEET NO.
c:\pw_work\pwidot\edwardsjd\0388419\psc_sht.IL	141(DOT).dgn	DRAWN -	REVISED -						685/538	(112)RS-3,L,N,I	HANCOCK	156	90
Default	PLOT SCALE = 10.0000' / in.	CHECKED -	REVISED -						CONTRACT NO. 72C60				
	PLOT DATE = Mar-10-2015 02:58:51PM	DATE -	REVISED -						SCALE:	SHEET	OF	SHEETS	STA. 1120+50.00

ORIGINAL SURVEY	SURVEYED _____	BY	DATE
NOTE BOOK	PLOTTED _____		
	TEMPLATE _____		
	AREAS _____		
	AREAS CHECKED _____		
	NO. _____		


FINAL	SURVEYED	BY	DATE
SURVEY	PLOTTED		
NOTE BOOK	TEMPLATE		
NO.	AREAS	CHECKED	

ORIGINAL	SURVEYED	BY	DATE
SURVEY	PLOTTED		
NOTE BOOK	TEMPLATE		
NO.	AREAS	CHECKED	

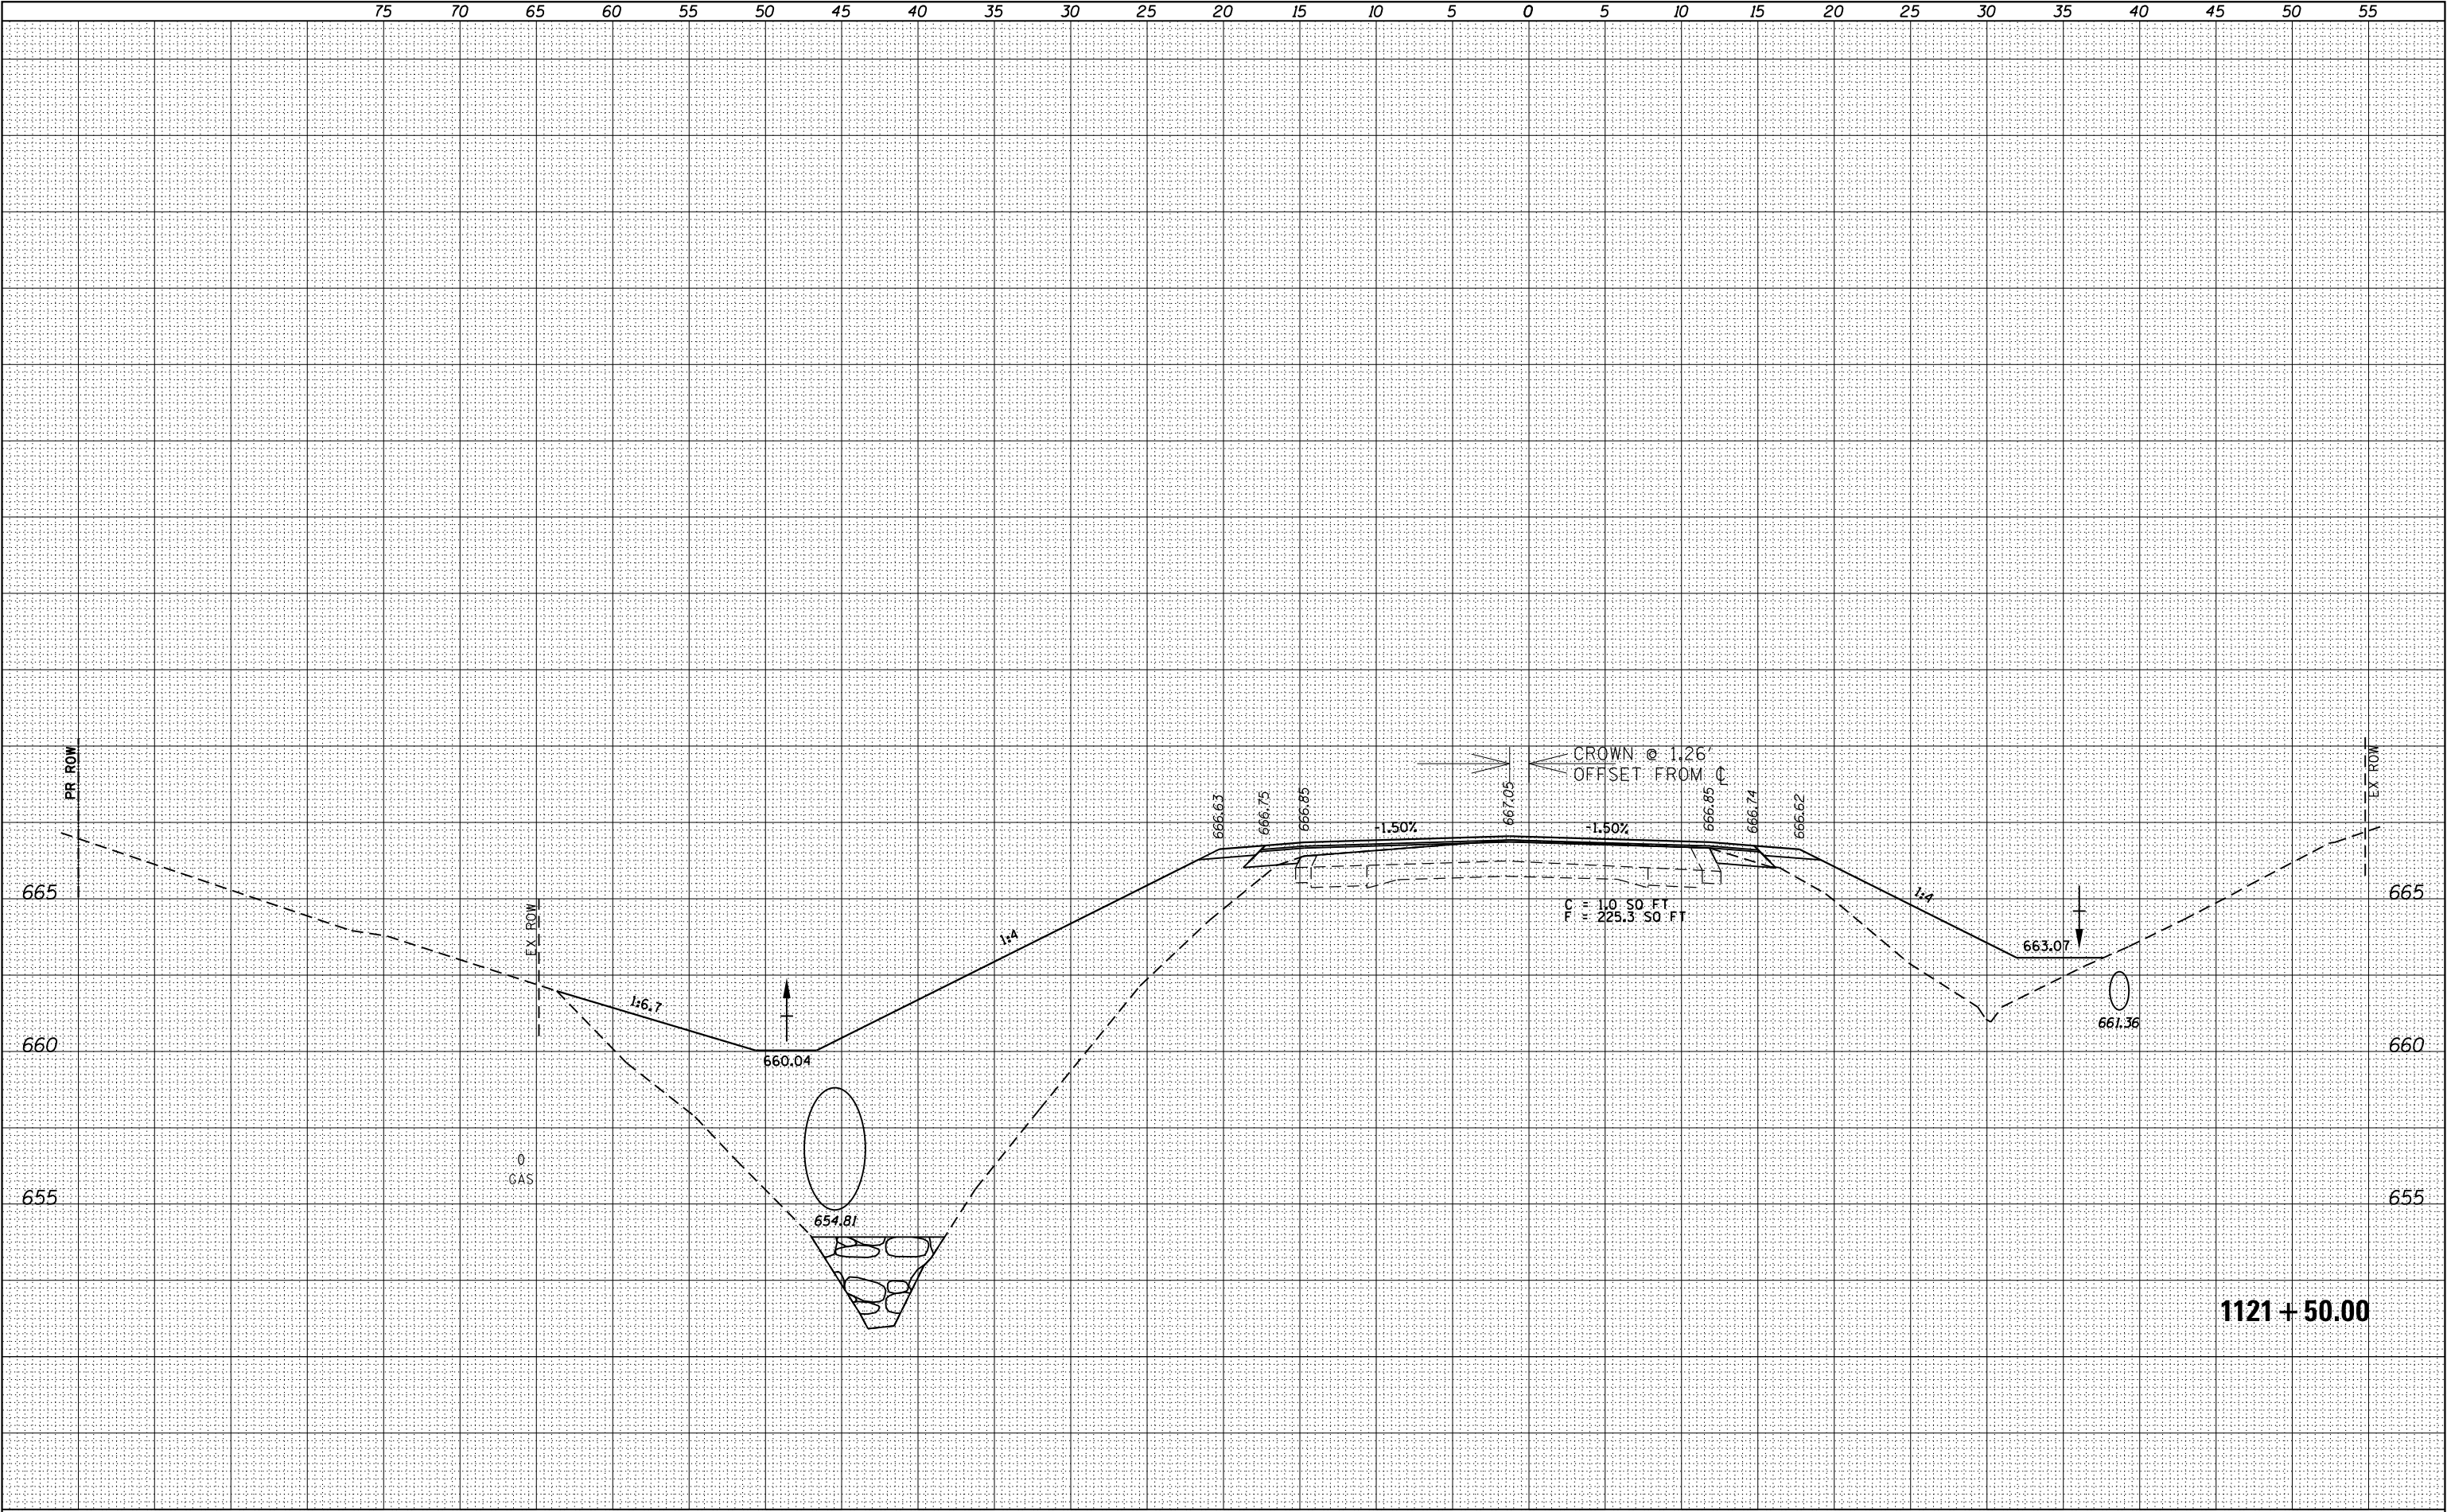


FILE NAME =	USER NAME = edwardsjd	DESIGNED -	REVISED -	STATE OF ILLINOIS DEPARTMENT OF TRANSPORTATION				CROSS SECTIONS IL 94				F.A.P. RTE.	SECTION	COUNTY	TOTAL SHEETS	SHEET NO.
cs:\pw_work\pwidot\edwardsjd\d0388419\psc.sht.IL	14(DDOT).dgn	DRAWN -	REVISED -									685/538	(112)RS-3,L,N,I	HANCOCK	156	92
Default	PLOT SCALE = 10.0000' / in.	CHECKED -	REVISED -									CONTRACT NO. 72C60				
	PLOT DATE = Mar-10-2015 02:59:04PM	DATE -	REVISED -					SCALE:	SHEET	OF	SHEETS	STA. 1121+50.00	TO STA. 1121+50.00	ILLINOIS FED. AID PROJECT		

ORIGINAL SURVEY	SURVEYED _____	BY _____	DATE _____
	PLOTTED _____		
	TEMPLATE _____		
	AREAS _____		
	AREAS CHECKED _____		
No. _____			

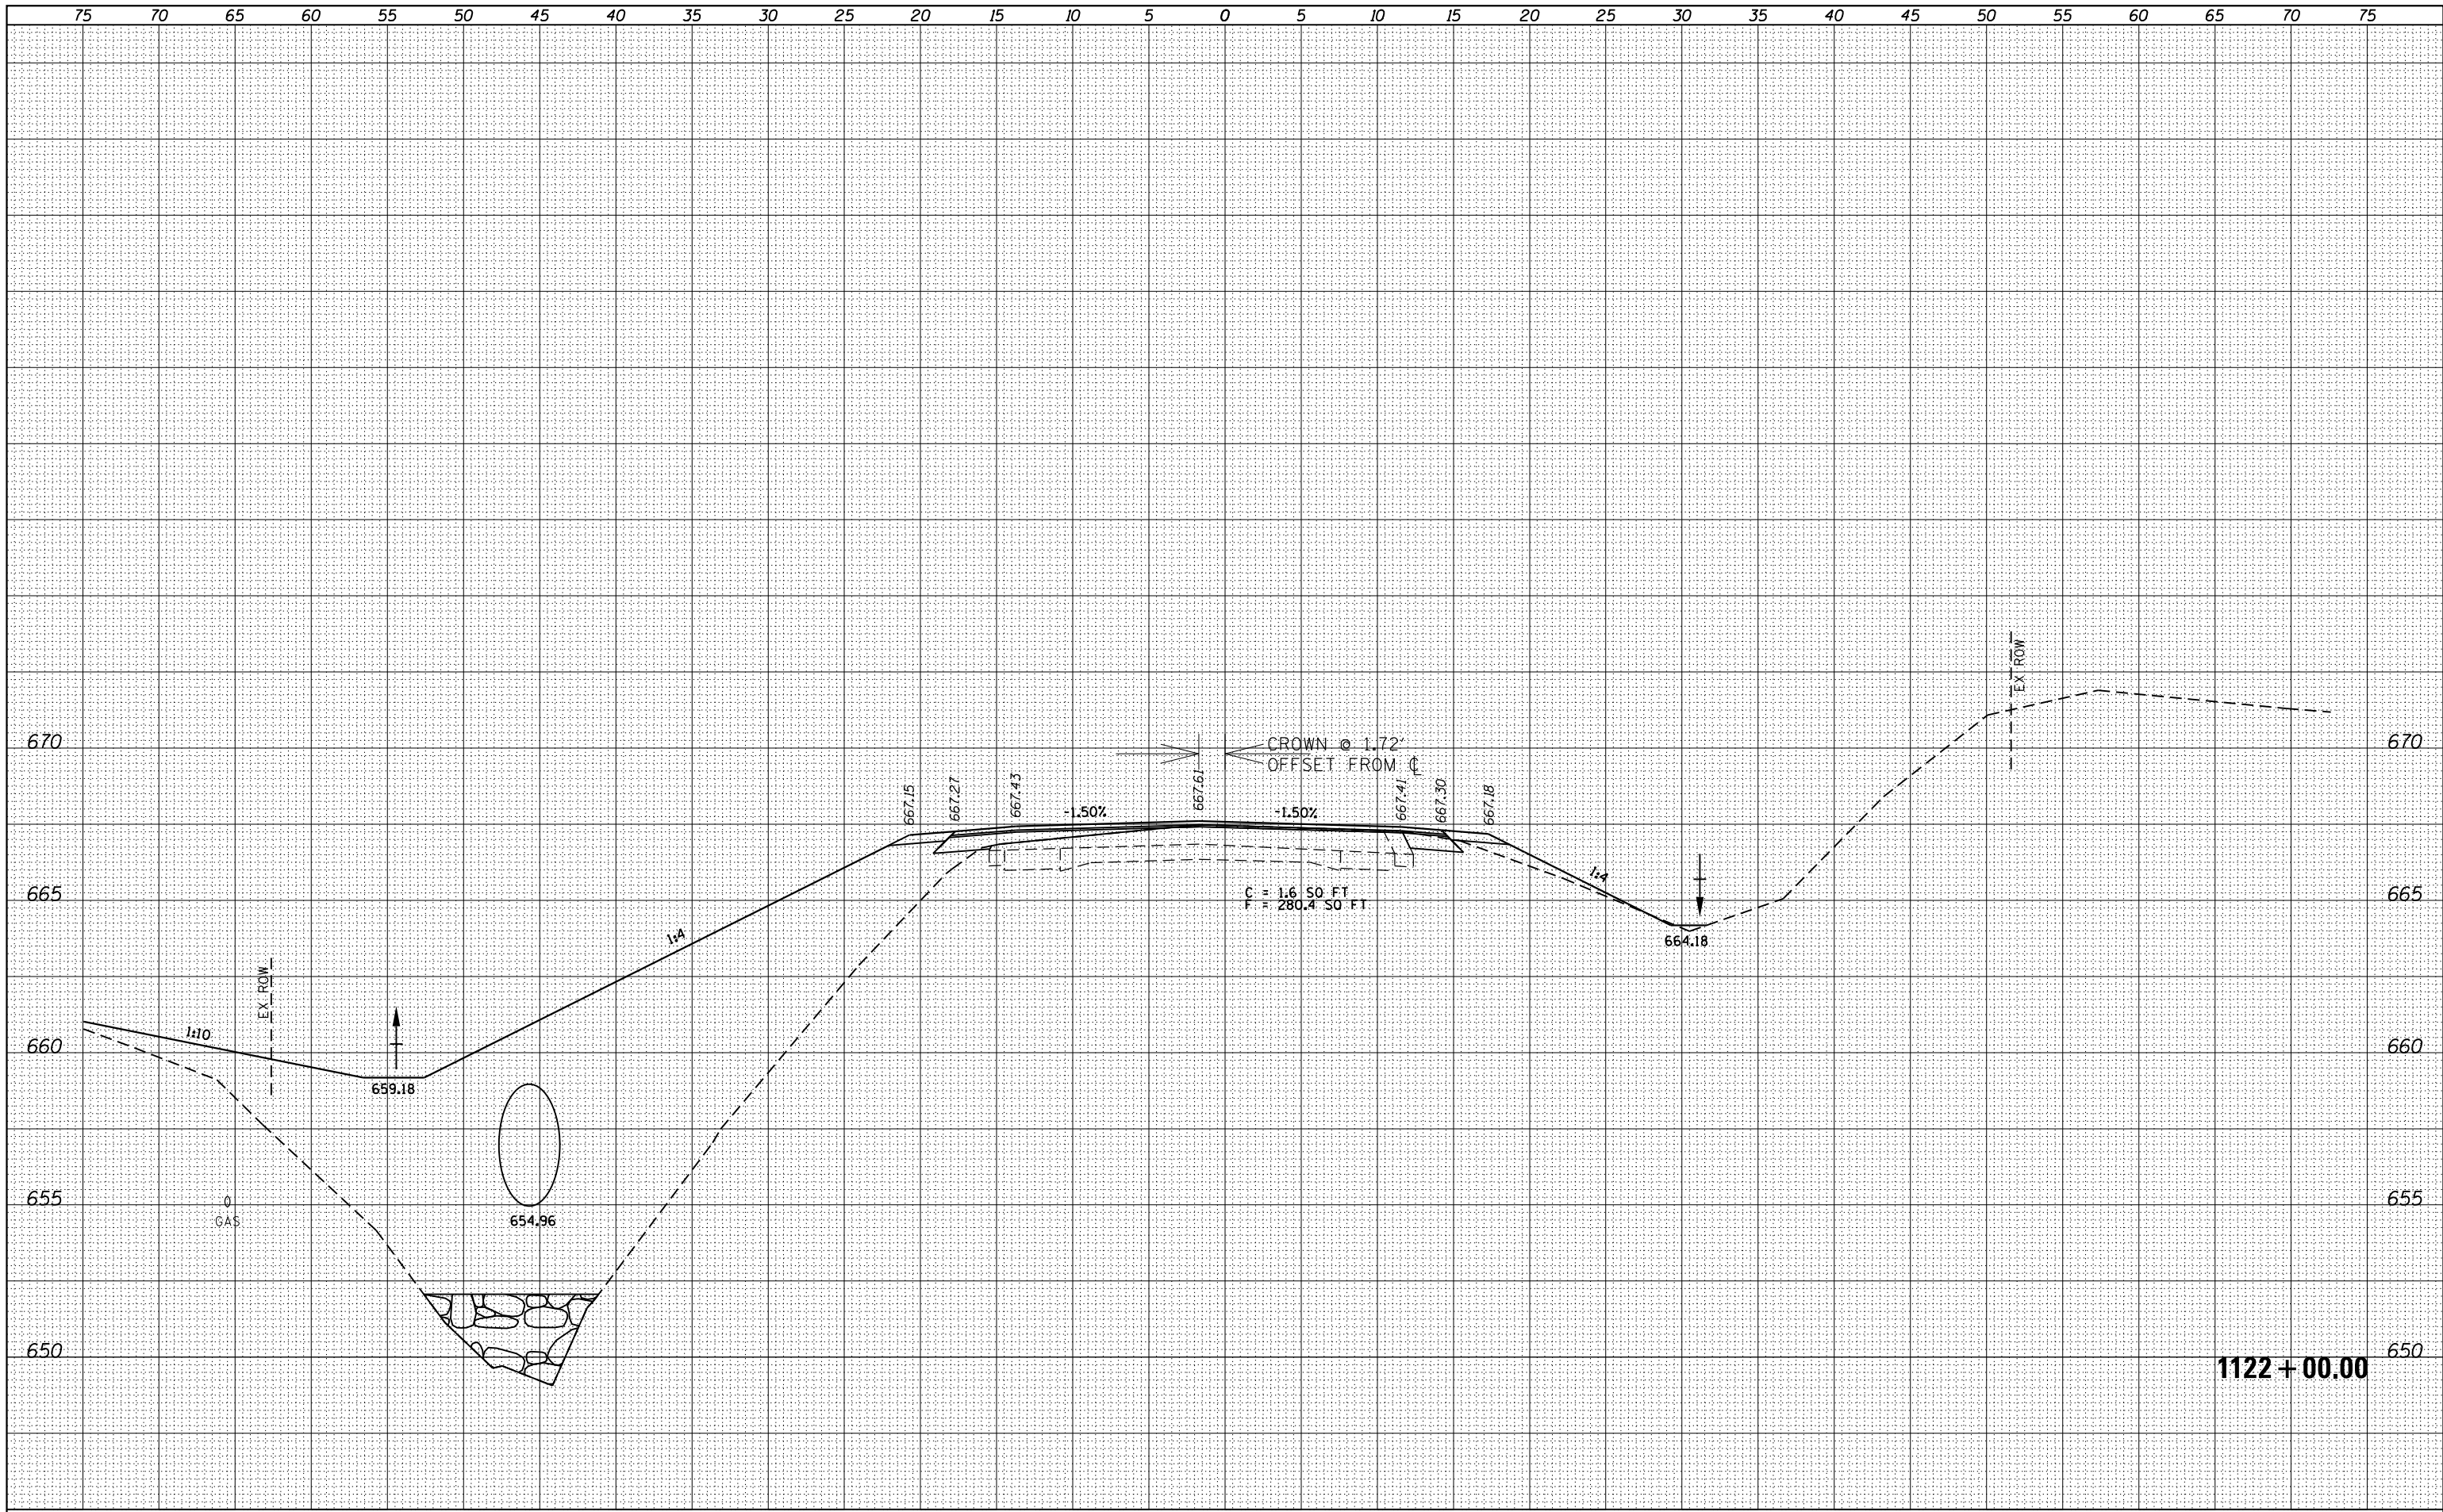


75	70	65	60	55	50	45	40	35	30	25	20	15	10	5	0	5	10	15	20	25	30	35	40	45	50	55	60	65	70	75	
FILE NAME =			USER NAME = edwardsjd			DESIGNED -		REVISED -		STATE OF ILLINOIS DEPARTMENT OF TRANSPORTATION										CROSS SECTIONS IL 94						F.A.P. RTE.	SECTION		COUNTY	TOTAL SHEETS	SHEET NO.
c:\pw\work\pwidot\edwardsjd\id0388419\asc.sht.IL94(IDOT).dgn			DRAWN -		REVISED -		685/538	(112)RS-3,L,N,I																		HANCOCK	156	93			
Default			PLOT SCALE = 10.0000' / in.			CHECKED -		REVISED -												SCALE: SHEET OF SHEETS STA. 1122+00.00 TO STA. 1122+00.00						CONTRACT NO. 72C60					
			PLOT DATE = Mar-10-2015 02:59:05PM			DATE -		REVISED -																							

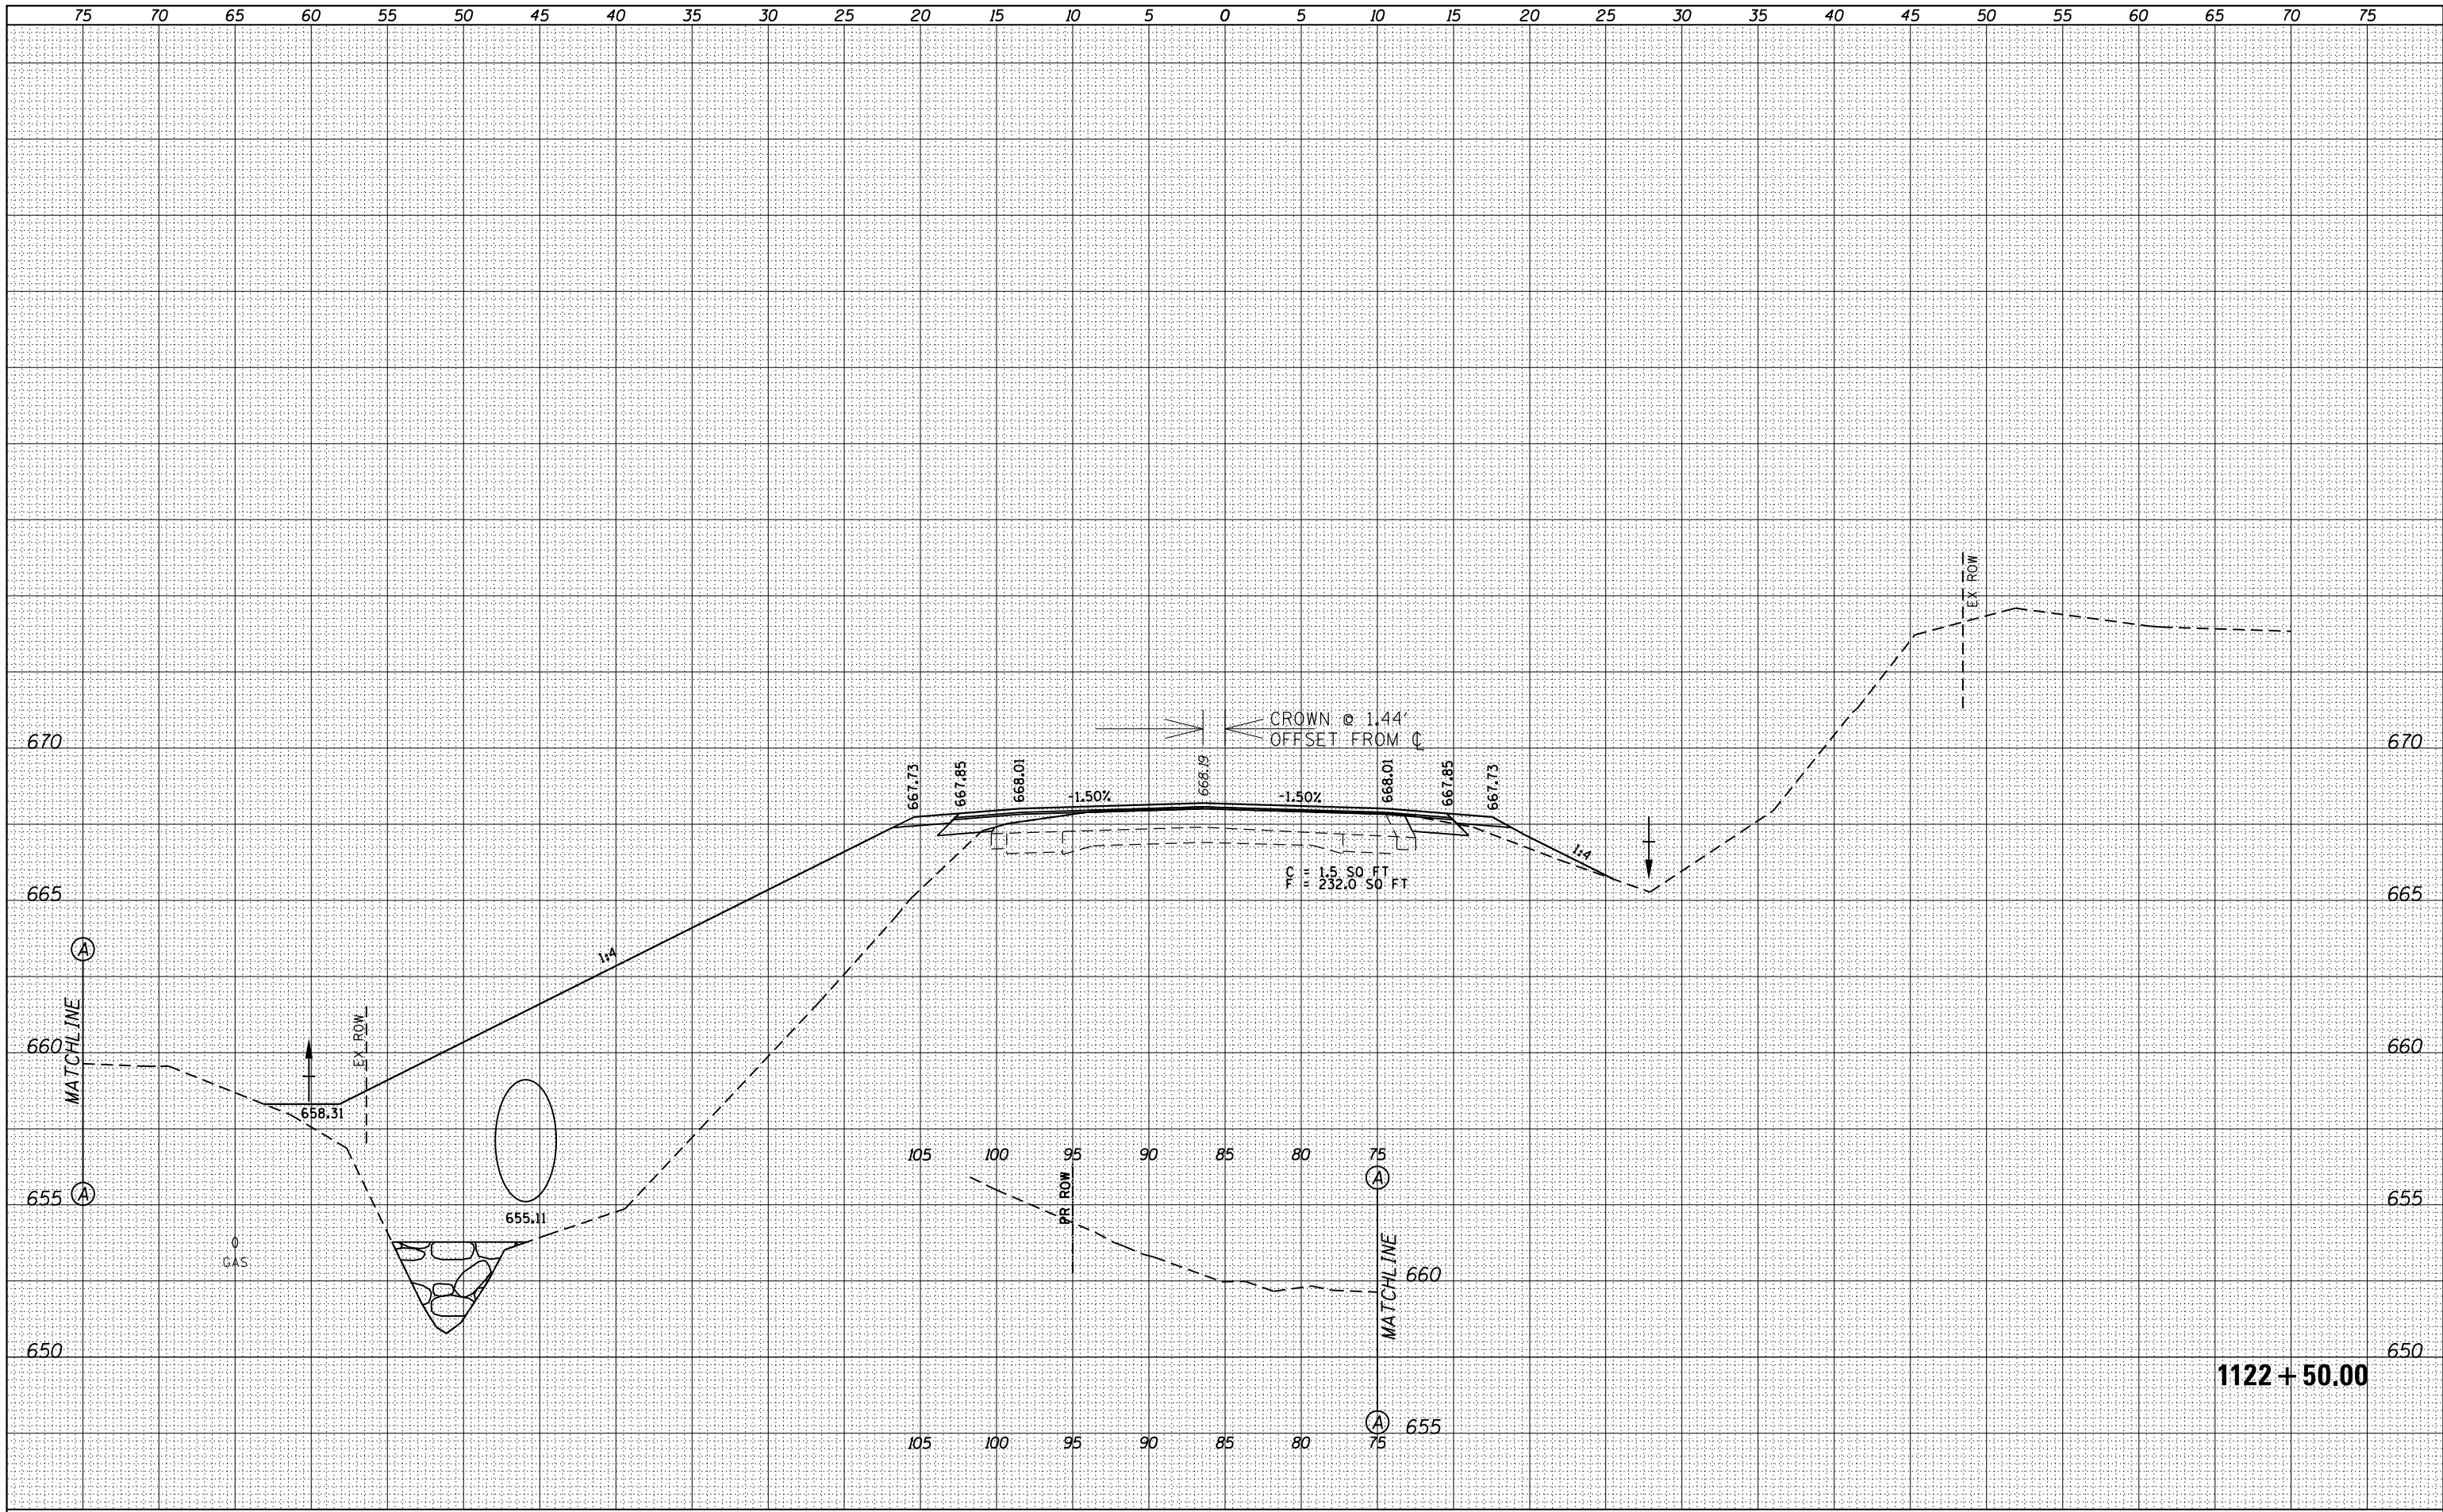[illegible]

FILE NAME =	USER NAME = edwardsjd	DESIGNED -	REVISED -	STATE OF ILLINOIS DEPARTMENT OF TRANSPORTATION	CROSS SECTIONS IL 94				F.A.P. RTE. 605/538	SECTION (112)RS-3,L,N,I	COUNTY HANCOCK	TOTAL SHEETS 156	SHEET NO. 94
c:\pw\work\pwtidot\edwardsjd\d0388419\xsc.sht.IL	34(IDOT).dgn	DRAWN -	REVISED -										
	PLOT SCALE = 10.0000' / in.	CHECKED -	REVISED -		SCALE:	SHEET	OF	SHEETS	STA. 1122+50.00	TO STA. 1122+50.00	CONTRACT NO. 72C60		
Default	PLOT DATE = Mon-10-2015 02:59:05PM	DATE -	REVISED -						ILLINOIS FED. AID PROJECT				


ORIGINAL SURVEY	SURVEYED _____	BY _____	DATE _____
	PLOTTED _____		
	TEMPLATE _____		
	AREAS _____		
	AREAS CHECKED _____		
NOTE BOOK			
No. _____			

 

FILE NAME =	USER NAME = edwardsjd	DESIGNED -	REVISED -	STATE OF ILLINOIS DEPARTMENT OF TRANSPORTATION	CROSS SECTIONS IL 94				F.A.P. RTE.	SECTION	COUNTY	TOTAL SHEETS	SHEET NO.
c:\pw_work\pilot\edwardsjd\0388419\cso.sht, IL 94(1D07).dgn	DRAWN -	REVISED -	REVISED -						685/538	(112)RS-3,L,N,I	HANCOCK	156	95
PLOT SCALE = 10.0000' / in.	CHECKED -	REVISED -	REVISED -		CONTRACT NO. 72C60								
Default	PLOT DATE = Mar-18-2015 02:59:06PM	DATE -	REVISED -		SCALE:	SHEET	OF	SHEETS	STA. 1123+00.00	TO STA. 1123+00.00			
									ILLINOIS FED. AID PROJECT				


DATE	BY	SURVEYED	NO.
		PLOTTED	
		TEMPLATE	
		AREAS	CHECKED
		NOTE BOOK	

DATE	BY	SURVEYED	NO.
		PLOTTED	
		TEMPLATE	
		AREAS	CHECKED
		NOTE BOOK	

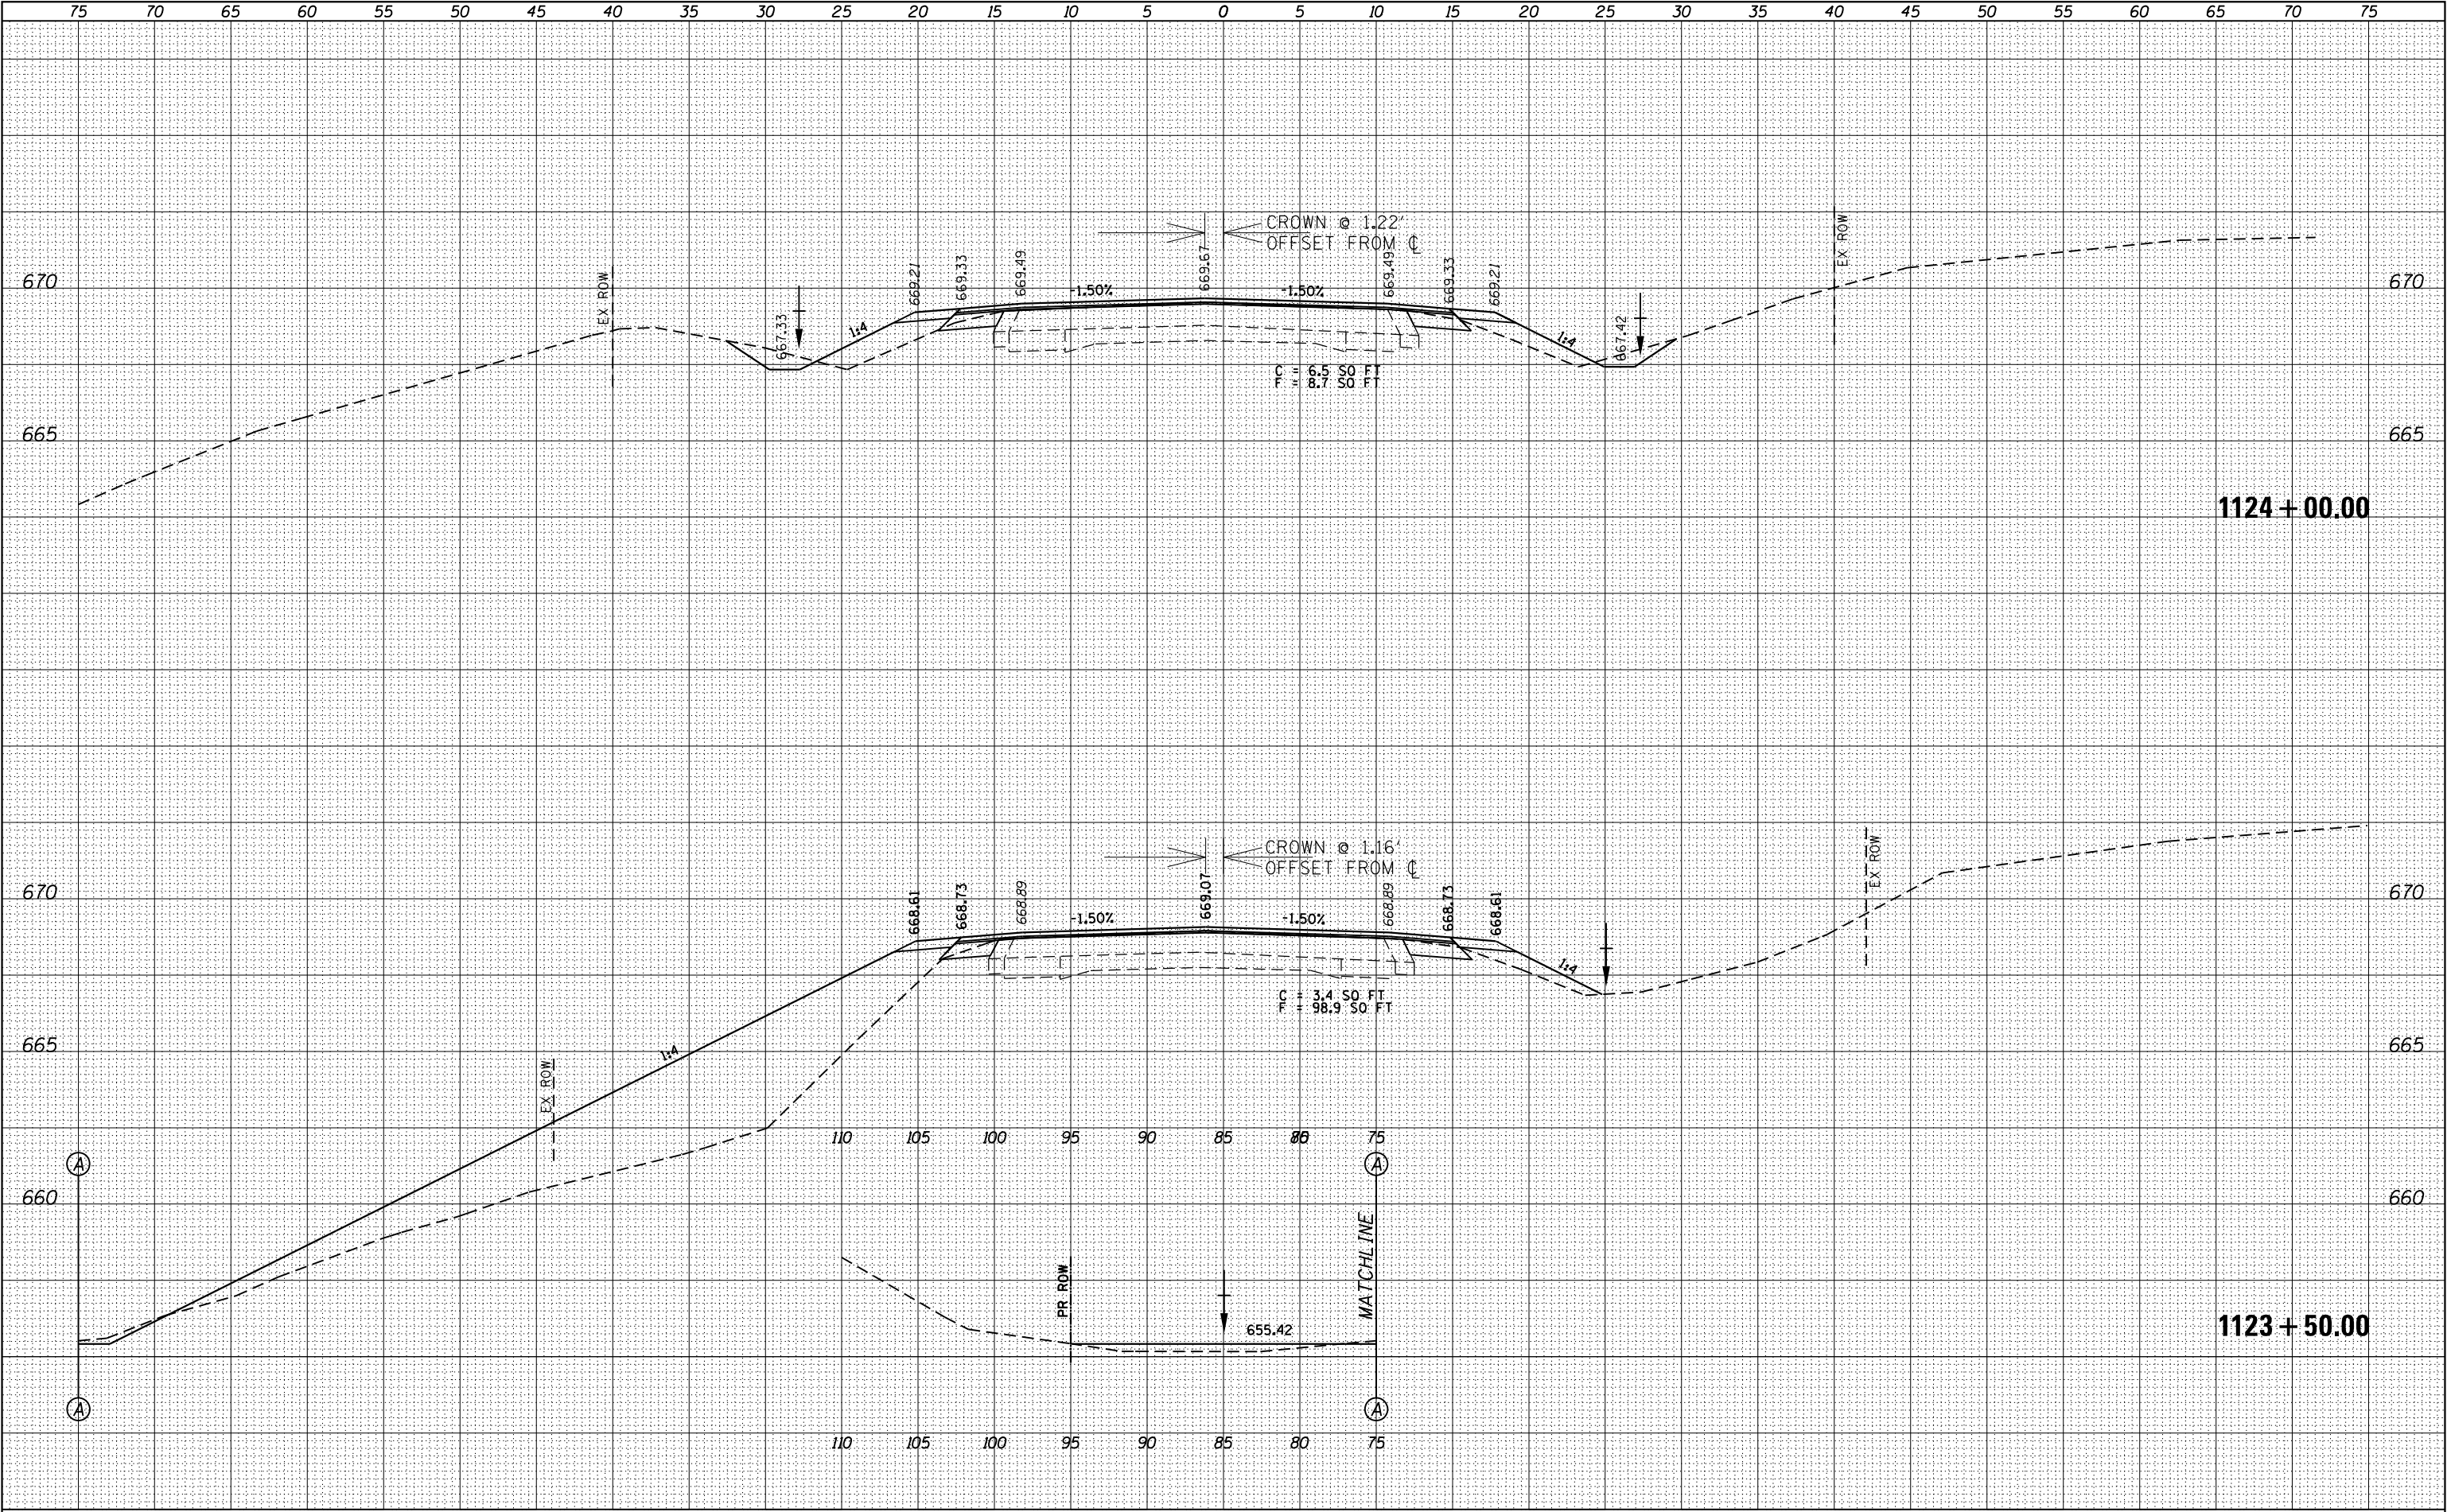

FINAL	SURVEYED	BY	DATE
SURVEY	PLOTTED		
NOTE BOOK	TEMPLATE		
NO.	AREAS CHECKED		


ORIGINAL	SURVEYED	BY	DATE
SURVEY	PLOTTED		
NOTE BOOK	TEMPLATE		
NO.	AREAS CHECKED		

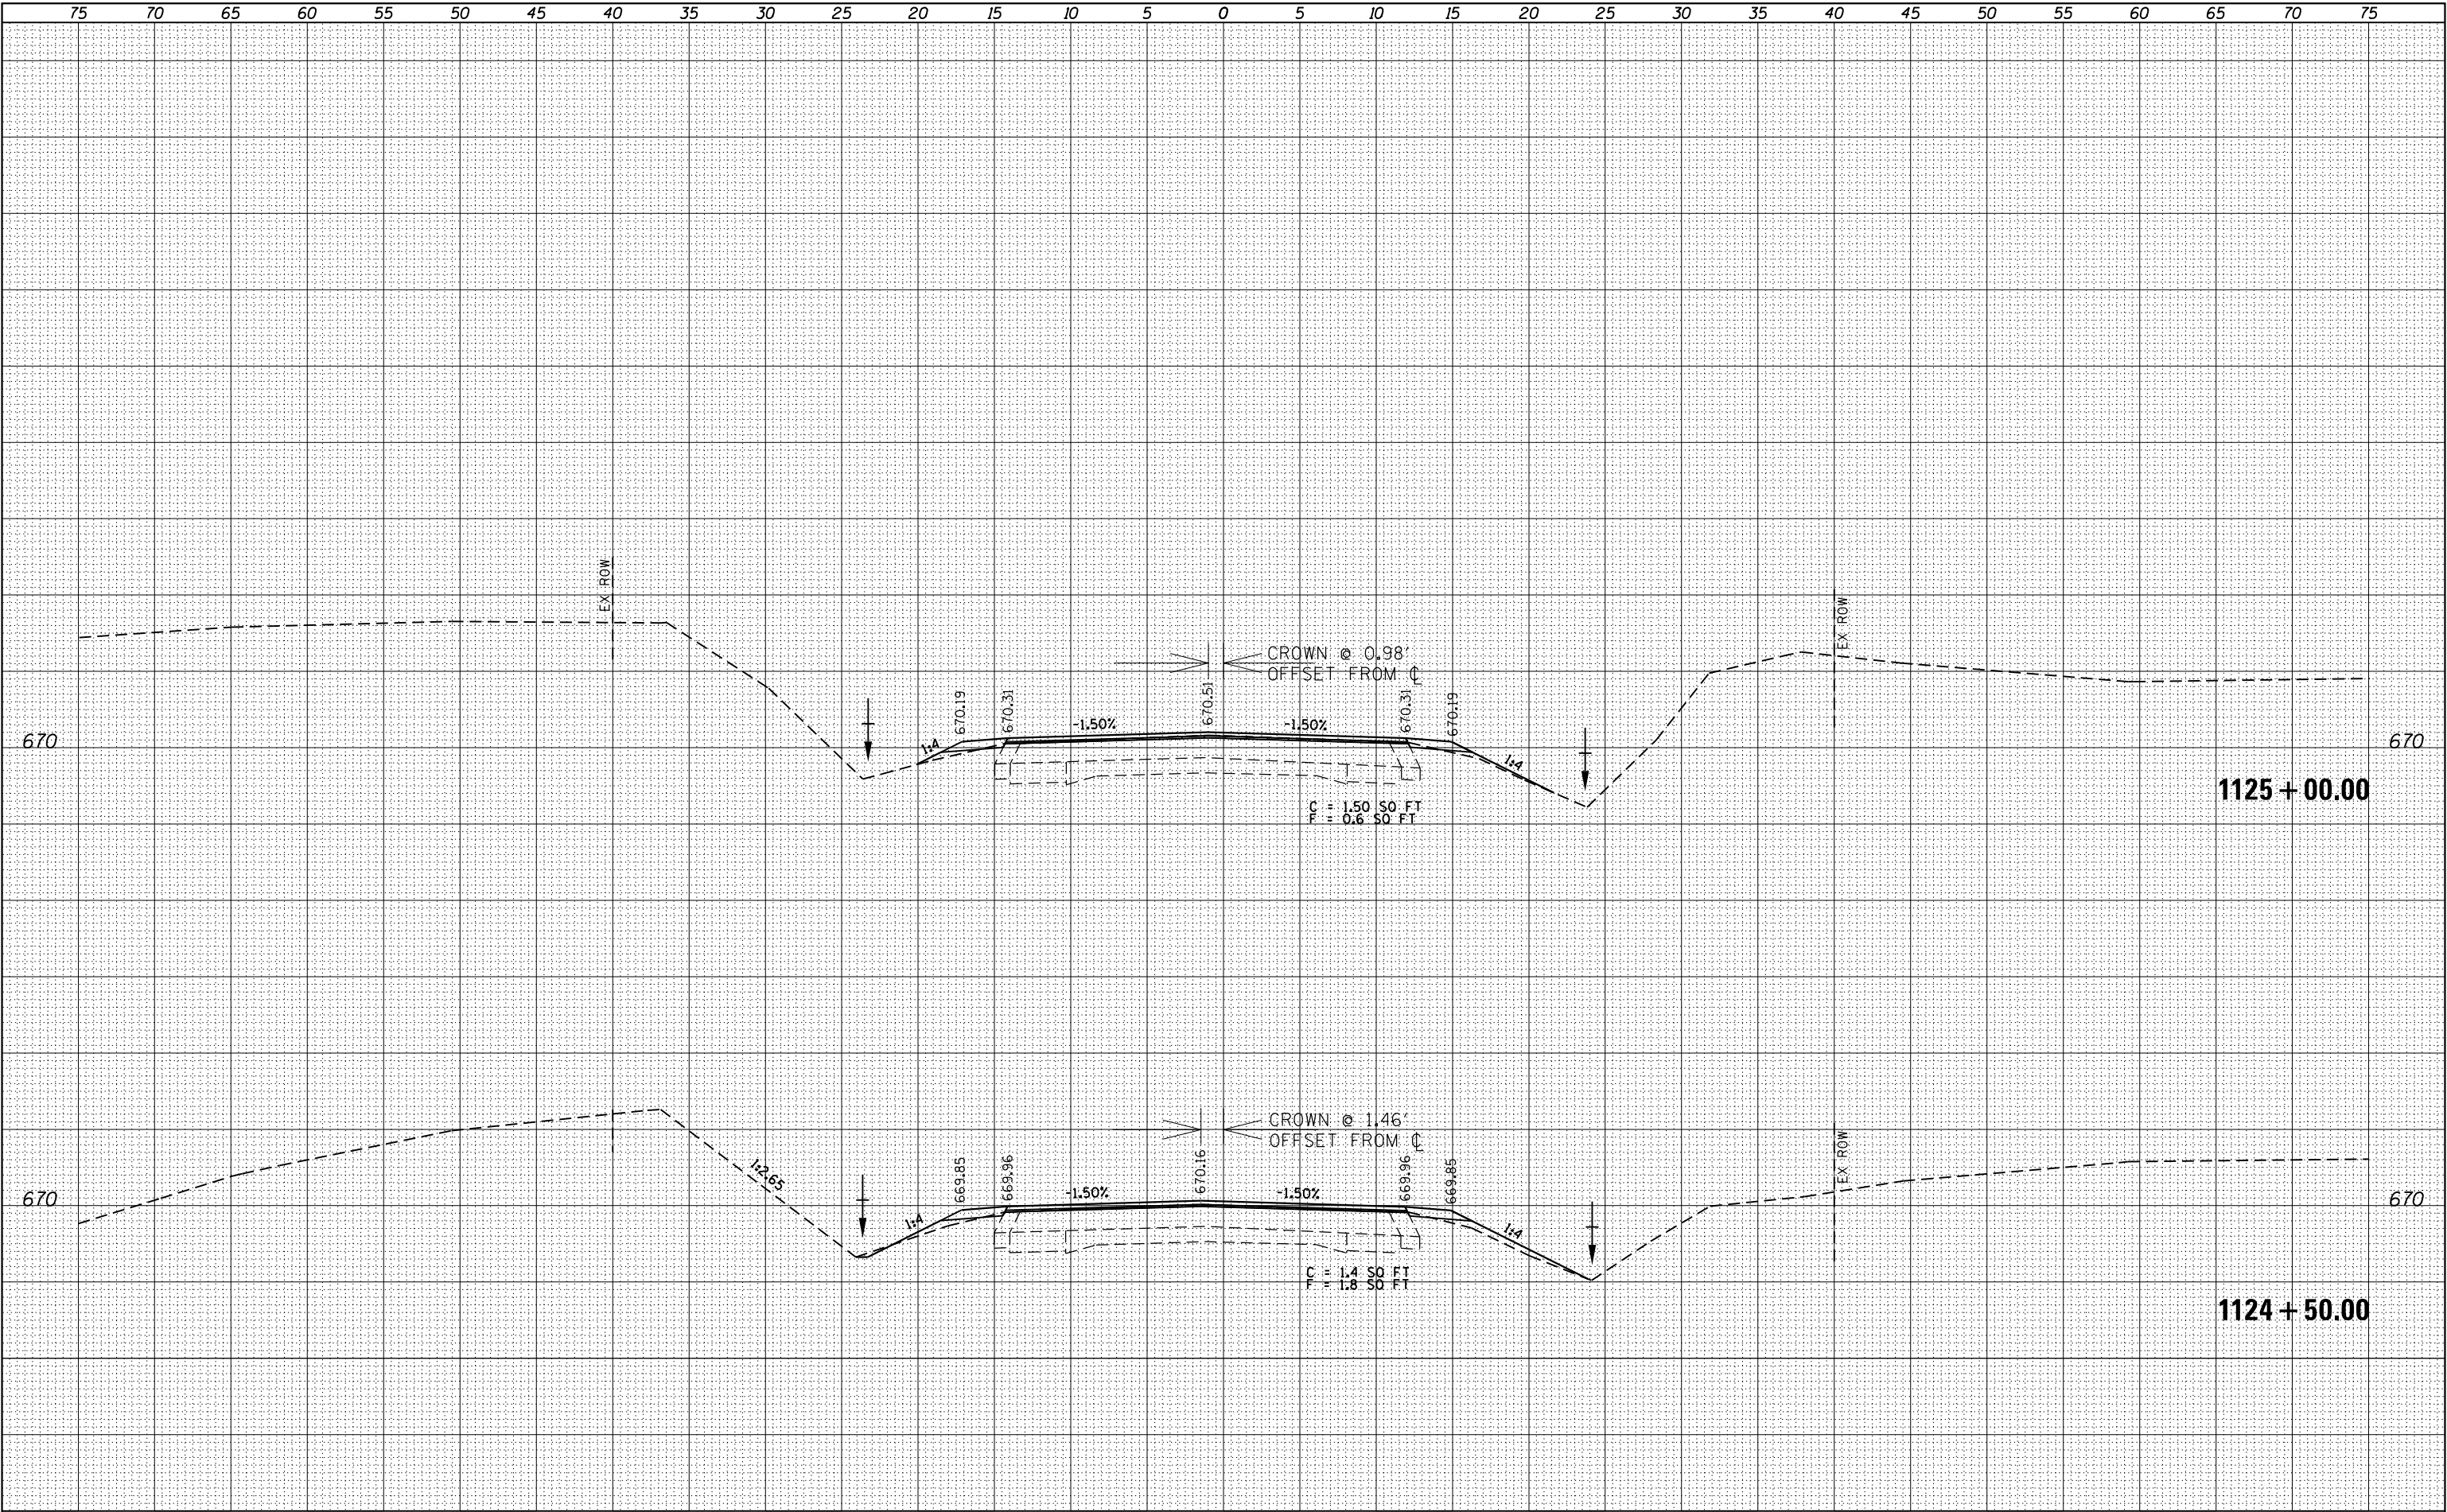

FILE NAME =	USER NAME = sparksqw	DESIGNED -	REVISED -	STATE OF ILLINOIS DEPARTMENT OF TRANSPORTATION				CROSS SECTIONS IL 94				F.A.P. RTE.	SECTION	COUNTY	TOTAL SHEETS	SHEET NO.
p:\1\084EBIDINTEG\Illinois.gov\PIDOT\Documents\IDOT Offices\District 6\Projects\D672C60\CADD\DRAWN\INGNER\District edit\CADD Sheets\REVISED\941001.dgn												685/538	(112)RS-3,L,N,I	HANCOCK	156	97
PLOT SCALE = 10.0000' / in.	CHECKED -	REVISED -													CONTRACT NO. 72C60	
PLOT DATE = 10/23/2014	DATE -	REVISED -													ILLINOIS FED. AID PROJECT	
Default								SCALE:	SHEET	OF	SHEETS	STA. 1124+50.00	TO STA. 1125+00.00			

FINAL SURVEY	NO.	SURVEYED PLOTTED NOTE BOOK	BY	DATE	SURVEYED PLOTTED NOTE BOOK	BY	DATE				
								AREAS CHECKED	AREAS CHECKED		
										AREAS CHECKED	AREAS CHECKED


ORIGINAL SURVEY	NO.	SURVEYED PLOTTED NOTE BOOK	BY	DATE	SURVEYED PLOTTED NOTE BOOK	BY	DATE				
								AREAS CHECKED	AREAS CHECKED		
										AREAS CHECKED	AREAS CHECKED

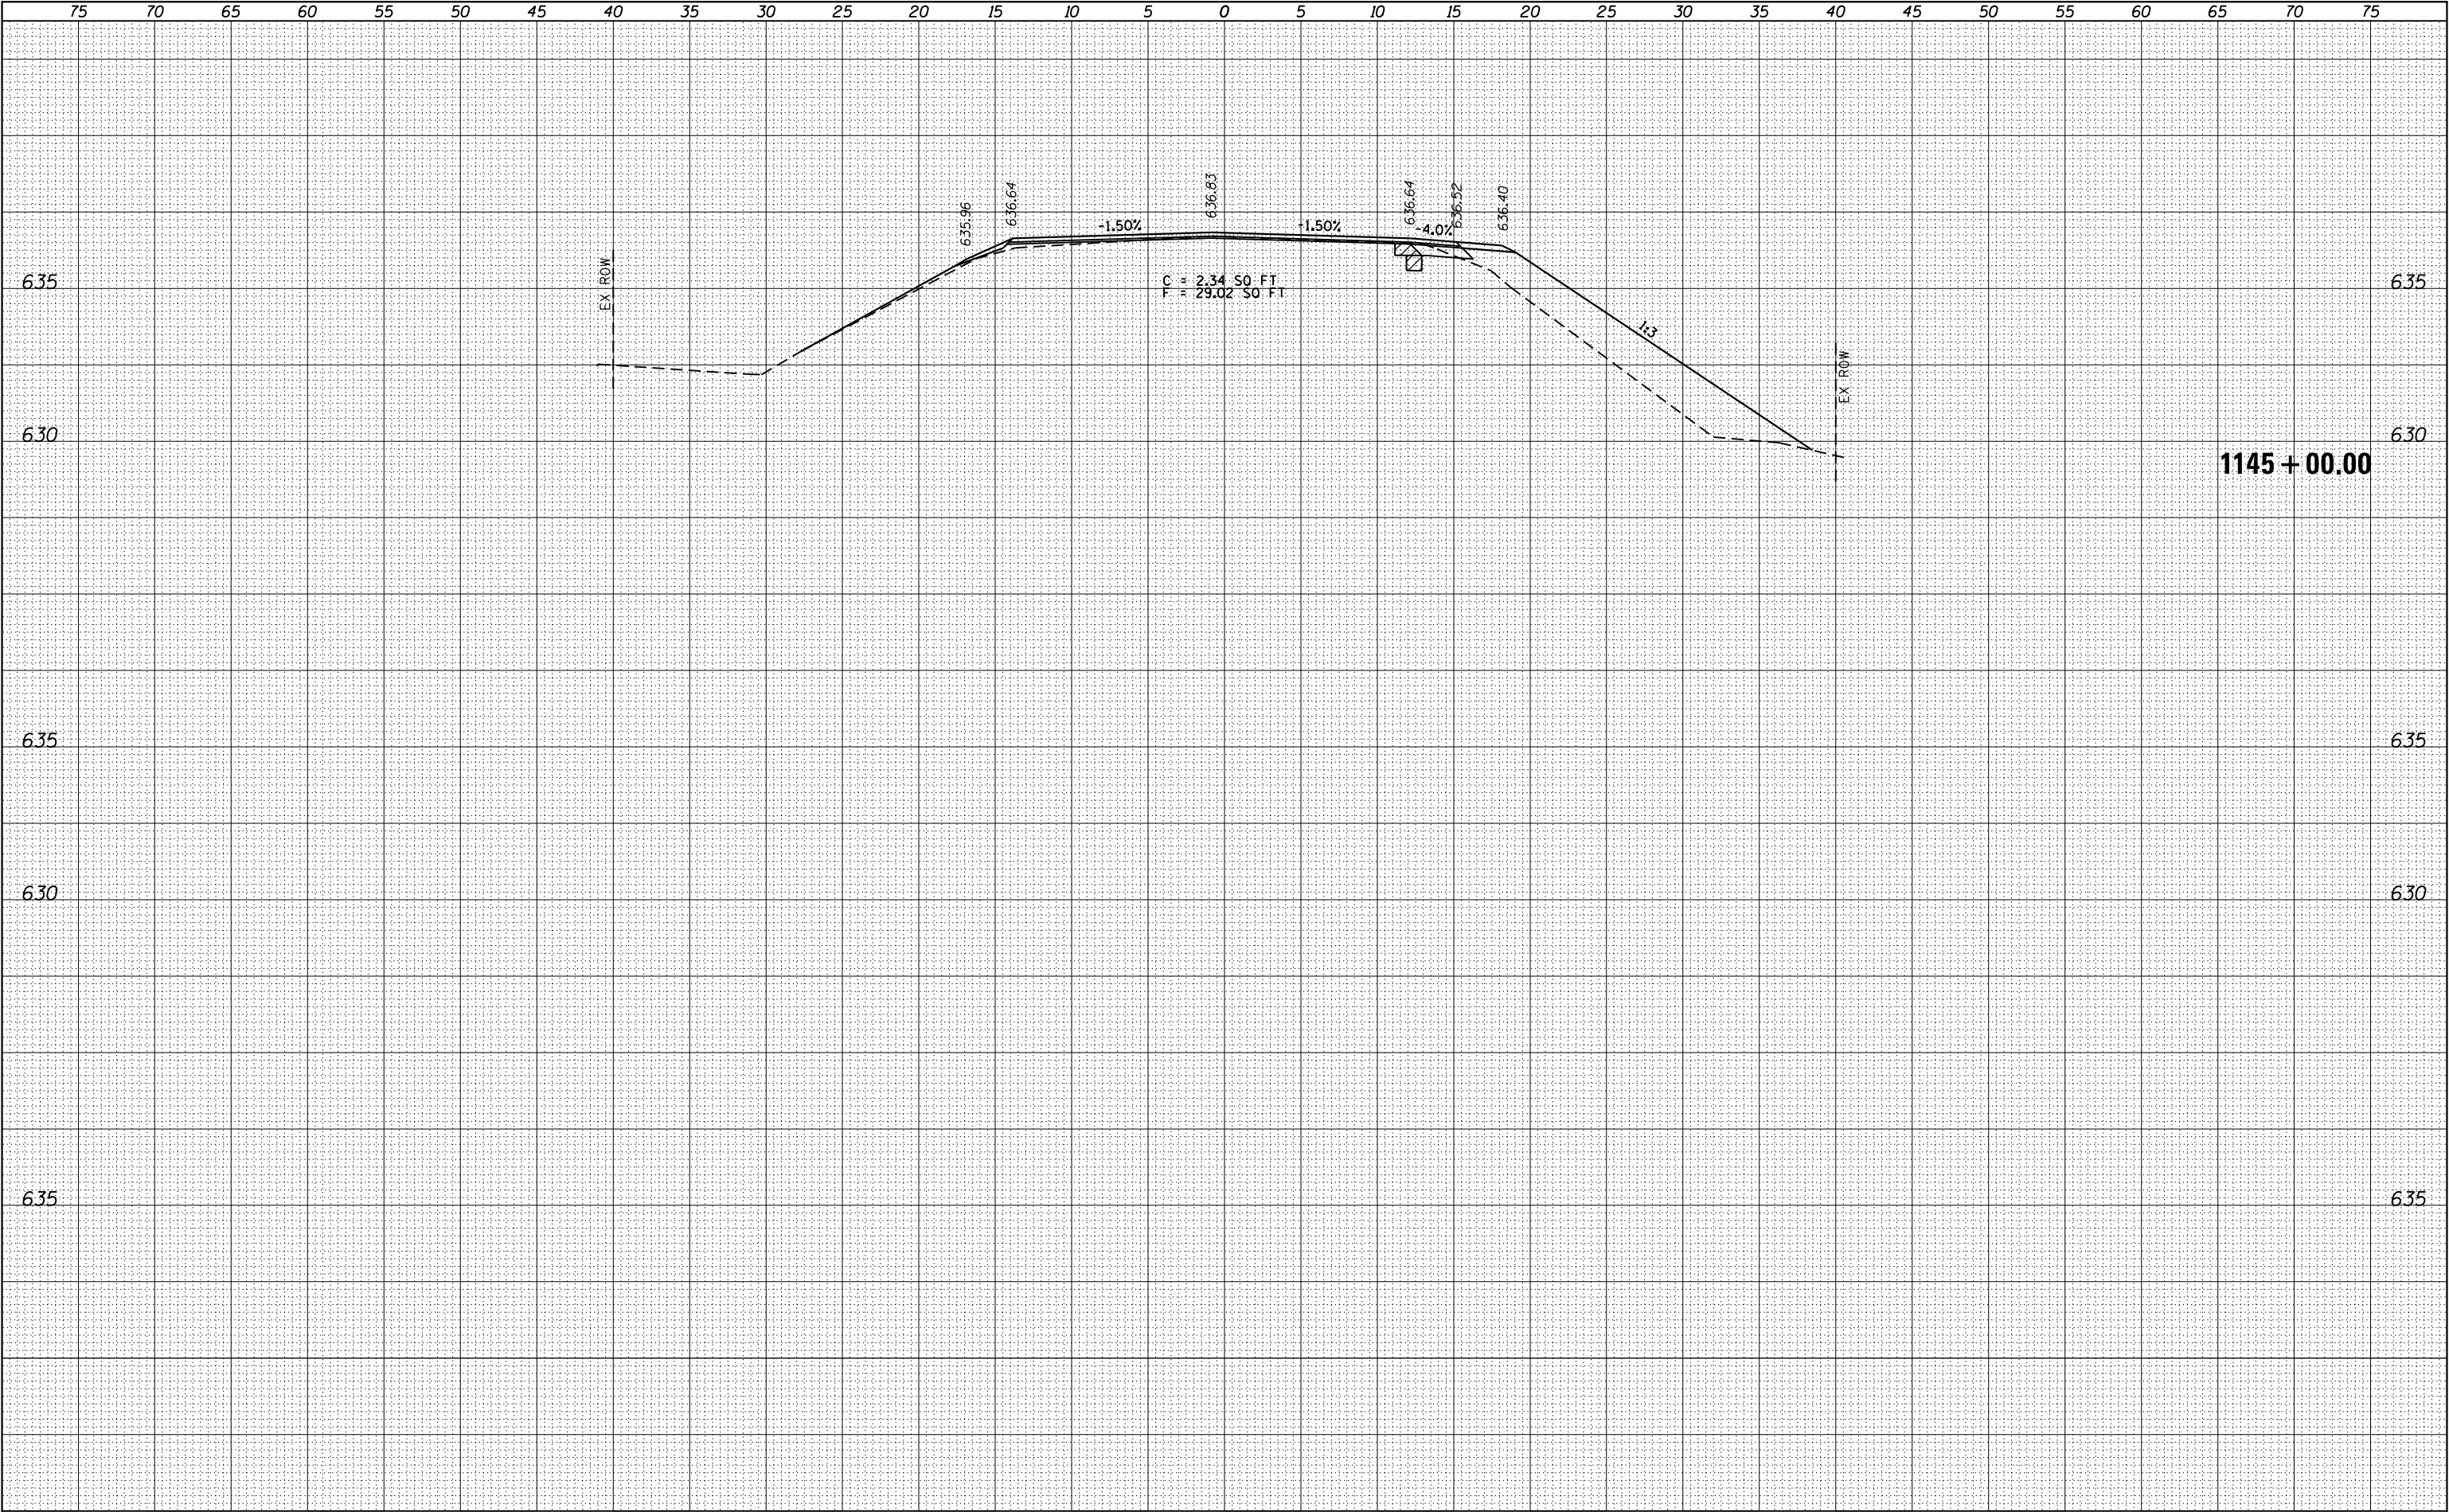

ORIGINAL SURVEY	SURVEYED _____	BY _____	DATE _____
	PLOTTED _____		
	TEMPLATE _____		
	AREAS _____		
	AREAS CHECKED _____		
NO. _____			

FINAL	SURVEYED	BY	DATE
SURVEY	PLOTTED		
NOTE BOOK	TEMPLATE		
NO.	AREAS	CHECKED	


ORIGINAL	SURVEYED	BY	DATE
SURVEY	PLOTTED		
NOTE BOOK	TEMPLATE		
NO.	AREAS	CHECKED	

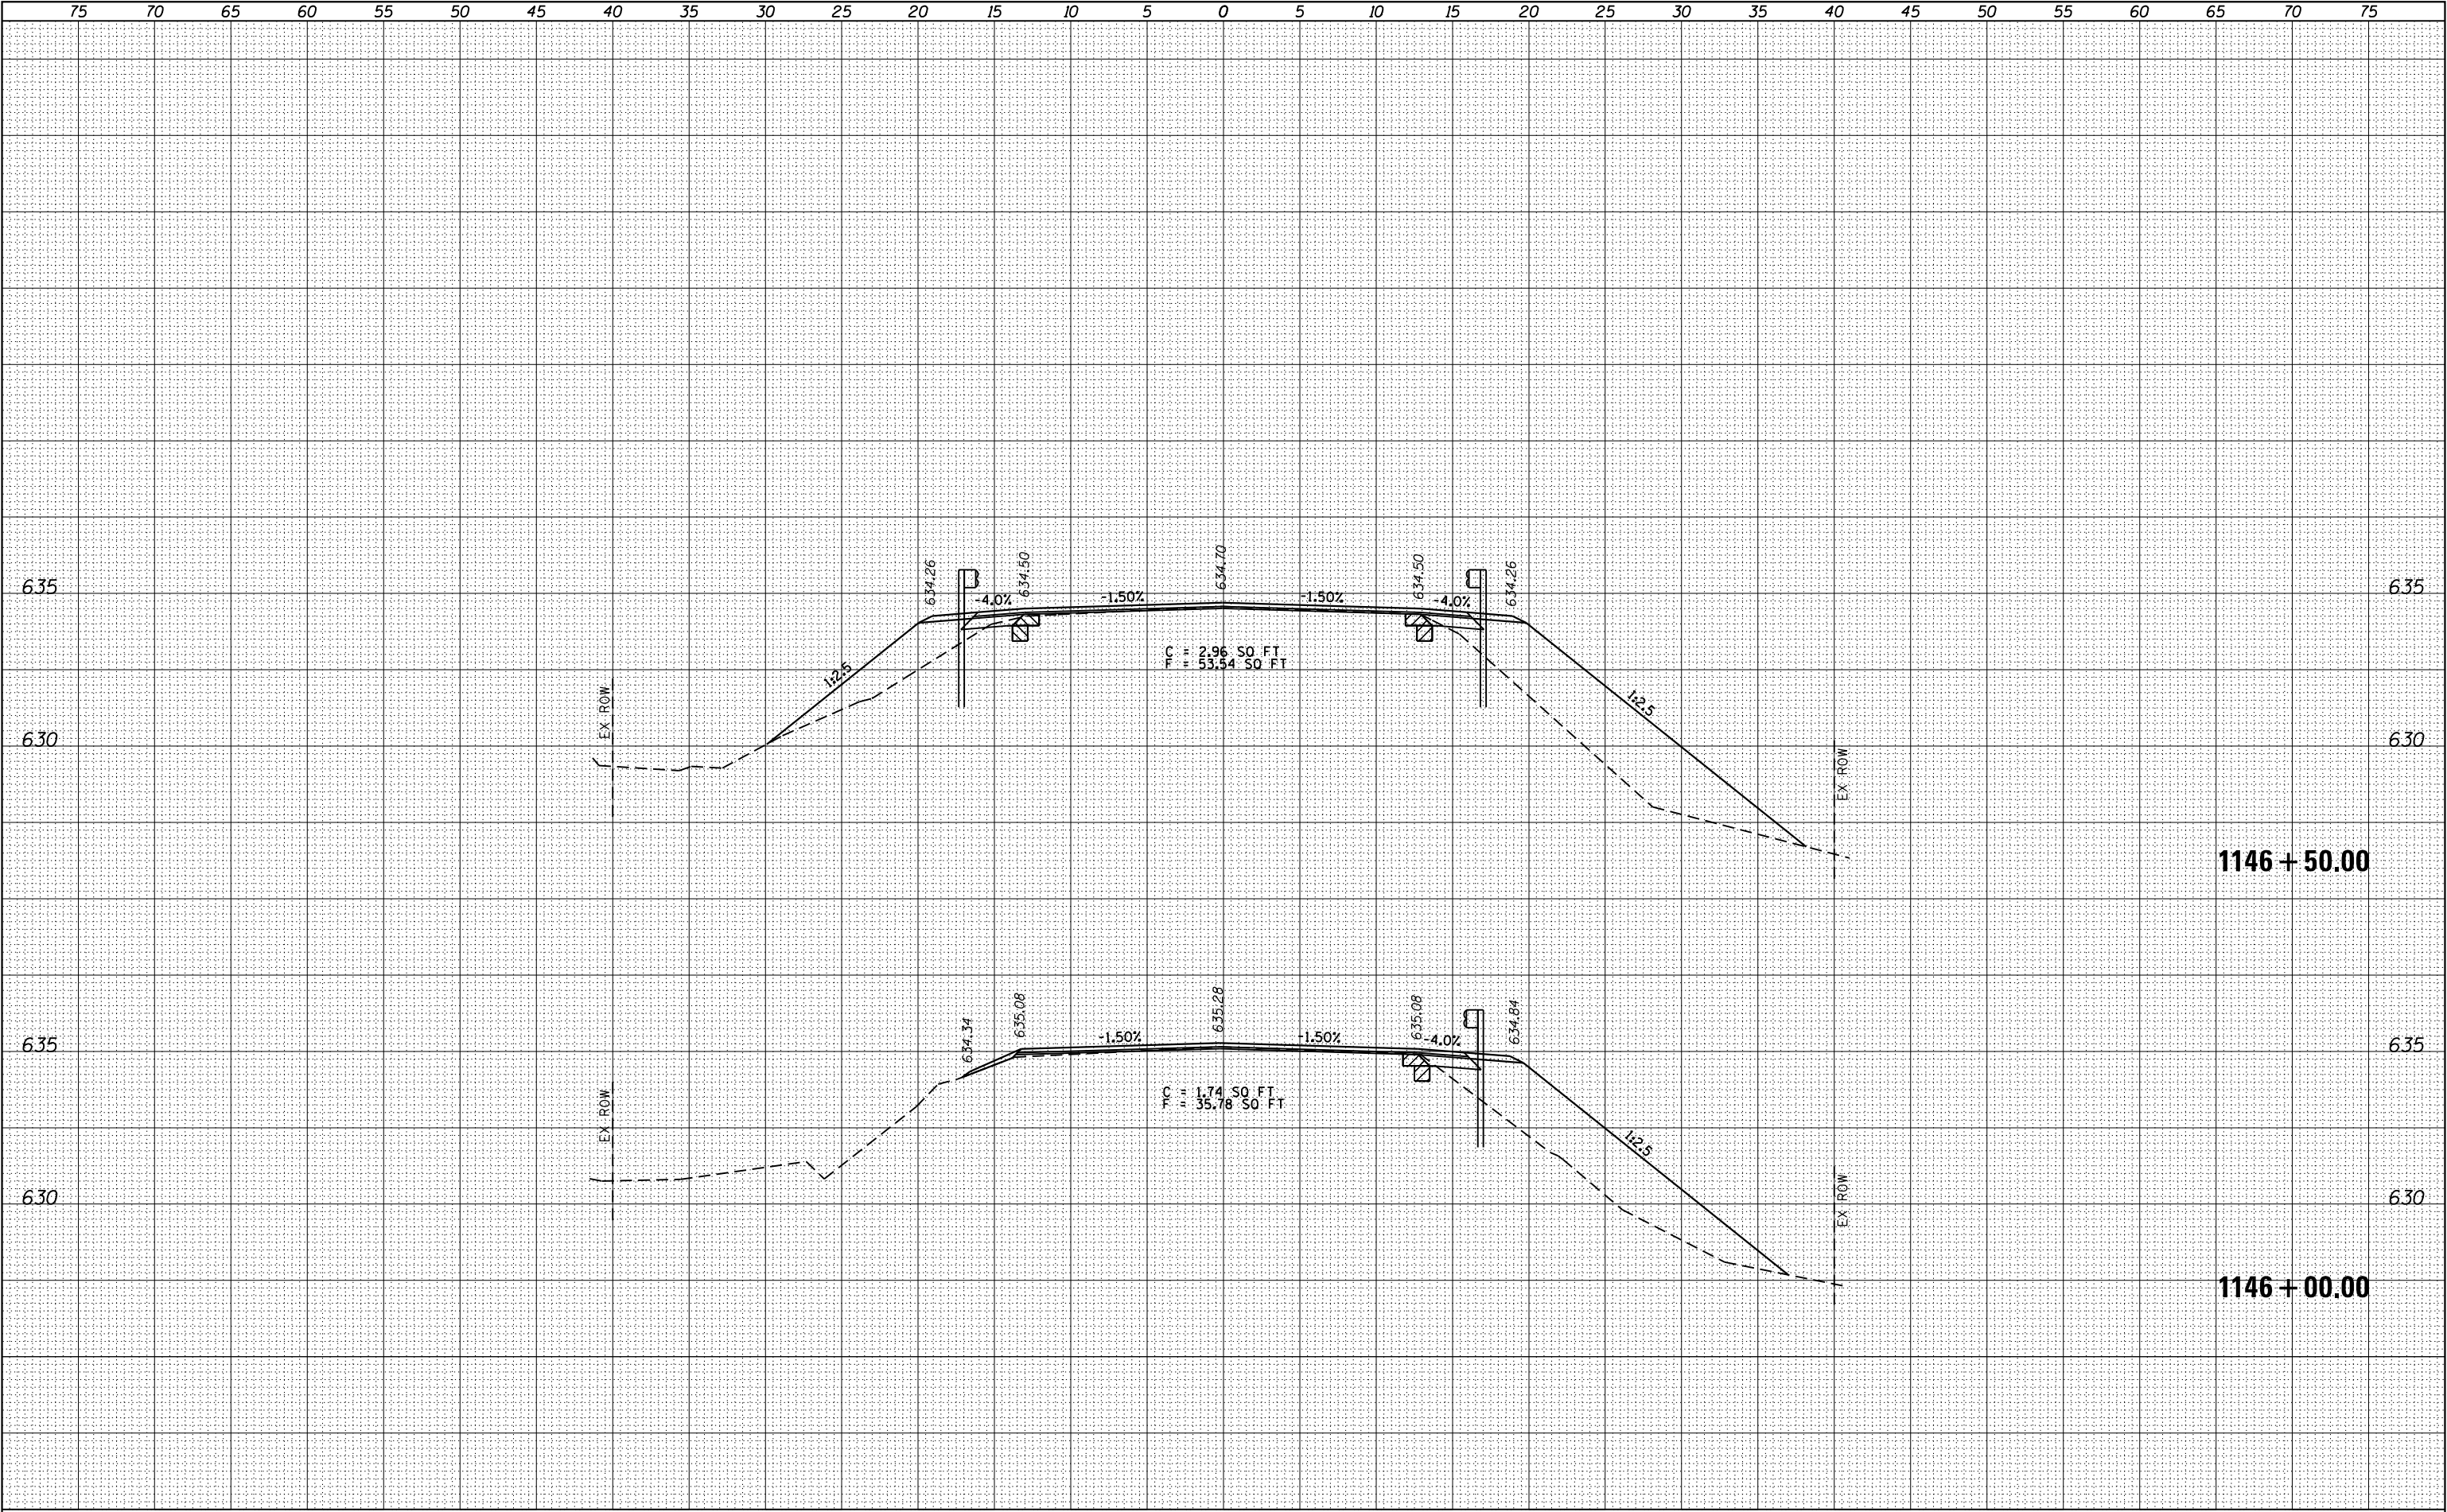

FILE NAME =	USER NAME = edwardsjd	DESIGNED -	REVISED -	STATE OF ILLINOIS DEPARTMENT OF TRANSPORTATION	CROSS SECTIONS IL 94 S.N. 034-0070				F.A.P. RTE.	SECTION	COUNTY	TOTAL SHEETS	SHEET NO.
c:\pw_work\pwtidot\edwardsjd\0388419\0672C60-shr-xxsht.IL 94 SN034-0070.dgn		DRAWN -	REVISED -		*	(112)RS-3,L,N,I	HANCOCK	156	97C				
	PLOT SCALE = 10.0000 ' / in.	CHECKED -	REVISED -		CONTRACT NO. 72C60								
Default	PLOT DATE = Mar-10-2015 02:59:11PM	DATE -	REVISED -		SCALE:	SHEET	OF	SHEETS	STA. 1146+00.00 TO STA.1146+50.00	ILLINOIS FED. AID PROJECT			

FINAL	SURVEYED	BY	DATE
SURVEY	PLOTTED		
NOTE BOOK	TEMPLATE		
NO.	AREAS CHECKED		


ORIGINAL	SURVEYED	BY	DATE
SURVEY	PLOTTED		
NOTE BOOK	TEMPLATE		
NO.	AREAS CHECKED		

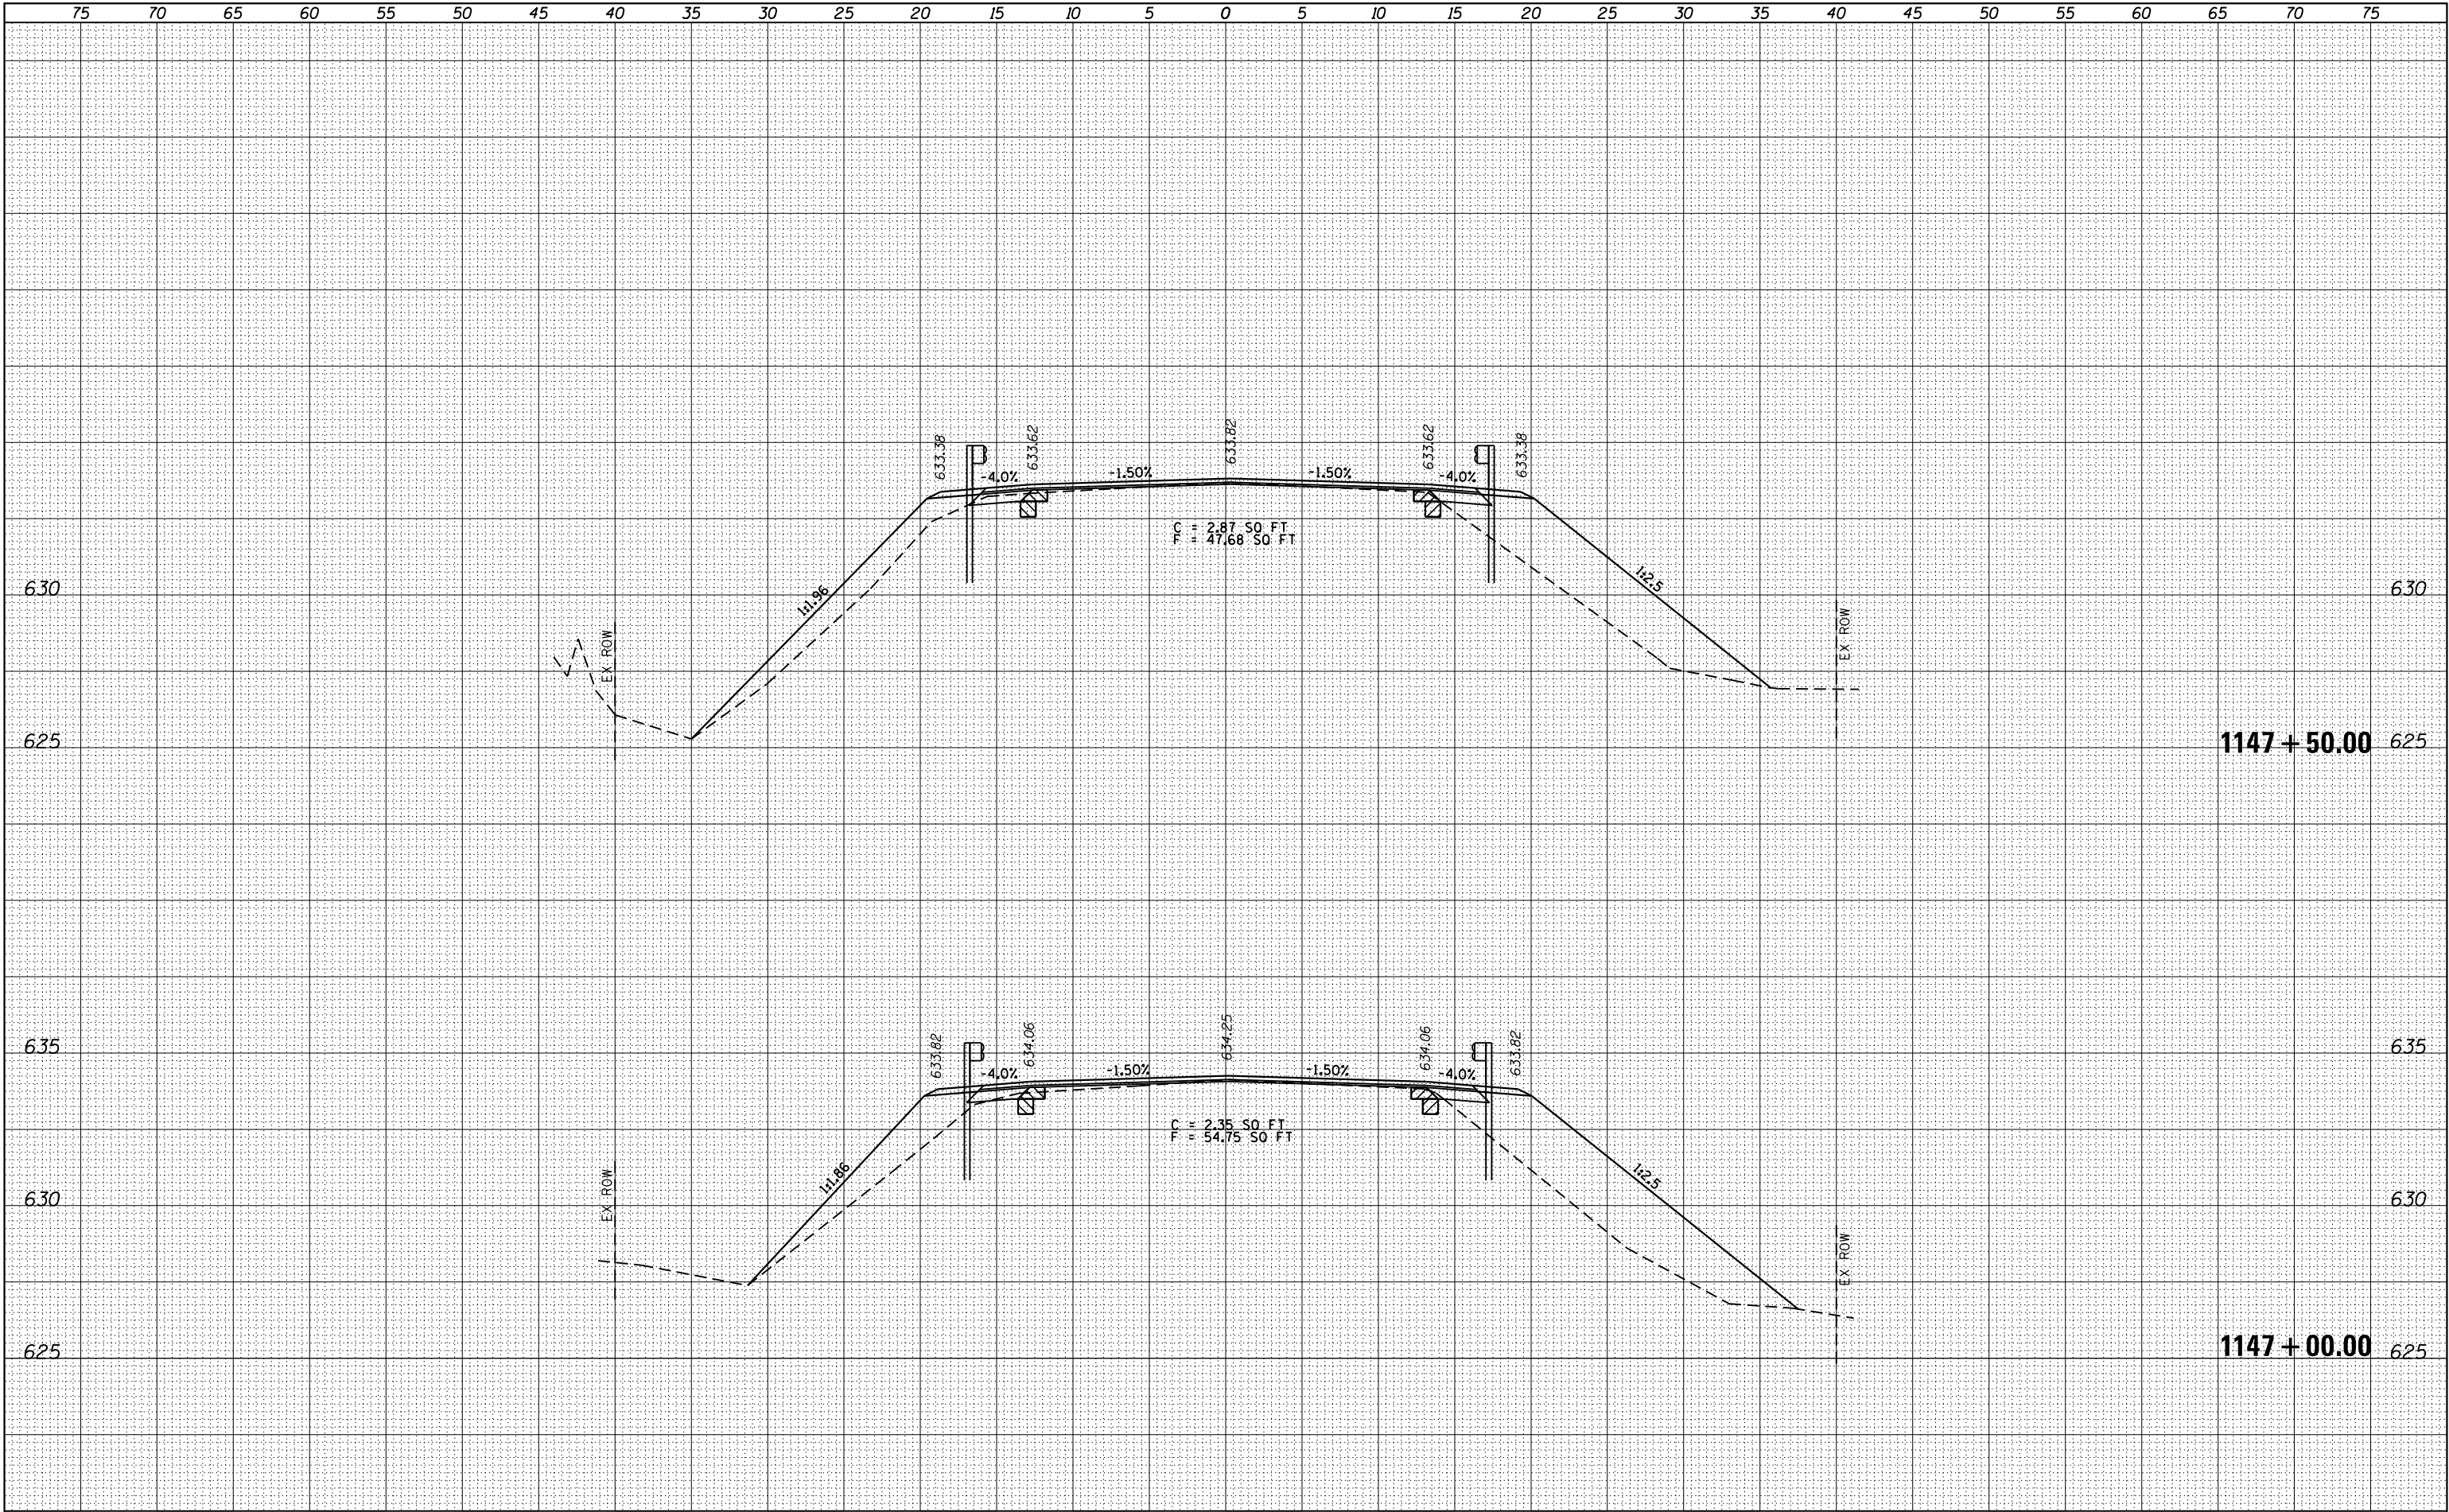

FILE NAME =	USER NAME = edwardsjd	DESIGNED -	REVISED -	STATE OF ILLINOIS DEPARTMENT OF TRANSPORTATION	CROSS SECTIONS IL 94 S.N. 034-0070				F.A.P. RTE.	SECTION	COUNTY	TOTAL SHEETS	SHEET NO.
c:\pw_work\pwidot\edwardsjd\0388419\0672C60-shr-xxsht.IL 94 SN034-0070.dgn		DRAWN -	REVISED -						*	(112)RS-3,L,N,I	HANCOCK	156	97D
Default	PLOT SCALE = 10.0000' / in.	CHECKED -	REVISED -		CONTRACT NO. 72C60								
	PLOT DATE = Mar-10-2015 02:59:11PM	DATE -	REVISED -		SCALE:	SHEET	OF	SHEETS	STA. 1147+00.00 TO STA. 1147+50.00	ILLINOIS FED. AID PROJECT			

FINAL	SURVEYED	BY	DATE
SURVEY	PLOTTED		
NOTE BOOK	TEMPLATE		
NO.	AREAS	CHECKED	


ORIGINAL	SURVEYED	BY	DATE
SURVEY	PLOTTED		
NOTE BOOK	TEMPLATE		
NO.	AREAS	CHECKED	

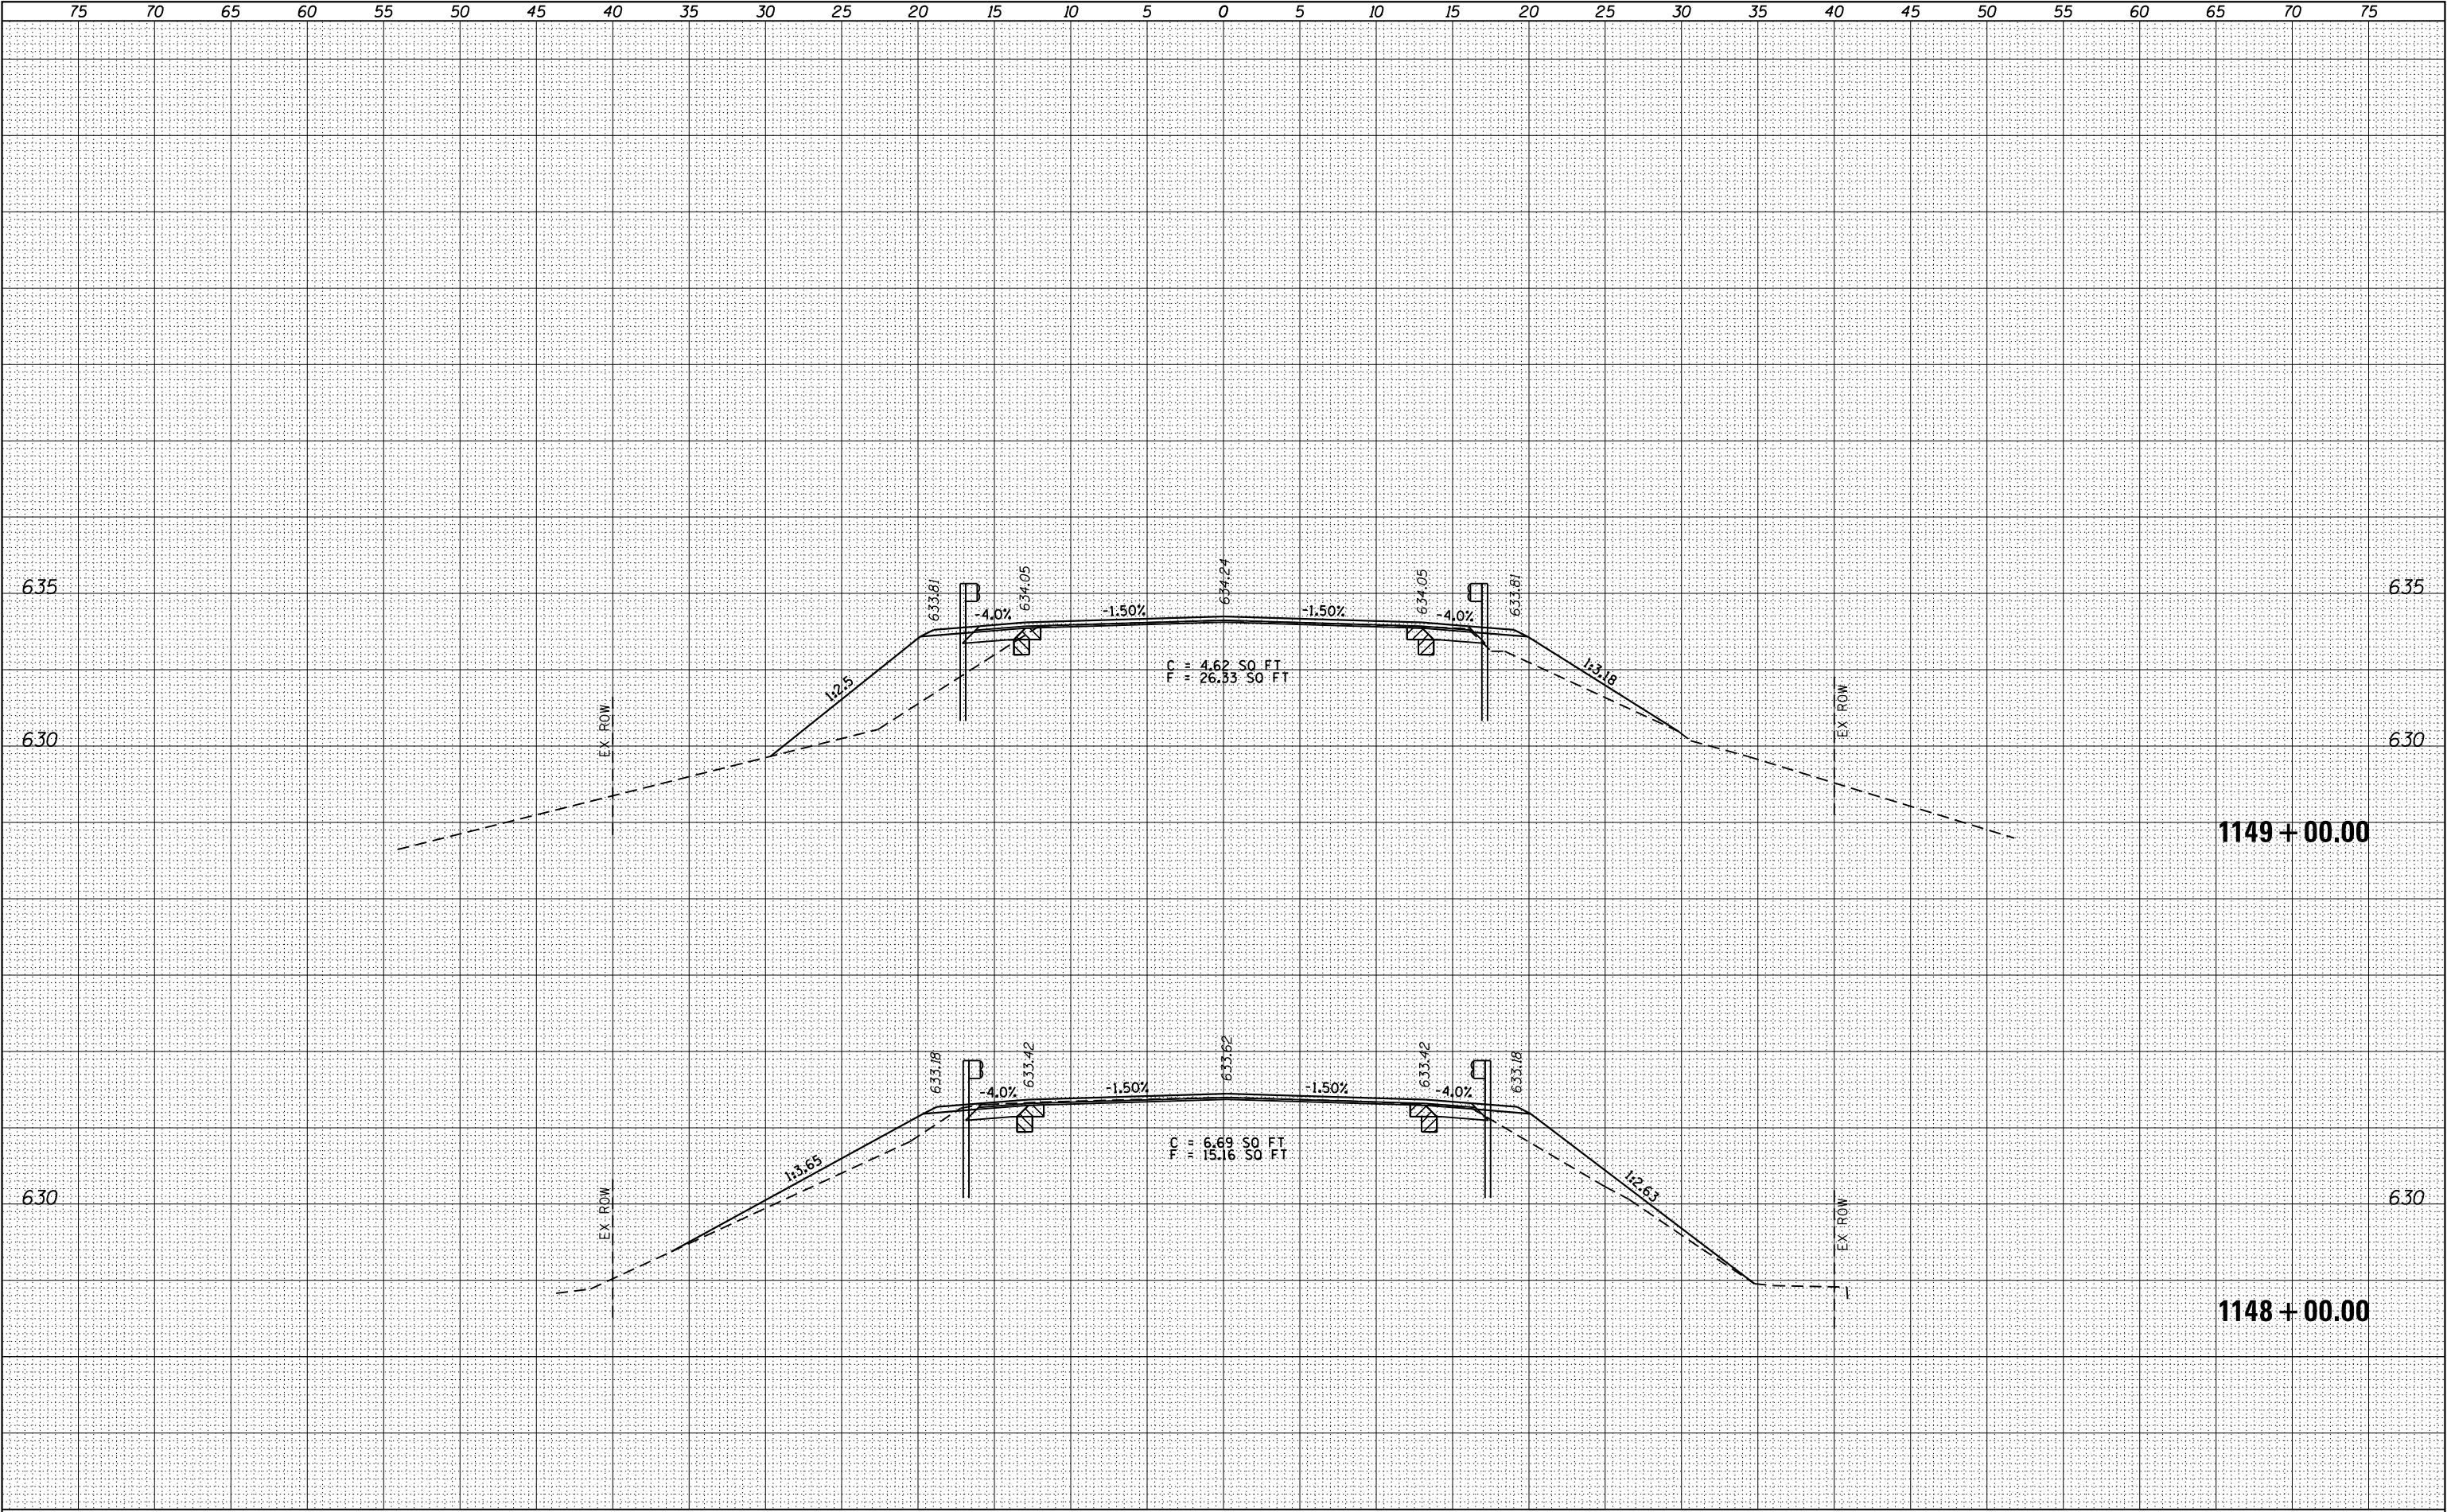

FILE NAME =	USER NAME = edwardsjd	DESIGNED -	REVISED -	STATE OF ILLINOIS DEPARTMENT OF TRANSPORTATION	CROSS SECTIONS IL 94 S.N. 034-0070				F.A.P. RTE.	SECTION	COUNTY	TOTAL SHEETS	SHEET NO.
c:\pw_work\pwtidot\edwardsjd\d0388419\0672C60-shr-xxsht.IL 94 SN034-0070.dgn	DRAWN -	REVISED -	*						(112)RS-3,L,N,I	HANCOCK	156	97E	
Default	PLOT SCALE = 10.0000 ' / in.	CHECKED -	REVISED -		CONTRACT NO. 72C60								
	PLOT DATE = Mar-10-2015 02:59:11PM	DATE -	REVISED -		SCALE:	SHEET	OF	SHEETS	STA. 1148+00.00 TO STA. 1149+00.00	ILLINOIS FED. AID PROJECT			


DATE	BY	SURVEYED	FINL
		PLOTTED	SURV
		TEMPLATE	NOTE
		AREAS	BOOK
		CHECKED	NO.

DATE	BY	SURVEYED	ORIGINAL
		PLOTTED	SURV
		TEMPLATE	NOTE
		AREAS	BOOK
		CHECKED	NO.

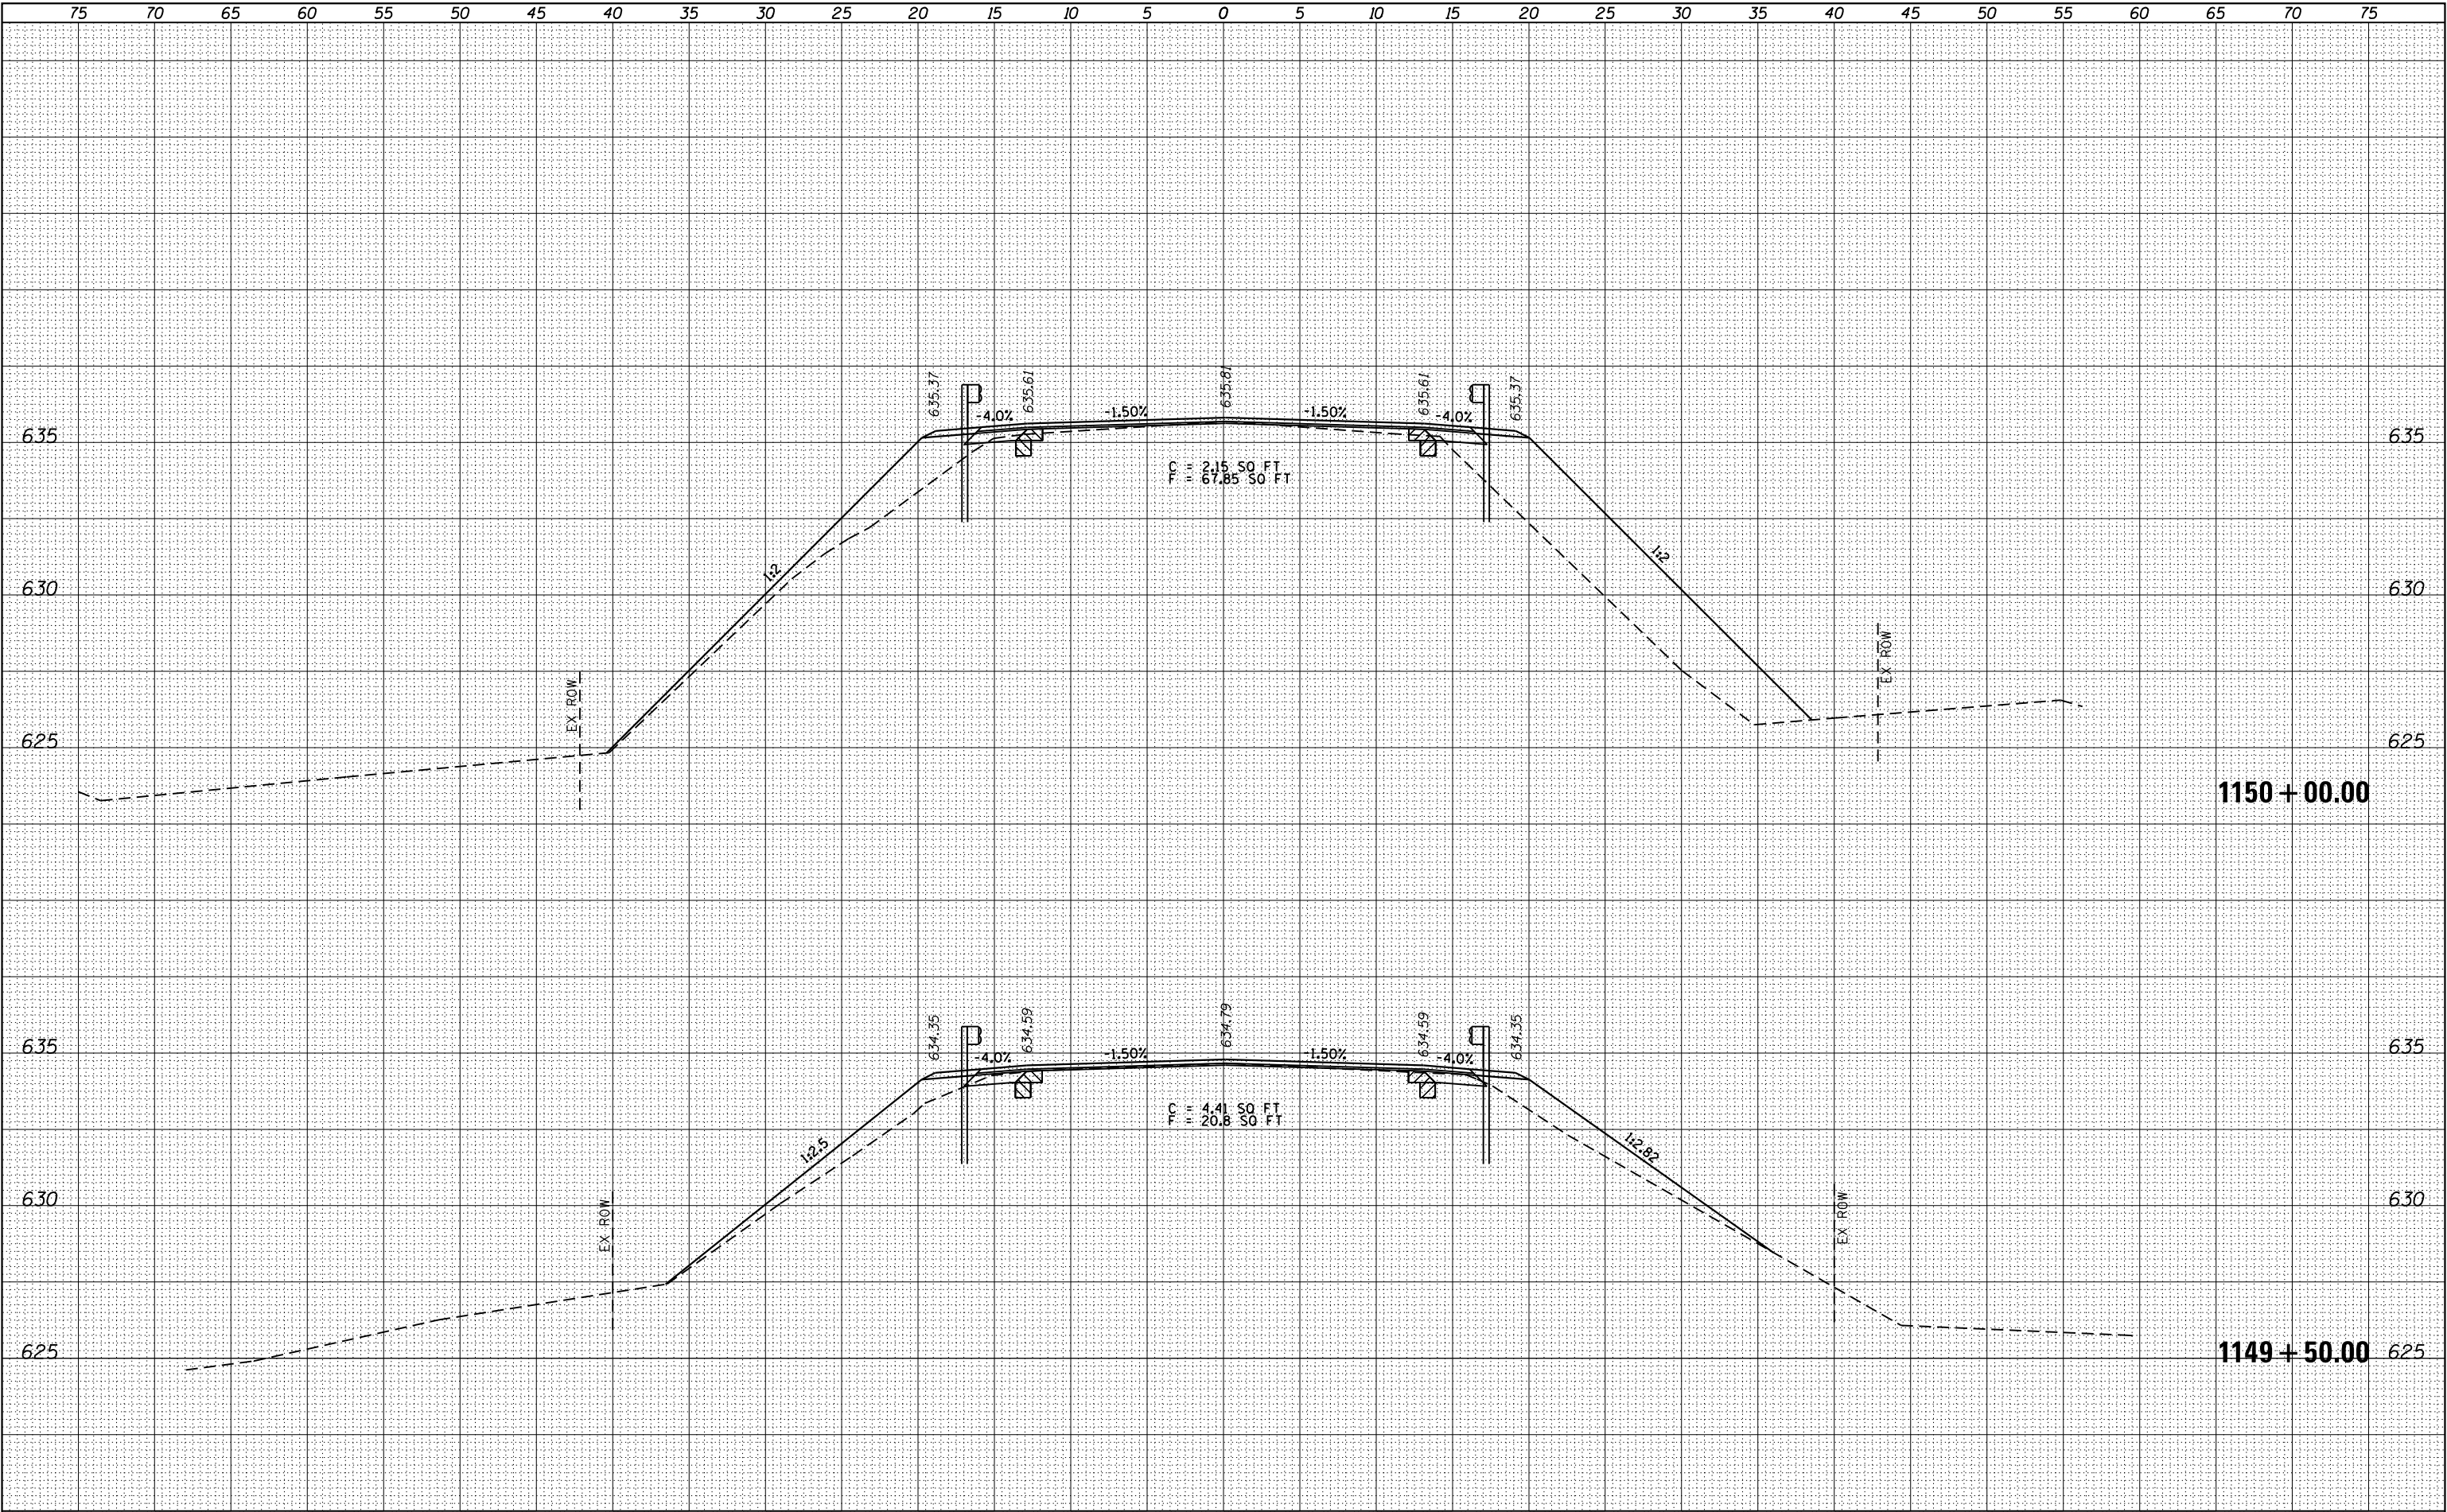

FILE NAME :	USER NAME : edwardsjd	DESIGNED -	REVISED -	CROSS SECTIONS IL 94				F.A.P. RTE.	SECTION	COUNTY	TOTAL SHEETS	SHEET NO.
c:\pw_work\pwtidot\edwardsjd\0388419\0672C60-sht-xxsht.IL 94 SN034-0070.dgn		DRAWN -	REVISED -	S.N. 034-0070				*	(112)RS-3,L,N,I	HANCOCK	156	97F
Default	PLOT SCALE : 10.0000 ' / in.	CHECKED -	REVISED -	SCALE:							CONTRACT NO.	72C60
	PLOT DATE : Mar-10-2015 02:59:12PM	DATE -	REVISED -	SHEET OF SHEETS				ILLINOIS FED. AID PROJECT				

ORIGINAL SURVEY				BY _____	DATE _____
NOTE BOOK	SURVEYED _____				
	PLOTTED _____				
	TEMPLATE _____				
	AREAS _____				
NO. _____	AREAS CHECKED _____				

 


FILE NAME =	USER NAME = edwardsjd	DESIGNED -	REVISED -	STATE OF ILLINOIS DEPARTMENT OF TRANSPORTATION	CROSS SECTIONS IL 94 S.N. 034-0070				F.A.P. RTE.	SECTION	COUNTY	TOTAL SHEETS	SHEET NO.
c:\pw\work\pedit\edwardsjd\d0388419\0672C60-sht-xxsht-IL 94 SN034-0070.dgn	DRAWN -	REVISED -	REVISED -						•	(112)RS-3,L,N,I	HANCOCK	156	97G
PLOT SCALE = 10.0000 ' / in.	CHECKED -	REVISED -	REVISED -		CONTRACT NO. 72C60								
Default	PLOT DATE = Mar-10-2015 02:59:12PM	DATE -	REVISED -		SCALE:	SHEET	OF	SHEETS	STA. 1150+50.00 TO STA. 1151+00.00	ILLINOIS FED. AID PROJECT			

ORIGINAL SURVEY				DATE
NOTE BOOK	SURVEYED _____		BY	
	PLOTTED _____			
	TEMPLATE _____			
	AREAS _____			
NO. _____	AREAS CHECKED _____			

DATE	BY	SURVEYED	PLOTTED	TEMPLATE	AREAS CHECKED
		NO.			

DATE	BY	SURVEYED	PLOTTED	TEMPLATE	AREAS CHECKED
		NO.			

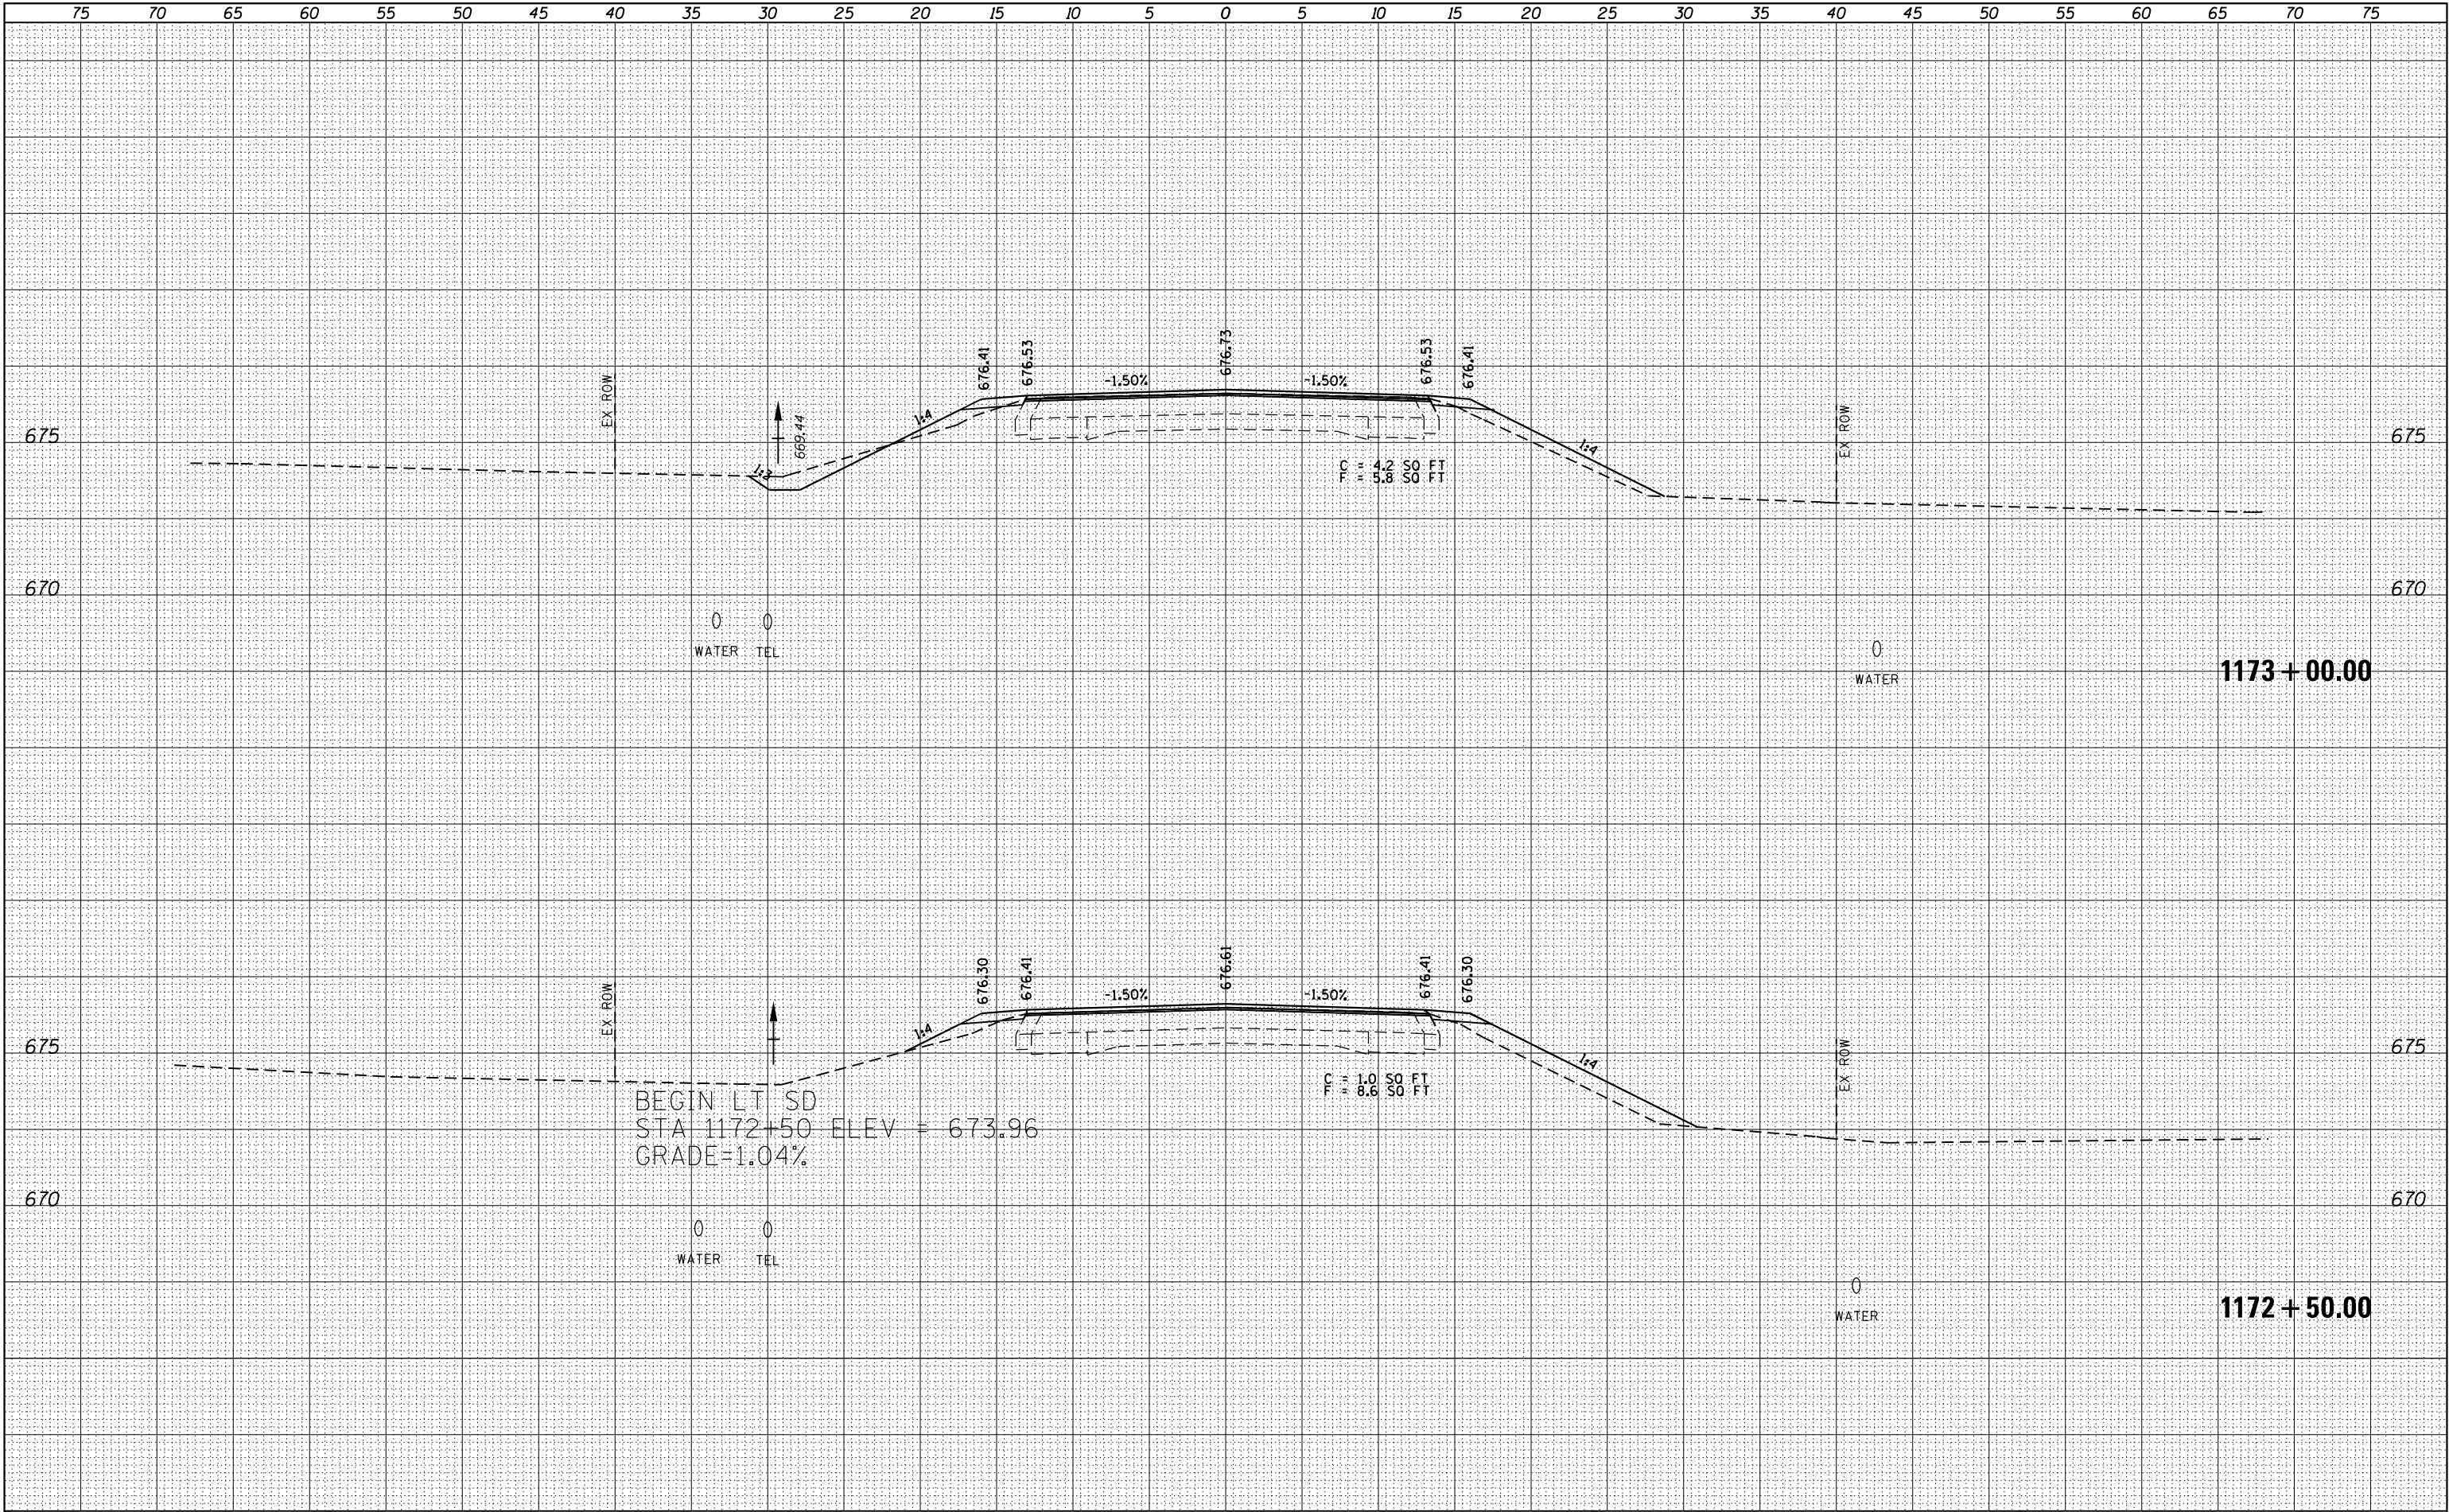

FILE NAME =	USER NAME = sparksq	DESIGNED -	REVISED -	F.A.P. RTE.	SECTION	COUNTY	TOTAL SHEETS	SHEET NO.
p:\1172+50\1172+50.dgn	p:\1172+50\1172+50.dgn	1172+50	1172+50	685/538	(112)RS-3,L,N,I	HANCOCK	156	98
Default	PLOT SCALE = 10.0000' / in.	CHECKED -	REVISED -	CONTRACT NO. 72C60				
	PLOT DATE = 10/23/2014	DATE -	REVISED -	ILLINOIS FED. AID PROJECT				


STATE OF ILLINOIS
DEPARTMENT OF TRANSPORTATION

CROSS SECTIONS IL 94

SCALE: SHEET OF SHEETS STA. 1172+50.00 TO STA. 1173+00.00

DATE	BY	SURVEYED	PLOTTED	TEMPLATE	AREAS CHECKED
NO.		FINAL SURVEY	NOTE BOOK		

DATE	BY	SURVEYED	PLOTTED	TEMPLATE	AREAS CHECKED
NO.		ORIGINAL SURVEY	NOTE BOOK		

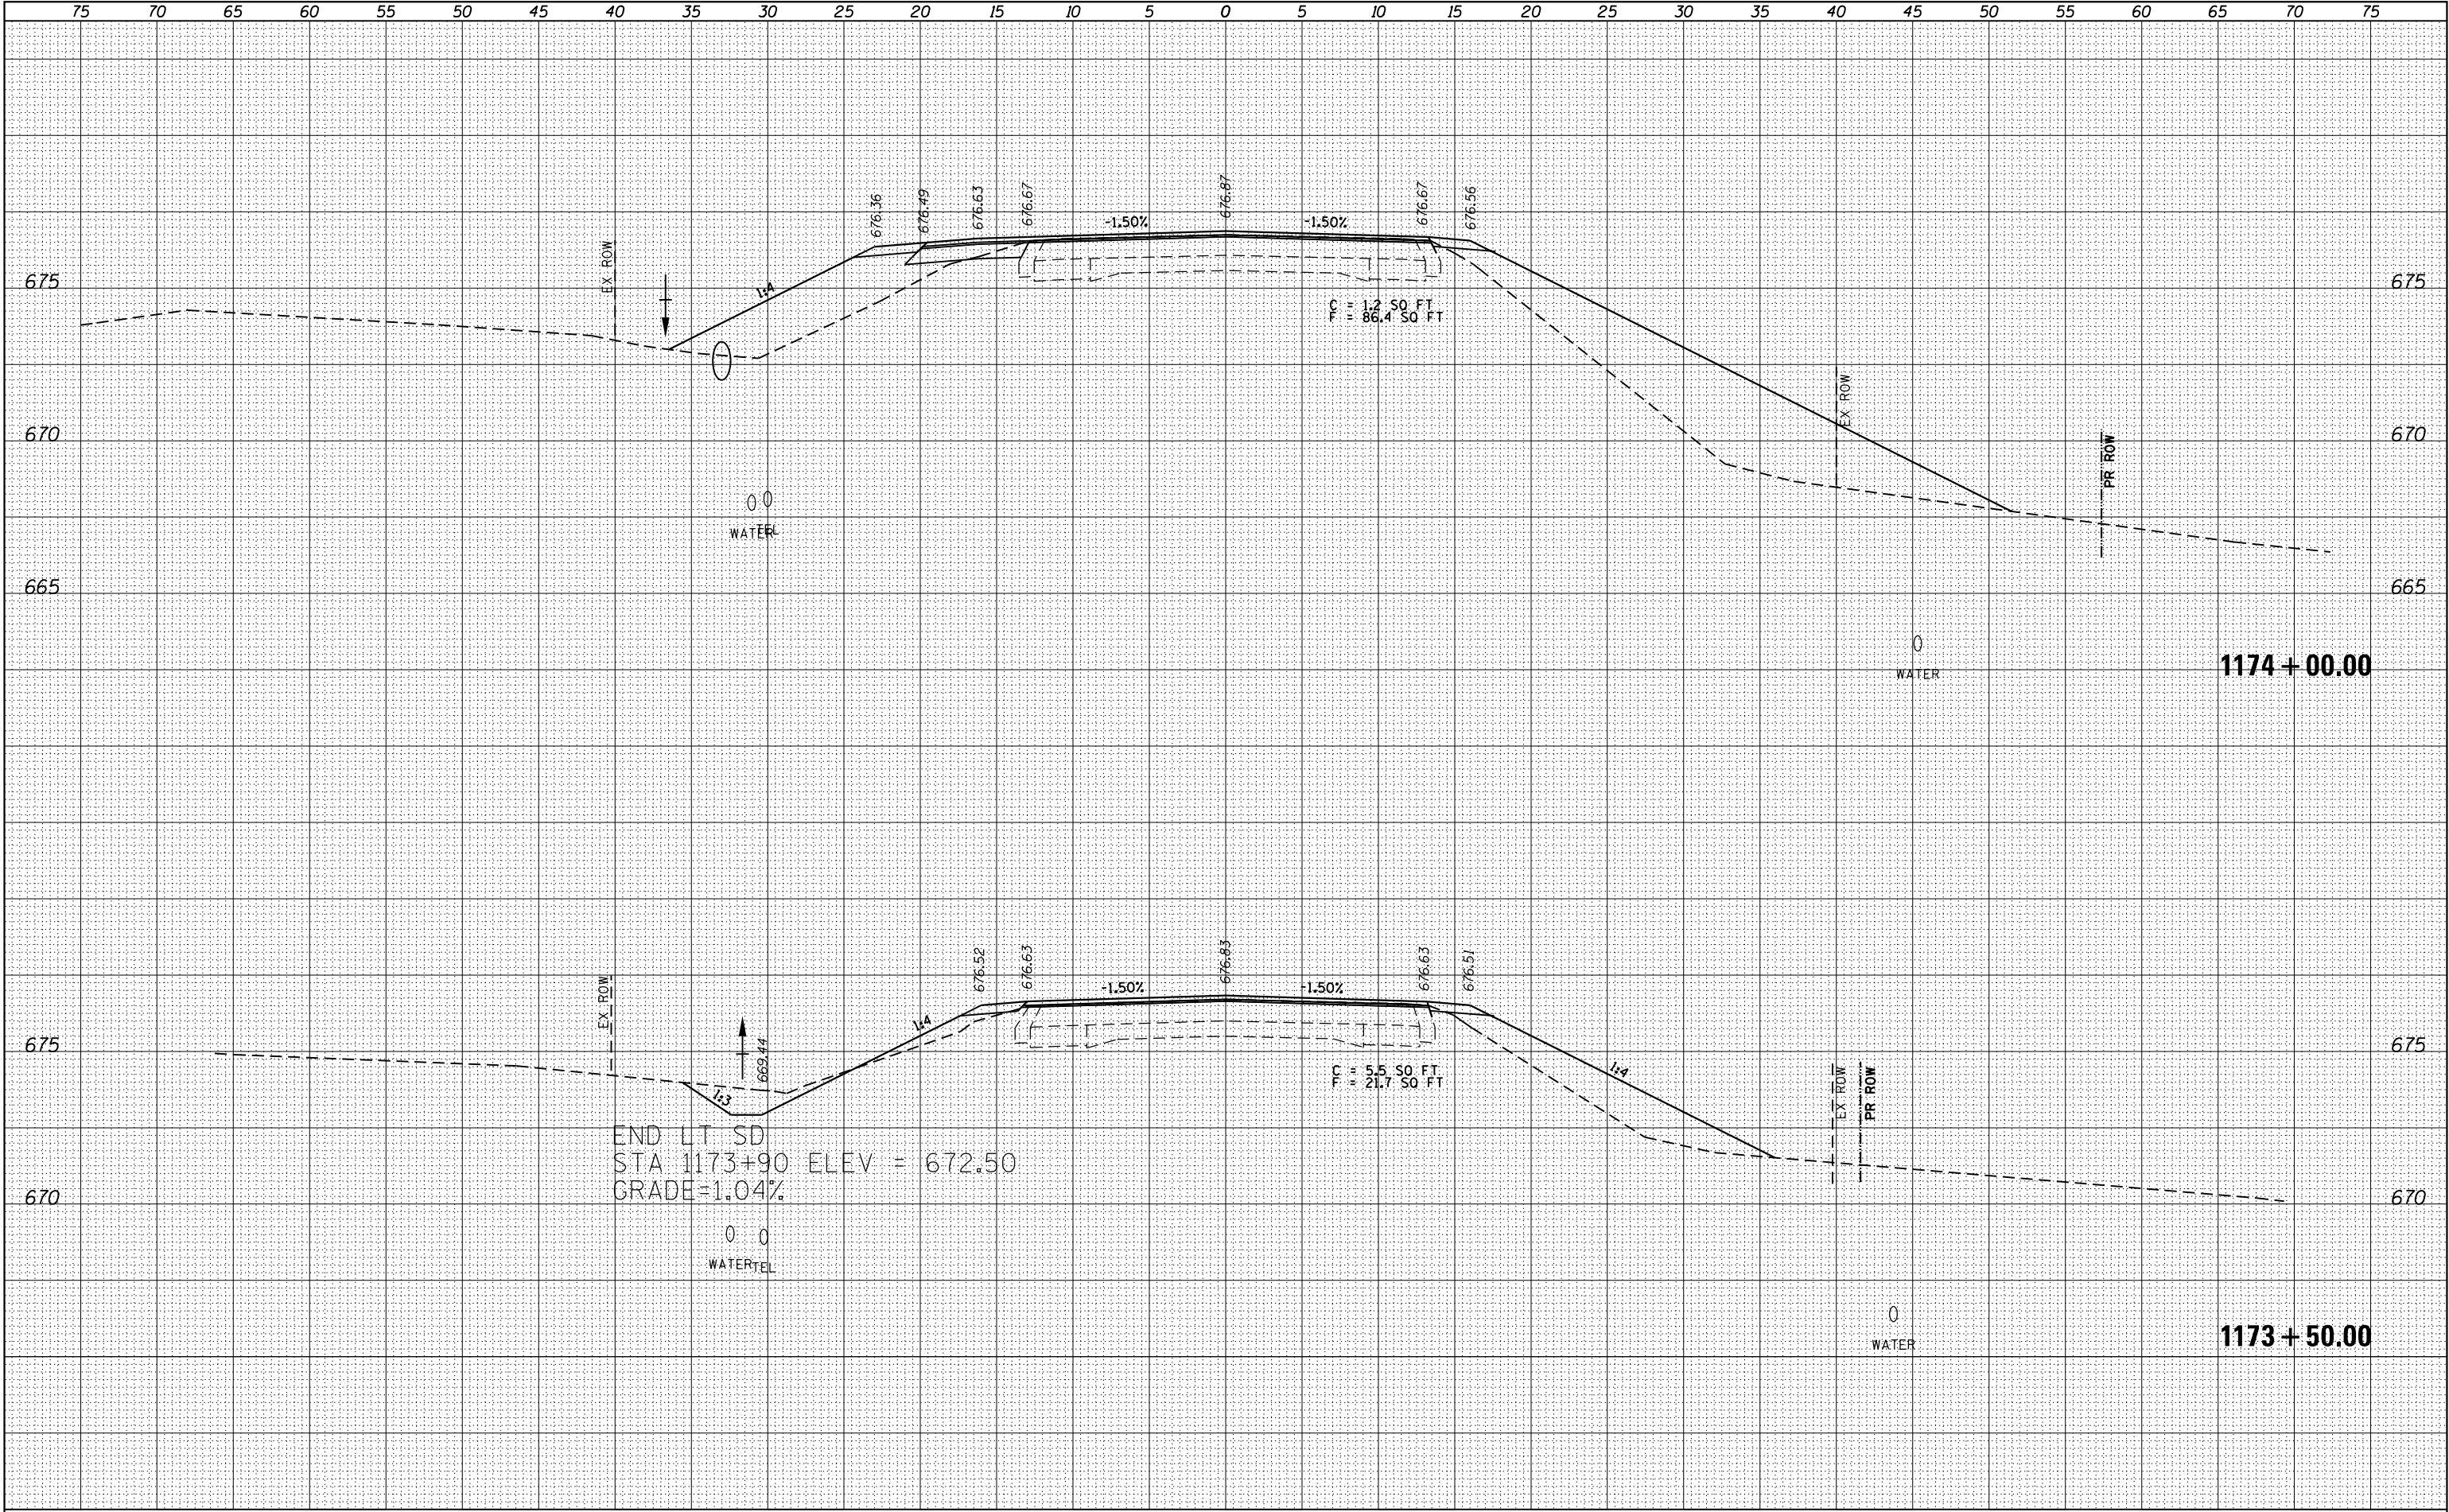

ORIGINAL SURVEY	SURVEYED _____	BY _____	DATE _____
	PLOTTED _____		
	TEMPLATE _____		
	AREAS _____		
	AREAS CHECKED _____		
NOTE BOOK			
N^{O.}_____			

