



MODEL: PLOTSHEET-59-S11.1  
FILE NAME: P:\4312-WB\c\l\gagcRchab\CADD\Structural\SN 090-0115\_WBMainBridge\_Final Plans\0900115-68E44-031-T05E-Spans 9-11\_01.dgn

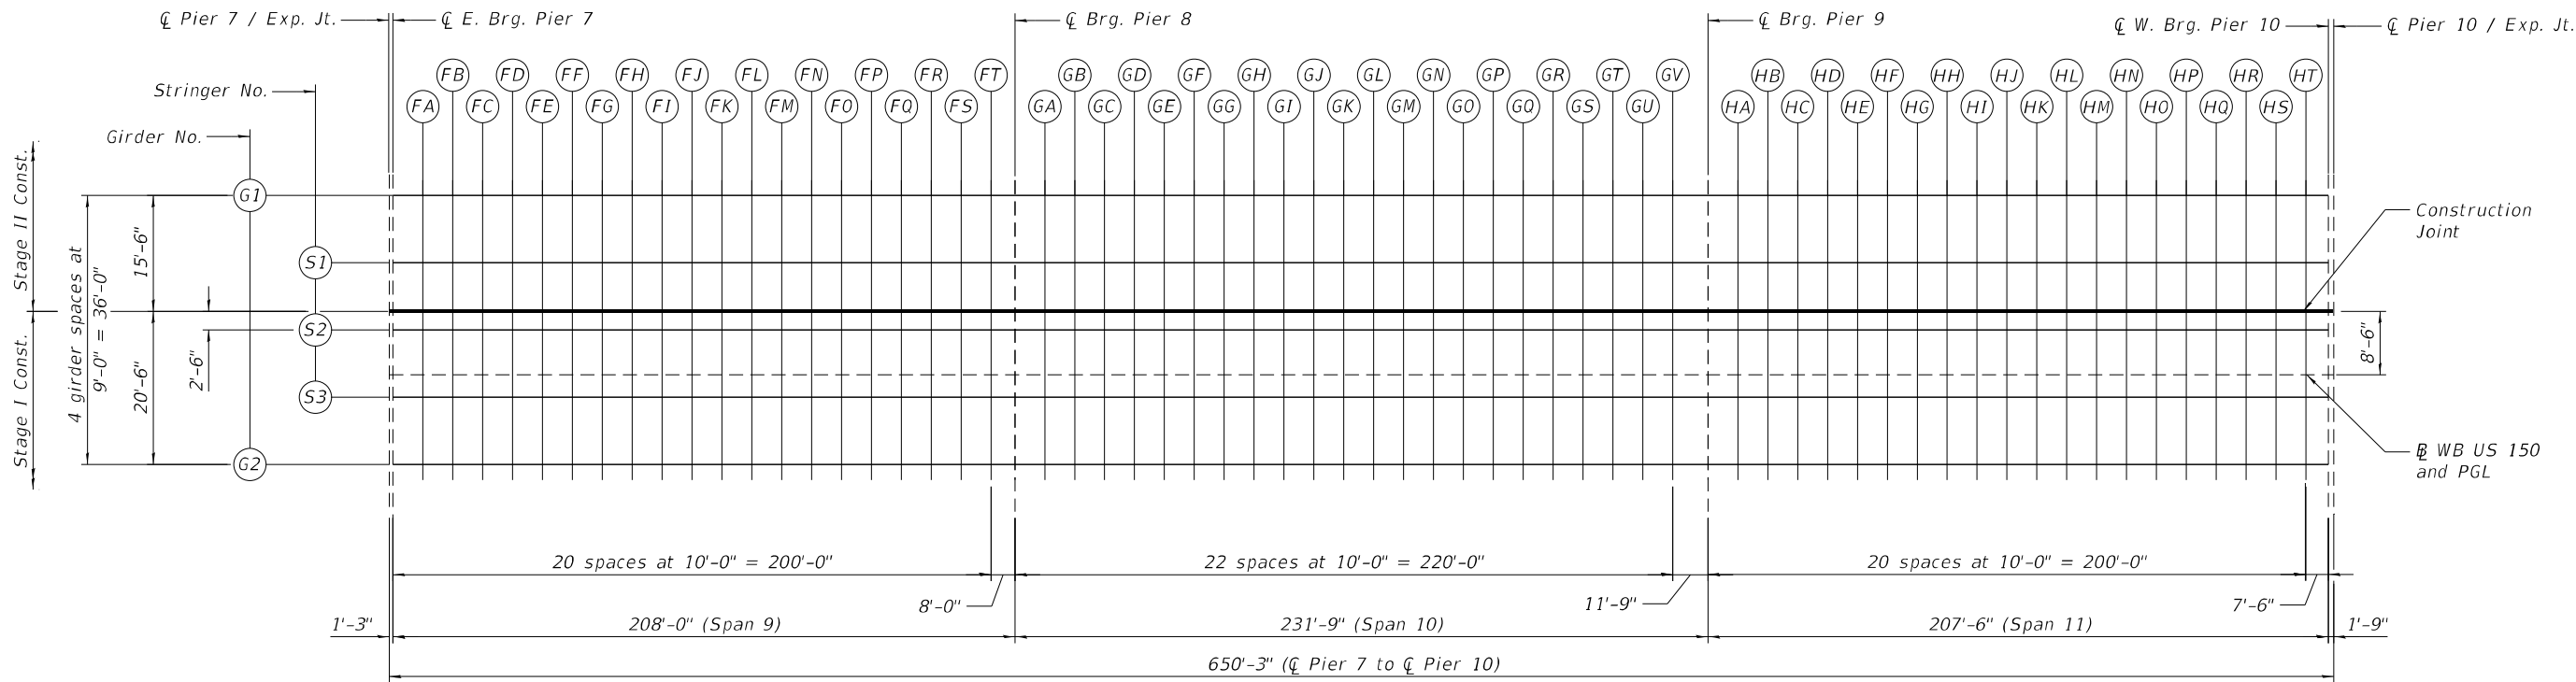


PLAN

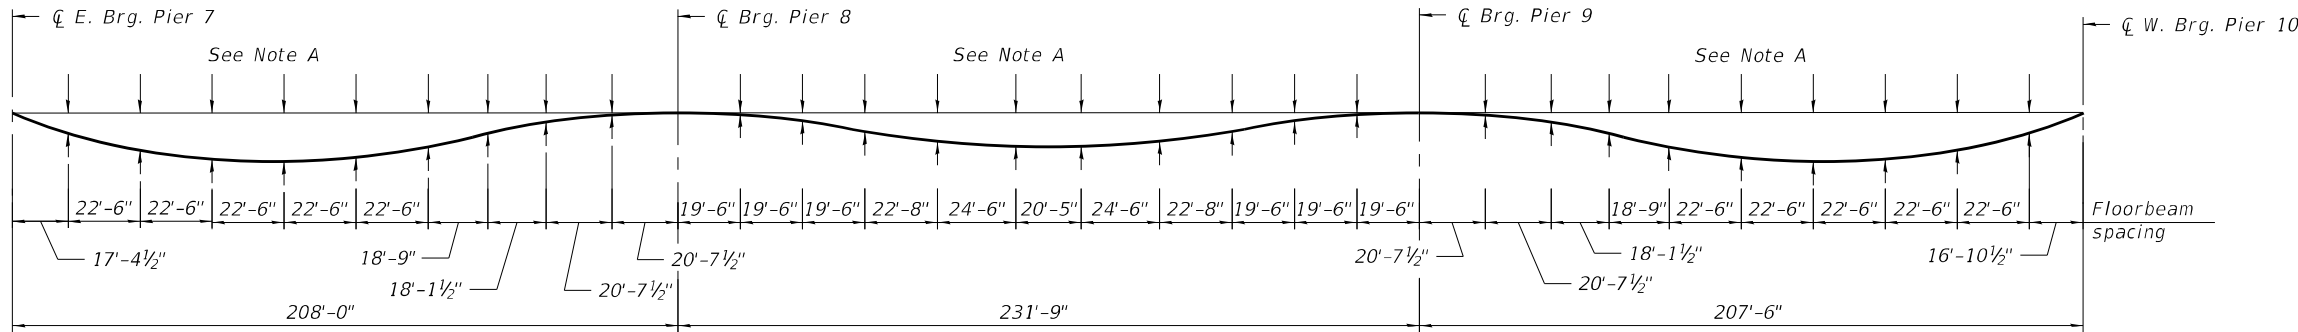

GIRDER  
DEAD LOAD DEFLECTION DIAGRAM


Includes weight of concrete only.

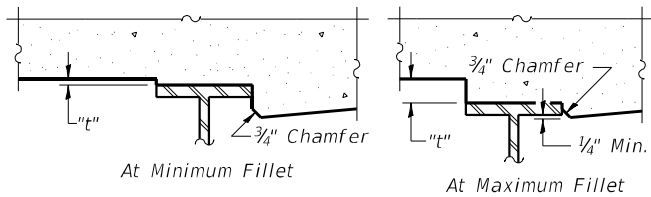

To determine "t": After all structural steel has been erected, elevations of the top flanges of the beams shall be taken at intervals shown on sheets S32 thru S34 of S214. These elevations subtracted from the "Theoretical Grade Elevations Adjusted for Dead Load Deflection and Grinding" shown on sheets S32 thru S34 of S214, minus the initial slab thickness prior to grinding, equals the fillet heights "t" above top flange of beams.


The slab is to be ground after curing to achieve smoothness, but the slab is not to be ground to elevations below the "Theoretical Grade Elevations" shown on sheets S32 thru S34 of S214. For grinding the deck, see Special Provisions.

FILLET HEIGHTS

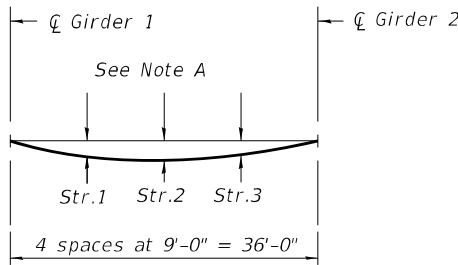

FLOORBEAM  
DEAD LOAD DEFLECTION DIAGRAM

Includes weight of concrete only.

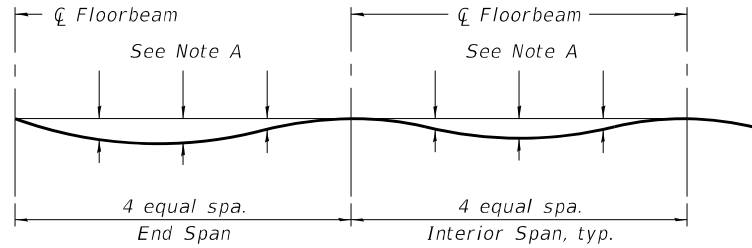

STRINGER  
DEAD LOAD DEFLECTION DIAGRAM

Includes weight of concrete only.

Note:  
The dead load deflections are not to be used in the field if the engineer is working from the grade elevations adjusted for dead load deflections and grinding as shown on sheets S32 thru S34 of S214.

Note A:  
Dead load deflections will be provided to the Contractor in accordance with the special provision "Contractor Requirements for Dead Load Deflection and Top of Slab Elevation Data."



|               |                |           |
|---------------|----------------|-----------|
| USER NAME =   | DESIGNED - YSS | REVISED - |
| CHECKED - JCH | REVISED -      |           |
| PLOT SCALE =  | DRAWN - JJE    | REVISED - |
| PLOT DATE =   | CHECKED - YSS  | REVISED - |

STATE OF ILLINOIS  
DEPARTMENT OF TRANSPORTATION

TOP OF SLAB ELEVATIONS - SPANS 9-11 - 1  
STRUCTURE NO. 090-0115

SHEET S31 OF S214 SHEETS

|                           |               |         |              |           |
|---------------------------|---------------|---------|--------------|-----------|
| F.A.P. RTE.               | SECTION       | COUNTY  | TOTAL SHEETS | SHEET NO. |
| 317                       | (15B-1)BP,BRR | PEO/TAZ | 418          | 201       |
| CONTRACT NO. 68E44        |               |         |              |           |
| ILLINOIS FED. AID PROJECT |               |         |              |           |

MODEL: Default  
FILE NAME: P:\M312-WB\c\JugagcRchab\CADD\Structural\\_SN\_090-0115-WBMainBridge\_Final\_Plan\0900115-68E44-032-T05E-Spans\_9-11\_02.dgn

| GIRDER 1              |           |        |                              |                                                                             |
|-----------------------|-----------|--------|------------------------------|-----------------------------------------------------------------------------|
| Location              | Station   | Offset | Theoretical Grade Elevations | Theoretical Grade Elevations Adjusted For Dead Load Deflection and Grinding |
| CL E. Brg. Pier 7     | 208+69.77 | -24.00 | 498.40                       | See Note A                                                                  |
| FA                    | 208+79.77 | -24.00 | 498.40                       |                                                                             |
| FB                    | 208+89.77 | -24.00 | 498.40                       |                                                                             |
| FC                    | 208+99.77 | -24.00 | 498.40                       |                                                                             |
| FD                    | 209+09.77 | -24.00 | 498.40                       |                                                                             |
| FE                    | 209+19.77 | -24.00 | 498.41                       |                                                                             |
| FF                    | 209+29.77 | -24.00 | 498.41                       |                                                                             |
| FG                    | 209+39.77 | -24.00 | 498.41                       |                                                                             |
| FH                    | 209+49.77 | -24.00 | 498.41                       |                                                                             |
| FI                    | 209+59.77 | -24.00 | 498.42                       |                                                                             |
| FJ                    | 209+69.77 | -24.00 | 498.42                       |                                                                             |
| FK                    | 209+79.77 | -24.00 | 498.42                       |                                                                             |
| FL                    | 209+89.77 | -24.00 | 498.42                       |                                                                             |
| FM                    | 209+99.77 | -24.00 | 498.42                       |                                                                             |
| FN                    | 210+09.77 | -24.00 | 498.43                       |                                                                             |
| FO                    | 210+19.77 | -24.00 | 498.43                       |                                                                             |
| FP                    | 210+29.77 | -24.00 | 498.43                       |                                                                             |
| FQ                    | 210+39.77 | -24.00 | 498.43                       |                                                                             |
| FR                    | 210+49.77 | -24.00 | 498.44                       |                                                                             |
| FS                    | 210+59.77 | -24.00 | 498.44                       |                                                                             |
| FT                    | 210+69.77 | -24.00 | 498.44                       |                                                                             |
| CL Brg. Pier 8        | 210+77.77 | -24.00 | 498.44                       | See Note A                                                                  |
| GA                    | 210+87.77 | -24.00 | 498.44                       |                                                                             |
| GB                    | 210+97.77 | -24.00 | 498.45                       |                                                                             |
| GC                    | 211+07.77 | -24.00 | 498.45                       |                                                                             |
| GD                    | 211+17.77 | -24.00 | 498.45                       |                                                                             |
| GE                    | 211+27.77 | -24.00 | 498.45                       |                                                                             |
| GF                    | 211+37.77 | -24.00 | 498.45                       |                                                                             |
| GG                    | 211+47.77 | -24.00 | 498.46                       |                                                                             |
| GH                    | 211+57.77 | -24.00 | 498.46                       |                                                                             |
| GI                    | 211+67.77 | -24.00 | 498.46                       |                                                                             |
| GJ                    | 211+77.77 | -24.00 | 498.46                       |                                                                             |
| GK                    | 211+87.77 | -24.00 | 498.47                       |                                                                             |
| GL                    | 211+97.77 | -24.00 | 498.47                       |                                                                             |
| GM                    | 212+07.77 | -24.00 | 498.48                       |                                                                             |
| GN                    | 212+17.77 | -24.00 | 498.51                       |                                                                             |
| GO                    | 212+27.77 | -24.00 | 498.54                       |                                                                             |
| GP                    | 212+37.77 | -24.00 | 498.58                       |                                                                             |
| GQ                    | 212+47.77 | -24.00 | 498.63                       |                                                                             |
| GR                    | 212+57.77 | -24.00 | 498.69                       |                                                                             |
| GS                    | 212+67.77 | -24.00 | 498.76                       |                                                                             |
| GT                    | 212+77.77 | -24.00 | 498.84                       |                                                                             |
| GU                    | 212+87.77 | -24.00 | 498.93                       |                                                                             |
| GV                    | 212+97.77 | -24.00 | 499.03                       |                                                                             |
| CL Brg. Pier 9        | 213+09.52 | -24.00 | 499.15                       | See Note A                                                                  |
| HA                    | 213+19.52 | -24.00 | 499.27                       |                                                                             |
| HB                    | 213+29.52 | -24.00 | 499.39                       |                                                                             |
| HC                    | 213+39.52 | -24.00 | 499.53                       |                                                                             |
| HD                    | 213+49.52 | -24.00 | 499.68                       |                                                                             |
| HE                    | 213+59.52 | -24.00 | 499.83                       |                                                                             |
| HF                    | 213+69.52 | -24.00 | 499.99                       |                                                                             |
| HG                    | 213+79.52 | -24.00 | 500.17                       |                                                                             |
| HH                    | 213+89.52 | -24.00 | 500.35                       |                                                                             |
| HI                    | 213+99.52 | -24.00 | 500.54                       |                                                                             |
| HJ                    | 214+09.52 | -24.00 | 500.74                       |                                                                             |
| HK                    | 214+19.52 | -24.00 | 500.94                       |                                                                             |
| HL                    | 214+29.52 | -24.00 | 501.15                       |                                                                             |
| HM                    | 214+39.52 | -24.00 | 501.35                       |                                                                             |
| HN                    | 214+49.52 | -24.00 | 501.56                       |                                                                             |
| HO                    | 214+59.52 | -24.00 | 501.76                       |                                                                             |
| HP                    | 214+69.52 | -24.00 | 501.97                       |                                                                             |
| HQ                    | 214+79.52 | -24.00 | 502.18                       |                                                                             |
| HR                    | 214+89.52 | -24.00 | 502.38                       |                                                                             |
| HS                    | 214+99.52 | -24.00 | 502.59                       |                                                                             |
| HT                    | 215+09.52 | -24.00 | 502.79                       |                                                                             |
| CL W. Brg. Pier 10    | 215+17.02 | -24.00 | 502.94                       | See Note A                                                                  |
| CL Pier 10 / Exp. Jt. | 215+18.77 | -24.00 | 502.98                       |                                                                             |

| STRINGER 1            |           |        |                              |                                                                             |
|-----------------------|-----------|--------|------------------------------|-----------------------------------------------------------------------------|
| Location              | Station   | Offset | Theoretical Grade Elevations | Theoretical Grade Elevations Adjusted For Dead Load Deflection and Grinding |
| CL E. Brg. Pier 7     | 208+69.77 | -15.00 | 498.58                       | See Note A                                                                  |
| FA                    | 208+79.77 | -15.00 | 498.58                       |                                                                             |
| FB                    | 208+89.77 | -15.00 | 498.58                       |                                                                             |
| FC                    | 208+99.77 | -15.00 | 498.58                       |                                                                             |
| FD                    | 209+09.77 | -15.00 | 498.58                       |                                                                             |
| FE                    | 209+19.77 | -15.00 | 498.59                       |                                                                             |
| FF                    | 209+29.77 | -15.00 | 498.59                       |                                                                             |
| FG                    | 209+39.77 | -15.00 | 498.59                       |                                                                             |
| FH                    | 209+49.77 | -15.00 | 498.59                       |                                                                             |
| FI                    | 209+59.77 | -15.00 | 498.60                       |                                                                             |
| FJ                    | 209+69.77 | -15.00 | 498.60                       |                                                                             |
| FK                    | 209+79.77 | -15.00 | 498.60                       |                                                                             |
| FL                    | 209+89.77 | -15.00 | 498.60                       |                                                                             |
| FM                    | 209+99.77 | -15.00 | 498.60                       |                                                                             |
| FN                    | 210+09.77 | -15.00 | 498.61                       |                                                                             |
| FO                    | 210+19.77 | -15.00 | 498.61                       |                                                                             |
| FP                    | 210+29.77 | -15.00 | 498.61                       |                                                                             |
| FQ                    | 210+39.77 | -15.00 | 498.61                       |                                                                             |
| FR                    | 210+49.77 | -15.00 | 498.62                       |                                                                             |
| FS                    | 210+59.77 | -15.00 | 498.62                       |                                                                             |
| FT                    | 210+69.77 | -15.00 | 498.62                       |                                                                             |
| CL Brg. Pier 8        | 210+77.77 | -15.00 | 498.62                       | See Note A                                                                  |
| GA                    | 210+87.77 | -15.00 | 498.62                       |                                                                             |
| GB                    | 210+97.77 | -15.00 | 498.63                       |                                                                             |
| GC                    | 211+07.77 | -15.00 | 498.63                       |                                                                             |
| GD                    | 211+17.77 | -15.00 | 498.63                       |                                                                             |
| GE                    | 211+27.77 | -15.00 | 498.63                       |                                                                             |
| GF                    | 211+37.77 | -15.00 | 498.63                       |                                                                             |
| GG                    | 211+47.77 | -15.00 | 498.64                       |                                                                             |
| GH                    | 211+57.77 | -15.00 | 498.64                       |                                                                             |
| GI                    | 211+67.77 | -15.00 | 498.64                       |                                                                             |
| GJ                    | 211+77.77 | -15.00 | 498.64                       |                                                                             |
| GK                    | 211+87.77 | -15.00 | 498.65                       |                                                                             |
| GL                    | 211+97.77 | -15.00 | 498.65                       |                                                                             |
| GM                    | 212+07.77 | -15.00 | 498.66                       |                                                                             |
| GN                    | 212+17.77 | -15.00 | 498.69                       |                                                                             |
| GO                    | 212+27.77 | -15.00 | 498.72                       |                                                                             |
| GP                    | 212+37.77 | -15.00 | 498.76                       |                                                                             |
| GQ                    | 212+47.77 | -15.00 | 498.81                       |                                                                             |
| GR                    | 212+57.77 | -15.00 | 498.87                       |                                                                             |
| GS                    | 212+67.77 | -15.00 | 498.94                       |                                                                             |
| GT                    | 212+77.77 | -15.00 | 499.02                       |                                                                             |
| GU                    | 212+87.77 | -15.00 | 499.11                       |                                                                             |
| GV                    | 212+97.77 | -15.00 | 499.21                       |                                                                             |
| CL Brg. Pier 9        | 213+09.52 | -15.00 | 499.33                       | See Note A                                                                  |
| HA                    | 213+19.52 | -15.00 | 499.45                       |                                                                             |
| HB                    | 213+29.52 | -15.00 | 499.57                       |                                                                             |
| HC                    | 213+39.52 | -15.00 | 499.71                       |                                                                             |
| HD                    | 213+49.52 | -15.00 | 499.86                       |                                                                             |
| HE                    | 213+59.52 | -15.00 | 500.01                       |                                                                             |
| HF                    | 213+69.52 | -15.00 | 500.17                       |                                                                             |
| HG                    | 213+79.52 | -15.00 | 500.35                       |                                                                             |
| HH                    | 213+89.52 | -15.00 | 500.53                       |                                                                             |
| HI                    | 213+99.52 | -15.00 | 500.72                       |                                                                             |
| HJ                    | 214+09.52 | -15.00 | 500.92                       |                                                                             |
| HK                    | 214+19.52 | -15.00 | 501.12                       |                                                                             |
| HL                    | 214+29.52 | -15.00 | 501.33                       |                                                                             |
| HM                    | 214+39.52 | -15.00 | 501.53                       |                                                                             |
| HN                    | 214+49.52 | -15.00 | 501.74                       |                                                                             |
| HO                    | 214+59.52 | -15.00 | 501.94                       |                                                                             |
| HP                    | 214+69.52 | -15.00 | 502.15                       |                                                                             |
| HQ                    | 214+79.52 | -15.00 | 502.36                       |                                                                             |
| HR                    | 214+89.52 | -15.00 | 502.56                       |                                                                             |
| HS                    | 214+99.52 | -15.00 | 502.77                       |                                                                             |
| HT                    | 215+09.52 | -15.00 | 502.97                       |                                                                             |
| CL W. Brg. Pier 10    | 215+17.02 | -15.00 | 503.12                       | See Note A                                                                  |
| CL Pier 10 / Exp. Jt. | 215+18.77 | -15.00 | 503.16                       |                                                                             |

| CONSTRUCTION JOINT    |           |        |                              |                                                                             |
|-----------------------|-----------|--------|------------------------------|-----------------------------------------------------------------------------|
| Location              | Station   | Offset | Theoretical Grade Elevations | Theoretical Grade Elevations Adjusted For Dead Load Deflection and Grinding |
| CL E. Brg. Pier 7     | 208+69.77 | -8.50  | 498.69                       | See Note A                                                                  |
| FA                    | 208+79.77 | -8.50  | 498.69                       |                                                                             |
| FB                    | 208+89.77 | -8.50  | 498.69                       |                                                                             |
| FC                    | 208+99.77 | -8.50  | 498.70                       |                                                                             |
| FD                    | 209+09.77 | -8.50  | 498.70                       |                                                                             |
| FE                    | 209+19.77 | -8.50  | 498.70                       |                                                                             |
| FF                    | 209+29.77 | -8.50  | 498.70                       |                                                                             |
| FG                    | 209+39.77 | -8.50  | 498.70                       |                                                                             |
| FH                    | 209+49.77 | -8.50  | 498.71                       |                                                                             |
| FI                    | 209+59.77 | -8.50  | 498.71                       |                                                                             |
| FJ                    | 209+69.77 | -8.50  | 498.71                       |                                                                             |
| FK                    | 209+79.77 | -8.50  | 498.71                       |                                                                             |
| FL                    | 209+89.77 | -8.50  | 498.71                       |                                                                             |
| FM                    | 209+99.77 | -8.50  | 498.72                       |                                                                             |
| FN                    | 210+09.77 | -8.50  | 498.72                       |                                                                             |
| FO                    | 210+19.77 | -8.50  | 498.72                       |                                                                             |
| FP                    | 210+29.77 | -8.50  | 498.72                       |                                                                             |
| FQ                    | 210+39.77 | -8.50  | 498.73                       |                                                                             |
| FR                    | 210+49.77 | -8.50  | 498.73                       |                                                                             |
| FS                    | 210+59.77 | -8.50  | 498.73                       |                                                                             |
| FT                    | 210+69.77 | -8.50  | 498.73                       |                                                                             |
| CL Brg. Pier 8        | 210+77.77 | -8.50  | 498.73                       | See Note A                                                                  |
| GA                    | 210+87.77 | -8.50  | 498.74                       |                                                                             |
| GB                    | 210+97.77 | -8.50  | 498.74                       |                                                                             |
| GC                    | 211+07.77 | -8.50  | 498.74                       |                                                                             |
| GD                    | 211+17.77 | -8.50  | 498.74                       |                                                                             |
| GE                    | 211+27.77 | -8.50  | 498.75                       |                                                                             |
| GF                    | 211+37.77 | -8.50  | 498.75                       |                                                                             |
| GG                    | 211+47.77 | -8.50  | 498.75                       |                                                                             |
| GH                    | 211+57.77 | -8.50  | 498.75                       |                                                                             |
| GI                    | 211+67.77 | -8.50  | 498.75                       |                                                                             |
| GJ                    | 211+77.77 | -8.50  | 498.76                       |                                                                             |
| GK                    | 211+87.77 | -8.50  | 498.76                       |                                                                             |
| GL                    | 211+97.77 | -8.50  | 498.76                       |                                                                             |
| GM                    | 212+07.77 | -8.50  | 498.78                       |                                                                             |
| GN                    | 212+17.77 | -8.50  | 498.80                       |                                                                             |
| GO                    | 212+27.77 | -8.50  | 498.83                       |                                                                             |
| GP                    | 212+37.77 | -8.50  | 498.87                       |                                                                             |
| GQ                    | 212+47.77 | -8.50  | 498.93                       |                                                                             |
| GR                    | 212+57.77 | -8.50  | 498.99                       |                                                                             |
| GS                    | 212+67.77 | -8.50  | 499.05                       |                                                                             |
| GT                    | 212+77.77 | -8.50  | 499.13                       |                                                                             |
| GU                    | 212+87.77 | -8.50  | 499.22                       |                                                                             |
| GV                    | 212+97.77 | -8.50  | 499.32                       |                                                                             |
| CL Brg. Pier 9        | 213+09.52 | -8.50  | 499.44                       | See Note A                                                                  |
| HA                    | 213+19.52 | -8.50  | 499.56                       |                                                                             |
| HB                    | 213+29.52 | -8.50  | 499.69                       |                                                                             |
| HC                    | 213+39.52 | -8.50  | 499.82                       |                                                                             |
| HD                    | 213+49.52 | -8.50  | 499.97                       |                                                                             |
| HE                    | 213+59.52 | -8.50  | 500.12                       |                                                                             |
| HF                    | 213+69.52 | -8.50  | 500.29                       |                                                                             |
| HG                    | 213+79.52 | -8.50  | 500.46                       |                                                                             |
| HH                    | 213+89.52 | -8.50  | 500.64                       |                                                                             |
| HI                    | 213+99.52 | -8.50  | 500.83                       |                                                                             |
| HJ                    | 214+09.52 | -8.50  | 501.03                       |                                                                             |
| HK                    | 214+19.52 | -8.50  | 501.24                       |                                                                             |
| HL                    | 214+29.52 | -8.50  | 501.44                       |                                                                             |
| HM                    | 214+39.52 | -8.50  | 501.65                       |                                                                             |
| HN                    | 214+49.52 | -8.50  | 501.85                       |                                                                             |
| HO                    | 214+59.52 | -8.50  | 502.06                       |                                                                             |
| HP                    | 214+69.52 | -8.50  | 502.26                       |                                                                             |
| HQ                    | 214+79.52 | -8.50  | 502.47                       |                                                                             |
| HR                    | 214+89.52 | -8.50  | 502.67                       |                                                                             |
| HS                    | 214+99.52 | -8.50  | 502.88                       |                                                                             |
| HT                    | 215+09.52 | -8.50  | 503.08                       |                                                                             |
| CL W. Brg. Pier 10    | 215+17.02 | -8.50  | 503.24                       | See Note A                                                                  |
| CL Pier 10 / Exp. Jt. | 215+18.77 | -8.50  | 503.27                       |                                                                             |

Note A:  
Theoretical Grade Elevations Adjusted for Dead Load Deflection and Grinding will be provided to the Contractor in accordance with the special provision "Contractor Requirements for Dead Load Deflection and Top of Slab Elevation Data."

MODEL: Default  
FILE NAME: P:\M312-WB\c\ClugageRchab\CADD\Structural\\_SN\_090-0115-WBMainBridge\_Final\_Plans\0900115-68E44-033-T05E-Spans\_9-11\_03.dgn

| STRINGER 2            |           |        |                              |                                                                             |
|-----------------------|-----------|--------|------------------------------|-----------------------------------------------------------------------------|
| Location              | Station   | Offset | Theoretical Grade Elevations | Theoretical Grade Elevations Adjusted For Dead Load Deflection and Grinding |
| CL E. Brg. Pier 7     | 208+69.77 | -6.00  | 498.73                       | See Note A                                                                  |
| FA                    | 208+79.77 | -6.00  | 498.73                       |                                                                             |
| FB                    | 208+89.77 | -6.00  | 498.73                       |                                                                             |
| FC                    | 208+99.77 | -6.00  | 498.73                       |                                                                             |
| FD                    | 209+09.77 | -6.00  | 498.73                       |                                                                             |
| FE                    | 209+19.77 | -6.00  | 498.74                       |                                                                             |
| FF                    | 209+29.77 | -6.00  | 498.74                       |                                                                             |
| FG                    | 209+39.77 | -6.00  | 498.74                       |                                                                             |
| FH                    | 209+49.77 | -6.00  | 498.74                       |                                                                             |
| FI                    | 209+59.77 | -6.00  | 498.75                       |                                                                             |
| FJ                    | 209+69.77 | -6.00  | 498.75                       |                                                                             |
| FK                    | 209+79.77 | -6.00  | 498.75                       |                                                                             |
| FL                    | 209+89.77 | -6.00  | 498.75                       |                                                                             |
| FM                    | 209+99.77 | -6.00  | 498.75                       |                                                                             |
| FN                    | 210+09.77 | -6.00  | 498.76                       |                                                                             |
| FO                    | 210+19.77 | -6.00  | 498.76                       |                                                                             |
| FP                    | 210+29.77 | -6.00  | 498.76                       |                                                                             |
| FQ                    | 210+39.77 | -6.00  | 498.76                       |                                                                             |
| FR                    | 210+49.77 | -6.00  | 498.77                       |                                                                             |
| FS                    | 210+59.77 | -6.00  | 498.77                       |                                                                             |
| FT                    | 210+69.77 | -6.00  | 498.77                       |                                                                             |
| CL Brg. Pier 8        | 210+77.77 | -6.00  | 498.77                       | See Note A                                                                  |
| GA                    | 210+87.77 | -6.00  | 498.77                       |                                                                             |
| GB                    | 210+97.77 | -6.00  | 498.78                       |                                                                             |
| GC                    | 211+07.77 | -6.00  | 498.78                       |                                                                             |
| GD                    | 211+17.77 | -6.00  | 498.78                       |                                                                             |
| GE                    | 211+27.77 | -6.00  | 498.78                       |                                                                             |
| GF                    | 211+37.77 | -6.00  | 498.78                       |                                                                             |
| GG                    | 211+47.77 | -6.00  | 498.79                       |                                                                             |
| GH                    | 211+57.77 | -6.00  | 498.79                       |                                                                             |
| GI                    | 211+67.77 | -6.00  | 498.79                       |                                                                             |
| GJ                    | 211+77.77 | -6.00  | 498.79                       |                                                                             |
| GK                    | 211+87.77 | -6.00  | 498.80                       |                                                                             |
| GL                    | 211+97.77 | -6.00  | 498.80                       |                                                                             |
| GM                    | 212+07.77 | -6.00  | 498.81                       |                                                                             |
| GN                    | 212+17.77 | -6.00  | 498.84                       |                                                                             |
| GO                    | 212+27.77 | -6.00  | 498.87                       |                                                                             |
| GP                    | 212+37.77 | -6.00  | 498.91                       |                                                                             |
| GQ                    | 212+47.77 | -6.00  | 498.96                       |                                                                             |
| GR                    | 212+57.77 | -6.00  | 499.02                       |                                                                             |
| GS                    | 212+67.77 | -6.00  | 499.09                       |                                                                             |
| GT                    | 212+77.77 | -6.00  | 499.17                       |                                                                             |
| GU                    | 212+87.77 | -6.00  | 499.26                       |                                                                             |
| GV                    | 212+97.77 | -6.00  | 499.36                       |                                                                             |
| CL Brg. Pier 9        | 213+09.52 | -6.00  | 499.48                       | See Note A                                                                  |
| HA                    | 213+19.52 | -6.00  | 499.60                       |                                                                             |
| HB                    | 213+29.52 | -6.00  | 499.72                       |                                                                             |
| HC                    | 213+39.52 | -6.00  | 499.86                       |                                                                             |
| HD                    | 213+49.52 | -6.00  | 500.01                       |                                                                             |
| HE                    | 213+59.52 | -6.00  | 500.16                       |                                                                             |
| HF                    | 213+69.52 | -6.00  | 500.32                       |                                                                             |
| HG                    | 213+79.52 | -6.00  | 500.50                       |                                                                             |
| HH                    | 213+89.52 | -6.00  | 500.68                       |                                                                             |
| HI                    | 213+99.52 | -6.00  | 500.87                       |                                                                             |
| HJ                    | 214+09.52 | -6.00  | 501.07                       |                                                                             |
| HK                    | 214+19.52 | -6.00  | 501.27                       |                                                                             |
| HL                    | 214+29.52 | -6.00  | 501.48                       |                                                                             |
| HM                    | 214+39.52 | -6.00  | 501.68                       |                                                                             |
| HN                    | 214+49.52 | -6.00  | 501.89                       |                                                                             |
| HO                    | 214+59.52 | -6.00  | 502.09                       |                                                                             |
| HP                    | 214+69.52 | -6.00  | 502.30                       |                                                                             |
| HQ                    | 214+79.52 | -6.00  | 502.51                       |                                                                             |
| HR                    | 214+89.52 | -6.00  | 502.71                       |                                                                             |
| HS                    | 214+99.52 | -6.00  | 502.92                       |                                                                             |
| HT                    | 215+09.52 | -6.00  | 503.12                       |                                                                             |
| CL W. Brg. Pier 10    | 215+17.02 | -6.00  | 503.27                       | See Note A                                                                  |
| CL Pier 10 / Exp. Jt. | 215+18.77 | -6.00  | 503.31                       |                                                                             |

| WB US 150 AND PG      |           |        |                              |                                                                             |
|-----------------------|-----------|--------|------------------------------|-----------------------------------------------------------------------------|
| Location              | Station   | Offset | Theoretical Grade Elevations | Theoretical Grade Elevations Adjusted For Dead Load Deflection and Grinding |
| CL E. Brg. Pier 7     | 208+69.77 | 0.00   | 498.82                       | See Note A                                                                  |
| FA                    | 208+79.77 | 0.00   | 498.82                       |                                                                             |
| FB                    | 208+89.77 | 0.00   | 498.82                       |                                                                             |
| FC                    | 208+99.77 | 0.00   | 498.82                       |                                                                             |
| FD                    | 209+09.77 | 0.00   | 498.82                       |                                                                             |
| FE                    | 209+19.77 | 0.00   | 498.83                       |                                                                             |
| FF                    | 209+29.77 | 0.00   | 498.83                       |                                                                             |
| FG                    | 209+39.77 | 0.00   | 498.83                       |                                                                             |
| FH                    | 209+49.77 | 0.00   | 498.83                       |                                                                             |
| FI                    | 209+59.77 | 0.00   | 498.84                       |                                                                             |
| FJ                    | 209+69.77 | 0.00   | 498.84                       |                                                                             |
| FK                    | 209+79.77 | 0.00   | 498.84                       |                                                                             |
| FL                    | 209+89.77 | 0.00   | 498.84                       |                                                                             |
| FM                    | 209+99.77 | 0.00   | 498.84                       |                                                                             |
| FN                    | 210+09.77 | 0.00   | 498.85                       |                                                                             |
| FO                    | 210+19.77 | 0.00   | 498.85                       |                                                                             |
| FP                    | 210+29.77 | 0.00   | 498.85                       |                                                                             |
| FQ                    | 210+39.77 | 0.00   | 498.85                       |                                                                             |
| FR                    | 210+49.77 | 0.00   | 498.86                       |                                                                             |
| FS                    | 210+59.77 | 0.00   | 498.86                       |                                                                             |
| FT                    | 210+69.77 | 0.00   | 498.86                       |                                                                             |
| CL Brg. Pier 8        | 210+77.77 | 0.00   | 498.86                       | See Note A                                                                  |
| GA                    | 210+87.77 | 0.00   | 498.86                       |                                                                             |
| GB                    | 210+97.77 | 0.00   | 498.87                       |                                                                             |
| GC                    | 211+07.77 | 0.00   | 498.87                       |                                                                             |
| GD                    | 211+17.77 | 0.00   | 498.87                       |                                                                             |
| GE                    | 211+27.77 | 0.00   | 498.87                       |                                                                             |
| GF                    | 211+37.77 | 0.00   | 498.87                       |                                                                             |
| GG                    | 211+47.77 | 0.00   | 498.88                       |                                                                             |
| GH                    | 211+57.77 | 0.00   | 498.88                       |                                                                             |
| GI                    | 211+67.77 | 0.00   | 498.88                       |                                                                             |
| GJ                    | 211+77.77 | 0.00   | 498.88                       |                                                                             |
| GK                    | 211+87.77 | 0.00   | 498.89                       |                                                                             |
| GL                    | 211+97.77 | 0.00   | 498.89                       |                                                                             |
| GM                    | 212+07.77 | 0.00   | 498.90                       |                                                                             |
| GN                    | 212+17.77 | 0.00   | 498.93                       |                                                                             |
| GO                    | 212+27.77 | 0.00   | 498.96                       |                                                                             |
| GP                    | 212+37.77 | 0.00   | 499.00                       |                                                                             |
| GQ                    | 212+47.77 | 0.00   | 499.05                       |                                                                             |
| GR                    | 212+57.77 | 0.00   | 499.11                       |                                                                             |
| GS                    | 212+67.77 | 0.00   | 499.18                       |                                                                             |
| GT                    | 212+77.77 | 0.00   | 499.26                       |                                                                             |
| GU                    | 212+87.77 | 0.00   | 499.35                       |                                                                             |
| GV                    | 212+97.77 | 0.00   | 499.45                       |                                                                             |
| CL Brg. Pier 9        | 213+09.52 | 0.00   | 499.57                       | See Note A                                                                  |
| HA                    | 213+19.52 | 0.00   | 499.69                       |                                                                             |
| HB                    | 213+29.52 | 0.00   | 499.81                       |                                                                             |
| HC                    | 213+39.52 | 0.00   | 499.95                       |                                                                             |
| HD                    | 213+49.52 | 0.00   | 500.10                       |                                                                             |
| HE                    | 213+59.52 | 0.00   | 500.25                       |                                                                             |
| HF                    | 213+69.52 | 0.00   | 500.41                       |                                                                             |
| HG                    | 213+79.52 | 0.00   | 500.59                       |                                                                             |
| HH                    | 213+89.52 | 0.00   | 500.77                       |                                                                             |
| HI                    | 213+99.52 | 0.00   | 500.96                       |                                                                             |
| HJ                    | 214+09.52 | 0.00   | 501.16                       |                                                                             |
| HK                    | 214+19.52 | 0.00   | 501.36                       |                                                                             |
| HL                    | 214+29.52 | 0.00   | 501.57                       |                                                                             |
| HM                    | 214+39.52 | 0.00   | 501.77                       |                                                                             |
| HN                    | 214+49.52 | 0.00   | 501.98                       |                                                                             |
| HO                    | 214+59.52 | 0.00   | 502.18                       |                                                                             |
| HP                    | 214+69.52 | 0.00   | 502.39                       |                                                                             |
| HQ                    | 214+79.52 | 0.00   | 502.60                       |                                                                             |
| HR                    | 214+89.52 | 0.00   | 502.80                       |                                                                             |
| HS                    | 214+99.52 | 0.00   | 503.01                       |                                                                             |
| HT                    | 215+09.52 | 0.00   | 503.21                       |                                                                             |
| CL W. Brg. Pier 10    | 215+17.02 | 0.00   | 503.36                       | See Note A                                                                  |
| CL Pier 10 / Exp. Jt. | 215+18.77 | 0.00   | 503.40                       |                                                                             |

| STRINGER 3            |           |        |                              |                                                                             |
|-----------------------|-----------|--------|------------------------------|-----------------------------------------------------------------------------|
| Location              | Station   | Offset | Theoretical Grade Elevations | Theoretical Grade Elevations Adjusted For Dead Load Deflection and Grinding |
| CL E. Brg. Pier 7     | 208+69.77 | 3.00   | 498.77                       | See Note A                                                                  |
| FA                    | 208+79.77 | 3.00   | 498.77                       |                                                                             |
| FB                    | 208+89.77 | 3.00   | 498.78                       |                                                                             |
| FC                    | 208+99.77 | 3.00   | 498.78                       |                                                                             |
| FD                    | 209+09.77 | 3.00   | 498.78                       |                                                                             |
| FE                    | 209+19.77 | 3.00   | 498.78                       |                                                                             |
| FF                    | 209+29.77 | 3.00   | 498.78                       |                                                                             |
| FG                    | 209+39.77 | 3.00   | 498.79                       |                                                                             |
| FH                    | 209+49.77 | 3.00   | 498.79                       |                                                                             |
| FI                    | 209+59.77 | 3.00   | 498.79                       |                                                                             |
| FJ                    | 209+69.77 | 3.00   | 498.79                       |                                                                             |
| FK                    | 209+79.77 | 3.00   | 498.80                       |                                                                             |
| FL                    | 209+89.77 | 3.00   | 498.80                       |                                                                             |
| FM                    | 209+99.77 | 3.00   | 498.80                       |                                                                             |
| FN                    | 210+09.77 | 3.00   | 498.80                       |                                                                             |
| FO                    | 210+19.77 | 3.00   | 498.80                       |                                                                             |
| FP                    | 210+29.77 | 3.00   | 498.81                       |                                                                             |
| FQ                    | 210+39.77 | 3.00   | 498.81                       |                                                                             |
| FR                    | 210+49.77 | 3.00   | 498.81                       |                                                                             |
| FS                    | 210+59.77 | 3.00   | 498.81                       |                                                                             |
| FT                    | 210+69.77 | 3.00   | 498.81                       |                                                                             |
| CL Brg. Pier 8        | 210+77.77 | 3.00   | 498.82                       | See Note A                                                                  |
| GA                    | 210+87.77 | 3.00   | 498.82                       |                                                                             |
| GB                    | 210+97.77 | 3.00   | 498.82                       |                                                                             |
| GC                    | 211+07.77 | 3.00   | 498.82                       |                                                                             |
| GD                    | 211+17.77 | 3.00   | 498.83                       |                                                                             |
| GE                    | 211+27.77 | 3.00   | 498.83                       |                                                                             |
| GF                    | 211+37.77 | 3.00   | 498.83                       |                                                                             |
| GG                    | 211+47.77 | 3.00   | 498.83                       |                                                                             |
| GH                    | 211+57.77 | 3.00   | 498.83                       |                                                                             |
| GI                    | 211+67.77 | 3.00   | 498.84                       |                                                                             |
| GJ                    | 211+77.77 | 3.00   | 498.84                       |                                                                             |
| GK                    | 211+87.77 | 3.00   | 498.84                       |                                                                             |
| GL                    | 211+97.77 | 3.00   | 498.85                       |                                                                             |
| GM                    | 212+07.77 | 3.00   | 498.86                       |                                                                             |
| GN                    | 212+17.77 | 3.00   | 498.88                       |                                                                             |
| GO                    | 212+27.77 | 3.00   | 498.92                       |                                                                             |
| GP                    | 212+37.77 | 3.00   | 498.96                       |                                                                             |
| GQ                    | 212+47.77 | 3.00   | 499.01                       |                                                                             |
| GR                    | 212+57.77 | 3.00   | 499.07                       |                                                                             |
| GS                    | 212+67.77 | 3.00   | 499.14                       |                                                                             |
| GT                    | 212+77.77 | 3.00   | 499.22                       |                                                                             |
| GU                    | 212+87.77 | 3.00   | 499.30                       |                                                                             |
| GV                    | 212+97.77 | 3.00   | 499.40                       |                                                                             |
| CL Brg. Pier 9        | 213+09.52 | 3.00   | 499.53                       | See Note A                                                                  |
| HA                    | 213+19.52 | 3.00   | 499.64                       |                                                                             |
| HB                    | 213+29.52 | 3.00   | 499.77                       |                                                                             |
| HC                    | 213+39.52 | 3.00   | 499.91                       |                                                                             |
| HD                    | 213+49.52 | 3.00   | 500.05                       |                                                                             |
| HE                    | 213+59.52 | 3.00   | 500.20                       |                                                                             |
| HF                    | 213+69.52 | 3.00   | 500.37                       |                                                                             |
| HG                    | 213+79.52 | 3.00   | 500.54                       |                                                                             |
| HH                    | 213+89.52 | 3.00   | 500.72                       |                                                                             |
| HI                    | 213+99.52 | 3.00   | 500.91                       |                                                                             |
| HJ                    | 214+09.52 | 3.00   | 501.11                       |                                                                             |
| HK                    | 214+19.52 | 3.00   | 501.32                       |                                                                             |
| HL                    | 214+29.52 | 3.00   | 501.52                       |                                                                             |
| HM                    | 214+39.52 | 3.00   | 501.73                       |                                                                             |
| HN                    | 214+49.52 | 3.00   | 501.93                       |                                                                             |
| HO                    | 214+59.52 | 3.00   | 502.14                       |                                                                             |
| HP                    | 214+69.52 | 3.00   | 502.34                       |                                                                             |
| HQ                    | 214+79.52 | 3.00   | 502.55                       |                                                                             |
| HR                    | 214+89.52 | 3.00   | 502.76                       |                                                                             |
| HS                    | 214+99.52 | 3.00   | 502.96                       |                                                                             |
| HT                    | 215+09.52 | 3.00   | 503.17                       |                                                                             |
| CL W. Brg. Pier 10    | 215+17.02 | 3.00   | 503.32                       | See Note A                                                                  |
| CL Pier 10 / Exp. Jt. | 215+18.77 | 3.00   | 503.36                       |                                                                             |

Note A:  
Theoretical Grade Elevations Adjusted for Dead Load Deflection and Grinding will be provided to the Contractor in accordance with the special provision "Contractor Requirements for Dead Load Deflection and Top of Slab Elevation Data."



|               |                |           |
|---------------|----------------|-----------|
| USER NAME =   | DESIGNED - YSS | REVISED - |
| CHECKED - JCH | REVISED -      |           |
| PLOT SCALE =  | DRAWN - JJE    | REVISED - |
| PLOT DATE =   | CHECKED - YSS  | REVISED - |

STATE OF ILLINOIS  
DEPARTMENT OF TRANSPORTATION

TOP OF SLAB ELEVATIONS - SPANS 9-11 - 3  
STRUCTURE NO. 090-0115

SHEET S33 OF S214 SHEETS

|                    |               |                  |              |           |
|--------------------|---------------|------------------|--------------|-----------|
| F.A.P. RTE.        | SECTION       | COUNTY           | TOTAL SHEETS | SHEET NO. |
| 317                | (15B-1)BP,BRR | PEO/TAZ          | 418          | 203       |
| CONTRACT NO. 68E44 |               |                  |              |           |
| ILLINOIS           |               | FED. AID PROJECT |              |           |


MODEL: Default  
FILE NAME: P:\4312-WB\cClugageRchab\CADD\Structural\\_SN 090-0115\_WBMainBridge\_Final Plans\0900115-68E44-034-T05E-Spans 9-11\_04.dgn

| GIRDER 2              |           |        |                                    |                                                                                         |
|-----------------------|-----------|--------|------------------------------------|-----------------------------------------------------------------------------------------|
| Location              | Station   | Offset | Theoretical<br>Grade<br>Elevations | Theoretical Grade<br>Elevations<br>Adjusted For Dead<br>Load Deflection<br>and Grinding |
| CL E. Brg. Pier 7     | 208+69.77 | 12.00  | 498.63                             | <div>See<br/>Note A</div>                                                               |
| FA                    | 208+79.77 | 12.00  | 498.63                             |                                                                                         |
| FB                    | 208+89.77 | 12.00  | 498.64                             |                                                                                         |
| FC                    | 208+99.77 | 12.00  | 498.64                             |                                                                                         |
| FD                    | 209+09.77 | 12.00  | 498.64                             |                                                                                         |
| FE                    | 209+19.77 | 12.00  | 498.64                             |                                                                                         |
| FF                    | 209+29.77 | 12.00  | 498.64                             |                                                                                         |
| FG                    | 209+39.77 | 12.00  | 498.65                             |                                                                                         |
| FH                    | 209+49.77 | 12.00  | 498.65                             |                                                                                         |
| FI                    | 209+59.77 | 12.00  | 498.65                             |                                                                                         |
| FJ                    | 209+69.77 | 12.00  | 498.65                             |                                                                                         |
| FK                    | 209+79.77 | 12.00  | 498.66                             |                                                                                         |
| FL                    | 209+89.77 | 12.00  | 498.66                             |                                                                                         |
| FM                    | 209+99.77 | 12.00  | 498.66                             |                                                                                         |
| FN                    | 210+09.77 | 12.00  | 498.66                             |                                                                                         |
| FO                    | 210+19.77 | 12.00  | 498.66                             |                                                                                         |
| FP                    | 210+29.77 | 12.00  | 498.67                             |                                                                                         |
| FQ                    | 210+39.77 | 12.00  | 498.67                             |                                                                                         |
| FR                    | 210+49.77 | 12.00  | 498.67                             |                                                                                         |
| FS                    | 210+59.77 | 12.00  | 498.67                             |                                                                                         |
| FT                    | 210+69.77 | 12.00  | 498.67                             |                                                                                         |
| CL Brg. Pier 8        | 210+77.77 | 12.00  | 498.68                             |                                                                                         |
| GA                    | 210+87.77 | 12.00  | 498.68                             |                                                                                         |
| GB                    | 210+97.77 | 12.00  | 498.68                             |                                                                                         |
| GC                    | 211+07.77 | 12.00  | 498.68                             |                                                                                         |
| GD                    | 211+17.77 | 12.00  | 498.69                             |                                                                                         |
| GE                    | 211+27.77 | 12.00  | 498.69                             |                                                                                         |
| GF                    | 211+37.77 | 12.00  | 498.69                             |                                                                                         |
| GG                    | 211+47.77 | 12.00  | 498.69                             |                                                                                         |
| GH                    | 211+57.77 | 12.00  | 498.69                             |                                                                                         |
| GI                    | 211+67.77 | 12.00  | 498.70                             |                                                                                         |
| GJ                    | 211+77.77 | 12.00  | 498.70                             |                                                                                         |
| GK                    | 211+87.77 | 12.00  | 498.70                             |                                                                                         |
| GL                    | 211+97.77 | 12.00  | 498.71                             |                                                                                         |
| GM                    | 212+07.77 | 12.00  | 498.72                             |                                                                                         |
| GN                    | 212+17.77 | 12.00  | 498.74                             |                                                                                         |
| GO                    | 212+27.77 | 12.00  | 498.78                             |                                                                                         |
| GP                    | 212+37.77 | 12.00  | 498.82                             |                                                                                         |
| GQ                    | 212+47.77 | 12.00  | 498.87                             |                                                                                         |
| GR                    | 212+57.77 | 12.00  | 498.93                             |                                                                                         |
| GS                    | 212+67.77 | 12.00  | 499.00                             |                                                                                         |
| GT                    | 212+77.77 | 12.00  | 499.08                             |                                                                                         |
| GU                    | 212+87.77 | 12.00  | 499.16                             |                                                                                         |
| GV                    | 212+97.77 | 12.00  | 499.26                             |                                                                                         |
| CL Brg. Pier 9        | 213+09.52 | 12.00  | 499.39                             |                                                                                         |
| HA                    | 213+19.52 | 12.00  | 499.50                             |                                                                                         |
| HB                    | 213+29.52 | 12.00  | 499.63                             |                                                                                         |
| HC                    | 213+39.52 | 12.00  | 499.77                             |                                                                                         |
| HD                    | 213+49.52 | 12.00  | 499.91                             |                                                                                         |
| HE                    | 213+59.52 | 12.00  | 500.06                             |                                                                                         |
| HF                    | 213+69.52 | 12.00  | 500.23                             |                                                                                         |
| HG                    | 213+79.52 | 12.00  | 500.40                             |                                                                                         |
| HH                    | 213+89.52 | 12.00  | 500.58                             |                                                                                         |
| HI                    | 213+99.52 | 12.00  | 500.77                             |                                                                                         |
| HJ                    | 214+09.52 | 12.00  | 500.97                             |                                                                                         |
| HK                    | 214+19.52 | 12.00  | 501.18                             |                                                                                         |
| HL                    | 214+29.52 | 12.00  | 501.38                             |                                                                                         |
| HM                    | 214+39.52 | 12.00  | 501.59                             |                                                                                         |
| HN                    | 214+49.52 | 12.00  | 501.79                             |                                                                                         |
| HO                    | 214+59.52 | 12.00  | 502.00                             |                                                                                         |
| HP                    | 214+69.52 | 12.00  | 502.20                             |                                                                                         |
| HQ                    | 214+79.52 | 12.00  | 502.41                             |                                                                                         |
| HR                    | 214+89.52 | 12.00  | 502.62                             |                                                                                         |
| HS                    | 214+99.52 | 12.00  | 502.82                             |                                                                                         |
| HT                    | 215+09.52 | 12.00  | 503.03                             |                                                                                         |
| CL W. Brg. Pier 10    | 215+17.02 | 12.00  | 503.18                             |                                                                                         |
| CL Pier 10 / Exp. Jt. | 215+18.77 | 12.00  | 503.22                             |                                                                                         |


Note A:  
Theoretical Grade Elevations Adjusted for Dead Load Deflection and Grinding  
will be provided to the Contractor in accordance with the special provision  
"Contractor Requirements for Dead Load Deflection and Top of Slab Elevation Data."



MODEL: PLOTSHEET-512-514\_1  
FILE NAME: P:\4312-WB\c\l\g\g\c\h\h\CADD\Structural\SN 090-0115\_WBMainBridge\_Final Plans\0900115-68E44-035-T05E-Spans 12-14\_01.dgn

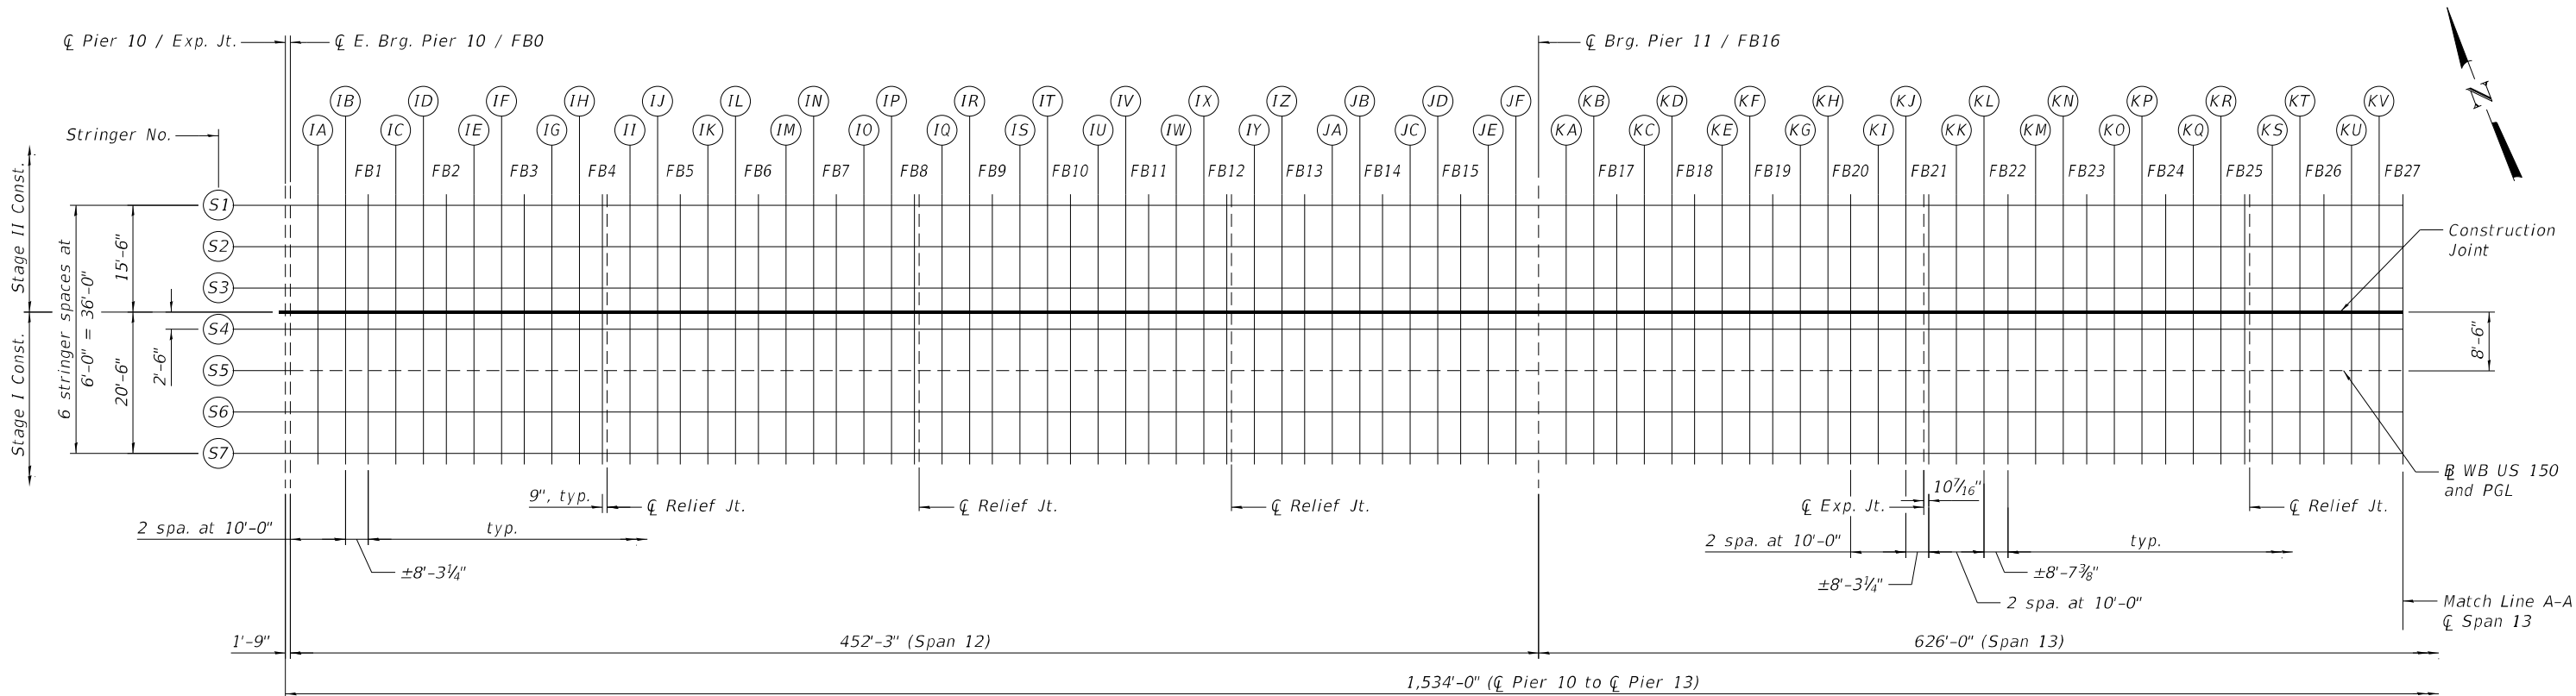


PLAN

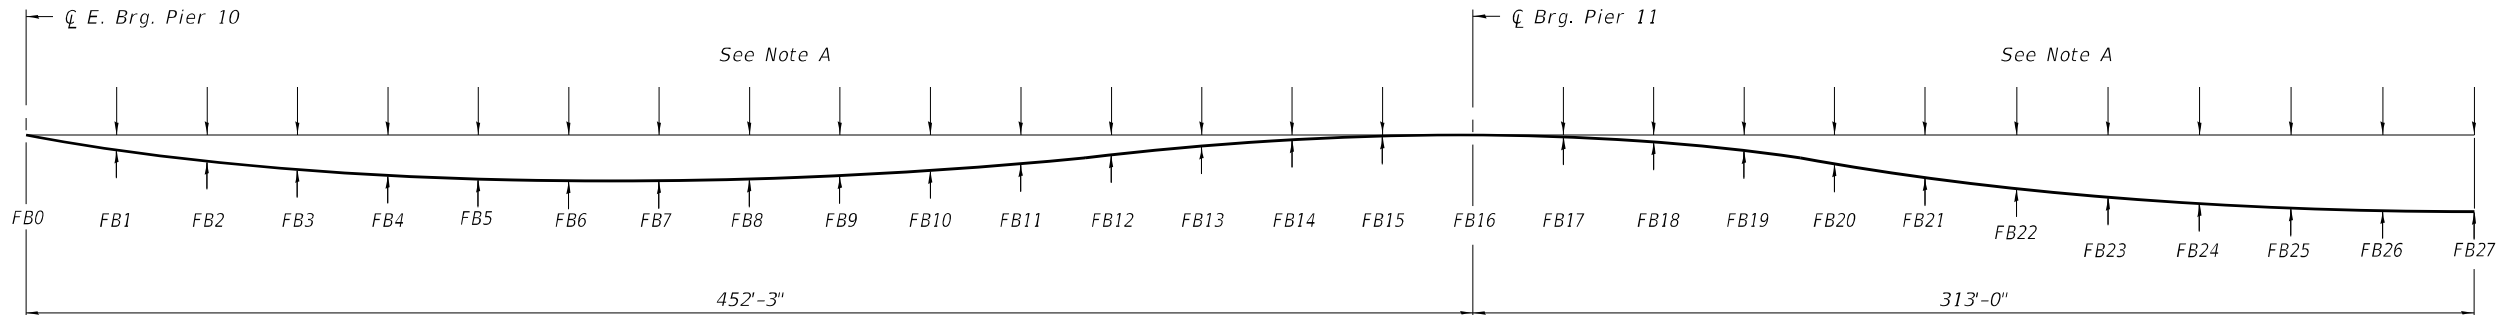

TRUSS  
DEAD LOAD DEFLECTION DIAGRAM


Includes weight of concrete only.

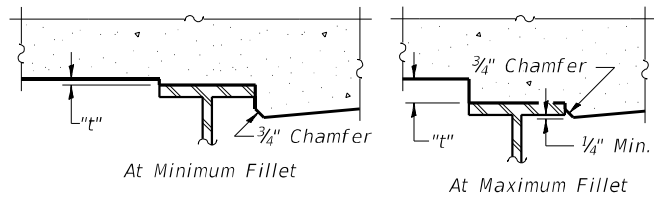

To determine "t": After all structural steel has been erected, elevations of the top flanges of the beams shall be taken at intervals shown on sheets S37 thru S44 of S214. These elevations subtracted from the "Theoretical Grade Elevations Adjusted for Dead Load Deflection and Grinding" shown on sheets S37 thru S44 of S214, minus the initial slab thickness prior to grinding, equals the fillet heights "t" above top flange of beams.


The slab is to be ground after curing to achieve smoothness, but the slab is not to be ground to elevations below the "Theoretical Grade Elevations" shown on sheets S37 thru S44 of S214. For grinding the deck, see Special Provisions.

FILLET HEIGHTS

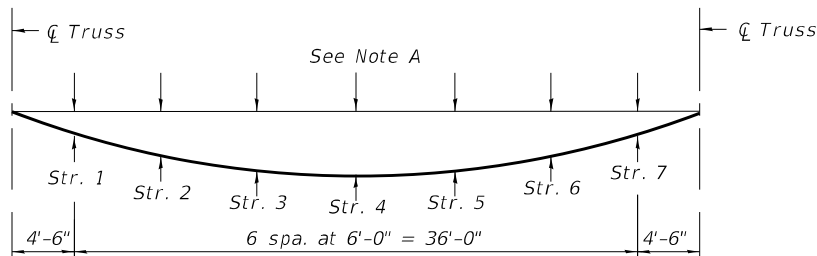

FLOORBEAM  
DEAD LOAD DEFLECTION DIAGRAM

Includes weight of concrete only.

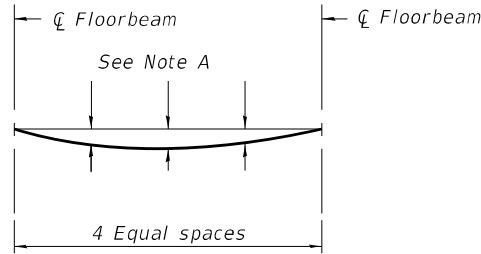

STRINGER  
DEAD LOAD DEFLECTION DIAGRAM

Includes weight of concrete only.

Note:  
The dead load deflections are not to be used in the field if the engineer is working from the grade elevations adjusted for dead load deflections and grinding as shown on sheets S37 thru S44 of S214.

Note A:  
Dead load deflections will be provided to the Contractor in accordance with the special provision "Contractor Requirements for Dead Load Deflection and Top of Slab Elevation Data."



|               |                |           |
|---------------|----------------|-----------|
| USER NAME =   | DESIGNED - YSS | REVISED - |
| CHECKED - JCH | REVISED -      |           |
| PLOT SCALE =  | DRAWN - JJE    | REVISED - |
| PLOT DATE =   | CHECKED - YSS  | REVISED - |


STATE OF ILLINOIS  
DEPARTMENT OF TRANSPORTATION

TOP OF SLAB ELEVATIONS - SPANS 12-14 - 1  
STRUCTURE NO. 090-0115


SHEET S35 OF S214 SHEETS

|                           |               |         |              |           |
|---------------------------|---------------|---------|--------------|-----------|
| F.A.P. RTE.               | SECTION       | COUNTY  | TOTAL SHEETS | SHEET NO. |
| 317                       | (15B-1)BP,BRR | PEO/TAZ | 418          | 205       |
| CONTRACT NO. 68E44        |               |         |              |           |
| ILLINOIS FED. AID PROJECT |               |         |              |           |

MODEL: PLOTSHEET-512-514.2  
FILE NAME: P:\4312-WB\c\l\g\g\Rehab\CADD\Structural\SN 090-0115\_WBMainBridge\_Final Plans\0900115-68E44-036-T05E-Spans 12-14\_02.dgn

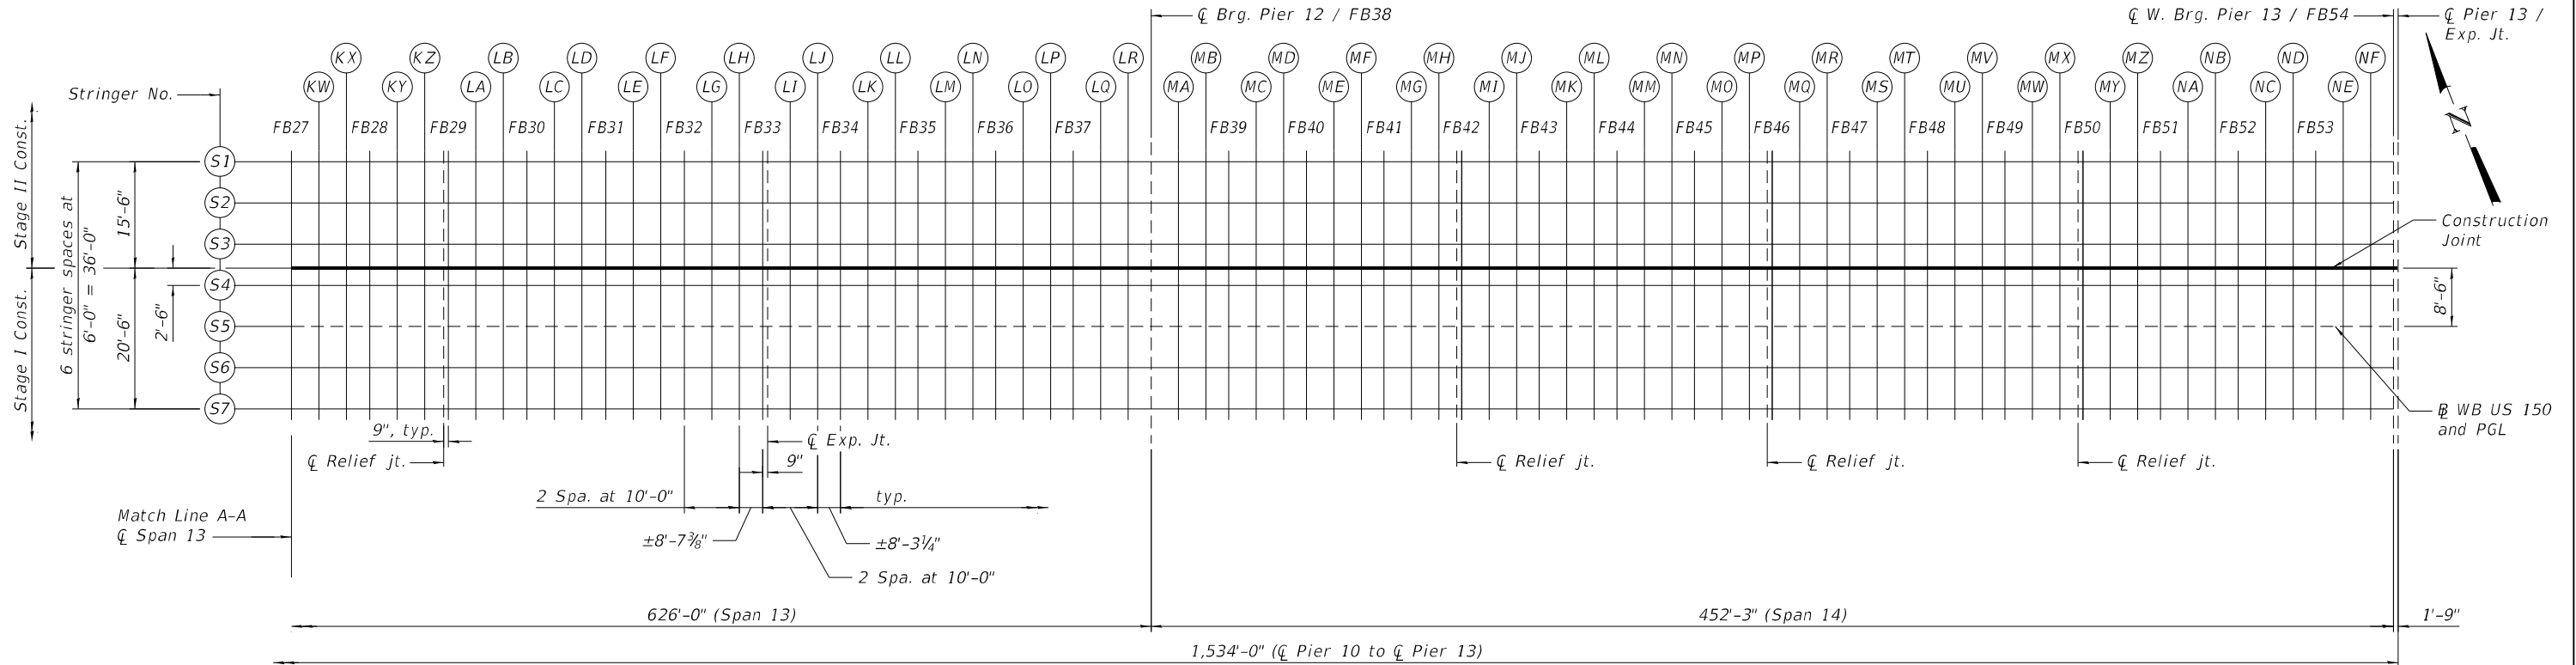

PLAN

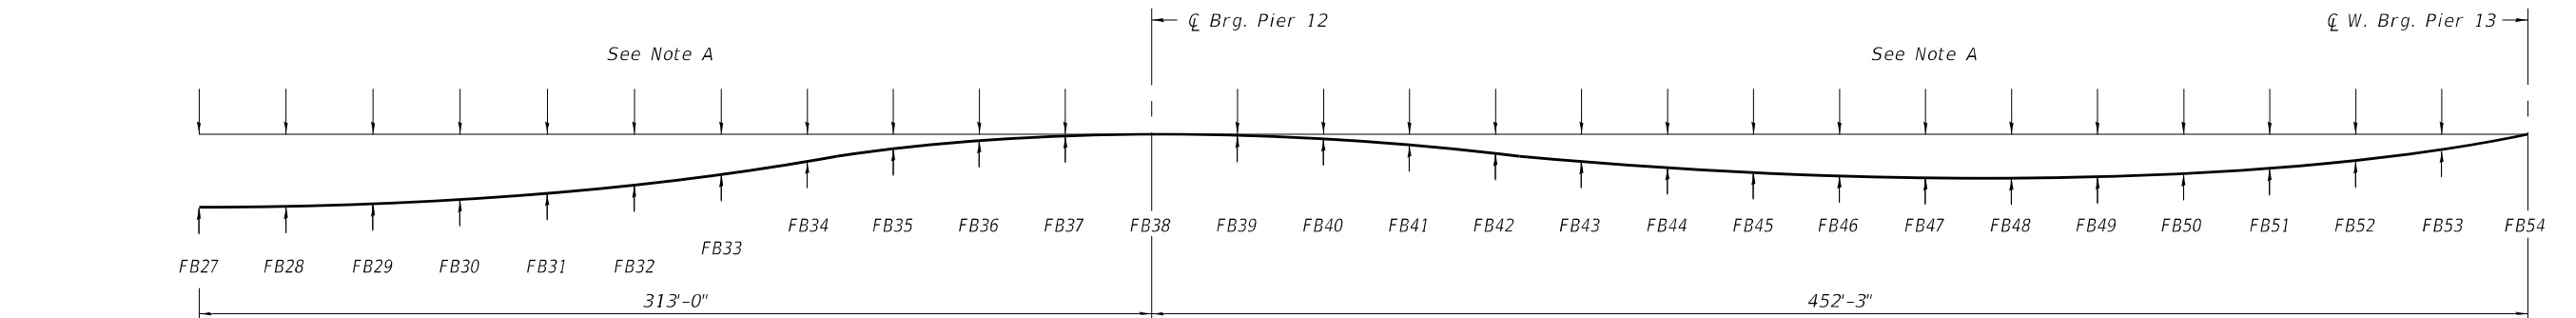

DEAD LOAD DEFLECTION DIAGRAM

Includes weight of concrete only.

Note:  
The above deflections are not to be used in the field if the engineer is working from the grade elevations adjusted for dead load deflections and grinding as shown on sheets S37 thru S44 of S214.

Note A:  
Dead load deflections will be provided to the Contractor in accordance with the special provision "Contractor Requirements for Dead Load Deflection and Top of Slab Elevation Data."



|              |                |           |
|--------------|----------------|-----------|
| USER NAME =  | DESIGNED - YSS | REVISED - |
|              | CHECKED - JCH  | REVISED - |
| PLOT SCALE = | DRAWN - JJE    | REVISED - |
| PLOT DATE =  | CHECKED - YSS  | REVISED - |

STATE OF ILLINOIS  
DEPARTMENT OF TRANSPORTATION

TOP OF SLAB ELEVATIONS - SPANS 12-14 - 2  
STRUCTURE NO. 090-0115

SHEET S36 OF S214 SHEETS

| F.A.P. RTE.               | SECTION       | COUNTY  | TOTAL SHEETS | SHEET NO. |
|---------------------------|---------------|---------|--------------|-----------|
| 317                       | (15B-1)BP,BRR | PEO/TAZ | 418          | 206       |
| CONTRACT NO. 68E44        |               |         |              |           |
| ILLINOIS FED. AID PROJECT |               |         |              |           |

MODEL: Default  
FILE NAME: P:\M312-WB\c\JugageRchab\CADD\Structural\\_SN 090-0115\_WBMainBridge\_Final Plans\0900115-68E44-037-r05E-Spans 12-14\_03.dgn

STRINGER 1

| Location                 | Station   | Offset | Theoretical<br>Grade<br>Elevations | Theoretical Grade<br>Elevations<br>Adjusted For Dead<br>Load Deflection<br>and Grinding |
|--------------------------|-----------|--------|------------------------------------|-----------------------------------------------------------------------------------------|
| CL E. Brg. Pier 10 / FB0 | 215+20.52 | -24.00 | 503.02                             | See<br>Note A                                                                           |
| IA                       | 215+30.52 | -24.00 | 503.22                             |                                                                                         |
| IB                       | 215+40.52 | -24.00 | 503.43                             |                                                                                         |
| FB1                      | 215+48.79 | -24.00 | 503.60                             |                                                                                         |
| IC                       | 215+58.79 | -24.00 | 503.80                             |                                                                                         |
| ID                       | 215+68.79 | -24.00 | 504.01                             |                                                                                         |
| FB2                      | 215+77.05 | -24.00 | 504.18                             |                                                                                         |
| IE                       | 215+87.05 | -24.00 | 504.38                             |                                                                                         |
| IF                       | 215+97.05 | -24.00 | 504.59                             |                                                                                         |
| FB3                      | 216+05.32 | -24.00 | 504.76                             |                                                                                         |
| IG                       | 216+15.32 | -24.00 | 504.96                             |                                                                                         |
| IH                       | 216+25.32 | -24.00 | 505.17                             |                                                                                         |
| FB4                      | 216+33.58 | -24.00 | 505.34                             |                                                                                         |
| CL Relief Jt.            | 216+34.33 | -24.00 | 505.35                             |                                                                                         |
| II                       | 216+43.58 | -24.00 | 505.54                             |                                                                                         |
| IJ                       | 216+53.58 | -24.00 | 505.75                             |                                                                                         |
| FB5                      | 216+61.85 | -24.00 | 505.92                             |                                                                                         |
| IK                       | 216+71.85 | -24.00 | 506.12                             |                                                                                         |
| IL                       | 216+81.85 | -24.00 | 506.33                             |                                                                                         |
| FB6                      | 216+90.11 | -24.00 | 506.50                             |                                                                                         |
| IM                       | 217+00.11 | -24.00 | 506.70                             |                                                                                         |
| IN                       | 217+10.11 | -24.00 | 506.91                             |                                                                                         |
| FB7                      | 217+18.38 | -24.00 | 507.08                             |                                                                                         |
| IO                       | 217+28.38 | -24.00 | 507.28                             |                                                                                         |
| IP                       | 217+38.38 | -24.00 | 507.49                             |                                                                                         |
| FB8                      | 217+46.65 | -24.00 | 507.66                             |                                                                                         |
| CL Relief Jt.            | 217+47.40 | -24.00 | 507.67                             |                                                                                         |
| IQ                       | 217+56.65 | -24.00 | 507.86                             |                                                                                         |
| IR                       | 217+66.65 | -24.00 | 508.07                             |                                                                                         |
| FB9                      | 217+74.91 | -24.00 | 508.24                             |                                                                                         |
| IS                       | 217+84.91 | -24.00 | 508.44                             |                                                                                         |
| IT                       | 217+94.91 | -24.00 | 508.65                             |                                                                                         |
| FB10                     | 218+03.18 | -24.00 | 508.82                             |                                                                                         |
| IU                       | 218+13.18 | -24.00 | 509.02                             |                                                                                         |
| IV                       | 218+23.18 | -24.00 | 509.23                             |                                                                                         |
| FB11                     | 218+31.44 | -24.00 | 509.40                             |                                                                                         |
| IW                       | 218+41.44 | -24.00 | 509.60                             |                                                                                         |
| IX                       | 218+51.44 | -24.00 | 509.81                             |                                                                                         |
| FB12                     | 218+59.71 | -24.00 | 509.98                             |                                                                                         |
| CL Relief Jt.            | 218+60.46 | -24.00 | 510.00                             |                                                                                         |
| IY                       | 218+69.71 | -24.00 | 510.18                             |                                                                                         |
| IZ                       | 218+79.71 | -24.00 | 510.39                             |                                                                                         |
| FB13                     | 218+87.97 | -24.00 | 510.55                             |                                                                                         |
| JA                       | 218+97.97 | -24.00 | 510.74                             |                                                                                         |
| JB                       | 219+07.97 | -24.00 | 510.93                             |                                                                                         |
| FB14                     | 219+16.24 | -24.00 | 511.08                             |                                                                                         |
| JC                       | 219+26.24 | -24.00 | 511.26                             |                                                                                         |
| JD                       | 219+36.24 | -24.00 | 511.43                             |                                                                                         |
| FB15                     | 219+44.50 | -24.00 | 511.57                             |                                                                                         |
| JE                       | 219+54.50 | -24.00 | 511.74                             |                                                                                         |
| JF                       | 219+64.50 | -24.00 | 511.90                             |                                                                                         |

STRINGER 1 (Cont.)

| Location               | Station   | Offset | Theoretical<br>Grade<br>Elevations | Theoretical Grade<br>Elevations<br>Adjusted For Dead<br>Load Deflection<br>and Grinding |
|------------------------|-----------|--------|------------------------------------|-----------------------------------------------------------------------------------------|
| CL Brg. Pier 11 / FB16 | 219+72.77 | -24.00 | 512.03                             | See<br>Note A                                                                           |
| KA                     | 219+82.77 | -24.00 | 512.18                             |                                                                                         |
| KB                     | 219+92.77 | -24.00 | 512.33                             |                                                                                         |
| FB17                   | 220+01.04 | -24.00 | 512.44                             |                                                                                         |
| KC                     | 220+11.04 | -24.00 | 512.58                             |                                                                                         |
| KD                     | 220+21.04 | -24.00 | 512.71                             |                                                                                         |
| FB18                   | 220+29.30 | -24.00 | 512.82                             |                                                                                         |
| KE                     | 220+39.30 | -24.00 | 512.94                             |                                                                                         |
| KF                     | 220+49.30 | -24.00 | 513.06                             |                                                                                         |
| FB19                   | 220+57.57 | -24.00 | 513.15                             |                                                                                         |
| KG                     | 220+67.57 | -24.00 | 513.26                             |                                                                                         |
| KH                     | 220+77.57 | -24.00 | 513.37                             |                                                                                         |
| FB20                   | 220+85.83 | -24.00 | 513.45                             |                                                                                         |
| KI                     | 220+95.83 | -24.00 | 513.54                             |                                                                                         |
| KJ                     | 221+05.83 | -24.00 | 513.64                             |                                                                                         |
| CL Exp. Jt.            | 221+13.23 | -24.00 | 513.70                             |                                                                                         |
| FB21                   | 221+14.10 | -24.00 | 513.71                             |                                                                                         |
| KK                     | 221+24.10 | -24.00 | 513.79                             |                                                                                         |
| KL                     | 221+34.10 | -24.00 | 513.86                             |                                                                                         |
| FB22                   | 221+42.71 | -24.00 | 513.93                             |                                                                                         |
| KM                     | 221+52.71 | -24.00 | 513.99                             |                                                                                         |
| KN                     | 221+62.71 | -24.00 | 514.06                             |                                                                                         |
| FB23                   | 221+71.32 | -24.00 | 514.11                             |                                                                                         |
| KO                     | 221+81.32 | -24.00 | 514.16                             |                                                                                         |
| KP                     | 221+91.32 | -24.00 | 514.21                             |                                                                                         |
| FB24                   | 221+99.93 | -24.00 | 514.25                             |                                                                                         |
| KQ                     | 222+09.93 | -24.00 | 514.29                             |                                                                                         |
| KR                     | 222+19.93 | -24.00 | 514.32                             |                                                                                         |
| FB25                   | 222+28.55 | -24.00 | 514.35                             |                                                                                         |
| CL Relief Jt.          | 222+29.30 | -24.00 | 514.35                             |                                                                                         |
| KS                     | 222+38.55 | -24.00 | 514.37                             |                                                                                         |
| KT                     | 222+48.55 | -24.00 | 514.39                             |                                                                                         |
| FB26                   | 222+57.16 | -24.00 | 514.40                             |                                                                                         |
| KU                     | 222+67.16 | -24.00 | 514.42                             |                                                                                         |
| KV                     | 222+77.16 | -24.00 | 514.42                             |                                                                                         |
| FB27                   | 222+85.77 | -24.00 | 514.42                             |                                                                                         |
| KW                     | 222+95.77 | -24.00 | 514.42                             |                                                                                         |
| KX                     | 223+05.77 | -24.00 | 514.41                             |                                                                                         |
| FB28                   | 223+14.38 | -24.00 | 514.40                             |                                                                                         |
| KY                     | 223+24.38 | -24.00 | 514.39                             |                                                                                         |
| KZ                     | 223+34.38 | -24.00 | 514.36                             |                                                                                         |
| CL Relief Jt.          | 223+42.24 | -24.00 | 514.34                             |                                                                                         |
| FB29                   | 223+42.99 | -24.00 | 514.34                             |                                                                                         |
| LA                     | 223+52.99 | -24.00 | 514.31                             |                                                                                         |
| LB                     | 223+62.99 | -24.00 | 514.27                             |                                                                                         |
| FB30                   | 223+71.61 | -24.00 | 514.24                             |                                                                                         |
| LC                     | 223+81.61 | -24.00 | 514.19                             |                                                                                         |
| LD                     | 223+91.61 | -24.00 | 514.14                             |                                                                                         |
| FB31                   | 224+00.22 | -24.00 | 514.10                             |                                                                                         |
| LE                     | 224+10.22 | -24.00 | 514.04                             |                                                                                         |
| LF                     | 224+20.22 | -24.00 | 513.97                             |                                                                                         |
| FB32                   | 224+28.83 | -24.00 | 513.91                             |                                                                                         |
| LG                     | 224+38.83 | -24.00 | 513.84                             |                                                                                         |
| LH                     | 224+48.83 | -24.00 | 513.76                             |                                                                                         |
| FB33                   | 224+57.44 | -24.00 | 513.69                             |                                                                                         |
| CL Exp. Jt.            | 224+58.19 | -24.00 | 513.68                             |                                                                                         |
| LI                     | 224+67.44 | -24.00 | 513.60                             |                                                                                         |
| LJ                     | 224+77.44 | -24.00 | 513.51                             |                                                                                         |
| FB34                   | 224+85.71 | -24.00 | 513.43                             |                                                                                         |
| LK                     | 224+95.71 | -24.00 | 513.33                             |                                                                                         |
| LL                     | 225+05.71 | -24.00 | 513.22                             |                                                                                         |
| FB35                   | 225+13.97 | -24.00 | 513.13                             |                                                                                         |
| LM                     | 225+23.97 | -24.00 | 513.02                             |                                                                                         |
| LN                     | 225+33.97 | -24.00 | 512.90                             |                                                                                         |
| FB36                   | 225+42.24 | -24.00 | 512.79                             |                                                                                         |
| LO                     | 225+52.24 | -24.00 | 512.67                             |                                                                                         |
| LP                     | 225+62.24 | -24.00 | 512.53                             |                                                                                         |
| FB37                   | 225+70.50 | -24.00 | 512.42                             |                                                                                         |
| LQ                     | 225+80.50 | -24.00 | 512.27                             |                                                                                         |
| LR                     | 225+90.50 | -24.00 | 512.13                             |                                                                                         |

STRINGER 1 (Cont.)

| Location                  | Station   | Offset | Theoretical<br>Grade<br>Elevations | Theoretical Grade<br>Elevations<br>Adjusted For Dead<br>Load Deflection<br>and Grinding |
|---------------------------|-----------|--------|------------------------------------|-----------------------------------------------------------------------------------------|
| CL Brg. Pier 12 / FB38    | 225+98.77 | -24.00 | 512.00                             | See<br>Note A                                                                           |
| MA                        | 226+08.77 | -24.00 | 511.84                             |                                                                                         |
| MB                        | 226+18.77 | -24.00 | 511.68                             |                                                                                         |
| FB39                      | 226+27.04 | -24.00 | 511.54                             |                                                                                         |
| MC                        | 226+37.04 | -24.00 | 511.37                             |                                                                                         |
| MD                        | 226+47.04 | -24.00 | 511.20                             |                                                                                         |
| FB40                      | 226+55.30 | -24.00 | 511.05                             |                                                                                         |
| ME                        | 226+65.30 | -24.00 | 510.86                             |                                                                                         |
| MF                        | 226+75.30 | -24.00 | 510.68                             |                                                                                         |
| FB41                      | 226+83.57 | -24.00 | 510.51                             |                                                                                         |
| MG                        | 226+93.57 | -24.00 | 510.32                             |                                                                                         |
| MH                        | 227+03.57 | -24.00 | 510.11                             |                                                                                         |
| CL Relief Jt.             | 227+11.08 | -24.00 | 509.96                             |                                                                                         |
| FB42                      | 227+11.83 | -24.00 | 509.94                             |                                                                                         |
| MI                        | 227+21.83 | -24.00 | 509.74                             |                                                                                         |
| MJ                        | 227+31.83 | -24.00 | 509.53                             |                                                                                         |
| FB43                      | 227+40.10 | -24.00 | 509.36                             |                                                                                         |
| MK                        | 227+50.10 | -24.00 | 509.16                             |                                                                                         |
| ML                        | 227+60.10 | -24.00 | 508.95                             |                                                                                         |
| FB44                      | 227+68.36 | -24.00 | 508.78                             |                                                                                         |
| MM                        | 227+78.36 | -24.00 | 508.58                             |                                                                                         |
| MN                        | 227+88.36 | -24.00 | 508.37                             |                                                                                         |
| FB45                      | 227+96.63 | -24.00 | 508.20                             |                                                                                         |
| MO                        | 228+06.63 | -24.00 | 508.00                             |                                                                                         |
| MP                        | 228+16.63 | -24.00 | 507.79                             |                                                                                         |
| CL Relief Jt.             | 228+24.15 | -24.00 | 507.64                             |                                                                                         |
| FB46                      | 228+24.90 | -24.00 | 507.62                             |                                                                                         |
| MQ                        | 228+34.90 | -24.00 | 507.42                             |                                                                                         |
| MR                        | 228+44.90 | -24.00 | 507.21                             |                                                                                         |
| FB47                      | 228+53.16 | -24.00 | 507.04                             |                                                                                         |
| MS                        | 228+63.16 | -24.00 | 506.83                             |                                                                                         |
| MT                        | 228+73.16 | -24.00 | 506.63                             |                                                                                         |
| FB48                      | 228+81.43 | -24.00 | 506.46                             |                                                                                         |
| MU                        | 228+91.43 | -24.00 | 506.25                             |                                                                                         |
| MV                        | 229+01.43 | -24.00 | 506.05                             |                                                                                         |
| FB49                      | 229+09.69 | -24.00 | 505.88                             |                                                                                         |
| MW                        | 229+19.69 | -24.00 | 505.67                             |                                                                                         |
| MX                        | 229+29.69 | -24.00 | 505.47                             |                                                                                         |
| CL Relief Jt.             | 229+37.21 | -24.00 | 505.31                             |                                                                                         |
| FB50                      | 229+37.96 | -24.00 | 505.30                             |                                                                                         |
| MY                        | 229+47.96 | -24.00 | 505.09                             |                                                                                         |
| MZ                        | 229+57.96 | -24.00 | 504.89                             |                                                                                         |
| FB51                      | 229+66.22 | -24.00 | 504.72                             |                                                                                         |
| NA                        | 229+76.22 | -24.00 | 504.51                             |                                                                                         |
| NB                        | 229+86.22 | -24.00 | 504.31                             |                                                                                         |
| FB52                      | 229+94.49 | -24.00 | 504.14                             |                                                                                         |
| NC                        | 230+04.49 | -24.00 | 503.93                             |                                                                                         |
| ND                        | 230+14.49 | -24.00 | 503.73                             |                                                                                         |
| FB53                      | 230+22.75 | -24.00 | 503.56                             |                                                                                         |
| NE                        | 230+32.75 | -24.00 | 503.35                             |                                                                                         |
| NF                        | 230+42.75 | -24.00 | 503.15                             |                                                                                         |
| CL W. Brg. Pier 13 / FB54 | 230+51.02 | -24.00 | 502.98                             |                                                                                         |
| CL Pier 13 / Exp. Jt.     | 230+52.77 | -24.00 | 502.94                             |                                                                                         |

Note A:  
Theoretical Grade Elevations Adjusted for Dead Load Deflection and Grinding  
will be provided to the Contractor in accordance with the special provision  
"Contractor Requirements for Dead Load Deflection and Top of Slab Elevation Data."

MODEL: Default  
FILE NAME: P:\M312-WB\cClgagcRchab\CADD\Structural\\_SN 090-0115\_WBMainBridge\_Final Plans\0900115-68E44-038-T05E-Spans 12-14\_04.dgn

STRINGER 2

| Location                 | Station   | Offset | Theoretical<br>Grade<br>Elevations | Theoretical Grade<br>Elevations<br>Adjusted For Dead<br>Load Deflection<br>and Grinding |
|--------------------------|-----------|--------|------------------------------------|-----------------------------------------------------------------------------------------|
| CL E. Brg. Pier 10 / FB0 | 215+20.52 | -18.00 | 503.14                             | See<br>Note A                                                                           |
| IA                       | 215+30.52 | -18.00 | 503.34                             |                                                                                         |
| IB                       | 215+40.52 | -18.00 | 503.55                             |                                                                                         |
| FB1                      | 215+48.79 | -18.00 | 503.72                             |                                                                                         |
| IC                       | 215+58.79 | -18.00 | 503.92                             |                                                                                         |
| ID                       | 215+68.79 | -18.00 | 504.13                             |                                                                                         |
| FB2                      | 215+77.05 | -18.00 | 504.30                             |                                                                                         |
| IE                       | 215+87.05 | -18.00 | 504.50                             |                                                                                         |
| IF                       | 215+97.05 | -18.00 | 504.71                             |                                                                                         |
| FB3                      | 216+05.32 | -18.00 | 504.88                             |                                                                                         |
| IG                       | 216+15.32 | -18.00 | 505.08                             |                                                                                         |
| IH                       | 216+25.32 | -18.00 | 505.29                             |                                                                                         |
| FB4                      | 216+33.58 | -18.00 | 505.46                             |                                                                                         |
| CL Relief Jt.            | 216+34.33 | -18.00 | 505.47                             |                                                                                         |
| II                       | 216+43.58 | -18.00 | 505.66                             |                                                                                         |
| IJ                       | 216+53.58 | -18.00 | 505.87                             |                                                                                         |
| FB5                      | 216+61.85 | -18.00 | 506.04                             |                                                                                         |
| IK                       | 216+71.85 | -18.00 | 506.24                             |                                                                                         |
| IL                       | 216+81.85 | -18.00 | 506.45                             |                                                                                         |
| FB6                      | 216+90.11 | -18.00 | 506.62                             |                                                                                         |
| IM                       | 217+00.11 | -18.00 | 506.82                             |                                                                                         |
| IN                       | 217+10.11 | -18.00 | 507.03                             |                                                                                         |
| FB7                      | 217+18.38 | -18.00 | 507.20                             |                                                                                         |
| IO                       | 217+28.38 | -18.00 | 507.40                             |                                                                                         |
| IP                       | 217+38.38 | -18.00 | 507.61                             |                                                                                         |
| FB8                      | 217+46.65 | -18.00 | 507.78                             |                                                                                         |
| CL Relief Jt.            | 217+47.40 | -18.00 | 507.79                             |                                                                                         |
| IQ                       | 217+56.65 | -18.00 | 507.98                             |                                                                                         |
| IR                       | 217+66.65 | -18.00 | 508.19                             |                                                                                         |
| FB9                      | 217+74.91 | -18.00 | 508.36                             |                                                                                         |
| IS                       | 217+84.91 | -18.00 | 508.56                             |                                                                                         |
| IT                       | 217+94.91 | -18.00 | 508.77                             |                                                                                         |
| FB10                     | 218+03.18 | -18.00 | 508.94                             |                                                                                         |
| IU                       | 218+13.18 | -18.00 | 509.14                             |                                                                                         |
| IV                       | 218+23.18 | -18.00 | 509.35                             |                                                                                         |
| FB11                     | 218+31.44 | -18.00 | 509.52                             |                                                                                         |
| IW                       | 218+41.44 | -18.00 | 509.72                             |                                                                                         |
| IX                       | 218+51.44 | -18.00 | 509.93                             |                                                                                         |
| FB12                     | 218+59.71 | -18.00 | 510.10                             |                                                                                         |
| CL Relief Jt.            | 218+60.46 | -18.00 | 510.12                             |                                                                                         |
| IY                       | 218+69.71 | -18.00 | 510.30                             |                                                                                         |
| IZ                       | 218+79.71 | -18.00 | 510.51                             |                                                                                         |
| FB13                     | 218+87.97 | -18.00 | 510.67                             |                                                                                         |
| JA                       | 218+97.97 | -18.00 | 510.86                             |                                                                                         |
| JB                       | 219+07.97 | -18.00 | 511.05                             |                                                                                         |
| FB14                     | 219+16.24 | -18.00 | 511.20                             |                                                                                         |
| JC                       | 219+26.24 | -18.00 | 511.38                             |                                                                                         |
| JD                       | 219+36.24 | -18.00 | 511.55                             |                                                                                         |
| FB15                     | 219+44.50 | -18.00 | 511.69                             |                                                                                         |
| JE                       | 219+54.50 | -18.00 | 511.86                             |                                                                                         |
| JF                       | 219+64.50 | -18.00 | 512.02                             |                                                                                         |

STRINGER 2 (Cont.)

| Location               | Station   | Offset | Theoretical<br>Grade<br>Elevations | Theoretical Grade<br>Elevations<br>Adjusted For Dead<br>Load Deflection<br>and Grinding |
|------------------------|-----------|--------|------------------------------------|-----------------------------------------------------------------------------------------|
| CL Brg. Pier 11 / FB16 | 219+72.77 | -18.00 | 512.15                             | See<br>Note A                                                                           |
| KA                     | 219+82.77 | -18.00 | 512.30                             |                                                                                         |
| KB                     | 219+92.77 | -18.00 | 512.45                             |                                                                                         |
| FB17                   | 220+01.04 | -18.00 | 512.56                             |                                                                                         |
| KC                     | 220+11.04 | -18.00 | 512.70                             |                                                                                         |
| KD                     | 220+21.04 | -18.00 | 512.83                             |                                                                                         |
| FB18                   | 220+29.30 | -18.00 | 512.94                             |                                                                                         |
| KE                     | 220+39.30 | -18.00 | 513.06                             |                                                                                         |
| KF                     | 220+49.30 | -18.00 | 513.18                             |                                                                                         |
| FB19                   | 220+57.57 | -18.00 | 513.27                             |                                                                                         |
| KG                     | 220+67.57 | -18.00 | 513.38                             |                                                                                         |
| KH                     | 220+77.57 | -18.00 | 513.49                             |                                                                                         |
| FB20                   | 220+85.83 | -18.00 | 513.57                             |                                                                                         |
| KI                     | 220+95.83 | -18.00 | 513.66                             |                                                                                         |
| KJ                     | 221+05.83 | -18.00 | 513.76                             |                                                                                         |
| CL Exp. Jt.            | 221+13.23 | -18.00 | 513.82                             |                                                                                         |
| FB21                   | 221+14.10 | -18.00 | 513.83                             |                                                                                         |
| KK                     | 221+24.10 | -18.00 | 513.91                             |                                                                                         |
| KL                     | 221+34.10 | -18.00 | 513.98                             |                                                                                         |
| FB22                   | 221+42.71 | -18.00 | 514.05                             |                                                                                         |
| KM                     | 221+52.71 | -18.00 | 514.11                             |                                                                                         |
| KN                     | 221+62.71 | -18.00 | 514.18                             |                                                                                         |
| FB23                   | 221+71.32 | -18.00 | 514.23                             |                                                                                         |
| KO                     | 221+81.32 | -18.00 | 514.28                             |                                                                                         |
| KP                     | 221+91.32 | -18.00 | 514.33                             |                                                                                         |
| FB24                   | 221+99.93 | -18.00 | 514.37                             |                                                                                         |
| KQ                     | 222+09.93 | -18.00 | 514.41                             |                                                                                         |
| KR                     | 222+19.93 | -18.00 | 514.44                             |                                                                                         |
| FB25                   | 222+28.55 | -18.00 | 514.47                             |                                                                                         |
| CL Relief Jt.          | 222+29.30 | -18.00 | 514.47                             |                                                                                         |
| KS                     | 222+38.55 | -18.00 | 514.49                             |                                                                                         |
| KT                     | 222+48.55 | -18.00 | 514.51                             |                                                                                         |
| FB26                   | 222+57.16 | -18.00 | 514.52                             |                                                                                         |
| KU                     | 222+67.16 | -18.00 | 514.54                             |                                                                                         |
| KV                     | 222+77.16 | -18.00 | 514.54                             |                                                                                         |
| FB27                   | 222+85.77 | -18.00 | 514.54                             |                                                                                         |
| KW                     | 222+95.77 | -18.00 | 514.54                             |                                                                                         |
| KX                     | 223+05.77 | -18.00 | 514.53                             |                                                                                         |
| FB28                   | 223+14.38 | -18.00 | 514.52                             |                                                                                         |
| KY                     | 223+24.38 | -18.00 | 514.51                             |                                                                                         |
| KZ                     | 223+34.38 | -18.00 | 514.48                             |                                                                                         |
| CL Relief Jt.          | 223+42.24 | -18.00 | 514.46                             |                                                                                         |
| FB29                   | 223+42.99 | -18.00 | 514.46                             |                                                                                         |
| LA                     | 223+52.99 | -18.00 | 514.43                             |                                                                                         |
| LB                     | 223+62.99 | -18.00 | 514.39                             |                                                                                         |
| FB30                   | 223+71.61 | -18.00 | 514.36                             |                                                                                         |
| LC                     | 223+81.61 | -18.00 | 514.31                             |                                                                                         |
| LD                     | 223+91.61 | -18.00 | 514.26                             |                                                                                         |
| FB31                   | 224+00.22 | -18.00 | 514.22                             |                                                                                         |
| LE                     | 224+10.22 | -18.00 | 514.16                             |                                                                                         |
| LF                     | 224+20.22 | -18.00 | 514.09                             |                                                                                         |
| FB32                   | 224+28.83 | -18.00 | 514.03                             |                                                                                         |
| LG                     | 224+38.83 | -18.00 | 513.96                             |                                                                                         |
| LH                     | 224+48.83 | -18.00 | 513.88                             |                                                                                         |
| FB33                   | 224+57.44 | -18.00 | 513.81                             |                                                                                         |
| CL Exp. Jt.            | 224+58.19 | -18.00 | 513.80                             |                                                                                         |
| LI                     | 224+67.44 | -18.00 | 513.72                             |                                                                                         |
| LJ                     | 224+77.44 | -18.00 | 513.63                             |                                                                                         |
| FB34                   | 224+85.71 | -18.00 | 513.55                             |                                                                                         |
| LK                     | 224+95.71 | -18.00 | 513.45                             |                                                                                         |
| LL                     | 225+05.71 | -18.00 | 513.34                             |                                                                                         |
| FB35                   | 225+13.97 | -18.00 | 513.25                             |                                                                                         |
| LM                     | 225+23.97 | -18.00 | 513.14                             |                                                                                         |
| LN                     | 225+33.97 | -18.00 | 513.02                             |                                                                                         |
| FB36                   | 225+42.24 | -18.00 | 512.91                             |                                                                                         |
| LO                     | 225+52.24 | -18.00 | 512.79                             |                                                                                         |
| LP                     | 225+62.24 | -18.00 | 512.65                             |                                                                                         |
| FB37                   | 225+70.50 | -18.00 | 512.54                             |                                                                                         |
| LQ                     | 225+80.50 | -18.00 | 512.39                             |                                                                                         |
| LR                     | 225+90.50 | -18.00 | 512.25                             |                                                                                         |

STRINGER 2 (Cont.)

| Location                  | Station   | Offset | Theoretical<br>Grade<br>Elevations | Theoretical Grade<br>Elevations<br>Adjusted For Dead<br>Load Deflection<br>and Grinding |
|---------------------------|-----------|--------|------------------------------------|-----------------------------------------------------------------------------------------|
| CL Brg. Pier 12 / FB38    | 225+98.77 | -18.00 | 512.12                             | See<br>Note A                                                                           |
| MA                        | 226+08.77 | -18.00 | 511.96                             |                                                                                         |
| MB                        | 226+18.77 | -18.00 | 511.80                             |                                                                                         |
| FB39                      | 226+27.04 | -18.00 | 511.66                             |                                                                                         |
| MC                        | 226+37.04 | -18.00 | 511.49                             |                                                                                         |
| MD                        | 226+47.04 | -18.00 | 511.32                             |                                                                                         |
| FB40                      | 226+55.30 | -18.00 | 511.17                             |                                                                                         |
| ME                        | 226+65.30 | -18.00 | 510.98                             |                                                                                         |
| MF                        | 226+75.30 | -18.00 | 510.80                             |                                                                                         |
| FB41                      | 226+83.57 | -18.00 | 510.63                             |                                                                                         |
| MG                        | 226+93.57 | -18.00 | 510.44                             |                                                                                         |
| MH                        | 227+03.57 | -18.00 | 510.23                             |                                                                                         |
| CL Relief Jt.             | 227+11.08 | -18.00 | 510.08                             |                                                                                         |
| FB42                      | 227+11.83 | -18.00 | 510.06                             |                                                                                         |
| MI                        | 227+21.83 | -18.00 | 509.86                             |                                                                                         |
| MJ                        | 227+31.83 | -18.00 | 509.65                             |                                                                                         |
| FB43                      | 227+40.10 | -18.00 | 509.48                             |                                                                                         |
| MK                        | 227+50.10 | -18.00 | 509.28                             |                                                                                         |
| ML                        | 227+60.10 | -18.00 | 509.07                             |                                                                                         |
| FB44                      | 227+68.36 | -18.00 | 508.90                             |                                                                                         |
| MM                        | 227+78.36 | -18.00 | 508.70                             |                                                                                         |
| MN                        | 227+88.36 | -18.00 | 508.49                             |                                                                                         |
| FB45                      | 227+96.63 | -18.00 | 508.32                             |                                                                                         |
| MO                        | 228+06.63 | -18.00 | 508.12                             |                                                                                         |
| MP                        | 228+16.63 | -18.00 | 507.91                             |                                                                                         |
| CL Relief Jt.             | 228+24.15 | -18.00 | 507.76                             |                                                                                         |
| FB46                      | 228+24.90 | -18.00 | 507.74                             |                                                                                         |
| MQ                        | 228+34.90 | -18.00 | 507.54                             |                                                                                         |
| MR                        | 228+44.90 | -18.00 | 507.33                             |                                                                                         |
| FB47                      | 228+53.16 | -18.00 | 507.16                             |                                                                                         |
| MS                        | 228+63.16 | -18.00 | 506.95                             |                                                                                         |
| MT                        | 228+73.16 | -18.00 | 506.75                             |                                                                                         |
| FB48                      | 228+81.43 | -18.00 | 506.58                             |                                                                                         |
| MU                        | 228+91.43 | -18.00 | 506.37                             |                                                                                         |
| MV                        | 229+01.43 | -18.00 | 506.17                             |                                                                                         |
| FB49                      | 229+09.69 | -18.00 | 506.00                             |                                                                                         |
| MW                        | 229+19.69 | -18.00 | 505.79                             |                                                                                         |
| MX                        | 229+29.69 | -18.00 | 505.59                             |                                                                                         |
| CL Relief Jt.             | 229+37.21 | -18.00 | 505.43                             |                                                                                         |
| FB50                      | 229+37.96 | -18.00 | 505.42                             |                                                                                         |
| MY                        | 229+47.96 | -18.00 | 505.21                             |                                                                                         |
| MZ                        | 229+57.96 | -18.00 | 505.01                             |                                                                                         |
| FB51                      | 229+66.22 | -18.00 | 504.84                             |                                                                                         |
| NA                        | 229+76.22 | -18.00 | 504.63                             |                                                                                         |
| NB                        | 229+86.22 | -18.00 | 504.43                             |                                                                                         |
| FB52                      | 229+94.49 | -18.00 | 504.26                             |                                                                                         |
| NC                        | 230+04.49 | -18.00 | 504.05                             |                                                                                         |
| ND                        | 230+14.49 | -18.00 | 503.85                             |                                                                                         |
| FB53                      | 230+22.75 | -18.00 | 503.68                             |                                                                                         |
| NE                        | 230+32.75 | -18.00 | 503.47                             |                                                                                         |
| NF                        | 230+42.75 | -18.00 | 503.27                             |                                                                                         |
| CL W. Brg. Pier 13 / FB54 | 230+51.02 | -18.00 | 503.10                             |                                                                                         |
| CL Pier 13 / Exp. Jt.     | 230+52.77 | -18.00 | 503.06                             |                                                                                         |

Note A:  
Theoretical Grade Elevations Adjusted for Dead Load Deflection and Grinding  
will be provided to the Contractor in accordance with the special provision  
"Contractor Requirements for Dead Load Deflection and Top of Slab Elevation Data."

|                                                                                     |               |                |           |                                                   |                                                                    |                           |               |          |                 |              |
|-------------------------------------------------------------------------------------|---------------|----------------|-----------|---------------------------------------------------|--------------------------------------------------------------------|---------------------------|---------------|----------|-----------------|--------------|
|  | USER NAME =   | DESIGNED - YSS | REVISED - | STATE OF ILLINOIS<br>DEPARTMENT OF TRANSPORTATION | TOP OF SLAB ELEVATIONS - SPANS 12-14 - 4<br>STRUCTURE NO. 090-0115 | F.A.P.<br>RTE.            | SECTION       | COUNTY   | TOTAL<br>SHEETS | SHEET<br>NO. |
|                                                                                     | CHECKED - JCH | REVISED -      | REVISED - |                                                   |                                                                    | 317                       | (15B-1)BP,BRR | PEO/ITAZ | 418             | 208          |
|                                                                                     | PLOT SCALE =  | DRAWN - JJE    | REVISED - |                                                   |                                                                    | CONTRACT NO. 68E44        |               |          |                 |              |
|                                                                                     | PLOT DATE =   | CHECKED - YSS  | REVISED - |                                                   |                                                                    | ILLINOIS FED. AID PROJECT |               |          |                 |              |

MODEL: Default  
FILE NAME: P:\M312-WB\cClgagcRchab\CADD\Structural\\_SN 090-0115\_WBMainBridge\_Final Plans\0900115-68E44-039-T05E-Spans 12-14\_05.dgn

STRINGER 3

| Location                 | Station   | Offset | Theoretical<br>Grade<br>Elevations | Theoretical Grade<br>Elevations<br>Adjusted For Dead<br>Load Deflection<br>and Grinding |
|--------------------------|-----------|--------|------------------------------------|-----------------------------------------------------------------------------------------|
| CL E. Brg. Pier 10 / FB0 | 215+20.52 | -12.00 | 503.26                             | See<br>Note A                                                                           |
| IA                       | 215+30.52 | -12.00 | 503.46                             |                                                                                         |
| IB                       | 215+40.52 | -12.00 | 503.67                             |                                                                                         |
| FB1                      | 215+48.79 | -12.00 | 503.84                             |                                                                                         |
| IC                       | 215+58.79 | -12.00 | 504.04                             |                                                                                         |
| ID                       | 215+68.79 | -12.00 | 504.25                             |                                                                                         |
| FB2                      | 215+77.05 | -12.00 | 504.42                             |                                                                                         |
| IE                       | 215+87.05 | -12.00 | 504.62                             |                                                                                         |
| IF                       | 215+97.05 | -12.00 | 504.83                             |                                                                                         |
| FB3                      | 216+05.32 | -12.00 | 505.00                             |                                                                                         |
| IG                       | 216+15.32 | -12.00 | 505.20                             |                                                                                         |
| IH                       | 216+25.32 | -12.00 | 505.41                             |                                                                                         |
| FB4                      | 216+33.58 | -12.00 | 505.58                             |                                                                                         |
| CL Relief Jt.            | 216+34.33 | -12.00 | 505.59                             |                                                                                         |
| II                       | 216+43.58 | -12.00 | 505.78                             |                                                                                         |
| IJ                       | 216+53.58 | -12.00 | 505.99                             |                                                                                         |
| FB5                      | 216+61.85 | -12.00 | 506.16                             |                                                                                         |
| IK                       | 216+71.85 | -12.00 | 506.36                             |                                                                                         |
| IL                       | 216+81.85 | -12.00 | 506.57                             |                                                                                         |
| FB6                      | 216+90.11 | -12.00 | 506.74                             |                                                                                         |
| IM                       | 217+00.11 | -12.00 | 506.94                             |                                                                                         |
| IN                       | 217+10.11 | -12.00 | 507.15                             |                                                                                         |
| FB7                      | 217+18.38 | -12.00 | 507.32                             |                                                                                         |
| IO                       | 217+28.38 | -12.00 | 507.52                             |                                                                                         |
| IP                       | 217+38.38 | -12.00 | 507.73                             |                                                                                         |
| FB8                      | 217+46.65 | -12.00 | 507.90                             |                                                                                         |
| CL Relief Jt.            | 217+47.40 | -12.00 | 507.91                             |                                                                                         |
| IQ                       | 217+56.65 | -12.00 | 508.10                             |                                                                                         |
| IR                       | 217+66.65 | -12.00 | 508.31                             |                                                                                         |
| FB9                      | 217+74.91 | -12.00 | 508.48                             |                                                                                         |
| IS                       | 217+84.91 | -12.00 | 508.68                             |                                                                                         |
| IT                       | 217+94.91 | -12.00 | 508.89                             |                                                                                         |
| FB10                     | 218+03.18 | -12.00 | 509.06                             |                                                                                         |
| IU                       | 218+13.18 | -12.00 | 509.26                             |                                                                                         |
| IV                       | 218+23.18 | -12.00 | 509.47                             |                                                                                         |
| FB11                     | 218+31.44 | -12.00 | 509.64                             |                                                                                         |
| IW                       | 218+41.44 | -12.00 | 509.84                             |                                                                                         |
| IX                       | 218+51.44 | -12.00 | 510.05                             |                                                                                         |
| FB12                     | 218+59.71 | -12.00 | 510.22                             |                                                                                         |
| CL Relief Jt.            | 218+60.46 | -12.00 | 510.24                             |                                                                                         |
| IY                       | 218+69.71 | -12.00 | 510.42                             |                                                                                         |
| IZ                       | 218+79.71 | -12.00 | 510.63                             |                                                                                         |
| FB13                     | 218+87.97 | -12.00 | 510.79                             |                                                                                         |
| JA                       | 218+97.97 | -12.00 | 510.98                             |                                                                                         |
| JB                       | 219+07.97 | -12.00 | 511.17                             |                                                                                         |
| FB14                     | 219+16.24 | -12.00 | 511.32                             |                                                                                         |
| JC                       | 219+26.24 | -12.00 | 511.50                             |                                                                                         |
| JD                       | 219+36.24 | -12.00 | 511.67                             |                                                                                         |
| FB15                     | 219+44.50 | -12.00 | 511.81                             |                                                                                         |
| JE                       | 219+54.50 | -12.00 | 511.98                             |                                                                                         |
| JF                       | 219+64.50 | -12.00 | 512.14                             |                                                                                         |

STRINGER 3 (Cont.)

| Location               | Station   | Offset | Theoretical<br>Grade<br>Elevations | Theoretical Grade<br>Elevations<br>Adjusted For Dead<br>Load Deflection<br>and Grinding |
|------------------------|-----------|--------|------------------------------------|-----------------------------------------------------------------------------------------|
| CL Brg. Pier 11 / FB16 | 219+72.77 | -12.00 | 512.27                             | See<br>Note A                                                                           |
| KA                     | 219+82.77 | -12.00 | 512.42                             |                                                                                         |
| KB                     | 219+92.77 | -12.00 | 512.57                             |                                                                                         |
| FB17                   | 220+01.04 | -12.00 | 512.68                             |                                                                                         |
| KC                     | 220+11.04 | -12.00 | 512.82                             |                                                                                         |
| KD                     | 220+21.04 | -12.00 | 512.95                             |                                                                                         |
| FB18                   | 220+29.30 | -12.00 | 513.06                             |                                                                                         |
| KE                     | 220+39.30 | -12.00 | 513.18                             |                                                                                         |
| KF                     | 220+49.30 | -12.00 | 513.30                             |                                                                                         |
| FB19                   | 220+57.57 | -12.00 | 513.39                             |                                                                                         |
| KG                     | 220+67.57 | -12.00 | 513.50                             |                                                                                         |
| KH                     | 220+77.57 | -12.00 | 513.61                             |                                                                                         |
| FB20                   | 220+85.83 | -12.00 | 513.69                             |                                                                                         |
| KI                     | 220+95.83 | -12.00 | 513.78                             |                                                                                         |
| KJ                     | 221+05.83 | -12.00 | 513.88                             |                                                                                         |
| CL Exp. Jt.            | 221+13.23 | -12.00 | 513.94                             |                                                                                         |
| FB21                   | 221+14.10 | -12.00 | 513.95                             |                                                                                         |
| KK                     | 221+24.10 | -12.00 | 514.03                             |                                                                                         |
| KL                     | 221+34.10 | -12.00 | 514.10                             |                                                                                         |
| FB22                   | 221+42.71 | -12.00 | 514.17                             |                                                                                         |
| KM                     | 221+52.71 | -12.00 | 514.23                             |                                                                                         |
| KN                     | 221+62.71 | -12.00 | 514.30                             |                                                                                         |
| FB23                   | 221+71.32 | -12.00 | 514.35                             |                                                                                         |
| KO                     | 221+81.32 | -12.00 | 514.40                             |                                                                                         |
| KP                     | 221+91.32 | -12.00 | 514.45                             |                                                                                         |
| FB24                   | 221+99.93 | -12.00 | 514.49                             |                                                                                         |
| KQ                     | 222+09.93 | -12.00 | 514.53                             |                                                                                         |
| KR                     | 222+19.93 | -12.00 | 514.56                             |                                                                                         |
| FB25                   | 222+28.55 | -12.00 | 514.59                             |                                                                                         |
| CL Relief Jt.          | 222+29.30 | -12.00 | 514.59                             |                                                                                         |
| KS                     | 222+38.55 | -12.00 | 514.61                             |                                                                                         |
| KT                     | 222+48.55 | -12.00 | 514.63                             |                                                                                         |
| FB26                   | 222+57.16 | -12.00 | 514.64                             |                                                                                         |
| KU                     | 222+67.16 | -12.00 | 514.66                             |                                                                                         |
| KV                     | 222+77.16 | -12.00 | 514.66                             |                                                                                         |
| FB27                   | 222+85.77 | -12.00 | 514.66                             |                                                                                         |
| KW                     | 222+95.77 | -12.00 | 514.66                             |                                                                                         |
| KX                     | 223+05.77 | -12.00 | 514.65                             |                                                                                         |
| FB28                   | 223+14.38 | -12.00 | 514.64                             |                                                                                         |
| KY                     | 223+24.38 | -12.00 | 514.63                             |                                                                                         |
| KZ                     | 223+34.38 | -12.00 | 514.60                             |                                                                                         |
| CL Relief Jt.          | 223+42.24 | -12.00 | 514.58                             |                                                                                         |
| FB29                   | 223+42.99 | -12.00 | 514.58                             |                                                                                         |
| LA                     | 223+52.99 | -12.00 | 514.55                             |                                                                                         |
| LB                     | 223+62.99 | -12.00 | 514.51                             |                                                                                         |
| FB30                   | 223+71.61 | -12.00 | 514.48                             |                                                                                         |
| LC                     | 223+81.61 | -12.00 | 514.43                             |                                                                                         |
| LD                     | 223+91.61 | -12.00 | 514.38                             |                                                                                         |
| FB31                   | 224+00.22 | -12.00 | 514.34                             |                                                                                         |
| LE                     | 224+10.22 | -12.00 | 514.28                             |                                                                                         |
| LF                     | 224+20.22 | -12.00 | 514.21                             |                                                                                         |
| FB32                   | 224+28.83 | -12.00 | 514.15                             |                                                                                         |
| LG                     | 224+38.83 | -12.00 | 514.08                             |                                                                                         |
| LH                     | 224+48.83 | -12.00 | 514.00                             |                                                                                         |
| FB33                   | 224+57.44 | -12.00 | 513.93                             |                                                                                         |
| CL Exp. Jt.            | 224+58.19 | -12.00 | 513.92                             |                                                                                         |
| LI                     | 224+67.44 | -12.00 | 513.84                             |                                                                                         |
| LJ                     | 224+77.44 | -12.00 | 513.75                             |                                                                                         |
| FB34                   | 224+85.71 | -12.00 | 513.67                             |                                                                                         |
| LK                     | 224+95.71 | -12.00 | 513.57                             |                                                                                         |
| LL                     | 225+05.71 | -12.00 | 513.46                             |                                                                                         |
| FB35                   | 225+13.97 | -12.00 | 513.37                             |                                                                                         |
| LM                     | 225+23.97 | -12.00 | 513.26                             |                                                                                         |
| LN                     | 225+33.97 | -12.00 | 513.14                             |                                                                                         |
| FB36                   | 225+42.24 | -12.00 | 513.03                             |                                                                                         |
| LO                     | 225+52.24 | -12.00 | 512.91                             |                                                                                         |
| LP                     | 225+62.24 | -12.00 | 512.77                             |                                                                                         |
| FB37                   | 225+70.50 | -12.00 | 512.66                             |                                                                                         |
| LQ                     | 225+80.50 | -12.00 | 512.51                             |                                                                                         |
| LR                     | 225+90.50 | -12.00 | 512.37                             |                                                                                         |

STRINGER 3 (Cont.)

| Location                  | Station   | Offset | Theoretical<br>Grade<br>Elevations | Theoretical Grade<br>Elevations<br>Adjusted For Dead<br>Load Deflection<br>and Grinding |
|---------------------------|-----------|--------|------------------------------------|-----------------------------------------------------------------------------------------|
| CL Brg. Pier 12 / FB38    | 225+98.77 | -12.00 | 512.24                             | See<br>Note A                                                                           |
| MA                        | 226+08.77 | -12.00 | 512.08                             |                                                                                         |
| MB                        | 226+18.77 | -12.00 | 511.92                             |                                                                                         |
| FB39                      | 226+27.04 | -12.00 | 511.78                             |                                                                                         |
| MC                        | 226+37.04 | -12.00 | 511.61                             |                                                                                         |
| MD                        | 226+47.04 | -12.00 | 511.44                             |                                                                                         |
| FB40                      | 226+55.30 | -12.00 | 511.29                             |                                                                                         |
| ME                        | 226+65.30 | -12.00 | 511.10                             |                                                                                         |
| MF                        | 226+75.30 | -12.00 | 510.92                             |                                                                                         |
| FB41                      | 226+83.57 | -12.00 | 510.75                             |                                                                                         |
| MG                        | 226+93.57 | -12.00 | 510.56                             |                                                                                         |
| MH                        | 227+03.57 | -12.00 | 510.35                             |                                                                                         |
| CL Relief Jt.             | 227+11.08 | -12.00 | 510.20                             |                                                                                         |
| FB42                      | 227+11.83 | -12.00 | 510.18                             |                                                                                         |
| MI                        | 227+21.83 | -12.00 | 509.98                             |                                                                                         |
| MJ                        | 227+31.83 | -12.00 | 509.77                             |                                                                                         |
| FB43                      | 227+40.10 | -12.00 | 509.60                             |                                                                                         |
| MK                        | 227+50.10 | -12.00 | 509.40                             |                                                                                         |
| ML                        | 227+60.10 | -12.00 | 509.19                             |                                                                                         |
| FB44                      | 227+68.36 | -12.00 | 509.02                             |                                                                                         |
| MM                        | 227+78.36 | -12.00 | 508.82                             |                                                                                         |
| MN                        | 227+88.36 | -12.00 | 508.61                             |                                                                                         |
| FB45                      | 227+96.63 | -12.00 | 508.44                             |                                                                                         |
| MO                        | 228+06.63 | -12.00 | 508.24                             |                                                                                         |
| MP                        | 228+16.63 | -12.00 | 508.03                             |                                                                                         |
| CL Relief Jt.             | 228+24.15 | -12.00 | 507.88                             |                                                                                         |
| FB46                      | 228+24.90 | -12.00 | 507.86                             |                                                                                         |
| MQ                        | 228+34.90 | -12.00 | 507.66                             |                                                                                         |
| MR                        | 228+44.90 | -12.00 | 507.45                             |                                                                                         |
| FB47                      | 228+53.16 | -12.00 | 507.28                             |                                                                                         |
| MS                        | 228+63.16 | -12.00 | 507.07                             |                                                                                         |
| MT                        | 228+73.16 | -12.00 | 506.87                             |                                                                                         |
| FB48                      | 228+81.43 | -12.00 | 506.70                             |                                                                                         |
| MU                        | 228+91.43 | -12.00 | 506.49                             |                                                                                         |
| MV                        | 229+01.43 | -12.00 | 506.29                             |                                                                                         |
| FB49                      | 229+09.69 | -12.00 | 506.12                             |                                                                                         |
| MW                        | 229+19.69 | -12.00 | 505.91                             |                                                                                         |
| MX                        | 229+29.69 | -12.00 | 505.71                             |                                                                                         |
| CL Relief Jt.             | 229+37.21 | -12.00 | 505.55                             |                                                                                         |
| FB50                      | 229+37.96 | -12.00 | 505.54                             |                                                                                         |
| MY                        | 229+47.96 | -12.00 | 505.33                             |                                                                                         |
| MZ                        | 229+57.96 | -12.00 | 505.13                             |                                                                                         |
| FB51                      | 229+66.22 | -12.00 | 504.96                             |                                                                                         |
| NA                        | 229+76.22 | -12.00 | 504.75                             |                                                                                         |
| NB                        | 229+86.22 | -12.00 | 504.55                             |                                                                                         |
| FB52                      | 229+94.49 | -12.00 | 504.38                             |                                                                                         |
| NC                        | 230+04.49 | -12.00 | 504.17                             |                                                                                         |
| ND                        | 230+14.49 | -12.00 | 503.97                             |                                                                                         |
| FB53                      | 230+22.75 | -12.00 | 503.80                             |                                                                                         |
| NE                        | 230+32.75 | -12.00 | 503.59                             |                                                                                         |
| NF                        | 230+42.75 | -12.00 | 503.39                             |                                                                                         |
| CL W. Brg. Pier 13 / FB54 | 230+51.02 | -12.00 | 503.22                             |                                                                                         |
| CL Pier 13 / Exp. Jt.     | 230+52.77 | -12.00 | 503.18                             |                                                                                         |

Note A:  
Theoretical Grade Elevations Adjusted for Dead Load Deflection and Grinding  
will be provided to the Contractor in accordance with the special provision  
"Contractor Requirements for Dead Load Deflection and Top of Slab Elevation Data."

MODEL: Default  
FILE NAME: P:\M312-WB\cClugageRchab\CADD\Structural\\_SN 090-0115\_WBMainBridge\_Final Plans\0900115-68E44-040-T05E-Spans 12-14\_06.dgn

CONSTRUCTION JOINT

| Location                 | Station   | Offset | Theoretical<br>Grade<br>Elevations | Theoretical Grade<br>Elevations<br>Adjusted For Dead<br>Load Deflection<br>and Grinding |
|--------------------------|-----------|--------|------------------------------------|-----------------------------------------------------------------------------------------|
| CL E. Brg. Pier 10 / FB0 | 215+20.52 | -8.50  | 503.31                             | See<br>Note A                                                                           |
| IA                       | 215+30.52 | -8.50  | 503.51                             |                                                                                         |
| IB                       | 215+40.52 | -8.50  | 503.72                             |                                                                                         |
| FB1                      | 215+48.79 | -8.50  | 503.89                             |                                                                                         |
| IC                       | 215+58.79 | -8.50  | 504.09                             |                                                                                         |
| ID                       | 215+68.79 | -8.50  | 504.30                             |                                                                                         |
| FB2                      | 215+77.05 | -8.50  | 504.47                             |                                                                                         |
| IE                       | 215+87.05 | -8.50  | 504.68                             |                                                                                         |
| IF                       | 215+97.05 | -8.50  | 504.88                             |                                                                                         |
| FB3                      | 216+05.32 | -8.50  | 505.05                             |                                                                                         |
| IG                       | 216+15.32 | -8.50  | 505.26                             |                                                                                         |
| IH                       | 216+25.32 | -8.50  | 505.46                             |                                                                                         |
| FB4                      | 216+33.58 | -8.50  | 505.63                             |                                                                                         |
| CL Relief Jt.            | 216+34.33 | -8.50  | 505.65                             |                                                                                         |
| II                       | 216+43.58 | -8.50  | 505.84                             |                                                                                         |
| IJ                       | 216+53.58 | -8.50  | 506.04                             |                                                                                         |
| FB5                      | 216+61.85 | -8.50  | 506.21                             |                                                                                         |
| IK                       | 216+71.85 | -8.50  | 506.42                             |                                                                                         |
| IL                       | 216+81.85 | -8.50  | 506.62                             |                                                                                         |
| FB6                      | 216+90.11 | -8.50  | 506.79                             |                                                                                         |
| IM                       | 217+00.11 | -8.50  | 507.00                             |                                                                                         |
| IN                       | 217+10.11 | -8.50  | 507.20                             |                                                                                         |
| FB7                      | 217+18.38 | -8.50  | 507.37                             |                                                                                         |
| IO                       | 217+28.38 | -8.50  | 507.58                             |                                                                                         |
| IP                       | 217+38.38 | -8.50  | 507.78                             |                                                                                         |
| FB8                      | 217+46.65 | -8.50  | 507.95                             |                                                                                         |
| CL Relief Jt.            | 217+47.40 | -8.50  | 507.97                             |                                                                                         |
| IQ                       | 217+56.65 | -8.50  | 508.16                             |                                                                                         |
| IR                       | 217+66.65 | -8.50  | 508.36                             |                                                                                         |
| FB9                      | 217+74.91 | -8.50  | 508.53                             |                                                                                         |
| IS                       | 217+84.91 | -8.50  | 508.74                             |                                                                                         |
| IT                       | 217+94.91 | -8.50  | 508.94                             |                                                                                         |
| FB10                     | 218+03.18 | -8.50  | 509.11                             |                                                                                         |
| IU                       | 218+13.18 | -8.50  | 509.32                             |                                                                                         |
| IV                       | 218+23.18 | -8.50  | 509.52                             |                                                                                         |
| FB11                     | 218+31.44 | -8.50  | 509.69                             |                                                                                         |
| IW                       | 218+41.44 | -8.50  | 509.90                             |                                                                                         |
| IX                       | 218+51.44 | -8.50  | 510.10                             |                                                                                         |
| FB12                     | 218+59.71 | -8.50  | 510.27                             |                                                                                         |
| CL Relief Jt.            | 218+60.46 | -8.50  | 510.29                             |                                                                                         |
| IY                       | 218+69.71 | -8.50  | 510.48                             |                                                                                         |
| IZ                       | 218+79.71 | -8.50  | 510.68                             |                                                                                         |
| FB13                     | 218+87.97 | -8.50  | 510.84                             |                                                                                         |
| JA                       | 218+97.97 | -8.50  | 511.03                             |                                                                                         |
| JB                       | 219+07.97 | -8.50  | 511.22                             |                                                                                         |
| FB14                     | 219+16.24 | -8.50  | 511.37                             |                                                                                         |
| JC                       | 219+26.24 | -8.50  | 511.55                             |                                                                                         |
| JD                       | 219+36.24 | -8.50  | 511.73                             |                                                                                         |
| FB15                     | 219+44.50 | -8.50  | 511.87                             |                                                                                         |
| JE                       | 219+54.50 | -8.50  | 512.03                             |                                                                                         |
| JF                       | 219+64.50 | -8.50  | 512.19                             |                                                                                         |

CONSTRUCTION JOINT (Cont.)

| Location               | Station   | Offset | Theoretical<br>Grade<br>Elevations | Theoretical Grade<br>Elevations<br>Adjusted For Dead<br>Load Deflection<br>and Grinding |
|------------------------|-----------|--------|------------------------------------|-----------------------------------------------------------------------------------------|
| CL Brg. Pier 11 / FB16 | 219+72.77 | -8.50  | 512.32                             | See<br>Note A                                                                           |
| KA                     | 219+82.77 | -8.50  | 512.47                             |                                                                                         |
| KB                     | 219+92.77 | -8.50  | 512.62                             |                                                                                         |
| FB17                   | 220+01.04 | -8.50  | 512.73                             |                                                                                         |
| KC                     | 220+11.04 | -8.50  | 512.87                             |                                                                                         |
| KD                     | 220+21.04 | -8.50  | 513.00                             |                                                                                         |
| FB18                   | 220+29.30 | -8.50  | 513.11                             |                                                                                         |
| KE                     | 220+39.30 | -8.50  | 513.23                             |                                                                                         |
| KF                     | 220+49.30 | -8.50  | 513.35                             |                                                                                         |
| FB19                   | 220+57.57 | -8.50  | 513.45                             |                                                                                         |
| KG                     | 220+67.57 | -8.50  | 513.55                             |                                                                                         |
| KH                     | 220+77.57 | -8.50  | 513.66                             |                                                                                         |
| FB20                   | 220+85.83 | -8.50  | 513.74                             |                                                                                         |
| KI                     | 220+95.83 | -8.50  | 513.84                             |                                                                                         |
| KJ                     | 221+05.83 | -8.50  | 513.93                             |                                                                                         |
| CL Exp. Jt.            | 221+13.23 | -8.50  | 513.99                             |                                                                                         |
| FB21                   | 221+14.10 | -8.50  | 514.00                             |                                                                                         |
| KK                     | 221+24.10 | -8.50  | 514.08                             |                                                                                         |
| KL                     | 221+34.10 | -8.50  | 514.16                             |                                                                                         |
| FB22                   | 221+42.71 | -8.50  | 514.22                             |                                                                                         |
| KM                     | 221+52.71 | -8.50  | 514.29                             |                                                                                         |
| KN                     | 221+62.71 | -8.50  | 514.35                             |                                                                                         |
| FB23                   | 221+71.32 | -8.50  | 514.40                             |                                                                                         |
| KO                     | 221+81.32 | -8.50  | 514.45                             |                                                                                         |
| KP                     | 221+91.32 | -8.50  | 514.50                             |                                                                                         |
| FB24                   | 221+99.93 | -8.50  | 514.54                             |                                                                                         |
| KQ                     | 222+09.93 | -8.50  | 514.58                             |                                                                                         |
| KR                     | 222+19.93 | -8.50  | 514.61                             |                                                                                         |
| FB25                   | 222+28.55 | -8.50  | 514.64                             |                                                                                         |
| CL Relief Jt.          | 222+29.30 | -8.50  | 514.64                             |                                                                                         |
| KS                     | 222+38.55 | -8.50  | 514.66                             |                                                                                         |
| KT                     | 222+48.55 | -8.50  | 514.68                             |                                                                                         |
| FB26                   | 222+57.16 | -8.50  | 514.70                             |                                                                                         |
| KU                     | 222+67.16 | -8.50  | 514.71                             |                                                                                         |
| KV                     | 222+77.16 | -8.50  | 514.71                             |                                                                                         |
| FB27                   | 222+85.77 | -8.50  | 514.72                             |                                                                                         |
| KW                     | 222+95.77 | -8.50  | 514.71                             |                                                                                         |
| KX                     | 223+05.77 | -8.50  | 514.71                             |                                                                                         |
| FB28                   | 223+14.38 | -8.50  | 514.69                             |                                                                                         |
| KY                     | 223+24.38 | -8.50  | 514.68                             |                                                                                         |
| KZ                     | 223+34.38 | -8.50  | 514.66                             |                                                                                         |
| CL Relief Jt.          | 223+42.24 | -8.50  | 514.64                             |                                                                                         |
| FB29                   | 223+42.99 | -8.50  | 514.63                             |                                                                                         |
| LA                     | 223+52.99 | -8.50  | 514.60                             |                                                                                         |
| LB                     | 223+62.99 | -8.50  | 514.57                             |                                                                                         |
| FB30                   | 223+71.61 | -8.50  | 514.53                             |                                                                                         |
| LC                     | 223+81.61 | -8.50  | 514.49                             |                                                                                         |
| LD                     | 223+91.61 | -8.50  | 514.44                             |                                                                                         |
| FB31                   | 224+00.22 | -8.50  | 514.39                             |                                                                                         |
| LE                     | 224+10.22 | -8.50  | 514.33                             |                                                                                         |
| LF                     | 224+20.22 | -8.50  | 514.27                             |                                                                                         |
| FB32                   | 224+28.83 | -8.50  | 514.21                             |                                                                                         |
| LG                     | 224+38.83 | -8.50  | 514.13                             |                                                                                         |
| LH                     | 224+48.83 | -8.50  | 514.05                             |                                                                                         |
| FB33                   | 224+57.44 | -8.50  | 513.98                             |                                                                                         |
| CL Exp. Jt.            | 224+58.19 | -8.50  | 513.98                             |                                                                                         |
| LI                     | 224+67.44 | -8.50  | 513.90                             |                                                                                         |
| LJ                     | 224+77.44 | -8.50  | 513.80                             |                                                                                         |
| FB34                   | 224+85.71 | -8.50  | 513.72                             |                                                                                         |
| LK                     | 224+95.71 | -8.50  | 513.62                             |                                                                                         |
| LL                     | 225+05.71 | -8.50  | 513.52                             |                                                                                         |
| FB35                   | 225+13.97 | -8.50  | 513.43                             |                                                                                         |
| LM                     | 225+23.97 | -8.50  | 513.31                             |                                                                                         |
| LN                     | 225+33.97 | -8.50  | 513.19                             |                                                                                         |
| FB36                   | 225+42.24 | -8.50  | 513.09                             |                                                                                         |
| LO                     | 225+52.24 | -8.50  | 512.96                             |                                                                                         |
| LP                     | 225+62.24 | -8.50  | 512.82                             |                                                                                         |
| FB37                   | 225+70.50 | -8.50  | 512.71                             |                                                                                         |
| LQ                     | 225+80.50 | -8.50  | 512.57                             |                                                                                         |
| LR                     | 225+90.50 | -8.50  | 512.42                             |                                                                                         |

CONSTRUCTION JOINT (Cont.)

| Location                  | Station   | Offset | Theoretical<br>Grade<br>Elevations | Theoretical Grade<br>Elevations<br>Adjusted For Dead<br>Load Deflection<br>and Grinding |
|---------------------------|-----------|--------|------------------------------------|-----------------------------------------------------------------------------------------|
| CL Brg. Pier 12 / FB38    | 225+98.77 | -8.50  | 512.29                             | See<br>Note A                                                                           |
| MA                        | 226+08.77 | -8.50  | 512.14                             |                                                                                         |
| MB                        | 226+18.77 | -8.50  | 511.97                             |                                                                                         |
| FB39                      | 226+27.04 | -8.50  | 511.84                             |                                                                                         |
| MC                        | 226+37.04 | -8.50  | 511.67                             |                                                                                         |
| MD                        | 226+47.04 | -8.50  | 511.49                             |                                                                                         |
| FB40                      | 226+55.30 | -8.50  | 511.34                             |                                                                                         |
| ME                        | 226+65.30 | -8.50  | 511.16                             |                                                                                         |
| MF                        | 226+75.30 | -8.50  | 510.97                             |                                                                                         |
| FB41                      | 226+83.57 | -8.50  | 510.81                             |                                                                                         |
| MG                        | 226+93.57 | -8.50  | 510.61                             |                                                                                         |
| MH                        | 227+03.57 | -8.50  | 510.41                             |                                                                                         |
| CL Relief Jt.             | 227+11.08 | -8.50  | 510.25                             |                                                                                         |
| FB42                      | 227+11.83 | -8.50  | 510.24                             |                                                                                         |
| MI                        | 227+21.83 | -8.50  | 510.03                             |                                                                                         |
| MJ                        | 227+31.83 | -8.50  | 509.82                             |                                                                                         |
| FB43                      | 227+40.10 | -8.50  | 509.65                             |                                                                                         |
| MK                        | 227+50.10 | -8.50  | 509.45                             |                                                                                         |
| ML                        | 227+60.10 | -8.50  | 509.24                             |                                                                                         |
| FB44                      | 227+68.36 | -8.50  | 509.07                             |                                                                                         |
| MM                        | 227+78.36 | -8.50  | 508.87                             |                                                                                         |
| MN                        | 227+88.36 | -8.50  | 508.66                             |                                                                                         |
| FB45                      | 227+96.63 | -8.50  | 508.49                             |                                                                                         |
| MO                        | 228+06.63 | -8.50  | 508.29                             |                                                                                         |
| MP                        | 228+16.63 | -8.50  | 508.08                             |                                                                                         |
| CL Relief Jt.             | 228+24.15 | -8.50  | 507.93                             |                                                                                         |
| FB46                      | 228+24.90 | -8.50  | 507.91                             |                                                                                         |
| MQ                        | 228+34.90 | -8.50  | 507.71                             |                                                                                         |
| MR                        | 228+44.90 | -8.50  | 507.50                             |                                                                                         |
| FB47                      | 228+53.16 | -8.50  | 507.33                             |                                                                                         |
| MS                        | 228+63.16 | -8.50  | 507.13                             |                                                                                         |
| MT                        | 228+73.16 | -8.50  | 506.92                             |                                                                                         |
| FB48                      | 228+81.43 | -8.50  | 506.75                             |                                                                                         |
| MU                        | 228+91.43 | -8.50  | 506.55                             |                                                                                         |
| MV                        | 229+01.43 | -8.50  | 506.34                             |                                                                                         |
| FB49                      | 229+09.69 | -8.50  | 506.17                             |                                                                                         |
| MW                        | 229+19.69 | -8.50  | 505.97                             |                                                                                         |
| MX                        | 229+29.69 | -8.50  | 505.76                             |                                                                                         |
| CL Relief Jt.             | 229+37.21 | -8.50  | 505.61                             |                                                                                         |
| FB50                      | 229+37.96 | -8.50  | 505.59                             |                                                                                         |
| MY                        | 229+47.96 | -8.50  | 505.39                             |                                                                                         |
| MZ                        | 229+57.96 | -8.50  | 505.18                             |                                                                                         |
| FB51                      | 229+66.22 | -8.50  | 505.01                             |                                                                                         |
| NA                        | 229+76.22 | -8.50  | 504.80                             |                                                                                         |
| NB                        | 229+86.22 | -8.50  | 504.60                             |                                                                                         |
| FB52                      | 229+94.49 | -8.50  | 504.43                             |                                                                                         |
| NC                        | 230+04.49 | -8.50  | 504.22                             |                                                                                         |
| ND                        | 230+14.49 | -8.50  | 504.02                             |                                                                                         |
| FB53                      | 230+22.75 | -8.50  | 503.85                             |                                                                                         |
| NE                        | 230+32.75 | -8.50  | 503.64                             |                                                                                         |
| NF                        | 230+42.75 | -8.50  | 503.44                             |                                                                                         |
| CL W. Brg. Pier 13 / FB54 | 230+51.02 | -8.50  | 503.27                             |                                                                                         |
| CL Pier 13 / Exp. Jt.     | 230+52.77 | -8.50  | 503.23                             |                                                                                         |

Note A:  
Theoretical Grade Elevations Adjusted for Dead Load Deflection and Grinding  
will be provided to the Contractor in accordance with the special provision  
"Contractor Requirements for Dead Load Deflection and Top of Slab Elevation Data."

|                                                                                     |              |                |           |                                                   |                                                                    |                           |               |         |                 |              |
|-------------------------------------------------------------------------------------|--------------|----------------|-----------|---------------------------------------------------|--------------------------------------------------------------------|---------------------------|---------------|---------|-----------------|--------------|
|  | USER NAME =  | DESIGNED - YSS | REVISED - | STATE OF ILLINOIS<br>DEPARTMENT OF TRANSPORTATION | TOP OF SLAB ELEVATIONS - SPANS 12-14 - 6<br>STRUCTURE NO. 090-0115 | F.A.P.<br>RTE.            | SECTION       | COUNTY  | TOTAL<br>SHEETS | SHEET<br>NO. |
|                                                                                     |              | CHECKED - JCH  | REVISED - |                                                   |                                                                    | 317                       | (15B-1)BP,BRR | PEO/TAZ | 418             | 210          |
|                                                                                     | PLOT SCALE = | DRAWN - JJE    | REVISED - |                                                   |                                                                    | CONTRACT NO. 68E44        |               |         |                 |              |
|                                                                                     | PLOT DATE =  | CHECKED - YSS  | REVISED - |                                                   |                                                                    | ILLINOIS FED. AID PROJECT |               |         |                 |              |



MODEL: Default  
FILE NAME: P:\M312-WB\c\JugayRchab\CADD\Structural\\_SN 090-0115\_WBMainBridge\_Final Plans\0900115-68E44-041-TOSE-Spans 12-14\_07.dgn

STRINGER 4

| Location                 | Station   | Offset | Theoretical<br>Grade<br>Elevations | Theoretical Grade<br>Elevations<br>Adjusted For Dead<br>Load Deflection<br>and Grinding |
|--------------------------|-----------|--------|------------------------------------|-----------------------------------------------------------------------------------------|
| CL E. Brg. Pier 10 / FB0 | 215+20.52 | -6.00  | 503.35                             | See<br>Note A                                                                           |
| IA                       | 215+30.52 | -6.00  | 503.55                             |                                                                                         |
| IB                       | 215+40.52 | -6.00  | 503.76                             |                                                                                         |
| FB1                      | 215+48.79 | -6.00  | 503.93                             |                                                                                         |
| IC                       | 215+58.79 | -6.00  | 504.13                             |                                                                                         |
| ID                       | 215+68.79 | -6.00  | 504.34                             |                                                                                         |
| FB2                      | 215+77.05 | -6.00  | 504.51                             |                                                                                         |
| IE                       | 215+87.05 | -6.00  | 504.71                             |                                                                                         |
| IF                       | 215+97.05 | -6.00  | 504.92                             |                                                                                         |
| FB3                      | 216+05.32 | -6.00  | 505.09                             |                                                                                         |
| IG                       | 216+15.32 | -6.00  | 505.29                             |                                                                                         |
| IH                       | 216+25.32 | -6.00  | 505.50                             |                                                                                         |
| FB4                      | 216+33.58 | -6.00  | 505.67                             |                                                                                         |
| CL Relief Jt.            | 216+34.33 | -6.00  | 505.68                             |                                                                                         |
| II                       | 216+43.58 | -6.00  | 505.87                             |                                                                                         |
| IJ                       | 216+53.58 | -6.00  | 506.08                             |                                                                                         |
| FB5                      | 216+61.85 | -6.00  | 506.25                             |                                                                                         |
| IK                       | 216+71.85 | -6.00  | 506.45                             |                                                                                         |
| IL                       | 216+81.85 | -6.00  | 506.66                             |                                                                                         |
| FB6                      | 216+90.11 | -6.00  | 506.83                             |                                                                                         |
| IM                       | 217+00.11 | -6.00  | 507.03                             |                                                                                         |
| IN                       | 217+10.11 | -6.00  | 507.24                             |                                                                                         |
| FB7                      | 217+18.38 | -6.00  | 507.41                             |                                                                                         |
| IO                       | 217+28.38 | -6.00  | 507.61                             |                                                                                         |
| IP                       | 217+38.38 | -6.00  | 507.82                             |                                                                                         |
| FB8                      | 217+46.65 | -6.00  | 507.99                             |                                                                                         |
| CL Relief Jt.            | 217+47.40 | -6.00  | 508.00                             |                                                                                         |
| IQ                       | 217+56.65 | -6.00  | 508.19                             |                                                                                         |
| IR                       | 217+66.65 | -6.00  | 508.40                             |                                                                                         |
| FB9                      | 217+74.91 | -6.00  | 508.57                             |                                                                                         |
| IS                       | 217+84.91 | -6.00  | 508.77                             |                                                                                         |
| IT                       | 217+94.91 | -6.00  | 508.98                             |                                                                                         |
| FB10                     | 218+03.18 | -6.00  | 509.15                             |                                                                                         |
| IU                       | 218+13.18 | -6.00  | 509.35                             |                                                                                         |
| IV                       | 218+23.18 | -6.00  | 509.56                             |                                                                                         |
| FB11                     | 218+31.44 | -6.00  | 509.73                             |                                                                                         |
| IW                       | 218+41.44 | -6.00  | 509.93                             |                                                                                         |
| IX                       | 218+51.44 | -6.00  | 510.14                             |                                                                                         |
| FB12                     | 218+59.71 | -6.00  | 510.31                             |                                                                                         |
| CL Relief Jt.            | 218+60.46 | -6.00  | 510.33                             |                                                                                         |
| IY                       | 218+69.71 | -6.00  | 510.51                             |                                                                                         |
| IZ                       | 218+79.71 | -6.00  | 510.72                             |                                                                                         |
| FB13                     | 218+87.97 | -6.00  | 510.88                             |                                                                                         |
| JA                       | 218+97.97 | -6.00  | 511.07                             |                                                                                         |
| JB                       | 219+07.97 | -6.00  | 511.26                             |                                                                                         |
| FB14                     | 219+16.24 | -6.00  | 511.41                             |                                                                                         |
| JC                       | 219+26.24 | -6.00  | 511.59                             |                                                                                         |
| JD                       | 219+36.24 | -6.00  | 511.76                             |                                                                                         |
| FB15                     | 219+44.50 | -6.00  | 511.90                             |                                                                                         |
| JE                       | 219+54.50 | -6.00  | 512.07                             |                                                                                         |
| JF                       | 219+64.50 | -6.00  | 512.23                             |                                                                                         |

STRINGER 4 (Cont.)

| Location               | Station   | Offset | Theoretical<br>Grade<br>Elevations | Theoretical Grade<br>Elevations<br>Adjusted For Dead<br>Load Deflection<br>and Grinding |
|------------------------|-----------|--------|------------------------------------|-----------------------------------------------------------------------------------------|
| CL Brg. Pier 11 / FB16 | 219+72.77 | -6.00  | 512.36                             | See<br>Note A                                                                           |
| KA                     | 219+82.77 | -6.00  | 512.51                             |                                                                                         |
| KB                     | 219+92.77 | -6.00  | 512.66                             |                                                                                         |
| FB17                   | 220+01.04 | -6.00  | 512.77                             |                                                                                         |
| KC                     | 220+11.04 | -6.00  | 512.91                             |                                                                                         |
| KD                     | 220+21.04 | -6.00  | 513.04                             |                                                                                         |
| FB18                   | 220+29.30 | -6.00  | 513.15                             |                                                                                         |
| KE                     | 220+39.30 | -6.00  | 513.27                             |                                                                                         |
| KF                     | 220+49.30 | -6.00  | 513.39                             |                                                                                         |
| FB19                   | 220+57.57 | -6.00  | 513.48                             |                                                                                         |
| KG                     | 220+67.57 | -6.00  | 513.59                             |                                                                                         |
| KH                     | 220+77.57 | -6.00  | 513.70                             |                                                                                         |
| FB20                   | 220+85.83 | -6.00  | 513.78                             |                                                                                         |
| KI                     | 220+95.83 | -6.00  | 513.87                             |                                                                                         |
| KJ                     | 221+05.83 | -6.00  | 513.97                             |                                                                                         |
| CL Exp. Jt.            | 221+13.23 | -6.00  | 514.03                             |                                                                                         |
| FB21                   | 221+14.10 | -6.00  | 514.04                             |                                                                                         |
| KK                     | 221+24.10 | -6.00  | 514.12                             |                                                                                         |
| KL                     | 221+34.10 | -6.00  | 514.19                             |                                                                                         |
| FB22                   | 221+42.71 | -6.00  | 514.26                             |                                                                                         |
| KM                     | 221+52.71 | -6.00  | 514.32                             |                                                                                         |
| KN                     | 221+62.71 | -6.00  | 514.39                             |                                                                                         |
| FB23                   | 221+71.32 | -6.00  | 514.44                             |                                                                                         |
| KO                     | 221+81.32 | -6.00  | 514.49                             |                                                                                         |
| KP                     | 221+91.32 | -6.00  | 514.54                             |                                                                                         |
| FB24                   | 221+99.93 | -6.00  | 514.58                             |                                                                                         |
| KQ                     | 222+09.93 | -6.00  | 514.62                             |                                                                                         |
| KR                     | 222+19.93 | -6.00  | 514.65                             |                                                                                         |
| FB25                   | 222+28.55 | -6.00  | 514.68                             |                                                                                         |
| CL Relief Jt.          | 222+29.30 | -6.00  | 514.68                             |                                                                                         |
| KS                     | 222+38.55 | -6.00  | 514.70                             |                                                                                         |
| KT                     | 222+48.55 | -6.00  | 514.72                             |                                                                                         |
| FB26                   | 222+57.16 | -6.00  | 514.73                             |                                                                                         |
| KU                     | 222+67.16 | -6.00  | 514.75                             |                                                                                         |
| KV                     | 222+77.16 | -6.00  | 514.75                             |                                                                                         |
| FB27                   | 222+85.77 | -6.00  | 514.75                             |                                                                                         |
| KW                     | 222+95.77 | -6.00  | 514.75                             |                                                                                         |
| KX                     | 223+05.77 | -6.00  | 514.74                             |                                                                                         |
| FB28                   | 223+14.38 | -6.00  | 514.73                             |                                                                                         |
| KY                     | 223+24.38 | -6.00  | 514.72                             |                                                                                         |
| KZ                     | 223+34.38 | -6.00  | 514.69                             |                                                                                         |
| CL Relief Jt.          | 223+42.24 | -6.00  | 514.67                             |                                                                                         |
| FB29                   | 223+42.99 | -6.00  | 514.67                             |                                                                                         |
| LA                     | 223+52.99 | -6.00  | 514.64                             |                                                                                         |
| LB                     | 223+62.99 | -6.00  | 514.60                             |                                                                                         |
| FB30                   | 223+71.61 | -6.00  | 514.57                             |                                                                                         |
| LC                     | 223+81.61 | -6.00  | 514.52                             |                                                                                         |
| LD                     | 223+91.61 | -6.00  | 514.47                             |                                                                                         |
| FB31                   | 224+00.22 | -6.00  | 514.43                             |                                                                                         |
| LE                     | 224+10.22 | -6.00  | 514.37                             |                                                                                         |
| LF                     | 224+20.22 | -6.00  | 514.30                             |                                                                                         |
| FB32                   | 224+28.83 | -6.00  | 514.24                             |                                                                                         |
| LG                     | 224+38.83 | -6.00  | 514.17                             |                                                                                         |
| LH                     | 224+48.83 | -6.00  | 514.09                             |                                                                                         |
| FB33                   | 224+57.44 | -6.00  | 514.02                             |                                                                                         |
| CL Exp. Jt.            | 224+58.19 | -6.00  | 514.01                             |                                                                                         |
| LI                     | 224+67.44 | -6.00  | 513.93                             |                                                                                         |
| LJ                     | 224+77.44 | -6.00  | 513.84                             |                                                                                         |
| FB34                   | 224+85.71 | -6.00  | 513.76                             |                                                                                         |
| LK                     | 224+95.71 | -6.00  | 513.66                             |                                                                                         |
| LL                     | 225+05.71 | -6.00  | 513.55                             |                                                                                         |
| FB35                   | 225+13.97 | -6.00  | 513.46                             |                                                                                         |
| LM                     | 225+23.97 | -6.00  | 513.35                             |                                                                                         |
| LN                     | 225+33.97 | -6.00  | 513.23                             |                                                                                         |
| FB36                   | 225+42.24 | -6.00  | 513.12                             |                                                                                         |
| LO                     | 225+52.24 | -6.00  | 513.00                             |                                                                                         |
| LP                     | 225+62.24 | -6.00  | 512.86                             |                                                                                         |
| FB37                   | 225+70.50 | -6.00  | 512.75                             |                                                                                         |
| LQ                     | 225+80.50 | -6.00  | 512.60                             |                                                                                         |
| LR                     | 225+90.50 | -6.00  | 512.46                             |                                                                                         |

STRINGER 4 (Cont.)

| Location                  | Station   | Offset | Theoretical<br>Grade<br>Elevations | Theoretical Grade<br>Elevations<br>Adjusted For Dead<br>Load Deflection<br>and Grinding |
|---------------------------|-----------|--------|------------------------------------|-----------------------------------------------------------------------------------------|
| CL Brg. Pier 12 / FB38    | 225+98.77 | -6.00  | 512.33                             | See<br>Note A                                                                           |
| MA                        | 226+08.77 | -6.00  | 512.17                             |                                                                                         |
| MB                        | 226+18.77 | -6.00  | 512.01                             |                                                                                         |
| FB39                      | 226+27.04 | -6.00  | 511.87                             |                                                                                         |
| MC                        | 226+37.04 | -6.00  | 511.70                             |                                                                                         |
| MD                        | 226+47.04 | -6.00  | 511.53                             |                                                                                         |
| FB40                      | 226+55.30 | -6.00  | 511.38                             |                                                                                         |
| ME                        | 226+65.30 | -6.00  | 511.19                             |                                                                                         |
| MF                        | 226+75.30 | -6.00  | 511.01                             |                                                                                         |
| FB41                      | 226+83.57 | -6.00  | 510.84                             |                                                                                         |
| MG                        | 226+93.57 | -6.00  | 510.65                             |                                                                                         |
| MH                        | 227+03.57 | -6.00  | 510.44                             |                                                                                         |
| CL Relief Jt.             | 227+11.08 | -6.00  | 510.29                             |                                                                                         |
| FB42                      | 227+11.83 | -6.00  | 510.27                             |                                                                                         |
| MI                        | 227+21.83 | -6.00  | 510.07                             |                                                                                         |
| MJ                        | 227+31.83 | -6.00  | 509.86                             |                                                                                         |
| FB43                      | 227+40.10 | -6.00  | 509.69                             |                                                                                         |
| MK                        | 227+50.10 | -6.00  | 509.49                             |                                                                                         |
| ML                        | 227+60.10 | -6.00  | 509.28                             |                                                                                         |
| FB44                      | 227+68.36 | -6.00  | 509.11                             |                                                                                         |
| MM                        | 227+78.36 | -6.00  | 508.91                             |                                                                                         |
| MN                        | 227+88.36 | -6.00  | 508.70                             |                                                                                         |
| FB45                      | 227+96.63 | -6.00  | 508.53                             |                                                                                         |
| MO                        | 228+06.63 | -6.00  | 508.33                             |                                                                                         |
| MP                        | 228+16.63 | -6.00  | 508.12                             |                                                                                         |
| CL Relief Jt.             | 228+24.15 | -6.00  | 507.97                             |                                                                                         |
| FB46                      | 228+24.90 | -6.00  | 507.95                             |                                                                                         |
| MQ                        | 228+34.90 | -6.00  | 507.75                             |                                                                                         |
| MR                        | 228+44.90 | -6.00  | 507.54                             |                                                                                         |
| FB47                      | 228+53.16 | -6.00  | 507.37                             |                                                                                         |
| MS                        | 228+63.16 | -6.00  | 507.16                             |                                                                                         |
| MT                        | 228+73.16 | -6.00  | 506.96                             |                                                                                         |
| FB48                      | 228+81.43 | -6.00  | 506.79                             |                                                                                         |
| MU                        | 228+91.43 | -6.00  | 506.58                             |                                                                                         |
| MV                        | 229+01.43 | -6.00  | 506.38                             |                                                                                         |
| FB49                      | 229+09.69 | -6.00  | 506.21                             |                                                                                         |
| MW                        | 229+19.69 | -6.00  | 506.00                             |                                                                                         |
| MX                        | 229+29.69 | -6.00  | 505.80                             |                                                                                         |
| CL Relief Jt.             | 229+37.21 | -6.00  | 505.64                             |                                                                                         |
| FB50                      | 229+37.96 | -6.00  | 505.63                             |                                                                                         |
| MY                        | 229+47.96 | -6.00  | 505.42                             |                                                                                         |
| MZ                        | 229+57.96 | -6.00  | 505.22                             |                                                                                         |
| FB51                      | 229+66.22 | -6.00  | 505.05                             |                                                                                         |
| NA                        | 229+76.22 | -6.00  | 504.84                             |                                                                                         |
| NB                        | 229+86.22 | -6.00  | 504.64                             |                                                                                         |
| FB52                      | 229+94.49 | -6.00  | 504.47                             |                                                                                         |
| NC                        | 230+04.49 | -6.00  | 504.26                             |                                                                                         |
| ND                        | 230+14.49 | -6.00  | 504.06                             |                                                                                         |
| FB53                      | 230+22.75 | -6.00  | 503.89                             |                                                                                         |
| NE                        | 230+32.75 | -6.00  | 503.68                             |                                                                                         |
| NF                        | 230+42.75 | -6.00  | 503.48                             |                                                                                         |
| CL W. Brg. Pier 13 / FB54 | 230+51.02 | -6.00  | 503.31                             | See<br>Note A                                                                           |
| CL Pier 13 / Exp. Jt.     | 230+52.77 | -6.00  | 503.27                             |                                                                                         |

Note A:  
Theoretical Grade Elevations Adjusted for Dead Load Deflection and Grinding  
will be provided to the Contractor in accordance with the special provision  
"Contractor Requirements for Dead Load Deflection and Top of Slab Elevation Data."

MODEL: Default  
FILE NAME: P:\M312-WB\cClgagcRchab\CADD\Structural\\_SN 090-0115\_WBMainBridge\_Final Plans\0900115-68E44-042-T05E-Spans 12-14\_08.dgn

WB US 150 AND PG / STRINGER 5

| Location                 | Station   | Offset | Theoretical<br>Grade<br>Elevations | Theoretical Grade<br>Elevations<br>Adjusted For Dead<br>Load Deflection<br>and Grinding |
|--------------------------|-----------|--------|------------------------------------|-----------------------------------------------------------------------------------------|
| CL E. Brg. Pier 10 / FB0 | 215+20.52 | 0.00   | 503.44                             | See<br>Note A                                                                           |
| IA                       | 215+30.52 | 0.00   | 503.64                             |                                                                                         |
| IB                       | 215+40.52 | 0.00   | 503.85                             |                                                                                         |
| FB1                      | 215+48.79 | 0.00   | 504.02                             |                                                                                         |
| IC                       | 215+58.79 | 0.00   | 504.22                             |                                                                                         |
| ID                       | 215+68.79 | 0.00   | 504.43                             |                                                                                         |
| FB2                      | 215+77.05 | 0.00   | 504.60                             |                                                                                         |
| IE                       | 215+87.05 | 0.00   | 504.80                             |                                                                                         |
| IF                       | 215+97.05 | 0.00   | 505.01                             |                                                                                         |
| FB3                      | 216+05.32 | 0.00   | 505.18                             |                                                                                         |
| IG                       | 216+15.32 | 0.00   | 505.38                             |                                                                                         |
| IH                       | 216+25.32 | 0.00   | 505.59                             |                                                                                         |
| FB4                      | 216+33.58 | 0.00   | 505.76                             |                                                                                         |
| CL Relief Jt.            | 216+34.33 | 0.00   | 505.77                             |                                                                                         |
| II                       | 216+43.58 | 0.00   | 505.96                             |                                                                                         |
| IJ                       | 216+53.58 | 0.00   | 506.17                             |                                                                                         |
| FB5                      | 216+61.85 | 0.00   | 506.34                             |                                                                                         |
| IK                       | 216+71.85 | 0.00   | 506.54                             |                                                                                         |
| IL                       | 216+81.85 | 0.00   | 506.75                             |                                                                                         |
| FB6                      | 216+90.11 | 0.00   | 506.92                             |                                                                                         |
| IM                       | 217+00.11 | 0.00   | 507.12                             |                                                                                         |
| IN                       | 217+10.11 | 0.00   | 507.33                             |                                                                                         |
| FB7                      | 217+18.38 | 0.00   | 507.50                             |                                                                                         |
| IO                       | 217+28.38 | 0.00   | 507.70                             |                                                                                         |
| IP                       | 217+38.38 | 0.00   | 507.91                             |                                                                                         |
| FB8                      | 217+46.65 | 0.00   | 508.08                             |                                                                                         |
| CL Relief Jt.            | 217+47.40 | 0.00   | 508.09                             |                                                                                         |
| IQ                       | 217+56.65 | 0.00   | 508.28                             |                                                                                         |
| IR                       | 217+66.65 | 0.00   | 508.49                             |                                                                                         |
| FB9                      | 217+74.91 | 0.00   | 508.66                             |                                                                                         |
| IS                       | 217+84.91 | 0.00   | 508.86                             |                                                                                         |
| IT                       | 217+94.91 | 0.00   | 509.07                             |                                                                                         |
| FB10                     | 218+03.18 | 0.00   | 509.24                             |                                                                                         |
| IU                       | 218+13.18 | 0.00   | 509.44                             |                                                                                         |
| IV                       | 218+23.18 | 0.00   | 509.65                             |                                                                                         |
| FB11                     | 218+31.44 | 0.00   | 509.82                             |                                                                                         |
| IW                       | 218+41.44 | 0.00   | 510.02                             |                                                                                         |
| IX                       | 218+51.44 | 0.00   | 510.23                             |                                                                                         |
| FB12                     | 218+59.71 | 0.00   | 510.40                             |                                                                                         |
| CL Relief Jt.            | 218+60.46 | 0.00   | 510.42                             |                                                                                         |
| IY                       | 218+69.71 | 0.00   | 510.60                             |                                                                                         |
| IZ                       | 218+79.71 | 0.00   | 510.81                             |                                                                                         |
| FB13                     | 218+87.97 | 0.00   | 510.97                             |                                                                                         |
| JA                       | 218+97.97 | 0.00   | 511.16                             |                                                                                         |
| JB                       | 219+07.97 | 0.00   | 511.35                             |                                                                                         |
| FB14                     | 219+16.24 | 0.00   | 511.50                             |                                                                                         |
| JC                       | 219+26.24 | 0.00   | 511.68                             |                                                                                         |
| JD                       | 219+36.24 | 0.00   | 511.85                             |                                                                                         |
| FB15                     | 219+44.50 | 0.00   | 511.99                             |                                                                                         |
| JE                       | 219+54.50 | 0.00   | 512.16                             |                                                                                         |
| JF                       | 219+64.50 | 0.00   | 512.32                             |                                                                                         |

WB US 150 AND PG / STRINGER 5 (Cont.)

| Location               | Station   | Offset | Theoretical<br>Grade<br>Elevations | Theoretical Grade<br>Elevations<br>Adjusted For Dead<br>Load Deflection<br>and Grinding |
|------------------------|-----------|--------|------------------------------------|-----------------------------------------------------------------------------------------|
| CL Brg. Pier 11 / FB16 | 219+72.77 | 0.00   | 512.45                             | See<br>Note A                                                                           |
| KA                     | 219+82.77 | 0.00   | 512.60                             |                                                                                         |
| KB                     | 219+92.77 | 0.00   | 512.75                             |                                                                                         |
| FB17                   | 220+01.04 | 0.00   | 512.86                             |                                                                                         |
| KC                     | 220+11.04 | 0.00   | 513.00                             |                                                                                         |
| KD                     | 220+21.04 | 0.00   | 513.13                             |                                                                                         |
| FB18                   | 220+29.30 | 0.00   | 513.24                             |                                                                                         |
| KE                     | 220+39.30 | 0.00   | 513.36                             |                                                                                         |
| KF                     | 220+49.30 | 0.00   | 513.48                             |                                                                                         |
| FB19                   | 220+57.57 | 0.00   | 513.57                             |                                                                                         |
| KG                     | 220+67.57 | 0.00   | 513.68                             |                                                                                         |
| KH                     | 220+77.57 | 0.00   | 513.79                             |                                                                                         |
| FB20                   | 220+85.83 | 0.00   | 513.87                             |                                                                                         |
| KI                     | 220+95.83 | 0.00   | 513.96                             |                                                                                         |
| KJ                     | 221+05.83 | 0.00   | 514.06                             |                                                                                         |
| CL Exp. Jt.            | 221+13.23 | 0.00   | 514.12                             |                                                                                         |
| FB21                   | 221+14.10 | 0.00   | 514.13                             |                                                                                         |
| KK                     | 221+24.10 | 0.00   | 514.21                             |                                                                                         |
| KL                     | 221+34.10 | 0.00   | 514.28                             |                                                                                         |
| FB22                   | 221+42.71 | 0.00   | 514.35                             |                                                                                         |
| KM                     | 221+52.71 | 0.00   | 514.41                             |                                                                                         |
| KN                     | 221+62.71 | 0.00   | 514.48                             |                                                                                         |
| FB23                   | 221+71.32 | 0.00   | 514.53                             |                                                                                         |
| KO                     | 221+81.32 | 0.00   | 514.58                             |                                                                                         |
| KP                     | 221+91.32 | 0.00   | 514.63                             |                                                                                         |
| FB24                   | 221+99.93 | 0.00   | 514.67                             |                                                                                         |
| KQ                     | 222+09.93 | 0.00   | 514.71                             |                                                                                         |
| KR                     | 222+19.93 | 0.00   | 514.74                             |                                                                                         |
| FB25                   | 222+28.55 | 0.00   | 514.77                             |                                                                                         |
| CL Relief Jt.          | 222+29.30 | 0.00   | 514.77                             |                                                                                         |
| KS                     | 222+38.55 | 0.00   | 514.79                             |                                                                                         |
| KT                     | 222+48.55 | 0.00   | 514.81                             |                                                                                         |
| FB26                   | 222+57.16 | 0.00   | 514.82                             |                                                                                         |
| KU                     | 222+67.16 | 0.00   | 514.84                             |                                                                                         |
| KV                     | 222+77.16 | 0.00   | 514.84                             |                                                                                         |
| FB27                   | 222+85.77 | 0.00   | 514.84                             |                                                                                         |
| KW                     | 222+95.77 | 0.00   | 514.84                             |                                                                                         |
| KX                     | 223+05.77 | 0.00   | 514.83                             |                                                                                         |
| FB28                   | 223+14.38 | 0.00   | 514.82                             |                                                                                         |
| KY                     | 223+24.38 | 0.00   | 514.81                             |                                                                                         |
| KZ                     | 223+34.38 | 0.00   | 514.78                             |                                                                                         |
| CL Relief Jt.          | 223+42.24 | 0.00   | 514.76                             |                                                                                         |
| FB29                   | 223+42.99 | 0.00   | 514.76                             |                                                                                         |
| LA                     | 223+52.99 | 0.00   | 514.73                             |                                                                                         |
| LB                     | 223+62.99 | 0.00   | 514.69                             |                                                                                         |
| FB30                   | 223+71.61 | 0.00   | 514.66                             |                                                                                         |
| LC                     | 223+81.61 | 0.00   | 514.61                             |                                                                                         |
| LD                     | 223+91.61 | 0.00   | 514.56                             |                                                                                         |
| FB31                   | 224+00.22 | 0.00   | 514.52                             |                                                                                         |
| LE                     | 224+10.22 | 0.00   | 514.46                             |                                                                                         |
| LF                     | 224+20.22 | 0.00   | 514.39                             |                                                                                         |
| FB32                   | 224+28.83 | 0.00   | 514.33                             |                                                                                         |
| LG                     | 224+38.83 | 0.00   | 514.26                             |                                                                                         |
| LH                     | 224+48.83 | 0.00   | 514.18                             |                                                                                         |
| FB33                   | 224+57.44 | 0.00   | 514.11                             |                                                                                         |
| CL Exp. Jt.            | 224+58.19 | 0.00   | 514.10                             |                                                                                         |
| LI                     | 224+67.44 | 0.00   | 514.02                             |                                                                                         |
| LJ                     | 224+77.44 | 0.00   | 513.93                             |                                                                                         |
| FB34                   | 224+85.71 | 0.00   | 513.85                             |                                                                                         |
| LK                     | 224+95.71 | 0.00   | 513.75                             |                                                                                         |
| LL                     | 225+05.71 | 0.00   | 513.64                             |                                                                                         |
| FB35                   | 225+13.97 | 0.00   | 513.55                             |                                                                                         |
| LM                     | 225+23.97 | 0.00   | 513.44                             |                                                                                         |
| LN                     | 225+33.97 | 0.00   | 513.32                             |                                                                                         |
| FB36                   | 225+42.24 | 0.00   | 513.21                             |                                                                                         |
| LO                     | 225+52.24 | 0.00   | 513.09                             |                                                                                         |
| LP                     | 225+62.24 | 0.00   | 512.95                             |                                                                                         |
| FB37                   | 225+70.50 | 0.00   | 512.84                             |                                                                                         |
| LQ                     | 225+80.50 | 0.00   | 512.69                             |                                                                                         |
| LR                     | 225+90.50 | 0.00   | 512.55                             |                                                                                         |

WB US 150 AND PG / STRINGER 5 (Cont.)

| Location                  | Station   | Offset | Theoretical<br>Grade<br>Elevations | Theoretical Grade<br>Elevations<br>Adjusted For Dead<br>Load Deflection<br>and Grinding |
|---------------------------|-----------|--------|------------------------------------|-----------------------------------------------------------------------------------------|
| CL Brg. Pier 12 / FB38    | 225+98.77 | 0.00   | 512.42                             | See<br>Note A                                                                           |
| MA                        | 226+08.77 | 0.00   | 512.26                             |                                                                                         |
| MB                        | 226+18.77 | 0.00   | 512.10                             |                                                                                         |
| FB39                      | 226+27.04 | 0.00   | 511.96                             |                                                                                         |
| MC                        | 226+37.04 | 0.00   | 511.79                             |                                                                                         |
| MD                        | 226+47.04 | 0.00   | 511.62                             |                                                                                         |
| FB40                      | 226+55.30 | 0.00   | 511.47                             |                                                                                         |
| ME                        | 226+65.30 | 0.00   | 511.28                             |                                                                                         |
| MF                        | 226+75.30 | 0.00   | 511.10                             |                                                                                         |
| FB41                      | 226+83.57 | 0.00   | 510.93                             |                                                                                         |
| MG                        | 226+93.57 | 0.00   | 510.74                             |                                                                                         |
| MH                        | 227+03.57 | 0.00   | 510.53                             |                                                                                         |
| CL Relief Jt.             | 227+11.08 | 0.00   | 510.38                             |                                                                                         |
| FB42                      | 227+11.83 | 0.00   | 510.36                             |                                                                                         |
| MI                        | 227+21.83 | 0.00   | 510.16                             |                                                                                         |
| MJ                        | 227+31.83 | 0.00   | 509.95                             |                                                                                         |
| FB43                      | 227+40.10 | 0.00   | 509.78                             |                                                                                         |
| MK                        | 227+50.10 | 0.00   | 509.58                             |                                                                                         |
| ML                        | 227+60.10 | 0.00   | 509.37                             |                                                                                         |
| FB44                      | 227+68.36 | 0.00   | 509.20                             |                                                                                         |
| MM                        | 227+78.36 | 0.00   | 509.00                             |                                                                                         |
| MN                        | 227+88.36 | 0.00   | 508.79                             |                                                                                         |
| FB45                      | 227+96.63 | 0.00   | 508.62                             |                                                                                         |
| MO                        | 228+06.63 | 0.00   | 508.42                             |                                                                                         |
| MP                        | 228+16.63 | 0.00   | 508.21                             |                                                                                         |
| CL Relief Jt.             | 228+24.15 | 0.00   | 508.06                             |                                                                                         |
| FB46                      | 228+24.90 | 0.00   | 508.04                             |                                                                                         |
| MQ                        | 228+34.90 | 0.00   | 507.84                             |                                                                                         |
| MR                        | 228+44.90 | 0.00   | 507.63                             |                                                                                         |
| FB47                      | 228+53.16 | 0.00   | 507.46                             |                                                                                         |
| MS                        | 228+63.16 | 0.00   | 507.25                             |                                                                                         |
| MT                        | 228+73.16 | 0.00   | 507.05                             |                                                                                         |
| FB48                      | 228+81.43 | 0.00   | 506.88                             |                                                                                         |
| MU                        | 228+91.43 | 0.00   | 506.67                             |                                                                                         |
| MV                        | 229+01.43 | 0.00   | 506.47                             |                                                                                         |
| FB49                      | 229+09.69 | 0.00   | 506.30                             |                                                                                         |
| MW                        | 229+19.69 | 0.00   | 506.09                             |                                                                                         |
| MX                        | 229+29.69 | 0.00   | 505.89                             |                                                                                         |
| CL Relief Jt.             | 229+37.21 | 0.00   | 505.73                             |                                                                                         |
| FB50                      | 229+37.96 | 0.00   | 505.72                             |                                                                                         |
| MY                        | 229+47.96 | 0.00   | 505.51                             |                                                                                         |
| MZ                        | 229+57.96 | 0.00   | 505.31                             |                                                                                         |
| FB51                      | 229+66.22 | 0.00   | 505.14                             |                                                                                         |
| NA                        | 229+76.22 | 0.00   | 504.93                             |                                                                                         |
| NB                        | 229+86.22 | 0.00   | 504.73                             |                                                                                         |
| FB52                      | 229+94.49 | 0.00   | 504.56                             |                                                                                         |
| NC                        | 230+04.49 | 0.00   | 504.35                             |                                                                                         |
| ND                        | 230+14.49 | 0.00   | 504.15                             |                                                                                         |
| FB53                      | 230+22.75 | 0.00   | 503.98                             |                                                                                         |
| NE                        | 230+32.75 | 0.00   | 503.77                             |                                                                                         |
| NF                        | 230+42.75 | 0.00   | 503.57                             |                                                                                         |
| CL W. Brg. Pier 13 / FB54 | 230+51.02 | 0.00   | 503.40                             |                                                                                         |
| CL Pier 13 / Exp. Jt.     | 230+52.77 | 0.00   | 503.36                             |                                                                                         |

Note A:  
Theoretical Grade Elevations Adjusted for Dead Load Deflection and Grinding  
will be provided to the Contractor in accordance with the special provision  
"Contractor Requirements for Dead Load Deflection and Top of Slab Elevation Data."



MODEL: Default  
FILE NAME: P:\M312-WB\c\l\gaggeRchab\CADD\Structural\\_SN 090-0115\_WBMainBridge\_Final Plans\0900115-68E44-043-T05E-Spans 12-14\_09.dgn

STRINGER 6

| Location                 | Station   | Offset | Theoretical<br>Grade<br>Elevations | Theoretical Grade<br>Elevations<br>Adjusted For Dead<br>Load Deflection<br>and Grinding |
|--------------------------|-----------|--------|------------------------------------|-----------------------------------------------------------------------------------------|
| CL E. Brg. Pier 10 / FB0 | 215+20.52 | 6.00   | 503.35                             | See<br>Note A                                                                           |
| IA                       | 215+30.52 | 6.00   | 503.55                             |                                                                                         |
| IB                       | 215+40.52 | 6.00   | 503.76                             |                                                                                         |
| FB1                      | 215+48.79 | 6.00   | 503.93                             |                                                                                         |
| IC                       | 215+58.79 | 6.00   | 504.13                             |                                                                                         |
| ID                       | 215+68.79 | 6.00   | 504.34                             |                                                                                         |
| FB2                      | 215+77.05 | 6.00   | 504.51                             |                                                                                         |
| IE                       | 215+87.05 | 6.00   | 504.71                             |                                                                                         |
| IF                       | 215+97.05 | 6.00   | 504.92                             |                                                                                         |
| FB3                      | 216+05.32 | 6.00   | 505.09                             |                                                                                         |
| IG                       | 216+15.32 | 6.00   | 505.29                             |                                                                                         |
| IH                       | 216+25.32 | 6.00   | 505.50                             |                                                                                         |
| FB4                      | 216+33.58 | 6.00   | 505.67                             |                                                                                         |
| CL Relief Jt.            | 216+34.33 | 6.00   | 505.68                             |                                                                                         |
| II                       | 216+43.58 | 6.00   | 505.87                             |                                                                                         |
| IJ                       | 216+53.58 | 6.00   | 506.08                             |                                                                                         |
| FB5                      | 216+61.85 | 6.00   | 506.25                             |                                                                                         |
| IK                       | 216+71.85 | 6.00   | 506.45                             |                                                                                         |
| IL                       | 216+81.85 | 6.00   | 506.66                             |                                                                                         |
| FB6                      | 216+90.11 | 6.00   | 506.83                             |                                                                                         |
| IM                       | 217+00.11 | 6.00   | 507.03                             |                                                                                         |
| IN                       | 217+10.11 | 6.00   | 507.24                             |                                                                                         |
| FB7                      | 217+18.38 | 6.00   | 507.41                             |                                                                                         |
| IO                       | 217+28.38 | 6.00   | 507.61                             |                                                                                         |
| IP                       | 217+38.38 | 6.00   | 507.82                             |                                                                                         |
| FB8                      | 217+46.65 | 6.00   | 507.99                             |                                                                                         |
| CL Relief Jt.            | 217+47.40 | 6.00   | 508.00                             |                                                                                         |
| IQ                       | 217+56.65 | 6.00   | 508.19                             |                                                                                         |
| IR                       | 217+66.65 | 6.00   | 508.40                             |                                                                                         |
| FB9                      | 217+74.91 | 6.00   | 508.57                             |                                                                                         |
| IS                       | 217+84.91 | 6.00   | 508.77                             |                                                                                         |
| IT                       | 217+94.91 | 6.00   | 508.98                             |                                                                                         |
| FB10                     | 218+03.18 | 6.00   | 509.15                             |                                                                                         |
| IU                       | 218+13.18 | 6.00   | 509.35                             |                                                                                         |
| IV                       | 218+23.18 | 6.00   | 509.56                             |                                                                                         |
| FB11                     | 218+31.44 | 6.00   | 509.73                             |                                                                                         |
| IW                       | 218+41.44 | 6.00   | 509.93                             |                                                                                         |
| IX                       | 218+51.44 | 6.00   | 510.14                             |                                                                                         |
| FB12                     | 218+59.71 | 6.00   | 510.31                             |                                                                                         |
| CL Relief Jt.            | 218+60.46 | 6.00   | 510.33                             |                                                                                         |
| IY                       | 218+69.71 | 6.00   | 510.51                             |                                                                                         |
| IZ                       | 218+79.71 | 6.00   | 510.72                             |                                                                                         |
| FB13                     | 218+87.97 | 6.00   | 510.88                             |                                                                                         |
| JA                       | 218+97.97 | 6.00   | 511.07                             |                                                                                         |
| JB                       | 219+07.97 | 6.00   | 511.26                             |                                                                                         |
| FB14                     | 219+16.24 | 6.00   | 511.41                             |                                                                                         |
| JC                       | 219+26.24 | 6.00   | 511.59                             |                                                                                         |
| JD                       | 219+36.24 | 6.00   | 511.76                             |                                                                                         |
| FB15                     | 219+44.50 | 6.00   | 511.90                             |                                                                                         |
| JE                       | 219+54.50 | 6.00   | 512.07                             |                                                                                         |
| JF                       | 219+64.50 | 6.00   | 512.23                             |                                                                                         |

STRINGER 6 (Cont.)

| Location               | Station   | Offset | Theoretical<br>Grade<br>Elevations | Theoretical Grade<br>Elevations<br>Adjusted For Dead<br>Load Deflection<br>and Grinding |
|------------------------|-----------|--------|------------------------------------|-----------------------------------------------------------------------------------------|
| CL Brg. Pier 11 / FB16 | 219+72.77 | 6.00   | 512.36                             | See<br>Note A                                                                           |
| KA                     | 219+82.77 | 6.00   | 512.51                             |                                                                                         |
| KB                     | 219+92.77 | 6.00   | 512.66                             |                                                                                         |
| FB17                   | 220+01.04 | 6.00   | 512.77                             |                                                                                         |
| KC                     | 220+11.04 | 6.00   | 512.91                             |                                                                                         |
| KD                     | 220+21.04 | 6.00   | 513.04                             |                                                                                         |
| FB18                   | 220+29.30 | 6.00   | 513.15                             |                                                                                         |
| KE                     | 220+39.30 | 6.00   | 513.27                             |                                                                                         |
| KF                     | 220+49.30 | 6.00   | 513.39                             |                                                                                         |
| FB19                   | 220+57.57 | 6.00   | 513.48                             |                                                                                         |
| KG                     | 220+67.57 | 6.00   | 513.59                             |                                                                                         |
| KH                     | 220+77.57 | 6.00   | 513.70                             |                                                                                         |
| FB20                   | 220+85.83 | 6.00   | 513.78                             |                                                                                         |
| KI                     | 220+95.83 | 6.00   | 513.87                             |                                                                                         |
| KJ                     | 221+05.83 | 6.00   | 513.97                             |                                                                                         |
| CL Exp. Jt.            | 221+13.23 | 6.00   | 514.03                             |                                                                                         |
| FB21                   | 221+14.10 | 6.00   | 514.04                             |                                                                                         |
| KK                     | 221+24.10 | 6.00   | 514.12                             |                                                                                         |
| KL                     | 221+34.10 | 6.00   | 514.19                             |                                                                                         |
| FB22                   | 221+42.71 | 6.00   | 514.26                             |                                                                                         |
| KM                     | 221+52.71 | 6.00   | 514.32                             |                                                                                         |
| KN                     | 221+62.71 | 6.00   | 514.39                             |                                                                                         |
| FB23                   | 221+71.32 | 6.00   | 514.44                             |                                                                                         |
| KO                     | 221+81.32 | 6.00   | 514.49                             |                                                                                         |
| KP                     | 221+91.32 | 6.00   | 514.54                             |                                                                                         |
| FB24                   | 221+99.93 | 6.00   | 514.58                             |                                                                                         |
| KQ                     | 222+09.93 | 6.00   | 514.62                             |                                                                                         |
| KR                     | 222+19.93 | 6.00   | 514.65                             |                                                                                         |
| FB25                   | 222+28.55 | 6.00   | 514.68                             |                                                                                         |
| CL Relief Jt.          | 222+29.30 | 6.00   | 514.68                             |                                                                                         |
| KS                     | 222+38.55 | 6.00   | 514.70                             |                                                                                         |
| KT                     | 222+48.55 | 6.00   | 514.72                             |                                                                                         |
| FB26                   | 222+57.16 | 6.00   | 514.73                             |                                                                                         |
| KU                     | 222+67.16 | 6.00   | 514.75                             |                                                                                         |
| KV                     | 222+77.16 | 6.00   | 514.75                             |                                                                                         |
| FB27                   | 222+85.77 | 6.00   | 514.75                             |                                                                                         |
| KW                     | 222+95.77 | 6.00   | 514.75                             |                                                                                         |
| KX                     | 223+05.77 | 6.00   | 514.74                             |                                                                                         |
| FB28                   | 223+14.38 | 6.00   | 514.73                             |                                                                                         |
| KY                     | 223+24.38 | 6.00   | 514.72                             |                                                                                         |
| KZ                     | 223+34.38 | 6.00   | 514.69                             |                                                                                         |
| CL Relief Jt.          | 223+42.24 | 6.00   | 514.67                             |                                                                                         |
| FB29                   | 223+42.99 | 6.00   | 514.67                             |                                                                                         |
| LA                     | 223+52.99 | 6.00   | 514.64                             |                                                                                         |
| LB                     | 223+62.99 | 6.00   | 514.60                             |                                                                                         |
| FB30                   | 223+71.61 | 6.00   | 514.57                             |                                                                                         |
| LC                     | 223+81.61 | 6.00   | 514.52                             |                                                                                         |
| LD                     | 223+91.61 | 6.00   | 514.47                             |                                                                                         |
| FB31                   | 224+00.22 | 6.00   | 514.43                             |                                                                                         |
| LE                     | 224+10.22 | 6.00   | 514.37                             |                                                                                         |
| LF                     | 224+20.22 | 6.00   | 514.30                             |                                                                                         |
| FB32                   | 224+28.83 | 6.00   | 514.24                             |                                                                                         |
| LG                     | 224+38.83 | 6.00   | 514.17                             |                                                                                         |
| LH                     | 224+48.83 | 6.00   | 514.09                             |                                                                                         |
| FB33                   | 224+57.44 | 6.00   | 514.02                             |                                                                                         |
| CL Exp. Jt.            | 224+58.19 | 6.00   | 514.01                             |                                                                                         |
| LI                     | 224+67.44 | 6.00   | 513.93                             |                                                                                         |
| LJ                     | 224+77.44 | 6.00   | 513.84                             |                                                                                         |
| FB34                   | 224+85.71 | 6.00   | 513.76                             |                                                                                         |
| LK                     | 224+95.71 | 6.00   | 513.66                             |                                                                                         |
| LL                     | 225+05.71 | 6.00   | 513.55                             |                                                                                         |
| FB35                   | 225+13.97 | 6.00   | 513.46                             |                                                                                         |
| LM                     | 225+23.97 | 6.00   | 513.35                             |                                                                                         |
| LN                     | 225+33.97 | 6.00   | 513.23                             |                                                                                         |
| FB36                   | 225+42.24 | 6.00   | 513.12                             |                                                                                         |
| LO                     | 225+52.24 | 6.00   | 513.00                             |                                                                                         |
| LP                     | 225+62.24 | 6.00   | 512.86                             |                                                                                         |
| FB37                   | 225+70.50 | 6.00   | 512.75                             |                                                                                         |
| LQ                     | 225+80.50 | 6.00   | 512.60                             |                                                                                         |
| LR                     | 225+90.50 | 6.00   | 512.46                             |                                                                                         |

STRINGER 6 (Cont.)

| Location                  | Station   | Offset | Theoretical<br>Grade<br>Elevations | Theoretical Grade<br>Elevations<br>Adjusted For Dead<br>Load Deflection<br>and Grinding |
|---------------------------|-----------|--------|------------------------------------|-----------------------------------------------------------------------------------------|
| CL Brg. Pier 12 / FB38    | 225+98.77 | 6.00   | 512.33                             | See<br>Note A                                                                           |
| MA                        | 226+08.77 | 6.00   | 512.17                             |                                                                                         |
| MB                        | 226+18.77 | 6.00   | 512.01                             |                                                                                         |
| FB39                      | 226+27.04 | 6.00   | 511.87                             |                                                                                         |
| MC                        | 226+37.04 | 6.00   | 511.70                             |                                                                                         |
| MD                        | 226+47.04 | 6.00   | 511.53                             |                                                                                         |
| FB40                      | 226+55.30 | 6.00   | 511.38                             |                                                                                         |
| ME                        | 226+65.30 | 6.00   | 511.19                             |                                                                                         |
| MF                        | 226+75.30 | 6.00   | 511.01                             |                                                                                         |
| FB41                      | 226+83.57 | 6.00   | 510.84                             |                                                                                         |
| MG                        | 226+93.57 | 6.00   | 510.65                             |                                                                                         |
| MH                        | 227+03.57 | 6.00   | 510.44                             |                                                                                         |
| CL Relief Jt.             | 227+11.08 | 6.00   | 510.29                             |                                                                                         |
| FB42                      | 227+11.83 | 6.00   | 510.27                             |                                                                                         |
| MI                        | 227+21.83 | 6.00   | 510.07                             |                                                                                         |
| MJ                        | 227+31.83 | 6.00   | 509.86                             |                                                                                         |
| FB43                      | 227+40.10 | 6.00   | 509.69                             |                                                                                         |
| MK                        | 227+50.10 | 6.00   | 509.49                             |                                                                                         |
| ML                        | 227+60.10 | 6.00   | 509.28                             |                                                                                         |
| FB44                      | 227+68.36 | 6.00   | 509.11                             |                                                                                         |
| MM                        | 227+78.36 | 6.00   | 508.91                             |                                                                                         |
| MN                        | 227+88.36 | 6.00   | 508.70                             |                                                                                         |
| FB45                      | 227+96.63 | 6.00   | 508.53                             |                                                                                         |
| MO                        | 228+06.63 | 6.00   | 508.33                             |                                                                                         |
| MP                        | 228+16.63 | 6.00   | 508.12                             |                                                                                         |
| CL Relief Jt.             | 228+24.15 | 6.00   | 507.97                             |                                                                                         |
| FB46                      | 228+24.90 | 6.00   | 507.95                             |                                                                                         |
| MQ                        | 228+34.90 | 6.00   | 507.75                             |                                                                                         |
| MR                        | 228+44.90 | 6.00   | 507.54                             |                                                                                         |
| FB47                      | 228+53.16 | 6.00   | 507.37                             |                                                                                         |
| MS                        | 228+63.16 | 6.00   | 507.16                             |                                                                                         |
| MT                        | 228+73.16 | 6.00   | 506.96                             |                                                                                         |
| FB48                      | 228+81.43 | 6.00   | 506.79                             |                                                                                         |
| MU                        | 228+91.43 | 6.00   | 506.58                             |                                                                                         |
| MV                        | 229+01.43 | 6.00   | 506.38                             |                                                                                         |
| FB49                      | 229+09.69 | 6.00   | 506.21                             |                                                                                         |
| MW                        | 229+19.69 | 6.00   | 506.00                             |                                                                                         |
| MX                        | 229+29.69 | 6.00   | 505.80                             |                                                                                         |
| CL Relief Jt.             | 229+37.21 | 6.00   | 505.64                             |                                                                                         |
| FB50                      | 229+37.96 | 6.00   | 505.63                             |                                                                                         |
| MY                        | 229+47.96 | 6.00   | 505.42                             |                                                                                         |
| MZ                        | 229+57.96 | 6.00   | 505.22                             |                                                                                         |
| FB51                      | 229+66.22 | 6.00   | 505.05                             |                                                                                         |
| NA                        | 229+76.22 | 6.00   | 504.84                             |                                                                                         |
| NB                        | 229+86.22 | 6.00   | 504.64                             |                                                                                         |
| FB52                      | 229+94.49 | 6.00   | 504.47                             |                                                                                         |
| NC                        | 230+04.49 | 6.00   | 504.26                             |                                                                                         |
| ND                        | 230+14.49 | 6.00   | 504.06                             |                                                                                         |
| FB53                      | 230+22.75 | 6.00   | 503.89                             |                                                                                         |
| NE                        | 230+32.75 | 6.00   | 503.68                             |                                                                                         |
| NF                        | 230+42.75 | 6.00   | 503.48                             |                                                                                         |
| CL W. Brg. Pier 13 / FB54 | 230+51.02 | 6.00   | 503.31                             |                                                                                         |
| CL Pier 13 / Exp. Jt.     | 230+52.77 | 6.00   | 503.27                             |                                                                                         |

Note A:  
Theoretical Grade Elevations Adjusted for Dead Load Deflection and Grinding  
will be provided to the Contractor in accordance with the special provision  
"Contractor Requirements for Dead Load Deflection and Top of Slab Elevation Data."

MODEL: Default  
FILE NAME: P:\M312-WB\cClugageRchab\CADD\Structural\\_SN\_090-0115\_WBMainBridge\_Final Plans\0900115-68E44-044-T05E-Spans 12-14\_10.dgn

STRINGER 7

| Location                 | Station   | Offset | Theoretical<br>Grade<br>Elevations | Theoretical Grade<br>Elevations<br>Adjusted For Dead<br>Load Deflection<br>and Grinding |
|--------------------------|-----------|--------|------------------------------------|-----------------------------------------------------------------------------------------|
| CL E. Brg. Pier 10 / FB0 | 215+20.52 | 12.00  | 503.25                             | See<br>Note A                                                                           |
| IA                       | 215+30.52 | 12.00  | 503.46                             |                                                                                         |
| IB                       | 215+40.52 | 12.00  | 503.66                             |                                                                                         |
| FB1                      | 215+48.79 | 12.00  | 503.83                             |                                                                                         |
| IC                       | 215+58.79 | 12.00  | 504.04                             |                                                                                         |
| ID                       | 215+68.79 | 12.00  | 504.24                             |                                                                                         |
| FB2                      | 215+77.05 | 12.00  | 504.41                             |                                                                                         |
| IE                       | 215+87.05 | 12.00  | 504.62                             |                                                                                         |
| IF                       | 215+97.05 | 12.00  | 504.82                             |                                                                                         |
| FB3                      | 216+05.32 | 12.00  | 504.99                             |                                                                                         |
| IG                       | 216+15.32 | 12.00  | 505.20                             |                                                                                         |
| IH                       | 216+25.32 | 12.00  | 505.40                             |                                                                                         |
| FB4                      | 216+33.58 | 12.00  | 505.57                             |                                                                                         |
| CL Relief Jt.            | 216+34.33 | 12.00  | 505.59                             |                                                                                         |
| IJ                       | 216+43.58 | 12.00  | 505.78                             |                                                                                         |
| IJ                       | 216+53.58 | 12.00  | 505.98                             |                                                                                         |
| FB5                      | 216+61.85 | 12.00  | 506.15                             |                                                                                         |
| IK                       | 216+71.85 | 12.00  | 506.36                             |                                                                                         |
| IL                       | 216+81.85 | 12.00  | 506.56                             |                                                                                         |
| FB6                      | 216+90.11 | 12.00  | 506.73                             |                                                                                         |
| IM                       | 217+00.11 | 12.00  | 506.94                             |                                                                                         |
| IN                       | 217+10.11 | 12.00  | 507.14                             |                                                                                         |
| FB7                      | 217+18.38 | 12.00  | 507.31                             |                                                                                         |
| IO                       | 217+28.38 | 12.00  | 507.52                             |                                                                                         |
| IP                       | 217+38.38 | 12.00  | 507.72                             |                                                                                         |
| FB8                      | 217+46.65 | 12.00  | 507.89                             |                                                                                         |
| CL Relief Jt.            | 217+47.40 | 12.00  | 507.91                             |                                                                                         |
| IQ                       | 217+56.65 | 12.00  | 508.10                             |                                                                                         |
| IR                       | 217+66.65 | 12.00  | 508.30                             |                                                                                         |
| FB9                      | 217+74.91 | 12.00  | 508.47                             |                                                                                         |
| IS                       | 217+84.91 | 12.00  | 508.68                             |                                                                                         |
| IT                       | 217+94.91 | 12.00  | 508.88                             |                                                                                         |
| FB10                     | 218+03.18 | 12.00  | 509.05                             |                                                                                         |
| IU                       | 218+13.18 | 12.00  | 509.26                             |                                                                                         |
| IV                       | 218+23.18 | 12.00  | 509.46                             |                                                                                         |
| FB11                     | 218+31.44 | 12.00  | 509.63                             |                                                                                         |
| IW                       | 218+41.44 | 12.00  | 509.84                             |                                                                                         |
| IX                       | 218+51.44 | 12.00  | 510.04                             |                                                                                         |
| FB12                     | 218+59.71 | 12.00  | 510.21                             |                                                                                         |
| CL Relief Jt.            | 218+60.46 | 12.00  | 510.23                             |                                                                                         |
| IY                       | 218+69.71 | 12.00  | 510.42                             |                                                                                         |
| IZ                       | 218+79.71 | 12.00  | 510.62                             |                                                                                         |
| FB13                     | 218+87.97 | 12.00  | 510.78                             |                                                                                         |
| JA                       | 218+97.97 | 12.00  | 510.98                             |                                                                                         |
| JB                       | 219+07.97 | 12.00  | 511.17                             |                                                                                         |
| FB14                     | 219+16.24 | 12.00  | 511.32                             |                                                                                         |
| JC                       | 219+26.24 | 12.00  | 511.50                             |                                                                                         |
| JD                       | 219+36.24 | 12.00  | 511.67                             |                                                                                         |
| FB15                     | 219+44.50 | 12.00  | 511.81                             |                                                                                         |
| JE                       | 219+54.50 | 12.00  | 511.97                             |                                                                                         |
| JF                       | 219+64.50 | 12.00  | 512.13                             |                                                                                         |

STRINGER 7 (Cont.)

| Location               | Station   | Offset | Theoretical<br>Grade<br>Elevations | Theoretical Grade<br>Elevations<br>Adjusted For Dead<br>Load Deflection<br>and Grinding |
|------------------------|-----------|--------|------------------------------------|-----------------------------------------------------------------------------------------|
| CL Brg. Pier 11 / FB16 | 219+72.77 | 12.00  | 512.26                             | See<br>Note A                                                                           |
| KA                     | 219+82.77 | 12.00  | 512.41                             |                                                                                         |
| KB                     | 219+92.77 | 12.00  | 512.56                             |                                                                                         |
| FB17                   | 220+01.04 | 12.00  | 512.68                             |                                                                                         |
| KC                     | 220+11.04 | 12.00  | 512.81                             |                                                                                         |
| KD                     | 220+21.04 | 12.00  | 512.95                             |                                                                                         |
| FB18                   | 220+29.30 | 12.00  | 513.05                             |                                                                                         |
| KE                     | 220+39.30 | 12.00  | 513.18                             |                                                                                         |
| KF                     | 220+49.30 | 12.00  | 513.29                             |                                                                                         |
| FB19                   | 220+57.57 | 12.00  | 513.39                             |                                                                                         |
| KG                     | 220+67.57 | 12.00  | 513.50                             |                                                                                         |
| KH                     | 220+77.57 | 12.00  | 513.60                             |                                                                                         |
| FB20                   | 220+85.83 | 12.00  | 513.68                             |                                                                                         |
| KI                     | 220+95.83 | 12.00  | 513.78                             |                                                                                         |
| KJ                     | 221+05.83 | 12.00  | 513.87                             |                                                                                         |
| CL Exp. Jt.            | 221+13.23 | 12.00  | 513.93                             |                                                                                         |
| FB21                   | 221+14.10 | 12.00  | 513.94                             |                                                                                         |
| KK                     | 221+24.10 | 12.00  | 514.02                             |                                                                                         |
| KL                     | 221+34.10 | 12.00  | 514.10                             |                                                                                         |
| FB22                   | 221+42.71 | 12.00  | 514.16                             |                                                                                         |
| KM                     | 221+52.71 | 12.00  | 514.23                             |                                                                                         |
| KN                     | 221+62.71 | 12.00  | 514.29                             |                                                                                         |
| FB23                   | 221+71.32 | 12.00  | 514.34                             |                                                                                         |
| KO                     | 221+81.32 | 12.00  | 514.39                             |                                                                                         |
| KP                     | 221+91.32 | 12.00  | 514.44                             |                                                                                         |
| FB24                   | 221+99.93 | 12.00  | 514.48                             |                                                                                         |
| KQ                     | 222+09.93 | 12.00  | 514.52                             |                                                                                         |
| KR                     | 222+19.93 | 12.00  | 514.55                             |                                                                                         |
| FB25                   | 222+28.55 | 12.00  | 514.58                             |                                                                                         |
| CL Relief Jt.          | 222+29.30 | 12.00  | 514.58                             |                                                                                         |
| KS                     | 222+38.55 | 12.00  | 514.61                             |                                                                                         |
| KT                     | 222+48.55 | 12.00  | 514.63                             |                                                                                         |
| FB26                   | 222+57.16 | 12.00  | 514.64                             |                                                                                         |
| KU                     | 222+67.16 | 12.00  | 514.65                             |                                                                                         |
| KV                     | 222+77.16 | 12.00  | 514.66                             |                                                                                         |
| FB27                   | 222+85.77 | 12.00  | 514.66                             |                                                                                         |
| KW                     | 222+95.77 | 12.00  | 514.66                             |                                                                                         |
| KX                     | 223+05.77 | 12.00  | 514.65                             |                                                                                         |
| FB28                   | 223+14.38 | 12.00  | 514.64                             |                                                                                         |
| KY                     | 223+24.38 | 12.00  | 514.62                             |                                                                                         |
| KZ                     | 223+34.38 | 12.00  | 514.60                             |                                                                                         |
| CL Relief Jt.          | 223+42.24 | 12.00  | 514.58                             |                                                                                         |
| FB29                   | 223+42.99 | 12.00  | 514.58                             |                                                                                         |
| LA                     | 223+52.99 | 12.00  | 514.54                             |                                                                                         |
| LB                     | 223+62.99 | 12.00  | 514.51                             |                                                                                         |
| FB30                   | 223+71.61 | 12.00  | 514.47                             |                                                                                         |
| LC                     | 223+81.61 | 12.00  | 514.43                             |                                                                                         |
| LD                     | 223+91.61 | 12.00  | 514.38                             |                                                                                         |
| FB31                   | 224+00.22 | 12.00  | 514.33                             |                                                                                         |
| LE                     | 224+10.22 | 12.00  | 514.27                             |                                                                                         |
| LF                     | 224+20.22 | 12.00  | 514.21                             |                                                                                         |
| FB32                   | 224+28.83 | 12.00  | 514.15                             |                                                                                         |
| LG                     | 224+38.83 | 12.00  | 514.08                             |                                                                                         |
| LH                     | 224+48.83 | 12.00  | 514.00                             |                                                                                         |
| FB33                   | 224+57.44 | 12.00  | 513.93                             |                                                                                         |
| CL Exp. Jt.            | 224+58.19 | 12.00  | 513.92                             |                                                                                         |
| LI                     | 224+67.44 | 12.00  | 513.84                             |                                                                                         |
| LJ                     | 224+77.44 | 12.00  | 513.75                             |                                                                                         |
| FB34                   | 224+85.71 | 12.00  | 513.67                             |                                                                                         |
| LK                     | 224+95.71 | 12.00  | 513.57                             |                                                                                         |
| LL                     | 225+05.71 | 12.00  | 513.46                             |                                                                                         |
| FB35                   | 225+13.97 | 12.00  | 513.37                             |                                                                                         |
| LM                     | 225+23.97 | 12.00  | 513.25                             |                                                                                         |
| LN                     | 225+33.97 | 12.00  | 513.13                             |                                                                                         |
| FB36                   | 225+42.24 | 12.00  | 513.03                             |                                                                                         |
| LO                     | 225+52.24 | 12.00  | 512.90                             |                                                                                         |
| LP                     | 225+62.24 | 12.00  | 512.77                             |                                                                                         |
| FB37                   | 225+70.50 | 12.00  | 512.65                             |                                                                                         |
| LQ                     | 225+80.50 | 12.00  | 512.51                             |                                                                                         |
| LR                     | 225+90.50 | 12.00  | 512.36                             |                                                                                         |

STRINGER 7 (Cont.)

| Location                  | Station   | Offset | Theoretical<br>Grade<br>Elevations | Theoretical Grade<br>Elevations<br>Adjusted For Dead<br>Load Deflection<br>and Grinding |
|---------------------------|-----------|--------|------------------------------------|-----------------------------------------------------------------------------------------|
| CL Brg. Pier 12 / FB38    | 225+98.77 | 12.00  | 512.24                             | See<br>Note A                                                                           |
| MA                        | 226+08.77 | 12.00  | 512.08                             |                                                                                         |
| MB                        | 226+18.77 | 12.00  | 511.92                             |                                                                                         |
| FB39                      | 226+27.04 | 12.00  | 511.78                             |                                                                                         |
| MC                        | 226+37.04 | 12.00  | 511.61                             |                                                                                         |
| MD                        | 226+47.04 | 12.00  | 511.43                             |                                                                                         |
| FB40                      | 226+55.30 | 12.00  | 511.28                             |                                                                                         |
| ME                        | 226+65.30 | 12.00  | 511.10                             |                                                                                         |
| MF                        | 226+75.30 | 12.00  | 510.91                             |                                                                                         |
| FB41                      | 226+83.57 | 12.00  | 510.75                             |                                                                                         |
| MG                        | 226+93.57 | 12.00  | 510.55                             |                                                                                         |
| MH                        | 227+03.57 | 12.00  | 510.35                             |                                                                                         |
| CL Relief Jt.             | 227+11.08 | 12.00  | 510.19                             |                                                                                         |
| FB42                      | 227+11.83 | 12.00  | 510.18                             |                                                                                         |
| MI                        | 227+21.83 | 12.00  | 509.97                             |                                                                                         |
| MJ                        | 227+31.83 | 12.00  | 509.77                             |                                                                                         |
| FB43                      | 227+40.10 | 12.00  | 509.60                             |                                                                                         |
| MK                        | 227+50.10 | 12.00  | 509.39                             |                                                                                         |
| ML                        | 227+60.10 | 12.00  | 509.19                             |                                                                                         |
| FB44                      | 227+68.36 | 12.00  | 509.02                             |                                                                                         |
| MM                        | 227+78.36 | 12.00  | 508.81                             |                                                                                         |
| MN                        | 227+88.36 | 12.00  | 508.61                             |                                                                                         |
| FB45                      | 227+96.63 | 12.00  | 508.44                             |                                                                                         |
| MO                        | 228+06.63 | 12.00  | 508.23                             |                                                                                         |
| MP                        | 228+16.63 | 12.00  | 508.03                             |                                                                                         |
| CL Relief Jt.             | 228+24.15 | 12.00  | 507.87                             |                                                                                         |
| FB46                      | 228+24.90 | 12.00  | 507.86                             |                                                                                         |
| MQ                        | 228+34.90 | 12.00  | 507.65                             |                                                                                         |
| MR                        | 228+44.90 | 12.00  | 507.44                             |                                                                                         |
| FB47                      | 228+53.16 | 12.00  | 507.27                             |                                                                                         |
| MS                        | 228+63.16 | 12.00  | 507.07                             |                                                                                         |
| MT                        | 228+73.16 | 12.00  | 506.86                             |                                                                                         |
| FB48                      | 228+81.43 | 12.00  | 506.69                             |                                                                                         |
| MU                        | 228+91.43 | 12.00  | 506.49                             |                                                                                         |
| MV                        | 229+01.43 | 12.00  | 506.28                             |                                                                                         |
| FB49                      | 229+09.69 | 12.00  | 506.11                             |                                                                                         |
| MW                        | 229+19.69 | 12.00  | 505.91                             |                                                                                         |
| MX                        | 229+29.69 | 12.00  | 505.70                             |                                                                                         |
| CL Relief Jt.             | 229+37.21 | 12.00  | 505.55                             |                                                                                         |
| FB50                      | 229+37.96 | 12.00  | 505.53                             |                                                                                         |
| MY                        | 229+47.96 | 12.00  | 505.33                             |                                                                                         |
| MZ                        | 229+57.96 | 12.00  | 505.12                             |                                                                                         |
| FB51                      | 229+66.22 | 12.00  | 504.95                             |                                                                                         |
| NA                        | 229+76.22 | 12.00  | 504.75                             |                                                                                         |
| NB                        | 229+86.22 | 12.00  | 504.54                             |                                                                                         |
| FB52                      | 229+94.49 | 12.00  | 504.37                             |                                                                                         |
| NC                        | 230+04.49 | 12.00  | 504.17                             |                                                                                         |
| ND                        | 230+14.49 | 12.00  | 503.96                             |                                                                                         |
| FB53                      | 230+22.75 | 12.00  | 503.79                             |                                                                                         |
| NE                        | 230+32.75 | 12.00  | 503.59                             |                                                                                         |
| NF                        | 230+42.75 | 12.00  | 503.38                             |                                                                                         |
| CL W. Brg. Pier 13 / FB54 | 230+51.02 | 12.00  | 503.21                             |                                                                                         |
| CL Pier 13 / Exp. Jt.     | 230+52.77 | 12.00  | 503.18                             |                                                                                         |

Note A:  
Theoretical Grade Elevations Adjusted for Dead Load Deflection and Grinding  
will be provided to the Contractor in accordance with the special provision  
"Contractor Requirements for Dead Load Deflection and Top of Slab Elevation Data."



|              |                |           |
|--------------|----------------|-----------|
| USER NAME =  | DESIGNED - YSS | REVISED - |
|              | CHECKED - JCH  | REVISED - |
| PLOT SCALE = | DRAWN - JJE    | REVISED - |
| PLOT DATE =  | CHECKED - YSS  | REVISED - |

STATE OF ILLINOIS  
DEPARTMENT OF TRANSPORTATION

|                                                                     |  |                           |               |          |                 |              |
|---------------------------------------------------------------------|--|---------------------------|---------------|----------|-----------------|--------------|
| TOP OF SLAB ELEVATIONS - SPANS 12-14 - 10<br>STRUCTURE NO. 090-0115 |  | F.A.P.<br>RTE.            | SECTION       | COUNTY   | TOTAL<br>SHEETS | SHEET<br>NO. |
|                                                                     |  | 317                       | (15B-1)BP,BRR | PEO/ITAZ | 418             | 214          |
| SHEET S44 OF S214 SHEETS                                            |  | ILLINOIS FED. AID PROJECT |               |          |                 |              |



MODEL: Default  
FILE NAME: P:\M312-WB\cClgagcRchab\CADD\Structural\\_SN 090-0115\_WBMainBridge\_Final Plans\0900115-68E44-046-T05E-Spans 15-17\_02.dgn

| GIRDER 1              |           |        |                              |                                                                             |
|-----------------------|-----------|--------|------------------------------|-----------------------------------------------------------------------------|
| Location              | Station   | Offset | Theoretical Grade Elevations | Theoretical Grade Elevations Adjusted For Dead Load Deflection and Grinding |
| CL E. Brg. Pier 13    | 230+54.19 | -24.00 | 502.91                       | See Note A                                                                  |
| OA                    | 230+64.19 | -24.00 | 502.71                       |                                                                             |
| OB                    | 230+74.19 | -24.00 | 502.50                       |                                                                             |
| OC                    | 230+84.19 | -24.00 | 502.29                       |                                                                             |
| OD                    | 230+94.19 | -24.00 | 502.09                       |                                                                             |
| OE                    | 231+04.19 | -24.00 | 501.88                       |                                                                             |
| OF                    | 231+14.19 | -24.00 | 501.68                       |                                                                             |
| OG                    | 231+24.19 | -24.00 | 501.47                       |                                                                             |
| OH                    | 231+34.19 | -24.00 | 501.27                       |                                                                             |
| OI                    | 231+44.19 | -24.00 | 501.06                       |                                                                             |
| OJ                    | 231+54.19 | -24.00 | 500.86                       |                                                                             |
| OK                    | 231+64.19 | -24.00 | 500.65                       |                                                                             |
| OL                    | 231+74.19 | -24.00 | 500.45                       |                                                                             |
| OM                    | 231+84.19 | -24.00 | 500.24                       |                                                                             |
| ON                    | 231+94.19 | -24.00 | 500.04                       |                                                                             |
| OO                    | 232+04.19 | -24.00 | 499.83                       |                                                                             |
| CL Brg. Pier 14       | 232+15.60 | -24.00 | 499.60                       |                                                                             |
| PA                    | 232+25.60 | -24.00 | 499.39                       |                                                                             |
| PB                    | 232+35.60 | -24.00 | 499.18                       |                                                                             |
| PC                    | 232+45.60 | -24.00 | 498.98                       |                                                                             |
| PD                    | 232+55.60 | -24.00 | 498.77                       |                                                                             |
| PE                    | 232+65.60 | -24.00 | 498.57                       |                                                                             |
| PF                    | 232+75.60 | -24.00 | 498.36                       |                                                                             |
| PG                    | 232+85.60 | -24.00 | 498.16                       |                                                                             |
| PH                    | 232+95.60 | -24.00 | 497.95                       |                                                                             |
| PI                    | 233+05.60 | -24.00 | 497.75                       |                                                                             |
| PJ                    | 233+15.60 | -24.00 | 497.54                       |                                                                             |
| PK                    | 233+25.60 | -24.00 | 497.34                       |                                                                             |
| PL                    | 233+35.60 | -24.00 | 497.13                       |                                                                             |
| PM                    | 233+45.60 | -24.00 | 496.93                       |                                                                             |
| PN                    | 233+55.60 | -24.00 | 496.72                       |                                                                             |
| PO                    | 233+65.60 | -24.00 | 496.51                       |                                                                             |
| PP                    | 233+75.60 | -24.00 | 496.31                       |                                                                             |
| PQ                    | 233+85.60 | -24.00 | 496.10                       |                                                                             |
| PR                    | 233+95.60 | -24.00 | 495.90                       |                                                                             |
| PS                    | 234+05.60 | -24.00 | 495.69                       |                                                                             |
| PT                    | 234+15.60 | -24.00 | 495.49                       |                                                                             |
| CL Brg. Pier 15       | 234+21.69 | -24.00 | 495.36                       | See Note A                                                                  |
| QA                    | 234+31.69 | -24.00 | 495.16                       |                                                                             |
| QB                    | 234+41.69 | -24.00 | 494.95                       |                                                                             |
| QC                    | 234+51.69 | -24.00 | 494.75                       |                                                                             |
| QD                    | 234+61.69 | -24.00 | 494.54                       |                                                                             |
| QE                    | 234+71.69 | -24.00 | 494.34                       |                                                                             |
| QF                    | 234+81.69 | -24.00 | 494.13                       |                                                                             |
| QG                    | 234+91.69 | -24.00 | 493.92                       |                                                                             |
| QH                    | 235+01.69 | -24.00 | 493.72                       |                                                                             |
| QI                    | 235+11.69 | -24.00 | 493.51                       |                                                                             |
| QJ                    | 235+21.69 | -24.00 | 493.31                       |                                                                             |
| QK                    | 235+31.69 | -24.00 | 493.10                       |                                                                             |
| QL                    | 235+41.69 | -24.00 | 492.90                       |                                                                             |
| QM                    | 235+51.69 | -24.00 | 492.69                       |                                                                             |
| QN                    | 235+61.69 | -24.00 | 492.49                       |                                                                             |
| QO                    | 235+71.69 | -24.00 | 492.28                       |                                                                             |
| CL W. Brg. Pier 16    | 235+83.11 | -24.00 | 492.05                       |                                                                             |
| CL Pier 16 / Exp. Jt. | 235+83.94 | -24.00 | 492.03                       |                                                                             |

| GIRDER 2             |           |        |                              |                                                                             |
|----------------------|-----------|--------|------------------------------|-----------------------------------------------------------------------------|
| Location             | Station   | Offset | Theoretical Grade Elevations | Theoretical Grade Elevations Adjusted For Dead Load Deflection and Grinding |
| CL E. Brg. Pier 13   | 230+54.19 | -15.00 | 503.09                       | See Note A                                                                  |
| OA                   | 230+64.19 | -15.00 | 502.89                       |                                                                             |
| OB                   | 230+74.19 | -15.00 | 502.68                       |                                                                             |
| OC                   | 230+84.19 | -15.00 | 502.47                       |                                                                             |
| OD                   | 230+94.19 | -15.00 | 502.27                       |                                                                             |
| OE                   | 231+04.19 | -15.00 | 502.06                       |                                                                             |
| OF                   | 231+14.19 | -15.00 | 501.86                       |                                                                             |
| OG                   | 231+24.19 | -15.00 | 501.65                       |                                                                             |
| OH                   | 231+34.19 | -15.00 | 501.45                       |                                                                             |
| OI                   | 231+44.19 | -15.00 | 501.24                       |                                                                             |
| OJ                   | 231+54.19 | -15.00 | 501.04                       |                                                                             |
| OK                   | 231+64.19 | -15.00 | 500.83                       |                                                                             |
| OL                   | 231+74.19 | -15.00 | 500.63                       |                                                                             |
| OM                   | 231+84.19 | -15.00 | 500.42                       |                                                                             |
| ON                   | 231+94.19 | -15.00 | 500.22                       |                                                                             |
| OO                   | 232+04.19 | -15.00 | 500.01                       |                                                                             |
| CL Brg. Pier 14      | 232+15.60 | -15.00 | 499.78                       |                                                                             |
| PA                   | 232+25.60 | -15.00 | 499.57                       |                                                                             |
| PB                   | 232+35.60 | -15.00 | 499.36                       |                                                                             |
| PC                   | 232+45.60 | -15.00 | 499.16                       |                                                                             |
| PD                   | 232+55.60 | -15.00 | 498.95                       |                                                                             |
| PE                   | 232+65.60 | -15.00 | 498.75                       |                                                                             |
| PF                   | 232+75.60 | -15.00 | 498.54                       |                                                                             |
| PG                   | 232+85.60 | -15.00 | 498.34                       |                                                                             |
| PH                   | 232+95.60 | -15.00 | 498.13                       |                                                                             |
| PI                   | 233+05.60 | -15.00 | 497.93                       |                                                                             |
| PJ                   | 233+15.60 | -15.00 | 497.72                       |                                                                             |
| PK                   | 233+25.60 | -15.00 | 497.52                       |                                                                             |
| PL                   | 233+35.60 | -15.00 | 497.31                       |                                                                             |
| PM                   | 233+45.60 | -15.00 | 497.11                       |                                                                             |
| PN                   | 233+55.60 | -15.00 | 496.90                       |                                                                             |
| PO                   | 233+65.60 | -15.00 | 496.69                       |                                                                             |
| PP                   | 233+75.60 | -15.00 | 496.49                       |                                                                             |
| PQ                   | 233+85.60 | -15.00 | 496.28                       |                                                                             |
| PR                   | 233+95.60 | -15.00 | 496.08                       |                                                                             |
| PS                   | 234+05.60 | -15.00 | 495.87                       |                                                                             |
| PT                   | 234+15.60 | -15.00 | 495.67                       |                                                                             |
| CL Brg. Pier 15      | 234+21.69 | -15.00 | 495.54                       | See Note A                                                                  |
| QA                   | 234+31.69 | -15.00 | 495.34                       |                                                                             |
| QB                   | 234+41.69 | -15.00 | 495.13                       |                                                                             |
| QC                   | 234+51.69 | -15.00 | 494.93                       |                                                                             |
| QD                   | 234+61.69 | -15.00 | 494.72                       |                                                                             |
| QE                   | 234+71.69 | -15.00 | 494.52                       |                                                                             |
| QF                   | 234+81.69 | -15.00 | 494.31                       |                                                                             |
| QG                   | 234+91.69 | -15.00 | 494.10                       |                                                                             |
| QH                   | 235+01.69 | -15.00 | 493.90                       |                                                                             |
| QI                   | 235+11.69 | -15.00 | 493.69                       |                                                                             |
| QJ                   | 235+21.69 | -15.00 | 493.49                       |                                                                             |
| QK                   | 235+31.69 | -15.00 | 493.28                       |                                                                             |
| QL                   | 235+41.69 | -15.00 | 493.08                       |                                                                             |
| QM                   | 235+51.69 | -15.00 | 492.87                       |                                                                             |
| QN                   | 235+61.69 | -15.00 | 492.67                       |                                                                             |
| QO                   | 235+71.69 | -15.00 | 492.46                       |                                                                             |
| CL W. Brg. Pier 16   | 235+83.11 | -15.00 | 492.23                       |                                                                             |
| CL Pier 16/ Exp. Jt. | 235+83.94 | -15.00 | 492.21                       |                                                                             |

| CONSTRUCTION JOINT    |           |        |                              |                                                                             |
|-----------------------|-----------|--------|------------------------------|-----------------------------------------------------------------------------|
| Location              | Station   | Offset | Theoretical Grade Elevations | Theoretical Grade Elevations Adjusted For Dead Load Deflection and Grinding |
| CL E. Brg. Pier 13    | 230+54.19 | -8.50  | 503.20                       | See Note A                                                                  |
| OA                    | 230+64.19 | -8.50  | 503.00                       |                                                                             |
| OB                    | 230+74.19 | -8.50  | 502.79                       |                                                                             |
| OC                    | 230+84.19 | -8.50  | 502.59                       |                                                                             |
| OD                    | 230+94.19 | -8.50  | 502.38                       |                                                                             |
| OE                    | 231+04.19 | -8.50  | 502.18                       |                                                                             |
| OF                    | 231+14.19 | -8.50  | 501.97                       |                                                                             |
| OG                    | 231+24.19 | -8.50  | 501.77                       |                                                                             |
| OH                    | 231+34.19 | -8.50  | 501.56                       |                                                                             |
| OI                    | 231+44.19 | -8.50  | 501.35                       |                                                                             |
| OJ                    | 231+54.19 | -8.50  | 501.15                       |                                                                             |
| OK                    | 231+64.19 | -8.50  | 500.94                       |                                                                             |
| OL                    | 231+74.19 | -8.50  | 500.74                       |                                                                             |
| OM                    | 231+84.19 | -8.50  | 500.53                       |                                                                             |
| ON                    | 231+94.19 | -8.50  | 500.33                       |                                                                             |
| OO                    | 232+04.19 | -8.50  | 500.12                       |                                                                             |
| CL Brg. Pier 14       | 232+15.60 | -8.50  | 499.89                       |                                                                             |
| PA                    | 232+25.60 | -8.50  | 499.68                       |                                                                             |
| PB                    | 232+35.60 | -8.50  | 499.48                       |                                                                             |
| PC                    | 232+45.60 | -8.50  | 499.27                       |                                                                             |
| PD                    | 232+55.60 | -8.50  | 499.07                       |                                                                             |
| PE                    | 232+65.60 | -8.50  | 498.86                       |                                                                             |
| PF                    | 232+75.60 | -8.50  | 498.66                       |                                                                             |
| PG                    | 232+85.60 | -8.50  | 498.45                       |                                                                             |
| PH                    | 232+95.60 | -8.50  | 498.24                       |                                                                             |
| PI                    | 233+05.60 | -8.50  | 498.04                       |                                                                             |
| PJ                    | 233+15.60 | -8.50  | 497.83                       |                                                                             |
| PK                    | 233+25.60 | -8.50  | 497.63                       |                                                                             |
| PL                    | 233+35.60 | -8.50  | 497.42                       |                                                                             |
| PM                    | 233+45.60 | -8.50  | 497.22                       |                                                                             |
| PN                    | 233+55.60 | -8.50  | 497.01                       |                                                                             |
| PO                    | 233+65.60 | -8.50  | 496.81                       |                                                                             |
| PP                    | 233+75.60 | -8.50  | 496.60                       |                                                                             |
| PQ                    | 233+85.60 | -8.50  | 496.40                       |                                                                             |
| PR                    | 233+95.60 | -8.50  | 496.19                       |                                                                             |
| PS                    | 234+05.60 | -8.50  | 495.99                       |                                                                             |
| PT                    | 234+15.60 | -8.50  | 495.78                       |                                                                             |
| CL Brg. Pier 15       | 234+21.69 | -8.50  | 495.65                       | See Note A                                                                  |
| QA                    | 234+31.69 | -8.50  | 495.45                       |                                                                             |
| QB                    | 234+41.69 | -8.50  | 495.24                       |                                                                             |
| QC                    | 234+51.69 | -8.50  | 495.04                       |                                                                             |
| QD                    | 234+61.69 | -8.50  | 494.83                       |                                                                             |
| QE                    | 234+71.69 | -8.50  | 494.63                       |                                                                             |
| QF                    | 234+81.69 | -8.50  | 494.42                       |                                                                             |
| QG                    | 234+91.69 | -8.50  | 494.22                       |                                                                             |
| QH                    | 235+01.69 | -8.50  | 494.01                       |                                                                             |
| QI                    | 235+11.69 | -8.50  | 493.81                       |                                                                             |
| QJ                    | 235+21.69 | -8.50  | 493.60                       |                                                                             |
| QK                    | 235+31.69 | -8.50  | 493.40                       |                                                                             |
| QL                    | 235+41.69 | -8.50  | 493.19                       |                                                                             |
| QM                    | 235+51.69 | -8.50  | 492.98                       |                                                                             |
| QN                    | 235+61.69 | -8.50  | 492.78                       |                                                                             |
| QO                    | 235+71.69 | -8.50  | 492.57                       |                                                                             |
| CL W. Brg. Pier 16    | 235+83.11 | -8.50  | 492.34                       |                                                                             |
| CL Pier 16 / Exp. Jt. | 235+83.94 | -8.50  | 492.32                       |                                                                             |

Note A:  
Theoretical Grade Elevations Adjusted for Dead Load Deflection and Grinding will be provided to the Contractor in accordance with the special provision "Contractor Requirements for Dead Load Deflection and Top of Slab Elevation Data."

MODEL: Default  
FILE NAME: P:\M312-WB\c\JugagcRchab\CADD\Structural\\_SN 090-0115\_WBMainBridge\_Final Plans\0900115-68E44-047-T05E-Spans 15-17\_03.dgn

| GIRDER 3              |           |        |                              |                                                                             |
|-----------------------|-----------|--------|------------------------------|-----------------------------------------------------------------------------|
| Location              | Station   | Offset | Theoretical Grade Elevations | Theoretical Grade Elevations Adjusted For Dead Load Deflection and Grinding |
| CL E. Brg. Pier 13    | 230+54.19 | -6.00  | 503.24                       | See Note A                                                                  |
| OA                    | 230+64.19 | -6.00  | 503.04                       |                                                                             |
| OB                    | 230+74.19 | -6.00  | 502.83                       |                                                                             |
| OC                    | 230+84.19 | -6.00  | 502.62                       |                                                                             |
| OD                    | 230+94.19 | -6.00  | 502.42                       |                                                                             |
| OE                    | 231+04.19 | -6.00  | 502.21                       |                                                                             |
| OF                    | 231+14.19 | -6.00  | 502.01                       |                                                                             |
| OG                    | 231+24.19 | -6.00  | 501.80                       |                                                                             |
| OH                    | 231+34.19 | -6.00  | 501.60                       |                                                                             |
| OI                    | 231+44.19 | -6.00  | 501.39                       |                                                                             |
| OJ                    | 231+54.19 | -6.00  | 501.19                       |                                                                             |
| OK                    | 231+64.19 | -6.00  | 500.98                       |                                                                             |
| OL                    | 231+74.19 | -6.00  | 500.78                       |                                                                             |
| OM                    | 231+84.19 | -6.00  | 500.57                       |                                                                             |
| ON                    | 231+94.19 | -6.00  | 500.37                       |                                                                             |
| OO                    | 232+04.19 | -6.00  | 500.16                       |                                                                             |
| CL Brg. Pier 14       | 232+15.60 | -6.00  | 499.93                       | See Note A                                                                  |
| PA                    | 232+25.60 | -6.00  | 499.72                       |                                                                             |
| PB                    | 232+35.60 | -6.00  | 499.51                       |                                                                             |
| PC                    | 232+45.60 | -6.00  | 499.31                       |                                                                             |
| PD                    | 232+55.60 | -6.00  | 499.10                       |                                                                             |
| PE                    | 232+65.60 | -6.00  | 498.90                       |                                                                             |
| PF                    | 232+75.60 | -6.00  | 498.69                       |                                                                             |
| PG                    | 232+85.60 | -6.00  | 498.49                       |                                                                             |
| PH                    | 232+95.60 | -6.00  | 498.28                       |                                                                             |
| PI                    | 233+05.60 | -6.00  | 498.08                       |                                                                             |
| PJ                    | 233+15.60 | -6.00  | 497.87                       |                                                                             |
| PK                    | 233+25.60 | -6.00  | 497.67                       |                                                                             |
| PL                    | 233+35.60 | -6.00  | 497.46                       |                                                                             |
| PM                    | 233+45.60 | -6.00  | 497.26                       |                                                                             |
| PN                    | 233+55.60 | -6.00  | 497.05                       |                                                                             |
| PO                    | 233+65.60 | -6.00  | 496.84                       |                                                                             |
| PP                    | 233+75.60 | -6.00  | 496.64                       |                                                                             |
| PQ                    | 233+85.60 | -6.00  | 496.43                       |                                                                             |
| PR                    | 233+95.60 | -6.00  | 496.23                       |                                                                             |
| PS                    | 234+05.60 | -6.00  | 496.02                       |                                                                             |
| PT                    | 234+15.60 | -6.00  | 495.82                       |                                                                             |
| CL Brg. Pier 15       | 234+21.69 | -6.00  | 495.69                       | See Note A                                                                  |
| QA                    | 234+31.69 | -6.00  | 495.49                       |                                                                             |
| QB                    | 234+41.69 | -6.00  | 495.28                       |                                                                             |
| QC                    | 234+51.69 | -6.00  | 495.08                       |                                                                             |
| QD                    | 234+61.69 | -6.00  | 494.87                       |                                                                             |
| QE                    | 234+71.69 | -6.00  | 494.67                       |                                                                             |
| QF                    | 234+81.69 | -6.00  | 494.46                       |                                                                             |
| QG                    | 234+91.69 | -6.00  | 494.25                       |                                                                             |
| QH                    | 235+01.69 | -6.00  | 494.05                       |                                                                             |
| QI                    | 235+11.69 | -6.00  | 493.84                       |                                                                             |
| QJ                    | 235+21.69 | -6.00  | 493.64                       |                                                                             |
| QK                    | 235+31.69 | -6.00  | 493.43                       |                                                                             |
| QL                    | 235+41.69 | -6.00  | 493.23                       |                                                                             |
| QM                    | 235+51.69 | -6.00  | 493.02                       |                                                                             |
| QN                    | 235+61.69 | -6.00  | 492.82                       |                                                                             |
| QO                    | 235+71.69 | -6.00  | 492.61                       |                                                                             |
| CL W. Brg. Pier 16    | 235+83.11 | -6.00  | 492.38                       | See Note A                                                                  |
| CL Pier 16 / Exp. Jt. | 235+83.94 | -6.00  | 492.36                       |                                                                             |

| WB US 150 AND PG      |           |        |                              |                                                                             |
|-----------------------|-----------|--------|------------------------------|-----------------------------------------------------------------------------|
| Location              | Station   | Offset | Theoretical Grade Elevations | Theoretical Grade Elevations Adjusted For Dead Load Deflection and Grinding |
| CL E. Brg. Pier 13    | 230+54.19 | 0.00   | 503.33                       | See Note A                                                                  |
| OA                    | 230+64.19 | 0.00   | 503.13                       |                                                                             |
| OB                    | 230+74.19 | 0.00   | 502.92                       |                                                                             |
| OC                    | 230+84.19 | 0.00   | 502.71                       |                                                                             |
| OD                    | 230+94.19 | 0.00   | 502.51                       |                                                                             |
| OE                    | 231+04.19 | 0.00   | 502.30                       |                                                                             |
| OF                    | 231+14.19 | 0.00   | 502.10                       |                                                                             |
| OG                    | 231+24.19 | 0.00   | 501.89                       |                                                                             |
| OH                    | 231+34.19 | 0.00   | 501.69                       |                                                                             |
| OI                    | 231+44.19 | 0.00   | 501.48                       |                                                                             |
| OJ                    | 231+54.19 | 0.00   | 501.28                       |                                                                             |
| OK                    | 231+64.19 | 0.00   | 501.07                       |                                                                             |
| OL                    | 231+74.19 | 0.00   | 500.87                       |                                                                             |
| OM                    | 231+84.19 | 0.00   | 500.66                       |                                                                             |
| ON                    | 231+94.19 | 0.00   | 500.46                       |                                                                             |
| OO                    | 232+04.19 | 0.00   | 500.25                       |                                                                             |
| CL Brg. Pier 14       | 232+15.60 | 0.00   | 500.02                       | See Note A                                                                  |
| PA                    | 232+25.60 | 0.00   | 499.81                       |                                                                             |
| PB                    | 232+35.60 | 0.00   | 499.60                       |                                                                             |
| PC                    | 232+45.60 | 0.00   | 499.40                       |                                                                             |
| PD                    | 232+55.60 | 0.00   | 499.19                       |                                                                             |
| PE                    | 232+65.60 | 0.00   | 498.99                       |                                                                             |
| PF                    | 232+75.60 | 0.00   | 498.78                       |                                                                             |
| PG                    | 232+85.60 | 0.00   | 498.58                       |                                                                             |
| PH                    | 232+95.60 | 0.00   | 498.37                       |                                                                             |
| PI                    | 233+05.60 | 0.00   | 498.17                       |                                                                             |
| PJ                    | 233+15.60 | 0.00   | 497.96                       |                                                                             |
| PK                    | 233+25.60 | 0.00   | 497.76                       |                                                                             |
| PL                    | 233+35.60 | 0.00   | 497.55                       |                                                                             |
| PM                    | 233+45.60 | 0.00   | 497.35                       |                                                                             |
| PN                    | 233+55.60 | 0.00   | 497.14                       |                                                                             |
| PO                    | 233+65.60 | 0.00   | 496.93                       |                                                                             |
| PP                    | 233+75.60 | 0.00   | 496.73                       |                                                                             |
| PQ                    | 233+85.60 | 0.00   | 496.52                       |                                                                             |
| PR                    | 233+95.60 | 0.00   | 496.32                       |                                                                             |
| PS                    | 234+05.60 | 0.00   | 496.11                       |                                                                             |
| PT                    | 234+15.60 | 0.00   | 495.91                       |                                                                             |
| CL Brg. Pier 15       | 234+21.69 | 0.00   | 495.78                       | See Note A                                                                  |
| QA                    | 234+31.69 | 0.00   | 495.58                       |                                                                             |
| QB                    | 234+41.69 | 0.00   | 495.37                       |                                                                             |
| QC                    | 234+51.69 | 0.00   | 495.17                       |                                                                             |
| QD                    | 234+61.69 | 0.00   | 494.96                       |                                                                             |
| QE                    | 234+71.69 | 0.00   | 494.76                       |                                                                             |
| QF                    | 234+81.69 | 0.00   | 494.55                       |                                                                             |
| QG                    | 234+91.69 | 0.00   | 494.34                       |                                                                             |
| QH                    | 235+01.69 | 0.00   | 494.14                       |                                                                             |
| QI                    | 235+11.69 | 0.00   | 493.93                       |                                                                             |
| QJ                    | 235+21.69 | 0.00   | 493.73                       |                                                                             |
| QK                    | 235+31.69 | 0.00   | 493.52                       |                                                                             |
| QL                    | 235+41.69 | 0.00   | 493.32                       |                                                                             |
| QM                    | 235+51.69 | 0.00   | 493.11                       |                                                                             |
| QN                    | 235+61.69 | 0.00   | 492.91                       |                                                                             |
| QO                    | 235+71.69 | 0.00   | 492.70                       |                                                                             |
| CL W. Brg. Pier 16    | 235+83.11 | 0.00   | 492.47                       | See Note A                                                                  |
| CL Pier 16 / Exp. Jt. | 235+83.94 | 0.00   | 492.45                       |                                                                             |

| GIRDER 4              |           |        |                              |                                                                             |
|-----------------------|-----------|--------|------------------------------|-----------------------------------------------------------------------------|
| Location              | Station   | Offset | Theoretical Grade Elevations | Theoretical Grade Elevations Adjusted For Dead Load Deflection and Grinding |
| CL E. Brg. Pier 13    | 230+54.19 | 3.00   | 503.29                       | See Note A                                                                  |
| OA                    | 230+64.19 | 3.00   | 503.08                       |                                                                             |
| OB                    | 230+74.19 | 3.00   | 502.88                       |                                                                             |
| OC                    | 230+84.19 | 3.00   | 502.67                       |                                                                             |
| OD                    | 230+94.19 | 3.00   | 502.46                       |                                                                             |
| OE                    | 231+04.19 | 3.00   | 502.26                       |                                                                             |
| OF                    | 231+14.19 | 3.00   | 502.05                       |                                                                             |
| OG                    | 231+24.19 | 3.00   | 501.85                       |                                                                             |
| OH                    | 231+34.19 | 3.00   | 501.64                       |                                                                             |
| OI                    | 231+44.19 | 3.00   | 501.44                       |                                                                             |
| OJ                    | 231+54.19 | 3.00   | 501.23                       |                                                                             |
| OK                    | 231+64.19 | 3.00   | 501.03                       |                                                                             |
| OL                    | 231+74.19 | 3.00   | 500.82                       |                                                                             |
| OM                    | 231+84.19 | 3.00   | 500.62                       |                                                                             |
| ON                    | 231+94.19 | 3.00   | 500.41                       |                                                                             |
| OO                    | 232+04.19 | 3.00   | 500.20                       |                                                                             |
| CL Brg. Pier 14       | 232+15.60 | 3.00   | 499.97                       | See Note A                                                                  |
| PA                    | 232+25.60 | 3.00   | 499.77                       |                                                                             |
| PB                    | 232+35.60 | 3.00   | 499.56                       |                                                                             |
| PC                    | 232+45.60 | 3.00   | 499.35                       |                                                                             |
| PD                    | 232+55.60 | 3.00   | 499.15                       |                                                                             |
| PE                    | 232+65.60 | 3.00   | 498.94                       |                                                                             |
| PF                    | 232+75.60 | 3.00   | 498.74                       |                                                                             |
| PG                    | 232+85.60 | 3.00   | 498.53                       |                                                                             |
| PH                    | 232+95.60 | 3.00   | 498.33                       |                                                                             |
| PI                    | 233+05.60 | 3.00   | 498.12                       |                                                                             |
| PJ                    | 233+15.60 | 3.00   | 497.92                       |                                                                             |
| PK                    | 233+25.60 | 3.00   | 497.71                       |                                                                             |
| PL                    | 233+35.60 | 3.00   | 497.51                       |                                                                             |
| PM                    | 233+45.60 | 3.00   | 497.30                       |                                                                             |
| PN                    | 233+55.60 | 3.00   | 497.09                       |                                                                             |
| PO                    | 233+65.60 | 3.00   | 496.89                       |                                                                             |
| PP                    | 233+75.60 | 3.00   | 496.68                       |                                                                             |
| PQ                    | 233+85.60 | 3.00   | 496.48                       |                                                                             |
| PR                    | 233+95.60 | 3.00   | 496.27                       |                                                                             |
| PS                    | 234+05.60 | 3.00   | 496.07                       |                                                                             |
| PT                    | 234+15.60 | 3.00   | 495.86                       |                                                                             |
| CL Brg. Pier 15       | 234+21.69 | 3.00   | 495.74                       | See Note A                                                                  |
| QA                    | 234+31.69 | 3.00   | 495.53                       |                                                                             |
| QB                    | 234+41.69 | 3.00   | 495.33                       |                                                                             |
| QC                    | 234+51.69 | 3.00   | 495.12                       |                                                                             |
| QD                    | 234+61.69 | 3.00   | 494.92                       |                                                                             |
| QE                    | 234+71.69 | 3.00   | 494.71                       |                                                                             |
| QF                    | 234+81.69 | 3.00   | 494.50                       |                                                                             |
| QG                    | 234+91.69 | 3.00   | 494.30                       |                                                                             |
| QH                    | 235+01.69 | 3.00   | 494.09                       |                                                                             |
| QI                    | 235+11.69 | 3.00   | 493.89                       |                                                                             |
| QJ                    | 235+21.69 | 3.00   | 493.68                       |                                                                             |
| QK                    | 235+31.69 | 3.00   | 493.48                       |                                                                             |
| QL                    | 235+41.69 | 3.00   | 493.27                       |                                                                             |
| QM                    | 235+51.69 | 3.00   | 493.07                       |                                                                             |
| QN                    | 235+61.69 | 3.00   | 492.86                       |                                                                             |
| QO                    | 235+71.69 | 3.00   | 492.66                       |                                                                             |
| CL W. Brg. Pier 16    | 235+83.11 | 3.00   | 492.42                       | See Note A                                                                  |
| CL Pier 16 / Exp. Jt. | 235+83.94 | 3.00   | 492.41                       |                                                                             |

Note A:  
Theoretical Grade Elevations Adjusted for Dead Load Deflection and Grinding will be provided to the Contractor in accordance with the special provision "Contractor Requirements for Dead Load Deflection and Top of Slab Elevation Data."

MODEL: Default  
FILE NAME: P:\M312-WB\c\ClugageRchab\CADD\Structural\\_SN 090-0115\_WBMainBridge\_Final Plans\0900115-68E44-048-T05E-Spans 15-17\_04.dgn

GIRDER 5

| Location              | Station   | Offset | Theoretical<br>Grade<br>Elevations | Theoretical Grade<br>Elevations<br>Adjusted For Dead<br>Load Deflection<br>and Grinding |
|-----------------------|-----------|--------|------------------------------------|-----------------------------------------------------------------------------------------|
| CL E. Brg. Pier 13    | 230+54.19 | 12.00  | 503.15                             | <div>See<br/>Note A</div>                                                               |
| OA                    | 230+64.19 | 12.00  | 502.94                             |                                                                                         |
| OB                    | 230+74.19 | 12.00  | 502.74                             |                                                                                         |
| OC                    | 230+84.19 | 12.00  | 502.53                             |                                                                                         |
| OD                    | 230+94.19 | 12.00  | 502.32                             |                                                                                         |
| OE                    | 231+04.19 | 12.00  | 502.12                             |                                                                                         |
| OF                    | 231+14.19 | 12.00  | 501.91                             |                                                                                         |
| OG                    | 231+24.19 | 12.00  | 501.71                             |                                                                                         |
| OH                    | 231+34.19 | 12.00  | 501.50                             |                                                                                         |
| OI                    | 231+44.19 | 12.00  | 501.30                             |                                                                                         |
| OJ                    | 231+54.19 | 12.00  | 501.09                             |                                                                                         |
| OK                    | 231+64.19 | 12.00  | 500.89                             |                                                                                         |
| OL                    | 231+74.19 | 12.00  | 500.68                             |                                                                                         |
| OM                    | 231+84.19 | 12.00  | 500.48                             |                                                                                         |
| ON                    | 231+94.19 | 12.00  | 500.27                             |                                                                                         |
| OO                    | 232+04.19 | 12.00  | 500.06                             |                                                                                         |
| CL Brg. Pier 14       | 232+15.60 | 12.00  | 499.83                             |                                                                                         |
| PA                    | 232+25.60 | 12.00  | 499.63                             |                                                                                         |
| PB                    | 232+35.60 | 12.00  | 499.42                             |                                                                                         |
| PC                    | 232+45.60 | 12.00  | 499.21                             |                                                                                         |
| PD                    | 232+55.60 | 12.00  | 499.01                             |                                                                                         |
| PE                    | 232+65.60 | 12.00  | 498.80                             |                                                                                         |
| PF                    | 232+75.60 | 12.00  | 498.60                             |                                                                                         |
| PG                    | 232+85.60 | 12.00  | 498.39                             |                                                                                         |
| PH                    | 232+95.60 | 12.00  | 498.19                             |                                                                                         |
| PI                    | 233+05.60 | 12.00  | 497.98                             |                                                                                         |
| PJ                    | 233+15.60 | 12.00  | 497.78                             |                                                                                         |
| PK                    | 233+25.60 | 12.00  | 497.57                             |                                                                                         |
| PL                    | 233+35.60 | 12.00  | 497.37                             |                                                                                         |
| PM                    | 233+45.60 | 12.00  | 497.16                             |                                                                                         |
| PN                    | 233+55.60 | 12.00  | 496.95                             |                                                                                         |
| PO                    | 233+65.60 | 12.00  | 496.75                             |                                                                                         |
| PP                    | 233+75.60 | 12.00  | 496.54                             |                                                                                         |
| PQ                    | 233+85.60 | 12.00  | 496.34                             |                                                                                         |
| PR                    | 233+95.60 | 12.00  | 496.13                             |                                                                                         |
| PS                    | 234+05.60 | 12.00  | 495.93                             |                                                                                         |
| PT                    | 234+15.60 | 12.00  | 495.72                             |                                                                                         |
| CL Brg. Pier 15       | 234+21.69 | 12.00  | 495.60                             |                                                                                         |
| QA                    | 234+31.69 | 12.00  | 495.39                             |                                                                                         |
| QB                    | 234+41.69 | 12.00  | 495.19                             |                                                                                         |
| QC                    | 234+51.69 | 12.00  | 494.98                             |                                                                                         |
| QD                    | 234+61.69 | 12.00  | 494.78                             |                                                                                         |
| QE                    | 234+71.69 | 12.00  | 494.57                             |                                                                                         |
| QF                    | 234+81.69 | 12.00  | 494.36                             |                                                                                         |
| QG                    | 234+91.69 | 12.00  | 494.16                             |                                                                                         |
| QH                    | 235+01.69 | 12.00  | 493.95                             |                                                                                         |
| QI                    | 235+11.69 | 12.00  | 493.75                             |                                                                                         |
| QJ                    | 235+21.69 | 12.00  | 493.54                             |                                                                                         |
| QK                    | 235+31.69 | 12.00  | 493.34                             |                                                                                         |
| QL                    | 235+41.69 | 12.00  | 493.13                             |                                                                                         |
| QM                    | 235+51.69 | 12.00  | 492.93                             |                                                                                         |
| QN                    | 235+61.69 | 12.00  | 492.72                             |                                                                                         |
| QO                    | 235+71.69 | 12.00  | 492.52                             |                                                                                         |
| CL W. Brg. Pier 16    | 235+83.11 | 12.00  | 492.28                             |                                                                                         |
| CL Pier 16 / Exp. Jt. | 235+83.94 | 12.00  | 492.27                             |                                                                                         |

Note A:  
Theoretical Grade Elevations Adjusted for Dead Load Deflection and Grinding  
will be provided to the Contractor in accordance with the special provision  
"Contractor Requirements for Dead Load Deflection and Top of Slab Elevation Data."



|              |                |           |
|--------------|----------------|-----------|
| USER NAME =  | DESIGNED - YSS | REVISED - |
|              | CHECKED - JCH  | REVISED - |
| PLOT SCALE = | DRAWN - JJE    | REVISED - |
| PLOT DATE =  | CHECKED - YSS  | REVISED - |

STATE OF ILLINOIS  
DEPARTMENT OF TRANSPORTATION

TOP OF SLAB ELEVATIONS - SPANS 15-17 - 4  
STRUCTURE NO. 090-0115

SHEET S48 OF S214 SHEETS

|                    |               |          |                  |              |
|--------------------|---------------|----------|------------------|--------------|
| F.A.P.<br>RTE.     | SECTION       | COUNTY   | TOTAL<br>SHEETS  | SHEET<br>NO. |
| 317                | (15B-1)BP,BRR | PEO/TAZ  | 418              | 218          |
| CONTRACT NO. 68E44 |               |          |                  |              |
|                    |               | ILLINOIS | FED. AID PROJECT |              |





MODEL: Default  
FILE NAME: P:\M312-WB\c\ClugageRchab\CADD\Structural\\_SN 090-0115\_WBMainBridge\_Final Plans\0900115-68E44-050-T05E-Spans 18-20\_02.dgn

| GIRDER 1              |           |        |                                    |                                                                                         |
|-----------------------|-----------|--------|------------------------------------|-----------------------------------------------------------------------------------------|
| Location              | Station   | Offset | Theoretical<br>Grade<br>Elevations | Theoretical Grade<br>Elevations<br>Adjusted For Dead<br>Load Deflection<br>and Grinding |
| CL E. Brg. Pier 16    | 235+84.77 | -24.00 | 492.01                             | See<br>Note A                                                                           |
| RA                    | 235+94.77 | -24.00 | 491.81                             |                                                                                         |
| RB                    | 236+04.77 | -24.00 | 491.60                             |                                                                                         |
| RC                    | 236+14.77 | -24.00 | 491.40                             |                                                                                         |
| RD                    | 236+24.77 | -24.00 | 491.20                             |                                                                                         |
| RE                    | 236+34.77 | -24.00 | 490.99                             |                                                                                         |
| RF                    | 236+44.77 | -24.00 | 490.79                             |                                                                                         |
| RG                    | 236+54.77 | -24.00 | 490.58                             |                                                                                         |
| RH                    | 236+64.77 | -24.00 | 490.38                             |                                                                                         |
| RI                    | 236+74.77 | -24.00 | 490.17                             |                                                                                         |
| RJ                    | 236+84.77 | -24.00 | 489.97                             |                                                                                         |
| RK                    | 236+94.77 | -24.00 | 489.77                             |                                                                                         |
| RL                    | 237+04.77 | -24.00 | 489.56                             |                                                                                         |
| RM                    | 237+14.77 | -24.00 | 489.36                             |                                                                                         |
| RN                    | 237+24.77 | -24.00 | 489.15                             |                                                                                         |
| RO                    | 237+34.77 | -24.00 | 488.95                             |                                                                                         |
| CL Brg. Pier 17       | 237+46.19 | -24.00 | 488.71                             | See<br>Note A                                                                           |
| SA                    | 237+56.19 | -24.00 | 488.51                             |                                                                                         |
| SB                    | 237+66.19 | -24.00 | 488.31                             |                                                                                         |
| SC                    | 237+76.19 | -24.00 | 488.10                             |                                                                                         |
| SD                    | 237+86.19 | -24.00 | 487.90                             |                                                                                         |
| SE                    | 237+96.19 | -24.00 | 487.69                             |                                                                                         |
| SF                    | 238+06.19 | -24.00 | 487.49                             |                                                                                         |
| SG                    | 238+16.19 | -24.00 | 487.28                             |                                                                                         |
| SH                    | 238+26.19 | -24.00 | 487.08                             |                                                                                         |
| SI                    | 238+36.19 | -24.00 | 486.88                             |                                                                                         |
| SJ                    | 238+46.19 | -24.00 | 486.67                             |                                                                                         |
| SK                    | 238+56.19 | -24.00 | 486.47                             |                                                                                         |
| SL                    | 238+66.19 | -24.00 | 486.26                             |                                                                                         |
| SM                    | 238+76.19 | -24.00 | 486.06                             |                                                                                         |
| SN                    | 238+86.19 | -24.00 | 485.85                             |                                                                                         |
| SO                    | 238+96.19 | -24.00 | 485.65                             |                                                                                         |
| SP                    | 239+06.19 | -24.00 | 485.45                             |                                                                                         |
| SQ                    | 239+16.19 | -24.00 | 485.24                             |                                                                                         |
| SR                    | 239+26.19 | -24.00 | 485.04                             |                                                                                         |
| SS                    | 239+36.19 | -24.00 | 484.83                             |                                                                                         |
| ST                    | 239+46.19 | -24.00 | 484.63                             |                                                                                         |
| CL Brg. Pier 18       | 239+52.27 | -24.00 | 484.50                             | See<br>Note A                                                                           |
| TA                    | 239+62.27 | -24.00 | 484.30                             |                                                                                         |
| TB                    | 239+72.27 | -24.00 | 484.10                             |                                                                                         |
| TC                    | 239+82.27 | -24.00 | 483.89                             |                                                                                         |
| TD                    | 239+92.27 | -24.00 | 483.69                             |                                                                                         |
| TE                    | 240+02.27 | -24.00 | 483.48                             |                                                                                         |
| TF                    | 240+12.27 | -24.00 | 483.28                             |                                                                                         |
| TG                    | 240+22.27 | -24.00 | 483.07                             |                                                                                         |
| TH                    | 240+32.27 | -24.00 | 482.87                             |                                                                                         |
| TI                    | 240+42.27 | -24.00 | 482.67                             |                                                                                         |
| TJ                    | 240+52.27 | -24.00 | 482.46                             |                                                                                         |
| TK                    | 240+62.27 | -24.00 | 482.26                             |                                                                                         |
| TL                    | 240+72.27 | -24.00 | 482.05                             |                                                                                         |
| TM                    | 240+82.27 | -24.00 | 481.85                             |                                                                                         |
| TN                    | 240+92.27 | -24.00 | 481.64                             |                                                                                         |
| TO                    | 241+02.27 | -24.00 | 481.44                             |                                                                                         |
| CL W. Brg. Pier 19    | 241+13.69 | -24.00 | 481.21                             | See<br>Note A                                                                           |
| CL Pier 19 / Exp. Jt. | 241+14.52 | -24.00 | 481.19                             |                                                                                         |

| GIRDER 2              |           |        |                                    |                                                                                         |
|-----------------------|-----------|--------|------------------------------------|-----------------------------------------------------------------------------------------|
| Location              | Station   | Offset | Theoretical<br>Grade<br>Elevations | Theoretical Grade<br>Elevations<br>Adjusted For Dead<br>Load Deflection<br>and Grinding |
| CL E. Brg. Pier 16    | 235+84.77 | -15.00 | 492.19                             | See<br>Note A                                                                           |
| RA                    | 235+94.77 | -15.00 | 491.99                             |                                                                                         |
| RB                    | 236+04.77 | -15.00 | 491.78                             |                                                                                         |
| RC                    | 236+14.77 | -15.00 | 491.58                             |                                                                                         |
| RD                    | 236+24.77 | -15.00 | 491.38                             |                                                                                         |
| RE                    | 236+34.77 | -15.00 | 491.17                             |                                                                                         |
| RF                    | 236+44.77 | -15.00 | 490.97                             |                                                                                         |
| RG                    | 236+54.77 | -15.00 | 490.76                             |                                                                                         |
| RH                    | 236+64.77 | -15.00 | 490.56                             |                                                                                         |
| RI                    | 236+74.77 | -15.00 | 490.35                             |                                                                                         |
| RJ                    | 236+84.77 | -15.00 | 490.15                             |                                                                                         |
| RK                    | 236+94.77 | -15.00 | 489.95                             |                                                                                         |
| RL                    | 237+04.77 | -15.00 | 489.74                             |                                                                                         |
| RM                    | 237+14.77 | -15.00 | 489.54                             |                                                                                         |
| RN                    | 237+24.77 | -15.00 | 489.33                             |                                                                                         |
| RO                    | 237+34.77 | -15.00 | 489.13                             |                                                                                         |
| CL Brg. Pier 17       | 237+46.19 | -15.00 | 488.89                             | See<br>Note A                                                                           |
| SA                    | 237+56.19 | -15.00 | 488.69                             |                                                                                         |
| SB                    | 237+66.19 | -15.00 | 488.49                             |                                                                                         |
| SC                    | 237+76.19 | -15.00 | 488.28                             |                                                                                         |
| SD                    | 237+86.19 | -15.00 | 488.08                             |                                                                                         |
| SE                    | 237+96.19 | -15.00 | 487.87                             |                                                                                         |
| SF                    | 238+06.19 | -15.00 | 487.67                             |                                                                                         |
| SG                    | 238+16.19 | -15.00 | 487.46                             |                                                                                         |
| SH                    | 238+26.19 | -15.00 | 487.26                             |                                                                                         |
| SI                    | 238+36.19 | -15.00 | 487.06                             |                                                                                         |
| SJ                    | 238+46.19 | -15.00 | 486.85                             |                                                                                         |
| SK                    | 238+56.19 | -15.00 | 486.65                             |                                                                                         |
| SL                    | 238+66.19 | -15.00 | 486.44                             |                                                                                         |
| SM                    | 238+76.19 | -15.00 | 486.24                             |                                                                                         |
| SN                    | 238+86.19 | -15.00 | 486.03                             |                                                                                         |
| SO                    | 238+96.19 | -15.00 | 485.83                             |                                                                                         |
| SP                    | 239+06.19 | -15.00 | 485.63                             |                                                                                         |
| SQ                    | 239+16.19 | -15.00 | 485.42                             |                                                                                         |
| SR                    | 239+26.19 | -15.00 | 485.22                             |                                                                                         |
| SS                    | 239+36.19 | -15.00 | 485.01                             |                                                                                         |
| ST                    | 239+46.19 | -15.00 | 484.81                             |                                                                                         |
| CL Brg. Pier 18       | 239+52.27 | -15.00 | 484.68                             | See<br>Note A                                                                           |
| TA                    | 239+62.27 | -15.00 | 484.48                             |                                                                                         |
| TB                    | 239+72.27 | -15.00 | 484.28                             |                                                                                         |
| TC                    | 239+82.27 | -15.00 | 484.07                             |                                                                                         |
| TD                    | 239+92.27 | -15.00 | 483.87                             |                                                                                         |
| TE                    | 240+02.27 | -15.00 | 483.66                             |                                                                                         |
| TF                    | 240+12.27 | -15.00 | 483.46                             |                                                                                         |
| TG                    | 240+22.27 | -15.00 | 483.25                             |                                                                                         |
| TH                    | 240+32.27 | -15.00 | 483.05                             |                                                                                         |
| TI                    | 240+42.27 | -15.00 | 482.85                             |                                                                                         |
| TJ                    | 240+52.27 | -15.00 | 482.64                             |                                                                                         |
| TK                    | 240+62.27 | -15.00 | 482.44                             |                                                                                         |
| TL                    | 240+72.27 | -15.00 | 482.23                             |                                                                                         |
| TM                    | 240+82.27 | -15.00 | 482.03                             |                                                                                         |
| TN                    | 240+92.27 | -15.00 | 481.82                             |                                                                                         |
| TO                    | 241+02.27 | -15.00 | 481.62                             |                                                                                         |
| CL W. Brg. Pier 19    | 241+13.69 | -15.00 | 481.39                             | See<br>Note A                                                                           |
| CL Pier 19 / Exp. Jt. | 241+14.52 | -15.00 | 481.37                             |                                                                                         |

| CONSTRUCTION JOINT    |           |        |                                    |                                                                                         |
|-----------------------|-----------|--------|------------------------------------|-----------------------------------------------------------------------------------------|
| Location              | Station   | Offset | Theoretical<br>Grade<br>Elevations | Theoretical Grade<br>Elevations<br>Adjusted For Dead<br>Load Deflection<br>and Grinding |
| CL E. Brg. Pier 16    | 235+84.77 | -8.50  | 492.31                             | See<br>Note A                                                                           |
| RA                    | 235+94.77 | -8.50  | 492.10                             |                                                                                         |
| RB                    | 236+04.77 | -8.50  | 491.90                             |                                                                                         |
| RC                    | 236+14.77 | -8.50  | 491.69                             |                                                                                         |
| RD                    | 236+24.77 | -8.50  | 491.49                             |                                                                                         |
| RE                    | 236+34.77 | -8.50  | 491.28                             |                                                                                         |
| RF                    | 236+44.77 | -8.50  | 491.08                             |                                                                                         |
| RG                    | 236+54.77 | -8.50  | 490.88                             |                                                                                         |
| RH                    | 236+64.77 | -8.50  | 490.67                             |                                                                                         |
| RI                    | 236+74.77 | -8.50  | 490.47                             |                                                                                         |
| RJ                    | 236+84.77 | -8.50  | 490.26                             |                                                                                         |
| RK                    | 236+94.77 | -8.50  | 490.06                             |                                                                                         |
| RL                    | 237+04.77 | -8.50  | 489.85                             |                                                                                         |
| RM                    | 237+14.77 | -8.50  | 489.65                             |                                                                                         |
| RN                    | 237+24.77 | -8.50  | 489.44                             |                                                                                         |
| RO                    | 237+34.77 | -8.50  | 489.24                             |                                                                                         |
| CL Brg. Pier 17       | 237+46.19 | -8.50  | 489.01                             | See<br>Note A                                                                           |
| SA                    | 237+56.19 | -8.50  | 488.80                             |                                                                                         |
| SB                    | 237+66.19 | -8.50  | 488.60                             |                                                                                         |
| SC                    | 237+76.19 | -8.50  | 488.39                             |                                                                                         |
| SD                    | 237+86.19 | -8.50  | 488.19                             |                                                                                         |
| SE                    | 237+96.19 | -8.50  | 487.99                             |                                                                                         |
| SF                    | 238+06.19 | -8.50  | 487.78                             |                                                                                         |
| SG                    | 238+16.19 | -8.50  | 487.58                             |                                                                                         |
| SH                    | 238+26.19 | -8.50  | 487.37                             |                                                                                         |
| SI                    | 238+36.19 | -8.50  | 487.17                             |                                                                                         |
| SJ                    | 238+46.19 | -8.50  | 486.96                             |                                                                                         |
| SK                    | 238+56.19 | -8.50  | 486.76                             |                                                                                         |
| SL                    | 238+66.19 | -8.50  | 486.56                             |                                                                                         |
| SM                    | 238+76.19 | -8.50  | 486.35                             |                                                                                         |
| SN                    | 238+86.19 | -8.50  | 486.15                             |                                                                                         |
| SO                    | 238+96.19 | -8.50  | 485.94                             |                                                                                         |
| SP                    | 239+06.19 | -8.50  | 485.74                             |                                                                                         |
| SQ                    | 239+16.19 | -8.50  | 485.53                             |                                                                                         |
| SR                    | 239+26.19 | -8.50  | 485.33                             |                                                                                         |
| SS                    | 239+36.19 | -8.50  | 485.13                             |                                                                                         |
| ST                    | 239+46.19 | -8.50  | 484.92                             |                                                                                         |
| CL Brg. Pier 18       | 239+52.27 | -8.50  | 484.80                             | See<br>Note A                                                                           |
| TA                    | 239+62.27 | -8.50  | 484.59                             |                                                                                         |
| TB                    | 239+72.27 | -8.50  | 484.39                             |                                                                                         |
| TC                    | 239+82.27 | -8.50  | 484.18                             |                                                                                         |
| TD                    | 239+92.27 | -8.50  | 483.98                             |                                                                                         |
| TE                    | 240+02.27 | -8.50  | 483.78                             |                                                                                         |
| TF                    | 240+12.27 | -8.50  | 483.57                             |                                                                                         |
| TG                    | 240+22.27 | -8.50  | 483.37                             |                                                                                         |
| TH                    | 240+32.27 | -8.50  | 483.16                             |                                                                                         |
| TI                    | 240+42.27 | -8.50  | 482.96                             |                                                                                         |
| TJ                    | 240+52.27 | -8.50  | 482.75                             |                                                                                         |
| TK                    | 240+62.27 | -8.50  | 482.55                             |                                                                                         |
| TL                    | 240+72.27 | -8.50  | 482.34                             |                                                                                         |
| TM                    | 240+82.27 | -8.50  | 482.14                             |                                                                                         |
| TN                    | 240+92.27 | -8.50  | 481.94                             |                                                                                         |
| TO                    | 241+02.27 | -8.50  | 481.73                             |                                                                                         |
| CL W. Brg. Pier 19    | 241+13.69 | -8.50  | 481.50                             | See<br>Note A                                                                           |
| CL Pier 19 / Exp. Jt. | 241+14.52 | -8.50  | 481.48                             |                                                                                         |

Note A:  
Theoretical Grade Elevations Adjusted for Dead Load Deflection and Grinding  
will be provided to the Contractor in accordance with the special provision  
"Contractor Requirements for Dead Load Deflection and Top of Slab Elevation Data."



|              |                |           |
|--------------|----------------|-----------|
| USER NAME =  | DESIGNED - YSS | REVISED - |
|              | CHECKED - JCH  | REVISED - |
| PLOT SCALE = | DRAWN - JJE    | REVISED - |
| PLOT DATE =  | CHECKED - YSS  | REVISED - |

STATE OF ILLINOIS  
DEPARTMENT OF TRANSPORTATION

TOP OF SLAB ELEVATIONS - SPANS 18-20 - 2  
STRUCTURE NO. 090-0115

SHEET S50 OF S214 SHEETS

| F.A.P.<br>RTE.     | SECTION       | COUNTY   | TOTAL<br>SHEETS  | SHEET<br>NO. |
|--------------------|---------------|----------|------------------|--------------|
| 317                | (15B-1)BP,BRR | PEO/ITAZ | 418              | 220          |
| CONTRACT NO. 68E44 |               |          |                  |              |
|                    |               | ILLINOIS | FED. AID PROJECT |              |



MODEL: Default  
FILE NAME: P:\M312-WB\cClugageRchab\CADD\Structural\\_SN 090-0115\_WBMainBridge\_Final Plans\0900115-68E44-051-T05E-Spans 18-20\_03.dgn

| GIRDER 3              |           |        |                              |                                                                             |
|-----------------------|-----------|--------|------------------------------|-----------------------------------------------------------------------------|
| Location              | Station   | Offset | Theoretical Grade Elevations | Theoretical Grade Elevations Adjusted For Dead Load Deflection and Grinding |
| CL E. Brg. Pier 16    | 235+84.77 | -6.00  | 492.34                       | See Note A                                                                  |
| RA                    | 235+94.77 | -6.00  | 492.14                       |                                                                             |
| RB                    | 236+04.77 | -6.00  | 491.93                       |                                                                             |
| RC                    | 236+14.77 | -6.00  | 491.73                       |                                                                             |
| RD                    | 236+24.77 | -6.00  | 491.53                       |                                                                             |
| RE                    | 236+34.77 | -6.00  | 491.32                       |                                                                             |
| RF                    | 236+44.77 | -6.00  | 491.12                       |                                                                             |
| RG                    | 236+54.77 | -6.00  | 490.91                       |                                                                             |
| RH                    | 236+64.77 | -6.00  | 490.71                       |                                                                             |
| RI                    | 236+74.77 | -6.00  | 490.50                       |                                                                             |
| RJ                    | 236+84.77 | -6.00  | 490.30                       |                                                                             |
| RK                    | 236+94.77 | -6.00  | 490.10                       |                                                                             |
| RL                    | 237+04.77 | -6.00  | 489.89                       |                                                                             |
| RM                    | 237+14.77 | -6.00  | 489.69                       |                                                                             |
| RN                    | 237+24.77 | -6.00  | 489.48                       |                                                                             |
| RO                    | 237+34.77 | -6.00  | 489.28                       |                                                                             |
| CL Brg. Pier 17       | 237+46.19 | -6.00  | 489.04                       | See Note A                                                                  |
| SA                    | 237+56.19 | -6.00  | 488.84                       |                                                                             |
| SB                    | 237+66.19 | -6.00  | 488.64                       |                                                                             |
| SC                    | 237+76.19 | -6.00  | 488.43                       |                                                                             |
| SD                    | 237+86.19 | -6.00  | 488.23                       |                                                                             |
| SE                    | 237+96.19 | -6.00  | 488.02                       |                                                                             |
| SF                    | 238+06.19 | -6.00  | 487.82                       |                                                                             |
| SG                    | 238+16.19 | -6.00  | 487.61                       |                                                                             |
| SH                    | 238+26.19 | -6.00  | 487.41                       |                                                                             |
| SI                    | 238+36.19 | -6.00  | 487.21                       |                                                                             |
| SJ                    | 238+46.19 | -6.00  | 487.00                       |                                                                             |
| SK                    | 238+56.19 | -6.00  | 486.80                       |                                                                             |
| SL                    | 238+66.19 | -6.00  | 486.59                       |                                                                             |
| SM                    | 238+76.19 | -6.00  | 486.39                       |                                                                             |
| SN                    | 238+86.19 | -6.00  | 486.18                       |                                                                             |
| SO                    | 238+96.19 | -6.00  | 485.98                       |                                                                             |
| SP                    | 239+06.19 | -6.00  | 485.78                       |                                                                             |
| SQ                    | 239+16.19 | -6.00  | 485.57                       |                                                                             |
| SR                    | 239+26.19 | -6.00  | 485.37                       |                                                                             |
| SS                    | 239+36.19 | -6.00  | 485.16                       |                                                                             |
| ST                    | 239+46.19 | -6.00  | 484.96                       |                                                                             |
| CL Brg. Pier 18       | 239+52.27 | -6.00  | 484.83                       | See Note A                                                                  |
| TA                    | 239+62.27 | -6.00  | 484.63                       |                                                                             |
| TB                    | 239+72.27 | -6.00  | 484.43                       |                                                                             |
| TC                    | 239+82.27 | -6.00  | 484.22                       |                                                                             |
| TD                    | 239+92.27 | -6.00  | 484.02                       |                                                                             |
| TE                    | 240+02.27 | -6.00  | 483.81                       |                                                                             |
| TF                    | 240+12.27 | -6.00  | 483.61                       |                                                                             |
| TG                    | 240+22.27 | -6.00  | 483.40                       |                                                                             |
| TH                    | 240+32.27 | -6.00  | 483.20                       |                                                                             |
| TI                    | 240+42.27 | -6.00  | 483.00                       |                                                                             |
| TJ                    | 240+52.27 | -6.00  | 482.79                       |                                                                             |
| TK                    | 240+62.27 | -6.00  | 482.59                       |                                                                             |
| TL                    | 240+72.27 | -6.00  | 482.38                       |                                                                             |
| TM                    | 240+82.27 | -6.00  | 482.18                       |                                                                             |
| TN                    | 240+92.27 | -6.00  | 481.97                       |                                                                             |
| TO                    | 241+02.27 | -6.00  | 481.77                       |                                                                             |
| CL W. Brg. Pier 19    | 241+13.69 | -6.00  | 481.54                       | See Note A                                                                  |
| CL Pier 19 / Exp. Jt. | 241+14.52 | -6.00  | 481.52                       |                                                                             |

| WB US 150 AND PG      |           |        |                              |                                                                             |
|-----------------------|-----------|--------|------------------------------|-----------------------------------------------------------------------------|
| Location              | Station   | Offset | Theoretical Grade Elevations | Theoretical Grade Elevations Adjusted For Dead Load Deflection and Grinding |
| CL E. Brg. Pier 16    | 235+84.77 | 0.00   | 492.43                       | See Note A                                                                  |
| RA                    | 235+94.77 | 0.00   | 492.23                       |                                                                             |
| RB                    | 236+04.77 | 0.00   | 492.02                       |                                                                             |
| RC                    | 236+14.77 | 0.00   | 491.82                       |                                                                             |
| RD                    | 236+24.77 | 0.00   | 491.62                       |                                                                             |
| RE                    | 236+34.77 | 0.00   | 491.41                       |                                                                             |
| RF                    | 236+44.77 | 0.00   | 491.21                       |                                                                             |
| RG                    | 236+54.77 | 0.00   | 491.00                       |                                                                             |
| RH                    | 236+64.77 | 0.00   | 490.80                       |                                                                             |
| RI                    | 236+74.77 | 0.00   | 490.59                       |                                                                             |
| RJ                    | 236+84.77 | 0.00   | 490.39                       |                                                                             |
| RK                    | 236+94.77 | 0.00   | 490.19                       |                                                                             |
| RL                    | 237+04.77 | 0.00   | 489.98                       |                                                                             |
| RM                    | 237+14.77 | 0.00   | 489.78                       |                                                                             |
| RN                    | 237+24.77 | 0.00   | 489.57                       |                                                                             |
| RO                    | 237+34.77 | 0.00   | 489.37                       |                                                                             |
| CL Brg. Pier 17       | 237+46.19 | 0.00   | 489.13                       | See Note A                                                                  |
| SA                    | 237+56.19 | 0.00   | 488.93                       |                                                                             |
| SB                    | 237+66.19 | 0.00   | 488.73                       |                                                                             |
| SC                    | 237+76.19 | 0.00   | 488.52                       |                                                                             |
| SD                    | 237+86.19 | 0.00   | 488.32                       |                                                                             |
| SE                    | 237+96.19 | 0.00   | 488.11                       |                                                                             |
| SF                    | 238+06.19 | 0.00   | 487.91                       |                                                                             |
| SG                    | 238+16.19 | 0.00   | 487.70                       |                                                                             |
| SH                    | 238+26.19 | 0.00   | 487.50                       |                                                                             |
| SI                    | 238+36.19 | 0.00   | 487.30                       |                                                                             |
| SJ                    | 238+46.19 | 0.00   | 487.09                       |                                                                             |
| SK                    | 238+56.19 | 0.00   | 486.89                       |                                                                             |
| SL                    | 238+66.19 | 0.00   | 486.68                       |                                                                             |
| SM                    | 238+76.19 | 0.00   | 486.48                       |                                                                             |
| SN                    | 238+86.19 | 0.00   | 486.27                       |                                                                             |
| SO                    | 238+96.19 | 0.00   | 486.07                       |                                                                             |
| SP                    | 239+06.19 | 0.00   | 485.87                       |                                                                             |
| SQ                    | 239+16.19 | 0.00   | 485.66                       |                                                                             |
| SR                    | 239+26.19 | 0.00   | 485.46                       |                                                                             |
| SS                    | 239+36.19 | 0.00   | 485.25                       |                                                                             |
| ST                    | 239+46.19 | 0.00   | 485.05                       |                                                                             |
| CL Brg. Pier 18       | 239+52.27 | 0.00   | 484.92                       | See Note A                                                                  |
| TA                    | 239+62.27 | 0.00   | 484.72                       |                                                                             |
| TB                    | 239+72.27 | 0.00   | 484.52                       |                                                                             |
| TC                    | 239+82.27 | 0.00   | 484.31                       |                                                                             |
| TD                    | 239+92.27 | 0.00   | 484.11                       |                                                                             |
| TE                    | 240+02.27 | 0.00   | 483.90                       |                                                                             |
| TF                    | 240+12.27 | 0.00   | 483.70                       |                                                                             |
| TG                    | 240+22.27 | 0.00   | 483.49                       |                                                                             |
| TH                    | 240+32.27 | 0.00   | 483.29                       |                                                                             |
| TI                    | 240+42.27 | 0.00   | 483.09                       |                                                                             |
| TJ                    | 240+52.27 | 0.00   | 482.88                       |                                                                             |
| TK                    | 240+62.27 | 0.00   | 482.68                       |                                                                             |
| TL                    | 240+72.27 | 0.00   | 482.47                       |                                                                             |
| TM                    | 240+82.27 | 0.00   | 482.27                       |                                                                             |
| TN                    | 240+92.27 | 0.00   | 482.06                       |                                                                             |
| TO                    | 241+02.27 | 0.00   | 481.86                       |                                                                             |
| CL W. Brg. Pier 19    | 241+13.69 | 0.00   | 481.63                       | See Note A                                                                  |
| CL Pier 19 / Exp. Jt. | 241+14.52 | 0.00   | 481.61                       |                                                                             |

| GIRDER 4              |           |        |                              |                                                                             |
|-----------------------|-----------|--------|------------------------------|-----------------------------------------------------------------------------|
| Location              | Station   | Offset | Theoretical Grade Elevations | Theoretical Grade Elevations Adjusted For Dead Load Deflection and Grinding |
| CL E. Brg. Pier 16    | 235+84.77 | 3.00   | 492.39                       | See Note A                                                                  |
| RA                    | 235+94.77 | 3.00   | 492.18                       |                                                                             |
| RB                    | 236+04.77 | 3.00   | 491.98                       |                                                                             |
| RC                    | 236+14.77 | 3.00   | 491.78                       |                                                                             |
| RD                    | 236+24.77 | 3.00   | 491.57                       |                                                                             |
| RE                    | 236+34.77 | 3.00   | 491.37                       |                                                                             |
| RF                    | 236+44.77 | 3.00   | 491.16                       |                                                                             |
| RG                    | 236+54.77 | 3.00   | 490.96                       |                                                                             |
| RH                    | 236+64.77 | 3.00   | 490.75                       |                                                                             |
| RI                    | 236+74.77 | 3.00   | 490.55                       |                                                                             |
| RJ                    | 236+84.77 | 3.00   | 490.34                       |                                                                             |
| RK                    | 236+94.77 | 3.00   | 490.14                       |                                                                             |
| RL                    | 237+04.77 | 3.00   | 489.94                       |                                                                             |
| RM                    | 237+14.77 | 3.00   | 489.73                       |                                                                             |
| RN                    | 237+24.77 | 3.00   | 489.53                       |                                                                             |
| RO                    | 237+34.77 | 3.00   | 489.32                       |                                                                             |
| CL Brg. Pier 17       | 237+46.19 | 3.00   | 489.09                       | See Note A                                                                  |
| SA                    | 237+56.19 | 3.00   | 488.89                       |                                                                             |
| SB                    | 237+66.19 | 3.00   | 488.68                       |                                                                             |
| SC                    | 237+76.19 | 3.00   | 488.48                       |                                                                             |
| SD                    | 237+86.19 | 3.00   | 488.27                       |                                                                             |
| SE                    | 237+96.19 | 3.00   | 488.07                       |                                                                             |
| SF                    | 238+06.19 | 3.00   | 487.86                       |                                                                             |
| SG                    | 238+16.19 | 3.00   | 487.66                       |                                                                             |
| SH                    | 238+26.19 | 3.00   | 487.46                       |                                                                             |
| SI                    | 238+36.19 | 3.00   | 487.25                       |                                                                             |
| SJ                    | 238+46.19 | 3.00   | 487.05                       |                                                                             |
| SK                    | 238+56.19 | 3.00   | 486.84                       |                                                                             |
| SL                    | 238+66.19 | 3.00   | 486.64                       |                                                                             |
| SM                    | 238+76.19 | 3.00   | 486.43                       |                                                                             |
| SN                    | 238+86.19 | 3.00   | 486.23                       |                                                                             |
| SO                    | 238+96.19 | 3.00   | 486.03                       |                                                                             |
| SP                    | 239+06.19 | 3.00   | 485.82                       |                                                                             |
| SQ                    | 239+16.19 | 3.00   | 485.62                       |                                                                             |
| SR                    | 239+26.19 | 3.00   | 485.41                       |                                                                             |
| SS                    | 239+36.19 | 3.00   | 485.21                       |                                                                             |
| ST                    | 239+46.19 | 3.00   | 485.00                       |                                                                             |
| CL Brg. Pier 18       | 239+52.27 | 3.00   | 484.88                       | See Note A                                                                  |
| TA                    | 239+62.27 | 3.00   | 484.67                       |                                                                             |
| TB                    | 239+72.27 | 3.00   | 484.47                       |                                                                             |
| TC                    | 239+82.27 | 3.00   | 484.27                       |                                                                             |
| TD                    | 239+92.27 | 3.00   | 484.06                       |                                                                             |
| TE                    | 240+02.27 | 3.00   | 483.86                       |                                                                             |
| TF                    | 240+12.27 | 3.00   | 483.65                       |                                                                             |
| TG                    | 240+22.27 | 3.00   | 483.45                       |                                                                             |
| TH                    | 240+32.27 | 3.00   | 483.24                       |                                                                             |
| TI                    | 240+42.27 | 3.00   | 483.04                       |                                                                             |
| TJ                    | 240+52.27 | 3.00   | 482.84                       |                                                                             |
| TK                    | 240+62.27 | 3.00   | 482.63                       |                                                                             |
| TL                    | 240+72.27 | 3.00   | 482.43                       |                                                                             |
| TM                    | 240+82.27 | 3.00   | 482.22                       |                                                                             |
| TN                    | 240+92.27 | 3.00   | 482.02                       |                                                                             |
| TO                    | 241+02.27 | 3.00   | 481.81                       |                                                                             |
| CL W. Brg. Pier 19    | 241+13.69 | 3.00   | 481.58                       | See Note A                                                                  |
| CL Pier 19 / Exp. Jt. | 241+14.52 | 3.00   | 481.56                       |                                                                             |

Note A:  
Theoretical Grade Elevations Adjusted for Dead Load Deflection and Grinding will be provided to the Contractor in accordance with the special provision "Contractor Requirements for Dead Load Deflection and Top of Slab Elevation Data."



|              |                |           |
|--------------|----------------|-----------|
| USER NAME =  | DESIGNED - YSS | REVISED - |
|              | CHECKED - JCH  | REVISED - |
| PLOT SCALE = | DRAWN - JJE    | REVISED - |
| PLOT DATE =  | CHECKED - YSS  | REVISED - |

STATE OF ILLINOIS  
DEPARTMENT OF TRANSPORTATION

TOP OF SLAB ELEVATIONS - SPANS 18-20 - 3  
STRUCTURE NO. 090-0115

SHEET S51 OF S214 SHEETS

|                    |               |                  |              |           |
|--------------------|---------------|------------------|--------------|-----------|
| F.A.P. RTE.        | SECTION       | COUNTY           | TOTAL SHEETS | SHEET NO. |
| 317                | (15B-1)BP,BRR | PEO/ITAZ         | 418          | 221       |
| CONTRACT NO. 68E44 |               |                  |              |           |
| ILLINOIS           |               | FED. AID PROJECT |              |           |

MODEL: Default  
FILE NAME: P:\4312-WB\c\JugagcRchab\CADD\Structural\\_SN 090-0115\_WBMainBridge\_Final Plans\0900115-68E44-052-T05E-Spans 18-20\_04.dgn

GIRDER 5

| Location              | Station   | Offset | Theoretical<br>Grade<br>Elevations | Theoretical Grade<br>Elevations<br>Adjusted For Dead<br>Load Deflection<br>and Grinding |
|-----------------------|-----------|--------|------------------------------------|-----------------------------------------------------------------------------------------|
| CL E. Brg. Pier 16    | 235+84.77 | 12.00  | 492.25                             | See<br>Note A                                                                           |
| RA                    | 235+94.77 | 12.00  | 492.04                             |                                                                                         |
| RB                    | 236+04.77 | 12.00  | 491.84                             |                                                                                         |
| RC                    | 236+14.77 | 12.00  | 491.64                             |                                                                                         |
| RD                    | 236+24.77 | 12.00  | 491.43                             |                                                                                         |
| RE                    | 236+34.77 | 12.00  | 491.23                             |                                                                                         |
| RF                    | 236+44.77 | 12.00  | 491.02                             |                                                                                         |
| RG                    | 236+54.77 | 12.00  | 490.82                             |                                                                                         |
| RH                    | 236+64.77 | 12.00  | 490.61                             |                                                                                         |
| RI                    | 236+74.77 | 12.00  | 490.41                             |                                                                                         |
| RJ                    | 236+84.77 | 12.00  | 490.20                             |                                                                                         |
| RK                    | 236+94.77 | 12.00  | 490.00                             |                                                                                         |
| RL                    | 237+04.77 | 12.00  | 489.80                             |                                                                                         |
| RM                    | 237+14.77 | 12.00  | 489.59                             |                                                                                         |
| RN                    | 237+24.77 | 12.00  | 489.39                             |                                                                                         |
| RO                    | 237+34.77 | 12.00  | 489.18                             |                                                                                         |
| CL Brg. Pier 17       | 237+46.19 | 12.00  | 488.95                             |                                                                                         |
| SA                    | 237+56.19 | 12.00  | 488.75                             |                                                                                         |
| SB                    | 237+66.19 | 12.00  | 488.54                             |                                                                                         |
| SC                    | 237+76.19 | 12.00  | 488.34                             |                                                                                         |
| SD                    | 237+86.19 | 12.00  | 488.13                             |                                                                                         |
| SE                    | 237+96.19 | 12.00  | 487.93                             |                                                                                         |
| SF                    | 238+06.19 | 12.00  | 487.72                             |                                                                                         |
| SG                    | 238+16.19 | 12.00  | 487.52                             |                                                                                         |
| SH                    | 238+26.19 | 12.00  | 487.32                             |                                                                                         |
| SI                    | 238+36.19 | 12.00  | 487.11                             |                                                                                         |
| SJ                    | 238+46.19 | 12.00  | 486.91                             |                                                                                         |
| SK                    | 238+56.19 | 12.00  | 486.70                             |                                                                                         |
| SL                    | 238+66.19 | 12.00  | 486.50                             |                                                                                         |
| SM                    | 238+76.19 | 12.00  | 486.29                             |                                                                                         |
| SN                    | 238+86.19 | 12.00  | 486.09                             |                                                                                         |
| SO                    | 238+96.19 | 12.00  | 485.89                             |                                                                                         |
| SP                    | 239+06.19 | 12.00  | 485.68                             |                                                                                         |
| SQ                    | 239+16.19 | 12.00  | 485.48                             |                                                                                         |
| SR                    | 239+26.19 | 12.00  | 485.27                             |                                                                                         |
| SS                    | 239+36.19 | 12.00  | 485.07                             |                                                                                         |
| ST                    | 239+46.19 | 12.00  | 484.86                             |                                                                                         |
| CL Brg. Pier 18       | 239+52.27 | 12.00  | 484.74                             |                                                                                         |
| TA                    | 239+62.27 | 12.00  | 484.53                             |                                                                                         |
| TB                    | 239+72.27 | 12.00  | 484.33                             |                                                                                         |
| TC                    | 239+82.27 | 12.00  | 484.13                             |                                                                                         |
| TD                    | 239+92.27 | 12.00  | 483.92                             |                                                                                         |
| TE                    | 240+02.27 | 12.00  | 483.72                             |                                                                                         |
| TF                    | 240+12.27 | 12.00  | 483.51                             |                                                                                         |
| TG                    | 240+22.27 | 12.00  | 483.31                             |                                                                                         |
| TH                    | 240+32.27 | 12.00  | 483.10                             |                                                                                         |
| TI                    | 240+42.27 | 12.00  | 482.90                             |                                                                                         |
| TJ                    | 240+52.27 | 12.00  | 482.70                             |                                                                                         |
| TK                    | 240+62.27 | 12.00  | 482.49                             |                                                                                         |
| TL                    | 240+72.27 | 12.00  | 482.29                             |                                                                                         |
| TM                    | 240+82.27 | 12.00  | 482.08                             |                                                                                         |
| TN                    | 240+92.27 | 12.00  | 481.88                             |                                                                                         |
| TO                    | 241+02.27 | 12.00  | 481.67                             |                                                                                         |
| CL W. Brg. Pier 19    | 241+13.69 | 12.00  | 481.44                             |                                                                                         |
| CL Pier 19 / Exp. Jt. | 241+14.52 | 12.00  | 481.42                             |                                                                                         |

Note A:  
Theoretical Grade Elevations Adjusted for Dead Load Deflection and Grinding  
will be provided to the Contractor in accordance with the special provision  
"Contractor Requirements for Dead Load Deflection and Top of Slab Elevation Data."





|              |                |           |
|--------------|----------------|-----------|
| USER NAME =  | DESIGNED - YSS | REVISED - |
|              | CHECKED - JCH  | REVISED - |
| PLOT SCALE = | DRAWN - JJE    | REVISED - |
| PLOT DATE =  | CHECKED - YSS  | REVISED - |

STATE OF ILLINOIS  
DEPARTMENT OF TRANSPORTATION

TOP OF SLAB ELEVATIONS - SPANS 18-20 - 4  
STRUCTURE NO. 090-0115

SHEET S52 OF S214 SHEETS

|                |               |                    |                  |              |
|----------------|---------------|--------------------|------------------|--------------|
| F.A.P.<br>RTE. | SECTION       | COUNTY             | TOTAL<br>SHEETS  | SHEET<br>NO. |
| 317            | (15B-1)BP,BRR | PEO/TAZ            | 418              | 222          |
|                |               | CONTRACT NO. 68E44 |                  |              |
|                |               | ILLINOIS           | FED. AID PROJECT |              |

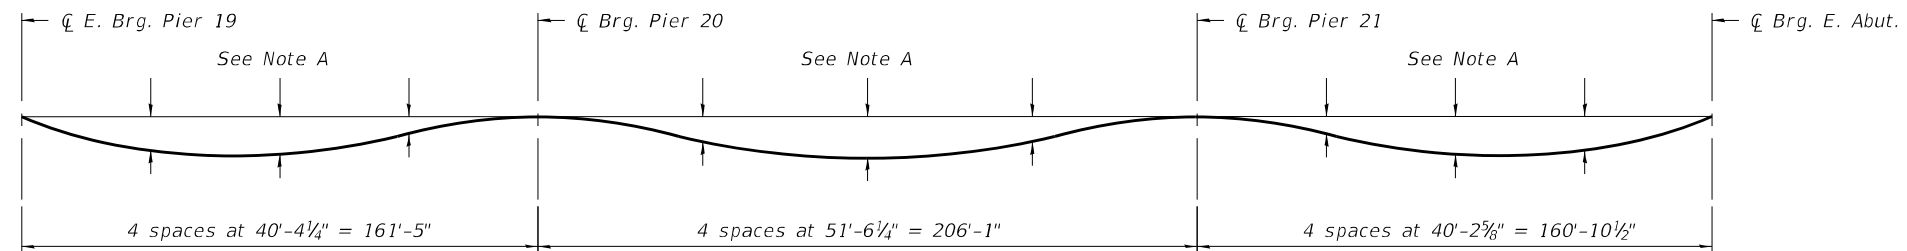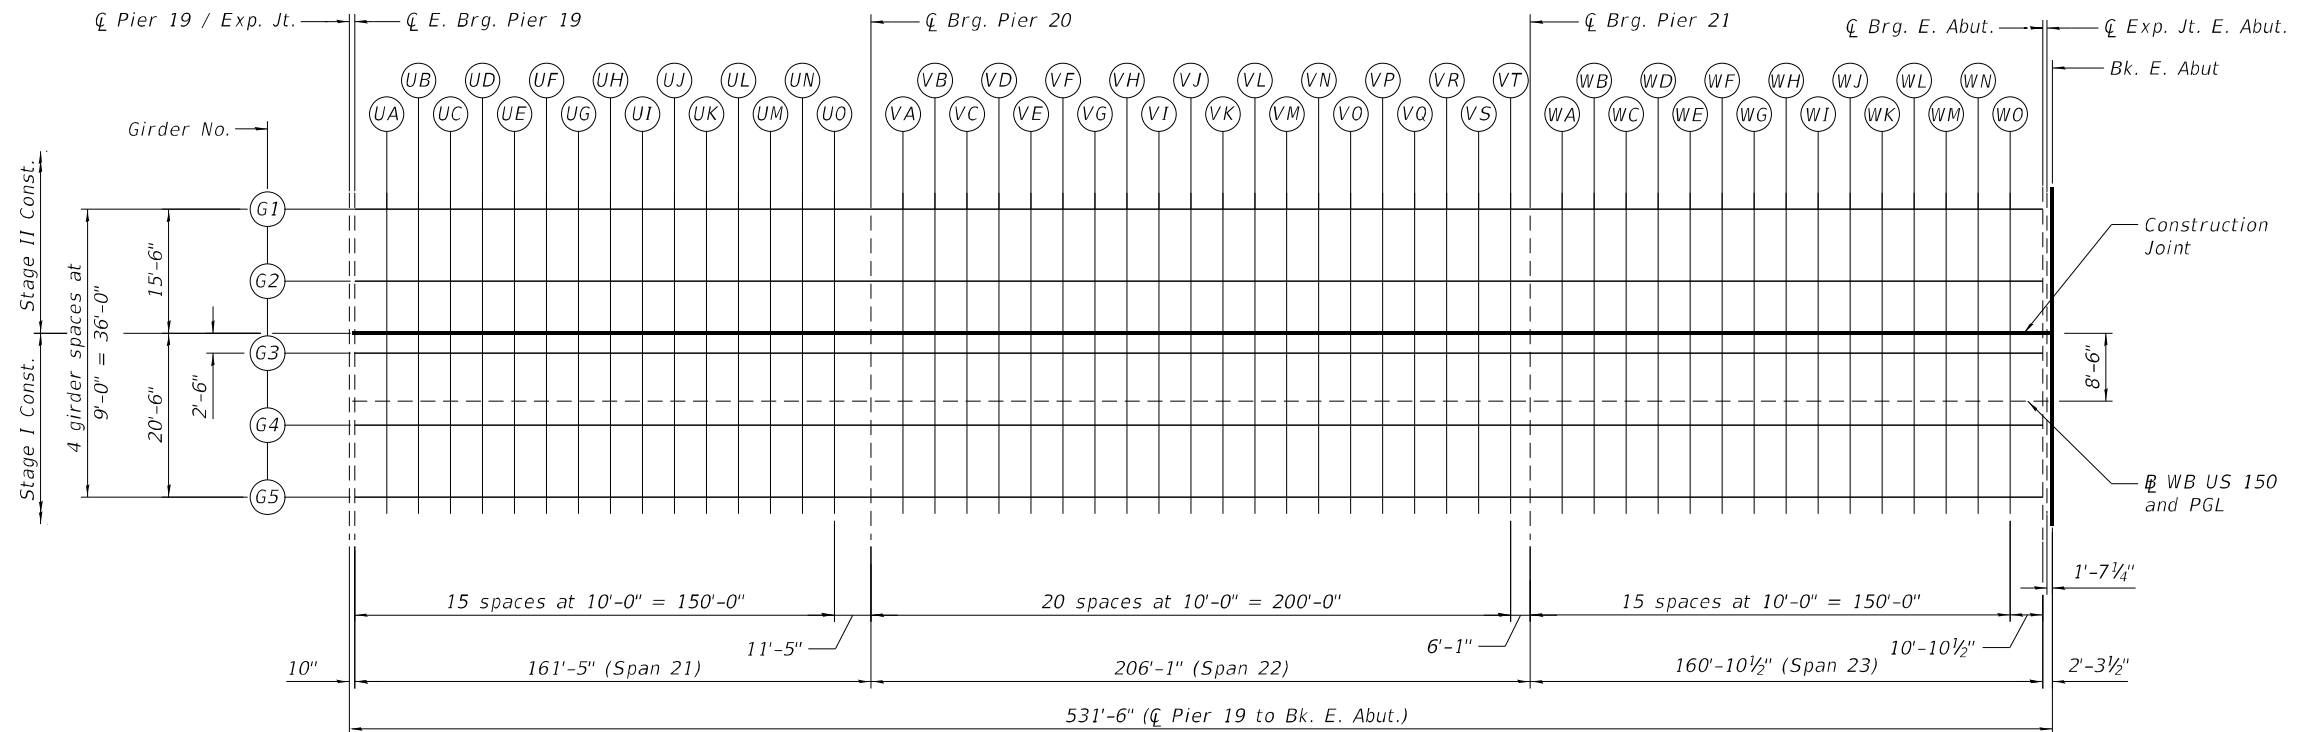


DEAD LOAD DEFLECTION DIAGRAM

*Includes weight of concrete only.*

*Note:*

The above deflections are not to be used in the field if the engineer is working from the grade elevations adjusted for dead load deflections and grinding as shown on sheets S54 thru S56 of S214.

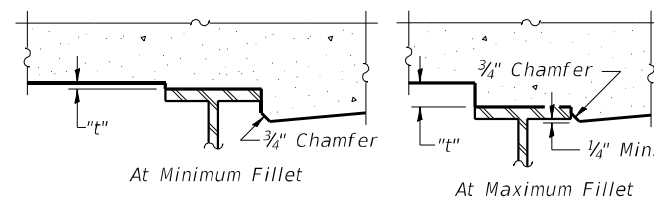

To determine "t": After all structural steel has been erected, elevations of the top flanges of the beams shall be taken at intervals shown on sheets S54 thru S56 of S214. These elevations subtracted from the "Theoretical Grade Elevations Adjusted for Dead Load Deflection and Grinding" shown on sheets S54 thru S56 of S214, minus the initial slab thickness prior to grinding, equals the fillet heights "t" above top flange of beams.

The slab is to be ground after curing to achieve smoothness, but the slab is not to be ground to elevations below the "Theoretical Grade Elevations" shown on sheets S54 thru S56 of S214. For grinding the deck, see Special Provisions.

### FILLET HEIGHTS

*Note A:*

Dead load deflections will be provided to the Contractor in accordance with the special provision "Contractor Requirements for Dead Load Deflection and Top of Slab Elevation Data."

MODEL: Default  
FILE NAME: P:\M312-WB\cClugageRchab\CADD\Structural\\_SN 090-0115\_WBMainBridge\_Final Plans\0900115-68E44-054-T05E-Spans 21-23\_02.dgn

| GIRDER 1             |           |        |                                    |                                                                                         |
|----------------------|-----------|--------|------------------------------------|-----------------------------------------------------------------------------------------|
| Location             | Station   | Offset | Theoretical<br>Grade<br>Elevations | Theoretical Grade<br>Elevations<br>Adjusted For Dead<br>Load Deflection<br>and Grinding |
| CL E. Brg. Pier 19   | 241+15.35 | -24.00 | 481.17                             | See<br>Note A                                                                           |
| UA                   | 241+25.35 | -24.00 | 480.97                             |                                                                                         |
| UB                   | 241+35.35 | -24.00 | 480.76                             |                                                                                         |
| UC                   | 241+45.35 | -24.00 | 480.56                             |                                                                                         |
| UD                   | 241+55.35 | -24.00 | 480.35                             |                                                                                         |
| UE                   | 241+65.35 | -24.00 | 480.15                             |                                                                                         |
| UF                   | 241+75.35 | -24.00 | 479.95                             |                                                                                         |
| UG                   | 241+85.35 | -24.00 | 479.74                             |                                                                                         |
| UH                   | 241+95.35 | -24.00 | 479.54                             |                                                                                         |
| UI                   | 242+05.35 | -24.00 | 479.33                             |                                                                                         |
| UJ                   | 242+15.35 | -24.00 | 479.13                             |                                                                                         |
| UK                   | 242+25.35 | -24.00 | 478.92                             |                                                                                         |
| UL                   | 242+35.35 | -24.00 | 478.72                             |                                                                                         |
| UM                   | 242+45.35 | -24.00 | 478.52                             |                                                                                         |
| UN                   | 242+55.35 | -24.00 | 478.31                             |                                                                                         |
| UO                   | 242+65.35 | -24.00 | 478.11                             |                                                                                         |
| CL Brg. Pier 20      | 242+76.77 | -24.00 | 477.87                             | See<br>Note A                                                                           |
| VA                   | 242+86.77 | -24.00 | 477.67                             |                                                                                         |
| VB                   | 242+96.77 | -24.00 | 477.47                             |                                                                                         |
| VC                   | 243+06.77 | -24.00 | 477.26                             |                                                                                         |
| VD                   | 243+16.77 | -24.00 | 477.06                             |                                                                                         |
| VE                   | 243+26.77 | -24.00 | 476.85                             |                                                                                         |
| VF                   | 243+36.77 | -24.00 | 476.65                             |                                                                                         |
| VG                   | 243+46.77 | -24.00 | 476.44                             |                                                                                         |
| VH                   | 243+56.77 | -24.00 | 476.24                             |                                                                                         |
| VI                   | 243+66.77 | -24.00 | 476.04                             |                                                                                         |
| VJ                   | 243+76.77 | -24.00 | 475.83                             |                                                                                         |
| VK                   | 243+86.77 | -24.00 | 475.63                             |                                                                                         |
| VL                   | 243+96.77 | -24.00 | 475.42                             |                                                                                         |
| VM                   | 244+06.77 | -24.00 | 475.22                             |                                                                                         |
| VN                   | 244+16.77 | -24.00 | 475.01                             |                                                                                         |
| VO                   | 244+26.77 | -24.00 | 474.81                             |                                                                                         |
| VP                   | 244+36.77 | -24.00 | 474.60                             |                                                                                         |
| VQ                   | 244+46.77 | -24.00 | 474.40                             |                                                                                         |
| VR                   | 244+56.77 | -24.00 | 474.20                             |                                                                                         |
| VS                   | 244+66.77 | -24.00 | 473.99                             |                                                                                         |
| VT                   | 244+76.77 | -24.00 | 473.79                             |                                                                                         |
| CL Brg. Pier 21      | 244+82.85 | -24.00 | 473.66                             | See<br>Note A                                                                           |
| WA                   | 244+92.85 | -24.00 | 473.46                             |                                                                                         |
| WB                   | 245+02.85 | -24.00 | 473.25                             |                                                                                         |
| WC                   | 245+12.85 | -24.00 | 473.05                             |                                                                                         |
| WD                   | 245+22.85 | -24.00 | 472.85                             |                                                                                         |
| WE                   | 245+32.85 | -24.00 | 472.64                             |                                                                                         |
| WF                   | 245+42.85 | -24.00 | 472.44                             |                                                                                         |
| WG                   | 245+52.85 | -24.00 | 472.23                             |                                                                                         |
| WH                   | 245+62.85 | -24.00 | 472.03                             |                                                                                         |
| WI                   | 245+72.85 | -24.00 | 471.82                             |                                                                                         |
| WJ                   | 245+82.85 | -24.00 | 471.62                             |                                                                                         |
| WK                   | 245+92.85 | -24.00 | 471.42                             |                                                                                         |
| WL                   | 246+02.85 | -24.00 | 471.21                             |                                                                                         |
| WM                   | 246+12.85 | -24.00 | 471.01                             |                                                                                         |
| WN                   | 246+22.85 | -24.00 | 470.80                             |                                                                                         |
| WO                   | 246+32.85 | -24.00 | 470.60                             |                                                                                         |
| CL Brg. E. Abut.     | 246+43.73 | -24.00 | 470.38                             | See<br>Note A                                                                           |
| CL Exp. Jt. E. Abut. | 246+44.42 | -24.00 | 470.36                             |                                                                                         |
| Bk. E. Abut.         | 246+46.02 | -24.00 | 470.33                             |                                                                                         |

| GIRDER 2             |           |        |                                    |                                                                                         |
|----------------------|-----------|--------|------------------------------------|-----------------------------------------------------------------------------------------|
| Location             | Station   | Offset | Theoretical<br>Grade<br>Elevations | Theoretical Grade<br>Elevations<br>Adjusted For Dead<br>Load Deflection<br>and Grinding |
| CL E. Brg. Pier 19   | 241+15.35 | -15.00 | 481.35                             | See<br>Note A                                                                           |
| UA                   | 241+25.35 | -15.00 | 481.15                             |                                                                                         |
| UB                   | 241+35.35 | -15.00 | 480.94                             |                                                                                         |
| UC                   | 241+45.35 | -15.00 | 480.74                             |                                                                                         |
| UD                   | 241+55.35 | -15.00 | 480.53                             |                                                                                         |
| UE                   | 241+65.35 | -15.00 | 480.33                             |                                                                                         |
| UF                   | 241+75.35 | -15.00 | 480.13                             |                                                                                         |
| UG                   | 241+85.35 | -15.00 | 479.92                             |                                                                                         |
| UH                   | 241+95.35 | -15.00 | 479.72                             |                                                                                         |
| UI                   | 242+05.35 | -15.00 | 479.51                             |                                                                                         |
| UJ                   | 242+15.35 | -15.00 | 479.31                             |                                                                                         |
| UK                   | 242+25.35 | -15.00 | 479.10                             |                                                                                         |
| UL                   | 242+35.35 | -15.00 | 478.90                             |                                                                                         |
| UM                   | 242+45.35 | -15.00 | 478.70                             |                                                                                         |
| UN                   | 242+55.35 | -15.00 | 478.49                             |                                                                                         |
| UO                   | 242+65.35 | -15.00 | 478.29                             |                                                                                         |
| CL Brg. Pier 20      | 242+76.77 | -15.00 | 478.05                             | See<br>Note A                                                                           |
| VA                   | 242+86.77 | -15.00 | 477.85                             |                                                                                         |
| VB                   | 242+96.77 | -15.00 | 477.65                             |                                                                                         |
| VC                   | 243+06.77 | -15.00 | 477.44                             |                                                                                         |
| VD                   | 243+16.77 | -15.00 | 477.24                             |                                                                                         |
| VE                   | 243+26.77 | -15.00 | 477.03                             |                                                                                         |
| VF                   | 243+36.77 | -15.00 | 476.83                             |                                                                                         |
| VG                   | 243+46.77 | -15.00 | 476.62                             |                                                                                         |
| VH                   | 243+56.77 | -15.00 | 476.42                             |                                                                                         |
| VI                   | 243+66.77 | -15.00 | 476.22                             |                                                                                         |
| VJ                   | 243+76.77 | -15.00 | 476.01                             |                                                                                         |
| VK                   | 243+86.77 | -15.00 | 475.81                             |                                                                                         |
| VL                   | 243+96.77 | -15.00 | 475.60                             |                                                                                         |
| VM                   | 244+06.77 | -15.00 | 475.40                             |                                                                                         |
| VN                   | 244+16.77 | -15.00 | 475.19                             |                                                                                         |
| VO                   | 244+26.77 | -15.00 | 474.99                             |                                                                                         |
| VP                   | 244+36.77 | -15.00 | 474.78                             |                                                                                         |
| VQ                   | 244+46.77 | -15.00 | 474.58                             |                                                                                         |
| VR                   | 244+56.77 | -15.00 | 474.38                             |                                                                                         |
| VS                   | 244+66.77 | -15.00 | 474.17                             |                                                                                         |
| VT                   | 244+76.77 | -15.00 | 473.97                             |                                                                                         |
| CL Brg. Pier 21      | 244+82.85 | -15.00 | 473.84                             | See<br>Note A                                                                           |
| WA                   | 244+92.85 | -15.00 | 473.64                             |                                                                                         |
| WB                   | 245+02.85 | -15.00 | 473.43                             |                                                                                         |
| WC                   | 245+12.85 | -15.00 | 473.23                             |                                                                                         |
| WD                   | 245+22.85 | -15.00 | 473.03                             |                                                                                         |
| WE                   | 245+32.85 | -15.00 | 472.82                             |                                                                                         |
| WF                   | 245+42.85 | -15.00 | 472.62                             |                                                                                         |
| WG                   | 245+52.85 | -15.00 | 472.41                             |                                                                                         |
| WH                   | 245+62.85 | -15.00 | 472.21                             |                                                                                         |
| WI                   | 245+72.85 | -15.00 | 472.00                             |                                                                                         |
| WJ                   | 245+82.85 | -15.00 | 471.80                             |                                                                                         |
| WK                   | 245+92.85 | -15.00 | 471.60                             |                                                                                         |
| WL                   | 246+02.85 | -15.00 | 471.39                             |                                                                                         |
| WM                   | 246+12.85 | -15.00 | 471.19                             |                                                                                         |
| WN                   | 246+22.85 | -15.00 | 470.98                             |                                                                                         |
| WO                   | 246+32.85 | -15.00 | 470.78                             |                                                                                         |
| CL Brg. E. Abut.     | 246+43.73 | -15.00 | 470.56                             | See<br>Note A                                                                           |
| CL Exp. Jt. E. Abut. | 246+44.42 | -15.00 | 470.54                             |                                                                                         |
| Bk. E. Abut.         | 246+46.02 | -15.00 | 470.51                             |                                                                                         |

| CONSTRUCTION JOINT   |           |        |                                    |                                                                                         |
|----------------------|-----------|--------|------------------------------------|-----------------------------------------------------------------------------------------|
| Location             | Station   | Offset | Theoretical<br>Grade<br>Elevations | Theoretical Grade<br>Elevations<br>Adjusted For Dead<br>Load Deflection<br>and Grinding |
| CL E. Brg. Pier 19   | 241+15.35 | -8.50  | 481.46                             | See<br>Note A                                                                           |
| UA                   | 241+25.35 | -8.50  | 481.26                             |                                                                                         |
| UB                   | 241+35.35 | -8.50  | 481.06                             |                                                                                         |
| UC                   | 241+45.35 | -8.50  | 480.85                             |                                                                                         |
| UD                   | 241+55.35 | -8.50  | 480.65                             |                                                                                         |
| UE                   | 241+65.35 | -8.50  | 480.44                             |                                                                                         |
| UF                   | 241+75.35 | -8.50  | 480.24                             |                                                                                         |
| UG                   | 241+85.35 | -8.50  | 480.03                             |                                                                                         |
| UH                   | 241+95.35 | -8.50  | 479.83                             |                                                                                         |
| UI                   | 242+05.35 | -8.50  | 479.63                             |                                                                                         |
| UJ                   | 242+15.35 | -8.50  | 479.42                             |                                                                                         |
| UK                   | 242+25.35 | -8.50  | 479.22                             |                                                                                         |
| UL                   | 242+35.35 | -8.50  | 479.01                             |                                                                                         |
| UM                   | 242+45.35 | -8.50  | 478.81                             |                                                                                         |
| UN                   | 242+55.35 | -8.50  | 478.60                             |                                                                                         |
| UO                   | 242+65.35 | -8.50  | 478.40                             |                                                                                         |
| CL Brg. Pier 20      | 242+76.77 | -8.50  | 478.17                             | See<br>Note A                                                                           |
| VA                   | 242+86.77 | -8.50  | 477.96                             |                                                                                         |
| VB                   | 242+96.77 | -8.50  | 477.76                             |                                                                                         |
| VC                   | 243+06.77 | -8.50  | 477.55                             |                                                                                         |
| VD                   | 243+16.77 | -8.50  | 477.35                             |                                                                                         |
| VE                   | 243+26.77 | -8.50  | 477.14                             |                                                                                         |
| VF                   | 243+36.77 | -8.50  | 476.94                             |                                                                                         |
| VG                   | 243+46.77 | -8.50  | 476.74                             |                                                                                         |
| VH                   | 243+56.77 | -8.50  | 476.53                             |                                                                                         |
| VI                   | 243+66.77 | -8.50  | 476.33                             |                                                                                         |
| VJ                   | 243+76.77 | -8.50  | 476.12                             |                                                                                         |
| VK                   | 243+86.77 | -8.50  | 475.92                             |                                                                                         |
| VL                   | 243+96.77 | -8.50  | 475.71                             |                                                                                         |
| VM                   | 244+06.77 | -8.50  | 475.51                             |                                                                                         |
| VN                   | 244+16.77 | -8.50  | 475.31                             |                                                                                         |
| VO                   | 244+26.77 | -8.50  | 475.10                             |                                                                                         |
| VP                   | 244+36.77 | -8.50  | 474.90                             |                                                                                         |
| VQ                   | 244+46.77 | -8.50  | 474.69                             |                                                                                         |
| VR                   | 244+56.77 | -8.50  | 474.49                             |                                                                                         |
| VS                   | 244+66.77 | -8.50  | 474.28                             |                                                                                         |
| VT                   | 244+76.77 | -8.50  | 474.08                             |                                                                                         |
| CL Brg. Pier 21      | 244+82.85 | -8.50  | 473.96                             | See<br>Note A                                                                           |
| WA                   | 244+92.85 | -8.50  | 473.75                             |                                                                                         |
| WB                   | 245+02.85 | -8.50  | 473.55                             |                                                                                         |
| WC                   | 245+12.85 | -8.50  | 473.34                             |                                                                                         |
| WD                   | 245+22.85 | -8.50  | 473.14                             |                                                                                         |
| WE                   | 245+32.85 | -8.50  | 472.93                             |                                                                                         |
| WF                   | 245+42.85 | -8.50  | 472.73                             |                                                                                         |
| WG                   | 245+52.85 | -8.50  | 472.53                             |                                                                                         |
| WH                   | 245+62.85 | -8.50  | 472.32                             |                                                                                         |
| WI                   | 245+72.85 | -8.50  | 472.12                             |                                                                                         |
| WJ                   | 245+82.85 | -8.50  | 471.91                             |                                                                                         |
| WK                   | 245+92.85 | -8.50  | 471.71                             |                                                                                         |
| WL                   | 246+02.85 | -8.50  | 471.50                             |                                                                                         |
| WM                   | 246+12.85 | -8.50  | 471.30                             |                                                                                         |
| WN                   | 246+22.85 | -8.50  | 471.10                             |                                                                                         |
| WO                   | 246+32.85 | -8.50  | 470.89                             |                                                                                         |
| CL Brg. E. Abut.     | 246+43.73 | -8.50  | 470.67                             | See<br>Note A                                                                           |
| CL Exp. Jt. E. Abut. | 246+44.42 | -8.50  | 470.65                             |                                                                                         |
| Bk. E. Abut.         | 246+46.02 | -8.50  | 470.62                             |                                                                                         |

Note A:  
Theoretical Grade Elevations Adjusted for Dead Load Deflection and Grinding  
will be provided to the Contractor in accordance with the special provision  
"Contractor Requirements for Dead Load Deflection and Top of Slab Elevation Data."

MODEL: Default  
FILE NAME: P:\M312-WB\cClgagcRchab\CADD\Structural\\_SN 090-0115\_WBMainBridge\_Final Plans\0900115-68E44-055-T05E-Spans 21-23\_03.dgn

| GIRDER 3             |           |        |                                    |                                                                                         |
|----------------------|-----------|--------|------------------------------------|-----------------------------------------------------------------------------------------|
| Location             | Station   | Offset | Theoretical<br>Grade<br>Elevations | Theoretical Grade<br>Elevations<br>Adjusted For Dead<br>Load Deflection<br>and Grinding |
| CL E. Brg. Pier 19   | 241+15.35 | -6.00  | 481.50                             | See<br>Note A                                                                           |
| UA                   | 241+25.35 | -6.00  | 481.30                             |                                                                                         |
| UB                   | 241+35.35 | -6.00  | 481.09                             |                                                                                         |
| UC                   | 241+45.35 | -6.00  | 480.89                             |                                                                                         |
| UD                   | 241+55.35 | -6.00  | 480.68                             |                                                                                         |
| UE                   | 241+65.35 | -6.00  | 480.48                             |                                                                                         |
| UF                   | 241+75.35 | -6.00  | 480.28                             |                                                                                         |
| UG                   | 241+85.35 | -6.00  | 480.07                             |                                                                                         |
| UH                   | 241+95.35 | -6.00  | 479.87                             |                                                                                         |
| UI                   | 242+05.35 | -6.00  | 479.66                             |                                                                                         |
| UJ                   | 242+15.35 | -6.00  | 479.46                             |                                                                                         |
| UK                   | 242+25.35 | -6.00  | 479.25                             |                                                                                         |
| UL                   | 242+35.35 | -6.00  | 479.05                             |                                                                                         |
| UM                   | 242+45.35 | -6.00  | 478.85                             |                                                                                         |
| UN                   | 242+55.35 | -6.00  | 478.64                             |                                                                                         |
| UO                   | 242+65.35 | -6.00  | 478.44                             |                                                                                         |
| CL Brg. Pier 20      | 242+76.77 | -6.00  | 478.20                             | See<br>Note A                                                                           |
| VA                   | 242+86.77 | -6.00  | 478.00                             |                                                                                         |
| VB                   | 242+96.77 | -6.00  | 477.80                             |                                                                                         |
| VC                   | 243+06.77 | -6.00  | 477.59                             |                                                                                         |
| VD                   | 243+16.77 | -6.00  | 477.39                             |                                                                                         |
| VE                   | 243+26.77 | -6.00  | 477.18                             |                                                                                         |
| VF                   | 243+36.77 | -6.00  | 476.98                             |                                                                                         |
| VG                   | 243+46.77 | -6.00  | 476.77                             |                                                                                         |
| VH                   | 243+56.77 | -6.00  | 476.57                             |                                                                                         |
| VI                   | 243+66.77 | -6.00  | 476.37                             |                                                                                         |
| VJ                   | 243+76.77 | -6.00  | 476.16                             |                                                                                         |
| VK                   | 243+86.77 | -6.00  | 475.96                             |                                                                                         |
| VL                   | 243+96.77 | -6.00  | 475.75                             |                                                                                         |
| VM                   | 244+06.77 | -6.00  | 475.55                             |                                                                                         |
| VN                   | 244+16.77 | -6.00  | 475.34                             |                                                                                         |
| VO                   | 244+26.77 | -6.00  | 475.14                             |                                                                                         |
| VP                   | 244+36.77 | -6.00  | 474.93                             |                                                                                         |
| VQ                   | 244+46.77 | -6.00  | 474.73                             |                                                                                         |
| VR                   | 244+56.77 | -6.00  | 474.53                             |                                                                                         |
| VS                   | 244+66.77 | -6.00  | 474.32                             |                                                                                         |
| VT                   | 244+76.77 | -6.00  | 474.12                             |                                                                                         |
| CL Brg. Pier 21      | 244+82.85 | -6.00  | 473.99                             | See<br>Note A                                                                           |
| WA                   | 244+92.85 | -6.00  | 473.79                             |                                                                                         |
| WB                   | 245+02.85 | -6.00  | 473.58                             |                                                                                         |
| WC                   | 245+12.85 | -6.00  | 473.38                             |                                                                                         |
| WD                   | 245+22.85 | -6.00  | 473.18                             |                                                                                         |
| WE                   | 245+32.85 | -6.00  | 472.97                             |                                                                                         |
| WF                   | 245+42.85 | -6.00  | 472.77                             |                                                                                         |
| WG                   | 245+52.85 | -6.00  | 472.56                             |                                                                                         |
| WH                   | 245+62.85 | -6.00  | 472.36                             |                                                                                         |
| WI                   | 245+72.85 | -6.00  | 472.15                             |                                                                                         |
| WJ                   | 245+82.85 | -6.00  | 471.95                             |                                                                                         |
| WK                   | 245+92.85 | -6.00  | 471.75                             |                                                                                         |
| WL                   | 246+02.85 | -6.00  | 471.54                             |                                                                                         |
| WM                   | 246+12.85 | -6.00  | 471.34                             |                                                                                         |
| WN                   | 246+22.85 | -6.00  | 471.13                             |                                                                                         |
| WO                   | 246+32.85 | -6.00  | 470.93                             |                                                                                         |
| CL Brg. E. Abut.     | 246+43.73 | -6.00  | 470.71                             | See<br>Note A                                                                           |
| CL Exp. Jt. E. Abut. | 246+44.42 | -6.00  | 470.69                             |                                                                                         |
| Bk. E. Abut.         | 246+46.02 | -6.00  | 470.66                             |                                                                                         |

| WB US 150 AND PG     |           |        |                                    |                                                                                         |
|----------------------|-----------|--------|------------------------------------|-----------------------------------------------------------------------------------------|
| Location             | Station   | Offset | Theoretical<br>Grade<br>Elevations | Theoretical Grade<br>Elevations<br>Adjusted For Dead<br>Load Deflection<br>and Grinding |
| CL E. Brg. Pier 19   | 241+15.35 | 0.00   | 481.59                             | See<br>Note A                                                                           |
| UA                   | 241+25.35 | 0.00   | 481.39                             |                                                                                         |
| UB                   | 241+35.35 | 0.00   | 481.18                             |                                                                                         |
| UC                   | 241+45.35 | 0.00   | 480.98                             |                                                                                         |
| UD                   | 241+55.35 | 0.00   | 480.77                             |                                                                                         |
| UE                   | 241+65.35 | 0.00   | 480.57                             |                                                                                         |
| UF                   | 241+75.35 | 0.00   | 480.37                             |                                                                                         |
| UG                   | 241+85.35 | 0.00   | 480.16                             |                                                                                         |
| UH                   | 241+95.35 | 0.00   | 479.96                             |                                                                                         |
| UI                   | 242+05.35 | 0.00   | 479.75                             |                                                                                         |
| UJ                   | 242+15.35 | 0.00   | 479.55                             |                                                                                         |
| UK                   | 242+25.35 | 0.00   | 479.34                             |                                                                                         |
| UL                   | 242+35.35 | 0.00   | 479.14                             |                                                                                         |
| UM                   | 242+45.35 | 0.00   | 478.94                             |                                                                                         |
| UN                   | 242+55.35 | 0.00   | 478.73                             |                                                                                         |
| UO                   | 242+65.35 | 0.00   | 478.53                             |                                                                                         |
| CL Brg. Pier 20      | 242+76.77 | 0.00   | 478.29                             | See<br>Note A                                                                           |
| VA                   | 242+86.77 | 0.00   | 478.09                             |                                                                                         |
| VB                   | 242+96.77 | 0.00   | 477.89                             |                                                                                         |
| VC                   | 243+06.77 | 0.00   | 477.68                             |                                                                                         |
| VD                   | 243+16.77 | 0.00   | 477.48                             |                                                                                         |
| VE                   | 243+26.77 | 0.00   | 477.27                             |                                                                                         |
| VF                   | 243+36.77 | 0.00   | 477.07                             |                                                                                         |
| VG                   | 243+46.77 | 0.00   | 476.86                             |                                                                                         |
| VH                   | 243+56.77 | 0.00   | 476.66                             |                                                                                         |
| VI                   | 243+66.77 | 0.00   | 476.46                             |                                                                                         |
| VJ                   | 243+76.77 | 0.00   | 476.25                             |                                                                                         |
| VK                   | 243+86.77 | 0.00   | 476.05                             |                                                                                         |
| VL                   | 243+96.77 | 0.00   | 475.84                             |                                                                                         |
| VM                   | 244+06.77 | 0.00   | 475.64                             |                                                                                         |
| VN                   | 244+16.77 | 0.00   | 475.43                             |                                                                                         |
| VO                   | 244+26.77 | 0.00   | 475.23                             |                                                                                         |
| VP                   | 244+36.77 | 0.00   | 475.02                             |                                                                                         |
| VQ                   | 244+46.77 | 0.00   | 474.82                             |                                                                                         |
| VR                   | 244+56.77 | 0.00   | 474.62                             |                                                                                         |
| VS                   | 244+66.77 | 0.00   | 474.41                             |                                                                                         |
| VT                   | 244+76.77 | 0.00   | 474.21                             |                                                                                         |
| CL Brg. Pier 21      | 244+82.85 | 0.00   | 474.08                             | See<br>Note A                                                                           |
| WA                   | 244+92.85 | 0.00   | 473.88                             |                                                                                         |
| WB                   | 245+02.85 | 0.00   | 473.67                             |                                                                                         |
| WC                   | 245+12.85 | 0.00   | 473.47                             |                                                                                         |
| WD                   | 245+22.85 | 0.00   | 473.27                             |                                                                                         |
| WE                   | 245+32.85 | 0.00   | 473.06                             |                                                                                         |
| WF                   | 245+42.85 | 0.00   | 472.86                             |                                                                                         |
| WG                   | 245+52.85 | 0.00   | 472.65                             |                                                                                         |
| WH                   | 245+62.85 | 0.00   | 472.45                             |                                                                                         |
| WI                   | 245+72.85 | 0.00   | 472.24                             |                                                                                         |
| WJ                   | 245+82.85 | 0.00   | 472.04                             |                                                                                         |
| WK                   | 245+92.85 | 0.00   | 471.84                             |                                                                                         |
| WL                   | 246+02.85 | 0.00   | 471.63                             |                                                                                         |
| WM                   | 246+12.85 | 0.00   | 471.43                             |                                                                                         |
| WN                   | 246+22.85 | 0.00   | 471.22                             |                                                                                         |
| WO                   | 246+32.85 | 0.00   | 471.02                             |                                                                                         |
| CL Brg. E. Abut.     | 246+43.73 | 0.00   | 470.80                             | See<br>Note A                                                                           |
| CL Exp. Jt. E. Abut. | 246+44.42 | 0.00   | 470.78                             |                                                                                         |
| Bk. E. Abut.         | 246+46.02 | 0.00   | 470.75                             |                                                                                         |

| GIRDER 4             |           |        |                                    |                                                                                         |
|----------------------|-----------|--------|------------------------------------|-----------------------------------------------------------------------------------------|
| Location             | Station   | Offset | Theoretical<br>Grade<br>Elevations | Theoretical Grade<br>Elevations<br>Adjusted For Dead<br>Load Deflection<br>and Grinding |
| CL E. Brg. Pier 19   | 241+15.35 | 3.00   | 481.55                             | See<br>Note A                                                                           |
| UA                   | 241+25.35 | 3.00   | 481.34                             |                                                                                         |
| UB                   | 241+35.35 | 3.00   | 481.14                             |                                                                                         |
| UC                   | 241+45.35 | 3.00   | 480.93                             |                                                                                         |
| UD                   | 241+55.35 | 3.00   | 480.73                             |                                                                                         |
| UE                   | 241+65.35 | 3.00   | 480.53                             |                                                                                         |
| UF                   | 241+75.35 | 3.00   | 480.32                             |                                                                                         |
| UG                   | 241+85.35 | 3.00   | 480.12                             |                                                                                         |
| UH                   | 241+95.35 | 3.00   | 479.91                             |                                                                                         |
| UI                   | 242+05.35 | 3.00   | 479.71                             |                                                                                         |
| UJ                   | 242+15.35 | 3.00   | 479.50                             |                                                                                         |
| UK                   | 242+25.35 | 3.00   | 479.30                             |                                                                                         |
| UL                   | 242+35.35 | 3.00   | 479.10                             |                                                                                         |
| UM                   | 242+45.35 | 3.00   | 478.89                             |                                                                                         |
| UN                   | 242+55.35 | 3.00   | 478.69                             |                                                                                         |
| UO                   | 242+65.35 | 3.00   | 478.48                             |                                                                                         |
| CL Brg. Pier 20      | 242+76.77 | 3.00   | 478.25                             | See<br>Note A                                                                           |
| VA                   | 242+86.77 | 3.00   | 478.04                             |                                                                                         |
| VB                   | 242+96.77 | 3.00   | 477.84                             |                                                                                         |
| VC                   | 243+06.77 | 3.00   | 477.64                             |                                                                                         |
| VD                   | 243+16.77 | 3.00   | 477.43                             |                                                                                         |
| VE                   | 243+26.77 | 3.00   | 477.23                             |                                                                                         |
| VF                   | 243+36.77 | 3.00   | 477.02                             |                                                                                         |
| VG                   | 243+46.77 | 3.00   | 476.82                             |                                                                                         |
| VH                   | 243+56.77 | 3.00   | 476.61                             |                                                                                         |
| VI                   | 243+66.77 | 3.00   | 476.41                             |                                                                                         |
| VJ                   | 243+76.77 | 3.00   | 476.21                             |                                                                                         |
| VK                   | 243+86.77 | 3.00   | 476.00                             |                                                                                         |
| VL                   | 243+96.77 | 3.00   | 475.80                             |                                                                                         |
| VM                   | 244+06.77 | 3.00   | 475.59                             |                                                                                         |
| VN                   | 244+16.77 | 3.00   | 475.39                             |                                                                                         |
| VO                   | 244+26.77 | 3.00   | 475.18                             |                                                                                         |
| VP                   | 244+36.77 | 3.00   | 474.98                             |                                                                                         |
| VQ                   | 244+46.77 | 3.00   | 474.78                             |                                                                                         |
| VR                   | 244+56.77 | 3.00   | 474.57                             |                                                                                         |
| VS                   | 244+66.77 | 3.00   | 474.37                             |                                                                                         |
| VT                   | 244+76.77 | 3.00   | 474.16                             |                                                                                         |
| CL Brg. Pier 21      | 244+82.85 | 3.00   | 474.04                             | See<br>Note A                                                                           |
| WA                   | 244+92.85 | 3.00   | 473.83                             |                                                                                         |
| WB                   | 245+02.85 | 3.00   | 473.63                             |                                                                                         |
| WC                   | 245+12.85 | 3.00   | 473.43                             |                                                                                         |
| WD                   | 245+22.85 | 3.00   | 473.22                             |                                                                                         |
| WE                   | 245+32.85 | 3.00   | 473.02                             |                                                                                         |
| WF                   | 245+42.85 | 3.00   | 472.81                             |                                                                                         |
| WG                   | 245+52.85 | 3.00   | 472.61                             |                                                                                         |
| WH                   | 245+62.85 | 3.00   | 472.40                             |                                                                                         |
| WI                   | 245+72.85 | 3.00   | 472.20                             |                                                                                         |
| WJ                   | 245+82.85 | 3.00   | 472.00                             |                                                                                         |
| WK                   | 245+92.85 | 3.00   | 471.79                             |                                                                                         |
| WL                   | 246+02.85 | 3.00   | 471.59                             |                                                                                         |
| WM                   | 246+12.85 | 3.00   | 471.38                             |                                                                                         |
| WN                   | 246+22.85 | 3.00   | 471.18                             |                                                                                         |
| WO                   | 246+32.85 | 3.00   | 470.97                             |                                                                                         |
| CL Brg. E. Abut.     | 246+43.73 | 3.00   | 470.75                             | See<br>Note A                                                                           |
| CL Exp. Jt. E. Abut. | 246+44.42 | 3.00   | 470.74                             |                                                                                         |
| Bk. E. Abut.         | 246+46.02 | 3.00   | 470.70                             |                                                                                         |

Note A:  
Theoretical Grade Elevations Adjusted for Dead Load Deflection and Grinding  
will be provided to the Contractor in accordance with the special provision  
"Contractor Requirements for Dead Load Deflection and Top of Slab Elevation Data."



|               |                |           |
|---------------|----------------|-----------|
| USER NAME =   | DESIGNED - YSS | REVISED - |
| CHECKED - JCH | REVISED -      |           |
| PLOT SCALE =  | DRAWN - JJE    | REVISED - |
| PLOT DATE =   | CHECKED - YSS  | REVISED - |

STATE OF ILLINOIS  
DEPARTMENT OF TRANSPORTATION

TOP OF SLAB ELEVATIONS - SPANS 21-23 - 3  
STRUCTURE NO. 090-0115

SHEET S55 OF S214 SHEETS

|                |               |                    |                  |              |
|----------------|---------------|--------------------|------------------|--------------|
| F.A.P.<br>RTE. | SECTION       | COUNTY             | TOTAL<br>SHEETS  | SHEET<br>NO. |
| 317            | (15B-1)BP,BRR | PEO/ITAZ           | 418              | 225          |
|                |               | CONTRACT NO. 68E44 |                  |              |
|                |               | ILLINOIS           | FED. AID PROJECT |              |

MODEL: Default  
FILE NAME: P:\4312-WB\cClgaggeRchab\CADD\Structural\\_SN 090-0115\_WBMainBridge\_Final Plans\0900115-68E44-056-T05E-Spans 21-23\_04.dgn

GIRDER 5

| Location             | Station   | Offset | Theoretical<br>Grade<br>Elevations | Theoretical Grade<br>Elevations<br>Adjusted For Dead<br>Load Deflection<br>and Grinding |
|----------------------|-----------|--------|------------------------------------|-----------------------------------------------------------------------------------------|
| CL E. Brg. Pier 19   | 241+15.35 | 12.00  | 481.41                             | <div>See<br/>Note A</div>                                                               |
| UA                   | 241+25.35 | 12.00  | 481.20                             |                                                                                         |
| UB                   | 241+35.35 | 12.00  | 481.00                             |                                                                                         |
| UC                   | 241+45.35 | 12.00  | 480.79                             |                                                                                         |
| UD                   | 241+55.35 | 12.00  | 480.59                             |                                                                                         |
| UE                   | 241+65.35 | 12.00  | 480.39                             |                                                                                         |
| UF                   | 241+75.35 | 12.00  | 480.18                             |                                                                                         |
| UG                   | 241+85.35 | 12.00  | 479.98                             |                                                                                         |
| UH                   | 241+95.35 | 12.00  | 479.77                             |                                                                                         |
| UI                   | 242+05.35 | 12.00  | 479.57                             |                                                                                         |
| UJ                   | 242+15.35 | 12.00  | 479.36                             |                                                                                         |
| UK                   | 242+25.35 | 12.00  | 479.16                             |                                                                                         |
| UL                   | 242+35.35 | 12.00  | 478.96                             |                                                                                         |
| UM                   | 242+45.35 | 12.00  | 478.75                             |                                                                                         |
| UN                   | 242+55.35 | 12.00  | 478.55                             |                                                                                         |
| UO                   | 242+65.35 | 12.00  | 478.34                             |                                                                                         |
| CL Brg. Pier 20      | 242+76.77 | 12.00  | 478.11                             |                                                                                         |
| VA                   | 242+86.77 | 12.00  | 477.90                             |                                                                                         |
| VB                   | 242+96.77 | 12.00  | 477.70                             |                                                                                         |
| VC                   | 243+06.77 | 12.00  | 477.50                             |                                                                                         |
| VD                   | 243+16.77 | 12.00  | 477.29                             |                                                                                         |
| VE                   | 243+26.77 | 12.00  | 477.09                             |                                                                                         |
| VF                   | 243+36.77 | 12.00  | 476.88                             |                                                                                         |
| VG                   | 243+46.77 | 12.00  | 476.68                             |                                                                                         |
| VH                   | 243+56.77 | 12.00  | 476.47                             |                                                                                         |
| VI                   | 243+66.77 | 12.00  | 476.27                             |                                                                                         |
| VJ                   | 243+76.77 | 12.00  | 476.07                             |                                                                                         |
| VK                   | 243+86.77 | 12.00  | 475.86                             |                                                                                         |
| VL                   | 243+96.77 | 12.00  | 475.66                             |                                                                                         |
| VM                   | 244+06.77 | 12.00  | 475.45                             |                                                                                         |
| VN                   | 244+16.77 | 12.00  | 475.25                             |                                                                                         |
| VO                   | 244+26.77 | 12.00  | 475.04                             |                                                                                         |
| VP                   | 244+36.77 | 12.00  | 474.84                             |                                                                                         |
| VQ                   | 244+46.77 | 12.00  | 474.64                             |                                                                                         |
| VR                   | 244+56.77 | 12.00  | 474.43                             |                                                                                         |
| VS                   | 244+66.77 | 12.00  | 474.23                             |                                                                                         |
| VT                   | 244+76.77 | 12.00  | 474.02                             |                                                                                         |
| CL Brg. Pier 21      | 244+82.85 | 12.00  | 473.90                             |                                                                                         |
| WA                   | 244+92.85 | 12.00  | 473.69                             |                                                                                         |
| WB                   | 245+02.85 | 12.00  | 473.49                             |                                                                                         |
| WC                   | 245+12.85 | 12.00  | 473.29                             |                                                                                         |
| WD                   | 245+22.85 | 12.00  | 473.08                             |                                                                                         |
| WE                   | 245+32.85 | 12.00  | 472.88                             |                                                                                         |
| WF                   | 245+42.85 | 12.00  | 472.67                             |                                                                                         |
| WG                   | 245+52.85 | 12.00  | 472.47                             |                                                                                         |
| WH                   | 245+62.85 | 12.00  | 472.26                             |                                                                                         |
| WI                   | 245+72.85 | 12.00  | 472.06                             |                                                                                         |
| WJ                   | 245+82.85 | 12.00  | 471.86                             |                                                                                         |
| WK                   | 245+92.85 | 12.00  | 471.65                             |                                                                                         |
| WL                   | 246+02.85 | 12.00  | 471.45                             |                                                                                         |
| WM                   | 246+12.85 | 12.00  | 471.24                             |                                                                                         |
| WN                   | 246+22.85 | 12.00  | 471.04                             |                                                                                         |
| WO                   | 246+32.85 | 12.00  | 470.83                             |                                                                                         |
| CL Brg. E. Abut.     | 246+43.73 | 12.00  | 470.61                             |                                                                                         |
| CL Exp. Jt. E. Abut. | 246+44.42 | 12.00  | 470.60                             |                                                                                         |
| Bk. E. Abut.         | 246+46.02 | 12.00  | 470.56                             |                                                                                         |

Note A:  
Theoretical Grade Elevations Adjusted for Dead Load Deflection and Grinding  
will be provided to the Contractor in accordance with the special provision  
"Contractor Requirements for Dead Load Deflection and Top of Slab Elevation Data."



|            |   |          |   |     |         |   |
|------------|---|----------|---|-----|---------|---|
| USER NAME  | = | DESIGNED | - | YSS | REVISED | - |
|            |   | CHECKED  | - | JCH | REVISED | - |
| PLOT SCALE | = | DRAWN    | - | JJE | REVISED | - |
| PLOT DATE  | = | CHECKED  | - | YSS | REVISED | - |

STATE OF ILLINOIS  
DEPARTMENT OF TRANSPORTATION

TOP OF SLAB ELEVATIONS - SPANS 21-23 - 4  
STRUCTURE NO. 090-0115

SHEET S56 OF S214 SHEETS

|                    |               |          |                  |              |
|--------------------|---------------|----------|------------------|--------------|
| F.A.P.<br>RTE.     | SECTION       | COUNTY   | TOTAL<br>SHEETS  | SHEET<br>NO. |
| 317                | (15B-1)BP,BRR | PEO/TAZ  | 418              | 226          |
| CONTRACT NO. 68E44 |               |          |                  |              |
|                    |               | ILLINOIS | FED. AID PROJECT |              |



MODEL: Default  
FILE NAME: P:\4312-WB\c\JugageRchab\CADD\Structural\SN 090-0115\_WBMainBridge\_Final Plans\0900115-68E44-057-TOSE\_WAPP1.dgn

NORTH EDGE OF SHOULDER


| Location                 | Station  | Offset | Theoretical Grade Elevations | Theoretical Grade Elevations Adjusted For Grinding |
|--------------------------|----------|--------|------------------------------|----------------------------------------------------|
| W. End West Appr. Pav't. | 12+25.06 | 9.59   | 504.38                       | 504.40                                             |
| A1                       | 12+15.05 | 9.36   | 504.14                       | 504.17                                             |
| A2                       | 12+05.04 | 9.13   | 503.91                       | 503.93                                             |
| E. End West Appr. Pav't. | 11+95.03 | 8.92   | 503.67                       | 503.69                                             |

NORTH EDGE OF PAVEMENT / ¢ RAMP D AND PG

| Location                 | Station  | Offset | Theoretical Grade Elevations | Theoretical Grade Elevations Adjusted For Grinding |
|--------------------------|----------|--------|------------------------------|----------------------------------------------------|
| W. End West Appr. Pav't. | 12+24.60 | 0.00   | 504.56                       | 504.58                                             |
| A1                       | 12+14.58 | 0.00   | 504.32                       | 504.34                                             |
| A2                       | 12+04.57 | 0.00   | 504.08                       | 504.10                                             |
| E. End West Appr. Pav't. | 11+94.56 | 0.00   | 503.84                       | 503.86                                             |

NORTH EDGE OF MEDIAN

| Location                 | Station  | Offset | Theoretical Grade Elevations | Theoretical Grade Elevations Adjusted For Grinding |
|--------------------------|----------|--------|------------------------------|----------------------------------------------------|
| W. End West Appr. Pav't. | 12+23.82 | -16.00 | 504.86                       | 504.88                                             |
| A1                       | 12+13.78 | -16.00 | 504.62                       | 504.64                                             |
| A2                       | 12+03.74 | -16.00 | 504.38                       | 504.40                                             |
| E. End West Appr. Pav't. | 11+93.70 | -16.00 | 504.14                       | 504.16                                             |

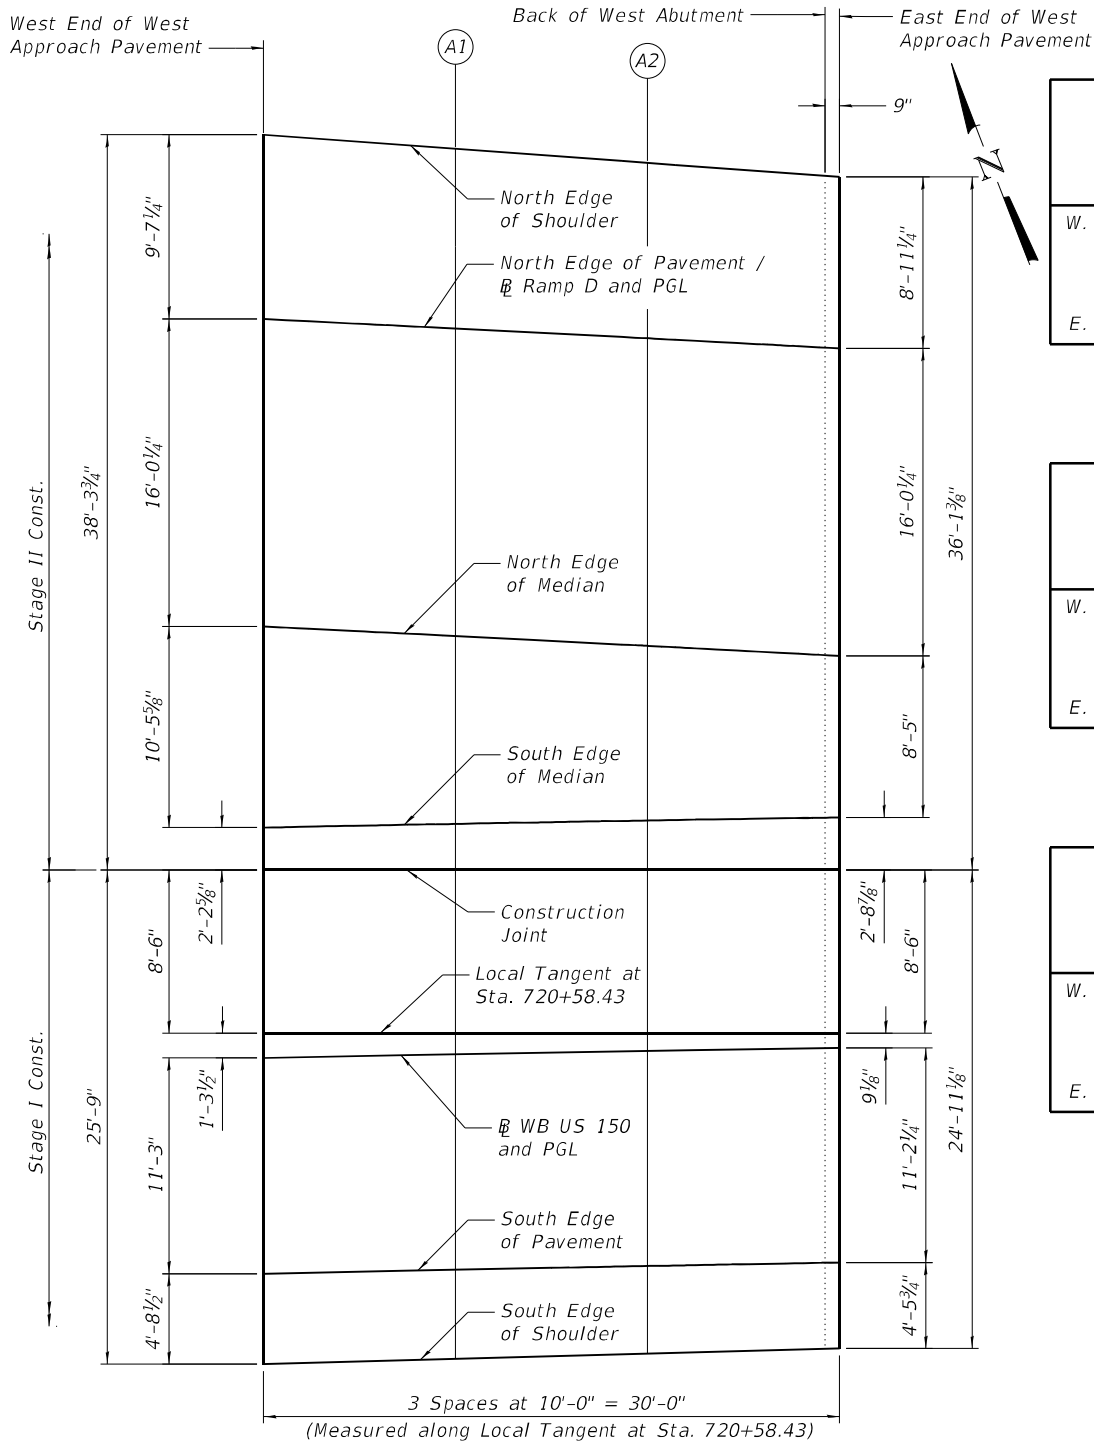

PLAN - WEST APPROACH

SOUTH EDGE OF MEDIAN

| Location                 | Station   | Offset | Theoretical Grade Elevations | Theoretical Grade Elevations Adjusted For Grinding |
|--------------------------|-----------|--------|------------------------------|----------------------------------------------------|
| W. End West Appr. Pav't. | 719+29.36 | -12.00 | 504.91                       | 504.93                                             |
| A1                       | 719+39.34 | -12.00 | 504.66                       | 504.68                                             |
| A2                       | 719+49.32 | -12.00 | 504.41                       | 504.43                                             |
| E. End West Appr. Pav't. | 719+59.31 | -12.00 | 504.16                       | 504.18                                             |

LOCAL TANGENT AT STA. 720+58.43

| Location                 | Station   | Offset | Theoretical Grade Elevations | Theoretical Grade Elevations Adjusted For Grinding |
|--------------------------|-----------|--------|------------------------------|----------------------------------------------------|
| W. End West Appr. Pav't. | 719+29.14 | -1.29  | 505.08                       | 505.10                                             |
| A1                       | 719+39.14 | -1.09  | 504.83                       | 504.85                                             |
| A2                       | 719+49.14 | -0.92  | 504.58                       | 504.60                                             |
| E. End West Appr. Pav't. | 719+59.13 | -0.76  | 504.33                       | 504.36                                             |

SOUTH EDGE OF PAVEMENT

| Location                 | Station   | Offset | Theoretical Grade Elevations | Theoretical Grade Elevations Adjusted For Grinding |
|--------------------------|-----------|--------|------------------------------|----------------------------------------------------|
| W. End West Appr. Pav't. | 719+28.89 | 11.24  | 504.93                       | 504.95                                             |
| A1                       | 719+38.91 | 11.23  | 504.68                       | 504.70                                             |
| A2                       | 719+48.93 | 11.21  | 504.43                       | 504.45                                             |
| E. End West Appr. Pav't. | 719+58.95 | 11.19  | 504.18                       | 504.20                                             |

CONSTRUCTION JOINT

| Location                 | Station   | Offset | Theoretical Grade Elevations | Theoretical Grade Elevations Adjusted For Grinding |
|--------------------------|-----------|--------|------------------------------|----------------------------------------------------|
| W. End West Appr. Pav't. | 719+29.31 | -9.78  | 504.94                       | 504.97                                             |
| A1                       | 719+39.30 | -9.59  | 504.70                       | 504.72                                             |
| A2                       | 719+49.28 | -9.42  | 504.45                       | 504.47                                             |
| E. End West Appr. Pav't. | 719+59.26 | -9.26  | 504.20                       | 504.23                                             |

¢ WB US 150 AND PG

| Location                 | Station   | Offset | Theoretical Grade Elevations | Theoretical Grade Elevations Adjusted For Grinding |
|--------------------------|-----------|--------|------------------------------|----------------------------------------------------|
| W. End West Appr. Pav't. | 719+29.12 | 0.00   | 505.10                       | 505.12                                             |
| A1                       | 719+39.12 | 0.00   | 504.85                       | 504.87                                             |
| A2                       | 719+49.12 | 0.00   | 504.60                       | 504.62                                             |
| E. End West Appr. Pav't. | 719+59.12 | 0.00   | 504.35                       | 504.37                                             |

SOUTH EDGE OF SHOULDER

| Location                 | Station   | Offset | Theoretical Grade Elevations | Theoretical Grade Elevations Adjusted For Grinding |
|--------------------------|-----------|--------|------------------------------|----------------------------------------------------|
| W. End West Appr. Pav't. | 719+28.80 | 15.96  | 504.84                       | 504.86                                             |
| A1                       | 719+38.83 | 15.87  | 504.59                       | 504.61                                             |
| A2                       | 719+48.85 | 15.78  | 504.34                       | 504.36                                             |
| E. End West Appr. Pav't. | 719+58.88 | 15.67  | 504.10                       | 504.12                                             |

Note:  
Offsets for the north edges of the shoulder, pavement, and median are measured from the Profile Grade for ¢ Ramp D. Offsets for the construction joint and south edge of the median, pavement, and shoulder are measured from the Profile Grade for ¢ WB US 150.



|              |                |           |
|--------------|----------------|-----------|
| USER NAME =  | DESIGNED - YSS | REVISED - |
| CHECKED - UB | REVIS          |           |
| PLOT SCALE = | DRAWN - JJE    | REVISED - |
| PLOT DATE =  | CHECKED - YSS  | REVISED - |

STATE OF ILLINOIS  
DEPARTMENT OF TRANSPORTATION

TOP OF APPROACH SLAB ELEVATIONS - 1  
STRUCTURE NO. 090-0115

SHEET S57 OF S214 SHEETS

| F.A.P. RTE.               | SECTION       | COUNTY  | TOTAL SHEETS | SHEET NO. |
|---------------------------|---------------|---------|--------------|-----------|
| 317                       | (15B-1)BP,BRR | PEO/TAZ | 418          | 227       |
| CONTRACT NO. 68E44        |               |         |              |           |
| ILLINOIS FED. AID PROJECT |               |         |              |           |

NORTH EDGE OF SHOULDER

| Location                 | Station   | Offset | Theoretical Grade Elevations | Theoretical Grade Elevations Adjusted For Grinding |
|--------------------------|-----------|--------|------------------------------|----------------------------------------------------|
| W. End East Appr. Pav't. | 246+44.52 | -26.08 | 470.32                       | 470.34                                             |
| A3                       | 246+54.52 | -26.08 | 470.11                       | 470.13                                             |
| A4                       | 246+64.52 | -26.08 | 469.91                       | 469.93                                             |
| E. End East Appr. Pav't. | 246+74.52 | -26.08 | 469.70                       | 469.72                                             |

NORTH EDGE OF PAVEMENT

| Location                 | Station   | Offset | Theoretical Grade Elevations | Theoretical Grade Elevations Adjusted For Grinding |
|--------------------------|-----------|--------|------------------------------|----------------------------------------------------|
| W. End East Appr. Pav't. | 246+44.52 | -23.00 | 470.38                       | 470.40                                             |
| A3                       | 246+54.52 | -23.00 | 470.17                       | 470.20                                             |
| A4                       | 246+64.52 | -23.00 | 469.97                       | 469.99                                             |
| E. End East Appr. Pav't. | 246+74.52 | -23.00 | 469.76                       | 469.79                                             |

NORTH EDGE OF MIDDLE LANE

| Location                 | Station   | Offset | Theoretical Grade Elevations | Theoretical Grade Elevations Adjusted For Grinding |
|--------------------------|-----------|--------|------------------------------|----------------------------------------------------|
| W. End East Appr. Pav't. | 246+44.52 | -12.00 | 470.60                       | 470.62                                             |
| A3                       | 246+54.52 | -12.00 | 470.39                       | 470.42                                             |
| A4                       | 246+64.52 | -12.00 | 470.19                       | 470.21                                             |
| E. End East Appr. Pav't. | 246+74.52 | -12.00 | 469.98                       | 470.01                                             |

CONSTRUCTION JOINT

| Location                 | Station   | Offset | Theoretical Grade Elevations | Theoretical Grade Elevations Adjusted For Grinding |
|--------------------------|-----------|--------|------------------------------|----------------------------------------------------|
| W. End East Appr. Pav't. | 246+44.52 | -8.50  | 470.65                       | 470.67                                             |
| A3                       | 246+54.52 | -8.50  | 470.45                       | 470.47                                             |
| A4                       | 246+64.52 | -8.50  | 470.24                       | 470.26                                             |
| E. End East Appr. Pav't. | 246+74.52 | -8.50  | 470.04                       | 470.06                                             |

WB US 150 AND PG


| Location                 | Station   | Offset | Theoretical Grade Elevations | Theoretical Grade Elevations Adjusted For Grinding |
|--------------------------|-----------|--------|------------------------------|----------------------------------------------------|
| W. End East Appr. Pav't. | 246+44.52 | 0.00   | 470.78                       | 470.80                                             |
| A3                       | 246+54.52 | 0.00   | 470.57                       | 470.60                                             |
| A4                       | 246+64.52 | 0.00   | 470.37                       | 470.39                                             |
| E. End East Appr. Pav't. | 246+74.52 | 0.00   | 470.16                       | 470.19                                             |

SOUTH EDGE OF PAVEMENT

| Location                 | Station   | Offset | Theoretical Grade Elevations | Theoretical Grade Elevations Adjusted For Grinding |
|--------------------------|-----------|--------|------------------------------|----------------------------------------------------|
| W. End East Appr. Pav't. | 246+44.52 | 11.00  | 470.62                       | 470.64                                             |
| A3                       | 246+54.52 | 11.00  | 470.41                       | 470.43                                             |
| A4                       | 246+64.52 | 11.00  | 470.20                       | 470.23                                             |
| E. End East Appr. Pav't. | 246+74.52 | 11.00  | 470.00                       | 470.02                                             |

SOUTH EDGE OF SHOULDER

| Location                 | Station   | Offset | Theoretical Grade Elevations | Theoretical Grade Elevations Adjusted For Grinding |
|--------------------------|-----------|--------|------------------------------|----------------------------------------------------|
| W. End East Appr. Pav't. | 246+44.52 | 14.08  | 470.55                       | 470.57                                             |
| A3                       | 246+54.52 | 14.08  | 470.35                       | 470.37                                             |
| A4                       | 246+64.52 | 14.08  | 470.14                       | 470.16                                             |
| E. End East Appr. Pav't. | 246+74.52 | 14.08  | 469.94                       | 469.96                                             |

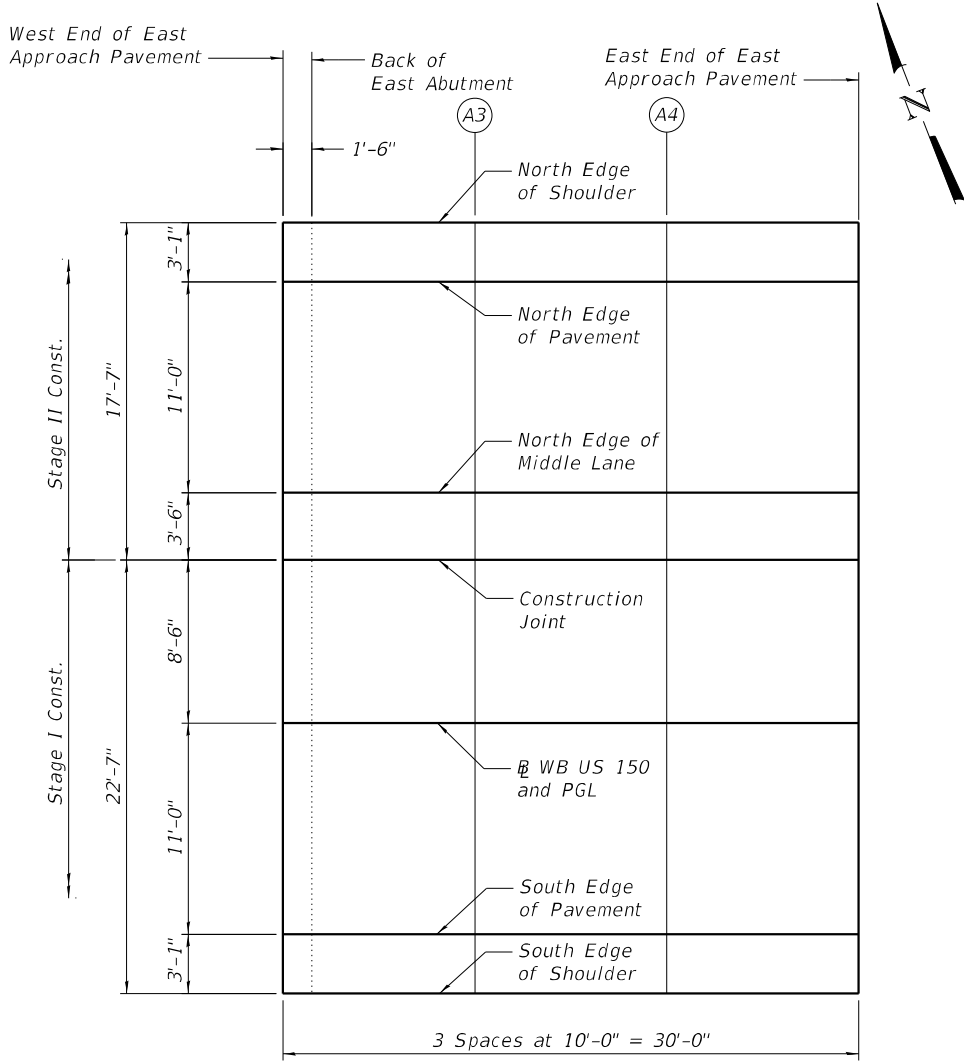

PLAN - EAST APPROACH

MODEL: Default  
FILE NAME: P:\M312-WB\c\JugageRchab\CADD\Structural\SN 090-0115\_WBMainBridge\_Final Plans\0900115-68E44-058-T05E\_EAP1.dgn



|              |                |           |
|--------------|----------------|-----------|
| USER NAME =  | DESIGNED - YSS | REVISED - |
|              | CHECKED - JCH  | REVISED - |
| PLOT SCALE = | DRAWN - JJE    | REVISED - |
| PLOT DATE =  | CHECKED - YSS  | REVISED - |

STATE OF ILLINOIS  
DEPARTMENT OF TRANSPORTATION

TOP OF APPROACH SLAB ELEVATIONS - 2  
STRUCTURE NO. 090-0115

SHEET S58 OF S214 SHEETS

|                    |               |                  |              |           |
|--------------------|---------------|------------------|--------------|-----------|
| F.A.P. RTE.        | SECTION       | COUNTY           | TOTAL SHEETS | SHEET NO. |
| 317                | (15B-1)BP,BRR | PEO/TAZ          | 418          | 228       |
| CONTRACT NO. 68E44 |               |                  |              |           |
| ILLINOIS           |               | FED. AID PROJECT |              |           |



MODEL: Default  
FILE NAME: P:\4312-WB\c\l\gagcRchab\CADD\Structural\\_SN 090-0115\_WBMainBridge\_Final Plans\0900115-68E44-059-Sup-WestAppr-Span3.dgn




|            |   |          |   |     |         |   |
|------------|---|----------|---|-----|---------|---|
| USER NAME  | = | DESIGNED | - | UB  | REVISED | - |
|            |   | CHECKED  | - | YSS | REVISED | - |
| PLOT SCALE | = | DRAWN    | - | AEC | REVISED | - |
| PLOT DATE  | = | CHECKED  | - | YSS | REVISED | - |

STATE OF ILLINOIS  
DEPARTMENT OF TRANSPORTATION

SUPERSTRUCTURE - WEST APPROACH - SPAN 3  
STRUCTURE NO. 090-0115

SHEET S59 OF S214 SHEETS

| F.A.P.<br>RTE.     | SECTION       | COUNTY           | TOTAL<br>SHEETS | SHEET<br>NO. |
|--------------------|---------------|------------------|-----------------|--------------|
| 317                | (15B-1)BP,BRR | PEO/TAZ          | 418             | 229          |
| CONTRACT NO. 68E44 |               |                  |                 |              |
| ILLINOIS           |               | FED. AID PROJECT |                 |              |

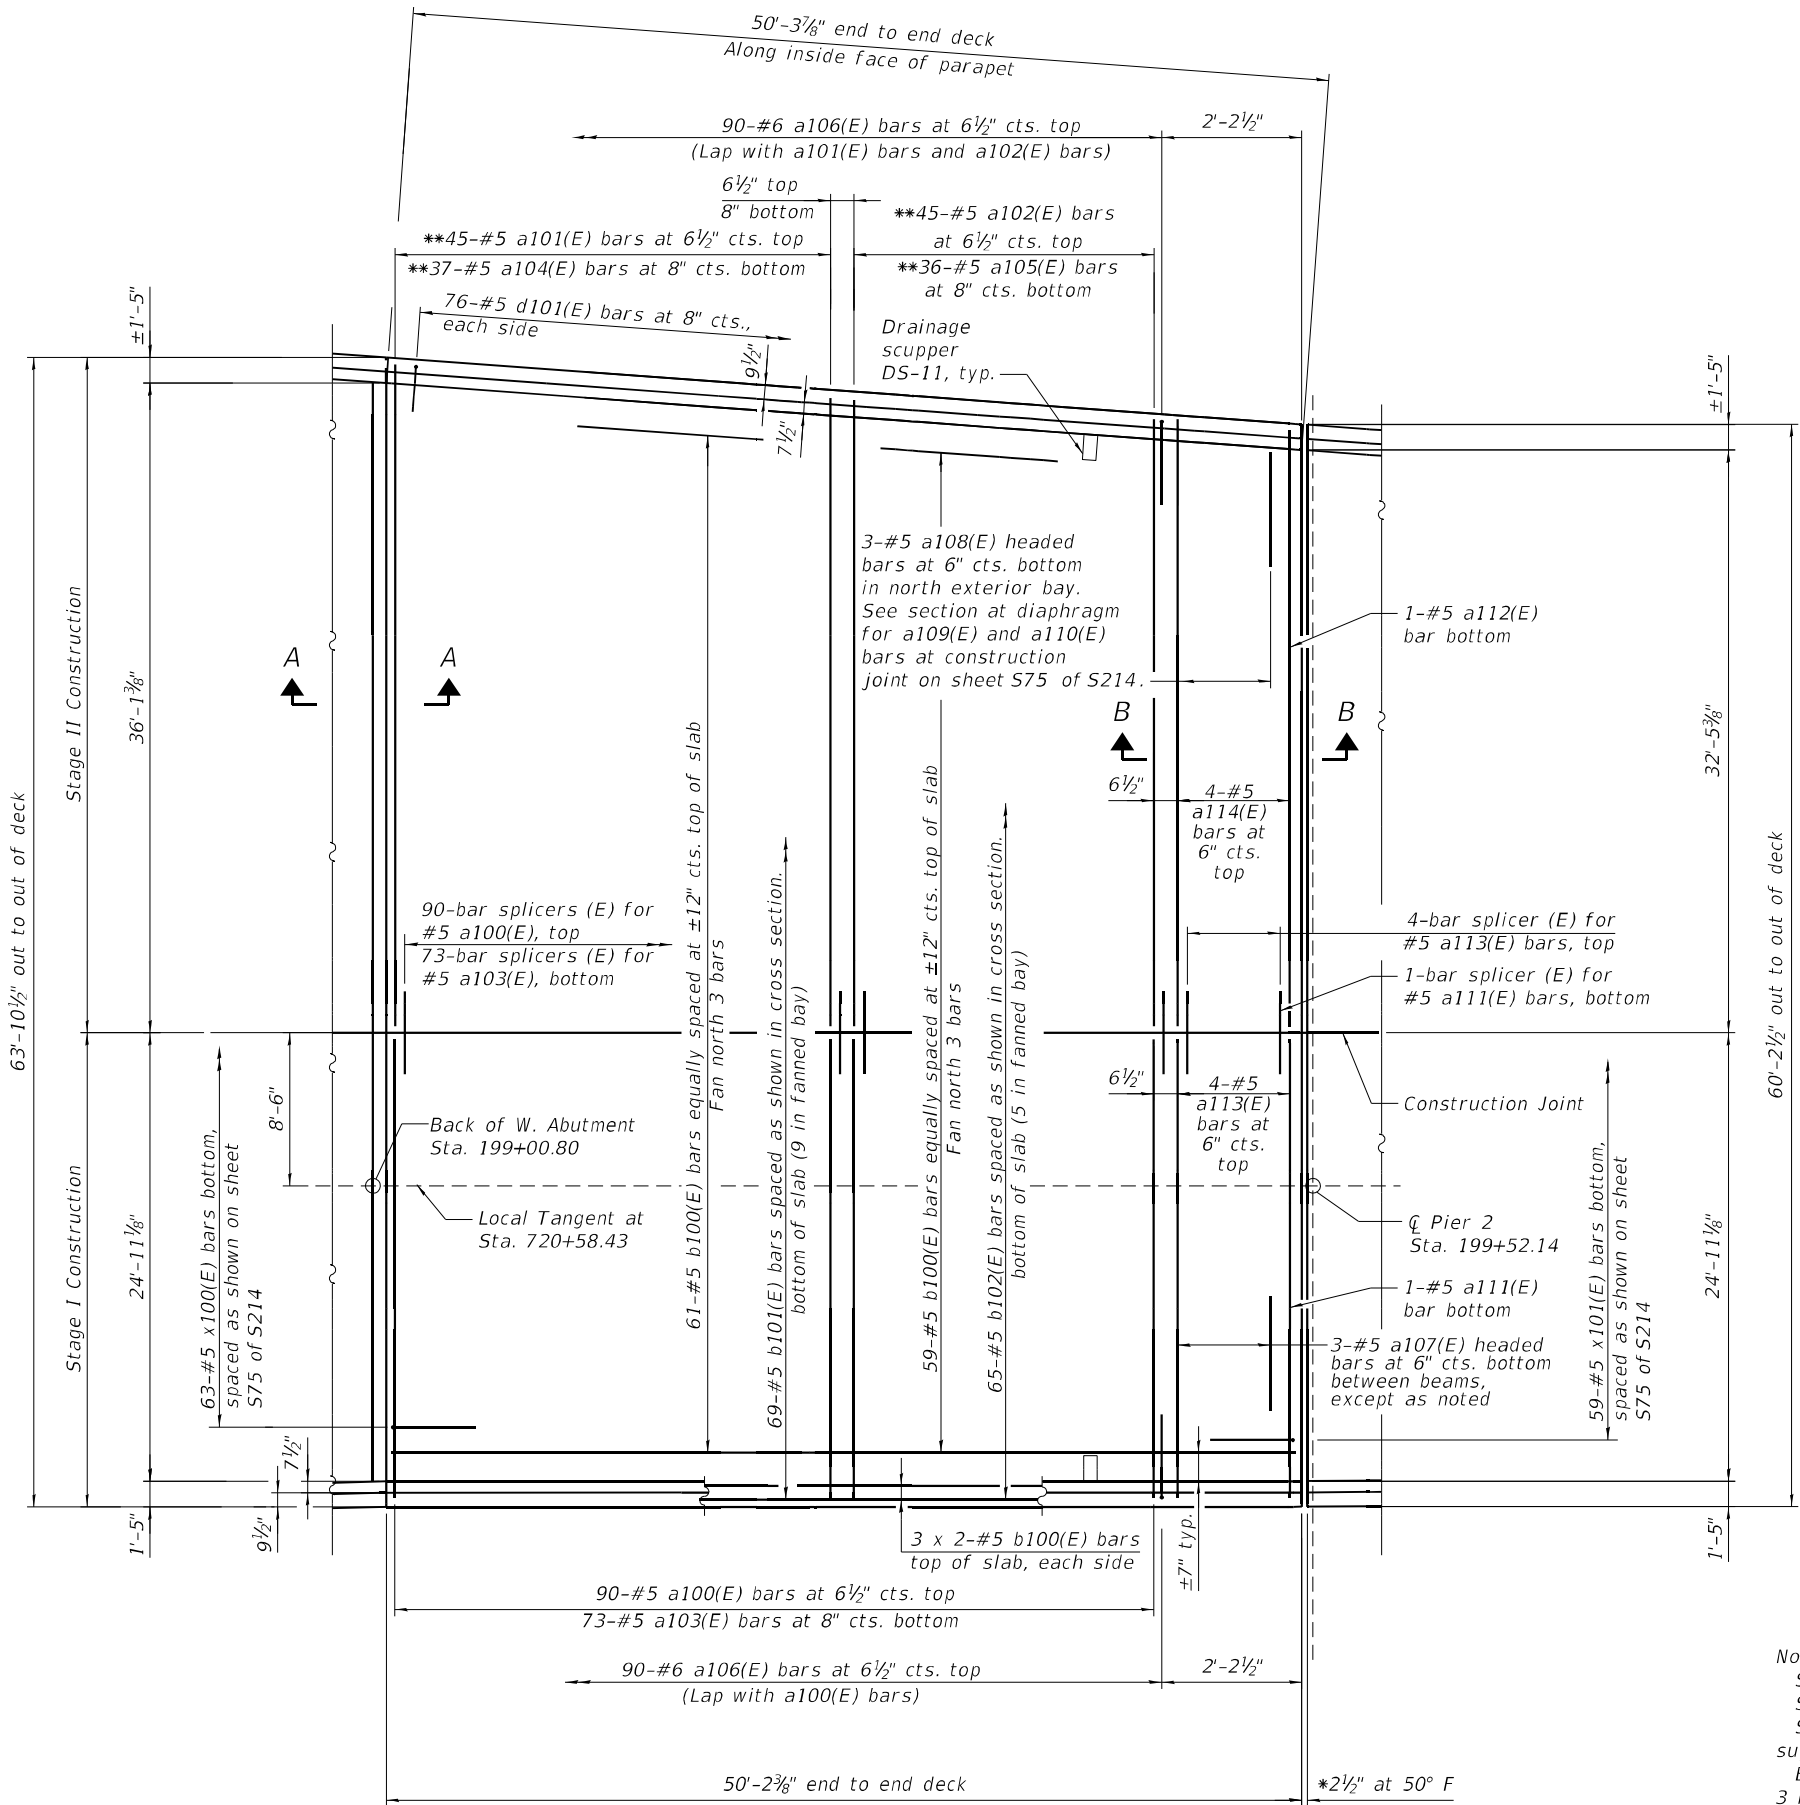

\* Dimension showing deck opening. For strip  
seal joint opening, see sheet S118 of S214.

\*\* Trim bars in field to fit.


**MINIMUM BAR LAP**  
#5 bar = 3'-6"

Notes:  
See sheet S67 of S214 for cross section.  
See sheet S114 of S214 drainage scupper stations.  
See sheets S75 thru S81 of S214 for  
superstructure details and Bill of Material.  
Bars indicated thus 3 x 2-#5 etc. indicates  
3 lines of bars with 2 lengths per line.  
For Sections A-A and B-B, see sheet S75  
of S214.





MODEL: Default  
FILE NAME: P:\4312-WB\c\ClugagRchab\CADD\Structural\SN 090-0115\_WBMainBridge\_Final Plans\0900115-68E44-061-Sup-WestAppr-Span6.dgn

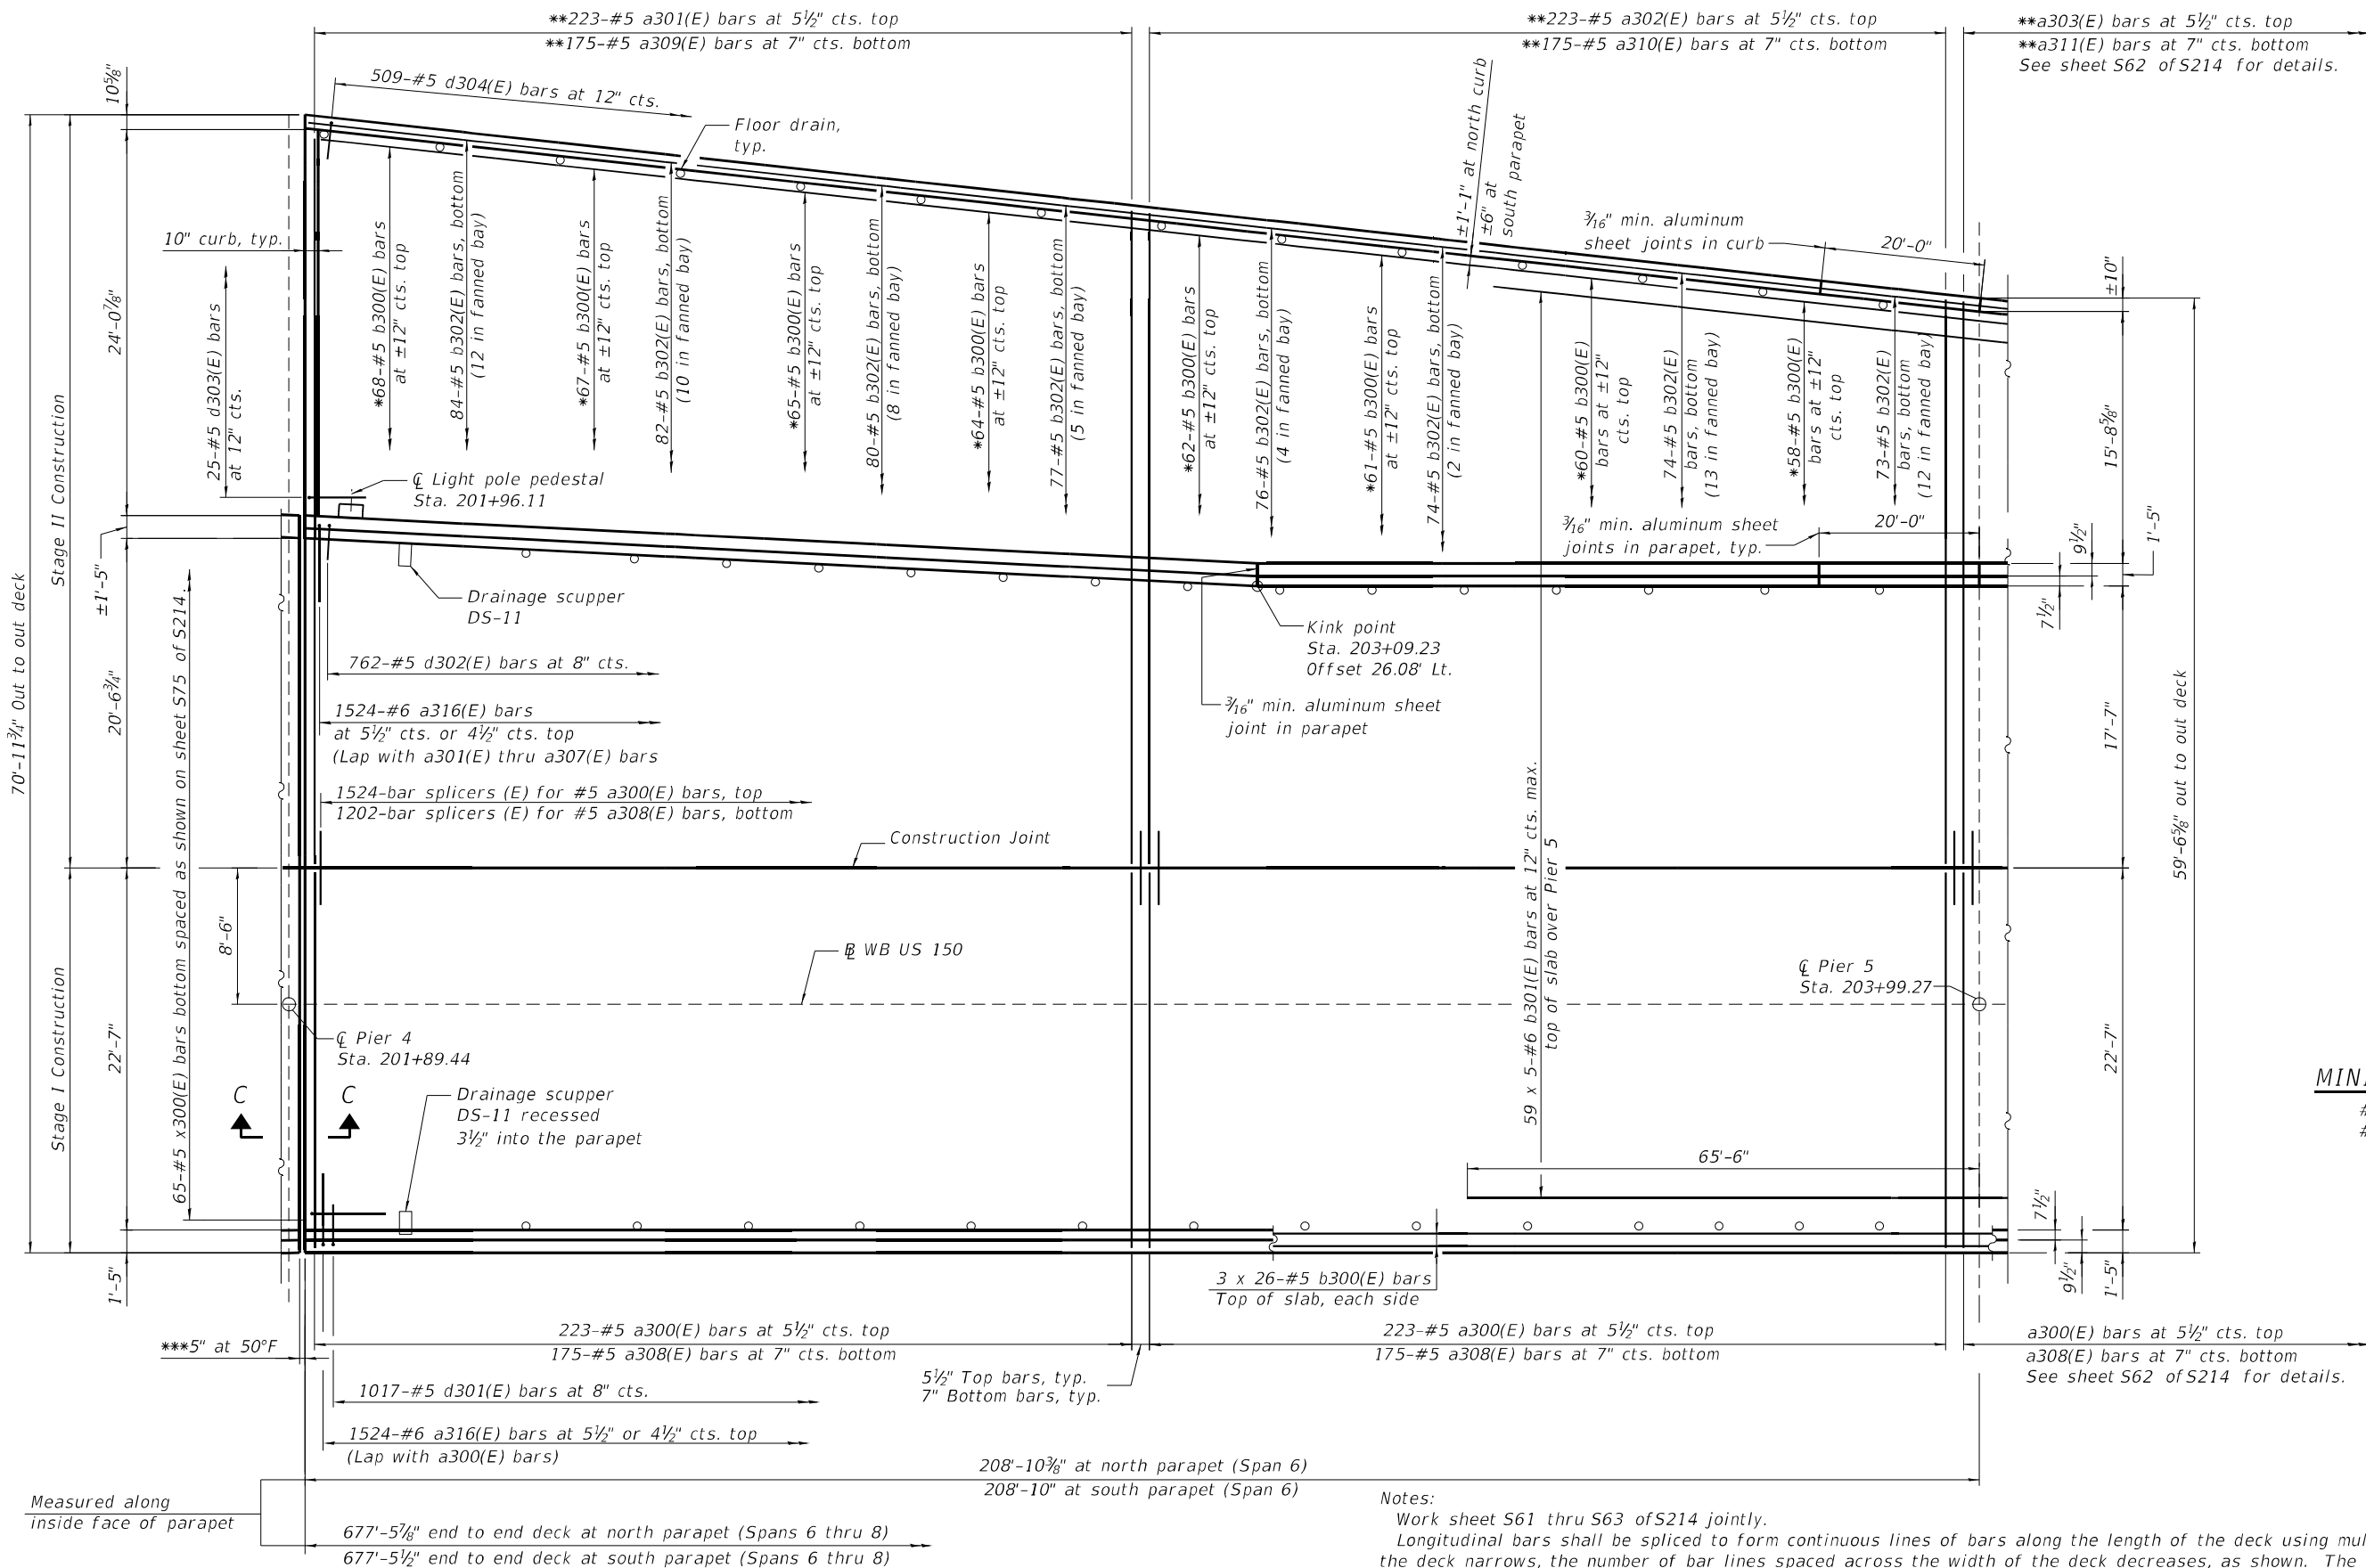

**MINIMUM BAR LAP**  
#5 bar = 3'-6"  
#6 bar = 3'-7"

- \* Fan 3 bars on the north side.
- \*\* Trim bars in field to fit.
- \*\*\* Dimension showing deck opening. For finger plate joint opening, see sheet S120 of S214

**PLAN**  
Span 6



|            |   |          |   |     |         |   |
|------------|---|----------|---|-----|---------|---|
| USER NAME  | = | DESIGNED | - | UB  | REVISED | - |
| PLOT SCALE | = | CHECKED  | - | YSS | REVISED | - |
| PLOT DATE  | = | DRAWN    | - | AEC | REVISED | - |
|            |   | CHECKED  | - | UB  | REVISED | - |


**STATE OF ILLINOIS**  
**DEPARTMENT OF TRANSPORTATION**

**SUPERSTRUCTURE - WEST APPROACH - SPAN 6**  
**STRUCTURE NO. 090-0115**

SHEET S81 OF S214 SHEETS

| F.A.P. RTE.               | SECTION       | COUNTY  | TOTAL SHEETS | SHEET NO. |
|---------------------------|---------------|---------|--------------|-----------|
| 317                       | (15B-1)BP,BRR | PEO/TAZ | 418          | 231       |
| CONTRACT NO. 68E44        |               |         |              |           |
| ILLINOIS FED. AID PROJECT |               |         |              |           |



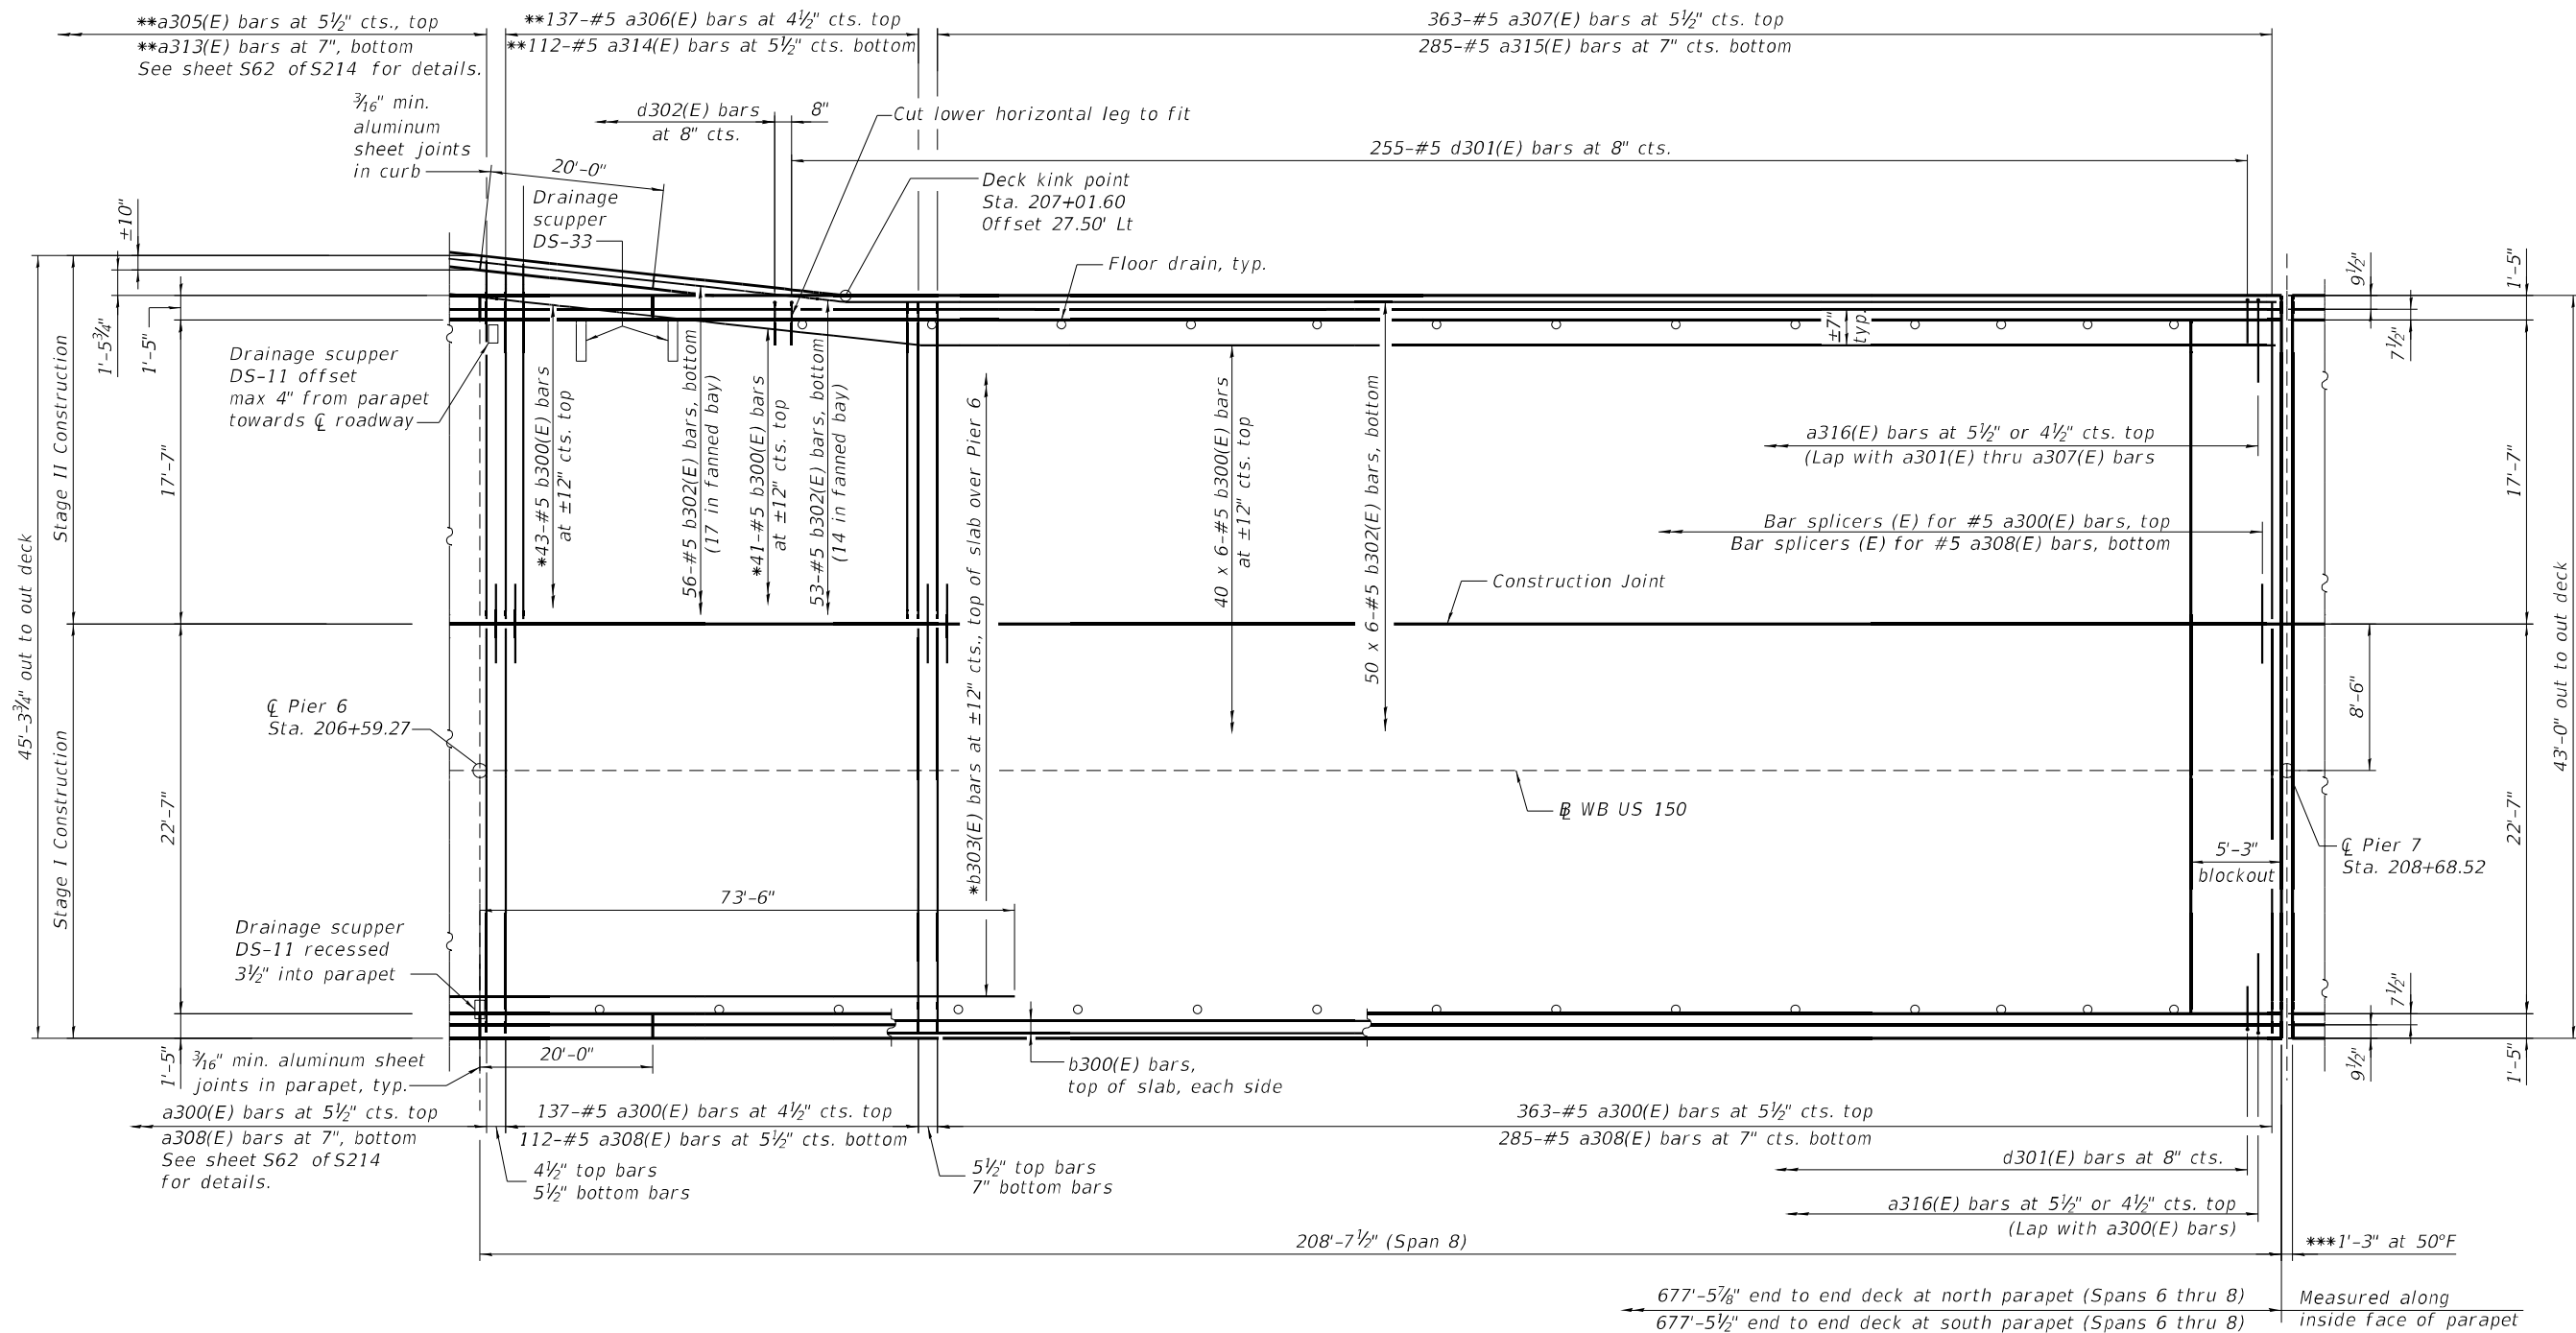

PLAN  
Span 8

\* Fan 3 bars on the north side.  
\*\* Trim bars in field to fit.  
\*\*\* Dimension showing deck opening. Modular joint opening per manufacturer, see sheet S122 of S214 for details. For superstructure details at modular joint, see sheet S76 of S214.

MINIMUM BAR LAP

#5 bar = 3'-6"  
#6 bar = 3'-7"

d304(E) bars at end of north curb not shown for clarity. See Detail B on sheet S73 of S214

Notes:

Work sheet S61 thru S63 of S214 jointly.  
Longitudinal bars shall be spliced to form continuous lines of bars along the length of the deck using multiple lengths per line. As the deck narrows, the number of bar lines spaced across the width of the deck decreases, as shown. The bar lines on the north side of the deck have fewer lengths per line as their bar lines terminate.  
Bend b300(E) and b302(E) bars to fit at kink points.  
Space b302(E) bars as shown in cross section, see sheet S68 of S214 for cross section.  
See sheet S114 of S214 for floor drains and drainage scupper stations.  
See sheets S75 thru S81 of S214 for superstructure details and Bill of Material.  
Bars indicated thus 40 x 6-#5 etc. indicates 40 lines of bars with 6 lengths per line.

MODEL: Default  
FILE NAME: P:\4312-WB\c\l\gag\8chab\CADD\Structural\SN 090-0115\_WBMainBridge\_Final Plans\0900115-68E44-063-Sup-WestAppr-Span8.dgn  
3/13/2025 2:55:07 PM



|              |               |           |
|--------------|---------------|-----------|
| USER NAME =  | DESIGNED - UB | REVISED - |
|              | CHECKED - YSS | REVISED - |
| PLOT SCALE = | DRAWN - AEC   | REVISED - |
| PLOT DATE =  | CHECKED - UB  | REVISED - |

STATE OF ILLINOIS  
DEPARTMENT OF TRANSPORTATION

SUPERSTRUCTURE - WEST APPROACH - SPAN 8  
STRUCTURE NO. 090-0115


SHEET S63 OF S214 SHEETS

| F.A.P. RTE.               | SECTION       | COUNTY  | TOTAL SHEETS | SHEET NO. |
|---------------------------|---------------|---------|--------------|-----------|
| 317                       | (15B-1)BP,BRR | PEO/TAZ | 418          | 233       |
| CONTRACT NO. 68E44        |               |         |              |           |
| ILLINOIS FED. AID PROJECT |               |         |              |           |



Notes:  
 See sheet S69 of S214 for cross section.  
 See sheet S114 of S214 for floor drains and drainage scupper stations.  
 See sheets S75 thru S81 of S214 for superstructure details and Bill of Material.  
 Bars indicated thus 40 x 25-#5 etc. indicates 40 lines of bars with 25 lengths per line.



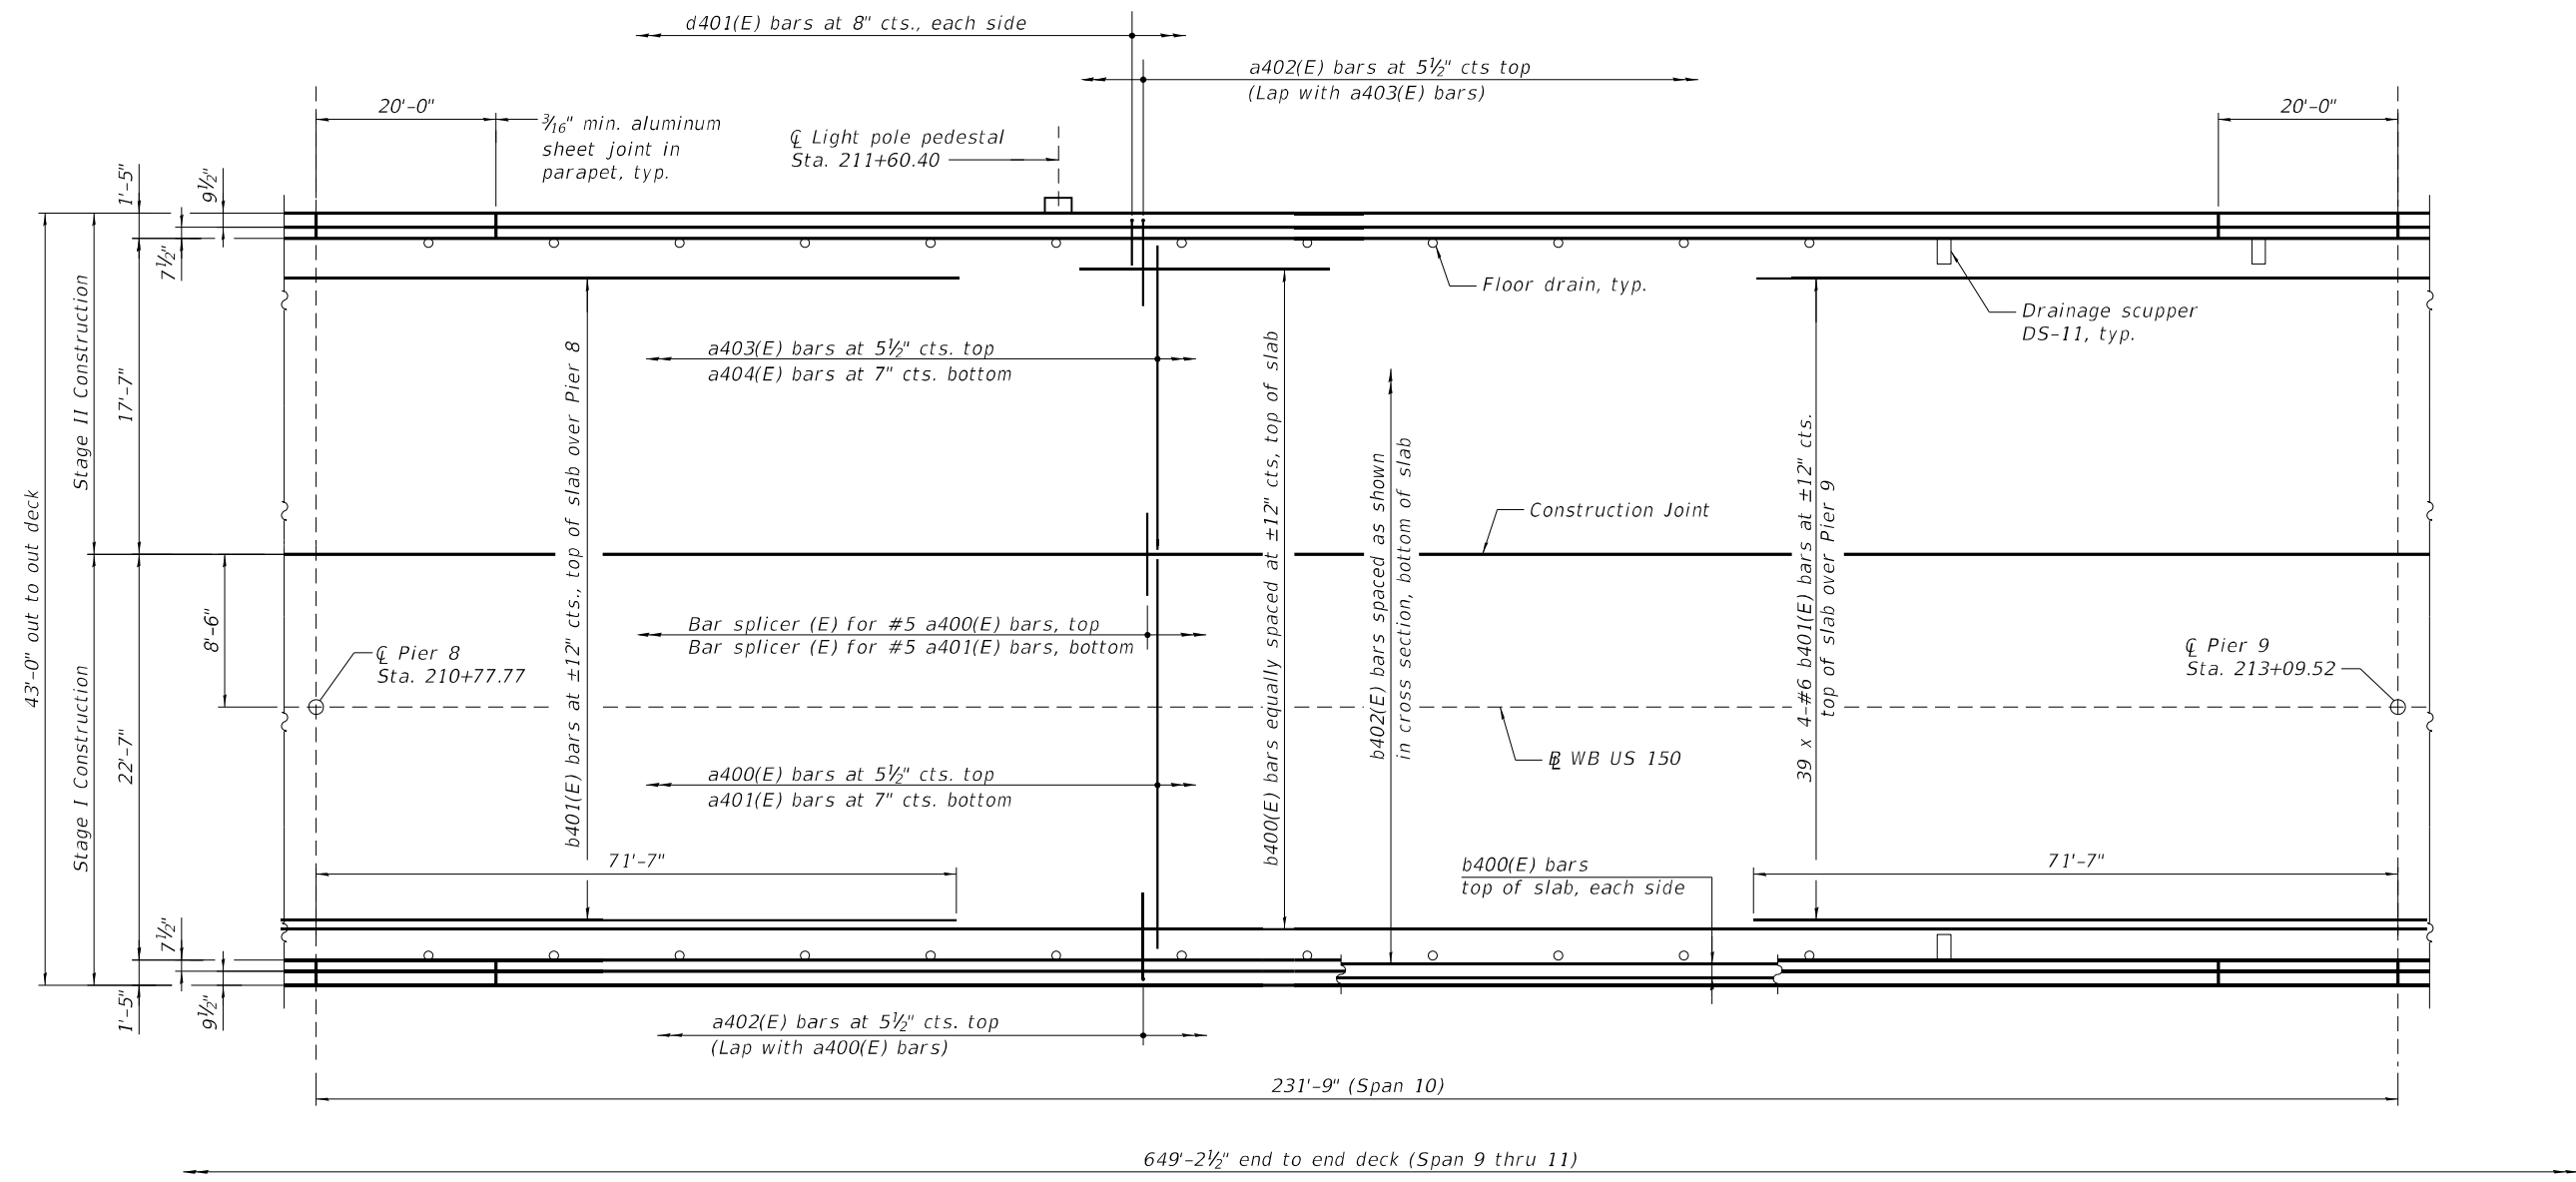

PLAN  
Span 10

MINIMUM BAR LAP  
#5 bar = 3'-6"  
#6 bar = 3'-7"

Notes:  
See sheet S69 of S214 for cross section.  
See sheet S114 of S214 for floor drains and drainage scupper stations.  
See sheets S75 thru S81 of S214 for superstructure details and Bill of Material.  
Bars indicated thus 39 x 4-#6 etc. indicates 39 lines of bars with 4 lengths per line.

MODEL: Default  
FILE NAME: P:\4312-WB\c\JugageRchab\CADD\Structural\SN 090-0115\_WBMainBridge\_Final Plans\0900115-68E44-065-Sup-WestAppr-Span10.dgn  
3/13/2025 2:55:17 PM



|            |   |          |   |     |         |   |
|------------|---|----------|---|-----|---------|---|
| USER NAME  | = | DESIGNED | - | UB  | REVISED | - |
|            |   | CHECKED  | - | YSS | REVISED | - |
| PLOT SCALE | = | DRAWN    | - | AEC | REVISED | - |
| PLOT DATE  | = | CHECKED  | - | UB  | REVISED | - |


STATE OF ILLINOIS  
DEPARTMENT OF TRANSPORTATION

SUPERSTRUCTURE - WEST APPROACH - SPAN 10  
STRUCTURE NO. 090-0115

SHEET S65 OF S214 SHEETS

| F.A.P. RTE.        | SECTION       | COUNTY           | TOTAL SHEETS | SHEET NO. |
|--------------------|---------------|------------------|--------------|-----------|
| 317                | (15B-1)BP,BRR | PEO/ITAZ         | 418          | 235       |
| CONTRACT NO. 68E44 |               |                  |              |           |
| ILLINOIS           |               | FED. AID PROJECT |              |           |

MODEL: Default  
FILE NAME: P:\4312-WB\c\JugagRchab\CADD\Structural\SN 090-0115\_WBMainBridge\_Final Plans\0900115-68E44-066-Sup-WestAppr-Span11.dgn

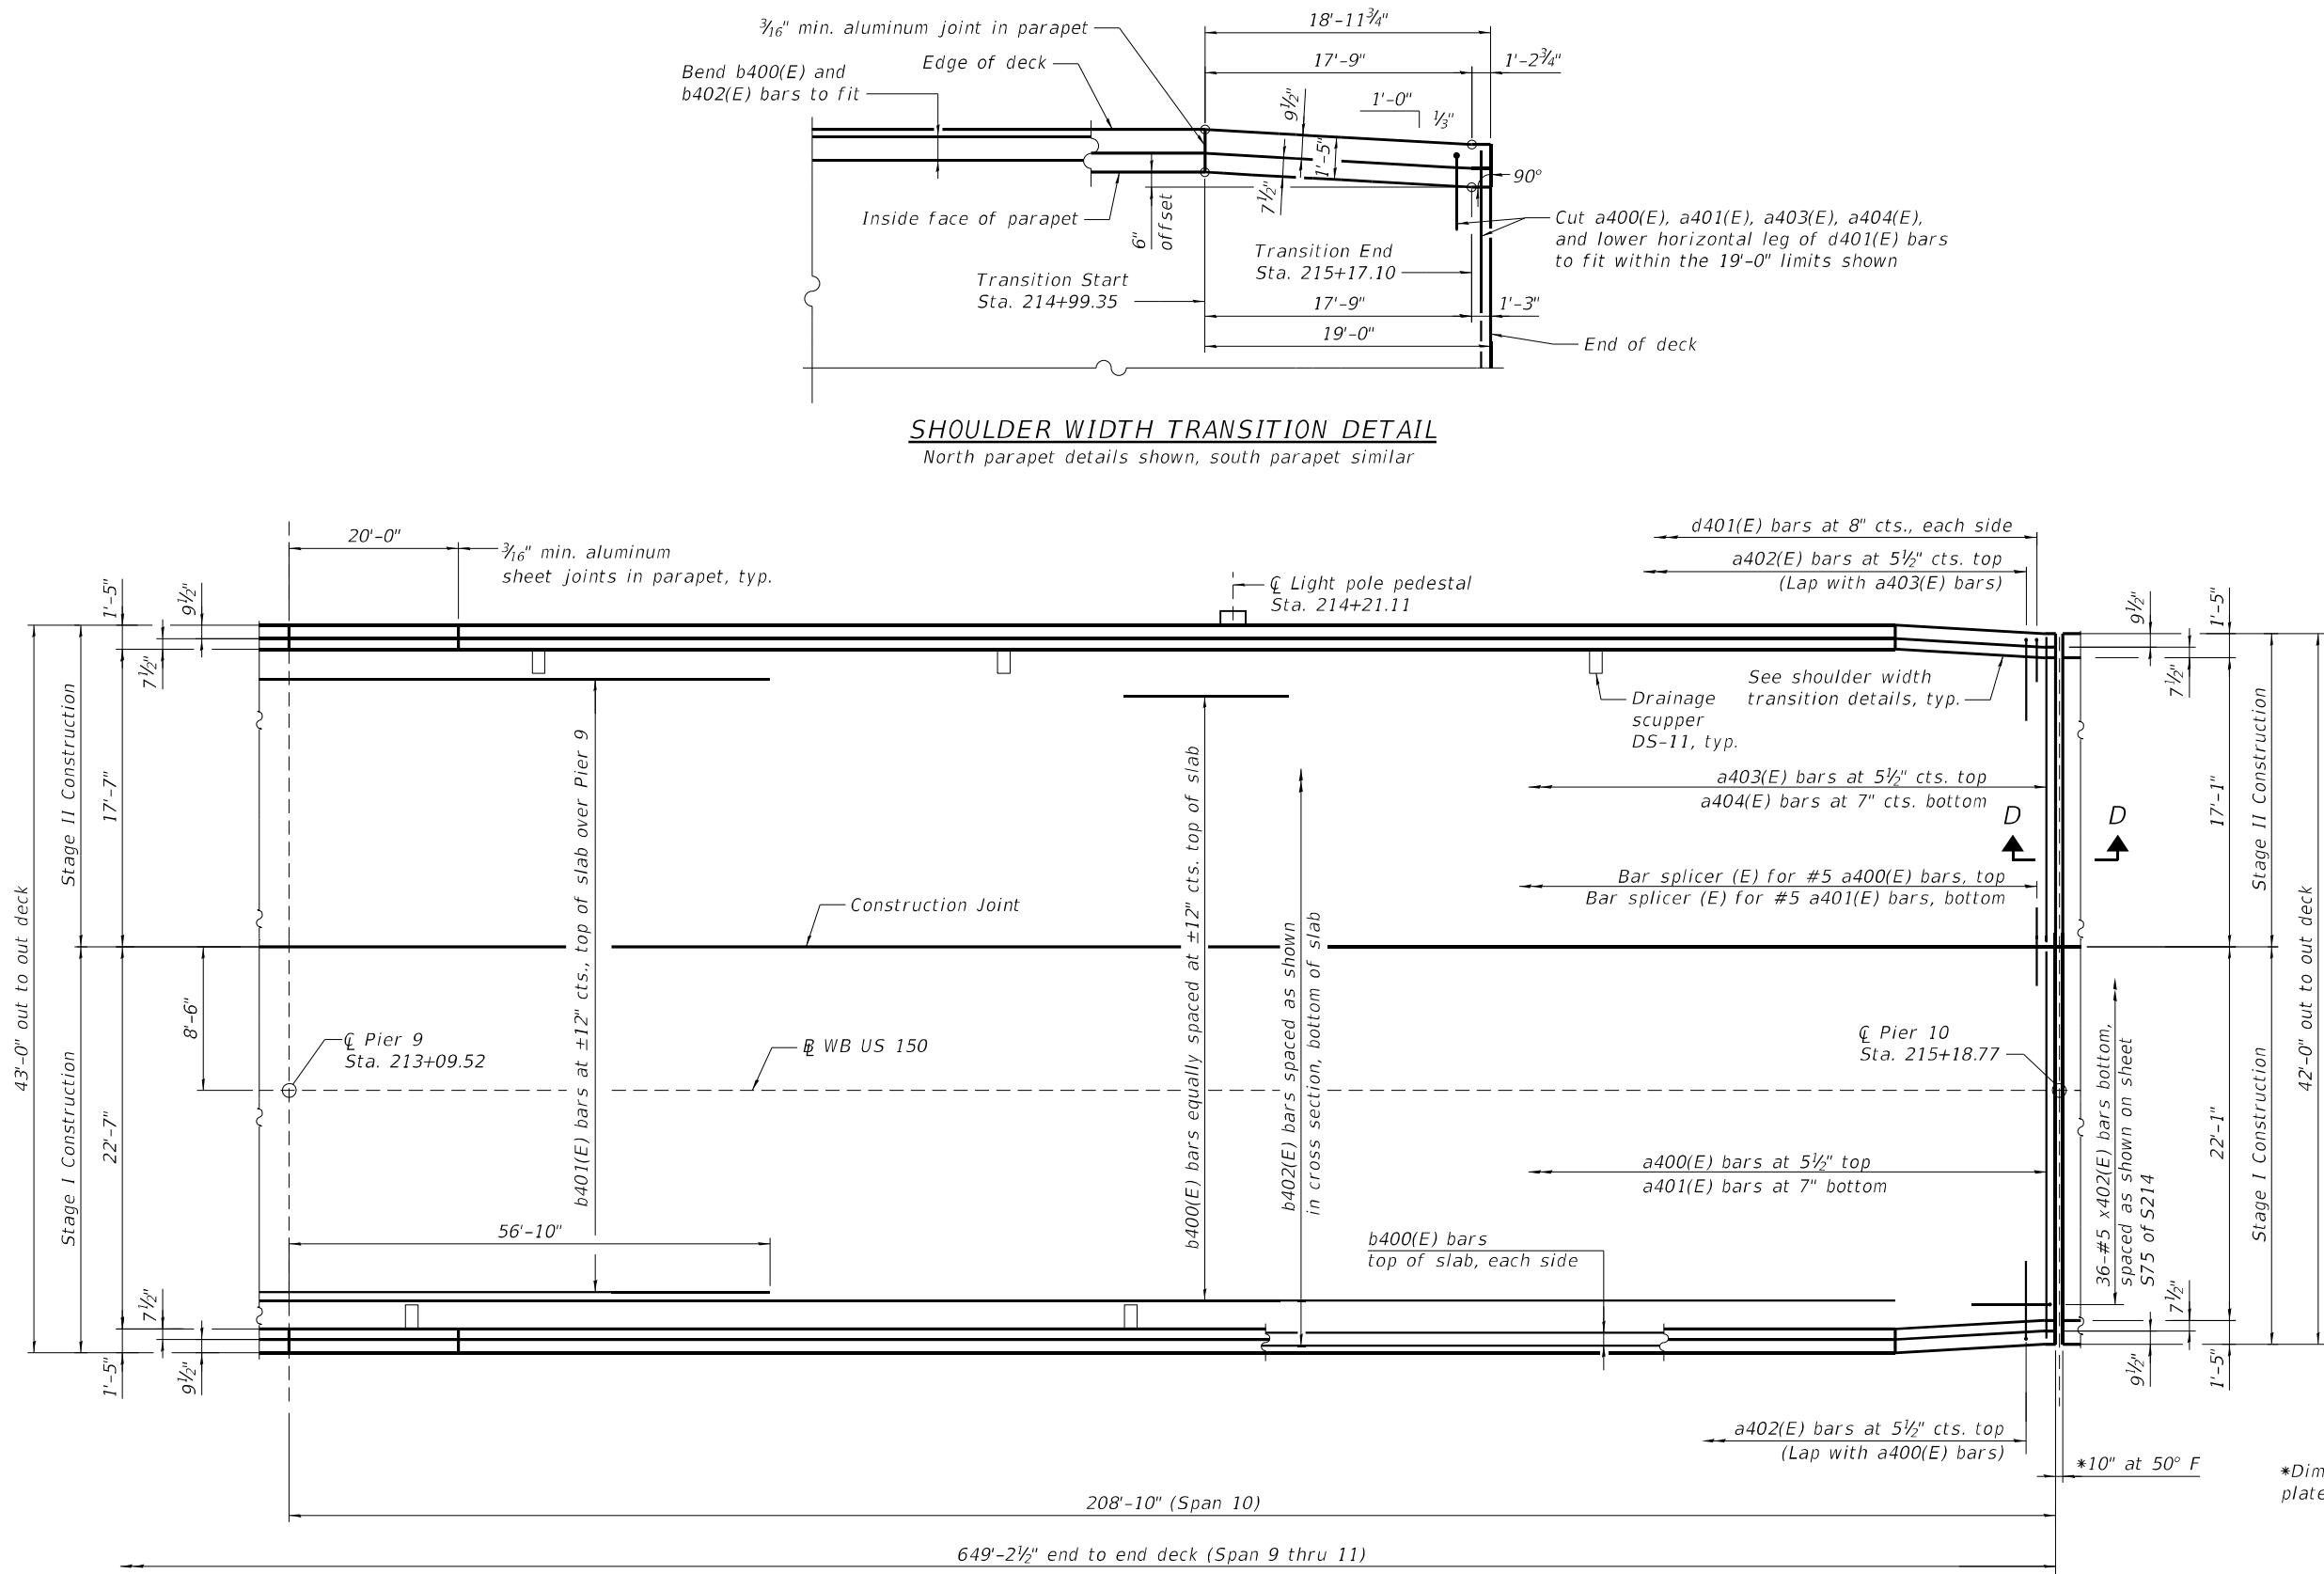

PLAN  
Span 11

MINIMUM BAR LAP

#5 bar = 3'-6"  
#6 bar = 3'-7"

\*Dimension showing deck opening. For finger plate joint opening, see sheet S125 of S214.

Notes:  
See sheet S69 of S214 for cross section.  
See sheet S114 of S214 for drainage scupper stations.  
See sheets S75 thru S81 of S214 for superstructure details and Bill of Material.  
For Section D-D, see sheet S75 of S214.



|              |               |           |
|--------------|---------------|-----------|
| USER NAME =  | DESIGNED - UB | REVISED - |
|              | CHECKED - YSS | REVISED - |
| PLOT SCALE = | DRAWN - AEC   | REVISED - |
| PLOT DATE =  | CHECKED - UB  | REVISED - |


STATE OF ILLINOIS  
DEPARTMENT OF TRANSPORTATION

SUPERSTRUCTURE - WEST APPROACH - SPAN 11  
STRUCTURE NO. 090-0115

SHEET S66 OF S214 SHEETS


| F.A.P. RTE.               | SECTION       | COUNTY   | TOTAL SHEETS | SHEET NO. |
|---------------------------|---------------|----------|--------------|-----------|
| 317                       | (15B-1)BP,BRR | PEO/ITAZ | 418          | 236       |
| CONTRACT NO. 68E44        |               |          |              |           |
| ILLINOIS FED. AID PROJECT |               |          |              |           |



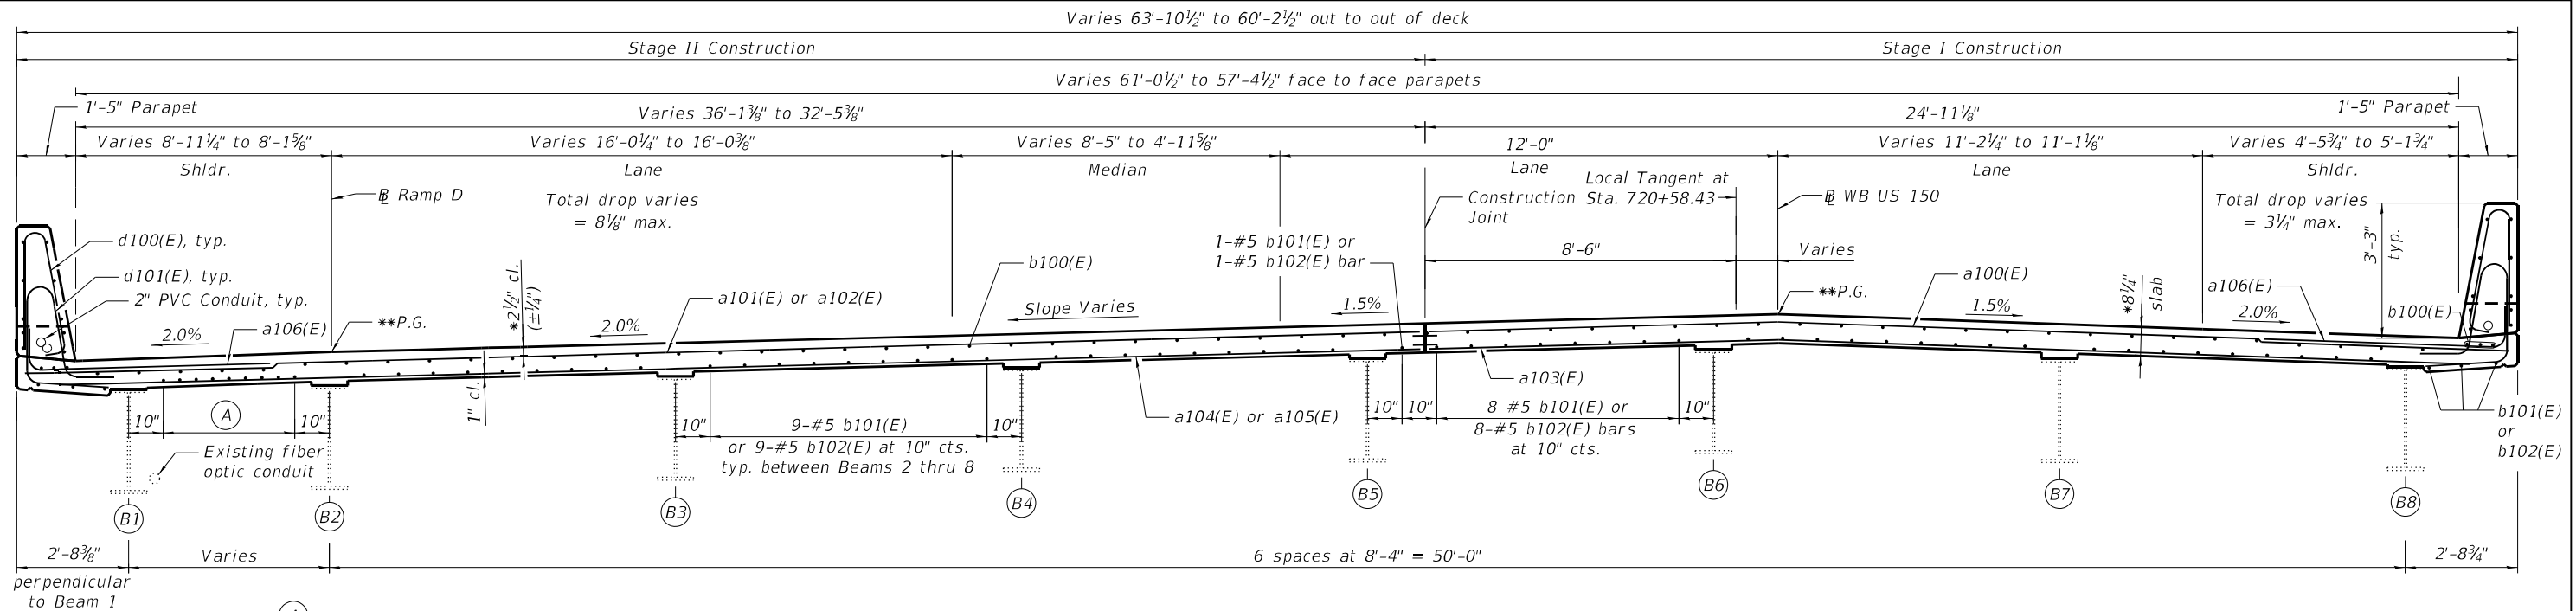

- (A) See slab plan on sheet S59 of S214 for number of b101(E) or b102(E) fanned bars.
- (B) See slab plan on sheet S60 of S214 for number of b202(E) fanned bars between Girders 1 thru 3.

**CROSS SECTION - SPAN 3**  
Looking East

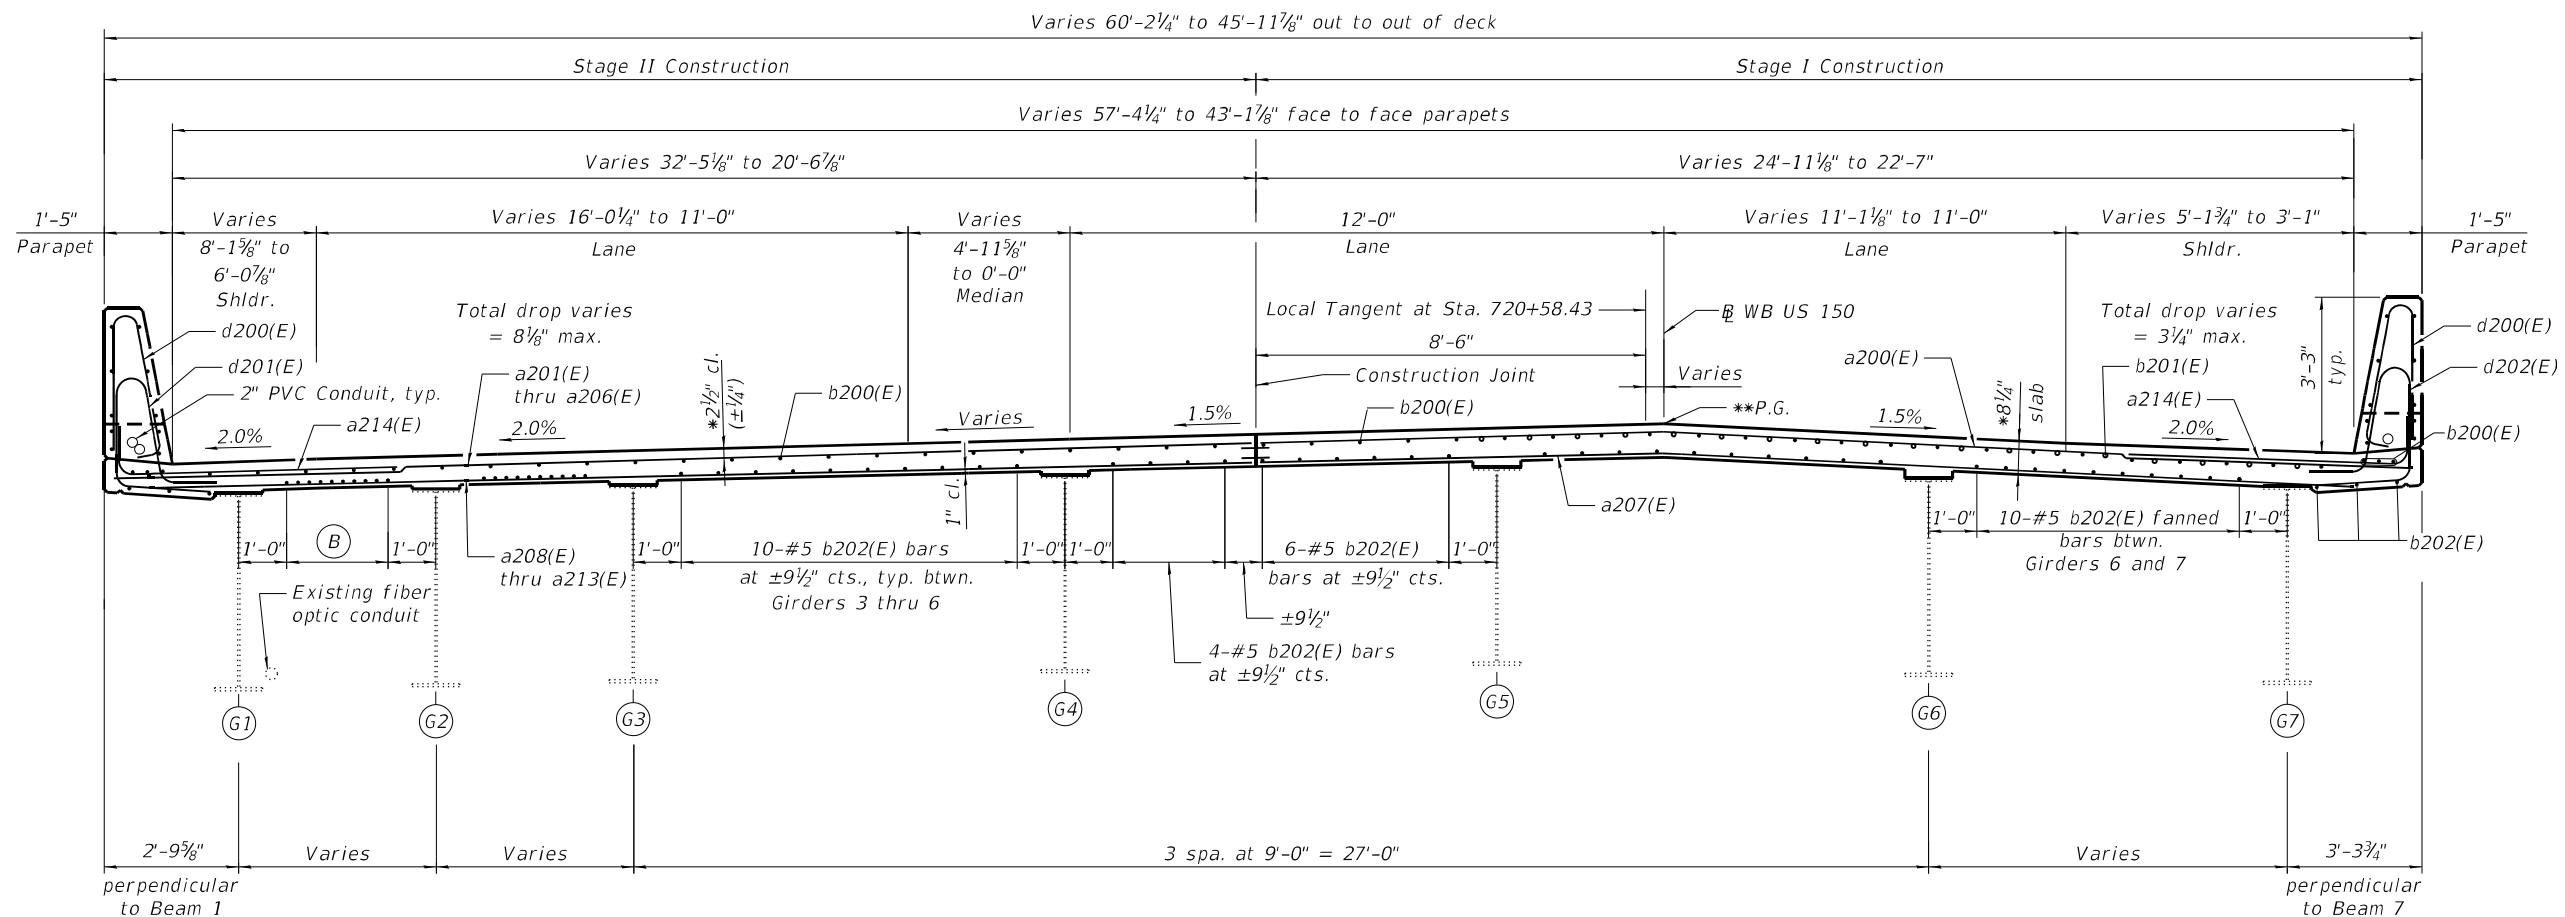

NEAR MIDSPAN

**CROSS SECTION - SPANS 4 AND 5**

Looking East

Girder 2 is only located along a portion of the flared cross section  
See framing plan on sheet S137 of S214 for details.

NEAR PIER

\*Prior to grinding  
\*\*After grinding

Note:  
See sheets S75 thru S81 of S214 for  
superstructure details and Bill of Material.

MODEL: Default  
FILE NAME: P:\4312-WB\c\ClugageRchab\CADD\Structural\_S\N 090-0115\_WBMainBridge\_Final Plans\0900115-68E44-067-Sup-WestApproach-CrossSection1.dgn  
3/13/2025 2:55:25 PM



|              |               |           |
|--------------|---------------|-----------|
| USER NAME =  | DESIGNED - YJ | REVISED - |
|              | CHECKED - UB  | REVISED - |
| PLOT SCALE = | DRAWN - AEC   | REVISED - |
| PLOT DATE =  | CHECKED - UB  | REVISED - |


STATE OF ILLINOIS  
DEPARTMENT OF TRANSPORTATION

**SUPERSTRUCTURE - WEST APPROACH - CROSS SECTION - 1**  
**STRUCTURE NO. 090-0115**

SHEET S67 OF S214 SHEETS

| F.A.P. RTE.               | SECTION       | COUNTY  | TOTAL SHEETS | SHEET NO. |
|---------------------------|---------------|---------|--------------|-----------|
| 317                       | (15B-1)BP,BRR | PEO/TAZ | 418          | 237       |
| CONTRACT NO. 68E44        |               |         |              |           |
| ILLINOIS FED. AID PROJECT |               |         |              |           |



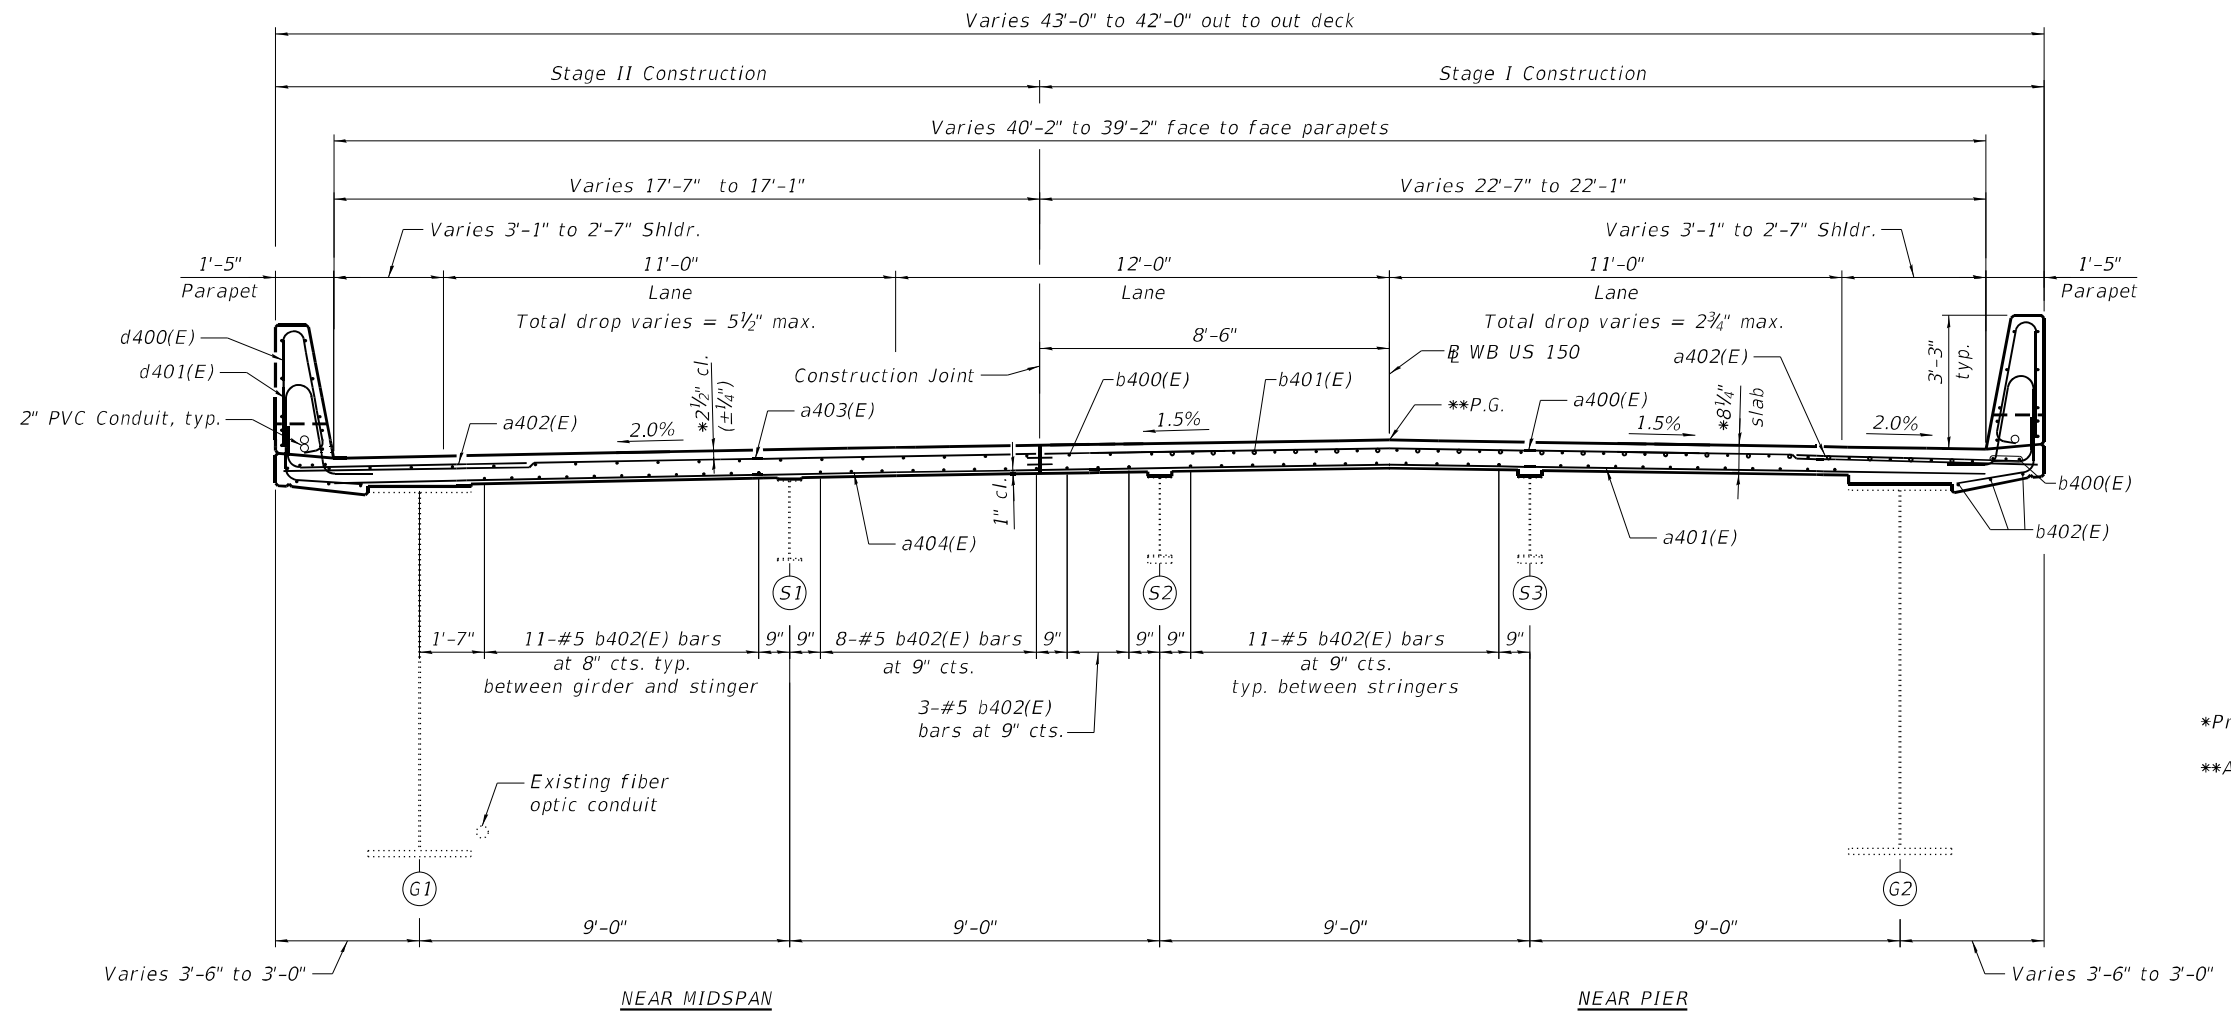

**CROSS SECTION - SPANS 9 THRU 11**  
Looking East  
Shoulder width transition from Sta. 214+99.35 to Sta. 215+17.10

Note:  
See sheets S75 thru S81 of S214 for  
superstructure details and Bill of Material.

MODEL: Default  
FILE NAME: P:\4312-WB\c\JugaggeRchab\CADD\Structural\SN 090-0115\_WBMainBridge\_Final Plans\0900115-68E44-069-Sup-WestAppr-CrossSection3.dgn  
3/13/2025 2:55:34 PM



|              |               |           |
|--------------|---------------|-----------|
| USER NAME =  | DESIGNED - UB | REVISED - |
|              | CHECKED - YSS | REVISED - |
| PLOT SCALE = | DRAWN - AEC   | REVISED - |
| PLOT DATE =  | CHECKED - UB  | REVISED - |


STATE OF ILLINOIS  
DEPARTMENT OF TRANSPORTATION

**SUPERSTRUCTURE - WEST APPROACH - CROSS SECTION - 3**  
**STRUCTURE NO. 090-0115**

SHEET S69 OF S214 SHEETS


| F.A.P. RTE.               | SECTION       | COUNTY  | TOTAL SHEETS | SHEET NO. |
|---------------------------|---------------|---------|--------------|-----------|
| 317                       | (15B-1)BP,BRR | PEO/TAZ | 418          | 239       |
| CONTRACT NO. 68E44        |               |         |              |           |
| ILLINOIS FED. AID PROJECT |               |         |              |           |

MODEL: Default  
FILE NAME: P:\4312-WB\c\l\gag\g\Rehab\CADD\Structural\SN 090-0115\_WBMainBridge\_Final Plans\0900115-68E44-070-Sup-WestAppr-Parapet1.dgn

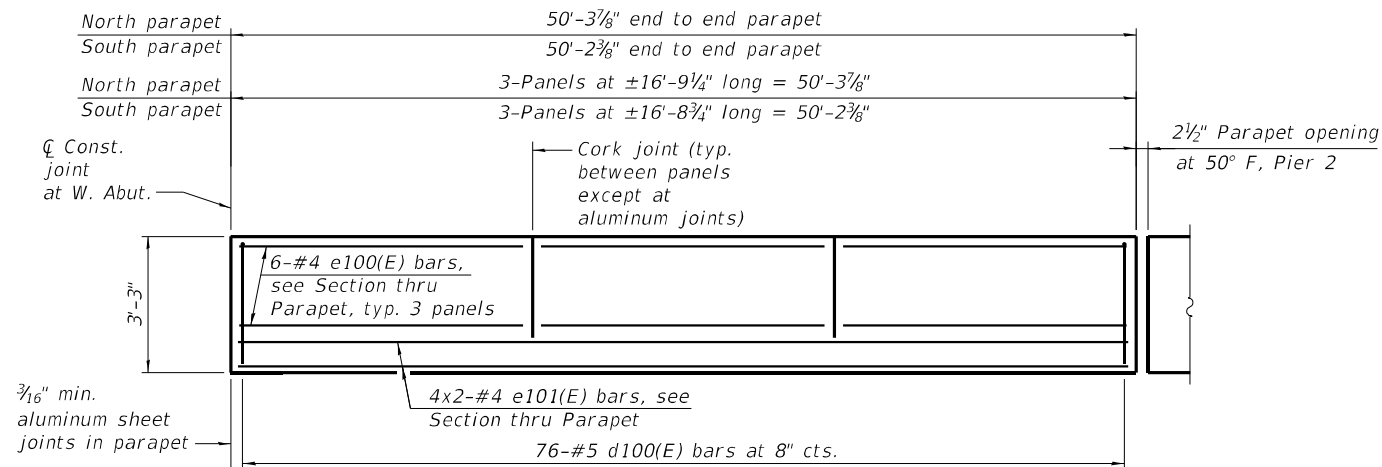


### INSIDE ELEVATION OF PARAPET - SPAN 3

North parapet shown, South parapet opposite hand

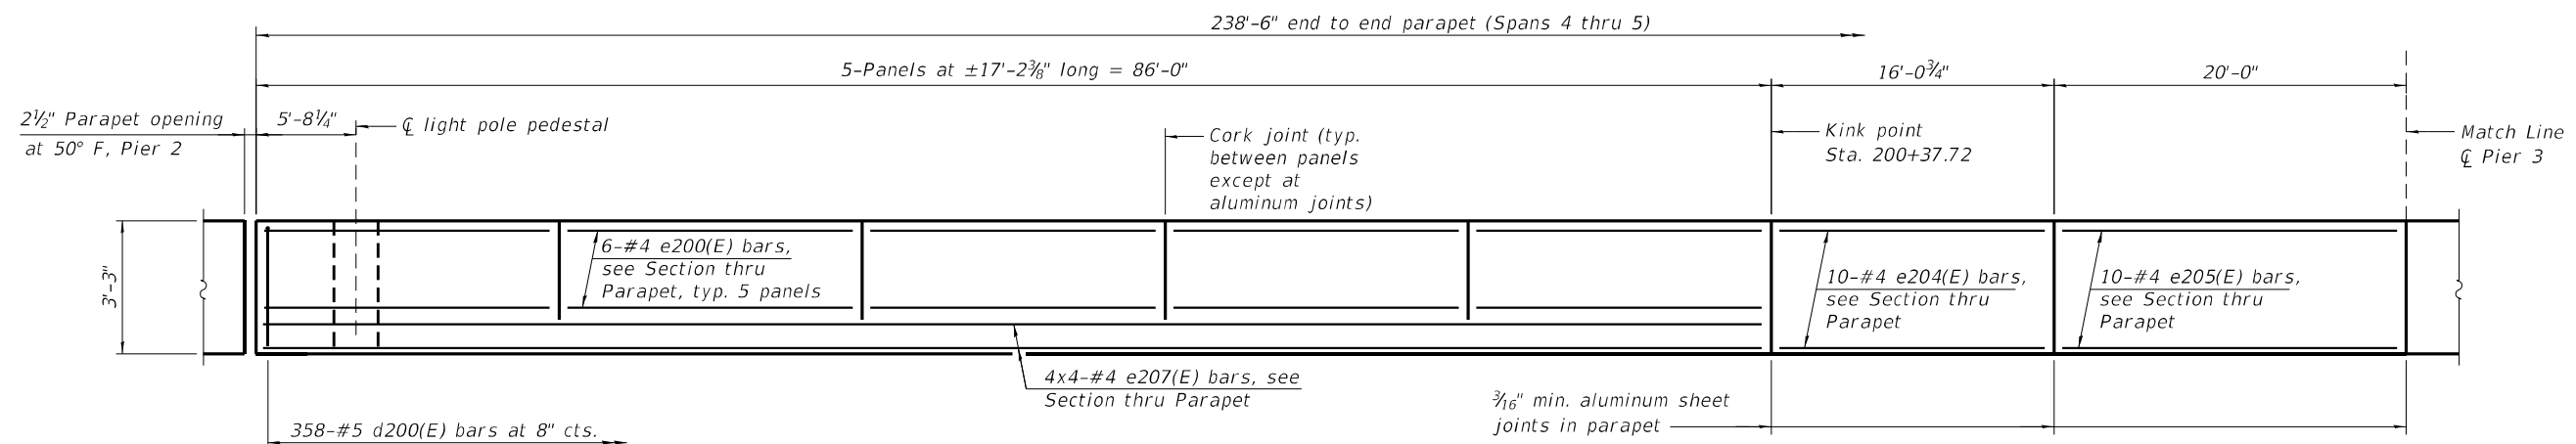

### INSIDE ELEVATION OF NORTH PARAPET - SPAN 4

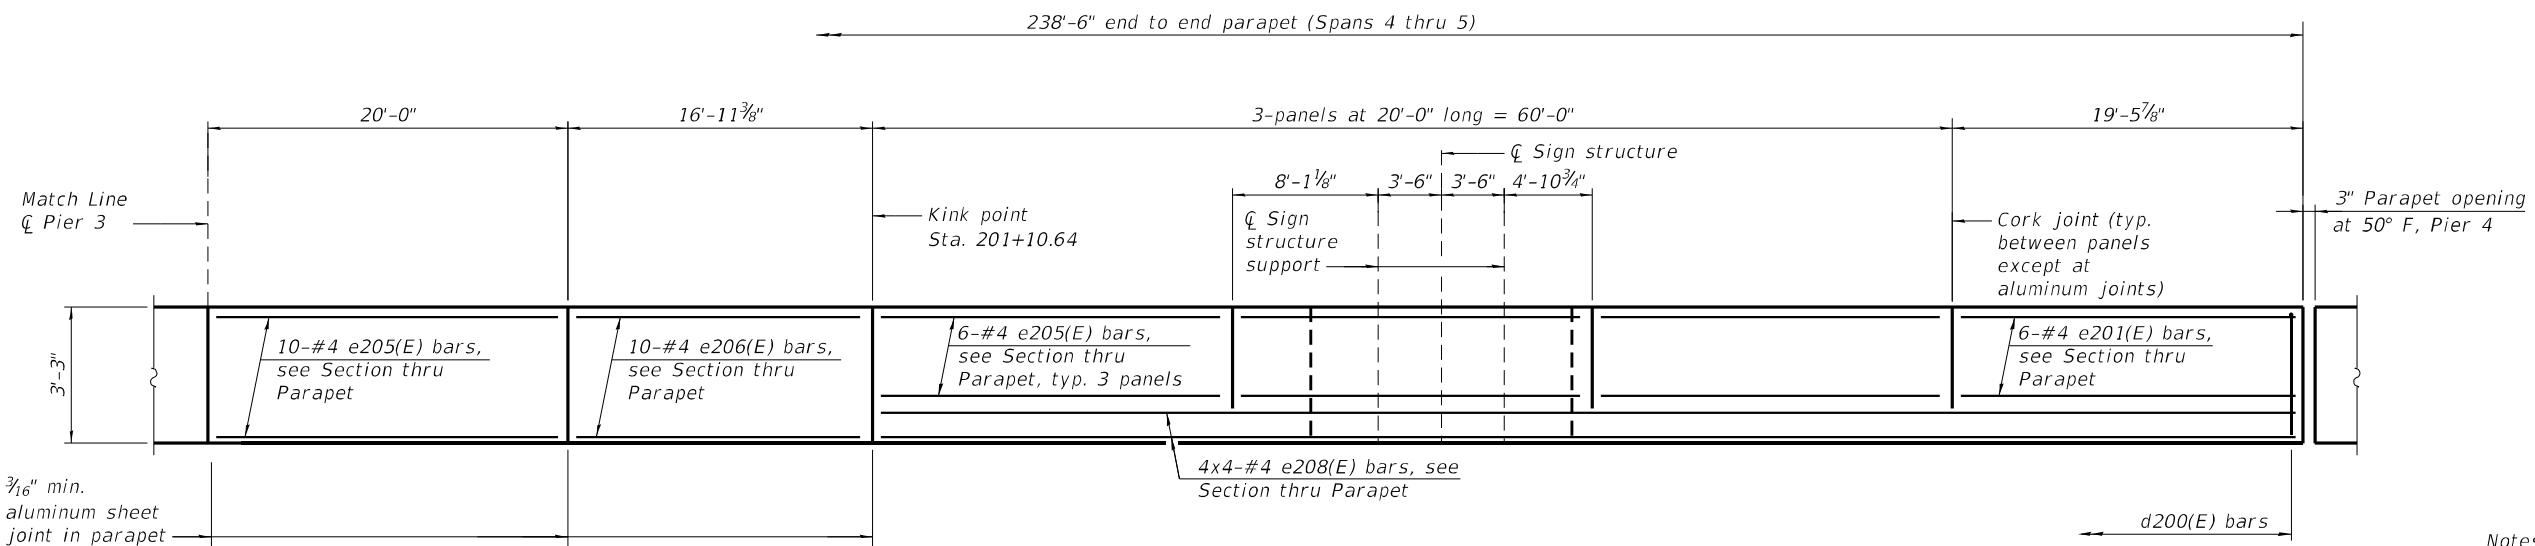

### INSIDE ELEVATION OF NORTH PARAPET - SPAN 5

### MINIMUM BAR LAP

#4 bar = 2'-5"

Notes:  
See sheet S77 of S214 for section thru parapet.  
Work sheets S70 and S71 of S214 jointly.  
Bars indicated thus 4 x 4-#4 etc. indicates 4 lines of bars with 4 lengths per line.



|              |               |           |
|--------------|---------------|-----------|
| USER NAME =  | DESIGNED - UB | REVISED - |
|              | CHECKED - YSS | REVISED - |
| PLOT SCALE = | DRAWN - AEC   | REVISED - |
| PLOT DATE =  | CHECKED - UB  | REVISED - |


STATE OF ILLINOIS  
DEPARTMENT OF TRANSPORTATION

SUPERSTRUCTURE - WEST APPROACH - PARAPET - 1  
STRUCTURE NO. 090-0115


SHEET S70 OF S214 SHEETS

|                           |               |         |              |           |
|---------------------------|---------------|---------|--------------|-----------|
| F.A.P. RTE.               | SECTION       | COUNTY  | TOTAL SHEETS | SHEET NO. |
| 317                       | (15B-1)BP,BRR | PEO/TAZ | 418          | 240       |
| CONTRACT NO. 68E44        |               |         |              |           |
| ILLINOIS FED. AID PROJECT |               |         |              |           |

MODEL: Default  
FILE NAME: P:\4312-WB\c\JugagRchab\CADD\Structural\SN 090-0115\_WBMainBridge\_Final Plans\0900115-68E44-071-Sup-WestAppr-Parapet2.dgn

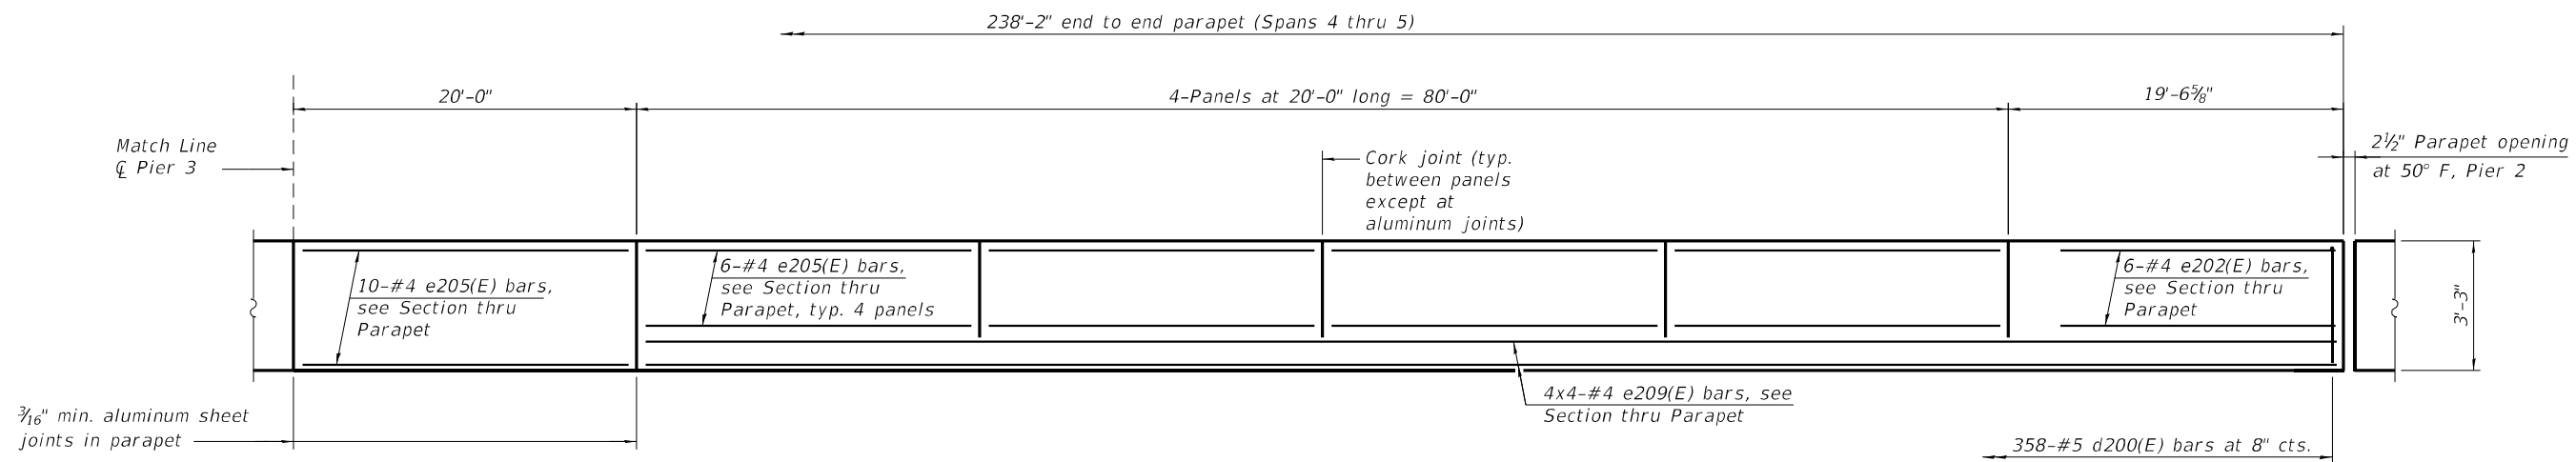

INSIDE ELEVATION OF SOUTH PARAPET - SPAN 4

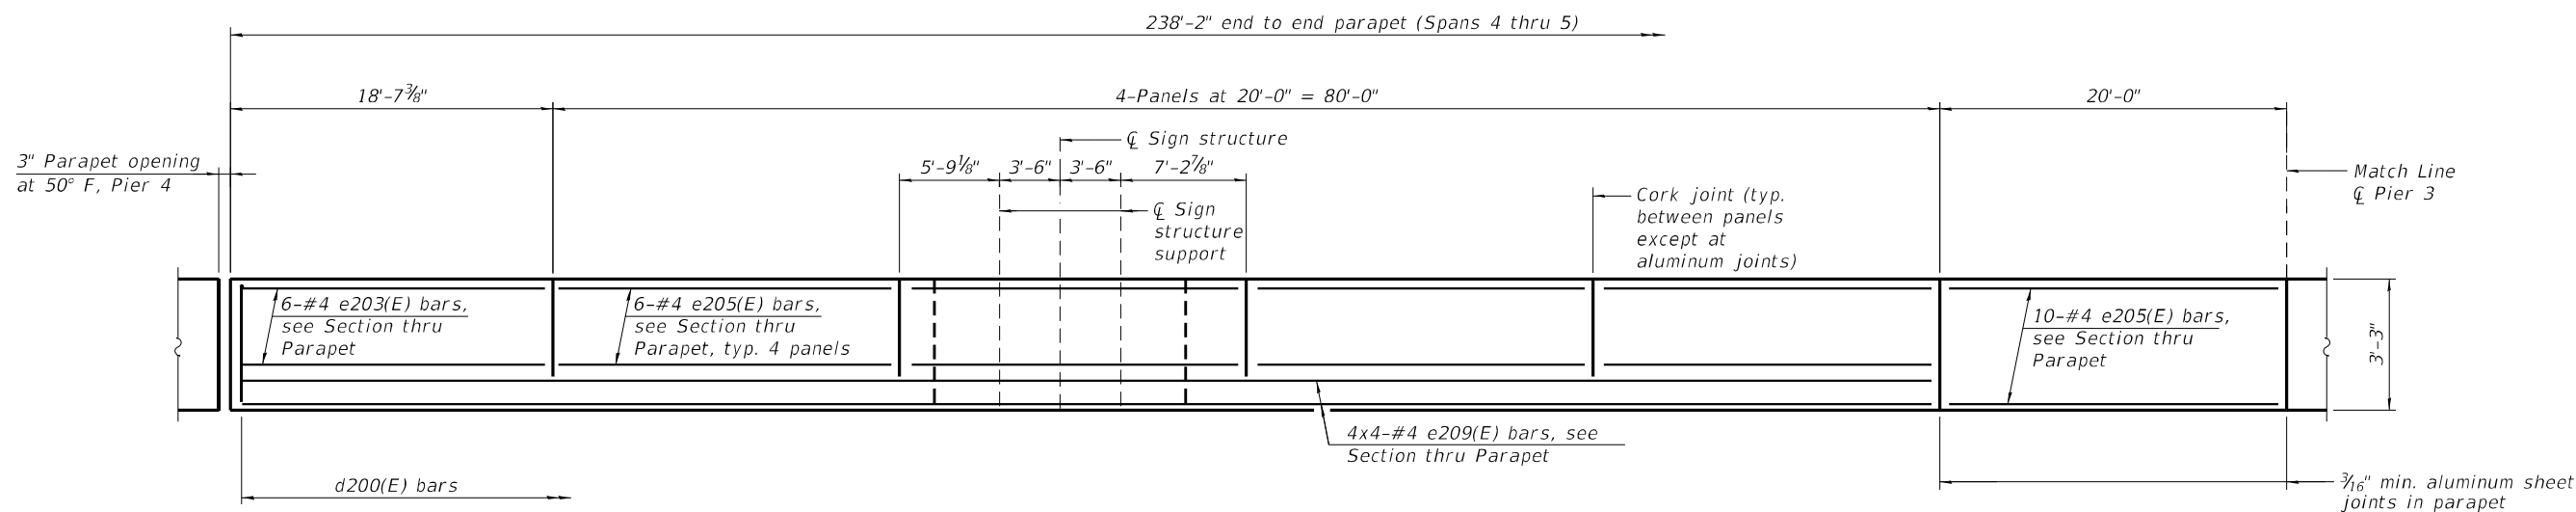

INSIDE ELEVATION OF SOUTH PARAPET - SPAN 5

MINIMUM BAR LAP

#4 bar = 2'-5"

Notes:  
See sheet S77 of S214 for section thru parapet.  
Work sheets S70 and S71 of S214 jointly.  
Bars indicated thus 4 x 4-#4 etc. indicates 4 lines of bars with 4 lengths per line.




|              |               |           |
|--------------|---------------|-----------|
| USER NAME =  | DESIGNED - UB | REVISED - |
|              | CHECKED - YSS | REVISED - |
| PLOT SCALE = | DRAWN - AEC   | REVISED - |
| PLOT DATE =  | CHECKED - YSS | REVISED - |

STATE OF ILLINOIS  
DEPARTMENT OF TRANSPORTATION


SUPERSTRUCTURE - WEST APPROACH - PARAPET - 2  
STRUCTURE NO. 090-0115

SHEET S71 OF S214 SHEETS


| F.A.P. RTE.               | SECTION       | COUNTY  | TOTAL SHEETS | SHEET NO. |
|---------------------------|---------------|---------|--------------|-----------|
| 317                       | (15B-1)BP,BRR | PEO/TAZ | 418          | 241       |
| CONTRACT NO. 68E44        |               |         |              |           |
| ILLINOIS FED. AID PROJECT |               |         |              |           |

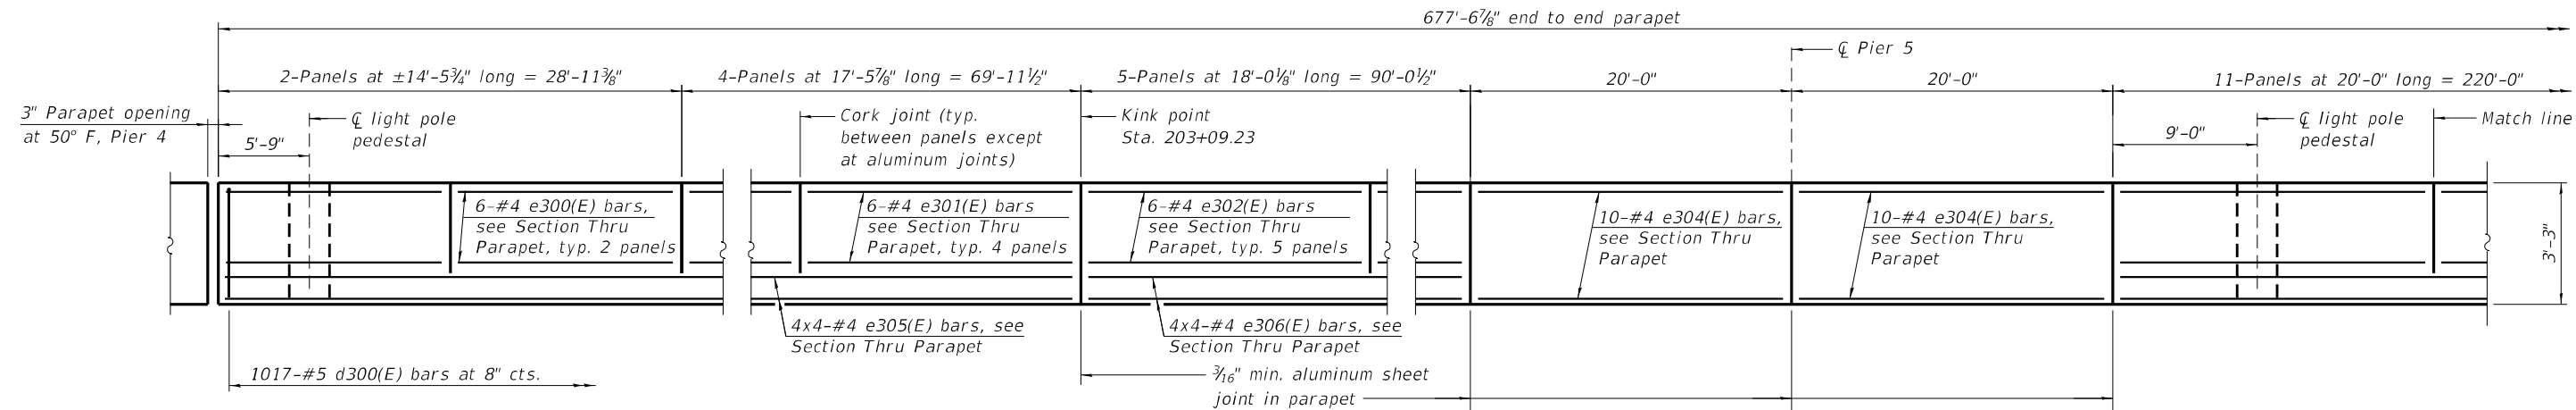

**PART INSIDE ELEVATION OF NORTH PARAPET - SPAN 6 AND PARTIAL SPAN 7**

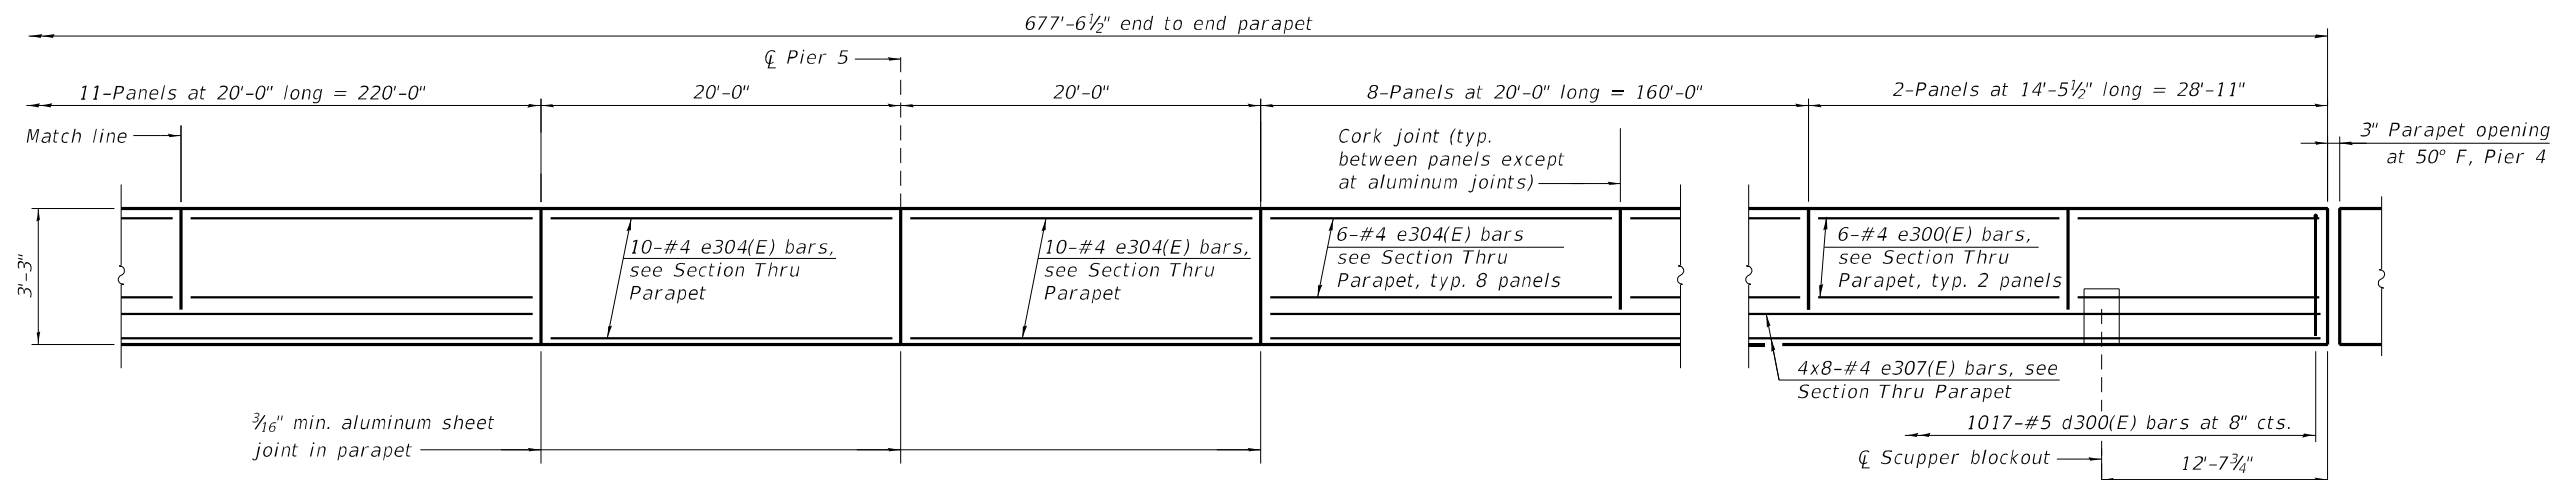

**PART INSIDE ELEVATION OF SOUTH PARAPET - SPAN 6 AND PARTIAL SPAN 7**

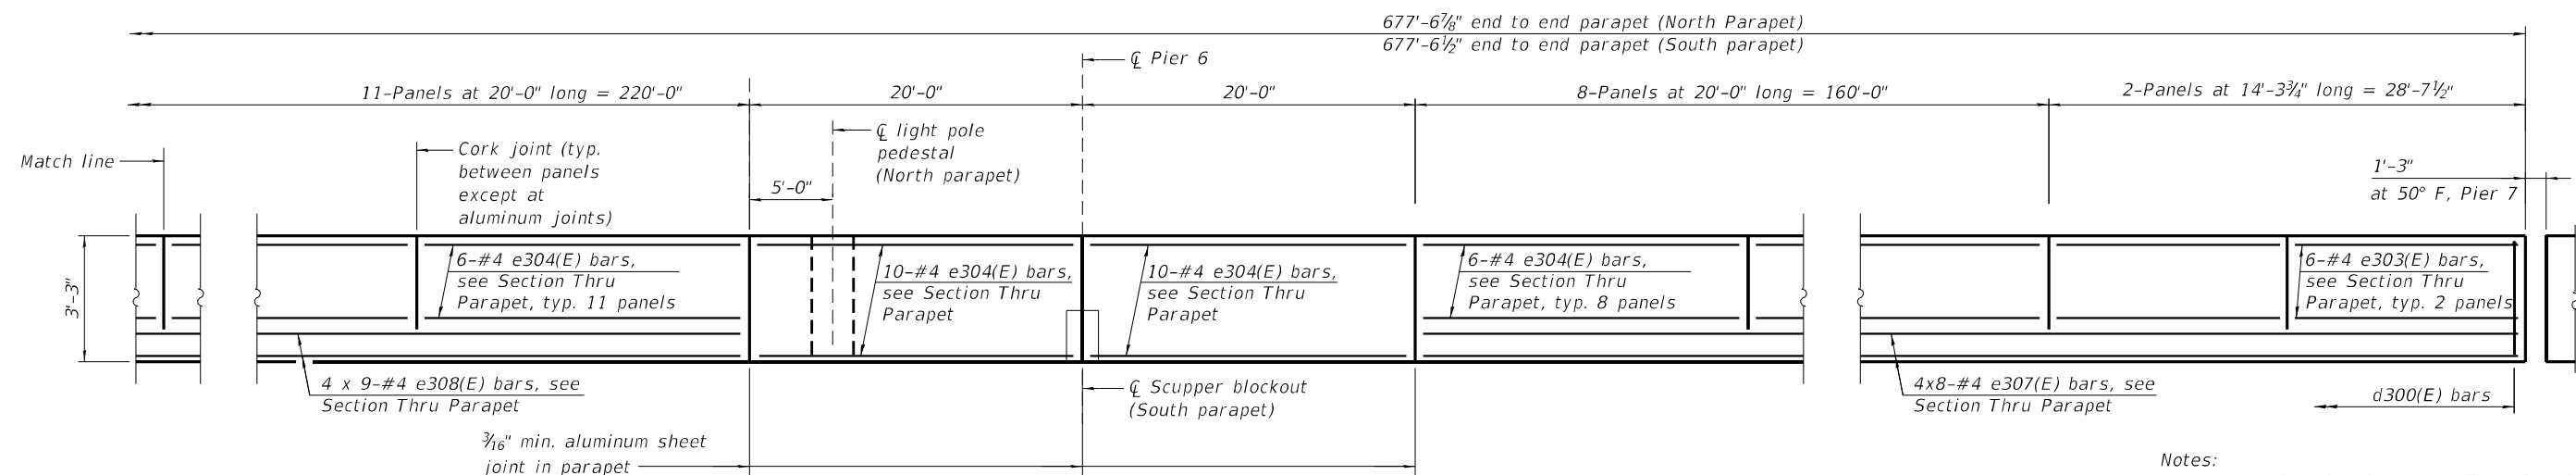

**PART INSIDE ELEVATION OF PARAPET - PARTIAL SPAN 7 AND 8**

North parapet shown, south parapet opposite hand

**MINIMUM BAR LAP**

#4 bar = 2'-5"

Notes:  
Parapet lengths shown are dimensioned to the deck opening at Pier 7, not the modular joint opening. Joint/parapet opening per manufacturer, see sheet S122 and S123 of S214 for details. See sheet S73 of S214 for scupper blockout details. See sheet S77 of S214 for Section Thru Parapet. Bars indicated thus 4 x 8-#4 etc. indicates 4 lines of bars with 8 lengths per line.

MODEL: Default  
FILE NAME: P:\4312-WB\CL\gaggeRchab\CADD\Structural\SN 090-0115\_WBMainBridge\_Final Plans\0900115-68E44-072-Sup-WestAppr-Parapet3.dgn  
3/13/2025 2:55:43 PM



|              |               |           |
|--------------|---------------|-----------|
| USER NAME =  | DESIGNED - YJ | REVISED - |
|              | CHECKED - UB  | REVISED - |
| PLOT SCALE = | DRAWN - AEC   | REVISED - |
| PLOT DATE =  | CHECKED - UB  | REVISED - |

STATE OF ILLINOIS  
DEPARTMENT OF TRANSPORTATION


SUPERSTRUCTURE - WEST APPROACH - PARAPET - 3  
STRUCTURE NO. 090-0115

SHEET S72 OF S214 SHEETS


|                           |               |         |              |           |
|---------------------------|---------------|---------|--------------|-----------|
| F.A.P. RTE.               | SECTION       | COUNTY  | TOTAL SHEETS | SHEET NO. |
| 317                       | (15B-1)BP,BRR | PEO/TAZ | 418          | 242       |
| CONTRACT NO. 68E44        |               |         |              |           |
| ILLINOIS FED. AID PROJECT |               |         |              |           |




MODEL: Default  
FILE NAME: P:\4312-WB\c\ClgagcRchab\CADD\Structural\_S\N 090-0115\_WBMainBridge\_Final Plans\0900115-68E44-073-Sup-WestAppr-Parapet4.dgn

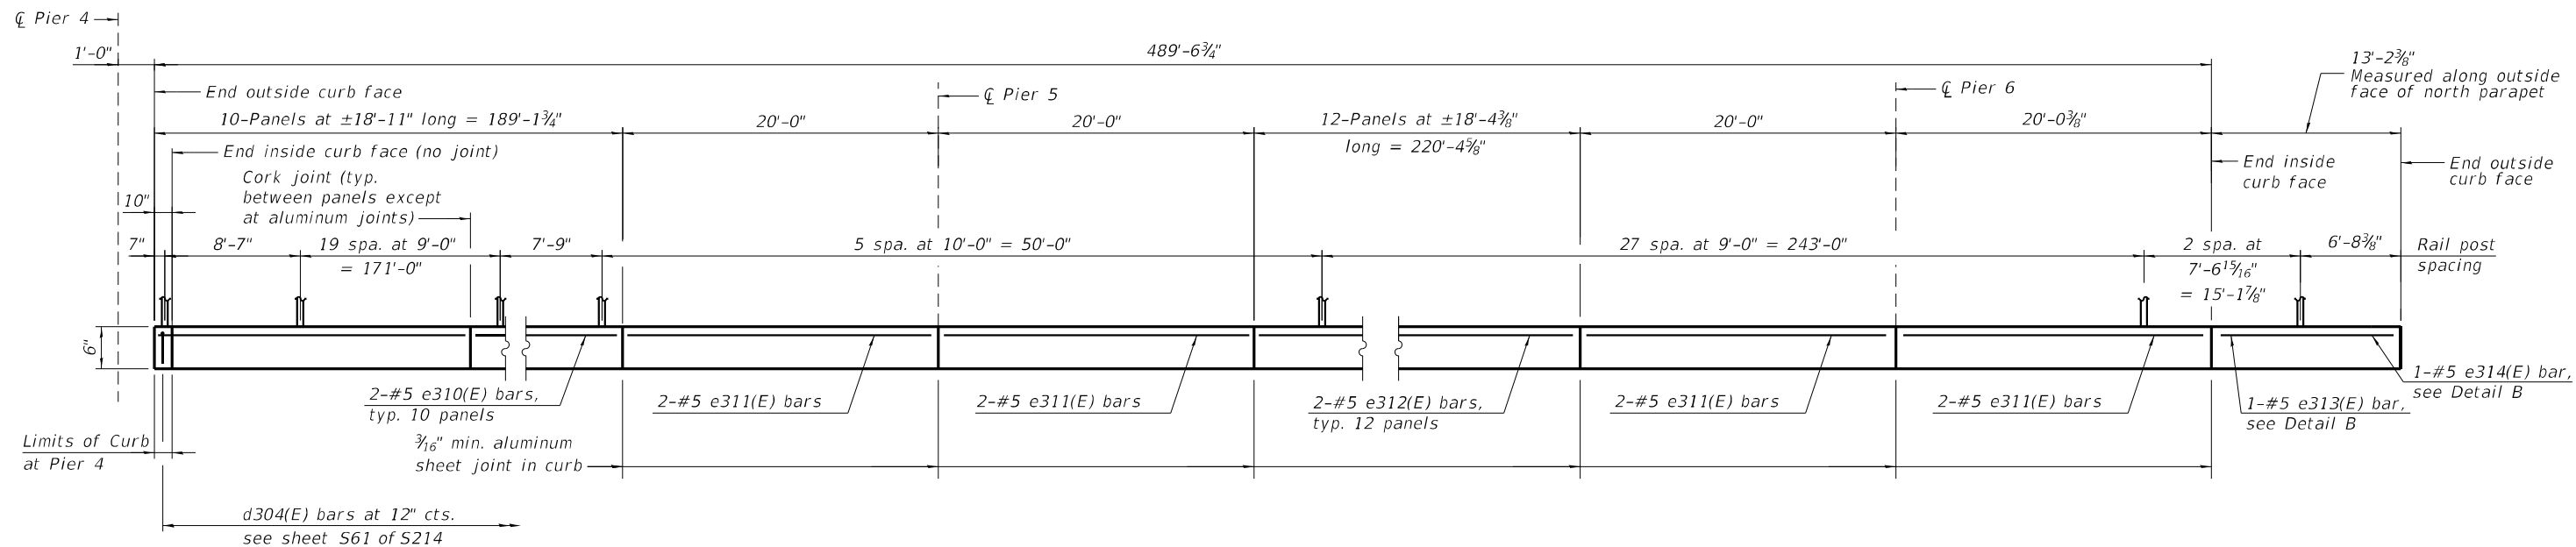


**INSIDE ELEVATION OF CURB - SPANS 6 THRU 8**  
Looking north

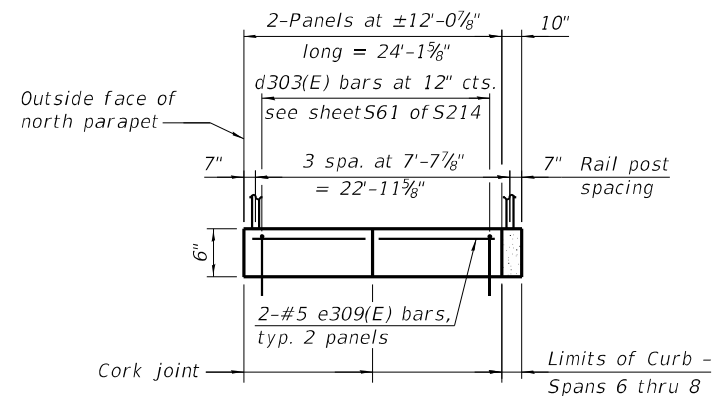


**INSIDE ELEVATION OF CURB AT PIER 4**  
Looking west

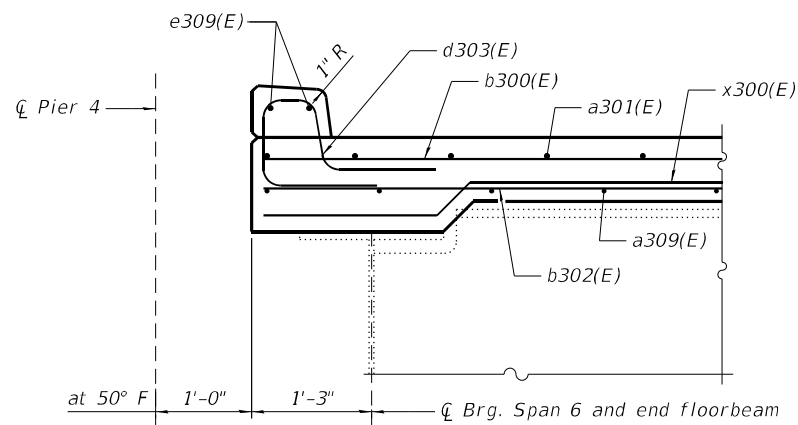


**SECTION THRU CURB AT PIER 4**  
For cross section at curb - Spans 6 thru 8, see sheet S77 of S214

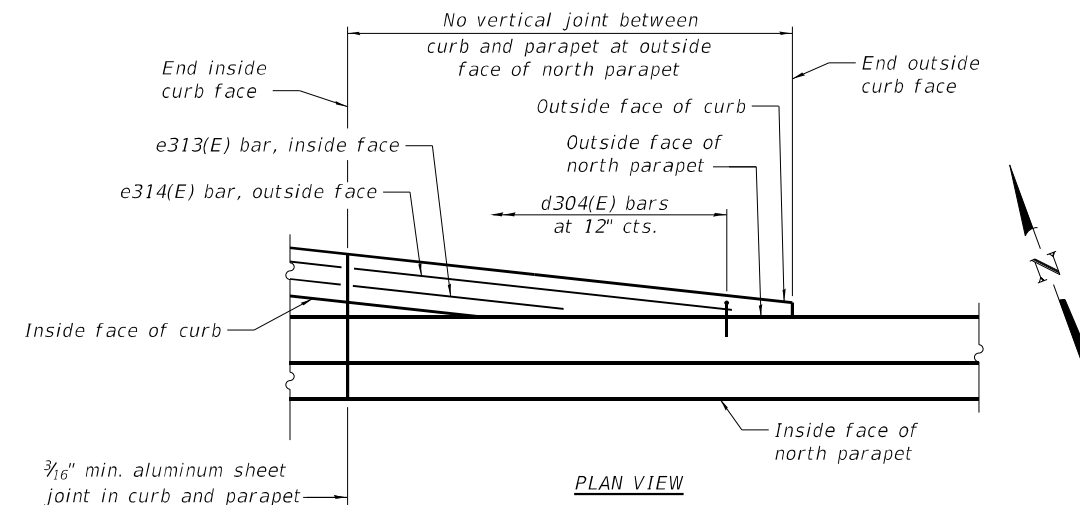

**PLAN VIEW**  
**DETAIL B**

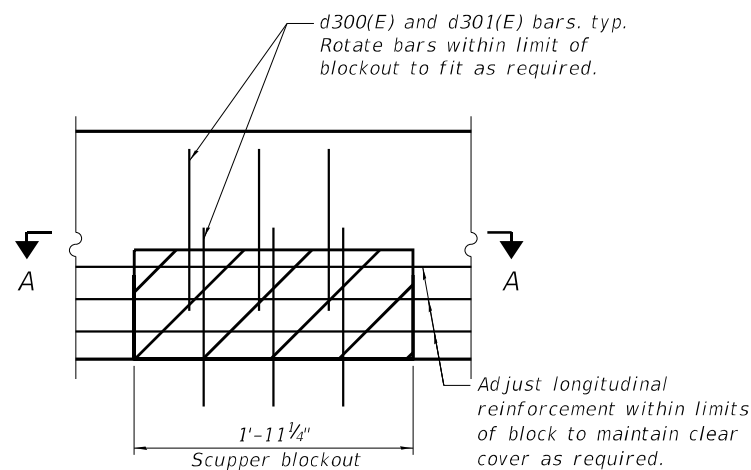

**SCUPPER BLOCKOUT DETAIL**

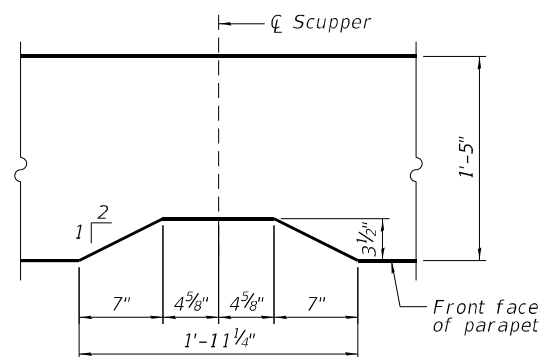

**SECTION A-A**  
Reinforcement not shown for clarity.

Notes:  
See sheet S77 of S214 for section thru north parapet.  
See sheets S108 and S109 of S214 for pedestrian railing details.



|              |               |           |
|--------------|---------------|-----------|
| USER NAME =  | DESIGNED - YJ | REVISED - |
| CHECKED - UB | REVISIONS     |           |
| PLOT SCALE = | DRAWN - AEC   | REVISED - |
| PLOT DATE =  | CHECKED - UB  | REVISED - |


STATE OF ILLINOIS  
DEPARTMENT OF TRANSPORTATION

SUPERSTRUCTURE - WEST APPROACH - PARAPET - 4  
STRUCTURE NO. 090-0115

SHEET S73 OF S214 SHEETS


|                           |               |         |              |           |
|---------------------------|---------------|---------|--------------|-----------|
| F.A.P. RTE.               | SECTION       | COUNTY  | TOTAL SHEETS | SHEET NO. |
| 317                       | (15B-1)BP,BRR | PEO/TAZ | 418          | 243       |
| CONTRACT NO. 68E44        |               |         |              |           |
| ILLINOIS FED. AID PROJECT |               |         |              |           |

MODEL: Default  
FILE NAME: P:\4312-WB\c\Jugag\Rechab\CADD\Structural\\_SN 090-0115\_WBMainBridge\_Final Plans\0900115-68E44-074-Sup-WestAppr-Parapet5.dgn

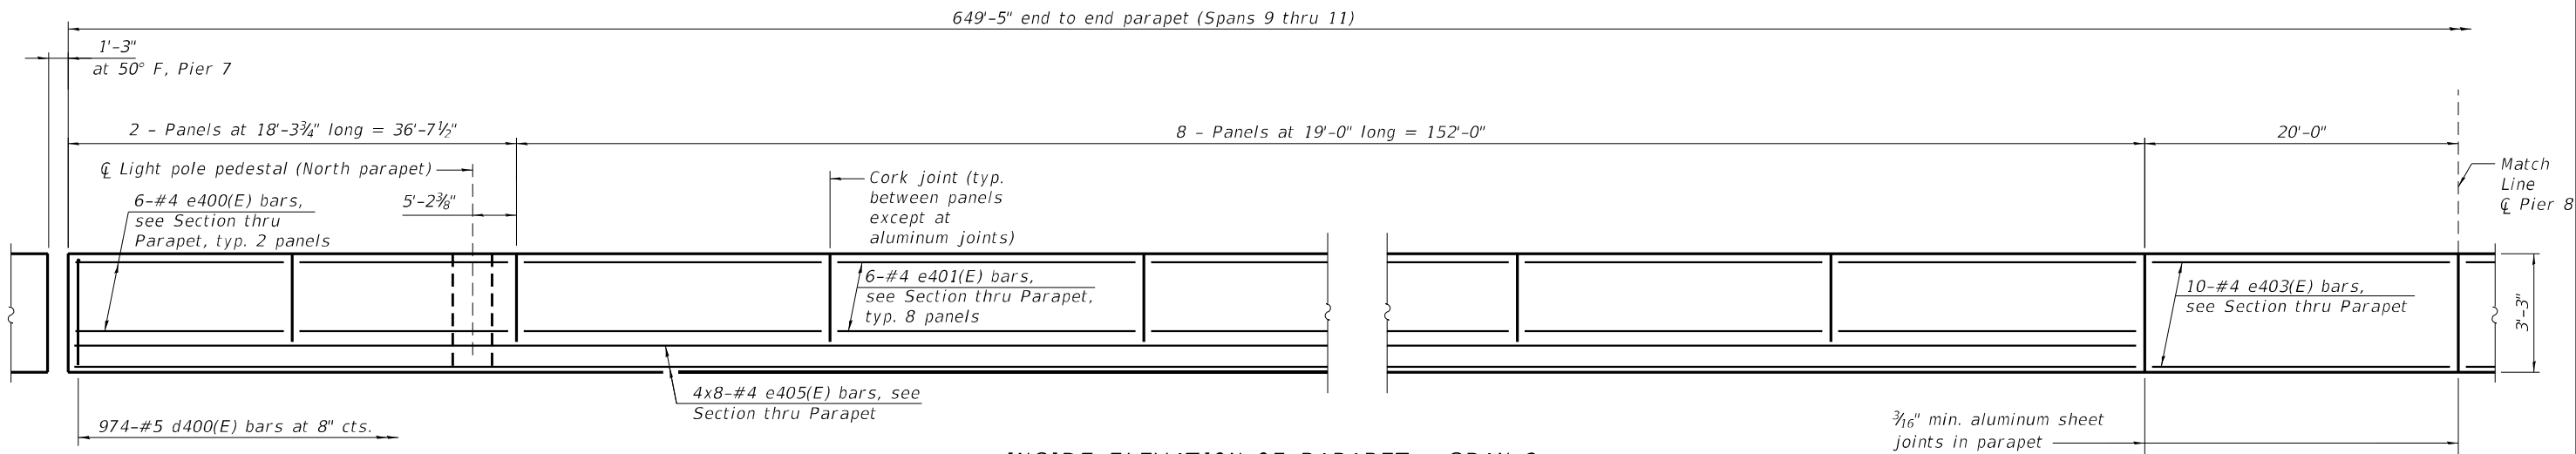

**INSIDE ELEVATION OF PARAPET - SPAN 9**


North parapet shown, south parapet opposite hand

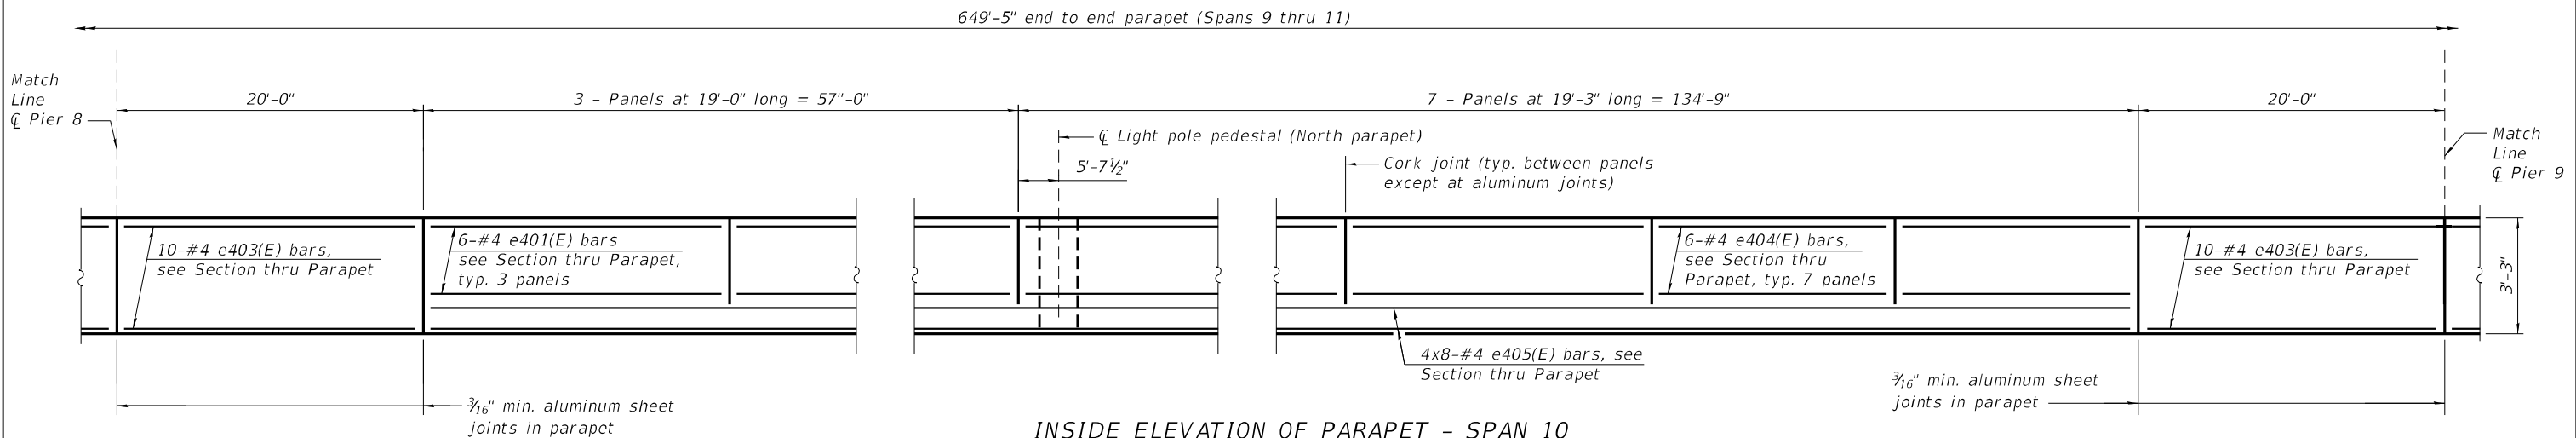

**INSIDE ELEVATION OF PARAPET - SPAN 10**

North parapet shown, south parapet opposite hand

\*Bend bar to fit at shoulder width transition

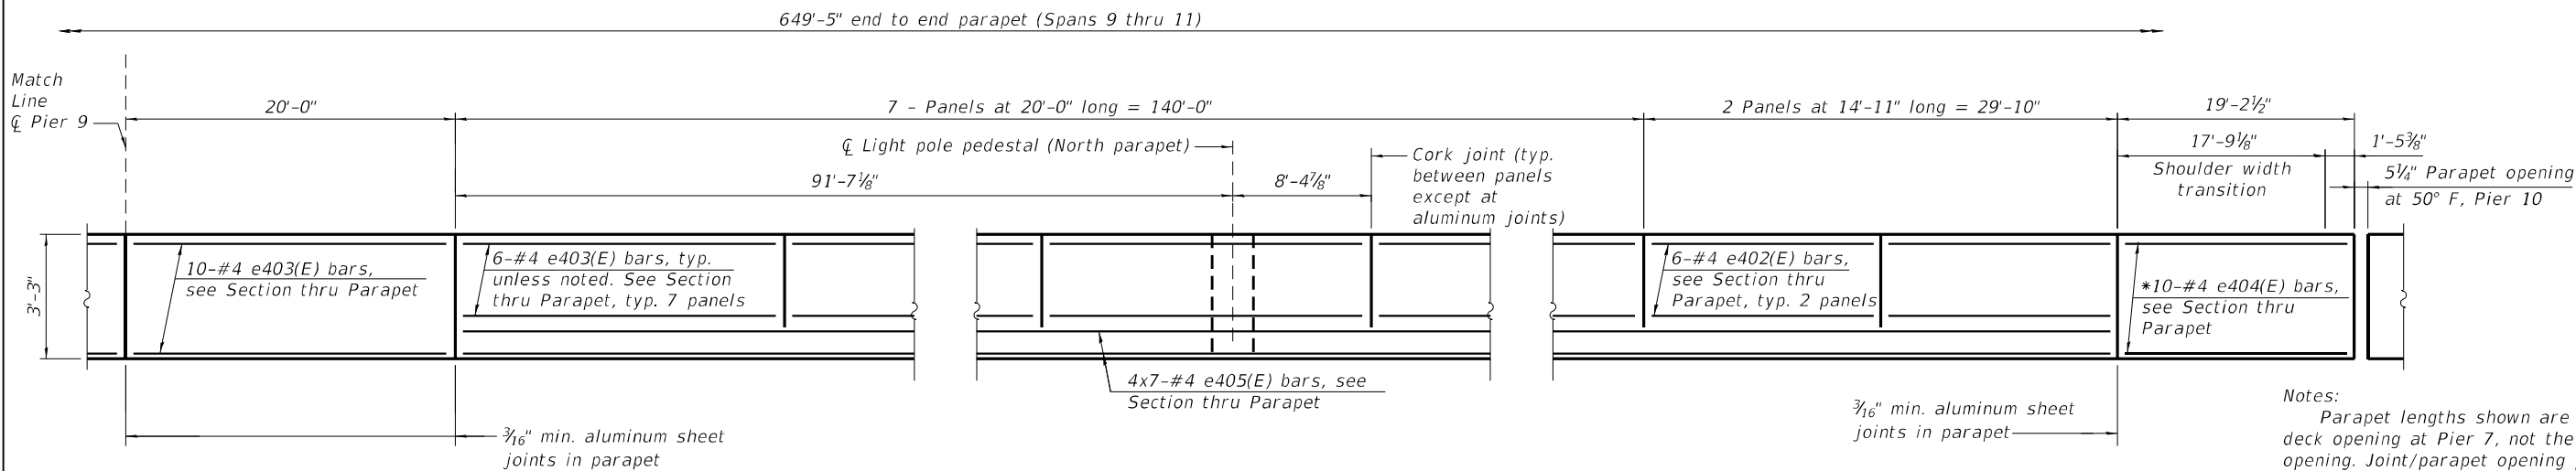

**INSIDE ELEVATION OF PARAPET - SPAN 11**

North parapet shown, south parapet opposite hand

**MINIMUM BAR LAP**

#4 bar = 2'-5"

Notes:  
Parapet lengths shown are dimensioned to the deck opening at Pier 7, not the modular joint opening. Joint/parapet opening per manufacturer, see sheet S122 and S123 of S214 for details.  
See sheet S77 of S214 for Section Thru Parapet.  
Bars indicated thus 4 x 8-#6 etc. indicates 4 lines of bars with 8 lengths per line.



|              |               |           |
|--------------|---------------|-----------|
| USER NAME =  | DESIGNED - UB | REVISED - |
|              | CHECKED - YSS | REVISED - |
| PLOT SCALE = | DRAWN - AEC   | REVISED - |
| PLOT DATE =  | CHECKED - UB  | REVISED - |

STATE OF ILLINOIS  
DEPARTMENT OF TRANSPORTATION






SUPERSTRUCTURE - WEST APPROACH - PARAPET - 5  
STRUCTURE NO. 090-0115

SHEET S74 OF S214 SHEETS

| F.A.P. RTE.               | SECTION       | COUNTY  | TOTAL SHEETS | SHEET NO. |
|---------------------------|---------------|---------|--------------|-----------|
| 317                       | (15B-1)BP,BRR | PEO/TAZ | 418          | 244       |
| CONTRACT NO. 68E44        |               |         |              |           |
| ILLINOIS FED. AID PROJECT |               |         |              |           |



MODEL: Default  
FILE NAME: P:\4312-WB\c\ClugageRchab\CADD\Structural\SN 090-0115\_WBMainBridge\_Final Plans\0900115-68E44-075-Sup-WestAppr-Details1.dgn  
3/13/2025 2:55:55 PM

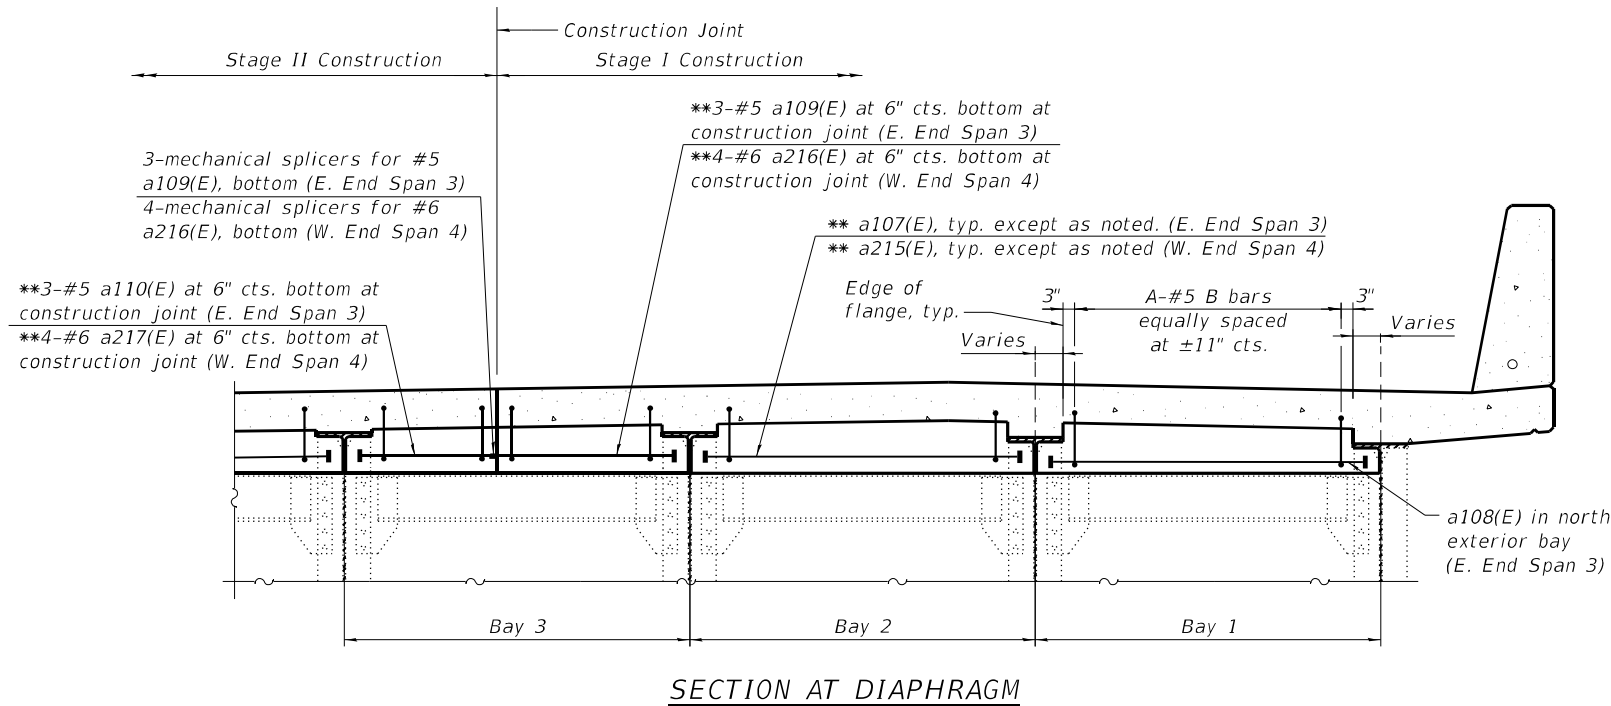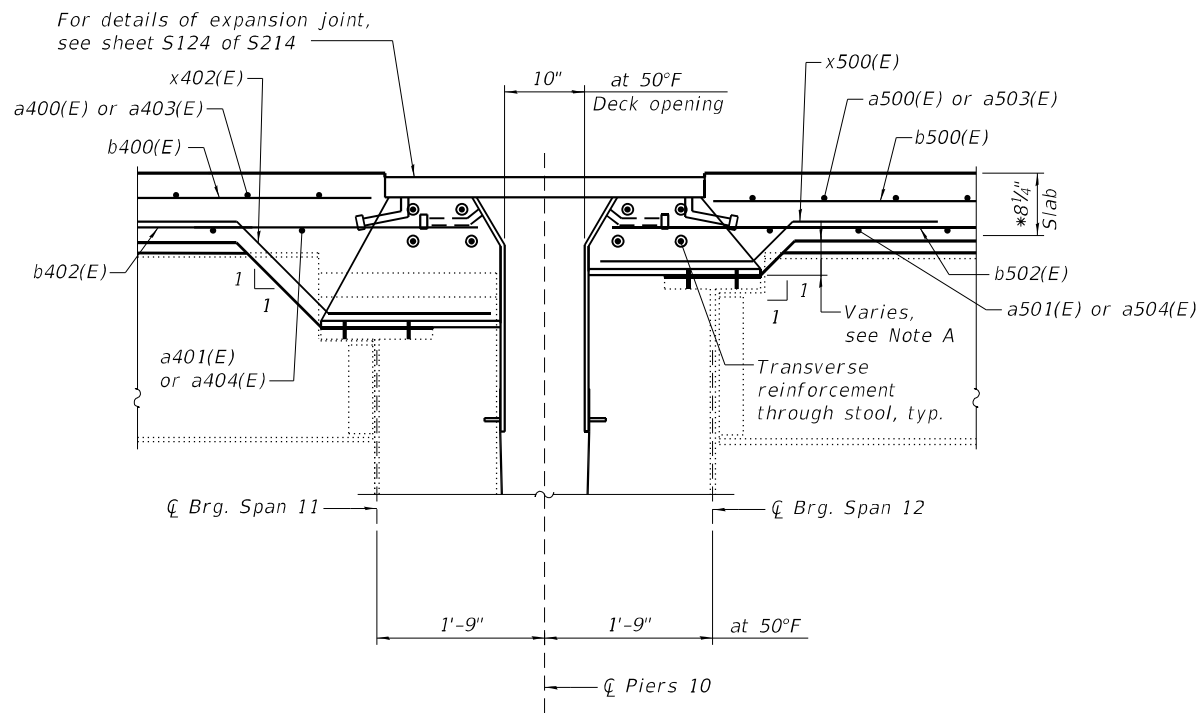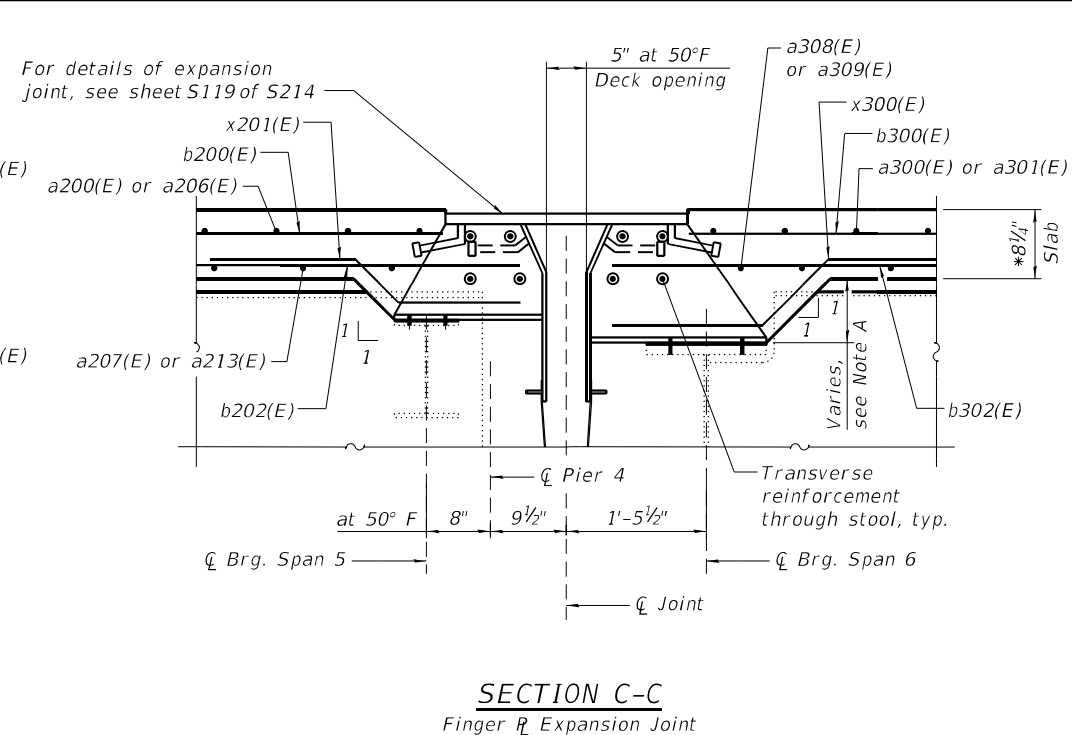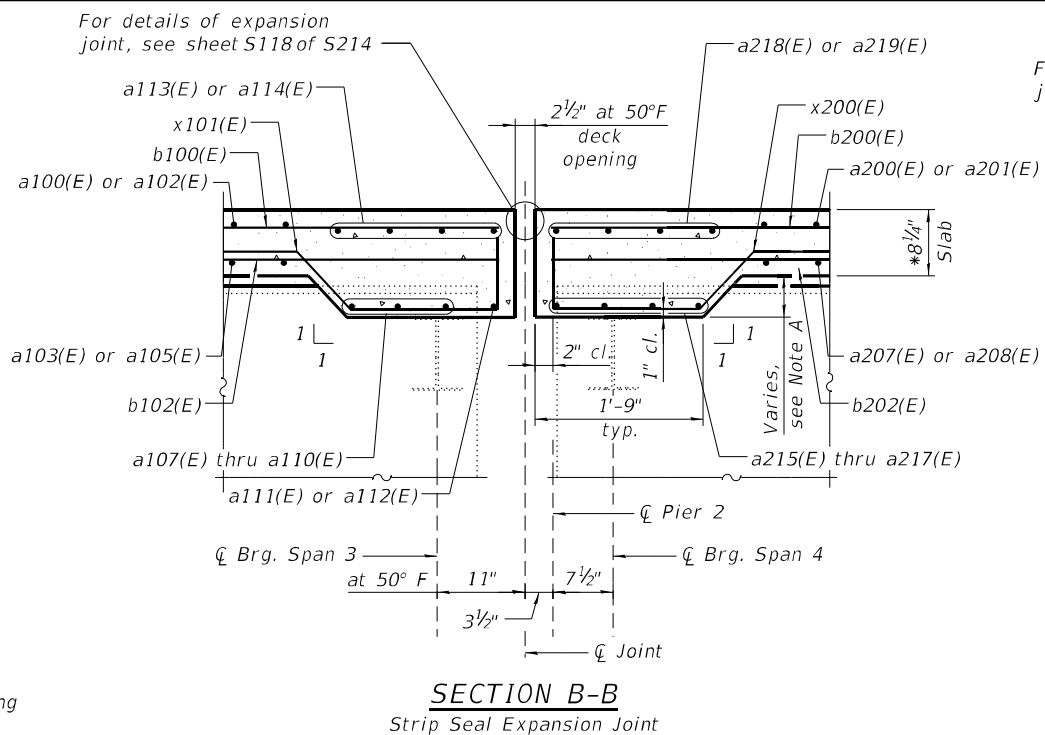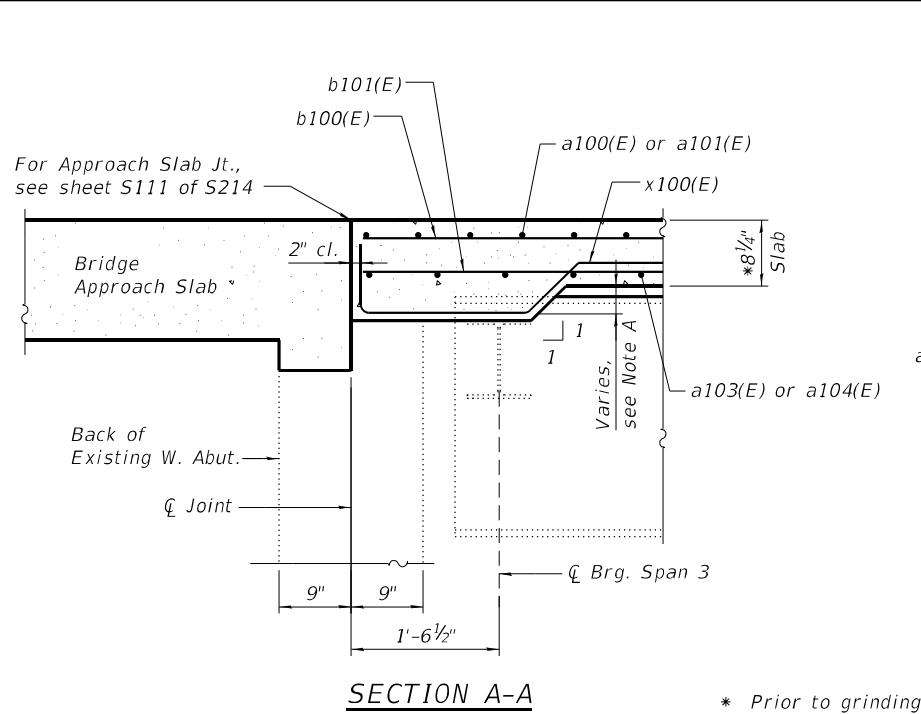

\*\* Headed bars at E. end of Span 3 and W. end of Span 4 only, a111(E), and a112(E) not shown for clarity.

**REINFORCEMENT TABLE**

| Location       | A (Number of B bars in Each Bay) |       |       |       |          |       |       | B bars  |
|----------------|----------------------------------|-------|-------|-------|----------|-------|-------|---------|
|                | Bay 7                            | Bay 6 | Bay 5 | Bay 4 | Bay 3    | Bay 2 | Bay 1 |         |
| W. End Span 3  | 9                                | 9     | 9     | 9     | 9 (1, 8) | 9     | 9     | x100(E) |
| E. End Span 3  | 5                                | 9     | 9     | 9     | 9 (1, 8) | 9     | 9     | x101(E) |
| W. End Span 4  | N/A                              | 9     | 9     | 9     | 9 (4, 5) | 9     | 9     | x200(E) |
| E. End Span 5  | N/A                              | N/A   | 7     | 9     | 9 (4, 5) | 9     | 7     | x201(E) |
| W. End Span 6  | 11                               | 9     | 9     | 9     | 9 (7, 2) | 9     | 9     | x300(E) |
| E. End Span 11 | N/A                              | N/A   | N/A   | 9     | 9 (7, 2) | 9     | 9     | x402(E) |

Notes:  
Bay numbering is from South to North.  
In Bay 3, a stage construction bay, the number of B bars shown as '9 (4, 5)' indicating 4 bars in Stage II and 5 bars in Stage I.

Note:  
See sheet S59 thru S66 of S214 for section locations.



|               |               |           |
|---------------|---------------|-----------|
| USER NAME =   | DESIGNED - UB | REVISED - |
| CHECKED - YSS | REVISED -     |           |
| PLOT SCALE =  | DRAWN - AEC   | REVISED - |
| PLOT DATE =   | CHECKED - YSS | REVISED - |


STATE OF ILLINOIS  
DEPARTMENT OF TRANSPORTATION

SUPERSTRUCTURE - WEST APPROACH - DETAILS - 1  
STRUCTURE NO. 090-0115


SHEET S75 OF S214 SHEETS

|                           |               |         |              |           |
|---------------------------|---------------|---------|--------------|-----------|
| F.A.P. RTE.               | SECTION       | COUNTY  | TOTAL SHEETS | SHEET NO. |
| 317                       | (15B-1)BP,BRR | PEO/TAZ | 418          | 245       |
| CONTRACT NO. 68E44        |               |         |              |           |
| ILLINOIS FED. AID PROJECT |               |         |              |           |

MODEL: Default  
FILE NAME: P:\4312-WB\c\ClugageRchab\CADD\Structural\SN 090-0115\_WBMainBridge\_Final Plans\0900115-68E44-076-Sup-WestApproach-Details2.dgn

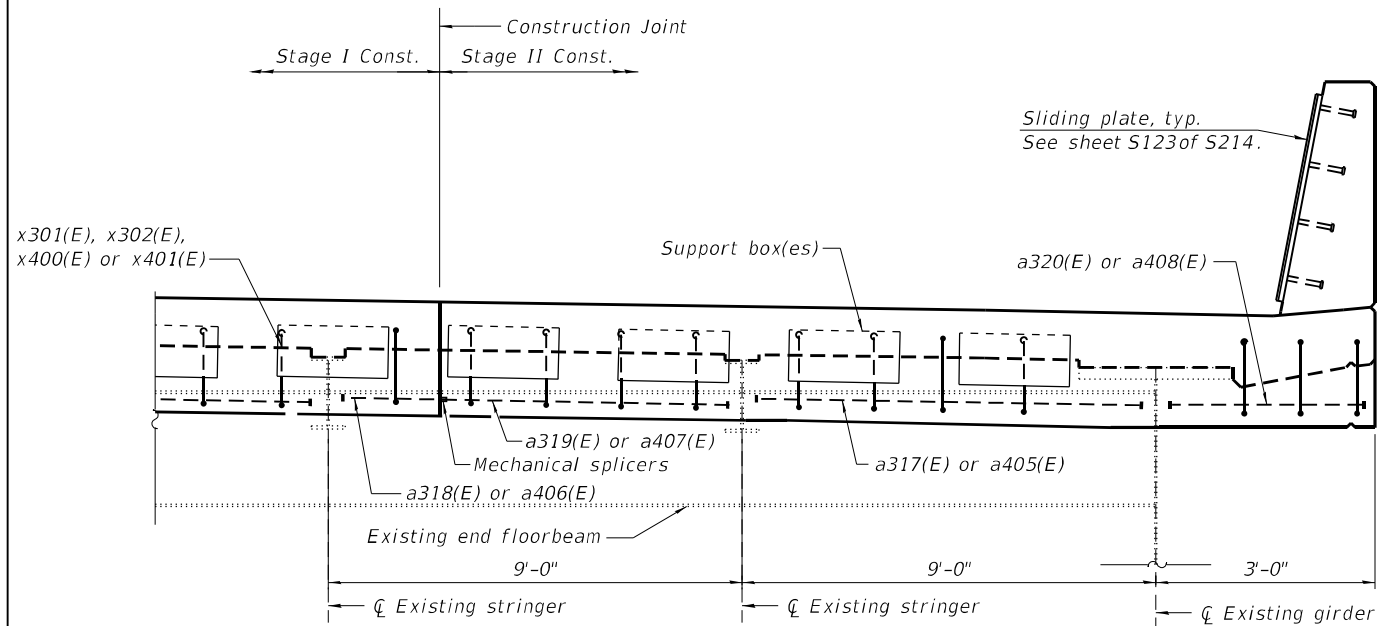


SECTION A-A

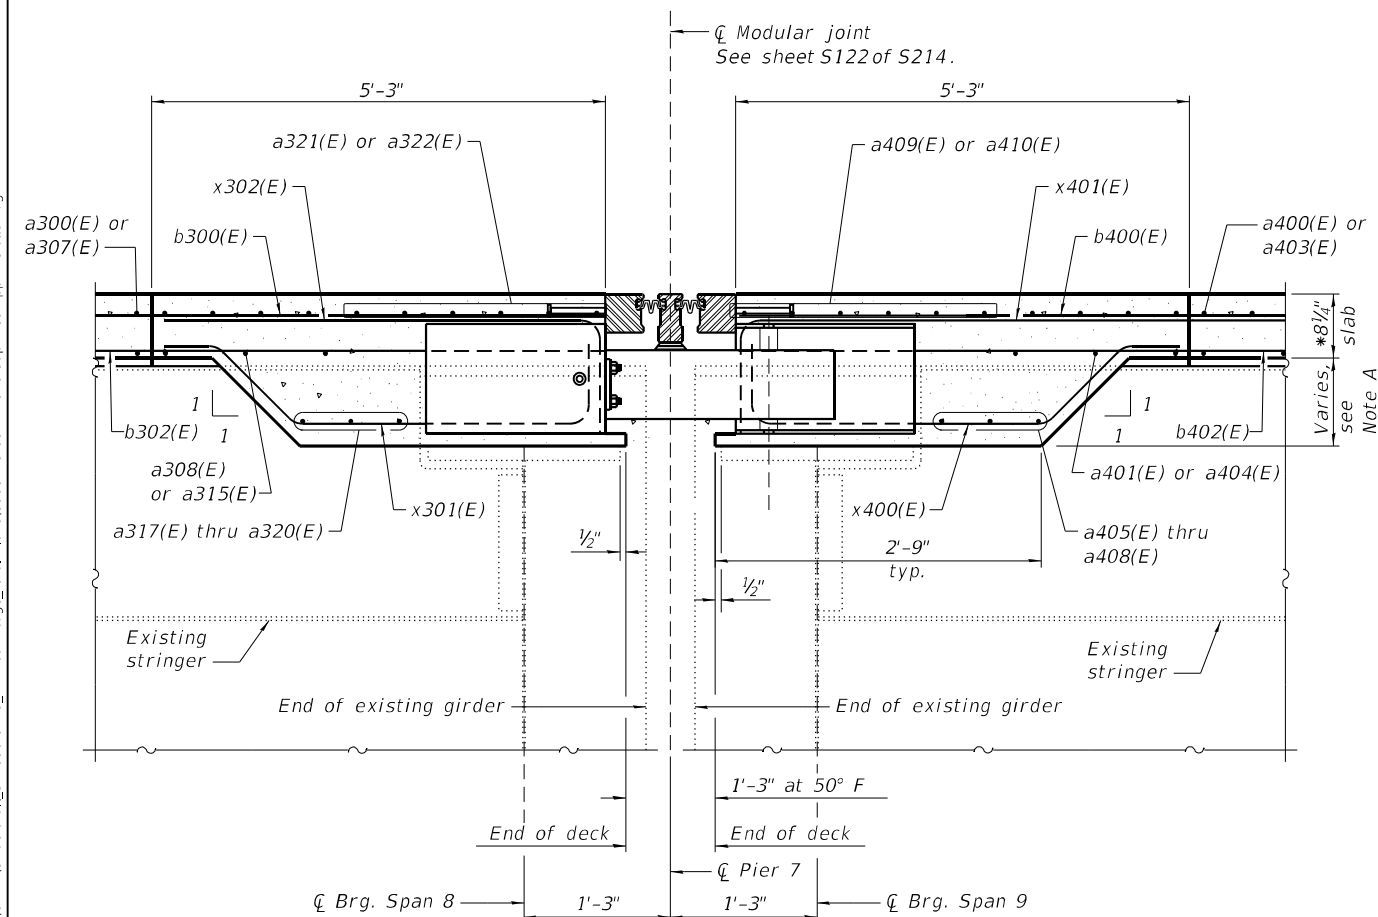

SECTION B-B

(Dimensions shown at right 4's to the joint)

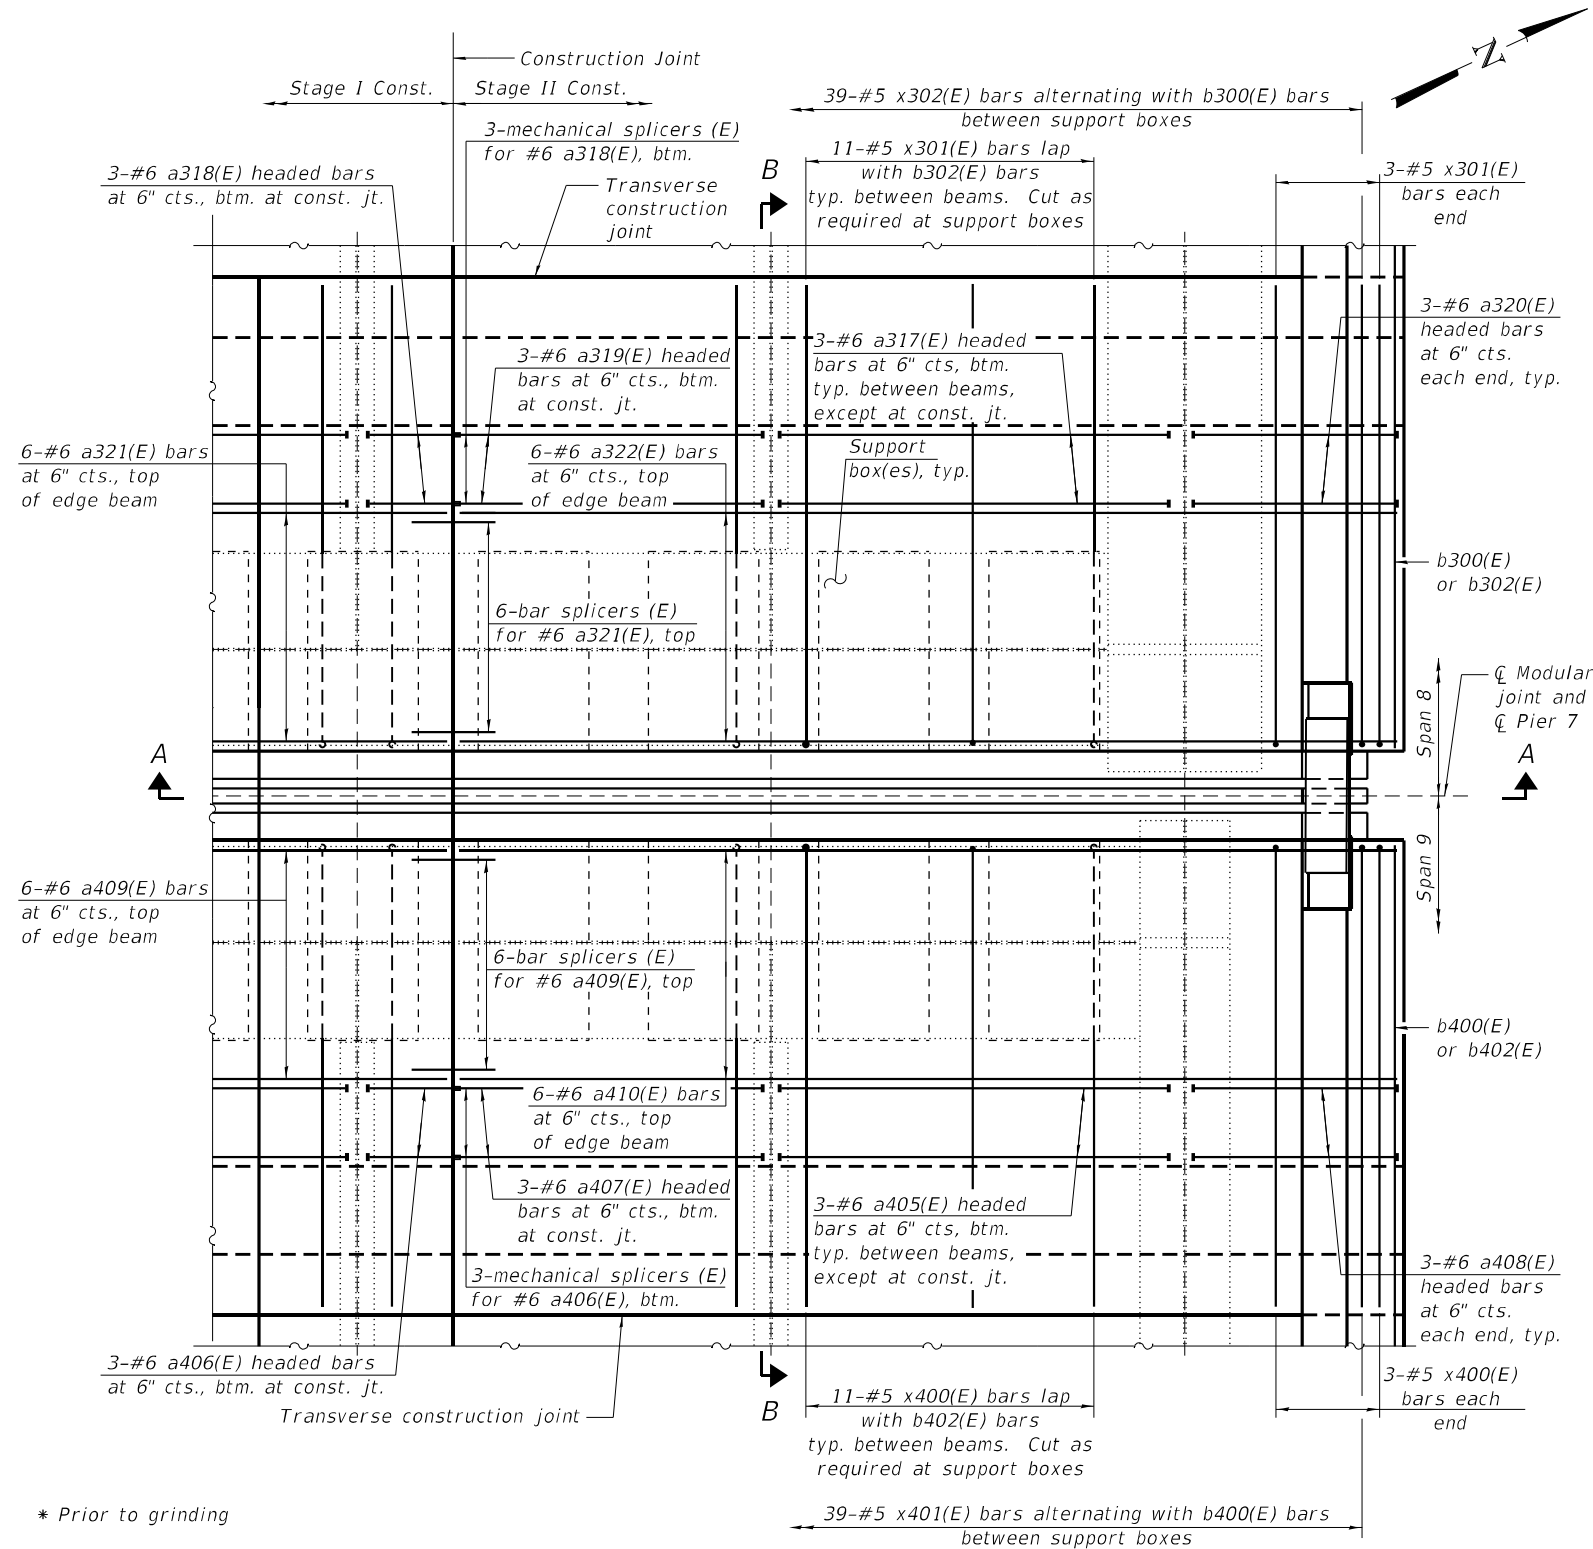

PIER 7 MODULAR JOINT DECK DETAILS - PARTIAL PLAN

Note A:  
Dimensions will be provided to the Contractor in accordance with the Special Provision "Contractor Requirements for Dead Load Deflection and Top of Slab Elevation Data".

Notes:  
See sheets S61 thru S66 of S214 for primary slab reinforcement size and spacing.  
See sheet S123 of S214 for sliding plate details.




|               |               |           |
|---------------|---------------|-----------|
| USER NAME =   | DESIGNED - UB | REVISED - |
| CHECKED - YSS | REVIS         |           |
| PLOT SCALE =  | DRAWN - AEC   | REVISED - |
| PLOT DATE =   | CHECKED - YSS | REVISED - |

STATE OF ILLINOIS  
DEPARTMENT OF TRANSPORTATION


SUPERSTRUCTURE - WEST APPROACH - DETAILS - 2  
STRUCTURE NO. 090-0115

SHEET S76 OF S214 SHEETS

|                           |               |         |              |           |
|---------------------------|---------------|---------|--------------|-----------|
| F.A.P. RTE.               | SECTION       | COUNTY  | TOTAL SHEETS | SHEET NO. |
| 317                       | (15B-1)BP,BRR | PEO/TAZ | 418          | 246       |
| CONTRACT NO. 68E44        |               |         |              |           |
| ILLINOIS FED. AID PROJECT |               |         |              |           |

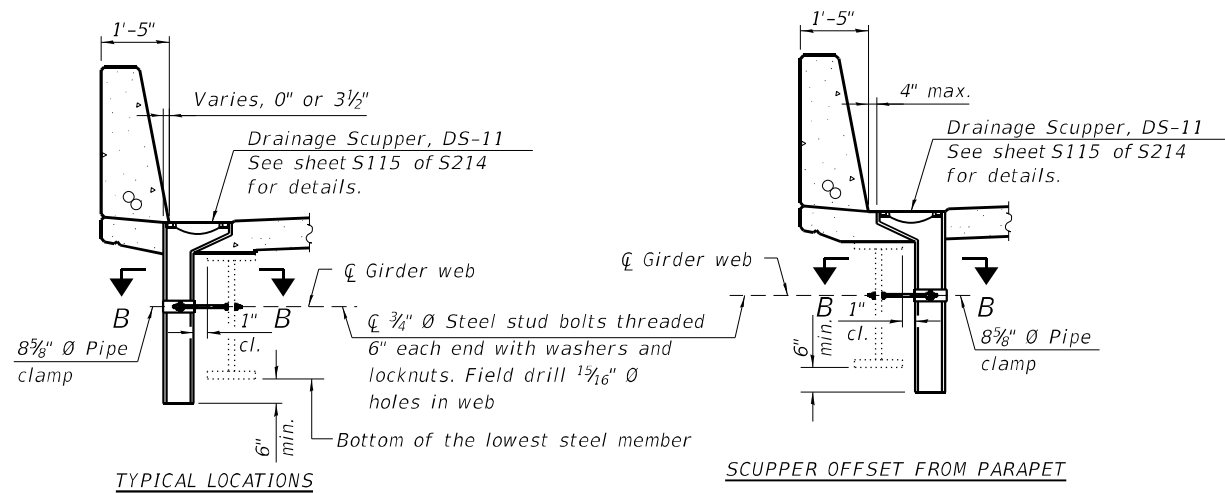


SECTION A-A AT DS-11

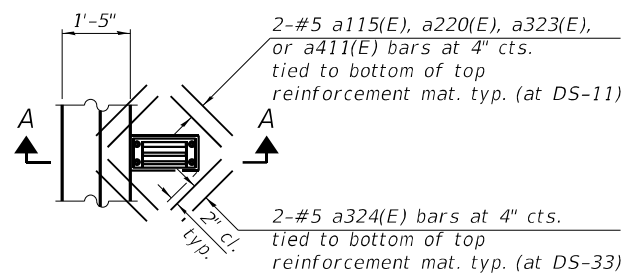

### DRAINAGE SCUPPER REINFORCEMENT


DS-11 scupper shown, DS-33 similar  
a115(E) - 2, a220(E) - 6, a323(E) - 4, a324(E) - 2,  
and a411(E) - 10 locations required

Note:  
Cut longitudinal reinforcement to clear drainage scuppers.

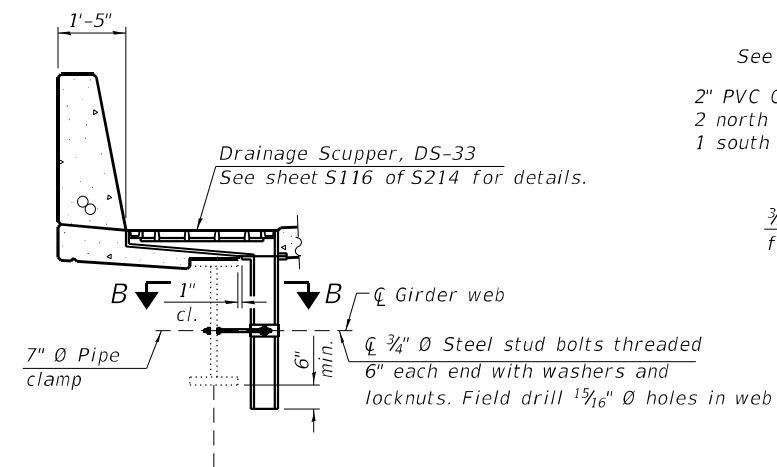


## SECTION A-A AT DS-33

Scupper shall be placed 1/4" below the deck surface after grinding.

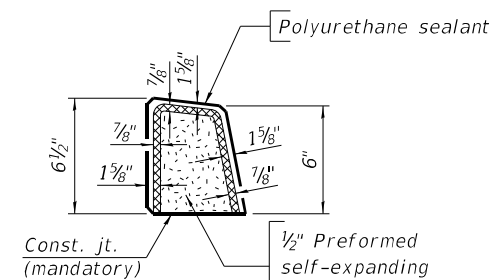


*CURB JOINT DETAILS*

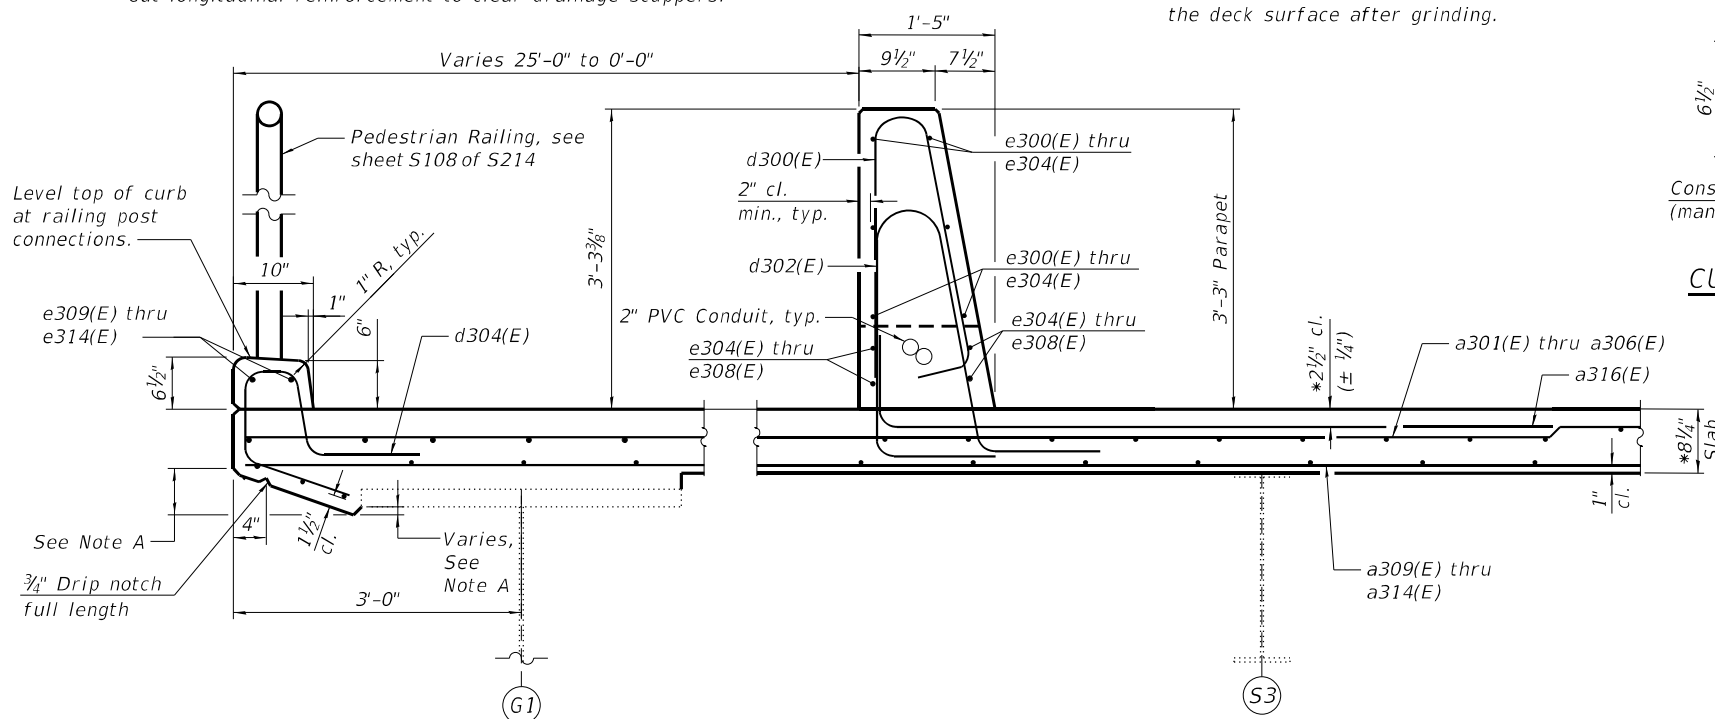

## SECTION THRU CURB AND NORTH PARAPET

*Spans 6 thru 8 flared cross section*  
*Stringer 3 is only located along a portion of the flared cross section in Spans 6 and 7*

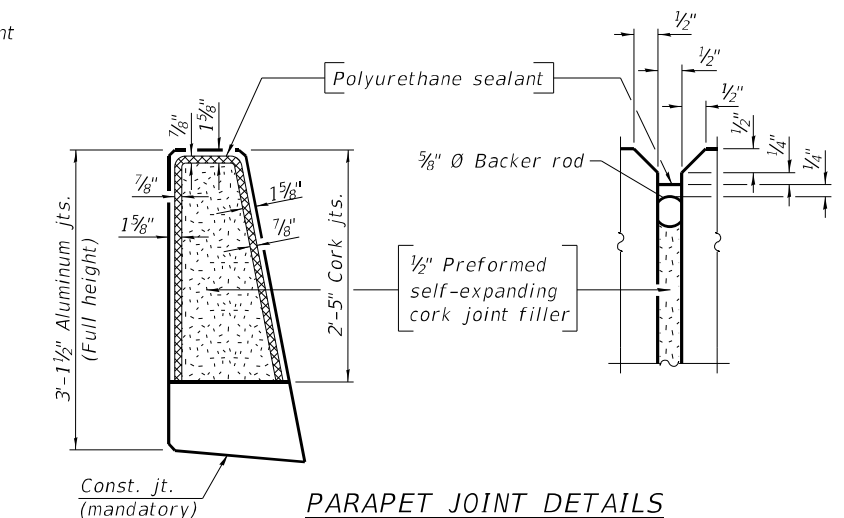


### PARAPET JOINT DETAILS

Typical section shown, north parapet on  
Span 6 thru 8 flared cross section similar.

\*Prior to grinding

Note A:  
Dimensions will be provided to the Contractor in accordance with the Special Provision "Contractor Requirements for Dead Load Deflection and Top of Slab Elevation Data".

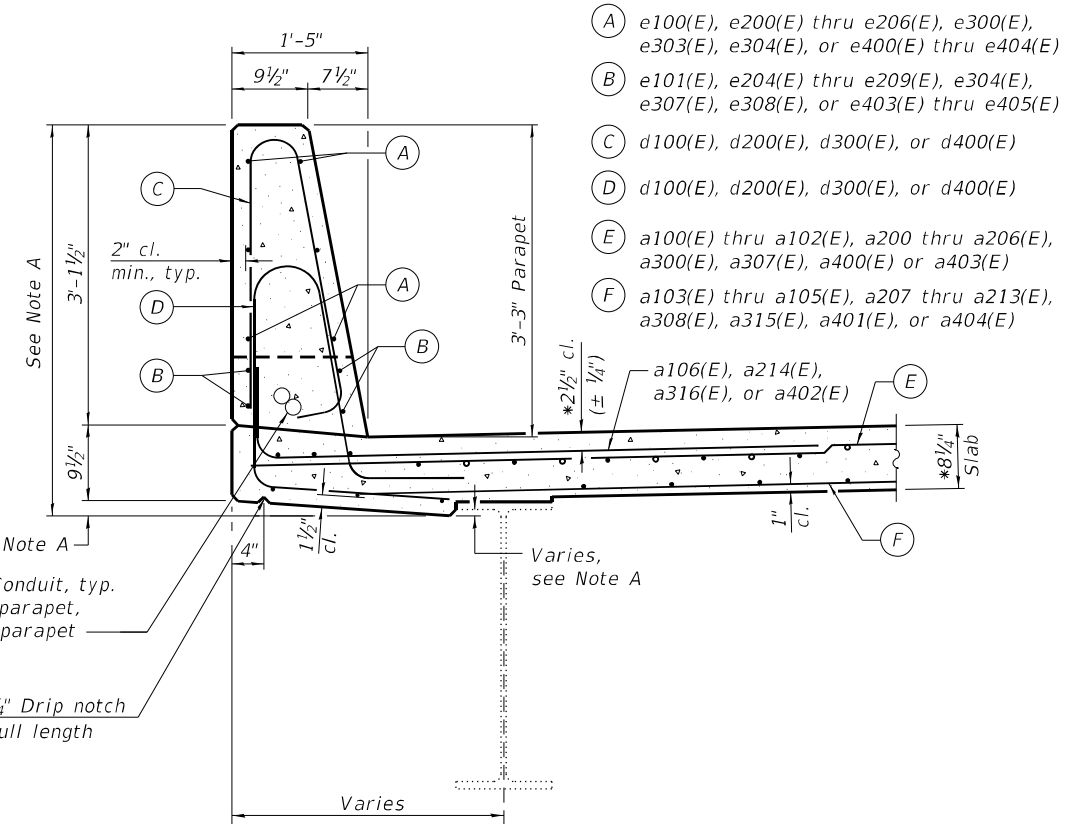


SECTION THRU PARAPET

Typical section show. For north parapet on Spans 6 thru 8 flared cross section, see Section Thru Curb and North Parapet.


- (A) e100(E), e200(E) thru e206(E), e300(E), e303(E), e304(E), or e400(E) thru e404(E)
- (B) e101(E), e204(E) thru e209(E), e304(E), e307(E), e308(E), or e403(E) thru e405(E)
- (C) d100(E), d200(E), d300(E), or d400(E)
- (D) d100(E), d200(E), d300(E), or d400(E)
- (E) a100(E) thru a102(E), a200 thru a206(E), a300(E), a307(E), a400(E) or a403(E)
- (F) a103(E) thru a105(E), a207 thru a213(E), a308(E), a315(E), a401(E), or a404(E)

MODEL: Default  
FILE NAME: P:\4312-WB\c\CluggerRchab\CADD\Structural\_S\N 090-0115\_WBMainBridge\_Final Plans\0900115-68E44-078-Sup-WestAppr-Detail4.dgn  
3/13/2025 2:56:09 PM

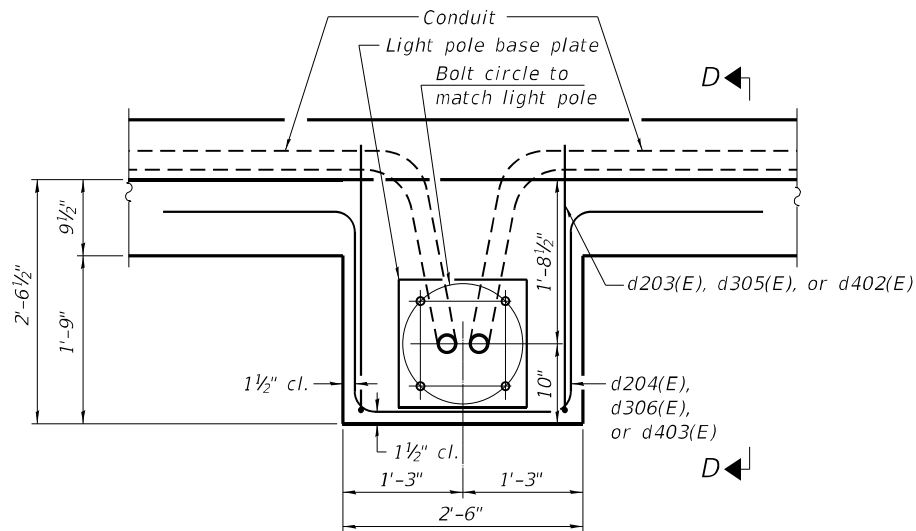


### LIGHT POLE PEDESTAL PLAN

7 Locations required  
See Highway Standard 812001.

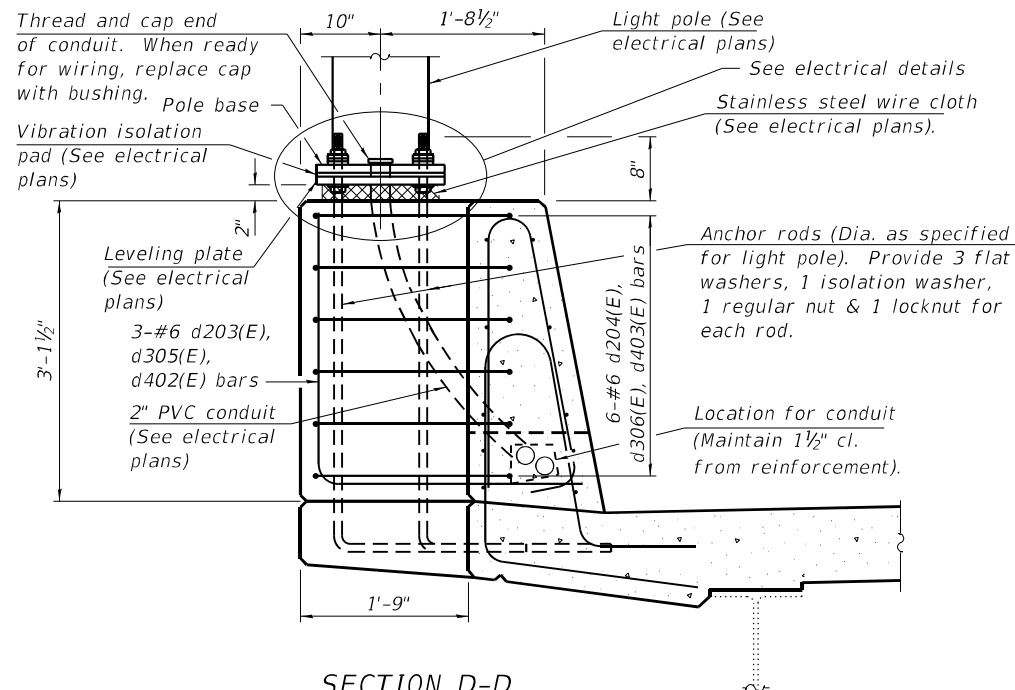


### SECTION D-D


Typical section shown, north parapet on Spans 6 thru 8 flared cross section similar

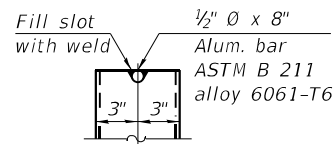

### ALUMINUM TUBE

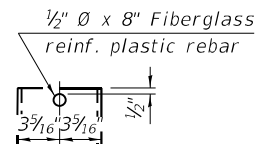


### FIBERGLASS PIPE

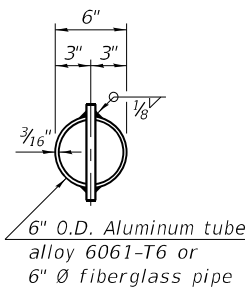


### TOP PLAN


(Showing aluminum tube)

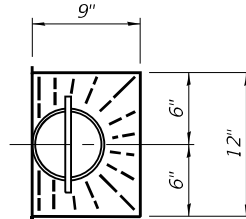


### TOP PLAN

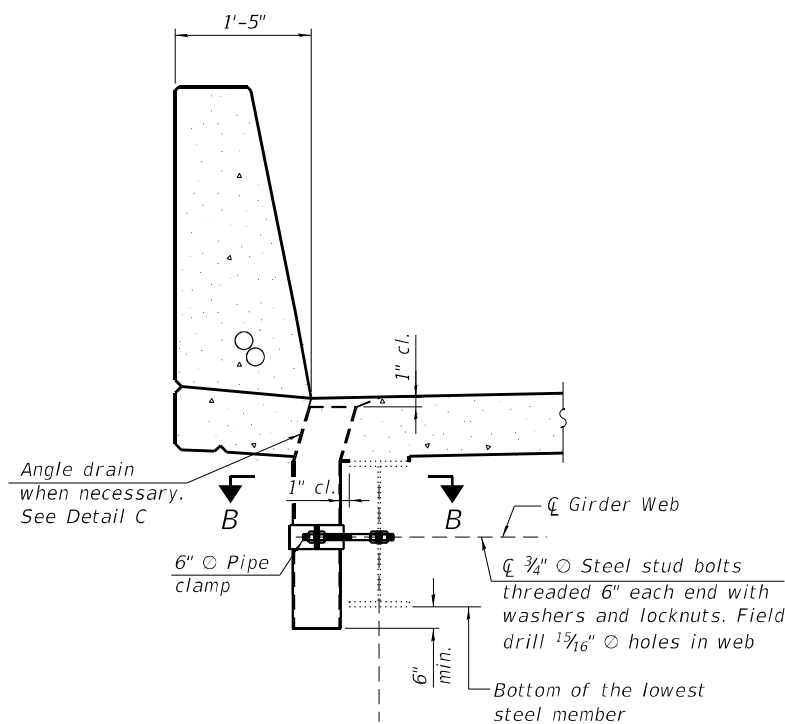

### SECTION AT FLOOR DRAIN

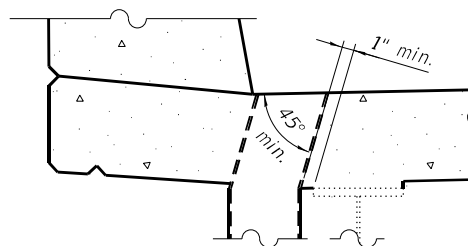


### DETAIL C

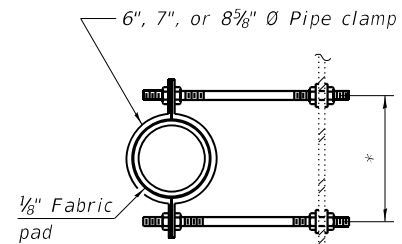


### SECTION B-B

\*Dimension as required by pipe clamp

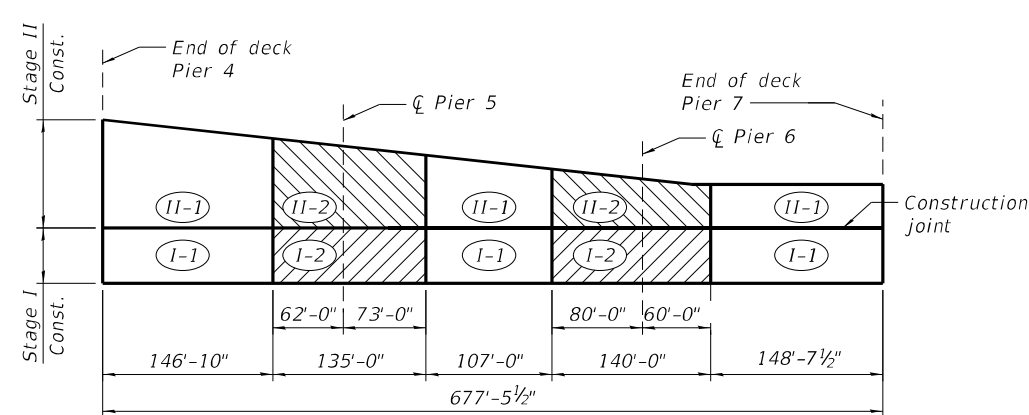

### SPANS 6 THRU 8

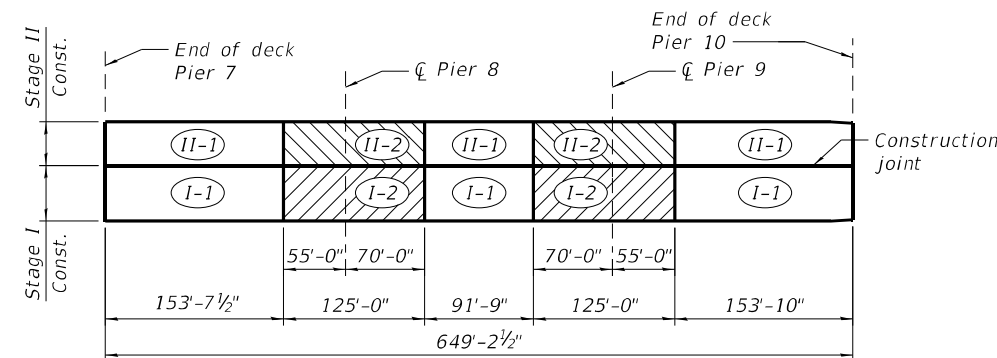


### SPANS 9 THRU 11

### DECK POURING SEQUENCE

When the deck is stopped for the day at one or more of the transverse bonded construction joints in the deck pouring sequence as shown, the next pour shall not be made until both of the following are met:

1. At least 72 hours shall have elapsed from the end of the previous pour.
2. The concrete strength shall have attained a minimum flexural strength of 675 psi or a minimum compressive strength of 4000 psi.

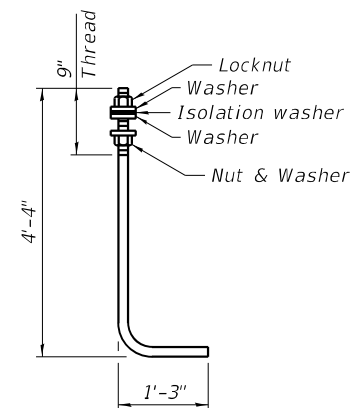

### ANCHOR ROD

Diameter as specified for light poles. (ASTM F 1554 Grade 105) Full length hot dipped galvanized.

Notes:  
Fiberglass pipe shall conform to ASTM D2996, with short-time rupture strength hoop tensile stress of 30,000 p.s.i. minimum.  
The exterior surfaces of the floor drains shall be painted according to Article 506 with the finish coat as specified. The exterior surfaces of the drains shall be cleaned according to the Society of Protective Coatings Spec. SSPC-SP1 prior to painting.  
The top portion of aluminum floor drains shall be coated with 5 mils of either bitumen paint or epoxy paint to minimize reaction with wet concrete.  
The clamping device shall be galvanized according to AASHTO M 232. Cost of clamping device included with Floor Drains and Drainage Scuppers.  
Cost of anchor rods is included with Concrete Superstructure.  
Apply protective coat to the top surface of the light pole pedestal according to Article 503.19 of the Standard Specifications.



|            |   |          |   |     |         |   |
|------------|---|----------|---|-----|---------|---|
| USER NAME  | = | DESIGNED | - | YJ  | REVISED | - |
| PLOT SCALE | = | CHECKED  | - | UB  | REVISED | - |
| PLOT DATE  | = | DRAWN    | - | AEC | REVISED | - |
|            |   | CHECKED  | - | UB  | REVISED | - |


STATE OF ILLINOIS  
DEPARTMENT OF TRANSPORTATION

SUPERSTRUCTURE - WEST APPROACH - DETAILS - 4  
STRUCTURE NO. 090-0115

SHEET S78 OF S214 SHEETS


|                           |               |         |              |           |
|---------------------------|---------------|---------|--------------|-----------|
| F.A.P. RTE.               | SECTION       | COUNTY  | TOTAL SHEETS | SHEET NO. |
| 317                       | (15B-1)BP,BRR | PEO/TAZ | 418          | 248       |
| CONTRACT NO. 68E44        |               |         |              |           |
| ILLINOIS FED. AID PROJECT |               |         |              |           |

MODEL: Default  
FILE NAME: P:\4312-WB\c\l\gagge\Rehab\CADD\Structural\_S\N 090-0115\_WBMainBridge\_Final Plans\0900115-68E44-079-Sup-WestAppr-Details5.dgn

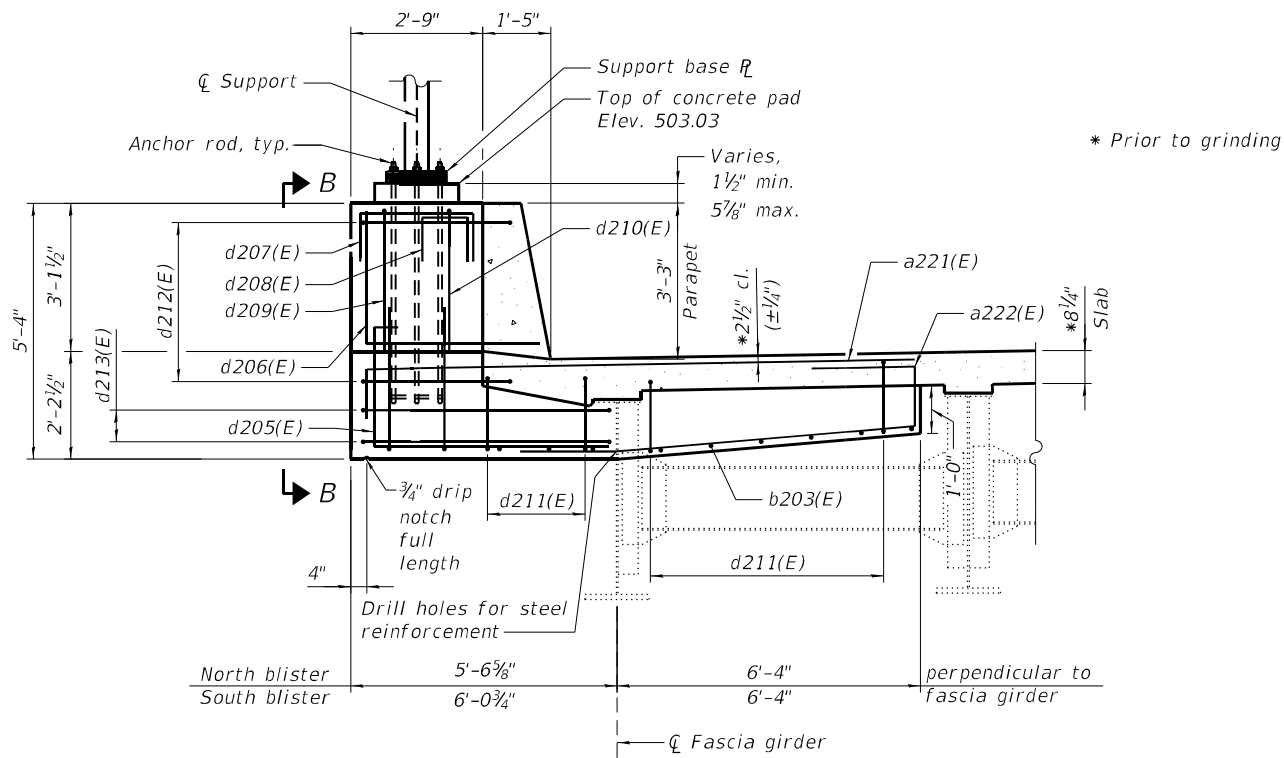

SECTION A-A


Slab and parapet reinforcement not shown for clarity.

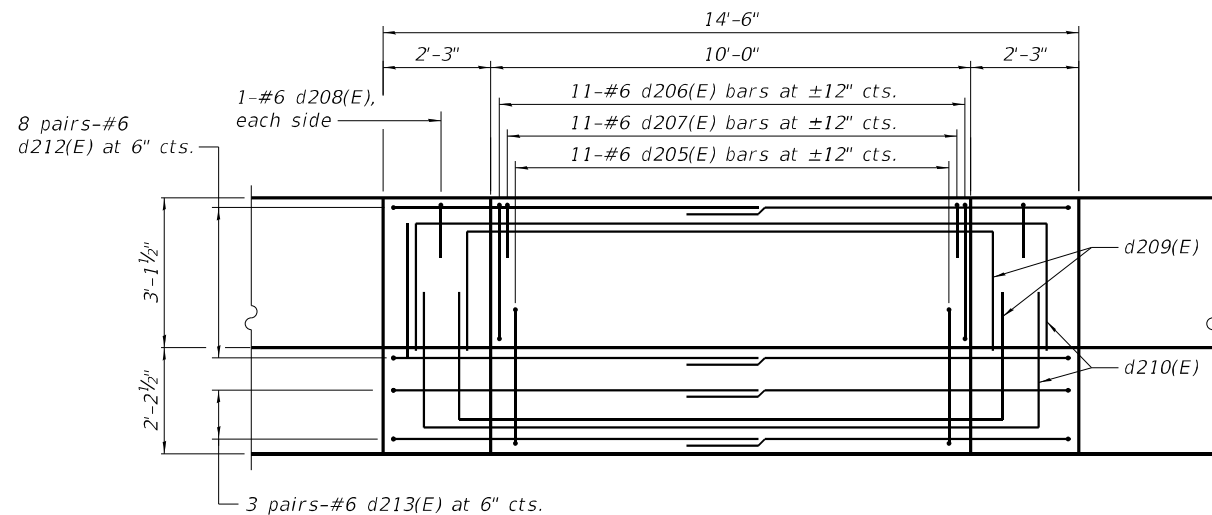

VIEW B-B


MINIMUM BAR LAP

#6 bar = 4'-0"

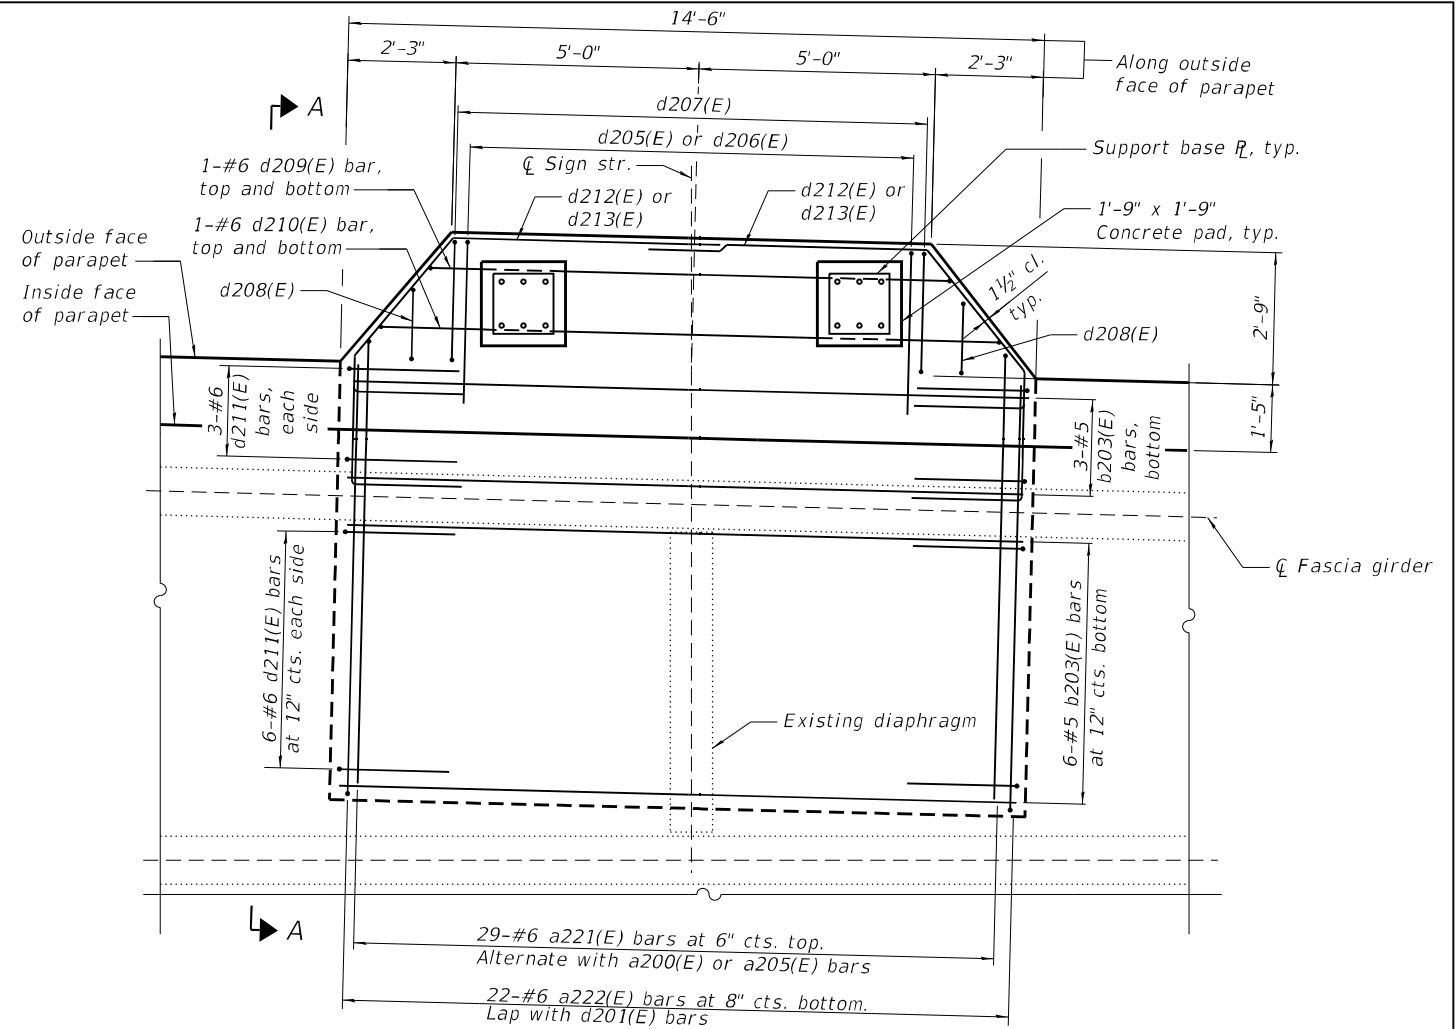

PLAN - CONCRETE BLISTER DETAILS

North blister shown, South blister similar

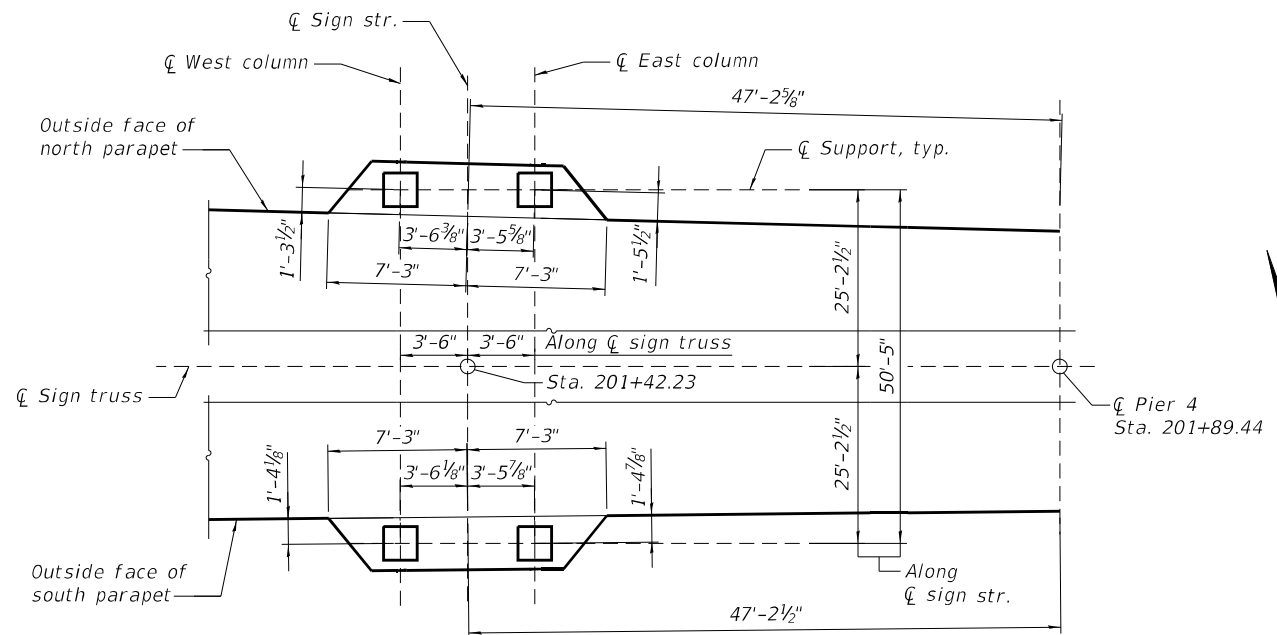

PLAN - CONCRETE BLISTER LAYOUT

Dimensions shown are either along or perpendicular to outside face of parapets, except as noted.

Notes:  
See Overhead Sign Structure plans, for support, base PL, and anchor rod details.  
Cost of anchor rods is included in Concrete Superstructure.



|              |               |           |
|--------------|---------------|-----------|
| USER NAME =  | DESIGNED - UB | REVISED - |
|              | CHECKED - YSS | REVISED - |
| PLOT SCALE = | DRAWN - AEC   | REVISED - |
| PLOT DATE =  | CHECKED - YSS | REVISED - |


STATE OF ILLINOIS  
DEPARTMENT OF TRANSPORTATION

SUPERSTRUCTURE - WEST APPROACH - DETAILS - 5  
STRUCTURE NO. 090-0115

SHEET S79 OF S214 SHEETS


| F.A.P. RTE.               | SECTION       | COUNTY  | TOTAL SHEETS | SHEET NO. |
|---------------------------|---------------|---------|--------------|-----------|
| 317                       | (15B-1)BP,BRR | PEO/TAZ | 418          | 249       |
| CONTRACT NO. 68E44        |               |         |              |           |
| ILLINOIS FED. AID PROJECT |               |         |              |           |

MODEL: Default  
FILE NAME: P:\4312-WB\c\ClugagRchab\CADD\Structural\_S\N 090-0115\_WBMainBridge\_Final Plans\0900115-68E44-080-Sup-WestAppr-Details6.dgn  
3/13/2025 2:56:18 PM

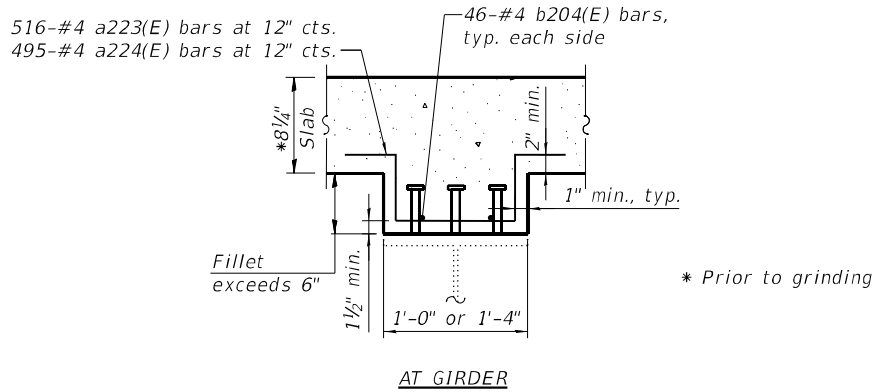


DEEP FILLET SECTION - SPANS 4 AND 5

Estimated total number of bars for Girders 1 thru 7 shown, verify in field.

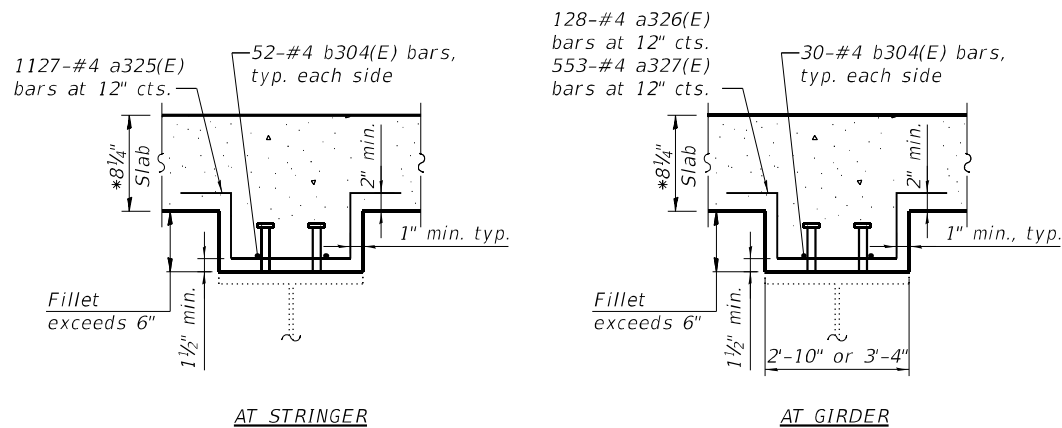

DEEP FILLET SECTION - SPANS 6 THRU 8

Estimated total number of bars for Stringers 2 thru 6 and Girder 2 shown, verify in field.


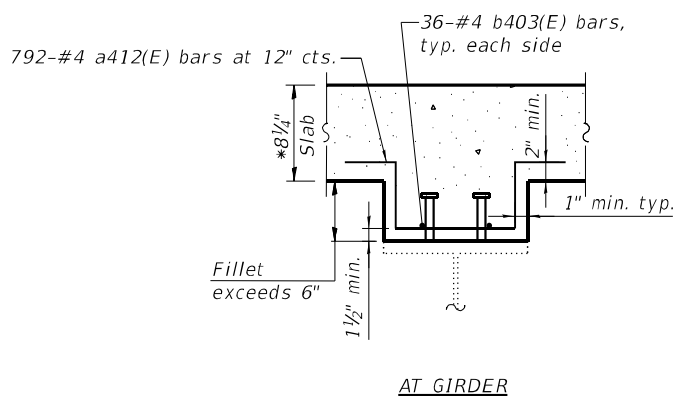


DEEP FILLET SECTION - SPANS 9 THRU 11


Estimated total number of bars for Girders 1 and 2 shown, verify in field.

MINIMUM BAR LAP  
#4 bar = 2'-5"



Notes:  
Bar terminators, paid for separately. See Total Bill of Material.  
For bar splicers and mechanical splicer details, see sheet S214 of S214.

 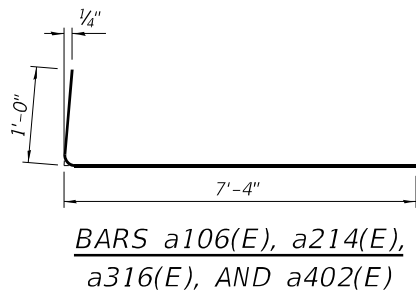

BARS a107(E), a108(E),  
a215(E), a317(E), a320(E),  
a405(E), and a408(E)  
(Headed, 36-#5 Bar terminators)  
(Headed, 100-#6 Bar terminators)

 


BARS a109(E), a110(E),  
a216(E), a217(E), a318(E),  
a319(E), a406(E), AND a407(E)  
(Headed, 6-#5 Bar terminators)  
(Headed, 20-#6 Bar terminators)

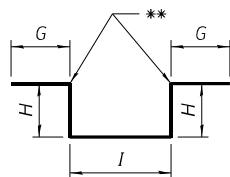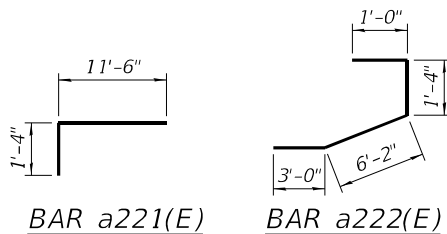


BAR a223(E), a224(E),  
a325(E), a326(E),  
a327(E), AND a412(E)

| BAR     | A     |
|---------|-------|
| a107(E) | 8'-0" |
| a108(E) | 4'-6" |
| a215(E) | 8'-8" |
| a317(E) | 8'-8" |
| a320(E) | 2'-8" |
| a405(E) | 8'-9" |
| a408(E) | 2'-9" |

| BAR     | B      |
|---------|--------|
| a109(E) | 6'-9"  |
| a110(E) | 1'-2"  |
| a216(E) | 4'-10" |
| a217(E) | 3'-9"  |
| a318(E) | 2'-4"  |
| a319(E) | 6'-4"  |
| a406(E) | 6'-3"  |
| a407(E) | 2'-3"  |

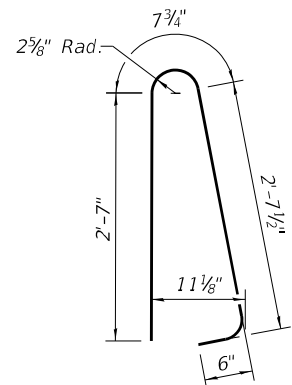


BARS d100(E), d200(E),  
d300(E), AND d400(E)

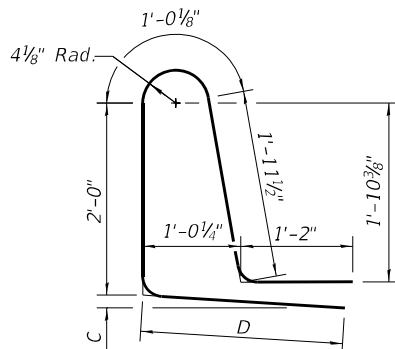


BARS d101(E),  
d201(E), d202(E), d301(E),  
d302(E), AND d401(E)

| BAR     | C  | D      |
|---------|----|--------|
| d101(E) | 5" | 1'-11" |
| d201(E) | 5" | 1'-10" |
| d202(E) | 5" | 2'-3"  |
| d301(E) | 5" | 1'-6"  |
| d302(E) | 0" | 1'-6"  |
| d401(E) | 5" | 1'-11" |

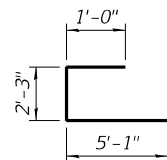


BAR d205(E)


| BAR     | G                         | H                         | I     |
|---------|---------------------------|---------------------------|-------|
| a223(E) | Varies<br>6" to 1'-3 1/2" | Varies<br>6" to 1'-3 1/2" | 10"   |
| a224(E) | Varies<br>6" to 11 1/2"   | Varies<br>6" to 11 1/2"   | 1'-2" |
| a325(E) | Varies<br>6" to 1'-2 1/4" | Varies<br>6" to 1'-2 1/4" | 5"    |
| a326(E) | Varies<br>6" to 8 3/4"    | Varies<br>9" to 11 3/4"   | 2'-8" |
| a327(E) | Varies<br>6" to 1'-4 1/4" | Varies<br>8" to 1'-6 1/4" | 3'-2" |
| a412(E) | Varies<br>6" to 8 1/2"    | Varies<br>6 1/2" to 9"    | 2'-4" |

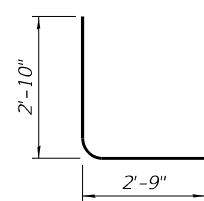


BARS d203(E),  
d305(E), AND d402(E)

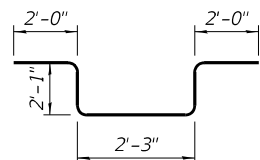

BARS d204(E),  
d306(E), AND d403(E)

 


BAR d206(E)

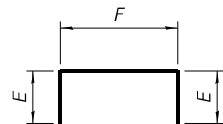


BAR d207(E), d208(E),  
d209(E), d210(E), AND  
d211(E)

| BAR     | E     | F      |
|---------|-------|--------|
| d207(E) | 1'-0" | 2'-5"  |
| d208(E) | 1'-0" | 1'-2"  |
| d209(E) | 3'-0" | 11'-2" |
| d210(E) | 3'-0" | 12'-8" |
| d211(E) | 2'-0" | 1'-6"  |

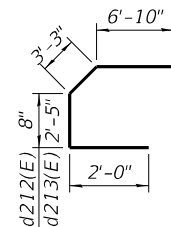


BAR d212(E) and d213(E)


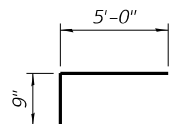


BARS x302(E) and X401(E)


\*\* Contractor shall bend this  
location to fit in field

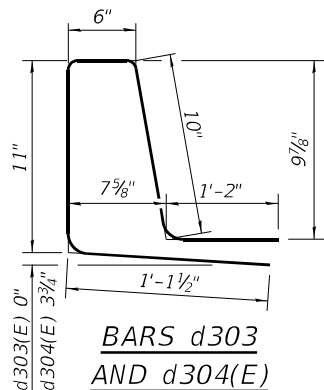


BARS d303  
AND d304(E)

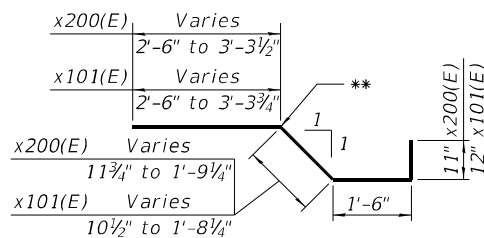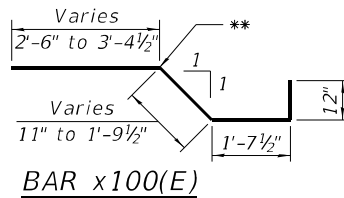


BARS x101(E)  
AND x200(E)

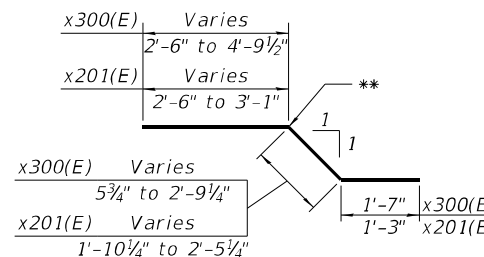

BARS x201(E) AND x300(E)

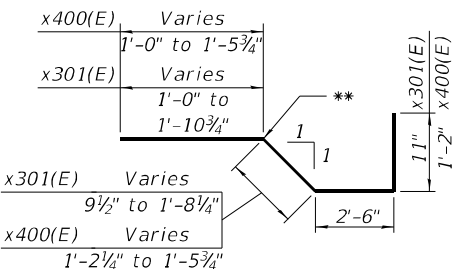

BARS x301(E) AND x400(E)

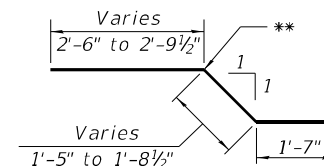

BAR x402(E)



|               |               |           |
|---------------|---------------|-----------|
| USER NAME =   | DESIGNED - UB | REVISED - |
| CHECKED - YSS | REVISED -     |           |
| PLOT SCALE =  | DRAWN - AEC   | REVISED - |
| PLOT DATE =   | CHECKED - YSS | REVISED - |

STATE OF ILLINOIS  
DEPARTMENT OF TRANSPORTATION

SUPERSTRUCTURE - WEST APPROACH - DETAILS - 6  
STRUCTURE NO. 090-0115

SHEET S80 OF S214 SHEETS

|                           |               |         |                 |              |
|---------------------------|---------------|---------|-----------------|--------------|
| F.A.P.<br>RTE.            | SECTION       | COUNTY  | TOTAL<br>SHEETS | SHEET<br>NO. |
| 317                       | (15B-1)BP,BRR | PEO/TAZ | 418             | 250          |
| CONTRACT NO. 68E44        |               |         |                 |              |
| ILLINOIS FED. AID PROJECT |               |         |                 |              |



SUPERSTRUCTURE SPAN 3  
BILL OF MATERIAL

| Bar                                 | No. | Size | Length  | Shape  |
|-------------------------------------|-----|------|---------|--------|
| a100(E)                             | 90  | #5   | 26'-1"  | ————   |
| a101(E)                             | 45  | #5   | 37'-3"  | ————   |
| a102(E)                             | 45  | #5   | 35'-5"  | ————   |
| a103(E)                             | 73  | #5   | 25'-10" | ————   |
| a104(E)                             | 37  | #5   | 37'-0"  | ————   |
| a105(E)                             | 36  | #5   | 35'-2"  | ————   |
| a106(E)                             | 180 | #6   | 8'-4"   | └————  |
| a107(E)                             | 15  | #5   | 8'-1"   | └————  |
| a108(E)                             | 3   | #5   | 4'-6"   | └————  |
| a109(E)                             | 3   | #5   | 6'-9"   | └————  |
| a110(E)                             | 3   | #5   | 1'-2"   | └————  |
| a111(E)                             | 1   | #5   | 26'-1"  | ————   |
| a112(E)                             | 1   | #5   | 33'-7"  | ————   |
| a113(E)                             | 4   | #5   | 26'-1"  | ————   |
| a114(E)                             | 4   | #5   | 33'-7"  | ————   |
| a115(E)                             | 16  | #5   | 1'-6"   | ————   |
|                                     |     |      |         |        |
| b100(E)                             | 132 | #5   | 26'-9"  | ————   |
| b101(E)                             | 69  | #5   | 30'-3"  | ————   |
| b102(E)                             | 65  | #5   | 23'-3"  | ————   |
|                                     |     |      |         |        |
| d100(E)                             | 152 | #5   | 6'-5"   | └————  |
| d101(E)                             | 152 | #5   | 8'-1"   | └————  |
|                                     |     |      |         |        |
| e100(E)                             | 36  | #4   | 16'-5"  | ————   |
| e101(E)                             | 16  | #4   | 26'-3"  | ————   |
|                                     |     |      |         |        |
| x100(E)                             | 63  | #5   | 6'-11"  | └————  |
| x101(E)                             | 59  | #5   | 6'-8"   | └————  |
| Concrete Superstructure             |     |      | Cu. Yd. | 108.6  |
| Protective Coat                     |     |      | Sq. Yd. | 377    |
| Reinforcement Bars,<br>Epoxy Coated |     |      | Pound   | 24,610 |

SUPERSTRUCTURE SPANS 4 & 5  
BILL OF MATERIAL

| Bar                                 | No. | Size | Length  | Shape   |
|-------------------------------------|-----|------|---------|---------|
| a200(E)                             | 472 | #5   | 26'-1"  | ————    |
| a201(E)                             | 79  | #5   | 33'-5"  | ————    |
| a202(E)                             | 79  | #5   | 30'-6"  | ————    |
| a203(E)                             | 79  | #5   | 27'-7"  | ————    |
| a204(E)                             | 79  | #5   | 25'-6"  | ————    |
| a205(E)                             | 78  | #5   | 23'-7"  | ————    |
| a206(E)                             | 78  | #5   | 22'-8"  | ————    |
| a207(E)                             | 378 | #5   | 25'-10" | ————    |
| a208(E)                             | 63  | #5   | 33'-3"  | ————    |
| a209(E)                             | 63  | #5   | 30'-3"  | ————    |
| a210(E)                             | 63  | #5   | 27'-4"  | ————    |
| a211(E)                             | 63  | #5   | 25'-3"  | ————    |
| a212(E)                             | 63  | #5   | 23'-4"  | ————    |
| a213(E)                             | 63  | #5   | 22'-5"  | ————    |
| a214(E)                             | 944 | #6   | 8'-4"   | └————   |
| a215(E)                             | 20  | #6   | 8'-8"   | └————   |
| a216(E)                             | 4   | #6   | 4'-10"  | └————   |
| a217(E)                             | 4   | #6   | 3'-9"   | └————   |
| a218(E)                             | 4   | #6   | 26'-1"  | ————    |
| a219(E)                             | 4   | #6   | 33'-7"  | ————    |
| a220(E)                             | 48  | #5   | 1'-6"   | ————    |
| a221(E)                             | 58  | #6   | 12'-10" | └————   |
| a222(E)                             | 44  | #6   | 11'-6"  | └————   |
| a223(E)                             | 516 | #4   | 4'-5"   | └————   |
| a224(E)                             | 495 | #4   | 4'-1"   | └————   |
|                                     |     |      |         |         |
| b200(E)                             | 501 | #5   | 29'-7"  | ————    |
| b201(E)                             | 150 | #6   | 34'-5"  | ————    |
| b202(E)                             | 603 | #5   | 27'-0"  | ————    |
| b203(E)                             | 18  | #5   | 14'-3"  | ————    |
| b204(E)                             | 92  | #4   | 25'-0"  | ————    |
|                                     |     |      |         |         |
| d200(E)                             | 716 | #5   | 6'-5"   | └————   |
| d201(E)                             | 358 | #5   | 8'-0"   | └————   |
| d202(E)                             | 358 | #5   | 8'-5"   | └————   |
| d203(E)                             | 3   | #6   | 5'-7"   | └————   |
| d204(E)                             | 6   | #6   | 10'-5"  | └————   |
| d205(E)                             | 22  | #6   | 8'-4"   | └————   |
| d206(E)                             | 22  | #6   | 6'-6"   | └————   |
| d207(E)                             | 22  | #6   | 4'-5"   | └————   |
| d208(E)                             | 4   | #6   | 3'-2"   | └————   |
| d209(E)                             | 4   | #6   | 17'-2"  | └————   |
| d210(E)                             | 4   | #6   | 18'-8"  | └————   |
| d211(E)                             | 36  | #6   | 5'-6"   | └————   |
| d212(E)                             | 32  | #6   | 12'-9"  | └————   |
| d213(E)                             | 12  | #6   | 14'-6"  | └————   |
|                                     |     |      |         |         |
| e200(E)                             | 30  | #4   | 16'-11" | ————    |
| e201(E)                             | 6   | #4   | 19'-2"  | ————    |
| e202(E)                             | 6   | #4   | 19'-3"  | ————    |
| e203(E)                             | 6   | #4   | 18'-4"  | ————    |
| e204(E)                             | 10  | #4   | 15'-9"  | ————    |
| e205(E)                             | 106 | #4   | 19'-9"  | ————    |
| e206(E)                             | 10  | #4   | 16'-8"  | ————    |
| e207(E)                             | 16  | #4   | 23'-3"  | ————    |
| e208(E)                             | 16  | #4   | 21'-8"  | ————    |
| e209(E)                             | 32  | #4   | 26'-8"  | ————    |
|                                     |     |      |         |         |
| x200(E)                             | 54  | #5   | 6'-10"  | └————   |
| x201(E)                             | 41  | #5   | 6'-3"   | └————   |
|                                     |     |      |         |         |
| Concrete Superstructure             |     |      | Cu. Yd. | 475.4   |
| Protective Coat                     |     |      | Sq. Yd. | 1,521   |
| Reinforcement Bars,<br>Epoxy Coated |     |      | Pound   | 123,340 |

SUPERSTRUCTURE SPANS 6-8  
BILL OF MATERIAL


| Bar                                 | No.  | Size | Length  | Shape   |
|-------------------------------------|------|------|---------|---------|
| a300(E)                             | 1524 | #5   | 23'-9"  | ————    |
| a301(E)                             | 223  | #5   | 46'-8"  | ————    |
| a302(E)                             | 223  | #5   | 41'-1"  | ————    |
| a303(E)                             | 223  | #5   | 35'-6"  | ————    |
| a304(E)                             | 223  | #5   | 29'-11" | ————    |
| a305(E)                             | 132  | #5   | 24'-4"  | ————    |
| a306(E)                             | 137  | #5   | 21'-0"  | ————    |
| a307(E)                             | 363  | #5   | 18'-9"  | ————    |
| a308(E)                             | 1202 | #5   | 23'-6"  | ————    |
| a309(E)                             | 175  | #5   | 46'-5"  | ————    |
| a310(E)                             | 175  | #5   | 40'-10" | ————    |
| a311(E)                             | 175  | #5   | 35'-3"  | ————    |
| a312(E)                             | 175  | #5   | 29'-8"  | ————    |
| a313(E)                             | 105  | #5   | 24'-1"  | ————    |
| a314(E)                             | 112  | #5   | 20'-9"  | ————    |
| a315(E)                             | 285  | #5   | 18'-6"  | ————    |
| a316(E)                             | 3048 | #6   | 8'-4"   | └————   |
| a317(E)                             | 9    | #6   | 8'-8"   | └————   |
| a318(E)                             | 3    | #6   | 2'-4"   | └————   |
| a319(E)                             | 3    | #6   | 6'-4"   | └————   |
| a320(E)                             | 6    | #6   | 2'-8"   | └————   |
| a321(E)                             | 6    | #6   | 23'-9"  | ————    |
| a322(E)                             | 6    | #6   | 18'-9"  | ————    |
| a323(E)                             | 32   | #5   | 1'-6"   | ————    |
| a324(E)                             | 16   | #5   | 2'-0"   | ————    |
| a325(E)                             | 1127 | #4   | 3'-10"  | └————   |
| a326(E)                             | 128  | #4   | 5'-8"   | └————   |
| a327(E)                             | 553  | #4   | 7'-3"   | └————   |
|                                     |      |      |         |         |
| b300(E)                             | 1488 | #5   | 29'-5"  | ————    |
| b301(E)                             | 295  | #6   | 30'-11" | ————    |
| b302(E)                             | 1704 | #5   | 28'-6"  | ————    |
| b303(E)                             | 230  | #6   | 33'-10" | ————    |
| b304(E)                             | 164  | #4   | 25'-0"  | ————    |
|                                     |      |      |         |         |
| d300(E)                             | 2034 | #5   | 6'-5"   | └————   |
| d301(E)                             | 1272 | #5   | 7'-7"   | └————   |
| d302(E)                             | 762  | #5   | 7'-7"   | └————   |
| d303(E)                             | 25   | #5   | 4'-7"   | └————   |
| d304(E)                             | 509  | #5   | 4'-7"   | └————   |
| d305(E)                             | 9    | #6   | 5'-7"   | └————   |
| d306(E)                             | 18   | #6   | 10'-5"  | └————   |
|                                     |      |      |         |         |
| e300(E)                             | 24   | #4   | 14'-2"  | ————    |
| e301(E)                             | 24   | #4   | 17'-2"  | ————    |
| e302(E)                             | 30   | #4   | 17'-9"  | ————    |
| e303(E)                             | 24   | #4   | 14'-0"  | ————    |
| e304(E)                             | 356  | #4   | 19'-9"  | ————    |
| e305(E)                             | 16   | #4   | 26'-6"  | ————    |
| e306(E)                             | 16   | #4   | 24'-4"  | ————    |
| e307(E)                             | 96   | #4   | 25'-9"  | ————    |
| e308(E)                             | 72   | #4   | 26'-7"  | ————    |
| e309(E)                             | 4    | #5   | 11'-9"  | ————    |
| e310(E)                             | 20   | #5   | 18'-8"  | ————    |
| e311(E)                             | 8    | #5   | 19'-9"  | ————    |
| e312(E)                             | 24   | #5   | 18'-2"  | ————    |
| e313(E)                             | 1    | #5   | 22'-1"  | ————    |
| e314(E)                             | 1    | #5   | 6'-10"  | ————    |
|                                     |      |      |         |         |
| x300(E)                             | 65   | #5   | 6'-11"  | └————   |
| x301(E)                             | 50   | #5   | 6'-2"   | └————   |
| x302(E)                             | 39   | #5   | 5'-9"   | └————   |
|                                     |      |      |         |         |
| Concrete Superstructure             |      |      | Cu. Yd. | 1,293.2 |
| Protective Coat                     |      |      | Sq. Yd. | 3,663   |
| Reinforcement Bars,<br>Epoxy Coated |      |      | Pound   | 367,880 |

SUPERSTRUCTURE SPANS 9-11  
BILL OF MATERIAL


| Bar                                 | No.  | Size | Length  | Shape   |
|-------------------------------------|------|------|---------|---------|
| a400(E)                             | 1410 | #5   | 23'-9"  | ————    |
| a401(E)                             | 1108 | #5   | 23'-6"  | ————    |
| a402(E)                             | 2820 | #6   | 8'-4"   | └————   |
| a403(E)                             | 1410 | #5   | 18'-9"  | ————    |
| a404(E)                             | 1108 | #5   | 18'-6"  | ————    |
| a405(E)                             | 9    | #6   | 8'-9"   | └————   |
| a406(E)                             | 3    | #6   | 6'-3"   | └————   |
| a407(E)                             | 3    | #6   | 2'-3"   | └————   |
| a408(E)                             | 6    | #6   | 2'-9"   | └————   |
| a409(E)                             | 6    | #6   | 23'-9"  | ————    |
| a410(E)                             | 6    | #6   | 18'-9"  | ————    |
| a411(E)                             | 80   | #5   | 1'-6"   | ————    |
| a412(E)                             | 792  | #4   | 4'-10"  | └————   |
|                                     |      |      |         |         |
| b400(E)                             | 1150 | #5   | 29'-4"  | ————    |
| b401(E)                             | 312  | #6   | 34'-9"  | ————    |
| b402(E)                             | 1300 | #5   | 28'-4"  | ————    |
| b403(E)                             | 72   | #4   | 25'-0"  | ————    |
|                                     |      |      |         |         |
| d400(E)                             | 1948 | #5   | 6'-5"   | └————   |
| d401(E)                             | 1948 | #5   | 8'-1"   | └————   |
| d402(E)                             | 9    | #6   | 5'-7"   | └————   |
| d403(E)                             | 18   | #6   | 10'-5"  | └————   |
|                                     |      |      |         |         |
| e400(E)                             | 24   | #4   | 18'-0"  | ————    |
| e401(E)                             | 132  | #4   | 18'-9"  | ————    |
| e402(E)                             | 24   | #4   | 14'-8"  | ————    |
| e403(E)                             | 164  | #4   | 19'-9"  | ————    |
| e404(E)                             | 104  | #4   | 19'-0"  | ————    |
| e405(E)                             | 184  | #4   | 26'-4"  | ————    |
|                                     |      |      |         |         |
| x400(E)                             | 50   | #5   | 6'-2"   | └————   |
| x401(E)                             | 39   | #5   | 5'-9"   | └————   |
| x402(E)                             | 36   | #5   | 5'-10"  | └————   |
|                                     |      |      |         |         |
| Concrete Superstructure             |      |      | Cu. Yd. | 1,010.4 |
| Protective Coat                     |      |      | Sq. Yd. | 3,490   |
| Reinforcement Bars,<br>Epoxy Coated |      |      | Pound   | 280,170 |

MODEL: Default  
FILE NAME: P:\M312-WB\c\JugageRchab\CADD\Structural\\_SN 090-0115\_WBMainBridge\_Final Plans\0900115-68E44-081-Sup-WestAppr-Details7.dgn

MODEL: Default  
FILE NAME: P:\4312-WB\c\JugayRchab\CADD\Structural\SN 090-0115\_WBMainBridge\_Final Plans\0900115-68E44-082-DeckRmvReplSeq.dgn

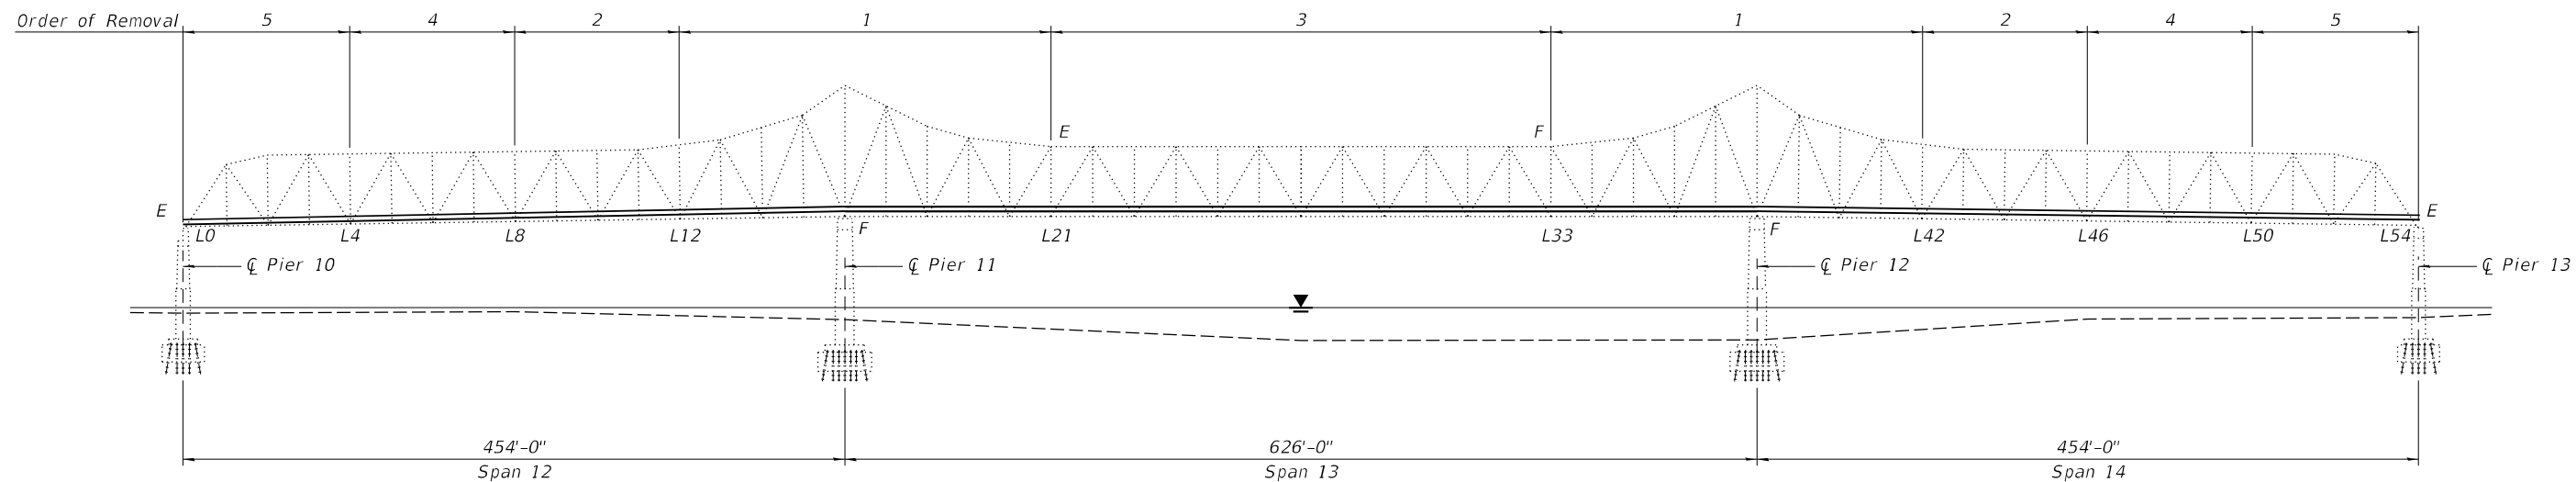

DECK REMOVAL SEQUENCE

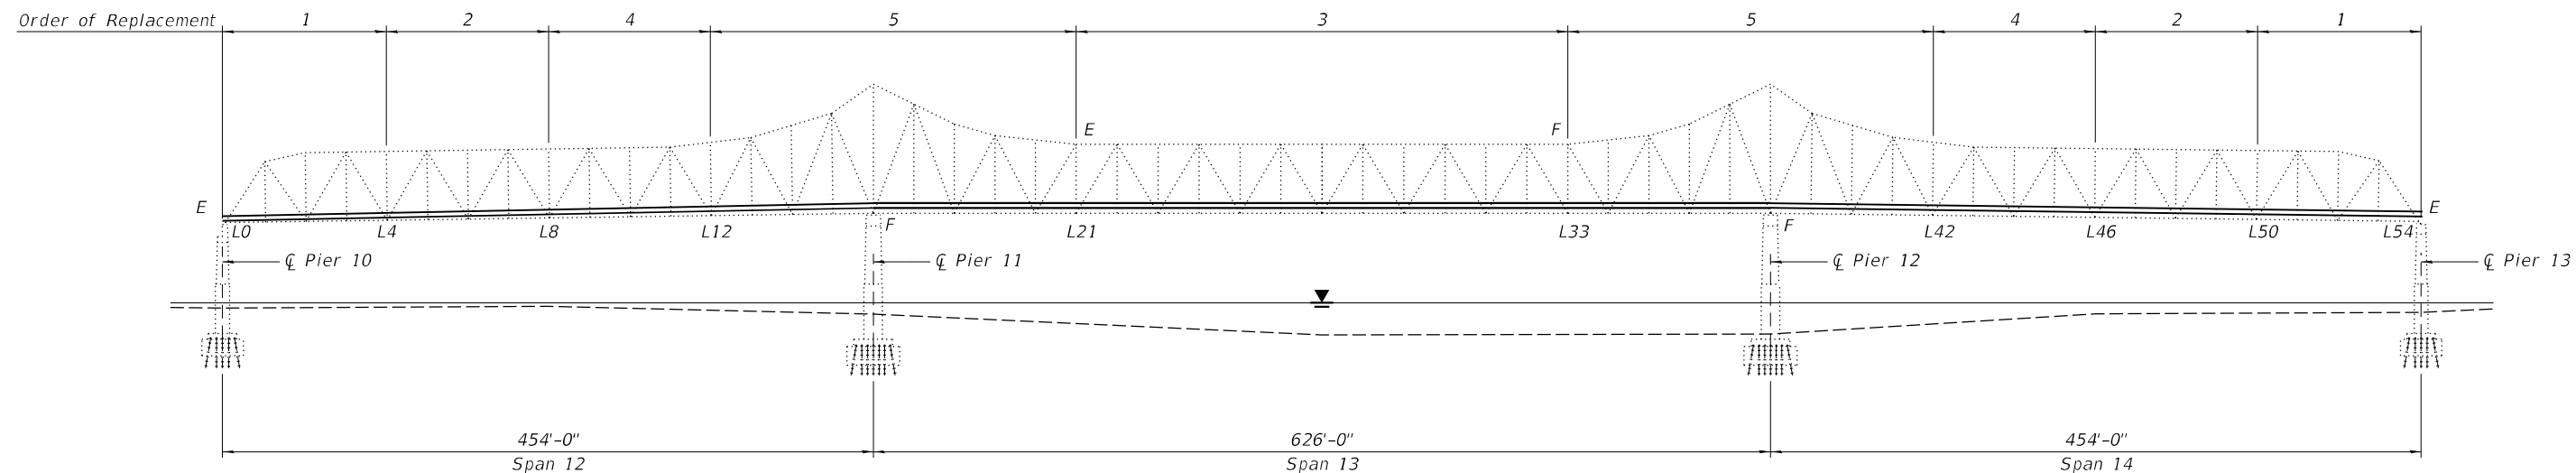

DECK REPLACEMENT SEQUENCE

Notes:  
The removal and replacement sequences shown on this plan apply to both Stage I and Stage II construction.  
Deck Replacement Sequences 1 and 2 may be performed simultaneously.



|              |                |           |
|--------------|----------------|-----------|
| USER NAME =  | DESIGNED - YSS | REVISED - |
|              | CHECKED - UB   | REVISED - |
| PLOT SCALE = | DRAWN - ELK    | REVISED - |
| PLOT DATE =  | CHECKED - YSS  | REVISED - |

STATE OF ILLINOIS  
DEPARTMENT OF TRANSPORTATION


TRUSS DECK REMOVAL AND REPLACEMENT SEQUENCE  
STRUCTURE NO. 090-0115

SHEET S82 OF S214 SHEETS

| F.A.P. RTE.               | SECTION       | COUNTY  | TOTAL SHEETS | SHEET NO. |
|---------------------------|---------------|---------|--------------|-----------|
| 317                       | (15B-1)BP,BRR | PEO/TAZ | 418          | 252       |
| CONTRACT NO. 68E44        |               |         |              |           |
| ILLINOIS FED. AID PROJECT |               |         |              |           |



MODEL: Default  
FILE NAME: P:\4312-WB\c\JuggerRehab\CADD\Structural\_SN\_090-0115\_WBMainBridge\_Final\_Plans\0900115-68E44-083-Sup-Truss-SlabLayout.dgn

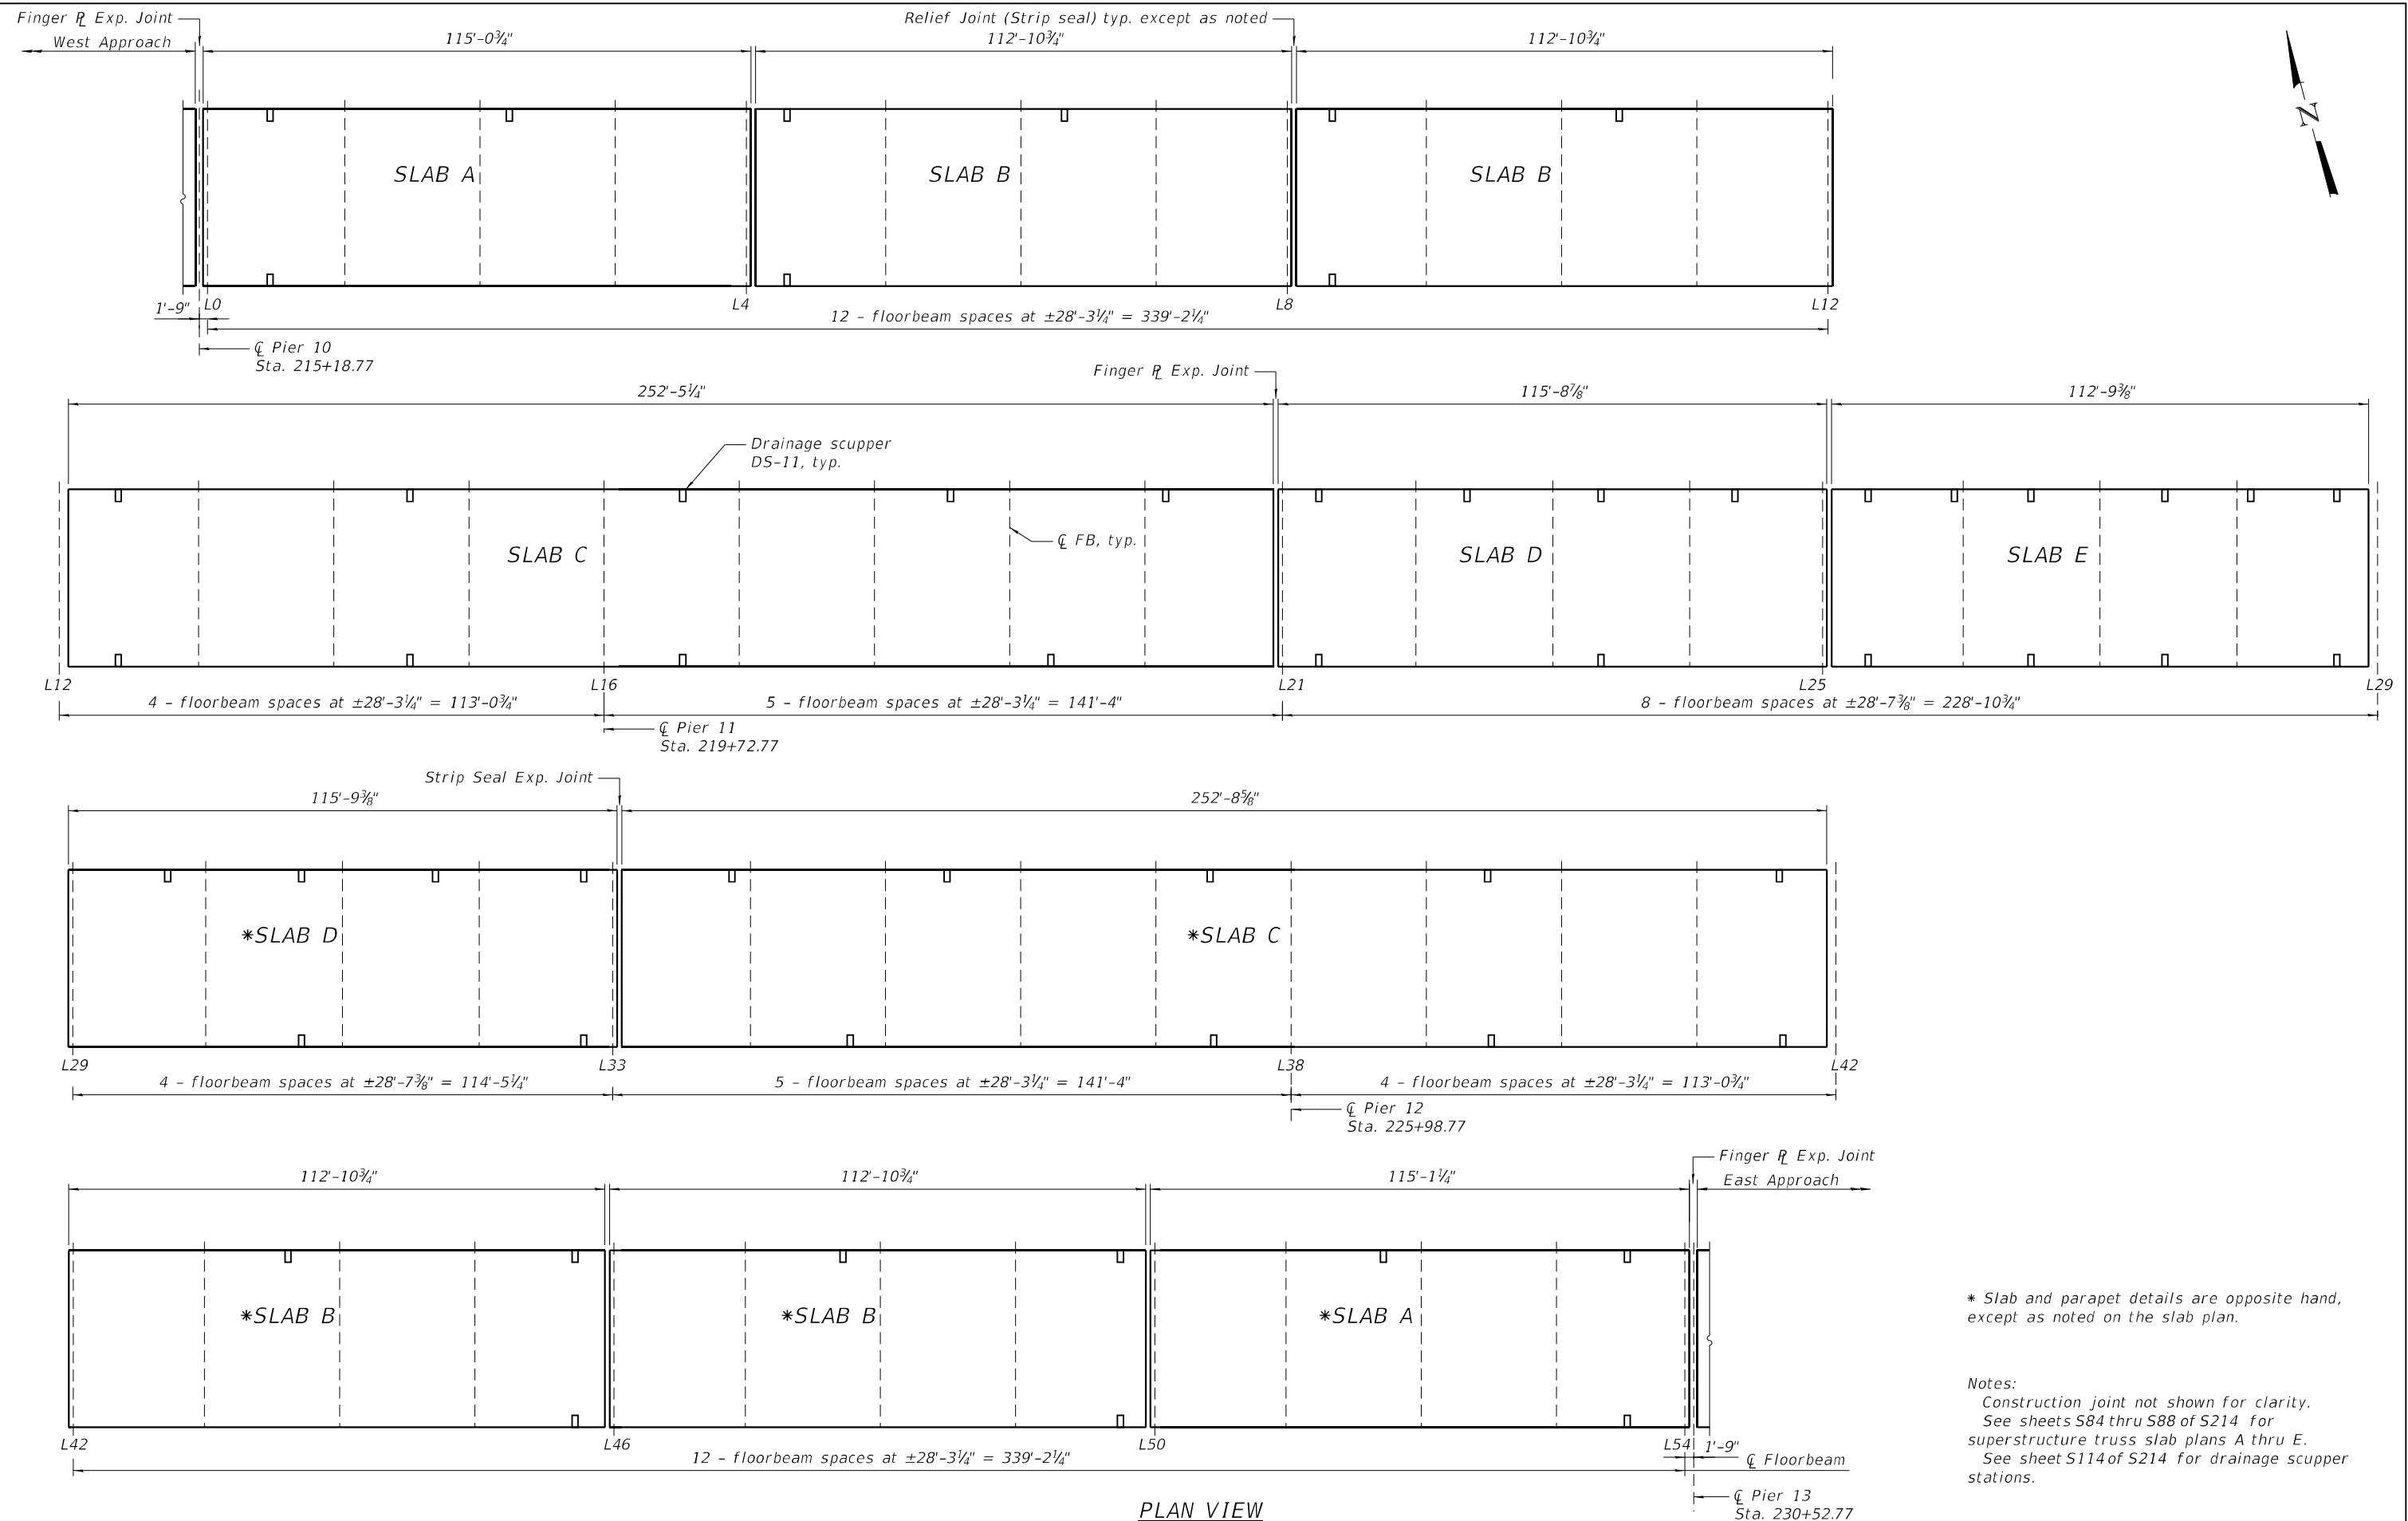


\* Slab and parapet details are opposite hand, except as noted on the slab plan.

Notes:  
Construction joint not shown for clarity.  
See sheets S84 thru S88 of S214 for superstructure truss slab plans A thru E.  
See sheet S114 of S214 for drainage scupper stations.

PLAN VIEW

|                                                                                     |              |               |           |                                                   |                                                                      |                           |               |         |              |           |
|-------------------------------------------------------------------------------------|--------------|---------------|-----------|---------------------------------------------------|----------------------------------------------------------------------|---------------------------|---------------|---------|--------------|-----------|
|  | USER NAME =  | DESIGNED - YJ | REVISED - | STATE OF ILLINOIS<br>DEPARTMENT OF TRANSPORTATION | SUPERSTRUCTURE - TRUSS SPANS - SLAB LAYOUT<br>STRUCTURE NO. 090-0115 | F.A.P. RTE.               | SECTION       | COUNTY  | TOTAL SHEETS | SHEET NO. |
|                                                                                     |              | CHECKED - YSS | REVISED - |                                                   |                                                                      | 317                       | (15B-1)BP,BRR | PEO/TAZ | 418          | 253       |
|                                                                                     | PLOT SCALE = | DRAWN - AEC   | REVISED - |                                                   |                                                                      | CONTRACT NO. 68E44        |               |         |              |           |
|                                                                                     | PLOT DATE =  | CHECKED - YJ  | REVISED - |                                                   |                                                                      | ILLINOIS FED. AID PROJECT |               |         |              |           |
| SHEET S83 OF S214 SHEETS                                                            |              |               |           |                                                   |                                                                      |                           |               |         |              |           |

MODEL: Default  
FILE NAME: P:\4312-WB\c\JugateRchab\CADD\Structural\\_SN 090-0115\_WBMainBridge\_Final Plans\0900115-68E44-084-Sup-Truss-SlabA.dgn

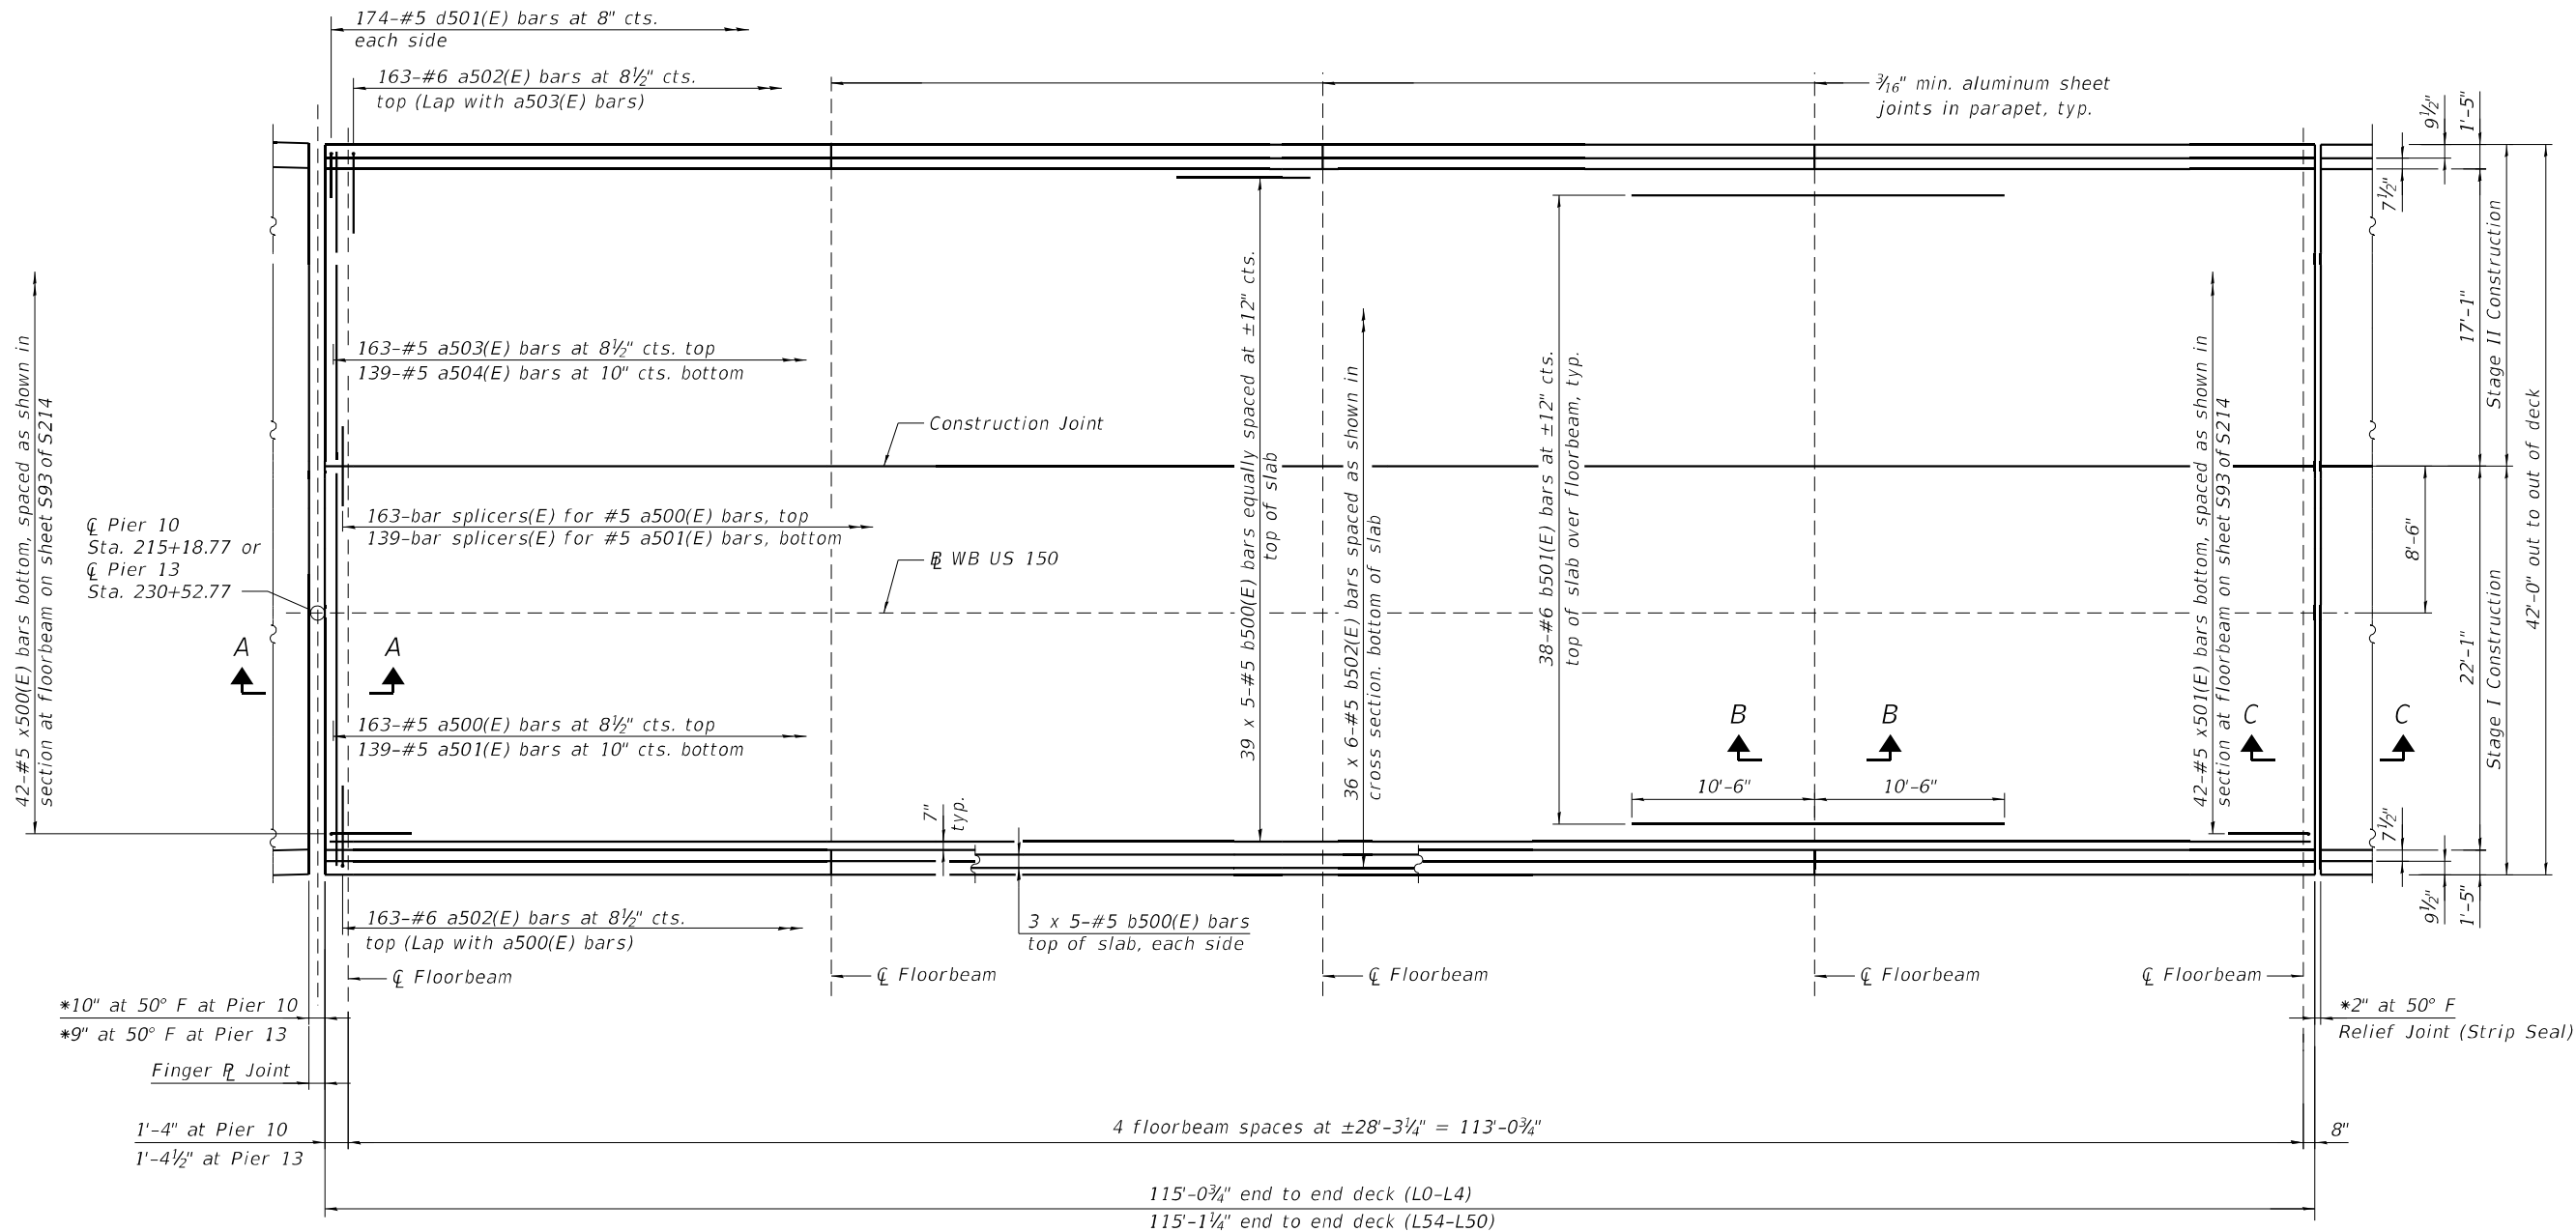

**MINIMUM BAR LAP**  
#5 bar = 3'-6"

**PLAN OF SLAB A**  
L0-L4 shown, L50-L54 opposite hand

\* Dimensions showing deck openings. For finger plate joint openings at Pier 10 and 13, see sheets S125 and S131 of S214. For strip seal joint opening, see sheet S118 of S214.

Notes:  
See sheet S89 of S214 for cross section.  
See sheet S83 and S114 of S214 for drainage scupper locations.  
See sheet S92 thru S94 of S214 for superstructure details and Bill of Material.  
Bars indicated thus 39 x 5-#5 etc., indicates 39 lines of bars with 5 lengths per line.  
For Sections A-A, B-B and C-C, see sheet S89 of S214.



|              |               |           |
|--------------|---------------|-----------|
| USER NAME =  | DESIGNED - YJ | REVISED - |
|              | CHECKED - YSS | REVISED - |
| PLOT SCALE = | DRAWN - AEC   | REVISED - |
| PLOT DATE =  | CHECKED - YJ  | REVISED - |


STATE OF ILLINOIS  
DEPARTMENT OF TRANSPORTATION

SUPERSTRUCTURE - TRUSS SPANS - SLAB A  
STRUCTURE NO. 090-0115

SHEET S84 OF S214 SHEETS

| F.A.P. RTE.               | SECTION       | COUNTY  | TOTAL SHEETS | SHEET NO. |
|---------------------------|---------------|---------|--------------|-----------|
| 317                       | (15B-1)BP,BRR | PEO/TAZ | 418          | 254       |
| CONTRACT NO. 68E44        |               |         |              |           |
| ILLINOIS FED. AID PROJECT |               |         |              |           |

MODEL: Default  
FILE NAME: P:\4312-WB\c\JugageRchab\CADD\Structural\SN 090-0115\_WBMainBridge\_Final Plans\0900115-68E44-085-Sup-Truss-SlabB.dgn

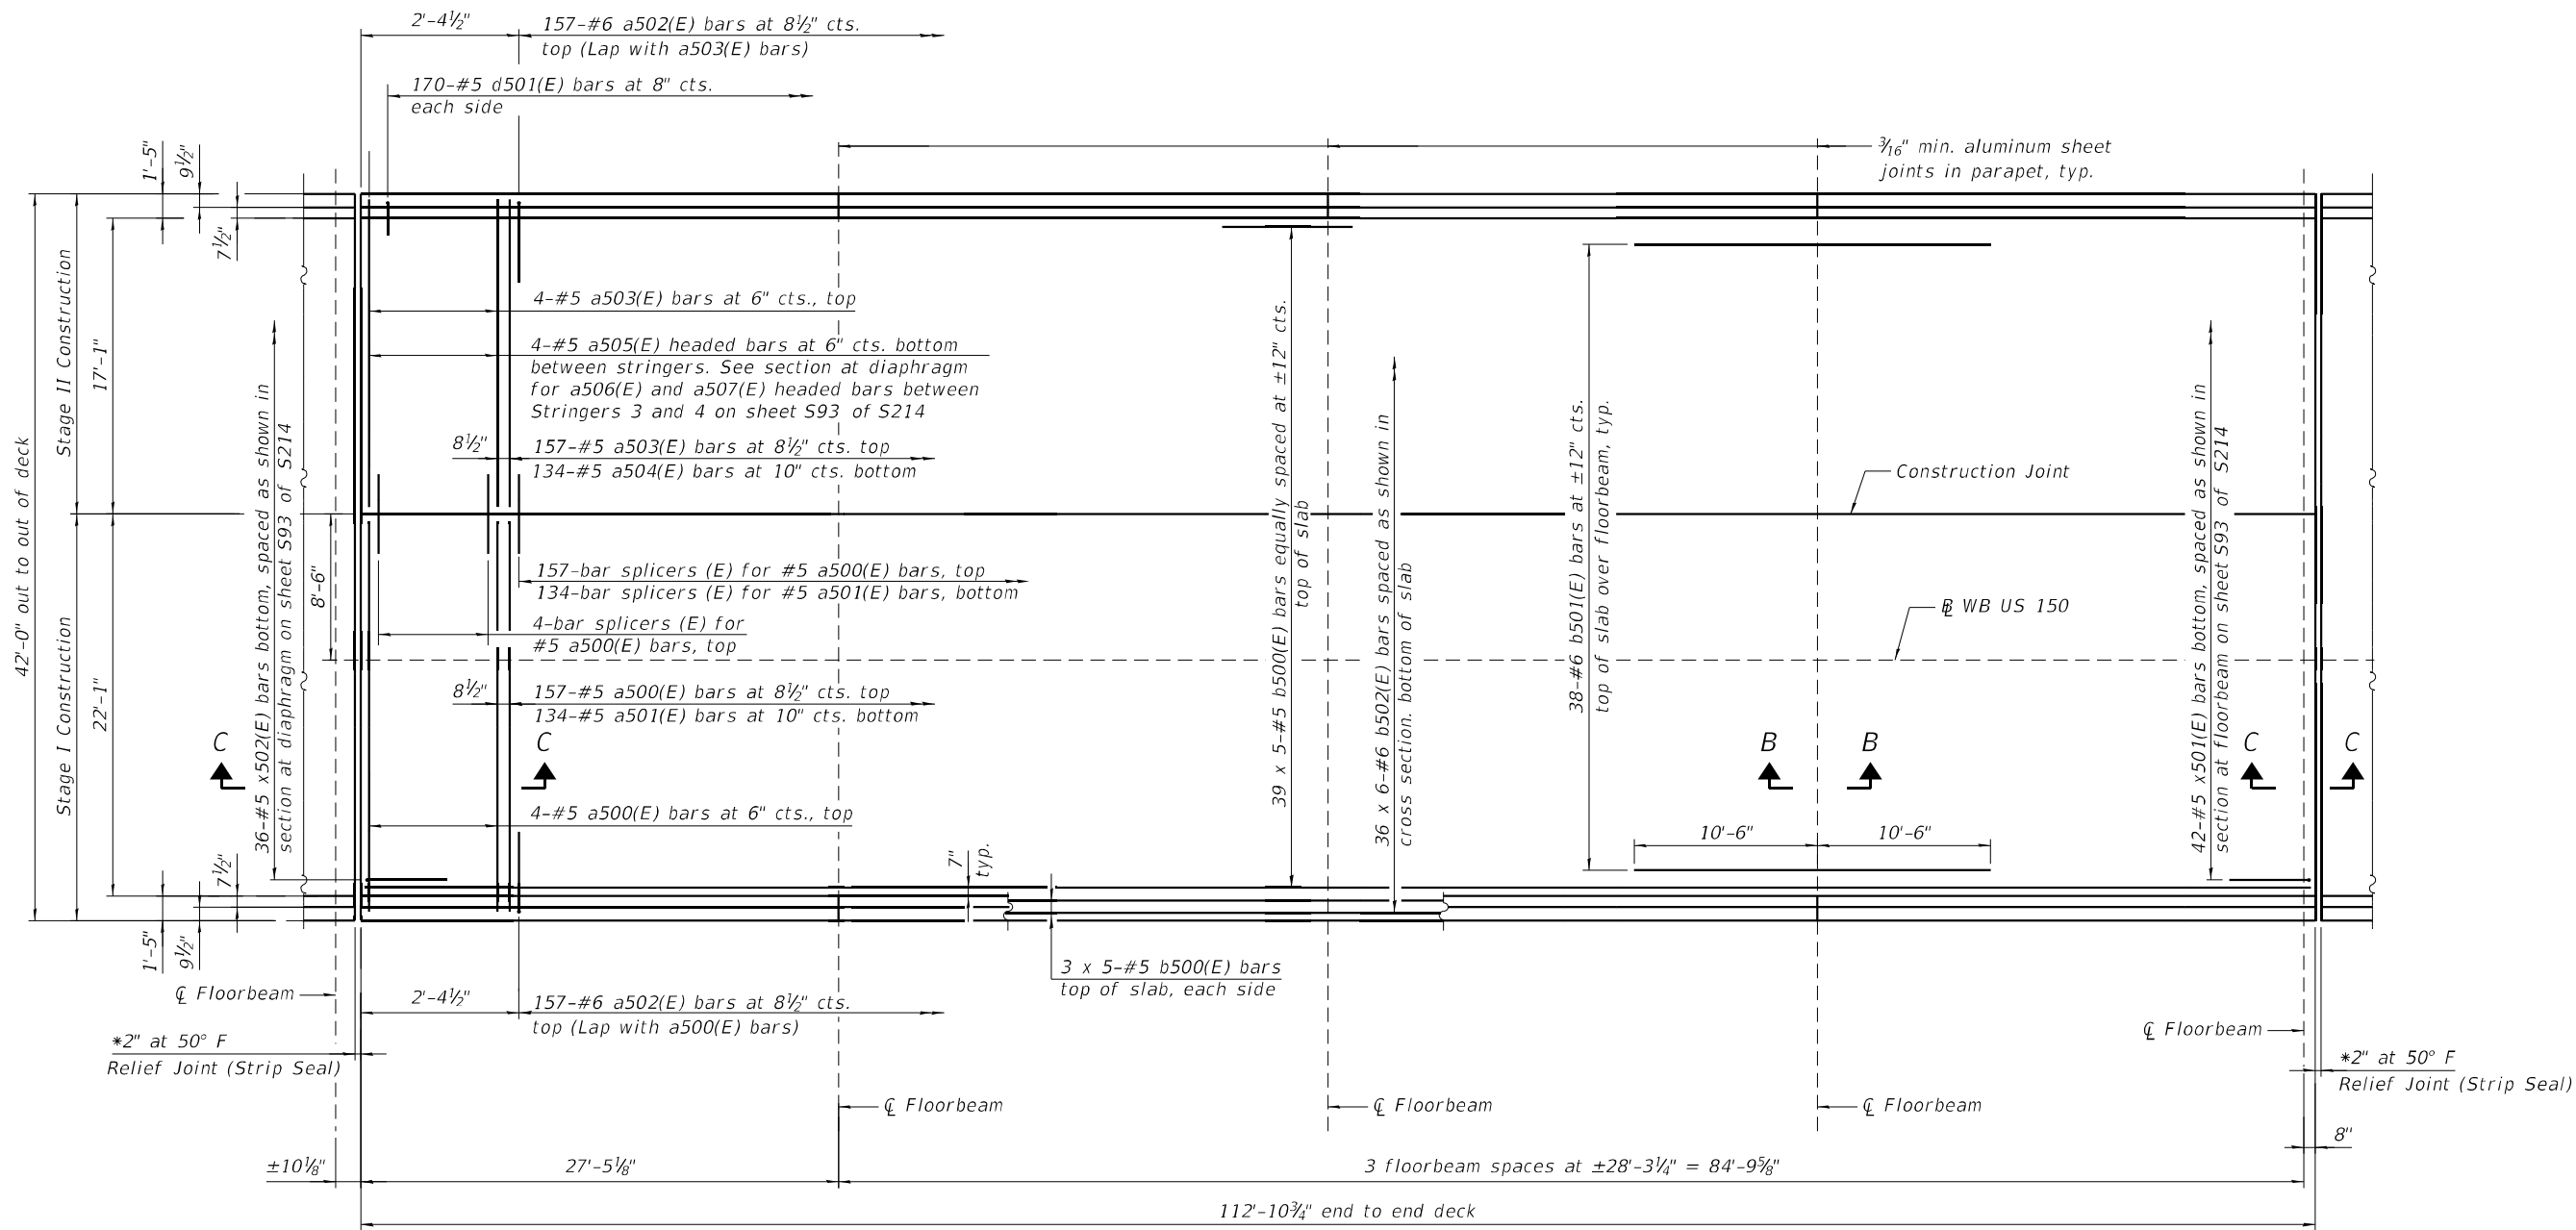

**MINIMUM BAR LAP**  
#5 bar = 3'-6"

**PLAN OF SLAB B**  
L4-L8 and L8-L12 shown, L42-L46 and L46-L50 opposite hand

\* Dimensions showing deck openings. For strip seal joint openings, see sheet S118 of S214.

Notes:  
See sheet S89 of S214 for cross section.  
See sheet S83 and S114 of S214 for drainage scupper locations.  
See sheet S92 thru S94 of S214 for superstructure details and Bill of Material.  
Bars indicated thus 39 x 5-#5 etc. indicates 39 lines of bars with 5 lengths per line.  
For Sections B-B and C-C, see sheet S89 of S214.



|              |               |           |
|--------------|---------------|-----------|
| USER NAME =  | DESIGNED - YJ | REVISED - |
|              | CHECKED - YSS | REVISED - |
| PLOT SCALE = | DRAWN - AEC   | REVISED - |
| PLOT DATE =  | CHECKED - YJ  | REVISED - |

STATE OF ILLINOIS  
DEPARTMENT OF TRANSPORTATION


SUPERSTRUCTURE - TRUSS SPANS - SLAB B  
STRUCTURE NO. 090-0115

SHEET S85 OF S214 SHEETS

| F.A.P. RTE.               | SECTION       | COUNTY  | TOTAL SHEETS | SHEET NO. |
|---------------------------|---------------|---------|--------------|-----------|
| 317                       | (15B-1)BP,BRR | PEO/TAZ | 418          | 255       |
| CONTRACT NO. 68E44        |               |         |              |           |
| ILLINOIS FED. AID PROJECT |               |         |              |           |



MODEL: Default  
FILE NAME: P:\4312-WB\c\ClugageRchab\CADD\Structural\SN 090-0115-WBMainBridge\_Final Plans\0900115-68E44-087-Sup-Truss-SlabD.dgn

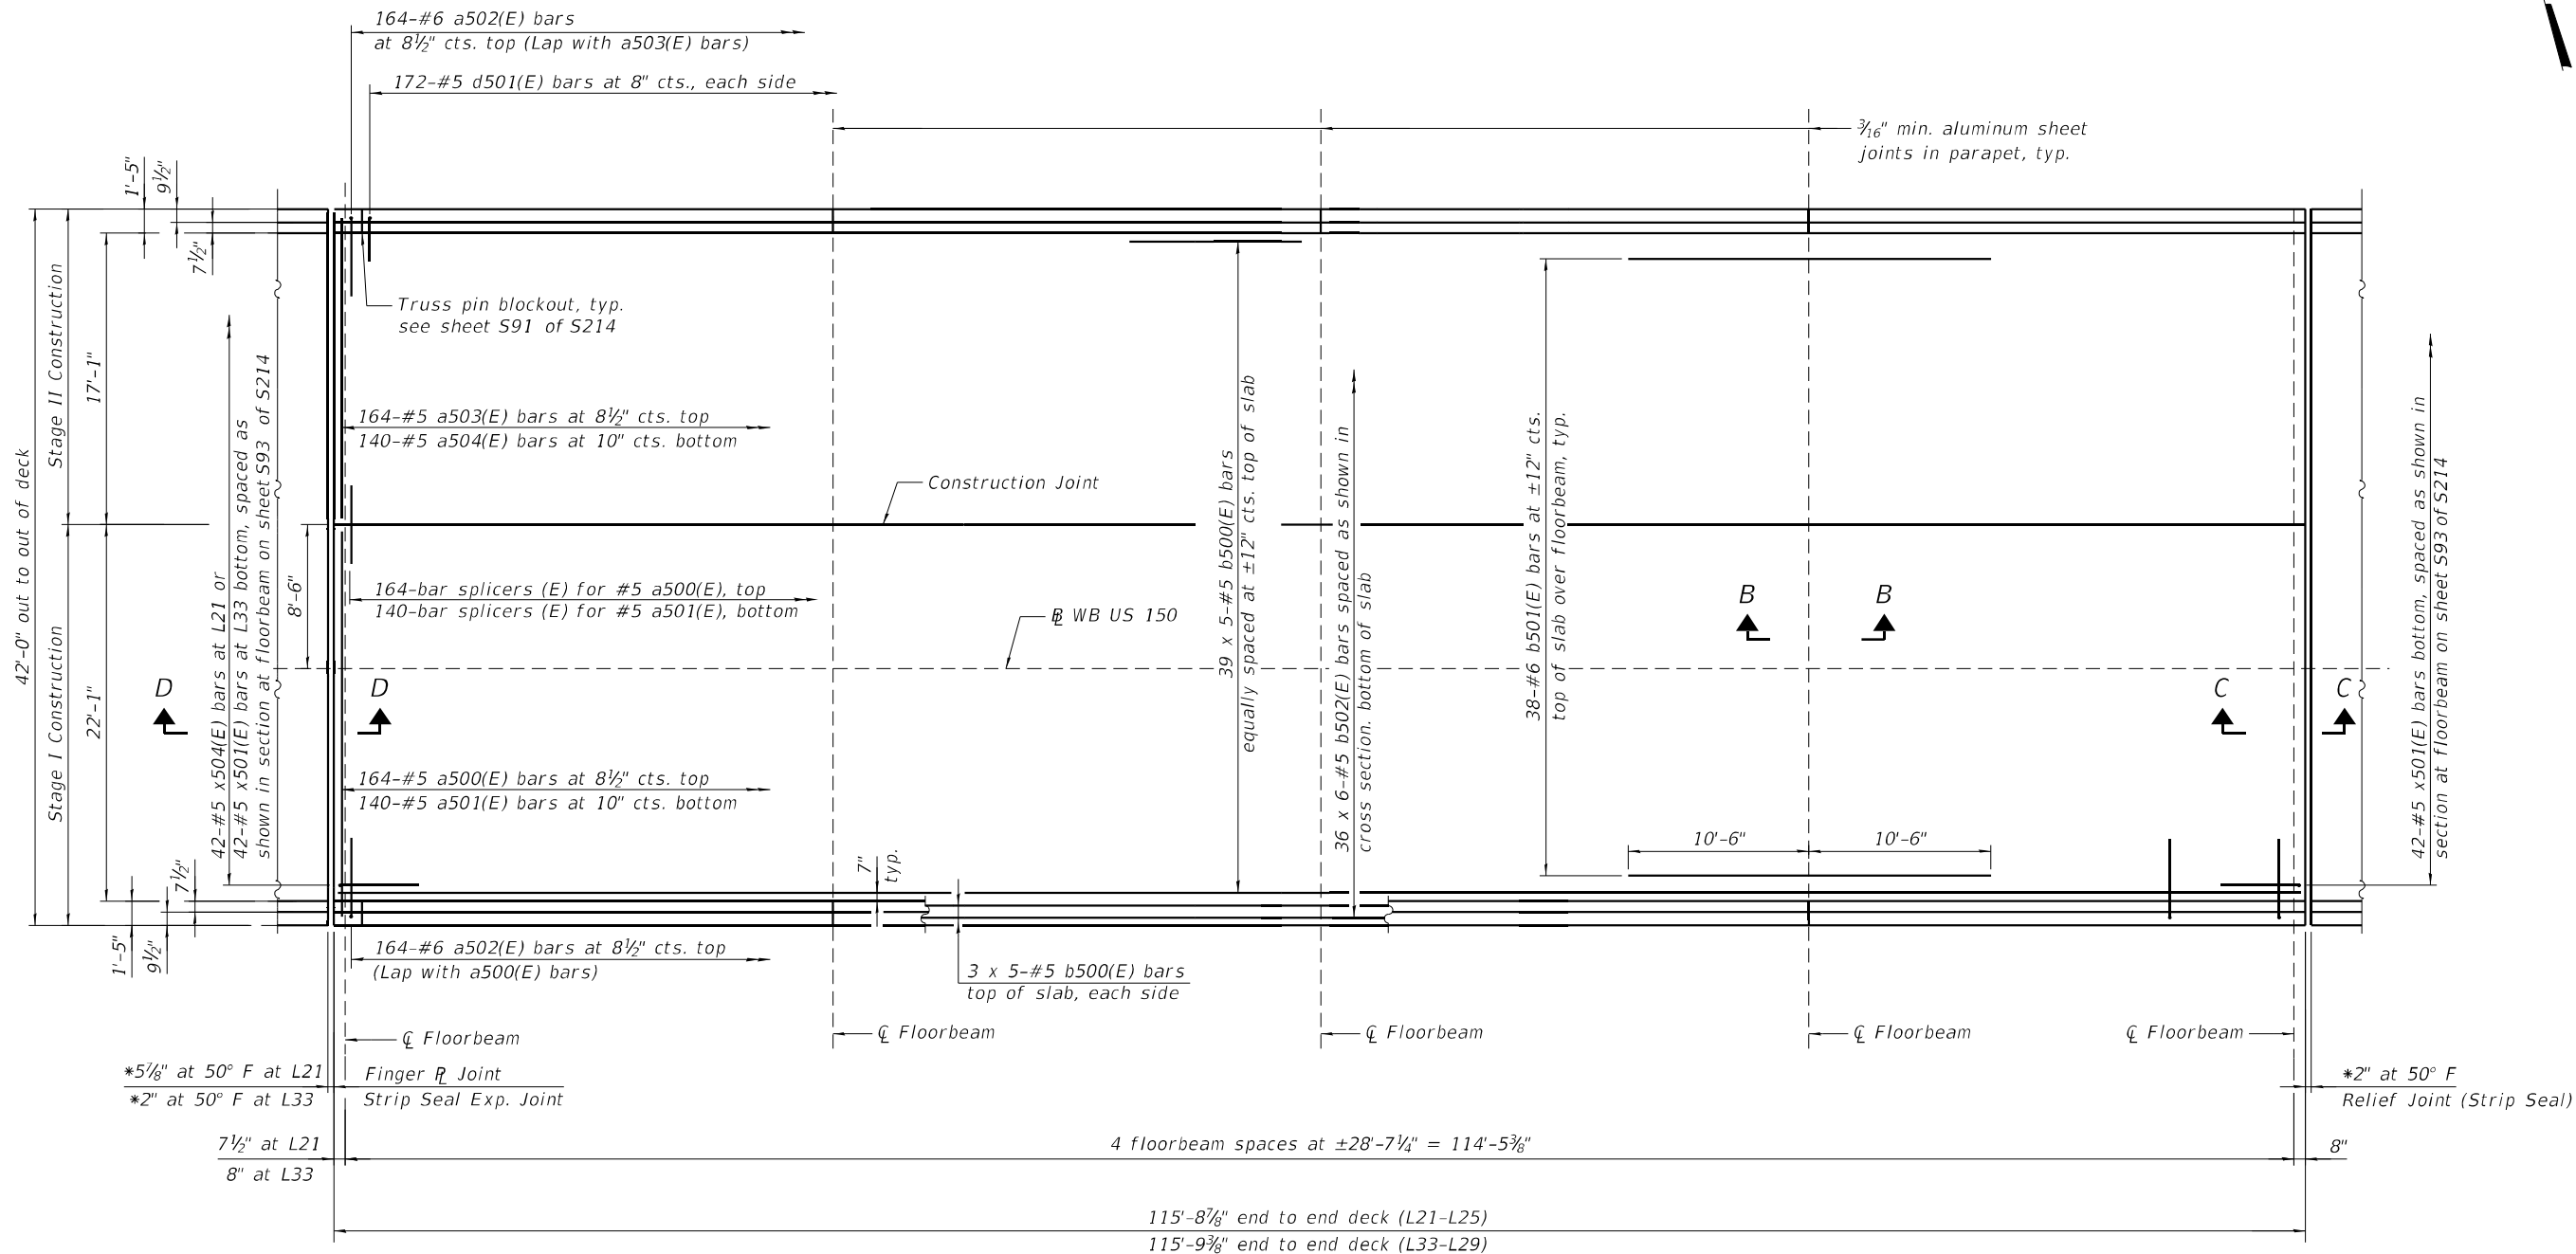

**MINIMUM BAR LAP**  
#5 bar = 3'-6"

**PLAN OF SLAB D**  
L21-L25 shown, L29-L33 opposite hand

\* Dimensions showing deck openings. For finger plate joint opening, see sheets S128 of S214. For strip seal joint openings, see sheet S118 of S214.

Notes:  
See sheet S89 of S214 for cross section.  
See sheet S83 and S114 of S214 for drainage scupper locations.  
See sheet S92 thru S94 of S214 for superstructure details and Bill of Material.  
Bars indicated thus 39 x 5-#5 etc. indicates 39 lines of bars with 5 lengths per line.  
For Sections B-B and C-C, see sheet S92 of S214. For Section D-D, see sheet S93 of S214.



|              |               |           |
|--------------|---------------|-----------|
| USER NAME =  | DESIGNED - YJ | REVISED - |
|              | CHECKED - YSS | REVISED - |
| PLOT SCALE = | DRAWN - AEC   | REVISED - |
| PLOT DATE =  | CHECKED - YJ  | REVISED - |


STATE OF ILLINOIS  
DEPARTMENT OF TRANSPORTATION

SUPERSTRUCTURE - TRUSS SPANS - SLAB D  
STRUCTURE NO. 090-0115

SHEET S87 OF S214 SHEETS

| F.A.P. RTE.        | SECTION       | COUNTY           | TOTAL SHEETS | SHEET NO. |
|--------------------|---------------|------------------|--------------|-----------|
| 317                | (15B-1)BP,BRR | PEO/TAZ          | 418          | 257       |
| CONTRACT NO. 68E44 |               |                  |              |           |
| ILLINOIS           |               | FED. AID PROJECT |              |           |

MODEL: Default  
FILE NAME: P:\4312-WB\c\JugageRchab\CADD\Structural\SN 090-0115\_WBMainBridge\_Final Plans\0900115-68E44-088-Sup-Truss-SlabE.dgn

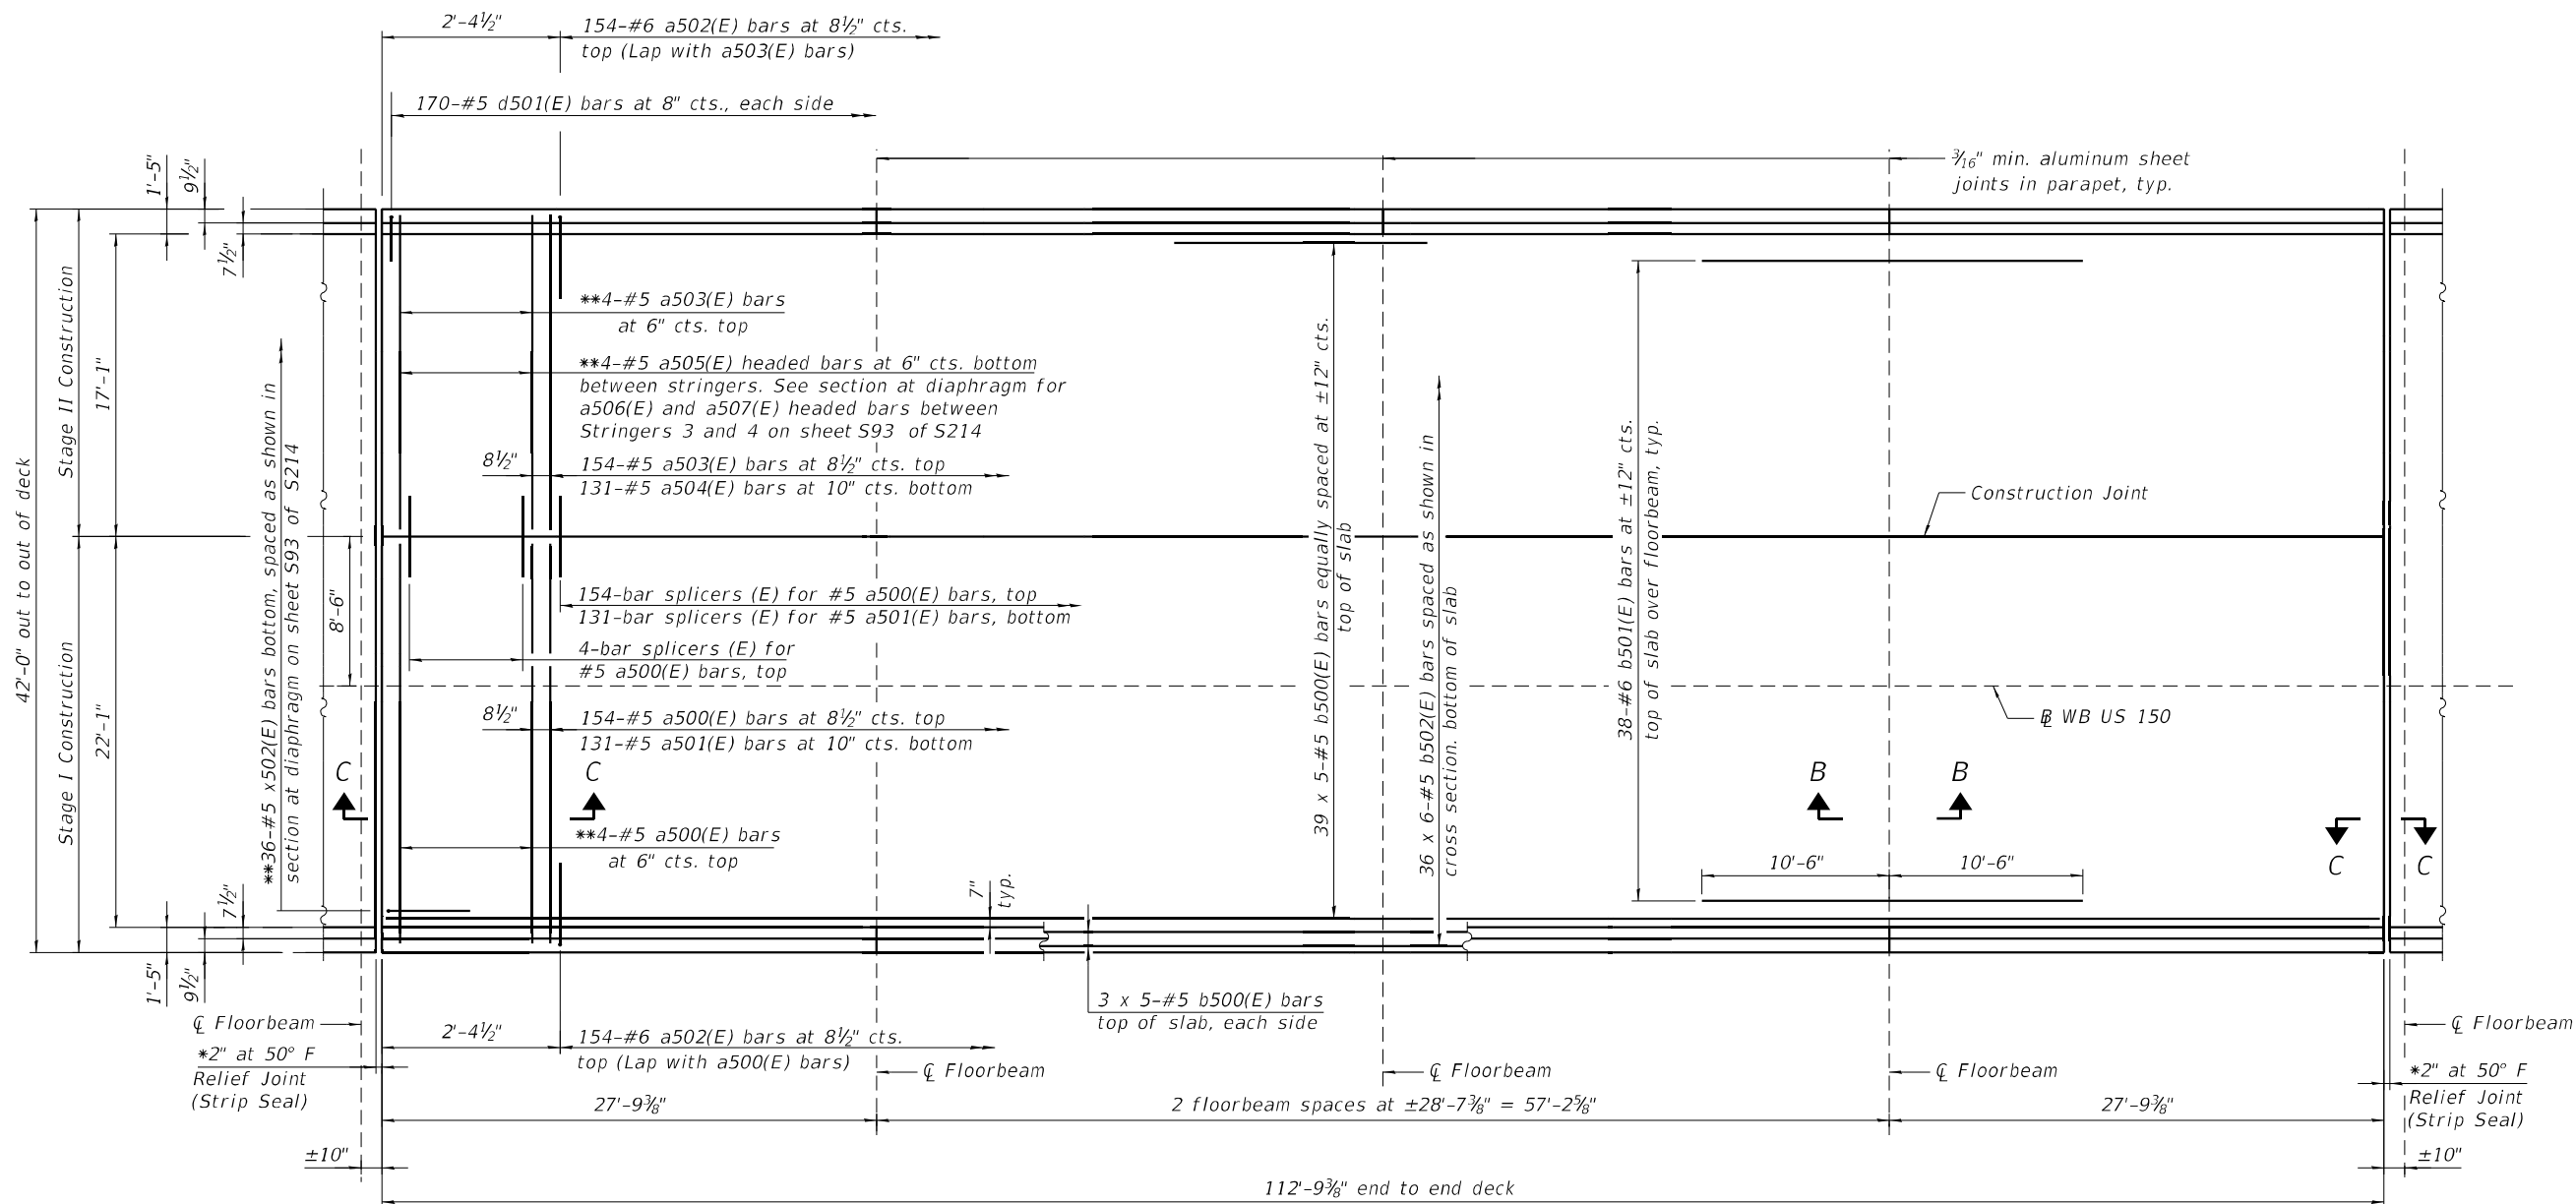

MINIMUM BAR LAP  
#5 bar = 3'-6"

PLAN OF SLAB E

\* Dimension showing deck opening. For strip seal joint openings see sheet S118 of S214.  
\*\* Provide at each end

Notes:  
See sheet S89 of S214 for cross section.  
See sheet S83 and S114 of S214 for drainage scupper locations.  
See sheet S92 thru S94 of S214 for superstructure details and Bill of Material.  
Bars indicated thus 39 x 5-#5 etc. indicates 39 lines of bars with 5 lengths per line.  
For Sections B-B and C-C, see sheet S92 of S214.



|              |               |           |
|--------------|---------------|-----------|
| USER NAME =  | DESIGNED - YJ | REVISED - |
|              | CHECKED - YSS | REVISED - |
| PLOT SCALE = | DRAWN - AEC   | REVISED - |
| PLOT DATE =  | CHECKED - YJ  | REVISED - |


STATE OF ILLINOIS  
DEPARTMENT OF TRANSPORTATION

SUPERSTRUCTURE - TRUSS SPANS - SLAB E  
STRUCTURE NO. 090-0115

SHEET S88 OF S214 SHEETS

| F.A.P. RTE.        | SECTION       | COUNTY           | TOTAL SHEETS | SHEET NO. |
|--------------------|---------------|------------------|--------------|-----------|
| 317                | (15B-1)BP,BRR | PEO/TAZ          | 418          | 258       |
| CONTRACT NO. 68E44 |               |                  |              |           |
| ILLINOIS           |               | FED. AID PROJECT |              |           |



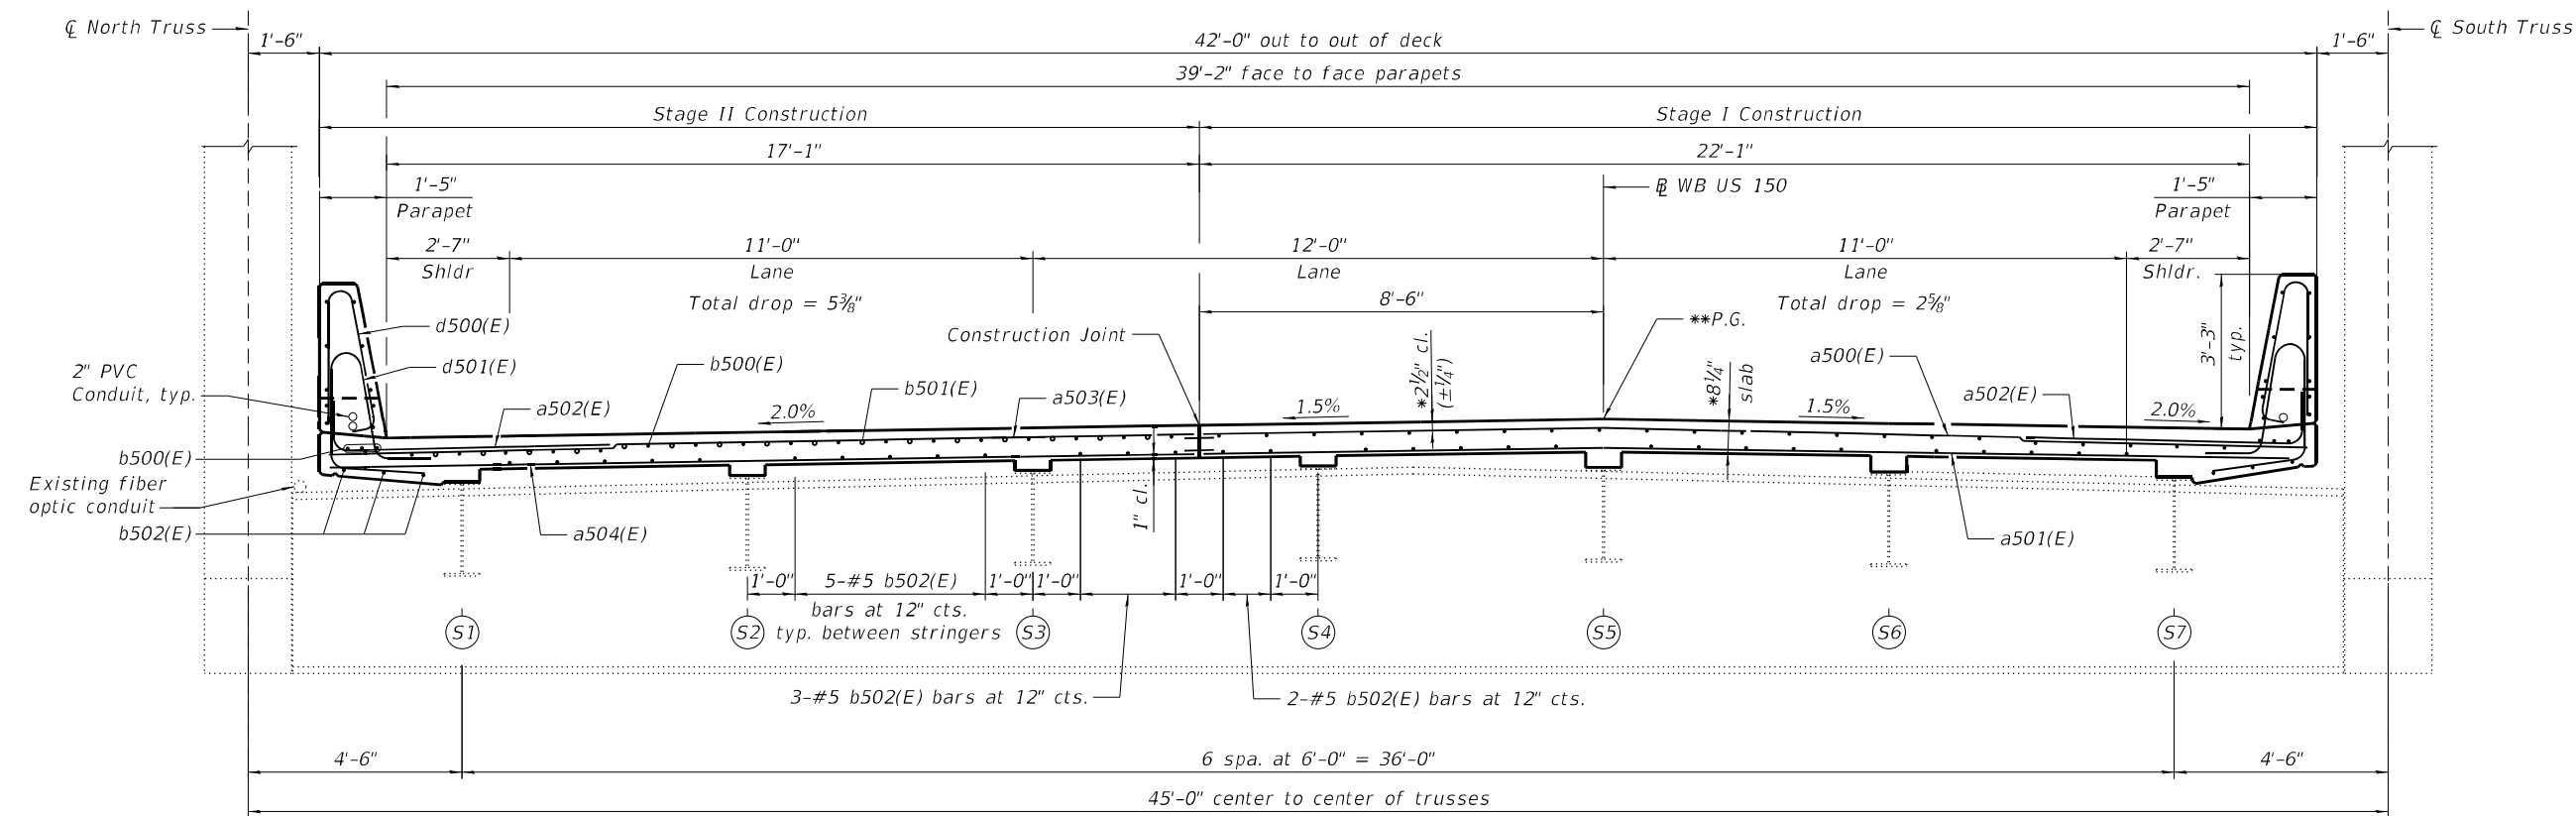

\*Prior to grinding  
\*\*After grinding

OVER FLOORBEAMS

NEAR MIDSPAN OF STRINGERS


**CROSS SECTION - SPANS 12 THRU 14**  
Looking East

Note:  
See sheets S92 thru S94 of S214 for  
superstructure details and Bill of Material.

MODEL: Default  
FILE NAME: P:\4312-WB\c\l\gaggeRchab\CADD\Structural\SN 090-0115\_WBMainBridge\_Final Plans\0900115-68E44-089-Sup-Truss-CrossSection.dgn  
3/13/2025 12:48:35 PM

|                                                                                     |              |               |           |                                                   |                                                                        |                           |               |         |                 |              |
|-------------------------------------------------------------------------------------|--------------|---------------|-----------|---------------------------------------------------|------------------------------------------------------------------------|---------------------------|---------------|---------|-----------------|--------------|
|  | USER NAME =  | DESIGNED - YJ | REVISED - | STATE OF ILLINOIS<br>DEPARTMENT OF TRANSPORTATION | SUPERSTRUCTURE - TRUSS SPANS - CROSS SECTION<br>STRUCTURE NO. 090-0115 | F.A.P.<br>RTE.            | SECTION       | COUNTY  | TOTAL<br>SHEETS | SHEET<br>NO. |
|                                                                                     | PLOT SCALE = | CHECKED - YSS | REVISED - |                                                   |                                                                        | 317                       | (15B-1)BP,BRR | PEO/TAZ | 418             | 259          |
|                                                                                     | PLOT DATE =  | DRAWN - AEC   | REVISED - |                                                   |                                                                        | CONTRACT NO. 68E44        |               |         |                 |              |
|                                                                                     |              | CHECKED - YJ  | REVISED - |                                                   |                                                                        | ILLINOIS FED. AID PROJECT |               |         |                 |              |
| SHEET S89 OF S214 SHEETS                                                            |              |               |           |                                                   |                                                                        |                           |               |         |                 |              |


MODEL: Default  
FILE NAME: P:\4312-WB\c\ClugageRchab\CAD\DD\Structural\SN 090-0115\_WBMainBridge\_Final Plans\0900115-68E44-090-Sup-Truss-Parapet1.dgn

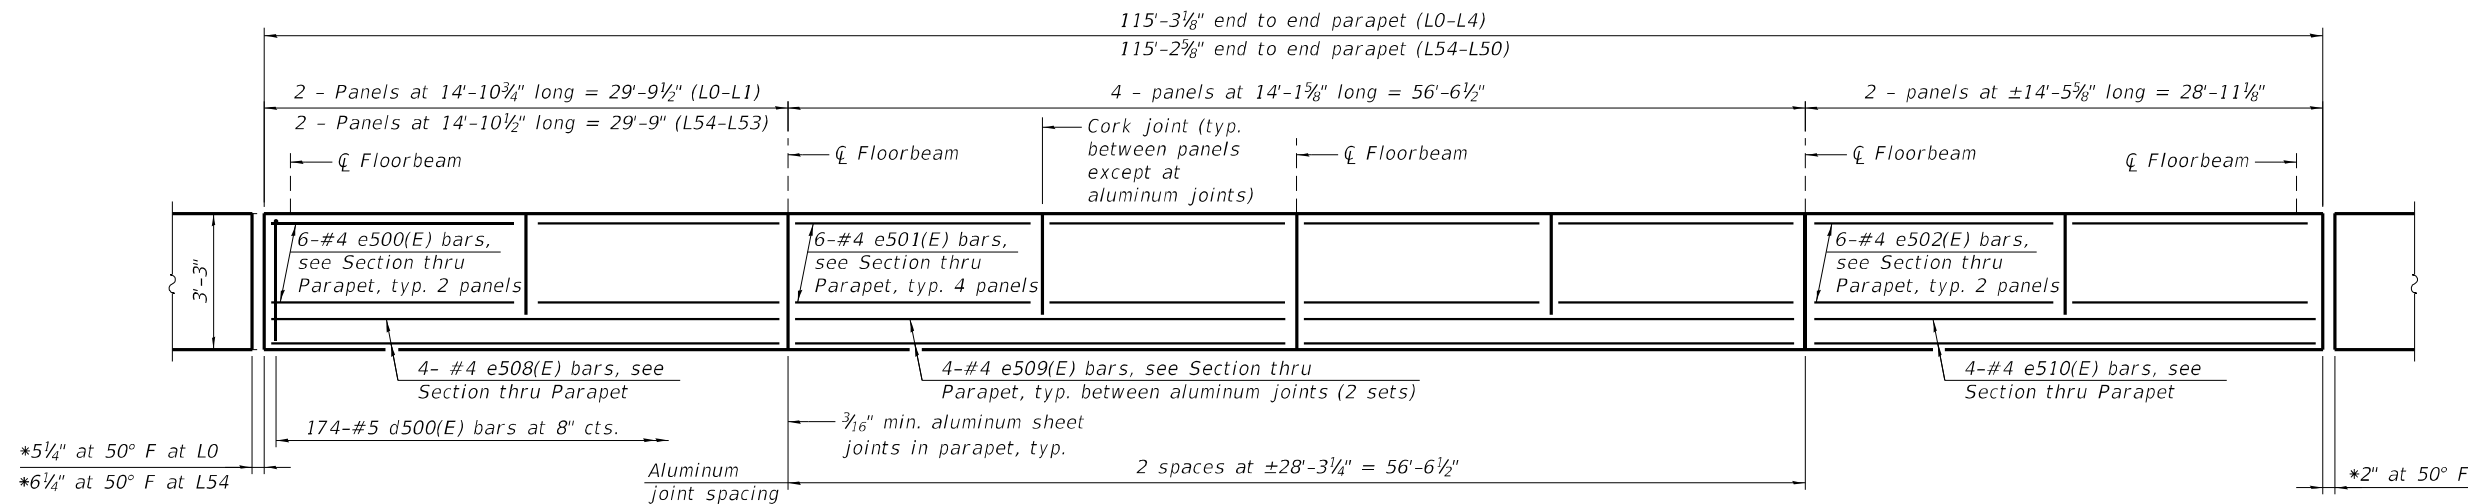

### INSIDE ELEVATION OF PARAPET - SLAB A


North parapet shown (L0-L4), south parapet opposite hand  
South parapet shown (L54-L50), north parapet opposite hand

\* Parapet opening

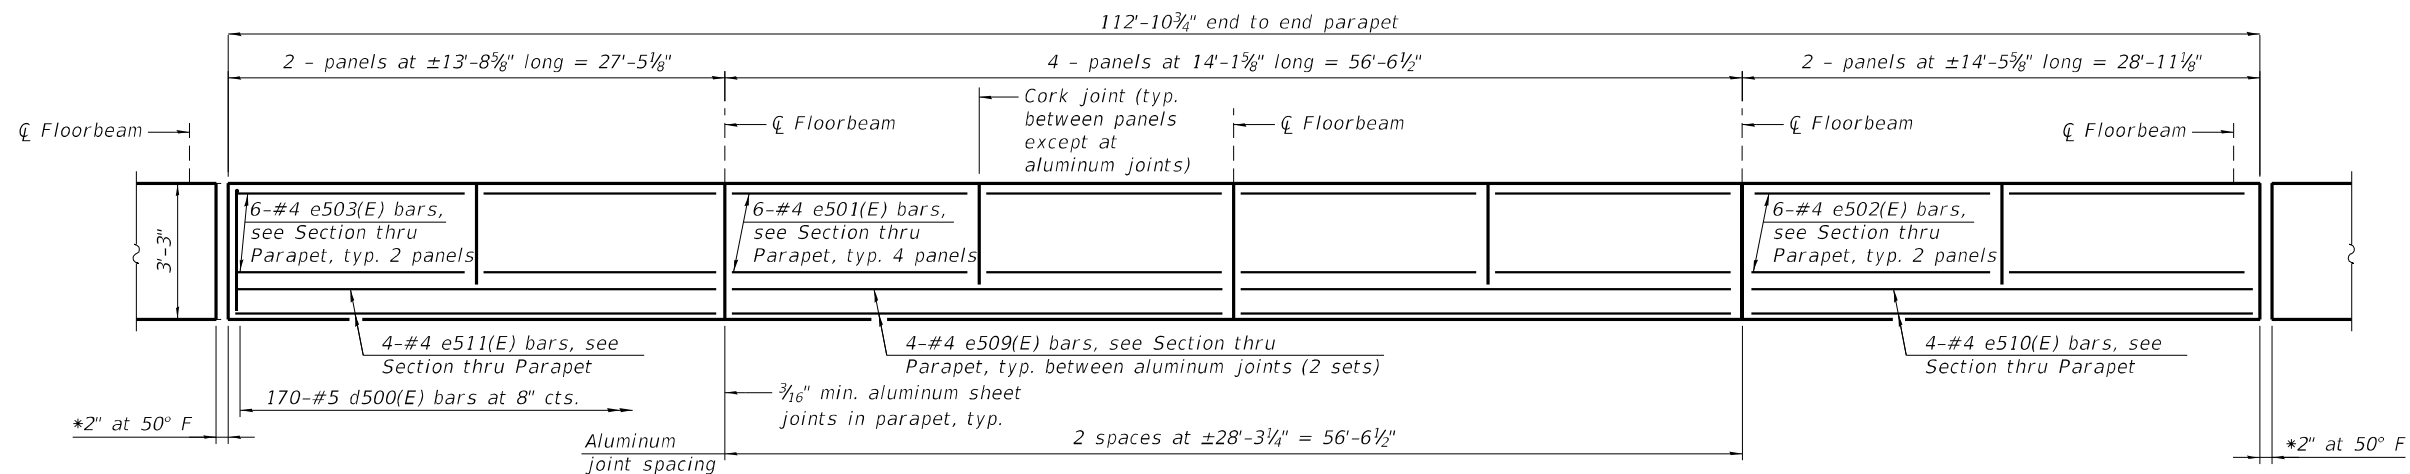

### INSIDE ELEVATION OF PARAPET - SLAB B

North parapet shown (L4-L8, L8-L12), south parapet opposite hand  
South parapet shown (L46-L42, L50-L46), north parapet opposite hand

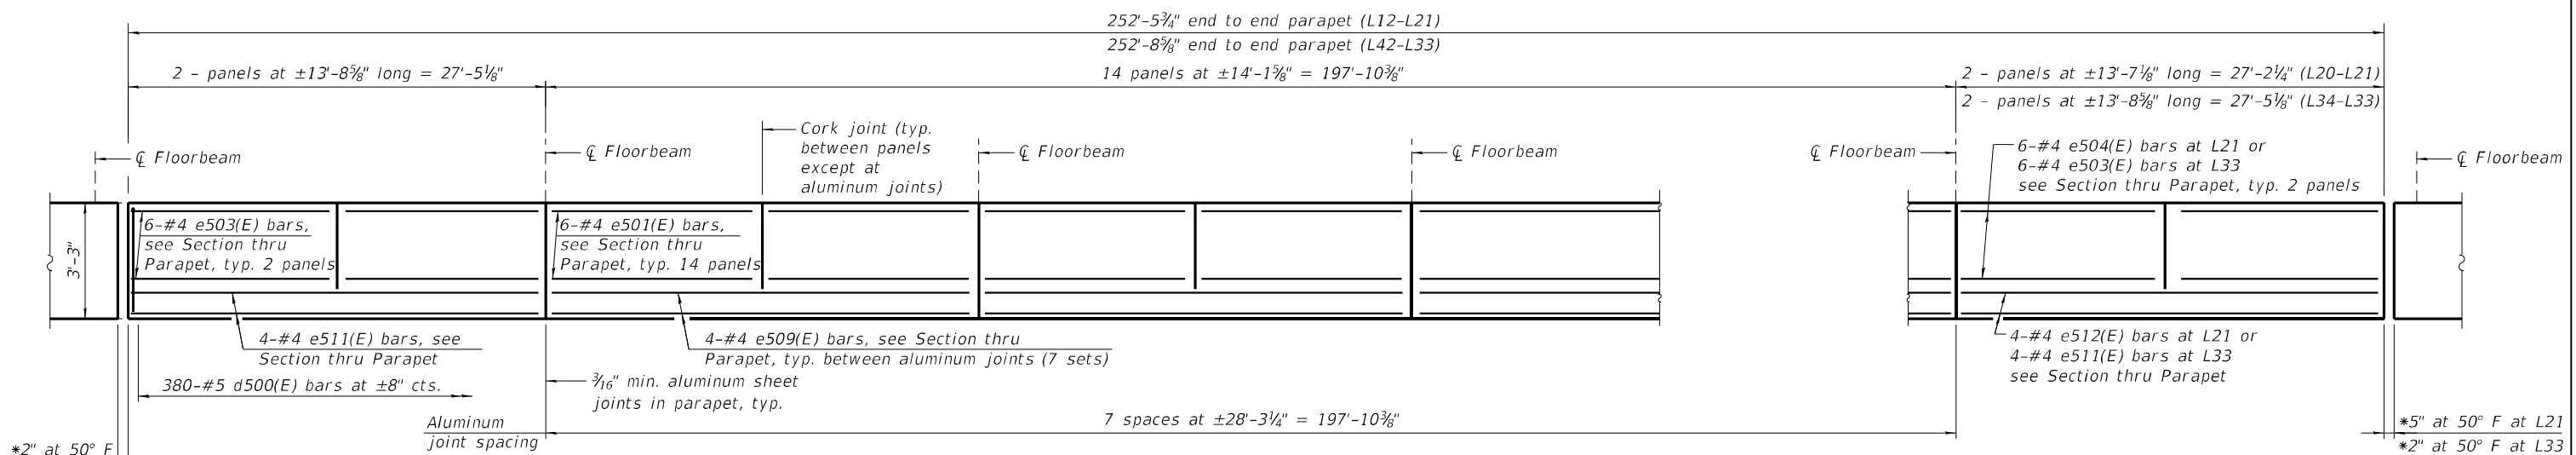

### INSIDE ELEVATION OF PARAPET - SLAB C

North parapet shown (L12-L21), south parapet opposite hand  
South parapet shown (L42-L33), north parapet opposite hand

Notes:  
See sheet S94 of S214 for section thru parapet.  
Work sheets S90 and S91 of S214 jointly.



|            |   |          |         |     |         |   |
|------------|---|----------|---------|-----|---------|---|
| USER NAME  | = | DESIGNED | -       | YJ  | REVISED | - |
| CHECKED    | - | YSS      | REVISED | -   |         |   |
| PLOT SCALE | = | DRAWN    | -       | AEC | REVISED | - |
| PLOT DATE  | = | CHECKED  | -       | YJ  | REVISED | - |

STATE OF ILLINOIS  
DEPARTMENT OF TRANSPORTATION


SUPERSTRUCTURE - TRUSS SPANS - PARAPET - 1  
STRUCTURE NO. 090-0115

SHEET S90 OF S214 SHEETS

| F.A.P. RTE.               | SECTION       | COUNTY  | TOTAL SHEETS | SHEET NO. |
|---------------------------|---------------|---------|--------------|-----------|
| 317                       | (15B-1)BP,BRR | PEO/TAZ | 418          | 260       |
| CONTRACT NO. 68E44        |               |         |              |           |
| ILLINOIS FED. AID PROJECT |               |         |              |           |




MODEL: Default  
FILE NAME: P:\4312-WB\c\l\gaggeRchab\CADD\Structural\SN 090-0115\_WBMainBridge\_Final Plans\0900115-68E44-091-Sup-Truss-Parapet2.dgn

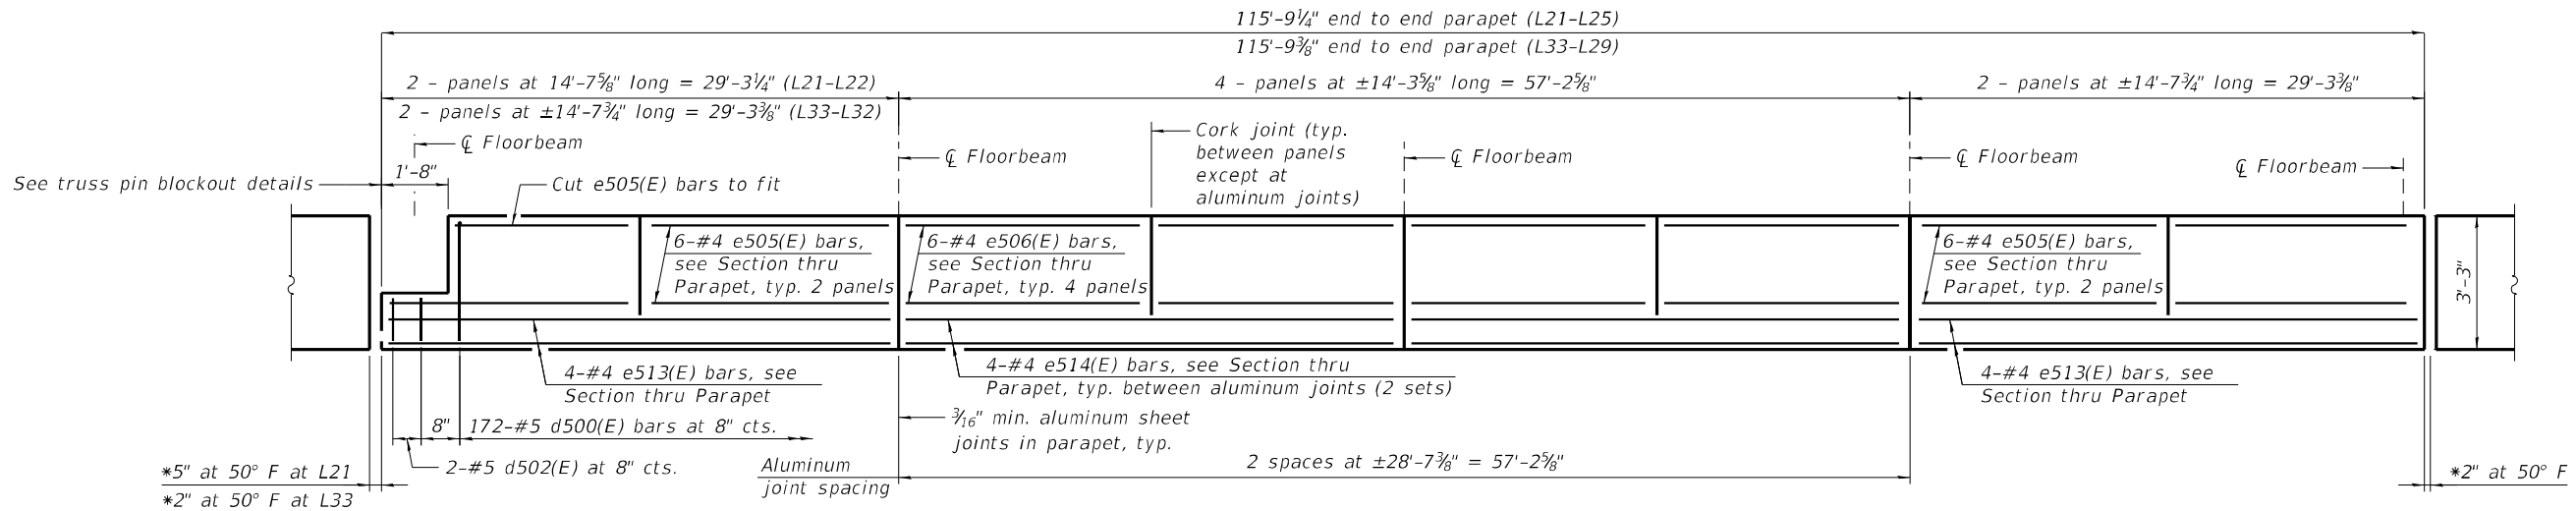

#### INSIDE ELEVATION OF PARAPET - SLAB D


North parapet shown (L21-L25), south parapet opposite hand  
South parapet shown (L33-L29), north parapet opposite hand

\* Parapet opening

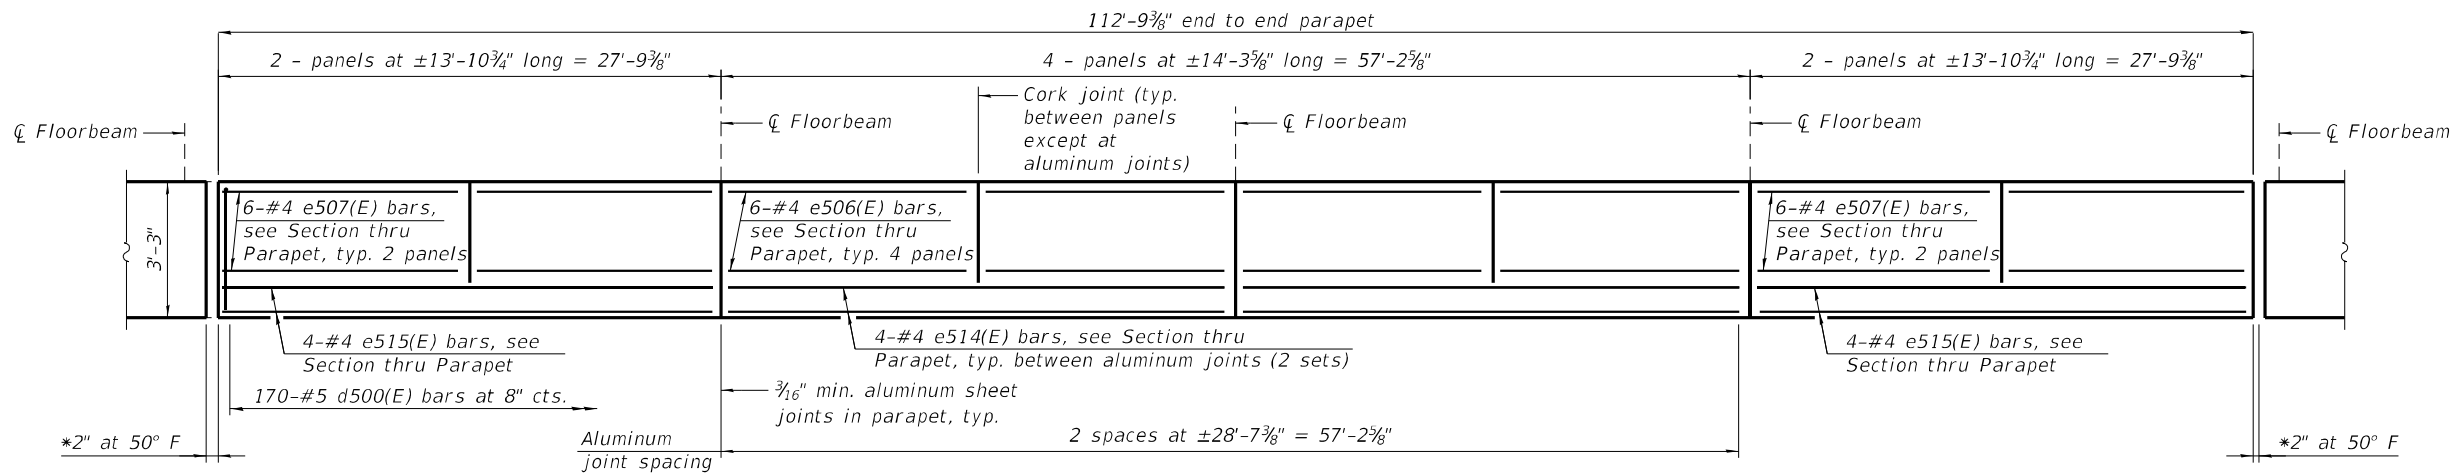

#### INSIDE ELEVATION OF PARAPET - SLAB E

North parapet shown, south parapet opposite hand

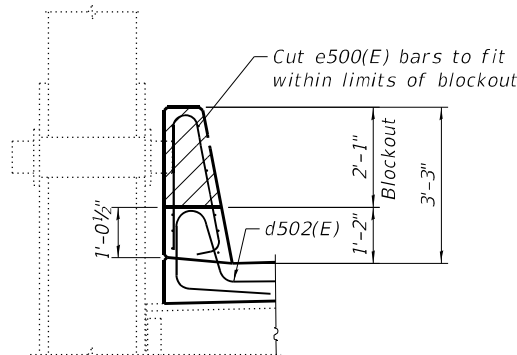

#### TRUSS PIN BLOCKOUT DETAILS

Slab reinforcement not shown for clarity.

Sliding steel plate at front face of parapet not shown for clarity. For details, see the parapet sliding PL details at L21 and L33 on sheets S128 and S118 of S214.

Notes:  
See sheet S94 of S214 for section thru parapet.  
Work sheets S90 and S91 of S214 jointly.




|            |   |          |   |     |         |   |
|------------|---|----------|---|-----|---------|---|
| USER NAME  | = | DESIGNED | - | YJ  | REVISED | - |
|            |   | CHECKED  | - | YSS | REVISED | - |
| PLOT SCALE | = | DRAWN    | - | AEC | REVISED | - |
| PLOT DATE  | = | CHECKED  | - | YJ  | REVISED | - |

STATE OF ILLINOIS  
DEPARTMENT OF TRANSPORTATION


SUPERSTRUCTURE - TRUSS SPANS - PARAPET - 2  
STRUCTURE NO. 090-0115

SHEET S91 OF S214 SHEETS


| F.A.P. RTE.               | SECTION       | COUNTY  | TOTAL SHEETS | SHEET NO. |
|---------------------------|---------------|---------|--------------|-----------|
| 317                       | (15B-1)BP,BRR | PEO/TAZ | 418          | 261       |
| CONTRACT NO. 68E44        |               |         |              |           |
| ILLINOIS FED. AID PROJECT |               |         |              |           |

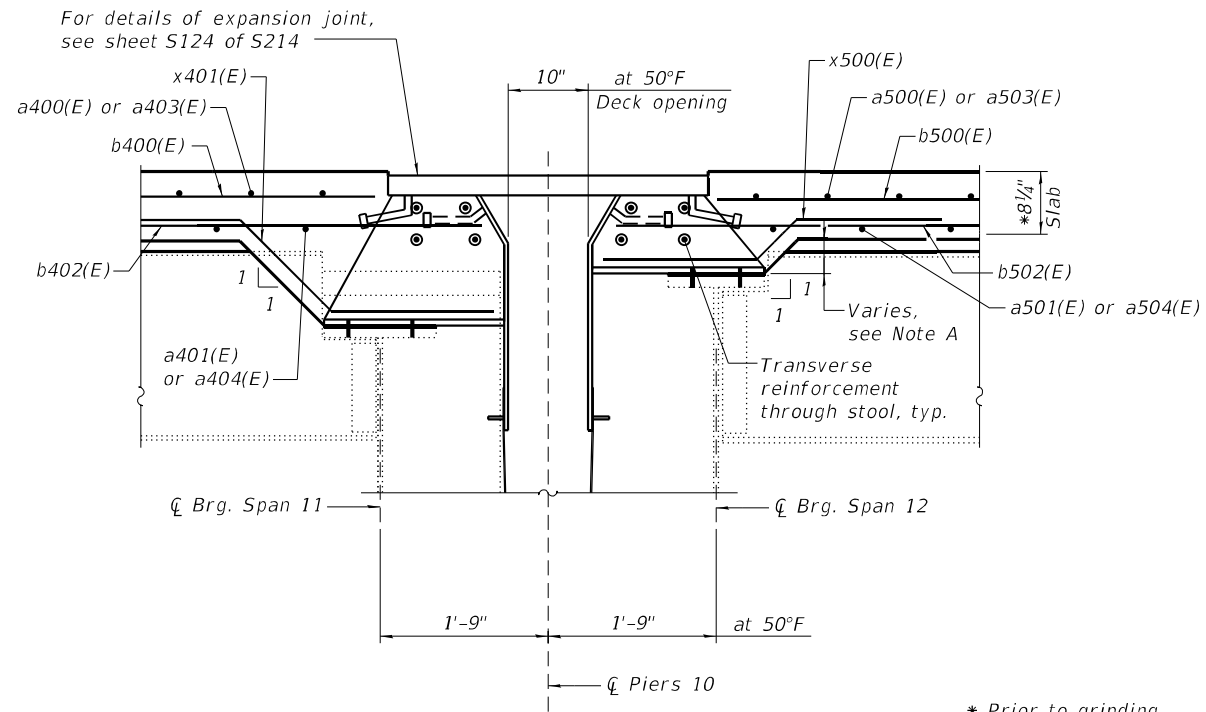


**SECTION A-A AT PIER 10**  
Finger  $\bar{R}$  Expansion Joint

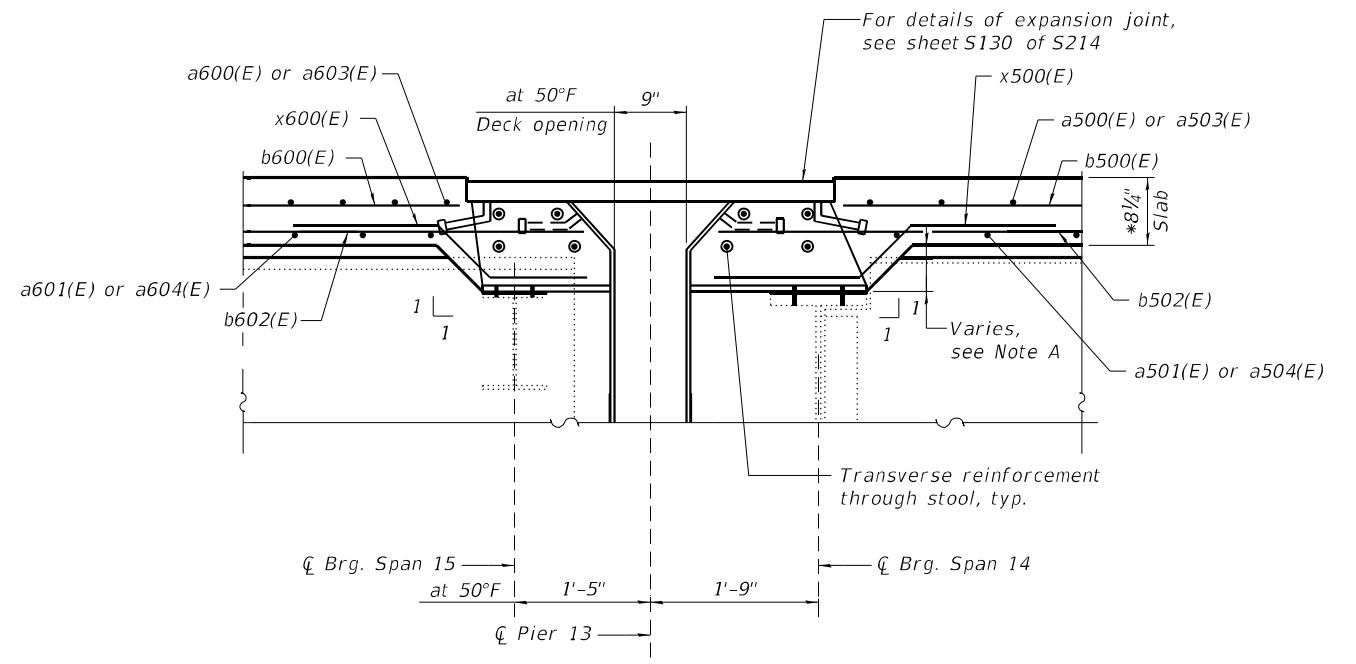

**SECTION A-A AT PIER 13**  
Finger  $\bar{R}$  Expansion Joint

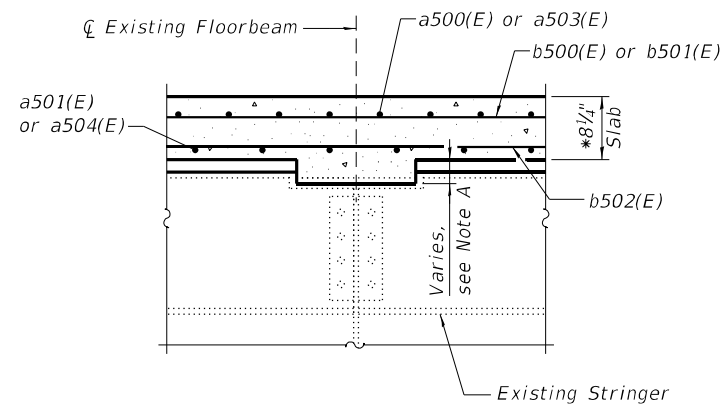

**SECTION B-B**

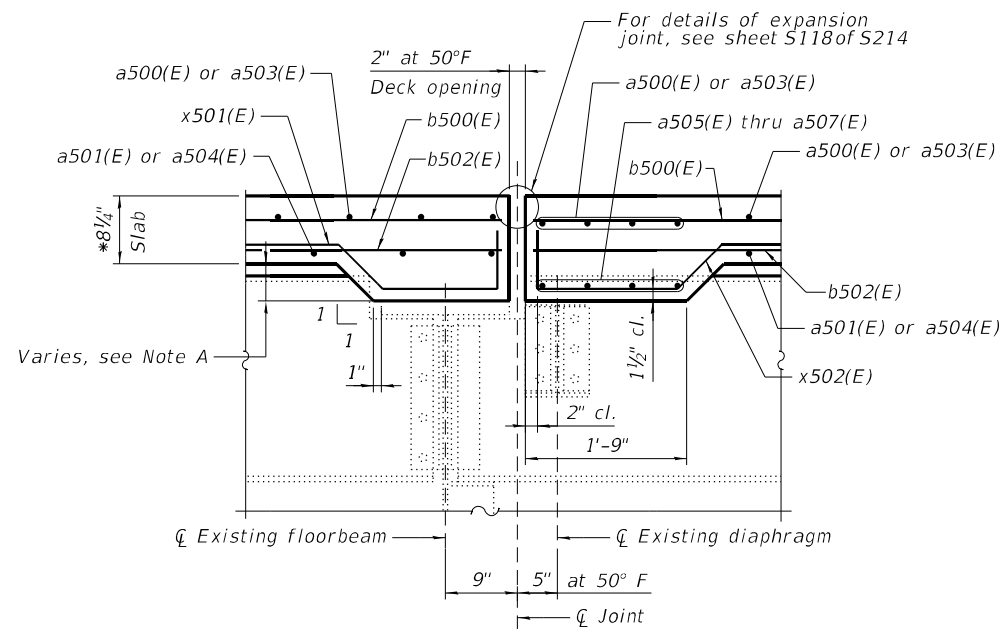

**SECTION C-C**  
Relief Joint (Strip seal) at  
L4, L8, L12, L25, L29, L42, L46 and L50

Note A:  
Dimensions will be provided to the contractor in accordance with the Special Provision "Contractor Requirements for Dead Load Deflection and Top of Slab Elevation Data."

Note:  
See sheets S84 thru S88 of S214 for section locations.

MODEL: Default  
FILE NAME: P:\4312-WB\c\l\gagge\chab\CADD\Structural\_S\N 090-0115\_WBMainBridge\_Final Plans\0900115-68E44-092-Sup-Truss-Details1.dgn  
3/13/2025 12:48:45 PM



|              |               |           |
|--------------|---------------|-----------|
| USER NAME =  | DESIGNED - YJ | REVISED - |
| PLOT SCALE = | CHECKED - YSS | REVISED - |
| PLOT DATE =  | DRAWN - AEC   | REVISED - |
|              | CHECKED - YJ  | REVISED - |

**STATE OF ILLINOIS  
DEPARTMENT OF TRANSPORTATION**

**SUPERSTRUCTURE - TRUSS SPANS - DETAILS - 1  
STRUCTURE NO. 090-0115**

SHEET S92 OF S214 SHEETS




| F.A.P. RTE.               | SECTION       | COUNTY  | TOTAL SHEETS | SHEET NO. |
|---------------------------|---------------|---------|--------------|-----------|
| 317                       | (15B-1)BP,BRR | PEO/TAZ | 418          | 262       |
| CONTRACT NO. 68E44        |               |         |              |           |
| ILLINOIS FED. AID PROJECT |               |         |              |           |







SECTION AT DIAPHRAGM  
Looking East




3/13/2025 12:48:48 PM

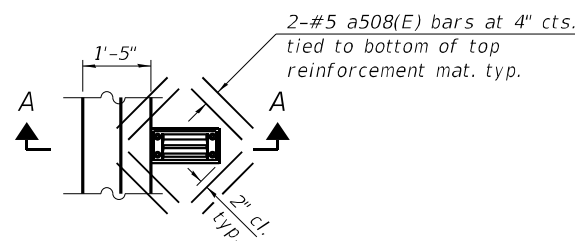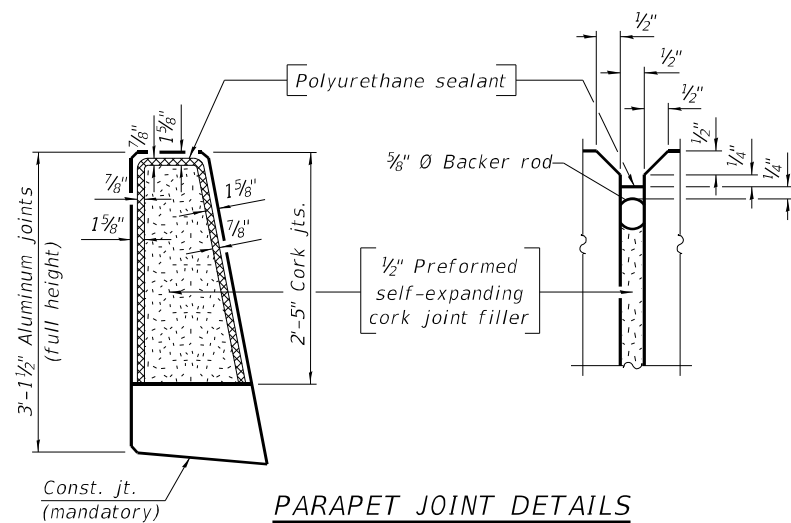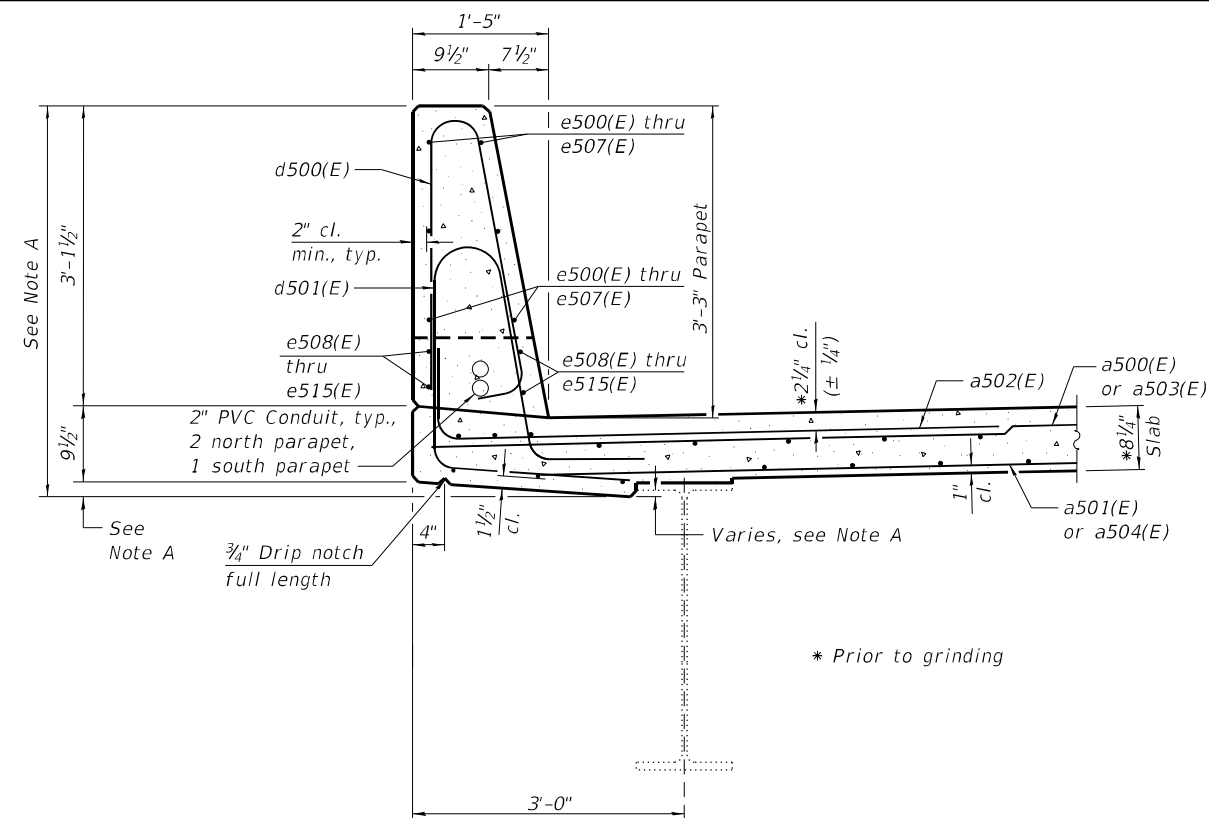


Note:  
Cut longitudinal reinforcement to clear drainage scuppers.

 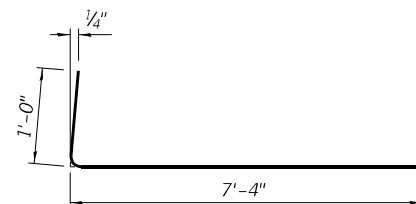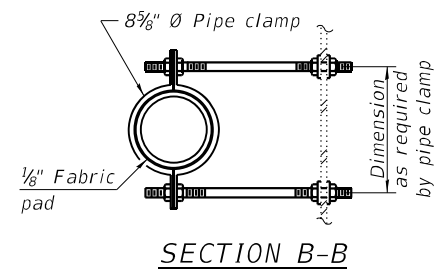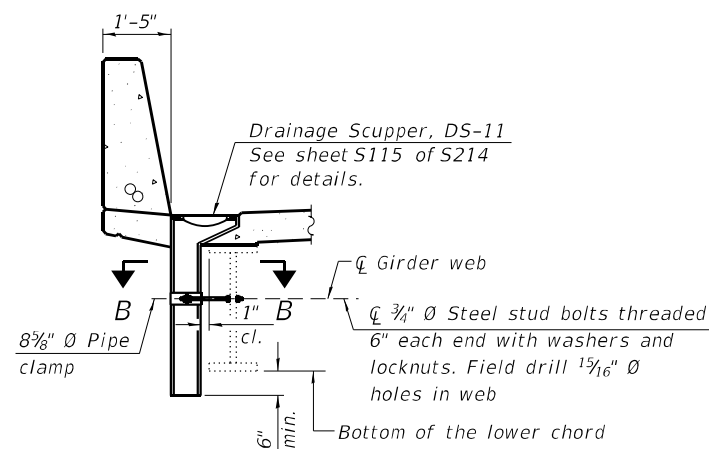









(Headed. 360-#5 bar terminators)

 

BAR a506(E)  
(Headed. 36-#5 bar terminators)

 

BAR a507(E)  
(Headed. 36-#5 bar terminators)

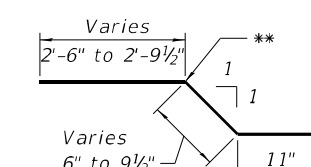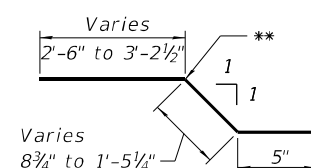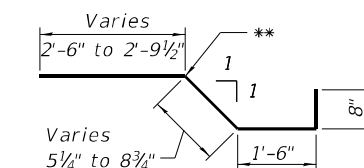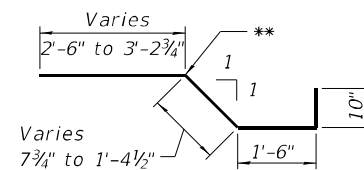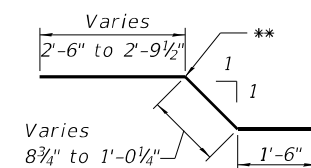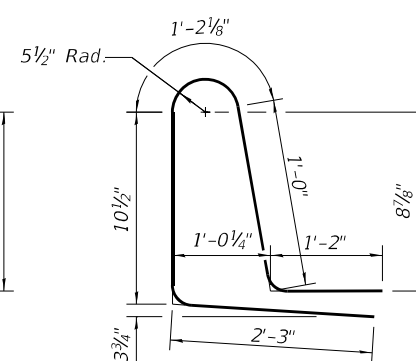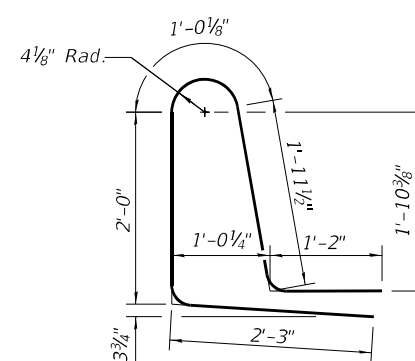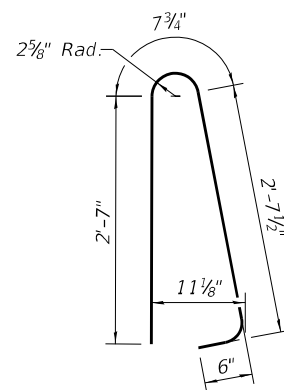

SUPERSTRUCTURE  
BILL OF MATERIAL  
SPANS 12 THRU 14

| Bar                              | No.  | Size | Length  | Shape   |
|----------------------------------|------|------|---------|---------|
| a500(E)                          | 2176 | #5   | 23'-3"  | =====   |
| a501(E)                          | 1825 | #5   | 23'-0"  | =====   |
| a502(E)                          | 4276 | #6   | 8'-4"   | =====   |
| a503(E)                          | 2176 | #5   | 18'-3"  | =====   |
| a504(E)                          | 1825 | #5   | 18'-0"  | =====   |
| a505(E)                          | 180  | #5   | 5'-9"   | =====   |
| a506(E)                          | 36   | #5   | 2'-4"   | =====   |
| a507(E)                          | 36   | #5   | 3'-4"   | =====   |
| a508(E)                          | 464  | #5   | 1'-6"   | =====   |
|                                  |      |      |         |         |
| b500(E)                          | 3015 | #5   | 25'-11" | =====   |
| b501(E)                          | 1634 | #6   | 21'-0"  | =====   |
| b502(E)                          | 2808 | #5   | 24'-3"  | =====   |
|                                  |      |      |         |         |
| d500(E)                          | 4604 | #5   | 6'-5"   | =====   |
| d501(E)                          | 4604 | #5   | 8'-5"   | =====   |
| d502(E)                          | 8    | #5   | 6'-6"   | =====   |
|                                  |      |      |         |         |
| e500(E)                          | 48   | #4   | 14'-7"  | =====   |
| e501(E)                          | 624  | #4   | 13'-10" | =====   |
| e502(E)                          | 144  | #4   | 14'-2"  | =====   |
| e503(E)                          | 168  | #4   | 13'-5"  | =====   |
| e504(E)                          | 24   | #4   | 13'-4"  | =====   |
| e505(E)                          | 96   | #4   | 14'-4"  | =====   |
| e506(E)                          | 144  | #4   | 14'-0"  | =====   |
| e507(E)                          | 48   | #4   | 13'-7"  | =====   |
| e508(E)                          | 16   | #4   | 29'-6"  | =====   |
| e509(E)                          | 208  | #4   | 28'-0"  | =====   |
| e510(E)                          | 48   | #4   | 28'-8"  | =====   |
| e511(E)                          | 56   | #4   | 27'-2"  | =====   |
| e512(E)                          | 8    | #4   | 26'-11" | =====   |
| e513(E)                          | 32   | #4   | 29'-0"  | =====   |
| e514(E)                          | 48   | #4   | 28'-4"  | =====   |
| e515(E)                          | 16   | #4   | 27'-6"  | =====   |
|                                  |      |      |         |         |
| x500(E)                          | 84   | #5   | 5'-1"   | =====   |
| x501(E)                          | 378  | #5   | 6'-3"   | =====   |
| x502(E)                          | 324  | #5   | 5'-5"   | =====   |
| x503(E)                          | 36   | #5   | 4'-5"   | =====   |
| x504(E)                          | 42   | #5   | 4'-3"   | =====   |
|                                  |      |      |         |         |
| Concrete Superstructure          |      |      | Cu. Yd. | 2,480.4 |
| Protective Coat                  |      |      | Sq. Yd. | 8,061   |
| Reinforcement Bars, Epoxy Coated |      |      | Pound   | 528,330 |

Note A:  
Dimensions will be provided to the contractor in accordance with the Special Provision "Contractor Requirements for Dead Load Deflection and Top of Slab Elevation Data."

Notes:


*The clamping device shall be galvanized according to AASHTO M 232. Cost of clamping device included with Drainage Scupper.*

*The 3/16" min. aluminum sheet shall be ASTM B 209 alloy 3003-H14 and coated to minimize reaction with wet concrete. Cost included with Concrete Superstructure.*


*The Polyurethane Sealant shall be according to Article 1050.04 of the Std. Spec. and the color shall be gray.*

*Bar terminators, paid for separately. See Total Bill of Material.*

*For bar splicer and mechanical splicer details, see sheet S214. of S214.*

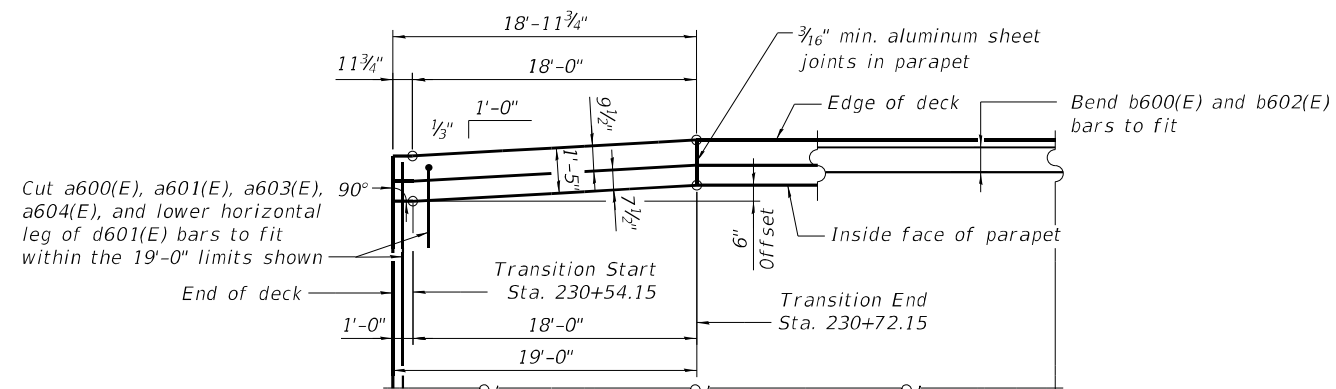

SHOULDER WIDTH TRANSITION DETAIL  
North parapet details shown, south parapet similar

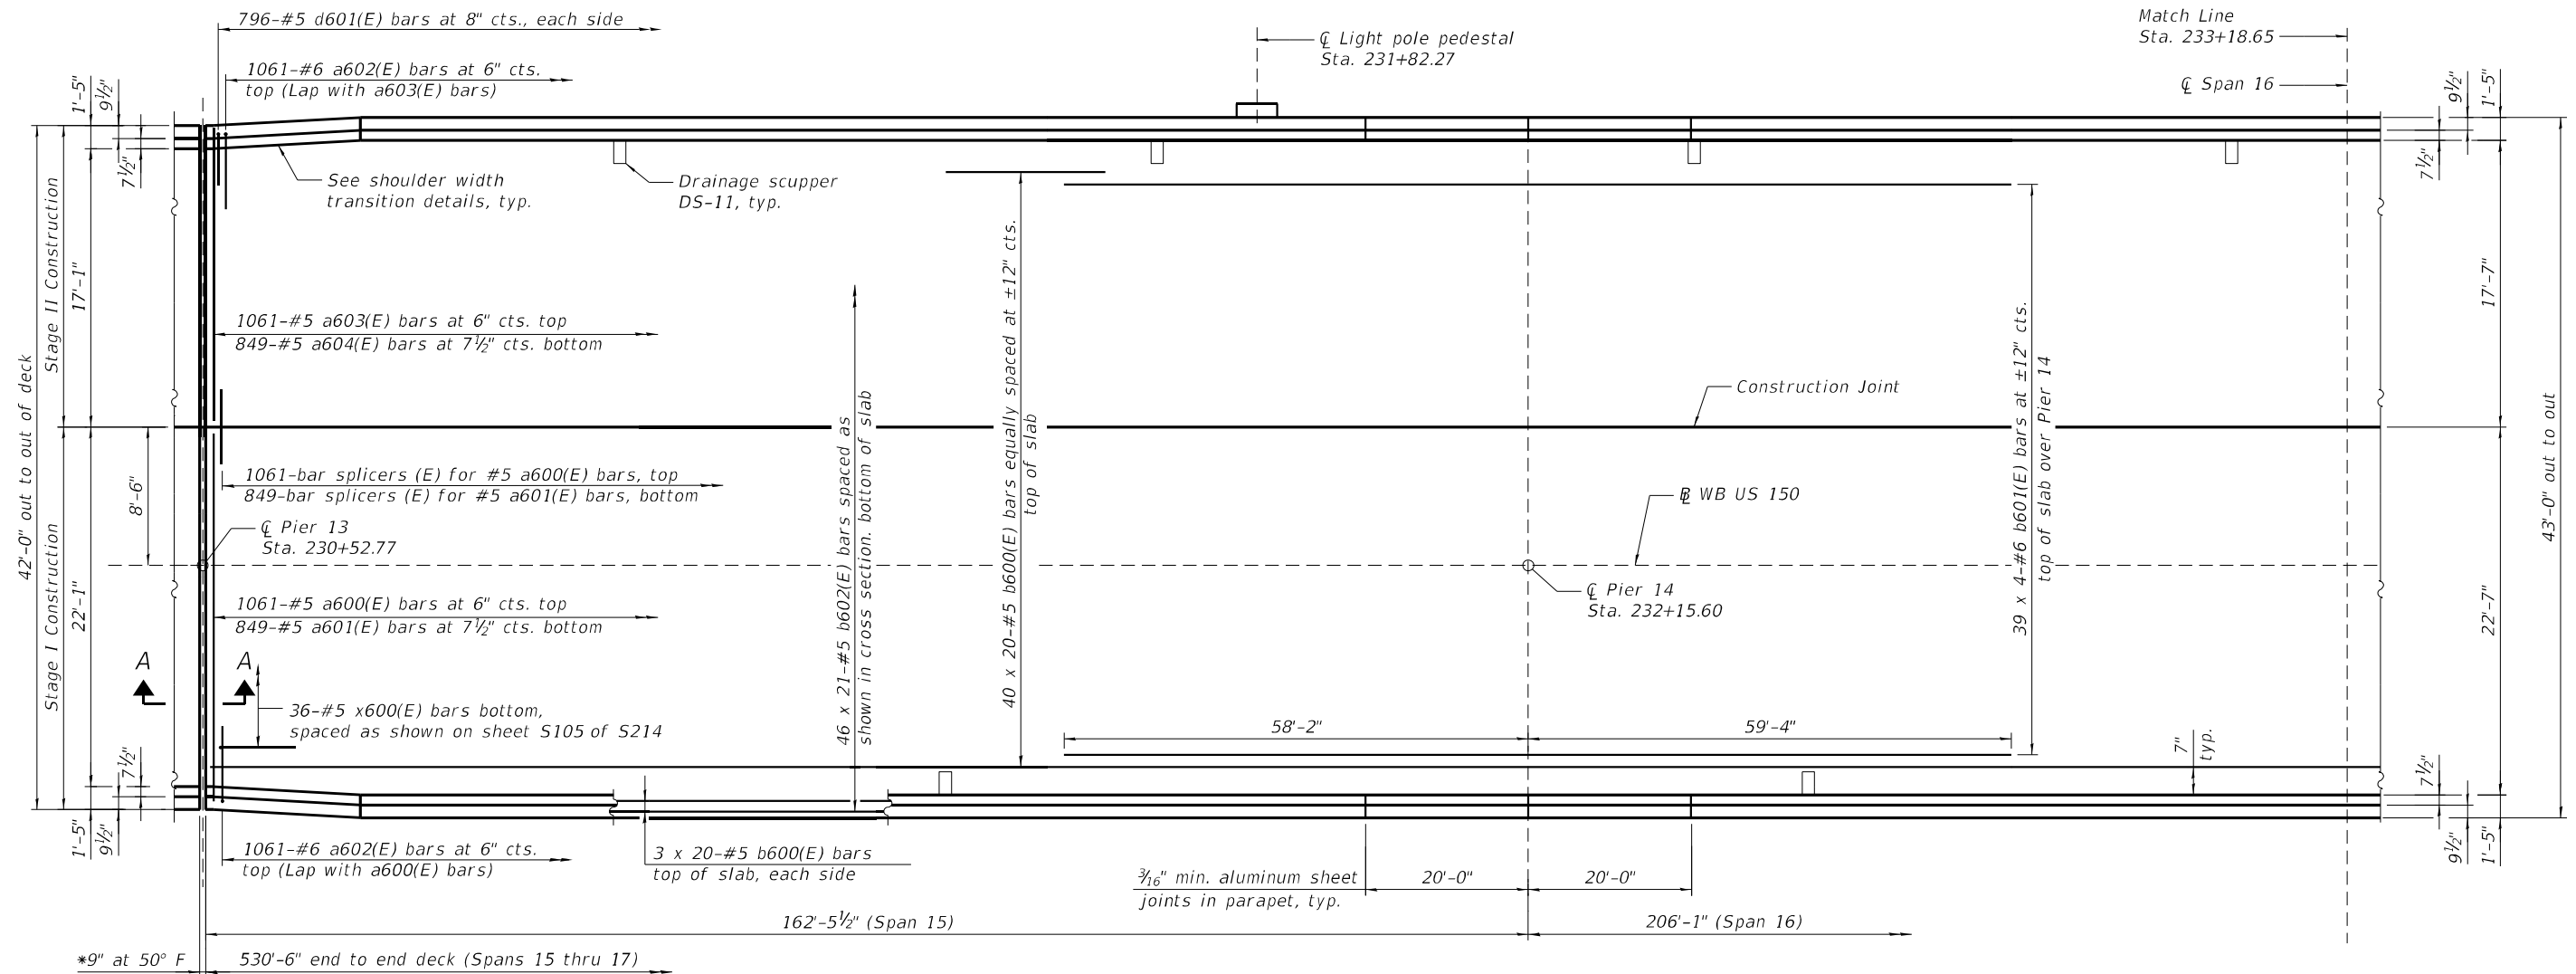

MINIMUM BAR LAP

#5 bar = 3'-6"  
#6 bar = 3'-7"

\* Dimension showing deck opening. For finger plate joint opening see sheet S131 of S214

PARTIAL PLAN

*Span 15 and Partial Span 16*

Notes:

NOTES:  
See sheet S101 of S214 for cross section.  
See sheet S114 of S214 for drainage scupper  
stations.

See sheet S105 thru S107 of S214 for superstructure details and Bill of Material.


Bars indicated thus 40 x 20-#5 etc. indicates 40 lines of bars with 20 lengths per line.

For Section A-A, see sheet S105 of S214.





MODEL: Default  
FILE NAME: P:\4312-WB\c\JugageRchab\CADD\Structural\SN 090-0115\_WBMainBridge\_Final Plans\0900115-68E44-097-Sup-East-Approach-Spans 18-19.dgn

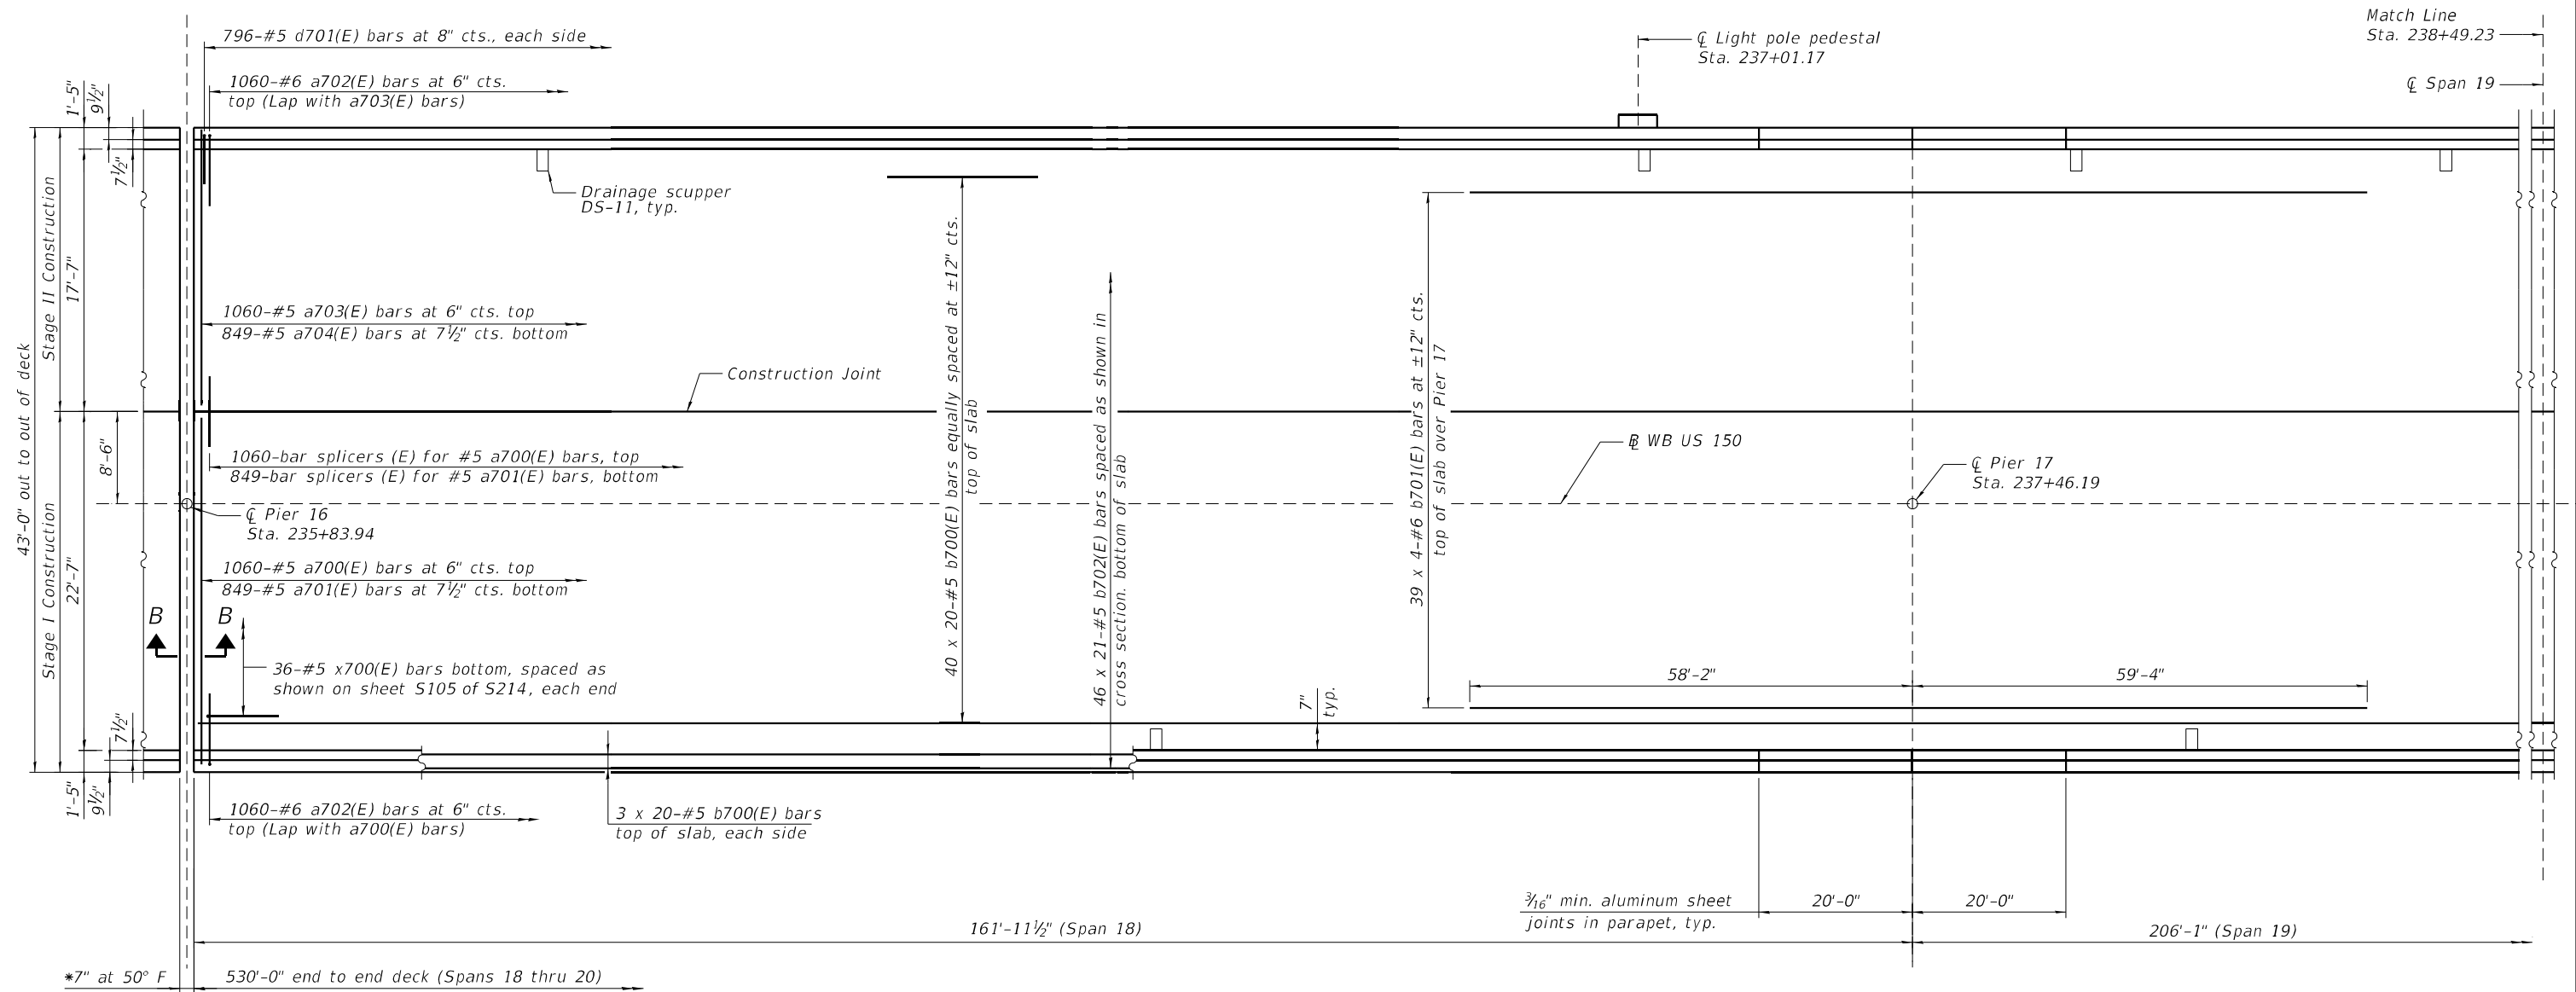

**PARTIAL PLAN**  
Span 18 and Partial Span 19

**MINIMUM BAR LAP**


#5 bar = 3'-6"  
#6 bar = 3'-7"

\* Dimension showing deck opening. For finger plate joint opening, see sheet S134 of S214

Notes:  
See sheet S101 of S214 for cross section.  
See sheet S114 of S214 for drainage scupper stations.  
See sheet S105 thru S107 of S214 for superstructure details and Bill of Material.  
Bars indicated thus 40 x 20-#5 etc. indicates 40 lines of bars with 20 lengths per line.  
For Section B-B, see sheet S105 of S214.

|  |              |  |  |               |           |                                                   |                                                |  |  |                           |               |         |              |           |
|--|--------------|--|--|---------------|-----------|---------------------------------------------------|------------------------------------------------|--|--|---------------------------|---------------|---------|--------------|-----------|
|  | USER NAME =  |  |  | DESIGNED - YJ | REVISED - | STATE OF ILLINOIS<br>DEPARTMENT OF TRANSPORTATION | SUPERSTRUCTURE - EAST APPROACH - SLAB PLAN - 3 |  |  | F.A.P. RTE.               | SECTION       | COUNTY  | TOTAL SHEETS | SHEET NO. |
|  |              |  |  | CHECKED - UB  | REVISED - |                                                   | STRUCTURE NO. 090-0115                         |  |  | 317                       | (15B-1)BP,BRR | PEO/TAZ | 418          | 267       |
|  | PLOT SCALE = |  |  | DRAWN - AEC   | REVISED - |                                                   |                                                |  |  | CONTRACT NO. 68E44        |               |         |              |           |
|  | PLOT DATE =  |  |  | CHECKED - YJ  | REVISED - |                                                   | SHEET S97 OF S214 SHEETS                       |  |  | ILLINOIS FED. AID PROJECT |               |         |              |           |

MODEL: Default  
FILE NAME: P:\4312-WB\c\l\ugageRchab\CADD\Structural\SN 090-0115\_WBMainBridge\_Final Plans\0900115-68E44-098-Sup-East-App-Spans 19-20.dgn

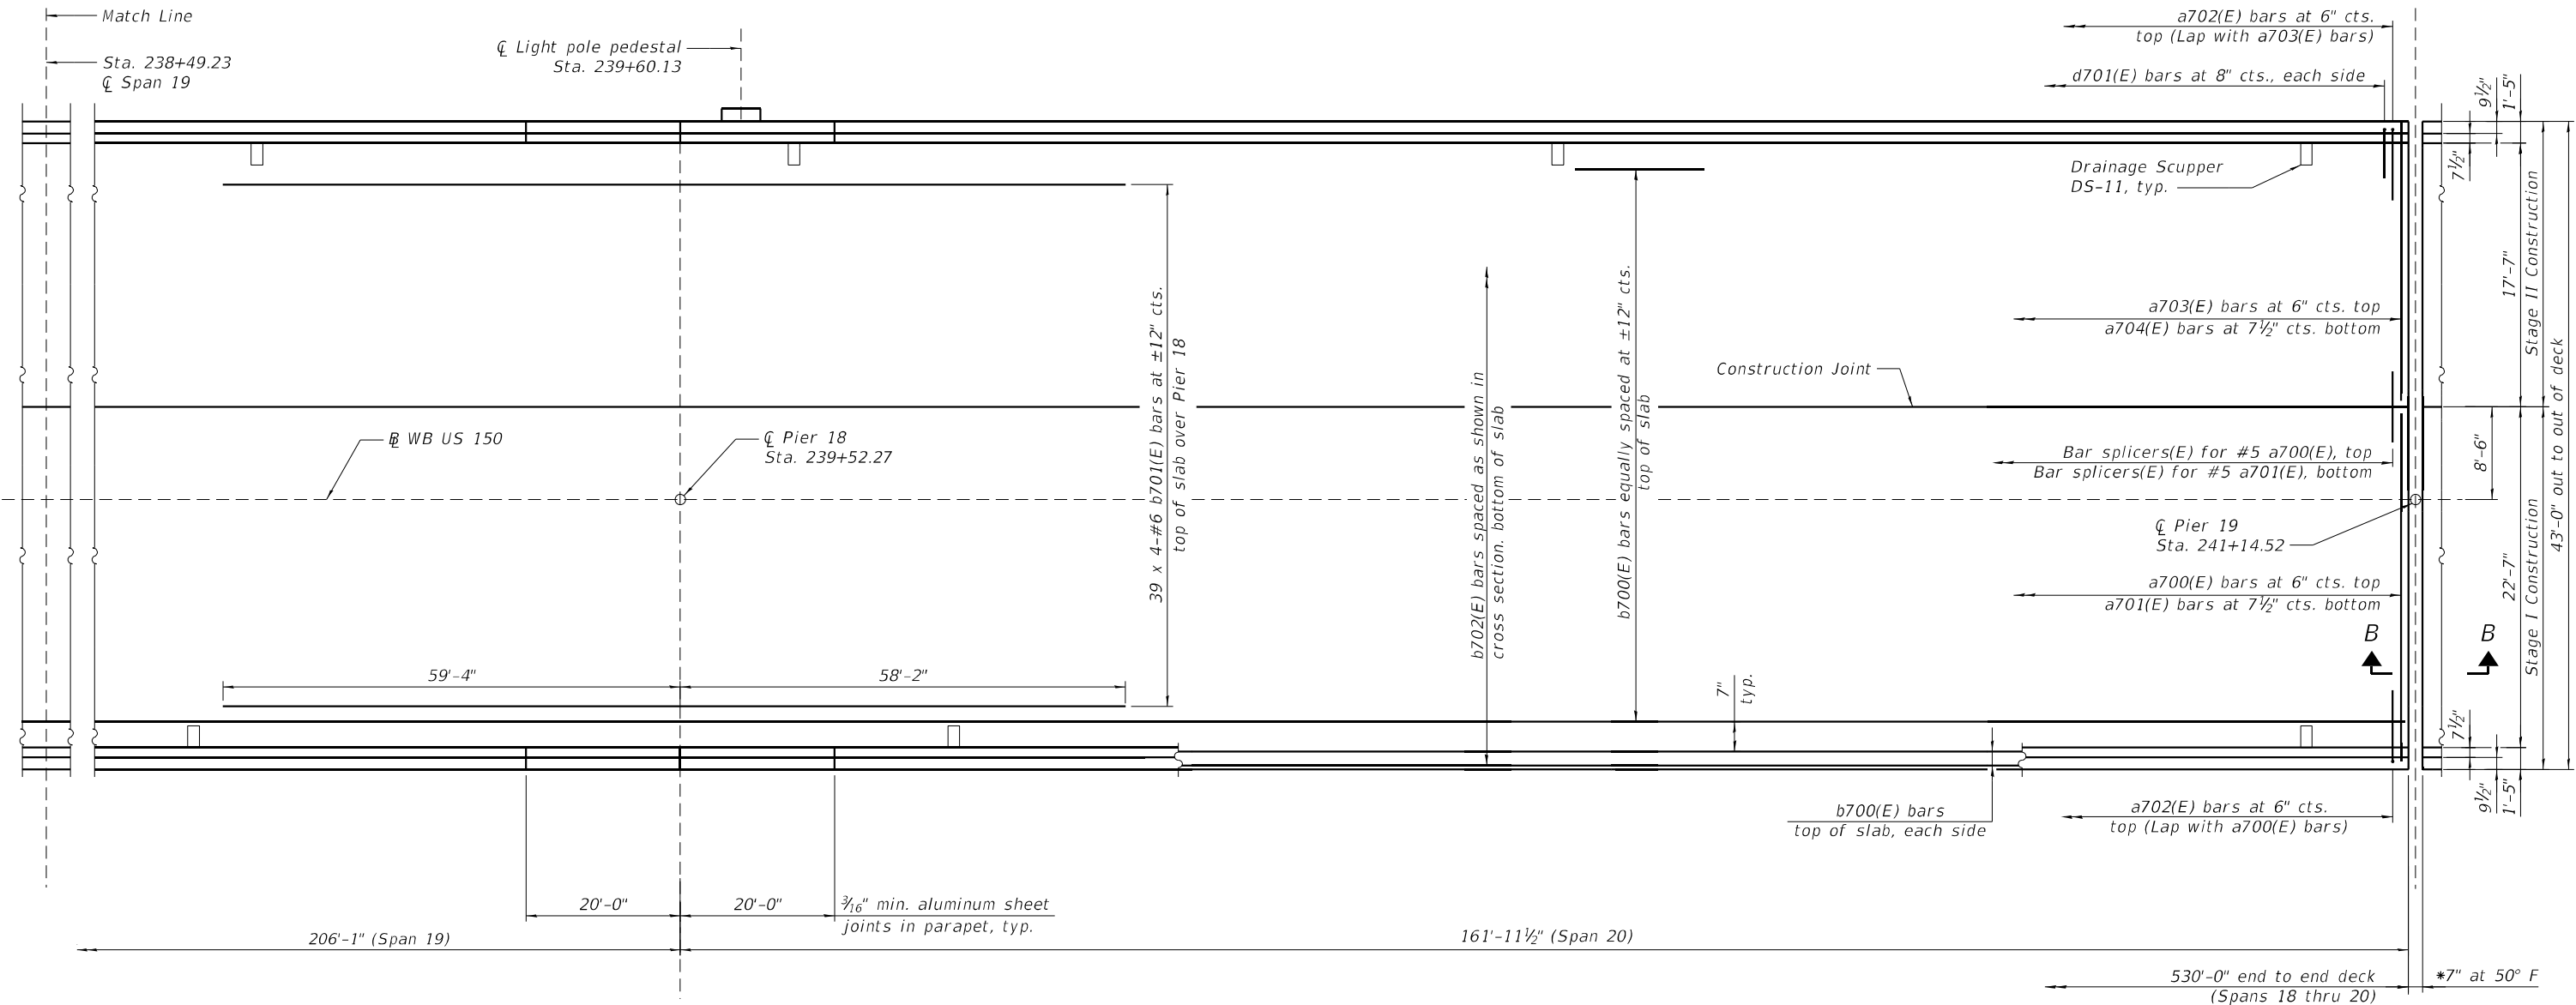

**MINIMUM BAR LAP**

#5 bar = 3'-6"  
#6 bar = 3'-7"

**PARTIAL PLAN**  
Partial Span 19 and Span 20

\* Dimension showing deck opening. For finger plate joint opening, see sheet S134 of S214


Notes:  
See sheet S101of S214 for cross section.  
See sheet S114 of S214 for drainage scupper stations.  
See sheet S105 thru S107 of S214 for superstructure details and Bill of Material.  
Bars indicated thus 39 x 4-#6 etc. indicates 39 lines of bars with 4 lengths per line.  
For Section B-B, see sheet S105 of S214.

|                                                                                     |              |  |               |           |                                                   |                                                                          |  |                           |               |         |              |           |
|-------------------------------------------------------------------------------------|--------------|--|---------------|-----------|---------------------------------------------------|--------------------------------------------------------------------------|--|---------------------------|---------------|---------|--------------|-----------|
|  | USER NAME =  |  | DESIGNED - YJ | REVISED - | STATE OF ILLINOIS<br>DEPARTMENT OF TRANSPORTATION | SUPERSTRUCTURE - EAST APPROACH - SLAB PLAN - 4<br>STRUCTURE NO. 090-0115 |  | F.A.P. RTE.               | SECTION       | COUNTY  | TOTAL SHEETS | SHEET NO. |
|                                                                                     | PLOT SCALE = |  | CHECKED - UB  | REVISED - |                                                   |                                                                          |  | 317                       | (15B-1)BP,BRR | PEO/TAZ | 418          | 268       |
|                                                                                     | PLOT DATE =  |  | DRAWN - AEC   | REVISED - |                                                   |                                                                          |  | CONTRACT NO. 68E44        |               |         |              |           |
|                                                                                     |              |  | CHECKED - YJ  | REVISED - |                                                   |                                                                          |  | ILLINOIS FED. AID PROJECT |               |         |              |           |
| SHEET S98 OF S214 SHEETS                                                            |              |  |               |           |                                                   |                                                                          |  |                           |               |         |              |           |





MODEL: Default  
FILE NAME: P:\4312-WB\c\l\gag\gRchab\CADD\Structural\\_SN 090-0115\_WBMainBridge\_Final Plans\0900115-68E44-100-Sup-EastApp-Spans 22-23.dgn

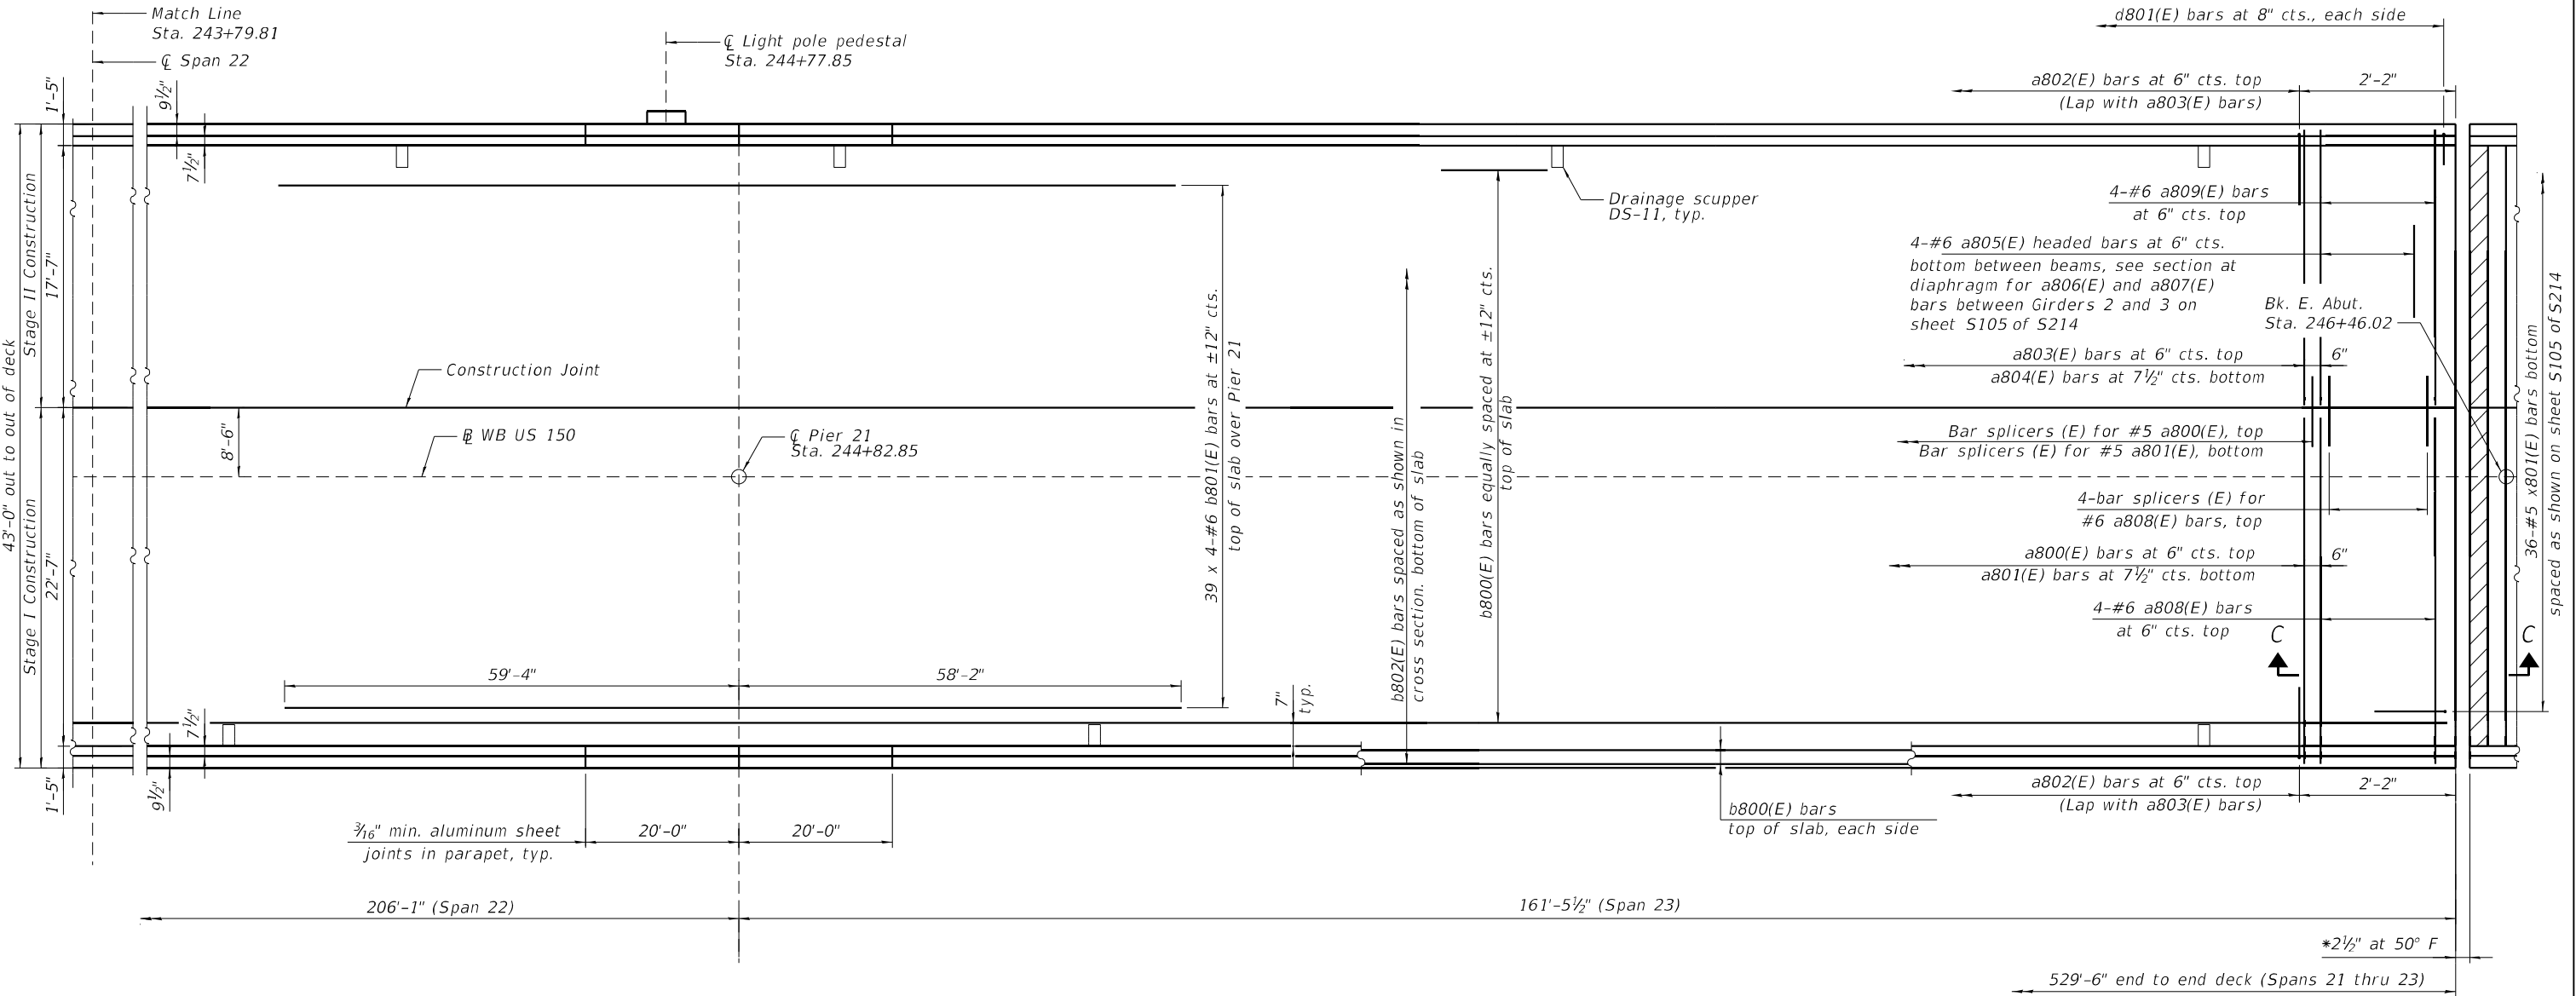

**PARTIAL PLAN**  
Partial Span 22 and Span 23


\* Dimension showing deck opening. For strip seal joint opening see sheet S118 of S214.

**MINIMUM BAR LAP**

#5 bar = 3'-6"  
#6 bar = 3'-7"


Notes:  
See sheet S101of S214 for cross section.  
See sheet S114 of S214 for drainage scupper stations.  
See sheet S105 thru S107 of S214 for superstructure details and Bill of Material.  
Bars indicated thus 39 x 4-#6 etc. indicates 39 lines of bars with 4 lengths per line.  
For Section C-C, see sheet S105of S214.

|                                                                                     |              |  |                           |           |                                                   |                                                                          |  |                           |               |         |              |           |
|-------------------------------------------------------------------------------------|--------------|--|---------------------------|-----------|---------------------------------------------------|--------------------------------------------------------------------------|--|---------------------------|---------------|---------|--------------|-----------|
|  | USER NAME =  |  | DESIGNED - YJ             | REVISED - | STATE OF ILLINOIS<br>DEPARTMENT OF TRANSPORTATION | SUPERSTRUCTURE - EAST APPROACH - SLAB PLAN - 6<br>STRUCTURE NO. 090-0115 |  | F.A.P. RTE.               | SECTION       | COUNTY  | TOTAL SHEETS | SHEET NO. |
|                                                                                     | CHECKED - UB |  |                           | REVISED - |                                                   |                                                                          |  | 317                       | (15B-1)BP,BRR | PEO/TAZ | 418          | 270       |
|                                                                                     | PLOT SCALE = |  | DRAWN - AEC               | REVISED - |                                                   |                                                                          |  | CONTRACT NO. 68E44        |               |         |              |           |
|                                                                                     | PLOT DATE =  |  | CHECKED - YJ              | REVISED - |                                                   |                                                                          |  | ILLINOIS FED. AID PROJECT |               |         |              |           |
|                                                                                     |              |  | SHEET S100 OF S214 SHEETS |           |                                                   |                                                                          |  |                           |               |         |              |           |

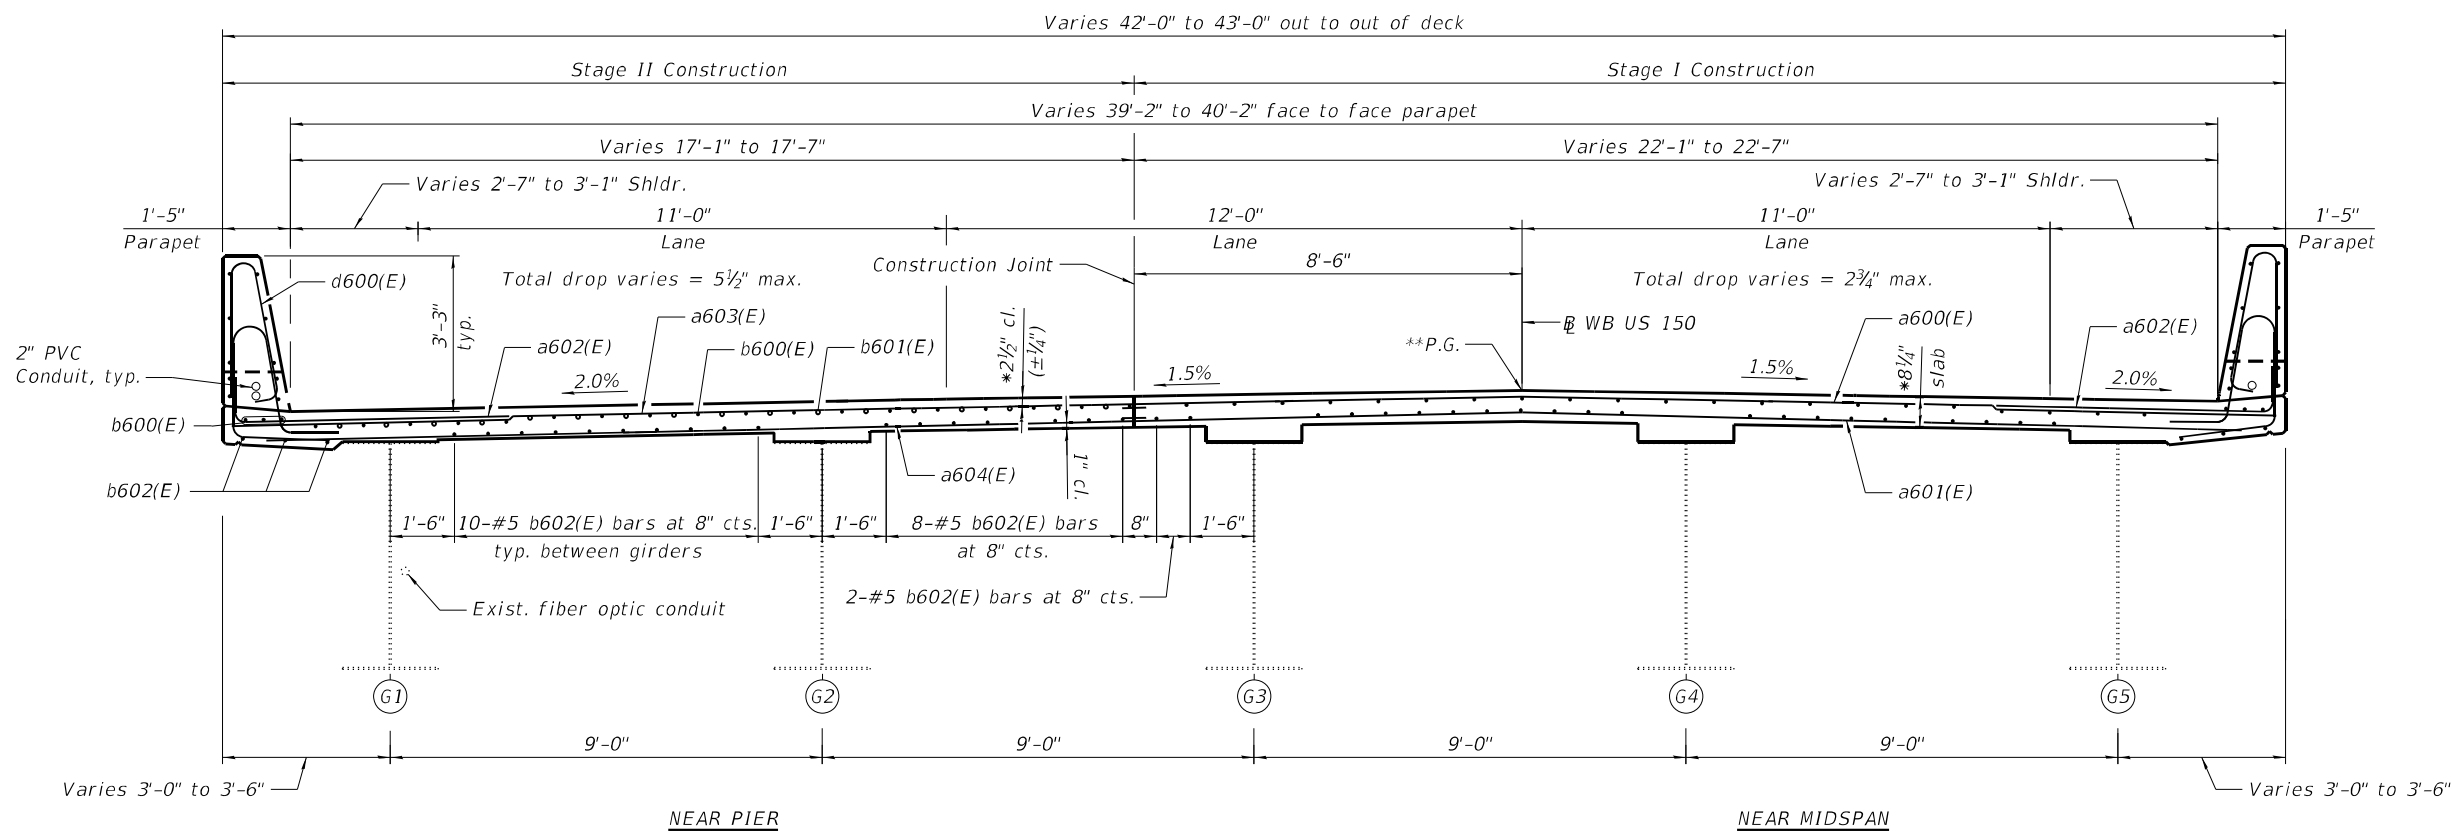

### CROSS SECTION - SPANS 15 THRU 17

Looking East  
Shoulder width transition from Sta. 230+54.15 to Sta. 230+72.15

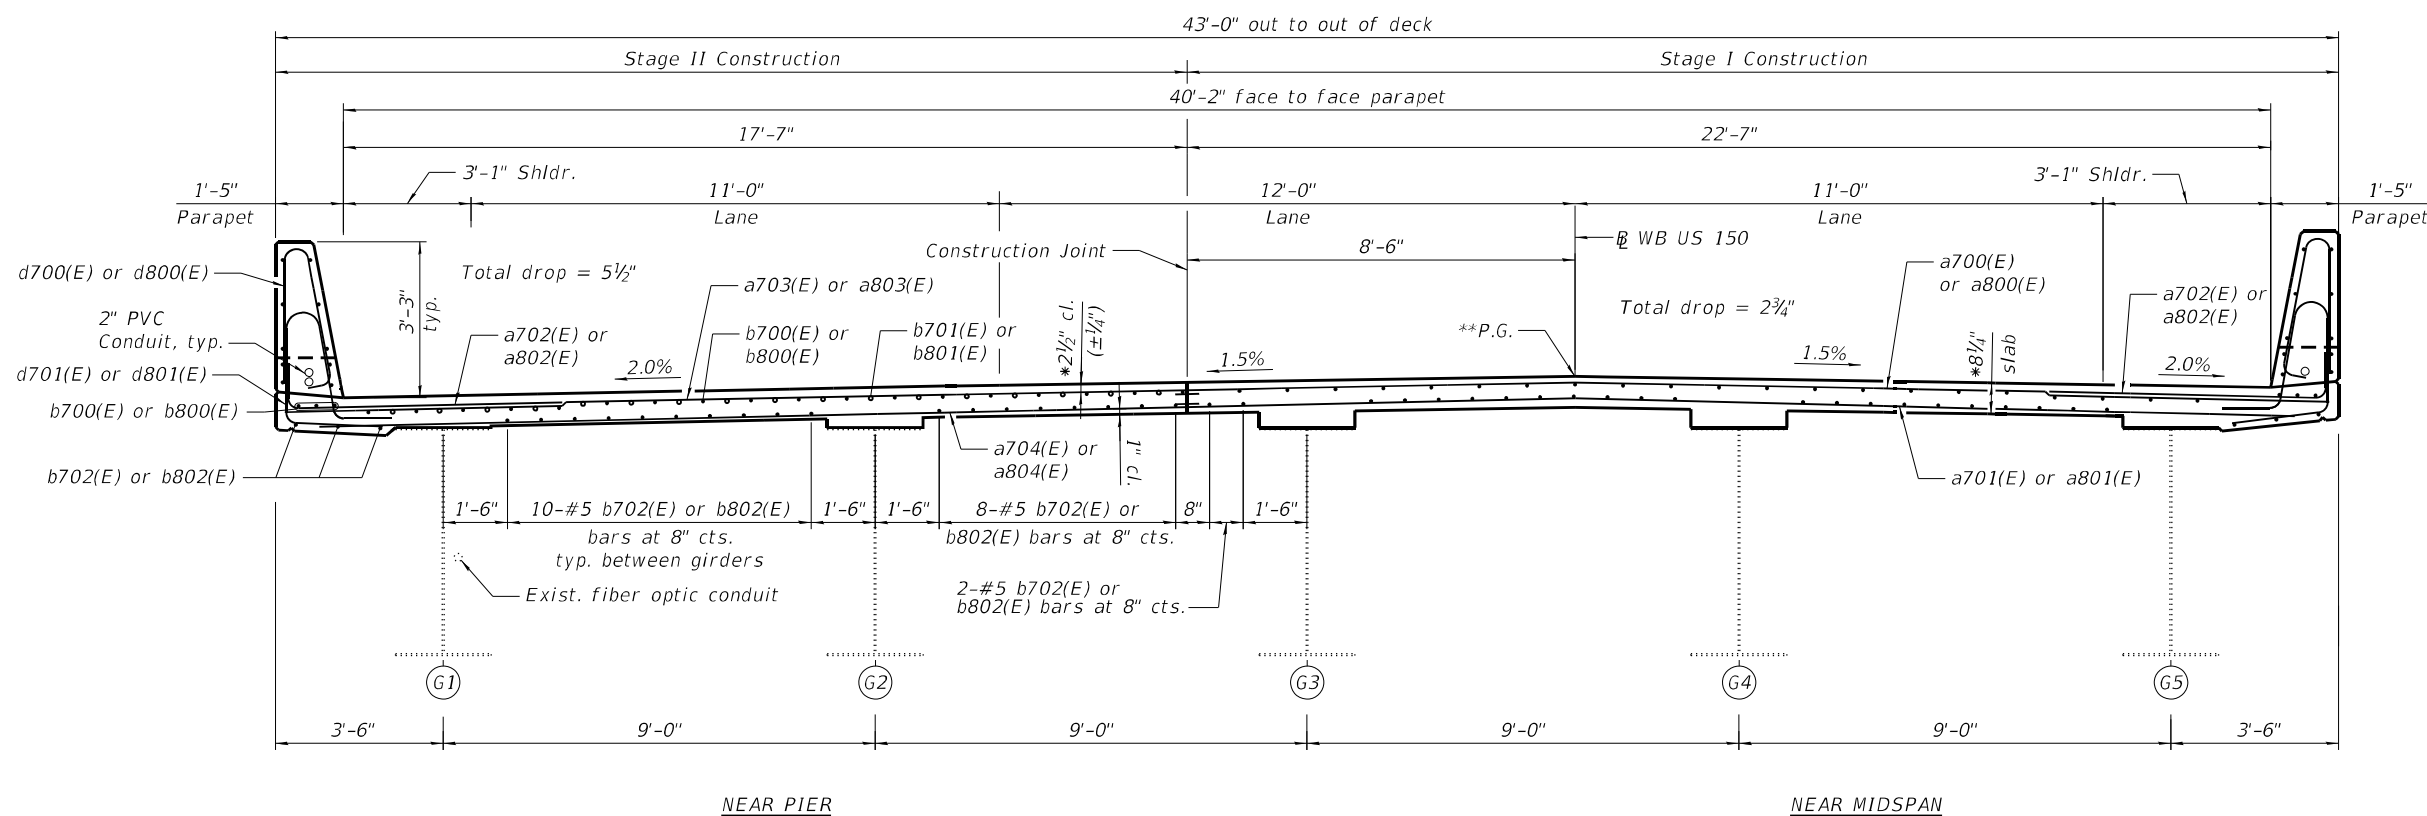

### CROSS SECTION - SPANS 18 THRU 23

Looking East

Note:  
See sheets S105 thru S107 of S214  
for superstructure details and Bill of  
Material.

\*Prior to grinding

\*\*After grinding

MODEL: Default  
FILE NAME: P:\4312-WB\c\ClugageRchab\CADD\Structural\SN 090-0115\_WBMainBridge\_Final Plans\0900115-68E44-101-Sup-East-Appr-CrossSection.dgn  
3/14/2025 6:30:40 AM



|              |               |           |
|--------------|---------------|-----------|
| USER NAME =  | DESIGNED - YJ | REVISED - |
| PLOT SCALE = | CHECKED - UB  | REVISED - |
| PLOT DATE =  | DRAWN - AEC   | REVISED - |
|              | CHECKED - YJ  | REVISED - |


STATE OF ILLINOIS  
DEPARTMENT OF TRANSPORTATION

SUPERSTRUCTURE - EAST APPROACH - CROSS SECTION  
STRUCTURE NO. 090-0115

SHEET S101 OF S214 SHEETS


| F.A.P. RTE.               | SECTION       | COUNTY  | TOTAL SHEETS | SHEET NO. |
|---------------------------|---------------|---------|--------------|-----------|
| 317                       | (15B-1)BP,BRR | PEO/TAZ | 418          | 271       |
| CONTRACT NO. 68E44        |               |         |              |           |
| ILLINOIS FED. AID PROJECT |               |         |              |           |

MODEL: Default  
FILE NAME: P:\4312-WB\c\ClugageRehab\CADD\Structural\\_SN 090-0115\_WBMainBridge\_Final Plans\0900115-68E44-102-Sup-East-App-Parapet1.dgn

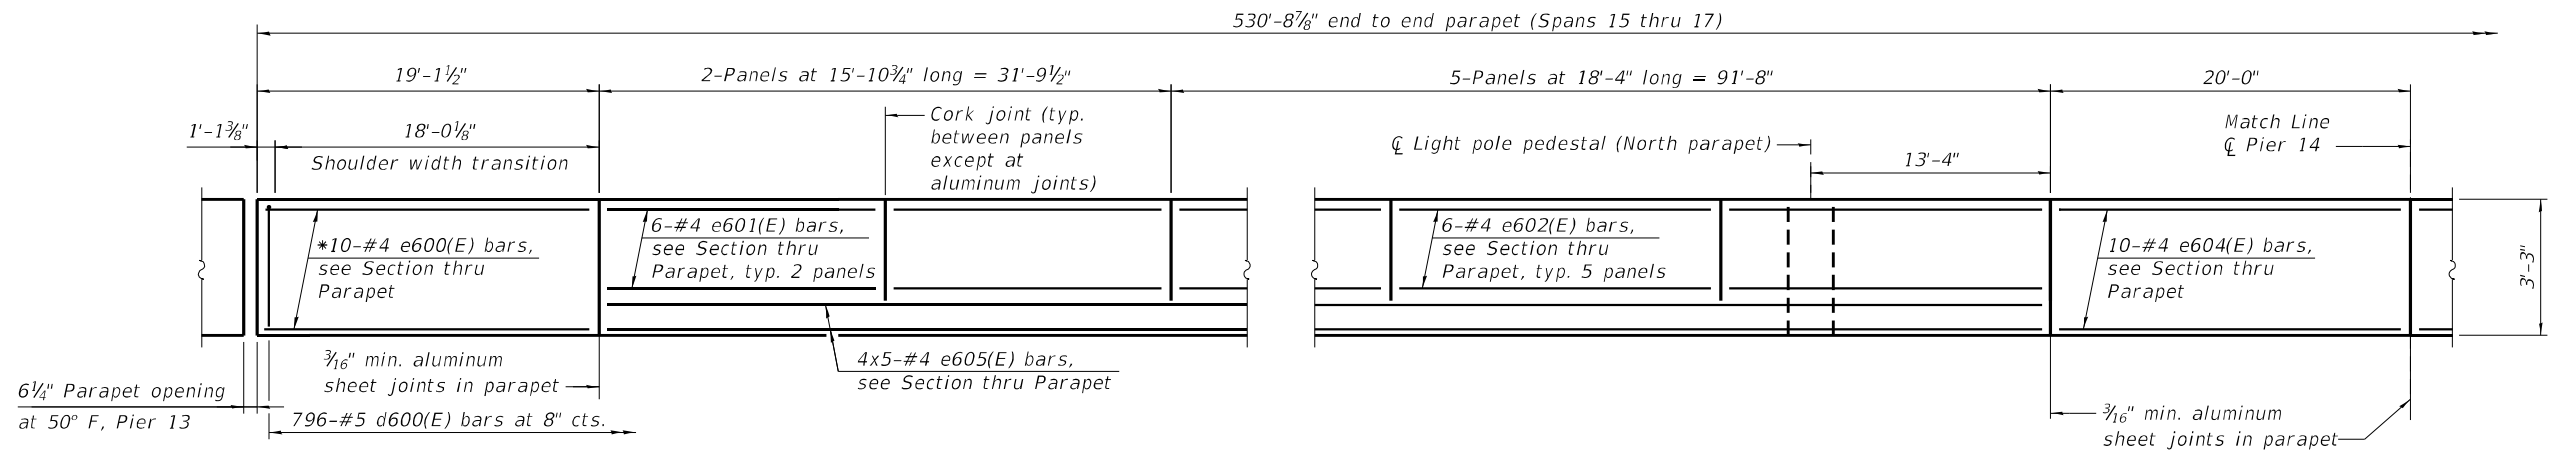


\* Bend bar to fit at shoulder width transition

**INSIDE ELEVATION OF PARAPET - SPAN 15**  
North parapet shown, south parapet opposite hand

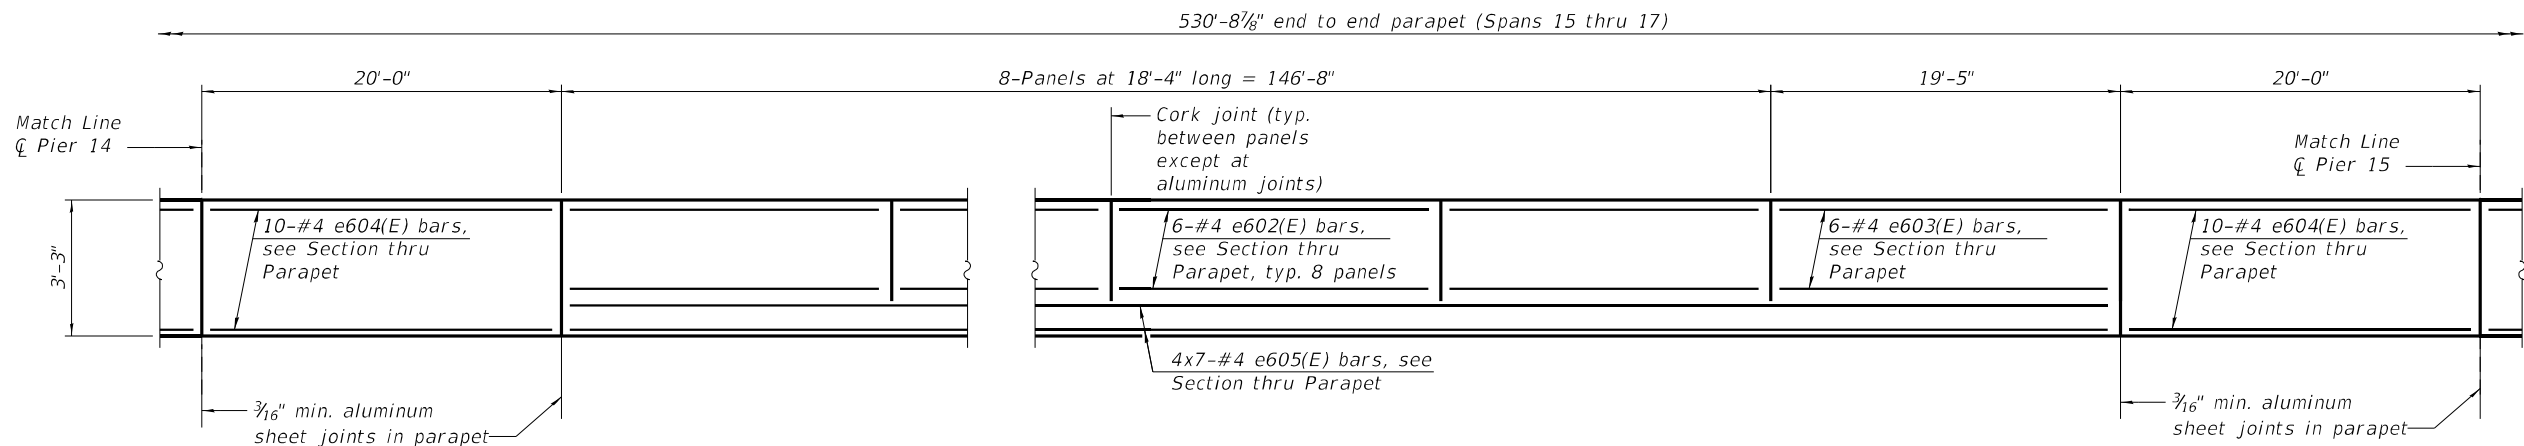

**INSIDE ELEVATION OF PARAPET - SPAN 16**  
North parapet shown, south parapet opposite hand

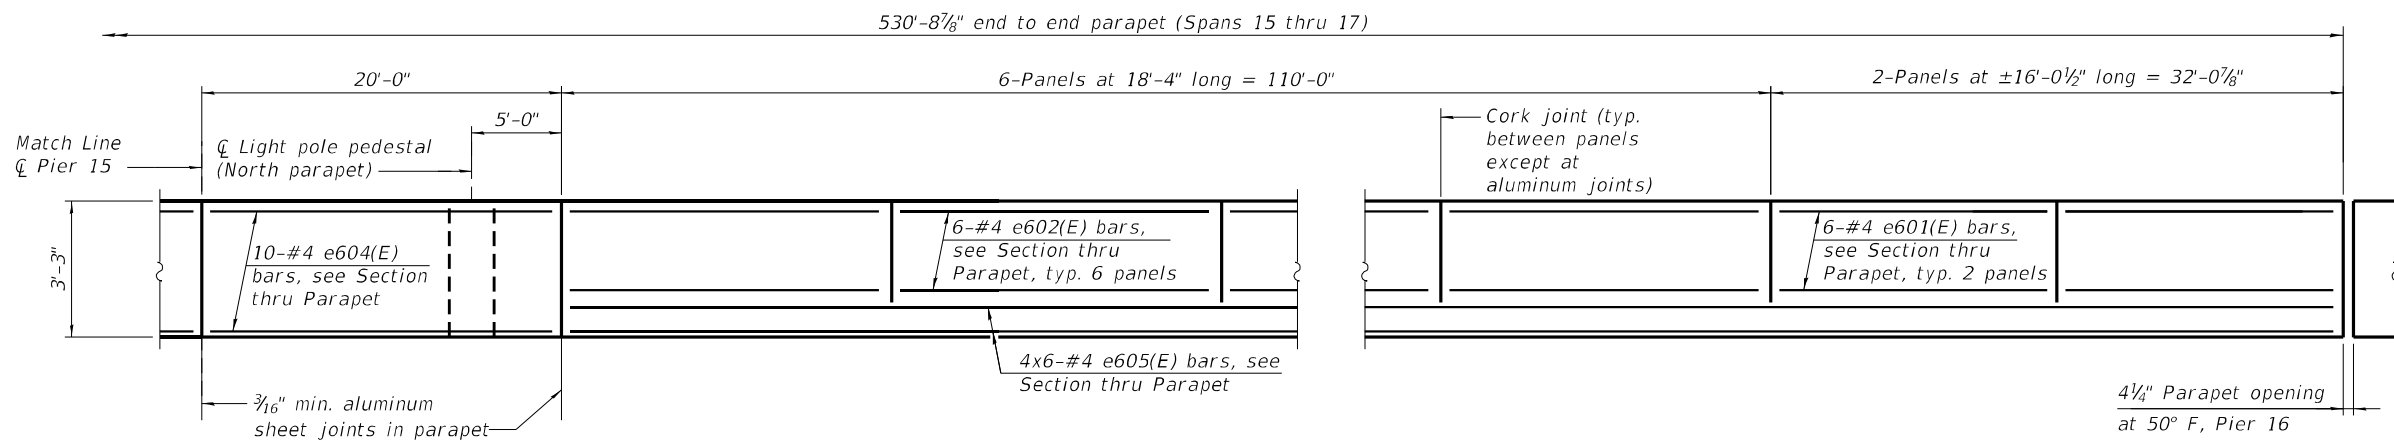

**INSIDE ELEVATION OF PARAPET - SPAN 17**  
North parapet shown, south parapet opposite hand

**MINIMUM BAR LAP**  
#4 bar = 2'-5"

Notes:  
See sheet S106 of S214 for section thru parapet.  
Bars indicated thus 4x6-#4 etc. indicates 4 line of bars with 6 lengths per line.



|            |   |          |   |     |         |   |
|------------|---|----------|---|-----|---------|---|
| USER NAME  | = | DESIGNED | - | YJ  | REVISED | - |
|            |   | CHECKED  | - | UB  | REVISED | - |
| PLOT SCALE | = | DRAWN    | - | AEC | REVISED | - |
| PLOT DATE  | = | CHECKED  | - | YJ  | REVISED | - |


**STATE OF ILLINOIS**  
**DEPARTMENT OF TRANSPORTATION**

**SUPERSTRUCTURE - EAST APPROACH - PARAPET - 1**  
**STRUCTURE NO. 090-0115**


SHEET S102 OF S214 SHEETS

| F.A.P. RTE.               | SECTION       | COUNTY  | TOTAL SHEETS | SHEET NO. |
|---------------------------|---------------|---------|--------------|-----------|
| 317                       | (15B-1)BP,BRR | PEO/TAZ | 418          | 272       |
| CONTRACT NO. 68E44        |               |         |              |           |
| ILLINOIS FED. AID PROJECT |               |         |              |           |


MODEL: Default  
FILE NAME: P:\4312-WB\c\JlgagcRchab\CADD\Structural\_S\N 090-0115\_WBMainBridge\_Final Plans\0900115-68E44-103-Sup-EastApp-Parapet2.dgn

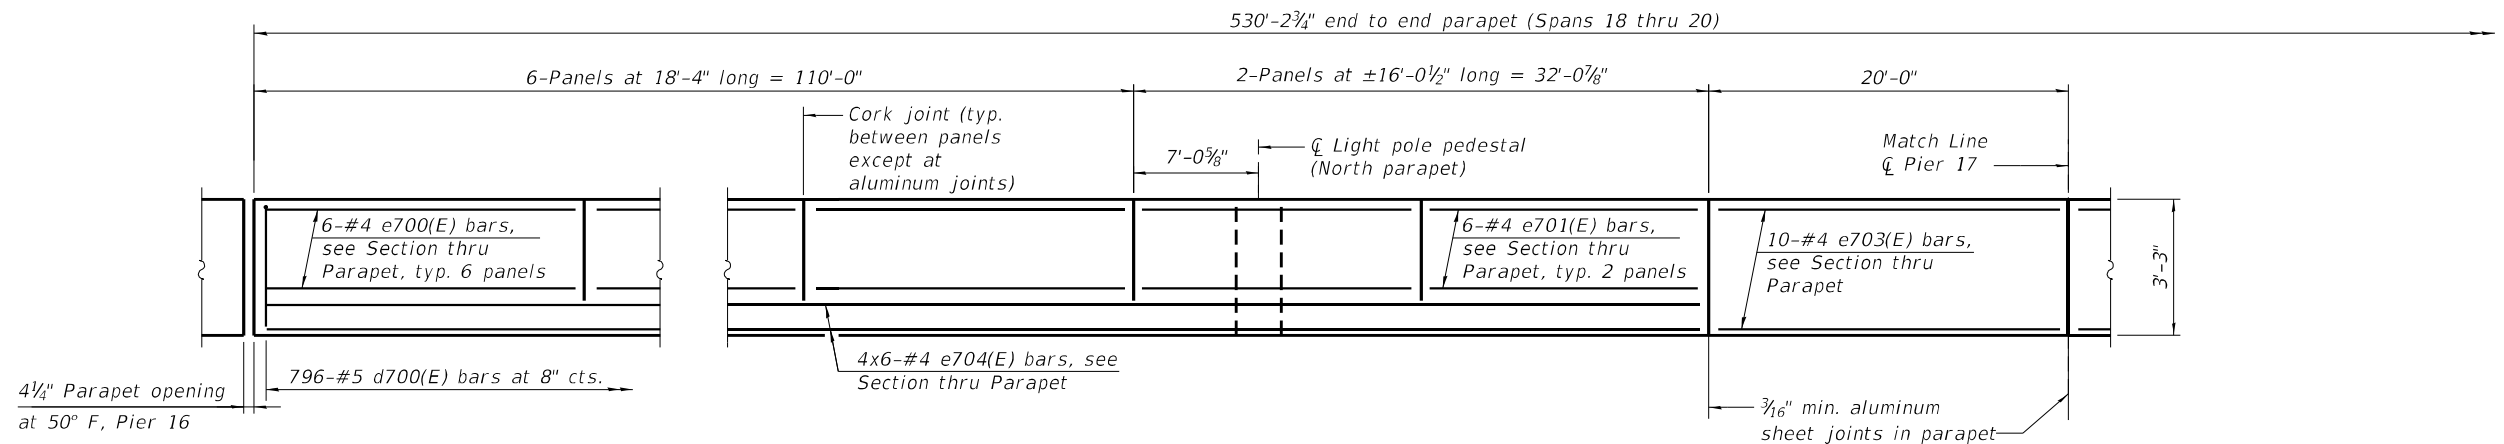

**INSIDE ELEVATION OF PARAPET - SPAN 18**  
North parapet shown, south parapet opposite hand

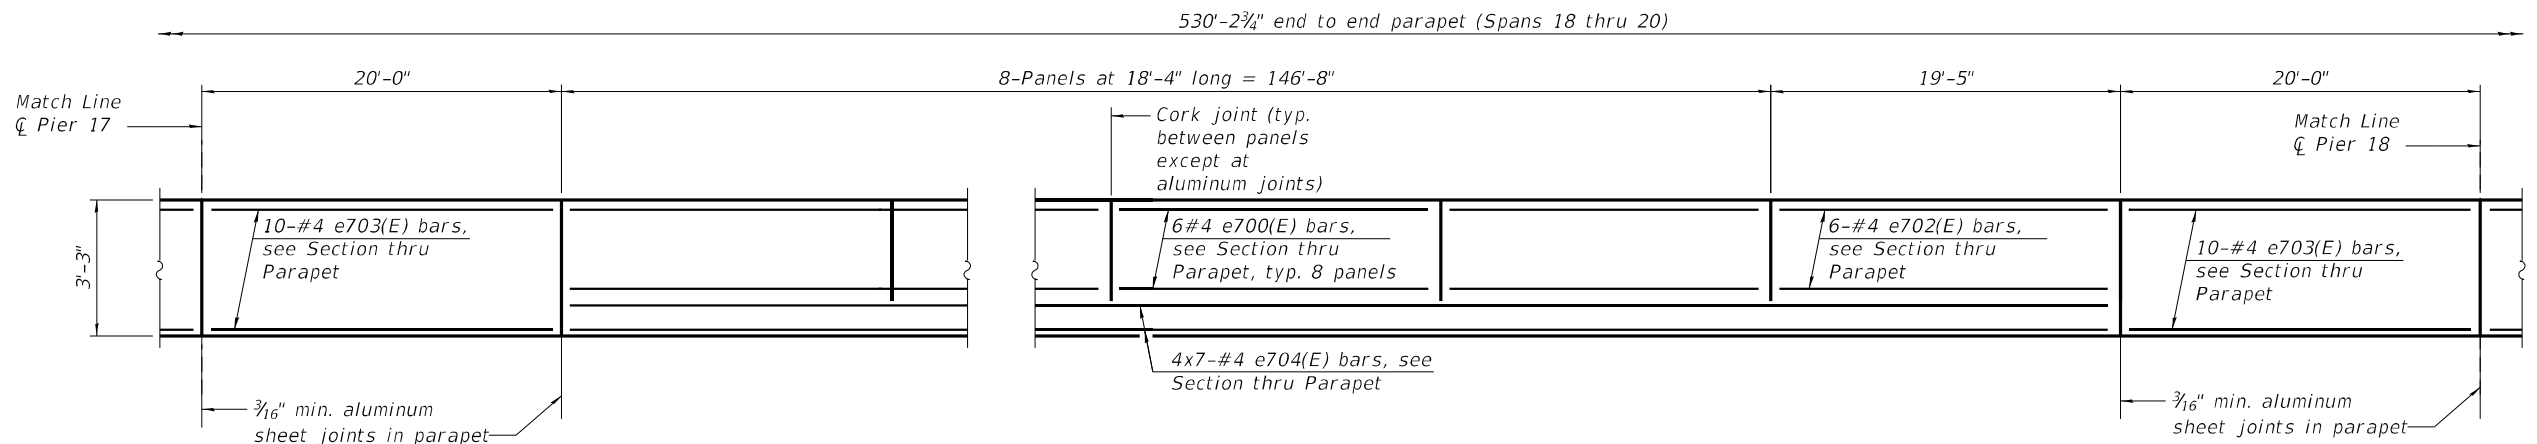

**INSIDE ELEVATION OF PARAPET - SPAN 19**  
North parapet shown, south parapet opposite hand

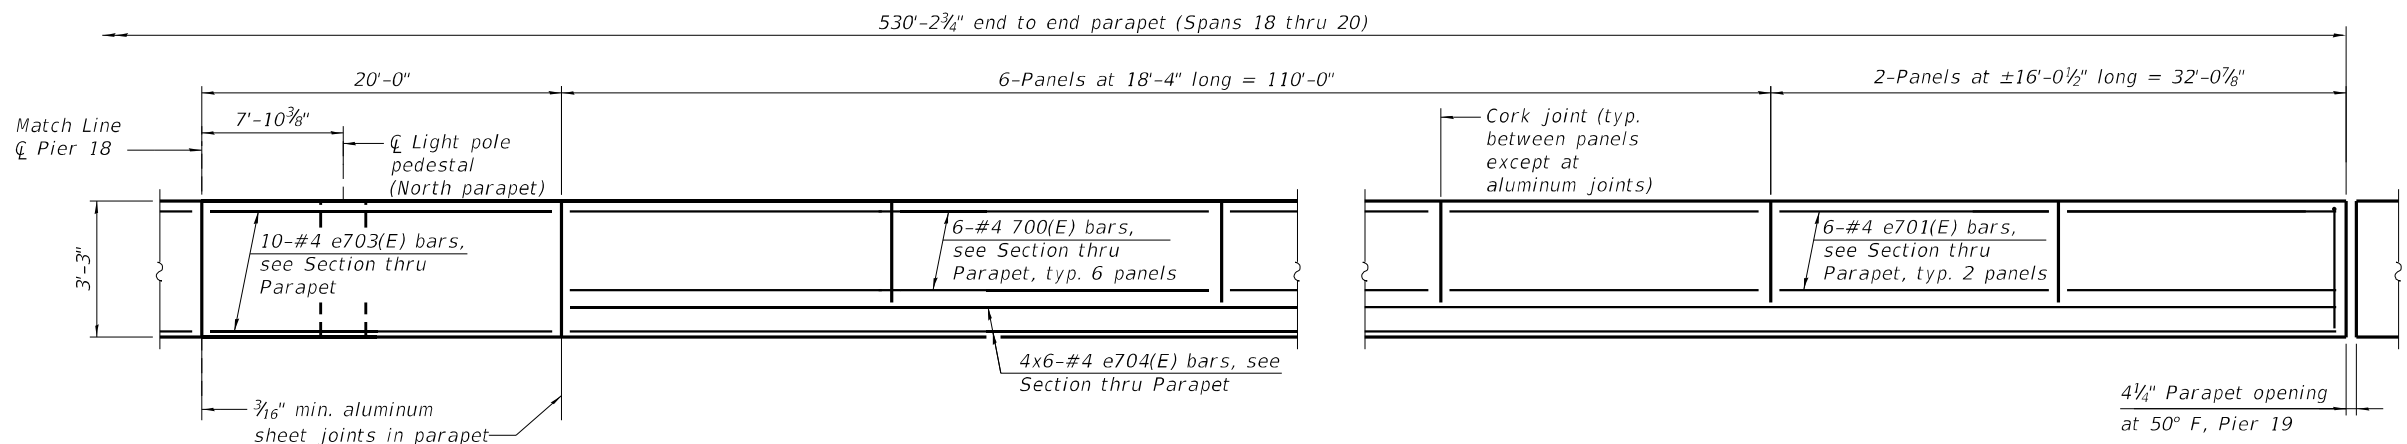

**INSIDE ELEVATION OF PARAPET - SPAN 20**  
North parapet shown, south parapet opposite hand

**MINIMUM BAR LAP**  
#4 bar = 2'-5"

Notes:  
See sheet S106 of S214 for section thru parapet.  
Bars indicated thus 4x6-#4 etc. indicates 4 line of bars with 6 lengths per line.



|              |               |           |
|--------------|---------------|-----------|
| USER NAME =  | DESIGNED - YJ | REVISED - |
|              | CHECKED - UB  | REVISED - |
| PLOT SCALE = | DRAWN - AEC   | REVISED - |
| PLOT DATE =  | CHECKED - YJ  | REVISED - |


STATE OF ILLINOIS  
DEPARTMENT OF TRANSPORTATION

SUPERSTRUCTURE - EAST APPROACH - PARAPET - 2  
STRUCTURE NO. 090-0115


SHEET S103 OF S214 SHEETS

| F.A.P. RTE.        | SECTION       | COUNTY           | TOTAL SHEETS | SHEET NO. |
|--------------------|---------------|------------------|--------------|-----------|
| 317                | (15B-1)BP,BRR | PEO/TAZ          | 418          | 273       |
| CONTRACT NO. 68E44 |               |                  |              |           |
| ILLINOIS           |               | FED. AID PROJECT |              |           |


MODEL: Default  
FILE NAME: P:\4312-WB\c\ClugageRchab\CADD\Structural\SN 090-0115\_WBMainBridge\_Final Plans\0900115-68E44-104-Sup-EastApp-Parapet3.dgn  
3/13/2025 12:50:04 PM

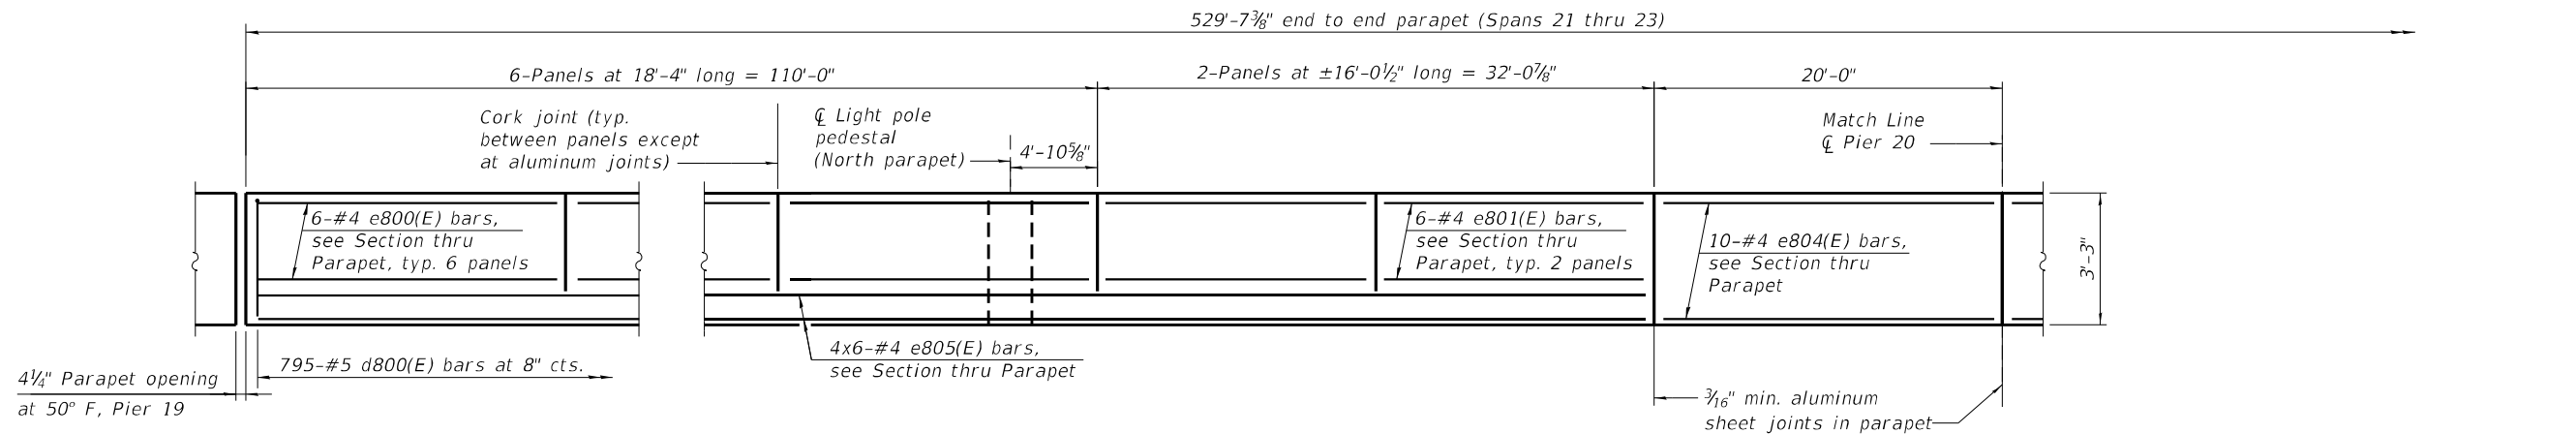

**INSIDE ELEVATION OF PARAPET - SPAN 21**  
North parapet shown, south parapet opposite hand

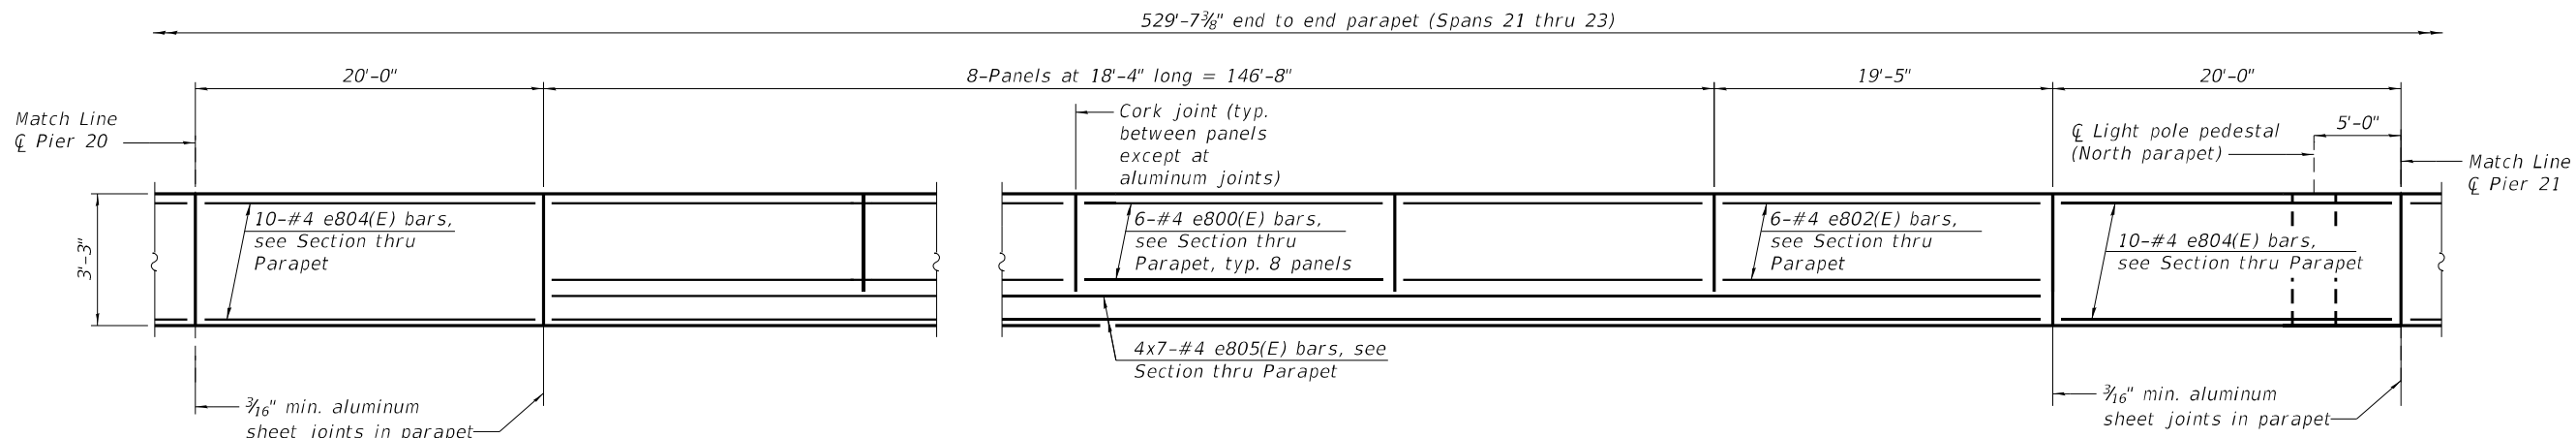

**INSIDE ELEVATION OF PARAPET - SPAN 22**  
North parapet shown, south parapet opposite hand

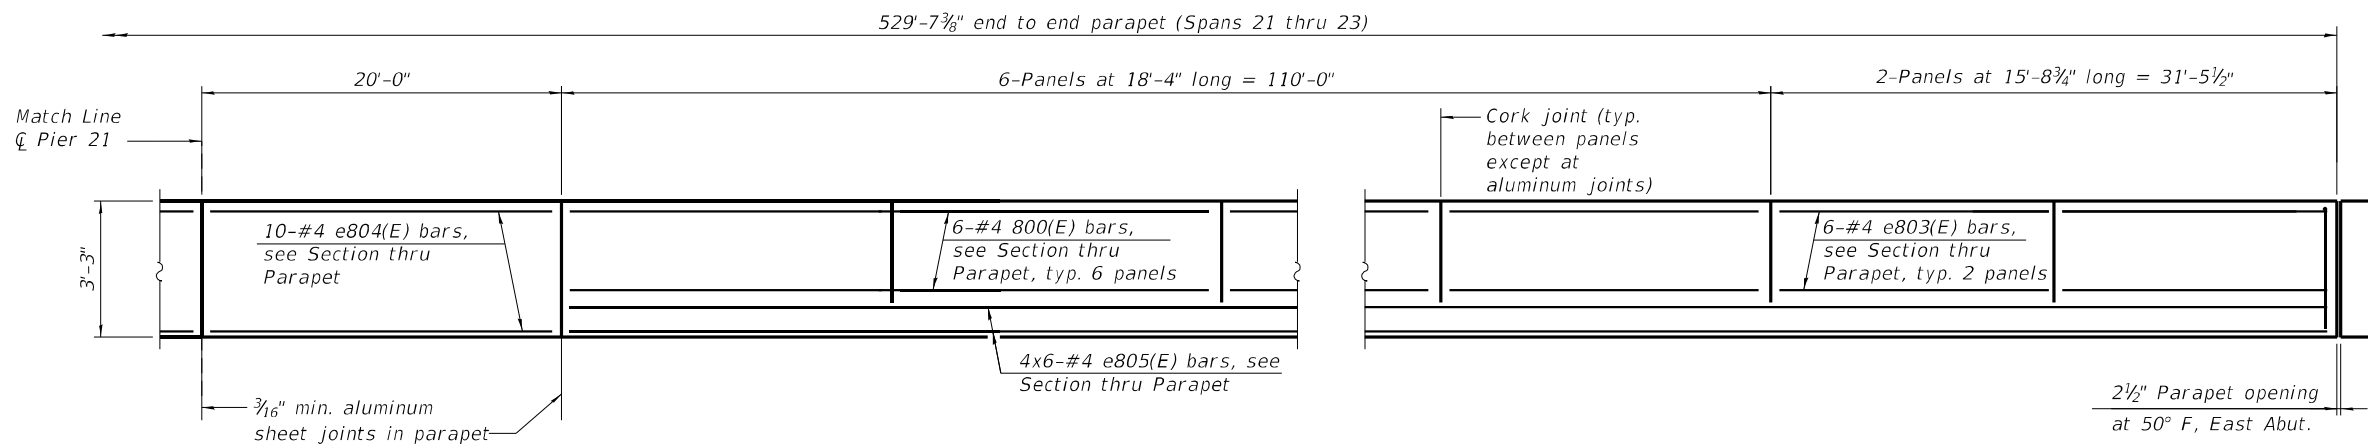

**INSIDE ELEVATION OF PARAPET - SPAN 23**  
North parapet shown, south parapet opposite hand

**MINIMUM BAR LAP**  
#4 bar = 2'-5"

Notes:  
See sheet S106 of S214  
for section thru parapet.  
Bars indicated thus  
4x6-#4 etc. indicates 4 line  
of bars with 5 lengths per  
line.



|              |               |           |
|--------------|---------------|-----------|
| USER NAME =  | DESIGNED - YJ | REVISED - |
|              | CHECKED - UB  | REVISED - |
| PLOT SCALE = | DRAWN - AEC   | REVISED - |
| PLOT DATE =  | CHECKED - YJ  | REVISED - |




**STATE OF ILLINOIS**  
**DEPARTMENT OF TRANSPORTATION**

**SUPERSTRUCTURE - EAST APPROACH - PARAPET - 3**  
**STRUCTURE NO. 090-0115**

SHEET S104 OF S214 SHEETS

| F.A.P. RTE.               | SECTION       | COUNTY  | TOTAL SHEETS | SHEET NO. |
|---------------------------|---------------|---------|--------------|-----------|
| 317                       | (15B-1)BP,BRR | PEO/TAZ | 418          | 274       |
| CONTRACT NO. 68E44        |               |         |              |           |
| ILLINOIS FED. AID PROJECT |               |         |              |           |





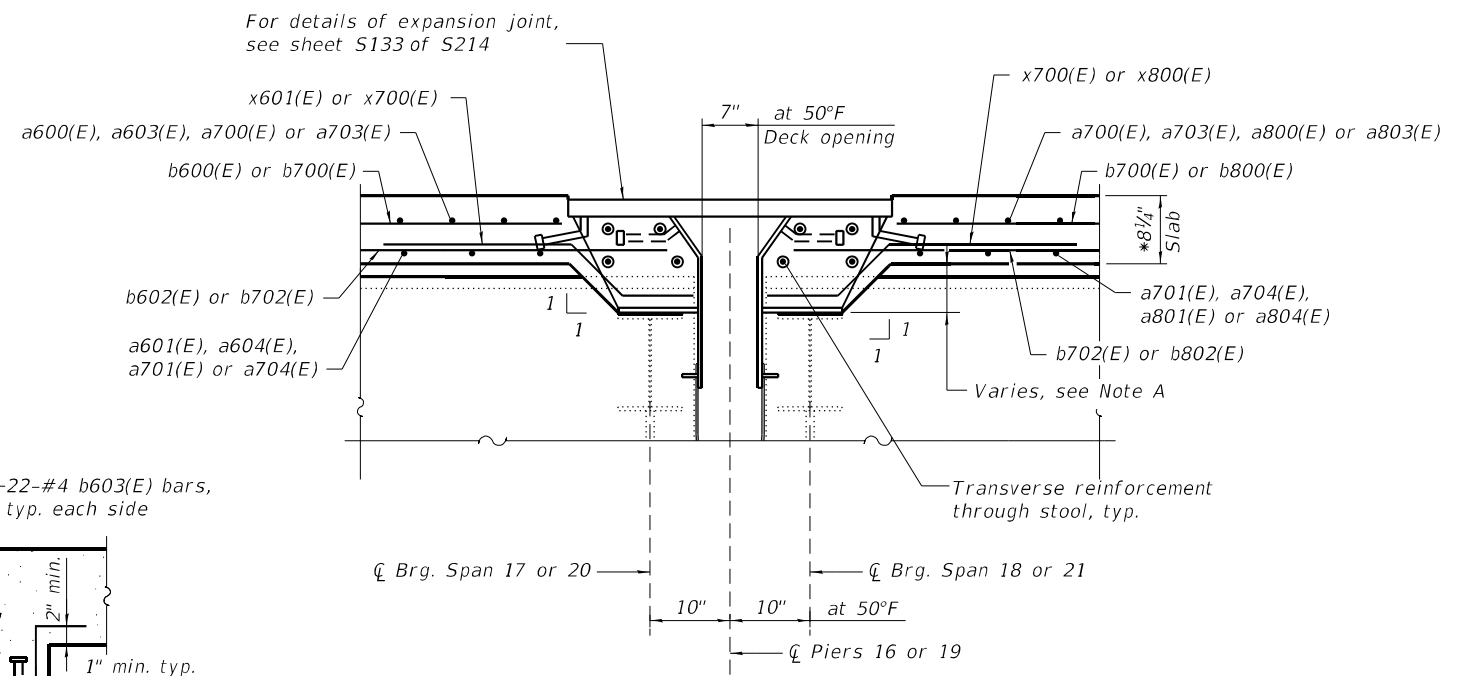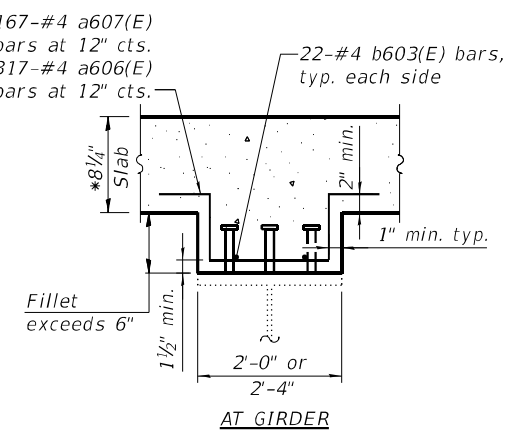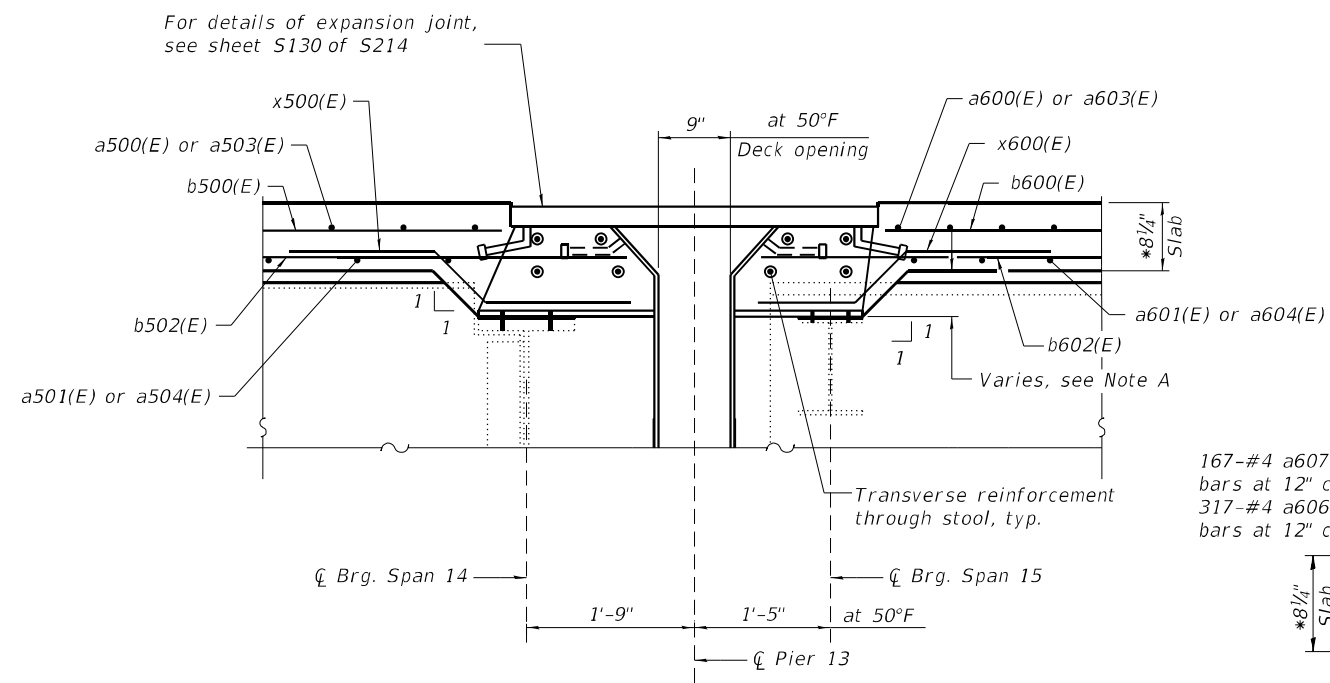

\* Prior to grinding  
\*\* At East Abutment only

DEEP FILLET SECTION - SPANS 15 THRU 17


*Estimated total number of bars for Girders 4 and 5 shown, verify in field.*

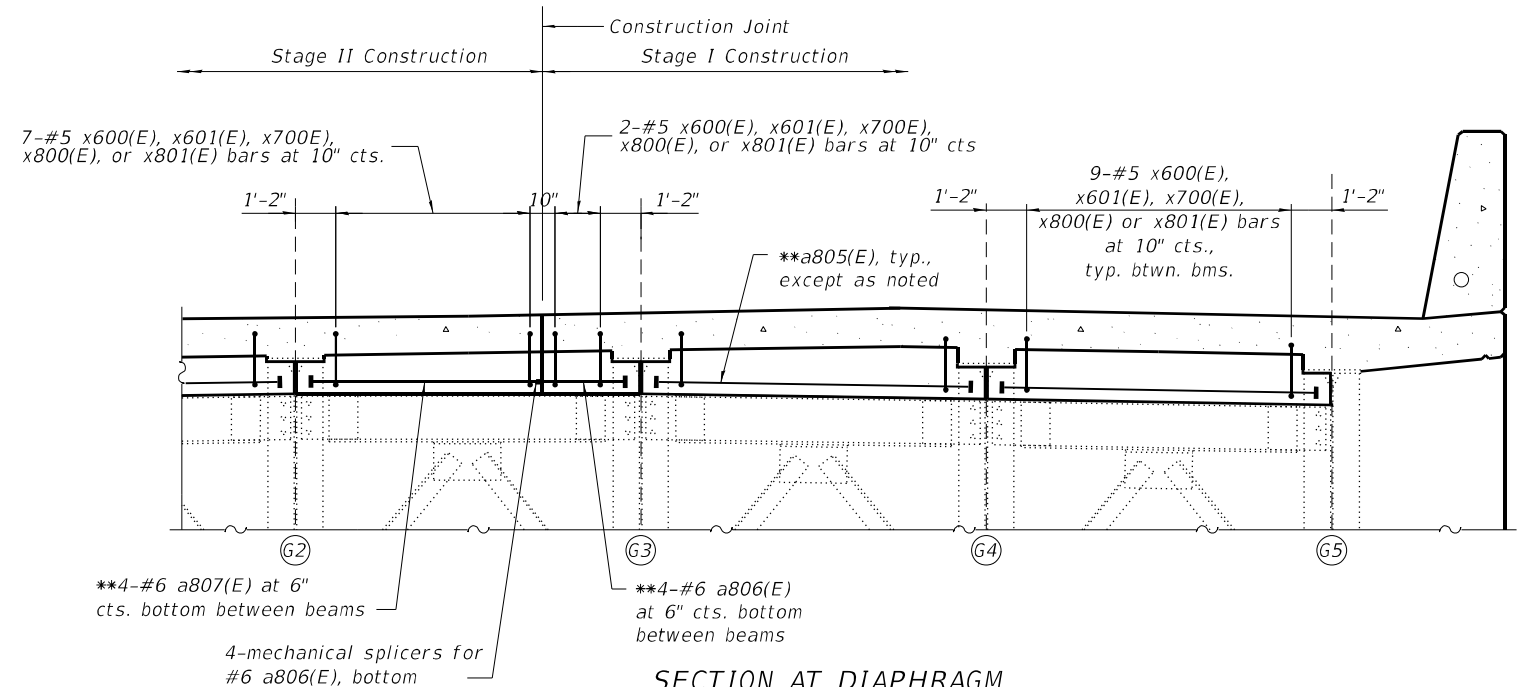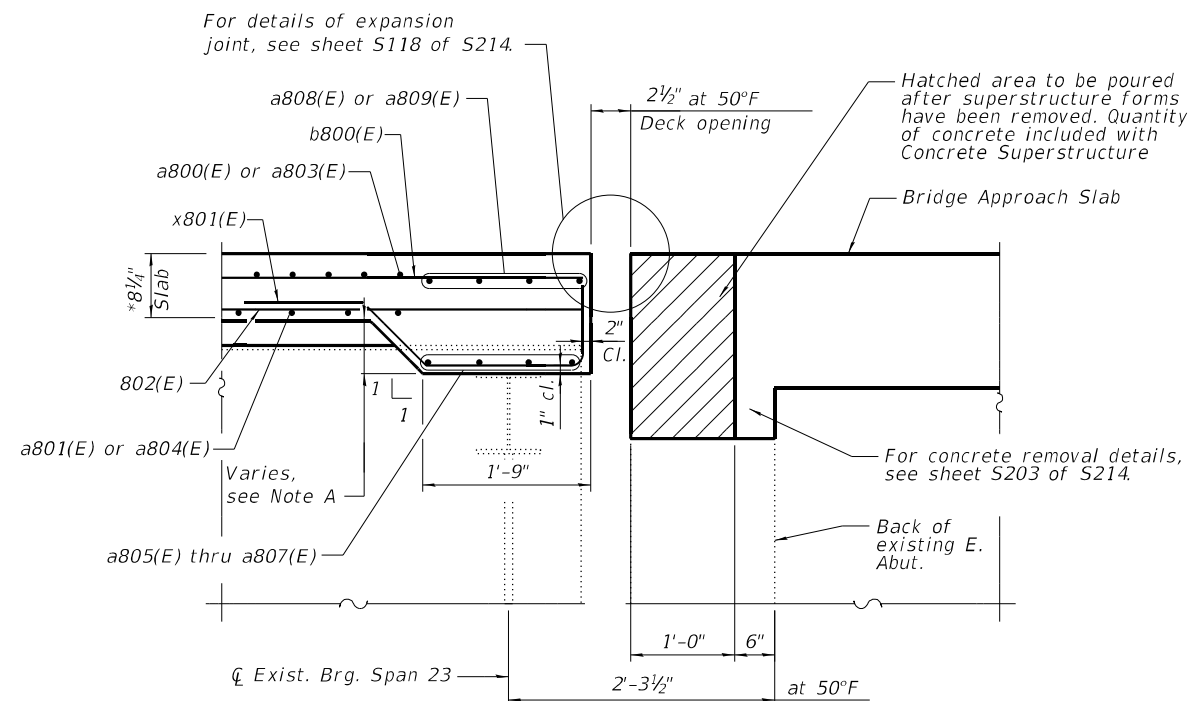

*Looking East*  
*Diaphragm at East Abutment shown, diaphragm*  
*at Piers 13, 16, and 19 similar.*

Note:  
See sheet S95 thru S100 of S214 for  
section locations.


MODEL: Default  
FILE NAME: P:\4312-WB\c\ClugageRchab\CADD\Structural\_S\N 090-0115-WBMainBridge\_Final Plans\0900115-68E44-106-Sup-East-Appr-Details2.dgn  
3/13/2025 12:50:09 PM

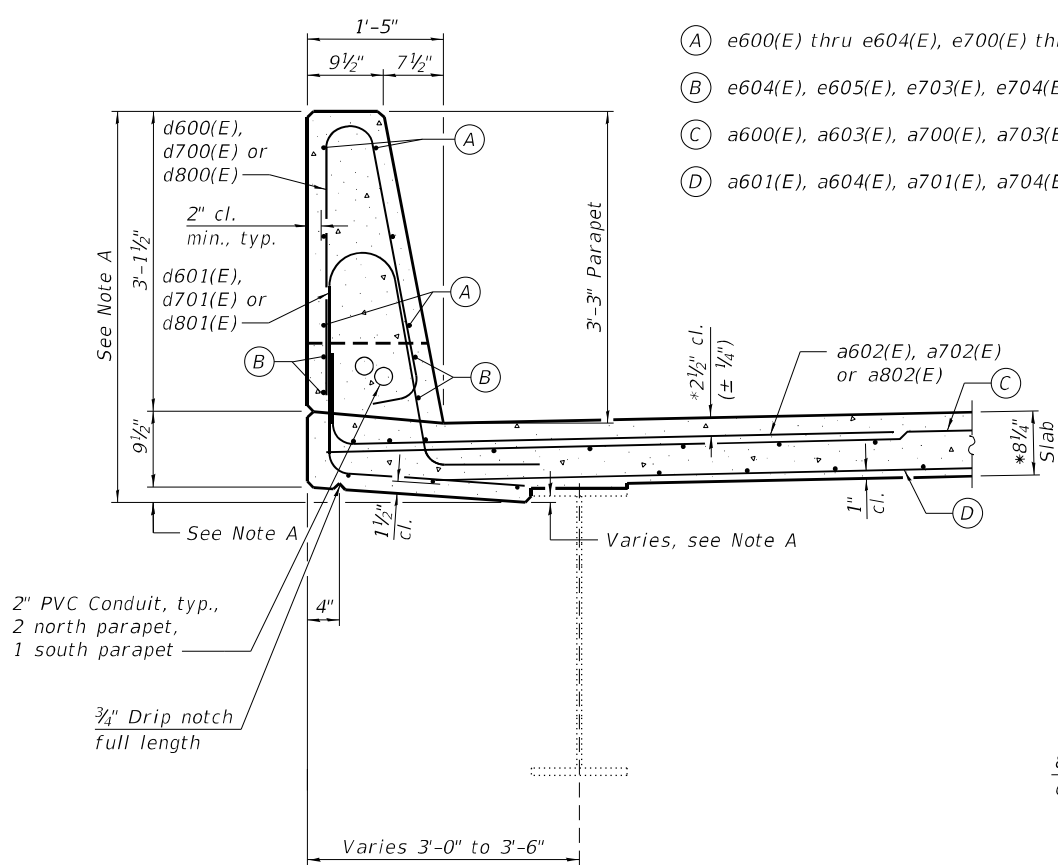

SECTION THRU PARAPET


\* Prior to grinding

Note A:  
Dimensions will be provided to the Contractor in accordance with the Special Provision "Contractor Requirements for Dead Load Deflection and Top of Slab Elevation Data."

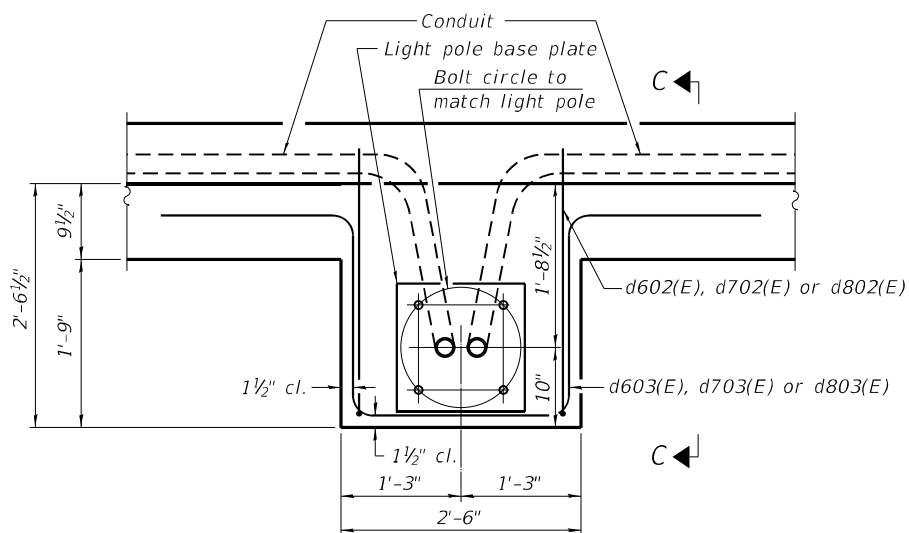


LIGHT POLE PEDESTAL PLAN


6 Locations required  
See Highway Standard 812001.

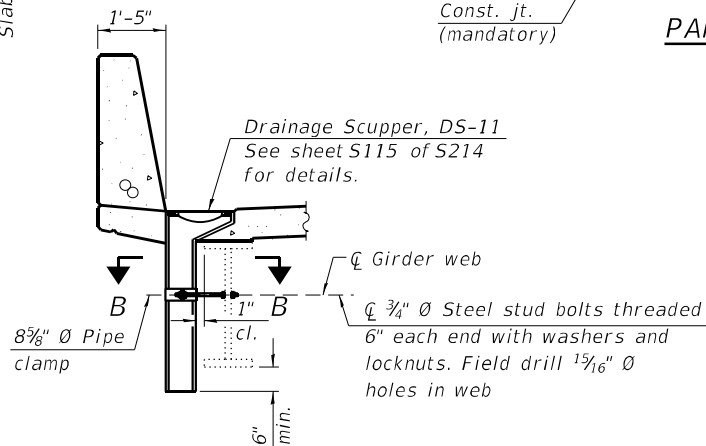


SECTION A-A

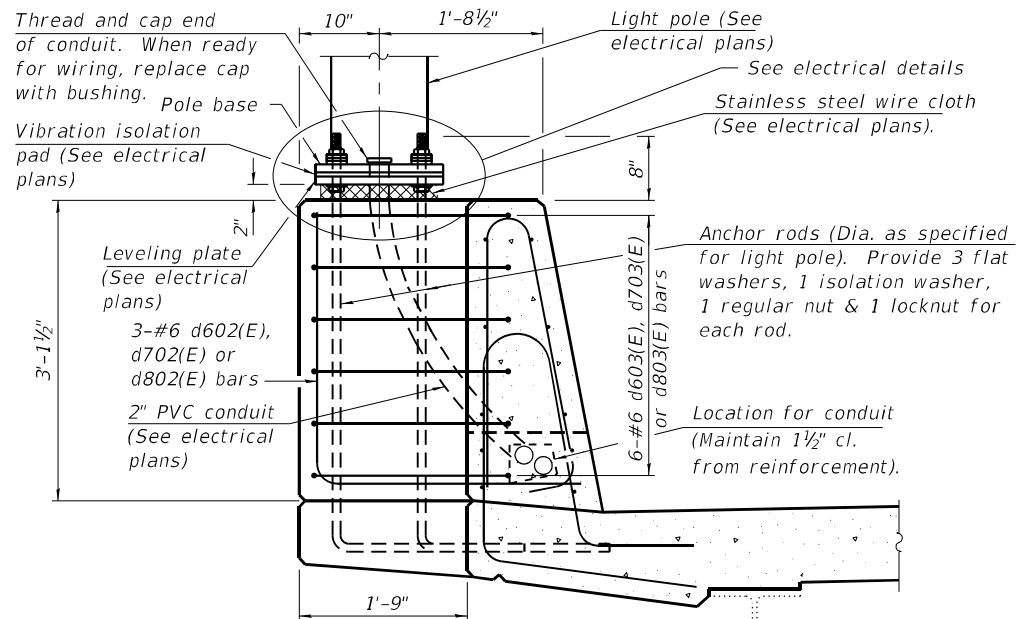


SECTION C-C

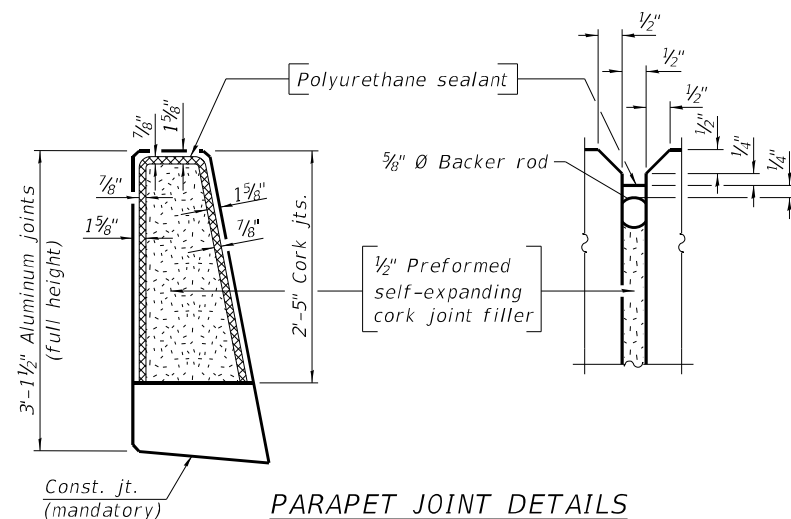

PARAPET JOINT DETAILS

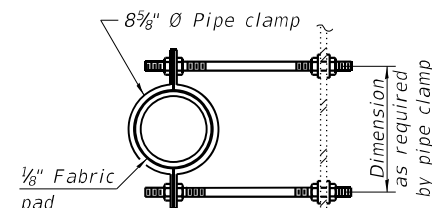


SECTION B-B

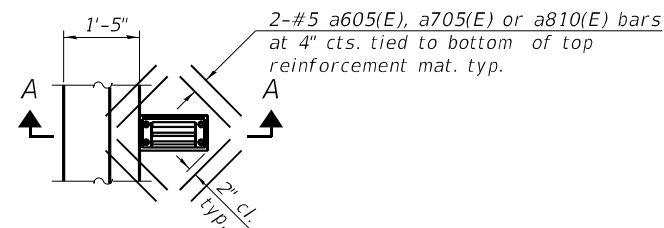

DRAINAGE SCUPPER REINFORCEMENT

a605(E), a705(E), and a810(E) required at 13 locations each  
Note: Cut longitudinal reinforcement to clear drainage scuppers.

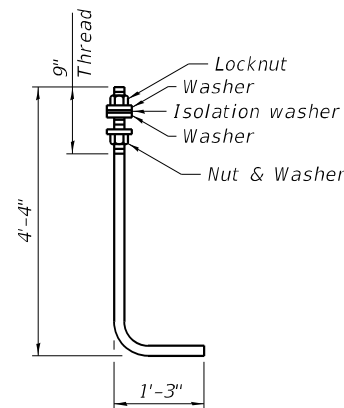

ANCHOR ROD

Diameter as specified for light poles.  
(ASTM F 1554 Grade 105) Full length hot dipped galvanized.

Notes:  
The clamping device shall be galvanized according to AASHTO M 232. Cost of clamping device included with Drainage Scupper.  
The 3/16" min. aluminum sheet shall be ASTM B 209 alloy 3003-H14 and coated to minimize reaction with wet concrete. Cost included with Concrete Superstructure.  
The Polyurethane Sealant shall be according to Article 1050.04 of the Std. Spec. and the color shall be gray.  
Cost of anchor rods is included with Concrete Superstructure.  
Apply protective coat to the top surface of the light pole pedestal according to Article 503.19 of the Standard Specifications.



|              |               |           |
|--------------|---------------|-----------|
| USER NAME =  | DESIGNED - YJ | REVISED - |
| PLOT SCALE = | CHECKED - UB  | REVISED - |
| PLOT DATE =  | DRAWN - AEC   | REVISED - |
|              | CHECKED - YJ  | REVISED - |


STATE OF ILLINOIS  
DEPARTMENT OF TRANSPORTATION

SUPERSTRUCTURE - EAST APPROACH - DETAILS - 2  
STRUCTURE NO. 090-0115





SHEET S106 OF S214 SHEETS

|                           |               |         |              |           |
|---------------------------|---------------|---------|--------------|-----------|
| F.A.P. RTE.               | SECTION       | COUNTY  | TOTAL SHEETS | SHEET NO. |
| 317                       | (15B-1)BP,BRR | PEO/TAZ | 418          | 276       |
| CONTRACT NO. 68E44        |               |         |              |           |
| ILLINOIS FED. AID PROJECT |               |         |              |           |




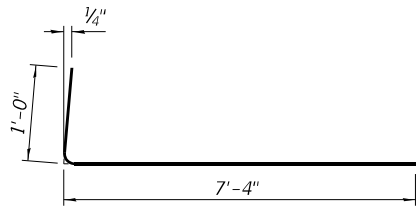


BARS a602(E), a702(E), and a802(E)

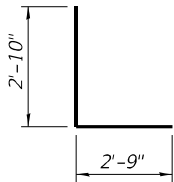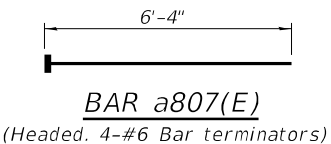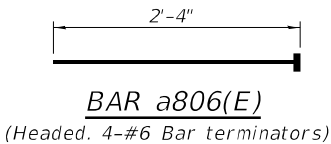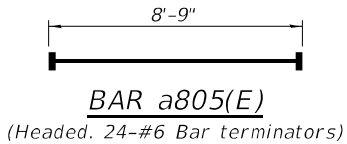


BARS d602(E), d702(E), and d802(E)

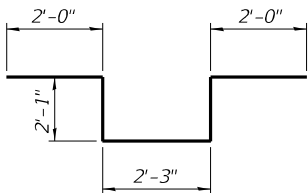


BARS d603(E), d703(E), and d803(E)

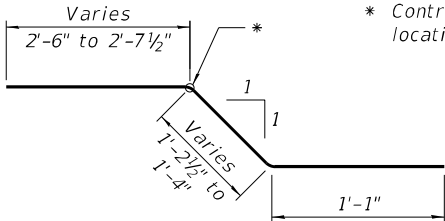


BAR x600(E)

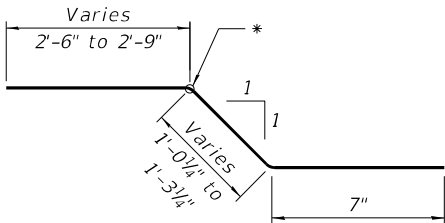


BAR x601(E)

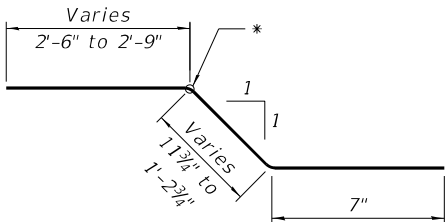

BAR x700(E)

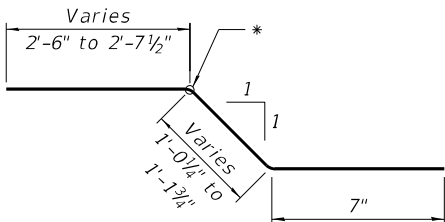


BAR x800(E)

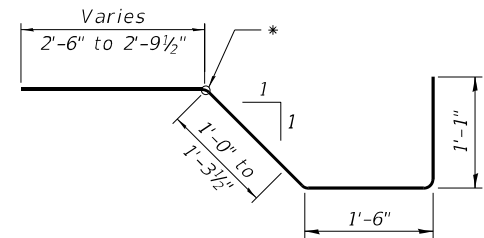

BAR x801(E)

SUPERSTRUCTURE  
BILL OF MATERIAL  
SPANS 15 THRU 17


| Bar                              | No.  | Size | Length  | Shape   |
|----------------------------------|------|------|---------|---------|
| a600(E)                          | 1061 | #5   | 23'-9"  |         |
| a601(E)                          | 849  | #5   | 23'-6"  |         |
| a602(E)                          | 2122 | #6   | 8'-4"   |         |
| a603(E)                          | 1061 | #5   | 18'-9"  |         |
| a604(E)                          | 849  | #5   | 18'-6"  |         |
| a605(E)                          | 104  | #5   | 1'-6"   |         |
| a606(E)                          | 317  | #4   | 4'-3"   |         |
| a607(E)                          | 167  | #4   | 4'-6"   |         |
| b600(E)                          | 920  | #5   | 29'-11" |         |
| b601(E)                          | 312  | #6   | 32'-0"  |         |
| b602(E)                          | 966  | #5   | 28'-7"  |         |
| b603(E)                          | 44   | #4   | 25'-0"  |         |
| d600(E)                          | 1592 | #5   | 6'-5"   |         |
| d601(E)                          | 1592 | #5   | 8'-2"   |         |
| d602(E)                          | 6    | #6   | 5'-7"   |         |
| d603(E)                          | 12   | #6   | 10'-5"  |         |
| e600(E)                          | 20   | #4   | 18'-10" |         |
| e601(E)                          | 48   | #4   | 15'-7"  |         |
| e602(E)                          | 228  | #4   | 18'-1"  |         |
| e603(E)                          | 12   | #4   | 19'-2"  |         |
| e604(E)                          | 80   | #4   | 19'-9"  |         |
| e605(E)                          | 144  | #4   | 26'-7"  |         |
| x600(E)                          | 36   | #5   | 4'-11"  |         |
| x601(E)                          | 36   | #5   | 4'-5"   |         |
| Concrete Superstructure          |      |      | Cu. Yd. | 870.6   |
| Protective Coat                  |      |      | Sq. Yd. | 2,852   |
| Reinforcement Bars, Epoxy Coated |      |      | Pound   | 217,660 |

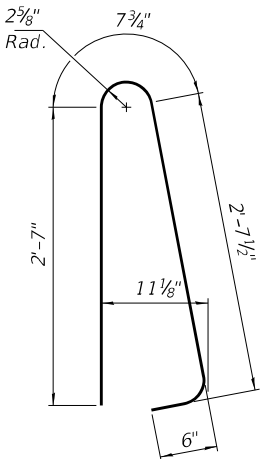

BARS d600(E), d700(E), and d800(E)

SUPERSTRUCTURE  
BILL OF MATERIAL  
SPANS 18 THRU 20


| Bar                              | No.  | Size | Length  | Shape   |
|----------------------------------|------|------|---------|---------|
| a700(E)                          | 1060 | #5   | 23'-9"  |         |
| a701(E)                          | 849  | #5   | 23'-6"  |         |
| a702(E)                          | 2120 | #6   | 8'-4"   |         |
| a703(E)                          | 1060 | #5   | 18'-9"  |         |
| a704(E)                          | 849  | #5   | 18'-6"  |         |
| a705(E)                          | 104  | #5   | 1'-6"   |         |
| b700(E)                          | 920  | #5   | 29'-10" |         |
| b701(E)                          | 312  | #6   | 32'-0"  |         |
| b702(E)                          | 966  | #5   | 28'-7"  |         |
| d700(E)                          | 1592 | #5   | 6'-5"   |         |
| d701(E)                          | 1592 | #5   | 8'-2"   |         |
| d702(E)                          | 6    | #6   | 5'-7"   |         |
| d703(E)                          | 12   | #6   | 10'-5"  |         |
| e700(E)                          | 240  | #4   | 18'-1"  |         |
| e701(E)                          | 48   | #4   | 15'-9"  |         |
| e702(E)                          | 12   | #4   | 19'-2"  |         |
| e703(E)                          | 80   | #4   | 19'-9"  |         |
| e704(E)                          | 152  | #4   | 25'-10" |         |
| x700(E)                          | 72   | #5   | 4'-4"   |         |
| Concrete Superstructure          |      |      | Cu. Yd. | 856.2   |
| Protective Coat                  |      |      | Sq. Yd. | 2,850   |
| Reinforcement Bars, Epoxy Coated |      |      | Pound   | 215,320 |

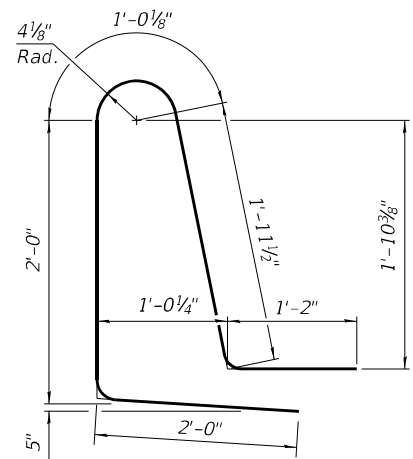


BARS d601(E), d701(E), and d801(E)

SUPERSTRUCTURE  
BILL OF MATERIAL  
SPANS 21 THRU 23

| Bar                              | No.  | Size | Length  | Shape   |
|----------------------------------|------|------|---------|---------|
| a800(E)                          | 1055 | #5   | 23'-9"  |         |
| a801(E)                          | 845  | #5   | 23'-6"  |         |
| a802(E)                          | 2110 | #6   | 8'-4"   |         |
| a803(E)                          | 1055 | #5   | 18'-9"  |         |
| a804(E)                          | 845  | #5   | 18'-6"  |         |
| a805(E)                          | 12   | #6   | 8'-9"   |         |
| a806(E)                          | 4    | #6   | 2'-4"   |         |
| a807(E)                          | 4    | #6   | 6'-4"   |         |
| a808(E)                          | 4    | #6   | 23'-9"  |         |
| a809(E)                          | 4    | #6   | 18'-9"  |         |
| a810(E)                          | 104  | #5   | 1'-6"   |         |
| b800(E)                          | 920  | #5   | 29'-10" |         |
| b801(E)                          | 312  | #6   | 32'-1"  |         |
| b802(E)                          | 966  | #5   | 28'-7"  |         |
| d800(E)                          | 1590 | #5   | 6'-5"   |         |
| d801(E)                          | 1590 | #5   | 8'-2"   |         |
| d802(E)                          | 6    | #6   | 5'-7"   |         |
| d803(E)                          | 12   | #6   | 10'-5"  |         |
| e800(E)                          | 240  | #4   | 18'-1"  |         |
| e801(E)                          | 24   | #4   | 15'-9"  |         |
| e802(E)                          | 12   | #4   | 19'-2"  |         |
| e803(E)                          | 24   | #4   | 15'-5"  |         |
| e804(E)                          | 80   | #4   | 19'-9"  |         |
| e805(E)                          | 152  | #4   | 25'-10" |         |
| x800(E)                          | 36   | #5   | 4'-3"   |         |
| x801(E)                          | 36   | #5   | 6'-5"   |         |
| Concrete Superstructure          |      |      | Cu. Yd. | 864.5   |
| Protective Coat                  |      |      | Sq. Yd. | 2,847   |
| Reinforcement Bars, Epoxy Coated |      |      | Pound   | 215,340 |

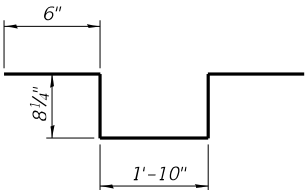

BAR a606(E)

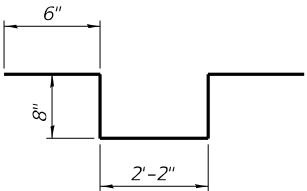

BAR a607(E)

Notes:  
Bar terminators, paid for separately.  
See Total Bill of Material.  
For bar splicer and mechanical splicer details, see sheet S214 of S214.



|              |               |           |
|--------------|---------------|-----------|
| USER NAME =  | DESIGNED - YJ | REVISED - |
| CHECKED - UB | REVIS         |           |
| PLOT SCALE = | DRAWN - AEC   | REVISED - |
| PLOT DATE =  | CHECKED - YJ  | REVISED - |


STATE OF ILLINOIS  
DEPARTMENT OF TRANSPORTATION

SUPERSTRUCTURE - EAST APPROACH - DETAILS - 3  
STRUCTURE NO. 090-0115

SHEET S107 OF S214 SHEETS

|                           |               |         |              |           |
|---------------------------|---------------|---------|--------------|-----------|
| F.A.P. RTE.               | SECTION       | COUNTY  | TOTAL SHEETS | SHEET NO. |
| 317                       | (15B-1)BP,BRR | PEO/TAZ | 418          | 277       |
| CONTRACT NO. 68E44        |               |         |              |           |
| ILLINOIS FED. AID PROJECT |               |         |              |           |


MODEL: Default  
FILE NAME: P:\4312-WB\c\JugateRahab\CADD\Structural\SN 090-0115\_WBMainBridge\_Final Plans\0900115-68E44-108-PedRail-1.dgn

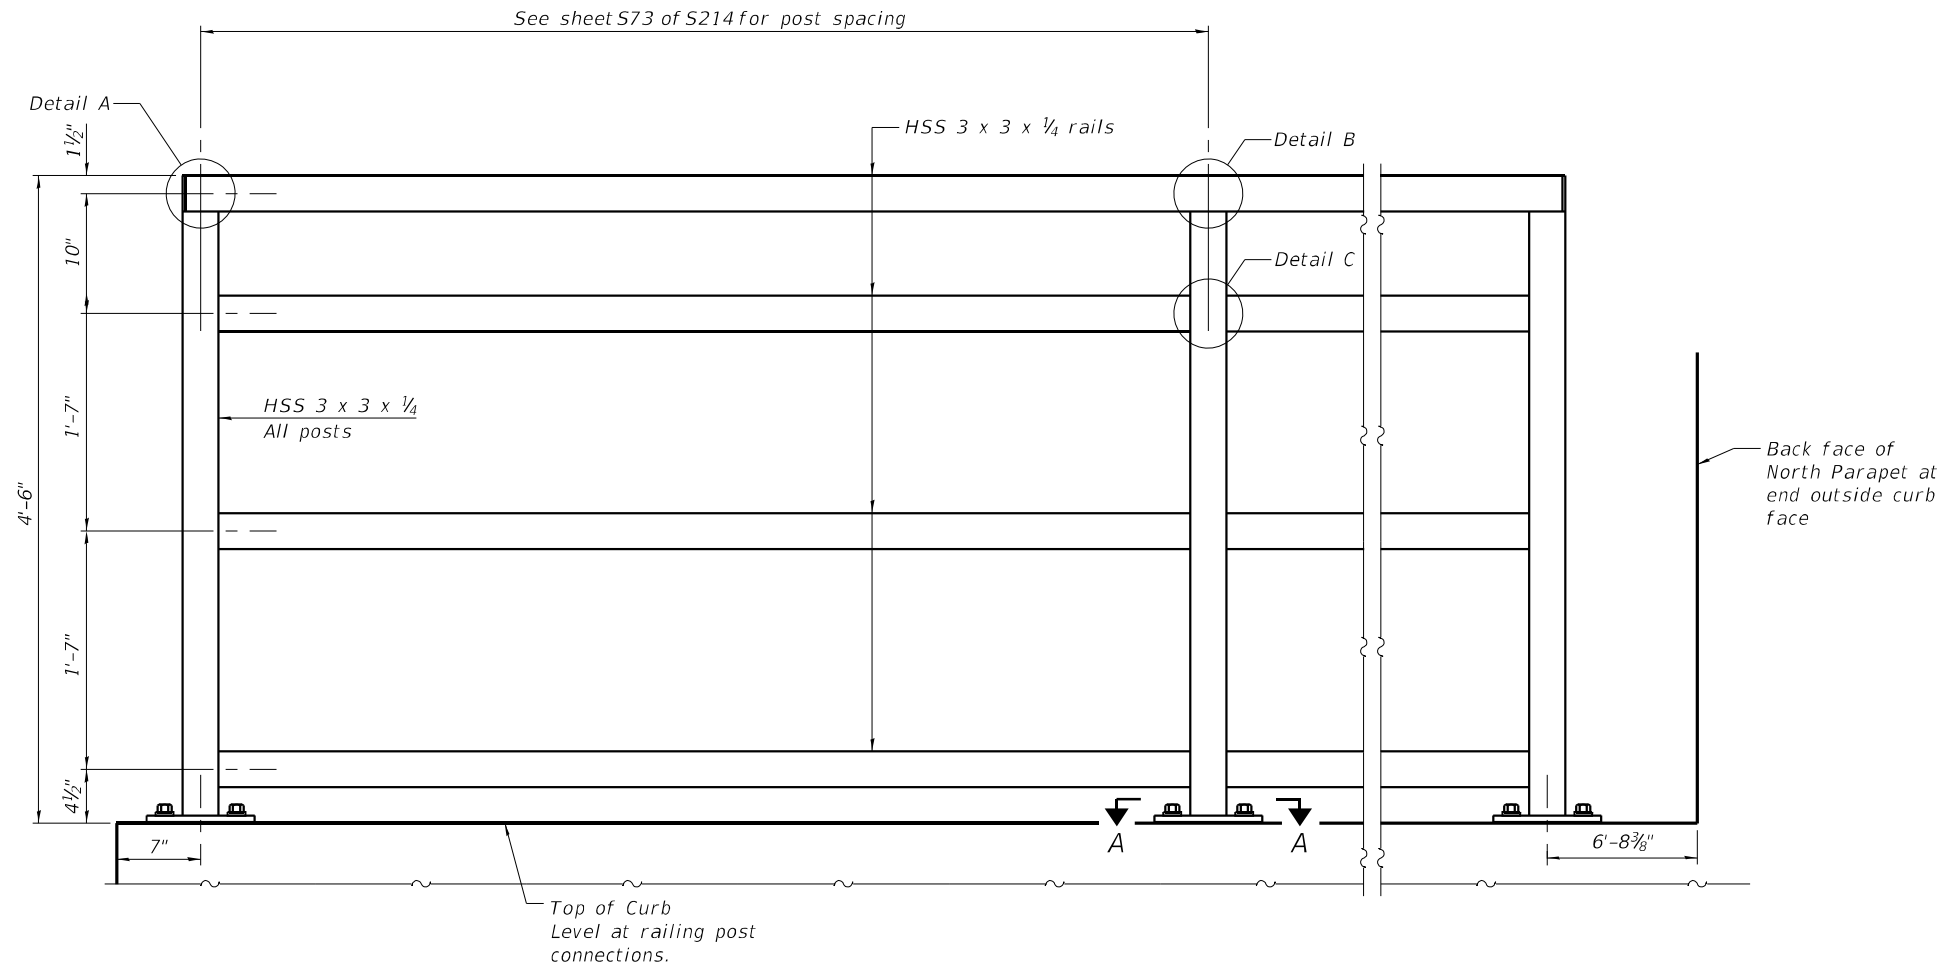

### ELEVATION PEDESTRIAN RAILING


(Inside face)

Railing on Curb - Spans 6 Thru 8 shown, railing on Curb at Pier 4 similar

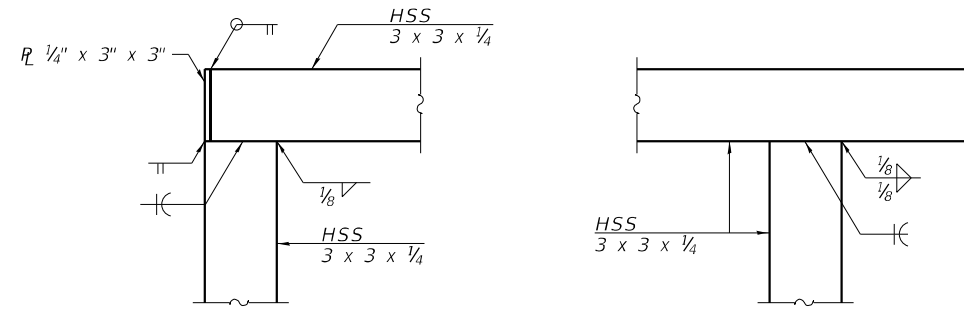


DETAIL A

DETAIL B

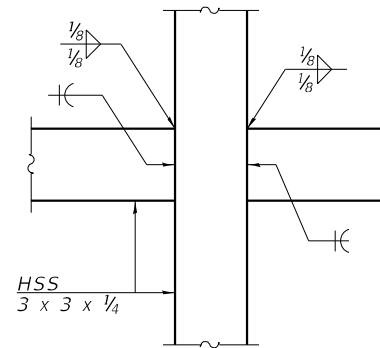

DETAIL C

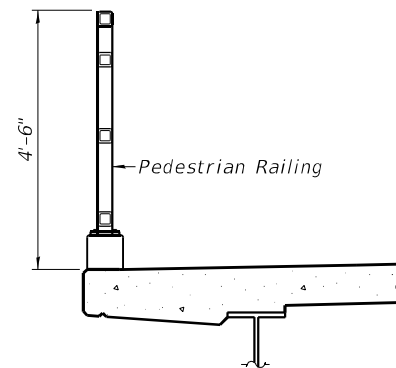

SECTION THRU DECK




|               |                |           |
|---------------|----------------|-----------|
| USER NAME =   | DESIGNED - YSS | REVISED - |
| CHECKED - RLM | REVISED -      |           |
| PLOT SCALE =  | DRAWN - AEC    | REVISED - |
| PLOT DATE =   | CHECKED - YSS  | REVISED - |

STATE OF ILLINOIS  
DEPARTMENT OF TRANSPORTATION

PEDESTRIAN RAILING - 1  
STRUCTURE NO. 090-0115


SHEET S108 OF S214 SHEETS

| F.A.P. RTE.               | SECTION       | COUNTY  | TOTAL SHEETS | SHEET NO. |
|---------------------------|---------------|---------|--------------|-----------|
| 317                       | (15B-1)BP,BRR | PEO/TAZ | 418          | 278       |
| CONTRACT NO. 68E44        |               |         |              |           |
| ILLINOIS FED. AID PROJECT |               |         |              |           |

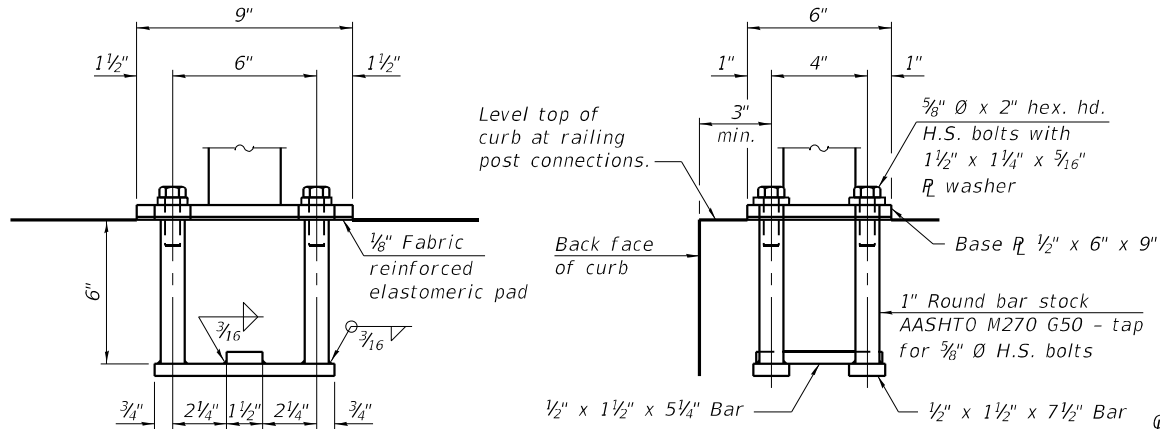


ANCHORAGE ASSEMBLY

In lieu of the cast-in-place anchor device shown, the Contractor has the option of drilling and setting 5/8" Ø fully threaded anchor rods with the same plate washers as specified above and heavy hex lock nuts according to Article 509.06 of the Standard Specifications. Embedment shall be according to the manufacturer's specifications.

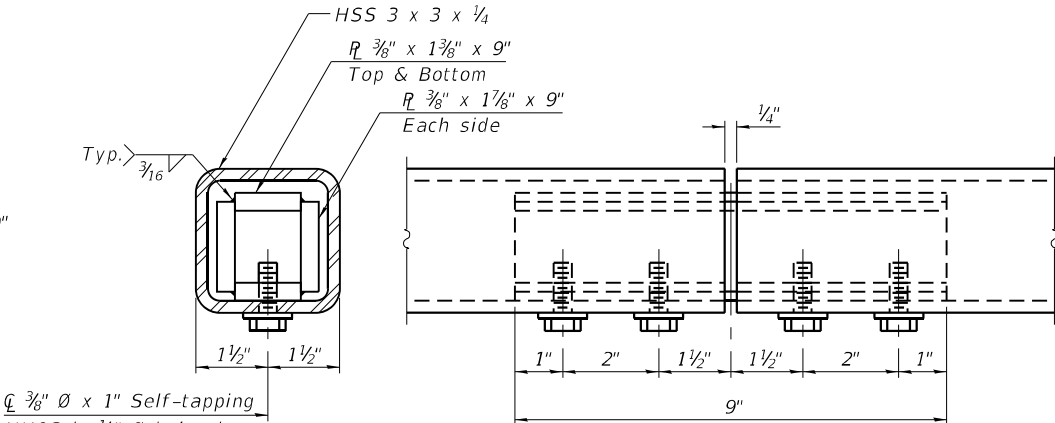

MATERIAL SPLICE

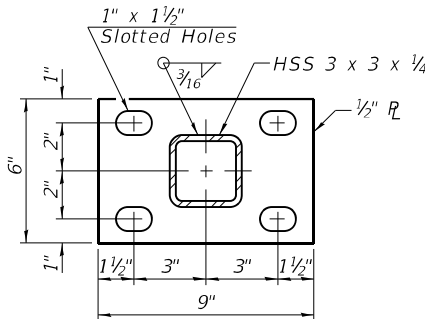

SECTION A-A

Notes:  
Place reinforcement bars to miss anchor rod locations.  
CVN testing is not required for the HSS tubing used in the Pedestrian Railing.  
All heavy hex nuts shall be according to ASTM A 563 grade DH.  
All fully threaded anchor rods shall be ASTM F1554 grade 105.  
The post base plate shall be fastened to the curb snug tight and given an additional 1/8" turn.  
Rail splice inserts may be built out of bent plates of the same thicknesses and outside geometry limits as the 4 plate rail splice inserts shown.  
All steel rail elements shall be galvanized according to Article 509.05 of the Standard Specifications.

BILL OF MATERIAL

| Item               | Unit | Quantity |
|--------------------|------|----------|
| Pedestrian Railing | Foot | 519      |

MODEL: Default  
FILE NAME: P:\4312-WB\c\JuggerRehab\CADD\Structural\\_SN 090-0115\_WBMainBridge\_Final Plans\0900115-68E44-109-PedRail-2.dgn




|               |                |           |
|---------------|----------------|-----------|
| USER NAME =   | DESIGNED - YSS | REVISED - |
| CHECKED - RLM | REVISED -      |           |
| PLOT SCALE =  | DRAWN - AEC    | REVISED - |
| PLOT DATE =   | CHECKED - YSS  | REVISED - |

STATE OF ILLINOIS  
DEPARTMENT OF TRANSPORTATION

PEDESTRIAN RAILING - 2  
STRUCTURE NO. 090-0115


SHEET S109 OF S214 SHEETS

|                           |               |         |              |           |
|---------------------------|---------------|---------|--------------|-----------|
| F.A.P. RTE.               | SECTION       | COUNTY  | TOTAL SHEETS | SHEET NO. |
| 317                       | (15B-1)BP,BRR | PEO/TAZ | 418          | 279       |
| CONTRACT NO. 68E44        |               |         |              |           |
| ILLINOIS FED. AID PROJECT |               |         |              |           |

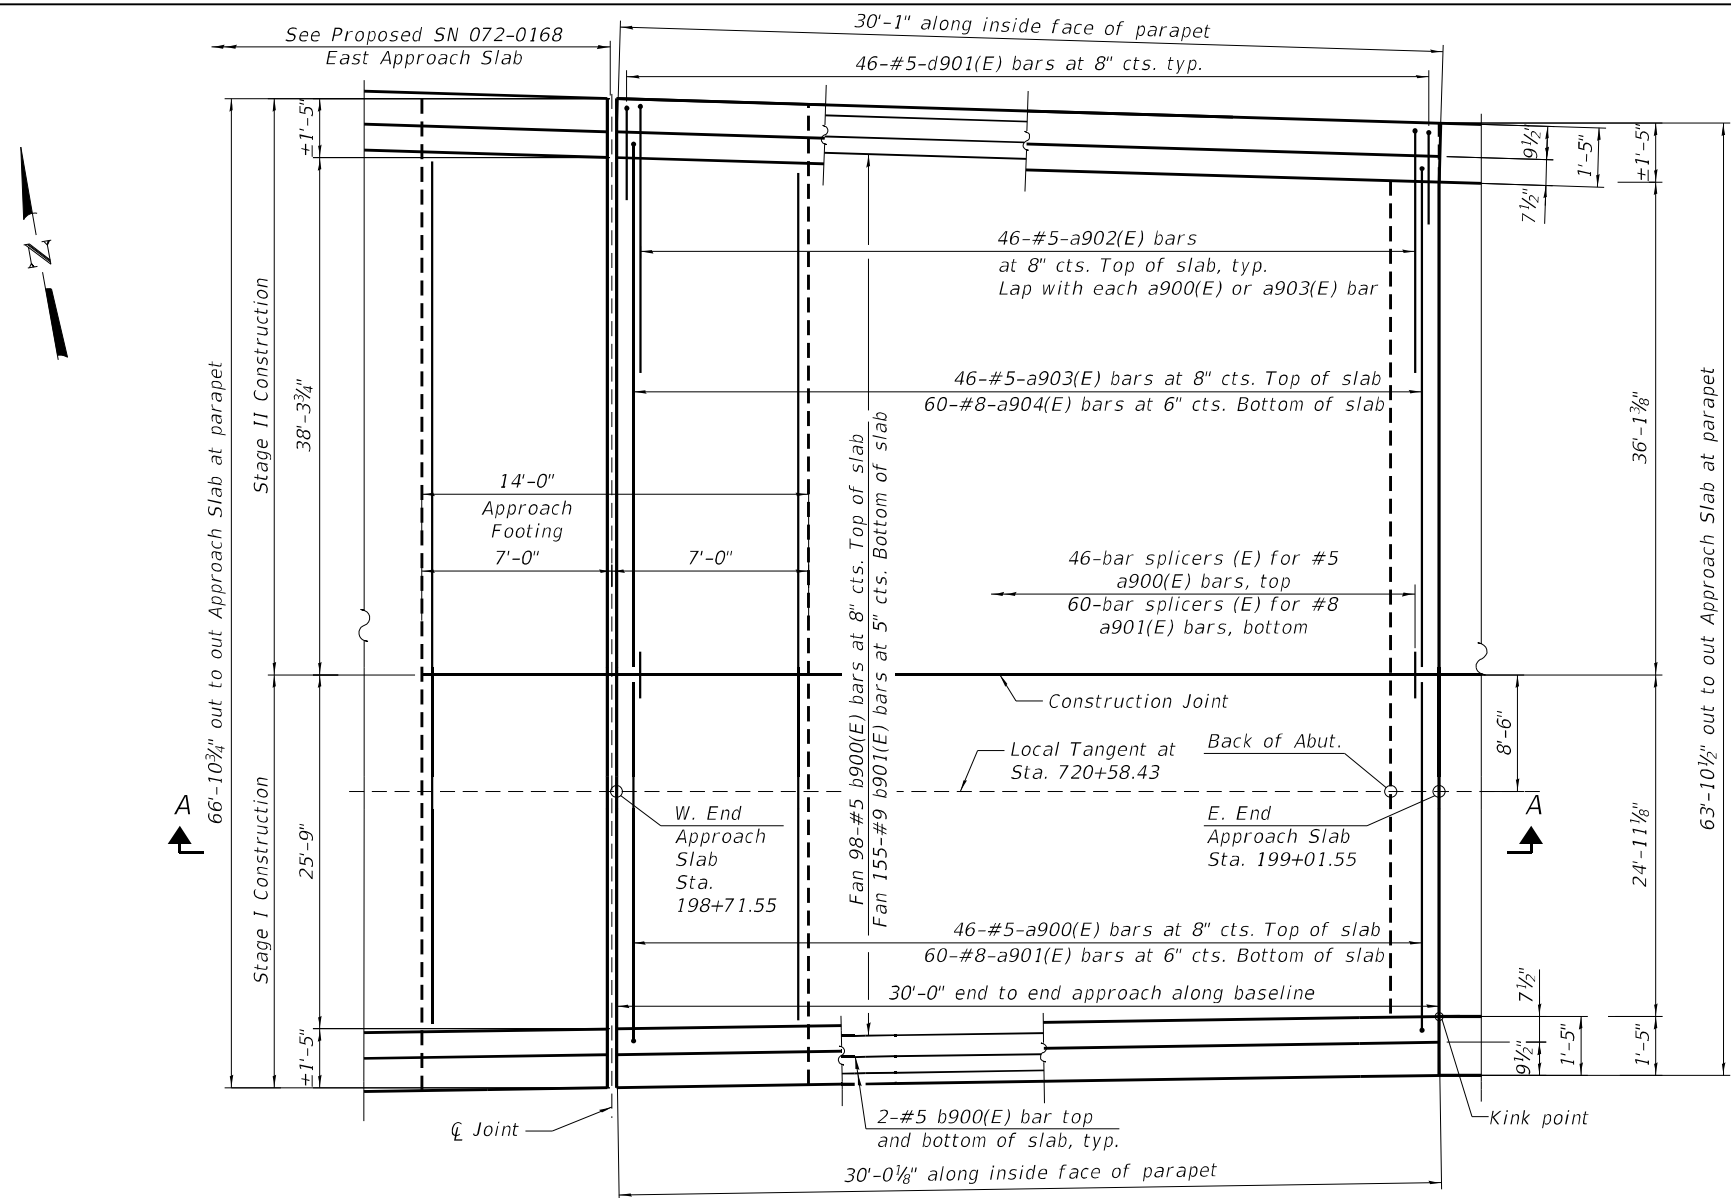


\* Prior to grinding  
\*\* After grinding



Notes:  
See sheet S20 of S31 of the Structural Plans (SN 072-0168) for approach footing details, including top and bottom elevations.  
Trim a900(E), a901(E), a903(E), and a904(E) bars in field to fit.

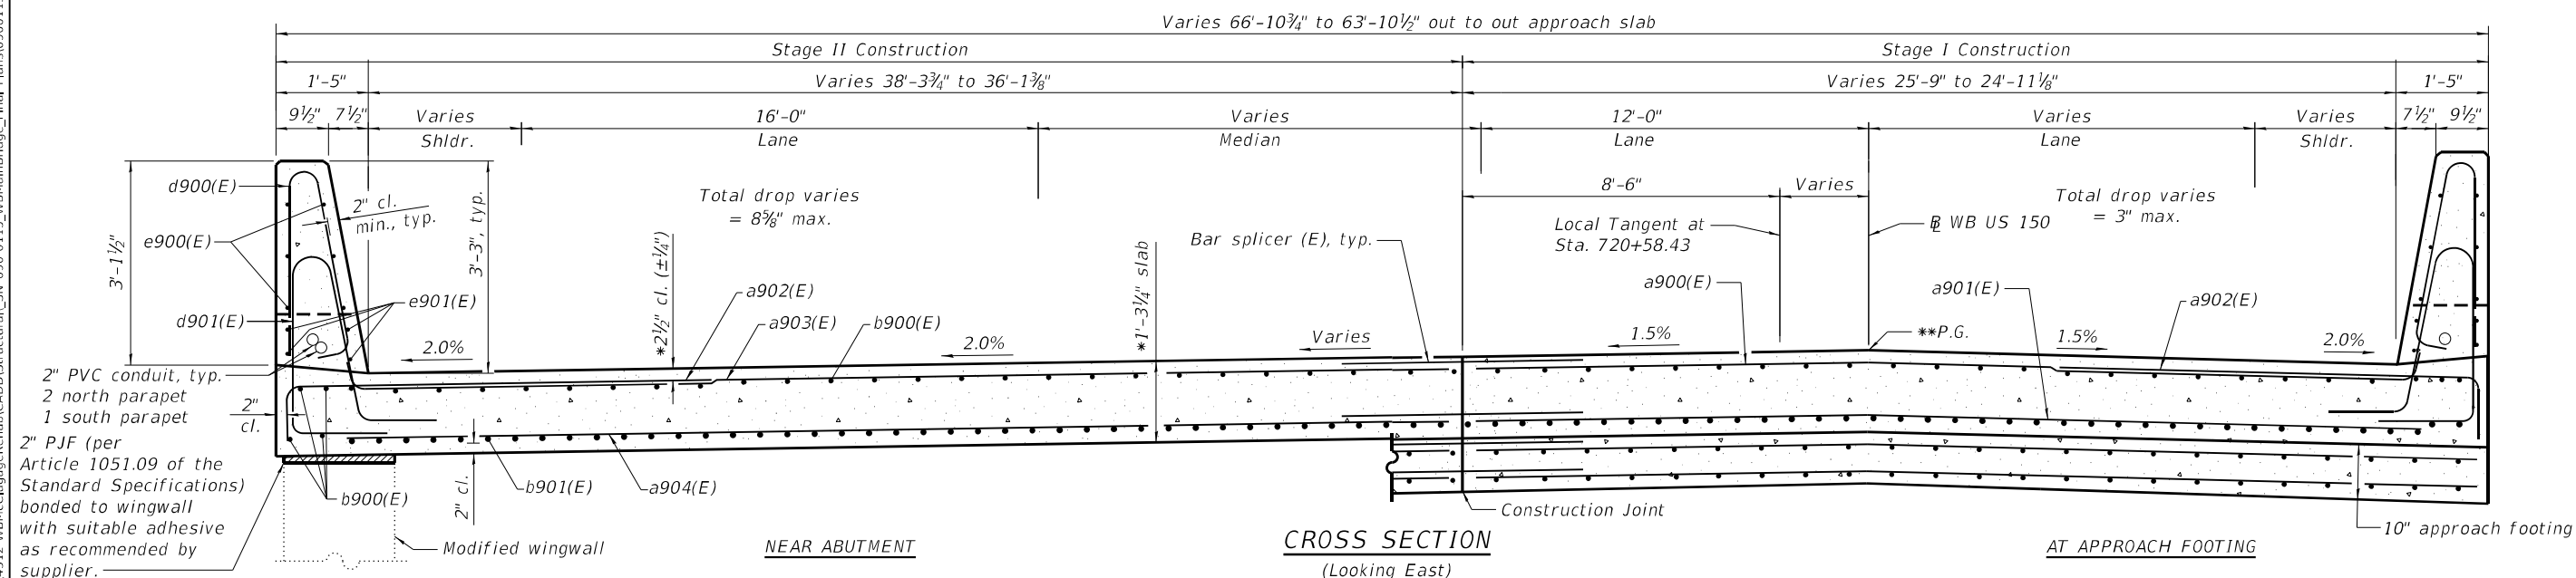

MODEL: Default  
FILE NAME: P:\4312-WB\c\JugagcRchab\CADD\Structural\SN 090-0115-WBMainBridge\_Final Plans\0900115-68E44-111-Sup-Appr-SlabDetailsWAbut2.dgn

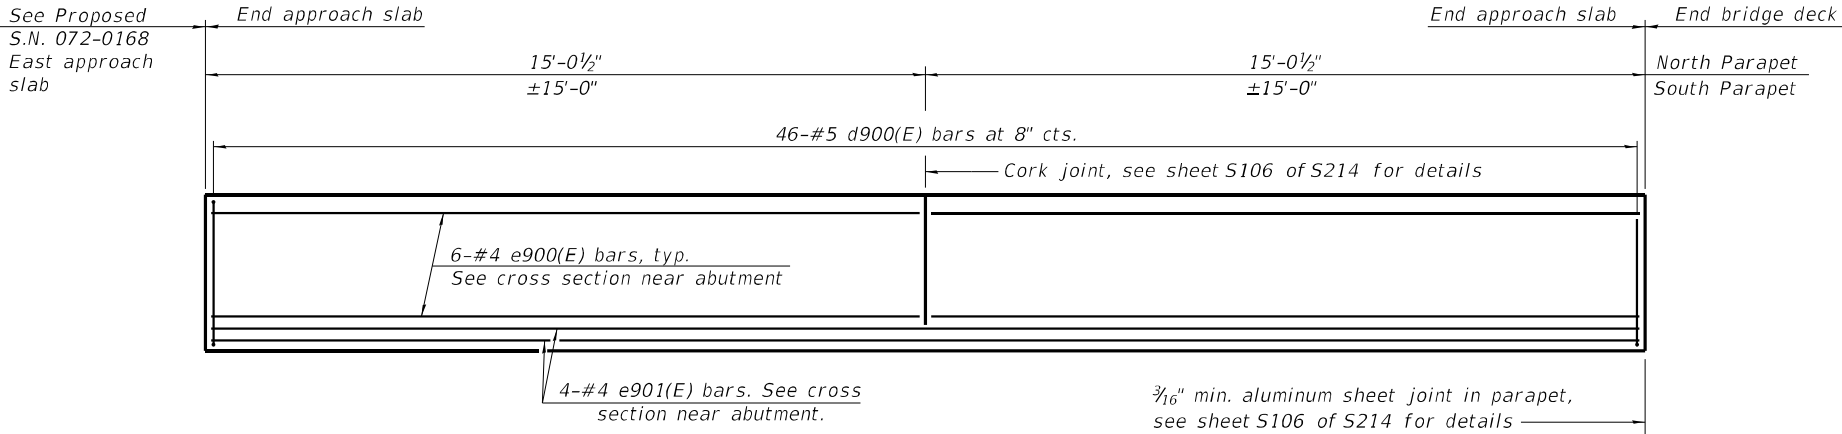

**INSIDE ELEVATION OF PARAPET**  
North parapet shown, south parapet opposite hand.

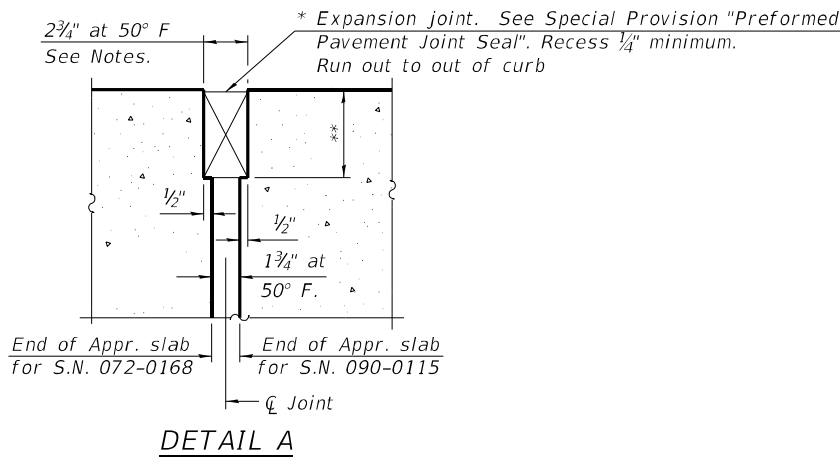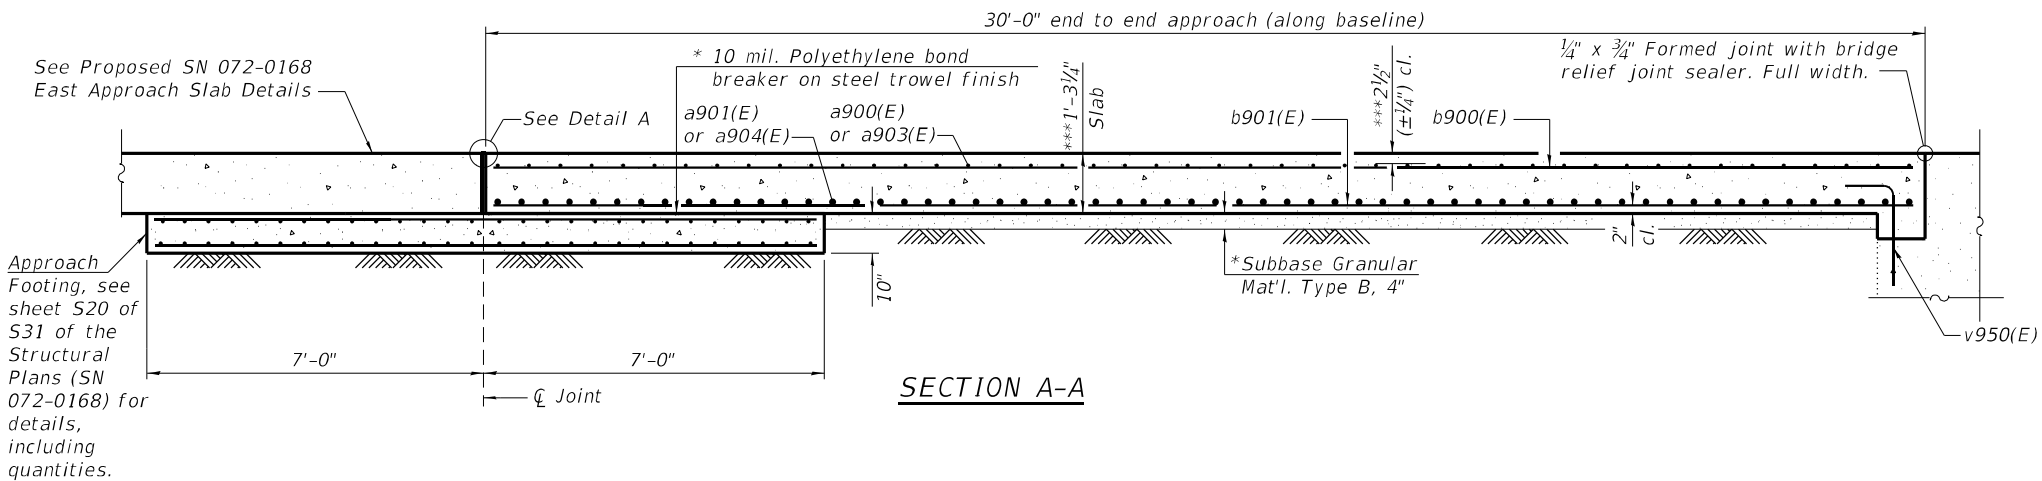

\* Cost included with Concrete Superstructure (Approach Slab).

\*\* Per manufacturer recommendations

\*\*\* Prior to grinding

Notes:

The joint opening shall be adjusted for temperature per Article 520.04 of the Standard Specifications. However, since this detail is for jointless structures, the length of bridge used to calculate the adjustment shall be equal to half the total bridge length of SN 072-0168 plus the bridge approach slab lengths of SN 072-0168 and 090-0015.

Removal of the existing bridge approach slab and parapet shall be included with Removal of Existing Concrete Deck No. 2.

Removal of the existing approach footing shall be paid for as Concrete Removal. The quantity of concrete removal for the portion of the existing approach footing supporting SN 090-0115 is included in SN 072-0168.





Parapet concrete shall be paid for as Concrete Superstructure.

Approach slab shall be paid for as Concrete Superstructure (Approach Slab).

The approach footing maximum applied service bearing pressure (Qmax) = 2.0 ksf.

Cost of excavation for approach footing included with Concrete Structures.

Cost of preformed joint filler and adhesive included with Concrete Superstructure (Approach Slab).

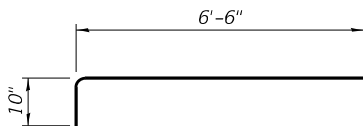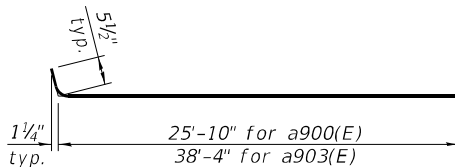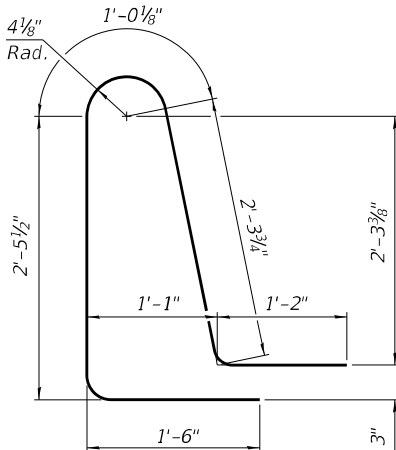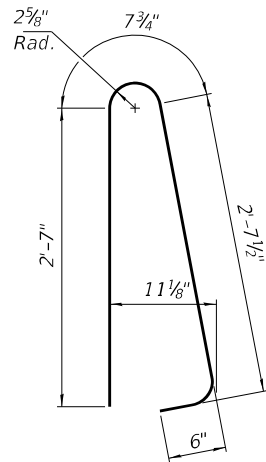

**WEST APPROACH  
BILL OF MATERIAL**

| Bar                                     | No. | Size | Length  | Shape  |
|-----------------------------------------|-----|------|---------|--------|
| a900(E)                                 | 46  | #5   | 26'-3"  | ┐      |
| a901(E)                                 | 60  | #8   | 25'-11" | ┐      |
| a902(E)                                 | 92  | #5   | 7'-4"   | ┐      |
| a903(E)                                 | 46  | #5   | 38'-10" | ┐      |
| a904(E)                                 | 60  | #8   | 38'-5"  | ┐      |
| b900(E)                                 | 106 | #5   | 29'-8"  | ┐      |
| b901(E)                                 | 155 | #9   | 29'-8"  | ┐      |
| d900(E)                                 | 92  | #5   | 6'-5"   | ┐      |
| d901(E)                                 | 92  | #5   | 8'-6"   | ┐      |
| e900(E)                                 | 24  | #4   | 14'-8"  | ┐      |
| e901(E)                                 | 8   | #4   | 29'-8"  | ┐      |
| Concrete Superstructure                 |     |      | Cu. Yd. | 7.8    |
| Concrete Superstructure (Approach Slab) |     |      | Cu. Yd. | 92.4   |
| Protective Coat                         |     |      | Sq. Yd. | 236    |
| Reinforcement Bars, Epoxy Coated        |     |      | Pound   | 34,880 |




|              |               |           |
|--------------|---------------|-----------|
| USER NAME =  | DESIGNED - YJ | REVISED - |
|              | CHECKED - YSS | REVISED - |
| PLOT SCALE = | DRAWN - AEC   | REVISED - |
| PLOT DATE =  | CHECKED - YSS | REVISED - |

STATE OF ILLINOIS  
DEPARTMENT OF TRANSPORTATION

BRIDGE APPROACH SLAB DETAILS AT WEST ABUTMENT - 2  
STRUCTURE NO. 090-0115

SHEET S111 OF S214 SHEETS


| F.A.P. RTE.               | SECTION       | COUNTY  | TOTAL SHEETS | SHEET NO. |
|---------------------------|---------------|---------|--------------|-----------|
| 317                       | (15B-1)BP,BRR | PEO/TAZ | 418          | 281       |
| CONTRACT NO. 68E44        |               |         |              |           |
| ILLINOIS FED. AID PROJECT |               |         |              |           |

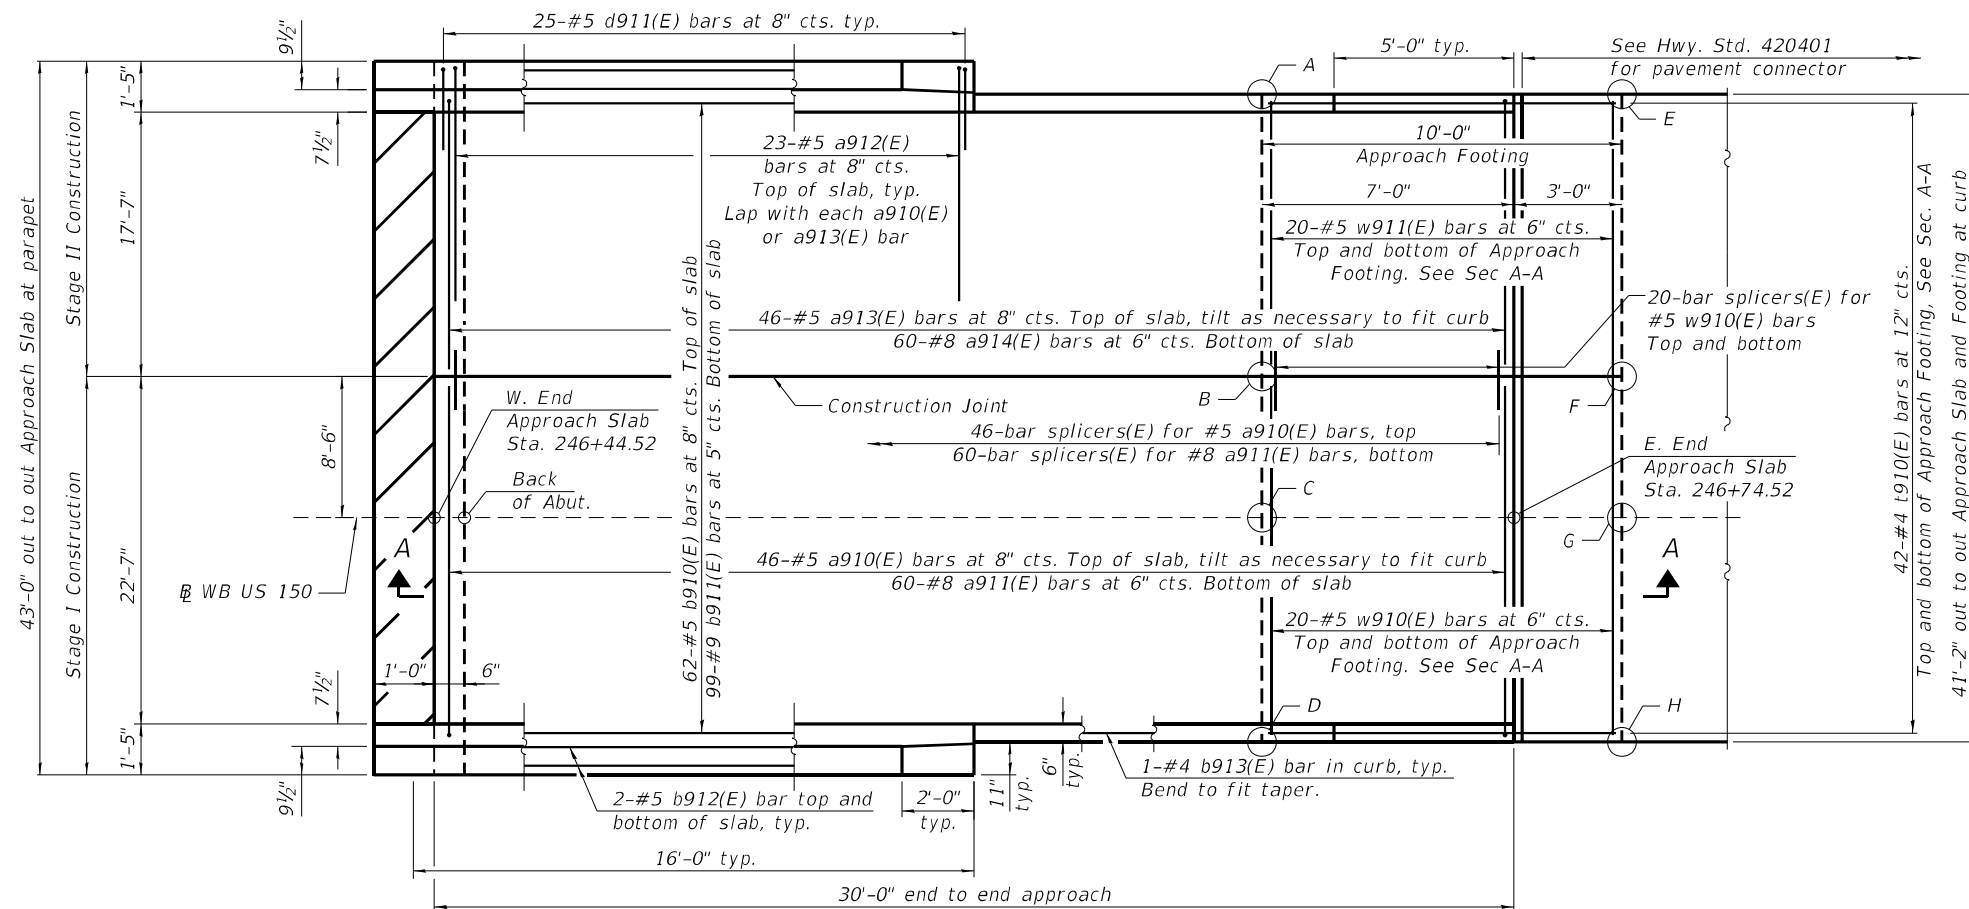









TOP AND BOTTOM ELEVATIONS  
FOR APPROACH FOOTING

| East Approach |           |        |        |        |
|---------------|-----------|--------|--------|--------|
| Point         | Station   | Offset | Top    | Bottom |
| A             | 246+67.52 | -26.58 | 468.59 | 467.75 |
| B             | 246+67.52 | -8.50  | 468.93 | 468.10 |
| C             | 246+67.52 | 0.00   | 469.06 | 468.22 |
| D             | 246+67.52 | 14.58  | 468.83 | 468.00 |
| E             | 246+77.52 | -26.58 | 468.38 | 467.55 |
| F             | 246+77.52 | -8.50  | 468.73 | 467.89 |
| G             | 246+77.52 | 0.00   | 468.85 | 468.02 |
| H             | 246+77.52 | 14.58  | 468.63 | 467.79 |

\* Prior to grinding  
\*\* After grinding

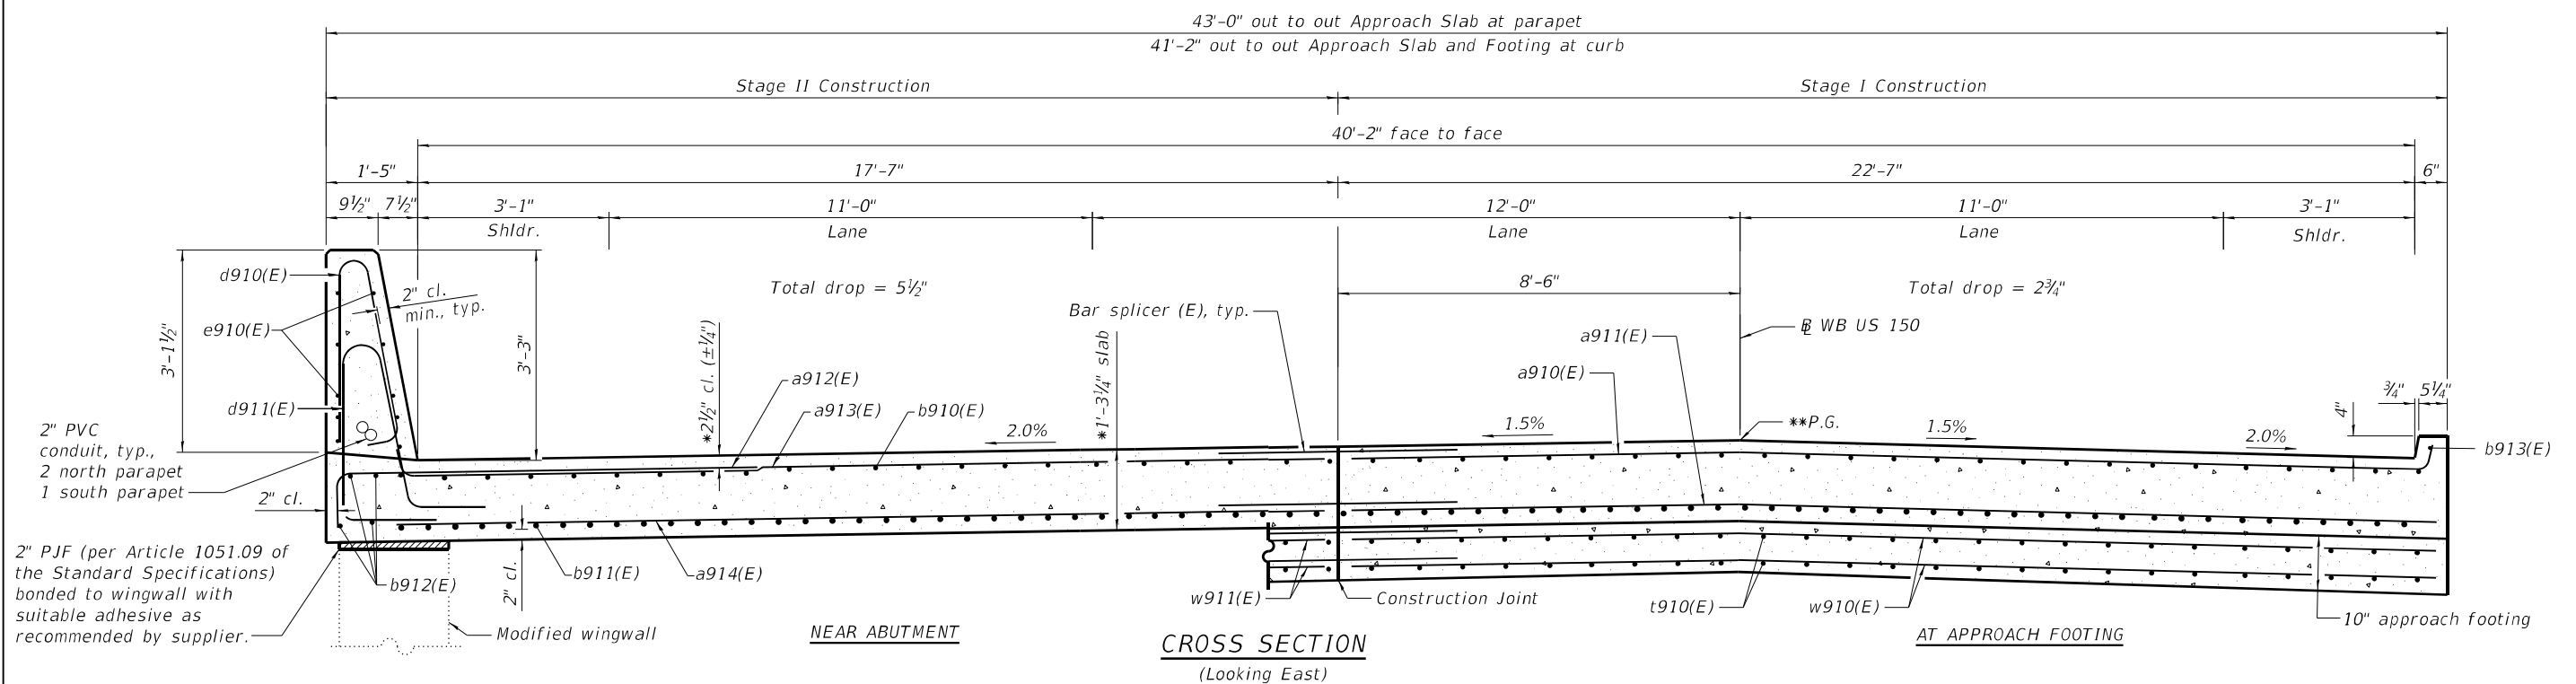



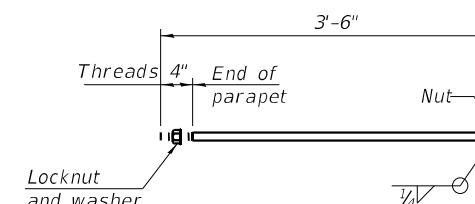 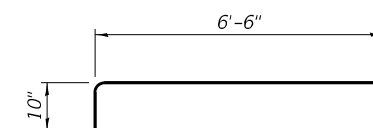 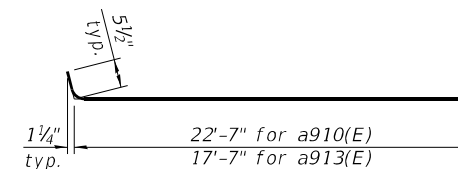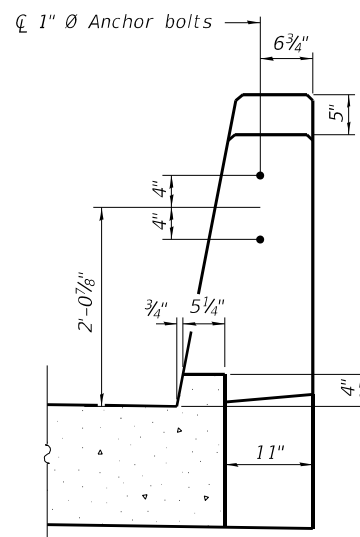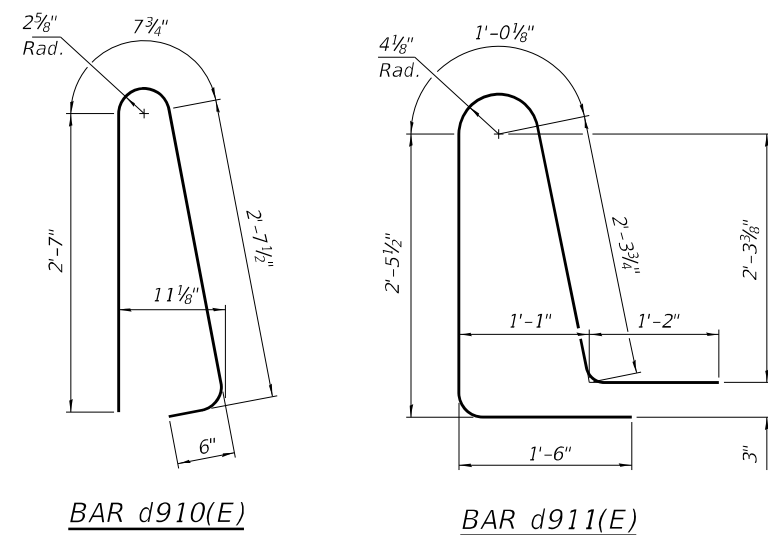 

\*1" Ø ANCHOR BOLT

(Anchor bolt assemblies shall be galvanized according to Article 1006.09 of the Standard Specifications)

EAST APPROACH  
BILL OF MATERIAL

| Bar                                        | No. | Size | Length  | Shape                                                                                 |
|--------------------------------------------|-----|------|---------|---------------------------------------------------------------------------------------|
| a910(E)                                    | 46  | #5   | 23'-1"  |  |
| a911(E)                                    | 60  | #8   | 22'-10" |  |
| a912(E)                                    | 46  | #5   | 7'-4"   |  |
| a913(E)                                    | 46  | #5   | 18'-1"  |  |
| a914(E)                                    | 60  | #8   | 17'-9"  |  |
| b910(E)                                    | 62  | #5   | 29'-8"  |  |
| b911(E)                                    | 99  | #9   | 29'-8"  |  |
| b912(E)                                    | 8   | #5   | 14'-8"  |  |
| b913(E)                                    | 2   | #4   | 14'-8"  |  |
| d910(E)                                    | 50  | #5   | 6'-5"   |  |
| d911(E)                                    | 50  | #5   | 8'-6"   |  |
| e910(E)                                    | 20  | #4   | 15'-8"  |  |
| t910(E)                                    | 42  | #4   | 9'-8"   |  |
| w910(E)                                    | 40  | #5   | 22'-10" |  |
| w911(E)                                    | 40  | #5   | 17'-10" |  |
| Concrete Removal                           |     |      | Cu. Yd. | 8.0                                                                                   |
| Concrete Superstructure                    |     |      | Cu. Yd. | 4.3                                                                                   |
| Concrete Superstructure<br>(Approach Slab) |     |      | Cu. Yd. | 60.8                                                                                  |
| Concrete Structures                        |     |      | Cu. Yd. | 12.8                                                                                  |
| Protective Coat                            |     |      | Sq. Yd. | 160                                                                                   |
| Reinforcement Bars,<br>Epoxy Coated        |     |      | Pound   | 23,840                                                                                |

DRAINAGE SCUPPER STATIONS  
NORTH CURB

|             |             |
|-------------|-------------|
| 201+92.27 * | 203+87.27 * |
| 202+07.27 * | 204+17.27 * |
| 202+22.27 * | 204+32.27 * |
| 202+37.27 * | 204+47.27 * |
| 202+52.27 * | 204+62.27 * |
| 202+67.27 * | 204+77.27 * |
| 202+82.27 * | 204+92.27 * |
| 202+97.27 * | 205+07.27 * |
| 203+12.27 * | 205+22.27 * |
| 203+27.27 * | 205+37.27 * |
| 203+42.27 * | 205+52.27 * |
| 203+57.27 * | 205+67.27 * |
| 203+72.27 * |             |

DRAINAGE SCUPPER STATIONS  
NORTH PARAPET

|                |             |           |
|----------------|-------------|-----------|
| 199+40.00      | 207+83.89 * | 221+22.00 |
| 200+50.00      | 207+97.74 * | 221+53.00 |
| 200+97.00      | 208+11.59 * | 221+81.00 |
| 201+75.00      | 208+25.44 * | 222+09.00 |
| 202+03.00      | 208+35.44 * | 222+37.00 |
| 202+18.00 *    | 208+45.44 * | 222+55.00 |
| 202+31.52 *    | 208+55.44 * | 222+71.00 |
| 202+43.02 *    | 208+81.60   | 222+99.00 |
| 202+54.52 *    | 208+95.57 * | 223+17.00 |
| 202+66.02 *    | 209+09.54 * | 223+35.00 |
| 202+77.52 *    | 209+23.51 * | 223+63.00 |
| 202+89.02 *    | 209+37.48 * | 223+91.00 |
| 203+00.52 *    | 209+51.45 * | 224+19.00 |
| 203+12.02 *    | 209+65.42 * | 224+50.00 |
| 203+23.52 *    | 209+79.39 * | 224+82.00 |
| 203+35.02 *    | 209+93.36 * | 225+27.00 |
| 203+46.52 *    | 210+07.33 * | 225+82.00 |
| 203+58.02 *    | 210+21.30 * | 226+40.00 |
| 203+72.52 *    | 210+35.27 * | 227+01.00 |
| 203+86.81 *    | 210+45.27 * | 227+57.00 |
| 204+11.73 *    | 210+55.27 * | 228+17.00 |
| 204+24.73 *    | 210+65.27 * | 228+73.00 |
| 204+36.48 *    | 210+90.27 * | 229+31.00 |
| 204+48.23 *    | 211+04.24 * | 229+87.00 |
| 204+59.98 *    | 211+18.22 * | 230+38.00 |
| 204+71.73 *    | 211+32.20 * | 231+04.00 |
| 204+83.48 *    | 211+46.17 * | 231+70.00 |
| 204+95.23 *    | 211+60.15 * | 232+36.00 |
| 205+06.98 *    | 211+74.12 * | 233+02.00 |
| 205+18.85 *    | 211+88.10 * | 233+69.00 |
| 205+30.73 *    | 212+02.07 * | 234+36.00 |
| 205+42.60 *    | 212+16.05 * | 235+03.00 |
| 205+54.48 *    | 212+30.02 * | 235+70.00 |
| 205+66.35 *    | 212+44.00 * | 236+36.00 |
| 205+78.23 *    | 212+59.00   | 237+02.00 |
| 205+90.10 *    | 212+94.00   | 237+68.00 |
| 206+01.98 *    | 213+39.00   | 238+34.00 |
| 206+13.85 *    | 213+94.00   | 239+00.00 |
| 206+23.85 *    | 214+64.00   | 239+67.00 |
| 206+33.85 *    | 215+34.00   | 240+34.00 |
| 206+45.85 *    | 215+84.00   | 241+01.00 |
| 206+60.41 **** | 216+41.00   | 241+67.00 |
| 206+72.41 **   | 216+99.00   | 242+33.00 |
| 206+84.35 **   | 217+55.00   | 242+99.00 |
| 206+99.53 *    | 218+15.00   | 243+65.00 |
| 207+14.53 *    | 218+71.00   | 244+31.00 |
| 207+28.50 *    | 219+32.00   | 244+97.00 |
| 207+42.35 *    | 219+89.00   | 245+64.00 |
| 207+56.20 *    | 220+45.00   | 246+31.00 |
| 207+70.05 *    | 220+90.00   |           |

DRAINAGE SCUPPER STATIONS  
SOUTH PARAPET




|               |             |           |
|---------------|-------------|-----------|
| 199+40.00     | 207+00.81 * | 212+59.00 |
| 200+99.00     | 207+14.66 * | 213+24.00 |
| 201+37.00     | 207+28.50 * | 214+09.00 |
| 201+75.00     | 207+42.35 * | 215+34.00 |
| 202+03.00 *** | 207+56.20 * | 216+41.00 |
| 202+18.00 *   | 207+70.05 * | 217+55.00 |
| 202+31.88 *   | 207+83.89 * | 218+71.00 |
| 202+45.76 *   | 207+97.74 * | 219+32.00 |
| 202+59.64 *   | 208+11.59 * | 219+89.00 |
| 202+73.52 *   | 208+25.44 * | 220+66.00 |
| 202+87.41 *   | 208+35.44 * | 221+22.00 |
| 203+01.29 *   | 208+45.44 * | 221+81.00 |
| 203+15.17 *   | 208+55.44 * | 222+37.00 |
| 203+29.05 *   | 208+81.60   | 222+71.00 |
| 203+42.93 *   | 208+95.57 * | 222+99.00 |
| 203+56.81 *   | 209+09.54 * | 223+35.00 |
| 203+66.81 *   | 209+23.51 * | 223+91.00 |
| 203+76.81 *   | 209+37.48 * | 224+50.00 |
| 203+86.81 *   | 209+51.45 * | 225+06.00 |
| 204+11.73 *   | 209+65.42 * | 225+82.00 |
| 204+21.73 *   | 209+79.39 * | 226+40.00 |
| 204+31.73 *   | 209+93.36 * | 227+01.00 |
| 204+41.73 *   | 210+07.33 * | 228+17.00 |
| 204+56.23 *   | 210+21.30 * | 229+31.00 |
| 204+70.73 *   | 210+35.27 * | 230+38.00 |
| 204+85.24 *   | 210+45.27 * | 231+44.00 |
| 204+99.74 *   | 210+55.27 * | 232+50.00 |
| 205+14.24 *   | 210+65.27 * | 233+56.00 |
| 205+28.74 *   | 210+90.27 * | 234+63.00 |
| 205+43.25 *   | 211+04.24 * | 235+70.00 |
| 205+57.75 *   | 211+18.22 * | 236+76.00 |
| 205+72.25 *   | 211+32.20 * | 237+82.00 |
| 205+86.75 *   | 211+46.17 * | 238+88.00 |
| 206+01.26 *   | 211+60.15 * | 239+94.00 |
| 206+15.76 *   | 211+74.12 * | 241+01.00 |
| 206+30.26 *   | 211+88.10 * | 242+07.00 |
| 206+44.77 *   | 212+02.07 * | 243+13.00 |
| 206+59.27 *** | 212+16.05 * | 244+19.00 |
| 206+73.12 *   | 212+30.02 * | 245+25.00 |
| 206+86.96 *   | 212+44.00 * | 246+31.00 |

- \* Floor Drain
- \*\* DS-33 Scupper
- \*\*\* DS-11 recessed into parapet 3½"
- \*\*\*\* DS-11 offset max 4" from parapet towards  roadway

Note:  
Drainage scuppers are DS-11 unless  
other noted.

MODEL: Default  
FILE NAME: P:\4312-WB\c\l\gaggeRchab\CADD\Structural\\_SN\_090-0115\_WBMainBridge\_Final\_Plan\0900115-68E44-114-Sup-DrmScupperLoc.dgn



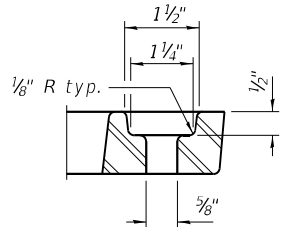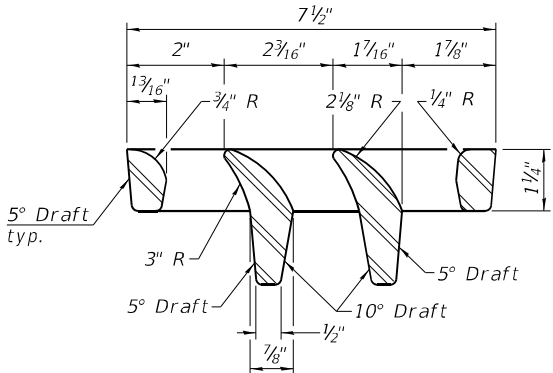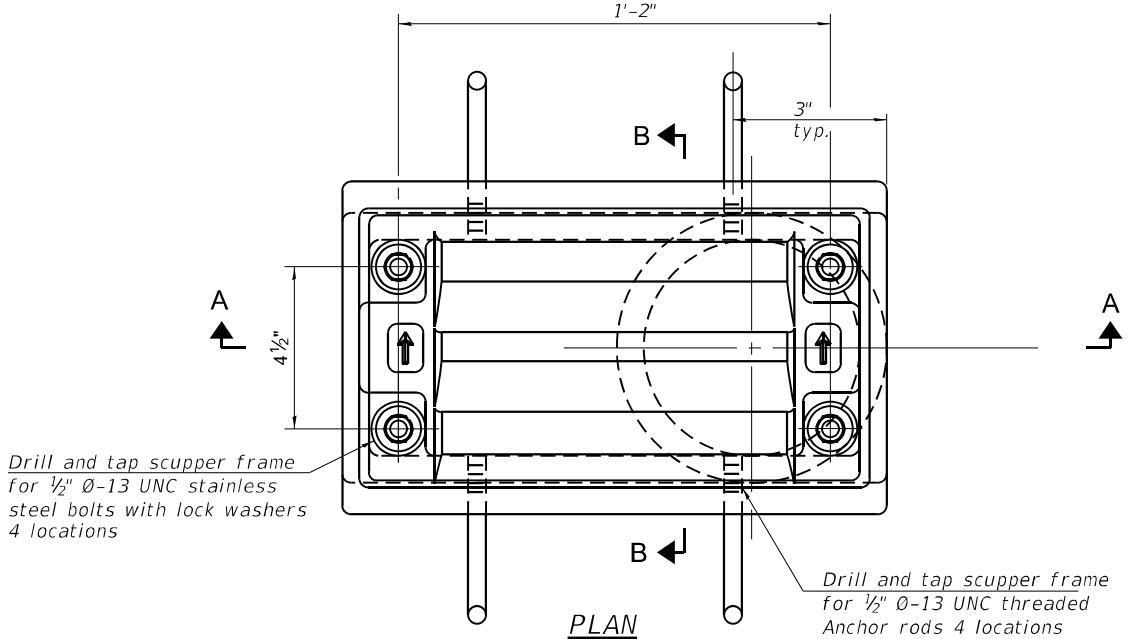

Notes:

All cast iron parts shall be gray iron conforming to the requirements of AASHTO M105, Class 35B and AASHTO M306.

Bolts, anchor rods, nuts and washers shall be according to ASTM A307 and shall be galvanized according to AASHTO M232. As an alternate stainless steel may be used.

Stainless steel hardware shall be according to Article 1006.29(d) of the Standard Specifications.

Structural steel weldments of equal sections and of the same configuration may be substituted for the cast iron scupper frames and downspouts; however, the scupper grates shall remain cast iron. Fillet or full penetration welds shall be used for the weldments. Details shall be submitted to the Engineer for approval.


Structural steel scupper frames and downspouts, when utilized, shall be galvanized according to AASHTO M111.

As an alternate, fiberglass may be used for downspouts according to ASTM D2996 with a short-time rupture strength hoop tensile stress of 30,000 psi min. in lieu of the cast iron or structural steel.




Exterior surfaces of downspouts and exterior exposed surfaces of the scupper frame below deck shall be treated as specified on sheet S3 of S214.

The Contractor shall take appropriate measures to assure that Protective Coat is not applied to the scupper.

Cost of the grate, frame, downspout, anchor rods, nuts and washers including complete installation of the scupper shall be paid for at the contract unit price for Drainage Scuppers, DS-11.

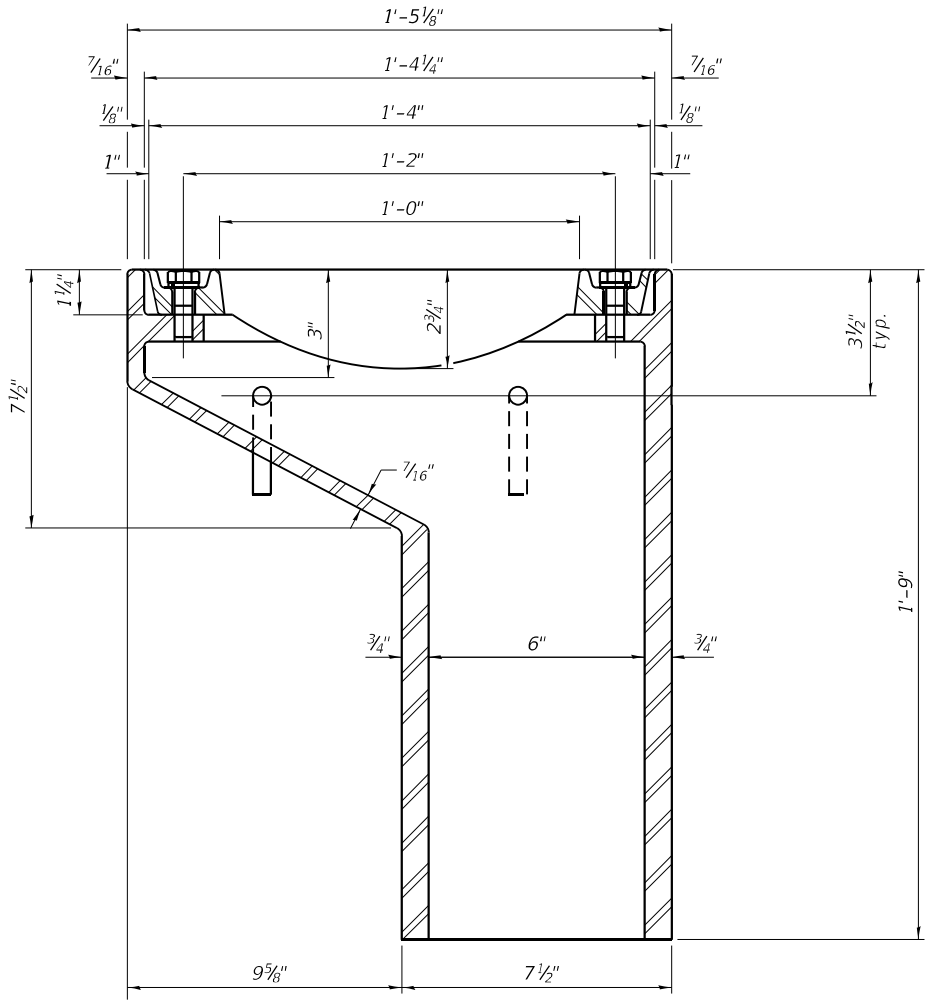

See sheet S77 of S214 for scupper location relative to parapet.

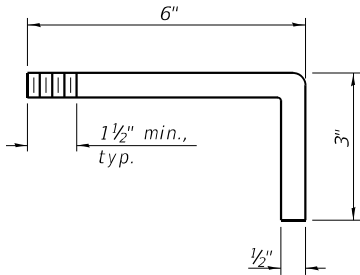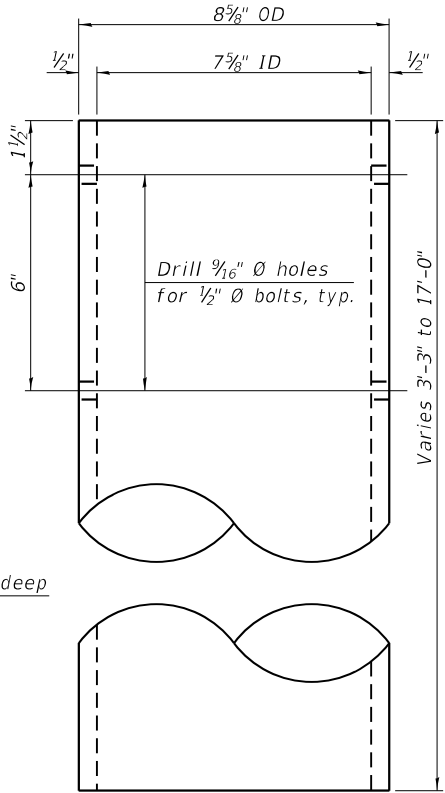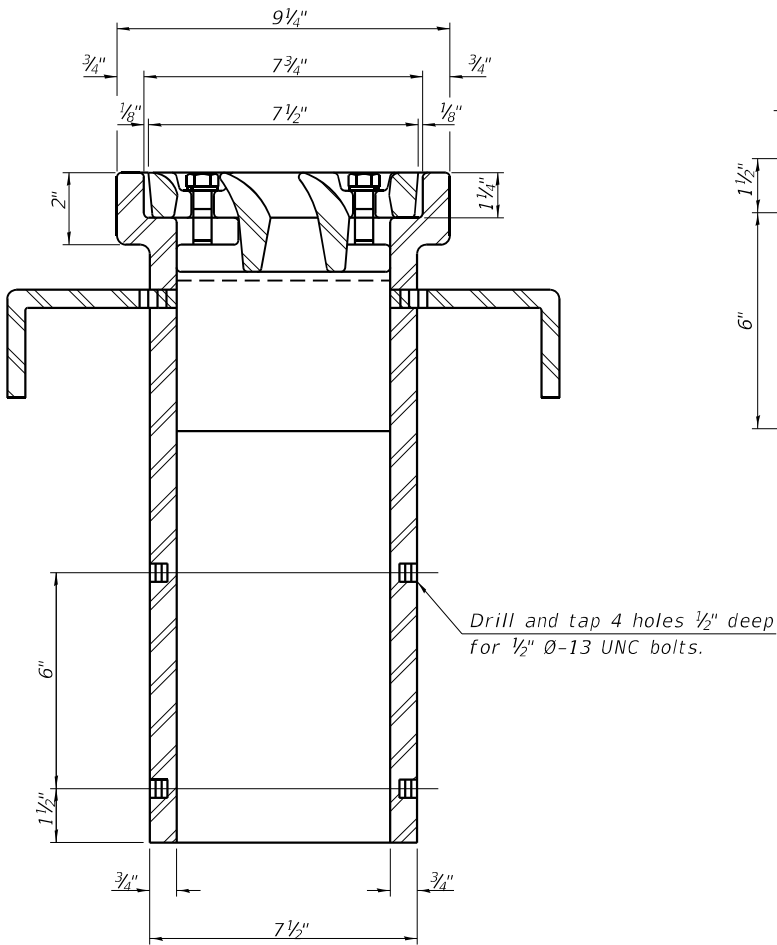

ANCHOR ROD DETAIL

BILL OF MATERIAL

| ITEM                     | UNIT | QUANTITY |
|--------------------------|------|----------|
| Drainage Scuppers, DS-11 | Each | 119      |

DS-11

5-15-2023



|              |               |           |
|--------------|---------------|-----------|
| USER NAME =  | DESIGNED - UB | REVISED - |
|              | CHECKED - YSS | REVISED - |
| PLOT SCALE = | DRAWN - AEC   | REVISED - |
| PLOT DATE =  | CHECKED - UB  | REVISED - |

STATE OF ILLINOIS  
DEPARTMENT OF TRANSPORTATION


DRAINAGE SCUPPERS, DS-11  
STRUCTURE NO. 090-0115

SHEET S115 OF S214 SHEETS


|                           |               |         |              |           |
|---------------------------|---------------|---------|--------------|-----------|
| F.A.P. RTE.               | SECTION       | COUNTY  | TOTAL SHEETS | SHEET NO. |
| 317                       | (15B-1)BP,BRR | PEO/TAZ | 418          | 285       |
| CONTRACT NO. 68E44        |               |         |              |           |
| ILLINOIS FED. AID PROJECT |               |         |              |           |

MODEL: Default  
FILE NAME: P:\4312-WB\c\ClugageRehab\CADD\Structural\SN 090-0115\_WBMainBridge\_Final Plans\0900115-68E44-115-DrainageScupper-DS11.dgn  
3/13/2025 12:50:37 PM

MODEL: Default  
FILE NAME: P:\4312-WB\c\ClugageRchab\CADD\Structural\_S\N 090-0115\_WBMainBridge\_Final Plans\0900115-68E44-116-DrainageScupper-DS33.dgn  
3/13/2025 12:50:39 PM

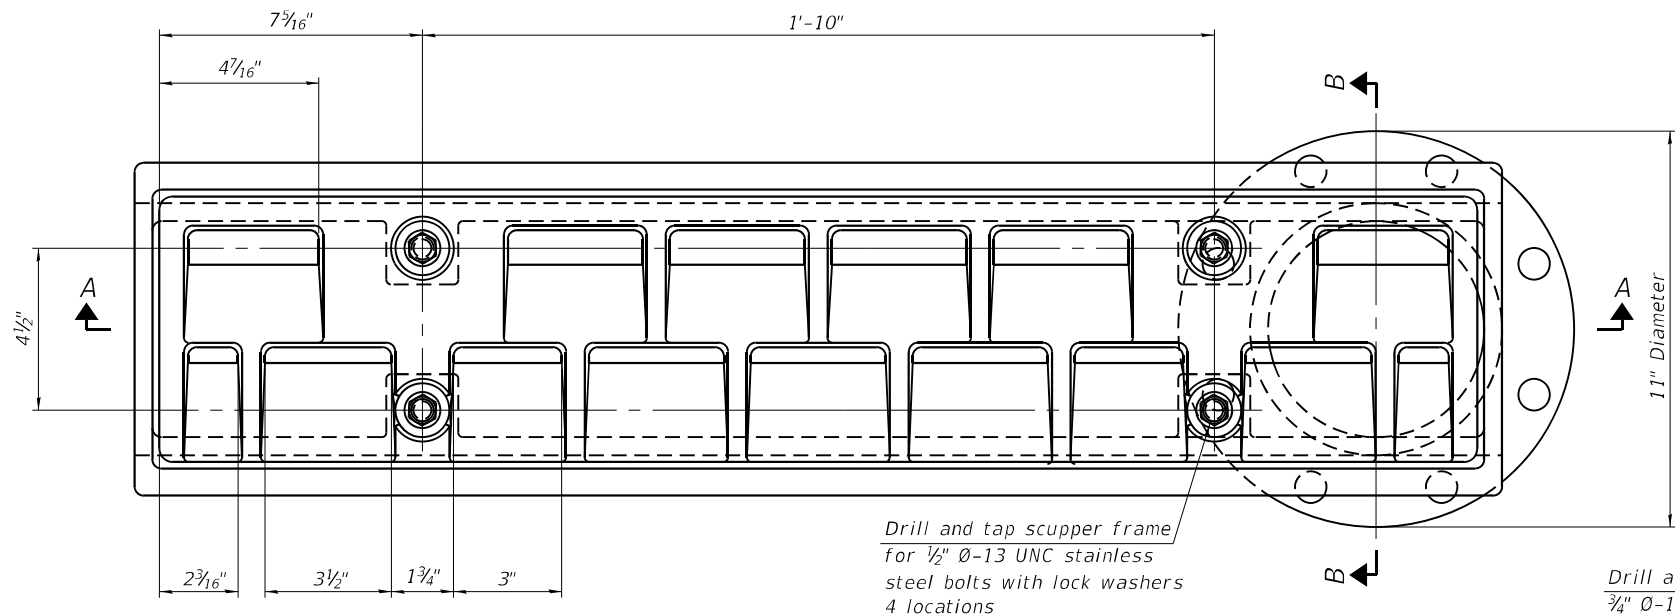

PLAN

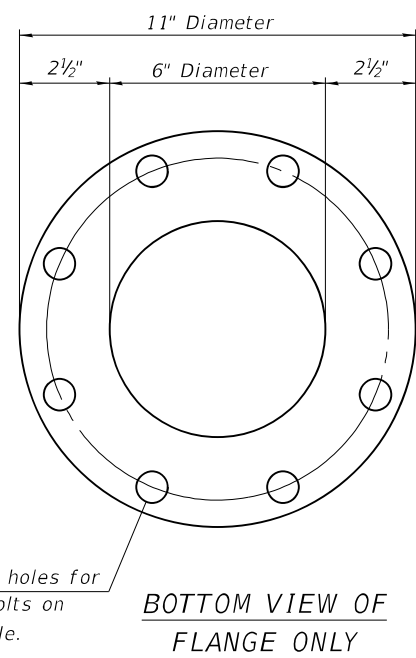

Notes:

All cast iron parts shall be gray iron conforming to the requirements of AASHTO M105, Class 35B and AASHTO M306.

Bolts, nuts and washers shall be according to ASTM A307 and shall be galvanized according to AASHTO M232. As an alternate stainless steel may be used.

Stainless steel hardware shall be according to Article 1006.29(d) of the Standard Specifications.

Structural steel weldments of equal sections and of the same configuration may be substituted for the cast iron scupper frames and downspouts; however, the scupper frames shall remain cast iron. Fillet or full penetration welds shall be used for the weldments. Details shall be submitted to the Engineer for approval.


Structural steel scupper frames and downspouts, when utilized, shall be galvanized according to AASHTO M111.

As an alternate, fiberglass may be used for downspouts according to ASTM D2996 with a short-time rupture strength hoop tensile stress of 30,000 psi min. in lieu of the cast iron or structural steel.

Exterior surfaces of downspouts and exterior exposed surfaces of the scupper frame below deck shall be treated as specified on sheet S3 of S214.


The Contractor shall take appropriate measures to assure that Protective Coat is not applied to the scupper.

Cost of the grate, frame, downspout, nuts and washers including complete installation of the scupper shall be paid for at the contract unit price for Drainage Scuppers, DS-33.

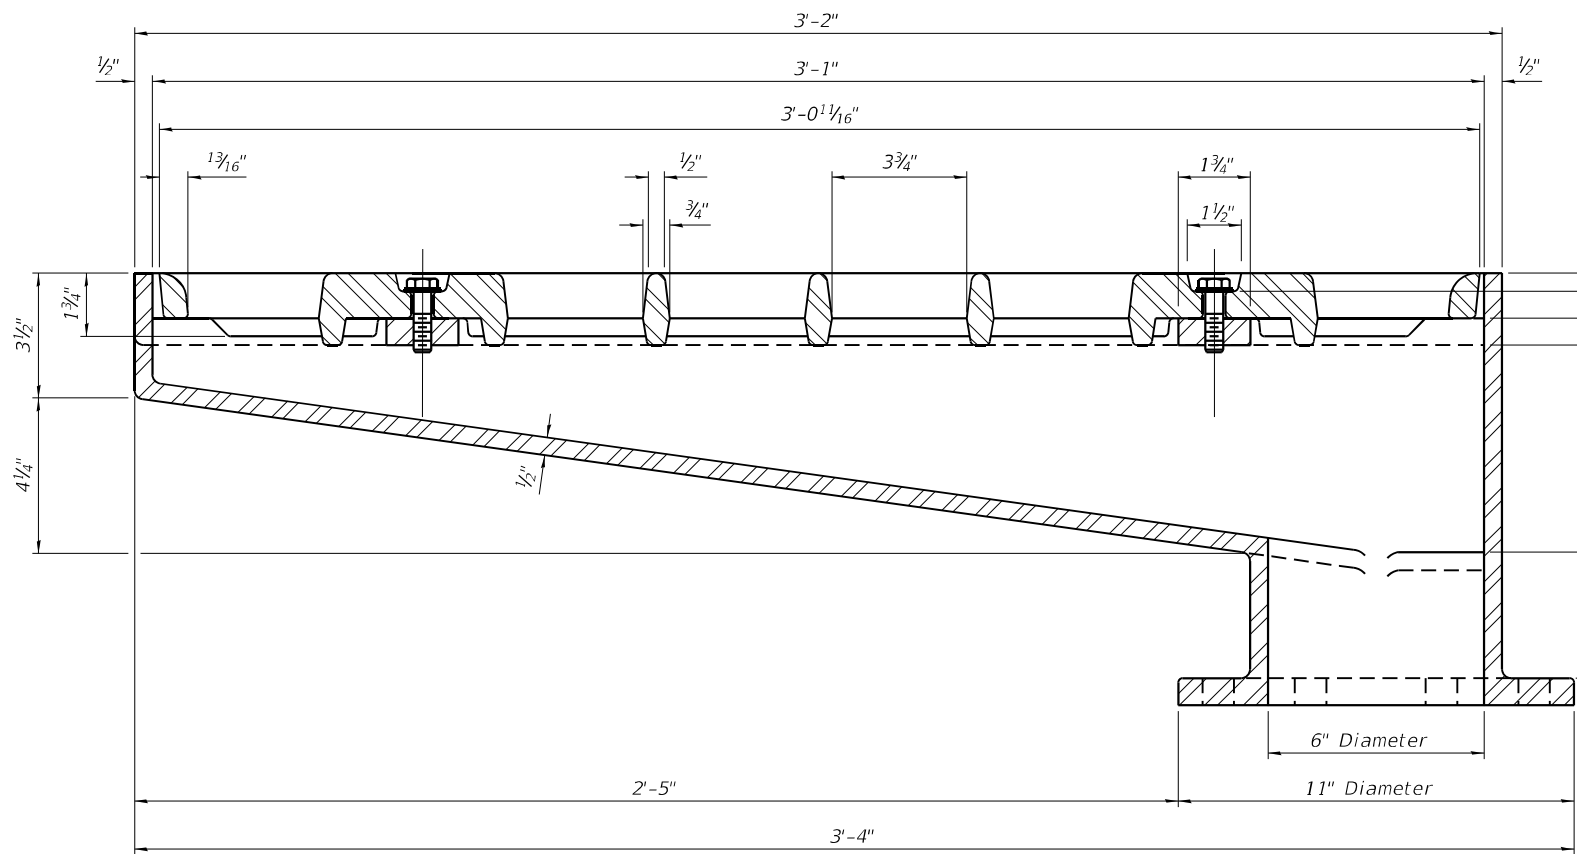


BILL OF MATERIAL


| ITEM                     | UNIT | QUANTITY |
|--------------------------|------|----------|
| Drainage Scuppers, DS-33 | Each | 2        |

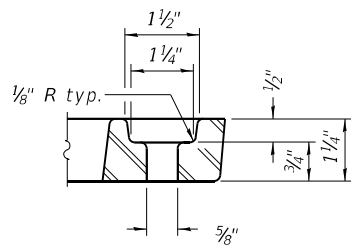


GRATE BOLT HOLE DETAIL

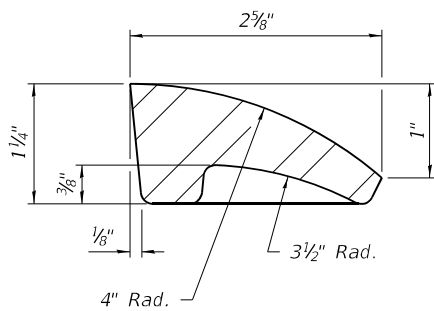

FIRST VANE DETAIL

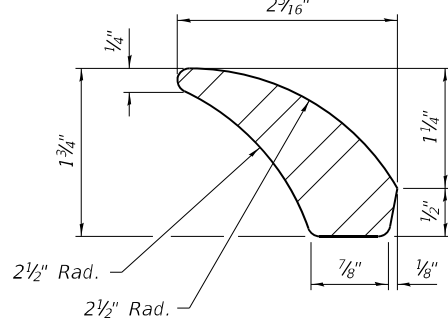

SECOND VANE DETAIL

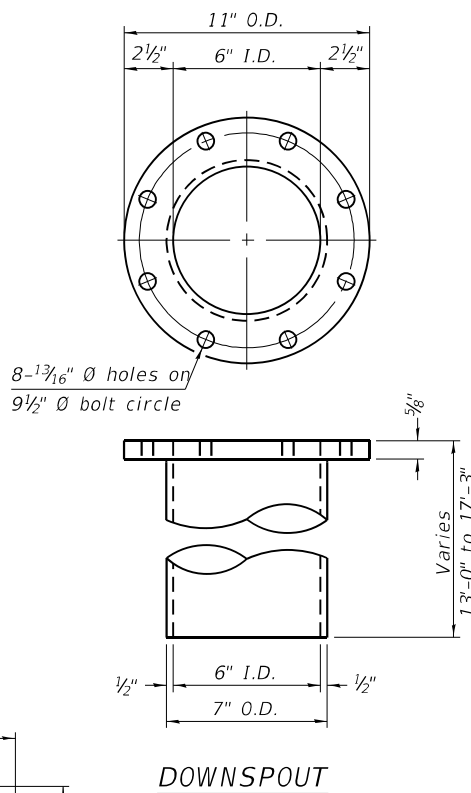

DOWNSPOUT

DS-33

5-15-2023




|              |               |           |
|--------------|---------------|-----------|
| USER NAME =  | DESIGNED - UB | REVISED - |
| PLOT SCALE = | CHECKED - YSS | REVISED - |
| PLOT DATE =  | DRAWN - AEC   | REVISED - |
|              | CHECKED - UB  | REVISED - |

STATE OF ILLINOIS  
DEPARTMENT OF TRANSPORTATION

DRAINAGE SCUPPERS, DS-33  
STRUCTURE NO. 090-0115


SHEET S116 OF S214 SHEETS

| F.A.P. RTE.               | SECTION       | COUNTY  | TOTAL SHEETS | SHEET NO. |
|---------------------------|---------------|---------|--------------|-----------|
| 317                       | (15B-1)BP,BRR | PEO/TAZ | 418          | 286       |
| CONTRACT NO. 68E44        |               |         |              |           |
| ILLINOIS FED. AID PROJECT |               |         |              |           |

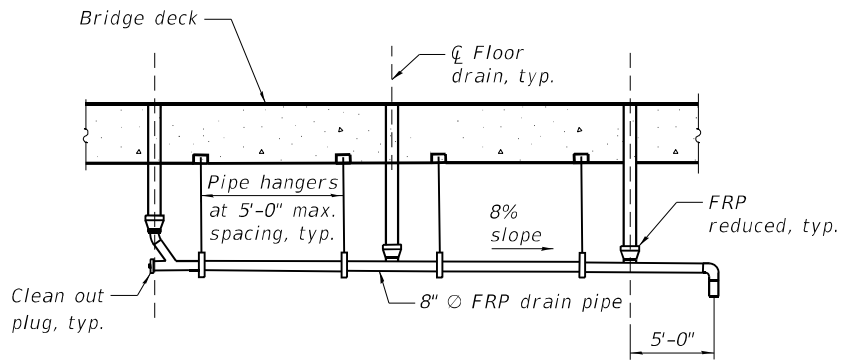

VIEW A-A


Drainage system at south parapet shown,  
north parapet and north curb similar.

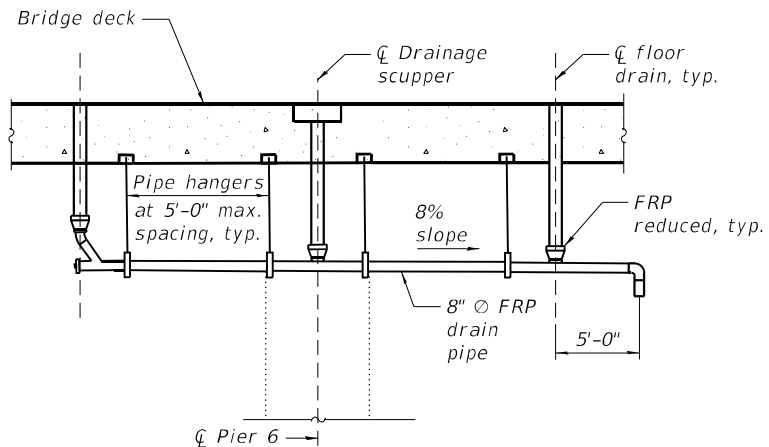


VIEW B-B

Drainage system at south parapet shown,  
north parapet similar.

500 lbs. min. capacity  
galvanized concrete insert  
for 5/8" Ø threaded rods

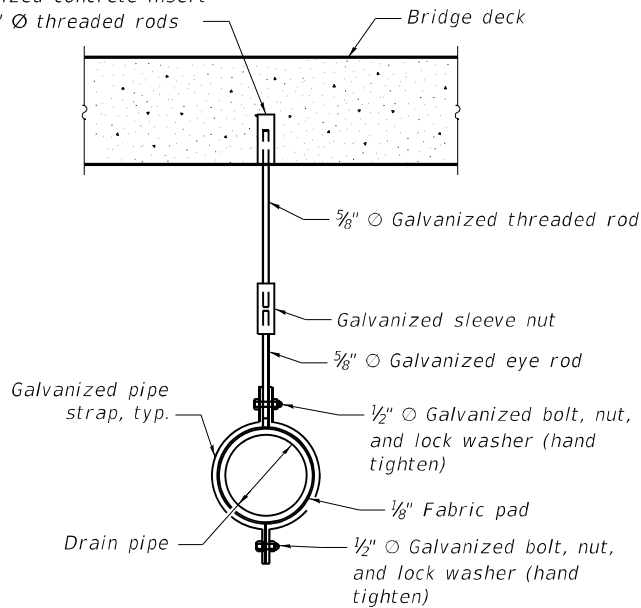


PIPE HANGER DETAIL

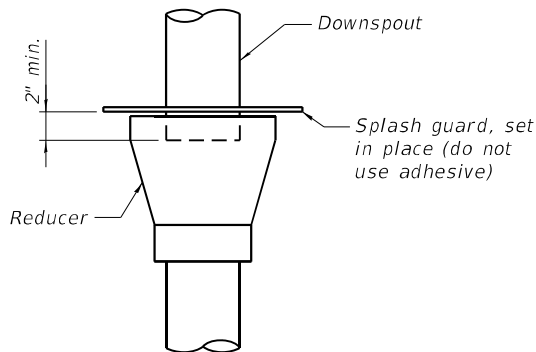

FRP REDUCER DETAIL


TABLE OF DRAINAGE SYSTEM REPAIRS

| 2024 NBIS<br>Inspection Deficiency<br>Item No. | Location   | Action                                                                                                |
|------------------------------------------------|---|---|
| 106                                            | North end of Pier 4<br>South end of Pier 4<br>North end of Pier 10<br>North end of Pier 13<br>North end of Pier 16<br>North end of Pier 19 | Clean clogged<br>existing<br>downspout.<br>See Cleaning<br>Drainage<br>System<br>special<br>provision |

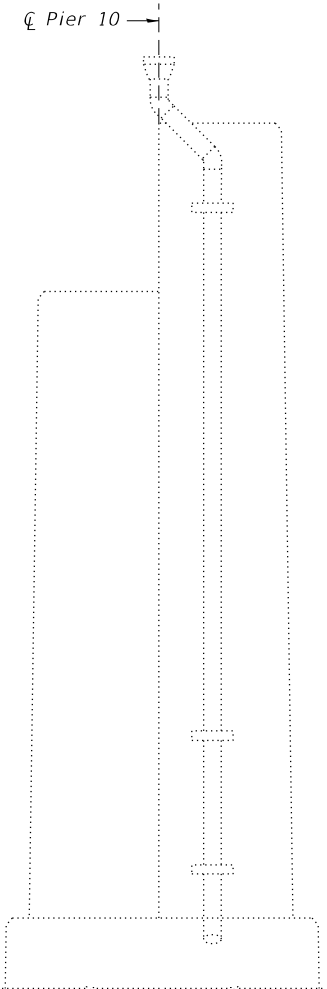

DRAINAGE SYSTEM REPAIR  
Pier 10 shown, other locations similar

Notes:  
Threaded rods shall conform to the  
requirements of ASTM F1554 Grade 36.  
Bolts, washers and nuts shall conform  
to the requirements of ASTM A307 and  
shall be galvanized according to AASHTO  
M232.  
The cost for all work required to  
furnish, fabricate and install the closed  
drainage systems that are located at Pier  
6 and over the private roadway in Span 7  
including the pipes, reducers, cleanouts,  
fittings, and hardware, shall be paid for  
at the lump sum contract price for  
Drainage System for Structures.  
See sheets S115 and S116 of S214 for  
drainage scupper details.

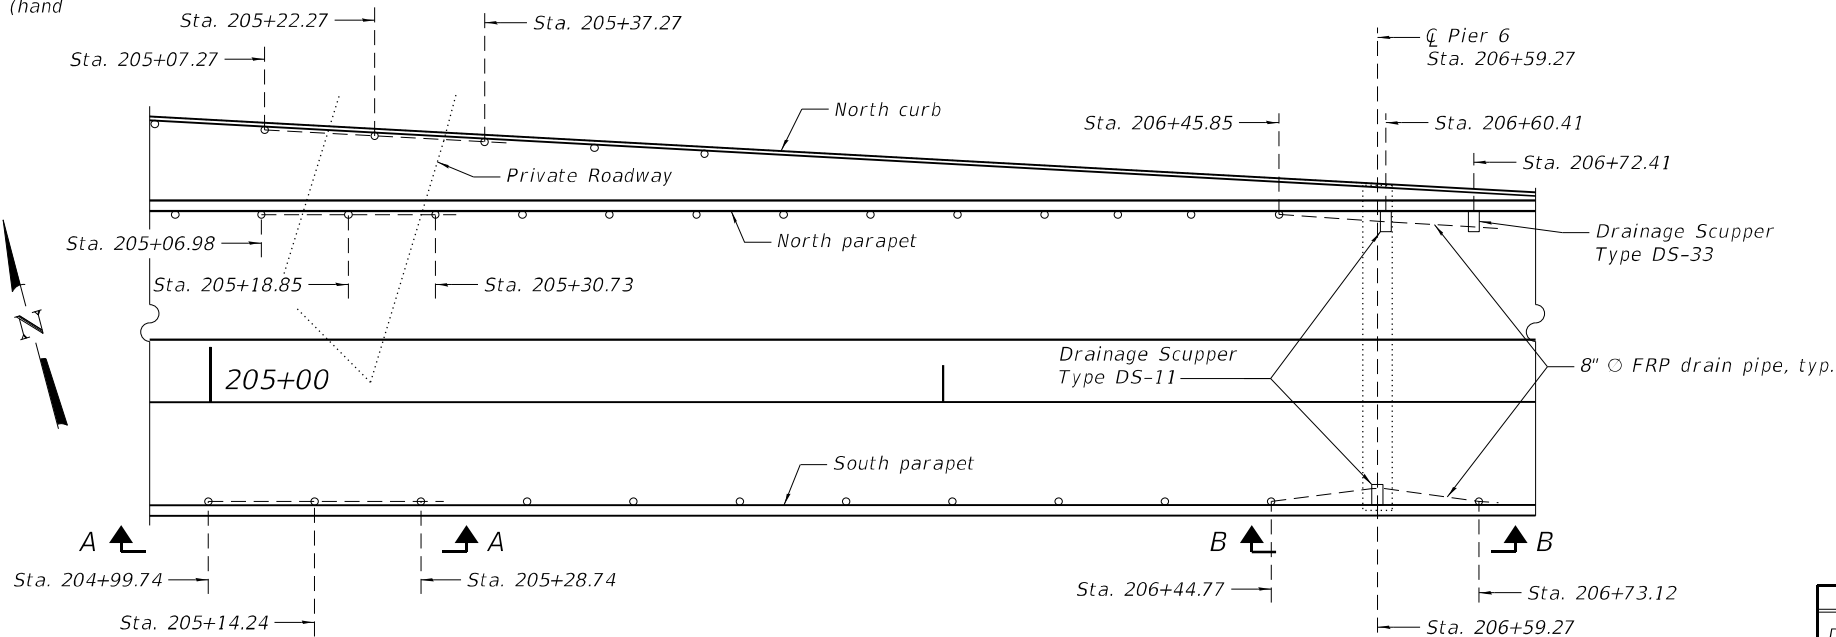

DRAINAGE PLAN

BILL OF MATERIAL

| Item                           | Unit   | Total |
|--------------------------------|--------|-------|
| Drainage System for Structures | L. Sum | 1     |
| Cleaning Drainage System       | L. Sum | 1     |

MODEL: Default  
FILE NAME: P:\4312-WB\CC\GageRehab\CADD\Structural\_S\N 090-0115\_WBMainBridge\_Final Plans\0900115-68E44-117-ClosedDrnSys.dgn  
3/13/2025 12:50:42 PM



|              |                |           |
|--------------|----------------|-----------|
| USER NAME =  | DESIGNED - JAD | REVISED - |
|              | CHECKED - YSS  | REVISED - |
| PLOT SCALE = | DRAWN - AEC    | REVISED - |
| PLOT DATE =  | CHECKED - YSS  | REVISED - |


STATE OF ILLINOIS  
DEPARTMENT OF TRANSPORTATION

CLOSED DRAINAGE SYSTEM  
STRUCTURE NO. 090-0115


SHEET S117 OF S214 SHEETS

| F.A.P.<br>RTE.            | SECTION       | COUNTY  | TOTAL<br>SHEETS | SHEET<br>NO. |
|---------------------------|---------------|---------|-----------------|--------------|
| 317                       | (15B-1)BP,BRR | PEO/TAZ | 418             | 287          |
| CONTRACT NO. 68E44        |               |         |                 |              |
| ILLINOIS FED. AID PROJECT |               |         |                 |              |

MODEL: Default  
FILE NAME: P:\4312-WB\c\l\gaggeRchab\CADD\Structural\_S\ 090-0115\_WBMainBridge\_Final Plans\0900115-68E44-118-PreformedJointStripSeal.dgn  
3/13/2025 12:50:46 PM

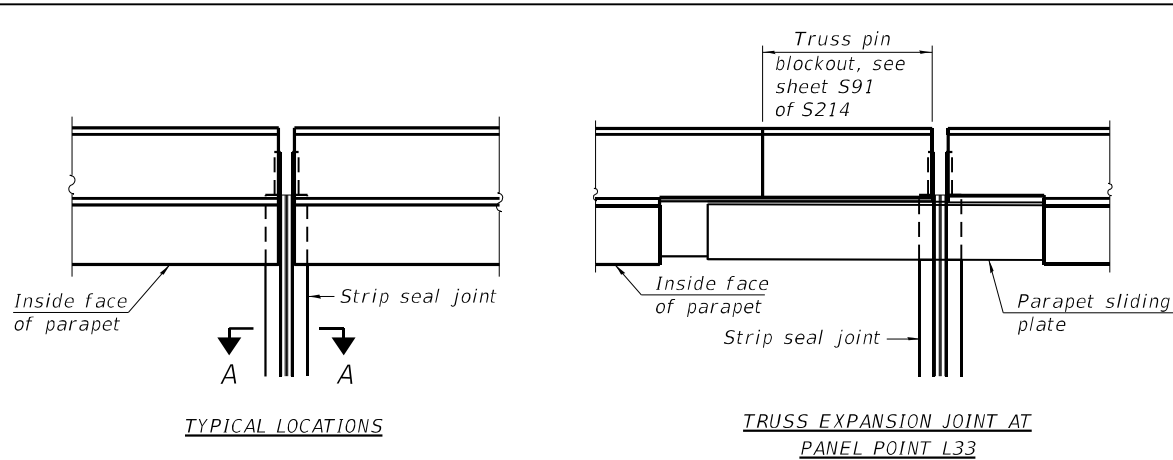


PLAN AT PARAPET

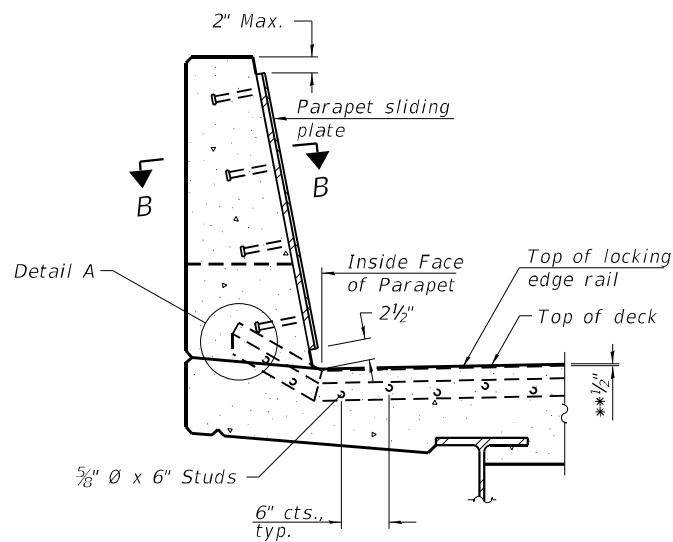


SECTION AT PARAPET


Truss expansion joint at Panel Point L33 shown. All other locations similar.

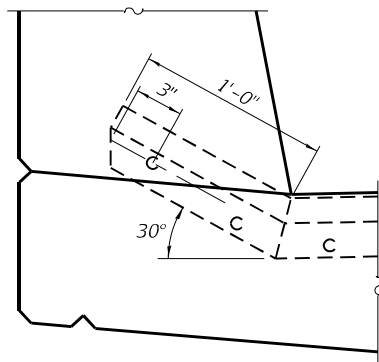

DETAIL A

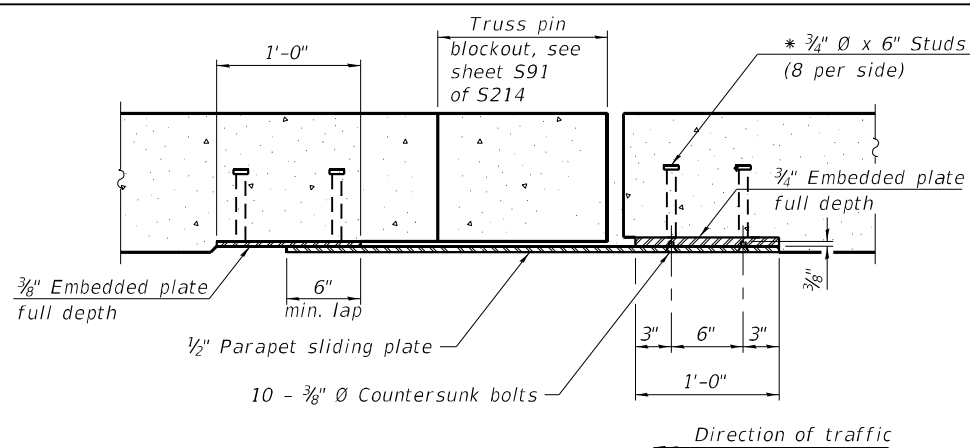

SECTION B-B

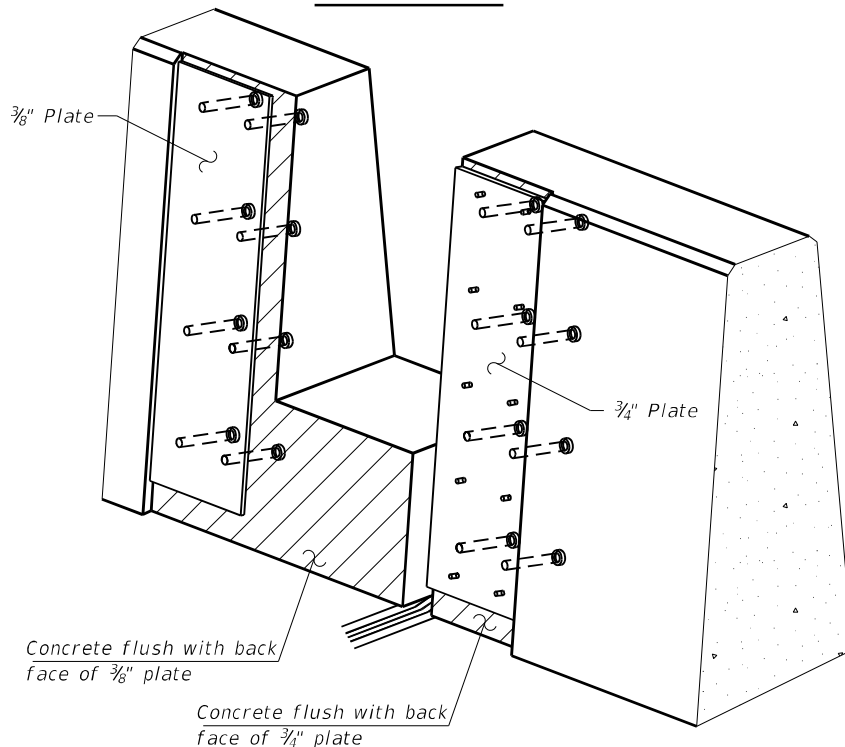

TRIMETRIC VIEW  
(Showing embedded plates only)

**Notes:**

The strip seal shall be made continuous and shall have a minimum thickness of 1/4". The configuration of the strip seal shall match the configuration of the locking edge rails. Open or "webbed" strip seal gland configurations are not permitted. The gland shall be sized for a maximum rated movement of 4 inches.

The locking edge rails depicted are configured for typical applications and are conceptual only. The actual configuration of the locking edge rails and matching strip seal may vary from manufacturer to manufacturer provided they fit the application and meet the minimum anchorage shown. Flanged edge rails, however, will not be allowed. Locking edge rails may exceed the 4 1/2" maximum depth provided the anchorage system is revised according to the manufacturer's recommendation.

The manufacturer's recommended installation methods shall be followed.


All steel components shall be galvanized after fabrication according to Article 520.03 of the Standard Specifications.

The Maximum space between locking edge rail segments shall be 3/16" and sealed with a suitable sealant; however, any rail joint within 10' measured perpendicular to the face of the curb or parapet shall be welded as shown in the locking edge rail splice detail.

Cost of parapet sliding plates, embedded plates, and anchorage studs included with Preformed Joint Strip Seal.

The concrete opening below the strip seal will vary based on the locking edge rail chosen by the Contractor. Deck and parapet lengths shown elsewhere in the plans are dimensioned to the concrete opening, not the joint opening, and are based on the rolled locking edge rail. If the Contractor elects to use a different locking edge rail, dimensional adjustments may be required. One exception to this would be the strip seal joint at the end of the precast bridge approach slab. For these cases the pavement connector length shall be adjusted, not the length of the bridge approach slab.

| Location                     | Dim. A | Dim. B |
|------------------------------|--------|--------|
| Pier 2                       | 1 5/8" | 2 1/2" |
| Truss relief joints          | 1 1/8" | 2"     |
| Truss expansion joint at L33 | 1 1/8" | 2"     |
| East Abutment                | 1 5/8" | 2 1/2" |

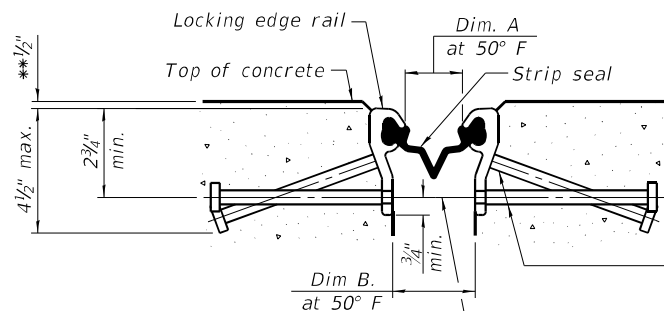

SHOWING ROLLED RAIL JOINT


\* 5/8" Ø x 6" studs @ 6" cts. (alternate angled/bent studs with horizontal studs)

3/8" Ø threaded rods in 7/16" Ø holes at ±4'-0" cts. for holding the proper joint opening based on the temperature during the deck pour. Place to miss studs. All rods shall be burned, or sawed off flush with the plates after concrete is set.


SECTION A-A

\* Granular or solid flux filled headed studs conforming to Article 1006.32 of the Std. Specs., automatically end welded.


\*\* Prior to grinding

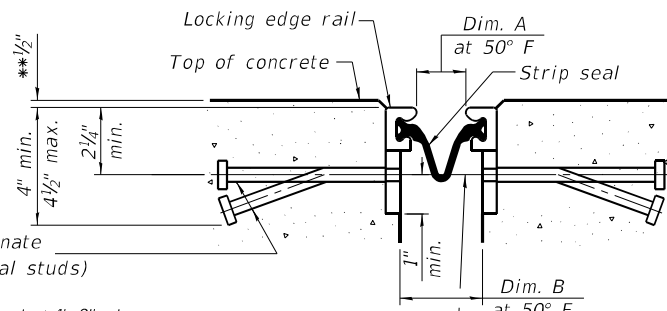

SHOWING WELDED RAIL JOINT

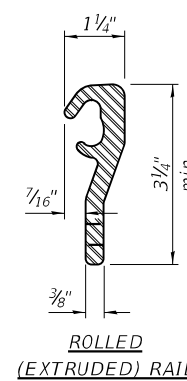


ROLLED (EXTRUDED) RAIL

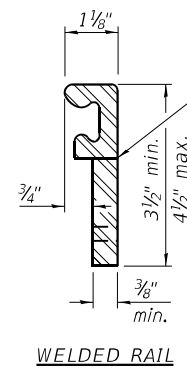

WELDED RAIL

LOCKING EDGE RAILS

\*\*\* Back gouge not required if complete joint penetration is verified by mock-up.

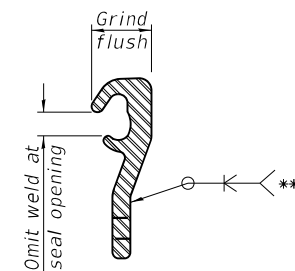

LOCKING EDGE RAIL SPLICE

The inside of the locking edge rail groove shall be free of weld residue. Rolled rail shown, welded rail similar.

BILL OF MATERIAL

| Item                       | Unit | Total |
|----------------------------|------|-------|
| Preformed Joint Strip Seal | Foot | 504   |



|              |               |           |
|--------------|---------------|-----------|
| USER NAME =  | DESIGNED - YJ | REVISED - |
| PLOT SCALE = | CHECKED - UB  | REVISED - |
| PLOT DATE =  | DRAWN - AEC   | REVISED - |
|              | CHECKED - UB  | REVISED - |


STATE OF ILLINOIS  
DEPARTMENT OF TRANSPORTATION

PREFORMED JOINT STRIP SEAL  
STRUCTURE NO. 090-0115


SHEET S118 OF S214 SHEETS

| F.A.P. RTE.               | SECTION       | COUNTY  | TOTAL SHEETS | SHEET NO. |
|---------------------------|---------------|---------|--------------|-----------|
| 317                       | (15B-1)BP,BRR | PEO/TAZ | 418          | 288       |
| CONTRACT NO. 68E44        |               |         |              |           |
| ILLINOIS FED. AID PROJECT |               |         |              |           |

MODEL: Default  
FILE NAME: P:\4312-WB\c\JuggerRehab\CADD\Structural\_SN 090-0115\_WBMainBridge\_Final Plans\0900115-68E44-119-FgrPIExpJPier4-L.dgn  
3/13/2025 12:50:49 PM

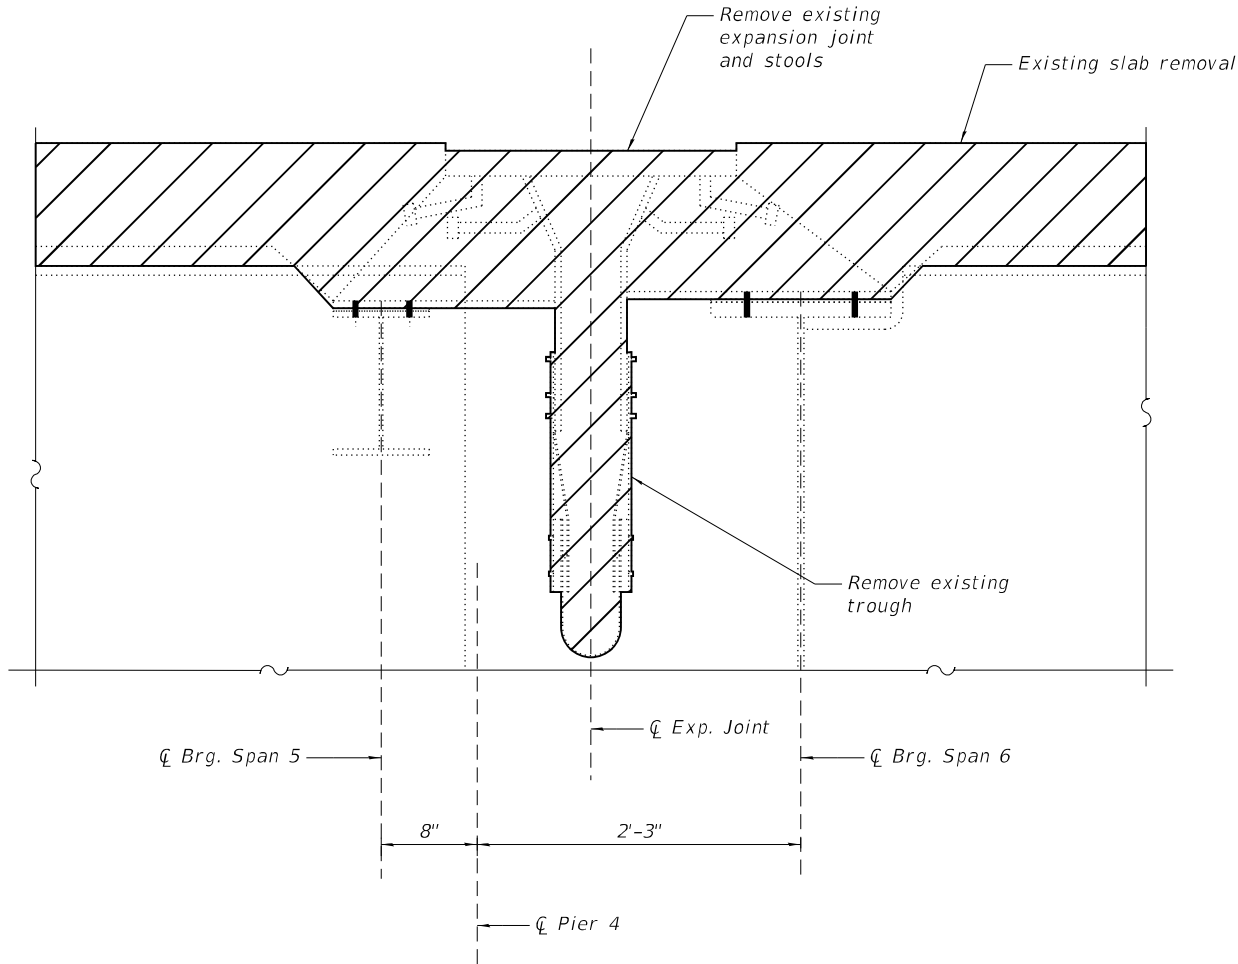

EXPANSION JOINT REMOVAL  
AT PIER 4

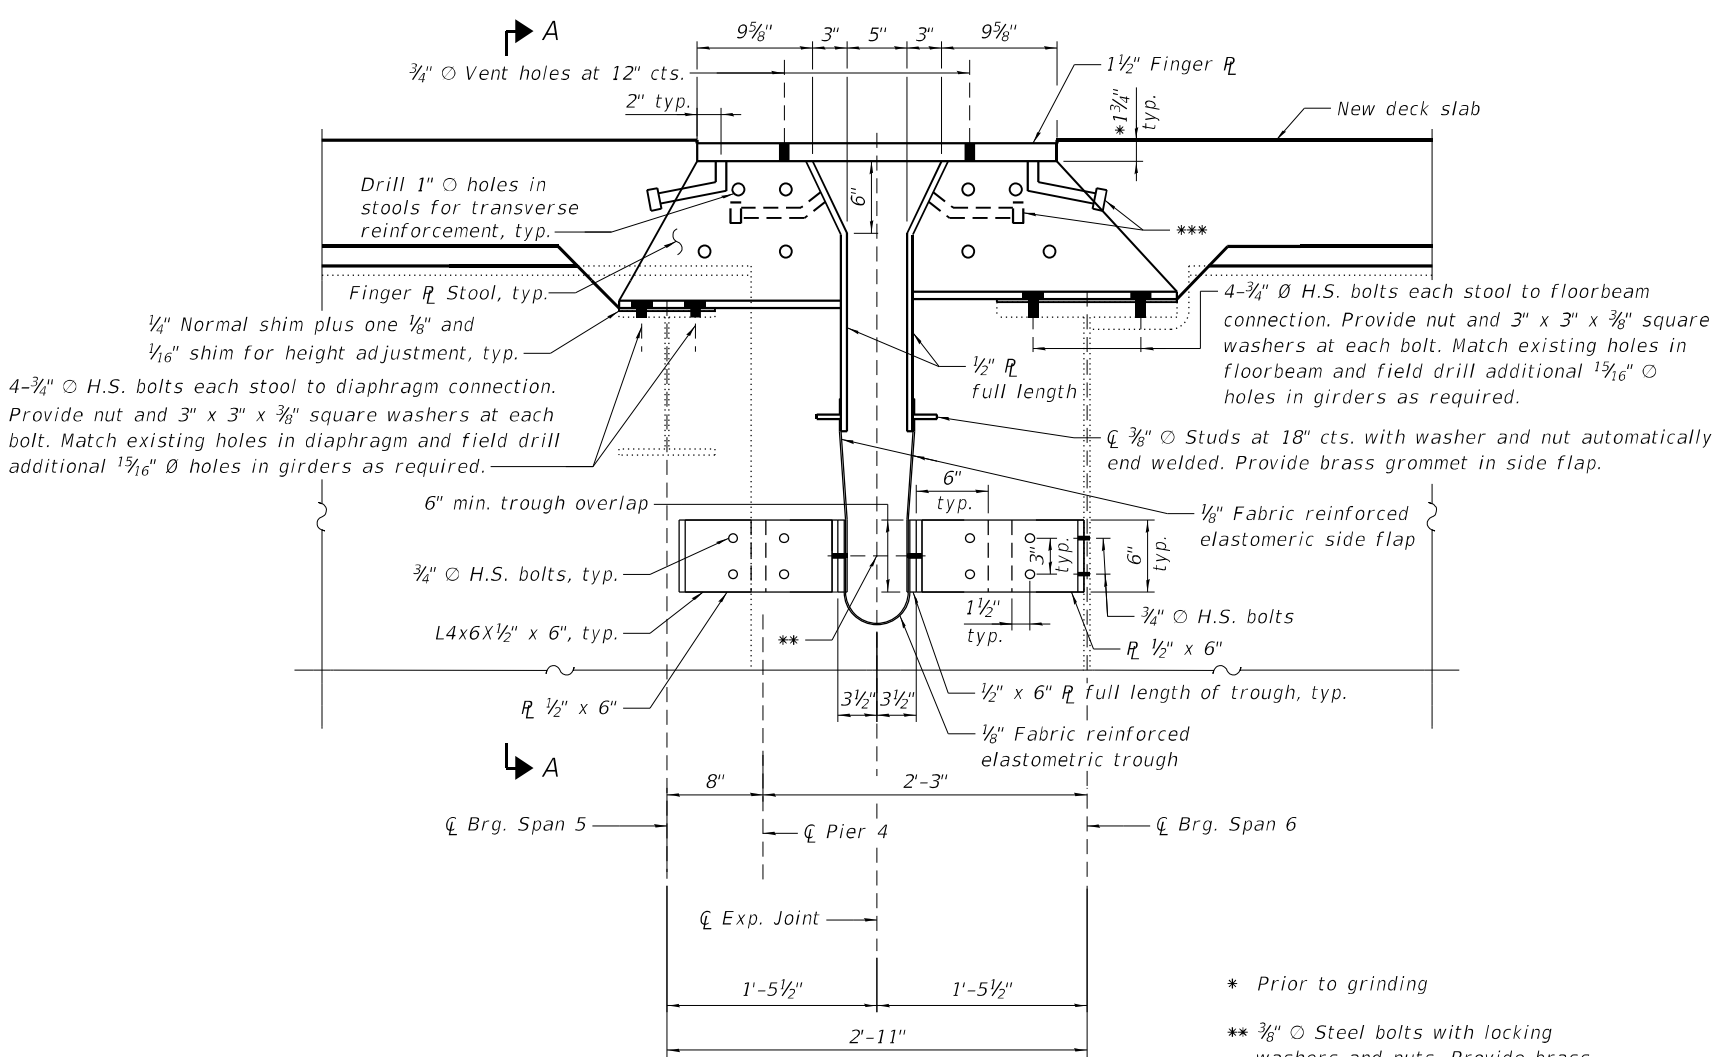

EXPANSION JOINT REPLACEMENT  
AT PIER 4

Horizontal dimensions are at 50°F

- \* Prior to grinding
- \*\*  $\frac{3}{8}$ "  $\varnothing$  Steel bolts with locking washers and nuts. Provide brass grommet in trough.
- \*\*\*  $\frac{3}{4}$ "  $\varnothing$  x 8" Granular or solid flux filled headed studs conforming to Art. 1006.32 of the Std Specifications.

Notes:  
See sheet S121 of S214 for Section A-A.  
Removal and disposal of the existing bracket and stools identified on the plans shall be in accordance with the special provisions Structural Steel Removal.  
See sheet S120 of S214 for additional details and Bill of Material.  
Joint openings shall be adjusted according to Article 520.04 of the Std. Specs, when the deck is poured at an ambient temperature other than 50° F.



|              |               |           |
|--------------|---------------|-----------|
| USER NAME =  | DESIGNED - YJ | REVISED - |
|              | CHECKED - UB  | REVISED - |
| PLOT SCALE = | DRAWN - AEC   | REVISED - |
| PLOT DATE =  | CHECKED - YJ  | REVISED - |


STATE OF ILLINOIS  
DEPARTMENT OF TRANSPORTATION

FINGER PLATE EXPANSION JOINT AT PIER 4 - 1  
STRUCTURE NO. 090-0115

SHEET S119 OF S214 SHEETS


| F.A.P. RTE.               | SECTION       | COUNTY  | TOTAL SHEETS | SHEET NO. |
|---------------------------|---------------|---------|--------------|-----------|
| 317                       | (15B-1)BP,BRR | PEO/TAZ | 418          | 289       |
| CONTRACT NO. 68E44        |               |         |              |           |
| ILLINOIS FED. AID PROJECT |               |         |              |           |

MODEL: Default  
FILE NAME: P:\4312-WB\c\ClugageRchab\CADD\Structural\_S\ 090-0115\_WBMainBridge\_Final Plans\0900115-68E44-120-FgrPIExpITPier4-2.dgn  
3/13/2025 12:50:52 PM

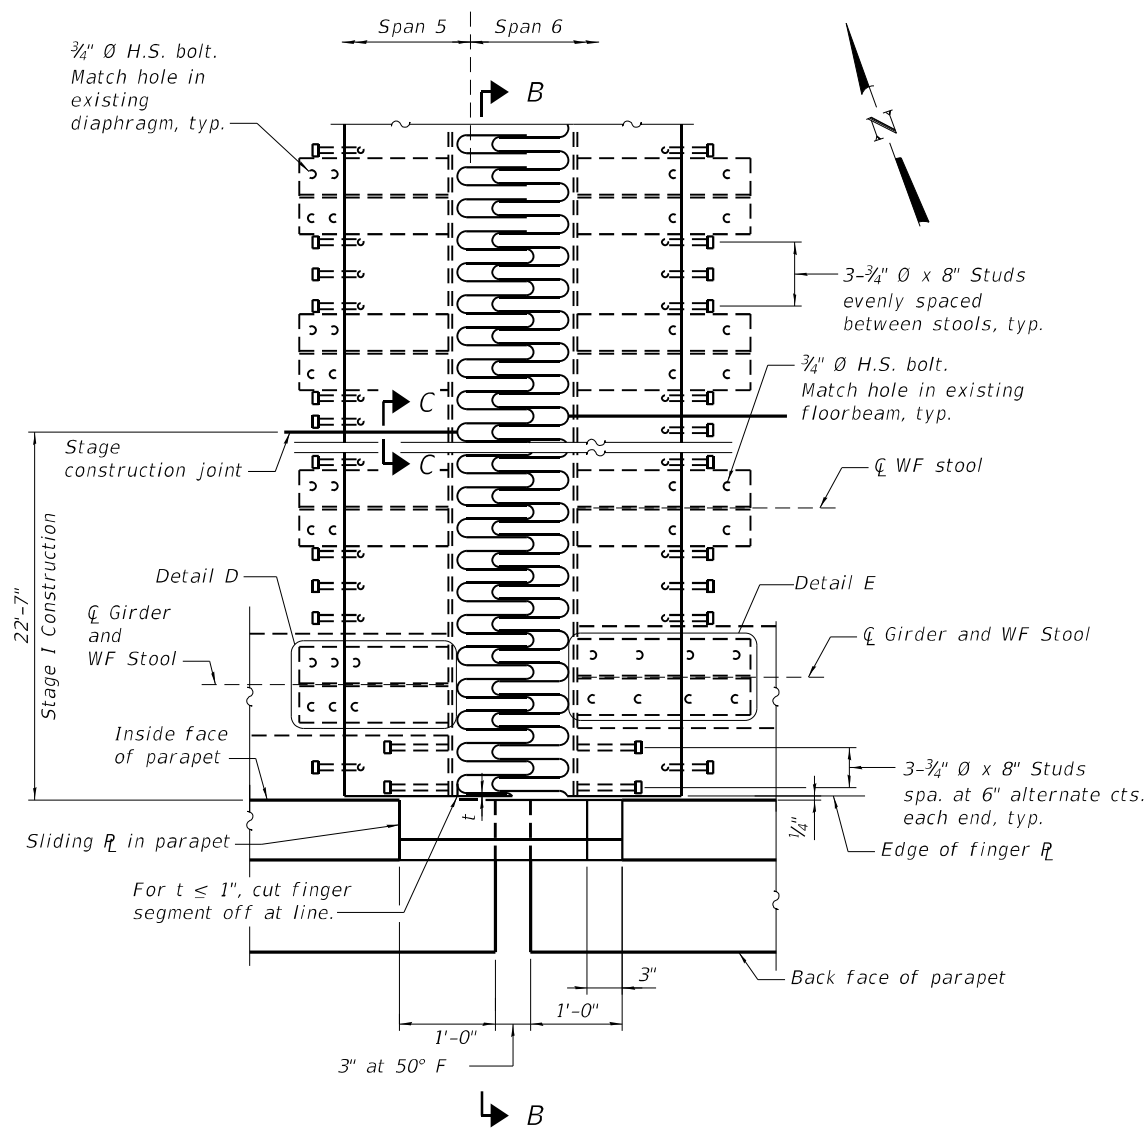


PLAN AT PIER 4

Floorbeam and diaphragm not shown for clarity.

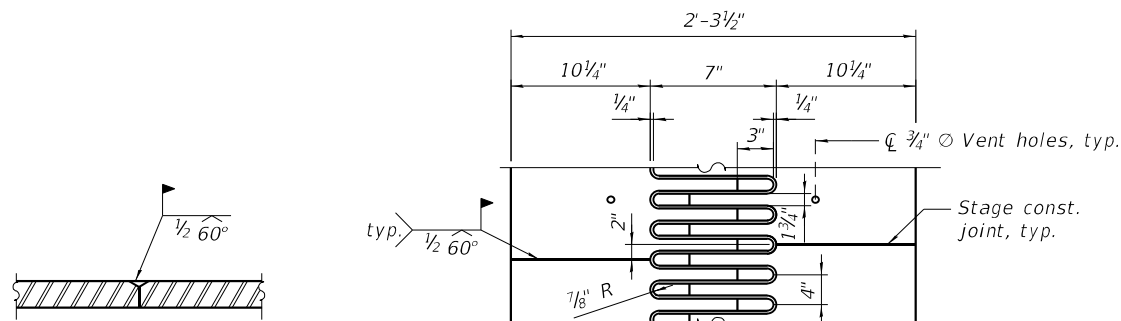


FLAME CUTTING DIAGRAM

Cut from R 1 1/2" x 2'-3 1/2" x 43'-2"  
(1 required)

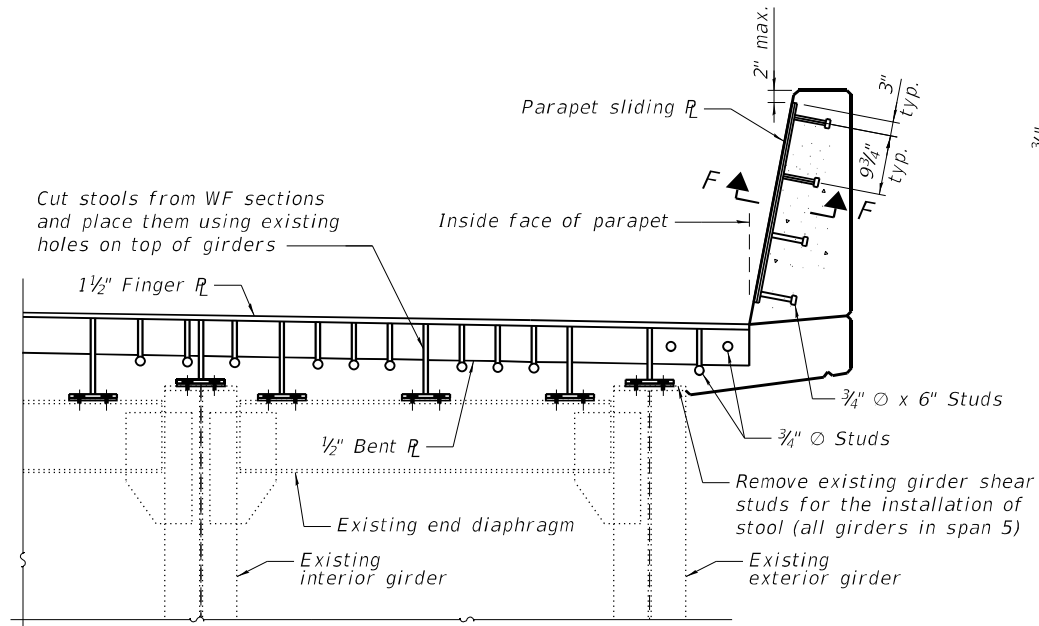


SECTION B-B


Span 5 shown, Span 6 similar

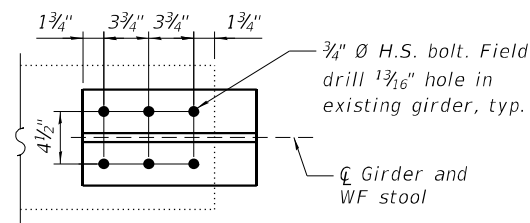


DETAIL D

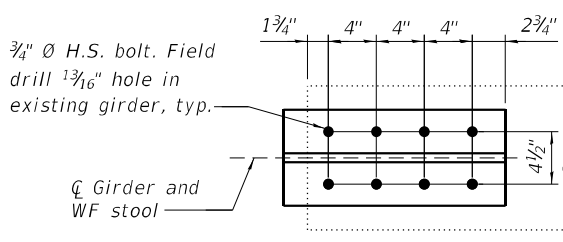


DETAIL E

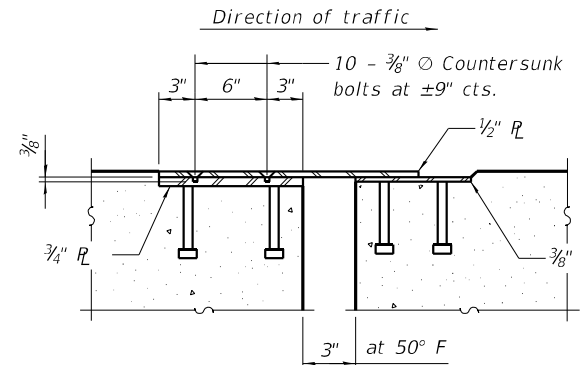

SECTION F-F

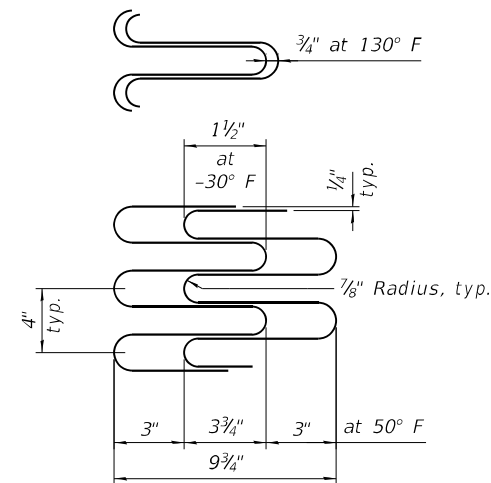

FINGER PLATE SETTING DIAGRAM

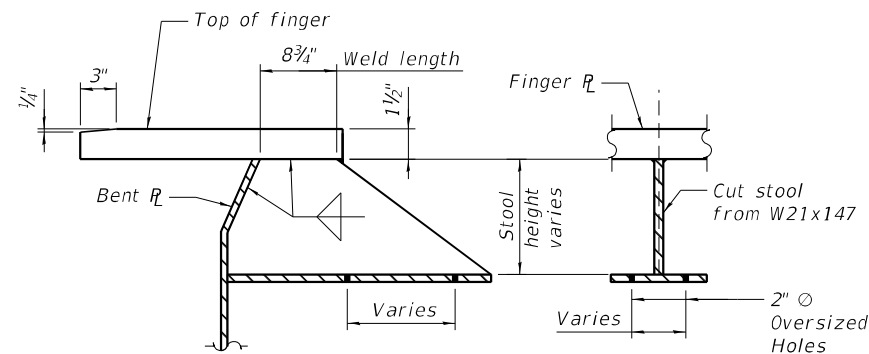

FINGER PLATE STOOL DETAIL

BILL OF MATERIAL

| Item                                 | Unit | Total |
|--------------------------------------|------|-------|
| Finger Plate Expansion Joint, 5"     | Foot | 43.5  |
| Fabric Reinforced Elastomeric Trough | Foot | 46    |

Notes:  
Finger plate expansion joints shall be assembled in their final relative position with the ends in place for shop inspection and acceptance.  
All steel components of the expansion joint shall be galvanized after fabrication according to Article 520.03 of the Standard Specifications.



|              |               |           |
|--------------|---------------|-----------|
| USER NAME =  | DESIGNED - YJ | REVISED - |
| PLOT SCALE = | CHECKED - UB  | REVISED - |
| PLOT DATE =  | DRAWN - AEC   | REVISED - |
|              | CHECKED - UB  | REVISED - |


STATE OF ILLINOIS  
DEPARTMENT OF TRANSPORTATION

FINGER PLATE EXPANSION JOINT AT PIER 4 - 2  
STRUCTURE NO. 090-0115


SHEET S120 OF S214 SHEETS

| F.A.P. RTE.               | SECTION       | COUNTY  | TOTAL SHEETS | SHEET NO. |
|---------------------------|---------------|---------|--------------|-----------|
| 317                       | (15B-1)BP,BRR | PEO/TAZ | 418          | 290       |
| CONTRACT NO. 68E44        |               |         |              |           |
| ILLINOIS FED. AID PROJECT |               |         |              |           |



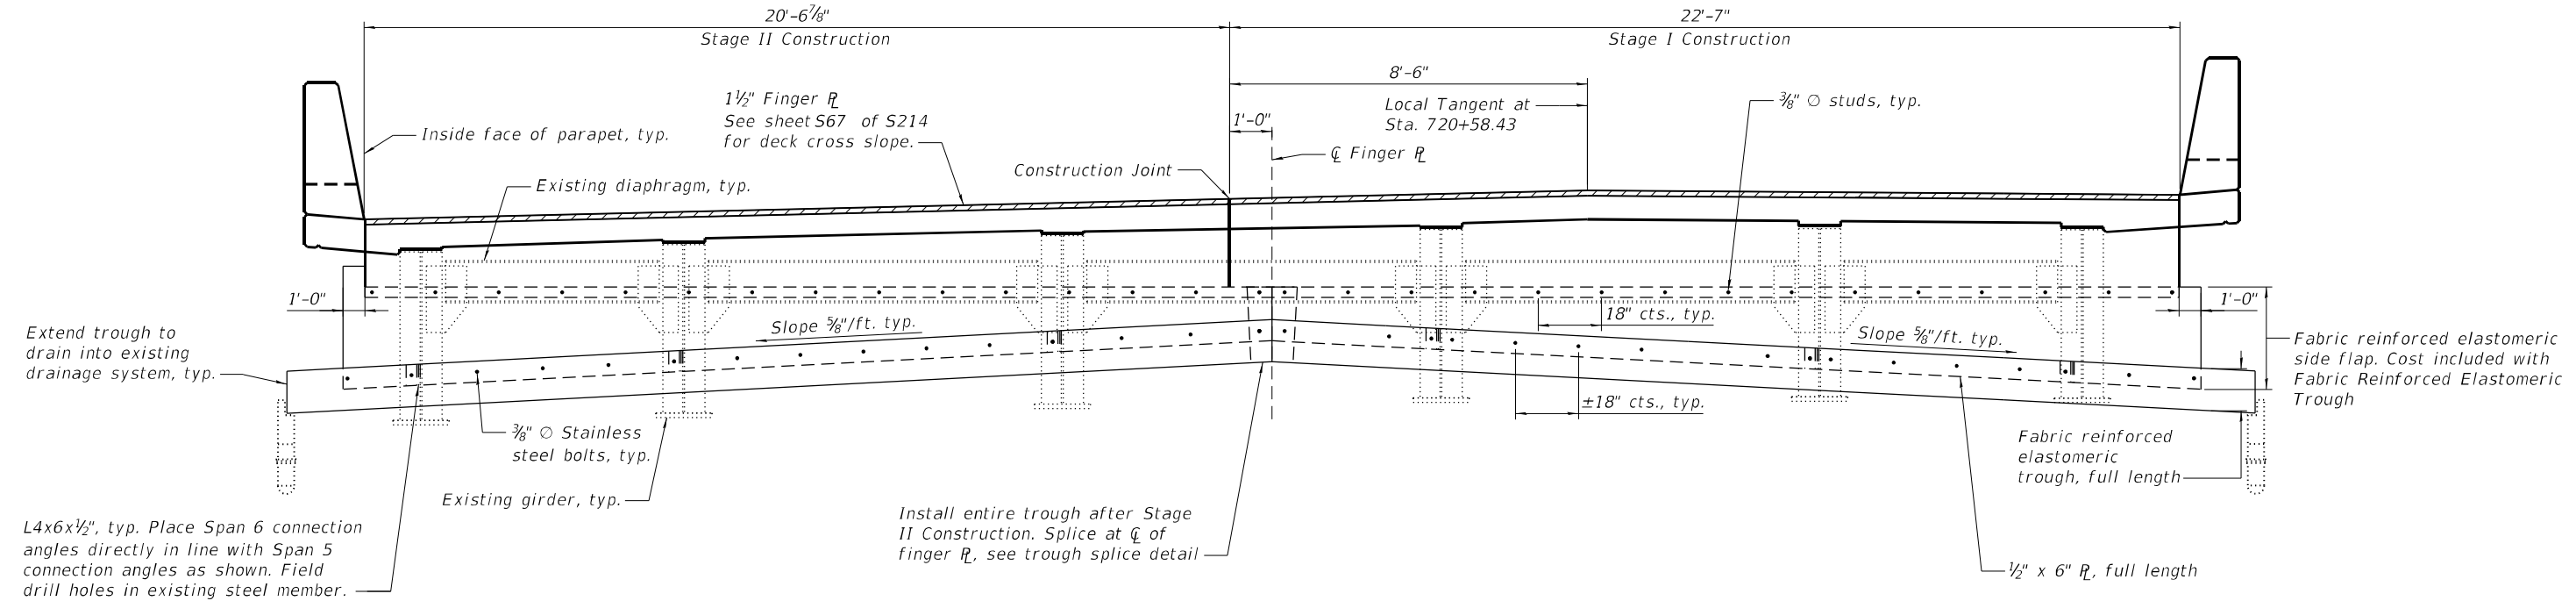


SECTION A-A  
Span 5

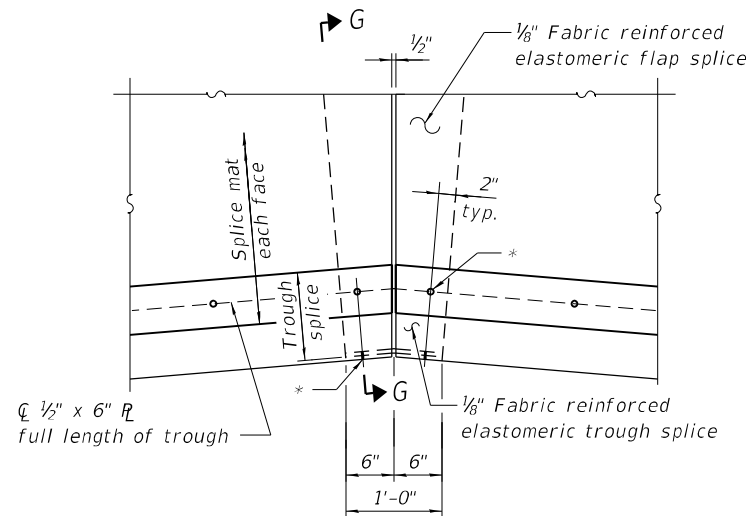

TROUGH SPLICE DETAIL

\* 3/8" O Stainless steel bolts with washers and nuts. Provide brass grommet in trough.

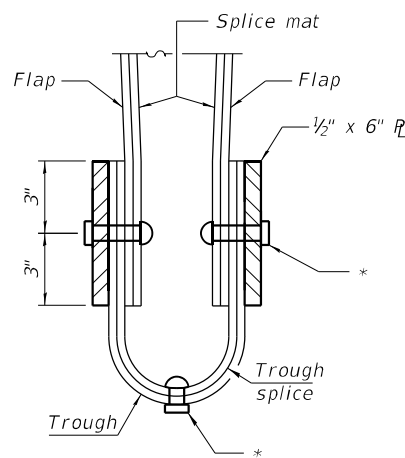

SECTION G-G

MODEL: Default  
FILE NAME: P:\4312-WB\c\JugateRchab\CADD\Structural\SN 090-0115\_WBMainBridge\_Final Plans\0900115-68E44-121-FgrPIExpIPier4-3.dgn  
3/13/2025 12:50:54 PM

|                                                                                     |                           |               |           |                                                   |                                                                      |                           |               |         |              |           |
|-------------------------------------------------------------------------------------|---------------------------|---------------|-----------|---------------------------------------------------|----------------------------------------------------------------------|---------------------------|---------------|---------|--------------|-----------|
|  | USER NAME =               | DESIGNED - YJ | REVISED - | STATE OF ILLINOIS<br>DEPARTMENT OF TRANSPORTATION | FINGER PLATE EXPANSION JOINT AT PIER 4 - 3<br>STRUCTURE NO. 090-0115 | F.A.P. RTE.               | SECTION       | COUNTY  | TOTAL SHEETS | SHEET NO. |
|                                                                                     |                           | CHECKED - UB  | REVISED - |                                                   |                                                                      | 317                       | (15B-1)BP,BRR | PEO/TAZ | 418          | 291       |
|                                                                                     | PLOT SCALE =              | DRAWN - AEC   | REVISED - |                                                   |                                                                      | CONTRACT NO. 68E44        |               |         |              |           |
|                                                                                     | PLOT DATE =               | CHECKED - UB  | REVISED - |                                                   |                                                                      | ILLINOIS FED. AID PROJECT |               |         |              |           |
|                                                                                     | SHEET S121 OF S214 SHEETS |               |           |                                                   |                                                                      |                           |               |         |              |           |



### BILL OF MATERIAL


**STATE OF ILLINOIS**  
**DEPARTMENT OF TRANSPORTATION**

**MODULAR EXPANSION JOINT AT PIER 7 - 1**  
**STRUCTURE NO. 090-0115**


SHEET S122 OF S214 SHEETS

|                    |               |                  |                 |              |
|--------------------|---------------|------------------|-----------------|--------------|
| F.A.P.<br>RTE.     | SECTION       | COUNTY           | TOTAL<br>SHEETS | SHEET<br>NO. |
| 317                | (15B-1)BP,BRR | PEO/TAZ          | 418             | 292          |
| CONTRACT NO. 68E44 |               |                  |                 |              |
| UNITS              |               | FED. AID PROJECT |                 |              |




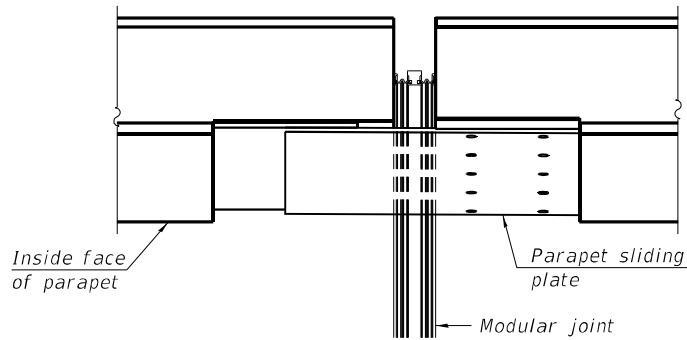

PLAN AT PARAPET

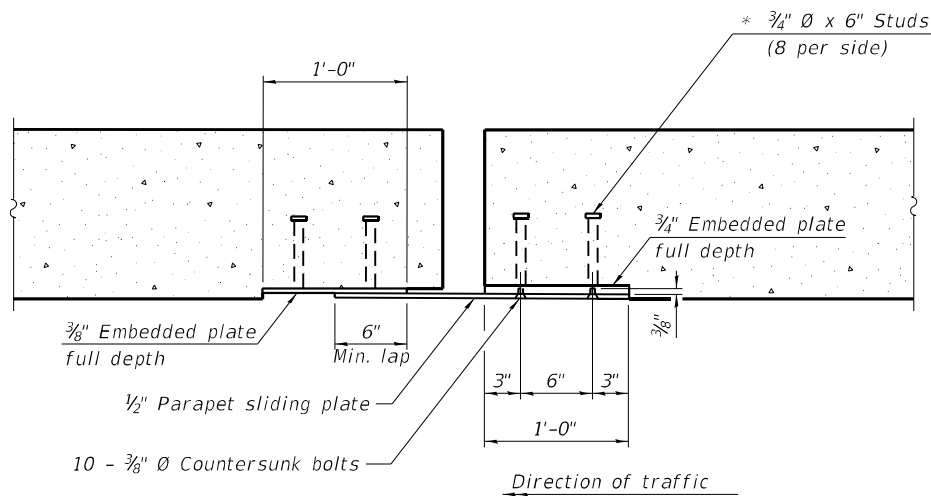


SECTION C-C

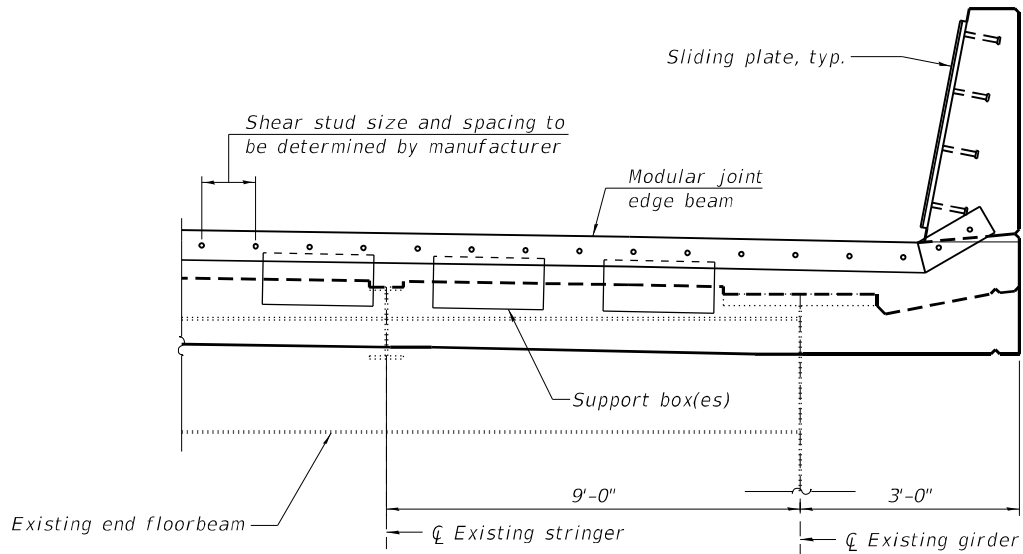


SECTION B-B

Space support boxes to avoid top flanges of fascia girders

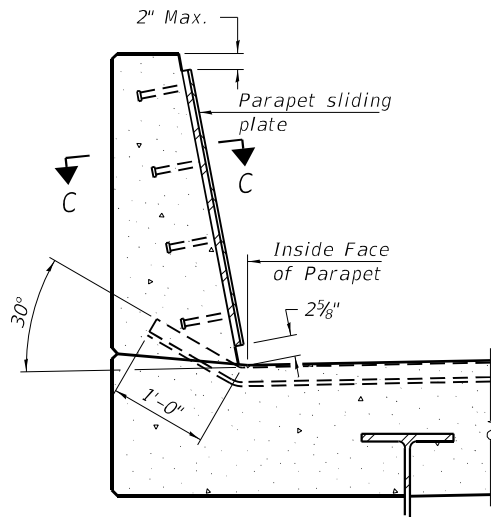

SECTION AT PARAPET

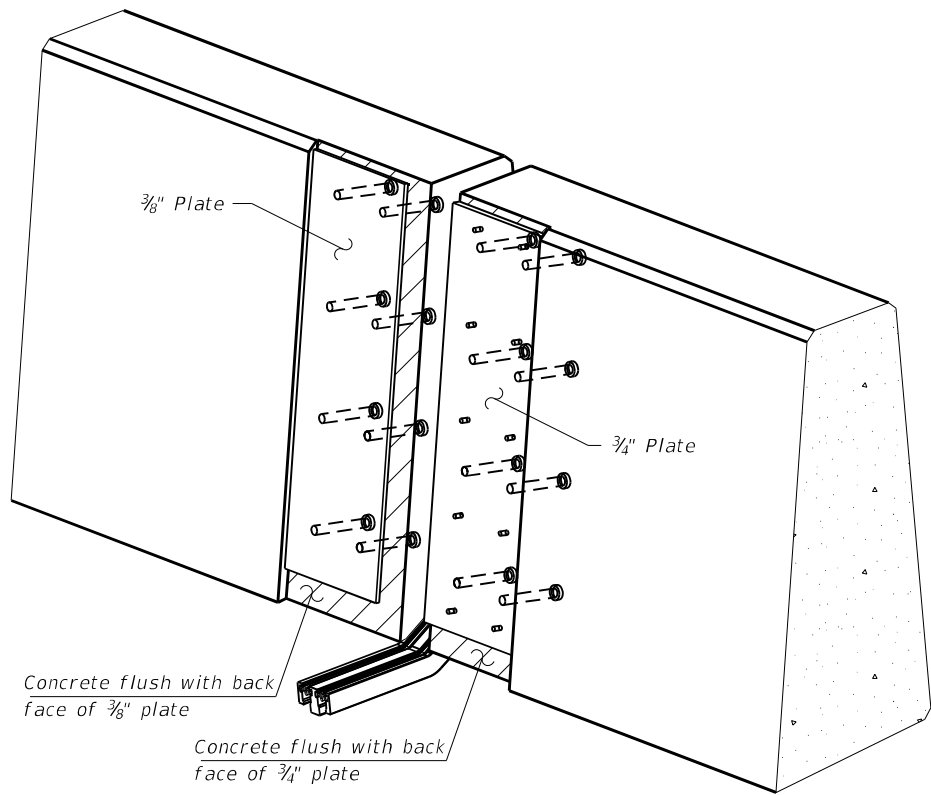

TRIMETRIC VIEW  
(Showing embedded plates only)

\* Granular or solid flux filled headed studs conforming to Article 1006.32 of the Standard Specifications, automatically end welded.

Notes:  
All steel components shall be galvanized after fabrication according to Article 520.03 of the Standard Specifications.  
Cost of parapet sliding plates, embedded plates, and anchorage studs, is included with Modular Expansion Joint, 12".  
Actual dimension of joint opening may vary based on modular joint manufacturer's design.

MODEL: Default  
FILE NAME: P:\4312-WB\c\JugagcRchab\CADD\Structural\SN 090-0115\_WBMainBridge\_Final Plans\0900115-68E44-123-ModExpJPier7-2.dgn  
3/13/2025 12:51:01 PM



|              |               |           |
|--------------|---------------|-----------|
| USER NAME =  | DESIGNED - UB | REVISED - |
| PLOT SCALE = | CHECKED - RLM | REVISED - |
| PLOT DATE =  | DRAWN - AEC   | REVISED - |
|              | CHECKED - YSS | REVISED - |


STATE OF ILLINOIS  
DEPARTMENT OF TRANSPORTATION

MODULAR EXPANSION JOINT AT PIER 7 - 2  
STRUCTURE NO. 090-0115


SHEET S123 OF S214 SHEETS

| F.A.P. RTE.               | SECTION       | COUNTY  | TOTAL SHEETS | SHEET NO. |
|---------------------------|---------------|---------|--------------|-----------|
| 317                       | (15B-1)BP,BRR | PEO/TAZ | 418          | 293       |
| CONTRACT NO. 68E44        |               |         |              |           |
| ILLINOIS FED. AID PROJECT |               |         |              |           |

MODEL: Default  
FILE NAME: P:\4312-WB\c\JugageRechab\CADD\Structural\_Final Plans\0900115-68E44-124-FgrPIE\PIer10-1.dgn  
3/13/2025 12:51:03 PM

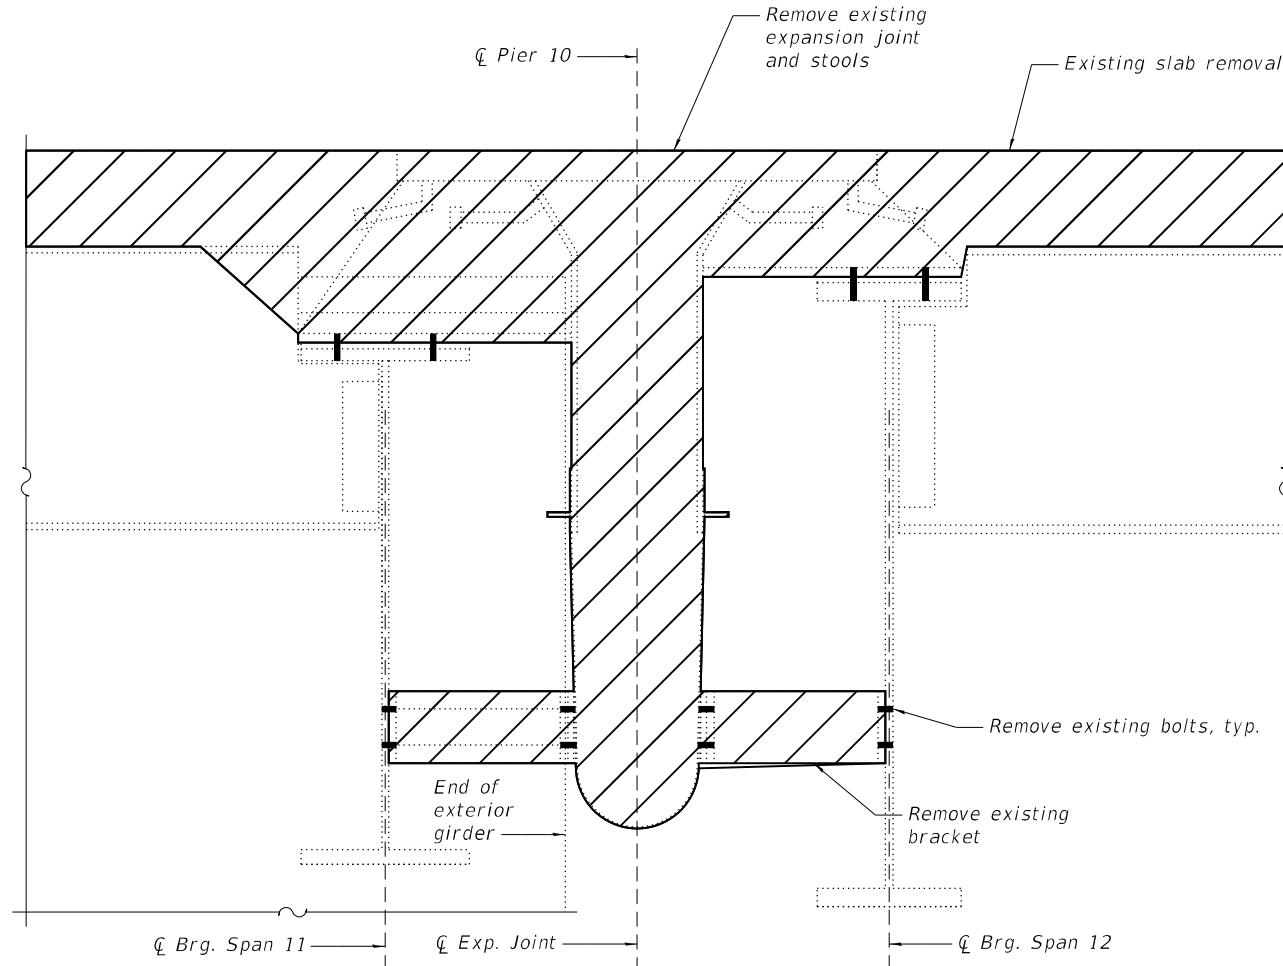

**EXPANSION JOINT REMOVAL  
AT PIER 10**

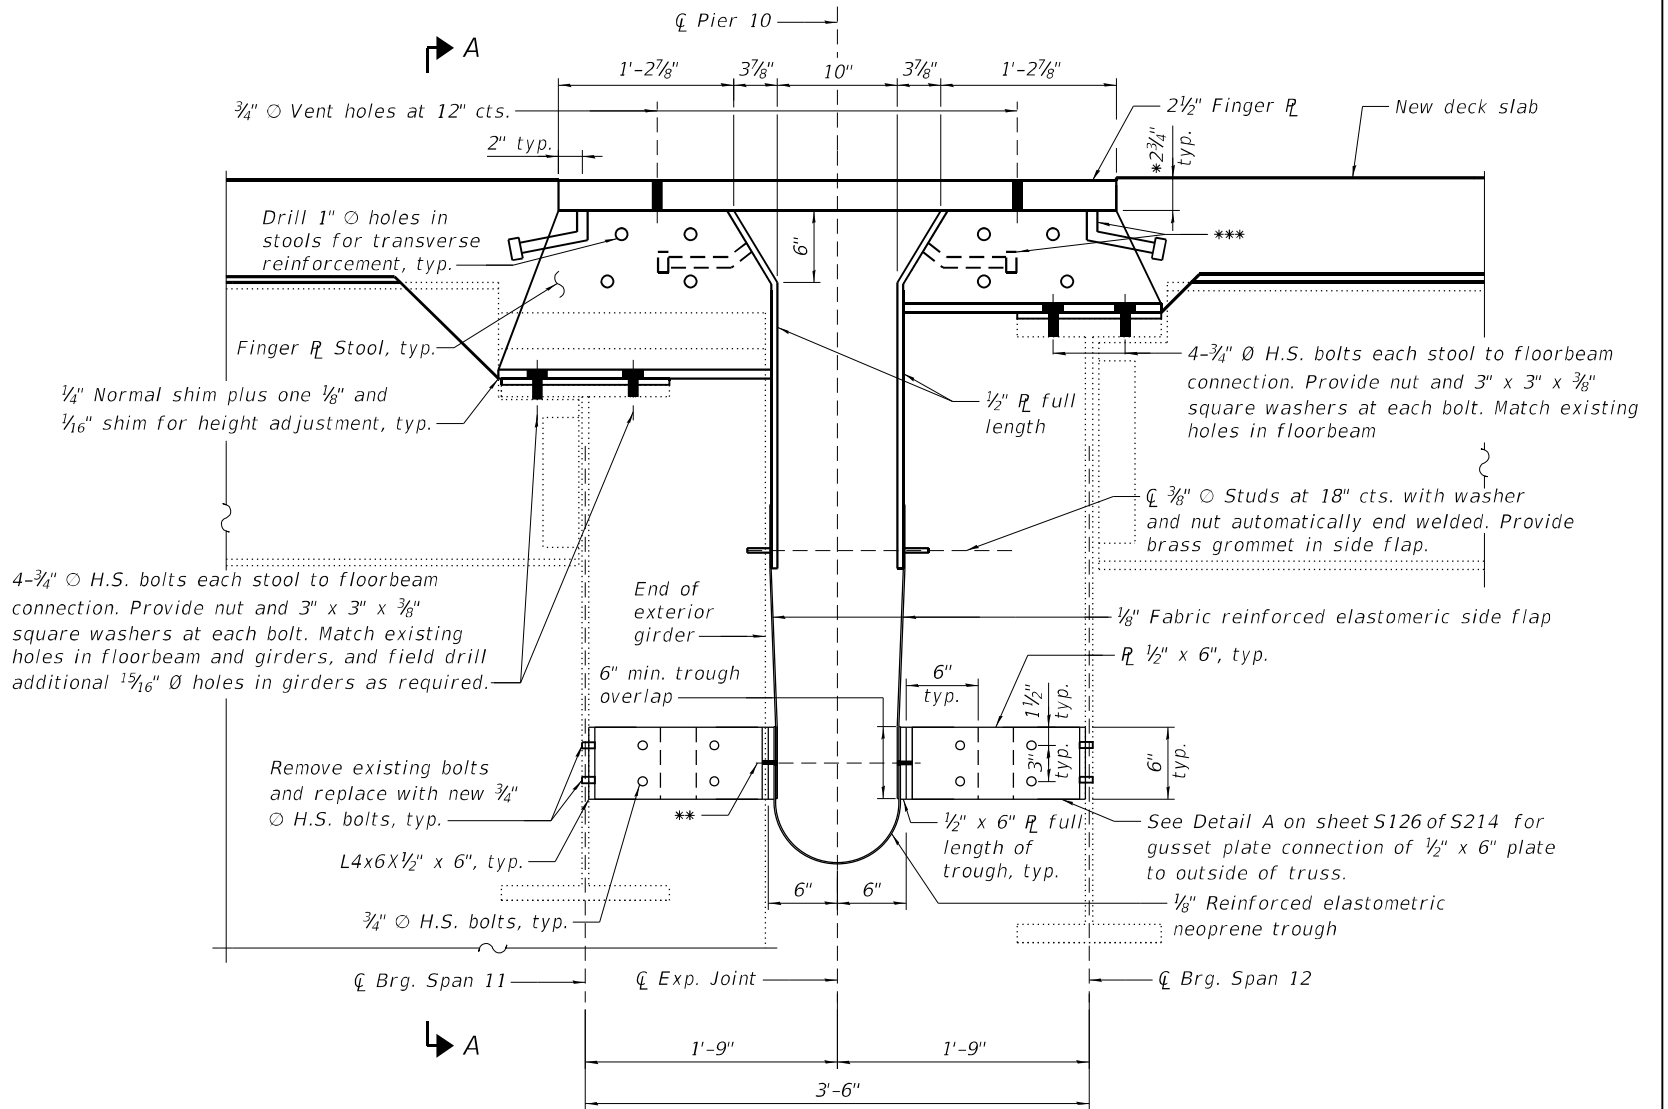

**EXPANSION JOINT REPLACEMENT  
AT PIER 10**

Horizontal dimensions are at 50°F

\* Prior to grinding

\*\* 3/8" O Steel bolts with locking washers and nuts. Provide brass grommet in trough.

\*\*\* 3/4" O x 8" Granular or solid flux filled headed studs conforming to Art. 1006.32 of the Std Specifications.

Notes:  
See sheet S126 of S214 for Section A-A.  
Removal and disposal of the existing bracket and stools identified on the plans shall be in accordance with the special provisions Structural Steel Removal.  
See sheet S125 of S214 for additional details and Bill of Material.  
Joint openings shall be adjusted according to Article 520.04 of the Std. Specs, when the deck is poured at an ambient temperature other than 50° F.



|            |   |          |         |     |         |   |
|------------|---|----------|---------|-----|---------|---|
| USER NAME  | = | DESIGNED | -       | YJ  | REVISED | - |
| CHECKED    | - | UB       | REVISED | -   |         |   |
| PLOT SCALE | = | DRAWN    | -       | AEC | REVISED | - |
| PLOT DATE  | = | CHECKED  | -       | UB  | REVISED | - |


**STATE OF ILLINOIS  
DEPARTMENT OF TRANSPORTATION**

**FINGER PLATE EXPANSION JOINT AT PIER 10 - 1  
STRUCTURE NO. 090-0115**


SHEET S124 OF S214 SHEETS

|                           |               |         |                 |              |
|---------------------------|---------------|---------|-----------------|--------------|
| F.A.P.<br>RTE.            | SECTION       | COUNTY  | TOTAL<br>SHEETS | SHEET<br>NO. |
| 317                       | (15B-1)BP,BRR | PEO/TAZ | 418             | 294          |
| CONTRACT NO. 68E44        |               |         |                 |              |
| ILLINOIS FED. AID PROJECT |               |         |                 |              |


MODEL: Default  
FILE NAME: P:\M312-WB\c\CluggerRchab\CADD\Structural\_S\N 090-0115\_WBMainBridge\_Final Plans\0900115-68E44-125-FgrPIExpIPier10-2.dgn  
3/13/2025 12:51:07 PM

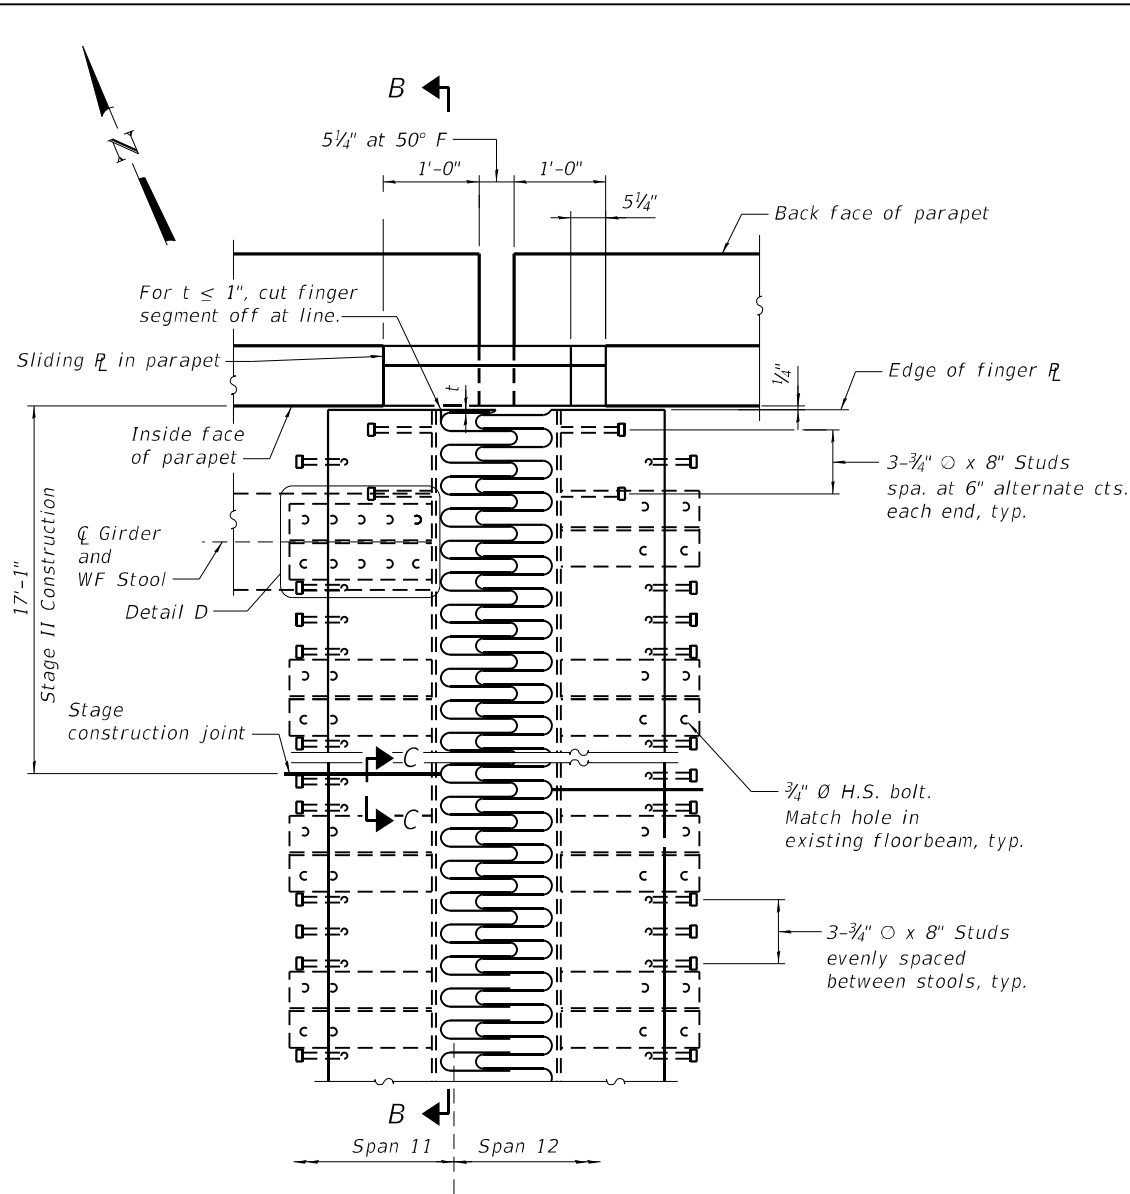


**PLAN AT PIER 10**  
Floorbeam not shown for clarity.

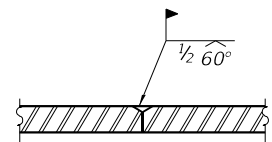


**SECTION C-C**

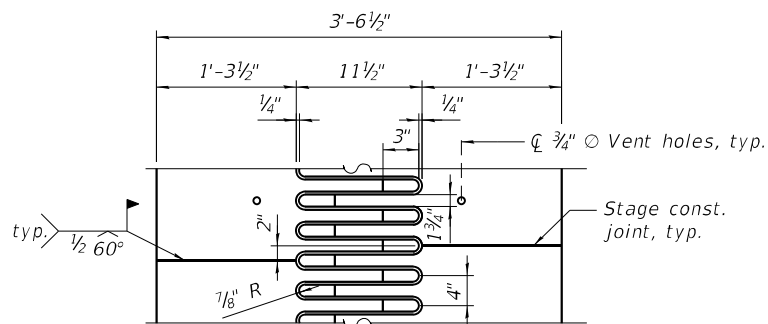


**FLAME CUTTING DIAGRAM**  
Cut from  $2\frac{1}{2}'' \times 3'-6\frac{1}{2}'' \times 39'-1\frac{3}{8}''$   
(1 required)

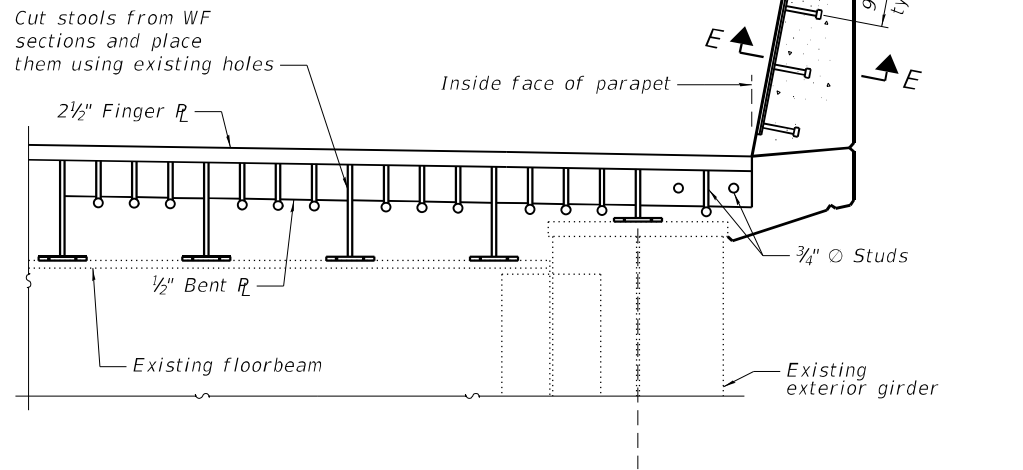


**SECTION B-B**  
Span 11 shown, Span 12 similar

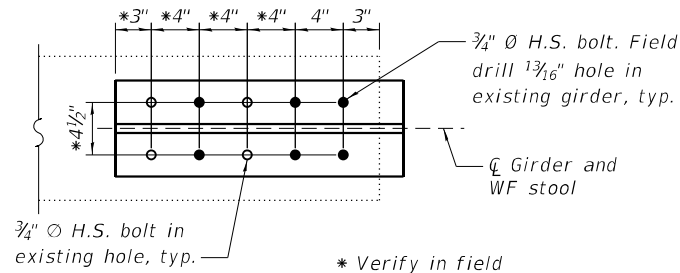


**DETAIL D**

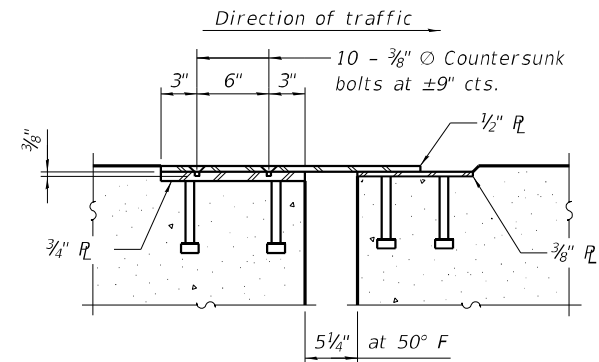

**SECTION E-E**

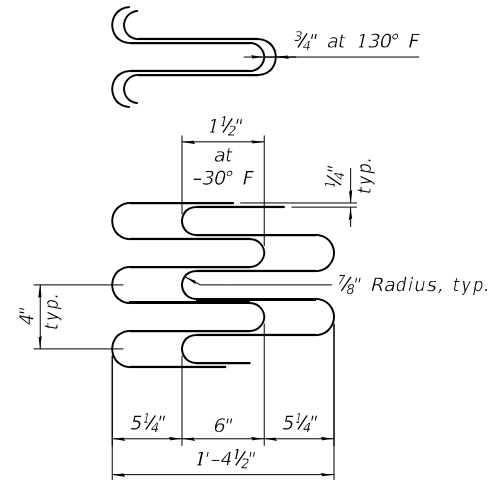

**FINGER PLATE SETTING DIAGRAM**

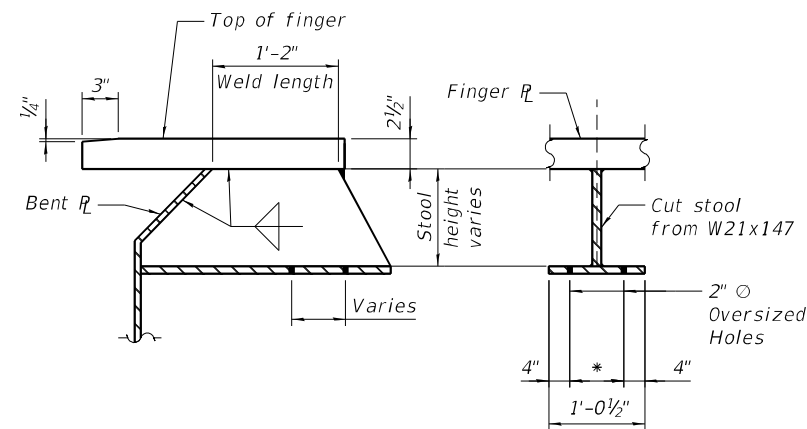

**FINGER PLATE STOOL DETAIL**

**BILL OF MATERIAL**

| Item                                 | Unit | Total |
|--------------------------------------|------|-------|
| Finger Plate Expansion Joint, 5"     | Foot | 39.5  |
| Fabric Reinforced Elastomeric Trough | Foot | 49    |

Notes:  
Finger plate expansion joints shall be assembled in their final relative position with the ends in place for shop inspection and acceptance.  
All steel components of the expansion joint shall be galvanized after fabrication according to Article 520.03 of the Standard Specifications.



|              |               |           |
|--------------|---------------|-----------|
| USER NAME =  | DESIGNED - YJ | REVISED - |
| PLOT SCALE = | CHECKED - UB  | REVISED - |
| PLOT DATE =  | DRAWN - AEC   | REVISED - |
|              | CHECKED - UB  | REVISED - |


**STATE OF ILLINOIS  
DEPARTMENT OF TRANSPORTATION**

**FINGER PLATE EXPANSION JOINT AT PIER 10 - 2  
STRUCTURE NO. 090-0115**


SHEET S125 OF S214 SHEETS

| F.A.P. RTE.               | SECTION       | COUNTY  | TOTAL SHEETS | SHEET NO. |
|---------------------------|---------------|---------|--------------|-----------|
| 317                       | (15B-1)BP,BRR | PEO/TAZ | 418          | 295       |
| CONTRACT NO. 68E44        |               |         |              |           |
| ILLINOIS FED. AID PROJECT |               |         |              |           |


MODEL: Default  
FILE NAME: P:\4312-WB\c\ClagageRchab\CADD\Structural\SN 090-0115\_WBMainBridge\_Final Plans\0900115-68E44-126-FgrPIExpITPier10-3.dgn  
3/13/2025 12:52:14 PM

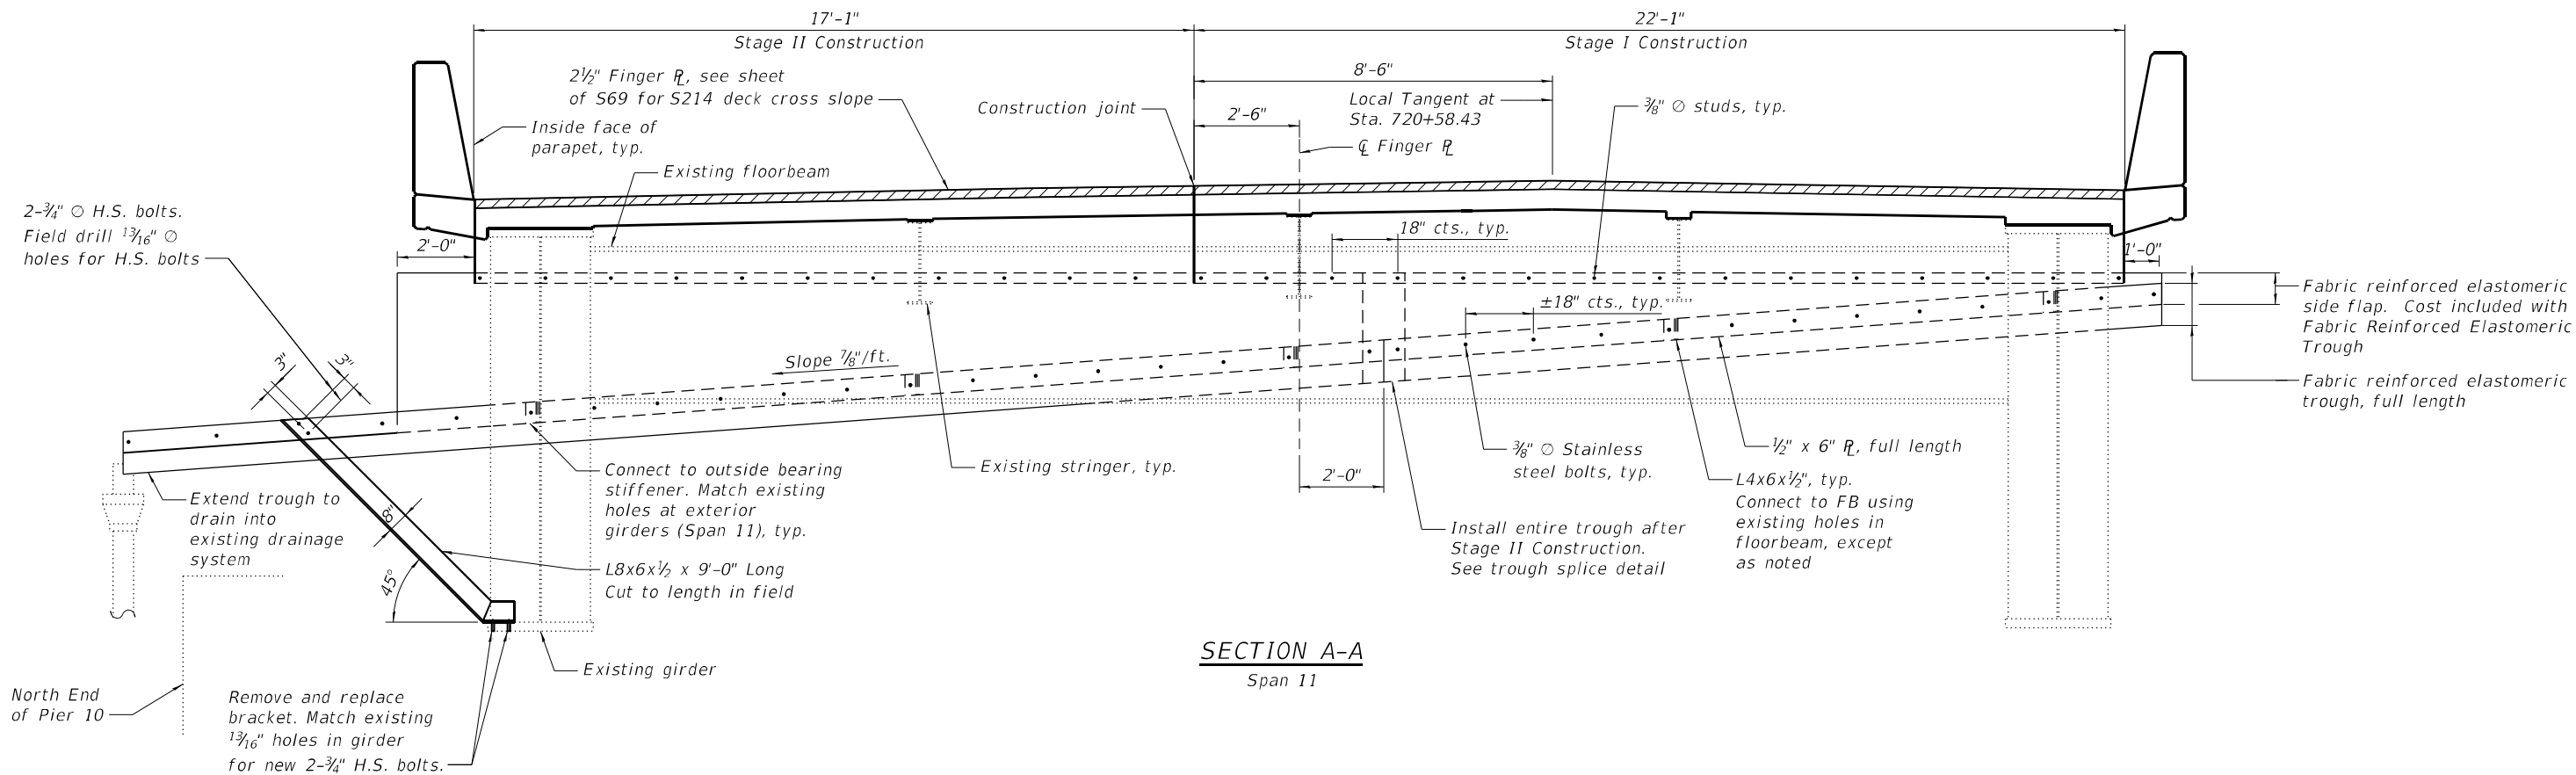


SECTION A-A  
Span 11

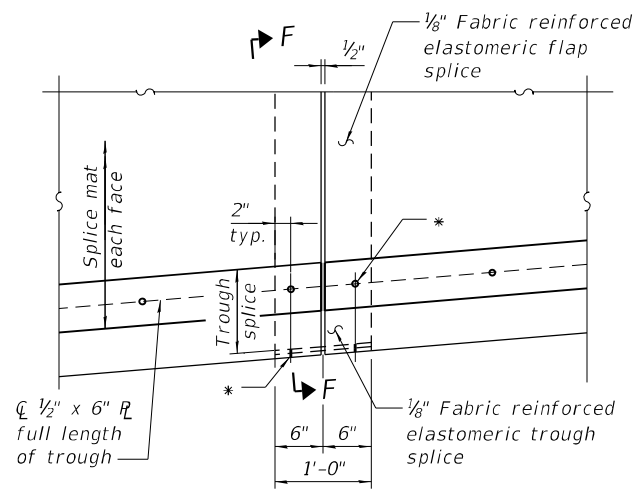


TROUGH SPLICE DETAIL

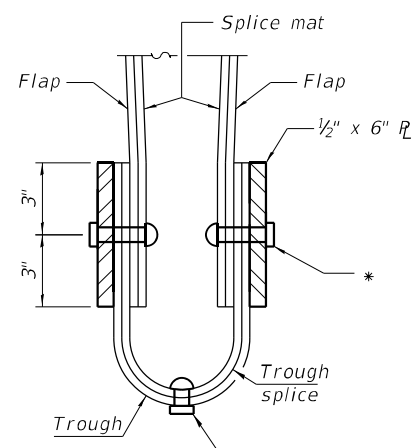

SECTION F-F

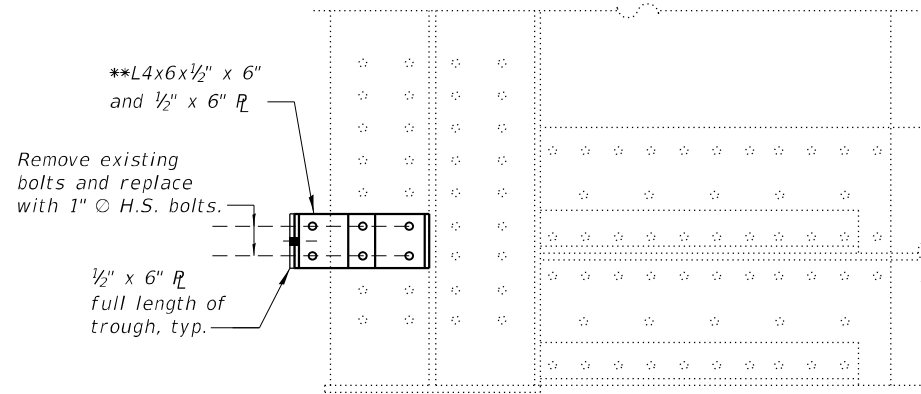

LOWER CHORD ELEVATION

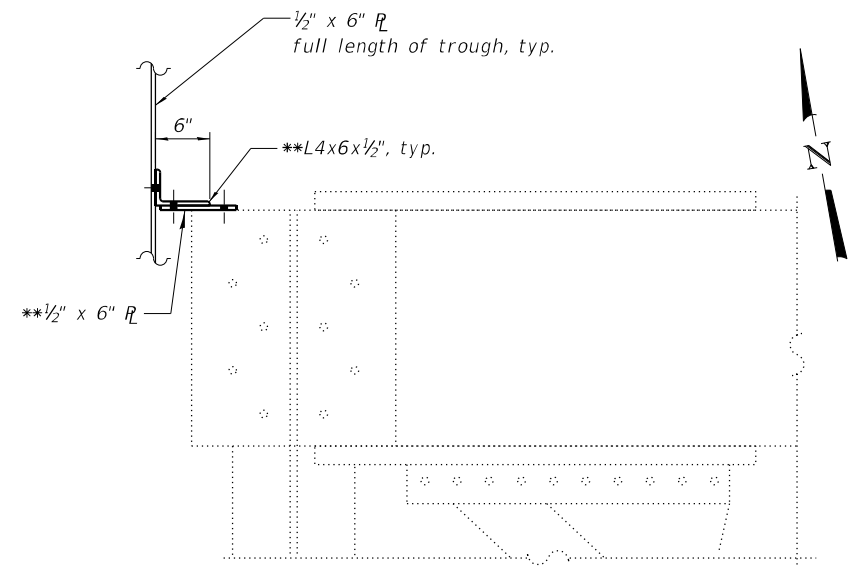

LOWER CHORD PLAN VIEW

\* 3/8"  $\varnothing$  Stainless steel bolts with washers and nuts. Provide brass grommet in trough.

DETAIL A

\*\* Field verify location of 1/2" RL and L4x6x1/2" x 6" long attachment




|              |               |           |
|--------------|---------------|-----------|
| USER NAME =  | DESIGNED - YJ | REVISED - |
| PLOT SCALE = | CHECKED - UB  | REVISED - |
| PLOT DATE =  | DRAWN - AEC   | REVISED - |
|              | CHECKED - UB  | REVISED - |

STATE OF ILLINOIS  
DEPARTMENT OF TRANSPORTATION


FINGER PLATE EXPANSION JOINT AT PIER 10 - 3  
STRUCTURE NO. 090-0115

SHEET S126 OF S214 SHEETS

| F.A.P. RTE.               | SECTION       | COUNTY  | TOTAL SHEETS | SHEET NO. |
|---------------------------|---------------|---------|--------------|-----------|
| 317                       | (15B-1)BP,BRR | PEO/TAZ | 418          | 296       |
| CONTRACT NO. 68E44        |               |         |              |           |
| ILLINOIS FED. AID PROJECT |               |         |              |           |

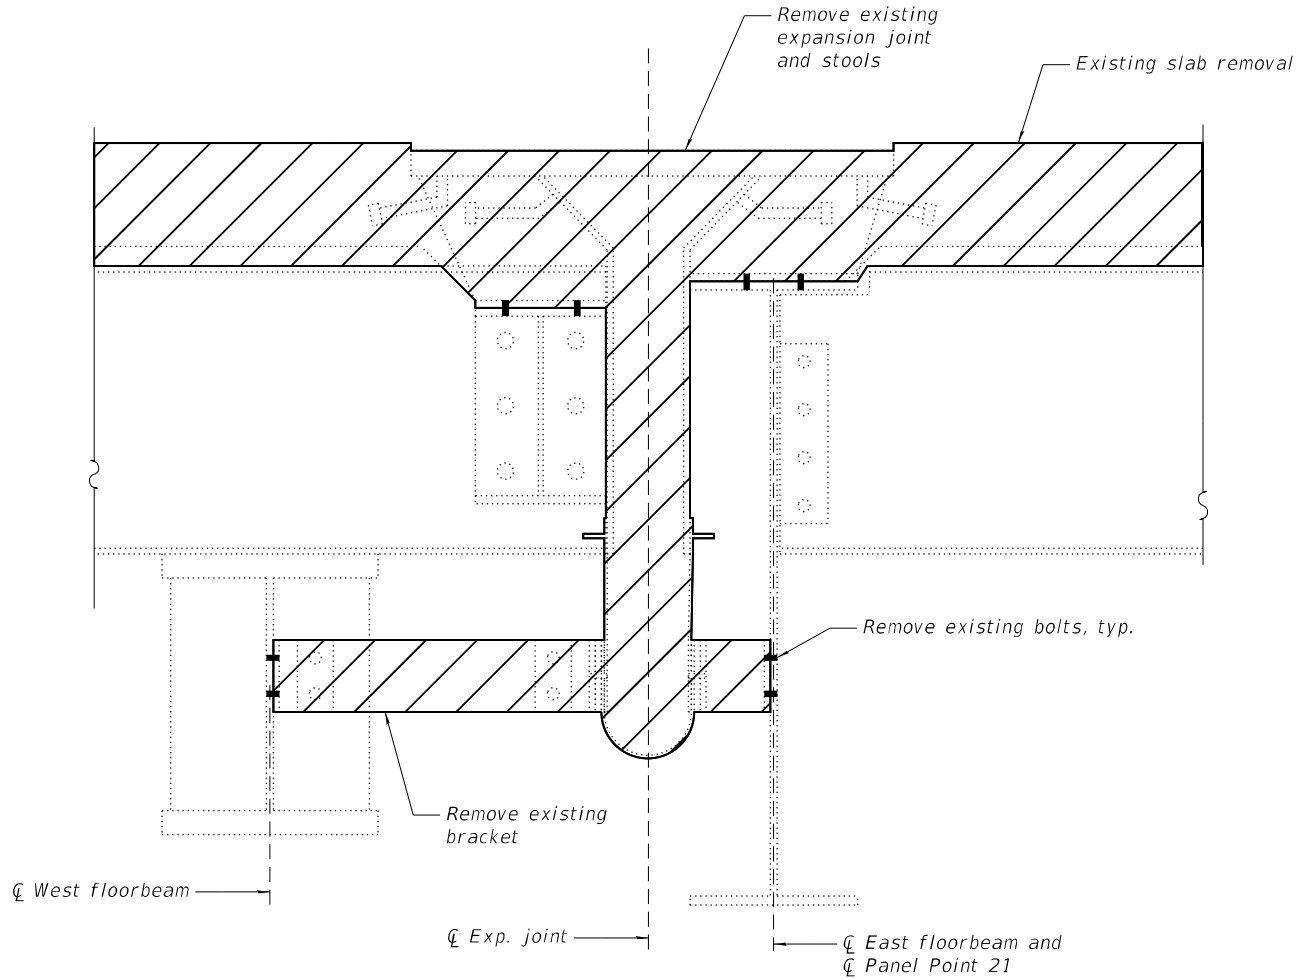

**EXPANSION JOINT REMOVAL  
AT PP21**

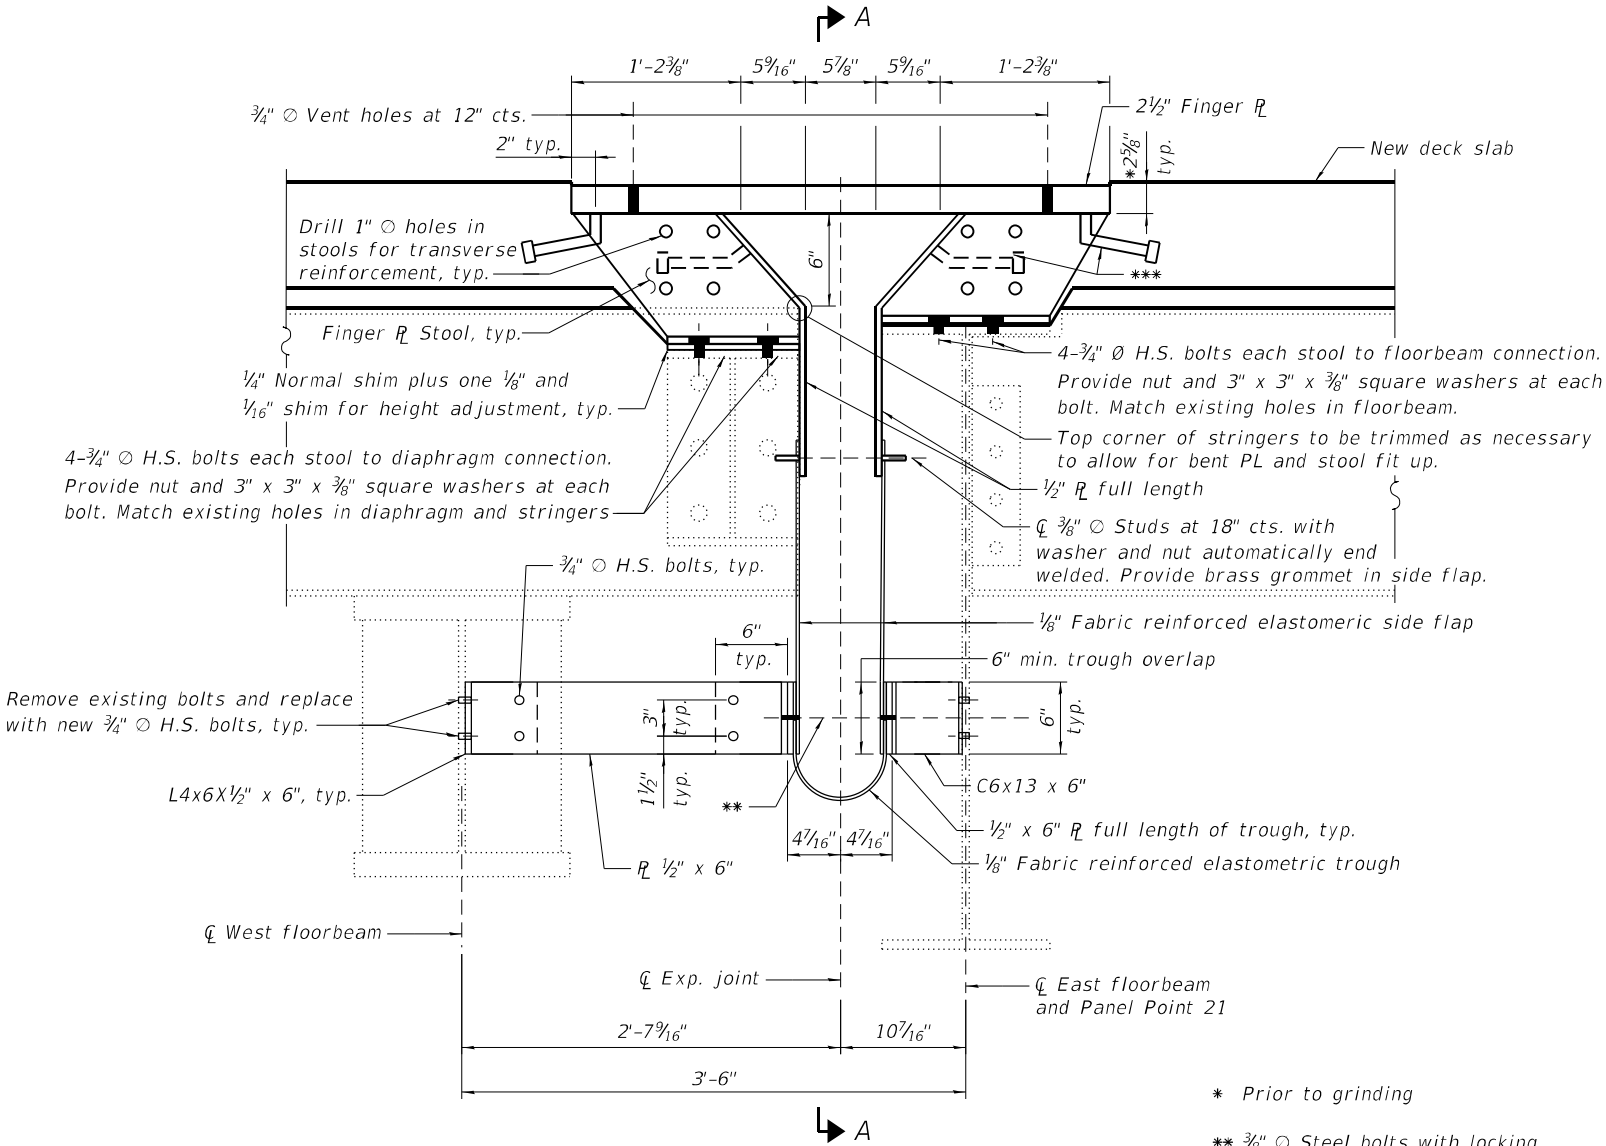

**EXPANSION JOINT REPLACEMENT  
AT PP21**

Horizontal dimensions are at 50°F

- \* Prior to grinding
- \*\* 3/8" <math>\varnothing</math> Steel bolts with locking washers and nuts. Provide brass grommet in trough.
- \*\*\* 3/4" <math>\varnothing</math> x 8" Granular or solid flux filled headed studs conforming to Art. 1006.32 of the Std Specifications.

Notes:  
See sheet S129 of S214 for Section A-A.  
Removal and disposal of the existing bracket and stools identified on the plans shall be in accordance with the special provisions Structural Steel Removal.  
See sheet S128 of S214 for additional details and Bill of Material.  
Joint openings shall be adjusted according to Article 520.04 of the Std. Specs, when the deck is poured at an ambient temperature other than 50° F.

MODEL: Default  
FILE NAME: P:\4312-WB\c\JugagcRchab\CADD\Structural\SN 090-0115\_WBMainBridge\_Final Plans\0900115-68E44-127-FgrPIExpJPP21-1.dgn



|              |               |           |
|--------------|---------------|-----------|
| USER NAME =  | DESIGNED - YJ | REVISED - |
| CHECKED - UB | REVISIONS -   |           |
| PLOT SCALE = | DRAWN - AEC   | REVISED - |
| PLOT DATE =  | CHECKED - UB  | REVISED - |


**STATE OF ILLINOIS  
DEPARTMENT OF TRANSPORTATION**

**FINGER PLATE EXPANSION JOINT AT PANEL POINT 21 - 1  
STRUCTURE NO. 090-0115**


SHEET S127 OF S214 SHEETS

| F.A.P. RTE.        | SECTION       | COUNTY           | TOTAL SHEETS | SHEET NO. |
|--------------------|---------------|------------------|--------------|-----------|
| 317                | (15B-1)BP,BRR | PEO/TAZ          | 418          | 297       |
| CONTRACT NO. 68E44 |               |                  |              |           |
| ILLINOIS           |               | FED. AID PROJECT |              |           |


MODEL: Default  
FILE NAME: P:\4312-WB\c\ClugageRchab\CADD\Structural\_S\ 090-0115\_WBMainBridge\_Final Plans\0900115-68E44-128-FgrPIExpIP21-2.dgn  
3/13/2025 12:52:21 PM

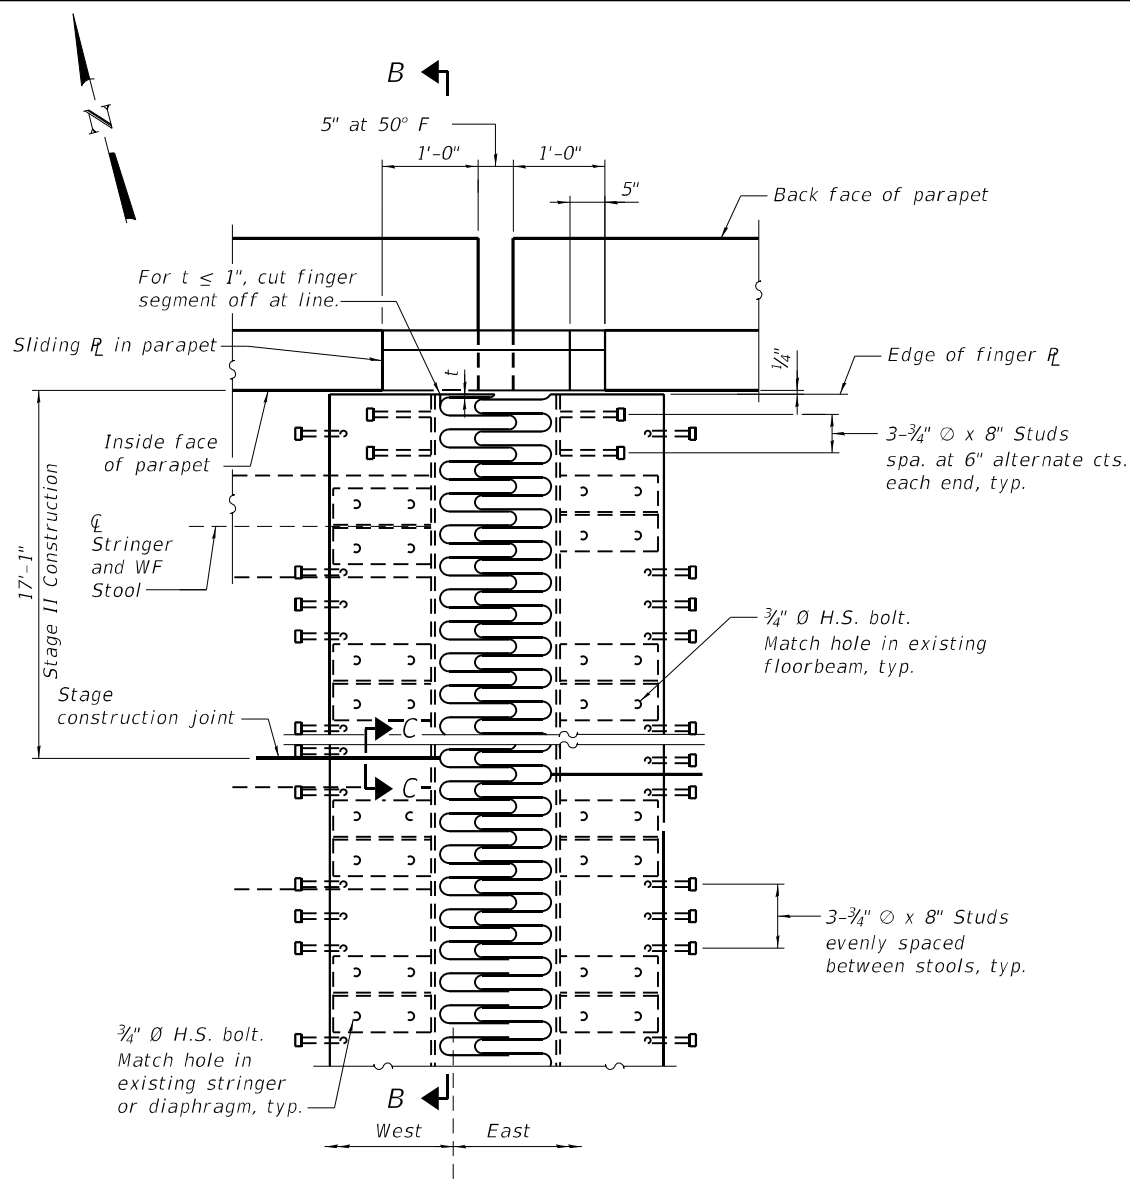


**PLAN AT PP21**  
Floorbeam and diaphragms not shown for clarity.

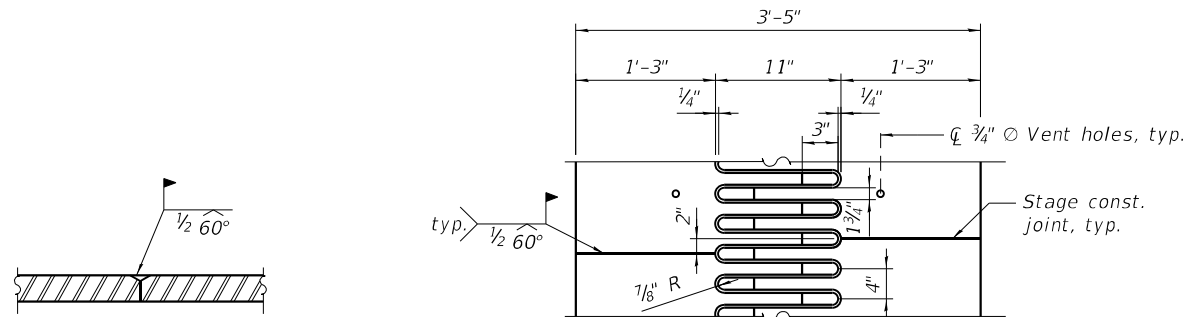


**SECTION C-C**

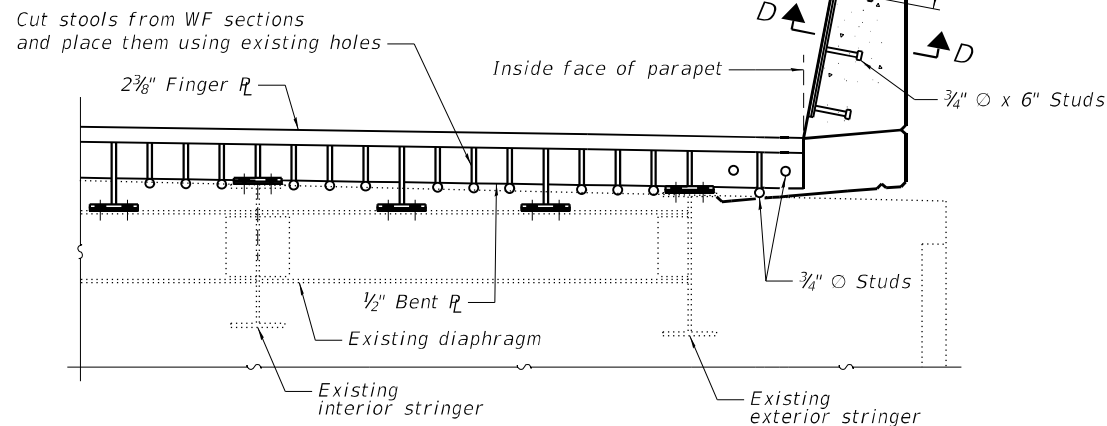


**SECTION B-B**  
West side shown, East side similar

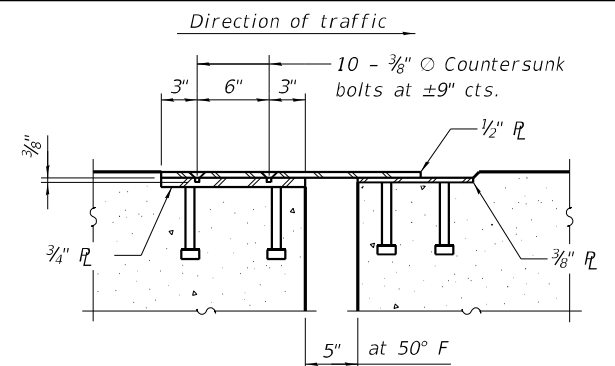

**SECTION D-D**

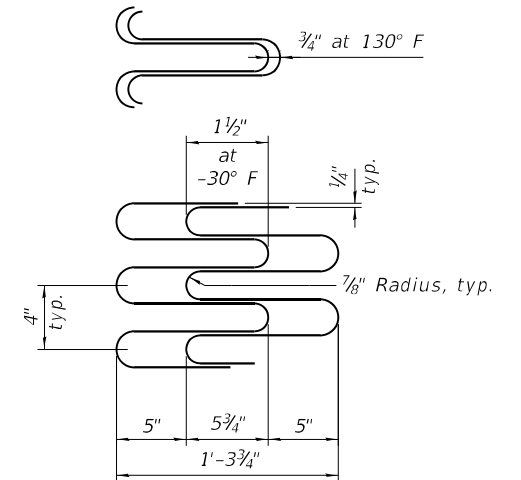

**FINGER PLATE SETTING DIAGRAM**

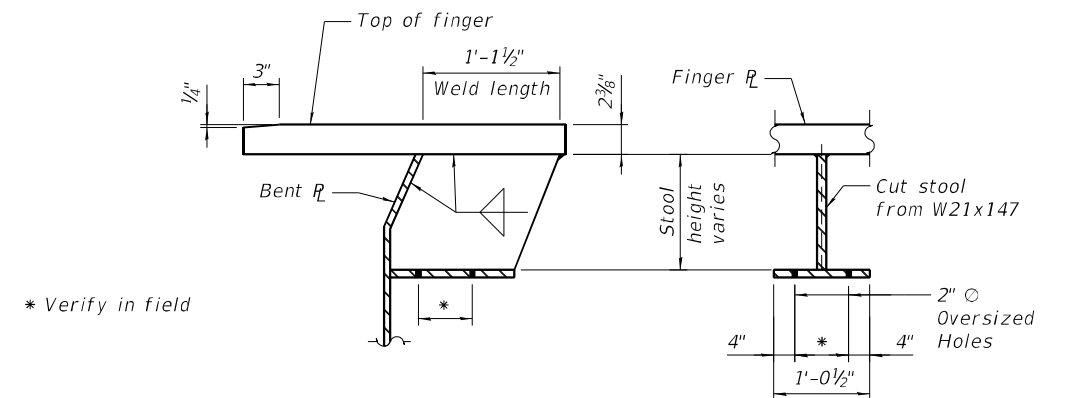

**FINGER PLATE STOOL DETAIL**

**BILL OF MATERIAL**

| Item                                 | Unit | Total |
|--------------------------------------|------|-------|
| Finger Plate Expansion Joint, 5"     | Foot | 39.5  |
| Fabric Reinforced Elastomeric Trough | Foot | 42    |

Notes:  
Finger plate expansion joints shall be assembled in their final relative position with the ends in place for shop inspection and acceptance.  
All steel components of the expansion joint shall be galvanized after fabrication according to Article 520.03 of the Standard Specifications.



|              |               |           |
|--------------|---------------|-----------|
| USER NAME =  | DESIGNED - YJ | REVISED - |
| PLOT SCALE = | CHECKED - UB  | REVISED - |
| PLOT DATE =  | DRAWN - AEC   | REVISED - |
|              | CHECKED - UB  | REVISED - |


STATE OF ILLINOIS  
DEPARTMENT OF TRANSPORTATION

FINGER PLATE EXPANSION JOINT AT PANEL POINT 21 - 2  
STRUCTURE NO. 090-0115


SHEET S128 OF S214 SHEETS

| F.A.P. RTE.               | SECTION       | COUNTY  | TOTAL SHEETS | SHEET NO. |
|---------------------------|---------------|---------|--------------|-----------|
| 317                       | (15B-1)BP,BRR | PEO/TAZ | 418          | 298       |
| CONTRACT NO. 68E44        |               |         |              |           |
| ILLINOIS FED. AID PROJECT |               |         |              |           |



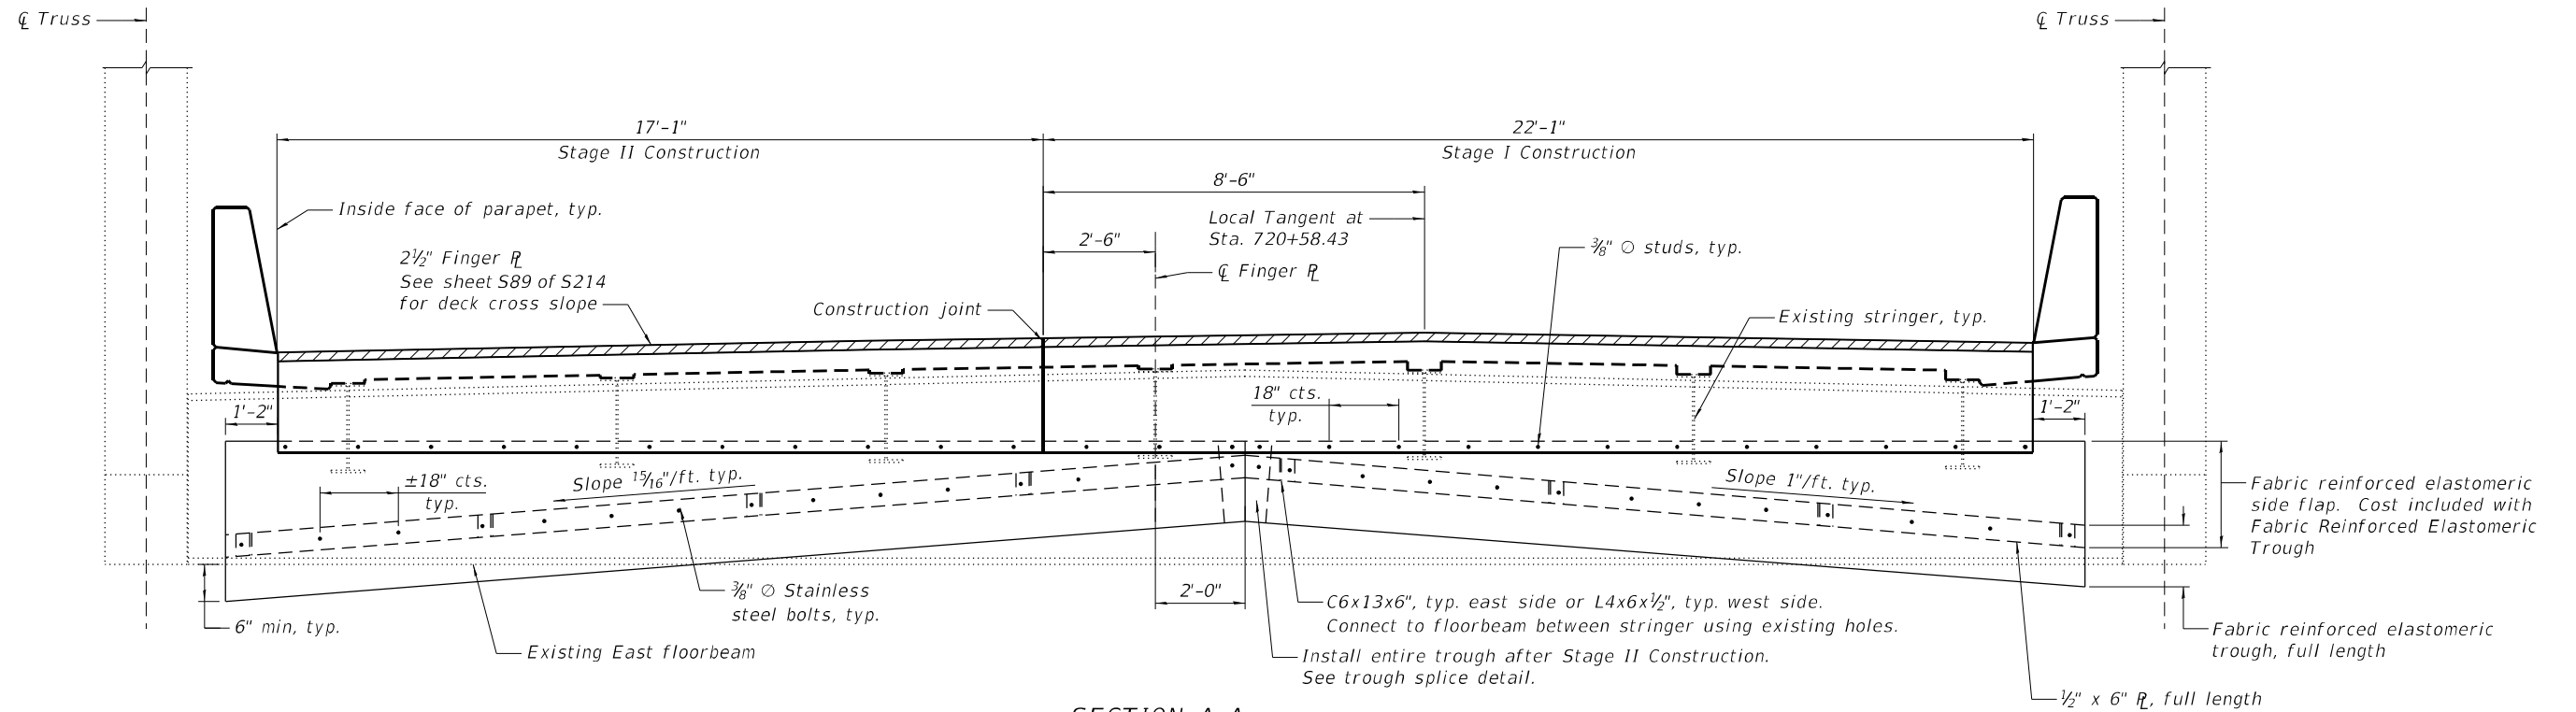


SECTION A-A

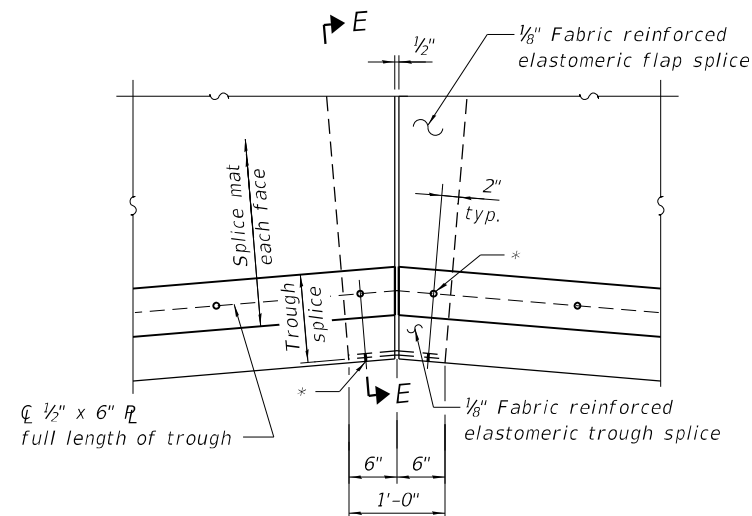

TROUGH SPLICE DETAIL

\* 3/8" O Stainless steel bolts with washers and nuts. Provide brass grommet in trough.

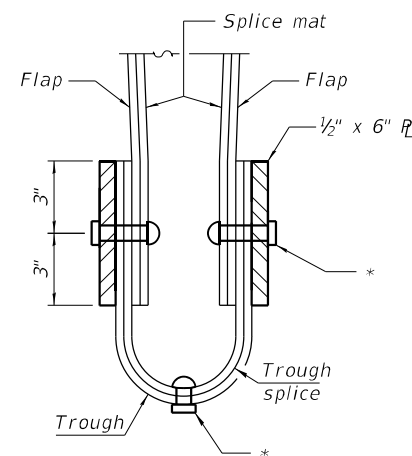

SECTION E-E


STATE OF ILLINOIS  
DEPARTMENT OF TRANSPORTATION

FINGER PLATE EXPANSION JOINT AT PANEL POINT 21 - 3  
STRUCTURE NO. 090-0115


SHEET S129 OF S214 SHEETS

| F.A.P.<br>RTE.            | SECTION       | COUNTY  | TOTAL<br>SHEETS | SHEET<br>NO. |
|---------------------------|---------------|---------|-----------------|--------------|
| 317                       | (15B-1)BP,BRR | PEO/TAZ | 418             | 299          |
| CONTRACT NO. 68E44        |               |         |                 |              |
| ILLINOIS FED. AID PROJECT |               |         |                 |              |

MODEL: Default  
FILE NAME: P:\4312-WB\c\l\gaggeRchab\CAD\Structural\\_SN 090-0115\_WBMainBridge\_Final Plans\0900115-68E44-130-FgrPlExpITPier13-1.dgn

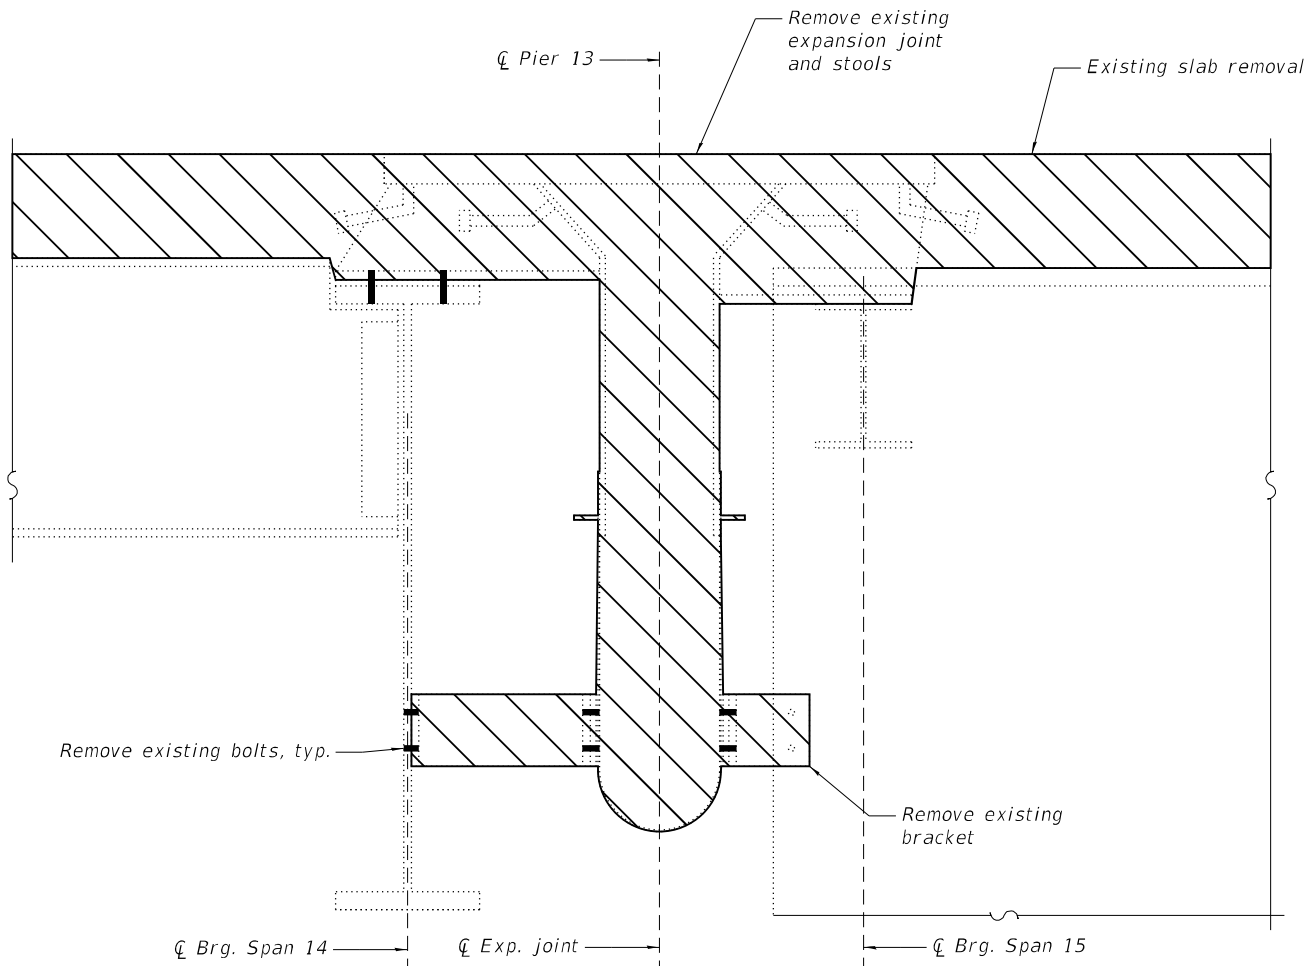

EXPANSION JOINT REMOVAL  
AT PIER 13

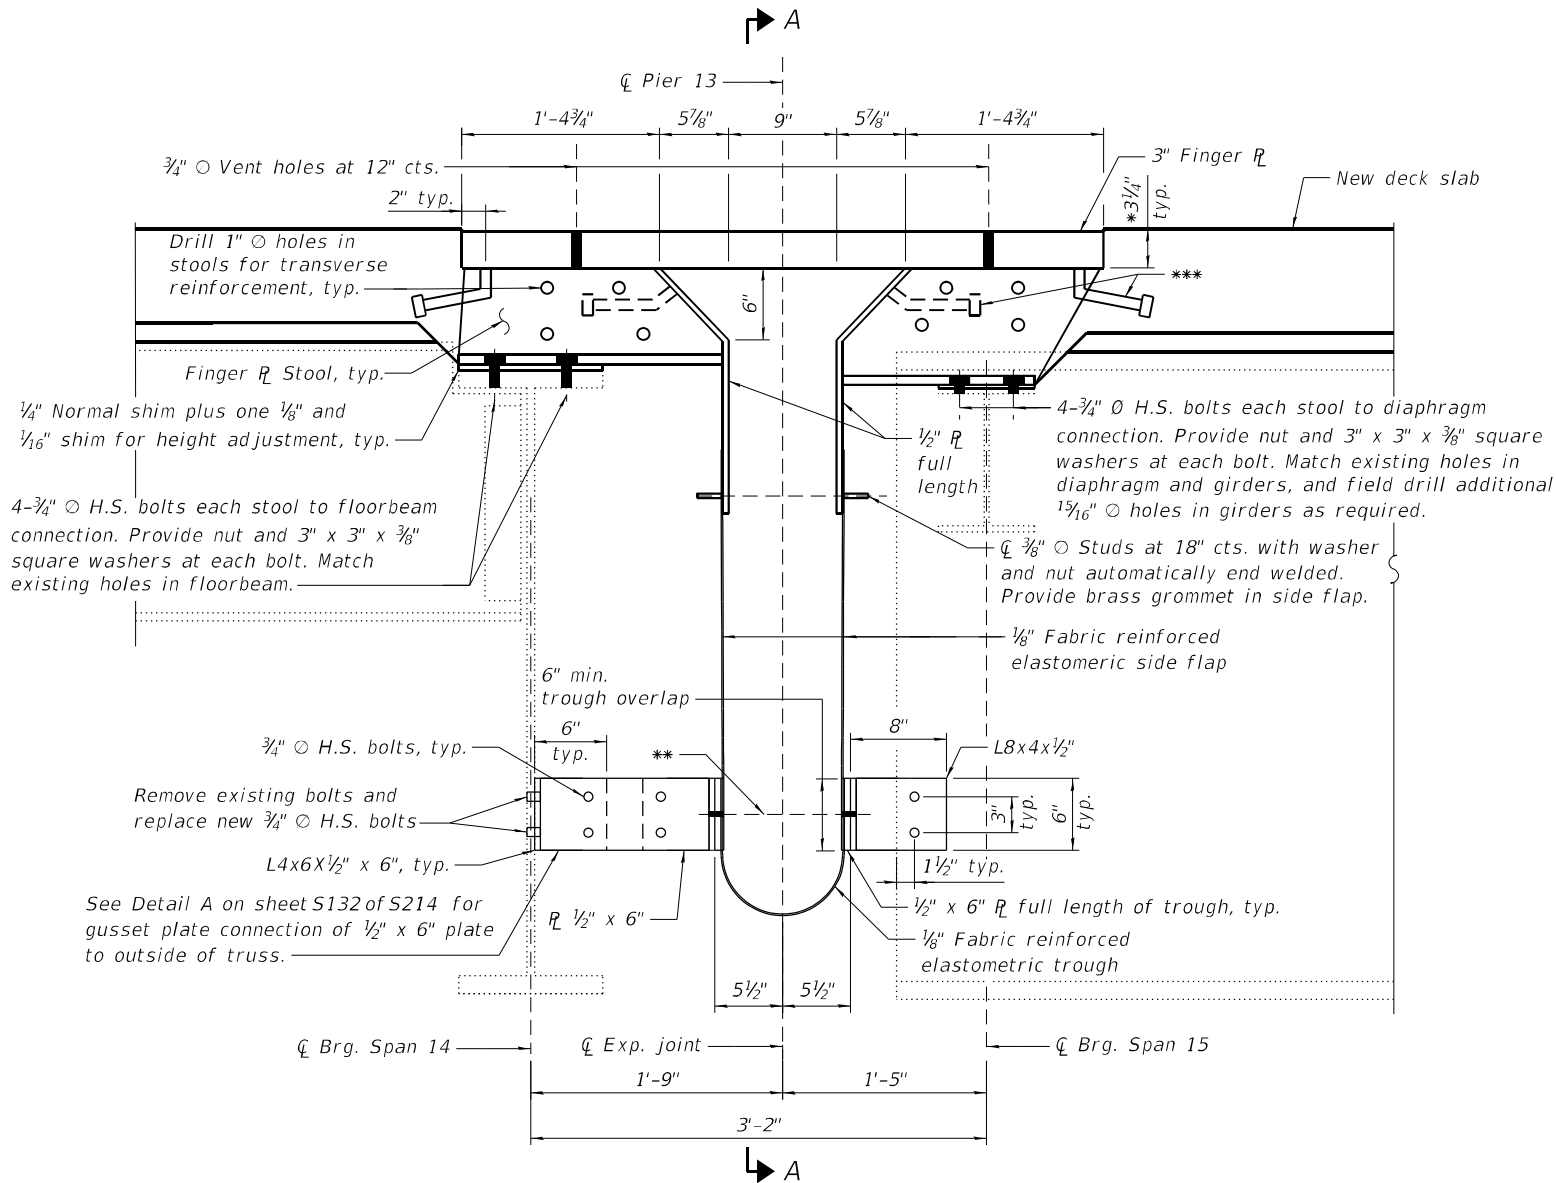

EXPANSION JOINT REPLACEMENT  
AT PIER 13

Horizontal dimensions are at 50°F

\* Prior to grinding

\*\* 3/8" O Steel bolts with locking washers and nuts. Provide brass grommet in trough.

\*\*\* 3/4" O x 8" Granular or solid flux filled headed studs conforming to Art. 1006.32 of the Std Specifications.

Notes:  
See sheet S132 of S214 for Section A-A.  
Removal and disposal of the existing bracket and stools identified on the plans shall be in accordance with the special provisions Structural Steel Removal.  
See sheet S131 of S214 for additional details and Bill of Material.  
Joint openings shall be adjusted according to Article 520.04 of the Std. Specs, when the deck is poured at an ambient temperature other than 50° F.



|            |   |          |         |     |         |   |
|------------|---|----------|---------|-----|---------|---|
| USER NAME  | = | DESIGNED | -       | YJ  | REVISED | - |
| CHECKED    | - | UB       | REVISED | -   |         |   |
| PLOT SCALE | = | DRAWN    | -       | AEC | REVISED | - |
| PLOT DATE  | = | CHECKED  | -       | UB  | REVISED | - |

STATE OF ILLINOIS  
DEPARTMENT OF TRANSPORTATION

FINGER PLATE EXPANSION JOINT AT PIER 13 - 1  
STRUCTURE NO. 090-0115

SHEET S130 OF S214 SHEETS

|                           |               |         |              |           |
|---------------------------|---------------|---------|--------------|-----------|
| F.A.P. RTE.               | SECTION       | COUNTY  | TOTAL SHEETS | SHEET NO. |
| 317                       | (15B-1)BP,BRR | PEO/TAZ | 418          | 300       |
| CONTRACT NO. 68E44        |               |         |              |           |
| ILLINOIS FED. AID PROJECT |               |         |              |           |