

STATE OF ILLINOIS DEPARTMENT OF PUBLIC WORKS AND BUILDINGS DIVISION OF HIGHWAYS PLANS FOR PROPOSED STATE BOND ISSUE HIGHWAY


BOND ISSUE ROUTE NO.	SEC.	COUNTY	TOTAL SHEETS	SHEET NO.
SBI 121	103 B-I-1	PEORIA TAZEWELL	39	1
B. P. R. REG. NO. 4 ILLINOIS PROJECT				

P-94-134-66

SHEET NO.	DESCRIPTION
1	COVER SHEET, INDEX OF SHEETS
2	SUMMARY OF QUANTITIES
3	INTERSECTION DETAILS
4	CONSTRUCTION DETAILS (STA. 37+59.04 TO STA. 39+43)
5-8	SUBSTRUCTURE REPAIRS
9	GENERAL PLAN AND ELEVATION
10-11	DETAILS - EAST PEORIA SPANS
12	DETAILS - SPAN 1
13	DETAILS - SUPERSTRUCTURE - SPANS 2 THRU 8
14	DETAILS - STRUCTURAL STEEL - SPANS 2 THRU 8
15	DETAILS - SUPERSTRUCTURE - SPANS 9 THRU 18
16-18	DETAILS - STRUCTURAL STEEL - SPANS 9 THRU 18
19	EXPANSION DETAILS
20	DETAILS - ALUMINUM RAIL AND CONCRETE LIGHT STANDARD
21	PARAPET DETAILS & LIGHT STANDARDS SPACING - SPANS 1 THRU 10
22	PARAPET DETAILS & LIGHT STANDARDS SPACING - SPANS 11 THRU 15
23	PARAPET DETAILS & LIGHT STANDARDS SPACING - SPANS 16, 17 & 18
24	PARAPET DETAILS & LIGHT STANDARDS SPACING - SPANS 19 THRU 29 (EAST PEORIA SPANS)
25	PARAPET DETAILS & LIGHT STANDARDS SPACING - SPANS 30 THRU 35 (EAST PEORIA SPANS)
26	LOCATION AND WIRING DIAGRAM OF EXISTING LIGHTS
27, 28	LOCATION AND WIRING DIAGRAM OF PROPOSED LIGHTS
29	DETAIL AT LIGHT STANDARD LOCATION, & POWER SUPPLY CONNECTIONS
30	STANDARD 1683-2 INLET, TYPE A
31	STANDARD 2113-1 NAME PLATE FOR BRIDGES
32	STANDARD 2300 FLAGMAN TRAFFIC CONTROL SIGN
33	STANDARD 2115-2 PAVEMENT FABRIC
34	STANDARD 2130-2 CONCRETE CURB AND COMB. CONCRETE CURB & GUTTER
35	STANDARD 2179-3 PORTLAND CEMENT PAVEMENT 24 FT.
36	STANDARD 2208-2 BARRICADES
37	STANDARD 2209-2 TYPICAL APPLICATION OF TRAFFIC CONTROL DEVICES
38	STANDARD 2220-2 FRAME AND GRATE, TYPE 11
39	STANDARD 2230-2 STEEL PLATE BEAM GUARD RAIL
39A, 39B	STANDARD 2298, 2299 TYPICAL APPLICATION OF TRAFFIC CONTROL DEVICES

S.B.I. ROUTE 121 SECTION 103-B-I-1 PEORIA-TAZEWELL COUNTY

C-94-311-68

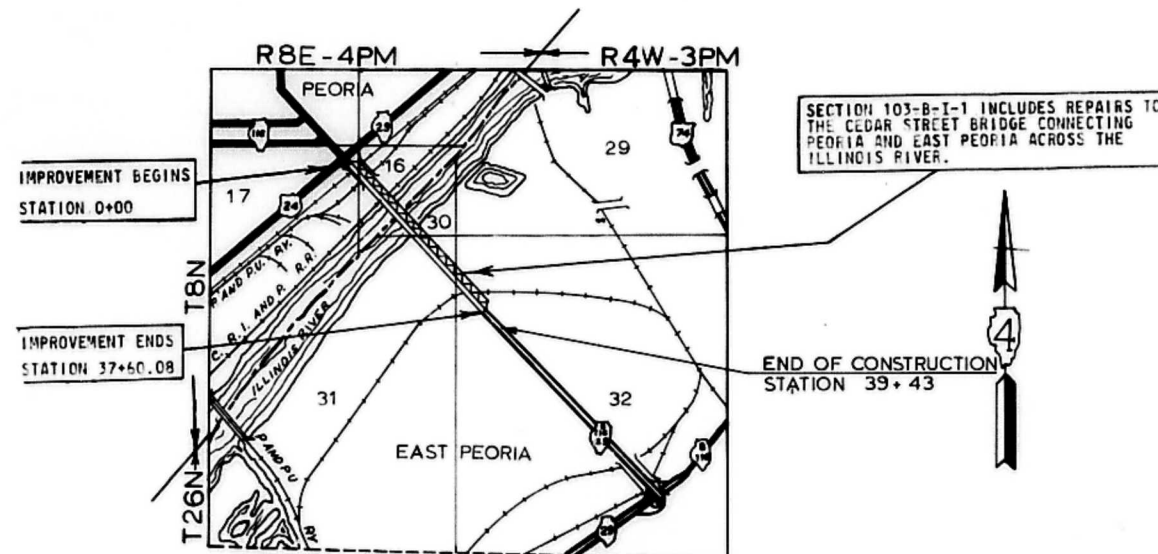

LAYOUT
SCALE: 3"=1 MILE

NET LENGTH OF IMPROVEMENT = 3760.08 FT. = 0.712 MI.




SUBMITTED	APR 27, 1968
EXAMINED	APR 19, 1968
EXAMINED	APR 23, 1968
EXAMINED	
Entire section inspected and approved as to policy.	
DATE	4-22-68

STATE OF ILLINOIS DEPARTMENT OF PUBLIC WORKS AND BUILDINGS DIVISION OF HIGHWAYS	
SUBMITTED	4-22-68
EXAMINED	5-3-68
PASSED	5-3-68
APPROVED	5-3-68
APPROVED	5-3-68

CONTRACT NO. 25647

REVISED SET 6/19/69

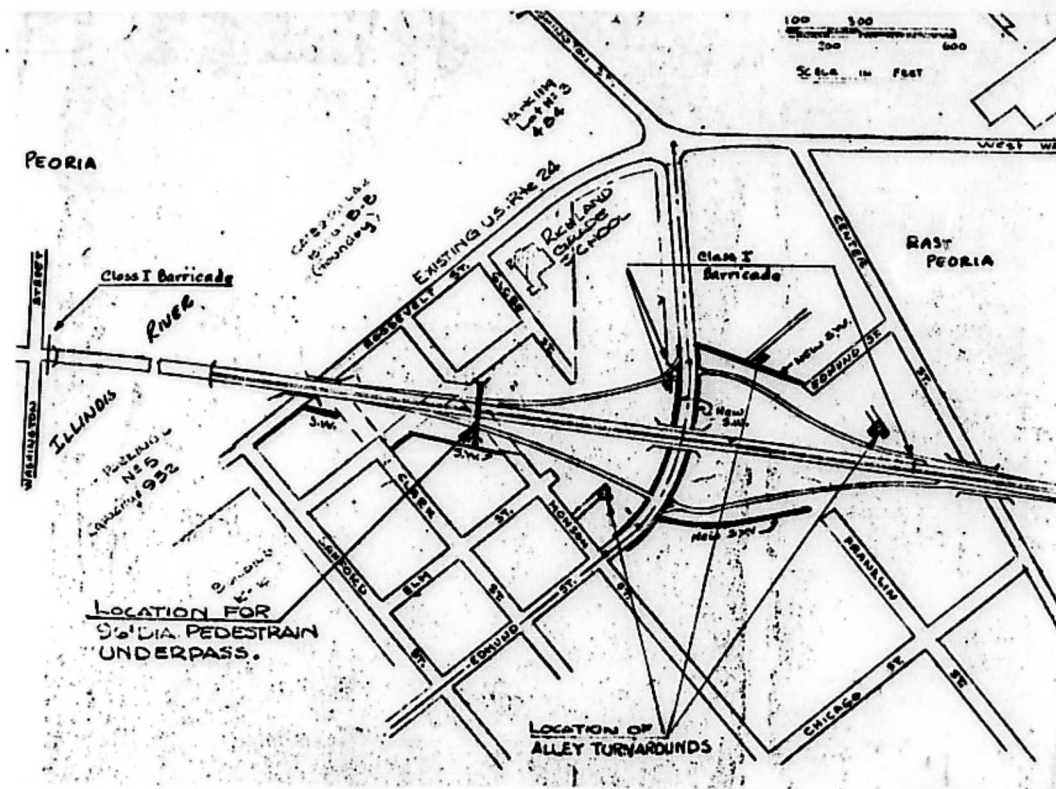





SUMMARY OF QUANTITIES

ROUTE	SEC.	COUNTY	TOTAL SHEETS	SHEET NO.
SB.I. 121	103 B-I-1	PEORIA TAZEWELL	39	2

CODE NO	ITEM	UNIT	TOTAL QUANTITY
CONSTRUCTION TYPE CODE			X058
406005	LEVELING BINDER (MACHINE METHOD)	TON	20
406006	LEVELING BINDER (HAND METHOD)	TON	5
406007	BITUMINOUS CONCRETE BINDER COURSE	TON	10
406008	BITUMINOUS CONCRETE SURFACE COURSE, CLASS I	TON	151
408005	PORTLAND CEMENT CONCRETE PAVEMENT 10"	SQ YD	102
408013	PAVEMENT FABRIC	SQ YD	102
501022	CONCRETE REMOVAL	CU YD	7
501035	BRIDGE HANDRAIL REMOVAL	LIN FT	7494
503004	PROTECTIVE COAT	SQ YD	14500
504003	CLASS X CONCRETE	CU YD	4010.9
504006	CEMENT FOR GUNITING	SACKS	145
507001	FURNISHING AND ERECTING STRUCTURAL STEEL	POUND	208010
508006	ALUMINUM RAILING, TYPE L	LIN FT	7446
512001	REINFORCEMENT BARS	POUND	995500
612165	INLETS, TYPE A, TYPE 11 FRAME AND GRATE	EACH	2
X61251	ADJUSTING EXISTING HANDHOLE	EACH	1
615003	FILLING EXISTING INLETS	EACH	2
616006	CONCRETE CURB, TYPE B	LIN FT	140
616059	COMBINATION CONCRETE CURB AND GUTTER TYPE B-9.24	LIN FT	93
617001	PAVEMENT REMOVAL	SQ YD	46
617003	CURB REMOVAL	LIN FT	116
617005	COMBINATION CURB AND GUTTER REMOVAL	LIN FT	93
617006	SIDEWALK REMOVAL	SQ FT	668
617008	BITUMINOUS CONCRETE SURFACE REMOVAL	SQ YD	159
624002	PORTLAND CEMENT CONCRETE SIDEWALK 4 INCH	SQ FT	374
628015	TEMPORARY GUARDRAIL	LIN FT	2120
646001	ENGINEER'S FIELD OFFICE, TYPE A	EACH	1 *
210029	BRIDGE SEAT SEALANT	L SUM	1
210253	JACKING AND CRIBBING	EACH	9
X03646	DECK REMOVAL	CU YD	2144.6
X03647	SIDEWALK REMOVAL	CU YD	482
X03648	CLASS X CONCRETE (DECK - FULL DEPTH PATCH)	CU YD	29.7
X03649	DECK REMOVAL (FULL DEPTH PATCH)	CU YD	29.7
581001	RELOCATE EXISTING TRAFFIC SIGNAL HEAD	EACH	1
L00054	CONDUIT ATTACHED TO STRUCTURE, 1 1/4" DIA., GALVANIZED STEEL	LIN FT	150
L05290	ALUMINUM TRANSFORMER BASE	EACH	28
L02733	RELOCATING EXISTING LIGHTING UNITS, COMPLETE	EACH	28
106035	ELECTRIC CABLE IN CONDUIT, 600V (NEOPRENE-RUBBER INSULATED) 1/C #12	LIN FT	350
106038	ELECTRIC CABLE IN CONDUIT, 600V (NEOPRENE-RUBBER INSULATED) 1/C #6	LIN FT	14100
507025	STUD SHEAR CONNECTORS	EACH	58512
L04947	NAVIGATION LIGHTING SYSTEM	L SUM	1

* CONSTRUCTION TYPE CODE CE 58

ROUTE NO.	MC.	COUNTY	TOTAL SHEETS	SHEET NO.
S.B.I. 121	103-B-I-1	PEORIA	39	3
DES. ROAD DIST. NO. 7	ILLINOIS	PROJECT		

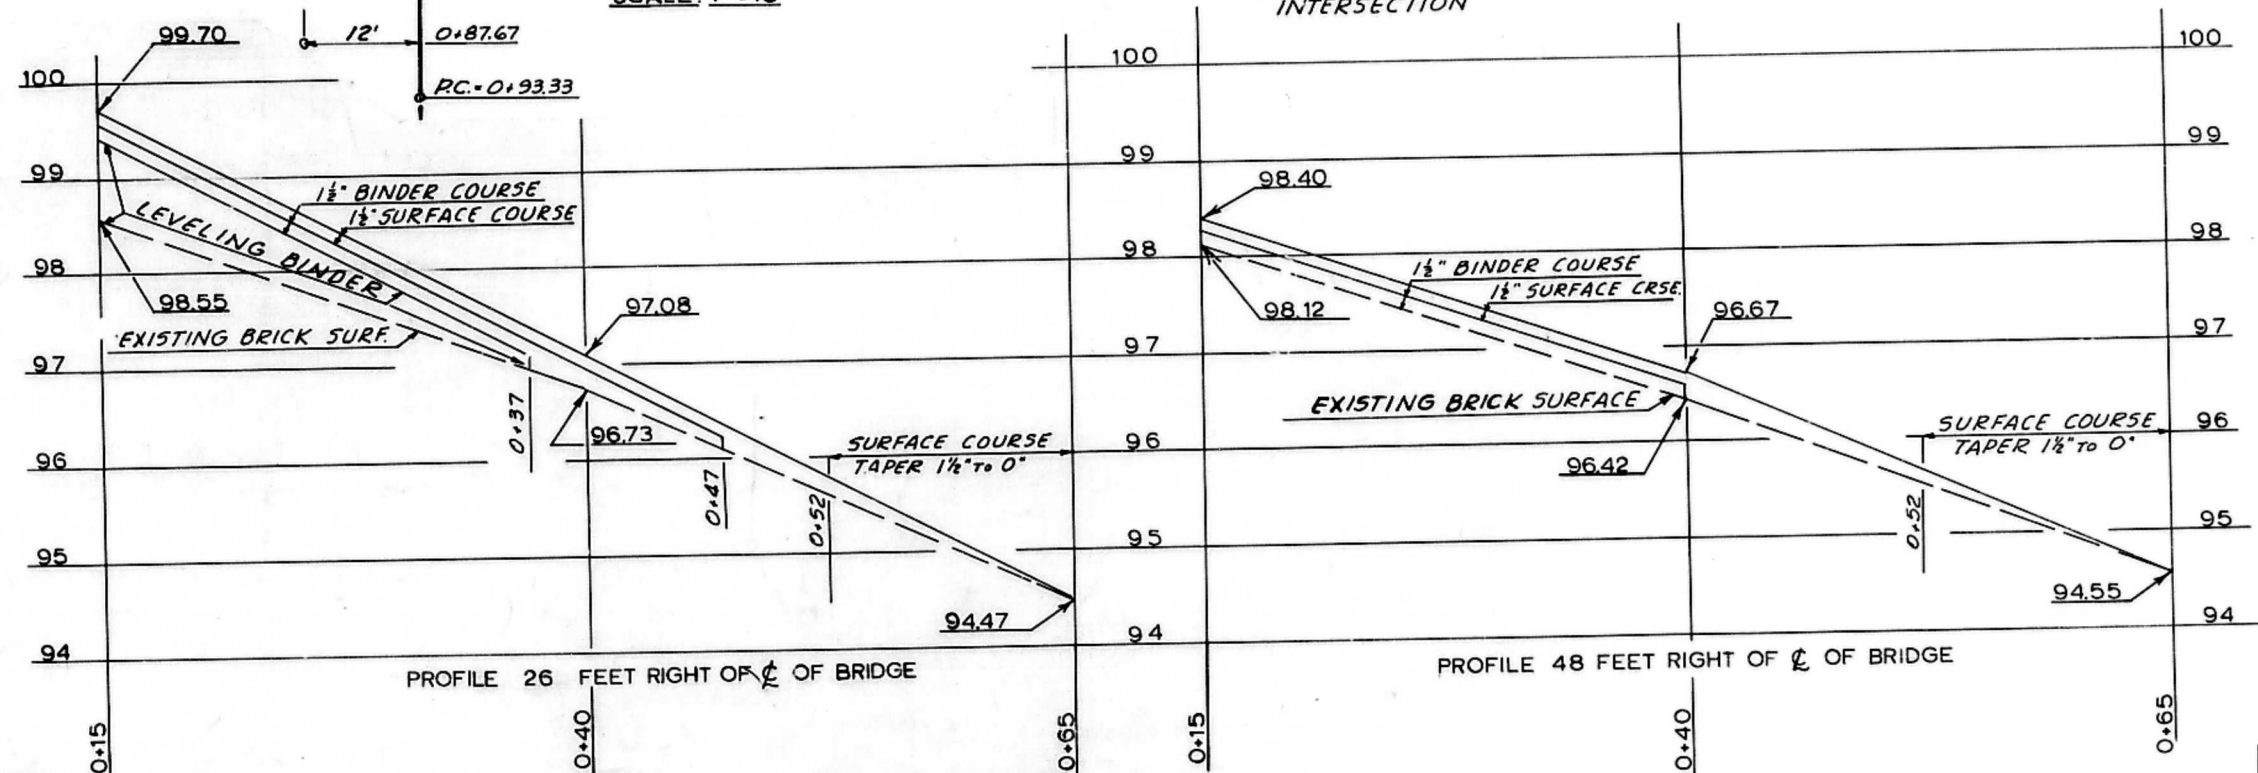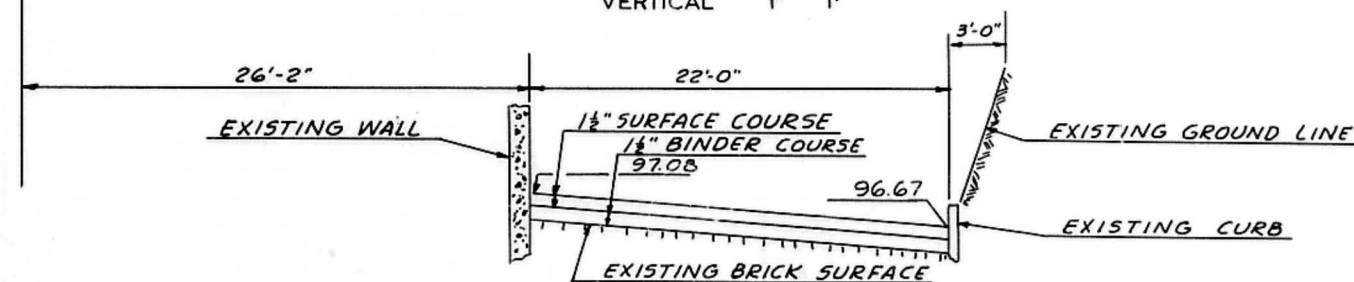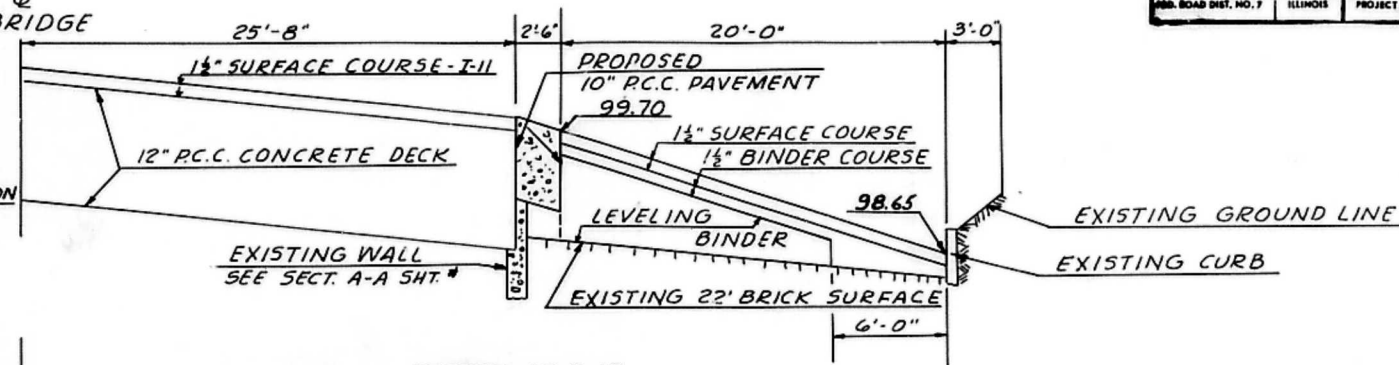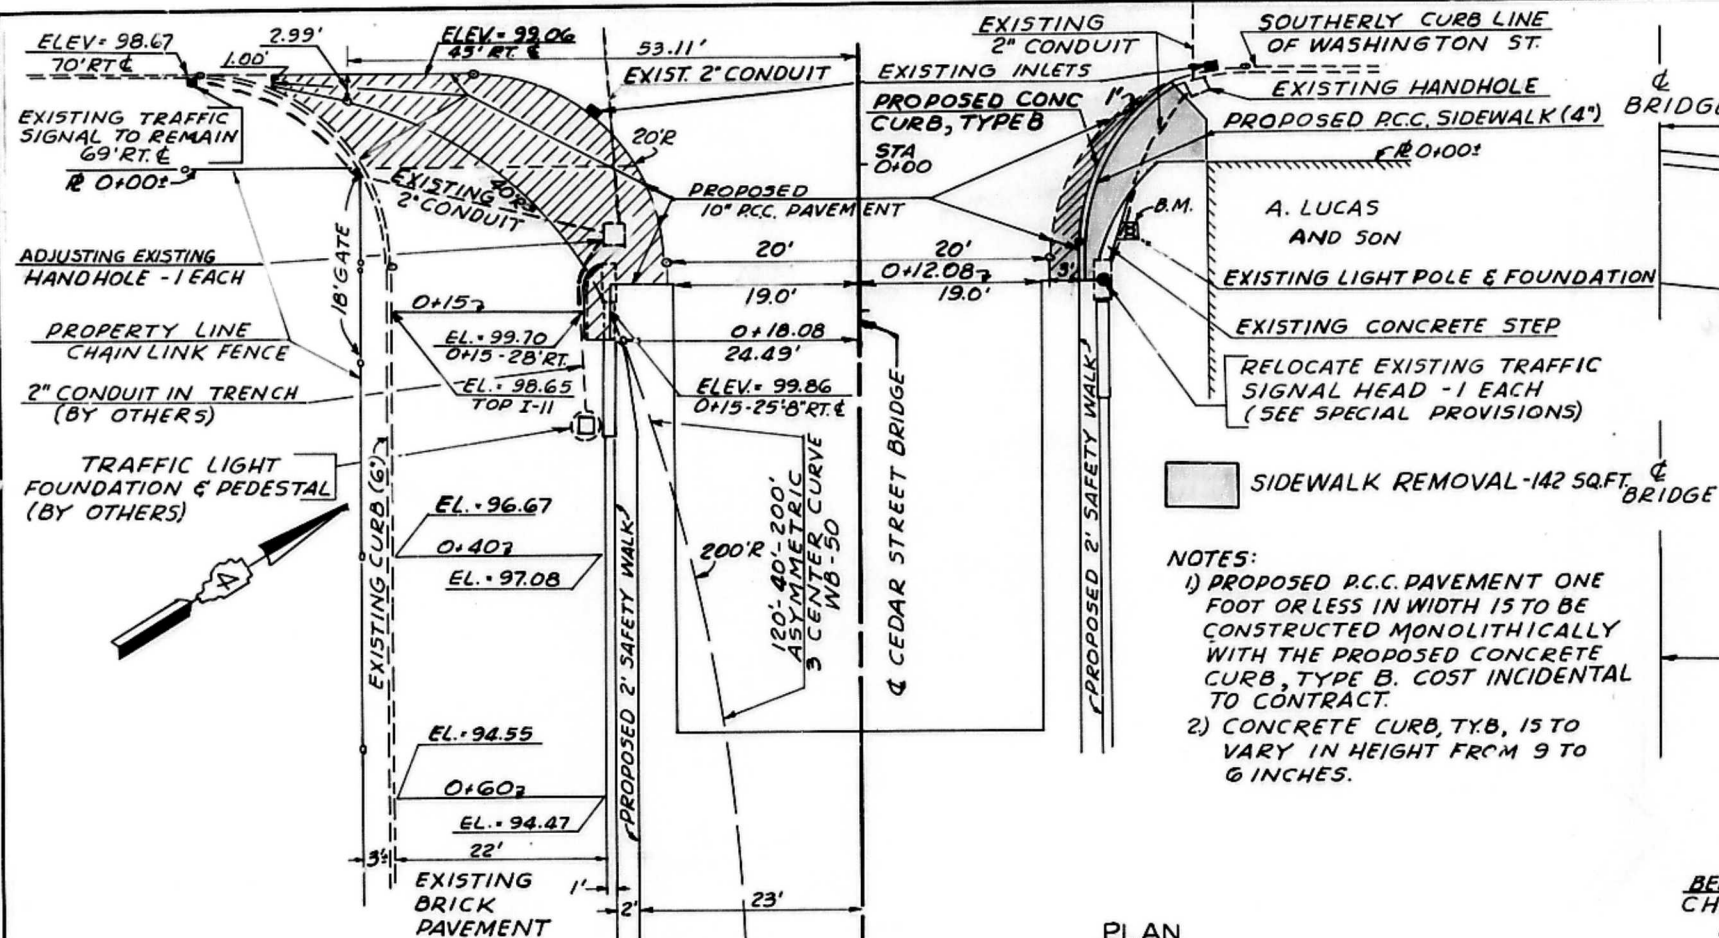


QUANTITIES ON THIS SHEET

PAVEMENT REMOVAL	46 SQ. YD.
PORTLAND CEMENT CONCRETE PAVEMENT (10")	50 SQ. YD.
LEVELING BINDER (MACHINE METHOD)	20 TON
BITUMINOUS CONCRETE BINDER COURSE	10 TON
BITUMINOUS CONCRETE SURFACE COURSE, CLASS I	13 TON
PAVEMENT FABRIC	50 SQ. YD.
LEVELING BINDER (HAND METHOD)	5 TON


SIDWALK REMOVAL	142 SQ. FT.
PORTLAND CEMENT CONCRETE SIDEWALK 4 INCH	92 SQ. FT.
CONCRETE CURB, TYPE B	24 LIN. FT.
ADJUSTING EXISTING HANDHOLE	1 EA.
RELOCATE EXISTING TRAFFIC SIGNAL HEAD	1 EA.

INTERSECTION DETAILS
WASHINGTON AND CEDAR ST.
BRIDGE
S.B.I. 121 SECTION 103-B-I-1
PEORIA AND TAZEVELL CO.

 [illegible]

PORTLAND CEMENT CONCRETE PAVEMENT (10")	---	52 SQ. YD.
PAVEMENT FABRIC	---	52 SQ. YD.
INLETS, TYPE A, TYPE 11 FRAME AND GRATE	---	2 EACH
FILLING EXISTING INLETS	---	2 EACH
CONCRETE CURB, TYPE B	---	116 LIN. FT.
COMBINATION CONCRETE CURB AND GUTTER, TYPE B-9.24	---	93 LIN. FT.
CURB REMOVAL	---	116 LIN. FT.
COMBINATION CURB AND GUTTER REMOVAL	---	93 LIN. FT.
SIDEWALK REMOVAL	---	526 SQ. FT.
PORTLAND CEMENT CONCRETE SIDEWALK 4 INCH	---	272 SQ. FT.

SBI 121 SEC. 103-B-1-1
PEORIA & TAZEWELL COUNTIES

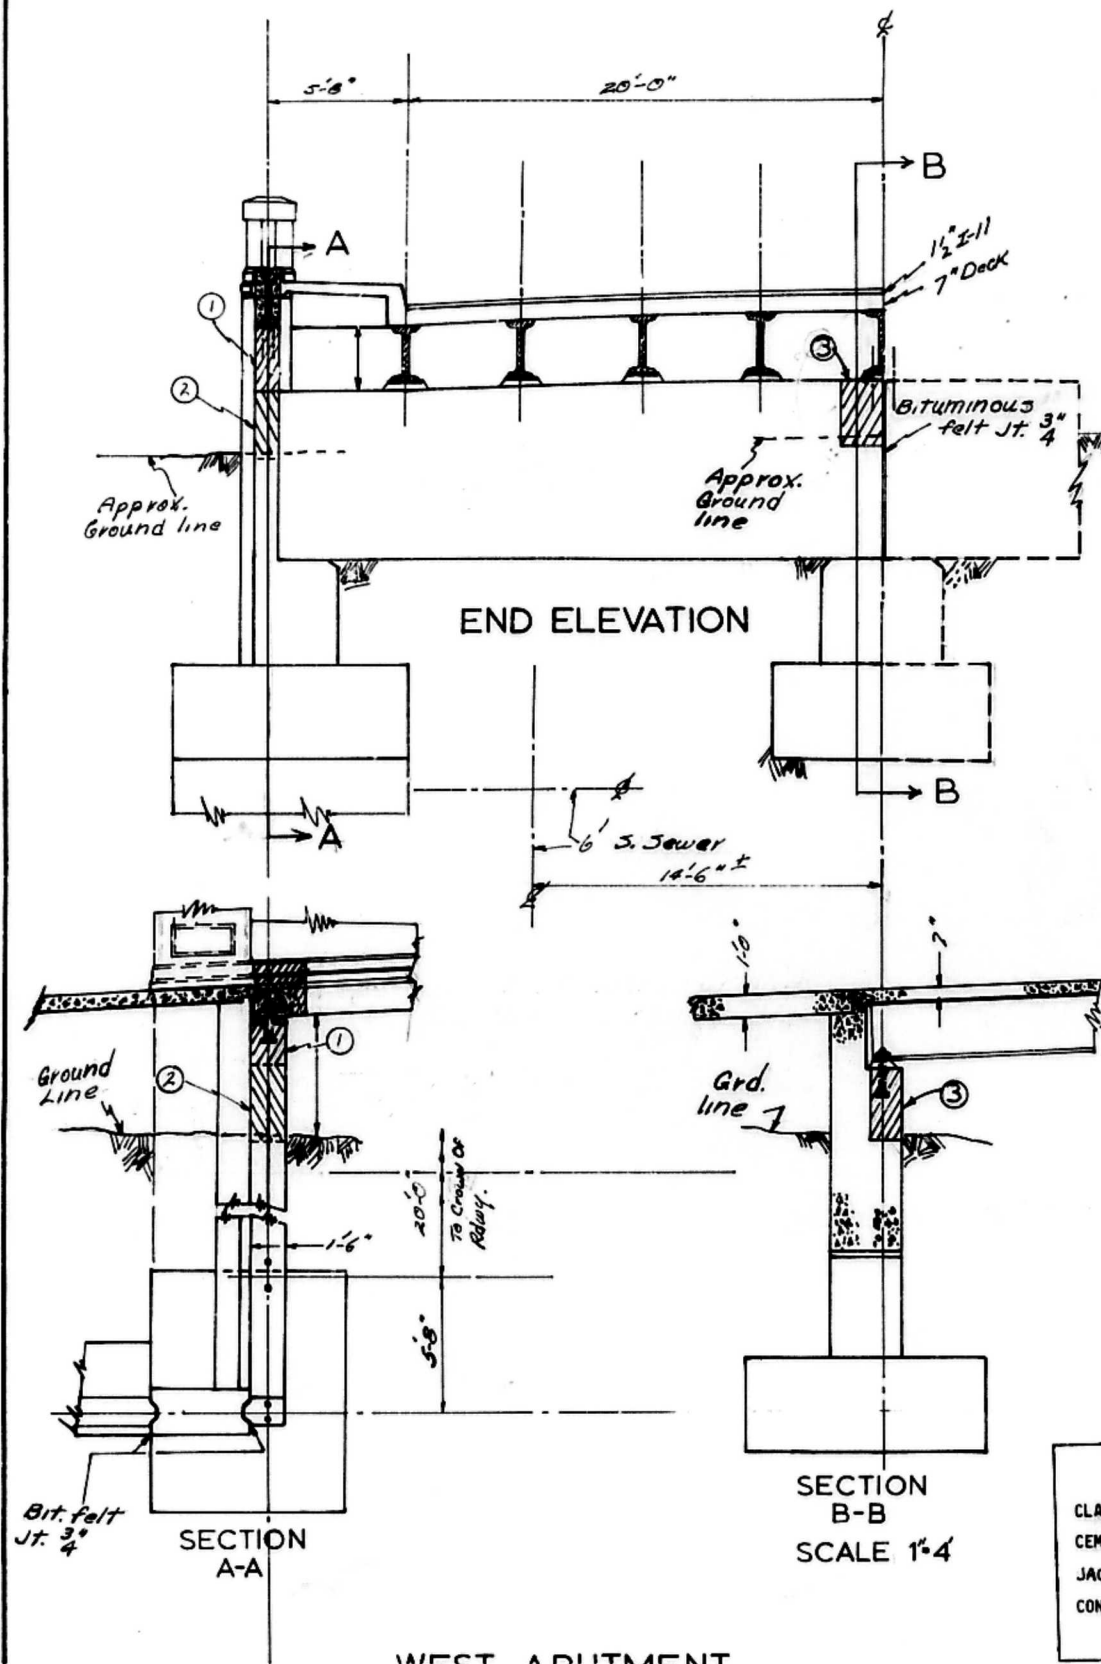

WEST ABUTMENT
STA. 0+59.83

WEST ABUTMENT
 CONCRETE REMOVAL = 1.2 CU YD
 CLASS X CONCRETE = 1.2 CU YD
 NORTH SIDE - REMOVE AND REPLACE SHADED AREAS SHOWN AS ① AND ② IN SECTION A-A
 SOUTH SIDE - REMOVE AND REPLACE SHADED AREA SHOWN ③ IN SECTION A-A
 CENTER OF PIER CAP - REMOVE AND REPLACE SHADED AREA SHOWN AS ④ ON SOUTH SIDE OF BITUMINOUS JOINT.


CRIBBING AND JACKING - 3 EACH
 NORTH SIDE - CRIBBING AND JACKING (6'±)
 SOUTH SIDE - CRIBBING AND JACKING (6'±)
 CENTER OF PIER CAP - CRIBBING AND JACKING (4'±)

BENTS 1, 2, 4, 5, AND 6
 CONCRETE REMOVAL = 1.8 CU. YDS.
 CLASS X CONCRETE = 1.8 CU. YDS.
 BENT 1 - NORTH AND SOUTH CANTILEVER ENDS REMOVE AND REPLACE AS SHOWN IN TYPICAL SECTION.

CRIBBING AND JACKING - 4 EACH - 2 EACH AT SOUTH AND NORTH CANTILEVER BENT #1 - (2 @ 11'±) (2 @ 10'±)

GUNITING REPAIRS
 BENT 2 - AT BASE OF SOUTH COLUMN - 1 CU FT
 BENT 4 - BOTTOM OF PIER CAP AND SOUTH CANTILEVER - 2 CU. FT.
 BENT 5 - BOTTOM OF PIER CAP AND BASE OF SOUTH COLUMN - 12 CU. FT.
 BENT 6 - BASE OF BOTH NORTH AND SOUTH COLUMNS - 15 CU. FT.

QUANTITIES ON THIS SHEET	
CLASS X CONCRETE	= 3.0 CU. YDS.
CEMENT FOR GUNITING	= 15 SACKS
JACKING AND CRIBBING	= 7 EACH
CONCRETE REMOVAL	= 3.0 CU. YDS.

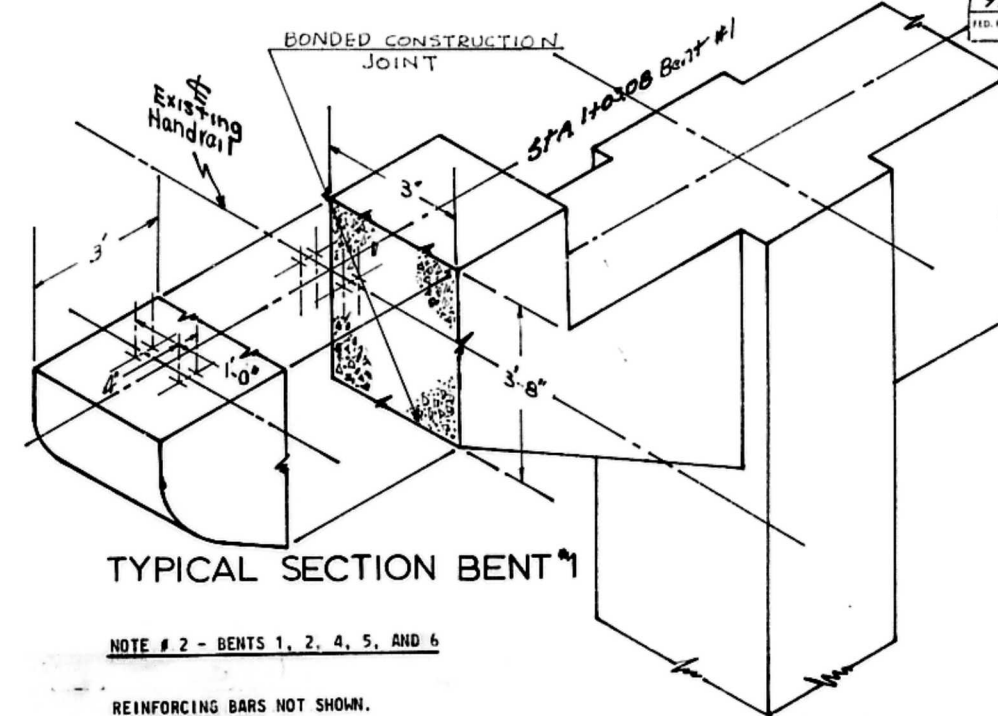


TYPICAL SECTION BENT #1



NOTE # 2 - BENTS 1, 2, 4, 5, AND 6
 REINFORCING BARS NOT SHOWN.
 CLEAN AND REUSE EXISTING REINFORCING BARS.
 DO NOT REMOVE EXISTING ANCHOR BOLTS FROM HANDRAIL.

CEDAR ST. BRIDGE
 DETAILS FOR GUNITING
 WEST ABUTMENT
 TO BENT NO. 6


ROUTE NO.	SEC.	COUNTY	TOTAL SHEETS	SHEET NO.
S.B.I. 121	103- 031	PEORIA TAZEWELL	39	6
FED. ROAD DIST. NO. 7	ILLINOIS	PROJECT		

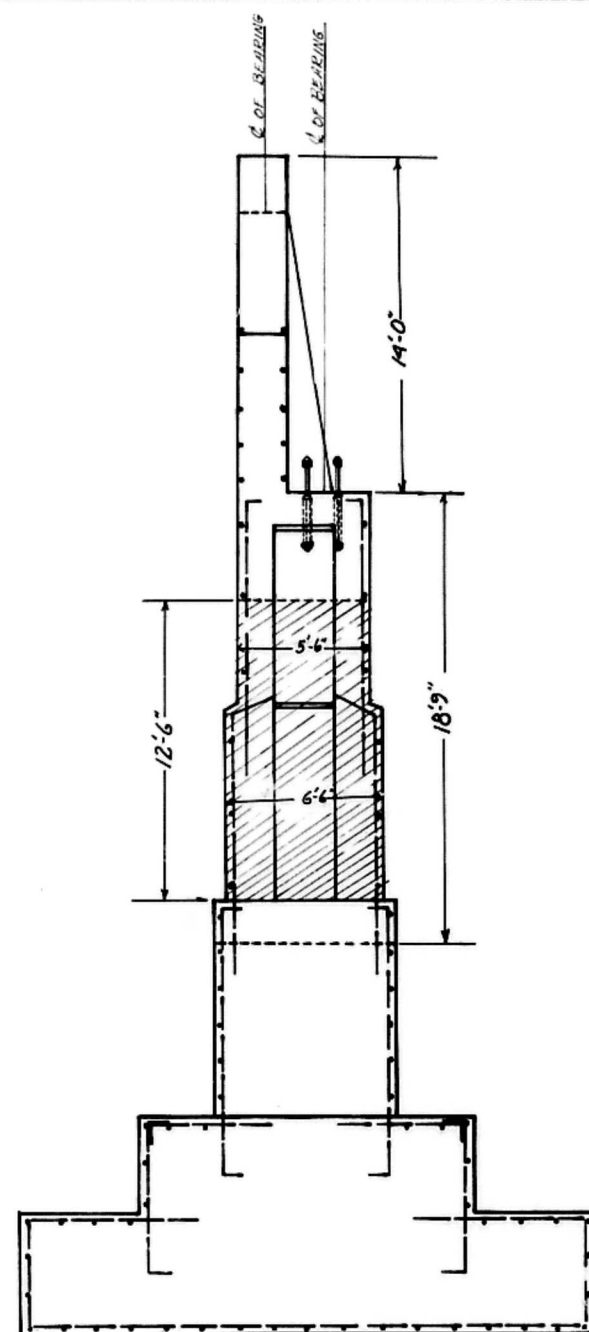

END VIEW

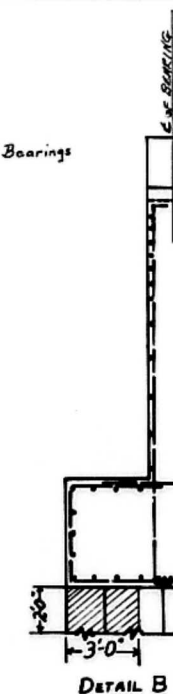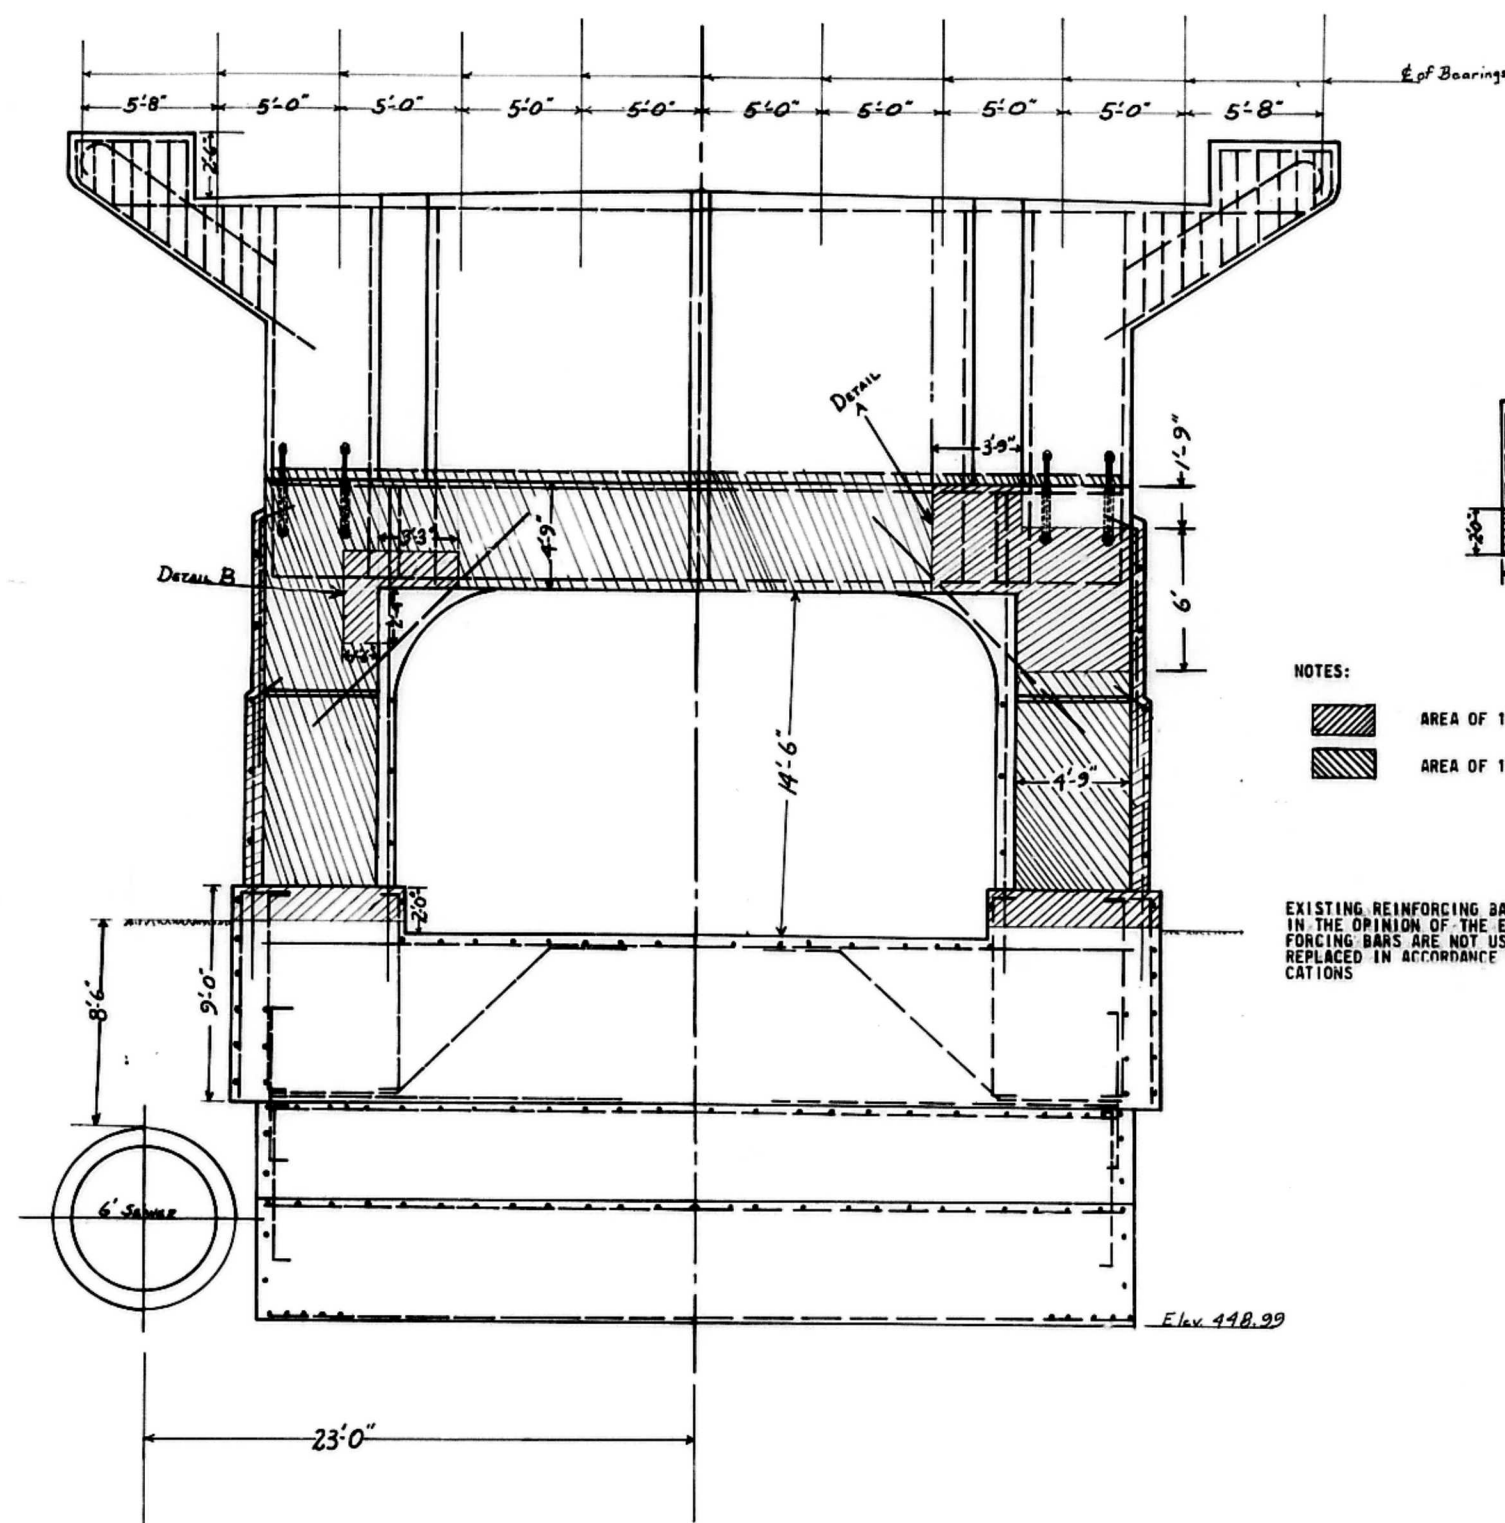

DETAIL B

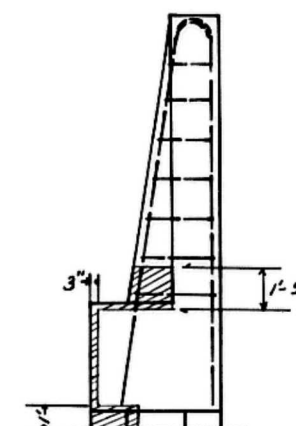

DETAIL A

NOTES:


-  AREA OF 1 TO 3 INCH GUNITING DEPTH = 21 SACKS
-  AREA OF 1 INCH OR LESS GUNITING DEPTH = 32 SACKS
- TOTAL = 53 SACKS

EXISTING REINFORCING BARS SHALL BE REUSED. IF IN THE OPINION OF THE ENGINEER, EXISTING REINFORCING BARS ARE NOT USABLE, THEY SHALL BE REPLACED IN ACCORDANCE WITH STANDARD SPECIFICATIONS

QUANTITIES THIS SHEET
CEMENT FOR GUNITING - 53 SACKS


CEDAR STREET BRIDGE
PIER 1 - STA. 3+66.83
SPECIAL DETAIL FOR
GUNITING

ROUTE NO.	SEC.	COUNTY	TOTAL SHEETS	SHEET NO.
103-727	103-727	PEORIA TAZEWELL	39	7
FED. ROAD DIST. NO. 7		ILLINOIS	PROJECT	

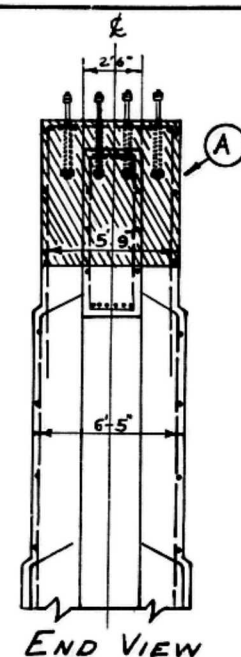


END VIEW


PIER 4

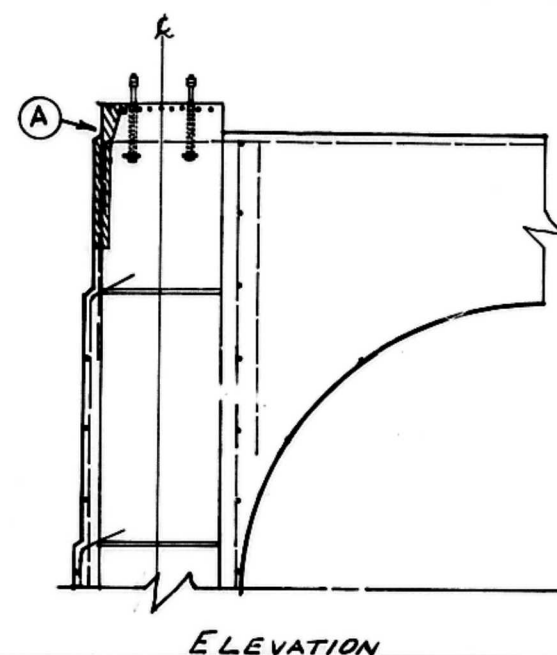

ELEVATION

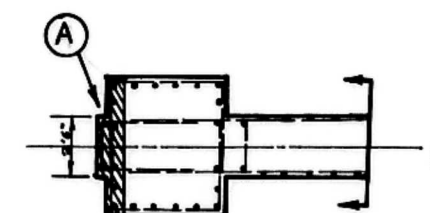

TOP VIEW

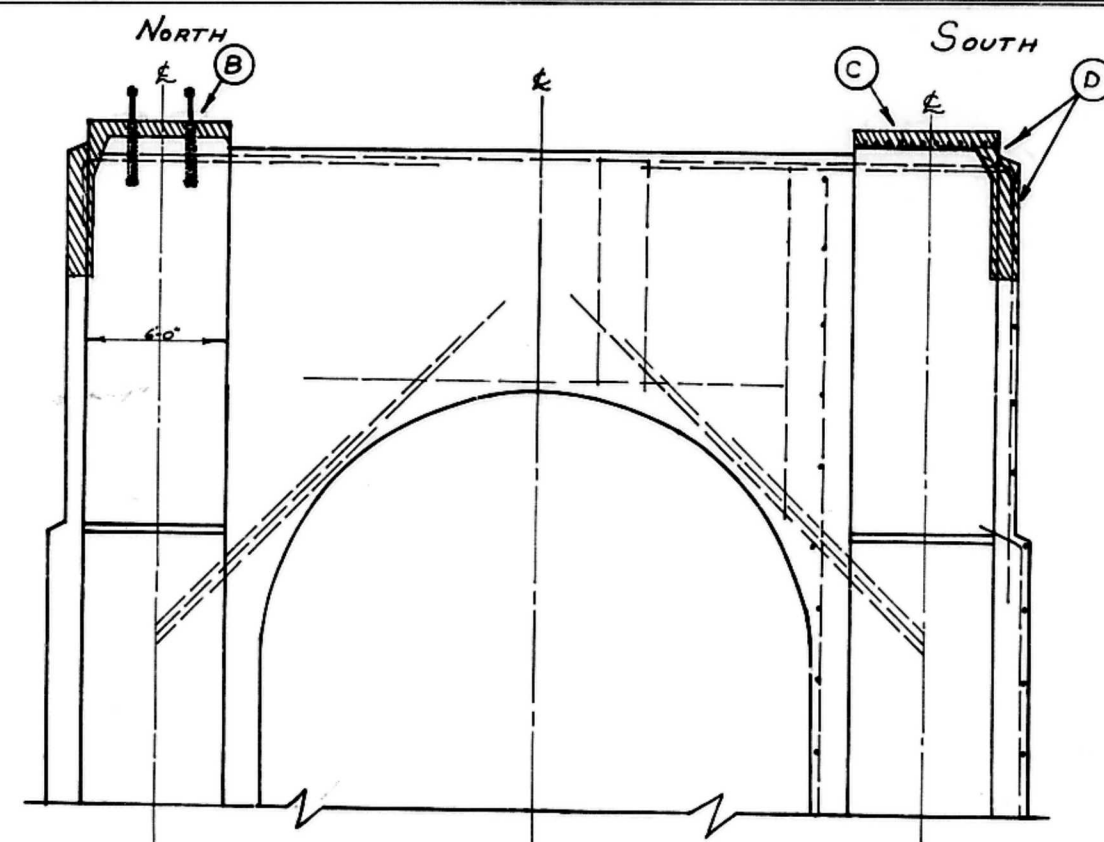

PIERS 5, 6, 9, 10, AND 11, TYPICAL SECTION REMOVAL


QUANTITIES ON THIS SHEET	
CLASS X CONCRETE	= 4.0 CU. YD.
CEMENT FOR GUNITING	= 67 SACKS
CONCRETE REMOVAL	= 4.0 CU. YD.

GUNITING REPAIRS

- PIER 4 - 5 FT³ TOP OF SOUTH COLUMN SHOWN AS ②
- PIER 5 - 15 FT³ TOP AND SIDE OF NORTH AND SOUTH COLUMNS AS SHOWN ② TYPICAL SECTION REMOVAL
- PIER 6 - 10 FT³ TOP OF SOUTH COLUMN AS SHOWN ②
- PIER 9 - 10 FT³ TOP OF SOUTH COLUMN AS SHOWN ②
- PIER 10 - 5 FT³ INSIDE NORTH COLUMN NEAR GROUND LINE. (NOT SHOWN)
- PIER 11 - 15 FT³ TOP AND SIDE SOUTH COLUMN AS SHOWN ② & ③

CLASS X CONCRETE AND CONCRETE REMOVAL

- PIER 9 - 1.0 CU. YD. SOUTH END BOTTOM CROSS BEAM AS SHOWN ②
- PIER 11, 12, 14, 15 - 3.0 CU. YD. - SOUTH ENDS BOTTOM CROSS BEAM AS SHOWN ②

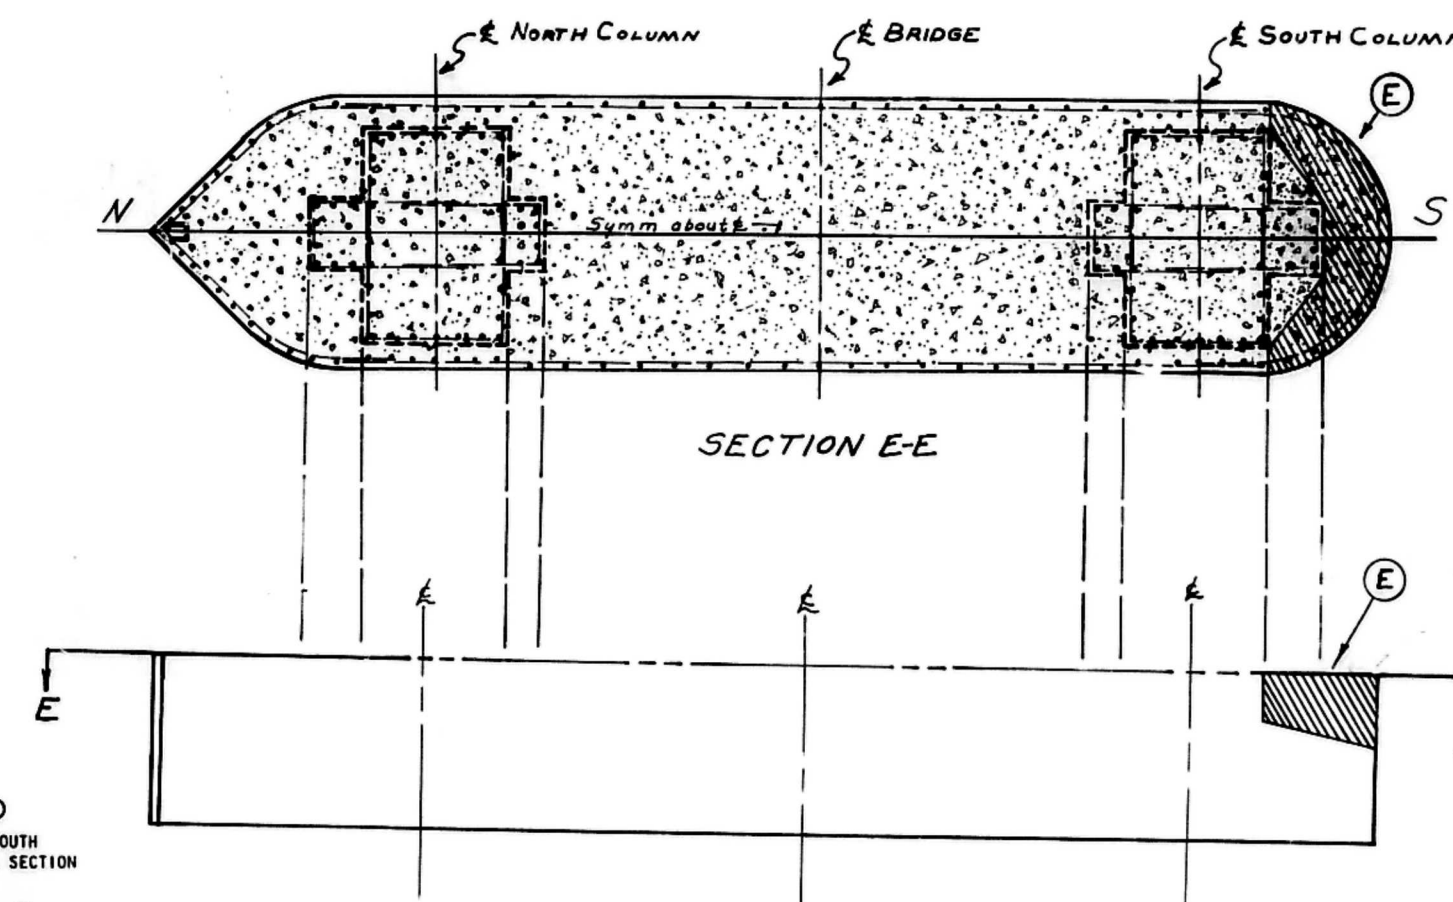


PIER 9 SHOWN, PIERS 11 THROUGH 15 SIMILAR

CEDAR STREET BRIDGE	
DETAILS FOR GUNITING AT PIERS	
PIER	STATION
4	7+54.75
5	9+21.75
6	10+88.75
9	17+97.25
10	19+64.25
11	21+31.25
12	22+97.00
14	23+85.17
15	25+19.17


ROUTE NO.	SEC.	COUNTY	TOTAL SHEETS	SHEET NO.
3.2.1	103	PEORIA	39	8
121	103	TAZEWELL		
121	ROAD DIST. NO. 7	HAIR '75	PROJECT	

Crown of Finished Roadway. Elev. 477.80
at back of Abutment.

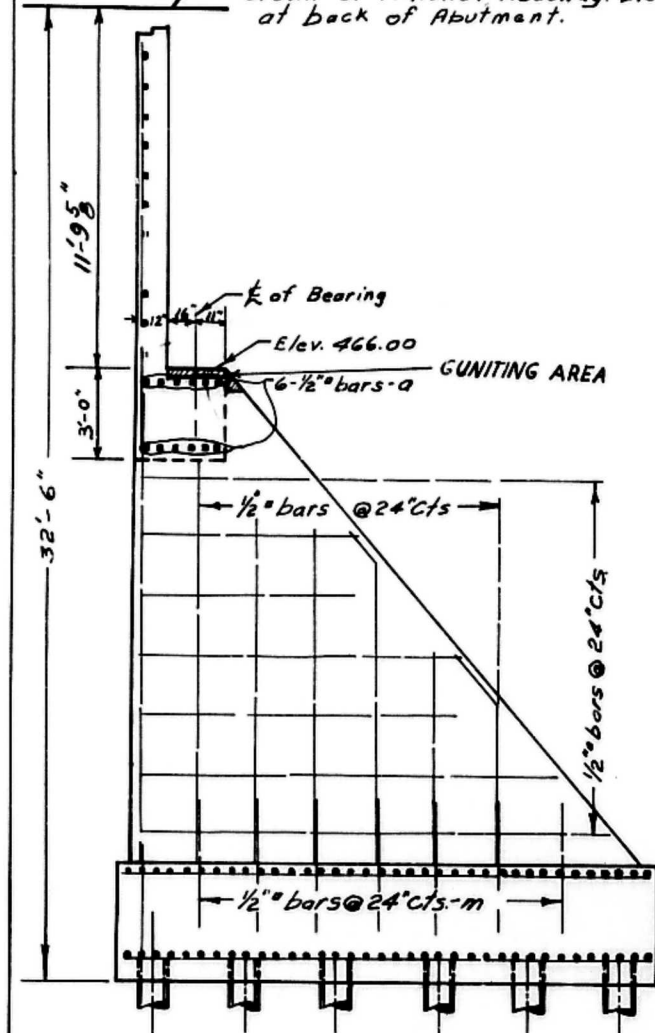


SECTION AT E


QUANTITIES ON THIS SHEET	
CEMENT FOR GUNITING	= 10 SACKS
JACKING AND CRIBBING	= 2 EACH

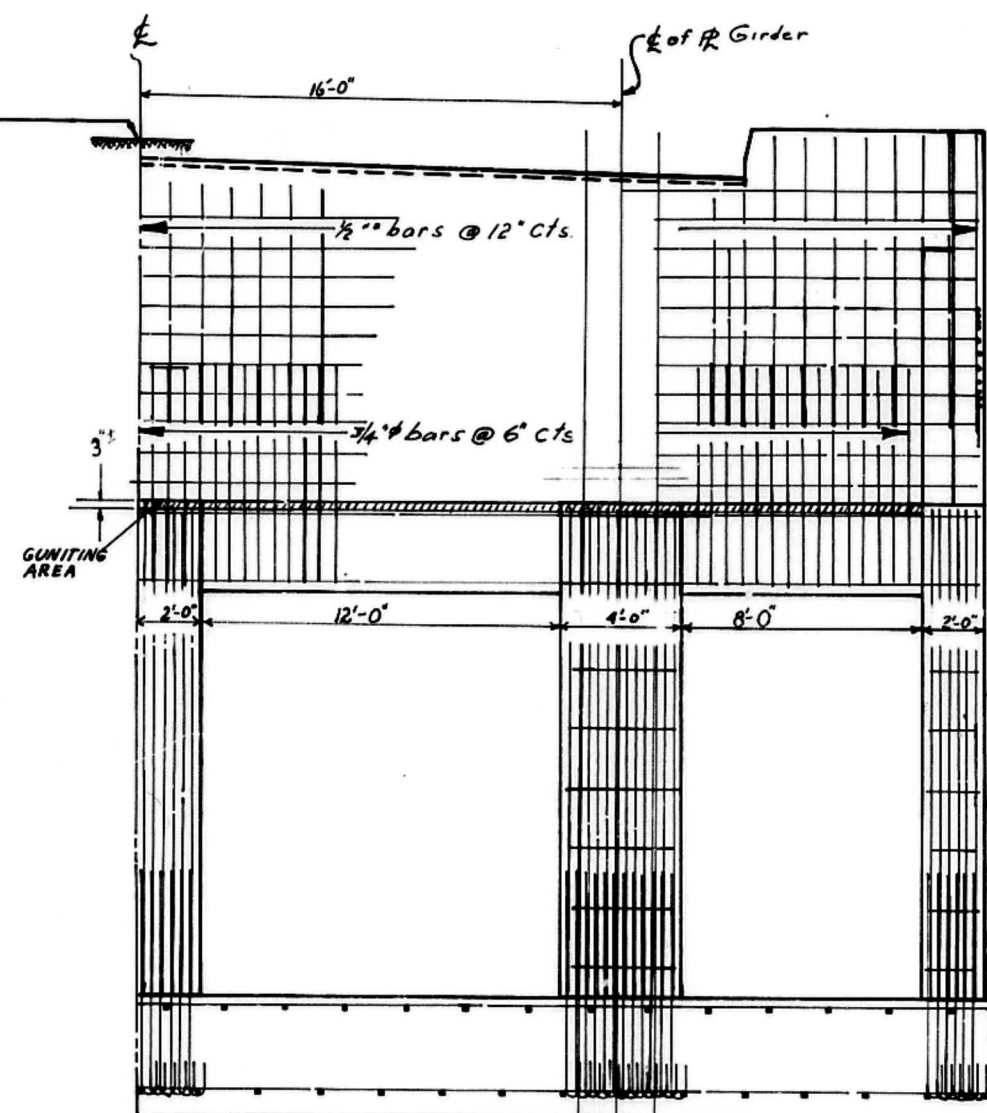

HALF FRONT ELEVATION

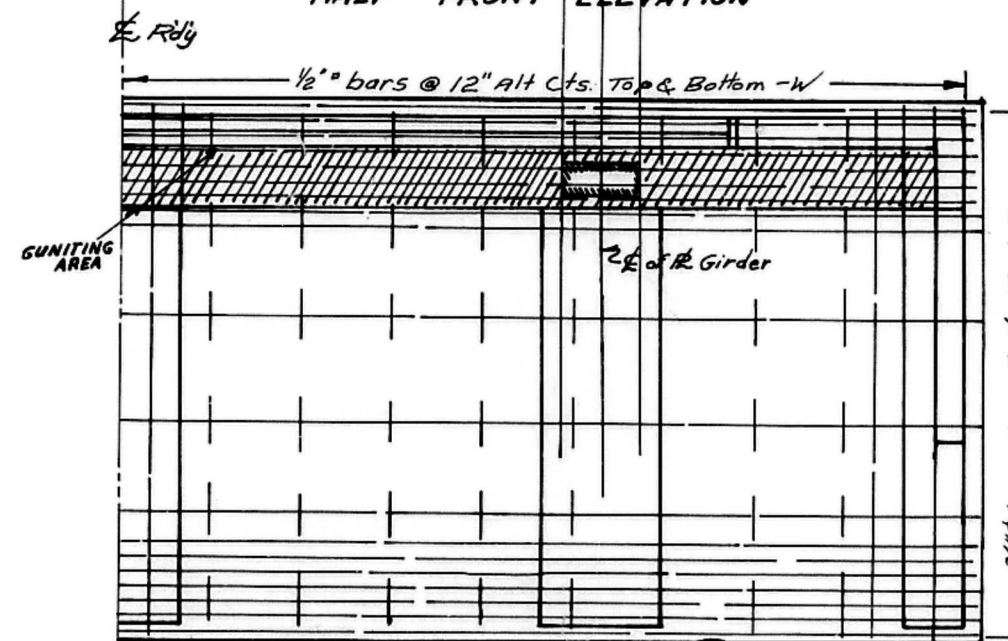

HALF PLAN

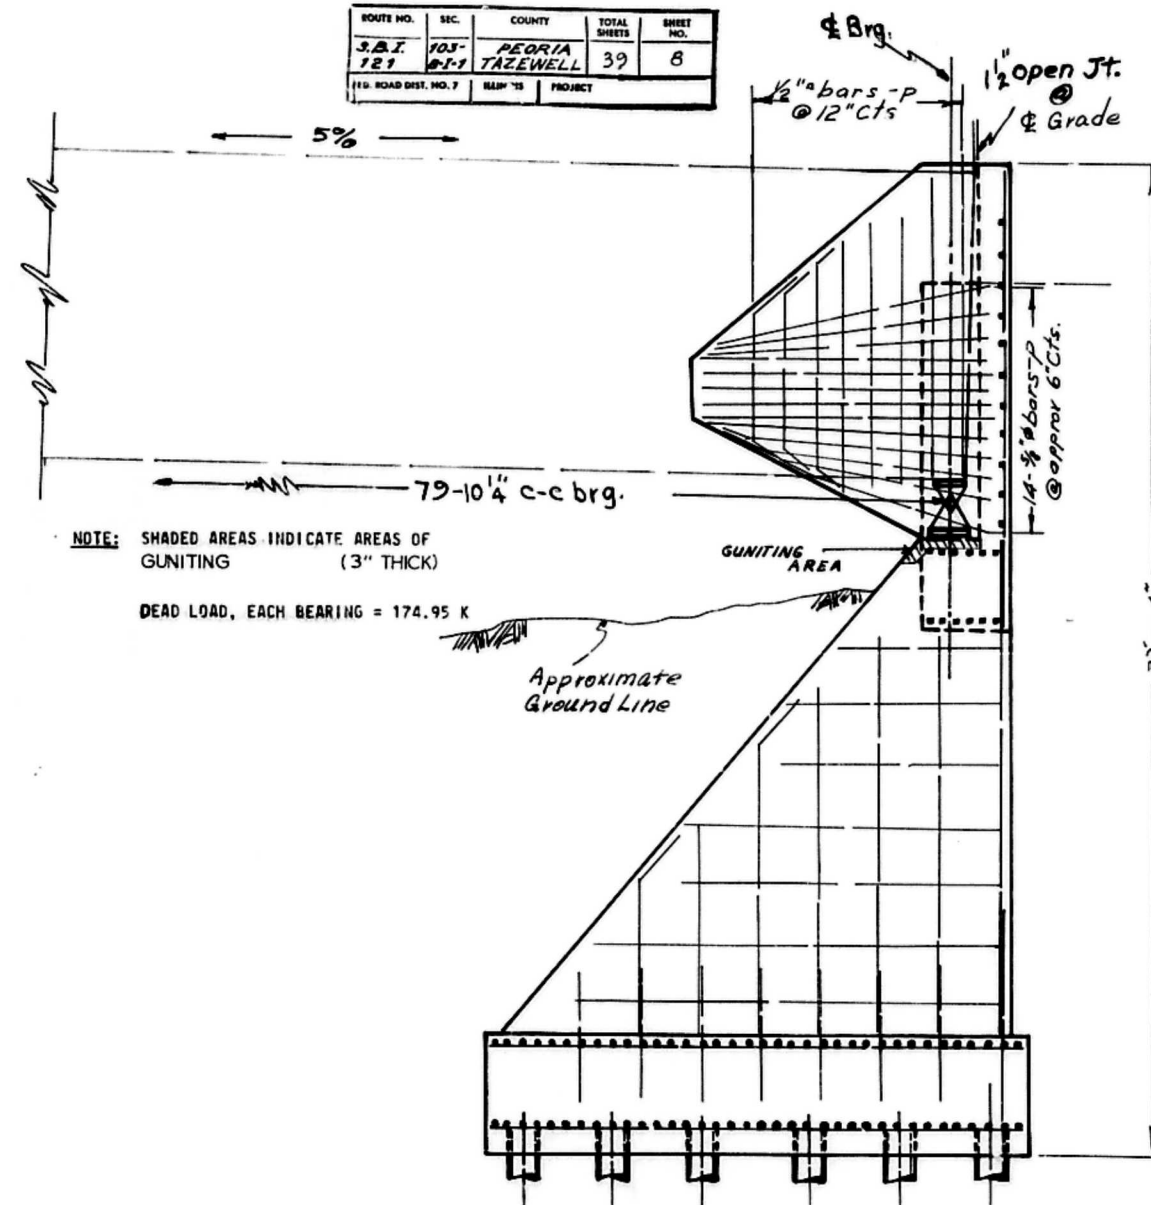

END ELEVATION

NOTE: SHADED AREAS INDICATE AREAS OF
GUNITING (3" THICK)

DEAD LOAD, EACH BEARING = 174.95 K

Approximate
Ground Line

EAST ABUTMENT
CEDAR ST. BRIDGE
DETAILS FOR GUNITING
STA. 37+60.08

ROUTE NO.	SECTION	COUNTY	TOTAL SHEETS	SHEET NO.	SHEET NO. /
S. B. 1. RMC. 121	103 B-E-1	Florida Tazewell	39	9	17 SHEETS
FED. ROAD DIST. NO. 7		ILLINOIS		FED. AID PROJECT. —	

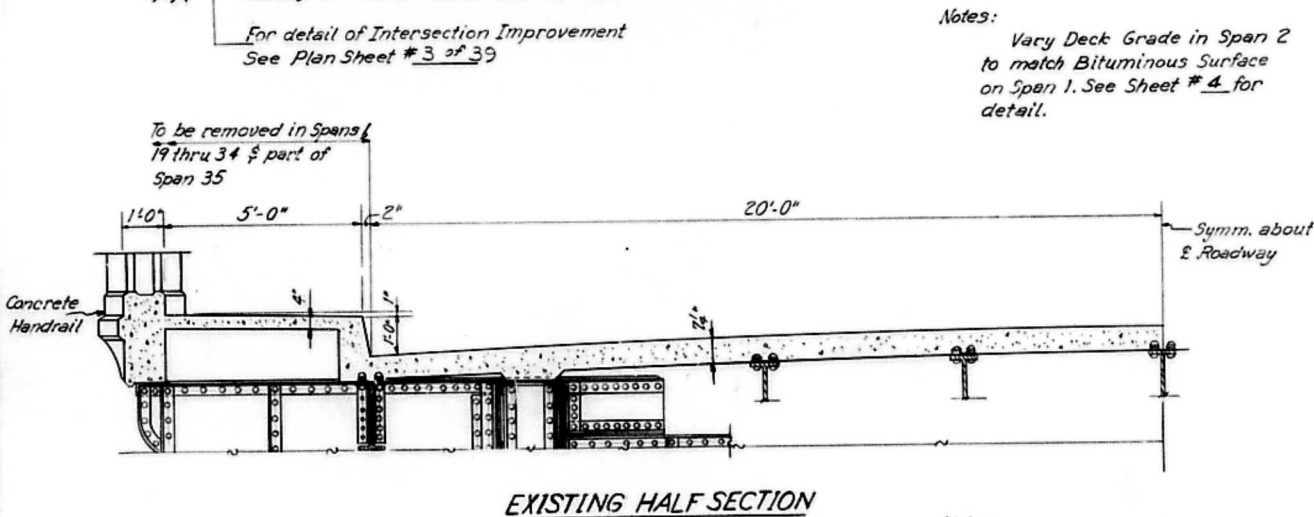


Diagram illustrating the typical dead load deflection curve for spans 2 through 8. The curve shows the deflection profile across four spans, with maximum deflections indicated at the midspan of each span: $\frac{3}{16}"$, $\frac{1}{4}"$, and $\frac{3}{16}"$. The total length of the beam is specified as 4 spans of $10'-11\frac{1}{4}" = 43'-9"$. The diagram is labeled "DEAD LOAD DEFLECTION DIAGRAM" and "TYPICAL-SPANS 2 THRU 8".

It shall be the responsibility of the contractor to verify all dimensions and conditions existing in the field prior to construction and ordering of materials.

Field welding of construction accessories to beams or girders will not be permitted on the bottom flanges. Field welding in other areas will be permitted only when approved by the Engineer.

Permanent forms will not be permitted in forming the concrete floor. Unless otherwise noted all new Struct. steel shall comply with the Specifications for Structural Steel ASTM A-36.

Adequate temporary guardrail shall be installed and maintained during 1st & 2nd stage construction.

A concrete saw or other mechanical equipment shall be used to provide vertical edges for a minimum of $\frac{3}{4}$ " around the perimeter of areas to be patched and along the line of concrete removal. Cost shall be incidental.


Bond joints between old and new concrete with joint sealant. See Special Provisions.

ITEM	UNIT	SUPER.	SUB.	TOTAL
Class X Concrete	Cu.Yds.	4,003.9		4,003.9
Deck Removal	Cu.Yds.	2,144.6		2,144.6
Sidewalk Removal	Cu.Yds.	482.0		482.0
Reinforcement Bars	Lbs.	995,500		995,500
Class X Concrete (Deck-Full depth Patch)	Cu.Yds.	29.7		29.7
Deck Removal (Full depth Patch)	Cu.Yds.	29.7		29.7
Structural Steel	Lbs.	208,010		208,010
Protective Coat	Sq.Yds.	14,500		14,500
* Bituminous Concrete Removal	Sq.Yds.	159.0		159.0
** Bituminous Concrete Surface course Class I	Tons	138		138
Temporary Guard Rail	Lin.Ft.	2,120		2,120
Handrail Removal	Lin.Ft.	7,494		7,494
Aluminum Railing Type L	Lin.Ft.	7,446		7,446
*** Bridge seat Sealant	Lump Sum		L.S.	L.S.
Stud Shear Connectors	Each	58,512		58,512

GENERAL PLAN AND ELEVATION
S.B.I. ROUTE 121
SECTION 103B-1-1
PEORIA AND TAZEWELL COUNTIES

STATE OF ILLINOIS
DEPARTMENT OF PUBLIC WORKS & BUILDINGS
DIVISION OF HIGHWAYS


ROUTE NO.	SECTION	COUNTY	TOTAL SHEETS	SHEET NO.	SHEET NO.
S. R. 121	103B-F1	Peoria	39	10	17 SHEETS
P. A.	Tazewell				
P. A. ROAD DIST. NO. 7	TAZEWELL	P. A. DIST. NO. 7			

 

Class X Concrete — (Full Depth Patch)
Deck Removal (Full Depth Patch)
(See Note A Sheet #3)

Note:
Bars indicated thus 20x3-#5 etc.
indicates 20 lines of bars with
3 lengths per line.
Min. bar laps = 24 dia.

Note: For details & location of light Std
mounting See sheets 12 to 17.

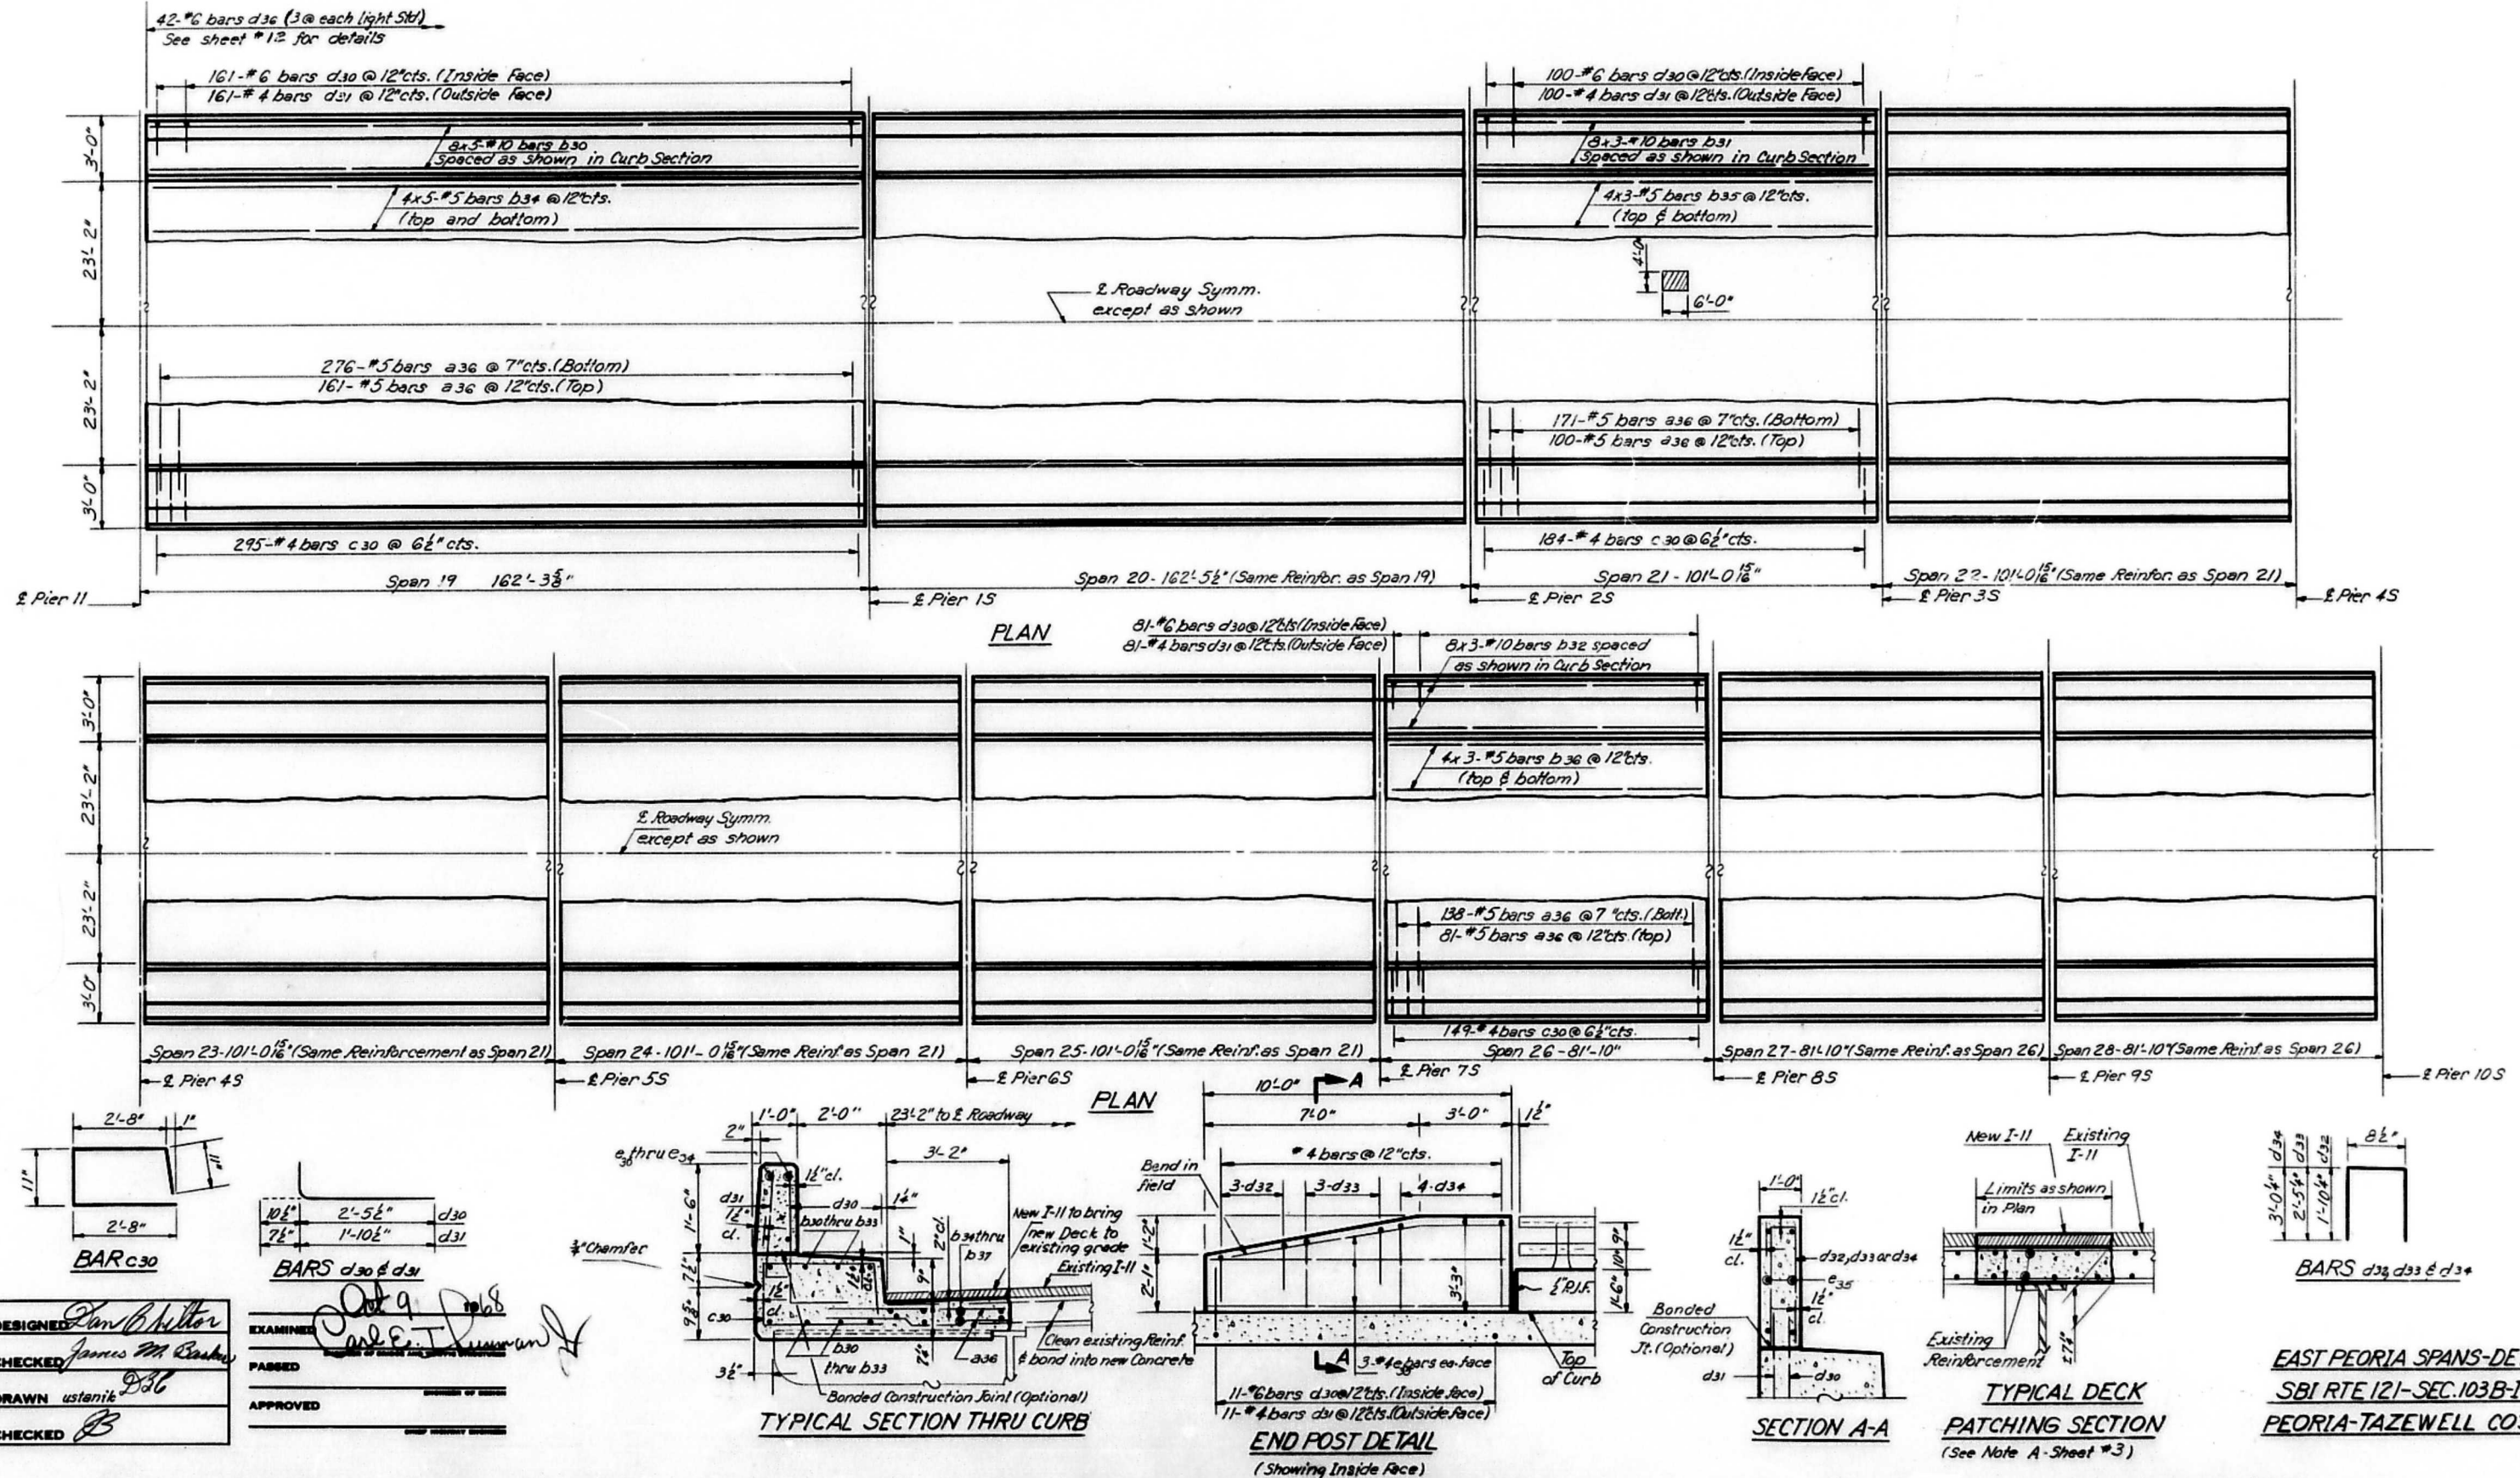




Class X Concrete (Full depth Patch)
Deck Removal (Full depth Patch)
(See Note A)

STATE OF ILLINOIS
DEPARTMENT OF PUBLIC WORKS & BUILDINGS
DIVISION OF HIGHWAYS

ROUTE NO.	SECTION	COUNTY	TOTAL SHEETS	SHEET NO.	SHEET NO.
121	103	Peoria	39	11	17 SHEETS
121	103	Tazewell			


Notes:

- Full depth patch for limits shown. Clean existing reinforcement and bond into new concrete. Bring up to existing grade with new I-11.
- See Sht. #2 for typical Section of new Curb in this area.
- New I-11 to be placed on new deck to bring elevation up to existing grade.


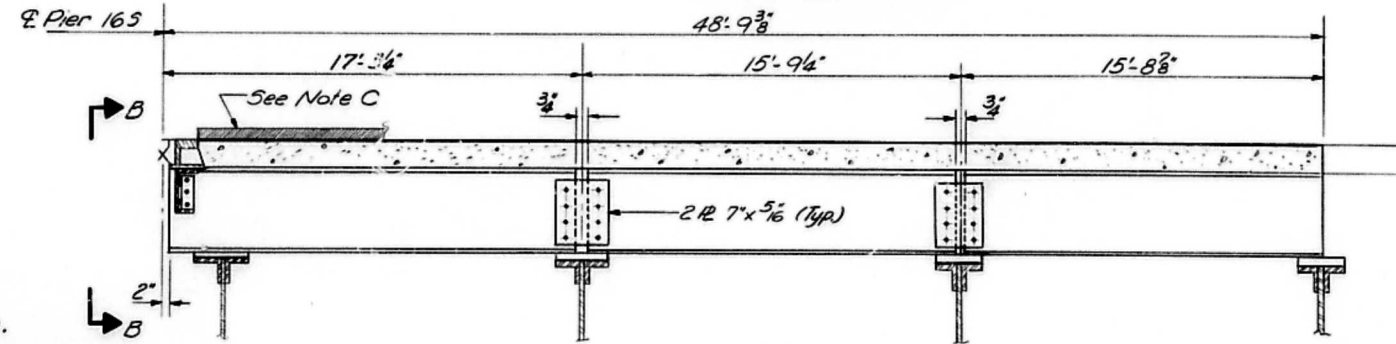


ELEVATION


(Showing new Stringers - New Stringers are 18W50)

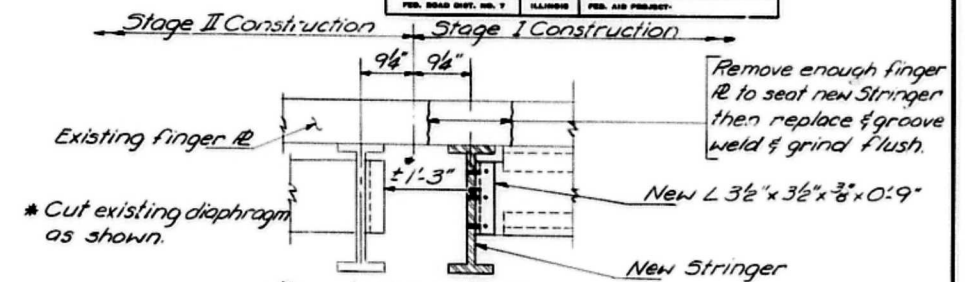

VIEW B-B

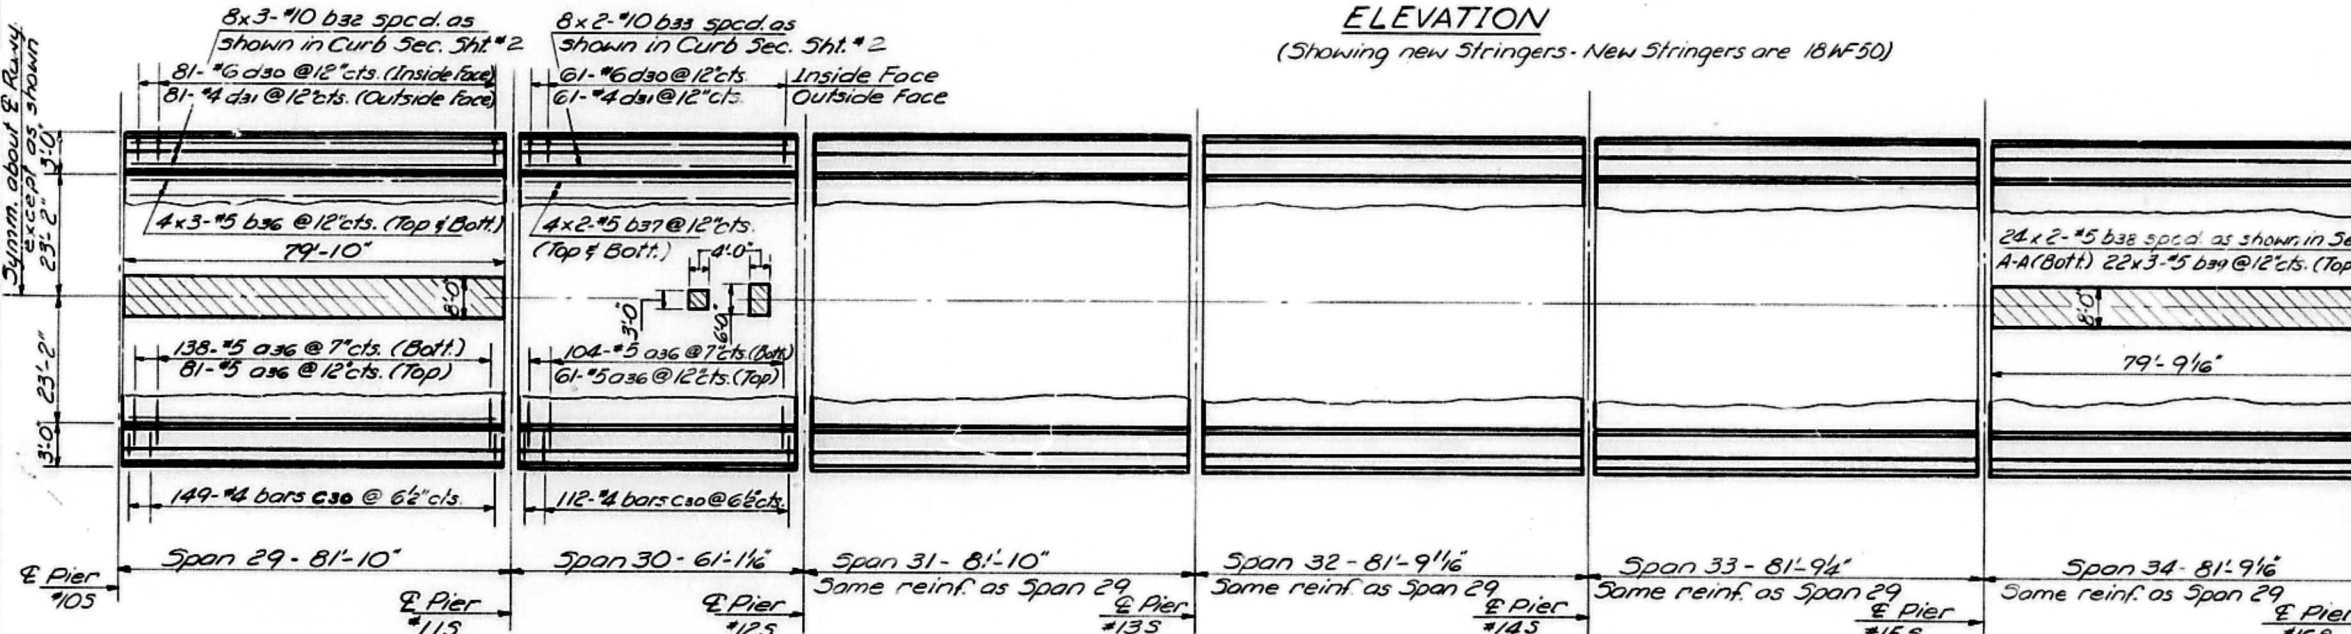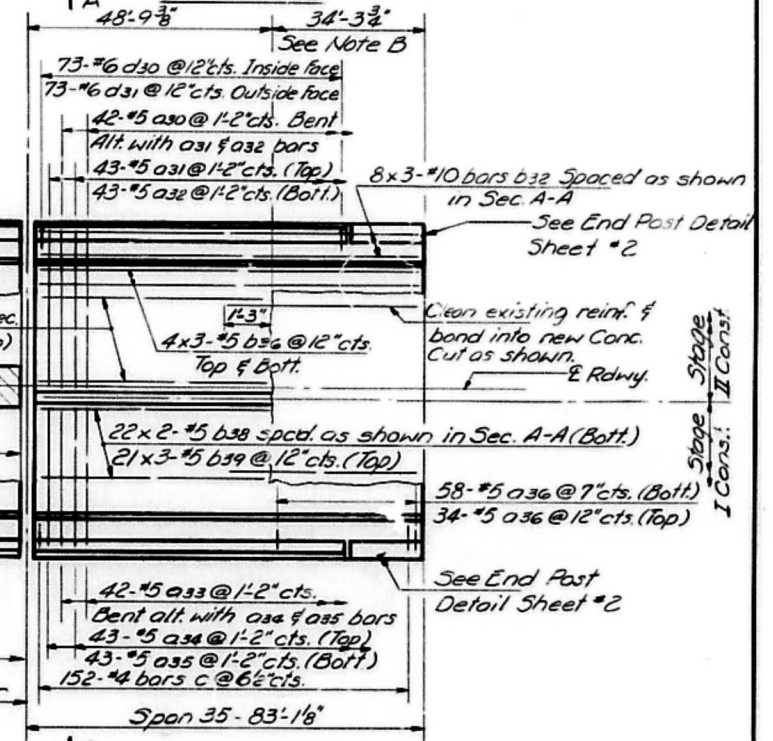

PLAN
(See Note C)

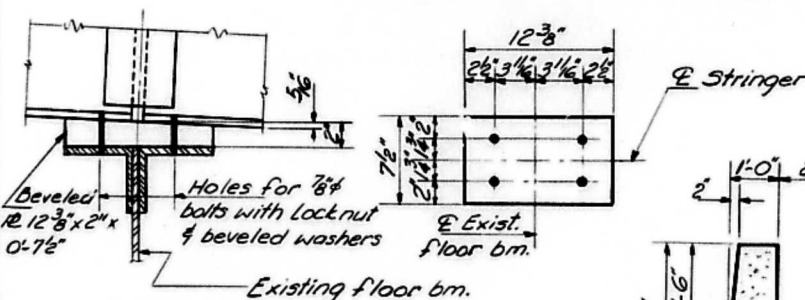


ELEVATION


PLAN

BEARING DETAILS


Note: Bars indicated thus 20x3-#5 etc. indicates 20 lines of bars with 3 lengths per line. Min. bar lap = 24 dia.

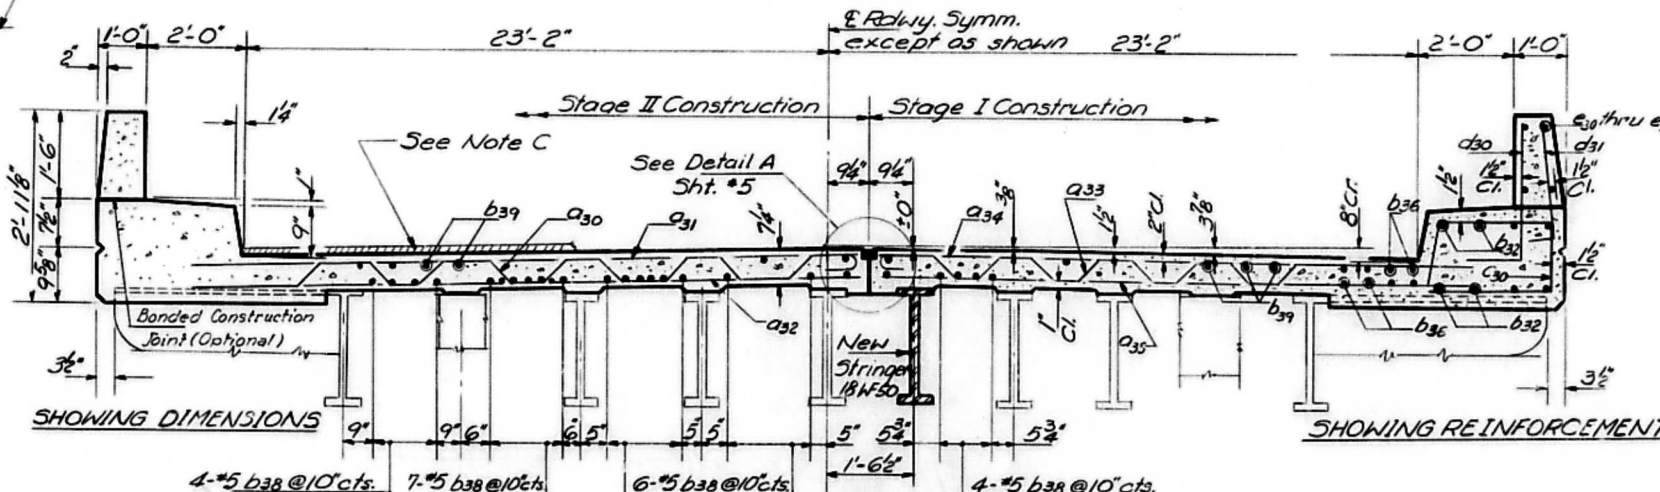

SECTION A-A
Looking Southeast

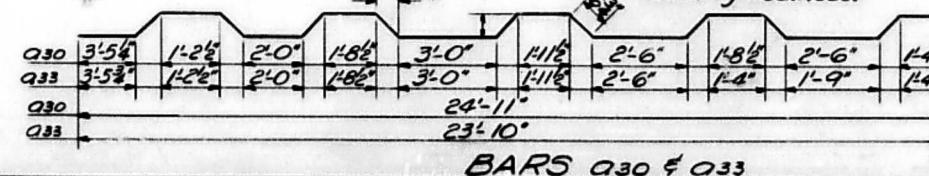

BARS a30 & a33

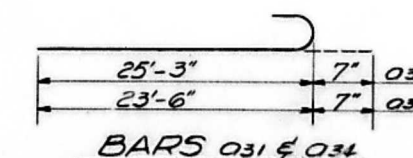

BARS a31 & a34

SPANS 19 THRU 35
BILL OF MATERIAL





Bar No.	Size	Length	Shape	Bar No.	Size	Length	Shape
a30	42	26'-5"	U	b38	92	24'-9"	U
a31	43	25'-10"	U	b39	129	17'-0"	U
a32	43	25'-3"	U	c30	5932	7'-2"	U
a33	42	25'-4"	U	d30	3230	3'-4"	U
a34	43	24'-1"	U	d31	3230	2'-6"	U
a35	43	23'-6"	U	d32	42	5'-9"	U
a36	8476	4'-6"	U	d33	42	5'-9"	U
b30	160	34'-0"	U	d34	42	5'-9"	U
b31	240	35'-6"	U	d35	42	5'-9"	U
b32	432	28'-9"	U	d36	42	5'-9"	U
b33	32	31'-3"	U	d37	42	5'-9"	U
b34	160	33'-3"	U	d38	42	5'-9"	U
b35	240	34'-3"	U	d39	42	5'-9"	U
b36	432	27'-9"	U	d40	42	5'-9"	U
b37	32	30'-9"	U	d41	42	5'-9"	U

Note: These quantities do not include Class X Concrete & Reinforcement for the parapets & End Posts. See Sheet #17.

DETAILS-EAST PEORIA SPANS
S.B.I. RT.121-SEC.103B-1-1
PEORIA-TAZEVELL COUNTIES

STATE OF ILLINOIS
DEPARTMENT OF PUBLIC WORKS & BUILDINGS
DIVISION OF HIGHWAYS



ROUTE NO.	SECTION	COUNTY	TOTAL SHEETS	SHEET NO.
17			17	30
P. A. I.				
P. A. I.				
P. A. I.				

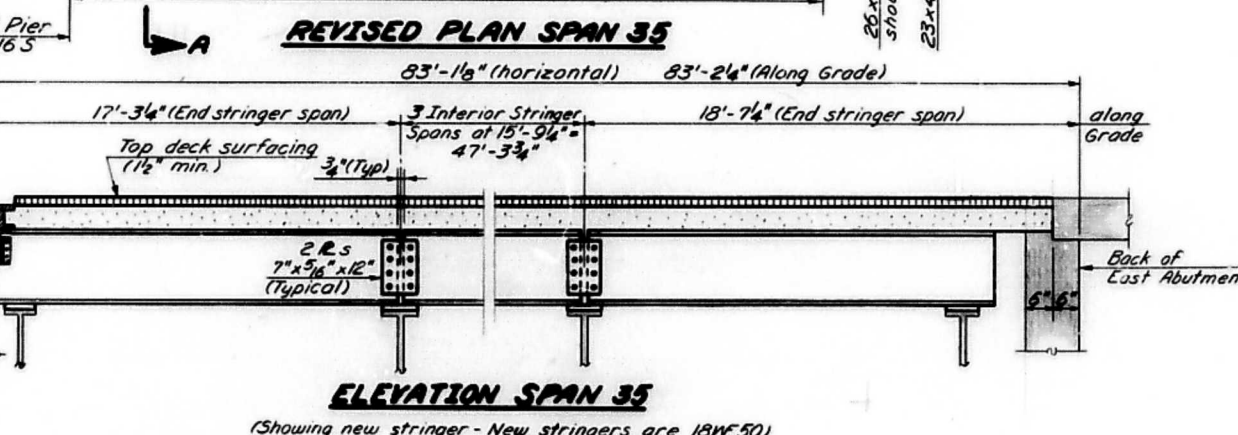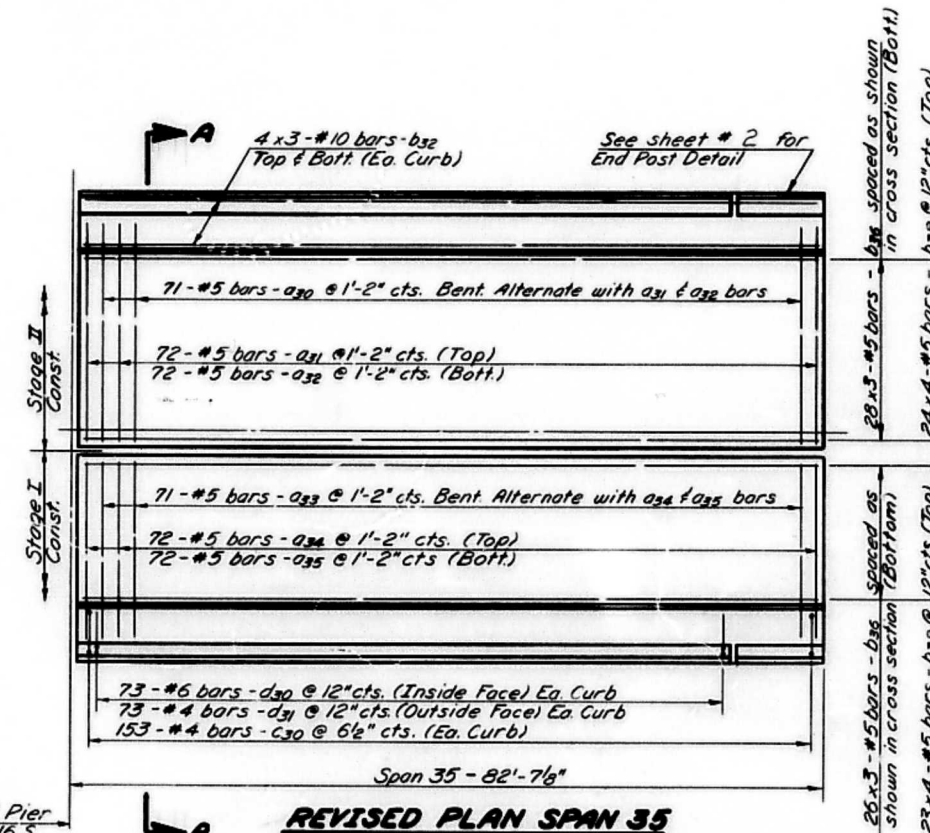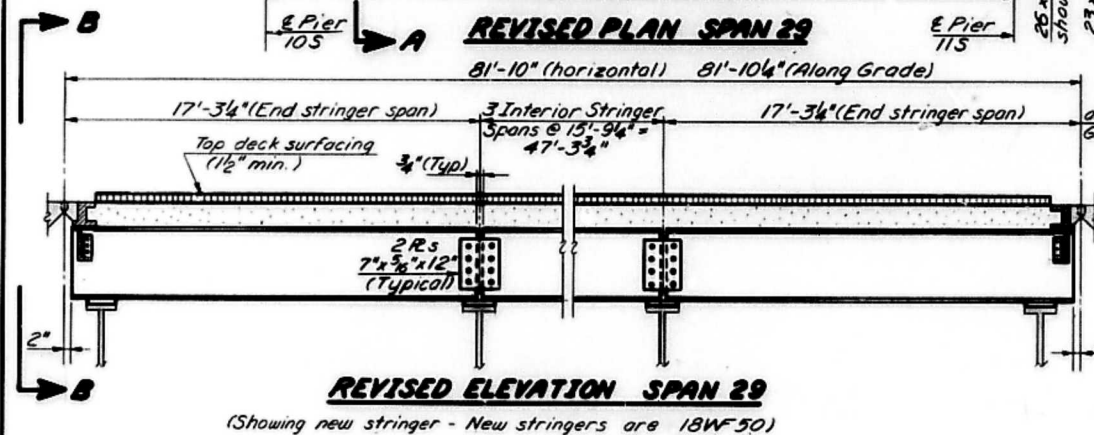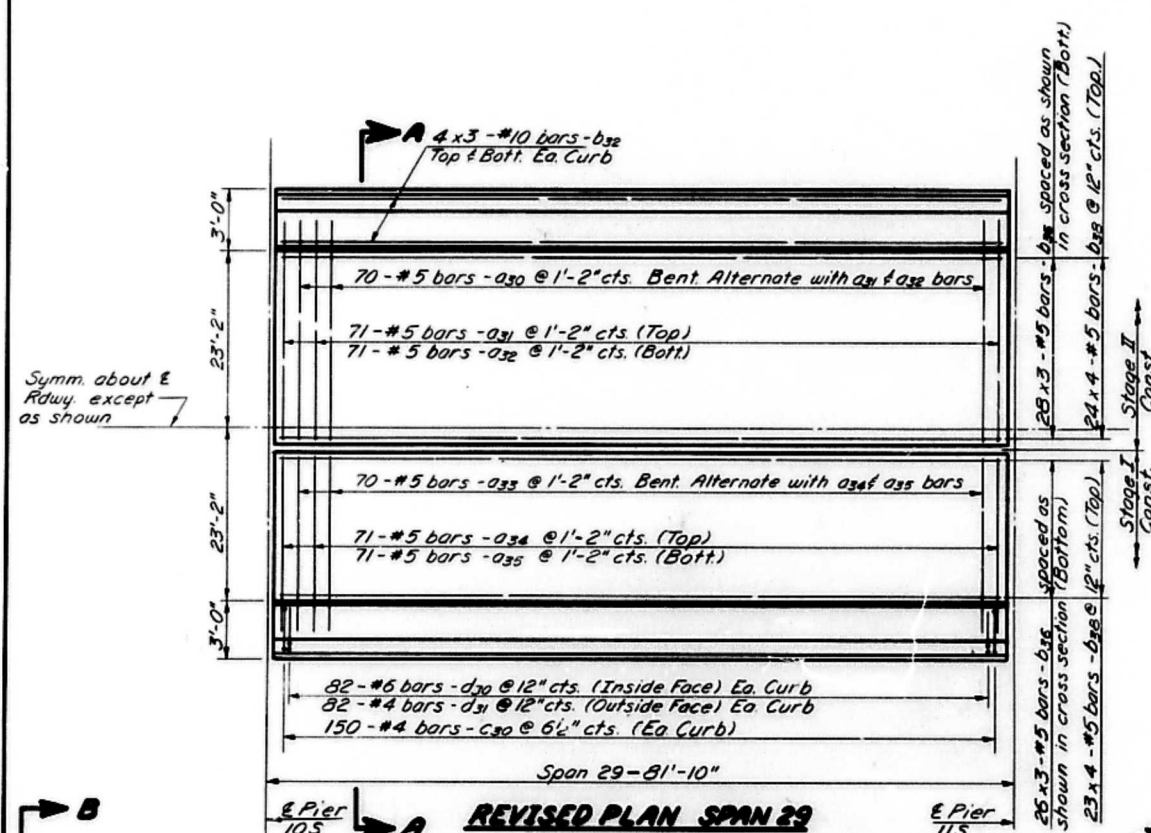

Notes:
Section A-A on sheet 3 is typical for Revised Plans 29 & 35 except for bar designations.
See sheet 3 for VIEW B-B.
See sheet 3 for Brq. Details.

SPANS 19 THRU 35
REVISED BILL OF MATERIAL

Bar	No.	Size	Length	Shape
a30	141	#5	25'-10"	W
a31	143	#5	25'-3"	W
a32	143	#5	25'-3"	W
a33	141	#5	25'-4"	W
a34	143	#5	24'-1"	W
a35	143	#5	23'-6"	W
a36	7854	#5	4'-6"	W
b30	160	#10	34'-0"	W
b31	240	#10	35'-6"	W
b32	432	#10	28'-9"	W
b33	32	#10	31'-3"	W
b34	160	#5	33'-3"	W
b35	240	#5	34'-3"	W
b36	660	#5	28'-6"	W
b37	32	#5	30'-0"	W
b38	376	#5	21'-6"	W
c30	5936	#4	7'-2"	W
d30	3230	#6	3'-4"	W
d31	3230	#4	2'-6"	W
d36	42	#6	5'-9"	W
Deck Removal		Cu.Yds.	254.0	
Reinf. Bars		Lbs.	270550	
Structural Steel		Lbs.	47250	
Class X Conc.		Cu.Yds.	885	
Deck Removal (Full depth patch)		Cu.Yds.	15.4	
Sidewalk Removal		Cu.Yds.	205.0	
Handrail Removal		Lin. Ft.	3252	
Class X Conc. (Deck-Full depth patch)		Cu.Yds.	15.4	

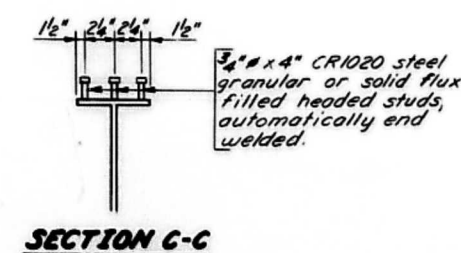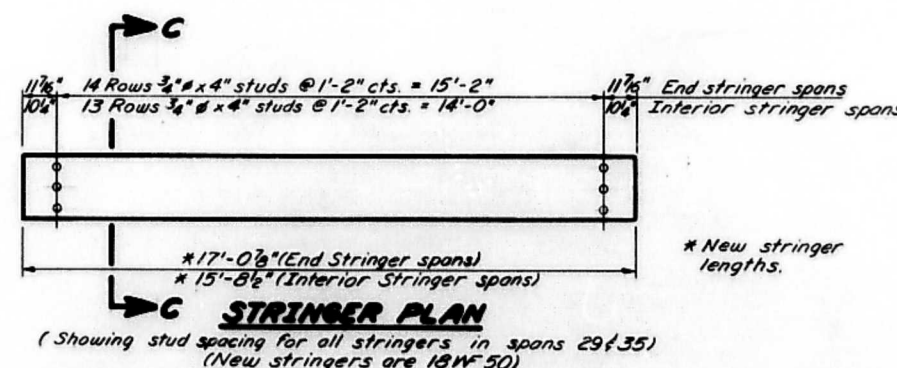








DESIGNED: *James M. Barker*
CHECKED: *James M. Barker*
DRAWN: *G. M. Ritchie*
CHECKED: *B*

EXAMINED: _____
PASSED: _____
APPROVED: _____

REVISED DETAILS - EAST PEORIA SPANS
S.B.I. RT. 121 - SEC. 103B-1-1
PEORIA - TAZEWELL COUNTIES

STATE OF ILLINOIS
DEPARTMENT OF PUBLIC WORKS & BUILDINGS
DIVISION OF HIGHWAYS

ROUTE NO.	SECTION	COUNTY	TOTAL SHEETS	SHEET NO.
S. B. I.				17 SHEETS
P. A.				
FED. ROAD DIST. NO. 7	ILLINOIS	FED. AID PROJECT		

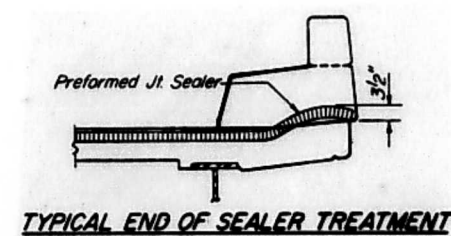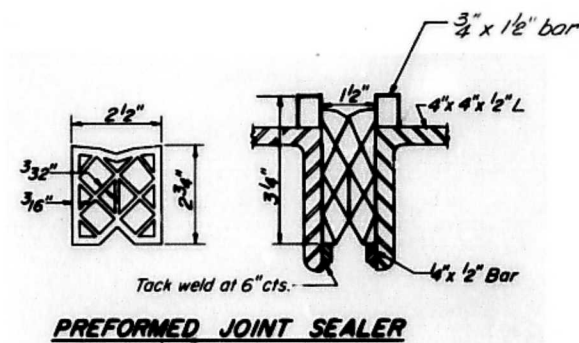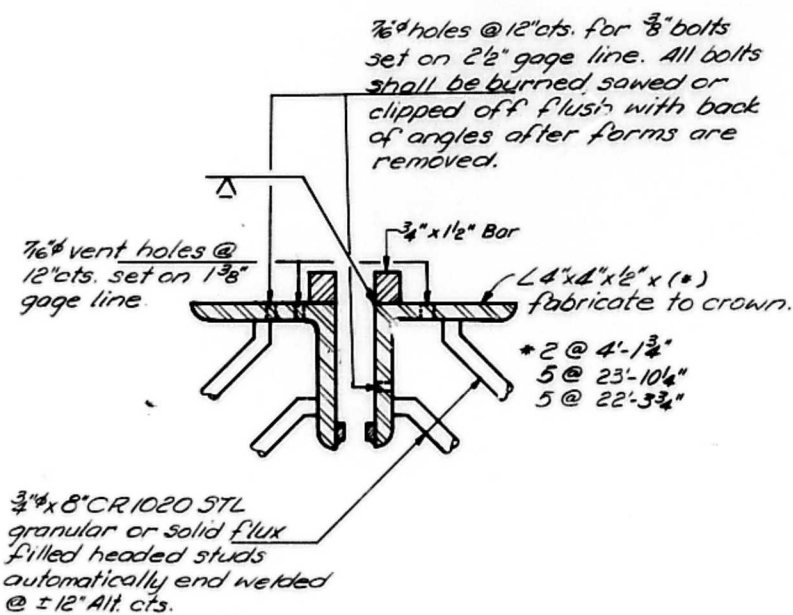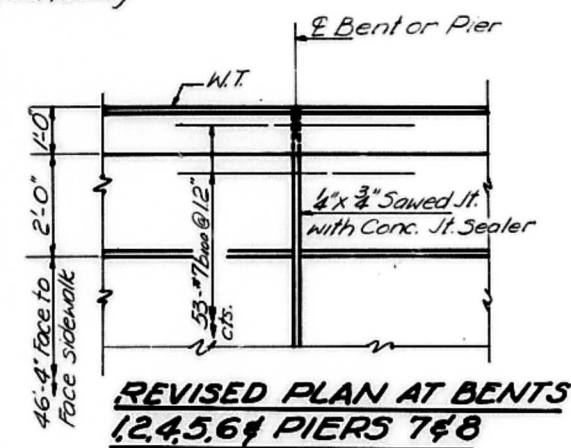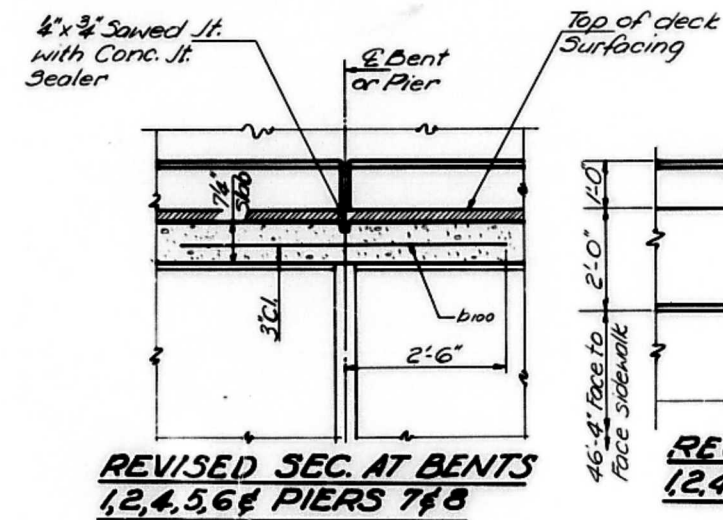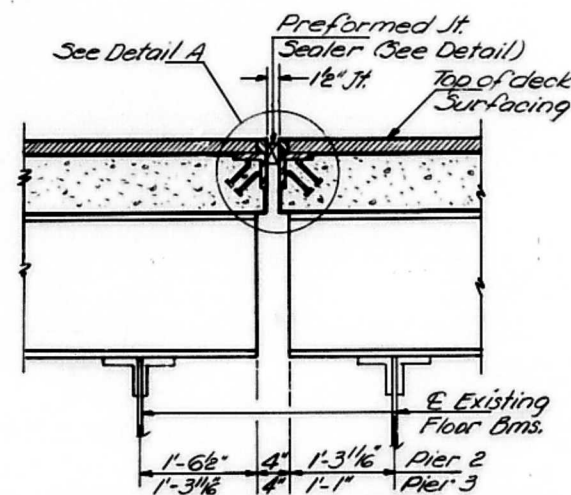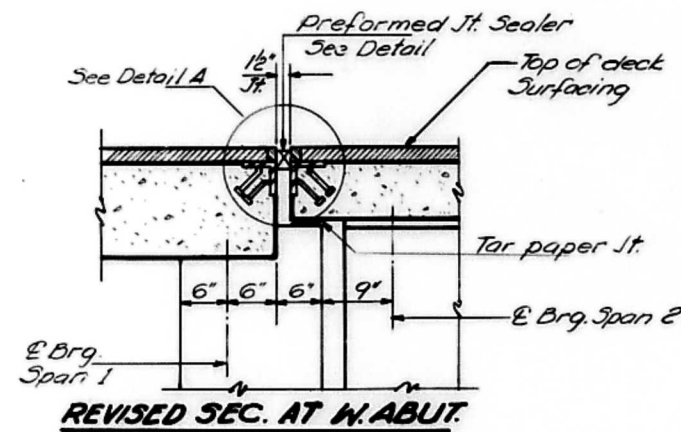

ADDITIONAL BILL OF MATERIAL

Bar	No.	Size	Length	Shape
b100	371	#7	5'-0"	—
Reinf. Bars			Lbs.	3790
Preformed Jt. Sealer Lin. ft.				157
Structural Steel			Lbs.	4330

Note: The expansion devices @ Piers 1, 4, 5, 6, 9, 10, 11, 15 thru 16s & E Span 15 are to remain unchanged.


DESIGNED *James M. Burton*
CHECKED *A. Barroza*
DRAWN *B*
CHECKED *B*

EXAMINED
PASSED
APPROVED
19

EXPANSION DETAILS
SBI RTE. 121 SEC. 103B-1-1
PEORIA & TAZEWELL COUNTIES

STATE OF ILLINOIS
DEPARTMENT OF PUBLIC WORKS & BUILDINGS
DIVISION OF HIGHWAYS


ROUTE NO.	SECTION	COUNTY	TOTAL SHEETS	SHEET NO.	SHEET NO.
S. B. 1.121	103	Peoria	39	12	17 SHEETS
PER. ROAD DIST. NO. 7	ILLINOIS	PER. AID PROJECT			

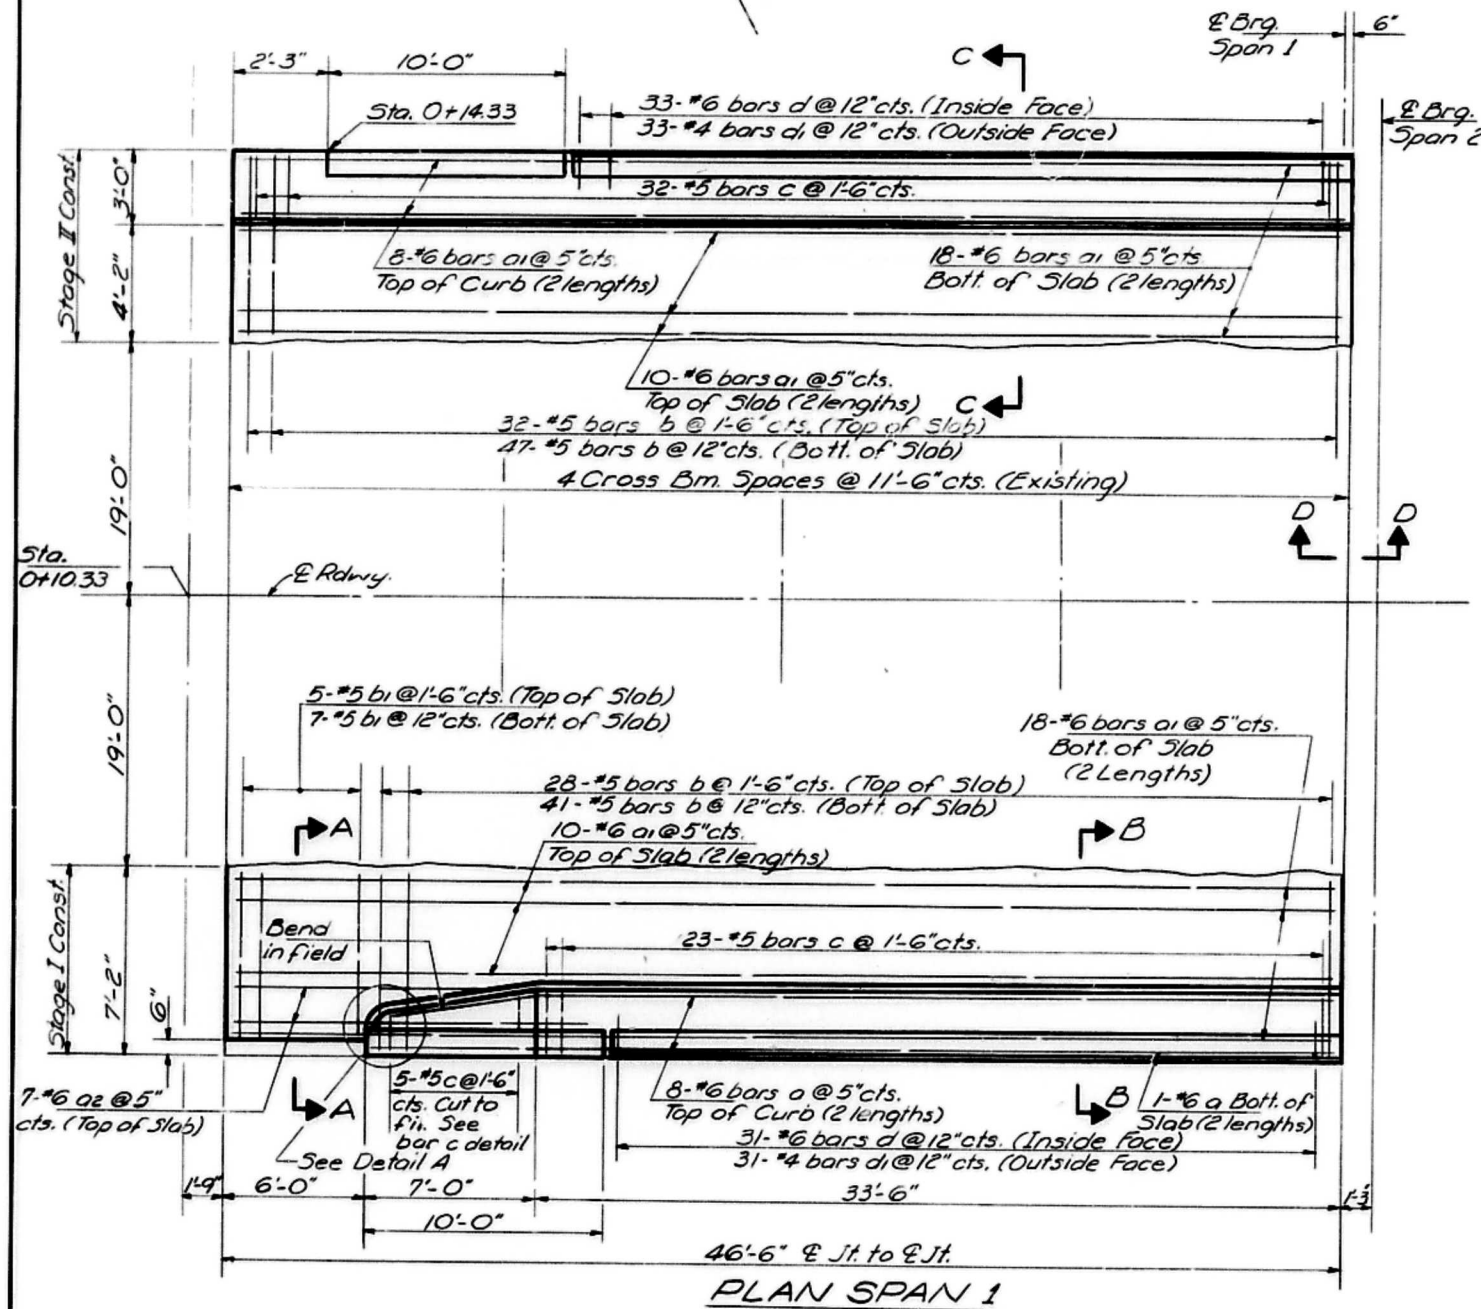


PLAN SPAN 1

Notes:


- A-Clean existing reinforcement & bond into new concrete. Cut off as required.
- B-Bring new portions of slab up to grade with I-11.

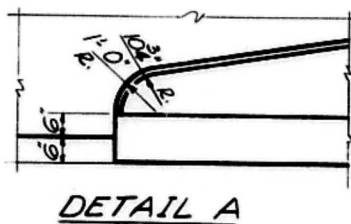


DETAIL A

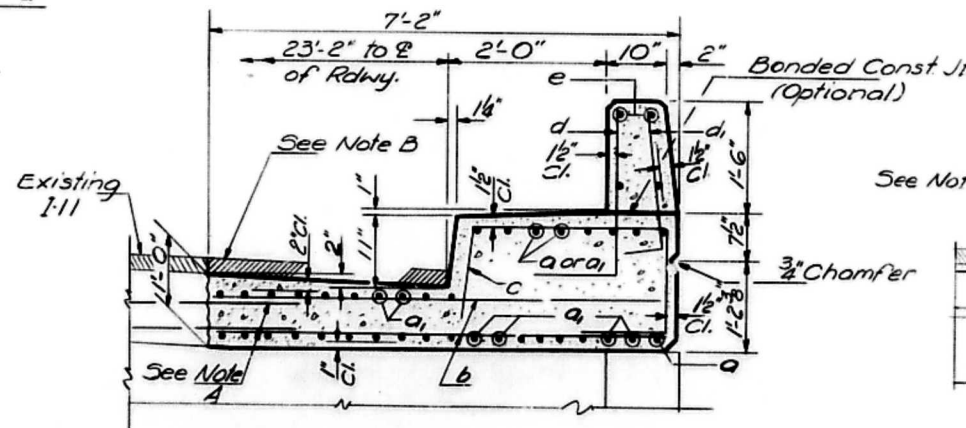


SECTION B-B
(Section C-C similar)

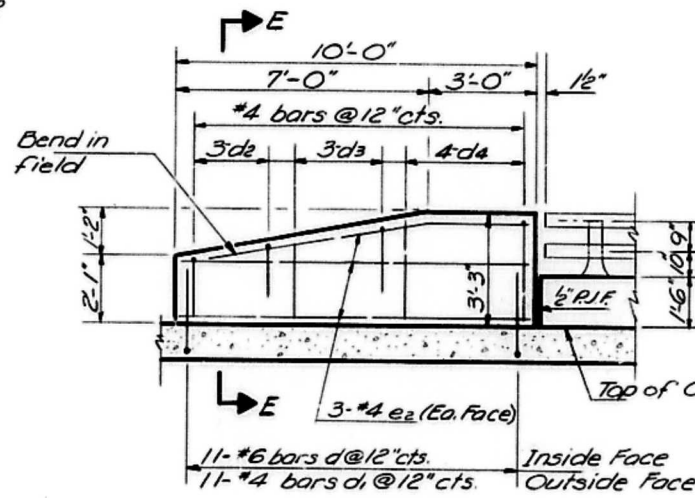


END POST DETAIL
(Showing inside face)

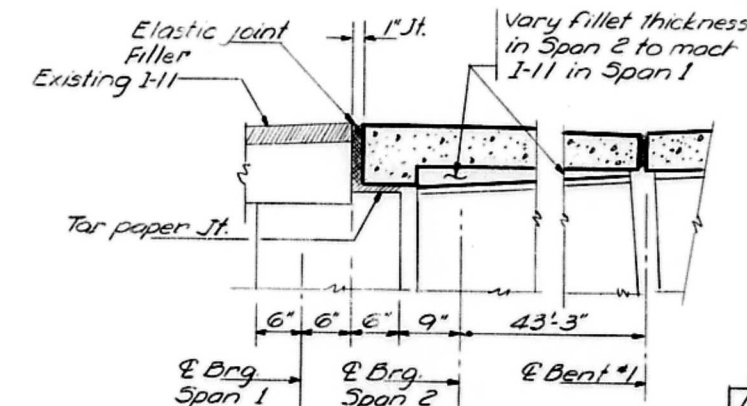


SECTION D-D

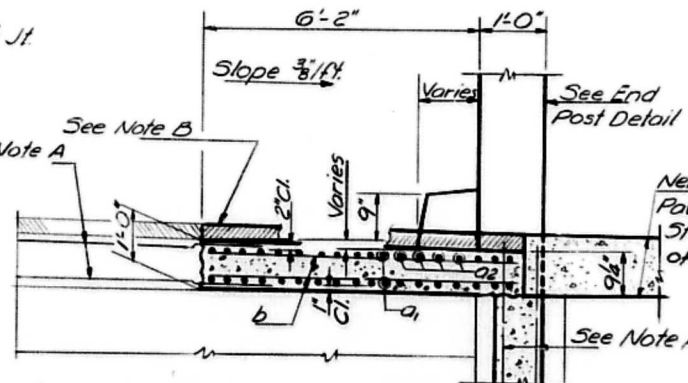

SECTION A-A

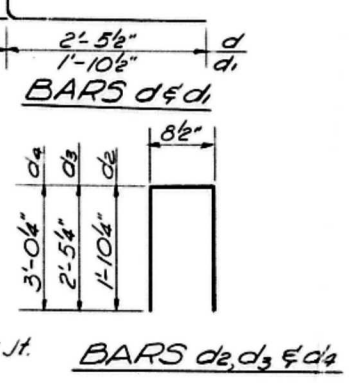

BARS d & d1

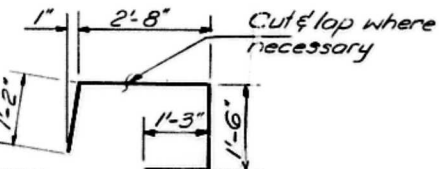

BAR C

BILL OF MATERIAL

Bar	No.	Size	Length	Shape
a	18	#6	21'-0"	—
a1	128	#6	24'-0"	—
a2	7	#6	14'-6"	—
b	148	#5	6'-9"	—
b1	12	#5	6'-3"	—
c	60	#5	6'-7"	□
d	86	#6	3'-4"	—
d1	86	#4	2'-6"	—
Deck Removal				Cu. Yds. 7.6
Reinforcement Bars				Lbs. 7440
Class X Concrete				Cu. Yds. 30.4
Sidewalk Removal				Cu. Yds. 6.0
Handrail Removal				Lin. Ft. 93

Note: These quantities do not include Class X Concrete & Reinf. for the parapets & End Posts. See Sh. #17



SPAN 1 DETAILS
S.B. 1. RT. 121 - SEC. 103B-1-1
PEORIA & TAZEWELL COUNTIES

DESIGNED	James M. Borroza
CHECKED	James M. Borroza
DRAWN	James M. Borroza
CHECKED	James M. Borroza


EXAMINED	James M. Borroza
PASSED	James M. Borroza
APPROVED	James M. Borroza

STATE OF ILLINOIS
DEPARTMENT OF PUBLIC WORKS & BUILDINGS
DIVISION OF HIGHWAYS


ROUTE NO.	SECTION	COUNTY	TOTAL SHEETS	SHEET NO.	SHEET NO. 5
S. B. 121	103	Peoria	39	13	17 SHEETS
FED. ROAD DIST. NO. 1	ILLINOIS	FED. AID PROJECT			

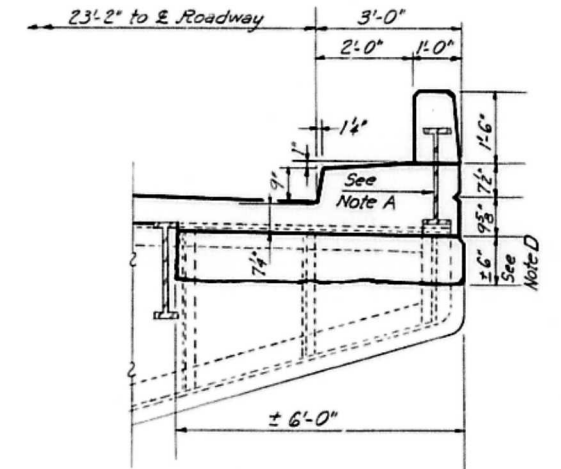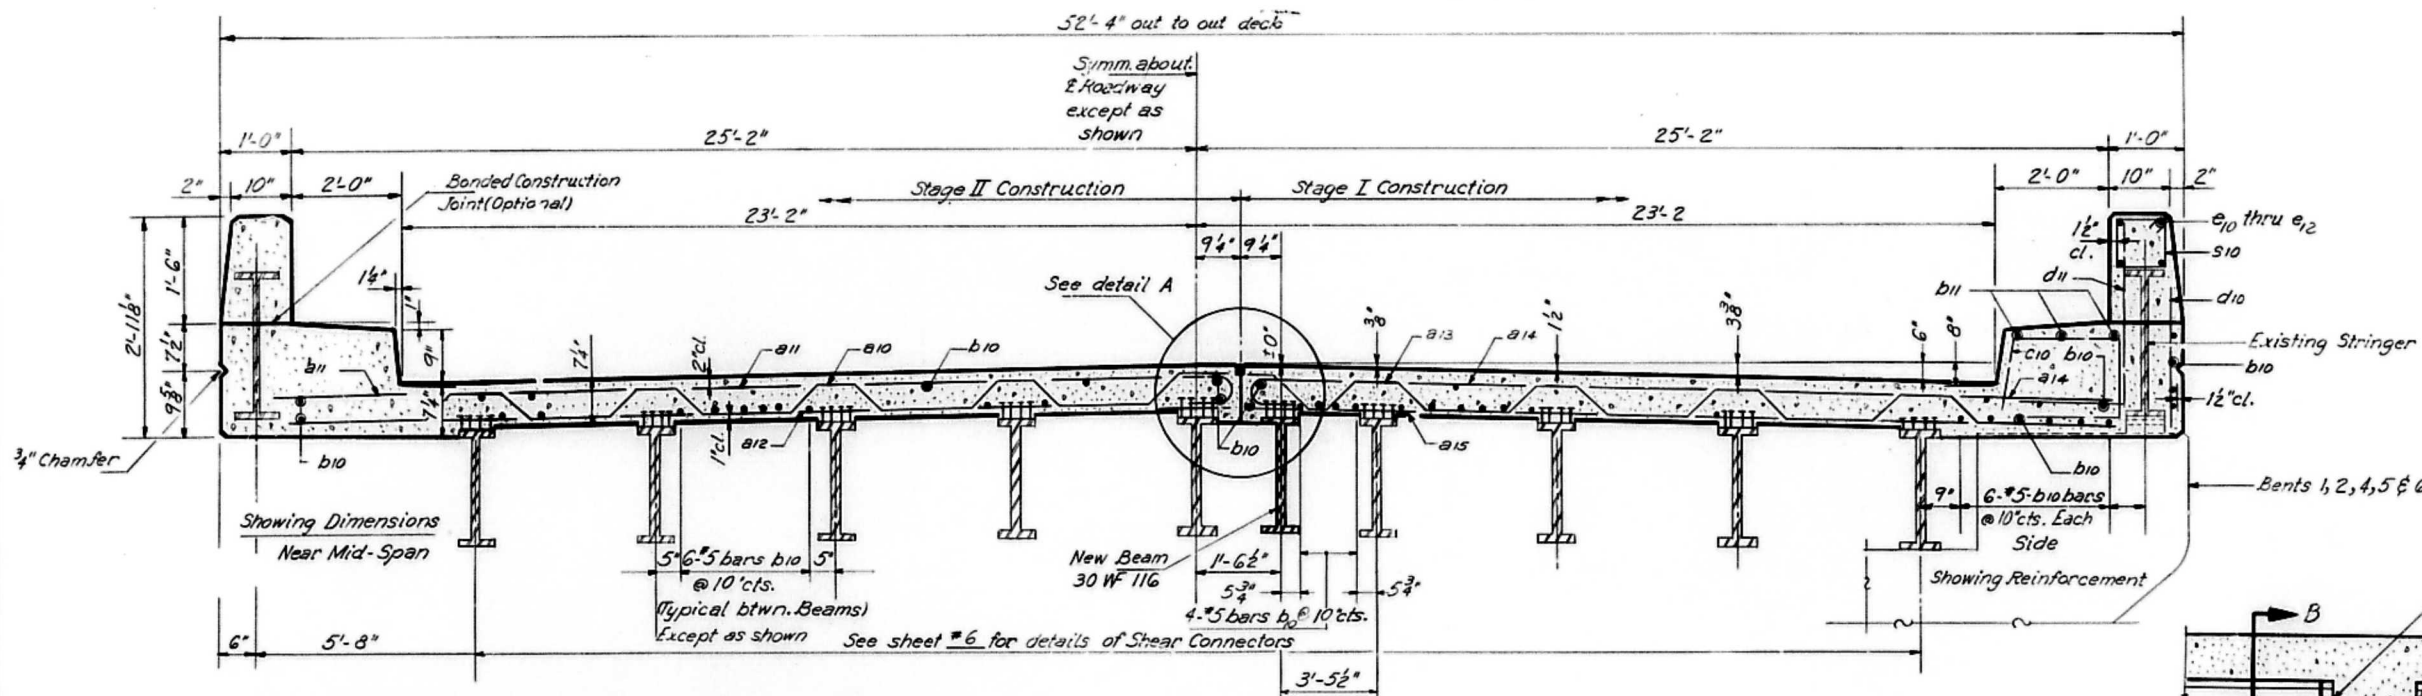

SECTION near BENT 3

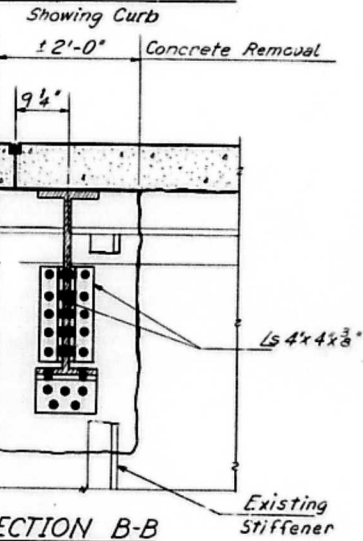


SECTION B-B
(See Note C)

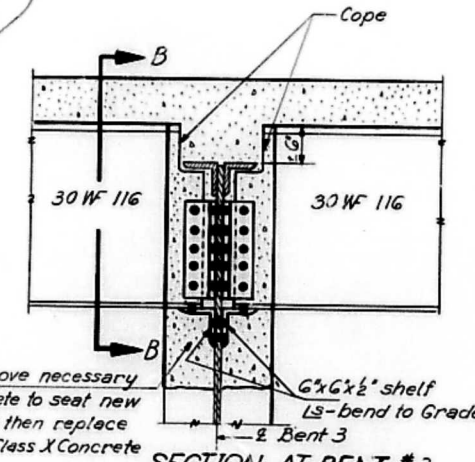


SECTION AT BENT #3

BEARING DETAIL FOR NEW BEAM
AT BENT #3

- Notes:
- Clean existing encased exterior Stringer by Method III See Article 509.06 b Standard Specifications. Cost incidental. No Paint.
 - See Sheet #6 for Bill of Material & Bar List and lengths of new beams.
 - Remove existing stiffeners where necessary to seat New Beam. Plug weld existing Rivet holes and grind flush.
 - Remove necessary Concrete to replace deck. Bond new Concrete to existing Concrete.

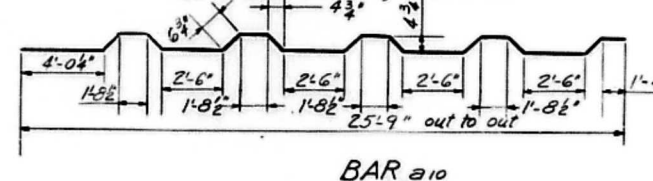


BAR a10

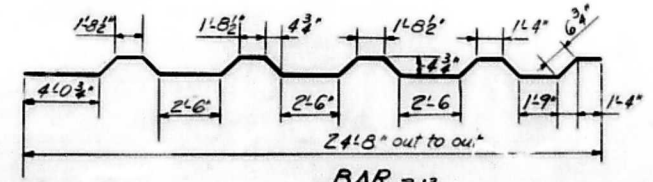


BAR a13

TYPICAL CROSS SECTION
(Spans 2 thru 8)
Looking Southeast

Note:
Bars indicated thus 20x3-#5etc.
indicates 20 lines of bars with 3
lengths per line.
Min. bar laps - 24 dia.
See Sheet #13 for spacing of s10 bars
and longitudinal steel in parapet.

 

BAR a11 & a14

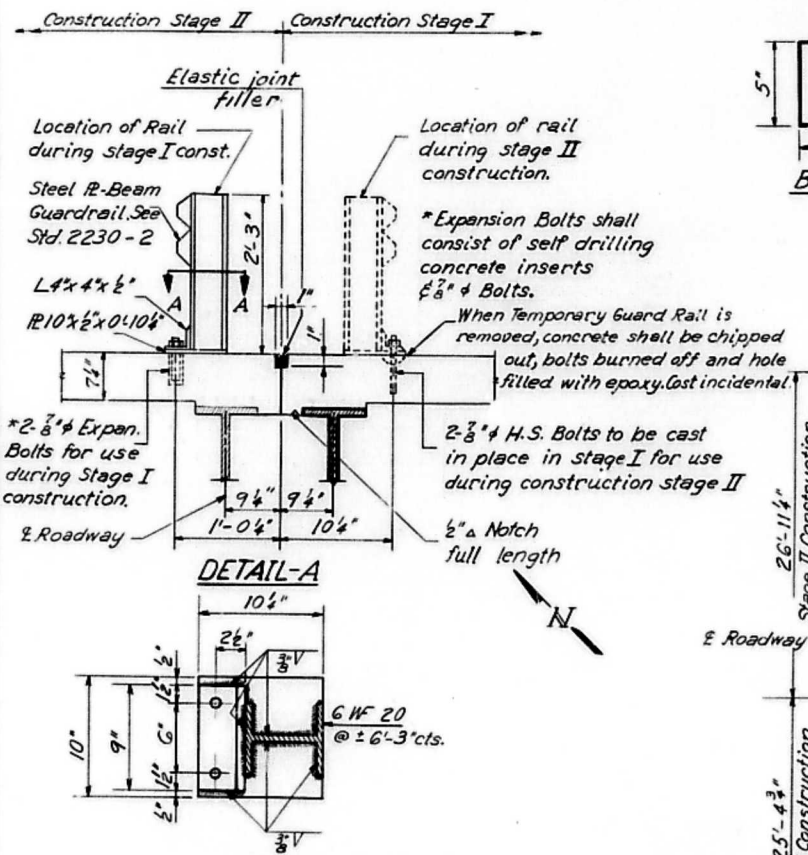

SECTION A-A

DESIGNED	Jan Chiller
CHECKED	James M. Paul
DRAWN	S. Sutanik
CHECKED	B
EXAMINED	10/66
PASSED	10/66
APPROVED	10/66

TYPICAL PLAN (SPANS 2 thru 8)

SUPERSTRUCTURE
SPANS 2 thru 8
SBI RTE 121-SEC. 103 B-1-1
PEORIA & TAZEWELL COS

STATE OF ILLINOIS
DEPARTMENT OF PUBLIC WORKS & BUILDINGS
DIVISION OF HIGHWAYS

ROUTE NO.	SECTION	COUNTY	TOTAL SHEETS	SHEET NO.	SHEET NO. 6
103	B-1-1	Peoria Tazewell	39	14	17 SHEETS
FED. ROAD DIST. NO. 7	HAZARD	FED. AID PROJECT			

BILL OF MATERIAL

Spans 9 thru 18

Bar	No.	Size	Length	Shape
a20	1503	#5	26'-5"	
a21	1514	#5	25'-10"	
a22	1514	#5	25'-3"	
a23	1503	#5	25'-4"	
a24	1514	#5	24'-1"	
a25	1514	#5	23'-6"	
b20	1566	#5	34'-6"	
b21	240	#5	27'-6"	
b22	1374	#5	30'-9"	
b23	192	#5	23'-0"	
b24	1440	#5	28'-9"	
b25	648	#5	35'-6"	
b26	576	#5	25'-9"	
b27	464	#10	35'-6"	
b28	48	#10	31'-3"	
b29	384	#10	31'-9"	
c20	6,538	#4	7'-2"	
d20	3,542	#6	3'-4"	
d21	3,542	#4	2'-6"	
d23	30	#6	5'-9"	
Reinforcement Bars	Lbs.		616,460	
Structural Steel	Lbs.		130,820	
Class X Concrete	Cu.Yds.		2381.5	
Sidewalk Removal	Cu.Yds.		228.0	
Deck Removal	Cu.Yds.		16.90	
Handrail Removal	Lin.ft.		3529	

Parapet Reinforcement and Class X Concrete are billed on sheet #17

BILL OF MATERIAL

(Spans 2 thru 8)


Bar	No.	Size	Length	Shape
a10	266	#5	27'-3"	
a11	273	#5	26'-4"	
a12	273	#5	25'-9"	
a13	266	#5	26'-2"	
a14	273	#5	24'-10"	
a15	273	#5	24'-3"	
b10	1610	#5	22'-6"	
b11	112	#6	22'-9"	
c10	630	#5	4'-9"	
d10	630	#6	3'-4"	
d11	630	#4	2'-6"	
d13	12	#6	5'-9"	
Reinforcement Bars	Lbs.		92660	
Class X Concrete	Cu.Yds.		410.0	
Deck Removal	Cu.Yds.		235.0	
Structural Steel	Lbs.		37,820	
Sidewalk Removal	Cu.Yds.		43.0	
Handrail Removal	Lin.ft.		614	

Parapet Reinforcement and Class X Concrete are billed on sheet #17

STRUCTURAL STEEL DETAILS


SPANS 2 thru 8

SBI RTE.121-SEC.103 B-1-1
PEORIA-TAZEWEEL COUNTIES

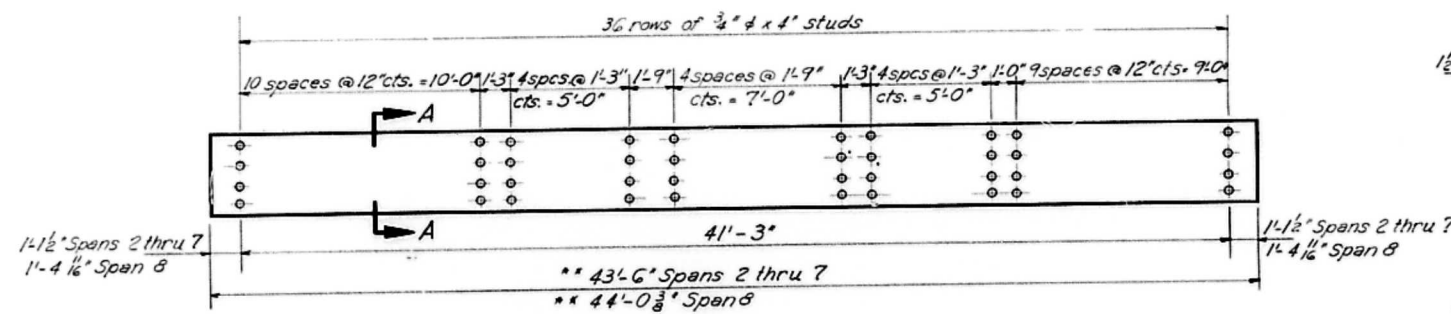


* New Beam Lengths.
New Beams are 30W116


BEAM PLAN
(Showing Shear connectors for all Interior Beams.
in spans 2 thru 8)

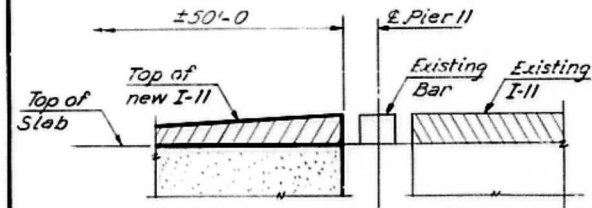


SECTION D-D

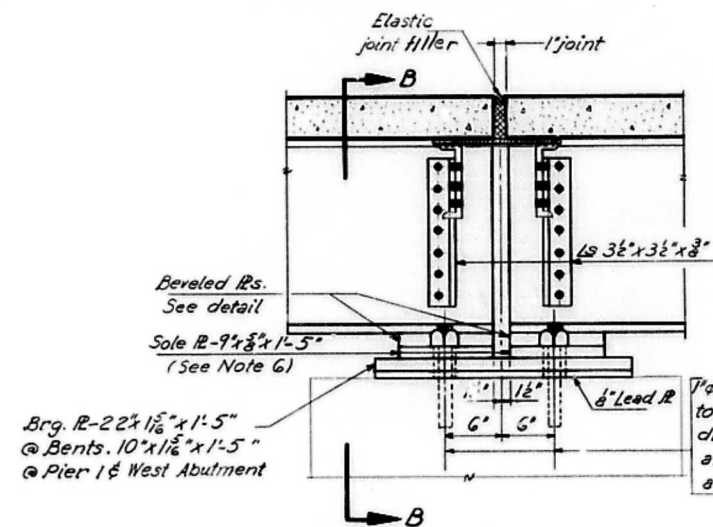


TYPICAL SECTION
AT BENTS 1, 2, 4, 5 & 6

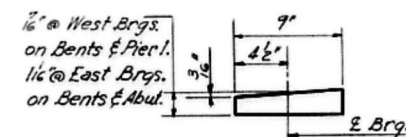

BEVELED R DETAIL

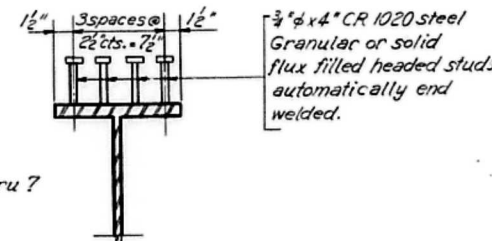


SECTION A-A

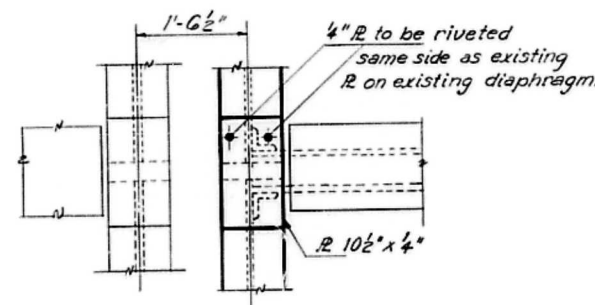


VIEW C-C


* Cut existing diaphragm as shown.

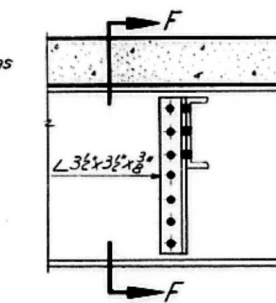

TYPICAL SECTION
AT INTERIOR DIAPHRAGMS
(See Note 4)

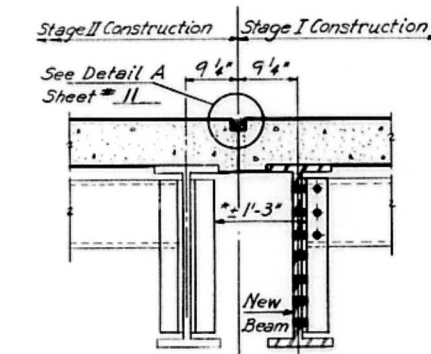

SECTION F-F

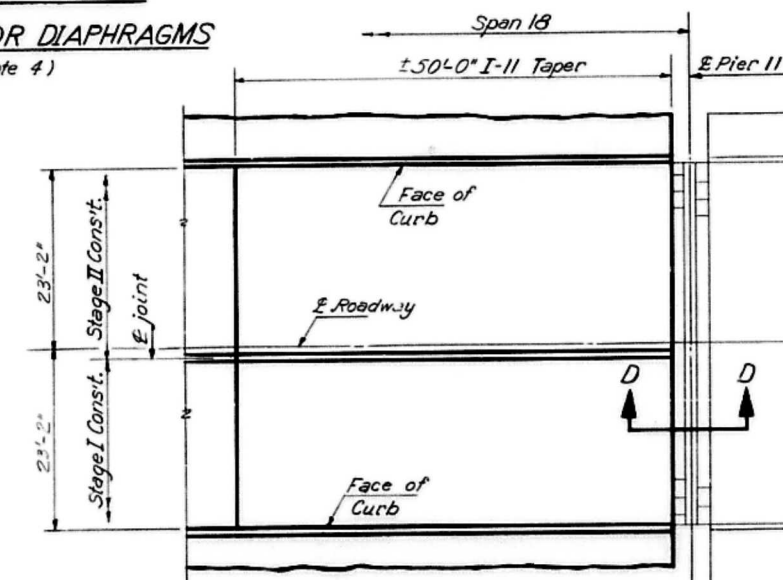


PLAN SHOWING I-11 TAPER
SPAN 18

DESIGNED	Don Chilton
CHECKED	James M. Brady
DRAWN	sustanik
CHECKED	B

EXAMINED	1968
PASSED	W. Bauman
APPROVED	



PLAN OF BRG. PLATES

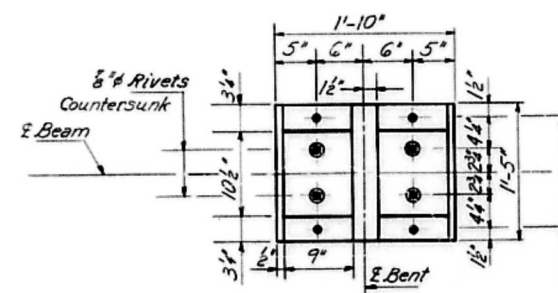

1/2 inch holes for
1 inch by 12 inch anchor bolts.
2 inch by 2 inch by 1/2 inch R washers
under nut. See Note 6.

ROUTE NO.	SECTION	COUNTY	TOTAL SHEETS	SHEET NO.
U. S. 121 State	103 B-1-1	Peoria Tazewell	39	15
FED. ROAD DIST. NO. 7		ILLINOIS	FED. AID PROJECT-	

SHEET NO. 7
17 SHEETS

  

SUPERSTRUCTURE-SPANS 9 thru 18
SBI RTE.121-SEC.103 B-I-1
PEORIA & TAZEWELL COUNTIES

DESIGNED	<i>Jim Chilton</i>
CHECKED	<i>James M. Buck</i>
DRAWN	<i>S. Sutarik</i>
CHECKED	<i>JS</i>


1948
EXAMINED *[Signature]*
PASSED *[Signature]*
APPROVED *[Signature]*

**Aluminum Sheets Welded
ASTM: B 209 alloy 6061-T6
or Aluminum Extrusions
ASTM: B 221 alloy 6061-T6**


FLOOR DRAIN ✓
(Cost of Drains incidental)

STATE OF ILLINOIS
DEPARTMENT OF PUBLIC WORKS & BUILDINGS
DIVISION OF HIGHWAYS

ROUTE NO.	SECTION	COUNTY	TOTAL SHEETS	SHEET NO.	SHEET NO. 8
S. B. L. 121	103	Peoria Tazewell	39	16	17 SHEETS
FED. ROAD DIST. NO. 7	ILLINOIS	FED. AID PROJECT			

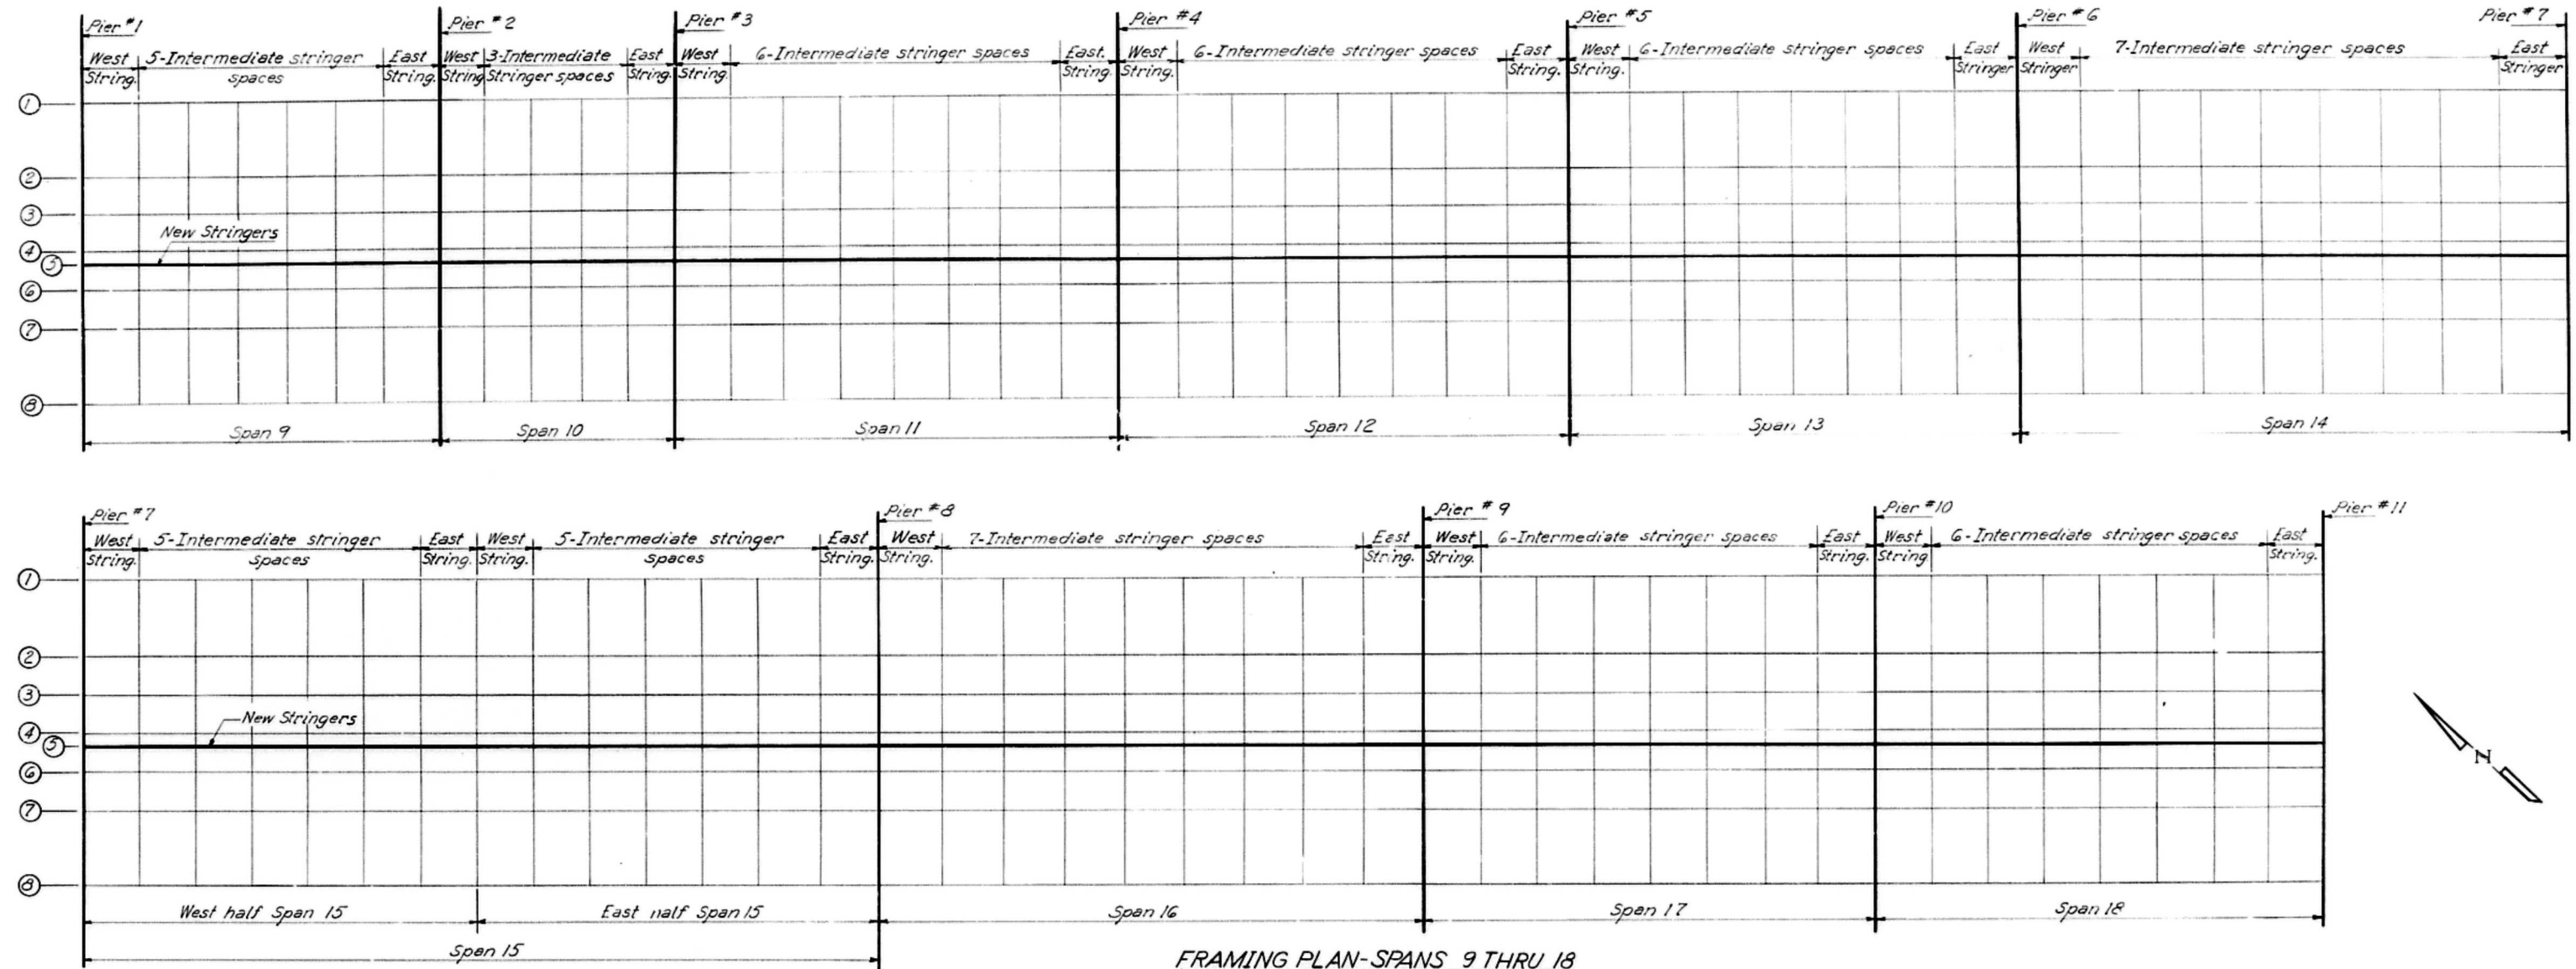


FRAMING PLAN-SPANS 9 THRU 18

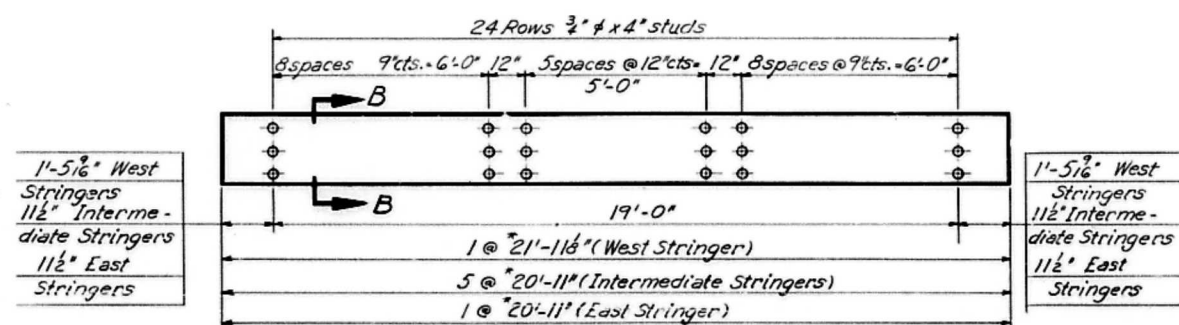


EAST HALF SPAN 15-STRINGER PLAN

(Showing stud spacing for all stringers in East half Span 15)
(New Stringers are 21 W 55)

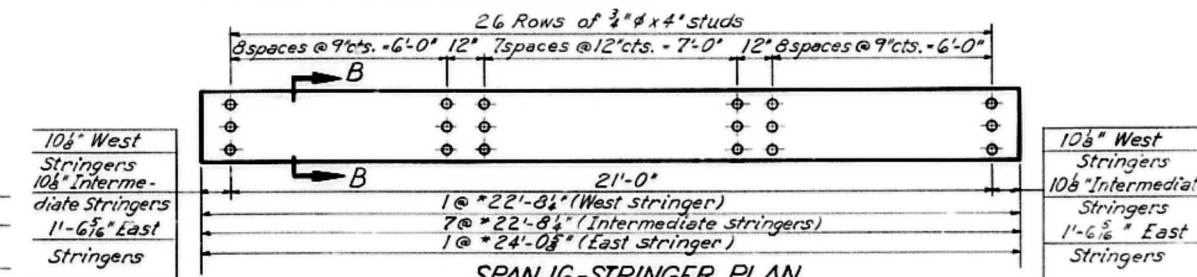

SPAN 16-STRINGER PLAN

(Showing stud spacing for all stringers in Span 16)
(New Stringers are 21 W 55)

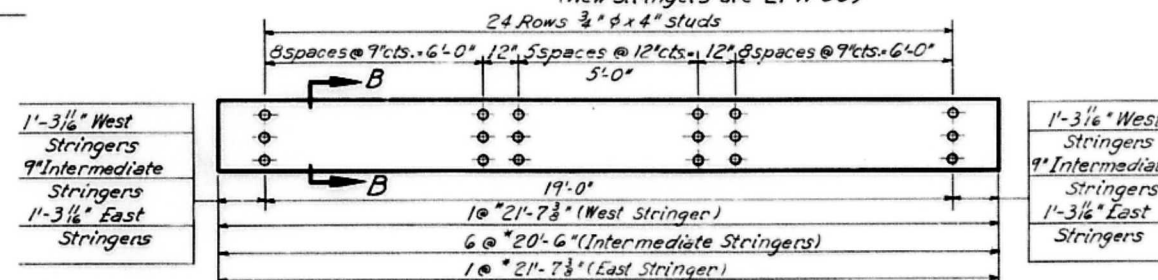

SPANS 17 & 18-STRINGER PLAN

(Showing Stud spacing for all stringers in Spans 17 & 18)
(New Stringers are 21 W 55)

Notes:
A) For Section B-B
see Sheet # 9.

B) For Remainder of
stringer Plans, see
Sheet # 9.

DESIGNED *Jim Schultze*
CHECKED *James M. Barker*
DRAWN *s.ustanik*
CHECKED *B*


EXAMINED *SAETA*
PASSED *W. Bouma*
APPROVED *W. Bouma*

* New Stringer Lengths.

STRUCTURAL STEEL-DETAILS
SPANS 9 THRU 18
SBI RTE 121-SEC. 103 B-I-1
PEORIA-TAZEWEEL COUNTIES


STATE OF ILLINOIS
DEPARTMENT OF PUBLIC WORKS & BUILDINGS
DIVISION OF HIGHWAYS

ROUTE NO.	SECTION	COUNTY	TOTAL SHEETS	SHEET NO.	SHEET NO.
121	103	Peoria Tazewell	39	17	17 SHEETS
FED. ROAD DIST. NO. 7	ILLINOIS	FED. AID PROJECT			

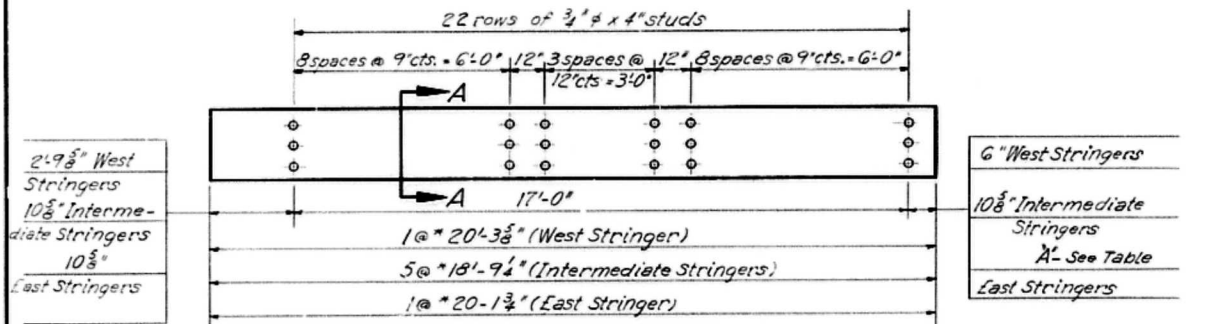


SPAN 9-STRINGER PLAN
(Showing Stud spacing for all stringers in Span 9)
(New Stringers are 18 WF 55)


* New Stringer lengths

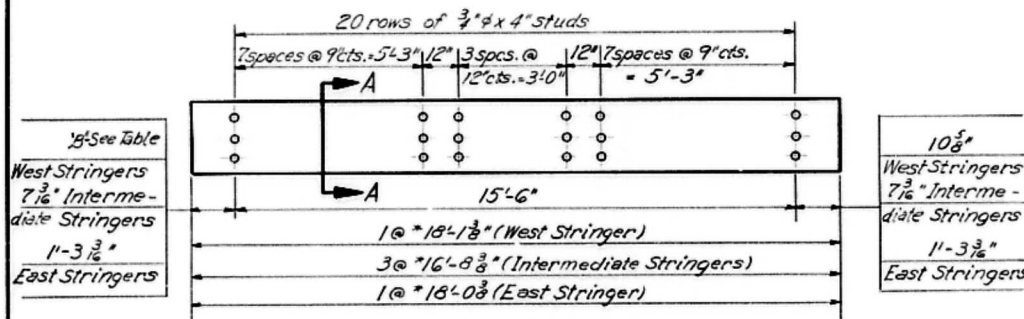


SPAN 10-STRINGER PLAN
(Showing Stud spacing for all stringers in Span 10)
(New Stringers are 18 WF 55)

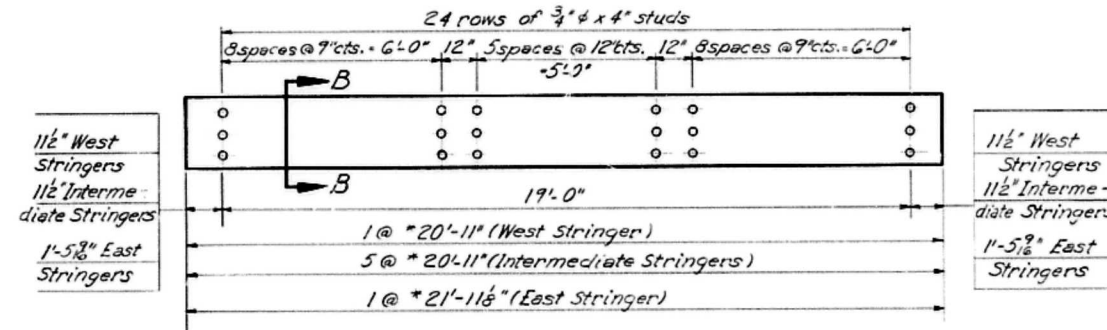


WEST HALF SPAN 15-STRINGER PLAN
(Showing stud spacing for all Stringers in West half Span 15)
(New Stringers are 21 WF 55)

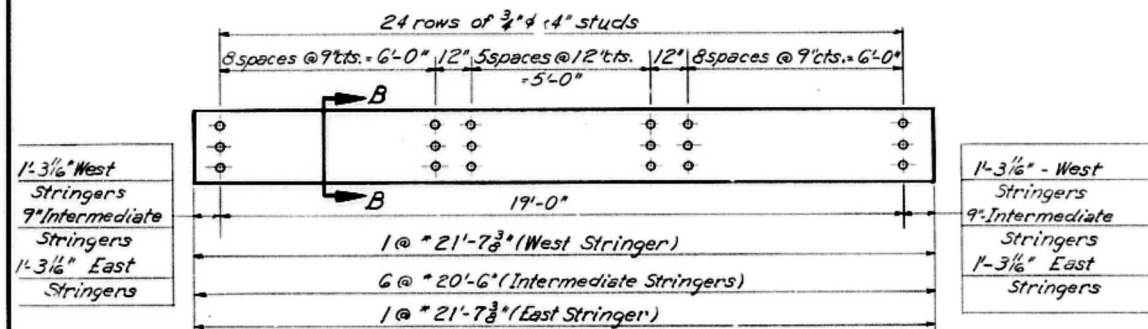



SPANS 11, 12, AND 13- STRINGER PLAN
(Showing stud spacing for all Stringers in Spans 11, 12 & 13)
(New Stringers are 21 WF 55)

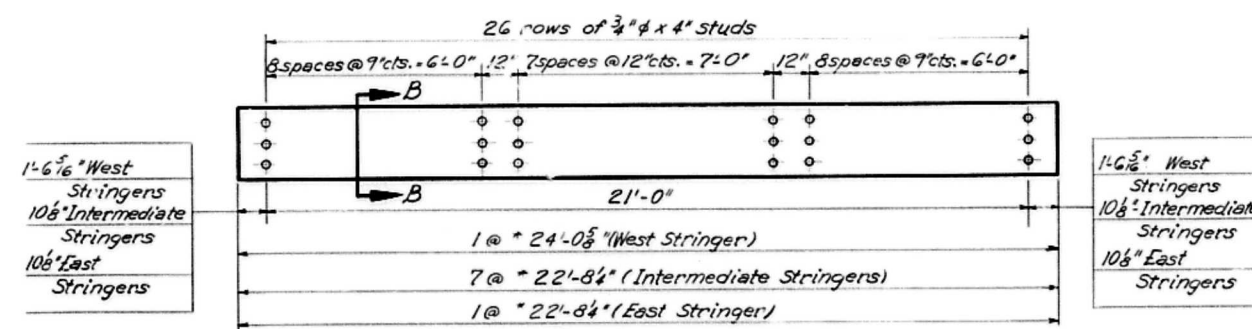

SPAN 14-STRINGER PLAN
(Showing stud spacing for all Stringers in Span 14)
(New Stringers are 21 WF 55)

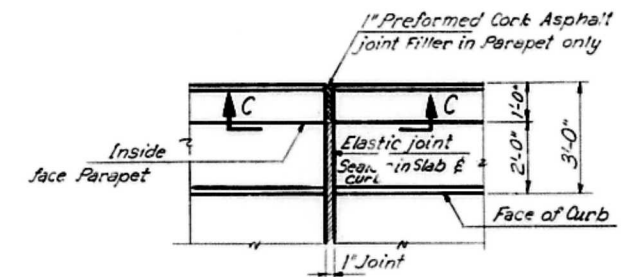

PLAN OF SIDEWALK EXPANSION JOINT
At Piers 2, 3, 7 & 8 and Bents 1, 2, 4, 5 & 6

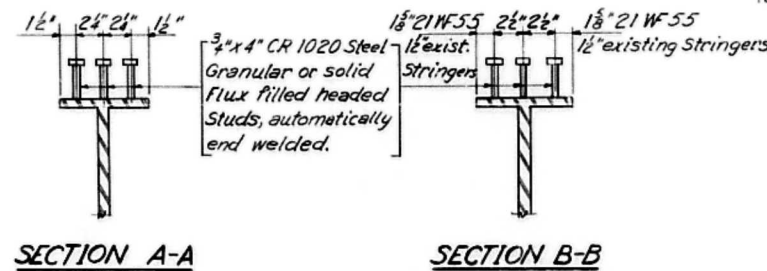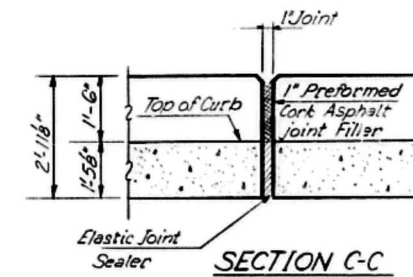

Beam	Dimension 'A'	Dimension 'B'
1	3'-4 3/8"	7 3/8"
2	2'-10 1/4"	1'-1 3/8"
3	2'-7 3/8"	1'-4 3/8"
4	2'-4 3/8"	1'-7 3/8"
5	2'-3 3/8"	1'-8 3/8"
6	2'-1"	1'-10 3/8"
7	1'-10"	2'-2"
8	1'-3 3/8"	2'-8"


TABLE OF A & B DIMENSIONS

STRUCTURAL STEEL DETAILS
SPANS 9 THRU 18
SBI RTE. 121-SEC. 103-BI-1
PEORIA & TAZEWELL COUNTIES


DESIGNED: <i>Van Leuven</i>	EXAMINED: <i>W. E. ...</i>
CHECKED: <i>James M. ...</i>	PASSED: <i>W. E. ...</i>
DRAWN: <i>s. ustaniak</i>	APPROVED: <i>W. E. ...</i>
CHECKED: <i>B</i>	

STATE OF ILLINOIS
DEPARTMENT OF PUBLIC WORKS & BUILDINGS
DIVISION OF HIGHWAYS

ROUTE NO.	SECTION	COUNTY	TOTAL SHEETS	SHEET NO.	SHEET NO. 10
121	103	Peoria	39	18	17 SHEETS
PEORIA TAZEWELL CO.					

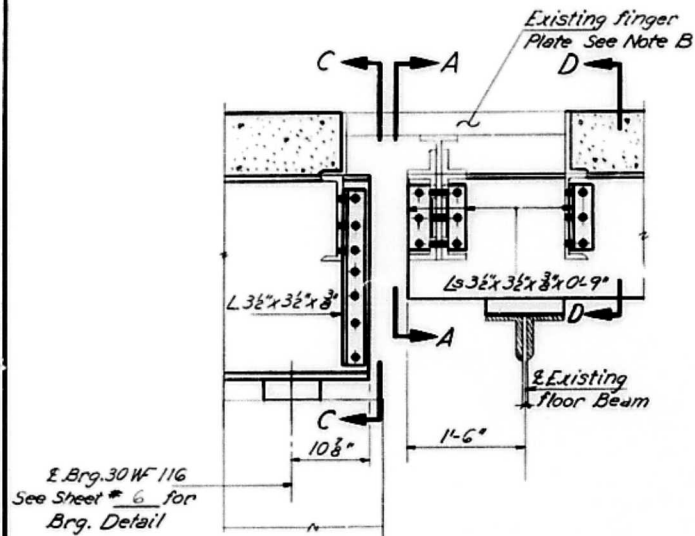

SECTION @ PIER 1

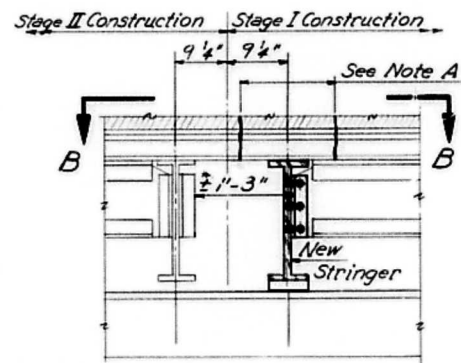


SECTION A-A


*Cut existing diaphragm as shown.

Notes:


- A) Remove enough finger R to seat new Stringer or Beam, then replace and Groove weld and grind flush.
- B) Lower finger R @ Pier 1 to Grade.
- C) Remove bar welded to finger R's @ Piers 4, 5, 6, 9, 10 and E Span 15. Leave @ Pier 11.
- D) Ten Interior diaphragms in Spans 9, and 11 thru 18, to be handled in same manner as shown in section at Piers 7 and 8. New Slab to be continuous thru these points.

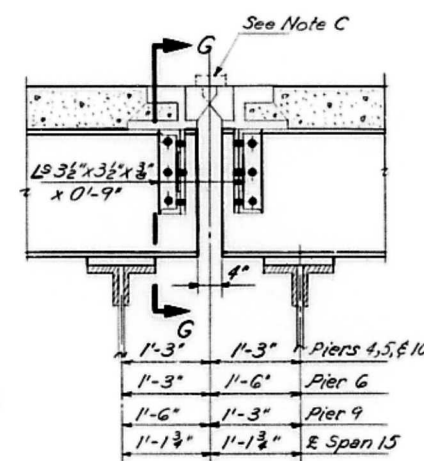


SECTION AT
PIERS 4, 5, 6, 9, 10 &
E SPAN 15

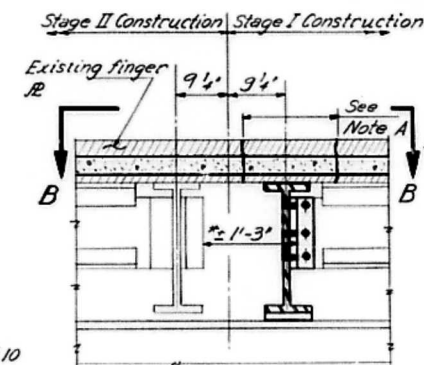

SECTION G-G

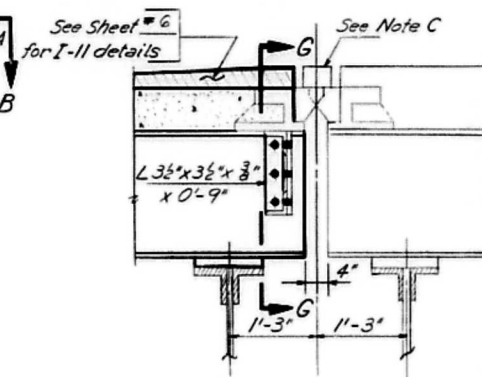


SECTION @ PIER 11

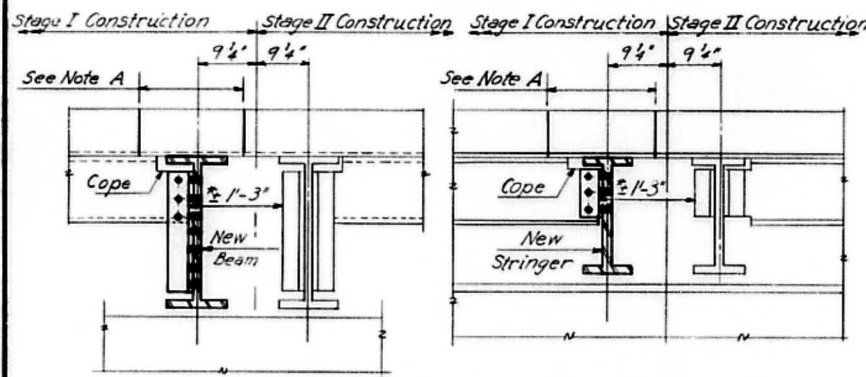


SECTION C-C


SECTION D-D

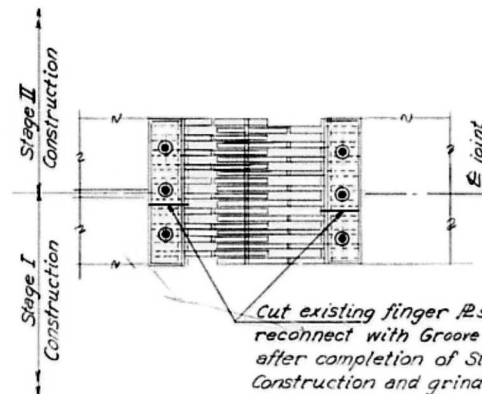


VIEW B-B

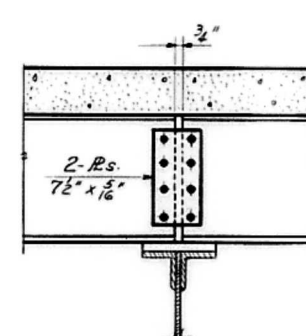


TYPICAL SECTION @
INTERMEDIATE FLOOR BMS.
(63 locations)

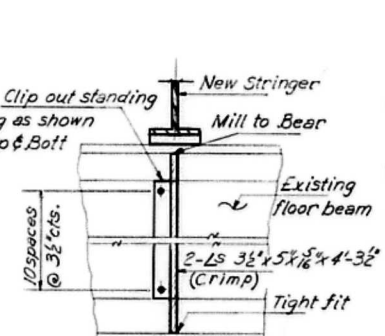


TYPICAL SEC. SHOWING
NEW STIFFENERS ON
EXISTING FLOOR BEAMS
(93 Required)

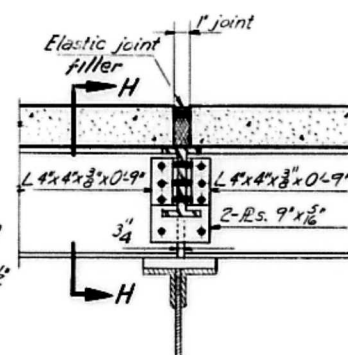


SECTION @ PIERS 7 & 8
(See Note D)

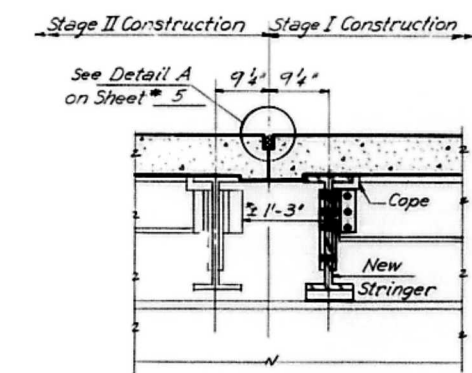

SECTION H-H

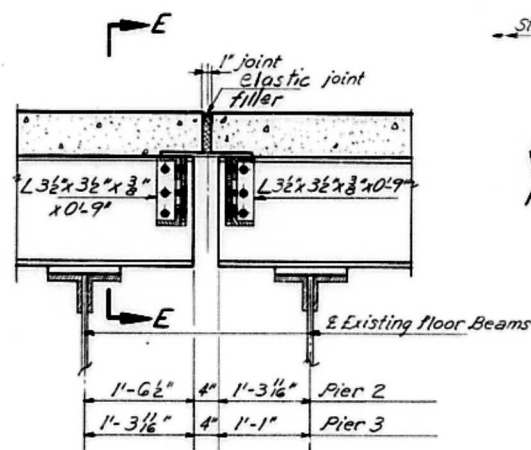


SECTION @ PIERS 2 or 3

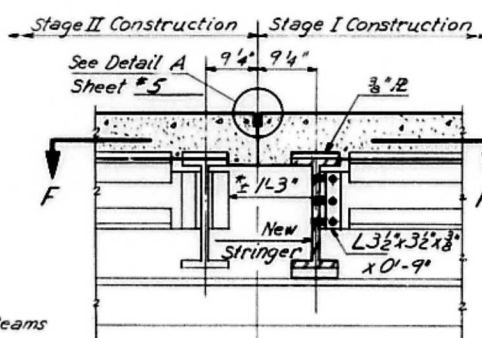


SECTION E-E




PLATE DETAIL
(Spans 11 thru 18)

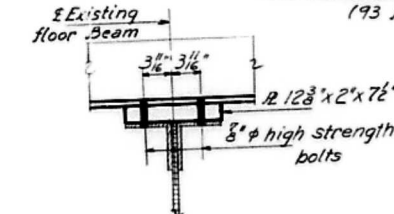


BRG. DETAIL FOR
STRINGERS-SPANS 9 & 10
(14 Required)

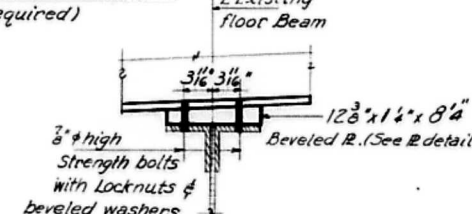

BRG. DETAIL FOR STRINGERS
SPANS 11 thru 18
(79 Required)

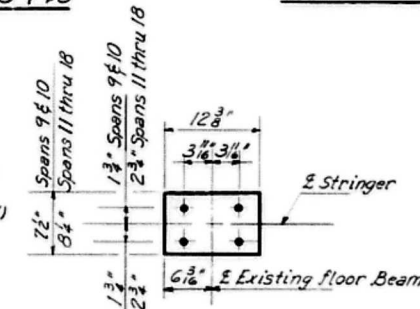


PLAN OF BRG. PLATE

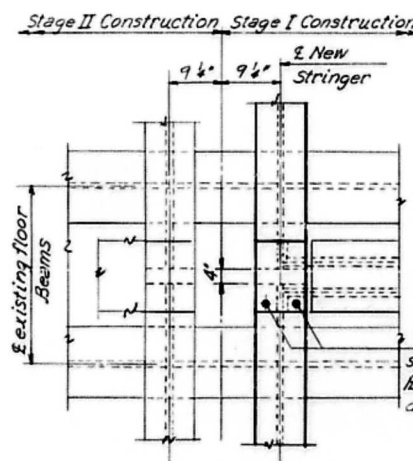

VIEW F-F

Location	Dimension-A
Spans 11 thru 14	3 1/2"
Spans 16 thru 18	5"
U7	1 1/2"
U6	1 1/2"
U5	1 1/2"
U4	1 1/2"
U3	1 1/2"
U2	1 1/2"
U1	1 1/2"
U0	1 1/2"

TABLE OF A DIMENSIONS

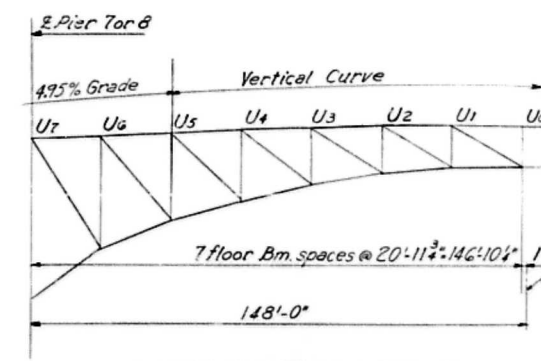

HALF ELEVATION-SPAN 15
(Showing Brg. R Locations)

STRUCTURAL STEEL DETAILS
SPANS 9 thru 18
SBI RTE. 121-SEC. 103 B-I-1
PEORIA & TAZEWELL CO'S


DESIGNED: Dan Chilton
CHECKED: James M. Rucker
DRAWN: s.ustanik
CHECKED: [Signature]

EXAMINED: [Signature]
PASSED: [Signature]
APPROVED: [Signature]

SBI RTE. 121-SEC. 103 B-I-1 Peoria-Tazewell Co's Div 4

STATE OF ILLINOIS
DEPARTMENT OF PUBLIC WORKS & BUILDINGS
DIVISION OF HIGHWAYS

ROUTE NO.	SECTION	COUNTY	TOTAL SHEETS	SHEET NO.	SHEET NO. //
R. 121	103B-I	Peoria Tazewell	39	19	17 SHEETS
FED. ROAD DIST. NO. 7		ILLINOIS	FED. AID PROJECT		

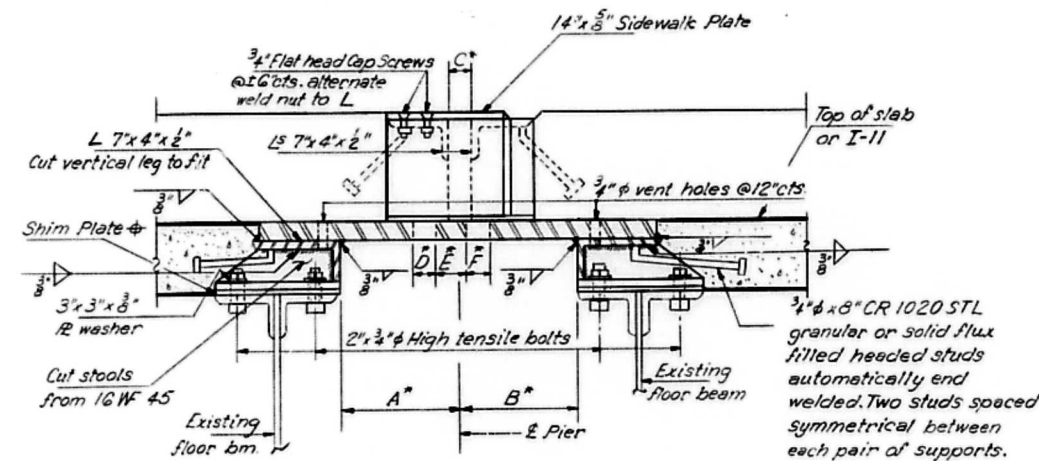

6\"/>

*Increase these dimensions for each 15°F variation under the normal temperature of 50°F as follows:

Pier 1 = 1/2"
Piers 4, 5, 6, 9, 10, 11 and 25 thru 16S = 3/16"
Pier 15 = 3/8"
E Span 15 = 1/4"


Decrease dimensions by the same amount for temperatures above normal.

SECTION A-A


Looking North Piers 1, 4, 5, 6, 10, 11
E Span 15 & Piers 25 thru 16S
Looking South Pier 9

TABLE OF DIMENSIONS

	A	B	C	D	E	F
Pier 1	9"	8 3/4"	3 3/4"	3 3/4"	4 1/2"	3 3/4"
Piers 4, 5, 10 & 11	9 3/4"	9 3/4"	1 3/4"	1 3/4"	2 1/2"	1 3/4"
Piers 6 & 9	9 3/4"	11 0 3/4"	1 3/4"	1 3/4"	2 1/2"	1 3/4"
E Span 15	8 3/4"	8 3/4"	2 3/4"	2 3/4"	3 1/4"	2 3/4"
Pier 15	9 3/4"	9 3/4"	2 3/4"	2 3/4"	3 1/2"	2 3/4"
Piers 25 thru 16S	11 0 3/4"	11 0 3/4"	1 3/4"	1 3/4"	2 1/2"	1 3/4"


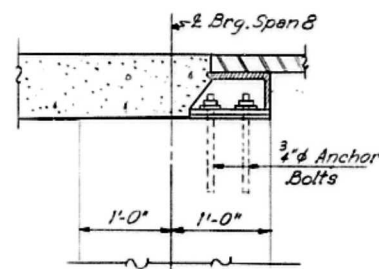


SECTION SHOWING METHOD
OF ANCHORING STOOLS @ PIER 1
(Remainder of details. Same as Sec. A-A)

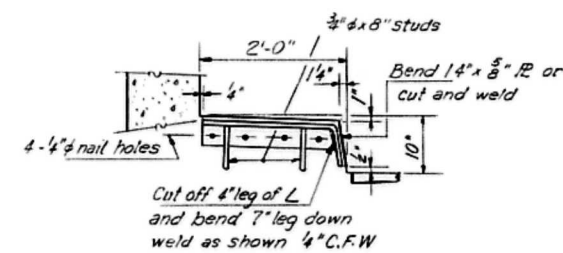

SECTION THRU CURB

Top sidewalk IR shall be seam welded to side IR only. The assembly shall not be attached in the field until forms have been removed.

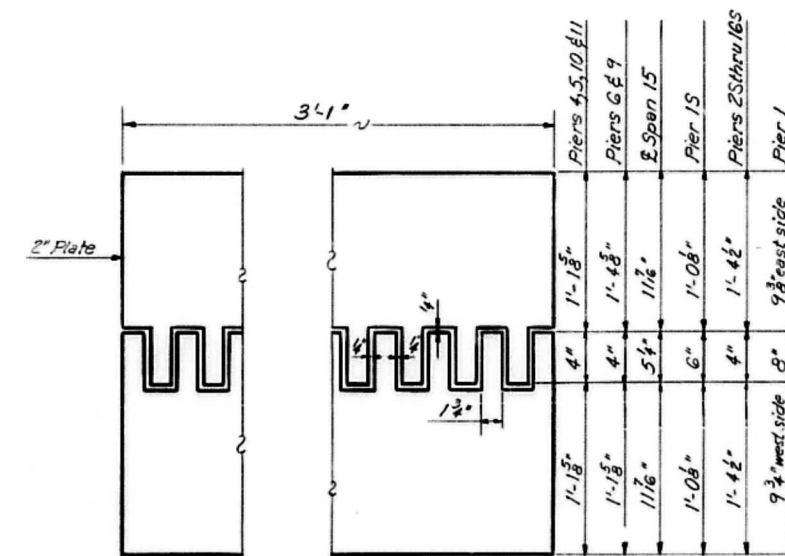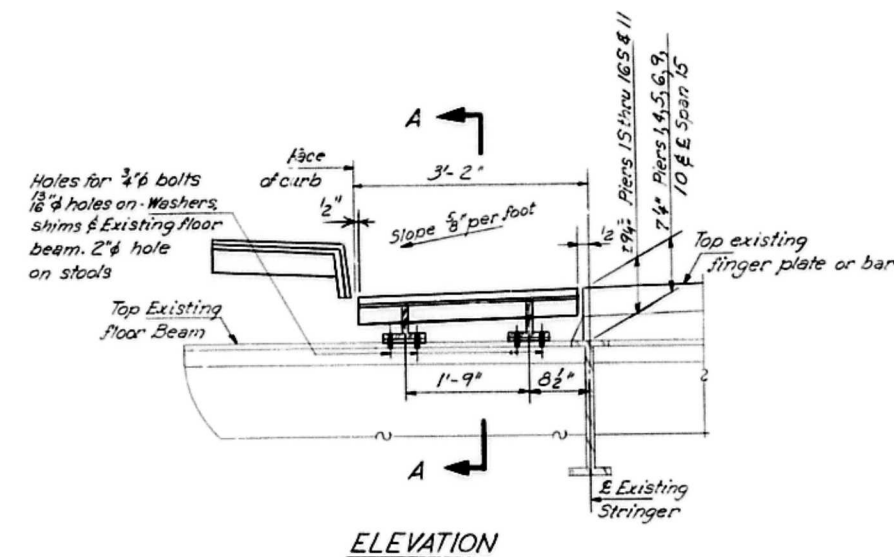

DETAIL OF FLAME CUT PLATE
(Plate shall be match-marked)

EXPANSION DETAILS
S.B.I. RTE. 121-SEC. 103B-I-1
PEORIA-TAZEVELL CO'S

DESIGNED	Paul Chilton
CHECKED	James M. Barker
DRAWN	ustanib
CHECKED	B



EXAMINED	Oct 9 1968 Carl E. T. Hummer Jr.
PASSED	
APPROVED	

STATE OF ILLINOIS
DEPARTMENT OF PUBLIC WORKS & BUILDINGS
DIVISION OF HIGHWAYS

ROUTE NO.	SECTION	COUNTY	TOTAL SHEETS	SHEET NO.
103	B-T-1	Peoria	39	20
103	B-T-1	Tazewell	20	17

NOTES:


All Posts shall be normal to parapet.
All Aluminum Alloy Extruded Rail shall be supplied in modular lengths of 30 feet, except at the end of bridge or over open joints in bridge deck where the rail shall be attached to a minimum of 2 posts. If the rail is on a horizontal curve of 2300 foot radius or less, the modular lengths may be reduced but shall be attached to a minimum of 2 posts.
All joints in rail shall be spliced per detail.
Provide 1-1/8" and 2-1/8" Aluminum Shims for 25% of the Posts.
Rail elements shall be parallel to Grade - high spots shall be ground and low spots shimmed.
Railing shall be in accordance with Section 50B of the Standard Specifications, except as noted, and shall be paid for at the contract unit price per lineal foot for ALUMINUM RAILING, TYPE L.

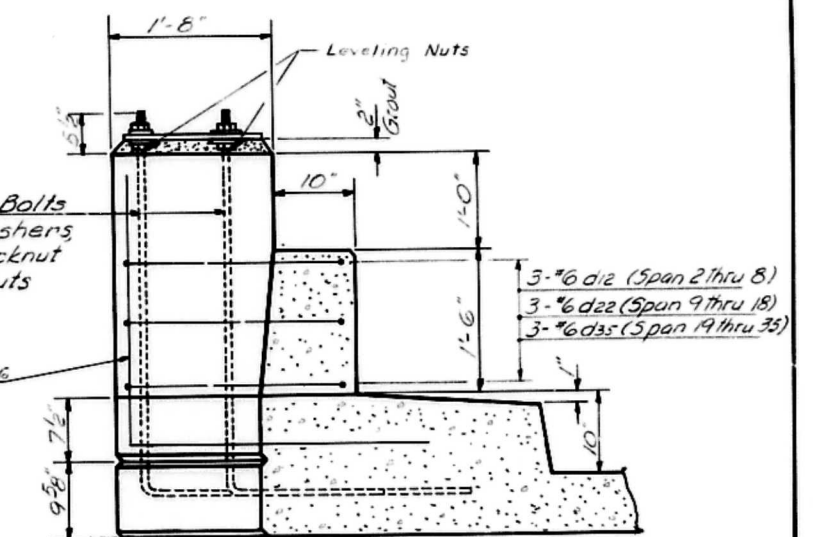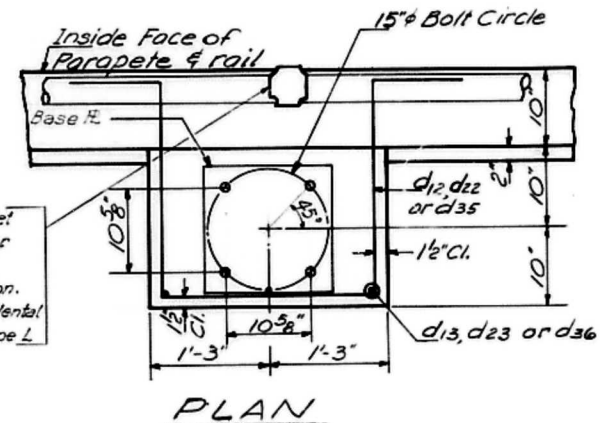


SECTION NEAR LIGHT STD.
(1/2" holes to be cut in web of sidewalk stringer for Anchor Bolts & 1" holes for d12 bars - spans 2 thru 8)

TYPE L
ALUMINUM RAILING
S.B.I. RTE. 121-SEC. 103 B-T-1
PEORIA-TAZEWELL COUNTIES


SECTION THRU TOP RAIL

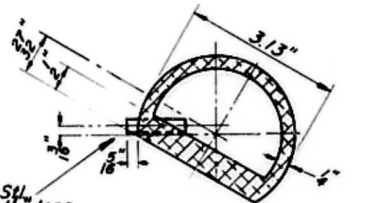

SECTION THRU SPLICE
TOP RAIL

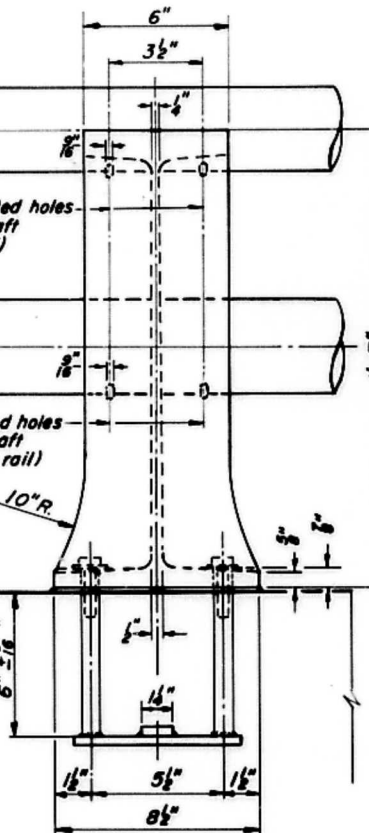

VIEW B-B

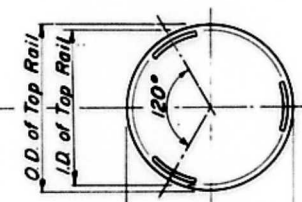

CAST END CAP
For Top Rail

4 Required



CAST END CAP
For Bottom Rail


DRIVE FIT TYPE
4 Required

Drill & tap for
1/2" (stnl. stl.) hex.
head cap screws




RAIL POST CLAMP BAR
For Top Rail


Bevel corners 1/8"-45°(Typ.)

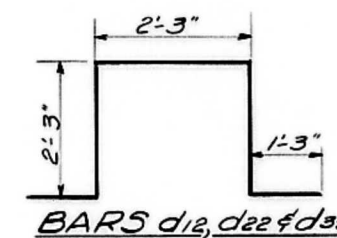


BARS d12, d22 & d35

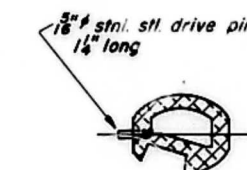

BOTTOM RAIL

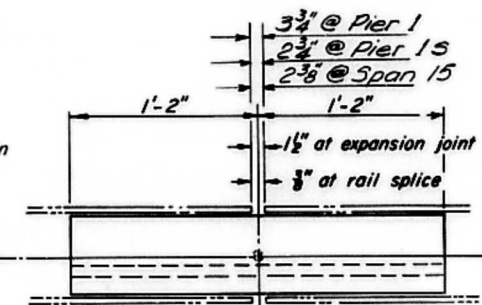


RAIL SPLICE

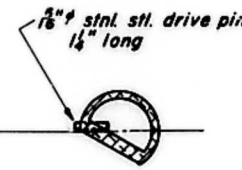

TOP RAIL

3" Aluminum Condulet
See sheet #29 of 39 for
details. See Special
Provisions for location.
Cost of Condulet incidental
to Aluminum Railing Type L.

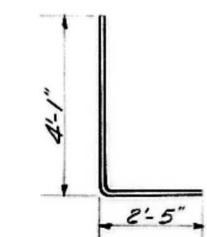


ANCHOR BOLT DETAIL
(Cost incidental to Light Std.)


BARS d12, d22 & d35

1 1/2" x 6" x 6" Anchor Bolts
Provide 2 flat washers
1 regular nut & 1 locknut
for each bolt. All nuts
& washers must be
galvanized.


Two component non-staining gray sealing
compound with polysulfide liquid polymers
- gun grade with primer.

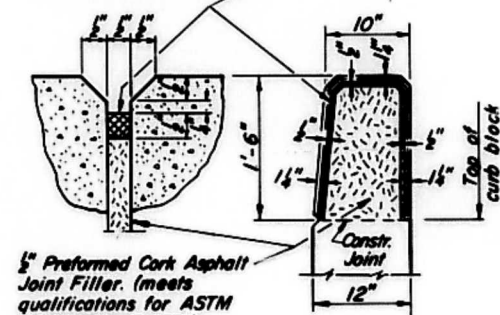

PARAPET JOINT DETAIL

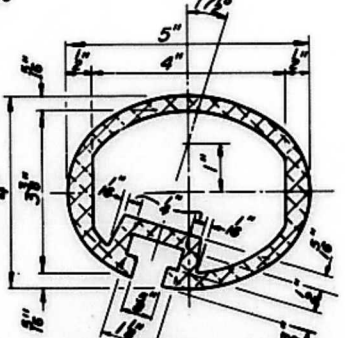

SEC. THRU ELLIPTICAL
RAIL SECTION

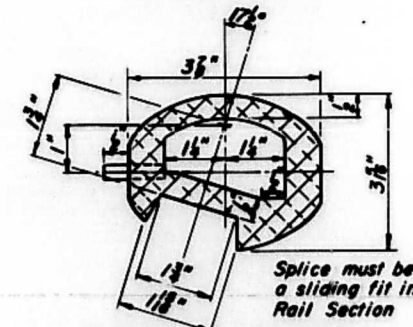


SEC. THRU SPLICE

RAIL POST DETAILS


DESIGNED *Oct 9 1966*
CHECKED *James M. Barker*
RE-DRAWN *Wm. M. Best*
CHECKED *B*

EXAMINED *Carl E. Thompson*
PASSED
APPROVED
CHIEF HIGHWAY ENGINEER


**STATE OF ILLINOIS
DEPARTMENT OF PUBLIC WORKS & BUILDINGS
DIVISION OF HIGHWAYS**

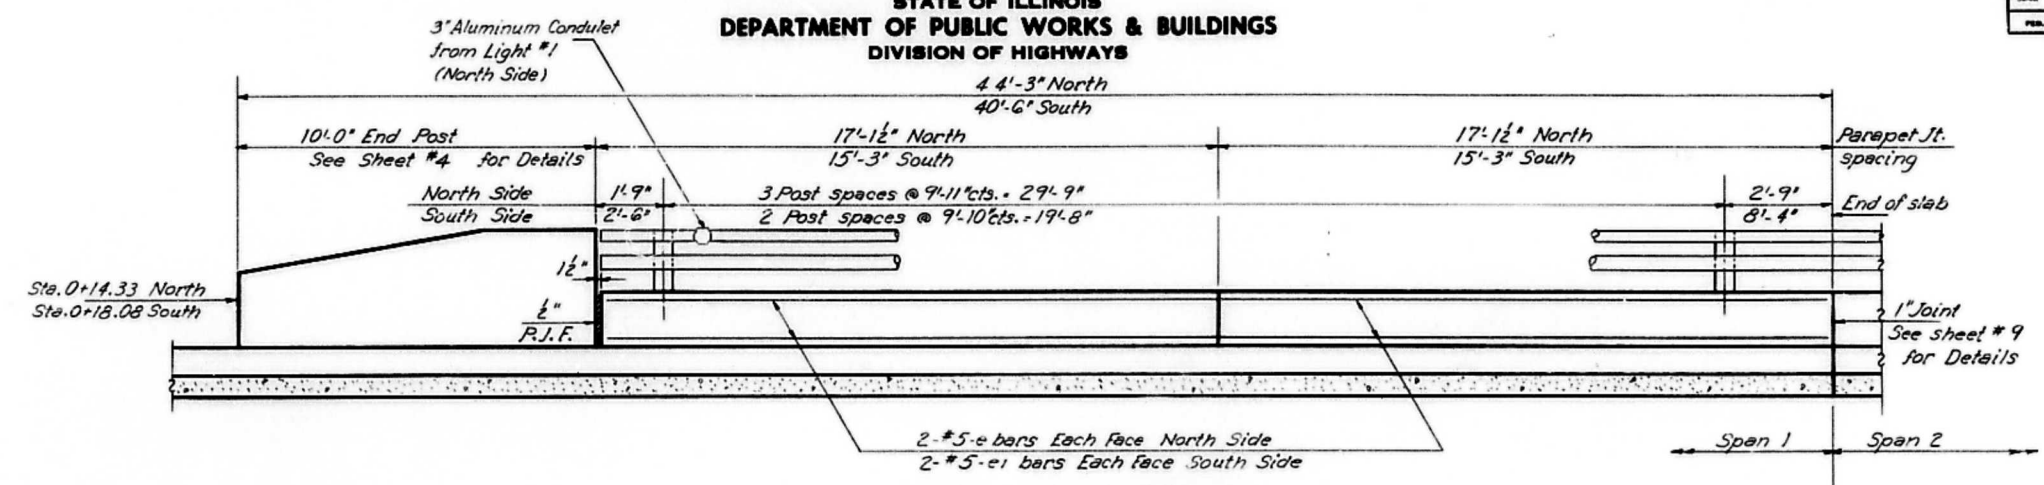

SPAN 1-PARAPET DETAILS
(Showing Inside Face North Side)

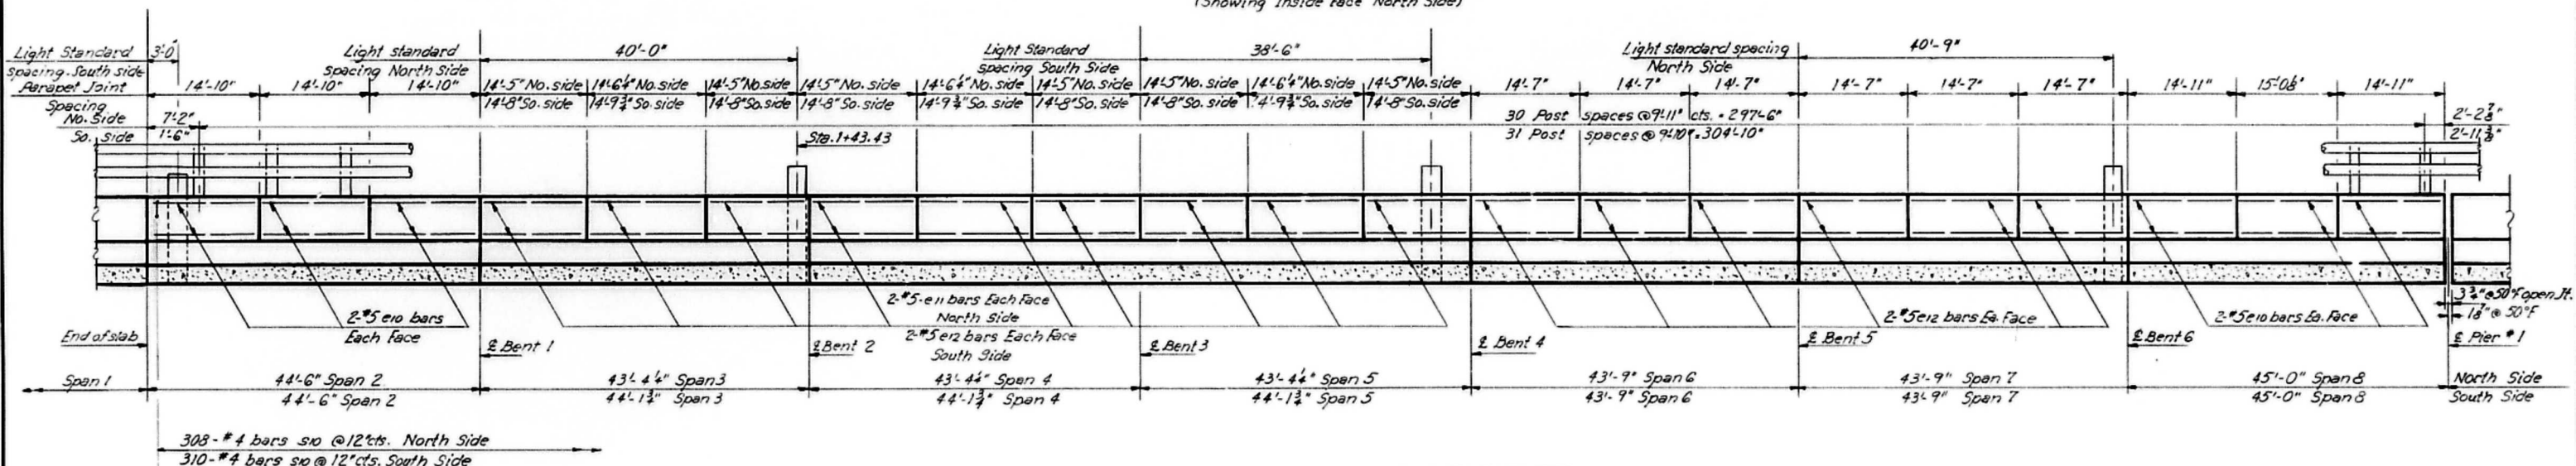

PARAPET ELEVATION
(Showing Inside Face)
Dimensions along inside face of Parapet

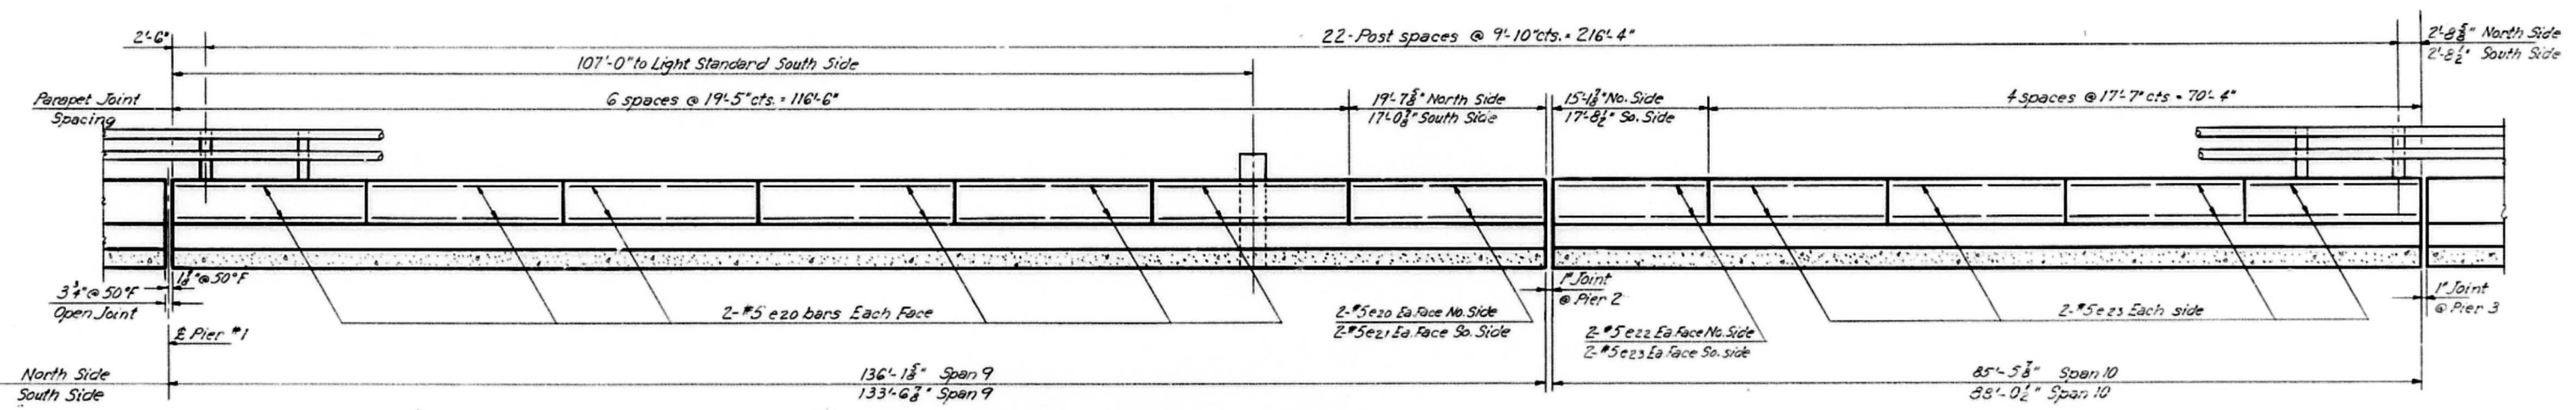

PARAPET ELEVATION
(Showing Inside face)
(See Special Provisions for location of Remaining Condulets)


Notes:
See sheet # 9 for Joint details @ Bents 1, 2, 4, 5 & 6
See sheet # 9 for details of joints @ Piers 2 & 3
See sheet # 12 for light Pole Mounting.

**PARAPET DETAILS
SPANS 1 THRU 10
S.B.I. RTE. 121-SEC. 103B-I-1
PEORIA-TAZEWEEL CO'S**

DESIGNED *Don Chilton*
CHECKED *James M. Backer*
DRAWN *ustanik*
CHECKED *B*

EXAMINED *Oct 9 1968*
PASSED
APPROVED
CHIEF HIGHWAY ENGINEER

STATE OF ILLINOIS
DEPARTMENT OF PUBLIC WORKS & BUILDINGS
DIVISION OF HIGHWAYS


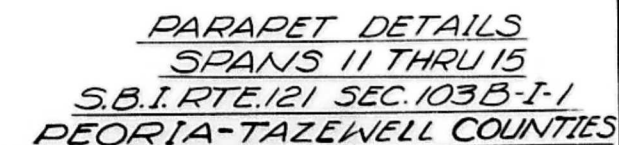


Rev 10/23/68 WHG

STATE OF ILLINOIS
DEPARTMENT OF PUBLIC WORKS & BUILDINGS
DIVISION OF HIGHWAYS

ROUTE NO.	SECTION	COUNTY	TOTAL SHEETS	SHEET NO.
S. B. I. 121	103	Peoria	39	23
P.W.	B-1	Tazewell		
FED. ROAD DIST. NO. 7	ILLINOIS	PER. AID PROJECT		

SHEET NO. 15
17 SHEETS

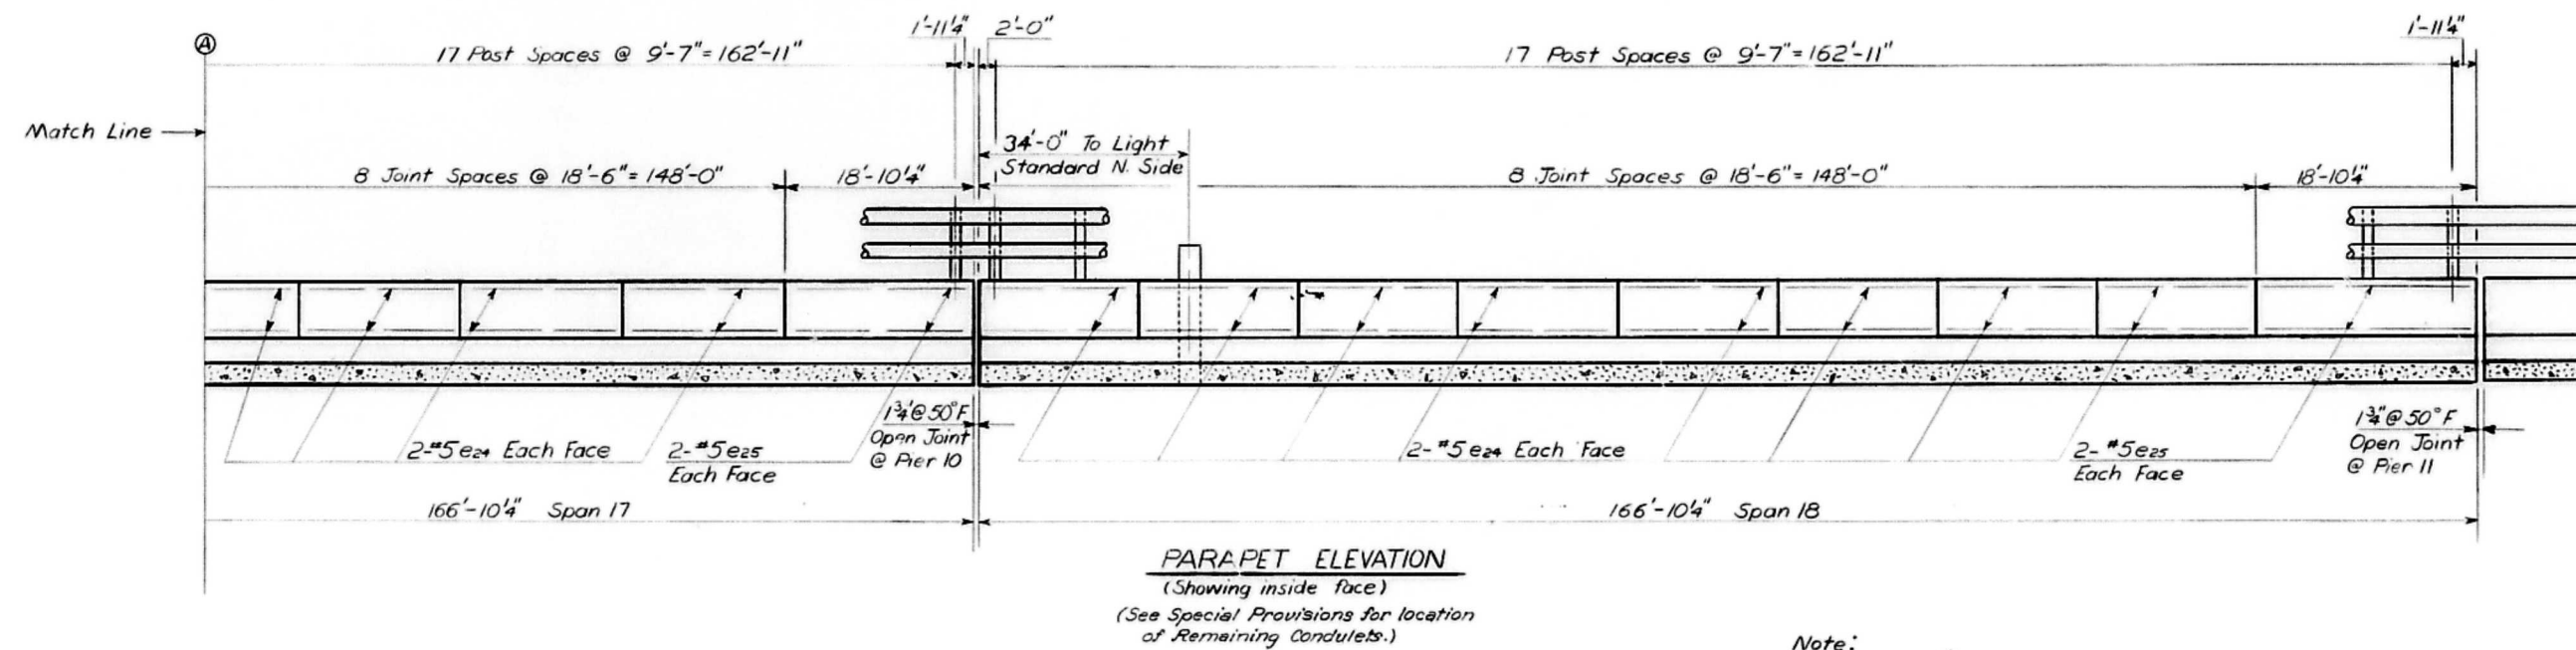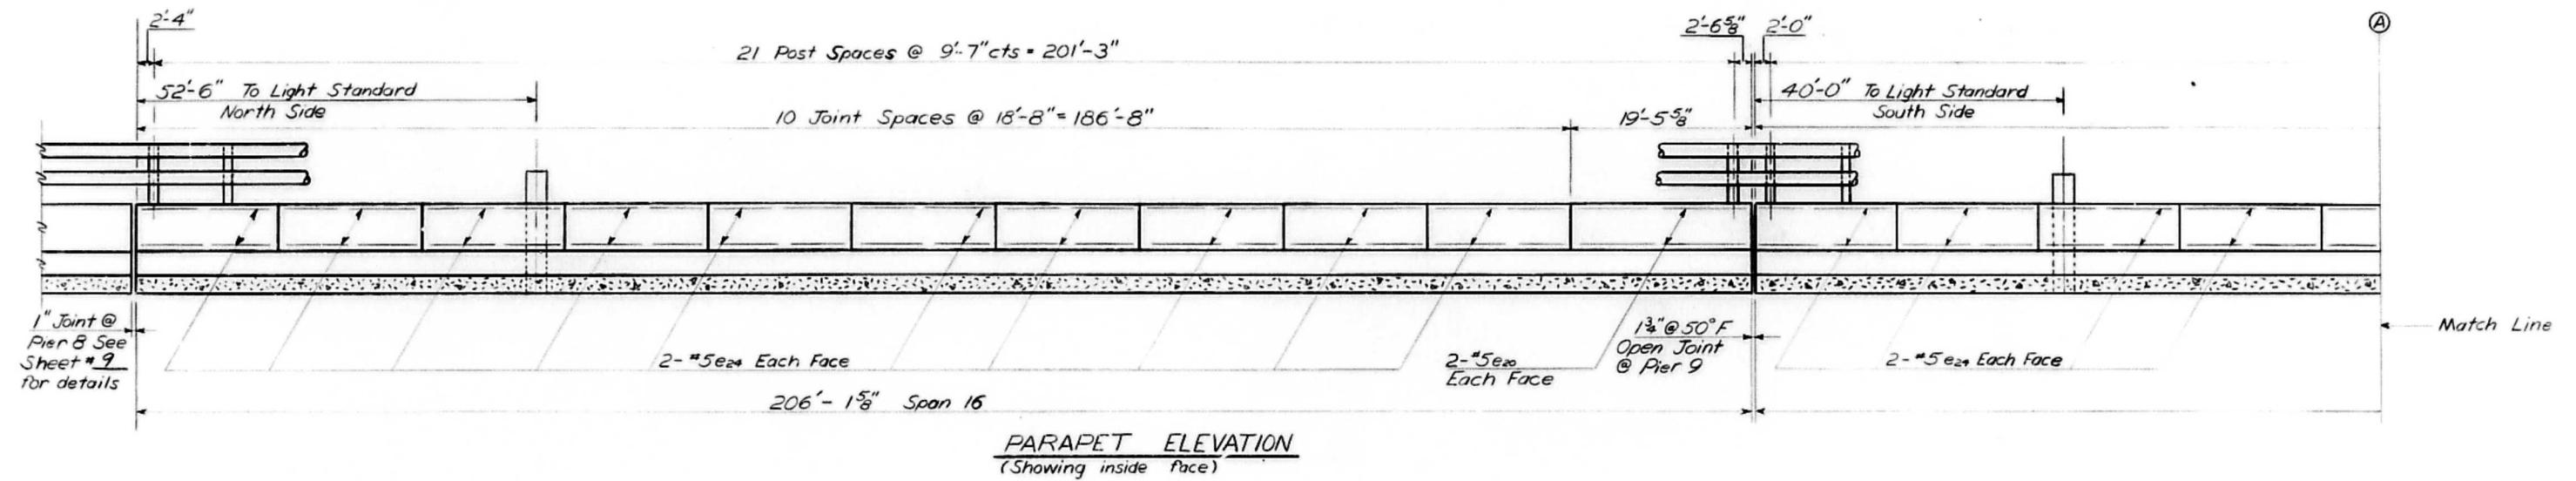

Note:
Sheet #12
for details of
Light Standard Mounting


DESIGNED	<i>Don Chilton</i>
CHECKED	<i>James M. Barker</i>
DRAWN	<i>MS 9/26</i>
CHECKED	<i>BS</i>

EXAMINED	<i>Carl E. J. Hummer</i>
PASSED	
APPROVED	

PARAPET DETAILS
Spans 16, 17, & 18
SBI RTE 121-SEC. 103B-I-1
PEORIA-TAZEVELL CO'S.

STATE OF ILLINOIS
DEPARTMENT OF PUBLIC WORKS & BUILDINGS
DIVISION OF HIGHWAYS

ROUTE NO.	SECTION	COUNTY	TOTAL SHEETS	SHEET NO.	SHEET NO.
121	103B-F1	Peoria	39	24	17 SHEETS
DATE	DESIGNED BY	ENGINEER	DATE	DESIGNED BY	ENGINEER
10/1/58	James M. Backer	James M. Backer	10/1/58	James M. Backer	James M. Backer

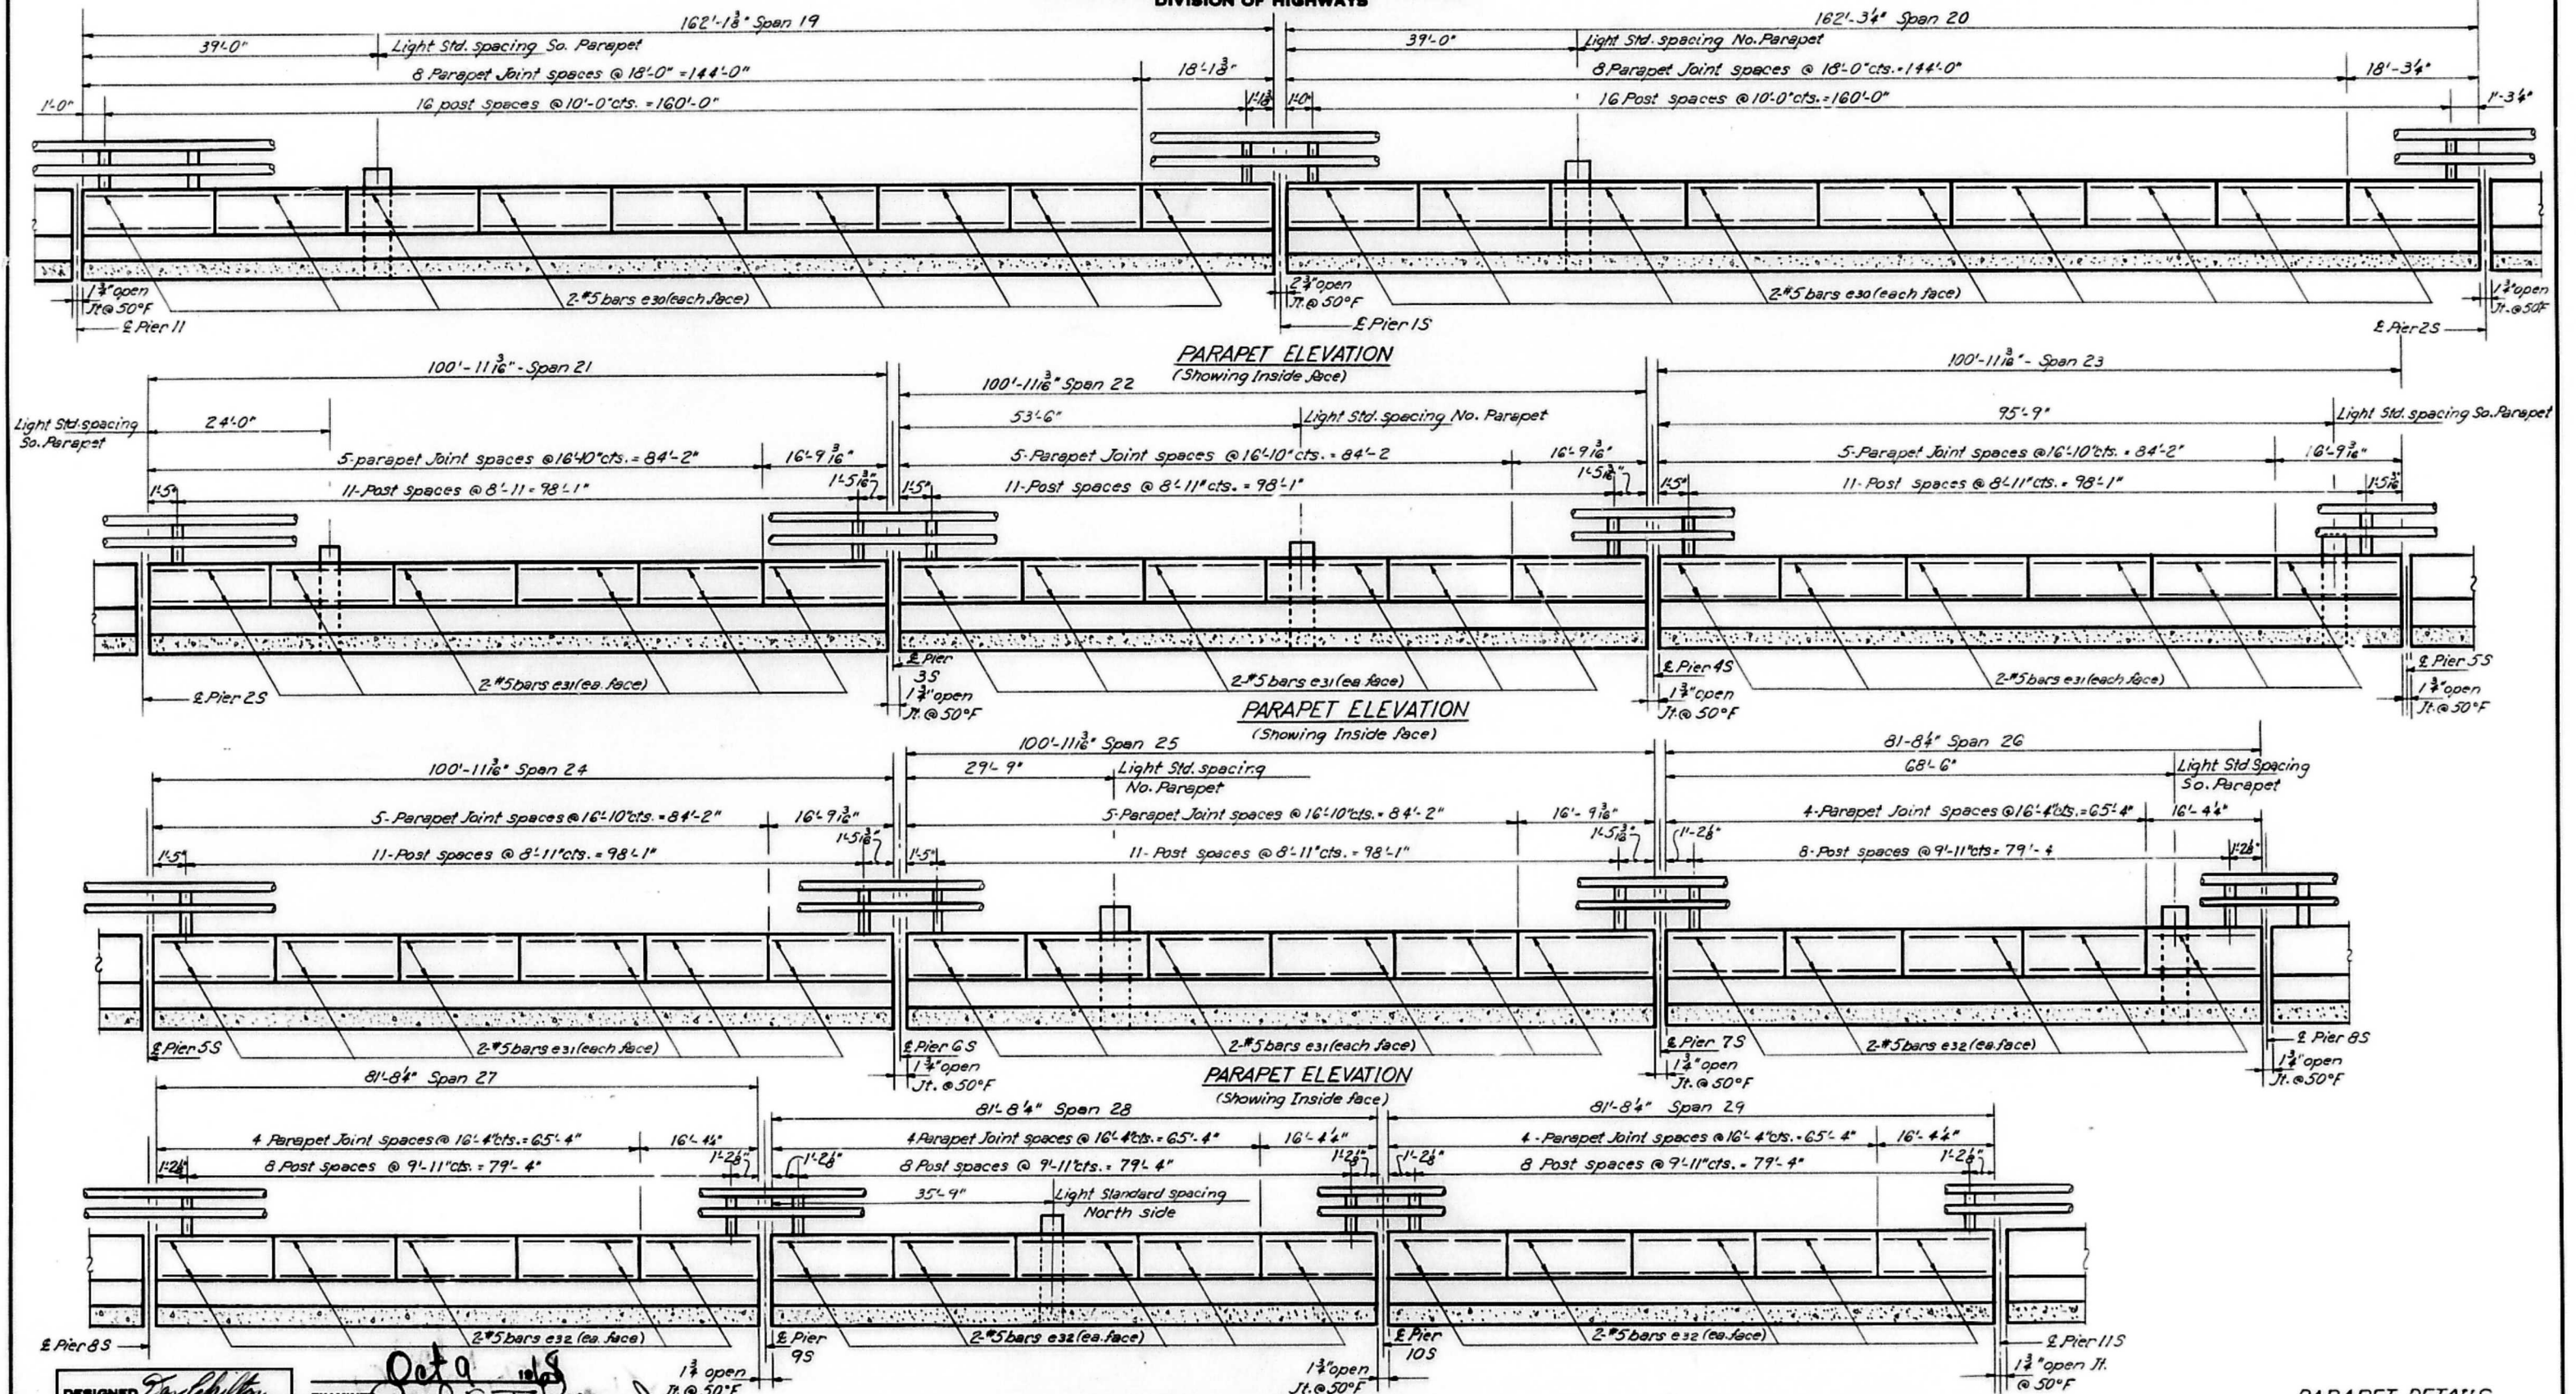


DESIGNED *James M. Backer*
CHECKED *James M. Backer*
DRAWN *ustanik 806*
CHECKED *B*

EXAMINED *Oct 9 1958*
PASSED *James M. Backer*
APPROVED *James M. Backer*

PARAPET ELEVATION
(Showing Inside Face)
(See Special Provisions for location of Remaining Condulets.)

Note:
See Sheet #12 for details of
Light Standard Mounting.

PARAPET DETAILS
SPANS 19 THRU 29
S.B.I. RTE. 121-SEC. 103 B-F1
PEORIA-TAZEVELL CO'S



 


PARAPET AND RAILS
BILL OF MATERIAL
SPANS 1 THRU 35

Bar	No	Size	Length	Shape	Bar	No	Size	Length	Shape
d2	6	#4	4'-5"	□	e24	480	#5	18'-3"	—
d3	6	#4	5'-7"	□	e25	56	#5	18'-6"	—
d4	8	#4	6'-9"	□	e26	112	#5	18'-0"	—
d32	6	#4	4'-5"	□	e30	144	#5	17'-9"	—
d33	6	#4	5'-7"	□	e31	240	#5	16'-6"	—
d34	8	#4	6'-9"	□	e32	320	#5	16'-0"	—
					e33	32	#5	18'-0"	—
e	8	#5	16'-9"	—	e34	32	#5	15'-0"	—
e1	8	#5	15'-0"	—	e35	12	#5	9'-9"	—
e2	12	#5	9'-9"	—					
e10	48	#5	14'-6"	—	S10	618	#4	2'-10"	□
e11	36	#5	14'-0"	—					
e12	84	#5	14'-3"	—	Class I Concrete				Cu Yds. 399.0
e20	68	#5	19'-0"	—	Reinforcement Bars				Lbs. 32,010
e21	4	#5	16'-9"	—					
e22	4	#5	14'-9"	—					
e23	36	#5	17'-3"	—					

PARAPET & RAILS
SPANS 30 THRU 35
S.B I RTE. 121 SEC. 103B-1-1
PEORIA-TAZEWELL COUNTIES

EXAMINED *Carl E. IV*
 PASSED
 APPROVED

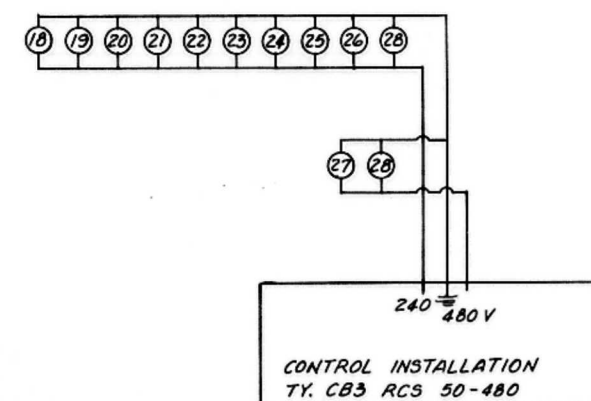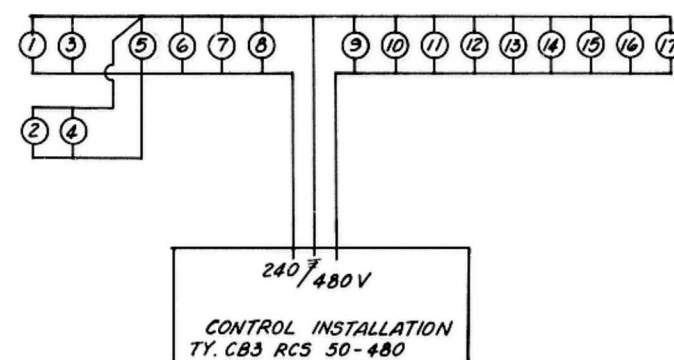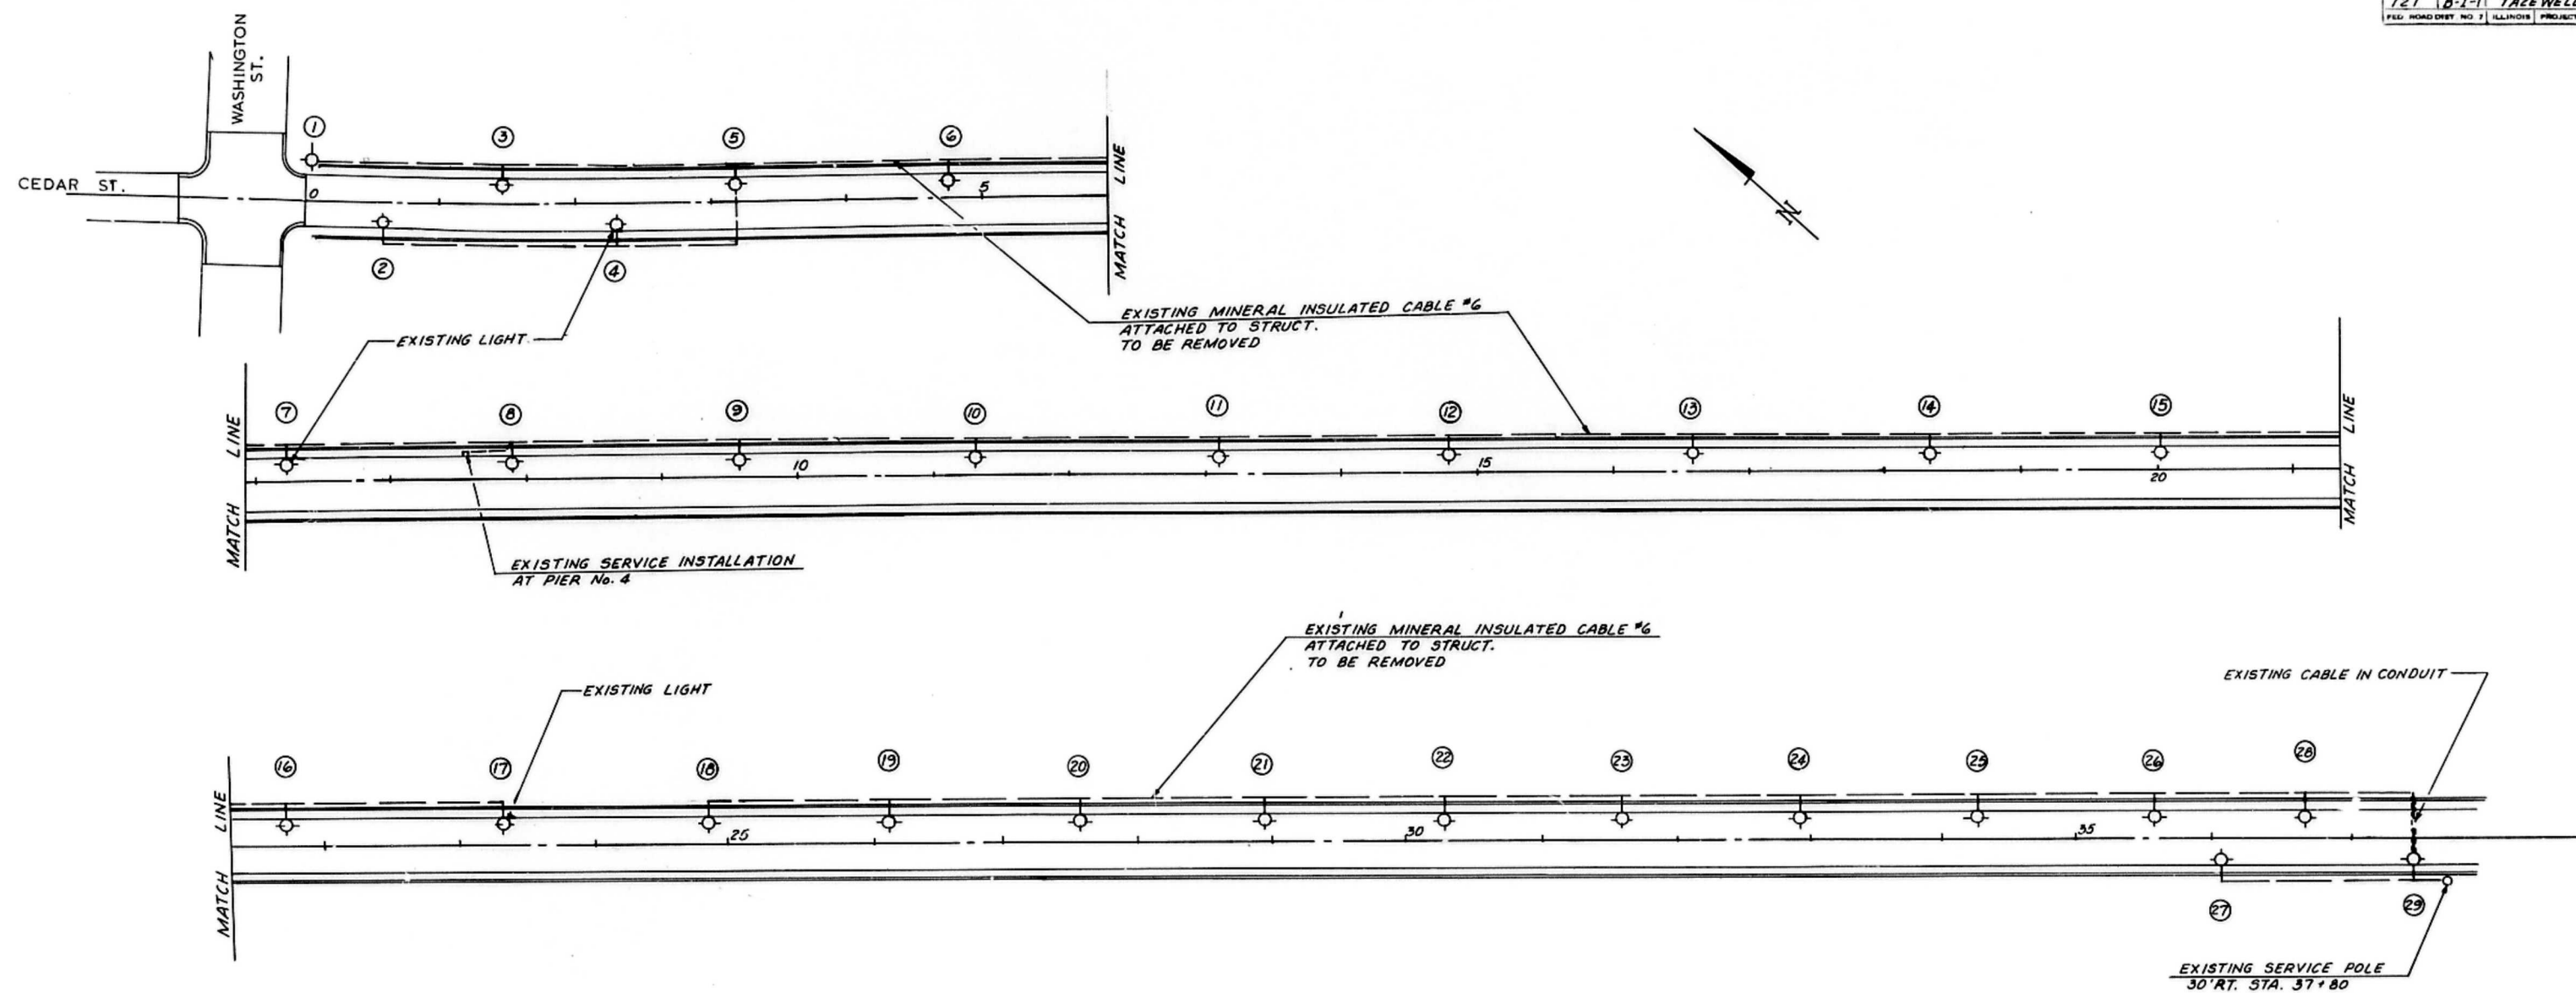


WIRING DIAGRAM OF EXISTING LIGHTS

LOCATION & WIRING
DIAGRAM OF EXISTING
LIGHTS




CEDAR STREET BRIDGE

ROUTE	SECTION	COUNTY	TOTAL SHEETS	SHEET NO.
58.121	103	PEORIA-TAZEWELL	39	27


LOCATIONS OF LIGHT STANDARDS SCALE 1"=60'

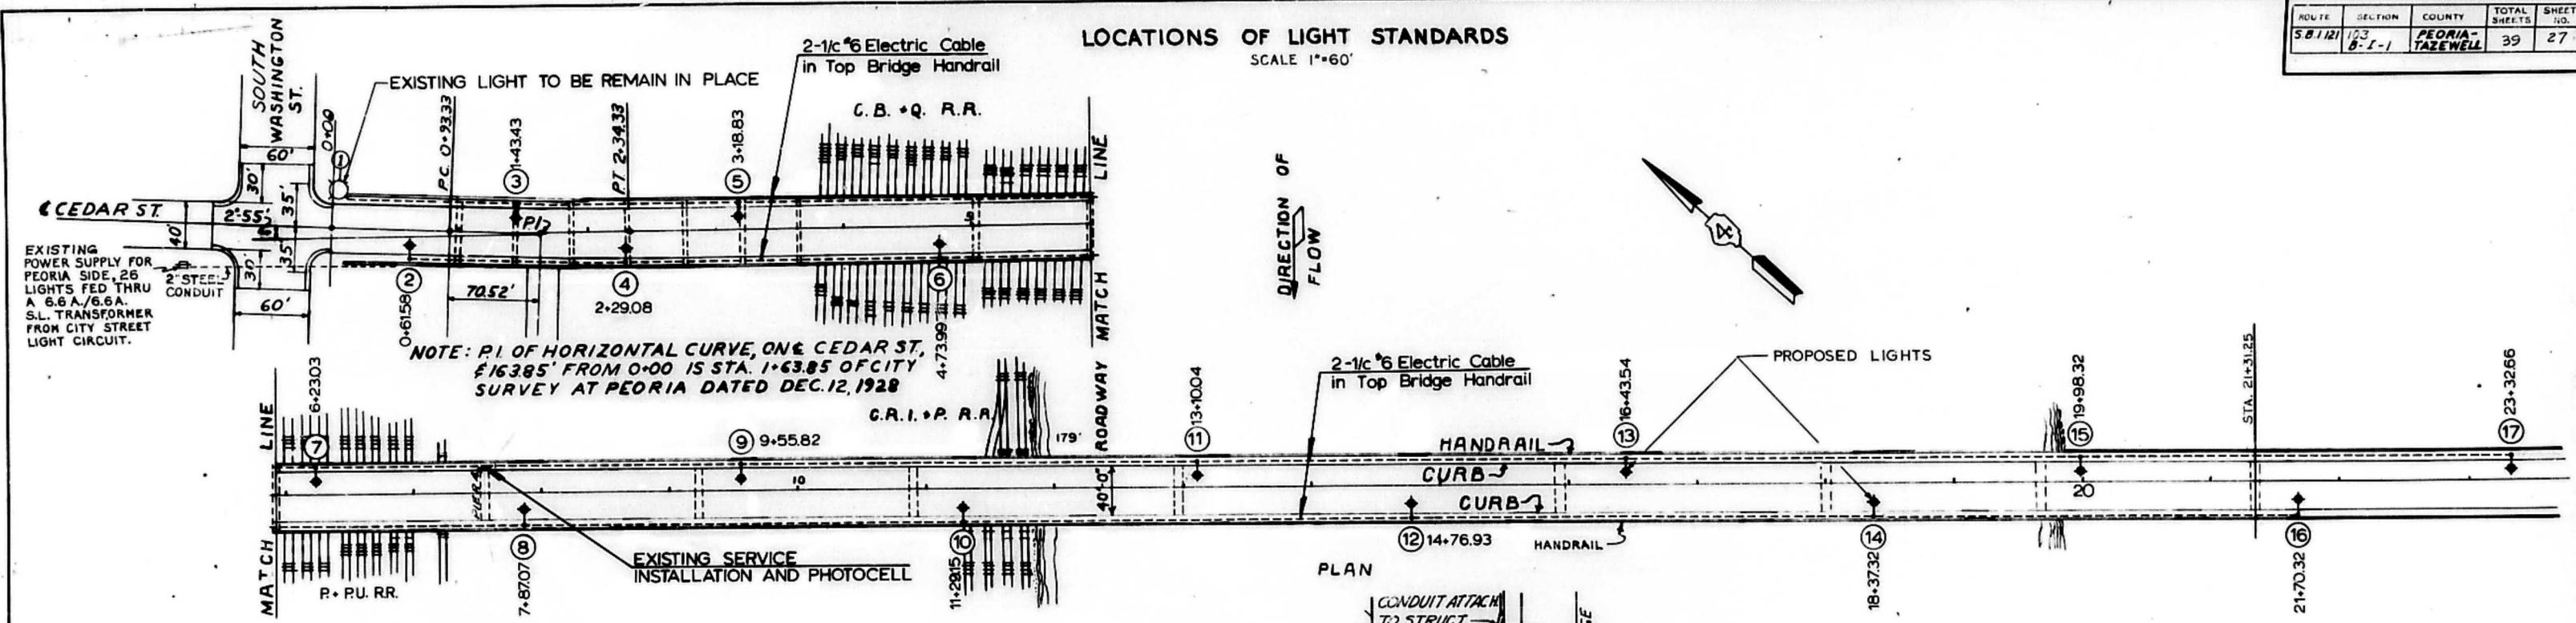

NOTE: ELEVATIONS GIVEN AT TOP OF ROADWAY AT CROWN

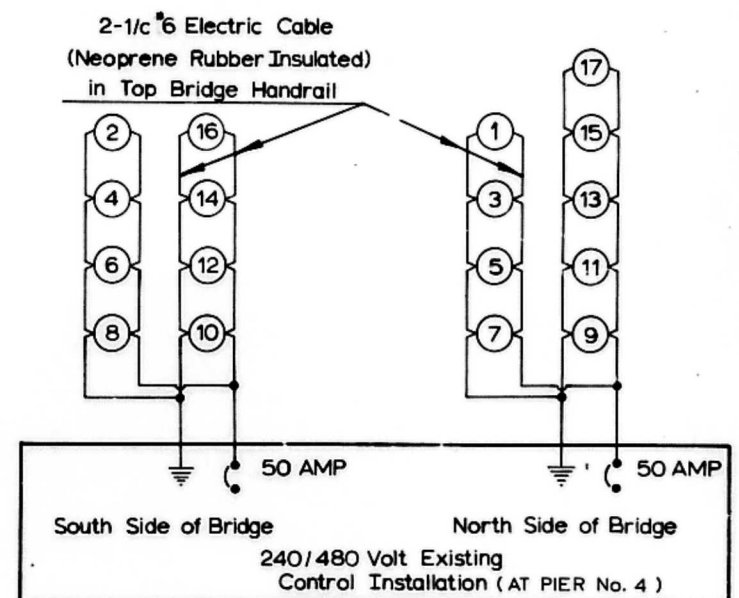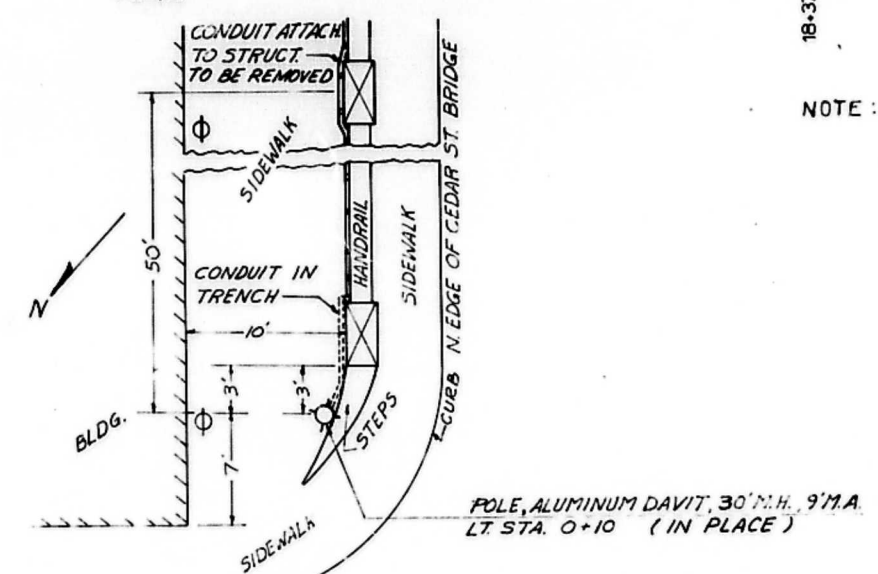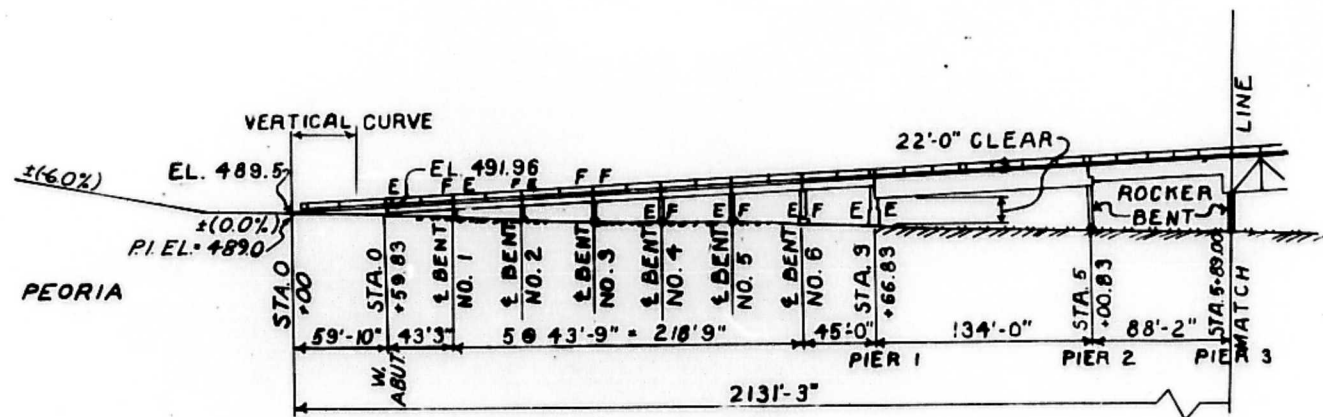




PROPOSED WIRING DIAGRAM

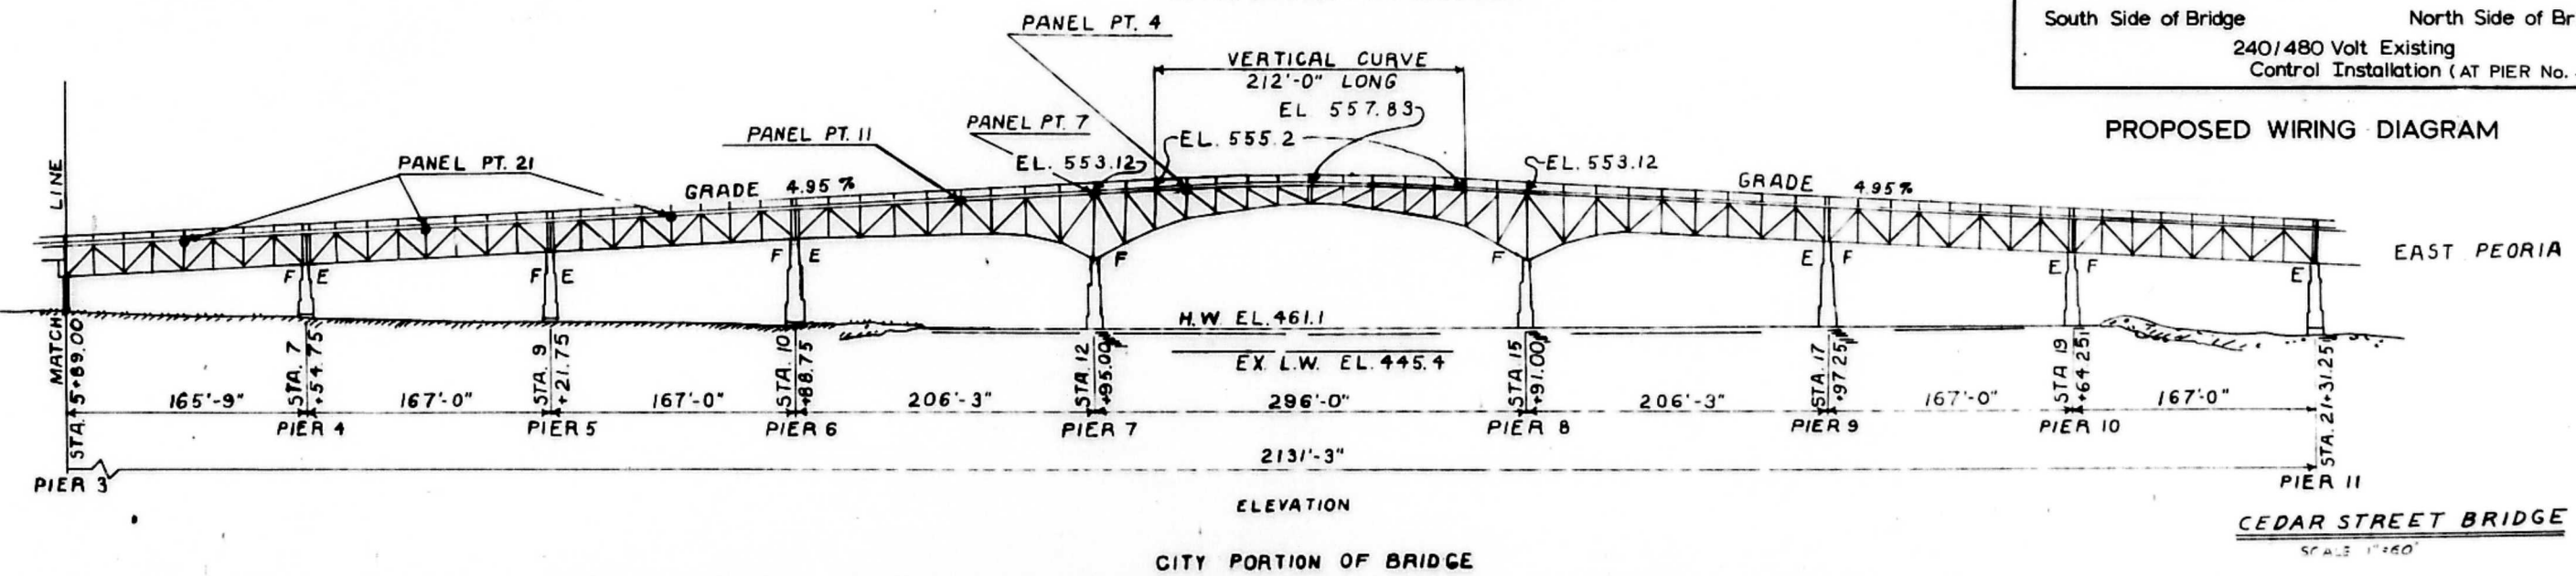

LOCATIONS OF LIGHT STANDARDS

SCALE 1"=60'

ROUTE NO.	SECTION	COUNTY	TOTAL SHEETS	SHEET NO.
581.121	10.3	PEORIA	39	28
ILLINOIS PROJECT				

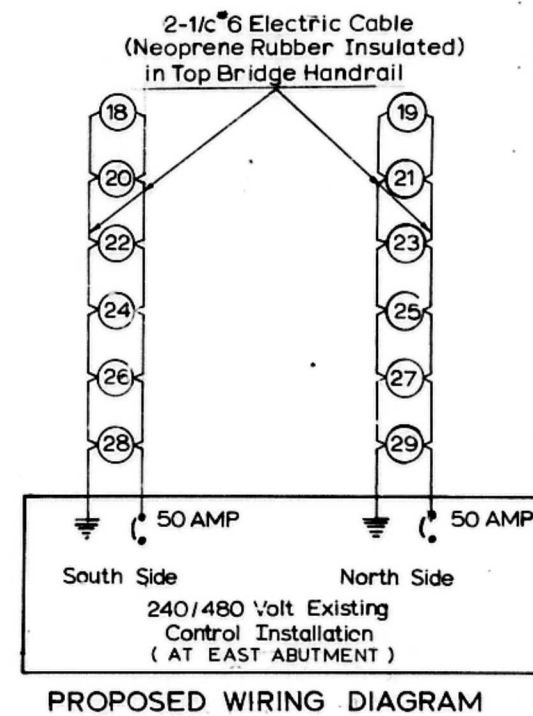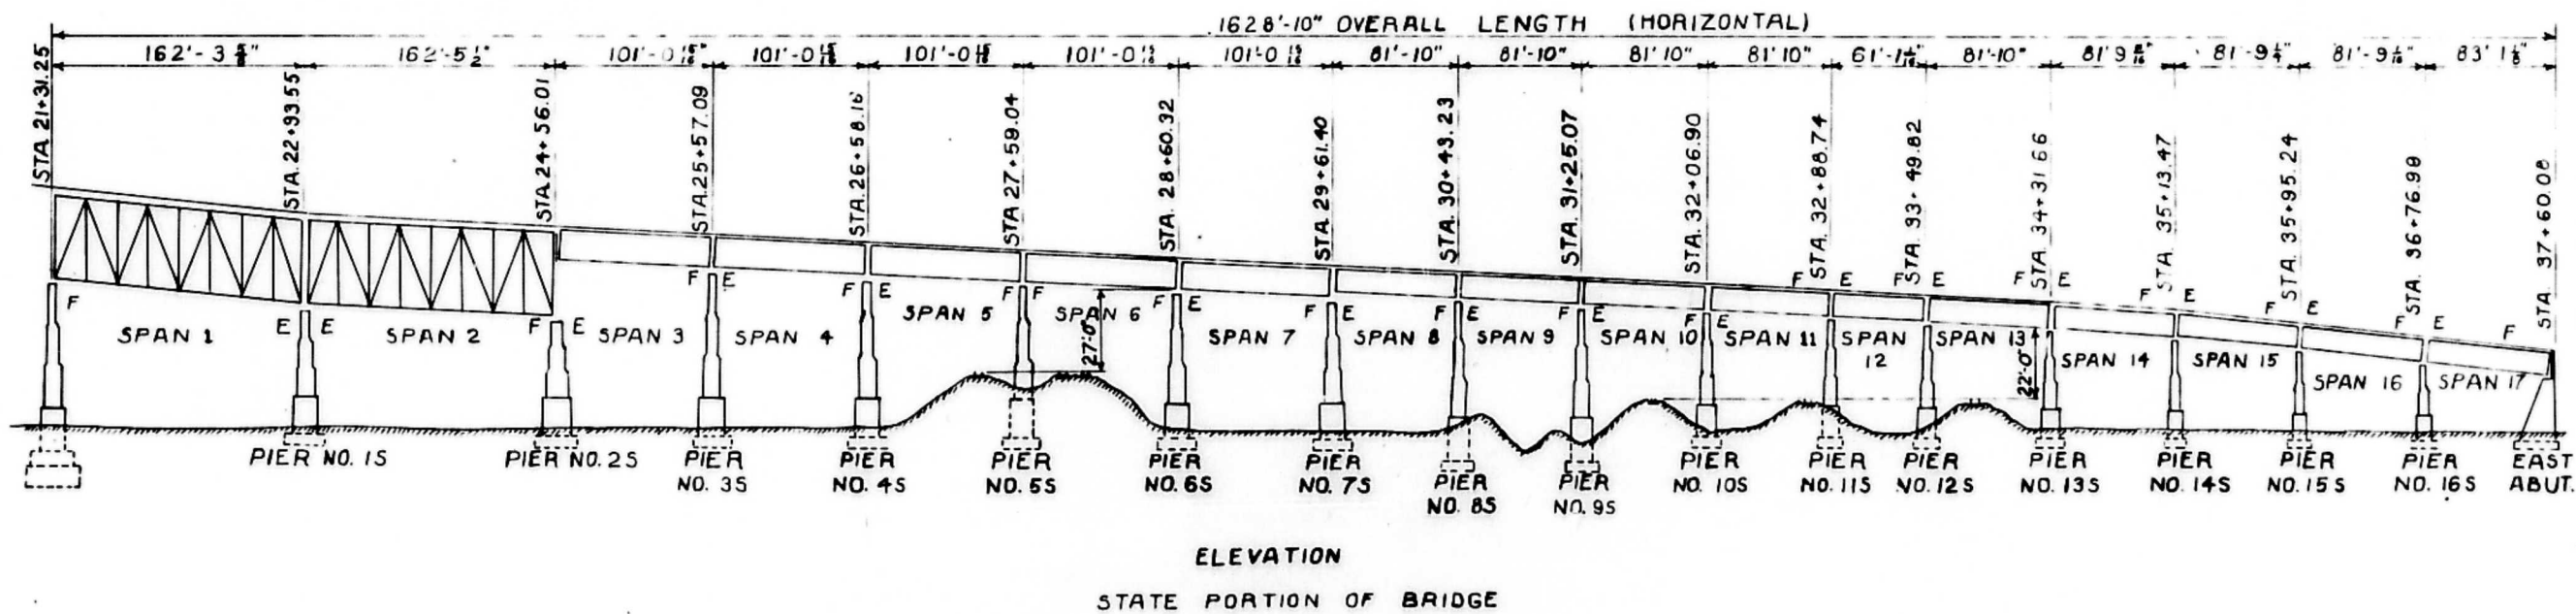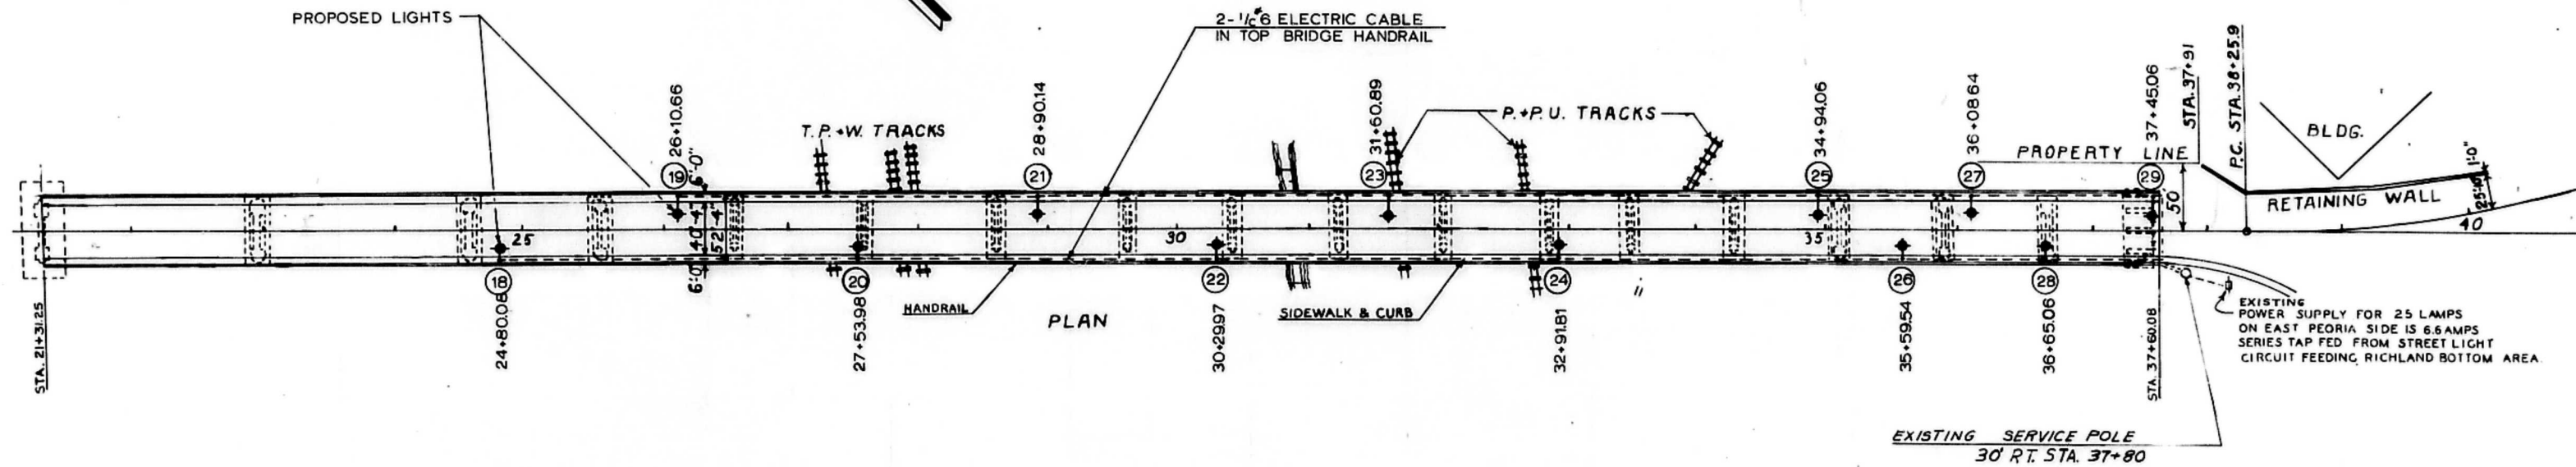

CEDAR STREET BRIDGE
SCALE 1"=60'

