

STATE OF ILLINOIS DEPARTMENT OF TRANSPORTATION PLANS FOR PROPOSED FEDERAL AID HIGHWAY

FEDERAL-AID ROUTE NO.	SEC.	COUNTY	TOTAL SHEETS	SHEET NO.
669	103B- 1-3	PEORIA/ TAZEWELL	20	1
ILLINOIS PROJECT				

P - 94 - 131 - 79

INDEX OF SHEETS


- 1 Cover Sheet
- 2 General Plan
- 3 General Notes, Summary of Quantities
Bill of Materials, Plan Location X-Reference
- 4 Deck Joint Details
- 5 Bearing Details
- 6 Miscellaneous Details
- 7 Pier 1 Details and West Abutment Repairs
- 8 Pier 4 Details
- 9 Temporary Truss Support - Pier 4
- 10 Temporary Girder & Stringer Support - Pier 11
- 11 Temporary Support Foundation
- 12 Temporary Stringer Support - Span 8
- 13 Temporary Girder Support - Span 8
- 14 Truss Strengthening - Pier 4
- 15 Hinge Replacement
- 16 Navigation Light Platforms
- 17 Local Entrance Detour
- 18 Traffic Control - Phase II
- 19 Traffic Control - Phase IV
- 20 Phasing Plans

- Std. 229B-5 Typical Applications of Traffic Control Devices
Std. 229B-9 Design of Traffic Control Devices
Std. 2300-2 Flagger Traffic Control Sign
Std. 2318-5 Multi-Lane, Two Way Traffic, Undivided, Rural
Day or Night Operations
Std. 2340-3 Traffic Barrier Terminal, Type 3 #34

FA - 669 (SBI-121)
SECTION 103B - I - 3
PROJECT BH-F-669 (13)
PEORIA /TAZEWELL COUNTIES

C-94-104-82


LOCATION PLAN

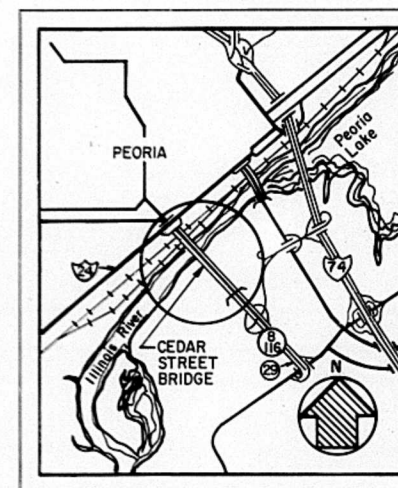

CEDAR STREET BRIDGE

EMERGENCY REPAIR TO THE STRUCTURE CARRYING
ILLINOIS ROUTES 8, 29 AND 116 OVER THE ILLINOIS
RIVER, BETWEEN PEORIA AND EAST PEORIA.
THE REPAIRS ARE TO INCLUDE:

RECONSTRUCTION OF NORTH COLUMN AT THE WEST ABUTMENT
RECONSTRUCTION OF PIER NUMBERS 1 AND 4 FROM THE TOP OF PEDESTAL
REPLACEMENT OF EXPANSION DAM AT PIER 1
REPAIR OF ALL ROADWAY STRINGERS AND REPLACEMENT OF ALL END DIAPHRAGMS AT PIER 1
REPLACEMENT OF SPAN 8 BEARINGS AT PIER 1
REPLACEMENT OF SPAN 9 GIRDER BEARINGS AT PIER 1
RESETTING OF SPAN 11 BEARINGS AT PIER 4
MODIFICATION OF SPAN 12 BEARINGS AT PIER 4
REPLACEMENT OF NAVIGATION LIGHT MAINTENANCE PLATFORMS
REPLACEMENT OF HINGES IN SPAN 15

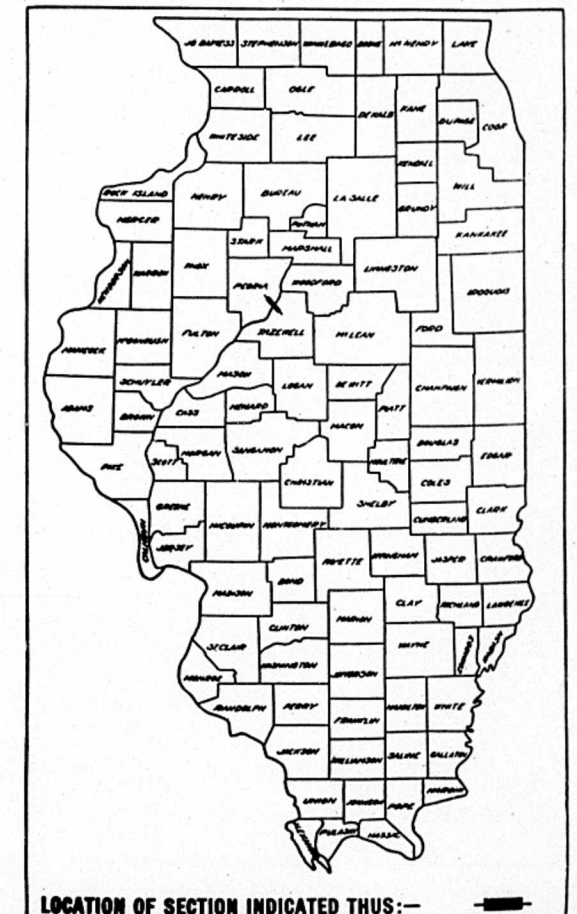

STATE OF ILLINOIS DEPARTMENT OF TRANSPORTATION	
SUBMITTED	5-13-82
EXAMINED	6-1-82
PASSED	6-1-82
APPROVED	6-1-82
APPROVED	6-1-82

DEPARTMENT OF TRANSPORTATION FEDERAL HIGHWAY ADMINISTRATION	
APPROVED	DATE
DIVISION ENGINEER	



APPROVED
FOR STRUCTURAL ADEQUACY ONLY

Engineer of Bridges and Structures

CONTRACT NO. 35604 R.H. Berger 6/10/82

PEORIA/TAZEWELL 103B-1-3 669 (SBI-121)

COUNTY SECTION ROUTE

STATE OF ILLINOIS DEPARTMENT OF TRANSPORTATION PLANS FOR PROPOSED FEDERAL AID HIGHWAY

PROJECT NO.	SEC.	COUNTY	SECTION	SHEET
669	103B-1-3	PEORIA/TAZEWELL	20	14

P - 54 - 131 - 75



INDEX OF SHEETS


- 1, 1/A Cover Sheet
- 2 General Plan
- 3 General Notes, Summary of Quantities
- 4 Bill of Materials, Plan Location X-Reference
- 5 Deck Joint Details
- 6 Bearing Details
- 7 Miscellaneous Details
- 8 Pier 1 Details and West Abutment Repairs
- 9 Pier 4 Details
- 10 Temporary Truss Support - Pier 4
- 11 Temporary Girder & Stringer Support - Pier 1
- 11, 11/A Temporary Support Foundation
- 12 Temporary Stringer Support - Span 8
- 13 Temporary Girder Support - Span 9
- 14 Truss Strengthening - Pier 4
- 15 Hinge Replacement
- 16 Navigation Light Platforms
- 17 Local Entrance Detour
- 18 Traffic Control - Phase II
- 19 Traffic Control - Phase IV
- 20 Phasing Plans

Std. 229B-5 Typical Applications of Traffic Control Devices
Std. 229B-9 Design of Traffic Control Devices
Std. 2300-2 Flagger Traffic Control Sign
Std. 231B-5 Multi-Lane, Two Way Traffic, Undivided, Rural
Day or Night Operations
Std. 2340-3 Traffic Barrier Terminal, Type 5 & 5A

FA - 669 (SBI-121)
SECTION 103B - I - 3
PROJECT BH-F-669 (13)
PEORIA / TAZEWELL COUNTIES

C-34-104-82

LOCATION PLAN

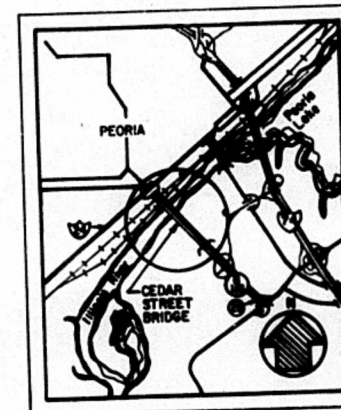

CEDAR STREET BRIDGE

EMERGENCY REPAIR TO THE STRUCTURE CARRYING
ILLINOIS ROUTES 6, 29 AND 116 OVER THE ILLINOIS
RIVER BETWEEN PEORIA AND EAST PEORIA.
THE REPAIRS ARE TO INCLUDE:

RECONSTRUCTION OF NORTH COLUMN AT THE WEST ABUTMENT
RECONSTRUCTION OF EXPANSION BAY AT PIER 1
REPAIR OF ALL ROADWAY STRUCTURES AND REPLACEMENT OF ALL END DIAPHRAGMS AT PIER 1
REPLACEMENT OF SPAN 8 BEARINGS AT PIER 1
REPLACEMENT OF SPAN 9 BEARINGS AT PIER 1
RESETTING OF SPAN 11 BEARINGS AT PIER 4
MODIFICATION OF SPAN 15 BEARINGS AT PIER 4
REPLACEMENT OF NAVIGATION LIGHT MAINTENANCE PLATFORMS
REPLACEMENT OF HINGES IN SPAN 15

APPROVED
FOR STRUCTURAL ADEQUACY ONLY



CONTRACT NO. 35604 KH Design 6/10/81

PEORIA / TAZEWELL 103B-1-3

669 (SBI-121)

Rev. 5-31-83

COUNTY SECTION F.A. ROUTE

STATE OF ILLINOIS
DEPARTMENT OF TRANSPORTATION
FEDERAL HIGHWAY ADMINISTRATION

6-13-82
J. J. [Signature]
[Signature]
[Signature]
[Signature]
[Signature]

DEPARTMENT OF TRANSPORTATION
FEDERAL HIGHWAY ADMINISTRATION

APPROVED

DIVISION ENGINEER DATE

F&E	SECTION	COUNTY	TOTAL SHEETS	SHEET NO.
669	103B-1-3	PEORIA / TAZEWELL	20	2
STA	0+00	TO STA	25+00	
FED. ROAD DIST. NO.	ILLINOIS	FED. AID PROJECT		


SHEET 51 OF 11

LEGEND

GREATER PEORIA SANITARY DISTRICT
ILLINOIS BELL TELEPHONE
AERIAL CABLE
BURIED CABLE
CENTRAL ILLINOIS LIGHT CO (GAS)

BENCH MARKS


PERMANENT BENCH MARK: COPPER BOLT IN ENTRANCE STEP TO RAIL STATION ON WATER STREET ACROSS FROM SEARS IN PEORIA, EL. 455.19.
TEMPORARY BENCH MARK: CHISLED "X" ON NW CORNER OF W COLUMN OF PIER AT WATER SURVEY BUILDING, EL. 464.31.

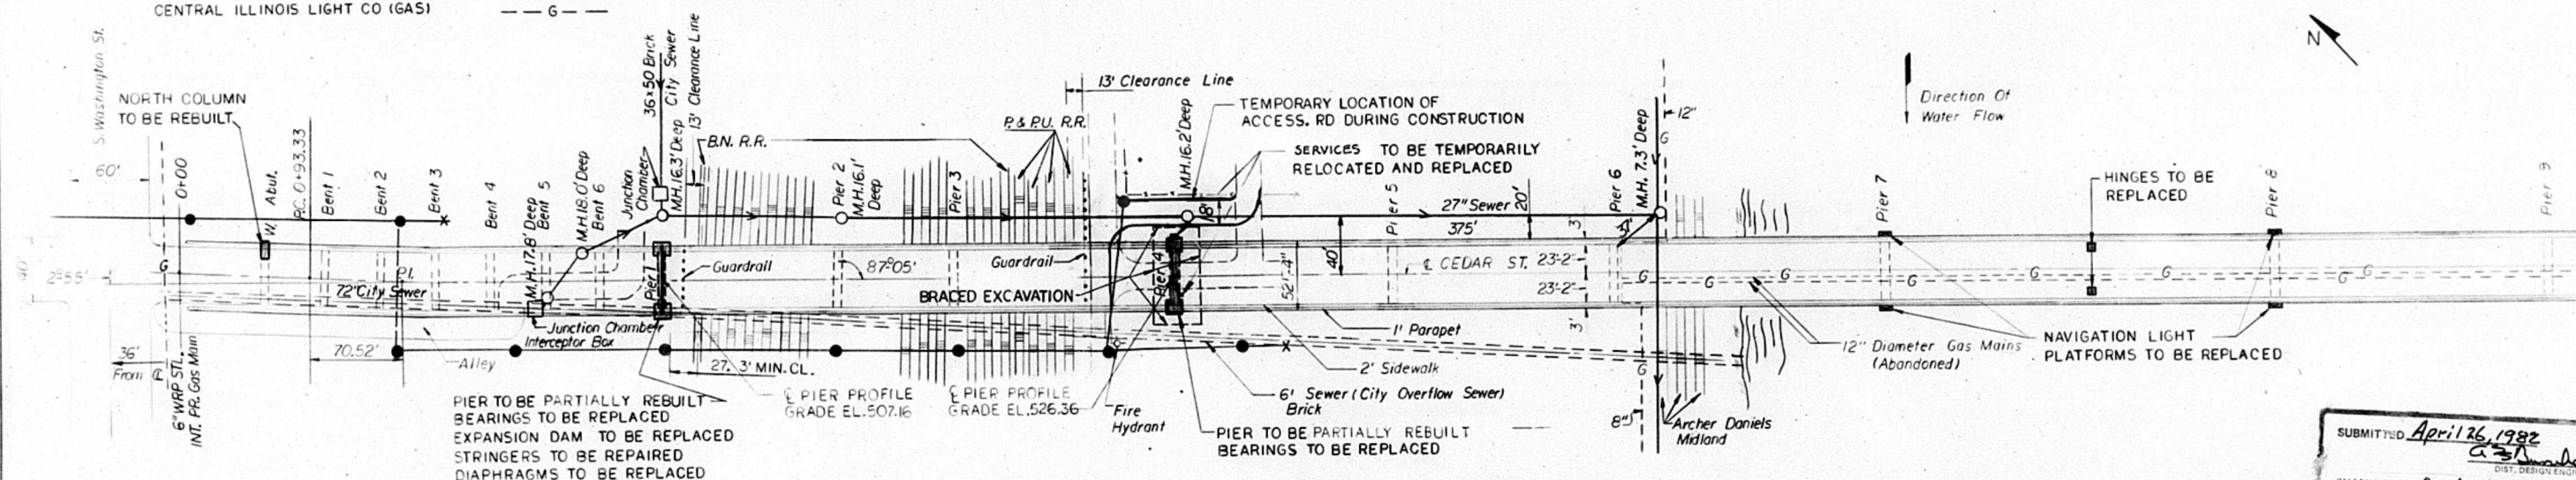

PLAN

SUBMITTED	April 26, 1982
EXAMINED	April 30, 1982
EXAMINED	April 27, 1982
EXAMINED	April 27, 1982
DATE	5-13-82

NOTE: PGL IS E ROADWAY AT TOP OF ROADWAY

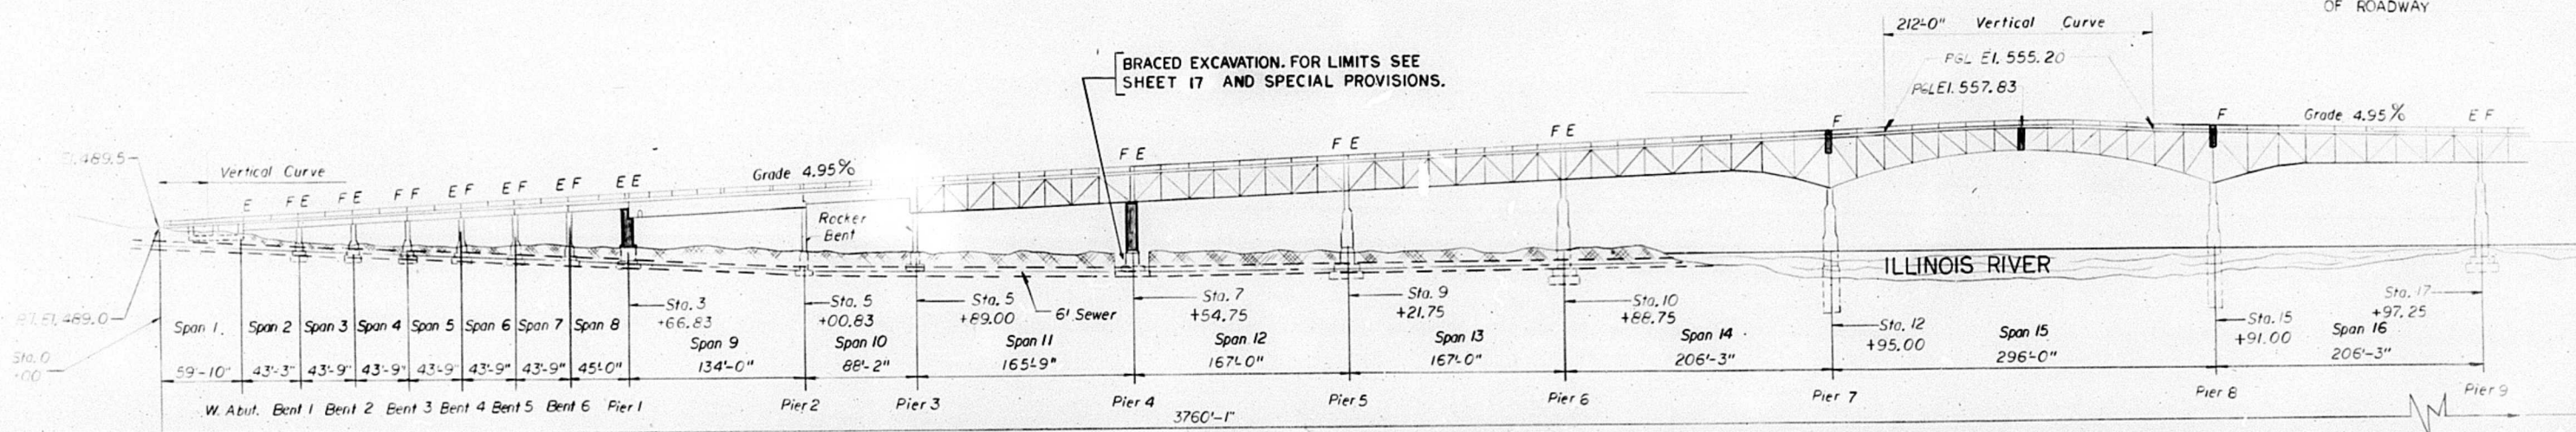

ELEVATION

CEDAR STREET BRIDGE

STRUCTURE NO. 090-0030 FA ROUTE 669 SECTION 103B-1-3 BUILT IN 1930 AS STATE ROUTES 8, 29 & 116 OVER THE ILLINOIS RIVER; & EXTENSIVELY REPAIRED IN 1970.

NORTH COLUMN AT WEST ABUTMENT TO BE REBUILT
PIER NUMBERS 1 & 4 TO BE REBUILT FROM THE TOP OF PEDESTAL
EXPANSION DAM AT PIER 1 TO BE REPLACED
SPAN 8 & 9 STRINGERS AT PIER 1 TO BE REPAIRED
STRINGER END DIAPHRAGMS AT PIER 1 TO BE REPLACED
SPAN 8 BEARINGS AT PIER 1 TO BE REPLACED
SPAN 9 GIRDER BEARINGS AT PIER 1 TO BE REPLACED
SPAN 12 BEARINGS AT PIER 4 TO BE MODIFIED
SPAN 11 BEARINGS AT PIER 4 TO BE RESET

NAVIGATION LIGHT MAINTENANCE PLATFORMS TO BE REPLACED
HINGES IN SPAN 15 TO BE REPLACED

ILLINOIS DIVISION OF HIGHWAYS

GENERAL PLAN

CEDAR STREET BRIDGE

F.A.I. ROUTE 669
PEORIA AND TAZEWELL COUNTIES
STATIONS 0+00 TO 25+00

BYRD, TALLAMY, MACDONALD & LEWIS
CONSULTING ENGINEERS
A DIVISION OF WILBUR SMITH & ASSOCIATES
ROSELLE, IL.

REVISIONS	
NAME	DATE

GENERAL NOTES

GOVERNING PROVISIONS:

ALL WORK SHALL BE PERFORMED IN ACCORDANCE WITH THE CONTRACT DRAWINGS AND WITH THE ILLINOIS DEPARTMENT OF TRANSPORTATION STANDARD SPECIFICATIONS FOR ROAD AND BRIDGE CONSTRUCTION, ADOPTED OCT., 1979, AND AS AMENDED BY ANY SUPPLEMENTAL SPECIFICATIONS.

DESIGN (NEW CONSTRUCTION ONLY):

THE BRIDGE IS DESIGNED FOR AN H20-44 LIVE LOADING. THE DESIGN IS IN ACCORDANCE WITH THE 1977 AASHTO STANDARD SPECIFICATIONS FOR HIGHWAY BRIDGES, INCLUDING THE 1978, 1979 AND 1980 INTERIM SPECIFICATIONS.

DESIGN STRESSES (NEW CONSTRUCTION ONLY):

CONCRETE	f'_c	-	3500 PSI
	f_c	-	1400 PSI
REINFORCEMENT	f_s	-	24000 PSI
STRUCTURAL STEEL	f_s	-	20000 PSI

VERIFICATION OF DIMENSIONS:

PLAY DIMENSIONS AND DETAILS RELATIVE TO THE EXISTING STRUCTURE HAVE BEEN TAKEN FROM EXISTING PLANS AND ARE SUBJECT TO NOMINAL CONSTRUCTION VARIATIONS. IT SHALL BE THE CONTRACTOR'S RESPONSIBILITY TO VERIFY SUCH DIMENSIONS AND DETAILS IN THE FIELD, AND MAKE NECESSARY APPROVED ADJUSTMENTS PRIOR TO CONSTRUCTION OR ORDERING OF MATERIALS. SUCH VARIATIONS SHALL NOT BE CAUSE FOR ADDITIONAL COMPENSATION FOR A CHANGE IN THE SCOPE OF WORK, HOWEVER, THE CONTRACTOR WILL BE PAID FOR THE QUANTITY ACTUALLY FURNISHED AT THE UNIT PRICE BID FOR THE WORK.

CONCRETE:

BEARING SEAT SURFACES SHALL BE CONSTRUCTED OR ADJUSTED TO THE DESIGNATED ELEVATIONS WITHIN A TOLERANCE OF 1/8 INCH. ADJUSTMENT SHALL BE MADE BY SHIMMING THE BEARING. TWO 1/8 INCH ADJUSTING SHIMS, OF THE DIMENSIONS OF THE BOTTOM BEARING PLATE, SHALL BE PROVIDED FOR EACH BEARING IN ADDITION TO ALL OTHER PLATES OR SHIMS.

REINFORCEMENT:

REINFORCEMENT BARS SHALL CONFORM TO THE REQUIREMENTS OF AASHTO M-31 OR M-53 GRADE 60.

ALL REINFORCEMENT BAR BENDING DIMENSIONS ARE OUT TO OUT.

ALL REINFORCEMENT IN THE PIER CAPS SHALL BE SO PLACED AS TO AVOID INTERFERENCE WITH ANCHOR BOLTS.

STRUCTURAL STEEL:

ALL STRUCTURAL STEEL SHALL CONFORM TO THE REQUIREMENTS OF AASHTO M183.

ALL CONTACT SURFACES OF JOINTS FOR DIAPHRAGMS SHALL BE FREE OF PAINT OR LACQUER.

ALL WORK INVOLVING RESETTling, REPAIR OR REPLACEMENT OF BEARINGS SHALL BE COMPLETED BEFORE BOLTING NEW DIAPHRAGMS OVER SUPPORTS.

FASTENERS SHALL BE HIGH STRENGTH BOLTS. BOLTS 7/8 INCH DIAMETER, OPEN HOLES 15/16 INCH DIAMETER, UNLESS OTHERWISE NOTED.

FIELD WELDING OF CONSTRUCTION ACCESSORIES WILL NOT BE PERMITTED TO THE BOTTOM FLANGE OF BEAMS OR GIRDERS OR IN THE TENSION MEMBERS OF TRUSSES. FIELD WELDING IN OTHER AREAS WILL BE PERMITTED ONLY WHEN APPROVED BY THE ENGINEER OR SPECIFICALLY REQUIRED BY THE PLANS.

THE COST OF THE STRUCTURAL STEEL, ~~CONCRETE~~ ~~AND~~ ~~FOR~~ ~~THE~~ ~~TEMPORARY~~ ~~TRUSS~~ ~~SUPPORTS~~, TEMPORARY GIRDER AND STRINGER SUPPORTS AND TRUSS STRENGTHENING SHALL BE INCLUDED IN TWO LACQUER, "JACKING AND CRIBBING EXISTING STRUCTURE." CALCULATED WEIGHT OF STRUCTURAL STEEL NEEDED FOR JACKING & CRIBBING EXISTING STRUCTURE AT PIERS 1 & 4 = 290,500#.

PAINTING: See Special Provisions

EXPANSION BOLTS:

FASTENERS FOR THE TEMPORARY BRIDGE RAIL SHALL CONSIST OF APPROVED EXPANSION ANCHORS, PROVIDING MINIMUM CERTIFIED PROOF LOADS OF 7440 LBS., AND 1 INCH DIAMETER BOLTS.

EXCAVATION:

THE CONTRACTOR SHALL BACKFILL AROUND THE SUBSTRUCTURE AS SOON AS POSSIBLE AFTER REMOVAL OF TEMPORARY SUPPORTS, AND SHALL SLOPE SURFACES TO DRAIN.

The Contractor shall drive one HP14 x 73 test pile in a permanent location at Footing "A" (Pier 1) as directed by the Engineer before ordering the remainder of piles.

ITEMS OF WORK & LOCATION WITH PLAN LOCATION CROSS REFERENCE

- A. WEST ABUTMENT (PEORIA SIDE)
 1. ERECT TEMPORARY SUPPORT SYSTEM
 2. REMOVE & REPLACE NORTH COLUMN (SHEET #7)
 3. REPAIR OR REPLACE EXISTING BEARING
 4. REMOVE TEMPORARY SUPPORT SYSTEM
- B. PIER #1
 1. TEMPORARY SUPPORT TOWERS
 - A) DRIVE PILING (SHEET #10)
 - B) CONSTRUCT CONCRETE PADS (SHEET #10)
 - C) ERECT TEMPORARY SUPPORT TOWERS (SHEETS #10, 11, 12 & 13)
 - D) REMOVE EXISTING TEMPORARY SUPPORT
 2. REMOVE & REPLACE PIER #1 FROM GROUND UP (SHEET #7)
 3. REPLACE BEARINGS
 - A) WEST END-SPAN 8 (SHEETS #5 & 6)
 - B) EAST END-SPAN 9 (SHEETS #5 & 6)
 4. REPAIR STRINGERS
 - A) EAST END-SPAN 8 (SHEETS #4 & 6)
 - B) WEST END-SPAN 9 (SHEETS #4 & 6)
 5. REPLACE EXP. JT. OVER PIER #1 (SHEET #4)
 6. REMOVE TEMPORARY SUPPORT TOWERS
- C. PIER #4
 1. RELOCATE POWER SUPPLY FOR BRIDGE (SHEET #2)
 2. BUILD ENTRANCE DETOUR (SHEET #17)
 3. TEMPORARY SUPPORT TOWERS
 - A) BRACED EXCAVATION (SHEET #17)
 - B) STRENGTHEN TRUSS (SHEET #13)
 - C) ERECT SUPPORT TOWERS (SHEET #9)
 - D) REMOVE EXISTING TEMPORARY SUPPORT
 4. REMOVE & REPLACE PIER #4 FROM GROUND UP (SHEET #8)
 5. REPLACE BEARINGS
 - A) WEST-END SPAN 11 (SHEETS #5 & 6)
 - B) EAST-END SPAN 12 (SHEETS #5 & 6)
 6. REMOVE SUPPORT TOWERS
 7. BACKFILL
 8. REBUILD ROADWAY THRU PIER #4 (SHEET #17)
- D. PIER #7
 1. REPLACE NAVIGATION PLATFORMS
 - A) UPSTREAM SIDE (SHEET #16)
 - B) DOWNSTREAM SIDE (SHEET #16)
- E. CENTER OF BRIDGE
 1. HINGE REPLACEMENT (SHEET #15)
- F. PIER #8
 1. REPLACE NAVIGATION PLATFORMS
 - A) UPSTREAM SIDE (SHEET #14)
 - B) DOWNSTREAM SIDE (SHEET #14)

SUMMARY OF QUANTITIES

CODE NO.	ITEM	UNIT	TOTAL QUANTITY
501024	CONCRETE REMOVAL	CU. YD.	189
504003	CLASS X CONCRETE	CU. YD.	301.5
507004	FURNISH & ERECT STRUCTURAL STEEL	POUND	17830
509004	CLEANING & PAINTING	L. SUM	1
512001	REINFORCEMENT BARS	POUND	34,220
X05728	TEMPORARY BRIDGE RAIL	LIN. FT.	1010
646005	ENGINEER'S FIELD OFFICE, TYPE B	CAL. MO.	6
648012	TRAFFIC CONTROL AND PROTECTION STANDARD 2318 (SPECIAL)	EACH	4
513018	FURNISHING STEEL PILES HP14 x 73	LIN. FT.	605
513038	TEST PILES STEEL HP14 x 73	EACH	1
Z10215	EXPANSION DEVICE REMOVAL	LIN. FT.	52
XZ1333	TEMPORARY SUPPORT SYSTEM	EACH	1
Z10259	JACKING & CRIBBING EXISTING STRUCTURE	EACH	4
Z10283	NEOPRENE EXPANSION JOINT (9")	LIN. FT.	55
X04748	MOBILIZATION	L. SUM	1
X50317	ELASTOMERIC BEARING ASSEMBLY, TYPE III	EACH	18
X07877	TEMPORARY ELECTRICAL SERVICE RELOCATION	L. SUM	1
X07878	HINGE REPLACEMENT	L. SUM	1
X07879	STRINGER REPAIR	L. SUM	1
513021	FURNISHING STEEL PILES HP14 x 117 (SPECIAL)	LIN. FT.	220
513027	DRIVING STEEL PILES	LIN. FT.	825
X07880	BRACED EXCAVATION	L. SUM	1
X07881	REMOVAL OF EXISTING BEARINGS	L. SUM	1
201001	TREE REMOVAL (6 TO 15 IN. DIA.)	IN. DIA.	22
201002	TREE REMOVAL (OVER 15 IN. DIA.)	IN. DIA.	18
301001	AGGREGATE BASE COURSE, TYPE A	TON	74
405003	BITUMINOUS MIXTURE COMPLETE	TON	28

TOTAL BILL OF MATERIAL

ITEM	UNIT	QUANTITY		
		SUPERSTRUCTURE	SUBSTRUCTURE	TOTAL
CONCRETE REMOVAL	CU. YD.	9	180	189
CLASS X CONCRETE	CU. YD.	130	288.5	301.5
STRUCTURAL STEEL	POUND	17830		17830
CLEANING & PAINTING	L. SUM	1		1
REINFORCEMENT BARS	POUND	900	33320	34,220
STEEL PILES HP 14 x 73	LIN. FT.		605	605
TEST PILES HP 14 x 73	EACH		1	1
STEEL PILES HP 14 x 117 (SPECIAL)	LIN. FT.		220	220
EXPANSION DEVICE REMOVAL	LIN. FT.	52		52
TEMPORARY SUPPORT SYSTEM	EACH		1	1
JACKING & CRIBBING EXISTING STRUCTURE	EACH		4	4
NEOPRENE EXPANSION JOINT (9")	LIN. FT.	55		55
ELASTOMERIC BEARING ASSEMBLY, TYPE III	EACH	18		18
HINGE REPLACEMENT	L. SUM	1		1
STRINGER REPAIR	L. SUM	1		1
BRACED EXCAVATION	L. SUM		1	1
REMOVAL OF EXISTING BEARINGS	L. SUM	1		1
TREE REMOVAL (6 TO 15 IN. DIA.)	IN. DIA.		22	22
TREE REMOVAL (OVER 15 IN. DIA.)	IN. DIA.		18	18
AGGREGATE BASE COURSE, TYPE A	TON		74	74
BITUMINOUS MIXTURE COMPLETE	TON		28	28

REVISIONS	
NAME	DATE

BYRD, TALLAMY, MACDONALD & LEWIS
CONSULTING ENGINEERS
A DIVISION OF WILBUR SMITH & ASSOCIATES
ROSELLE, IL.


ILLINOIS DIVISION OF HIGHWAYS
GENERAL NOTES,
STANDARD DRAWINGS,
SUMMARY OF QUANTITIES
& BILL OF MATERIALS
CEDAR STREET BRIDGE

F.A.I. SHEET 669 SECTION 103B-1-3
PEORIA AND TAZEWELL COUNTIES
STATIONS 0+00 TO 25+00





Rev. 6-15-82

Revised

F.A.I. RTE.	SECTION	COUNTY	TOTAL SHEETS	SHEET NO.
669	103B-1-3	PEORIA	20	4
STA. 0+00	TO STA. 25+00			
FED. ROAD DIST. NO.	ILLINOIS	FED. AID PROJECT		
SHEET 53 OF 11				

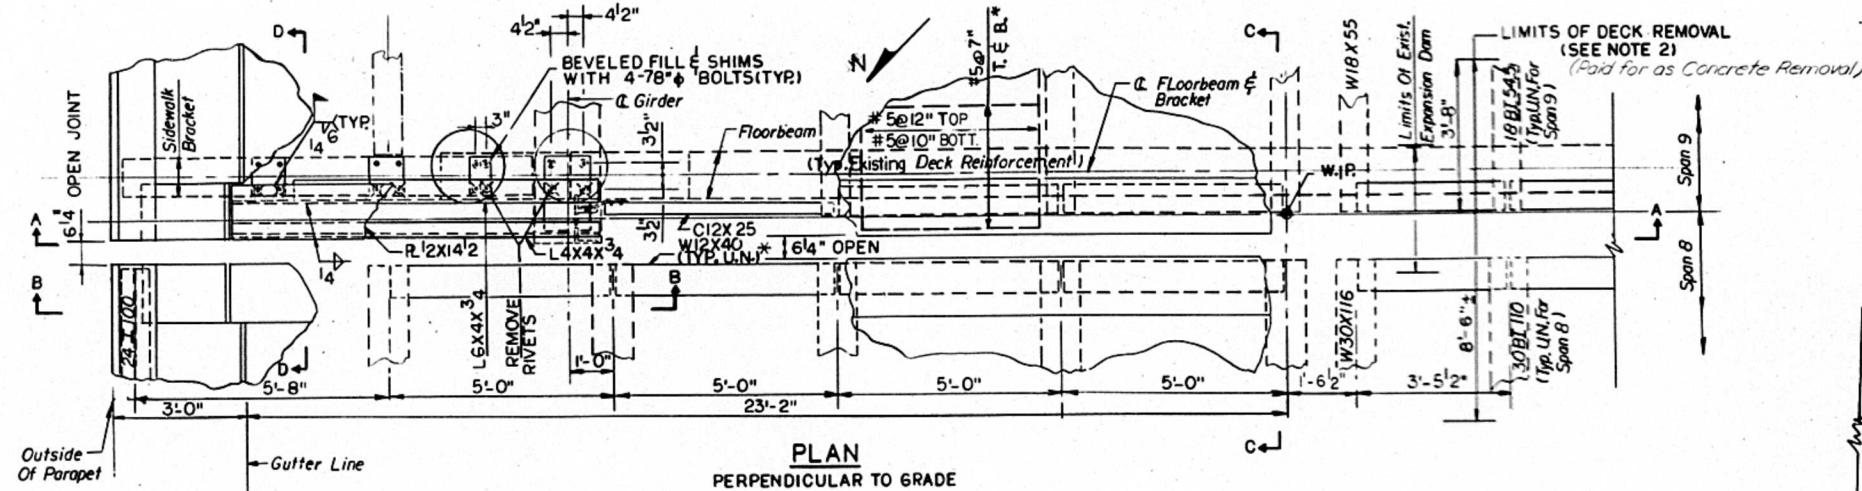

* U.N. = UNLESS NOTED

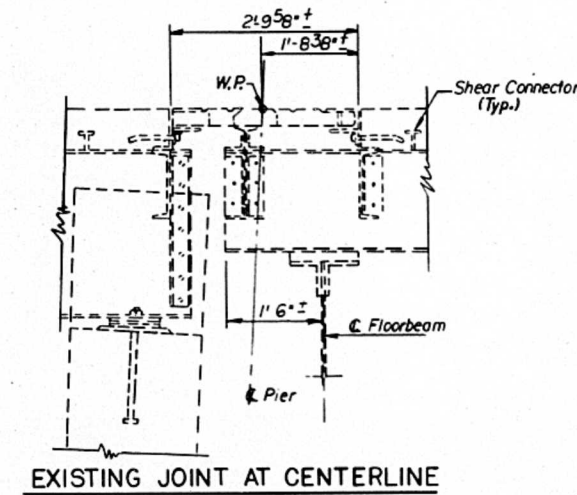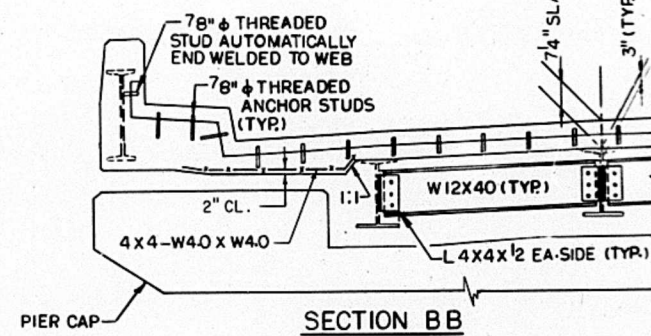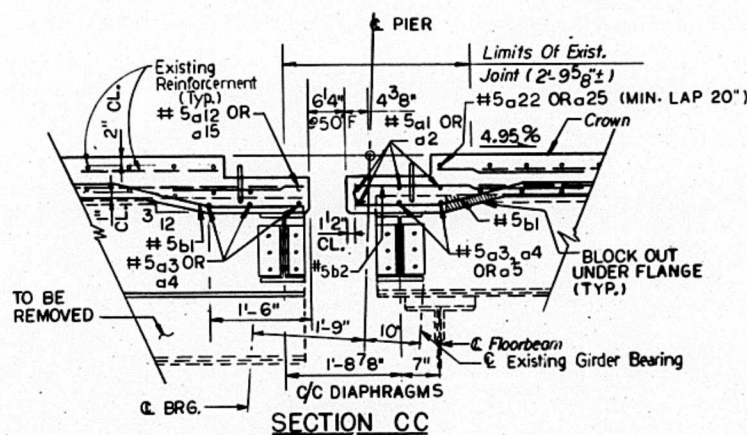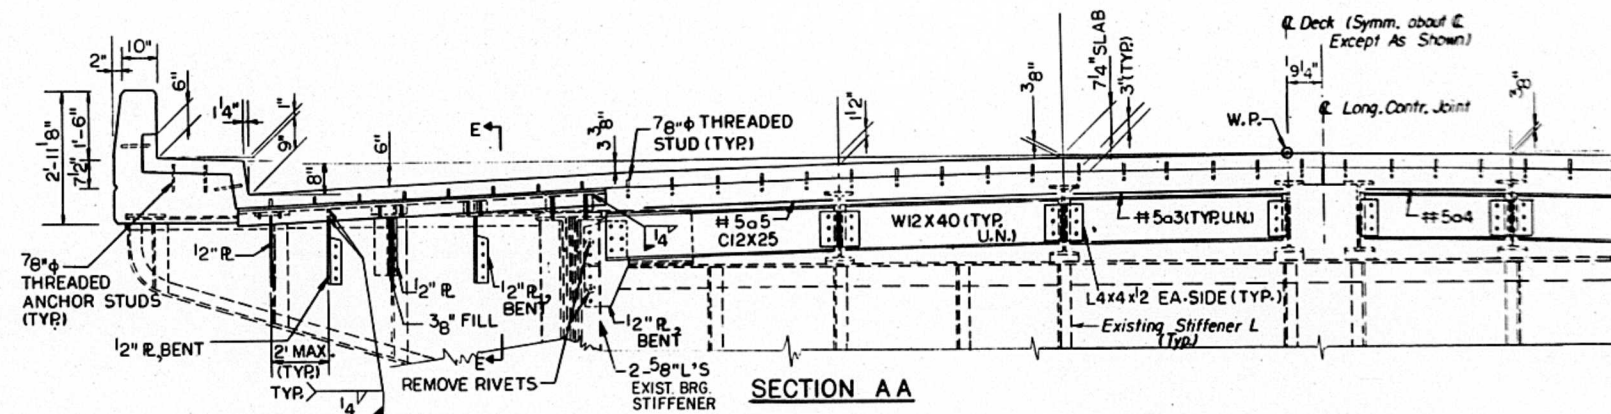


BAR SCHEDULE & BILL OF MATERIAL				
BAR	NO.	SIZE	LENGTH	SHAPE
a1	4	5	15'-11"	—
a2	4	5	14'-3"	—
a3	27	5	4'-3"	—
a4	5	5	3'-2"	—
a5	4	5	5'-2"	—
a12	1	5	25'-9"	—
a15	1	5	24'-3"	—
a22	1	5	25'-3"	—
a25	1	5	25'-3"	—
b2	38	5	4'-7"	—
b1	82	5	3'-3"	—
CLASS X CONCRETE			CU. YD.	13.0
REINFORCEMENT BARS			POUNDS	900
CONCRETE REMOVAL			CU. YD.	9
NEOPRENE EXPANSION JOINT(S)			LINEAL FT.	55
STRUCTURAL STEEL			POUNDS	8010
STRINGER REPAIR			LINEAL FT.	1
EXPANSION DEVICE REMOVAL**			LINEAL FT.	52

** COST TO INCLUDE REMOVAL OF EXISTING DIAPHRAGMS.

NOTES

- ALL DETAILS ARE SHOWN FOR THE MEAN TEMPERATURE OF 50° F. JOINT OPENINGS SHALL BE ADJUSTED IN ACCORDANCE WITH ARTICLE 503-07C OF THE STANDARD SPECIFICATIONS, WHEN THE DECK IS POURED AT AN AMBIENT TEMPERATURE OTHER THAN 50° F.
- THE LIMITS OF REMOVAL OF THE DECK, SAFETY WALK & PARAPET SHALL BE SAWCUTS AT LEAST 3/4" DEEP. A BONDING AGENT SHALL BE APPLIED AT THE INTERFACE OF THE NEW & EXISTING CONCRETE, & THE NEW CONCRETE SHALL CONFORM TO THE LINES OF THE EXISTING.
- THE EXISTING REINFORCEMENT PATTERNS SHOWN SHALL BE MAINTAINED, AND EXISTING BARS CLEANED AND REUSED WHERE POSSIBLE. THE BILL OF MATERIAL IS BASED ON THE REUSE OF EXISTING BARS, AND DOES NOT INCLUDE THE NECESSARY EXTENSIONS TO THE LONGITUDINAL BARS. NEW #5 BARS SHALL BE SPLICED TO THE EXISTING BY CAPPING AT LEAST 20".
- CONNECTIONS FOR ALL DIAPHRAGMS & STRUTS SHALL BE 7/8" & HIGH STRENGTH BOLTS WITH HARDENED WASHERS. HOLES SHALL BE 1 1/16" &.
- FOR SEC. EE & D-D AND PARAPET REINFORCEMENT, SEE SHEET S-4A OF 11.

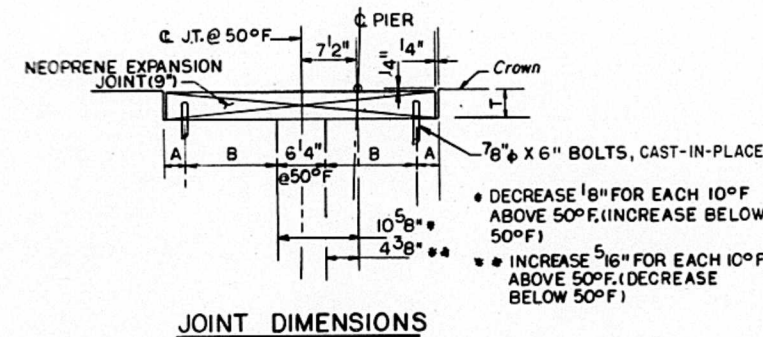

ALTERNATE NEOPRENE EXPANSION JOINTS (9")

(SEE SPECIAL PROVISIONS)

- | MODEL | SUPPLIER | BLOCKOUT DIMENSIONS |
|-------------------------|------------------|--------------------------|
| 1. TRANSFLEX MODEL 900* | GENERAL TIRE CO. | T=3 1/16", A=278, B=1238 |
- * THE EXPANSION DEVICE SHALL BE TRANSFLEX MODEL 900 OR APPROVED EQUAL.

ILLINOIS DIVISION OF HIGHWAYS
DECK JOINT DETAILS








CEDAR STREET BRIDGE

F.A.I. ROUTE 669
PEORIA AND TAZEWELL COUNTIES
STATIONS 0+00 TO 25+00

BYRD, TALLAMY, MACDONALD & LEWIS
CONSULTING ENGINEERS
A DIVISION OF WILBUR SMITH & ASSOCIATES
ROSELLE, IL.

REVISIONS	
NAME	DATE

Rev. 6-15-82

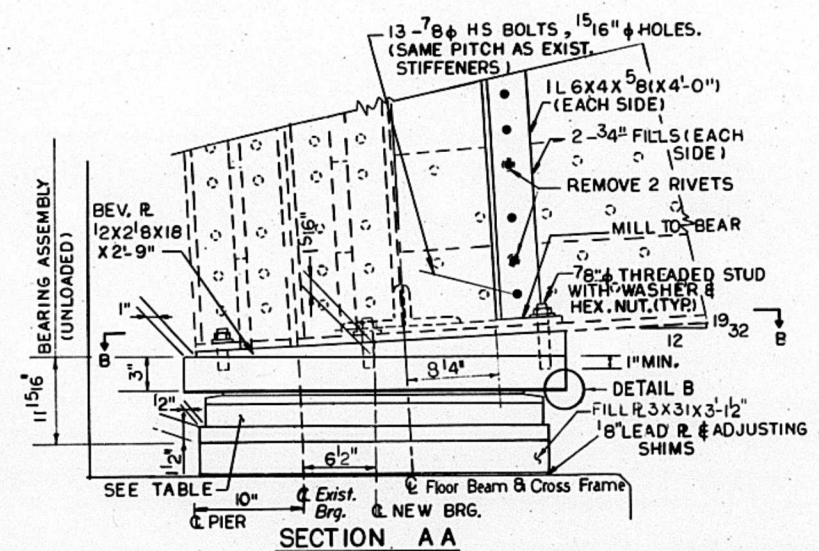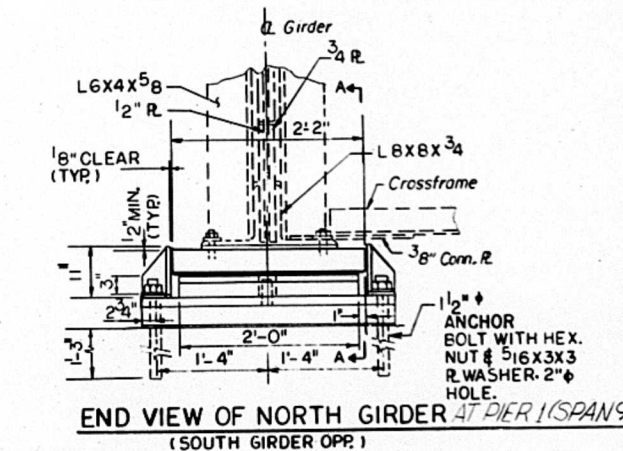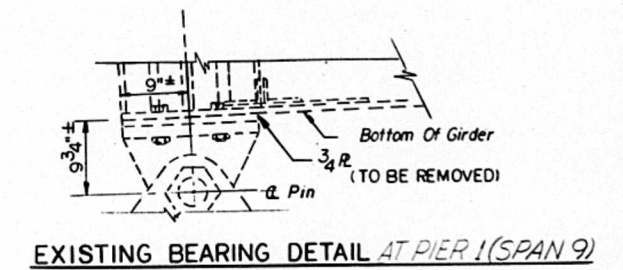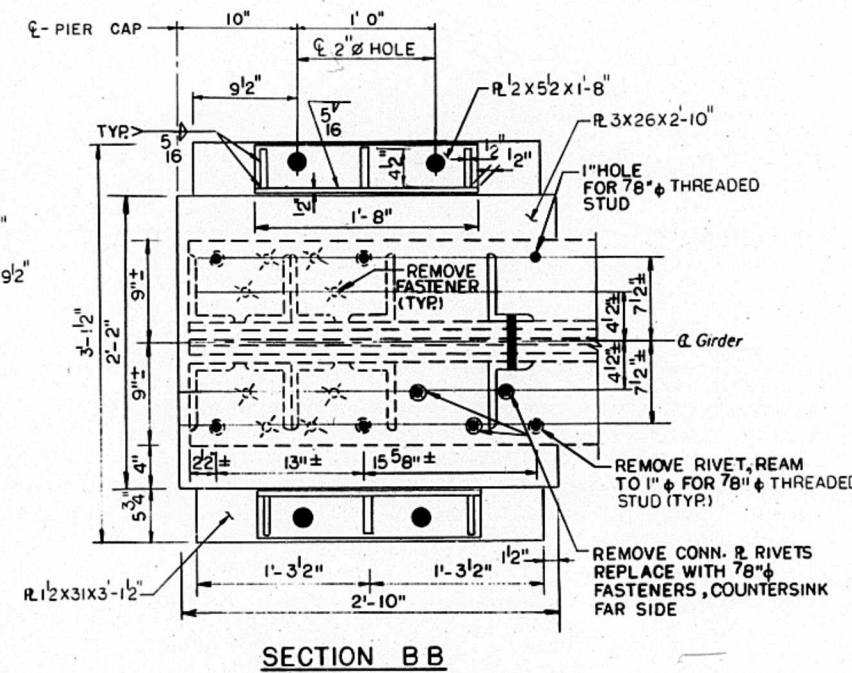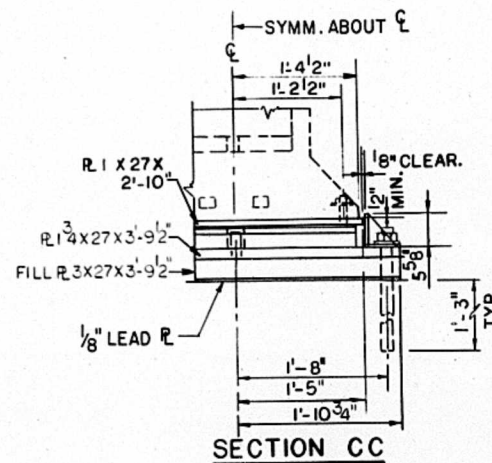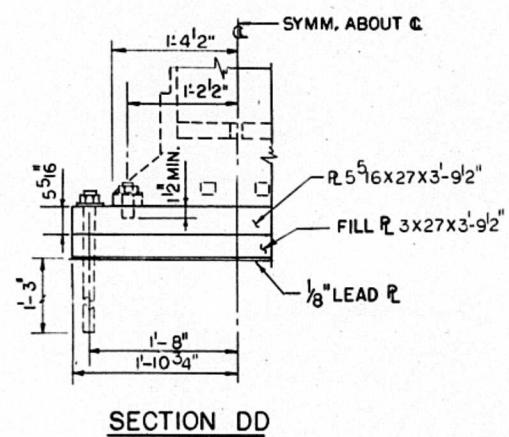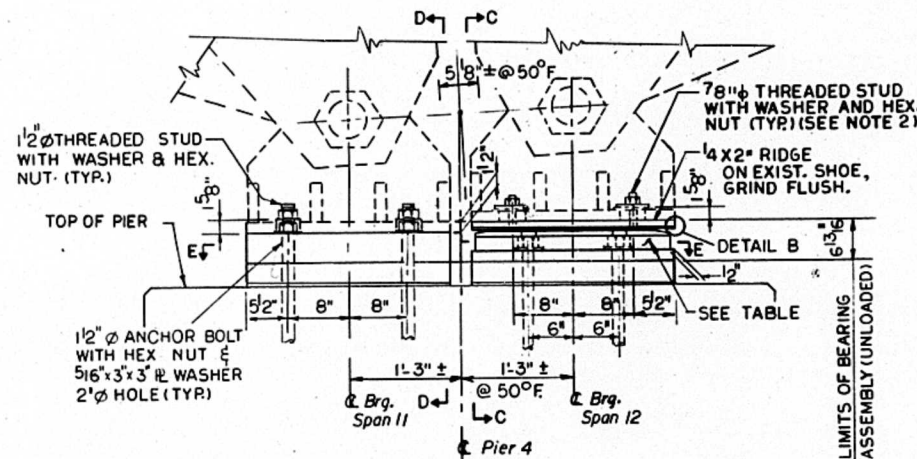

SPAN 9 BEARINGS
(2 REQ'D)

BILL OF MATERIAL		
ITEM	UNIT	QUANT.
ELASTOMERIC BEARING ASSEMBLY, TYPE III	EACH	16.
REMOVAL OF EXISTING BEARINGS	L. SUM	1.
STRUCTURAL STEEL	POUND	2465.

- LEGEND**
- NEW FASTENER
 - ✕ REMOVE EXISTING RIVET & REPLACE WITH 7/8\"/>
 - ✕ REMOVE EXISTING RIVET
 - EXISTING FASTENER

RYRD, TALLAMY, MACDONALD & LEWIS
CONSULTING ENGINEERS
A DIVISION OF WILBUR SMITH & ASSOCIATES
ROSELLE, ILL.

REVISIONS	
NAME	DATE



ILLINOIS DIVISION OF HIGHWAYS

BEARING DETAILS

CEDAR STREET BRIDGE

F.A. ROUTE 669
PEORIA AND TAZEWELL COUNTIES
STATIONS 0+00 TO 25+00

SECTION 103B-1-3

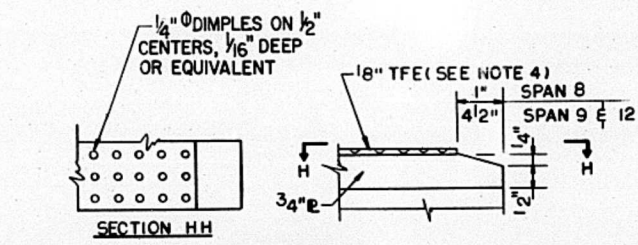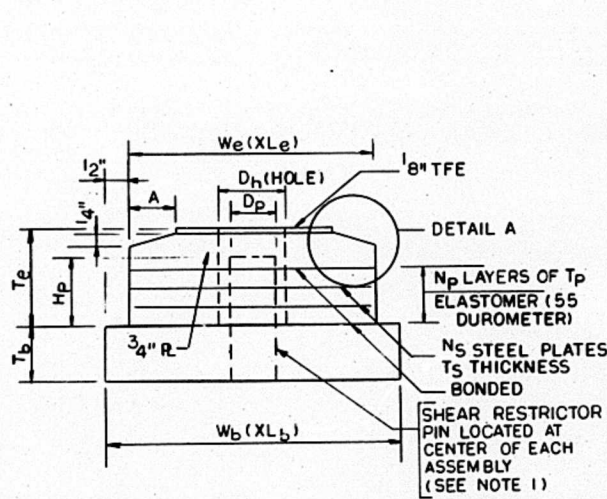




LOCATION	NO. REQ'D	A	We	Le	Te	Np	Tp	Ns	Ts	Wb	Lb	Tb	Dh	Dp	Hp
SPAN 8, TYP.	8	1	5/2	9/2	1 5/16	3	5/16	2	1 1/4	6 1/2	22	1 1/4	1 1/2	1	1 1/2
" " CEN.	2	"	"	"	"	"	"	"	"	"	40 1/2	"	"	"	"
" " PARA.	2	"	7	5	"	"	"	"	"	8	1 1/2	"	"	"	"
SPAN 9	2	4 1/2	30	24	7 3/8	6	7/8	5	1 1/4	3 1/2	36	1 1/2	2	1 1/2	6 3/4
SPAN 12	2	"	26	32	4	3	7/8	2	"	27	44	1 3/4	"	"	3 5/8

(DIMENSIONS IN INCHES)





BOTTOM BEARING ASSEMBLIES

- NOTES**
- THE SHEAR RESTRICTOR PINS SHALL BE AISI 4340 QUENCHED & TEMPERED & PRESS FIT INTO THE BOTTOM PLATES (FULL DEPTH).
 - THE 3 1/2" x 1 3/4" SLOTTED HOLES IN THE EXISTING SHOE SHALL BE FILLED WITH A BUSHING TO PROVIDE 1" HOLES FOR THE 7/8" STUDS. 5/16" R. WASHERS SHALL COVER THE HOLES.
 - FOR SPAN 9 & 12 BEARINGS, THE 1/16" STAINLESS STEEL R. SHALL BE ATTACHED BY THE CONTINUOUS FILLET WELD SHOWN IN DETAIL B & ALSO BY SPOT WELDING AT 6" CENTERS & POLISHING TO A 2B FINISH, OR BY APPLICATION OF AN APPROVED ADHESIVE.
 - THE 1/8" TFE SHALL BE BONDED DIRECTLY TO THE TOP STEEL R. WITH A TWO COMPONENT, MEDIUM VISCOSITY EPOXY RESIN, CONFORMING TO THE REQUIREMENTS OF THE FEDERAL SPECIFICATIONS MMM-A-134 TYPE 1. THE BONDING AGENT SHALL BE APPLIED ON THE FULL AREA OF THE CONTACT SURFACES. BONDING OF THE 1/8" TFE SHEET DURING THE VULCANIZING PROCESS WILL BE PERMITTED PROVIDED THE PROCESS & METHOD OF ADJUSTING THE ASSEMBLY HEIGHT IS APPROVED BY THE ENGINEER.
 - ALL BEARINGS SHALL BE PROVIDED WITH A 3" FILL PLATE OF THE DIMENSIONS OF THE BOTTOM BEARING PLATE TO BE INSTALLED AS SHOWN. THE BEARING SEATS SHALL BE CONSTRUCTED TO THE ELEVATIONS SHOWN ON THE PIER DRAWINGS AND THE ANCHOR BOLTS GROUTED INTO HOLES DRILLED OR CAST IN THE CONCRETE. THE BEARINGS SHALL BE ASSEMBLED PRIOR TO GROUTING OF BOLTS, WITH SOME PROVISION MADE FOR OVERFLOW OF GROUT.
 - ALL EXISTING BEARINGS & PINS AT PIER 4 SHALL BE CLEANED & PAINTED.
 - FOR ANCHOR BOLT SETTING DETAILS, SEE SHEET S44 OF S11



ROUTE		SECTION	COUNTY	SHEET	
				TOTAL	NO.
S.B.I.	85	103 - I	MERCER	9	6
MKD.	U.S. 67				
PROJ.		STA.	TO STA.		

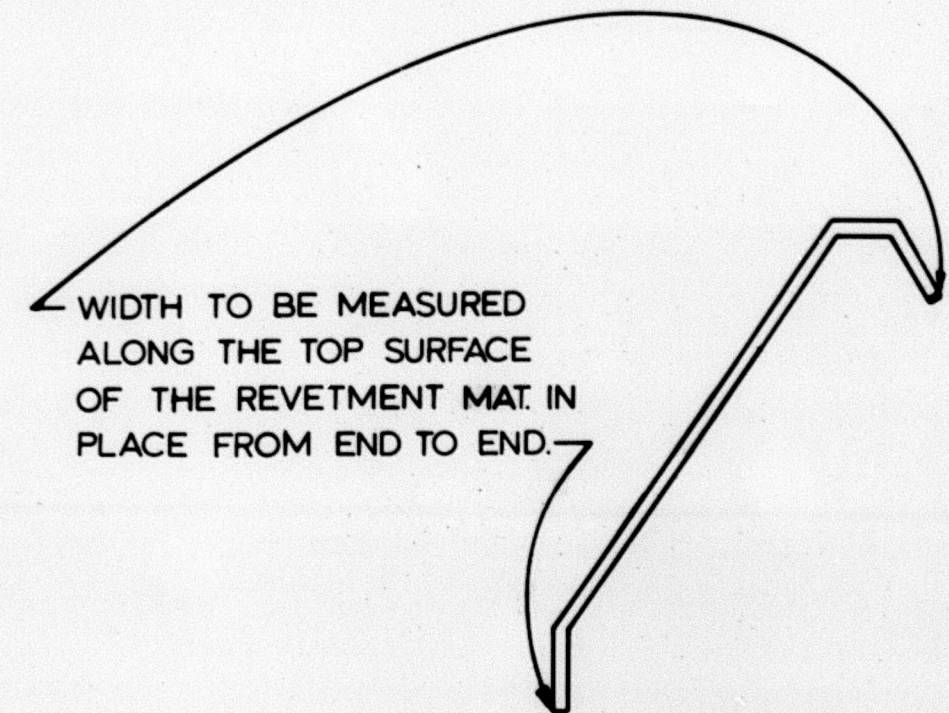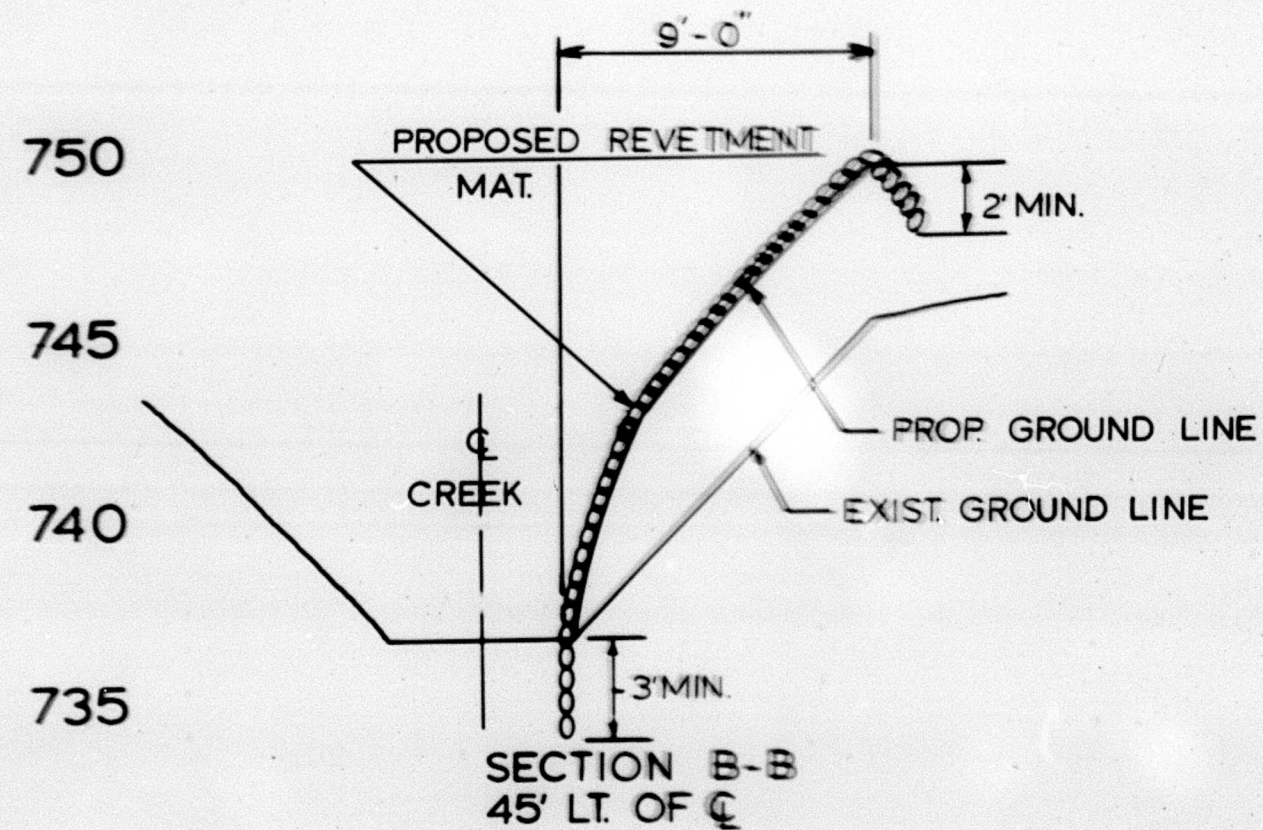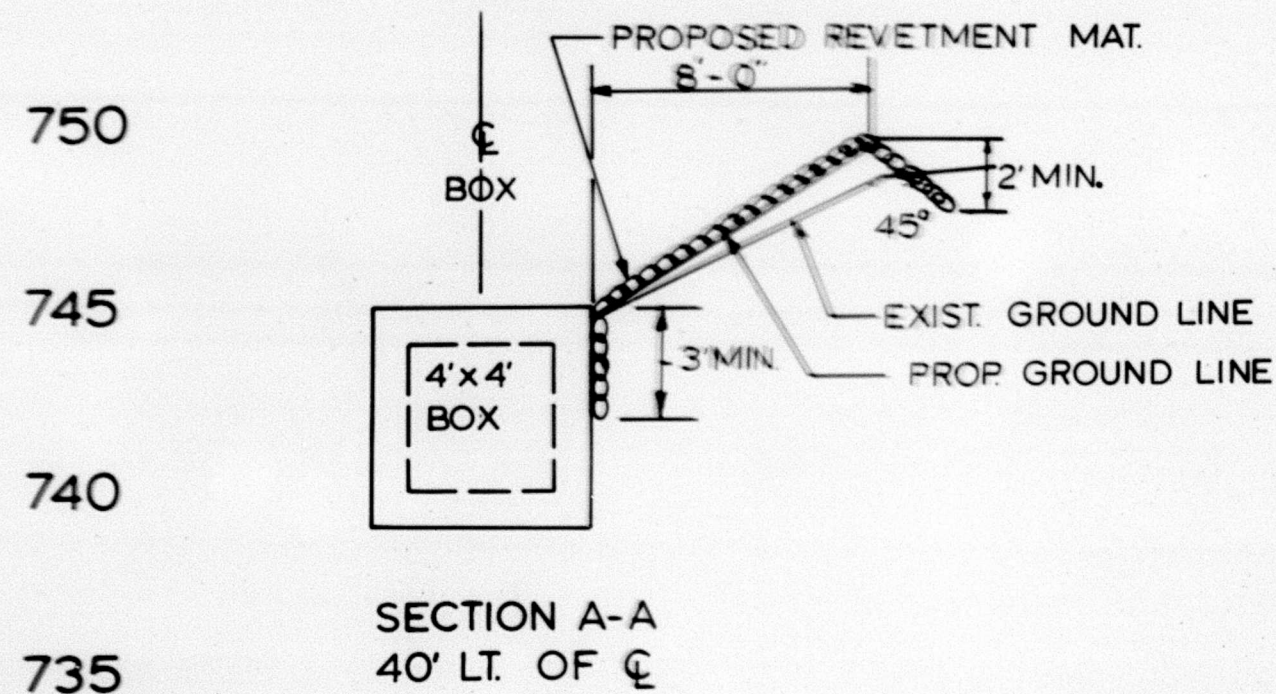

INSTALLATION DETAILS
NOT TO SCALE

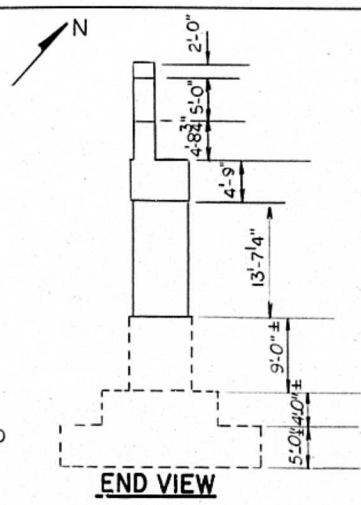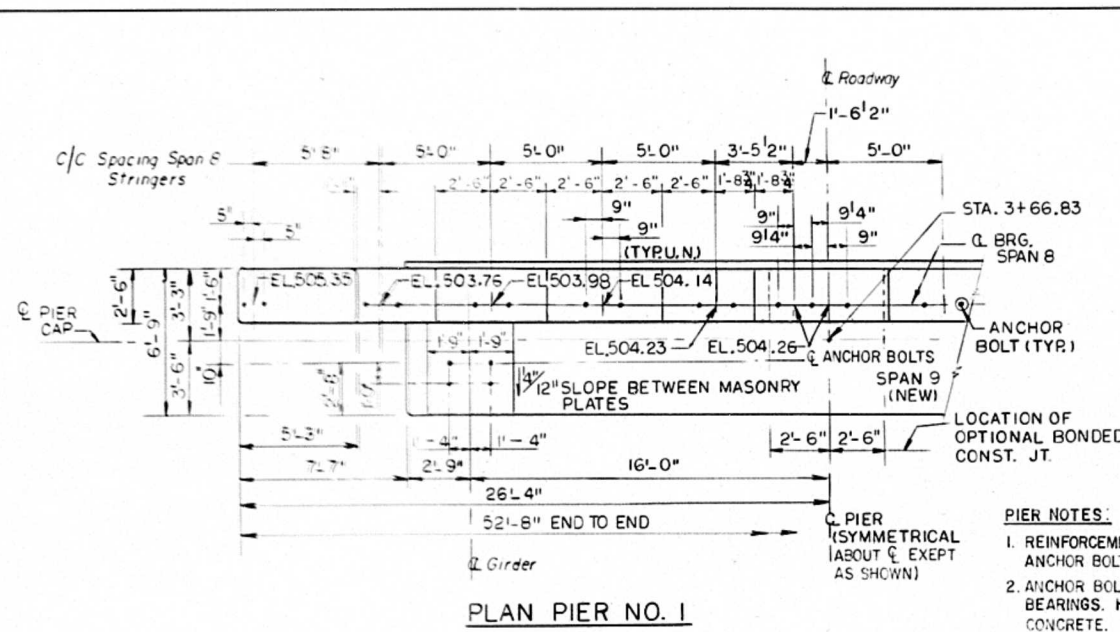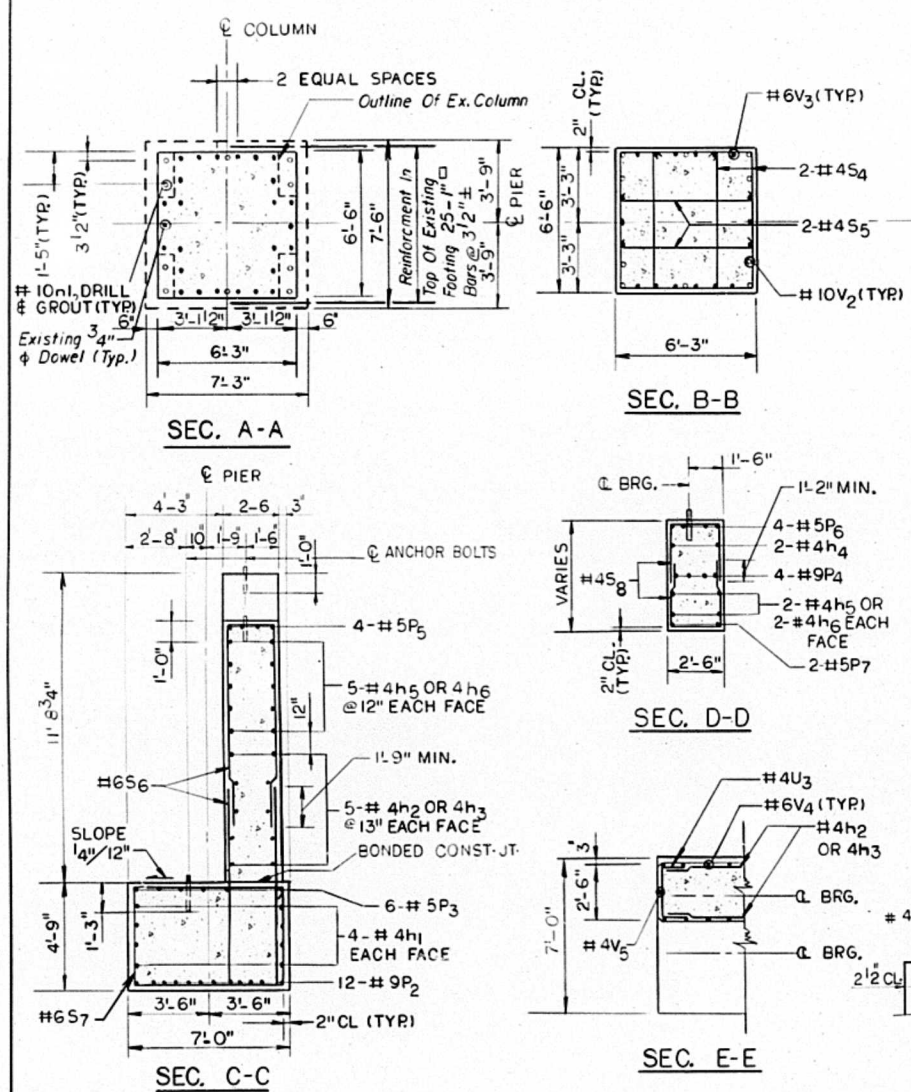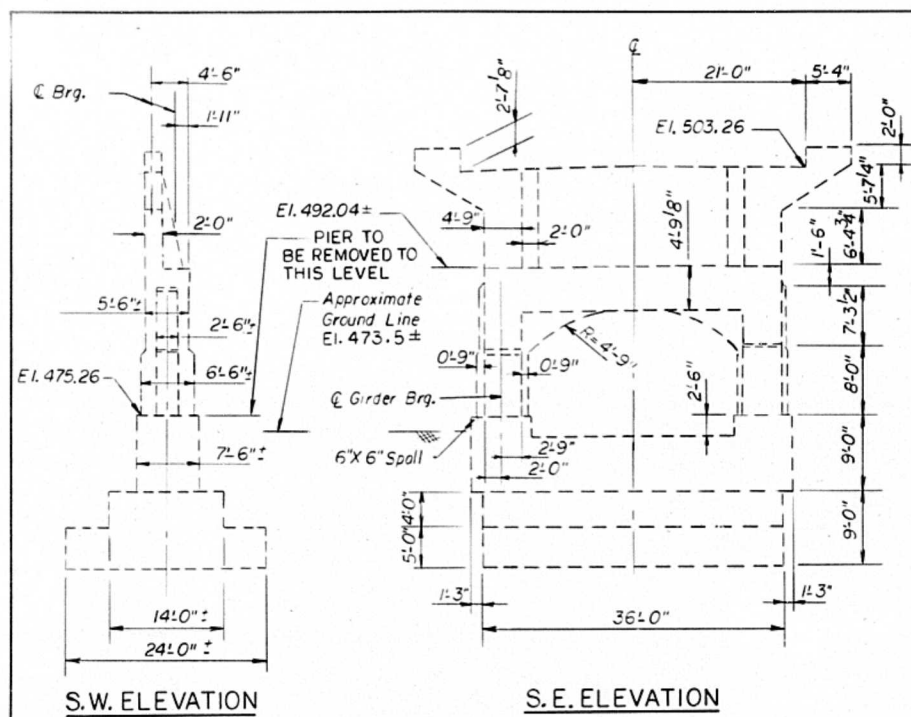

- PIER NOTES:**
- REINFORCEMENT SHALL BE PLACED SO AS TO AVOID INTERFERENCE WITH ANCHOR BOLTS.
 - ANCHOR BOLTS SHALL BE GROUTED INTO PLACE AFTER ASSEMBLY OF BEARINGS. HOLES FOR BOLTS SHALL BE DRILLED OR CAST IN THE CONCRETE.
 - ALL DETERIORATED AREAS (5 SQ. FT.) IN THE PEDESTAL ABOVE GROUND LEVEL SHALL BE PATCHED. COST INCIDENTAL.
- ABUTMENT NOTES:**
- CONTRACTOR SHALL SUBMIT DETAILED PLANS SHOWING PROPOSED TEMPORARY SUPPORT SYSTEM FOR THE SIDEWALK STRINGER TO THE ENGINEER FOR HIS APPROVAL PRIOR TO STARTING ANY WORK IN THE AREA.
 - THE LIMITS OF ALL CONCRETE REMOVAL AND REPAIR SHALL BE CLEAN CUTS AT LEAST 3/4" DEEP. THE NEW CONCRETE SHALL BE APPLIED OVER A BONDING AGENT AND SHALL CONFORM TO THE LINES OF THE EXISTING CONCRETE.
 - ALL EXISTING REINFORCEMENT (EXCEPT TIES) SHALL BE CLEANED AND REUSED. AT LEAST 4 LONGITUDINAL BARS SHALL BE FIRMLY EMBEDDED IN THE EXISTING SOUND CONCRETE. DRILL AND GROUT NEW DOWELS IF NECESSARY.

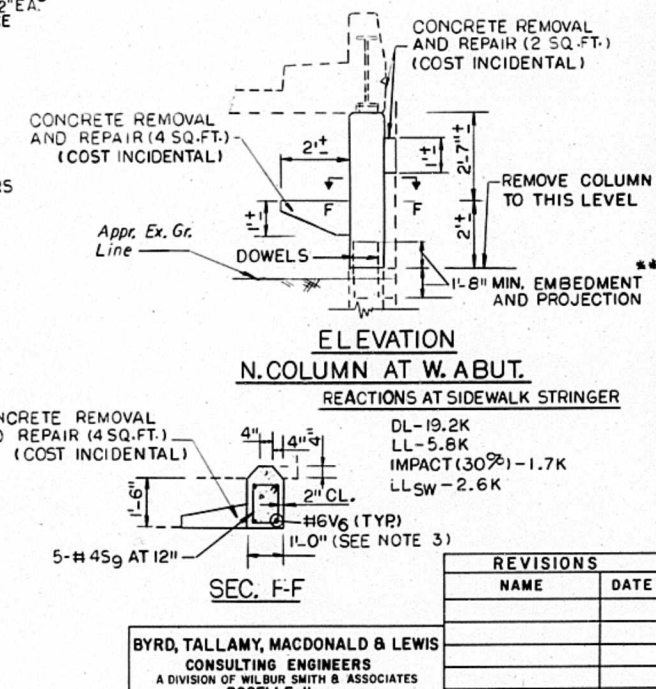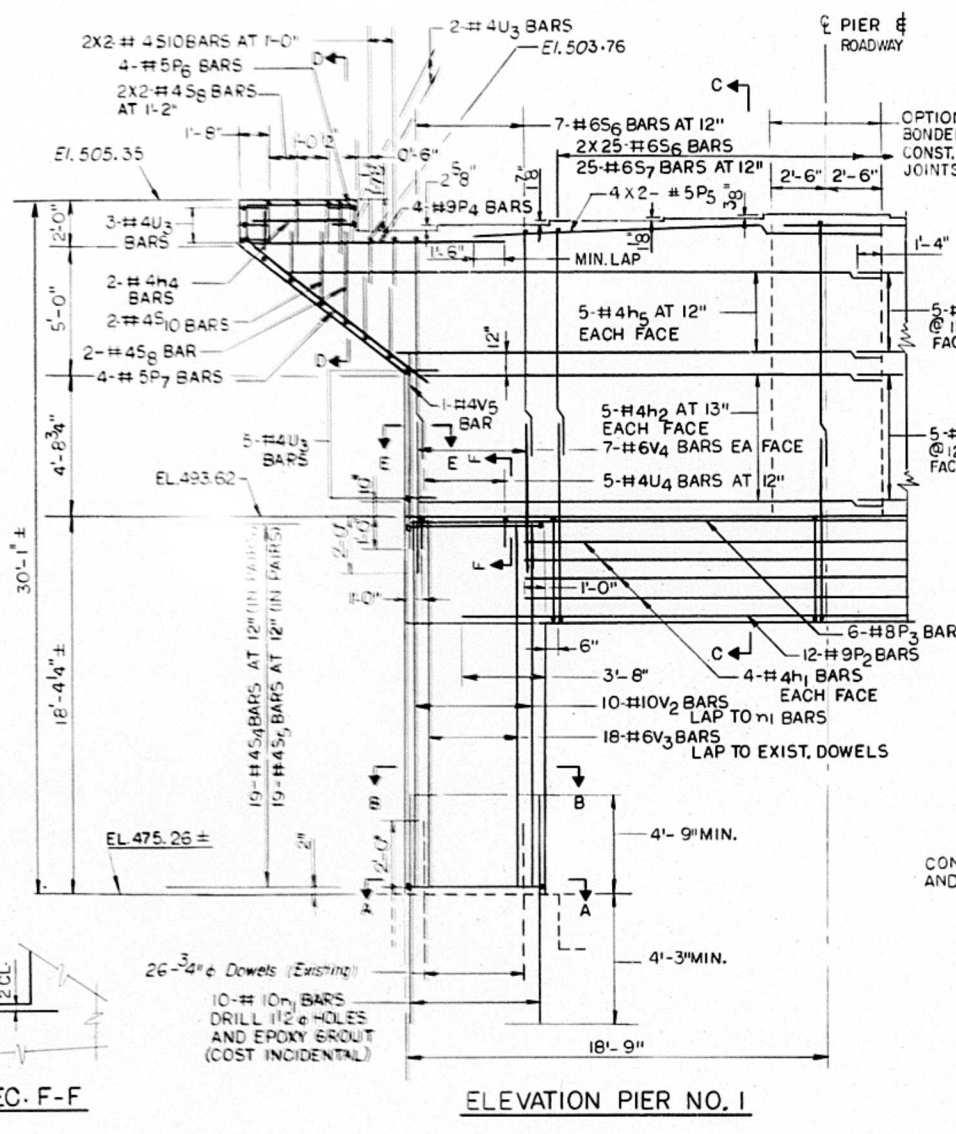

FILE NO.	SECTION	COUNTY	SHEET	NO.
669	103B-1-3	PEORIA	20	7
STA.	0+00	TO STA.	25+00	
FED. ROAD DIST. NO.	ILL. 103B-1-3	FED. AID PROJ. NO.		

BAR	A	B	C
P6	1'-6"	4'-10"	3'-4"
S4	6'-2"	4'-5"	0'-4 1/2"
S6	8'-6"	2'-2"	8'-6"
S7	4'-5"	6'-8"	0'-6 1/2"
S8	2'-9"	2'-2"	2'-9"
U3	1'-0"	2'-1"	1'-0"
U4	1'-0"	5'-6"	
S9	1'-1"	0'-8"	0'-4 1/2"
S10	3'-3"	2'-2"	3'-3"
P3	4'-0"	3'-0"	4'-0"

BAR	NO.	SIZE	LENGTH	SHAPE
h1	8	4	27'-0"	—
h2	10	4	21'-0"	—
h3	10	4	17'-3"	—
h4	4	4	4'-11"	—
h5	10	4	—	—
2 @ 27'-8", 2 @ 26'-3", 2 @ 24'-9", 2 @ 23'-3"				
2 @ 21'-9"				
h6	10	4	—	—
2 @ 23'-11", 2 @ 22'-6", 2 @ 21'-0"				
2 @ 19'-6" & 2 @ 18'-0"				
n1	20	10	9'-0"	—
P2	12	9	32'-4"	—
P3	6	8	4'-2"	—
P4	8	9	13'-6"	—
P5	8	5	29'-6"	—
P6	8	5	9'-6"	—
P7	8	5	11'-9"	—
S4 76 4 21'-11"				
S5 76 4 6'-8"				
S6 64 6 19'-2"				
S7 25 6 23'-3"				
S8 12 4 7'-6"				
S10 8 4 8'-8"				
U3 20 4 4'-1"				
U4 10 4 6'-5"				
V2 20 10 18'-1"				
V3 36 6 18'-1"				
V4 28 6 5'-7"				
V5 2 4 6'-10"				
CLASS X CONCRETE			CU.YD.	130.
REINFORCEMENT BARS			POUND	11,470
CONCRETE REMOVAL ***			CU.YD.	86.

COST OF THIS ITEM TO INCLUDE REMOVAL OF ALL TEMPORARY REPAIR WORK.				
WEST ABUTMENT, N. COL.				
V6	4	6	4'-5"	—
S9	5	4	4'-3"	—
TEMPORARY SUPPORT SYST.			EACH	1.
CLASS X CONCRETE			CU.YD.	0.3
REINFORCEMENT BARS			POUND	40.
CONCRETE REMOVAL			CU.YD.	0.3

ILLINOIS DIVISION OF HIGHWAYS

PIER I DETAILS

AND

WEST ABUTMENT REPAIRS

CEDAR STREET BRIDGE

F.A.I. ROUTE 669
PEORIA AND TAZEWELL COUNTIES
STATIONS 0+00 TO 25+00



SECTION 103B-1-3

REVISIONS	NAME	DATE




BYRD, TALLAMY, MACDONALD & LEWIS
CONSULTING ENGINEERS
A DIVISION OF WILBUR SMITH & ASSOCIATES
ROSELLE, IL.

F.A.I. NO.	SECTION	COUNTY	TOTAL SHEETS	SHEET NO.
669	103B-1-3	PEORIA/TAZEWELL	20	8
STA. 0+00	TO STA. 25+00			
FED. ROAD DIST. NO.	ILLINOIS	FED. AID PROJECT		

SHEET S6 OF 11

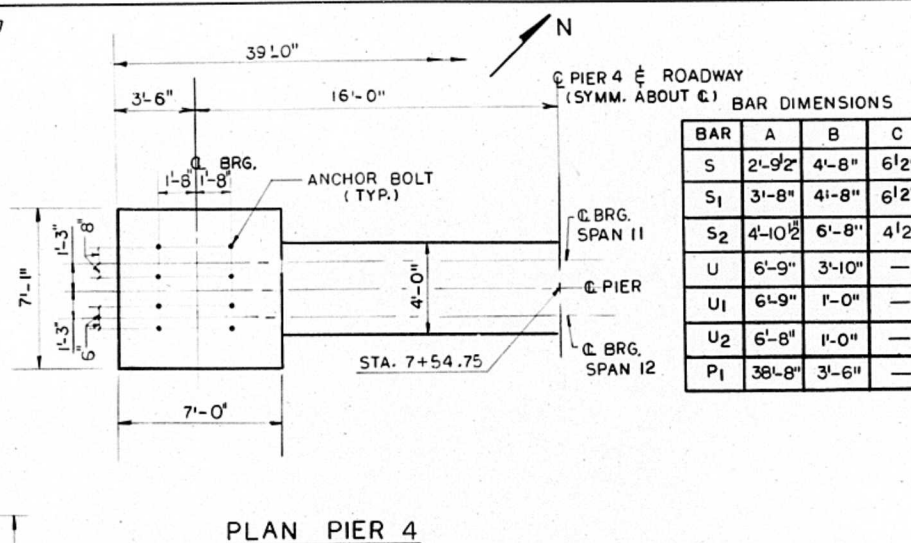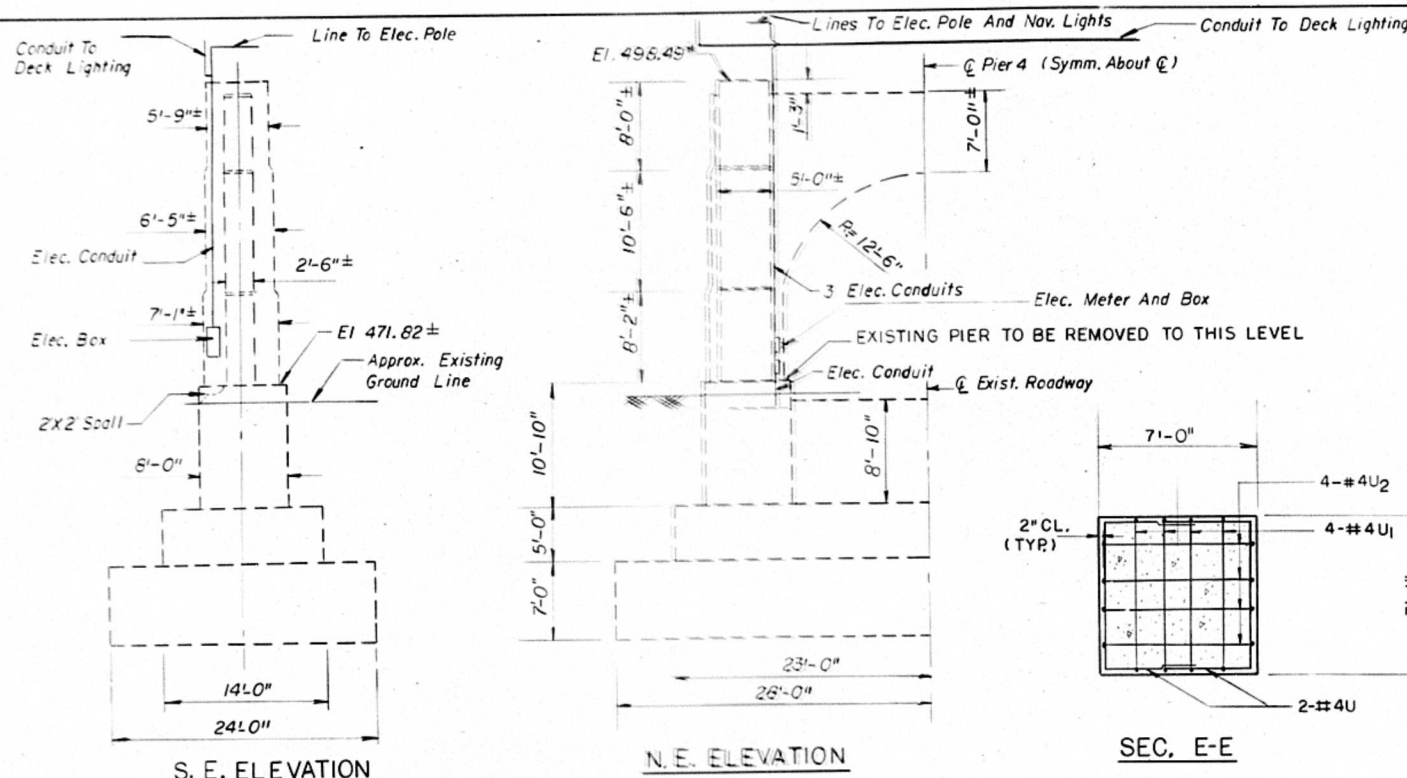



BAR	A	B	C
S	2'-9 1/2"	4'-8"	6 1/2"
S1	3'-8"	4'-8"	6 1/2"
S2	4'-10 1/2"	6'-8"	4 1/2"
U	6'-9"	3'-10"	—
U1	6'-9"	1'-0"	—
U2	6'-8"	1'-0"	—
P1	38'-8"	3'-6"	—

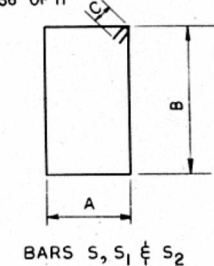  

BAR SCHEDULE & BILL OF MATERIAL

BAR	NO.	SIZE	LENGTH	SHAPE
h	8	4	27'-10"	—
n	32	11	12'-5"	—
p	9	9	32'-4"	—
p1	5	6	45'-8"	┌
s	20	6	16'-0"	□
s1	12	6	17'-9"	□
s2	104	4	23'-10"	□
s3	156	4	7'-5"	└
u	4	4	14'-5"	┌
u1	8	4	8'-9"	┌
u2	8	4	8'-8"	┌
v	36	6	26'-4"	—
v1	32	11	26'-4"	—
CLASS X CONCRETE			CU. YD.	119.
REINFORCEMENT BARS			POUND	12820.
CONCRETE REMOVAL *			CU. YD.	94.

*COST OF THIS ITEM TO INCLUDE REMOVAL OF ALL TEMPORARY REPAIR WORK.

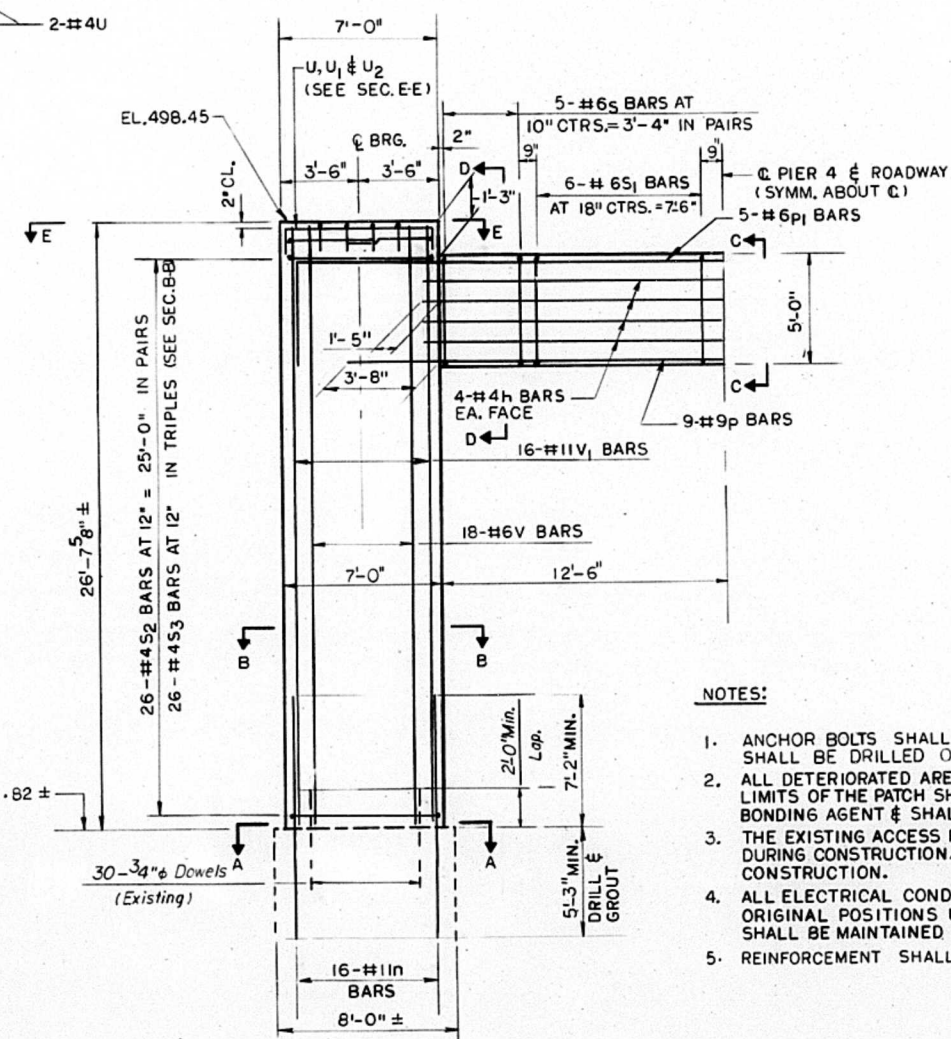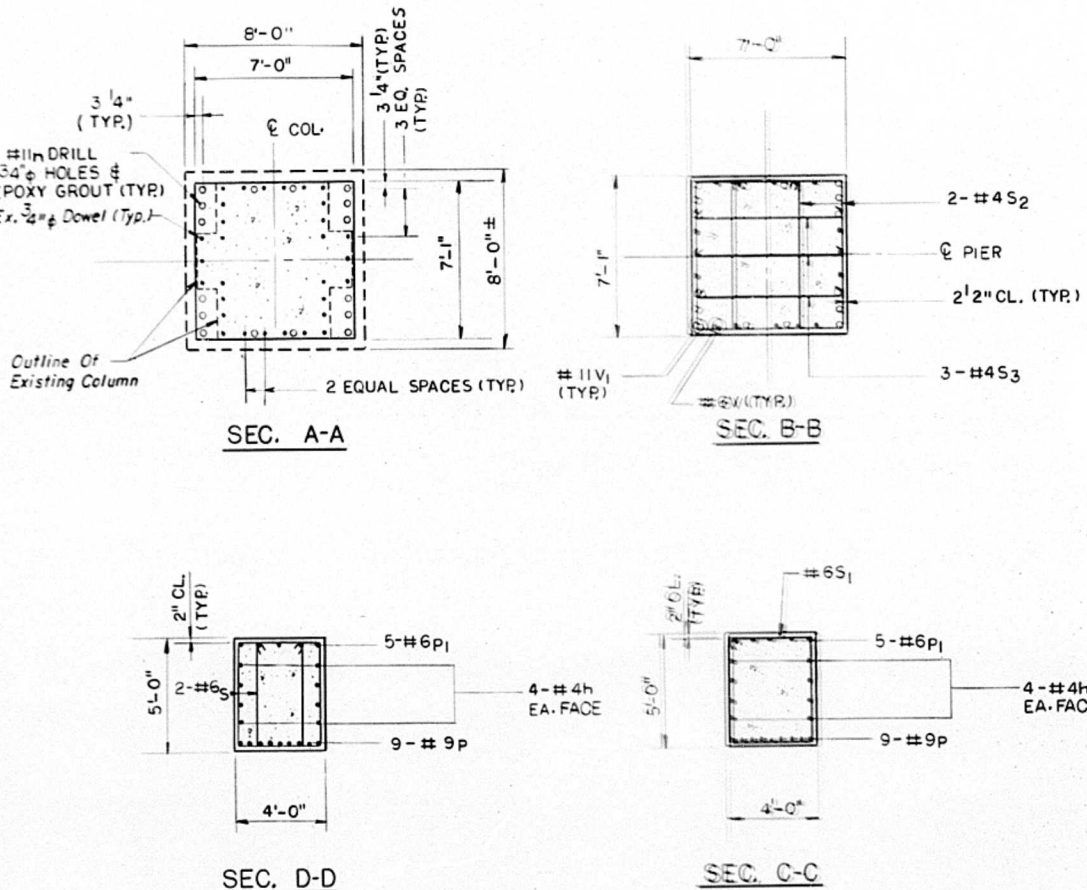

NOTES:

- ANCHOR BOLTS SHALL BE GROUTED INTO PLACE AFTER ASSEMBLY OF BEARINGS. HOLES FOR BOLTS SHALL BE DRILLED OR CAST IN THE CONCRETE.
- ALL DETERIORATED AREAS (10 SQ. FT.) IN THE PEDESTAL ABOVE GROUND LEVEL SHALL BE PATCHED. THE LIMITS OF THE PATCH SHALL BE CLEAN CUTS AT LEAST 3/4" DEEP. THE NEW CONCRETE SHALL BE APPLIED OVER A BONDING AGENT & SHALL CONFORM TO THE LINES OF THE EXISTING CONCRETE. COST INCIDENTAL.
- THE EXISTING ACCESS ROADWAY SHALL BE RELOCATED AS SHOWN ON THE GENERAL PLAN, & MAINTAINED DURING CONSTRUCTION. IT SHALL BE RETURNED TO ITS ORIGINAL POSITION UPON COMPLETION OF CONSTRUCTION.
- ALL ELECTRICAL CONDUITS, BOXES & METERS SHALL BE RELOCATED AS REQUIRED & RETURNED TO THEIR ORIGINAL POSITIONS UPON COMPLETION OF CONSTRUCTION. ALL ELECTRICAL SERVICE SHALL BE MAINTAINED DURING CONSTRUCTION.
- REINFORCEMENT SHALL BE PLACED SO AS TO AVOID INTERFERENCE WITH ANCHOR BOLTS.

ILLINOIS DIVISION OF HIGHWAYS


PIER 4 DETAILS

CEDAR STREET BRIDGE


F.A.I. ROUTE 669
PEORIA AND TAZEWELL COUNTIES
STATIONS 0+00 TO 25+00

BYRD, TALLAMY, MACDONALD & LEWIS
CONSULTING ENGINEERS
A DIVISION OF WILBUR SMITH & ASSOCIATES
ROSELLE, IL.

REVISIONS	NAME	DATE

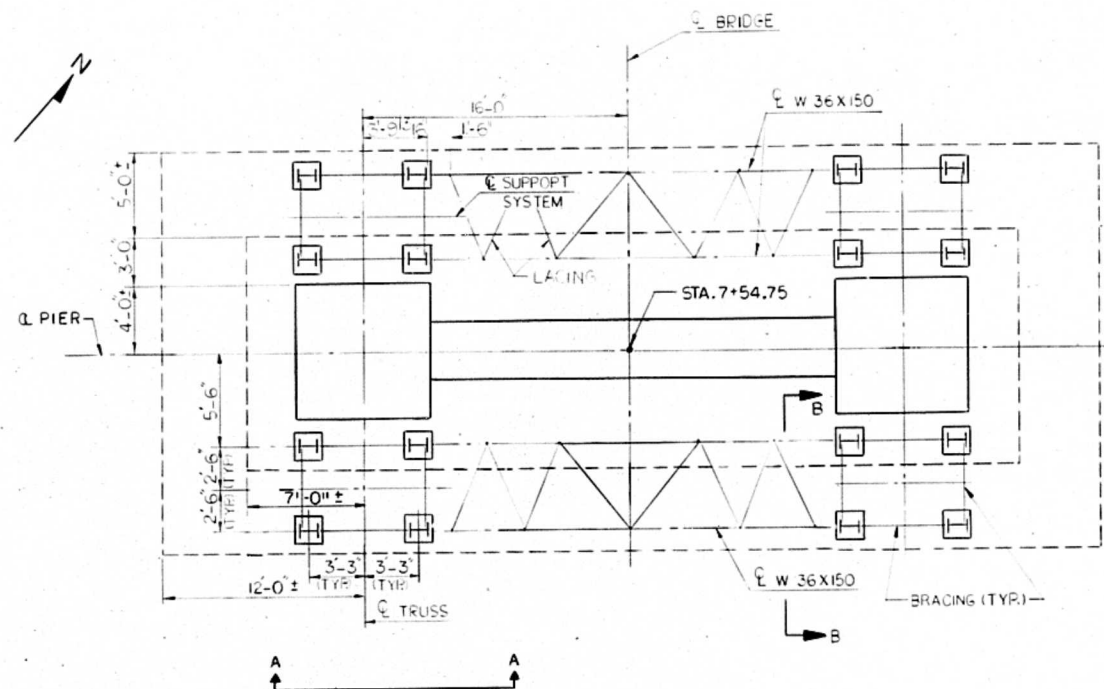


PLAN-PIER NO. 4

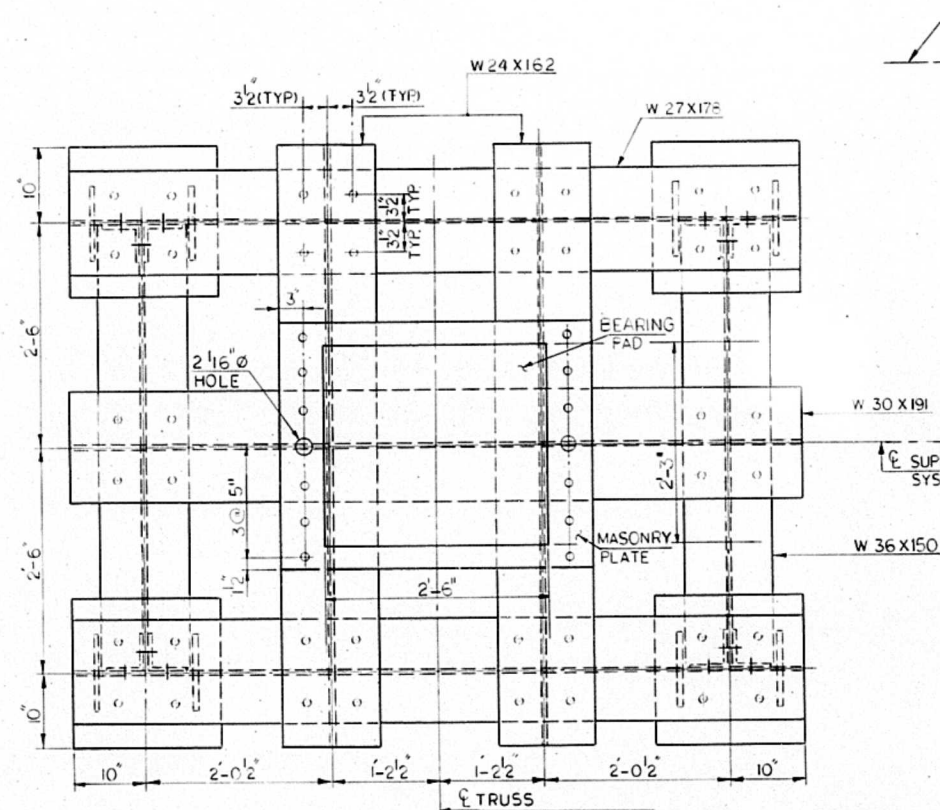


SECTION C-C

ALL BOLTS ARE 7/8" H.S. BOLTS UNLESS OTHERWISE NOTED.

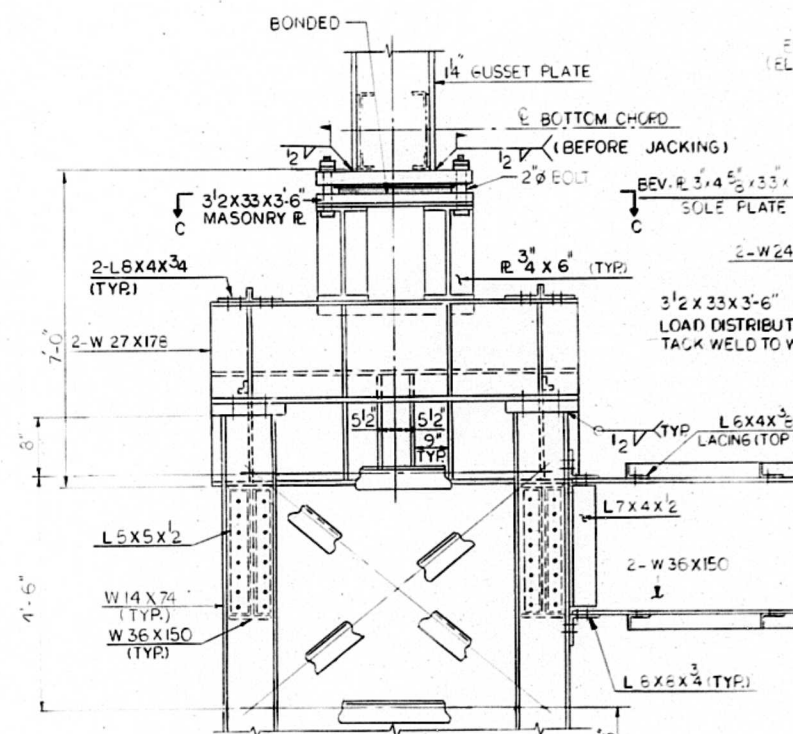

VIEW A-A

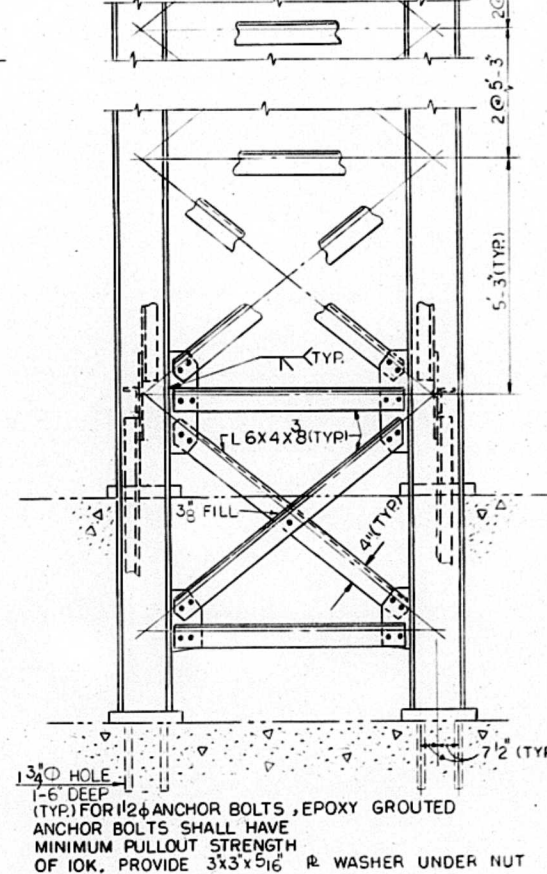


VIEW B-B


BYRD, TALLAMY, MACDONALD & LEWIS
CONSULTING ENGINEERS
A DIVISION OF WILBUR SMITH & ASSOCIATES
ROSELLE, IL.

FOR ADDITIONAL DETAILS OF EXPANSION BEARINGS, SEE SHEET S88
FOR FIXED BEARINGS OF SPAN II AT PIER 4, SEE DETAIL A.

JACKING LOAD PER TOWER
DEAD LOAD 425 KIPS
LIVE LOAD INCLUDING IMPACT 175 KIPS
TOTAL 600 KIPS

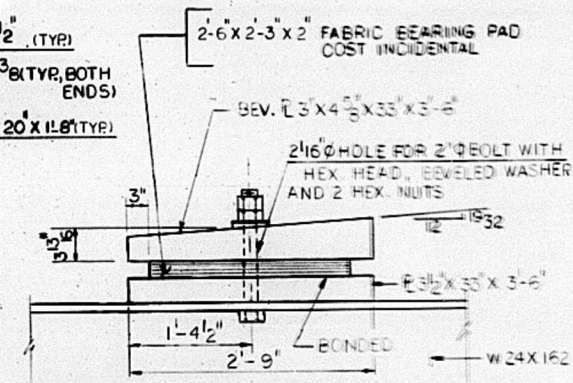

DETAIL A
FIXED BEARING FOR SPAN III
(2 REQUIRED)
(FOR DETAILS NOT SHOWN, SEE VIEW A-A & B-B.)

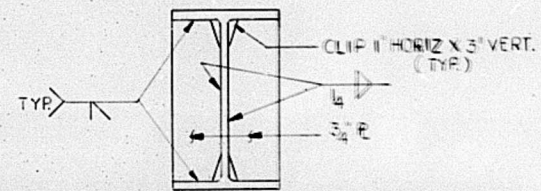

TYPICAL STIFFENER DETAIL

BILL OF MATERIAL

ITEM	UNIT	QUANT.
JACKING & CRIBBING EXISTING STRUCTURE	EACH	2

ILLINOIS DIVISION OF HIGHWAYS
TEMPORARY TRUSS
SUPPORT-PIER NO. 4


CEDAR STREET BRIDGE

F.A.I. ROUTE 668
PEORIA AND TAZEWELL COUNTIES
STATIONS 0+00 TO 25+00


REVISIONS	NAME	DATE

T. & W.	SECTION	COUNTY	TOTAL SHEETS	SHEET NO.
643	1038-1-3	PEORIA TATEWELL	20	10
STA. 0+00		TO STA. 25+00		
FED. ROAD DIST. NO. 7		ILLINOIS		
		FED. AID PROJECT		

SHEET 58 OF 11

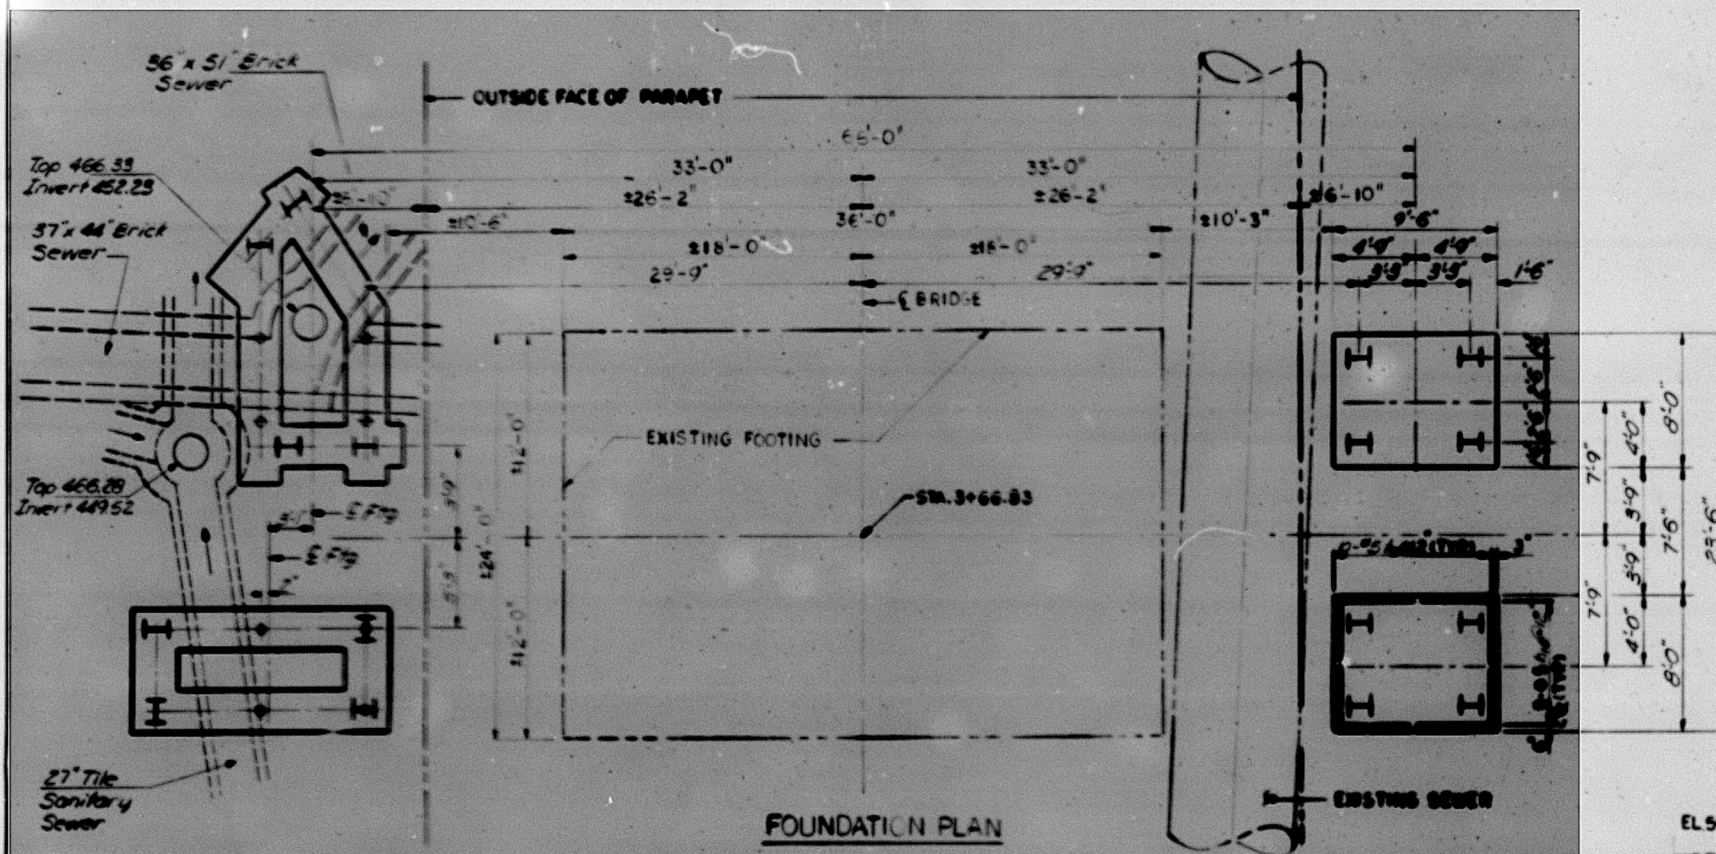


FOUNDATION PLAN

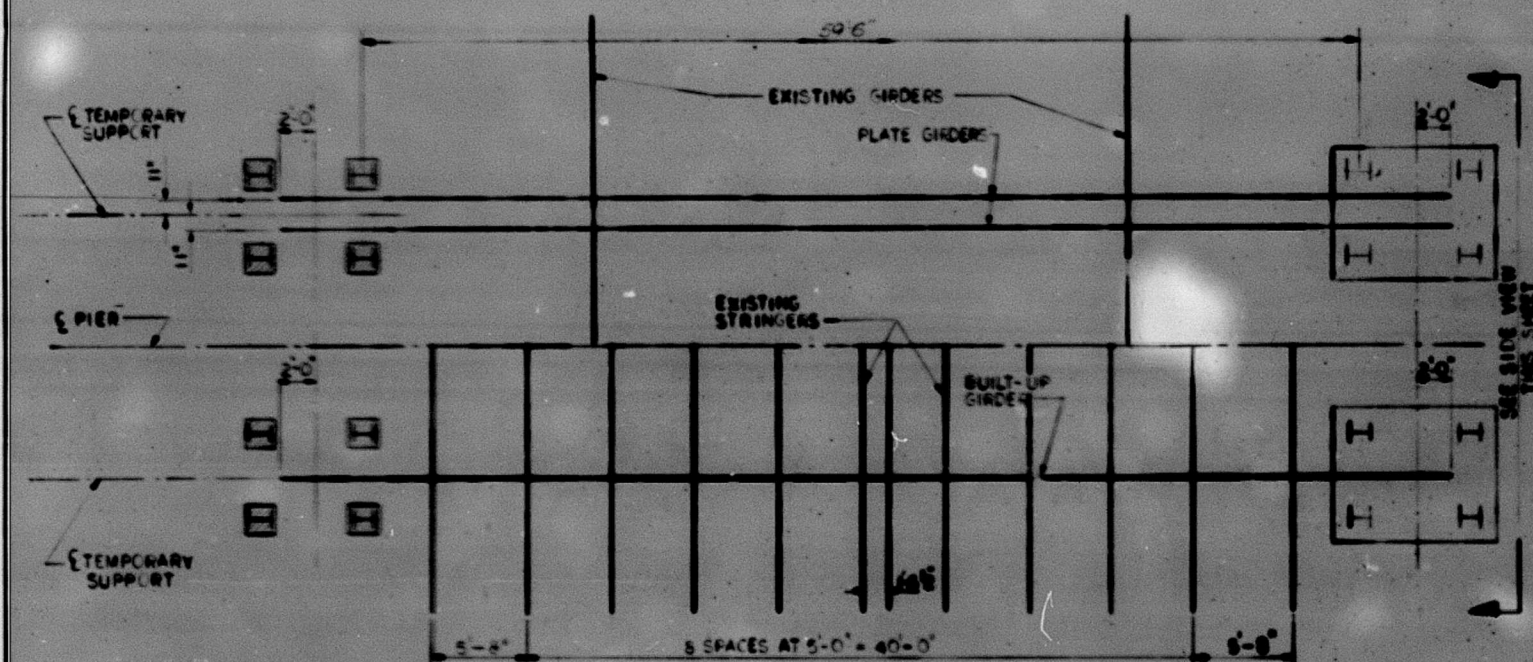

FRAMING PLAN


BILL OF MATERIAL		
ITEM	UNIT	QUANT
JACKING & CRIBBING EXISTING STRUCTURES	EACH	2

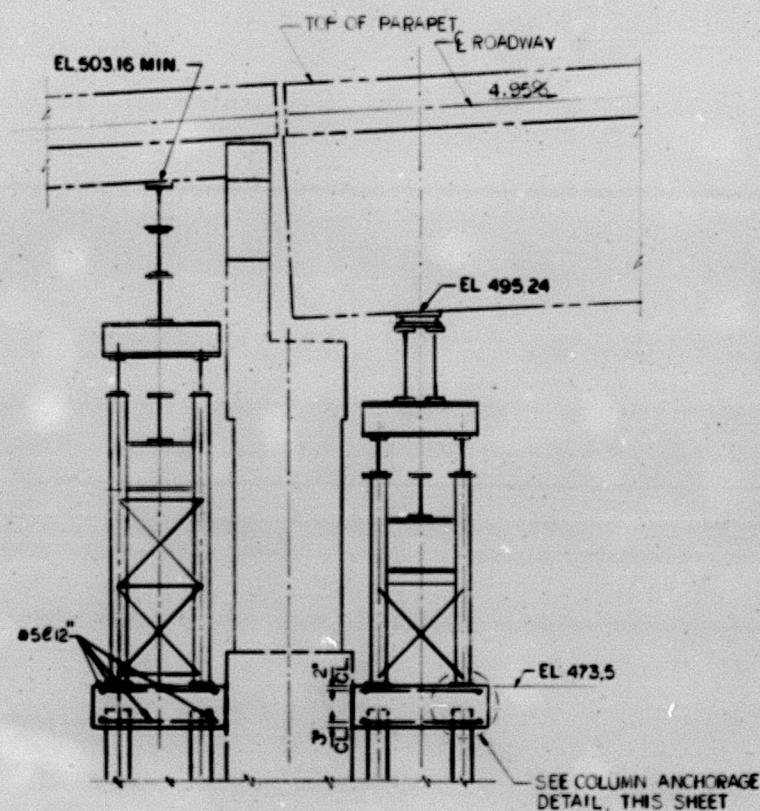

SIDE VIEW

Note: Work this sheet with sheet SBAA of 11.

Note: Foundations for Temporary Truss Supports shall be left in place after work is completed.

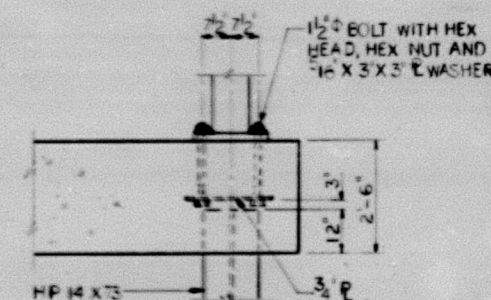

COLUMN ANCHORAGE DETAIL

REVISIONS	
REASON	DATE

ILLINOIS DIVISION OF HIGHWAYS
TEMPORARY GIRDER & STRINGER
SUPPORT-PIER NO. 1


CEDAR STREET BRIDGE

F.A.I. ROUTE 883
FERDIA AND TAZEWELL COUNTIES
STATIONS 0-00 TO 25-00

ROUTE NO.	SECTION	COUNTY	TOTAL SHEETS	SHEET NO.
E. S. 1. P. A. 669	1038- I-3	Peoria Tozwell	20	11
PER. ROAD DIST. NO. 7		ILLINOIS	PER. AID PROJECT.	

SHEET NO. 11

11 SHEETS

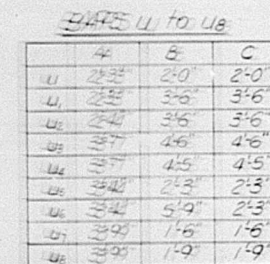

Bar	No.	Size	Length	Shape
<i>f₁</i>	8	"9	17'-9"	C
<i>f₁₁</i>	2	"9	11'-6"	
<i>f₁₂</i>	10	"5	15'-3"	
<i>f₁₃</i>	14	"4	7'-3"	
<i>f₁₄</i>	2	"4	4'-0"	
<i>f₁₅</i>	12	"11	18'-10"	
<i>f₁₆</i>	6	"7	15'-10"	
<i>f₁₇</i>	6	"11	3'-6"	
<i>f₁₈</i>	10	"11	9'-6"	
<i>f₁₉</i>	10	"11	7'-10"	
<i>f₁₁₀</i>	6	"7	9'-6"	
<i>f₁₁₁</i>	6	"7	7'-10"	
<i>f₁₁₂</i>	3	"7	14'-6"	
<i>f₁₁₃</i>	3	"7	16'-6"	
<i>f₁₁₄</i>	32	"5	9'-2"	
<i>f₁₁₅</i>	40	"5	7'-8"	

5	22	#5	9:11	☐
5 ₁	6	#4	9:55	☐
U	12	#4	6:5	☐
U ₁	84	#7	9:3	☐
U ₂	12	#7	9:4	☐
U ₃	12	#9	12:7	☐
U ₄	11	#9	12:5	☐
U ₅	14	#9	7:10	☐
U ₆	6	#9	11:4	☐
U ₇	5	#7	6:9	☐
U ₈	3	#5	7:3	☐

Reinforcement Bars	Lbs	899
Class X Concrete	Cu Yds	35
Steel Piles HP14x73	Lin.Ft	625
Test Piles HP14x73	Each	1
Steel Piles HP14x117(Special)	Lin.Ft	220

Space reinforcement to miss anchor bolts. For anchor bolt details see sheet SB of 11.

All piles shall be driven through holes precored to 5'-0" below the bottom of sewers. See Special Provisions.

FILE DATA

Type: HP 14x73
Capacity: Drive to Refusal
Est. Length = 55'
No Reqd = 11+1 Test Pit

Type: WPA WIT Strengthened
Capacity: Drive to Refusal
Est. Length = 55'
No. Tests = 4

TEMPORARY SUPPORT
FOUNDATION - PIER NO. 11

CEDAR STREET BRIDGE


F. A. Route 669 — Section 1038-13
Peoria and Tazewell Counties

DESIGNED	Rao
CHECKED	<i>[Signature]</i>
DRAWN	Wambis
CHECKED	Rao <i>[Signature]</i>

June 7 1982
 EXAMINED *James J. Rayburn*
 CHIEF OF ENGINEERING
 PASSED *[Signature]*
 MEMBER OF BOARD OF STRUCTURAL
 APPROVED
 REGISTERED AND LICENSED IN

STATE OF ILLINOIS
DEPARTMENT OF TRANSPORTATION


ROUTE NO.	SECTION	COUNTY	TOTAL SHEETS	SHEET NO.	SHEET NO. 11A
10	11A		20	11A	20 SHEETS
FED. ROAD DIST. NO. 7	ILLINOIS	FED. AID PROJECT			

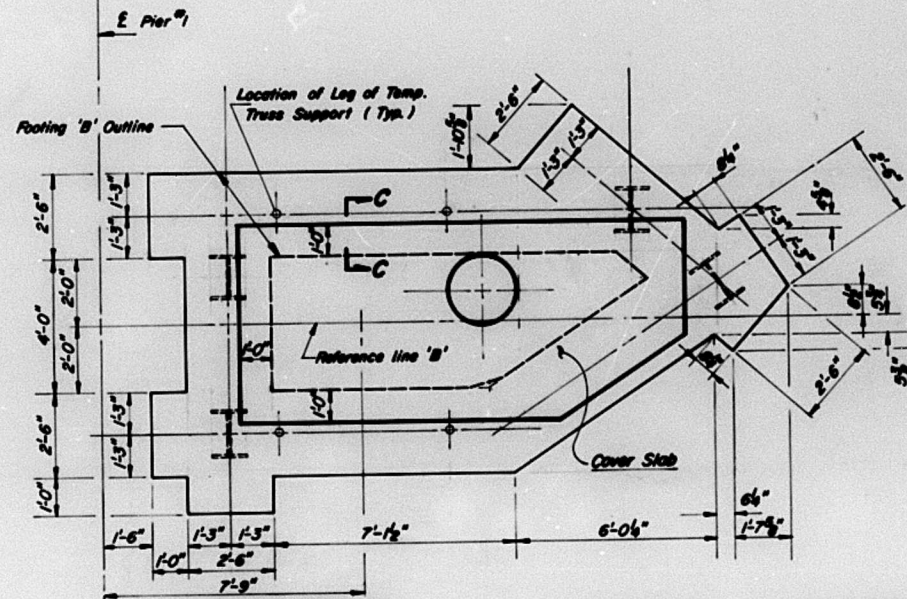


PLAN OF FOOTING 'B'
(Showing Dimensions)

* Spacing of 1" x 1'-9" Anchor Bolts.

** 7'-3" dimension is approximate. Location of opening to be determined in the field before concrete panel is precast.

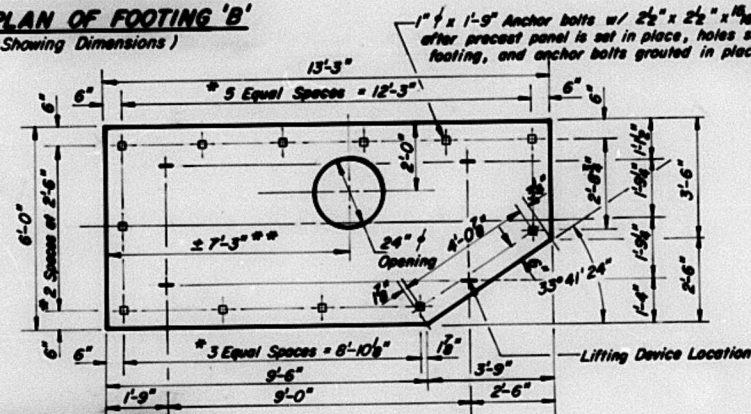

PLAN OF SLAB
(Showing Dimensions)

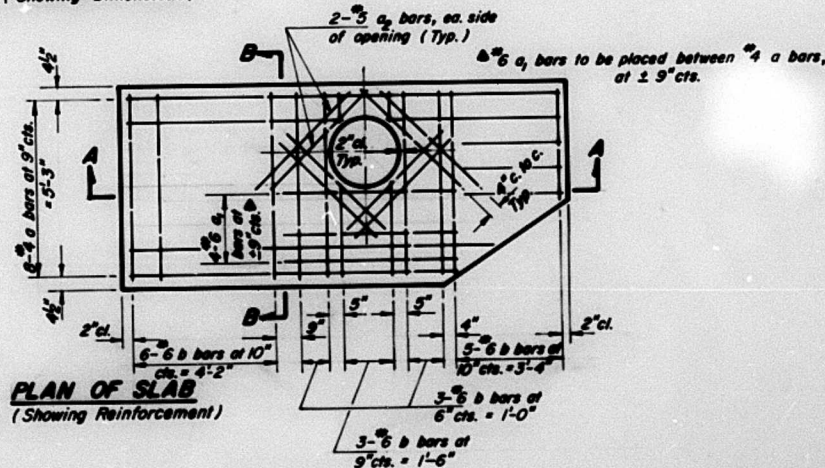

PLAN OF SLAB
(Showing Reinforcement)


NOTES:

Cover slab is to be precast in the field, and lifted into place, or cast in place at Contractor's option.


Cover slab shall be paid for as "Concrete Lids", Ea., and price shall include all concrete, forming, reinforcement bars, lifting devices, anchor bolts, grout, and all other materials and labor necessary to furnish the slab complete and in place as shown on this plan.

If the contractor chooses to precast the slab, he shall assume responsibility to provide lifting devices of adequate capacity and shall be responsible for the safety of lifting operation. Four devices, placed as shown on the plans, shall be used. Lifting devices shall be burned or screwed off when the slab is in place.


A 1/2" bed of grout, as shown in Section C-C, shall be placed over top of foot in areas where slab is to rest. Grout shall be a moderately dry mixture of 2:1 sand and P.C. mortar. Grout bed is not needed if slab is cast in place.

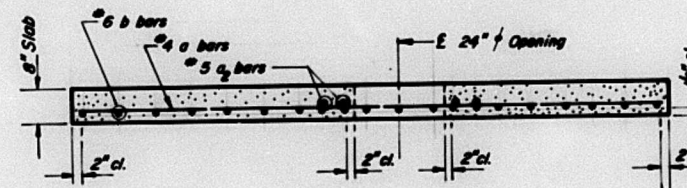

SECTION A-A
(Reinforcement)

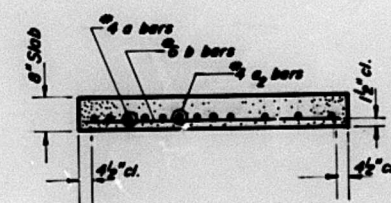

SECTION B-B
(Reinforcement)

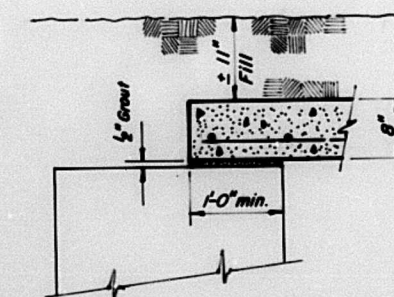

SECTION C-C

LIST OF MATERIAL

Bar	No.	Size	Length	Shape
a	8	#4	13'-0"	
a ₁	4	#6	5'-0"	
a ₂	8	#5	4'-0"	
b	20	#6	5'-9"	
Class X Concrete Cu.Yds. 1.8				
Reinforcement Bars Lbs. 310				

BILL OF MATERIAL

Concrete Lids	Ea.	1

DESIGNED	19
CHECKED	
DRAWN JWS	
CHECKED	
EXAMINED	
PASSED	
APPROVED	

Note:
Cut reinforcement as req'd. to clear opening and to fit at cut corner of slab.


DESIGN SPECIFICATIONS
Design Specifications: AASHTO (1977) and applicable Interims (1978 thru 1982 Interim Specifications)

LOADING HS 20-44


DESIGN STRESSES

f_c = 3,500 psi Concrete
f_y = 60,000 psi Reinforcement

COVER SLAB FOR FOOTING 'B'
AT PIER No. 1
CEDAR STREET BRIDGE
F.A. ROUTE 669 SECTION 1038-1-3
PEORIA AND TAZEWELL COUNTIES

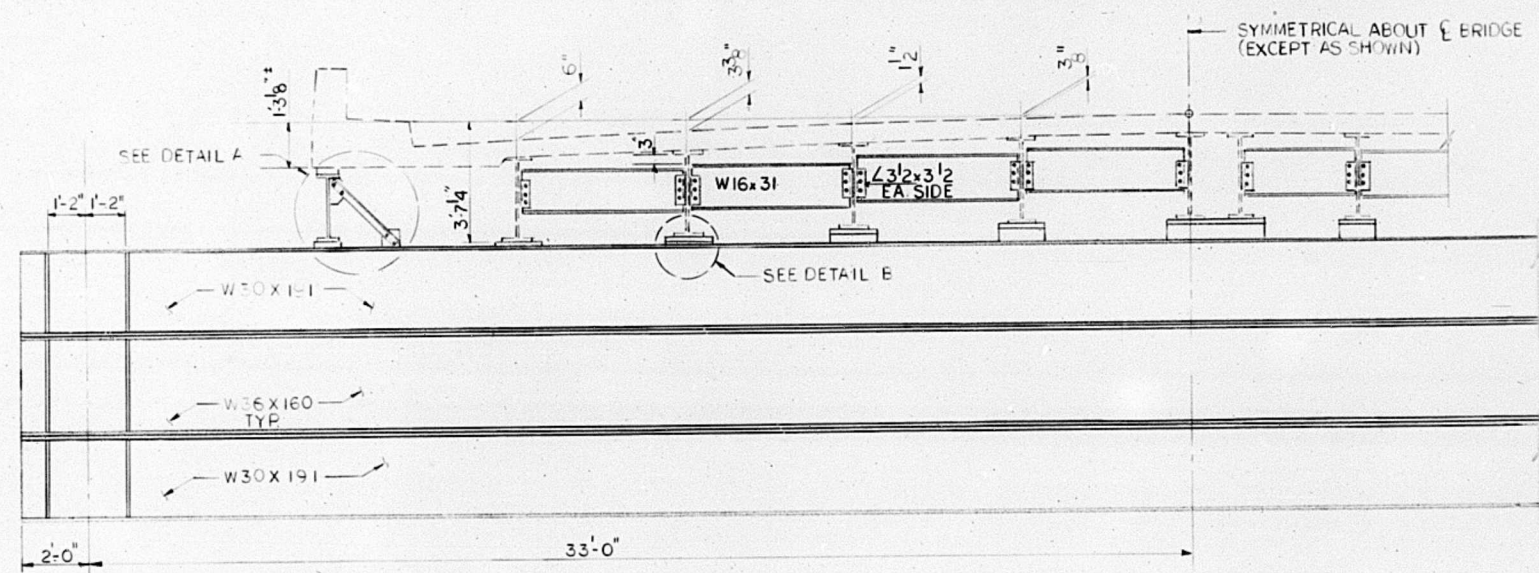


LIFTING GIRDER ELEVATION - SPAN 8 (EXISTING BRIDGE DECK SECTION)

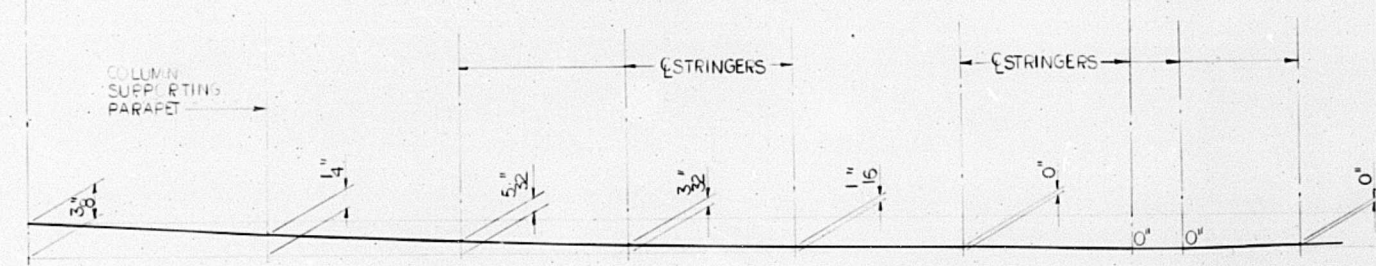

DEFLECTION CORRECTION DIAGRAM


NOTE: DEPTH OF FILL AT EACH STRINGER IS EQUAL TO DISTANCE MEASURED BETWEEN TOP OF GIRDER AND BOTTOM OF STRINGER (OR BOTTOM OF COLUMN SUPPORTING PARAPET) LESS VALUE SHOWN.

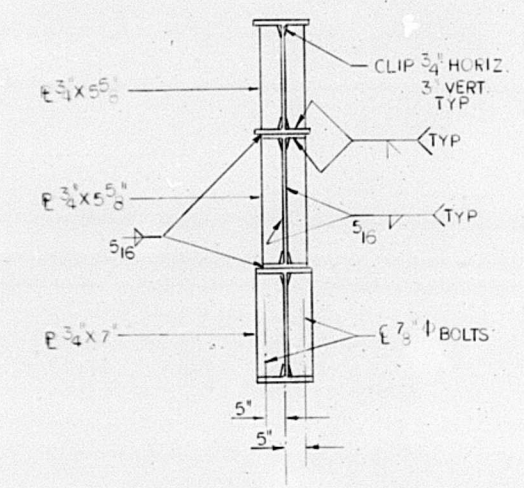


END VIEW

LIFTING SEQUENCE


1. DRIVE PILES FOR TOWERS (SEE SHEET 58)
 2. EXCAVATE, PLACE REINFORCEMENT, POSITION TOWER BASE ANCHOR BOLTS AND POUR FOOTING CONCRETE. (SEE SHEET 58)
 3. ERECT TOWERS, INCLUDING JACKING STANDS. (SEE SHEET 57)
 4. ERECT LIFTING GIRDER BENEATH STRINGERS.
 5. PLACE AND WELD BEVELED SOLE PLATES TO STRINGERS.
 6. MEASURE VERTICAL DISTANCE BETWEEN BOTTOM OF STRINGER AND TOP OF LIFTING BEAM AT EACH STRINGER LOCATION. PROVIDE SHIM PLATES AS NECESSARY. BETWEEN THE STRINGER AND GIRDER, PROVIDE A GAP EQUAL TO THE AMOUNT SHOWN ON THE DEFLECTION CORRECTION DIAGRAM. PLACE ANCHOR BOLTS FINGER TIGHT.
 7. POSITION JACKS AND LIFT SPAN.
 8. TIGHTEN ANCHOR BOLTS AT STRINGERS.
 9. PERFORM ALL REPAIR WORK.
 10. BEFORE RELEASING JACKS FROM TEMPORARY SUPPORTS, LOOSEN ALL STRINGER-TO-LIFTING BEAM ANCHOR BOLTS.
 11. RELEASE JACKS.
 12. DISASSEMBLE TOWERS FOR USE AT PIER 4.
 13. REMOVE BEVELED SOLE PLATES FROM STRINGERS.
- * COST OF EXCAVATION INCIDENTAL.

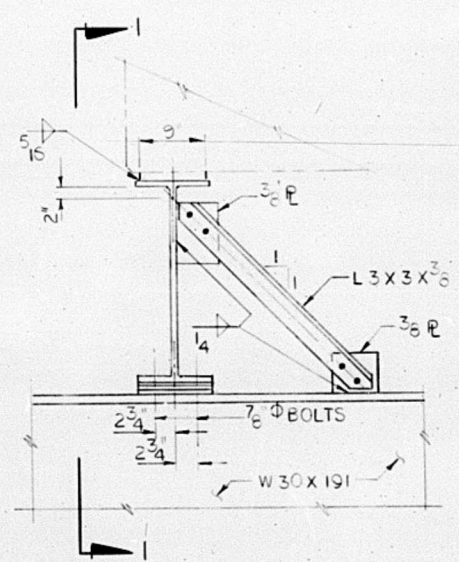


DETAIL A

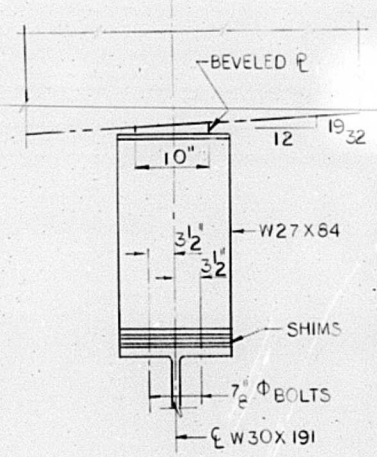

SECTION 1-1

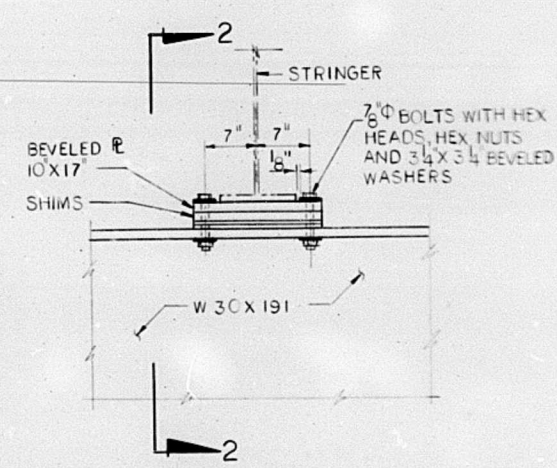

DETAIL B











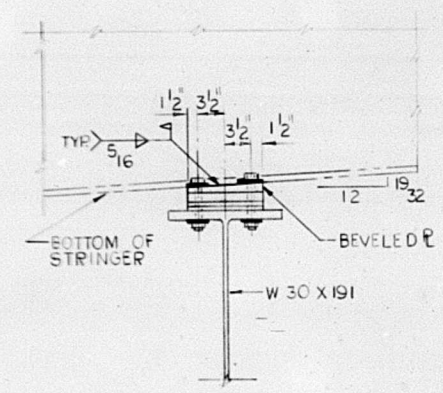


SECTION 2-2

REVISIONS	
NAME	DATE

ILLINOIS DIVISION OF HIGHWAYS
 TEMPORARY STRINGER SUPPORT
 SPAN NO. 8
 CEDAR STREET BRIDGE
 F.A. ROUTE 669
 PEORIA AND TAZEWELL COUNTIES
 STATIONS 0+00 TO 25+00
 SECTION 103B-1-3


PLAN SHEET	SECTION	COUNTY	TOTAL SHEETS	SHEET NO.
663	1038-1-3	PEORIA TAZEWELL	20	13
STA. 0+00		TO STA. 25+00		
IND. ROAD DIST. NO. 7		ILLINOIS		
		FED. AID PROJECT		

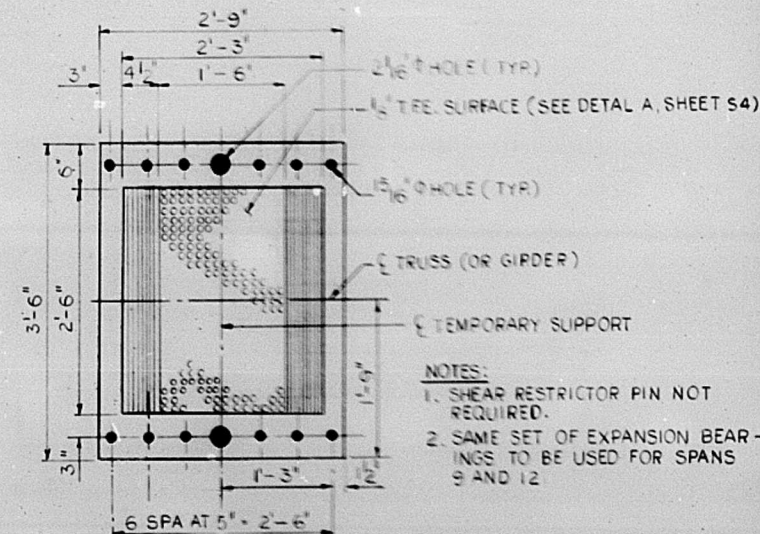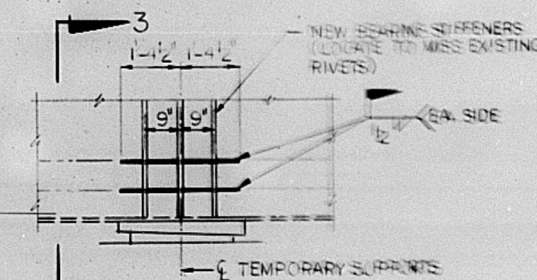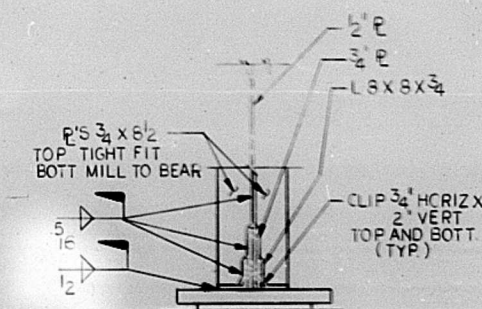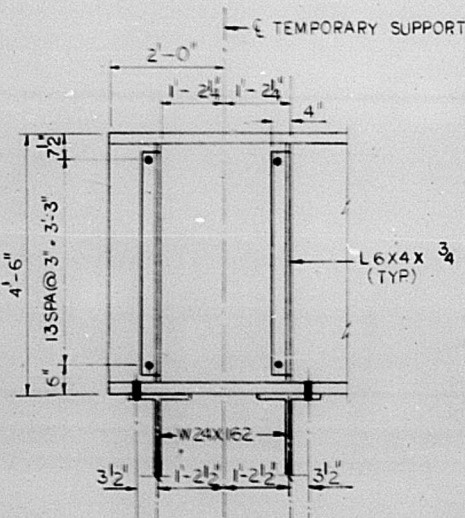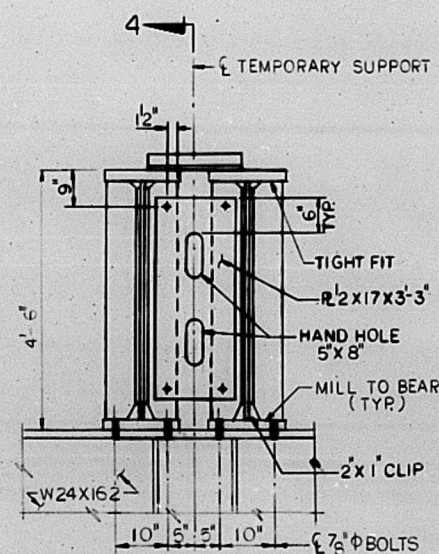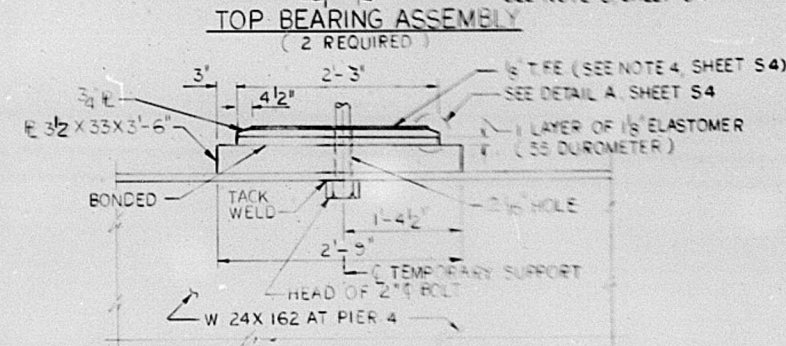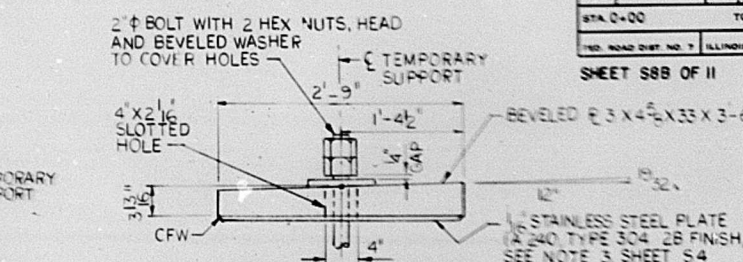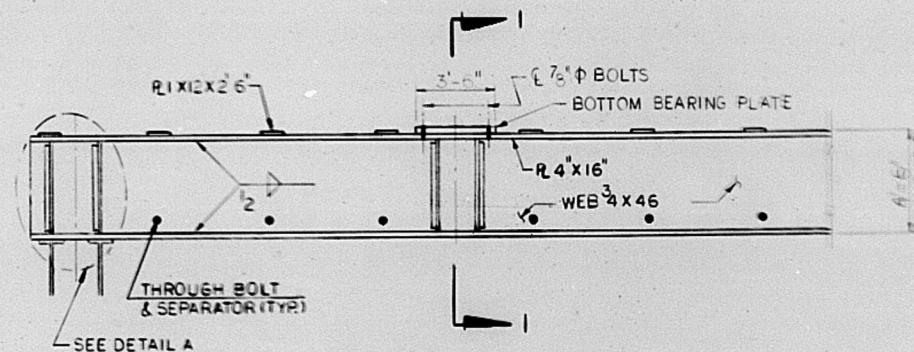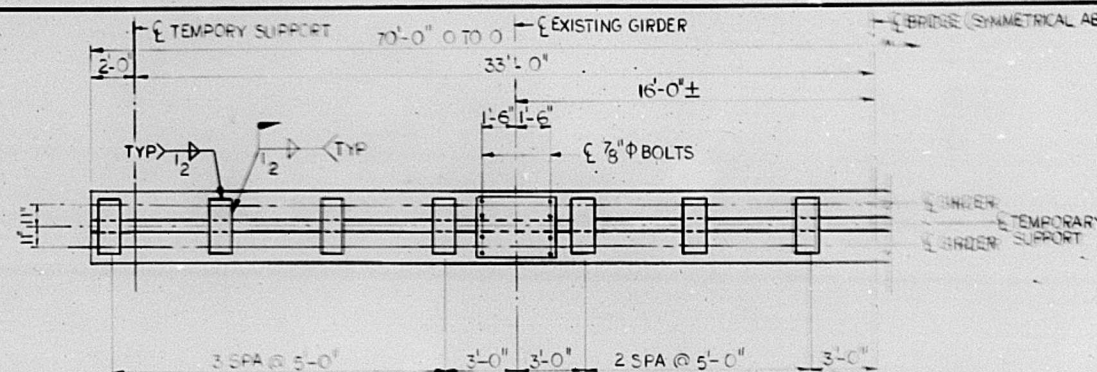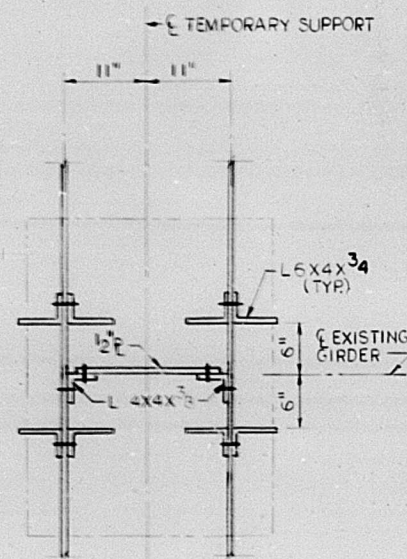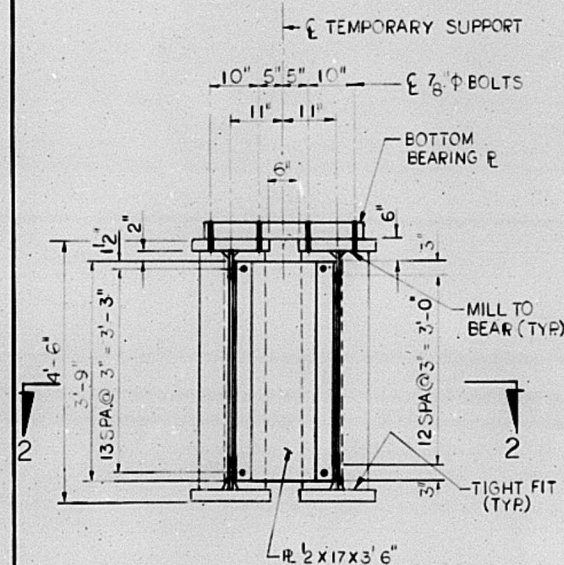

NOTES:

1. SHEAR RESTRICTOR PIN NOT REQUIRED.
2. SAME SET OF EXPANSION BEARINGS TO BE USED FOR SPANS 9 AND 12

DETAIL A

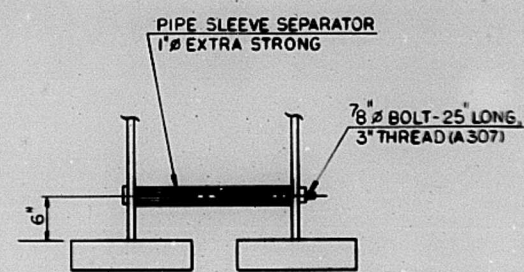

EXISTING GIRDER STRENGTHENING

PIER 1 - SPAN 9

ITEM	UNIT	QUANT.
ELASTOMERIC BEARING ASSEMBLY TYPE III	EACH	2

REVISIONS	
NAME	DATE

ILLINOIS DIVISION OF HIGHWAYS

TEMPORARY GIRDER SUPPORT
SPAN NO. 9


CEDAR STREET BRIDGE

FAL ROUTE 668
PERRIA AND TAZEWELL COUNTIES
STATIONS 0-00 TO 23-00

Diagram illustrating the structural layout of a bridge deck, showing two spans (Span 11 and Span 12) and a central pier. The spans are labeled with their respective lengths: Span 11 = 165'-9" and Span 12 = 167'-0". The diagram shows various joints (U17 to U27) and girders (G17 to G27). A grade of 49.52 is indicated. A circular detail is shown at the pier location, labeled "Pier No. 4".

Technical drawing of a rectangular frame. The dimensions are 1'3" (height) and 1'5 5/8" (width). The material specifications are 2-15B55 and 2-R 3/4 x 15.


SECTION D-D

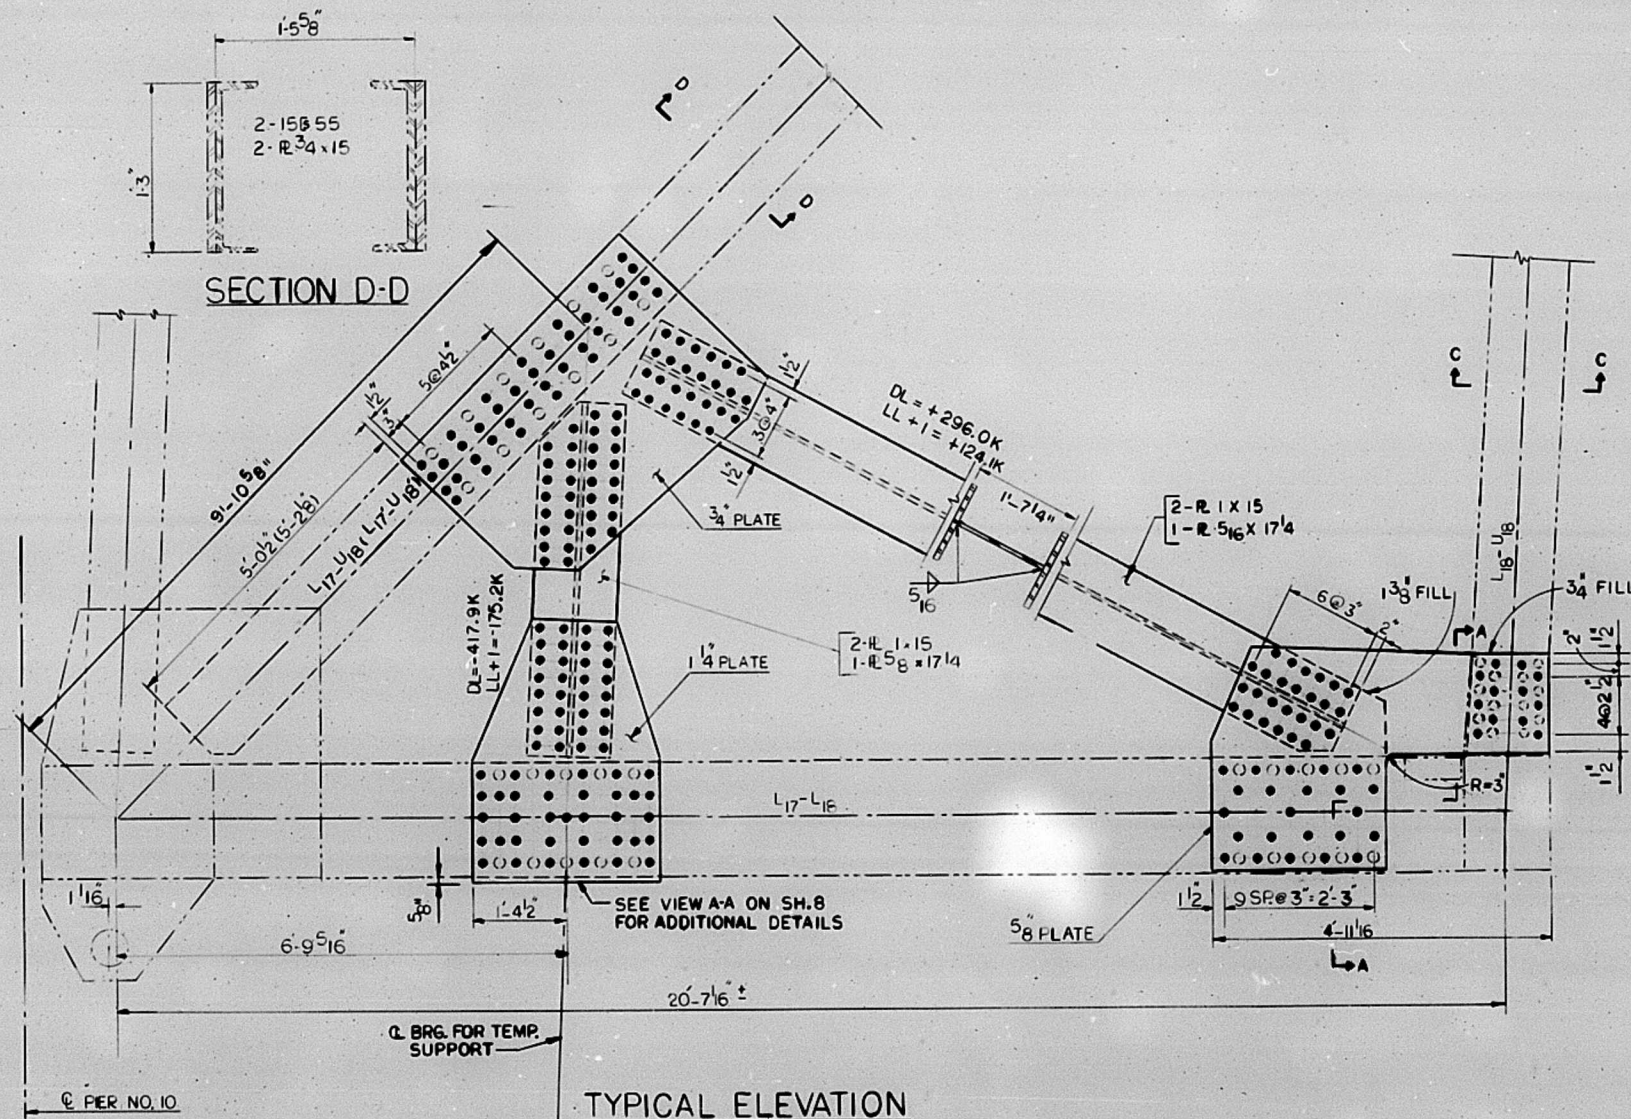


TYPICAL ELEVATION

- NEW HIGH STRENGTH BOLT
- HOLE IN NEW PLATE TO CLEAR EXISTING RIVET HEAD
- EXISTING MATERIAL

- ALL BOLTS SHALL BE $\frac{7}{8}$ DIA. HIGH STRENGTH BOLTS.
- HOLES FOR H S BOLTS SHALL BE $1\frac{5}{16}$ DIA.
- HOLES TO CLEAR EXISTING RIVET HEADS SHALL BE A MINIMUM OF $1\frac{1}{8}$ LARGER THAN THE RIVET HEAD.
- DIMENSIONS AND RIVET PATTERNS SHOWN ARE FROM SHOP DRAWINGS. CONTRACTOR SHALL VERIFY EXISTING CONDITIONS BEFORE COMMENCING WORK.

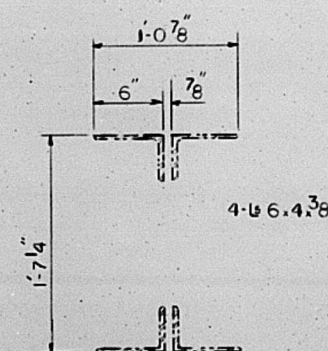

SECTION C-C

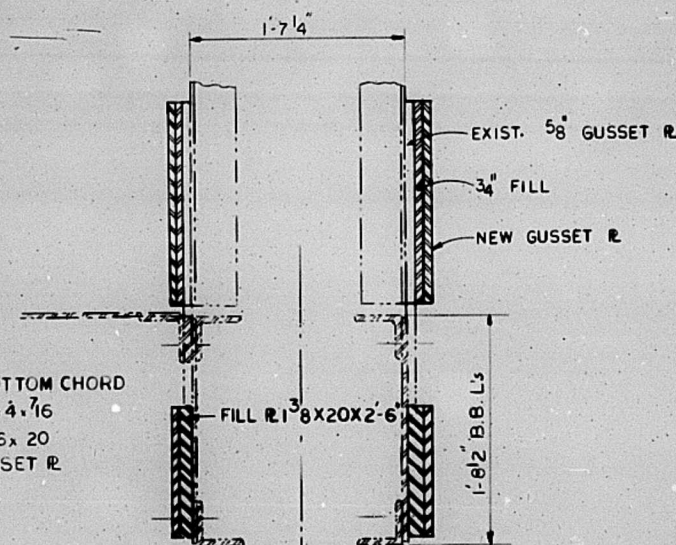

SECTION A-A

BOTTOM CHORD
4# 4.4.716
2# 716x 20
5# GUSSET PL

BYRD, TALLAMY, MACDONALD & LEWIS
CONSULTING ENGINEERS
A DIVISION OF WILBUR SMITH & ASSOCIATES
ROSELLE, N.



REVISIONS	
NAME	DATE

ILLINOIS DIVISION OF HIGHWAYS
TRUSS STRENGTHENING
PIER 4


CEDAR STREET BRIDGE

F.A.I. ROUTE 889 SECTION 1038-1-3
PEORIA AND TAZEWELL COUNTIES
STATIONS 0+00 TO 25+00

- NOTES:**
- BOLTS SHALL BE 7/8" H.S. BOLTS, HOLES SHALL BE 15/16"
 - CONTRACTOR SHALL PROVIDE METHOD TO TEMPORARILY ALIGN HANGER UNTIL SPLICE HAS BEEN COMPLETED. THE METHOD TO BE USED SHALL BE PROVIDED AT THE TIME OF SHOP DRAWING SUBMITTAL.
 - THE NEW WIDE FLANGE MEMBERS AND PLATES SHALL CONFORM TO THE SUPPLEMENTAL REQUIREMENTS FOR NOTCH TOUGHNESS, ZONE 2.

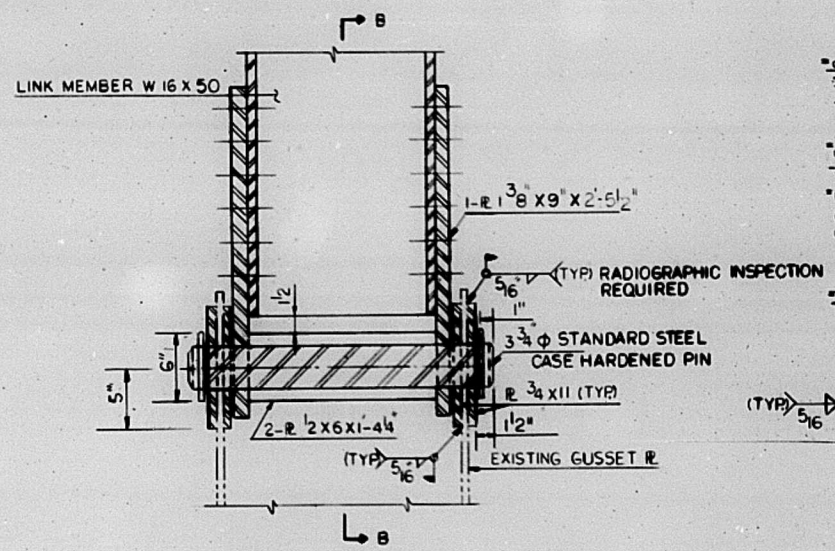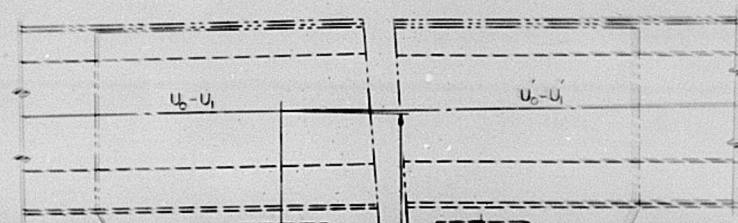


SECTION A-A

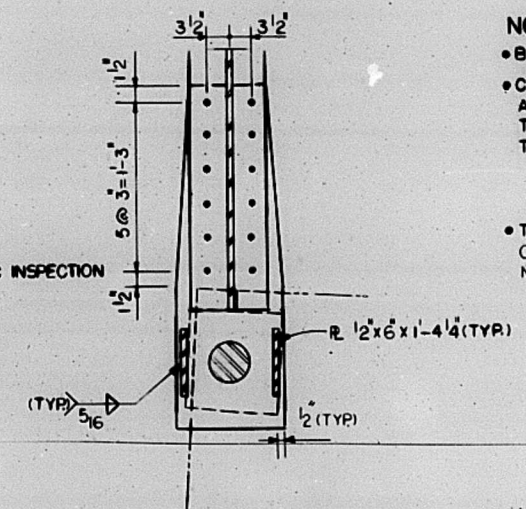


SECTION B-B

BILL OF MATERIAL


ITEM	UNIT	QUANT.
HINGE REPLACEMENT	L.SUM	1.
STRUCTURAL STEEL	POUND	2424.

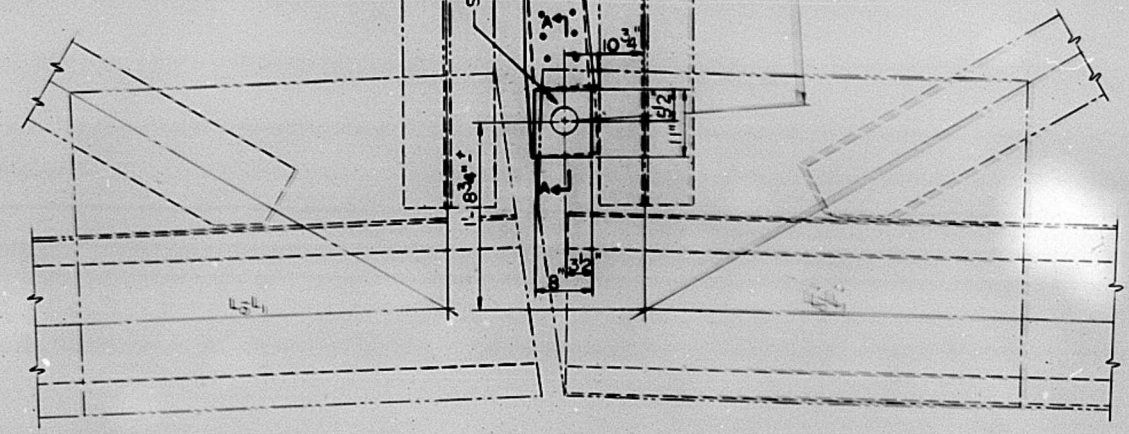


ELEVATION
CANTILEVER SPAN-FRONT END

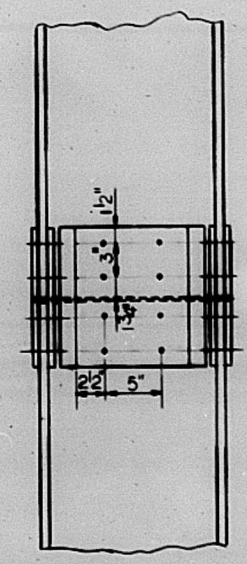

SIDE ELEVATION

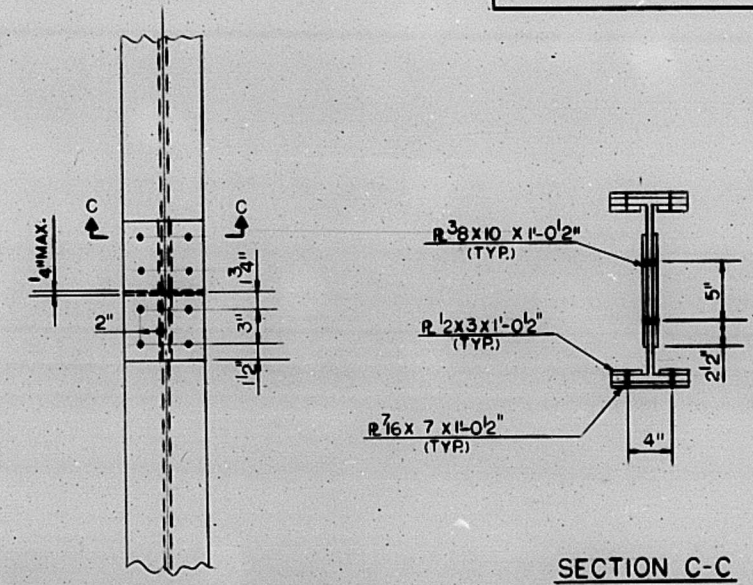

END ELEVATION

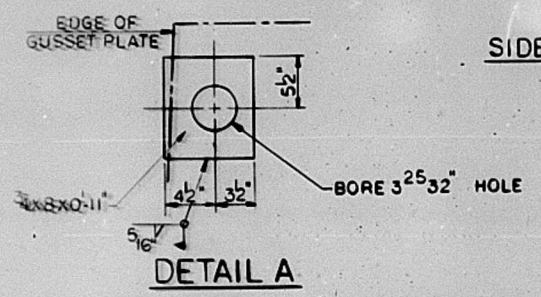

DETAIL A

SPLICE DETAILS

SECTION C-C

REVISIONS	
NAME	DATE




BYRD, TALLAM, MACDONALD & LEWIS
CONSULTING ENGINEERS
A DIVISION OF OHLSEN BENTZ & ASSOCIATES
ROSELLE, IL.

ILLINOIS DIVISION OF HIGHWAYS
HINGE REPLACEMENT
CEDAR STREET BRIDGE
F.A.I. ROUTE 688
PEORIA AND TAZEWELL COUNTIES
STATIONS 0+00 TO 25+00
SECTION 103B-1-3

F.A.I. RTE	SECTION	COUNTY	TOTAL SHEETS	SHEET NO.
688	1038-1-3	PEORIA JACKSON	20	16
STA 0+00		TO STA 25+00		
FED. ROAD DIST. NO.		ILLINOIS		
		FED. AID PROJECT		
SHEET 16 OF 11				

FLOORING NOTES

- FLOORING - STEEL GRATING
 - ① UNIFORM LOAD CAPACITY - 100 LB./SQ. FT.
 - ② CONCENTRATED LOAD CAPACITY - 500 LB./FT.
 - ③ FINISH - GALVANIZED
 - ④ SPAN - 5' 4 7/8"
- ORDER PLATFORM IN TWO PANELS
 - 1-5'-4 7/8" X 3'-0 1/2"
- 1-5'-4 7/8" X 8'-10" WITH 10" X 25 1/4" CUTOUT AT CORNER (25 1/4" DIMENSION ALONG SPAN LENGTH), CUTOUT FOR PIER 7N. & 8 S. PLATFORMS OPPOSITE SIDE FROM CUTOUT FOR PIER 7 S. & 8 N. PLATFORMS.
- FIELD TACK WELD 3RD BEARING TO SUPPORTS AT FOUR CORNERS OF PANEL.

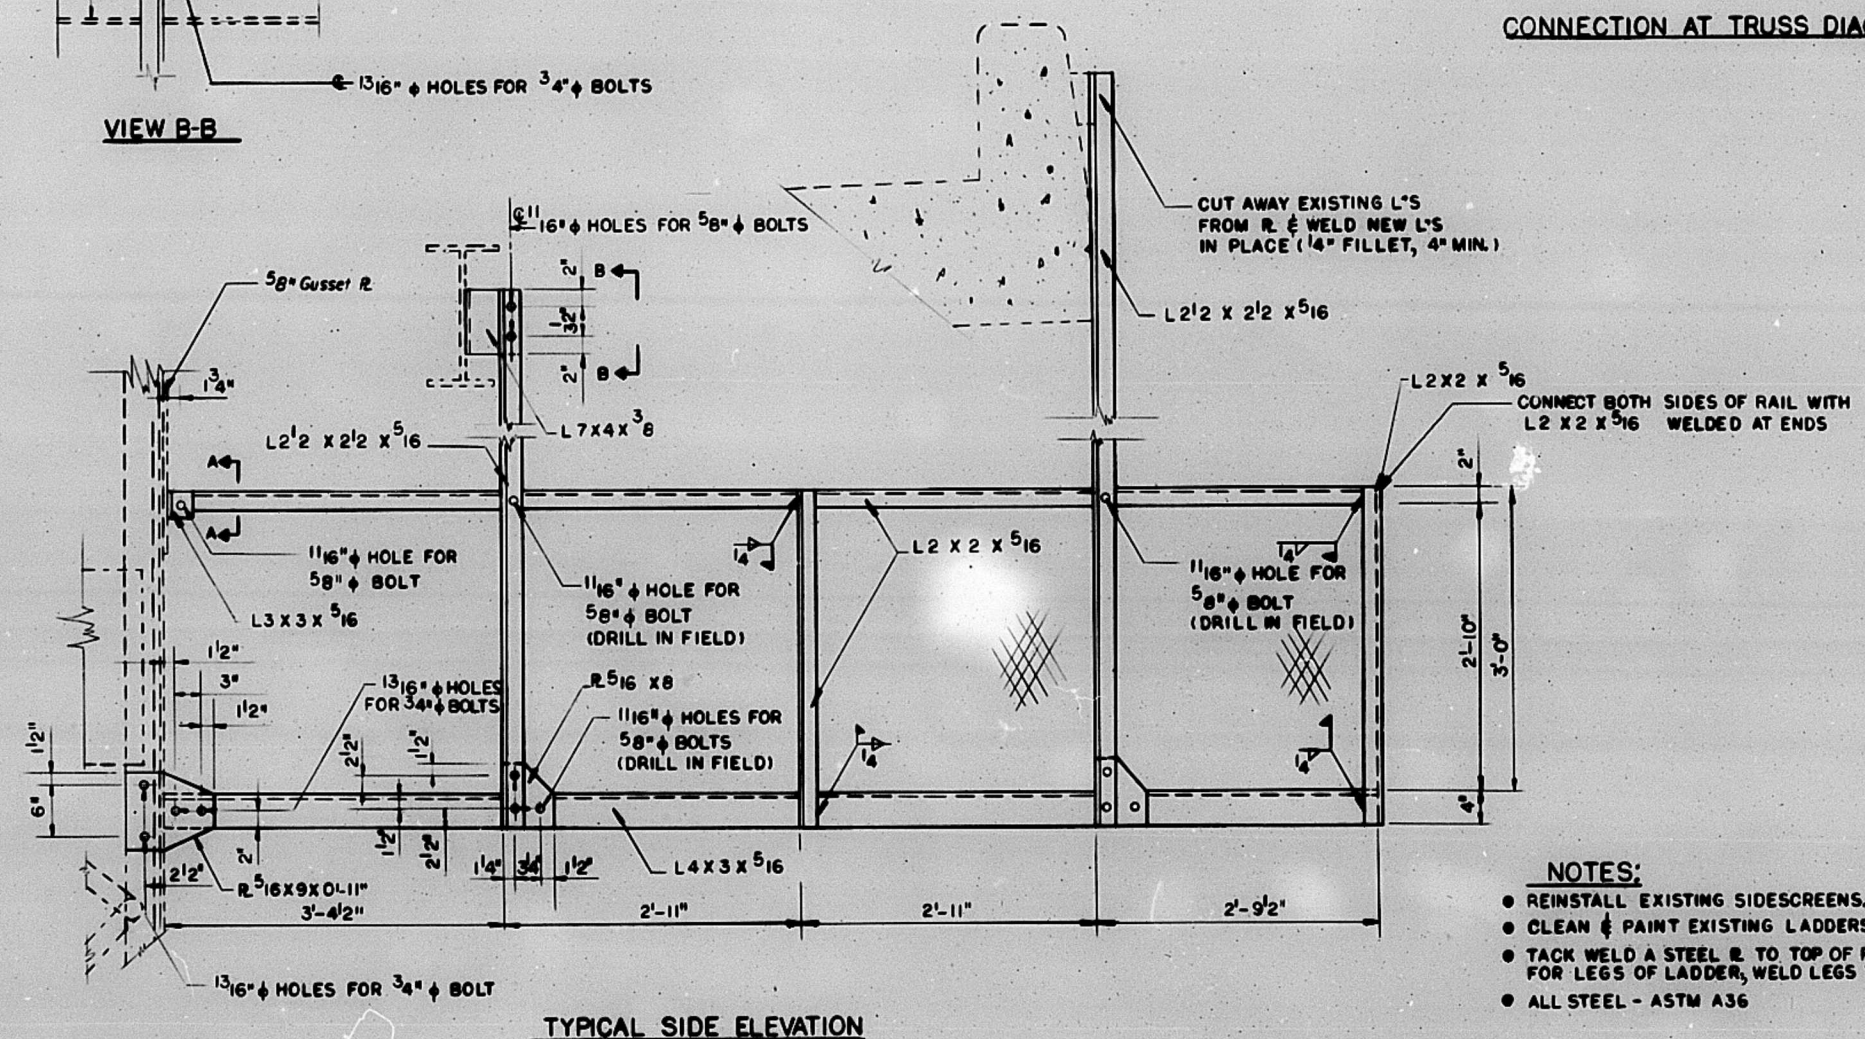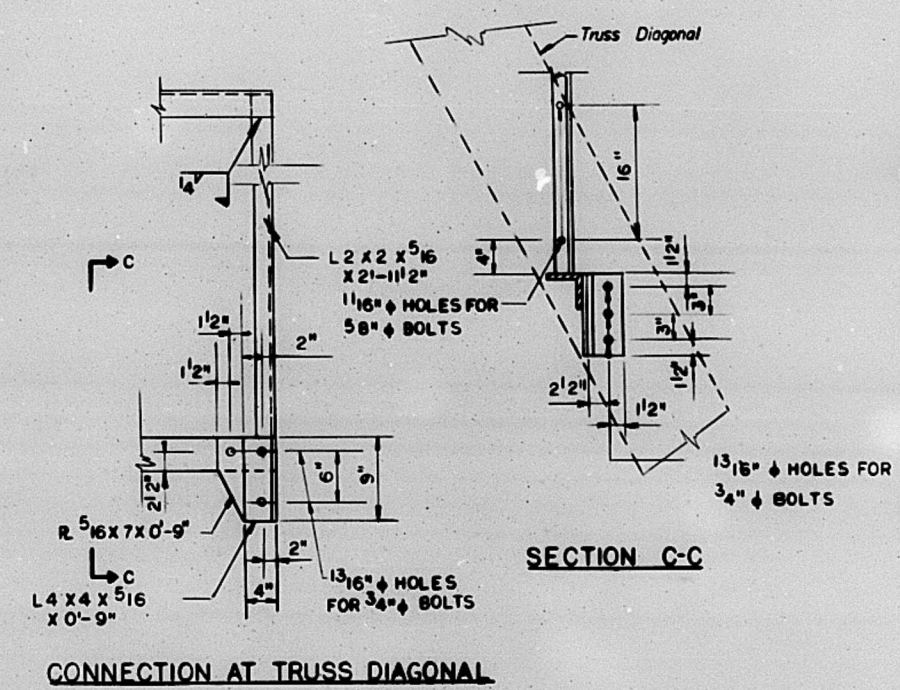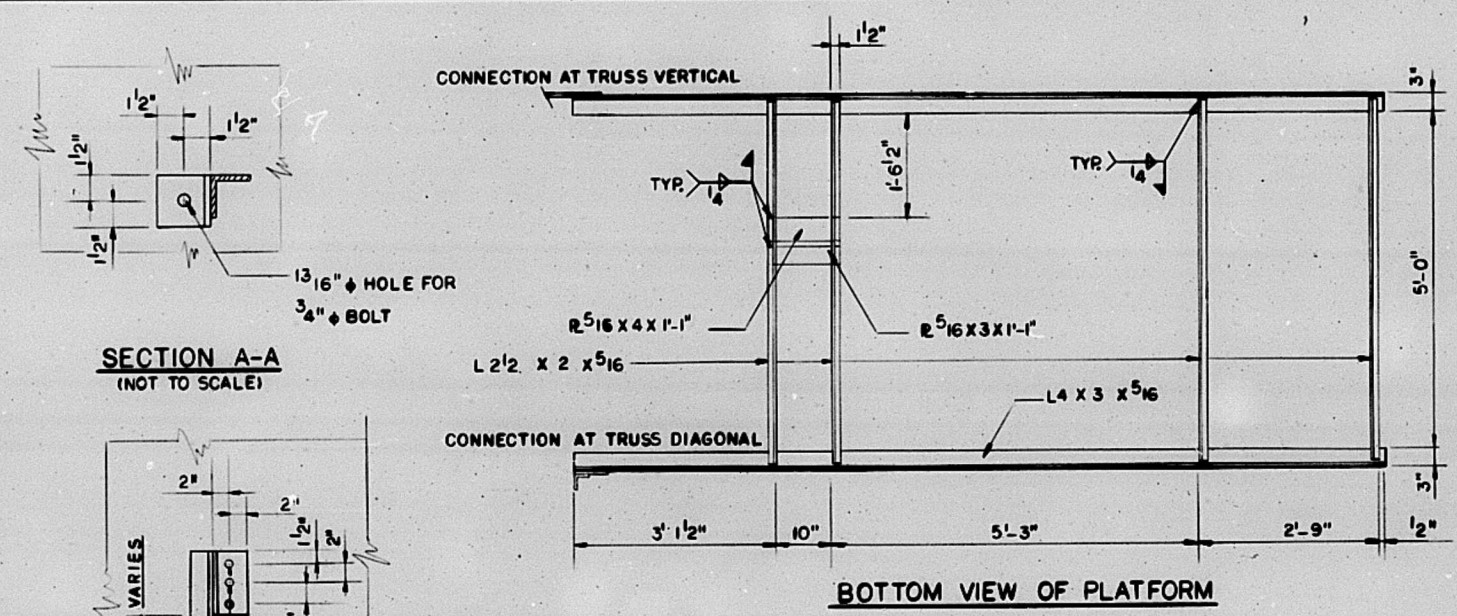

- NOTES:**
- REINSTALL EXISTING SIDESCREENS.
 - CLEAN & PAINT EXISTING LADDERS IN PLACE.
 - TACK WELD A STEEL R. TO TOP OF FLOOR GRATING FOR LEGS OF LADDER, WELD LEGS TO R.
 - ALL STEEL - ASTM A36


BILL OF MATERIAL

ITEM	UNIT	QUANT.
STRUCTURAL STEEL	POUND	493L


REVISIONS	
NAME	DATE

BYRD, TALLAMY, MACDONALD & LEWIS
CONSULTING ENGINEERS
A DIVISION OF WILBUR SMITH & ASSOCIATES
ROSELLE, ILL.

ILLINOIS DIVISION OF HIGHWAYS
NAVIGATION LIGHT PLATFORMS
CEDAR STREET BRIDGE
F.A.I. ROUTE 688
PEORIA AND TATEWELL COUNTIES
STATIONS 0+00 TO 25+00
SECTION 1038-1-3

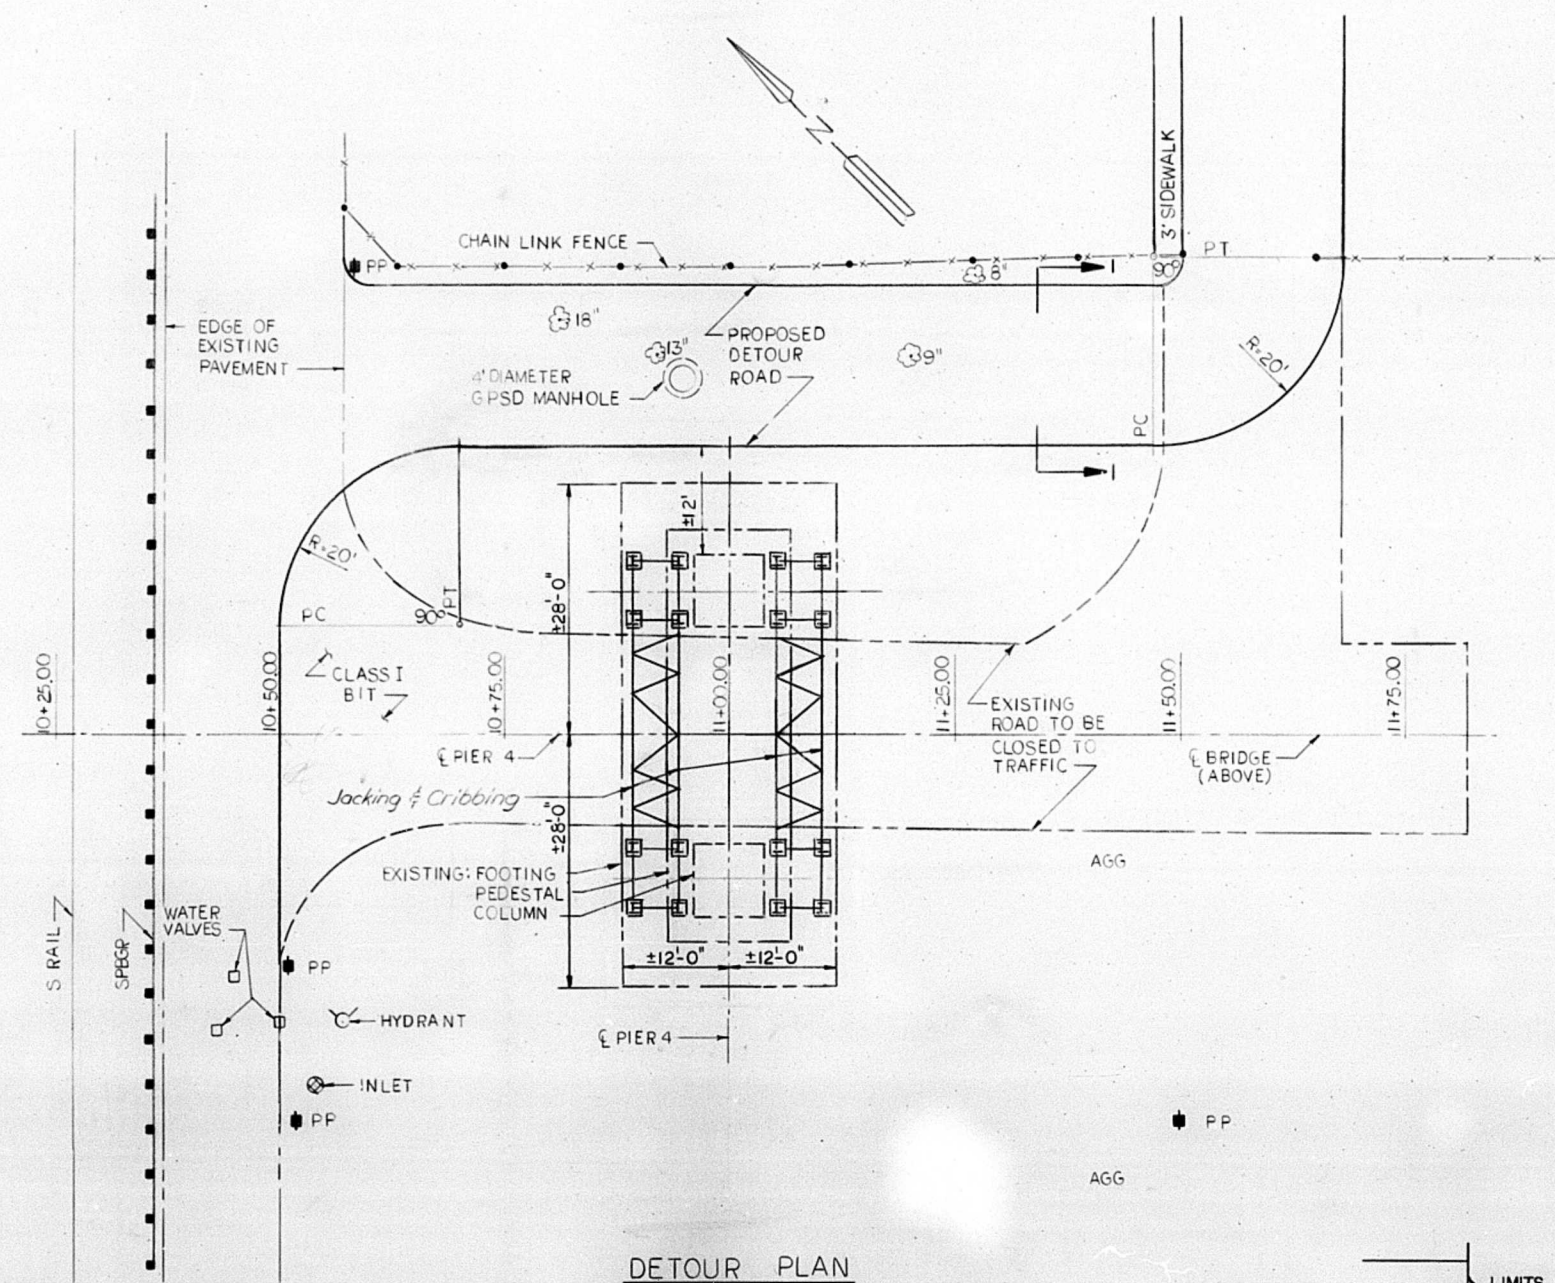

DETOUR PLAN

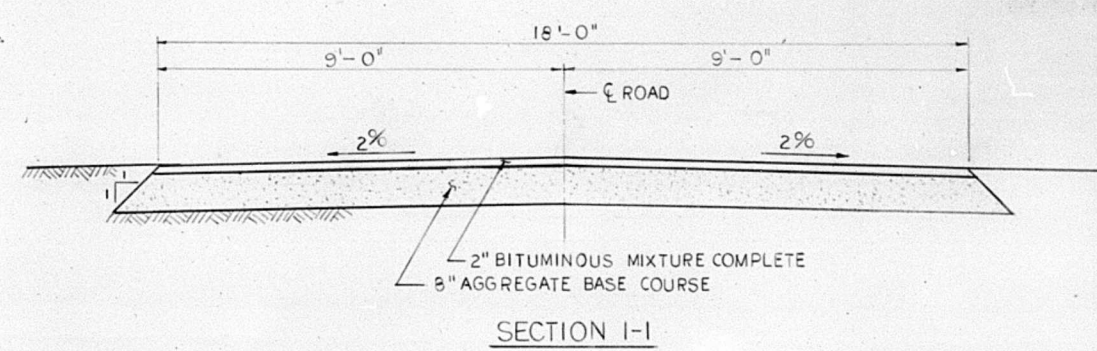


DETOUR BILL OF MATERIAL

CODE NO.	ITEM	UNIT	QUANTITY
201.001	TREE REMOVAL (6 TO 15 IN DIA)	IN. DIA	22
201.002	TREE REMOVAL (OVER 15 IN DIA)	IN. DIA	18
301.001	AGGREGATE BASE COURSE, TYPE A	TON	74
405.004	BITUMINOUS MIXTURE COMPLETE	TON	28 *

* INCLUDES SUFFICIENT SURFACING MATERIAL TO REPLACE EXISTING ROADWAY SURFACE.

NOTE:

- THE CONTRACTOR SHALL SUBMIT DETAILED PLANS SHOWING THE PROPOSED BRACING SYSTEM FOR EXCAVATION AT PIER 4 TO THE ENGINEER FOR HIS APPROVAL PRIOR TO STARTING ANY WORK IN THE AREA.

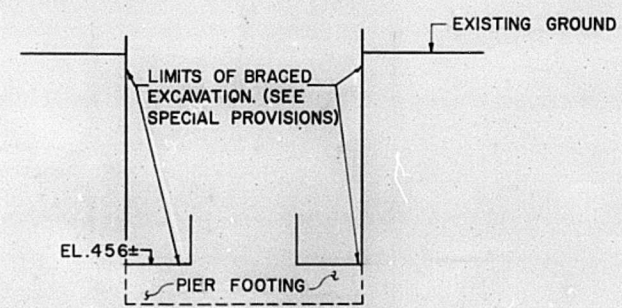

EXCAVATION LIMITS
(AT PIER 4)

REVISIONS	
NAME	DATE

ILLINOIS DIVISION OF HIGHWAYS

LOCAL ENTRANCE DETOUR

CEDAR STREET BRIDGE

F.A.I. ROUTE 669
PEORIA AND TAZEWELL COUNTIES
STATIONS 0+00 TO 25+00


SECTION 103B-1-3

Rev. 6-15-82


DATE	SECTION	COUNTY	TOTAL SHEETS	SHEET NO.
669	103B-1-3	PEORIA/ TAZEWELL	20	18
STA 0+00		TO STA 25+00		
FED. ROAD DIST. NO.		ILLINOIS	FED. AID PROJECT	

BILL OF MATERIALS

ITEM	UNIT	QUANT.
TEMPORARY BRIDGE RAIL	LIN. FT.	380.
RELOCATE TEMPORARY BRIDGE RAIL	LIN. FT.	380.

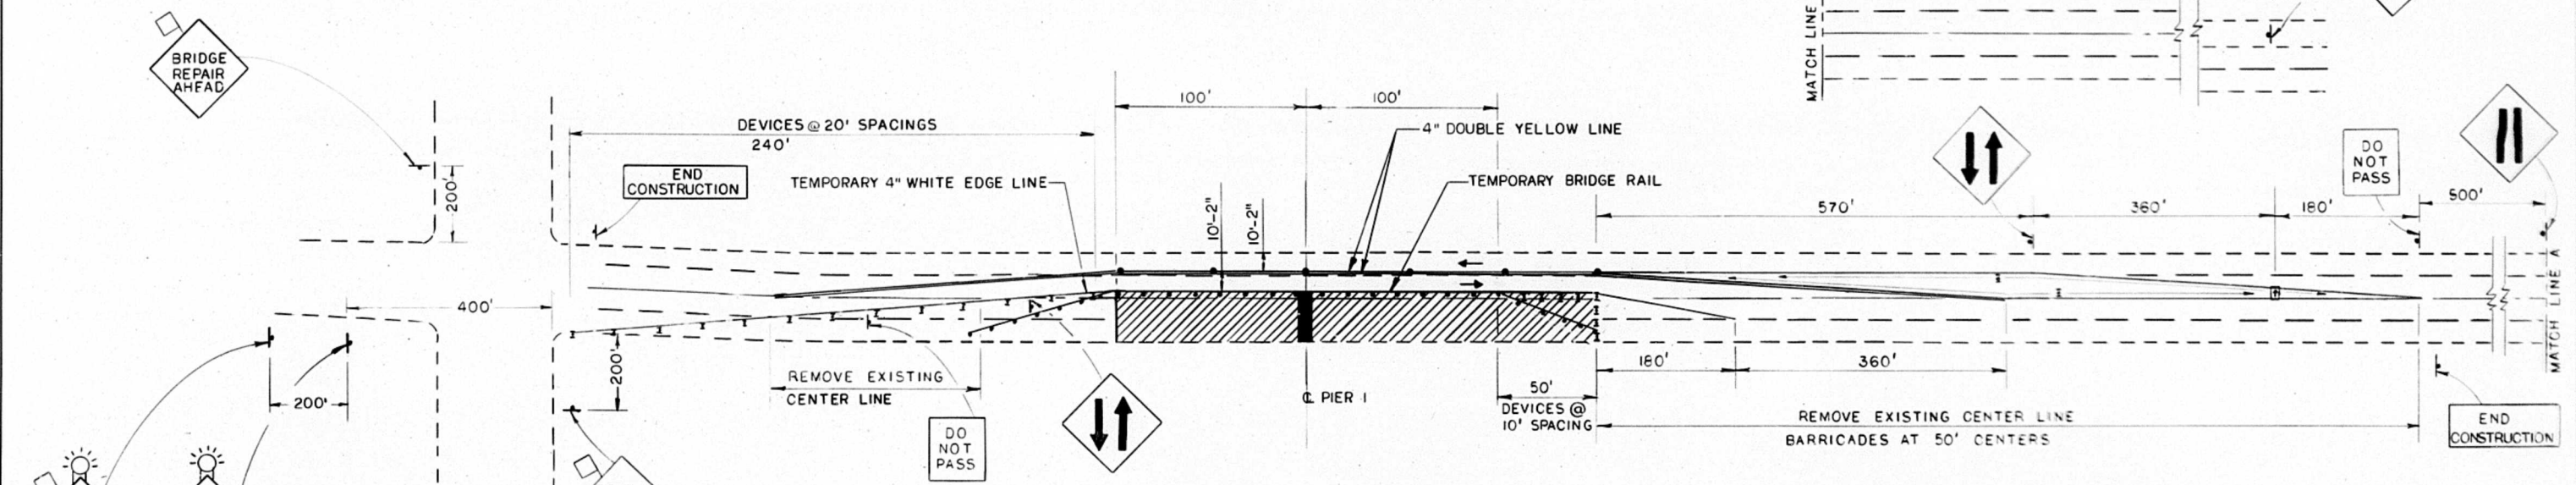

MAINTENANCE OF TRAFFIC (NORTH HALF)

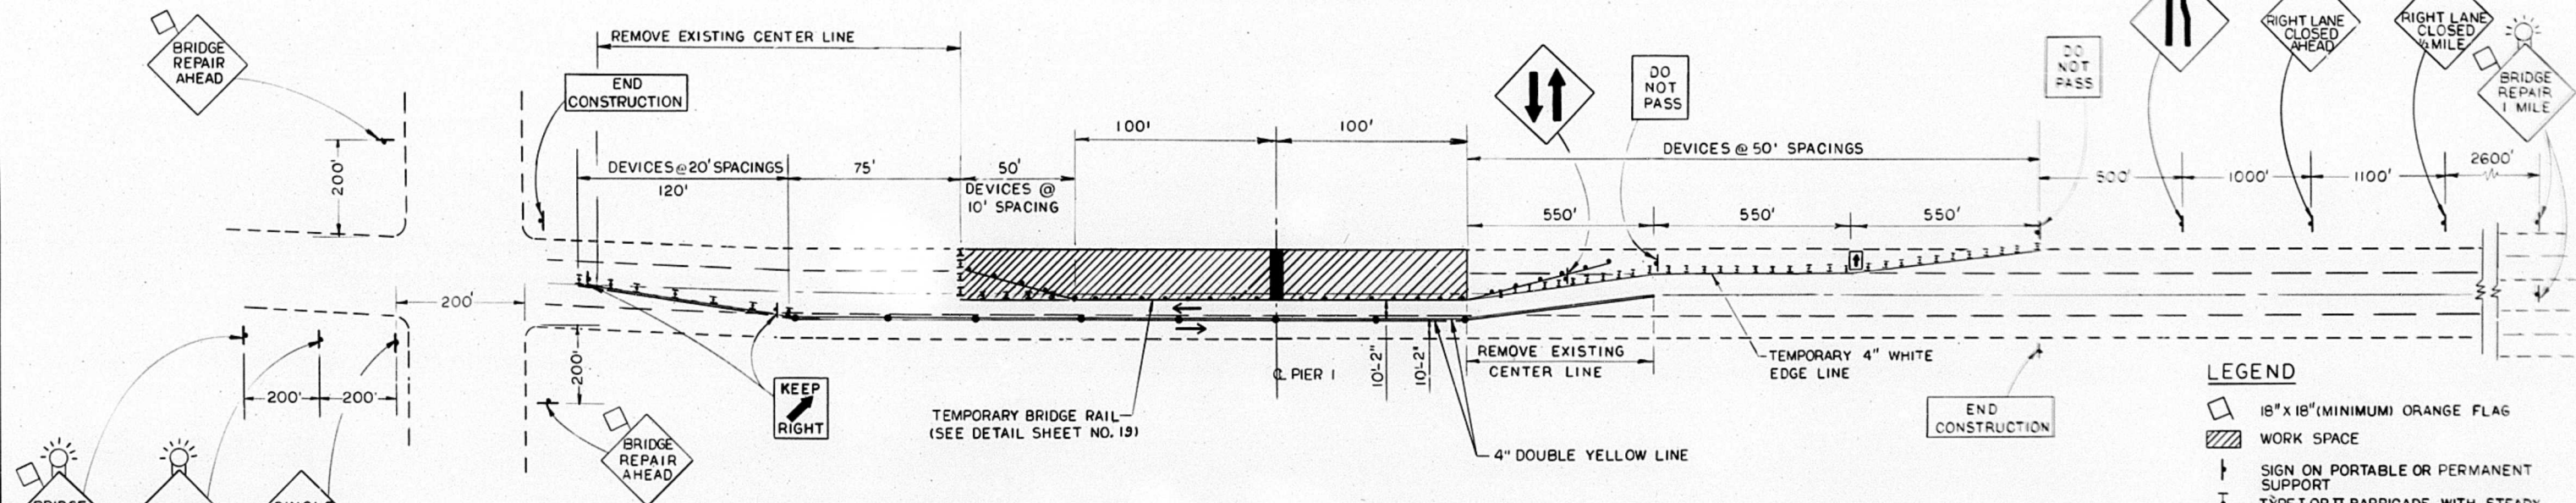

MAINTENANCE OF TRAFFIC (SOUTH HALF)

NOTES:
STANDARD 2318 WILL APPLY EXCEPT AS INDICATED ON THIS PLAN.
SET FLEXIBLE DELINEATOR POSTS AT 50 FT. CENTERS.
SIGNS MOUNTED IN THE MEDIAN WILL BE NECESSARY WHEN MEDIAN WIDTH EQUALS 10 FT. OR MORE.


- LEGEND**
- 18" x 18" (MINIMUM) ORANGE FLAG
 - WORK SPACE
 - SIGN ON PORTABLE OR PERMANENT SUPPORT
 - TYPE I OR II BARRICADE WITH STEADY BURNING LIGHTS
 - 24" FLEXIBLE DELINEATOR POSTS
 - ARROW BOARD

ILLINOIS DIVISION OF HIGHWAYS
"TRAFFIC CONTROL
PHASE II"
TRAFFIC CONTROL & PROTECTION
STANDARD 2318 SPECIAL
CEDAR STREET BRIDGE
F.A.I. ROUTE 669
PEORIA AND TAZEWELL COUNTIES
STATIONS 0+00 TO 25+00
SECTION 103B-1-3

BYRD, TALLAMY, MACDONALD & LEWIS
CONSULTING ENGINEERS
A DIVISION OF WILBUR SMITH & ASSOCIATES
ROSELLE, IL.

REVISIONS	
NAME	DATE

FILE NO.	SECTION	COUNTY	TOTAL SHEETS	SHEET NO.
669	103B-1-3	PEORIA	20	19
STA 0+00	TO STA 25+00			
FED. ROAD DIST. NO.	ILLINOIS	FED. AID PROJECT		

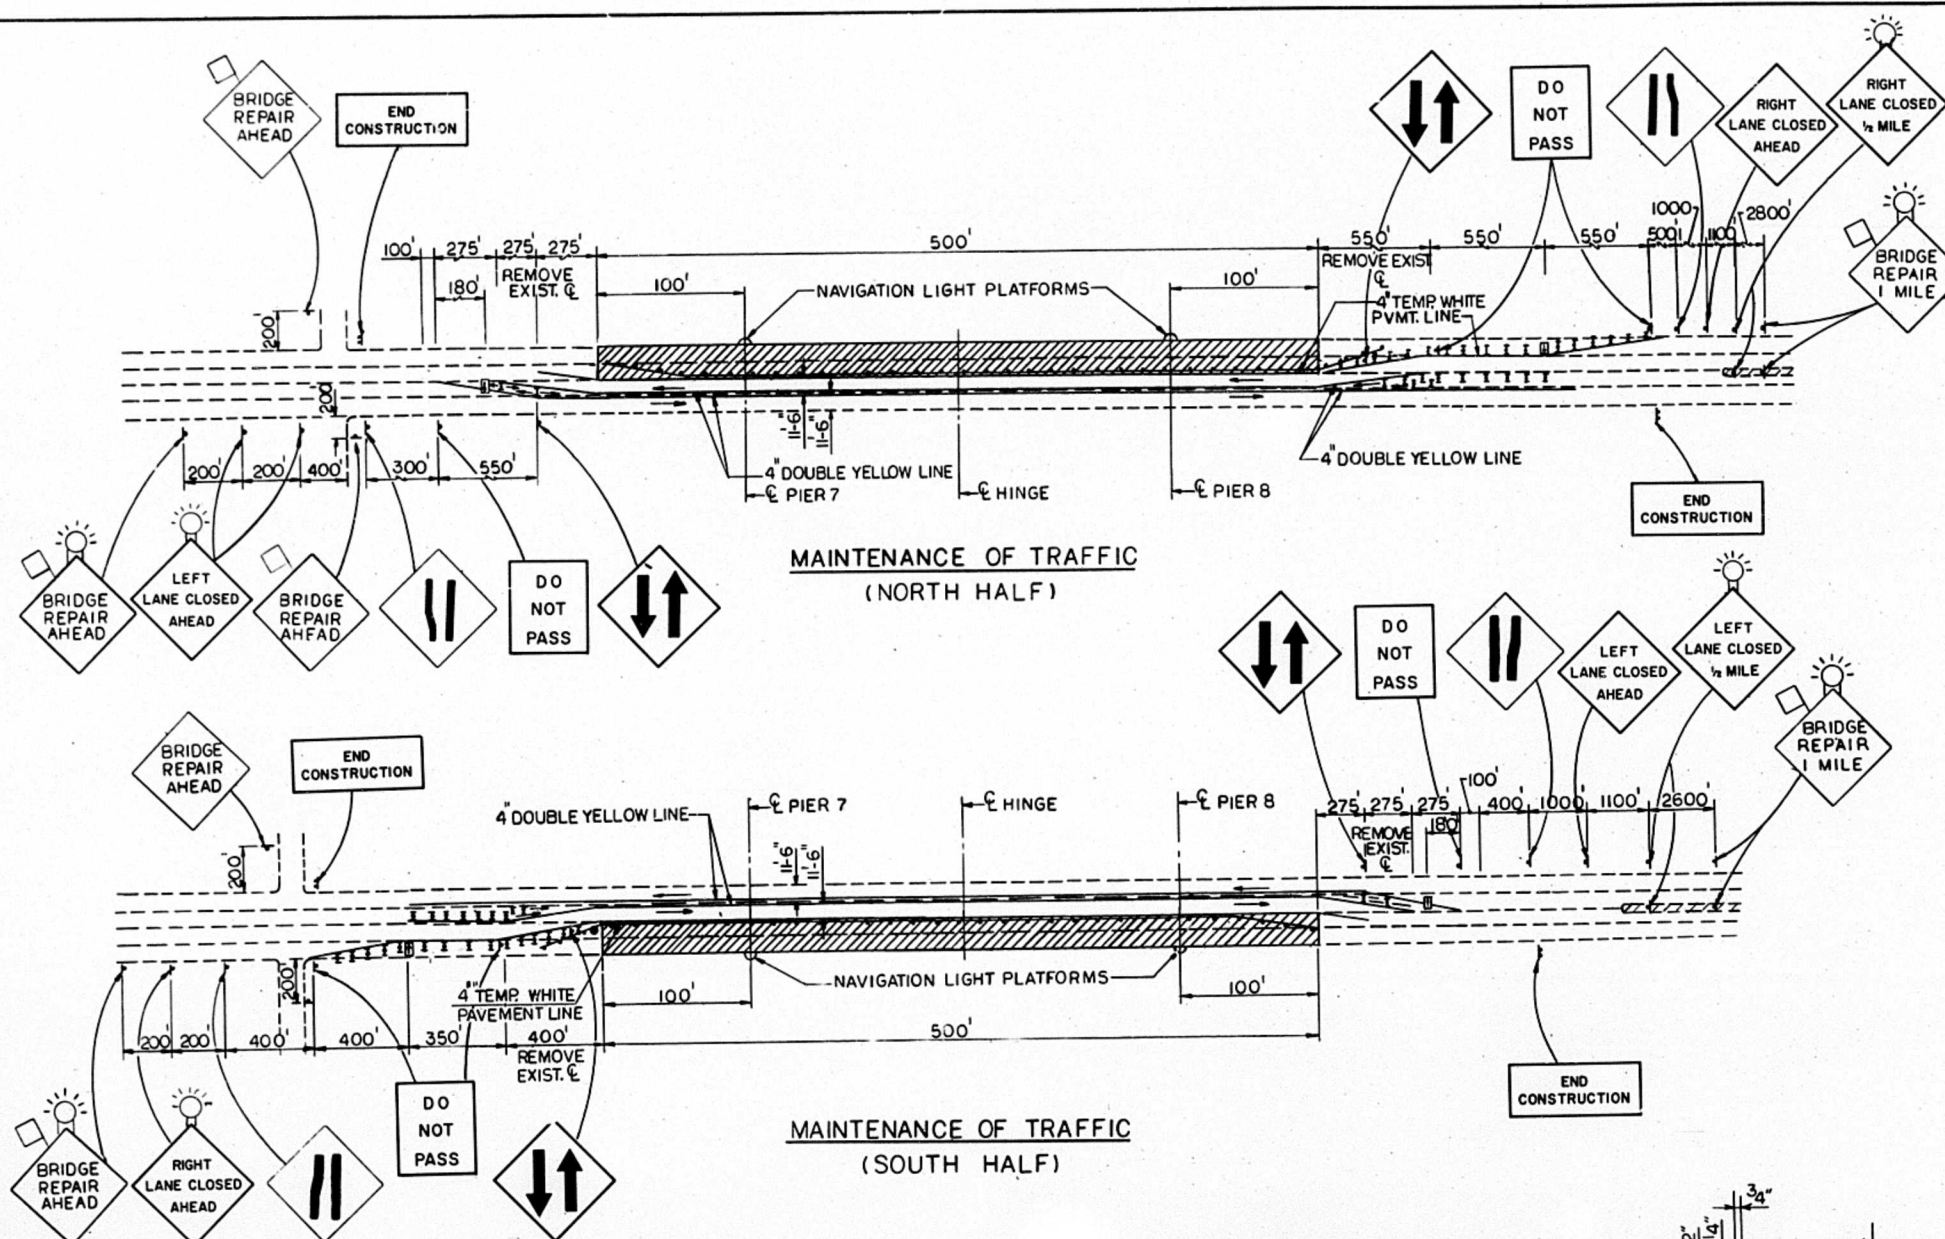

NOTE:
HIGH INTENSITY FLASHING LIGHTS AS SHOWN ON APPROACH SIGNS
TO BE USED DURING HOURS OF DARKNESS


LEGEND

- WORK SPACE
- SIGN ON PERMANENT OR PORTABLE SUPPORT
- TYPE I OR II BARRICADE WITH STEADY BURNING LIGHTS
- FLAGMAN
- ARROW BOARD
- 18" X 18" (MINIMUM) ORANGE FLAG
- 24" FLEXIBLE DELINEATOR POSTS


BILL OF MATERIALS

ITEM	UNIT	QUANT.
TEMPORARY BRIDGE RAIL	LIN. FT.	630
RELOCATE TEMPORARY BRIDGE RAIL	LIN. FT.	630


NOTES:
STANDARD 2318 WILL APPLY EXCEPT AS INDICATED
ON THIS PLAN.
SET FLEXIBLE DELINEATOR POSTS AT 50 FT. CENTERS.
SIGNS MOUNTED IN THE MEDIAN WILL BE NECESSARY
WHEN MEDIAN WIDTH EQUALS 10 FT. OR MORE.

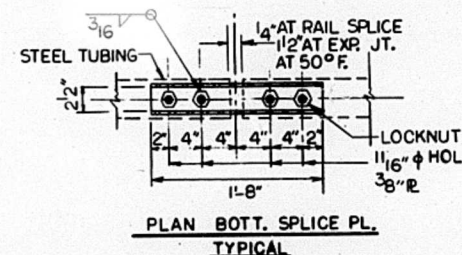

PLAN BOT. SPLICE PL.
TYPICAL

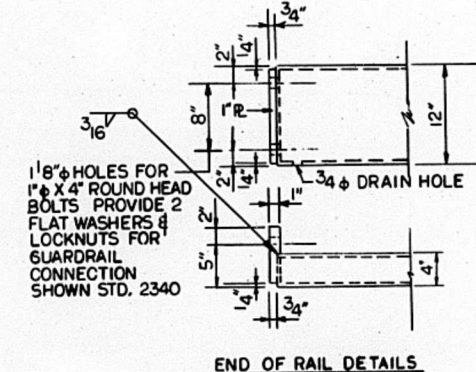


END OF RAIL DETAILS

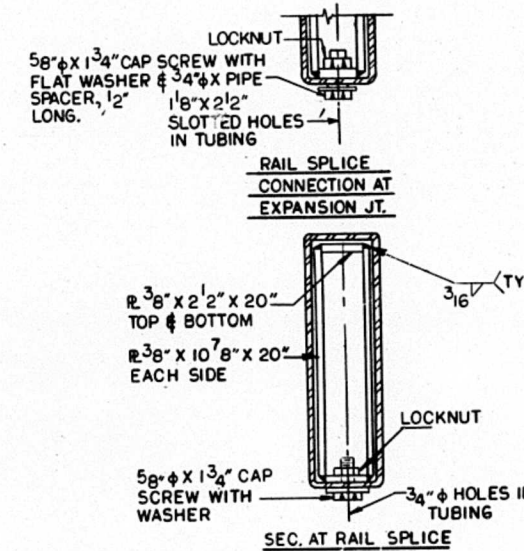


RAIL SPLICE
CONNECTION AT
EXPANSION JT.


SEC. AT RAIL SPLICE

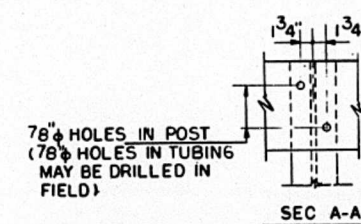

SEC A-A

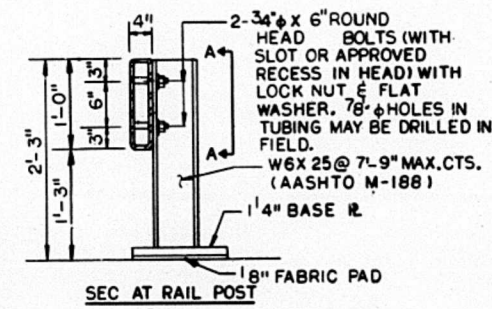

SEC AT RAIL POST

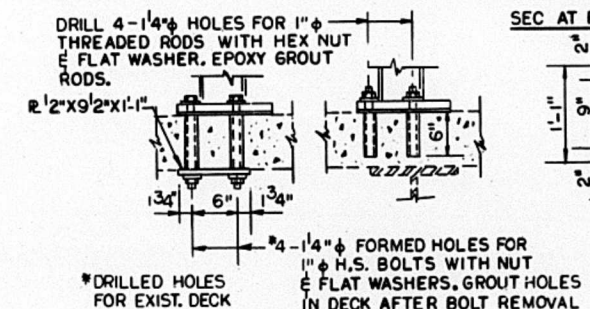

ANCHORAGE DETAILS

TEMPORARY BRIDGE RAIL DETAILS

- NOTES FOR TEMPORARY BRIDGE RAIL:
- HOLLOW STRUCTURAL STEEL TUBING SHALL CONFORM TO THE REQUIREMENTS OF ASTM DESIGNATION A-500 GRADE B STRUCTURAL STEEL TUBING.
 - ALL OTHER STEEL SHAPES & PLATES SHALL CONFORM TO THE REQUIREMENTS OF AASHTO M-183, EXCEPT POSTS SHALL CONFORM TO AASHTO M-223 GRADE 50.
 - BOLTS, CAP SCREWS & NUTS SHALL CONFORM TO THE REQUIREMENTS OF ASTM DESIGNATION A-307 EXCEPT FOR HIGH STRENGTH BOLTS, THREADED RODS, NUTS & WASHERS NOTED WHICH SHALL CONFORM TO AASHTO M-164.
 - THE BRIDGE RAIL SHALL RECEIVE ONE SHOP COAT OF A STEEL PRIME PAINT.
 - THE 1" HIGH STRENGTH BOLTS OR THREADED RODS USED TO CONNECT THE RAILPOSTS SHALL BE TIGHTENED IN ACCORDANCE WITH ARTICLE 50704(g)(3) OF THE STANDARD SPECIFICATIONS.
 - SEE SPECIAL PROVISIONS FOR TEMPORARY BRIDGE RAIL.


ILLINOIS DIVISION OF HIGHWAYS TRAFFIC CONTROL "PHASE IV"

TRAFFIC CONTROL & PROTECTION
STANDARD 2318 SPECIAL
CEDAR STREET BRIDGE
F.A.I. ROUTE 669
PEORIA AND TAZEWELL COUNTIES
STATIONS 0+00 TO 25+00

REVISIONS	
NAME	DATE

BYRD, TALLAMY, MACDONALD & LEWIS
CONSULTING ENGINEERS
A DIVISION OF WILBUR SMITH & ASSOCIATES
ROSELLE, IL.


FA RTE	SECTION	COUNTY	TOTAL SHEETS	SHEET NO.
669	1038-1-3	PEORIA	20	20
STA	0+00	TO STA	25+00	
FED. ROAD DIST. NO.	ILLINOIS	FED. AID PROJECT		

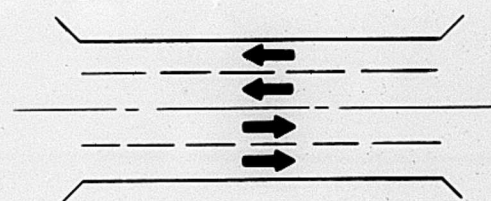

PHASE I

PIER 1


1. DRIVE TOWER SUPPORT PILES, CONSTRUCT TEMPORARY FOOTINGS, ERECT TEMPORARY SUPPORTS.
2. MODIFY GIRDERS AND STRINGERS AT JACKING LOCATIONS AS REQUIRED.
3. TRANSFER LOADS FROM PIER TO TEMPORARY SUPPORTS BY JACKING.
4. REMOVE PIER TO TOP OF FOOTING, AND REMOVE ALL TEMPORARY REPAIR WORK.
5. REMOVE GIRDER BEARINGS.
6. REMOVE DETERIORATED CONCRETE IN TOP OF FOOTING ABOVE GROUND, AND PREPARE FOR PATCHING.
7. DRILL HOLES IN TOP OF FOOTING AND GROUT NEW DOWELS IN PLACE.
8. PLACE REINFORCEMENT AND FORM NEW PIER TO CONSTRUCTION JOINT.
9. PLACE CONCRETE TO CONSTRUCTION JOINT AT STEP IN CAP.
10. REMOVE FORMS AND FINISH CONCRETE IN ACCORDANCE WITH THE SPECIFICATIONS.

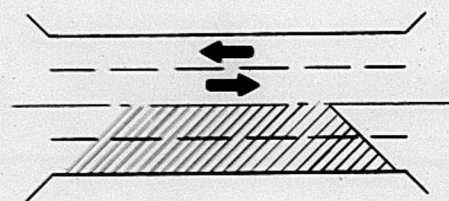

PHASE II

PIER 1

1. USING TRAFFIC CONTROLS AS SHOWN ON "TRAFFIC CONTROL - PHASE II" DRAWING, PROVIDE 2 TEN FOOT TRAFFIC LANES ON ONE SIDE OF LONGITUDINAL DECK JOINTS.
2. REMOVE DECK CONCRETE AROUND EXPANSION DAM FROM OUTSIDE OF PARAPET TO LONGITUDINAL JOINT.
3. REMOVE EXPANSION DAM AND SUPPORTS, SIDEWALK PLATE AND ANGLES, AND END DIAPHRAGMS.
4. REMOVE STRINGER EXTENSION FROM SIDEWALK BRACKET AND CUT BACK ALL SPAN 9 STRINGERS. REPAIR STRINGERS AS DIRECTED BY THE ENGINEER.
5. CUT OUT SPAN 8 STRINGERS (LOCATED BETWEEN GIRDERS) AND WELD NEW BOTTOM FLANGE PLATE. PERFORM ADDITIONAL REPAIRS AS DIRECTED BY THE ENGINEER.
6. PLACE REINFORCEMENT AND FORMS FOR UPPER CAP FROM CONSTRUCTION JOINT AT STEP IN CAP TO STRINGER BEARING SEAT.
7. ASSEMBLE BEARINGS AND SECURE IN POSITION ON STRINGERS.
8. PLACE CONCRETE UP TO CONSTRUCTION JOINT. FREE BEARINGS AFTER CONCRETE HAS SET. (THE CONTRACTOR HAS THE OPTION OF PLACING THE CONCRETE FOR THE UPPER CAP WITHOUT A CONSTRUCTION JOINT.)
9. INSTALL NEW CONNECTION ANGLES AND END DIAPHRAGMS.
10. INSTALL JOINT SUPPORTS OVER SIDEWALK BRACKET.
11. REPLACE DECK REINFORCEMENT, FORM AND PLACE NEW DECK, SIDEWALK AND PARAPET.
12. REMOVE PIER AND DECK FORMS AND FINISH CONCRETE IN ACCORDANCE WITH SPECIFICATIONS.
13. INSTALL NEOPRENE DECK JOINT.
14. AFTER A CURING PERIOD APPROVED BY THE ENGINEER, REMOVE ALL TRAFFIC CONTROL DEVICES, SEAL ALL TEMPORARY BRIDGERAIL CONNECTION HOLES AND TRANSFER TRAFFIC TO OPPOSITE SIDE OF LONGITUDINAL DECK JOINT. PROVIDE 2 TEN FOOT TRAFFIC LANES, USING TRAFFIC CONTROL AS SHOWN ON "TRAFFIC CONTROL PHASE II" DRAWING.
15. FOLLOW THE SAME PROCEDURE FOR ITEMS 2 THROUGH 13, PHASE II FOR THIS SIDE OF THE BRIDGE.
16. AFTER A CURING PERIOD, APPROVED BY THE ENGINEER, REMOVE ALL TRAFFIC CONTROL DEVICES AND SEAL ALL TEMPORARY BRIDGERAIL CONNECTION HOLES.

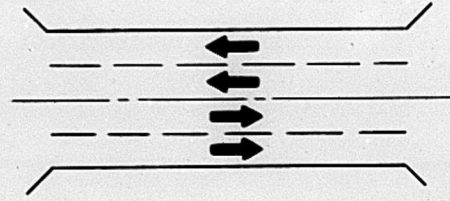

PHASE III

PIER 1

1. FORM AND PATCH TOP OF FOOTING.
2. AFTER PIER CONCRETE HAS CURED AT LEAST 28 DAYS, OR AS DIRECTED BY THE ENGINEER, PLACE NEW BEARINGS AND TRANSFER LOADS TO NEW PIER.
3. REMOVE TEMPORARY SUPPORTS.
4. CLEAN AND PAINT ALL NEW STEEL, AND ALL EXISTING STEEL, WITHIN A DISTANCE OF 5' BEYOND ANY WORK AREAS.
5. REMOVE FOOTING FORMS AND FINISH PATCHED AREAS.
6. MOVE TEMPORARY SUPPORTS AS REQUIRED TO PIER 4 FOR REASSEMBLY.
7. REMOVE TEMPORARY FOOTING CONCRETE, AND CUT OFF TOPS OF PILES ONE FOOT BELOW EXISTING GROUND.

PIER 4


8. RELOCATE ACCESS ROAD AND UTILITIES OUTSIDE OF CONSTRUCTION AREA.
9. EXCAVATE TO TOP OF FOOTING, DRILL AND GROUT ANCHOR BOLTS AND ERECT TEMPORARY SUPPORTS.
10. MODIFY TRUSSES AT JACKING LOCATIONS.
11. TRANSFER LOADS FROM PIERS TO TEMPORARY SUPPORTS BY JACKING.
12. REMOVE PIER TO TOP OF FOOTING, AND REMOVE ALL TEMPORARY REPAIR WORK.
13. CLEAN AND REPAIR THE BEARINGS.
14. REMOVE DETERIORATED CONCRETE IN TOP OF FOOTING ABOVE GROUND, AND PREPARE FOR PATCHING.
15. DRILL HOLES IN TOP OF FOOTING AND GROUT NEW DOWELS IN PLACE.
16. PLACE REINFORCEMENT AND FORM NEW PIER.
17. PLACE CONCRETE FOR NEW PIER.
18. REMOVE FORMS. FINISH CONCRETE.
19. FORM AND PATCH TOP OF FOOTING.
20. AFTER PIER CONCRETE HAS CURED AT LEAST 28 DAYS, OR AS DIRECTED BY THE ENGINEER, PLACE NEW BEARINGS AND TRANSFER LOADS TO NEW PIER.

21. REMOVE TEMPORARY SUPPORTS.

22. CLEAN AND PAINT TRUSSES AND BRACING IN AN AREA EXTENDING APPROXIMATELY 5' FROM THE BEARINGS AND FROM THOSE AREAS MODIFIED FOR JACKING.
23. REMOVE FOOTING FORMS AND FINISH PATCHED AREAS.
24. BACKFILL FOUNDATION AND RETURN GROUND TO ORIGINAL CONTOURS.
25. RETURN ACCESS ROAD AND UTILITIES TO ORIGINAL LOCATIONS.

N. ABUTMENT

26. EXCAVATE AS NECESSARY, CONSTRUCT TEMPORARY SUPPORTS FOR PARAPET AND SIDEWALK STRINGER, AND TRANSFER LOADS TO TEMPORARY SUPPORTS.
27. REMOVE COLUMN TO SOUND CONCRETE, DRILL AND GROUT NEW DOWELS IF NECESSARY, AND PREPARE PATCH AREAS.
28. INSPECT ANCHOR BOLTS AND BEARING PLATES. REPAIR OR REPLACE AS DIRECTED BY THE ENGINEER, REMOVING PARAPET FOR ACCESS AS REQUIRED.
29. PLACE REINFORCEMENT, FORM NEW COLUMN AND PLACE CONCRETE TO BEARING PLATES, FORM AND PLACE PATCHING IN ABUTMENT AND PARAPET.
30. REMOVE FORMS AND FINISH CONCRETE IN ACCORDANCE WITH THE SPECIFICATIONS.
31. CURE COLUMN CONCRETE AT LEAST 28 DAYS OR AS APPROVED BY THE ENGINEER, AND TRANSFER LOADS TO NEW COLUMN.
32. REMOVE TEMPORARY SUPPORTS, BACKFILL AND RETURN GROUND TO ORIGINAL CONTOURS.

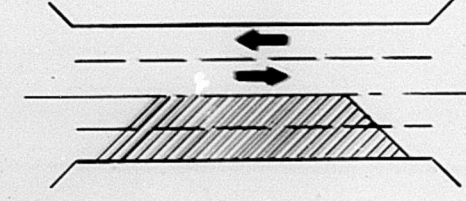

PHASE IV

HINGE

1. USING TRAFFIC CONTROLS AS SHOWN ON "TRAFFIC CONTROL PHASE IV" DRAWING, PROVIDE FOR 2 WAY TRAFFIC AS SHOWN.
2. CONSTRUCT WORK PLATFORM TO PROVIDE ACCESS TO HINGE AREA.
3. REMOVE HINGE ASSEMBLY ON ONE SIDE.
4. CLEAN GUSSET PLATE ADJACENT TO RIV AND FIELD WELD PIN PLATES TO GUSSET PLATE.
5. INSTALL TOP AND BOTTOM SECTIONS OF ASSEMBLY.
6. STOP TRAFFIC ON STRUCTURE.
7. ALIGN SECTIONS AND BOLT BRIDGES TOGETHER.
8. OPEN STRUCTURE TO TRAFFIC.
9. CLEAN AND PAINT ALL EXISTING STEEL WITHIN 10' OF TRUSS ENDS.
10. REPEAT STEPS 1-9 ON OTHER SIDE OF BRIDGE.

NAVIGATION LIGHT MAINTENANCE PLATFORMS

1. REMOVE BOTH PLATFORMS ON ONE SIDE OF BRIDGE.
2. FIT AND INSTALL NEW PLATFORMS.
3. MODIFY AS NECESSARY AND REATTACH LADDER AND SCREENS TO PLATFORMS.
4. CLEAN AND PAINT ALL NEW AND EXISTING STEEL IN PLATFORMS, INCLUDING ALL EXISTING STEEL WITHIN 10' OF ALL CONNECTION POINTS.
5. REMOVE TRAFFIC CONTROL TO OPPOSITE SIDE OF BRIDGE IN CONFORMANCE WITH "TRAFFIC CONTROL - PHASE IV" DRAWING.
6. FOLLOW THE SAME PROCEDURE FOR ITEMS 2 THROUGH 14, PHASE IV AND REMOVE ALL TRAFFIC CONTROL DEVICES.

BYRD, TALLMAN, MACDONALD & LEWIS
CONSULTING ENGINEERS
A DIVISION OF WILBUR SMITH & ASSOCIATES
WHEELING, ILL.

REVISIONS	
NAME	DATE

ILLINOIS DIVISION OF HIGHWAYS
PHASING PLANS

CEDAR STREET BRIDGE

F.A.I. ROUTE 669
PEORIA AND TAZEWELL COUNTIES
STATIONS 0+00 TO 25+00

SECTION 1038-1-3