

STATE OF ILLINOIS
DEPARTMENT OF TRANSPORTATION

F.A.I. RTE.	SECTION	COUNTY	TOTAL SHEETS	SHEET NO.
155	(54-4HB)D	LOGAN	133	1
		ILLINOIS	CONTRACT NO. 72220	

D-96-085-22



FUNCTIONAL CLASSIFICATION: INTERSTATE

I-155 NB	I-155 SB/I-55
ADT: 9,650 (2021)	ADT: 50 (2022)
MU: 1,850 (19.17%)	MU: 8 (16%)
SU: 3,755 (3.89%)	SU: 2 (4%)
PV: 7,425 (76.94%)	PV: 40 (80%)

STATE OF ILLINOIS
DEPARTMENT OF TRANSPORTATION

SUBMITTED December 20 20 24

John P. Myer
REGIONAL ENGINEER

March 21 20 25

Scott A. Etkin
ENGINEER OF DESIGN AND ENVIRONMENT

March 21 20 25

James P. 5
DIRECTOR OF HIGHWAYS PROJECT IMPLEMENTATION

PRINTED BY THE AUTHORITY
OF THE STATE OF ILLINOIS

FOR INDEX OF SHEETS, SEE SHEET NO. 2

PROPOSED
HIGHWAY PLANS

F.A.I. ROUTE 155 (I-155)
SECTION (54-4HB)D
PROJECT NHPP-RAUK(103)
BRIDGE DECK REPLACEMENT
LOGAN COUNTY


C-96-027-23

BRIDGE DECK REPLACEMENT
SN 054-0050
BEGINS STA. 12+00.00
ENDS STA. 20+50.00




Richard K. Allender III 12-19-24
Expires: 11/30/2025

BRIDGE DECK REPLACEMENT
SN 054-0051
BEGINS STA. 14+00.00
ENDS STA. 20+00.00

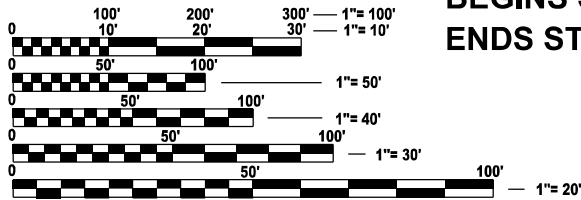

FULL SIZE PLANS HAVE BEEN PREPARED USING STANDARD
ENGINEERING SCALES. REDUCED SIZED PLANS WILL NOT
CONFORM TO STANDARD SCALES. IN MAKING MEASUREMENTS
ON REDUCED PLANS, THE ABOVE SCALES MAY BE USED.

J.U.L.I.E.
JOINT UTILITY LOCATION INFORMATION FOR EXCAVATION
1-800-892-0123
OR 811

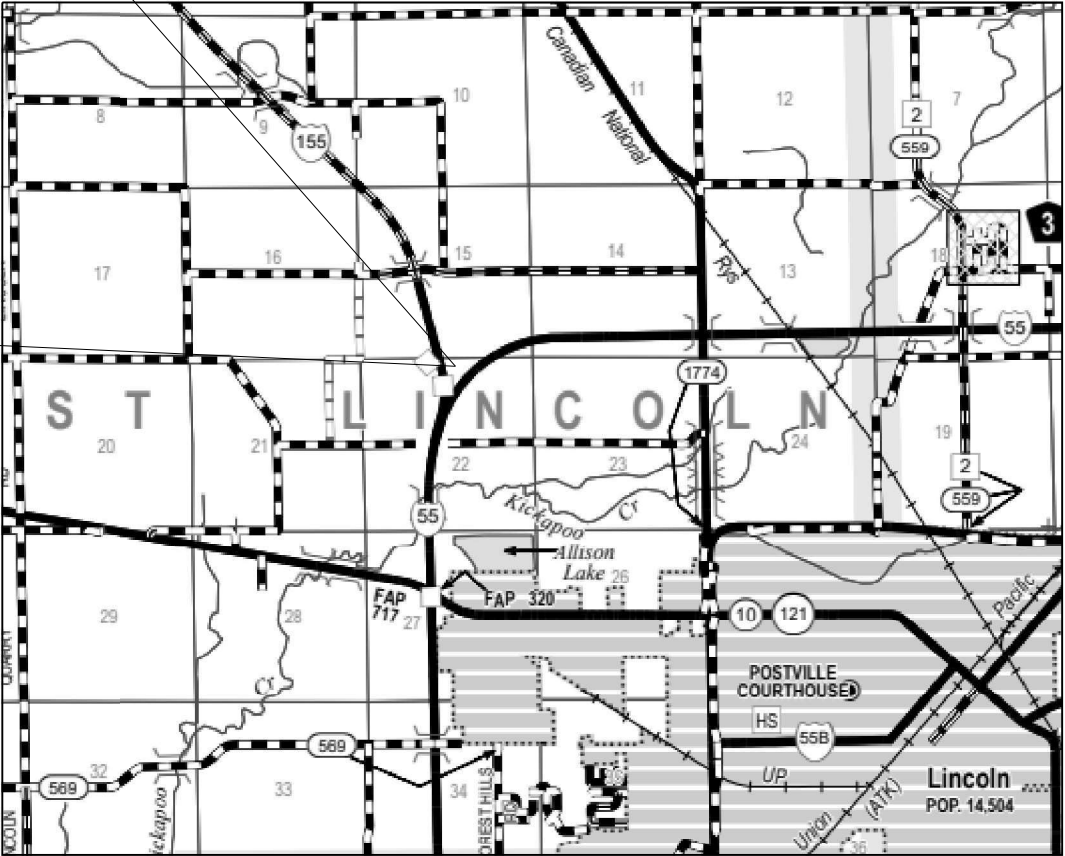

LOCATION MAP
NOT TO SCALE

PROJECT ENGINEER: JON KELLEY (217) 785-2739 Jonathan.Kelley@illinois.gov
PROJECT MANAGER: CLOYD JACK (217) 524-0064 Cloyd.Jack@illinois.gov

GROSS LENGTH = 1300.00 FT. = 0.247 MILE
NET LENGTH = 1300.00 FT. = 0.247 MILE

CONTRACT NO. 72220



INDEX OF SHEETS

- 1 COVER SHEET
- 2 INDEX, HIGHWAY STANDARDS, & GENERAL NOTES
- 3-10 SUMMARY OF QUANTITIES
- 11-12 TYPICAL SECTIONS
- 13-16 SCHEDULE OF QUANTITIES
- 17 ALIGNMENT, TIES, AND BENCHMARKS
- 18-19 ROADWAY PLANS
- 20-23 GUARDRAIL AND PAVEMENT MARKING PLAN
- 24-25 ROAD CLOSURE PLAN
- 26-27 WIDTH RESTRICTION SIGNING
- 28 TRAFFIC CONTROL GENERAL NOTES
- 29-34 MAINTENANCE OF TRAFFIC
- 35-97 STRUCTURE PLANS - S.N.054-0050
- 98-133 STRUCTURE PLANS - S.N.054-0051

HIGHWAY STANDARDS

- 000001-08 STANDARD SYMBOLS, ABBREVIATIONS AND PATTERNS
- 001001-02 AREAS OF REINFORCEMENT BARS
- 001006 DECIMAL OF AN INCH AND OF A FOOT
- 420401-13 PAVEMENT CONNECTOR (PCC) FOR BRIDGE APPROACH SLAB
- 482001-02 HMA SHOULDER ADJACENT TO FLEXIBLE PAVEMENT
- 483001-06 PCC SHOULDER
- 515001-04 NAME PLATE FOR BRIDGES
- 610001-09 SHOULDER INLET WITH CURB
- 630001-13 STEEL PLATE BEAM GUARDRAIL
- 630301-09 SHOULDER WIDENING FOR TYPE 1 (SPECIAL) GUARDRAIL TERMINALS
- 631011-10 TRAFFIC BARRIER TERMINAL, TYPE 2
- 631026-06 TRAFFIC BARRIER TERMINAL, TYPE 5
- 631031-18 TRAFFIC BARRIER TERMINAL, TYPE 6
- 642001-03 SHOULDER RUMBLE STRIPS, 16 IN.
- 701101-05 OFF-ROAD OPERATIONS, MULTILANE, 15' (4.5 M) TO 24" (600 MM) FROM PAVEMENT EDGE
- 701106-02 OFF-ROAD OPERATIONS, MULTILANE, MORE THAN 15' (4.5 M) AWAY
- 701400-12 APPROACH TO LANE CLOSURE, FREEWAY/EXPRESSWAY
- 701401-13 LANE CLOSURE, FREEWAY/EXPRESSWAY
- 701402-12 LANE CLOSURE, FREEWAY/EXPRESSWAY, WITH BARRIER
- 701426-09 LANE CLOSURE, MULTILANE, INTERMITTENT OR MOVING OPERATION, FOR SPEEDS > 45 MPH
- 701428-01 TRAFFIC CONTROL, SETUP AND REMOVAL, FREEWAY/EXPRESSWAY
- 701451-05 RAMP CLOSURE FREEWAY/EXPRESSWAY
- 701901-10 TRAFFIC CONTROL DEVICES
- 704001-08 TEMPORARY CONCRETE BARRIER
- 720006-04 SIGN PANEL ERECTION DETAILS
- 725001-01 OBJECT AND TERMINAL MARKERS
- 780001-05 TYPICAL PAVEMENT MARKINGS
- 781001-04 TYPICAL APPLICATIONS RAISED REFLECTIVE PAVEMENT MARKERS
- 782006-01 GUARDRAIL AND BARRIER WALL REFLECTOR MOUNTING DETAILS
- 420001-10 PAVEMENT JOINTS
- 420701-03 PAVEMENT WELDED WIRE REINFORCEMENT
- 442201-03 CLASS C AND D PATCHES

GENERAL NOTES

- 1. UNLESS NOTED OTHERWISE, STATIONS AND OFFSETS REFER TO CENTERLINE OF PROJECT.
- 2. REMOVED GUARDRAIL THAT IS NOT REPLACED ON THE SAME DAY MUST BE DELINEATED WITH LIGHTED BARRICADES. NO LOCATIONS WILL BE LEFT WITHOUT EITHER LIGHTED BARRICADES OR RESTORED GUARDRAIL AT ANY TIME.

COMMITMENTS

- 1. NO COMMITMENTS FOR THIS PROJECT.

APPLICATION RATES

AGGREGATE WEDGE SHOULDERS	1.60 TONS/CU YD
AGRICULTURAL GROUND LIMESTONE	2.0 TONS/ACRE
BITUMINOUS MATERIALS (PRIME COAT)	0.25 LB/SQ FT (AGGREGATE)
BITUMINOUS MATERIALS (TACK COAT)	0.05 LB/SQ FT (MILLED HMA, AGED HMA)
BITUMINOUS MATERIALS (TACK COAT)	0.025 LB/SQ FT (FOG COAT BETWEEN HMA LIFTS)
HOT-MIX ASPHALT (SURFACE/BINDER/BASE)	0.056 TONS/SQ YD/IN
MULCH, METHOD 2	2.0 TONS/ACRE
NITROGEN FERTILIZER NUTRIENT	90 LBS/ACRE
PHOSPHORUS FERTILIZER NUTRIENT	90 LBS/ACRE
POTASSIUM FERTILIZER NUTRIENT	90 LBS/ACRE

MIX DESIGN TABLE

LOCATION:	I-155		I-55	
MIXTURE USE(S):	HMA SURFACE COURSE	HMA SHOULDERS	HMA SHOULDERS, 10 1/2"	HMA SHOULDERS (1 1/2")
PG:	SBS PG 70-28	PG 64-22	PG 64-22	SBS PG 70-28
DESIGN AIR Voids:	4.0% @ N70	4.0% @ N50	4.0% @ N90	4.0% @ N90
MIXTURE COMPOSITION (GRADATION MIXTURE)	IL-9.5	IL-9.5	IL-19.0	IL 9.5
FRICTION AGGREGATE:	MIX "D"	MIX "C"	N/A	MIX "C"
MIXTURE WEIGHTS	112 LB/SY/IN	112 LB/SY/IN	112 LB/SY/IN	112 LB/SY/IN
QUALITY MANAGEMENT	QC/QA	QC/QA	QC/QA	QC/QA
SUBLOT SIZE	N/A	N/A	N/A	N/A
MTD:	NO	NO	NO	NO

NOTE: NUCLEAR GAUGE WILL BE USED FOR DENSITY VERIFICATION BY THE ENGINEER ON ALL QC/QA ITEMS.

STATE OF ILLINOIS
DEPARTMENT OF TRANSPORTATION
DIVISION OF HIGHWAYS
DISTRICT 6

EXAMINED

November 22,

20

24



ENGINEER OF OPERATIONS

EXAMINED

December 9,

20

24



ENGINEER OF PROJECT IMPLEMENTATION

EXAMINED

December 11,

20

24



ENGINEER OF PROGRAM DEVELOPMENT

REV - MS

MODEL: GEN-1 [Sheet]
FILE NAME: C:\SP\WHKS & Co\Jobs-Spring - Projects\Civil Design\9480 D-6 On-Call\9480.03 I-55 I-55 Deck Replacements\CADD\10_12\CADD Detail Sheets\0672220-SHT-gennote.dgn

design firm
no. 184001036


engineers + planners + land surveyors

US RENAME = bjohanson	DESIGNED - BJJ	REVISED -
	DRAWN - BJJ	REVISED -
PLOT BY SCB = 0.18888833 1/m.	CHECKED - RKA	REVISED -
PLOT DATE = 12/19/2024	DATE - 1/9/2023	REVISED -

STATE OF ILLINOIS
DEPARTMENT OF TRANSPORTATION

INDEX, HIGHWAY STANDARDS, & GENERAL NOTES
I-155 BRIDGE DECK REPLACEMENTS

SCALE: 1"=50'
SHEET 1 OF 1 SHEETS
STA. TO STA.

F A I
RTE.

SECTION

COUNTY

TOTAL
SHEETS

SHEET
NO.

155

(54-4HB)D

LOGAN

133

2

ILLINOIS | FEDERAL PROJECT
CONTRACT NO. 72220

MODEL: SQ0-1 [Sheet]
FILE NAME: C:\SP\WHKS & CO\Jobs-Spring - Projects\Civil Design\9490_D-6 On-Call\9490.03 L-55 L-55 Deck Replacements\CADD\10_12\CADD Data\Sheets\0672220-SHT-SQ0.dgn

CODE NO.	ITEM	UNIT	TOTAL QUANTITY	6-01039-0000	6-01040-0000
				CONSTR. CODE	CONSTR. CODE
				NHPP FUNDING	NHPP FUNDING
				90% FED	90% FED
				10% STATE	10% STATE
				BRIDGE	BRIDGE
				0013	0013
				054-0050 RURAL	054-0051 RURAL
20200100	EARTH EXCAVATION	CU YD	50	25	25
21400100	GRADING AND SHAPING DITCHES	FOOT	400	200	200
25000200	SEEDING, CLASS 2	ACRE	0.25	0.125	0.125
25000400	NITROGEN FERTILIZER NUTRIENT	POUND	24	12	12
25000500	PHOSPHORUS FERTILIZER NUTRIENT	POUND	24	12	12
25000600	POTASSIUM FERTILIZER NUTRIENT	POUND	24	12	12
25000700	AGRICULTURAL GROUND LIMESTONE	TON	0.8	0.4	0.4
25100115	MULCH, METHOD 2	ACRE	0.25	0.125	0.125
28000250	TEMPORARY EROSION CONTROL SEEDING	POUND	40	20	20
35101600	AGGREGATE BASE COURSE, TYPE B 4"	SQ YD	355	252	103
40600290	BITUMINOUS MATERIALS (TACK COAT)	POUND	1709	1227	482
40600372	LONGITUDINAL JOINT SEALANT, HALF-WIDTH	FOOT	1564	1068	496
40600990	TEMPORARY RAMP	SQ YD	92	92	
40604162	POLYMERIZED HOT-MIX ASPHALT SURFACE COURSE, IL-9.5, MIX "D", N70	TON	157	120	37

design firm
no. 184001036

whks

engineers + planners + land surveyors

USER NAME = bjohnson	DESIGNED - BJJ	REVISED -
	DRAWN - BJJ	REVISED -
PLOT SCALE = 0.16666633" / in.	CHECKED - RKA	REVISED -
PLOT DATE = 12/19/2024	DATE - 11/9/2023	REVISED -

STATE OF ILLINOIS
DEPARTMENT OF TRANSPORTATION

SUMMARY OF QUANTITIES			
I-155 BRIDGE DECK REPLACEMENTS			
SCALE: 1"=50'	SHEET 1	OF 8 SHEETS	STA. TO STA.

F.A.I. RTE.	SECTION	COUNTY	TOTAL SHEETS	SHEET NO.
155	(54-4HB)D	LOGAN	133	3
CONTRACT NO. 72220				
ILLINOIS FED. AID PROJECT				

MODEL: SOQ-2 [Sheet]
FILE NAME: C:\SP\WHKS & CO\Jobs-Spring - Projects\Civil Design\9490_D-6 On-Call\9490.03_L-55_155 Deck Replacements\CADD\10_12\CADD Data\Sheets\0672220-SHT-SOQ.dgn

CODE NO.	ITEM	UNIT	TOTAL QUANTITY	6-01039-0000	6-01040-0000
				CONSTR. CODE	CONSTR. CODE
				NHPP FUNDING	NHPP FUNDING
				90% FED	90% FED
				10% STATE	10% STATE
				BRIDGE	BRIDGE
				0013	0013
				054-0050 RURAL	054-0051 RURAL
42000060	WELDED WIRE REINFORCEMENT	SQ YD	242	170.5	71.5
42000080	PAVEMENT CONNECTOR (PCC) FOR BRIDGE APPROACH SLAB	SQ YD	406	287	119
42001300	PROTECTIVE COAT	SQ YD	406	287	119
44000100	PAVEMENT REMOVAL	SQ YD	242	170.5	71.5
44000155	HOT-MIX ASPHALT SURFACE REMOVAL, 11/2"	SQ YD	3138	2436	702
44004250	PAVED SHOULDER REMOVAL	SQ YD	1727	905	822
48102100	AGGREGATE WEDGE SHOULDER, TYPE B	TON	130	27	103
48203039	HOT-MIX ASPHALT SHOULDERS, 10 1/2"	SQ YD	1422	711	711
48203100	HOT-MIX ASPHALT SHOULDERS	TON	226	141	85
48300500	PORTLAND CEMENT CONCRETE SHOULDERS 10"	SQ YD	28	11	17
50102400	CONCRETE REMOVAL	CU YD	78.4	51.9	26.5
50104701	REMOVAL OF EXISTING CONCRETE DECK NO. 1	EACH	1	1	
50104702	REMOVAL OF EXISTING CONCRETE DECK NO. 2	EACH	1		1
50157300	PROTECTIVE SHIELD	SQ YD	587	359	228

REV - MS

design firm
no. 184001036

whks

engineers + planners + land surveyors

USER NAME = gjameson	DESIGNED - BJJ	REVISED -
	DRAWN - BJJ	REVISED -
PLOT SCALE = 0.16666633' / in.	CHECKED - RKA	REVISED -
PLOT DATE = 12/19/2024	DATE - 11/9/2023	REVISED -

STATE OF ILLINOIS
DEPARTMENT OF TRANSPORTATION

SUMMARY OF QUANTITIES			
I-155 BRIDGE DECK REPLACEMENTS			
SCALE: 1"=50'	SHEET 2	OF 8 SHEETS	STA. TO STA.

F.A.I. RTE.	SECTION	COUNTY	TOTAL SHEETS	SHEET NO.
155	(54-4HB)D	LOGAN	133	4
CONTRACT NO. 72220				
ILLINOIS FED. AID PROJECT				

MODEL: SOQ-3 [Sheet]
FILE NAME: C:\SP\WHKS & CO\Jobs-Spring - Projects\Civil Design\9490-D-6 On-Call\9490.03 L-55 155 Deck Replacements\CADD\10.12\CADD Data\Sheets\B67220-SHT-SOQ.dgn

CODE NO.	ITEM	UNIT	TOTAL QUANTITY	6-01039-0000	6-01040-0000
				CONSTR. CODE	CONSTR. CODE
				NHPP FUNDING	NHPP FUNDING
				90% FED 10% STATE BRIDGE 0013	90% FED 10% STATE BRIDGE 0013
				054-0050 RURAL	054-0051 RURAL
50200100	STRUCTURE EXCAVATION	CU YD	131	98	33
50300100	FLOOR DRAINS	EACH	6	6	
50300225	CONCRETE STRUCTURES	CU YD	56.4	25.4	31
50300255	CONCRETE SUPERSTRUCTURE	CU YD	576.9	317.4	259.5
50300300	PROTECTIVE COAT	SQ YD	2196	1035	1161
50301350	CONCRETE SUPERSTRUCTURE (APPROACH SLAB)	CU YD	199.9	118.8	81.1
50400805	FURNISHING AND ERECTING PRECAST PRESTRESSED CONCRETE I-BEAMS, 36 IN.	FOOT	288	288	
50500505	STUD SHEAR CONNECTORS	EACH	2580		2580
Z0010501	CLEANING AND PAINTING STEEL BRIDGE NO. 1	L SUM	1	1	
Z0010502	CLEANING AND PAINTING STEEL BRIDGE NO. 2	L SUM	1		1
50800205	REINFORCEMENT BARS, EPOXY COATED	POUND	230480	130220	100260
50800515	BAR SPLICERS	EACH	953	953	
51500100	NAME PLATES	EACH	2	1	1

REV - MS

design firm
no. 184001036

whks

engineers + planners + land surveyors

USER NAME = gjameson	DESIGNED - BJJ	REVISED -
PLOT SCALE = 0.16666633' / in.	DRAWN - BJJ	REVISED -
PLOT DATE = 12/19/2024	CHECKED - RKA	REVISED -
	DATE - 11/9/2023	REVISED -

STATE OF ILLINOIS
DEPARTMENT OF TRANSPORTATION

SUMMARY OF QUANTITIES
I-155 BRIDGE DECK REPLACEMENTS

SCALE: 1"=50' SHEET 3 OF 8 SHEETS STA. TO STA.

F.A.I. RTE.	SECTION	COUNTY	TOTAL SHEETS	SHEET NO.
155	(54-4HB)D	LOGAN	133	5
CONTRACT NO. 72220				
ILLINOIS FED. AID PROJECT				

MODEL: SOQ-4 [Sheet]
FILE NAME: C:\SP\WHKS & CO\Jobs-Spring - Projects\Civil Design\9490 D-6 On-Call\9490.03 I-55 I-55 Deck Replacements\CADD\10.12\CADD Data\Sheets\0677220-SHT-SOQ.dgn

				6-01039-0000	6-01040-0000
				CONSTR. CODE	CONSTR. CODE
				NHPP FUNDING	NHPP FUNDING
				90% FED	90% FED
				10% STATE	10% STATE
CODE NO.	ITEM	UNIT	TOTAL QUANTITY	BRIDGE	BRIDGE
				0013	0013
				054-0050 RURAL	054-0051 RURAL
52000110	PREFORMED JOINT STRIP SEAL	FOOT	172	110	62
52100520	ANCHOR BOLTS, 1"	EACH	80	48	32
52200010	TEMPORARY SHEET PILING	SQ FT	133	133	
54213447	END SECTIONS 12"	EACH	3	1	2
58600101	GRANULAR BACKFILL FOR STRUCTURES	CU YD	109	75	34
58700300	CONCRETE SEALER	SQ FT	700	329	371
60100945	PIPE DRAINS 12"	FOOT	252	106	146
60500060	REMOVING INLETS	EACH	3	1	2
61000335	TYPE G INLET BOX, STANDARD 610001	EACH	3	1	2
63000001	STEEL PLATE BEAM GUARDRAIL, TYPE A, 6 FOOT POSTS	FOOT	2675	450	2225

* SPECIALTY ITEM

* 63000001	STEEL PLATE BEAM GUARDRAIL, TYPE A, 6 FOOT POSTS
------------	--

REV - MS

design firm no. 134001036  engineers + planners + land surveyors	USER NAME = gjameson	DESIGNED - BJJ	REVISED -	STATE OF ILLINOIS DEPARTMENT OF TRANSPORTATION	SUMMARY OF QUANTITIES I-155 BRIDGE DECK REPLACEMENTS					F.A.I. RTE.	SECTION	COUNTY	TOTAL SHEETS	SHEET NO.
	DRAWN - BJJ	REVIS	REVISED -		155	(54-4HB)D	LOGAN	133	6					
	PLOT SCALE = 0.16666633' / in.	CHECKED - RKA	REVISED -		CONTRACT NO. 72220									
	PLOT DATE = 12/19/2024	DATE - 11/9/2023	REVISED -		SCALE: 1"=50'	SHEET 4	OF 8	SHEETS	STA.	TO STA.	ILLINOIS	FED. AID PROJECT		

MODEL: SQ0-5 [Sheet]
FILE NAME: C:\SP\WHKS & CO\Jobs-Spring - Projects\Civil Design\9490_D-6 On-Call\9490.03 L-55 155 Deck Replacements\CADD\10_12\CADD Data\Sheets\0672220-SHT-SQ0.dgn

* SPECIALTY ITEM

CODE NO.	ITEM	UNIT	TOTAL QUANTITY	6-01039-0000	6-01040-0000
				CONSTR. CODE	CONSTR. CODE
				NHPP FUNDING	NHPP FUNDING
				90% FED	90% FED
				10% STATE	10% STATE
				BRIDGE	BRIDGE
				0013	0013
				054-0050 RURAL	054-0051 RURAL
* 63100045	TRAFFIC BARRIER TERMINAL, TYPE 2	EACH	2		2
* 63100070	TRAFFIC BARRIER TERMINAL, TYPE 5	EACH	2		2
* 63100085	TRAFFIC BARRIER TERMINAL, TYPE 6	EACH	4	2	2
* 63100167	TRAFFIC BARRIER TERMINAL, TYPE 1 (SPECIAL) TANGENT	EACH	4	2	2
63200310	GUARDRAIL REMOVAL	FOOT	3147	646	2501
64200116	SHOULDER RUMBLE STRIPS, 16 INCH	FOOT	3236	1968	1268
66201120	CONCRETE SHOULDER CURB	FOOT	43	17	26
67000400	ENGINEER'S FIELD OFFICE, TYPE A	CAL MO	18	9	9
67100100	MOBILIZATION	L SUM	1	0.5	0.5
70100800	TRAFFIC CONTROL AND PROTECTION, STANDARD 701401	L SUM	1	0.5	0.5
70100820	TRAFFIC CONTROL AND PROTECTION, STANDARD 701451	L SUM	1	0.5	0.5
70107025	CHANGEABLE MESSAGE SIGN	CAL DA	360	180	180
70200100	NIGHTTIME WORK ZONE LIGHTING	L SUM	1	0.5	0.5
70300100	SHORT TERM PAVEMENT MARKING	FOOT	363	213	150

design firm
no. 184001036

whks

engineers + planners + land surveyors

USER NAME = gjameson	DESIGNED - BJJ	REVISED -
	DRAWN - BJJ	REVISED -
PLOT SCALE = 0.16666633" / in.	CHECKED - RKA	REVISED -
PLOT DATE = 12/19/2024	DATE - 11/9/2023	REVISED -

STATE OF ILLINOIS
DEPARTMENT OF TRANSPORTATION

SUMMARY OF QUANTITIES			
I-155 BRIDGE DECK REPLACEMENTS			
SCALE: 1"=50'	SHEET 5	OF 8 SHEETS	STA. TO STA.

F.A.I. RTE.	SECTION	COUNTY	TOTAL SHEETS	SHEET NO.
155	(54-4HB)D	LOGAN	133	7
		CONTRACT NO. 72220		
		ILLINOIS FED. AID PROJECT		

MODEL: SOQ-6 [Sheet]
FILE NAME: C:\SP\WHKS & CO\Jobs-Spring - Projects\Civil Design\9490_D-6 On-Call\9490.03 L-55 155 Deck Replacements\CADD\10_12\CADD Data\Sheets\0672220-SHT-SOQ.dgn

* SPECIALTY ITEM

CODE NO.	ITEM	UNIT	TOTAL QUANTITY	6-01039-0000	6-01040-0000
				CONSTR. CODE	CONSTR. CODE
				NHPP FUNDING	NHPP FUNDING
				90% FED	90% FED
				10% STATE	10% STATE
				BRIDGE	BRIDGE
				0013	0013
				054-0050 RURAL	054-0051 RURAL
70300150	SHORT TERM PAVEMENT MARKING REMOVAL	SQ FT	152	89	63
70400100	TEMPORARY CONCRETE BARRIER	FOOT	525	525	
70400200	RELOCATE TEMPORARY CONCRETE BARRIER	FOOT	525	525	
70600260	IMPACT ATTENUATORS, TEMPORARY (FULLY REDIRECTIVE, NARROW), TEST LEVEL 3	EACH	1	1	
70600332	IMPACT ATTENUATORS, RELOCATE (FULLY REDIRECTIVE, NARROW), TEST LEVEL 3	EACH	1	1	
* 72501000	TERMINAL MARKER - DIRECT APPLIED	EACH	4	2	2
* 78009005	MODIFIED URETHANE PAVEMENT MARKING - LINE 5"	FOOT	3240	2040	1200
* 78100100	RAISED REFLECTIVE PAVEMENT MARKER	EACH	46	30	16
* 78200005	GUARDRAIL REFLECTORS, TYPE A	EACH	34	8	26
* 78200011	BARRIER WALL REFLECTORS, TYPE C	EACH	16	8	8
78300200	RAISED REFLECTIVE PAVEMENT MARKER REMOVAL	EACH	46	30	16
78300201	PAVEMENT MARKING REMOVAL - GRINDING	SQ FT	758	758	
X2503000	MAINTENANCE MOWING	ACRE	5.2	3	2.2
X4421389	CLASS C PATCHES, TYPE II, 13 INCH (SPECIAL)	SQ YD	100	50	50

design firm
no. 184001036

whks

engineers + planners + land surveyors

USER NAME = gjameson	DESIGNED - BJJ	REVISED -
	DRAWN - BJJ	REVISED -
PLOT SCALE = 0.16666633" / in.	CHECKED - RKA	REVISED -
PLOT DATE = 12/19/2024	DATE - 11/9/2023	REVISED -

STATE OF ILLINOIS
DEPARTMENT OF TRANSPORTATION

SUMMARY OF QUANTITIES			
I-155 BRIDGE DECK REPLACEMENTS			
SCALE: 1"=50'	SHEET 6	OF 8 SHEETS	STA. TO STA.

F.A.I. RTE.	SECTION	COUNTY	TOTAL SHEETS	SHEET NO.
155	(54-4HB)D	LOGAN	133	8
				CONTRACT NO. 72220
		ILLINOIS	FED. AID PROJECT	

MODEL: SQQ.7 [Sheet]
FILE NAME: C:\SP\WHKS & CO\Jobs-Spring - Projects\Civil Design\9480_D-6 On-Call\9480.03 L-55 155 Deck Replacements\CADD\10.12\CADD Data\Sheets\0672220-SHT-SQQ.dgn

CODE NO.	ITEM	UNIT	TOTAL QUANTITY	6-01039-0000	6-01040-0000
				CONSTR. CODE	CONSTR. CODE
				NHPP FUNDING	NHPP FUNDING
				90% FED	90% FED
				10% STATE	10% STATE
				BRIDGE	BRIDGE
				0013	0013
				054-0050 RURAL	054-0051 RURAL
X4421394	CLASS C PATCHES, TYPE III, 13 INCH (SPECIAL)	SQ YD	100	50	50
X5010523	REMOVE CONCRETE END SECTION	EACH	3	1	2
X5030250	BRIDGE DECK GROOVING (LONGITUDINAL)	SQ YD	1065	517	548
X5080530	BAR TERMINATORS	EACH	183	60	123
X5211410	HIGH LOAD MULTI-ROTATIONAL BEARINGS, DISC, FIXED - 200K	EACH	6	6	
X6010003	PIPE DRAIN REMOVAL	FOOT	226	88	138
X5211610	HIGH LOAD MULTI-ROTATIONAL BEARINGS, DISC, GUIDED EXPANSION - 200K	EACH	14	6	8
X7010208	TRAFFIC CONTROL AND PROTECTION, STANDARD 701402 (SPECIAL)	EACH	1	1	
X7200201	WIDTH RESTRICTION SIGNING	L SUM	1	1	
Z0001899	JACK AND REMOVE EXISTING BEARINGS	EACH	20	12	8
Z0001905	STRUCTURAL STEEL REPAIR	POUND	12090	9310	2780
Z0003615	REMOVAL OF EXISTING CONCRETE I-BEAM	EACH	8	8	
Z0004552	APPROACH SLAB REMOVAL	SQ YD	303	187	116
Z0007101	CONTAINMENT AND DISPOSAL OF LEAD PAINT CLEANING RESIDUES NO. 1	L SUM	1	1	
Z0007102	CONTAINMENT AND DISPOSAL OF LEAD PAINT CLEANING RESIDUES NO. 2	L SUM	1		1
Z0012754	STRUCTURAL REPAIR OF CONCRETE (DEPTH EQUAL TO OR LESS THAN 5 INCHES)	SQ FT	152	150	2

REV - MS

design firm
no. 184001036

whks

engineers + planners + land surveyors

USER NAME = gjameson	DESIGNED - BJJ	REVISED -
	DRAWN - BJJ	REVISED -
PLOT SCALE = 0.16666633' / in.	CHECKED - RKA	REVISED -
PLOT DATE = 12/19/2024	DATE - 11/9/2023	REVISED -

STATE OF ILLINOIS
DEPARTMENT OF TRANSPORTATION

SUMMARY OF QUANTITIES			
I-155 BRIDGE DECK REPLACEMENTS			
SCALE: 1"=50'	SHEET 7	OF 8 SHEETS	STA. TO STA.

F.A.I. RTE.	SECTION	COUNTY	TOTAL SHEETS	SHEET NO.
155	(54-4HB)D	LOGAN	133	9
CONTRACT NO. 72220				
ILLINOIS FED. AID PROJECT				


MODEL: SOQ-8 [Sheet]
FILE NAME: C:\SP\WHKS & CO\Jobs-Spring - Projects\Civil Design\9480 D-6 On-Call\9490.03 I-55 155 Deck Replacements\CADD\10_12\CADD Data\Sheets\ID672220-SHT-SOQ.dgn

[illegible]

REV - MS

design firm no. 184001036  engineers + planners + land surveyors	USER NAME = gjameson	DESIGNED - BJJ	REVISED -	STATE OF ILLINOIS DEPARTMENT OF TRANSPORTATION	SUMMARY OF QUANTITIES I-155 BRIDGE DECK REPLACEMENTS				F.A.I. RTE.	SECTION	COUNTY	TOTAL SHEETS	SHEET NO.
	PLOT SCALE = 0.16666633' / in.	DRAWN - BJJ	REVISED -						155	(54-4HB)D	LOGAN	133	10
	PLOT DATE = 12/19/2024	CHECKED - RKA	REVISED -		CONTRACT NO. 72220								
	PLOT DATE = 11/9/2023	DATE - 11/9/2023	REVISED -		SCALE: 1"=50'	SHEET 8	OF 8 SHEETS	STA. TO STA.	ILLINOIS	FED. AID PROJECT			


MODEL: TYP-1 [Sheet]
FILE NAME: C:\SP\WHKS & CO\Jobs-Spring - Projects\Civil Design\9490-D-6 On-Call\9490.03 I-55 Deck Replacements\CADD\10_12\CADD Data\Sheets\0672220-SHT-typical.dgn

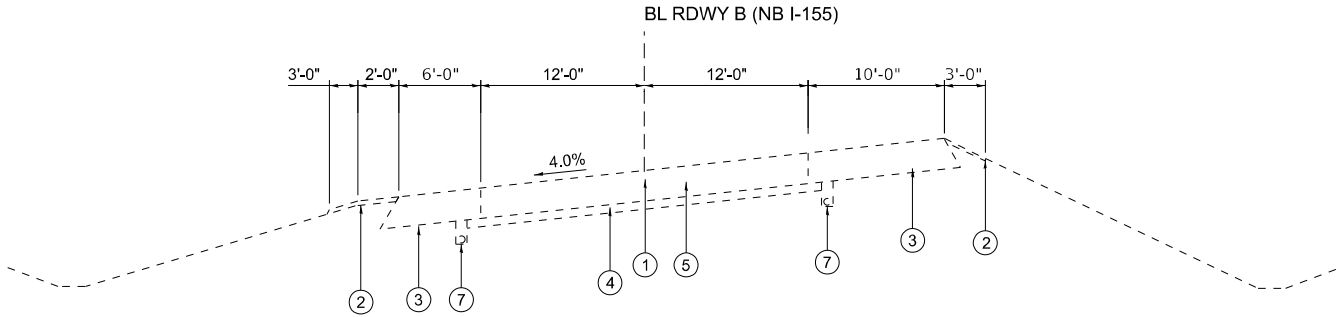

EXISTING TYPICAL SECTION


(LOOKING NORTH)
STA. 14+97.53 TO STA. 18+05.31

BRIDGE OMISSION
STA. 15+26.98 TO STA. 17+80.87

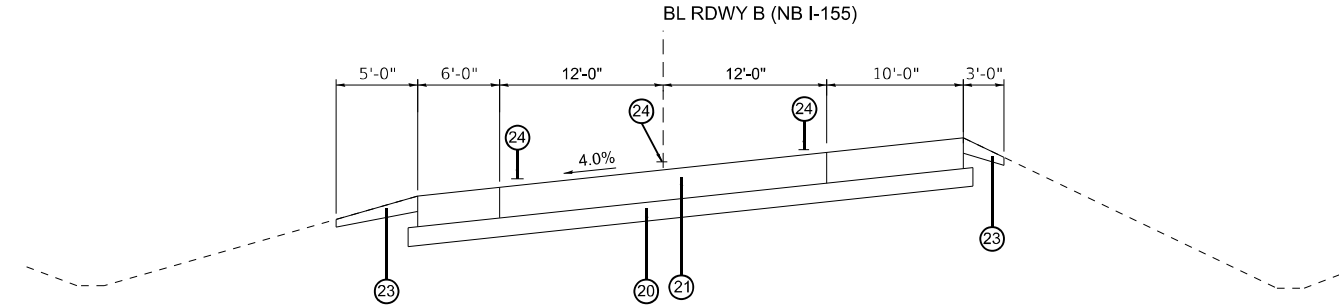

PROPOSED TYPICAL SECTION

(LOOKING NORTH)
STA. 14+97.53 TO STA. 18+05.31

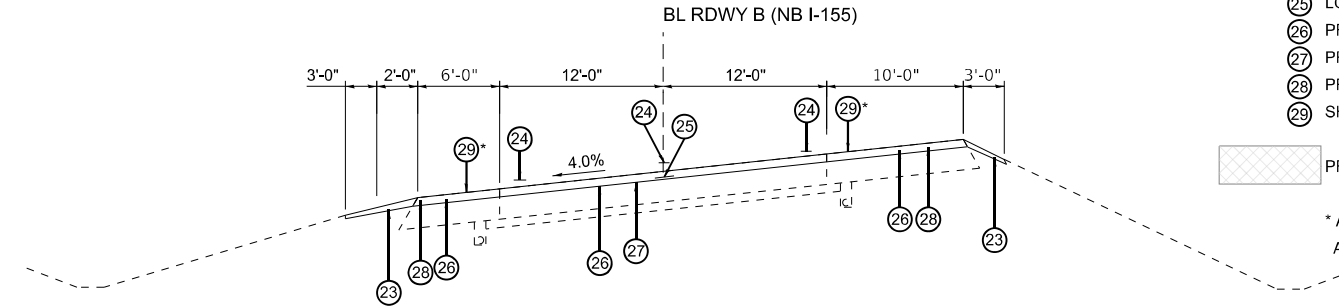

PROPOSED TYPICAL SECTION

(LOOKING NORTH)
STA. 12+00.00 TO STA. 14+97.53
STA. 18+05.31 TO STA. 20+50.00

EXISTING LEGEND


- 1 EX LONGITUDINAL JOINT
- 2 EX AGGREGATE SHOULDERS
- 3 EX BITUMINOUS SHOULDERS
- 4 EX STABILIZED SUBBASE 4"
- 5 EX CRC PAVEMENT 9"
- 6 EX BITUMINOUS CONCRETE
- 7 EX PIPE UNDERDRAINS

PROPOSED LEGEND

- 20 AGGREGATE BASE COURSE, TYPE B, 4"
- 21 PAVEMENT CONNECTOR (PCC) FOR BRIDGE APPROACH SLAB
- 22 PR HOT-MIX ASPHALT SHOULDERS 10-1/2"
- 23 PR AGGREGATE WEDGE SHOULDER, TYPE B
- 24 PR PAVEMENT MARKING
- 25 LONGITUDINAL JOINT SEALANT
- 26 PR HOT-MIX ASPHALT SURFACE REMOVAL 1-1/2"
- 27 PR HOT-MIX ASPHALT SURFACE COURSE, (1-1/2")
- 28 PR HOT-MIX ASPHALT SHOULDERS (1-1/2")
- 29 SHOULDER RUMBLE STRIPS, 16 IN.

PR PAVED SHOULDER REMOVAL


* ALL RUMBLE STRIPS SHALL BE INSTALLED
AFTER STAGE CONSTRUCTION COMPLETE.

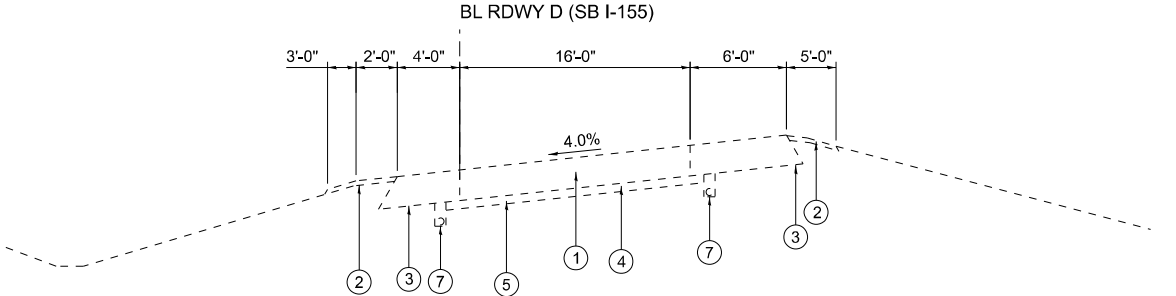

EXISTING TYPICAL SECTION


(LOOKING EAST)
STA. 15+30.46 TO STA. 18+73.87

BRIDGE OMISSION
STA. 15+45.11 TO STA. 18+61.17

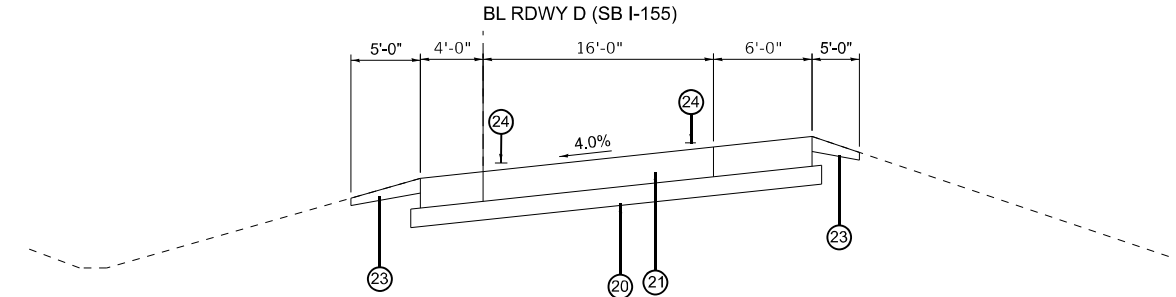

PROPOSED TYPICAL SECTION

(LOOKING EAST)
STA. 15+30.46 TO STA. 18+73.87

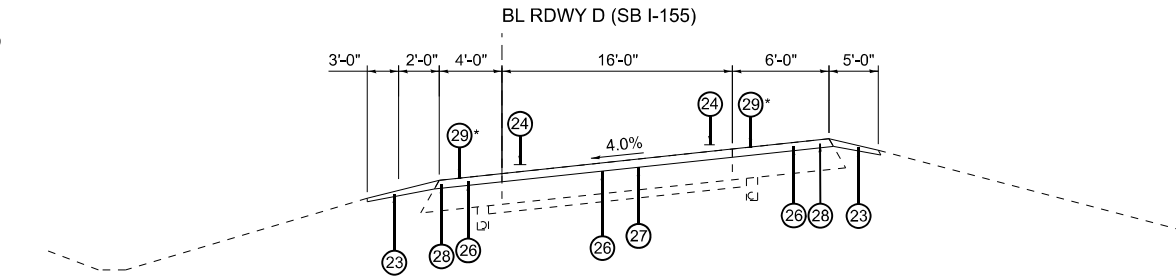

PROPOSED TYPICAL SECTION

(LOOKING EAST)
STA. 14+00.00 TO STA. 15+30.46
STA. 18+73.87 TO STA. 20+00.00

design firm
no. 184001036

whks

engineers + planners + land surveyors

USER NAME = gjameson

DESIGNED - BJJ

REVISED -

PLOT SCALE = 0.16666633" / in.

DRAWN - BJJ

REVISED -

PLOT DATE = 12/19/2024

CHECKED - RKA

REVISED -

DATE = 11/9/2023

REVISED -

STATE OF ILLINOIS
DEPARTMENT OF TRANSPORTATION

TYPICAL SECTIONS
I-155 BRIDGE DECK REPLACEMENTS

SCALE: 1"=10'

SHEET 1

OF 2

SHEETS

STA.

TO STA.

F.A.I.
RTE.

155

SECTION

(54-4HB)D

COUNTY

LOGAN

TOTAL
SHEETS

133


SHEET
NO.

11

CONTRACT NO. 72220

ILLINOIS FED. AID PROJECT

MODEL: TYP 2 (Sheet)
FILE NAME: C:\SP\WHKS & CO\Jobs-Spring - Projects\Civil Design\9490 D-6 On-Call\9490.03 I-55 Deck Replacements\CADD\10_12\CADD Data\Sheets\0672220-SHT-Typical.dgn

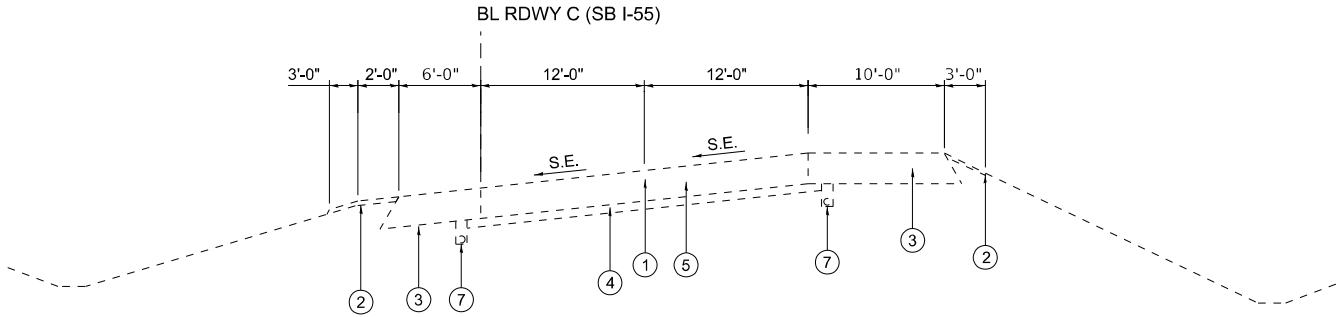


EXISTING TYPICAL SECTION

(LOOKING SOUTH)
STA. 20+00.00 TO STA. 28+00.00

EXISTING LEGEND

- ① EX LONGITUDINAL JOINT
- ② EX AGGREGATE SHOULDERS
- ③ EX BITUMINOUS SHOULDERS
- ④ EX STABILIZED SUBBASE 4"
- ⑤ EX CRC PAVEMENT 9"
- ⑥ EX BITUMINOUS CONCRETE
- ⑦ EX PIPE UNDERDRAINS

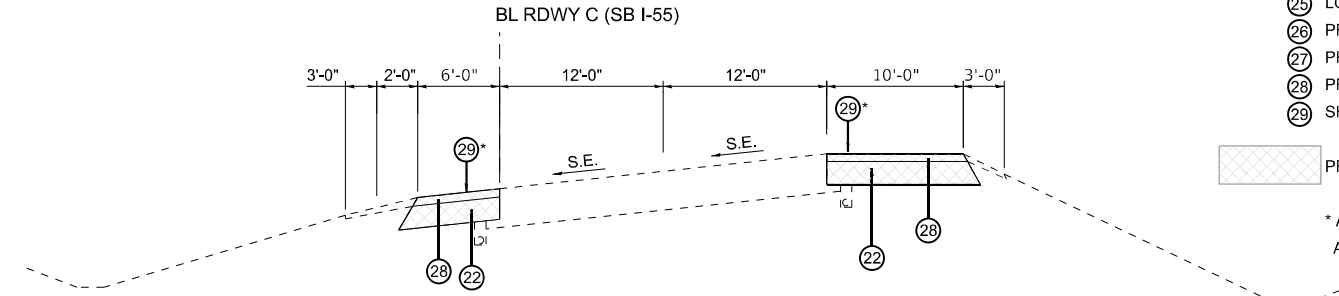

PROPOSED TYPICAL SECTION

(LOOKING SOUTH)
STA. 20+00.00 TO STA. 28+00.00

PROPOSED LEGEND

- ②0 AGGREGATE BASE COURSE, TYPE B, 4"
- ②1 PAVEMENT CONNECTOR (PCC) FOR BRIDGE APPROACH SLAB
- ②2 PR HOT-MIX ASPHALT SHOULDERS 10-1/2"
- ②3 PR AGGREGATE WEDGE SHOULDER, TYPE B
- ②4 PR PAVEMENT MARKING
- ②5 LONGITUDINAL JOINT SEALANT
- ②6 PR HOT-MIX ASPHALT SURFACE REMOVAL 1-1/2"
- ②7 PR HOT-MIX ASPHALT SURFACE COURSE, (1-1/2")
- ②8 PR HOT-MIX ASPHALT SHOULDERS (1-1/2")
- ②9 SHOULDER RUMBLE STRIPS, 16 IN.



PR PAVED SHOULDER REMOVAL

* ALL RUMBLE STRIPS SHALL BE INSTALLED
AFTER STAGE CONSTRUCTION COMPLETE.

design firm
no. 184001036



USER NAME = bjohnson	DESIGNED - BJJ	REVISED -
	DRAWN - BJJ	REVISED -
PLOT SCALE = 0.16666633" / in.	CHECKED - RKA	REVISED -
PLOT DATE = 12/19/2024	DATE - 11/9/2023	REVISED -

**STATE OF ILLINOIS
DEPARTMENT OF TRANSPORTATION**

**TYPICAL SECTIONS
I-55 BRIDGE DECK REPLACEMENTS**

SCALE: 1"=10' SHEET 2 OF 2 SHEETS STA. TO STA.

F.A.I. RTE.	SECTION	COUNTY	TOTAL SHEETS	SHEET NO.
155	(54-4HB)D	LOGAN	133	12
CONTRACT NO. 72220				
ILLINOIS FED. AID PROJECT				

MODEL: SCH-1 [Sheet]
FILE NAME: C:\SP\WHKS & CO\Jobs-Spring - Projects\Civil Design\9490_D-6 On-Call\9490.03 L-55 Deck Replacements\CADD\0,12\CADD Data\Sheets\0572220-SHT-Schedule.dgn

20200100 EARTH EXCAVATION

I-155 N.B.	CU YD
LT 12+00.00 TO LT 20+50.00	12.5
RT 12+00.00 TO RT 20+50.00	12.5
I-155 S.B.	
LT 12+00.00 TO LT 20+50.00	12.5
RT 12+00.00 TO RT 20+50.00	12.5
TOTAL	50

21400100 GRADING AND SHAPING DITCHES

I-55 S.B.	FOOT
LT 25+00.00 TO LT 27+00.00	200
RT 25+00.00 TO RT 27+00.00	200
TOTAL	400

25000200 SEEDING, CLASS 2

I-155 N.B.	ACRE
LT 12+00.00 TO LT 15+26.98	0.03
RT 12+00.00 TO RT 15+26.98	0.03
LT 17+80.87 TO LT 20+50.00	0.03
RT 17+80.87 TO RT 20+50.00	0.03
I-155 S.B.	
LT 12+00.00 TO LT 15+45.11	0.03
RT 12+00.00 TO RT 15+45.11	0.03
LT 18+61.17 TO LT 20+50.00	0.03
RT 18+61.17 TO RT 20+50.00	0.03
TOTAL	0.25

25000400 NITROGEN FERTILIZER NUTRIENT

I-155 N.B.	POUND
LT 12+00.00 TO LT 15+26.98	3
RT 12+00.00 TO RT 15+26.98	3
LT 17+80.87 TO LT 20+50.00	3
RT 17+80.87 TO RT 20+50.00	3
I-155 S.B.	
LT 12+00.00 TO LT 15+45.11	3
RT 12+00.00 TO RT 15+45.11	3
LT 18+61.17 TO LT 20+50.00	3
RT 18+61.17 TO RT 20+50.00	3
TOTAL	24

25000500 PHOSPHORUS FERTILIZER NUTRIENT

I-155 N.B.	POUND
LT 12+00.00 TO LT 15+26.98	3
RT 12+00.00 TO RT 15+26.98	3
LT 17+80.87 TO LT 20+50.00	3
RT 17+80.87 TO RT 20+50.00	3
I-155 S.B.	
LT 12+00.00 TO LT 15+45.11	3
RT 12+00.00 TO RT 15+45.11	3
LT 18+61.17 TO LT 20+50.00	3
RT 18+61.17 TO RT 20+50.00	3
TOTAL	24

25000600 POTASSIUM FERTILIZER NUTRIENT

I-155 N.B.	POUND
LT 12+00.00 TO LT 15+26.98	3
RT 12+00.00 TO RT 15+26.98	3
LT 17+80.87 TO LT 20+50.00	3
RT 17+80.87 TO RT 20+50.00	3
I-155 S.B.	
LT 12+00.00 TO LT 15+45.11	3
RT 12+00.00 TO RT 15+45.11	3
LT 18+61.17 TO LT 20+50.00	3
RT 18+61.17 TO RT 20+50.00	3
TOTAL	24

25000700 AGRICULTURAL GROUND LIMESTONE

I-155 N.B.	TON
LT 12+00.00 TO LT 15+26.98	0.1
RT 12+00.00 TO RT 15+26.98	0.1
LT 17+80.87 TO LT 20+50.00	0.1
RT 17+80.87 TO RT 20+50.00	0.1
I-155 S.B.	
LT 12+00.00 TO LT 15+45.11	0.1
RT 12+00.00 TO RT 15+45.11	0.1
LT 18+61.17 TO LT 20+50.00	0.1
RT 18+61.17 TO RT 20+50.00	0.1
TOTAL	0.8

25100115 MULCH, METHOD 2

I-155 N.B.	ACRE
LT 12+00.00 TO LT 15+26.98	0.03
RT 12+00.00 TO RT 15+26.98	0.03
LT 17+80.87 TO LT 20+50.00	0.03
RT 17+80.87 TO RT 20+50.00	0.03
I-155 S.B.	
LT 12+00.00 TO LT 15+45.11	0.03
RT 12+00.00 TO RT 15+45.11	0.03
LT 18+61.17 TO LT 20+50.00	0.03
RT 18+61.17 TO RT 20+50.00	0.03
TOTAL	0.25

28000250 TEMPORARY EROSION CONTROL SEEDING

I-155 N.B.	POUND
LT 12+00.00 TO LT 15+26.98	5
RT 12+00.00 TO RT 15+26.98	5
LT 17+80.87 TO LT 20+50.00	5
RT 17+80.87 TO RT 20+50.00	5
I-155 S.B.	
LT 12+00.00 TO LT 15+45.11	5
RT 12+00.00 TO RT 15+45.11	5
LT 18+61.17 TO LT 20+50.00	5
RT 18+61.17 TO RT 20+50.00	5
TOTAL	40

35101600 AGGREGATE BASE COURSE, TYPE B 4"

I-155 N.B.	SQ YD
CL 14+93.18 TO CL 15+22.43	129
CL 17+81.10 TO CL 18+10.48	123
I-155 S.B.	
CL 15+25.58 TO CL 15+42.11	44
CL 18+64.17 TO CL 18+78.90	59
TOTAL	355

40600290 BITUMINOUS MATERIALS (TACK COAT)

I-155 N.B.	POUND
CL 12+00.00 TO CL 14+93.18	587
CL 18+10.48 TO CL 20+50.00	480
I-155 S.B.	
CL 14+00.00 TO CL 15+25.58	164
CL 18+78.90 TO CL 20+00.00	158
I-55 S.B.	
LT 20+00.00 TO LT 28+00.00	120
RT 20+00.00 TO RT 28+00.00	200
TOTAL	1,709

40600372 LONGITUDINAL JOINT SEALANT, HALF-WIDTH

I-155 N.B.	FOOT
CL 12+00.00 TO CL 14+93.18	588
CL 18+10.48 TO CL 20+50.00	480
I-155 S.B.	
CL 14+00.00 TO CL 15+25.58	252
CL 18+78.90 TO CL 20+00.00	244
TOTAL	1,564

40600990 TEMPORARY RAMP

I-155 N.B.	SQ YD
CL 14+93.18 TO CL 14+98.18	23
CL 15+20.43 TO CL 15+25.43	23
CL 17+78.10 TO CL 17+83.10	23
CL 18+05.48 TO CL 18+10.48	23
TOTAL	92

40604162 POLYMERIZED HOT-MIX ASPHALT SURFACE COURSE, IL-9.5, MIX "D", N70

I-155 N.B.	TON
CL 12+00.00 TO CL 14+93.18	65
CL 18+10.48 TO CL 20+50.00	55
I-155 S.B.	
CL 14+00.00 TO CL 15+25.58	19
CL 18+78.90 TO CL 20+00.00	18
TOTAL	157

design firm
no. 184001036



USER NAME = bjohnson	DESIGNED - BJJ	REVISED -
	DRAWN - BJJ	REVISED -
PLOT SCALE = 0.16666633" / in.	CHECKED - RKA	REVISED -
PLOT DATE = 12/19/2024	DATE - 11/9/2023	REVISED -

STATE OF ILLINOIS
DEPARTMENT OF TRANSPORTATION

SCHEDULE OF QUANTITIES
I-155 BRIDGE DECK REPLACEMENTS

SCALE: 1"=50' SHEET 1 OF 4 SHEETS STA. TO STA.

F.A.I. RTE.	SECTION	COUNTY	TOTAL SHEETS	SHEET NO.
155	(54-4HB)D	LOGAN	133	13
		CONTRACT NO. 72220		
		ILLINOIS	FED. AID PROJECT	

MODEL: SCH-2 [Sheet]
FILE NAME: C:\SP\WHKS & CO\Jobs-Spring - Projects\Civil Design\9490_D-6 On-Call\9490.03 I-55 Deck Replacements\CADD\10_12\CADD Data\Sheets\0672220-SHT-Schedule.dgn

42000060 WELDED WIRE REINFORCEMENT

I-155 N.B.	SQ YD
CL 14+93.18 TO CL 15+25.43	83
CL 17+78.10 TO CL 18+10.48	88
I-155 S.B.	
CL 15+25.58 TO CL 15+45.11	32
CL 18+61.17 TO CL 18+78.90	40
TOTAL	242

42000080 PAVEMENT CONNECTOR (PCC) FOR BRIDGE APPROACH SLAB

I-155 N.B.	SQ YD
CL 14+93.18 TO CL 15+25.43	145
CL 17+78.10 TO CL 18+10.48	142
I-155 S.B.	
CL 15+25.58 TO CL 15+45.11	51
CL 18+61.17 TO CL 18+78.90	68
TOTAL	406

42001300 PROTECTIVE COAT

I-155 N.B.	SQ YD
CL 14+93.18 TO CL 15+25.43	145
CL 17+78.10 TO CL 18+10.48	142
I-155 S.B.	
CL 15+25.58 TO CL 15+45.11	51
CL 18+61.17 TO CL 18+78.90	68
TOTAL	406

44000100 PAVEMENT REMOVAL

I-155 N.B.	SQ YD
CL 14+93.18 TO CL 15+25.43	83
CL 17+78.10 TO CL 18+10.48	88
I-155 S.B.	
CL 15+25.58 TO CL 15+45.11	32
CL 18+61.17 TO CL 18+78.90	40
TOTAL	242

44000155 HOT-MIX ASPHALT SURFACE REMOVAL, 1 1/2"

I-155 N.B.	SQ YD
LT 12+00.00 TO LT 15+22.00	215
CL/RT 12+00.00 TO CL/RT 14+93.18	1,108
LT 17+37.50 TO LT 20+50.00	208
CL/RT 18+10.48 TO CL/RT 20+50.00	905
I-155 S.B.	
LT 14+00.00 TO LT 15+11.54	50
CL/RT 14+00.00 TO CL/RT 15+25.50	307
LT 18+90.92 TO LT 20+00.00	49
CL/RT 18+78.74 TO CL/RT 20+00.00	296
TOTAL	3,138

44004250 PAVED SHOULDER REMOVAL

I-155 N.B.	SQ YD
LT 14+76.04 TO LT 15+22.00	31
RT 14+93.18 TO RT 15+45.00	58
LT 17+37.50 TO LT 18+10.48	49
RT 17+60.00 TO RT 18+10.48	56
I-155 S.B.	
LT 15+11.53 TO LT 15+56.00	20
RT 15+25.53 TO RT 15+72.00	31
LT 18+50.00 TO LT 18+90.91	18
RT 18+16.00 TO RT 18+78.90	42
I-55 S.B.	
LT 20+00.00 TO LT 28+00.00	533
RT 20+00.00 TO RT 28+00.00	889
TOTAL	1,727

48102100 AGGREGATE WEDGE SHOULDER, TYPE B

I-155 N.B.	TON
LT 11+71.69 TO LT 15+34.35	15
RT 12+86.98 TO RT 15+69.67	12
I-155 S.B.	
RT 5+83.62 TO RT 15+58.77	40
LT 9+25.63 TO LT 15+66.16	27
RT 18+23.72 TO RT 22+89.22	19
LT 18+40.18 TO LT 22+57.35	17
TOTAL	130

48203039 HOT-MIX ASPHALT SHOULDERS, 10 1/2"

I-55 S.B.	SQ YD
LT 20+00.00 TO LT 28+00.00	533
RT 20+00.00 TO RT 28+00.00	889
TOTAL	1,422

48203100 HOT-MIX ASPHALT SHOULDERS

I-155 N.B.	TON
LT 12+00.00 TO LT 14+76.00	16
RT 12+00.00 TO RT 14+93.18	28
LT 18+10.48 TO LT 20+50.00	14
RT 18+10.48 TO RT 20+50.00	23
I-155 S.B.	
LT 14+00.00 TO LT 15+11.54	5
RT 14+00.00 TO RT 15+25.50	8
LT 18+90.92 TO LT 20+00.00	5
RT 18+78.90 TO RT 20+00.00	7
I-55 S.B.	
LT 20+00.00 TO LT 28+00.00	45
RT 20+00.00 TO RT 28+00.00	75
TOTAL	226

48300500 PORTLAND CEMENT CONCRETE SHOULDERS 10"

I-155 N.B.	SQ YD
LT 14+76.03 TO LT 14+93.18	11
I-155 S.B.	
LT 15+11.54 TO LT 15+25.50	9
LT 18+78.74 TO LT 18+90.92	8
TOTAL	28

54213447 END SECTIONS 12"

I-155 N.B.	EACH
LT 14+81.06	1
I-155 S.B.	
LT 15+16.55	1
LT 18+85.91	1
TOTAL	3

60100945 PIPE DRAINS 12"

I-155 N.B.	FOOT
LT 14+81.06	106
I-155 S.B.	
LT 15+16.55	52
LT 18+85.91	94
TOTAL	252

60500060 REMOVING INLETS

I-155 N.B.	EACH
LT 15+28.98	1
I-155 S.B.	
LT 15+60.69	1
LT 18+43.09	1
TOTAL	3

61000335 TYPE G INLET BOX, STANDARD 610001

I-155 N.B.	EACH
LT 14+81.06	1
I-155 S.B.	
LT 15+16.55	1
LT 18+85.91	1
TOTAL	3

63000001 STEEL PLATE BEAM GUARDRAIL, TYPE A, 6 FOOT POSTS

I-155 N.B.	FOOT
LT 12+21.69 TO LT 14+84.19	262.5
RT 13+36.98 TO RT 15+24.48	187.5
I-155 S.B.	
RT 6+33.62 TO RT 15+46.12	912.5
LT 9+75.63 TO LT 15+25.63	550
RT 18+36.99 TO RT 21+86.99	350
LT 18+53.45 TO LT 22+65.95	412.5
TOTAL	2,675

design firm
no. 184001036



USER NAME = gjameson	DESIGNED - BJJ	REVISED -
	DRAWN - BJJ	REVISED -
PLOT SCALE = 0.16666633" / in.	CHECKED - RKA	REVISED -
PLOT DATE = 12/19/2024	DATE - 11/9/2023	REVISED -

STATE OF ILLINOIS
DEPARTMENT OF TRANSPORTATION

SCHEDULE OF QUANTITIES
I-155 BRIDGE DECK REPLACEMENTS

SCALE: 1"=50' SHEET 2 OF 4 SHEETS STA. TO STA.

F.A.I. RTE.	SECTION	COUNTY	TOTAL SHEETS	SHEET NO.
155	(54-4HB)D	LOGAN	133	14
		CONTRACT NO. 72220		
		ILLINOIS	FED. AID PROJECT	

63100045 TRAFFIC BARRIER TERMINAL, TYPE 2

I-155 S.B.					EACH
RT	22+76.72	TO	RT	22+89.22	1
LT	22+44.85	TO	LT	22+57.35	1
TOTAL					2

63100070 TRAFFIC BARRIER TERMINAL, TYPE 5

I-155 S.B.					EACH
RT	18+23.72	TO	RT	18+36.99	1
LT	18+40.18	TO	LT	18+53.45	1
TOTAL					2

63100085 TRAFFIC BARRIER TERMINAL, TYPE 6

I-155 N.B.					EACH
LT	14+97.45	TO	LT	15+34.35	1
RT	15+32.77	TO	RT	15+69.67	1
I-155 S.B.					
RT	15+21.87	TO	RT	15+58.77	1
LT	15+29.26	TO	LT	15+66.16	1
TOTAL					4

63100167 TRAFFIC BARRIER TERMINAL, TYPE 1(SPECIAL) TANGENT

I-155 N.B.					EACH
LT	11+71.69	TO	LT	12+21.69	1
RT	12+86.98	TO	RT	13+36.98	1
I-155 S.B.					
RT	5+83.62	TO	RT	6+33.62	1
LT	9+25.63	TO	LT	9+75.63	1
TOTAL					4

63200310 GUARDRAIL REMOVAL

I-155 N.B.					FOOT
LT	11+71.69	TO	LT	15+34.35	363
RT	12+86.98	TO	RT	15+69.67	283
I-155 S.B.					
RT	5+83.62	TO	RT	15+58.77	976
LT	9+25.63	TO	LT	15+66.16	641
RT	18+23.72	TO	RT	22+89.22	466
LT	18+40.18	TO	LT	22+57.35	418
TOTAL					3,147

64200116 SHOULDER RUMBLE STRIPS, 16 INCH

I-155 N.B.					FOOT
LT	12+00.00	TO	LT	15+22.00	322
RT	12+00.00	TO	RT	14+93.18	293
LT	17+37.50	TO	LT	20+50.00	313
RT	18+10.48	TO	RT	20+50.00	240
I-155 S.B.					
LT	14+00.00	TO	LT	15+11.54	112
RT	14+00.00	TO	RT	15+25.50	126
LT	18+90.92	TO	LT	20+00.00	109
RT	18+78.74	TO	RT	20+00.00	121
I-55 S.B.					
LT	20+00.00	TO	LT	28+00.00	800
RT	20+00.00	TO	RT	28+00.00	800
TOTAL					3,236

66201120 CONCRETE SHOULDER CURB

I-155 N.B.					FOOT
LT	14+76.03	TO	LT	14+93.18	17
I-155 S.B.					
LT	15+11.54	TO	LT	15+25.50	14
LT	18+78.74	TO	LT	18+90.92	12
TOTAL					43

70300100 SHORT TERM PAVEMENT MARKING

I-155 N.B.					FOOT
LT	12+00.00	TO	LT	20+50.00	85
CL	12+00.00	TO	CL	20+50.00	43
RT	12+00.00	TO	RT	20+50.00	85
I-155 S.B.					
LT	14+00.00	TO	LT	20+00.00	60
CL	14+00.00	TO	CL	20+00.00	30
RT	14+00.00	TO	RT	20+00.00	60
TOTAL					363

70300150 SHORT TERM PAVEMENT MARKING REMOVAL

I-155 N.B.					SQ FT
LT	12+00.00	TO	LT	20+50.00	35
CL	12+00.00	TO	CL	20+50.00	18
RT	12+00.00	TO	RT	20+50.00	35
I-155 S.B.					
LT	14+00.00	TO	LT	20+00.00	25
CL	14+00.00	TO	CL	20+00.00	13
RT	14+00.00	TO	RT	20+00.00	25
TOTAL					151

70400100 TEMPORARY CONCRETE BARRIER

I-155 N.B.				FOOT
RT/CL 12+77.50	TO	RT/CL 14+65.00		187.5
RT/CL 14+65.00	TO	RT/CL 18+02.50		337.5
			TOTAL	525

70400200 RELOCATE TEMPORARY CONCRETE BARRIER

I-155 N.B.				FOOT	
LT/CL	12+77.50	TO	LT/CL	14+65.00	187.5
LT/CL	14+65.00	TO	LT/CL	18+02.50	337.5
				TOTAL	525

70600260 IMP ATTN TEMP FRN TL3

I-155 N.B.				EACH
RT	12+77.50			1
TOTAL				1

70600332 IMP ATTN REL FRN TL3

I-155 N.B.				EACH
LT	12+77.50			1
TOTAL				1

72501000 TERMINAL MARKER - DIRECT APPLIED

I-155 N.B.				EACH
LT	11+71.69			1
RT	12+86.98			1
I-155 S.B.				
RT	5+83.62			1
LT	9+25.63			1
TOTAL				4

MODEL: SCH-3 [Sheet]
FILE NAME: C:\SP\WHKS & CO\Jobs-Spring - Projects\Civil Design\9490_D-6 On-Call\9490.03 I-55 Deck Replacements\CADD\10_12\CADD Data\Sheets\0672220-SHT-Schedule.dgn

design firm
no. 184001036


engineers • planners • land surveyors

USER NAME = gjameson	DESIGNED - BJJ	REVISED -
	DRAWN - BJJ	REVISED -
PLOT SCALE = 0.16666633" / in.	CHECKED - RKA	REVISED -
PLOT DATE = 12/19/2024	DATE - 11/9/2023	REVISED -

STATE OF ILLINOIS
DEPARTMENT OF TRANSPORTATION

SCHEDULE OF QUANTITIES I-155 BRIDGE DECK REPLACEMENTS			
SCALE: 1"=50'	SHEET 3	OF 4 SHEETS	STA. TO STA.

F.A.I. RTE.	SECTION	COUNTY	TOTAL SHEETS	SHEET NO.
155	(54-4HB)D	LOGAN	133	15
CONTRACT NO. 72220				
		ILLINOIS	FED. AID PROJECT	

MODEL: SCH-4 [Sheet]
FILE NAME: C:\SP\WHKS & CO\Jobs-Spring - Projects\Civil Design\9490_D-6 On-Call\9490.03 I-55 Deck Replacements\CADD\10_12\CADD Data\Sheets\0672220-SHT-Schedule.dgn

78009005 MODIFIED URETHANE PAVEMENT MARKING - LINE 5"

I-155 N.B.					FOOT
CL	4+00.00	TO	CL	8+50.00	120
LT	12+00.00	TO	LT	20+50.00	850
CL	12+00.00	TO	CL	20+50.00	220
RT	12+00.00	TO	RT	20+50.00	850
I-155 S.B.					
LT	14+00.00	TO	LT	20+00.00	600
RT	14+00.00	TO	RT	20+00.00	600
TOTAL					3,240

78100100 RAISED REFLECTIVE PAVEMENT MARKER

I-155 N.B.					EACH
CL	4+00.00	TO	CL	8+50.00	12
CL	12+00.00	TO	CL	15+25.00	10
CL	17+78.00	TO	CL	20+50.00	8
I-155 S.B.					
LT	14+00.00	TO	LT	15+45.00	4
LT	18+64.00	TO	LT	20+00.00	4
RT	14+00.00	TO	RT	15+43.00	4
RT	18+50.00	TO	RT	20+00.00	4
TOTAL					46

78200005 GUARDRAIL REFLECTORS, TYPE A

I-155 N.B.					EACH
LT	11+71.69	TO	LT	15+34.35	4
RT	12+86.98	TO	RT	15+69.67	4
I-155 S.B.					
RT	5+83.62	TO	RT	15+58.77	11
LT	9+25.63	TO	LT	15+66.16	7
RT	18+23.72	TO	RT	22+89.22	4
LT	18+40.18	TO	LT	22+57.35	4
TOTAL					34

78200011 BARRIER WALL REFLECTORS, TYPE C

I-155 N.B.					EACH
LT	15+34.35	TO	LT	17+50.00	4
RT	15+69.67	TO	RT	17+75.00	4
I-155 S.B.					
RT	15+58.77	TO	RT	18+23.72	4
LT	15+66.16	TO	LT	18+40.18	4
TOTAL					16

78300200 RAISED REFLECTIVE PAVEMENT MARKER REMOVAL

I-155 N.B.					EACH
CL	4+00.00	TO	CL	8+50.00	12
CL	12+00.00	TO	CL	15+25.00	10
CL	17+78.00	TO	CL	20+50.00	8
I-155 S.B.					
LT	14+00.00	TO	LT	15+45.00	4
LT	18+64.00	TO	LT	20+00.00	4
RT	14+00.00	TO	RT	15+43.00	4
RT	18+50.00	TO	RT	20+00.00	4
TOTAL					46

78300201 PAVEMENT MARKING REMOVAL - GRINDING

I-155 N.B.					SQ FT
CL	4+00.00	TO	CL	8+50.00	STAGE I 50
LT	12+00.00	TO	LT	20+50.00	STAGE I 354
RT	12+00.00	TO	RT	20+50.00	STAGE II 354
TOTAL					758

X2503000 MAINTENANCE MOWING

I-155 N.B.					ACRE
LT/RT	12+00.00	TO	LT/RT	20+50.00	2.4
I-155 S.B.					
LT/RT	14+00.00	TO	LT/RT	20+00.00	1.6
I-55 S.B.					
LT/RT	20+00.00	TO	LT/RT	28+00.00	1.2
NOTE: ASSUMES TWO (2) MOWINGS					
TOTAL					5.2

X4421389 CLASS C PATCHES, TYPE II, 13 INCH (SPECIAL)

I-155 N.B.			SQ YD
LT/RT	12+00.00	TO	LT/RT 20+50.00 50
I-155 S.B.			
LT/RT	14+00.00	TO	LT/RT 20+00.00 50
TOTAL			100

X4421394 CLASS C PATCHES, TYPE III, 13 INCH (SPECIAL)

I-155 N.B.			SQ YD
LT/RT	12+00.00	TO	LT/RT 20+50.00 50
I-155 S.B.			
LT/RT	14+00.00	TO	LT/RT 20+00.00 50
TOTAL			100

X5010523 REMOVE CONCRETE END SECTION

I-155 N.B.		EACH
LT	15+28.98	1
I-155 S.B.		
LT	15+60.69	1
LT	18+43.09	1
TOTAL		3

X6010003 PIPE DRAIN REMOVAL

I-155 N.B.		FOOT
LT	15+28.98	88
I-155 S.B.		
LT	15+60.69	49
LT	18+43.09	89
TOTAL		226

design firm
no. 184001036



engineers + planners + land surveyors

USER NAME = gjameson

DESIGNED - BJJ

REVISED -

DRAWN - BJJ

REVISED -

PLOT SCALE = 0.16666633" / in.

CHECKED - RKA

REVISED -

PLOT DATE = 12/19/2024

DATE - 11/9/2023

REVISED -

STATE OF ILLINOIS
DEPARTMENT OF TRANSPORTATION

SCHEDULE OF QUANTITIES
I-155 BRIDGE DECK REPLACEMENTS

SCALE: 1"=50'

SHEET 4

OF 4

SHEETS

STA.

TO STA.

F.A.I.
RTE.

SECTION

COUNTY

TOTAL
SHEETS

SHEET
NO.

155

(54-4HB)D

LOGAN

133

16

CONTRACT NO. 72220

ILLINOIS

FED. AID PROJECT

MODEL: GEN-1 [Sheet]
FILE NAME: C:\SP\WHKS & CO\Jobs-Spring - Projects\Civil Design\9490_D-6 On-Call\9490.03 L-55 Deck Replacements\CADD\10_12\CADD Data\Sheets\0672220-SHT-ATB.dgn

ALIGNMENT CONTROL								
NAD83/1997 ADJ - STATE PLANE WEST ZONE								
POINT TYPE	STATION	NORTHING	EASTING	RADIUS	LENGTH	DELTA / THETA	DIRECTION	TANGENT
ALIGNMENT NAME: A004								
POT	385+00.000	1276844.895	2505837.629					
PI	424+30.477	1280773.927	2505731.073					
POT	452+88.820	1280825.55	2508588.949					
POT	465+56.276	1280848.637	2509856.195					
ALIGNMENT NAME: ROADWAYB								
POT	1+15.000	1278220.642	2506259.202					
PC	2+75.000	1278374.828	2506301.944					
PI	10+68.620	1279139.607	2506513.946	2883.983	1548.903	30.772°	LEFT	793.62
PT	18+23.903	1279905.179	2506304.824					
POT	28+00.314	1280847.082	2506047.535					
ALIGNMENT NAME: ROADWAYB1								
POT	28+00.190	1280843.92	2506035.959					
POT	47+91.940	1282765.284	2505511.144					
ALIGNMENT NAME: ROADWAYC								
PC	0+00.000	1280869.791	2508588.155					
PI	28+90.640	1280817.872	2505697.981	2864.669	4525.665	90.517°	LEFT	2890.64
PT	45+25.665	1277928.284	2505775.982					
ALIGNMENT NAME: RAMPD								
POT	0+00.000	1281130.963	2505628.873					
PC	6+20.600	1280513.472	2505690.922					
PI	18+87.710	1279252.712	2505817.609	881.63	1697.857	110.341°	LEFT	1267.11
PT	23+18.457	1279809.751	2506955.711					
POT	37+35.578	1280432.736	2508228.55					
ALIGNMENT NAME: RAMPE								
POT	0+00.000	1280932.214	2508720.843					
PC	7+40.000	1280957.933	2507981.29					
PI	11+06.650	1280970.676	2507614.862	1434.366	717.927	28.678°	LEFT	366.65
PT	14+57.927	1280806.014	2507287.266					
PC	16+98.484	1280697.98	2507072.333					
PI	26+13.754	1280286.933	2506254.556	764.348	1337.628	100.269°	RIGHT	915.27
PT	30+36.112	1281164.889	2505995.879					
POT	40+85.238	1282171.243	2505699.372					
ALIGNMENT NAME: ROADWAYF								
PC	0+00.000	1282727.344	2505404.754					
PI	4+13.640	1282327.786	2505511.766	3842.341	824.106	12.289°	RIGHT	413.64
PT	8+24.106	1281914.606	2505531.284					
POT	58+24.106	1276920.176	2505767.211					

HORIZONTAL CONTROL STATION - NAD83/1997						
POINT	DESCRIPTION	NORHTING	EASTING	STATION	OFFSET	CHAIN
1005	#5 REBAR W/CAP	1279486.289	2506361.727	13+99.69	24.61LT	ROADWAYB
1006	#5 REBAR W/CAP	1279880.973	2506337.439	17+92.23	25.26 RT	ROADWAYB
9839	DISK SET IN CONCRETE	1280825.550	2508588.949	0+00.00	44.25 LT	ROADWAYC
1003	#5 REBAR W/CAP	1279864.897	2506479.274	24+12.58	14.39 LT	ROADWAYC
1004	#5 REBAR W/CAP	1279630.214	2506228.172	27+49.98	42.98 RT	ROADWAYC
1008	#5 REBAR W/CAP	1279800.371	2506217.041	15+53.07	6.84 LT	RAMPD
1009	#5 REBAR W/CAP	1279696.430	2506533.138	18+83.10	24.24 RT	RAMPD
9840	DISK SET IN CONCRETE	1276844.895	2505837.629	59+02.63	103.08 LT	ROADWAYF
9838	DISK SET IN CONCRETE	1280848.637	2509856.195	465+56.58	CL	A004

BENCHMARKS					
BENCHMARK	NAVD 88 DATUM	DESCRIPTION	STATION	OFFSET	CHAIN
BM FH-2	589.512	CHSLD 'I' ON SW APPROACH WALL TO NBL I-155 S# 054-0050	15+33.83	19.07 LT	ROADWAYB
BM TJM-1000	590.069	CUT 'I' ON N END OF NW APPROACH WALL TO NBL I-155 S# 054-0050	17+42.23	19.01LT	ROADWAYB
BM TEA-38	569.664	CHSLD 'I' ON FOUNDATION TO S LEG OF EXIT 126 FOOD SIGN, 1025' NE OF S# 054-0050 & 054-0051 ON NW SIDE	15+73.15	61.89 RT	ROADWAYC
BM TEA-39	564.096	CHSLD 'I' ON SW CORNER OF CONC DROP BOX, 300' NE OF S# 054-0050 & 054-0051 ON NW SIDE OF SBL I-55	22+94.37	47.96 RT	ROADWAYC
BM TJM-1001	611.988	CUT 'I' ON W END OF NW APPROACH WALL TO S# 054-0051 ON I-155 SBL OFF RAMP / I-55 NBL ON RAMP	15+64.02	4.18 LT	RAMPD
BM TJM-1002	614.323	CUT 'I' ON E END OF SE APPROACH WALL TO S# 054-0051 ON I-155 SBL OFF RAMP / I-55 NBL ON RAMP	18+23.45	22.66 RT	RAMPD

design firm
no. 184001036

whks

engineers + planners + land surveyors


USER NAME = gjameson	DESIGNED - RKA	REVISED -
	DRAWN - GSJ	REVISED -
PLOT SCALE = 0.16666633" / in.	CHECKED - RKA	REVISED -
PLOT DATE = 12/19/2024	DATE - 11/9/2023	REVISED -

STATE OF ILLINOIS
DEPARTMENT OF TRANSPORTATION


ALIGNMENT, TIES, AND BENCHMARKS I-155 BRIDGE DECK REPLACEMENTS			
SCALE: 1"=50'	SHEET 1	OF 1	SHEETS
TO STA.		TO STA.	

F.A.I. RTE.	SECTION	COUNTY	TOTAL SHEETS	SHEET NO.
155	(54-4HB)D	LOGAN	133	17
CONTRACT NO. 72220				
		ILLINOIS	FED. AID PROJECT	

REMOVAL PLAN

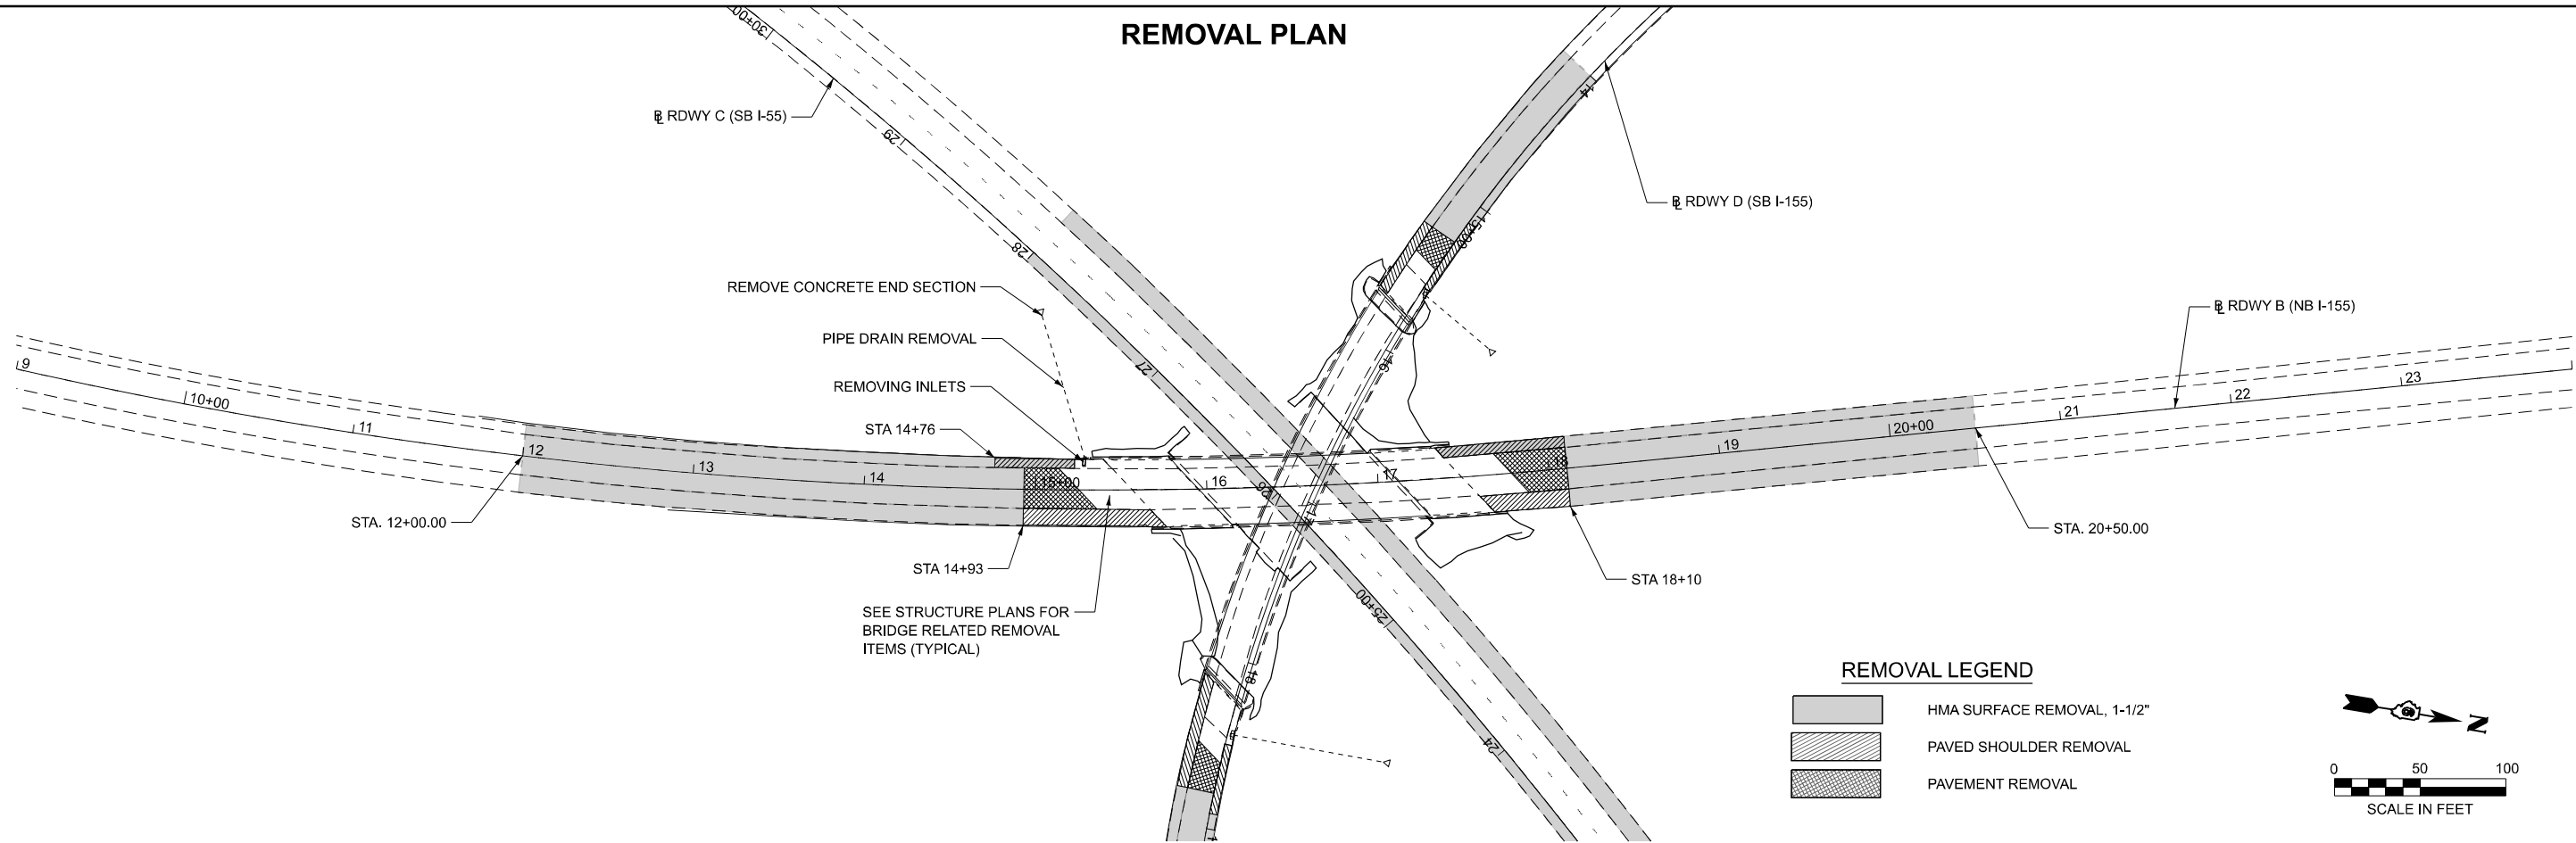

PROPOSED PLAN

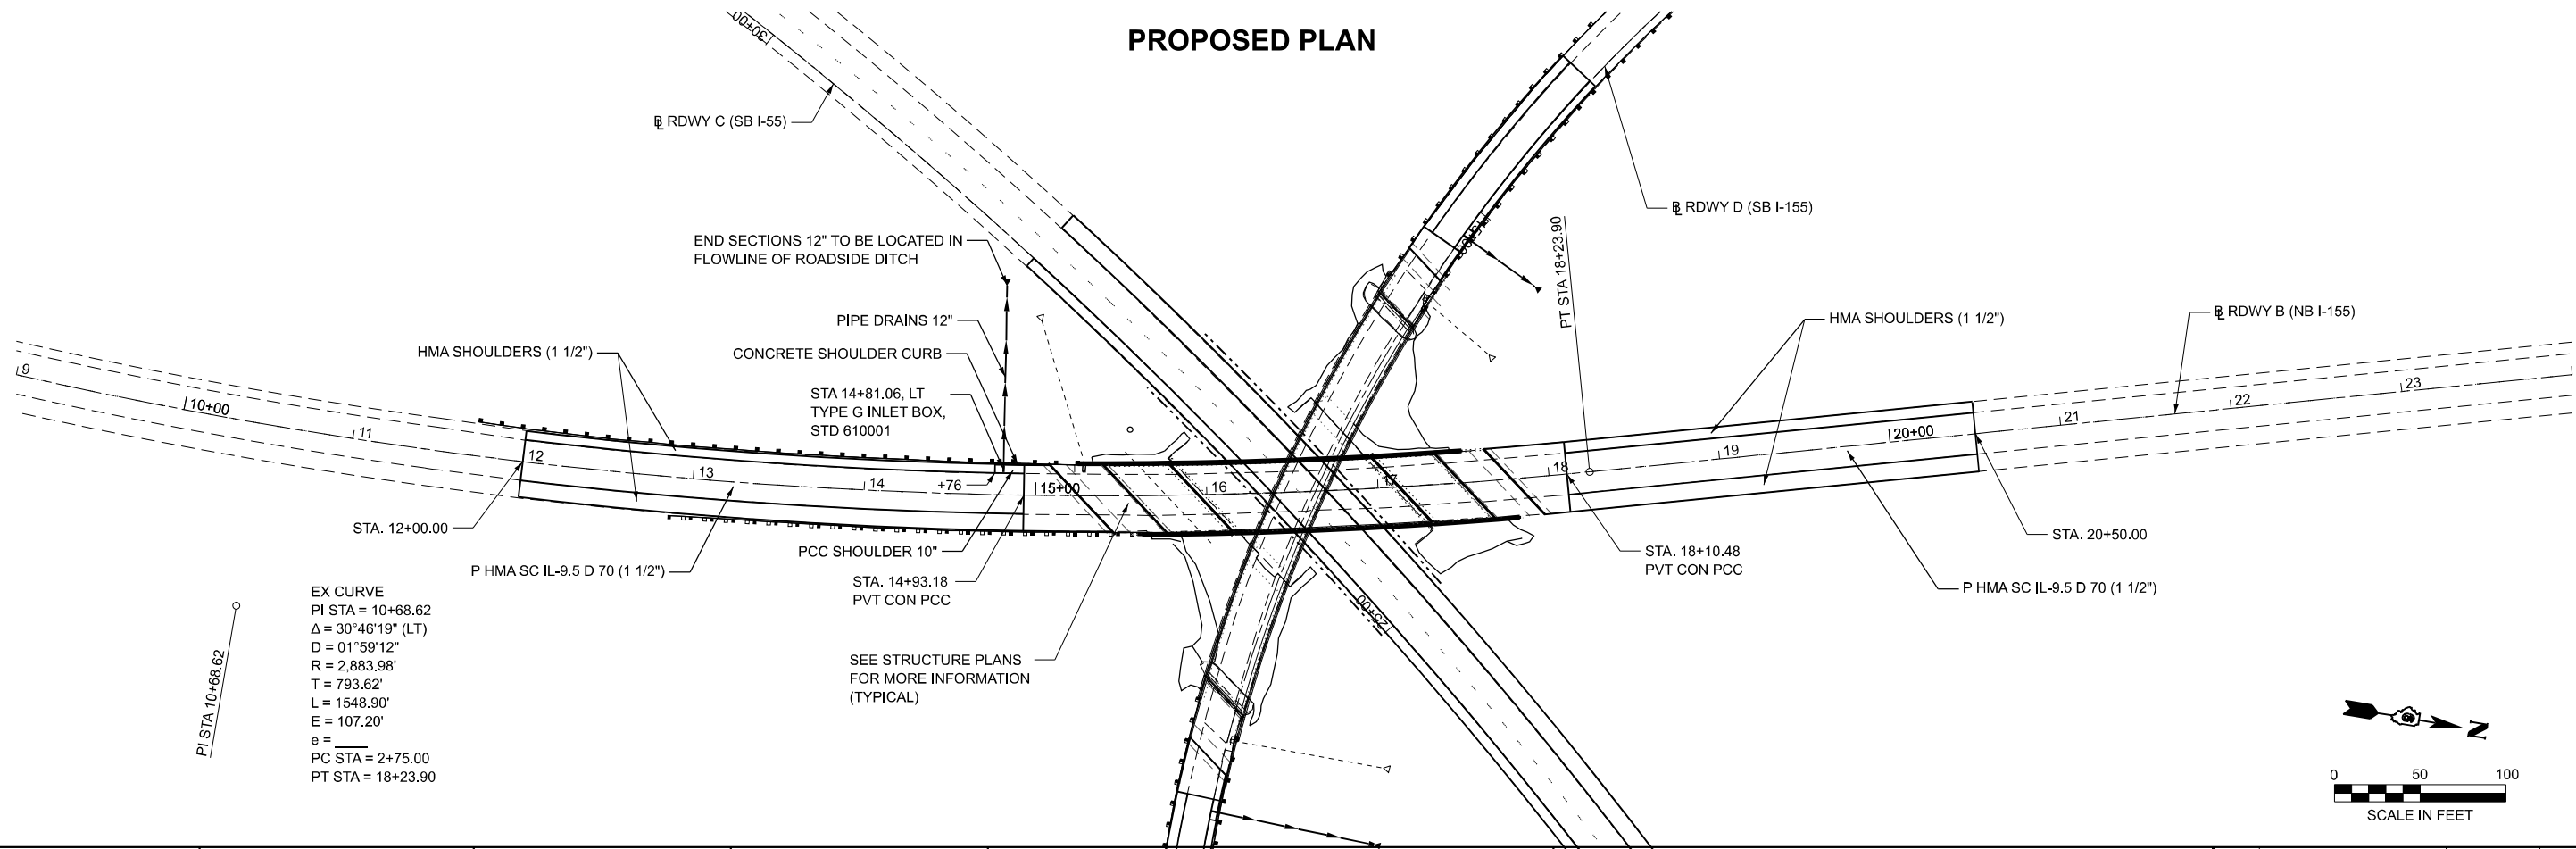

MODEL: ROADWAYB - Plan NB PROPOSED (Sheet)
FILE NAME: C:\SP\WHKS & COL\Job-Spring - Projects\Civil Design\9490 D-6 On-Call\9490.03 I-55 Deck Replacements\CADD\10.12\CADD Data\Sheets\0672220-SHT-plan-Exp-I-155NB_SNG540050.dgn



USER NAME	= bjohnson	DESIGNED	- RKA	REVISED	-
DRAWN	- GSJ	REVIS	-	REVISED	-
PLOT SCALE	= 0.16666633" / in.	CHECKED	- RKA	REVISED	-
PLOT DATE	= 12/19/2024	DATE	= 11/9/2023	REVISED	-



STATE OF ILLINOIS
DEPARTMENT OF TRANSPORTATION

ROADWAY PLANS
I-155 BRIDGE DECK REPLACEMENTS

SCALE: 1"=50' SHEET 1 OF 2 SHEETS STA. 9+00.00 TO STA. 24+00.00

F.A.I. RTE.	SECTION	COUNTY	TOTAL SHEETS	SHEET NO.
155	(54-4HB)D	LOGAN	133	18
CONTRACT NO. 72220				
ILLINOIS FED. AID PROJECT				

MODEL: RAMPD - Plan SB PROPOSED [Sheet]
FILE NAME: C:\SP\WHKS & COLUbs-Spring - Projects\Civil Design\9490 D-6 On-Call\9490.03 1-55 Deck Replacements\CADD\10 12\CADD Data\Sheets\0672220-SHT-plan-ExPr_1-155SB_SNO640051.dgn

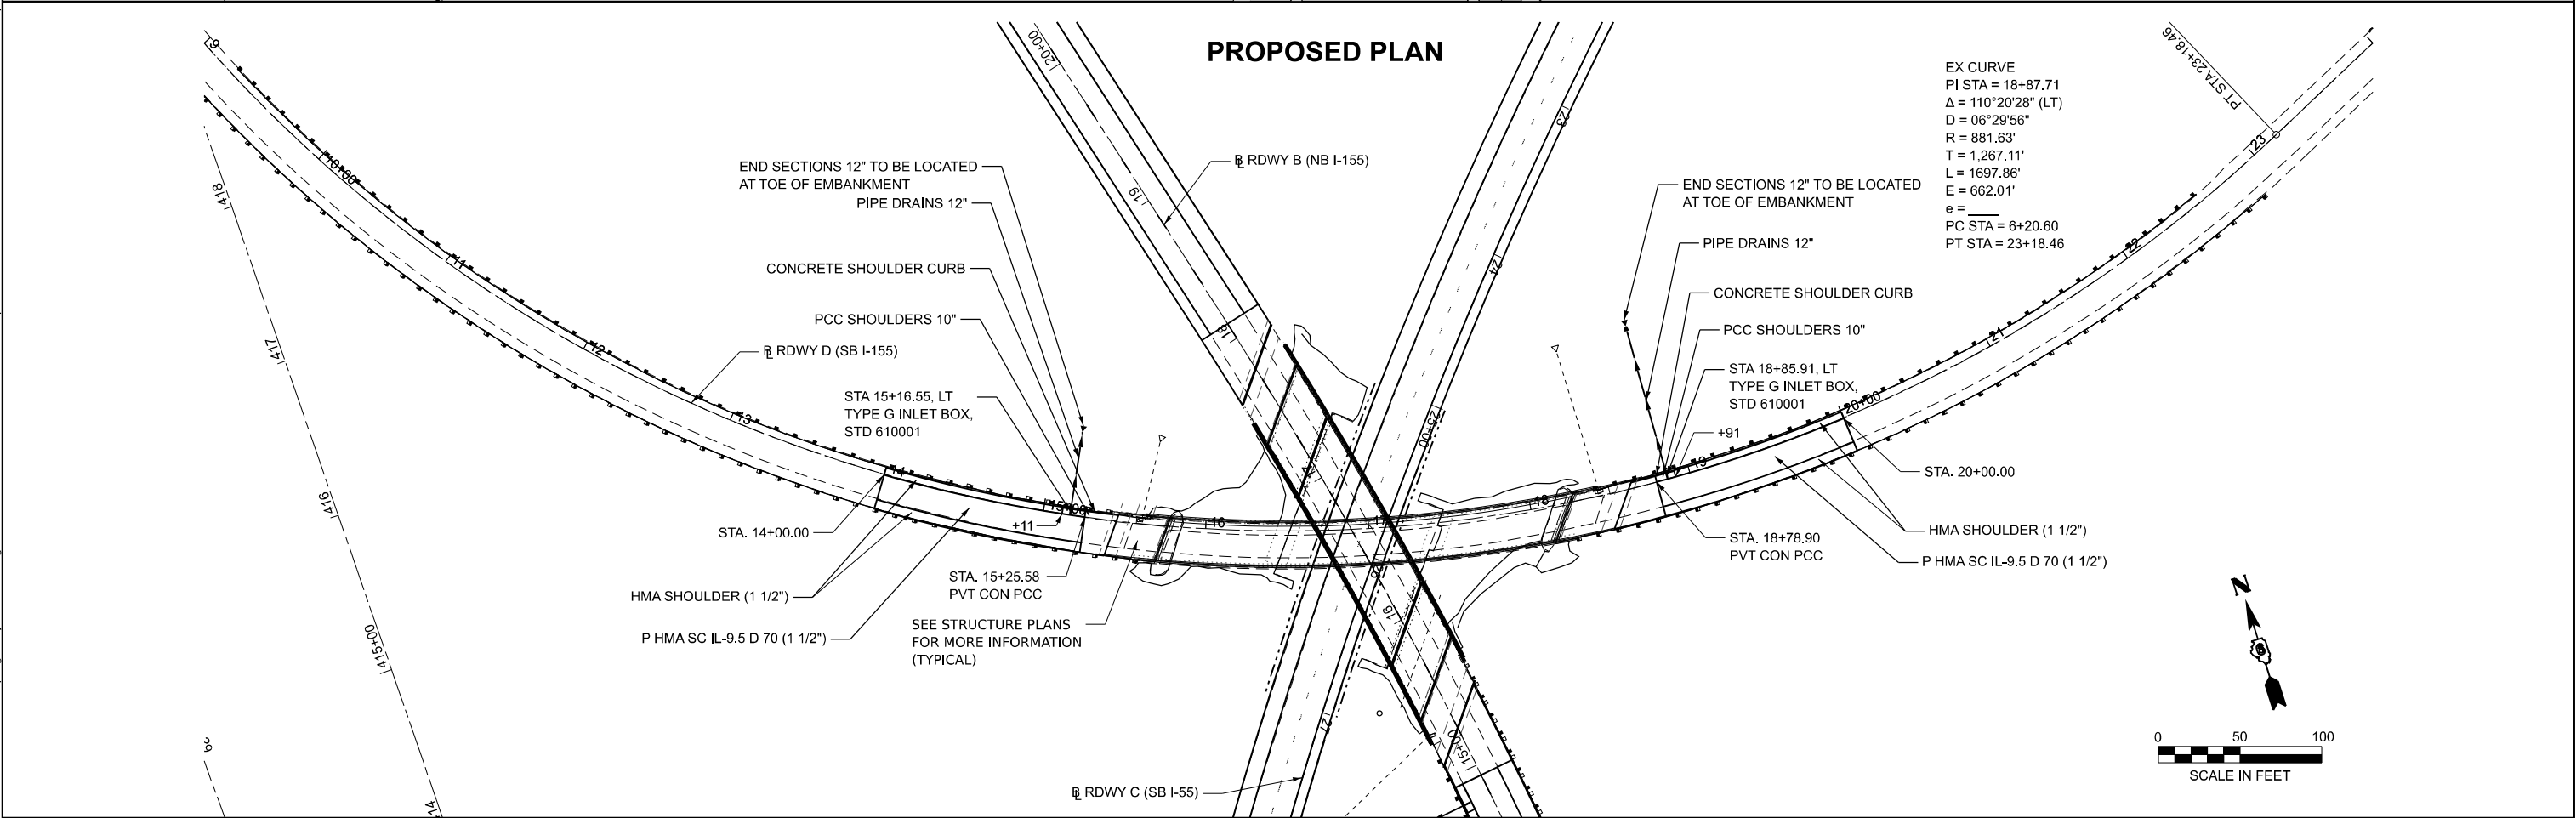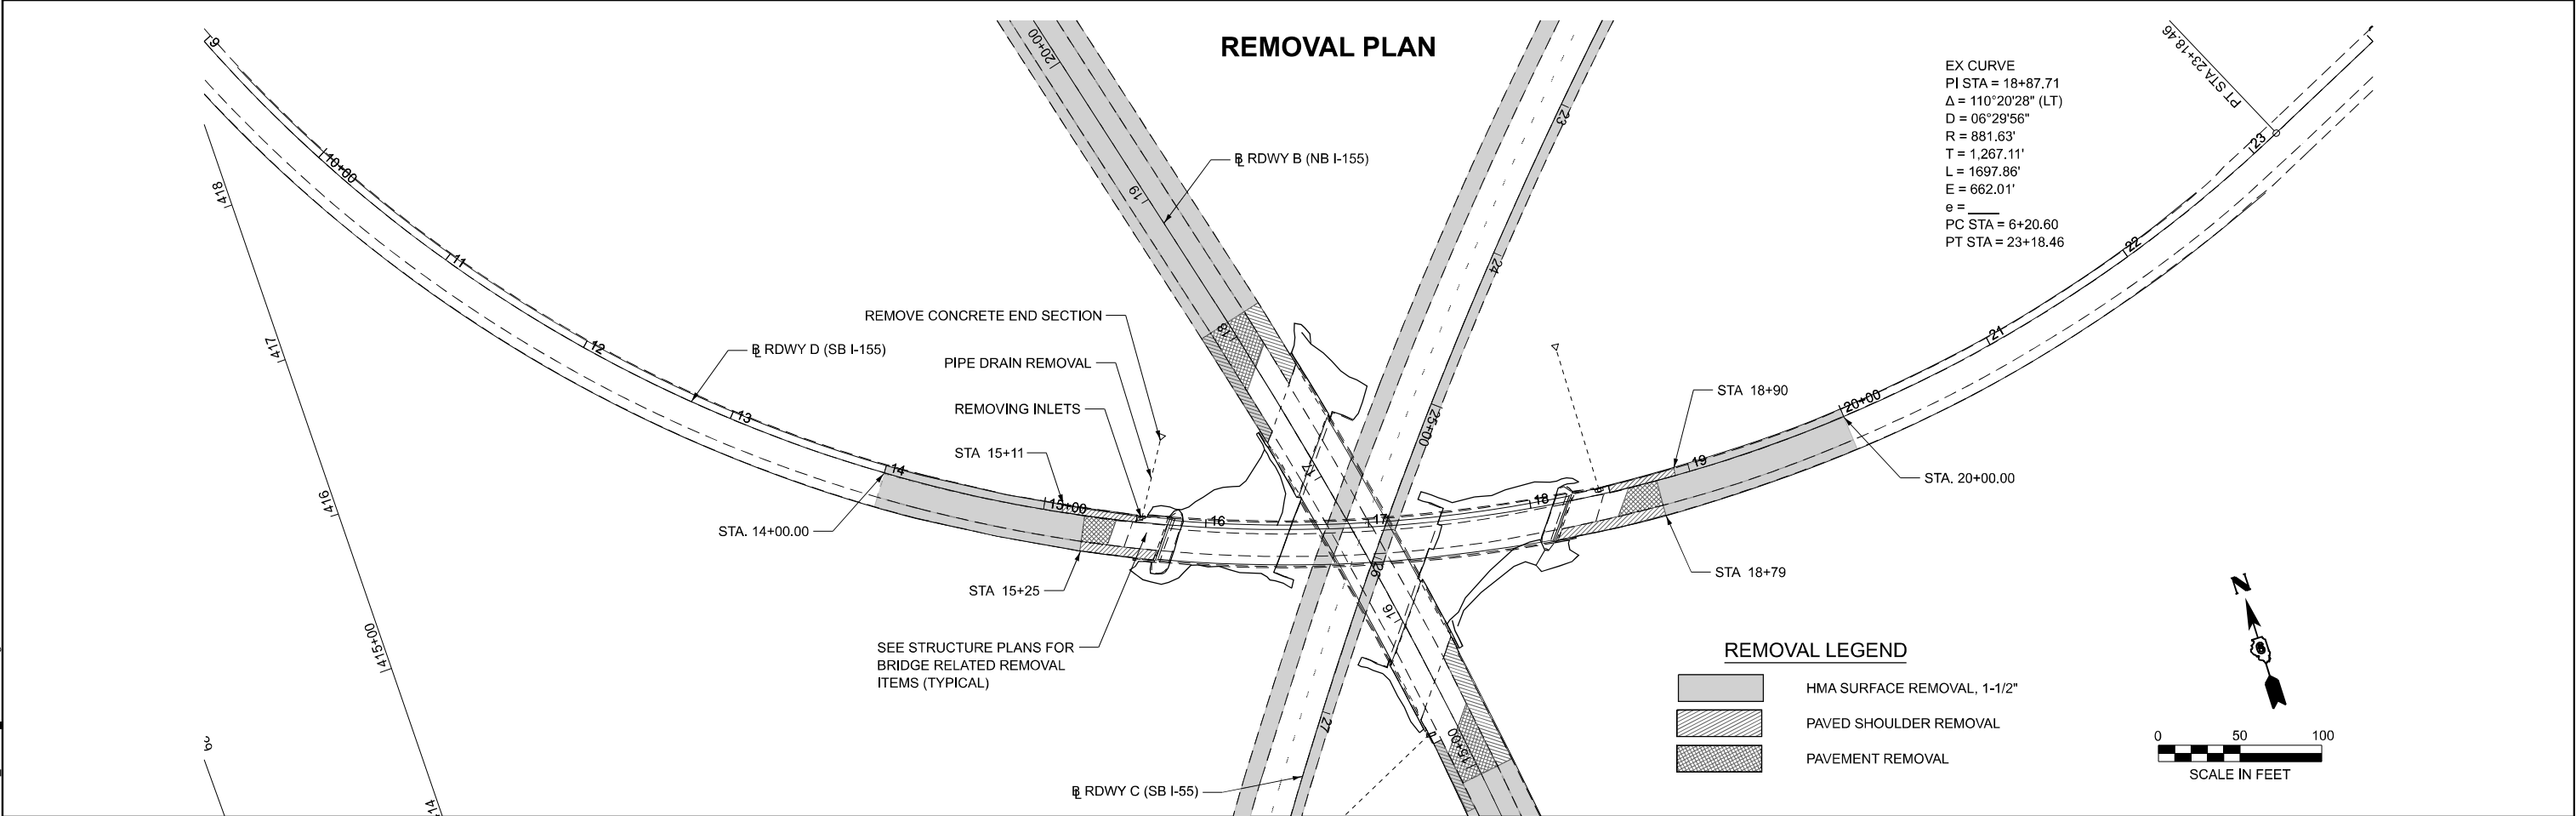


USER NAME = bjohnson	DESIGNED - RKA	REVISED -
DRAWN - GSJ	REVISED -	
PLOT SCALE = 0.16666633" / in.	CHECKED - RKA	REVISED -
PLOT DATE = 12/19/2024	DATE - 11/9/2023	REVISED -

STATE OF ILLINOIS
DEPARTMENT OF TRANSPORTATION

ROADWAY PLANS I-155 BRIDGE DECK REPLACEMENTS			
SCALE: 1"=50'	SHEET 1	OF 2 SHEETS	STA. 9+00.00 TO STA. 24+00.00

F.A.I. RTE.	SECTION	COUNTY	TOTAL SHEETS	SHEET NO.
155	(54-4HB)D	LOGAN	133	19
CONTRACT NO. 72220				
ILLINOIS FED. AID PROJECT				

MODEL: I-155NB - Plan 1 (Sheet)
FILE NAME: C:\SP\WHKS & CO\Jobs-Spring - Projects\Civil Design\9490 D-6 On-Call\9490.03 I-55 Deck Replacements\CADD\10.12\CADD Data\Sheets\0672220-SHT-Plan-GP\WK I-155NB_SNO540050.dgn

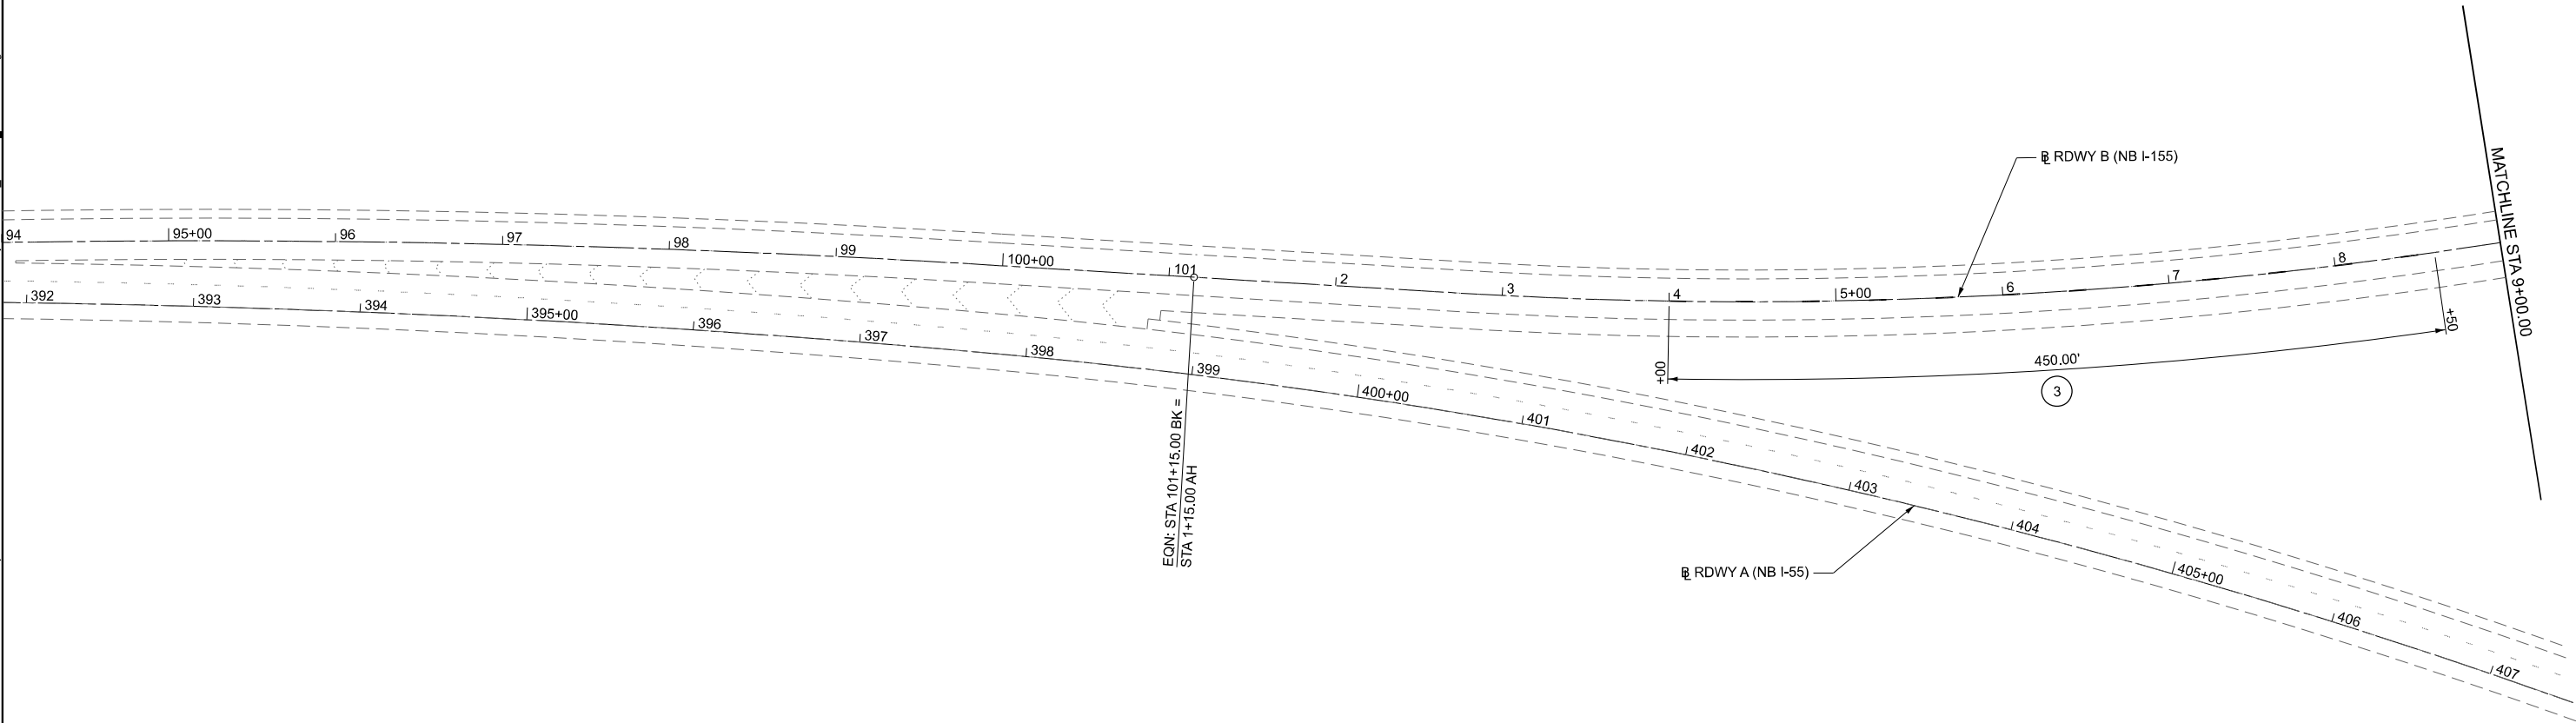

PMK LEGEND

- 1 SOLID LINE WHITE - MODIFIED URETHANE PAVEMENT MARKING - LINE 5"
- 2 SOLID LINE YELLOW - MODIFIED URETHANE PAVEMENT MARKING - LINE 5"
- 3 SKIP DASH WHITE (10 FT DASH; 30 FT GAP) - MODIFIED URETHANE PAVEMENT MARKING - LINE 5"

GUARDRAIL LEGEND

- A STEEL PLATE BEAM GUARDRAIL, TYPE A, 6 FOOT POSTS
- B TRAFFIC BARRIER TERMINAL, TYPE 1 (SPECIAL) TANGENT
- C TRAFFIC BARRIER TERMINAL, TYPE 6
- D TRAFFIC BARRIER TERMINAL, TYPE 5
- E TRAFFIC BARRIER TERMINAL, TYPE 2

NOTE: RAISED REFLECTIVE PAVEMENT MARKERS PER HIGHWAY STANDARD 781001

design firm
no. 184001036
whks
engineers + planners + land surveyors


USER NAME	= bjohnson	DESIGNED	- GSJ	REVISED	-
DRAWN	- GSJ	REVISION	-		
PLOT SCALE	= 0.16666633" / in.	CHECKED	- RKA	REVISED	-
PLOT DATE	= 12/19/2024	DATE	- 11/9/2023	REVISED	-

STATE OF ILLINOIS
DEPARTMENT OF TRANSPORTATION

GUARDRAIL AND PAVEMENT MARKING PLAN			
I-155 BRIDGE DECK REPLACEMENTS			
SCALE: 1"=50'	SHEET 1	OF 4 SHEETS	STA. 94+00.00 TO STA. 9+00.00 R2

F.A.I. RTE.	SECTION	COUNTY	TOTAL SHEETS	SHEET NO.
155	(54-4HB)D	LOGAN	133	20
CONTRACT NO. 72220				
		ILLINOIS	FED. AID PROJECT	

MODEL: I-155NB - Plan 2 (Sheet)
FILE NAME: C:\SP\WHKS & CO\Jobs-Spring - Projects\Civil Design\9490-D-6 On-Call\9490.03 I-55 I-55 Deck Replacements\CADD\10.12\CADD Data\Sheets\0672220-SHT-plan-GPMK I-155NB_SNO540050.dgn

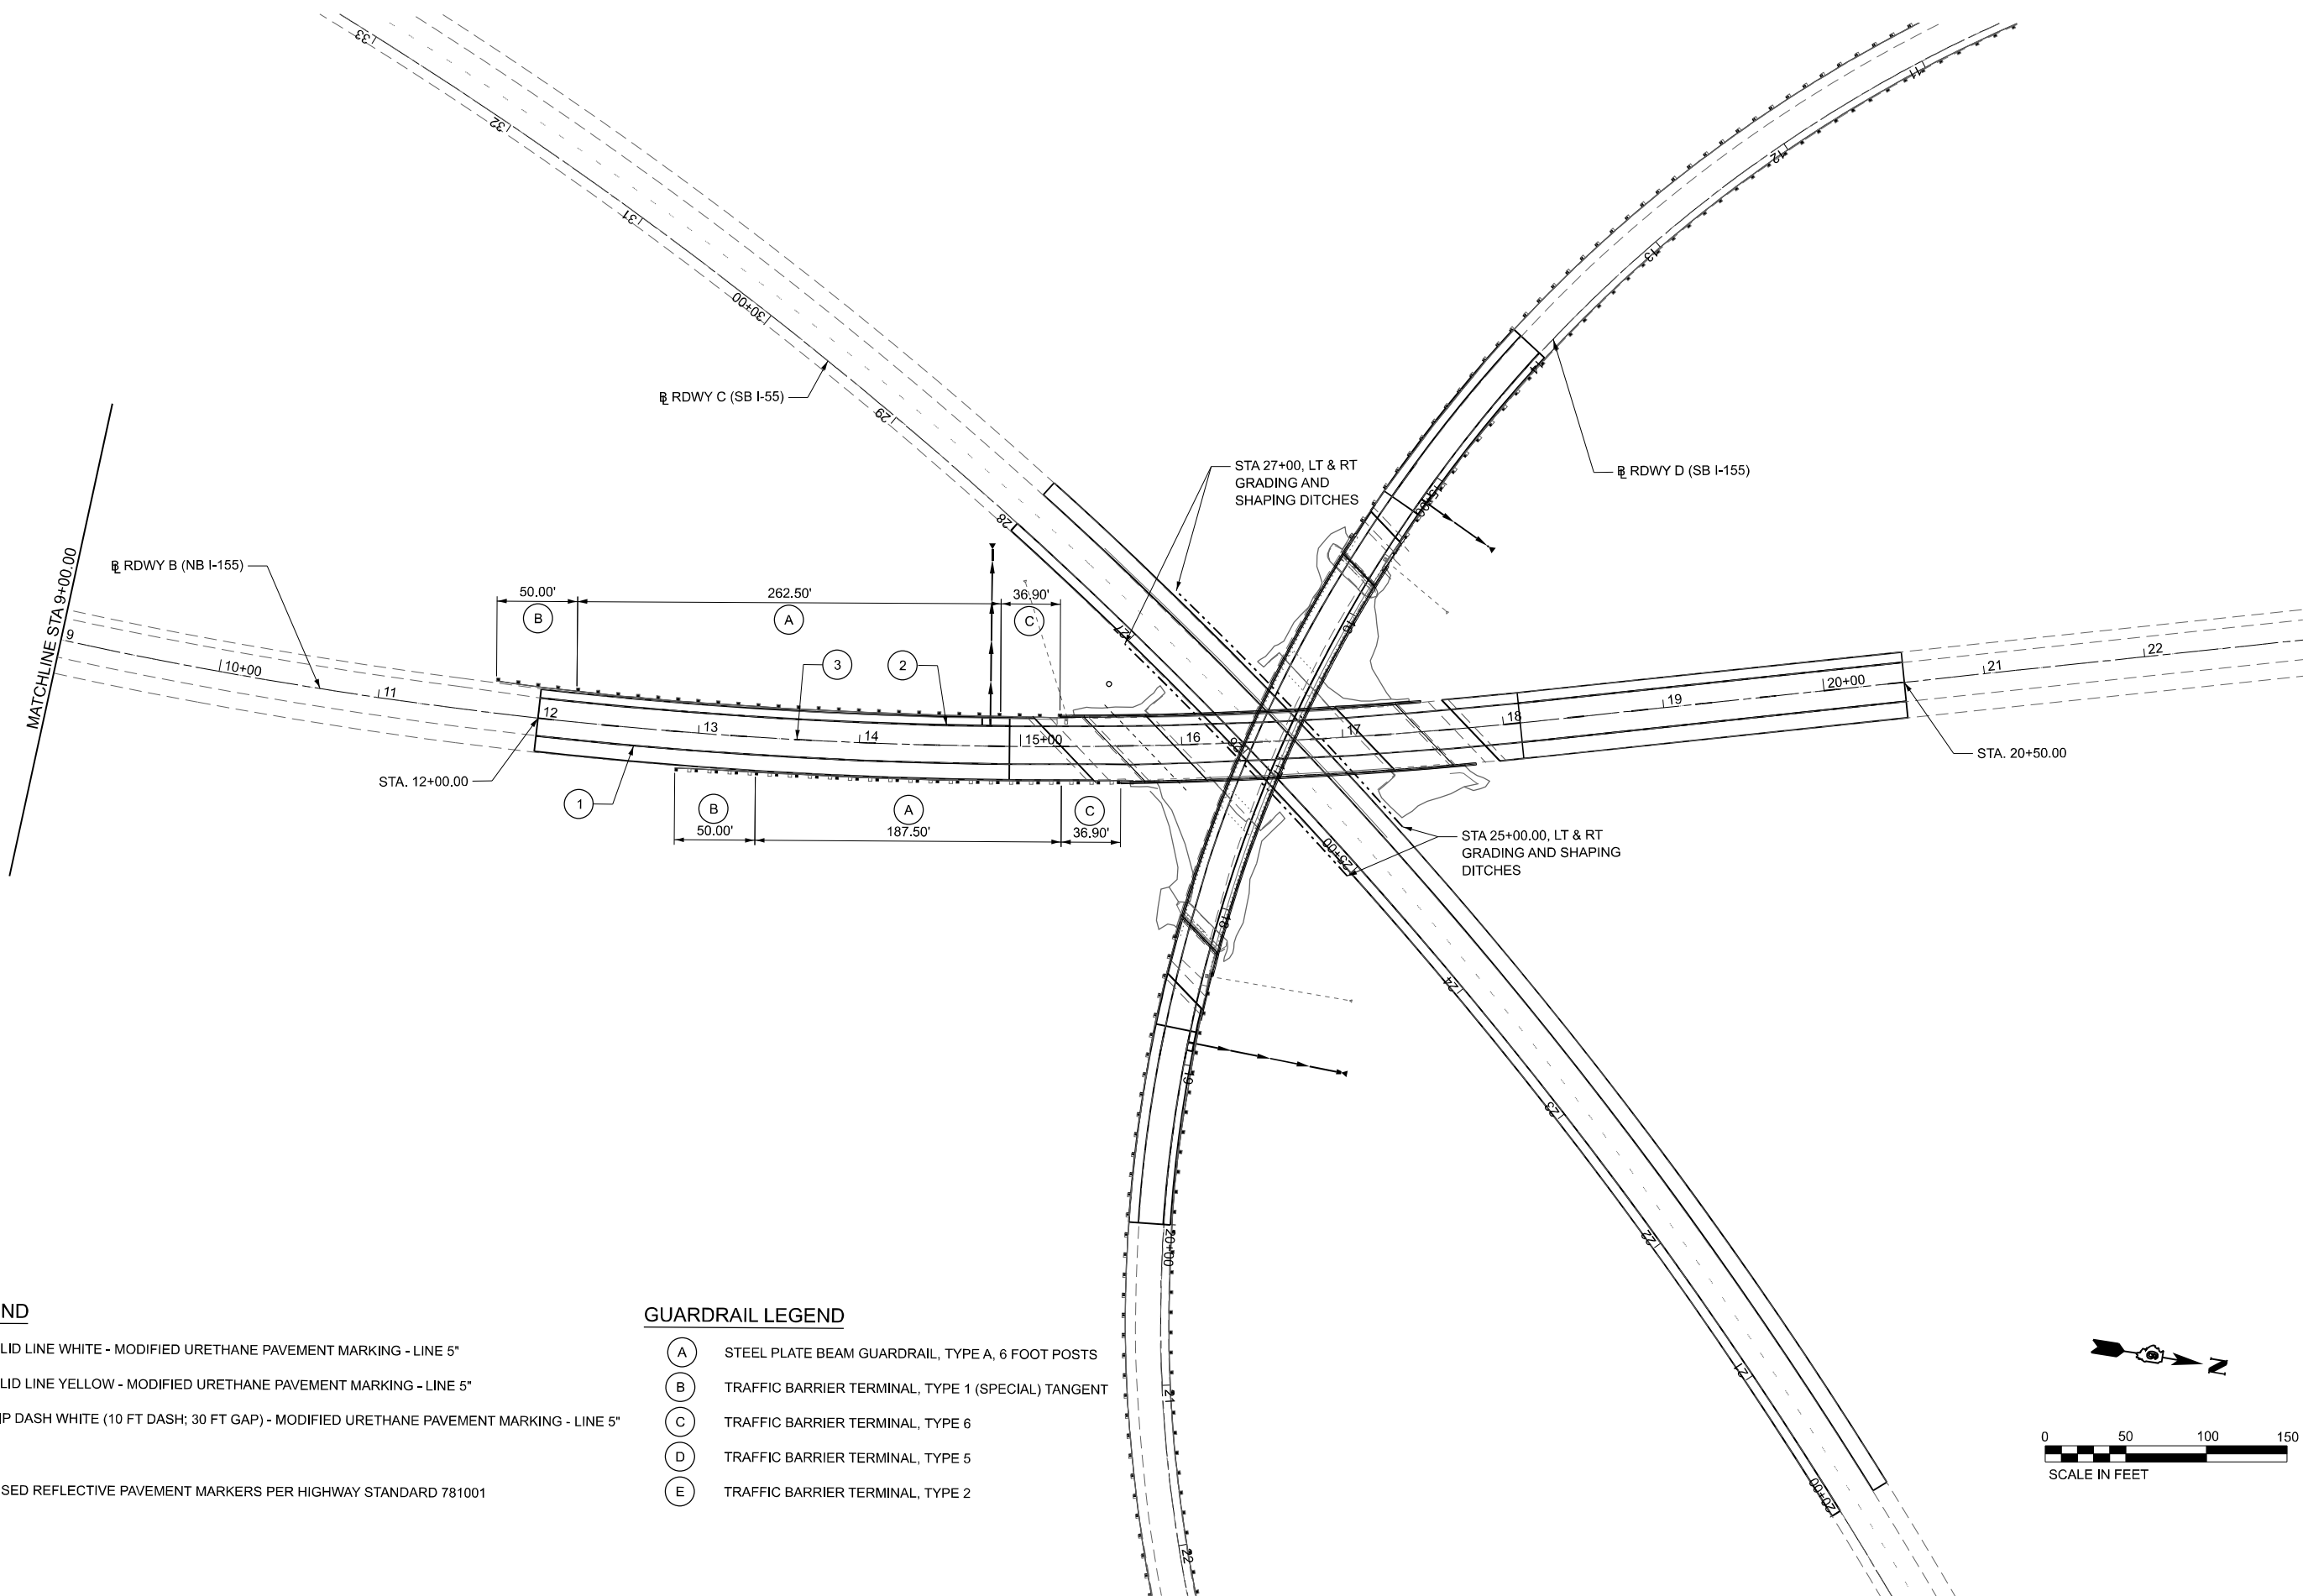


PMK LEGEND

- 1 SOLID LINE WHITE - MODIFIED URETHANE PAVEMENT MARKING - LINE 5"
- 2 SOLID LINE YELLOW - MODIFIED URETHANE PAVEMENT MARKING - LINE 5"
- 3 SKIP DASH WHITE (10 FT DASH; 30 FT GAP) - MODIFIED URETHANE PAVEMENT MARKING - LINE 5"

NOTE: RAISED REFLECTIVE PAVEMENT MARKERS PER HIGHWAY STANDARD 781001

GUARDRAIL LEGEND

- A STEEL PLATE BEAM GUARDRAIL, TYPE A, 6 FOOT POSTS
- B TRAFFIC BARRIER TERMINAL, TYPE 1 (SPECIAL) TANGENT
- C TRAFFIC BARRIER TERMINAL, TYPE 6
- D TRAFFIC BARRIER TERMINAL, TYPE 5
- E TRAFFIC BARRIER TERMINAL, TYPE 2

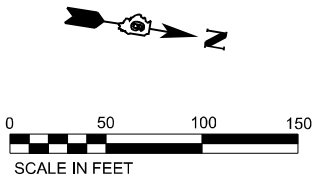

USER NAME = gjameson	DESIGNED - GSJ	REVISED -
	DRAWN - GSJ	REVISED -
PLOT SCALE = 0.16666633" / in.	CHECKED - RKA	REVISED -
PLOT DATE = 12/19/2024	DATE - 11/9/2023	REVISED -


STATE OF ILLINOIS
DEPARTMENT OF TRANSPORTATION

GUARDRAIL AND PAVEMENT MARKING PLAN
I-155 BRIDGE DECK REPLACEMENTS

SCALE: 1"=50' SHEET 2 OF 4 SHEETS STA. 9+00.00 R2 TO STA. 23+00.00 R2

F.A.I. RTE.	SECTION	COUNTY	TOTAL SHEETS	SHEET NO.
155	(54-4HB)D	LOGAN	133	21
CONTRACT NO. 72220				
ILLINOIS FED. AID PROJECT				

MODEL: RAMPD - Plan 1 (Sheet)
FILE NAME: C:\SP\WHKS & CO\Jobs-Spring - Projects\Civil Design\9490-D-6 On-Call\9490.03 I-55 155 Deck Replacements\CADD\10.12\CADD Data\Sheets\0672220-SHT-plan-GPMK I-155SB_S\0540051.dgn

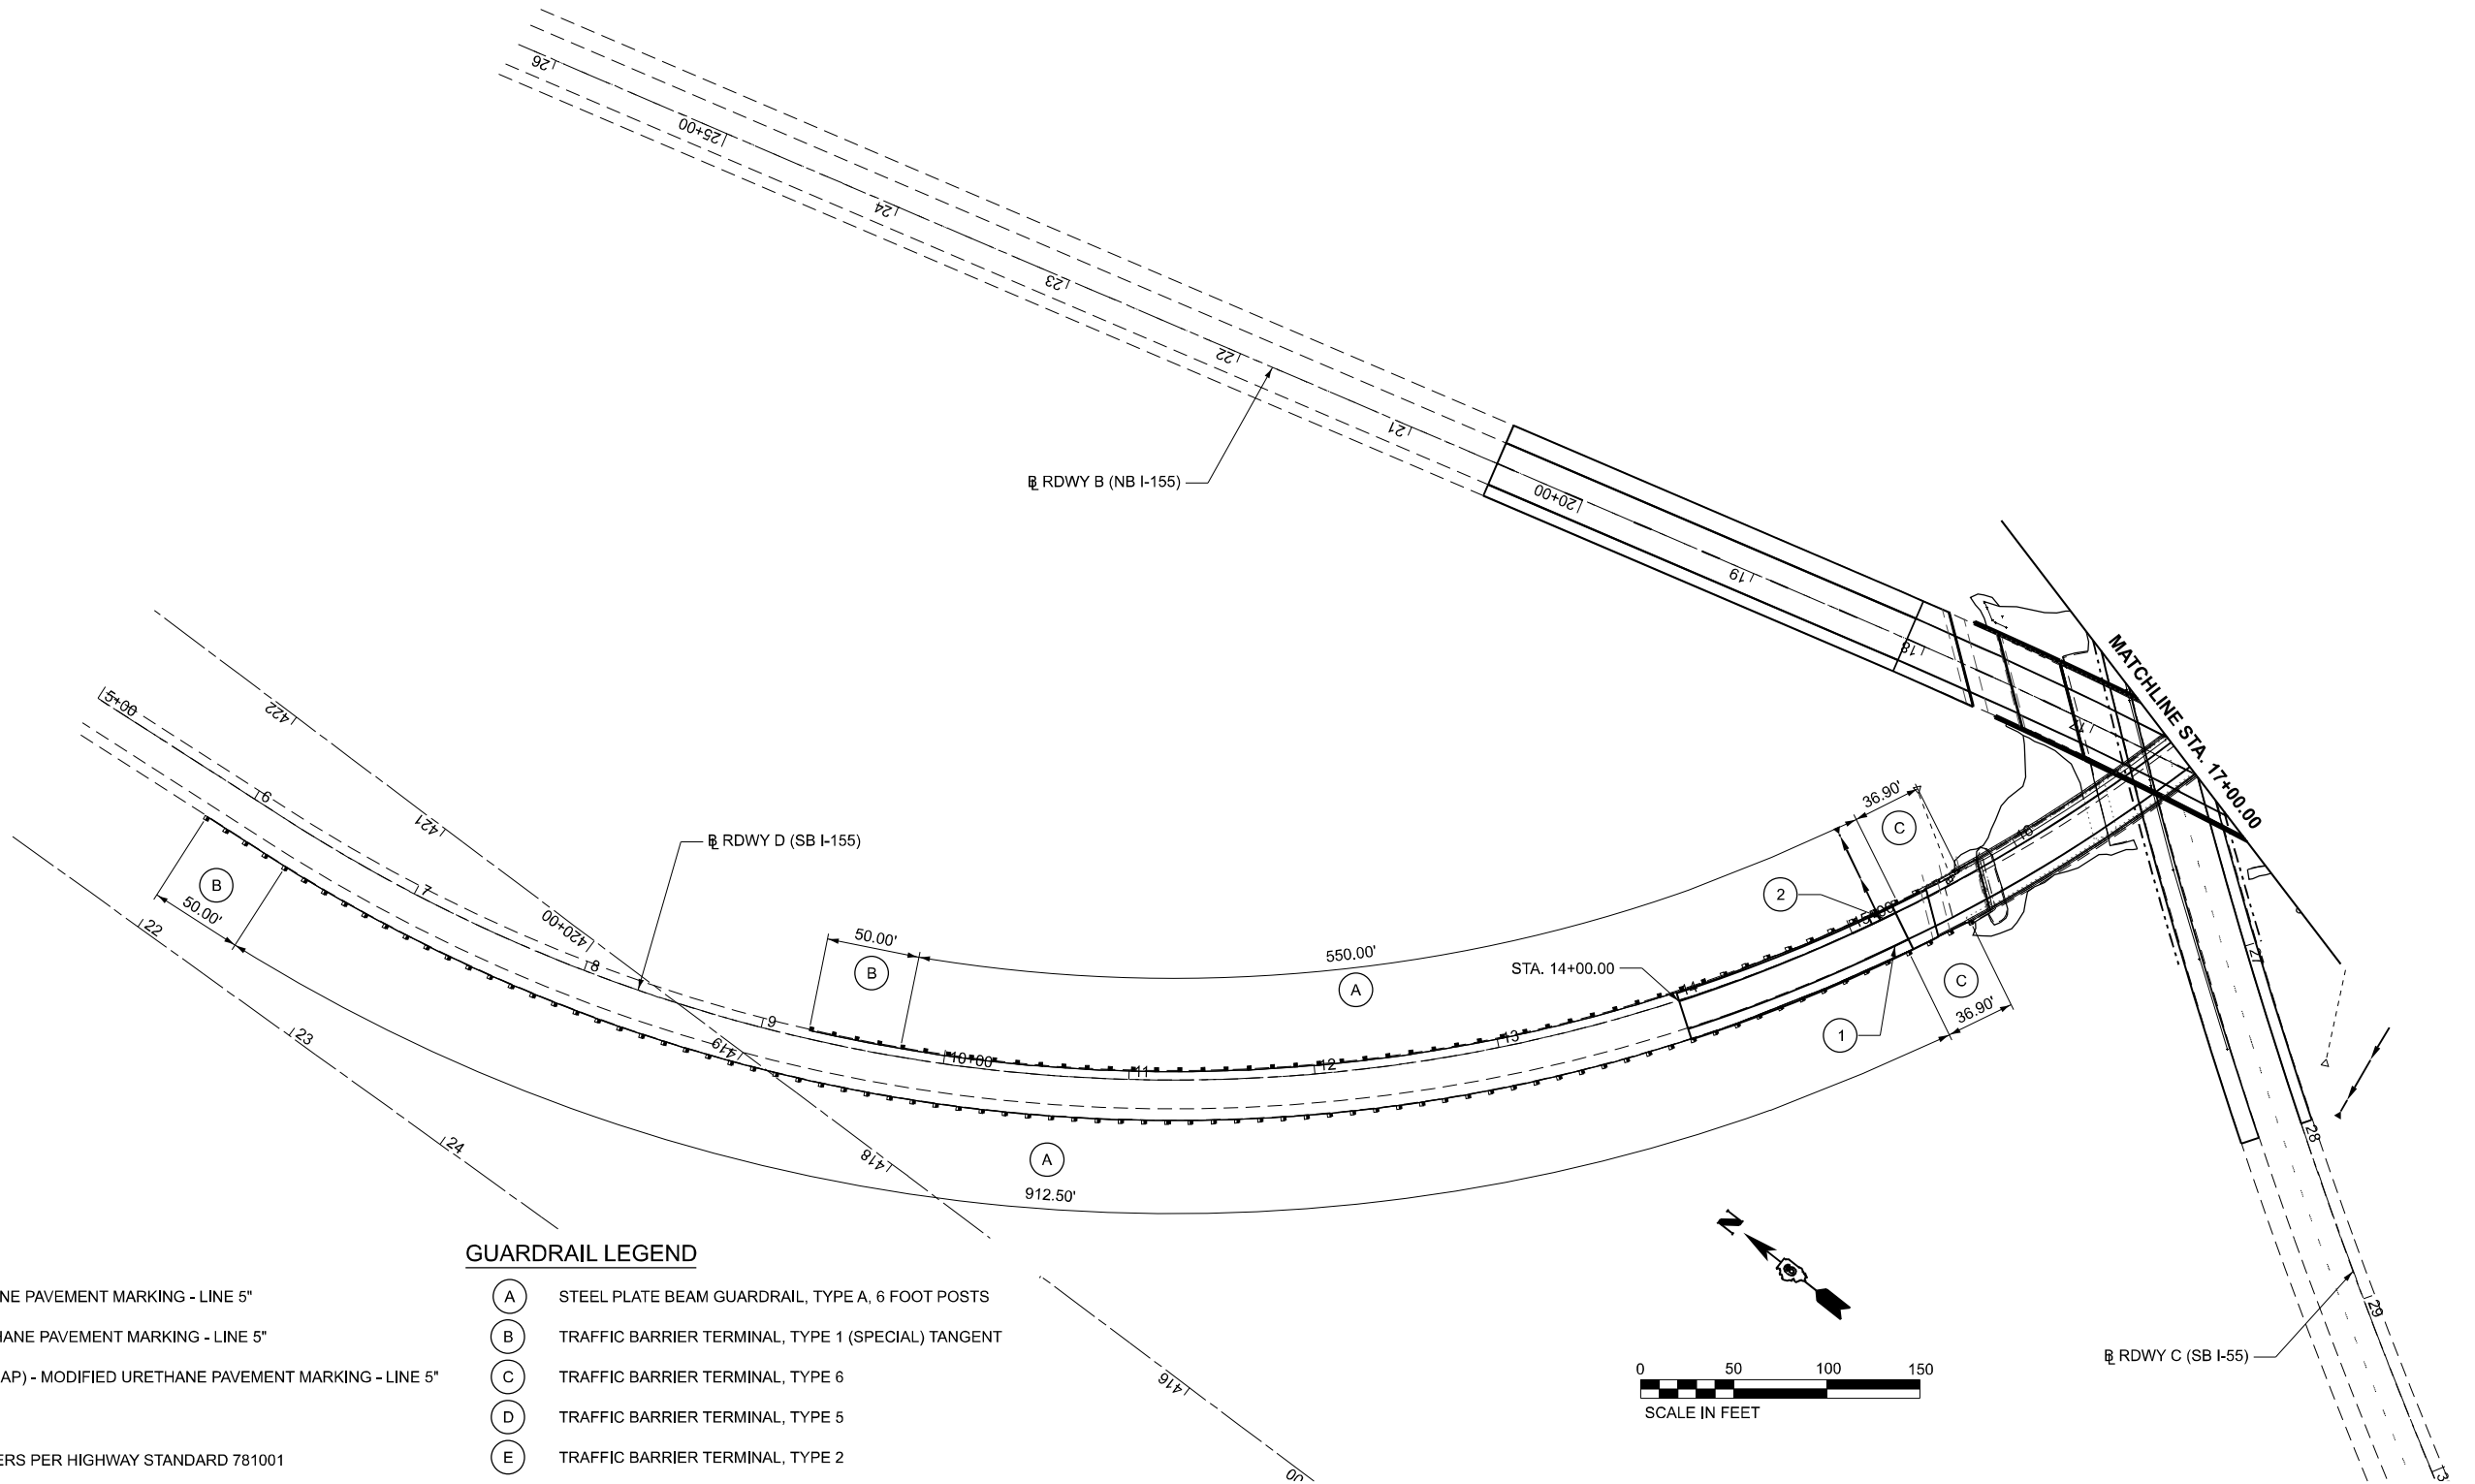

PMK LEGEND

- 1 SOLID LINE WHITE - MODIFIED URETHANE PAVEMENT MARKING - LINE 5"
- 2 SOLID LINE YELLOW - MODIFIED URETHANE PAVEMENT MARKING - LINE 5"
- 3 SKIP DASH WHITE (10 FT DASH; 30 FT GAP) - MODIFIED URETHANE PAVEMENT MARKING - LINE 5"

NOTE: RAISED REFLECTIVE PAVEMENT MARKERS PER HIGHWAY STANDARD 781001

GUARDRAIL LEGEND

- A STEEL PLATE BEAM GUARDRAIL, TYPE A, 6 FOOT POSTS
- B TRAFFIC BARRIER TERMINAL, TYPE 1 (SPECIAL) TANGENT
- C TRAFFIC BARRIER TERMINAL, TYPE 6
- D TRAFFIC BARRIER TERMINAL, TYPE 5
- E TRAFFIC BARRIER TERMINAL, TYPE 2




USER NAME	= gjameson	DESIGNED	- GSJ	REVISED	-
DRAWN	- GSJ	REVISED	-		
PLOT SCALE	= 0.16666633" / in.	CHECKED	- RKA	REVISED	-
PLOT DATE	= 12/19/2024	DATE	= 11/9/2023	REVISED	-

STATE OF ILLINOIS
DEPARTMENT OF TRANSPORTATION


GUARDRAIL AND PAVEMENT MARKING PLAN I-155 BRIDGE DECK REPLACEMENTS					
SCALE: 1"=50'	SHEET 3	OF 4	SHEETS	STA. 5+00.00	TO STA. 17+00.00

F.A.I. RTE.	SECTION	COUNTY	TOTAL SHEETS	SHEET NO.
155	(54-4HB)D	LOGAN	133	22
CONTRACT NO. 72220				
ILLINOIS FED. AID PROJECT				





MODEL: RAMP.D - Plan 2 (Sheet)
FILE NAME: C:\SP\WHKS & CO\Jobs-Spring - Projects\Civil Design\9490.D-6 On-Call\9490.03 I-55 Deck Replacements\CADD\10.12\CADD Data\Sheets\0672220-SHT-plan-GPMK I-155SB_S\06540051.dgn

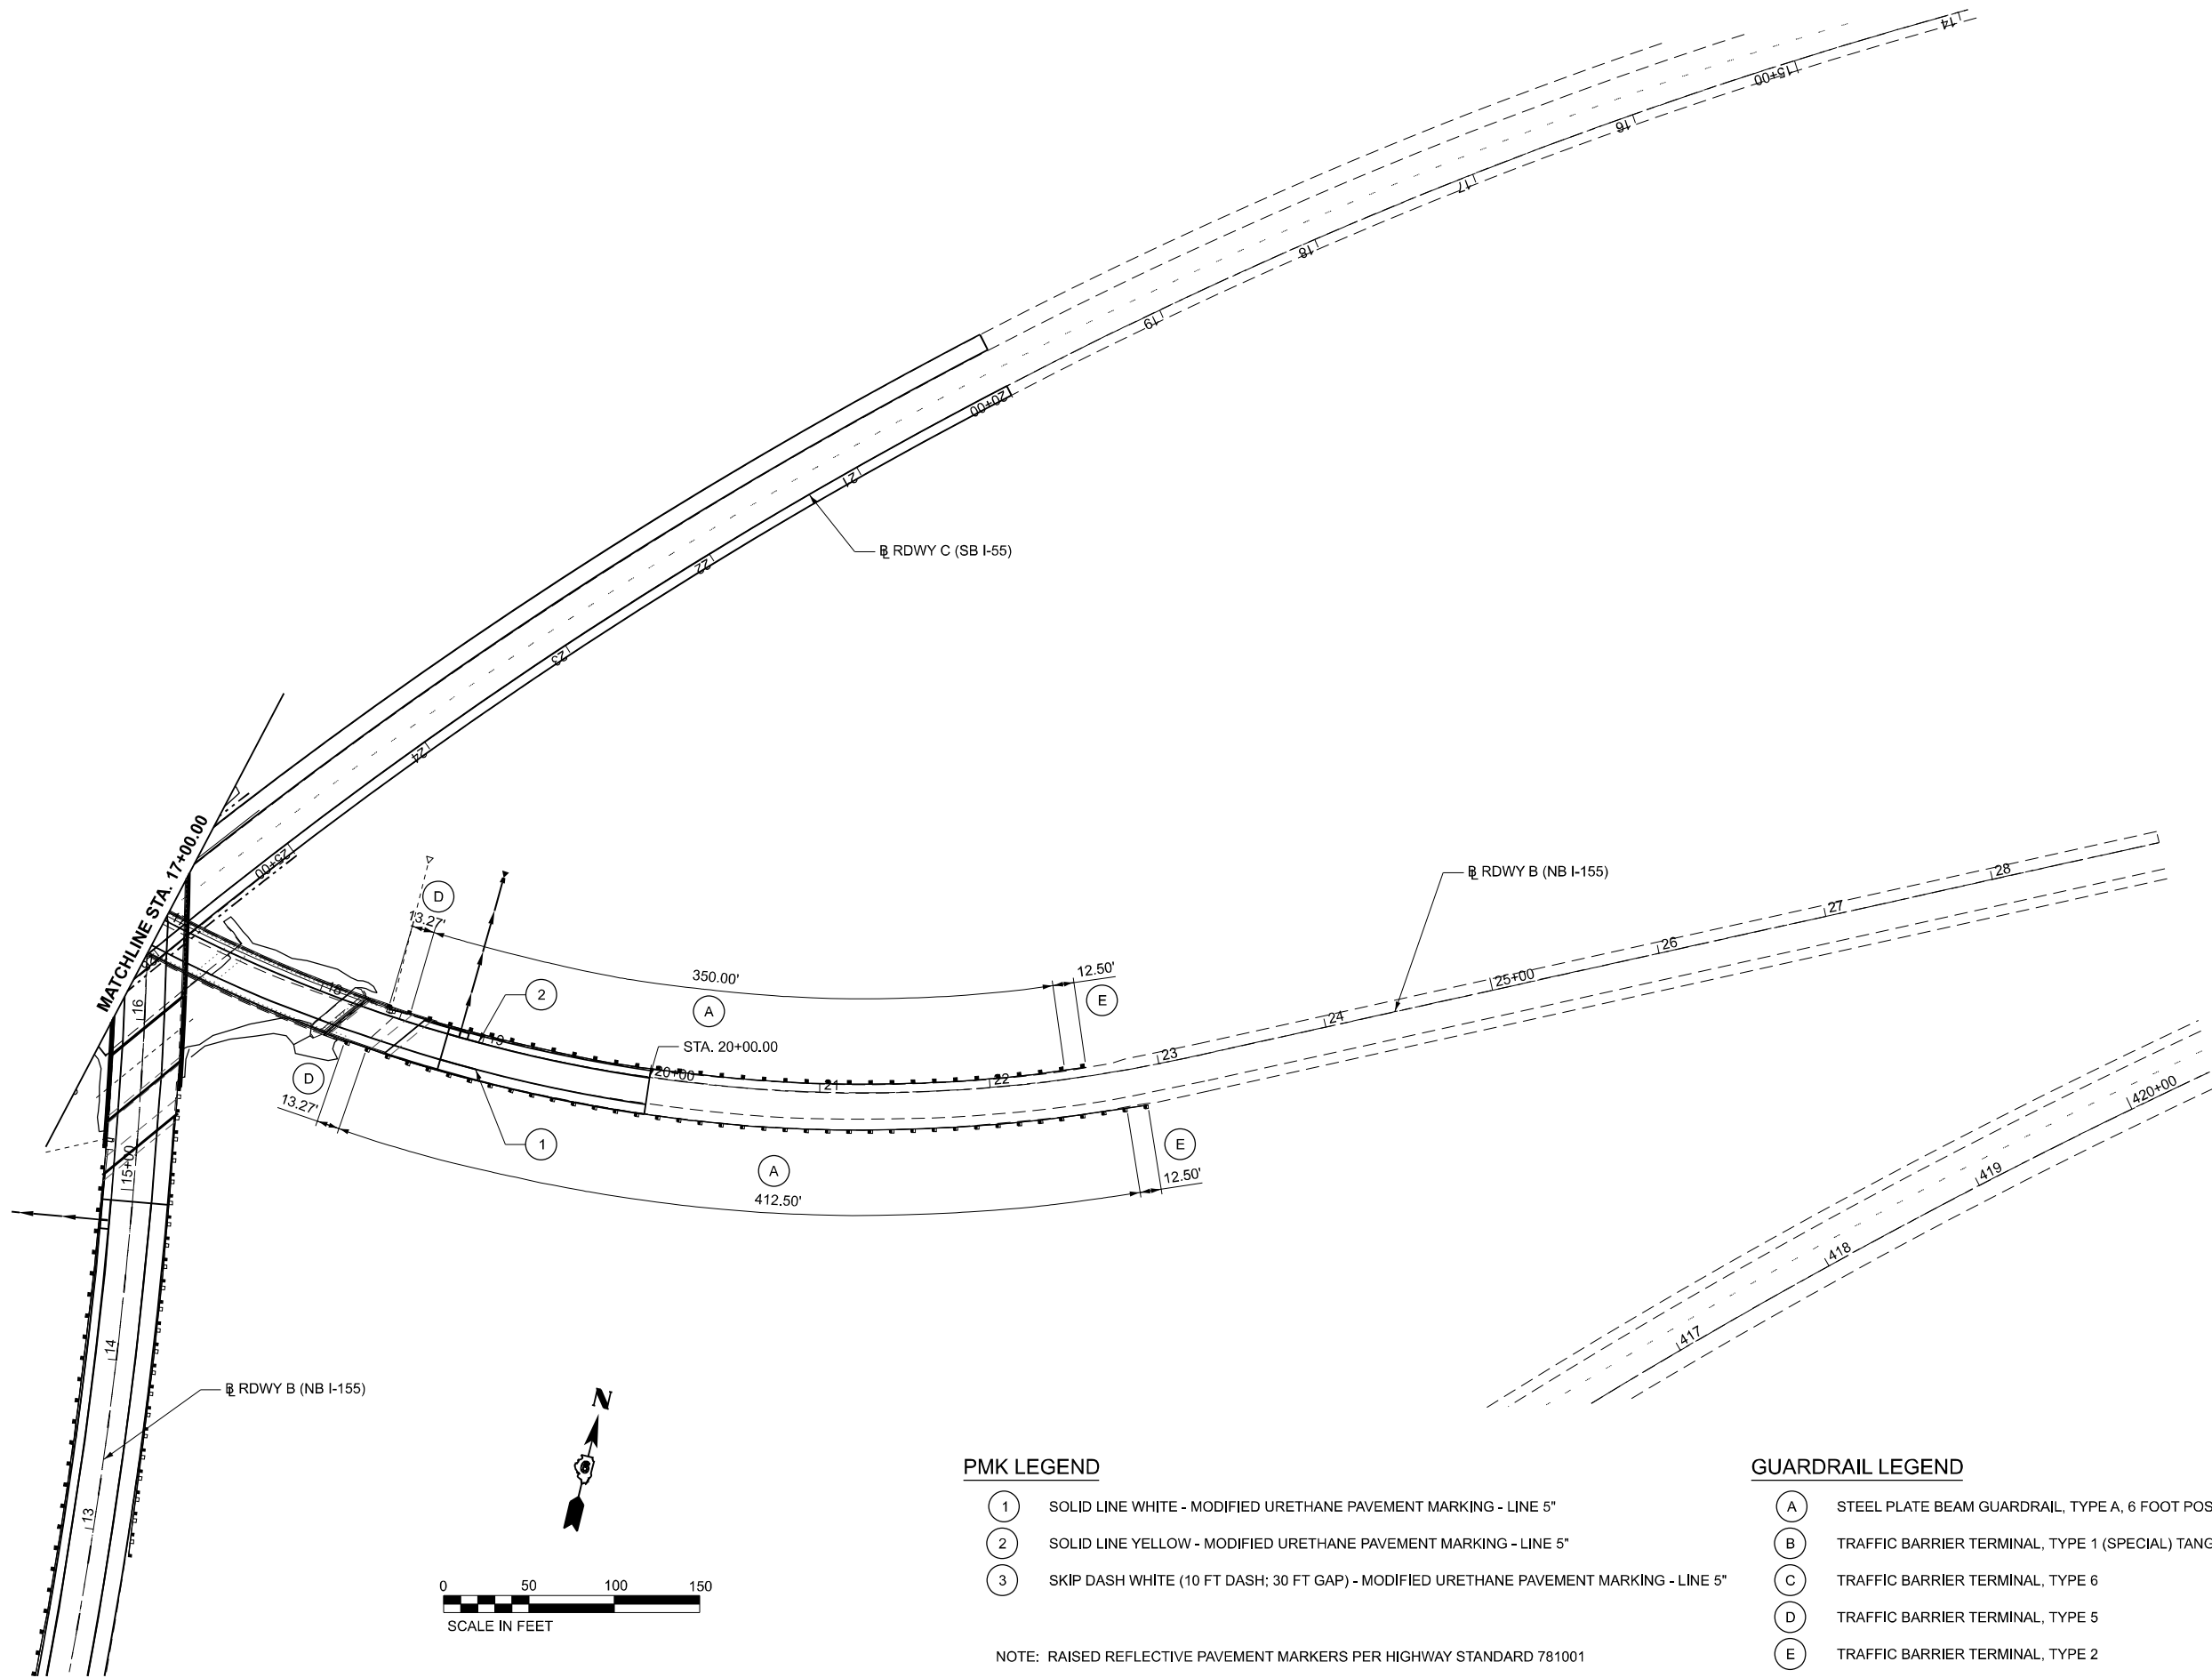

MODEL: DetourA (Sheet)
FILE NAME: C:\SP\WHKS & CO\Jobs-Spring - Projects\Civil Design\9490_D-6 On-Call\9490.03 I-55 155 Deck Replacements\CADD\10_12\CADD Data\Sheets\0672220-SHT-staging_DetourA_I-155SB.dgn

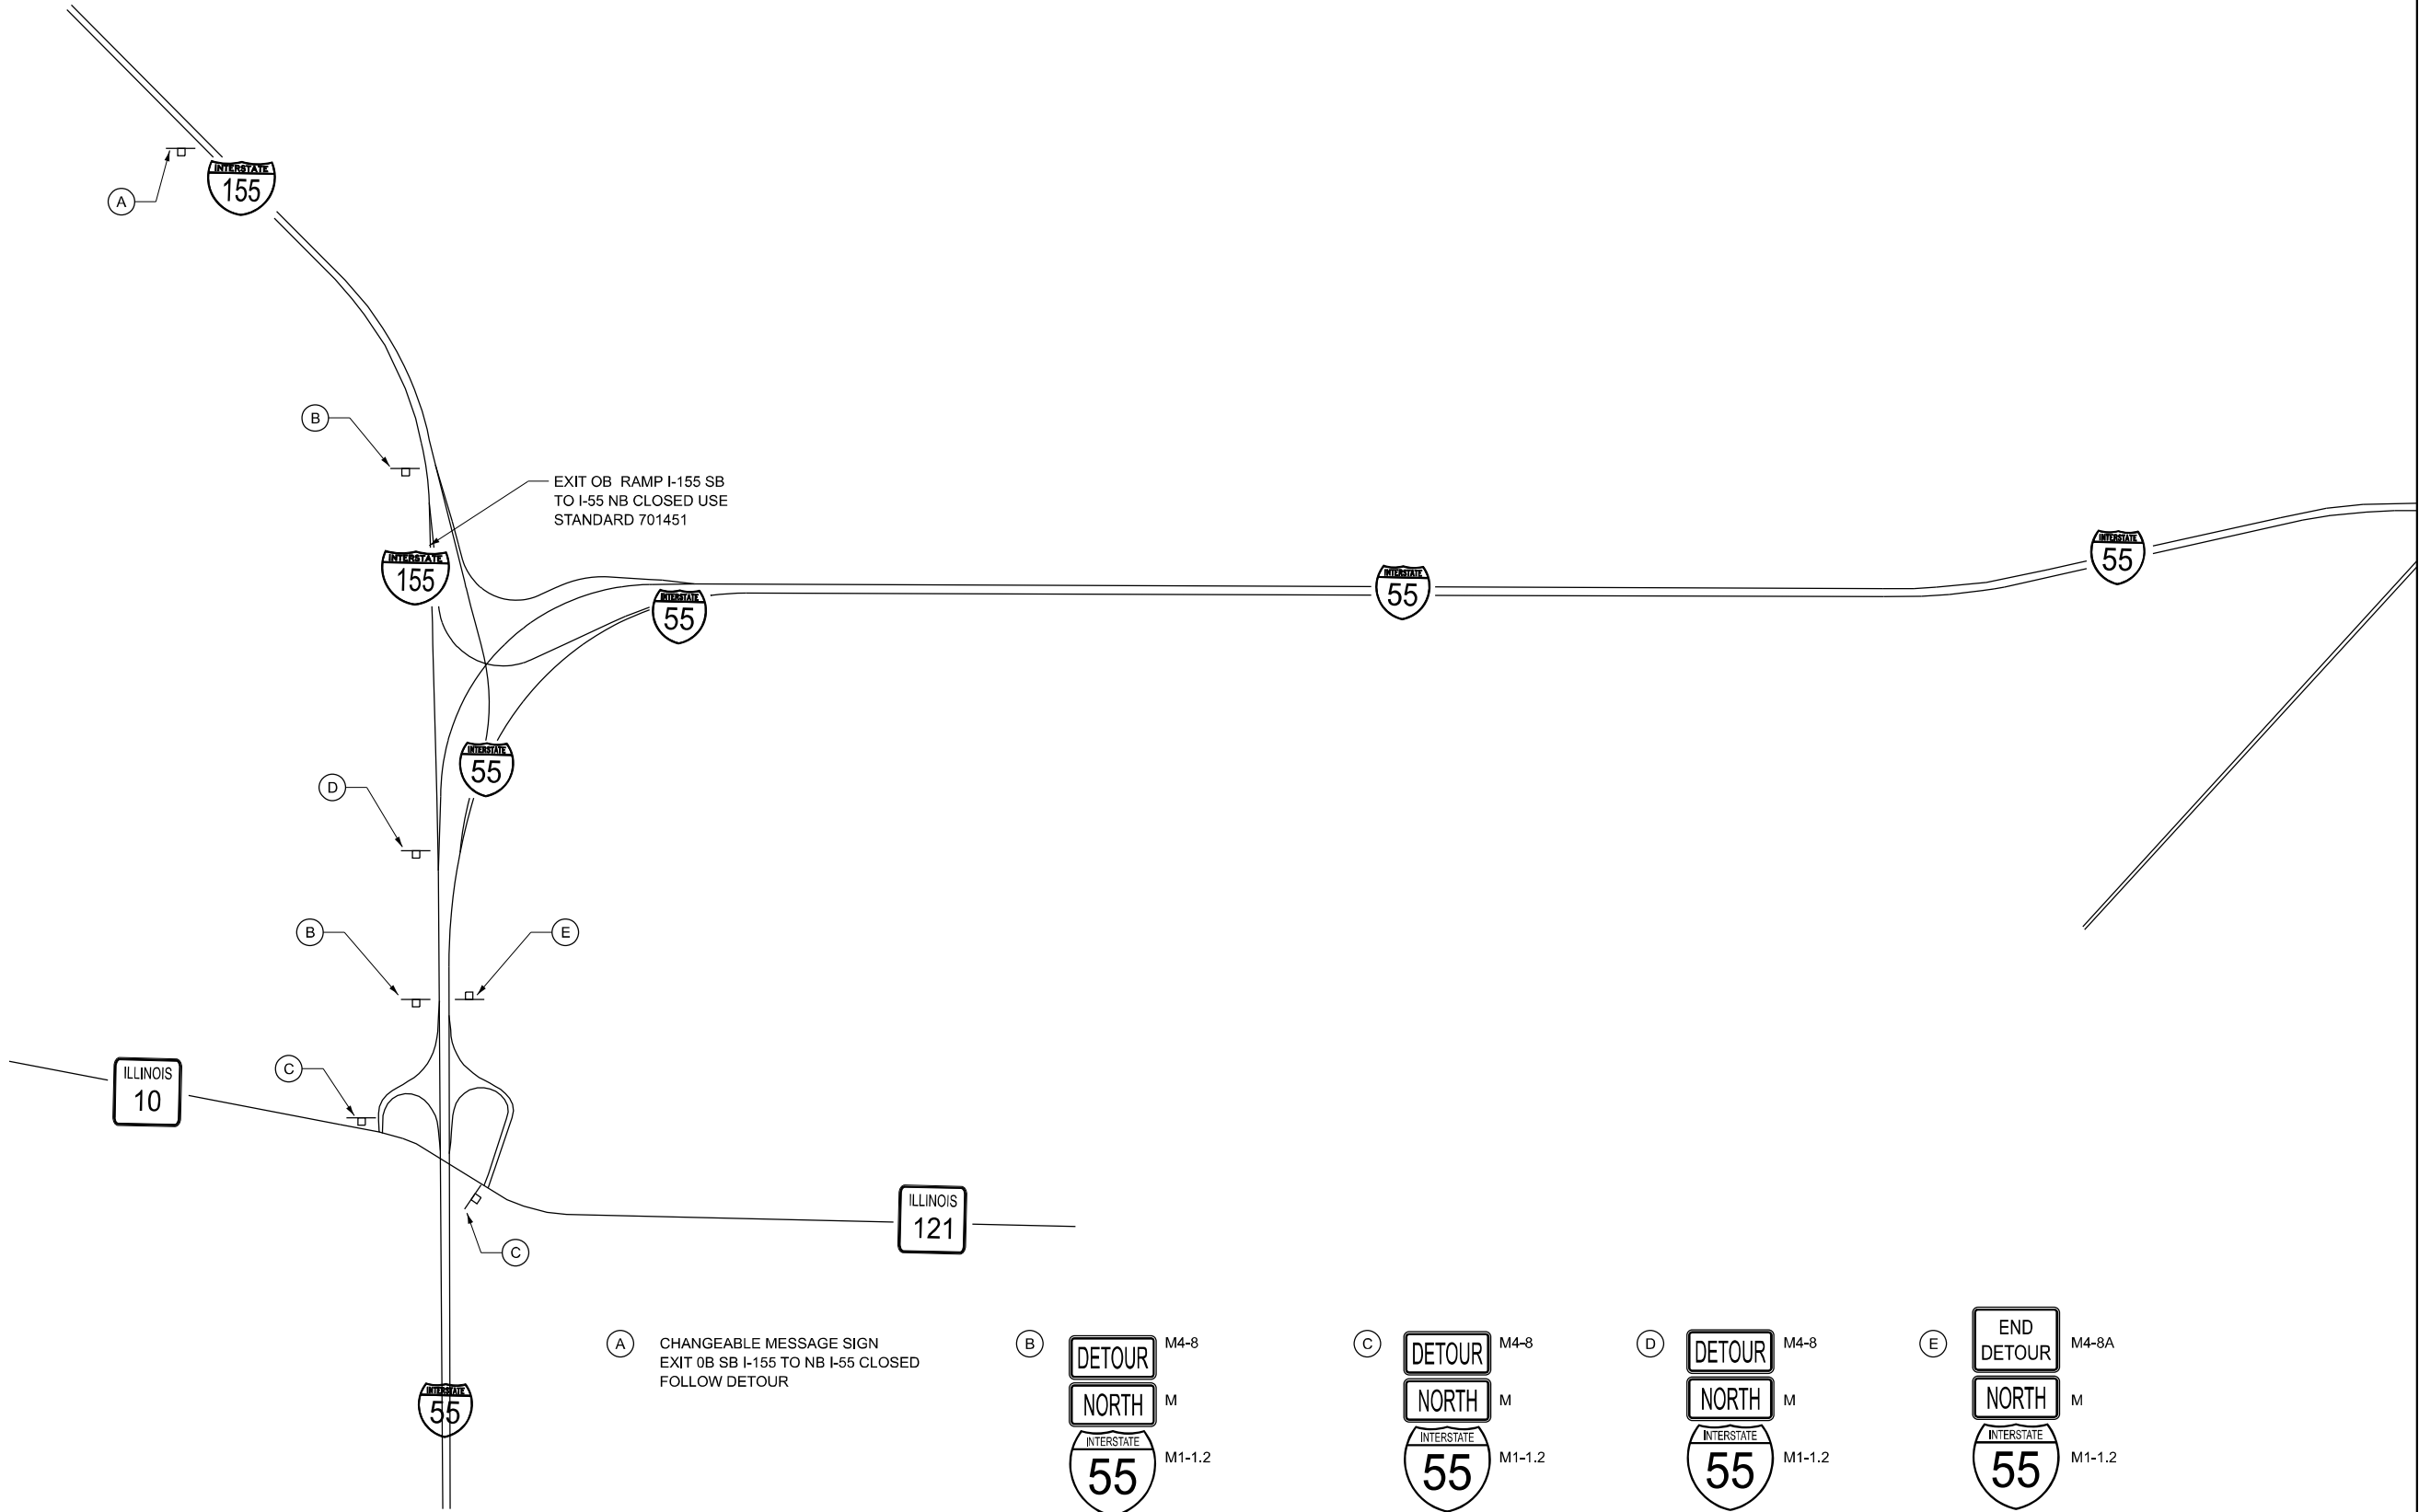


DETOUR A DETAILS
I-155 SB TO I-55 NB

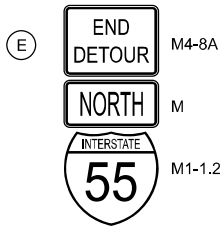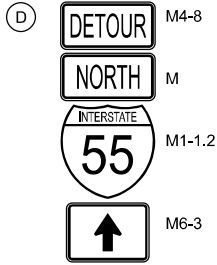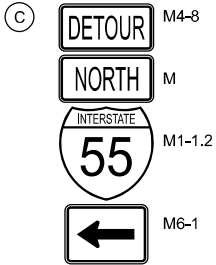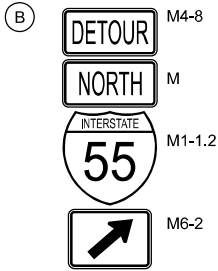





USER NAME	= gjameson	DESIGNED	- GSJ	REVISED	-
DRAWN	- GSJ	REVISED	-		
PLOT SCALE	= 0.16666633" / in.	CHECKED	- RKA	REVISED	-
PLOT DATE	= 12/19/2024	DATE	- 11/9/2023	REVISED	-

F.A.I. RTE.	SECTION	COUNTY	TOTAL SHEETS	SHEET NO.
155	(54-4HB)D	LOGAN	133	24
CONTRACT NO. 72220				
ILLINOIS				FED. AID PROJECT

MODEL: DetourB (Sheet)
FILE NAME: C:\SP\WHKS & CO\Jobs-Spring - Projects\Civil Design\9490_D-6 On-Call\9490.03 I-55 Deck Replacements\CADD\10_12\CADD Data\Sheets\0672220-SHT-staging_DetourB_I-155SB.dgn

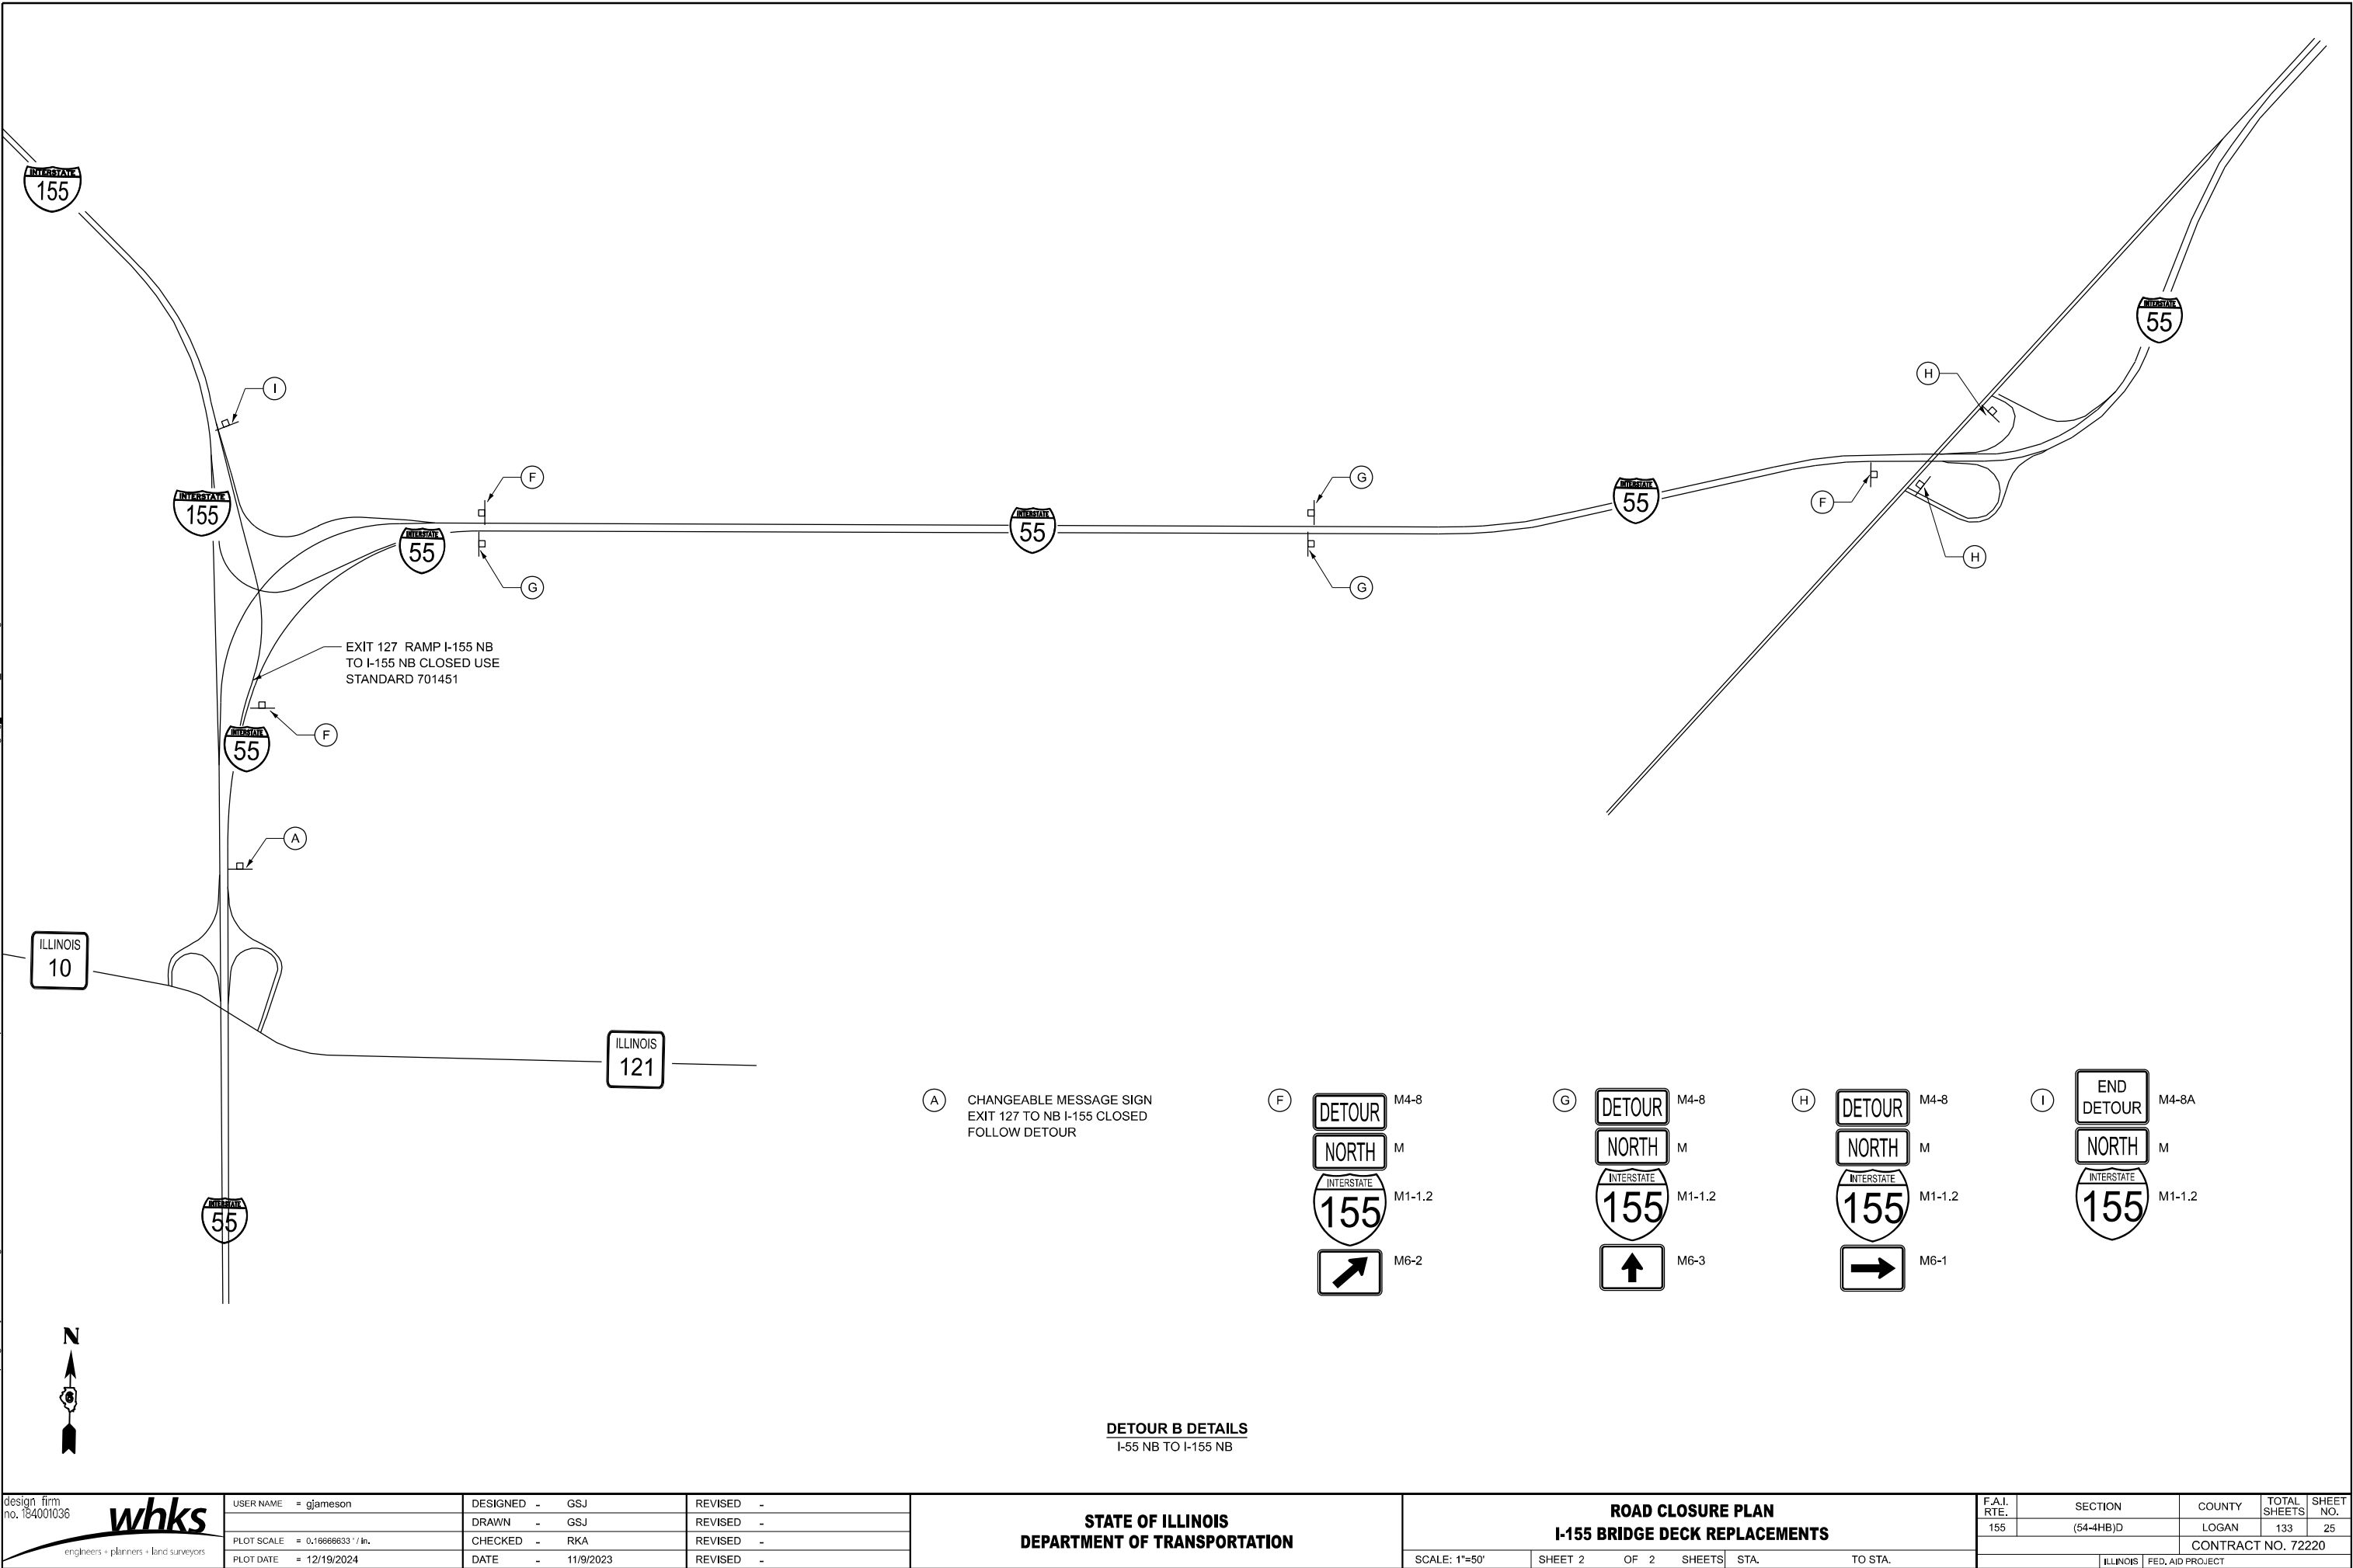


(A) CHANGEABLE MESSAGE SIGN
EXIT 127 TO NB I-155 CLOSED
FOLLOW DETOUR

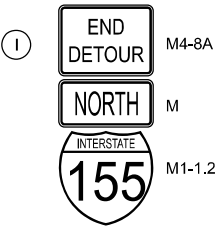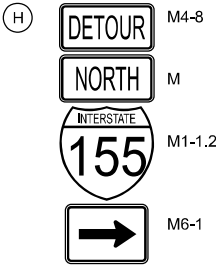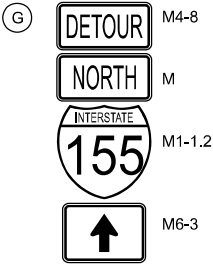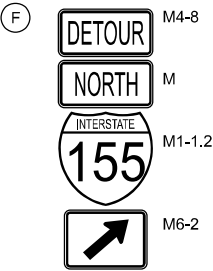


DETOUR B DETAILS
I-55 NB TO I-155 NB

USER NAME = gjameson	DESIGNED - GSJ	REVISED -
DRAWN - GSJ	REVISED -	
PLOT SCALE = 0.16666633" / in.	CHECKED - RKA	REVISED -
PLOT DATE = 12/19/2024	DATE - 11/9/2023	REVISED -


F.A.I. RTE.	SECTION	COUNTY	TOTAL SHEETS	SHEET NO.
155	(54-4HB)D	LOGAN	133	25
CONTRACT NO. 72220				
ILLINOIS FED. AID PROJECT				

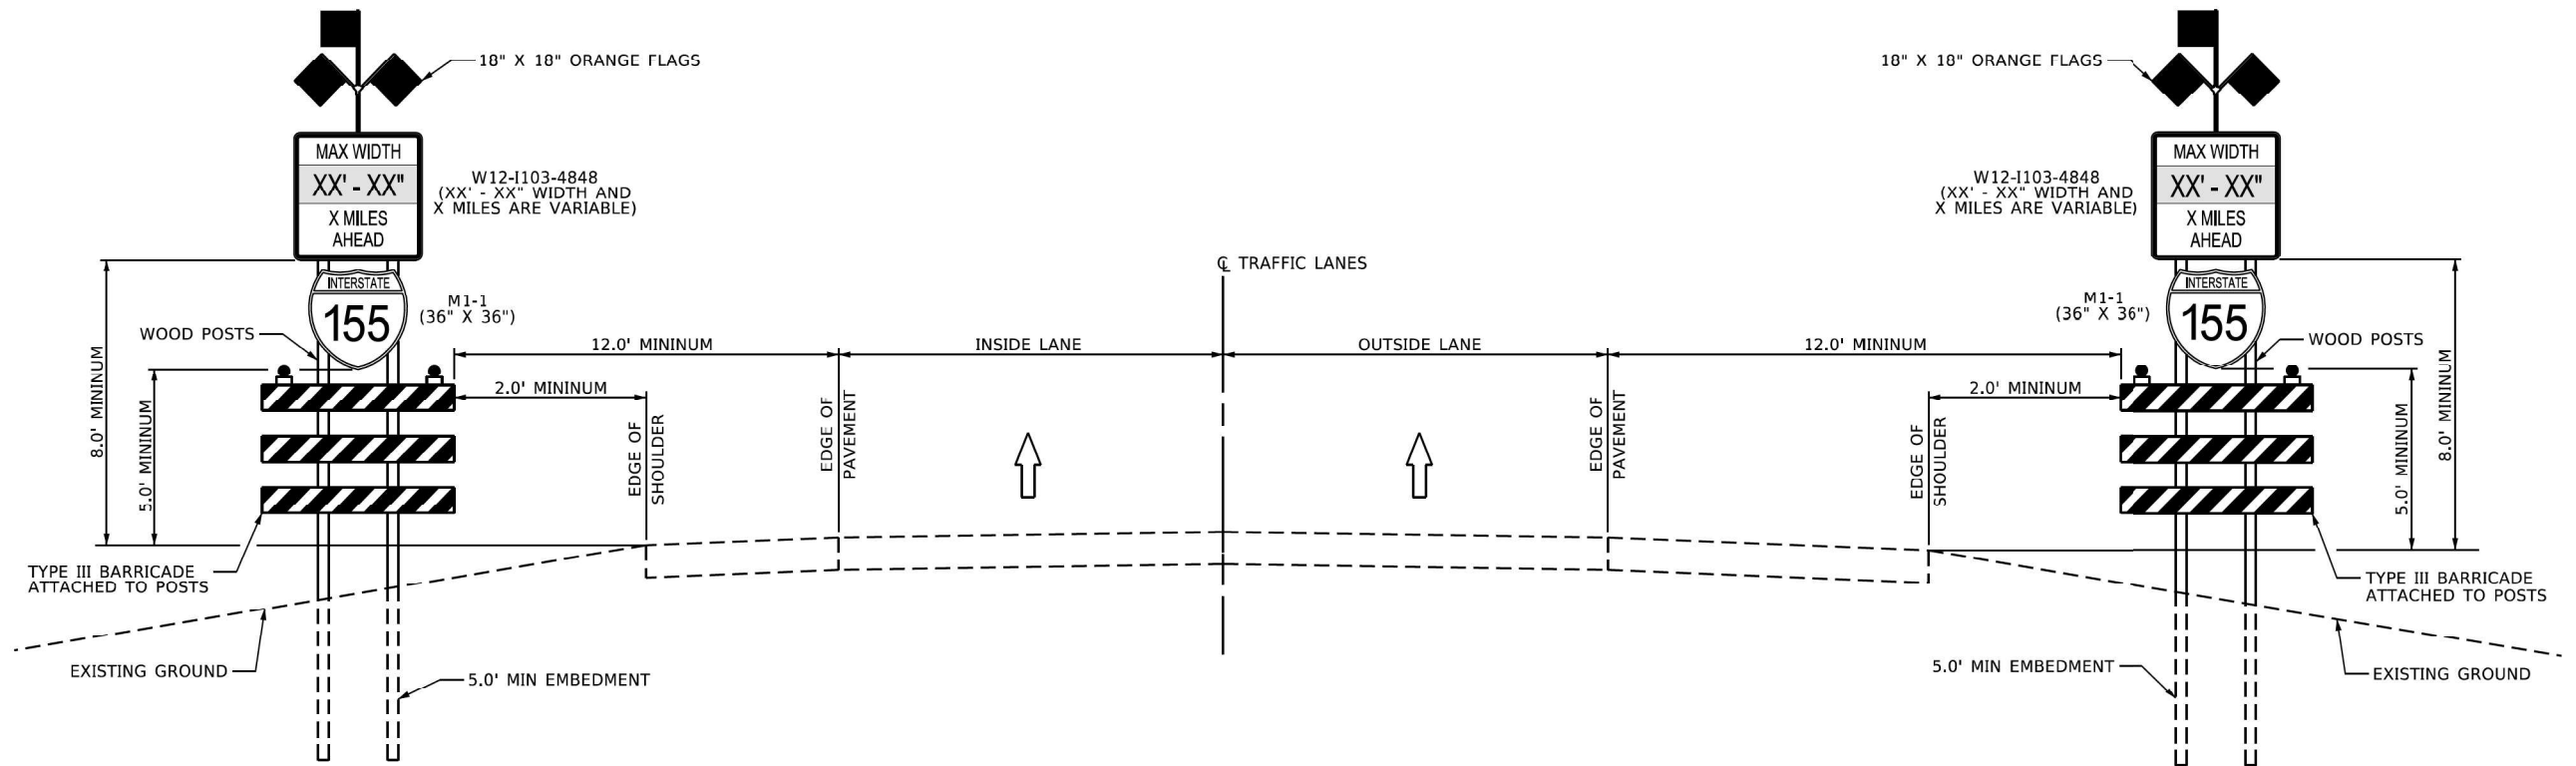

**WIDTH RESTRICTION SIGN
INTERSTATE AND EXPRESSWAYS
MAINLINE PAVEMENT**

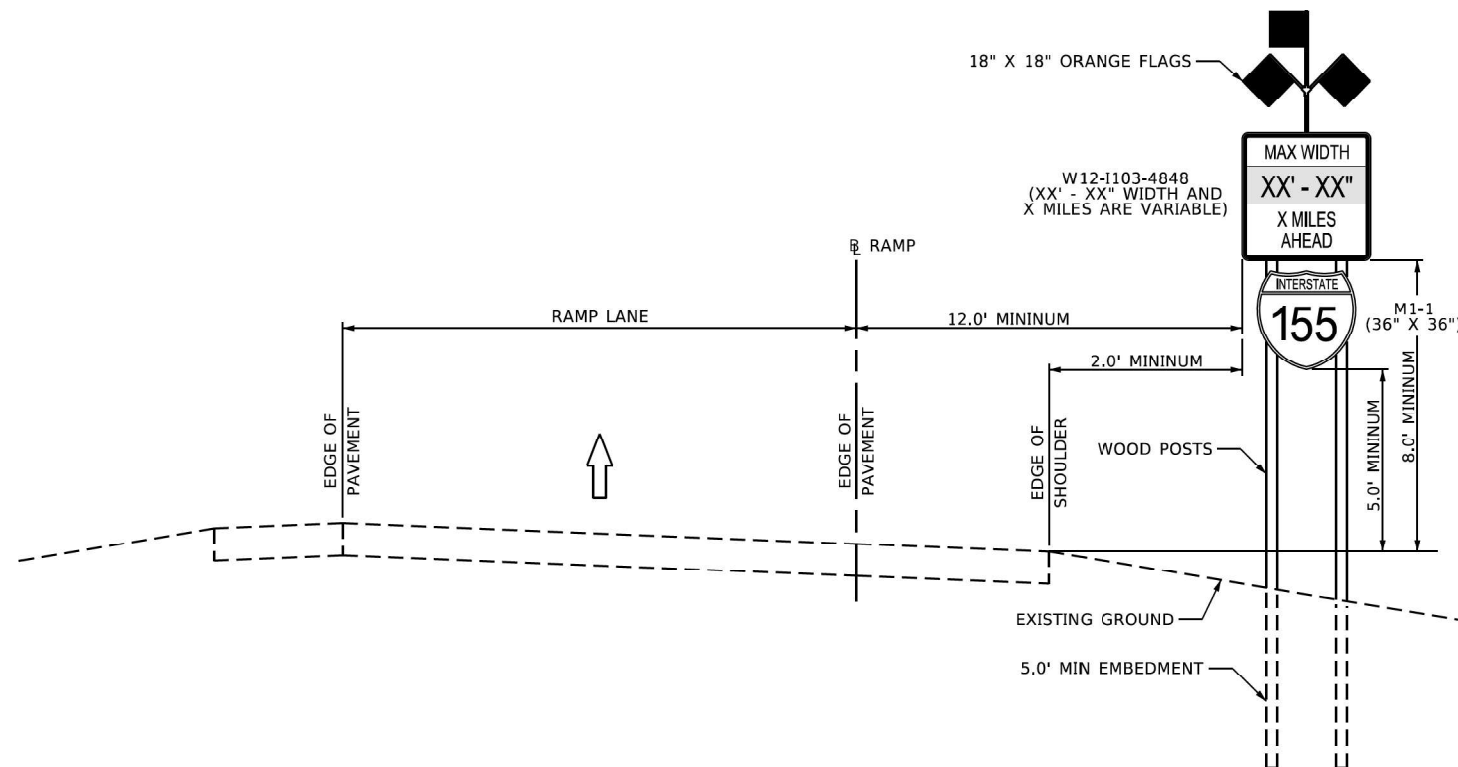

**WIDTH RESTRICTION SIGN
INTERSTATE AND EXPRESSWAYS
RAMP PAVEMENT**

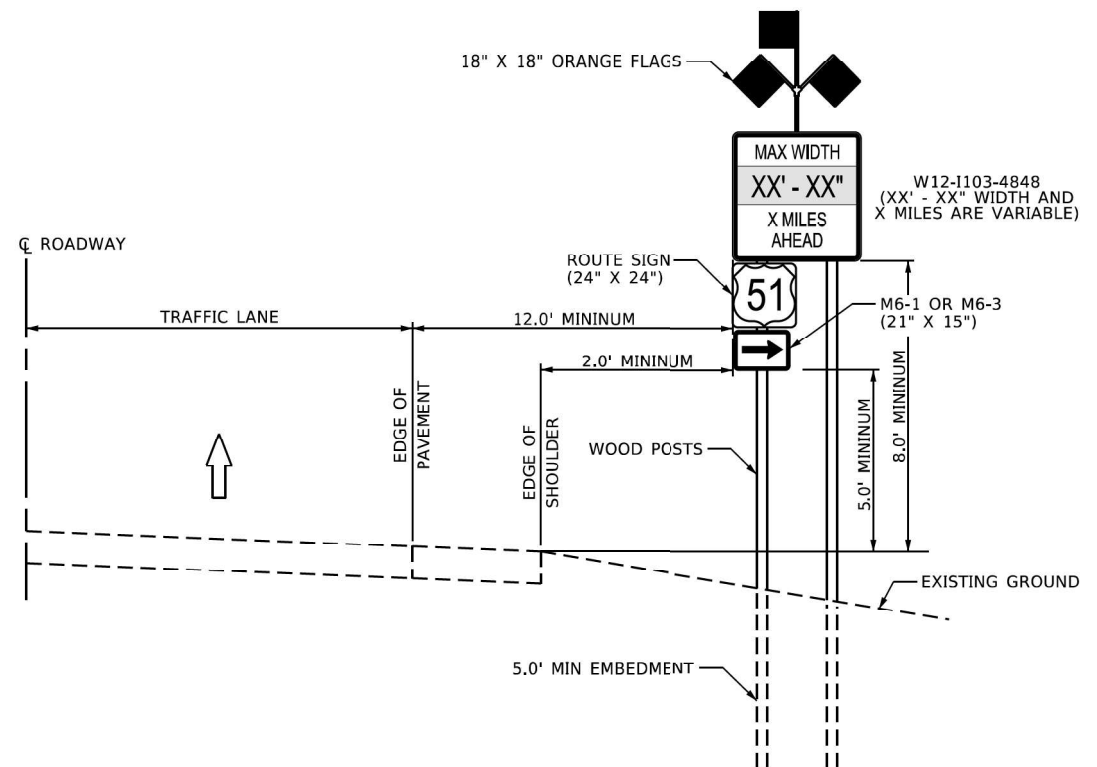

**WIDTH RESTRICTION SIGN
CONVENTIONAL ROADWAYS**

**STATE OF ILLINOIS
DEPARTMENT OF TRANSPORTATION**

**WIDTH RESTRICTION SIGNING
I-155 BRIDGE DECK REPLACEMENTS**

SCALE: 1"=50' SHEET 1 OF 2 SHEETS STA. TO STA.

F.A.I. RTE.	SECTION	COUNTY	TOTAL SHEETS	SHEET NO.
155	(54-4HB)D	LOGAN	133	26
CONTRACT NO. 72220				
ILLINOIS FED. AID PROJECT				

USER NAME = gjamerson	DESIGNED - RKA	REVISED -
	DRAWN - GSJ	REVISED -
PLOT SCALE = 0.16666633" / in.	CHECKED - RKA	REVISED -
PLOT DATE = 12/19/2024	DATE - 11/9/2023	REVISED -

MODEL: GEN2 [Sheet]
FILE NAME: C:\SP\WHKS & CO\Jobs-Spring - Projects\Civil Design\9490_D-6 On-Call\9490.03 I-55 I-55 Deck Replacements\CADD\10_12\CADD Data\Sheets\0672220-SHT-staging_WidthRestriction.dgn

design firm
no. 184001036

whks

engineers + planners + land surveyors

USER NAME	= bjohnson	DESIGNED	- RKA	REVISED	-
DRAWN	- GSJ	REVISIONS	-	REVISED	-
PLOT SCALE	= 0.16666633''/in.	CHECKED	- RKA	REVISED	-
PLOT DATE	= 12/19/2024	DATE	- 11/9/2023	REVISED	-

STATE OF ILLINOIS
DEPARTMENT OF TRANSPORTATION


WIDTH RESTRICTION SIGNING
I-155 BRIDGE DECK REPLACEMENTS

SCALE: 1"=50'

SHEET 2 OF 2 SHEETS

STA. TO STA.

F.A.I. RTE.	SECTION	COUNTY	TOTAL SHEETS	SHEET NO.
155	(54-4HB)D	LOGAN	133	27
CONTRACT NO. 72220				
ILLINOIS FED. AID PROJECT				

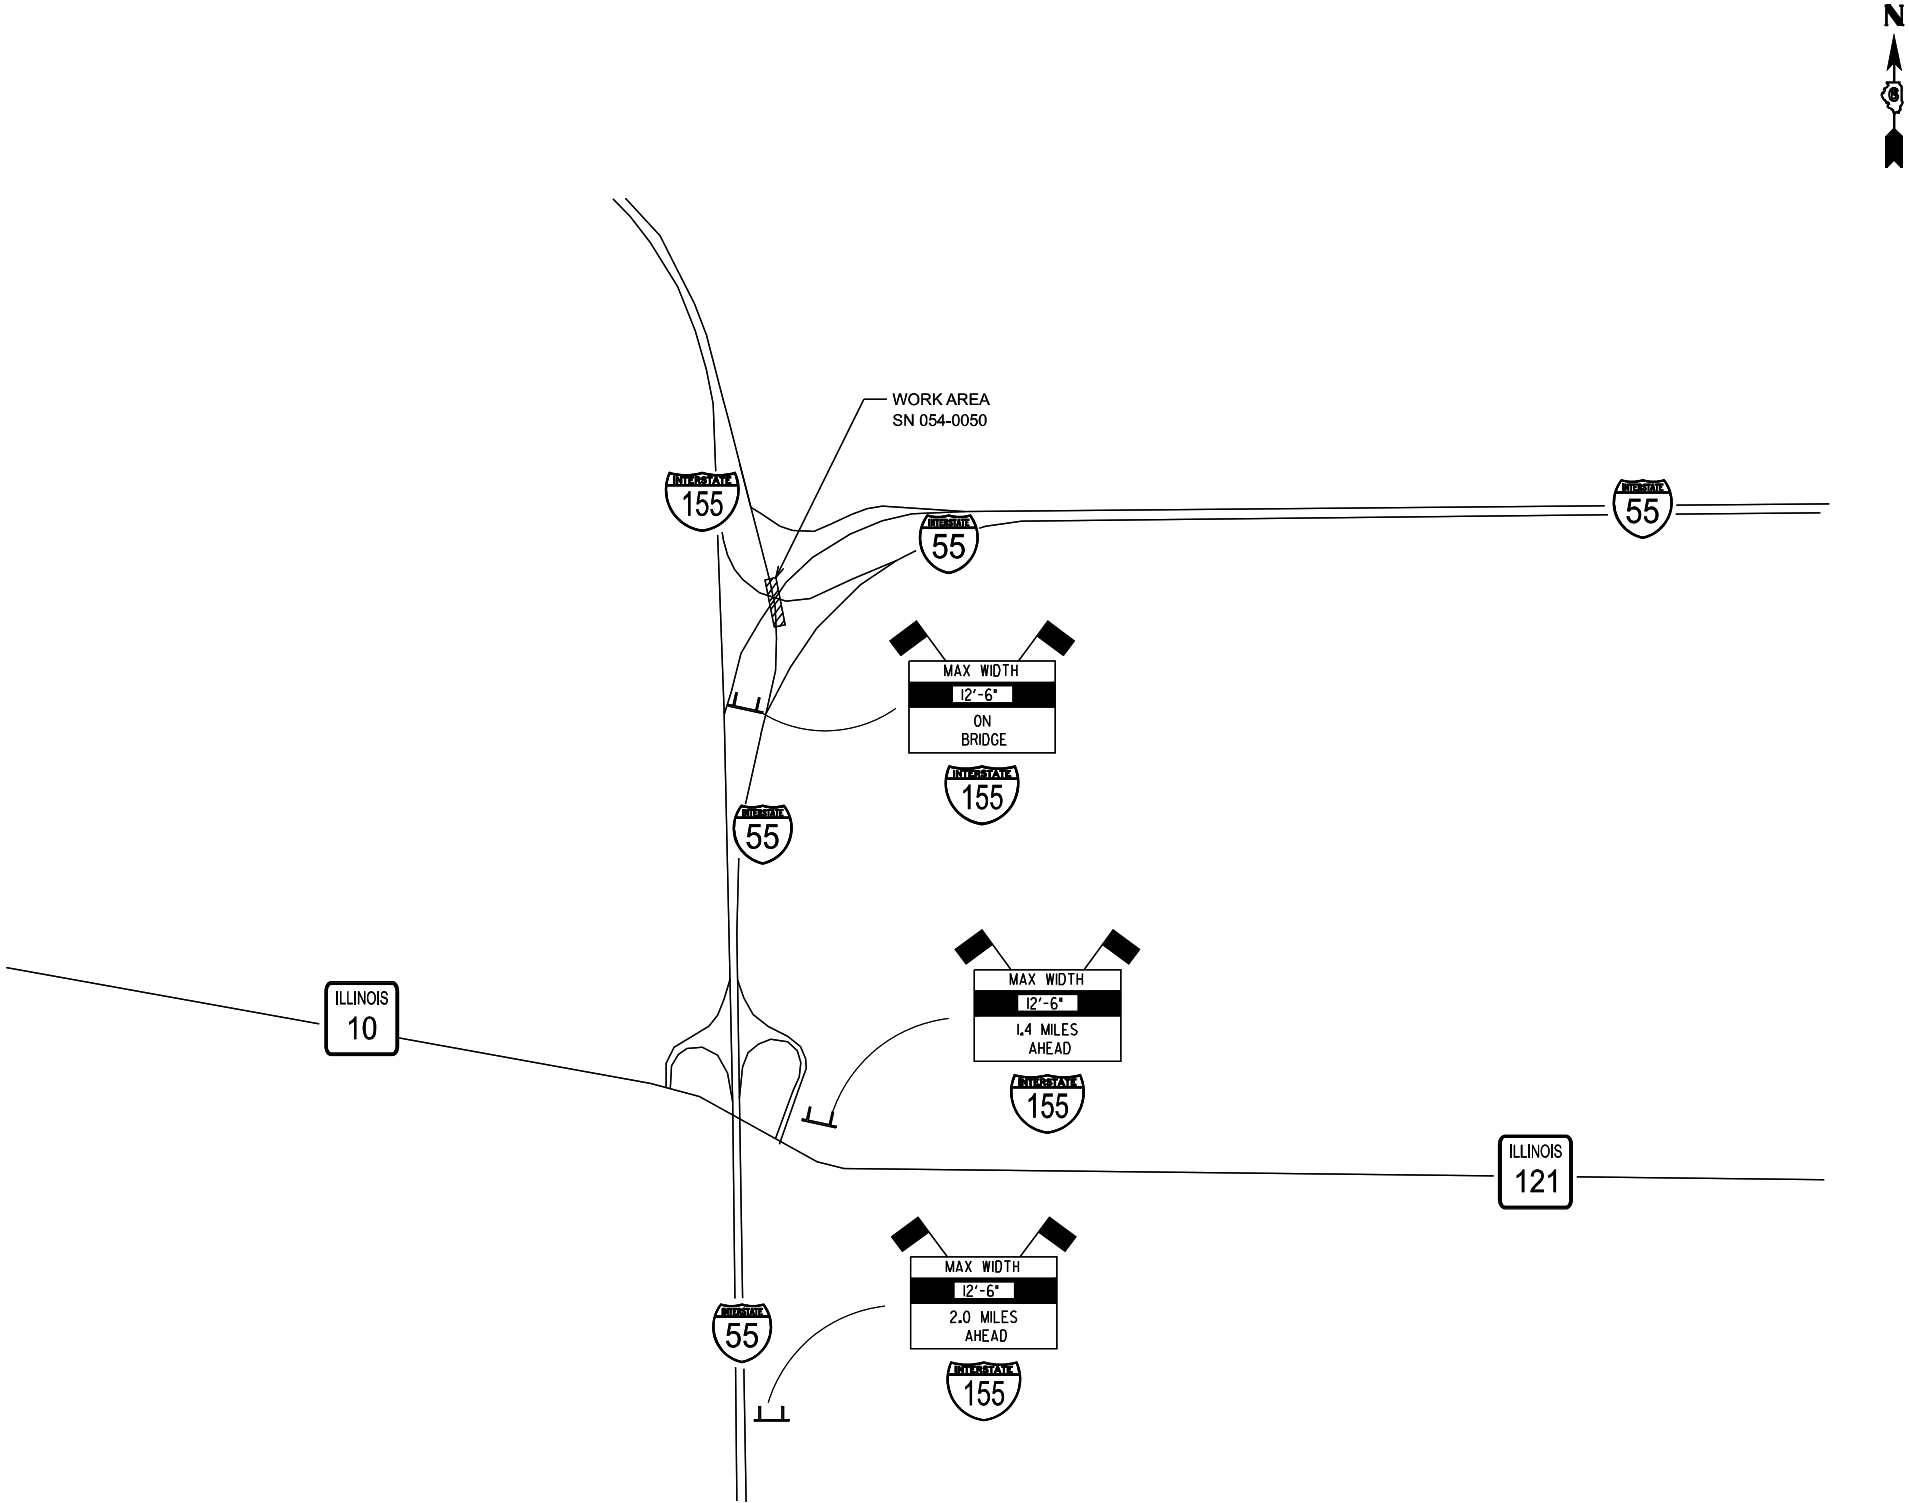

TRAFFIC CONTROL GENERAL NOTES

- H BEFORE BEGINNING ANY WORK, THE CONTRACTOR SHALL RETAIN AND RECORD FOR FUTURE REFERENCE, ALL EXISTING PAVEMENT MARKING LINES (RAISED REFLECTIVE PAVEMENT MARKERS) IN ORDER THAT THESE LOCATIONS CAN BE RE-ESTABLISHED FOR STRIPING. EXACT LOCATIONS OF ALL PAVEMENT MARKINGS SHALL BE AS DIRECTED BY THE ENGINEER. THE COST OF THIS WORK SHALL BE INCLUDED IN THE COST OF THE RELATED PAVEMENT MARKING PAY ITEMS.
1. EXISTING RAISED REFLECTIVE PAVEMENT MARKER REFLECTORS THAT CONFLICT WITH THE REVISED TRAFFIC PATTERN SHALL BE REMOVED FROM THE EXISTING CASTINGS LOCATED IN THE PAVEMENT. THIS WORK WILL BE PAID FOR AT THE CONTRACT UNIT PRICE EACH FOR RAISED REFLECTIVE PAVEMENT MARKER REMOVAL.
 2. THE CONTRACTOR SHALL REMOVE ALL PAVEMENT MARKINGS THAT CONFLICT WITH THE FOLLOWING STAGE OR THE FINAL PAVEMENT MARKING. THIS WORK WILL BE PAID FOR AT THE CONTRACT UNIT PRICE PER SQUARE FOOT FOR PAVEMENT MARKING REMOVAL - GRINDING.
 3. ALL TRAFFIC CONTROL DEVICES SHALL BE REFLECTORIZED PRIOR TO INSTALLATION AND CLEANED AS SPECIFIED IN THE TRAFFIC CONTROL SPECIAL PROVISIONS OR AS DIRECTED BY THE ENGINEER.
 4. ALL DRUMS, VERTICAL PANELS, AND BARRICADES ADJACENT TO THE EDGE OF THE TRAVELED WAY SHALL BE EQUIPPED WITH MONO-DIRECTIONAL STEADY BURNING LIGHTS.
 5. FOR STABILIZATION, ALL TYPE III BARRICADES SHALL REQUIRE A MINIMUM OF FOUR SAND BAGS PER BARRICADE.
 6. A CHANGEABLE MESSAGE SIGN SHALL BE INSTALLED ALONG INTERSTATE 55, IN ADVANCE OF THE INTERSTATE 155 INTERCHANGE, FOR EACH DIRECTION OF TRAVEL, AT A LOCATION DETERMINED BY THE ENGINEER PRIOR TO THE START OF CONSTRUCTION FOR THE DURATION OF THE CONTRACT.
 7. SEE STRUCTURAL PLANS FOR ADDITIONAL BRIDGE STAGING INFORMATION.
 8. THE CONTRACTOR SHALL CONTACT THE DISTRICT 6 TRAFFIC CONTROL SECTION OF THE BUREAU OF OPERATIONS AT (217) 785-5306 AT LEAST 21 DAYS PRIOR TO IMPLEMENTING ANY LANE CLOSURES, 48 HOURS PRIOR TO A SWITCH IN TRAFFIC STAGING, AND 21 DAYS PRIOR TO CLOSING A RAMP.

MAINTENANCE OF TRAFFIC

STAGE I
INSTALL TRAFFIC CONTROL FOR STAGE I AND SHIFT TRAFFIC AS SHOWN WITH THE APPLICABLE PORTIONS OF THE HIGHWAY STANDARDS USED.



HIGHWAY STANDARDS USED:
-701400 -701428
-701402 SPECIAL

TRAFFIC CONTROL DETAILS (SIGN, PAVEMENT MARKINGS, ETC.) NOT SHOWN IN THESE STAGE CONSTRUCTION DETAILS SHALL BE AS PER THE HIGHWAY STANDARDS LISTED ABOVE.

STAGE II
RELOCATE TRAFFIC CONTROL FOR STAGE II AND SHIFT TRAFFIC AS SHOWN WITH THE APPLICABLE PORTIONS OF THE HIGHWAY STANDARDS USED.

HIGHWAY STANDARDS USED:
-701400 -701428
-701402 SPECIAL

HIGHWAY STANDARDS USED:
TRAFFIC CONTROL DETAILS (SIGN, PAVEMENT MARKINGS, ETC.) NOT SHOWN IN THESE STAGE CONSTRUCTION DETAILS SHALL BE AS PER THE HIGHWAY STANDARDS LISTED ABOVE.

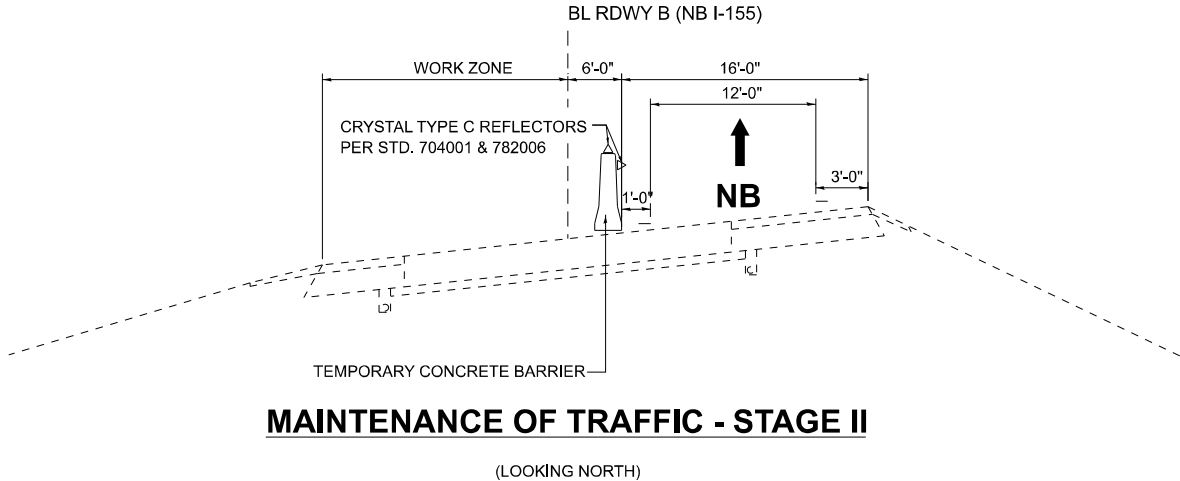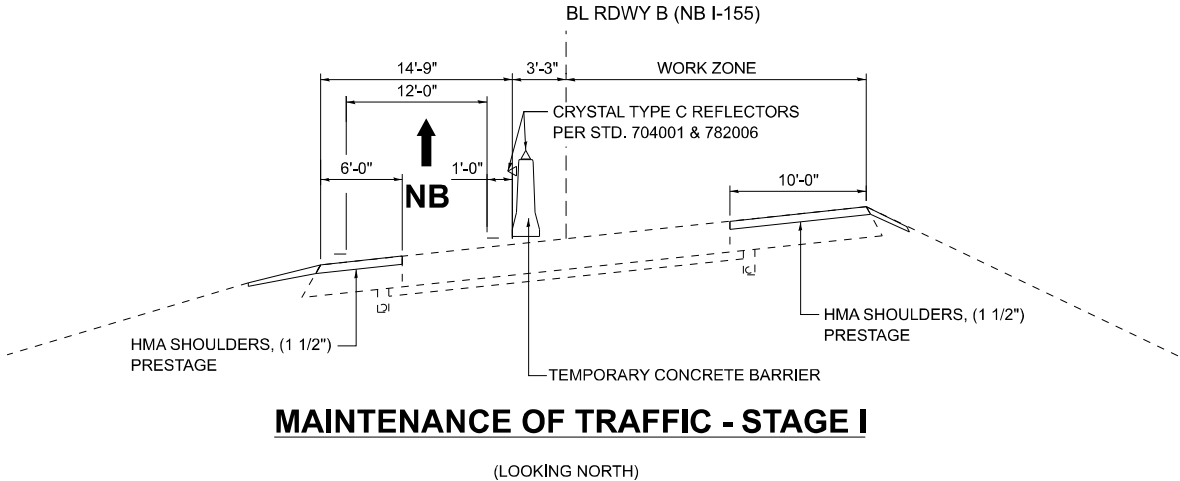

MODEL: GEN-1 [Sheet]
FILE NAME: C:\SP\WHKS & CO\Jobs-Spring - Projects\Civil Design\9490_D-6 On-Call\9490.03 1-55 Deck Replacements\CADD\10_12\CADD Data\Sheets\0672220-SHT-gennote-Staging.dgn

design firm
no. 184001036

whks



engineers + planners + land surveyors

USER NAME	= bjohnson	DESIGNED	- GSJ	REVISED	-
		DRAWN	- GSJ	REVISED	-
PLOT SCALE	= 0.16666633" / in.	CHECKED	- RKA	REVISED	-
PLOT DATE	= 12/19/2024	DATE	- 1/9/2023	REVISED	-

STATE OF ILLINOIS
DEPARTMENT OF TRANSPORTATION

TRAFFIC CONTROL GENERAL NOTES I-155 BRIDGE DECK REPLACEMENTS			
SCALE: 1"=50'	SHEET 1	OF 1	SHEETS
STA.	TO STA.		

F.A.I. RTE.	SECTION	COUNTY	TOTAL SHEETS	SHEET NO.
155	(54-4HB)D	LOGAN	133	28
CONTRACT NO. 72220				
ILLINOIS FED. AID PROJECT				

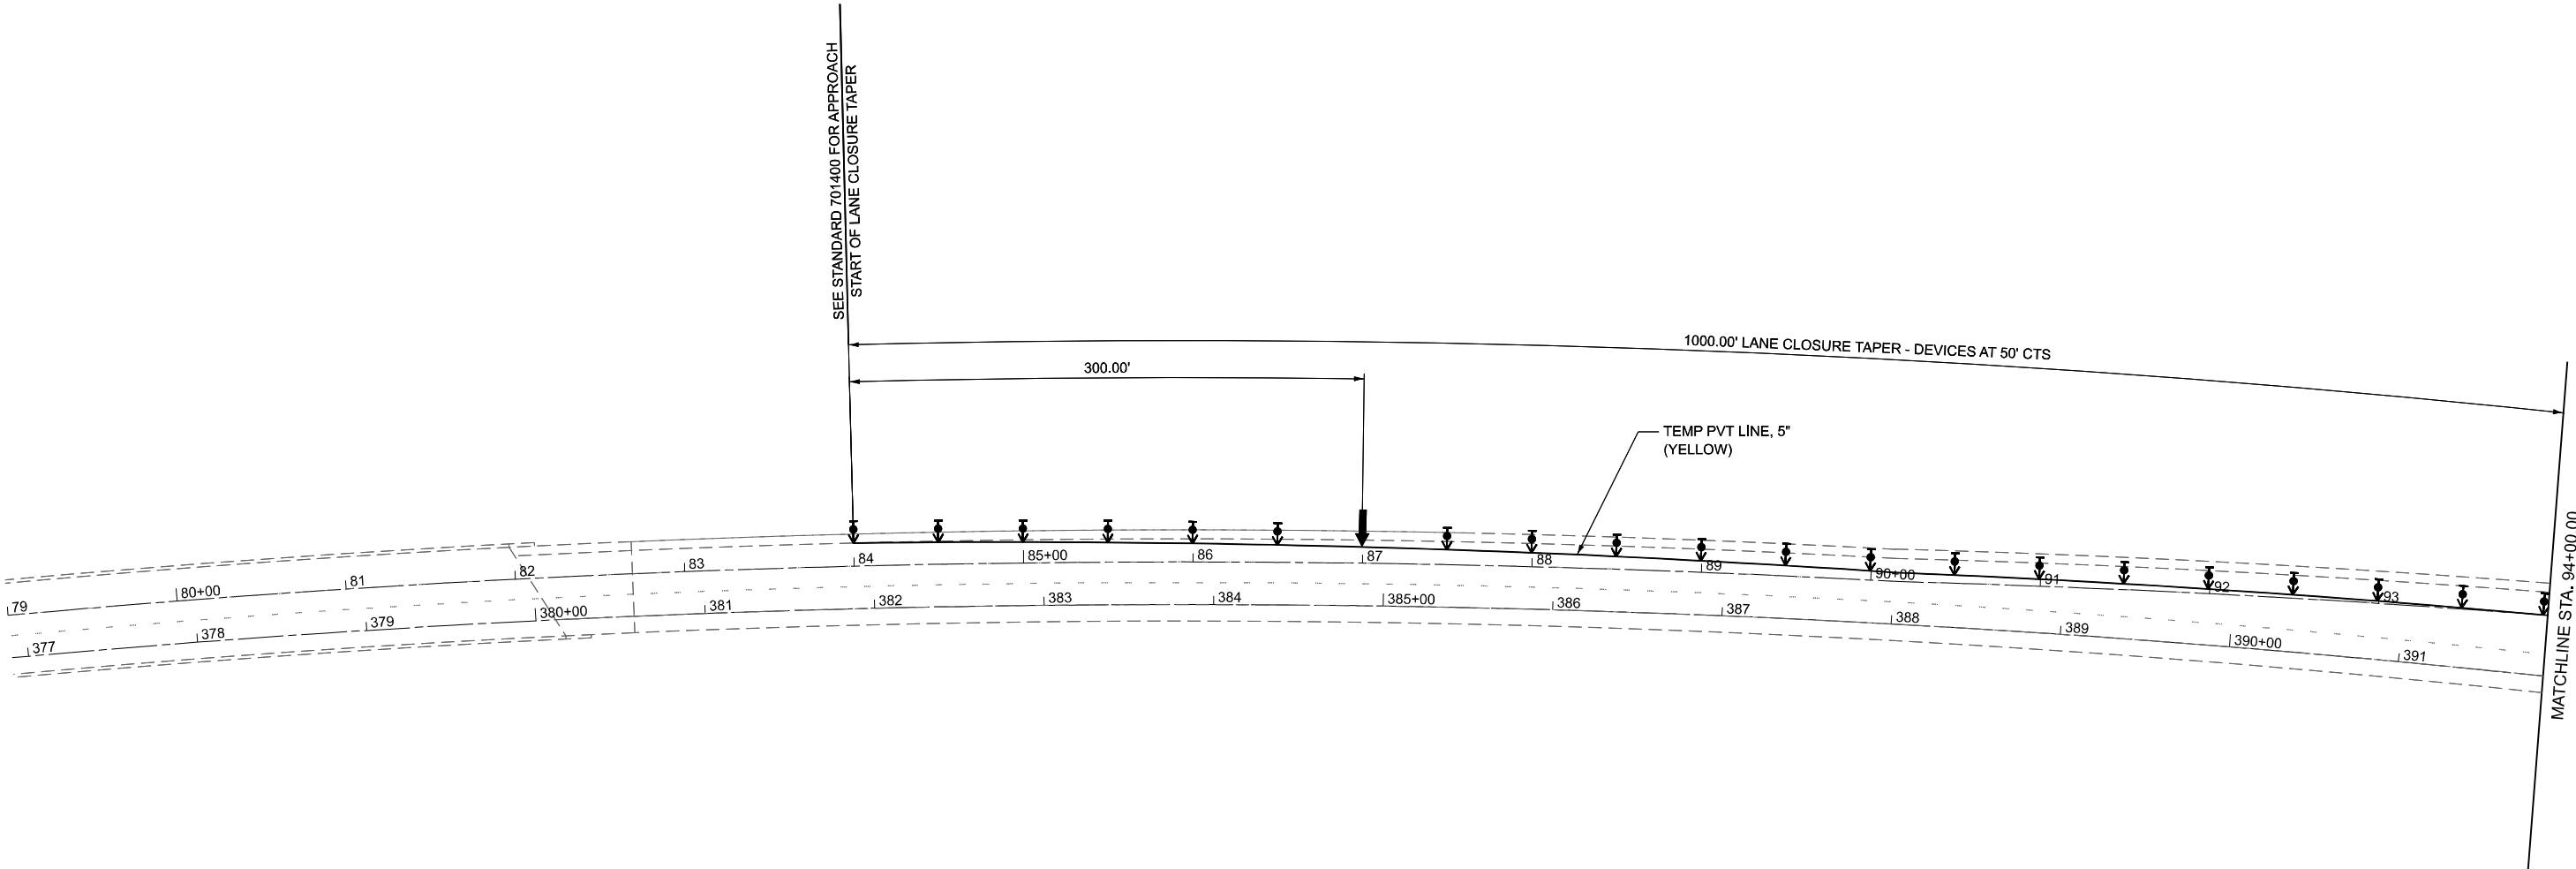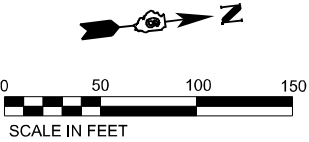

SYMBOLS

- ARROW BOARD
- WORK AREA
- SIGN
- DIRECTION INDICATOR BARRICADE WITH STEADY BURN MONODIRECTIONAL LIGHT
- TYPE II BARRICADE, DRUM, OR VERTICAL BARRICADE WITH STEADY BURN MONODIRECTIONAL LIGHT
- TEMPORARY CONCRETE BARRIER WITH TYPE C REFLECTORS
- IMPACT ATTENUATOR

NOTE:
TEMPORARY PAVEMENT MARKING PLACEMENT AND REMOVAL SHALL NOT BE PAID FOR SEPERATELY BUT SHALL BE INCLUDED IN THE COST OF TRAFFIC CONTROL AND PROTECTION, STANDARDS 701401 AND 701402 (SPECIAL).

MODEL: I-155NB - Plan 01 (Sheet)
FILE NAME: C:\SP\WHKS & CO\Jobs-Spring - Projects\Civil Design\9490-D-6 On-Call\9490.03-155-155 Deck Replacements\CADD\10_12\CADD Data\Sheets\0672220-SHT-staging_1-I-155NB_SN0540050.dgn





USER NAME	= gjameson	DESIGNED	- GSJ	REVISED	-
DRAWN	- GSJ	REVISION	-		
PLOT SCALE	= 0.16666633" / in.	CHECKED	- RKA	REVISED	-
PLOT DATE	= 12/19/2024	DATE	- 11/9/2023	REVISED	-

STATE OF ILLINOIS
DEPARTMENT OF TRANSPORTATION

MAINTENANCE OF TRAFFIC - STAGE 1 I-155 BRIDGE DECK REPLACEMENTS			
SCALE: 1"=50'	SHEET 1	OF 6 SHEETS	STA. 79+00.00 TO STA. 94+00.00

F.A.I. RTE.	SECTION	COUNTY	TOTAL SHEETS	SHEET NO.
155	(54-4HB)D	LOGAN	133	29
CONTRACT NO. 72220				
		ILLINOIS	FED. AID PROJECT	

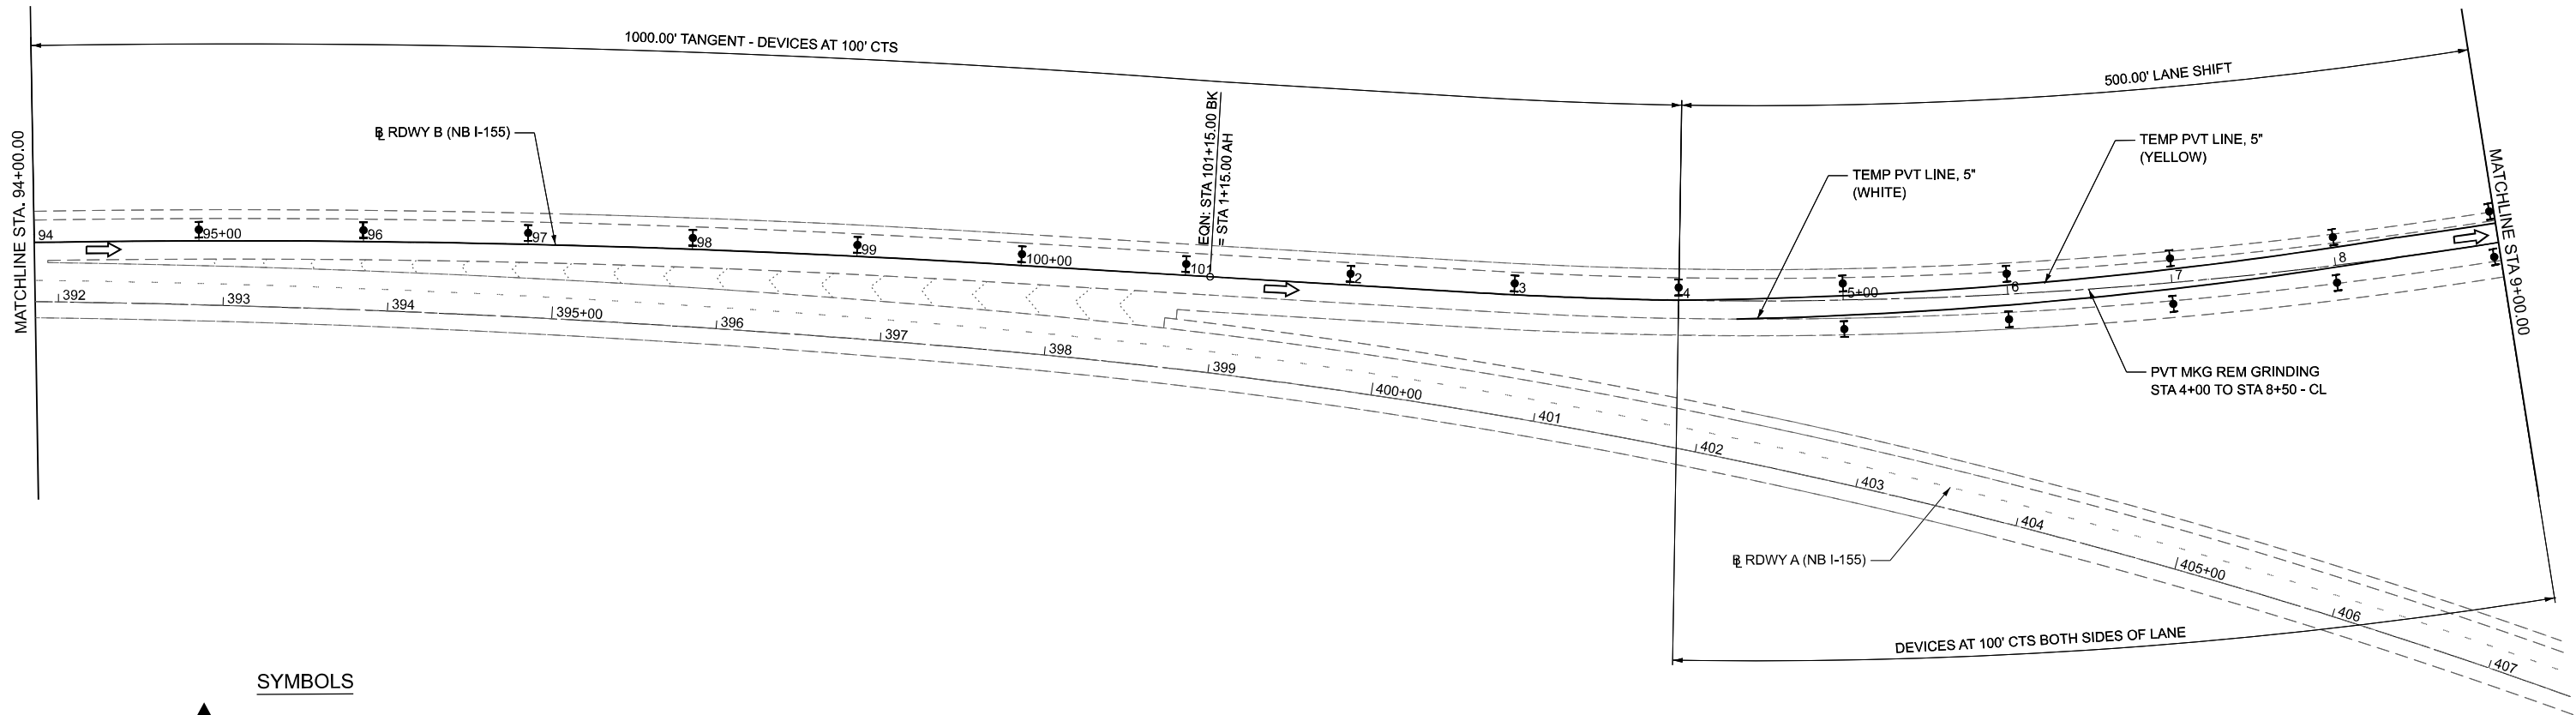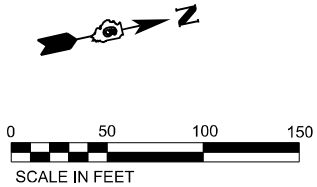

SYMBOLS

-  ARROW BOARD
-  WORK AREA
-  SIGN
-  DIRECTION INDICATOR BARRICADE WITH STEADY BURN MONODIRECTIONAL LIGHT
-  TYPE II BARRICADE, DRUM, OR VERTICAL BARRICADE WITH STEADY BURN MONODIRECTIONAL LIGHT
-  TEMPORARY CONCRETE BARRIER WITH TYPE C REFLECTORS
-  IMPACT ATTENUATOR

NOTE:
TEMPORARY PAVEMENT MARKING PLACEMENT AND REMOVAL SHALL NOT BE PAID FOR SEPERATELY BUT SHALL BE INCLUDED IN THE COST OF TRAFFIC CONTROL AND PROTECTION, STANDARDS 701401 AND 701402 (SPECIAL).

MODEL: I-155NB - Plan 1 (Sheet)
FILE NAME: C:\SP\WHKS & CO\Jobs-Spring - Projects\Civil Design\9490-D-6 On-Call\9490.03-155 Deck Replacements\CADD\10_12\CADD Data\Sheets\0672220-SHT-staging_1-I-155NB_S\0540050.dgn




USER NAME = gjameson	DESIGNED - GSJ	REVISED -
	DRAWN - GSJ	REVISED -
PLOT SCALE = 0.16666633" / in.	CHECKED - RKA	REVISED -
PLOT DATE = 12/19/2024	DATE - 11/9/2023	REVISED -

STATE OF ILLINOIS
DEPARTMENT OF TRANSPORTATION

MAINTENANCE OF TRAFFIC - STAGE 1 I-155 BRIDGE DECK REPLACEMENTS			
SCALE: 1"=50'	SHEET 2	OF 6 SHEETS	STA. 94+00.00 TO STA. 9+00.00 R2

F.A.I. RTE.	SECTION	COUNTY	TOTAL SHEETS	SHEET NO.
155	(54-4HB)D	LOGAN	133	30
CONTRACT NO. 72220				
ILLINOIS FED. AID PROJECT				

MODEL: I-155NB - Plan 2 (Sheet)
FILE NAME: C:\SP\WHKS & CO\Jobs-Spring - Projects\Civil Design\9490-D-6 On-Call\9490.03 I-55 155 Deck Replacements\CADD\10_12\CADD Data\Sheets\0672220-SHT-staging_1_I-155NB_SN0540050.dgn

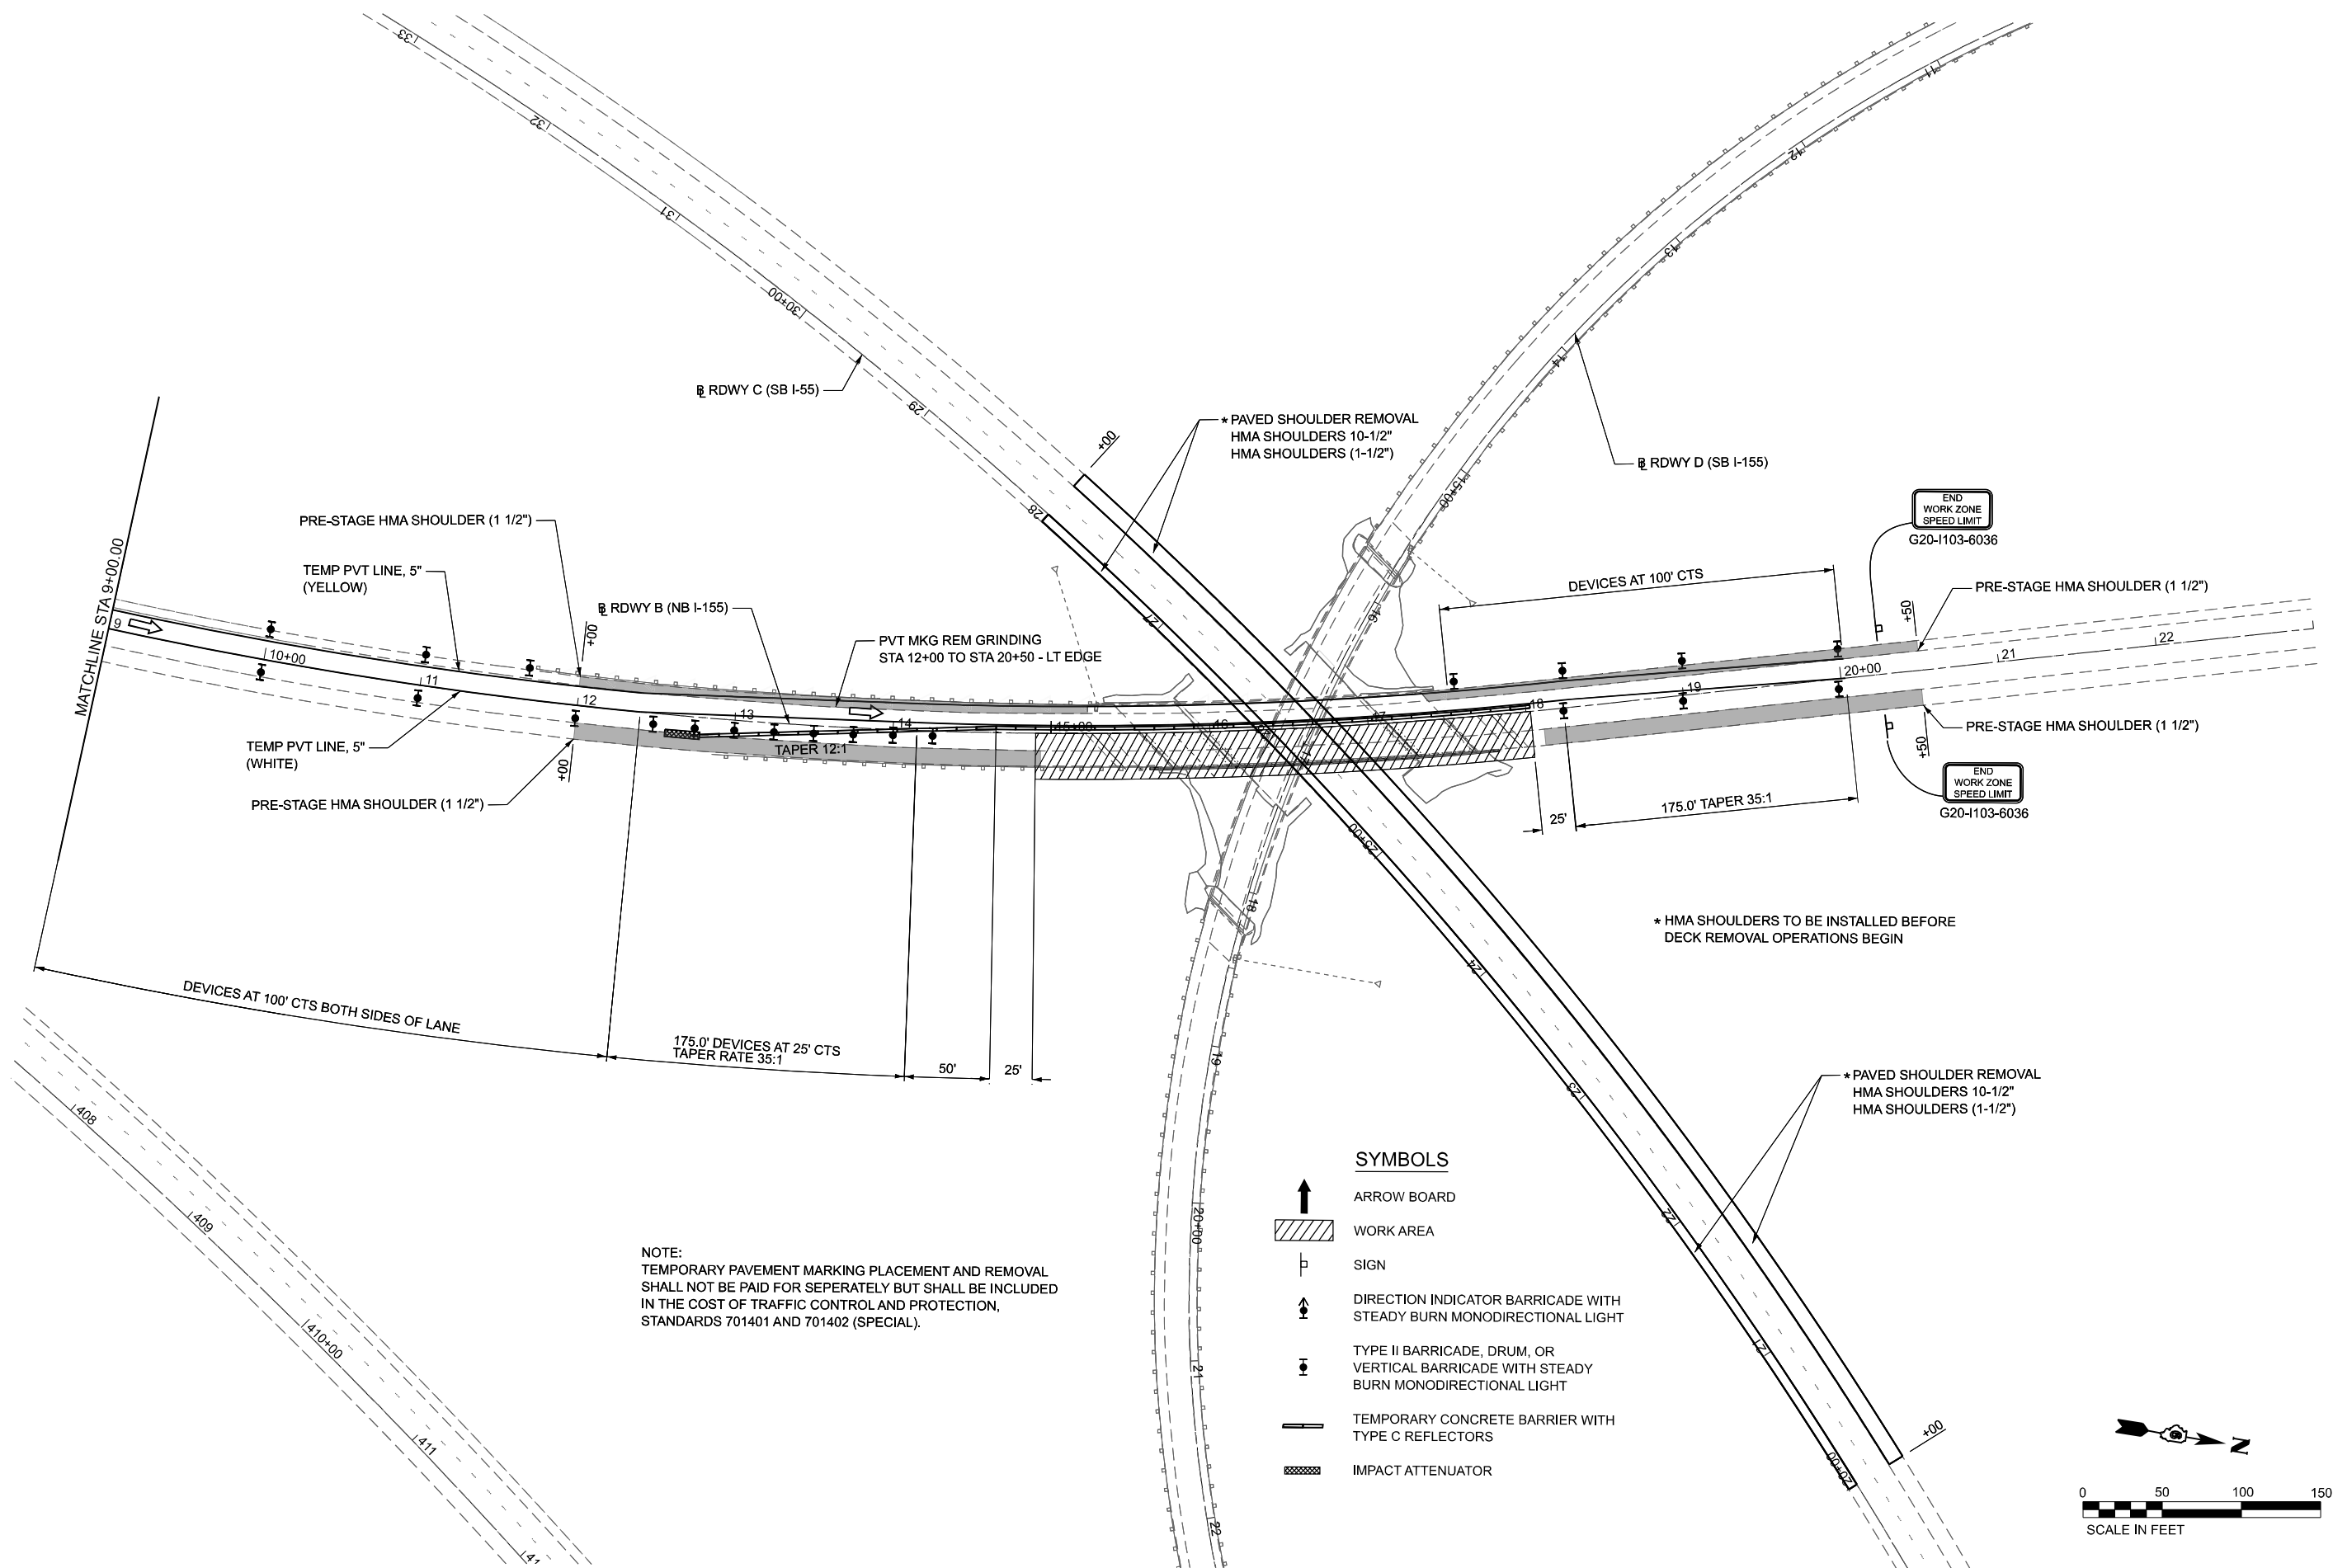

design firm
no. 184001036
whks
engineers + planners + land surveyors



USER NAME	= bjohnson	DESIGNED	- GSJ	REVISED	-
		DRAWN	- GSJ	REVISED	-
PLOT SCALE	= 0.16666633" / in.	CHECKED	- RKA	REVISED	-
PLOT DATE	= 12/19/2024	DATE	= 11/9/2023	REVISED	-

STATE OF ILLINOIS
DEPARTMENT OF TRANSPORTATION

MAINTENANCE OF TRAFFIC - STAGE 1
I-155 BRIDGE DECK REPLACEMENTS

SCALE: 1"=50' SHEET 3 OF 6 SHEETS STA. 9+00.00 R2 TO STA. 23+00.00 R2

F.A.I. RTE.	SECTION	COUNTY	TOTAL SHEETS	SHEET NO.
155	(54-4HB)D	LOGAN	133	31
CONTRACT NO. 72220				
ILLINOIS FED. AID PROJECT				

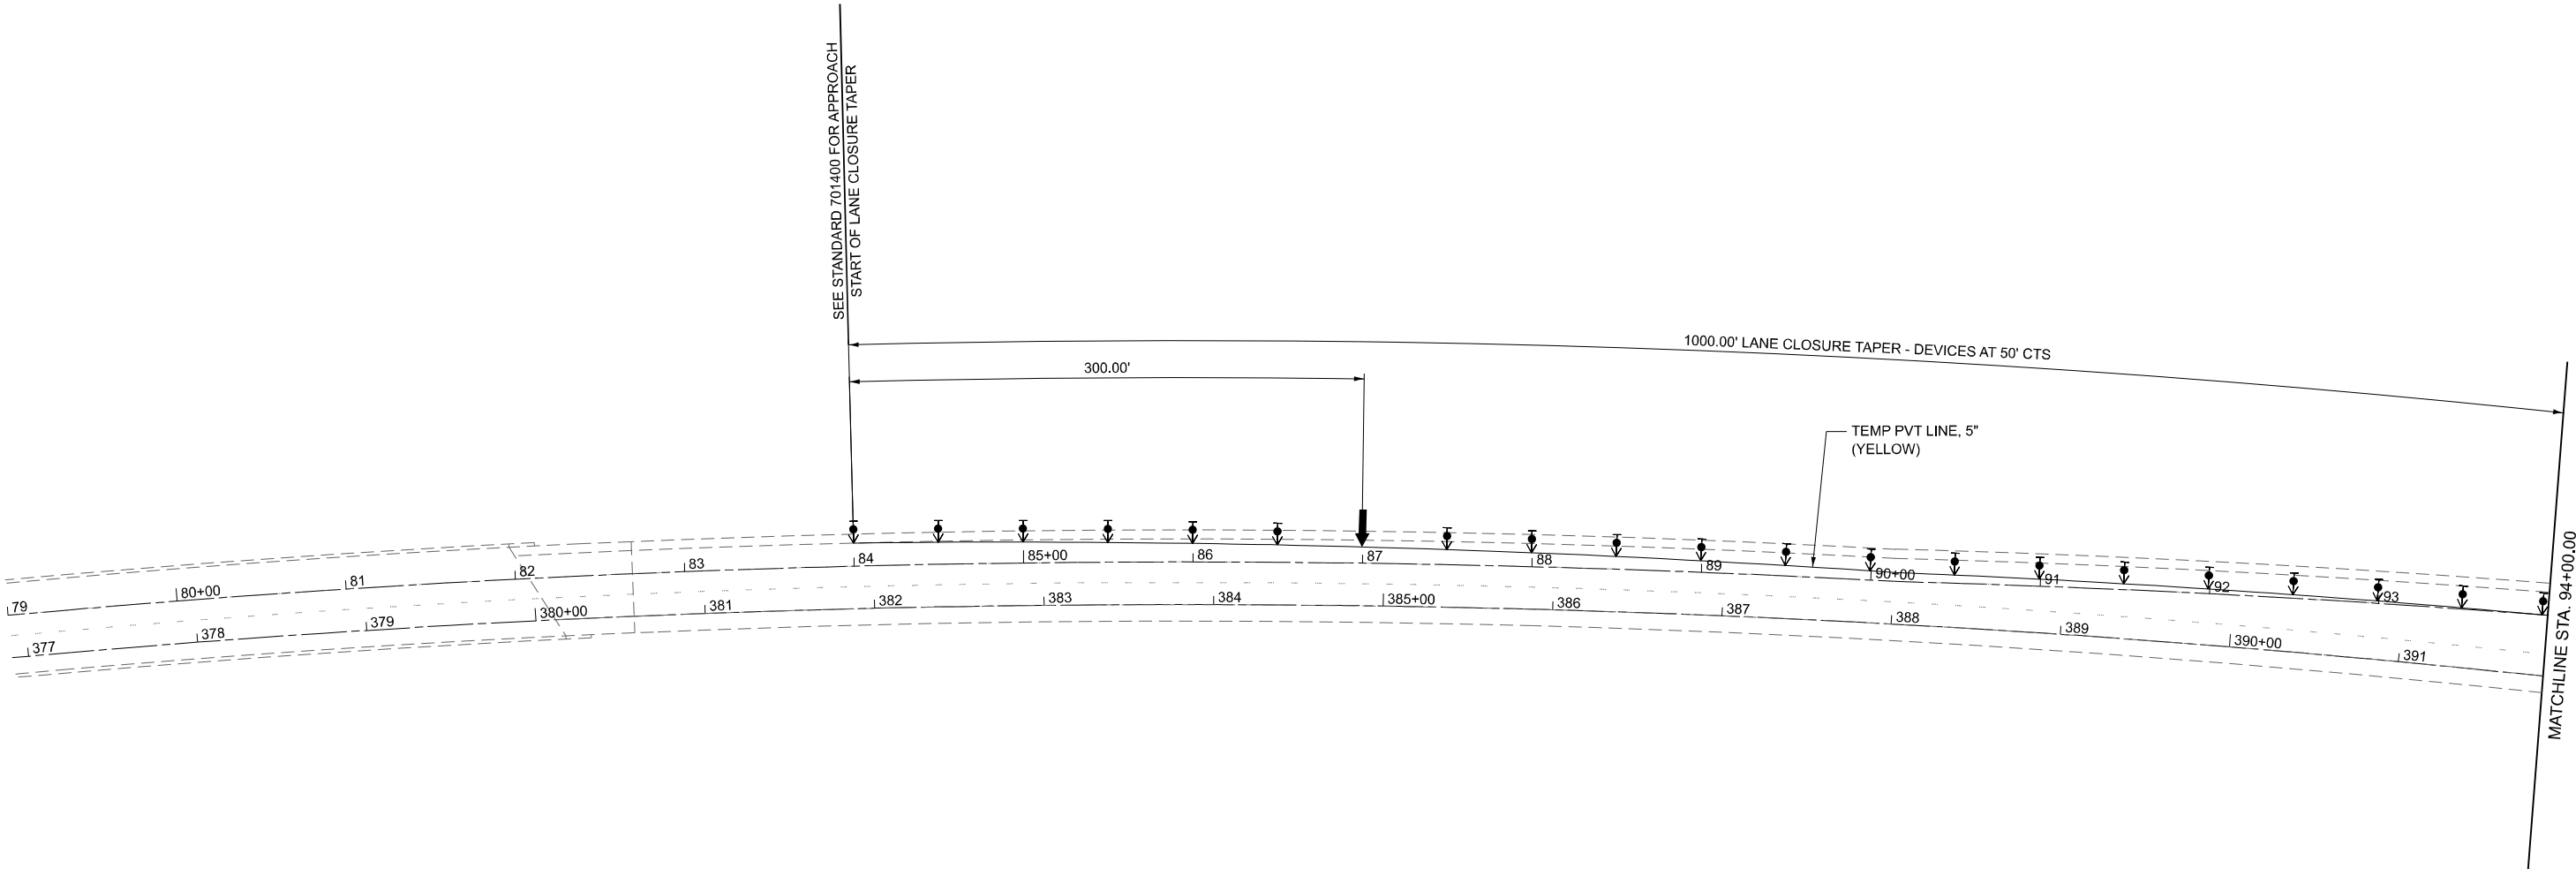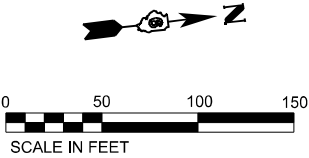

SYMBOLS

-  ARROW BOARD
-  WORK AREA
-  SIGN
-  DIRECTION INDICATOR BARRICADE WITH STEADY BURN MONODIRECTIONAL LIGHT
-  TYPE II BARRICADE, DRUM, OR VERTICAL BARRICADE WITH STEADY BURN MONODIRECTIONAL LIGHT
-  TEMPORARY CONCRETE BARRIER WITH TYPE C REFLECTORS
-  IMPACT ATTENUATOR

NOTE:
TEMPORARY PAVEMENT MARKING PLACEMENT AND REMOVAL SHALL NOT BE PAID FOR SEPERATELY BUT SHALL BE INCLUDED IN THE COST OF TRAFFIC CONTROL AND PROTECTION, STANDARDS 701401 AND 701402 (SPECIAL).

MODEL: I-155NB - Plan 01 (Sheet)
FILE NAME: C:\SP\WHKS & CO\Jobs-Spring - Projects\Civil Design\9490 D-6 On-Call\9490.03 I-55 155 Deck Replacements\CADD\10_12\CADD Data\Sheets\0672220-SHT-staging2_I-155NB_SN0540050.dgn

design firm
no. 184001036




engineers + planners + land surveyors

USER NAME	=	bjohnson	DESIGNED	-	GSJ	REVISED	-	
			DRAWN	-	GSJ	REVISED	-	
PLOT SCALE	=	0.16666633" / in.	CHECKED	-	RKA	REVISED	-	
PLOT DATE	=	12/19/2024	DATE	-	11/9/2023	REVISED	-	

STATE OF ILLINOIS
DEPARTMENT OF TRANSPORTATION

MAINTENANCE OF TRAFFICE - STAGE 2 I-155 BRIDGE DECK REPLACEMENTS			
SCALE: 1"=50'	SHEET 4	OF 6 SHEETS	STA. 79+00.00 TO STA. 94+00.00

F.A.I. RTE.	SECTION	COUNTY	TOTAL SHEETS	SHEET NO.
155	(54-4HB)D	LOGAN	133	32
CONTRACT NO. 72220				
		ILLINOIS	FED. AID PROJECT	

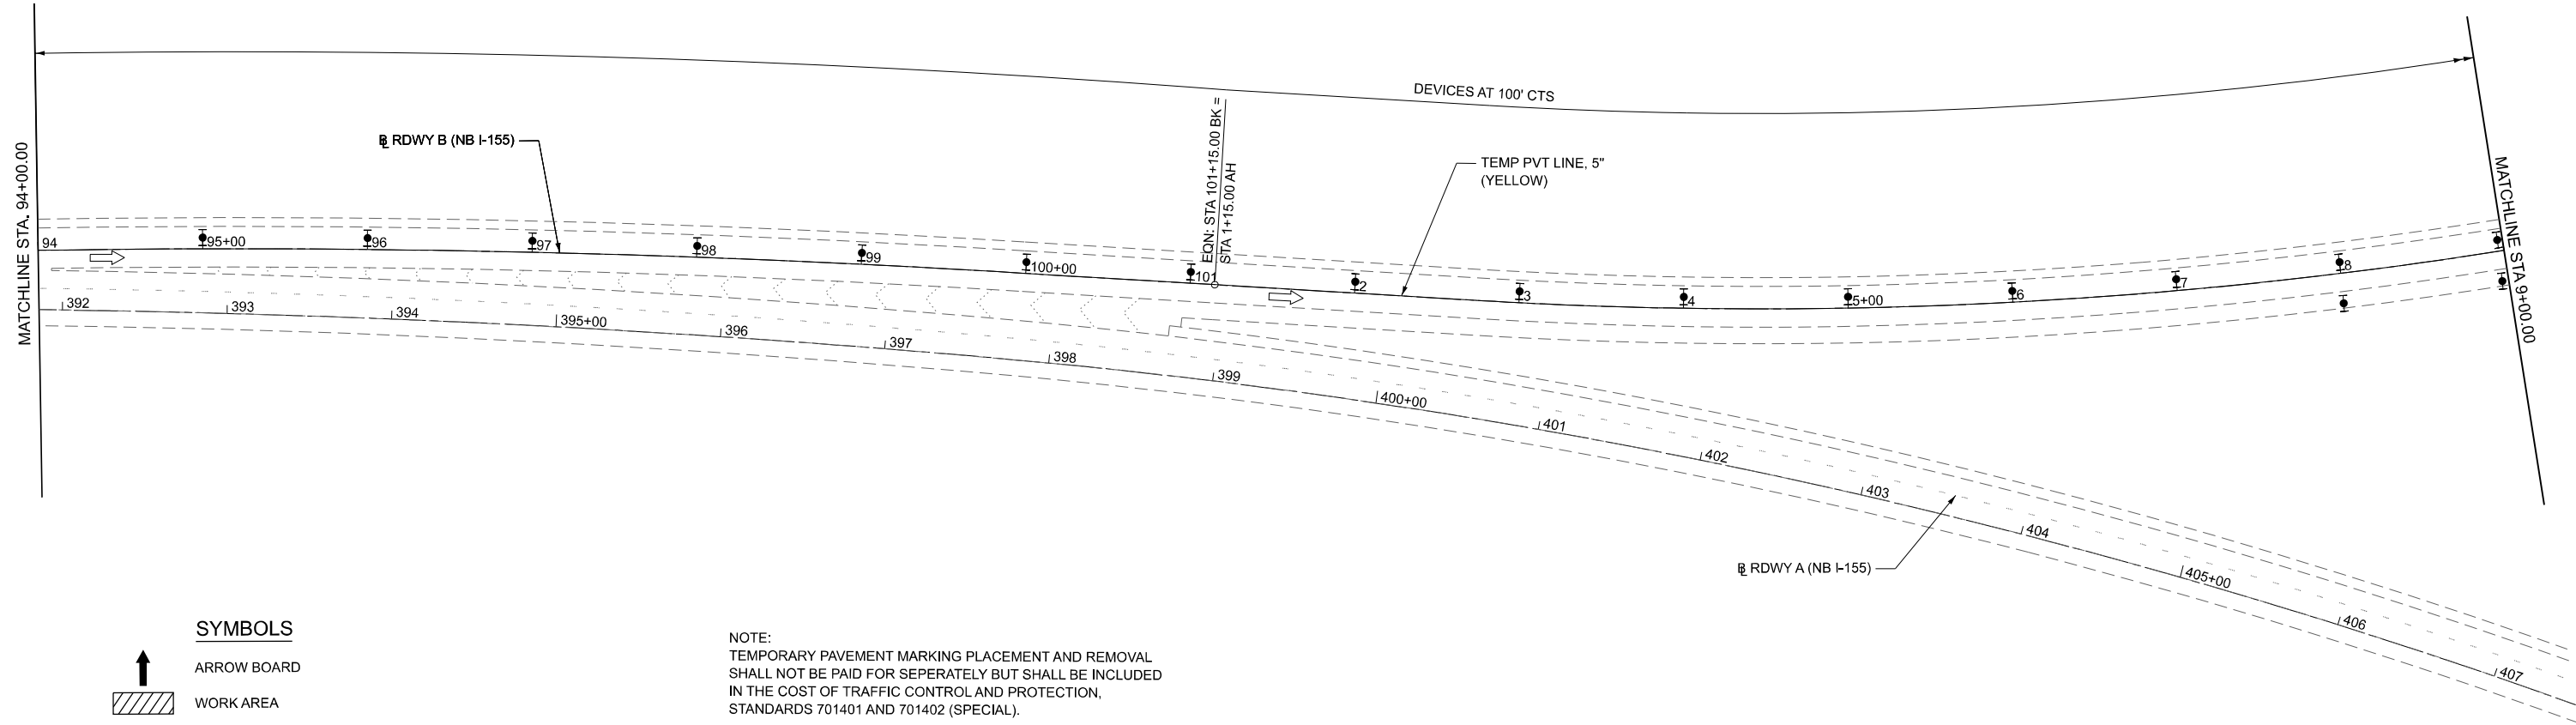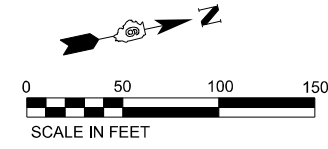

SYMBOLS

- ARROW BOARD
- WORK AREA
- SIGN
- DIRECTION INDICATOR BARRICADE WITH STEADY BURN MONODIRECTIONAL LIGHT
- TYPE II BARRICADE, DRUM, OR VERTICAL BARRICADE WITH STEADY BURN MONODIRECTIONAL LIGHT
- TEMPORARY CONCRETE BARRIER WITH TYPE C REFLECTORS
- IMPACT ATTENUATOR

NOTE:
TEMPORARY PAVEMENT MARKING PLACEMENT AND REMOVAL SHALL NOT BE PAID FOR SEPERATELY BUT SHALL BE INCLUDED IN THE COST OF TRAFFIC CONTROL AND PROTECTION, STANDARDS 701401 AND 701402 (SPECIAL).

MODEL: I-155NB - Plan 1 (Sheet)
FILE NAME: C:\SP\WHKS & CO\Jobs-Spring - Projects\Civil Design\9490-D-6 On-Call\9490.03 I-55 155 Deck Replacements\CADD\10_12\CADD Data\Sheets\0672220-SHT-staging2_I-155NB_SN0540050.dgn



USER NAME	= gjameson	DESIGNED	- GSJ	REVISED	-
DRAWN	- GSJ	REVISION	-	REVISION	-
PLOT SCALE	= 0.16666633''/in.	CHECKED	- RKA	REVISION	-
PLOT DATE	= 12/19/2024	DATE	- 11/9/2023	REVISION	-

STATE OF ILLINOIS
DEPARTMENT OF TRANSPORTATION

MAINTENANCE OF TRAFFICE - STAGE 2
I-155 BRIDGE DECK REPLACEMENTS

SCALE: 1"=50' SHEET 5 OF 6 SHEETS STA. 94+00.00 TO STA. 9+00.00 R2

F.A.I. RTE.	SECTION	COUNTY	TOTAL SHEETS	SHEET NO.
155	(54-4HB)D	LOGAN	133	33
CONTRACT NO. 72220				
		ILLINOIS	FED. AID PROJECT	

MODEL: I-155NB - Plan 2 (Sheet)
FILE NAME: C:\SP\WHKS & CO\Jobs-Spring - Projects\Civil Design\9490 D-6 On-Call\9490.03 I-55 155 Deck Replacements\CADD\10 I-155NB_S\054001036.dgn

design firm
no. 184001036

whks
engineers + planners + land surveyors


USER NAME	= gjameson	DESIGNED	- GSJ	REVISED	-
		DRAWN	- GSJ	REVISED	-
PLOT SCALE	= 0.16666633" / in.	CHECKED	- RKA	REVISED	-
PLOT DATE	= 12/19/2024	DATE	= 11/9/2023	REVISED	-

STATE OF ILLINOIS
DEPARTMENT OF TRANSPORTATION

MAINTENANCE OF TRAFFICE - STAGE 2
I-155 BRIDGE DECK REPLACEMENTS

SCALE: 1"=50' SHEET 6 OF 6 SHEETS STA. 9+00.00 R2 TO STA. 23+00.00 R2






F.A.I. RTE.	SECTION	COUNTY	TOTAL SHEETS	SHEET NO.
155	(54-4HB)D	LOGAN	133	34
CONTRACT NO. 72220				
ILLINOIS FED. AID PROJECT				

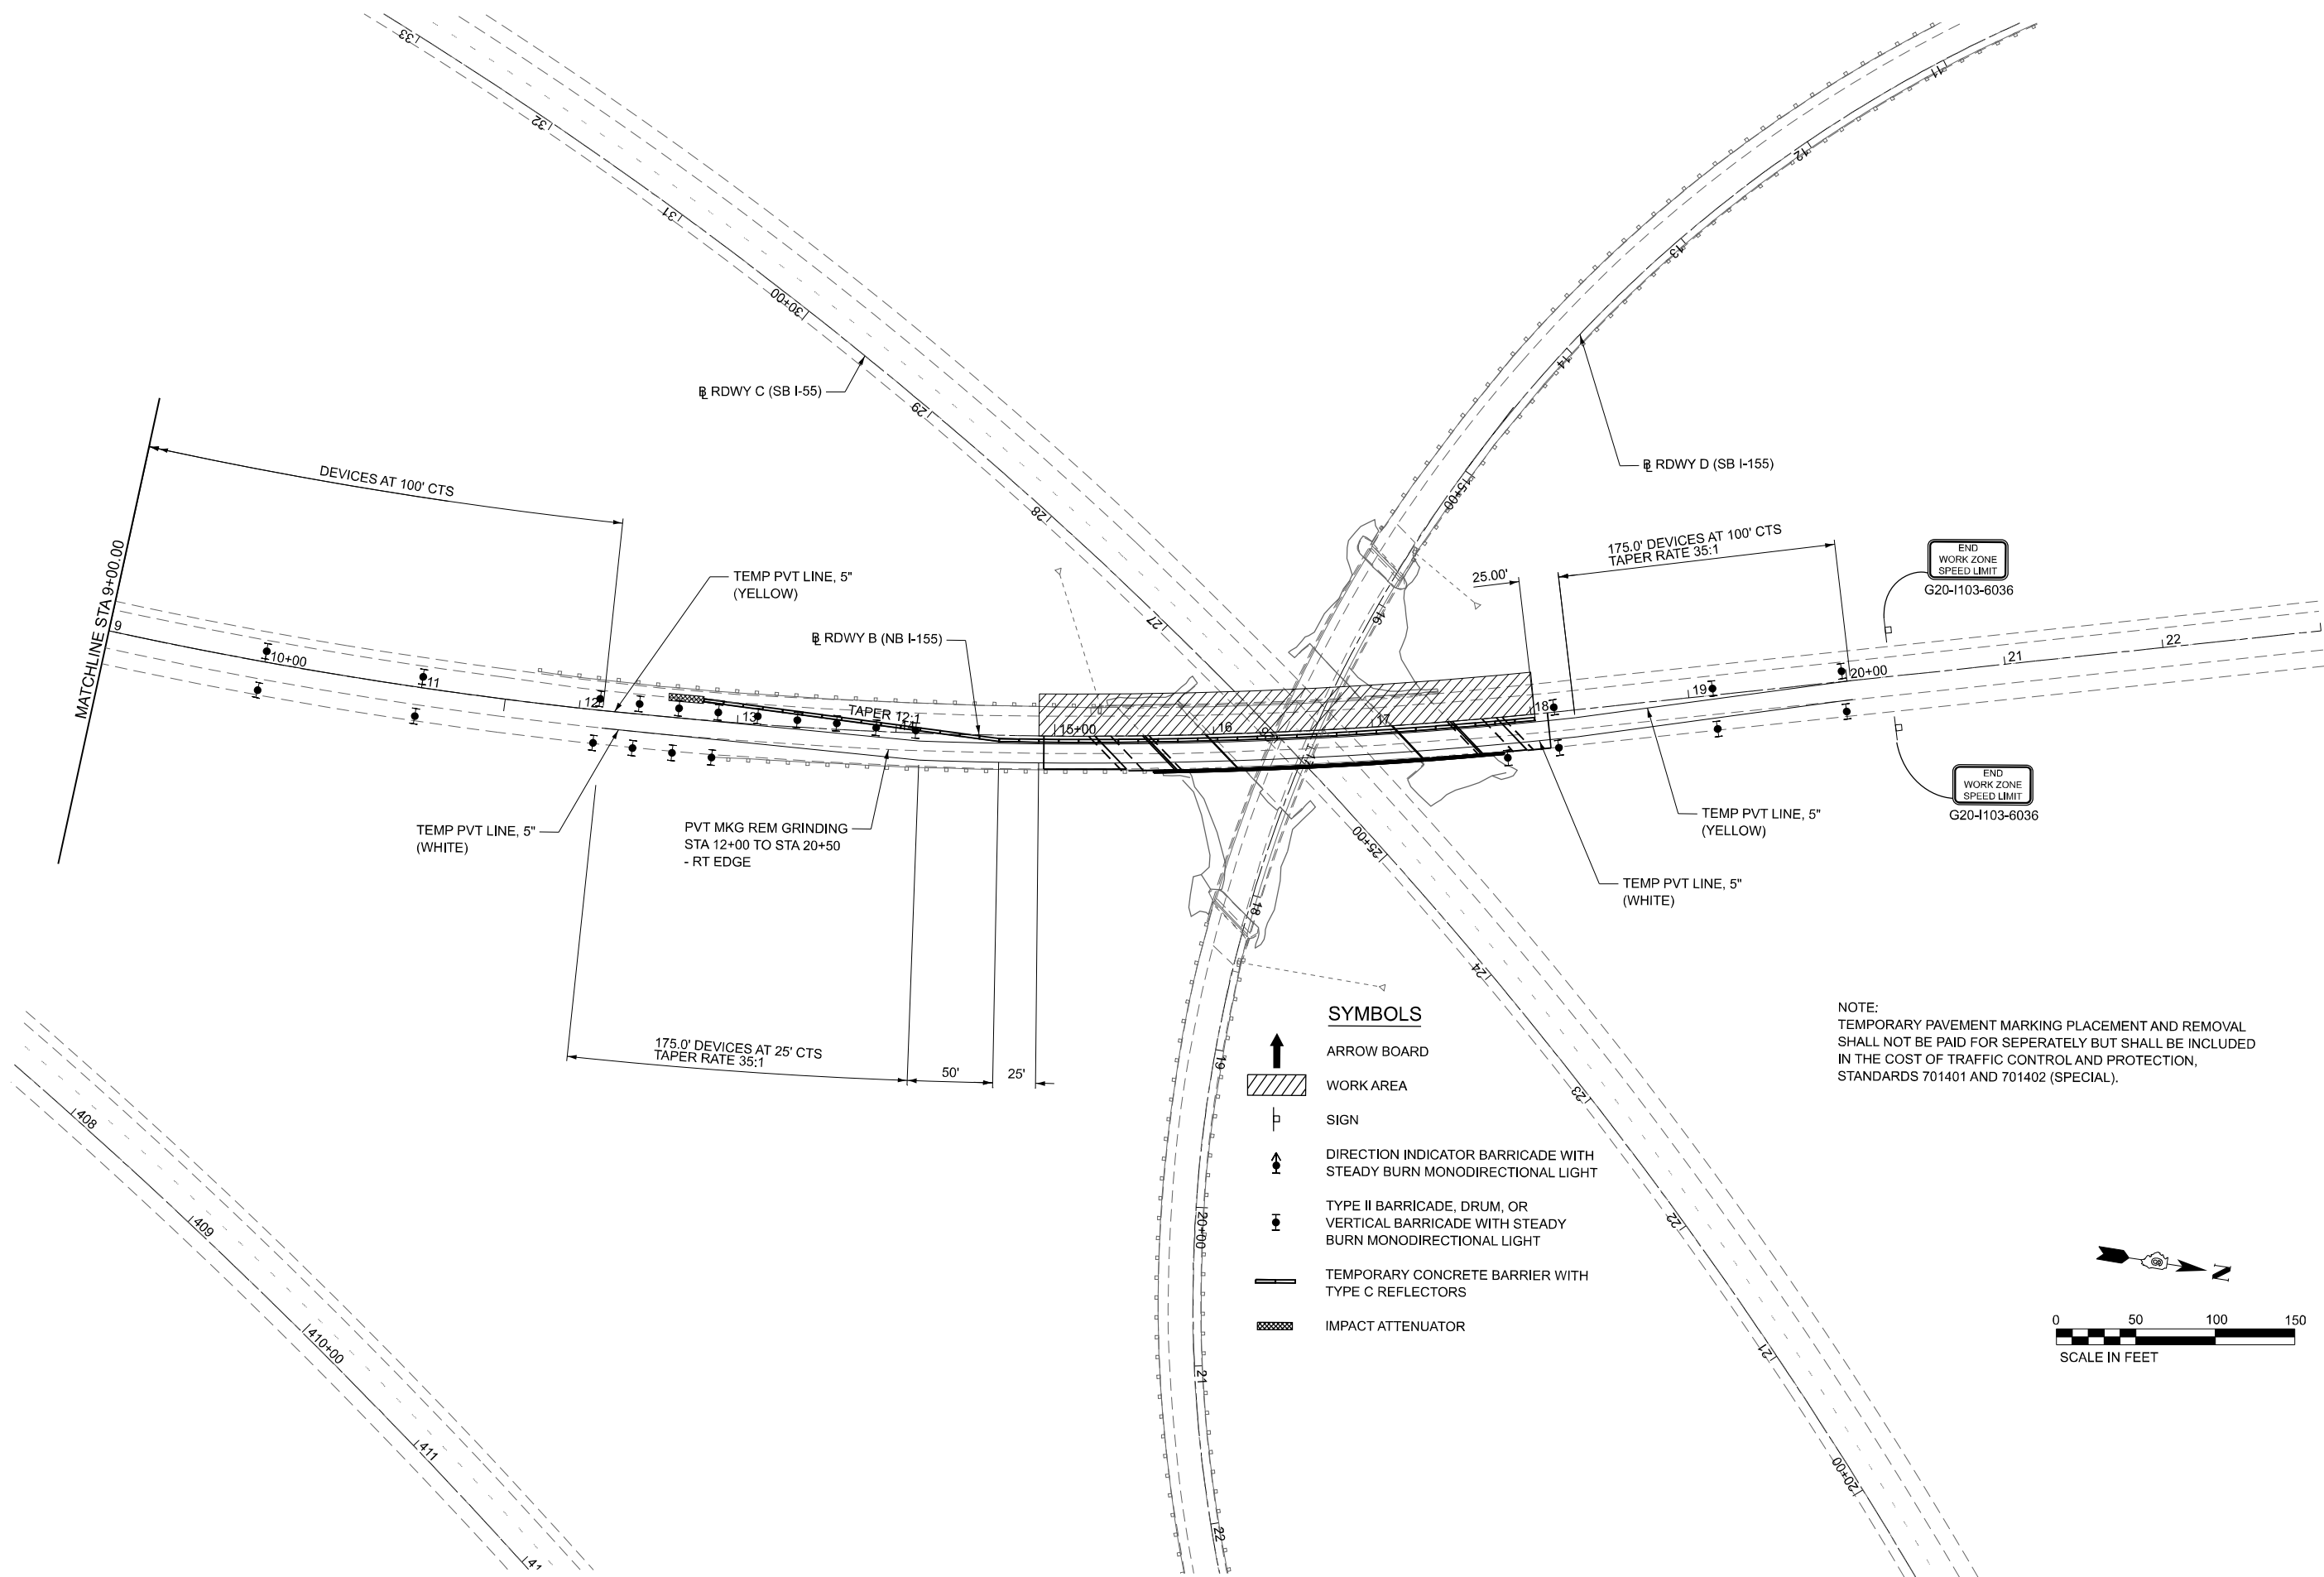

B.M. Chiseled square in S.W. approach wall N.B. I-155 S.N. 054-0050, Sta. 15+33.3, 19' Lt. Ramp "B", Elev. 589.51.
Existing Structure: S.N. 054-0050, built in 1972 as Supplemental Freeway N.B. Roadway "B" over FAI Route 55 S.B. Roadway "C", Section 54-4HB, is a 3 span vaulted abutment bridge, consisting of one welded steel curved $\bar{r}$ girder main span and two straight PPC-I Beam approach spans. The approach bents are supported on timber piles and the abutments utilize pile supported concrete footings. The existing structure is 193'-9" back-to-back of abutments along the local tangent. The existing deck width is 42'-0" out-to-out radially.

Traffic Control: One lane of traffic will be maintained utilizing stage construction.

Salvage: Existing aluminum bridge rail and pedestals shall be delivered to the IDOT District 6 Bridge Crew Yard in Springfield, IL.

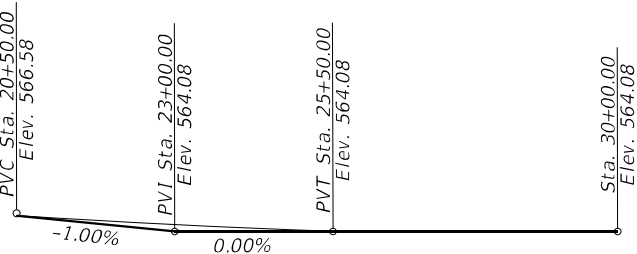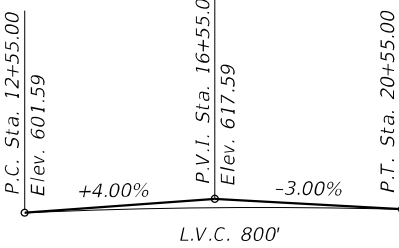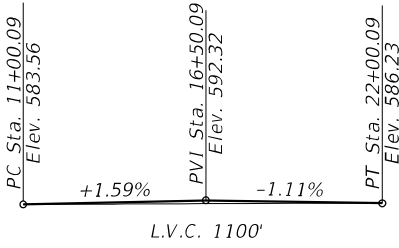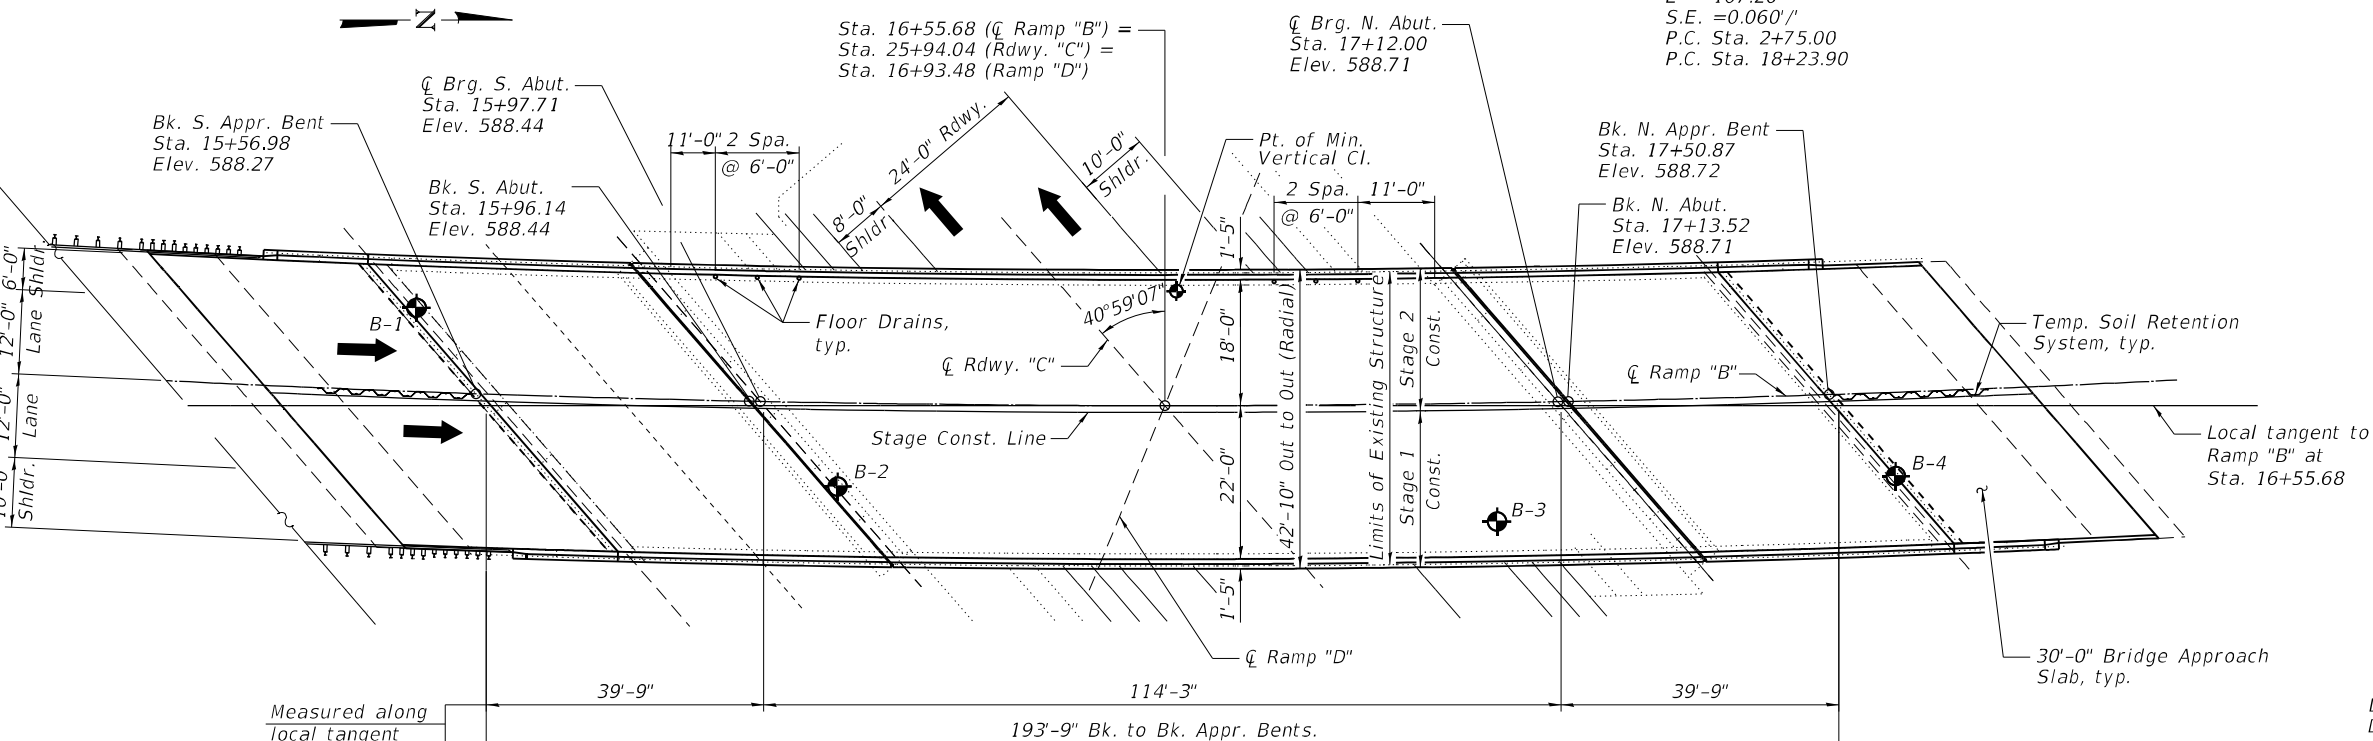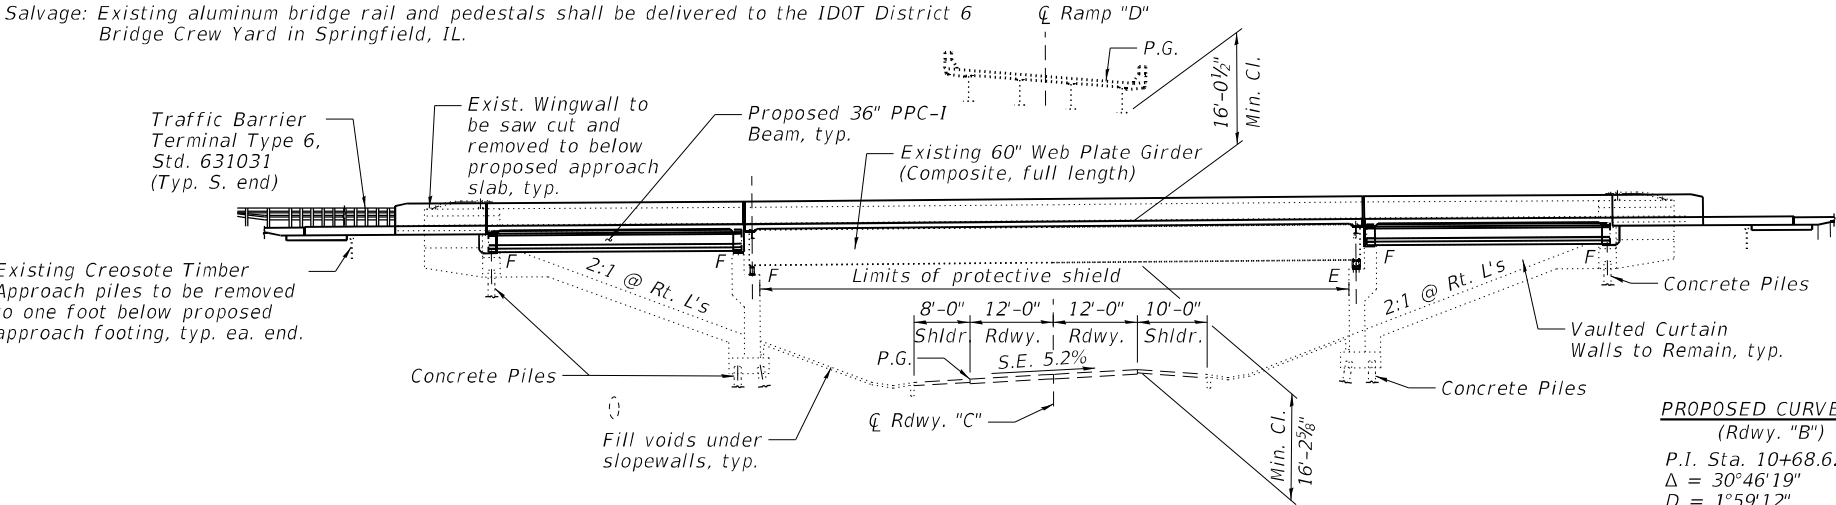

PROPOSED CURVE DATA
(Rdwy. "B")
P.I. Sta. 10+68.62
 $\Delta = 30^\circ 46' 19''$
 $D = 1^\circ 59' 12''$
 $R = 2,883.98'$
 $T = 793.62'$
 $L = 1548.90'$
 $E = 107.20'$
 $S.E. = 0.0601'$
P.C. Sta. 2+75.00
P.C. Sta. 18+23.90

DESIGN SPECIFICATIONS (New Const.)

2020 AASHTO LRFD Bridge Design Specifications, 9th Edition & 2006 Seismic Retrofitting Manual for Highway Structures: Part 1 (Bridges)

LOADING HL-93

Allow 25#/sq. ft. for future wearing surface.

DESIGN STRESSES

FIELD UNITS (New Construction)

$f'_c = 3,500$ psi (Substructure)
 $f'_c = 4,000$ psi (Superstructure Concrete)
 $f_y = 60,000$ psi (Reinforcement)
 $f_y = 50,000$ psi (M270 Grade 50) (Structural Steel)

PRECAST PRESTRESSED UNITS (New Construction)

$f'_c = 6,000$ psi
 $f'_{ci} = 5,000$ psi
 $f_{pu} = 270$ ksi (0.5" $\bar{O}$ Low Relaxation Strands)
 $f_{pbt} = 202.5$ ksi (0.5" $\bar{O}$ Low Relaxation Strands)

FIELD UNITS (Existing Construction)

$f_c = 1,200$ psi (Deck Slab)
 $f_c = 1,400$ psi (All other concrete)
 $f_s = 20,000$ psi (Reinf.)
 $f_s = 27,000$ psi (Structural Steel)

SEISMIC DATA

Seismic Retrofit Category (SRC) = A
Design Spectral Acceleration at 1.0 sec. (SD1) = 0.132g
Design Spectral Acceleration at 0.2 sec. (SDS) = 0.224g
Soil Site Class = D
Performance Level (PL) = PL1

GENERAL PLAN & ELEVATION


I-155 N.B. RAMP "B" OVER I-55 S.B.

FAI ROUTE 155 - SECTION (54-4B)D

LOGAN COUNTY

STATION 16+55.68

STRUCTURE NO. 054-0050

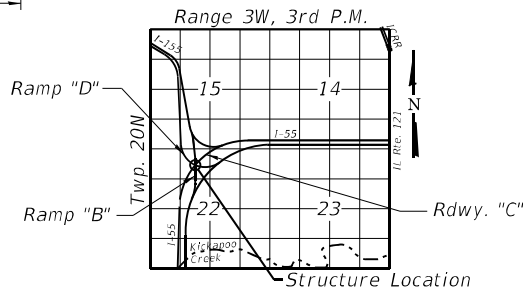

PLAN

APPROVED
For Structural Adequacy Only
Jason F. Schreckenberg
Engineer of Bridges & Structures

Plans prepared by
Civil Design, Inc.
JASON G. SCHRECKENBERG
081.006845
STATE OF ILLINOIS
Date: 03/14/2025
Expires: 11/30/2026

STATE OF ILLINOIS
DEPARTMENT OF TRANSPORTATION

GENERAL PLAN & ELEVATION
STRUCTURE NO. 054-0050

SCALE: SHEET 1 OF 38 SHEETS STA. TO STA.

F.A.I. RTE.	SECTION	COUNTY	TOTAL SHEETS	SHEET NO.
155	(54-4HB)D	LOGAN	133	35
CONTRACT NO. 72220				
ILLINOIS FED. AID PROJECT				

MODEL: Default
FILE NAME: C:\Transportation\4854 - IDOT FFB 198-03 DE0100\ACADD 50\054-0050-72220-001-LCPE.dgn

CIVIL DESIGN, INC.
WBE | DBE
EFFINGHAM, IL
LICENSE #184.003222

USER NAME = \$USERS	DESIGNED - RT	REVISED -
PLOT SCALE = \$SCALE\$	DRAWN - DS	REVISED -
PLOT DATE = 3/27/2025	CHECKED - JS	REVISED -
	DATE - 3/2025	REVISED -

GENERAL NOTES

Fasteners shall be ASTM F 3125 Grade A325 Type 1, mechanically galvanized bolts in painted areas. Bolts ¾ in. diameter, holes 1⅜ in. diameter, unless otherwise noted.

Calculated weight of Structural Steel = 5,040 lbs. (AASHTO M270 Grade 50)
5,360 lbs. (AASHTO M270 Grade 36)

All structural steel shall be AASHTO M270 Grade 50 except for MC and C shapes.

No field welding is permitted except as specified in the contract documents.

Reinforcement bars designated (E) shall be epoxy coated.

Prior to pouring the new concrete deck, all heavy or loose rust, loose mill scale, and other loose detrimental foreign material shall be removed from the surfaces in contact with concrete(SSPC – SP3 standards). Tightly adhered paint may remain unless otherwise noted. Removal shall be accomplished by methods that will not damage the steel and the cost will be paid for according to Article 109.04 of the Standard Specifications.

As directed by the Engineer, existing construction accessories welded to the top flange of beams and girders shall be removed. The weld areas shall be ground flush and inspected for cracks using magnetic particle testing (MT) or dye penetrant testing (PT) by qualified personnel approved by the Engineer. Any cracks that cannot be removed by grinding ¼ in. deep shall be identified and reported to the Bureau of Bridges & Structures for further disposition. The cost of removing welded accessories, grinding and inspecting weld areas and grinding cracks will be paid for according to Article 109.04 of the Standard Specifications.

Plan dimensions and details relative to the existing structure have been taken from existing plans are subject to nominal construction variations. The Contractor shall field verify existing dimensions and details affecting new construction and make necessary approved adjustments prior to construction or ordering of materials. Such variations shall not be cause for additional compensation for a change in scope of the work, however, the Contractor will be paid for the quantity actually furnished at the unit price bid for the work.

If the Contractor elects to use cantilever forming brackets on the exterior beams or girders, the brackets shall be placed at the same locations as required for the hardwood blocks in Article 503.06(b) of the Standard Specifications. If additional cantilever forming brackets are required, hardwood blocking shall be wedged between the exterior and first interior beam at each of these additional bracket locations.

Concrete Sealer shall be applied to the face of the concrete abutment diaphragms beneath the superstructure performed joint strip seals.

Existing structural steel shall only be cleaned and painted as required by the Special Provision for "Cleaning and Painting Contract Surface Areas of Existing Steel Structures."

All new Structural Steel and bearing assemblies shall be hot-dip galvanized. See Special Provision for "Hot Dip Galvanizing for Structural Steel".

The existing structural steel coating contains lead. The Contractor shall take appropriate precautions to address the presence of lead on this project.

Cleaning and painting of the existing structural steel shall be as specified in the special provision for "Cleaning and Painting Existing Steel Structures". Areas to be cleaned and painted shall include all beam ends, end diaphragms, and steel components of bearings at both abutments. Beam end painting (12 ends) shall extend 10 feet from the end of the beams longitudinally. Galvanized bearings and structural steel encountered at the abutments shall be protected from normal blast cleaning operations and shall have surfaces prepared per the applicable sections of the special provision for "Cleaning and Painting Existing Steel Structures". All other areas shall be cleaned per Near White Blast Cleaning – SSPC– SP10. All areas to be painted shall be painted according to the requirements of Organic Zinc-Rich Primer/Epoxy Intermediate Coat/Urethane Topcoat (0Z/E/U). The color of the final finish coat for the exterior and bottom flange of the fascia beams shall be Interstate Green, Munsell No. 7.5G 4/8. All other surfaces shall be gray, Munsell 5B 7/1. SSPC QP1 (and SSPC QP2) Certification is required for this contract.

Existing reinforcement bars extending into the removal areas shall be cleaned, straightened and incorporated into the new construction. Any reinforcement bars that are damaged during concrete removal shall be replaced with an approved bar splicer or anchorage system. Cost included with Concrete Removal.

INDEX OF SHEETS

1. General Plan & Elevation
2. General Data
3. Stage Construction – Approach Span
4. Stage Construction – Main Span
5. Temporary Concrete Barrier
- 6-9. Top of Slab Elevations
10. Top of South Approach Slab Elevations
11. Top of North Approach Slab Elevations
12. Superstructure Plan
13. Superstructure Cross Section
14. Superstructure Details
15. Diaphragm Details
16. Superstructure South Vault
17. Superstructure North Vault
18. South Bridge Approach Slab Details
19. North Bridge Approach Slab Details
20. Bridge Approach Slab Details
21. Preformed Joint Strip Seal
22. South Vaulted Span 36" PPC I-Beam
23. South Vaulted Span Framing Plan
24. North Vaulted Span 36" PPC I-Beam
25. North Vaulted Span Framing Plan
26. South Vaulted Approach Span Details
27. North Vaulted Approach Span Details
28. Concrete Removal Approach Bents
29. Concrete Removal Abutments
30. Structural Repair Details
31. Abutment Repair Details
32. Expansion Bearing Details
33. Steel Girder Fixed Bearing Details
34. PPC I-Beam Fixed Bearing Details
35. Slope Wall Repair Details
36. Concrete Parpet Slipforming Option
37. Bar Splicer Assembly and Mechanical Splicer Details
- 38-54. Existing Plans
- 55-62. Existing Boring Logs
63. Existing Sounding Log

GENERAL NOTES (CONT.)

The concrete for bridge decks finished according to Article 503.16(a) of the Standard Specifications shall be placed and compacted parallel to the skew in uniform increments along centerline of bridge. The machine used for finishing shall be set parallel to the skew for striking off and screeding the concrete.

Salvage aluminum rail and deliver to bridge crew yard in Springfield.

SCOPE OF WORK

1. Remove existing cross frames in main span prior to Stage I concrete deck removal.
2. Remove existing concrete deck utilizing stage construction, while providing protective shield over traffic below.
3. Remove and replace existing PPC I beams in vaulted spans.
4. Remove existing rocker expansion bearings, at the abutments, replace with elastomeric bearings and raise superstructure 1.5" to match profile grade.
5. Perform concrete repairs on substructure units.
6. Repair damaged slope walls and fill voids under slope walls.
7. Strengthen steel girder ends as detailed.
8. Clean and paint all steel girder ends.
9. Remove existing top of wingwall to allow construction of bridge approach slab.
10. Construct new 8¼" concrete deck, parapets, and approach slabs. Complete diamond grinding and deck grooving.

STA. 16+55.58
BUILT 202X BY
STATE OF ILLINOIS
F.A.I. RT. 155
SEC. 54-4HB
LOADING HL-93
STR. NO. 054-0050


NAME PLATE

See Std. 515001

Existing Name Plate shall be cleaned and relocated next to new Name Plate. Cost included with Name Plates.


TOTAL BILL OF MATERIAL

ITEM	UNIT	SUPER	SUB	TOTAL
Concrete Removal	Cu. Yd.	-	48.5	48.5
Removal of Existing Concrete Deck No. 1	Each	1	-	1
Protective Shield	Sq. Yd.	359	-	359
Structure Excavation	Cu. Yd.	-	98	98
Floor Drains	Each	6	-	6
Concrete Structures	Cu. Yd.	-	25.4	25.4
Concrete Superstructure	Cu. Yd.	317.4	-	317.4
Protective Coat	Sq. Yd.	1,035	-	1,035
Concrete Superstructure (Approach Slab)	Cu. Yd.	118.8	-	118.8
Furnishing and Erecting Precast Prestressed Concrete I-Beams, 36 Inches	Foot	288	-	288
Cleaning and Painting Structural Steel, Location 1	L. Sum	1	-	1
Reinforcement Bars, Epoxy Coated	Pound	144,310	6,190	150,500
Bar Splicers	Each	957	-	957
Name Plates	Each	1	-	1
Preformed Joint Strip Seal	Foot	110	-	110
Elastomeric Bearing Assembly, Type I	Each	6	-	6
Steel Bearing Assembly	Each	6	-	6
Anchor Bolts, 1"	Each	44	-	44
Anchor Bolts, 1 1/2"	Each	12	-	12
Temporary Soil Retention System	Sq. Ft.	-	50	50
Granular Backfill for Structures	Cu. Yd.	-	75	75
Concrete Sealer	Sq. Ft.	329	-	329
Bar Terminators	Each	60	-	60
Bridge Deck Grooving (Longitudinal)	Sq. Yd.	517	-	517
Jack and Remove Existing Bearings	Each	12	-	12
Structural Steel Repair	Pound	5,290	-	5,290
Removal of Existing Concrete I-Beam	Each	8	-	8
Approach Slab Removal	Sq. Yd.	187	-	187
Containment and Disposal of Lead Paint Cleaning Residues No. 1	L. Sum	1	-	1
Structural Repair of Concrete (Depth equal to or less than 5")	Sq. Ft.	-	150	150
Diamond Grinding (Bridge Section)	Sq. Yd.	1,128	-	1,128
Slope Wall Repair	Sq. Yd.	-	15.3	15.3
Slope Wall Slurry Pumping	Cu. Yd.	-	3.4	3.4

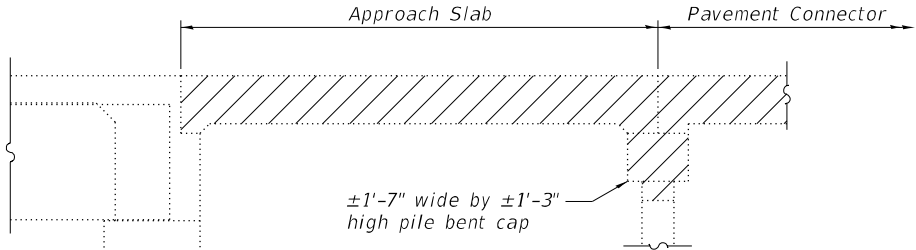

Existing approach slab and pavement connector to be removed. Buried pile bent cap to be completely removed. Piles shall be removed 2' below finished grade. Approach slab removal shall be paid for as Approach Slab Removal. Pile bent cap removal shall be paid for as Concrete Removal. Pile removal shall be included in the cost of Concrete Removal.


APPROACH SLAB REMOVAL

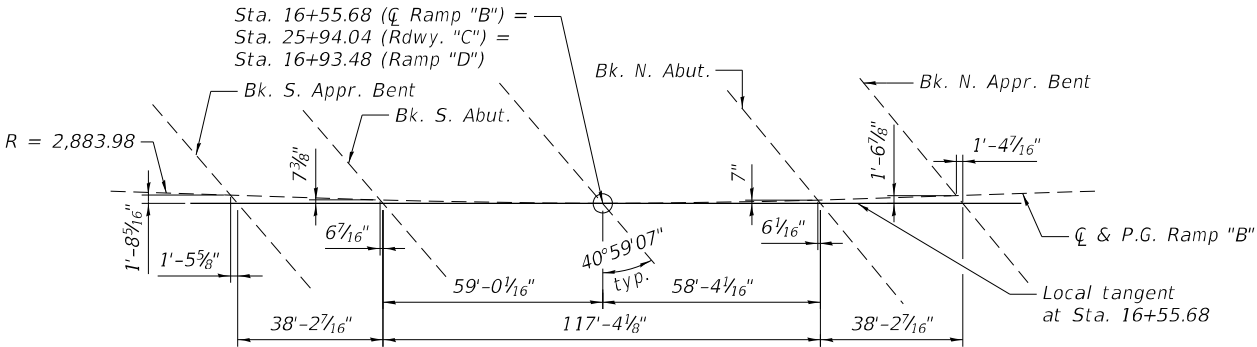


OFFSET SKETCH

MODEL: Default
FILE NAME: C:\Transportation\4554 - IDOT RTB 198-03 DE01W04\CADD_50\054-0050-72220-002-Cen_Data.dgn


 CIVIL DESIGN, INC. WBE / DBE EFFINGHAM, IL LICENSE #184.003222	USER NAME = \$USER\$	DESIGNED -	REVISED -	STATE OF ILLINOIS DEPARTMENT OF TRANSPORTATION	GENERAL DATA STRUCTURE NO. 054-0050		F.A.I. RTE.	SECTION	COUNTY	TOTAL SHEETS	SHEET NO.
		DRAWN -	REVISED -				155	(54-4HB)D	LOGAN	133	36
	PLOT SCALE = \$SCALE\$	CHECKED -	REVISED -				CONTRACT NO. 72220				
	PLOT DATE = 12/19/2024	DATE -	REVISED -				ILLINOIS FED. AID PROJECT				
SCALE:		SHEET 2	OF 63 SHEETS	STA.	TO STA.						

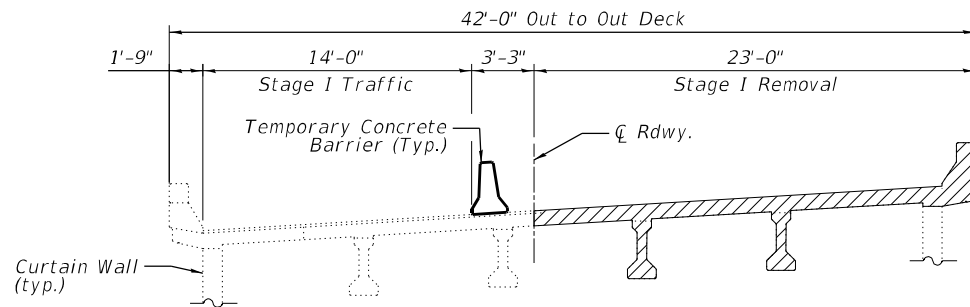


STAGE I REMOVAL
All dimensions are radial.

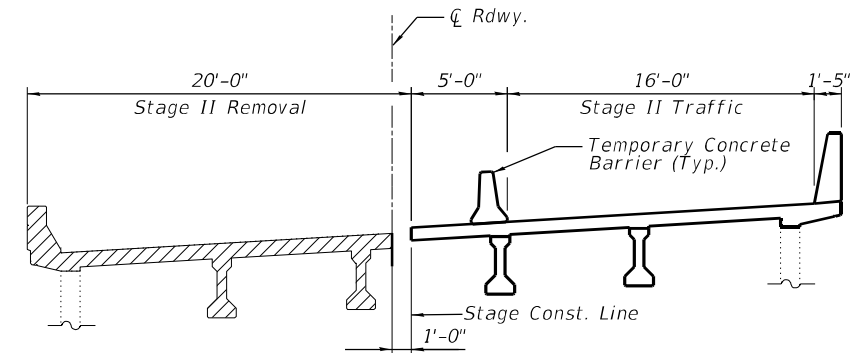


STAGE II REMOVAL
All dimensions are radial.

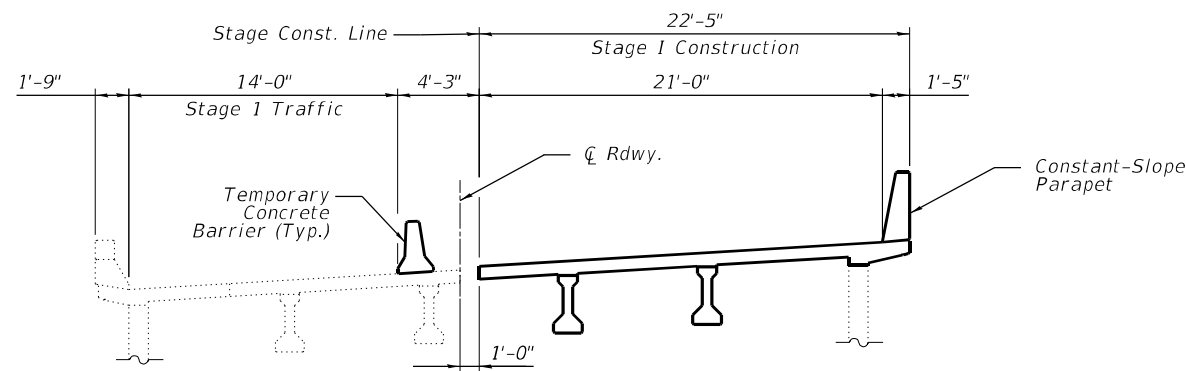

STAGE I CONSTRUCTION
All dimensions are radial.

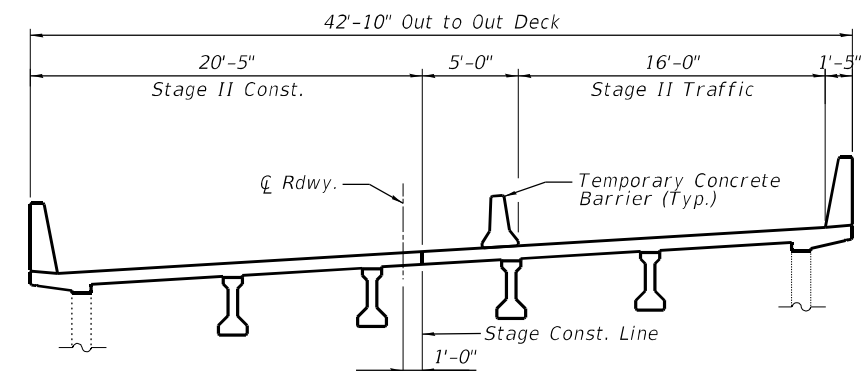

STAGE II CONSTRUCTION
All dimensions are radial.

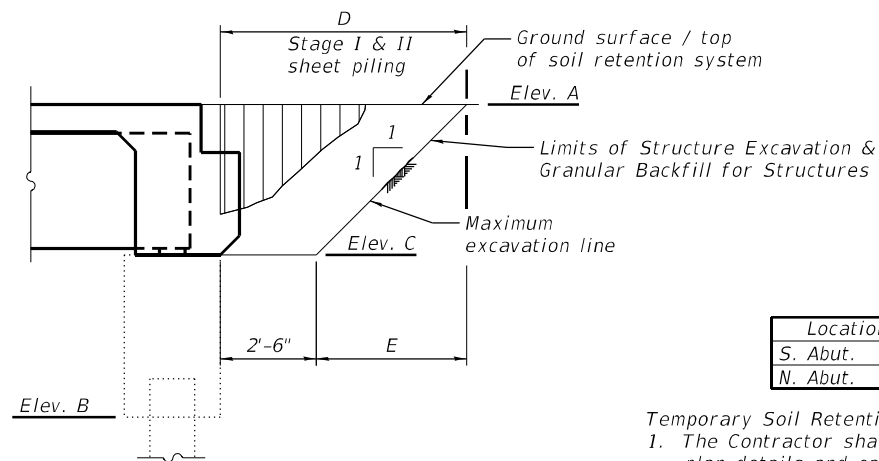


TEMPORARY SOIL RETENTION SYSTEM


Location	Elev. A	Elev. B	Elev. C	Dim. D	Dim. E
S. Abut.	588.53	581.21	584.04	7'-0"	4'-6"
N. Abut.	589.02	581.75	581.58	7'-0"	4'-6"

- Temporary Soil Retention Notes:
- The Contractor shall submit a temporary soil retention system design including plan details and calculations for review and acceptance by the Engineer.
 - Elevations and dimensions shown are approximate based on existing plan data. Exact elevations and dimensions are required shall be field verified by the Contractor.


MODEL: Default
FILE NAME: C:\Transportation\4554 - IDOT FTB 198-03 DE010\ACADD_50\054-0050-72220-003-52g_Constr01.dgn

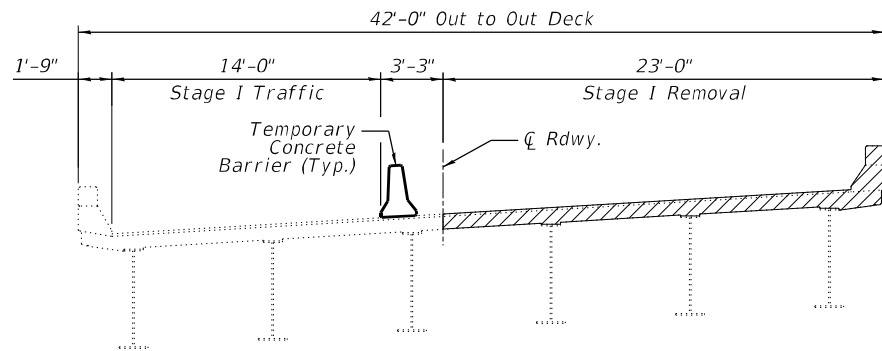


STAGE I REMOVAL

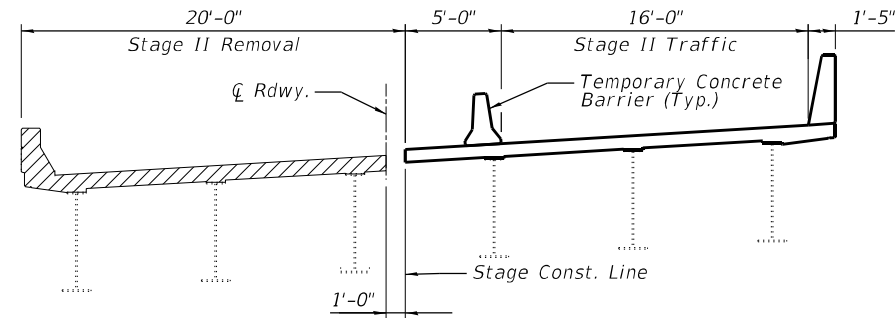

STAGE II REMOVAL

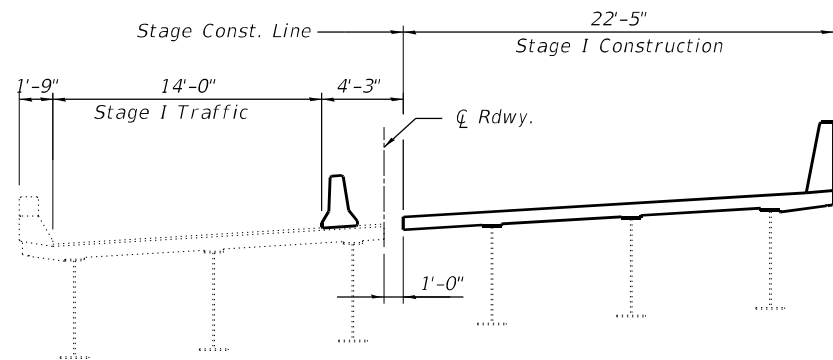

STAGE I CONSTRUCTION

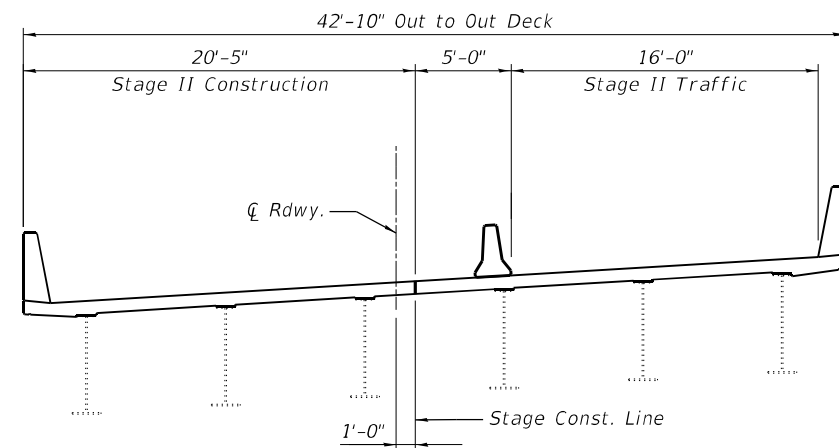

STAGE II CONSTRUCTION

Note:
All dimensions are radial.

MODEL: Default
FILE NAME: C:\Transportation\454 - IDOT FTB 198-03 DE010\ACADD_50\054-0050-72220-004-50g_Constr02.dgn




USER NAME = \$USER\$	DESIGNED -	REVISED -
DRAWN -	REVISED -	
PLOT SCALE = \$SCALE\$	CHECKED -	REVISED -
PLOT DATE = 12/19/2024	DATE -	REVISED -

**STATE OF ILLINOIS
DEPARTMENT OF TRANSPORTATION**

**STAGED CONSTRUCTION – MAIN SPAN
STRUCTURE NO. 054-0050**


SCALE: SHEET 4 OF 63 SHEETS STA. TO STA.

F.A.I. RTE.	SECTION	COUNTY	TOTAL SHEETS	SHEET NO.
155	(54-4HB)D	LOGAN	133	38
CONTRACT NO. 72220				
ILLINOIS FED. AID PROJECT				

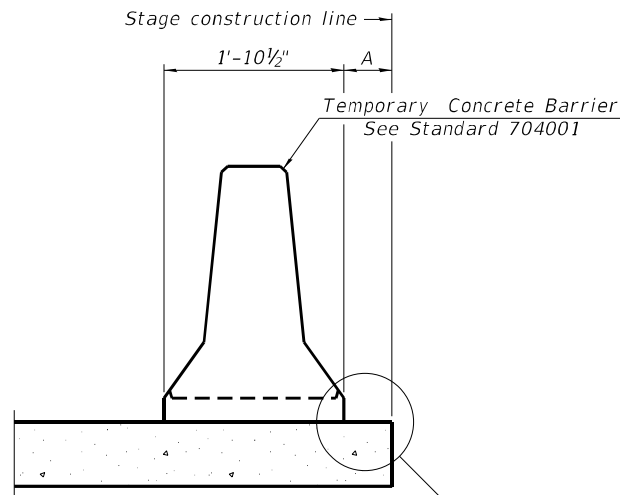


When "A" is 3'-1" or less, the temporary concrete barrier shall be restrained to the new slab according to Detail I, II or III. No restraint is required when "A" is greater than 3'-1".

NEW SLAB OR NEW DECK BEAM

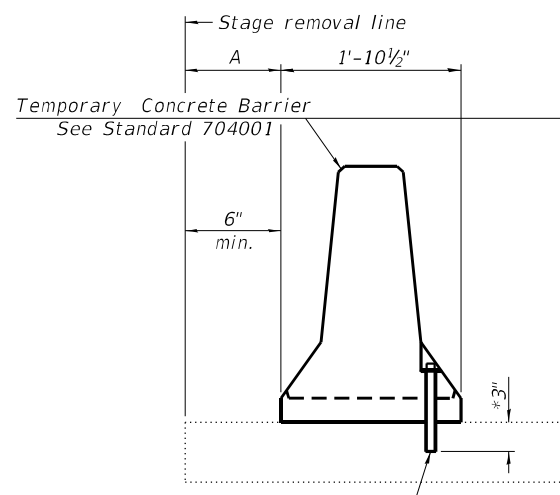


Drill 3-1 1/4" Ø Holes in existing slab for 1" Ø restraining pins. Traffic side only. Cost of restraining pins are included with Temporary Concrete Barrier. No restraint is required when "A" is greater than 3'-1".

EXISTING SLAB

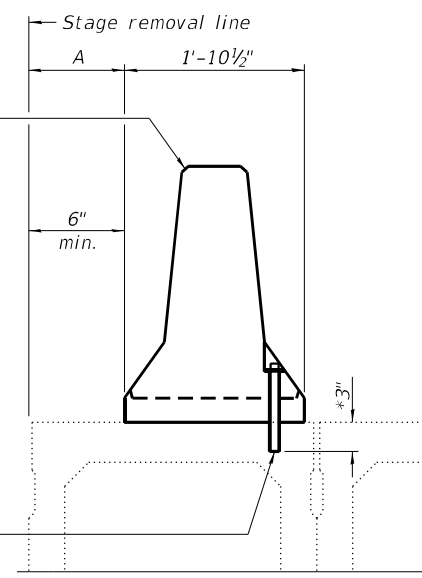


* When hot-mix asphalt wearing surface is present, embedment shall be 3" plus the wearing surface depth.

EXISTING DECK BEAM

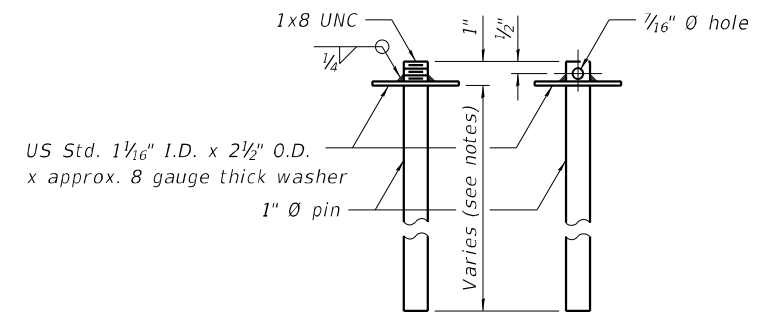


RESTRAINING PIN


SECTIONS THRU SLAB OR DECK BEAM

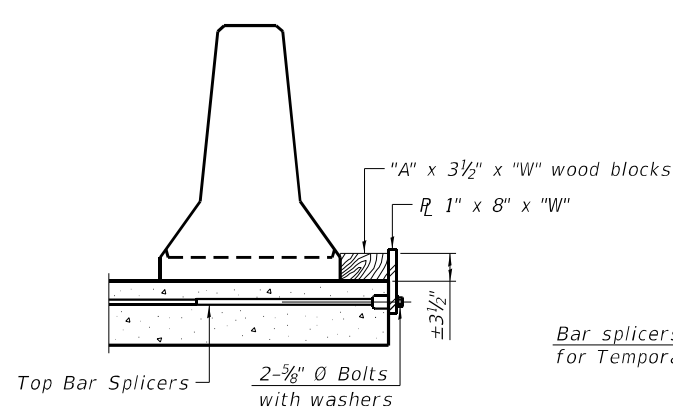


DETAIL I

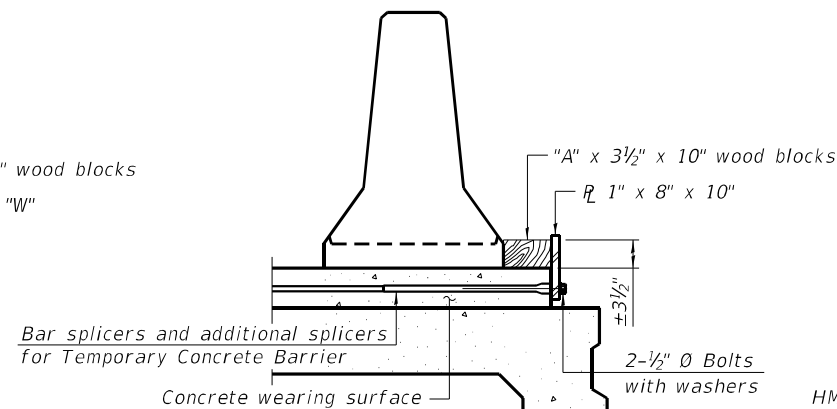


DETAIL II

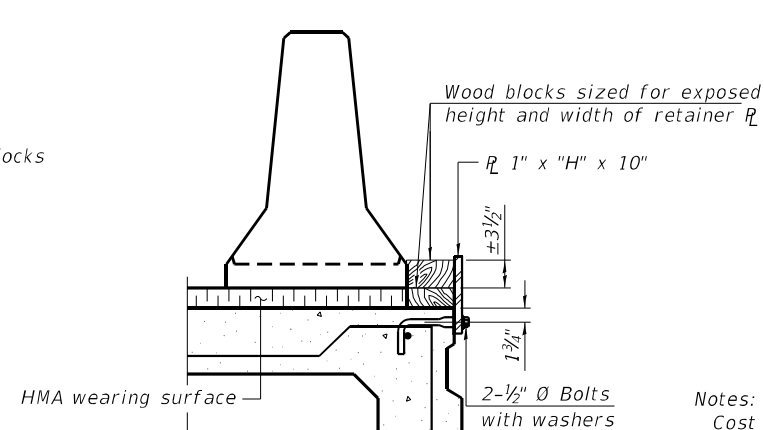


DETAIL III

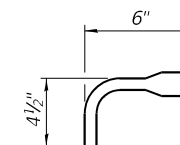

BAR SPLICER FOR #4 BAR - DETAIL III

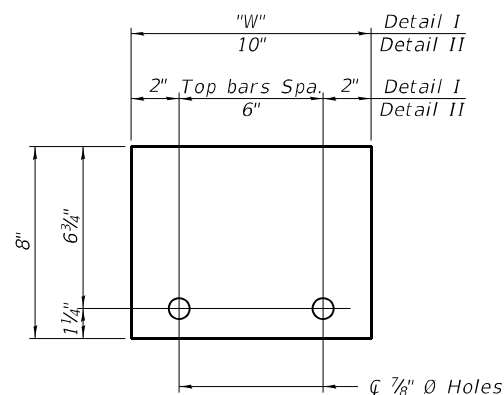

STEEL RETAINER 1" x 8" x "W"
(Detail I and II)

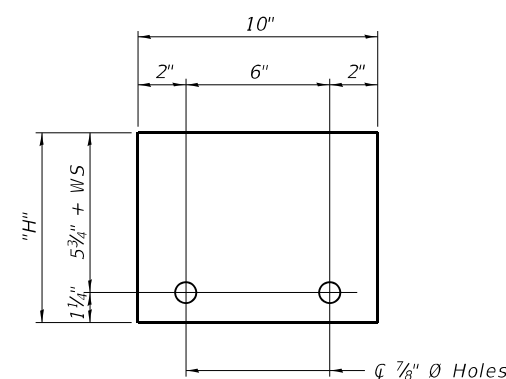

STEEL RETAINER 1" x "H" x 10"
(Detail III)

Notes:
Cost of retainer assembly is included with Temporary Concrete Barrier.
A retainer assembly shall be located at the approximate $\bar{C}$ of each temporary concrete barrier.
The retainer plate shall not be removed until the concrete on the adjacent stage is ready to be poured. For Detail III applications the retainer plate shall not be removed until just prior to placing the adjacent beam.
When the 'A' dimension is less than 1 1/2", the wood block shall be omitted and the barrier shall be placed in direct contact with the steel retainer plate. For deck beam applications the minimum required 'A' distance is 6" to accommodate the shear key clamping device.

Detail I - Installation for a new bridge deck or bridge slab.
Detail II - Installation for a new deck beam with an initial concrete wearing surface. Additional bar splicers shall be provided at 6'-0" centers and paired with the bar splicers of the concrete wearing surface reinforcement to accommodate the installation of the retainer assemblies. The cost of the additional bar splicers is included with the concrete wearing surface.
Detail III - Installation for a new deck beam with no initial wearing surface or with an initial hot-mix asphalt (HMA) wearing surface present. The deck beam directly beneath the temporary concrete barrier shall be fabricated with bar splicer inserts in the side of the beam, as detailed, to accommodate the installation of the retainer assemblies. A pair of bar splicers, 6" apart, shall be placed at 6'-0" centers along the length of the beam. The cost of the bar splicers is included with the deck beam.

RAILING CRITERIA

NCHRP 350 Test Level	3
Railing Weight (plf)	440


R-27 10-12-2021

STATE OF ILLINOIS
DEPARTMENT OF TRANSPORTATION

TEMPORARY CONCRETE BARRIER
STRUCTURE NO. 054-0050

SCALE: SHEET 5 OF 63 SHEETS STA. TO STA.

F.A.I. RTE.	SECTION	COUNTY	TOTAL SHEETS	SHEET NO.
155	(54-4HB)D	LOGAN	133	39
CONTRACT NO. 72220				
ILLINOIS FED. AID PROJECT				

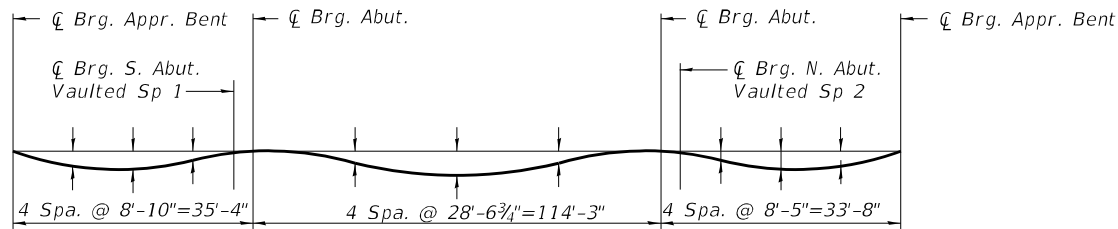


DEAD LOAD DEFLECTION DIAGRAM

(Includes weight of concrete only.)


Note:

The above deflections are not to be used in the field if the engineer is working from the grade elevations adjusted for dead load deflections and grinding as shown below.

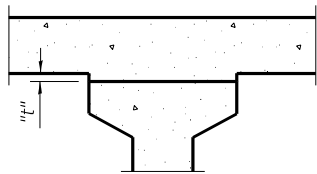

To determine "t": After all precast prestressed beams have been erected, elevations of the top flanges of the beams shall be taken at intervals shown below. These elevations subtracted from the "Theoretical Grade Elevations Adjusted for Dead Load Deflections" shown below, minus slab thickness, equals the fillet heights "t" above top flanges of beams.


FILLET HEIGHTS

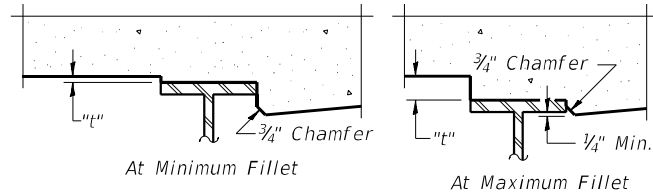

To determine "t": After all structural steel has been erected, elevations of the top flanges of the beams shall be taken at intervals shown below. These elevations subtracted from the "Theoretical Grade Elevations Adjusted for Dead Load Deflection and Grinding" shown below, minus the initial slab thickness prior to grinding, equals the fillet heights "t" above top flange of beams.

The slab is to be ground after curing to achieve smoothness, but the slab is not to be ground to elevations below the "Theoretical Grade Elevations" shown below. For grinding the deck, see Special Provisions.

FILLET HEIGHTS

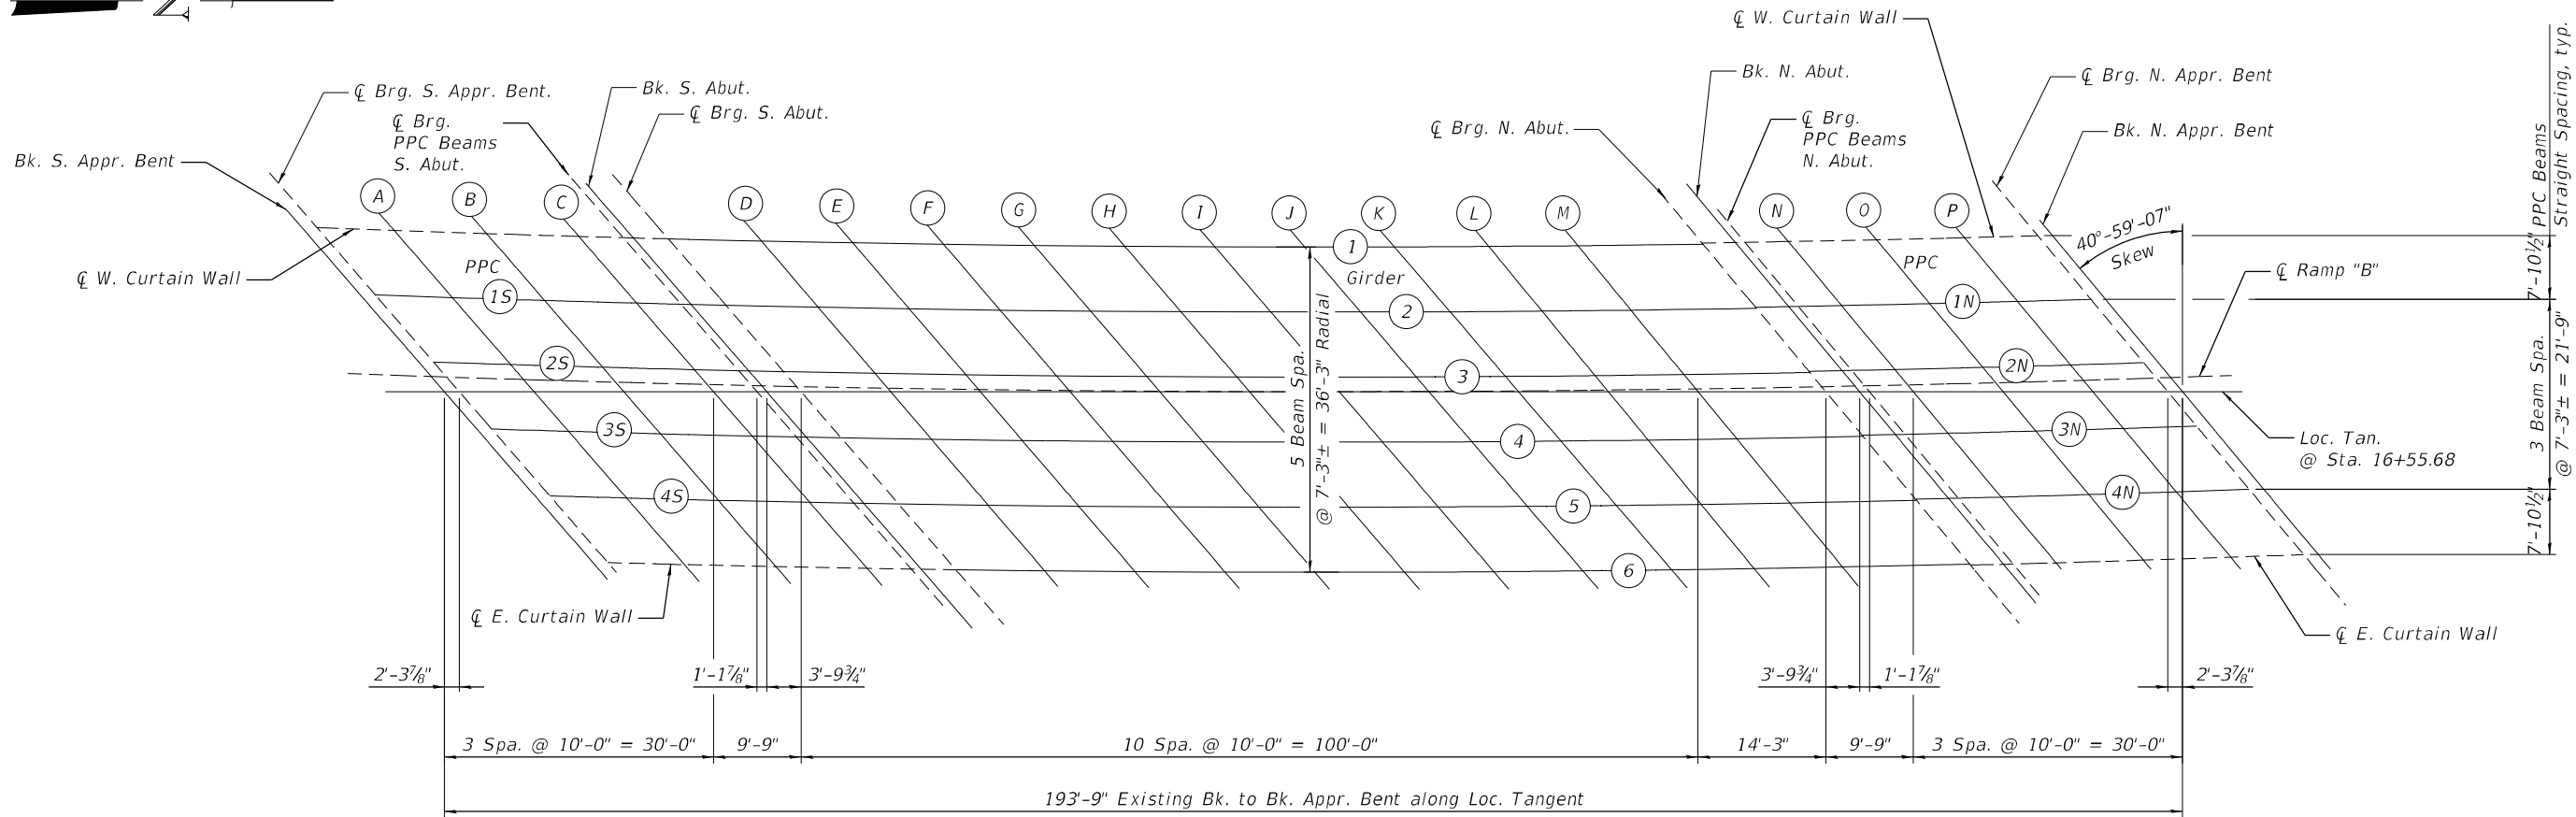

PLAN

(1 OF 3)

MODEL: Default
FILE NAME: C:\Transportation\454 - I.DOT.FTB 198-03 DE01\04\050-72220-006-Top_Slab_Elev_01.dgn

 CIVIL DESIGN, INC. WBE DBE EFFINGHAM, IL LICENSE #184.003222	USER NAME = \$USERS\$	DESIGNED -	REVISED -	STATE OF ILLINOIS DEPARTMENT OF TRANSPORTATION	TOP OF SLAB ELEVATIONS STRUCTURE NO. 054-0050				F.A.I. RTE.	SECTION	COUNTY	TOTAL SHEETS	SHEET NO.
		DRAWN -	REVISED -						155	(54-4HB)D	LOGAN	133	40
	PLOT SCALE = \$SCALES\$	CHECKED -	REVISED -		CONTRACT NO. 72220								
	PLOT DATE = 12/19/2024	DATE -	REVISED -		ILLINOIS FED. AID PROJECT								
					SCALE:	SHEET 6	OF 63 SHEETS	STA.	TO STA.				

W. CURTAIN WALL

Location	Station	Offset	Theoretical Grade Elevations	Theoretical Grade Elevations Adjusted For Dead Load Deflection and Grinding
Bk. S. Appr. Bent	15+41.40	-16.60	587.20	587.22
W Brg. S. Appr. Bent	15+43.37	-16.62	587.21	587.23
A	15+53.68	-16.73	587.25	587.27
B	15+63.98	-16.79	587.30	587.32
C	15+74.29	-16.82	587.34	587.36
W Brg. S. Abut.	15+79.57	-16.82	587.36	587.38
Bk. S. Abut.	15+80.77	-16.82	587.37	587.39

GIRDER 1S

Location	Station	Offset	Theoretical Grade Elevations	Theoretical Grade Elevations Adjusted For Dead Load Deflection and Grinding
Bk. S. Appr. Bent	15+48.75	-8.81	587.71	587.73
W Brg. S. Appr. Bent	15+50.71	-8.82	587.71	587.73
A	15+60.99	-8.90	587.76	587.80
B	15+71.27	-8.94	587.80	587.85
C	15+81.55	-8.94	587.84	587.88
W Brg. S. Abut.	15+86.81	-8.93	587.87	587.89
Bk. S. Abut.	15+88.01	-8.93	587.87	587.89

GIRDER 2S

Location	Station	Offset	Theoretical Grade Elevations	Theoretical Grade Elevations Adjusted For Dead Load Deflection and Grinding
Bk. S. Appr. Bent	15+55.48	-1.61	588.17	588.19
W Brg. S. Appr. Bent	15+57.44	-1.63	588.18	588.20
A	15+67.69	-1.68	588.22	588.26
B	15+77.94	-1.70	588.26	588.31
C	15+88.19	-1.68	588.31	588.34
W Brg. S. Abut.	15+93.45	-1.65	588.33	588.35
Bk. S. Abut.	15+94.64	-1.65	588.33	588.36

ROADWAY & P.G.L.

Location	Station	Offset	Theoretical Grade Elevations	Theoretical Grade Elevations Adjusted For Dead Load Deflection and Grinding
Bk. S. Appr. Bent	15+56.98	0.00	588.27	588.29
W Brg. S. Appr. Bent	15+58.95	0.00	588.28	588.30
A	15+69.24	0.00	588.33	588.37
B	15+79.50	0.00	588.37	588.42
C	15+89.72	0.00	588.41	588.44
W Brg. S. Abut.	15+94.94	0.00	588.43	588.46
Bk. S. Abut.	15+96.14	0.00	588.44	588.46

STAGE CONST. LINE

Location	Station	Offset	Theoretical Grade Elevations	Theoretical Grade Elevations Adjusted For Dead Load Deflection and Grinding
Bk. S. Appr. Bent	15+57.91	1.00	588.34	588.36
W Brg. S. Appr. Bent	15+59.88	1.00	588.35	588.37
A	15+70.16	1.00	588.39	588.44
B	15+80.41	1.00	588.44	588.48
C	15+90.63	1.00	588.48	588.51
W Brg. S. Abut.	15+95.85	1.00	588.50	588.52
Bk. S. Abut.	15+97.04	1.00	588.50	588.52

GIRDER 3S

Location	Station	Offset	Theoretical Grade Elevations	Theoretical Grade Elevations Adjusted For Dead Load Deflection and Grinding
Bk. S. Appr. Bent	15+62.17	5.59	588.63	588.65
W Brg. S. Appr. Bent	15+64.13	5.58	588.64	588.66
A	15+74.35	5.55	588.68	588.73
B	15+84.58	5.56	588.73	588.77
C	15+94.81	5.61	588.77	588.80
W Brg. S. Abut.	16+00.05	5.64	588.79	588.81
Bk. S. Abut.	16+01.24	5.65	588.80	588.82

GIRDER 4S

Location	Station	Offset	Theoretical Grade Elevations	Theoretical Grade Elevations Adjusted For Dead Load Deflection and Grinding
Bk. S. Appr. Bent	15+68.84	12.82	589.10	589.12
W Brg. S. Appr. Bent	15+70.79	12.81	589.10	589.13
A	15+80.99	12.81	589.15	589.19
B	15+91.19	12.84	589.19	589.24
C	16+01.39	12.90	589.23	589.26
W Brg. S. Abut.	16+06.61	12.95	589.25	589.27
Bk. S. Abut.	16+07.81	12.96	589.26	589.28

E. CURTAIN WALL

Location	Station	Offset	Theoretical Grade Elevations	Theoretical Grade Elevations Adjusted For Dead Load Deflection and Grinding
Bk. S. Appr. Bent	15+76.04	20.68	589.60	589.62
W Brg. S. Appr. Bent	15+77.98	20.68	589.61	589.63
A	15+88.15	20.70	589.65	589.67
B	15+98.33	20.75	589.69	589.71
C	16+08.50	20.85	589.73	589.75
W Brg. S. Abut.	16+13.71	20.91	589.76	589.78
Bk. S. Abut.	16+14.90	20.92	589.76	589.78

MODEL: Default
FILE NAME: C:\Transportation\454 - IDOT PFB 198-03 DE010\ACADD_50\054-0050-72220-007-Top_Slab_Elev_02.dgn

MODEL: Default
FILE NAME: C:\Transportation\454 - IDOT FTB 198-03 DE0\NO\CADD_50\054-0050-72220-008-Top_Slab_Elev.dgn

GIRDER 1

Location	Station	Offset	Theoretical Grade Elevations	Theoretical Grade Elevations Adjusted For Dead Load Deflection and Grinding
Bk. S. Abut.	15+81.41	-16.13	587.41	587.43
☒ Brg. S. Abut.	15+83.00	-16.13	587.42	587.44
D	15+93.27	-16.13	587.46	587.56
E	16+03.51	-16.13	587.50	587.66
F	16+13.71	-16.13	587.53	587.75
G	16+23.88	-16.13	587.57	587.82
H	16+34.02	-16.13	587.60	587.88
I	16+44.13	-16.13	587.62	587.90
J	16+54.20	-16.13	587.65	587.91
K	16+64.25	-16.13	587.67	587.90
L	16+74.26	-16.13	587.69	587.87
M	16+84.25	-16.13	587.71	587.82
☒ Brg. N. Abut.	16+98.43	-16.13	587.73	587.75
Bk. N. Abut.	16+99.96	-16.13	587.73	587.75

GIRDER 2

Location	Station	Offset	Theoretical Grade Elevations	Theoretical Grade Elevations Adjusted For Dead Load Deflection and Grinding
Bk. S. Abut.	15+88.06	-8.88	587.88	587.90
☒ Brg. S. Abut.	15+89.64	-8.88	587.88	587.90
D	15+99.87	-8.88	587.92	588.02
E	16+10.05	-8.88	587.96	588.12
F	16+20.21	-8.88	587.99	588.20
G	16+30.34	-8.88	588.02	588.27
H	16+40.43	-8.88	588.05	588.32
I	16+50.49	-8.88	588.07	588.35
J	16+60.52	-8.88	588.10	588.36
K	16+70.52	-8.88	588.12	588.34
L	16+80.50	-8.88	588.13	588.31
M	16+90.44	-8.88	588.15	588.27
☒ Brg. N. Abut.	17+04.55	-8.88	588.17	588.19
Bk. N. Abut.	17+06.08	-8.88	588.17	588.19

GIRDER 3

Location	Station	Offset	Theoretical Grade Elevations	Theoretical Grade Elevations Adjusted For Dead Load Deflection and Grinding
Bk. S. Abut.	15+94.66	-1.63	588.34	588.36
☒ Brg. S. Abut.	15+96.24	-1.63	588.34	588.36
D	16+06.41	-1.63	588.38	588.47
E	16+16.56	-1.63	588.41	588.57
F	16+26.67	-1.63	588.44	588.66
G	16+36.74	-1.63	588.47	588.73
H	16+46.79	-1.63	588.50	588.77
I	16+56.81	-1.63	588.52	588.80
J	16+66.80	-1.63	588.54	588.81
K	16+76.75	-1.63	588.56	588.79
L	16+86.68	-1.63	588.58	588.76
M	16+96.58	-1.63	588.59	588.71
☒ Brg. N. Abut.	17+10.64	-1.63	588.61	588.63
Bk. N. Abut.	17+12.16	-1.63	588.61	588.63

☒ ROADWAY & P.G.L.

Location	Station	Offset	Theoretical Grade Elevations	Theoretical Grade Elevations Adjusted For Dead Load Deflection and Grinding
Bk. S. Abut.	15+96.14	0.00	588.44	588.46
☒ Brg. S. Abut.	15+97.71	0.00	588.44	588.47
D	16+07.87	0.00	588.48	588.58
E	16+18.01	0.00	588.51	588.68
F	16+28.11	0.00	588.55	588.76
G	16+38.18	0.00	588.57	588.83
H	16+48.21	0.00	588.60	588.87
I	16+58.22	0.00	588.62	588.90
J	16+68.20	0.00	588.64	588.91
K	16+78.15	0.00	588.66	588.89
L	16+88.06	0.00	588.68	588.86
M	16+97.95	0.00	588.69	588.81
☒ Brg. N. Abut.	17+12.00	0.00	588.71	588.73
Bk. N. Abut.	17+13.52	0.00	588.71	588.73

STAGE CONST. LINE

Location	Station	Offset	Theoretical Grade Elevations	Theoretical Grade Elevations Adjusted For Dead Load Deflection and Grinding
Bk. S. Abut.	15+97.04	1.00	588.50	588.52
☒ Brg. S. Abut.	15+98.61	1.00	588.51	588.53
D	16+08.77	1.00	588.54	588.64
E	16+18.90	1.00	588.58	588.74
F	16+28.99	1.00	588.61	588.82
G	16+39.05	1.00	588.64	588.89
H	16+49.09	1.00	588.66	588.94
I	16+59.09	1.00	588.69	588.96
J	16+69.06	1.00	588.71	588.97
K	16+79.00	1.00	588.72	588.95
L	16+88.91	1.00	588.74	588.92
M	16+98.80	1.00	588.75	588.87
☒ Brg. N. Abut.	17+12.83	1.00	588.77	588.79
Bk. N. Abut.	17+14.35	1.00	588.77	588.79

GIRDER 4

Location	Station	Offset	Theoretical Grade Elevations	Theoretical Grade Elevations Adjusted For Dead Load Deflection and Grinding
Bk. S. Abut.	16+01.22	5.63	588.79	588.82
☒ Brg. S. Abut.	16+02.79	5.63	588.80	588.82
D	16+12.91	5.63	588.84	588.93
E	16+23.01	5.63	588.87	589.03
F	16+33.08	5.63	588.90	589.11
G	16+43.11	5.63	588.93	589.18
H	16+53.11	5.63	588.95	589.22
I	16+63.09	5.63	588.97	589.25
J	16+73.03	5.63	588.99	589.25
K	16+82.94	5.63	589.01	589.24
L	16+92.83	5.63	589.02	589.20
M	17+02.68	5.63	589.04	589.16
☒ Brg. N. Abut.	17+16.68	5.63	589.05	589.07
Bk. N. Abut.	17+18.20	5.63	589.05	589.07

GIRDER 5

Location	Station	Offset	Theoretical Grade Elevations	Theoretical Grade Elevations Adjusted For Dead Load Deflection and Grinding
Bk. S. Abut.	16+07.72	12.88	589.25	589.27
☒ Brg. S. Abut.	16+09.29	12.88	589.26	589.28
D	16+19.37	12.88	589.29	589.39
E	16+29.42	12.88	589.32	589.48
F	16+39.44	12.88	589.35	589.57
G	16+49.43	12.88	589.38	589.63
H	16+59.39	12.88	589.40	589.67
I	16+69.32	12.88	589.42	589.70
J	16+79.22	12.88	589.44	589.70
K	16+89.09	12.88	589.45	589.68
L	16+98.93	12.88	589.47	589.65
M	17+08.75	12.88	589.48	589.60
☒ Brg. N. Abut.	17+22.68	12.88	589.49	589.51
Bk. N. Abut.	17+24.19	12.88	589.49	589.51

GIRDER 6

Location	Station	Offset	Theoretical Grade Elevations	Theoretical Grade Elevations Adjusted For Dead Load Deflection and Grinding
Bk. S. Abut.	16+14.19	20.13	589.71	589.73
☒ Brg. S. Abut.	16+15.74	20.13	589.71	589.74
D	16+25.78	20.13	589.75	589.84
E	16+35.79	20.13	589.78	589.94
F	16+45.76	20.13	589.80	590.02
G	16+55.71	20.13	589.83	590.08
H	16+65.62	20.13	589.85	590.13
I	16+75.51	20.13	589.87	590.15
J	16+85.37	20.13	589.88	590.15
K	16+95.19	20.13	589.90	590.13
L	17+04.99	20.13	589.91	590.09
M	17+14.77	20.13	589.92	590.04
☒ Brg. N. Abut.	17+28.64	20.13	589.93	589.95
Bk. N. Abut.	17+30.15	20.13	589.93	589.95



CIVIL DESIGN, INC.
WBE | DBE
EFFINGHAM, IL
LICENSE #184.003222

USER NAME = \$USER\$
PLOT SCALE = \$SCALE\$
PLOT DATE = 12/19/2024

DESIGNED -
DRAWN -
CHECKED -
DATE -

REVISED -
REVISED -
REVISED -
REVISED -

STATE OF ILLINOIS
DEPARTMENT OF TRANSPORTATION

TOP OF SLAB ELEVATIONS – MAIN SPAN
STRUCTURE NO. 054–0050

SCALE: SHEET 8 OF 63 SHEETS STA. TO STA.

F.A.I. RTE.	SECTION	COUNTY	TOTAL SHEETS	SHEET NO.
155	(54-4HB)D	LOGAN	133	42
CONTRACT NO. 72220				
ILLINOIS FED. AID PROJECT				

W. CURTAIN WALL

Location	Station	Offset	Theoretical Grade Elevations	Theoretical Grade Elevations Adjusted For Dead Load Deflection and Grinding
Bk. N. Abut.	16+99.53	-16.64	587.70	587.72
Brg. N. Abut.	17+00.81	-16.65	587.70	587.72
N	17+10.64	-16.74	587.70	587.72
O	17+20.48	-16.79	587.71	587.73
P	17+30.32	-16.82	587.71	587.73
Brg. N. Appr. Bent	17+35.25	-16.81	587.71	587.73
Bk. N. Appr. Bent	17+37.11	-16.81	587.71	587.74

GIRDER 1N

Location	Station	Offset	Theoretical Grade Elevations	Theoretical Grade Elevations Adjusted For Dead Load Deflection and Grinding
Bk. N. Abut.	17+06.12	-8.83	588.17	588.19
Brg. N. Abut.	17+07.40	-8.84	588.17	588.19
N	17+17.21	-8.91	588.18	588.22
O	17+27.02	-8.94	588.18	588.23
P	17+36.83	-8.94	588.19	588.22
Brg. N. Appr. Bent	17+41.75	-8.92	588.19	588.21
Bk. N. Appr. Bent	17+43.60	-8.92	588.19	588.21

GIRDER 2N

Location	Station	Offset	Theoretical Grade Elevations	Theoretical Grade Elevations Adjusted For Dead Load Deflection and Grinding
Bk. N. Abut.	17+12.16	-1.63	588.61	588.63
Brg. N. Abut.	17+13.43	-1.63	588.61	588.63
N	17+23.22	-1.68	588.62	588.66
O	17+33.00	-1.69	588.62	588.67
P	17+42.79	-1.67	588.62	588.66
Brg. N. Appr. Bent	17+47.70	-1.64	588.63	588.65
Bk. N. Appr. Bent	17+49.54	-1.63	588.63	588.65

ROADWAY & P.G.L.

Location	Station	Offset	Theoretical Grade Elevations	Theoretical Grade Elevations Adjusted For Dead Load Deflection and Grinding
Bk. N. Abut.	17+13.52	0.00	588.71	588.73
Brg. N. Abut.	17+14.79	0.00	588.71	588.73
N	17+24.61	0.00	588.72	588.76
O	17+34.39	0.00	588.72	588.77
P	17+44.15	0.00	588.72	588.75
Brg. N. Appr. Bent	17+49.04	0.00	588.72	588.75
Bk. N. Appr. Bent	17+50.87	0.00	588.72	588.75

STAGE CONST. LINE

Location	Station	Offset	Theoretical Grade Elevations	Theoretical Grade Elevations Adjusted For Dead Load Deflection and Grinding
Bk. N. Abut.	17+14.35	1.00	588.77	588.79
Brg. N. Abut.	17+15.63	1.00	588.77	588.79
N	17+25.43	1.00	588.78	588.82
O	17+35.21	1.00	588.78	588.83
P	17+44.97	1.00	588.78	588.81
Brg. N. Appr. Bent	17+49.85	1.00	588.78	588.81
Bk. N. Appr. Bent	17+51.68	1.00	588.78	588.81

GIRDER 3N

Location	Station	Offset	Theoretical Grade Elevations	Theoretical Grade Elevations Adjusted For Dead Load Deflection and Grinding
Bk. N. Abut.	17+18.17	5.59	589.05	589.07
Brg. N. Abut.	17+19.44	5.58	589.05	589.07
N	17+29.20	5.56	589.05	589.10
O	17+38.96	5.57	589.06	589.11
P	17+48.72	5.61	589.06	589.09
Brg. N. Appr. Bent	17+53.62	5.65	589.06	589.09
Bk. N. Appr. Bent	17+55.46	5.66	589.06	589.08

GIRDER 4N

Location	Station	Offset	Theoretical Grade Elevations	Theoretical Grade Elevations Adjusted For Dead Load Deflection and Grinding
Bk. N. Abut.	17+24.15	12.82	589.49	589.51
Brg. N. Abut.	17+25.41	12.82	589.49	589.51
N	17+35.15	12.81	589.49	589.53
O	17+44.88	12.84	589.50	589.54
P	17+54.62	12.90	589.50	589.53
Brg. N. Appr. Bent	17+59.51	12.95	589.50	589.52
Bk. N. Appr. Bent	17+61.34	12.97	589.50	589.52

E. CURTAIN WALL

Location	Station	Offset	Theoretical Grade Elevations	Theoretical Grade Elevations Adjusted For Dead Load Deflection and Grinding
Bk. N. Abut.	17+30.61	20.68	589.96	589.98
Brg. N. Abut.	17+31.87	20.68	589.96	589.98
N	17+41.58	20.70	589.97	589.99
O	17+51.29	20.75	589.97	589.99
P	17+61.00	20.84	589.97	589.99
Brg. N. Appr. Bent	17+65.87	20.89	589.97	590.00
Bk. N. Appr. Bent	17+67.70	20.91	589.98	590.00

MODEL: Default
FILE NAME: C:\Transportation\454 - IDOT FTB 198-03 DE010\ACADD_50\054-0050-72220-009_Top_Slab_Elev_04.dgn



USER NAME = \$USER\$	DESIGNED -	REVISED -
	DRAWN -	REVISED -
PLOT SCALE = \$SCALE\$	CHECKED -	REVISED -
PLOT DATE = 12/19/2024	DATE -	REVISED -

STATE OF ILLINOIS
DEPARTMENT OF TRANSPORTATION

TOP OF SLAB ELEVATIONS – NORTH VAULTED SPAN
STRUCTURE NO. 054–0050

SCALE: SHEET 9 OF 63 SHEETS STA. TO STA.

F.A.I. RTE.	SECTION	COUNTY	TOTAL SHEETS	SHEET NO.
155	(54-4HB)D	LOGAN	133	43
		CONTRACT NO. 72220		
		ILLINOIS FED. AID PROJECT		

WEST EDGE OF SHOULDER

Location	Station	Offset	Theoretical Grade Elevations	Theoretical Grade Elevations Adjusted For Grinding
S. End S. Appr. Slab	15+09.30	-18.00	586.94	586.96
A1	15+19.83	-18.00	587.00	587.02
A2	15+30.31	-18.00	587.06	587.08
N. End S. Appr. Slab	15+40.76	-18.00	587.11	587.13

WEST EDGE OF PAVEMENT

Location	Station	Offset	Theoretical Grade Elevations	Theoretical Grade Elevations Adjusted For Grinding
S. End S. Appr. Slab	15+15.09	-12.00	587.33	587.36
A1	15+25.58	-12.00	587.39	587.41
A2	15+36.02	-12.00	587.45	587.47
N. End S. Appr. Slab	15+46.43	-12.00	587.50	587.52

CL ROADWAY & P.G.L.

Location	Station	Offset	Theoretical Grade Elevations	Theoretical Grade Elevations Adjusted For Grinding
S. End S. Appr. Slab	15+26.57	0.00	588.12	588.14
A1	15+36.97	0.00	588.17	588.19
A2	15+47.34	0.00	588.23	588.25
N. End S. Appr. Slab	15+57.66	0.00	588.28	588.30

STAGE CONST. LINE


Location	Station	Offset	Theoretical Grade Elevations	Theoretical Grade Elevations Adjusted For Grinding
S. End S. Appr. Slab	15+27.52	1.00	588.18	588.20
A1	15+37.92	1.00	588.24	588.26
A2	15+48.27	1.00	588.29	588.31
N. End S. Appr. Slab	15+58.59	1.00	588.34	588.36

EAST EDGE OF PAVEMENT

Location	Station	Offset	Theoretical Grade Elevations	Theoretical Grade Elevations Adjusted For Grinding
S. End S. Appr. Slab	15+37.92	12.00	588.90	588.92
A1	15+48.23	12.00	588.95	588.97
A2	15+58.52	12.00	589.00	589.02
N. End S. Appr. Slab	15+68.76	12.00	589.05	589.07

EAST EDGE OF SHOULDER

Location	Station	Offset	Theoretical Grade Elevations	Theoretical Grade Elevations Adjusted For Grinding
S. End S. Appr. Slab	15+47.26	22.00	589.55	589.57
A1	15+57.51	22.00	589.60	589.62
A2	15+67.73	22.00	589.64	589.66
N. End S. Appr. Slab	15+77.91	22.00	589.69	589.71

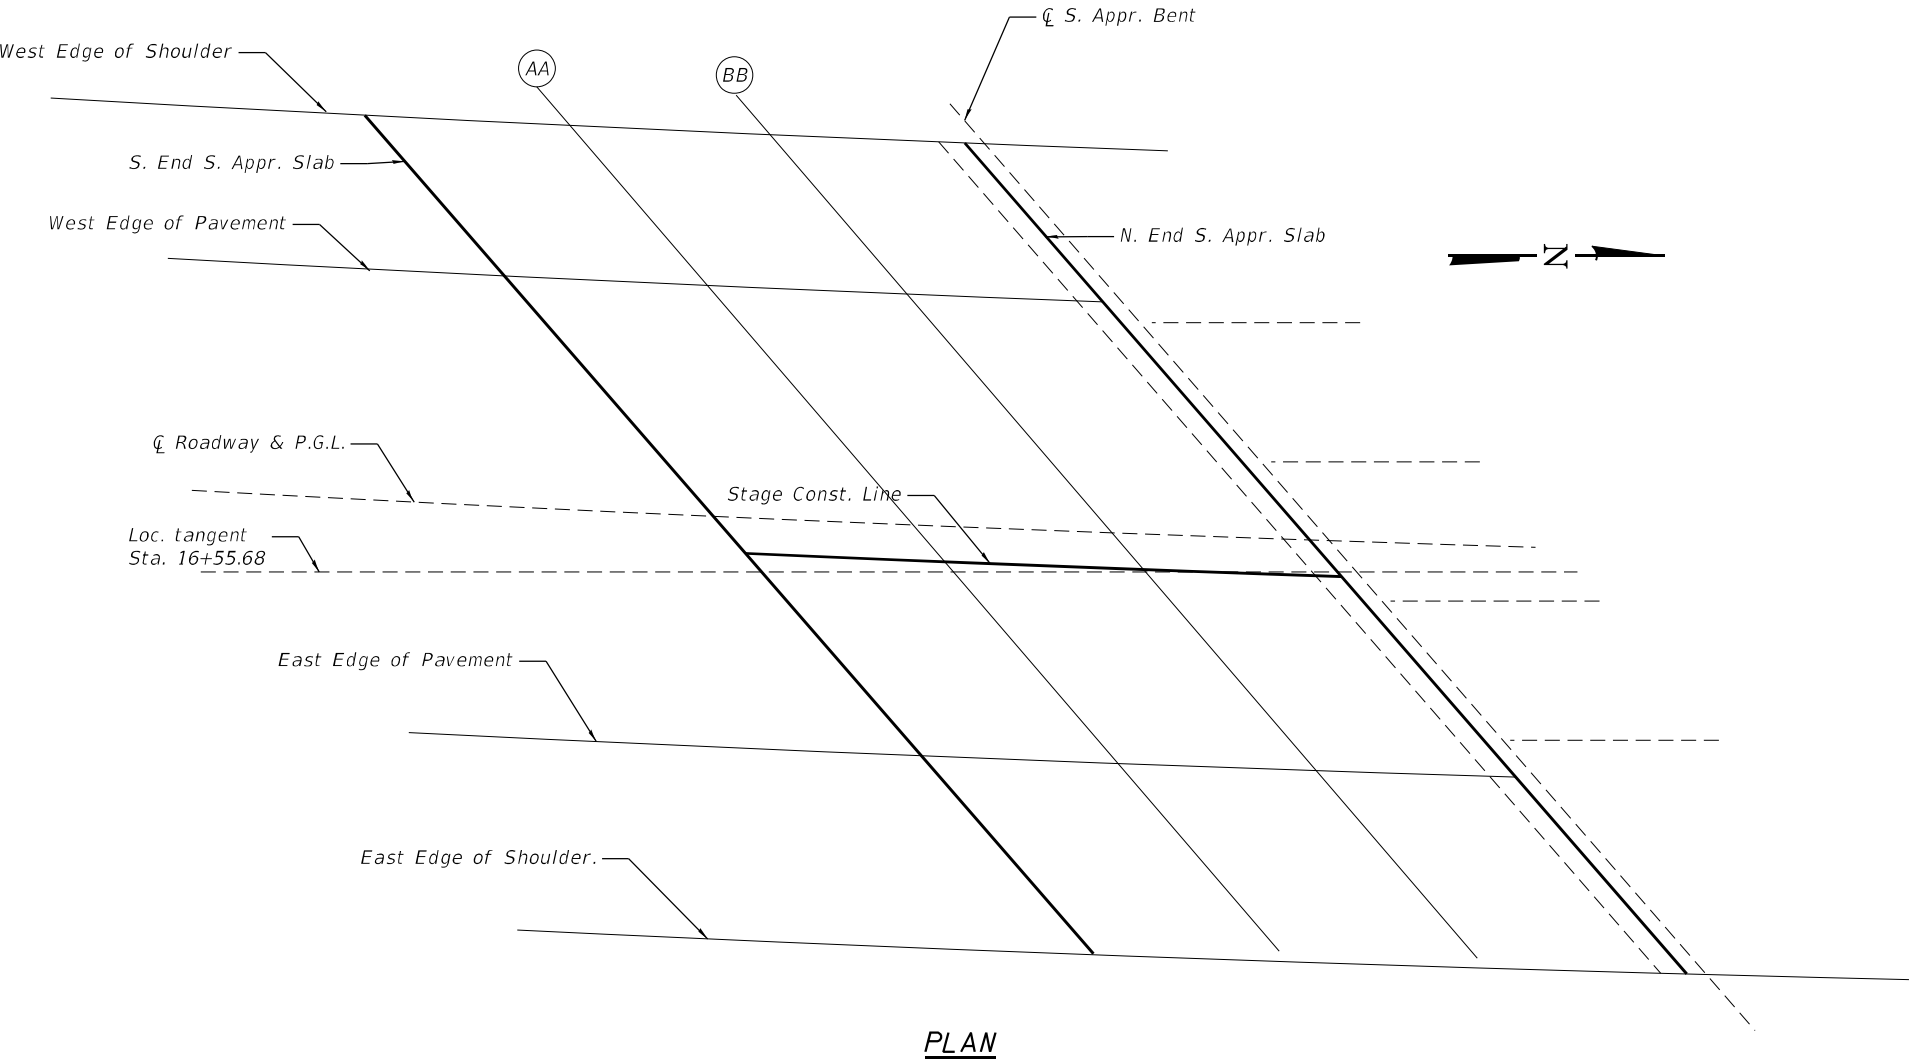

PLAN

Note:
Offsets to the left of CL I-155 are negative.
Offsets to the right of CL I-155 are positive.

MODEL: Default
FILE NAME: C:\Transportation\454 - IDOT FTB 198-03 DE010\ACADD_50\054-0050-72220\010-Top_S.Appr_Elev.dgn



USER NAME = \$USER\$	DESIGNED -	REVISED -
	DRAWN -	REVISED -
PLOT SCALE = \$SCALE\$	CHECKED -	REVISED -
PLOT DATE = 12/19/2024	DATE -	REVISED -

STATE OF ILLINOIS
DEPARTMENT OF TRANSPORTATION

TOP OF SOUTH APPROACH ELEVATIONS
STRUCTURE NO. 054-0050

SCALE: SHEET 10 OF 63 SHEETS STA. TO STA.

F.A.I. RTE.	SECTION	COUNTY	TOTAL SHEETS	SHEET NO.
155	(54-4HB)D	LOGAN	133	44
CONTRACT NO. 72220				
ILLINOIS FED. AID PROJECT				

WEST EDGE OF SHOULDER

Location	Station	Offset	Theoretical Grade Elevations	Theoretical Grade Elevations Adjusted For Grinding
S. End N. Appr. Slab	17+35.47	-18.00	587.64	587.66
A3	17+45.29	-18.00	587.64	587.67
A4	17+55.08	-18.00	587.64	587.67
N. End N. Appr. Slab	17+64.84	-18.00	587.64	587.66

WEST EDGE OF PAVEMENT

Location	Station	Offset	Theoretical Grade Elevations	Theoretical Grade Elevations Adjusted For Grinding
S. End N. Appr. Slab	17+40.42	-12.00	588.00	588.02
A3	17+50.20	-12.00	588.00	588.03
A4	17+59.96	-12.00	588.00	588.02
N. End N. Appr. Slab	17+69.68	-12.00	588.00	588.02

CL ROADWAY & P.G.L.

Location	Station	Offset	Theoretical Grade Elevations	Theoretical Grade Elevations Adjusted For Grinding
S. End N. Appr. Slab	17+50.23	0.00	588.72	588.75
A3	17+59.94	0.00	588.72	588.74
A4	17+69.63	0.00	588.72	588.74
N. End N. Appr. Slab	17+79.29	0.00	588.71	588.73

STAGE CONST. LINE


Location	Station	Offset	Theoretical Grade Elevations	Theoretical Grade Elevations Adjusted For Grinding
S. End N. Appr. Slab	17+51.04	1.00	588.78	588.81
A3	17+60.75	1.00	588.78	588.80
A4	17+70.43	1.00	588.78	588.80
N. End N. Appr. Slab	17+80.09	1.00	588.77	588.79

EAST EDGE OF PAVEMENT

Location	Station	Offset	Theoretical Grade Elevations	Theoretical Grade Elevations Adjusted For Grinding
S. End N. Appr. Slab	17+59.93	12.00	589.44	589.46
A3	17+69.57	12.00	589.44	589.46
A4	17+79.20	12.00	589.43	589.45
N. End N. Appr. Slab	17+88.79	12.00	589.43	589.45

EAST EDGE OF SHOULDER

Location	Station	Offset	Theoretical Grade Elevations	Theoretical Grade Elevations Adjusted For Grinding
S. End N. Appr. Slab	17+67.93	22.00	590.04	590.06
A3	17+77.52	22.00	590.03	590.06
A4	17+87.09	22.00	590.03	590.05
N. End N. Appr. Slab	17+96.63	22.00	590.02	590.04

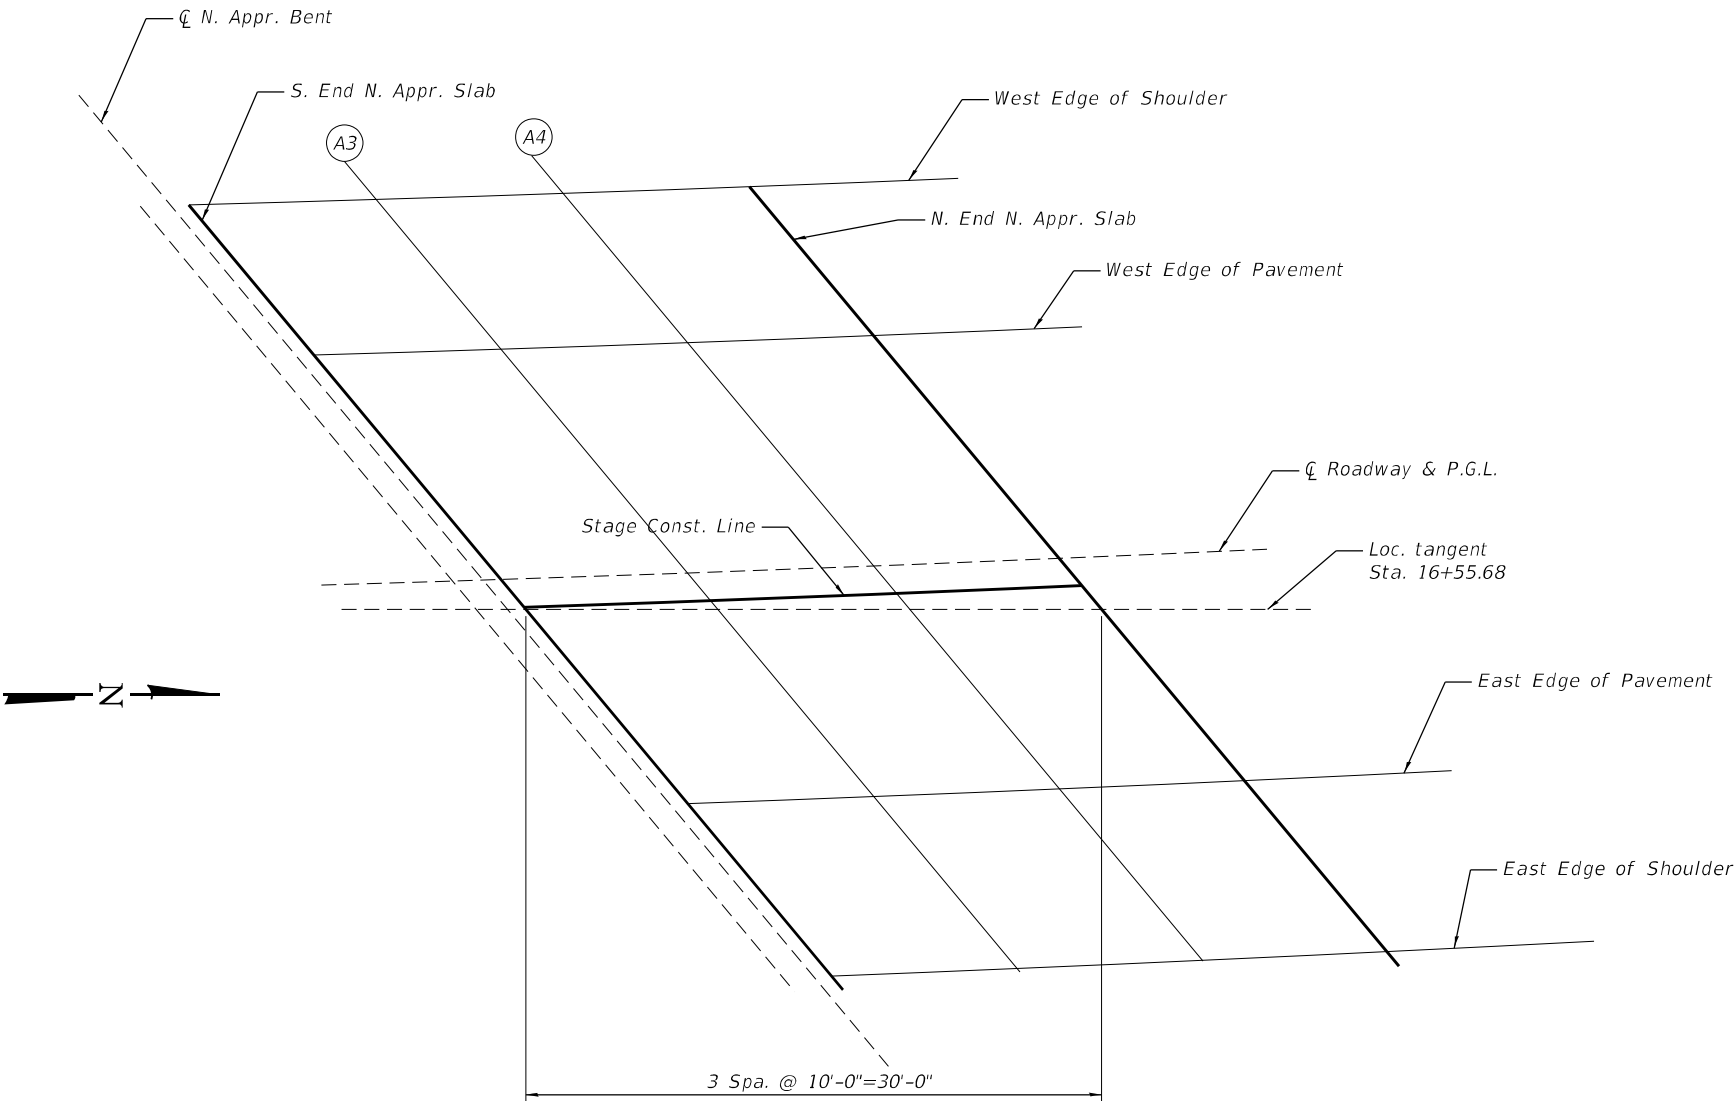

Note:
Offsets to the left of CL 1-155 are negative.
Offsets to the right of CL 1-155 are positive.

PLAN

MODEL: Default
FILE NAME: C:\Transportation\4554 - IDOT RTB 198-03 DE010\ACADD_50\054-0050-72220-011-Top_RdAppr_Elev.dgn





USER NAME = \$USERS	DESIGNED -	REVISED -
	DRAWN -	REVISED -
PLOT SCALE = \$SCALE\$	CHECKED -	REVISED -
PLOT DATE = 12/19/2024	DATE -	REVISED -

STATE OF ILLINOIS
DEPARTMENT OF TRANSPORTATION

TOP OF NORTH APPROACH ELEVATIONS
STRUCTURE NO. 054-0050

SCALE: SHEET 11 OF 63 SHEETS STA. TO STA.

F.A.I. RTE.	SECTION	COUNTY	TOTAL SHEETS	SHEET NO.
155	(54-4HB)D	LOGAN	133	45
CONTRACT NO. 72220				
ILLINOIS				FED. AID PROJECT

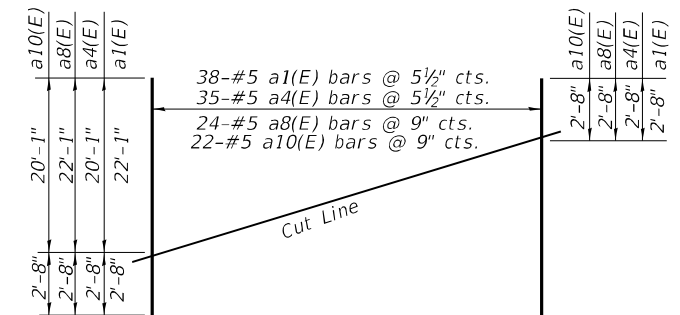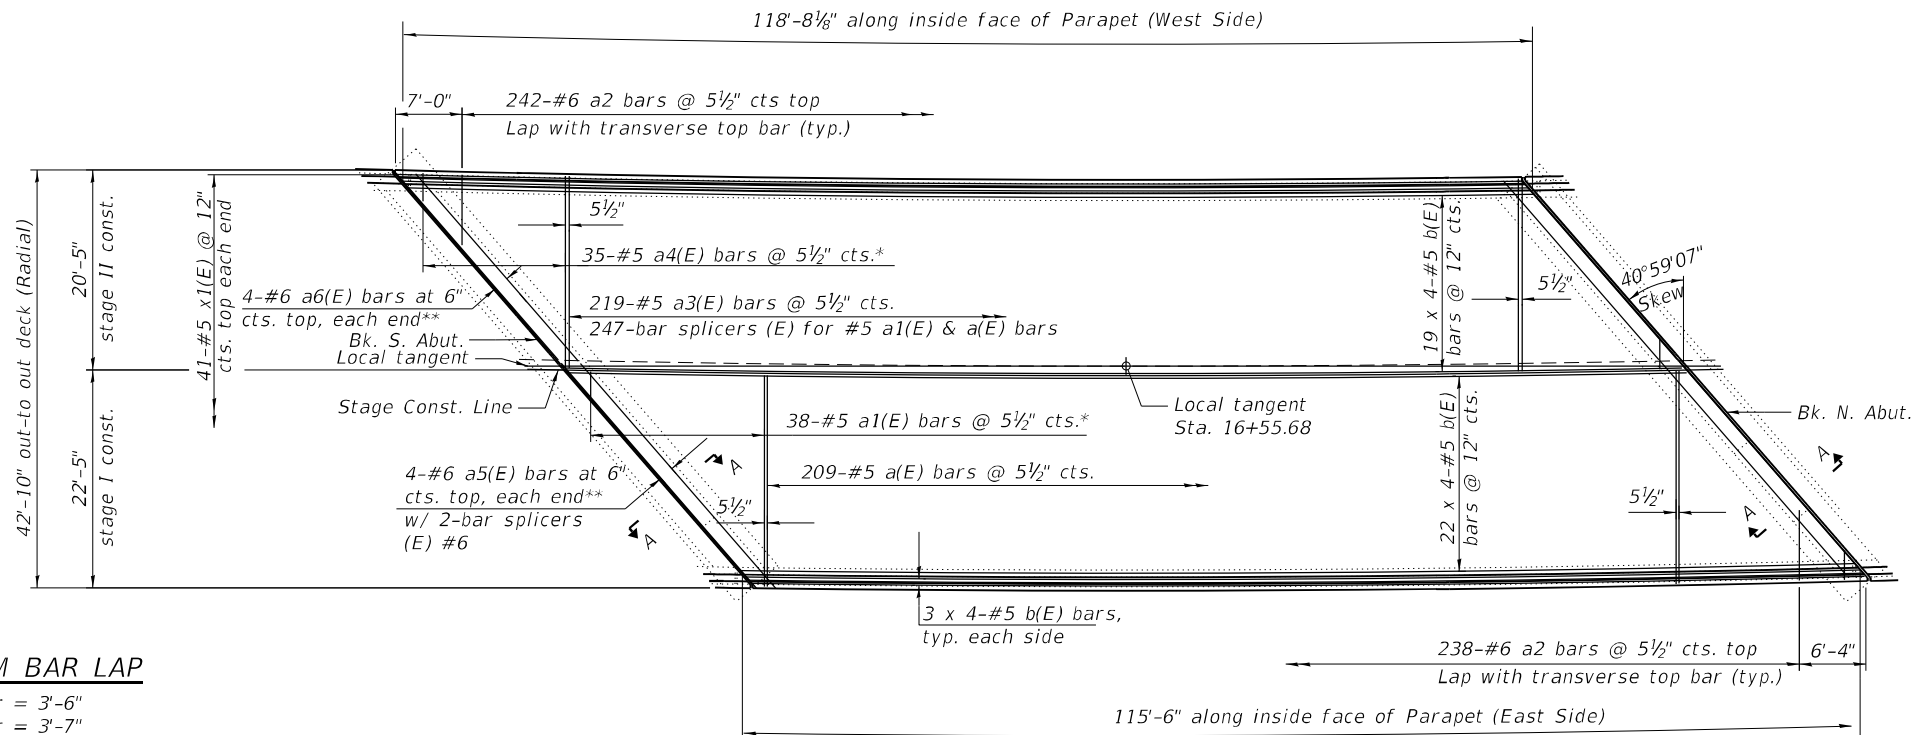

FIELD CUTTING DIAGRAM FOR SLAB (MAIN SPAN)

* Order a1(E) and a8(E) 25'-9" and a4(E) and a10(E) 21'-9", Cut as shown and use remainder of bars on the otherside (end) of deck.


MINIMUM BAR LAP

#5 bar = 3'-6"
#6 bar = 3'-7"

* Order bars full length to fit skew and use remainder on the other side cut to fit.
See field cutting diagram.

** Cut to fit

TOP REINFORCING PLAN

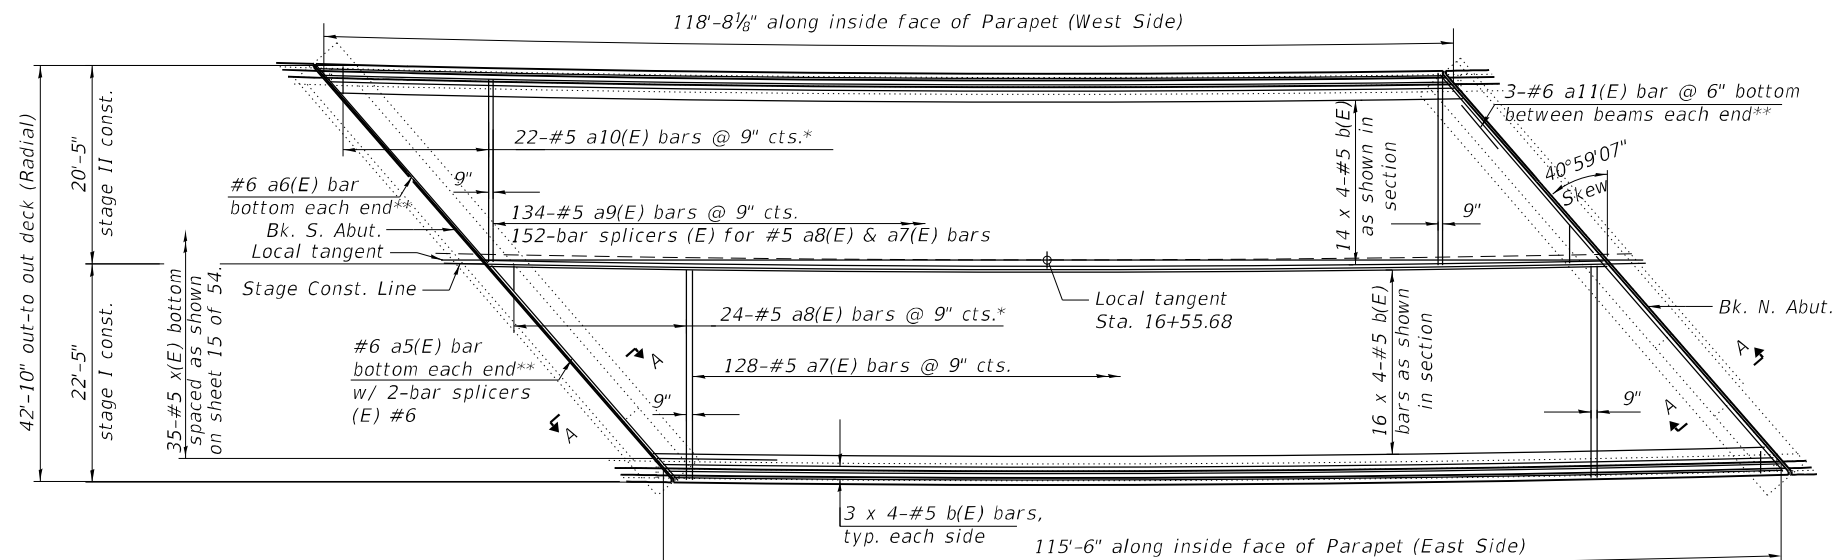


BOTTOM REINFORCING PLAN

Notes:
See sheet 15 of 54 for Section A-A.
See sheet 14 of 54 for superstructure details and Bill of Material.
See sheet 13 of 54 for superstructure cross section.
Bars indicated thus 20 x 3-#5 etc. indicates 20 lines of bars with 3 lengths per line.
See sheet 37 of 54 for details of bar splicers and mechanical splicers.
The spacing of transverse bars is measured along the local tangent.

USER NAME = \$USERS	DESIGNED -	REVISED -
	DRAWN -	REVISED -
PLOT SCALE = \$SCALE\$	CHECKED -	REVISED -
PLOT DATE = 12/19/2024	DATE -	REVISED -


SUPERSTRUCTURE PLAN STRUCTURE NO. 054-0050			
SCALE:	SHEET 12 OF 63 SHEETS	STA.	TO STA.

F.A.I. RTE.	SECTION	COUNTY	TOTAL SHEETS	SHEET NO.
155	(54-4HB)D	LOGAN	133	46
CONTRACT NO. 72220				
ILLINOIS FED. AID PROJECT				

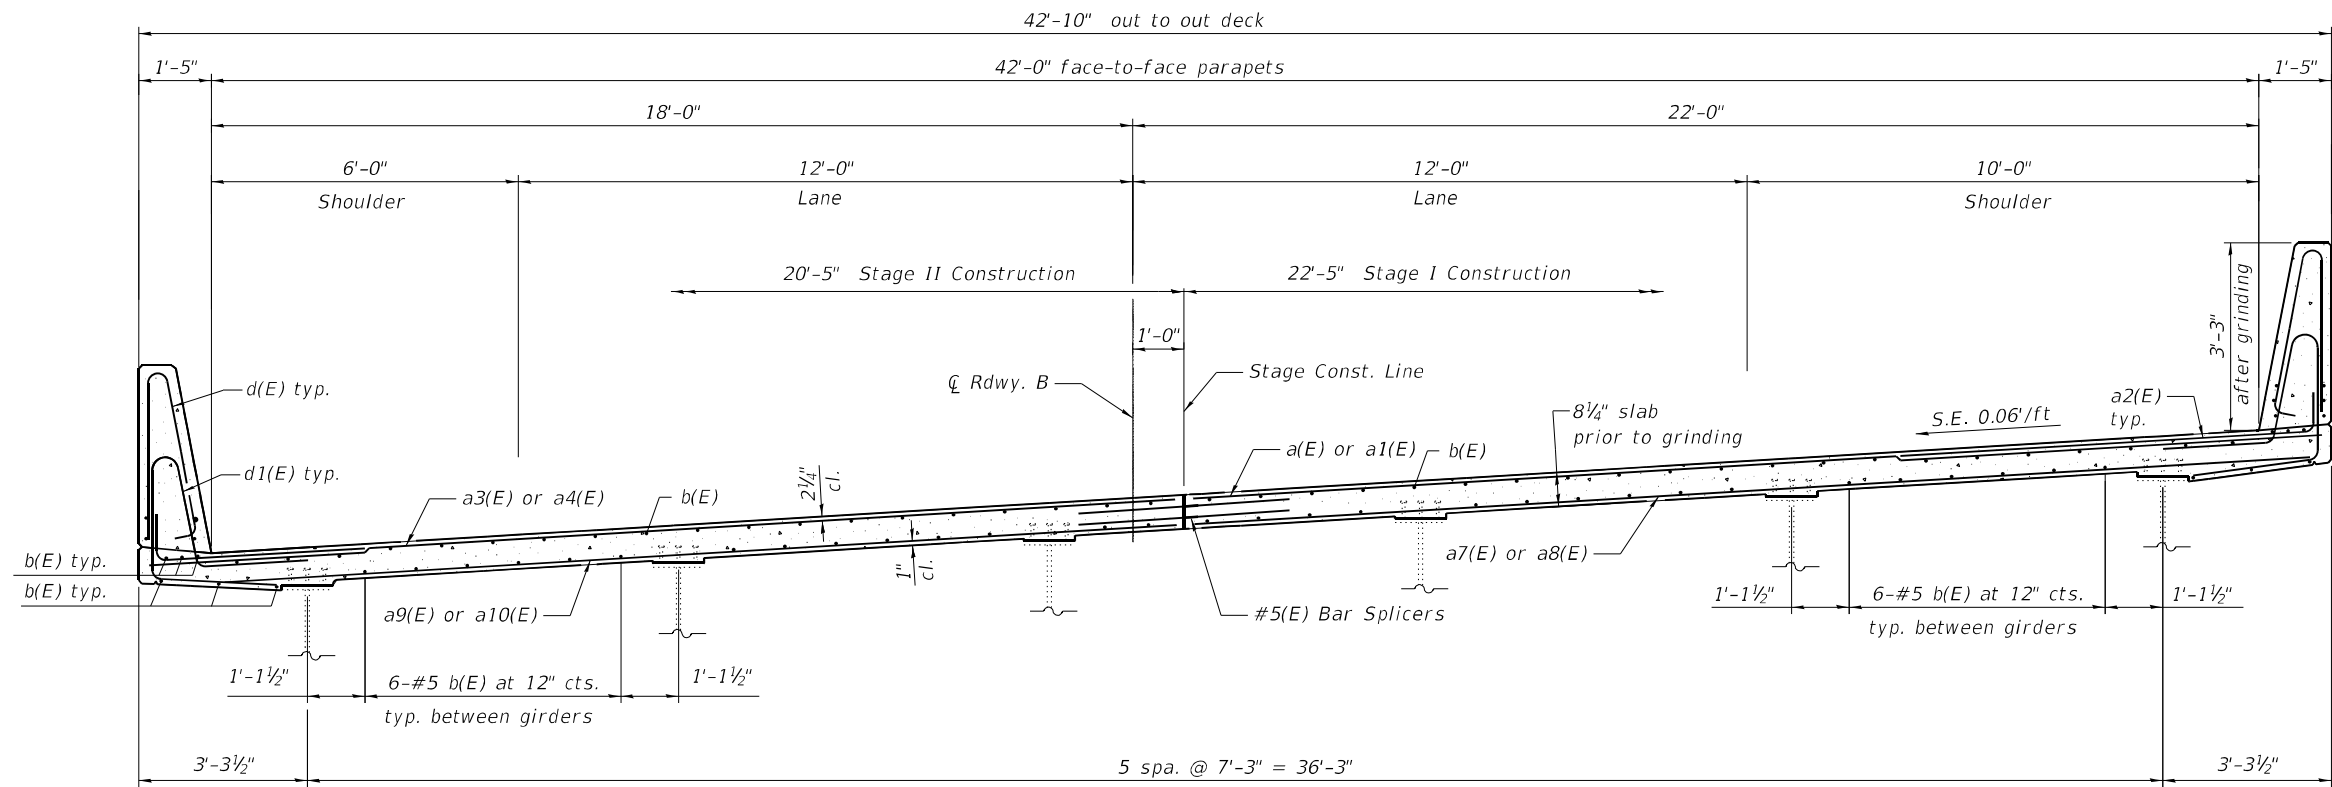

TYPICAL CROSS SECTION (MAIN SPAN)
(Looking North)


MODEL: Default
FILE NAME: C:\Transportation\4554 - IDOT FTB 198-03 DE010\01CADD_50\054-0050-72220\013-Superstructure - Cross sections.dgn

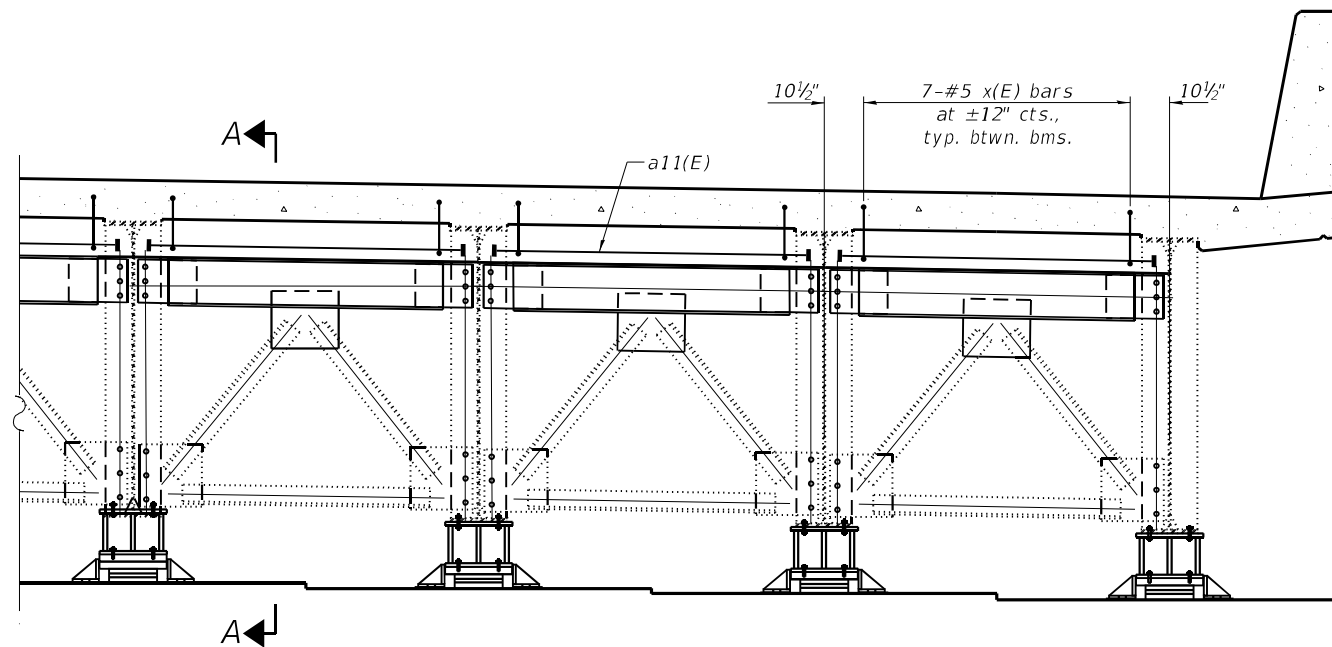

DIAPHRAGM AT WEST ABUTMENT

(Looking South)
(North Abutment Similar)

Notes:
See sheet 14 of 54 for superstructure details and Bill of Material.
The x(E) and x1(E) bars shall be placed parallel to the beams.
Spacing for these bars shall be at right angles to the beams.

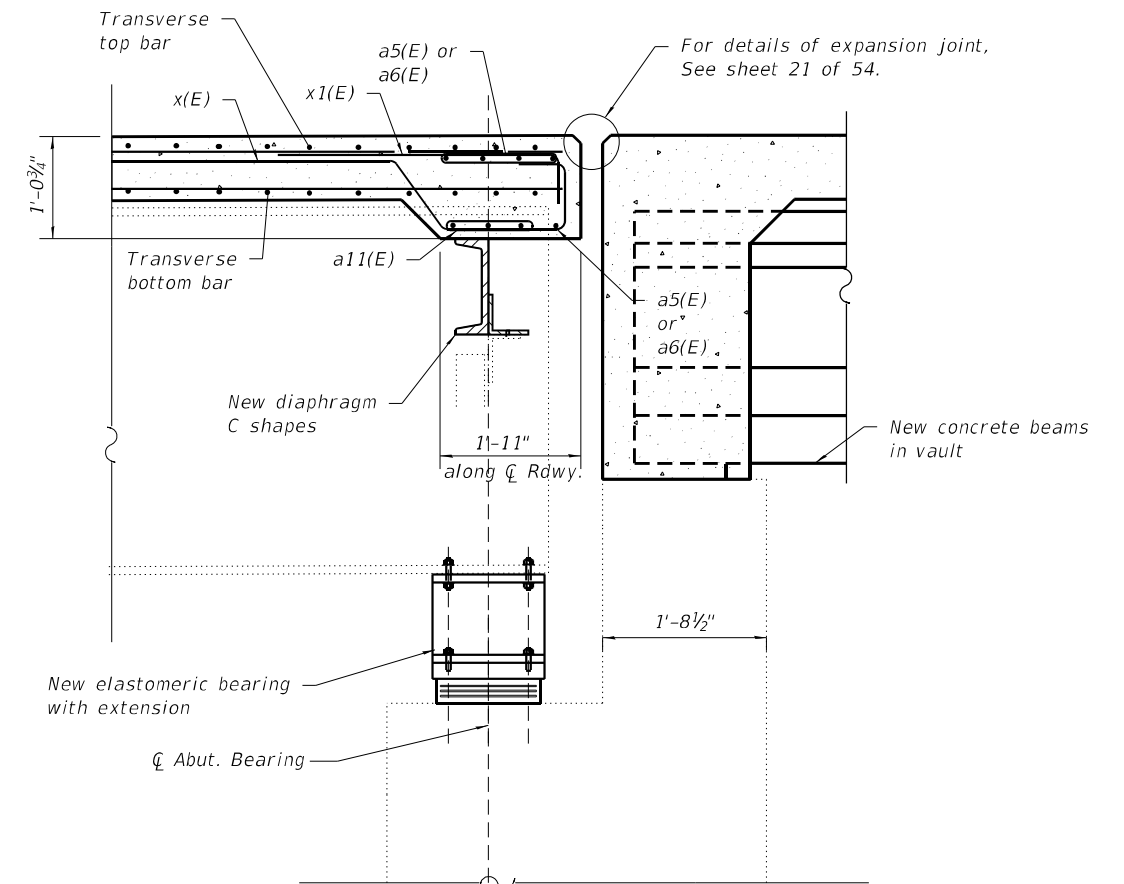

SECTION A-A

(Full cross frame not shown for clarity)

INTERIOR BEAM MOMENT TABLE

		0.5 Main Span
I	in ⁴	43862
I'	in ⁴	108932
Sb	in ³	1746
Sb'	in ³	2312
St	in ³	1173
St'	in ³	7078
DL	k/'	1.01
MDL	' k	1584
SDL	k/'	0.36
MSDL	' k	324
MLL	' k	1289
MI	' k	269

INTERIOR BEAM REACTION TABLE

		Abut./Bent
R DL	k	113.7
Rs DL	k	11.3
R LL	k	51.8
R I	k	10.8
R Total	k	187.5

DEA-SB≥40-LR<45 1-1-2020

MODEL: Default
FILE NAME: C:\Transportation\4554 - IDOT PFB 198-03 DE010\ACADD_50\054-0050-72220-015-Diaphragm_Details.dgn




USER NAME = \$USER\$	DESIGNED -	REVISED -
PLOT SCALE = \$SCALE\$	DRAWN -	REVISED -
PLOT DATE = 12/19/2024	CHECKED -	REVISED -
	DATE -	REVISED -

STATE OF ILLINOIS
DEPARTMENT OF TRANSPORTATION

DIAPHRAGM DETAILS
STRUCTURE NO. 054-0050

SCALE: SHEET 15 OF 63 SHEETS STA. TO STA.

F.A.I. RTE.	SECTION	COUNTY	TOTAL SHEETS	SHEET NO.
155	(54-4HB)D	LOGAN	133	49
CONTRACT NO. 72220				
ILLINOIS FED. AID PROJECT				

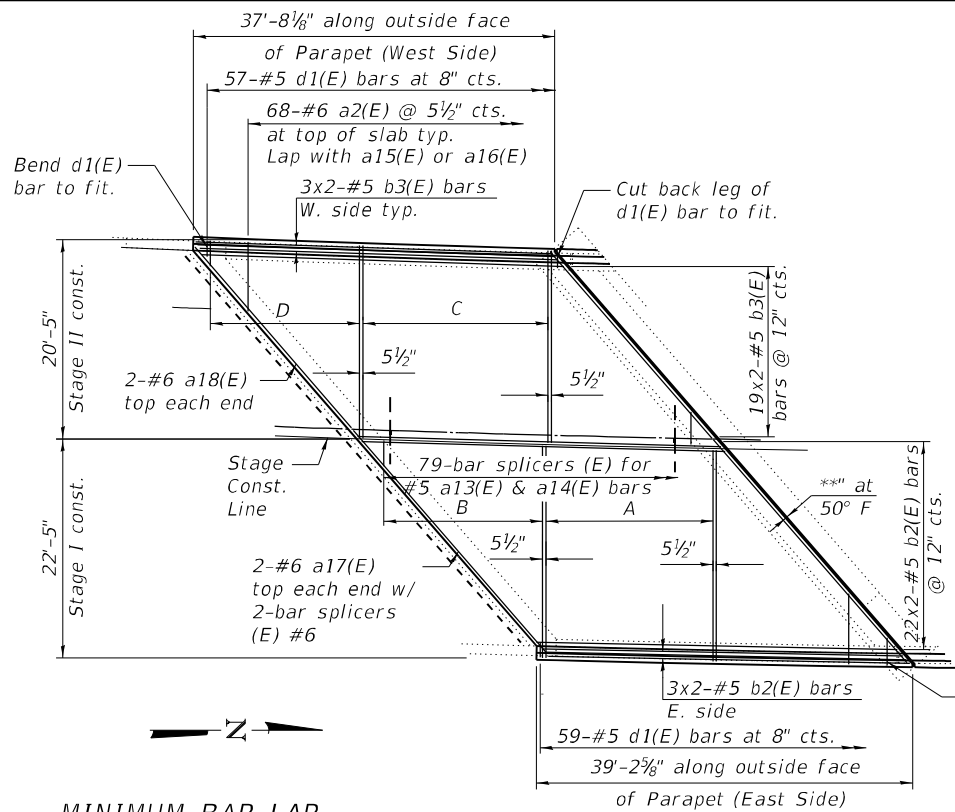


MINIMUM BAR LAP

#4 bar = 2'-5"
#5 bar = 3'-6"

A - 41-#5 a13(E) bars @ 5 1/2" cts.
B - 38-#5 a14(E) bars @ 5 1/2" cts.***
C - 45-#5 a15(E) bars @ 5 1/2" cts.
D - 35-#5 a16(E) bars @ 5 1/2" cts.***


PLAN TOP REINFORCING

** Dimension showing concrete opening.
For joint opening see sheet 21 of 38.
*** See Field Cutting Diagram.

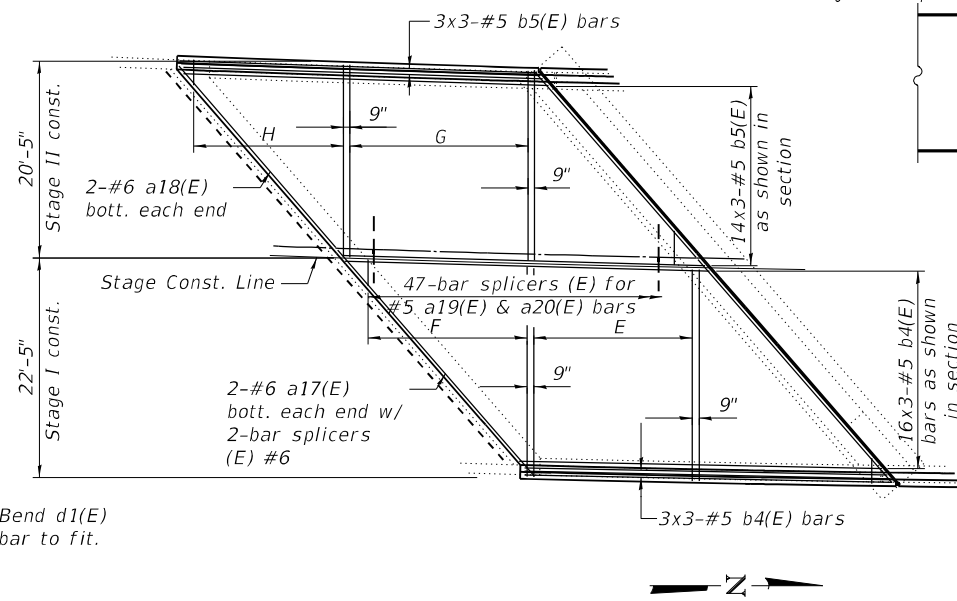


E - 23-#5 a19(E) bars @ 9" cts.
F - 24-#5 a20(E) bars @ 9" cts. ***
G - 25-#5 a21(E) bars @ 9" cts.
H - 21-#5 a22(E) bars @ 9" cts. ***

PLAN BOTTOM REINFORCING

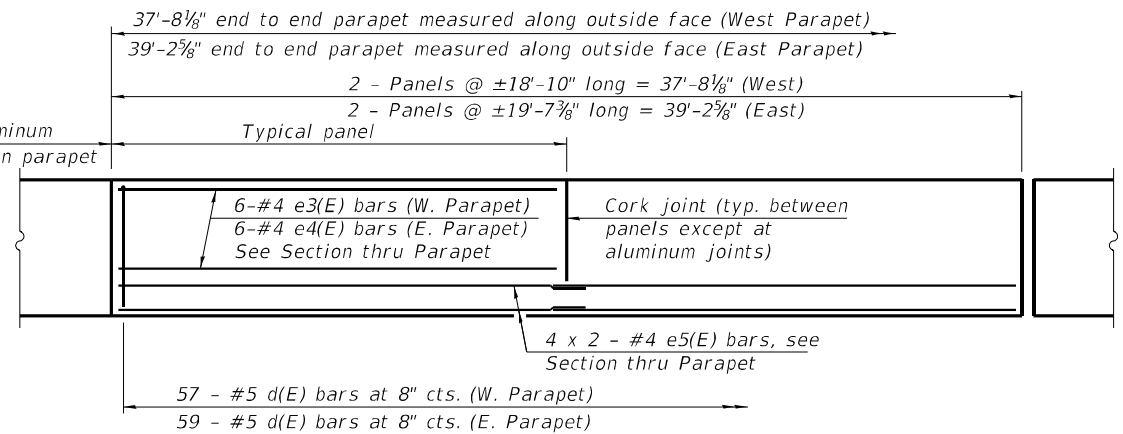


INSIDE ELEVATION OF PARAPET

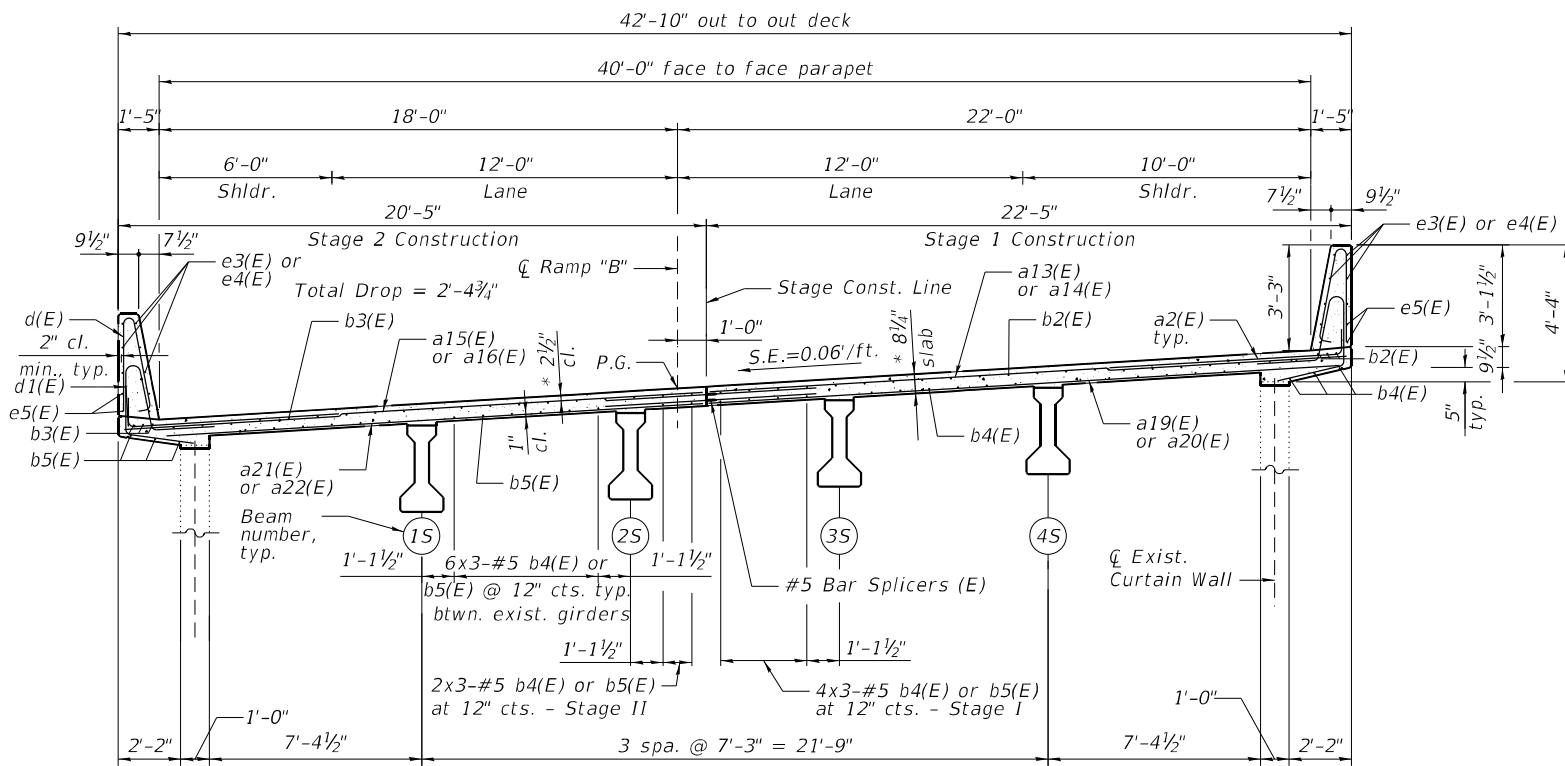

CROSS SECTION (S. VAULT)

Looking North
* Prior to grinding

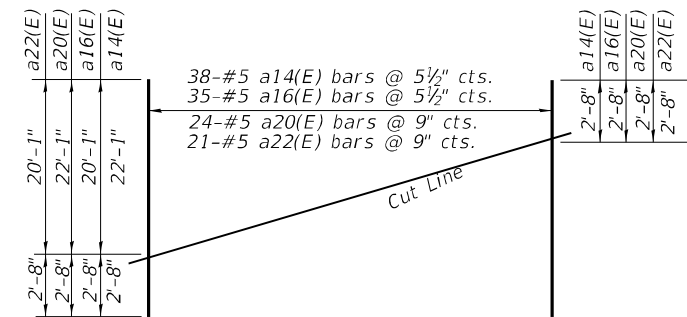

FIELD CUTTING DIAGRAM

Order a14(E), a16(E), a20(E) and a22(E) bars full length. Cut as shown and use remainder of bars on the other end of deck.


VAULTED SPAN (S) BILL OF MATERIAL

Bar	No.	Size	Length	Shape
a2(E)	136	#6	8'-4"	
a13(E)	41	#5	22'-1"	
a14(E)	38	#5	24'-9"	
a15(E)	45	#5	20'-1"	
a16(E)	35	#5	22'-9"	
a17(E)	4	#6	29'-4"	
a18(E)	4	#6	26'-8"	
a19(E)	23	#5	22'-1"	
a20(E)	24	#5	24'-9"	
a21(E)	25	#5	20'-1"	
a22(E)	21	#5	22'-9"	
b2(E)	50	#5	21'-2"	
b3(E)	44	#5	20'-10"	
b4(E)	57	#5	15'-4"	
b5(E)	51	#5	15'-0"	
d(E)	116	#5	6'-5"	
d1(E)	116	#5	8'-7"	
e3(E)	24	#4	18'-6"	
e4(E)	24	#4	19'-3"	
e5(E)	16	#4	20'-7"	
Concrete Superstructure			Cu. Yd.	51.9
Reinforcement Bars, Epoxy Coated			Pound	14,760

See sheet 14 of 38 for bar bending details.
Bars indicated thus 1 x 2-#4 etc. indicates one line of bars with 2 lengths per line.

USER NAME = \$USERS	DESIGNED - RT	REVISED -
PLOT SCALE = \$SCALES	DRAWN - DS	REVISED -
PLOT DATE = 3/27/2025	CHECKED - JS	REVISED -
	DATE - 3/2025	REVISED -

F.A.I. RTE.	SECTION	COUNTY	TOTAL SHEETS	SHEET NO.
155	(54-4HB)D	LOGAN	133	50
CONTRACT NO. 72220				
ILLINOIS FED. AID PROJECT				

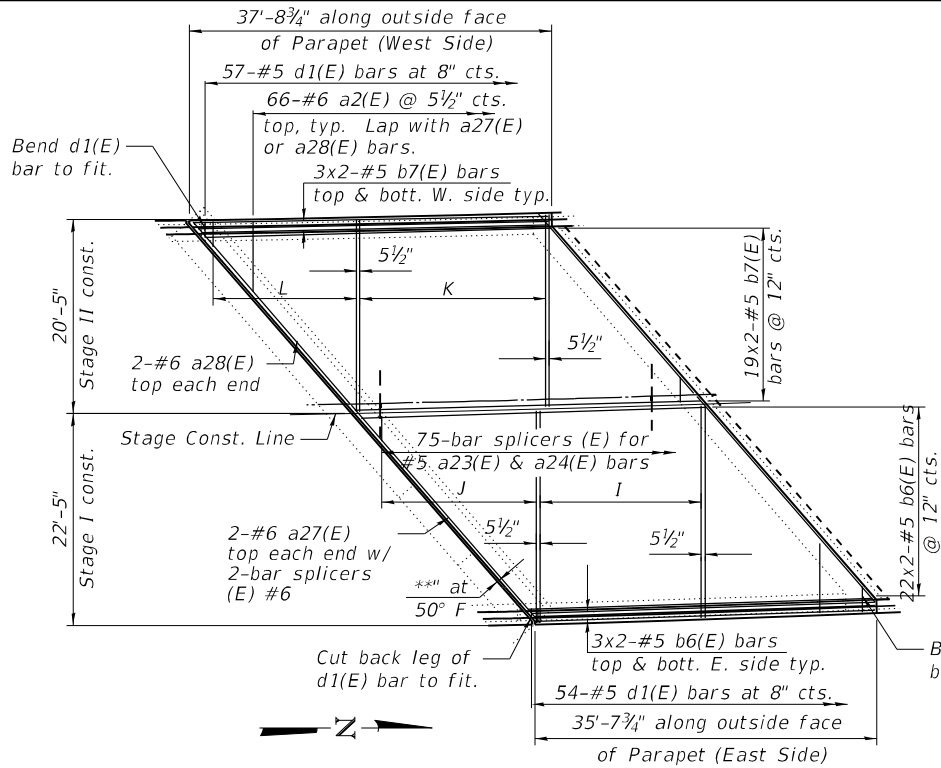


MINIMUM BAR LAP

#4 bar = 2'-5"
#5 bar = 3'-6"

I - 37-#5 a23(E) bars @ 5 1/2" cts.
J - 38-#5 a24(E) bars @ 5 1/2" cts. ***
K - 41-#5 a25(E) bars @ 5 1/2" cts.
L - 35-#5 a26(E) bars @ 5 1/2" cts. ***

PLAN TOP REINFORCING


** Dimension showing concrete opening.
For joint opening see sheet 21 of 38.
*** See Field Cutting Diagram.

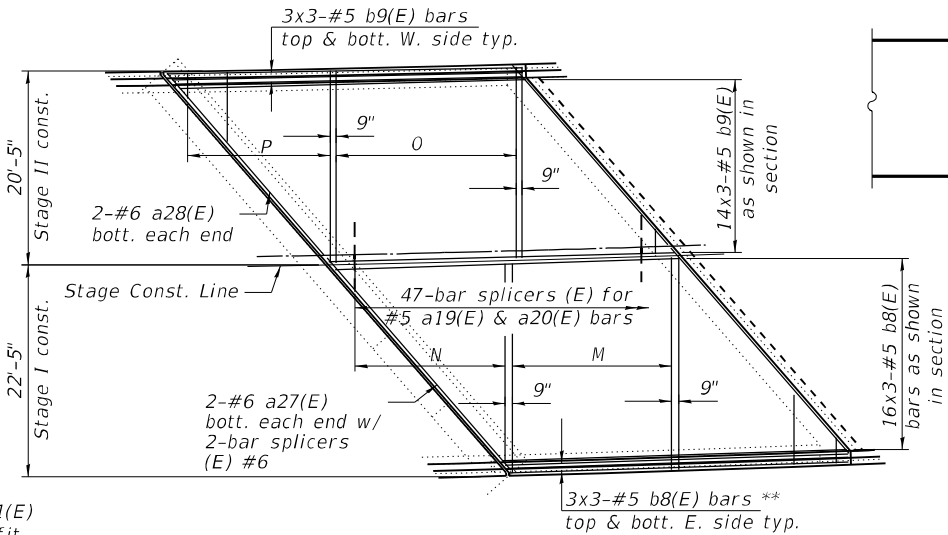

M - 23-#5 a29(E) bars @ 9" cts.

N - 24-#5 a30(E) bars @ 9" cts. ***
O - 26-#5 a31(E) bars @ 9" cts.
P - 21-#5 a32(E) bars @ 9" cts. ***


PLAN BOTTOM REINFORCING

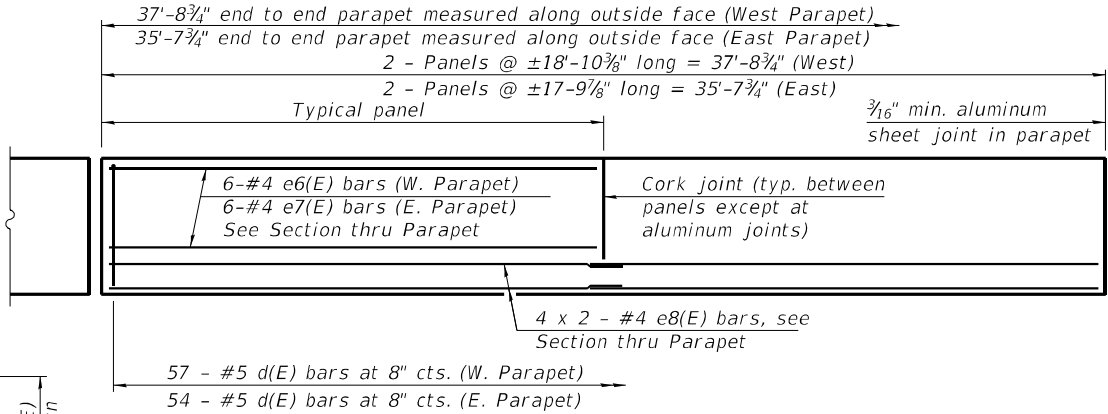

INSIDE ELEVATION OF PARAPET

VAULTED SPAN (N)
BILL OF MATERIAL

Bar	No.	Size	Length	Shape
a2(E)	132	#6	8'-4"	
a23(E)	37	#5	22'-1"	
a24(E)	38	#5	24'-9"	
a25(E)	41	#5	20'-1"	
a26(E)	35	#5	22'-9"	
a27(E)	4	#6	29'-4"	
a28(E)	4	#6	26'-8"	
a29(E)	23	#5	22'-1"	
a30(E)	24	#5	24'-9"	
a31(E)	26	#5	20'-1"	
a32(E)	21	#5	22'-9"	
b6(E)	12	#5	19'-10"	
b7(E)	76	#5	19'-10"	
b8(E)	12	#5	21'-10"	
b9(E)	19	#5	21'-10"	
d(E)	111	#5	6'-5"	
d1(E)	111	#5	8'-7"	
e6(E)	12	#4	18'-4"	
e7(E)	12	#4	17'-6"	
e8(E)	8	#4	19'-11"	
Concrete Superstructure			Cu. Yd.	50.0
Reinforcement Bars, Epoxy Coated			Pound	12,540

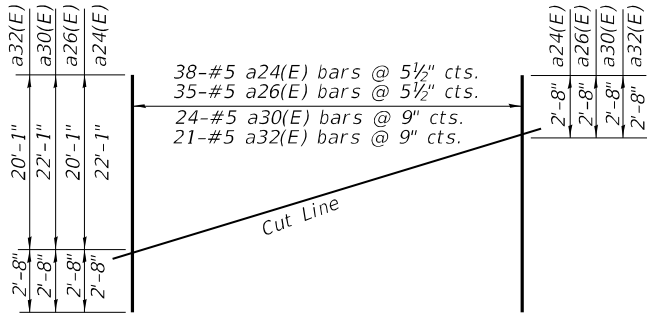

FIELD CUTTING DIAGRAM

Order a24(E), a26(E), a30(E) and a32(E) full length. Cut as shown and use remainder of bars on the other end of deck.

See sheet 14 of 38 for bar bending details. Bars indicated thus 1 x 2-#4 etc. indicates one line of bars with 2 lengths per line.

MODEL: Default
FILE NAME: C:\Transportation\4854 - IDOT FTB 198-03 DE0100\ACADD\50\054-0050-72220\01725Superstructure - North Vault Reinforcement.dgn




USER NAME = \$USERS	DESIGNED - RT	REVISED -
PLOT SCALE = \$SCALES	DRAWN - DS	REVISED -
PLOT DATE = 3/27/2025	CHECKED - JS	REVISED -
	DATE - 3/2025	REVISED -

STATE OF ILLINOIS
DEPARTMENT OF TRANSPORTATION

SUPERSTRUCTURE NORTH VAULT
STRUCTURE NO. 054-0050

SCALE: SHEET 17 OF 38 SHEETS STA. TO STA.


F.A.I. RTE.	SECTION	COUNTY	TOTAL SHEETS	SHEET NO.
155	(54-4HB)D	LOGAN	133	51
CONTRACT NO. 72220				
ILLINOIS FED. AID PROJECT				

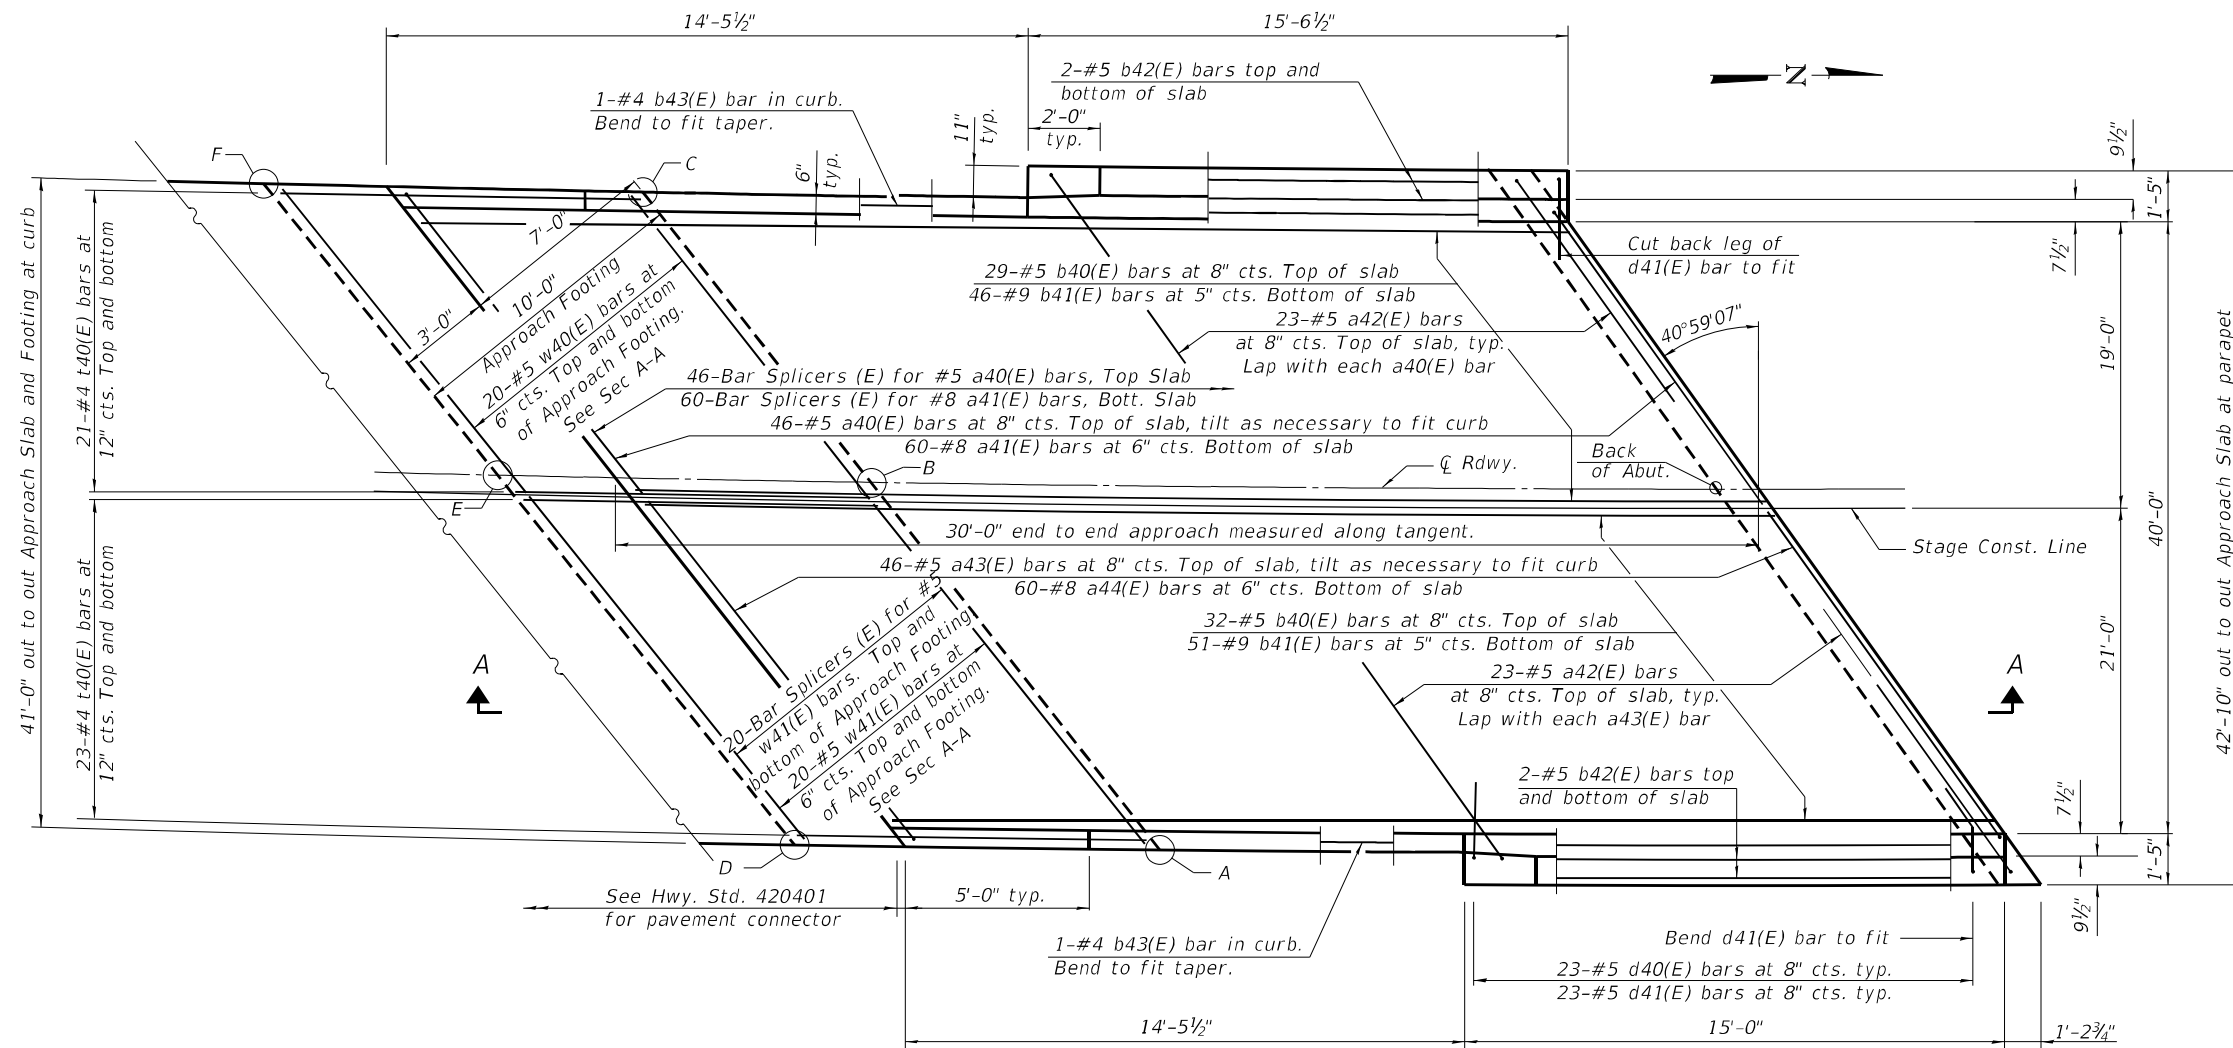

PLAN

TOP AND BOTTOM ELEVATIONS
FOR APPROACH FOOTING

Point/ Location	Station	Offset	Top	Bottom
A	15+56.78	22.50	588.38	587.55
B	15+36.21	0.00	586.93	586.10
C	15+18.57	-18.50	585.72	584.89
D	15+43.64	22.50	588.31	587.48
E	15+22.42	0.00	586.85	586.02
F	15+04.62	-18.50	585.64	584.81

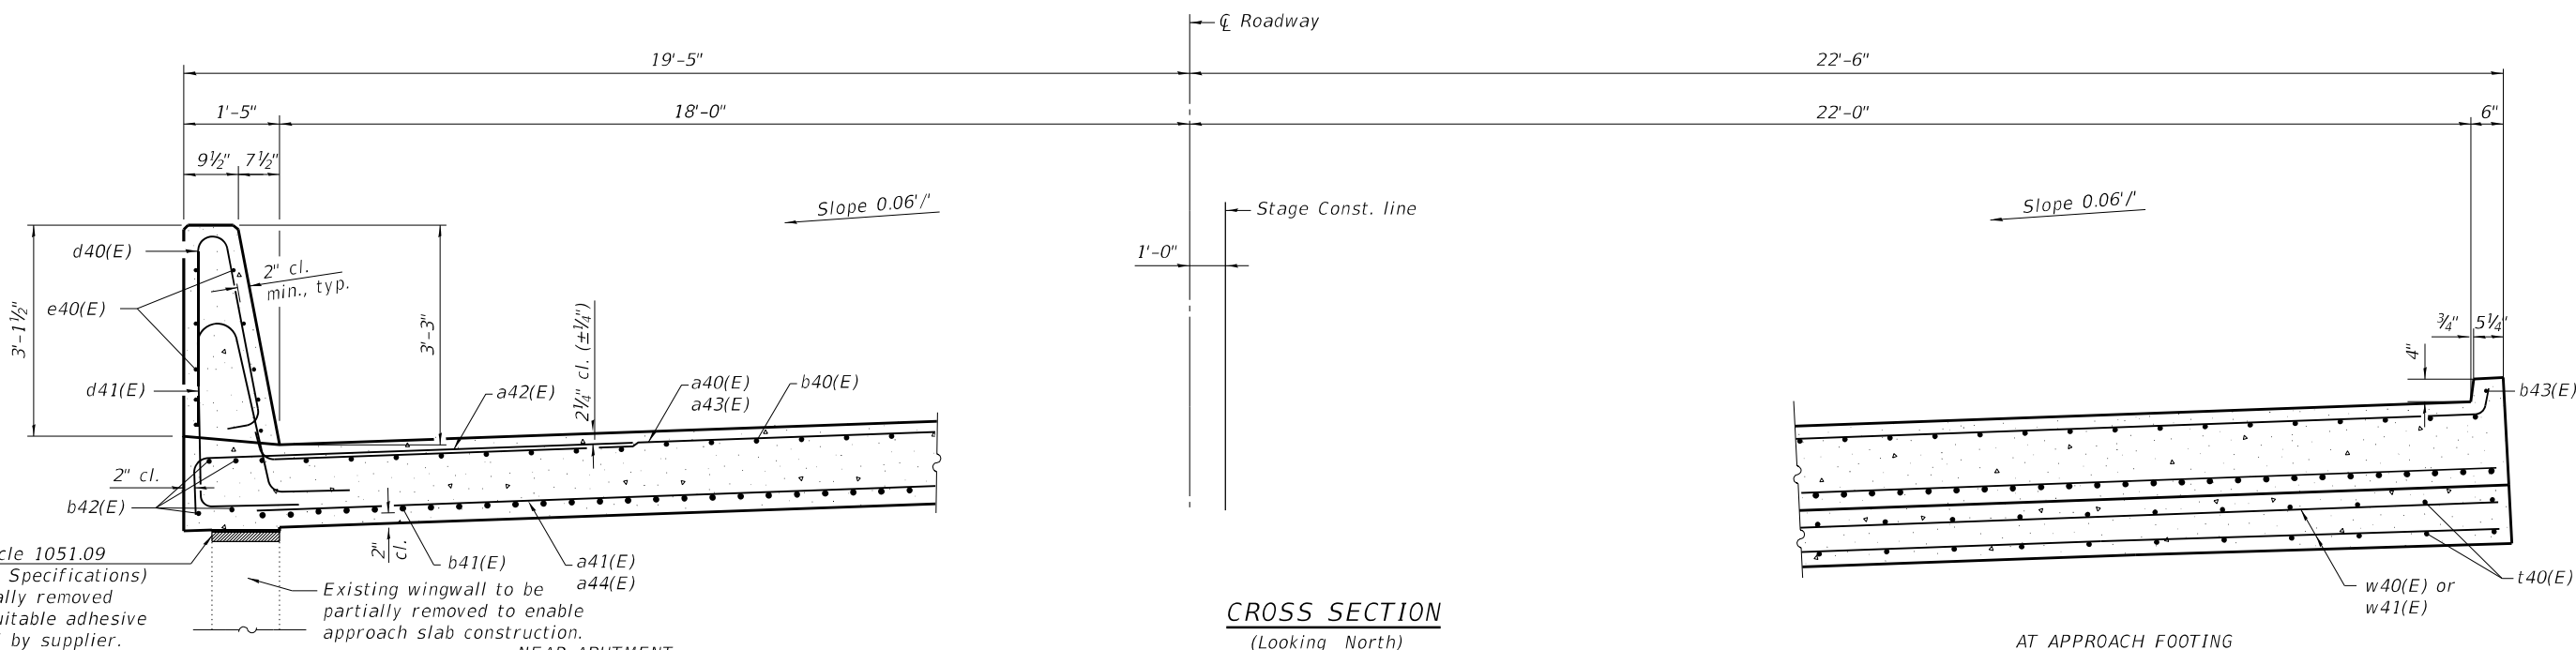

CROSS SECTION
(Looking North)

AT APPROACH FOOTING

(Sheet 1 of 3)

BAIA-CIP-39CS-R(>30°) 2-1-2023


STATE OF ILLINOIS
DEPARTMENT OF TRANSPORTATION

SOUTH BRIDGE APPROACH SLAB DETAILS
STRUCTURE NO. 054-0050


SCALE: SHEET 18 OF 63 SHEETS STA. TO STA.

F.A.I. RTE.	SECTION	COUNTY	TOTAL SHEETS	SHEET NO.
155	(54-4HB)D	LOGAN	133	52
CONTRACT NO. 72220				
ILLINOIS FED. AID PROJECT				

USER NAME = \$USERS	DESIGNED -	REVISED -
PLOT SCALE = \$SCALE\$	DRAWN -	REVISED -
PLOT DATE = 12/19/2024	CHECKED -	REVISED -
	DATE -	REVISED -

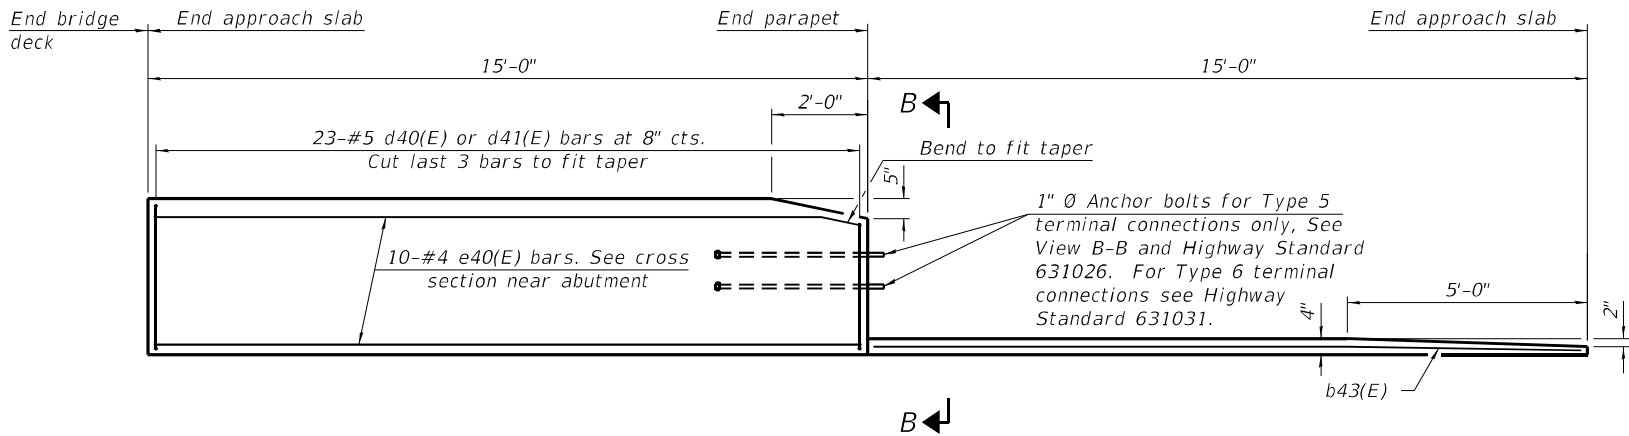


INSIDE ELEVATION OF PARAPET AND CURB

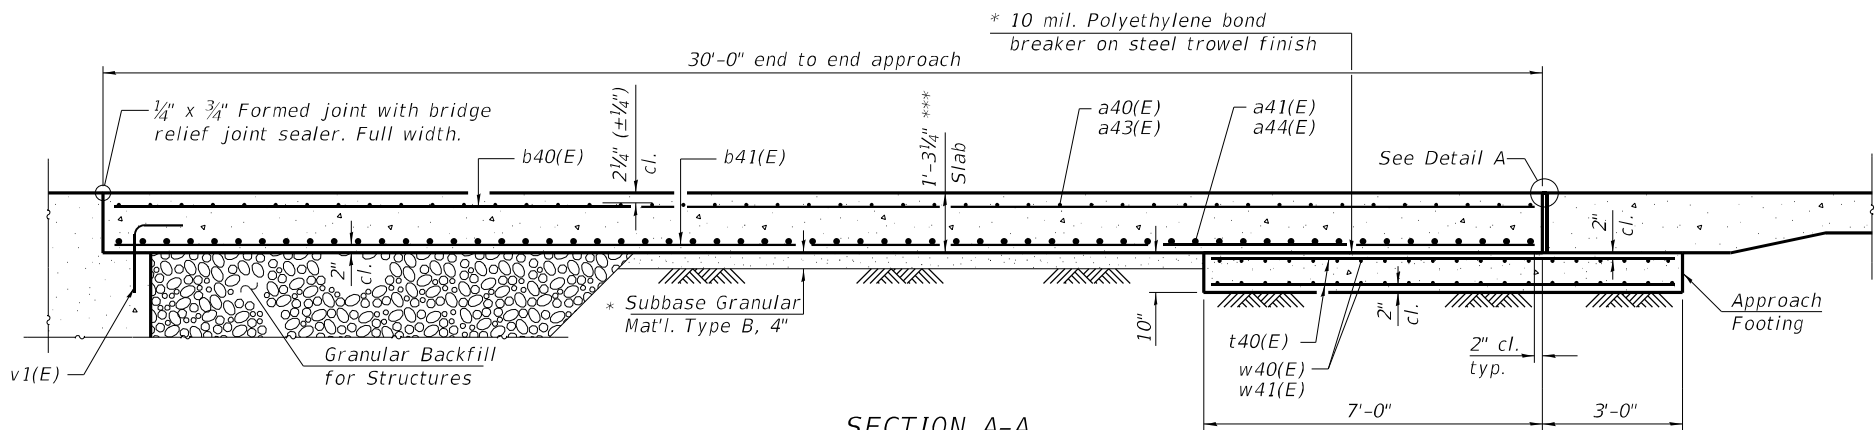

SECTION A-A

*** Prior to grinding.

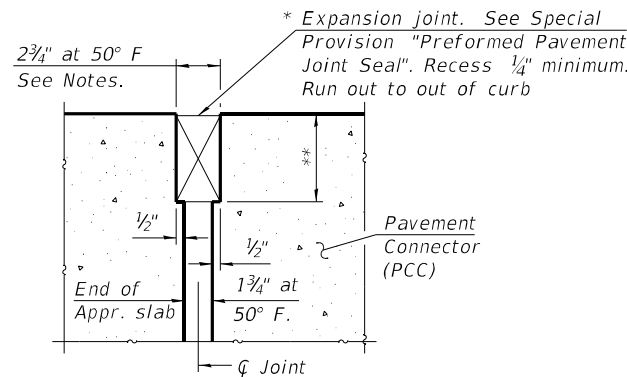


DETAIL A


(at Rt. L's)

* Cost included with Concrete Superstructure (Approach Slab).


** Per manufacturer recommendations

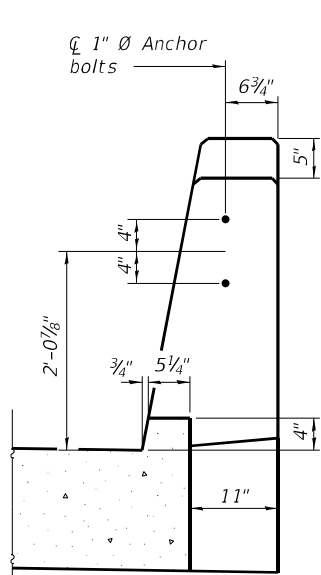

VIEW B-B

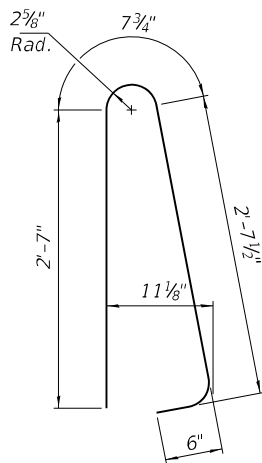


BAR d40(E)

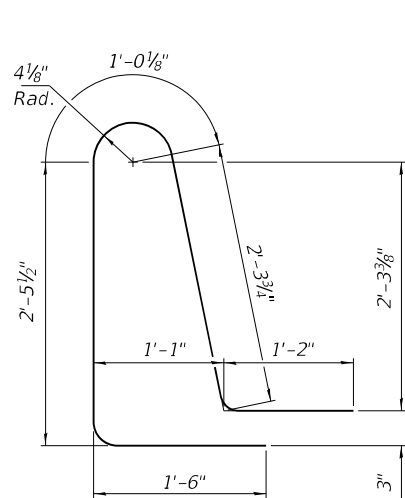

BAR d41(E)


* 1" Ø ANCHOR BOLT
(Anchor bolt assemblies shall be galvanized according to Article 1006.09 of the Standard Specifications)

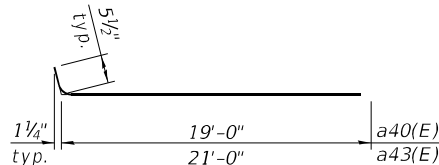

BARs a40(E) & a43(E)



BAR a42(E)

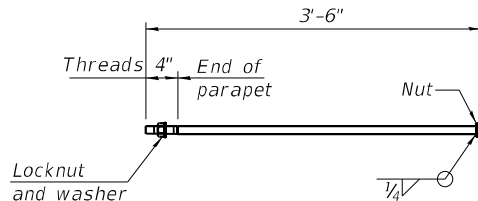

(Sheet 3 of 3)

Notes:
The joint opening shall be adjusted for temperature per Article 520.04 of the Standard Specifications. However, since this detail is for jointless structures, the length of bridge used to calculate the adjustment shall be equal to half the total bridge length plus the length of the bridge approach slab.
Parapet concrete shall be paid for as Concrete Superstructure.
Approach slab shall be paid for as Concrete Superstructure (Approach Slab).
Approach footing concrete shall be paid for as Concrete Structures.
The approach footing maximum applied service bearing pressure (Omax) = 2.0 ksf.
Cost of excavation for approach footing included with Concrete Structures.
For Granular Backfill for Structures and drainage treatment details, see sheet 3 of 54.

SOUTH APPROACH SLAB
BILL OF MATERIAL

Bar	No.	Size	Length	Shape
a40(E)	46	#5	19'-6"	
a41(E)	60	#8	20'-0"	
a42(E)	46	#5	7'-4"	
a43(E)	46	#5	21'-6"	
a44(E)	60	#8	22'-0"	
b40(E)	61	#5	29'-8"	
b41(E)	97	#9	29'-8"	
b42(E)	8	#5	14'-8"	
b43(E)	2	#4	18'-0"	
w40(E)	40	#5	26'-8"	
w41(E)	40	#5	29'-4"	
t40(E)	88	#4	12'-10"	
d40(E)	46	#5	6'-5"	
d41(E)	46	#5	8'-6"	
e40(E)	20	#4	14'-8"	
Concrete Superstructure			Cu. Yd.	3.9
Concrete Superstructure (Approach Slab)			Cu. Yd.	59.4
Concrete Structure			Cu. Yd.	12.7
Reinforcement Bars, Epoxy Coated			Pound	34,600

NORTH APPROACH SLAB
BILL OF MATERIAL

Bar	No.	Size	Length	Shape
a40(E)	46	#5	19'-6"	
a41(E)	60	#8	20'-0"	
a42(E)	46	#5	7'-4"	
a43(E)	46	#5	21'-6"	
a44(E)	60	#8	22'-0"	
b40(E)	61	#5	29'-8"	
b41(E)	97	#9	29'-8"	
b42(E)	8	#5	14'-8"	
b43(E)	2	#4	18'-0"	
w40(E)	40	#5	26'-8"	
w41(E)	40	#5	29'-4"	
t40(E)	88	#4	12'-10"	
d40(E)	46	#5	6'-5"	
d41(E)	46	#5	8'-6"	
e40(E)	20	#4	14'-8"	
Concrete Superstructure			Cu. Yd.	3.9
Concrete Superstructure (Approach Slab)			Cu. Yd.	59.4
Concrete Structure			Cu. Yd.	12.7
Reinforcement Bars, Epoxy Coated			Pound	34,600

BAIA-CIP-39CS-L(>30°) 2-1-2023

MODEL: Default
FILE NAME: C:\Users\CDI\OneDrive\Documents\CDI\054-0050-72220-020-Approach Slab Section.dgn
DATE: 12/19/2024




USER NAME = \$USERS	DESIGNED -	REVISED -
	DRAWN -	REVISED -
PLOT SCALE = \$SCALES	CHECKED -	REVISED -
PLOT DATE = 12/19/2024	DATE -	REVISED -

STATE OF ILLINOIS
DEPARTMENT OF TRANSPORTATION


BRIDGE APPROACH SLAB DETAILS
STRUCTURE NO. 054-0050

SCALE: SHEET 20 OF 63 SHEETS STA. TO STA.

F.A.I. RTE.	SECTION	COUNTY	TOTAL SHEETS	SHEET NO.
155	(54-4HB)D	LOGAN	133	54
CONTRACT NO. 72220				
ILLINOIS FED. AID PROJECT				

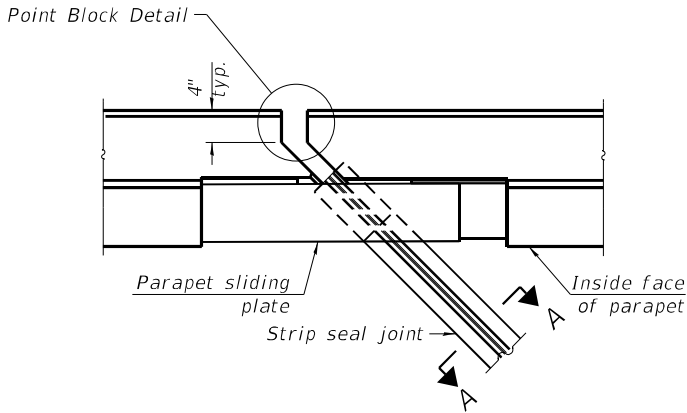


PLAN AT PARAPET

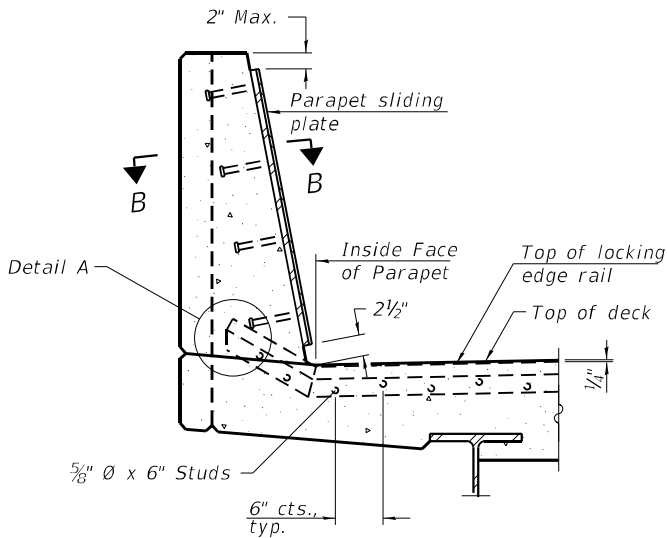

SECTION AT PARAPET

(Skews > 30° shown. Skews ≤ 30° similar except as shown in plan view.)

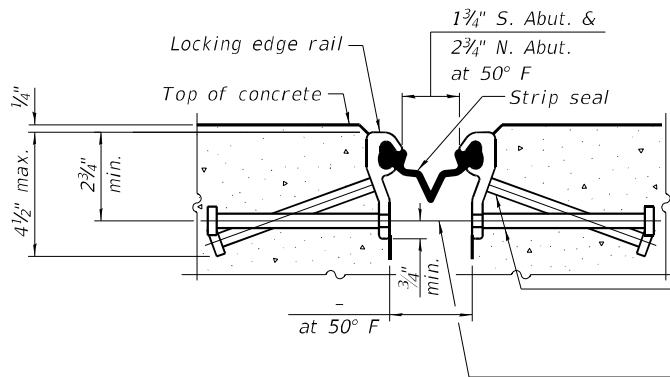


SHOWING ROLLED RAIL JOINT

* 5/8" Ø x 6" studs @ 6" cts. (alternate angled/bent studs with horizontal studs)


3/8" Ø threaded rods in 7/16" Ø holes at ±4'-0" cts. for holding the proper joint opening based on the temperature during the deck pour. Place to miss studs. All rods shall be burned, or sawed off flush with the plates after concrete is set.

SECTION A-A


* Granular or solid flux filled headed studs conforming to Article 1006.32 of the Std. Specs., automatically end welded.

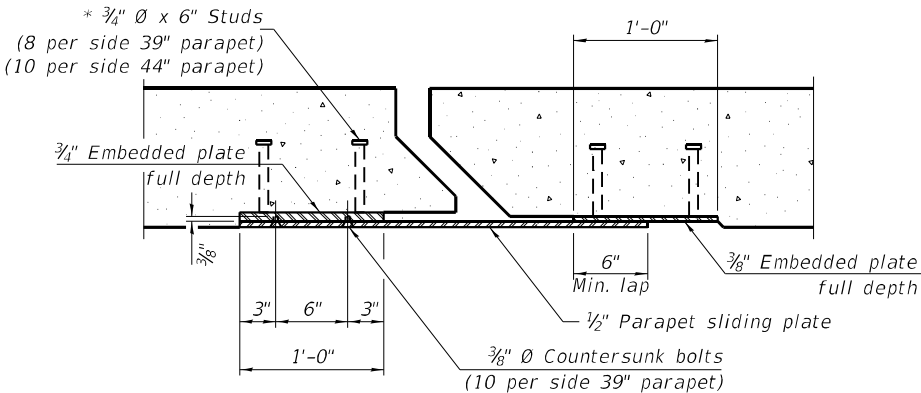

SECTION B-B

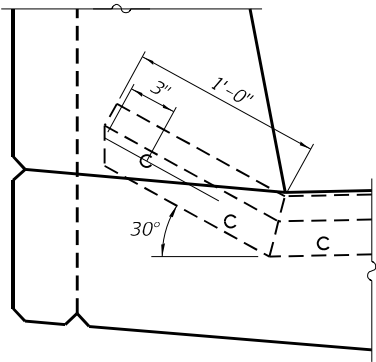


DETAIL A

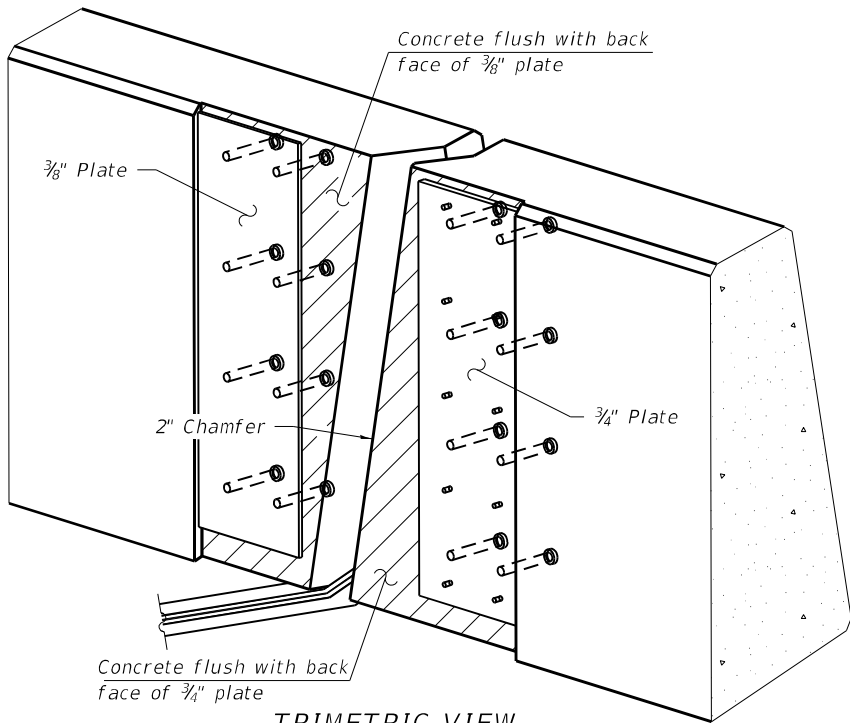


TRIMETRIC VIEW


(Showing embedded plates only)

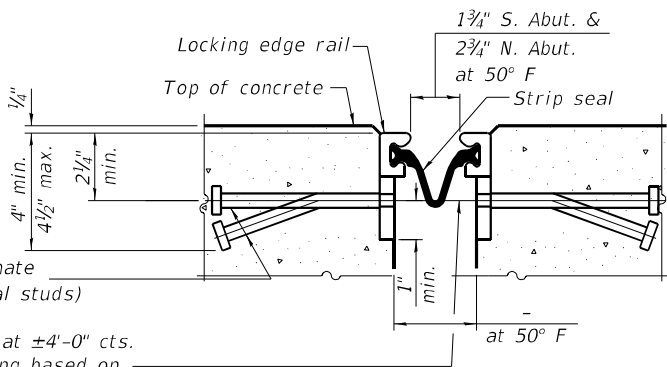

SHOWING WELDED RAIL JOINT

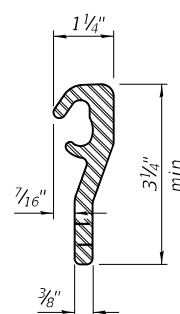


ROLLED (EXTRUDED) RAIL

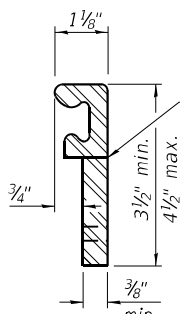

WELDED RAIL

LOCKING EDGE RAILS

** Back gouge not required if complete joint penetration is verified by mock-up.

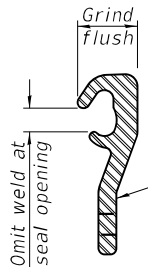

LOCKING EDGE RAIL SPLICE

The inside of the locking edge rail groove shall be free of weld residue. Rolled rail shown, welded rail similar.

BILL OF MATERIAL

Item	Unit	Total
Preformed Joint Strip Seal	Foot	110

Notes:

The strip seal shall be made continuous and shall have a minimum thickness of 1/4". The configuration of the strip seal shall match the configuration of the locking edge rails. Open or "webbed" strip seal gland configurations are not permitted. The gland shall be sized for a maximum rated movement of 4 inches.

The locking edge rails depicted are configured for typical applications and are conceptual only. The actual configuration of the locking edge rails and matching strip seal may vary from manufacturer to manufacturer provided they fit the application and meet the minimum anchorage shown. Flanged edge rails, however, will not be allowed. Locking edge rails may exceed the 4 1/2" maximum depth provided the anchorage system is revised according to the manufacturer's recommendation.

The manufacturer's recommended installation methods shall be followed.

All steel components shall be galvanized after fabrication according to Article 520.03 of the Standard Specifications.

The Maximum space between locking edge rail segments shall be 3/16" and sealed with a suitable sealant; however, any rail joint within 10' measured perpendicular to the face of the curb or parapet shall be welded as shown in the locking edge rail splice detail.

Cost of parapet sliding plates, embedded plates, and anchorage studs included with Preformed Joint Strip Seal.

39" constant slope barrier shown, 44" constant slope barrier similar as noted.

The concrete opening below the strip seal will vary based on the locking edge rail chosen by the Contractor. Deck and parapet lengths shown elsewhere in the plans are dimensioned to the concrete opening, not the joint opening, and are based on the rolled locking edge rail. If the Contractor elects to use a different locking edge rail, dimensional adjustments may be required. One exception to this would be the strip seal joint at the end of the precast bridge approach slab. For these cases the pavement connector length shall be adjusted, not the length of the bridge approach slab.

EJ-SS

1-1-2020






USER NAME = \$USERS	DESIGNED -	REVISED -
	DRAWN -	REVISED -
PLOT SCALE = \$SCALES	CHECKED -	REVISED -
PLOT DATE = 12/19/2024	DATE -	REVISED -

STATE OF ILLINOIS
DEPARTMENT OF TRANSPORTATION

PREFORMED JOINT STRIP SEAL
STRUCTURE NO. 054-0050

SCALE: SHEET 21 OF 63 SHEETS STA. TO STA.


F.A.I. RTE.	SECTION	COUNTY	TOTAL SHEETS	SHEET NO.
155	(54-4HB)D	LOGAN	133	55
CONTRACT NO. 72220				
ILLINOIS FED. AID PROJECT				

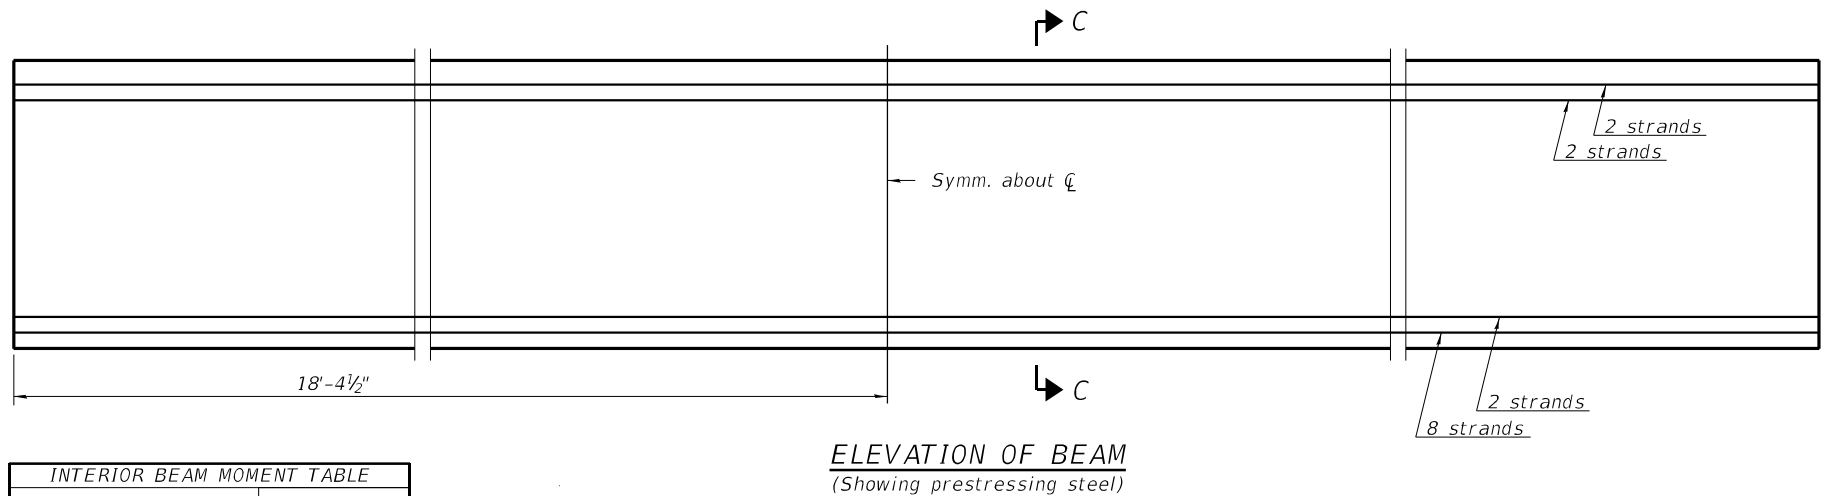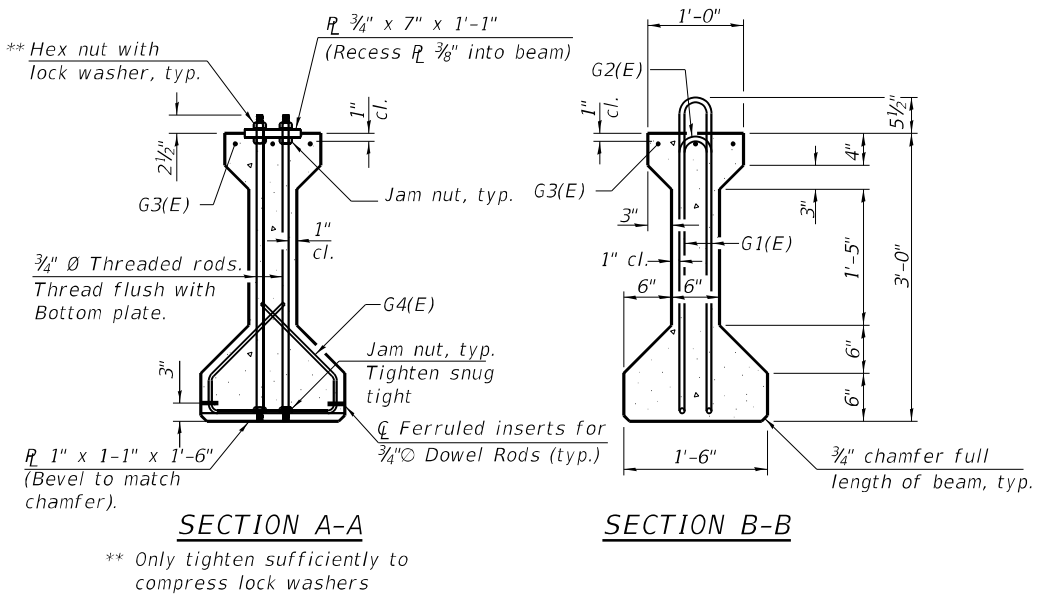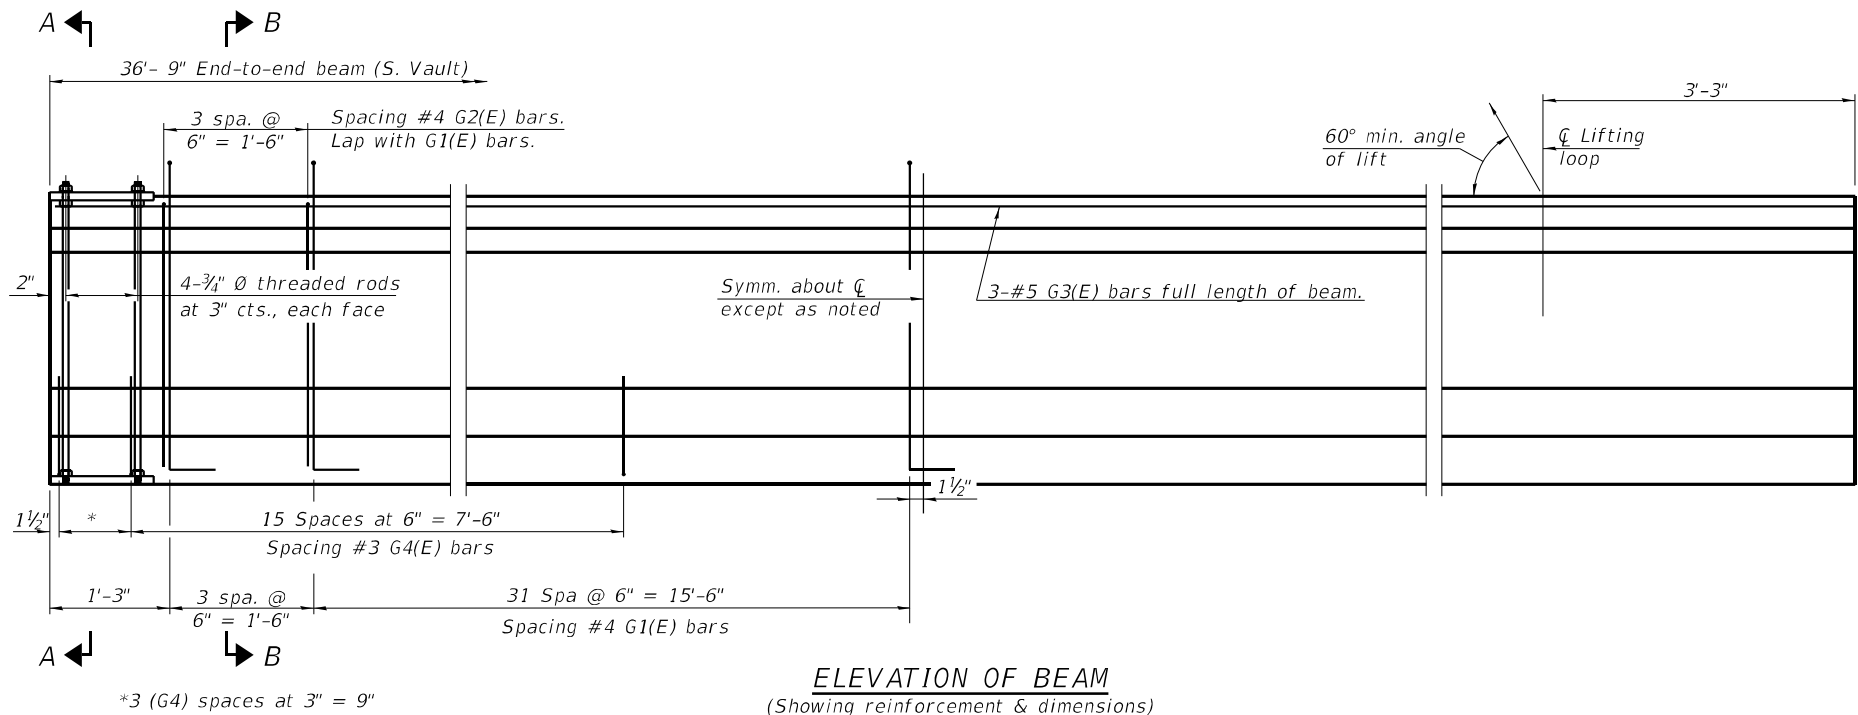

INTERIOR BEAM MOMENT TABLE		
	0.5 Sp. 1	
I	(in ⁴)	48,647
I'	(in ⁴)	199,982
Sb	(in ³)	3,165.1
Sb'	(in ³)	13,011.2
St	(in ³)	2,358.1
St'	(in ³)	9,693.7
Q	(k/')	1.108
M _P	(k)	178.9
S _P	(k/')	0.529
M _{sP}	(k)	85.1
M _L	(k)	229.7
MI	(k)	98.5

INTERIOR BEAM REACTION TABLE		
	Abut./Bent	
R _P	(k)	19.9
R _{sP}	(k)	9.5
R _L	(k)	32.0
RI	(k)	13.7
R _{Total}	(k)	75.1

I: Non-composite moment of inertia of beam section (in.⁴).
I': Composite moment of inertia of beam section (in.⁴).
Sb: Non-composite section modulus for the bottom fiber of the prestressed beam (in.³).
Sb': Composite section modulus for the bottom fiber of the prestressed beam (in.³).
St: Non-composite section modulus for the top fiber of the prestressed beam (in.³).
St': Composite section modulus for the top fiber of the prestressed beam (in.³).
Q: Un-factored non-composite dead load (kips/ft.).
M_P: Un-factored moment due to non-composite dead load conservatively taken at 0.5 of the span (kip-ft.).
S_P: Un-factored long-term composite (superimposed) dead load (kips/ft.).
M_{sP}: Un-factored moment due to long-term composite (superimposed) dead load (kip-ft.).
M_L: Un-factored live load moment on the composite section (kip-ft.).
MI: Un-factored moment due to impact on the composite section (kip-ft.).


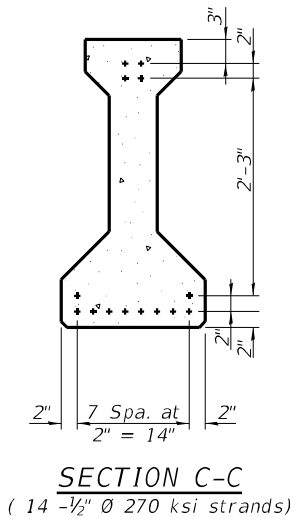


BAR LIST ONE BEAM ONLY (For information only)				
Bar	No.	Size	Length	Shape
G1(E)	72	#4	7'-7"	⏏
G2(E)	8	#4	5'-8"	⏏
G3(E)	3	#5	36'-6"	—
G4(E)	38	#3	4'-1"	⏏

Notes:
See sheet 24 of XX for additional details and Bill of Material.

MODEL: Default
FILE NAME: C:\Transportation\4854 - I.DOT.FTB.198-03.D6\0\0\0\CADD_50\054-0050-72220\02-South Vaulted Span 1 Beam.dgn

MODEL: Default
FILE NAME: C:\Transportation\4554 - IDOT FTB 198-03 DE0100\ACADD 50\054-0050-72220-023-South Vaulted Span Framing Bar.dgn

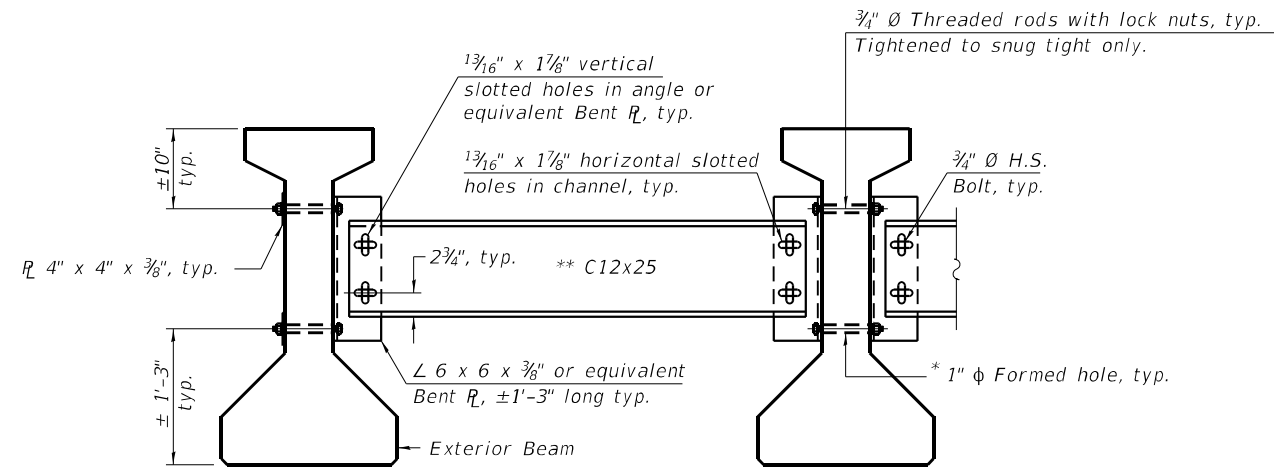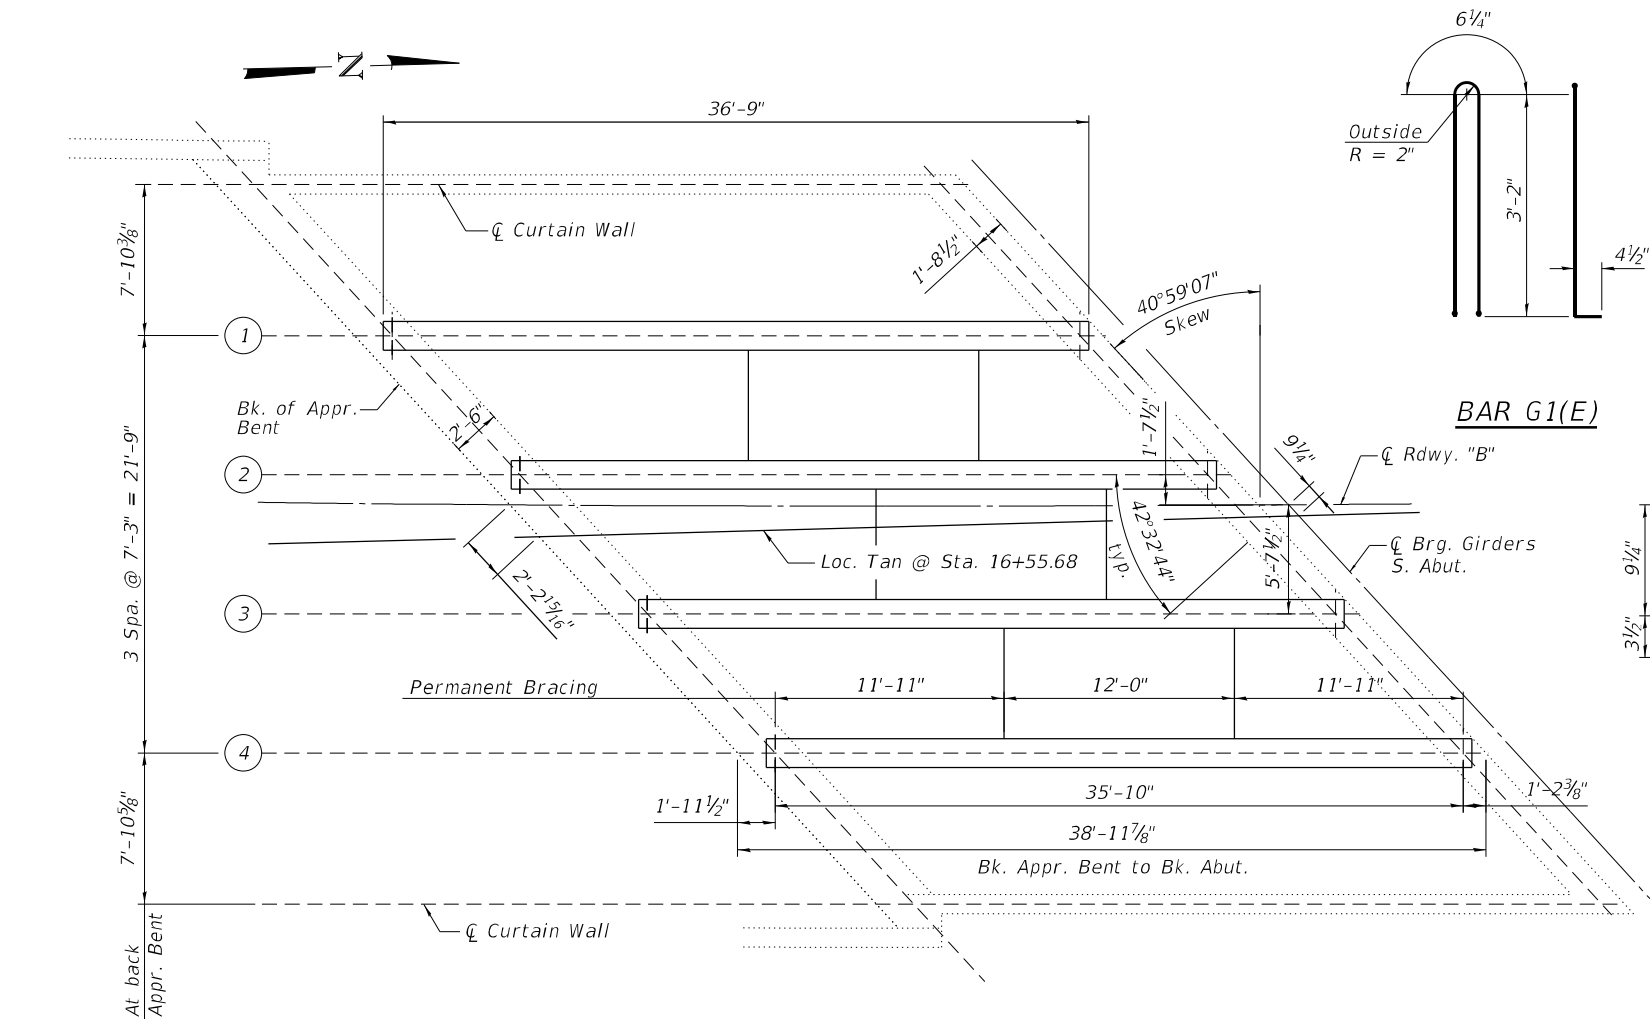


* Fabricator shall locate to miss strands within permissible tolerances.

** Alternate C12x30 channels are permitted to facilitate material acquisition.

Notes:



All material for bracing shall be hot dip galvanized according to AASHTO M111 unless otherwise noted.
Two hardened washers are required for each set of oversized holes.
All holes shall be 15/16" Ø unless otherwise noted.
5/8" x 3" x 3" plate washers are required over all slotted holes.
All bolts, threaded rods, and hardware shall be galvanized according to AASHTO M232.
Threaded rods shall be ASTM F 1554 Grade 55.
Bracing shall be installed as beams are erected and tightened as soon as possible during erection.
Permanent bracing shall not be paid for separately, but shall be included in the cost of Furnishing and Erecting Precast Prestressed Concrete I-Beams.

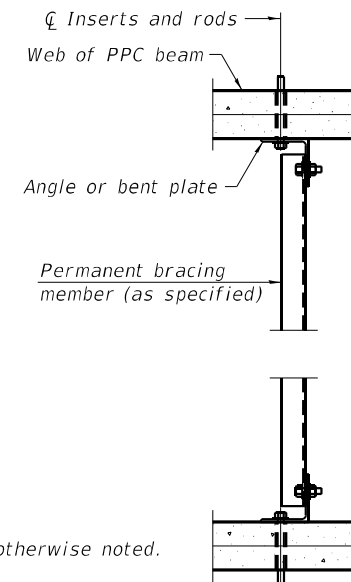


PLAN

NOTES

Inserts for 3/4" Ø threaded dowel rods, when specified, are to be two strut, ferrule type for interior beams and single ferrule, flared loop type for exterior beams.
Prestressing steel shall be uncoated high strength, low relaxation 7-wire strand, Grade 270. The nominal diameter shall be 1/2" and the nominal cross-sectional area shall be 0.153 sq. in.
The beams shall have a final concrete compressive strength, f'c, of 6000 psi and a release concrete compressive strength, f'ci, of 4000 psi.
A minimum 2 1/2" Ø lifting pin shall be used to engage the lifting loops during handling.
The top and bottom plates shall be AASHTO M270 Grade 50.
The top and bottom plates shall be galvanized according to AASHTO M111. The threaded rods, nuts and washers shall be galvanized according to AASHTO M232.
Threaded rods shall be ASTM F 1554 Grade 55.
The G6(E) bar assembly shall develop, in tension, at least 125 percent of the yield strength of a grade 60 reinforcement bar times the nominal cross-sectional area of a #8 bar. The assembly shall allow completion of the splice without turning of the hook bar. The hook bar shall be threaded such that the entire coupler can be threaded onto the hook bar.

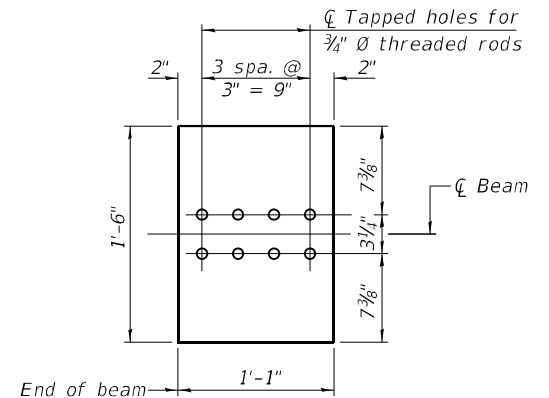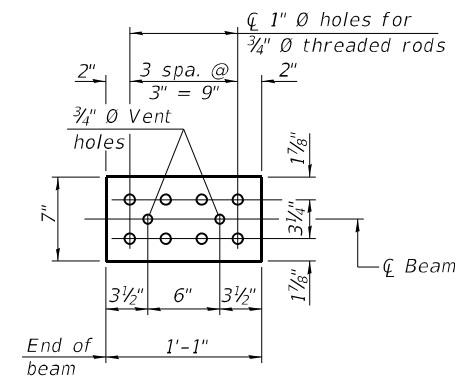

See bearing details for pintle hole locations when required.

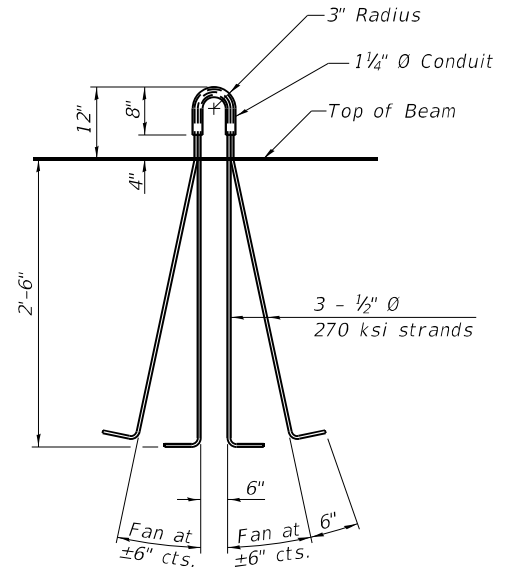

BILL OF MATERIAL

Item	Unit	Total
Furnishing and Erecting Precast Prestressed Concrete I-Beams, 36"	Ft.	147




USER NAME = \$USERS	DESIGNED -	REVISED -
PLOT SCALE = \$SCALES	DRAWN -	REVISED -
PLOT DATE = 12/19/2024	CHECKED -	REVISED -
	DATE -	REVISED -

STATE OF ILLINOIS
DEPARTMENT OF TRANSPORTATION


SOUTH VAULTED SPAN FRAMING PLAN
STRUCTURE NO. 054-0050

SCALE: SHEET 23 OF 63 SHEETS STA. TO STA.

F.A.I. RTE.	SECTION	COUNTY	TOTAL SHEETS	SHEET NO.
155	(54-4HB)D	LOGAN	133	57
CONTRACT NO. 72220				
ILLINOIS FED. AID PROJECT				

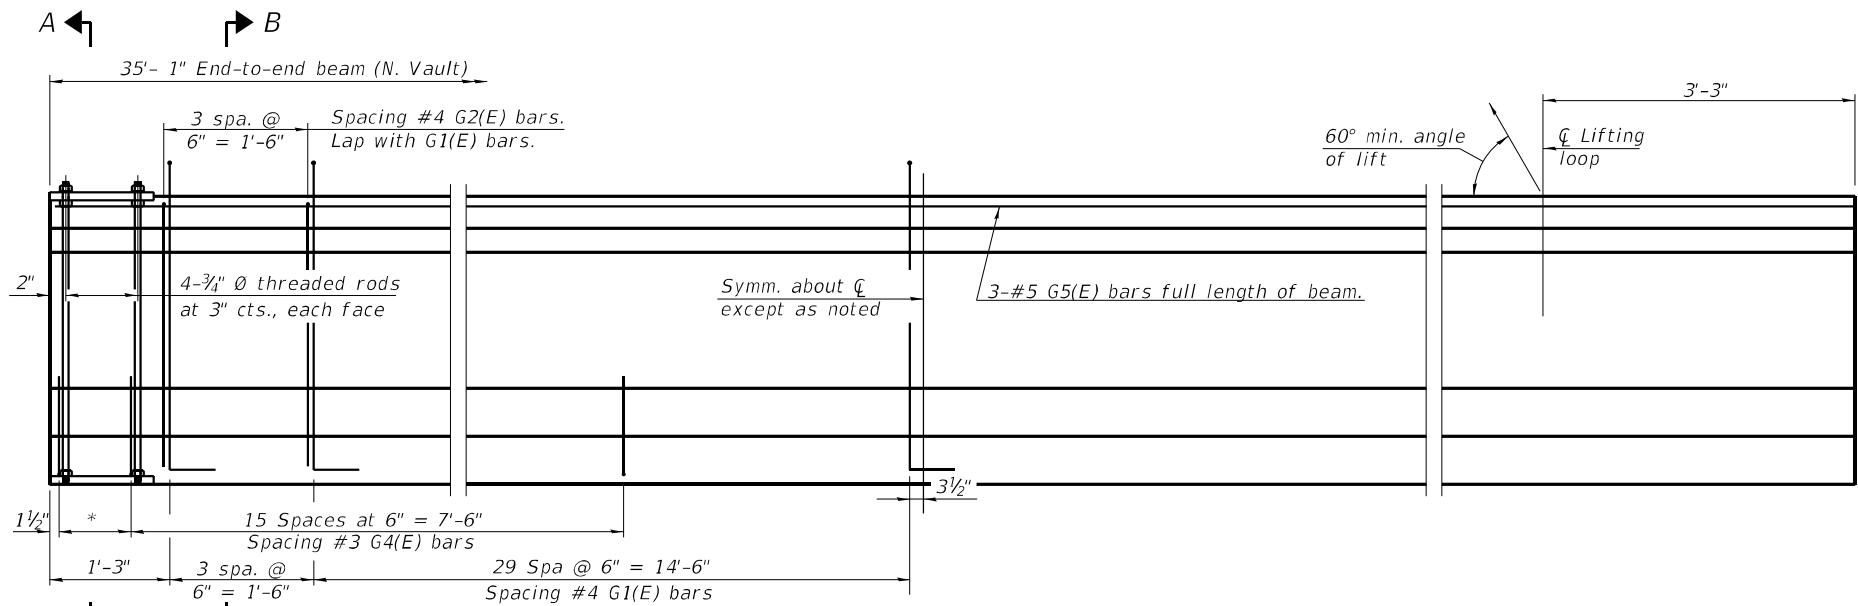

ELEVATION OF BEAM
(Showing reinforcement & dimensions)

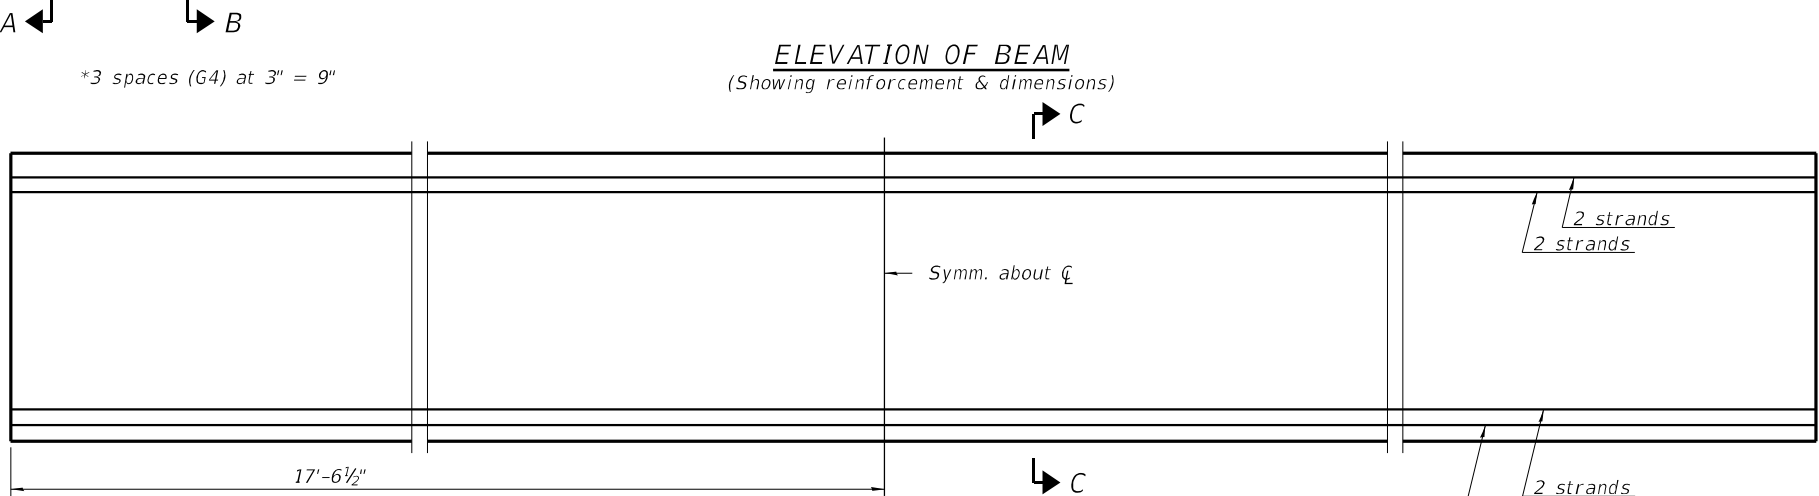


ELEVATION OF BEAM
(Showing prestressing steel)

INTERIOR BEAM MOMENT TABLE		
		0.5 Sp. 1
I	(in ⁴)	48,647
I'	(in ⁴)	199,982
S _b	(in ³)	3,165.1
S _b '	(in ³)	13,011.2
S _t	(in ³)	2,358.1
S _t '	(in ³)	9,693.7
ℓ	(k/')	1.108
Mℓ	(k)	178.9
sℓ	(k/')	0.529
Msℓ	(k)	85.1
Mℓ	(k)	229.7
MI	(k)	98.5

INTERIOR BEAM REACTION TABLE		
		Abut./Bent
Rℓ	(k)	19.9
R _s ℓ	(k)	9.5
Rℓ	(k)	32.0
RI	(k)	13.7
R _{Total}	(k)	75.1

I: Non-composite moment of inertia of beam section (in.⁴).
I': Composite moment of inertia of beam section (in.⁴).
S_b: Non-composite section modulus for the bottom fiber of the prestressed beam (in.³).
S_b': Composite section modulus for the bottom fiber of the prestressed beam (in.³).
S_t: Non-composite section modulus for the top fiber of the prestressed beam (in.³).
S_t': Composite section modulus for the top fiber of the prestressed beam (in.³).
ℓ: Un-factored non-composite dead load (kips/ft.).
Mℓ: Un-factored moment due to non-composite dead load conservatively taken at 0.5 of the span (kip-ft.).
sℓ: Un-factored long-term composite (superimposed) dead load (kips/ft.).
Msℓ: Un-factored moment due to long-term composite (superimposed) dead load (kip-ft.).
Mℓ: Un-factored live load moment on the composite section (kip-ft.).
MI: Un-factored moment due to impact on the composite section (kip-ft.).

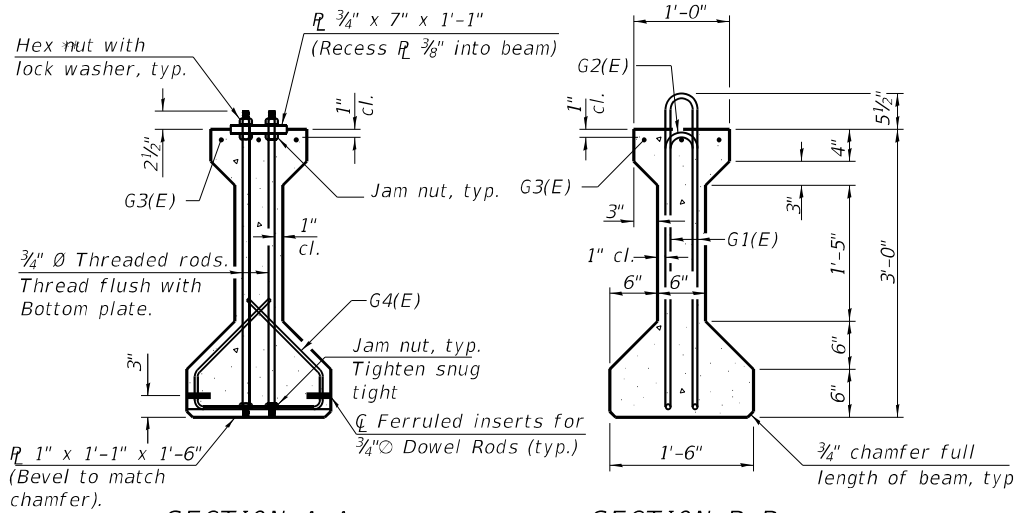

SECTION A-A


** Only tighten sufficiently to compress lock washers

SECTION B-B

BAR LIST
ONE BEAM ONLY
(For information only)

Bar	No.	Size	Length	Shape
G1(E)	66	#4	7'-7"	⏏
G2(E)	8	#4	5'-8"	⏏
G3(E)	3	#3	4'-1"	⏏
G4(E)	38	#5	34'-10"	⏏



Notes:
See sheet 26 of XX for additional details and Bill of Material.

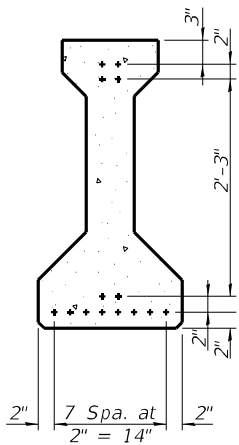

SECTION C-C

(14 -1/2" Ø 270 ksi strands)

MODEL: Default
FILE NAME: C:\Transportation\4554 - IDOT FTB 198-03 DE0100\ACADD 50\054-0050-72220-0244\North Vaulted Span 1 Beam.dgn

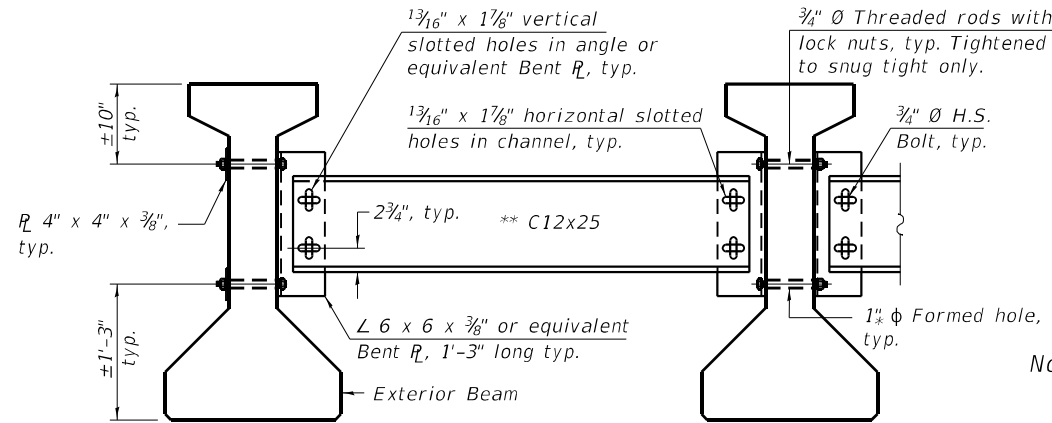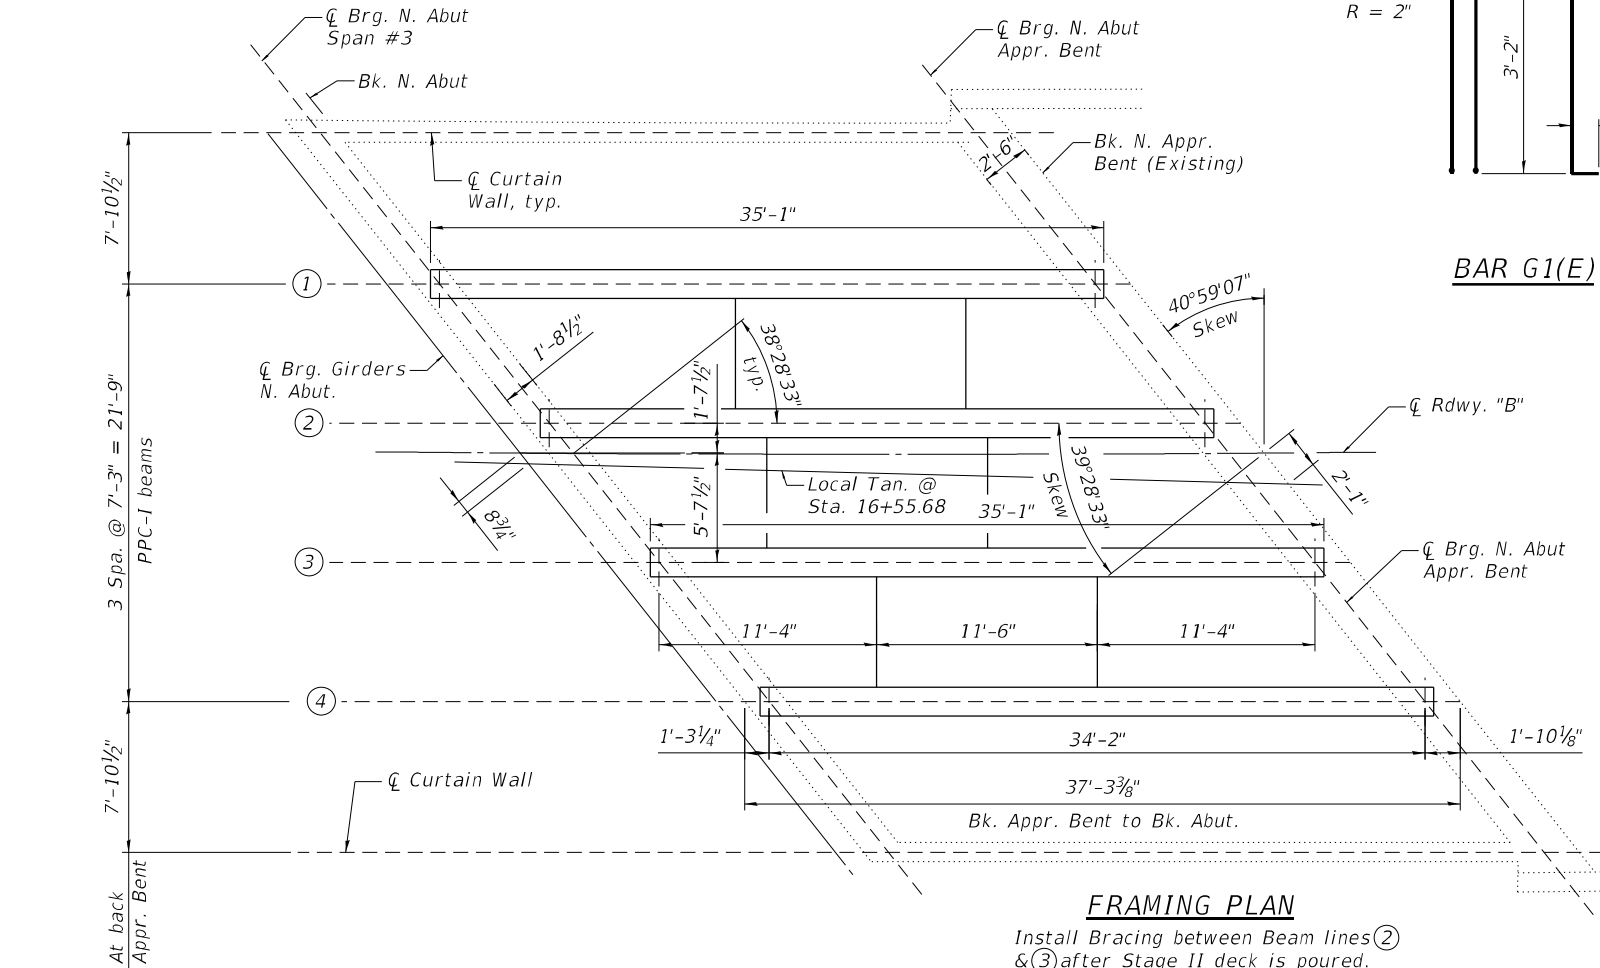

PERMANENT BRACING DETAILS FOR
36" PPC I-BEAMS

* Fabricator shall locate to miss strands within permissible tolerances.


** Alternate C12x30 channels are permitted to facilitate material acquisition.

FRAMING PLAN

Install Bracing between Beam lines 2 & 3 after Stage II deck is poured.


Notes:

All material for bracing shall be hot dip galvanized according to AASHTO M111 unless otherwise noted.
All holes shall be 1 5/16" Ø unless otherwise noted.
5/16" x 3" x 3" plate washers are required over all slotted holes.
All bolts, threaded rods, and hardware shall be galvanized according to AASHTO M232. Threaded rods shall be ASTM F 1554 Grade 55.
Bracing shall be installed as beams are erected and tightened as soon as possible during erection.
Permanent bracing shall not be paid for separately, but shall be included in the cost of Furnishing and Erecting Precast Prestressed Concrete I-Beams.

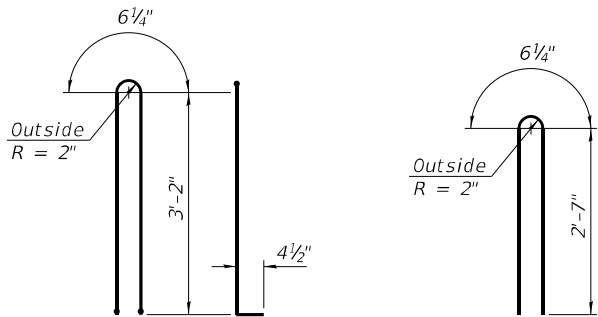


BAR G1(E)


BAR G2(E)

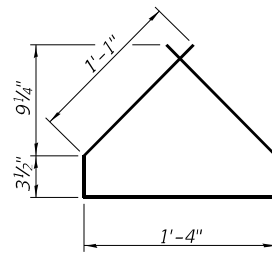


BAR G4(E)

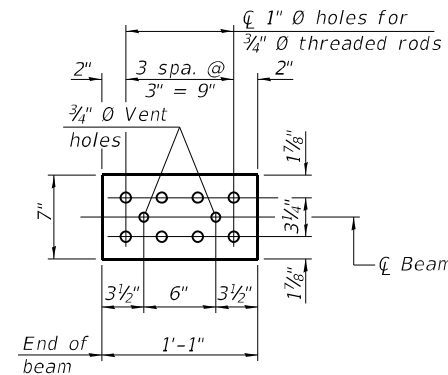

TOP PLATE

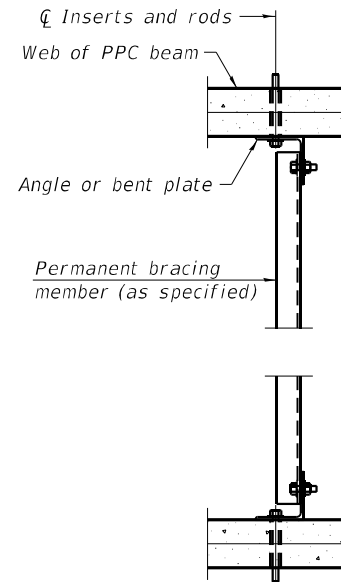


PLAN

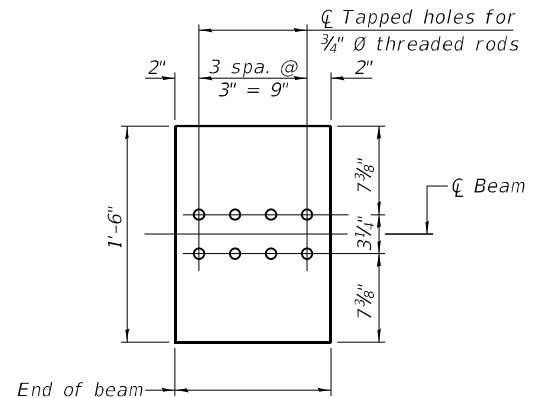

BOTTOM PLATE

See bearing details for pintle hole locations when required.

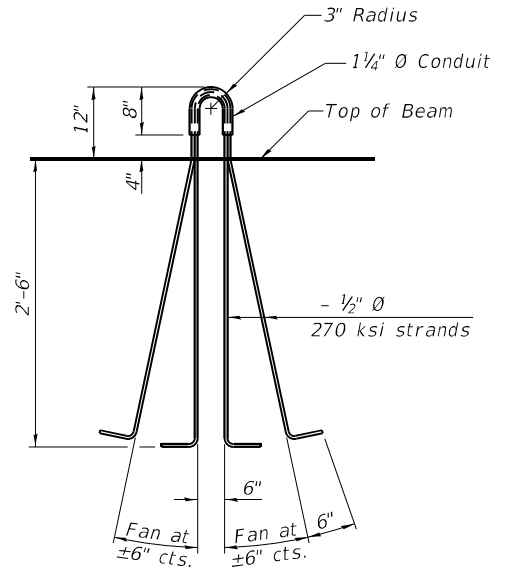


LIFTING LOOP DETAIL


BILL OF MATERIAL

ITEM	UNIT	TOTAL
Furnishing and Erecting Precast Prestressed Concrete I-Beams, 36"	Foot	141

MODEL: Default
FILE NAME: C:\Transportation\4854 - IDOT FTB 198-03 DE010\04CADD_50\054-0050-72220-025-North Vaulted Span Framing Plan.dgn

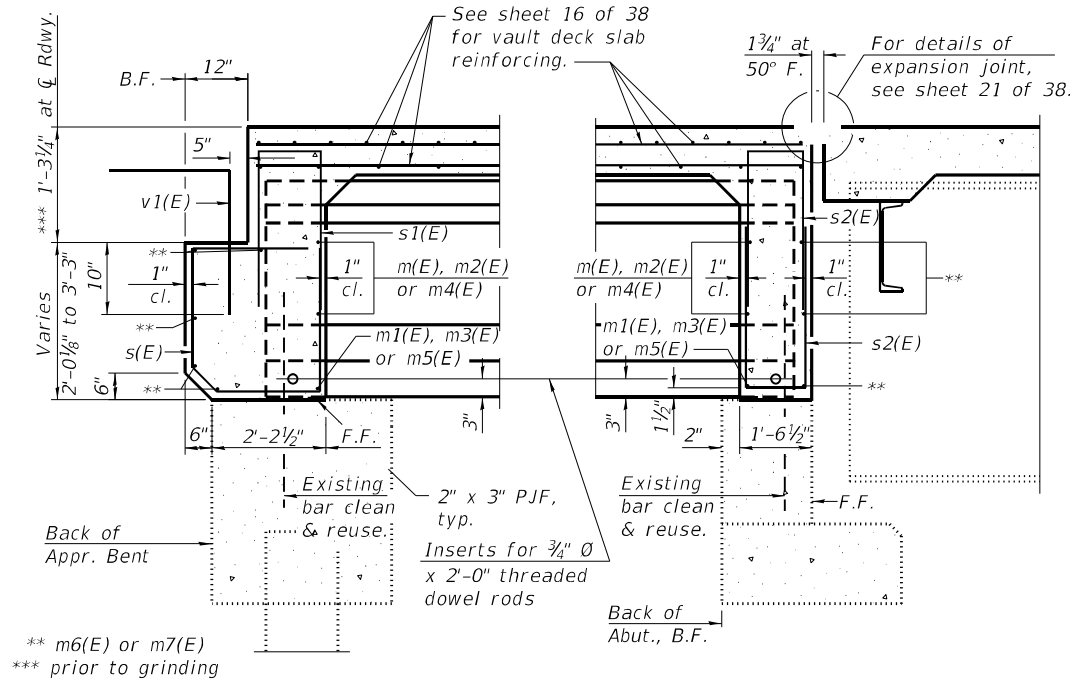


SECTION A-A

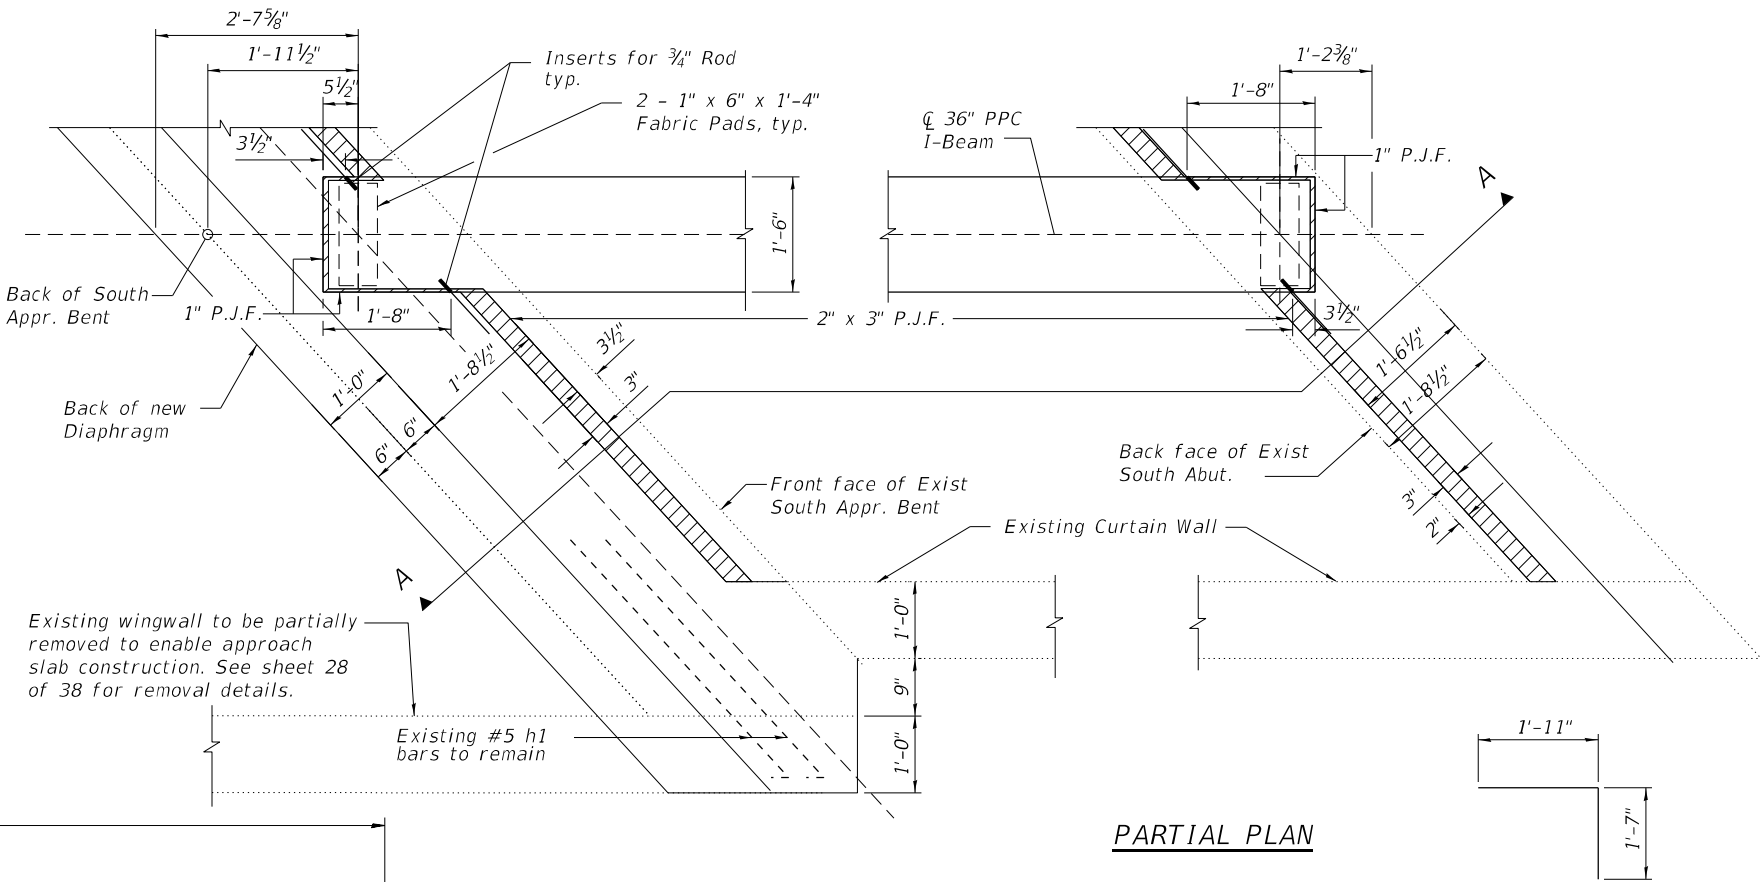

PARTIAL PLAN

BAR v1(E)

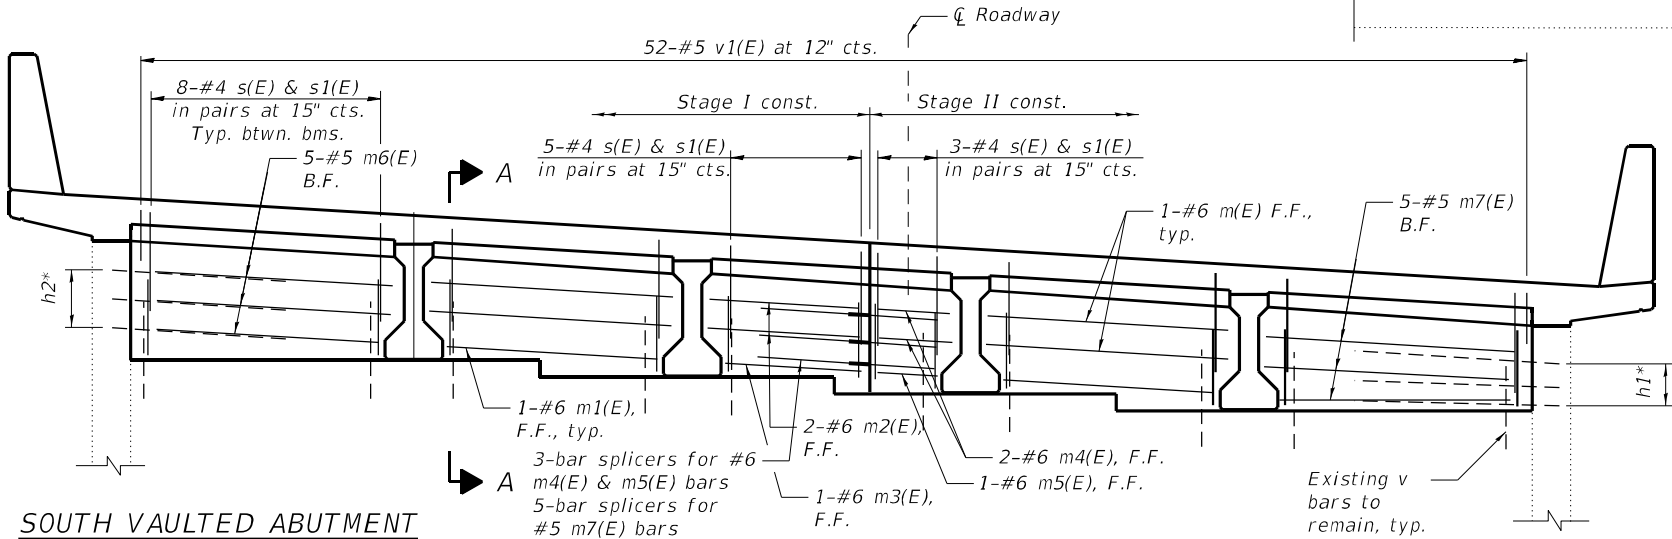

SOUTH VAULTED ABUTMENT

APPROACH SPAN


BILL OF MATERIAL

DIAPHRAGM AT APPROACH BENT

(Looking South)

Bar	No.	Size	Length	Shape
m(E)	16	#6	8'-6"	—
m1(E)	8	#6	7'-7"	—
m2(E)	4	#6	5'-3"	—
m3(E)	2	#6	4'-8"	—
m4(E)	4	#6	2'-9"	—
m5(E)	2	#6	2'-1"	—
m6(E)	8	#5	25'-10"	—
m7(E)	8	#5	25'-3"	—
s(E)	40	#4	9'-2"	□
s1(E)	40	#4	6'-10"	U
s2(E)	80	#4	7'-0"	U
v1(E)	52	#5	3'-6"	┐
Concrete Superstructure			Cu. Yd.	24.6
Reinforcement Bars, Epoxy Coated			Pound	1,750

* Existing v, h1 or h2 bars shall be cleaned, straightened and incorporated in new construction. Cost included with Concrete Removal.

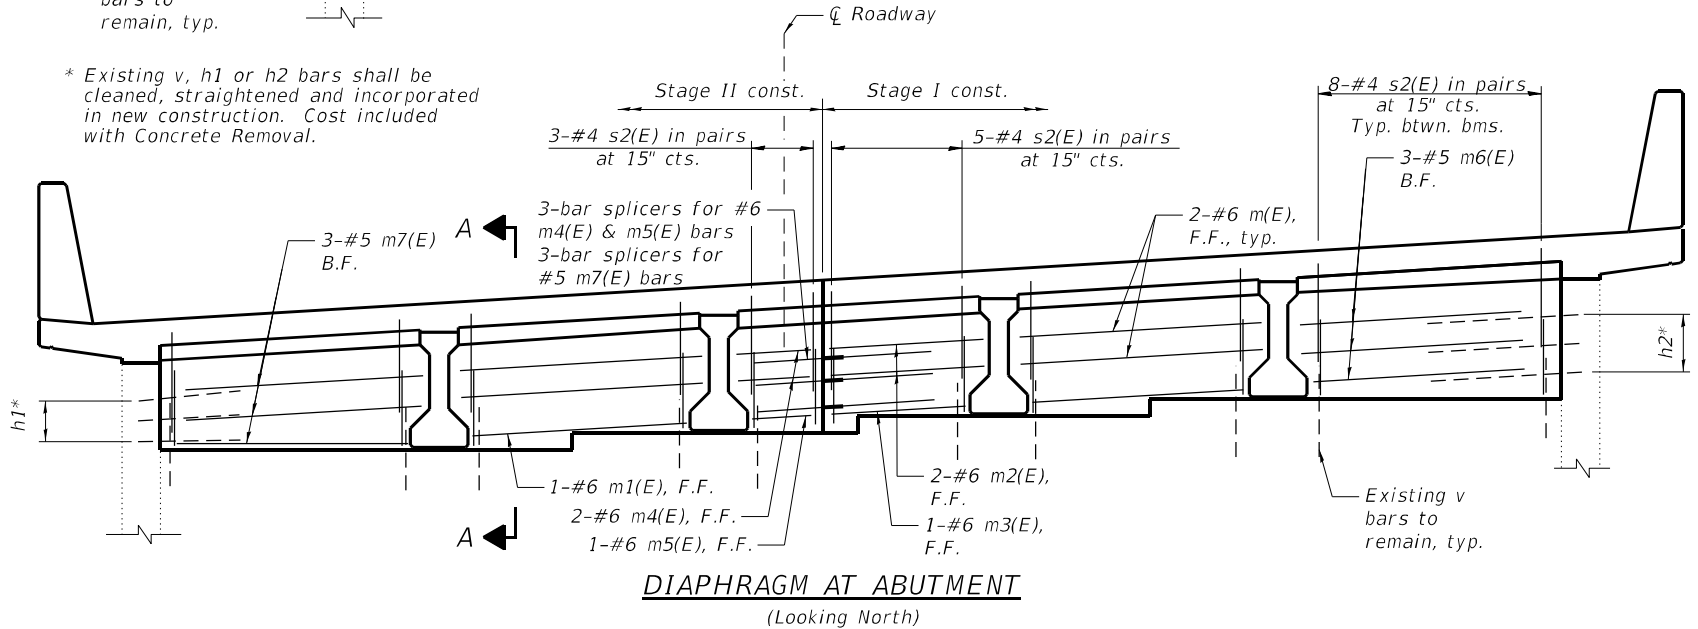

DIAPHRAGM AT ABUTMENT

(Looking North)

MODEL: Default
FILE NAME: C:\Transportation\4854 - IDOT FFB 198-03 DE010\04CADD_50\054-0050-72220-026 South Vaulted Approach Span Details.dgn




USER NAME = \$USERS	DESIGNED - RT	REVISED -
PLOT SCALE = \$SCALES	DRAWN - DS	REVISED -
PLOT DATE = 3/27/2025	CHECKED - JS	REVISED -
	DATE - 3/2025	REVISED -

STATE OF ILLINOIS
DEPARTMENT OF TRANSPORTATION


SOUTH VAULTED APPROACH SPAN DETAILS
STRUCTURE NO. 054-0050

SCALE: SHEET 26 OF 38 SHEETS STA. TO STA.


F.A.I. RTE.	SECTION	COUNTY	TOTAL SHEETS	SHEET NO.
155	(54-4HB)D	LOGAN	133	60
CONTRACT NO. 72220				
ILLINOIS FED. AID PROJECT				

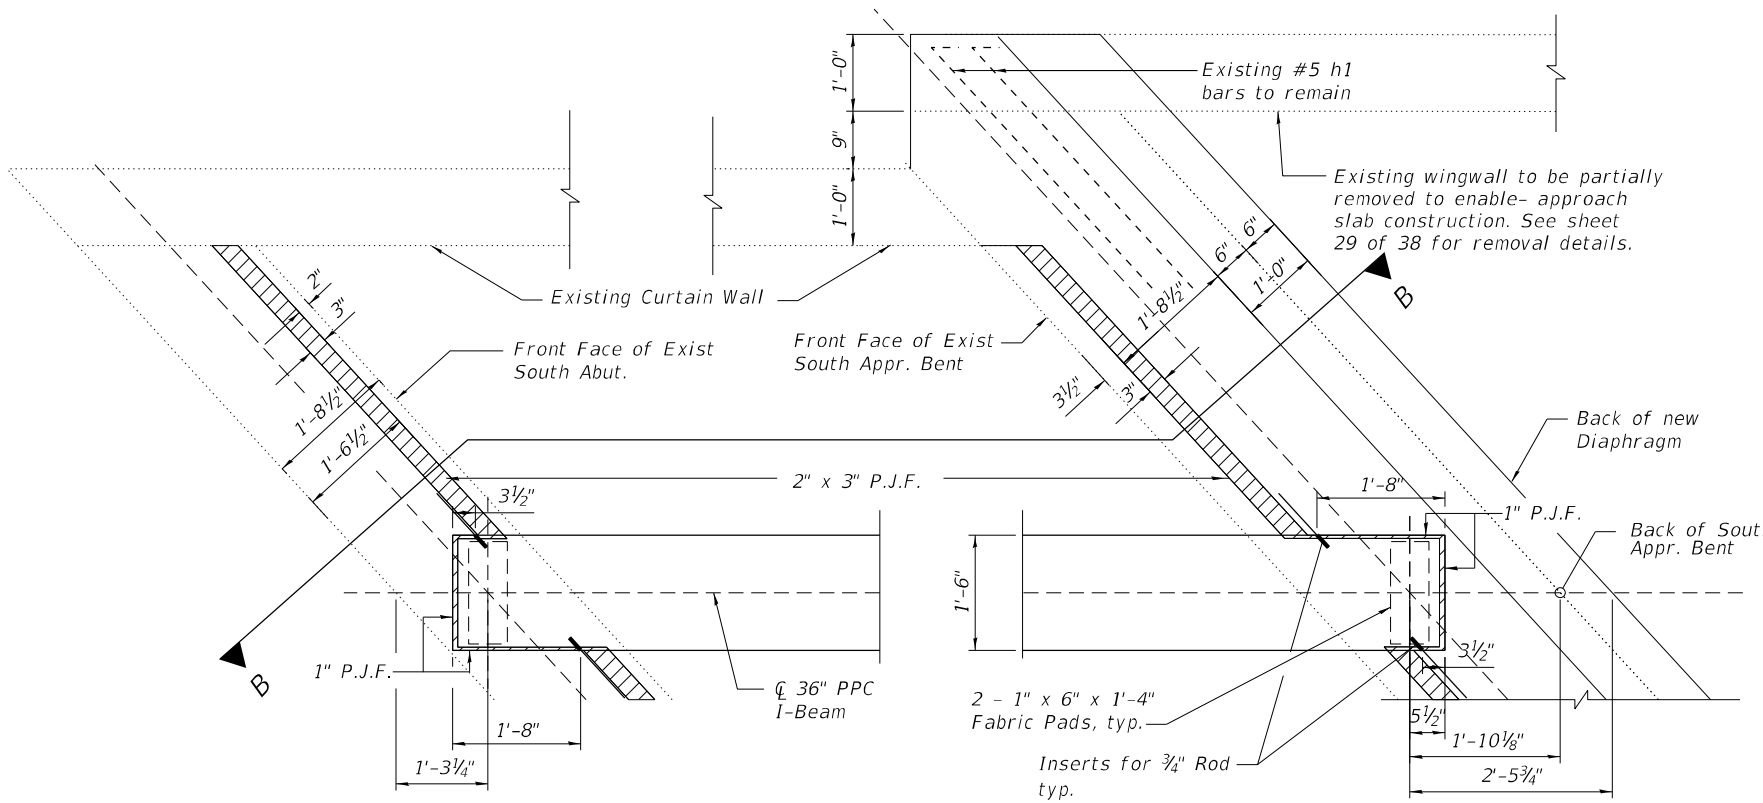


PARTIAL PLAN

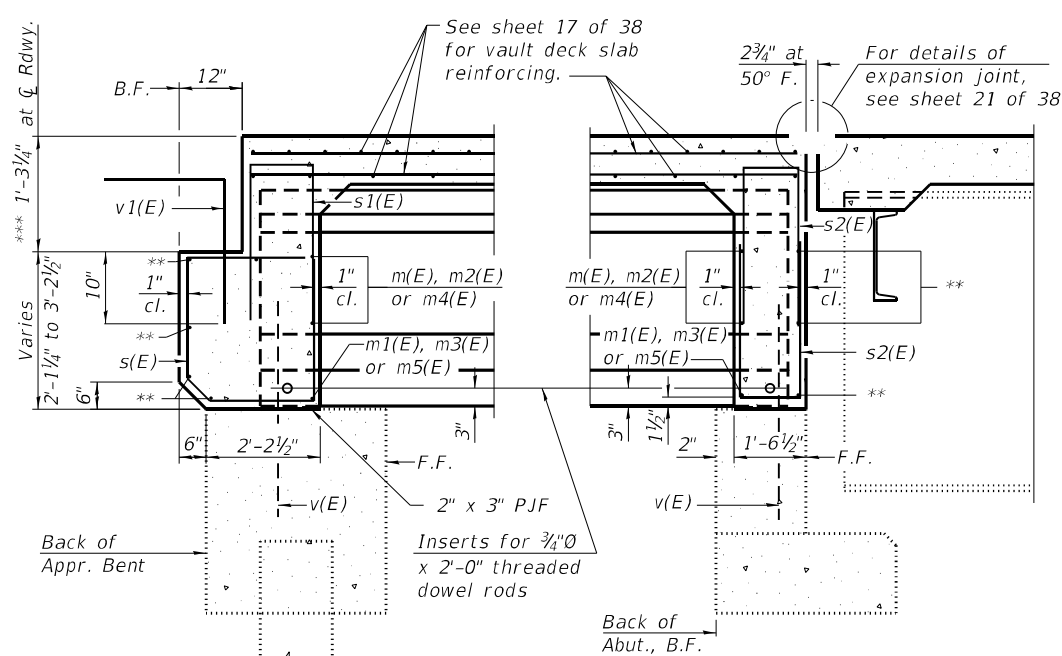

SECTION B-B

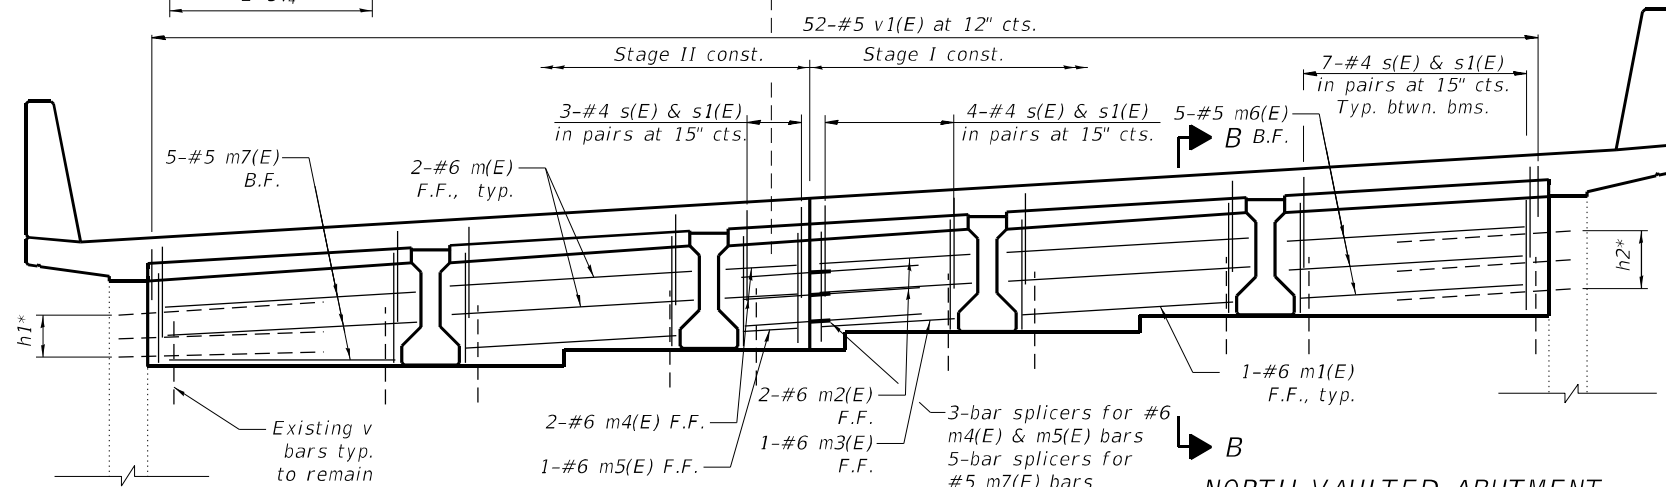

DIAPHRAGM AT APPROACH BENT
(Looking North)

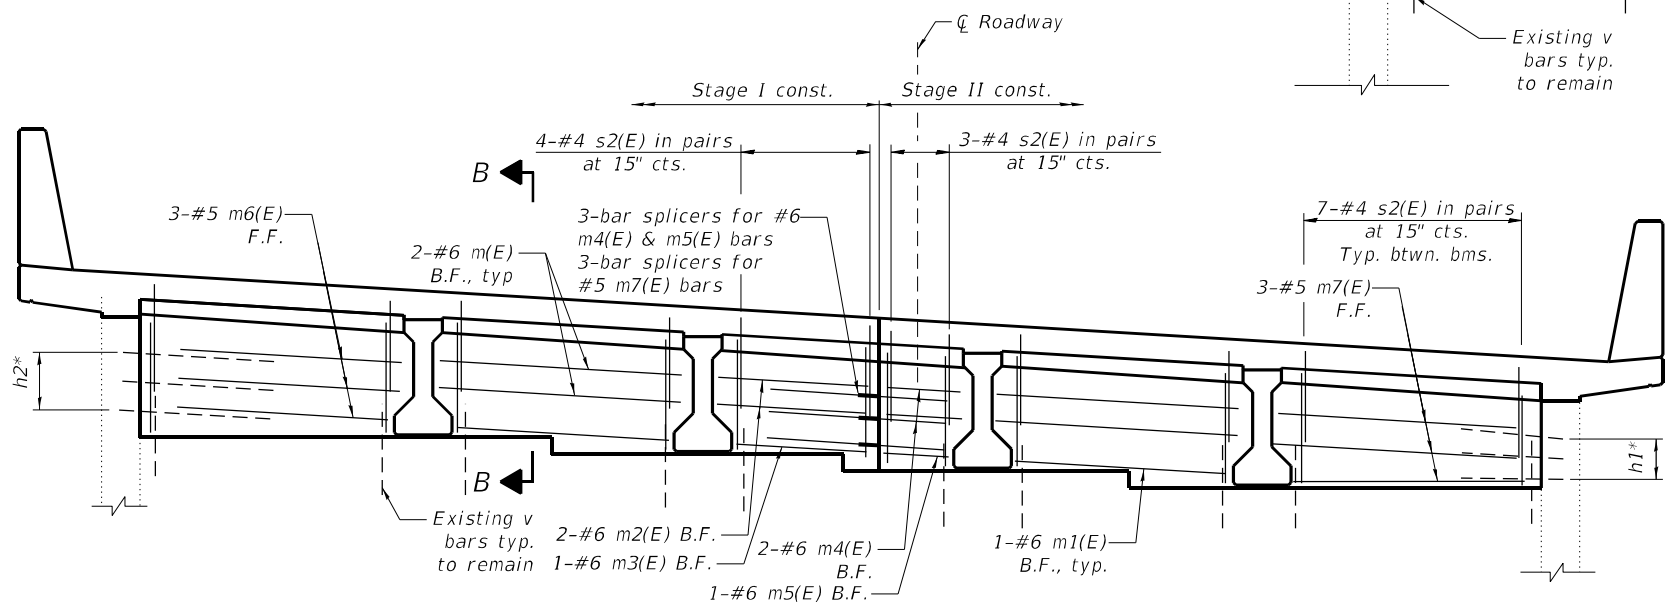

DIAPHRAGM AT ABUTMENT
(Looking South)

NORTH VAULTED ABUTMENT
APPROACH SPAN
BILL OF MATERIAL

Bar	No.	Size	Length	Shape
m(E)	16	#6	8'-6"	—
m1(E)	8	#6	7'-7"	—
m2(E)	4	#6	5'-3"	—
m3(E)	2	#6	4'-8"	—
m4(E)	4	#6	2'-9"	—
m5(E)	2	#6	2'-1"	—
m6(E)	8	#5	25'-10"	—
m7(E)	8	#5	25'-3"	—
s(E)	40	#4	9'-2"	□
s1(E)	40	#4	6'-10"	U
s2(E)	80	#4	7'-0"	U
v1(E)	52	#5	3'-6"	└
Concrete Superstructure			Cu. Yd.	24.6
Reinforcement Bars, Epoxy Coated			Pound	1,760

See Sheet 26 of 38 for bar bending details.

MODEL: Default
FILE NAME: C:\Transportation\4854 - IDOT RTB 198-03 DE0100\ACADD_50\054-0050-72220-027 North Vaulted Approach Span Details.dgn




USER NAME = \$USERS	DESIGNED - RT	REVISED -
PLOT SCALE = \$SCALES	DRAWN - DS	REVISED -
PLOT DATE = 3/27/2025	CHECKED - JS	REVISED -
	DATE - 3/2025	REVISED -

STATE OF ILLINOIS
DEPARTMENT OF TRANSPORTATION


NORTH VAULTED APPROACH SPAN DETAILS
STRUCTURE NO. 054-0050

SCALE: SHEET 27 OF 38 SHEETS STA. TO STA.


F.A.I. RTE.	SECTION	COUNTY	TOTAL SHEETS	SHEET NO.
155	(54-4HB)D	LOGAN	133	61
CONTRACT NO. 72220				
ILLINOIS FED. AID PROJECT				

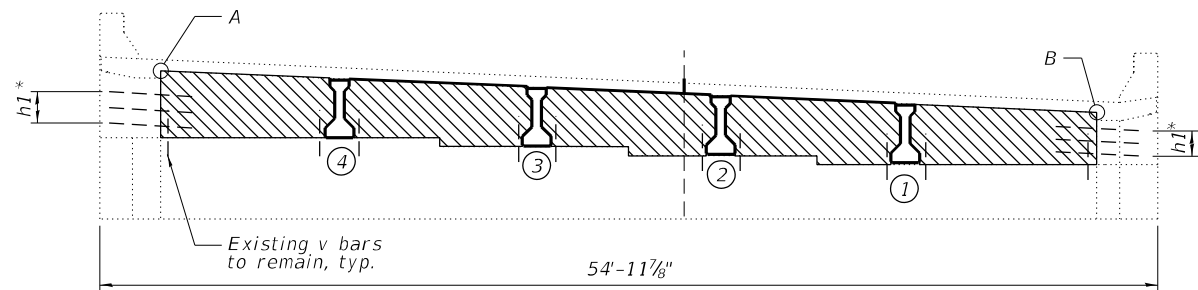


ELEVATION
(S. Approach Bent)
(Looking South)

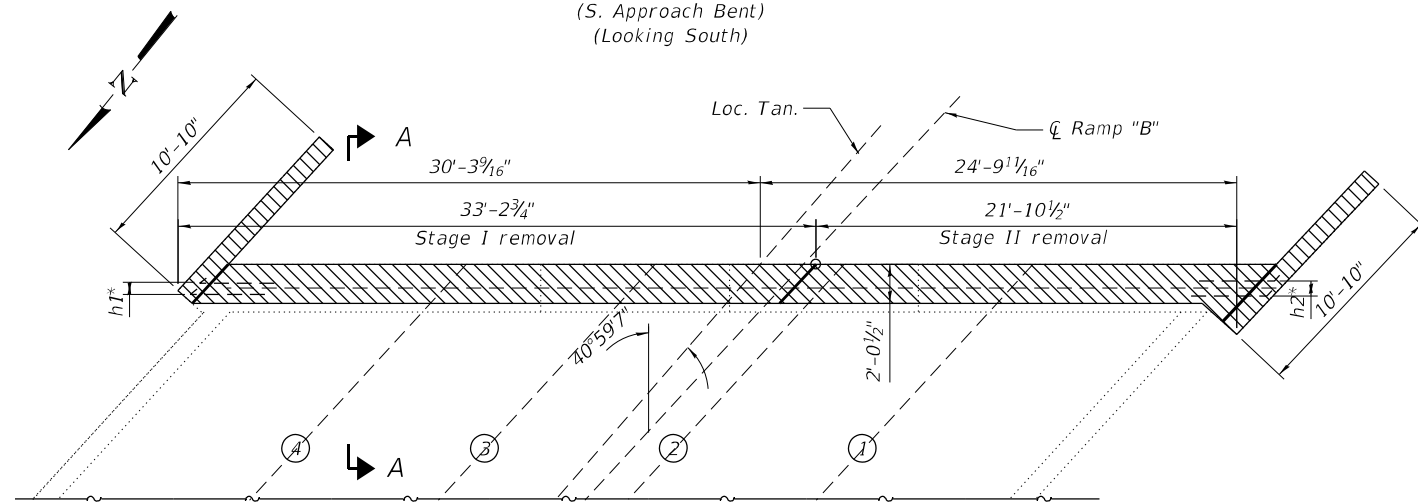

PLAN
(S. Approach Bent)

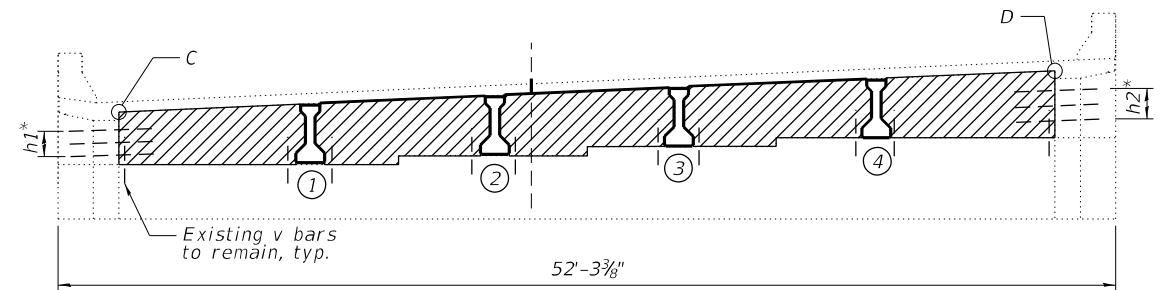

ELEVATION
(N. Approach Bent)
(Looking North)

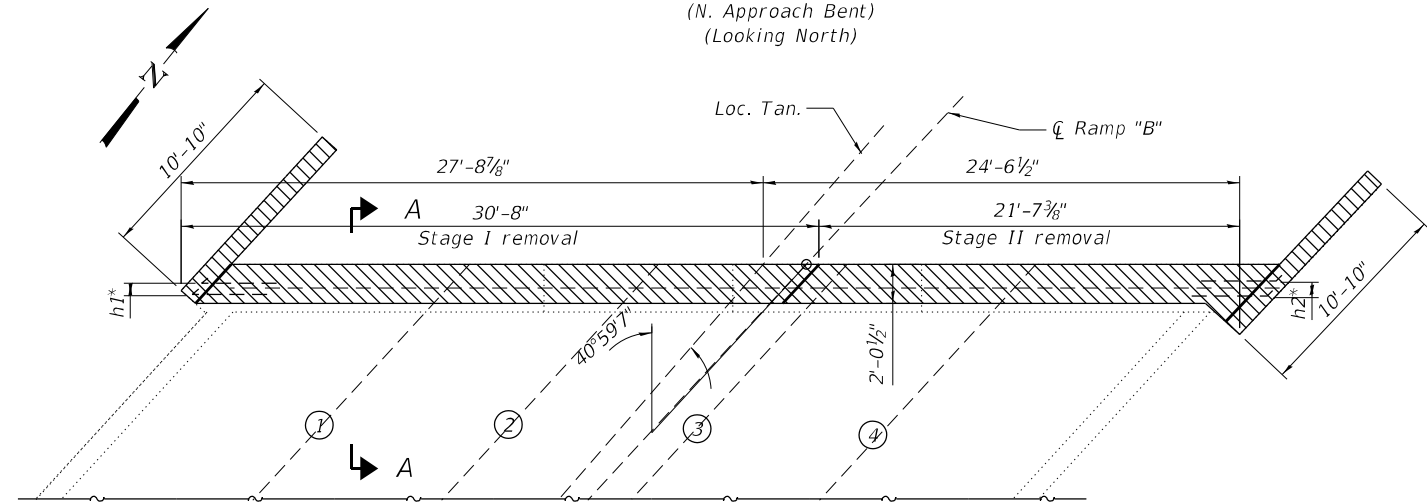

PLAN
(N. Approach Bent)


* Existing h1 and h2 bars to remain

EXIST. BEARING SEAT ELEVATIONS

Beam No.	S. Abutment	N. Abutment
1	±583.70	±583.67
2	±584.16	±584.10
3	±584.65	±584.56
4	±585.31	±585.04

**TOP OF EXISTING
DIAPHRAGM ELEVATIONS**

Point	S. Abutment	N. Abutment
A	±586.65	-
B	±586.37	-
C	-	±586.80
D	-	±588.94

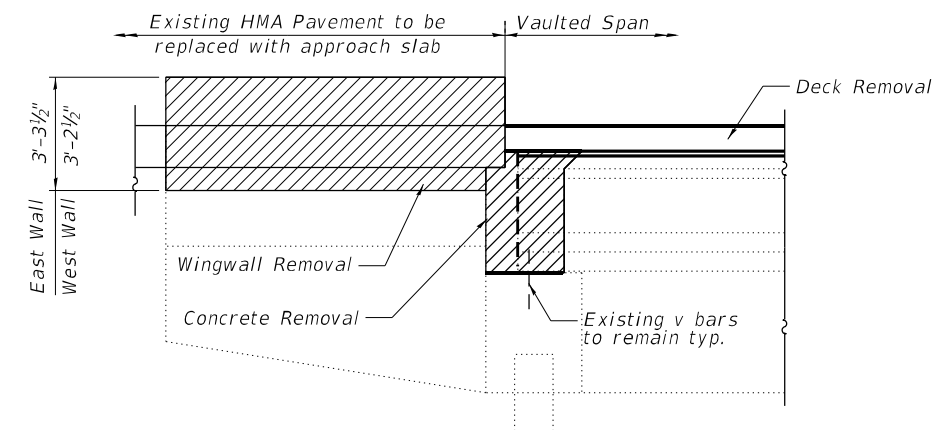

SECTION A-A

MODEL: Default
FILE NAME: C:\Transportation\4554 - IDOT FTB 198-03 DE010\ACADD_50\054-0050-72220-0238 - Conc Removal Approach Bent.dgn




USER NAME = \$USER\$	DESIGNED -	REVISED -
	DRAWN -	REVISED -
PLOT SCALE = \$SCALE\$	CHECKED -	REVISED -
PLOT DATE = 12/19/2024	DATE -	REVISED -

**STATE OF ILLINOIS
DEPARTMENT OF TRANSPORTATION**


**CONCRETE REMOVAL APPROACH BENTS
STRUCTURE NO. 054-0050**

SCALE: SHEET 28 OF 63 SHEETS STA. TO STA.

F.A.I. RTE.	SECTION	COUNTY	TOTAL SHEETS	SHEET NO.
155	(54-4HB)D	LOGAN	133	62
CONTRACT NO. 72220				
ILLINOIS FED. AID PROJECT				

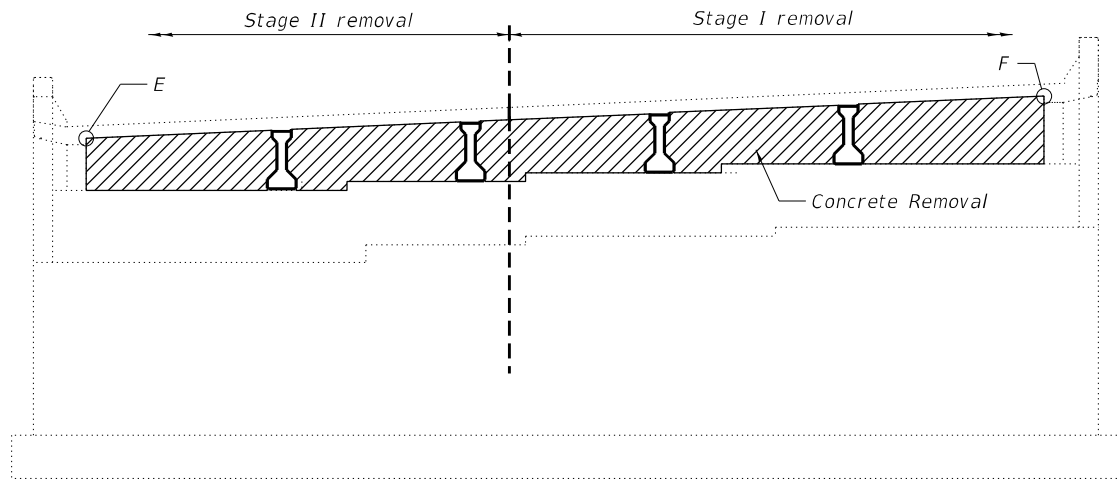

ELEVATION
(S. Abutment)
(Looking North)

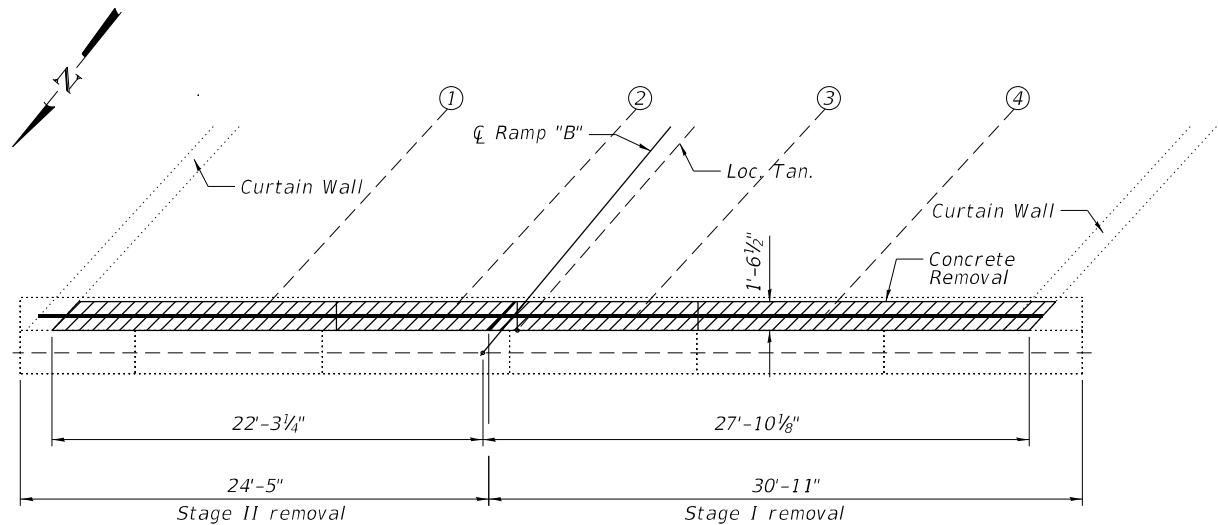


PLAN
(S. Abutment)

EXIST. BEARING SEAT ELEVATIONS


Beam No.	S. Abutment	N. Abutment
1	±583.87	±584.14
2	±584.33	±584.55
3	±584.81	±584.98
4	±585.27	±585.43

**TOP OF EXISTING
DIAPHRAGM ELEVATIONS**


Point	S. Abutment	N. Abutment
E	±586.53	-
F	±588.78	-
G	-	±588.94
H	-	±586.77

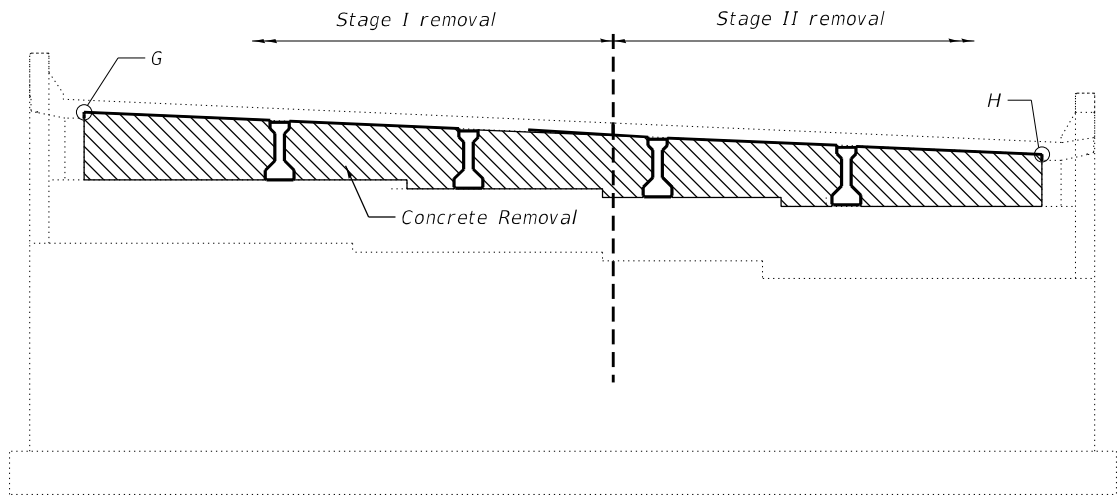

ELEVATION
(N. Abutment)
(Looking South)

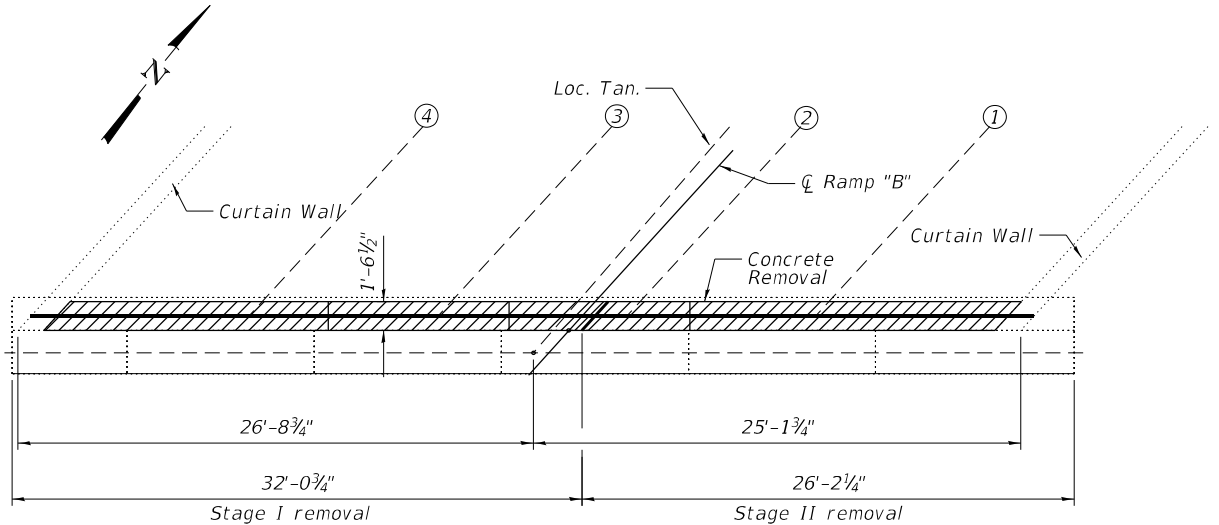

PLAN
(N. Abutment)

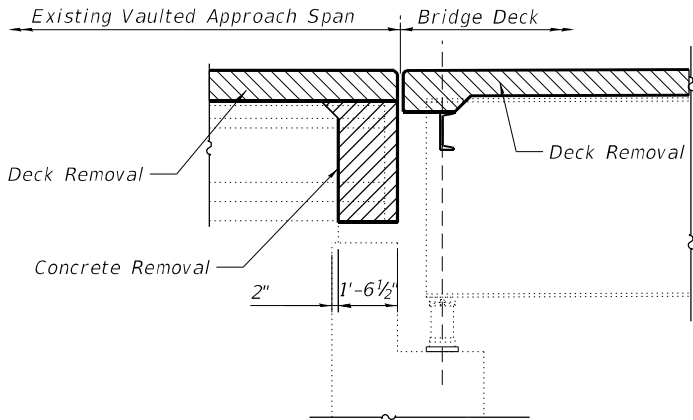

SECTION B-B

MODEL: Default
FILE NAME: C:\Transportation\4854 - IDOT RTB 198-03 DECONSTRUCTION\4854 - IDOT RTB 198-03 DECONSTRUCTION.dgn
CONTRACT NO. 72220




USER NAME = \$USER\$	DESIGNED -	REVISED -
	DRAWN -	REVISED -
PLOT SCALE = \$SCALE\$	CHECKED -	REVISED -
PLOT DATE = 12/19/2024	DATE -	REVISED -

**STATE OF ILLINOIS
DEPARTMENT OF TRANSPORTATION**

**CONCRETE REMOVAL ABUTMENTS
STRUCTURE NO. 054-0050**


SCALE: SHEET 29 OF 63 SHEETS STA. TO STA.

F.A.I. RTE.	SECTION	COUNTY	TOTAL SHEETS	SHEET NO.
155	(54-4HB)D	LOGAN	133	63
CONTRACT NO. 72220				
ILLINOIS FED. AID PROJECT				

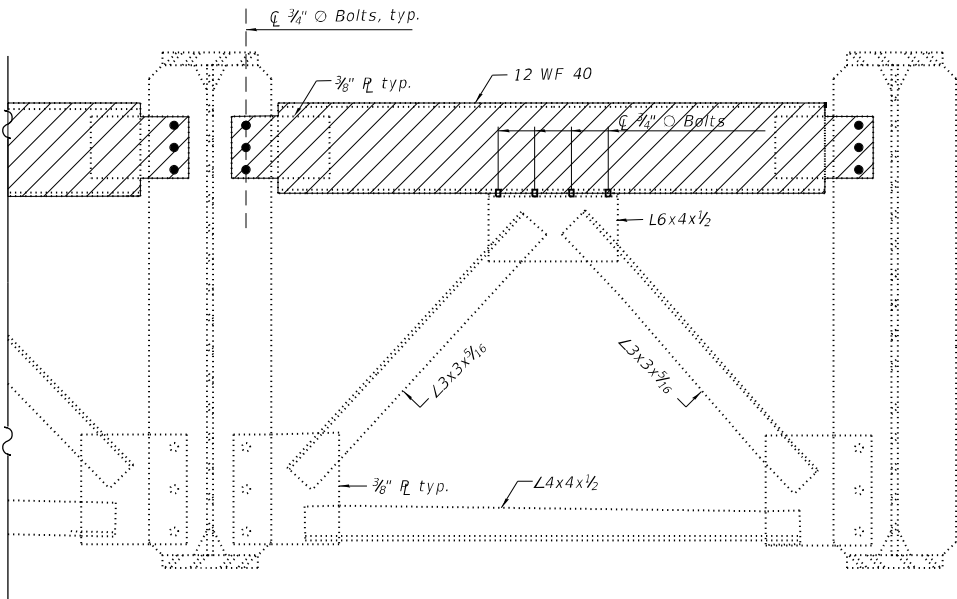


EXISTING END DIAPHRAGM PARTIAL REMOVAL DETAIL

Remove portion of each end diaphragm at both the N. Abut. and S. Abut. (12 Locations). Cost included with Structural Steel Repair (North Abutment Shown, South Abutment Similar) Remove entire end diaphragm between girder lines 3 & 4 prior to Stage I deck removal. Store these two end diaphragms and reinstall after Stage II deck slab is poured.

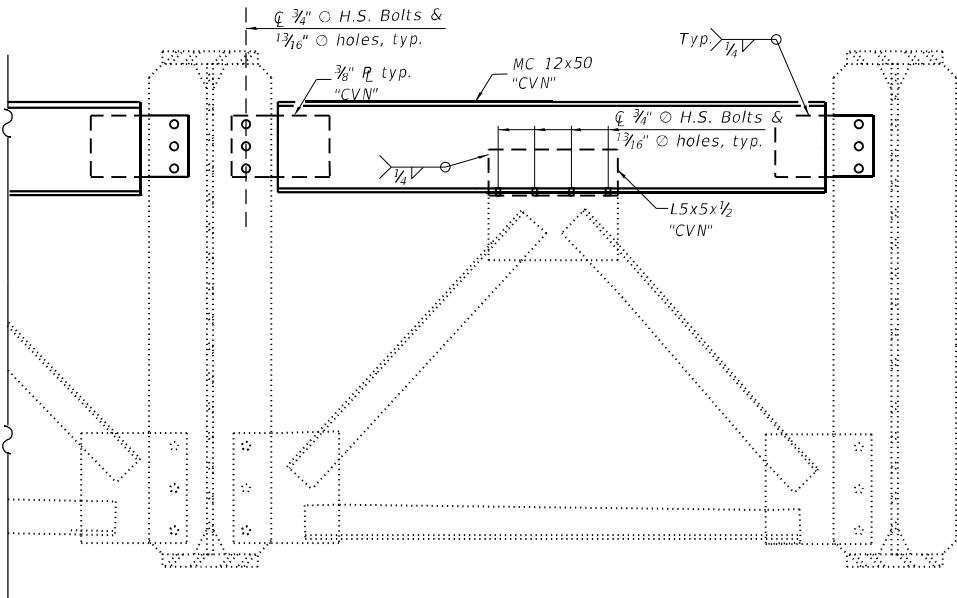


EXISTING END DIAPHRAGM REPAIR DETAIL

LEGEND

 

To be Removed

 

Remove prior to Stage I Deck removal, store existing cross frames in a covered area and reinstall existing cross frames after Stage II deck pour is complete.

BOLT HOLE LEGEND


- Field drill using existing steel or template

Note:


- Two hardened washers for each diaphragm connection
- Load carrying components designated "CVN" shall conform to the Charpy-V Notch Impact Energy Requirement, Zone 2.
- Reinstall end diaphragms prior to the concrete deck pour in each stage except at the stage construction bay. Install the proposed staged construction bay end diaphragm steel after the both stages of the deck pour are complete.

BILL OF MATERIAL

ITEM	UNIT	TOTAL
Structural Steel Repair	Pound	5,290

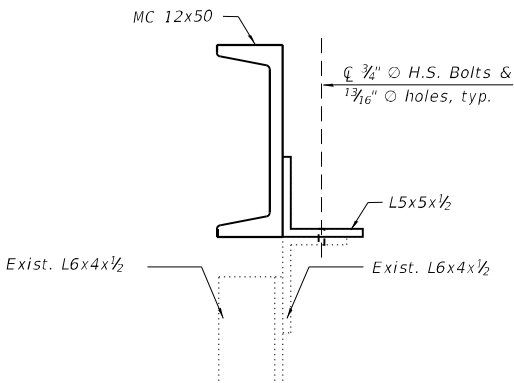

SECTION A-A

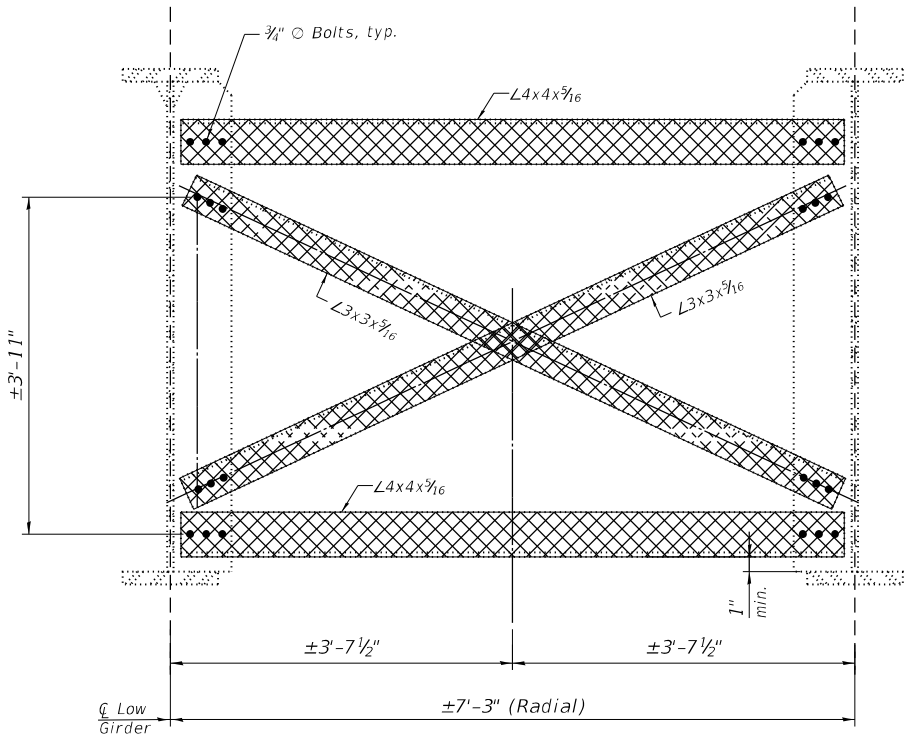

INTERMEDIATE CROSS FRAME DETAIL

Remove the intermediate diaphragms between girder lines 3 & 4 prior to Stage I deck removal (5 Locations). Cost included with Structural Steel Repair Store the intermediate diaphragms and reinstall after Stage II deck slab is poured.

MODEL: Default
FILE NAME: C:\Transportation\4854 - I.DOT.FTB 198-023.D6\0\NO\CADD_50\054-0050-72220-030-Structural Repair Details.dgn




USER NAME = \$USER\$	DESIGNED -	REVISED -
PLOT SCALE = \$SCALE\$	DRAWN -	REVISED -
PLOT DATE = 12/19/2024	CHECKED -	REVISED -
	DATE -	REVISED -

STATE OF ILLINOIS
DEPARTMENT OF TRANSPORTATION


STRUCTURAL REPAIR DETAILS
STRUCTURE NO. 054-0050

SCALE: SHEET 30 OF 63 SHEETS STA. TO STA.


F.A.I. RTE.	SECTION	COUNTY	TOTAL SHEETS	SHEET NO.
155	(54-4HB)D	LOGAN	133	64
CONTRACT NO. 72220				
ILLINOIS FED. AID PROJECT				

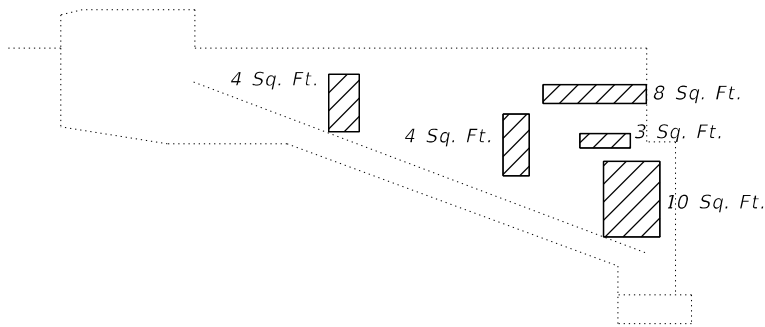


WEST CURTAIN WALL

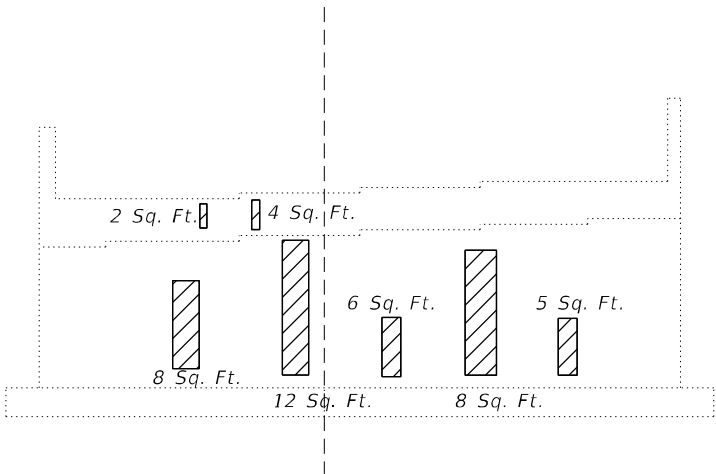


NORTH ABUTMENT

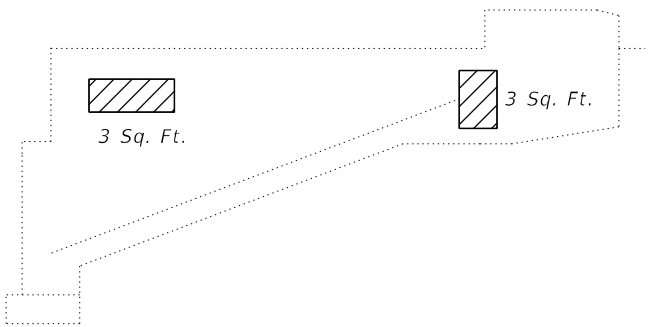


EAST CURTAIN WALL

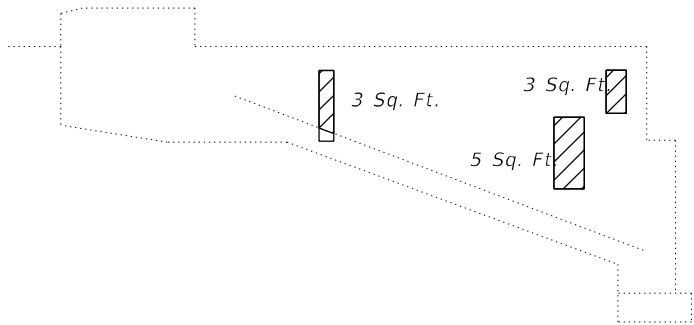

EAST CURTAIN WALL

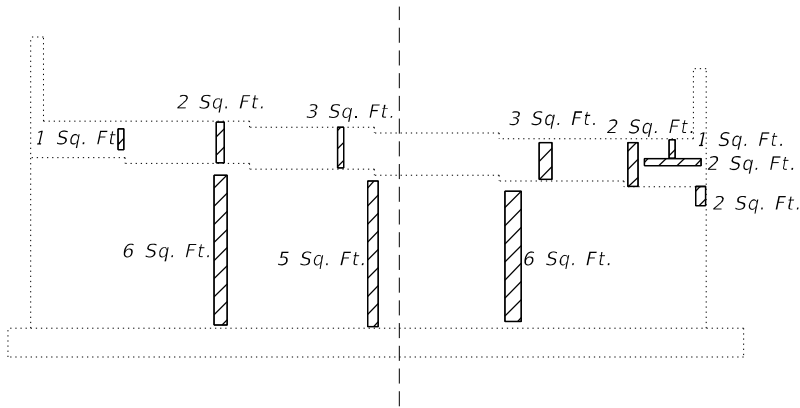

SOUTH ABUTMENT

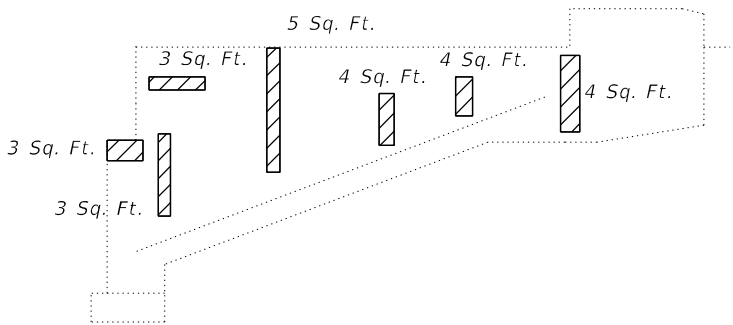

WEST CURTAIN WALL

BILL OF MATERIAL

ITEM	UNIT	TOTAL
Structural Repair of Concrete (Depth equal to or less than 5")	Sq. Ft.	150

MODEL: Default
FILE NAME: C:\Transportation\4554 - IDOT FTB 198-03 DE010\ACADD 50\054-0050-72220-031- Abutment Repair Details.dgn




Technical drawing of a bonded joint specimen. The drawing shows a cross-section of the assembly with the following dimensions and components:

- Overall Width:** 14"
- Top Plate:** 14" x 22" x 2" Top Plate
- Fasteners:** $\frac{3}{4}$ " $\varnothing$ Threaded stud with flat washer & hex nut. (4-reqd.)
- Internal Dimensions:**
 - Distance from left edge to first stud: 2"
 - Distance between studs: 10"
 - Distance from second stud to right edge: 2"
 - Height of top plate: 2"
 - Height of bonded area: $2\frac{5}{16}$ "
 - Height of elastomer layer: $\frac{5}{16}$ "
 - Height of steel plates: 1"
 - Height of bottom plate: $3\frac{1}{16}$ "
 - Height of top plate from bottom: $5\frac{1}{16}$ "
 - Height of bottom plate from bottom: $\frac{1}{2}$ "
 - Height of bottom plate from bottom: $\frac{1}{2}$ "
- Other Labels:**
 - Bonded
 - 4- Layers of $\frac{5}{16}$ " elastomer
 - 3 - $\frac{3}{16}$ " Steel plates

BEARING ASSEMBLY

Notes:
Side retainers and stainless steel plates shall be included in the cost of Elastomeric Bearing Assembly, Type I.
Anchor bolts and side retainers at all supports shall be installed as each member is erected unless an equivalent temporary means of lateral restraint is used.

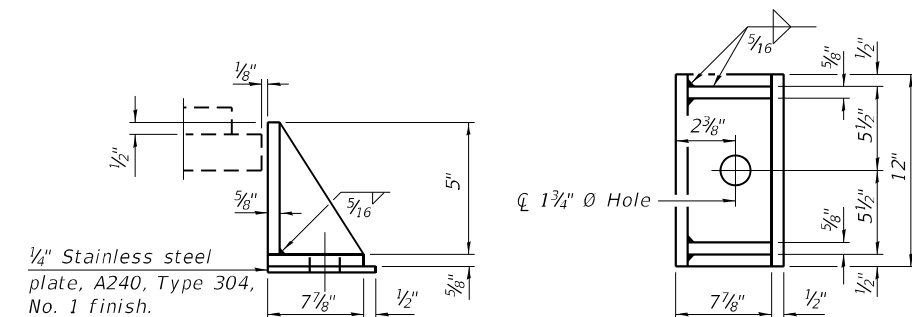


SIDE RETAINER


I-2E-1

USER NAME = \$USER\$	DESIGNED -	REVISED -
	DRAWN -	REVISED -
PLOT SCALE = \$SCALE\$	CHECKED -	REVISED -
PLOT DATE = 12/19/2024	DATE -	REVISED -

**STATE OF ILLINOIS
DEPARTMENT OF TRANSPORTATION**

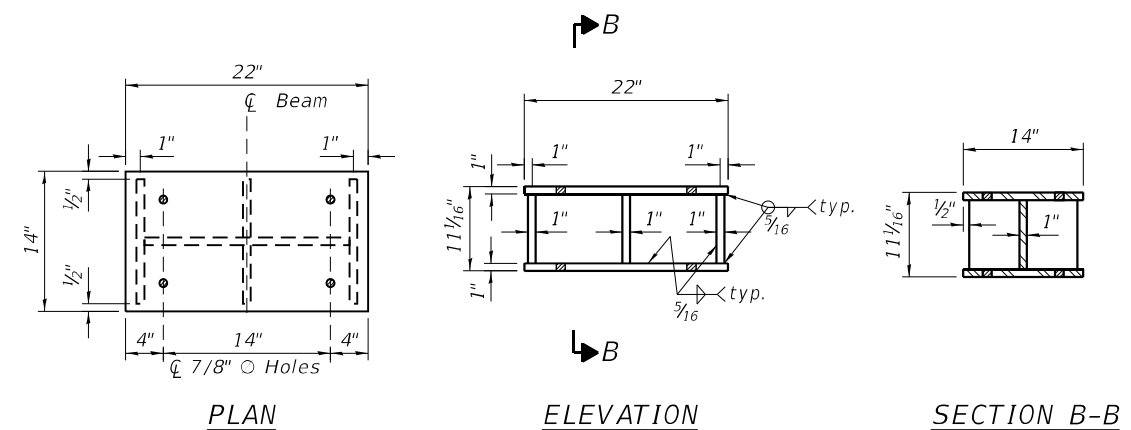

STEEL EXTENSION DETAILS

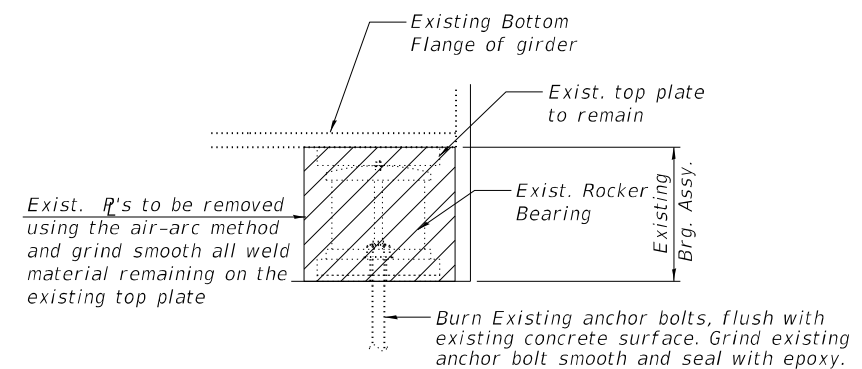

EXISTING BEARING REMOVAL
DETAIL AT NORTH ABUTMENT

*Cost included with Jack and
Remove Existing Bearings.*

BILL OF MATERIAL

Item	Unit	Total
Elastomeric Bearing Assembly, Type I	Each	6
Anchor Bolts, 1 1/2"	Each	12
Jack and Remove Existing Bearings	Each	6


F.A.I. RTE.	SECTION	COUNTY	TOTAL SHEETS	SHEET NO.
155	(54-4HB)D	LOGAN	133	66
		CONTRACT NO. 72220		
		ILLINOIS	FED. AID PROJECT	

MODEL: Default
FILE NAME: C:\Transportation\4854 - IDOT FFB 198-033 DE010\A\CADD_50\054-0050-72220-033 - Expansion Bearing Details.dgn

DESIGN DATA


Unfactored Vertical Dead Load Reaction (R_{DC})	69.4 kips
Unfactored Vertical Wearing Surface Reaction (R_{DW})	8.8 kips
Unfactored Vertical Live Load without Impact Reaction (R_{LL})	82.8 kips
Maximum Strength or Extreme Event Lateral Reaction (H_u)	20.0 kips
Maximum Strength Limit State Rotation (Θ_u according to Article 14.4.2.2)	0.019 rad
Unfactored Design Thermal Movement from 50° F (ΔT)	1½ in.
Service I Factored Lateral Reaction	15.6 kips
Service I Rotation	0.016 rad
Strength I Factored Longitudinal Movement	1¼ in.
Service I Factored Vertical Reaction	161.0 kips
Strength I Factored Vertical Reaction	244.9 kips

Service I Load Factors = 1.0DC + 1.0DW + 1.00LL
Strength I Load Factors = 1.25DC + 1.5DW + 1.75LL + 1.2TU
Extreme Event Load Factors = 1.0EQ

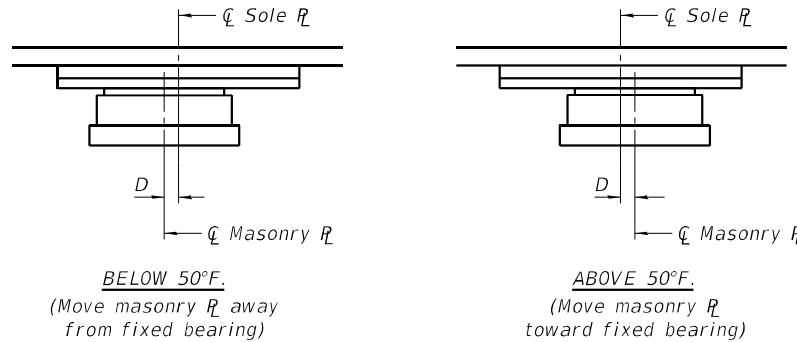

SETTING ANCHOR BOLTS AT EXPANSION BEARING

$D=1/8"$ per each 100' of expansion for every 15° temp. change from the normal temp. of 50° F.

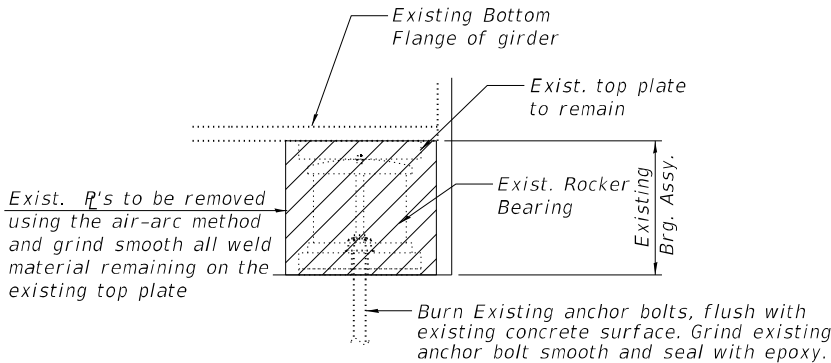


EXISTING BEARING REMOVAL DETAIL AT NORTH ABUTMENT

Cost included with Jack and Remove Existing Bearings.



BILL OF MATERIAL

Item	Unit	Total
High Load Multi-Rotational Bearings, Disc, Guided Expansion - 200k	Each	6
Anchor Bolts, 1"	Each	24
Jack and Remove Existing Bearings	Each	6

** The value specified in the pay item name is an approximate vertical load capacity that is used for letting and bidding purposes only. Exact bearing capacity will vary subject to final design.

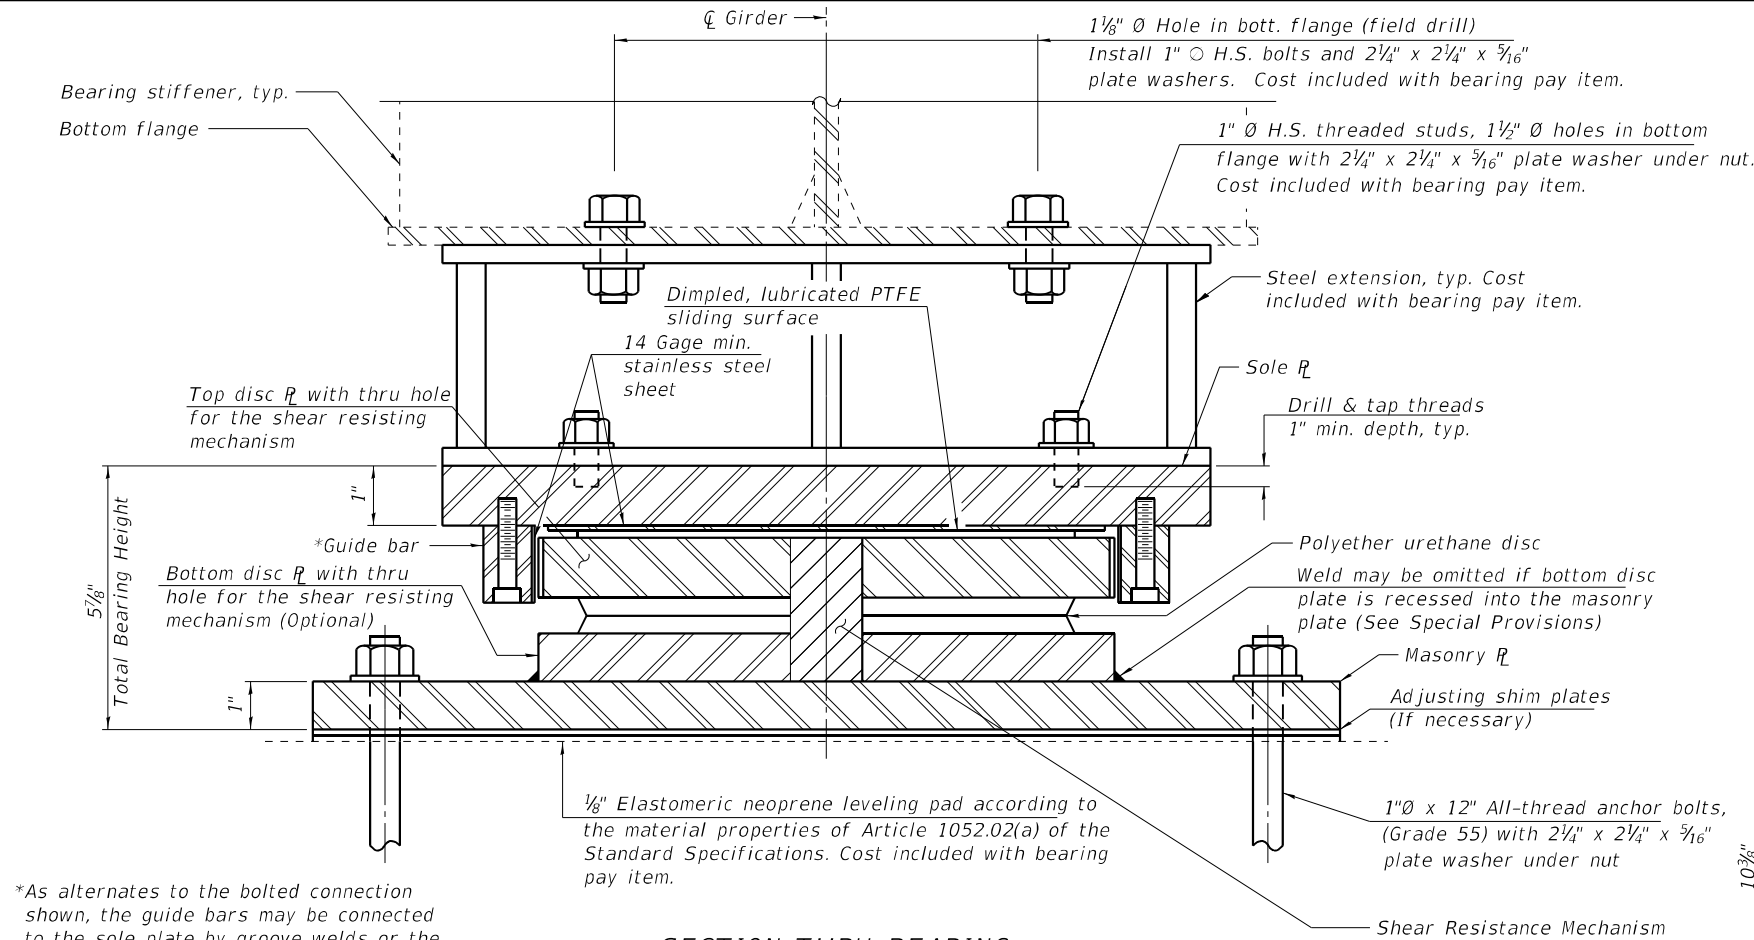



*As alternates to the bolted connection shown, the guide bars may be connected to the sole plate by groove welds or the guide bars and sole plate may be fabricated as a single piece.

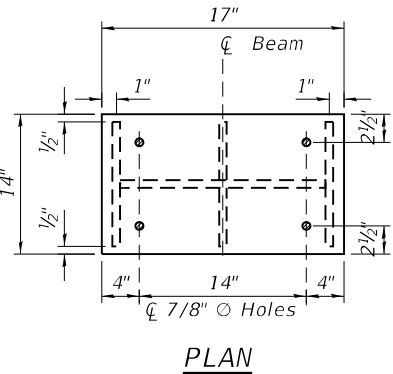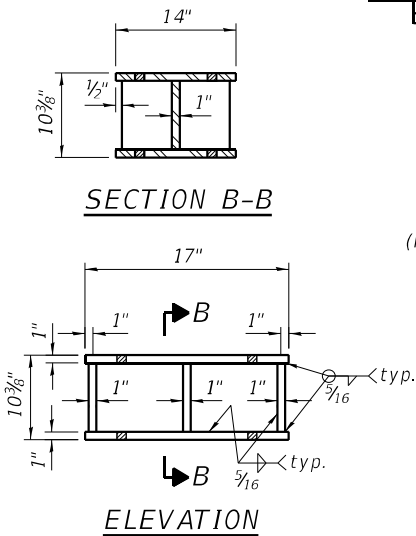


**STEEL EXTENSION DETAILS

NOTES:

- Two ½ in. adjusting shims shall be provided for each bearing in addition to all other plates or shims and placed as shown on bearing details. Shim plates not included in total bearing height. Cost included with bearing pay item.
- Total bearing height is estimated based on manufacturer data. Actual bearing height may differ from contract plans. The Contractor shall be responsible for verifying bearing heights and adjusting seat elevations, if required, prior to placing pier or abutment concrete.
- The Structural Steel for the top & bottom bearing plates shall be AASHTO M270 Grade 50.

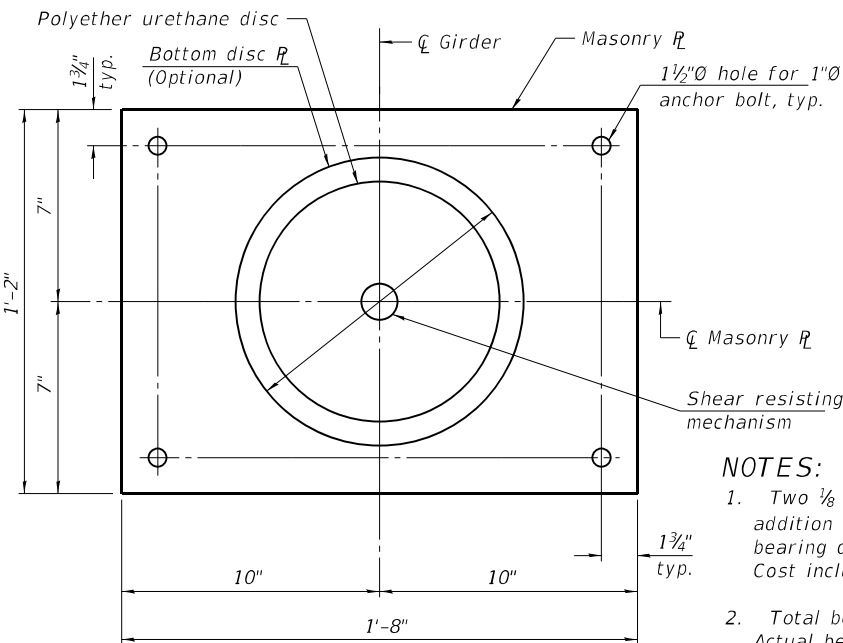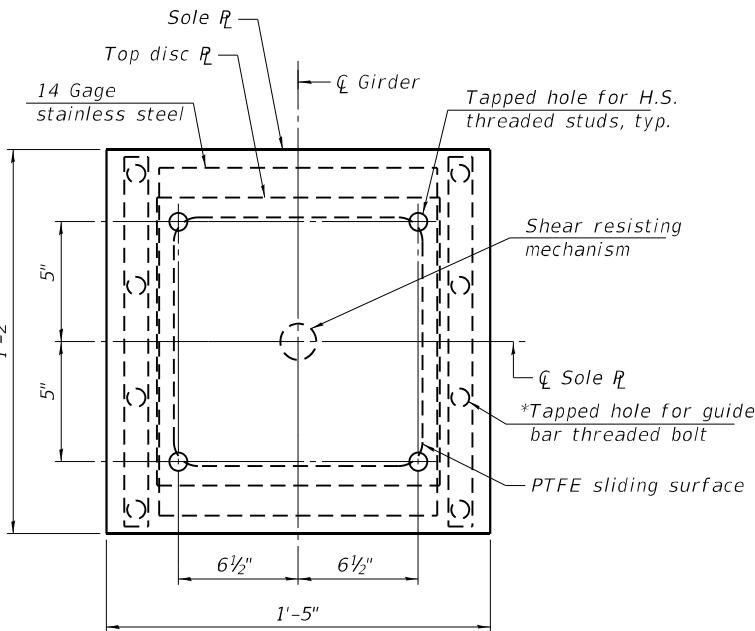

MODEL: Default
FILE NAME: C:\Transportation\4854 - IDOT FTB 198-03 DE00W04CADD 50054-0050-72720-0314 - Fixed Bearing Details.dgn

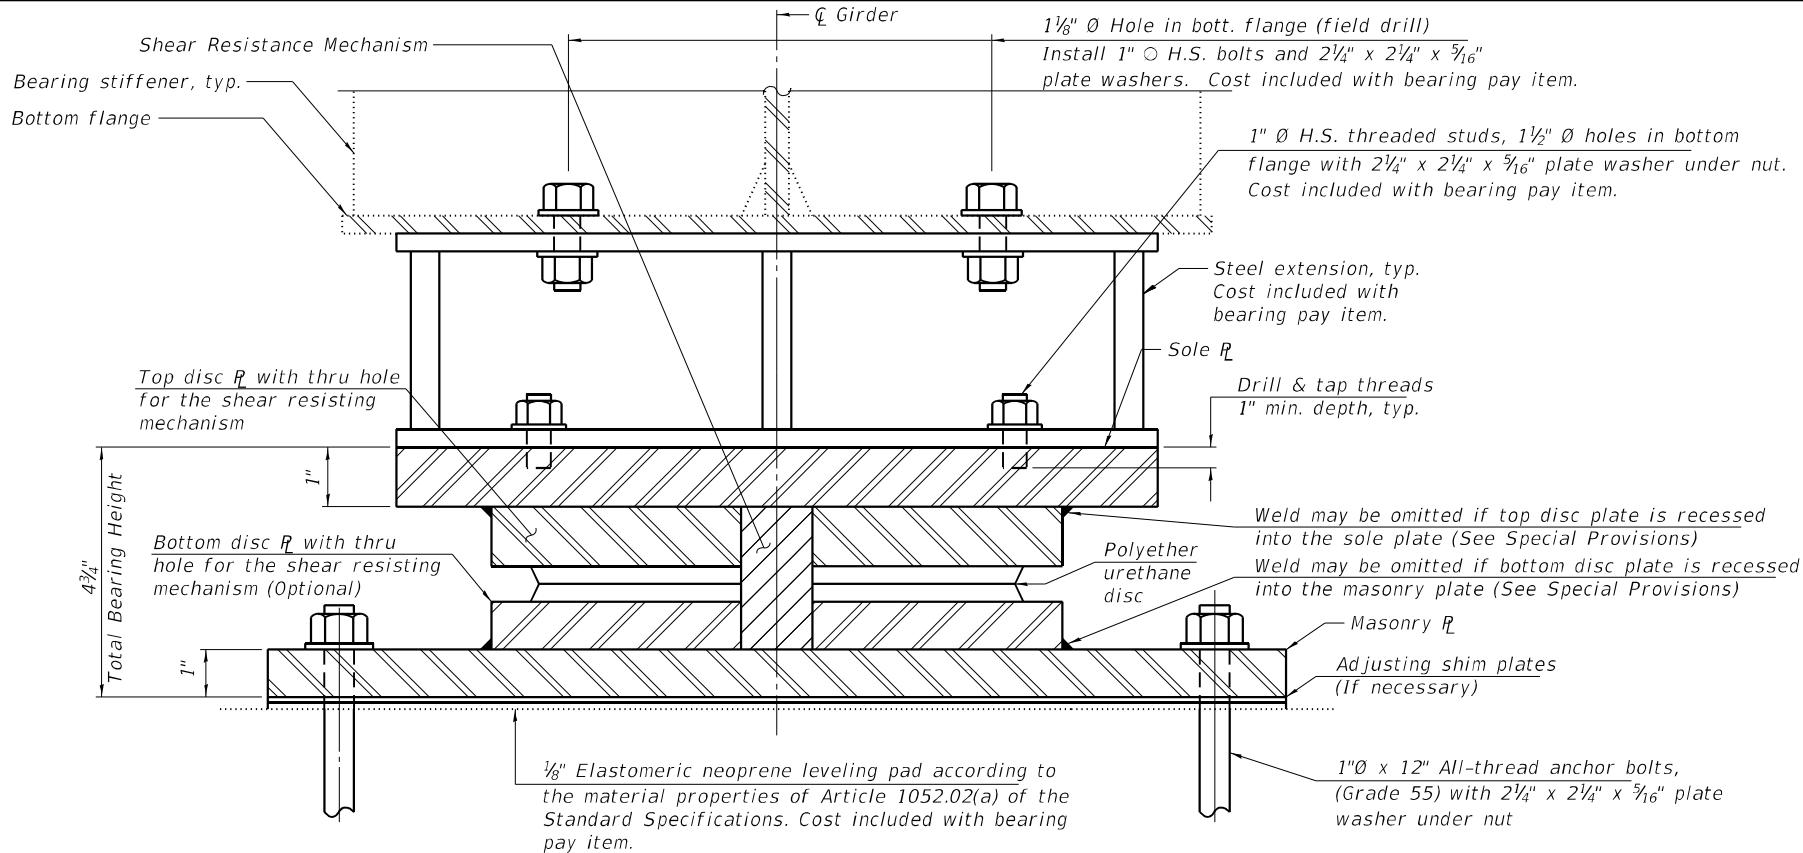

SECTION THRU BEARING


DESIGN DATA

Unfactored Vertical Dead Load Reaction (R_{DC})	69.4 kips
Unfactored Vertical Wearing Surface Reaction (R_{DW})	8.8 kips
Unfactored Vertical Live Load without Impact Reaction (R_{LL})	82.8 kips
Maximum Strength or Extreme Event Lateral Reaction (H_u)	20.0 kips
Maximum Strength Limit State Rotation (Θ_u according to Article 14.4.2.2)	0.019 rad
Service I Factored Lateral Reaction	15.6 kips
Service I Rotation	0.016 rad
Service I Factored Vertical Reaction	161.0 kips
Strength I Factored Vertical Reaction	244.9 kips

Service I Load Factors = 1.0DC + 1.0DW + 1.00LL
Strength I Load Factors = 1.25DC + 1.5DW + 1.75LL + 1.2TU
Extreme Event Load Factors = 1.0EQ


NOTES:

- Two 1/8 in. adjusting shims shall be provided for each bearing in addition to all other plates or shims and placed as shown on bearing details. Shim plates not included in total bearing height. Cost included with bearing pay item.
- Total bearing height is estimated based on manufacturer data. Actual bearing height may differ from contract plans. The Contractor shall be responsible for verifying bearing heights and adjusting seat elevations, if required, prior to placing pier or abutment concrete.
- The Structural Steel for the top & bottom bearing plates shall be AASHTO M270 Grade 50.

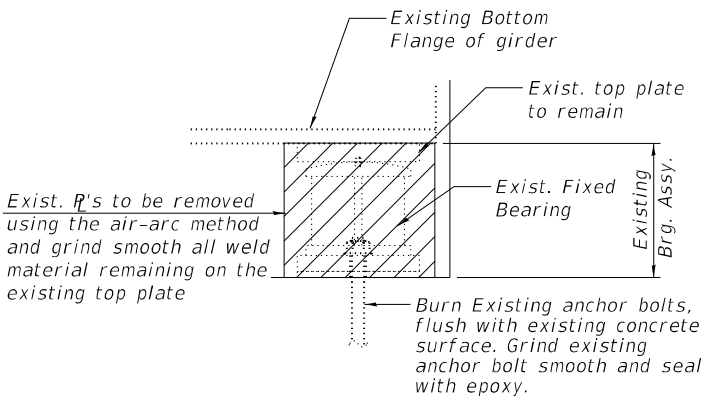


EXISTING BEARING REMOVAL
DETAIL AT NORTH ABUTMENT


Cost included with Jack and Remove Existing Bearings.

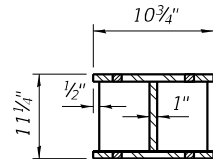

SECTION B-B

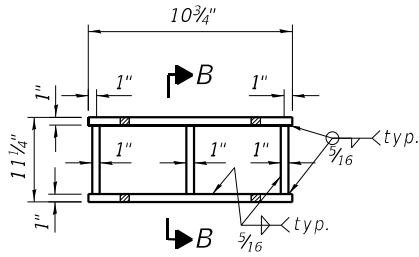


ELEVATION

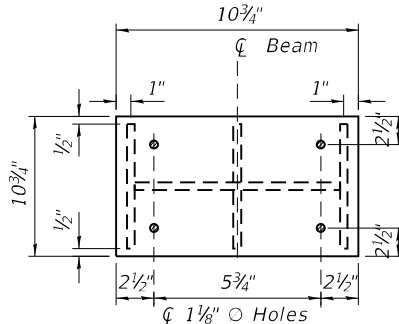


PLAN

*STEEL EXTENSION DETAILS

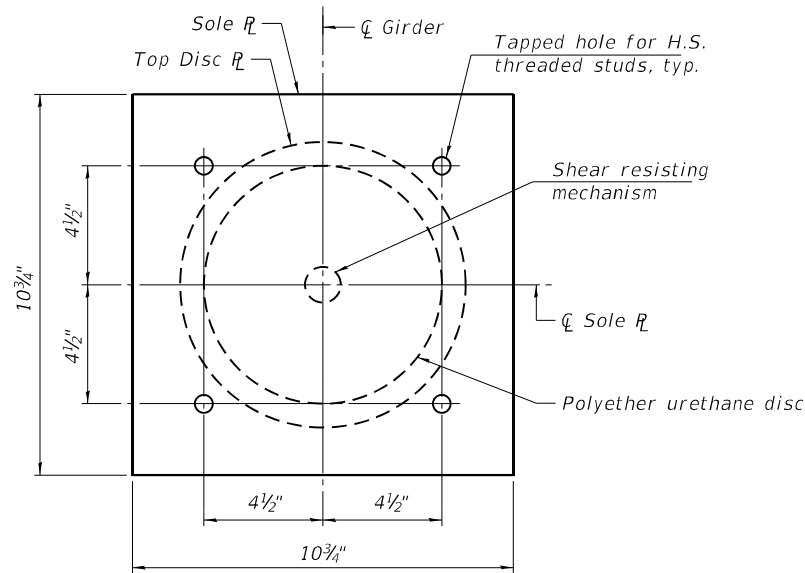

SOLE PLATE AND TOP DISC PLATE PLAN

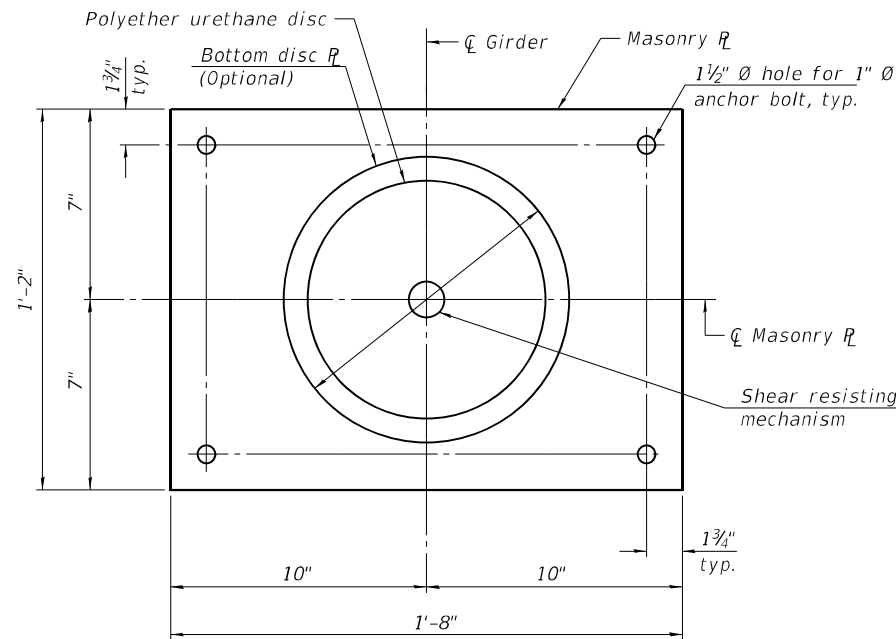

MASONRY PLATE AND
BOTTOM DISC PLATE PLAN

BILL OF MATERIAL

Item	Unit	Total
* High Load Multi-Rotational Bearing, Disc, Fixed - 200k	Each	6
Anchor Bolts, 1"	Each	24
Jack and Remove Existing Bearings	Each	6

* The value specified in the pay item name is an approximate vertical load capacity that is used for letting and bidding purposes only. Exact bearing capacity will vary subject to final design.




USER NAME = \$USERS	DESIGNED - RT	REVISED -
PLOT SCALE = \$SCALES	DRAWN - DS	REVISED -
PLOT DATE = 3/27/2025	CHECKED - JS	REVISED -
	DATE - 3/2025	REVISED -

STATE OF ILLINOIS
DEPARTMENT OF TRANSPORTATION

FIXED HLMR DISC BEARING DETAILS
STRUCTURE NO. 054-0050

SCALE: SHEET 34 OF 38 SHEETS STA. TO STA.


F.A.I. RTE.	SECTION	COUNTY	TOTAL SHEETS	SHEET NO.
155	(54-4HB)D	LOGAN	133	68
CONTRACT NO. 72220				
ILLINOIS FED. AID PROJECT				

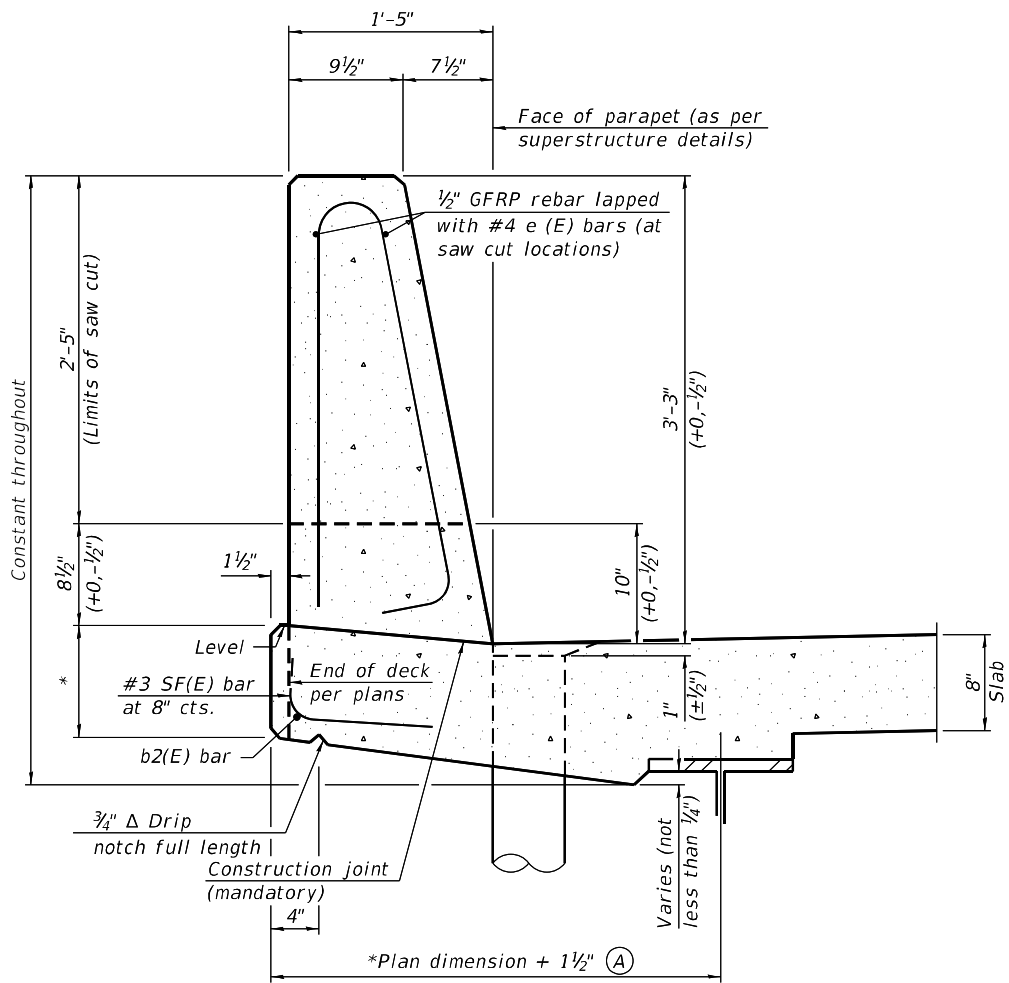


**39" CONSTANT-SLOPE
PARAPET SECTION**

(Showing dimensions, d(E), and 1/2" Ø GFRP rebar)

*See Superstructure Details.

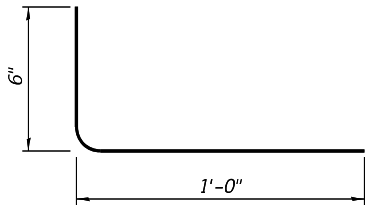

SF(E) BAR

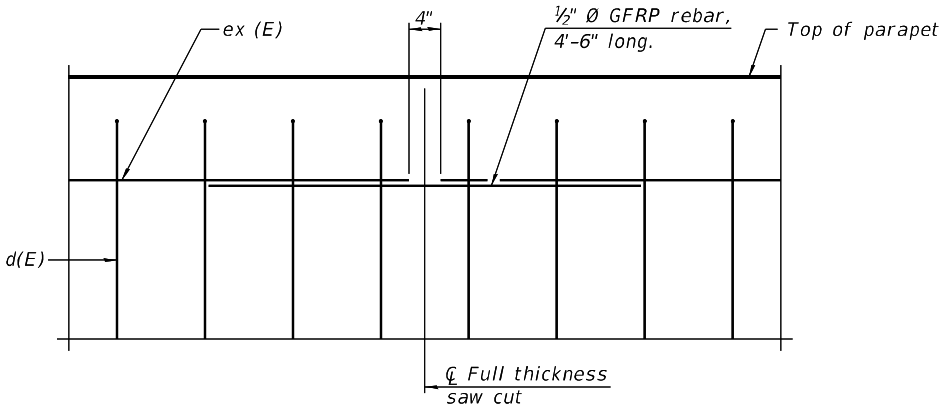

GFRP REBAR STIFFENING DETAIL

(Place as shown in parapet section at each parapet joint location.)

Notes:
All dimensions shall remain the same as shown on superstructure details, except dimension A which is to be revised as shown. Additional concrete needed to revise dimension A = 0.00348 cu. yds./ft. for 39" and 44" parapets.
Place full depth aluminum sheets as shown on superstructure details.
Replace all cork joint filler locations with a full thickness saw cut.
Steel superstructure shown. Other superstructure types similar.

MODEL: Default
FILE NAME: C:\Transportation\4554 - IDOT PFB 198-03 DE010\ACADD_50\054-0050-72220-035-Parapet_Slipform_Opt.dgn

SFP 39-44

11-1-2022




USER NAME = \$USER\$	DESIGNED -	REVISED -
	DRAWN -	REVISED -
PLOT SCALE = \$SCALE\$	CHECKED -	REVISED -
PLOT DATE = 12/19/2024	DATE -	REVISED -

STATE OF ILLINOIS
DEPARTMENT OF TRANSPORTATION


CONCRETE PARAPET SLIPFORMING OPTION
STRUCTURE NO. 054-0050

SCALE: SHEET 35 OF 63 SHEETS STA. TO STA.

F.A.I. RTE.	SECTION	COUNTY	TOTAL SHEETS	SHEET NO.
155	(54-4HB)D	LOGAN	133	69
CONTRACT NO. 72220				
ILLINOIS FED. AID PROJECT				

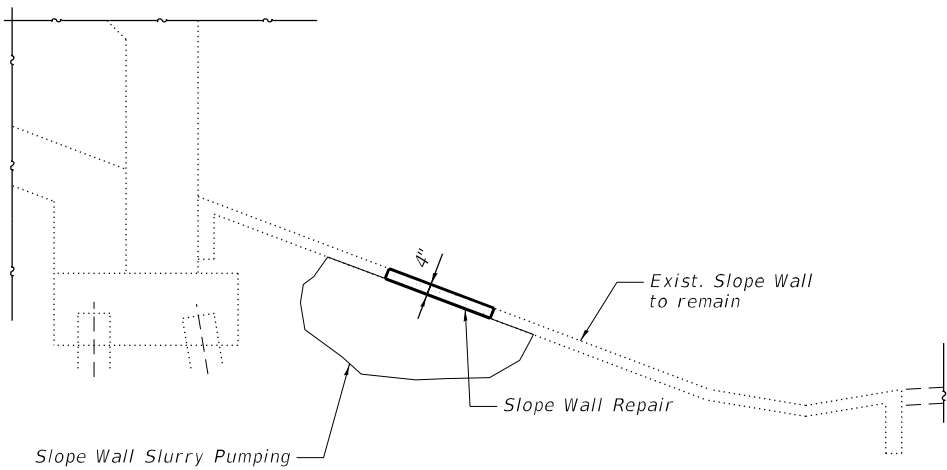


SECTION A-A

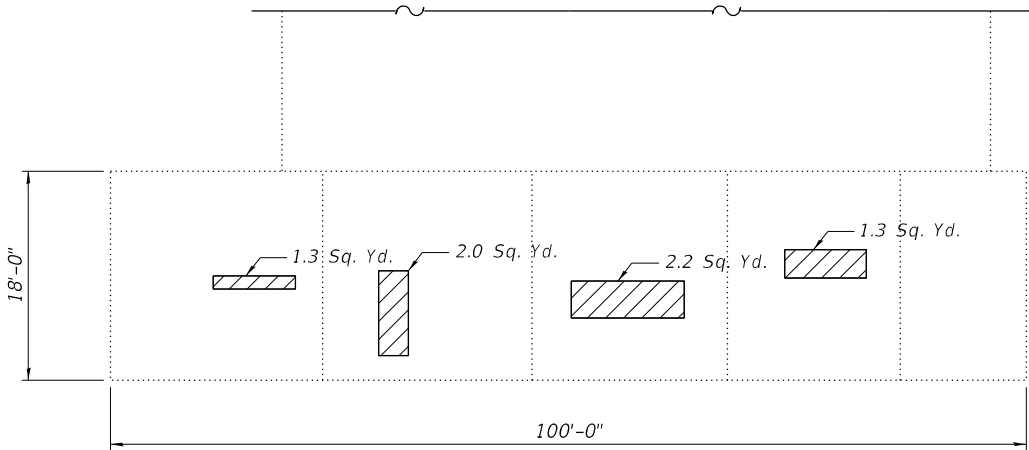

NORTH SLOPEWALL

Looking South

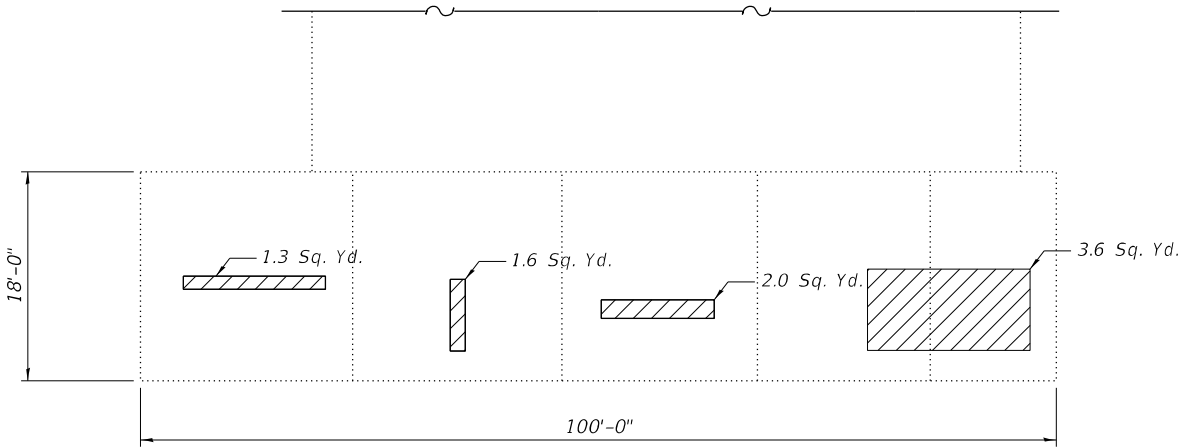

SOUTH SLOPEWALL

Looking North

BILL OF MATERIAL

ITEM	UNIT	TOTAL
Slope Wall Repair	Sq. Yd.	15.3
Slope Wall Slurry Pumping	Cu. Yd.	3.4

Slope Wall Slurry Pumping pay item estimates 2' thick slurry material below each repair area.

 Slope Wall Repair

MODEL: Default
FILE NAME: C:\Transportation\4554 - IDOT FTB 198-03 DE010\ACADD 50\054-0050-72220-036 - Slope Wall Repair.dgn




USER NAME = \$USERS	DESIGNED -	REVISED -
	DRAWN -	REVISED -
PLOT SCALE = \$SCALE\$	CHECKED -	REVISED -
PLOT DATE = 12/19/2024	DATE -	REVISED -

STATE OF ILLINOIS
DEPARTMENT OF TRANSPORTATION

SLOPE WALL REPAIR DETAILS
STRUCTURE NO. 054-0050

SCALE: SHEET 36 OF 63 SHEETS STA. TO STA.

F.A.I. RTE.	SECTION	COUNTY	TOTAL SHEETS	SHEET NO.
155	(54-4HB)D	LOGAN	133	70
CONTRACT NO. 72220				
ILLINOIS FED. AID PROJECT				

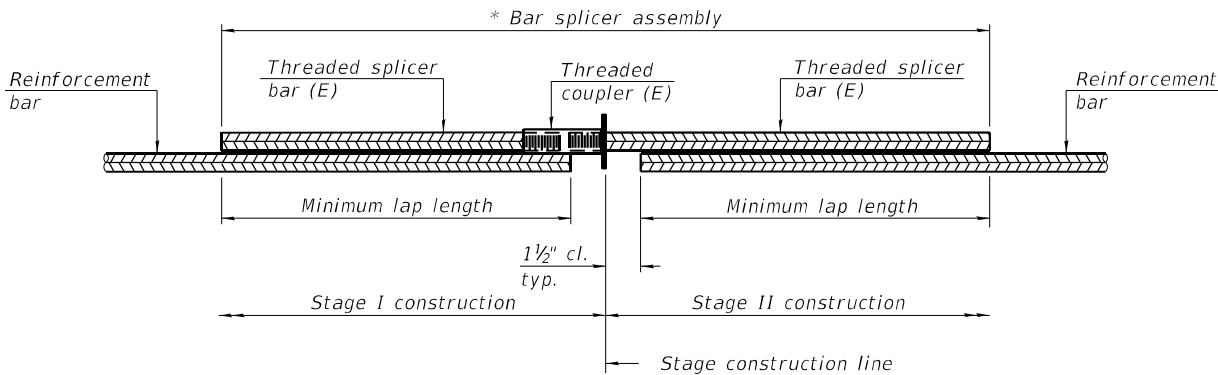


STANDARD BAR SPLICER ASSEMBLY PLAN

Only bar splicer assemblies as presented on the approved QPL list may be used.

Threaded splicer bar length = min. lap length + 1 1/2" + thread length

* Epoxy not required on Bar Splicer Assembly components used in conjunction with black bars.

Location	Bar size	No. assemblies required	Minimum lap length
Deck Slab	#5	399	3'-6"
Deck Slab	#6	10	3'-7"
S. Approach Slab	#5	46	3'-6"
S. Approach Slab	#8	60	4'-9"
N. Approach Slab	#5	46	3'-6"
N. Approach Slab	#8	60	4'-9"
S. Approach Ftg.	#5	20	3'-6"
N. Approach Ftg.	#5	20	3'-6"
S. Approach Span	#5	126	3'-6"
S. Approach Span	#6	8	3'-7"
N. Approach Span	#5	122	3'-6"
N. Approach Span	#6	8	3'-7"
S. Approach Span Diaph.	#5	10	3'-6"
S. Approach Span Diaph.	#6	6	3'-7"
N. Approach Span Diaph.	#5	10	3'-6"
N. Approach Span Diaph.	#6	6	3'-7"

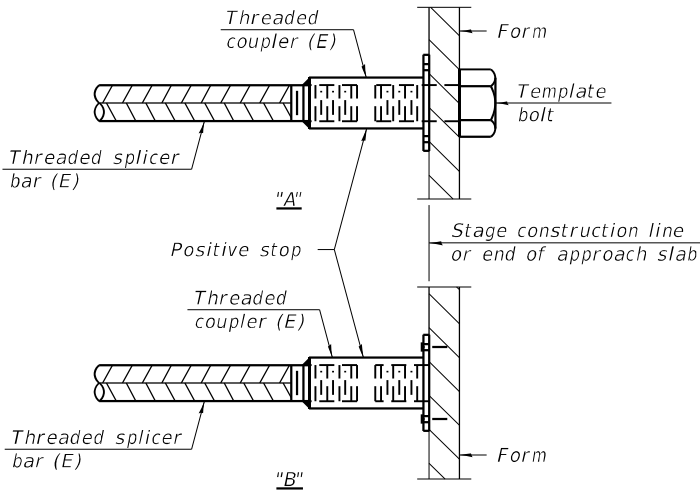


INSTALLATION AND SETTING METHODS

"A" : Set bar splicer assembly by means of a template bolt.

"B" : Set bar splicer assembly by nailing to wood forms or cementing to steel forms.

(E) : Indicates epoxy coating.

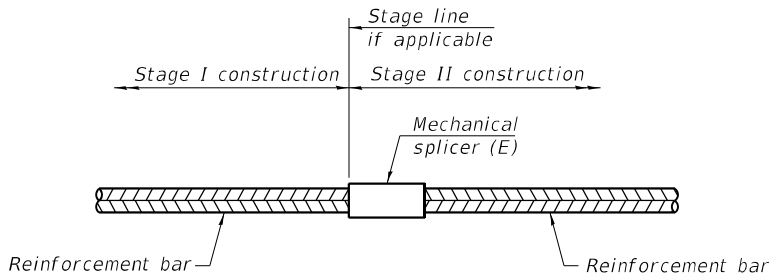

STANDARD MECHANICAL SPLICER

Location	Bar size	No. assemblies required

Notes:

Splicer bars shall be deformed with threaded ends and have a minimum 60 ksi yield strength.

All reinforcement shall be lapped and tied to the splicer bars.

Bar splicer assemblies shall be epoxy coated according to the requirements for reinforcement bars. See Section 508 of the Standard Specifications.

See approved list of bar splicer assemblies and mechanical splicers for alternatives.

BSD-1

2-1-2023

MODEL Default
FILE NAME: C:\Transportation\4854 - IDOT FTB 198-03 DE01\01\CADD_50\054-0050-72220-037-Splicer Assembly.dgn



USER NAME = \$USER\$	DESIGNED -	REVISED -
	DRAWN -	REVISED -
PLOT SCALE = \$SCALE\$	CHECKED -	REVISED -
PLOT DATE = 12/19/2024	DATE -	REVISED -

STATE OF ILLINOIS
DEPARTMENT OF TRANSPORTATION


BAR SPLICER ASSEMBLY AND MECHANICAL SPLICER DETAILS
STRUCTURE NO. 054-0050

SCALE: SHEET 37 OF 63 SHEETS STA. TO STA.

F.A.I. RTE.	SECTION	COUNTY	TOTAL SHEETS	SHEET NO.
155	(54-4HB)D	LOGAN	133	71
CONTRACT NO. 72220				
		ILLINOIS	FED. AID PROJECT	

Existing Structure: S.N. 054-0050. The existing structure is a 3-span vaulted abutment bridge, consisting of one welded steel I girder main span and two PPG-1 Beam approach spans. The original deck has a microsilica overlay. The original structure was built in 1973 as Section 54-4HB. Both abutment joints were replaced with neoprene joints in 1999. Traffic will be maintained utilizing stage construction.

No salvage.

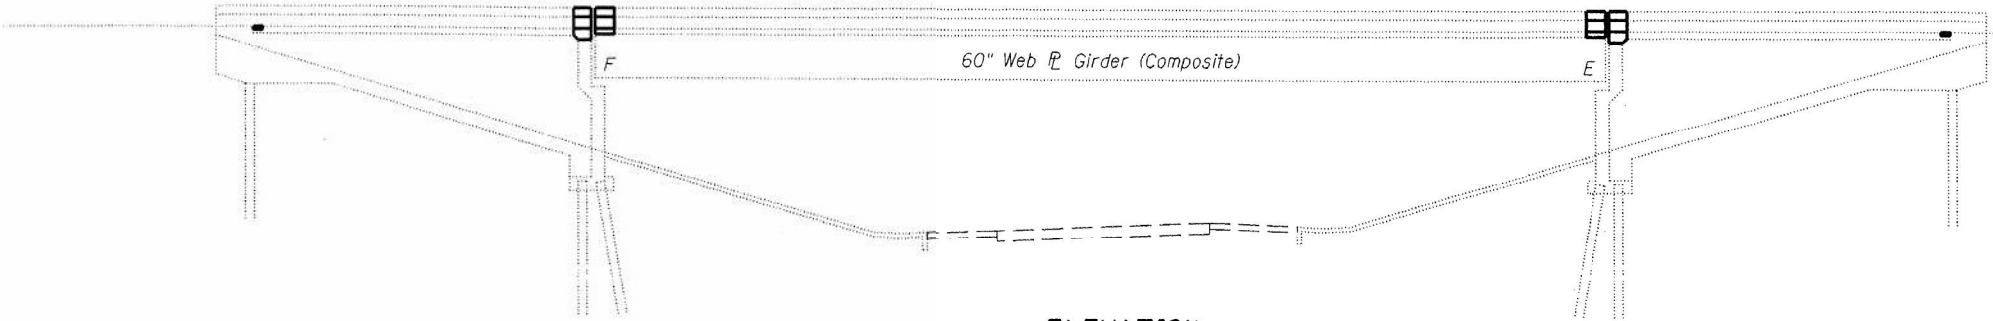

ELEVATION

SCOPE OF WORK


- Remove & replace polymer concrete at ends of approach spans.
- Remove neoprene expansion joint and concrete at both abutments.
- Install new concrete and strip seal joint at both abutments.
- Extend existing floor drains near south abutment.

GENERAL NOTES

All work to be completed utilizing Traffic Control and Protection Standards 701400 and 701402 and the details included in the plans.




Michael D. Cummins
(Expires 11/30/2012)

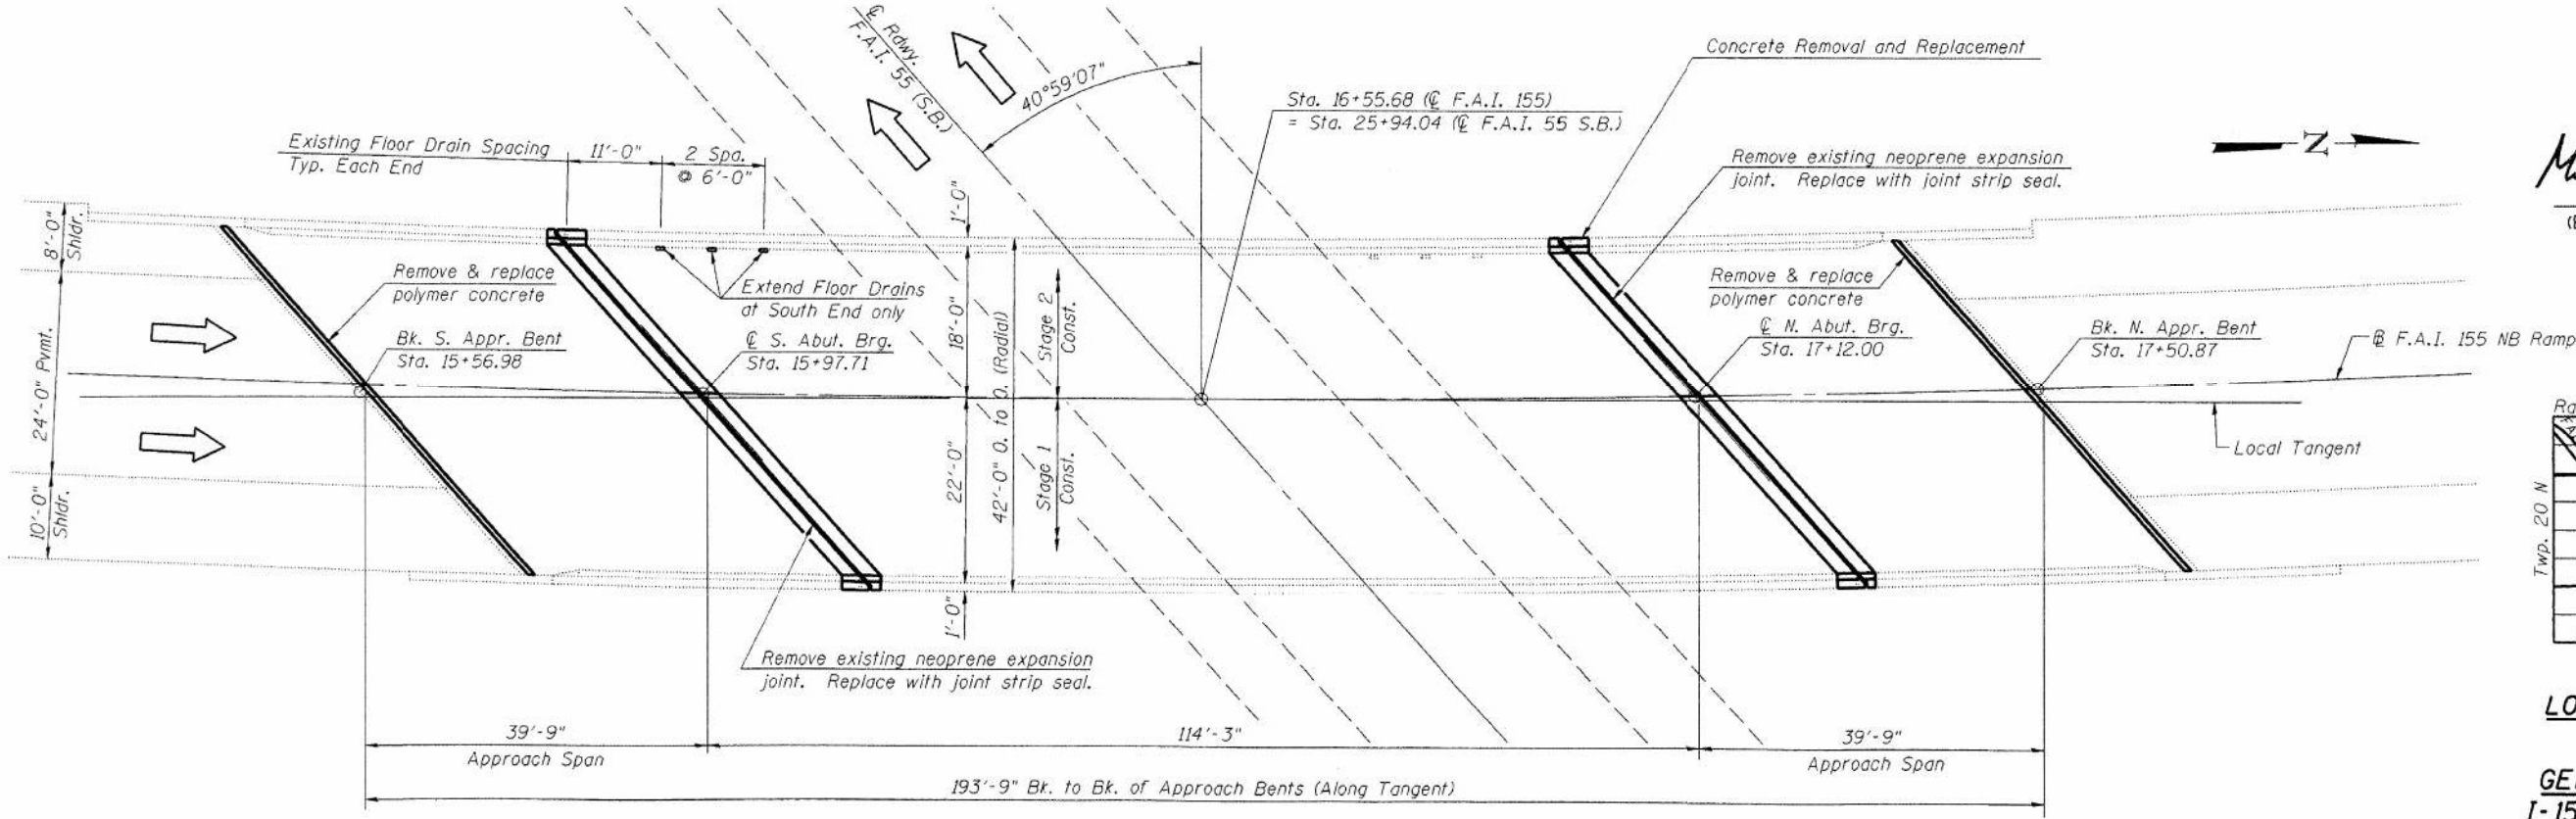

PLAN

FOR INFORMATION ONLY

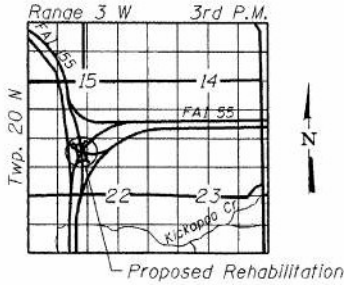

LOCATION SKETCH

GENERAL PLAN
I-155 RAMP (N.B.)
OVER I-55 (S.B.)
SECTION D6 LOGAN CO BR 2011
LOGAN COUNTY
STATION 16+55.68
STRUCTURE NO. 054-0050

1-1-2020



USER NAME = \$USERS	DESIGNED -	REVISED -
PLOT SCALE = \$SCALES	DRAWN -	REVISED -
PLOT DATE = 12/19/2024	CHECKED -	REVISED -
	DATE -	REVISED -

STATE OF ILLINOIS
DEPARTMENT OF TRANSPORTATION

EXISTING PLANS
STRUCTURE NO. 054-0050

SCALE: SHEET 38 OF 63 SHEETS STA. TO STA.

F.A.I. RTE.	SECTION	COUNTY	TOTAL SHEETS	SHEET NO.
155	(54-4HB)D	LOGAN	133	72
CONTRACT NO. 72220				
ILLINOIS FED. AID PROJECT				


STATE OF ILLINOIS

CURVE DATA
(Rowy. "B")

CURVE DATA
(RDWY. "C")

STATION 16+55.68 RDWY."B"
BUILT 197 BY
STATE OF ILLINOIS
F.A.I. RT. 55 SEC. 54-4HB
F.A. PROJ. I-55-4(90)
LOADING HS20 8 ALT.

*The Contractor shall drive 2 concrete test piles in a permanent location, one at the South Appr. Bent and one at the North Abut. as directed by the Engineer before ordering the remainder of piles.
For limits of slopewall see sheet #19.*

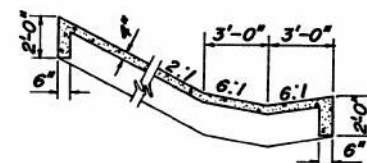

SECTION A-A



FIELD UNITS

PRECAST PRESTRESSED UNITS

$f'_c = 5,000 \text{ psi.}$
 $f'_{ci} = 4,000 \text{ psi.}$
 $f'_s = 248,000 \text{ psi. (Strands } \tau_{18} \#)$
 $f_{si} = 173,600 \text{ psi. (Strands } \tau_{18} \#)$

LOCATION SKETCH



* Calculated weight of Structural Steel = 200,880 lbs.
 ** These items will be constructed in Section 54-4

STATE OF MICHIGAN
JULY 15 1964
42-66391
J.E. Polue

EXISTING PLANS
STRUCTURE NO. 054-0050


SCALE:	SHEET 39 OF 63 SHEETS	STA.	TO STA.
--------	-----------------------	------	---------

1-1-2020

EXAMINED

PASSED


APPROVED

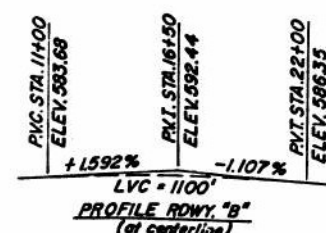

CDI
CIVIL DESIGN, INC.
WBE / DBE
EFFINGHAM, IL
LICENSE #184.003222

ROUTE NO.	SECTION	COUNTY	TOTAL SHEETS	SHEET NO.
54-4HB	LOGAN	63	15	
FED. ROAD DIST. NO. 7 ILLINOIS FED. AID PROJECT				

SHEET NO. 2
36 SHEETS

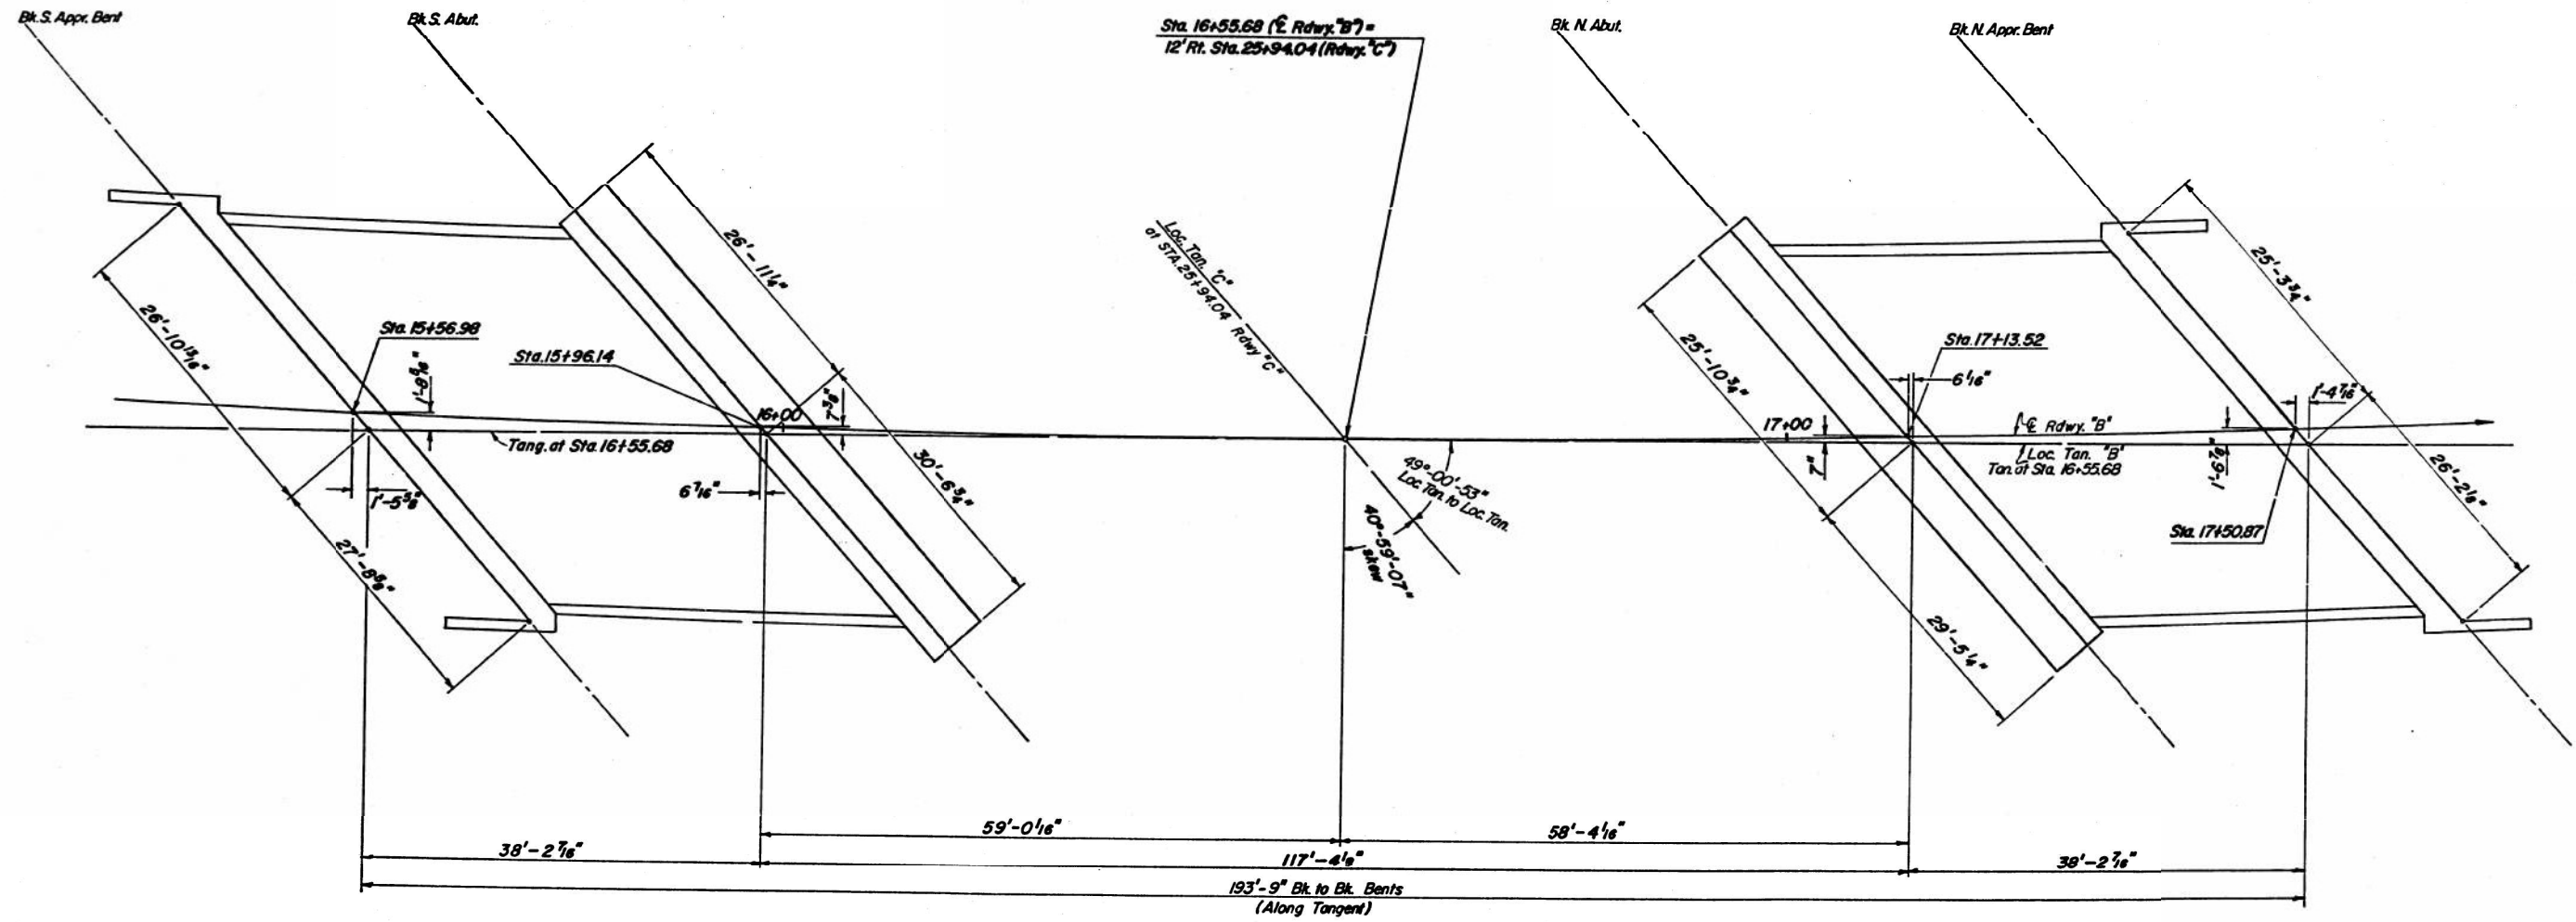

NOTE: Substructure elements are parallel to Loc. Tan. C'

DESIGNED	G.E.P.
CHECKED	D.V.K.
DRAWN	J.T.
CHECKED	G.E.P.

EXAMINED	19
PASSED	
APPROVED	

FOR INFORMATION ONLY

FOOTING LAYOUT
F.A.I.-55 SEC.54-4HB
RDWY. "B"
LOGAN COUNTY
STA. 16+55.68

1-1-2020



CIVIL DESIGN, INC.
WBE | DBE
EFFINGHAM, IL
LICENSE #184.003222

USER NAME	= \$USERS
PLOT SCALE	= \$SCALES
PLOT DATE	= 12/19/2024

DESIGNED	-
DRAWN	-
CHECKED	-
DATE	-

REVISED	-
REVISED	-
REVISED	-
REVISED	-

STATE OF ILLINOIS
DEPARTMENT OF TRANSPORTATION

EXISTING PLANS
STRUCTURE NO. 054-0050

SCALE: SHEET 40 OF 63 SHEETS STA. TO STA.


F.A.I. RTE.	SECTION	COUNTY	TOTAL SHEETS	SHEET NO.
155	(54-4HB)D	LOGAN	133	74
CONTRACT NO. 72220 ILLINOIS FED. AID PROJECT				

MODEL: Default
FILE NAME: C:\Users\jacobson\OneDrive\Documents\14554 - IDOT FTS 198-023 DE010\WACADD_50054-0050-72220-04-1-EXISTING PLANS - Copy (4).dgn


STATE OF ILLINOIS

ROUTE NO.	SECTION	COUNTY	TOTAL SHEETS	SHEET NO.
S.B.L. F.A.155	54-4HB	LOGAN	63	AS
FED. ROAD DIST. NO.	ILLINOIS	FED. AID PROJECT		

SHEET NO. J
36 SHEETS

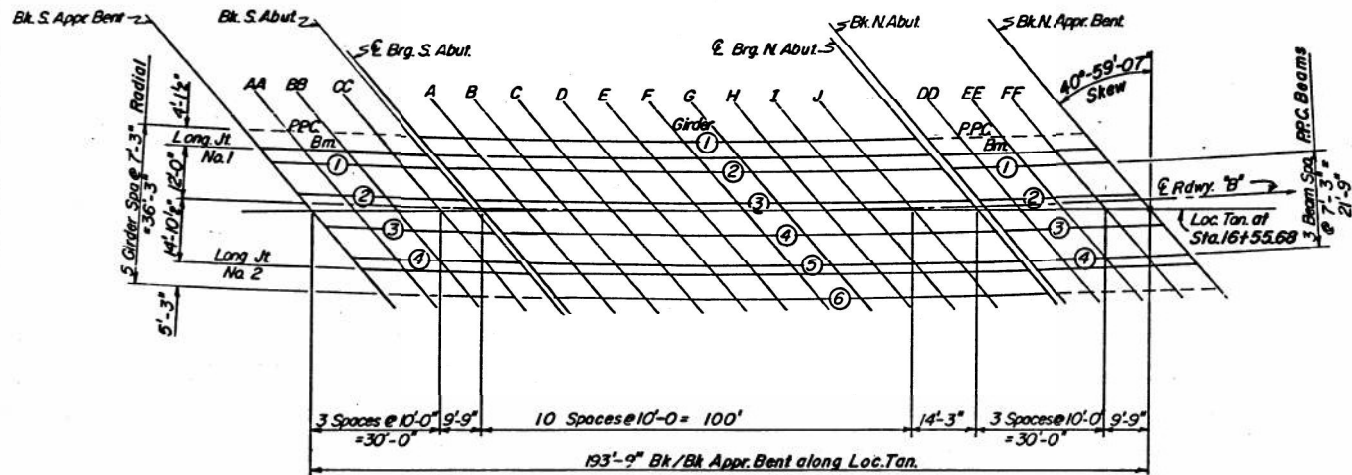


PLAN

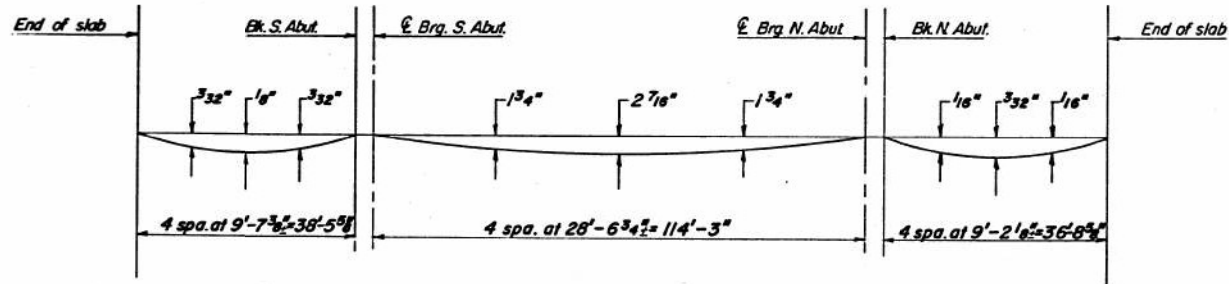

DEAD LOAD DEFLECTION DIAGRAM


(Includes weight of concrete and Class I Surfacing)
Note: The above deflections are not to be used in the field if the engineer is working from the grade elevations adjusted for dead load deflections as shown on sheets 38-4

NOTE: Offsets given in table are from C.Rdwy "B".

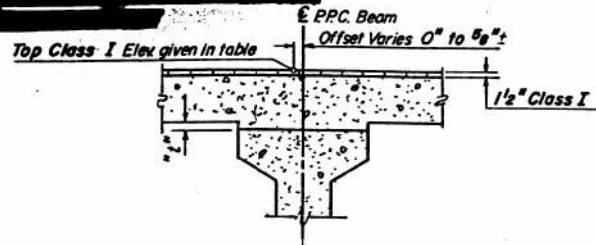

TO DETERMINE "t": AFTER ALL PRECAST PRESTRESSED BEAMS HAVE BEEN ERECTED, ELEVATIONS OF THE TOP FLANGES OF THE BEAMS SHALL BE TAKEN AT INTERVALS SHOWN BELOW. THESE ELEVATIONS SUBTRACTED ALGEBRAICALLY FROM THE "THEORETICAL GRADE ELEVATIONS ADJUSTED FOR DEAD LOAD DEFLECTIONS SHOWN BELOW, MINUS SLAB THICKNESS + 1 1/2" CLASS I, EQUALS THE FILLET HEIGHTS "t". A POSITIVE VALUE OF "t" EQUALS THE FILLET HEIGHT ABOVE THE TOP OF THE BEAM. A NEGATIVE VALUE OF "t", NOT TO EXCEED 1/2", EQUALS THE EMBEDMENT OF THE BEAM ABOVE THE THEORETICAL BOTTOM OF SLAB ELEVATION.

FILLET HEIGHTS

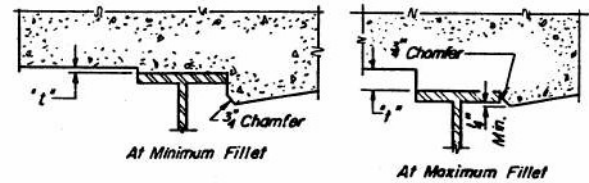

TO DETERMINE "t": AFTER ALL STRUCTURAL STEEL HAS BEEN ERECTED, ELEVATIONS OF THE TOP FLANGES OF THE BEAMS SHALL BE TAKEN AT INTERVALS SHOWN BELOW. THESE ELEVATIONS SUBTRACTED FROM THE "THEORETICAL GRADE ELEVATIONS ADJUSTED FOR DEAD LOAD DEFLECTION" SHOWN BELOW, MINUS SLAB THICKNESS + 1 1/2" CLASS I, EQUALS THE FILLET "t" ABOVE TOP FLANGE OF BEAMS.

FILLET HEIGHTS

Location	Station	Offset	Theoretical Grade Elevations	Theoretical Grade Elevations Adjusted For Dead Load Deflection	
Bk. S. Appr. Bent	L.J.1	1545.742	-12.000	587.621	587.621
	RPC BM 1	1548.681	-8.875	587.823	587.823
	RPC BM 2	1555.466	-1.625	588.291	588.291
	CENTER	1556.980	0.000	588.396	588.396
	RPC BM 3	1562.202	5.525	588.757	588.757
	RPC BM 4	1568.889	12.875	589.222	589.222
	L.J.2	1570.726	14.875	589.350	589.350
AA	L.J.1	1556.119	-12.000	587.671	587.682
	RPC BM 1	1559.037	-8.875	587.873	587.883
	RPC BM 2	1565.773	-1.625	588.338	588.349
	CENTER	1567.276	0.000	588.443	588.453
	RPC BM 3	1572.461	5.625	588.803	588.813
	RPC BM 4	1579.101	12.875	589.266	589.276
	L.J.2	1580.924	14.875	589.394	589.404
BB	L.J.1	1566.461	-12.000	587.719	587.733
	RPC BM 1	1569.399	-8.875	587.919	587.933
	RPC BM 2	1576.047	-1.625	588.383	588.397
	CENTER	1577.539	0.000	588.487	588.501
	RPC BM 3	1582.687	5.625	588.846	588.860
	RPC BM 4	1589.279	12.875	589.307	589.321
	L.J.2	1591.090	14.875	589.434	589.448
CC	L.J.1	1576.769	-12.000	587.764	587.773
	RPC BM 1	1579.646	-8.875	587.963	587.972
	RPC BM 2	1586.286	-1.625	588.426	588.435
	CENTER	1587.768	0.000	588.529	588.538
	RPC BM 3	1592.879	5.625	588.886	588.895
	RPC BM 4	1599.425	12.875	589.346	589.355
	L.J.2	1601.223	14.875	589.472	589.482
Bk. S. Abut	L.J.1	1585.201	-12.000	587.799	587.799
	RPC BM 1	1588.061	-8.875	587.998	587.998
	RPC BM 2	1594.663	-1.625	588.458	588.458
	CENTER	1596.136	0.000	588.561	588.561
	RPC BM 3	1601.217	5.625	588.917	588.917
	RPC BM 4	1607.725	12.875	589.375	589.375
	L.J.2	1609.513	14.875	589.502	589.502

TOP OF CLASS I ELEVATIONS
SUPPL. FREEWAY N.B. (RDWY "B")
over F.A.I. RTE 55, S.B. (RDWY "C")
LOGAN COUNTY SEC 54-4HB
STA 16+55.68 RDWY "B"
STA 25+94.04-12' RT RDWY "C"

FOR INFORMATION ONLY

DESIGNED	G.E.P.	EXAMINED	19
CHECKED	D.Y.K.	PASSED	ENGINEER OF BRIDGES & TRAFFIC STRUCTURES
DRAWN	E.S. & J.T.	APPROVED	ENGINEER OF DESIGN
CHECKED	G.E.P.		CHIEF HIGHWAY ENGINEER

1-1-2020



CIVIL DESIGN, INC.
WBE / DBE
EFFINGHAM, IL
LICENSE #184.003222


USER NAME	= SUsers	DESIGNED	-	REVISED	-
PLOT SCALE	= 55CALES	DRAWN	-	REVISED	-
PLOT DATE	= 12/19/2024	CHECKED	-	REVISED	-
		DATE	-	REVISED	-

STATE OF ILLINOIS
DEPARTMENT OF TRANSPORTATION


EXISTING PLANS
STRUCTURE NO. 054-0050

SCALE: SHEET 41 OF 63 SHEETS STA. TO STA.


F.A.I. RTE.	SECTION	COUNTY	TOTAL SHEETS	SHEET NO.
155	(54-4HB)D	LOGAN	133	75
CONTRACT NO. 72220				
ILLINOIS FED. AID PROJECT				

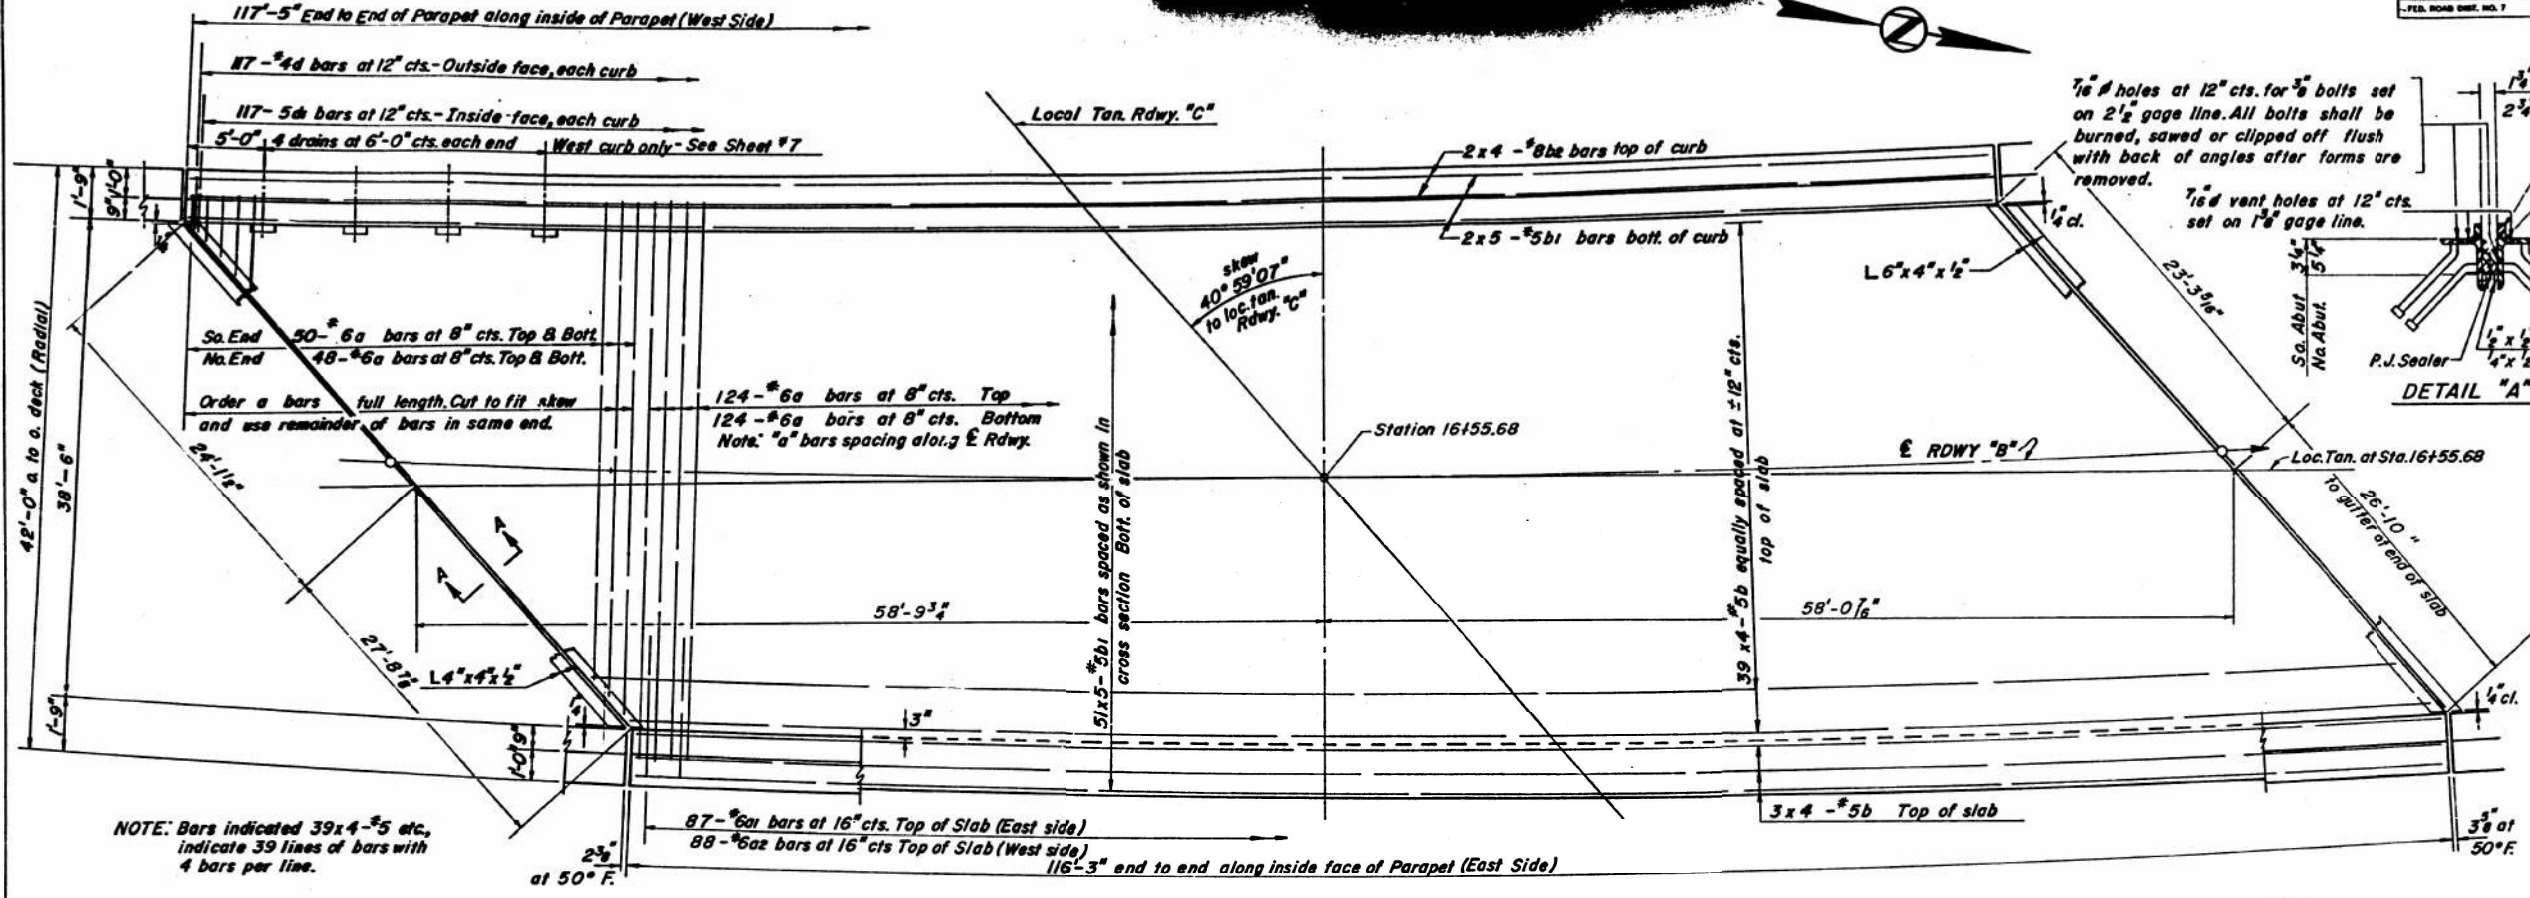

ROUTE NO.	SECTION	COUNTY	TOTAL SHEETS	SHEET NO.	SHEET NO. 6
S. & L. I. 55	54-4HB	LOGAN	63	6	36 SHEETS
FED. ROAD DIST. NO. 7	ILLINOIS	FED. AID PROJECT			

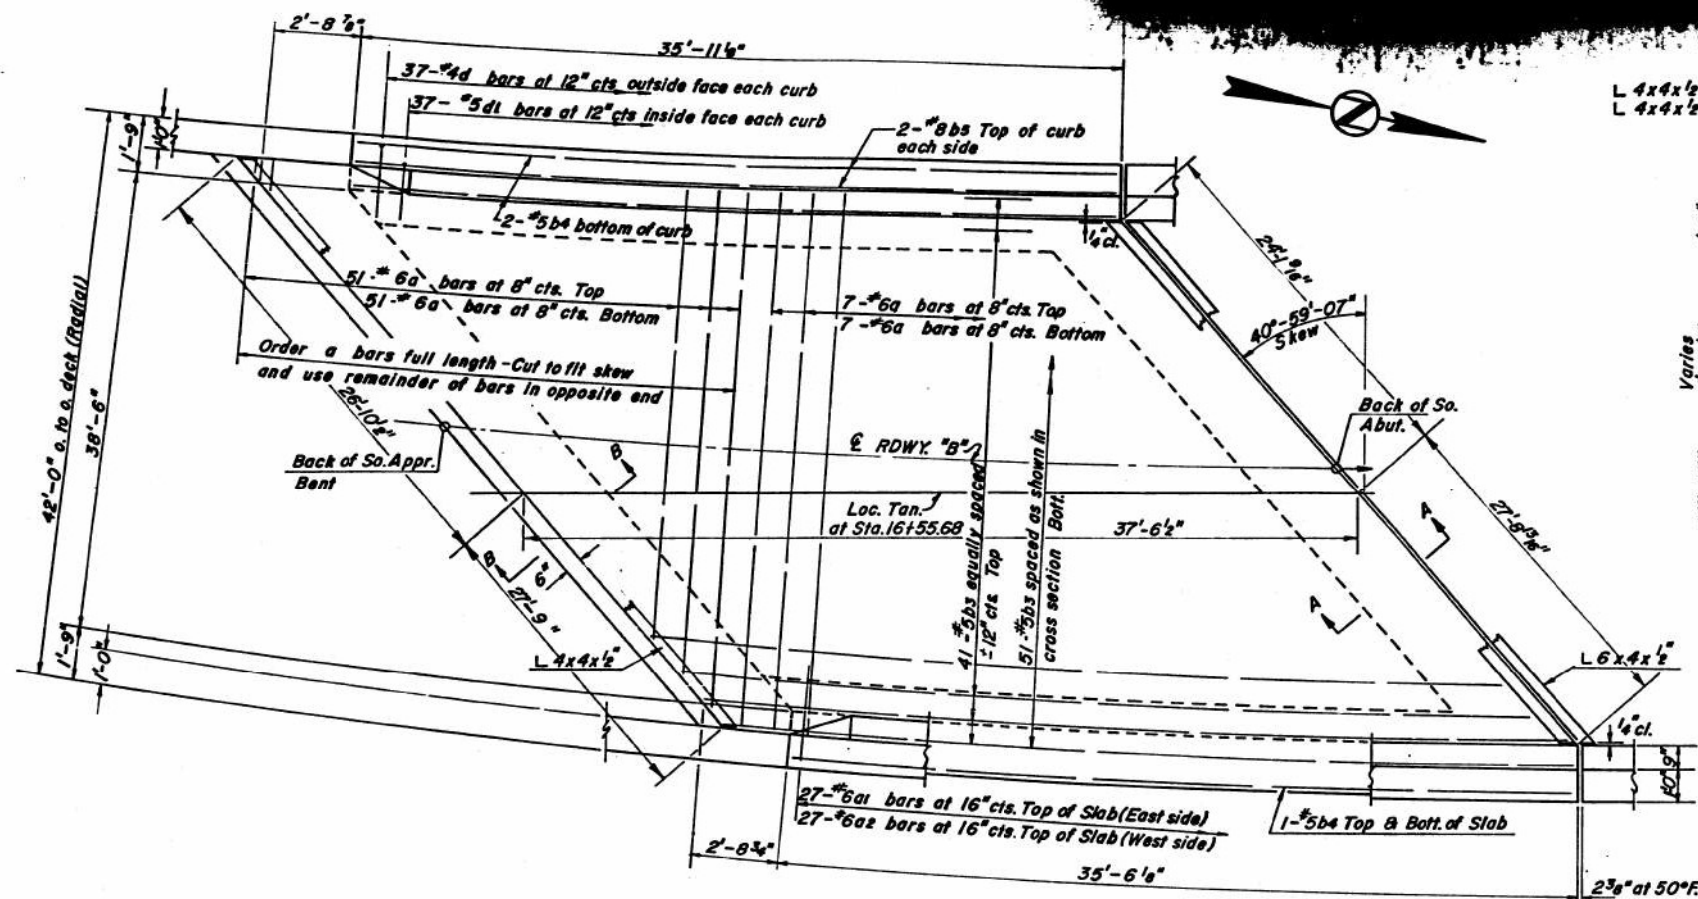


PLAN

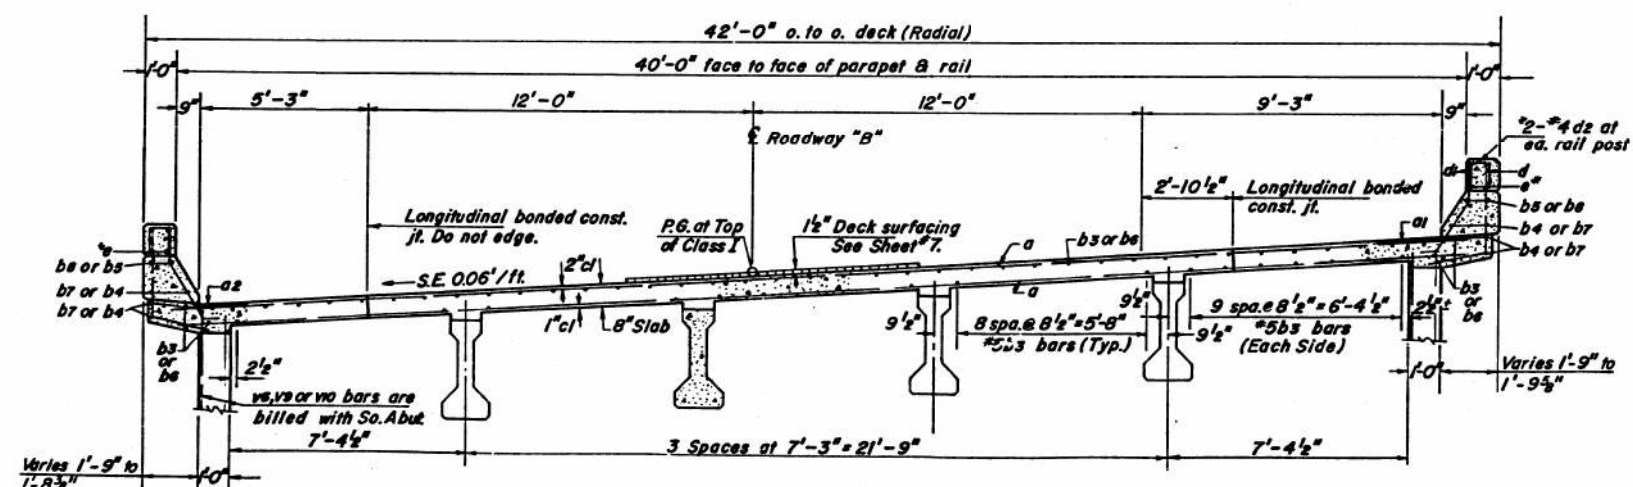


CROSS SECTION
Looking North

NOTE: P.R.C. Beam are straight... see layout Sheet #11.
Bars be, br, & ba (No. Appr.) similar to bs, b4, & bs (So. Appr.)

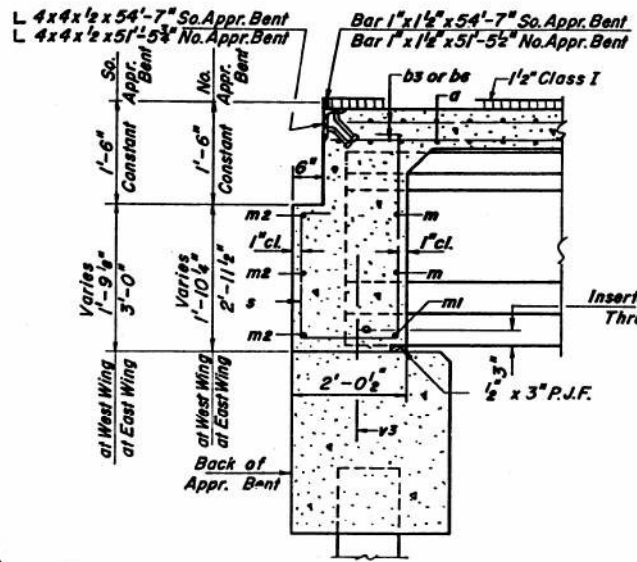

SECTION B-B

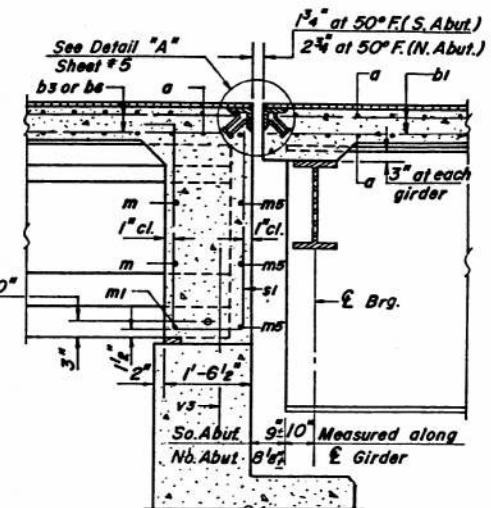


SECTION A-A


ONE APPR. SPAN
BILL OF MATERIAL

Bar	No.	Size	Length	Shape
a	116	#6	40'-0"	
a1	27	#6	4'-0"	
a2	27	#6	4'-0"	
b3	92	#5	38'-0"	
b4	8	#5	35'-8"	
b5	4	#8	35'-8"	
d	74	#4	4'-8"	
d1	74	#5	3'-8"	
m	20	#4	8'-9"	
m1	10	#5	7'-7"	
m2	6	#5	28'-0"	
m3	10	#4	6'-6"	
m4	10	#4	5'-6"	
m5	6	#5	25'-0"	
s	37	#4	7'-10"	
s1	35	#4	8'-10"	
s2	27	#4	7'-0"	
Reinforcement Bars			Lbs.	13,270
Class X Concrete			Cu.Yds.	68.3


*Parapet Reinforcement and Class X Concrete are billed on sheet #8.
For placement and details of bars m thru m5 and s thru s2 see sheet #11 & #12.

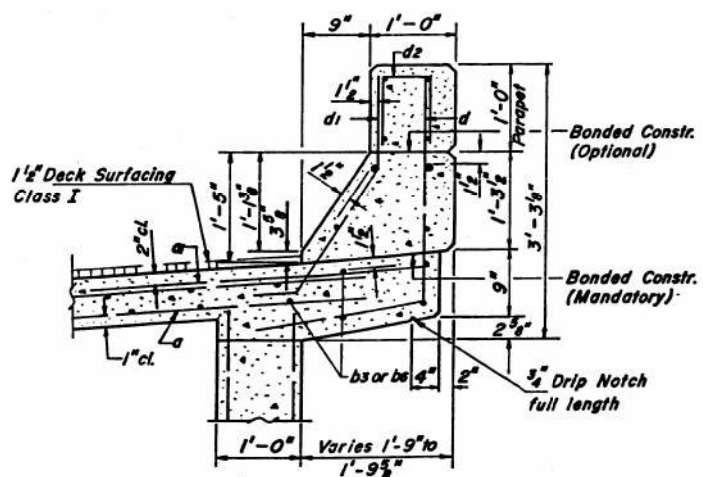


CURB SECTION
EAST SIDE
See Sheet #7 for W. Side

 

BAR a2

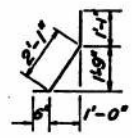

BAR d1

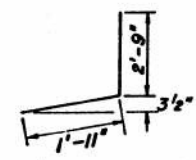

BAR d

**SOUTH APPROACH
SUPERSTRUCTURE**
F.A.I-55 SEC. 54-4HB
ROADWAY "B"
LOGAN COUNTY
STA. 16+55.68

FOR INFORMATION ONLY

DESIGNED	G.E.P.
CHECKED	D.V.K.
DRAWN	R.H.H.
CHECKED	G.E.P.

EXAMINED	19
PASSED	
APPROVED	

1-1-2020


STATE OF ILLINOIS
DEPARTMENT OF TRANSPORTATION

EXISTING PLANS
STRUCTURE NO. 054-0050


F.A.I. RTE.	SECTION	COUNTY	TOTAL SHEETS	SHEET NO.
155	(54-4HB)D	LOGAN	133	77
				CONTRACT NO. 72220
ILLINOIS FED. AID PROJECT				

SCALE: SHEET 43 OF 63 SHEETS STA. TO STA.


USER NAME = \$USERS	DESIGNED -	REVISED -
PLOT SCALE = \$SCALES	DRAWN -	REVISED -
PLOT DATE = 12/19/2024	CHECKED -	REVISED -
	DATE -	REVISED -

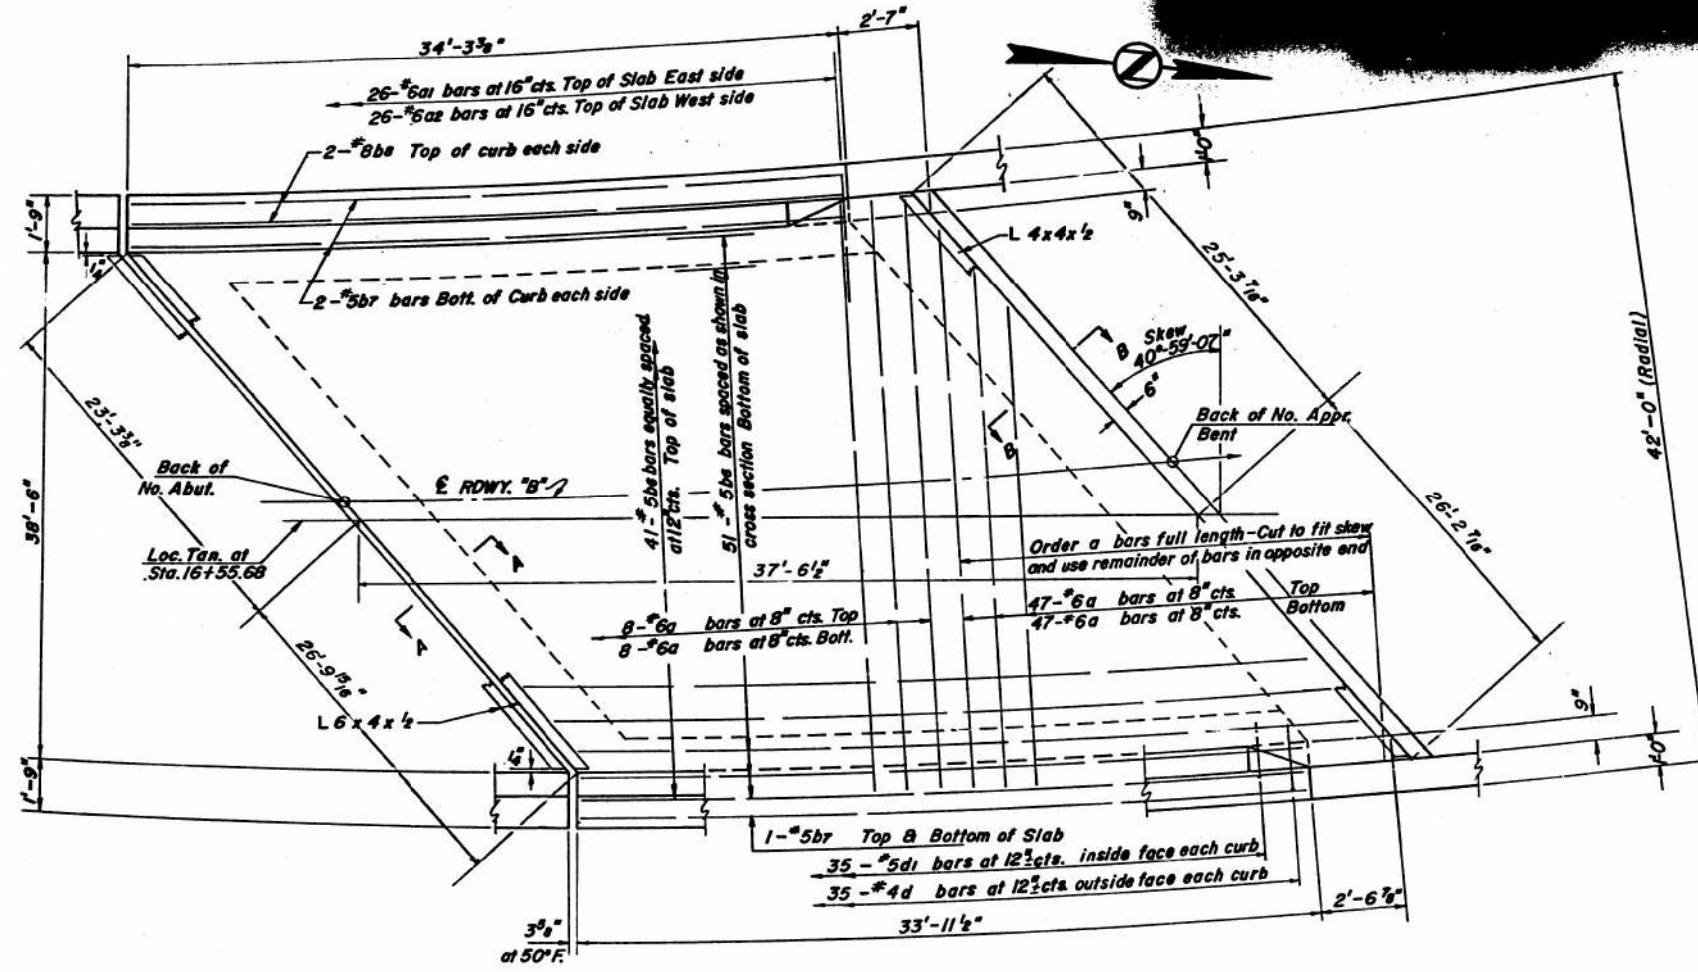


PLAN

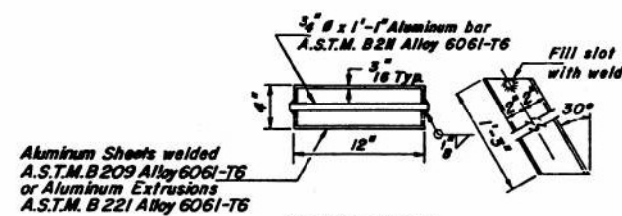


FLOOR DRAIN
(Cost incidental to Class X Concrete)

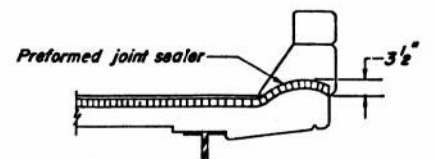


TYPICAL END OF SEALER TREATMENT

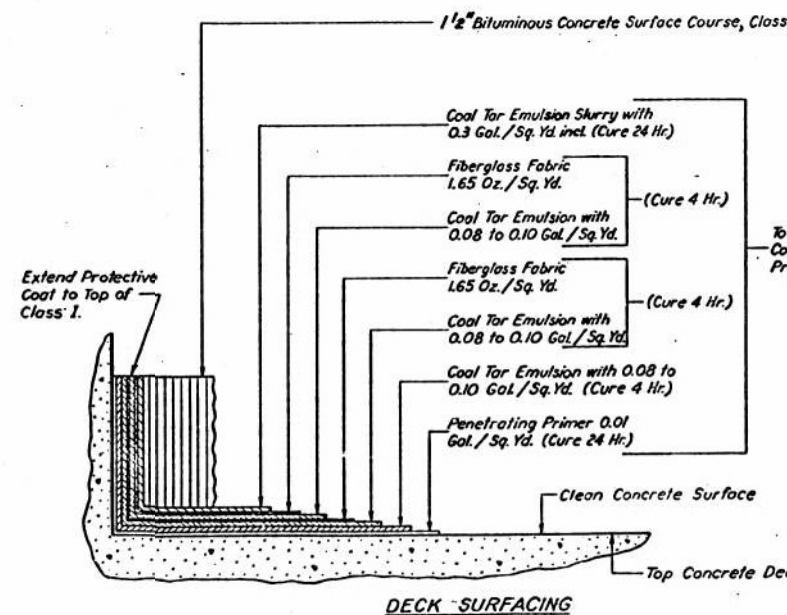

DECK SURFACING

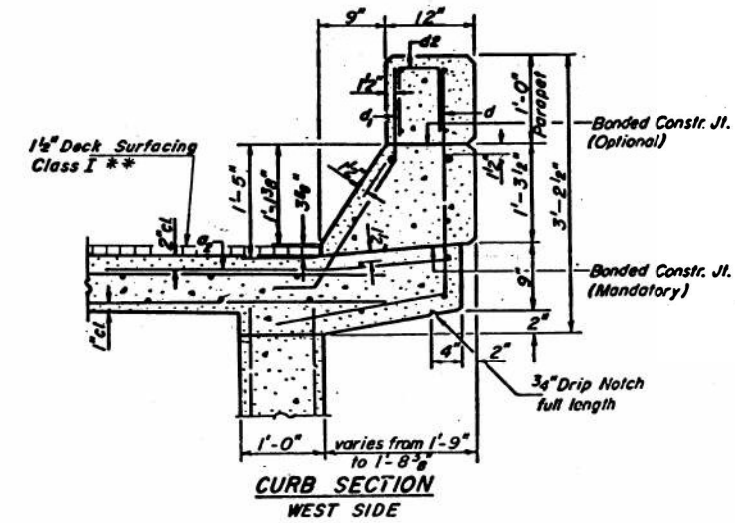

CURB SECTION
WEST SIDE

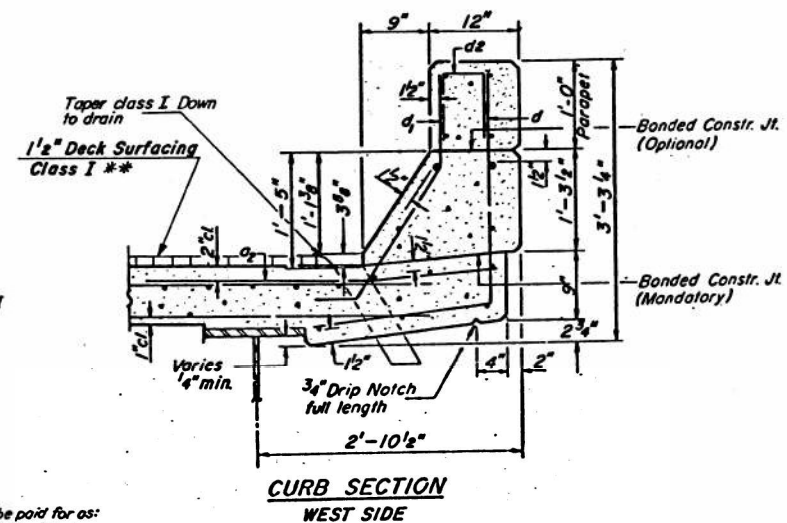

CURB SECTION
WEST SIDE

ONE APPR. SPAN
BILL OF MATERIAL

Bar	No.	Size	Length	Shape
a	110	#6	40'-0"	
a1	26	#6	4'-0"	
a2	26	#6	4'-0"	
b6	92	#5	36'-0"	
b7	8	#5	33'-10"	
b8	4	#8	33'-10"	
d	70	#4	4'-8"	
d1	70	#5	3'-8"	
m	20	#4	8'-9"	
m1	10	#5	7'-7"	
m2	6	#5	28'-0"	
m3	10	#4	6'-6"	
m4	10	#4	5'-6"	
m5	6	#5	25'-0"	
s	35	#4	7'-10"	
s1	35	#4	8'-10"	
s2	27	#4	7'-0"	
Reinforcement Bars			Lbs.	12,630
Class X Concrete			Cu Yds.	65.3

*Parapet Reinforcement and Class X Concrete are billed on sheet #8.

For placement and details of bars m thru m5 and s thru s2 see sheet #11 & #12.

**Included in Sec. 54-4

FOR INFORMATION ONLY

NORTH APPROACH
SUPERSTRUCTURE
F.A.I. 55 SEC. 54-4HB
ROADWAY "B"
LOGAN COUNTY
STA. 16+55.68

STATE OF ILLINOIS
DEPARTMENT OF TRANSPORTATION

EXISTING PLANS
STRUCTURE NO. 054-0050


SCALE: SHEET 44 OF 63 SHEETS STA. TO STA.

F.A.I. RTE.	SECTION	COUNTY	TOTAL SHEETS	SHEET NO.
155	(54-4HB)D	LOGAN	133	78
CONTRACT NO. 72220				
ILLINOIS FED. AID PROJECT				


1-1-2020

DESIGNED	G.E.P.	19
CHECKED	D.V.K.	
DRAWN	R.H.H.	
CHECKED	G.F.P.	

DESIGNED	-	REVISED	-
DRAWN	-	REVISED	-
CHECKED	-	REVISED	-
DATE	-	REVISED	-

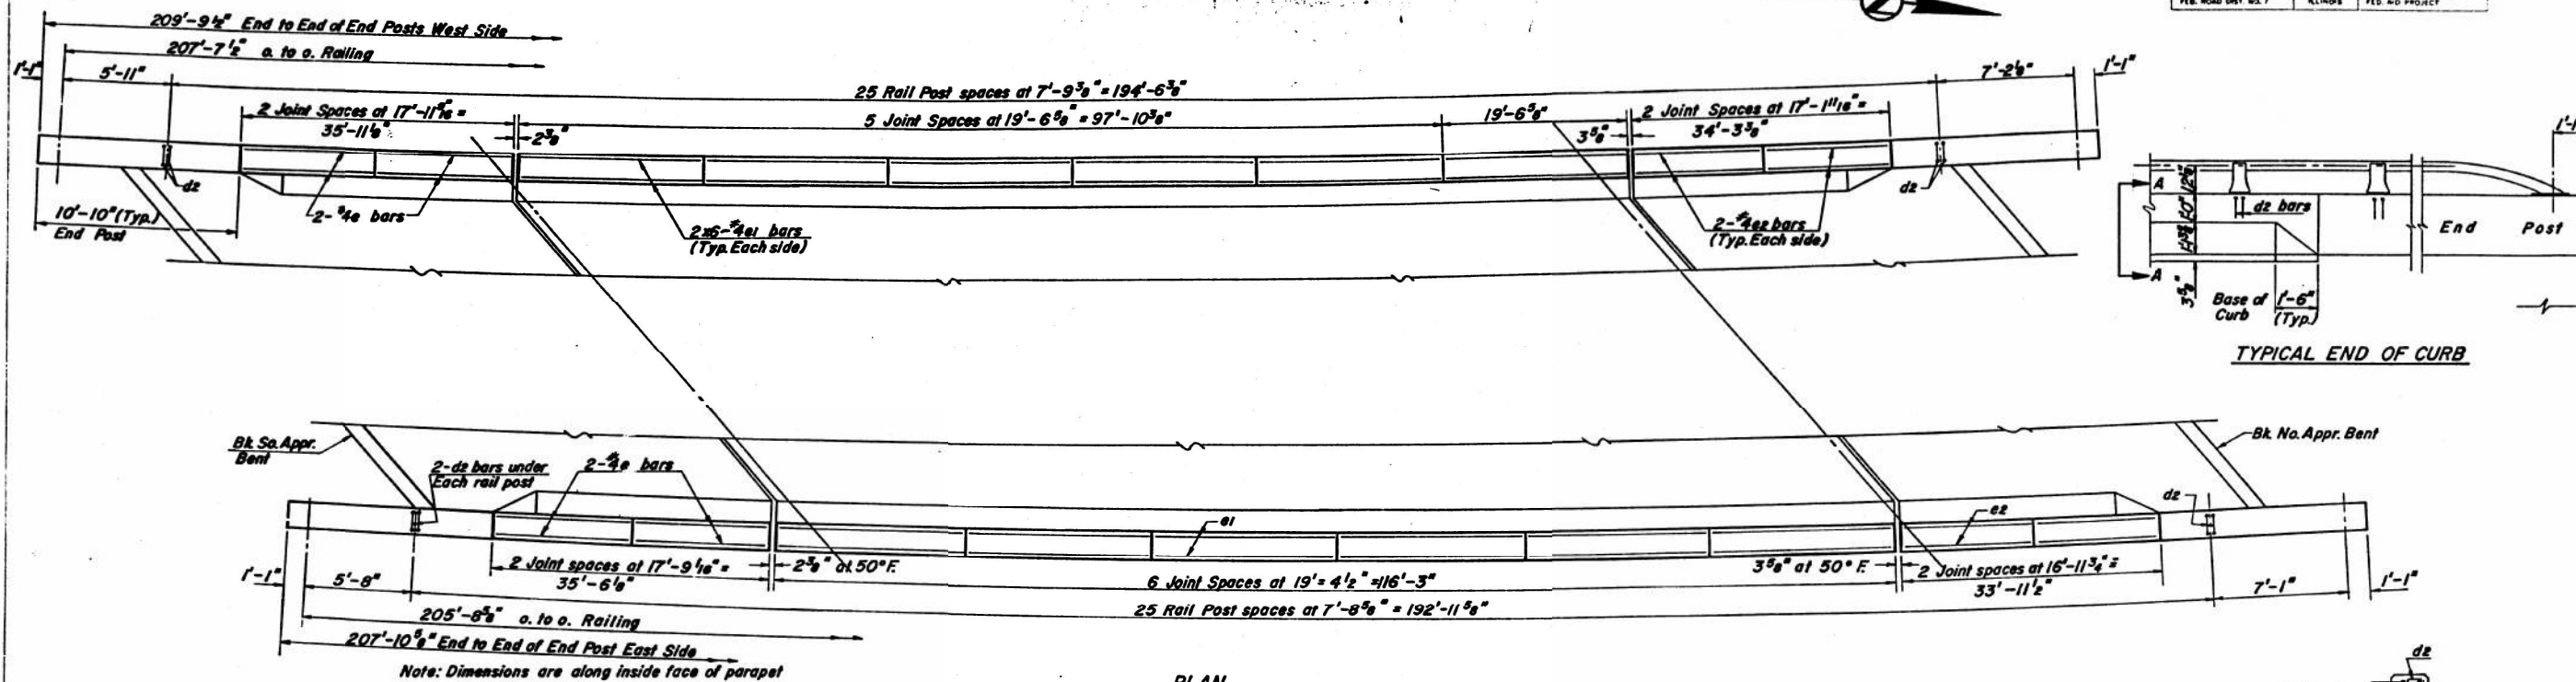

PLAN

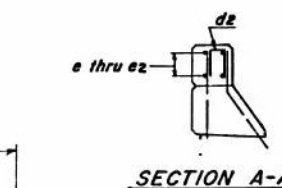PARAPET & RAILS
BILL OF MATERIAL

Bar	No.	Size	Length	Shape
e	16	#4	17'-7"	
e1	48	#4	19'-2"	
e2	16	#4	16'-9"	

de	104	#4	2'-2"	U
----	-----	----	-------	---

Reinforcement Bars	Lbs.	1130
Class X Concrete	Cu Yds.	13.9
Aluminum Railing	Lvs. Ft.	414

ALUMINUM RAILING	
F.A. 1-55 SEC. 54-4HB	
RDWY. "B"	
LOGAN COUNTY	
STA 16+55.68	

Bar	No.	Size	Length	Shape
-----	-----	------	--------	-------

Bar	No.	Size	Length	Shape
-----	-----	------	--------	-------

Bar

ROUTE NO.	SECTION	COUNTY	TOTAL SHEETS	SHEET NO.	SHEET NO. 9
54-4HB	LOGAN	63	22	36	SHEETS
F.A.I. 55	ILLINOIS	FED. AID PROJECT			

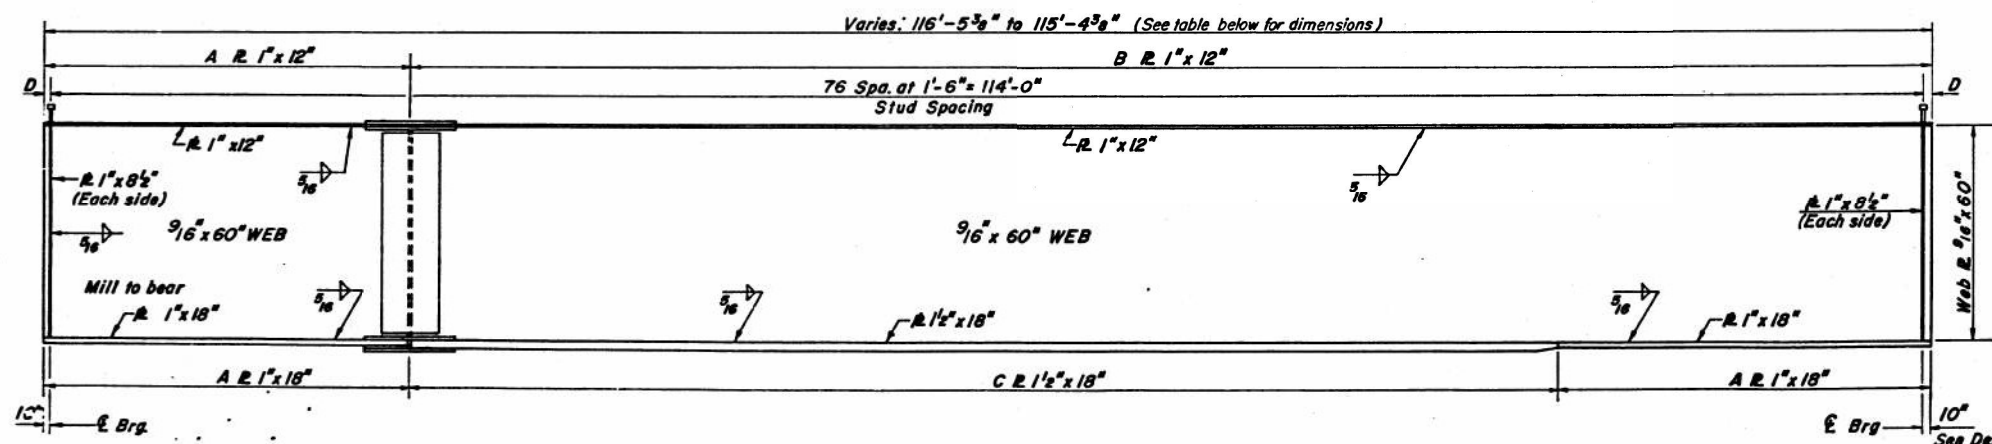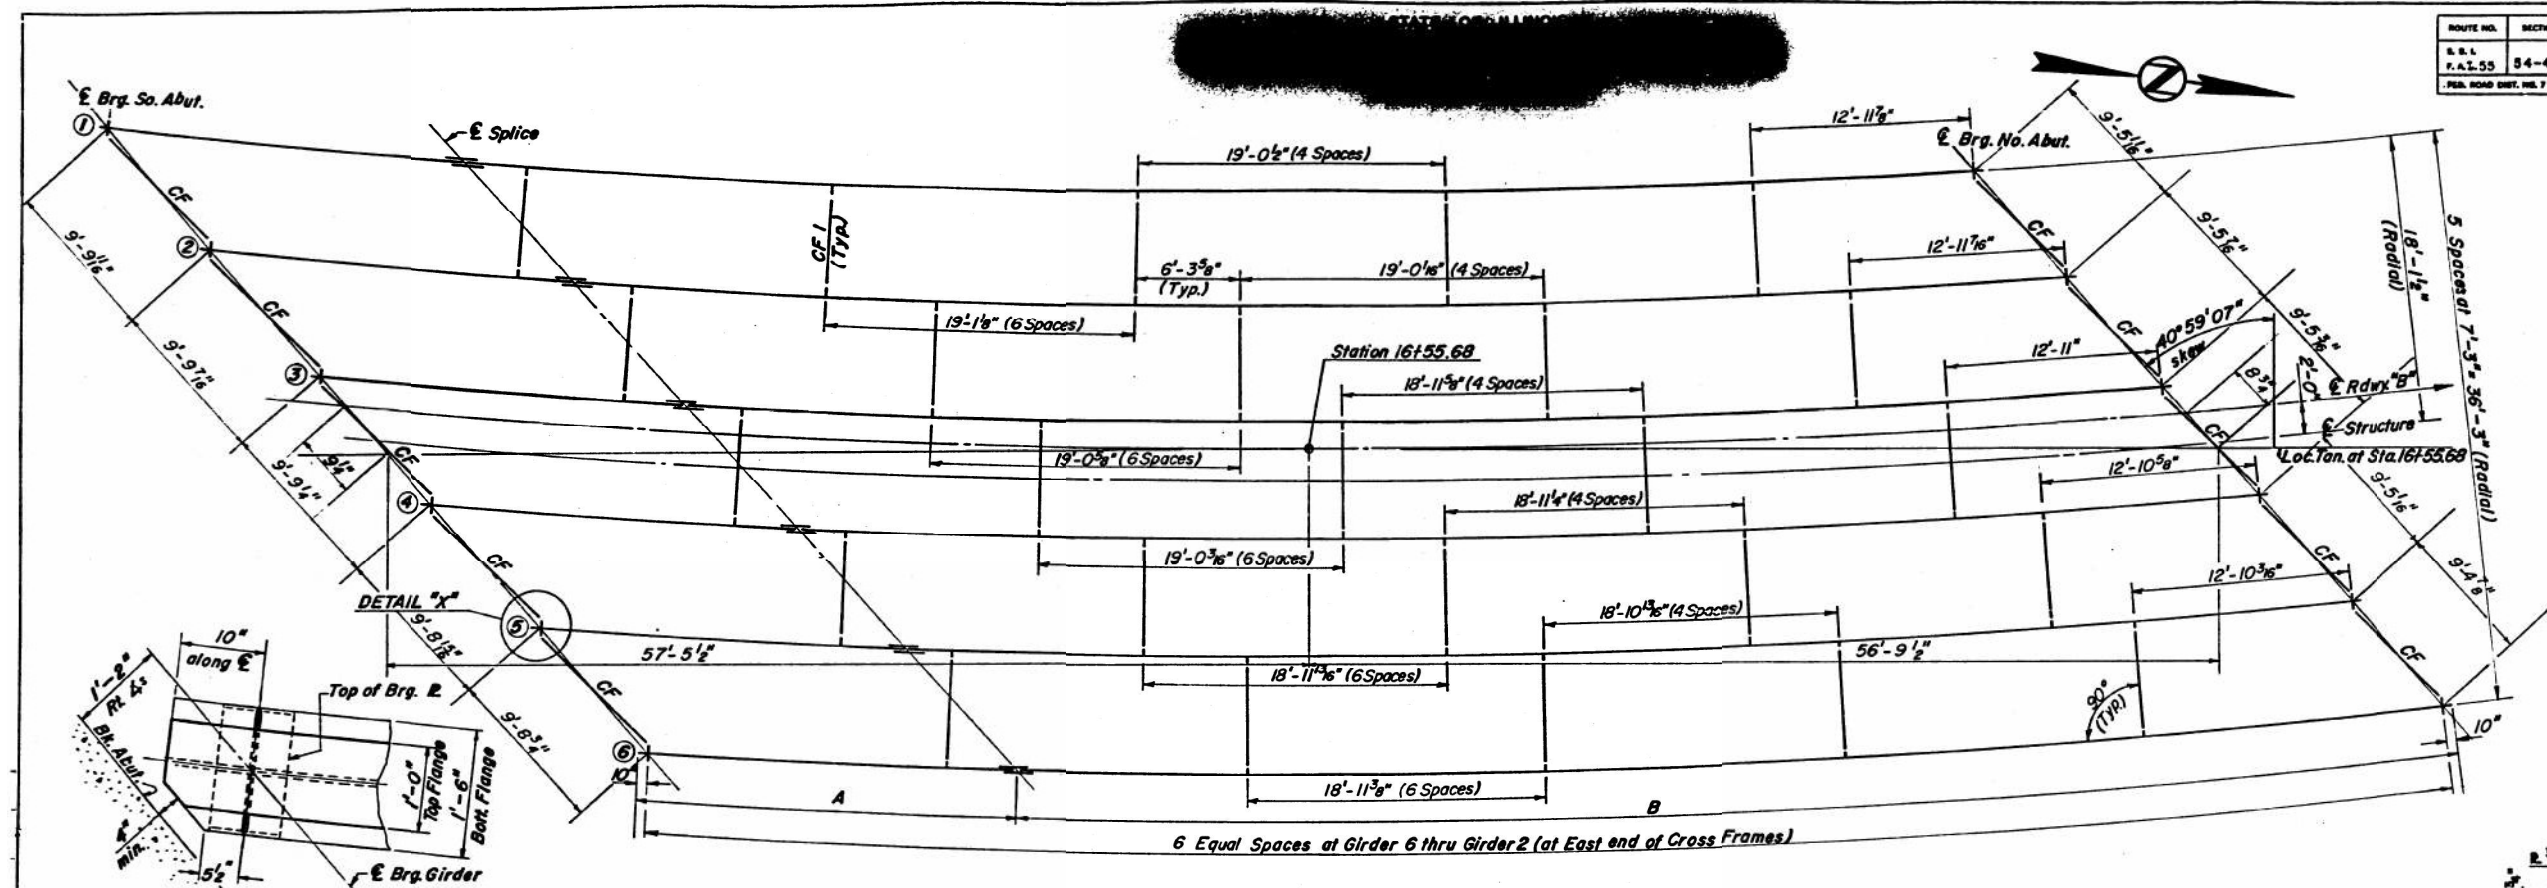

GIRDER ELEVATION



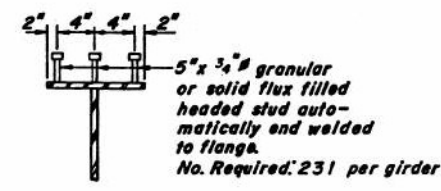



TABLE OF DIMENSIONS*

Dim.	G1	G2	G3	G4	G5	G6
A	23'-9 1/2"	23'-9"	23'-6 1/2"	23'-7 1/2"	23'-7 1/2"	23'-6 1/2"
B	92'-7 1/2"	92'-5 1/2"	92'-3 1/2"	92'-1 1/2"	91'-11 1/2"	91'-9 1/2"
C	68'-10 1/2"	68'-8 1/2"	68'-7 1/4"	68'-5 3/4"	68'-4 1/2"	68'-2 1/2"
D	1'-2 1/8"	1'-1 1/8"	1'-0"	10 3/4"	9 1/8"	7 1/8"
Radius	2860665	2867915	2875165	2882415	2889665	2896915
Length	116'-5 1/2"	116'-2 1/2"	116'-0"	115'-9 1/2"	115'-6 1/2"	115'-4 1/2"

*End to End of Girder at E Girder

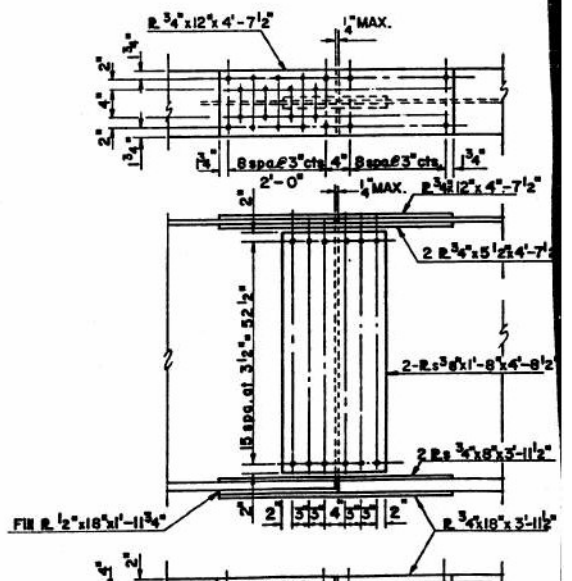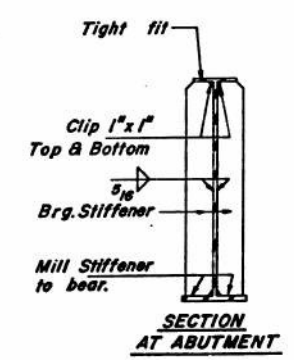

STRUCTURAL STEEL
F.A.I.-55 SEC. 54-4HB
ROADWAY "B"
LOGAN COUNTY
STA. 16+55.68

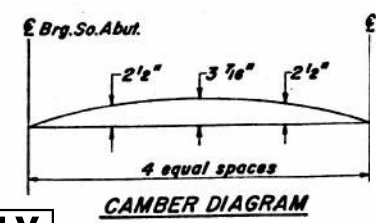


FOR INFORMATION ONLY

DESIGNED	G.E.P.
CHECKED	D.V.K.
DRAWN	R.H.H.
CHECKED	G.E.P.


EXAMINED	19
PASSED	
APPROVED	

1-1-2020

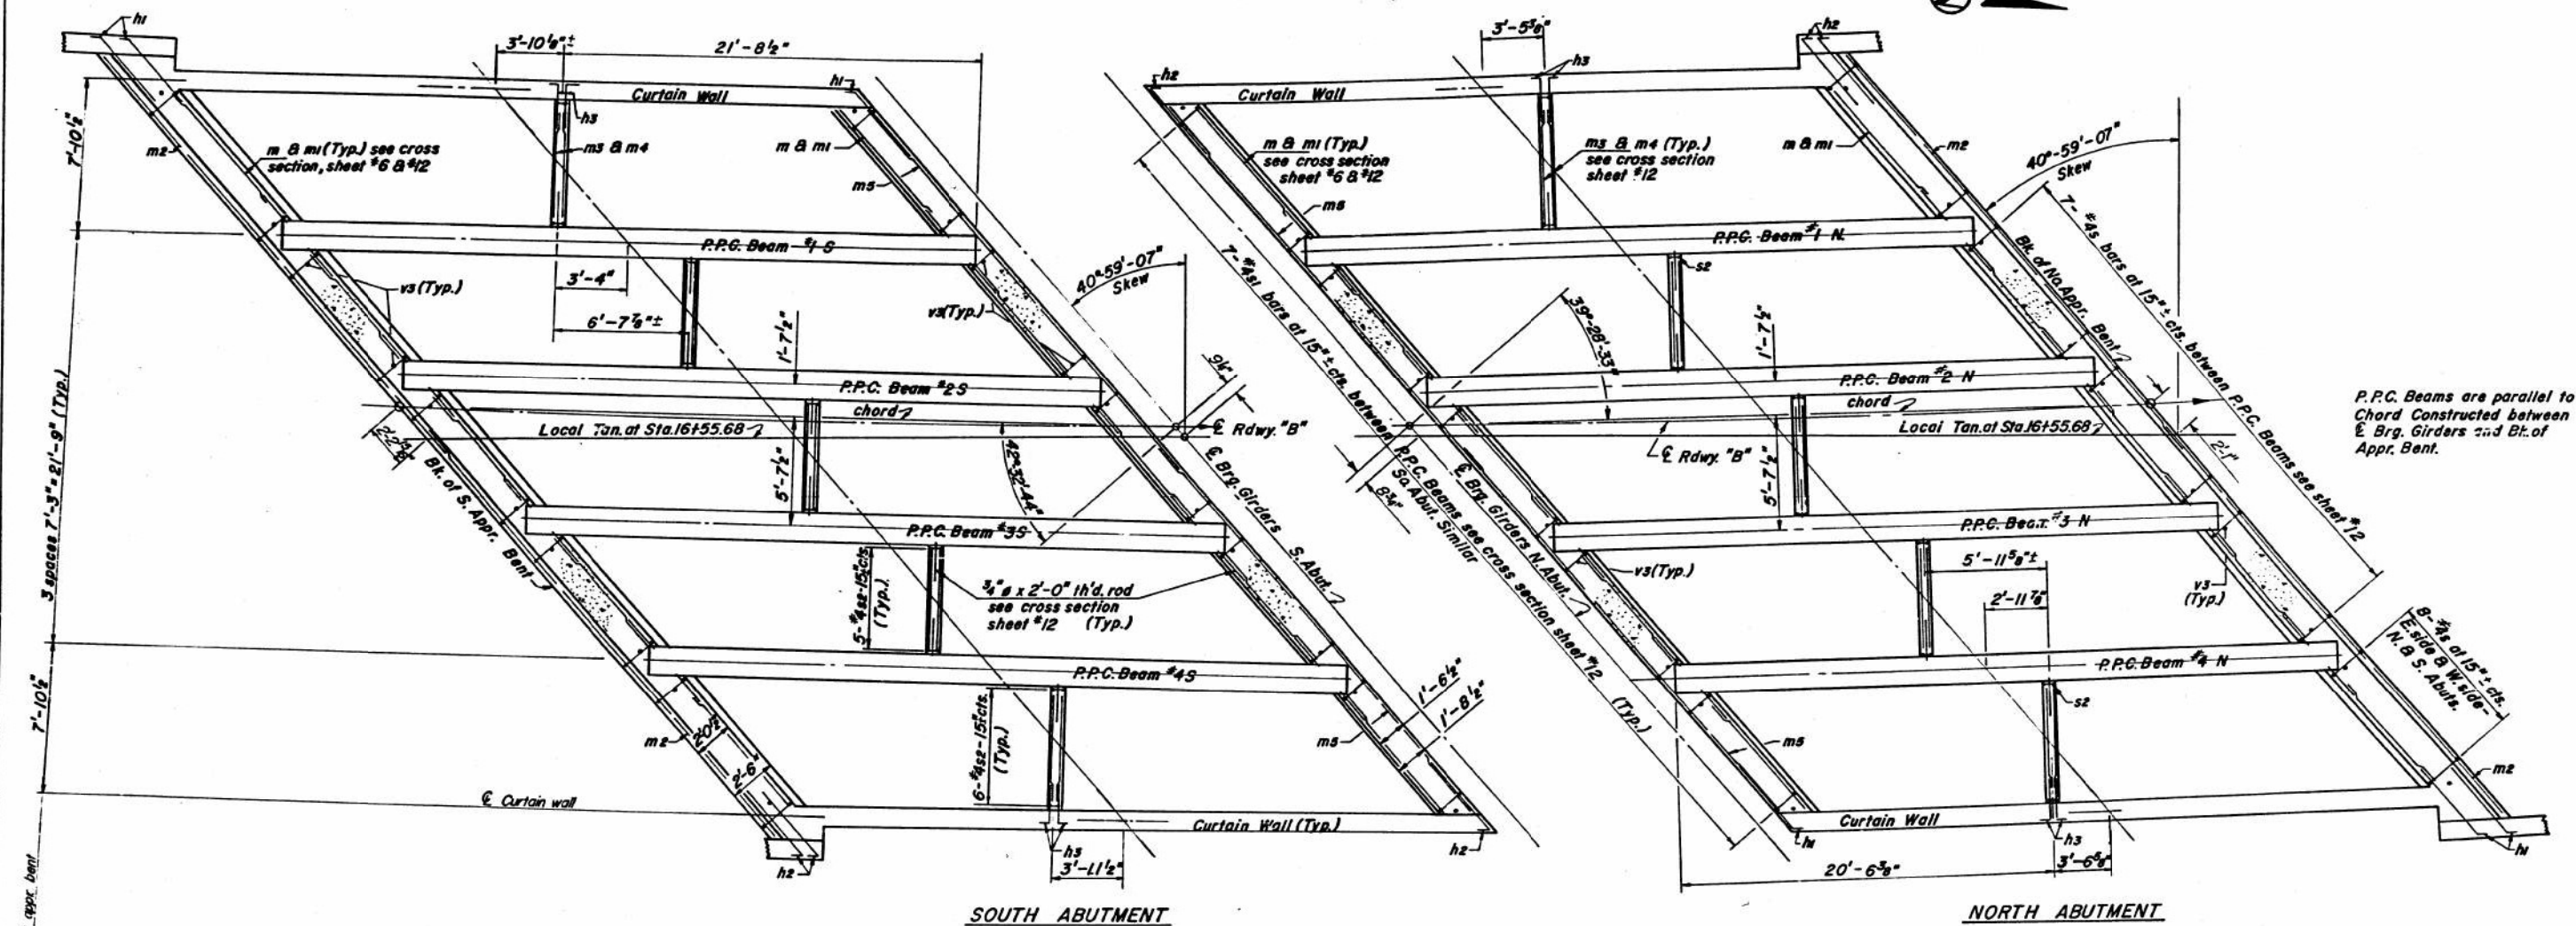

P.P.C. Beams are parallel to Chord Constructed between E. Brg. Girders and Bk. of Appr. Bent.

FRAMING DETAIL PLAN

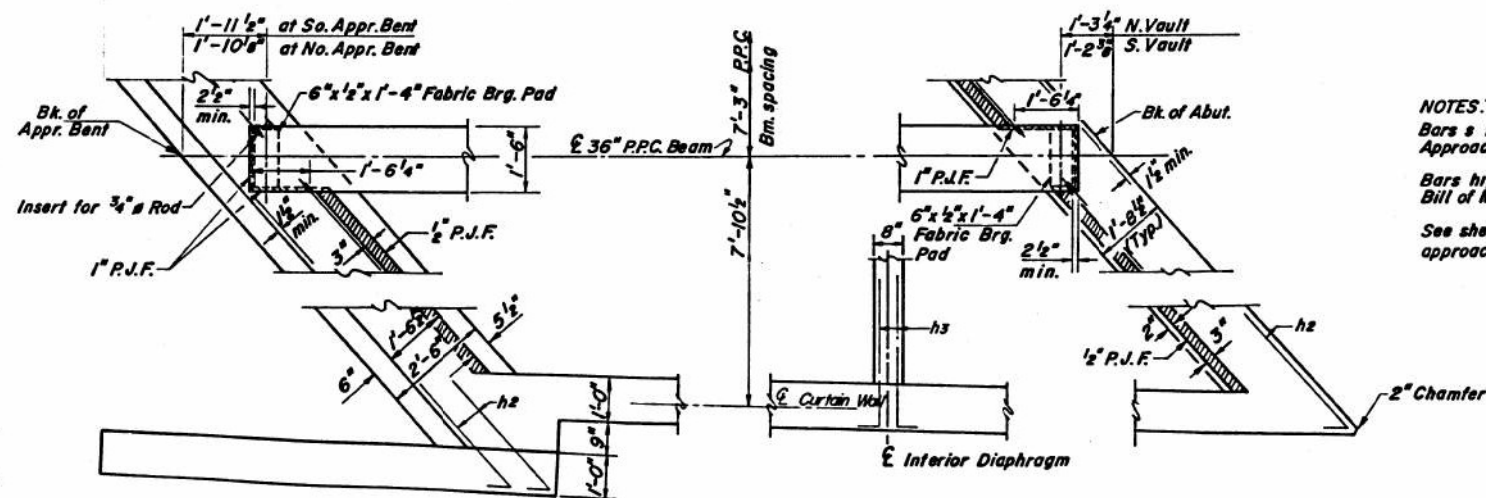

PARTIAL PLAN

NOTES:
 Bars s thru s2 and m thru ms are billed with Approach Slab Bill of Material on sheets 6 & 7
 Bars h1, h2, h3 & vs are billed with Abutment Bill of Material on sheets 14 & 16
 See sheet #6 for section thru abutment and approach bent diaphragms.

FOR INFORMATION ONLY

**PRESTRESSED BEAMS
 FRAMING DETAILS
 F.A.I.-55 SEC. 54-4HB
 ROADWAY "B"
 LOGAN COUNTY
 STA. 16+55.68**

DESIGNED	G.E.P.
CHECKED	D.V.K.
DRAWN	R.H.H.
CHECKED	G.E.P.

EXAMINED	19
PASSED	
APPROVED	

1-1-2020



CIVIL DESIGN, INC.
 WBE | DBE
 EFFINGHAM, IL
 LICENSE #184.003222

USER NAME	= SUsers
DESIGNED	-
DRAWN	-
CHECKED	-
DATE	-
PLOT SCALE	= 5/8" = 1'
PLOT DATE	= 12/19/2024

DESIGNED	-
REVIS	-
REVIS	-
REVIS	-
REVIS	-

STATE OF ILLINOIS
 DEPARTMENT OF TRANSPORTATION


EXISTING PLANS
 STRUCTURE NO. 054-0050

SCALE: SHEET 48 OF 63 SHEETS STA. TO STA.


F.A.I. RTE.	SECTION	COUNTY	TOTAL SHEETS	SHEET NO.
155	(54-4HB)D	LOGAN	133	82
CONTRACT NO. 72220				
ILLINOIS FED. AID PROJECT				

ROUTE NO.	SECTION	COUNTY	TOTAL SHEETS	SHEET NO.	SHEET NO. / 2
54-4HB	LOGAN	83	25	36	SHEETS
F.A.I. 55	LOGAN	83	25	36	SHEETS
FED. ROAD DIST. NO. 7	ILLINOIS	FED. AID PROJECT			


NOTES:
 Bars s thru s2 and m thru m5 are billed with Approach Slab Bill of Material on sheet #6 & #7
 Bars h1, h2, h3 & v3 are billed with Abutment Bill of Material on sheet #14 & #16
 See sheet #6 for sections thru abutment and approach bent diaphragms

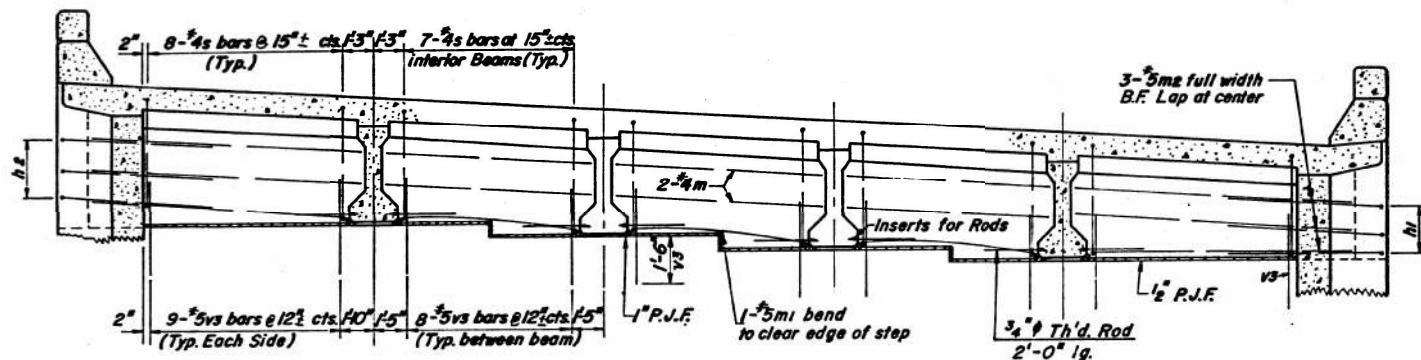


DIAPHRAGM AT APPROACH BENT
(looking south)

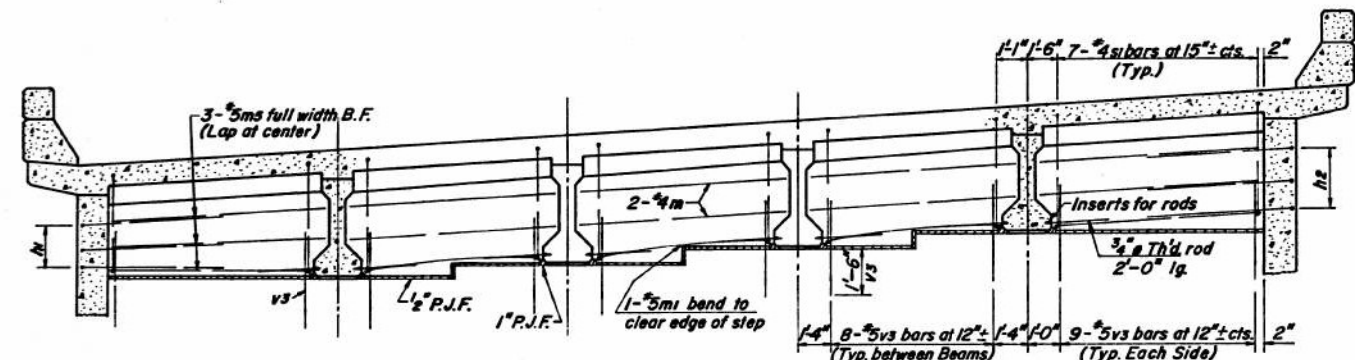


DIAPHRAGM AT ABUTMENT
(looking north)

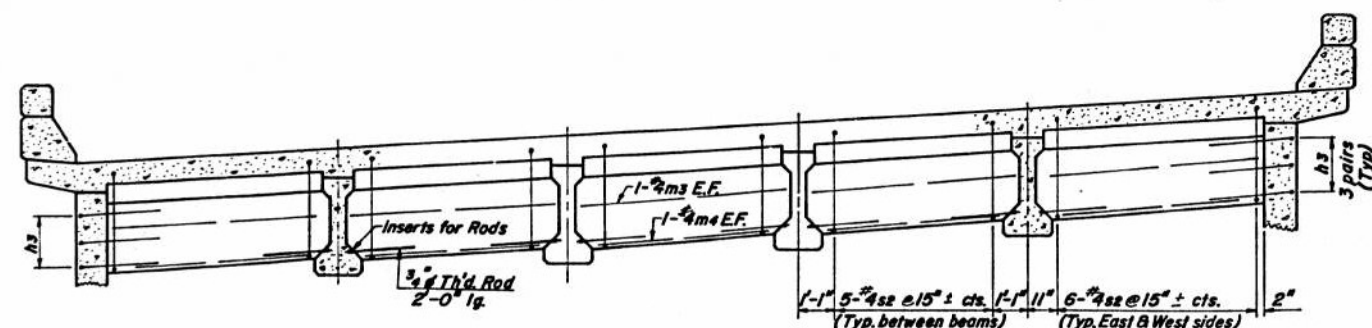


INTERIOR DIAPHRAGM
(looking north)

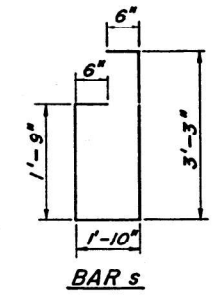


BAR s

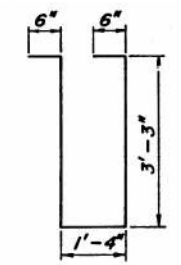

BAR s1

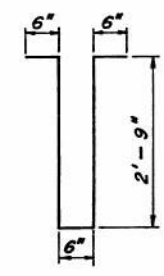

BAR s2

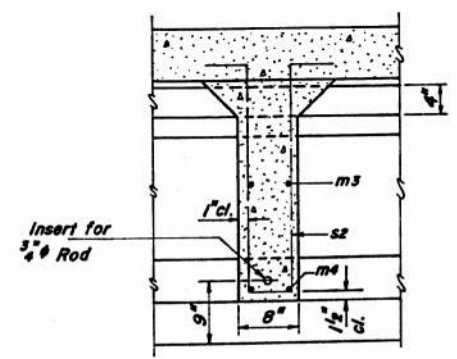

SECTION THRU
INTERIOR DIAPHRAGM

DESIGNED	G.E.P.	19
CHECKED	D.V.K.	
DRAWN	R.H.H.	
CHECKED	G.E.P.	

FOR INFORMATION ONLY

PRESTRESSED BEAMS
 DIAPHRAGM DETAILS
 F.A.I. 55 SEC. 54-4HB
 ROADWAY "B"
 LOGAN COUNTY
 STA 16+55.68

1-1-2020





USER NAME = SUsers	DESIGNED -	REVISED -
PLOT SCALE = 5/8" = 1'	DRAWN -	REVISED -
PLOT DATE = 12/19/2024	CHECKED -	REVISED -
	DATE -	REVISED -

STATE OF ILLINOIS
 DEPARTMENT OF TRANSPORTATION


EXISTING PLANS
 STRUCTURE NO. 054-0050

SCALE: SHEET 49 OF 63 SHEETS STA. TO STA.

F.A.I. RTE.	SECTION	COUNTY	TOTAL SHEETS	SHEET NO.
155	(54-4HB)D	LOGAN	133	83
				CONTRACT NO. 72220
		ILLINOIS	FED. AID PROJECT	

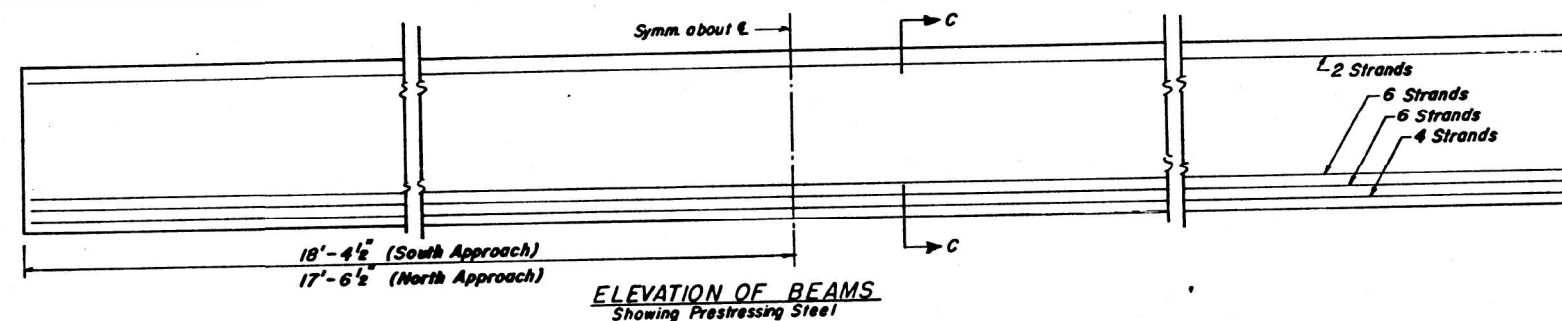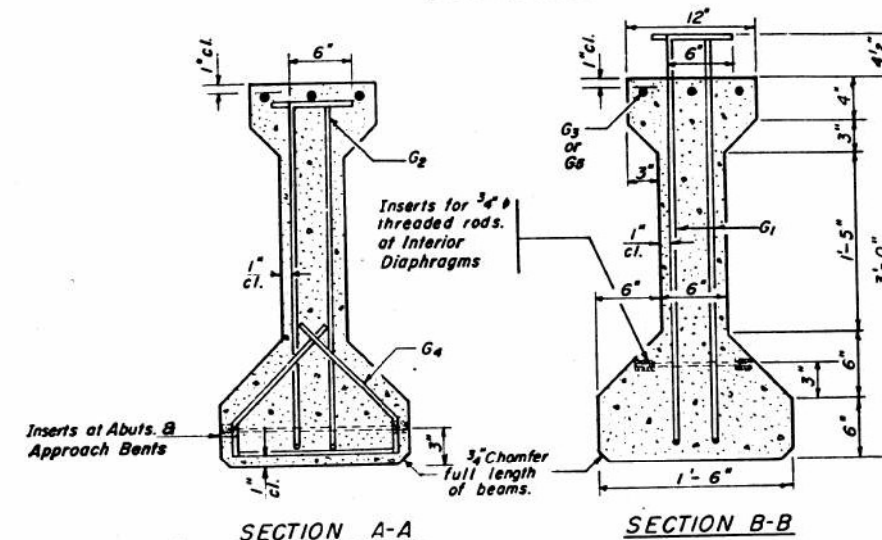

<u>SOUTH APPROACH</u>				
<u>*BAR LIST</u>				
Bar	No.	Size	Length	Shape
61	58	*4	4'-2"	7L
62	12	*5	3'-9"	7L
64	48	*3	2'-9"	7
65	3	*5	36'-6"	—

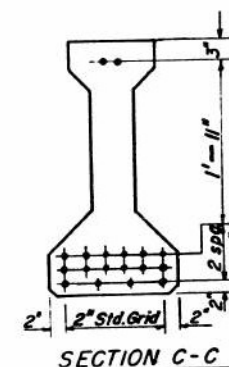

* BAR LIST


Bar	No.	Size	Length	Shape
G ₁	56	#4	4'-2 1/2"	7L
G ₂	12	#5	3'-9"	7L
G ₃	3	#5	3'-9"	
G ₄	48	#3	2'-7"	L

* For one beam only.

BILL OF MATERIAL

Item	Unit	Total
Furnishing & Erecting Precast Prestressed Concrete I-Beams, 36"	Lin. Ft.	288

PRECAST PRESTRESSED
CONCRETE BEAMS
F.A.I.-55 SEC.54-4HB
ROADWAY "B"
LOGAN COUNTY
STA.16+55.68

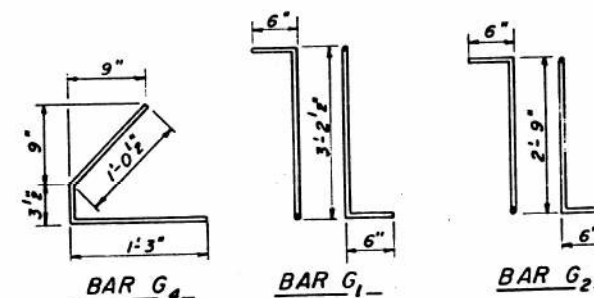

NOTES

NOTES
All inserts and threaded rods for inserts, reinforcing and Prestressing Steel, and other items which are cast into the Precast Concrete I-Beams shall be included in the contract unit price per lined foot of "Furnishing And Erecting Precast Prestressed Concrete I-Beams, 36" in. Prestressing Steel shall have a nominal diameter of 7/16".

Inserts for $\frac{3}{4}$ " threaded rods are to be two strut, coil type for interior I-Beams and single coil flared loop type for exterior I-Beams.

type for exterior I-Beams.
Steel for lifting hooks shall be ASTM A-306 Grade 70-80.


An alternate strand pattern using Extra High Strength Prestressing strand (270 K.S.I.) is permitted.

FOR INFORMATION ONLY

DESIGNED	G.E.P.
CHECKED	D.V.K.
DRAWN	E.S. & R.H.H.
CHECKED	G.E.P.

	19
EXAMINED	
PASSED	
APPROVED	

1-1-2020

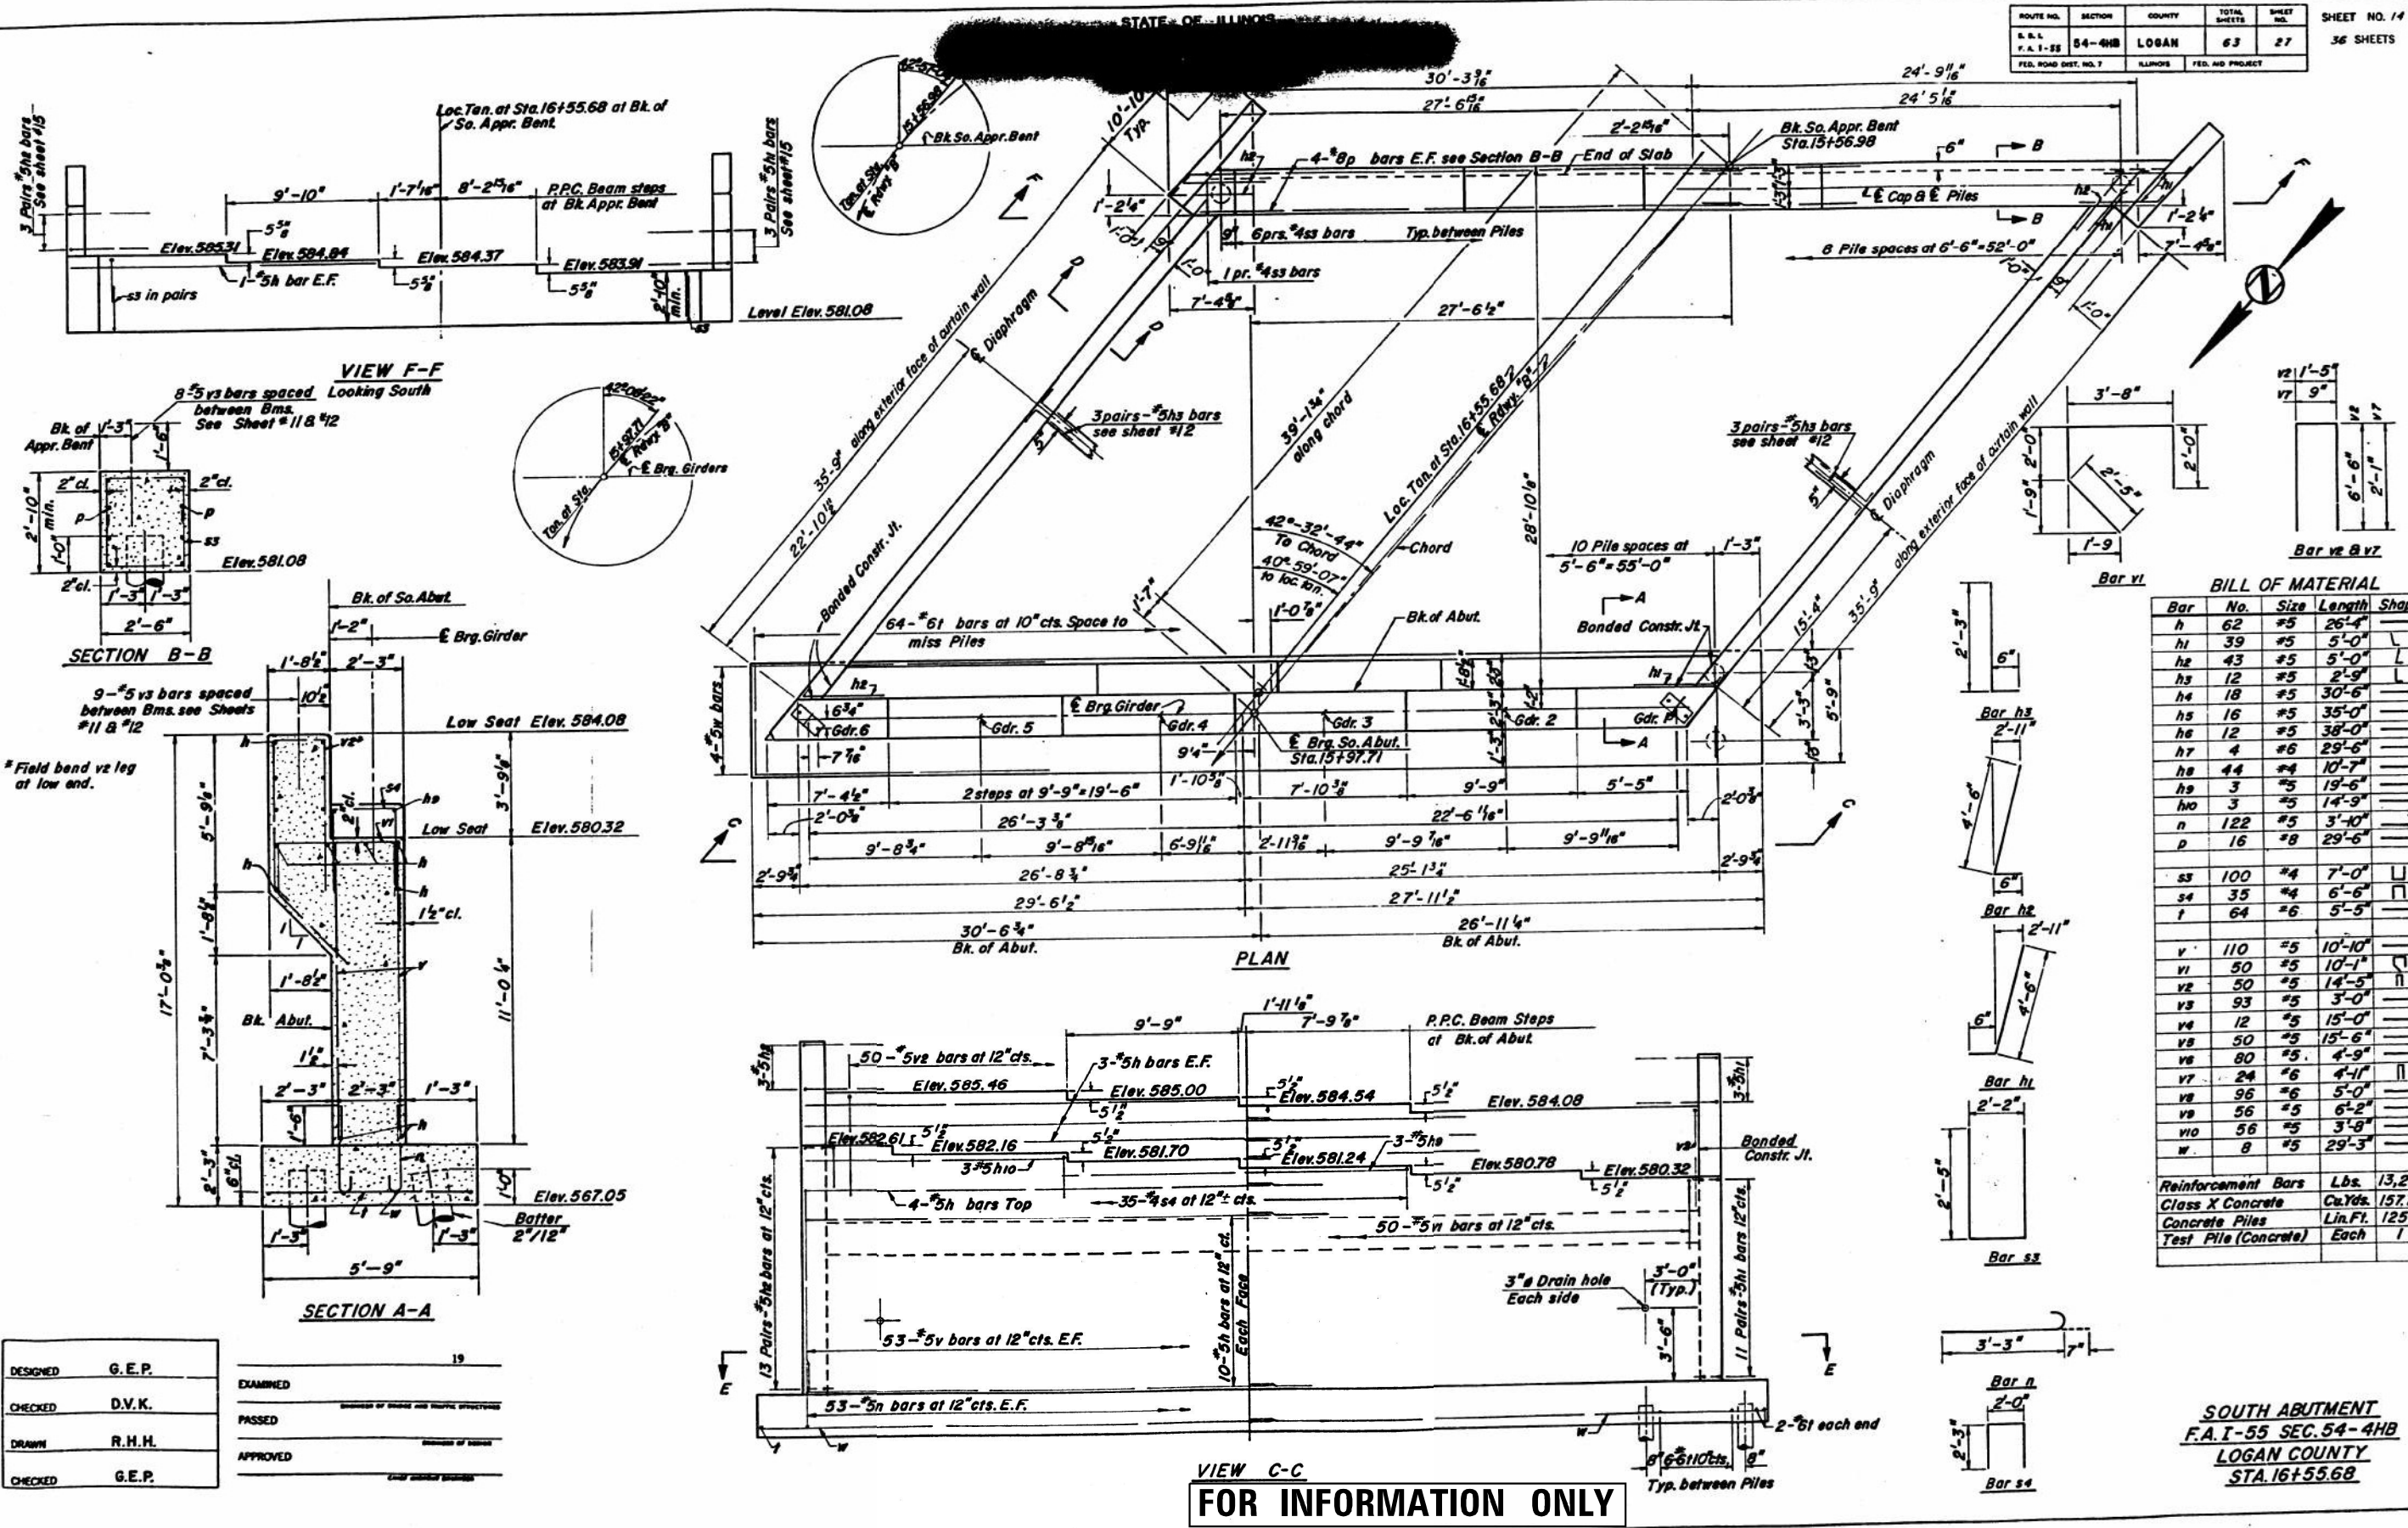

SOUTH ABUTMENT
F.A.I. 55 SEC. 54-4HB
LOGAN COUNTY
STA. 16+55.68

1-1-2020

STATE OF ILLINOIS
DEPARTMENT OF TRANSPORTATION

EXISTING PLANS
STRUCTURE NO. 054-0050

F.A.I. RTE.	SECTION	COUNTY	TOTAL SHEETS	SHEET NO.
155	(54-4HB)D	LOGAN	133	85
CONTRACT NO. 72220				
ILLINOIS FED. AID PROJECT				






DESIGNED -	USER NAME = SUSERS
DRAWN -	
CHECKED -	
DATE -	
REVISOR -	
REVISION -	
REVISION -	
REVISION -	

SCALE: SHEET 51 OF 63 SHEETS STA. TO STA.

ROUTE NO.	SECTION	COUNTY	TOTAL SHEETS	SHEET NO.
A. R. I. F. A. 1-35	54-4HB	LOGAN	63	28
FED. ROAD DIST. NO. 7		ILLINOIS	FED. AID PROJECT	

SHEET NO. 15
36 SHEETS

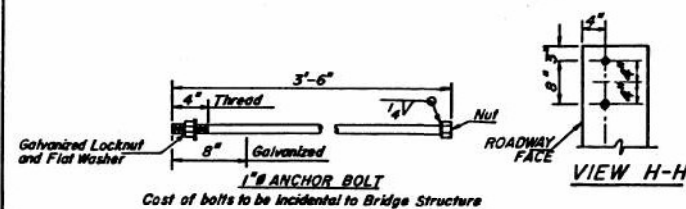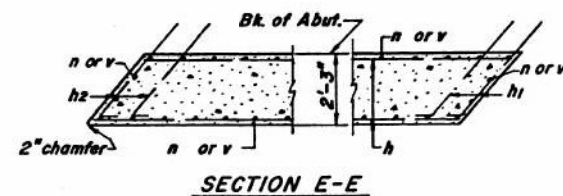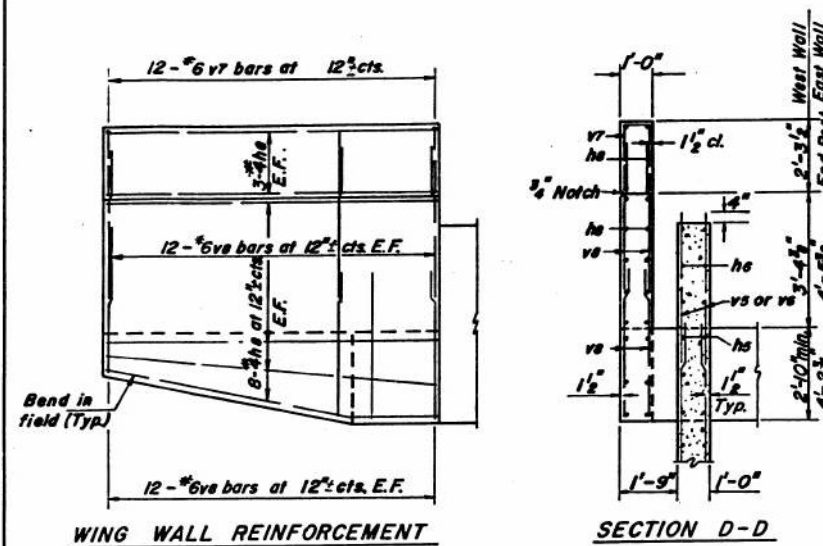

APPR. BENT-PILE DATA


Type	Concrete Piles
Capacity	<u>30 Tons</u>
Est. Length	<u>55'</u>
No. Req'd.	<u>8 + 1 Test Pile</u>

ABUT.- PILE DATA


Type	Concrete Piles
Capacity	40 Tons
Est. Length	37'
No. Req'd.	22

DESIGNED	G.E.P.
CHECKED	D.V.K.
DRAWN	R.H.H.
CHECKED	G.E.P.


	19
EXAMINED	
PASSED	ENGINEER OF BRIDGE AND TRAFFIC STRUCTURES
APPROVED	ENGINEER OF BRIDGE
	CHIEF PROJECT ENGINEER

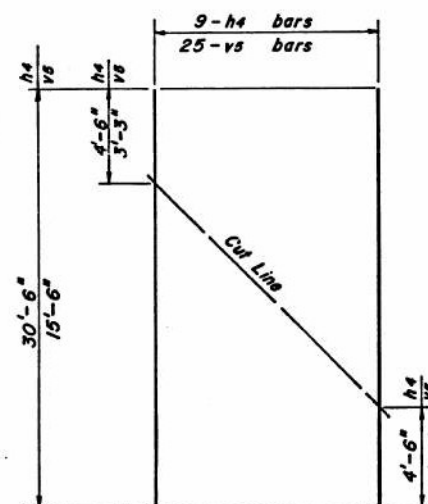


FIELD CUTTING DIAGRAM
 * Order h4 & v5 bars full length. Cut to fit as shown and use remainder of bars in other face.

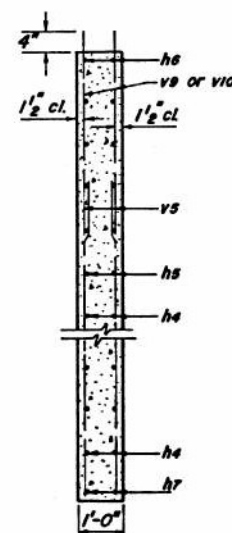


SECTION G-G

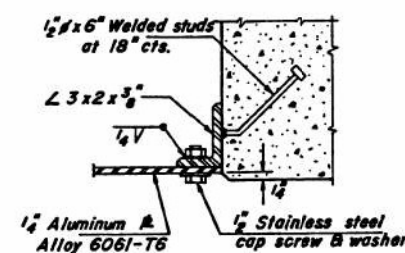


SECTION J-J

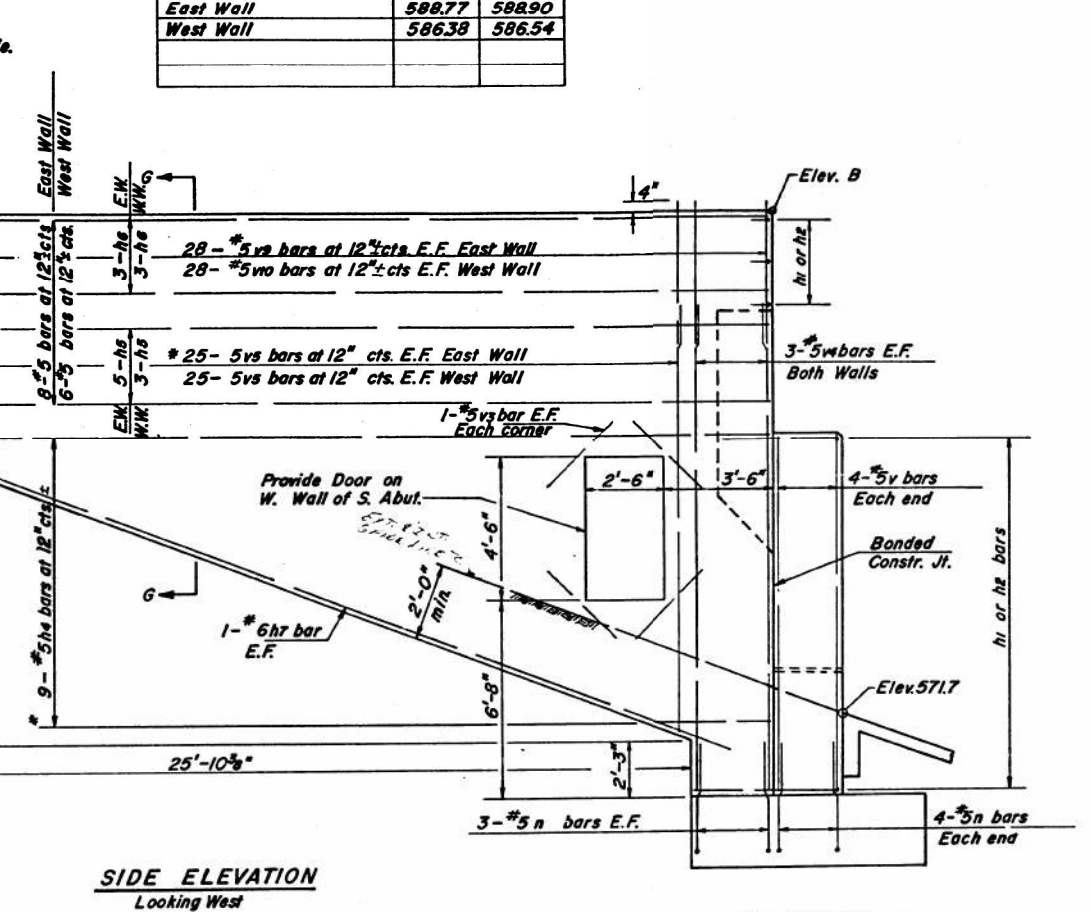

SIDE ELEVATION
Looking West

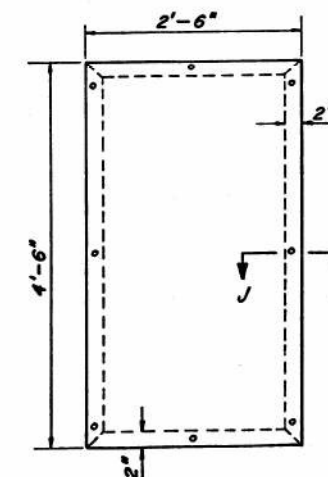

DOOR ELEVATION
(Cost of door and frame are incidental)

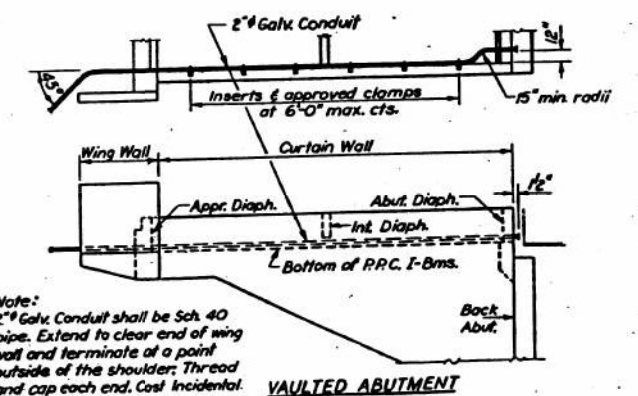

SOUTH ABUTMENT DETAILS
RDWY. "B"
F.A. I-55 SEC. 54-4HB
LOGAN COUNTY
STA. 16+55.68

FOR INFORMATION ONLY

MODEL: Default
FILE NAME: C:\Users\jacobson\OneDrive\Documents\155-SEC-54-4HB\155-SEC-54-4HB-EXISTING PLANS - Copy 1161.dgn
DATE: 12/19/2024



USER NAME = JSUSERS
DESIGNED -
DRAWN -
CHECKED -
PLOT SCALE = 5/8"=1'-0"
PLOT DATE = 12/19/2024

DESIGNED -
DRAWN -
CHECKED -
DATE -


REVISED -
REVISED -
REVISED -
REVISED -

STATE OF ILLINOIS
DEPARTMENT OF TRANSPORTATION

EXISTING PLANS
STRUCTURE NO. 054-0050

SCALE: SHEET 53 OF 63 SHEETS STA. TO STA.




F.A.I. RTE.	SECTION	COUNTY	TOTAL SHEETS	SHEET NO.
155	(54-4HB)D	LOGAN	133	87
CONTRACT NO. 72220				
ILLINOIS FED. AID PROJECT				

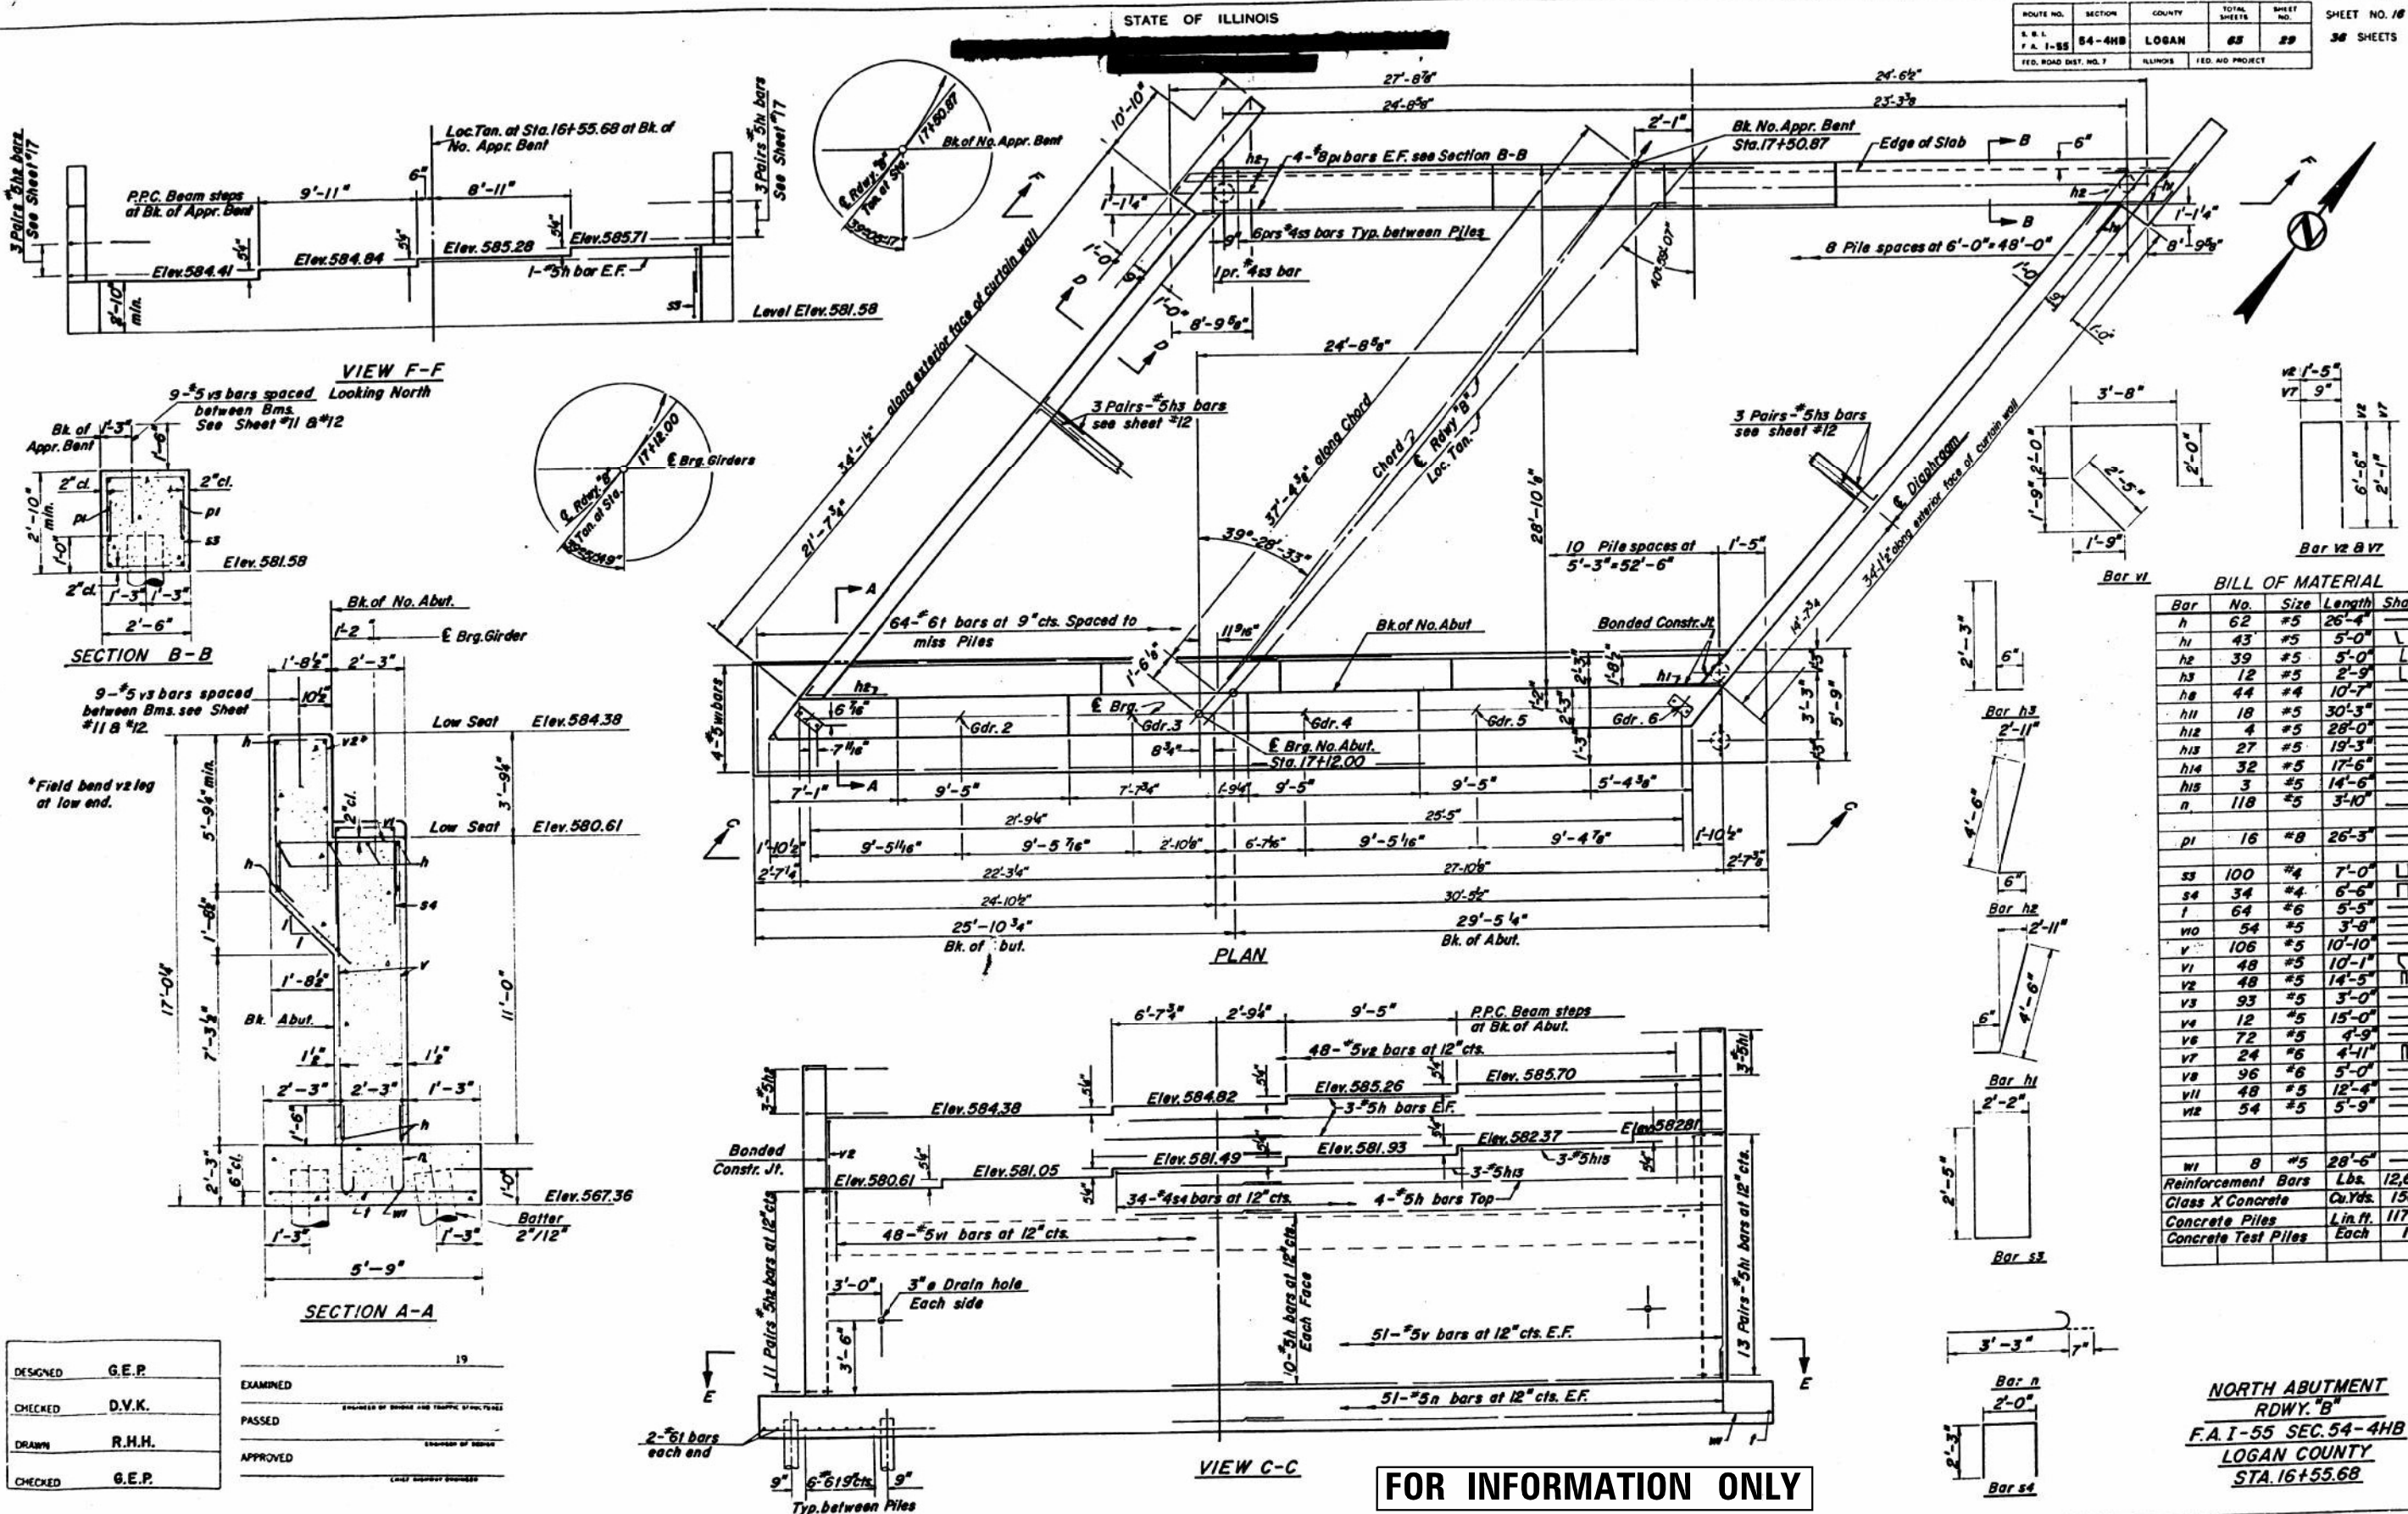

1-1-2020

Location	Elev. A	Elev. B
East Wall	589.12	589.12
West Wall	586.89	586.86

ROUTE NO.	SECTION	COUNTY	TOTAL SHEETS	SHEET NO.
F.A.I.-55	54-4HB	LOGAN	63	30
FED. ROAD DIST. NO. 7	ILLINOIS	FED. AID PROJECT		

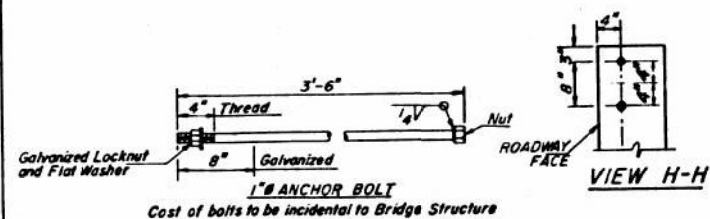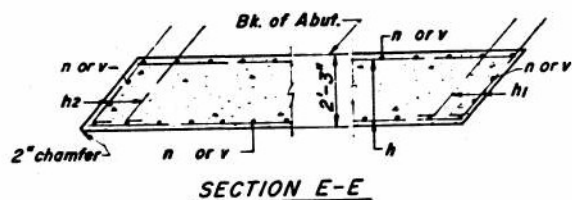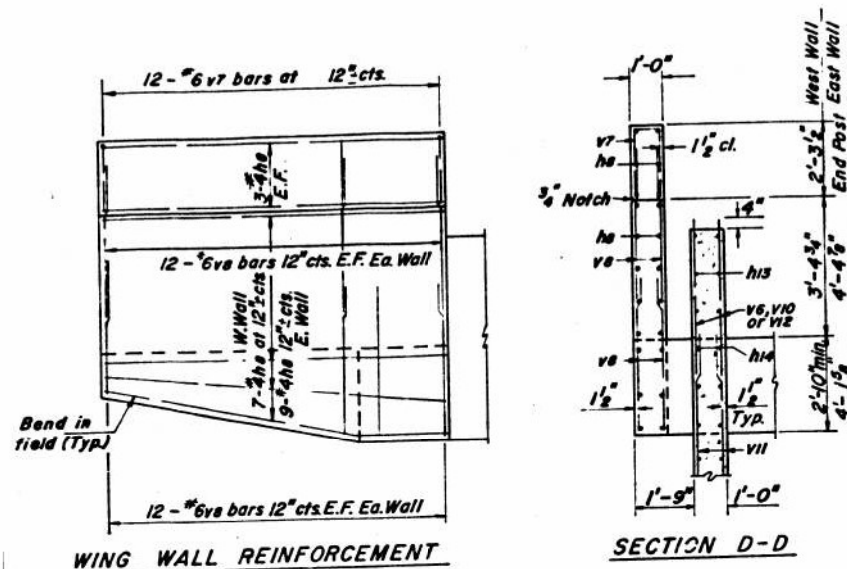

APPR BENT-PILE DATA

Type	Concrete Piles
Capacity	30 Tons
Est. Length	47'
No. Req'd.	9

ABUT-PILE DATA

Type	Concrete Piles
Capacity	40 Tons
Est. Length	36'
No. Req'd.	21 1/2 Test Pile


DESIGNED	G.E.P.
CHECKED	D.V.K.
DRAWN	R.H.H.
CHECKED	G.E.P.

EXAMINED	19
PASSED	ENGINEER OF BRIDGES AND TRAFFIC STRUCTURES
APPROVED	DESIGNED BY DESIGN
	CHECKED BY ENGINEER



FIELD CUTTING DIAGRAM

* Order h11 & v11 bars full length. Cut to fit as shown and use remainder of bars in other face.

SECTION G-G

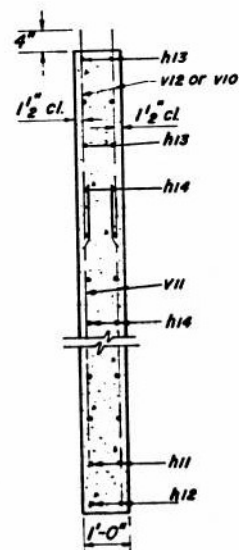


SECTION J-J

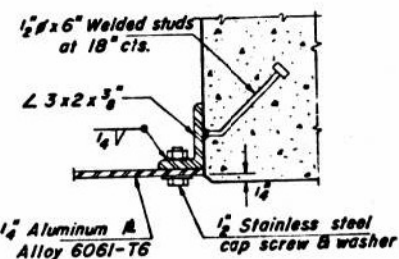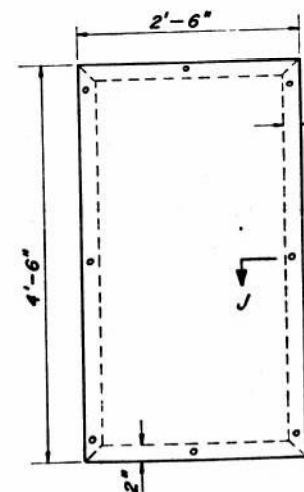SIDE ELEVATION
Looking East

DOOR ELEVATION

(Cost of door and frame are incidental)

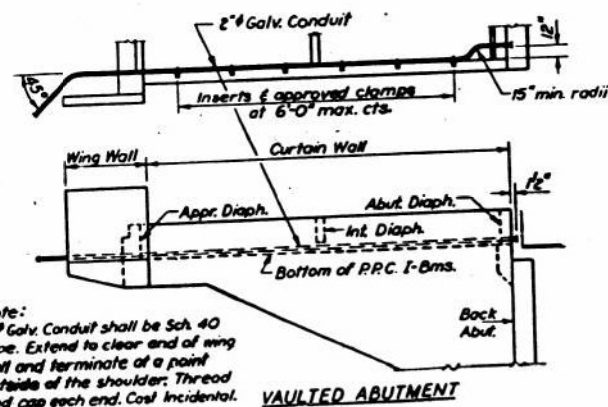

NORTH ABUTMENT DETAIL

RDWY. "B"
F.A.I.-55 SEC. 54-4HB
LOGAN COUNTY
STA 16+55.68

FOR INFORMATION ONLY

1-1-2020



CIVIL DESIGN, INC.
WBE / DBE
EFFINGHAM, IL
LICENSE #184.003222

USER NAME	= \$USERS
DESIGNED	-
DRAWN	-
CHECKED	-
DATE	-
PLOT SCALE	= \$SCALES
PLOT DATE	= 12/19/2024

DESIGNED	-
REVIS	-
DRAWN	-
REVIS	-
CHECKED	-
REVIS	-
DATE	-
REVIS	-

STATE OF ILLINOIS
DEPARTMENT OF TRANSPORTATION

EXISTING PLANS
STRUCTURE NO. 054-0050

SCALE: SHEET 54 OF 63 SHEETS STA. TO STA.

F.A.I. RTE.	SECTION	COUNTY	TOTAL SHEETS	SHEET NO.
155	(54-4HB)D	LOGAN	133	88
			CONTRACT NO. 72220	
		ILLINOIS	FED. AID PROJECT	

BRIDGE FOUNDATION BORING LOG

PROJECT
ROUTE
SEC.
COUNTY

FAI-55
54-4HB (STRUCTURE "B")
LOGAN

BRIDGE SUPPLEMENTAL
INTERCHANGE
STA.

23+94.04 Reading E 5B ML
682+10 FAI-55

Date
Bored By
Checked By

NOVEMBER 1971
BILL CARTER
G.A. GARRELT'S

Boring No.
Station
Offset

1
15+48
12' LT

Elevation	N	Qu t/s.f.	w (%)	Surface Water El.	Elevation	N	Qu t/s.f.	w (%)
Ground Surface 569.9	0							
BLACK				GRAY SILT LOAM LOOSE				
SILTY CLAY 567.9				545.4	7	-		
BROWN SILTY CLAY VERY STIFF	7	3.3 S	21	GRAY SILTY CLAY SOFT	-25	4	0.7 B	25
565.4				542.9				
BROWN SAND LOAM MEDIUM	-5			GREENISH CLAY TILL STIFF		4	1.0 B	18
	10	-		-30		4	1.0 S	12
560.4				537.9				
BROWN & GRAY SILT LOAM VERY LOOSE	-10			GRAY SAND VERY LOOSE SOME GRAVEL		3	-	
557.9				-35				
GRAY SILTY CLAY W/LAYERS OF SILT	5	1.3 B	25	532.9		4	-	
-15								
STIFF	3	1.2 B	28	GRAY SAND & GRAVEL MEDIUM	-40			
						17	-	
	5	1.3 B	28	527.9				
-20								
	7	1.2 S	26	GRAY CLAY W/SILT LAYERS STIFF		18	2.5 S	24
547.9				525.4	-45			

- Standard Penetration Test -
ows per foot to drive 2"
.D. Split Spoon Sampler 12" with
10# hammer falling 30".

Qu - Unconfined Compressive
Strength - t/sf
w - Water Content - percentage
of oven dry weight - %.

Type failure:
B - Bulge Failure
S - Shear Failure
E - Estimated Value
P - Penetration

BRIDGE FOUNDATION BORING LOG

FAI-55
54-4HB (STRUCTURE "B")
LOGAN COUNTY
BORING #1

Elevation
N
Qu t/s.f.
w (%)

GRAY SAND W/4" LAYER OF SILT DENSE	-45			
522.9		48	-	
GRAY CLAY TILL HARD		46	7.8 S	9
	-50			
		41	8.3 S	10
		68	11.0 B	9
	-55			
513.9		69	11.0 B	9
BORING COMPLETED				
	-60			
	-65			
	-70			

MODEL: Default
FILE NAME: C:\Transportation\4554 - IDOT FFB 198-03 DE010\ACADD_50\054-0050-72220-055-Boring1.dgn



USER NAME = \$USERS	DESIGNED -	REVISED -
PLOT SCALE = \$SCALES	DRAWN -	REVISED -
PLOT DATE = 12/19/2024	CHECKED -	REVISED -
	DATE -	REVISED -

STATE OF ILLINOIS
DEPARTMENT OF TRANSPORTATION

EXISTING BORING LOGS
STRUCTURE NO. 054-0050

SCALE: SHEET 55 OF 63 SHEETS STA. TO STA.

F.A.I. RTE.	SECTION	COUNTY	TOTAL SHEETS	SHEET NO.
155	(54-4HB)D	LOGAN	133	89
CONTRACT NO. 72220				
ILLINOIS FED. AID PROJECT				

BRIDGE FOUNDATION BORING LOG

PROJECT
ROUTE
SEC.
COUNTY

BRIDGE SUPPLEMENTAL
INTERCHANGE
STA.
682+40

Date
NOVEMBER 1971
Bored By
BILL CARTER
Checked By
G.A. GARRELTIS

Boring No.
2
Station
16+09
Offset
12' RT

Elevation
570.2
0
568.2
563.2
560.7
558.2
548.2

N
14
14
7
9
14
5
8

Qu t/s.f.
S
4.5
0.9
1.2
1.4
1.4
1.0

w (%)
17
23
20
8
8
9

Surface Water El.
Groundwater El. at Completion
After Hours

GRAY SILTY CLAY LOAM
SOFT
BLUISH GRAY
CLAY TILL VERY SOFT
GRAY
CLAY TILL
HARD
GRAY FINE SAND DENSE
GRAY SAND & GRAVEL DENSE
GRAY CLAY TILL HARD

Elevation
-25
-30
-35
-40
-45

N
4
4
3
5
18
53
32
45
66

Qu t/s.f.
0.8
0.5
0.3
4.5
6.4
9.5
5.0

w (%)
19
21
21
11
12
10
14

-- Standard Penetration Test --
ows per foot to drive 2"
D. Split Spoon Sampler 12" with
0# hammer falling 30".

Qu -- Unconfined Compressive
Strength -- t/sf
w -- Water Content -- percentage
of oven dry weight -- %.

Type failure:
B -- Bulge Failure
S -- Shear Failure
E -- Estimated Value

BRIDGE FOUNDATION BORING LOG

FAT-55
54-4HB (STRUCTURE "B")
LOGAN COUNTY
BORING #2

Elevation
-45
-50
-55
-60
-65
-70

N
95
112
100

Qu t/s.f.
11.0
11.2
11.2

w (%)
8
9
9

MODEL: Default
FILE NAME: C:\Transportation\4554 - IDOT FBT 198-03 DE010\ACADD_50\054-0050-72220-056-boring2.dgn

BRIDGE FOUNDATION BORING LOG

PROJECT _____ BRIDGE SUPPLEMENTAL _____ Date _____ NOVEMBER 1971
 ROUTE FAI-55 INTERCHANGE _____ Bored By BILL CARTER
 SEC. 54-4EE (STRUCTURE "B") STA. 682+10 FAI-55 Checked By G.A. GARRELTS
 COUNTY: LOGAN

COUNTY: LOGAN		Elevation	N	Qu t/a.t.	w (%)	Surface Water El.	Elevation	N	Qu t/a.t.	w (%)
Boring No.	Station					Groundwater El. at Completion				
Offset	17' IT									
Ground Surface	570.2	0				GRAY CLAY TILL VERY STIFF				
BLACK SILTY CLAY	568.2							9	3.7	18
BROWN & GRAY SILTY CLAY			9	2.9	20	GREENISH GRAY CLAY TILL	-25	8	1.2	16
STIFF		-5				STIFF				
	563.2		5	1.2	24			10	1.9	13
BROWN SANDY LOAM LOOSE			9	-	-	HARD	-30	23	4.0	10
	560.7									
GRAY SILT LOAM LOOSE		-10	7	-	-	GRAY SAND		2	-	-
	558.2					VERY LOOSE				
GRAY SILTY CLAY STIFF			5	1.2	23	GRAY COARSE SAND W/GRAVEL MEDIUM	-35	25	-	-
	555.7					DENSE		47	-	-
GRAY SILT LOAM LOOSE		-15	5	-	-					
	550.7		5	-	-	VERY DENSE	-40	62	-	-
GRAY SILTY CLAY LOAM SOFT		-20	4	0.8	22	GRAY SILT LOAM		63	-	-
	548.2					VERY DENSE				
							-45			

-Standard Penetration Test -
ows per foot to drive 2"
D. Split Spoon Sampler 12" with
0# hammer falling 30".

Qu - Unconfined Compressive Strength - t/sf
w - Water Content - percentage of oven dry weight - %.

Type failure:
B—Bulge Failure
S—Shear Failure
E—Estimated Value
P—Penetrometer

BRIDGE FOUNDATION BORING LOG

[illegible]

BRIDGE FOUNDATION BORING LOG

PROJECT		BRIDGE SUPPLEMENTAL		Date NOVEMBER 1971	
ROUTE FAI-55		INTERCHANGE		Bored By BILL CARTER	
SEC. 54-1 HB (STRUCTURE "B")		STA. 1+0		Checked By G.A.GARRELTIS	
COUNTY LOGAN					

Boring No. 11	Station 17+60	Offset 12' RT
----------------------	----------------------	----------------------

Elevation	N	Qu t / s.f.	w (%)	Surface Water El.	Groundwater El. at Completion	After _____ Hours
				_____	_____	_____
				_____	_____	_____
				_____	_____	_____

[illegible]

- Standard Penetration Test -
blows per foot to drive 2"
D. Split Spoon Sampler 12" with
10# hammer falling 30".

Qu - Unconfined Compressive
Strength - t/sf

w - Water Content - percentage
of oven dry weight - %.

Type failure:
B - Bulge Failure
S - Shear Failure
E - Estimated Value
P - Penetrometer

BRIDGE FOUNDATION BORING LOG

[illegible]

BRIDGE FOUNDATION BORING LOG

PROJECT: _____ BRIDGE: SUPPLEMENTAL _____ Date: NOVEMBER 1971
 ROUTE: FAT-55 INTERCHANGE _____ Bored By: BILL CARTER
 SEC: 54-LHB (STRUCTURE "D") STA: ~~720~~ 710 Checked By: G.A. GARRETS
 COUNTY: LOGAN _____

COUNTY LOGAN		Elevation	N	Qu t/s.f.	w (%)	Surface Water El.	Groundwater El. at Completion	After _____ Hours	Elevation	N	Qu t/s.f.	w (%)
Boring No. 5	Station 15+73.5	Offset 16' RT										
Ground Surface	568.3	0										
BLACK SILTY CLAY	566.8					GREENISH CLAY TILL			8	1.7 B	11	
BROWN SILTY CLAY									-25			
HARD	563.8		8	4.5 S	15	STIFF			6	1.9 B	17	
BROWN & GRAY SILTY CLAY STIFF		-5										
	561.3		5	1.0 B	24				8	2.5 S	11	
BROWN & GRAY SILT LOAM LOOSE			6	-			538.8		-30			
						GRAY CLAY TILL			62	9.8 S	10	
		-10				HARD						
			5	-					142	7.3 S	9	
GRAY SILT LOAM VERY LOOSE	556.3						533.8		-35			
			2	-		GRAY SAND & GRAVEL DENSE				34	-	-
		-15										
			2	-					33	-	-	
GRAY SILTY CLAY	551.3								-40			
			3	0.2 B	25					145	-	-
VERY SOFT	548.8						526.3					
		-20				GRAY CLAY TILL HARD						
			5	1.4 S	21					110	11.0 B	8
									-45			

- Standard Penetration Test -
ows per foot to drive 2"
D. Split Spoon Sampler 12" with
0# hammer falling 30".

Qu - Unconfined Compressive Strength - t/sf

w - Water Content - percentage
of oven dry weight - %.

Type failure:
B - Bulge Failure
S - Shear Failure
E - Estimated Value
P - Penetrometer

BRIDGE FOUNDATION BORING LOG

FAT-55 54-LHB (STRUCTURE "D") LOGAN COUNTY BORING #5	Elevation	N	Cut / s.f.	w (%)
	-45			
GRAY		86	11.0 B	9
CLAY TILL				
		93	11.2 B	8
HARD				
	-50			
	517.3	108	11.2 S	9
BORING COMPLETED				
	-55			
	-60			
	-65			
	-70			

BRIDGE FOUNDATION BORING LOG

PROJECT		BRIDGE SUPPLEMENTAL		Date , NOVEMBER 1971	
ROUTE FAI-55		INTERCHANGE		Bored By BILL CARTER	
SEC. 54-LHB (STRUCTURE "D")		STA. 682+10.6 PAI-55		Checked By G.A.GARRELTIS	
COUNTY LOGAN					

Boring No. 6	Elevation	N	Qu t/s.f.	w (%)	Surface Water El.		Elevation	N	Qu t/s.f.	w (%)
Station 16+47					Groundwater El. at Completion					
Offset 9' RT					After _____ Hours					

[illegible]

-Standard Penetration Test-
ows per foot to drive 2"
D. Split Spoon Sampler 12" with
0# hammer falling 30".

Qu - Unconfined Compressive Strength - t/sf
w - Water Content - percentage of oven dry weight - %.

Type failure:
B—Bulge Failure
S—Shear Failure
E—Estimated Value
P—Penetrometer

BRIDGE FOUNDATION BORING LOG

FAI-55
54-4HB (STRUCTURE "D")
LOGAN COUNTY
BORING #6

FAI-55 54-4HB (STRUCTURE "D") LOGAN COUNTY BORING #6	Elevation	N	Qu t/c.f.	w (%)
GRAY	-45			
		85	$\frac{10.3}{S}$	28
CLAY TILL				
		96	$\frac{10.7}{S}$	28
HARD				
	-50			
			$\frac{11.0}{B}$	24
BORING COMPLETED	519.2	98		
	-55			
	-60			
	-65			
	-70			

BRIDGE FOUNDATION BORING LOG

PROJECT FAI-55 BRIDGE SUPPLEMENTAL Date NOVEMBER 1971
ROUTE FAI-55 INTERCHANGE Bored By BILL CARTER
SEC. 54-4HB (STRUCTURE "D") STA. 682.20 Checked By G.A. GARRETT
COUNTY LOGAN

Boring No. 7
Station 17+39.5
Offset 9' RT

Elevation	N	Qu t/s.f.	w (%)	Surface Water El.	Groundwater El. at Completion	After Hours	Elevation	N	Qu t/s.f.	w (%)
Ground Surface <u>570.5</u>	<u>0</u>									
BLACK SILTY CLAY										
<u>568.5</u>				SOFT	<u>546.0</u>					
BROWN SILTY CLAY VERY STIFF	<u>11</u>	<u>3.0</u>	<u>22</u>	GREENISH GRAY CLAY TILL STIFF	<u>-25</u>		<u>5</u>	<u>1.0</u>	<u>17</u>	
<u>566.0</u>										
BROWN SANDY LOAM	<u>3</u>	<u>-</u>	<u>-</u>	VERY SOFT	<u>541.0</u>		<u>2</u>	<u>0.3</u>	<u>18</u>	
VERY LOOSE										
<u>563.5</u>				GRAY CLAY TILL HARD	<u>-30</u>		<u>18</u>	<u>5.3</u>	<u>10</u>	
BROWN & GRAY SILT LOAM	<u>6</u>	<u>-</u>	<u>-</u>							
LOOSE				VERY STIFF	<u>-35</u>		<u>19</u>	<u>3.7</u>	<u>10</u>	
<u>558.5</u>										
GRAY SILTY CLAY LOAM	<u>6</u>	<u>1.6</u>	<u>26</u>	HARD	<u>-40</u>		<u>17</u>	<u>4.8</u>	<u>13</u>	
STIFF	<u>4</u>	<u>1.3</u>	<u>28</u>				<u>57</u>	<u>10.9</u>	<u>10</u>	
<u>548.5</u>				GRAY SAND & GRAVEL VERY DENSE	<u>-45</u>		<u>58</u>	<u>-</u>	<u>-</u>	
	<u>5</u>	<u>1.0</u>	<u>30</u>				<u>69</u>	<u>-</u>	<u>-</u>	
	<u>4</u>	<u>1.3</u>	<u>25</u>							

- Standard Penetration Test -
ows per foot to drive 2"
D. Split Spoon Sampler 12" with
0# hammer falling 30".

Qu - Unconfined Compressive
Strength - t/sf

w - Water Content - percentage
of oven dry weight - %.

Type failure:
B - Bulge Failure
S - Shear Failure
E - Estimated Value
P - Penetration

BRIDGE FOUNDATION BORING LOG

FAI-55 54-4HB (STRUCTURE "D") LOGAN COUNTY BORING #7	Elevation	N	Qu t/s.f.	w (%)	Elevation	N	Qu t/s.f.	w (%)
GRAY	<u>-45</u>							
CLAY TILL	<u>70</u>	<u>9.0</u>	<u>9</u>					
	<u>100</u>	<u>11.0</u>	<u>8</u>					
HARD	<u>-50</u>				<u>-75</u>			
<u>519.5</u>	<u>100</u>	<u>9.4</u>	<u>-</u>					
BORING COMPLETED								
	<u>-55</u>				<u>-80</u>			
	<u>-60</u>				<u>-85</u>			
	<u>-65</u>				<u>-90</u>			
	<u>-70</u>				<u>-95</u>			

1-1-2020

STATE OF ILLINOIS
DEPARTMENT OF TRANSPORTATION

EXISTING BORING LOGS
STRUCTURE NO. 054-0050

F.A.I. RTE.	SECTION	COUNTY	TOTAL SHEETS	SHEET NO.
155	(54-4HB)D	LOGAN	133	95
CONTRACT NO. 72220				
ILLINOIS FED. AID PROJECT				

SCALE: SHEET 61 OF 63 SHEETS STA. TO STA.



CIVIL DESIGN, INC.
WBE / DBE
EFFINGHAM, IL
LICENSE #184.003222

USER NAME = \$USERS	DESIGNED -	REVISED -
PLOT SCALE = \$SCALES	DRAWN -	REVISED -
PLOT DATE = 12/19/2024	CHECKED -	REVISED -
	DATE -	REVISED -

BRIDGE FOUNDATION BORING LOG

PROJECT: _____ BRIDGE SUPPLEMENTAL Date: NOVEMBER 1971
ROUTE: FAT-55 INTERCHANGE Bored By: BILL CARTER
SEC. 54-4HB (STRUCTURE "D") STA. 66+10 Checked By: G.A. GARRELTS
COUNTY: LOGAN

Boring No. _____ Station _____ Offset _____ RT	Elevation	Z	Qu t/s.f.	w (%)	Surface Water El. _____ Groundwater El. at Completion _____ After _____ Hours _____	Elevation	N	Qu t/s.f.	w (%)
Ground Surface	571.0	0							
BLACK SILTY CLAY	569.0				BLUISH GRAY CLAY TILL		8	1.9 B	19
BROWN & GRAY SILTY CLAY HARD	566.5	10	4.1 S	23	STIFF	-25	4	1.2 B	16
BROWN & GRAY SILT LOAM	564.0	-5			GRAY CLAY TILL HARD	544.0	47	6.6 S	10
LOOSE	564.0	5							
BROWN SAND LOAM	561.5	11			GRAY SAND & GRAVEL MEDIUM	541.5	10		
GRAY SILT LOAM	559.0	-10				-30			
VERY LOOSE	559.0	4			DENSE		42		
GRAY SILTY CLAY W/SILT LENSES STIFF	556.5	7	1.9 S	24		-35	41		
GRAY SILT LOAM	554.0	-15			VERY DENSE		58		
VERY LOOSE	551.0	3				-40	67	9.9 S	8
GRAY SILTY CLAY LOAM	549.0	3	0.5 B	24	GRAY CLAY TILL				
SOFT		-20			HARD		77	7.9 S	8
		5	0.8 B	21		-45			

- Standard Penetration Test -
ows per foot to drive 2"
D. Split Spoon Sampler 12" with
0# hammer falling 30".

Qu - Unconfined Compressive
Strength - t/sf

w - Water Content - percentage
of oven dry weight - %.

Type failure:
B - Bulge Failure
S - Shear Failure
E - Estimated Value
P - Penetrometer

ORM NO. B. D. 737 REV. 9-69

BRIDGE FOUNDATION BORING LOG

FAT-55 54-4HB (STRUCTURE "D") LOGAN COUNTY BORING #8	Elevation	Z	Qu t/s.f.	w (%)	Elevation	Z	Qu t/s.f.	w (%)
	-45							
GRAY CLAY TILL	104		9.2 S	16				
HARD								
	522.5	125	11.5 B	8				
BORING COMPLETED	-50							
	-55							
	-60							
	-65							
	-70							

Sh. 16 of 16 Sh.

1-1-2020

MODEL: Default
FILE NAME: C:\Transportation\4554 - IDOT FFB 198-03 DE010\ACADD_50\054-0050-72220-062-Boring8.dgn



USER NAME = \$USERS
PLOT SCALE = \$SCALES
PLOT DATE = 12/19/2024

DESIGNED -
DRAWN -
CHECKED -
DATE -

REVISED -
REVISED -
REVISED -
REVISED -

STATE OF ILLINOIS
DEPARTMENT OF TRANSPORTATION

EXISTING BORING LOGS
STRUCTURE NO. 054-0050

SCALE: SHEET 62 OF 63 SHEETS STA. TO STA.


F.A.I. RTE.	SECTION	COUNTY	TOTAL SHEETS	SHEET NO.
155	(54-4HB)D	LOGAN	133	96
CONTRACT NO. 72220				
ILLINOIS FED. AID PROJECT				

SOUNDING

TOTAL DEPTH: 13.504 ft
SITE: NW-155
SOUNDING
COMPANY: Illinois DOT
FILENAME: C-Demo-1(002).DAT

PROBE ID: 4644.187.X
TEST ID: C-NW-155
PROJECT: North of Lincoln
LOCATION: NW Corner

Station 17+60 37' Left
Ground Elevation: +/-589.0

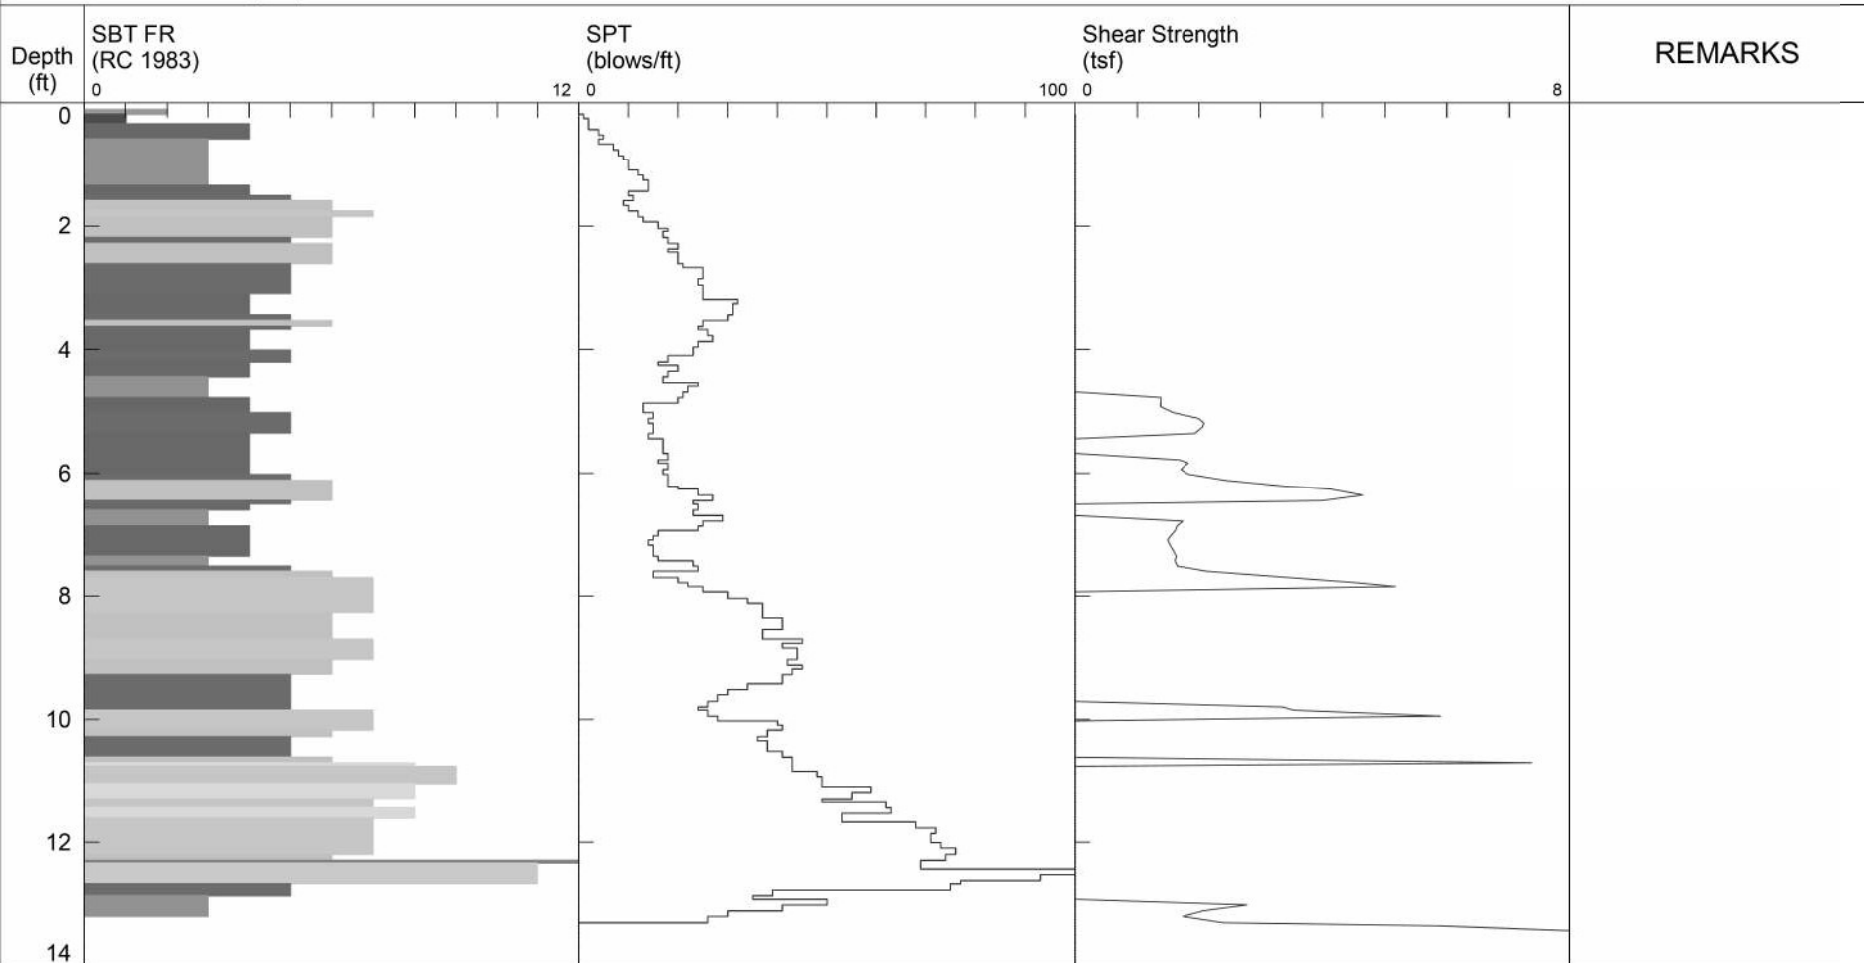

NOTES:: Example of notes

- | | | | |
|--------------------------|-----------------------------|----------------------------|--------------------------------|
| 1 sensitive fine grained | 4 silty clay to clay | 7 silty sand to sandy silt | 10 gravelly sand to sand |
| 2 organic material | 5 clayey silt to silty clay | 8 sand to silty sand | 11 very stiff fine grained (*) |
| 3 clay | 6 sandy silt to clayey silt | 9 sand | 12 sand to clayey sand (*) |

*SBT/SPT CORRELATION: UBC-1983

1-1-2020

USER NAME = \$USER\$	DESIGNED -	REVISED -
	DRAWN -	REVISED -
PLOT SCALE = \$SCALE\$	CHECKED -	REVISED -
PLOT DATE = 12/19/2024	DATE -	REVISED -

STATE OF ILLINOIS
DEPARTMENT OF TRANSPORTATION

**EXISTING SOUNDING LOG
STRUCTURE NO. 054-0050**


SCALE:	SHEET 63 OF 63 SHEETS	STA.	TO STA.
--------	-----------------------	------	---------

F.A.I. RTE.	SECTION	COUNTY	TOTAL SHEETS	SHEET NO.
155	(54-4HB)D	LOGAN	133	97
		CONTRACT NO. 72220		
ILLINOIS		FED. AID PROJECT		




Existing Structure: S.N. 054-0051, the existing structure is a 3 span continuous composite steel girder bridge, consisting of curved welded steel $\mathbb{R}$ girders. The original structure was built in 1973 Supplemental Freeway E.B. Ramp "D", Section 54-4HB and the deck has waterproofing membrane system and bituminous concrete wearing surface. The bridge is curved and measures 249'-8 3/4" back to back abutment (along tangent), 28'-0" out to out, with skew of 22°32'35".

Salvage: Existing aluminum railing and deliver to bridge crew yard in Springfield.

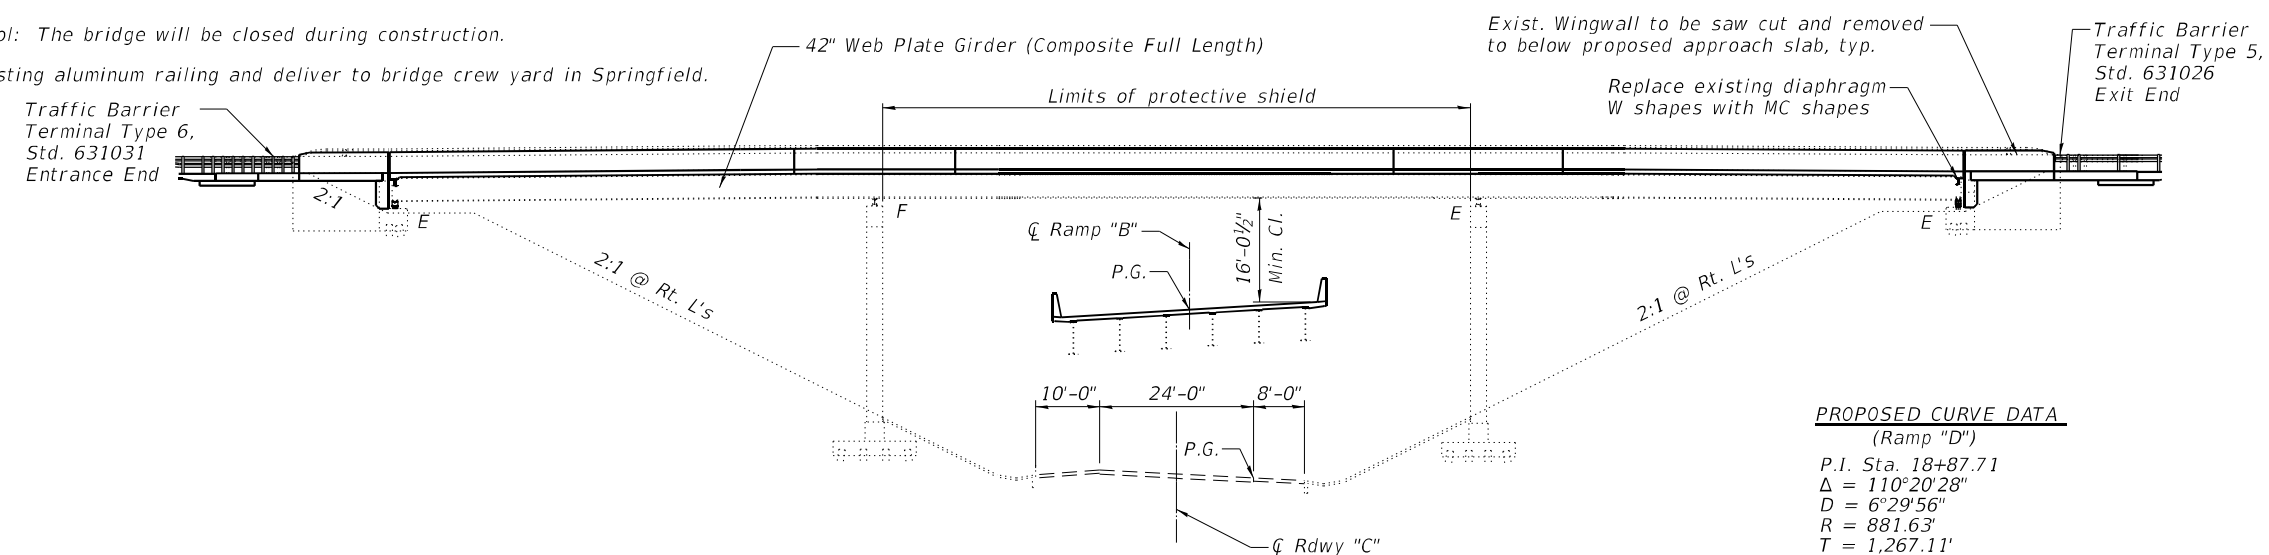

PROPOSED CURVE DATA
(Ramp "D")
P.I. Sta. 18+87.71
 $\Delta = 110^{\circ}20'28''$
 $D = 6^{\circ}29'56''$
 $R = 881.63'$
 $T = 1,267.11'$
 $L = 1,697.86'$
 $E = 662.01'$
 $S.E. = 0.078'/'$
P.C. Sta. 6+20.60
P.C. Sta. 23+18.46

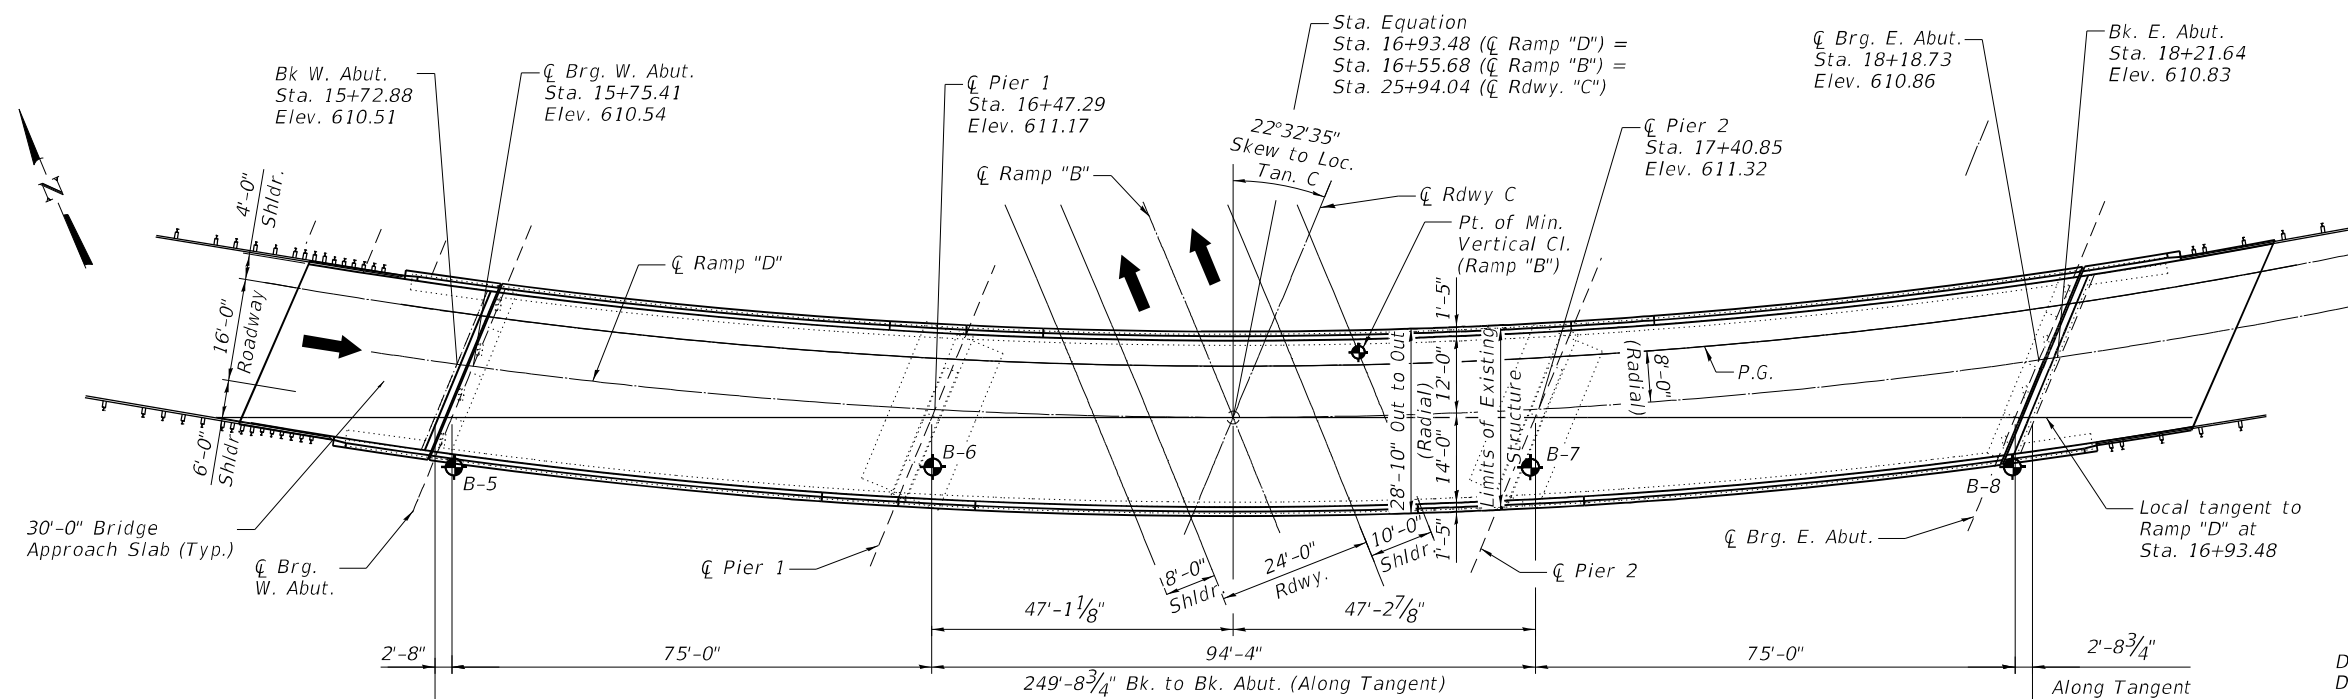

Notes:
All transverse dimensions are radial unless noted otherwise.


All longitudinal dimensions are measured along the Local Tangent unless noted otherwise.

APPROVED
For Structural Adequacy Only
Jayson F. Schick
Engineer of Bridges & Structures

Plans prepared by
Civil Design, Inc.

LICENSED STRUCTURAL ENGINEER
JASON G. SCHRECKENBERG
081.006845
STATE OF ILLINOIS

Date: 03/14/2025
Expires: 11/30/2026

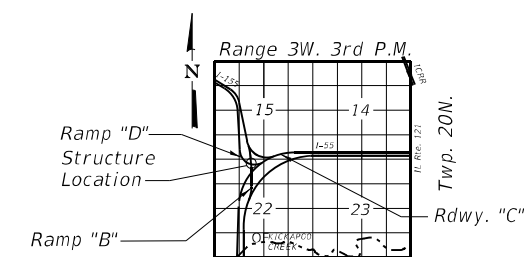

DESIGN SPECIFICATIONS (New Const.)

2002 AASHTO Standard Specification for
Highway Bridges, 17th Edition &
2006 Seismic Retrofitting Manual for
Highway Structures: Part 1 (Bridges)

LOADING HS 20-44 & ALT.

Allow 25#/sq. ft. for future wearing surface.

DESIGN STRESSES

FIELD UNITS (New Construction)

$f'_c = 3,500 \text{ psi}$
 $f'_c = 4,000 \text{ psi}$ (Superstructure Concrete)
 $f_y = 60,000 \text{ psi}$ (Reinf.)
 $f_y = 50,000 \text{ psi}$ (M270 Grade 50) (Structural Steel)

FIELD UNITS (Existing Construction)

$f_c = 1,200$ psi (Deck Slab)
 $f_c = 1,400$ psi (All other concrete)
 $f_s = 20,000$ psi (Reinf.)
 $f_s = 20,000$ psi (Structural Steel)

SEISMIC DATA

Seismic Retrofit Category (SRC) = A
Design Spectral Acceleration at 1.0 sec. (SD1) = 0.132g
Design Spectral Acceleration at 0.2 sec. (SDS) = 0.224g
Soil Site Class = D
Performance Level (PL) = PL1

GENERAL PLAN & ELEVATION

I-155 S.B. RAMP "D" OVER I-155 N.B.

FAI ROUTE 155 - SECTION (54-4HB)D

LOGAN COUNTY

STA. 16+93.48

STRUCTURE NO. 054-0051

CDI CIVIL DESIGN, INC. WBE / DBE EFFINGHAM, IL LICENSE #184.003222	USER NAME = \$USERS\$	DESIGNED - RT	REVISED -	EXPIRES: 11/30/2026 STATE OF ILLINOIS DEPARTMENT OF TRANSPORTATION	GENERAL PLAN & ELEVATION STRUCTURE NO. 054-0051					F.A.I. RTE.	SECTION	COUNTY	TOTAL SHEETS	SHEET NO.	
		DRAWN - DS	REVISED -							155	(54-4HB)D	LOGAN	133	98	
	PLOT SCALE = \$S\$CALES	CHECKED - JS	REVISED -							CONTRACT NO. 72220					
	PLOT DATE = 3/27/2025	DATE = 3/2/2025	REVISED -							SCALE:	SHEET 1 OF 22 SHEETS	STA.	TO STA.		
	ILLINOIS FED. AID PROJECT														

GENERAL NOTES

Fasteners shall be ASTM F 3125 Grade A325 Type 1, mechanically galvanized bolts in painted areas. Bolts 3/4 in. diameter, holes 13/16 in. diameter, unless otherwise noted.

Calculated weight of Structural Steel =
3,590 lbs. (AASHTO M270 Grade 50)
2,760 lbs. (AASHTO M270 Grade 36)

All structural steel shall be AASHTO M270 Grade 50 except for connection plates at end diaphragms, MC shapes and stiffener repair plate.

No field welding is permitted except as specified in the contract documents.

Reinforcement bars designated (E) shall be epoxy coated.

Prior to pouring the new concrete deck, all heavy or loose rust, loose mill scale, and other loose detrimental foreign material shall be removed from the surfaces in contact with concrete (SSPC-SP3 standards). Tightly adhered paint may remain unless otherwise noted. Removal shall be accomplished by methods that will not damage the steel and the cost will be paid for according to Article 109.04 of the Standard Specifications.

As directed by the Engineer, existing construction accessories welded to the top flange of beams and girders shall be removed. The weld areas shall be ground flush and inspected for cracks using magnetic particle testing (MT) or dye penetrant testing (PT) by qualified personnel approved by the Engineer. Any cracks that cannot be removed by grinding 1/4 in. deep shall be identified and reported to the Bureau of Bridges & Structures for further disposition. The cost of removing welded accessories, grinding and inspecting weld areas and grinding cracks will be paid for according to Article 109.04 of the Standard Specifications.

Plan dimensions and details relative to the existing structure have been taken from existing plans are subject to nominal construction variations. The Contractor shall field verify existing dimensions and details affecting new construction and make necessary approved adjustments prior to construction or ordering of materials. Such variations shall not be cause for additional compensation for a change in scope of the work, however, the Contractor will be paid for the quantity actually furnished at the unit price bid for the work.

If the Contractor elects to use cantilever forming brackets on the exterior beams or girders, the brackets shall be placed at the same locations as required for the hardwood blocks in Article 503.06(b) of the Standard Specifications. If additional cantilever forming brackets are required, hardwood blocking shall be wedged between the exterior and first interior beam at each of these additional bracket locations.

Concrete Sealer shall be applied to the face of the concrete abutment diaphragms beneath the superstructure performed joint strip seals.

Existing structural steel shall only be cleaned and painted as required by the Special Provision for "Cleaning and Painting Contract Surface Areas of Existing Steel Structures."

All new Structural Steel and bearing assemblies shall be hot-dip galvanized. See Special Provision for "Hot Dip Galvanizing for Structural Steel".

The existing structural steel coating contains lead. The Contractor shall take appropriate precautions to address the presence of lead on this project.

Cleaning and painting of the existing structural steel shall be as specified in the special provision for "Cleaning and Painting Existing Steel Structures". Areas to be cleaned and painted shall include all beam ends, end diaphragms, and steel components of bearings at both abutments. Beam end painting (8 ends) shall extend 10 feet from the end of the beams longitudinally. Galvanized bearings and structural steel encountered at the abutments shall be protected from normal blast cleaning operations and shall have surfaces prepared per the applicable sections of the special provision for "Cleaning and Painting Existing Steel Structures". All other areas shall be cleaned per Near White Blast Cleaning SSPC-SP10. All areas to be painted shall be painted according to the requirements of Organic Zinc-Rich Primer/Epoxy Intermediate Coat/Urethane Topcoat (OZ/E/U). The color of the final finish coat for the exterior and bottom flange of the fascia beams shall be Interstate Green, Munsell No. 7.5G 4/8. All other surfaces shall be gray, Munsell 5B 7/1. SSPC QP1 (and SSPC QP2) Certification is required for this contract.

GENERAL NOTES (CONT.)

Existing reinforcement bars extending into the removal areas shall be cleaned, straightened and incorporated into the new construction. Any reinforcement bars that are damaged during concrete removal shall be replaced with an approved bar splicer or anchorage system. Cost included with Concrete Removal.

The concrete for bridge decks finished according to Article 503.16(a) of the Standard Specifications shall be placed and compacted parallel to the skew in uniform increments along centerline of bridge. The machine used for finishing shall be set parallel to the skew for striking off and screeding the concrete.

Salvage aluminum rail and deliver to bridge crew yard in Springfield.

SCOPE OF WORK

- Setup traffic control and close roadway.
- Remove concrete and steel railings, deck, and upper portion of wingwalls.
- Remove existing rocker expansion bearings, at the abutments, replace with elastomeric bearings.
- Perform concrete repairs on substructure units.
- Blast and paint beam ends.
- Repair damaged slope walls and fill voids under slope walls.
- Replace damaged shear connectors, as needed, replace steel end diaphragms.
- Construct new 8 1/4" concrete deck, parapets, and approach slabs. Complete diamond grinding and deck grooving.

STA. 16+93.48
BUILT 202X BY
STATE OF ILLINOIS
FAI Rte. 155, Sec. (54-4HB)D
LOADING HS20-44
STR. NO. 054-0051


NAME PLATE
See Std. 515001

INDEX OF SHEETS


- General Plan & Elevation
- General Data
- Top of Slab Elevations
- Top of West Approach Slab Elevations
- Top of East Approach Slab Elevations
- Superstructure
- Superstructure Details
- Diaphragm Details
- West Bridge Approach Slab Details
- East Bridge Approach Slab Details
- Bridge Approach Slab Details
- Preformed Joint Strip Seal
- Framing Plan
- Structural Repair Details
- Abutment Repair Details
- Bearing Details
- Concrete Removal East Abutment
- Concrete Removal West Abutment
- Abutment Reconstruction Details
- Concrete Parapet Slipforming Option
- Abutment Repair Details

TOTAL BILL OF MATERIAL


ITEM	UNIT	SUPER	SUB	TOTAL
Concrete Removal	Cu. Yd.	-	26.5	26.5
Removal of Existing Concrete Deck No. 2	Each	1	-	1
Protective Shield	Sq. Yd.	228	-	228
Structure Excavation	Cu. Yd.	-	33	33
Concrete Structures	Cu. Yd.	-	31.0	31.0
Concrete Superstructure	Cu. Yd.	254.0	-	254.0
Protective Coat	Sq. Yd.	1,136	-	1,136
Concrete Superstructure (Approach Slab)	Cu. Yd.	81.8	-	81.8
Furnishing and Erecting Structural Steel	Pound	330	-	330
Stud Shear Connectors	Each	1,200	-	1,200
Cleaning and Painting Structural Steel, Location 2	L. Sum	1	-	1
Reinforcement Bars, Epoxy Coated	Pound	111,160	3,040	114,200
Name Plates	Each	1	-	1
Preformed Joint Strip Seal	Foot	62.0	-	62.0
Elastomeric Bearing Assembly, Type I	Each	8	-	8
Anchor Bolts, 1 1/4"	Each	16	-	16
Granular Backfill for Structures	Cu. Yd.	-	34	34
Concrete Sealer	Sq. Ft.	-	371	371
Bar Terminators	Each	36	87	123
Bridge Deck Grooving (Longitudinal)	Sq. Yd.	548	-	548
Jack and Remove Existing Bearings	Each	8	-	8
Structural Steel Repair	Pound	2,780	-	2,780
Approach Slab Removal	Sq. Yd.	116	-	116
Containment and Disposal of Lead Paint Cleaning Residues No. 2	L. Sum	1	-	1
Structural Repair of Concrete (Depth equal to or less than 5")	Sq. Ft.	-	2	2
Diamond Grinding (Bridge Section)	Sq. Yd.	891	-	891

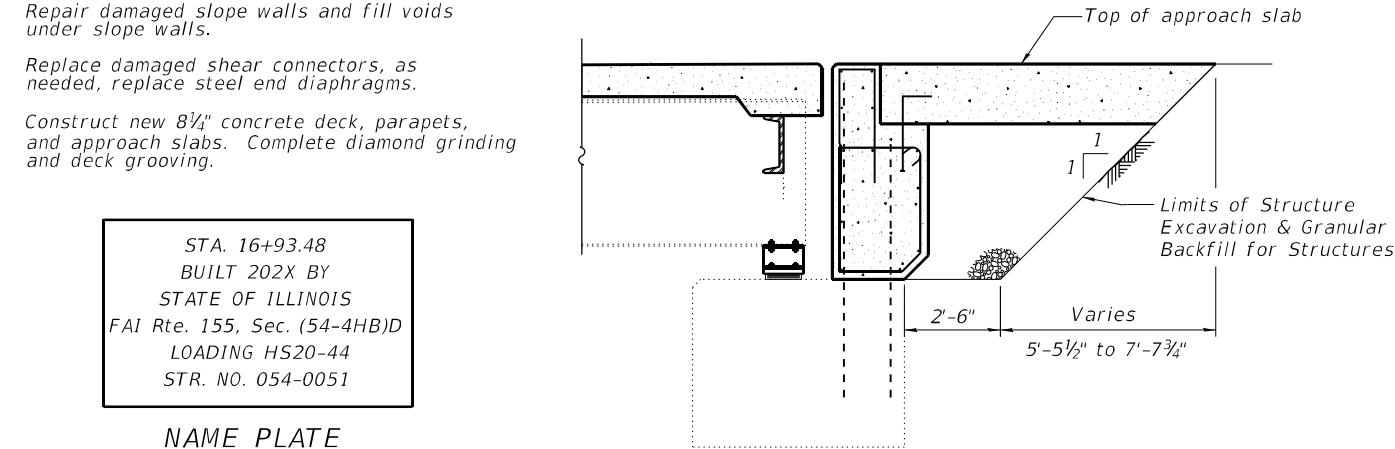


SECTION THRU ABUTMENT

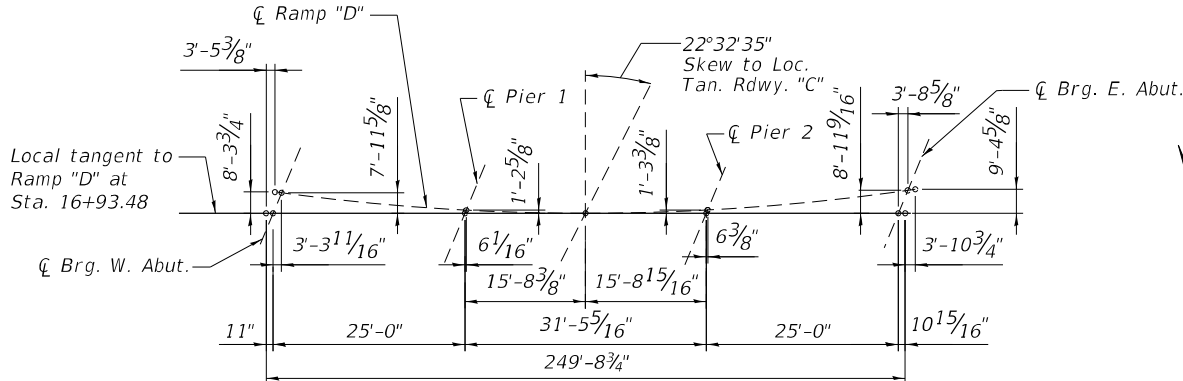

OFFSET SKETCH

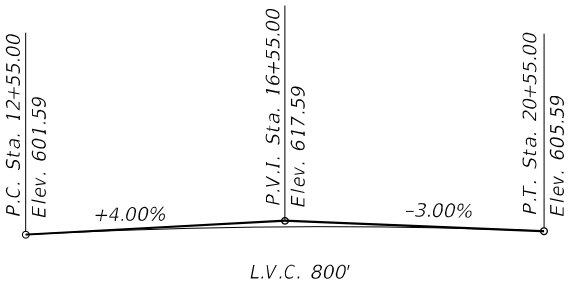

PROFILE GRADE
(Along Left Edge of Ramp "D")

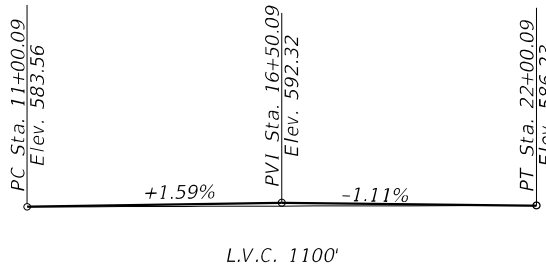

PROFILE GRADE
(Along Centerline of Ramp "B")

MODEL: Default
FILE NAME: C:\Transportation\4554 - IDOT FFB 198-03 DE01W01CADD_51054-0051-72220-002-Gen Data.dgn




USER NAME = \$USERS	DESIGNED -	REVISED -
	DRAWN -	REVISED -
PLOT SCALE = \$SCALES	CHECKED -	REVISED -
PLOT DATE = 12/19/2024	DATE -	REVISED -

STATE OF ILLINOIS
DEPARTMENT OF TRANSPORTATION

GENERAL DATA
STRUCTURE NO. 054-0051

SCALE: SHEET 2 OF 36 SHEETS STA. TO STA.

F.A.I. RTE.	SECTION	COUNTY	TOTAL SHEETS	SHEET NO.
155	(54-4HB)D	LOGAN	133	99
CONTRACT NO. 72220				
ILLINOIS FED. AID PROJECT				

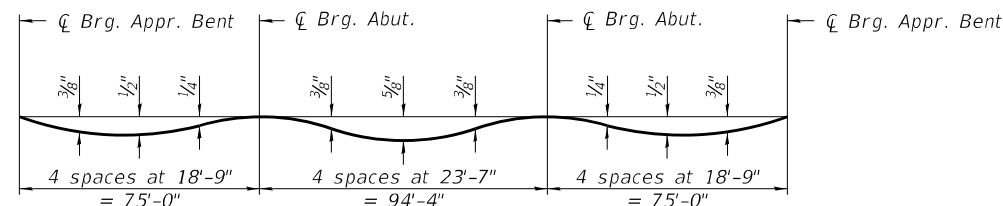


DEAD LOAD DEFLECTION DIAGRAM

(Includes weight of concrete only.)

Note:


The above deflections are not to be used in the field if the engineer is working from the grade elevations adjusted for dead load deflections and grinding as shown below.

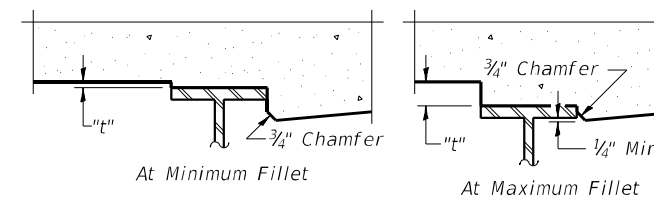

To determine "t": After all structural steel has been erected, elevations of the top flanges of the beams shall be taken at intervals shown below. These elevations subtracted from the "Theoretical Grade Elevations Adjusted for Dead Load Deflection and Grinding" shown below, minus the initial slab thickness prior to grinding, equals the fillet heights "t" above top flange of beams.

The slab is to be ground after curing to achieve smoothness, but the slab is not to be ground to elevations below the "Theoretical Grade Elevations" shown below. For grinding the deck, see Special Provisions.

FILLET HEIGHTS

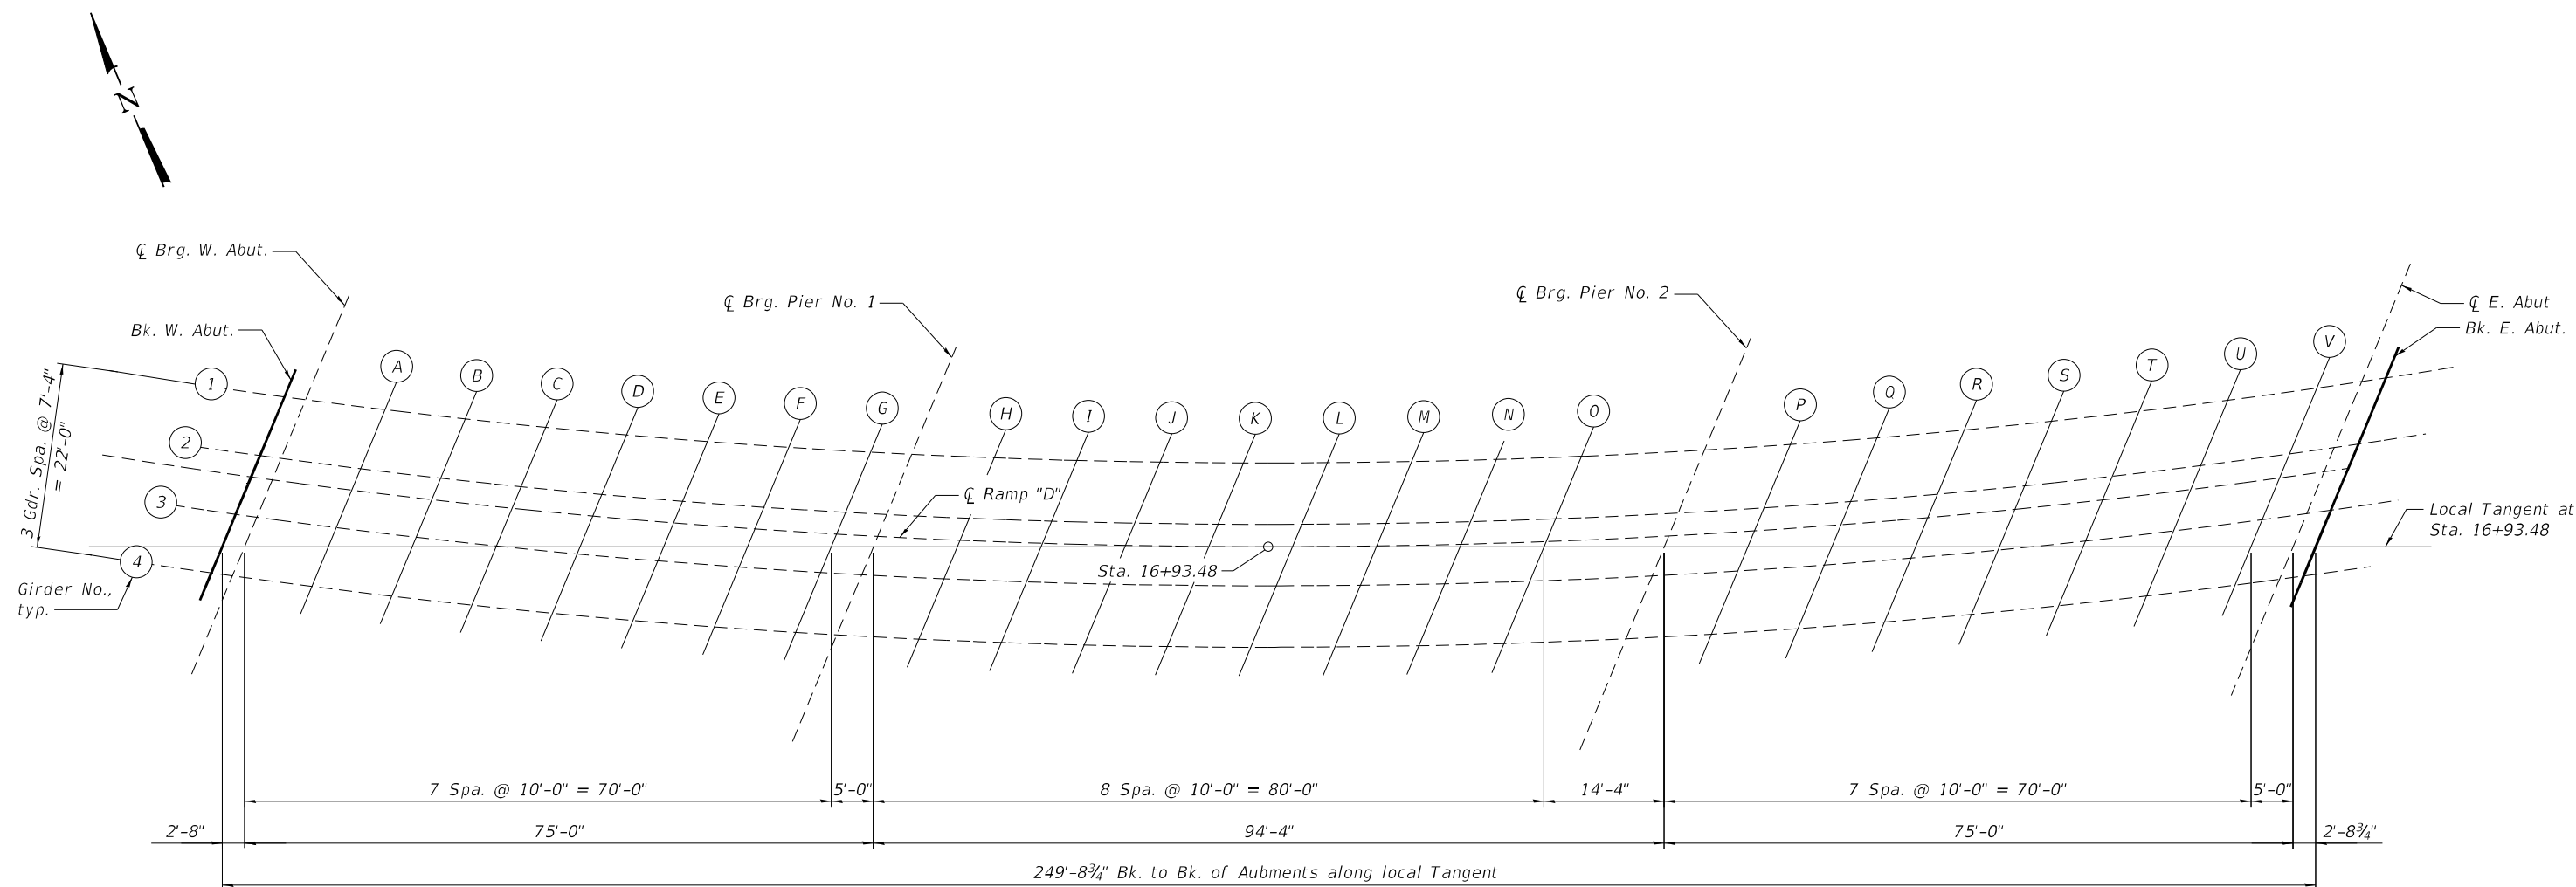

PLAN

STATE OF ILLINOIS
DEPARTMENT OF TRANSPORTATION

TOP OF SLAB ELEVATIONS
STRUCTURE NO. 054-0051

SCALE: SHEET 3 OF 36 SHEETS STA. TO STA.

F.A.I. RTE.	SECTION	COUNTY	TOTAL SHEETS	SHEET NO.
155	(54-4HB)D	LOGAN	133	100
CONTRACT NO. 72220				
ILLINOIS FED. AID PROJECT				

USER NAME = \$USERS	DESIGNED -	REVISED -
	DRAWN -	REVISED -
PLOT SCALE = \$SCALE\$	CHECKED -	REVISED -
PLOT DATE = 12/19/2024	DATE -	REVISED -

MODEL Default
FILE NAME: C:\Transportation\454 - IDOT RTB 198-03 DE01\01\CADD_5\1\054-0051-72220-004-Top_Slab_Elev.dgn

GIRDER 1

Location	Station	Offset	Theoretical Grade Elevations	Theoretical Grade Elevations Adjusted For Dead Load Deflection and Grinding
Bk. W. Abut.	15+74.46	-10.00	609.12	609.14
C Brg. W. Abut.	15+77.03	-10.00	609.15	609.18
A	15+86.72	-10.00	609.26	609.31
B	15+96.43	-10.00	609.37	609.42
C	16+06.18	-10.00	609.46	609.53
D	16+15.96	-10.00	609.55	609.61
E	16+25.77	-10.00	609.63	609.68
F	16+35.62	-10.00	609.70	609.73
G	16+45.51	-10.00	609.76	609.78
C Brg. Pier No. 1	16+50.46	-10.00	609.79	609.81
H	16+60.41	-10.00	609.84	609.86
I	16+70.40	-10.00	609.88	609.92
J	16+80.43	-10.00	609.91	609.96
K	16+90.51	-10.00	609.93	610.00
L	17+00.63	-10.00	609.95	610.02
M	17+10.80	-10.00	609.95	610.02
N	17+21.03	-10.00	609.95	610.00
O	17+31.31	-10.00	609.94	609.97
C Brg. Pier No. 2	17+46.14	-10.00	609.90	609.92
P	17+56.57	-10.00	609.87	609.89
Q	17+67.05	-10.00	609.82	609.87
R	17+77.60	-10.00	609.77	609.83
S	17+88.21	-10.00	609.70	609.78
T	17+98.90	-10.00	609.62	609.70
U	18+09.66	-10.00	609.54	609.60
V	18+20.49	-10.00	609.44	609.47
C Brg. E. Abut.	18+25.94	-10.00	609.39	609.41
Bk. E. Abut.	18+28.92	-10.00	609.36	609.38

GIRDER 2

Location	Station	Offset	Theoretical Grade Elevations	Theoretical Grade Elevations Adjusted For Dead Load Deflection and Grinding
Bk. W. Abut.	15+72.51	-2.67	609.67	609.69
C Brg. W. Abut.	15+75.07	-2.67	609.70	609.72
A	15+84.66	-2.67	609.81	609.86
B	15+94.29	-2.67	609.92	609.97
C	16+03.95	-2.67	610.01	610.08
D	16+13.64	-2.67	610.10	610.16
E	16+23.36	-2.67	610.18	610.23
F	16+33.12	-2.67	610.25	610.29
G	16+42.91	-2.67	610.32	610.34
C Brg. Pier No. 1	16+47.82	-2.67	610.34	610.37
H	16+57.68	-2.67	610.40	610.42
I	16+67.57	-2.67	610.44	610.48
J	16+77.50	-2.67	610.47	610.53
K	16+87.48	-2.67	610.50	610.57
L	16+97.51	-2.67	610.52	610.59
M	17+07.58	-2.67	610.52	610.59
N	17+17.71	-2.67	610.52	610.58
O	17+27.88	-2.67	610.51	610.55
C Brg. Pier No. 2	17+42.57	-2.67	610.48	610.51
P	17+52.88	-2.67	610.45	610.48
Q	17+63.25	-2.67	610.41	610.46
R	17+73.69	-2.67	610.36	610.42
S	17+84.19	-2.67	610.30	610.37
T	17+94.76	-2.67	610.23	610.30
U	18+05.40	-2.67	610.14	610.20
V	18+16.12	-2.67	610.05	610.09
C Brg. E. Abut.	18+21.50	-2.67	610.00	610.02
Bk. E. Abut.	18+24.45	-2.67	609.97	609.99

C RAMP D & P.G.L.

Location	Station	Offset	Theoretical Grade Elevations	Theoretical Grade Elevations Adjusted For Dead Load Deflection and Grinding
Bk. W. Abut.	15+71.81	0.00	609.87	609.89
C Brg. W. Abut.	15+74.36	0.00	609.90	609.92
A	15+83.93	0.00	610.01	610.06
B	15+93.52	0.00	610.12	610.17
C	16+03.15	0.00	610.21	610.28
D	16+12.81	0.00	610.30	610.36
E	16+22.50	0.00	610.38	610.43
F	16+32.22	0.00	610.45	610.49
G	16+41.98	0.00	610.52	610.54
C Brg. Pier No. 1	16+46.88	0.00	610.55	610.57
H	16+56.69	0.00	610.60	610.62
I	16+66.55	0.00	610.64	610.68
J	16+76.45	0.00	610.68	610.73
K	16+86.40	0.00	610.70	610.77
L	16+96.39	0.00	610.72	610.79
M	17+06.43	0.00	610.73	610.80
N	17+16.51	0.00	610.73	610.78
O	17+26.65	0.00	610.72	610.76
C Brg. Pier No. 2	17+41.28	0.00	610.70	610.72
P	17+51.56	0.00	610.66	610.69
Q	17+61.89	0.00	610.62	610.67
R	17+72.29	0.00	610.57	610.64
S	17+82.75	0.00	610.51	610.59
T	17+93.28	0.00	610.44	610.52
U	18+03.87	0.00	610.36	610.43
V	18+14.55	0.00	610.27	610.31
C Brg. E. Abut.	18+19.91	0.00	610.22	610.25
Bk. E. Abut.	18+22.85	0.00	610.20	610.22



CIVIL DESIGN, INC.
WBE / DBE
EFFINGHAM, IL
LICENSE #184.003222

USER NAME = \$USER\$	DESIGNED -	REVISED -
	DRAWN -	REVISED -
PLOT SCALE = \$SCALE\$	CHECKED -	REVISED -
PLOT DATE = 12/19/2024	DATE -	REVISED -

STATE OF ILLINOIS
DEPARTMENT OF TRANSPORTATION

TOP OF SLAB ELEVATIONS
STRUCTURE NO. 054-0051

SCALE: SHEET 4 OF 36 SHEETS STA. TO STA.

F.A.I. RTE.	SECTION	COUNTY	TOTAL SHEETS	SHEET NO.
155	(54-4HB)D	LOGAN	133	101
		CONTRACT NO. 72220		
		ILLINOIS	FED. AID PROJECT	

MODEL Default
FILE NAME: C:\Transportation\454 - IDOT RTB 198-03 DE010\ACADD_51\054-0051-72220-005-Top_Slab_Elev.dgn

GIRDER 3

Location	Station	Offset	Theoretical Grade Elevations	Theoretical Grade Elevations Adjusted For Dead Load Deflection and Grinding
Bk. W. Abut.	15+70.60	4.67	610.22	610.24
☒ Brg. W. Abut.	15+73.13	4.67	610.25	610.27
A	15+82.65	4.67	610.36	610.41
B	15+92.19	4.67	610.47	610.52
C	16+01.76	4.67	610.56	610.63
D	16+11.36	4.67	610.65	610.71
E	16+20.99	4.67	610.73	610.78
F	16+30.66	4.67	610.81	610.84
G	16+40.37	4.67	610.87	610.90
☒ Brg. Pier No. 1	16+45.23	4.67	610.90	610.92
H	16+54.99	4.67	610.95	610.98
I	16+64.79	4.67	611.00	611.04
J	16+74.63	4.67	611.04	611.09
K	16+84.52	4.67	611.06	611.13
L	16+94.44	4.67	611.08	611.15
M	17+04.42	4.67	611.09	611.16
N	17+14.44	4.67	611.10	611.15
O	17+24.52	4.67	611.09	611.13
☒ Brg. Pier No. 2	17+39.05	4.67	611.07	611.09
P	17+49.26	4.67	611.04	611.06
Q	17+59.53	4.67	611.00	611.04
R	17+69.85	4.67	610.95	611.01
S	17+80.24	4.67	610.89	610.97
T	17+90.70	4.67	610.83	610.90
U	18+01.23	4.67	610.75	610.81
V	18+11.82	4.67	610.66	610.70
☒ Brg. E. Abut.	18+17.15	4.67	610.61	610.64
Bk. E. Abut.	18+20.06	4.67	610.59	610.61

GIRDER 4

Location	Station	Offset	Theoretical Grade Elevations	Theoretical Grade Elevations Adjusted For Dead Load Deflection and Grinding
Bk. W. Abut.	15+68.72	12.00	610.77	610.79
☒ Brg. W. Abut.	15+71.23	12.00	610.80	610.82
A	15+80.66	12.00	610.91	610.95
B	15+90.12	12.00	611.02	611.07
C	15+99.60	12.00	611.11	611.18
D	16+09.12	12.00	611.20	611.27
E	16+18.67	12.00	611.29	611.34
F	16+28.25	12.00	611.36	611.40
G	16+37.86	12.00	611.43	611.45
☒ Brg. Pier No. 1	16+42.68	12.00	611.46	611.48
H	16+52.35	12.00	611.51	611.54
I	16+62.06	12.00	611.56	611.60
J	16+71.81	12.00	611.60	611.65
K	16+81.60	12.00	611.63	611.69
L	16+91.43	12.00	611.65	611.72
M	17+01.31	12.00	611.66	611.73
N	17+11.24	12.00	611.67	611.72
O	17+21.22	12.00	611.67	611.70
☒ Brg. Pier No. 2	17+35.60	12.00	611.64	611.67
P	17+45.71	12.00	611.62	611.65
Q	17+55.87	12.00	611.59	611.63
R	17+66.09	12.00	611.54	611.60
S	17+76.37	12.00	611.49	611.56
T	17+86.72	12.00	611.43	611.50
U	17+97.13	12.00	611.35	611.41
V	18+07.61	12.00	611.27	611.31
☒ Brg. E. Abut.	18+12.88	12.00	611.22	611.25
Bk. E. Abut.	18+15.76	12.00	611.20	611.22



USER NAME = \$USER\$	DESIGNED -	REVISED -
	DRAWN -	REVISED -
PLOT SCALE = \$SCALE\$	CHECKED -	REVISED -
PLOT DATE = 12/19/2024	DATE -	REVISED -

STATE OF ILLINOIS
DEPARTMENT OF TRANSPORTATION

TOP OF SLAB ELEVATIONS
STRUCTURE NO. 054-0051

SCALE: SHEET 5 OF 36 SHEETS STA. TO STA.

F.A.I. RTE.	SECTION	COUNTY	TOTAL SHEETS	SHEET NO.
155	(54-4HB)D	LOGAN	133	102
		CONTRACT NO. 72220		
		ILLINOIS FED. AID PROJECT		

NORTH EDGE OF SHOULDER

Location	Station	Offset	Theoretical Grade Elevations	Theoretical Grade Elevations Adjusted For Grinding
W. End W. Appr. Slab	15+45.08	-12.00	608.58	608.60
A1	15+55.19	-12.00	608.72	608.74
A2	15+65.34	-12.00	608.85	608.87
E. End W. Appr. Slab	15+75.52	-12.00	608.98	609.00

NORTH EDGE OF PAVEMENT

Location	Station	Offset	Theoretical Grade Elevations	Theoretical Grade Elevations Adjusted For Grinding
W. End W. Appr. Slab	15+44.15	-8.00	608.87	608.90
A1	15+54.22	-8.00	609.02	609.04
A2	15+64.32	-8.00	609.15	609.17
E. End W. Appr. Slab	15+74.44	-8.00	609.28	609.30

CL RAMP D & P.G.L.


Location	Station	Offset	Theoretical Grade Elevations	Theoretical Grade Elevations Adjusted For Grinding
W. End W. Appr. Slab	15+42.33	0.00	609.47	609.49
A1	15+52.30	0.00	609.62	609.64
A2	15+62.30	0.00	609.75	609.77
E. End W. Appr. Slab	15+72.33	0.00	609.88	609.90

SOUTH EDGE OF PAVEMENT

Location	Station	Offset	Theoretical Grade Elevations	Theoretical Grade Elevations Adjusted For Grinding
W. End W. Appr. Slab	15+40.54	8.00	610.07	610.09
A1	15+50.42	8.00	610.21	610.23
A2	15+60.32	8.00	610.35	610.37
E. End W. Appr. Slab	15+70.26	8.00	610.48	610.50

SOUTH EDGE OF SHOULDER

Location	Station	Offset	Theoretical Grade Elevations	Theoretical Grade Elevations Adjusted For Grinding
W. End W. Appr. Slab	15+39.22	14.00	610.52	610.54
A1	15+49.03	14.00	610.66	610.68
A2	15+58.86	14.00	610.80	610.82
E. End W. Appr. Slab	15+68.72	14.00	610.93	610.95

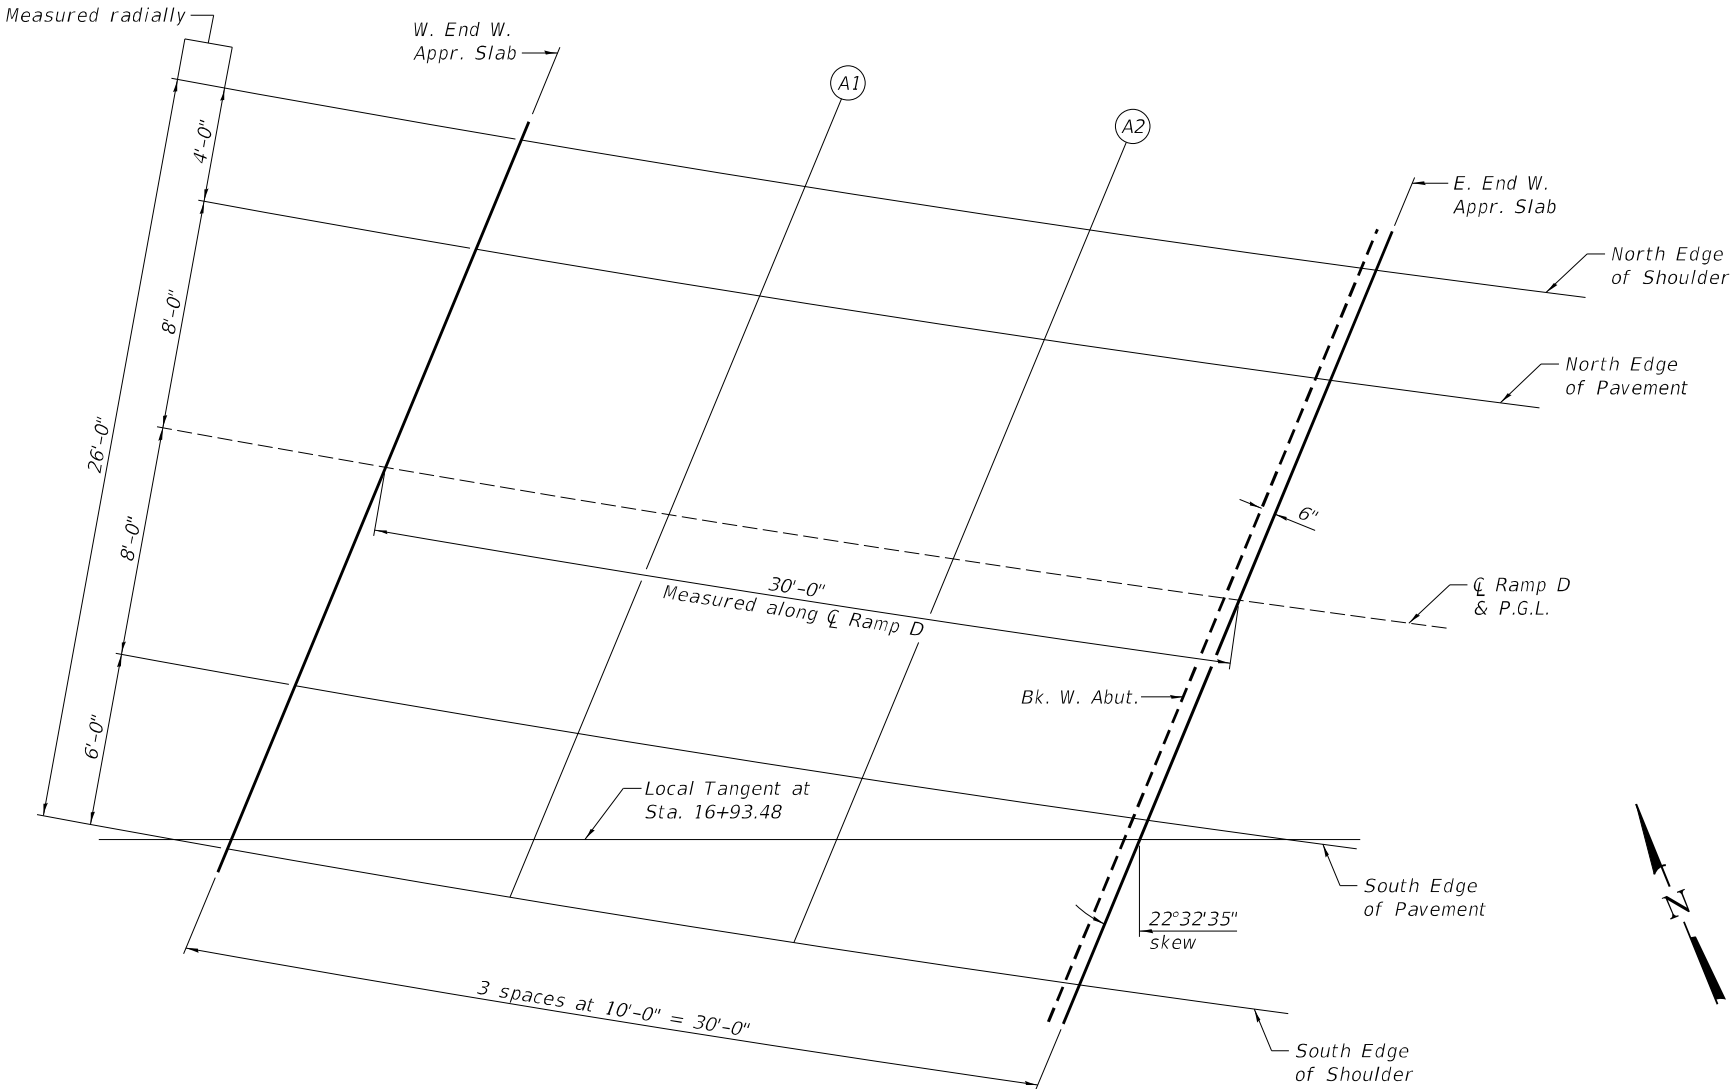

PLAN

MODEL: Default
FILE NAME: C:\Transportation\4854 - IDOT FTB 198-03 DE010\WACDD_51\054-0051-72220-006-Top W.Appr Elev.dgn



USER NAME = \$USER\$	DESIGNED -	REVISED -
	DRAWN -	REVISED -
PLOT SCALE = \$SCALE\$	CHECKED -	REVISED -
PLOT DATE = 12/19/2024	DATE -	REVISED -

STATE OF ILLINOIS
DEPARTMENT OF TRANSPORTATION

TOP OF WEST APPROACH SLAB ELEVATIONS
STRUCTURE NO. 054-0051

SCALE: SHEET 6 OF 36 SHEETS STA. TO STA.

F.A.I. RTE.	SECTION	COUNTY	TOTAL SHEETS	SHEET NO.
155	(54-4HB)D	LOGAN	133	103
CONTRACT NO. 72220				
ILLINOIS FED. AID PROJECT				

NORTH EDGE OF SHOULDER

Location	Station	Offset	Theoretical Grade Elevations	Theoretical Grade Elevations Adjusted For Grinding
W. End E. Aprpr. Slab	18+29.57	-12.00	609.19	609.21
A3	18+39.69	-12.00	609.09	609.11
A4	18+49.88	-12.00	608.97	608.99
E. End E. Aprpr. Slab	18+60.15	-12.00	608.84	608.86

NORTH EDGE OF PAVEMENT

Location	Station	Offset	Theoretical Grade Elevations	Theoretical Grade Elevations Adjusted For Grinding
W. End E. Aprpr. Slab	18+27.11	-8.00	609.53	609.55
A3	18+37.16	-8.00	609.43	609.45
A4	18+47.29	-8.00	609.31	609.33
E. End E. Aprpr. Slab	18+57.49	-8.00	609.18	609.21

CL RAMP D & P.G.L.


Location	Station	Offset	Theoretical Grade Elevations	Theoretical Grade Elevations Adjusted For Grinding
W. End E. Aprpr. Slab	18+22.26	0.00	610.20	610.22
A3	18+32.19	0.00	610.10	610.12
A4	18+42.19	0.00	609.99	610.01
E. End E. Aprpr. Slab	18+52.26	0.00	609.87	609.89

SOUTH EDGE OF PAVEMENT

Location	Station	Offset	Theoretical Grade Elevations	Theoretical Grade Elevations Adjusted For Grinding
W. End E. Aprpr. Slab	18+17.52	8.00	610.87	610.89
A3	18+27.33	8.00	610.78	610.80
A4	18+37.21	8.00	610.67	610.69
E. End E. Aprpr. Slab	18+47.15	8.00	610.56	610.58


SOUTH EDGE OF SHOULDER

Location	Station	Offset	Theoretical Grade Elevations	Theoretical Grade Elevations Adjusted For Grinding
W. End E. Aprpr. Slab	18+14.03	14.00	611.37	611.39
A3	18+23.75	14.00	611.28	611.30
A4	18+33.54	14.00	611.18	611.20
E. End E. Aprpr. Slab	18+43.39	14.00	611.07	611.09

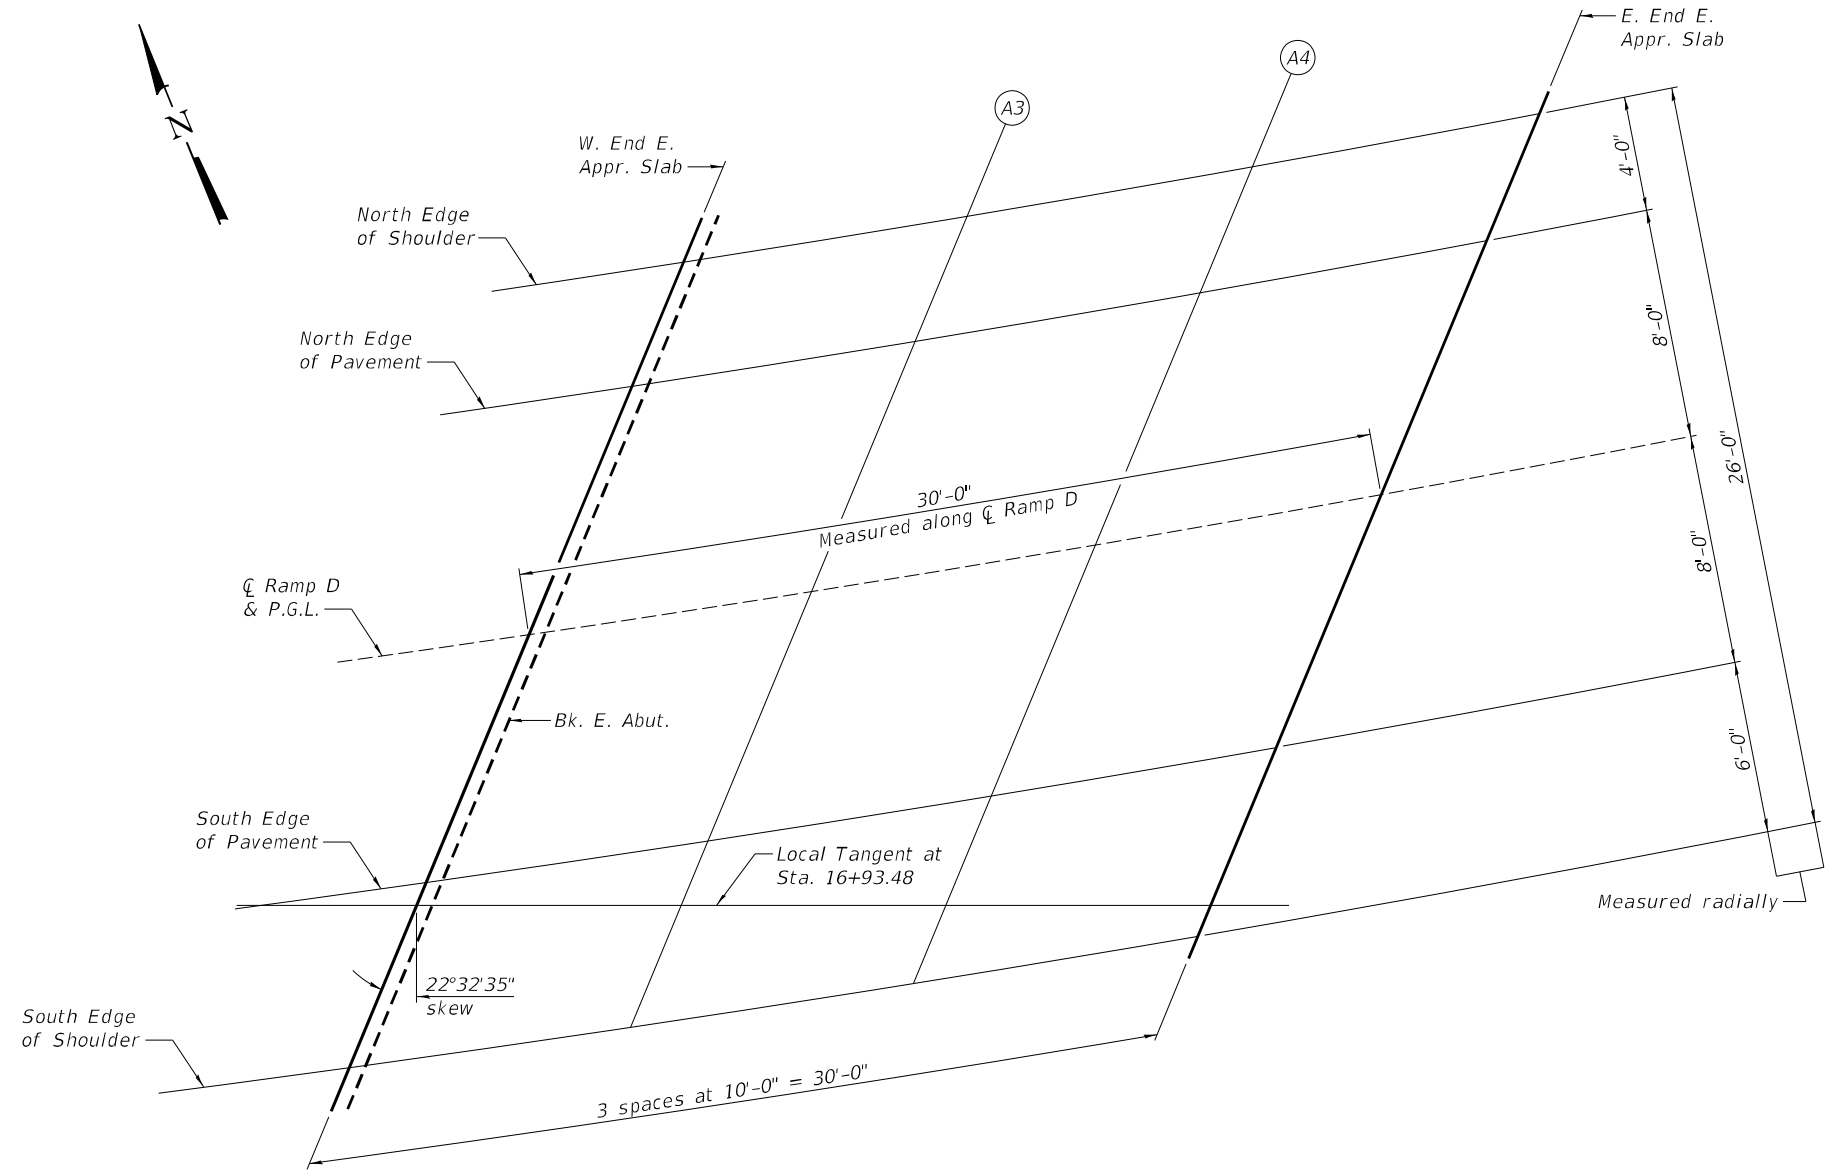


PLAN


MODEL: Default
FILE NAME: C:\Transportation\4554 - IDOT FTB 198-03 DE010\ACADD\51\054-0051-72220-007-Top_E-Appr_Elev.dgn

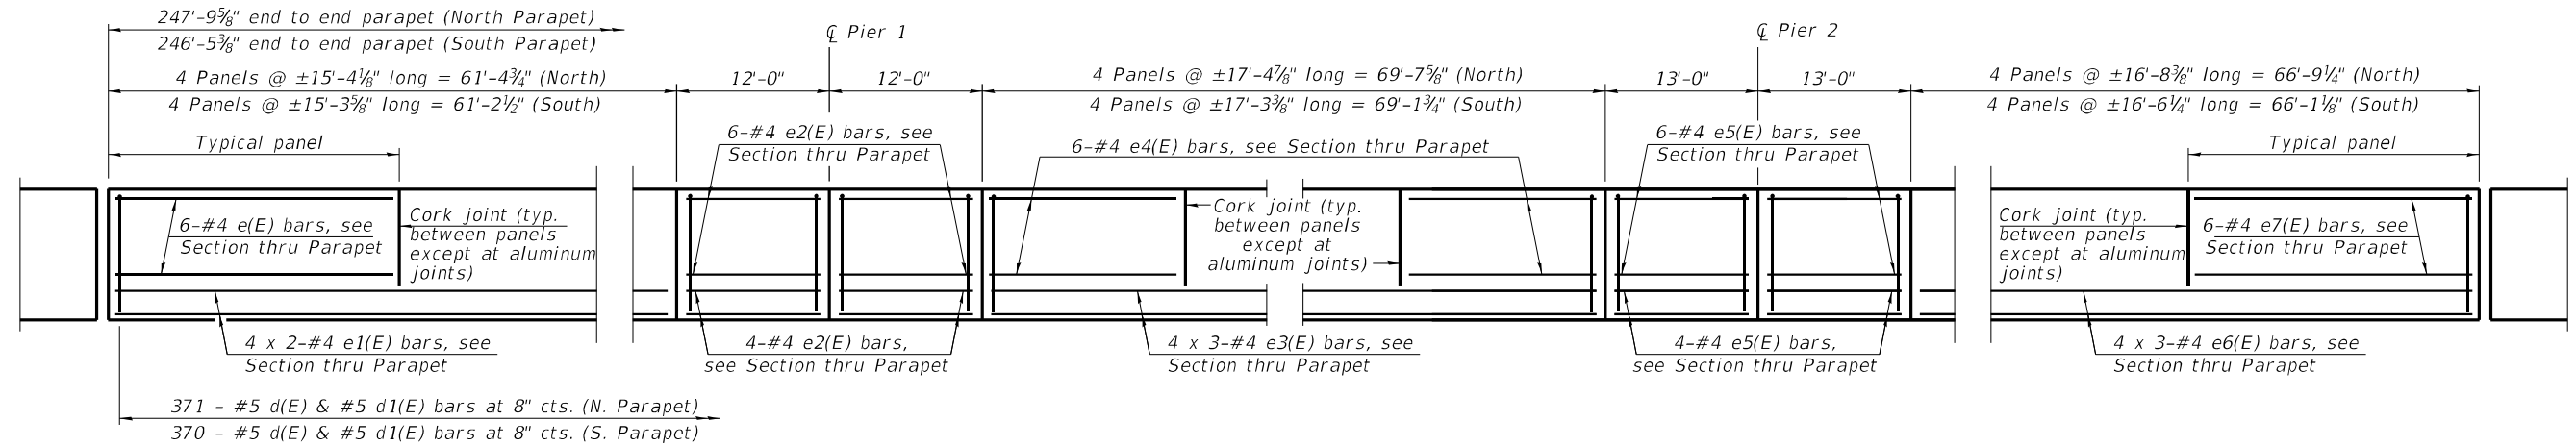




INSIDE ELEVATION OF PARAPET

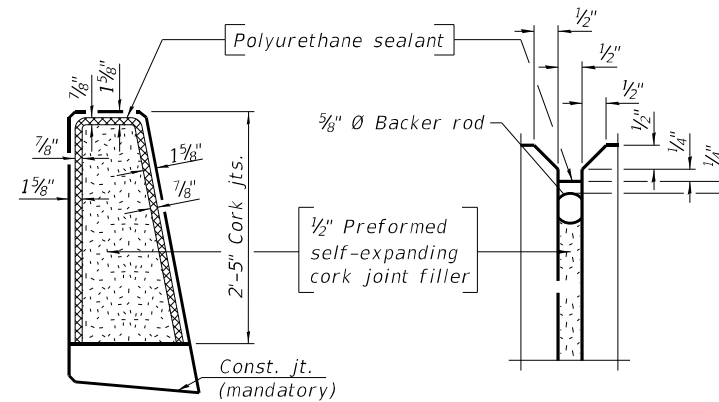

PARAPET JOINT DETAILS

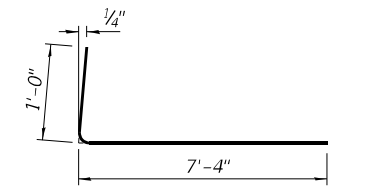


BAR a6(E)

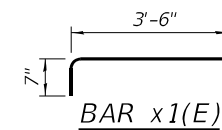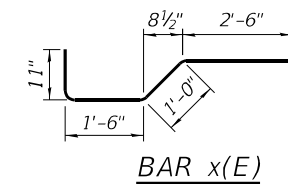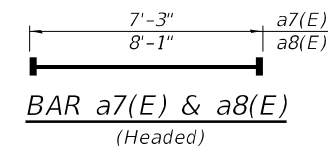

SUPERSTRUCTURE BILL OF MATERIAL

Bar	No.	Size	Length	Shape
a(E)	500	#5	27'-10"	—
a1(E)	32	#5	30'-6"	—
a2(E)	16	#5	30'-6"	—
a3(E)	306	#5	26'-6"	—
a4(E)	5	#5	22'-5"	—
a5(E)	5	#5	25'-3"	—
a6(E)	1066	#6	8'-4"	—
a7(E)	9	#6	7'-3"	—
a8(E)	9	#6	8'-1"	—
b(E)	330	#5	27'-11"	—
b1(E)	243	#5	30'-8"	—
b2(E)	100	#6	31'-7"	—
d(E)	741	#5	6'-5"	—
d1(E)	741	#5	8'-7"	—
e(E)	48	#4	15'-0"	—
e1(E)	16	#4	31'-10"	—
e2(E)	40	#4	11'-8"	—
e3(E)	24	#4	24'-9"	—
e4(E)	48	#4	17'-0"	—
e5(E)	40	#4	12'-8"	—
e6(E)	24	#4	23'-9"	—
e7(E)	48	#4	16'-4"	—
x(E)	42	#5	5'-11"	—
x1(E)	42	#5	4'-1"	—
Reinforcement Bars, Epoxy Coated			Lbs.	75,780
Concrete Superstructure			Cu. Yds.	246.2


Bars indicated thus 1 x 2-#4 etc. indicates 1 line of bars with 2 lengths per line.

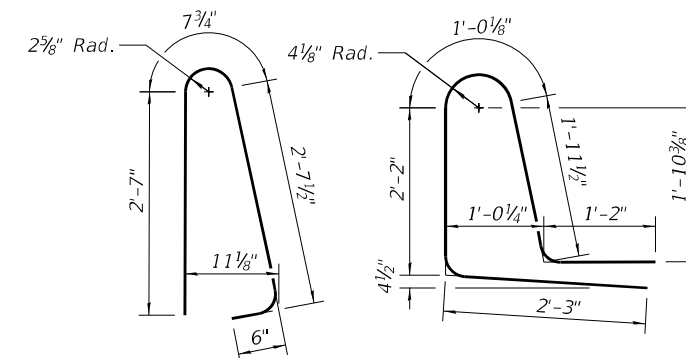

BAR d(E)

BAR d1(E)

SECTION THRU PARAPET

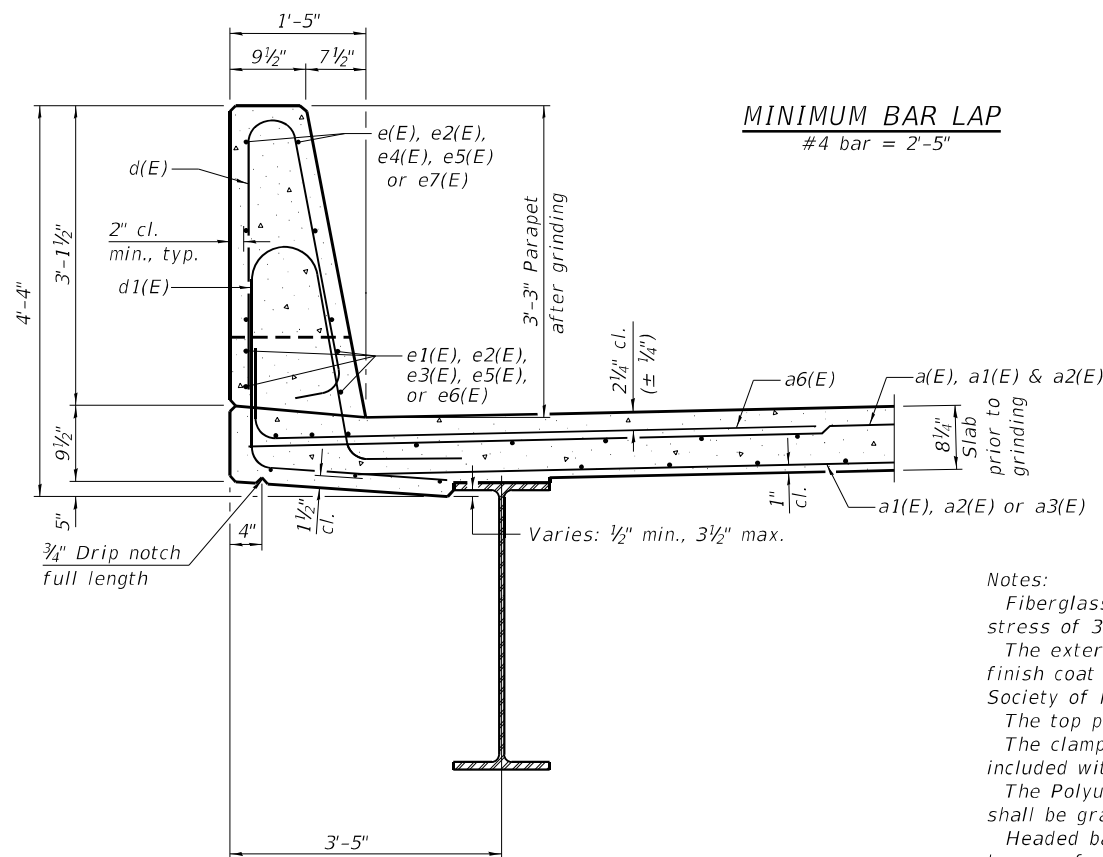

MINIMUM BAR LAP
#4 bar = 2'-5"

Notes:

Fiberglass pipe shall conform to ASTM D2996, with short-time rupture strength hoop tensile stress of 30,000 p.s.i. minimum.

The exterior surfaces of the floor drains shall be painted according to Article 506 with the finish coat as specified. The exterior surfaces of the drains shall be cleaned according to the Society of Protective Coatings Spec. SSPC-SP1 prior to painting.

The top portion of aluminum floor drains shall be coated to minimize reaction with wet concrete. The clamping device shall be galvanized according to AASHTO M 232. Cost of clamping device included with Floor Drains.

The Polyurethane Sealant shall be according to Article 1050.04 of the Std. Spec. and the color shall be gray.

Headed bars shall conform to ASTM A970 with threaded attachment; Class HA; and reinforcement bars conforming to ASTM A706. Cost included with Reinforcement Bars, Epoxy Coated.

SDE-SB-1

1-1-2020


STATE OF ILLINOIS
DEPARTMENT OF TRANSPORTATION

SUPERSTRUCTURE DETAILS
STRUCTURE NO. 054-0051

SCALE: SHEET 9 OF 36 SHEETS STA. TO STA.


F.A.I. RTE.	SECTION	COUNTY	TOTAL SHEETS	SHEET NO.
155	(54-4HB)D	LOGAN	133	106
CONTRACT NO. 72220				
ILLINOIS FED. AID PROJECT				

USER NAME = \$USERS	DESIGNED -	REVISED -
	DRAWN -	REVISED -
PLOT SCALE = \$SCALES	CHECKED -	REVISED -
PLOT DATE = 12/19/2024	DATE -	REVISED -

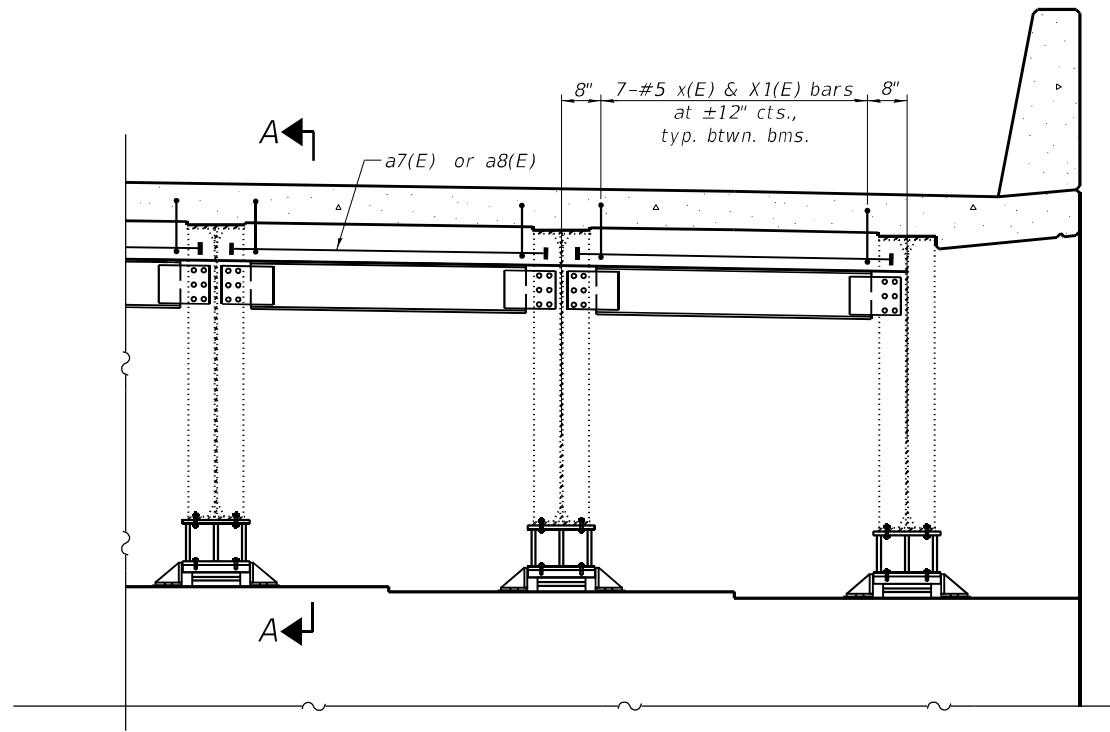


DIAPHRAGM AT WEST ABUTMENT
(Looking West)
(East Abutment Similar)


Notes:
See sheet 9 of 36 for superstructure details and Bill of Material.
The x(E) and x1(E) bars shall be placed parallel to the beams.
Spacing for these bars shall be at right angles to the beams.

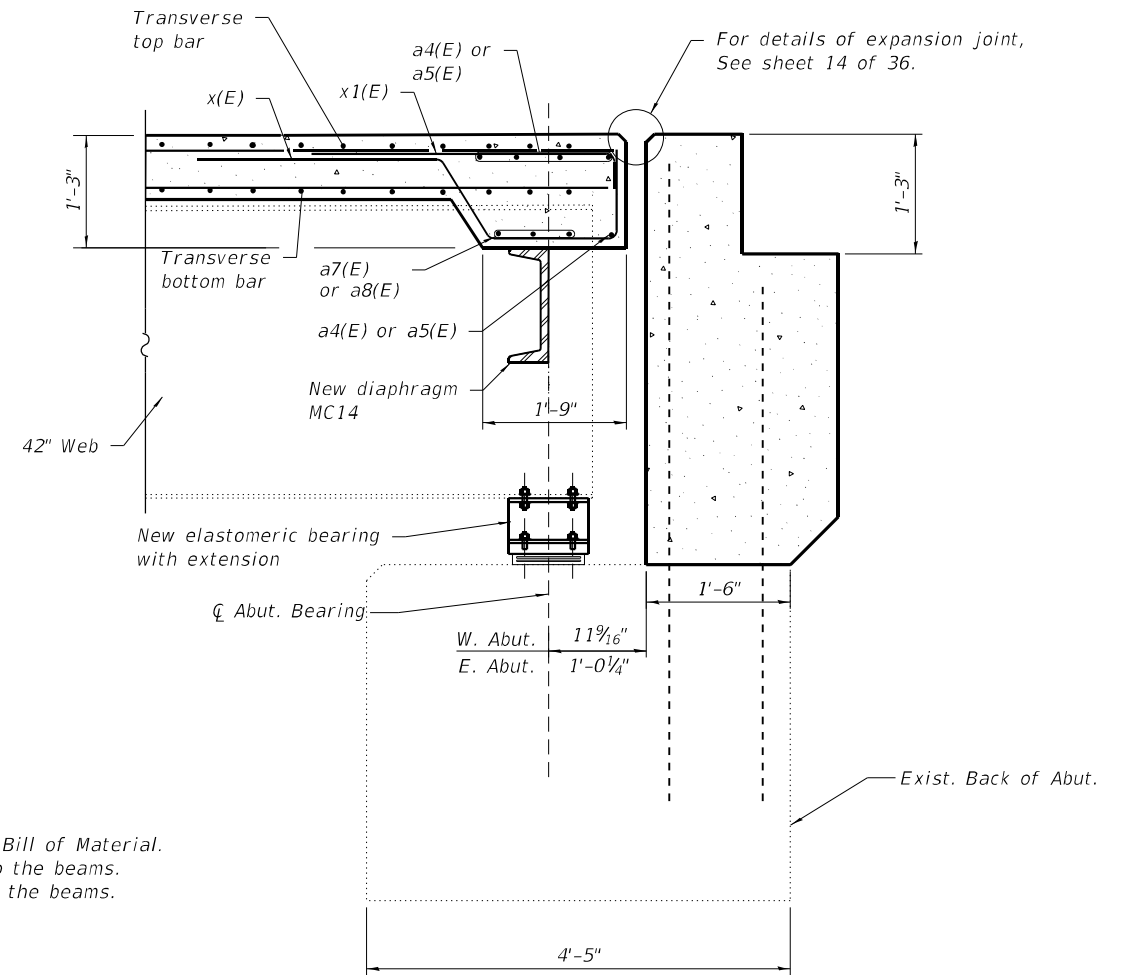


SECTION A-A
(Full cross frame not shown for clarity)

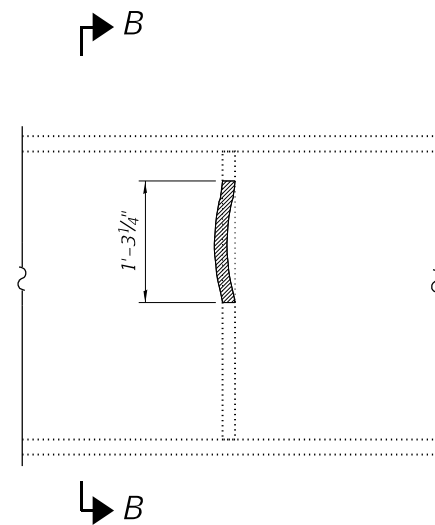


ELEVATION

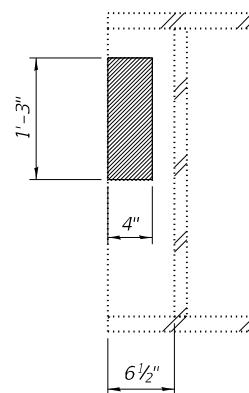

ELEVATION B-B
Partial bearing stiffener removal.

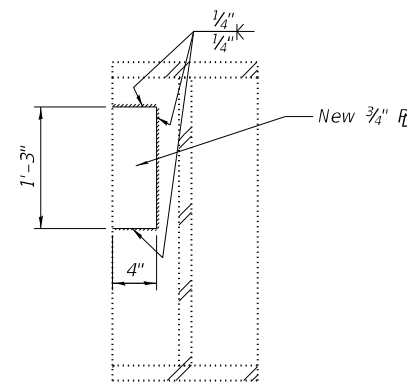

STIFFENER PLATE REPAIR

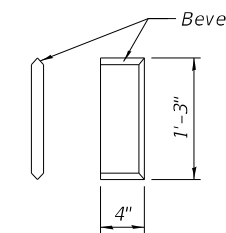

REPAIR PLATE DETAIL

BILL OF MATERIAL		
ITEM	UNIT	TOTAL
Structural Steel Repair	Pound	10

Cost of bent bearing stiffener repair is paid for as Structural Steel Repair.

BENT BEARING STIFFENER REPAIR DETAIL
(Total 1 required)

MODEL: Default
FILE NAME: C:\Transportation\4554 - IDOT PFB 198-03 DE0100\ACADD\51054-0051-72220-010-Diaphragm Details.dgn




USER NAME = \$USERS	DESIGNED -	REVISED -
PLOT SCALE = \$SCALE\$	DRAWN -	REVISED -
PLOT DATE = 12/19/2024	CHECKED -	REVISED -
	DATE -	REVISED -

STATE OF ILLINOIS
DEPARTMENT OF TRANSPORTATION

DIAPHRAGM DETAILS
STRUCTURE NO. 054-0051

SCALE: SHEET 10 OF 36 SHEETS STA. TO STA.

F.A.I. RTE.	SECTION	COUNTY	TOTAL SHEETS	SHEET NO.
155	(54-4HB)D	LOGAN	133	107
CONTRACT NO. 72220				
ILLINOIS FED. AID PROJECT				

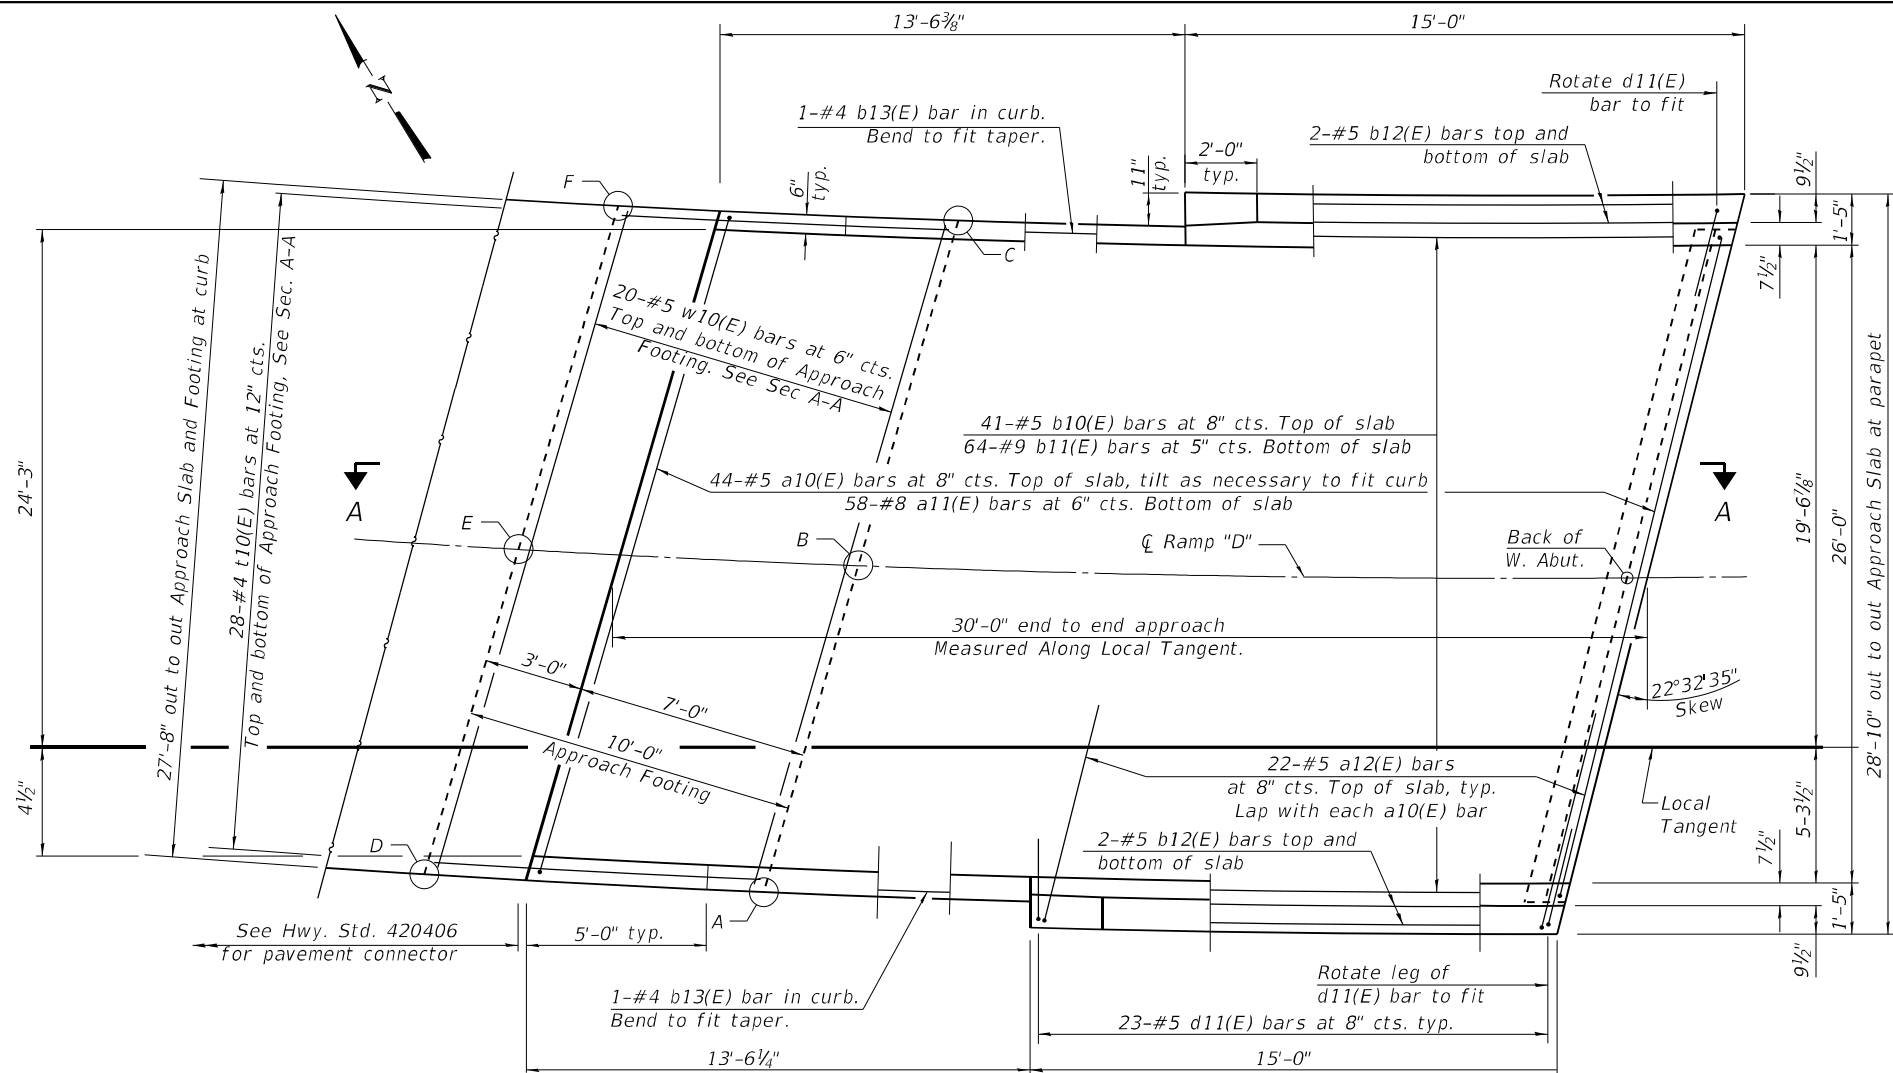


PLAN
(West approach slab)


**TOP AND BOTTOM ELEVATIONS
FOR APPROACH FOOTING**

Point/ Location	Station	Offset	Top	Bottom
A	15+48.58	14.50	609.44	608.61
B	15+51.99	0.00	608.36	607.53
C	15+55.01	-12.50	607.43	606.59
D	15+38.49	14.50	609.29	608.46
E	15+41.72	0.00	608.21	607.38
F	15+44.59	-12.50	607.29	606.45

Note:
See sheet 13 of 36 for Section A-A.

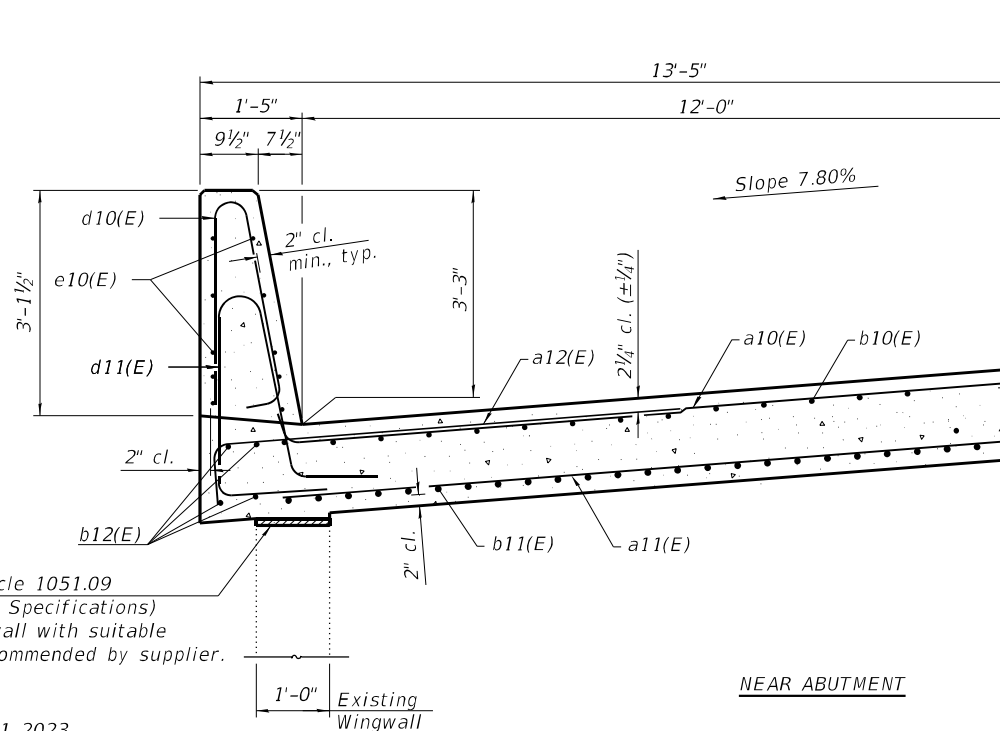

CROSS SECTION
(Looking East)

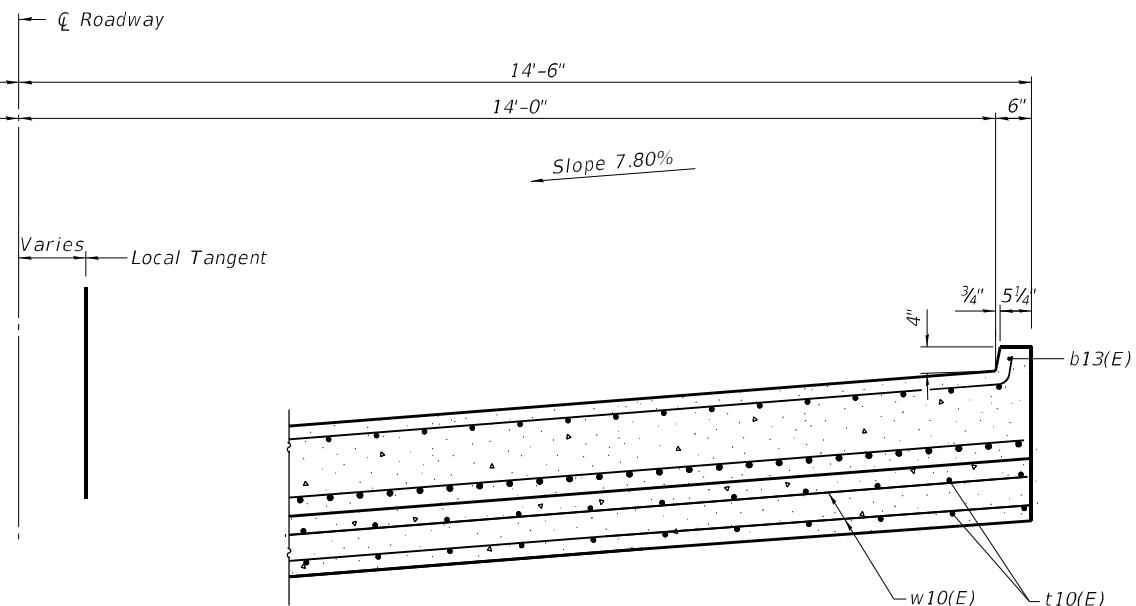

AT APPROACH FOOTING

BAIA-CIP-39CS-L(≤30°) 2-1-2023

(Sheet 1 of 2)

MODEL: Default
FILE NAME: C:\Transportation\4554 - IDOT FFB 198-03 DE01\W04\ADD 5\1054-0051-72220-01-1-Approach Slab West.dgn




USER NAME = \$USERS	DESIGNED -	REVISED -
DRAWN -	REVISED -	
CHECKED -	REVISED -	
DATE -	REVISED -	
PLOT SCALE = \$SCALE\$		
PLOT DATE = 12/19/2024		

**STATE OF ILLINOIS
DEPARTMENT OF TRANSPORTATION**

**WEST BRIDGE APPROACH SLAB DETAILS
STRUCTURE NO. 054-0051**

SCALE: SHEET 11 OF 36 SHEETS STA. TO STA.


F.A.I. RTE.	SECTION	COUNTY	TOTAL SHEETS	SHEET NO.
155	(54-4HB)D	LOGAN	133	108
CONTRACT NO. 72220				
ILLINOIS FED. AID PROJECT				

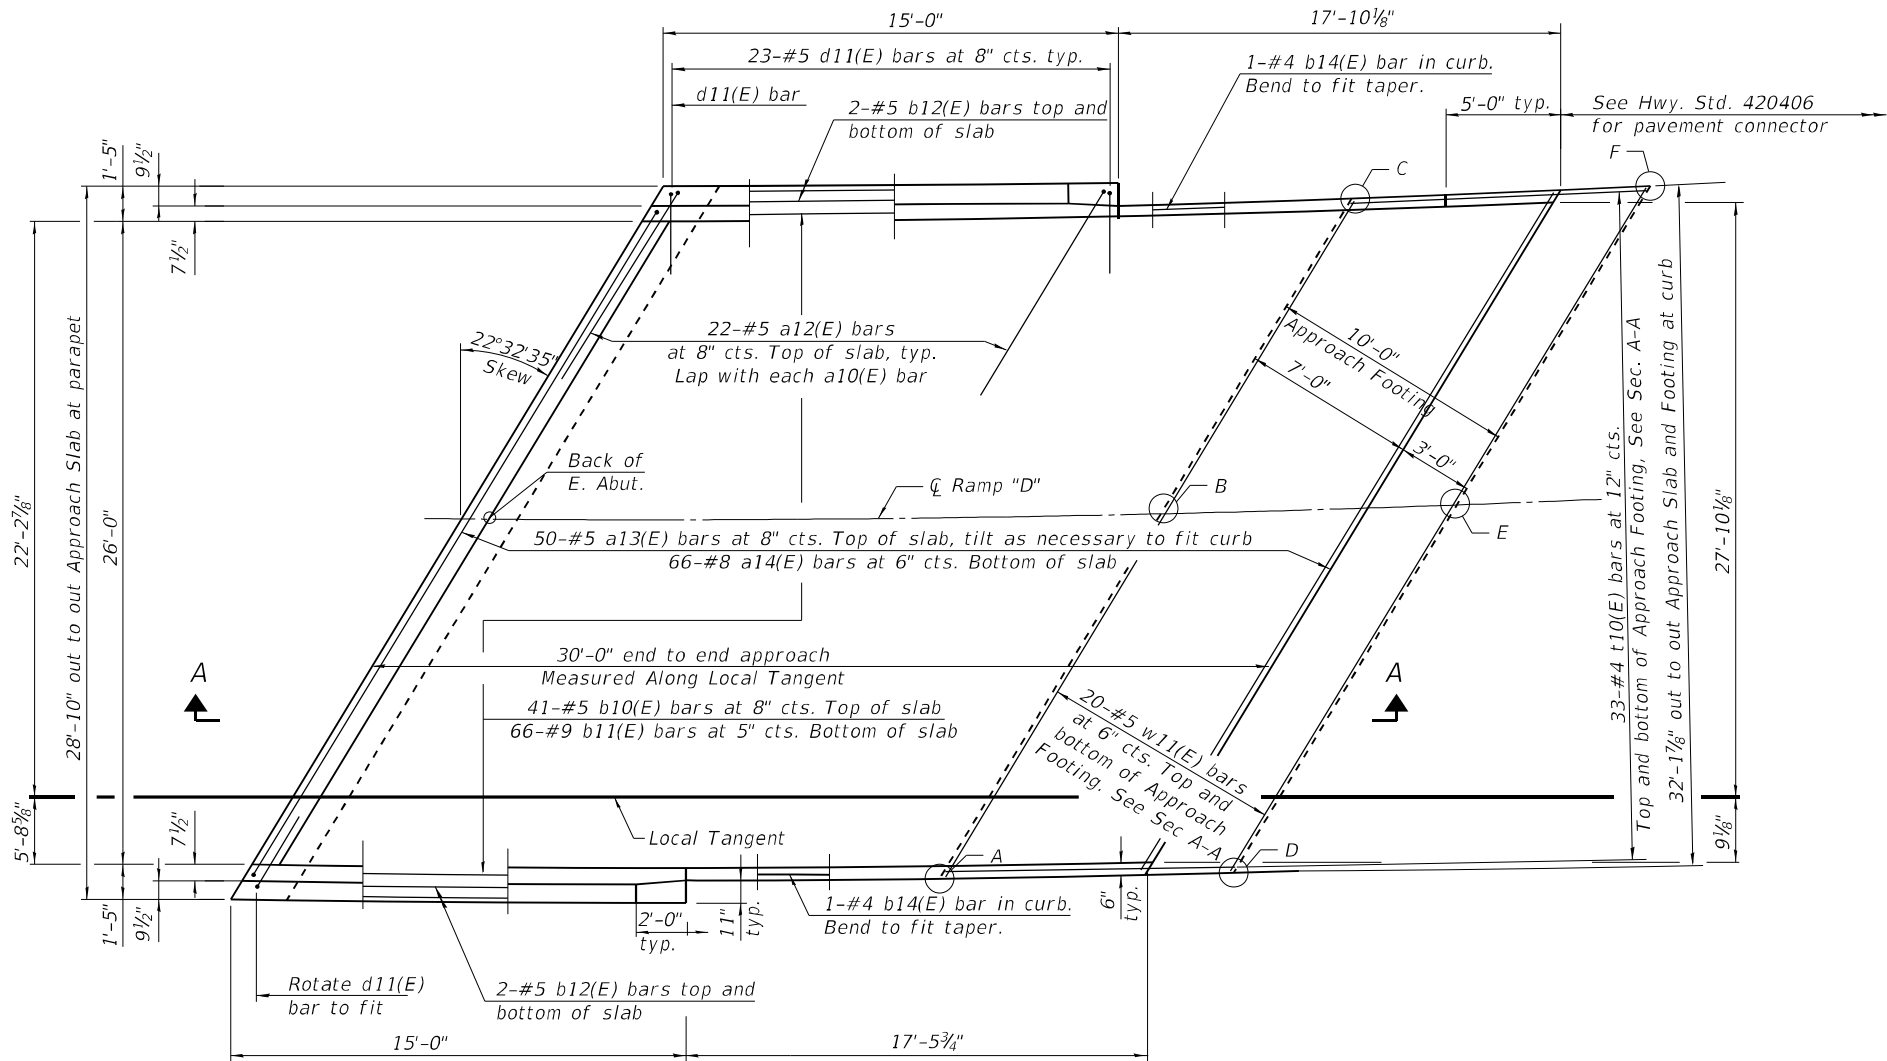

PLAN
(East approach slab)

TOP AND BOTTOM ELEVATIONS
FOR APPROACH FOOTING

Point/ Location	Station	Offset	Top	Bottom
A	18+36.35	14.50	609.94	609.11
B	18+45.35	0.00	608.71	607.88
C	18+53.39	-12.50	607.64	606.80
D	18+47.97	14.50	609.81	608.98
E	18+57.23	0.00	608.56	607.73
F	18+65.52	-12.50	607.48	606.64

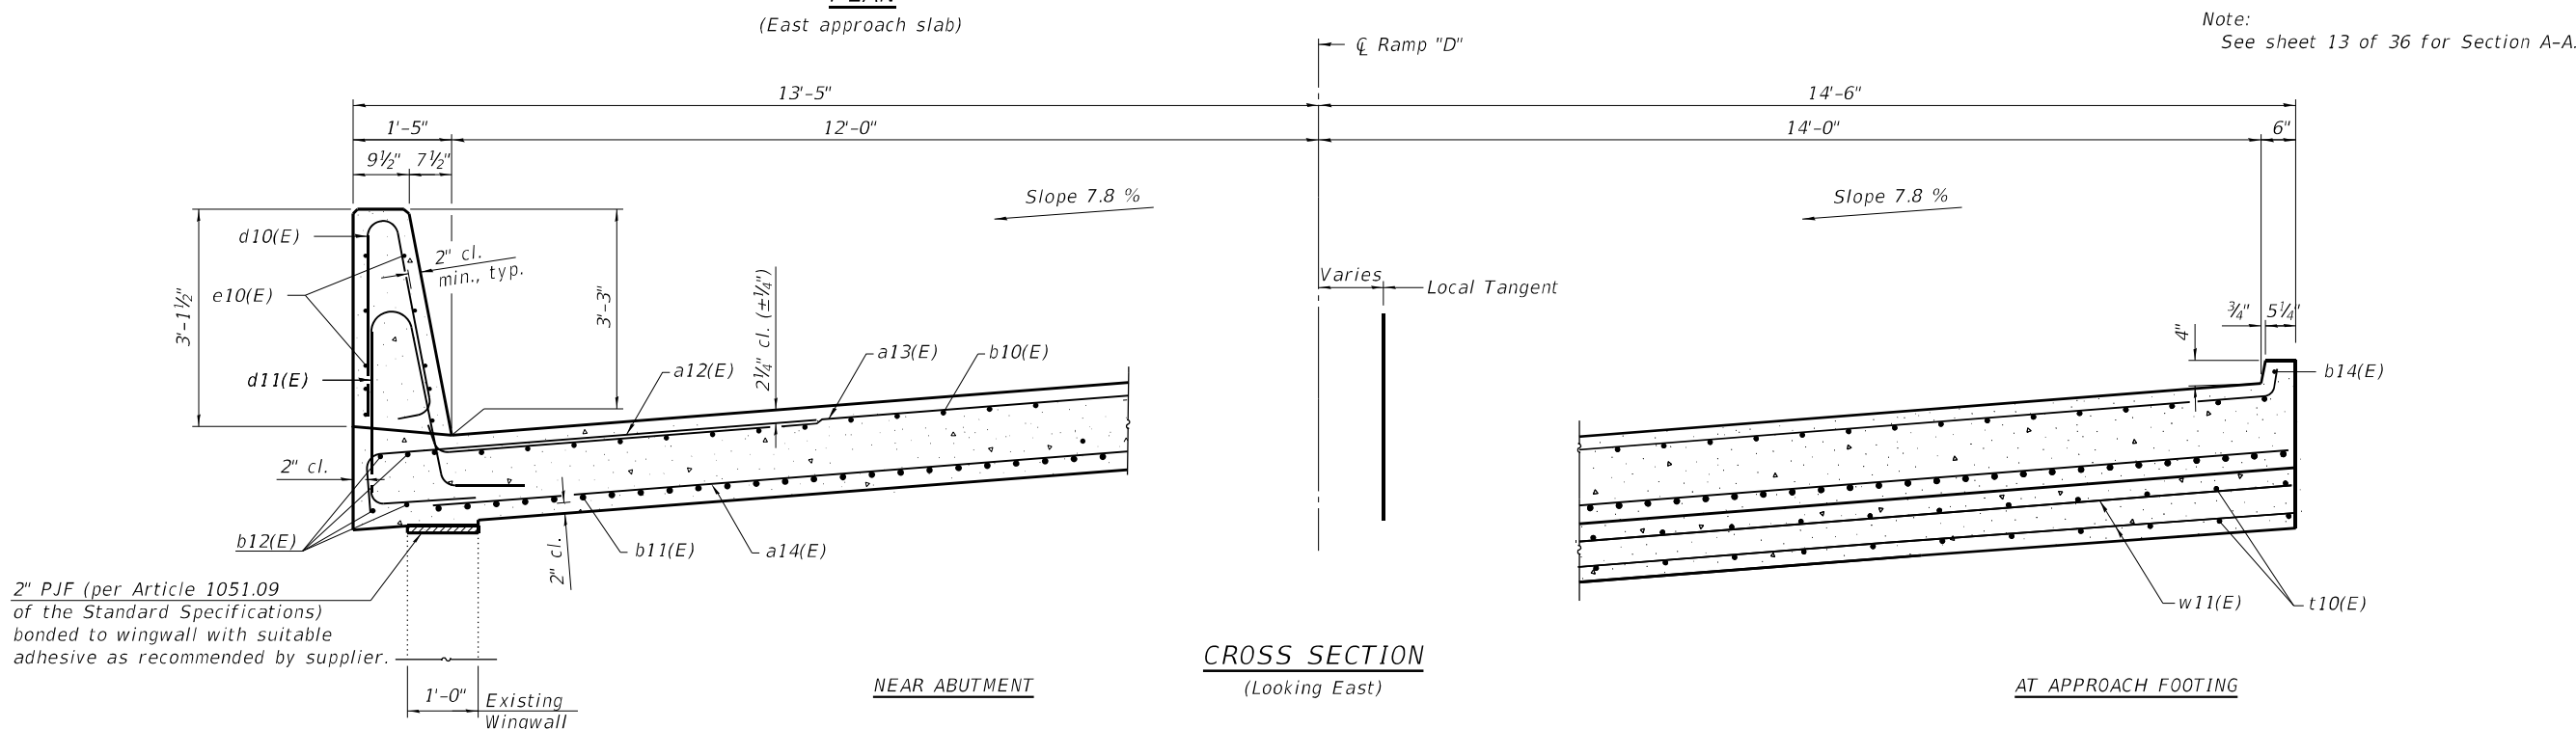

BAIA-CIP-39CS-L($\leq 30^\circ$) 2-1-2023

(Sheet 1 of 2)

MODEL: Default
FILE NAME: C:\Transportation\4554 - IDOT FTB 198-023 DE01\W01\CADD_51\054-0051-72220-012-Approach Slab East.dgn




USER NAME = \$USER\$	DESIGNED -	REVISED -
	DRAWN -	REVISED -
PLOT SCALE = \$SCALE\$	CHECKED -	REVISED -
PLOT DATE = 12/19/2024	DATE -	REVISED -

STATE OF ILLINOIS
DEPARTMENT OF TRANSPORTATION

EAST BRIDGE APPROACH SLAB DETAILS
STRUCTURE NO. 054-0051


SCALE: SHEET 12 OF 36 SHEETS STA. TO STA.

F.A.I. RTE.	SECTION	COUNTY	TOTAL SHEETS	SHEET NO.
155	(54-4HB)D	LOGAN	133	109
CONTRACT NO. 72220				
ILLINOIS FED. AID PROJECT				

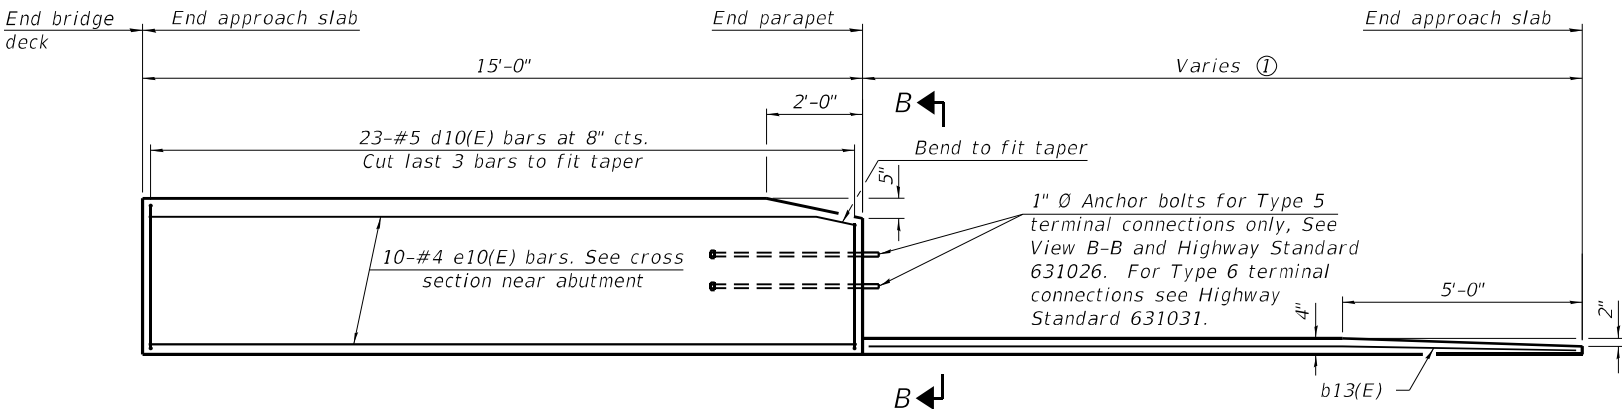


INSIDE ELEVATION OF PARAPET AND CURB

- ① 13'-6 $\frac{3}{4}$ " Northwest Corner
13'-6" Southwest Corner
17'-9 $\frac{3}{4}$ " Northeast Corner
17'-5 $\frac{1}{4}$ " Southeast Corner

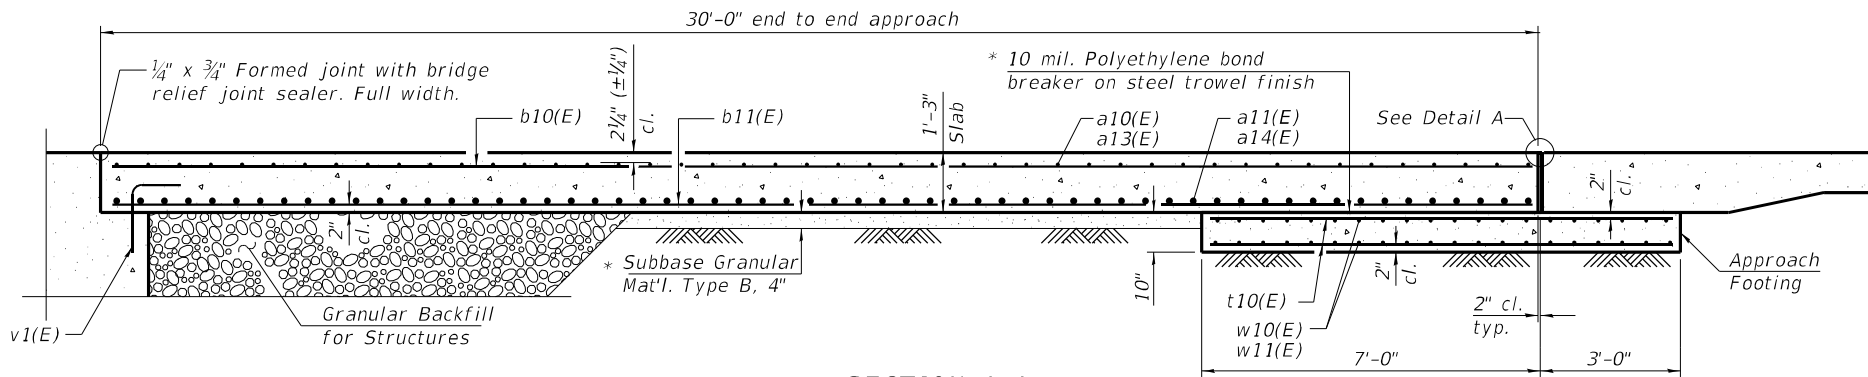


SECTION A-A

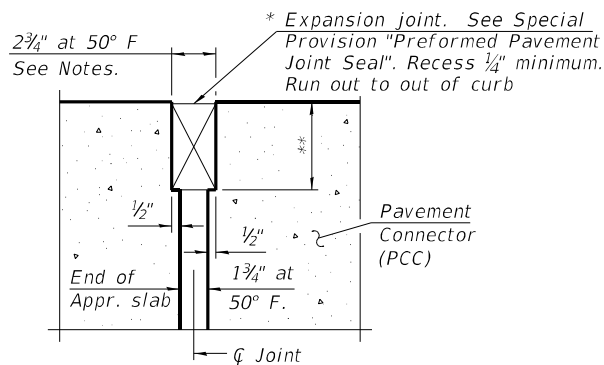


DETAIL A
(at Rt. L's)

* Cost included with Concrete Superstructure (Approach Slab).


** Per manufacturer recommendations

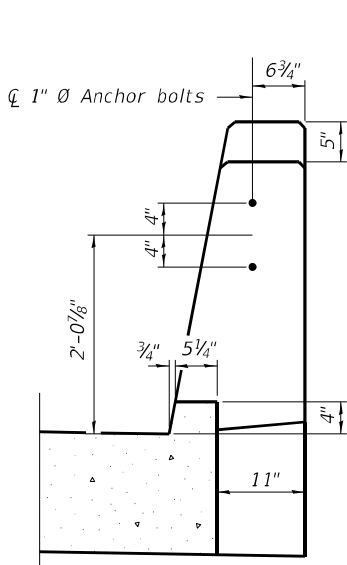

VIEW B-B

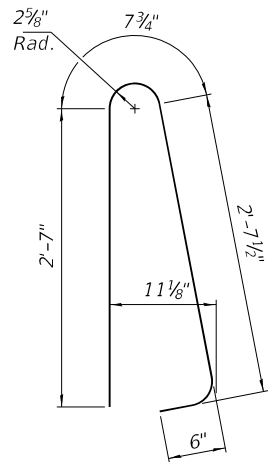

BAR d10(E)

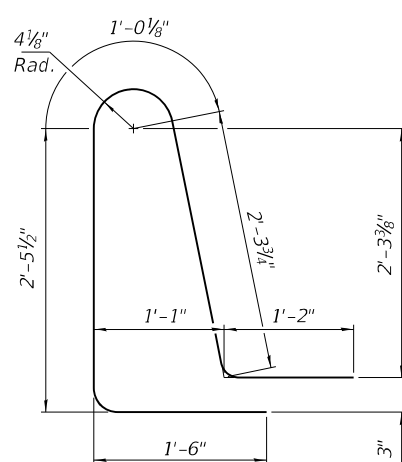

BAR d11(E)

Notes:

The joint opening shall be adjusted for temperature per Article 520.04 of the Standard Specifications. However, since this detail is for jointless structures, the length of bridge used to calculate the adjustment shall be equal to half the total bridge length plus the length of the bridge approach slab.

Parapet concrete shall be paid for as Concrete Superstructure.

Approach slab shall be paid for as Concrete Superstructure (Approach Slab).

Approach footing concrete shall be paid for as Concrete Structures.


The approach footing maximum applied service bearing pressure (Qmax) = 2.0 ksf.

Cost of excavation for approach footing included with Concrete Structures.


For Granular Backfill for Structures, see sheet 2 of 36.

WEST APPROACH SLAB
BILL OF MATERIAL


Bar	No.	Size	Length	Shape
a10(E)	44	#5	31'-7"	
a11(E)	58	#8	30'-8"	
a12(E)	44	#5	7'-4"	
b10(E)	41	#5	28'-2"	
b11(E)	64	#9	28'-2"	
b12(E)	8	#5	14'-8"	
b13(E)	2	#4	13'-2"	
w10(E)	40	#5	27'-4"	
t10(E)	56	#4	10'-6"	
d10(E)	46	#5	6'-5"	
d11(E)	46	#5	8'-6"	
e10(E)	20	#4	14'-8"	
Concrete Superstructure			Cu. Yd.	3.9
Concrete Superstructure (Approach Slab)			Cu. Yd.	37.8
Concrete Structures			Cu. Yd.	8.6
Reinforcement Bars, Epoxy Coated			Pound	16,460

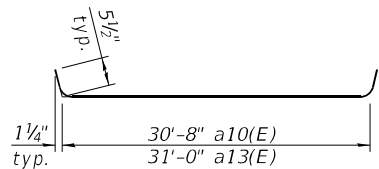

BAR a10(E) or a 13(E)

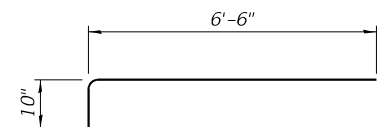

BAR a12(E)

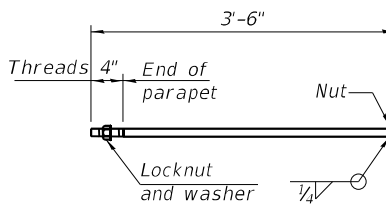

*1" Ø ANCHOR BOLT


(Anchor bolt assemblies shall be galvanized according to Article 1006.09 of the Standard Specifications)

EAST APPROACH SLAB
BILL OF MATERIAL


Bar	No.	Size	Length	Shape
a12(E)	44	#5	7'-4"	
a13(E)	50	#5	31'-7"	
a14(E)	66	#8	30'-8"	
b10(E)	41	#5	32'-6"	
b11(E)	66	#9	32'-6"	
b12(E)	8	#5	14'-8"	
b14(E)	2	#4	17'-4"	
w11(E)	40	#5	31'-9"	
t10(E)	66	#4	10'-6"	
d10(E)	46	#5	6'-5"	
d11(E)	46	#5	8'-6"	
e10(E)	20	#4	14'-8"	
Concrete Superstructure			Cu. Yd.	3.9
Concrete Superstructure (Approach Slab)			Cu. Yd.	43.3
Concrete Structures			Cu. Yd.	10.0
Reinforcement Bars, Epoxy Coated			Pound	18,920

(Sheet 2 of 2)


MODEL: Default
FILE NAME: C:\Transportation\4554 - IDOT FFB 198-03 DE010\ACADD 51\054-0051-72220-013-Approach Slab Detail.dgn

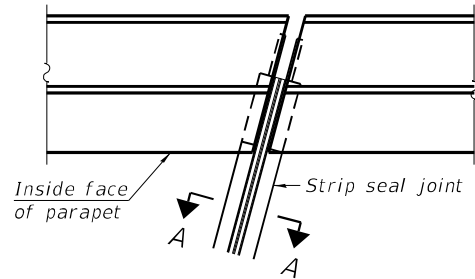


PLAN AT PARAPET

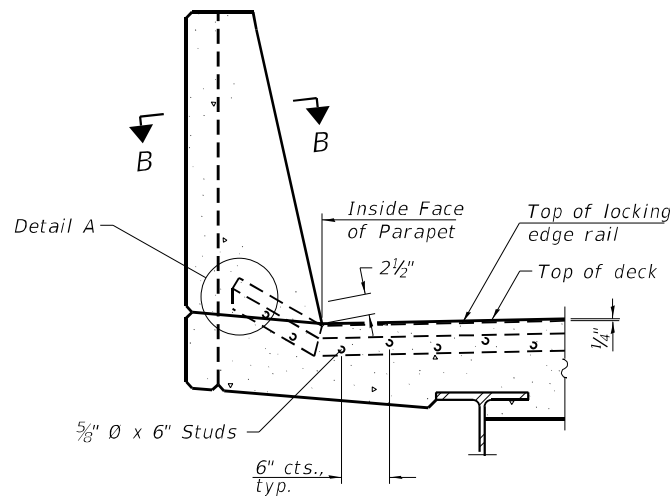

SECTION AT PARAPET

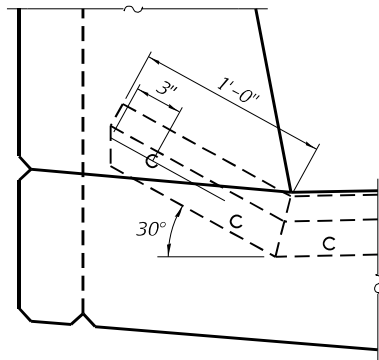

DETAIL A

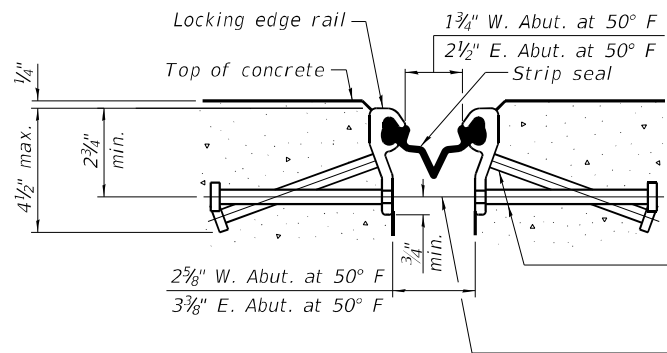


SHOWING ROLLED RAIL JOINT

* 5/8" $\varnothing$ x 6" studs @ 6" cts. (alternate angled/bent studs with horizontal studs)


3/8" $\varnothing$ threaded rods in 7/16" $\varnothing$ holes at $\pm 4'-0"$ cts. for holding the proper joint opening based on the temperature during the deck pour. Place to miss studs. All rods shall be burned, or sawed off flush with the plates after concrete is set.

SECTION A-A


* Granular or solid flux filled headed studs conforming to Article 1006.32 of the Std. Specs., automatically end welded.

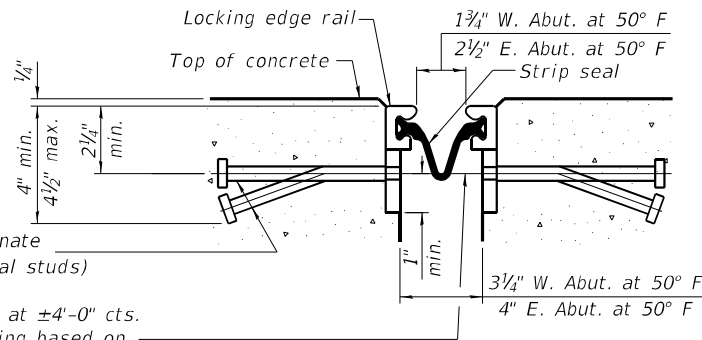

SHOWING WELDED RAIL JOINT

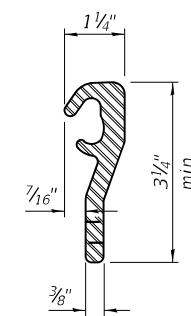


ROLLED (EXTRUDED) RAIL

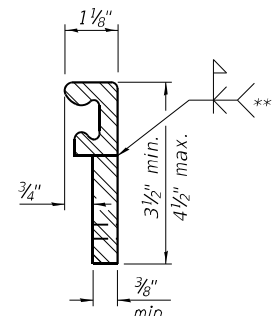

WELDED RAIL

LOCKING EDGE RAILS

** Back gouge not required if complete joint penetration is verified by mock-up.

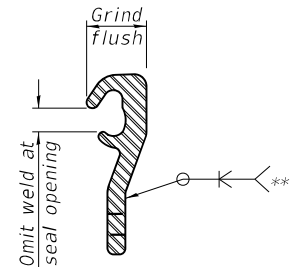

LOCKING EDGE RAIL SPLICE

The inside of the locking edge rail groove shall be free of weld residue. Rolled rail shown, welded rail similar.

BILL OF MATERIAL

Item	Unit	Total
Preformed Joint Strip Seal	Foot	62

Notes:

The strip seal shall be made continuous and shall have a minimum thickness of 1/4". The configuration of the strip seal shall match the configuration of the locking edge rails. Open or "webbed" strip seal gland configurations are not permitted. The gland shall be sized for a maximum rated movement of 4 inches.

The locking edge rails depicted are configured for typical applications and are conceptual only. The actual configuration of the locking edge rails and matching strip seal may vary from manufacturer to manufacturer provided they fit the application and meet the minimum anchorage shown. Flanged edge rails, however, will not be allowed. Locking edge rails may exceed the 4 1/2" maximum depth provided the anchorage system is revised according to the manufacturer's recommendation.

The manufacturer's recommended installation methods shall be followed.

All steel components shall be galvanized after fabrication according to Article 520.03 of the Standard Specifications.

The Maximum space between locking edge rail segments shall be 3/16" and sealed with a suitable sealant; however, any rail joint within 10' measured perpendicular to the face of the curb or parapet shall be welded as shown in the locking edge rail splice detail.


Cost of parapet sliding plates, embedded plates, and anchorage studs included with Preformed Joint Strip Seal.

39" constant slope barrier shown, 44" constant slope barrier similar as noted.

The concrete opening below the strip seal will vary based on the locking edge rail chosen by the Contractor. Deck and parapet lengths shown elsewhere in the plans are dimensioned to the concrete opening, not the joint opening, and are based on the rolled locking edge rail. If the Contractor elects to use a different locking edge rail, dimensional adjustments may be required. One exception to this would be the strip seal joint at the end of the precast bridge approach slab. For these cases the pavement connector length shall be adjusted, not the length of the bridge approach slab.


USER NAME = \$USERS	DESIGNED -	REVISED -
	DRAWN -	REVISED -
PLOT SCALE = \$SCALE\$	CHECKED -	REVISED -
PLOT DATE = 12/19/2024	DATE -	REVISED -

F.A.I. RTE.	SECTION	COUNTY	TOTAL SHEETS	SHEET NO.
155	(54-4HB)D	LOGAN	133	111
CONTRACT NO. 72220				
ILLINOIS FED. AID PROJECT				

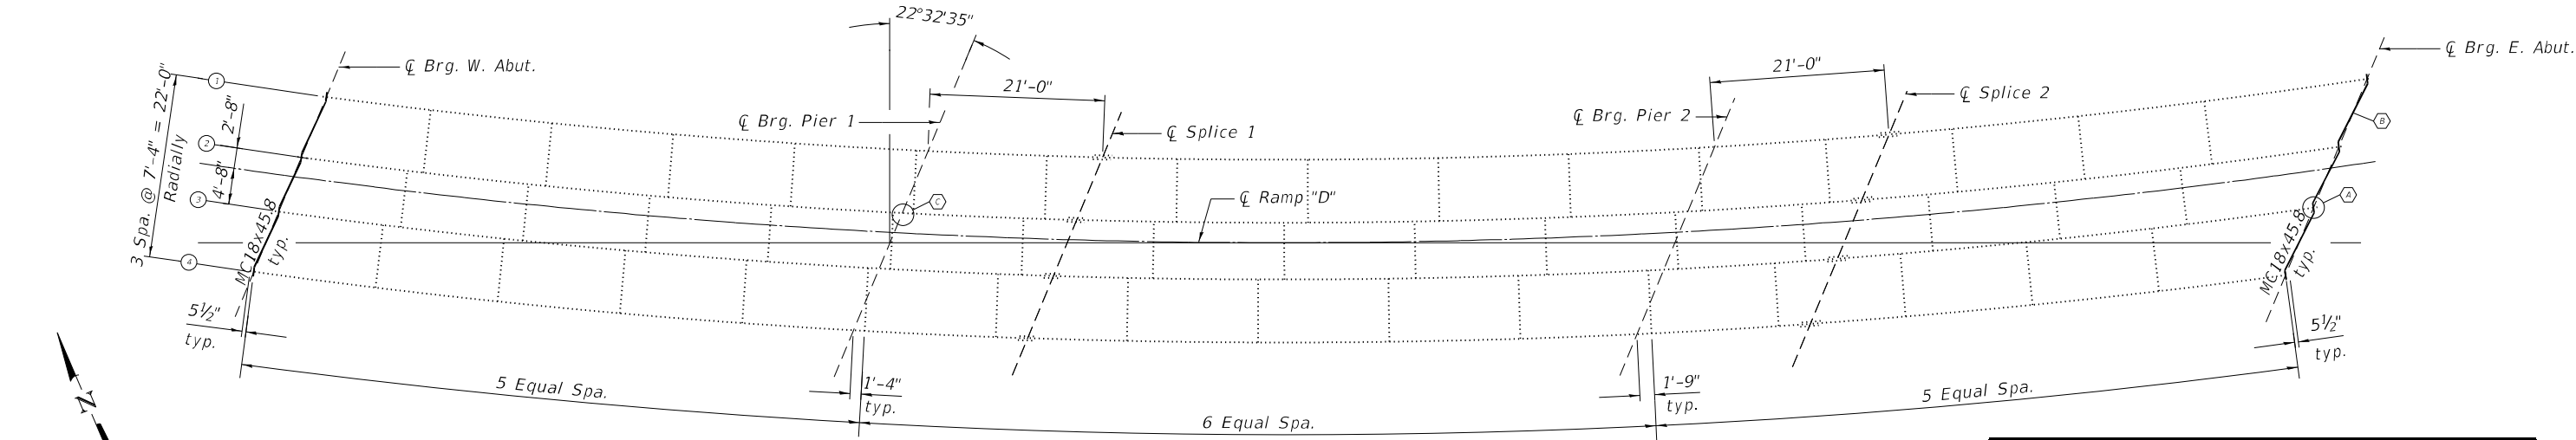


PLAN

INTERIOR GIRDER REACTION TABLE				
	N. Abut.	Pier 1	Pier 2	S. Abut.
$R\phi$	(k)	23.8	86.6	93.9
$R_s\phi$	(k)	7.7	27.2	29.0
R_L	(k)	45.1	61.3	65.0
R_I	(k)	15.3	19.4	20.1
R_{Total}	(k)	91.9	194.5	208.0

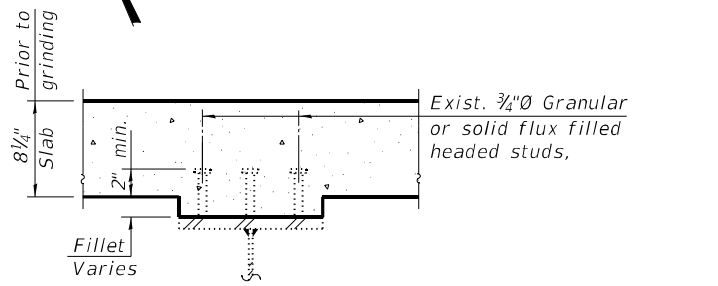

SECTION A-A

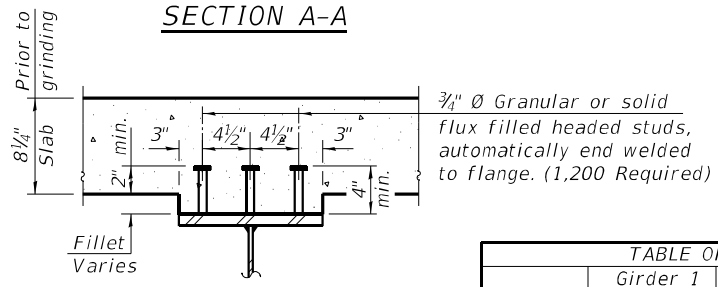

SECTION B-B

- Ⓐ - Jack and replace all bearings at both the W. Abut. and E. Abut. (8 locations). See sheet 18 of 36 for details and quantities.
- Ⓑ - Remove portion and repair all end diaphragms at both the W. Abut. and E. Abut. (6 locations). See sheet 16 of 36 for details and quantities.
- Ⓒ - Repair bearing stiffener. See sheet 10 of 36 for details and quantities.

TABLE OF GIRDER DIMENSIONS				
	Girder 1	Girder 2	Girder 3	Girder 4
Radius	879.47'	886.80'	894.13'	901.47'
A	72'-7 7/8"	72'-6 1 1/16"	72'-6"	72'-5 7/16"
B	94'-7 1/8"	94'-5 1/16"	94'-3 1 3/16"	94'-2 1/4"
C	78'-10 3/16"	78'-7 1 1/16"	78'-5 1 1/16"	78'-3 1/2"
D	66'-7 7/8"	66'-5 1/16"	66'-3 1 3/16"	66'-2 1/4"
E	58'-3 1 1/16"	58'-1 1/16"	57'-11 3/16"	57'-9"

INTERIOR GIRDER MOMENT TABLE						
		0.4 Sp. 1	Pier1	0.5 Sp. 1	Pier2	0.6 Sp. 2
I_s	(in ⁴)	14,050	24,745	15,228	26,547	15,228
$I_c(n)$	(in ⁴)	41,553	54,120	46,674	57,039	46,674
$I_c(3n)$	(in ⁴)	30,259	40,435	33,419	42,621	33,419
S_s	(in ³)	743	1,094	856	1,873	856
$S_c(n)$	(in ³)	1,076	7,855	1,232	7,824	1,734
$S_c(3n)$	(in ³)	1,375	2,854	1,518	2,927	1,518
SI	(in ³)	37	-	45	-	45
ϕ	(k/')	0.90	0.97	0.91	0.99	0.91
$M\phi$	(k)	288	709	278	791	347
$s\phi$	(k/')	0.29	0.29	0.29	0.29	0.29
$M_s\phi$	(k)	101	211	104	229	121
M_L	(k)	499	486	545	506	550
MI	(k)	169	153	161	157	179
$^{5/3}[M_L + MI]$	(k)	1,113	1,065	1,177	1,103	1,215
Ma	(k)	1,953	2,581	2,026	2,760	2,188
Mbl	(k)	3	-	3.0	-	3.0
$fs\phi$ (non-comp)	(ksi)	4.7	7.8	3.9	5.1	4.9
$fs\phi$ (comp)	(ksi)	0.9	-	0.8	0.0	1.0
$fs^{5/3} [M_L + M_I]$	(ksi)	12.4	11.7	11.5	7.1	8.4
fl	(ksi)	0.84	-	0.82	0.72	0.83
$fs(Overload)$	(ksi)	18.0	19.5	16.2	12.2	14.3
$fs(Total)$	(ksi)	23.4	25.4	21.1	15.9	18.6
$Fcr(Overload)$	(ksi)	47.5	47.5	47.5	47.5	47.5
VR	(k)	19.4	23.8	17.9	22.7	18.2
Fcr	(ksi)	50	-	50	-	50

I_s , S_s : Non-composite moment of inertia and section modulus of the steel section used for computing fs (Total and Overload) due to non-composite dead loads (in.⁴ and in.³).

$I_c(n)$, $S_c(n)$: Composite moment of inertia and section modulus of the steel and deck based upon the modular ratio, "n", used for computing fs (Total and Overload) due to short-term composite live loads (in.⁴ and in.³).

$I_c(3n)$, $S_c(3n)$: Composite moment of inertia and section modulus of the steel and deck based upon 3 times the modular ratio, "3n", used for computing fs (Total and Overload) due to long-term composite (superimposed) dead loads (in.⁴ and in.³).

SI : Section modulus of one flange plate for lateral flange bending (in.³).

ϕ : Un-factored non-composite dead load (kips/ft.).

$M\phi$: Un-factored moment due to non-composite dead load (kip-ft.).

$s\phi$: Un-factored long-term composite (superimposed) dead load (kips/ft.).

$M_s\phi$: Un-factored moment due to long-term composite (superimposed) dead load (kip-ft.).

M_L : Un-factored live load moment (kip-ft.).

MI : Un-factored moment due to impact (kip-ft.).

Ma : Factored design moment (kip-ft.).

$1.3 [M\phi + M_s\phi + \frac{5}{3} (M_L + MI)]$

Mbl : Factored lateral bending moment for flange plate (kip-ft.).

fl : Factored calculated normal stress at the edge of flange due to lateral bending (ksi).

$fs(Overload)$: Sum of stresses as computed from the moments below (ksi).

$M\phi + M_s\phi + \frac{5}{3} (M_L + MI)$

$fs(Total)$: Sum of stresses as computed from the moments below (ksi).

$1.3 [M\phi + M_s\phi + \frac{5}{3} (M_L + MI)]$

$Fcr(Overload)$: Critical average flange stress at overload computed according to the 2003 AASHTO Guide Specifications for Horizontally Curved Steel Girder Highway Bridges Section 9.5 (ksi).


Fcr : Critical average flange stress (smaller of $Fcr1$ or $Fcr2$ for partially braced flanges and F_y for continuously braced flanges) computed according to the 2003 AASHTO Guide Specifications for Horizontally Curved Steel Girder Highway Bridges (Sections 5.2, 5.3 and 5.4) (ksi).

VR : Maximum t + impact shear range within span for stud shear connector design (kips).

Note:
 M_L and R_L include the effects of centrifugal force and superelevation.


BILL OF MATERIAL

ITEM	UNIT	TOTAL
Stud Shear Connectors	Each	1,200

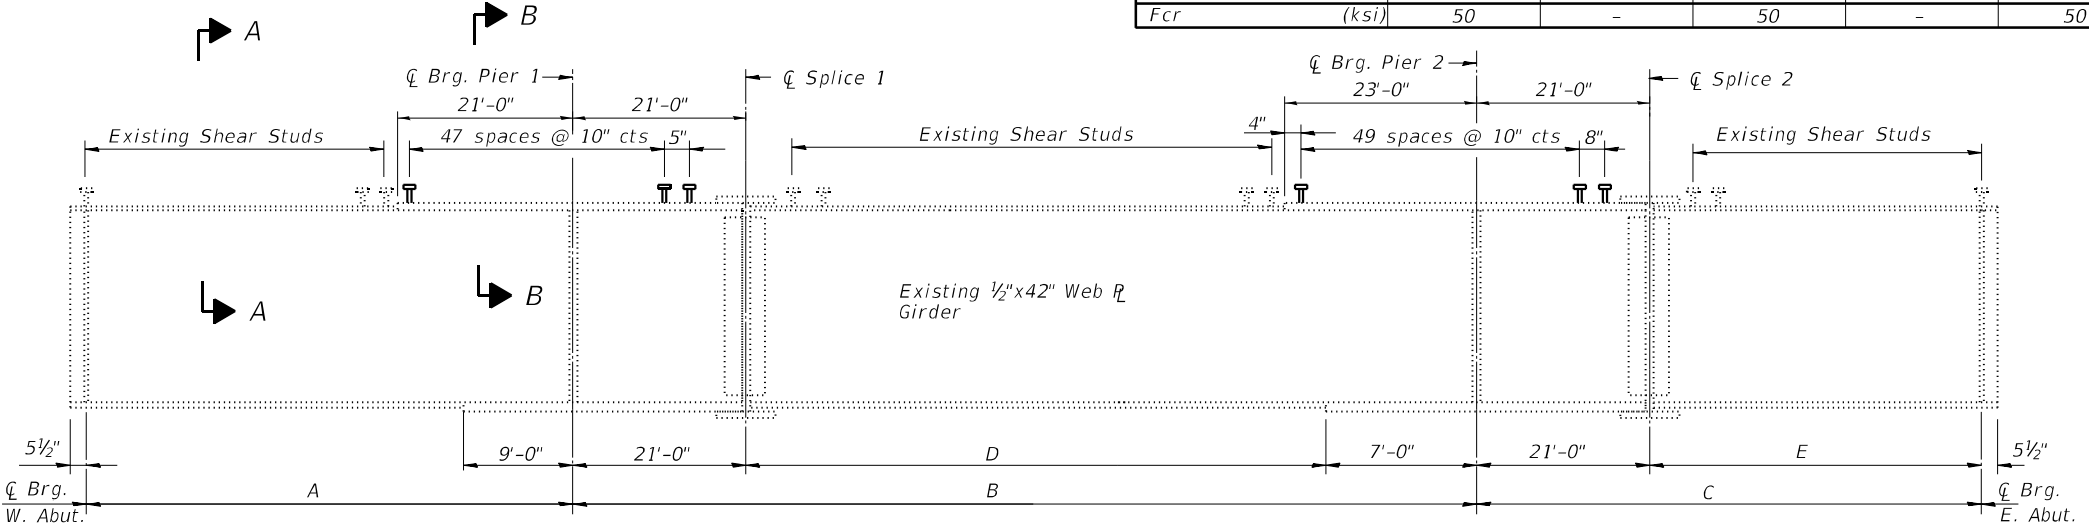


GIRDER ELEVATION

MODEL: Default
FILE NAME: C:\Transportation\4554 - IDOT FTB 198-023 DE010\04CADD\51054-0051-72220\015-Framing Plan.dgn

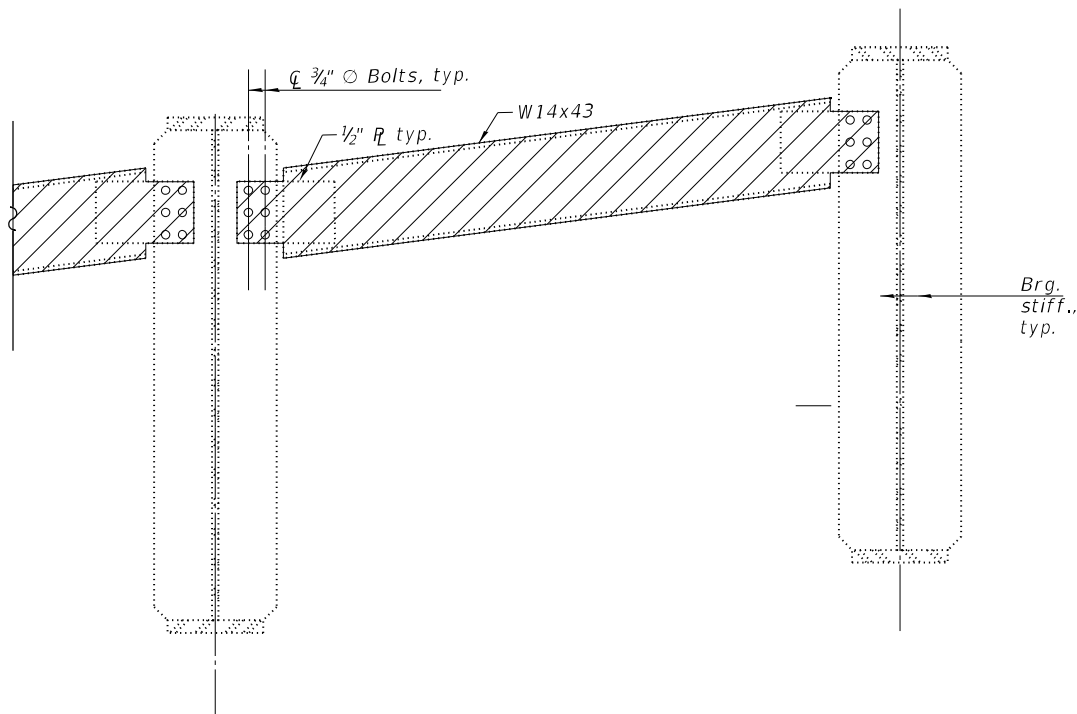

EXISTING END DIAPHRAGM REMOVAL DETAIL

Remove each end diaphragm at both the W. Abut and E. Abut. (6 Locations). Cost included with Structural Steel Repair (North Abutment Shown, South Abutment Similar)

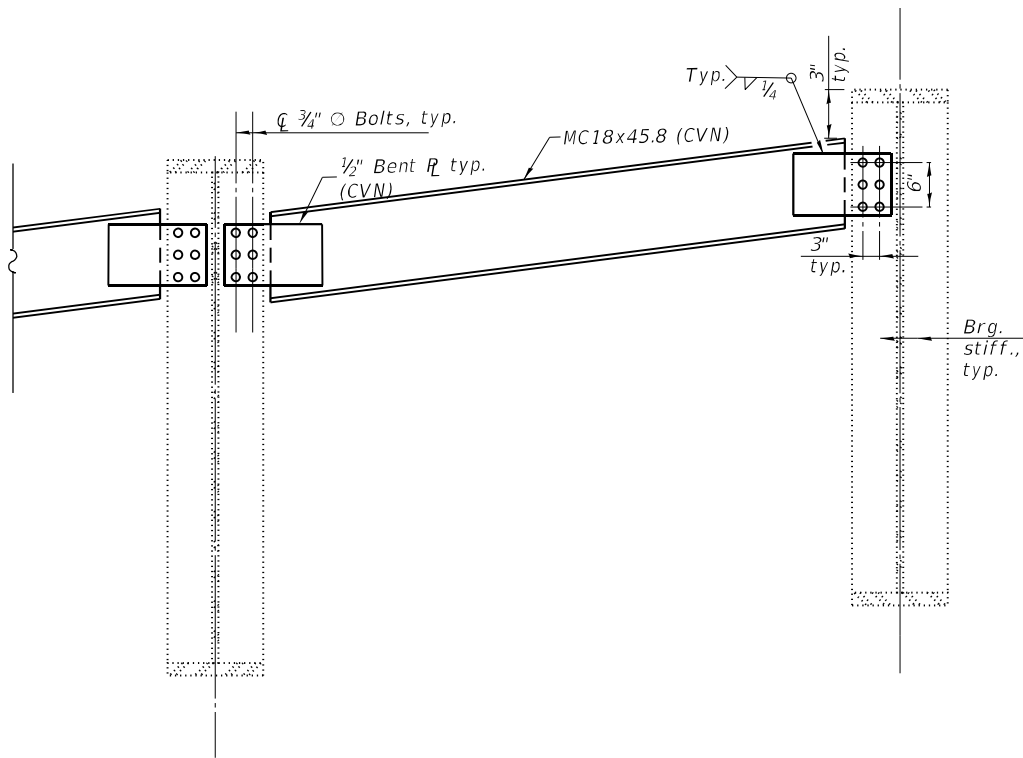

EXISTING END DIAPHRAGM REPAIR DETAIL

"CVN" denotes Charpy-V-Notch impact energy requirements, zone 2.

LEGEND




To be Removed

BOLT HOLE LEGEND

o or • - Field drill using existing steel or template

Note:
Two hardened washers for each diaphragm connection.

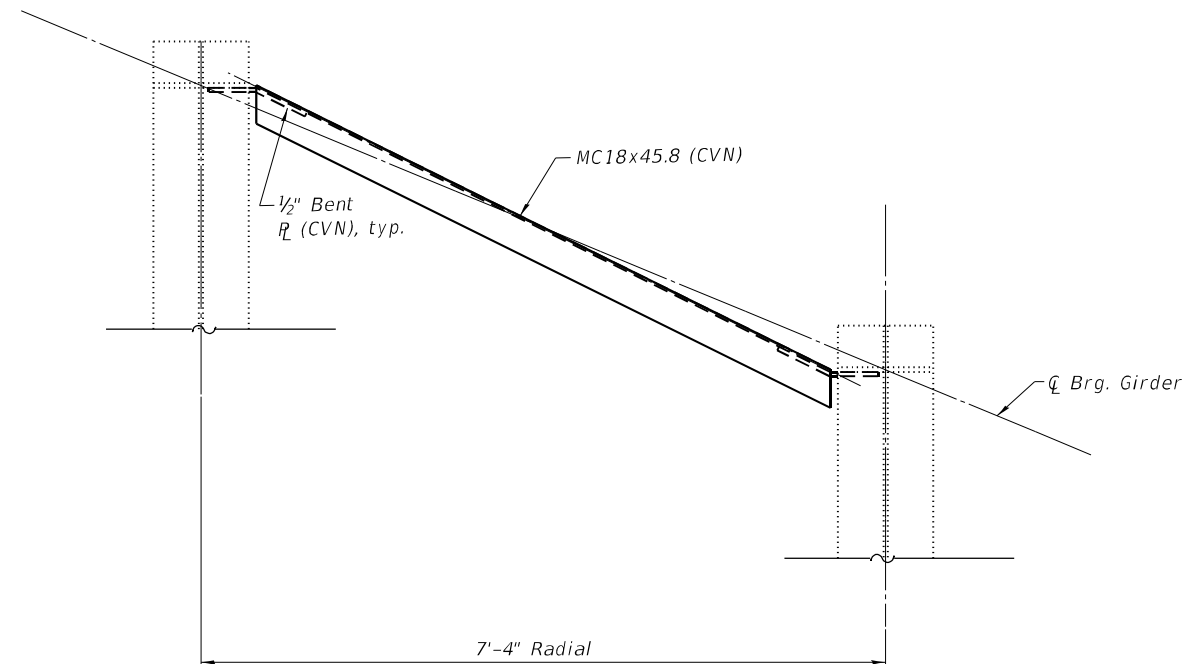

PLAN

BILL OF MATERIAL

ITEM	UNIT	TOTAL
Structural Steel Repair	Pound	2,780

MODEL: Default
FILE NAME: C:\Transportation\4554 - IDOT FTB 198-03 DE010\ACADD\51054-0051-72220.dwg
Structural Repair Details.dgn




USER NAME = \$USER\$	DESIGNED -	REVISED -
	DRAWN -	REVISED -
PLOT SCALE = \$SCALE\$	CHECKED -	REVISED -
PLOT DATE = 12/19/2024	DATE -	REVISED -

STATE OF ILLINOIS
DEPARTMENT OF TRANSPORTATION


STRUCTURAL REPAIR DETAILS
STRUCTURE NO. 054-0051

SCALE: SHEET 16 OF 36 SHEETS STA. TO STA.


F.A.I. RTE.	SECTION	COUNTY	TOTAL SHEETS	SHEET NO.
155	(54-4HB)D	LOGAN	133	113
CONTRACT NO. 72220				
ILLINOIS FED. AID PROJECT				

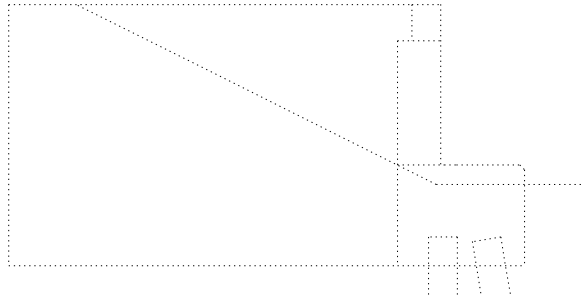


SOUTH WINGWALL

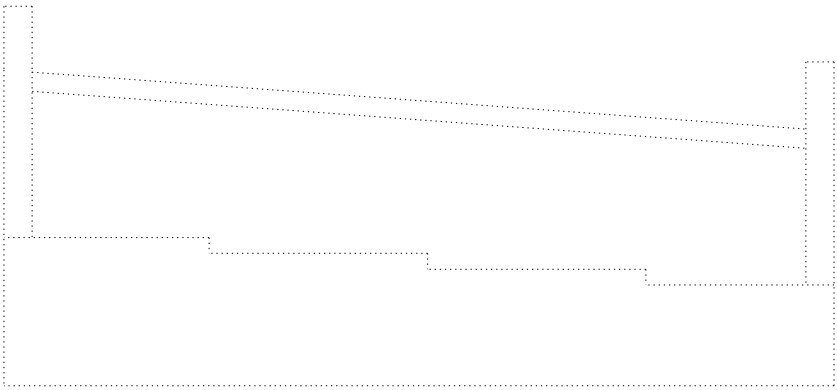


WEST ABUTMENT
(Looking West)

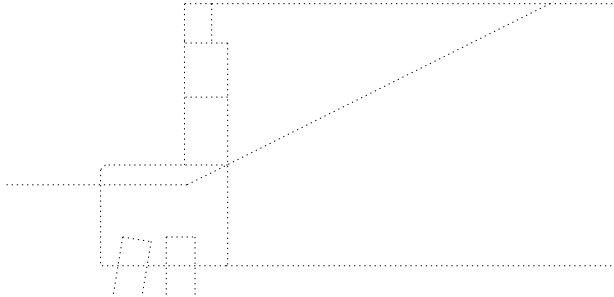


NORTH WINGWALL

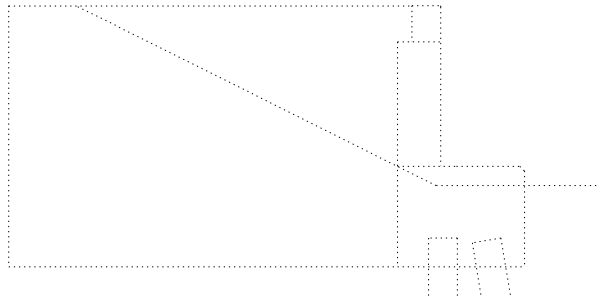

NORTH WINGWALL

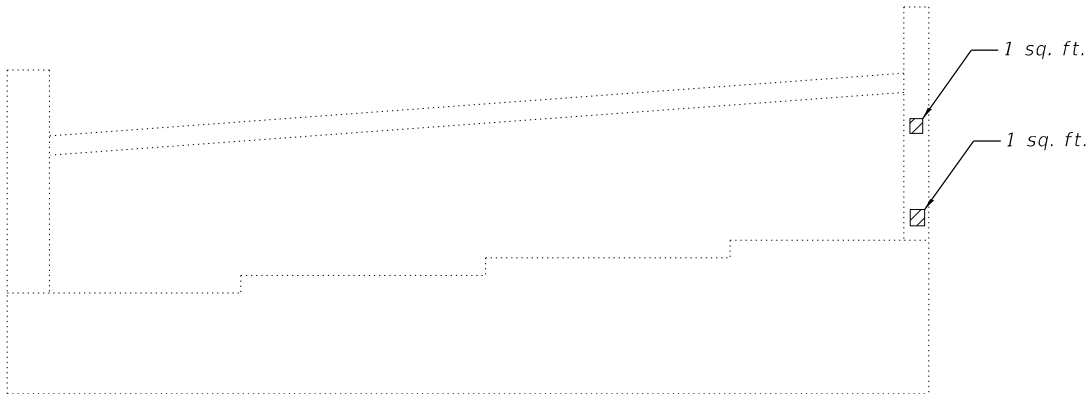

EAST ABUTMENT
(Looking East)

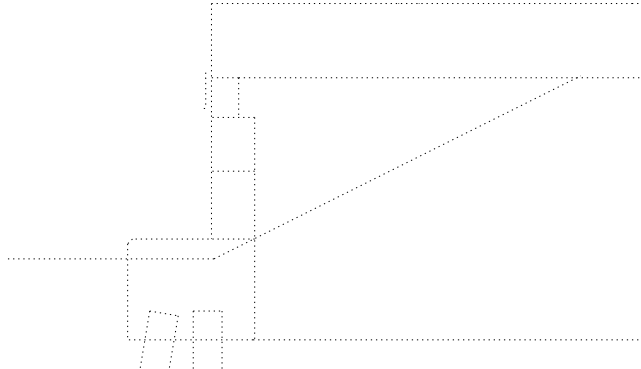

SOUTH WINGWALL

 Structural Repair of Concrete
(Depth Equal to or less than 5")

BILL OF MATERIAL

ITEM	UNIT	TOTAL
Structural Repair of Concrete (Depth Equal to or less than 5")	Sq. Ft.	2

MODEL: Default
FILE NAME: C:\Transportation\4854 - IDOT FTB 198-03 DE010\ACADD 5\1054-005172220\017-Abutment Repair Details.dgn




USER NAME = \$USER\$	DESIGNED -	REVISED -
	DRAWN -	REVISED -
PLOT SCALE = \$SCALE\$	CHECKED -	REVISED -
PLOT DATE = 12/19/2024	DATE -	REVISED -

STATE OF ILLINOIS
DEPARTMENT OF TRANSPORTATION



ABUTMENT REPAIR DETAILS
STRUCTURE NO. 054-0051

SCALE: SHEET 17 OF 36 SHEETS STA. TO STA.

F.A.I. RTE.	SECTION	COUNTY	TOTAL SHEETS	SHEET NO.
155	(54-4HB)D	LOGAN	133	114
CONTRACT NO. 72220				
ILLINOIS FED. AID PROJECT				

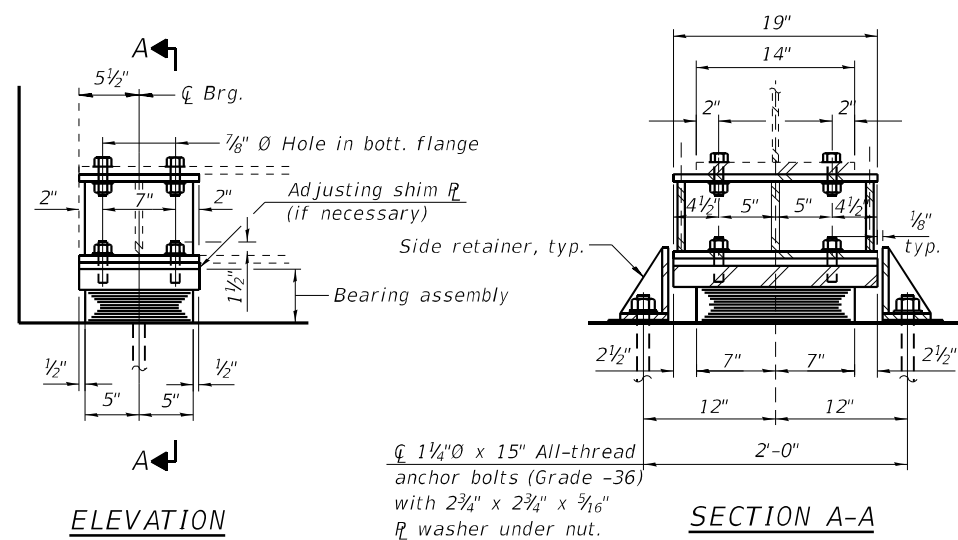

TYPE I ELASTOMERIC EXP. BRG. AT ABUTMENTS

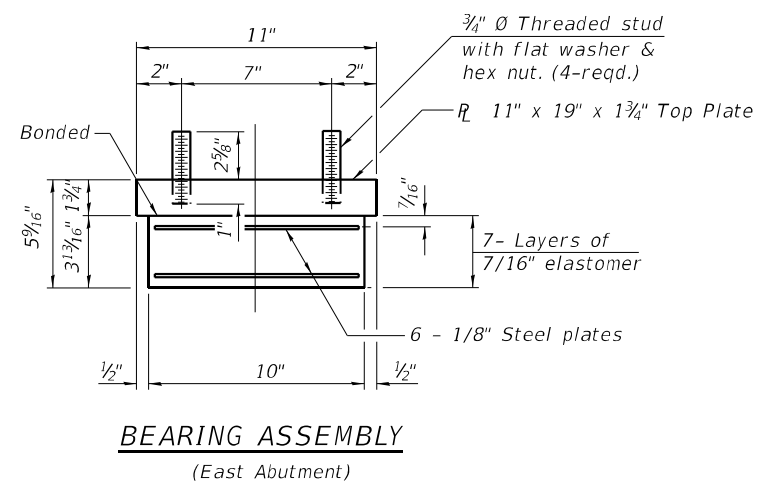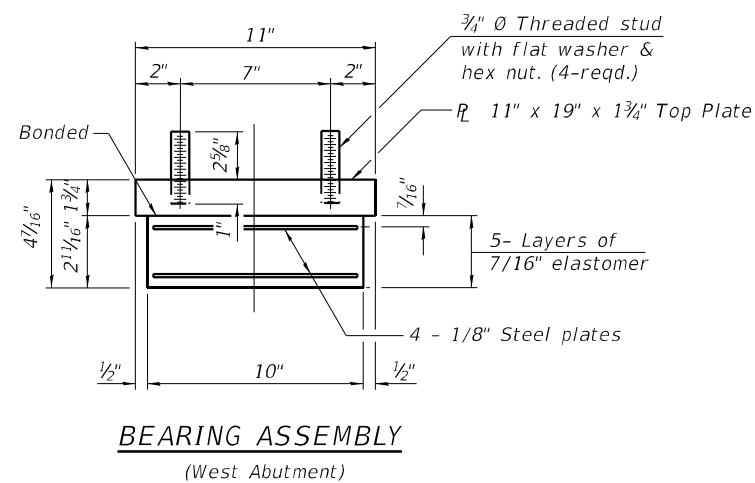

Notes:




Note: Side retainers and stainless steel plates shall be included in the cost of Elastomeric Bearing Assembly, Type I.

The Contractor shall verify the existing dimensions prior to fabricating the bearing extensions. Cost of extensions included with Furnishing and Erecting Structural Steel.

Two 1/8" adjusting shims shall be provided for each bearing in addition to all other plates or shims and placed as shown on bearing details.

Shim plates shall not be placed under bearing assembly.

The structural steel plates of Bearing Assembly shall conform to the requirements of AASHTO M270 Grade 50.

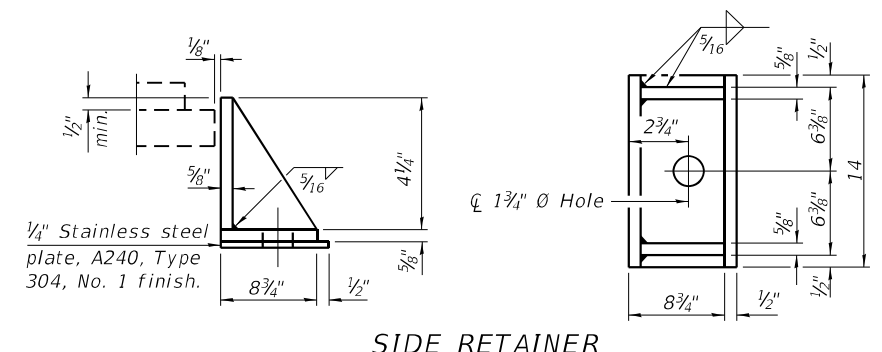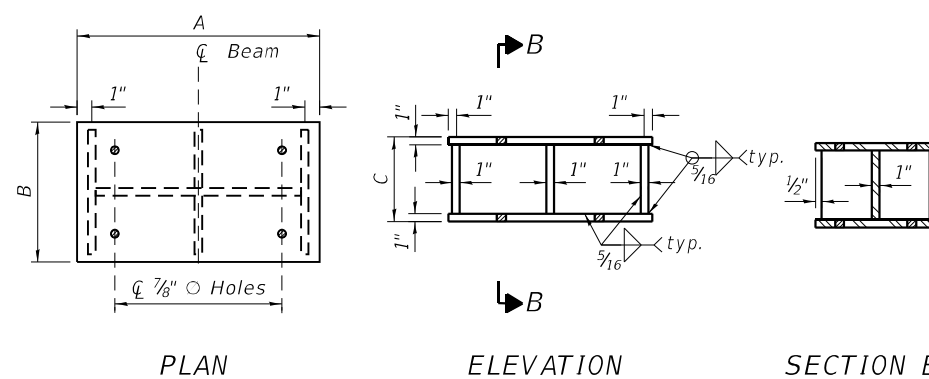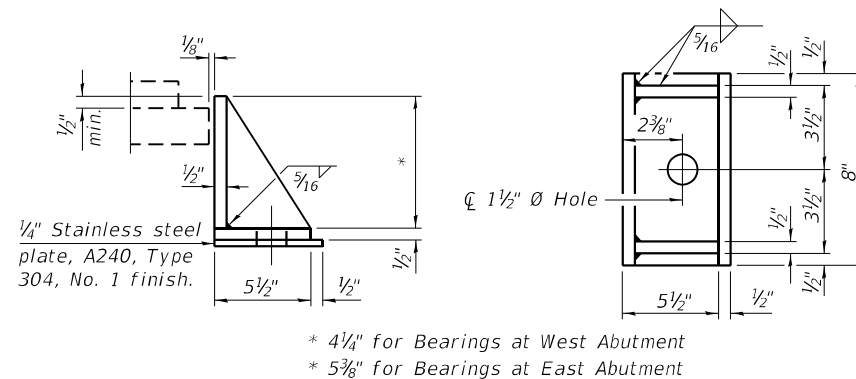

SIDE RETAINER


Equivalent rolled angle with stiffeners
will be allowed in lieu of welded plates.

BILL OF MATERIAL


<i>Item</i>	<i>Unit</i>	<i>Total</i>
<i>Elastomeric Bearing Assembly, Type I</i>	<i>Each</i>	<i>8</i>
<i>Anchor Bolts, 1 1/4"</i>	<i>Each</i>	<i>16</i>
<i>Furnishing and Erecting Structural Steel</i>	<i>Pound</i>	<i>330</i>
<i>Jack and Remove Existing Bearings</i>	<i>Each</i>	<i>8</i>

I-2E-1


6-15-2019

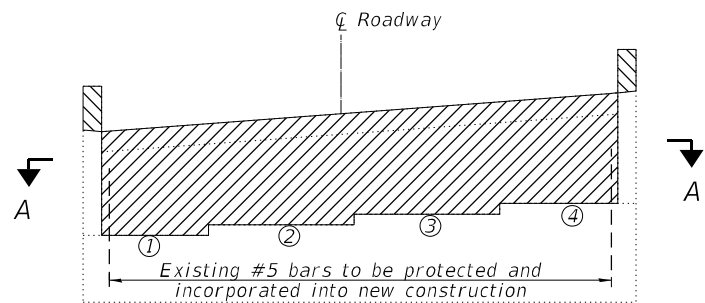


ELEVATION

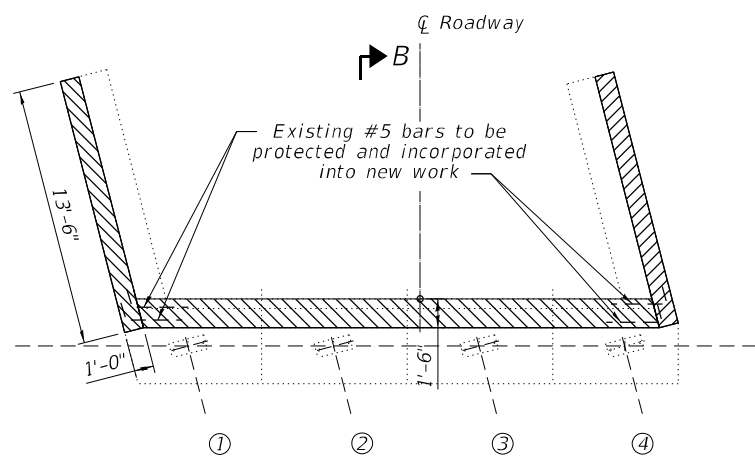


SECTION A-A

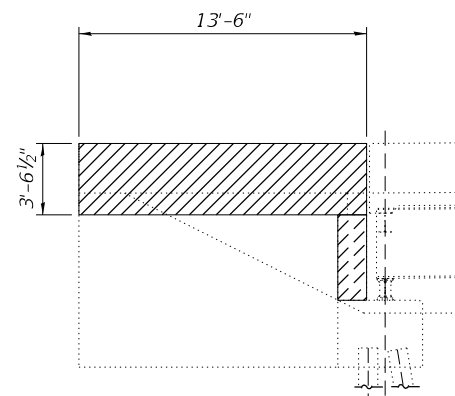

SOUTH WING WALL ELEVATION

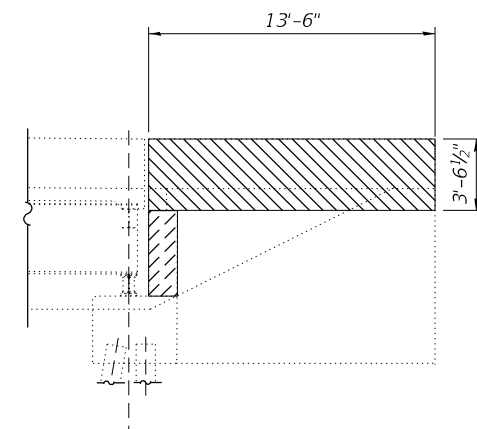

NORTH WING WALL ELEVATION

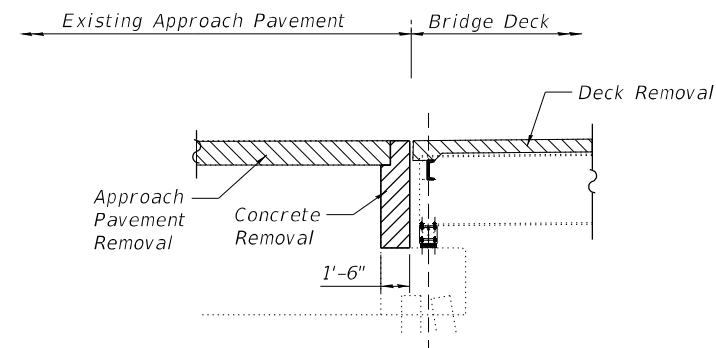

SECTION B-B

BILL OF MATERIAL

ITEM	UNIT	TOTAL
Concrete Removal	Cu. Yd.	13.8


STATE OF ILLINOIS
DEPARTMENT OF TRANSPORTATION

CONCRETE REMOVAL EAST ABUTMENT
STRUCTURE NO. 054-0051


SCALE: SHEET 19 OF 36 SHEETS STA. TO STA.

F.A.I. RTE.	SECTION	COUNTY	TOTAL SHEETS	SHEET NO.
155	(54-4HB)D	LOGAN	133	116
CONTRACT NO. 72220				
ILLINOIS FED. AID PROJECT				


USER NAME = \$USER\$	DESIGNED -	REVISED -
	DRAWN -	REVISED -
PLOT SCALE = \$SCALE\$	CHECKED -	REVISED -
PLOT DATE = 12/19/2024	DATE -	REVISED -

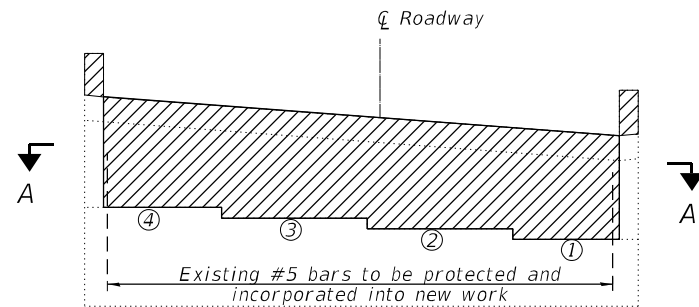


ELEVATION

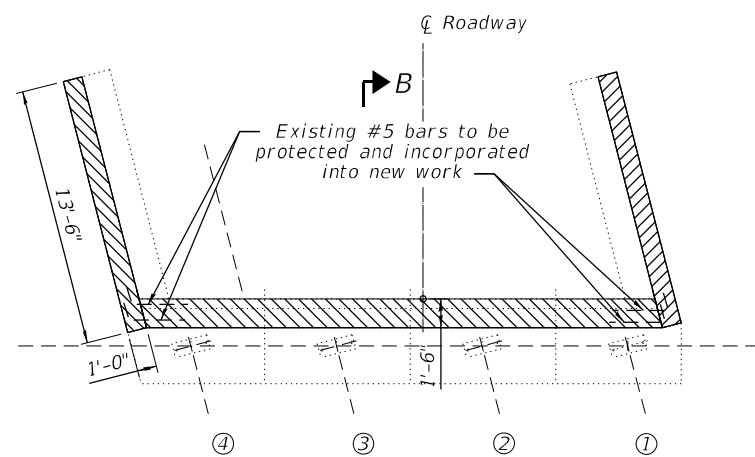


SECTION A-A

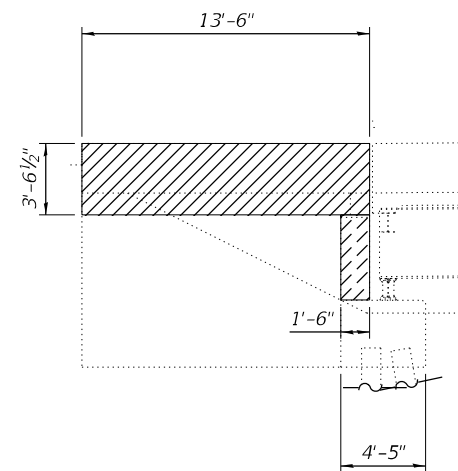

SOUTH WING WALL ELEVATION

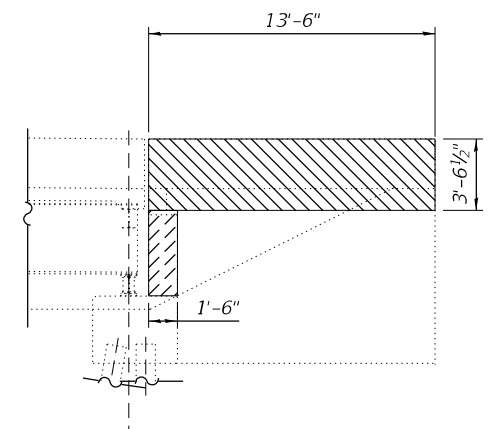

NORTH WING WALL ELEVATION

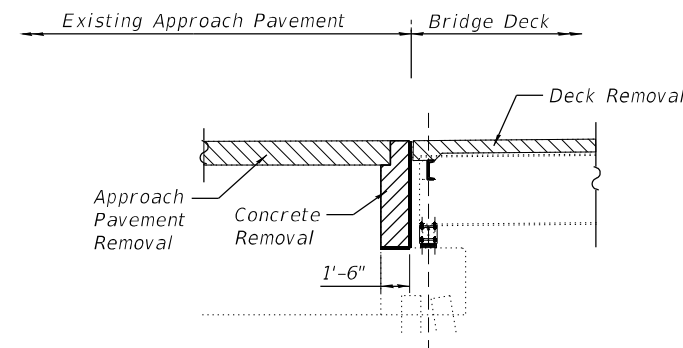

SECTION B-B

BILL OF MATERIAL

ITEM	UNIT	TOTAL
Concrete Removal	Cu. Yd.	12.7


STATE OF ILLINOIS
DEPARTMENT OF TRANSPORTATION

CONCRETE REMOVAL WEST ABUTMENT
STRUCTURE NO. 054-0051


SCALE: SHEET 20 OF 36 SHEETS STA. TO STA.

F.A.I. RTE.	SECTION	COUNTY	TOTAL SHEETS	SHEET NO.
155	(54-4HB)D	LOGAN	133	117
CONTRACT NO. 72220				
ILLINOIS FED. AID PROJECT				


USER NAME = \$USER\$	DESIGNED -	REVISED -
	DRAWN -	REVISED -
PLOT SCALE = \$SCALE\$	CHECKED -	REVISED -
PLOT DATE = 12/19/2024	DATE -	REVISED -

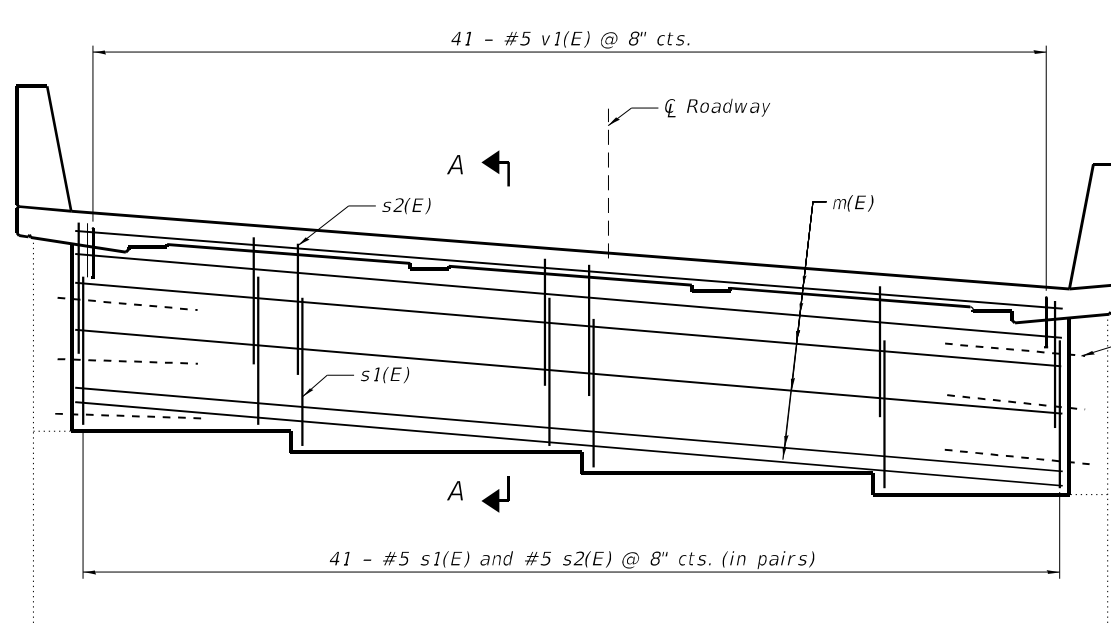


ELEVATION
(W. Abut. Looking West)

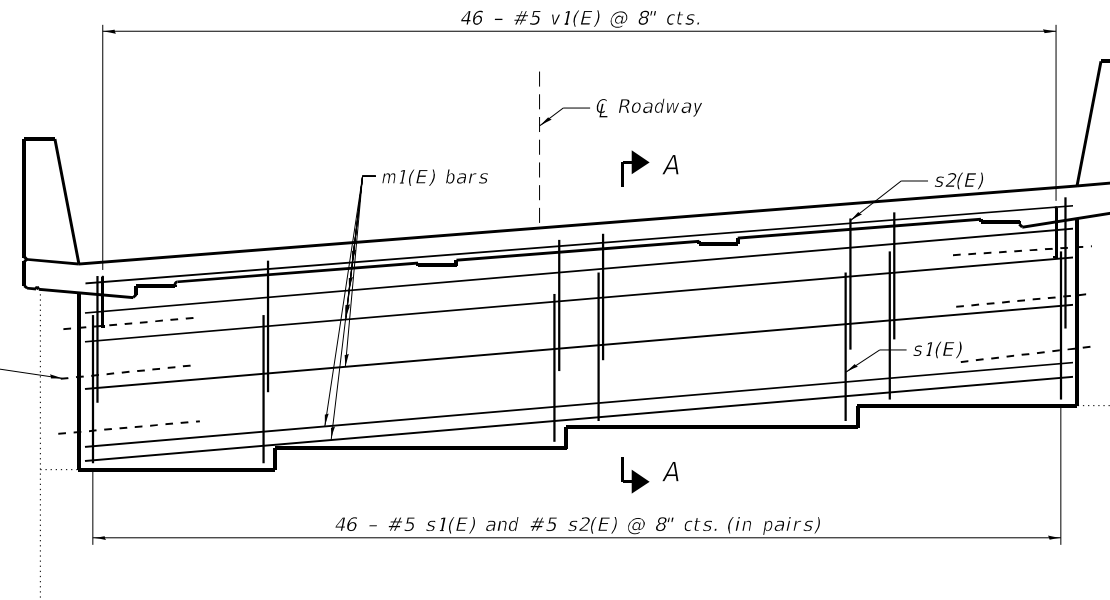


ELEVATION
(E. Abut. Looking East)

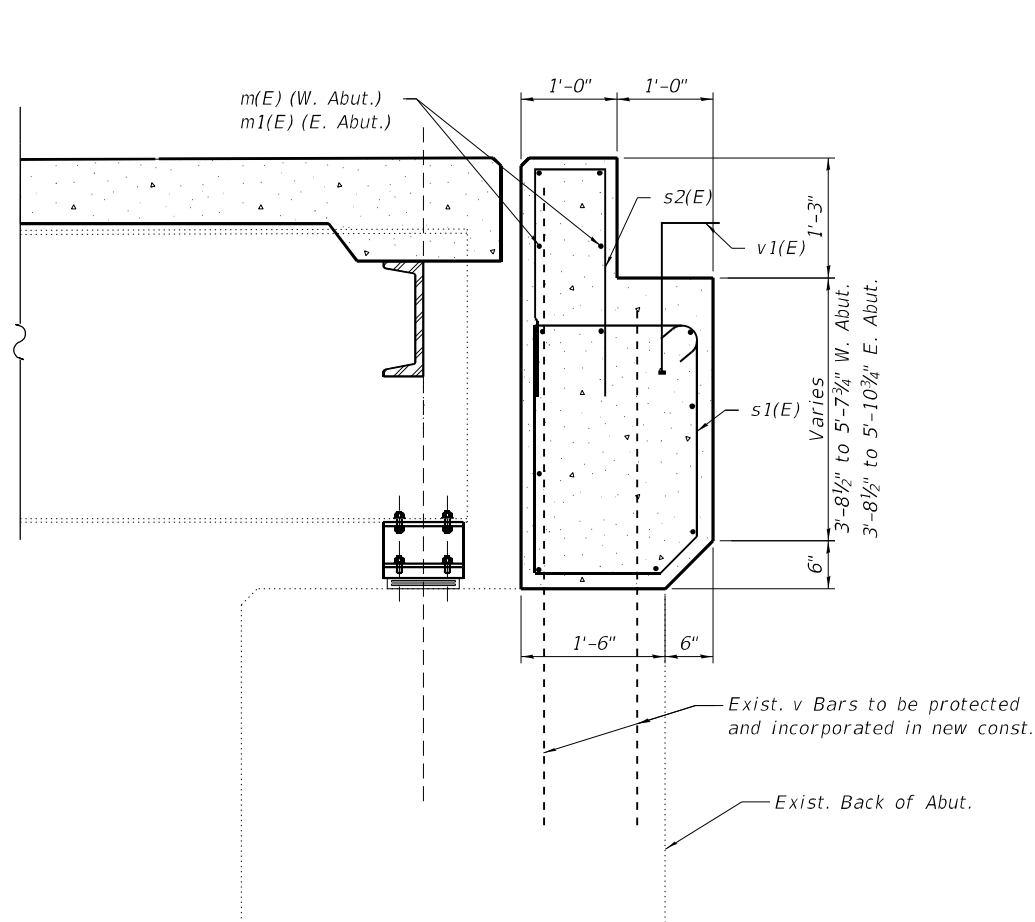


SECTION A-A

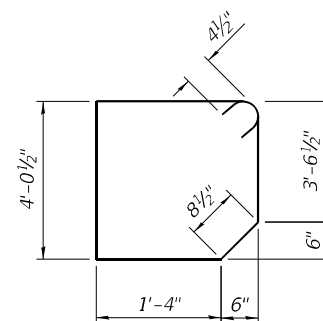

BAR s1(E)

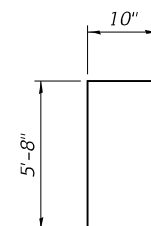

BAR s2(E)

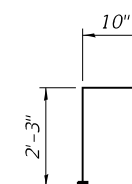

BAR v1(E)

**TWO ABUTMENT BACKWALL
BILL OF MATERIAL**

Bar	No.	Size	Length	Shape
m(E)	12	#5	26'-6"	□
m1(E)	12	#5	29'-11"	Π
s1(E)	87	#5	10'-5"	—
s2(E)	87	#5	12'-2"	—
v1(E)	87	#5	3'-1"	┐
Concrete Structures			Cu. Yd.	12.4
Reinforcement Bars, Epoxy Coated			Pound	3,040

MODEL: Default
FILE NAME: C:\Transportation\4854 - IDOT RTB 198-03 DE010\ACADD\51054-005172220-021-Concrete Superstructures.dgn




USER NAME = \$USER\$	DESIGNED -	REVISED -
DRAWN -	REVISED -	REVISED -
PLOT SCALE = \$SCALE\$	CHECKED -	REVISED -
PLOT DATE = 12/19/2024	DATE -	REVISED -

**STATE OF ILLINOIS
DEPARTMENT OF TRANSPORTATION**

**ABUTMENT RECONSTRUCTION DETAILS
STRUCTURE NO. 054-0051**

SCALE: SHEET 21 OF 36 SHEETS STA. TO STA.


F.A.I. RTE.	SECTION	COUNTY	TOTAL SHEETS	SHEET NO.
155	(54-4HB)D	LOGAN	133	118
CONTRACT NO. 72220				
ILLINOIS FED. AID PROJECT				

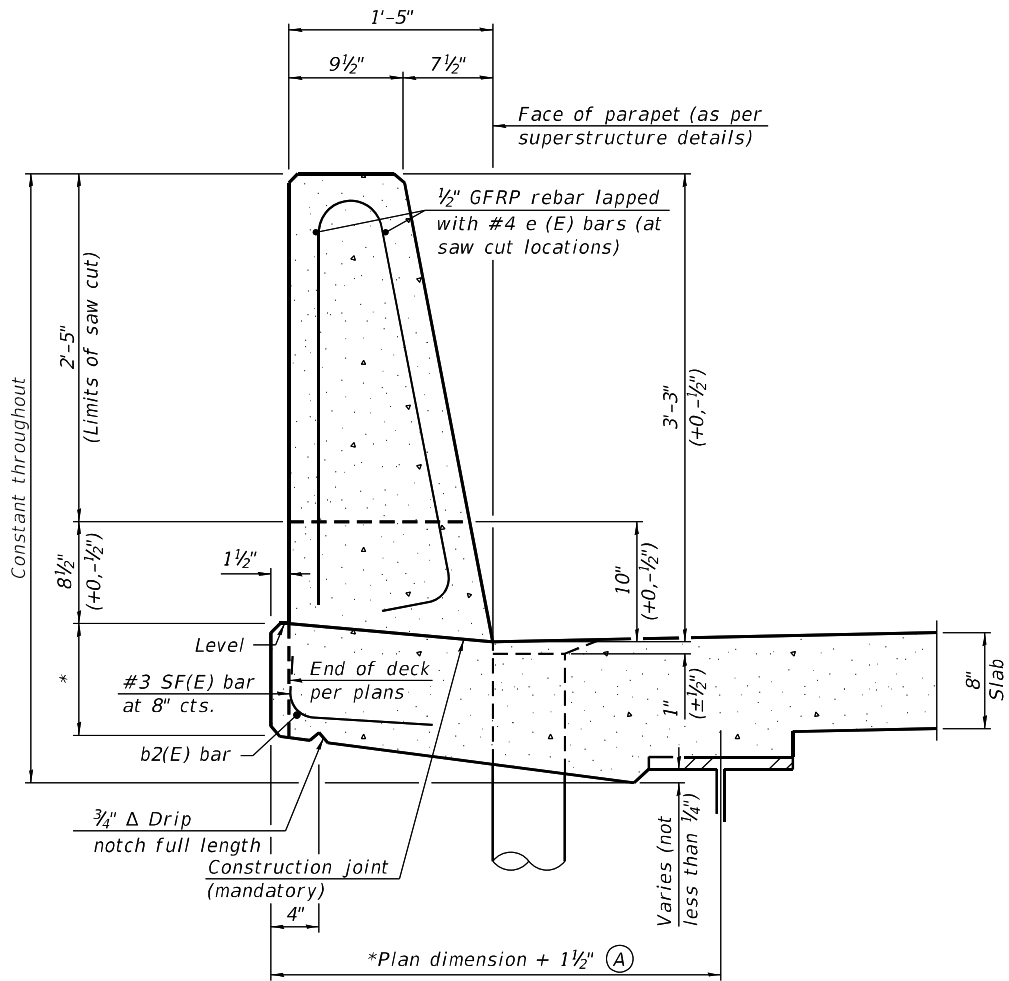


**39" CONSTANT-SLOPE
PARAPET SECTION**

(Showing dimensions, d(E), and 1/2" Ø GFRP rebar)

*See Superstructure Details.

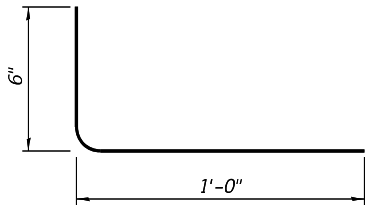

SF(E) BAR

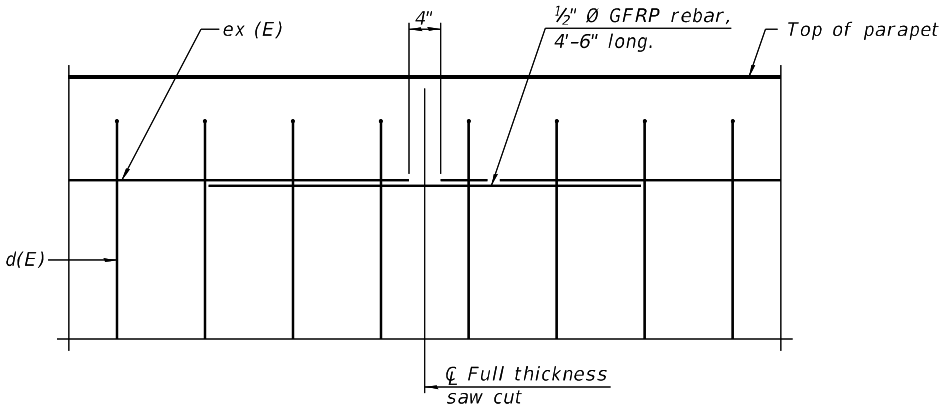

GFRP REBAR STIFFENING DETAIL

(Place as shown in parapet section at each parapet joint location.)

Notes:
All dimensions shall remain the same as shown on superstructure details, except dimension A which is to be revised as shown. Additional concrete needed to revise dimension A = 0.00348 cu. yds./ft. for 39" and 44" parapets.
Place full depth aluminum sheets as shown on superstructure details.
Replace all cork joint filler locations with a full thickness saw cut.
Steel superstructure shown. Other superstructure types similar.

MODEL: Default
FILE NAME: C:\Transportation\4554 - IDOT PFB 198-03 DE010\ACADD_5\1054-0051-72220-022-Parapet_Slipform_Opt.dgn

SFP 39-44

11-1-2022



USER NAME = \$USER\$	DESIGNED -	REVISED -
	DRAWN -	REVISED -
PLOT SCALE = \$SCALE\$	CHECKED -	REVISED -
PLOT DATE = 12/19/2024	DATE -	REVISED -

STATE OF ILLINOIS
DEPARTMENT OF TRANSPORTATION

CONCRETE PARAPET SLIPFORMING OPTION
STRUCTURE NO. 054-0051

SCALE: SHEET 22 OF 36 SHEETS STA. TO STA.

F.A.I. RTE.	SECTION	COUNTY	TOTAL SHEETS	SHEET NO.
155	(54-4HB)D	LOGAN	133	119
CONTRACT NO. 72220				
ILLINOIS FED. AID PROJECT				

1. NO.27, 6" BOAT SPIKE IN ROUGH LEAF HACKBERRY
0' LT. STA.26+30, L. RDWY. "F", ELEV.571.679
TE: No Deck Drains Will be Permitted On The Structure

STATE OF ILLINOIS

CURVE DATA
(Ramp "D")

P.I. STA.18+87.71
 $\Delta = 110^{\circ}-21'-03''$
 $D = 6^{\circ}-30'$
 $R = 881.47'$
 $T = 1267.11'$
 $L = 1697.70'$
 $E = 662.08'$
 $S.E. = 0.078 \frac{1}{2}$
P.C. STA.6+20.60
P.T. STA.23+18.30

ROUTE NO.	SECTION	COUNTY	TOTAL SHEETS	SHEET NO.	SHEET NO. 18
F.A.I. 55	54-4HB	LOGAN	63	31	36 SHEETS
FED. ROAD DIST. NO. 7	ILLINOIS	FED. AID PROJECT			

GENERAL NOTES

All reinforcement bars shall be lapped 24 diameters unless otherwise shown.

Fasteners shall be high strength bolts. Bolts $\frac{3}{4}"$; open holes $\frac{13}{16}"$ unless otherwise noted. Bolts $\frac{5}{8}"$; open holes $\frac{11}{16}"$ unless otherwise noted.

Calculated weight of Structural Steel = 220,730 lbs.

The Basic Lead Silica Chromate paint system shall be used for shop and field painting of structural steel.

Anchor bolts shall be set before bolting diaphragms over supports.

Slope wall shall be reinforced with welded wire fabric 6"x6" mesh, weighing 58# per 100 sq. ft. (For Quantity, see Sheet "I" Bill of Material.)

Concrete piles at abutments shall be driven in holes precored through the embankment in accordance with Article 513.09(c) of the Standard Specs.

The embankment configuration shown shall be the minimum embankment that must be constructed prior to construction of the abutments.

The concrete rail section above the mandatory construction joint at the top of the slab shall be constructed of Class X Concrete, except the aggregates shall conform to the requirements of Handrail Concrete.

Protective Coat shall not be applied to surfaces to which Coal Tar Interlayer Protective Coat is applied.

Field welding of construction accessories will not be permitted to the bottom flange of beams and girders nor to the top flange for a distance equal to one-fourth the span length each way from the pier supports. Field welding in other areas will be permitted only when approved by the Engineer.

The Contractor shall drive one concrete test pile in a permanent location at the West Abutment, and one Timber test pile in a permanent location at Pier #2 as directed by the Engineer before ordering the remainder of piles.

STATION 16+93.48 RAMP "D"
BUILT 197 BY
STATE OF ILLINOIS
F.A.I. RT. 55 SEC. 54-4HB
F.A. PROJ. I-
LOADING HS20 & ALT.

NAME PLATE
See Std. 2113

SEC. THRU SLOPEWALL
(For Slope Wall Layout, See Sheet "9")

TOTAL BILL OF MATERIALS

ITEM	UNIT	SUPER	SUB	TOTAL
Structure Excavation	Cu.Yds.		170	170
Protective Coat	Sq.Yds.	215		215
Class X Concrete	Cu.Yds.	235.3	259.9	495.2
Structural Steel	Lump Sum	1		1
Stud Shear Connectors	Each	2100		2100
Aluminum Railing	Lin.ft.	546		546
Creosoted Piles (Over 38')	Lin.ft.		405	405
Concrete Piles	Lin.ft.		1152	1152
Test Piles Concrete	Each	1		1
Test Piles (Timber)	Each	1		1
Creosoted Piles (20' to 38')	Lin.ft.		2130	2130
Coal Tar Interlayer Protective Coat	Sq.Yds.	674		674
Bituminous Conc. Sur. Crse. Class I	Tons	55		55
Preformed Joint Sealer	Lin.ft.	30		30
Neoprene Expansion Joint (2 1/2')	Lin.ft.	32		32
Name Plate	Each	1		1
Reinforcement Bars	Lbs.	55,500	35,370	90,870


* Calculated weight of Structural = 220,730 lbs.
** Included in Sec. 54-4

FIELD UNITS

$f_c = 1,200$ psi. (Deck Slab)
 $f_c = 1,400$ psi. (Curb, Parapet & Sub.)
 $f_s = 20,000$ psi. (Reinf.)
 $f_s = 20,000$ psi. (Struct.)
 $v_c = 75$ psi. (Ftg.)
 $n = 10$

Allow 25 / Sq. Ft. for Initial Class I Surf.
Allowable $\frac{1}{4}$ Deflection $L/1200$ Comp.
Design Specifications 1969 AASHTO (as applicable)

Future W.S. = 25 / Sq. Ft.
LOADING HS20-44 & ALT.

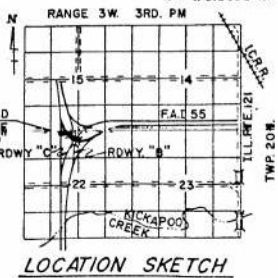

GENERAL PLAN & ELEVATION
SUPPL. FREEWAY, E.B. (RAMP "D")
over SUPPL. FREEWAY, N.B. (RDWY. "B")
over F.A.I. RTE 55, S.B. (RDWY. "C")
LOGAN COUNTY SEC. 54-4HB
STA. 16+93.48-8' RT. RAMP "D"
STA. 16+55.68 RDWY. "B"
STA. 25+94.04-12' RT. RDWY. "C"

FOR INFORMATION ONLY

STATE OF ILLINOIS
DEPARTMENT OF TRANSPORTATION

EXISTING PLANS
STRUCTURE NO. 054-0051

SCALE: SHEET 23 OF 36 SHEETS STA. TO STA.


F.A.I. RTE.	SECTION	COUNTY	TOTAL SHEETS	SHEET NO.
155	(54-4HB)D	LOGAN	133	120
CONTRACT NO. 72220				
ILLINOIS FED. AID PROJECT				




CIVIL DESIGN, INC.
WBE / DBE
EFFINGHAM, IL
LICENSE #184.003222

DESIGNED	D.V.K.	19
CHECKED	G.E.P.	
DRAWN	D.B.	
CHECKED	D.V.K.	
EXAMINED		
PASSED		
APPROVED		

DESIGNED	-	REVISED	-
DRAWN	-	REVISED	-
CHECKED	-	REVISED	-
DATE	-	REVISED	-

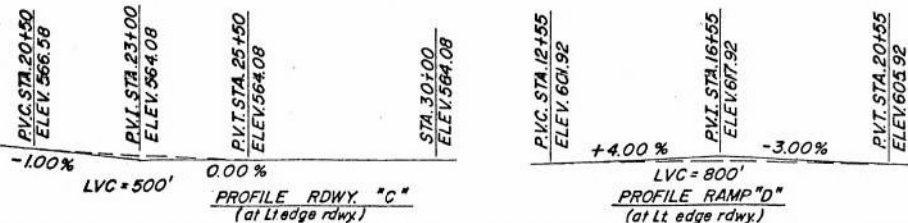


ROUTE	SECTION	COUNTY	TOTAL SHEETS	SHEET NO.
F.A. 406		LOGAN	133	57
FILE NO.	BY	TO STA.		
F.A. 406, Rtg. No. 6	LOGAN	LOGAN		
* 54-10-IX,SG				

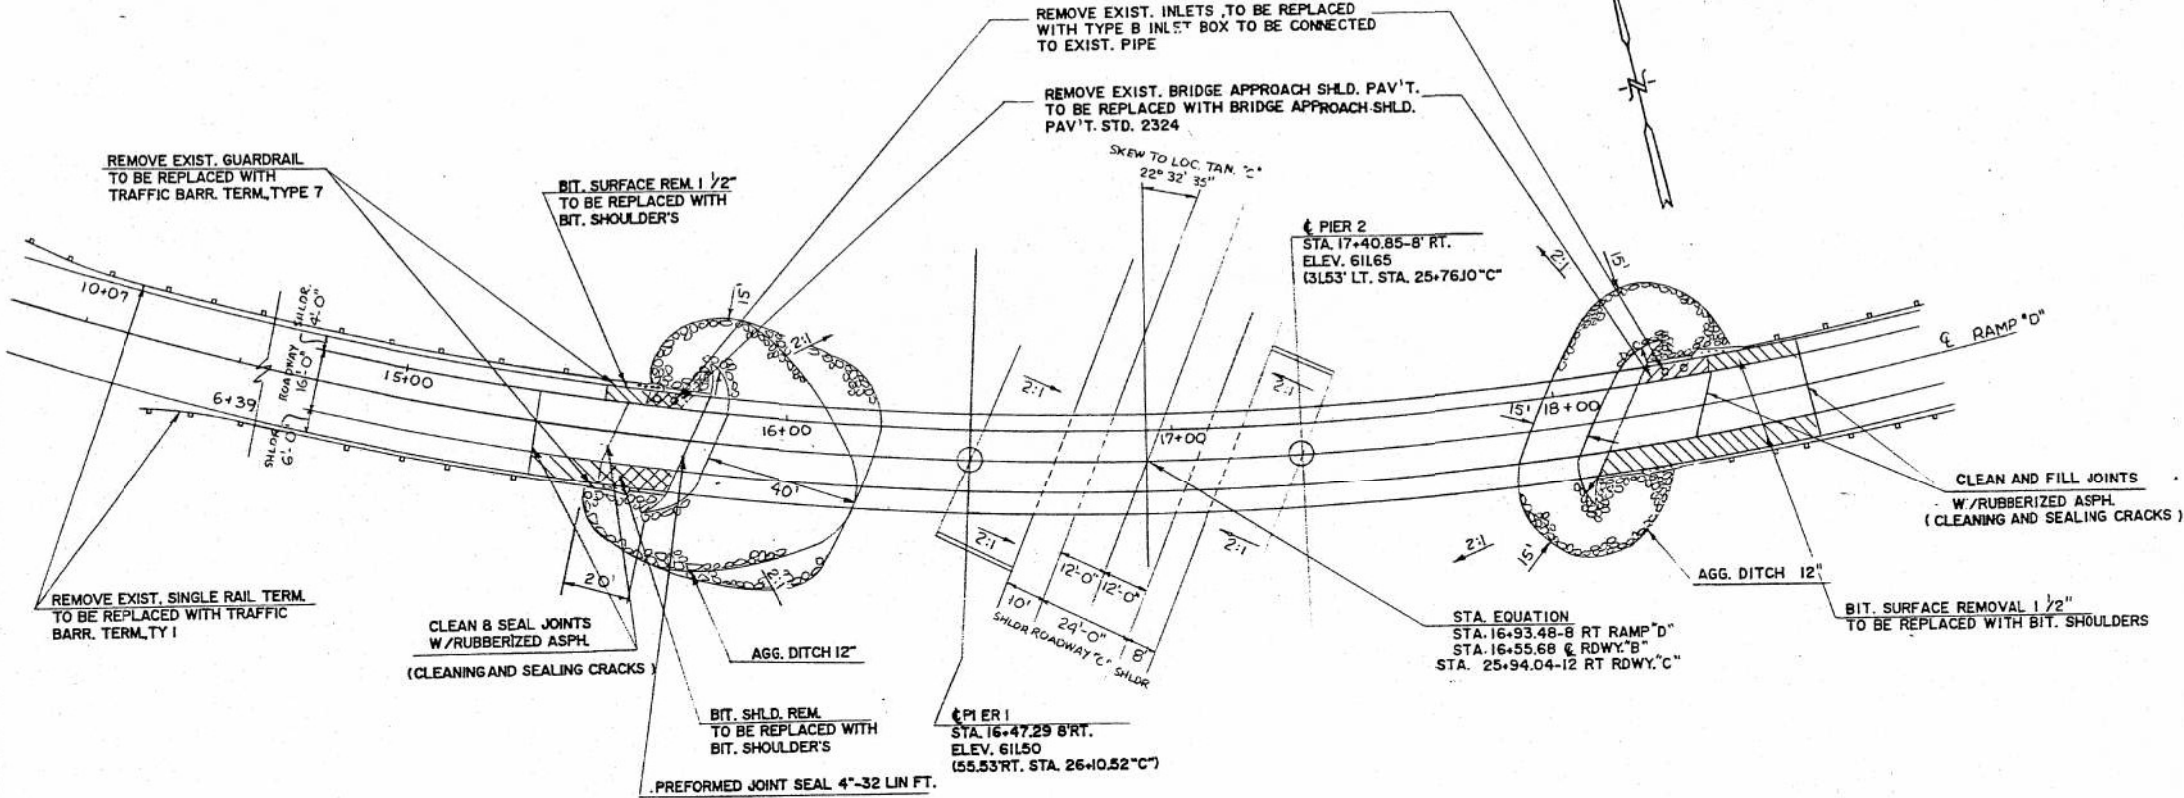


PROPOSED JOINT SEAL DIMENSIONS

STRUCTURE NUMBER	LOCATION	SIZE OF P.J.S. "W"	PLAN DETAIL (CASE)	COMPR. HEIGHT "CH"	1" BAR HEIGHT "I"	STOP BAR SIZE	PROP. OPEN "Wp"
054-0051	W. ABUT.	4	Ia	5.25	—	1/2x1/2	—

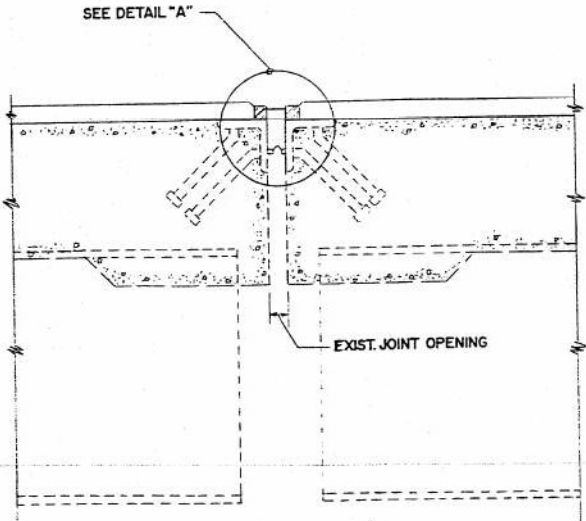


* WHERE THE EXISTING OPENING & L's ARE ADEQUATE FOR THE SPECIFIED P.J.S.

STRUCTURE NO. 054-0051 - WEST ABUTMENT

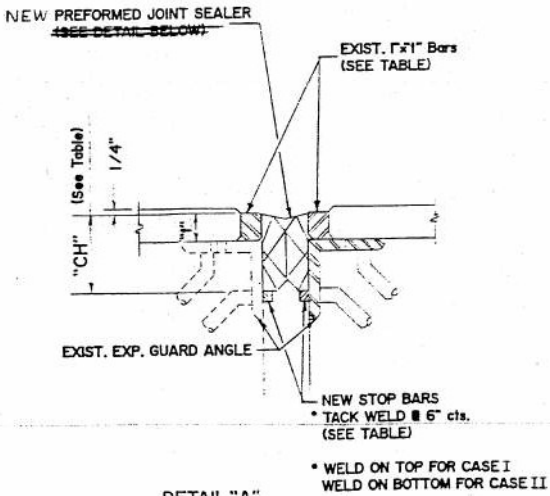

STRUCTURE NO. 054-0051 - WEST ABUTMENT

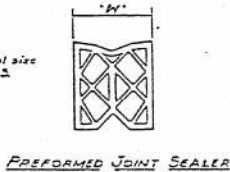

PREFORMED JOINT SEALER

NOTE: SEE CONSTRUCTION DETAIL SHEET (LOWER LEVEL) STR. NO. 054-0050 FOR TYPICAL CLEANING & SEALING CRACKS WITH RUBBERIZED ASPHALT FOR C.R.C. PAVEMENT.

QUANTITIES

ITEM	UNIT	EAST	WEST	TOTAL
INLETS TO BE REMOVED	EACH	2	2	4
TYPE B INLET BOX, STD. 2324	EACH	1	1	2
BRIDGE APPROACH SHOULDR PAVEMENT REMOVAL	SQ.YD.	111	71	182
P.C.C. BRIDGE APPROACH SHOULDR PAVEMENT	SQ.YD.	111	71	182
BITUMINOUS SURFACE REMOVAL 1 1/2"	SQ.YD.	35.6	17.7	53.3
BITUMINOUS SHOULDR REMOVAL	SQ.YD.	13.3	13.3	26.6
BITUMINOUS SHOULDRS	TONS	22	7.4	29.4
STEEL PLATE BEAM GUARDRAIL REMOVAL	LIN.FT.	—	48	48
TERMINAL REMOVAL, SINGLE RAIL	EACH	—	2	2
TRAFFIC BARRIER TERMINAL, TYPE I	EACH	—	2	2
TRAFFIC BARRIER TERMINAL, TYPE 7	EACH	—	2	2
AGGREGATE DITCH 12"	SQ.YD.	61	120	181
CLEANING AND SEALING CRACKS	LIN.FT.	16	17	33
PREFORMED JOINT SEAL 4"	LIN.FT.	—	32	32

UPPER LEVEL RAMP "D"
CONSTRUCTION DETAIL
STR. NO. 054-0051
TRI-LEVEL INTERCHANGE
F.A. 406
SEC. 54-10-IX,SG
LOGAN COUNTY

FOR INFORMATION ONLY

REVISED 11-10-85

MODEL: Default
FILE NAME: C:\transportation\4554 - I.DOT FTS 198-03 DE010\CA000_51\054-0051-72220-02-44-51.dgn
COPY: (2) dgm



USER NAME = \$USERS	DESIGNED -	REVISED -
	DRAWN -	REVISED -
PLOT SCALE = \$SCALES	CHECKED -	REVISED -
PLOT DATE = 12/19/2024	DATE -	REVISED -

STATE OF ILLINOIS
DEPARTMENT OF TRANSPORTATION

EXISTING PLANS			
STRUCTURE NO. 054-0051			
SCALE:	SHEET 24 OF 36 SHEETS	STA.	TO STA.

F.A. RTE.	SECTION	COUNTY	TOTAL SHEETS	SHEET NO.
155	(54-4HB)D	LOGAN	133	121
CONTRACT NO. 72220				
ILLINOIS FED. AID PROJECT				

STA. EQUATION
Sta. 16+55.68 (C.Rdwy. "B") =
12' Rt. Sta. 25+94.04 (Rdwy. "C") =
8' Rt. Sta. 16+93.48 (Ramp "D")

DESIGNED	D.V.K.
CHECKED	G.E.P.
DRAWN	D.B.
CHECKED	D.V.K.

EXAMINED	19
PASSED	ENGINEER OF BRIDGE AND TRAFFIC STRUCTURES
APPROVED	ENGINEER OF DESIGN
	CHIEF HIGHWAY ENGINEER

*Note:
Phases and offsets are from
Sta. Edge Rdwy. "C"

FOR INFORMATION ONLY

Note:
All Substructure elements parallel to their
respective skew angles.
For additional information on Earth
Excavation and Porous Granular Embankment
see Sheet #5B-10 of Roadway Plans &
Special Provisions.

GENERAL PLAN
SUPPL. FREEWAY E.B. (RAMP "D")
SUPPL. FREEWAY N.B. (RDWY. "B")
FAI RTE. 55, S.B. (RDWY. "C")
LOGAN COUNTY SEC. 54-4HB
STA. 16+93.48-8' RT, RAMP "D"
STA. 16+55.68 RDWY. "B"
STA. 25+94.04-12' RT, RDWY. "C"

STATE OF ILLINOIS
DEPARTMENT OF TRANSPORTATION


EXISTING PLANS
STRUCTURE NO. 054-0051

SCALE: SHEET 25 OF 36 SHEETS STA. TO STA.

F.A.I. RTE.	SECTION	COUNTY	TOTAL SHEETS	SHEET NO.
155	(54-4HB)D	LOGAN	133	122
CONTRACT NO. 72220				
ILLINOIS FED. AID PROJECT				



USER NAME	= \$USERS	DESIGNED	-	REVISED	-
		DRAWN	-	REVISED	-
PLOT SCALE	= \$SCALES	CHECKED	-	REVISED	-
PLOT DATE	= 12/19/2024	DATE	-	REVISED	-

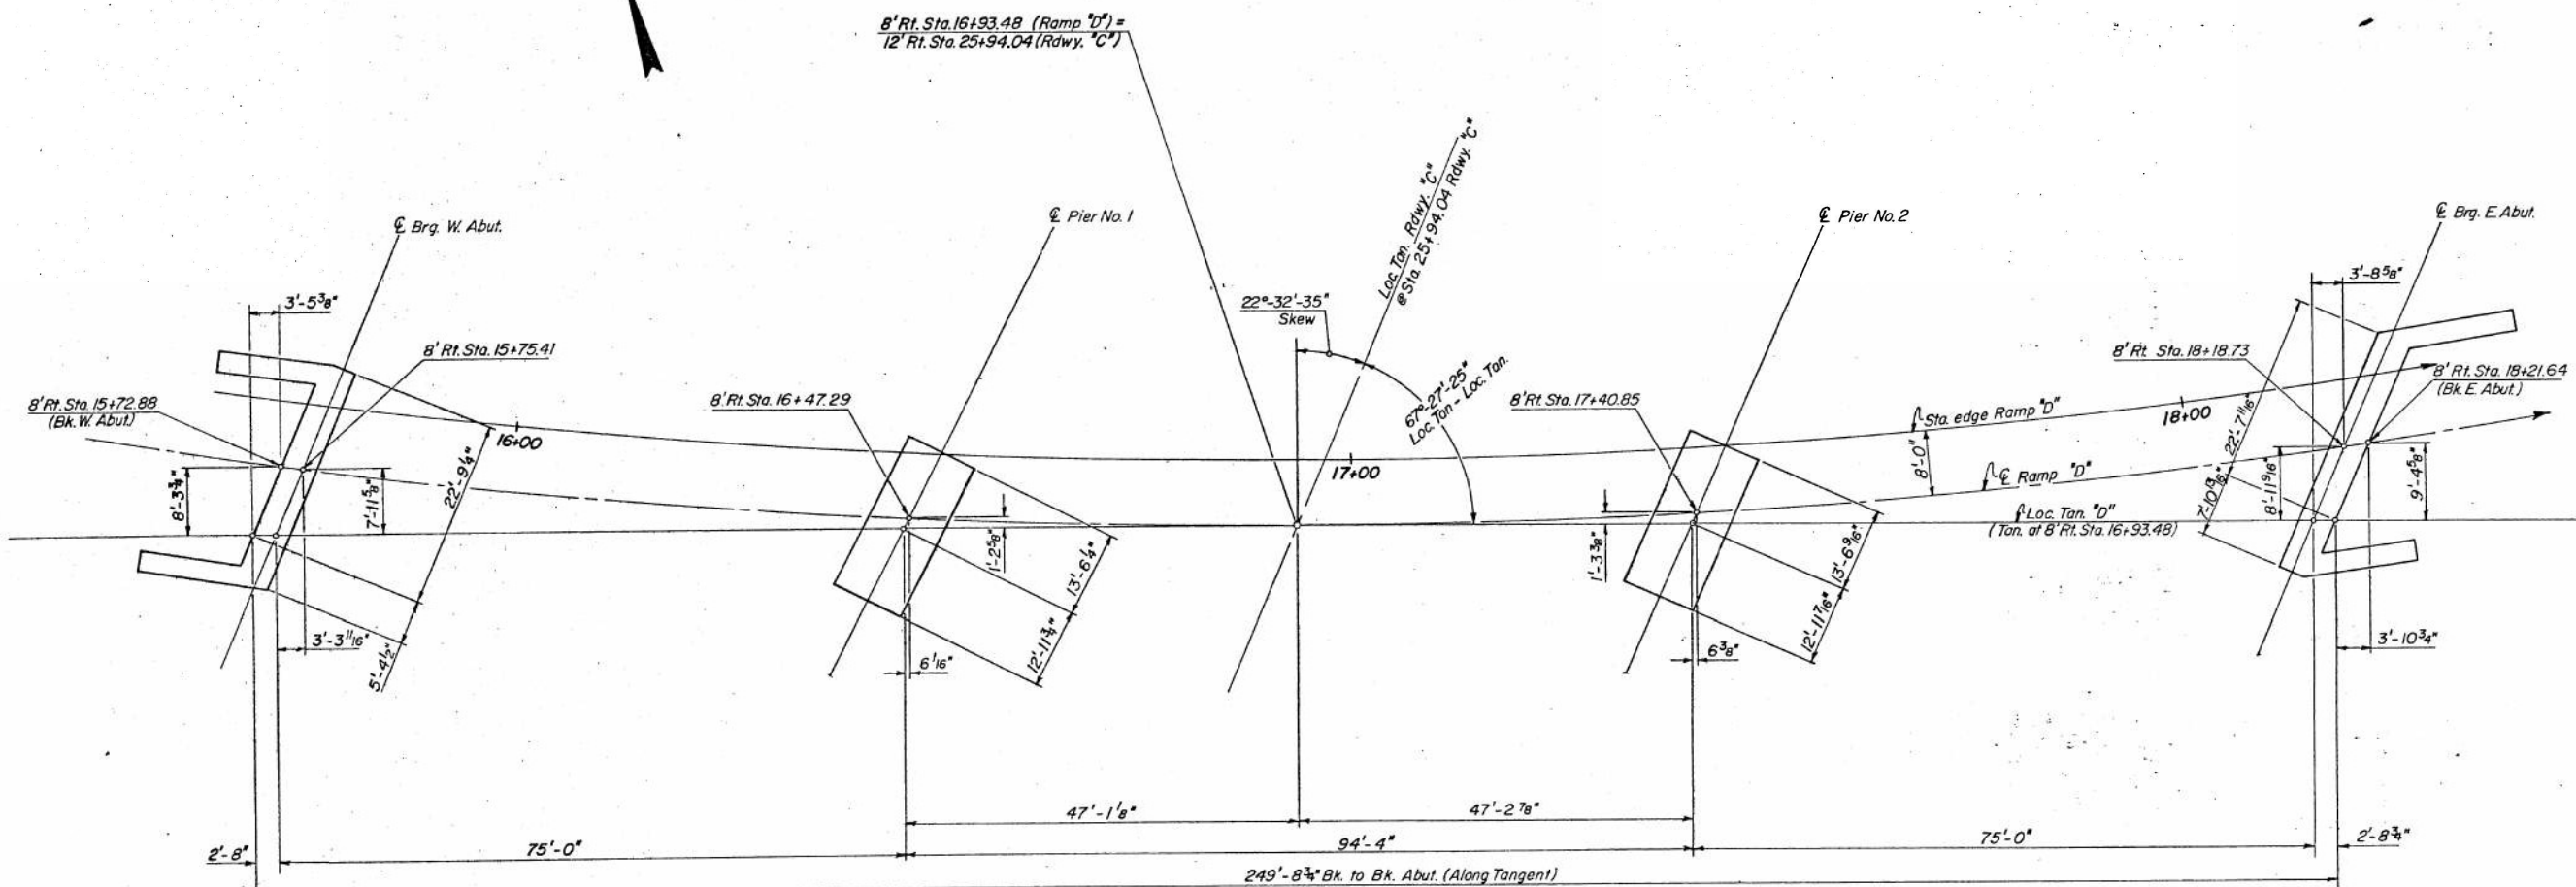

Note:
Substructure Elements are
parallel to Loc. Tan. "C"

FOOTING LAYOUT
F.A.I-55 SEC.54-4HB
RAMP "D"
LOGAN COUNTY
STA. 16+93.48

FOR INFORMATION ONLY

SIGNED	D.V.K.	19
CHECKED	G.E.P.	ENGINEER OF BRIDGE AND TRAFFIC STRUCTURES
DRAWN	J.T.	ENGINEER OF DESIGN
APPROVED	D.V.K.	CHIEF HIGHWAY ENGINEER


STATE OF ILLINOIS
DEPARTMENT OF TRANSPORTATION

EXISTING PLANS
STRUCTURE NO. 054-0051

SCALE: SHEET 26 OF 36 SHEETS STA. TO STA.


F.A.I. RTE.	SECTION	COUNTY	TOTAL SHEETS	SHEET NO.
155	(54-4HB)D	LOGAN	133	123
CONTRACT NO. 72220				
ILLINOIS FED. AID PROJECT				

USER NAME = \$USERS	DESIGNED -	REVISED -
PLOT SCALE = 5/8"=1'	DRAWN -	REVISED -
PLOT DATE = 12/19/2024	CHECKED -	REVISED -
	DATE -	REVISED -

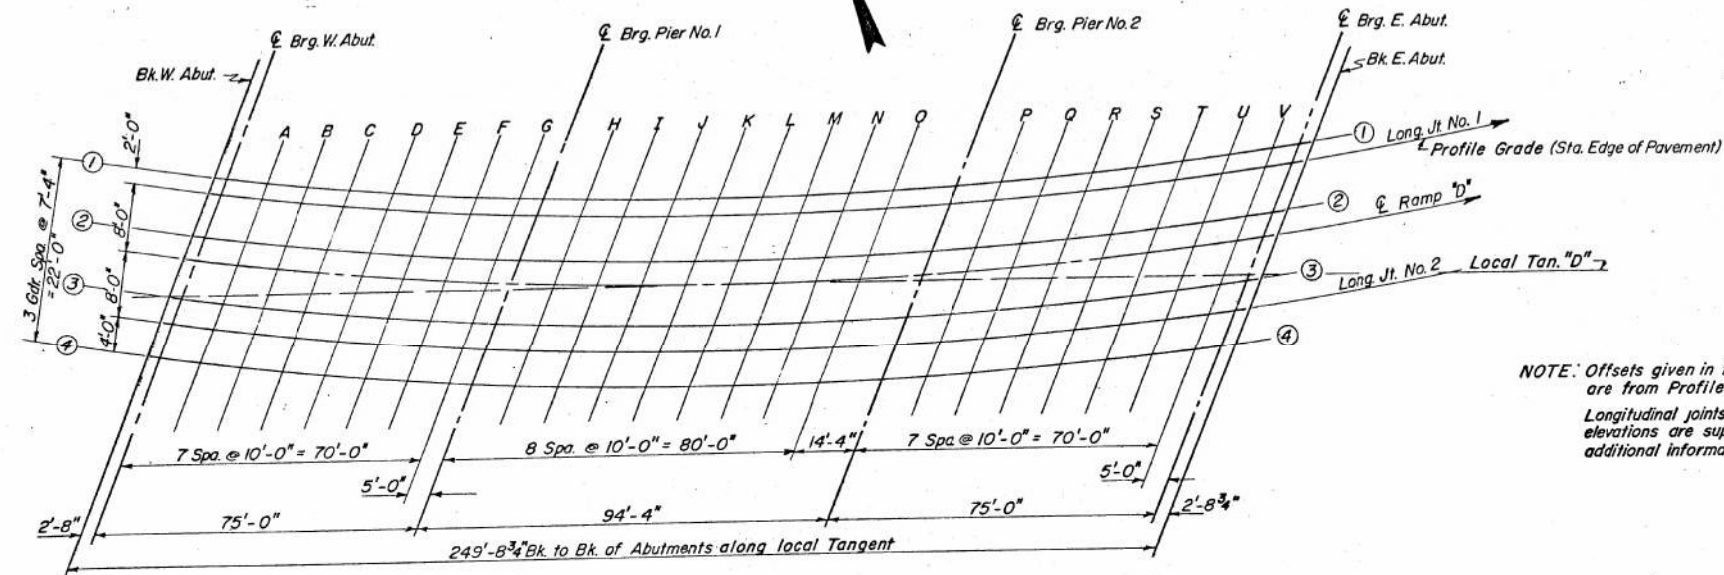


PLAN

NOTE: Offsets given in tables are from Profile Grade. Longitudinal joints no. 1 & 2 elevations are supplied for additional information

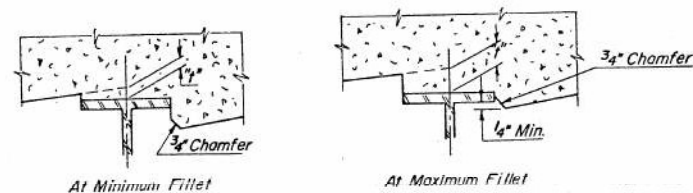

To determine "y": After all structural steel has been erected, elevations of the top flanges of the beams shall be taken at intervals shown above. These elevations subtracted from the "Theoretical Grade Elevations Adjusted for Dead Load Deflection" shown below, minus slab thickness and 1/2" Class "T" equals the fillet heights "y" above top flange of beams.

FILLET HEIGHTS

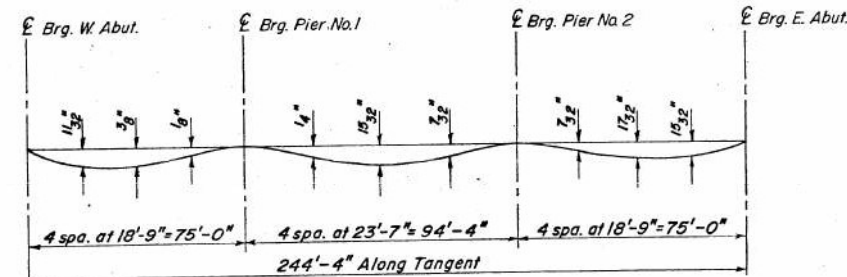

DEAD LOAD DEFLECTION DIAGRAM

(Includes weight of concrete and Class "T")
Note: The above deflections are not to be used in the field if the engineer is working from the grade elevations adjusted for dead load deflections as shown.

Location	Station	Offset	Theoretical Grade Elevations	Theoretical Grade Elevations Adjusted For Dead Load Deflection	
Bk. W. Abut.	GDR-1	1575.514	-2.000	610.090	610.090
	L.J-1	1574.983	0.000	610.240	610.240
	GDR-2	1573.579	5.334	610.639	610.639
	CENTER	1572.883	8.000	610.839	610.839
	GDR-3	1571.676	12.667	611.188	611.188
	L.J-2	1570.822	16.000	611.437	611.437
E. Brg. W. Abut.	GDR-4	1569.805	20.000	611.737	611.737
	GDR-1	1578.069	-2.000	610.120	610.120
	L.J-1	1577.532	0.000	610.270	610.270
	GDR-2	1576.111	5.334	610.669	610.669
	CENTER	1575.407	8.000	610.869	610.869
	GDR-3	1574.186	12.667	611.219	611.219
A	L.J-2	1573.322	16.000	611.468	611.468
	GDR-4	1572.294	20.000	611.768	611.768
	GDR-1	1587.669	-2.000	610.229	610.246
	L.J-1	1587.108	0.000	610.379	610.396
	GDR-2	1585.626	5.334	610.779	610.796
	CENTER	1584.891	8.000	610.979	610.996
B	GDR-3	1583.617	12.667	611.328	611.345
	L.J-2	1582.715	16.000	611.578	611.595
	GDR-4	1581.642	20.000	611.878	611.895
	GDR-1	1597.298	-2.000	610.330	610.360
	L.J-1	1596.714	0.000	610.480	610.510
	GDR-2	1595.169	5.333	610.880	610.910
C	CENTER	1594.403	8.000	611.081	611.111
	GDR-3	1593.075	12.667	611.431	611.461
	L.J-2	1592.136	16.000	611.681	611.711
	GDR-4	1591.018	20.000	611.981	612.011
	GDR-1	1606.798	-2.000	610.423	610.457
	L.J-1	1606.350	0.000	610.573	610.607
D	GDR-2	1604.742	5.333	610.974	611.008
	CENTER	1603.945	8.000	611.175	611.209
	GDR-3	1602.563	12.667	611.526	611.560
	L.J-2	1601.585	16.000	611.776	611.810
	GDR-4	1600.422	20.000	612.077	612.111
	E	GDR-1	1616.550	-2.000	610.508
L.J-1		1616.018	0.000	610.659	610.689
GDR-2		1614.346	5.333	611.061	611.091
CENTER		1613.518	8.000	611.262	611.292
GDR-3		1612.082	12.667	611.613	611.643
L.J-2		1611.063	16.000	611.864	611.894
F	GDR-4	1609.856	20.000	612.166	612.196
	GDR-1	1626.377	-2.000	610.585	610.604
	L.J-1	1625.720	0.000	610.736	610.755
	GDR-2	1623.984	5.333	611.139	611.158
	CENTER	1623.124	8.000	611.340	611.359
	GDR-3	1621.632	12.667	611.693	611.712
G	L.J-2	1620.576	16.000	611.944	611.963
	GDR-4	1619.321	20.000	612.246	612.265
	GDR-1	1636.138	-2.000	610.654	610.661
	L.J-1	1635.437	0.000	610.806	610.813
	GDR-2	1633.655	5.333	611.209	611.216
	CENTER	1632.763	8.000	611.411	611.418
H	GDR-3	1631.216	12.667	611.765	611.772
	L.J-2	1630.121	16.000	612.017	612.024
	GDR-4	1628.816	20.000	612.320	612.327
	GDR-1	1645.936	-2.000	610.715	610.715
	L.J-1	1645.230	0.000	610.867	610.867
	GDR-2	1643.363	5.333	611.272	611.272
I	CENTER	1642.439	8.000	611.474	611.474
	GDR-3	1640.835	12.667	611.829	611.829
	L.J-2	1639.700	16.000	612.082	612.082
	GDR-4	1638.350	20.000	612.385	612.385

TOP OF CLASS "T" ELEVATIONS
F.A.I.-55 SEC. 54-4HB
RAMP "D"
LOGAN COUNTY
STA. 16+93.48

FOR INFORMATION ONLY

DESIGNED	D.V.K.
CHECKED	G.E.P.
DRAWN	J.J.T.
CHECKED	D.V.K.

EXAMINED	ENGINEER OF BRIDGES & TRAFFIC STRUCTURES
PASSED	ENGINEER OF DESIGN
APPROVED	CHIEF HIGHWAY ENGINEER

19



CIVIL DESIGN, INC.
WBE DBE
EFFINGHAM, IL
LICENSE #184.003222

USER NAME = \$USERS
PLOT SCALE = \$SCALES
PLOT DATE = 12/19/2024

DESIGNED -
DRAWN -
CHECKED -
DATE -

REVISED -
REVISED -
REVISED -
REVISED -

STATE OF ILLINOIS
DEPARTMENT OF TRANSPORTATION


EXISTING PLANS
STRUCTURE NO. 054-0051

SCALE: SHEET 27 OF 36 SHEETS STA. TO STA.

F.A.I. RTE.	SECTION	COUNTY	TOTAL SHEETS	SHEET NO.
155	(54-4HB)D	LOGAN	133	124
CONTRACT NO. 72220				
ILLINOIS FED. AID PROJECT				

Bars indicated thus 20x3-#5 etc.
indicates 20 lines of bars with 3
lengths per line.
Min. bar laps = 24 dia.

Spacing of the $a_1, a_2, a_{10}, a_{11}, a_{12}, a_{13}, d, d_1$, and d_{10} bars are along $\mathbb{E}$ of Roadway

 

Bar	No	Size	Length	Shape
a ₁	194	#6	4'-0"	—
a ₂	201	#6	4'-0"	—
a ₁₀	190	#6	27'-6"	—
a ₁₁	378	#6	26'-0"	—
a ₁₂	9	#6	25'-9"	—
a ₁₃	23	#6	27'-0"	—
b ₁₀	248	#5	32'-0"	—
b ₁₁	28	#6	31'-6"	—
b ₁₂	28	#6	33'-0"	—
b ₁₃	252	#5	35'-5"	—
b ₁₄	8	#8	12'-3"	—
b ₁₅	8	#8	13'-0"	—
b ₁₆	8	#5	12'-3"	—
b ₁₇	8	#5	13'-0"	—
b ₁₈	8	#8	31'-4"	—
b ₁₉	16	#8	35'-3"	—
b ₂₀	8	#5	31'-0"	—
b ₂₁	16	#5	34'-10"	—
d	495	#4	4'-8"	J
d ₁	483	#5	3'-8"	J
d ₁₀	12	#5	3'-6"	J
Class X Concrete			Cu. Yds.	216.9
Reinforcement Bars			Lbs.	54030
Preformed Joint Sealer			Lin. Ft.	30
Neoprene Exp Joint			Lin. Ft.	32

STA. 16 + 93.48

EXAMINED _____ ENGINEER OF BRIDGE AND TRAFFIC STRUCTURES

PASSED _____ ENGINEER OF DESIGN

APPROVED _____ CHIEF HIGHWAY ENGINEER

CROSS SECTION
Looking East

Placement of bars d_2 and e_2 thru sheet #25

Placement of bars a_4 thru e_5 or b_{1a} or b_{2a}

BAR a_2

2'-9"

1'-11"

3 1/2"

BAR d

2'-1"

1'-9"

6"

1'-0"

BAR d_1

11"

11'-0"

3'-8"

2'-10"

18'-4"

2'-10"

26'-6"

3'-8"



3'-8"

3'-8"

TION ONLY

BAR a_{10}

FOR INFORMATION ONLY

 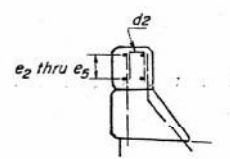

NOTES:
*All Aluminum Alloy Extruded Rail shall be supplied in modular lengths of 30 feet except at the end of bridge or over open joints in bridge deck where the rail shall be attached to a minimum of 2 posts. If the rail is on a horizontal curve of 2300 foot radius or less, the modular lengths may be reduced but shall be attached to a minimum of 2 posts.
 All joints in rail shall be spliced per detail.
 Provide 1-1/8" and 2-1/8" Aluminum Shims for 25% of the posts. Rail element shall be parallel to Grade - high spots shall be ground and low spots shimmed.
 Seal perimeter of base of post to parapet with two component non-staining gray sealing compound with polysulfide liquid polymers, gun grade with primer. Fabric Bearing Pad shall have same dimensions as base of post.
 Aluminum alloy rail shall conform to ASTM B 221 alloy 6061-T6 or 6351-T5 with min yield 35 ksi, min tensile 38 ksi, and elongation of 10% in 2 inches.*

NOTES:
*All Aluminum Alloy Extruded Rail shall be supplied in modular lengths of 30 feet except at the end of bridge or over open joints in bridge deck where the rail shall be attached to a minimum of 2 posts. If the rail is on a horizontal curve of 2300 foot radius or less, the modular lengths may be reduced but shall be attached to a minimum of 2 posts.
 All joints in rail shall be spliced per detail.
 Provide 1-1/8" and 2-1/8" Aluminum Shims for 25% of the posts. Rail element shall be parallel to Grade - high spots shall be ground and low spots shimmed.
 Seal perimeter of base of post to parapet with two component non-staining gray sealing compound with polysulfide liquid polymers, gun grade with primer. Fabric Bearing Pad shall have same dimensions as base of post.
 Aluminum alloy rail shall conform to ASTM B 221 alloy 6061-T6 or 6351-T5 with min yield 35 ksi, min tensile 38 ksi, and elongation of 10% in 2 inches.*

Bar	No.	Size	Length	Shape
e2	64	$\bar{=}$ 4	16'-9"	— — —
e3	16	$\bar{=}$ 4	12'-3"	— — —
e4	16	$\bar{=}$ 4	13'-0"	— — —
e5	32	$\bar{=}$ 4	15'-0"	— — —


d2	112	# 4	2'-2"	☐
----	-----	-----	-------	--------------------------

Reinforcement Bars	Lbs.	1470
Class X Concrete	Cu. Yds	18.4
Aluminum Railing	Lin. Ft.	546


ALUMINUM RAILING
F.A.I.-55 SEC.54-4HB
RAMP "D"
LOGAN COUNTY
STA. 16+93.48



PARAPET JOINT DETAILS

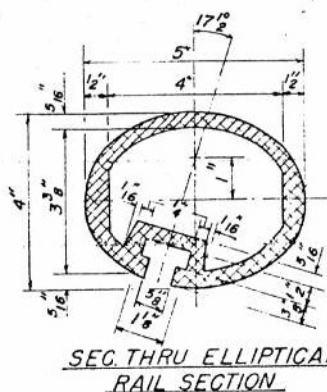

SEC. THRU ELLIPTICAL
RAIL SECTION

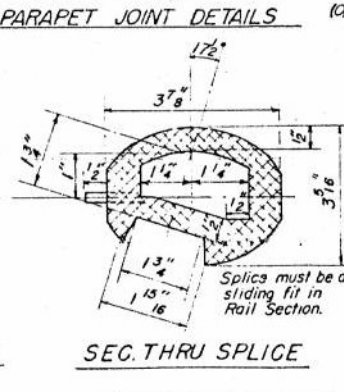

SEC. THRU SPLICE

FOR INFORMATION ONLY

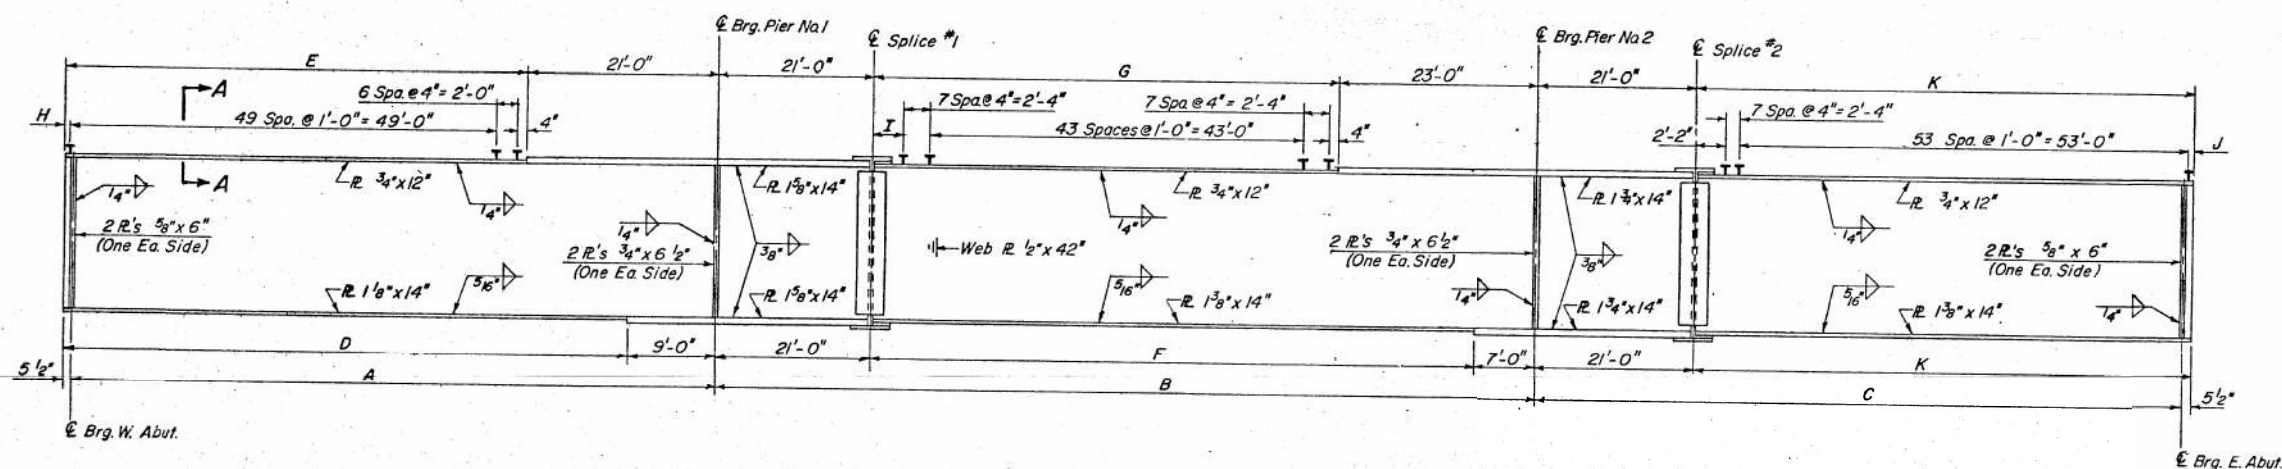
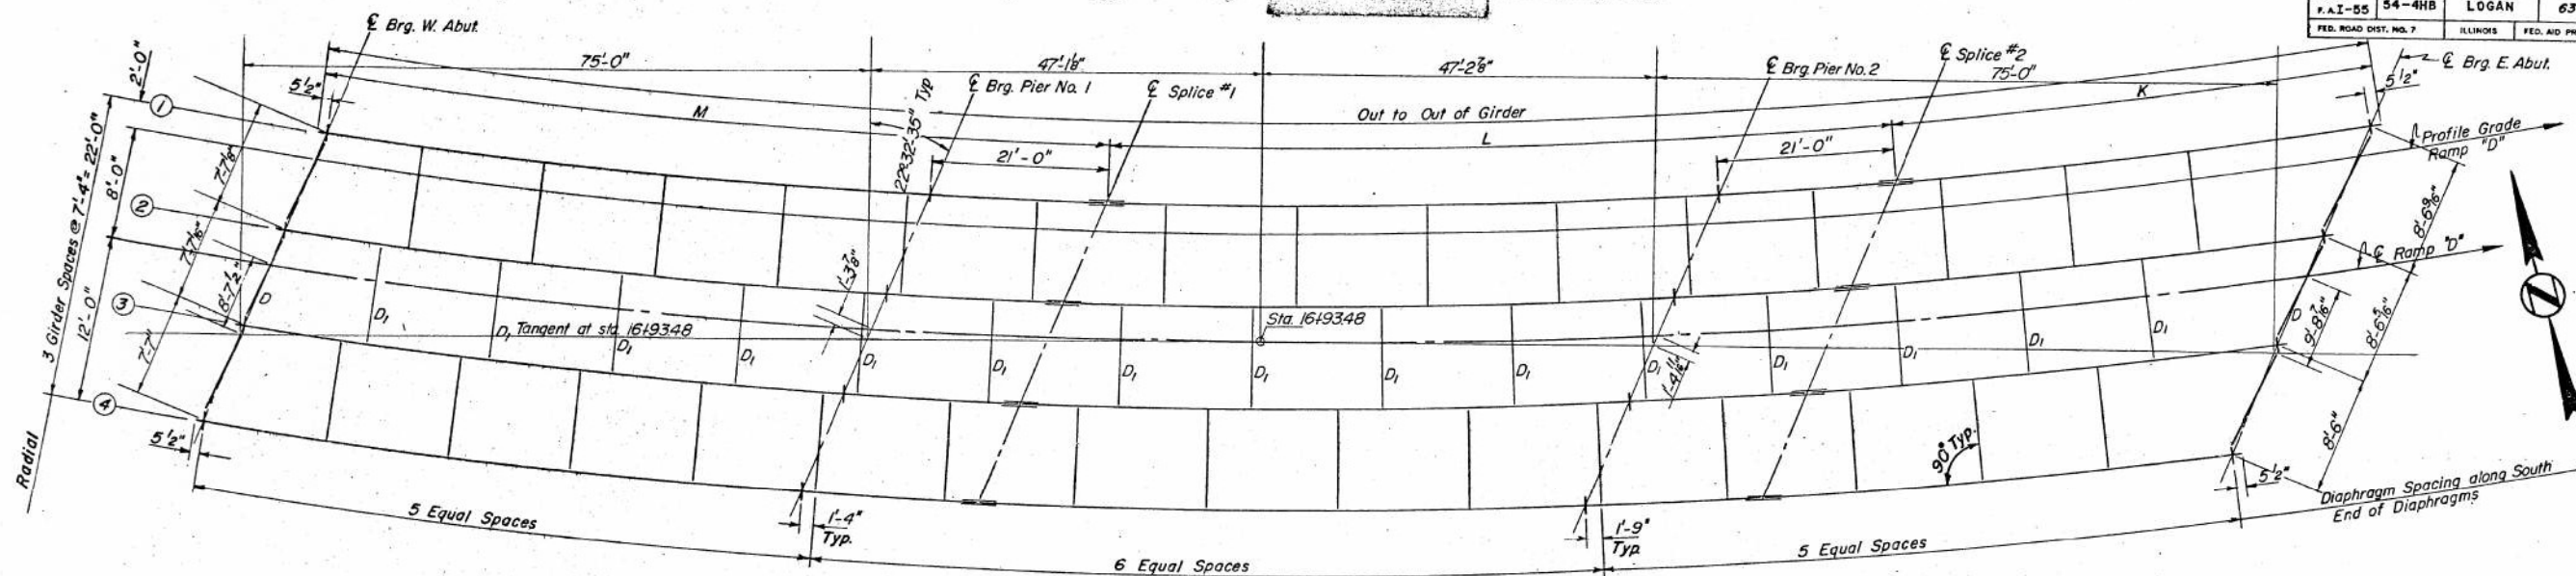


TABLE OF DIMENSIONS				
	Girder 1	Girder 2	Girder 3	Girder 4
Radius	879.47'	886.80'	894.13	901.47
A	72'-7 3/8"	72'-6 1/16"	72'-6"	72'-5 5/16"
B	94'-7 1/8"	94'-5 7/16"	94'-3 3/4"	94'-2 1/4"
C	78'-10 3/16"	78'-7 3/16"	78'-5 1/16"	78'-3 1/2"
D	64'-0 7/8"	64'-0 3/16"	63'-11 1/2"	63'-10 3/16"
E	52'-0 7/8"	52'-0 3/16"	51'-11 1/2"	51'-10 3/16"
F	66'-7 1/8"	66'-5 7/16"	66'-3 3/16"	66'-2 1/4"
G	50'-7 1/8"	50'-5 7/16"	50'-3 3/16"	50'-2 1/4"
H	8 7/8"	8 3/16"	7 1/2"	6 13/16"
I	2'-7 1/8"	2'-5 7/16"	2'-3 3/16"	2'-2 1/4"
J	9 1/16"	7 1/16"	5 3/16"	3"
K	58'-3 1/16"	58'-1 1/16"	57'-11 3/16"	57'-9"
L	94'-7 1/8"	94'-5 7/16"	94'-3 3/4"	94'-2 1/4"
M	94'-0 7/8"	94'-0 3/16"	93'-11 1/2"	93'-10 3/16"
Total a/a	246'-11 1/16"	246'-7 1/16"	246'-2 1/2"	245'-10 1/16"

DESIGNED	D.V.K.
CHECKED	G.E.P.
DRAWN	J.J.T.
CHECKED	D.V.K.

EXAMINED	19
PASSED	ENGINEER OF BRIDGE AND TRAFFIC STRUCTURES
APPROVED	ENGINEER OF DESIGN
	CHIEF HIGHWAY ENGINEER

FOR INFORMATION ONLY

STRUCTURAL STEEL
F.A.I.-55 SEC. 54-4HB
RDWY. "D"
LOGAN COUNTY
STA. 16+93.48

STATE OF ILLINOIS
DEPARTMENT OF TRANSPORTATION



EXISTING PLANS
STRUCTURE NO. 054-0051

SCALE: SHEET 30 OF 36 SHEETS STA. TO STA.


F.A.I. RTE.	SECTION	COUNTY	TOTAL SHEETS	SHEET NO.
155	(54-4HB)D	LOGAN	133	127
CONTRACT NO. 72220				
ILLINOIS FED. AID PROJECT				

USER NAME = \$USERS	DESIGNED -	REVISED -
PLOT SCALE = \$SCALES	DRAWN -	REVISED -
PLOT DATE = 12/19/2024	CHECKED -	REVISED -
	DATE -	REVISED -


SHEET NO. 27
36 SHEETS

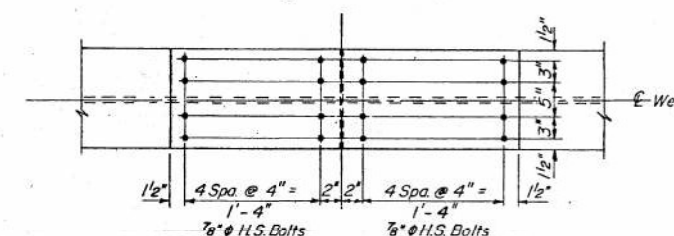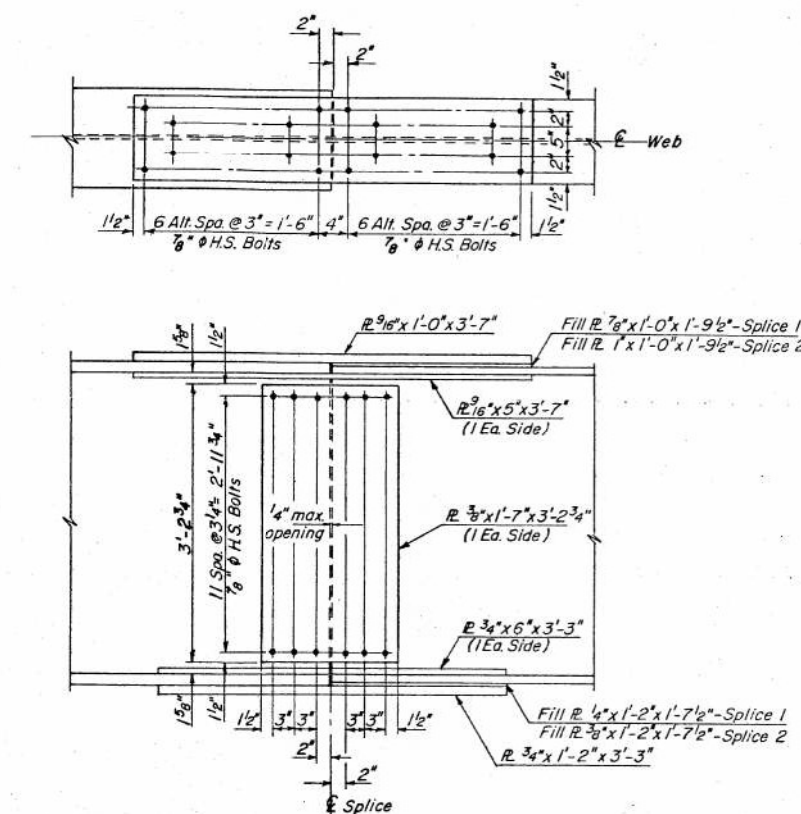

SPLICE #1 & #2

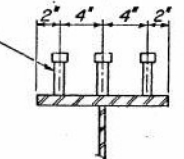

SECTION A-A

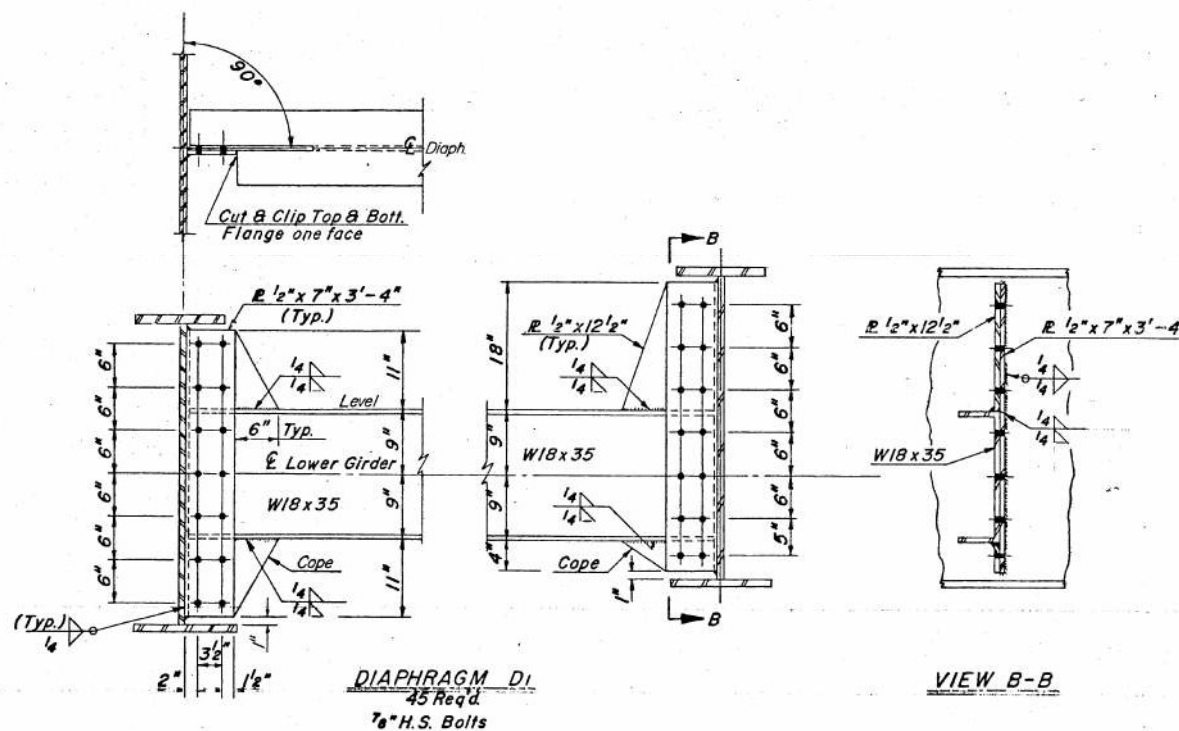

DIAPHRAGM Di
45 Req'd.
7/8" H.S. Bolts

VIEW B-B

19

FOR INFORMATION ONLY


STRUCTURAL STEEL DETAILS
F.A.I-55 SEC. 54-4HB
RDWY. "D"
LOGAN COUNTY
STA. 16+93.48

F.A.J. RTE.	SECTION	COUNTY	TOTAL SHEETS	SHEET NO.
155	(54-4HB)D	LOGAN	133	128
		CONTRACT NO. 72220		
	ILLINOIS	FED. AID PROJECT		




USER NAME = \$USER\$	DESIGNED -	REVISED -
	DRAWN -	REVISED -
PLOT SCALE = \$SCALE\$	CHECKED -	REVISED -
PLOT DATE = 12/19/2024	DATE -	REVISED -

F.A.I. RTE.	SECTION	COUNTY	TOTAL SHEETS	SHEET NO.
155	(54-4HB)D	LOGAN	133	129
		CONTRACT NO. 72220		
ILLINOIS		FED. AID PROJECT		

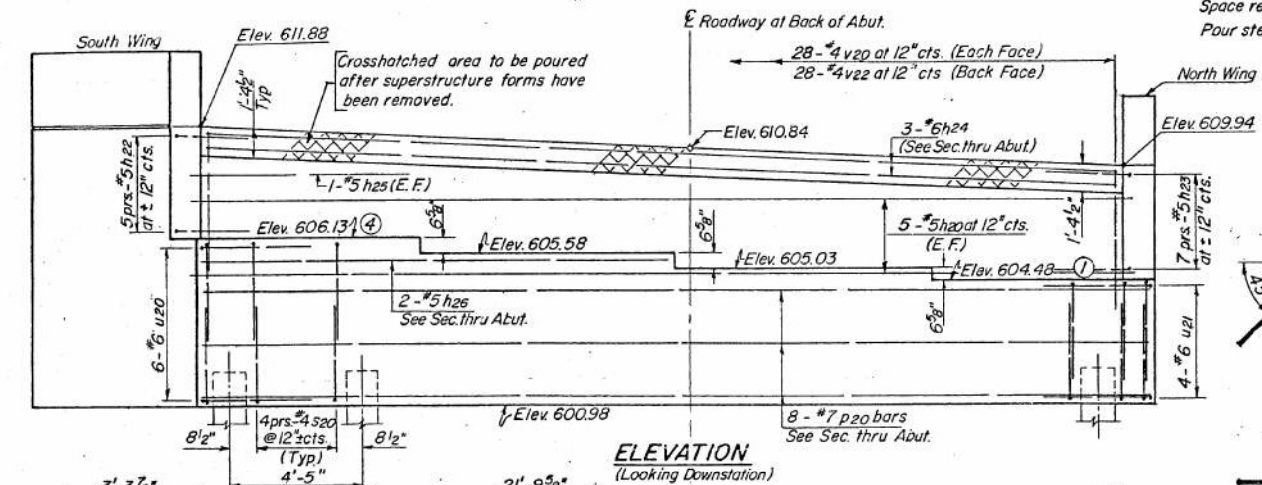


Locate 2" Galv. Conduit (Sch. 40 Pipe) 1/2" inside of fascia beam web and parallel to beam line. Extend to clear the wing wall and terminate at a point outside of shoulder. Thread and cap each end. Cost Incidental.

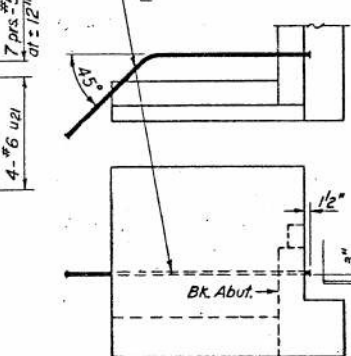


A
 14-#6 vbars at 12" cts. (Ea Face)
 B
 14-#6 n20bars at 12" cts
 2-#4 h2l (Ea Face) S. Win
 1-#4 h2l (Ea Face) N. Win
 3-#7 p2 (Ea Face)
 3-#4 s2l
 A
 10-#4 s2l at 12" cts.
 9" 9"
 C Pile
WING WALL ELEVATION
 Reinforcement

Type = Concrete
Capacity = 40 Tons
No. Req'd. = 8 and 1 Test Pile
Length = 72'

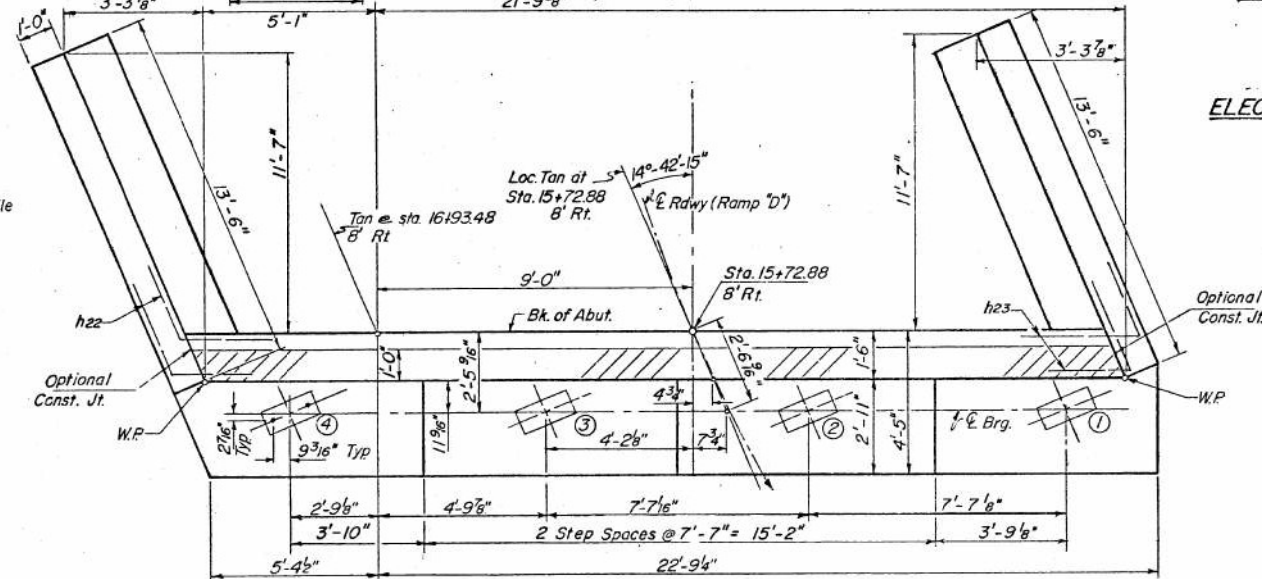

SEC. THRU ABUT.

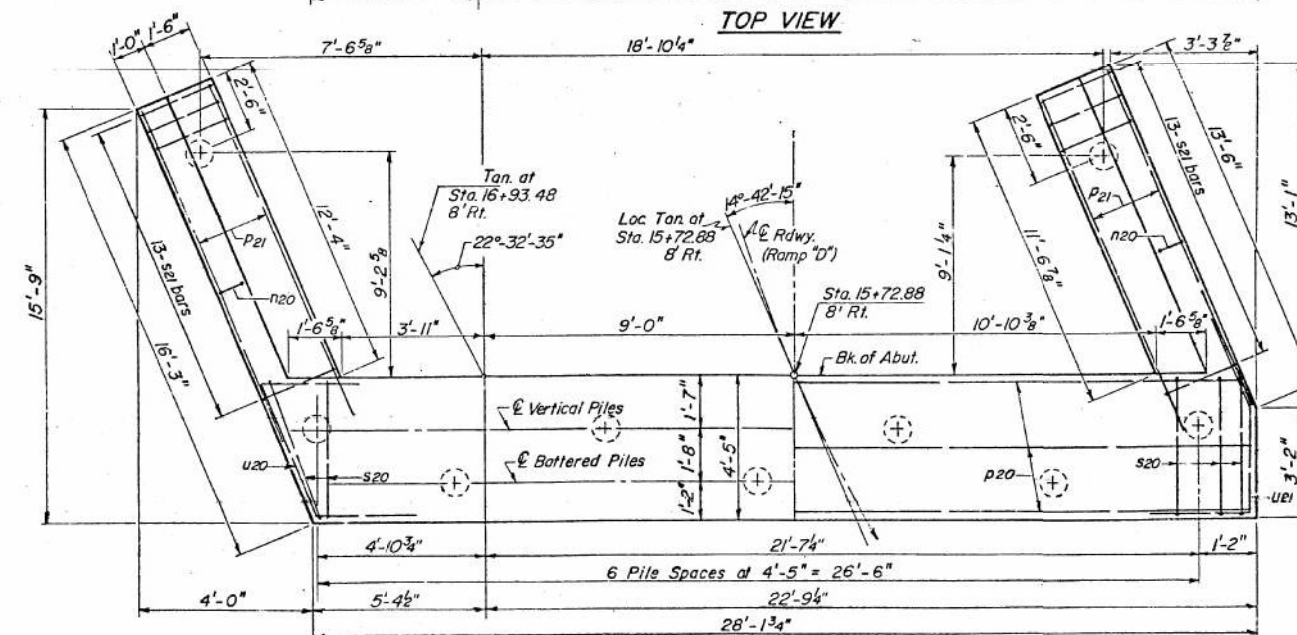

DESIGNED *D.V.K.*
CHECKED *G.E.P.*
DRAWN *E-S.*
CHECKED *D.V.K.*

EXAMINED _____ ENGINEER OF BRIDGE AND TRAFFIC STRUCTURES

PASSED _____ ENGINEER OF DESIGN

APPROVED _____ CHIEF HIGHWAY ENGINEER

Bor	No	Size	Length	Shape
h20	10	#5	26'-6"	—
h21	42	#4	13'-3"	—
h22	10	#5	5'-6"	└
h23	14	#5	5'-6"	└
h24	3	#6	26'-6"	—
h25	2	#5	9'-3"	—
h26	2	#5	13'-9"	—
n20	28	#6	11'-3"	U
p20	8	#7	27'-10"	—
p21	12	#7	13'-3"	—
s20	54	#4	9'-11"	□
s21	26	#4	9'-6"	□
u20	6	#6	10'-2"	└
u21	4	#6	9'-0"	└
v20	56	#4	7'-0"	└
v21	55	#6	7'-6"	└
v22	28	#4	4'-6"	└
Class X Concrete			Cu. Yds.	35.8
Reinforcement Bars			Lbs.	3850
Concrete Piles			Lin. Ft.	576
Test Piles (Concrete)			Ft.	1

WEST ABUTMENT
F.A.I. 55 SEC. 54-4HB
RAMP "D"
LOGAN COUNTY
STA. 16+93.48

FOR INFORMATION ONLY

EXISTING PLANS
STRUCTURE NO. 054-0051

SCALE:	SHEET 33 OF 36 SHEETS	STA.	TO STA.
--------	-----------------------	------	---------

F.A.I. RTE.	SECTION	COUNTY	TOTAL SHEETS	SHEET NO.
155	(54-4HB)D	LOGAN	133	130
		CONTRACT NO. 72220		
		ILLINOIS	FED. AID PROJECT	



USER NAME = \$USER\$	DESIGNED BY
	DRAWN BY
PLOT SCALE = \$SCALE\$	CHECKED BY
PLOT DATE = 12/19/2024	DATE

DESIGNED -	REVISED -
DRAWN -	REVISED -
CHECKED -	REVISED -
DATE -	REVISED -

STATE OF ILLINOIS




DEPARTMENT OF TRANSPORTATION

EXISTING PLANS

STRUCTURE NO. 054-0051

SCALE:	SHEET 33 OF 36 SHEETS	STA.	TO STA.
--------	-----------------------	------	---------



F.A.I. RTE.	SECTION	COUNTY	TOTAL SHEETS	SHEET NO.
155	(54-4HB)D	LOGAN	133	130
		CONTRACT NO. 72220		
		ILLINOIS	FED. AID PROJECT	

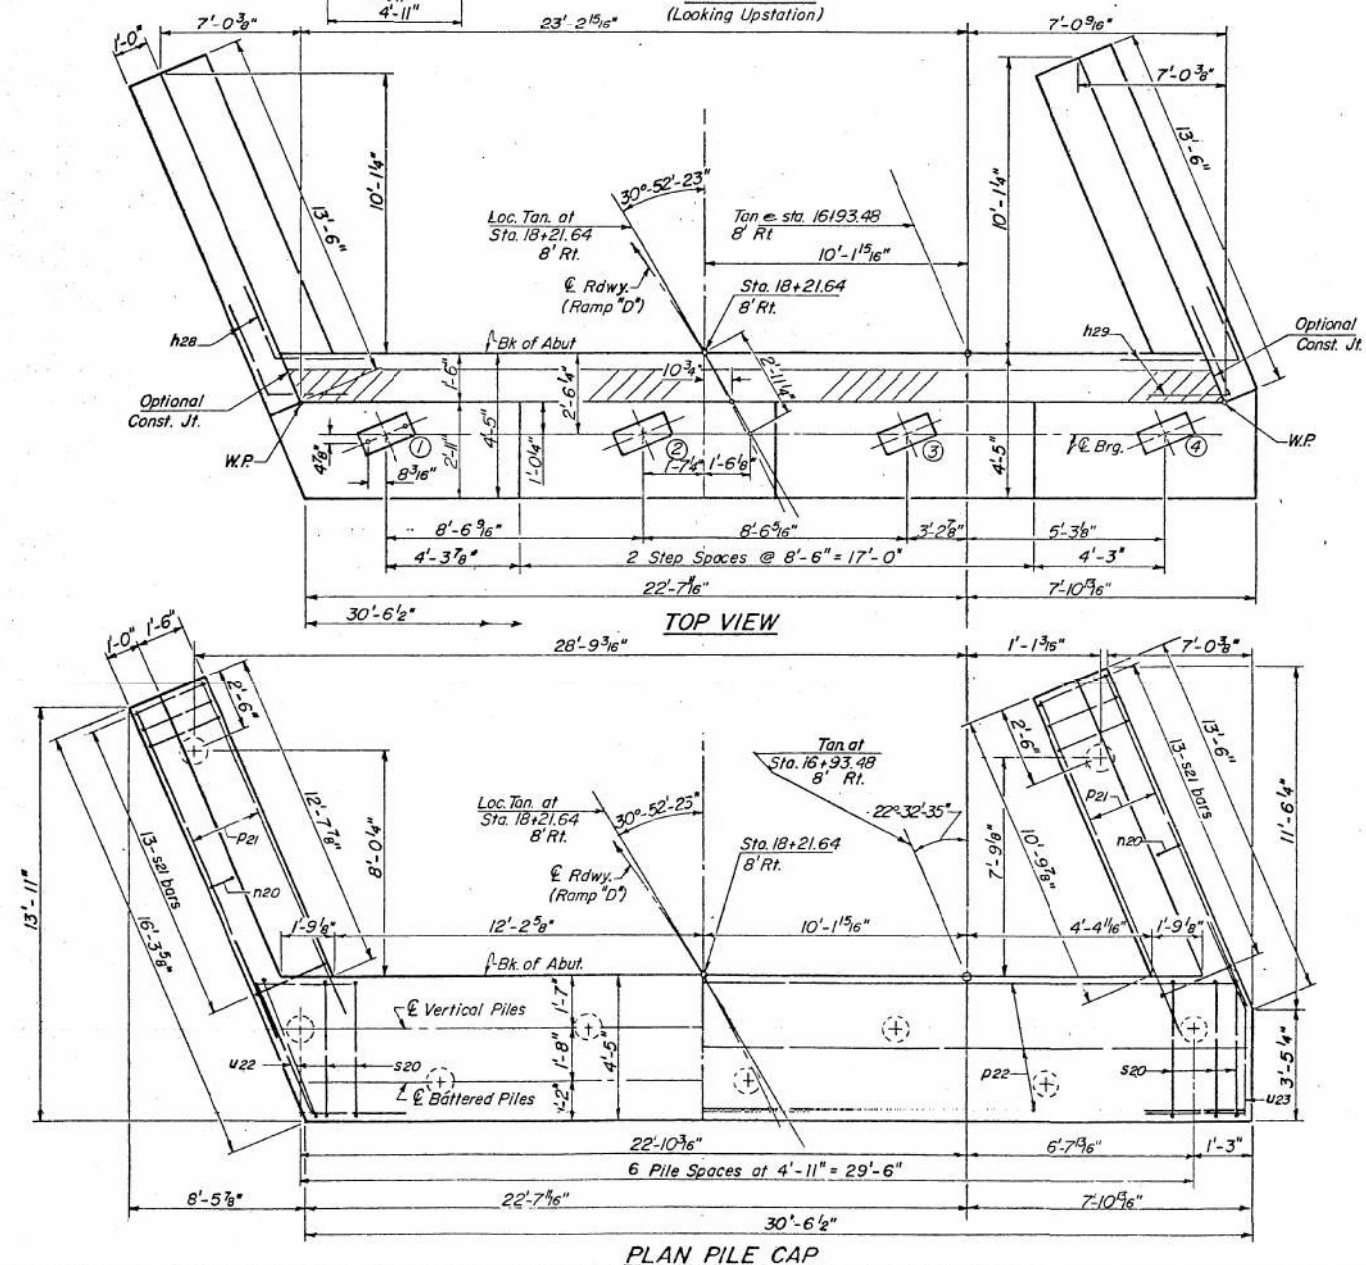 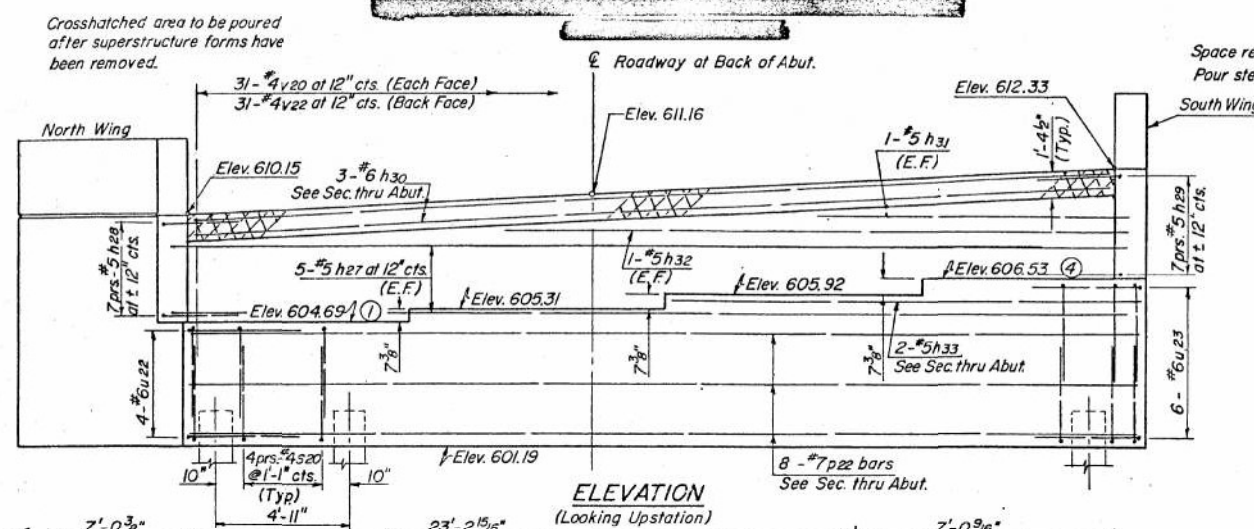


<u>ONE ABUTMENT</u>				
<u>BILL OF MATERIAL</u>				
Bar	No	Size	Length	Shape
n21	42	#4	13'-3"	—
n27	10	#5	30'-0"	—
n28	14	#5	5'-6"	└
n29	14	#5	5'-6"	┐
n30	3	#6	29'-2"	—
n31	2	#5	10'-0"	—
n32	2	#5	20'-0"	—
n33	2	#5	15'-0"	—
n20	28	#6	11'-3"	U
p21	12	#7	13'-3"	—
p22	8	#7	30'-3"	—
s20	54	#4	9'-11"	□
s21	26	#4	9'-6"	▣
u22	4	#6	10'-9"	└
u23	6	#6	9'-0"	┐
v20	62	#4	7'-0"	—
v21	56	#6	7'-6"	—
v22	31	#4	4'-6"	└
Class X Concrete			Cu. Yds.	44.3
Reinforcement Bars			Lbs.	4050
Concrete Piles			Lin Ft	576

EAST ABUTMENT
FA. 1.55 SEC. 54-4HB
RAMP "D"
LOGAN COUNTY
STA. 16+93.48


FOR INFORMATION ONLY

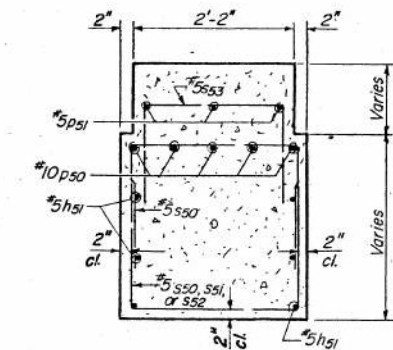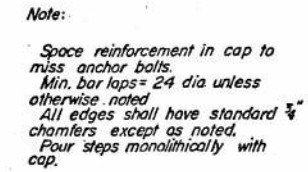

SECTION A-A

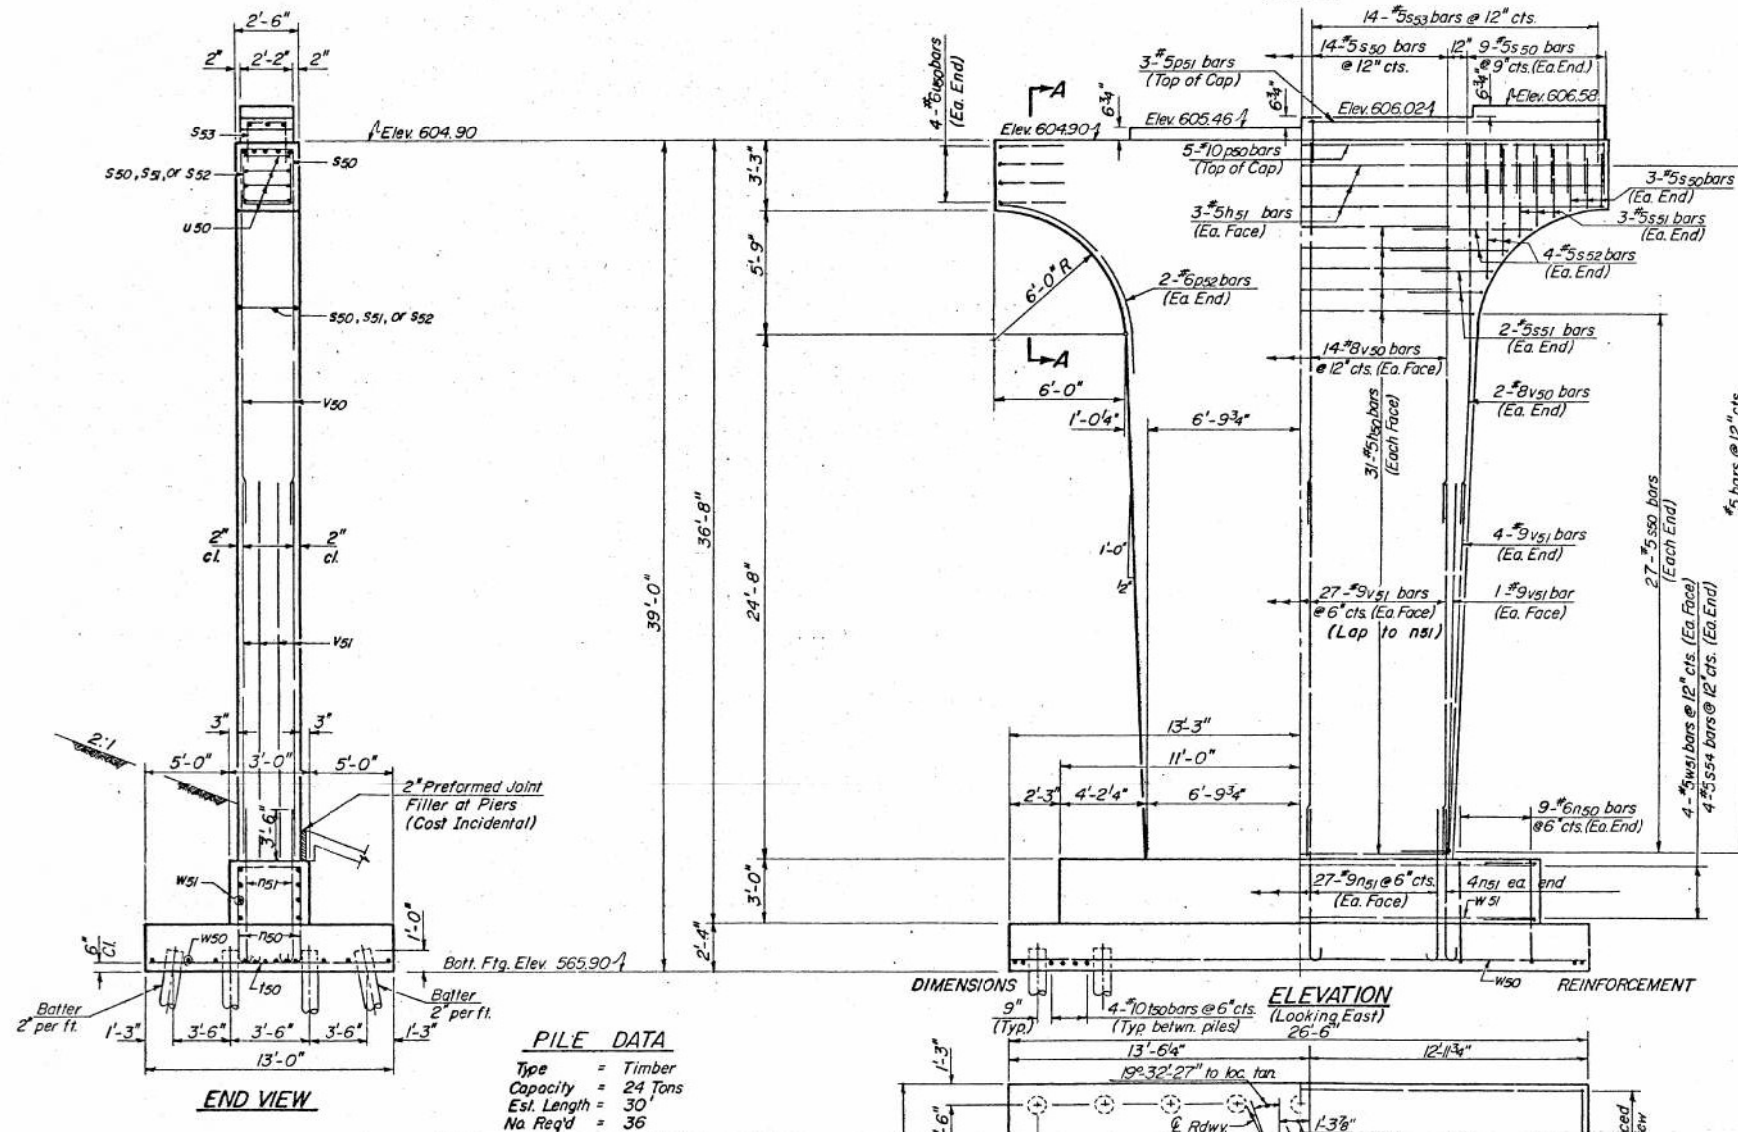


PIER 1				
BILL OF MATERIAL				
Bar	No.	Size	Length	Shape
h50	62	#5	13'-4"	—
h51	6	#5	27'-4"	—
n50	18	#6	13'-2"	J
n51	62	#9	9'-7"	J
p50	5	#10	27'-4"	—
p51	3	#5	13'-4"	—
p52	4	#6	11'-7"	✓
s50	92	#5	6'-10"	J
s51	10	#5	8'-8"	J
s52	8	#5	12'-8"	J
s53	14	#5	5'-10"	J
s54	8	#5	7'-8"	J
t50	36	#10	12'-9"	—
u50	8	#6	8'-2"	J
v50	32	#8	17'-10"	—
v51	66	#9	18'-6"	—
w50	12	#10	26'-3"	—
w51	8	#5	21'-8"	—
Class X Concrete			Cu.Yds	90.5
Reinforcement Bars			Lbs.	14,390
Creosoted Timber Piles			Lin. Ft.	1080


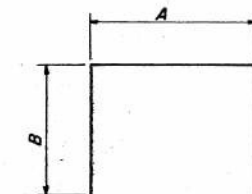


A & B DIMENSIONS


<i>Bar</i>	<i>A</i>	<i>B</i>
<i>s50</i>	2^1-2^n	2^1-
<i>s51</i>	2^1-2^n	3^1-
<i>s52</i>	2^1-2^n	5^1-
<i>s53</i>	1^1-10^n	2^1-
<i>s54</i>	2^1-8^n	2^1-

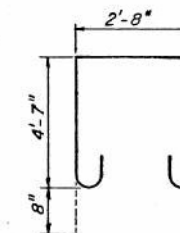5 BARS


*n*₅₀ BAR

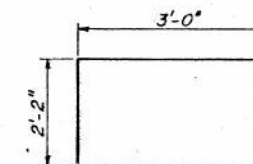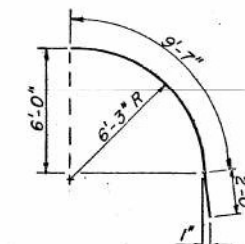450 BAR

P52BAR

 

n51 BAR

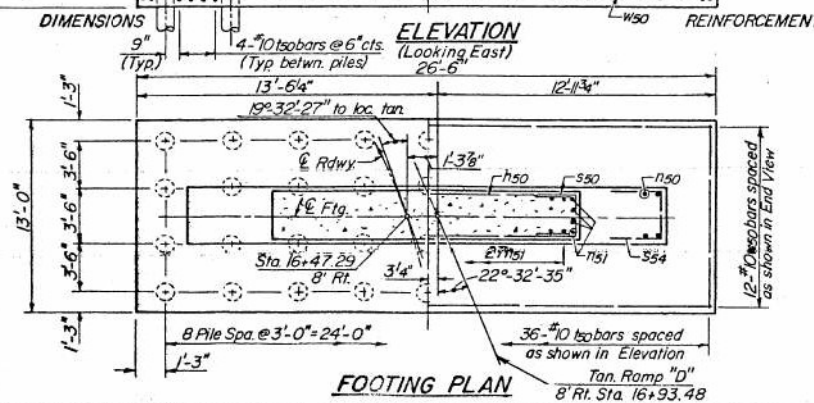

DESIGNED D.V.K.
CHECKED G.E.P.
DRAWN J.T.
CHECKED D.V.K.

19	
EXAMINED	ENGINEER OF BRIDGE AND TRAFFIC STRUCTURES
PASSED	ENGINEER OF DESIGN
APPROVED	CHIEF HIGHWAY ENGINEER

PILE DATA
Type = Timber
Capacity = 24 Tons
Est. Length = 30'
La Req'd = 36

FOR INFORMATION ONLY


PIER NO.1
F.A.I. 55 SEC. 54-4HB
RAMP "D"
LOGAN COUNTY
STA. 16+93.48

MODEL: Default
FILE NAME: C:\Users\CDI\OneDrive\Documents\CDI\1054-4051-72220-036-Existing Plans - Copy (1).dgn
DATE: 12/19/2024

DESIGNED	D.V.K.
CHECKED	G.E.P.
DRAWN	J.J.T.
CHECKED	D.V.K.


EXAMINED	
PASSED	
APPROVED	

PILE DATA	
Type	= Timber
Capacity	= 24 Tons
Est. Length	= 30'
No Req'd	= 35+1 Test Pile

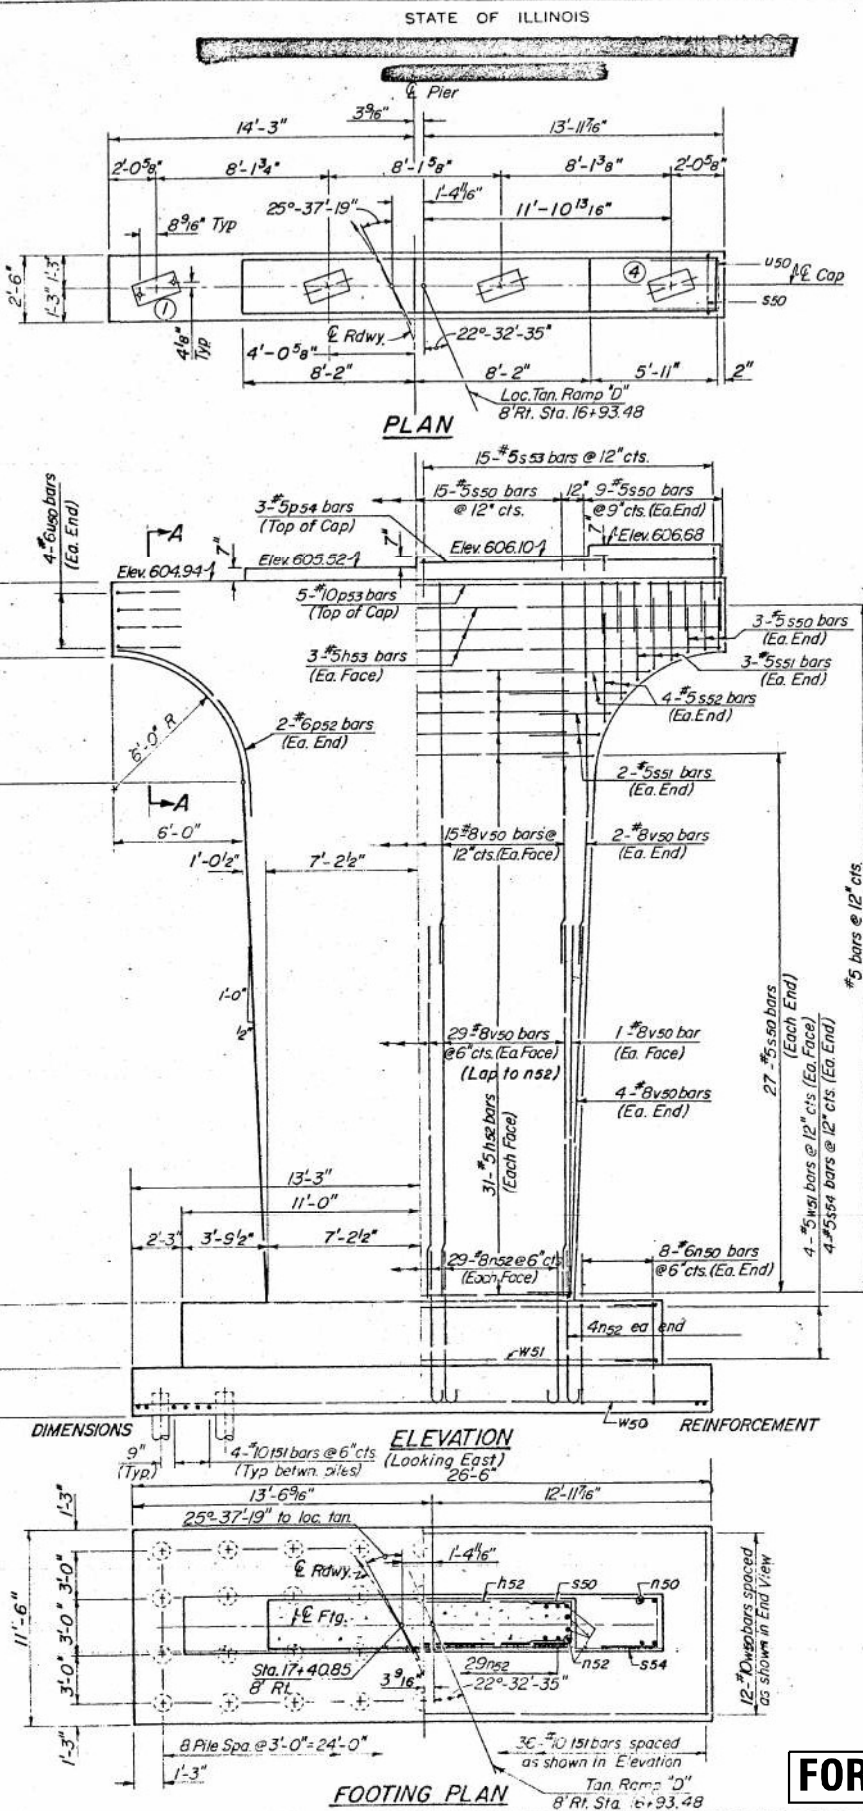

Note:


Space reinforcement in cap to miss anchor bolts.
Min. bar laps = 24 dia unless otherwise noted.
All edges shall have standard 1/4" chamfers except as noted.
Pour steps monolithically with cap.

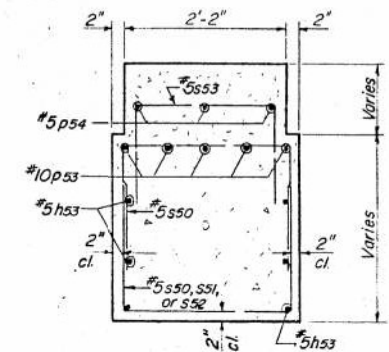


A & B DIMENSIONS

Bar	A	B
s50	2'-2"	2'-4"
s51	2'-2"	3'-3"
s52	2'-2"	5'-3"
s53	1'-10"	2'-0"
s54	2'-8"	2'-6"


s BARS

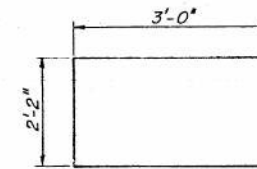


u50 BAR

 

n52 BAR

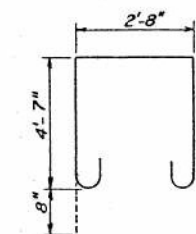

n50 BAR

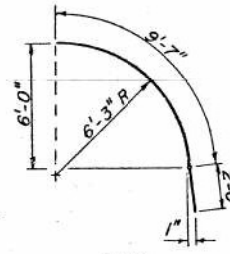

p52 BAR

PIER 2
BILL OF MATERIAL

Bar	No	Size	Length	Shape
h52	62	#5	14'-1"	
h53	6	#5	28'-2"	
n50	16	#6	13'-2"	
n52	66	#8	9'-2"	
p52	4	#6	11'-7"	
p53	5	#10	28'-2"	
p54	3	#5	13'-9"	
s50	93	#5	6'-10"	
s51	10	#5	8'-8"	
s52	8	#5	12'-8"	
s53	15	#5	5'-10"	
s54	8	#5	7'-8"	
u50	8	#6	8'-2"	
v50	104	#8	17'-10"	
w50	12	#10	26'-3"	
w51	8	#5	21'-8"	
Class X Concrete			Cu Yds.	89.3
Reinforcement Bars			Lbs.	13,080
Creosoted Timber Piles			Lin. ft.	1050
Creosoted Test Piles			Ea.	1

PIER NO. 2
F.A.I. 55 SEC. 54-4HB
RAMP "D"
LOGAN COUNTY
STA. 16+93.48

FOR INFORMATION ONLY

STATE OF ILLINOIS
DEPARTMENT OF TRANSPORTATION

EXISTING PLANS
STRUCTURE NO. 054-0051

SCALE: SHEET 36 OF 36 SHEETS STA. TO STA.

ROUTE NO.	SECTION	COUNTY	TOTAL SHEETS	SHEET NO.
155	(54-4HB)D	LOGAN	133	133
CONTRACT NO. 72220				
ILLINOIS FED. AID PROJECT				