

STATE OF ILLINOIS
DEPARTMENT OF TRANSPORTATION

F.A.P. RTE	SECTION	COUNTY	TOTAL SHEETS	SHEET NO.
674	(31,410,410-1)RS-4, (82-7K)RS-1	ST. CLAIR	33*	1
		ILLINOIS	CONTRACT NO. 76J62	

* 33 + 1 = 34 TOTAL SHEETS

D-98-022-25

FOR INDEX OF SHEETS, SEE SHEET NO. 2

TRAFFIC DATA

IL 161 TO SEIBERT RD.
2023 ADT (ACTUAL): 9,150
2025 (ESTIMATED): 9,300
2045 (ESTIMATED): 10,700
SU: 3.0%
MU: 3.0%


SEIBERT RD. TO I-64
2023 ADT (ACTUAL): 17,000
2025 (ESTIMATED): 17,200
2045 (ESTIMATED): 19,800
SU: 2.1%
MU: 2.4%

I-64 TO US 50
2017 ADT (ACTUAL): 20,900
2019 (ESTIMATED): 21,200
2039 (ESTIMATED): 24,400
SU: 3.6%
MU: 4.4%

PROPOSED
HIGHWAY PLANS

FAP 674, FAI 64 (IL 158 / US 50, I-64)
SECTION (31,410,410-1)RS-4, (82-7K)RS-1
PROJECT NHPP-YJ3I(137)
RESURFACING
ST. CLAIR COUNTY

C-98-068-25

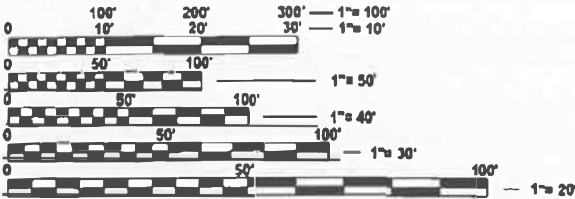


FULL SIZE PLANS HAVE BEEN PREPARED USING STANDARD
ENGINEERING SCALES. REDUCED SIZED PLANS WILL NOT
CONFORM TO STANDARD SCALES. IN MAKING MEASUREMENTS
ON REDUCED PLANS, THE ABOVE SCALES MAY BE USED.

J.U.L.I.E.
JOINT UTILITY LOCATION INFORMATION FOR EXCAVATION
1-800-892-0123
OR 811

PROJECT ENGINEER CHERYL KEPLAR
PROJECT MANAGER BRANDON HUMPHREYS

CONTRACT NO. 76J62

BEGIN PROJECT
STA. 115+93.00
LAT: 38.58318
LONG: -89.87480

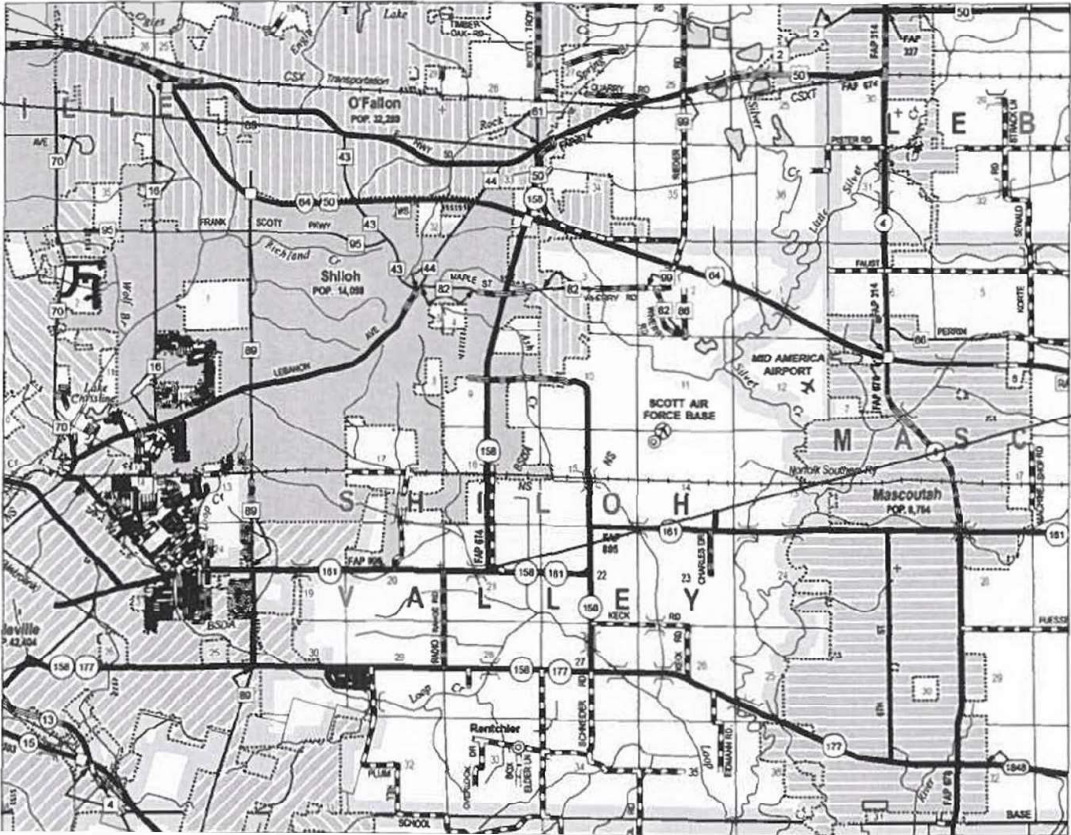

END PROJECT
STA. 351+35.00
LAT: 38.51940
LONG: -89.88340



LOCATION OF SECTION INDICATED THUS: -

STATE OF ILLINOIS
DEPARTMENT OF TRANSPORTATION

SUBMITTED January 31, 2025
[Signature] REGIONAL ENGINEER

March 21, 2025
[Signature] ENGINEER OF DESIGN AND ENVIRONMENT

March 21, 2025
[Signature] DIRECTOR OF HIGHWAYS PROJECT IMPLEMENTATION

PRINTED BY THE AUTHORITY
OF THE STATE OF ILLINOIS

GROSS LENGTH = 23,542FT. = 4.459 MILE
NET LENGTH = 23,542 FT. = 4.459 MILE

INDEX OF SHEETS

- 1

COVER SHEET
- 2

INDEX OF SHEETS, HIGHWAY STANDARDS, GENERAL NOTES & COMMITMENTS
- 3-4

SUMMARY OF QUANTITIES
- 5

LOCATION MAP
- 6-14

TYPICAL SECTIONS
- 15-19A

SCHEDULE OF QUANTITIES
- 20,21

RAMP DETAILS
- 22

PARTIAL DEPTH PATCHING DETAILS
- 23-33

ELECTRICAL PLANS

HIGHWAY STANDARDS

000001-08	STANDARD SYMBOLS, ABBREVIATIONS AND PATTERNS
001006	DECIMAL OF AN INCH AND OF A FOOT
442001-04	CLASS A PATCHES
630001-13	STEEL PLATE BEAM GUARDRAIL
630301-09	SHOULDER WIDENING FOR TYPE 1 (SPECIAL) GUARDRAIL TERMINALS
631026-06	TRAFFIC BARRIER TERMINAL, TYPE 5
631031-18	TRAFFIC BARRIER TERMINAL, TYPE 6
642001-03	SHOULDER RUMBLE STRIPS, 16 INCH
701101-05	OFF-ROAD OPERATIONS, MULTILAND 15' TO 24' FROM PAVEMENT EDGE
701411-09	LANE CLOSURE, MULTILANE, AT ENTRANCE OR EXIT RAMP, FOR SPEEDS ≥ 45 MPH
701421-08	LANE CLOSURE, MULTILANE, DAY OPERATION ONLY, FOR SPEEDS ≥ 45 MPH TO 55 MPH
701422-10	LANE CLOSURE, MULTILANE, FOR SPEEDS ≥ 45 MPH TO 55 MPH
701426-09	LANE CLOSURE, MULTILANE, INTERMITTENT OR MOVING OPER., FOR SPEEDS ≥ 45 MPH
701601-09	URBAN LANE CLOSURE, MULTILANE, 1W OR 2W WITH NONTRAVERSABLE MEDIAN
701701-10	URBAN LANE CLOSURE, MULTILANE INTERSECTION
701901-10	TRAFFIC CONTROL DEVICES
780001-05	TYPICAL PAVEMENT MARKINGS
781001-04	TYPICAL APPLICATIONS RAISED REFLECTIVE PAVEMENT MARKERS
782006-01	GUARDRAIL AND BARRIER WALL REFLECTOR MOUNTING DETAILS
886001-01	DETECTOR LOOP INSTALLATIONS
889006-01	TYPICAL LAYOUTS FOR DETECTOR LOOPS
420001-10	PAVEMENT JOINTS
631011-10	TRAFFIC BARRIER TERMINAL, TYPE 2
725001-01	OBJECT AND TERMINAL MARKER

GENERAL NOTES

1.

THE CONTRACTOR AND THE ENGINEER SHALL BE AWARE THAT NO SURVEY WAS PERFORMED FOR THIS PROJECT. THE STATIONING, TOPOGRAPHY, AND QUANTITIES SHOWN IN THE PLANS WERE CREATED USING MICROFILM AND FIELD MEASUREMENTS. ALL SHALL BE ASSUMED TO BE APPROXIMATE. THE CONTRACTOR SHALL VERIFY DIMENSIONS AND CONDITIONS IN THE FIELD PRIOR TO CONSTRUCTION AND ORDERING OF MATERIALS.
2.

THE DEPARTMENT STRONGLY ENCOURAGES THE PRIME CONTRACTOR AND THEIR APPROVED SUB-CONTRACTORS TO HIRE MINORITY, WOMEN AND DISADVANTAGED INDIVIDUALS FROM ITS FEDERALLY FUNDED HIGHWAY CONSTRUCTION CAREERS TRAINING PROGRAM (HCCTP) TO HELP MEET WORKFORCE AND TRAINEE GOALS. THIS PROGRAM IS TRAINING MINORITIES, WOMEN AND DISADVANTAGED INDIVIDUALS IN HIGHWAY CONSTRUCTION-RELATED SKILLS, E.G., MATH FOR THE TRADES, JOB READINESS, TECHNICAL SKILLS IN COURSEWORK (CARPENTRY, CONCRETE FLATWORK, BLUEPRINT READING, SITE PLANS, SITE WORK, TOOLS USE, ETC.) AND OSHA 10 HOUR CERTIFICATION, TO PREPARE THEM FOR A CAREER IN THE HIGHWAY CONSTRUCTION TRADES. GRADUATES ARE WELL-TRAINED AND READY TO BECOME PRODUCTIVE ENTRY-LEVEL CONSTRUCTION WORKERS. CONTACT THE DISTRICT 8 EEO OFFICE AT 618-346-3360 AND/OR THE HCCTP COORDINATOR AT 618-874-6528 TO LEARN MORE ABOUT THE PROGRAM AND FOR ASSISTANCE IN METTING WORKFORCE AND TRAINEE GOALS.
3.

ALL AREAS DISTURBED FOR ANY REASON OTHER THAN PROPOSED ON PLANS AND SCHEDULES SHALL BE PERMANENTLY SEEDED AND MULCHED AS DIRECTED BY THE ENGINEER. ALL AREAS DISTURBED BY THE CONTRACTOR OUTSIDE THE PROPOSED CONSTRUCTION LIMITS SHALL BE SEEDED AT THE CONTRACTOR'S EXPENSE.

4.

THE THICKNESS OF HOT-MIX ASPHALT SURFACE MIXTURES SHOWN ON THE PLANS IS THE NOMINAL THICKNESS. DEVIATIONS MAY OCCUR DUE TO IRREGULARITIES IN THE EXISTING SURFACE OR BASE ON WHICH THE BITUMINOUS MIXTURE IS PLACED.
5.

THE PROPOSED PAVEMENT MARKING SHALL MATCH THE LOCATIONS OF THE EXISTING PAVEMENT MARKING, AS DIRECTED BY THE ENGINEER.
6.

WITHIN THE INTERSECTION OF IL 158/US 50 & WHERRY RD./MAPLE ST. AND THE INTERSECTION OF IL 158/US 50 & SEIBERT RD.,THE CONTRACTOR SHALL REPLACE THE EXISTING HMA MATERIAL WITH THE PROPOSED HMA SURFACE COURSE MATERIALS WITHIN THE SAME DAY OF OPERATION BEFORE TRAFFIC IS OPENED ONTO THE LANE, UNLESS DIRECTED BY THE ENGINEER.
7.

FOUR CHANGEABLE MESSAGE SIGNS SHALL BE PROVIDED ALONG IL 158/US 50 TO ALERT DRIVERS OF THE ROAD CONSTRUCTION. CHANGEABLE MESSAGE SIGNS SHALL BE PLACED 14 DAYS PRIOR TO BEGINNING ANY WORK. EXACT LOCATIONS OF THE CHANGEABLE MESSAGE SIGNS SHALL BE DETERMINED BY THE ENGINEER.
8.

UTILITIES KNOWN TO HAVE FACILITIES WITHIN THE PROJECT AREAARE AS FOLLOWS:

- * AMEREN ILLINOIS (GAS & ELECTRIC)
- * AT&T ILLINOIS (COMMUNICATIONS)
- * COMMONFIELDS OF CAHOKIA PUBLIC WATER DISTRICT
- * CHARTER COMMUNICATIONS, INC.
- * EVERSTREAM GLC HOLDING COMPANY LLC
- * ILLINOIS AMERICAN WATER COMPANY (WATER)
- * LEVEL 3 COMMUNICATIONS, LLC (COMMUNICATIONS)
- * VERIZON BUSINESS
- * CITY OF O'FALLON (WATER & SANITARY SEWER)
- * CITY OF O'FALLON (COMMUNICATIONS)
- * CITY OF O'FALLON (ELECTRIC)
- * VILLAGE OF SHILOH (STORM SEWER)
- * WINDSTREAM KDL, INC. (COMMUNICATIONS)

9.

THE CONTRACTOR SHALL PROVIDE POSITIVE AND ADEQUATE DRAINAGE AT ALL TIMES.
10.

THE FOLLOWING MIXTURE REQUIREMENTS ARE APPLICABLE FOR THIS PROJECT:

MIXTURE USE	POLY SURFACE	BINDER	PARTIAL DEPTH PATCH		
AC/PG	SBS PG 70-28	PG 64-22	PG 64-22		
DESIGN AIR VOIDS	4.0% @ Ndes=90	4.0% @ Ndes=90	4.0% @ Ndes=90		
MIX COMPOSITION (Gradation)	IL 9.5	IL 9.5 FG	IL 9.5 FG		
FRICTION AGG	MIXTURE "E"	MIXTURE "C"	MIXTURE "C"		
QUALITY MGMT PROGRAM	QCP	QCP	QC/QA		
MatTranDev Required?	YES	YES	NO		

	SHOULDER > 8 FEET WIDE	SHOULDER < 8 FEET WIDE		
MIXTURE USE	SHOULDER (lower)	SHOULDER (surface)	SHOULDER (lower)	SHOULDER (surface)
AC/PG	PG 64-22	PG 64-22	PG 64-22	PG 64-22
DESIGN AIR VOIDS	4.0% @ Ndes=30	4.0% @ Ndes=30	4.0% @ Ndes=30	4.0% @ Ndes=30
MIX COMPOSITION (Gradation)	IL 19.0L	IL 9.5L	IL 19.0L	IL 9.5L
FRICTION AGG				
QUALITY MGMT PROGRAM	QCP	QCP	QC/QA	QC/QA
MatTranDev Required?	YES	YES	NO	NO

	TURN LANES < 500 FEET			
MIXTURE USE	POLY SURFACE	BINDER		
AC/PG	SBS PG 70-28	PG 64-22		
DESIGN AIR VOIDS	4.0% @ Ndes=90	4.0% @ Ndes=90		
MIX COMPOSITION (Gradation)	IL 9.5	IL 9.5 FG		
FRICTION AGG	MIXTURE "E"	MIXTURE "C"		
QUALITY MGMT PROGRAM	QC/QA	QC/QA		
MatTranDev Required?	NO	NO		

Plan quantities for Hot-Mix Asphalt Items are calculated using a unit weight of 112 lb/sa vd/in (59.8 ka/sa m/25 mm thickness).

COMMITMENTS

NONE

REV - MS

MODEL: Gen. Notes (Sheet)
FILE NAME: c:\pwworking\dwg\intelman\jhd10611\3\0876\62-Typicals.dgn

	USER NAME = Jon.Dintelman	DESIGNED -	REVISED -	STATE OF ILLINOIS DEPARTMENT OF TRANSPORTATION	INDEX OF SHEETS, HIGHWAY STANDARDS, GENERAL NOTES & COMMITMENTS			F.A.P. RTE.	SECTION	COUNTY	TOTAL SHEETS	SHEET NO.
		DRAWN -	REVISED -					674	(31,410,410-1)RS-4, (82-7K)RS-1	ST. CLAIR	33	2
		CHECKED -	REVISED -					CONTRACT NO. 76J62				
	PLOT DATE = 3/14/2025	DATE -	REVISED -					ILLINOIS FED. AID PROJECT				
				SCALE:		SHEET Gen. Note	F	SHEETS	STA.	TO STA.		

MODEL: SQQ-1 [Sheet]
FILE NAME: c:\pwwork\dwg\intelman\hd1061113\0676J62-Typicals.dgn

CODE NO.	ITEM	UNIT	TOTAL QUANTITY	CONSTRUCTION CODE	
				80% FED 20% STATE IL 158	90% FED 10% STATE I-64 RAMPS
				ROADWAY	ROADWAY
				0005 URBAN	0005 URBAN
40600290	BITUMINOUS MATERIALS (TACK COAT)	POUND	57219	47286	9933
40600295	POLYMERIZED BITUMINOUS MATERIALS (TACK COAT)	POUND	151352	131189	20163
40600370	LONGITUDINAL JOINT SEALANT	FOOT	59296	52674	6622
40600405	MATERIAL TRANSFER DEVICE	TON	25988	22538	3450
40600985	PORTLAND CEMENT CONCRETE SURFACE REMOVAL - BUTT JOINT	SQ YD	111	111	
40600990	TEMPORARY RAMP	SQ YD	598	598	
40602975	HOT-MIX ASPHALT BINDER COURSE, IL-9.5FG, N90	TON	11772	10204	1568
40604174	POLYMERIZED HOT-MIX ASPHALT SURFACE COURSE, IL-9.5, MIX "E", N90	TON	14126	12244	1882
44000159	HOT-MIX ASPHALT SURFACE REMOVAL, 2 1/2"	SQ YD	117091	79971	37120
44213000	PATCHING REINFORCEMENT	SQ YD	6256	4207	2049
44200561	CLASS A PATCHES, TYPE I, 11 INCH	SQ YD	21	21	
44200565	CLASS A PATCHES, TYPE II, 11 INCH	SQ YD	663	568	95
44200569	CLASS A PATCHES, TYPE III, 11 INCH	SQ YD	341	311	30
44200571	CLASS A PATCHES, TYPE IV, 11 INCH	SQ YD	5215	3292	1923

CODE NO.	ITEM	UNIT	TOTAL QUANTITY	CONSTRUCTION CODE	
				80% FED 20% STATE IL 158	90% FED 10% STATE I-64 RAMPS
				ROADWAY	ROADWAY
				0005 URBAN	0005 URBAN
44213200	SAW CUTS	FOOT	17316	13039	4277
44213202	TIE BARS 1"	EACH	1561	970	591
48102100	AGGREGATE WEDGE SHOULDER, TYPE B	TON	1062	944	118
48203100	HOT-MIX ASPHALT SHOULDERS	TON	12761	11627	1134
* 63000001	STEEL PLATE BEAM GUARDRAIL, TYPE A, 6 FOOT POSTS	FOOT	2587.5	2587.5	
* 63100045	TRAFFIC BARRIER TERMINAL, TYPE 2	EACH	2	2	
* 63100070	TRAFFIC BARRIER TERMINAL, TYPE 5	EACH	2	2	
* 63100085	TRAFFIC BARRIER TERMINAL, TYPE 6	EACH	8	8	
* 63100167	TRAFFIC BARRIER TERMINAL, TYPE 1 (SPECIAL) TANGENT	EACH	8	8	
63200310	GUARDRAIL REMOVAL	FOOT	2575	2575	
64200116	SHOULDER RUMBLE STRIPS, 16 INCH	FOOT	114718	101474	13244
67000400	ENGINEER'S FIELD OFFICE, TYPE A	CAL MO	6	6	
67100100	MOBILIZATION	L SUM	1	1	
70100310	TRAFFIC CONTROL AND PROTECTION, STANDARD 701421	L SUM	1	1	

* SPECIALTY ITEM

REV - MS

	USER NAME = Jon.Dintelman	DESIGNED -	REVISED -	STATE OF ILLINOIS DEPARTMENT OF TRANSPORTATION	SUMMARY OF QUANTITIES		F.A.P. RTE.	SECTION	COUNTY	TOTAL SHEETS	SHEET NO.
		DRAWN -	REVISED -				674	(31,410,410-1)RS-4, (82-7K)RS-1	ST. CLAIR	33	3
		CHECKED -	REVISED -				CONTRACT NO. 76J62				
	PLOT DATE = 2/14/2025	DATE -	REVISED -				ILLINOIS FED. AID PROJECT				
SCALE:		SHEET SQQ-1 OF		SHEETS		STA.		TO STA.			

MODEL: SQQ-2 [Sheet]
FILE NAME: c:\pwworking\dwidintelman\pjd1061113\0676J62-Typicals.dgn

CODE NO.	ITEM	UNIT	TOTAL QUANTITY	CONSTRUCTION CODE	
				80% FED 20% STATE IL 158	90% FED 10% STATE I-64 RAMP
				ROADWAY	ROADWAY
				0005 URBAN	0005 URBAN
70100315	TRAFFIC CONTROL AND PROTECTION, STANDARD 701422	EACH	1	1	
70100420	TRAFFIC CONTROL AND PROTECTION, STANDARD 701411	EACH	8		8
70102630	TRAFFIC CONTROL AND PROTECTION, STANDARD 701801	L SUM	1	1	
70102635	TRAFFIC CONTROL AND PROTECTION, STANDARD 701701	L SUM	1	1	
70107025	CHANGEABLE MESSAGE SIGN	CAL DA	564	564	
70300100	SHORT TERM PAVEMENT MARKING	FOOT	7448	6648	800
70300150	SHORT TERM PAVEMENT MARKING REMOVAL	SQ FT	1800	1800	
70300211	TEMPORARY PAVEMENT MARKING LETTERS AND SYMBOLS - PAINT	SQ FT	300	300	
70300241	TEMPORARY PAVEMENT MARKING - LINE 6"- PAINT	FOOT	132563	107359	25204
70300251	TEMPORARY PAVEMENT MARKING - LINE 8"- PAINT	FOOT	7630	7630	
70300261	TEMPORARY PAVEMENT MARKING - LINE 12"- PAINT	FOOT	966	966	
70300281	TEMPORARY PAVEMENT MARKING - LINE 24"- PAINT	FOOT	172	172	
* 72501000	TERMINAL MARKER - DIRECT APPLIED	EACH	8	8	
* 78000100	THERMOPLASTIC PAVEMENT MARKING - LETTERS AND SYMBOLS	SQ FT	300	300	


* SPECIALTY ITEM

CODE NO.	ITEM	UNIT	TOTAL QUANTITY	CONSTRUCTION CODE	
				80% FED 20% STATE IL 158	90% FED 10% STATE I-64 RAMP
				ROADWAY	ROADWAY
				0005 URBAN	0005 URBAN
* 78000400	THERMOPLASTIC PAVEMENT MARKING - LINE 6"	FOOT	132563	107359	25204
* 78000500	THERMOPLASTIC PAVEMENT MARKING - LINE 8"	FOOT	7630	7630	
* 78000600	THERMOPLASTIC PAVEMENT MARKING - LINE 12"	FOOT	966	966	
* 78000650	THERMOPLASTIC PAVEMENT MARKING - LINE 24"	FOOT	172	172	
* 78100100	RAISED REFLECTIVE PAVEMENT MARKER	EACH	966	966	
* 78200005	GUARDRAIL REFLECTORS, TYPE A	EACH	67	67	
78300200	RAISED REFLECTIVE PAVEMENT MARKER REMOVAL	EACH	709	709	
* 80300100	LOCATING UNDERGROUND CABLE	FOOT	270	270	
X4405030	LONGITUDINAL PARTIAL DEPTH REMOVAL 3"	FOOT	33617	33617	
X4406804	PORTLAND CEMENT CONCRETE SURFACE REMOVAL 1/2"	SQ YD	87507	87507	
Ø Z0076600	TRAINEES	hour	3000	3000	
X4420900	LONGITUDINAL PARTIAL DEPTH PATCHING	TON	1850	1850	
Ø Z0076604	TRAINEES TRAINING PROGRAM GRADUATE	hour	3000	3000	
X8860105	DETECTOR LOOP REPLACEMENT	FOOT	4260	4260	

Ø 0042

REV - MS

	USER NAME = Jon.Dintelman	DESIGNED -	REVISED -	STATE OF ILLINOIS DEPARTMENT OF TRANSPORTATION	SUMMARY OF QUANTITIES		F.A.P. RTE.	SECTION	COUNTY	TOTAL SHEETS	SHEET NO.
		DRAWN -	REVISED -				674	(31,410,410-1)RS-4, (82-7K)RS-1	ST. CLAIR	33	4
		CHECKED -	REVISED -				CONTRACT NO. 76J62				
	PLOT DATE = 2/14/2025	DATE -	REVISED -		SCALE:	SHEET SQQ-2 OF SHEETS	STA.	TO STA.	ILLINOIS FED. AID PROJECT		

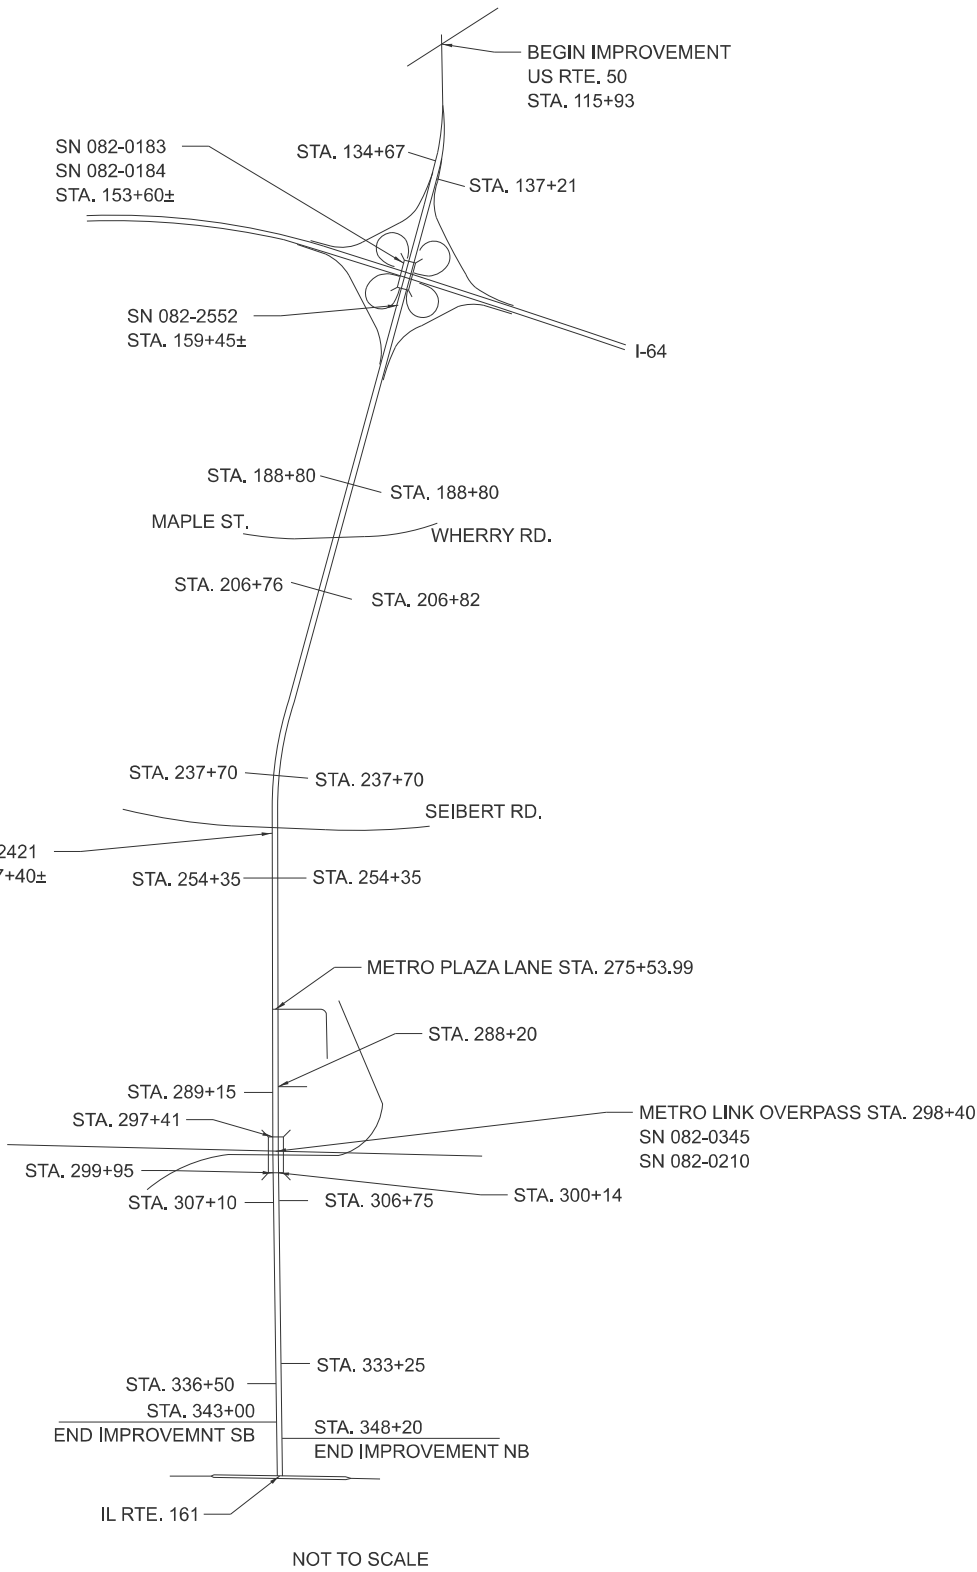


MODEL: Location Map (Sheet)
FILE NAME: c:\p\work\dwg\dintelman\1061113\087662-Typicals.dgn


	USER NAME = Jon.Dintelman	DESIGNED -	REVISED -	STATE OF ILLINOIS DEPARTMENT OF TRANSPORTATION	LOCATION MAP			F.A.P. RTE.	SECTION	COUNTY	TOTAL SHEETS	SHEET NO.
		DRAWN -	REVISED -					674	(31,410,410-1)RS-4, (82-7K)RS-1	ST. CLAIR	33	5
		CHECKED -	REVISED -					CONTRACT NO. 76J62				
	PLOT DATE = 1/30/2025	DATE -	REVISED -		SCALE:	SHEET Location Map	SHEETS	STA.	TO STA.	ILLINOIS FED. AID PROJECT		

LEGEND

- ① EXISTING PCC PAVEMENT 8"
- ② EXISTING PAVEMENT (DEPTH UNKNOWN)
- ③ EXISTING CURB & GUTTER
- ④ EXISTING GRANULAR SUBBASE, 4"
- ⑤ EXISTING HOT-MIX ASPHALT SHOULDERS, 8"
- ⑥ EXISTING AGGREGATE SHOULDERS, 8"
- ⑦ EXISTING HOT-MIX ASPHALT RESURFACING
- ⑧ EXISTING HOT-MIX ASPHALT BINDER COURSE, VARIES 0"-19"
- ⑨ EXISTING PIPE UNDERDRAIN
- ⑩ EXISTING CONCRETE MEDIAN
- ⑪ EXISTING CONCRETE CURB AND GUTTER
- ⑫ EXISTING AGGREGATE WEDGE SHOULDERS, TYPE B
- (A) PROPOSED HOT-MIX ASPHALT SURFACE REMOVAL, 2,50"
- (B) PROPOSED BINDER
- (C) PROPOSED HOT-MIX ASPHALT SURFACE COURSE,
- (D) PROPOSED HOT-MIX ASPHALT SHOULDERS
- (E) PROPOSED LONGITUDINAL JOINT SEALANT
- (F) PROPOSED AGGREGATE WEDGE TYPE-B
- (G) PROPOSED TACK COAT

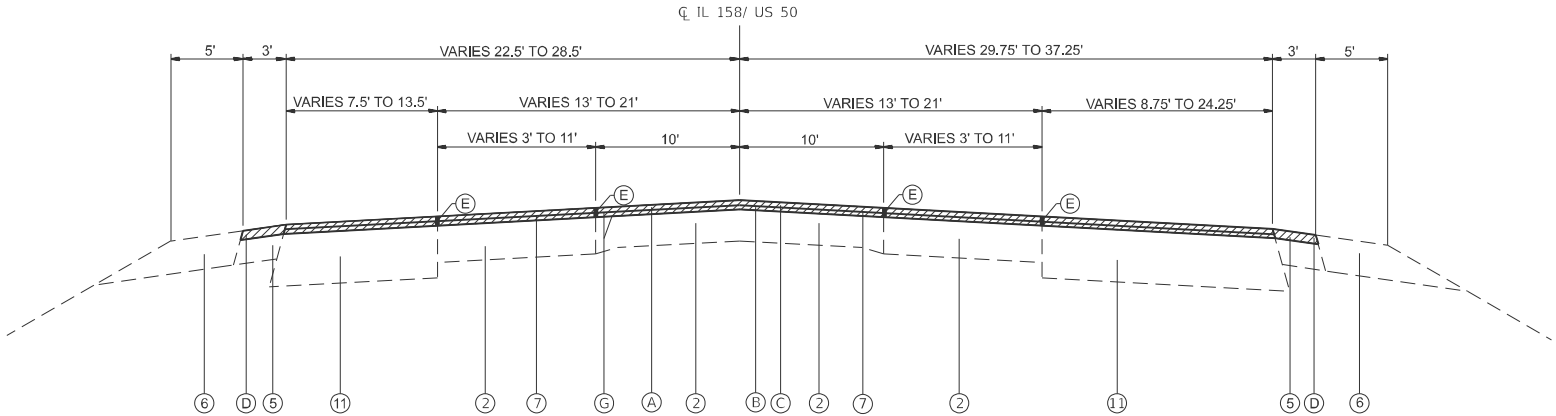


EXISTING TYPICAL SECTION

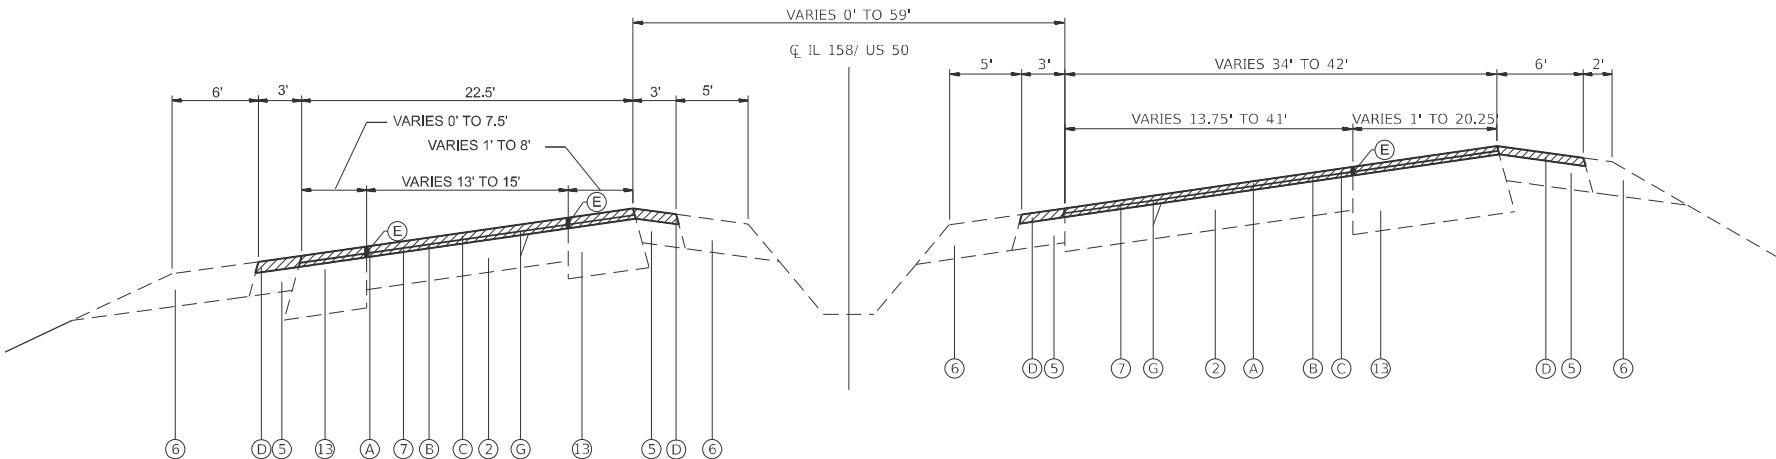

EXISTING NORTHBOUND TYPICAL SECTION


STA. 126+69 TO STA. 137+21

EXISTING SOUTHBOUND TYPICAL SECTION

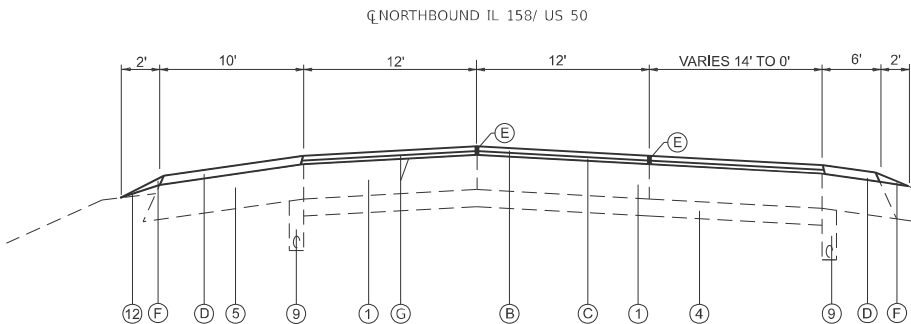

EXISTING NORTHBOUND TYPICAL SECTION

STA. 137+21 TO STA. 151+22
STA. 156+00 TO STA. 174+08

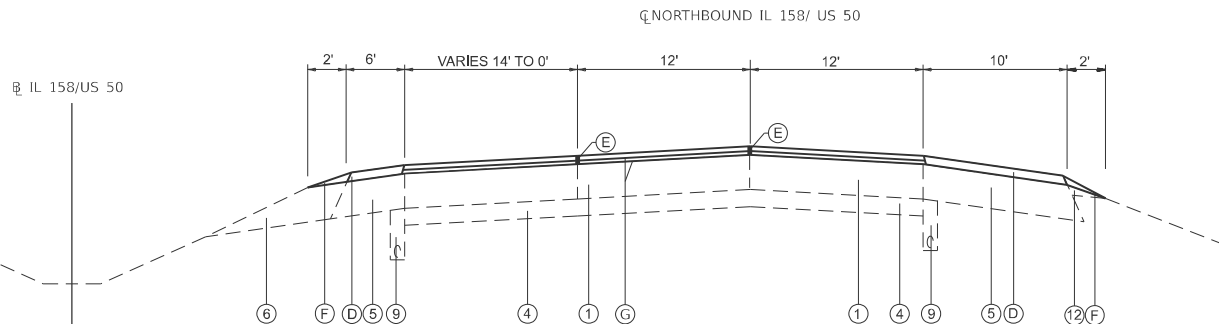

EXISTING SOUTHBOUND TYPICAL SECTION


STA. 134+67 TO STA. 151+22
STA. 156+00 TO STA. 178+07

USER NAME = Jon.Dintelman	DESIGNED -	REVISED -	STATE OF ILLINOIS DEPARTMENT OF TRANSPORTATION	TYPICALS				F.A.P. RTE.	SECTION	COUNTY	TOTAL SHEETS	SHEET NO.
	DRAWN -	REVISED -						674	(31,410,410-1)RS-4, (82-7K)RS-1	ST. CLAIR	33	6
	CHECKED -	REVISED -		CONTRACT NO. 76J62								
PLOT DATE = 2/26/2025	DATE	REVISED										

MODEL: Typical 2 (Sheet)
FILE NAME: c:\paw_work\dwg\tdintelman\ind1061113\DD876J62-Typicals.dgn


LEGEND

- 1 EXISTING PCC PAVEMENT 8"
- 2 EXISTING PAVEMENT (DEPTH UNKNOWN)
- 3 EXISTING CURB & GUTTER
- 4 EXISTING GRANULAR SUBBASE, 4"
- 5 EXISTING HOT-MIX ASPHALT SHOULDERS, 8"
- 6 EXISTING AGGREGATE SHOULDERS, 8"
- 7 EXISTING HOT-MIX ASPHALT RESURFACING
- 8 EXISTING HOT-MIX ASPHALT BINDER COURSE, VARIES 0"-19"
- 9 EXISTING PIPE UNDERDRAIN
- 10 EXISTING CONCRETE MEDIAN
- 11 EXISTING CONCRETE CURB AND GUTTER
- 12 EXISTING AGGREGATE WEDGE SHOULDERS, TYPE B
- A PROPOSED HOT-MIX ASPHALT SURFACE REMOVAL, 2.50"
- B PROPOSED BINDER
- C PROPOSED HOT-MIX ASPHALT SURFACE COURSE,
- D PROPOSED HOT-MIX ASPHALT SHOULDERS
- E PROPOSED LONGITUDINAL JOINT SEALANT
- F PROPOSED AGGREGATE WEDGE TYPE-B
- G PROPOSED TACK COAT

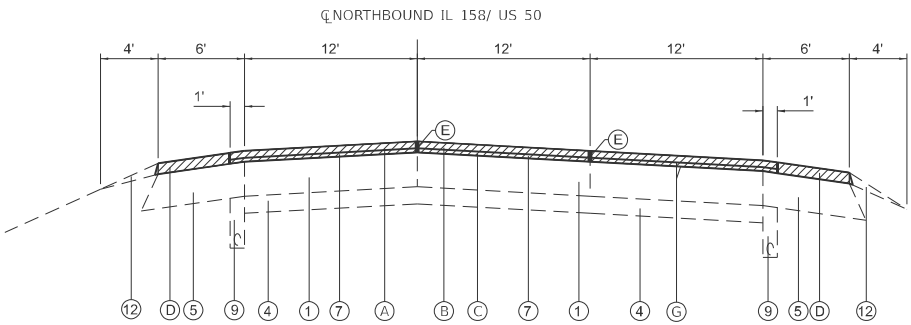


EXISTING NORTHBOUND TYPICAL SECTION

STA. 151+22 TO STA. 152+34
STA. 154+90 TO STA. 156+00

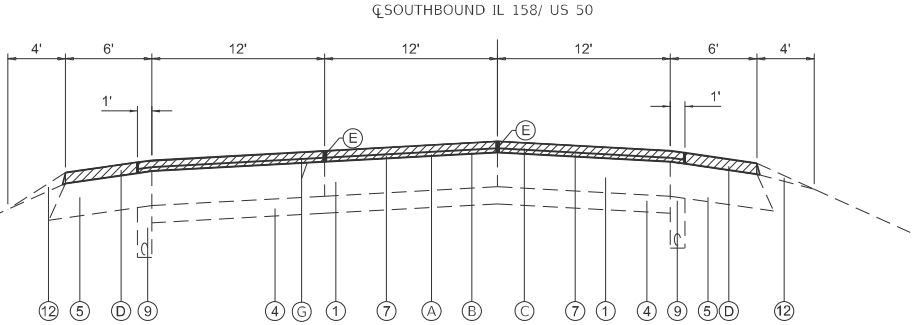



EXISTING SOUTHBOUND TYPICAL SECTION

STA. 151+22 TO STA. 152+34
STA. 154+90 TO STA. 156+00

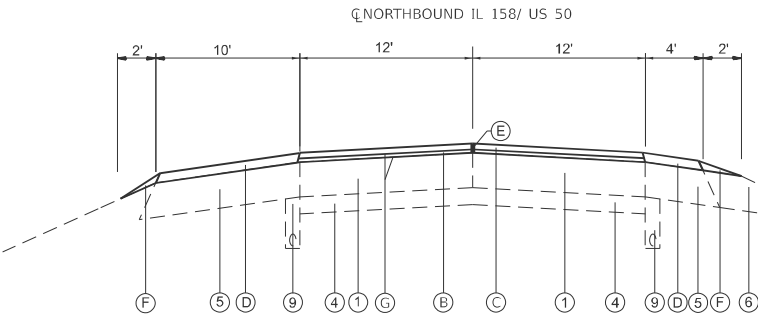


EXISTING TYPICAL SECTION

STA. 174+08 TO STA. 188+80
STA. 206+82 TO STA. 234+00
STA. 254+35 TO STA. 268+65

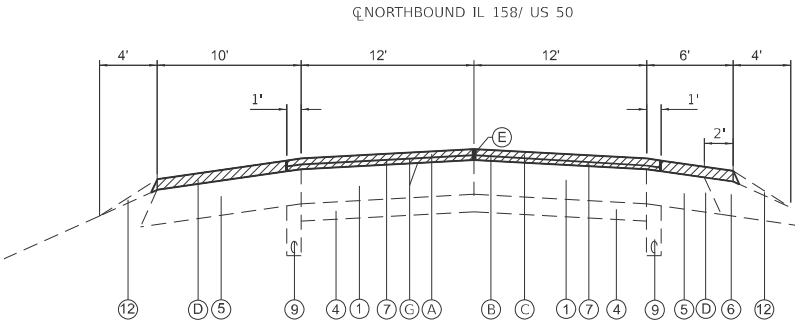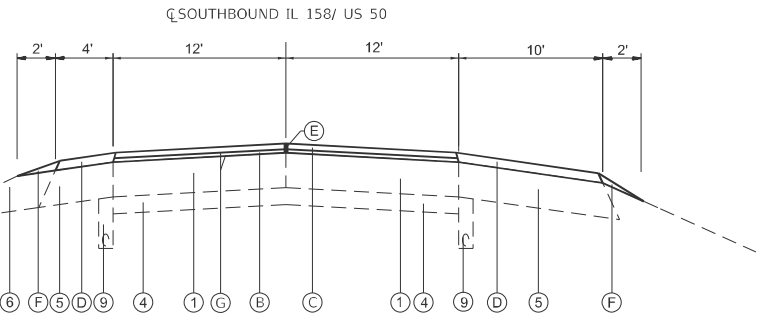

EXISTING TYPICAL SECTION


STA. 188+80 TO STA. 194+50

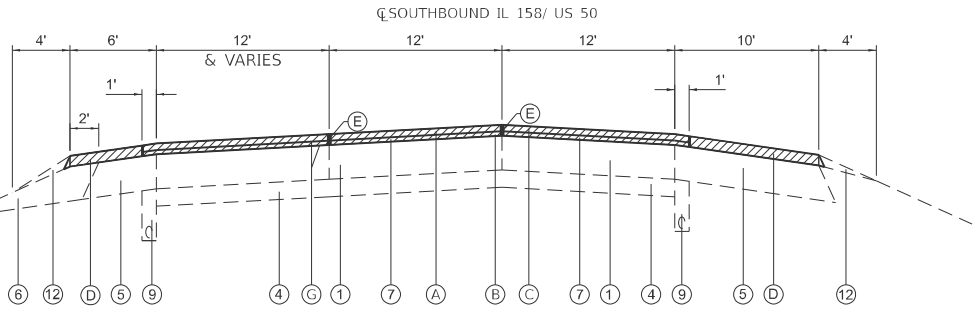

	USER NAME = Jon.Dintelman	DESIGNED -	REVISED -	STATE OF ILLINOIS DEPARTMENT OF TRANSPORTATION	TYPICALS		F.A.P. RTE.	SECTION	COUNTY	TOTAL SHEETS	SHEET NO.
		DRAWN -	REVISED -				674	(31,410,410-1)RS-4, (82-7K)RS-1	ST. CLAIR	33	7
		CHECKED -	REVISED -				CONTRACT NO. 76J62				
	PLOT DATE = 2/26/2025	DATE -	REVISED -		SCALE:	SHEET Typical 2 OF	SHEETS	STA.	TO STA.	ILLINOIS	FED. AID PROJECT


LEGEND

- 1 EXISTING PCC PAVEMENT 8"
- 2 EXISTING PAVEMENT (DEPTH UNKNOWN)
- 3 EXISTING CURB & GUTTER
- 4 EXISTING GRANULAR SUBBASE, 4"
- 5 EXISTING HOT-MIX ASPHALT SHOULDERS, 8"
- 6 EXISTING AGGREGATE SHOULDERS, 8"
- 7 EXISTING HOT-MIX ASPHALT RESURFACING
- 8 EXISTING HOT-MIX ASPHALT BINDER COURSE, VARIES 0"-19"
- 9 EXISTING PIPE UNDERDRAIN
- 10 EXISTING CONCRETE MEDIAN
- 11 EXISTING CONCRETE CURB AND GUTTER
- 12 EXISTING AGGREGATE WEDGE SHOULDERS, TYPE B
- A PROPOSED HOT-MIX ASPHALT SURFACE REMOVAL, 2.50"
- B PROPOSED BINDER
- C PROPOSED HOT-MIX ASPHALT SURFACE COURSE,
- D PROPOSED HOT-MIX ASPHALT SHOULDERS
- E PROPOSED LONGITUDINAL JOINT SEALANT
- F PROPOSED AGGREGATE WEDGE TYPE-B
- G PROPOSED TACK COAT

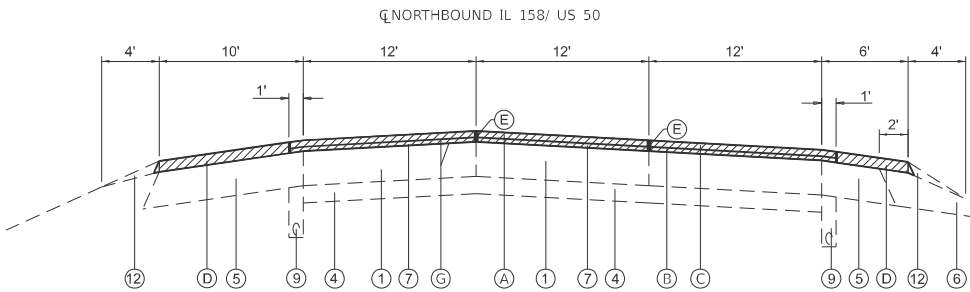


EXISTING NORTHBOUND TYPICAL SECTION

STA. 204+60 TO STA. 206+76
STA. 250+60 TO STA. 253+85

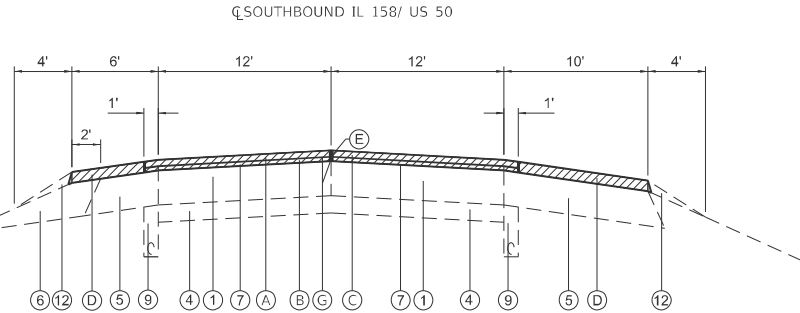


EXISTING SOUTHBOUND TYPICAL SECTION

STA. 204+60 TO STA. 206+76
STA. 248+50 TO STA. 254+35

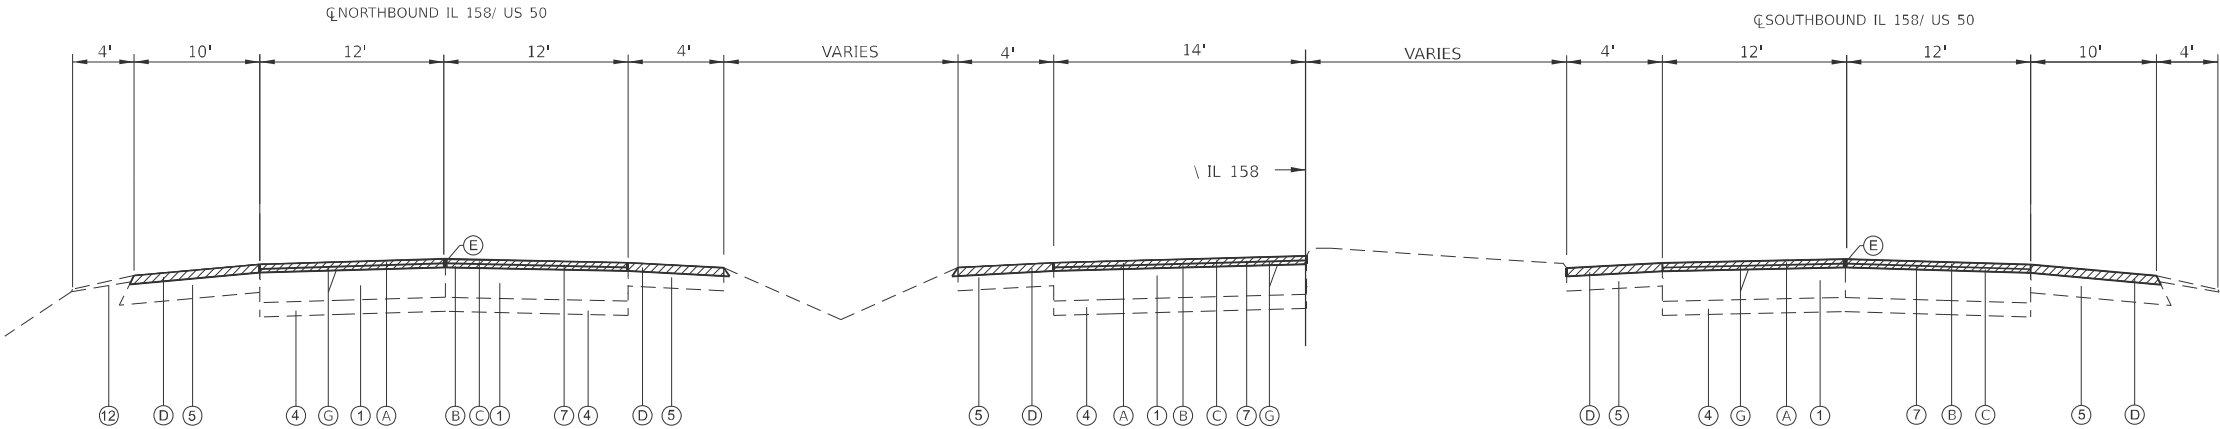

EXISTING TYPICAL SECTION

STA. 194+50 to STA. 198+00

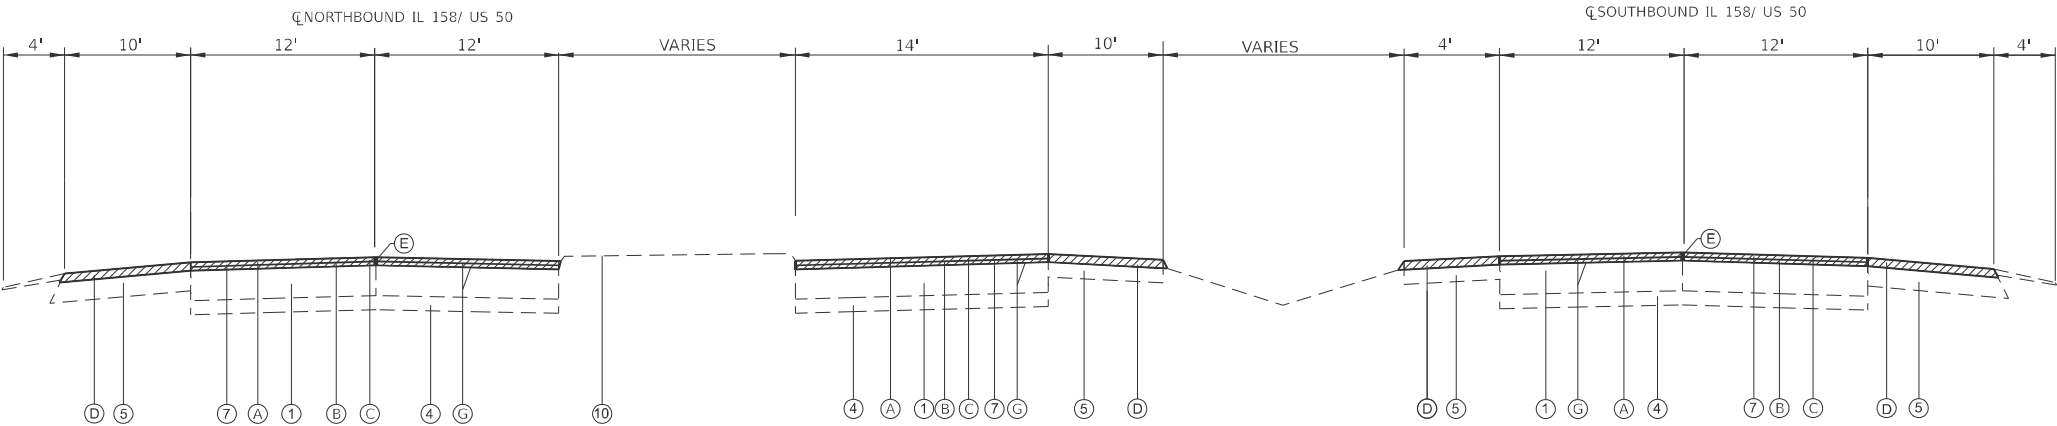

EXISTING TYPICAL SECTION

STA. 198+00 TO STA. 202+08

MODEL: Typical 3 (Sheet)
FILE NAME: c:\p\work\dwg\intelman\ind1061113\D87662-Typicals.dgn

USER NAME = Jon.Dintelman	DESIGNED -	REVISED -
	DRAWN -	REVISED -
	CHECKED -	REVISED -
PLOT DATE = 2/26/2025	DATE -	REVISED -

STATE OF ILLINOIS
DEPARTMENT OF TRANSPORTATION


TYPICALS

SCALE: SHEET Typical 3 OF SHEETS STA. TO STA.

F.A.P. RTE.	SECTION	COUNTY	TOTAL SHEETS	SHEET NO.
674	(31,410,410-1)RS-4, (82-7K)RS-1	ST. CLAIR	33	8
CONTRACT NO. 76J62				
ILLINOIS FED. AID PROJECT				


LEGEND

- ① EXISTING PCC PAVEMENT 8"
- ② EXISTING PAVEMENT (DEPTH UNKNOWN)
- ③ EXISTING CURB & GUTTER
- ④ EXISTING GRANULAR SUBBASE, 4"
- ⑤ EXISTING HOT-MIX ASPHALT SHOULDERS, 8"
- ⑥ EXISTING AGGREGATE SHOULDERS, 8"
- ⑦ EXISTING HOT-MIX ASPHALT RESURFACING
- ⑧ EXISTING HOT-MIX ASPHALT BINDER COURSE, VARIES 0"-19"
- ⑨ EXISTING PIPE UNDERDRAIN
- ⑩ EXISTING CONCRETE MEDIAN
- ⑪ EXISTING CONCRETE CURB AND GUTTER
- ⑫ EXISTING AGGREGATE WEDGE SHOULDERS, TYPE B
- A PROPOSED HOT-MIX ASPHALT SURFACE REMOVAL, 2.50"
- B PROPOSED BINDER
- C PROPOSED HOT-MIX ASPHALT SURFACE COURSE,
- D PROPOSED HOT-MIX ASPHALT SHOULDERS
- E PROPOSED LONGITUDINAL JOINT SEALANT
- F PROPOSED AGGREGATE WEDGE TYPE-B
- G PROPOSED TACK COAT

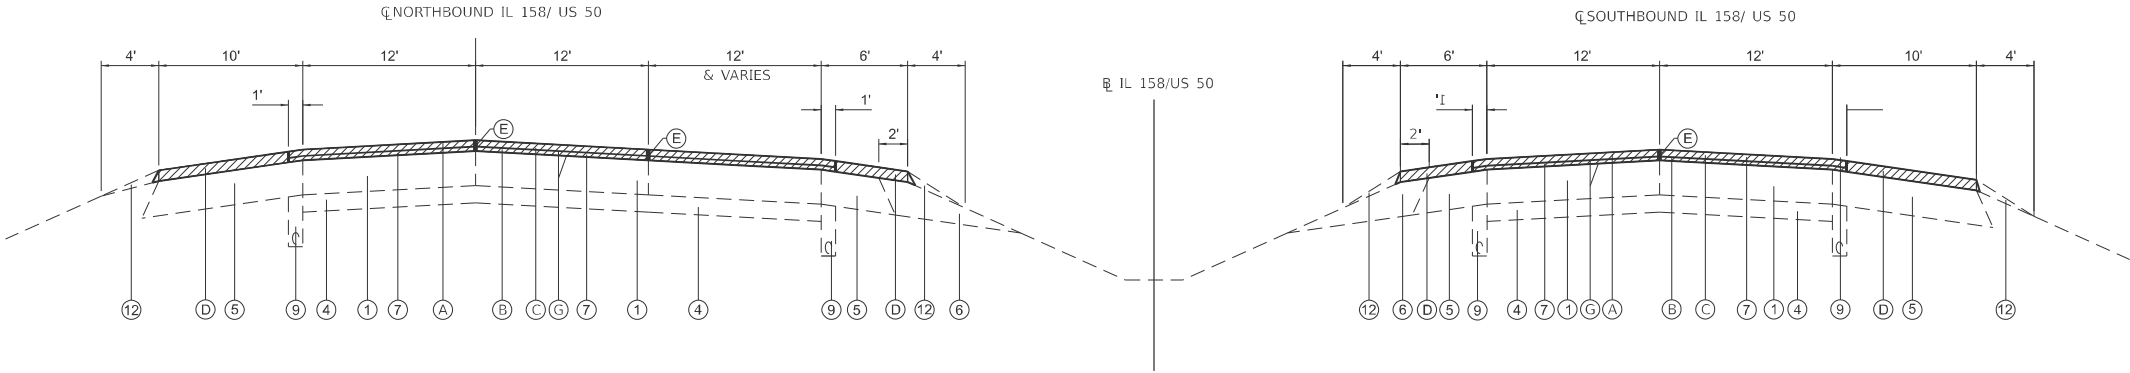


EXISTING TYPICAL SECTION

STA. 202+08 TO STA. 206+82

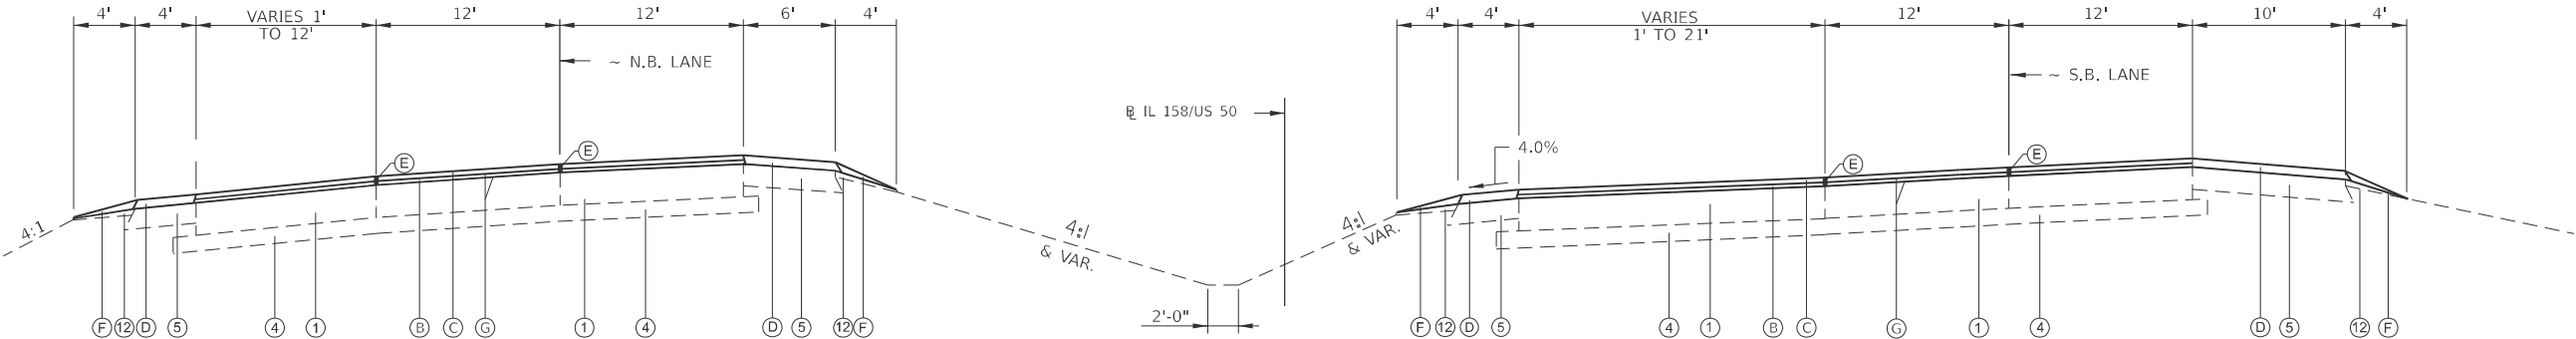

EXISTING TYPICAL SECTION

STA. 234+00 TO STA. 237+70

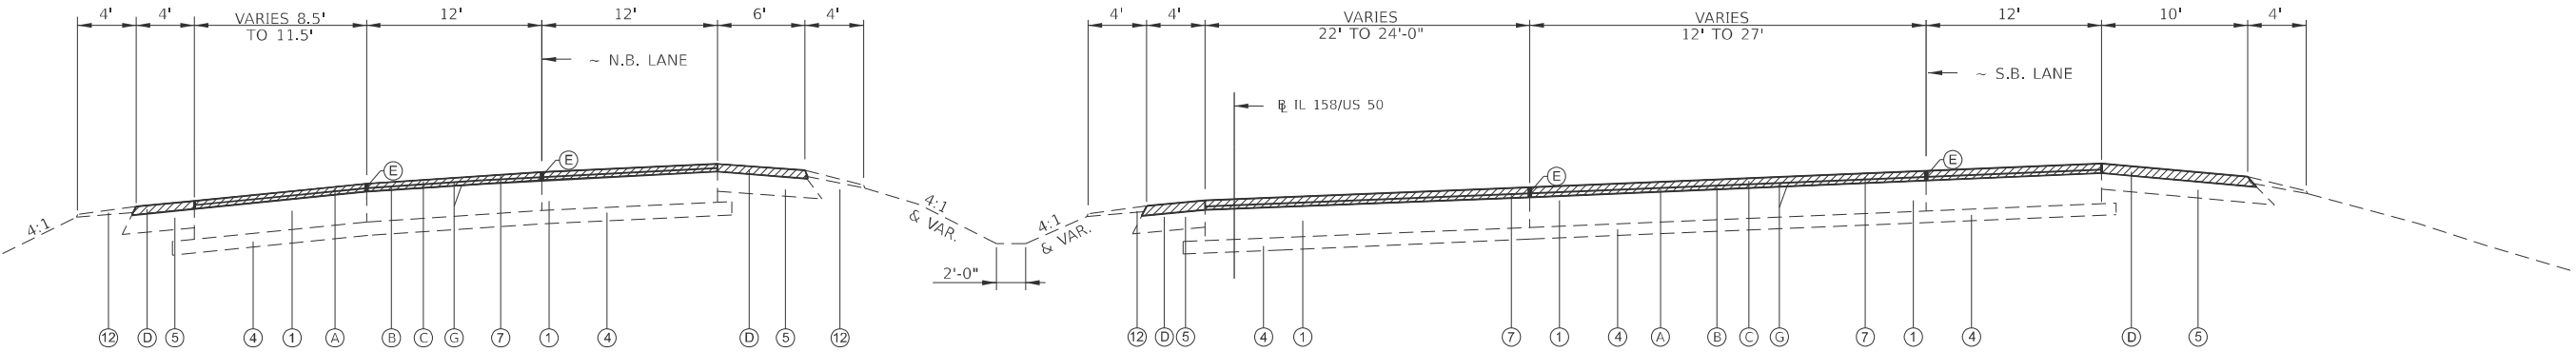

EXISTING TYPICAL SECTION

STA. 237+70.00 TO STA. 240+12

MODEL: Miss. Typ. [Sheet]
FILE NAME: c:\p\work\oldintelman\ind1061113\0876\62-Typicals.dgn


USER NAME	= Jon.Dintelman	DESIGNED	-	REVISED	-
		DRAWN	-	REVISED	-
		CHECKED	-	REVISED	-
PLOT DATE	= 2/26/2025	DATE	-	REVISED	-

STATE OF ILLINOIS
DEPARTMENT OF TRANSPORTATION

TYPICALS


SCALE: SHEET Miss. Typ.OF SHEETS STA. TO STA.

F.A.P. RTE.	SECTION	COUNTY	TOTAL SHEETS	SHEET NO.
674	(31,410,410-1)RS-4, (82-7K)RS-1	ST. CLAIR	33	9
CONTRACT NO. 76J62				
ILLINOIS FED. AID PROJECT				

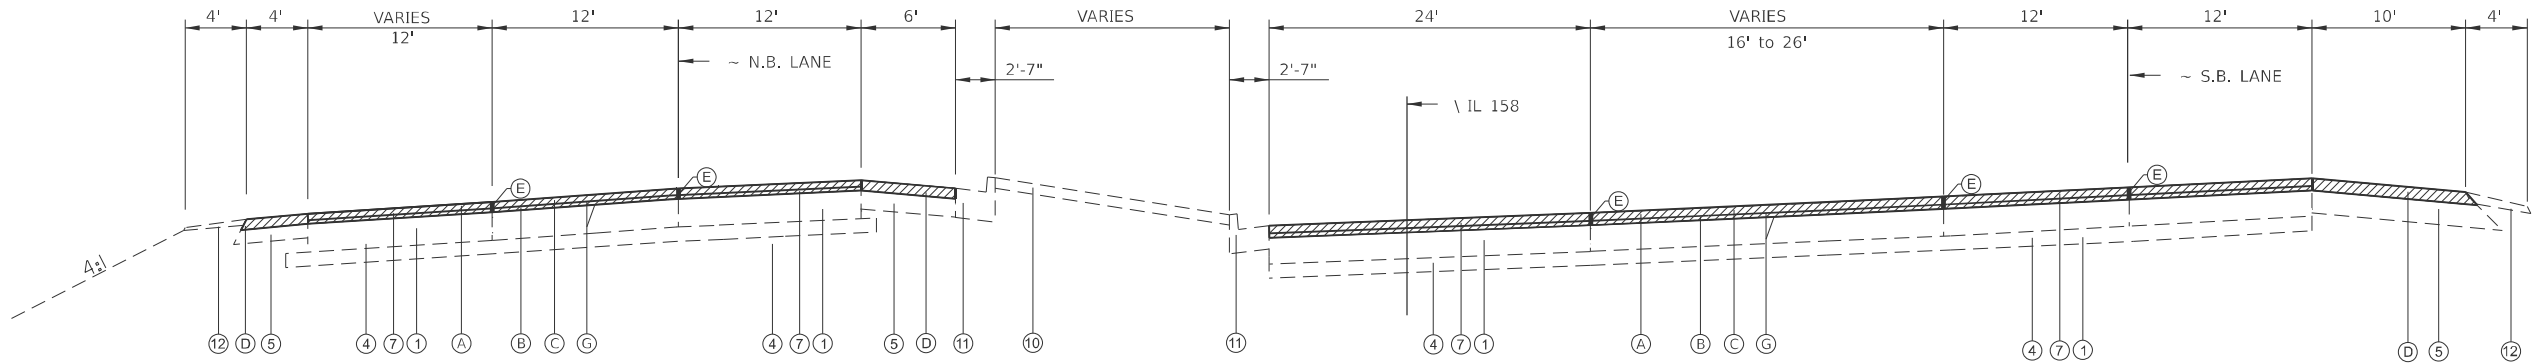

EXISTING TYPICAL SECTION

STA. 240+12 TO STA. 242+37

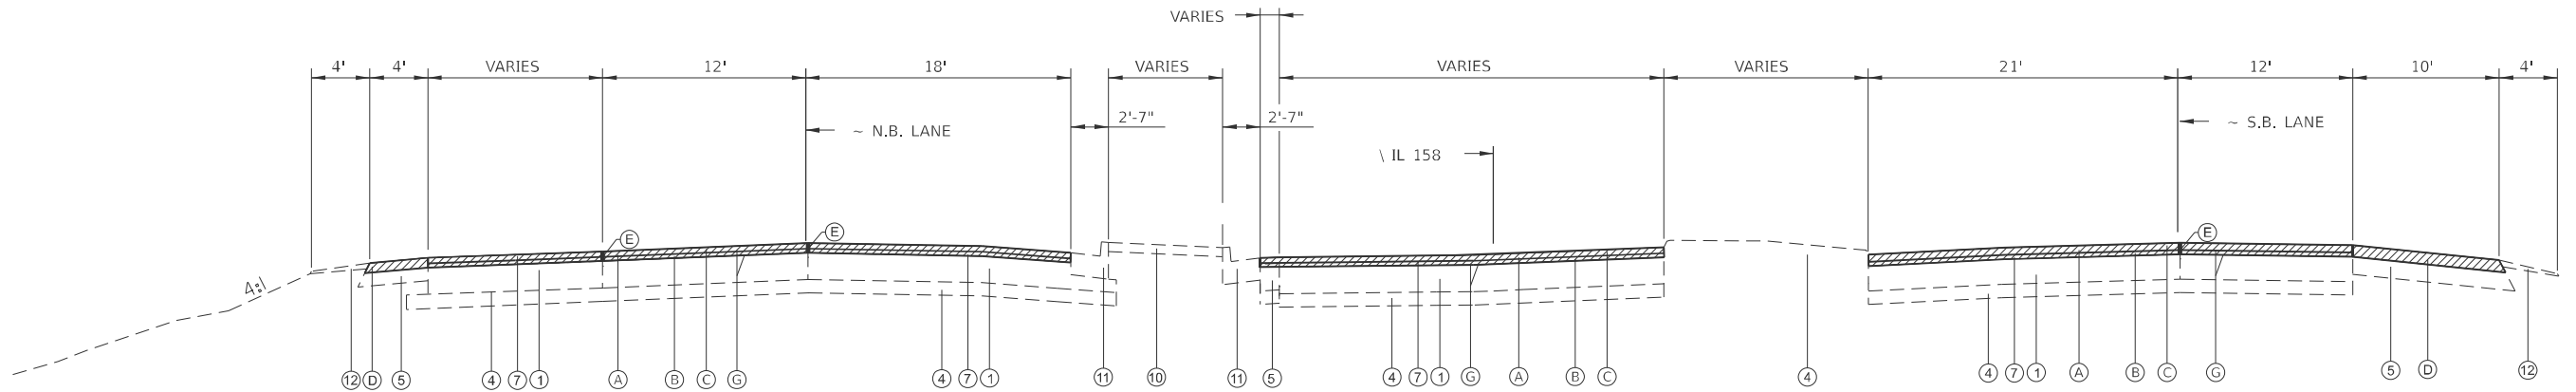

EXISTING TYPICAL SECTION

STA. 242+37 TO STA. 245+77

LEGEND

- ① EXISTING PCC PAVEMENT 8"
- ② EXISTING PAVEMENT (DEPTH UNKNOWN)
- ③ EXISTING CURB & GUTTER
- ④ EXISTING GRANULAR SUBBASE, 4"
- ⑤ EXISTING HOT-MIX ASPHALT SHOULDERS, 8"
- ⑥ EXISTING AGGREGATE SHOULDERS, 8"
- ⑦ EXISTING HOT-MIX ASPHALT RESURFACING
- ⑧ EXISTING HOT-MIX ASPHALT BINDER COURSE, VARIES 0"-19"
- ⑨ EXISTING PIPE UNDERDRAIN
- ⑩ EXISTING CONCRETE MEDIAN
- ⑪ EXISTING CONCRETE CURB AND GUTTER
- ⑫ EXISTING AGGREGATE WEDGE SHOULDERS, TYPE B
- (A) PROPOSED HOT-MIX ASPHALT SURFACE REMOVAL, 2.50"
- (B) PROPOSED BINDER
- (C) PROPOSED HOT-MIX ASPHALT SURFACE COURSE
- (D) PROPOSED HOT-MIX ASPHALT SHOULDERS
- (E) PROPOSED LONGITUDINAL JOINT SEALANT
- (F) PROPOSED AGGREGATE WEDGE TYPE-B
- (G) PROPOSED TACK COAT

MODEL: Typical 4 (Sheet)
FILE NAME: c:\p\work\dwg\intelman\ind1061113\DD87662-Typicals.dgn


USER NAME = Jon.Dintelman	DESIGNED -	REVISED -
	DRAWN -	REVISED -
	CHECKED -	REVISED -
PLOT DATE = 2/26/2025	DATE -	REVISED -

STATE OF ILLINOIS
DEPARTMENT OF TRANSPORTATION

TYPICALS


SCALE: SHEET Typical 4 OF SHEETS STA. TO STA.

F.A.P. RTE.	SECTION	COUNTY	TOTAL SHEETS	SHEET NO.
674	(31,410,410-1)RS-4, (82-7K)RS-1	ST. CLAIR	33	10
CONTRACT NO. 76J62				
ILLINOIS FED. AID PROJECT				

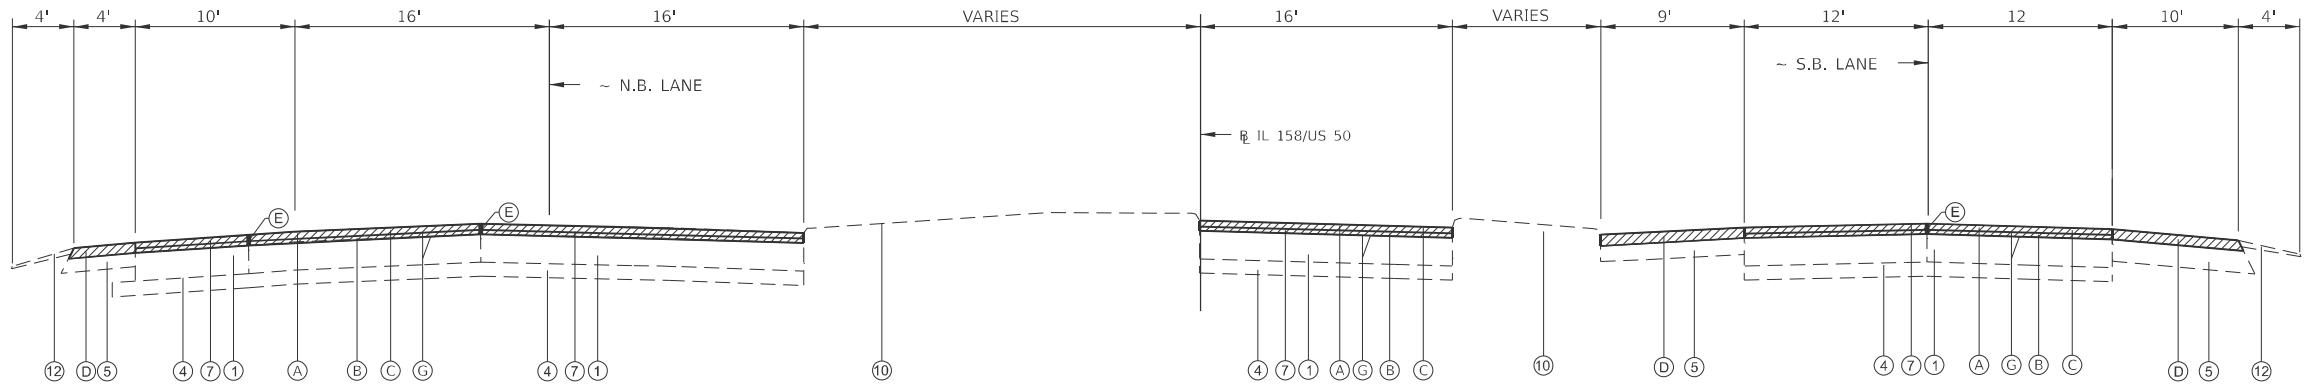

EXISTING TYPICAL SECTION

STA. 247+00 TO STA. 249+00

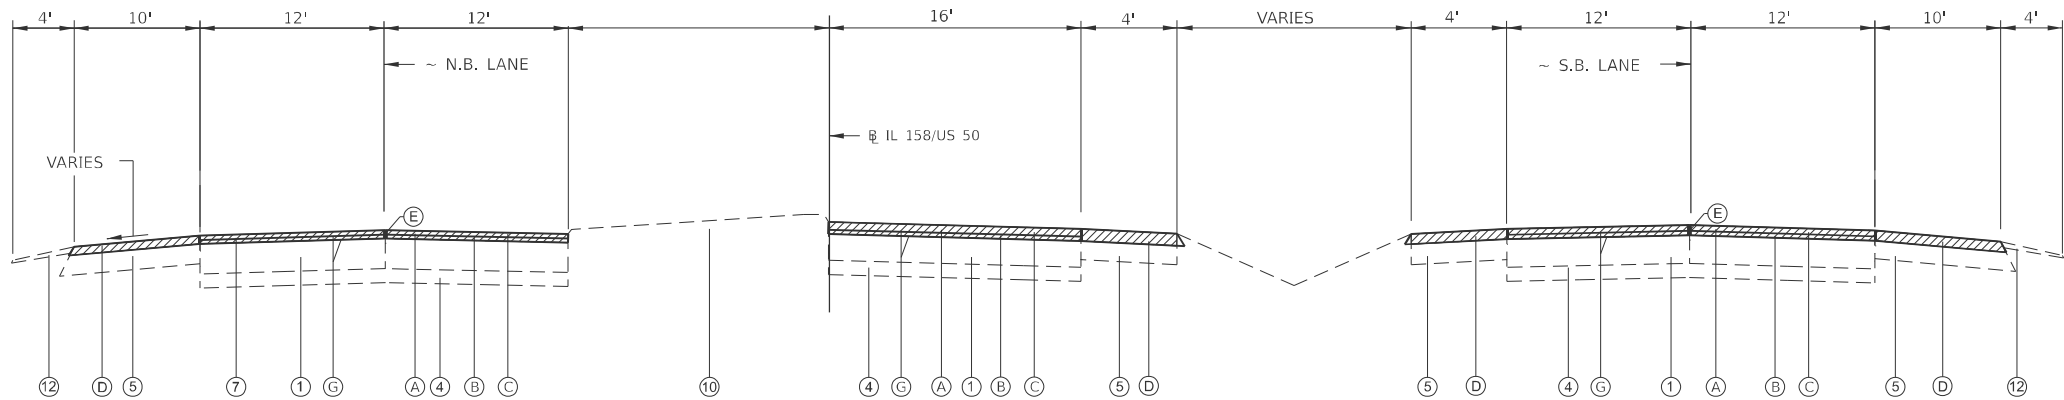

EXISTING TYPICAL SECTION

STA. 249+00 TO STA. 251+10

LEGEND


- ① EXISTING PCC PAVEMENT 8"
- ② EXISTING PAVEMENT (DEPTH UNKNOWN)
- ③ EXISTING CURB & GUTTER
- ④ EXISTING GRANULAR SUBBASE, 4"
- ⑤ EXISTING HOT-MIX ASPHALT SHOULDERS, 8"
- ⑥ EXISTING AGGREGATE SHOULDERS, 8"
- ⑦ EXISTING HOT-MIX ASPHALT RESURFACING
- ⑧ EXISTING HOT-MIX ASPHALT BINDER COURSE, VARIES 0"-19"
- ⑨ EXISTING PIPE UNDERDRAIN
- ⑩ EXISTING CONCRETE MEDIAN
- ⑪ EXISTING CONCRETE CURB AND GUTTER
- ⑫ EXISTING AGGREGATE WEDGE SHOULDERS, TYPE B
- (A) PROPOSED HOT-MIX ASPHALT SURFACE REMOVAL, 2.50"
- (B) PROPOSED BINDER
- (C) PROPOSED HOT-MIX ASPHALT SURFACE COURSE,
- (D) PROPOSED HOT-MIX ASPHALT SHOULDERS
- (E) PROPOSED LONGITUDINAL JOINT SEALANT
- (F) PROPOSED AGGREGATE WEDGE TYPE-B
- (G) PROPOSED TACK COAT

MODEL: Typical 5 (Sheet)
FILE NAME: c:\p\work\oldintelman\ind1061113\087662-Typicals.dgn


	USER NAME = Jon.Dintelman	DESIGNED -	REVISED -	STATE OF ILLINOIS DEPARTMENT OF TRANSPORTATION	TYPICALS		F.A.P. RTE.	SECTION	COUNTY	TOTAL SHEETS	SHEET NO.
		DRAWN -	REVISED -				674	(31,410,410-1)RS-4, (82-7K)RS-1	ST. CLAIR	33	11
		CHECKED -	REVISED -				CONTRACT NO. 76J62				
	PLOT DATE = 2/26/2025	DATE -	REVISED -		SCALE:	SHEET Typical 5 OF	SHEETS	STA.	TO STA.	ILLINOIS FED. AID PROJECT	

LEGEND


- 1 EXISTING PCC PAVEMENT 8"
- 2 EXISTING PAVEMENT (DEPTH UNKNOWN)
- 3 EXISTING CURB & GUTTER
- 4 EXISTING GRANULAR SUBBASE, 4"
- 5 EXISTING HOT-MIX ASPHALT SHOULDERS, 8"
- 6 EXISTING AGGREGATE SHOULDERS, 8"
- 7 EXISTING HOT-MIX ASPHALT RESURFACING
- 8 EXISTING HOT-MIX ASPHALT BINDER COURSE, VARIES 0"-19"
- 9 EXISTING PIPE UNDERDRAIN
- 10 EXISTING CONCRETE MEDIAN
- 11 EXISTING CONCRETE CURB AND GUTTER
- 12 EXISTING AGGREGATE WEDGE SHOULDERS, TYPE B
- A PROPOSED HOT-MIX ASPHALT SURFACE REMOVAL, 2.50"
- B PROPOSED BINDER
- C PROPOSED HOT-MIX ASPHALT SURFACE COURSE,
- D PROPOSED HOT-MIX ASPHALT SHOULDERS
- E PROPOSED LONGITUDINAL JOINT SEALANT
- F PROPOSED AGGREGATE WEDGE TYPE-B
- G PROPOSED TACK COAT

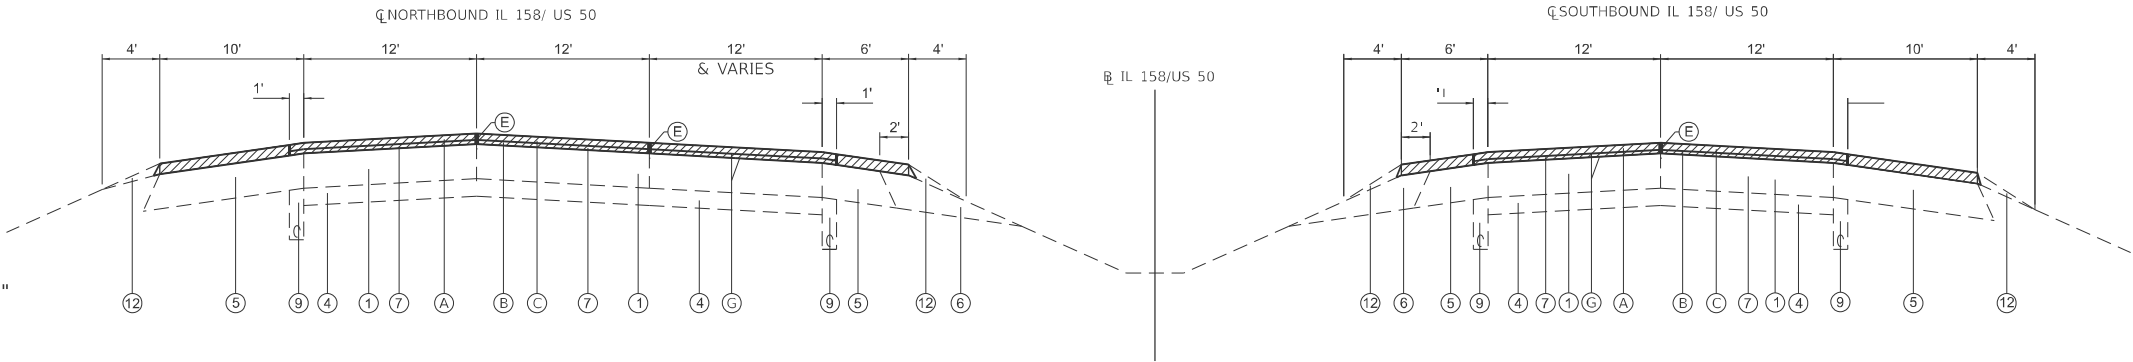

EXISTING TYPICAL SECTION
STA. 251+10 TO STA. 254+35

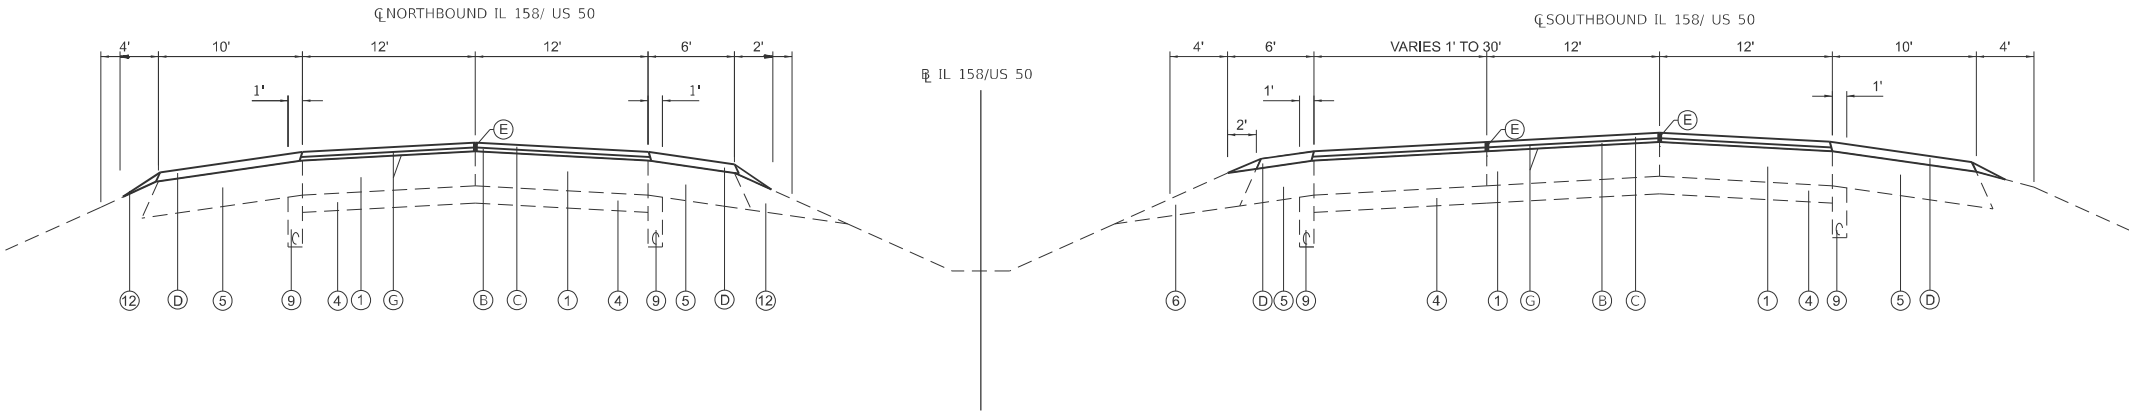

EXISTING TYPICAL SECTION
STA. 268+65 TO STA. 271+35

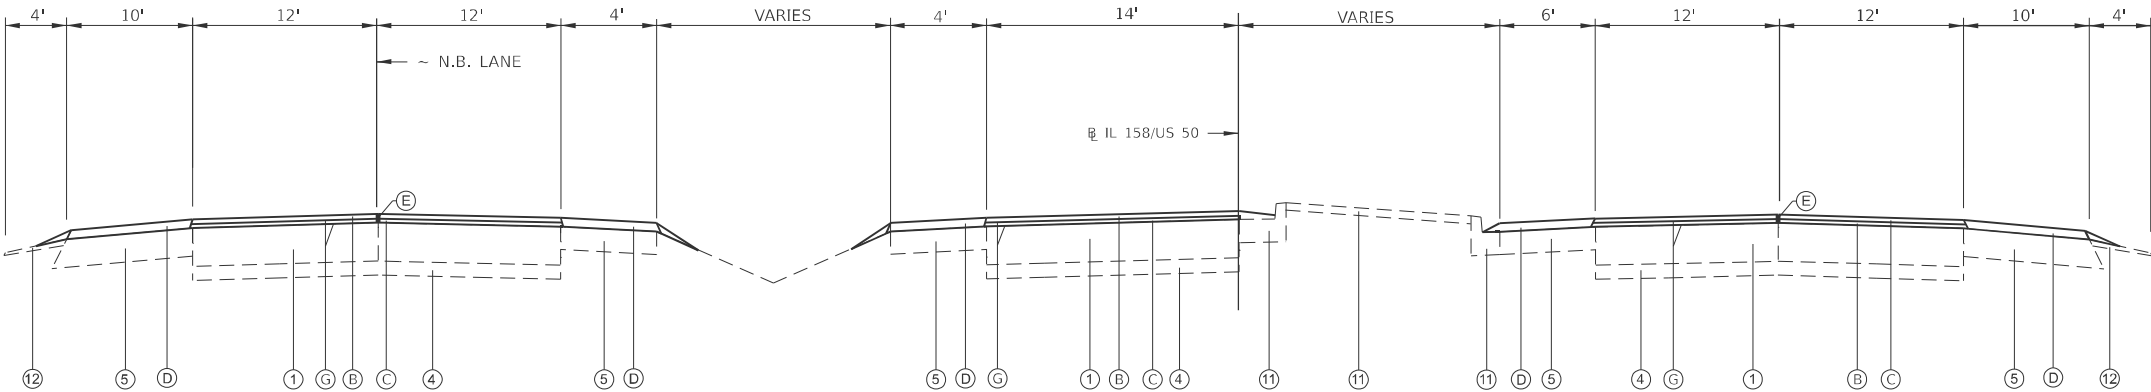

EXISTING TYPICAL SECTION
STA. 271+35 TO STA. 275+80


MODEL: Typical 7 (Sheet)
FILE NAME: c:\pawork\jwintoldintelman\ind1061113\DD876J62-Typicals.dgn

USER NAME = Jon.Dintelman	DESIGNED -	REVISED -
	DRAWN -	REVISED -
	CHECKED -	REVISED -
PLOT DATE = 2/26/2025	DATE -	REVISED -

STATE OF ILLINOIS
DEPARTMENT OF TRANSPORTATION


TYPICALS			
SCALE:	SHEET Typical 7 OF	SHEETS	STA. TO STA.

F.A.P. RTE.	SECTION	COUNTY	TOTAL SHEETS	SHEET NO.
674	(31,410,410-1)RS-4, (82-7K)RS-1	ST. CLAIR	33	12
CONTRACT NO. 76J62				
ILLINOIS FED. AID PROJECT				

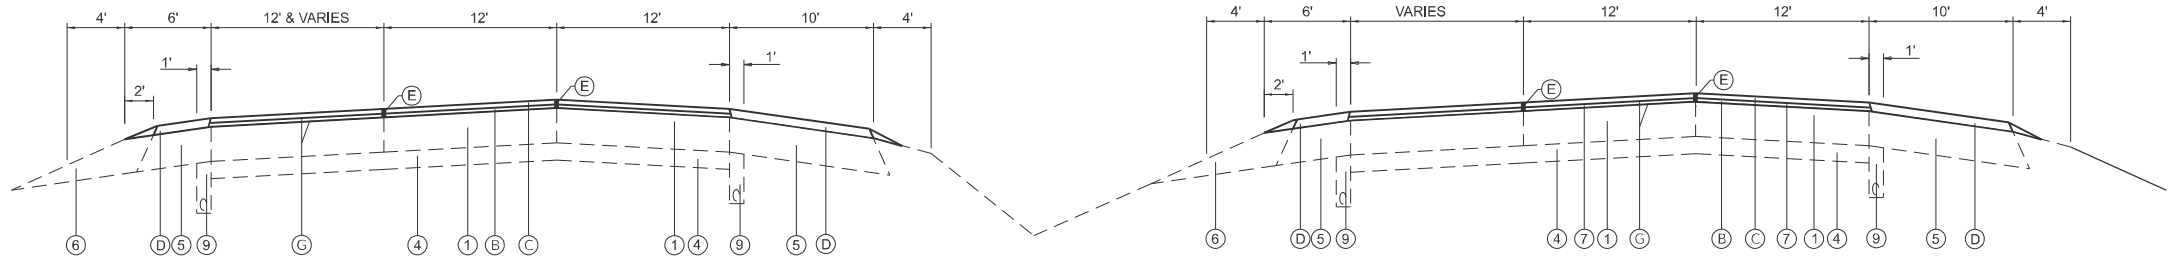

EXISTING TYPICAL SECTION


STA. 275+80 TO STA. 281+50

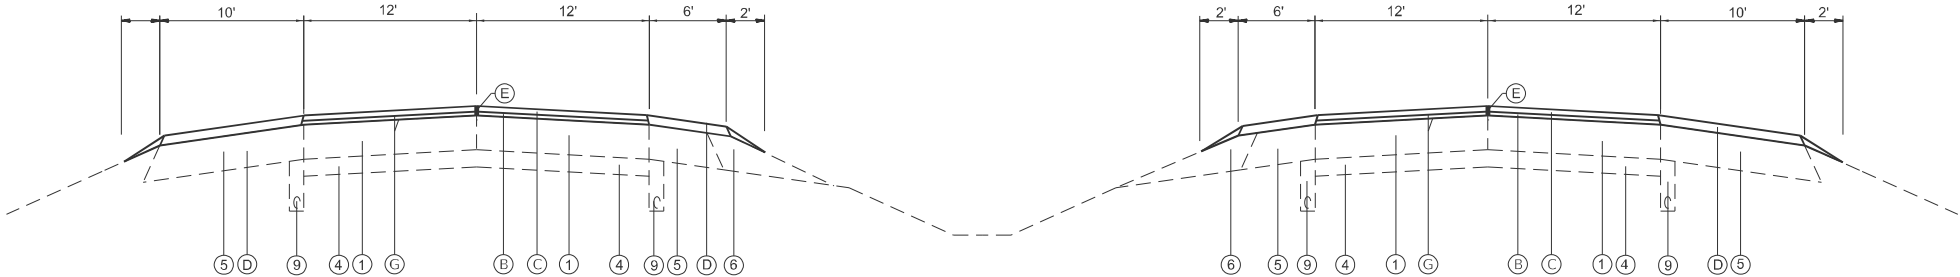

EXISTING NORTHBOUND TYPICAL SECTION

STA. 281+50 TO STA. 288+20

STA. 306+75 TO STA. 333+25

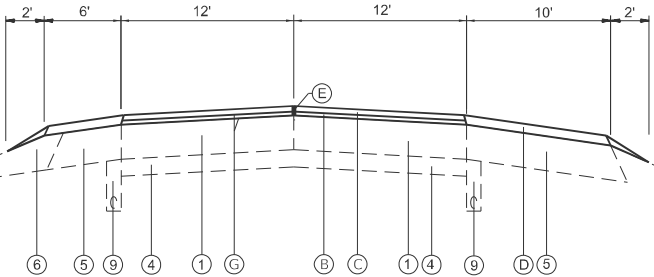

EXISTING SOUTHBOUND TYPICAL SECTION

STA. 281+50 TO STA. 289+15

STA. 307+10 TO STA. 336+50

LEGEND


- 1 EXISTING PCC PAVEMENT 8"
- 2 EXISTING PAVEMENT (DEPTH UNKNOWN)
- 3 EXISTING CURB & GUTTER
- 4 EXISTING GRANULAR SUBBASE, 4"
- 5 EXISTING HOT-MIX ASPHALT SHOULDERS, 8"
- 6 EXISTING AGGREGATE SHOULDERS, 8"
- 7 EXISTING HOT-MIX ASPHALT RESURFACING
- 8 EXISTING HOT-MIX ASPHALT BINDER COURSE, VARIES 0"-19"
- 9 EXISTING PIPE UNDERDRAIN
- 10 EXISTING CONCRETE MEDIAN
- 11 EXISTING CONCRETE CURB AND GUTTER
- 12 EXISTING AGGREGATE WEDGE SHOULDERS, TYPE B
- A PROPOSED HOT-MIX ASPHALT SURFACE REMOVAL, 2.50"
- B PROPOSED BINDER
- C PROPOSED HOT-MIX ASPHALT SURFACE COURSE,
- D PROPOSED HOT-MIX ASPHALT SHOULDERS
- E PROPOSED LONGITUDINAL JOINT SEALANT
- F PROPOSED AGGREGATE WEDGE TYPE-B
- G PROPOSED TACK COAT

MODEL: Typical 8 (Sheet)
FILE NAME: c:\p\work\dwg\intelman\ind1061113\DR676J62-Typicals.dgn


	USER NAME = Jon.Dintelman	DESIGNED -	REVISED -	STATE OF ILLINOIS DEPARTMENT OF TRANSPORTATION	TYPICALS		F.A.P. RTE.	SECTION	COUNTY	TOTAL SHEETS	SHEET NO.
		DRAWN -	REVISED -				674	(31,410,410-1)RS-4, (82-7K)RS-1	ST. CLAIR	33	13
		CHECKED -	REVISED -				CONTRACT NO. 76J62				
	PLOT DATE = 2/26/2025	DATE -	REVISED -		SCALE:	SHEET Typical 8 OF	SHEETS	STA.	TO STA.	ILLINOIS FED. AID PROJECT	




STA. 288+20 TO STA. 297+26
STA. 300+14 TO STA. 306+75

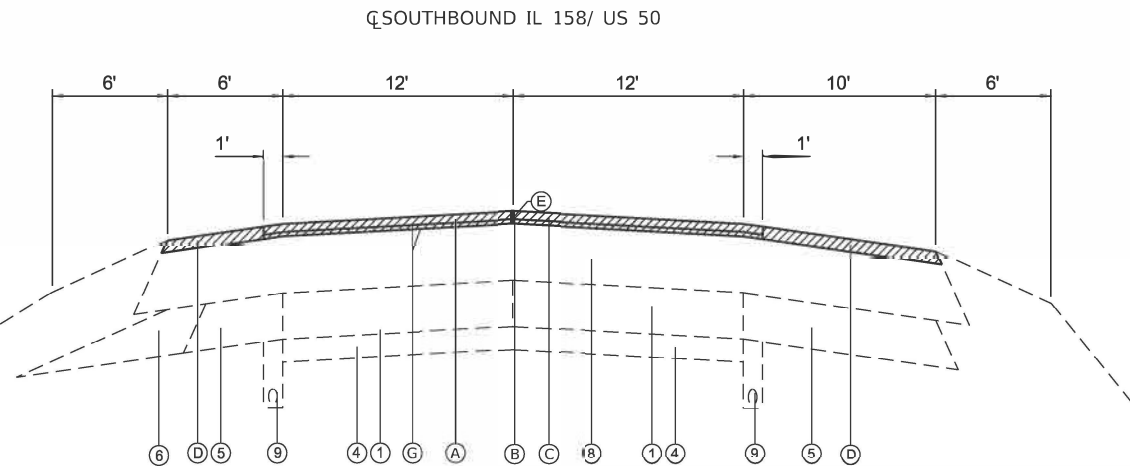

STA. 289+10 TO STA. 297+33
STA. 299+95 TO STA. 307+00

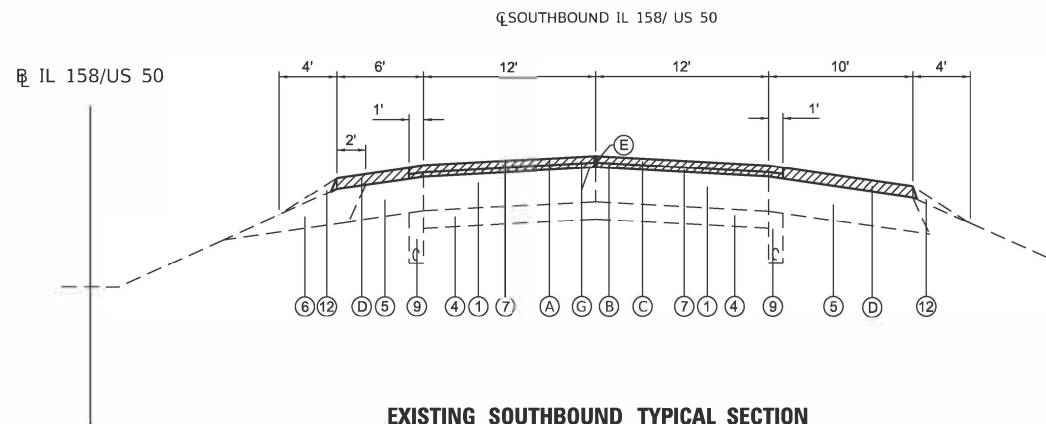

STA. 336+50 TO STA. 343+00

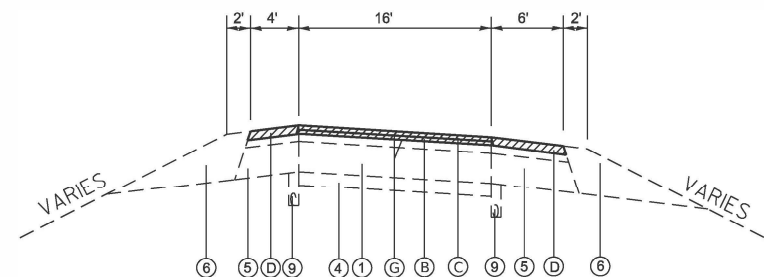

I-064 RAMPS TYPICAL

LEGEND

- ① EXISTING PCC PAVEMENT 8"
- ② EXISTING PAVEMENT (DEPTH UNKNOWN)
- ③ EXISTING CURB & GUTTER
- ④ EXISTING GRANULAR SUBBASE, 4"
- ⑤ EXISTING HOT-MIX ASPHALT SHOULDERS, 8"
- ⑥ EXISTING AGGREGATE SHOULDERS, 8"
- ⑦ EXISTING HOT-MIX ASPHALT RESURFACING
- ⑧ EXISTING HOT-MIX ASPHALT BINDER COURSE, VARIES 0"-19"
- ⑨ EXISTING PIPE UNDERDRAIN
- ⑩ EXISTING CONCRETE MEDIAN
- ⑪ EXISTING CONCRETE CURB AND GUTTER
- ⑫ EXISTING AGGREGATE WEDGE SHOULDERS, TYPE B
- A PROPOSED HOT-MIX ASPHALT SURFACE REMOVAL, 2.50"
- B PROPOSED BINDER
- C PROPOSED HOT-MIX ASPHALT SURFACE COURSE,
- D PROPOSED HOT-MIX ASPHALT SHOULDERS
- E PROPOSED LONGITUDINAL JOINT SEALANT
- F PROPOSED AGGREGATE WEDGE TYPE-B
- G PROPOSED TACK COAT

USER NAME = Jon.Dintelman	DESIGNED 	REVISED 
	DRAWN 	REVISED 
	CHECKED 	REVISED 
PLOT DATE = 2/26/2025	DATE 	REVISED 

STATE OF ILLINOIS
DEPARTMENT OF TRANSPORTATION

TYPICALS

SCALE:	SHEET Typical 9 OF	SHEETS	STA.	TO STA.
--------	--------------------	--------	------	---------

F.A.P. RTE.	SECTION	COUNTY	TOTAL SHEETS	SHEET NO.
674	(31,410,410-1)RS-4, (82-7K)RS-1	ST. CLAIR	33	14
		CONTRACT NO. 76J62		
ILLINOIS		FED. AID PROJECT		

MODEL: Typical 9 [Sheet]
FILE NAME: c:\pw work\pwidot\intelman\inkd1061113\ID876J62-Typicals.dgn

MAINLINE CLASS A & PARTIAL DEPTH PATCHING SCHEDULE

MAINLINE CLASS A & PARTIAL DEPTH PATCHING SCHEDULE

MP (from directional Start)	R / L	Lane Designation				Class	Prop. Patch Depth (in)	Measurements					Layout					Long. PDP Rem. 3" (ft)	112 lbs/sy/in Long. PDP (ton)			
								Length 1 (ft)	Length 2 (ft)	Ave. Length (ft)	Width 1 (ft)	Ave. Width (ft)	Layout Area (sq yd)	TY I ⁽²⁾ (sq yd)	TY II ⁽³⁾ (sq yd)	TY III ⁽⁴⁾ (sq yd)	TY M ⁽⁵⁾ (sq yd)			SAW CUTS (ft)	PATCH RENF.	TIE BARS
																					(sq yd)	(sq yd)
		Dir	Primary Lane	Joint/Half or Lane																		
MP	/	LaneDir	PrimaryLane	Jnt/Ln/Half	Class	PropDepth	LayL1	LayL2	LayLavg	LayW1	LayAvgW	LayArea	LayT1	LayT2	LayT3	LayT4						
0.0000	L	NB	STA	out	PDP	3	321.00		321.00	3.00	3.00	107.00						0.0	PDPRem	PDRon		
0.2830	L	NB	DL	out	PDP	3	90.00		90.00	3.00	3.00	30.00						321.0	17.98			
0.2830	L	NB	PL	out	PDP	3												90.0	0.56			
0.2973	L	NB	STA	out	PDP	3	59.00		59.00	3.00	3.00	19.67						0.0				
0.3000	L	NB	DL	CL jnt	PDP	3	6.00		6.00	6.00	6.00	4.00						59.0	3.30			
0.3010	L	NB	PL	out	PDP	3	190.00		190.00	3.00	3.00	63.33	4.0			36.0		4.0				
0.3021	L	NB	PL	out	PDP	3	518.00		518.00	3.00	3.00	172.67						190.0	10.64			
0.3270	L	NB	DL	CL jnt	PDP	3	35.00		35.00	6.00	6.00	23.33			23.3			518.0	29.01			
0.3440	L	NB	DL	out	PDP	3	275.00		275.00	3.00	3.00	91.67						35.0				
0.3506	L	NB	PL	out	PDP	3	288.00		288.00	3.00	3.00	96.00						275.0	15.40			
0.3506	L	NB	PL	out	PDP	3	13.00		13.00	6.00	6.00	8.67		8.7			50.0	8.7	288.0	16.13		
0.4025	L	NB	DL	out	PDP	3	40.00		40.00	3.00	3.00	13.33						0.0	40.0	2.24		
0.4050	L	NB	DL	out	PDP	3	8.00		8.00	12.00	12.00	10.67		10.7			64.0	10.7				
0.4216	L	NB	DL	out	PDP	3	863.00		863.00	3.00	3.00	287.67						863.0	48.33			
0.4216	L	NB	PL	out	PDP	3	773.00		773.00	3.00	3.00	257.67						773.0	43.29			
0.4232	L	NB	DL	out	PDP	3	8.00		8.00	12.00	12.00	10.67		10.7			64.0	10.7				
0.6449	L	NB	DL	out	PDP	3	518.00		518.00	3.00	3.00	172.67						0.0				
0.6449	L	NB	PL	out	PDP	3	22.00		22.00	3.00	3.00	7.33						518.0	29.01			
0.6720	L	NB	DL	out	PDP	3	6.00		6.00	12.00	12.00	8.00		8.0			60.0	8.0	22.0	1.23		
0.7430	L	NB	DL	out	PDP	3	6.00		6.00	12.00	12.00	8.00		8.0			60.0	8.0				
0.7430	L	NB	PL	out	PDP	3	245.00		245.00	3.00	3.00	81.67						6.0	8.0			
0.7442	L	NB	PL	out	PDP	3	44.00		44.00	3.00	3.00	14.67						245.0	13.72			
0.7464	L	NB	DL	CL jnt	PDP	3	233.00		233.00	3.00	3.00	77.67						44.0	2.46			
0.7519	L	NB	PL	out	PDP	3	6.00		6.00	12.00	12.00	8.00		8.0			60.0	8.0	233.0	13.05		
0.7531	L	NB	PL	out	PDP	3	198.00		198.00	3.00	3.00	66.00						6.0	8.0			
0.7531	L	NB	DL	out	PDP	3	6.00		6.00	12.00	12.00	8.00		8.0			60.0	8.0	198.0	11.09		
1.1444	L	NB	PL	out	PDP	3	6.00		6.00	12.00	12.00	8.00		8.0			60.0	8.0				
1.1444	L	NB	PL	out	PDP	3	6.00		6.00	12.00	12.00	8.00		8.0			60.0	8.0				
1.1455	L	NB	DL	CL jnt	PDP	3	42.00		42.00	3.00	3.00	14.00						42.0	2.35			
1.1455	L	NB	DL	CL jnt	PDP	3	1436.00		1436.00	3.00	3.00	478.67						1436.0	80.42			
1.1455	L	NB	PL	out	PDP	3	59.00		59.00	3.00	3.00	19.67						59.0	3.30			
1.1535	L	NB	DL	out	PDP	3	12.00		12.00	12.00	12.00	16.00			16.0		72.0	16.0				
1.1569	L	NB	DL	out	PDP	3	8.00		8.00	12.00	12.00	10.67		10.7			64.0	10.7				
1.1569	L	NB	PL	out	PDP	3	20.00		20.00	12.00	12.00	26.67				26.7	88.0	26.7				
1.1584	L	NB	DL	out	PDP	3	41.00		41.00	3.00	3.00	13.67						41.0	2.30			
1.1605	L	NB	PL	out	PDP	3	23.00		23.00	3.00	3.00	7.67						23.0	1.29			
1.1643	L	NB	PL	out	PDP	3	6.00		6.00	12.00	12.00	8.00		8.0			60.0	8.0				
1.1661	L	NB	DL	out	PDP	3	49.00		49.00	12.00	12.00	65.33				65.3	146.0	65.3	16.0			
1.1694	L	NB	PL	out	PDP	3	28.00		28.00	12.00	12.00	37.33				37.3	104.0	37.3	9.0			
1.1785	L	NB	DL	CL jnt	PDP	3	197.00		197.00	3.00	3.00	65.67						197.0	11.03			
1.1785	L	NB	PL	out	PDP	3	954.00		954.00	3.00	3.00	318.00						954.0	53.42			
1.1803	L	NB	DL	out	PDP	3	187.00		187.00	12.00	12.00	249.33			249.3	422.0	249.3	62.0				
1.2538	L	NB	STA	out	PDP	3												0.0				
1.3072	L	NB	DL	out	PDP	3	163.00		163.00	3.00	3.00	54.33						163.0	9.13			
1.3381	L	NB	DL	out	PDP	3	118.00		118.00	6.00	6.00	78.67				78.7	260.0	78.7	30.0			
1.3485	L	NB	STA	out	PDP	3												0.0				
1.3591	L	NB	PL	out	PDP	3	57.00		57.00	12.00	12.00	76.00				76.0	162.0	76.0	19.0			
1.3629	L	NB	DL	out	PDP	3	37.00		37.00	12.00	12.00	49.33				49.3	122.0	49.3	12.0			
1.3699	L	NB	DL	out	PDP	3	47.00		47.00	3.00	3.00	15.67						47.0	2.63			
1.3699	L	NB	PL	out	PDP	3	42.00		42.00	3.00	3.00	14.00						42.0	2.35			
1.3779	L	NB	PL	out	PDP	3	10.00		10.00	12.00	12.00	13.33		13.3			68.0	13.3				
1.3796	L	NB	PL	out	PDP	3	37.00		37.00	3.00	3.00	12.33						0.0	37.0	2.07		
1.3866	L	NB	DL	out	PDP	3	8.00		8.00	12.00	12.00	10.67		10.7			64.0	10.7				
1.3866	L	NB	PL	out	PDP	3	8.00		8.00	12.00	12.00	10.67		10.7			64.0	10.7				
1.3881	L	NB	PL	out	PDP	3	67.00		67.00	3.00	3.00	22.33						67.0	3.75			
1.4416	L	NB	PL	out	PDP	3	59.00		59.00	3.00	3.00	19.67						59.0	3.30			
1.4432	L	NB	STA	out	PDP	3												0.0				
1.5008	L	NB	PL	out	PDP	3	140.00		140.00	3.00	3.00	46.67						140.0	7.84			
1.5273	L	NB	PL	out	PDP	3	41.00		41.00	6.00	6.00	5.33		5.3			106.0	5.3				
1.5351	L	NB	PL	out	PDP	3	60.00		60.00	12.00	12.00	10.67		10.7			168.0	10.7				
1.5387	L	NB	DL	out	PDP	3	1337.00		1337.00	3.00	3.00	445.67						60.0	3.36			
1.5387	L	NB	PL	out	PDP	3	1337.00		1337.00	3.00	3.00	445.67						1337.0	74.87			
1.7423	L	NB	DL	out	PDP	3	182.00		182.00	3.00	3.00	60.67						182.0	10.19			
1.7919	L	NB	SURV	out	PDP	3												0.0				
1.9400	L	NB	DL	out	PDP	3	26.00		26.00	12.00	12.00	34.67				34.7	100.0	34.7	8.0			
1.9578	L	NB	DL	out	PDP	3	50.00		50.00	12.00	12.00	66.67				66.7	148.0	66.7	16.0			
2.0061	L	NB	DL	out	PDP	3	45.00		45.00	12.00	12.00	60.00				60.0	138.0	60.0	15.0			
2.1078	L	NB	SURV																			

MAINLINE CLASS A & PARTIAL DEPTH PATCHING SCHEDULE

MP (from directional Start)	R / L	Lane Designation			Class	Prop. Patch Depth	Layout										112 lbs/sy*in										
							Measurements					Layout Area	TY I ⁽²⁾	TY II ⁽³⁾	TY III ⁽⁴⁾	TY IV ⁽⁵⁾	SAW CUTS	PATCH REINF.	TIE BARS	Long. PDP Rem 3"	Long. PDP						
		Length 1	Length 2	Ave. Length			Width 1	Ave. Width	(sq yd)	(sq yd)	(sq yd)											(sq yd)	(ft)	(sq yd)	(each)	(ft)	(ton)
MP	/	LaneDir	PrmryLn	Joint/Half of Lane Jnt/Ln/Half	Class	PropDepth	LayL1	LayL2	LayLavg	LayW1	LayAvgW	LayArea	LayT1	LayT2	LayT3	LayT4					PDPRem	PDPon					
1.8936	R	SB	D.L	C.L. jnt	PDP	3	307.00		44.00	12.00	12.00	58.67				58.7	136.0				307.0	17.19					
1.9051	R	SB	D.L				307.00		307.00	3.00	3.00	102.33															
1.9778	R	SB	STA																0.0								
2.0110	R	SB	P.L	a ut	PDP	3	337.00		337.00	3.00	3.00	112.33									337.0	18.87					
2.0256	R	SB	STA																0.0								
2.0530	R	SB	D.L	a ut	PDP	3	97.00		97.00	3.00	3.00	32.33									97.0	5.43					
2.0729	R	SB	STA																								
2.1205	R	SB	STA																								
2.1466	R	SB	P.L	a ut	PDP	3	215.00		215.00	3.00	3.00	71.67									215.0	12.04					
2.6214	R	SB	D.L				64.00		64.00	12.00	12.00	85.33				85.3	176.0		85.3	30.0							
2.6214	R	SB	P.L				51.00		51.00	12.00	12.00	68.00				68.0	150.0		68.0	17.0							
2.6311	R	SB	P.L	a ut	PDP	3	36.00		36.00	3.00	3.00	12.00				81.0	81.0		0.0		36.0	0.22					
2.6718	R	SB	STA													0.0	0.0		0.0								
2.6746	R	SB	P.L				8.00		8.00	12.00	12.00	10.67		10.7		64.0	10.7										
2.6814	R	SB	D.L	C.L. jnt	PDP	3	2365.00		2365.00	3.00	3.00	788.33									2365.0	132.44					
2.6881	R	SB	D.L				10.00		10.00	12.00	12.00	13.33		13.3		68.0			13.3								
2.7034	R	SB	D.L	a ut	PDP	3	163.00		163.00	3.00	3.00	54.33									163.0	9.13					
2.7197	R	SB	STA																0.0								
2.7384	R	SB	P.L	a ut	PDP	3	704.00		704.00	3.00	3.00	234.67									704.0	39.42					
2.7951	R	SB	D.L	a ut	PDP	3	199.00		199.00	3.00	3.00	66.33									199.0	11.14					
																			0.0								
2.8328	R	SB	D.L	a ut			8.00		8.00	6.00	6.00	5.33		5.3		40.0			5.3								
2.8343	R	SB	D.L	a ut	PDP	3	198.00		198.00	3.00	3.00	66.00									198.0	11.09					
2.8640	R	SB	STA																0.0								
2.9085	R	SB	P.L	a ut	PDP	3	293.00		293.00	3.00	3.00	97.67									293.0	16.41					
2.9487	R	SB	D.L	a ut	PDP	3	26.00		26.00	3.00	3.00	8.67									26.0	1.46					
2.9536	R	SB	D.L	a ut			12.00		12.00	6.00	6.00	8.00		8.0		48.0			8.0								
2.9559	R	SB	D.L	a ut	PDP	3	50.00		50.00	3.00	3.00	16.67									50.0	2.80					
2.9836	R	SB	D.L	a ut	PDP	3	135.00		135.00	3.00	3.00	45.00									135.0	7.56					
2.9936	R	SB	P.L	a ut	PDP	3	225.00		225.00	3.00	3.00	75.00									225.0	12.60					
3.0080	R	SB	STA																								
3.0402	R	SB	P.L	a ut			181.00		181.00	6.00	6.00	120.67				120.7	386.0		120.7	60.0							
3.0744	R	SB	D.L	a ut			65.00		65.00	12.00	12.00	86.67				86.7	178.0		86.7	21.0							
3.0744	R	SB	P.L	a ut			65.00		65.00	12.00	12.00	86.67				86.7	178.0		86.7	21.0							
3.0981	R	SB	P.L	a ut	PDP	3	604.00		604.00	3.00	3.00	201.33									604.0	33.82					
3.1042	R	SB	STA																								
3.2318	R	SB	D.L				6.00		6.00	12.00	12.00	8.00		8.0		60.0			8.0								
3.2318	R	SB	P.L				6.00		6.00	12.00	12.00	8.00		8.0		60.0			8.0								
3.2742	R	SB	D.L	C.L. jnt	PDP	3	75.00		75.00	3.00	3.00	25.00									75.0	4.20					
3.2742	R	SB	P.L	a ut	PDP	3	54.00		54.00	3.00	3.00	18.00									54.0	3.02					
3.6297	R	SB	D.L	a ut	PDP	3	384.00		384.00	3.00	3.00	128.00									384.0	21.50					
3.6297	R	SB	P.L	a ut	PDP	3	295.00		295.00	3.00	3.00	98.33									295.0	16.52					
3.7292	R	SB	P.L	a ut	PDP	3	89.00		89.00	3.00	3.00	29.67									89.0	4.98					
3.7350	R	SB	STA																								
3.7922	R	SB	D.L	a ut	PDP	3	55.00		55.00	3.00	3.00	18.33									55.0	3.08					
3.7922	R	SB	P.L	a ut	PDP	3	498.00		498.00	3.00	3.00	166.00									498.0	27.89					
3.8313	R	SB	STA																								
3.8866	R	SB	D.L	a ut			46.00		46.00	12.00	12.00	61.33				61.3	140.0		61.3	15.0							
3.8866	R	SB	P.L	a ut			46.00		46.00	12.00	12.00	61.33				61.3	140.0		61.3	15.0							
3.8951	R	SB	P.L	a ut	PDP	3	179.00		179.00	3.00	3.00	59.67									179.0	10.02					
3.9475	R	SB	D.L	a ut	PDP	3	199.00		199.00	3.00	3.00	66.33									199.0	11.14					
3.9612	R	SB	P.L	a ut	PDP	3	98.00		98.00	3.00	3.00	32.67									98.0	5.49					
4.0358	R	SB	P.L	a ut	PDP	3	139.00		139.00	3.00	3.00	46.33									139.0	7.78					
4.0525	R	SB	D.L				23.00		23.00	12.00	12.00	30.67				30.7	94.0		30.7	8.0							
4.0712	R	SB	STA																								
4.1778	R	SB	P.L	a ut	PDP	3	91.00		91.00	3.00	3.00	30.33									91.0	5.10					
SUB-TOTALS													16.00	436.60	239.30	2532.40	10029.80	3236.30	746.00	25859.00	1423.07						
ANTICIPATED FAILURES 30%													4.80	130.98	71.79	759.72	3008.94	970.89	223.80	7757.70	426.92						
TOTALS													21	568	311	3292	13039	4207	970	33617	1850						

I-64 RAMPS CLASS A & PARTIAL DEPTH PATCHING SCHEDULE

MP (from directional Start)	Lane Designation		Exist P/V/T Mat'l	Layout										
				Measurements				Layout Area				SAW CUTS	PATCH. REINF.	TIE BARS
	Length 1	Ave. Length		Width 1	Ave. Width	TY II ⁽³⁾	TY III ⁽⁴⁾		TY IV ⁽⁵⁾					
	(ft)	(ft)		(ft)	(ft)	(sq yd)	(sq yd)		(sq yd)	(sq yd)	(ft)			
MP	LaneDir	PrimryLn	ExtPvtMatl	LayL1	LayLavg	LayW1	LayAvgW	LayArea	LayT2	LayT3	LayT4			
0.1443	WB-SB	Ramp	HMA	6.00	6.00	16.00	16.00	10.67	10.7			76.0	10.7	
0.2513	WB-SB	Ramp	HMA/PCC	30.00	30.00	16.00	16.00	53.33			53.3	124.0	53.3	14.00
0.2689	WB-SB	Ramp	PCC	12.00	12.00	16.00	16.00	21.33		21.3		88.0	21.3	
0.0000	SB-EB	Ramp	PCC	51.00	51.00	15.00	15.00	85.00			85.0	162.0	85.0	24.50
0.0396	SB-EB	Ramp	PCC	96.00	96.00	15.00	15.50	165.33			165.3	252.0	165.3	47.00
0.0981	SB-EB	Ramp	HMA	6.00	6.00	16.00	16.00	10.67	10.7			76.0	10.7	
0.1299	EB-NB	Ramp	HMA	55.00	55.00	16.00	16.00	97.78			97.8	174.0	97.8	26.50
0.1403	EB-NB	Ramp	HMA	223.00	223.00	16.00	16.00	396.44			396.4	510.0	396.4	110.50
0.1964	EB-NB	Ramp	HMA	129.00	129.00	8.00	8.00	114.67			114.7	290.0	114.7	63.50
0.2481	EB-NB	Ramp	PCC	56.00	56.00	16.00	15.50	96.44			96.4	176.0	96.4	27.00
0.2677	EB-NB	Ramp	PCC	48.00	48.00	15.00	15.00	80.00			80.0	156.0	80.0	23.00
0.0835	SB-WB	Ramp	PCC	6.00	6.00	16.00	16.00	10.67	10.7			76.0	10.7	
0.1053	SB-WB	Ramp	HMA	42.00	42.00	16.00	16.00	74.67			74.7	148.0	74.7	20.00
0.3487	CR-WB	Ramp	HMA	8.00	8.00	8.00	8.00	7.11	7.1			48.0	7.1	
0.4686	SB-WB	Ramp	HMA	6.00	6.00	8.00	8.00	5.33	5.3			44.0	5.3	
0.8161	EB-SB	Ramp	PCC	10.00	10.00	8.00	8.00	8.89	8.9			52.0	8.9	
0.8288	EB-SB	Ramp	PCC	15.00	15.00	15.00	15.00	25.00			25.0	90.0	25.0	
0.8682	EB-SB	Ramp	PCC	14.00	14.00	15.00	15.00	23.33		23.3		88.0	23.3	
0.8765	EB-SB	Ramp	PCC	62.00	62.00	15.00	15.00	103.33			103.3	184.0	103.3	30.00
0.9241	EB-SB	Ramp	PCC	147.00	147.00	13.00	11.10	181.30			181.3	346.0	181.3	72.50
0.0689	NB-EB	Ramp	PCC	17.00	17.00	15.00	15.00	28.33			28.3	94.0	28.3	
0.0790	NB-EB	Ramp	PCC	34.00	34.00	15.00	15.00	56.67			56.7	128.0	56.7	16.00
0.0909	NB-EB	Ramp	PCC	6.00	6.00	15.00	15.00	10.00	10.0			72.0	10.0	
0.1250	NB-EB	Ramp	PCC	6.00	6.00	15.00	15.00	10.00	10.0			72.0	10.0	
0.0886	WB-NB	Ramp	HMA	6.00	6.00	16.00	16.00	10.67	10.7			76.0	10.7	
0.4551	WB-NB	Ramp	PCC	94.00	94.00	15.00	15.00	156.67			156.7	248.0	156.7	46.00
0.4900	WB-NB	Ramp	PCC	41.00	41.00	15.00	15.00	68.33			68.3	142.0	68.3	19.50
SUB-TOTALS									73	23	1480	3290	1576	455
ANTICIPATED FAILURES 30%									22	7	444	987	473	136
TOTALS									95	30	1923	4277	2049	591

MODEL - Pavement Patching [Sheet]
FILE NAME - c:\pav_work\widdowidmain\ind1061113\D876\62-Typicals.dgn

RESURFACING SCHEDULE									
LOCATION			SB/NB	HMA SURFACE REMOVAL, 2 1/2"	CONC. SURFACE REMOVAL, 1/2"	POLY BIT. MAT'L (TACK COAT)	HMA BINDER, 1"	HMA SURFACE COURSE, 1.5"	LONGITUDINAL JOINT SEALER
				(SQ YD)	(SQ YD)	(POUND)	(TON)	(TON)	(FOOT)
STA.	TO	STA.							
MAINLINE									
115+93	TO	116+52	NB	587		528.05	41.07	49.28	177.00
116+52	TO	128+73	NB	4884		4395.60	341.88	410.26	3663.00
128+73	TO	137+21	NB	3298		2968.00	230.84	277.01	2544.00
137+21	TO	140+31	NB		1722	1550.00	120.56	144.67	310.00
140+31	TO	148+57	NB		2203	1982.40	154.19	185.02	826.00
148+57	TO	149+75	NB		433	389.40	30.29	36.34	118.00
149+75	TO	150+55	NB		347	312.00	24.27	29.12	160.00
150+55	TO	152+34	NB		716	644.40	50.12	60.14	358.00
154+86	TO	156+00	NB		456	410.40	31.92	38.30	114.00
156+00	TO	157+50	NB		858	772.50	60.08	72.10	150.00
157+50	TO	167+10	NB		2560	2304.00	179.20	215.04	960.00
167+10	TO	174+08	NB		3296	2966.50	230.73	276.87	698.00
174+08	TO	188+80	NB		3925	3532.80	274.77	329.73	1472.00
188+80	TO	197+63	NB	2551		2295.80	178.56	214.27	883.00
197+63	TO	198+00	NB	255		229.40	17.84	21.41	37.00
198+00	TO	203+95	NB	1719		1547.00	120.32	144.39	595.00
203+95	TO	206+82	NB	1020		918.40	71.43	85.72	287.00
206+82	TO	234+00	NB		7248	6523.20	507.36	608.83	2718.00
234+00	TO	237+70	NB		1233	1110.00	86.33	103.60	370.00
237+70	TO	244+47	NB	2708		2437.20	189.56	227.47	1354.00
244+47	TO	245+77	NB	376		338.00	26.29	31.55	260.00
245+77	TO	247+00	NB	847	847	762.60	59.31	71.18	246.00
247+00	TO	252+85	NB	1690		1521.00	118.30	141.96	585.00
252+85	TO	254+35	NB	517		465.00	36.17	43.40	150.00
254+35	TO	275+00	NB		5507	4956.00	385.47	462.56	2065.00
275+00	TO	275+80	NB		533	480.00	37.33	44.80	80.00
275+80	TO	276+58	NB		208	187.20	14.56	17.47	78.00
276+58	TO	278+84	NB		904	813.60	63.28	75.94	452.00
278+84	TO	281+50	NB		887	798.00	62.07	74.48	266.00
281+50	TO	288+20	NB		1787	1608.00	125.07	150.08	670.00
288+20	TO	297+41	NB	2661		2394.60	186.25	223.50	921.00
300+03	TO	306+75	NB	1941		1747.20	135.89	163.07	672.00
306+75	TO	333+25	NB		7067	6360.00	494.67	593.60	2650.00
333+25	TO	348+20	NB	4319		3887.00	302.32	362.79	1495.00
I-064 RAMPS									
140+31 NB IL 158			NB	3449		3104.00	241.42	289.71	1940.00
148+57 WB I-64			NB	2084		1875.20	145.85	175.02	1172.00
157+50 NB IL 158			NB	3120		2808.00	218.40	262.08	1755.00
167+10 EBI-64			NB	3120		2808.00	218.40	262.08	1755.00
TURN LANES									
198+00	TO	203+93	NB	922	922	830.20	64.57	77.49	593.00
247+00	TO	252+85	NB	910	910	819.00	63.70	76.44	585.00
SIDE ROADS									
METRO PLAZA LN					1300	1170.00	91.00	109.20	
SUB TOTALS				42977	45869	77550	6032	7238	36184

NOTE: RESURFACING OF METRO PLAZA DRIVE SHALL CONTINUE TO THE RADIUS RETURNS FOR BOTH LANES.

RESURFACING SCHEDULE									
LOCATION			SB/NB	HMA SURFACE REMOVAL, 2 1/2"	CONC. SURFACE REMOVAL, 1/2"	POLY BIT. MAT'L (TACK COAT)	HMA BINDER, 1.25"	HMA SURFACE COURSE, 1.5"	LONGITUDINAL JOINT SEALER
				(SQ YD)	(SQ YD)	(POUND)	(TON)	(TON)	(FOOT)
STA.	TO	STA.							
MAINLINE									
115+93	TO	116+52	SB	184		165.20	12.85	15.42	59.00
116+52	TO	133+34	SB	4485		4036.80	313.97	376.77	1682.00
133+34	TO	134+67	SB	414		372.40	28.96	34.76	133.00
134+67	TO	140+20	SB		2888	2599.10	202.15	242.58	553.00
140+20	TO	149+78	SB		2555	2299.20	178.83	214.59	958.00
149+78	TO	151+22	SB		800	720.00	56.00	67.20	144.00
151+22	TO	152+34	SB	622		560.00	43.56	52.27	224.00
154+86	TO	156+00	SB	633		570.00	44.33	53.20	114.00
156+00	TO	158+50	SB		1556	1400.00	108.89	130.67	250.00
158+50	TO	166+77	SB		2205	1984.80	154.37	185.25	827.00
166+77	TO	178+07	SB		5148	4633.00	360.34	432.41	1130.00
178+07	TO	188+80	SB		2861	2575.20	200.29	240.35	1073.00
188+80	TO	192+10	SB	1173		1056.00	82.13	98.56	330.00
192+10	TO	197+63	SB	1598		1437.80	111.83	134.19	553.00
197+63	TO	198+00	SB	247		222.00	17.27	20.72	37.00
198+00	TO	206+82	SB	2548		2293.20	178.36	214.03	882.00
206+82	TO	235+42	SB		7627	6864.00	533.87	640.64	2860.00
235+42	TO	237+00	SB		597	537.20	41.78	50.14	158.00
237+00	TO	245+77	SB	2534		2280.20	177.35	212.82	877.00
245+77	TO	247+00	SB	820		738.00	57.40	68.88	123.00
247+00	TO	254+35	SB	2123		1911.00	148.63	178.36	735.00
254+35	TO	268+65	SB		3813	3432.00	266.93	320.32	1430.00
268+65	TO	271+41	SB		1165	1048.80	81.57	97.89	276.00
271+41	TO	275+14	SB		995	895.20	69.63	83.55	373.00
275+14	TO	275+98	SB		560	504.00	39.20	47.04	84.00
275+98	TO	277+10	SB		448	403.20	31.36	37.63	112.00
277+10	TO	289+15	SB			2892.00	224.93	269.92	1205.00
289+15	TO	297+41	SB	2386		2147.60	167.04	200.44	826.00
300+03	TO	307+10	SB	2042		1838.20	142.97	171.57	707.00
307+10	TO	336+50	SB		7840	7056.00	548.80	658.56	2940.00
336+50	TO	343+00	SB	1878		1690.00	131.44	157.73	650.00
I-064 RAMPS									
140+20 WB I-64				3111		2800.00	217.78	261.33	
149+78 SB 158				1920		1728.00	134.40	161.28	
158+50 EB I-64				2098		1888.00	146.84	176.21	
166+78 SB 158				3502		3152.00	245.16	294.19	
TURN LANES									
192+10	TO	197+63		860		774.20	60.22	72.26	
237+70	TO	245+77		1973		1775.40	138.09	165.70	807.00
271+41	TO	275+14			580	522.20	40.62	48.74	
SUB TOTALS				37151	41638	73802	5740	6888	23112

LOCATION	HMA SURFACE REMOVAL, 2 1/2"	CONC. SURFACE REMOVAL, 1/2"	POLY BIT. MAT'L (TACK COAT)	HMA BINDER, 1.25"	HMA SURFACE COURSE, 1.5"	LONGITUDINAL JOINT SEALER
	(SQ YD)	(SQ YD)	(POUND)	(TON)	(TON)	(FOOT)
NB SUB-TOTALS	31205	45869	66954	5208	6249	29562
SB SUB-TOTALS	26520	41638	64234	4996	5995	23112
I-064 RAMPS	22404		20163	1568	1882	6622
GRAND TOTALS	80128	87507	151352	11772	14126	59296

MODEL: Shoulder Sched. [Sheet]
FILE NAME: c:\pawork\dwg\ddintelman\ind1061113\DD876UG62-Typicals.dgn

SHOULDER SCHEDULE									
LOCATION			SB/NB		HMA SURFACE REMOVAL, 2.5"	BIT. MAT'L (TACK COAT)	HMA SHOULDERS 2.75"	SHOULDER RUMBLE STRIP 16"	AGG. WEDGE SHOULDERS, TYPE B
					(SQ YD)	(POUND)	(TON)	(FOOT)	
STA.	TO	STA.							
MAINLINE									
115+93	TO	128+73	NB		427	288.00	65.71	2560.00	22.81
128+73	TO	135+53	NB		604	408.00	93.08	1360.00	12.12
135+53	TO	137+21	NB		224	151.20	34.50	336.00	2.99
137+21	TO	151+25	NB			1684.80	384.38	2808.00	25.02
151+25	TO	152+34	NB		145	98.10	22.38	218.00	1.94
154+86	TO	156+00	NB			102.60	23.41	228.00	2.03
156+00	TO	188+80	NB			3936.00	897.99	6560.00	58.46
188+80	TO	197+63	NB		1177	794.70		1766.00	15.74
198+00	TO	202+08	NB		816	550.80	125.66	816.00	7.27
202+08	TO	206+82	NB		527	355.50	81.11	948.00	8.45
206+82	TO	234+00	NB			3261.60	744.13	5436.00	48.44
234+00	TO	237+70	NB			277.50	63.31	740.00	6.59
237+70	TO	240+12	NB		269	181.50	41.41	484.00	4.31
240+12	TO	245+77	NB		628	423.75	96.68	1130.00	10.07
247+00	TO	251+10	NB		729	492.00		820.00	7.31
251+10	TO	254+35	NB		361	243.75	55.61	650.00	5.79
254+35	TO	273+80	NB			2334.00	532.50	3890.00	34.67
275+80	TO	281+50	NB			427.50	97.53	1140.00	10.16
281+50	TO	282+20	NB			52.50	11.98	140.00	1.25
282+20	TO	297+41	NB		2704	1825.20	416.42	3042.00	27.11
300+03	TO	306+75	NB		1195	806.40	183.98	1344.00	11.98
306+75	TO	333+25	NB			3180.00	725.51	5300.00	47.23
333+25	TO	348+20	NB					2990.00	26.65
I-064 RAMPS									
140+31 NB IL 111			NB		2156	1455.00	331.96	3880.00	34.58
148+57 WB I-64			NB		1302	879.00	200.54	2344.00	20.89
157+50 NB IL 158			NB		1950	1316.25	300.30	3510.00	31.28
167+10 EB IL 111			NB		1950	1316.25	300.30	3510.00	31.28
TURN LANES									
198+00			TO	203+93	NB	791	533.70	121.76	10.57
247+00			TO	252+85	NB	390	263.25	60.06	10.43
TOTAL					18344	27639	6012	57950	537

SHOULDER SCHEDULE									
LOCATION			SB/NB		HMA SURFACE REMOVAL, 2.5"	BIT. MAT'L (TACK COAT)	HMA SHOULDERS 2.75"	SHOULDER RUMBLE STRIP 16"	AGG. WEDGE SHOULDERS, TYPE B
					(SQ YD)	(POUND)	(TON)	(FOOT)	(TON)
STA.	TO	STA.							
MAINLINE									
115+93	TO	118+68	SB		183	123.75	28.23	550	4.90
118+68	TO	123+16	SB		299	201.60	45.99	896	7.98
124+27	TO	128+73	SB		149	100.35	22.89	892	7.95
128+73	TO	133+34	SB		256	172.88	39.44	922	8.22
133+34	TO	134+67	SB		177	119.70	27.31	266	2.37
134+67	TO	151+22	SB			1986.00	453.10	3310	29.50
151+22	TO	152+34	SB		149	100.80	23.00	224	2.00
154+86	TO	156+00	SB		152	102.60	23.41	228	2.03
156+00	TO	158+50	SB			225.00	51.33	500	4.46
158+50	TO	178+07	SB			2275.01	519.04	3914	34.88
178+07	TO	188+80	SB			1287.60	293.76	2146	19.12
188+80	TO	194+50	SB		1013	684.00	156.05	1140	10.16
194+50	TO	197+63	SB		626	422.55	96.40	626	5.58
198+80	TO	202+08	SB		583	393.60	89.80	656	5.85
202+08	TO	206+82	SB		843	568.80	129.77	948	8.45
206+82	TO	235+42	SB			3432.00	783.00	5720	50.97
235+42	TO	237+70	SB			239.40	54.62	456	4.06
237+70	TO	240+12	SB		376	254.10	57.97	484	4.31
240+12	TO	242+37	SB		250	168.75	38.50	450	4.01
242+37	TO	245+77	SB		680	459.00	104.72	680	6.06
247+00	TO	249+00	SB		400	270.00	61.60	400	3.56
249+00	TO	254+35	SB		951	642.00	146.47	1070	9.54
254+35	TO	268+65	SB			1716.00	391.50	2860	25.49
268+65	TO	271+35	SB			283.50	64.68	540	4.81
271+35	TO	275+00	SB			438.00	99.93	730	6.51
275+80	TO	289+15	SB			1602.00	365.49	2670	23.79
289+15	TO	297+41	SB		1468	991.20	226.14	1652	14.72
300+03	TO	307+10	SB		1257	848.40	193.56	1414	12.60
307+10	TO	336+50	SB			3528.00	804.91	5880	52.40
336+50	TO	343+00	SB		1156	780.00	177.96	1300	11.58
I-064 RAMPS									
140+20 WB I-64			SB		2156	1455.00	331.96	3880	34.58
149+78 SB 158			SB		1302	879.00	200.54	2344	20.89
158+50 EB I-64			SB		1950	1316.25	300.30	3510	31.28
166+78 SB 158			SB		1950	1316.25	300.30	3510	31.28
TURN LANES									
192+10			TO	197+63	SB	184	124.43	28.39	9.86
237+70			TO	240+12	SB	108	72.60	16.56	4.31
271+41			TO	273+80	SB				4.26
TOTAL					18619	29580	6749	56768	524

LOCATION		HMA SURFACE REMOVAL, 2.5"	BIT. MAT'L (TACK COAT)	HMA SHOULDERS 2.75"	SHOULDER RUMBLE STRIP 16"	AGG. WEDGE SHOULDERS, TYPE B
		(SQ YD)	(POUND)	(TON)	(FOOT)	(TON)
NB SUB-TOTALS		10986	22672	4879	44706	419
SB SUB-TOTALS		11261	24614	5616	43524	406
I-064 RAMPS		14716	9933	2266	26488	236
GRAND TOTALS		36963	57219	12761	114718	1062

MODEL: Pav. Marking [Sheet]
FILE NAME: c:\pav_work\work\additdntelmar\ind1061113\DD876J62-Typicals.dgn

LOCATION			THERMOPLASTIC PAVEMENT MARKING								LETTERS & SYMBOLS
			6"				8"	12"		24"	
			SOLID WHITE LINE	SKIP-DASH 2/6 WHITE LANE LINE	SKIP-DASH 10/30 WHITE LANE LINE	SOLID YELLOW LINE	SOLID WHITE LINE	SOLID YELLOW LINE	SOLID WHITE LINE	SOLID WHITE STOP BAR	
STA.	TO	STA.									
MAINLINE			FOOT	23	FOOT	FOOT	FOOT	FOOT	FOOT	FOOT	SQ.FT
115+93	TO	128+73	1280		320	2560		7			
128+73	TO	136+27	754		189	754					
136+27	TO	140+20	393		98	393	786				
140+20	TO	149+78	958		240	958	280				
156+00	TO	158+50	250		93	250	500				
158+50	TO	166+78	828		207	828					
166+78	TO	170+78	400		100	400	800				
170+78	TO	178+08	730		183	730					
178+08	TO	192+10	1402		351	1402					
192+10	TO	194+50	240		60	240	480				
194+50	TO	197+63	616		78		50			36	
198+00	TO	235+42	3742		936	3742	50				
235+42	TO	237+70	228	76	57						
237+70	TO	245+77	1614		408	1614	1275		285	48	93.6
247+00	TO	270+05	2305		576	2305					
270+05	TO	274+95	870		124	807					
274+95	TO	277+10	290	45	54	123			204		
277+10	TO	297+41	2031		513	2031					
300+03	TO	343+00	4297		1085	4297					
115+93	TO	122+43	1966			565			46		128.1
122+43	TO	128+73	630		158	1262		165			
128+73	TO	135+53	680		170	680					
135+53	TO	140+31	478		141	478	310				
140+31	TO	148+57	826		207	826					
148+57	TO	150+55	255		50	198	380				
150+55	TO	152+34	179		90	179					
154+86	TO	157+50	264		96	264	320				
157+50	TO	167+10	960		240	960					
167+10	TO	174+08	698		175	698	812				
174+08	TO	197+63	2250		589	2355	55				
198+00	TO	202+08	716		102	816	55			36	
202+08	TO	206+82	474		119	474	600				
206+82	TO	237+70	3088		772	3088					
237+70	TO	245+77	675		352	800	217		94		
247+00	TO	251+10	610		103	820					
251+10	TO	254+35	325		81	325	410				
254+35	TO	273+80	1945		486	1945					
281+50	TO	297+71	1621		405	1621					
300+03	TO	333+25	3322		831	3322					
I-064 RAMPs											
140+20 WB I-64			1750			1750					
149+78 SB 158			1080			1080					
158+50 EB I-64			1180			1180					
166+78 SB 158			1970			1970					
140+31 NB IL 158			1940			1940					
148+57 WB I-64			1172			1172					
157+50 NB IL 158			1755			1755					
167+10 EB IL 158			1755			1755					
TURN LANES											
198+00	TO	203+93	593			593					
247+00	TO	252+85	585			585					
192+10	TO	197+63	553.00			553.00					
237+70	TO	245+77	807.00			807.00					
271+41	TO	275+14	373.00		93	373.00					
SIDE ROADS											
METRO PLAZA LN.			185	4			250		165	52	78
SUB-TOTALS			60888	125	10927	60623	7630	172	794	172	300
TOTALS					132563		7630		966	172	300

USER NAME	= Jon.Dintelmar
PLOT DATE	= 2/14/2025

DESIGNED	-
DRAWN	-
CHECKED	-
DATE	-

REVISED	-
REVISED	-
REVISED	-
REVISED	-

STATE OF ILLINOIS
DEPARTMENT OF TRANSPORTATION

PAVEMENT MARKING

SCALE:	SHEET Pav. Marking	SHEETS	STA.	TO STA.
--------	--------------------	--------	------	---------

F.A.P. RTE.	SECTION	COUNTY	TOTAL SHEETS	SHEET NO.
674	(31,410,410-1)RS-4, (82-7K)RS-1	ST. CLAIR	33	19
CONTRACT NO. 76J62				
ILLINOIS FED. AID PROJECT				

MODEL: Schedules Sheet]
FILE NAME: c:\pwworking\dwg\dintelman\nd1061113\DD676J62-Typicals.dgn

RAISED REFLECTIVE PAVEMENT MARKER SCHEDULE								
LOCATION				LANE	ONE-WAY	ONE-WAY	TWO-WAY	REMOVAL
STA	TO	STA			CRYSTAL	AMBER	AMBER	
					EACH	EACH	EACH	EACH
115+93	TO	116+30	37	NB/SB				
116+30	TO	116+75	45	NB/SB	61		15	76
116+75	TO	117+25	50	NB/SB				
117+25	TO	122+48	523	NB/SB				
122+48	TO	123+85	137	NB/SB	2		6	8
123+85	TO	128+85	500	NB/SB	12	26	26	64
128+85	TO	134+67	582	NB/SB	14	24		38
134+67	TO	137+21	254	NB	3			3
134+67	TO	137+21	254	SB	2			
137+21	TO	151+22	1401	NB/SB	35			
151+22	TO	152+34	112	NB/SB	4			4
152+34	TO	154+90	256	NB/SB	RESURFACING OMISSION			
154+90	TO	156+00	110	NB/SB	4			4
156+00	TO	188+80	3280	NB/SB	82			
188+80	TO	197+63	883	NB/SB	40	7		47
188+80	TO	197+63	883	SB TURN LANE	15	20	4	39
197+63	TO	198+20	57	WHERRY RD. INT	6			6
198+20	TO	206+76	856	NB/SB	40	7		47
198+20	TO	206+76	856	NB TURN LANE	16	19	4	39
206+76	TO	237+70	3094	NB/SB	77			
237+70	TO	245+80	810	NB/SB	52	9		61
237+70	TO	245+80	810	SB TURN LANE	21	21	4	46
245+80	TO	246+57	77	SEIBERT RD. INT	6			6
246+57	TO	254+35	778	NB/SB	34	10		44
246+57	TO	254+35	778	NB TURN LANE	16	17	4	37
254+35	TO	268+65	1430	NB/SB	36			
268+65	TO	271+35	270	NB/SB	6			6
271+35	TO	275+00	365	SB TURN LANE	15	20	4	39
275+00	TO	275+80	80	WHERRY RD. INT	6			6
275+80	TO	277+10	130	NB/SB	4			4
	TO			NB/SB	16			16
277+10	TO	297+41	2031	NB/SB	26			26
297+41	TO	300+03	262	NB/SB	RESURFACING OMISSION			
300+03	TO	343+00	4297	SB	55			
300+03	TO	333+25	3322	NB	43			43
SUBTOTAL					749	180	67	709
GRAND TOTAL						996		709

BUTT JOINT/TEMPORARY RAMP SCHEDULE					
STATION	LANE	LENGTH	WIDTH	CONC. SURFACE REMOVAL - BUTT JOINT	TEMPORARY RAMP
		FOOT	FOOT	SQ YD	SQ YD
115+93	NB/SB	5.0	165.0		91.7
134+67	SB	5.0	26.0		14.4
137+21	NB	5.0	38.0		21.1
151+22	SB	5.0	76.0		42.2
151+25	NB	5.0	76.0		42.2
152+34	NB/SB	5.0	76.0		42.2
154+86	NB/SB	5.0	76.0		42.2
156+00	NB/SB	5.0	76.0		42.2
188+80	NB/SB	5.0	52.0		28.9
206+82	NB/SB	5.0	52.0		28.9
237+70	NB/SB	5.0	52.0		28.9
254+35	NB/SB	5.0	52.0		28.9
288+20	NB	5.0	26.0		14.4
289+15	SB	5.0	26.0		14.4
297+31	NB/SB	5.0	26.0		14.4
300+03	SB	5.0	26.0		14.4
300+14	NB	5.0	26.0		14.4
306+75	NB	5.0	26.0		14.4
307+00	SB	5.0	26.0		14.4
333+25	NB	5.0	26.0		14.4
336+50	SB	5.0	26.0		14.4
343+00	SB	5.0	26.0		14.4
348+20	NB	5.0	26.0		14.4
METRO PLAZA LN		20.0	50.0	111.1	
SUBTOTAL				111.1	597.8
GRAND TOTAL				111	598

USER NAME = Jon.Dintelman	DESIGNED -	REVISED -
	DRAWN -	REVISED -
	CHECKED -	REVISED -
PLOT DATE = 2/14/2025	DATE -	REVISED -


STATE OF ILLINOIS
DEPARTMENT OF TRANSPORTATION

SCHEDULES

SCALE: SHEET Schedules OF SHEETS STA. TO STA.

F.A.P. RTE.	SECTION	COUNTY	TOTAL SHEETS	SHEET NO.
674	(31,410,410-1)RS-4, (82-7K)RS-1	ST. CLAIR	33	19A
CONTRACT NO. 76J62				
ILLINOIS FED. AID PROJECT				

MODEL: Ramp Sheet 1 (Sheet)
FILE NAME: c:\p\work\dwg\dintelman\ind1061113\D876J62-Typicals.dgn

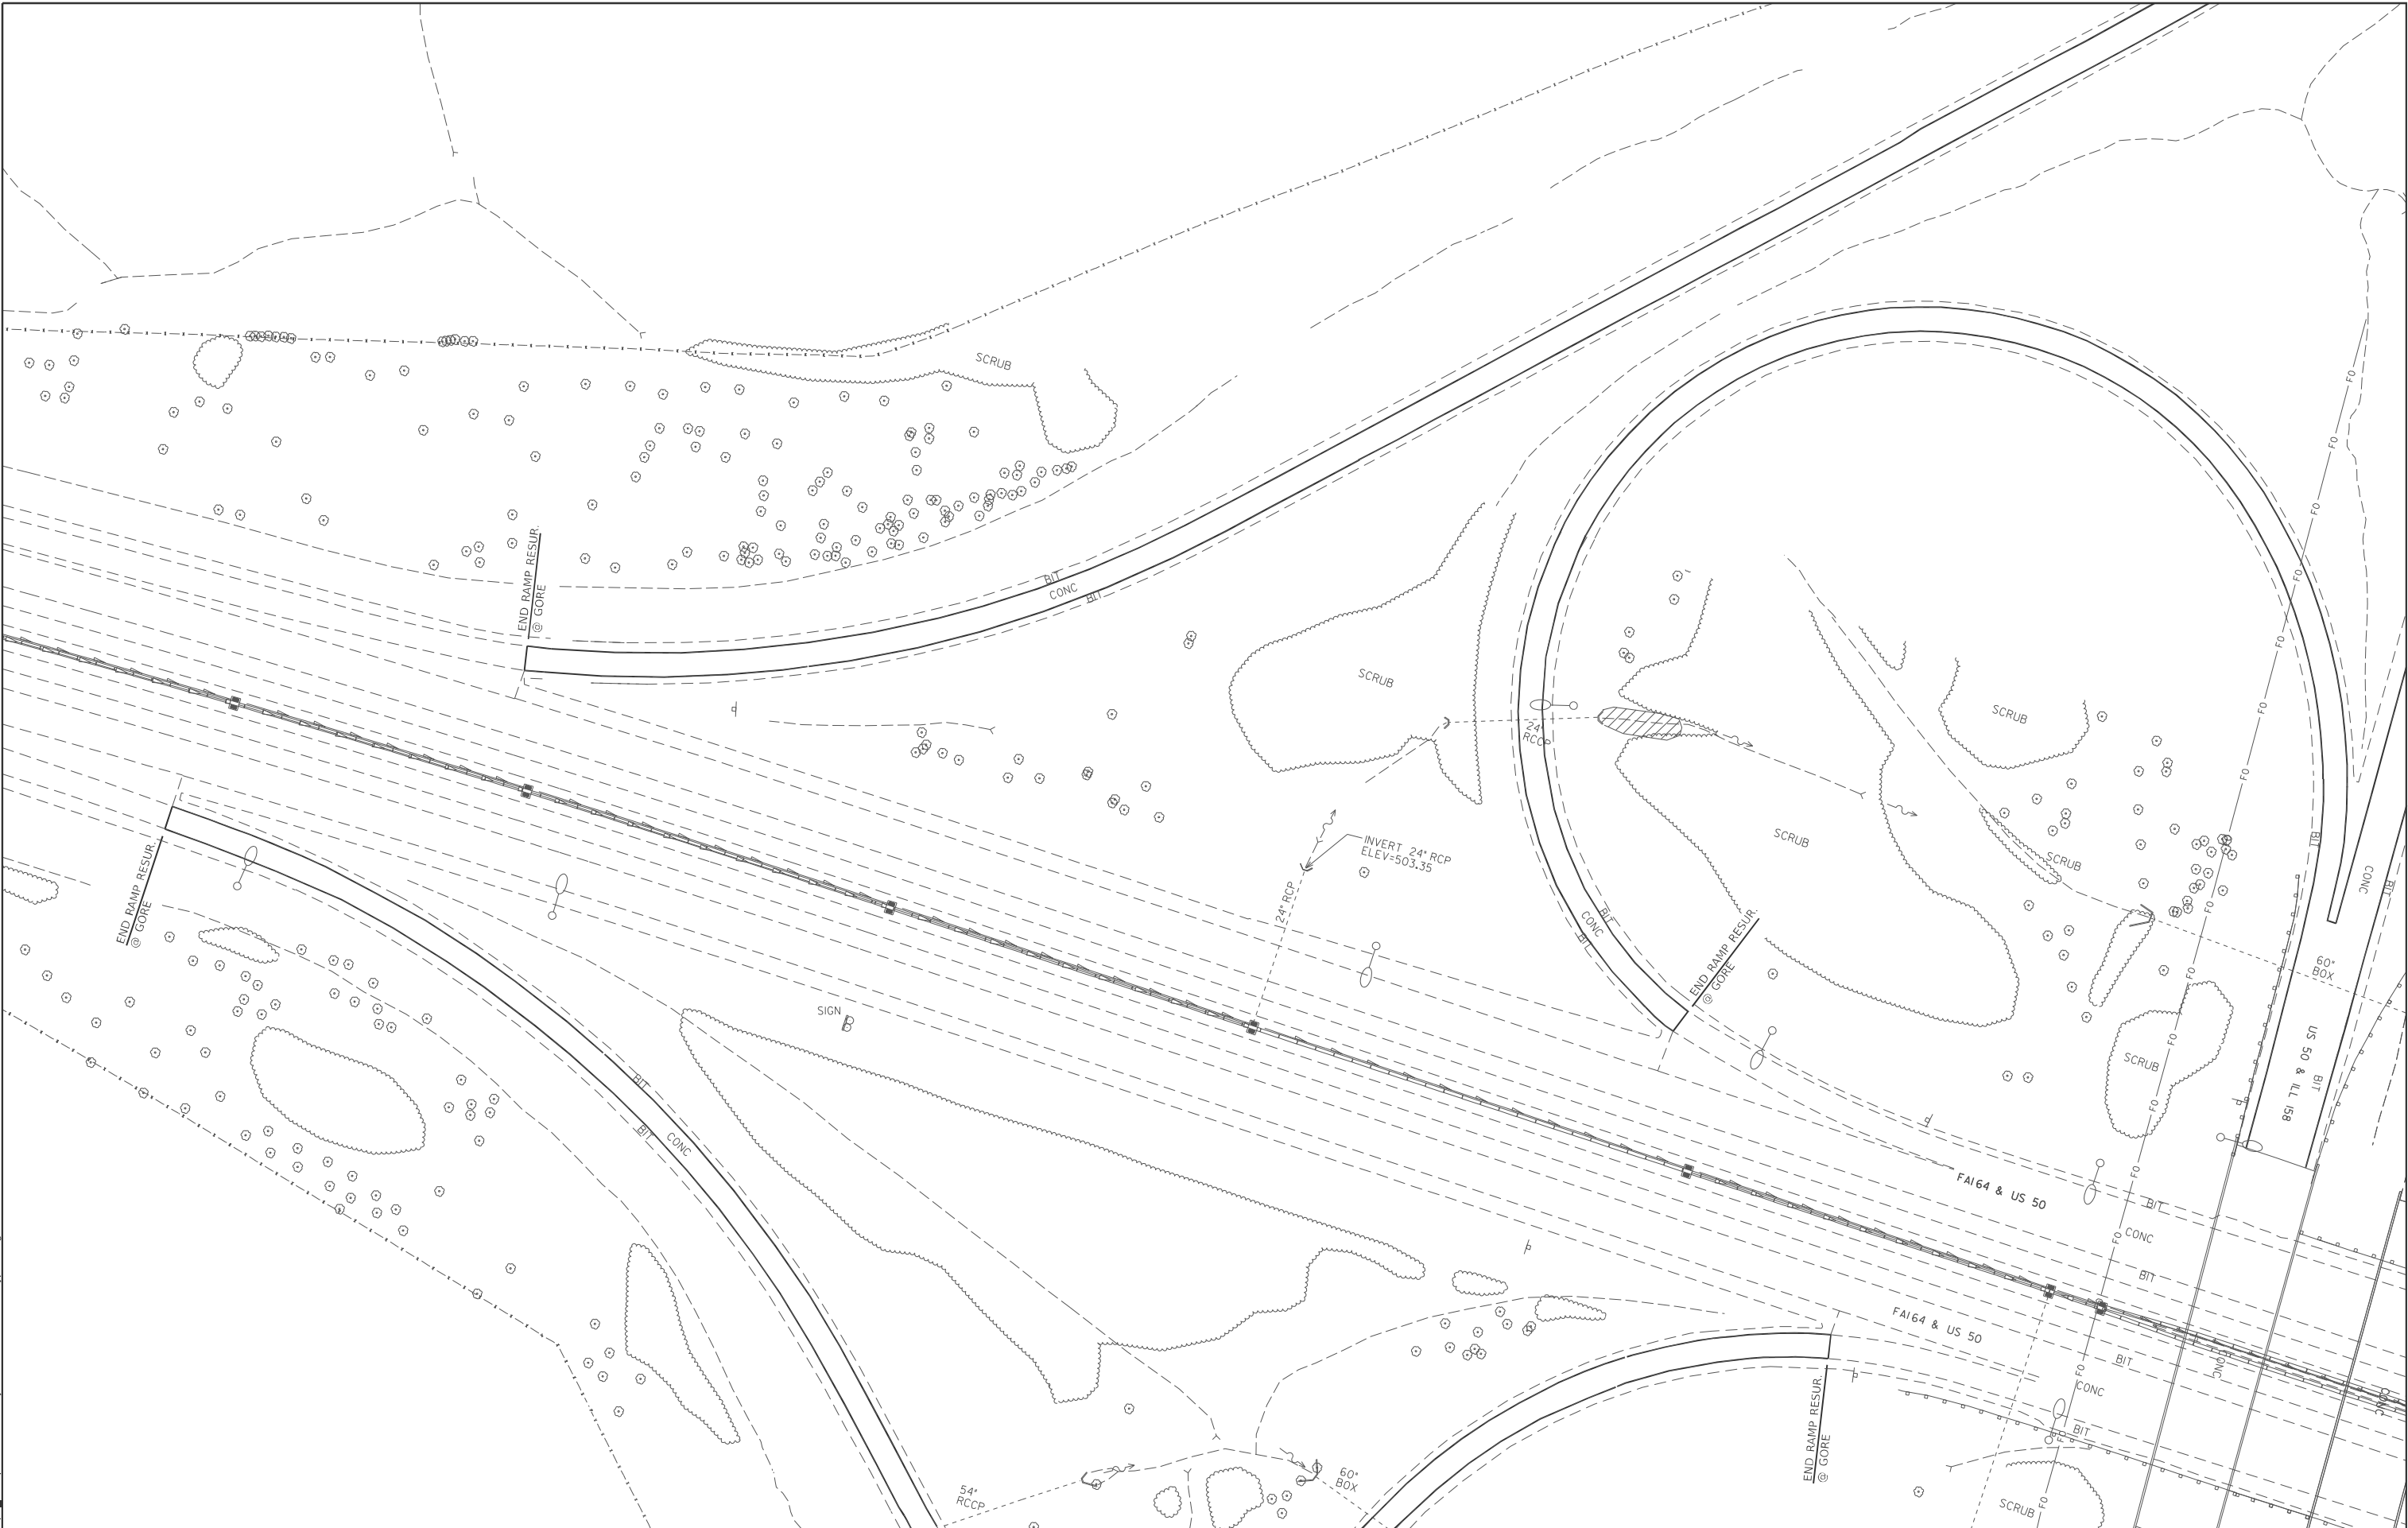


	USER NAME	= Jon.Dintelman	DESIGNED	-	REVISED	-
			DRAWN	-	REVISED	-
			CHECKED	-	REVISED	-
	PLOT DATE	= 1/31/2025	DATE	-	REVISED	-

STATE OF ILLINOIS	
DEPARTMENT OF TRANSPORTATION	

RAMP RESURFACING DETAIL			
SCALE:	SHEET Ramp Sh	SHEETS	TO STA.

F.A.P. RTE.	SECTION	COUNTY	TOTAL SHEETS	SHEET NO.
674	(31,410,410-1)RS-4, (82-7K)RS-1	ST. CLAIR	33	21
CONTRACT NO. 76J62				
ILLINOIS FED. AID PROJECT				

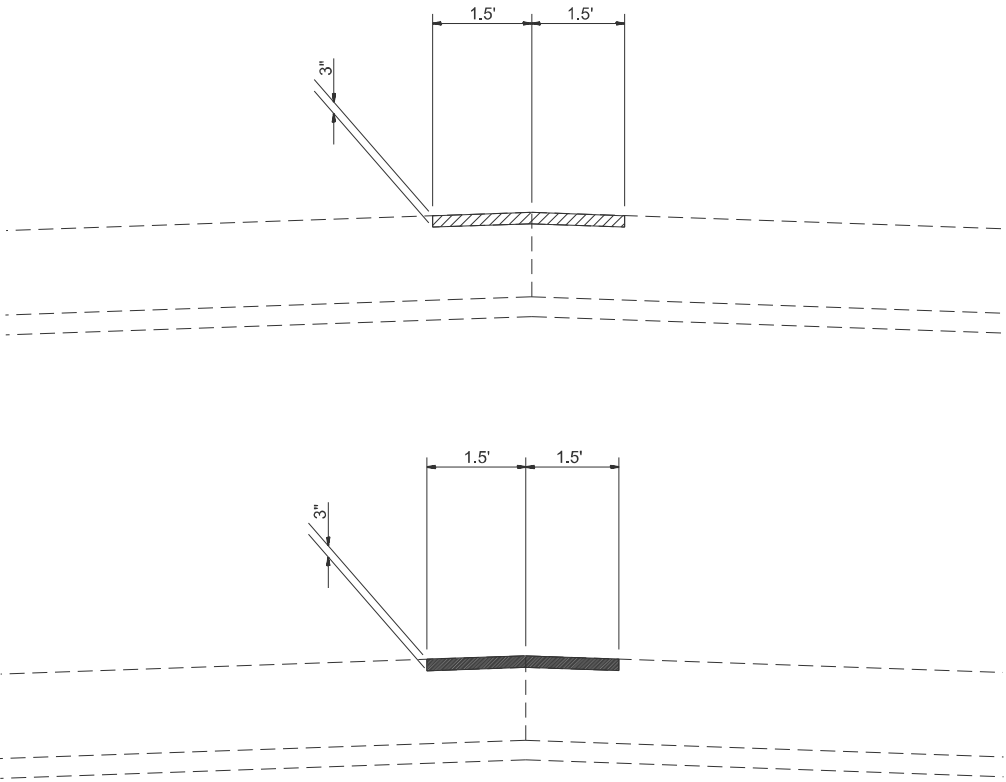

-  LONGITUDINAL PARTIAL DEPTH REMOVAL
-  LONGITUDINAL PARTIAL DEPTH PATCHING

- NOTES:
- 1)


RESURFACING SHALL BE LOCATED AT THE CENTERLINE OF PAVEMENT JOINT. ACTUAL LOCATIONS SHALL BE FIELD DETERMINED BY THE ENGINEER.
- 2)

AFTER MILLING, AND PRIOR TO PLACING THE HMA MIXTURE, AREAS WITH SIGNIFICANT ADDITIONAL DETERIORATION SHALL BE PRE-FILLED WITH MIXTURES FOR CRACK, JOINTS AND FLANGEWAYS AND COMPACTED TO THE SATISFACTION OF THE ENGINEER.

MODEL: PD-Patch Detail [Sheet]
FILE NAME: c:\pwwork\dwg\intelman\1061113\1061113-D87662-Typicals.dgn

	USER NAME = Jon.Dintelman	DESIGNED -	REVISED -	STATE OF ILLINOIS DEPARTMENT OF TRANSPORTATION	PARTIAL DEPTH PATCH DETAIL			F.A.P. RTE.	SECTION	COUNTY	TOTAL SHEETS	SHEET NO.
		DRAWN -	REVISED -					674	(31,410,410-1)RS-4, (82-7K)RS-1	ST. CLAIR	33	22
		CHECKED -	REVISED -					CONTRACT NO. 76J62				
	PLOT DATE = 1/31/2025	DATE -	REVISED -		SCALE:	SHEET PD-Patch Detail	SHEETS	STA.	TO STA.	ILLINOIS FED. AID PROJECT		

MODEL: Untitled (Sheet)
FILE NAME: c:\p\work\illinois\map\ind1061113\087662-Typicals.dgn

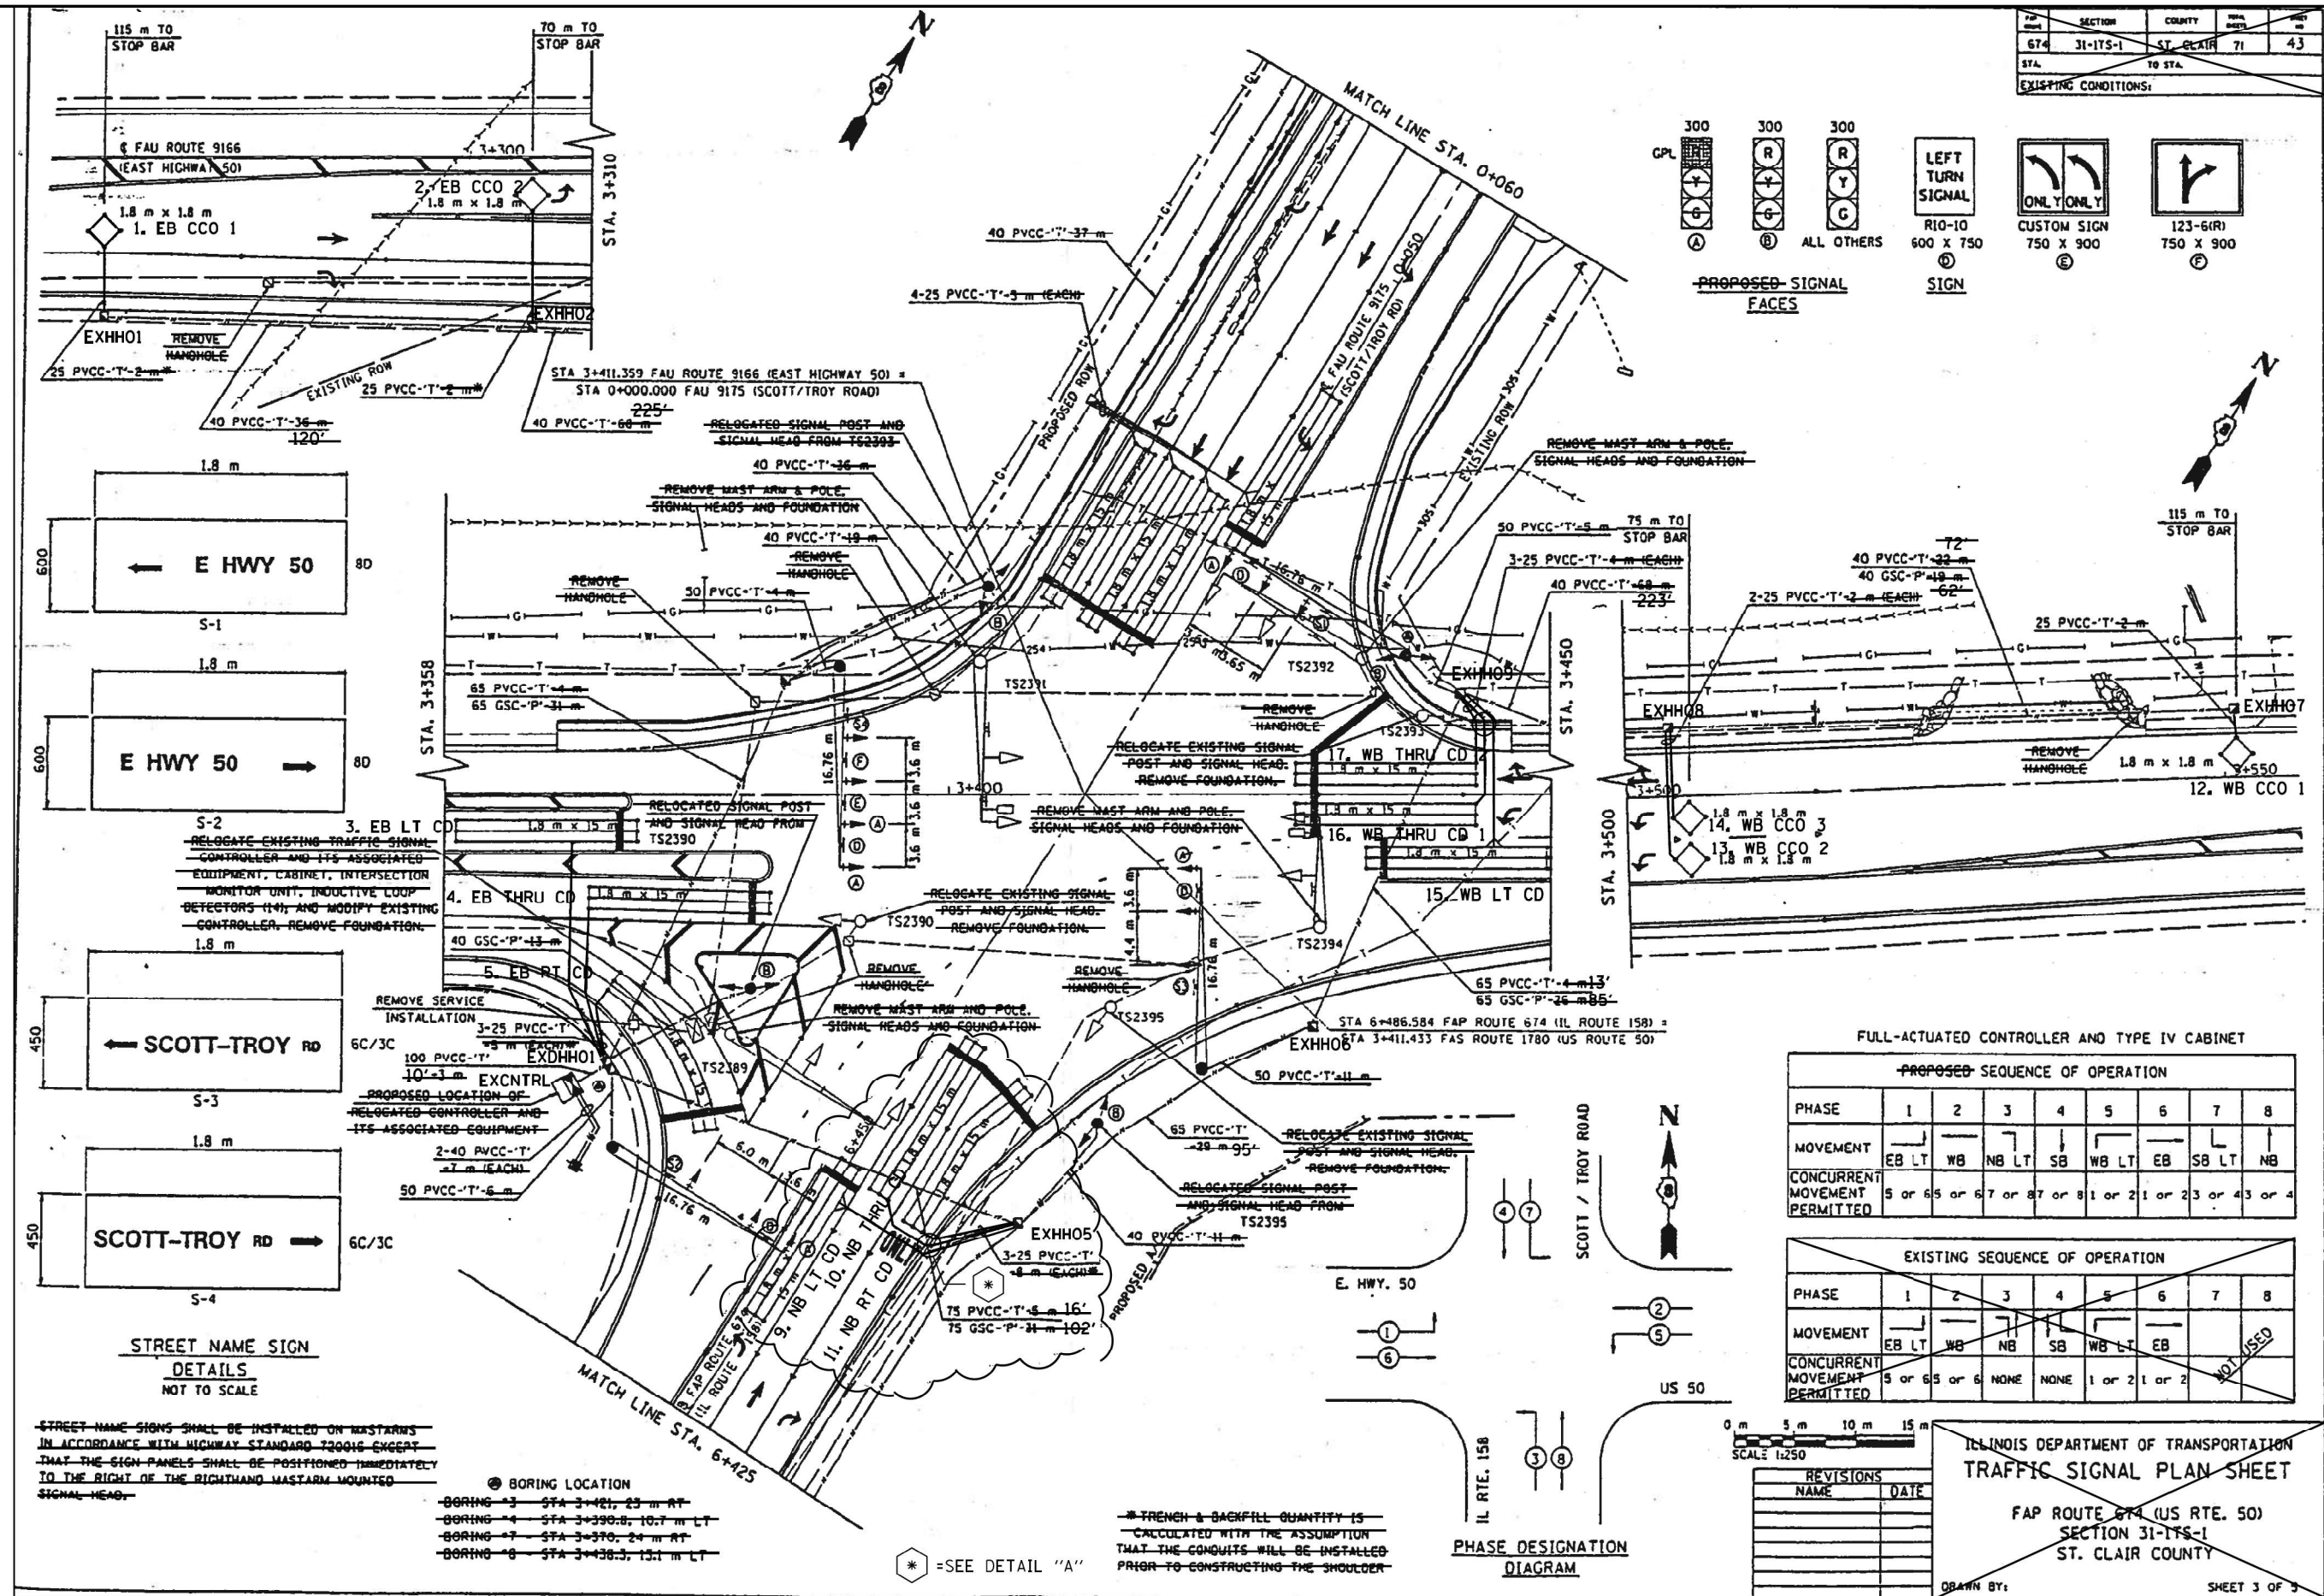



USER NAME	= Jon.Dintelman	DESIGNED	-	REVISED	-
		DRAWN	-	REVISED	-
		CHECKED	-	REVISED	-
PLOT DATE	= 1/30/2025	DATE	-	REVISED	-

STATE OF ILLINOIS
DEPARTMENT OF TRANSPORTATION

IL 158 & US 50 DETCTOR LOOP
REPLACEMENT PLAN

SCALE: SHEET 1 OF SHEETS STA. TO STA.

F.A.P. RTE.	SECTION	COUNTY	TOTAL SHEETS	SHEET NO.
674	(31,410,410-1)RS-4, (82-7K)RS-1	ST. CLAIR	33	23
CONTRACT NO. 76J62				
ILLINOIS / FED. AID PROJECT				

  


REVISIONS	
NAME	DATE


DRAWN BY: SHEET 4 OF 5

F.A.P. RTE.	SECTION	COUNTY	TOTAL SHEETS	SHEET NO.
674	(31.410,410-1)RS-4, (82-7K)RS-1	ST. CLAIR	33	24
		CONTRACT NO. 76J62		
		ILLINOIS FED. AID PROJECT		

MODEL: Electrical 2 [Sheet]
FILE NAME: c:\pw\work\pwt\intel\man\id1061113D876J62-Typicals.dgn

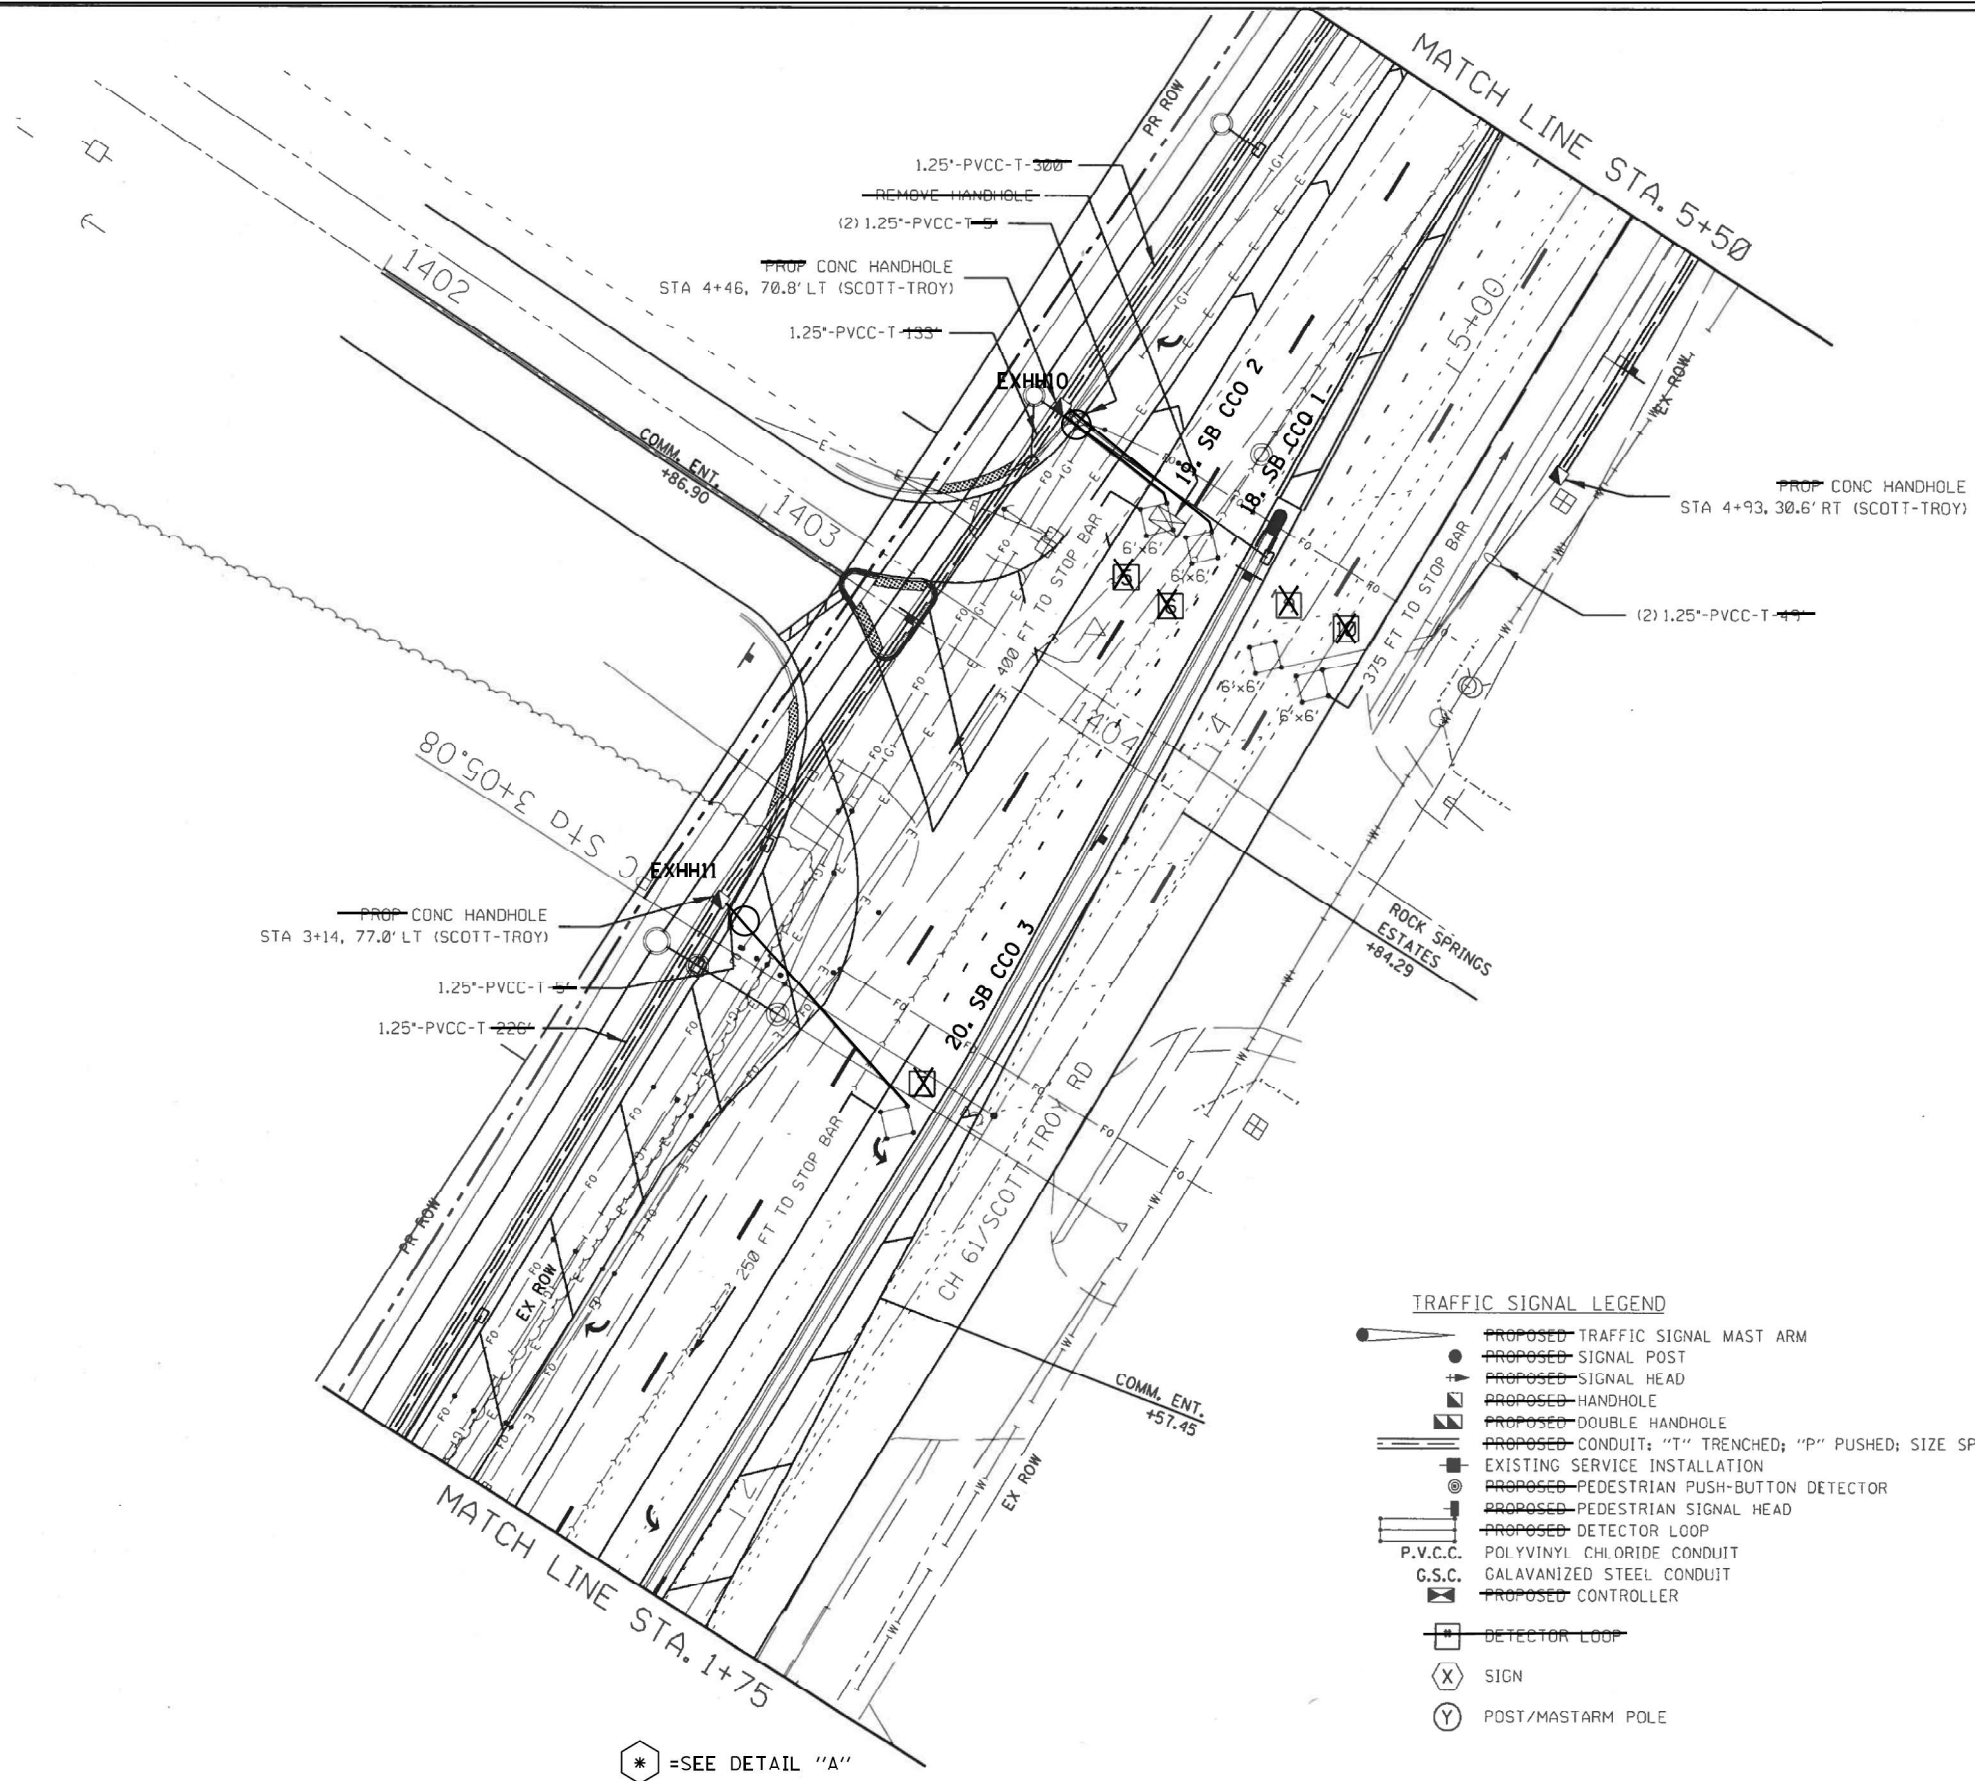

- TRAFFIC SIGNAL LEGEND**
- PROPOSED TRAFFIC SIGNAL MAST ARM
 - PROPOSED SIGNAL POST
 - PROPOSED SIGNAL HEAD
 - PROPOSED HANDHOLE
 - PROPOSED DOUBLE HANDHOLE
 - PROPOSED CONDUIT: "T" TRENCHED; "P" PUSHED; SIZE SPECIFIED
 - EXISTING SERVICE INSTALLATION
 - PROPOSED PEDESTRIAN PUSH-BUTTON DETECTOR
 - PROPOSED PEDESTRIAN SIGNAL HEAD
 - PROPOSED DETECTOR LOOP
 - P.V.C.C. POLYVINYL CHLORIDE CONDUIT
 - G.S.C. GALVANIZED STEEL CONDUIT
 - PROPOSED CONTROLLER
 - DETECTOR LOOP
 - SIGN
 - POST/MASTARM POLE

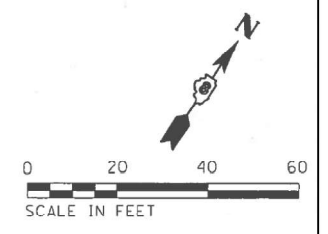

* =SEE DETAIL "A"

EFK Muen, LLC
Civil Engineering Design

FILE NAME =	USER NAME = mkirchner	DESIGNED - MMH	REVISED -
B-Signal Sheet 3.dgn		DRAWN - MSK	REVISED -
	PLOT SCALE = 40.0000' / in.	CHECKED - SLD	REVISED -
	PLOT DATE = 10/11/2017	DATE -	REVISED -

STATE OF ILLINOIS
DEPARTMENT OF TRANSPORTATION

TRAFFIC SIGNAL PLAN
SCALE: 1" = 20' SHEET OF SHEETS STA. TO STA.

F.A.D. RTE.	SECTION	COUNTY	TOTAL SHEETS	SHEET NO.
9175	15-00253-15-PW	ST. CLAIR	50	56

CONTRACT NO.

USER NAME = Jon.Dintelman	DESIGNED -	REVISED -
	DRAWN -	REVISED -
	CHECKED -	REVISED -
PLOT DATE = 1/30/2025	DATE -	REVISED -

STATE OF ILLINOIS
DEPARTMENT OF TRANSPORTATION

IL 158 & US 50 DETCTOR LOOP
REPLACEMENT PLAN

SCALE: SHEET Electrical OF SHEETS STA. TO STA.

F.A.P. RTE.	SECTION	COUNTY	TOTAL SHEETS	SHEET NO.
674	(31,410,410-1)RS-4, (82-7K)RS-1	ST. CLAIR	33	26

CONTRACT NO. 76J62


ILLINOIS FED. AID PROJECT

MODEL: Electrical 4 (Sheet)
FILE NAME: c:\pwwork\jwdintelman\ind1061113\0876\62-Typicals.dgn

CABLE DIAGRAM LEGEND

- ELECTRIC CABLE IN CONDUIT
- - - EXISTING ELECTRIC CABLE IN CONDUIT
S CABLE SPLICE (SEE GENERAL NOTES)
#/C INDICATES NUMBER OF CONDUCTORS IN CABLE
CD CALL DELAY (SEE GENERAL NOTES)
CCO CALL CARRY OVER (SEE GENERAL NOTES)
□ EXISTING SERVICE INSTALLATION
□ EXISTING ILLUMINATED SIGN
#6 INDICATES AMERICAN WIRE GAUGE (AWG) SIZE 6 CONDUCTORS (SEE GENERAL NOTES)


EAST HIGHWAY 50

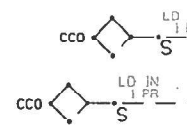

1/C #6 AWG GROUNDING

CONTROLLER

IL RTE 158/US 50

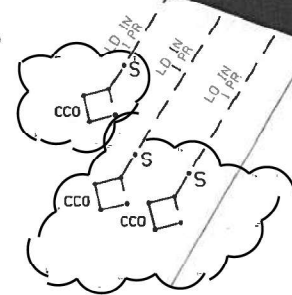FIBER OPTIC INTERCONNECT
TO REC PLEX & SCOTT-TROY

SCOTT-TROY RD

US RTE. 50

GROUNDING SHALL INCLUDE:
CONTROLLER,
1 EACH SIGNAL POLE,
3 EACH MASTARM POLES
1 DOUBLE HANDHOLE, &
3 EACH HANDHOLE

FILE NAME : 49-Signal Sheet 2-cable.dgn	USER NAME : Jon.Dintelman	DESIGNED - MMM	REVISED -
		DRAWN - MSK	REVISED -
		CHECKED - SLD	REVISED -
		DATE -	REVISED -
Default:	PLOT SCALE : 42.0222' / in.		
	PLOT DATE : 12/11/22:7		

STATE OF ILLINOIS
DEPARTMENT OF TRANSPORTATION

TRAFFIC SIGNAL DETAILS

SCOTT-TROY RD & US HWY 50
WIRING DIAGRAM

SCALE: 1" = 20' SHEET OF SHEETS STA. TO STA.

F.A.P. RTE.	SECTION	COUNTY	TOTAL SHEETS	SHEET NO.
9175	15-00253-15-14	ST. CLAIR	49	56
CONTRACT NO.				
ILLINOIS FED. AID PROJECT				


STATE OF ILLINOIS
DEPARTMENT OF TRANSPORTATION

IL 158 & US 50 DETCTOR LOOP
CABLE DIAGRAM

SCALE: SHEET Electrical 06 SHEETS STA. TO STA.

F.A.P. RTE.	SECTION	COUNTY	TOTAL SHEETS	SHEET NO.
674	(31,410,410-1)RS-4, (82-7K)RS-1	ST. CLAIR	33	27
CONTRACT NO. 76J62				
ILLINOIS FED. AID PROJECT				

MODEL: Electrical 6 (Sheet)
FILE NAME: c:\paw\work\dwg\detmain\1061113.DWG (6/22/2015)
DRAWN BY: JPC
CHECKED BY: WAK

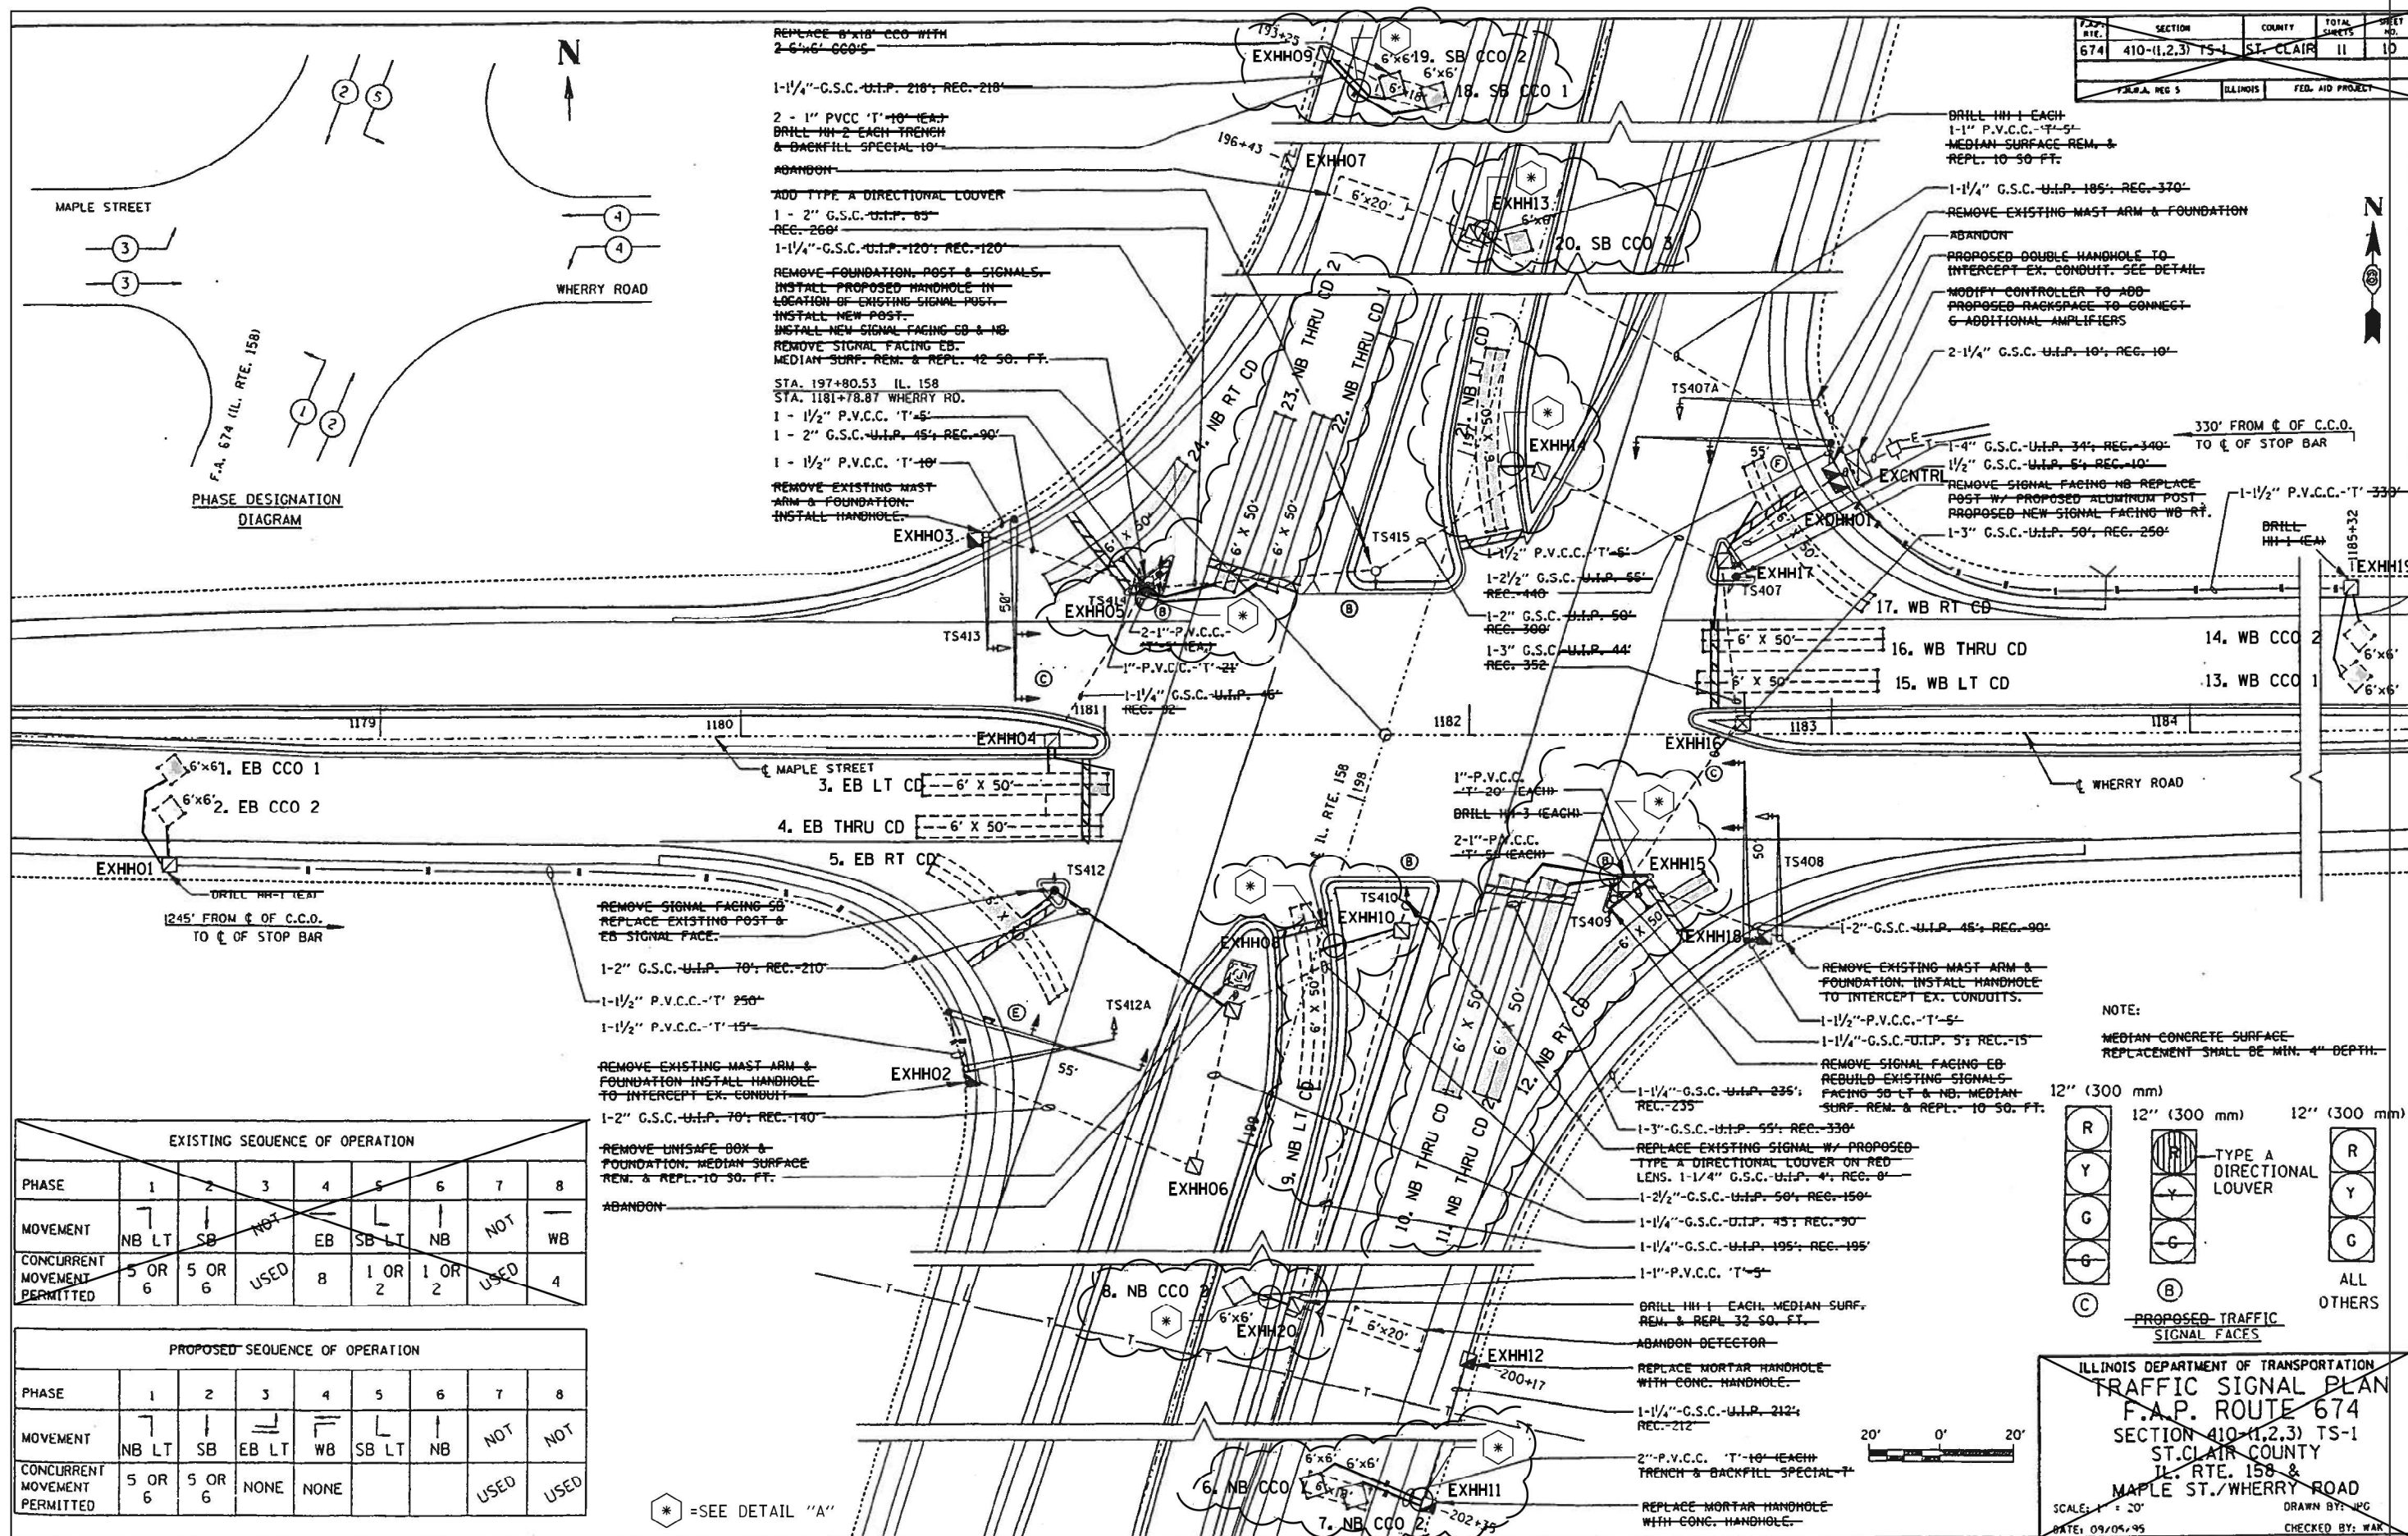

USER NAME: Jon.Dintelman
DESIGNED: -
DRAWN: -
CHECKED: -
PLOT DATE: 1/30/2025

DESIGNED: -
DRAWN: -
CHECKED: -
DATE: -

REVISED: -
REVISED: -
REVISED: -
REVISED: -

STATE OF ILLINOIS
DEPARTMENT OF TRANSPORTATION

IL 158 & WHERRY ROAD DETECTOR LOOP
REPLACEMENT PLAN



SCALE: SHEET Electrical 0F SHEETS STA. TO STA.

F.A.P. ROUTE: 674
SECTION: (31,410,410-1)RS-4, (82-7K)RS-1
COUNTY: ST. CLAIR
TOTAL SHEETS: 33
SHEET NO.: 28
CONTRACT NO. 76J62
ILLINOIS FED. AID PROJECT

- CABLE DIAGRAM LEGEND
- ELECTRIC CABLE IN CONDUIT
 - CABLE SPLICE (SEE GENERAL NOTES)
 - INDICATES NUMBER OF CONDUCTORS IN CABLE
 - TW SH TWISTED AND SHIELDED CABLE
 - CALL DELAY (SEE GENERAL NOTES)
 - CALL CARRY OVER (SEE GENERAL NOTES)
 - SERVICE INSTALLATION
 - INDICATES AMERICAN WIRE GAUGE (AWG) SIZE 6 CONDUCTORS (SEE GENERAL NOTES)
 - TRAFFIC SIGNAL HEAD, 3 SECTIONS
 - TRAFFIC SIGNAL HEAD, 3 SECTIONS, TYPE A LOUVER
 - TRAFFIC SIGNAL HEAD, 4 SECTIONS

F.A.P. RTE.	SECTION	COUNTY	TOTAL SHEETS	SHEET NO.
674	410-(1,2,3) TS-1	ST. CLAIR	11	11
F.A.W.A. REG. 5 ILLINOIS FED. AID PROJECT				

2001 J 932

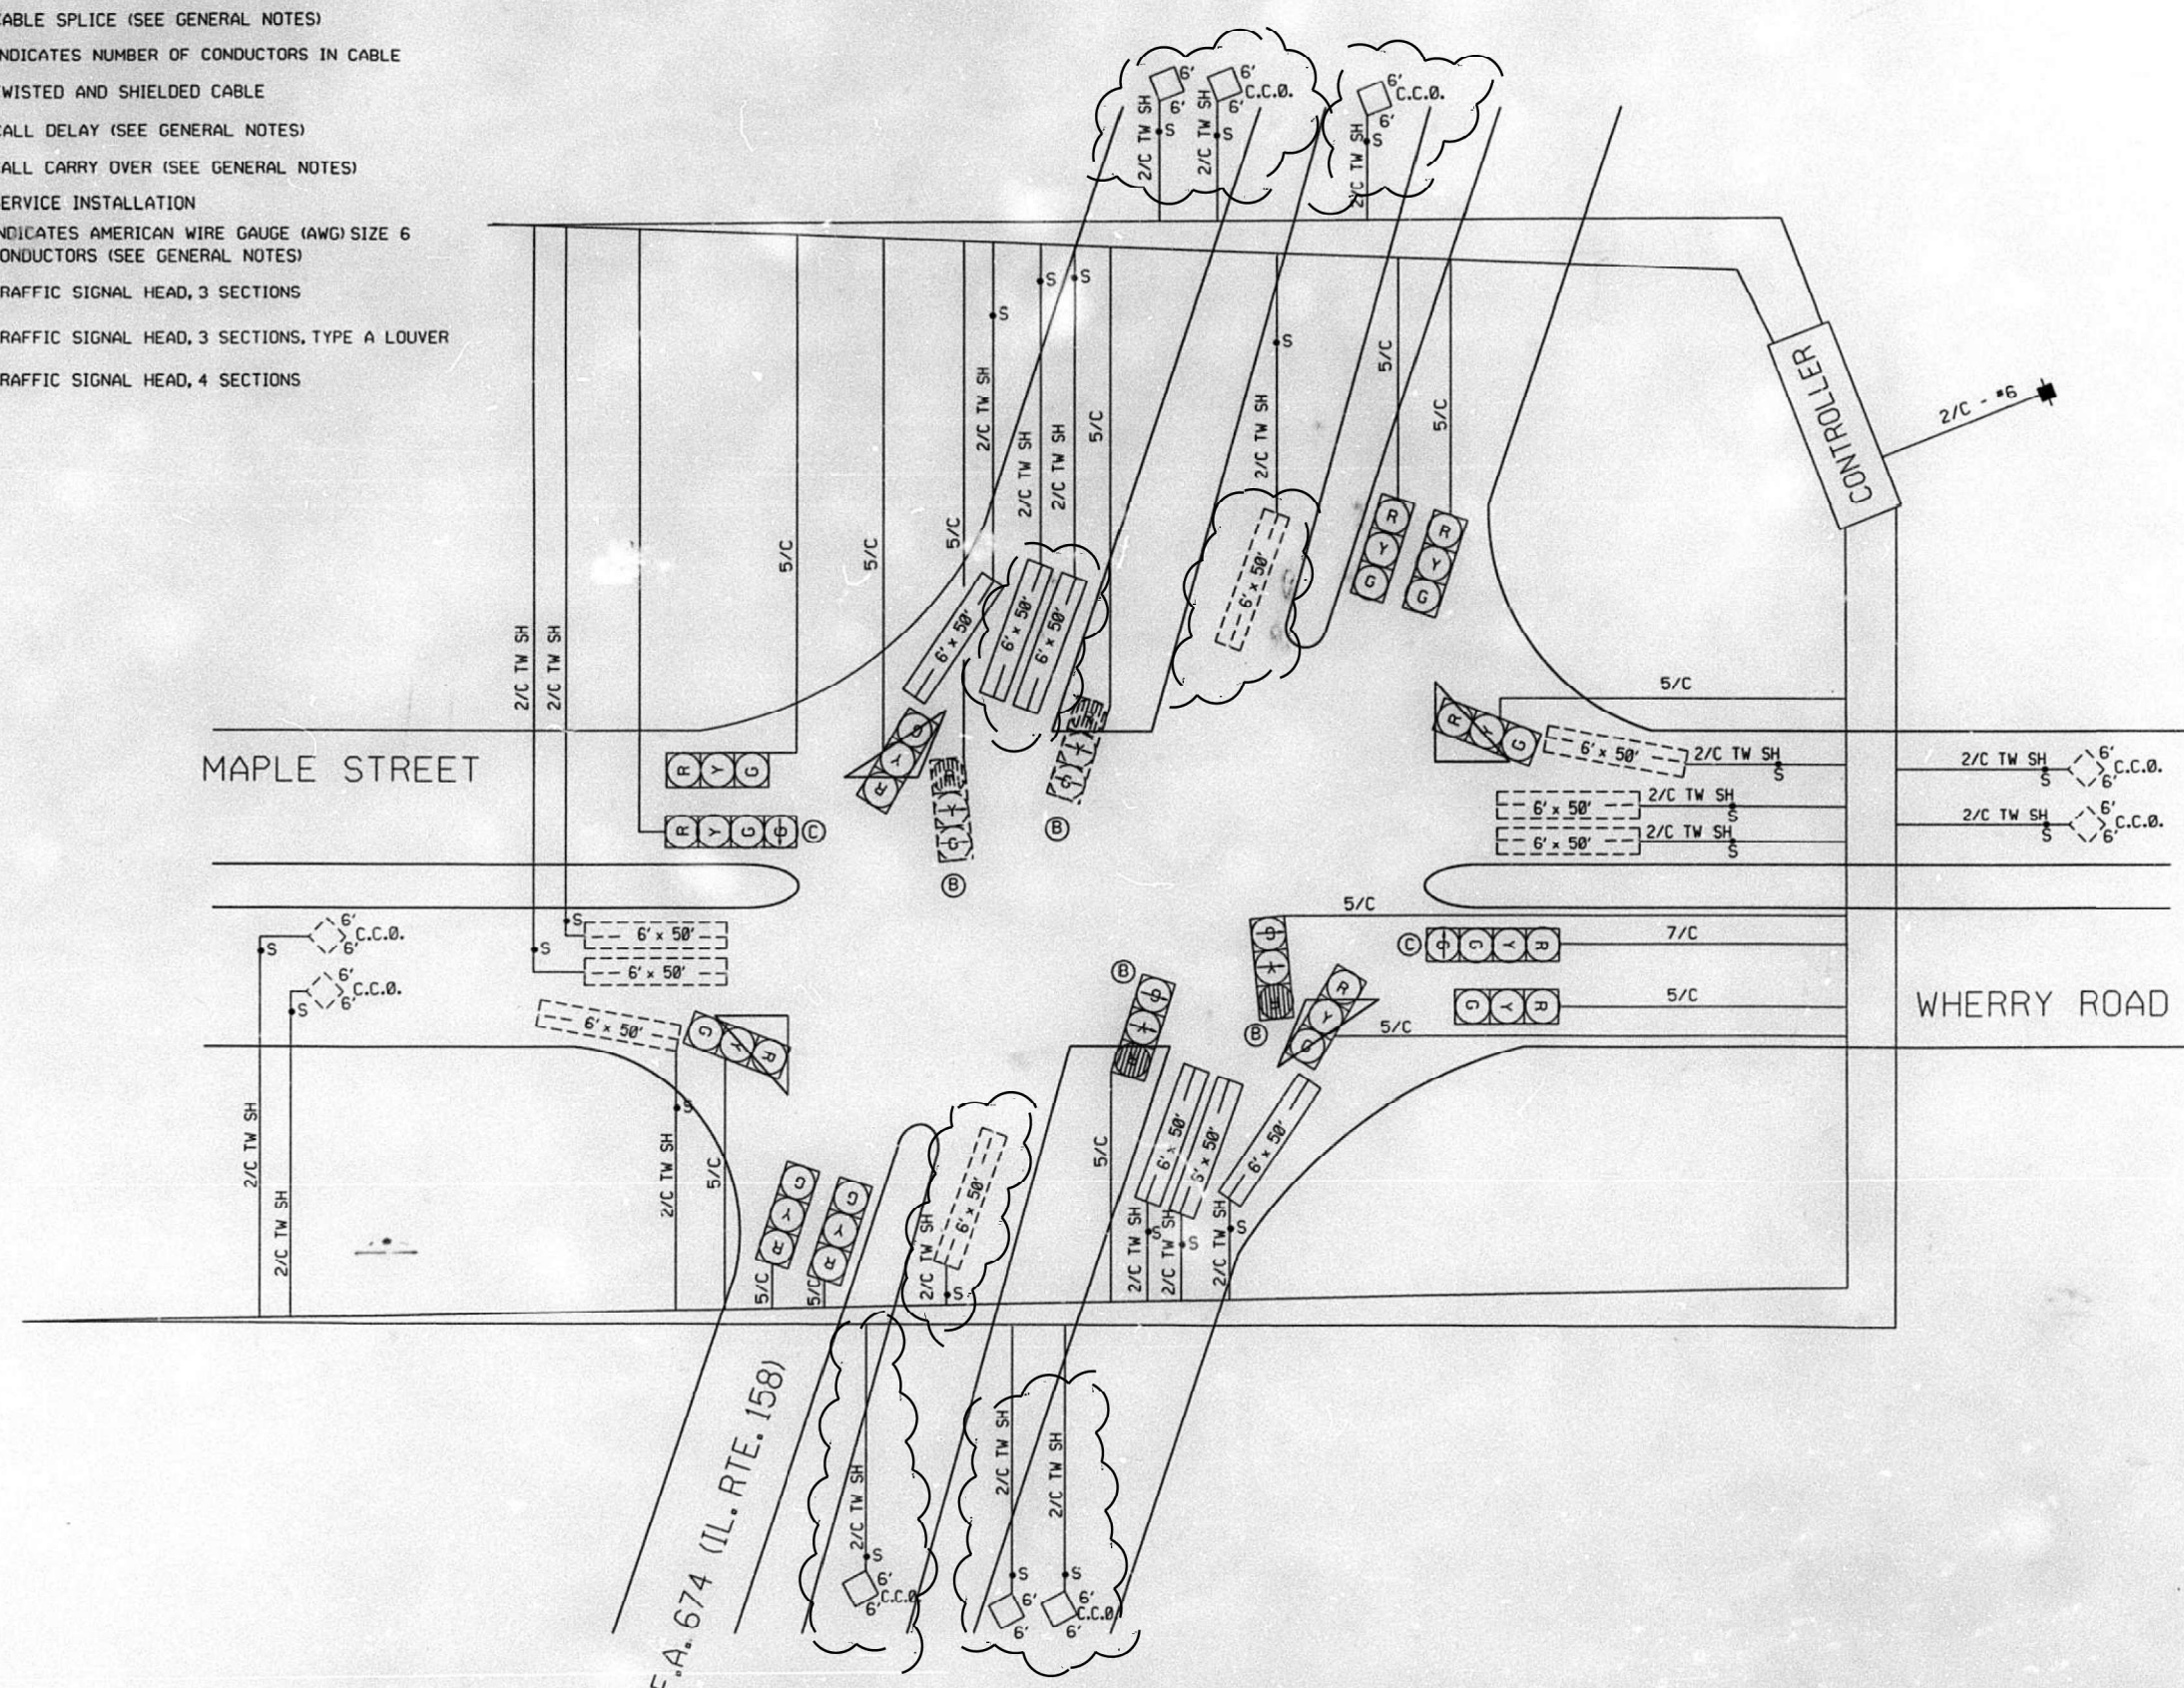 

ILLINOIS DEPARTMENT OF TRANSPORTATION
CABLE DIAGRAM
F.A.P. ROUTE 674
SECTION 410-(1,2,3) TS-1
ST. CLAIR COUNTY
IL. RTE. 158 &
MAPLE ST./WHERRY ROAD
SCALE: NONE
DRAWN BY: JVR

USER NAME = Jon.Dintelman	DESIGNED -	REVISED -
	DRAWN -	REVISED -
	CHECKED -	REVISED -
PLOT DATE = 1/30/2025	DATE -	REVISED -


STATE OF ILLINOIS
DEPARTMENT OF TRANSPORTATION

IL 158 AND WHERRY ROAD
CABLE DIAGRAM

SCALE: SHEET Electrical OF SHEETS STA. TO STA.

F.A.P. RTE.	SECTION	COUNTY	TOTAL SHEETS	SHEET NO.
674	(31,410,410-1)RS-4, (82-7K)RS-1	ST. CLAIR	33	29
CONTRACT NO. 76J62				
ILLINOIS FED. AID PROJECT				

MODEL: Electrical 7 (Sheet)
FILE NAME: c:\pawork\jvw\oldintelman\nd1061113\08762-Typicals.dgn

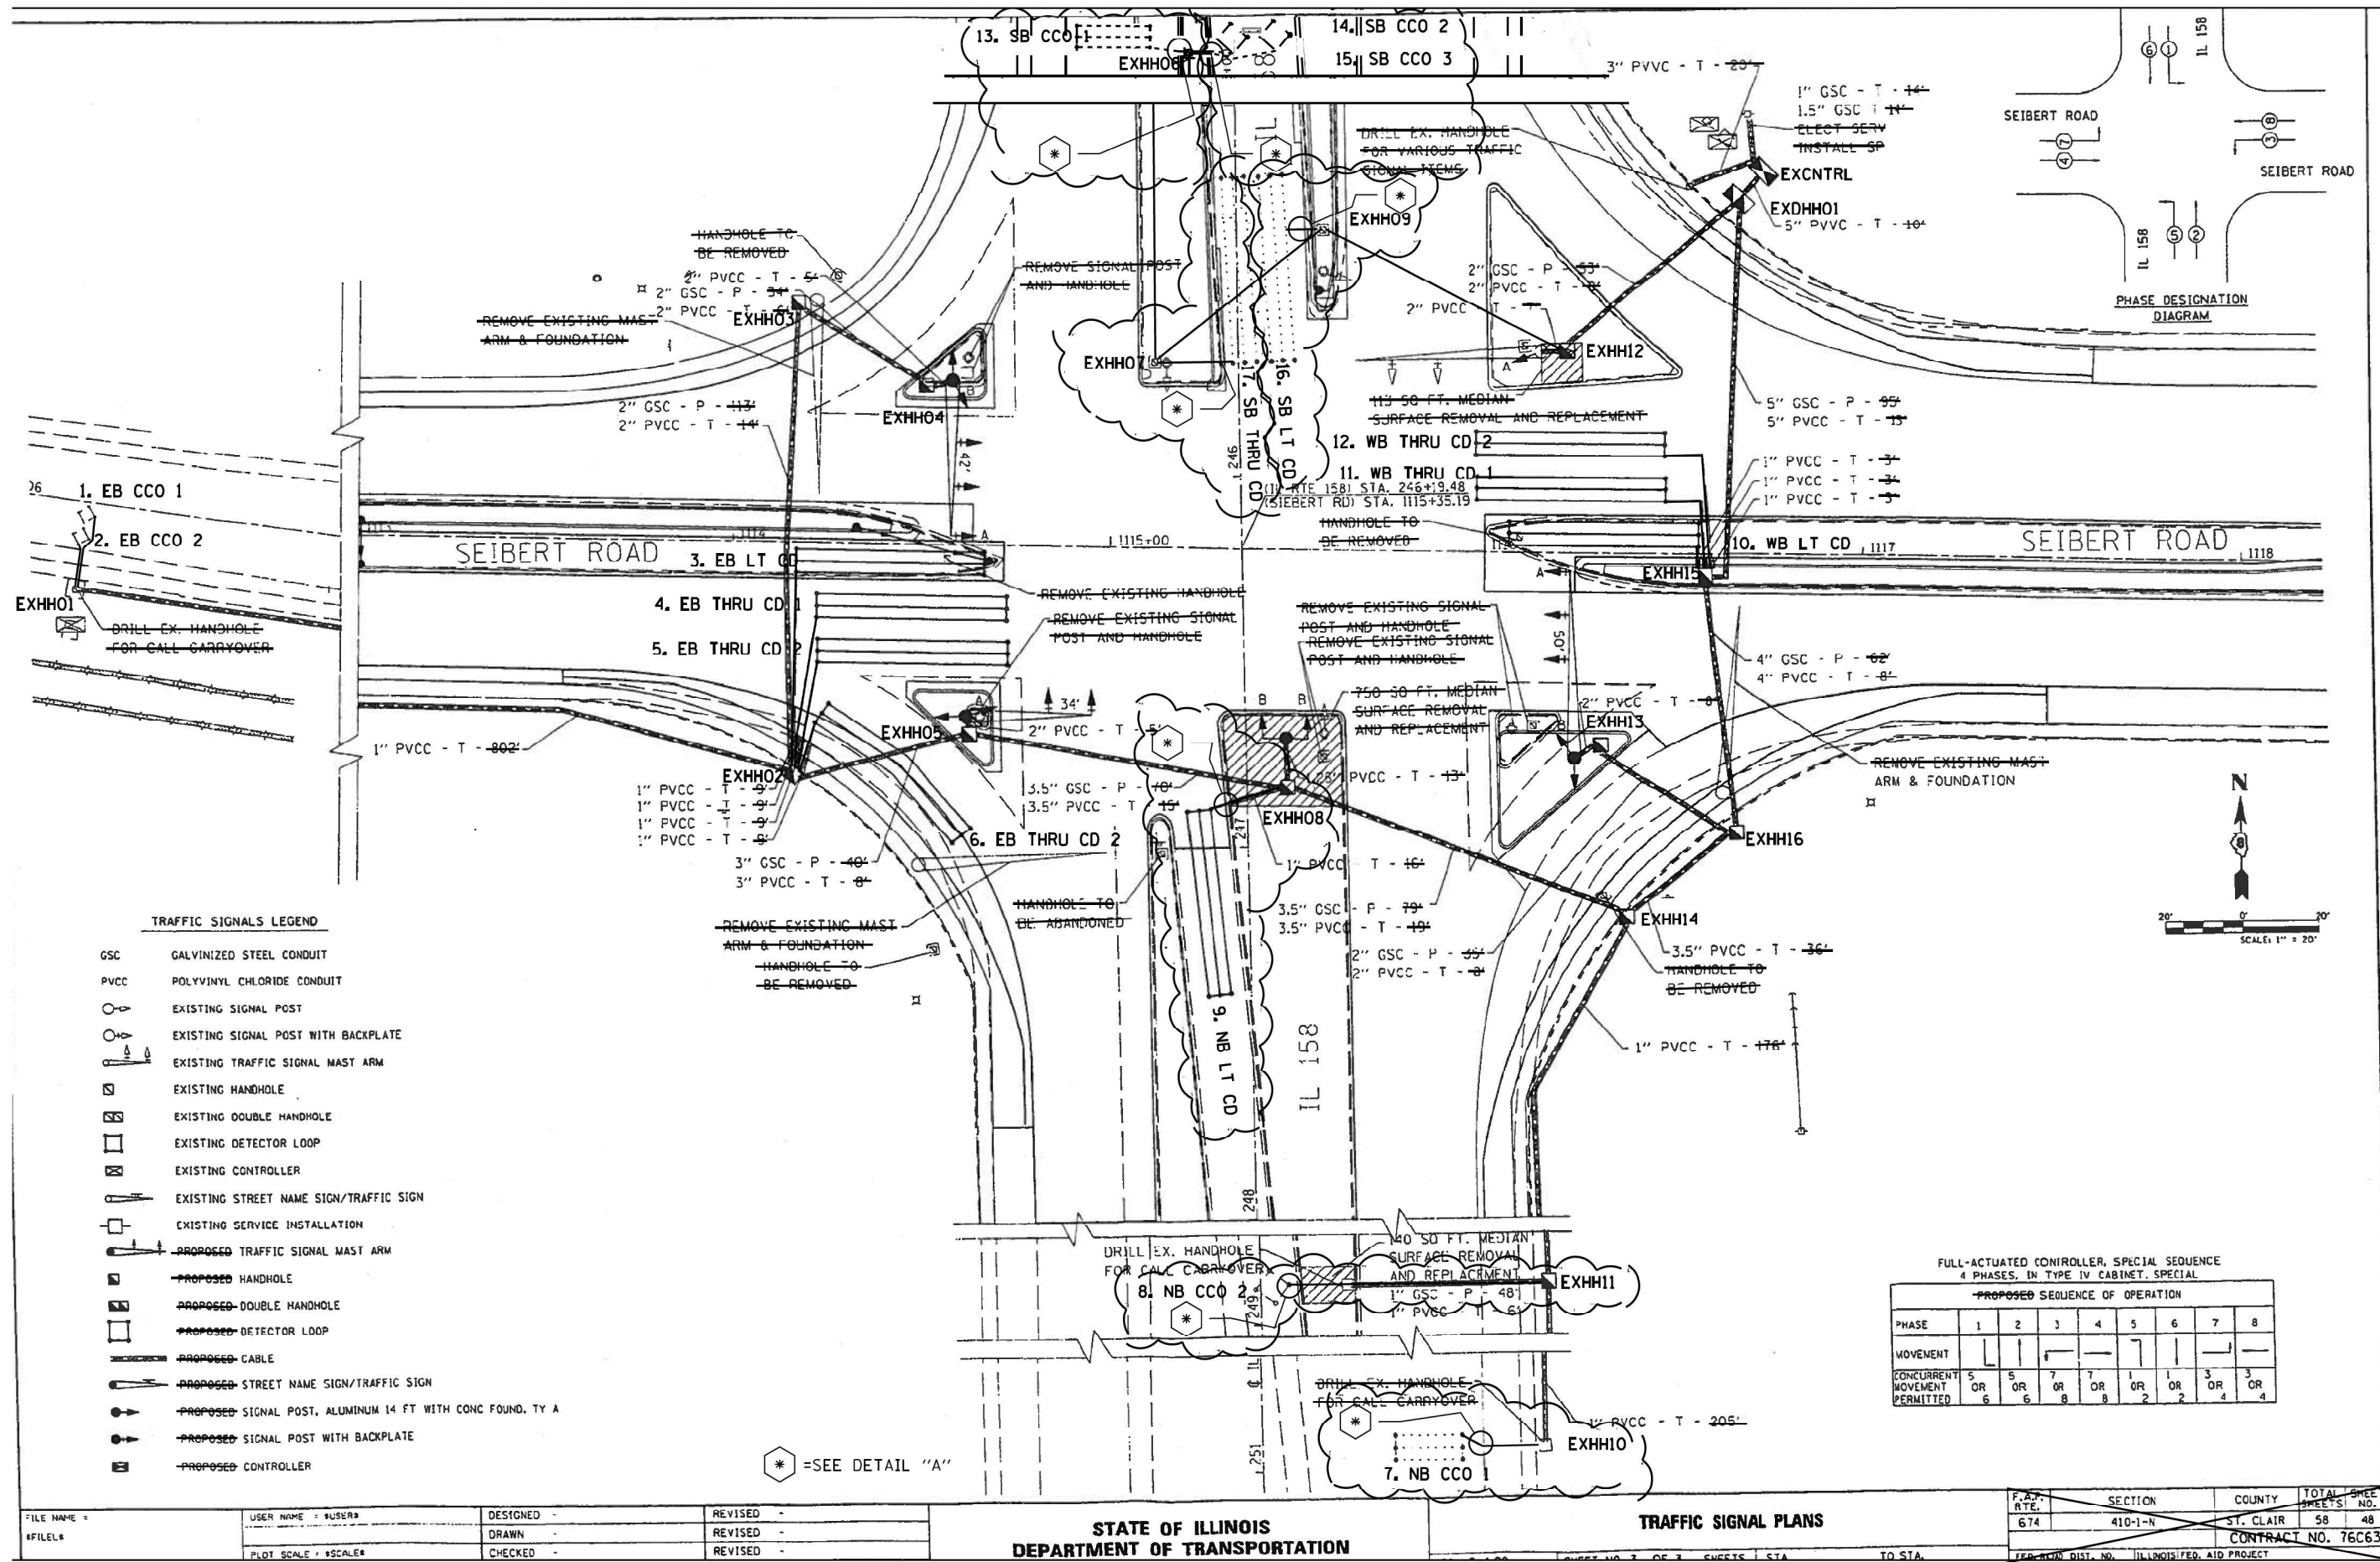

- TRAFFIC SIGNALS LEGEND**
- GSC GALVANIZED STEEL CONDUIT
 - PVCC POLYVINYL CHLORIDE CONDUIT
 - EXISTING SIGNAL POST
 - EXISTING SIGNAL POST WITH BACKPLATE
 - EXISTING TRAFFIC SIGNAL MAST ARM
 - EXISTING HANDHOLE
 - EXISTING DOUBLE HANDHOLE
 - EXISTING DETECTOR LOOP
 - EXISTING CONTROLLER
 - EXISTING STREET NAME SIGN/TRAFFIC SIGN
 - EXISTING SERVICE INSTALLATION
 - PROPOSED TRAFFIC SIGNAL MAST ARM
 - PROPOSED HANDHOLE
 - PROPOSED DOUBLE HANDHOLE
 - PROPOSED DETECTOR LOOP
 - PROPOSED CABLE
 - PROPOSED STREET NAME SIGN/TRAFFIC SIGN
 - PROPOSED SIGNAL POST, ALUMINUM 14 FT WITH CONC FOUND. TY A
 - PROPOSED SIGNAL POST WITH BACKPLATE
 - PROPOSED CONTROLLER

FULL-ACTUATED CONTROLLER, SPECIAL SEQUENCE
4 PHASES, IN TYPE IV CABINET, SPECIAL

PROPOSED SEQUENCE OF OPERATION								
PHASE	1	2	3	4	5	6	7	8
MOVEMENT	L	L	L	L	L	L	L	L
CONCURRENT MOVEMENT PERMITTED	5 OR 6	5 OR 6	7 OR 8	7 OR 8	1 OR 2	1 OR 2	3 OR 4	3 OR 4

FILE NAME =	USER NAME = #USER#	DESIGNED -	REVISED -
#FILE#		DRAWN -	REVISED -
	PLOT SCALE = #SCALE#	CHECKED -	REVISED -

STATE OF ILLINOIS
DEPARTMENT OF TRANSPORTATION

TRAFFIC SIGNAL PLANS

F.A.P. RTE.	SECTION	COUNTY	TOTAL SHEETS	SHEET NO.
674	410-1-N	ST. CLAIR	58	48
CONTRACT NO. 76C63				






STATE OF ILLINOIS
DEPARTMENT OF TRANSPORTATION

IL 158 & SEIBERT RD
TRAFFIC SIGNAL PLANS

F.A.P. RTE.	SECTION	COUNTY	TOTAL SHEETS	SHEET NO.
674	(31,410,410-1)RS-4, (82-7K)RS-1	ST. CLAIR	33	30
CONTRACT NO. 76J62				

SCALE: SHEET Electrical 0F SHEETS STA. TO STA.



USER NAME = Jon.Dintelman	DESIGNED -	REVISED -
	DRAWN -	REVISED -
	CHECKED -	REVISED -
PLOT DATE = 1/30/2025	DATE -	REVISED -

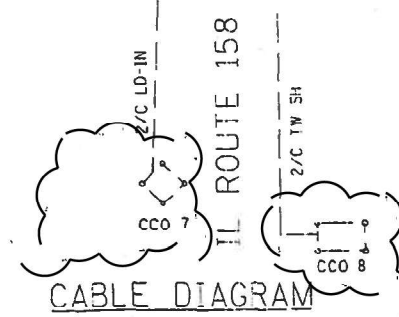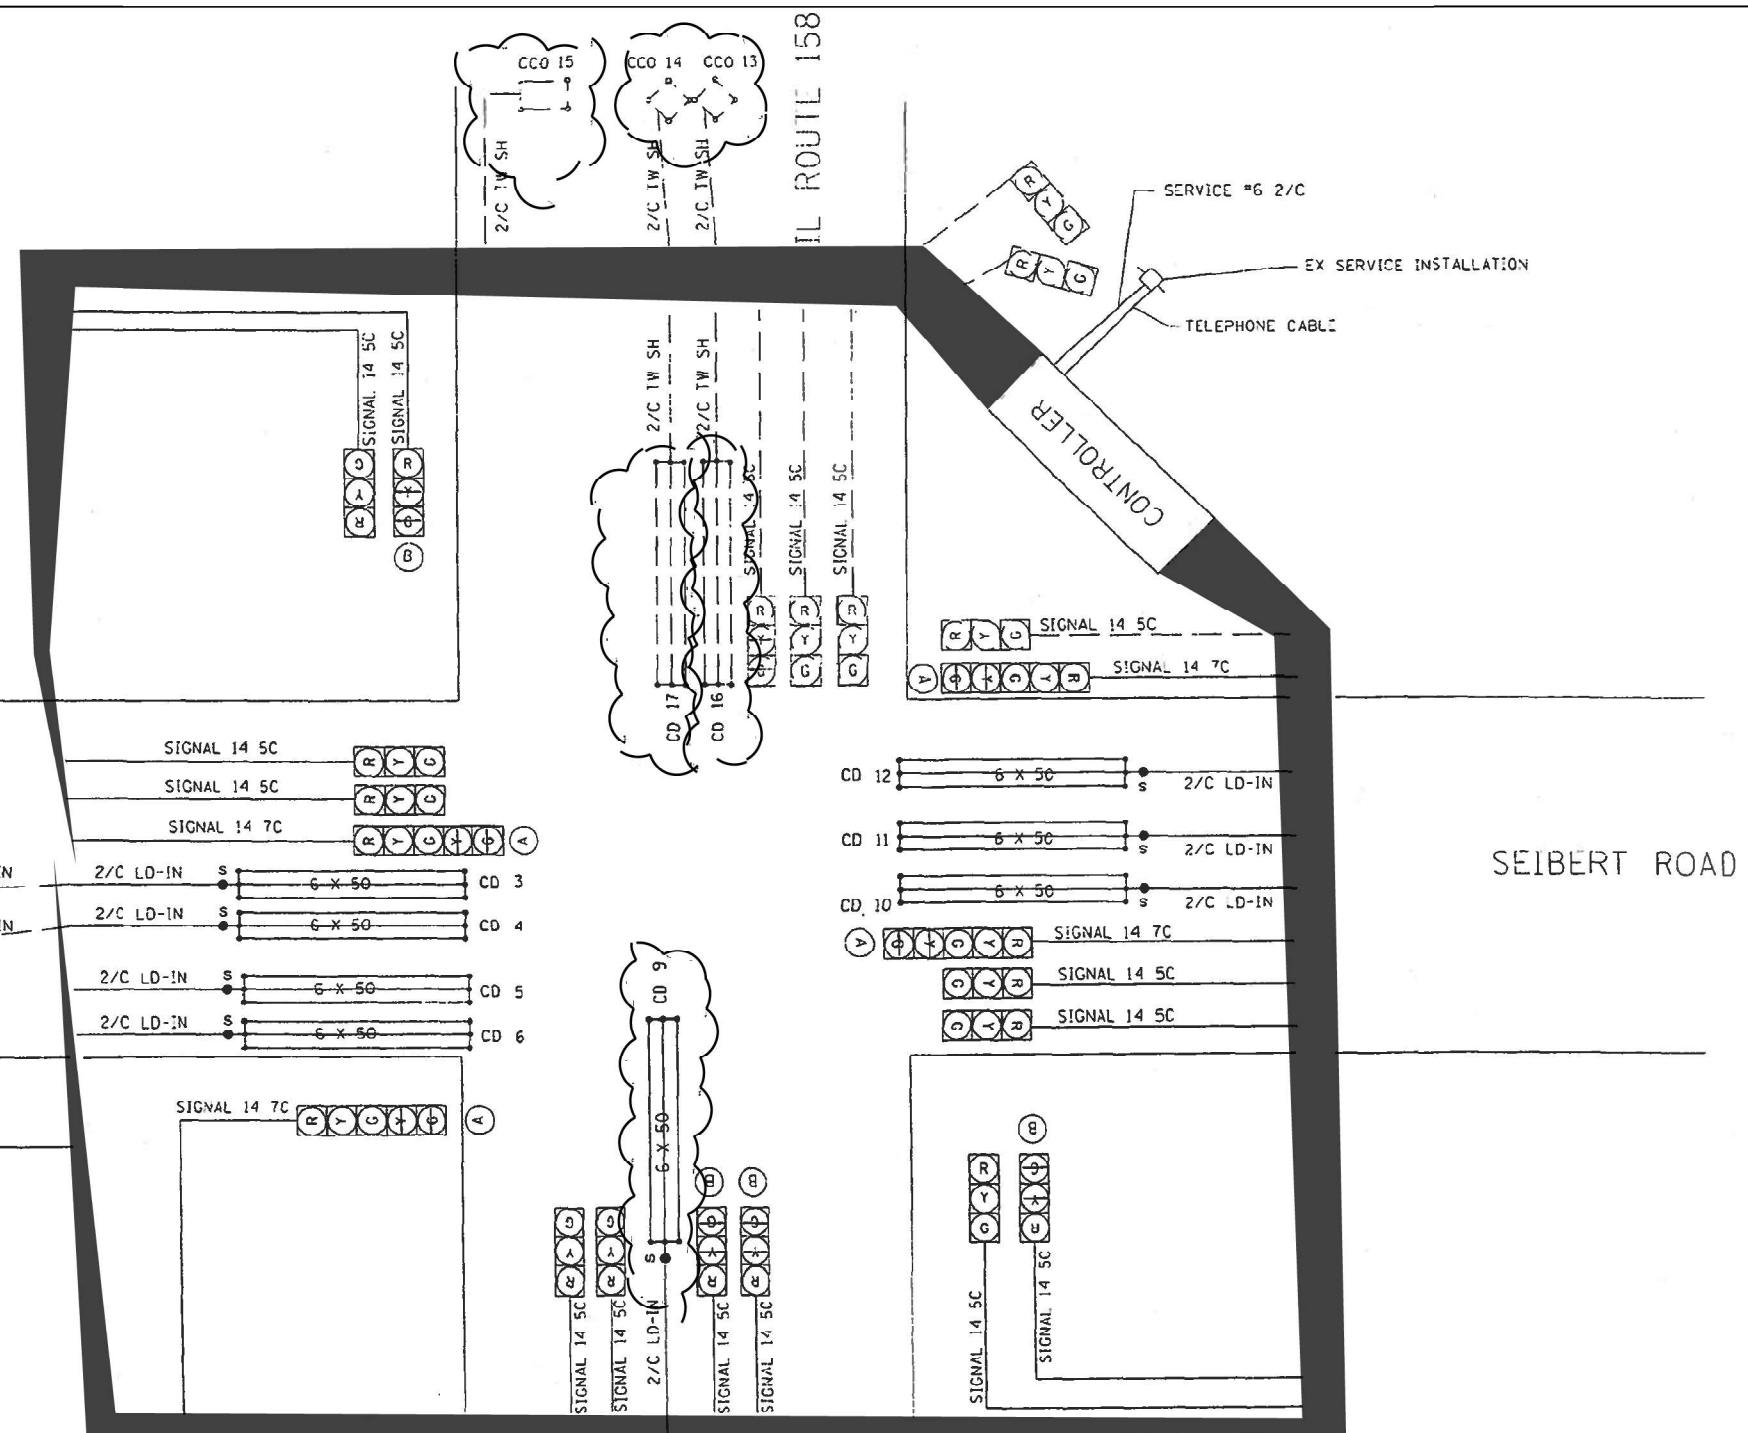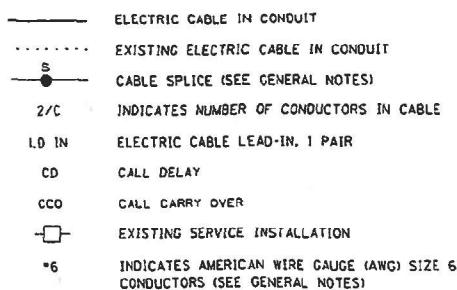  

STATE OF ILLINOIS
DEPARTMENT OF TRANSPORTATION

STATE OF ILLINOIS
DEPARTMENT OF TRANSPORTATION

IL 158 & SEIBERT RD CABLE DIAGRAM					F.A.P. RTE.	SECTION	COUNTY	TOTAL SHEETS	SHEET NO.
					647	(31,410,410-1)RS-4, (82-7K)RS-1	ST. CLAIR	33	31
					CONTRACT NO. 76J62				
SCALE:	SHEET Electrical OF	SHEETS	STA.	TO STA.					
					ILLINOIS FED. AID PROJECT				

 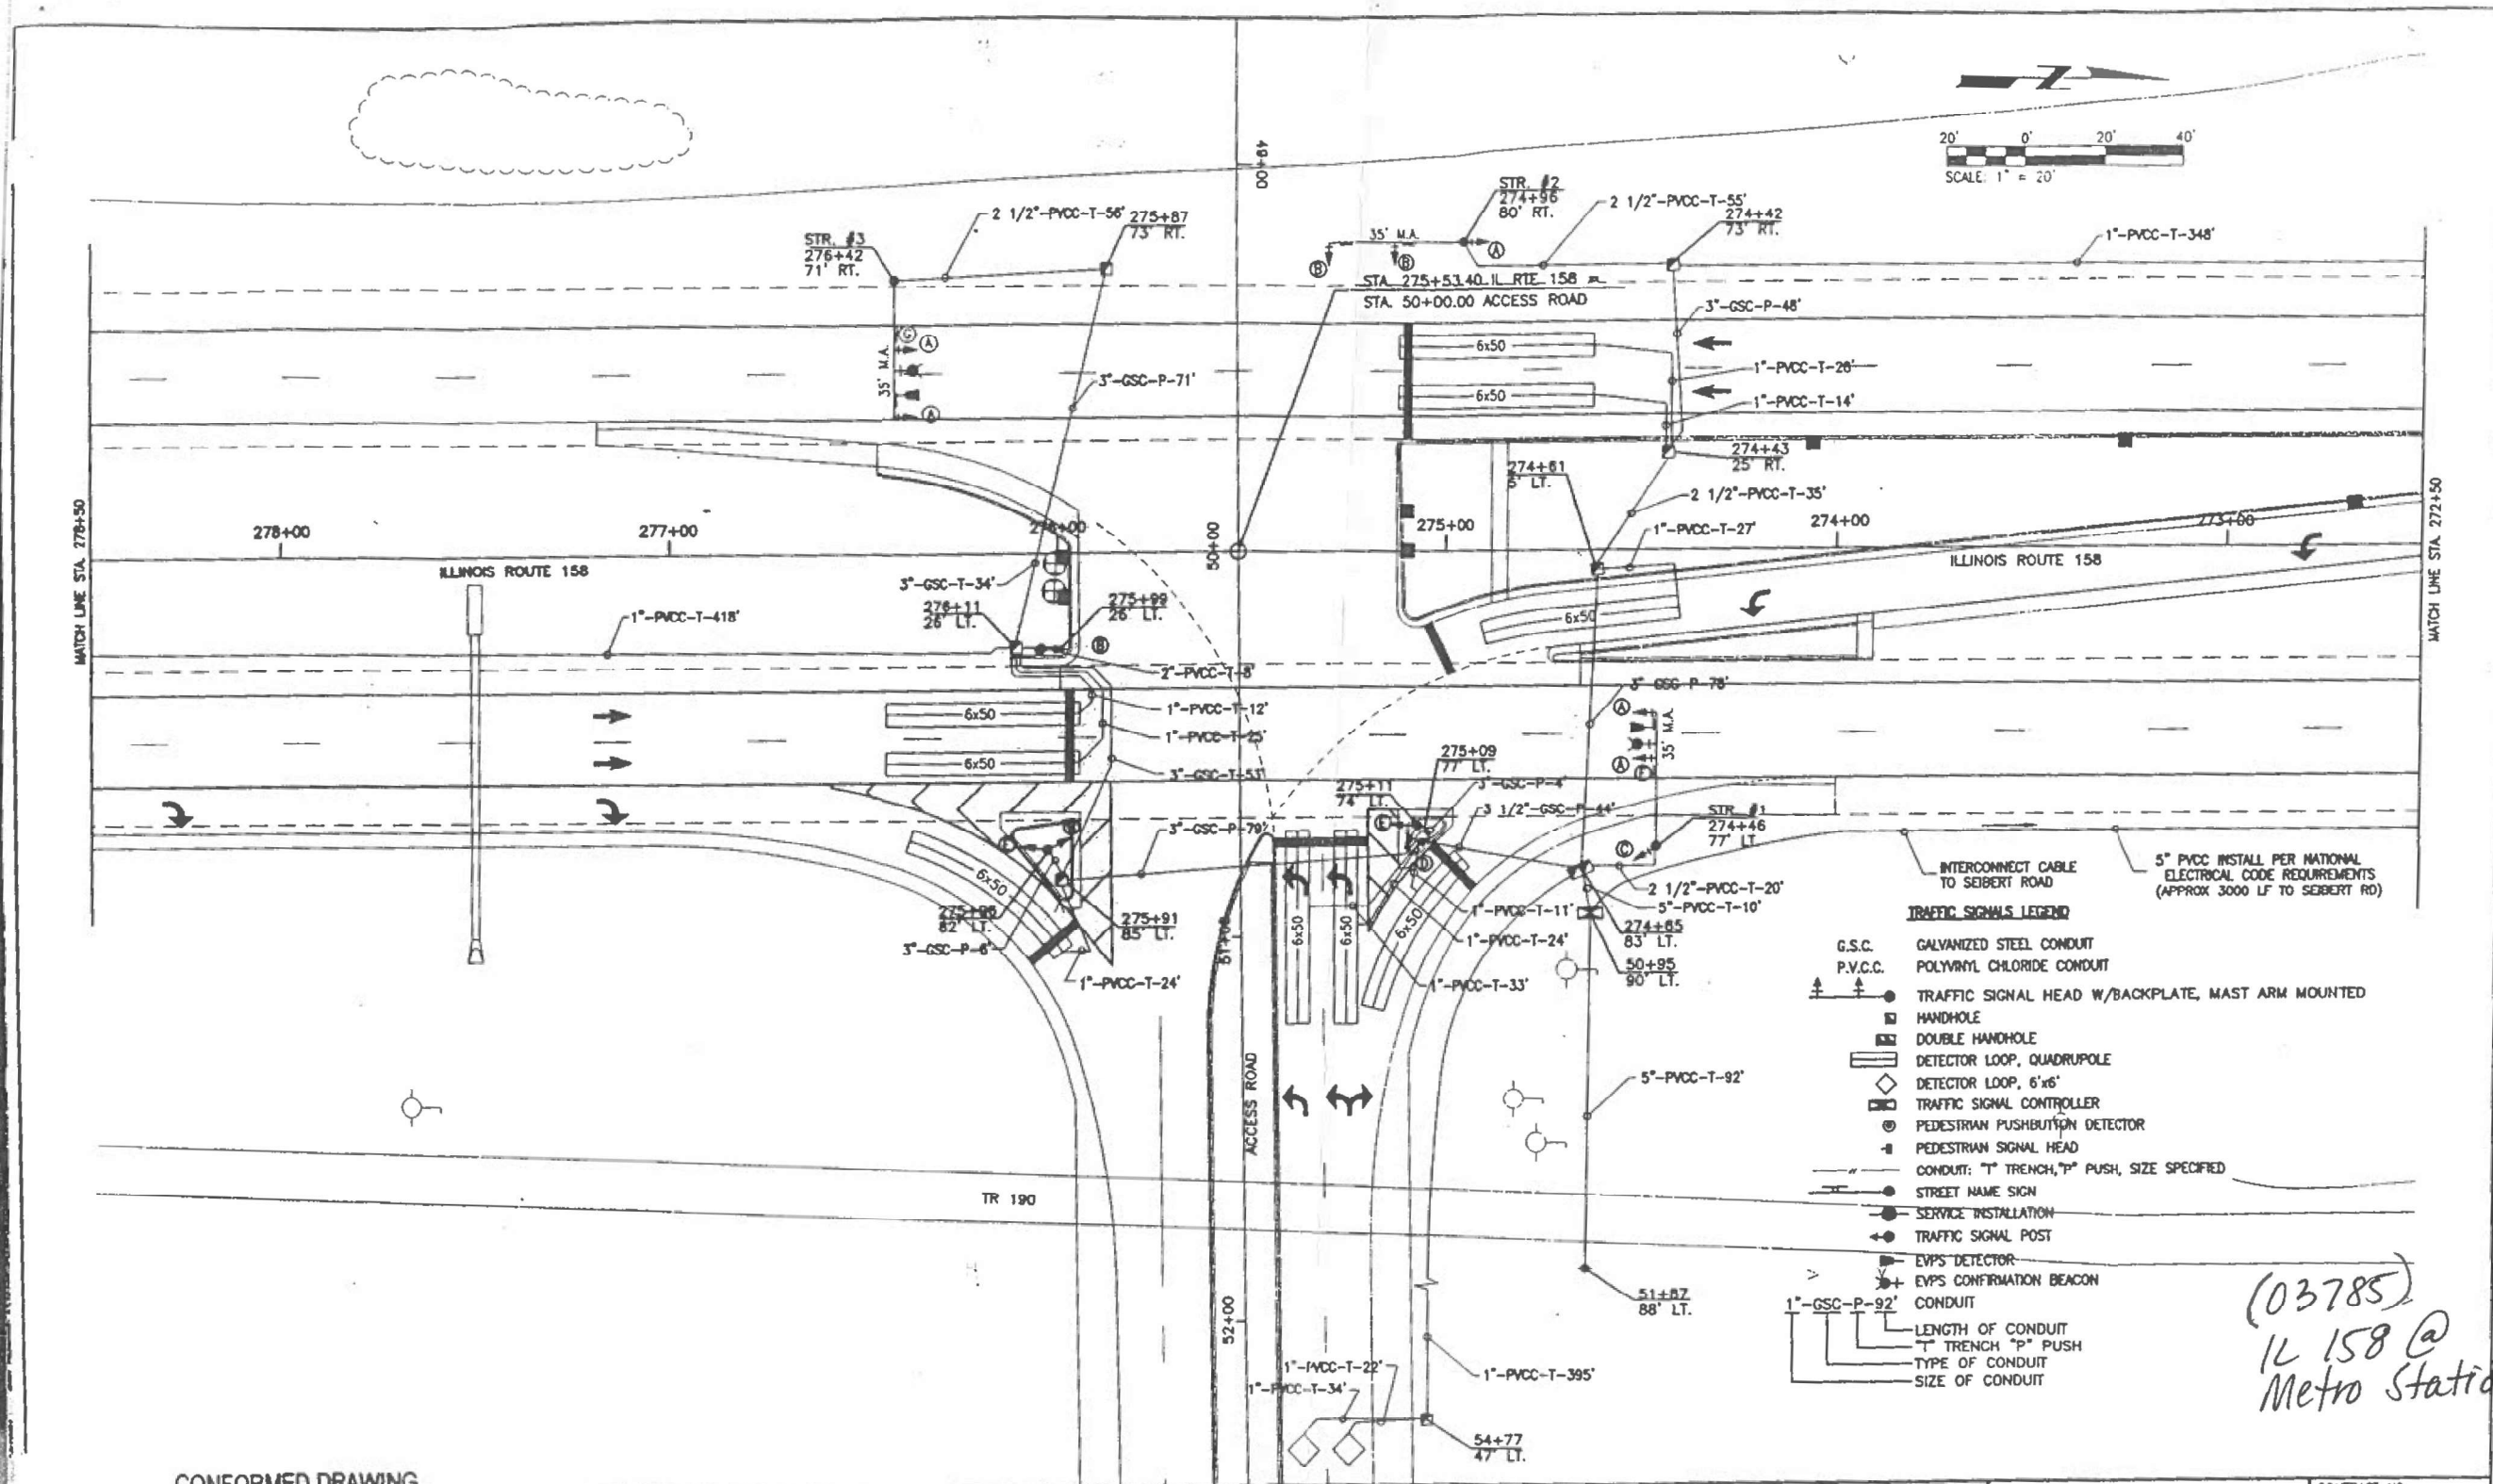

- TRAFFIC SIGNALS LEGEND**
- G.S.C. GALVANIZED STEEL CONDUIT
 - P.V.C.C. POLYVINYL CHLORIDE CONDUIT
 - TRAFFIC SIGNAL HEAD W/BACKPLATE, MAST ARM MOUNTED
 - HANDHOLE
 - DOUBLE HANDHOLE
 - DETECTOR LOOP, QUADRUPOLE
 - DETECTOR LOOP, 6'x6'
 - TRAFFIC SIGNAL CONTROLLER
 - PEDESTRIAN PUSHBUTTON DETECTOR
 - PEDESTRIAN SIGNAL HEAD
 - CONDUIT: "T" TRENCH, "P" PUSH, SIZE SPECIFIED
 - STREET NAME SIGN
 - SERVICE INSTALLATION
 - TRAFFIC SIGNAL POST
 - EVPS DETECTOR
 - EVPS CONFIRMATION BEACON
 - CONDUIT
 - LENGTH OF CONDUIT
 - "T" TRENCH "P" PUSH
 - TYPE OF CONDUIT
 - SIZE OF CONDUIT

(03785)
IL 158 @
Metro Station 10

CONFORMED DRAWING

DESIGNED: TGB		Swordrup CIVIL INC Kennedy Associates, Inc. Hurst-Rosche Engineers, Inc. David Mason & Associates Austin Tao & Associates SIN/PR Banker	 ST. CLAIR COUNTY EXTENSION Bi-State Development Agency APPROVED: [Signature] DATE: 08/31/20	STATION 10 ROADWAY ACCESS ROAD AND ILLINOIS ROUTE 158 TRAFFIC SIGNAL PLAN	CONTRACT NO. SC-23.04.2B
DRAWN: UW					DRAWING NO. RDCKRK10
CHECKED: LFS					SCALE: 1"=20'
APPROVED: RDN					SHEET NO. 423
DATE: 08-31-00	DATE: 8/31/00				


USER NAME = Jon.Dintelman	DESIGNED -	REVISED -	STATE OF ILLINOIS DEPARTMENT OF TRANSPORTATION	IL 158 & MERTO STATION LN TRAFFIC SIGNAL PLAN	SCALE: SHEET Electrical OF SHEETS STA. TO STA.	F.A.P. RTE.	SECTION	COUNTY	TOTAL SHEETS	SHEET NO.
	DRAWN -	REVISED -				674	(31,410,410-1)RS-4, (82-7K)RS-1	ST. CLAIR	33	32
	CHECKED -	REVISED -				CONTRACT NO. 76J62				
PLOT DATE = 1/30/2025	DATE -	REVISED -				ILLINOIS FED. AID PROJECT				

MODEL: Electrical 11 [Sheet]
FILE NAME: c:\pwworking\dwg\main\1061113\08762-Typicals.dgn

NOTES:

SEE TABLE "DETECTOR LOOP REQUIREMENTS AND CALCULATIONS"
FOR LOOP SIZE AND CALCULATED NUMBER OF TURNS.
SEE "DETAIL A" FOR INSTALLING DETECTOR LOOP WIRES
IN EXISTING CONDUITS.

SCHEDULE OF QUANTITIES			TOTAL QUANTITIES	IL 158/SCOTT -TROY RD & US 50/E. HWY 50	IL 158 & WHERRY RD.	IL 158 & SEIBERT RD.	IL 158 & METRO PLAZA LN
CODE NO.		UNIT					
88300100	LOCATING UNDERGROUND CABLE	FOOT	270	30	70	70	100
88600600	DETECTOR LOOP REPLACEMENT	FOOT	4260	648	1445	817	1350

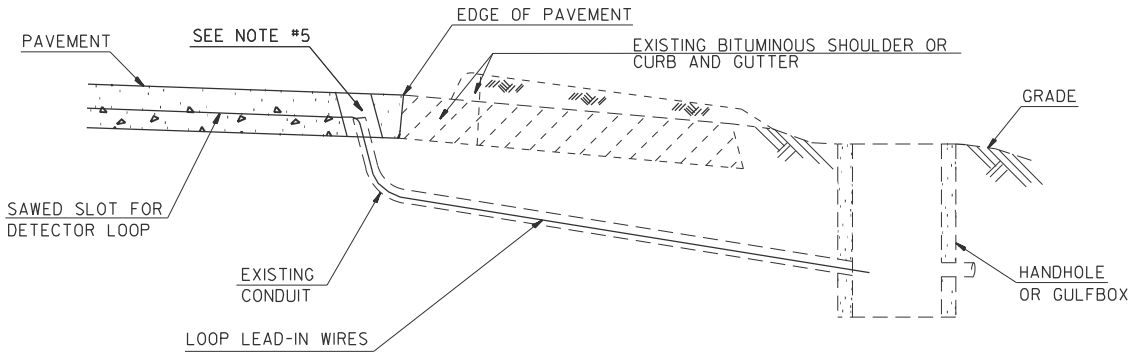


DETAIL A
(NO SCALE)

INSTALLING DETECTOR LOOP WIRES IN EXISTING CONDUIT

1. DRILL OUT PAVEMENT SEALANT AND CLEAN EXISTING CONDUIT.
2. REMOVE EXISTING DETECTOR LOOP WIRES TO HANDHOLE OR GULFBOX.
3. INSTALL NEW LOOP LEAD-IN WIRES IN EXISTING CONDUIT.
4. SPLICE NEW DETECTOR LOOP WIRES TO EXISTING LOOP LEAD-IN CABLE IN HANDHOLE OR GULFBOX.
5. FILL HOLE WITH APPROVED SEALER. PREVENT SEALER FROM ENTERING INTO CONDUIT.
6. LOCATING UNDERGROUND CABLE WILL BE PAID FOR SEPARATELY.

NOT A PAY ITEM. THE COST OF THIS WORK SHALL BE INCLUDED IN THE PAY ITEM "DETECTOR LOOP REPLACEMENT"

DETECTOR LOOP REPLACEMENT LEGEND

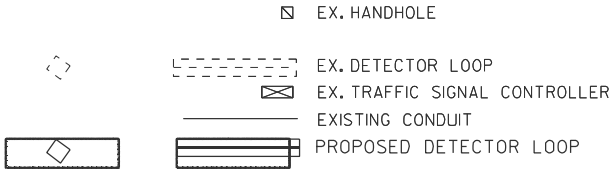

MODEL: Electrical-13 (Sheet)
FILE NAME: c:\p\work\oldintelman\ind1061113\D87662-Typicals.dgn

	USER NAME = Jon.Dintelman	DESIGNED -	REVISED -	STATE OF ILLINOIS DEPARTMENT OF TRANSPORTATION	DETECTOR LOOP REPLACEMENT, GENERAL NOTES, SCHEDULE OF QUANTITIES, DETAIL AND LEGEND			F.A.P. RTE.	SECTION	COUNTY	TOTAL SHEETS	SHEET NO.
		DRAWN -	REVISED -					674	(31,410,410-1)RS-4, (82-7K)RS-1	ST. CLAIR	33	33
		CHECKED -	REVISED -					CONTRACT NO. 76J62				
	PLOT DATE = 1/30/2025	DATE -	REVISED -		SCALE:	SHEET Electrical 08	SHEETS	STA.	TO STA.	ILLINOIS FED. AID PROJECT		