


FINAL	SURVEYED
SURVEY	PLOTTED
NOTE BOOK	TEMPLATE
NO.	AREAS CHECKED

ORIGINAL	SURVEYED
SURVEY	PLOTTED
NOTE BOOK	TEMPLATE
NO.	AREAS CHECKED

x:\3300s\3944\engineering documents\Roadway\Cross Sections\Sheet.ABC.DUN.xsl.dgn

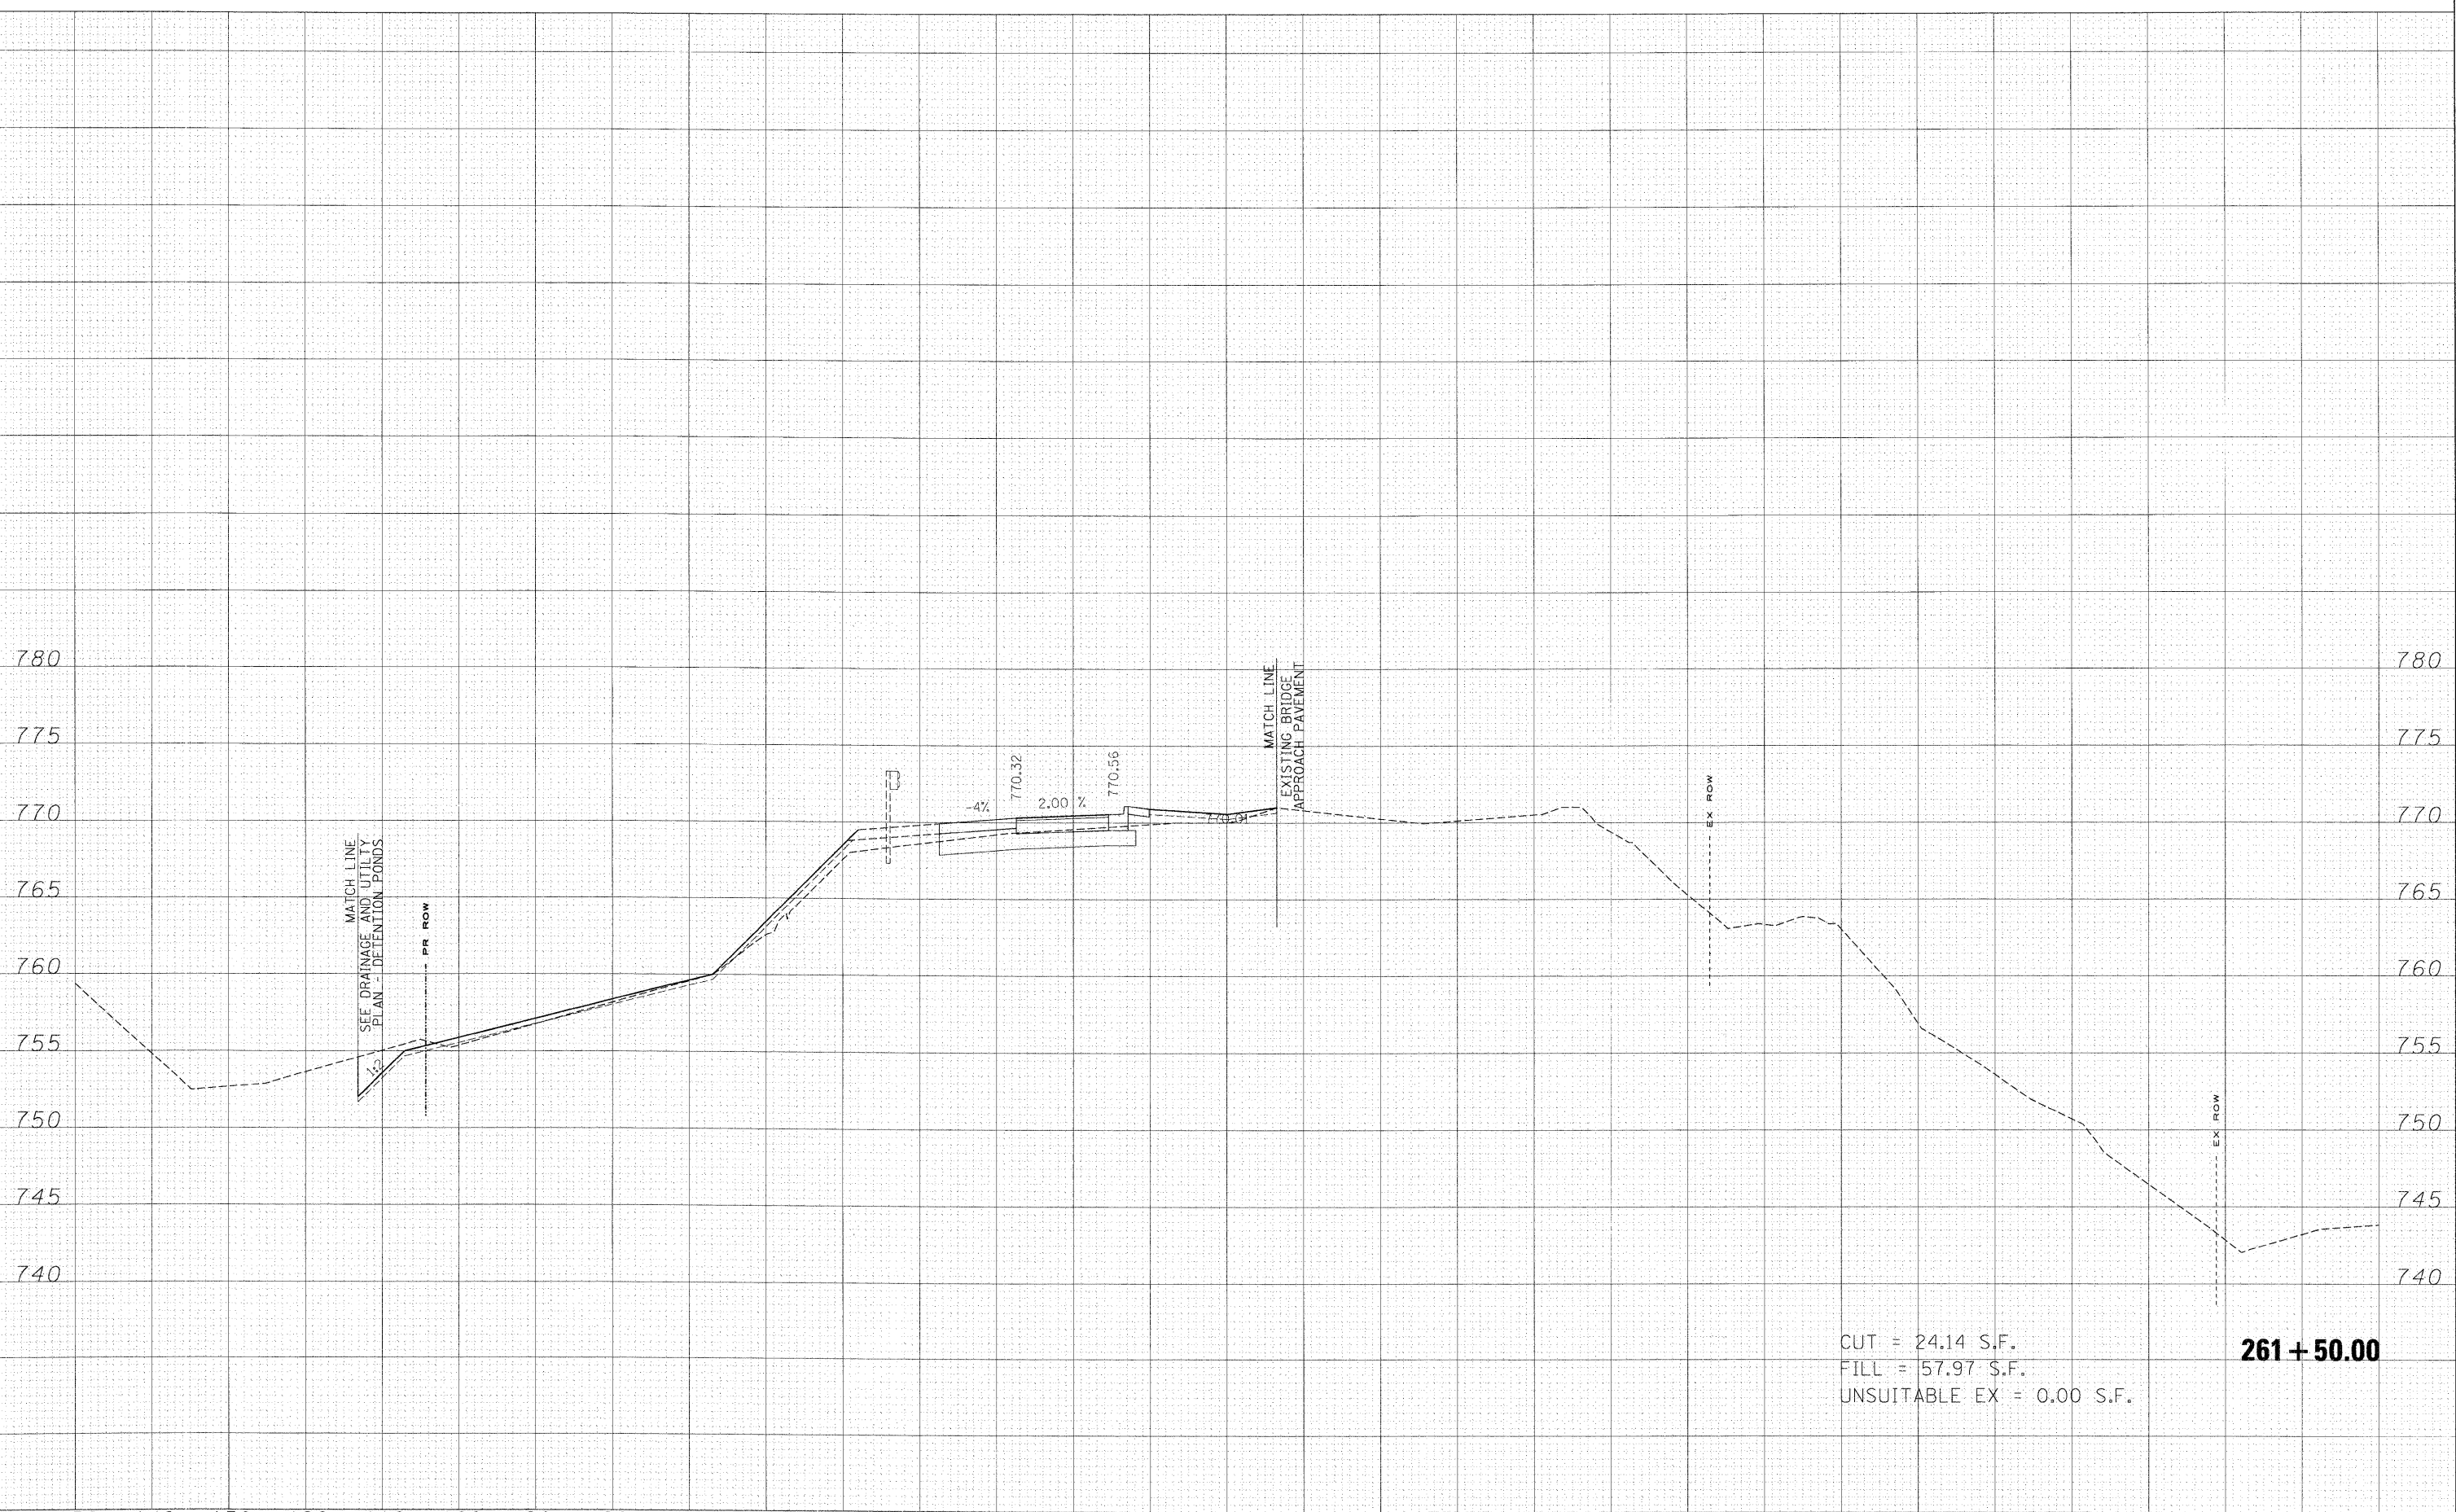


CUT = 24.14 S.F.
FILL = 57.97 S.F.
UNSUITABLE EX = 0.00 S.F.

261 + 50.00

FILE NAME =	USER NAME = *USER*	DESIGNED - MAC	REVISED -	KANE COUNTY DIVISION OF TRANSPORTATION				DUNHAM ROAD CROSS SECTIONS				F.A. RTE.	SECTION	COUNTY	TOTAL SHEETS	SHEET NO.
FILES		DRAWN - MAC	REVISED -									361	06-00214-15-BR	KANE/DUPAGE	545	401
		CHECKED - JJT	REVISED -													
		DATE - 3/31/09	REVISED -													
				SCALE:				SHEET NO. OF SHEETS				STA. 261+50.00 TO STA. 261+50.00				
												FED. ROAD DIST. NO. [ILLINOIS] FED. AID PROJECT				

[illegible]

ORIGINAL SURVEY	SURVEYED _____	DATE _____
	PLOTTED _____	
NOTE BOOK	TEMPLATE _____	
	AREAS _____	
NO. _____	AREAS CHECKED _____	

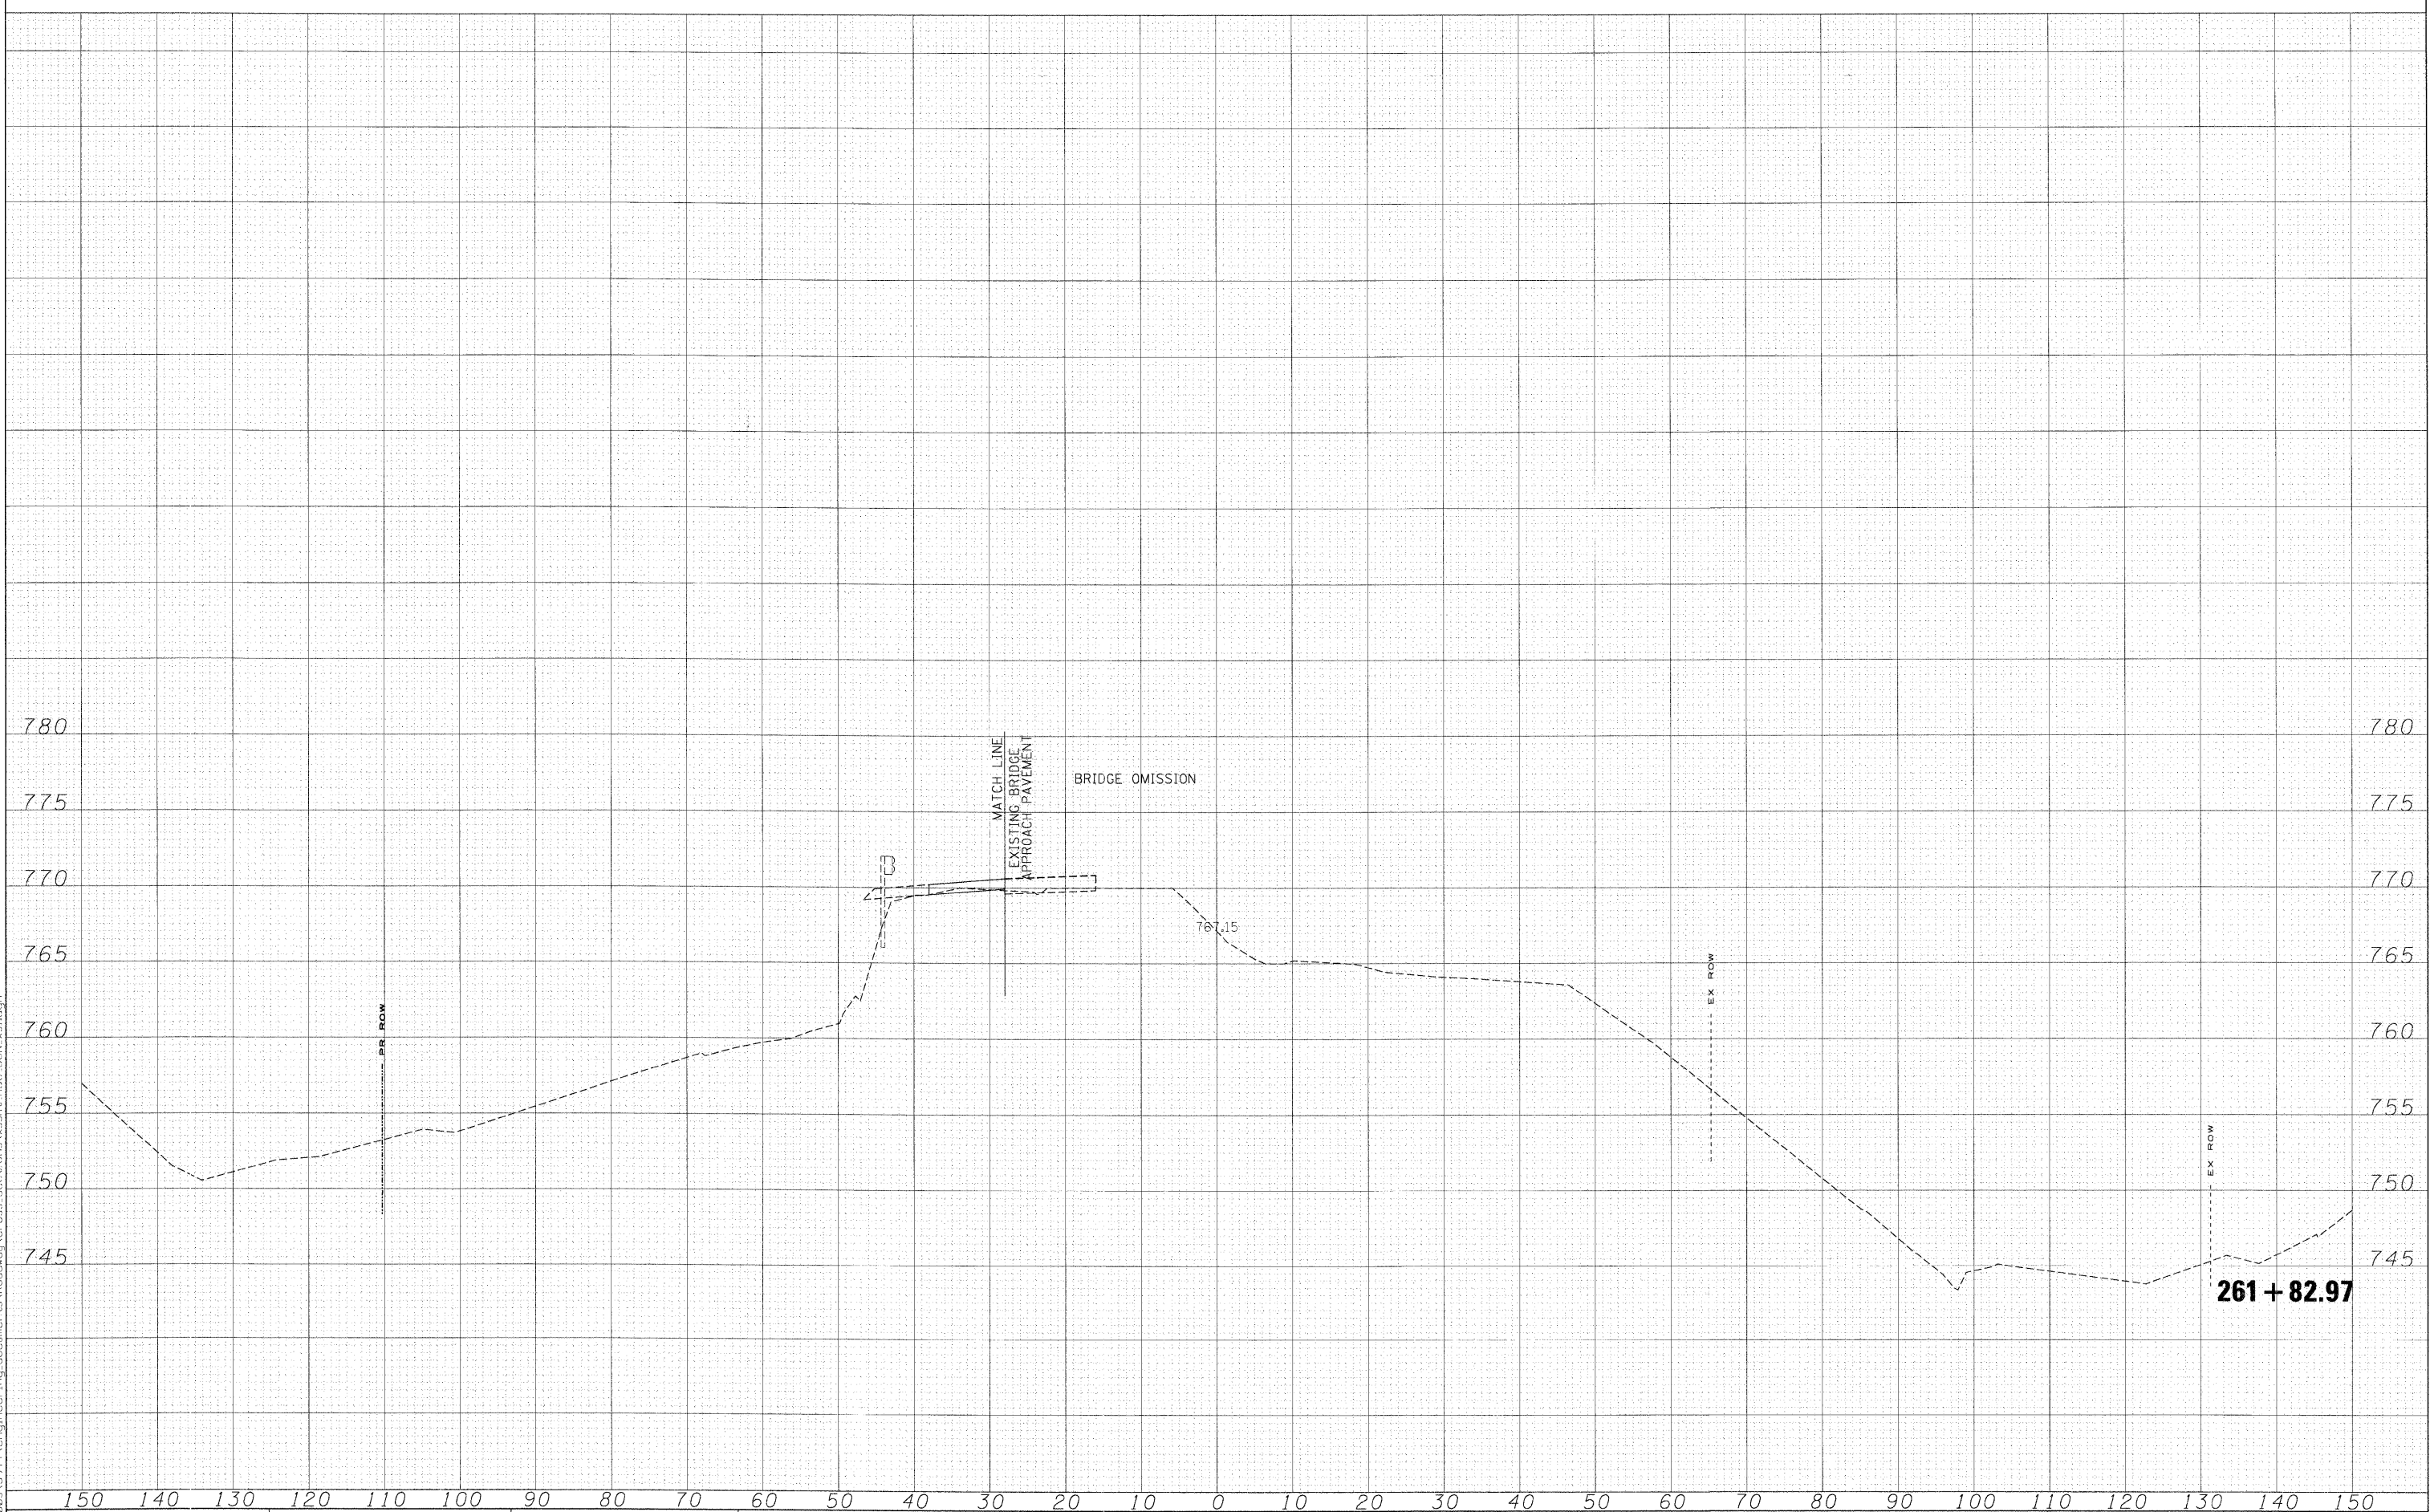


FILE NAME = #FILES#	USER NAME = #USER#	DESIGNED - MAC	REVISED -	KANE COUNTY DIVISION OF TRANSPORTATION	DUNHAM ROAD CROSS SECTIONS					F.A. RTE.	SECTION	COUNTY	TOTAL SHEETS	SHEET NO.
		DRAWN - MAC	REVISED -							361	06-00214-15-BR	KANE/DUPAGE	545	402
	PLOT SCALE = 10.0000 ' / IN.	CHECKED - JJT	REVISED -		CONTRACT NO. 63074									
	PLOT DATE = 3/30/2009	DATE = 3/31/09	REVISED -		SCALE:	SHEET NO.	OF	SHEETS	STA. 261+82.97 TO STA. 261+82.97	FED. ROAD DIST. NO.	ILLINOIS	FED. AID PROJECT		

DATE	
BY	
FINAL SURVEY	SURVEYED
NOTE BOOK	PLOTTED
NO.	TEMPLATE
	AREAS
	CHECKED

DATE	
BY	
ORIGINAL SURVEY	SURVEYED
NOTE BOOK	PLOTTED
NO.	TEMPLATE
	AREAS
	CHECKED

x:\3900\3944\engineering documents\Roadway\Cross Sections\sheet ABC.DIN xsl.dgn

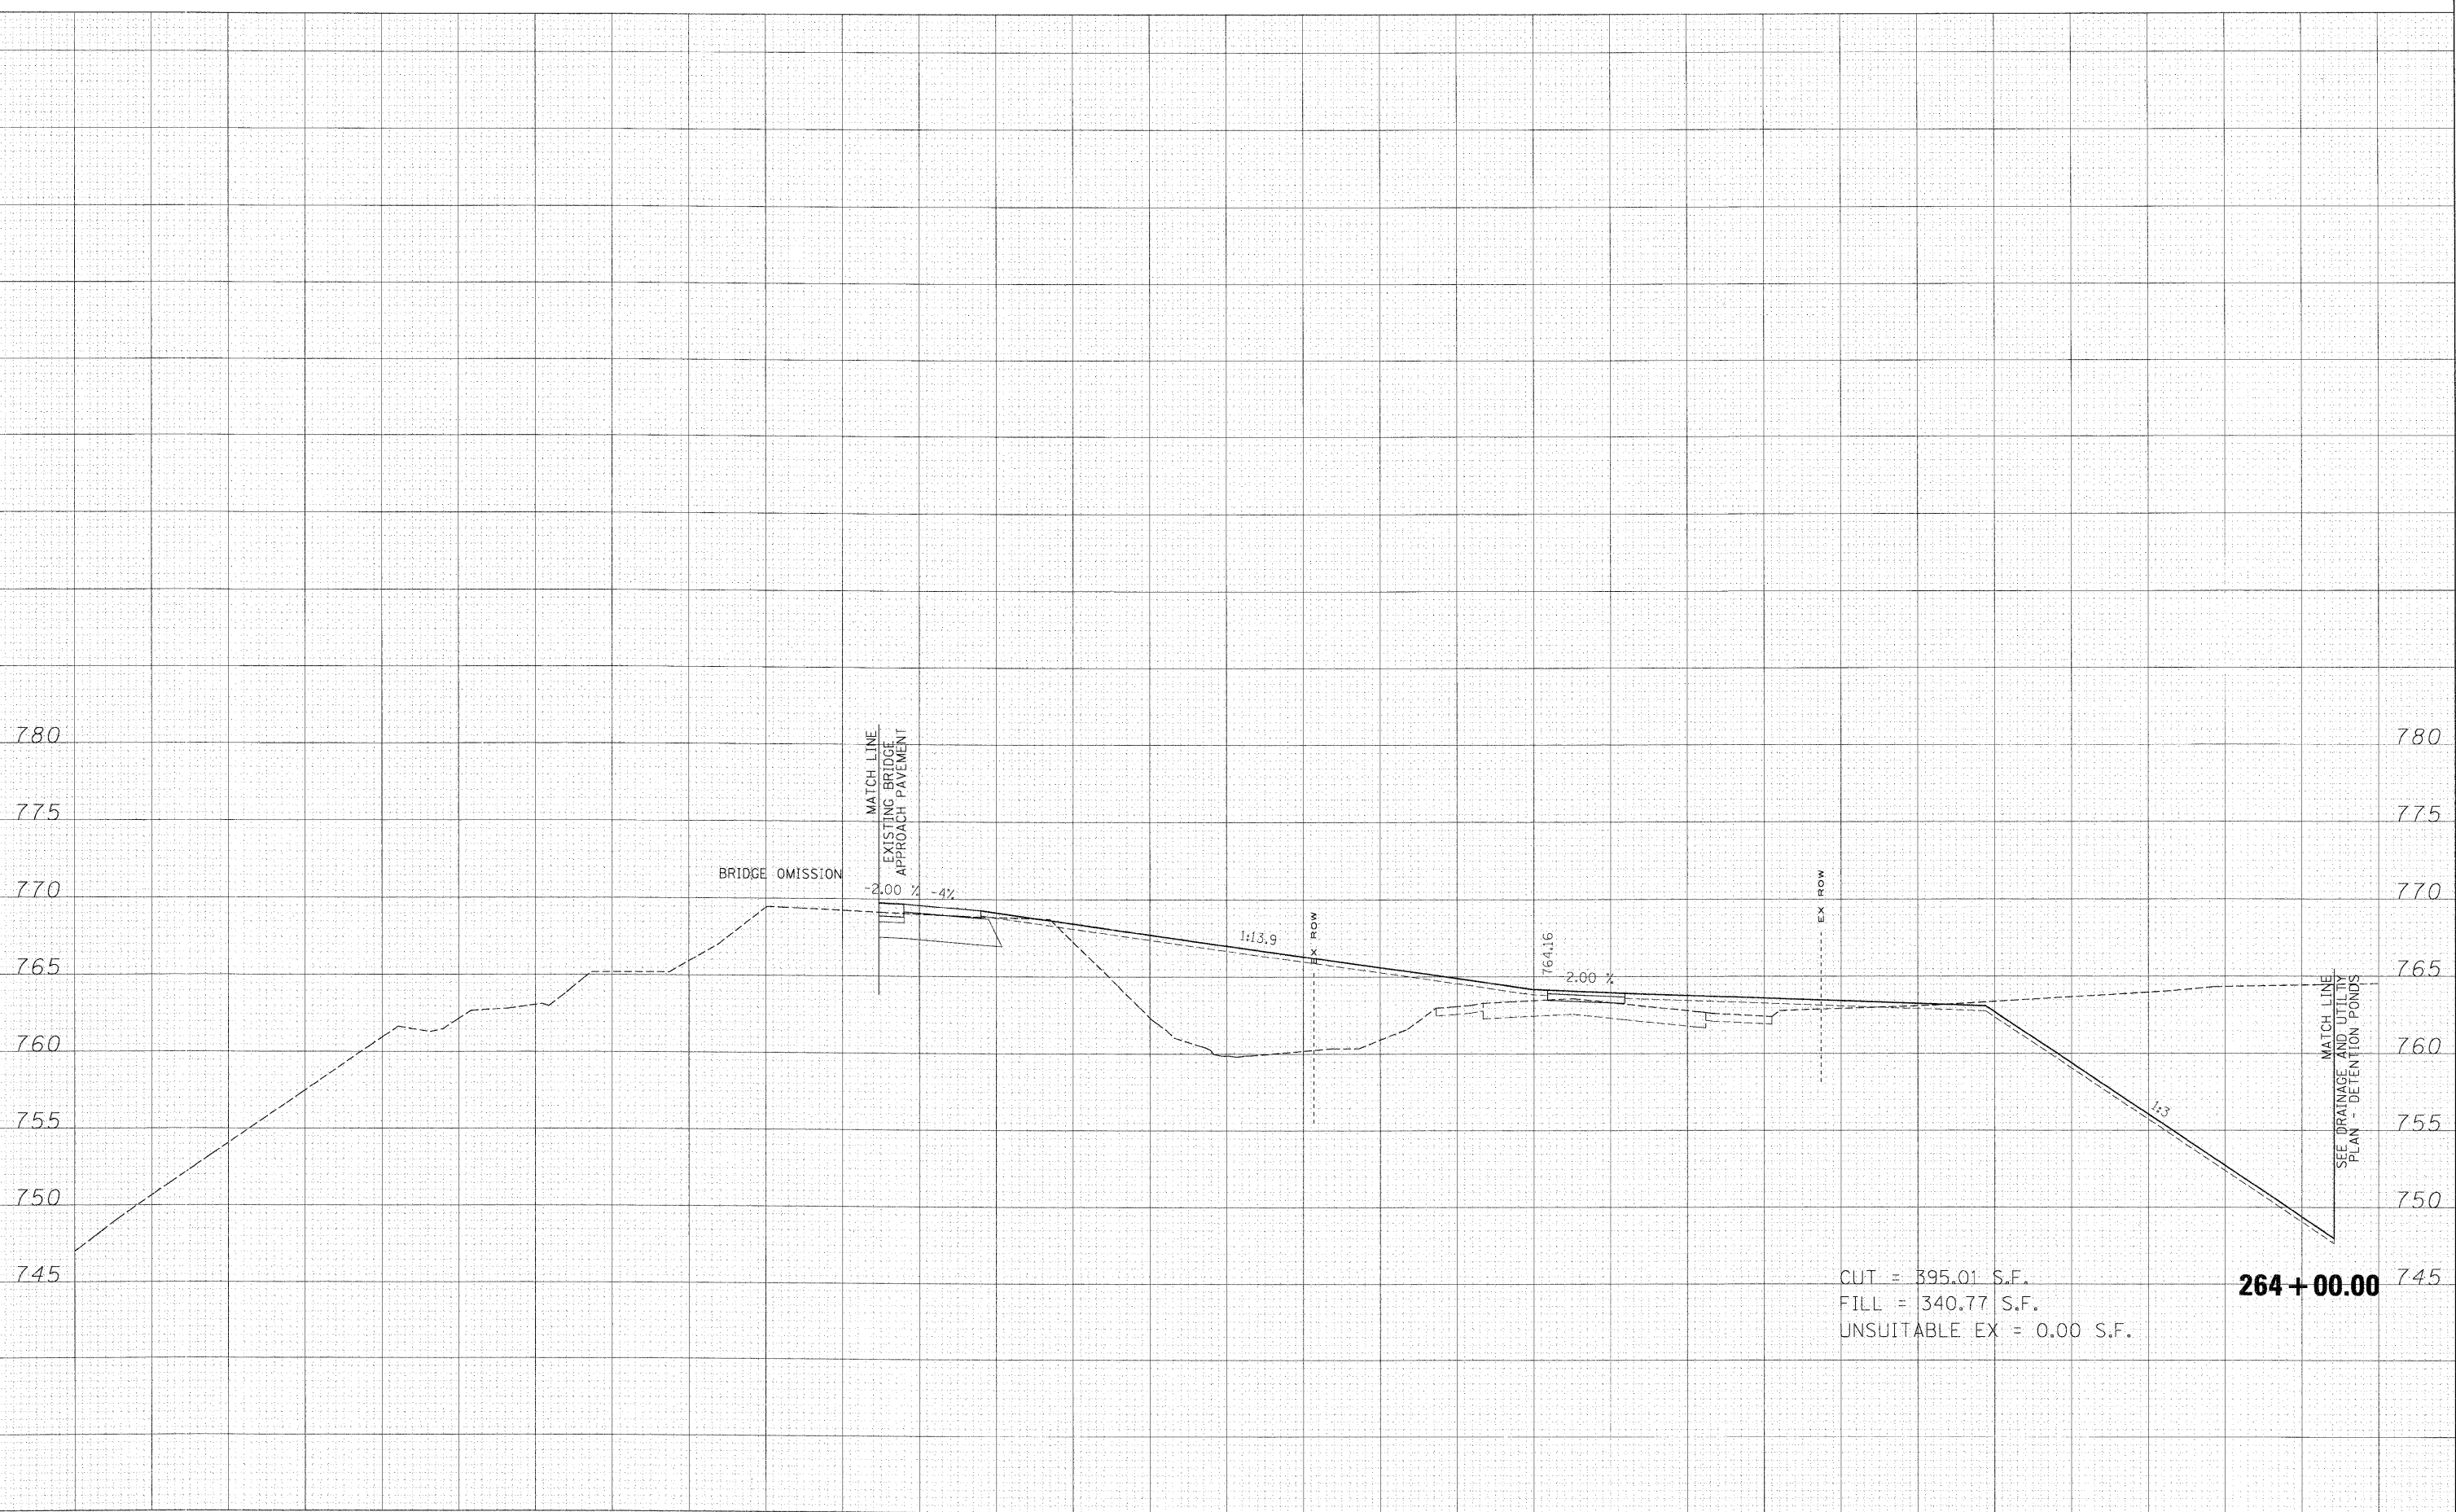

CUT = 395.01 S.F.
FILL = 340.77 S.F.
UNSUITABLE EX = 0.00 S.F.


264 + 00.00

FILE NAME =	USER NAME = *USER*	DESIGNED - MAC	REVISED -	KANE COUNTY DIVISION OF TRANSPORTATION				DUNHAM ROAD CROSS SECTIONS				F.A. RTE.	SECTION	COUNTY	TOTAL SHEETS	SHEET NO.
FILES		DRAWN - MAC	REVISED -									361	06-00214-15-BR	KANE/DUPAGE	545	403
		CHECKED - JJT	REVISED -													
		DATE - 3/31/09	REVISED -													
				SCALE:				SHEET NO. OF SHEETS STA. 264+00.00 TO STA. 264+00.00				FED. ROAD DIST. NO. [ILLINOIS] FED. AID PROJECT				

FINAL SURVEY	SURVEYED
	PLOTTED
	TEMPLATE
	AREAS
NOTE BOOK	NO.

ORIGINAL SURVEY	SURVEYED
	PLOTTED
	TEMPLATE
	AREAS
NOTE BOOK	NO.

x:\3902\3944\engineering documents\Roadway\Cross Sections\sheet.ABC.DUN.xls:don

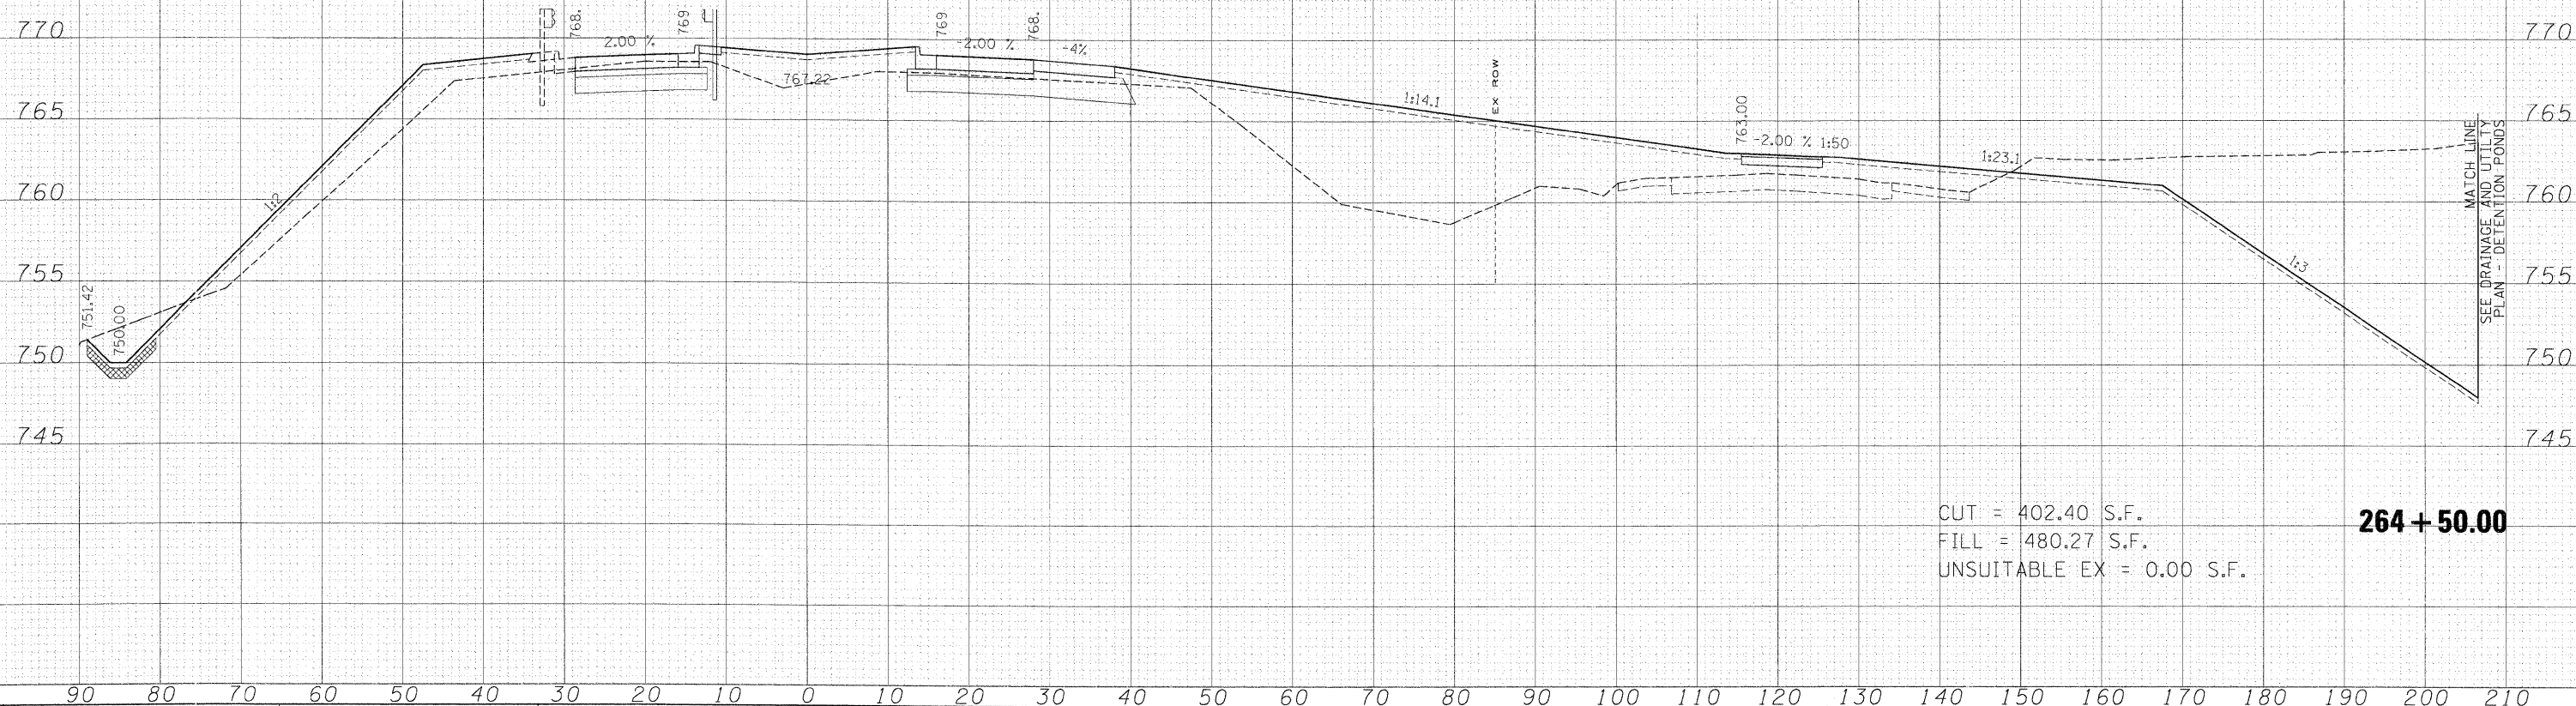


FILE NAME =	USER NAME = #USER#	DESIGNED - MAC	REVISED -	KANE COUNTY DIVISION OF TRANSPORTATION	DUNHAM ROAD CROSS SECTIONS	F.A. RTE.	SECTION	COUNTY	TOTAL SHEETS	SHEET NO.		
#FILES#		DRAWN - MAC	REVISED -			361	06-00214-15-BR	KANE/DUPAGE	545	404		
	PLOT SCALE = 10.0000 ' / IN.	CHECKED - JJT	REVISED -			CONTRACT NO. 63074						
	PLOT DATE = 3/30/2009	DATE = 3/31/09	REVISED -			SCALE:	SHEET NO.	OF	SHEETS	STA. 264+50.00	TO STA. 264+50.00	FED. ROAD DIST. NO.

FINAL	SURVEYED	DATE
SURVEY	PLOTTED	
NOTE BOOK	TEMPLATE	
NO.	AREAS CHECKED	


ORIGINAL	SURVEYED	DATE
SURVEY	PLOTTED	
NOTE BOOK	TEMPLATE	
NO.	AREAS CHECKED	

x:\3900a\3944\engineering\documents\Roadway\Cross Sections\sect\ABC.DUN.xls.dgn

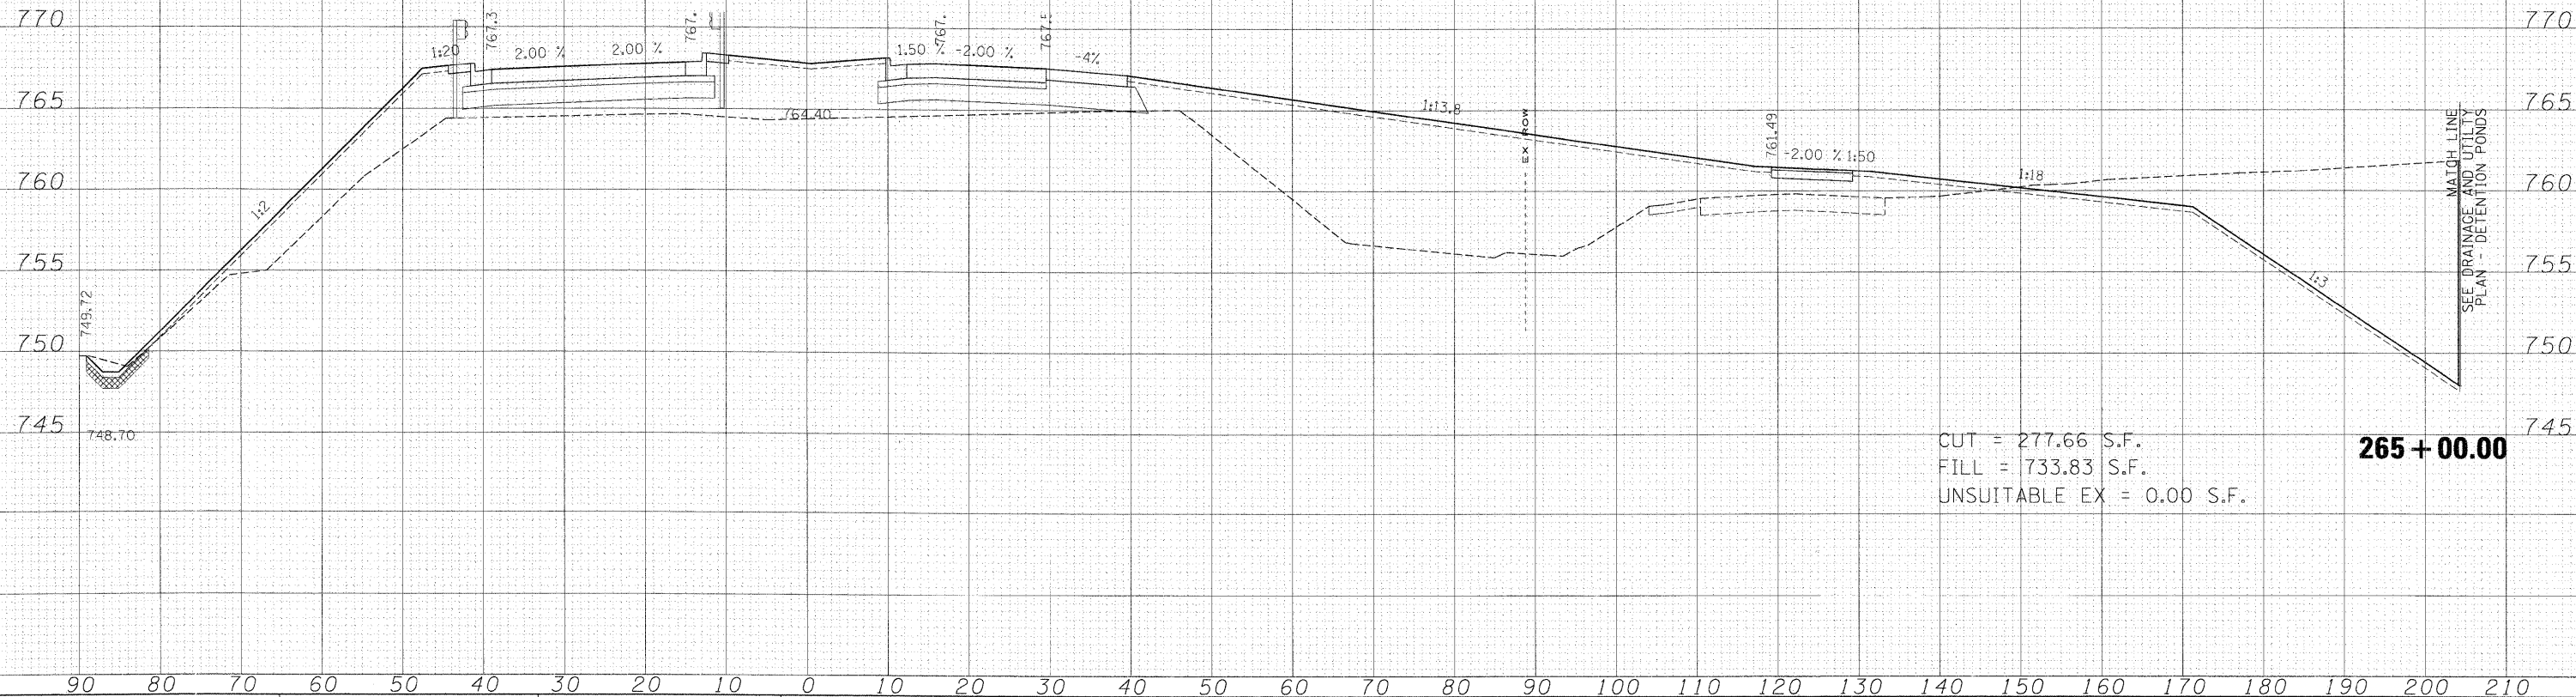

FILE NAME =	USER NAME = #USER#	DESIGNED - MAC	REVISED -	KANE COUNTY DIVISION OF TRANSPORTATION				DUNHAM ROAD CROSS SECTIONS				F.A. RTE.	SECTION	COUNTY	TOTAL SHEETS	SHEET NO.
#FILES#		DRAWN - MAC	REVISED -									361	06-00214-15-BR	KANE/DUPAGE	545	405
	PLOT SCALE = 10.0000' / IN.	CHECKED - JJT	REVISED -													
	PLOT DATE 3/30/2009	DATE - 3/31/09	REVISED -													
				SCALE:				SHEET NO. OF SHEETS STA. 265+00.00 TO STA. 265+00.00				FED. ROAD DIST. NO. [ILLINOIS] FED. AID PROJECT				

ORIGINAL	DATE
SURVEY	
PLOTTED	
TEMPLATE	
AREAS	
AREAS CHECKED	

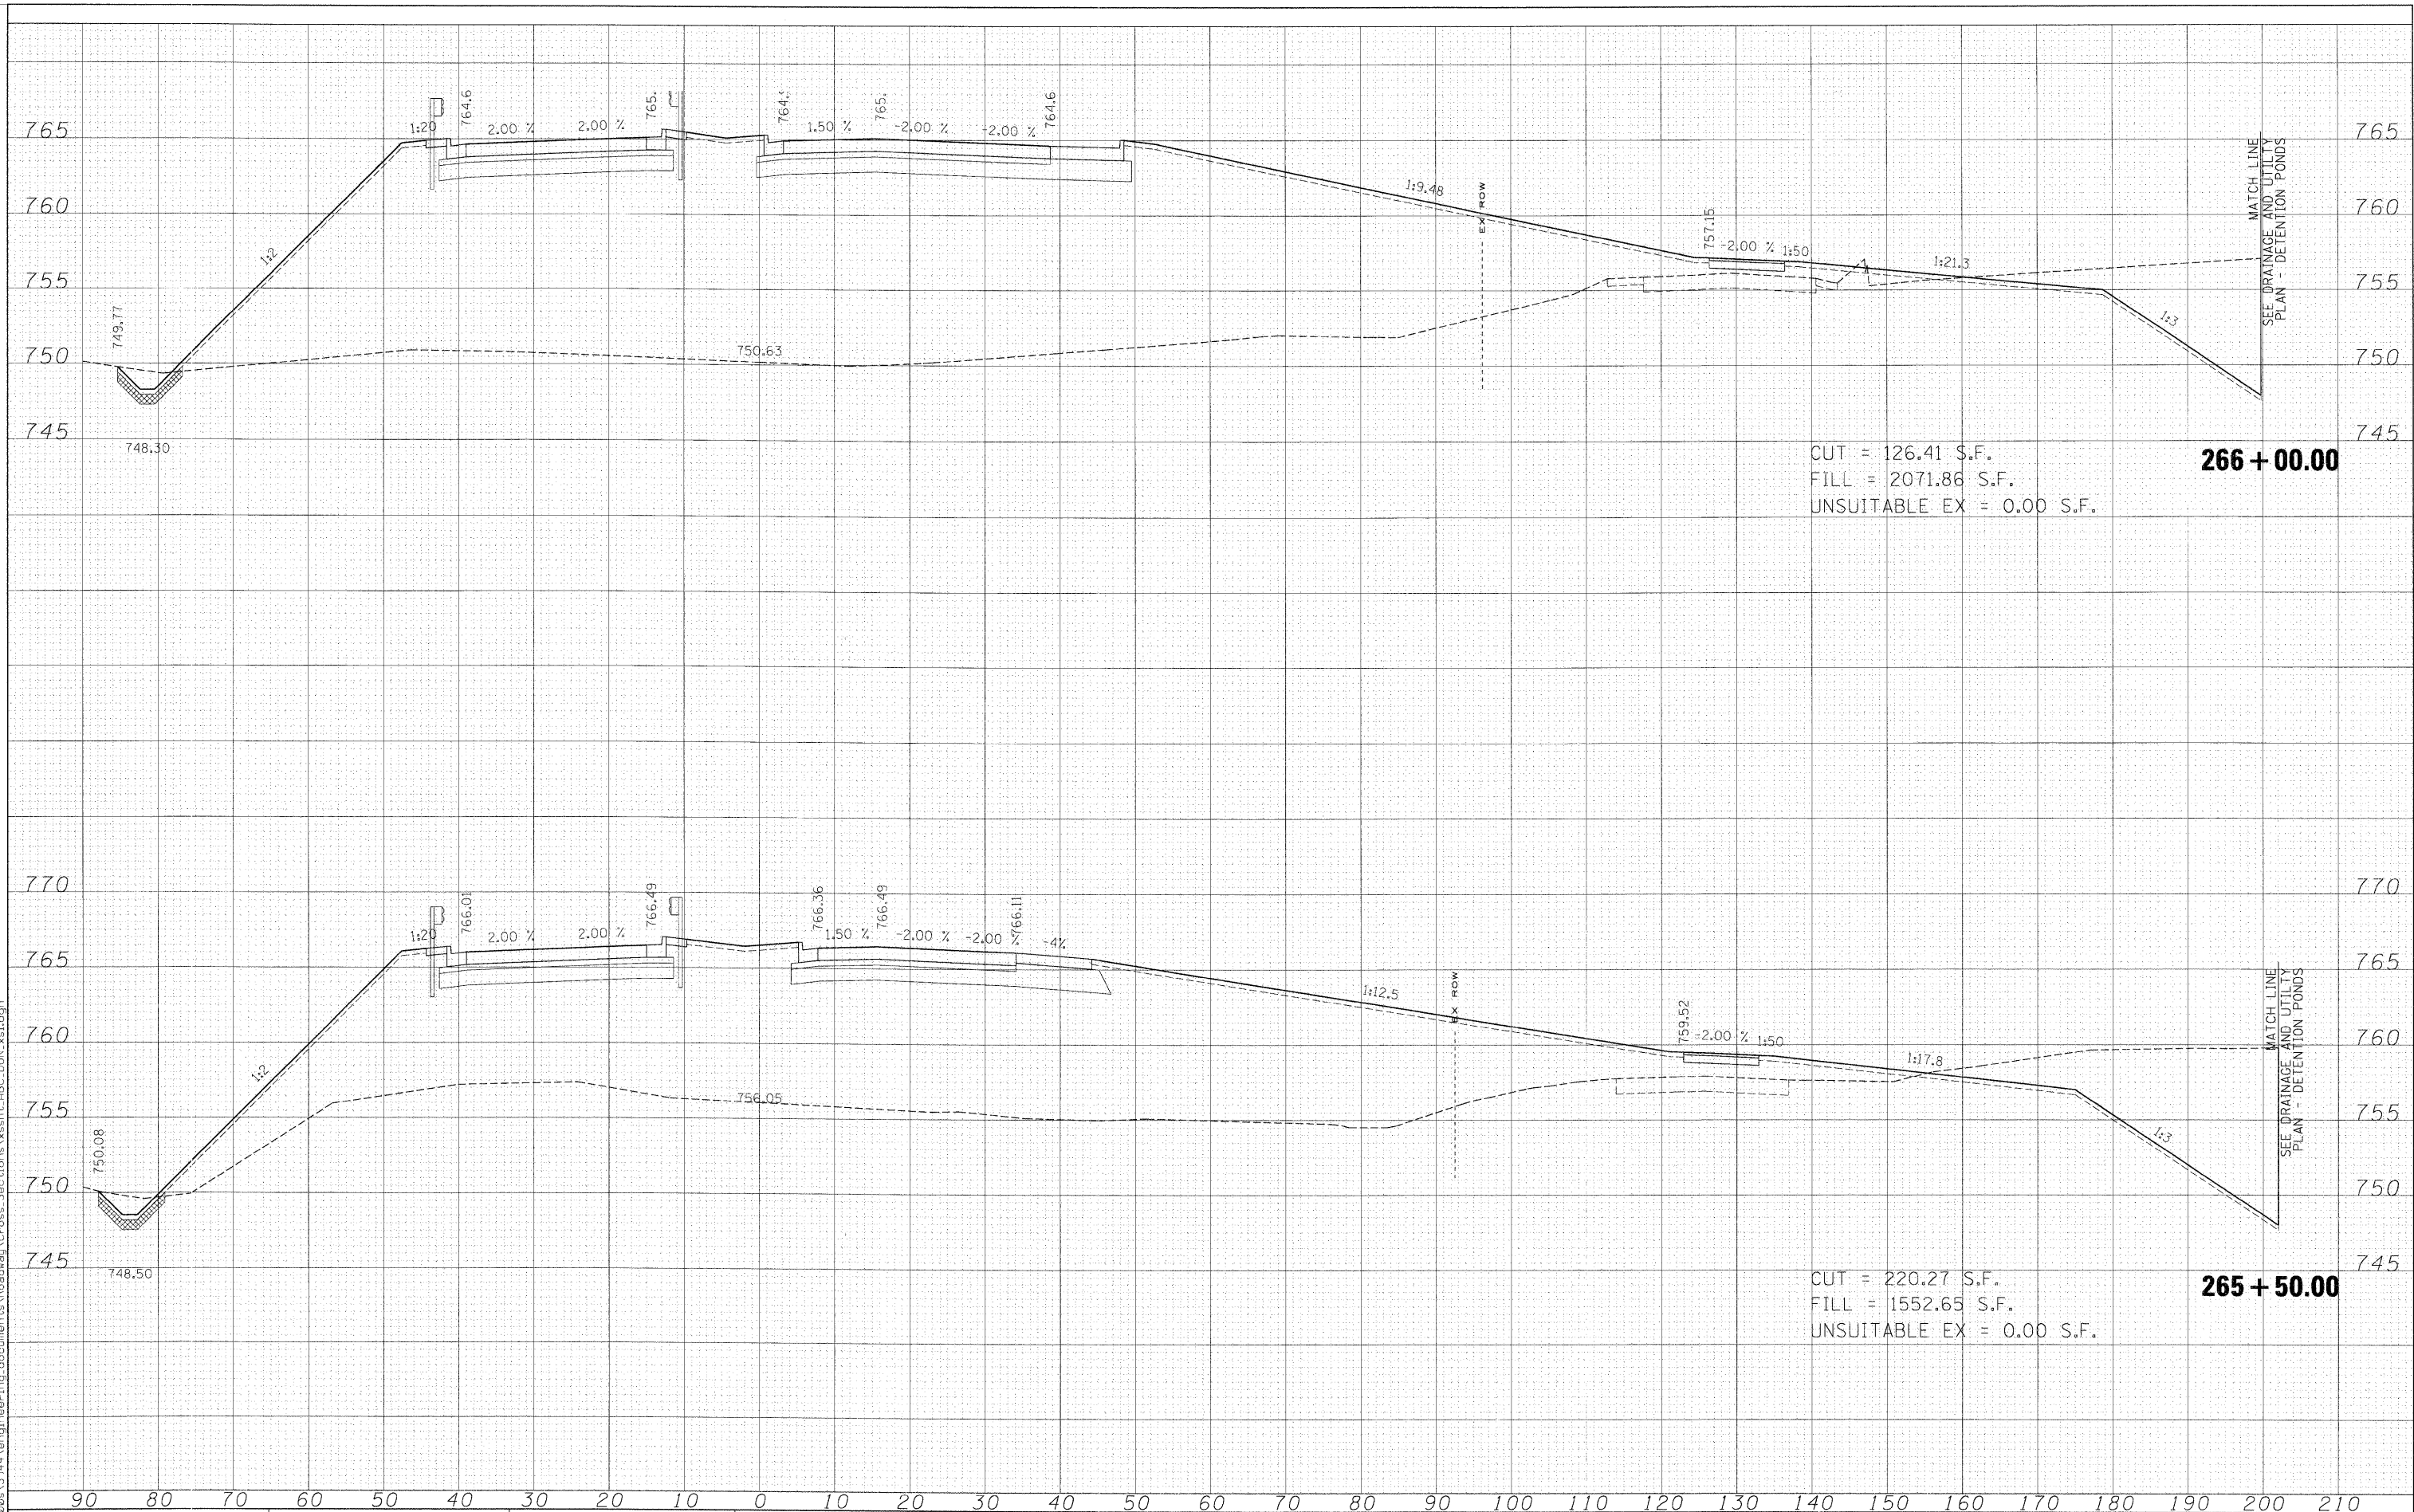


FILE NAME = \$FILES\$	USER NAME = \$USER\$	DESIGNED - MAC	REVISED -	KANE COUNTY DIVISION OF TRANSPORTATION	DUNHAM ROAD CROSS SECTIONS					F.A. RTE.	SECTION	COUNTY	TOTAL SHEETS	SHEET NO.
	PLOT SCALE = 10.0000' / 1" IN.	DRAWN - MAC	REVISED -							361	06-00214-15-BR	KANE/DUPAGE	545	406
	PLOT DATE = 3/30/2009	CHECKED - JJT	REVISED -		SCALE: SHEET NO. OF SHEETS STA. 265+50.00 TO STA. 266+00.00					FED. ROAD DIST. NO. ILLINOIS FED. AID PROJECT				
		DATE - 3/31/09	REVISED -							CONTRACT NO. 63074				

FINAL	SURVEY	SURVEYED	PLOTTED	TEMPLATE	AREAS	CHECKED
NO.	NO.	NO.	NO.	NO.	NO.	NO.

ORIGINAL	SURVEY	SURVEYED	PLOTTED	TEMPLATE	AREAS	CHECKED
NO.	NO.	NO.	NO.	NO.	NO.	NO.

x:\39000\3944\engineering documents\Roadway\Cross Sections\sheet ABC.DUN vs1.dgn

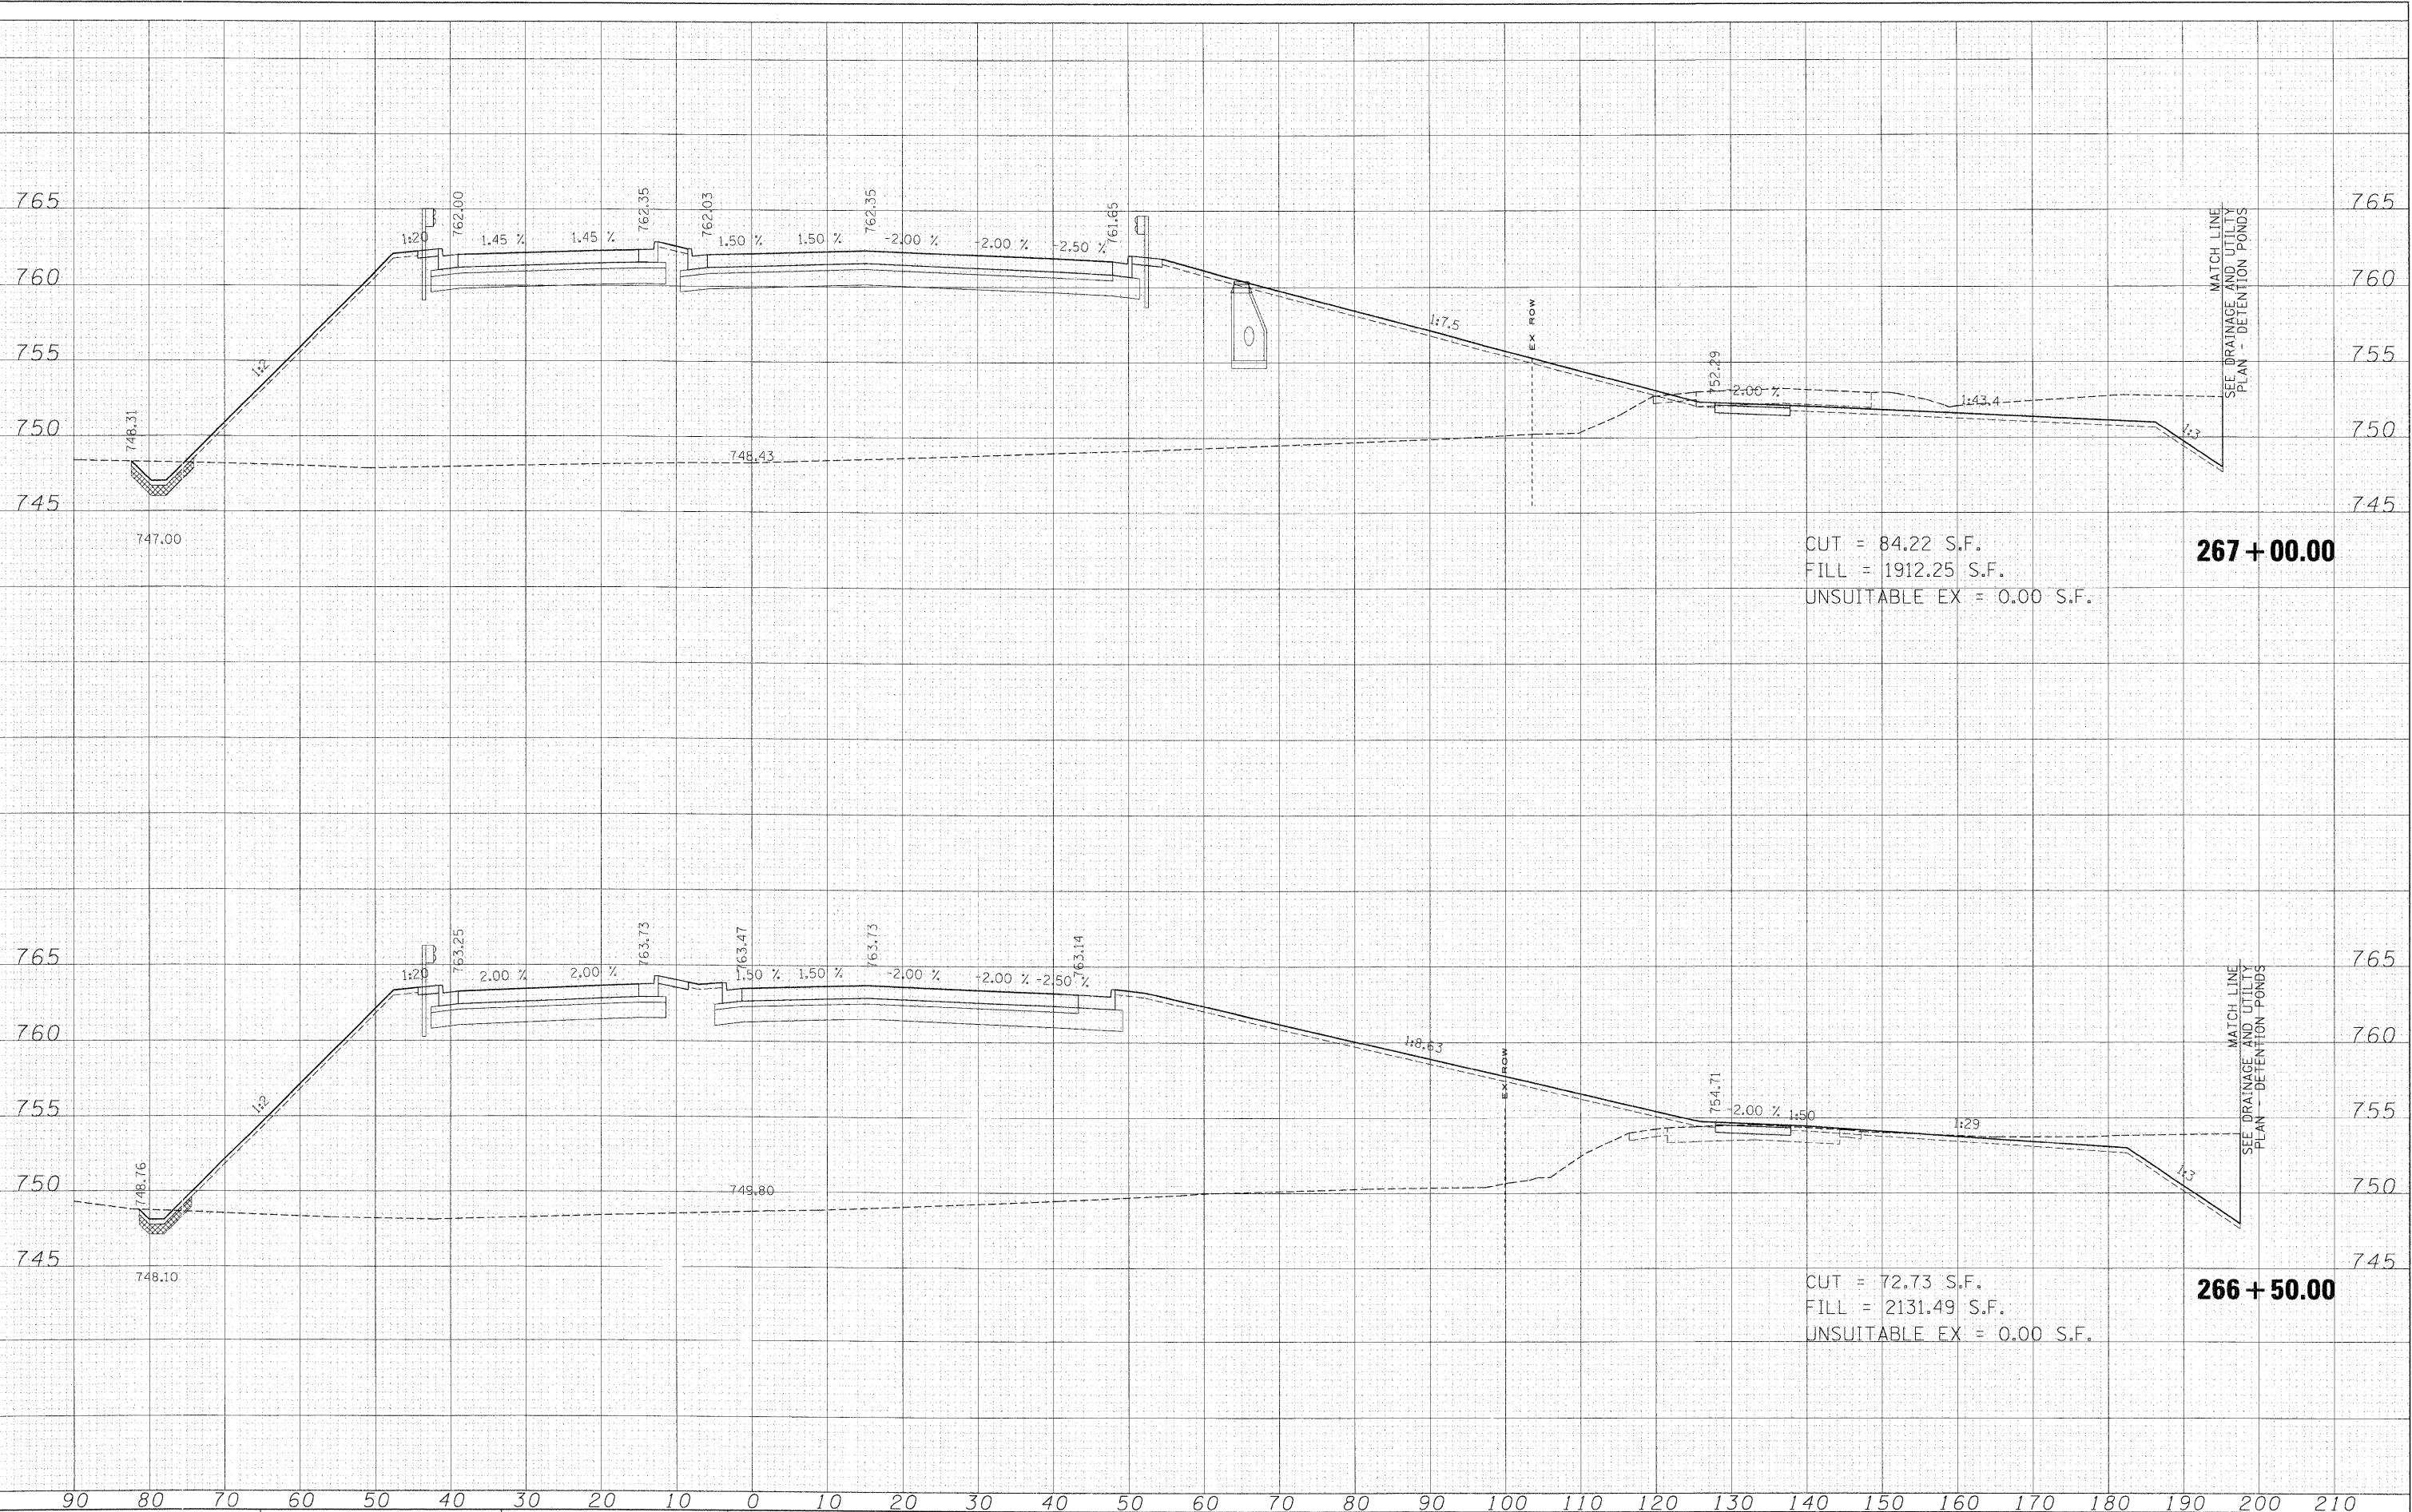

FILE NAME =	USER NAME = \$USER\$	DESIGNED - MAC	REVISED -	KANE COUNTY DIVISION OF TRANSPORTATION	DUNHAM ROAD CROSS SECTIONS	F.A. RTE.	SECTION	COUNTY	TOTAL SHEETS	SHEET NO.
\$FILES\$		DRAWN - MAC	REVISED -			361	06-00214-15-BR	KANE/DUPAGE	545	407
	PLOT SCALE = 10.0000 ' / IN.	CHECKED - JJT	REVISED -							
	PLOT DATE = 3/30/2009	DATE - 3/31/09	REVISED -							
				SCALE:	SHEET NO. OF SHEETS	STA. 266+50.00 TO STA. 267+00.00		FED. ROAD DIST. NO. ILLINOIS FED. AID PROJECT		

ORIGINAL		DATE
NOTE BOOK	SURVEYED _____	
	PLOTTED _____	
	TEMPLATE _____	
NO.	AREAS _____	
	AREAS CHECKED _____	

FILE NAME =


KANE COUNTY DIVISION OF TRANSPORTATION

DUNHAM ROAD CROSS SECTIONS					F.A. RTE.	SECTION	COUNTY	TOTAL SHEETS	SHEET NO.
					361	06-00214-15-BR	KANE/DUPAGE	545	408
					CONTRACT NO. 63074				
SCALE:	SHEET NO.	OF	SHEETS	STA. 267+50.00 TO STA. 267+70.00	FED. ROAD DIST. NO.	ILLINOIS	FED. AID PROJECT		

FINAL	SURVEYED	PLOTTED	TEMPLATE	AREAS	CHECKED
SURVEY	NO.	BOOK	NO.	NO.	NO.

ORIGINAL	SURVEYED	PLOTTED	TEMPLATE	AREAS	CHECKED
SURVEY	NO.	BOOK	NO.	NO.	NO.

x:\3900a\3944\engineering documents\Roadway\Cross Sections\sheet ABC.DUN.xls.dgn

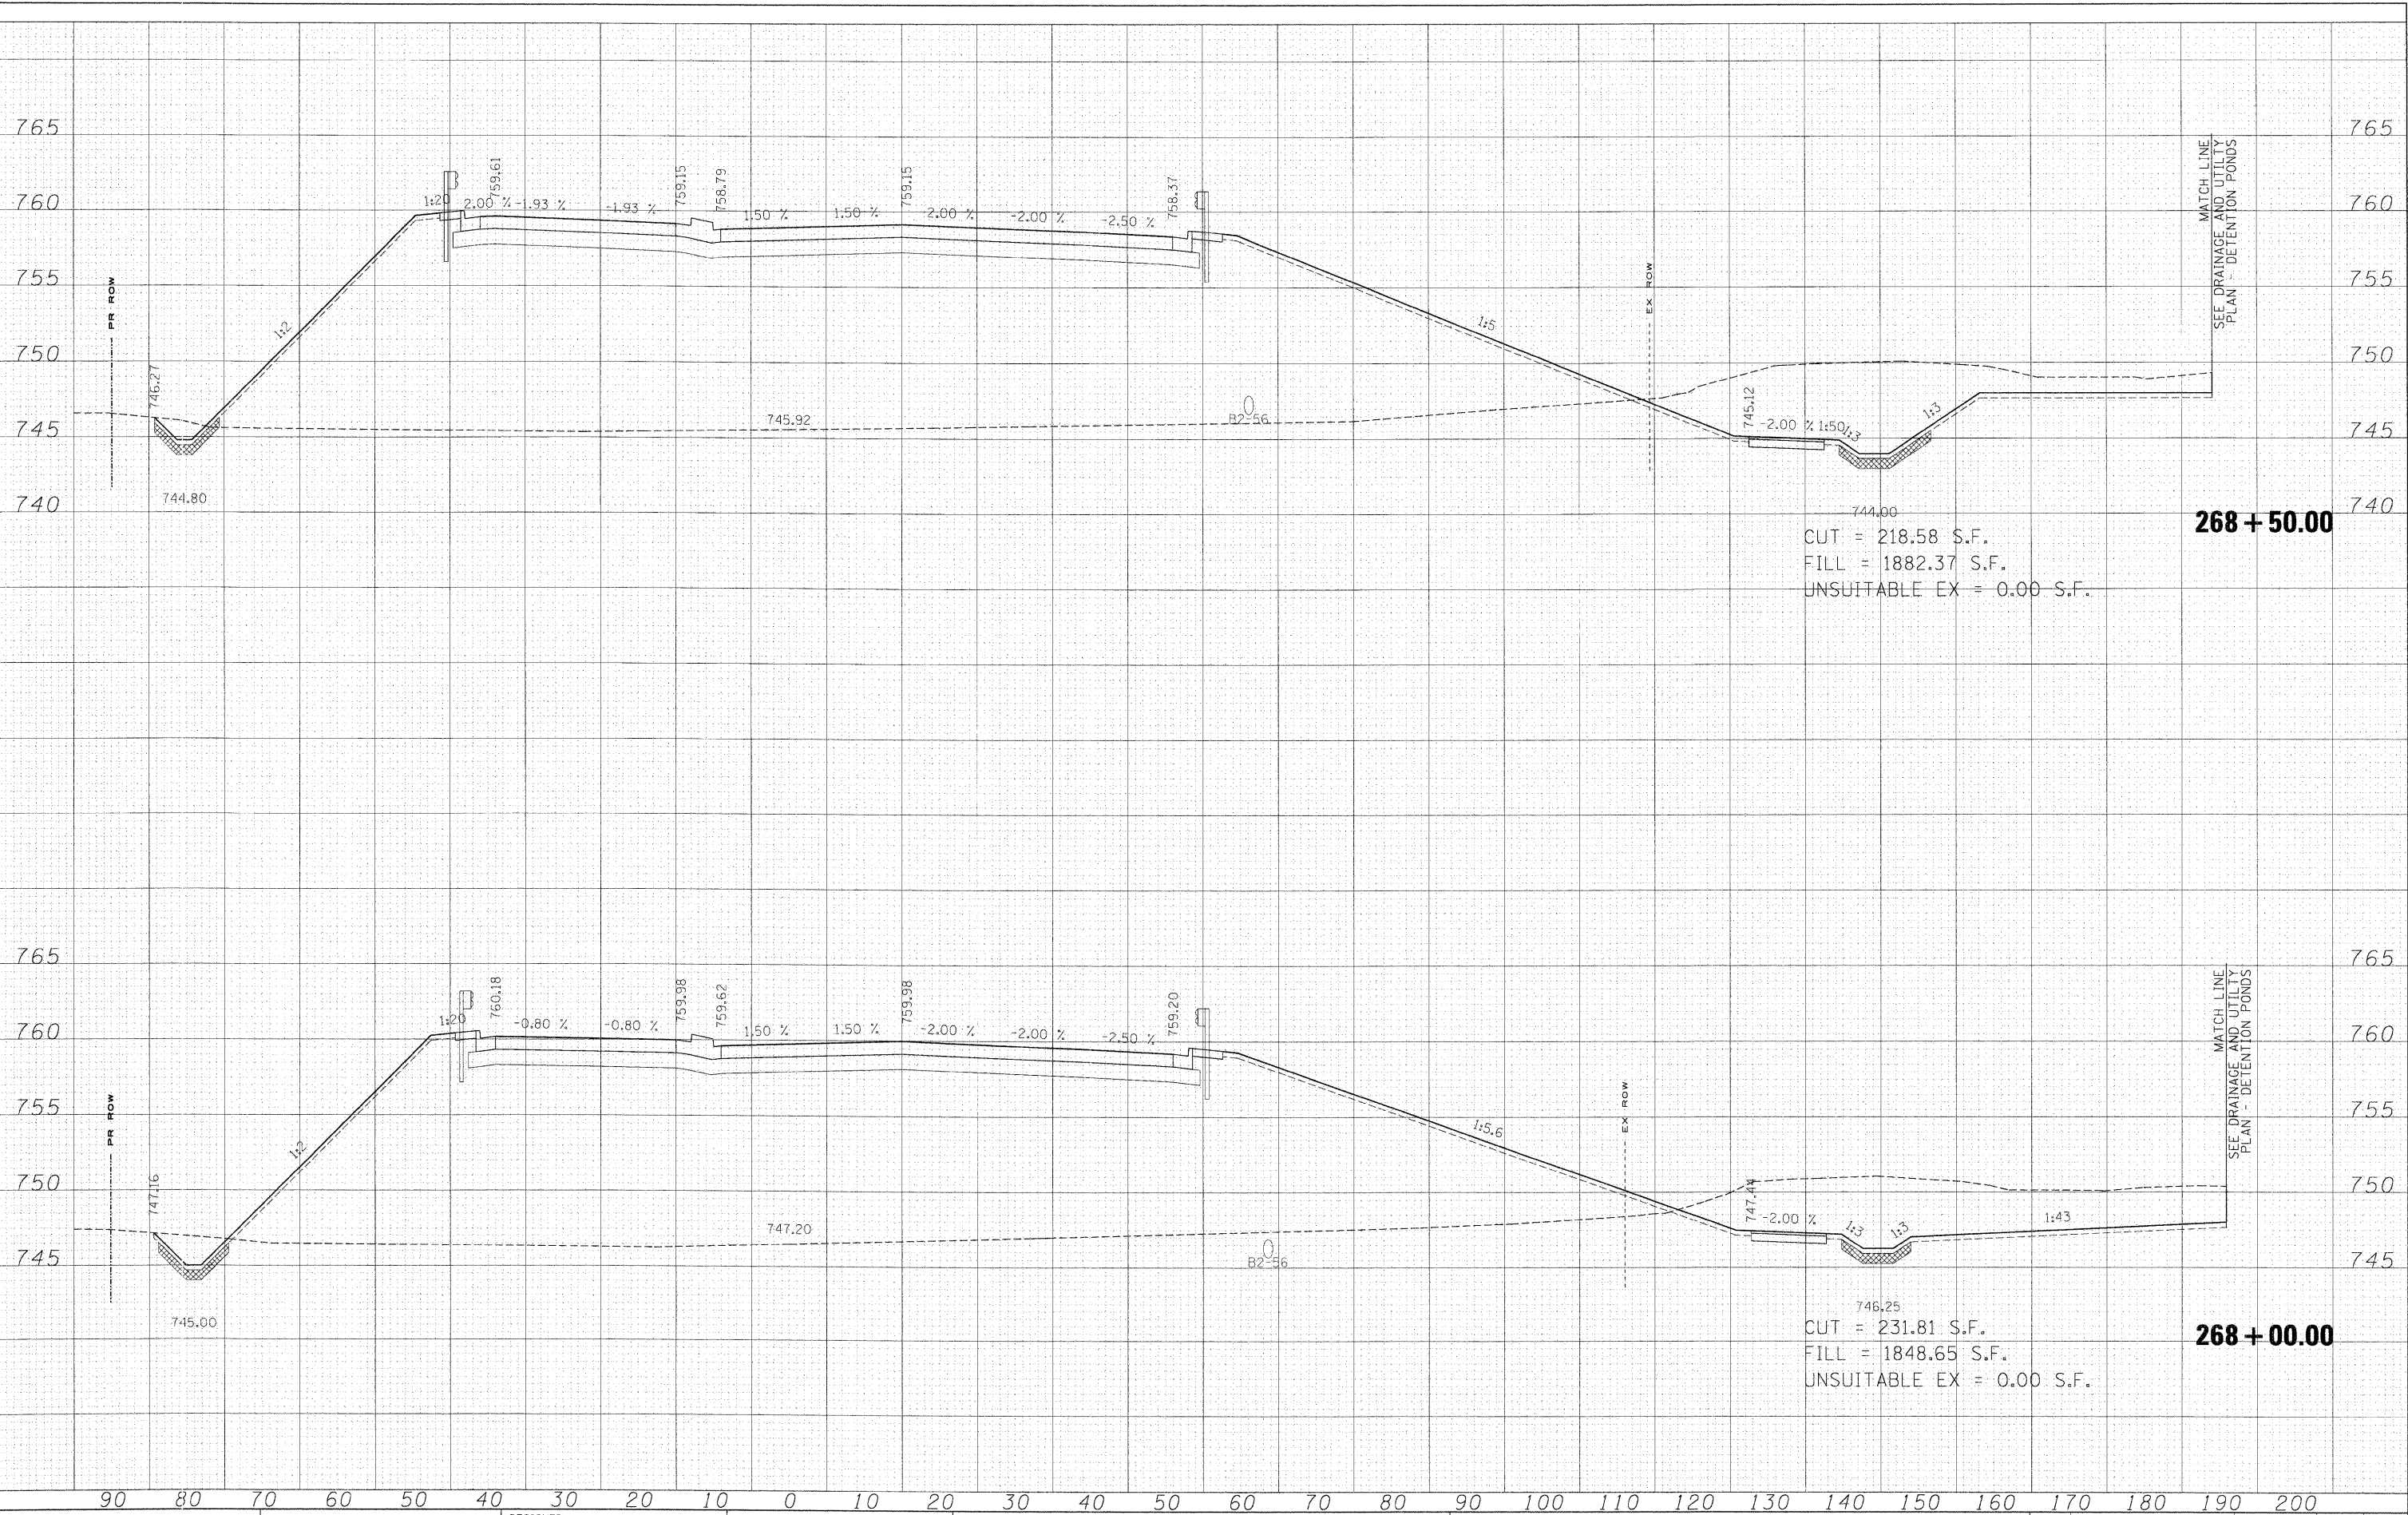


FILE NAME =	USER NAME = *USER*	DESIGNED - MAC	REVISED -	KANE COUNTY DIVISION OF TRANSPORTATION				DUNHAM ROAD CROSS SECTIONS				F.A. RTE.	SECTION	COUNTY	TOTAL SHEETS	SHEET NO.
FILES		DRAWN - MAC	REVISED -									361	06-00214-15-BR	KANE/DUPAGE	545	409
		CHECKED - JJT	REVISED -													
		DATE - 3/31/09	REVISED -													
PLOT SCALE = 10.0000' / IN.				SCALE:				SHEET NO. OF SHEETS STA. 268+00.00 TO STA. 268+50.00				FED. ROAD DIST. NO. [ILLINOIS] FED. AID PROJECT				
PLOT DATE = 3/30/2009												CONTRACT NO. 63074				

FINAL	SURVEYED	
SURVEY	PLOTTED	
NOTE BOOK	TEMPLATE	
NO.	AREAS	CHECKED

ORIGINAL	SURVEYED	
SURVEY	PLOTTED	
NOTE BOOK	TEMPLATE	
NO.	AREAS	CHECKED

x:\3900\3944\engineering documents\Roadway\Cross Sections\sheet-ABC.DUN.xls.dgn

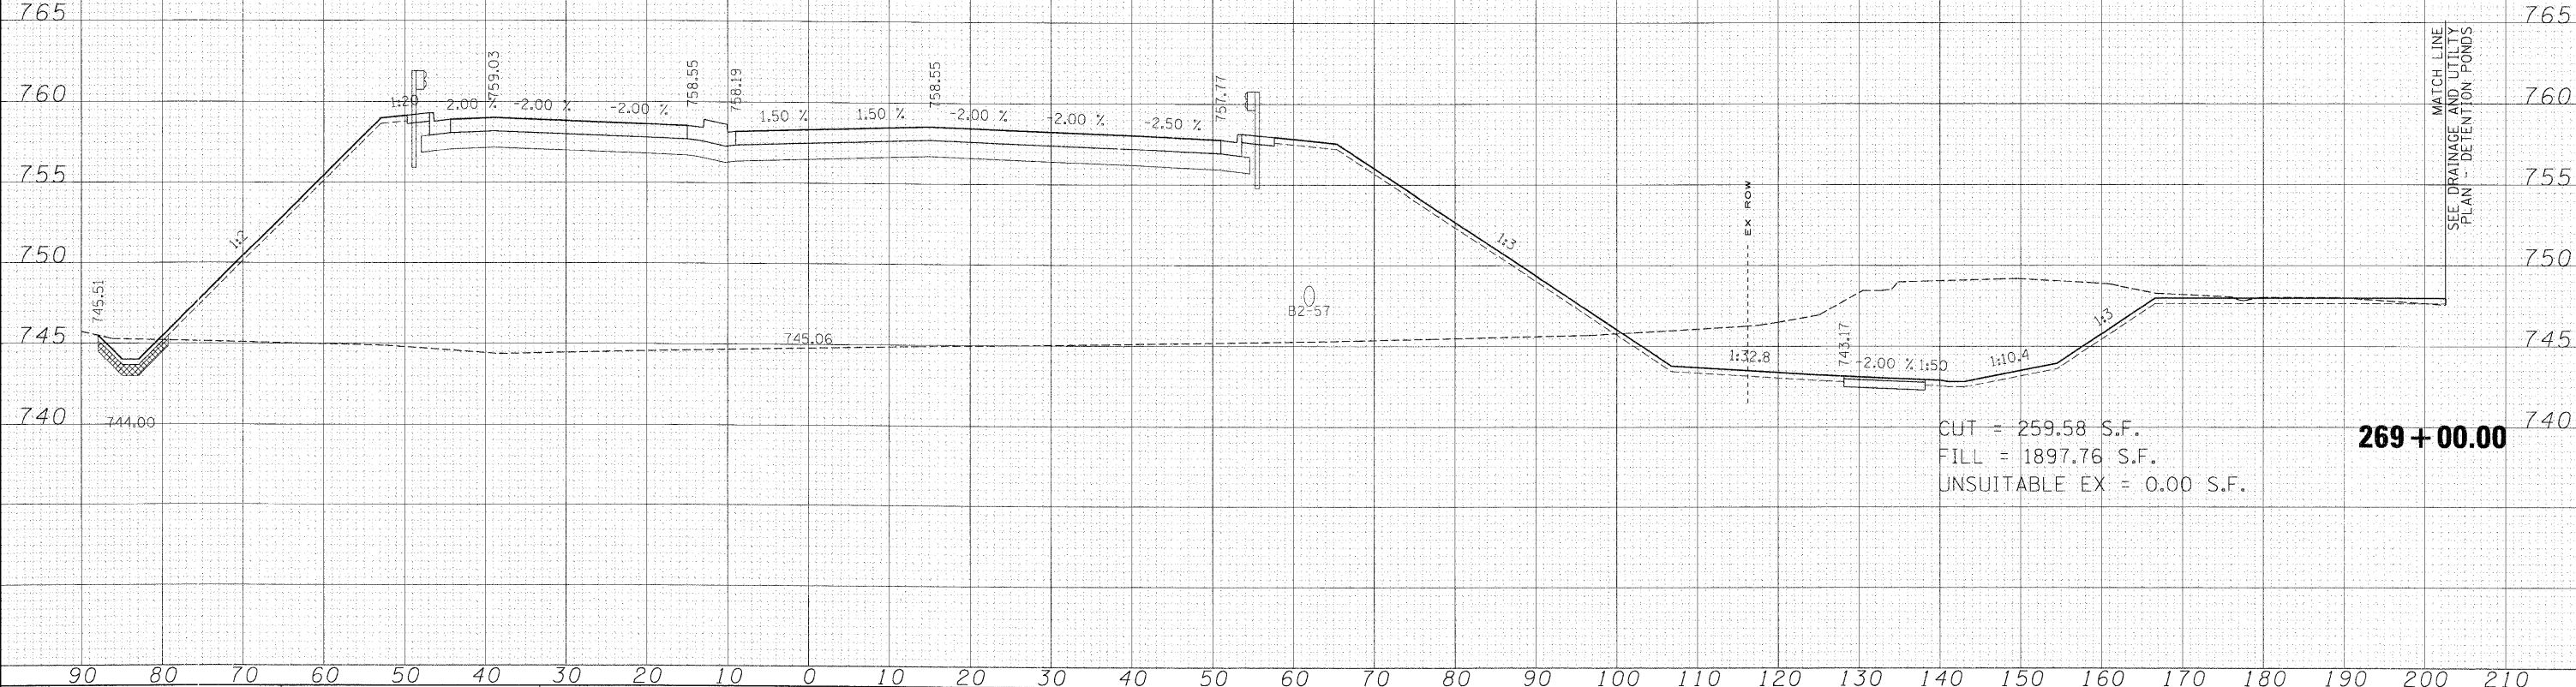


FILE NAME =	USER NAME = *USER*	DESIGNED - MAC	REVISED -	KANE COUNTY DIVISION OF TRANSPORTATION				DUNHAM ROAD CROSS SECTIONS				F.A. RTE.	SECTION	COUNTY	TOTAL SHEETS	SHEET NO.
FILES		DRAWN - MAC	REVISED -									361	06-00214-15-BR	KANE/DUPAGE	545	410
		PLOT SCALE = 10.0000' / 1" IN.	CHECKED - JJT													
		PLOT DATE = 3/30/2009	DATE - 3/31/09													
								SCALE:				SHEET NO. OF SHEETS STA. 269+00.00 TO STA. 269+00.00				
												FED. ROAD DIST. NO. ILLINOIS FED. AID PROJECT				

FINAL	SURVEYED
SURVEY	PLOTTED
NOTE BOOK	TEMPLATE
NO.	AREAS
	CHECKED

ORIGINAL	SURVEYED
SURVEY	PLOTTED
NOTE BOOK	TEMPLATE
NO.	AREAS
	CHECKED

x:\3900a\3944\engineering documents\Roadway\Cross Sections\sheet.ABC.DUN.xls.dgn

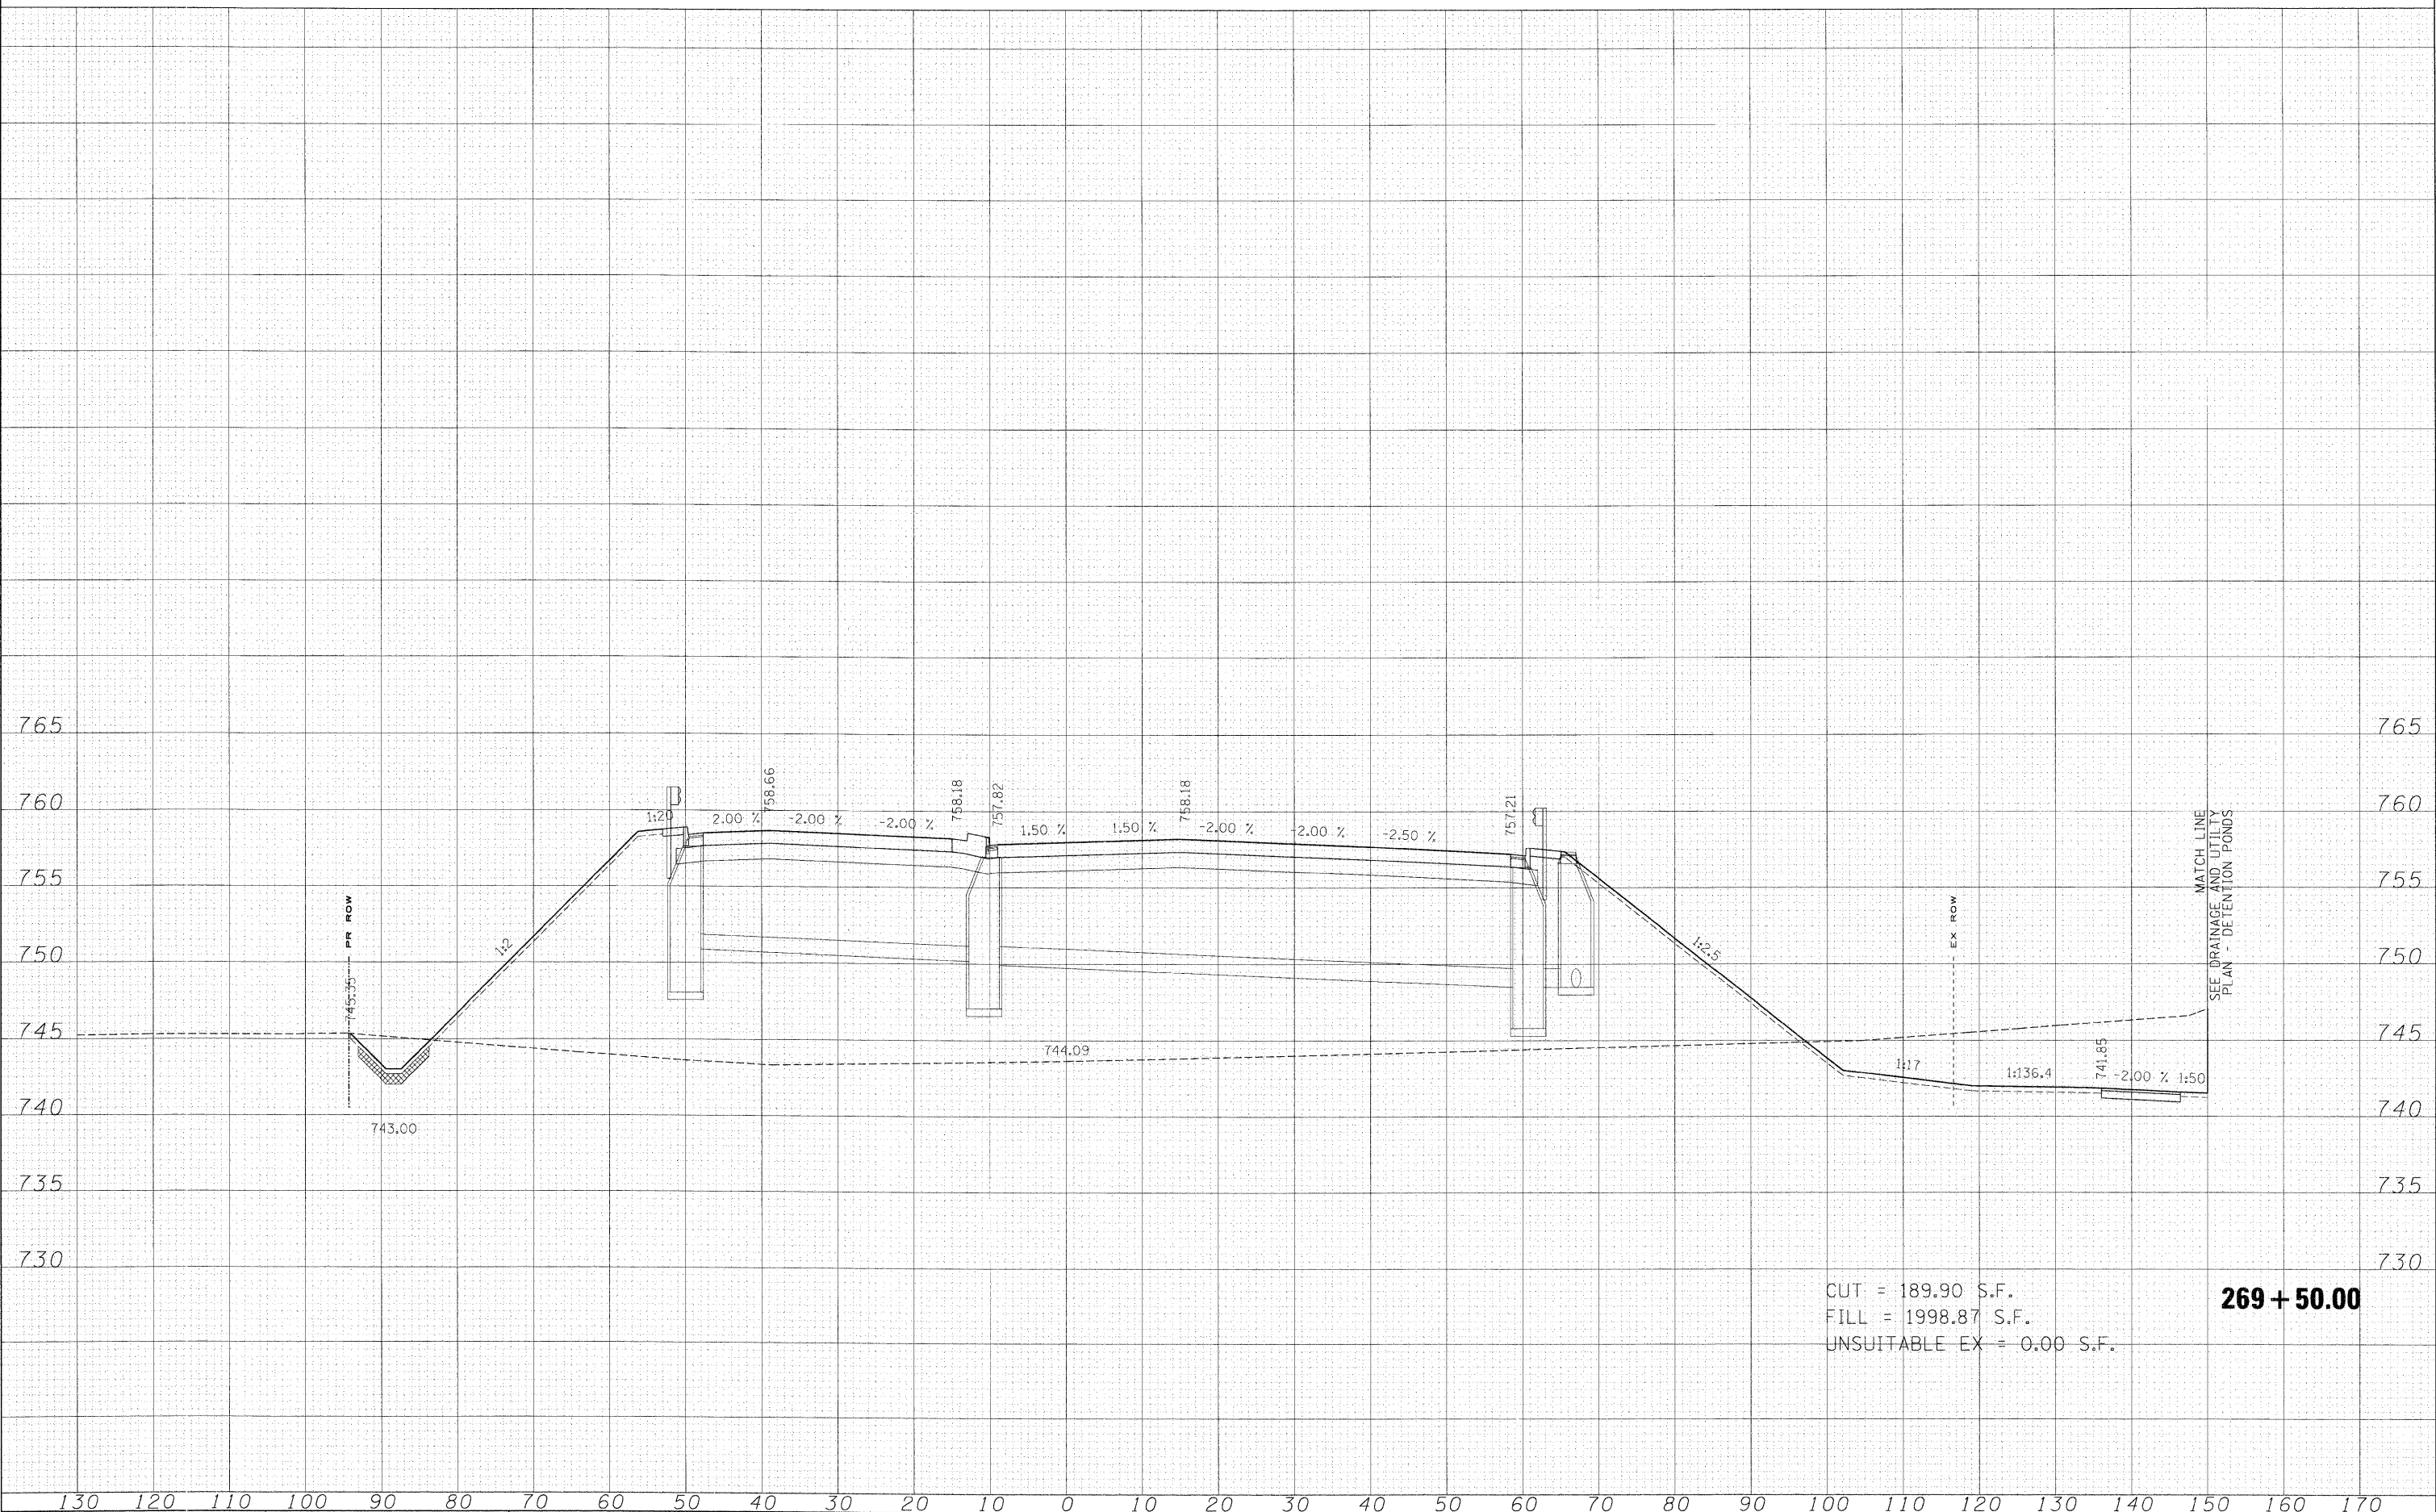

CUT = 189.90 S.F.
FILL = 1998.87 S.F.
UNSUITABLE EX = 0.00 S.F.

269 + 50.00

FILE NAME =	USER NAME = *USER*	DESIGNED - MAC	REVISED -	KANE COUNTY DIVISION OF TRANSPORTATION				DUNHAM ROAD CROSS SECTIONS				F.A. RTE.	SECTION	COUNTY	TOTAL SHEETS	SHEET NO.
FILES		DRAWN - MAC	REVISED -									361	06-00214-15-BR	KANE/DUPAGE	545	411
	PLOT SCALE = 10.0000' / 1" IN.	CHECKED - JJT	REVISED -													
	PLOT DATE 3/30/2009	DATE - 3/31/09	REVISED -													
				SCALE:				SHEET NO. OF SHEETS STA. 269+50.00 TO STA. 269+50.00				FED. ROAD DIST. NO. [ILLINOIS] FED. AID PROJECT				

ORIGINAL		SURVEYED _____		DATE _____
SURVEY		PLOTTED _____		
NOTE BOOK		TEMPLATE _____		
		AREAS _____		
NO. _____		AREAS CHECKED _____		




CUT = 25.49 S.F.		270 + 00.00
FILL = 2304.83 S.F.		
UNSUITABLE EX = 0.00 S.F.		

ORIGINAL SURVEY		UT	DATE
NOTE BOOK	SURVEYED PLOTTED TEMPLATE AREAS AREAS CHECKED		


$$273 + 50.00$$

F.A. RTE.	SECTION	COUNTY	TOTAL SHEETS	SHEET NO.
361	06-00214-15-BR	KANE/DUPAGE	545	413
		CONTRACT NO. 63074		
FED. ROAD DIST. NO.	ILLINOIS	FED. AID PROJECT		

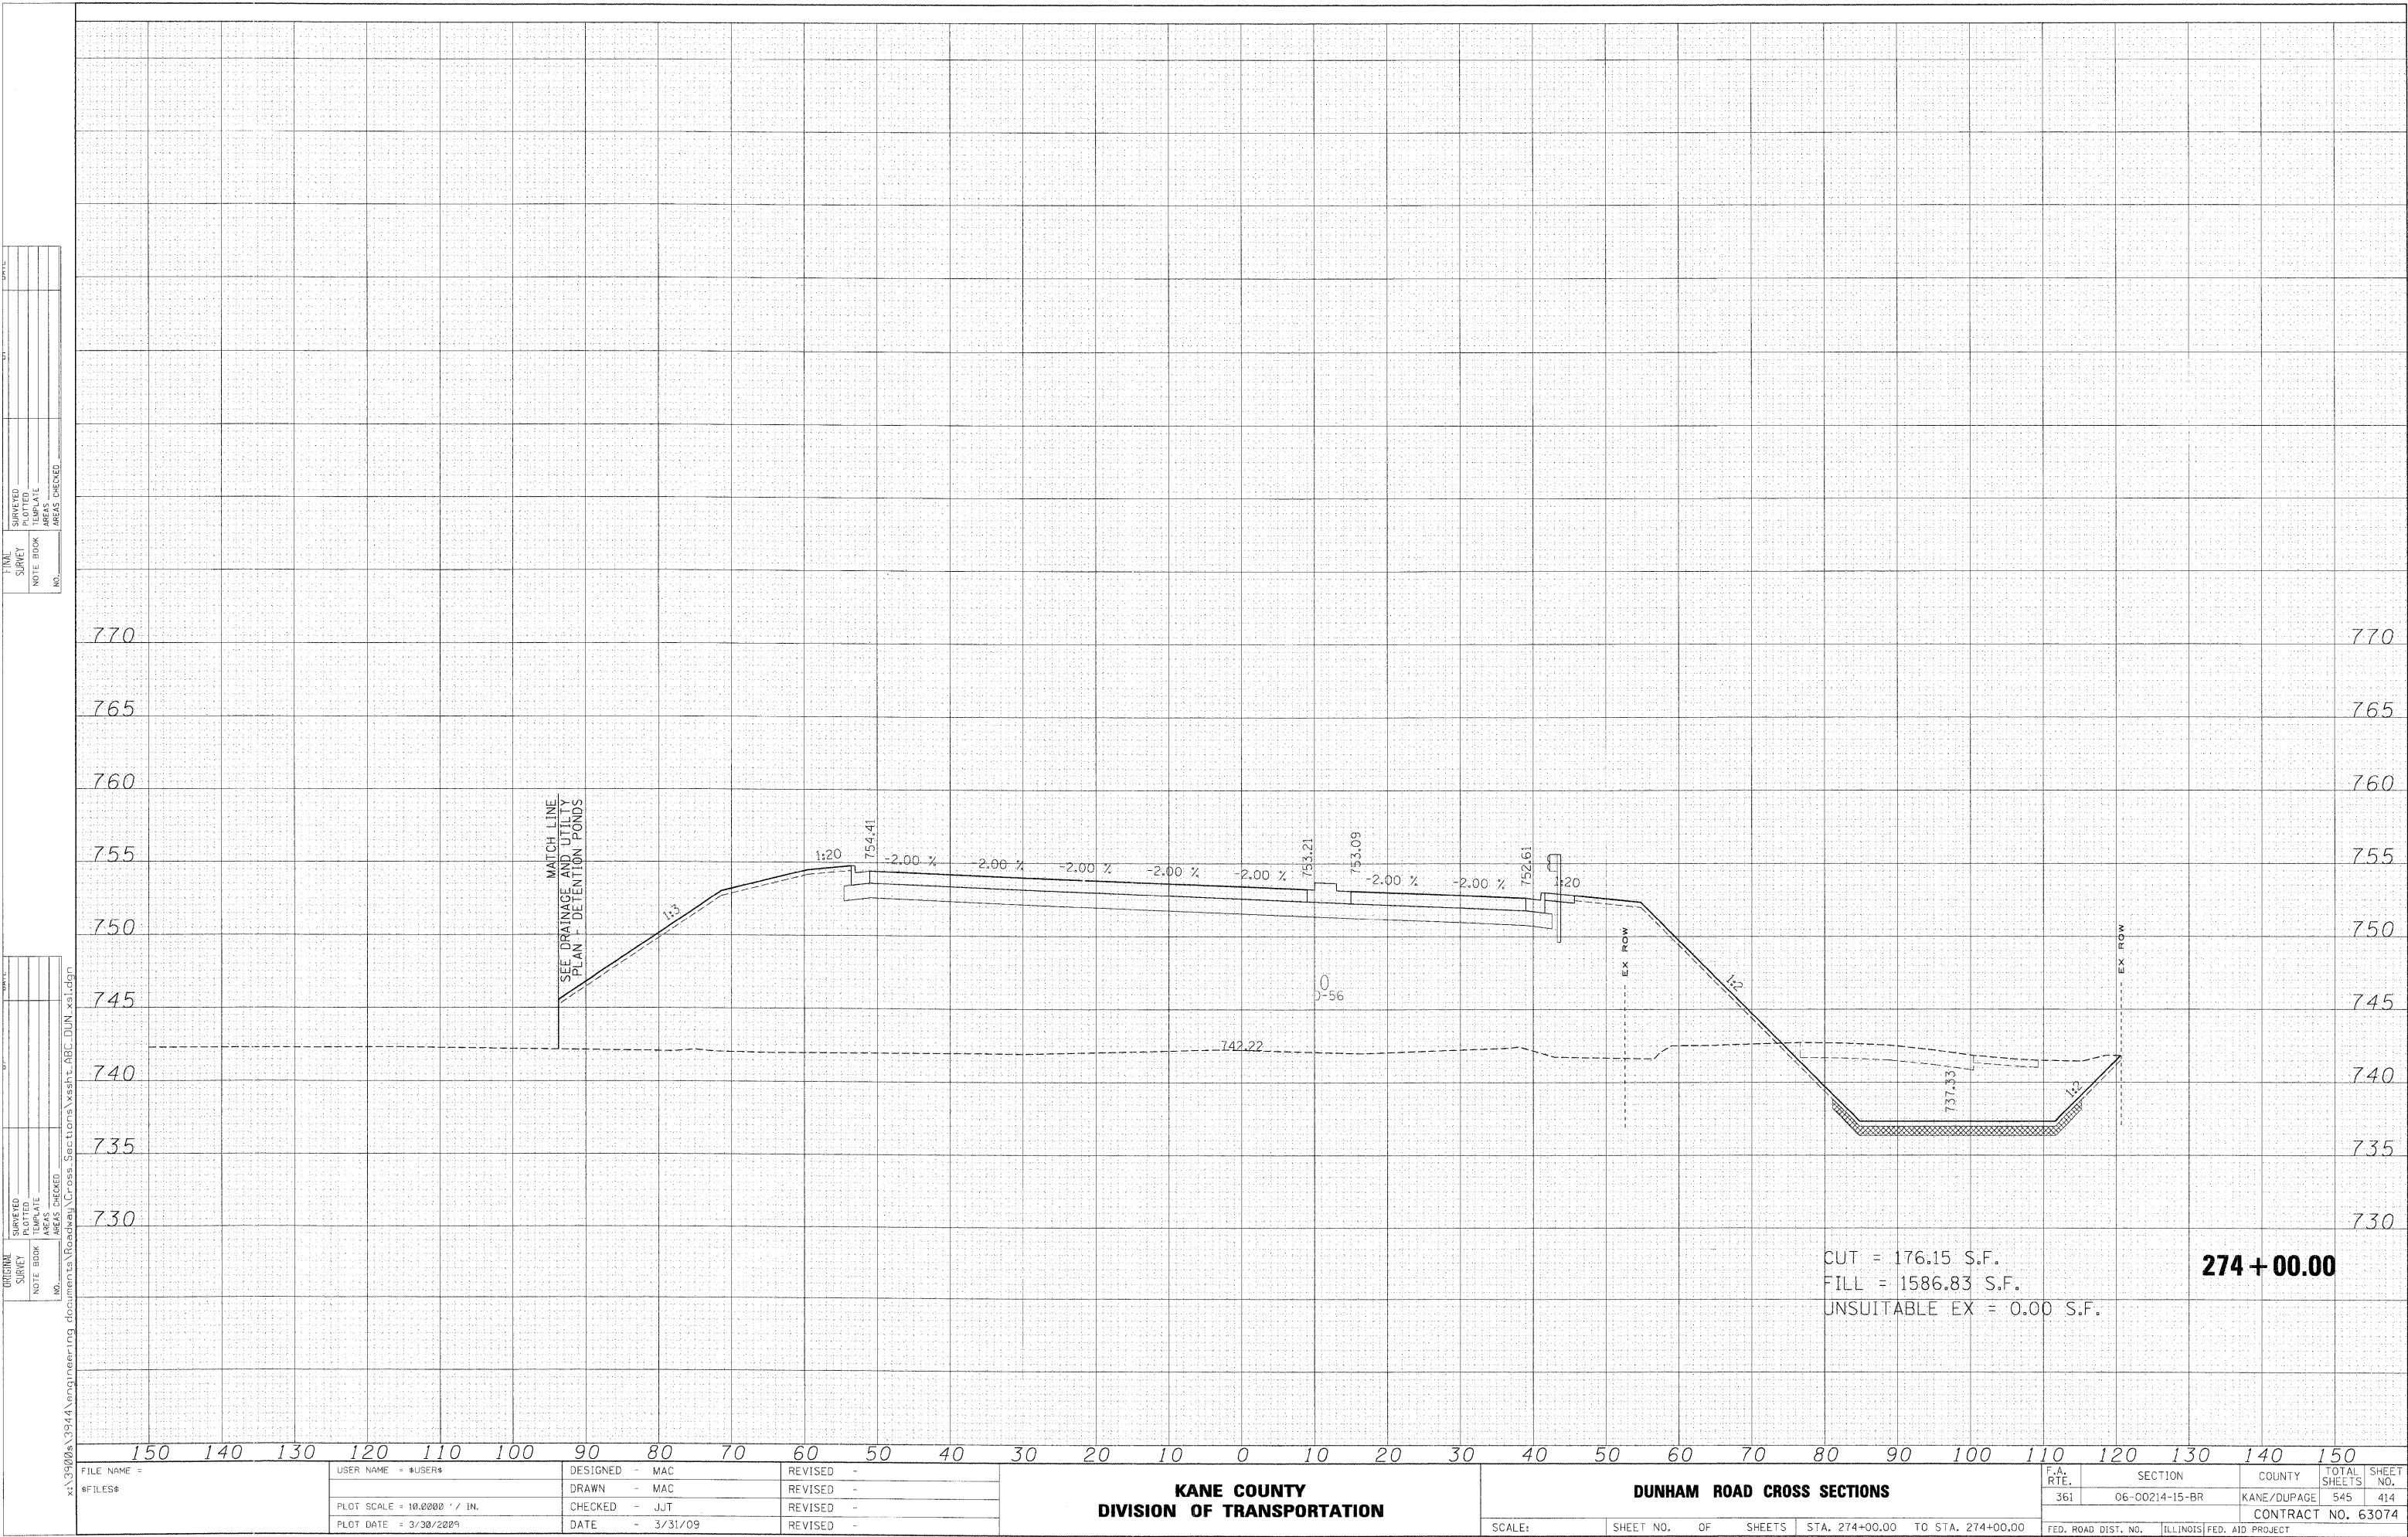

770 765 760 755 750 745 740 735 730

150 140 130 120 110 100 90 80 70 60 50 40 30 20 10 0 10 20 30 40 50 60 70 80 90 100 110 120 130 140 150

FILE NAME =
FILES

USER NAME = *USER*

DESIGNED - MAC
DRAWN - MAC
CHECKED - JJT
PLOT DATE 3/30/2025

REVISED -
REVISED -
REVISED -
REVISED -

KANE COUNTY
DIVISION OF TRANSPORTATION

DUNHAM ROAD CROSS SECTIONS

SCALE: SHEET NO. OF SHEETS STA. 274+00.00 TO STA. 274+00.00

F.A.
RTE.
361

SECTION
06-00214-15-BR

COUNTY
KANE/DUPAGE

TOTAL
SHEETS
545

SHEET
NO.
414

FED. ROAD DIST. NO. ILLINOIS FED. AID PROJECT

CONTRACT NO. 63074


CUT = 176.15 S.F.
FILL = 1586.83 S.F.
UNSUITABLE EX = 0.00 S.F.

274 + 00.00

FINAL	SURVEYED					DATE
SURVEY	PLOTTED					
NOTE BOOK	TEMPLATE					
	AREAS					
	AREAS CHECKED					

ORIGINAL	SURVEYED _____	DATE _____
SURVEY	PLOTTED _____	
NOTE BOOK	TEMPLATE _____	
	AREAS _____	
	AREAS CHECKED _____	

x:\3900s\3944\engineering_documents\Roadway\Cross_Sections\xsht_ABC_DUN_xs1.dgn

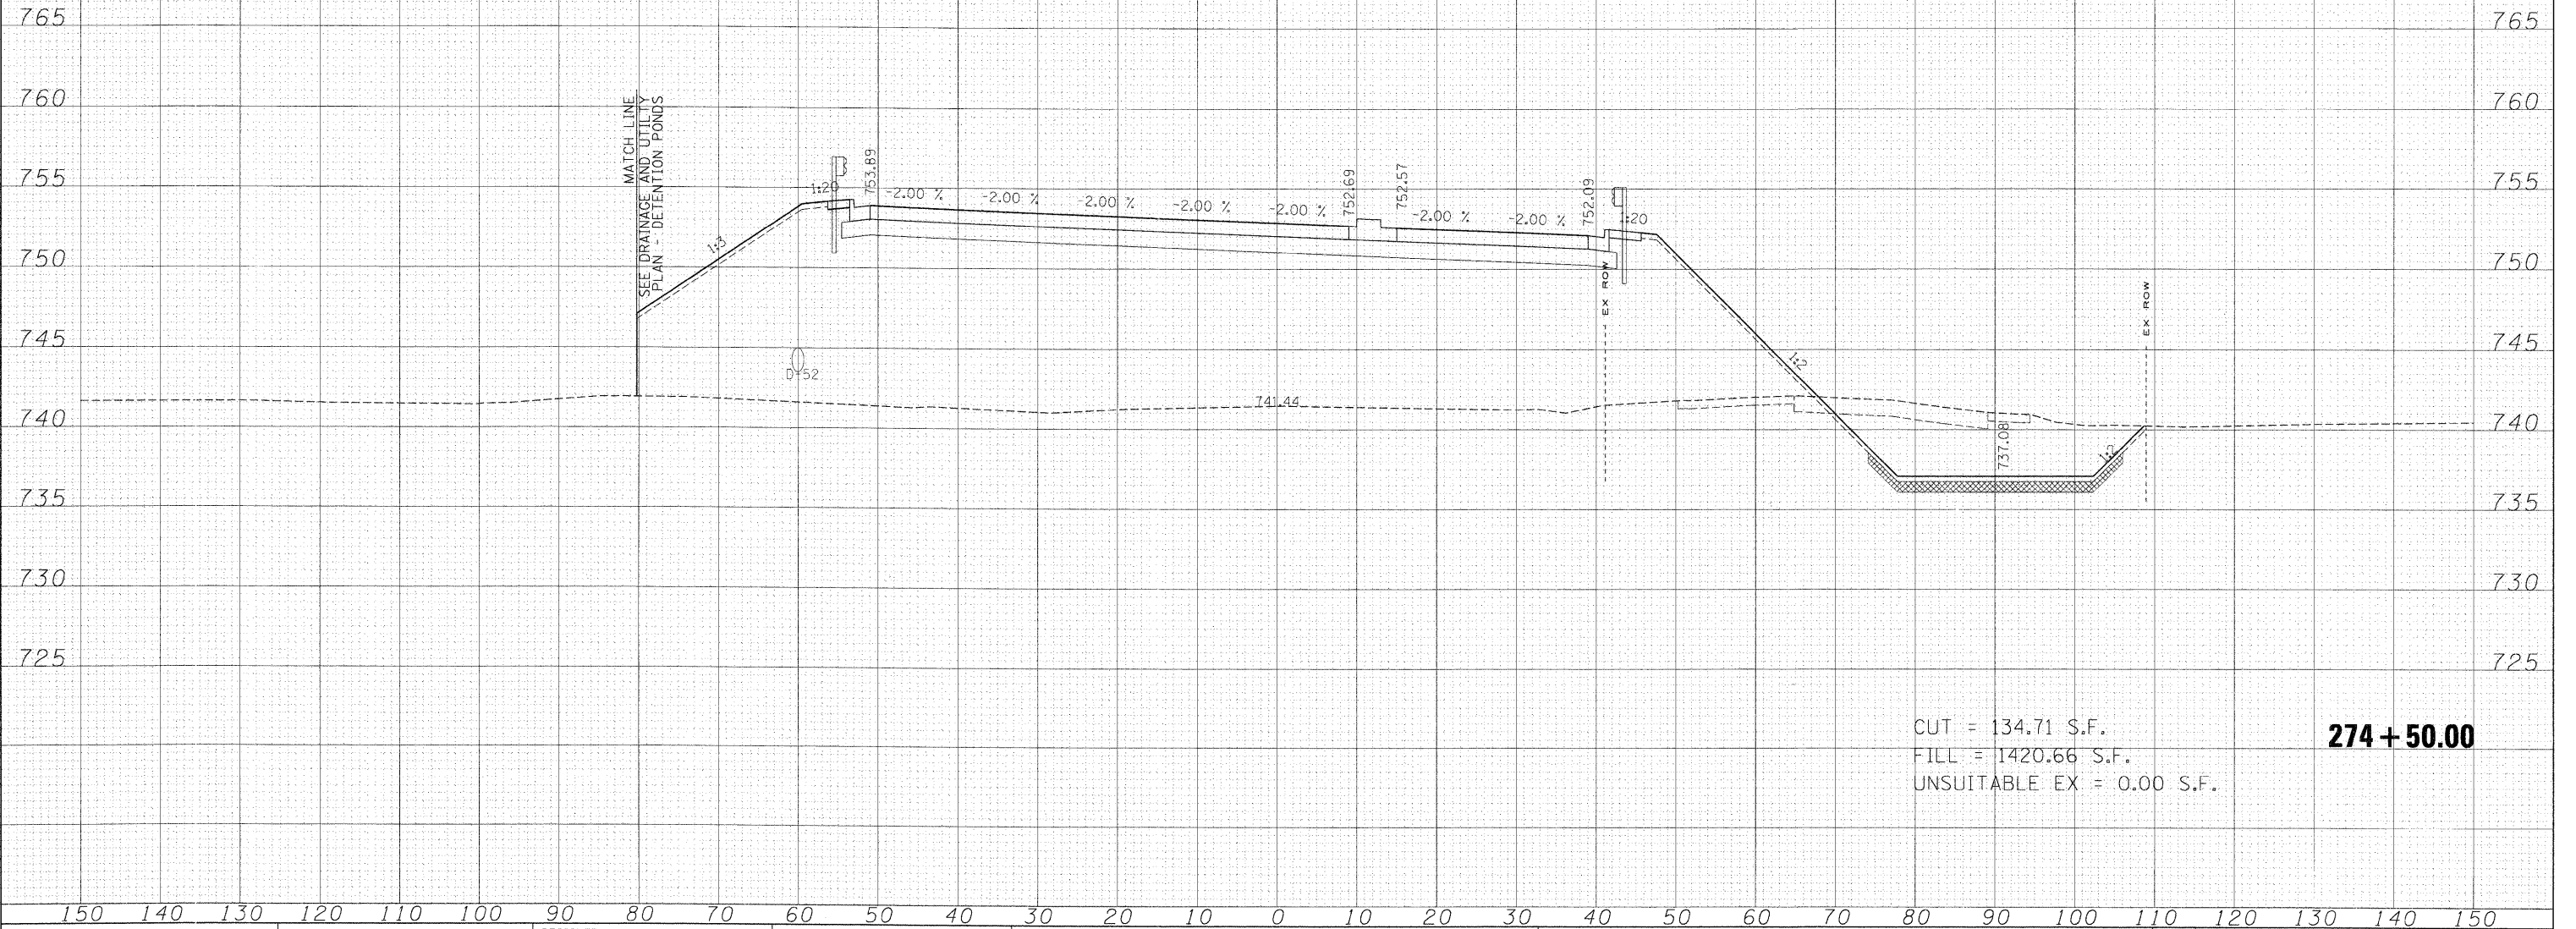

CUT = 134.71 S.F.
FILL = 1420.66 S.F.
UNSUITABLE EX = 0.00 S.F.

274 + 50.00

USER NAME = #USER#	DESIGNED - MAC	REVISED -
	DRAWN - MAC	REVISED -
PLOT SCALE = 12.0000' / IN.	CHECKED - JJT	REVISED -
PLOT DATE = 3/30/2009	DATE - 3/31/09	REVISED -

**KANE COUNTY
DIVISION OF TRANSPORTATION**


DUNHAM ROAD CROSS SECTIONS

SCALE:	SHEET NO.	OF	SHEETS	STA. 274+50.00	TO STA. 274+50.00
--------	-----------	----	--------	----------------	-------------------

F.A. RTE.	SECTION	COUNTY	TOTAL SHEETS	SHEET NO.
361	06-00214-15-BR	KANE/DUPAGE	545	415
CONTRACT NO. 63074				
FED. ROAD DIST. NO.		ILLINOIS FED. AID PROJECT		

FINAL SURVEY	SURVEYED PLOTTED TEMPLATE AREAS AREAS CHECKED	UNIT	CORRECTION
NOTE BOOK			
NO			

ORIGINAL SURVEY		DIST.		TOTAL
SURVEYED _____	PLOTTED _____			
NOTE BOOK _____	TEMPLATE _____			
	AREAS _____			
NO	AREAS CHECKED _____			

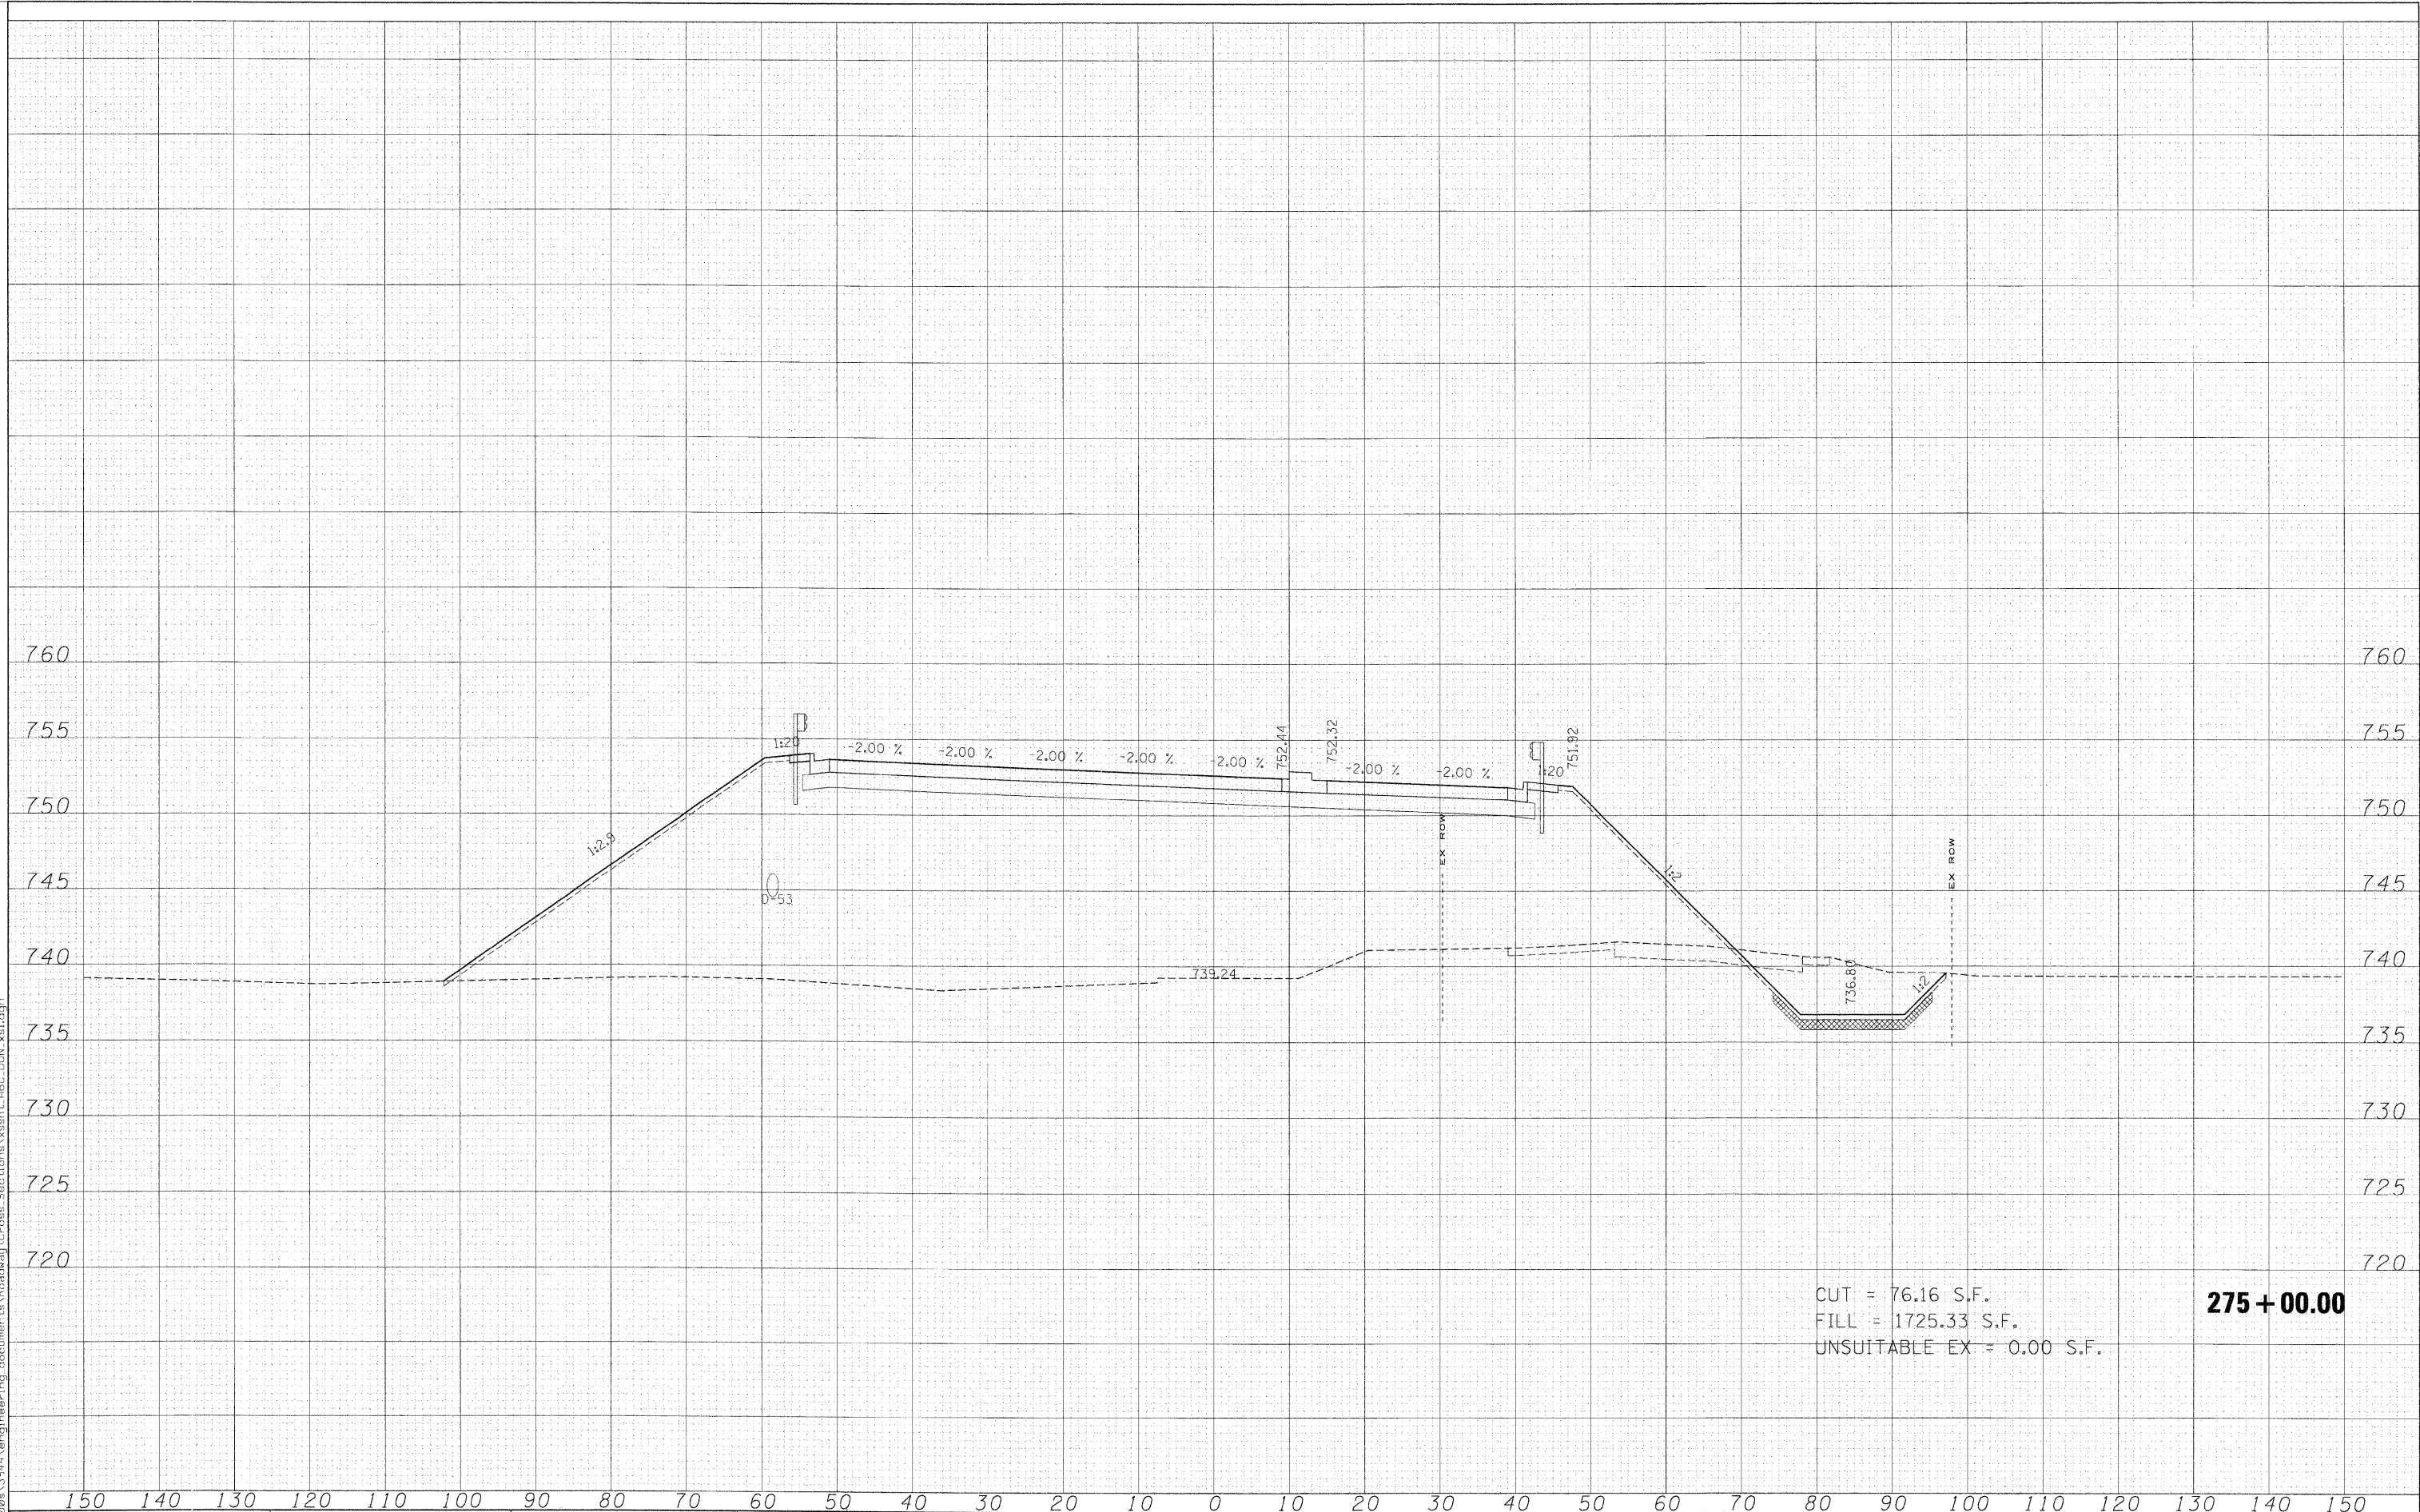


CUT = 76.16 S.F.
FILL = 1725.33 S.F.
~~UNSUITABLE EX = 0.00 S.F.~~

275 + 00.00

FILE NAME = #FILES#	USER NAME = #USER#	DESIGNED - MAC	REVISED -	KANE COUNTY DIVISION OF TRANSPORTATION	DUNHAM ROAD CROSS SECTIONS				F.A. RTE.	SECTION	COUNTY	TOTAL SHEETS	SHEET NO.
	PLOT SCALE = 10.0000' / IN.	DRAWN - MAC	REVISED -						361	06-00214-15-BR	KANE/DUPAGE	545	416
	PLOT DATE = 3/30/2009	CHECKED - JJT	REVISED -		CONTRACT NO. 63074								
	PLOT DATE = 3/30/2009	DATE - 3/31/09	REVISED -		SCALE:	SHEET NO.	OF SHEETS	STA. 275+00.00 TO STA. 275+35.86	FED. ROAD DIST. NO.	ILLINOIS FED. AID PROJECT			

ORIGINAL	DATE
SURVEY	
NOTE BOOK	
SURVEYED	
PLOTTED	
TEMPLATE	
AREAS	
AREAS CHECKED	
NO.	

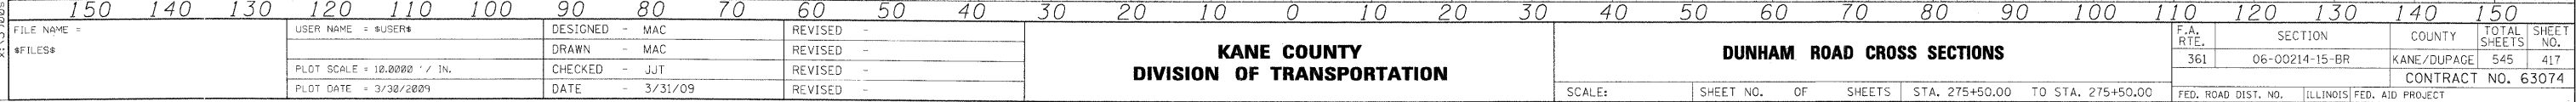

USER NAME = #USER#	DESIGNED - MAC	REVISED -
	DRAWN - MAC	REVISED -
PLOT SCALE = 10.0000 ' / IN.	CHECKED - JJT	REVISED -
PLOT DATE = 3/30/2009	DATE - 3/31/09	REVISED -

KANE COUNTY DIVISION OF TRANSPORTATION

DUNHAM ROAD CROSS SECTIONS

F.A. RTE.	SECTION	COUNTY	TOTAL SHEETS	SHEET NO.
361	06-00214-15-BR	KANE/DUPAGE	545	417
		CONTRACT NO. 63074		
FED. ROAD DIST. NO.	ILLINOIS	FED. AID PROJECT		


ORIGINAL	SURVED PLOTTED		UT	DIST.
NOTE BOOK	TEMPLATE			
	AREAS			
	AREAS CHECKED			



CUT = 7.88 S.F.	
FILL = 1940.84 S.F.	
UNSUITABLE EX = 0.00 S.F.	

$$275 + 65.09$$


FILE NAME =	USER NAME = \$USER\$	DESIGNED - MAC	REVISED -	KANE COUNTY DIVISION OF TRANSPORTATION	DUNHAM ROAD CROSS SECTIONS	F.A. RTE.	SECTION	COUNTY	TOTAL SHEETS	SHEET NO.	
\$FILES\$		DRAWN - MAC	REVISED -			361	06-00214-15-BR	KANE/DUPAGE	545	418	
	PLOT SCALE = 10.0000' / IN.	CHECKED - JJT	REVISED -			CONTRACT NO. 63074					
	PLOT DATE = 3/30/2009	DATE - 3/31/09	REVISED -			SCALE:	SHEET NO.	OF	SHEETS	STA. 275+65.09	TO STA. 275+65.09

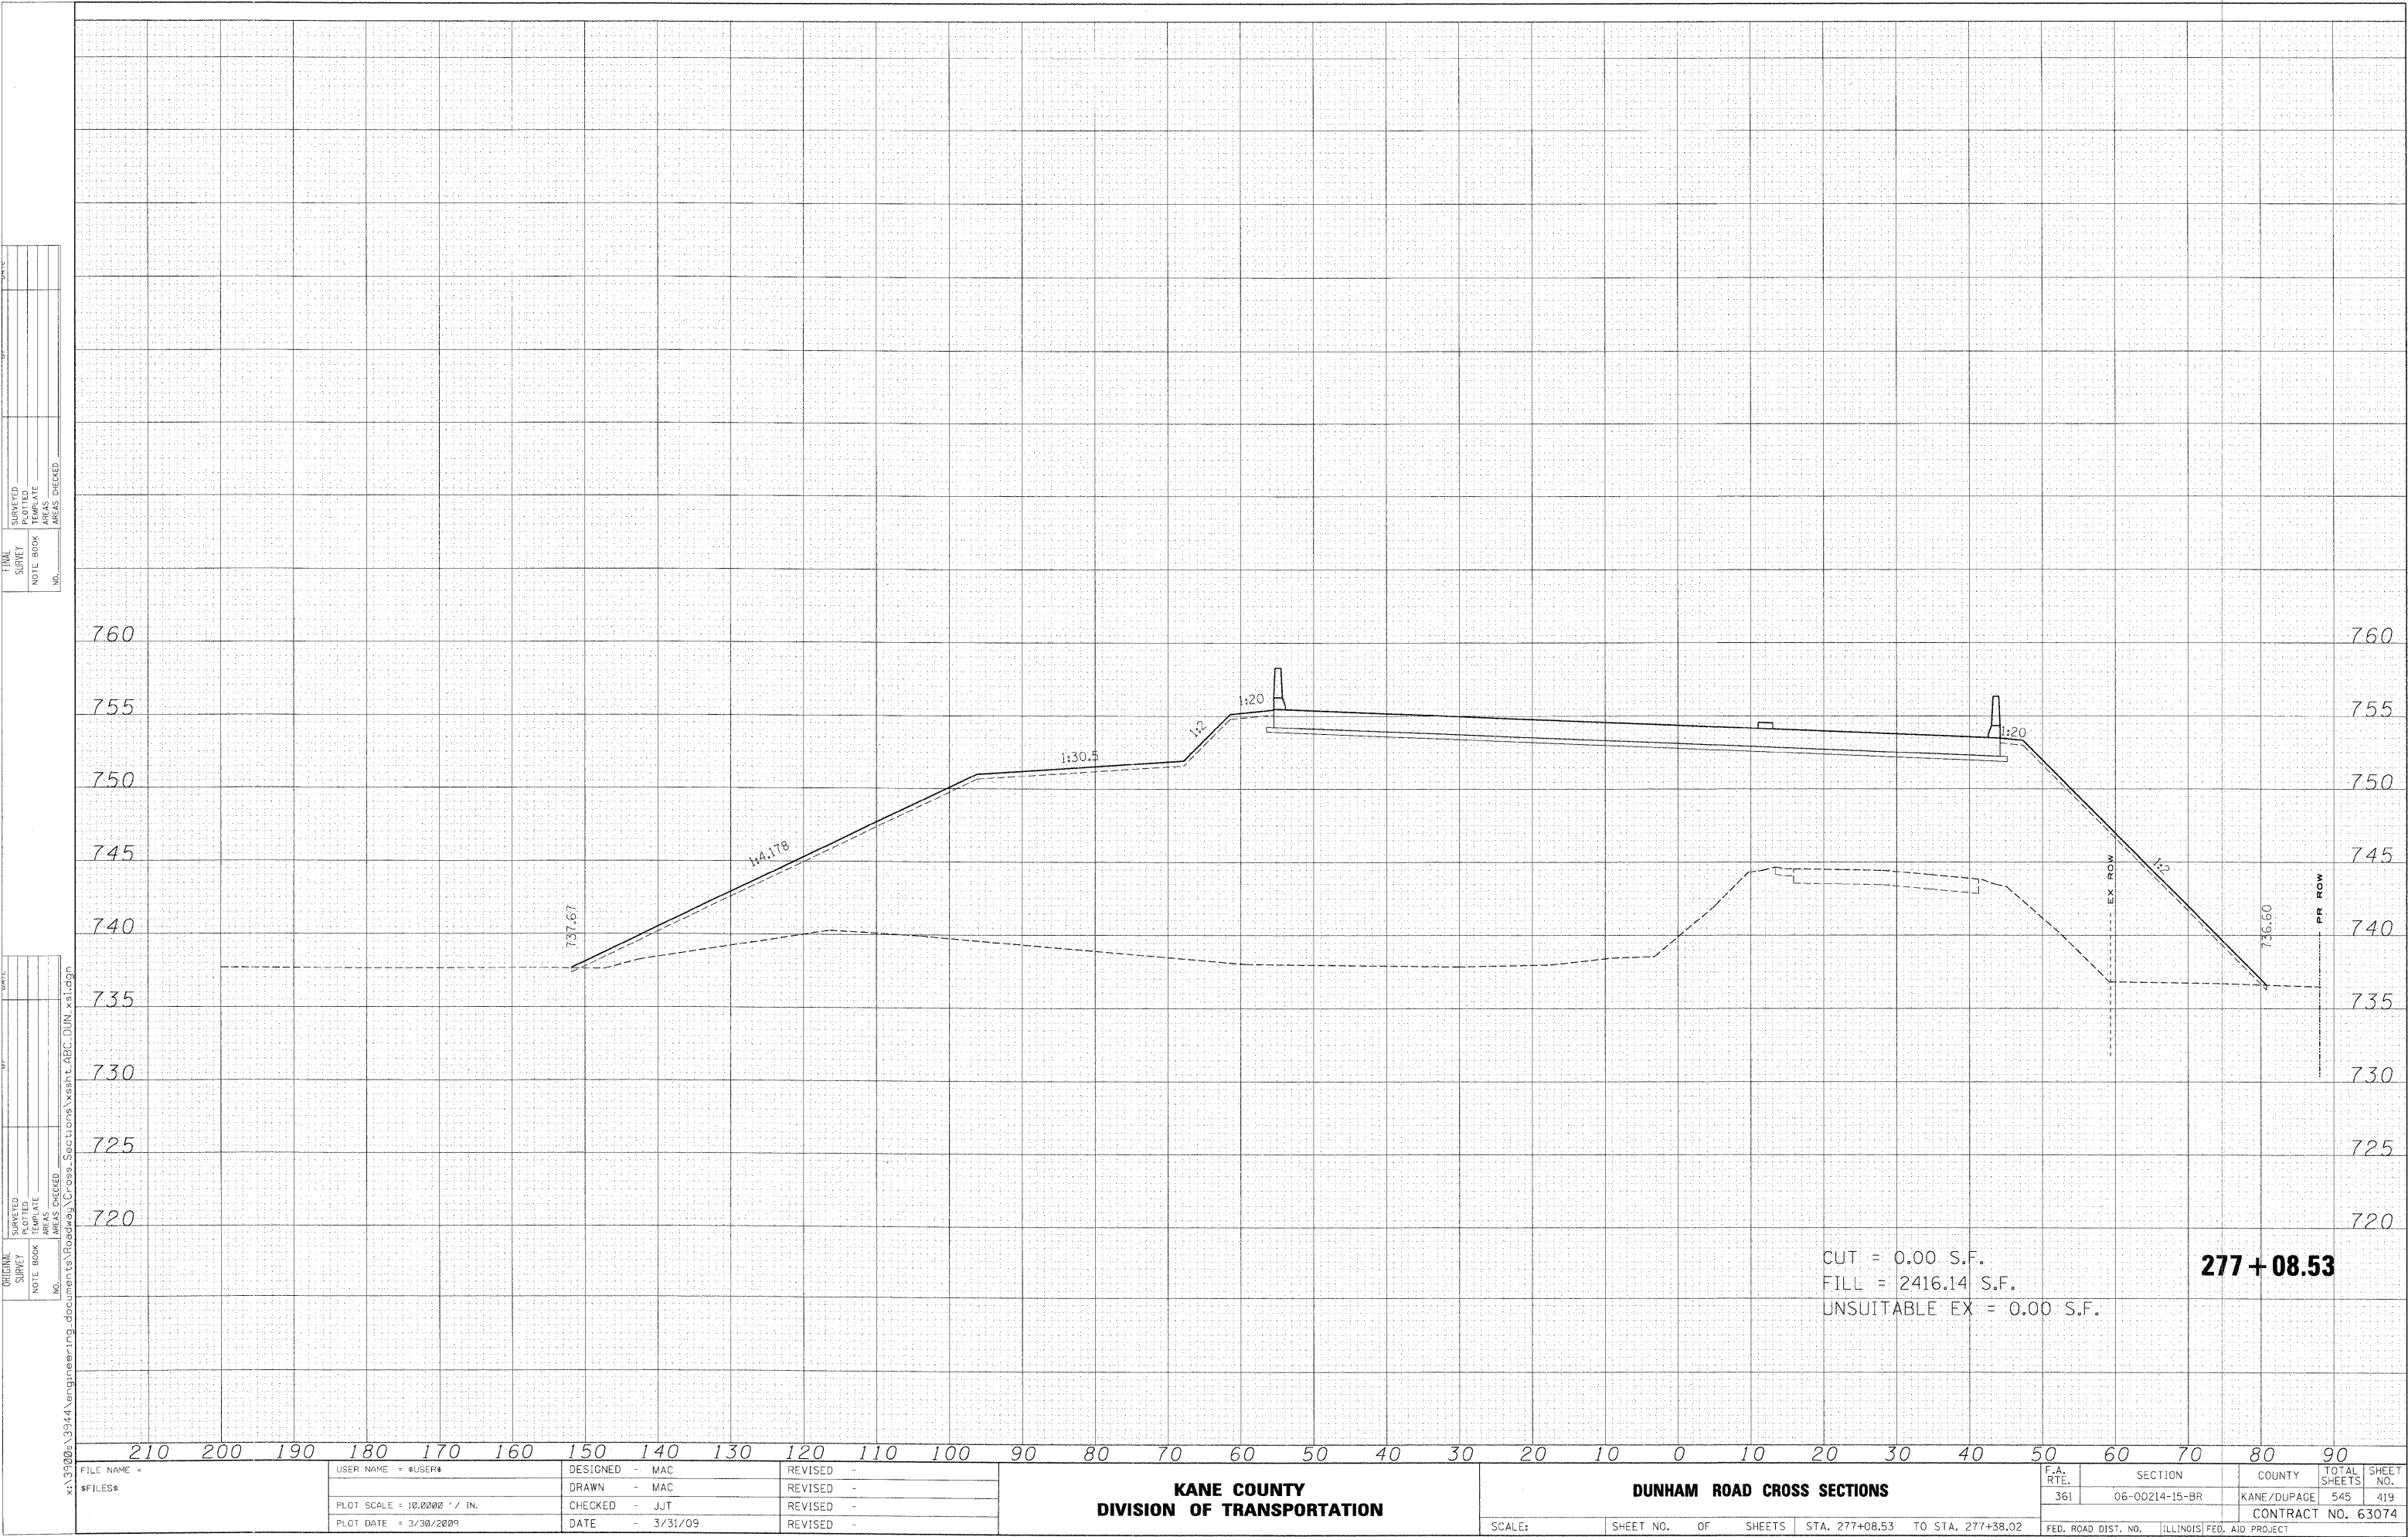

FINAL	SURVEYED
SURVEY	PLOTTED
NOTE BOOK	TEMPLATE
NO.	AREAS
	CHECKED

ORIGINAL	SURVEYED
SURVEY	PLOTTED
NOTE BOOK	TEMPLATE
NO.	AREAS
	CHECKED

x:\3900\3944\engineering documents\Roadway\Cross Sections\Sections\sect.ABC.DUN.xsl.dgn

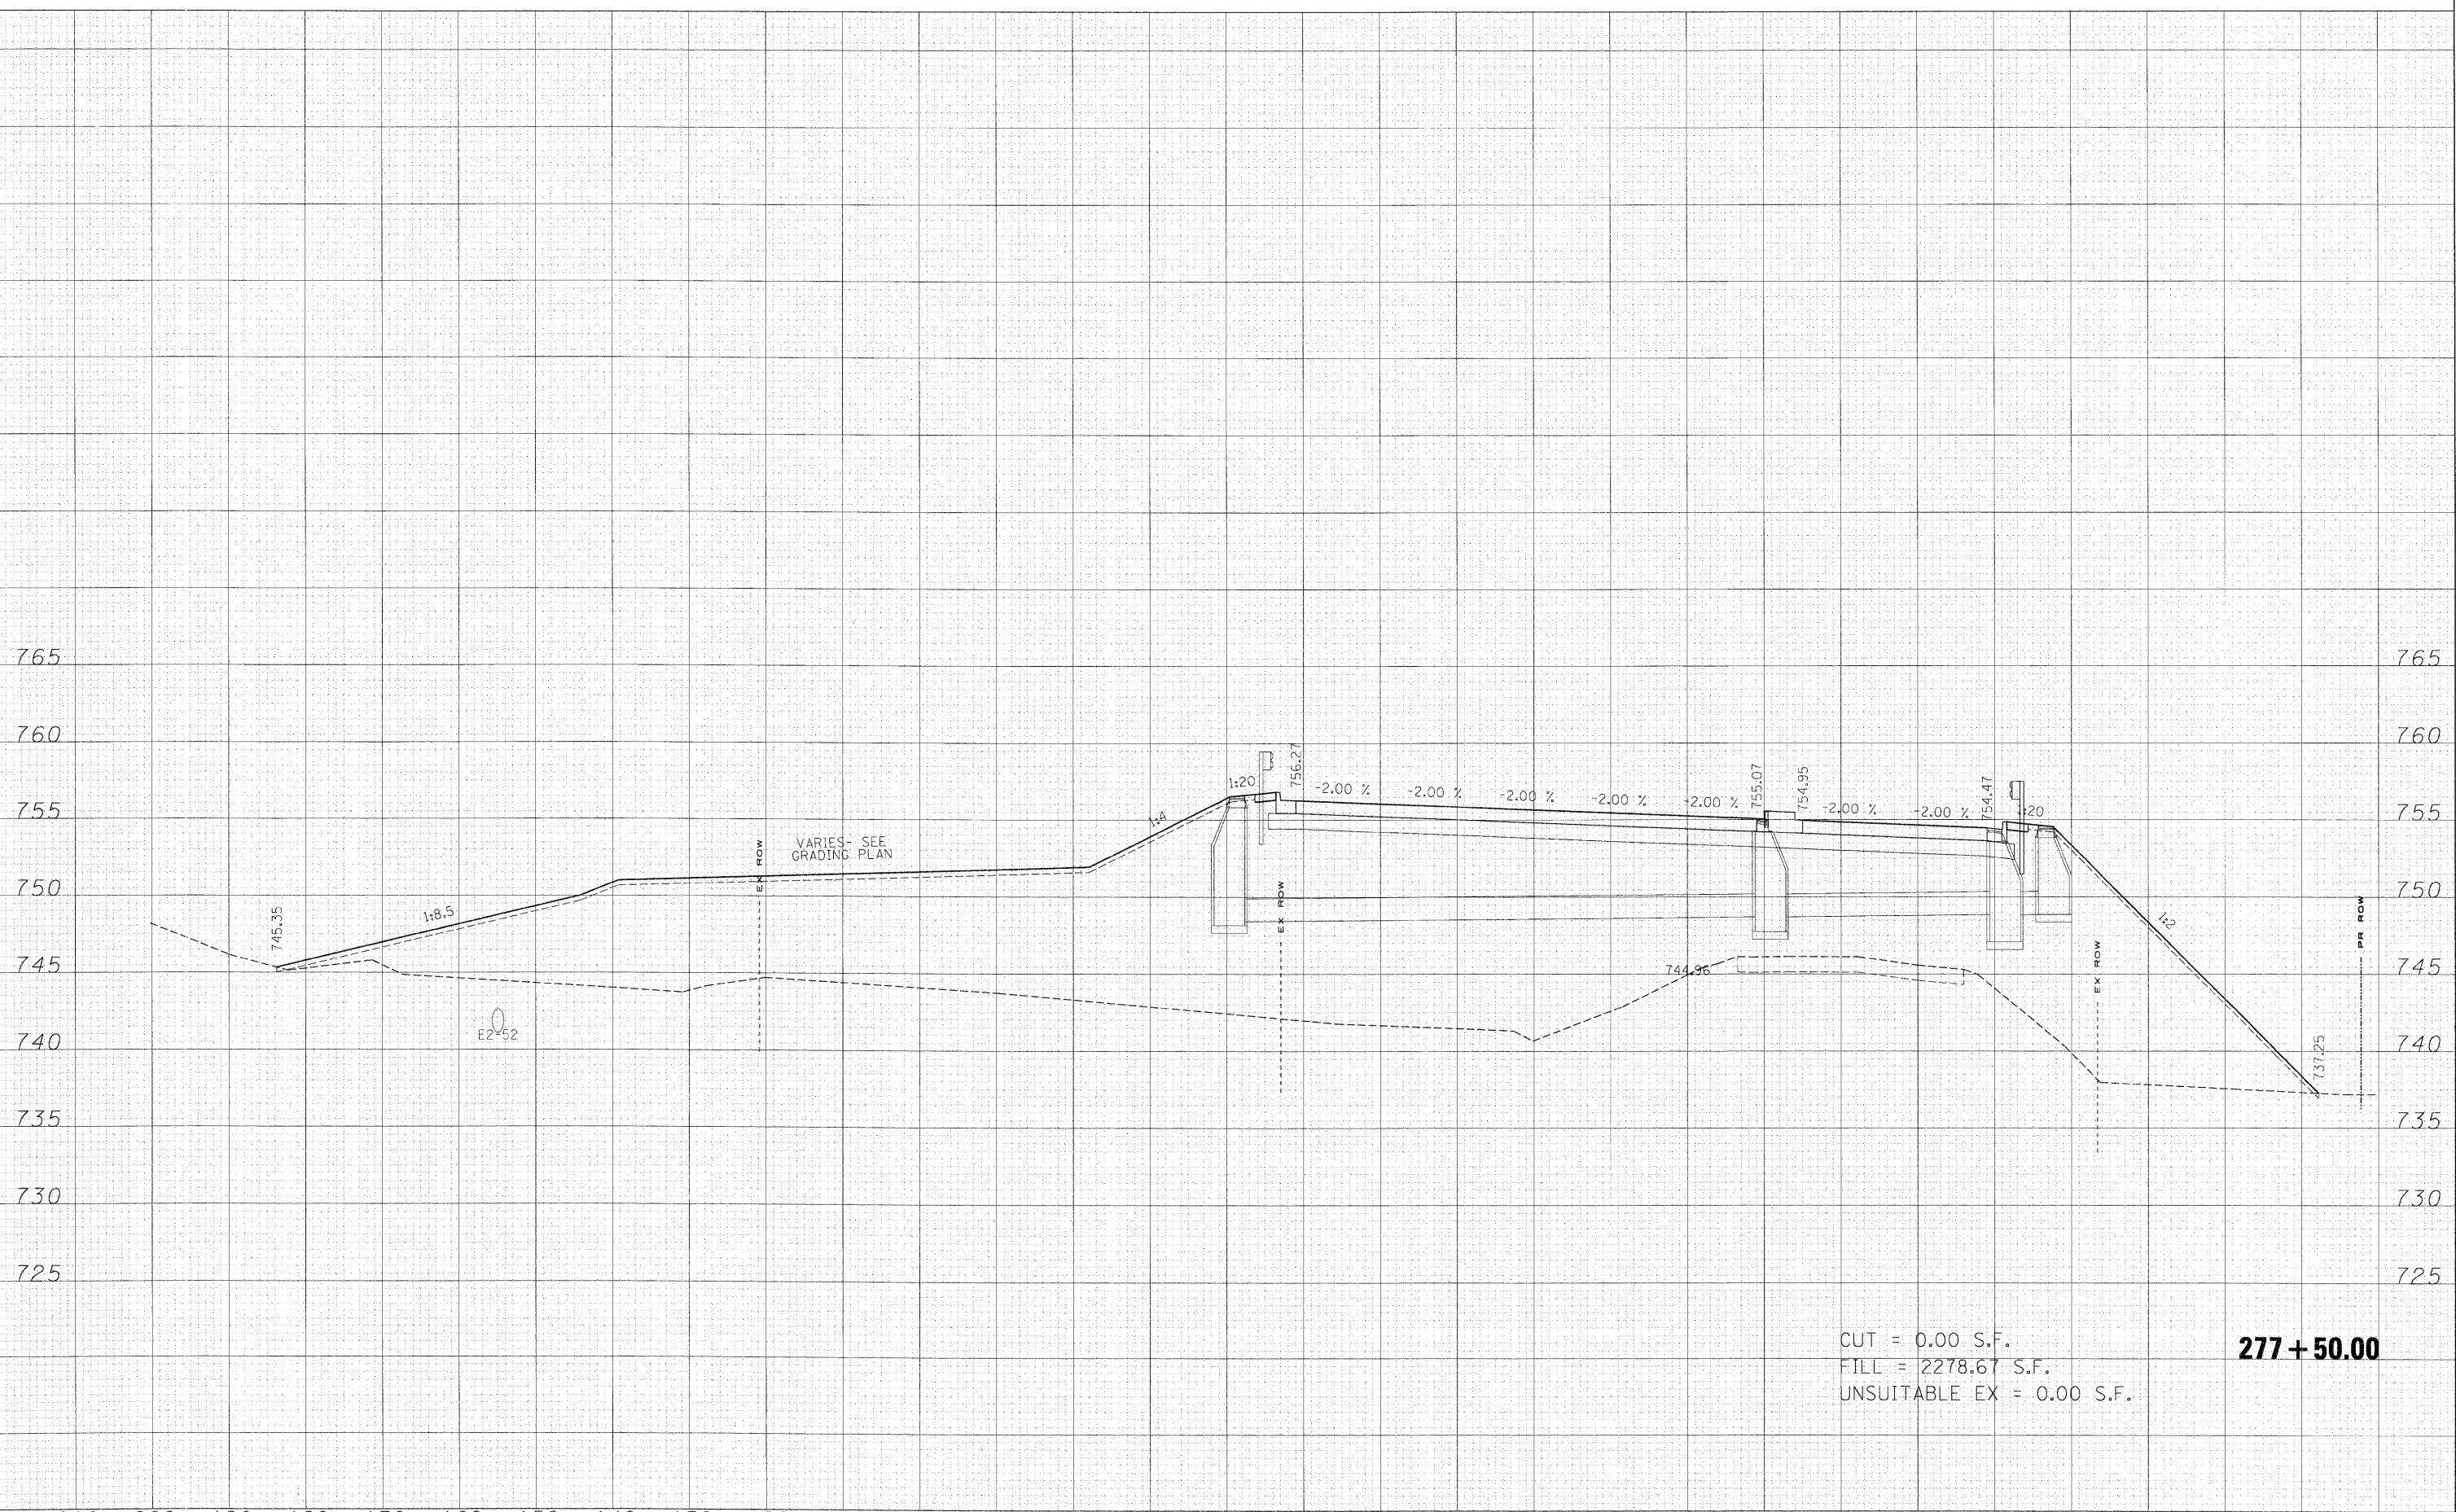

FILE NAME =	USER NAME = *USER*	DESIGNED - MAC	REVISED -	KANE COUNTY DIVISION OF TRANSPORTATION		DUNHAM ROAD CROSS SECTIONS		F.A. RTE.	SECTION	COUNTY	TOTAL SHEETS	SHEET NO.
*FILES#		DRAWN - MAC	REVISED -					361	06-00214-15-BR	KANE/DUPAGE	545	420
		CHECKED - JJT	REVISED -									
		DATE - 3/31/09	REVISED -									
PLOT SCALE = 10,0000' / IN.		PLOT DATE = 3/30/2009		SCALE:		SHEET NO. OF SHEETS		STA. 277+50.00 TO STA. 277+50.00		FED. ROAD DIST. NO. ILLINOIS FED. AID PROJECT		
										CONTRACT NO. 63074		

ORIGINAL	SURVEYED PLOTTED TEMPLATE AREAS	DRAWN BY _____ DATE _____
NOTE BOOK		
N_{O.}	AREAS CHECKED	



USER NAME = #USER#	DESIGNED - MAC	REVISED -	KANE COUNTY DIVISION OF TRANSPORTATION	DUNHAM ROAD CROSS SECTIONS	F.A. RTE.	SECTION	COUNTY	TOTAL SHEETS	SHEET NO.	
PLOT SCALE = 10.0000 ' / IN.	DRAWN - MAC	REVISED -			361	06-00214-15-BR	KANE/DUPAGE	545	421	
PLOT DATE = 3/30/2009	CHECKED - JJT	REVISED -			CONTRACT NO. 63074					
DATE - 3/31/09	REVISED -									
			SCALE:	SHEET NO.	OF	SHEETS	STA. 278+00.00	TO STA. 278+00.00	FED. ROAD DIST. NO.	ILLINOIS FED. AID PROJECT

				DATE
SURVEYED				
PLOTTED				
TEMPLATE				
AREAS				
AREAS CHECKED				
NO.				
NOTE BOOK				
SURVEY				
ORIGINAL				




CUT = 508.05 S.F.
FILL = 860.94 S.F.
UNSUITABLE EX = 0.00 S.F.


278 + 50.00

KANE COUNTY DIVISION OF TRANSPORTATION


DUNHAM ROAD CROSS SECTIONS

F.A. RTE.	SECTION	COUNTY	TOTAL SHEETS	SHEET NO.
361	06-00214-15-BR	KANE/DUPAGE	545	422
		CONTRACT NO. 63074		
FED. ROAD DIST. NO.		ILLINOIS FED. AID PROJECT		

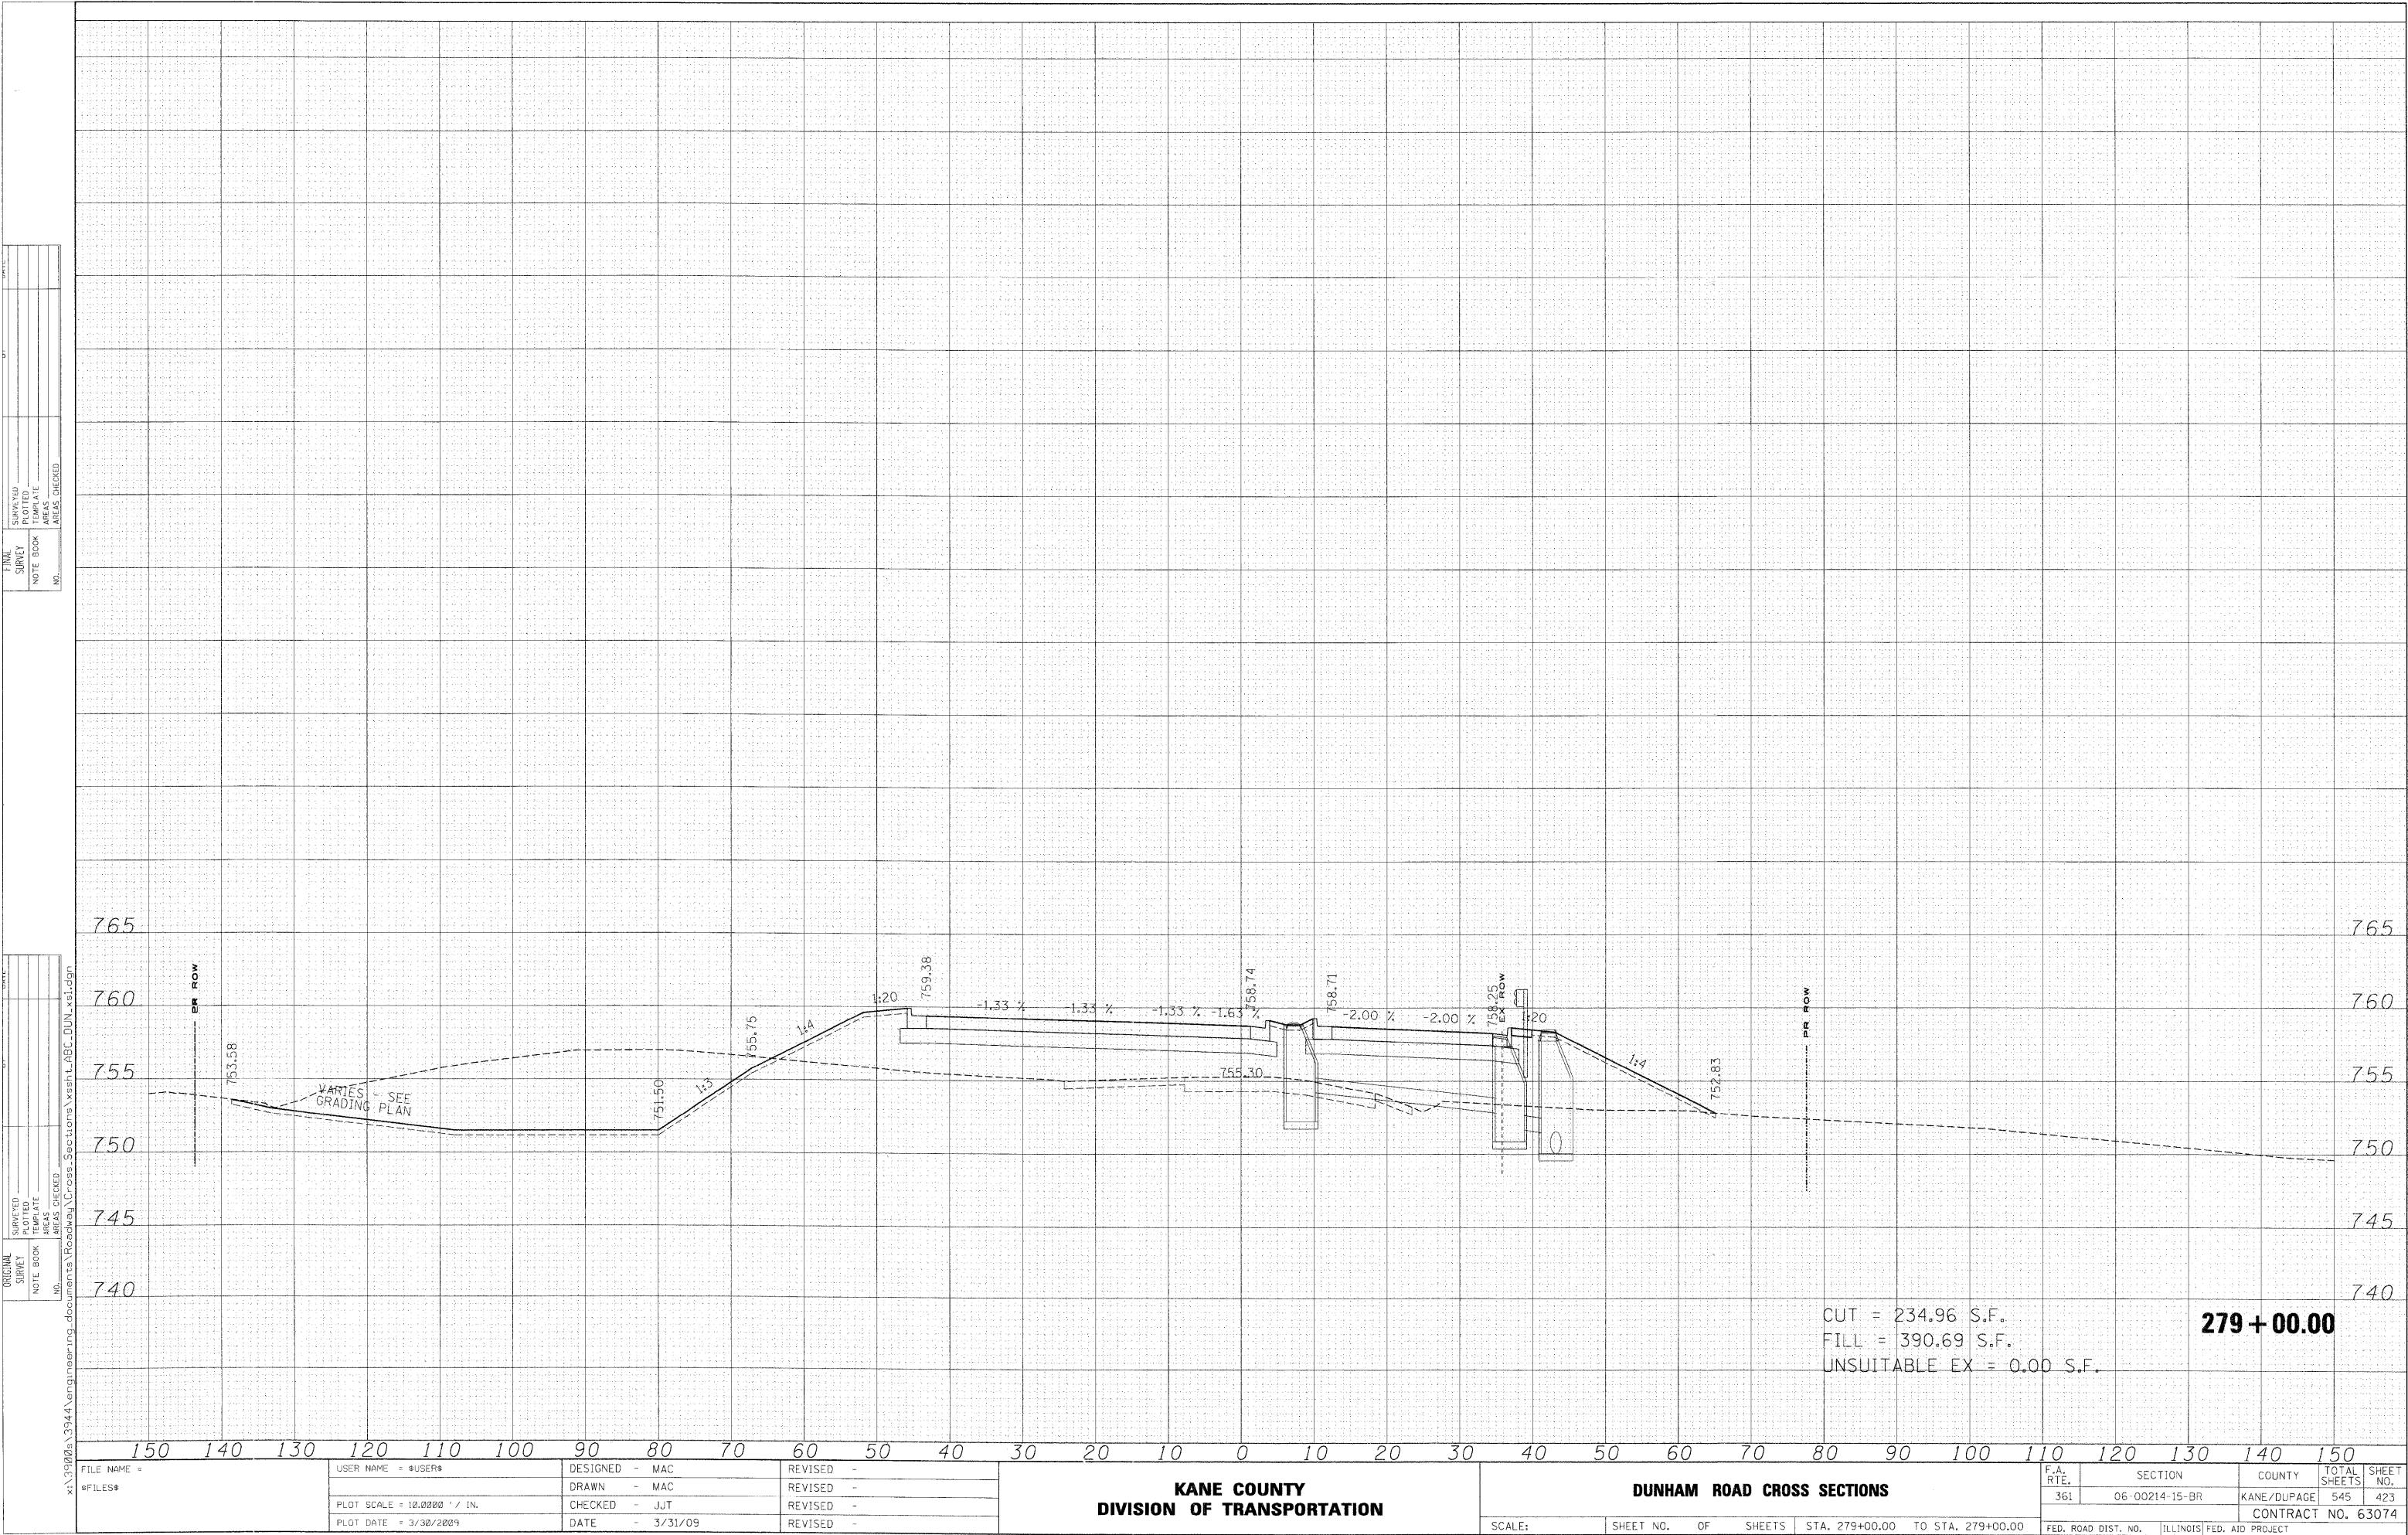

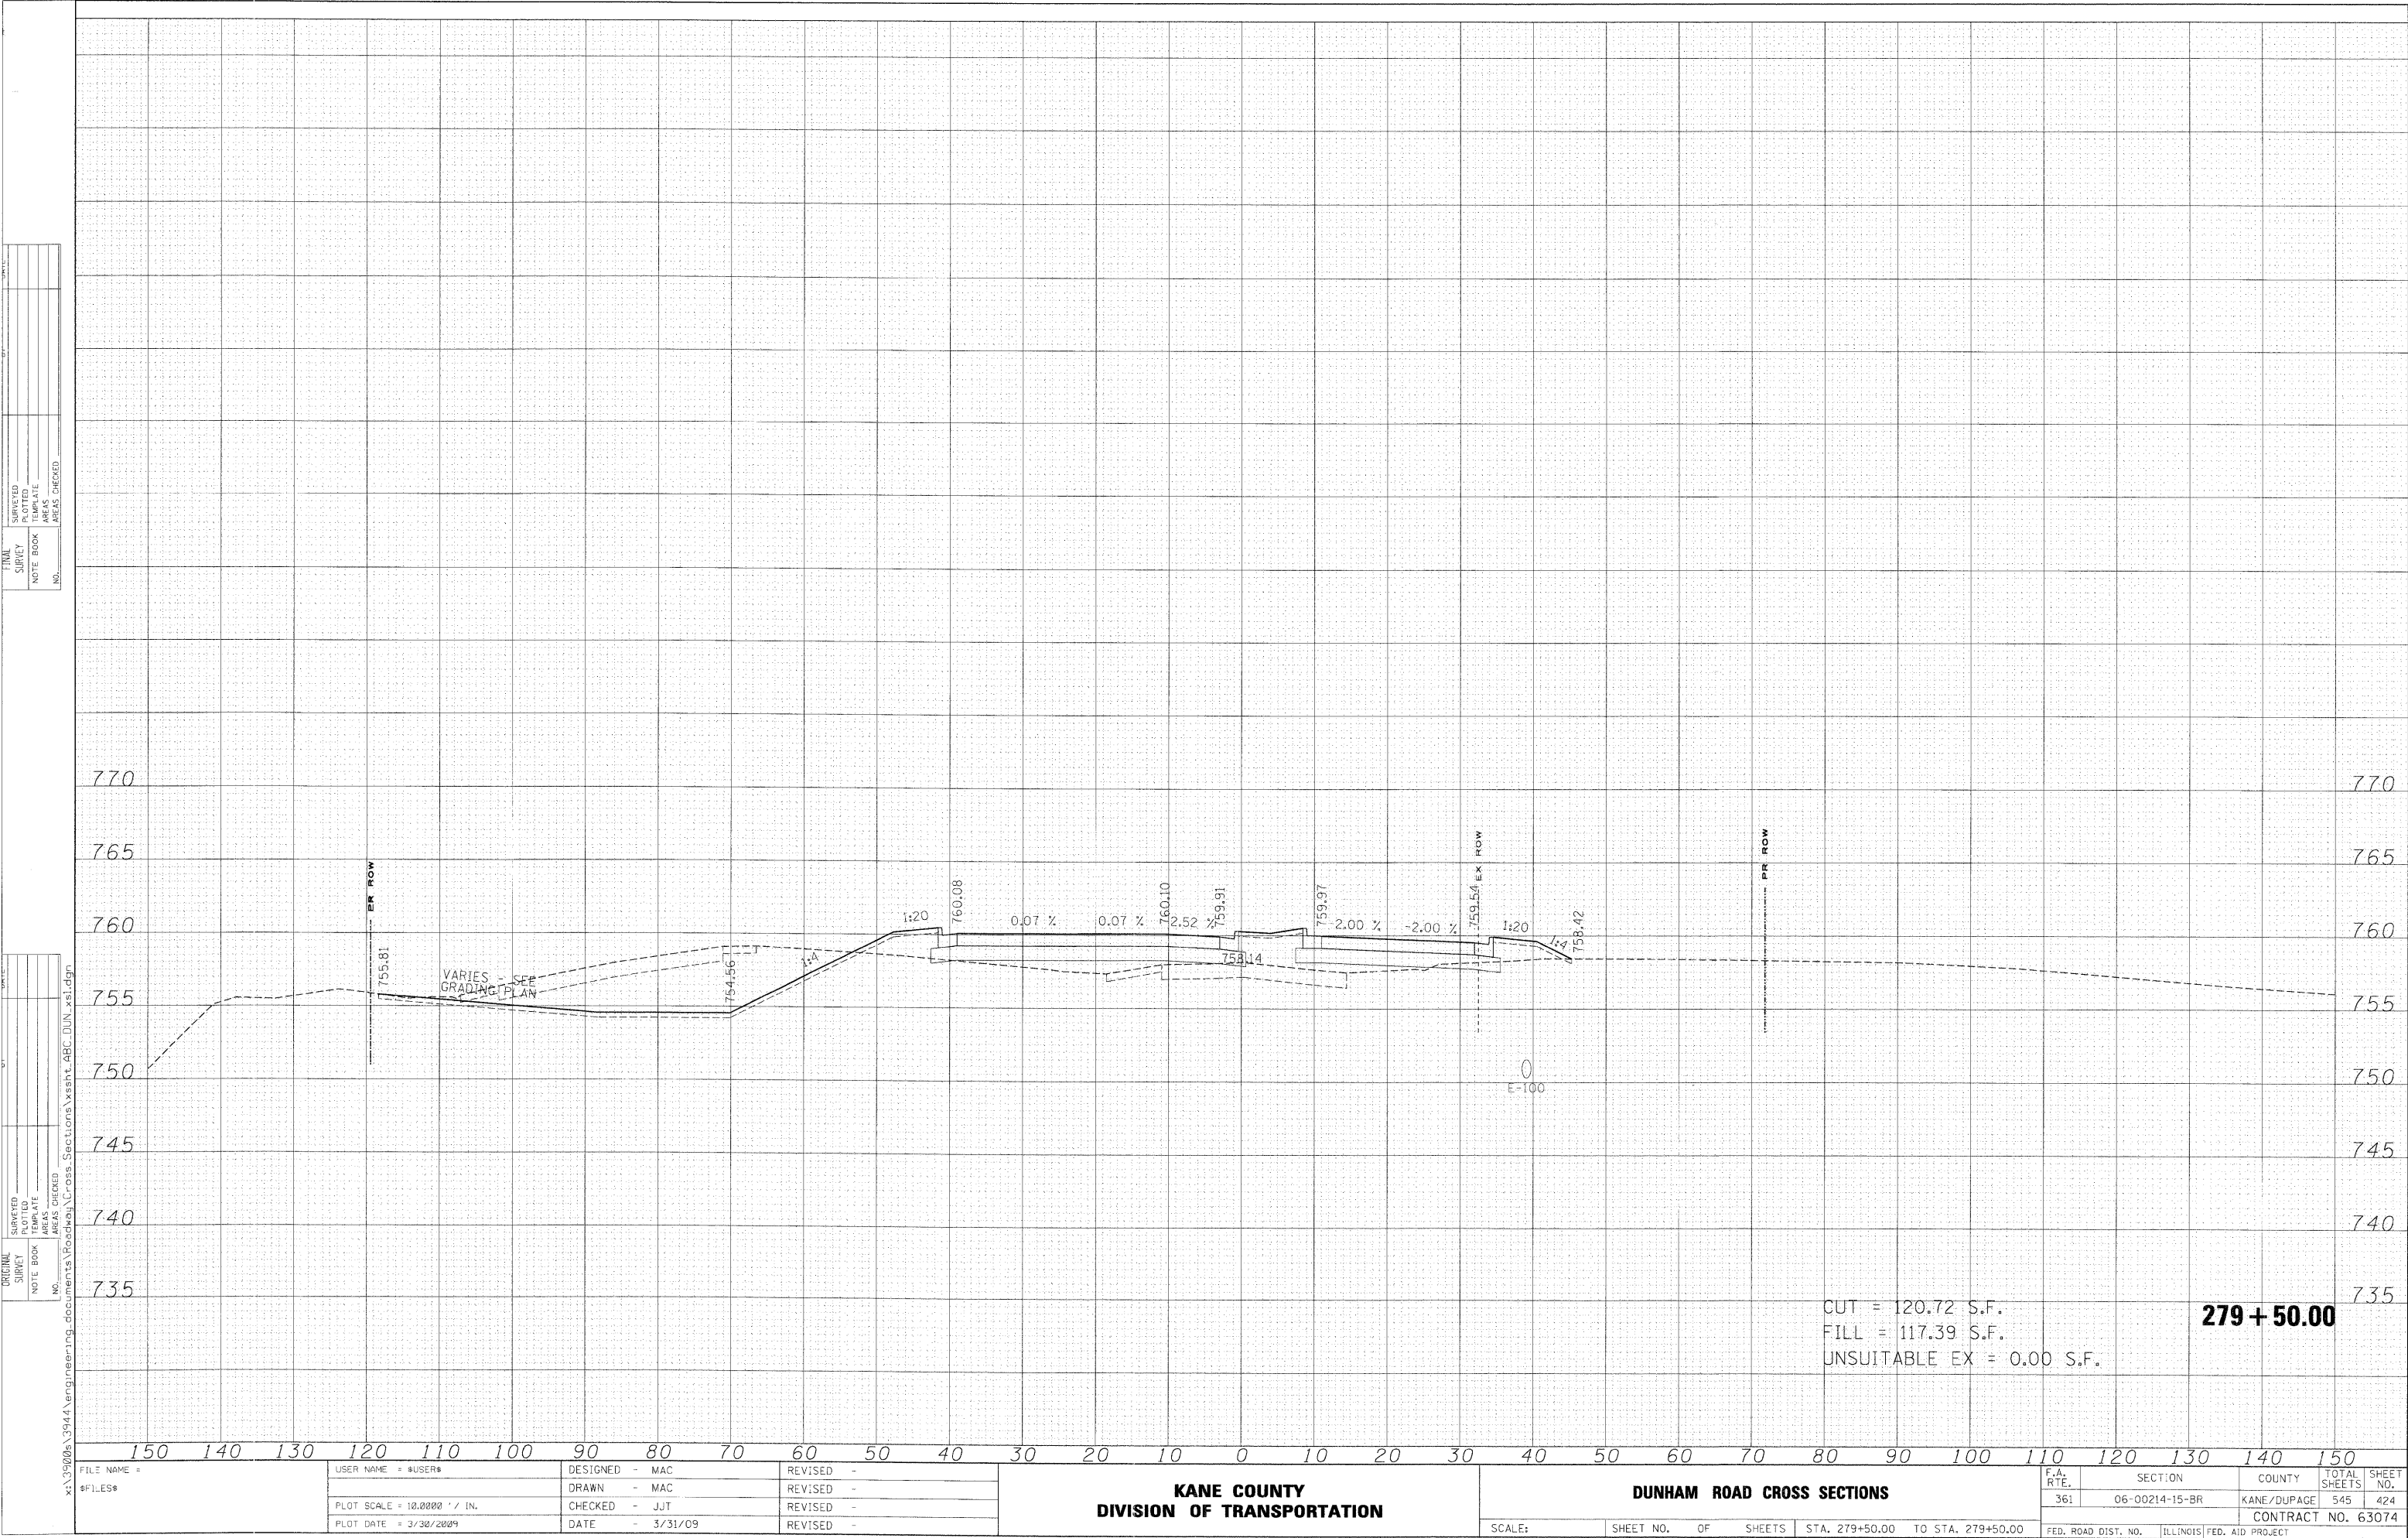

FINAL	DATE		SURVEYED	BY	NO.	DATE	BY	NO.	DATE	BY	NO.					
	DATE															
	DATE															
	DATE															
ORIGINAL	DATE		SURVEYED	BY	NO.	DATE	BY	NO.	DATE	BY	NO.					
	DATE															
	DATE															
	DATE															
FILE NAME		USER NAME		DESIGNED		DRAWN		CHECKED		DATE						
FILES		#USER*		- MAC		- MAC		- JJT		- 3/31/09						
PLOT SCALE = 10.0000' / IN.		PLOT DATE = 3/30/2009		REVISED		REVISED		REVISED		REVISED						

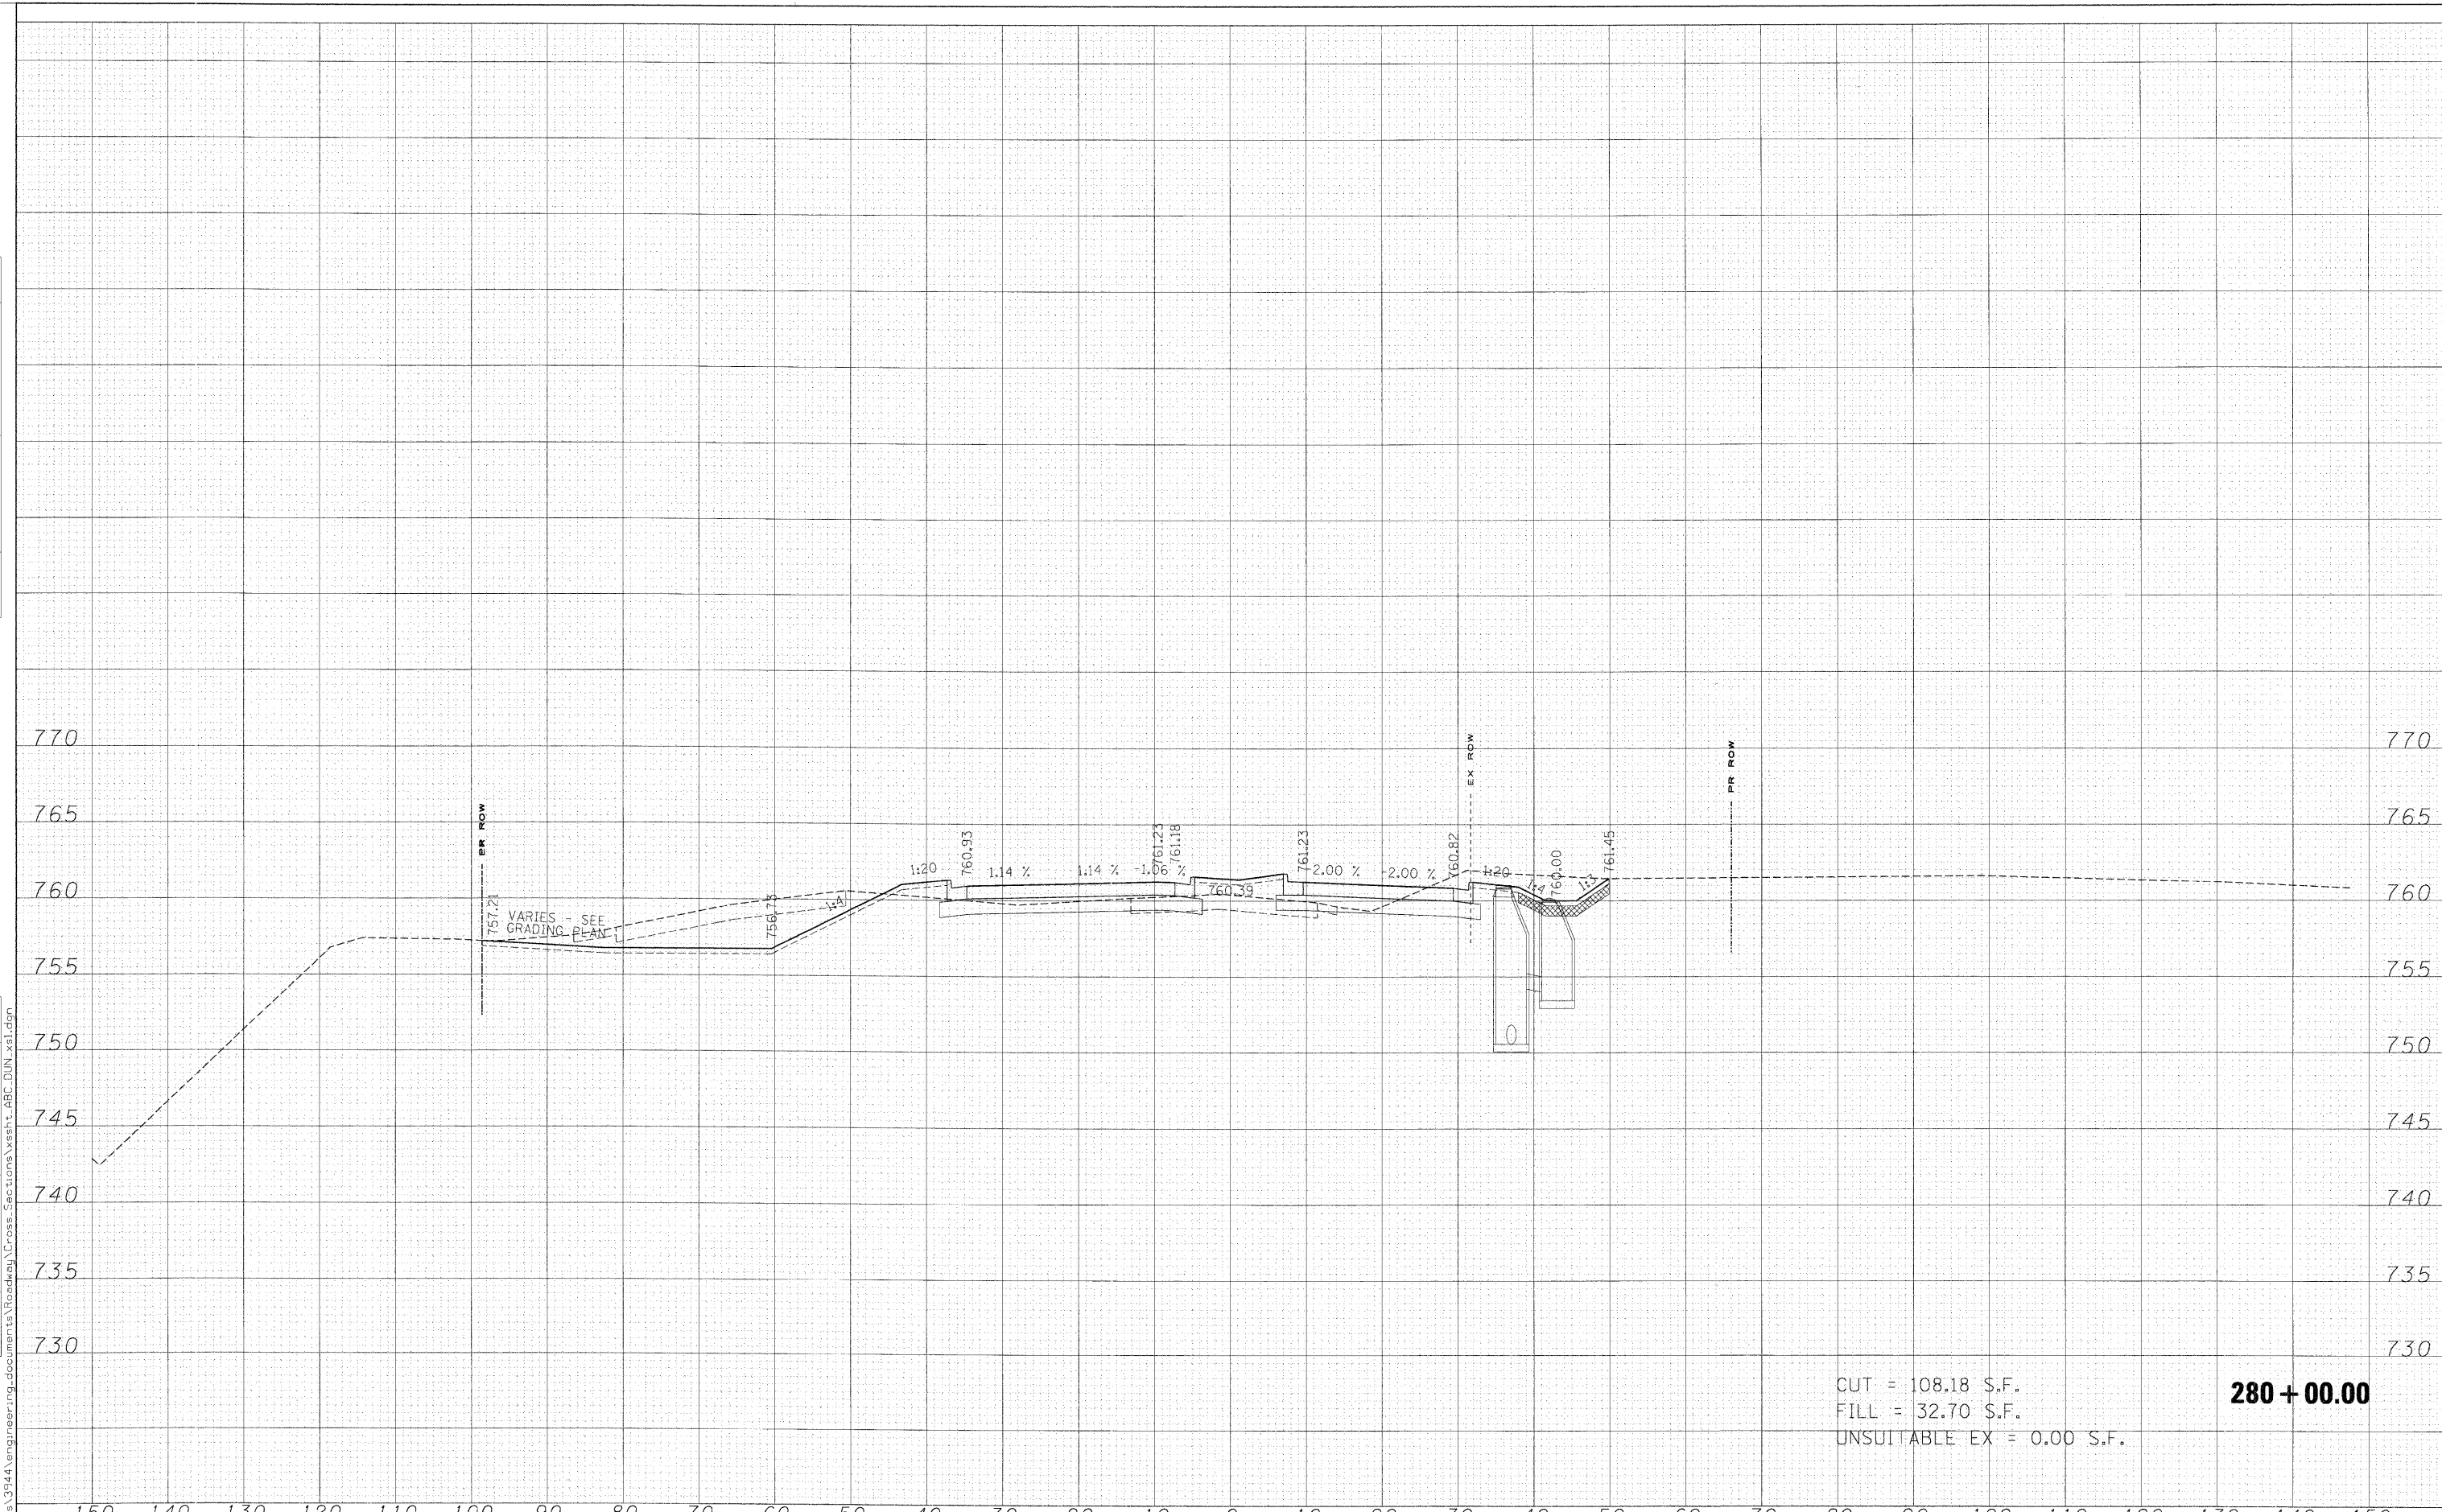

CUT = 108.18 S.F.
FILL = 32.70 S.F.
UNSUITABLE EX = 0.00 S.F.

280 + 00.00

x: 13000	FILE NAME *	USER NAME = \$USER\$	DESIGNED - MAC	REVISED -	KANE COUNTY DIVISION OF TRANSPORTATION	DUNHAM ROAD CROSS SECTIONS					F.A. RTE.	SECTION	COUNTY	TOTAL SHEETS	SHEET NO.
	\$FILES*		DRAWN - MAC	REVISED -		361	06-00214-15-BR	KANE/DUPAGE	545	425					
	PLOT SCALE = 10.0000' / IN.	CHECKED - JJT	REVISED -	CONTRACT NO. 63074											
	PLOT DATE = 3/30/2009	DATE - 3/31/09	REVISED -	SCALE:		SHEET NO.	OF	SHEETS	STA. 280+00.00	TO STA. 280+00.00	FED. ROAD DIST. NO.	ILLINOIS	FED. AID PROJECT		

ORIGINAL				DATE
SURVEY	SURVEYED			
	PLOTTED			
NOTE BOOK	TEMPLATE			
	AREAS			
	AREAS CHECKED			
NO.				




FILE NAME =	USER NAME = *USER*	DESIGNED - MAC	REVISED -	KANE COUNTY DIVISION OF TRANSPORTATION	DUNHAM ROAD CROSS SECTIONS	F.A. RTE.	SECTION	COUNTY	TOTAL SHEETS	SHEET NO.	
FILES		DRAWN - MAC	REVISED -			361	06-00214-15-BR	KANE/DUPAGE	545	426	
	PLOT SCALE = 10.0000' / IN.	CHECKED - JJT	REVISED -			CONTRACT NO. 63074					
	PLOT DATE = 3/30/2009	DATE - 3/31/09	REVISED -			SCALE:	SHEET NO.	OF	SHEETS	STA. 280+50.00 TO STA. 280+50.00	FED. ROAD DIST. NO.

ORIGINAL	SURVEYED _____	DY _____	DATE _____
SURVEY	PLOTTED _____		
NOTE BOOK	TEMPLATE _____		
	AREAS _____		
N.O.	AREAS CHECKED _____		





66/17 FILE NAME = \$FILE\$	USER NAME = \$USER\$ DESIGNED - MAC REVISED -	KANE COUNTY DIVISION OF TRANSPORTATION	DUNHAM ROAD CROSS SECTIONS					F.A. RTE. 361	SECTION 06-00214-15-BR	COUNTY KANE/DUPAGE	TOTAL SHEETS 545	SHEET NO. 427
	DRAWN - MAC REVISED -											
	PLOT SCALE = 10.0000' / IN. CHECKED - JJT REVISED -											
	PLOT DATE = 3/30/2009 DATE - 3/31/09 REVISED -											
			SCALE:	SHEET NO. OF SHEETS	STA. 281+00.00 TO STA. 281+00.00	FED. ROAD DIST. NO. ILLINOIS FED. AID PROJECT						
								CONTRACT NO. 63074				

ORIGINAL	SURVEYED _____	DATE _____
SURVEY	PLOTTED _____	
NOTE BOOK	TEMPLATE _____	
	AREAS _____	
	AREAS CHECKED _____	
NO. _____		

 


USER NAME = #USER#			DESIGNED - MAC	REVISED -	KANE COUNTY DIVISION OF TRANSPORTATION	DUNHAM ROAD CROSS SECTIONS					F.A. RTE.	SECTION		COUNTY	TOTAL SHEETS	SHEET NO.
			DRAWN - MAC	REVISED -		361	06-00214-15-BR		KANE/DUPAGE	545	428					
PLOT SCALE = 10.0000' / IN.			CHECKED - JJT	REVISED -									CONTRACT NO. 63074			
PLOT DATE = 3/30/2009			DATE - 3/31/09	REVISED -		SCALE:		SHEET NO. OF SHEETS		STA. 281+50.00 TO STA. 281+50.00		FED. ROAD DIST. NO.		ILLINOIS FED. AID PROJECT		

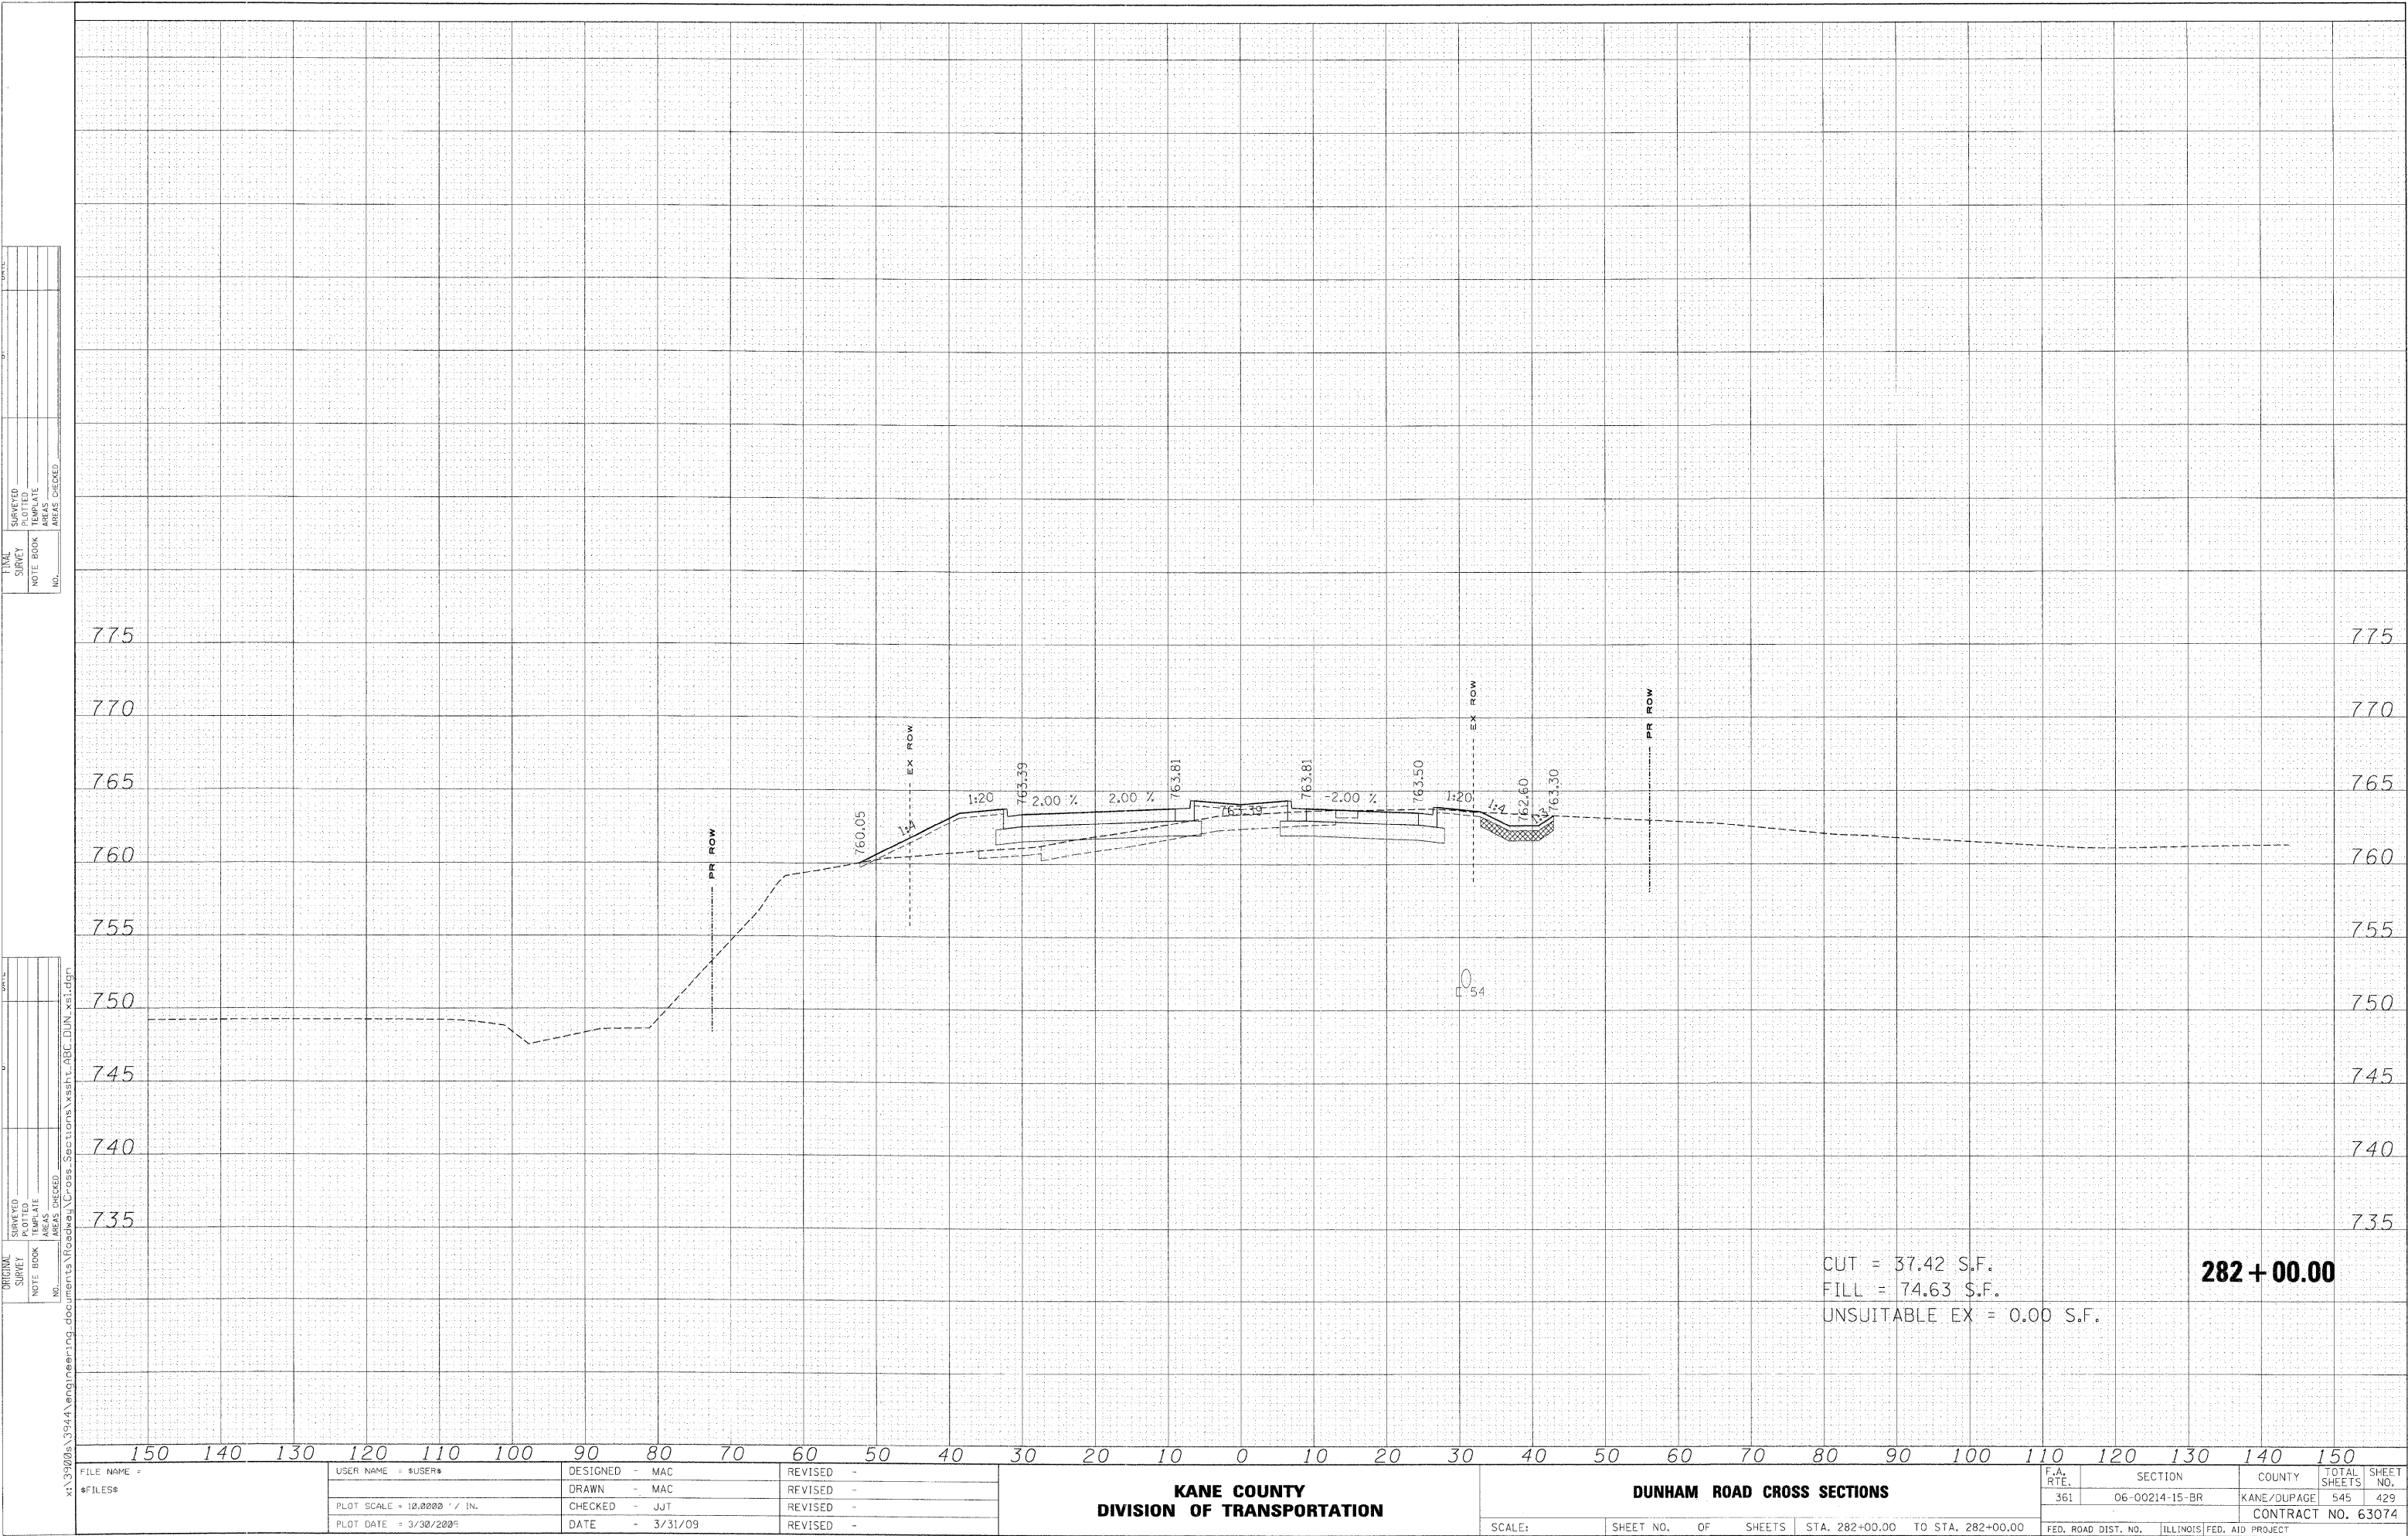

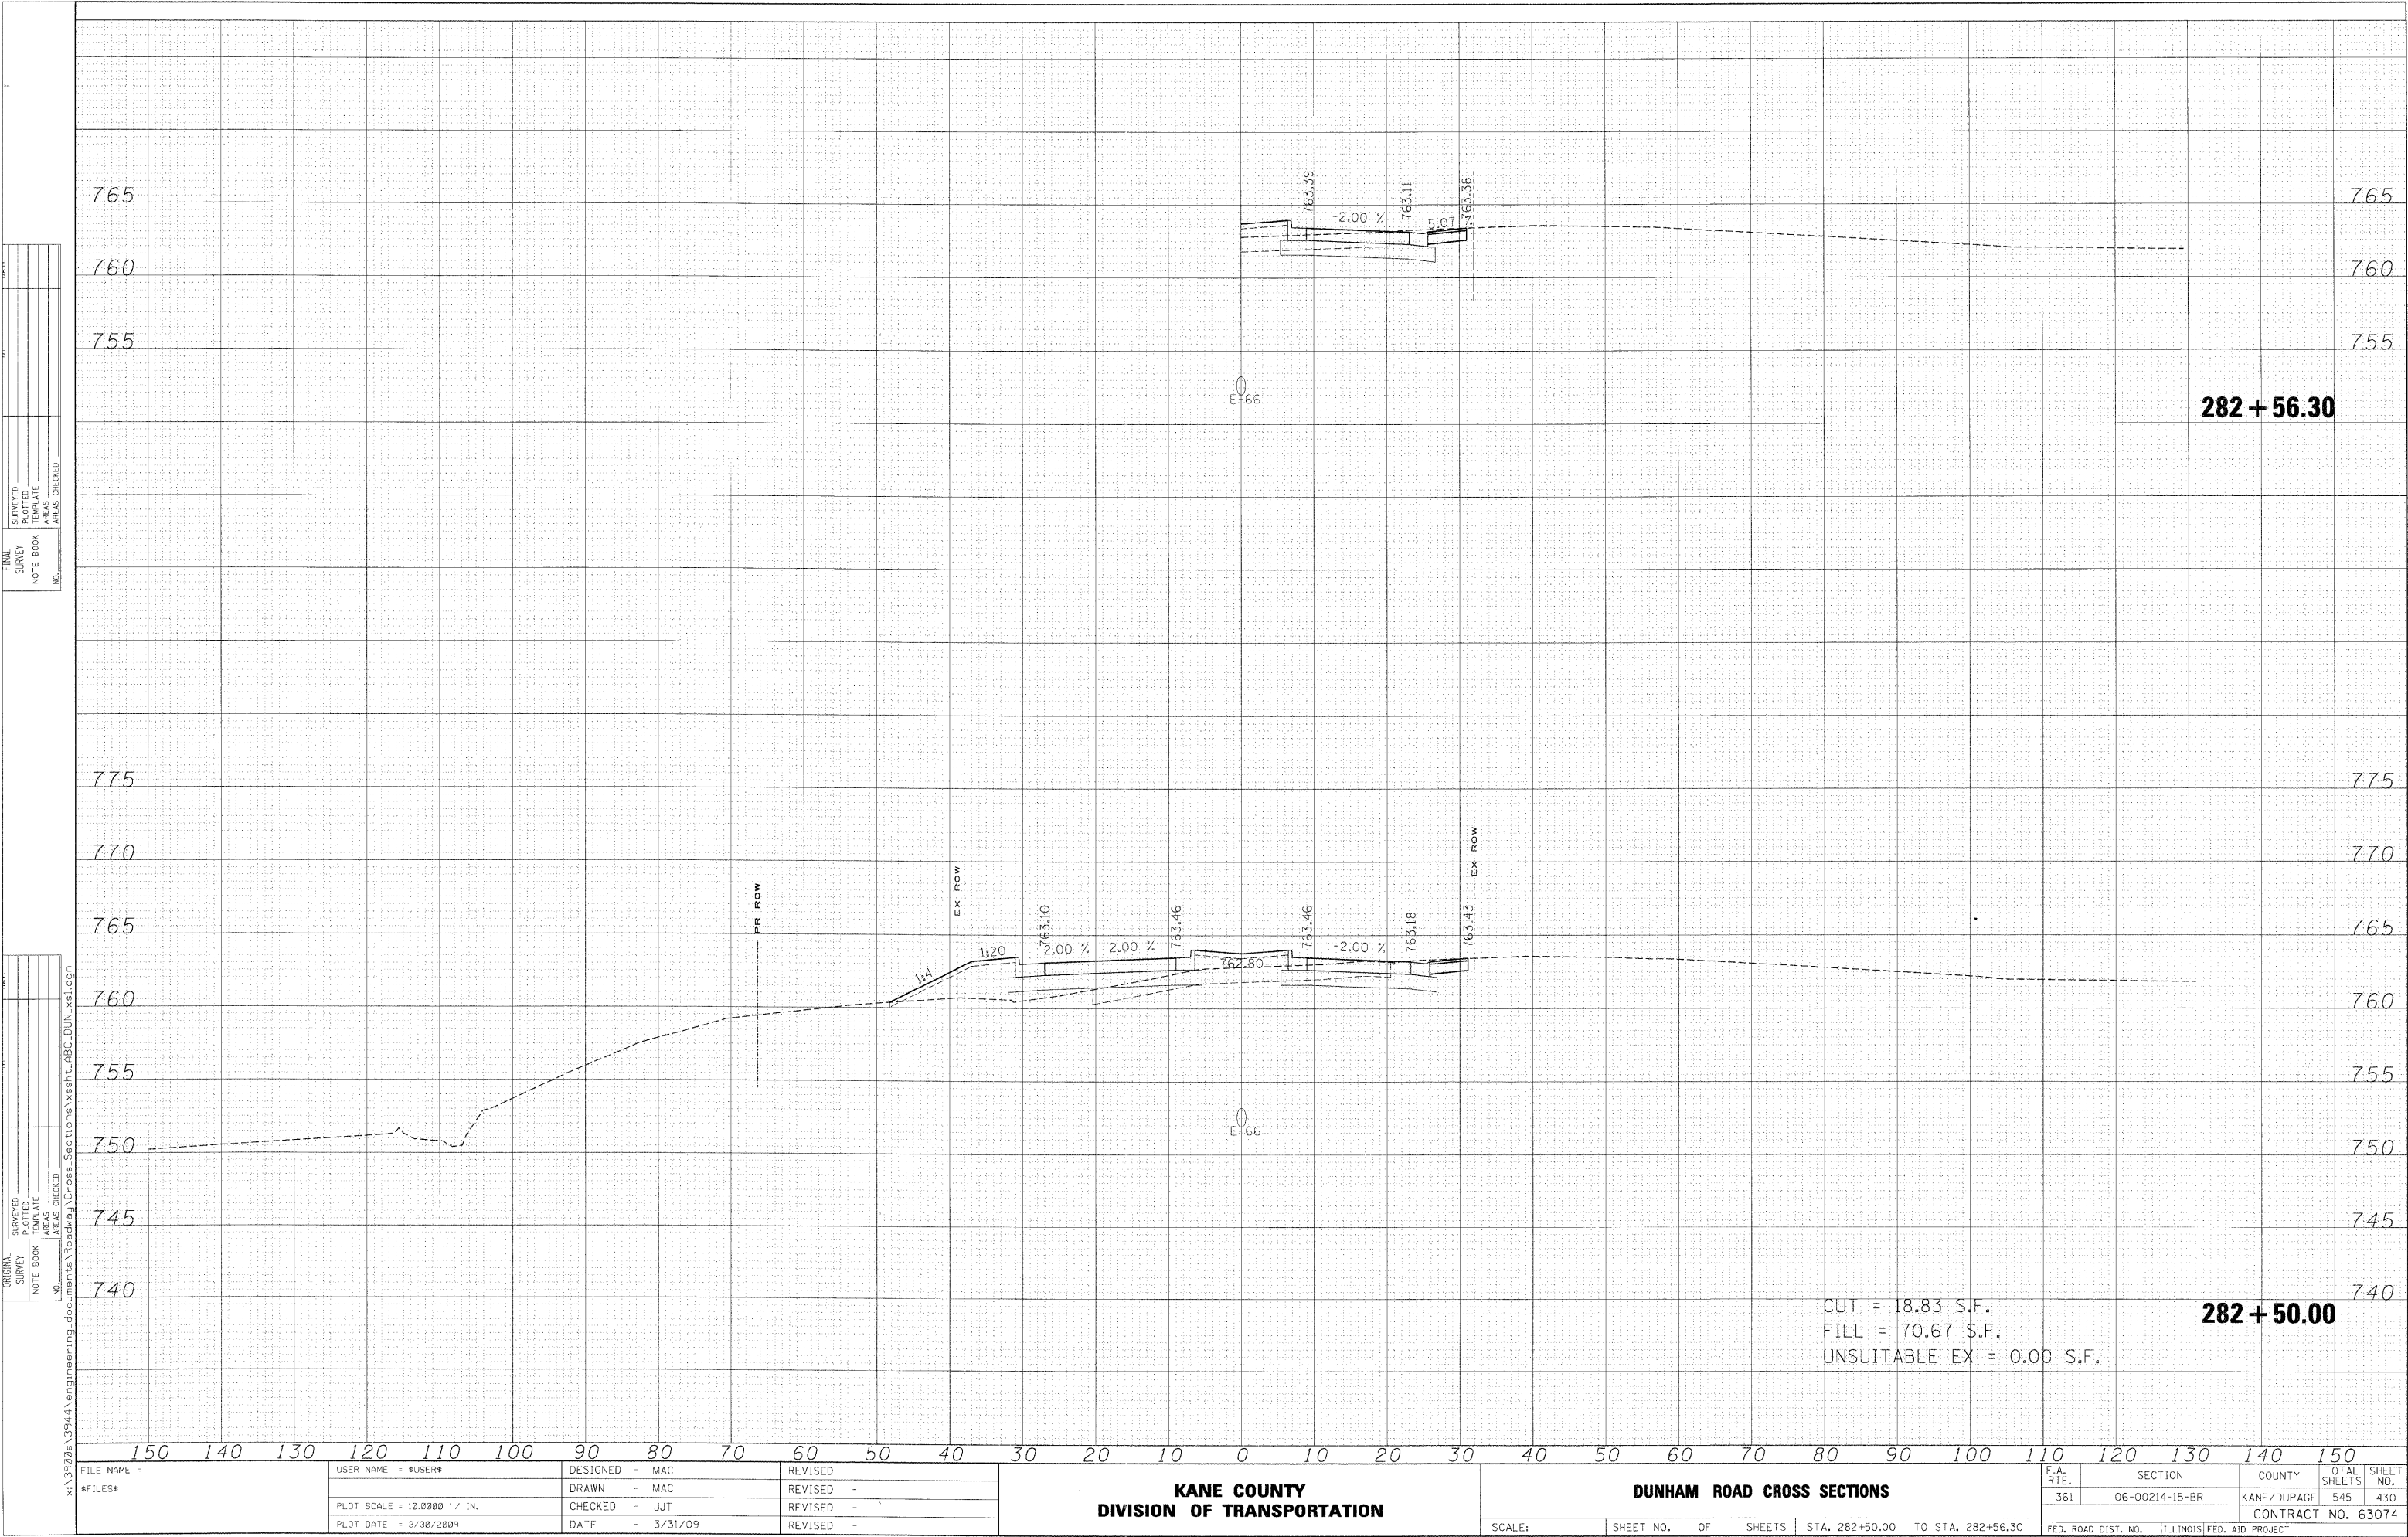


ORIGINAL	SURVEYED	DATE
SURVEY	PLOTTED	
NOTE BOOK	TEMPLATE	
	AREAS	
NO.	AREAS CHECKED	

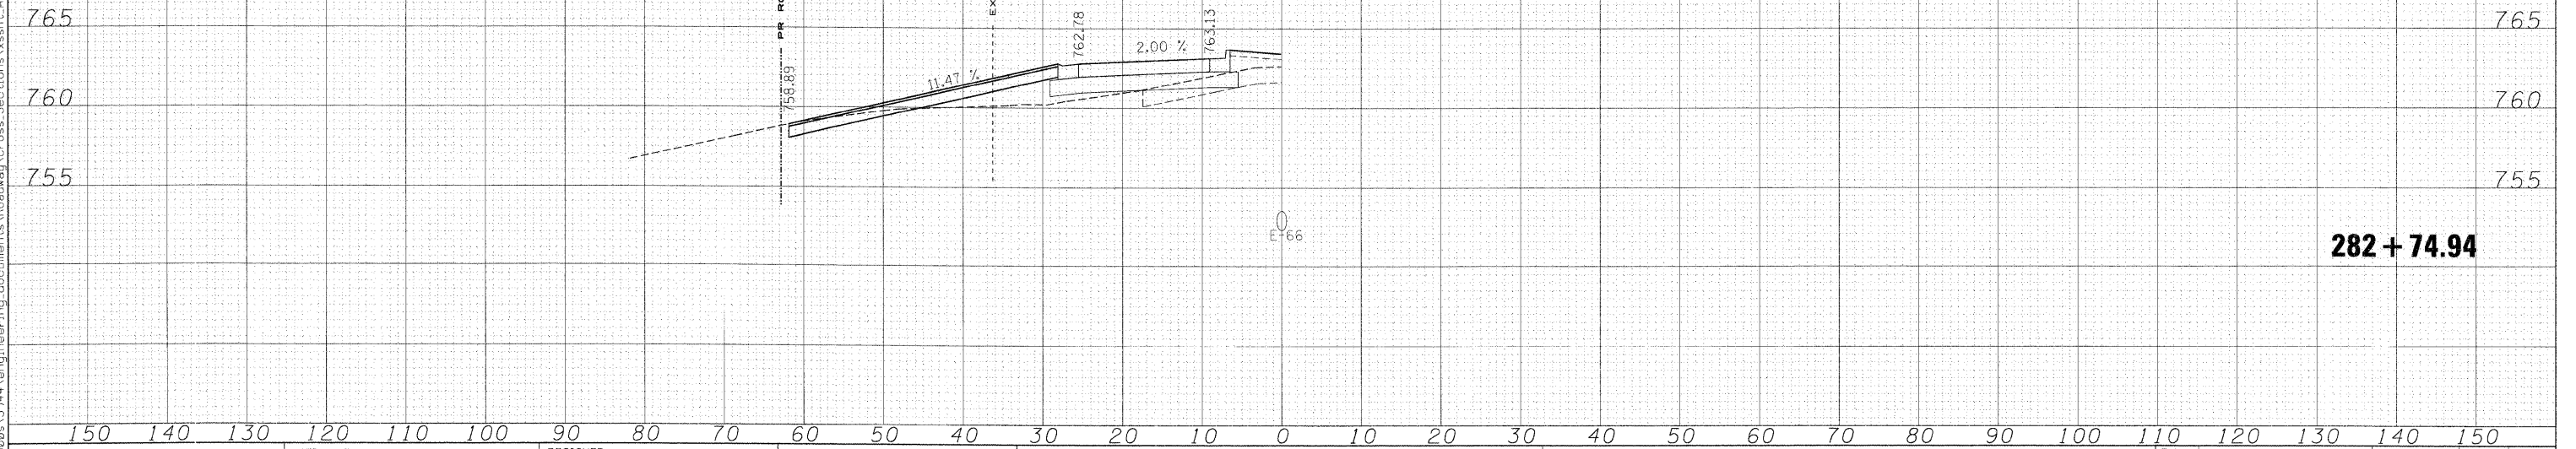

FILE NAME = #FILES#	USER NAME = #USER#	DESIGNED - MAC	REVISED -	KANE COUNTY DIVISION OF TRANSPORTATION	DUNHAM ROAD CROSS SECTIONS				F.A. RTE.	SECTION	COUNTY	TOTAL SHEETS	SHEET NO.
		DRAWN - MAC	REVISED -		361	06-00214-15-BR	KANE/DUPAGE	545	431				
	PLOT SCALE = 10.0000' / IN.	CHECKED - JJT	REVISED -		CONTRACT NO. 63074								
	PLOT DATE = 3/30/2009	DATE - 3/31/09	REVISED -										
				SCALE:	SHEET NO.	OF	SHEETS	STA. 282+74.94	TO STA. 282+74.94	FED. ROAD DIST. NO.	ILLINOIS	FED. AID PROJECT	

FINAL	SURVEYED _____	D ₁ _____	DATE _____
SURVEY	PLOTTED _____		
NOTE BOOK	TEMPLATE _____		
NO.	AREAS _____		
	AREAS CHECKED _____		

ORIGINAL		DATE
SURVEY		
NOTE BOOK		
SURVEYED		
FLOTTED		
TEMPLATE		
AREAS		
AREAS CHECKED		
NO.		

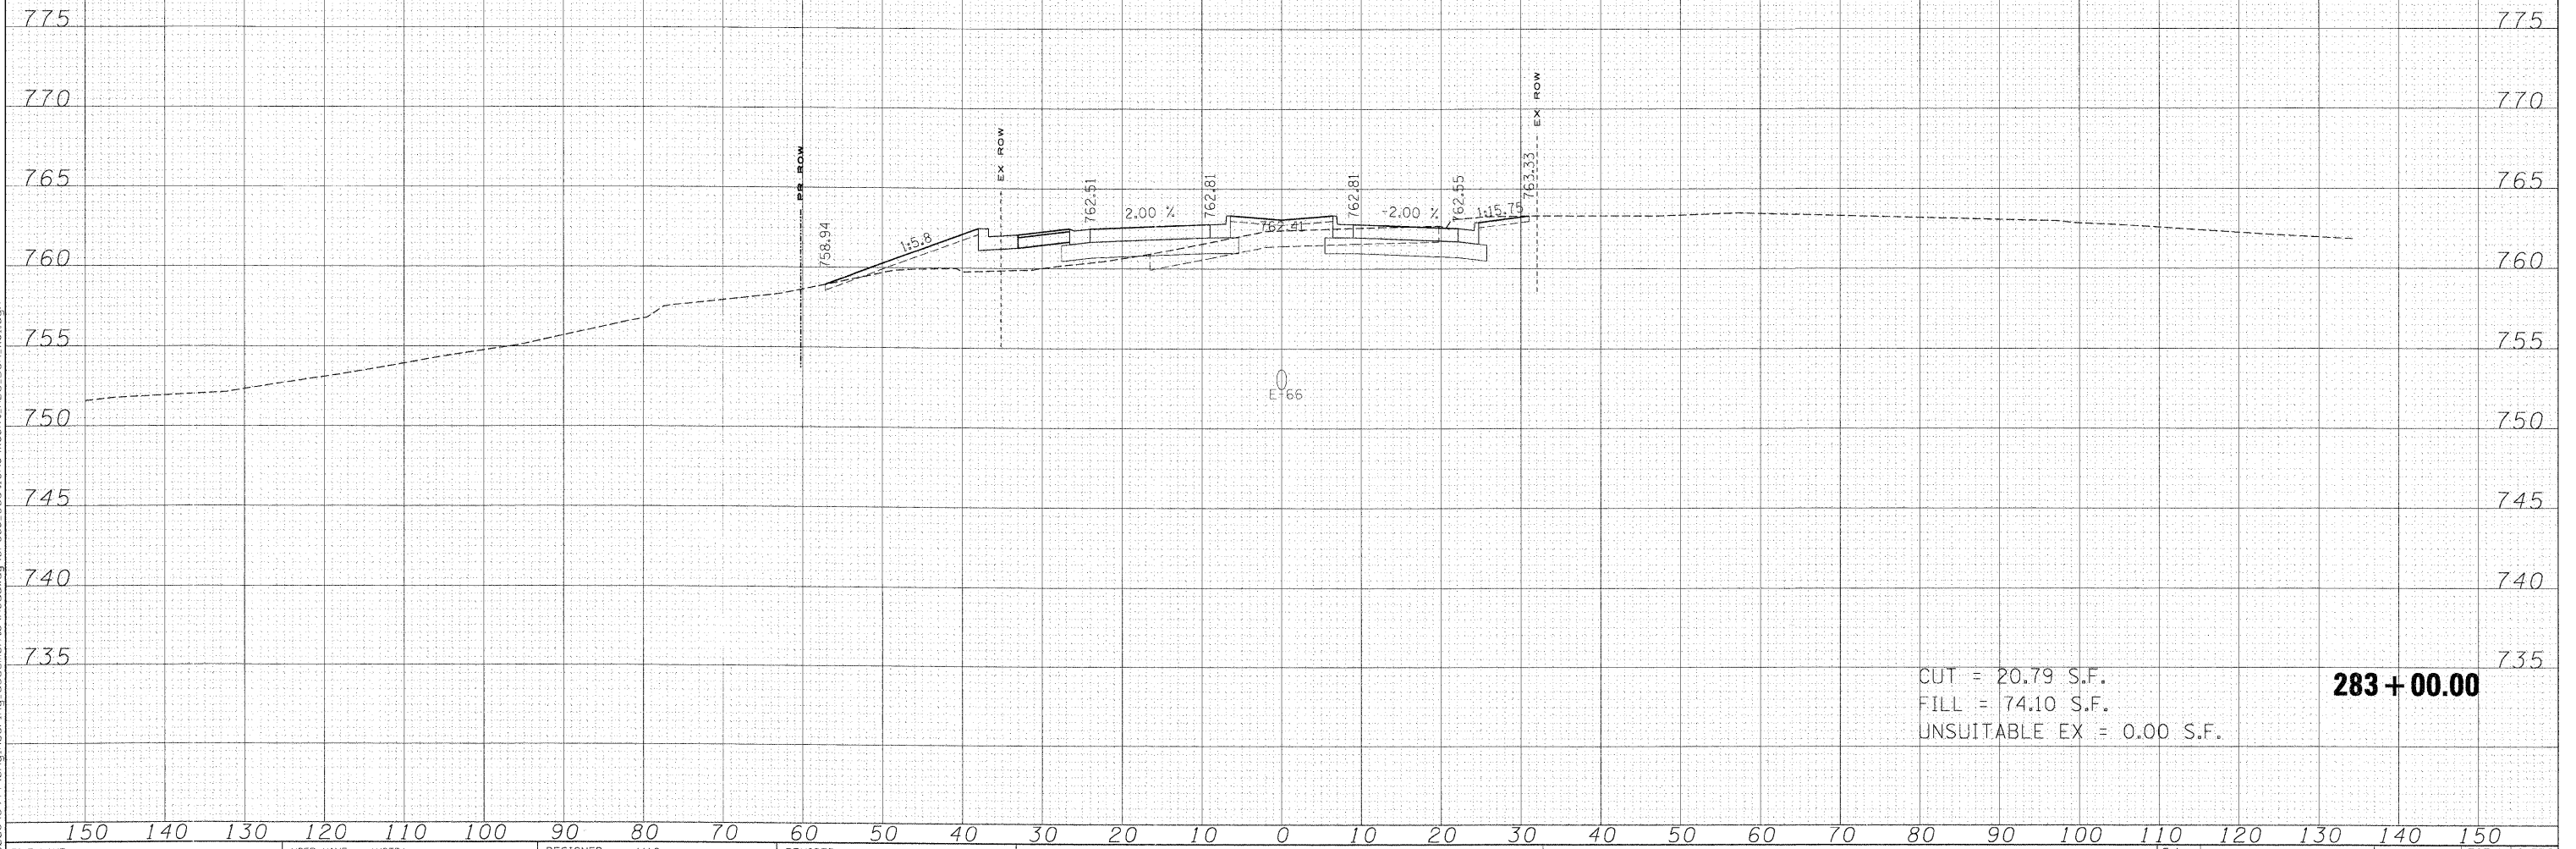

CUT = 20.79 S.F.
FILL = 74.10 S.F.
UNSUITABLE EX = 0.00 S.F.

283 + 00.00

USER NAME = \$USER\$	DESIGNED - MAC	REVISED -
	DRAWN - MAC	REVISED -
PLOT SCALE = 10.0000 ' / IN.	CHECKED - JJT	REVISED -
PLOT DATE = 3/30/2009	DATE = 3/31/09	REVISED -

KANE COUNTY DIVISION OF TRANSPORTATION

DUNHAM ROAD CROSS SECTIONS

SCALE:			SHEET NO. OF SHEETS		STA. 283+00.00 TO STA. 283+00.00		FED. ROAD DIST. NO.		ILLINOIS	FED. AID PROJECT	
--------	--	--	---------------------	--	----------------------------------	--	---------------------	--	----------	------------------	--


ORIGINAL SURVEY	SURVEYED	BY	DATE
	PLOTTED _____ TEMPLATE _____ AREAS _____ AREAS CHECKED _____		
NO.			



USER NAME = \$USER\$	DESIGNED - MAC	REVISED -	KANE COUNTY DIVISION OF TRANSPORTATION	DUNHAM ROAD CROSS SECTIONS				F.A. RTE.	SECTION	COUNTY	TOTAL SHEETS	SHEET NO.
	DRAWN - MAC	REVISED -		361	06-00214-15-BR	KANE/DUPAGE	545	433				
PLOT SCALE = 10.0000' / 1 IN.	CHECKED - JJT	REVISED -		CONTRACT NO. 63074								
PLOT DATE = 3/30/2009	DATE - 3/31/09	REVISED -										
				SCALE:	SHEET NO.	OF	SHEETS	STA. 283+50.00 TO STA. 283+50.00	FED. ROAD DIST. NO.	ILLINOIS FED. AID PROJECT		

FINAL SURVEY	SURVEYED	DATE
NOTE BOOK	PLOTTED	
	TEMPLATE	
	AREAS	
NO. _____	AREAS CHECKED	

ORIGINAL SURVEY	SURVEYED _____	51	DATE _____
NOTE BOOK	PLOTTED _____		
	TEMPLATE _____		
	AREAS _____		
NO.	AREAS CHECKED _____		

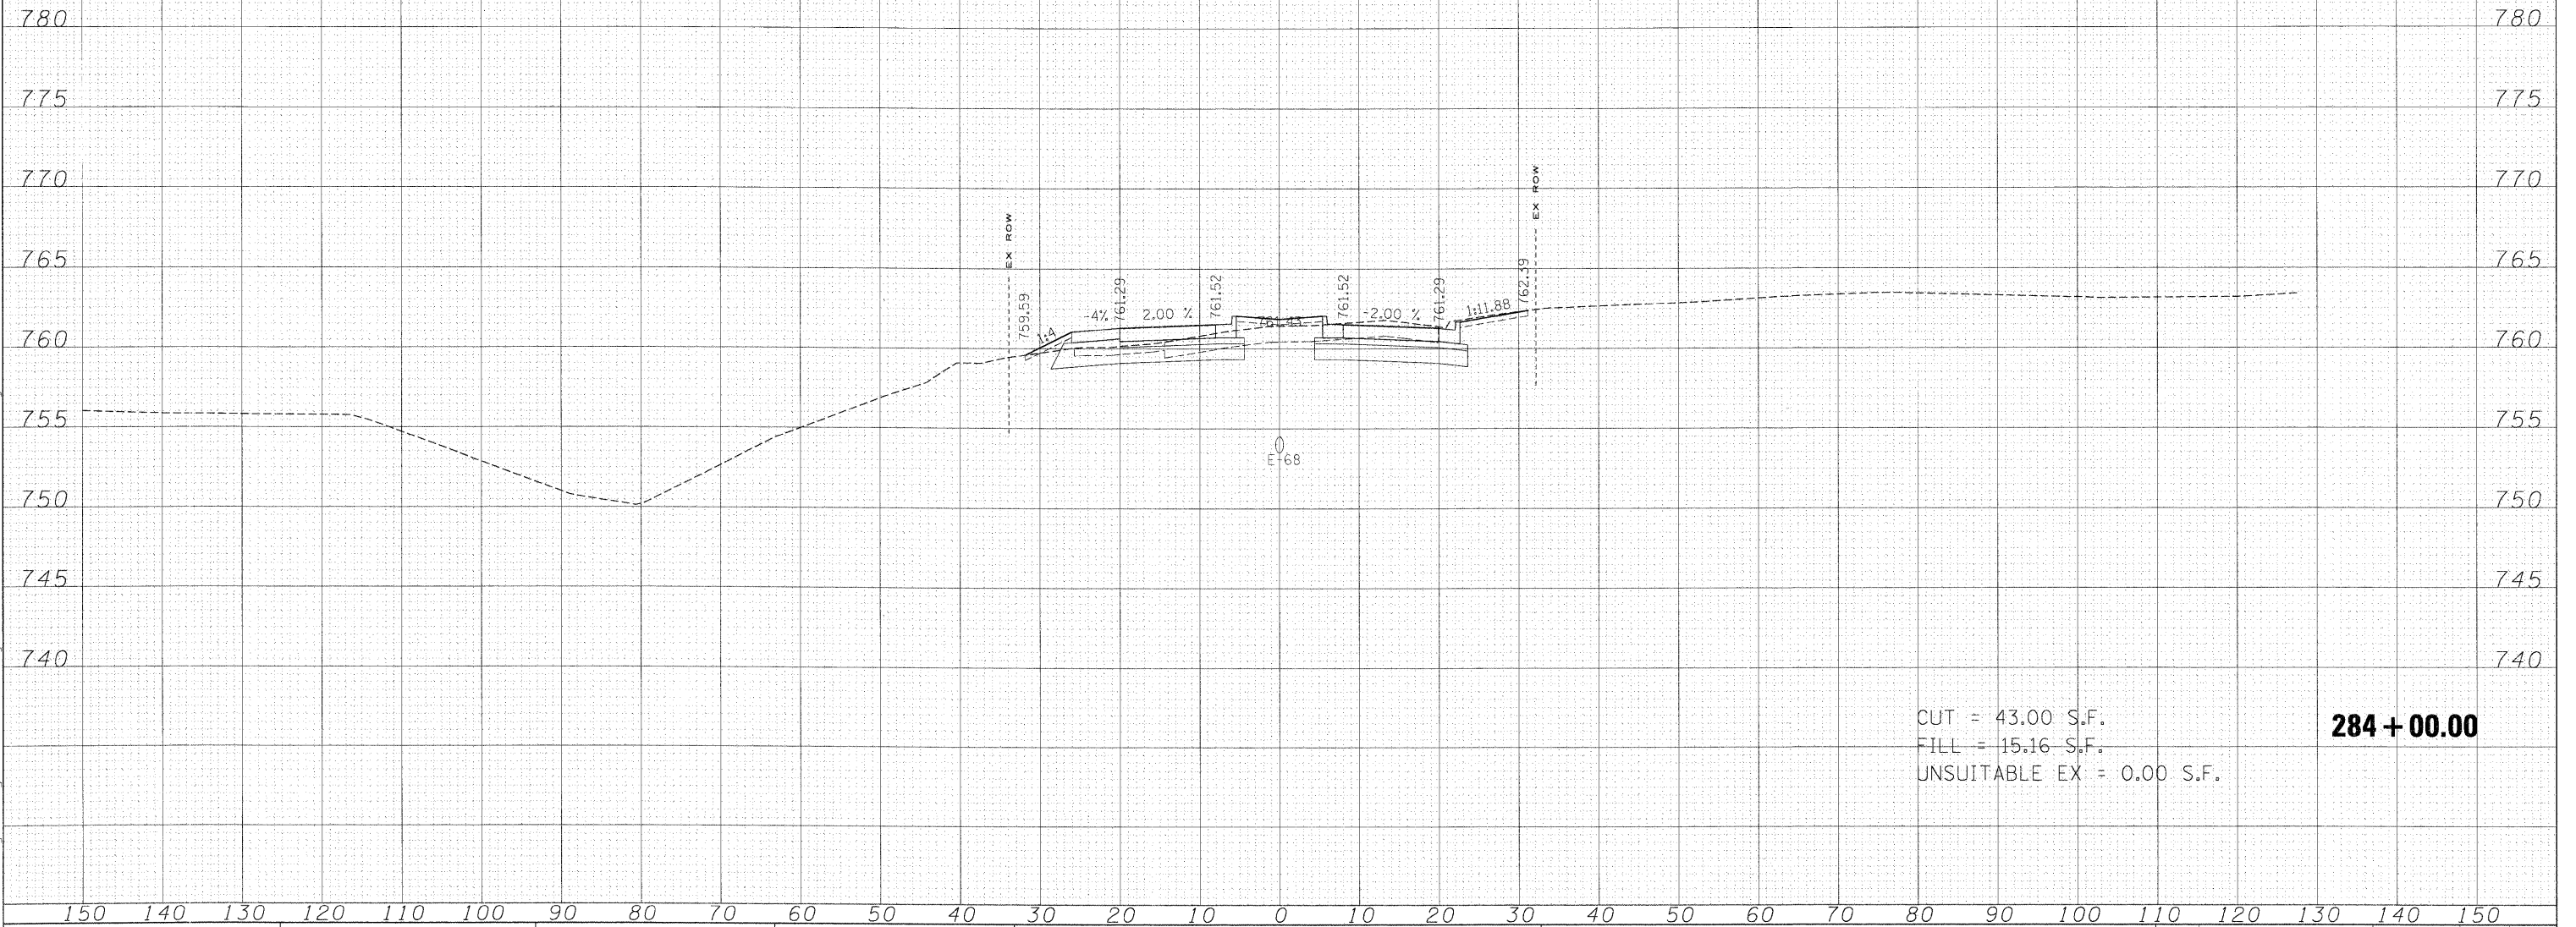

CUT = 43.00 S.F.
FILL = 15.16 S.F.
UNSUITABLE EX = 0.00 S.F.

284 + 00.00

FILE NAME =	USER NAME = *USER*	DESIGNED - MAC	REVISED -	KANE COUNTY DIVISION OF TRANSPORTATION	DUNHAM ROAD CROSS SECTIONS					F.A. RTE.	SECTION	COUNTY	TOTAL SHEETS	SHEET NO.
\$FILES*		DRAWN - MAC	REVISED -			361	06-00214-15-BR	KANE/DUPAGE	545	434				
	PLOT SCALE = 10.0000' / IN.	CHECKED - JUT	REVISED -			CONTRACT NO. 63074								
	PLOT DATE = 3/30/2009	DATE - 3/31/09	REVISED -			SCALE:	SHEET NO.	OF	SHEETS	STA. 284+00.00	TO STA. 284+00.00	FED. ROAD DIST. NO.	ILLINOIS FED. AID PROJECT	

ORIGINAL	SURVEYED _____	D'	UNITS
SURVEY	PLOTTED _____		
NOTE BOOK	TEMPLATE _____		
NO.	AREAS _____		
	AREAS CHECKED _____		




**KANE COUNTY
DIVISION OF TRANSPORTATION**

F.A. RTE.	SECTION	COUNTY	TOTAL SHEETS	SHEET NO.
361	06-00214-15-BR	KANE/DUPAGE	545	436
CONTRACT NO. 63074				
FED. ROAD DIST. NO.	ILLINOIS	FED. AID PROJECT		

[illegible]


ORIGINAL	SURVEYED _____ PLOTTED _____ TEMPLATE _____ AREAS _____	DATE _____
NOTE BOOK		
Nº.	AREAS CHECKED _____	

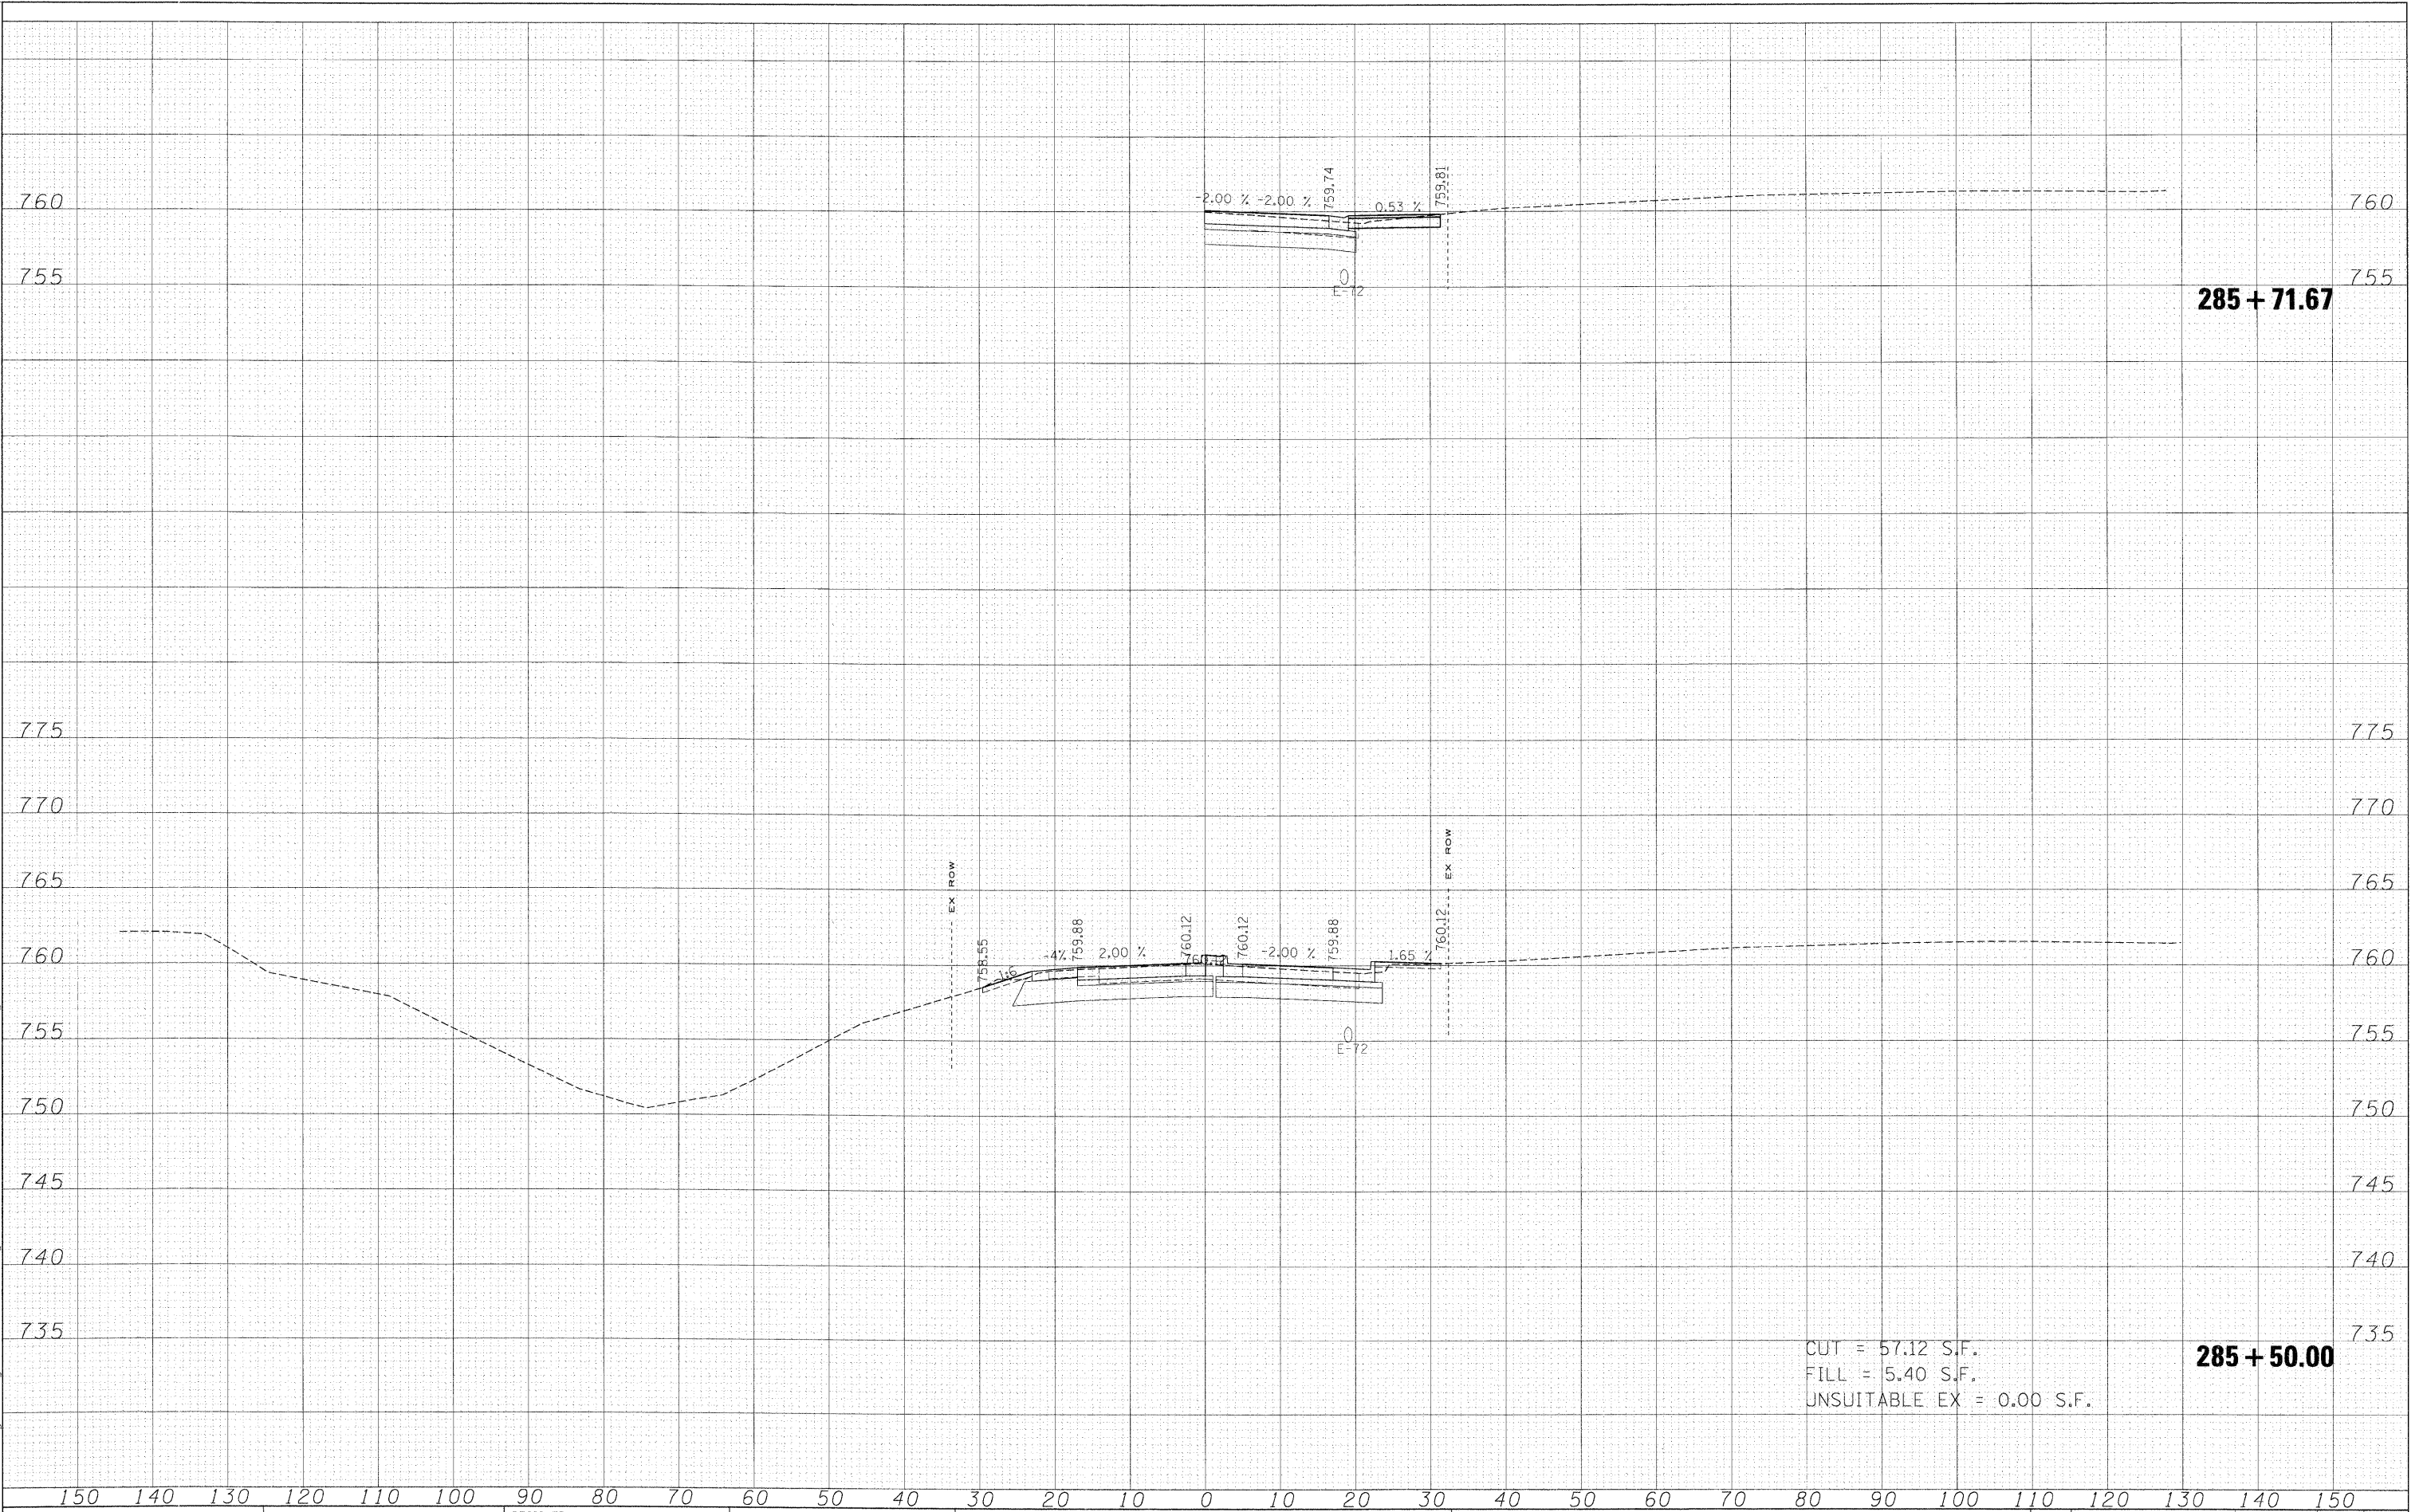

FILE NAME =	USER NAME = \$USER\$	DESIGNED - MAC	REVISED -	KANE COUNTY DIVISION OF TRANSPORTATION	DUNHAM ROAD CROSS SECTIONS	F.A. RTE.	SECTION	COUNTY	TOTAL SHEETS	SHEET NO.	
#FILES\$		DRAWN - MAC	REVISED -			361	06-00214-15-BR	KANE/DUPAGE	545	437	
	PLOT SCALE = 10.0000' / IN.	CHECKED - JJT	REVISED -			CONTRACT NO. 63074					
	PLOT DATE = 3/30/2009	DATE - 3/31/09	REVISED -			SCALE:	SHEET NO. OF SHEETS	STA. 285+50.00 TO STA. 285+71.67	FED. ROAD DIST. NO.	ILLINOIS	FED. AID PROJECT

FINAL SURVEY	SURVEYED		DJ		DATE
	PLOTTED				
	TEMPLATE				
	AREAS				
NO.		AREAS CHECKED			

ORIGINAL SURVEY	SURVEYED PLOTTED	DATE
NOTE BOOK	TEMPLATE	
NO.	AREAS AREAS CHECKED	

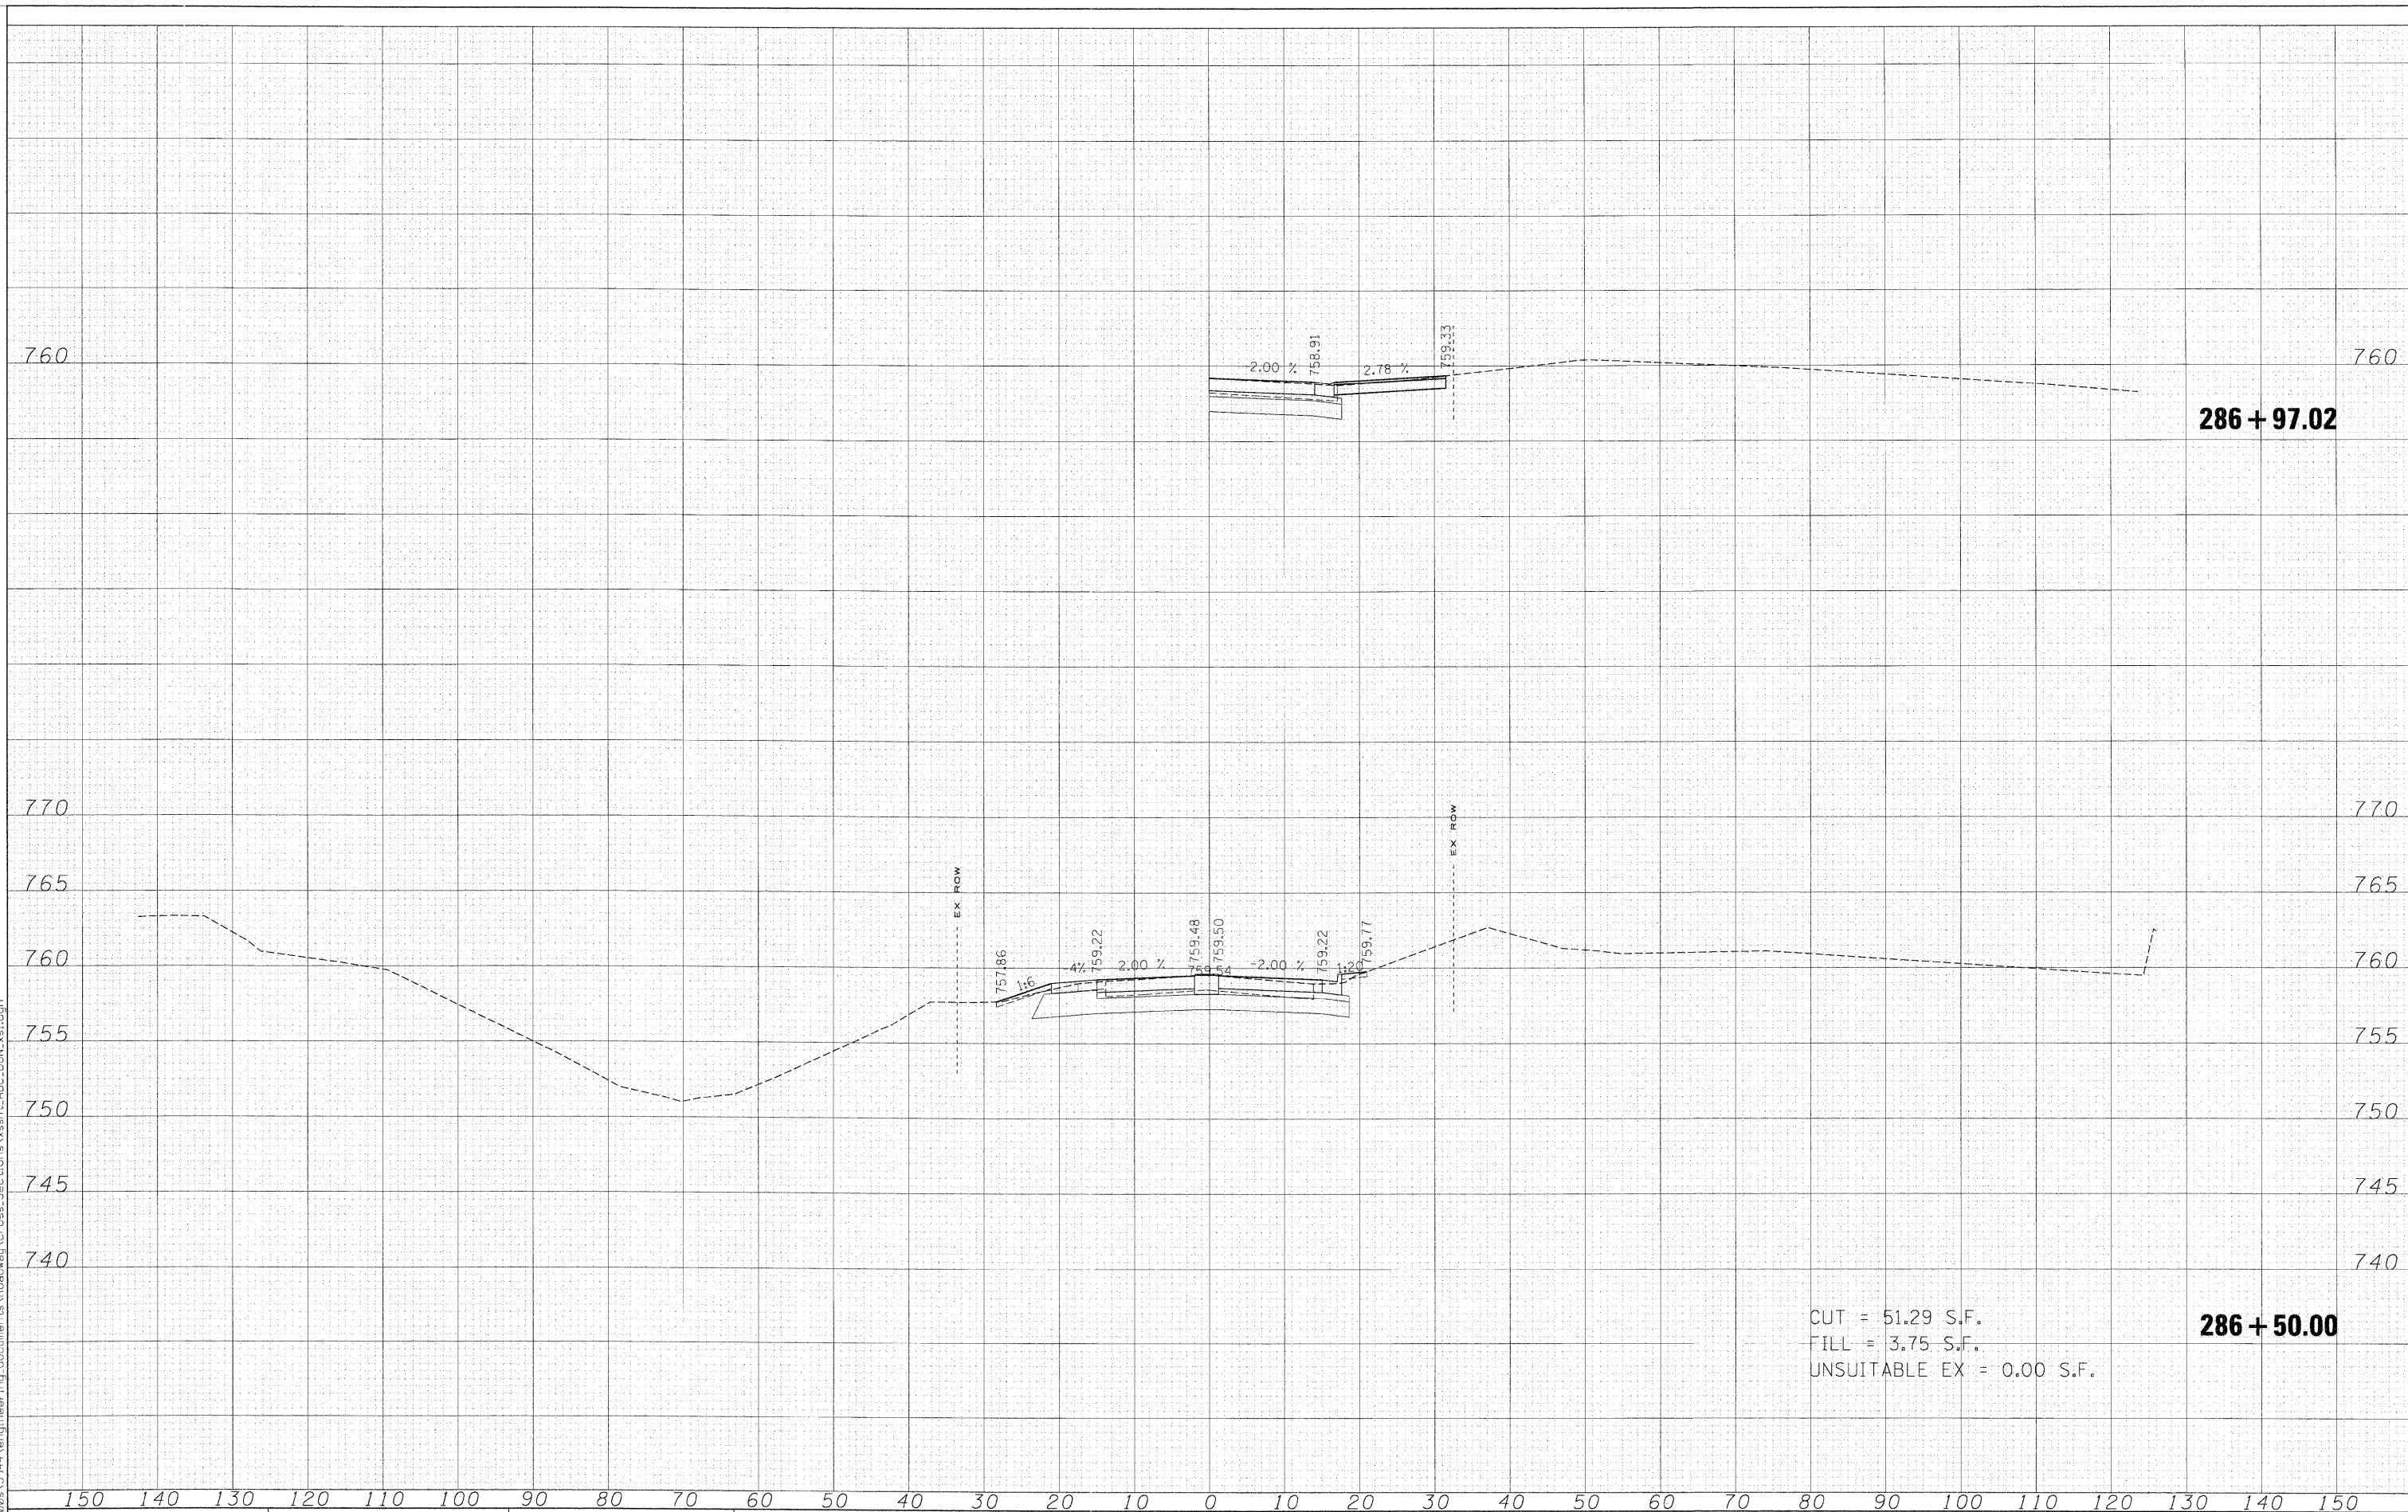


FILE NAME = #FILES#	USER NAME = #USER#	DESIGNED - MAC	REVISED -	KANE COUNTY DIVISION OF TRANSPORTATION	DUNHAM ROAD CROSS SECTIONS					F.A. RTE.	SECTION	COUNTY	TOTAL SHEETS	SHEET NO.
		DRAWN - MAC	REVISED -							361	06-00214-15-BR	KANE/DUPAGE	545	439
	PLOT SCALE = 10.0000' / IN.	CHECKED - JJT	REVISED -		CONTRACT NO. 63074									
	PLOT DATE = 3/30/2009	DATE - 3/31/09	REVISED -		SCALE:	SHEET NO.	OF	SHEETS	STA. 286+50.00 TO STA. 286+97.02	FED. ROAD DIST. NO.	ILLINOIS	FED. AID PROJECT		

ORIGINAL		DATE
SURVEY	51	
NOTE BOOK	SURVEYED	
	PLOTTED	
	TEMPLATE	
	AREAS	
	AREAS CHECKED	
NO.		




FILE NAME =	USER NAME = \$USER\$	DESIGNED - MAC	REVISED -	KANE COUNTY DIVISION OF TRANSPORTATION	DUNHAM ROAD CROSS SECTIONS				F.A. RTE.	SECTION	COUNTY	TOTAL SHEETS	SHEET NO.
\$FILES\$		DRAWN - MAC	REVISED -						361	06-00214-15-BR	KANE/DUPAGE	545	440
	PLOT SCALE = 10.0000 ' / IN.	CHECKED - JJT	REVISED -		CONTRACT NO. 63074								
	PLOT DATE = 3/30/2009	DATE - 3/31/09	REVISED -		SCALE:	SHEET NO.	OF	SHEETS	STA. 287+00.00 TO STA. 287+00.00	FED. ROAD DIST. NO.	ILLINOIS	FED. AID PROJECT	

ORIGINAL				DATE
SURVEY	SURVEYED			
NOTE BOOK	PLOTTED			
	TEMPLATE			
	AREAS			
NO.	AREAS CHECKED			

 


287 + 50.00

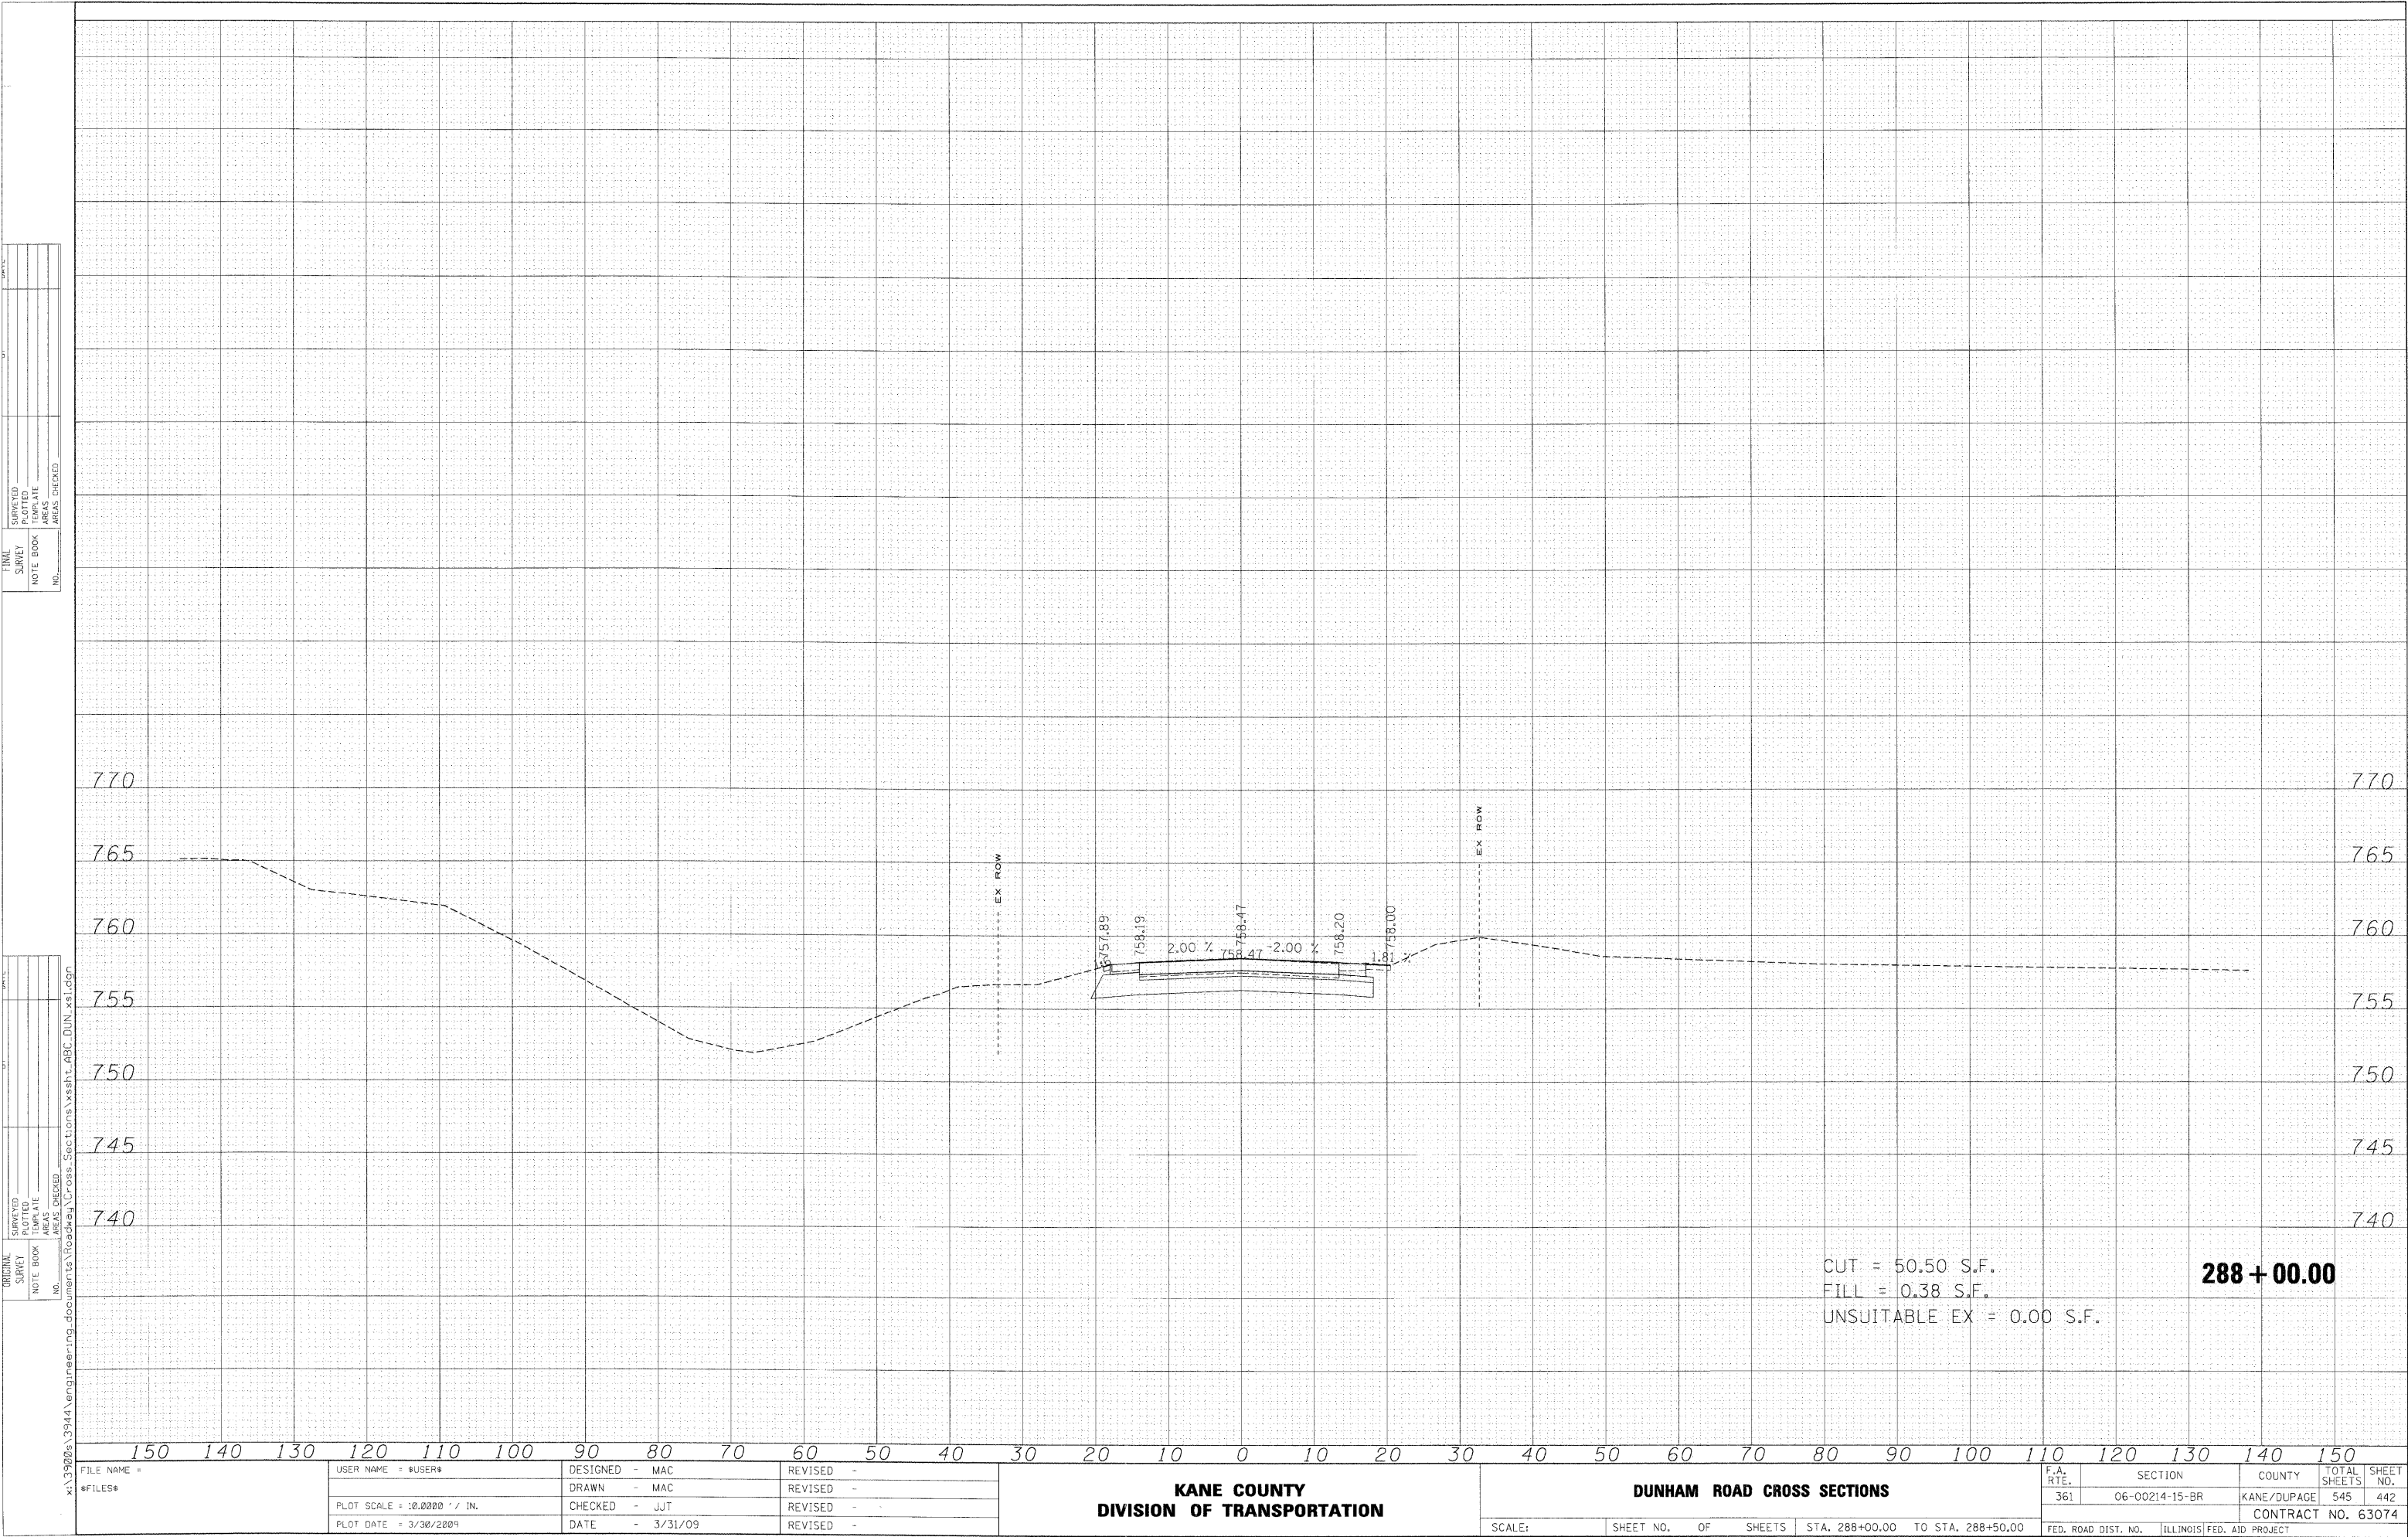

FINAL	SURVEYED _____ PLOTTED _____ TEMPLATE _____ AREAS _____ AREAS CHECKED _____	DATE _____
NO.	NOTE BOOK	

ORIGINAL	SURVEYED	DATE
SURVEY	PLOTTED	
NOTE BOOK	TEMPLATE	
	AREAS	
NO.	AREAS CHECKED	

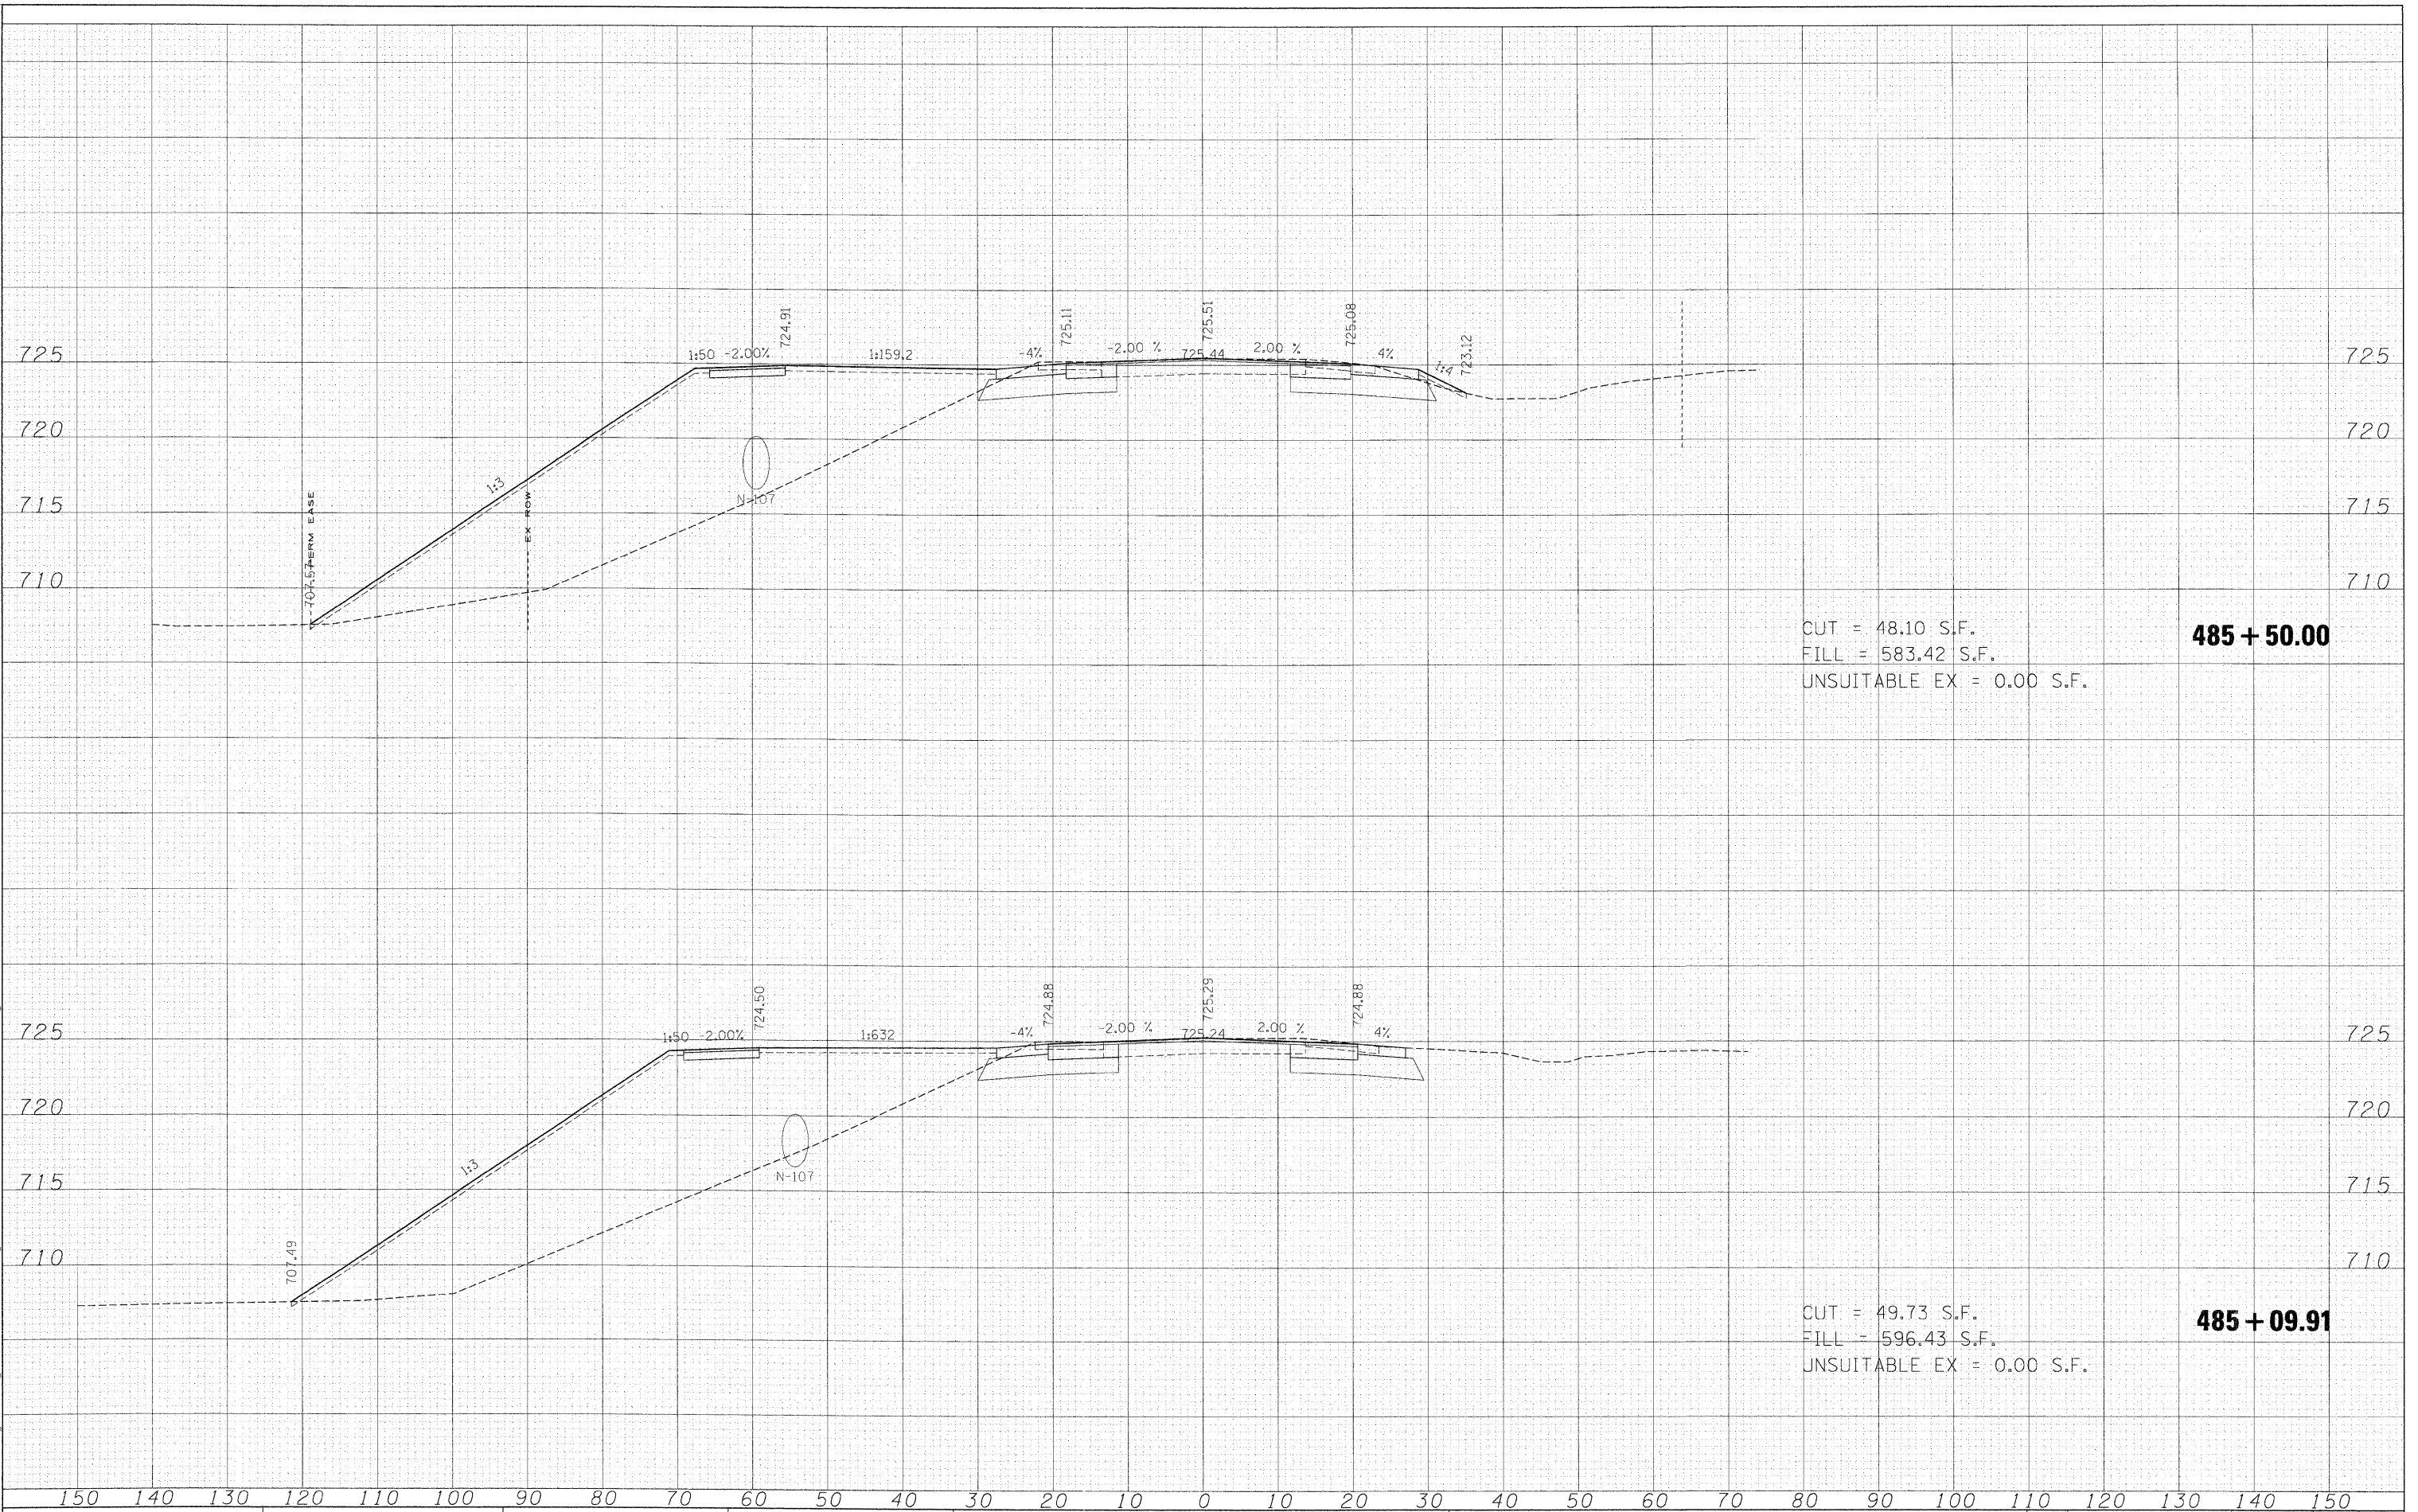

CUT =	48.10	S.F.
FILL =	583.42	S.F.
UNSUITABLE EX =	0.00	S.F.

485 + 50.00

CUT = 49.73 S.F.
FILL = 596.43 S.F.
UNSUITABLE EX = 0.00 S.F.

485 + 09.91

USER NAME = \$USER\$	DESIGNED - MAC	REVISED -
	DRAWN - MAC	REVISED -
PLOT SCALE = 10.0000" / IN.	CHECKED - JJJ	REVISED -
PLOT DATE = 3/30/2009	DATE - 3/31/09	REVISED -

KANE COUNTY DIVISION OF TRANSPORTATION


STEARNS ROAD CROSS SECTIONS

SCALE:		SHEET NO. OF SHEETS		STA. 485+09.91 TO STA. 485+50.00		FED. ROAD DIST. NO.		ILLINOIS FED. AID PROJECT		CONTRACT NO. 63074	
--------	--	---------------------	--	----------------------------------	--	---------------------	--	---------------------------	--	--------------------	--


DATE	
BY	
FINAL SURVEY	
NOTED	
NOTE BOOK	
NO.	
SURVEYED	
DATE	
TIME	
AREAS	
AREAS CHECKED	

DATE	
BY	
ORIGINAL SURVEY	
NOTED	
NOTE BOOK	
NO.	
SURVEYED	
DATE	
TIME	
AREAS	
AREAS CHECKED	

x:\3900s\3944\engineering\documents\Roadway\Cross Sections\ssht-ABC.STN.xsl.dgn

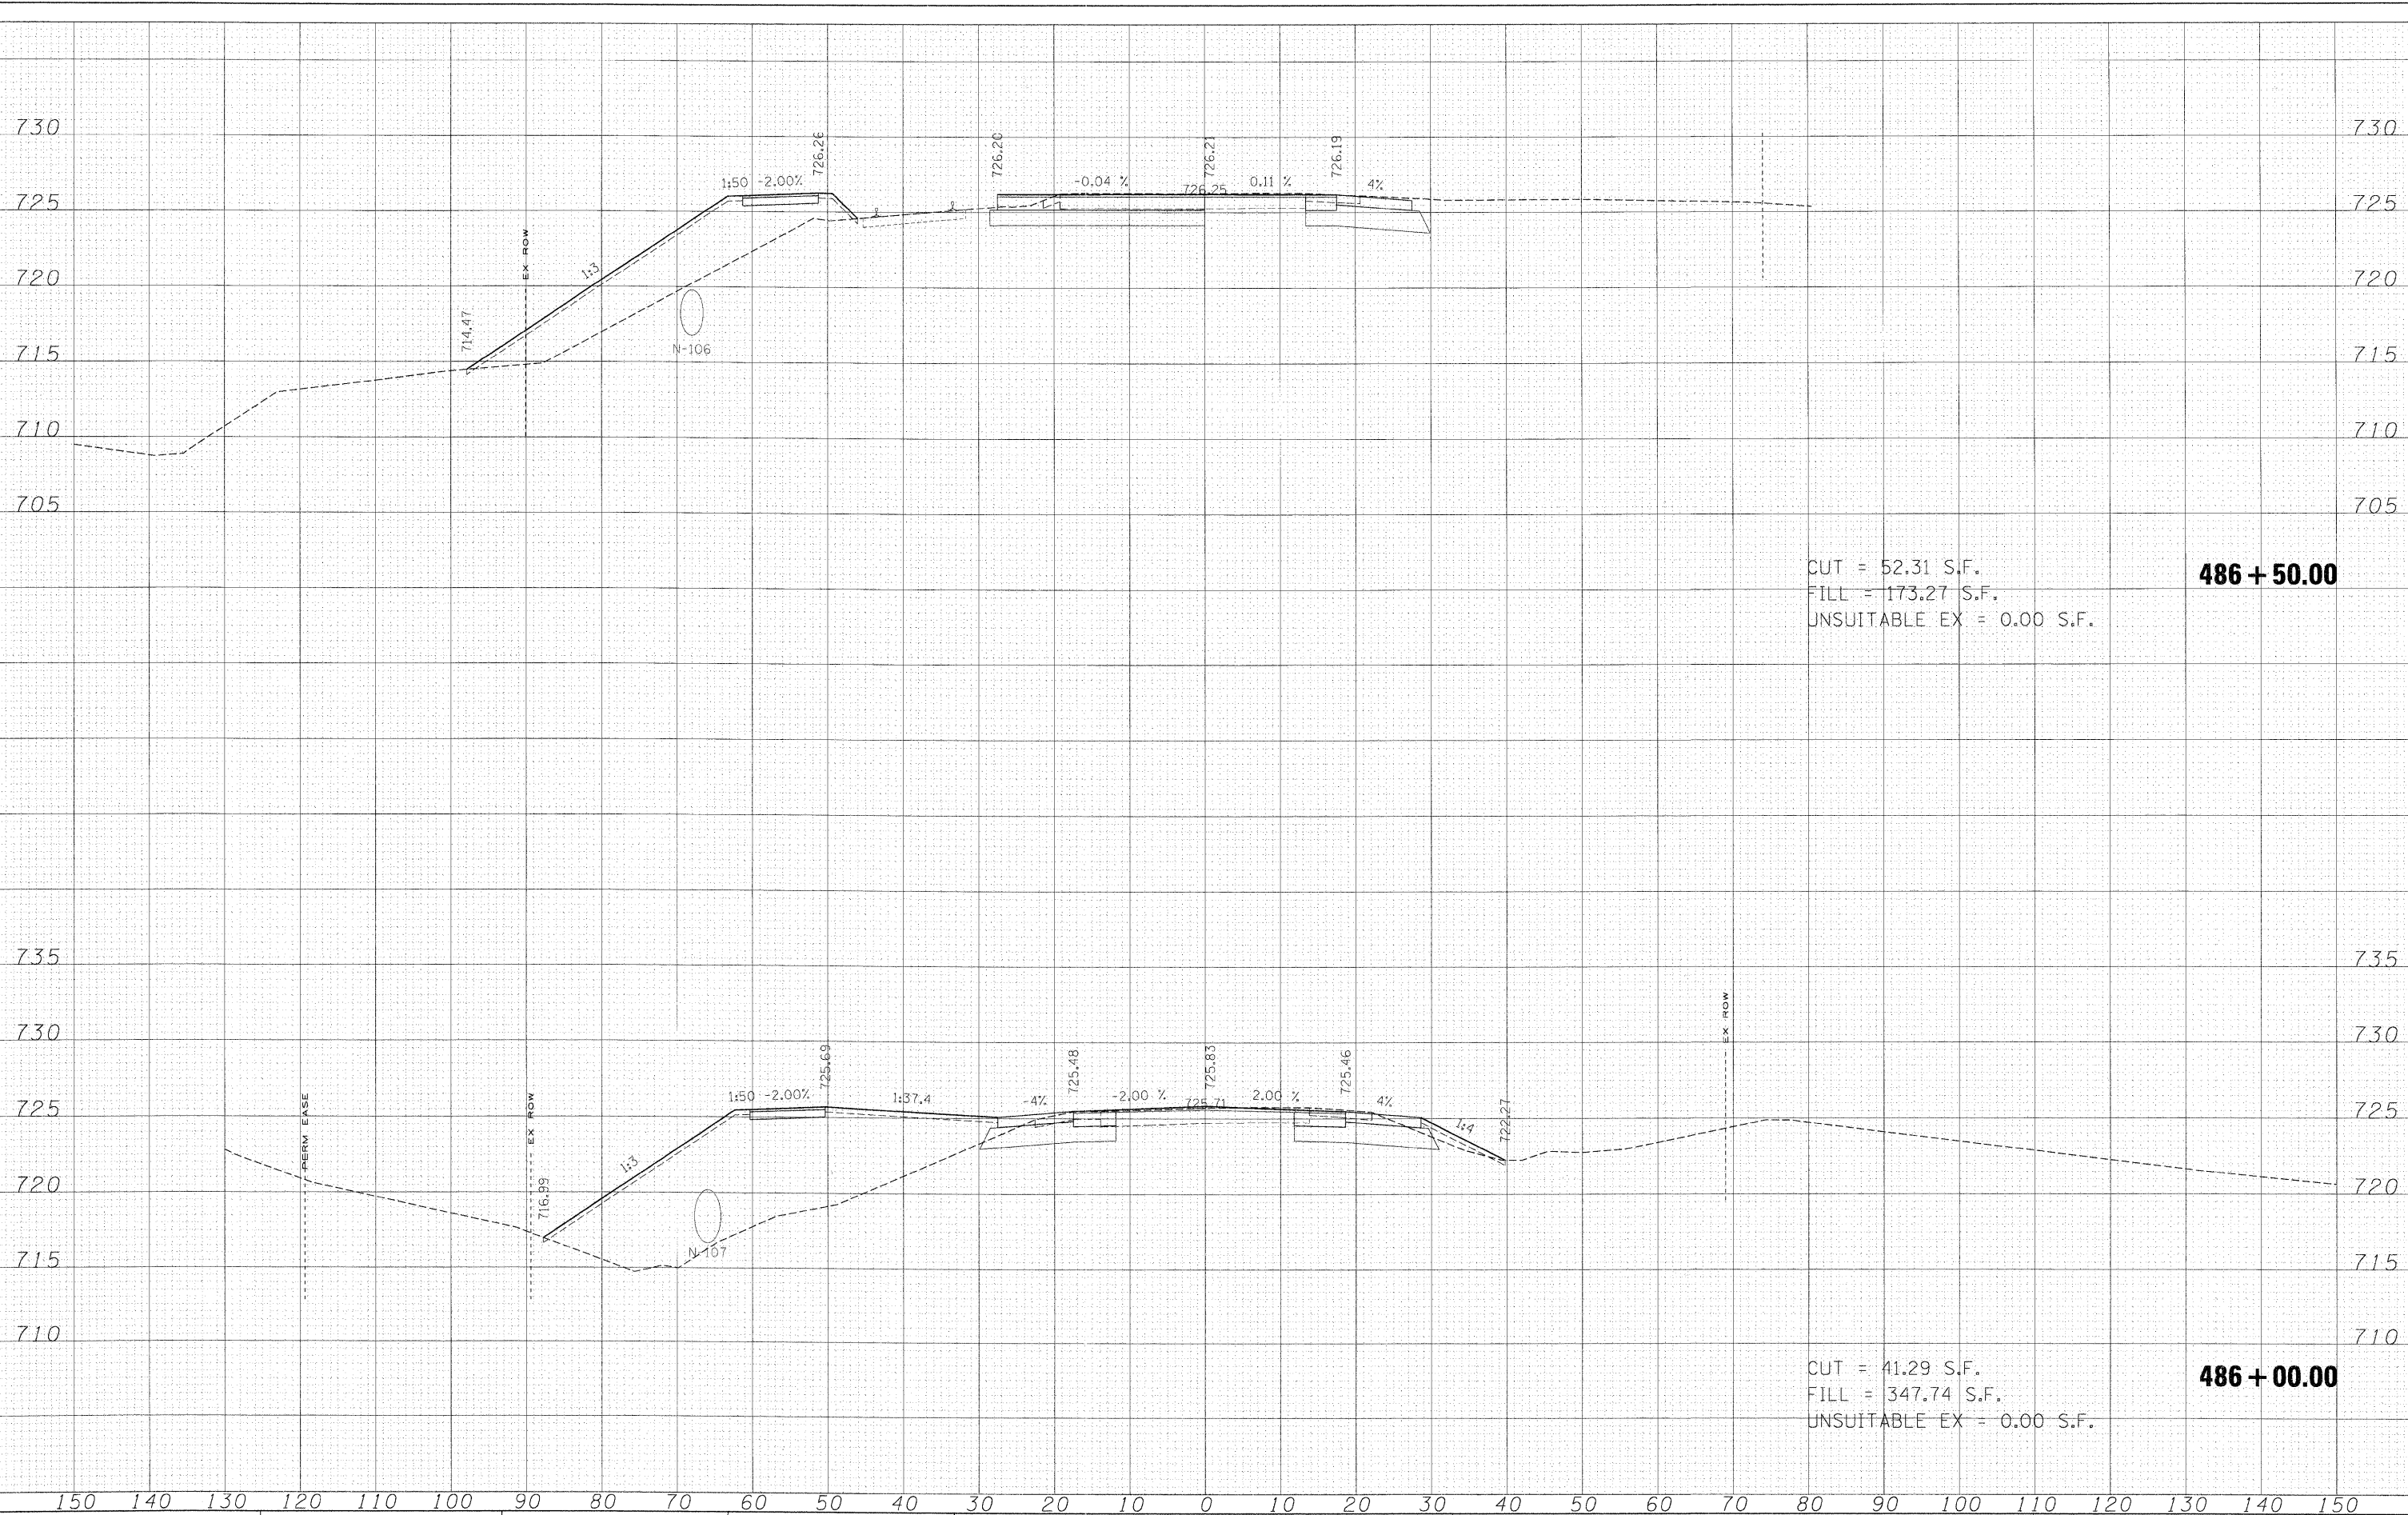


ORIGINAL SURVEY	SURVEYED	DATE
NOTE BOOK	PLOTTED	
	TEMPLATE	
	AREAS	
NO.	AREAS CHECKED	

 


USER NAME = #USER#	DESIGNED - MAC	REVISED -	KANE COUNTY DIVISION OF TRANSPORTATION	STEARNS ROAD CROSS SECTIONS				F.A. RTE.	SECTION	COUNTY	TOTAL SHEETS	SHEET NO.
	DRAWN - MAC	REVISED -						361	06-00214-15-BR	KANE/DUPAGE	545	445
PLOT SCALE = 1/2"=100' / IN.	CHECKED - JJT	REVISED -						CONTRACT NO. 63074				
PLOT DATE = 3/30/2009	DATE - 3/31/09	REVISED -										
			SCALE:	SHEET NO.	OF	SHEETS	STA. 487+00.00	TO STA. 487+50.00	FED. ROAD DIST. NO.	ILLINOIS	FED. AID PROJECT	

ORIGINAL		DT	DATE
SURVEYED _____			
PLOTTED _____			
TEMPLATE _____			
AREAS _____			
AREAS CHECKED _____			
NO.			

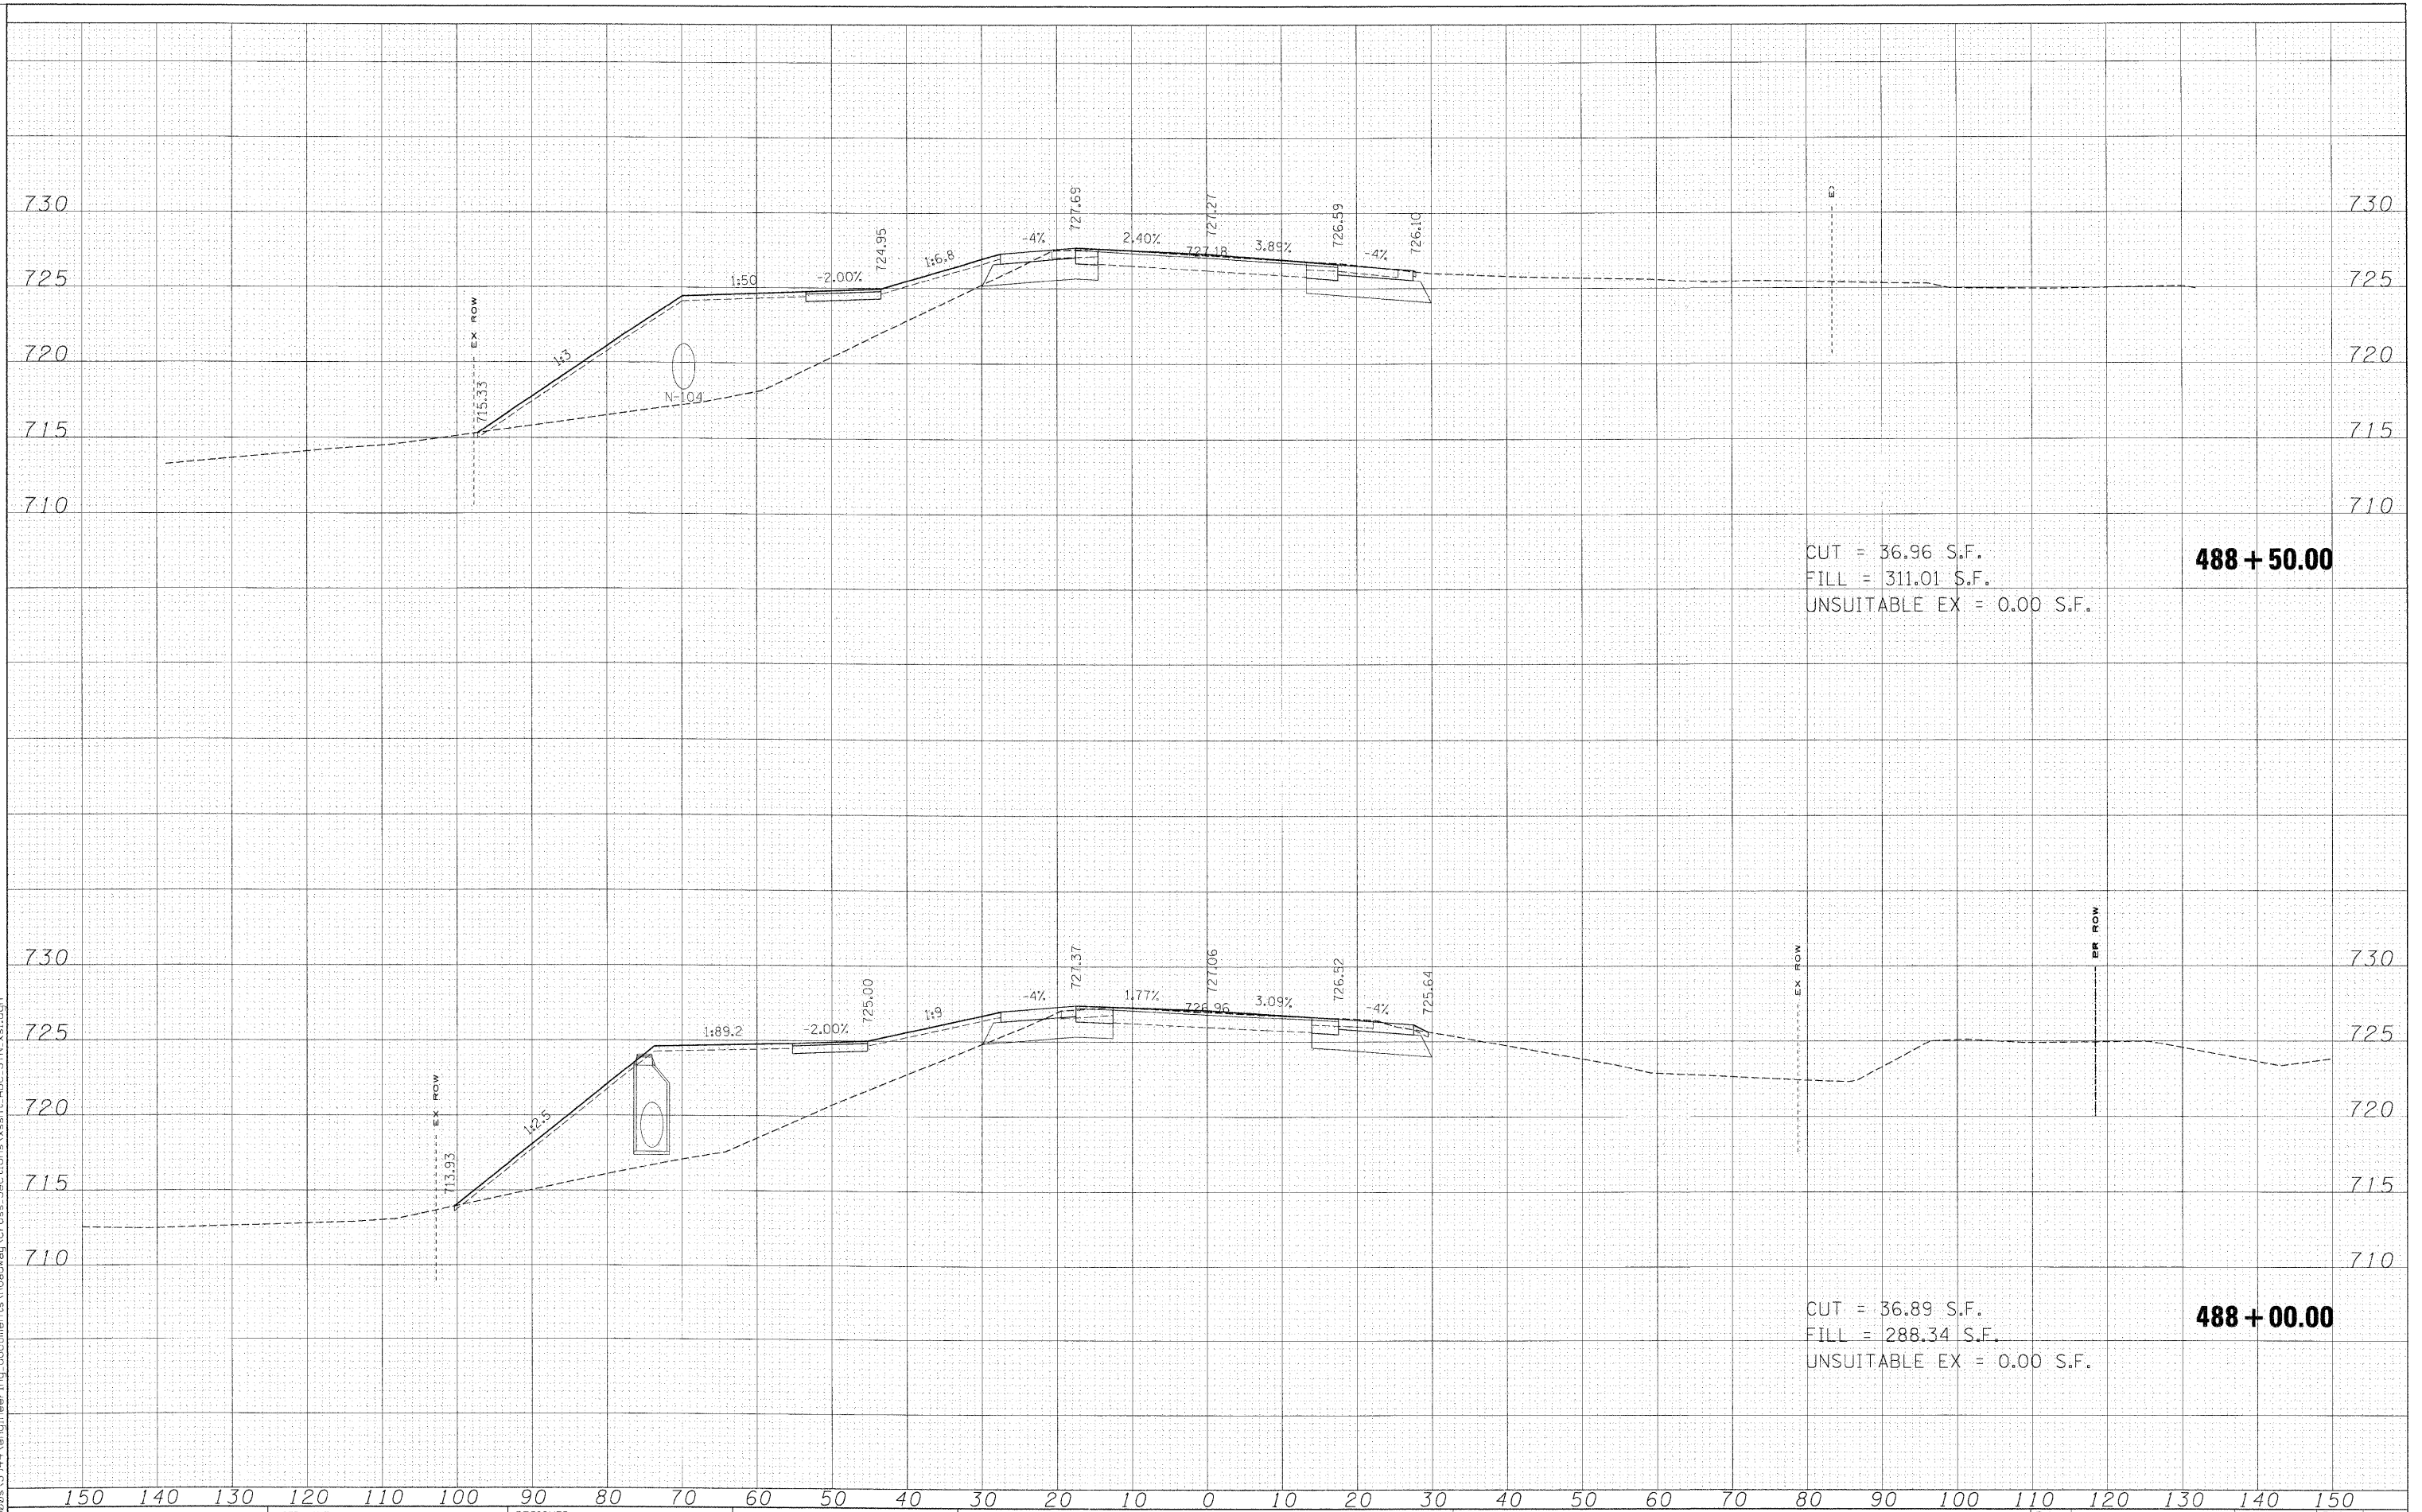

FILE NAME = \$FILES\$	USER NAME = \$USER\$	DESIGNED - MAC	REVISED -	KANE COUNTY DIVISION OF TRANSPORTATION	STEARNS ROAD CROSS SECTIONS				F.A. RTE.	SECTION	COUNTY	TOTAL SHEETS	SHEET NO.
		DRAWN - MAC	REVISED -						361	06-00214-15-BR	KANE/DUPAGE	545	446
	PLOT SCALE = 10.000' / IN.	CHECKED - JJT	REVISED -		CONTRACT NO. 63074								
	PLOT DATE = 3/30/2009	DATE - 3/31/09	REVISED -		SCALE:	SHEET NO.	OF SHEETS	STA. 488+00.00 TO STA. 488+50.00	FED. ROAD DIST. NO.	ILLINOIS	FED. AID PROJECT		

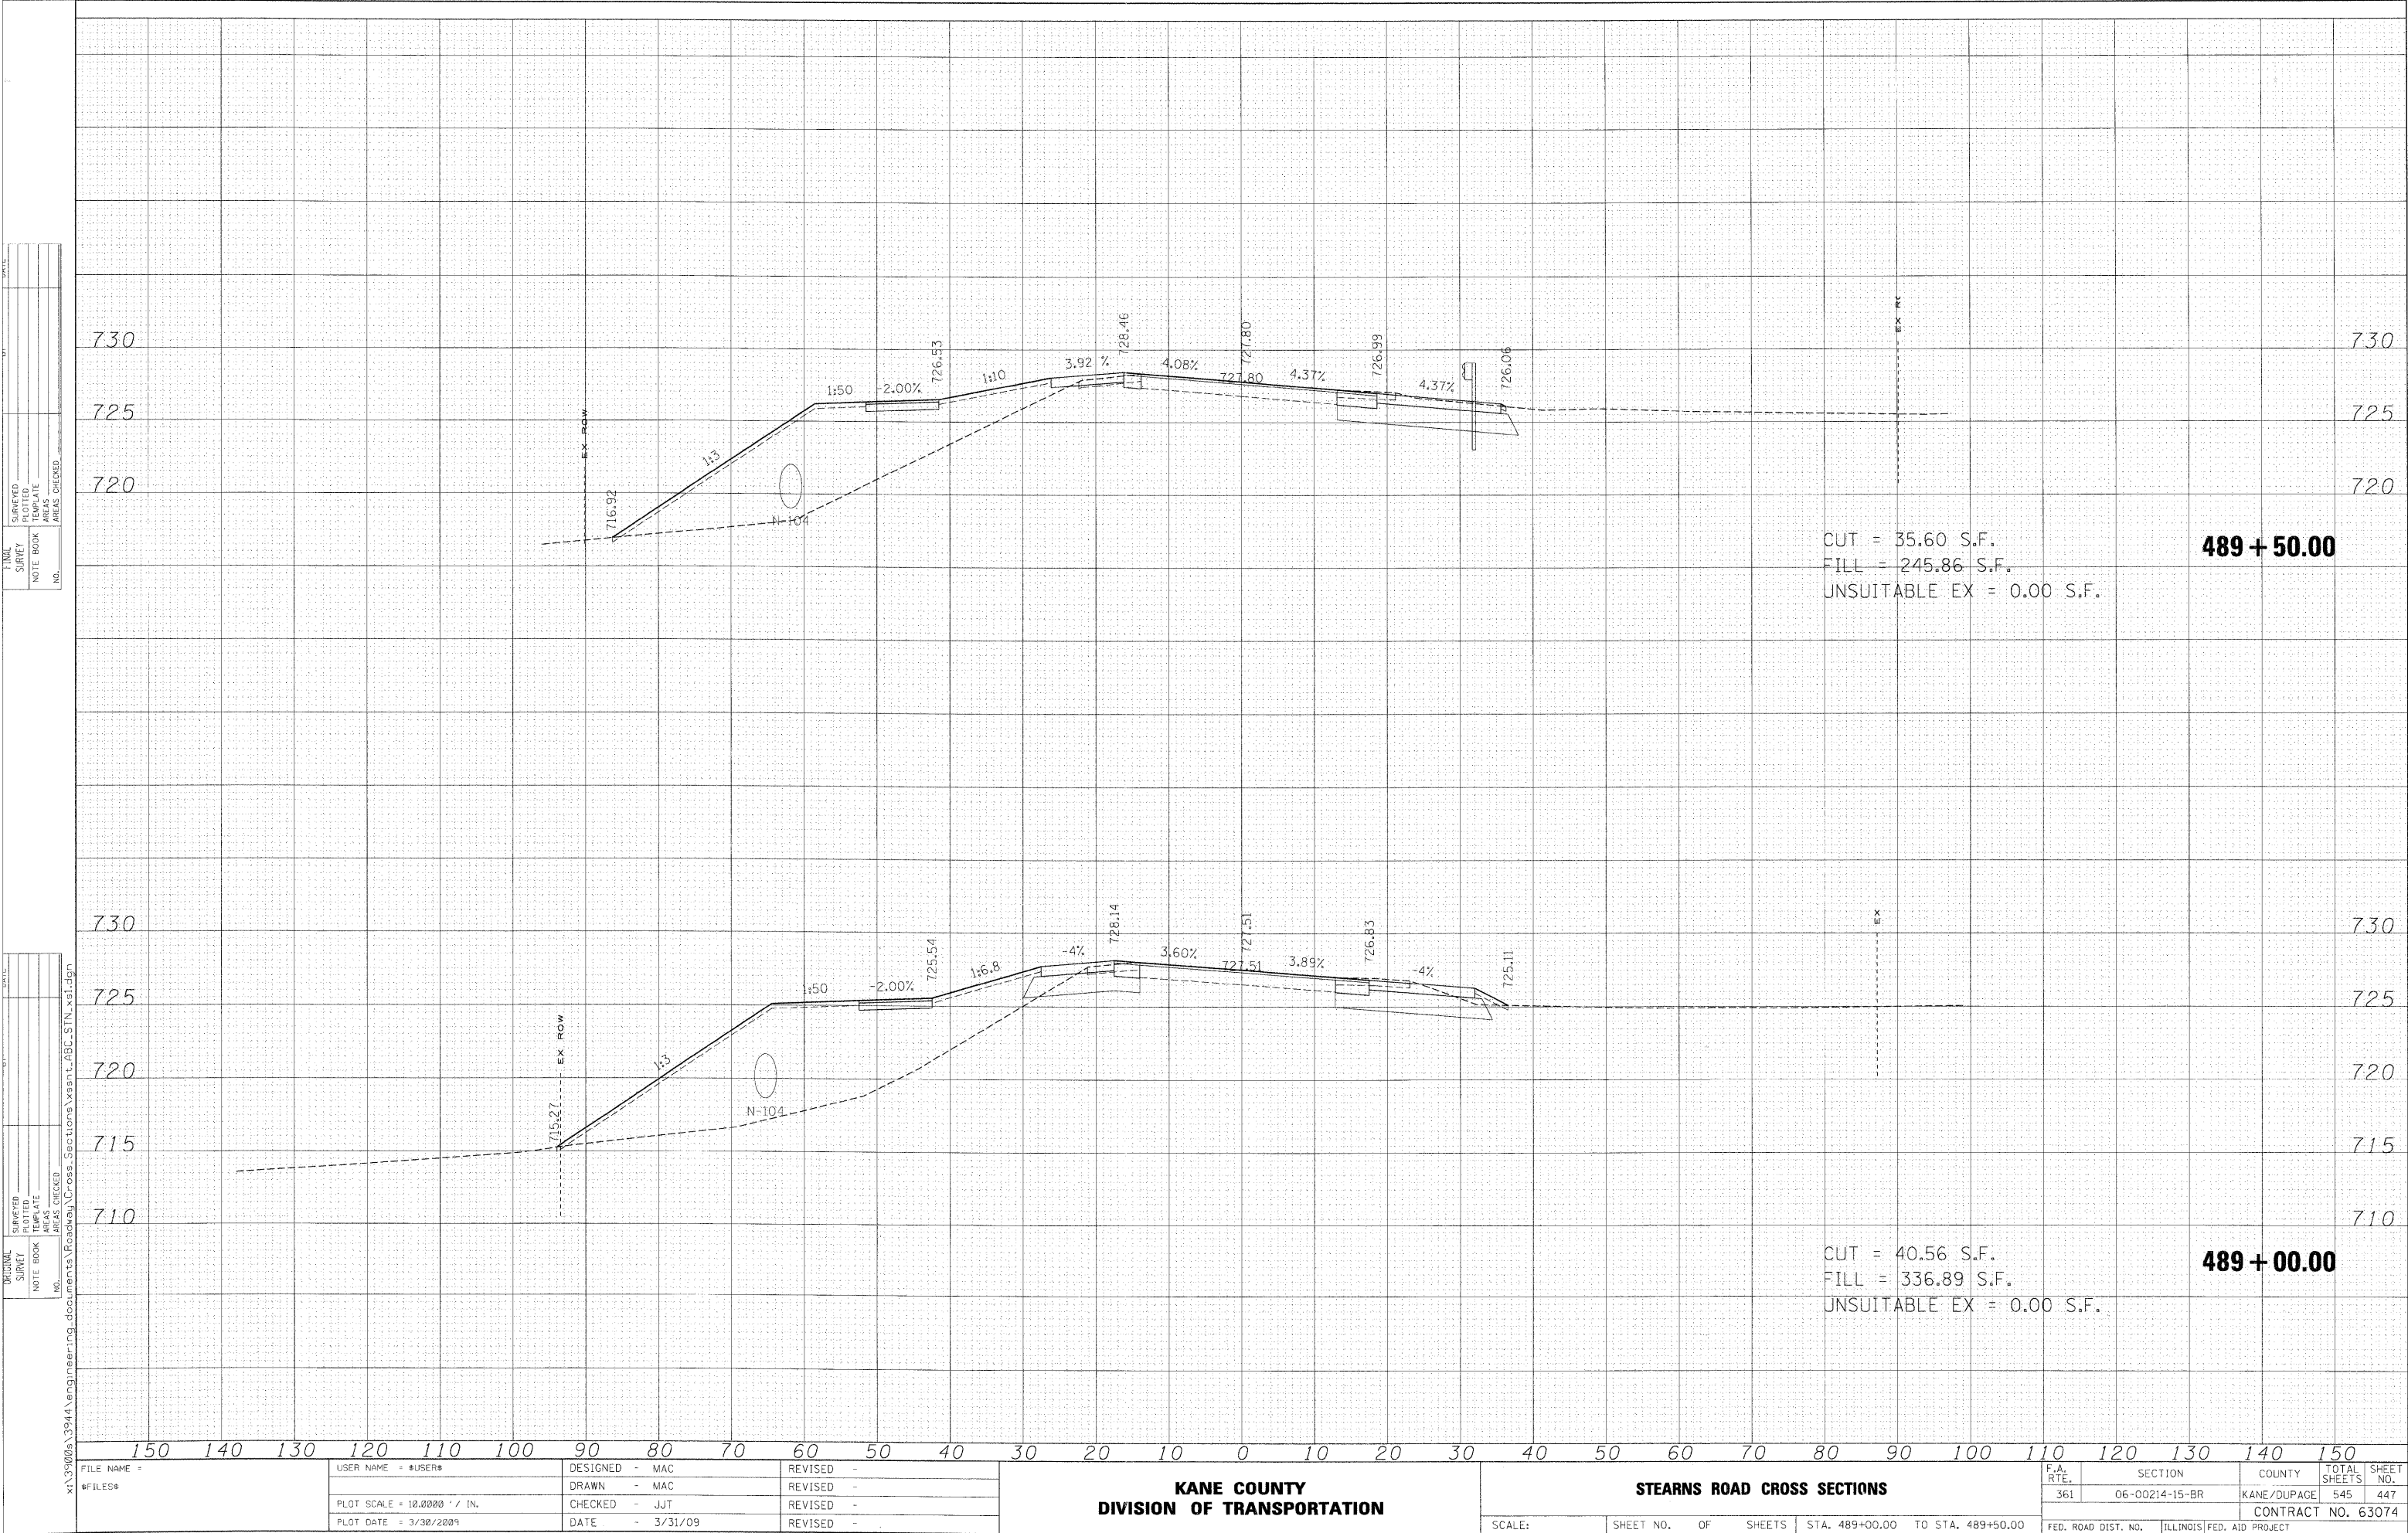

KANE COUNTY

DIVISION OF TRANSPORTATION

STEARNS ROAD CROSS SECTIONS

SCALE:

SHEET NO.

OF

SHEETS

STA. 489+00.00

TO STA. 489+50.00

F.A. RTE.

SECTION

COUNTY

TOTAL SHEETS

SHEET NO.

361

06-00214-15-BR

KANE/DUPAGE

545

447


FED. ROAD DIST. NO.

ILLINOIS FED. AID PROJECT

CONTRACT NO.



63074

ORIGINAL	DATE
SURVEYED	
PLOTTED	
TEMPLATE	
AREAS	
AREAS CHECKED	
NO.	

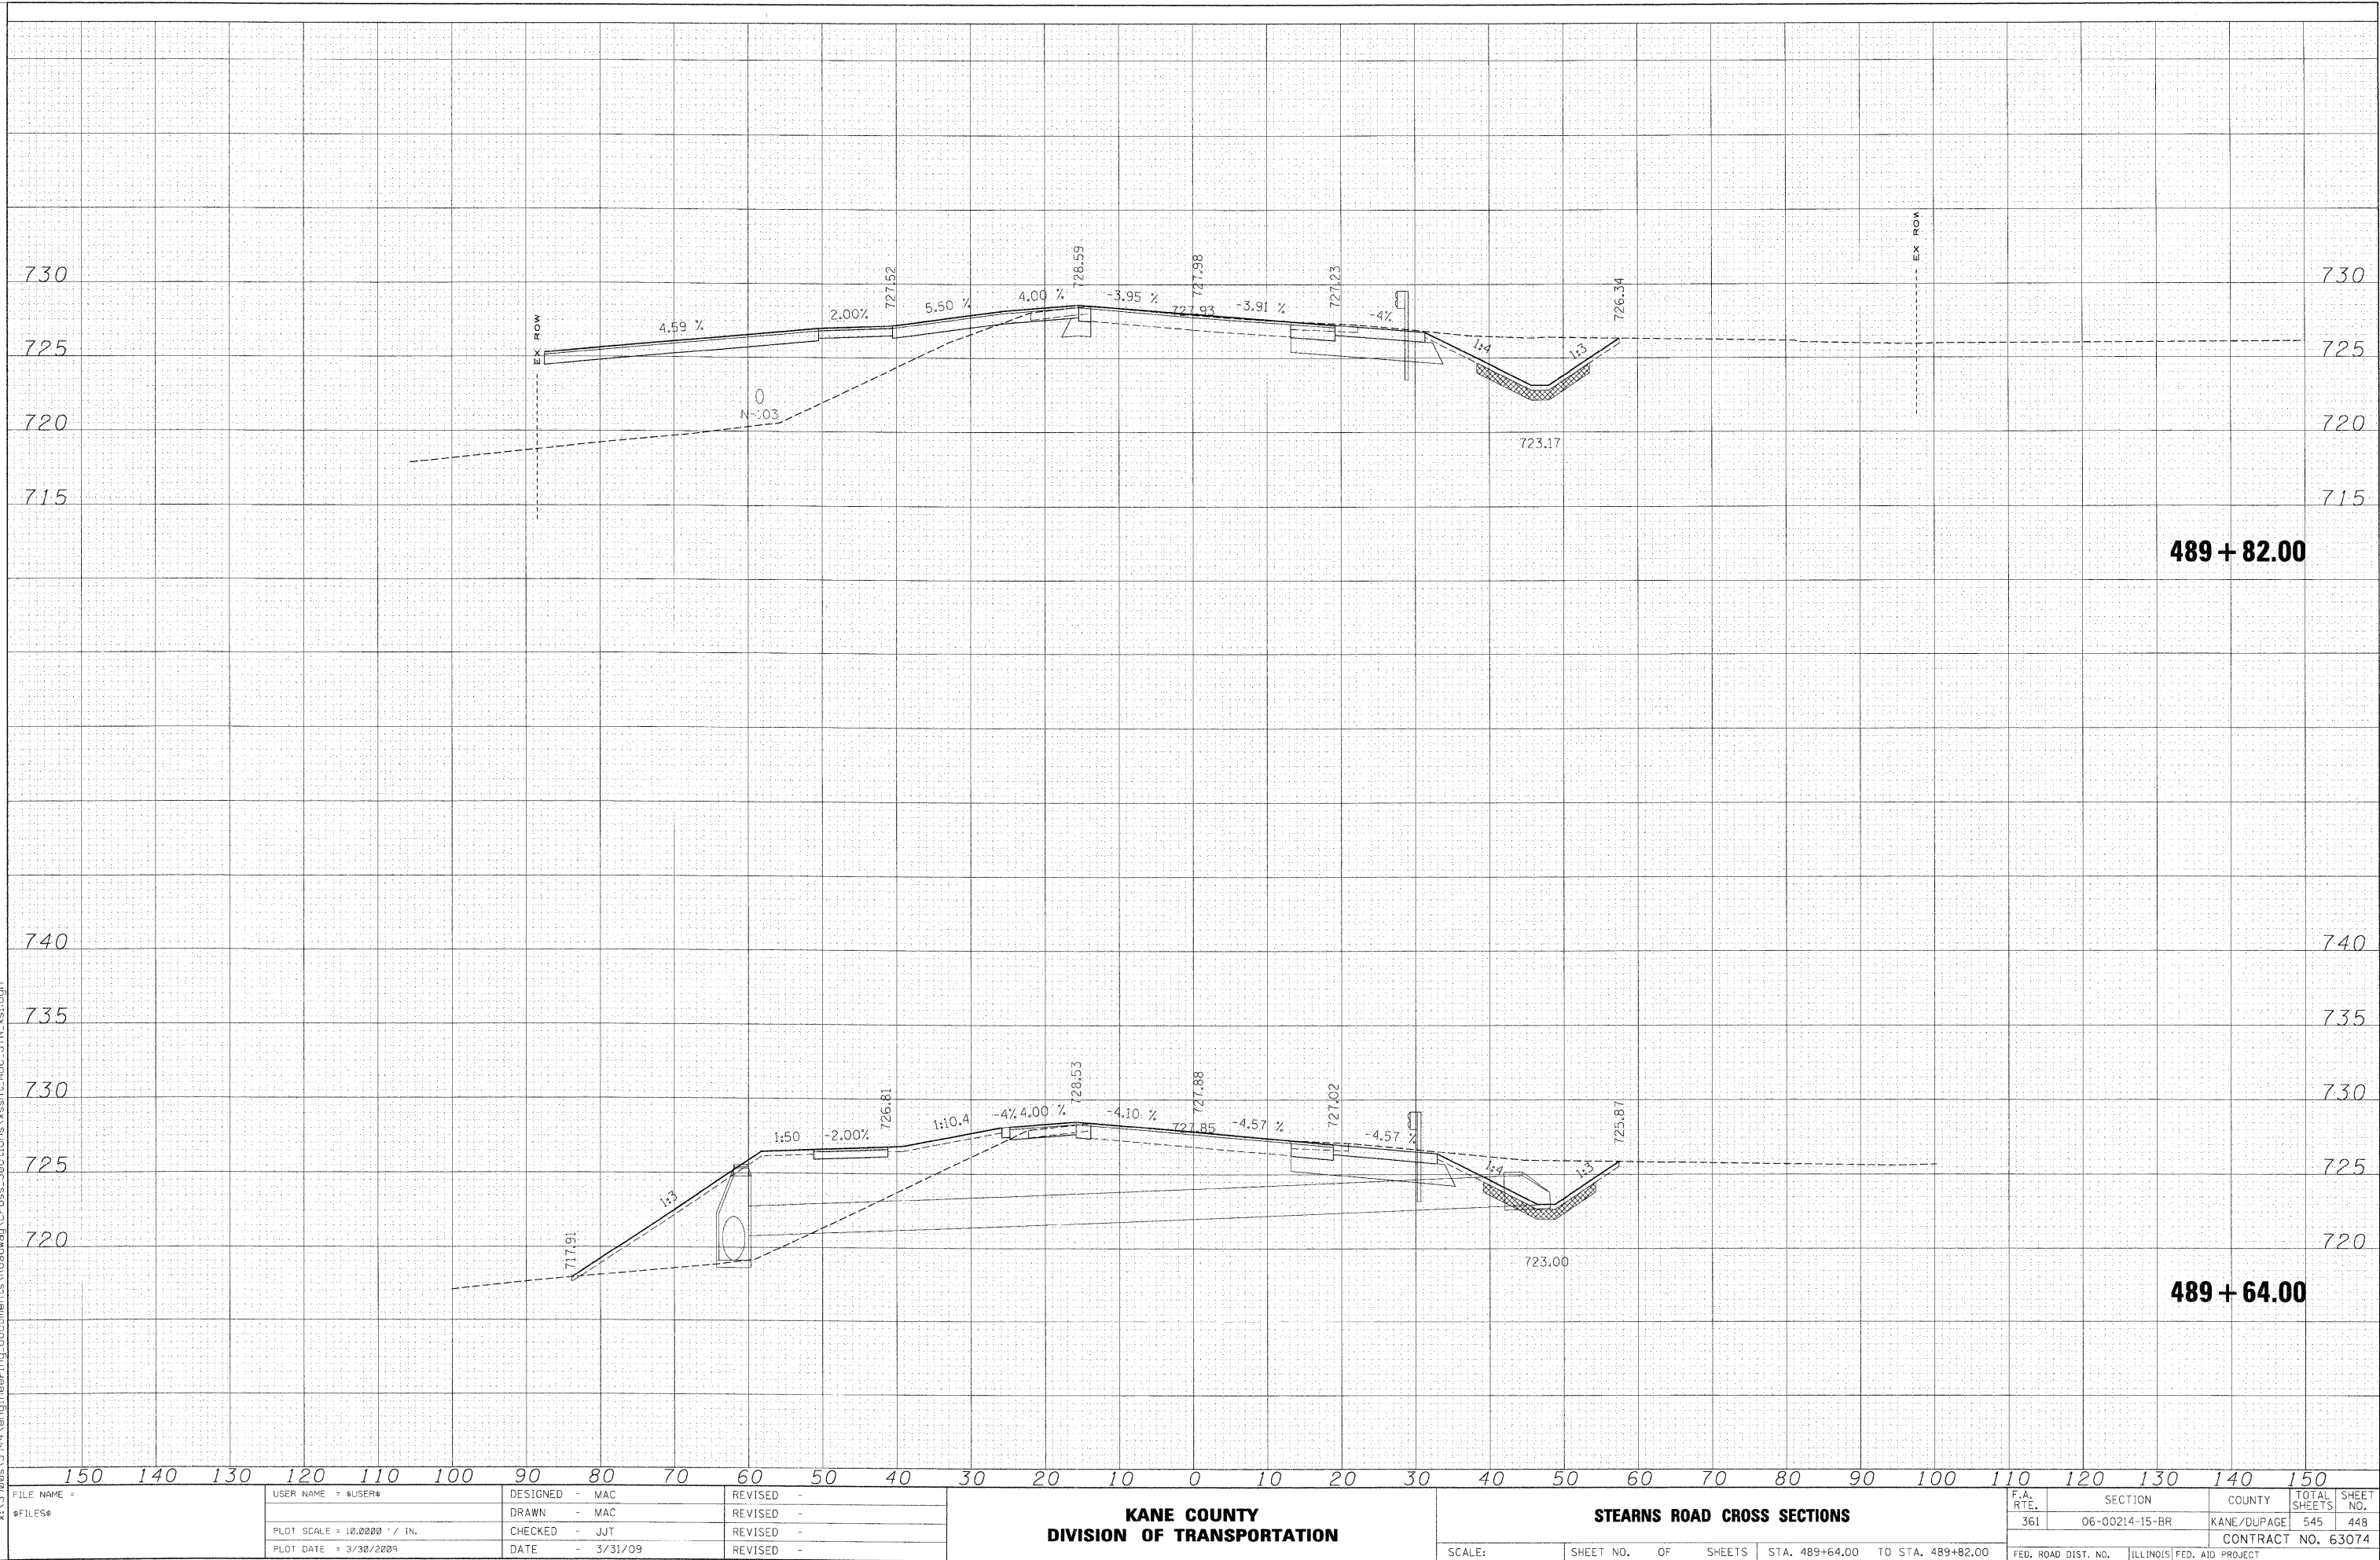


FINAL SURVEY	SURVEYED PLOTTED		DATE
	TEMPLATE		
NOTE BOOK	AREAS		AREAS CHECKED
NO.			

ORIGINAL	SURVEYED _____	D7	DATE
	PLOTTED _____		
	TEMPLATE _____		
	AREAS _____		
	AREAS CHECKED _____		
	NO. _____		
SURVEY			
NOTE BOOK			

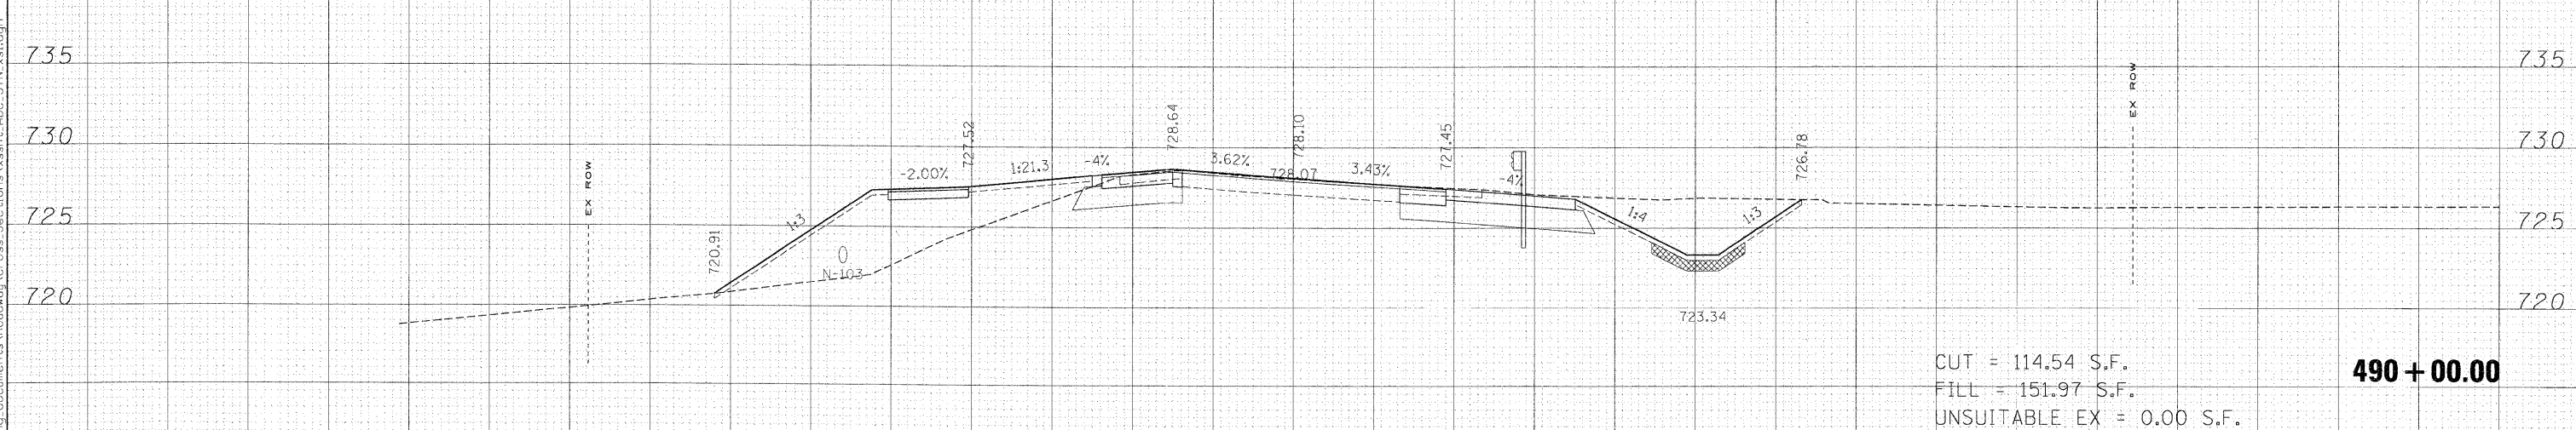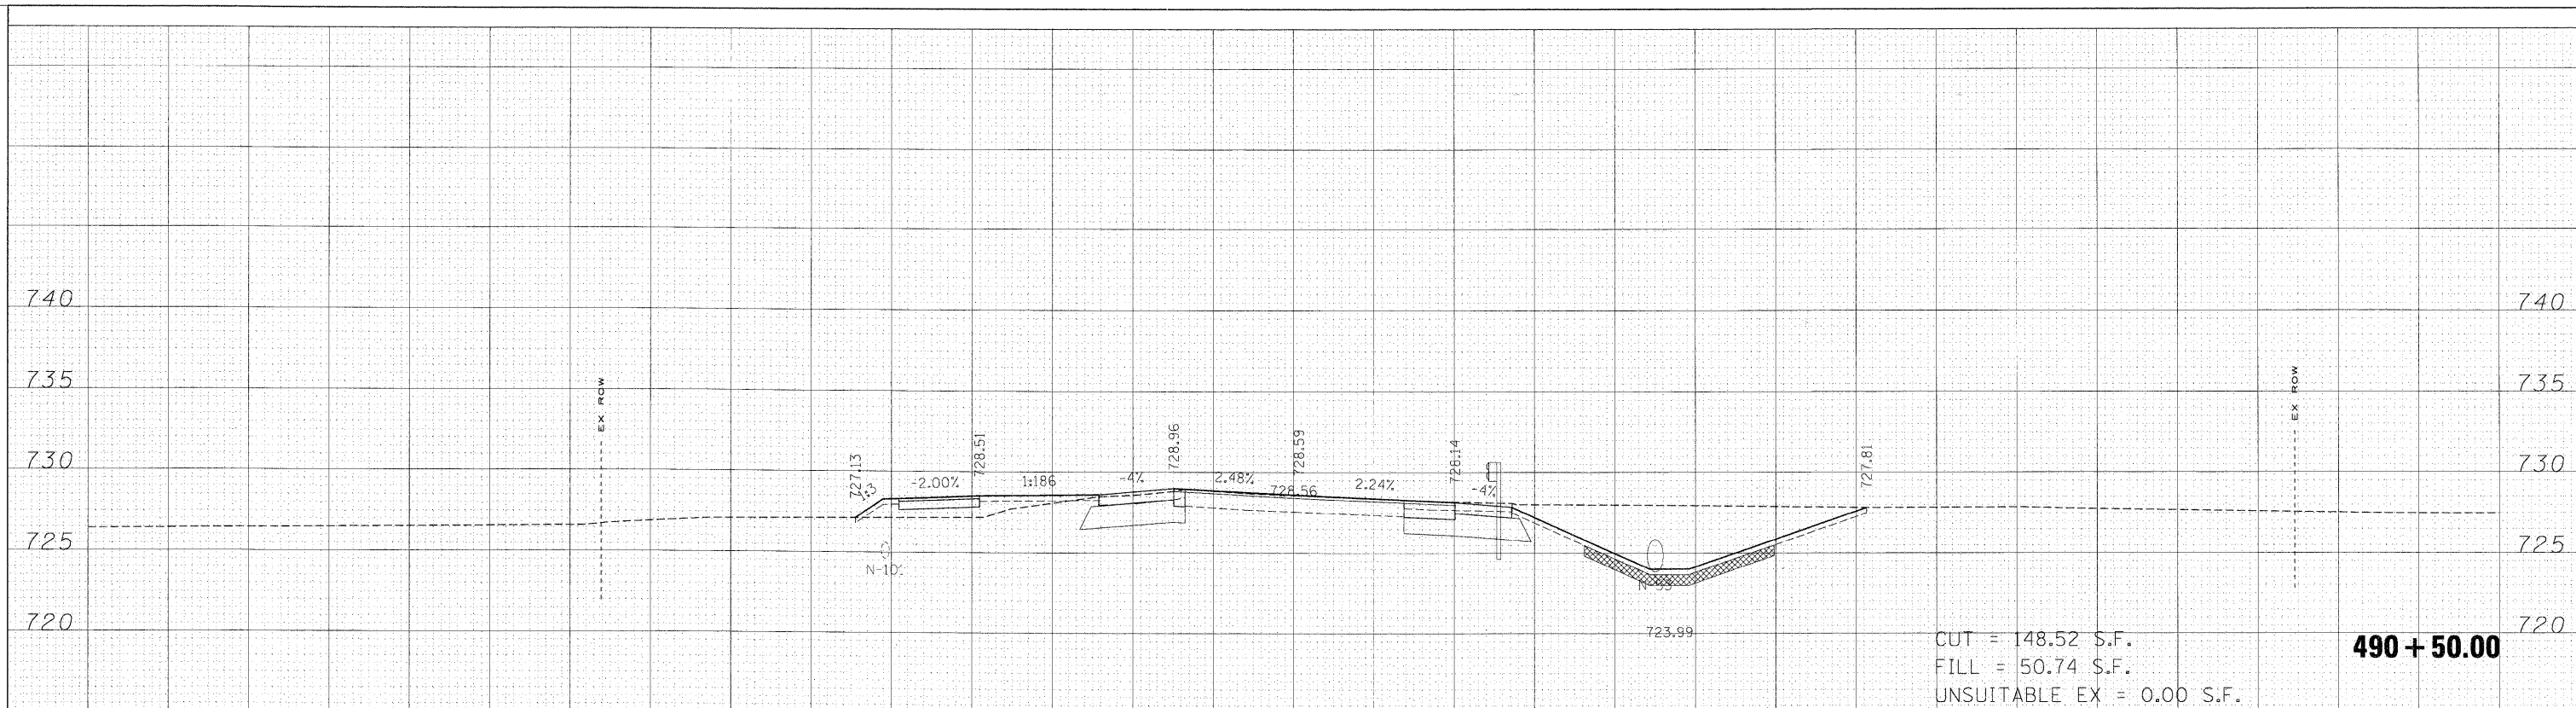

150		140		130		120		110		100		90		80		70		60		50		40		30		20		10		0		10		20		30		40		50		60		70		80		90		100		110		120		130		140		150	
FILE NAME =		USER NAME = *USER*		DESIGNED - MAC		REVISED -		KANE COUNTY DIVISION OF TRANSPORTATION										STEARNS ROAD CROSS SECTIONS										F.A. RTE.		SECTION		COUNTY		TOTAL SHEETS		SHEET NO.																									
#FILES#		PLOT SCALE = 10.0000' / IN.		DRAWN - MAC		REVISED -																						361		06-00214-15-BR		KANE/DUPAGE		545		449																									
		PLOT DATE = 3/30/2009		CHECKED - JJT		REVISED -	
		DATE - 3/31/09		REVISED -	
										SCALE:		SHEET NO. OF SHEETS		STA. 490+00.00 TO STA. 490+50.00		FED. ROAD DIST. NO.		ILLINOIS FED. AID PROJECT		CONTRACT NO. 63074	


ORIGINAL	DATE
NOTE BOOK	
SURVEYED	
PLOTTED	
TEMPLATE	
AREAS	
AREAS CHECKED	
NO.	

 


KANE COUNTY DIVISION OF TRANSPORTATION

STEARNS ROAD CROSS SECTIONS

F.A. RTE.	SECTION	COUNTY	TOTAL SHEETS	SHEET NO.
361	06-00214-15-BR	KANE/DUPAGE	545	450
CONTRACT NO. 63074				
FED. ROAD DIST. NO.	ILLINOIS	FED. AID PROJECT		

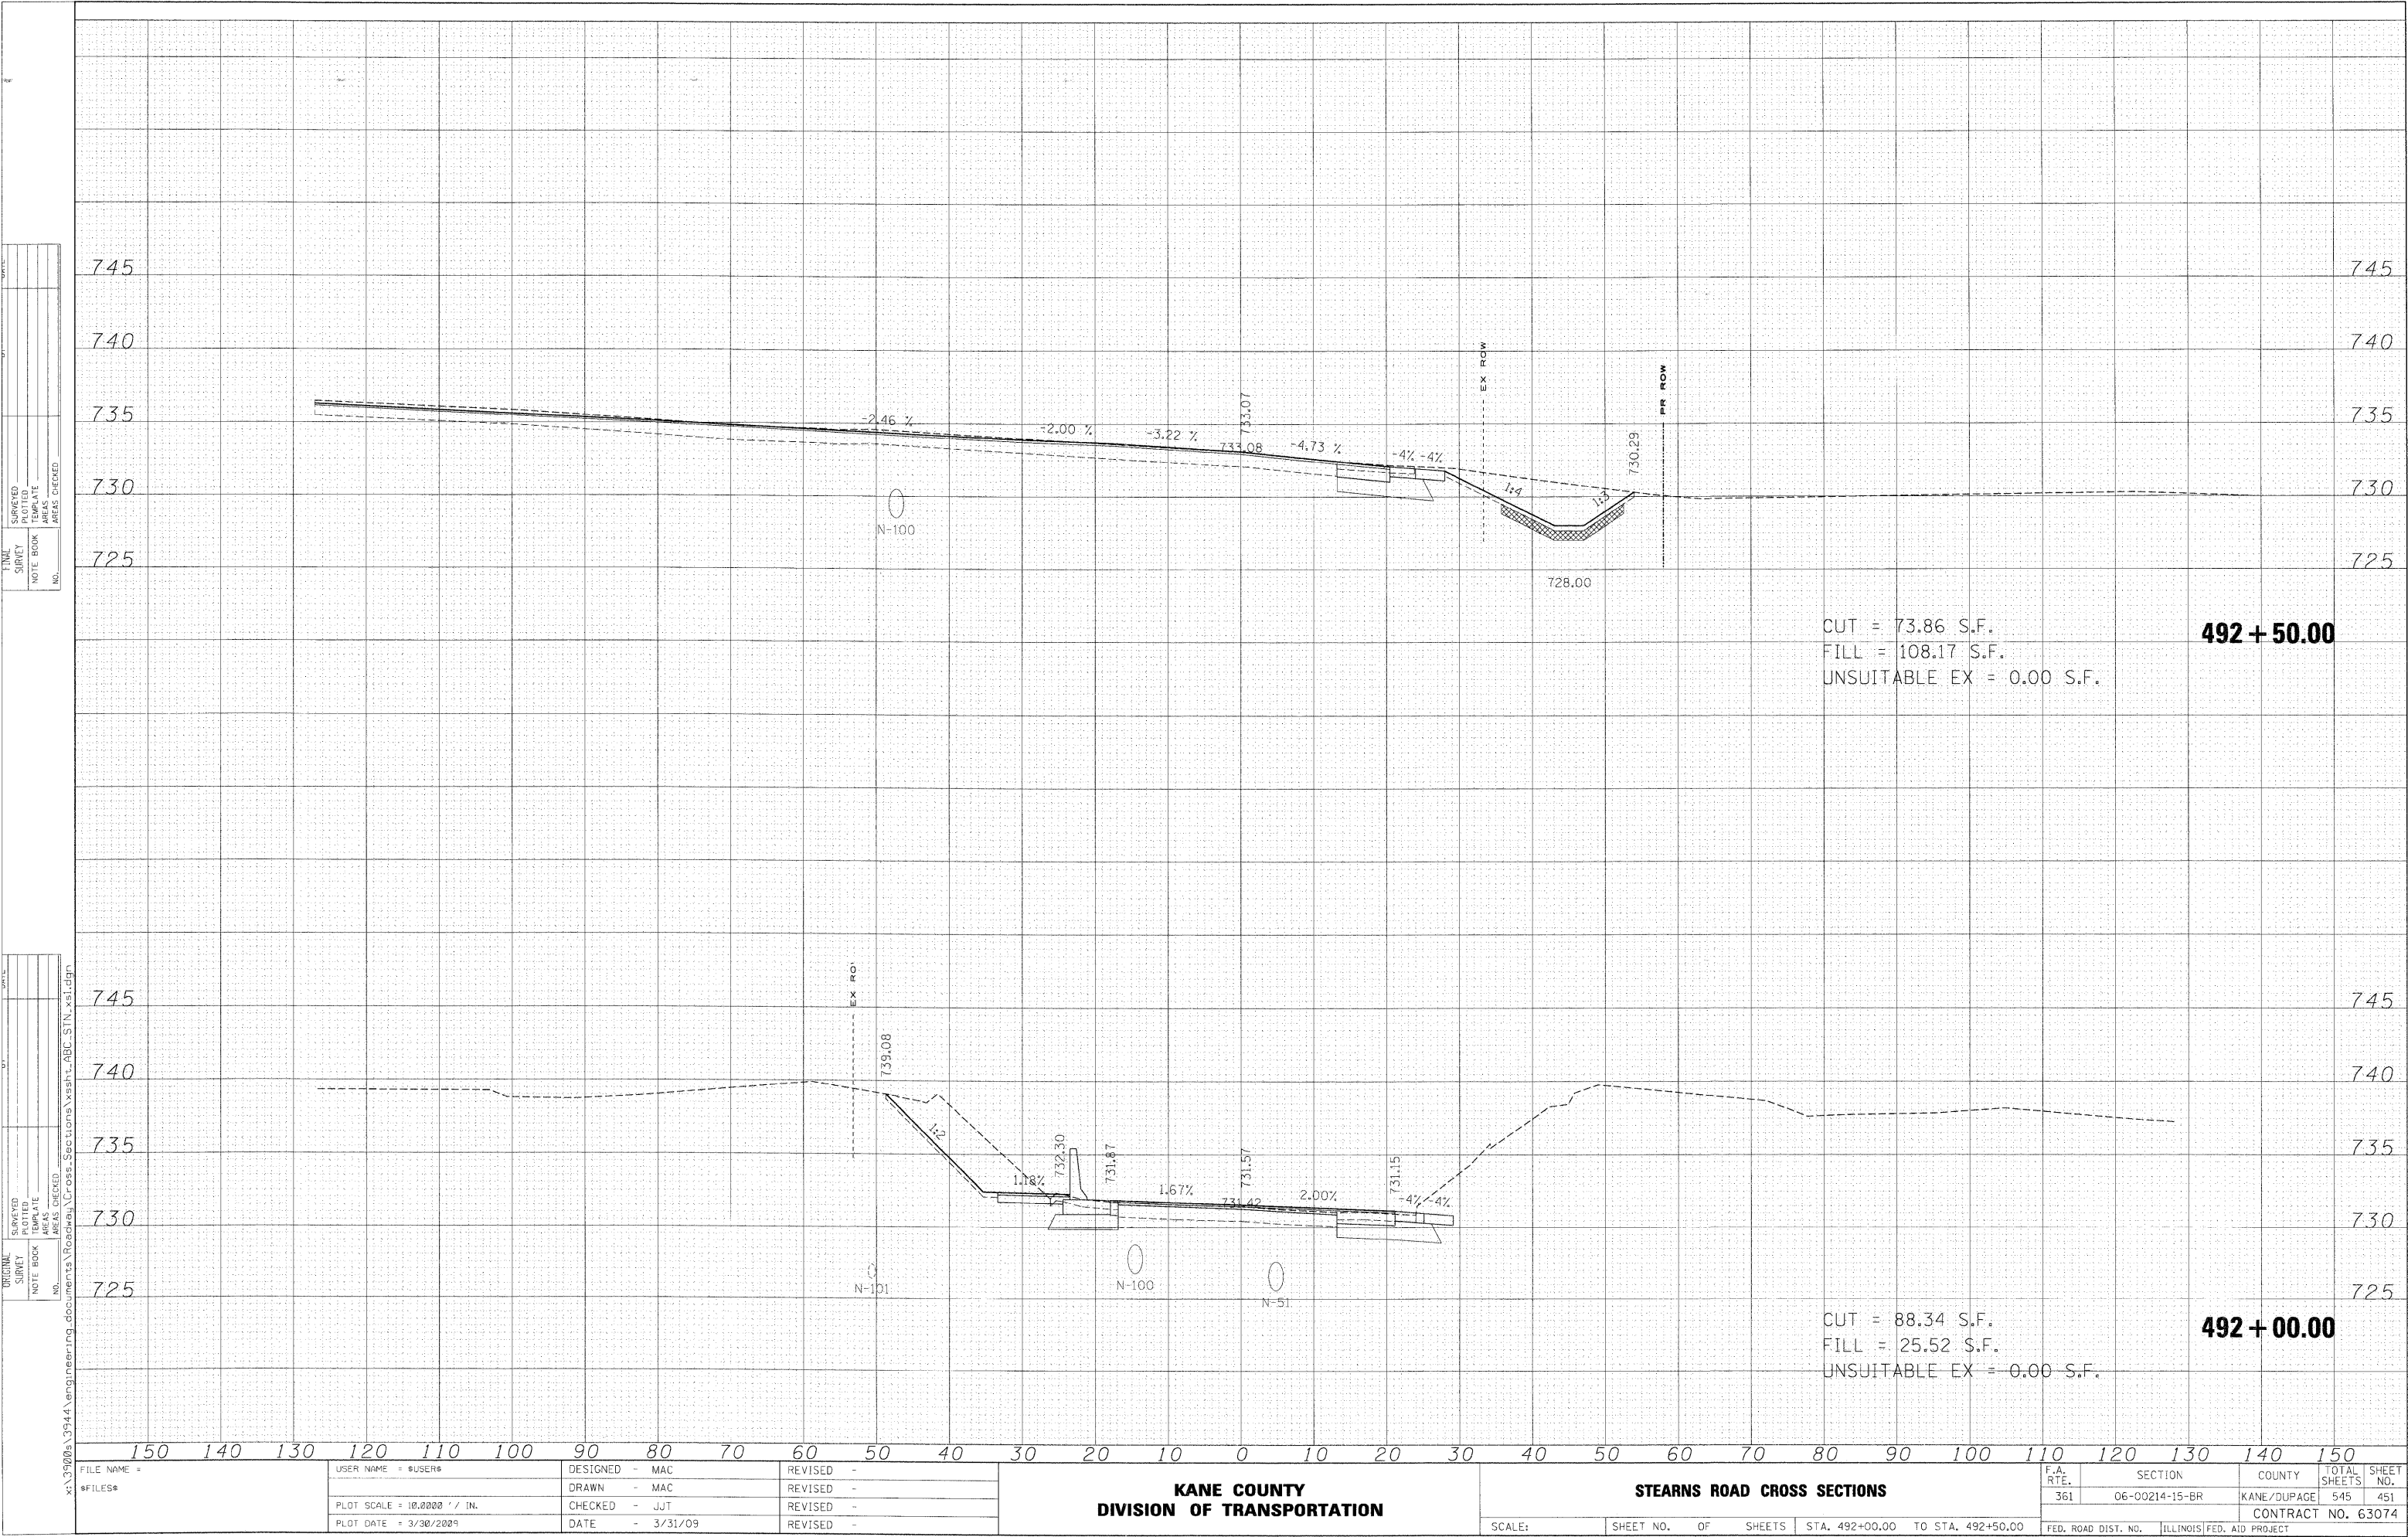


ORIGINAL	SURVEY	SURVEYED	DATE
NOTE BOOK	PLOTTED		
	TEMPLATE		
	AREAS		
NO.	AREAS CHECKED		

 


CUT = 82.50 S.F.	493 + 00.00
FILL = 11.02 S.F.	
UNSUITABLE EX = 0.00 S.F.	

ORIGINAL	SURVEYED	DT	DATE
	PLOTTED		
	TEMPLATE		
	AREAS		
	AREAS CHECKED		
	NO.		

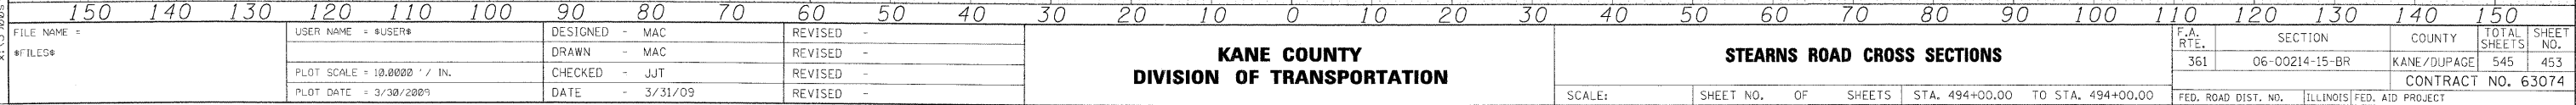

FINAL	SURVEYED	DATE
SURVEY	PLOTTED	
NOTE BOOK	TEMPLATE	
	AREAS	
NO.	AREAS CHECKED	

ORIGINAL SURVEY	SURVEYED	DATE	SHEET
	PLOTTED TEMPLATE AREAS AREAS CHECKED		
NOTE BOOK			
NO.			

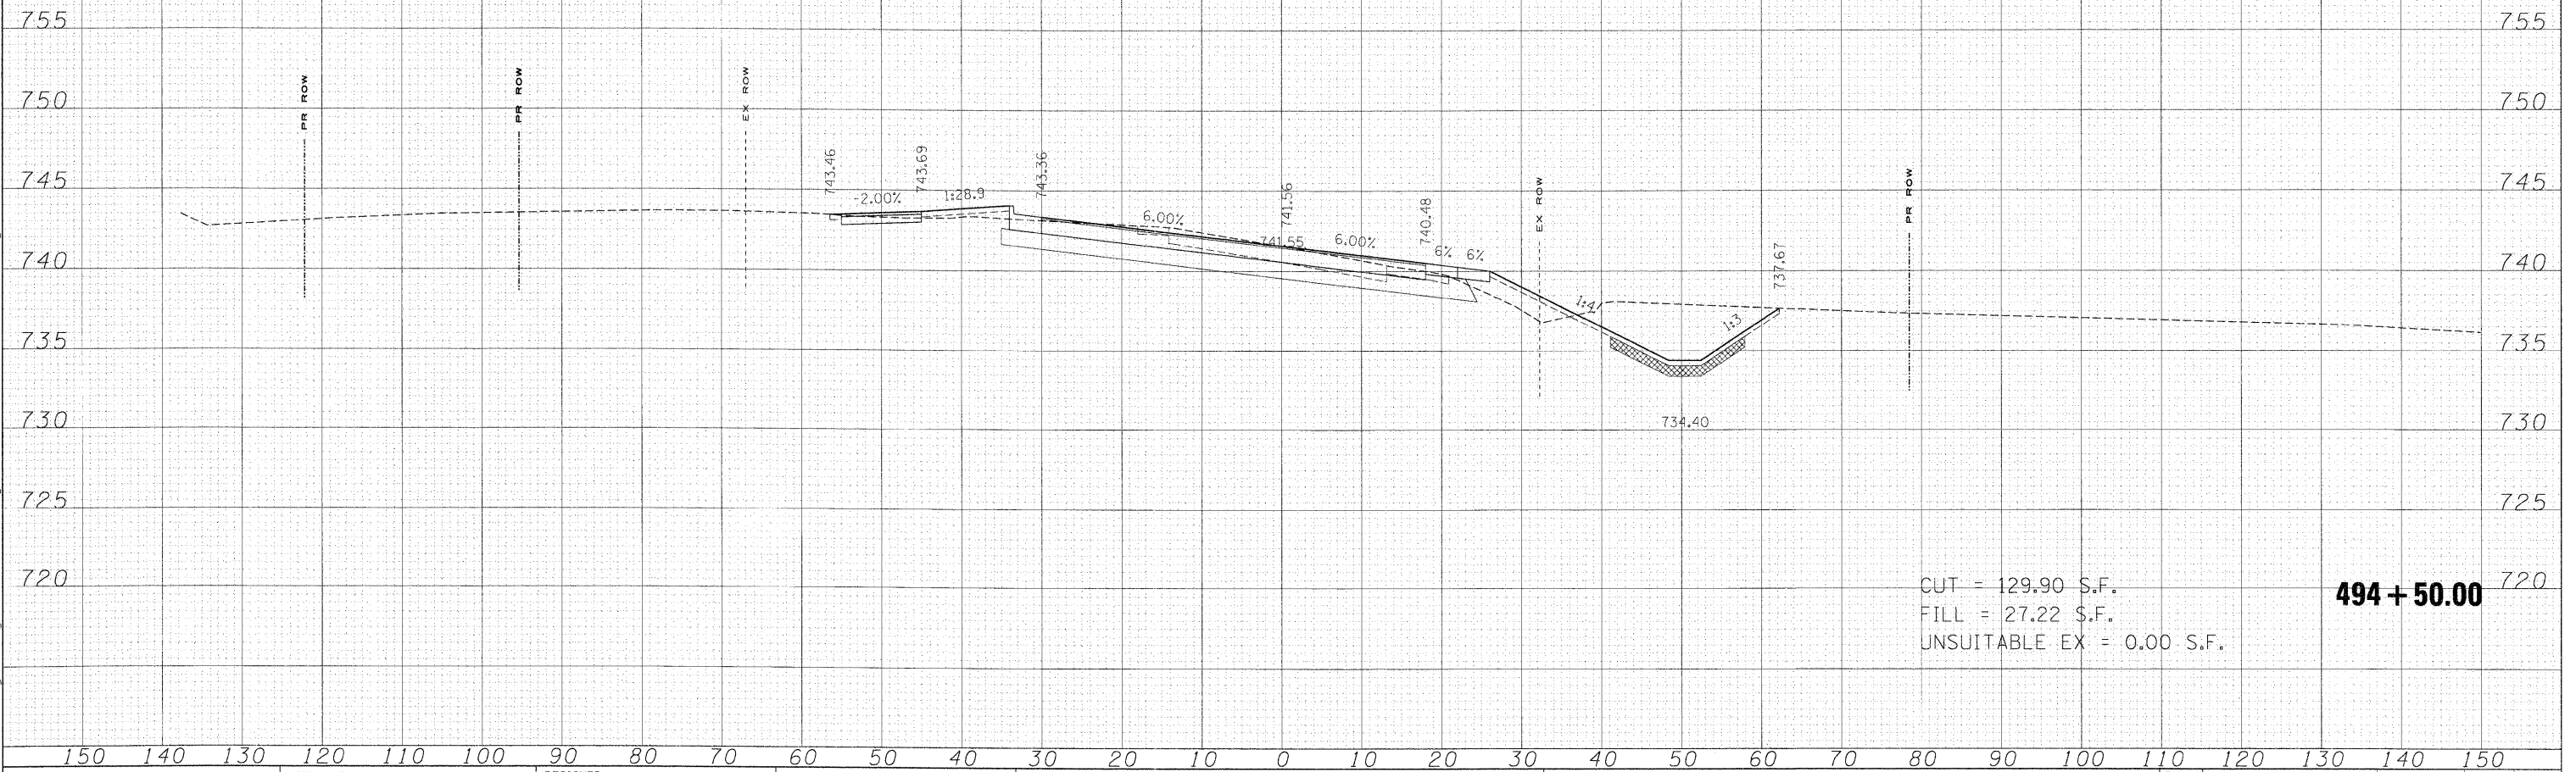

CUT = 129.90 S.F.
FILL = 27.22 S.F.
UNSUITABLE EX = 0.00 S.F.


494 + 50.00 ⁷

USER NAME = *USER*	DESIGNED - MAC	REVISED -	KANE COUNTY DIVISION OF TRANSPORTATION	STEARNS ROAD CROSS SECTIONS						F.A. R.T.E.	SECTION	COUNTY	TOTAL SHEETS	SHEET NO.
	DRAWN - MAC	REVISED -								361	06-00214-15-BR	KANE/DUPAGE	545	454
PLOT SCALE = 10,000' / IN.	CHECKED - JUT	REVISED -												
PLOT DATE = 3/30/2009	DATE - 3/31/09	REVISED -												
				SCALE:	SHEET NO.	OF	SHEETS	STA. 494+50.00	TO STA. 494+50.00	FED. ROAD DIST. NO.				ILLINOIS FED. AID PROJECT
										CONTRACT NO. 63074				

ORIGINAL SURVEY	SURVEYED _____	DATE _____
	PLOTTED _____	
NOTE BOOK	TEMPLATE _____	
	AREAS _____	
NO. _____	AREAS CHECKED _____	




FILE NAME =	USER NAME = #USER#	DESIGNED - MAC	REVISED -	KANE COUNTY DIVISION OF TRANSPORTATION	STEARNS ROAD CROSS SECTIONS					F.A. RTE.	SECTION	COUNTY	TOTAL SHEETS	SHEET NO.
#FILES#		DRAWN - MAC	REVISED -							361	06-00214-15-BR	KANE/DUPAGE	545	455
	PLOT SCALE = 10.0000' / IN.	CHECKED - JJT	REVISED -		CONTRACT NO. 63074									
	PLOT DATE = 3/30/2009	DATE - 3/31/09	REVISED -											
				SCALE:	SHEET NO.	OF	SHEETS	STA. 495+00.00	TO STA. 495+50.00	FED. ROAD DIST. NO.	ILLINOIS FED. AID PROJECT			

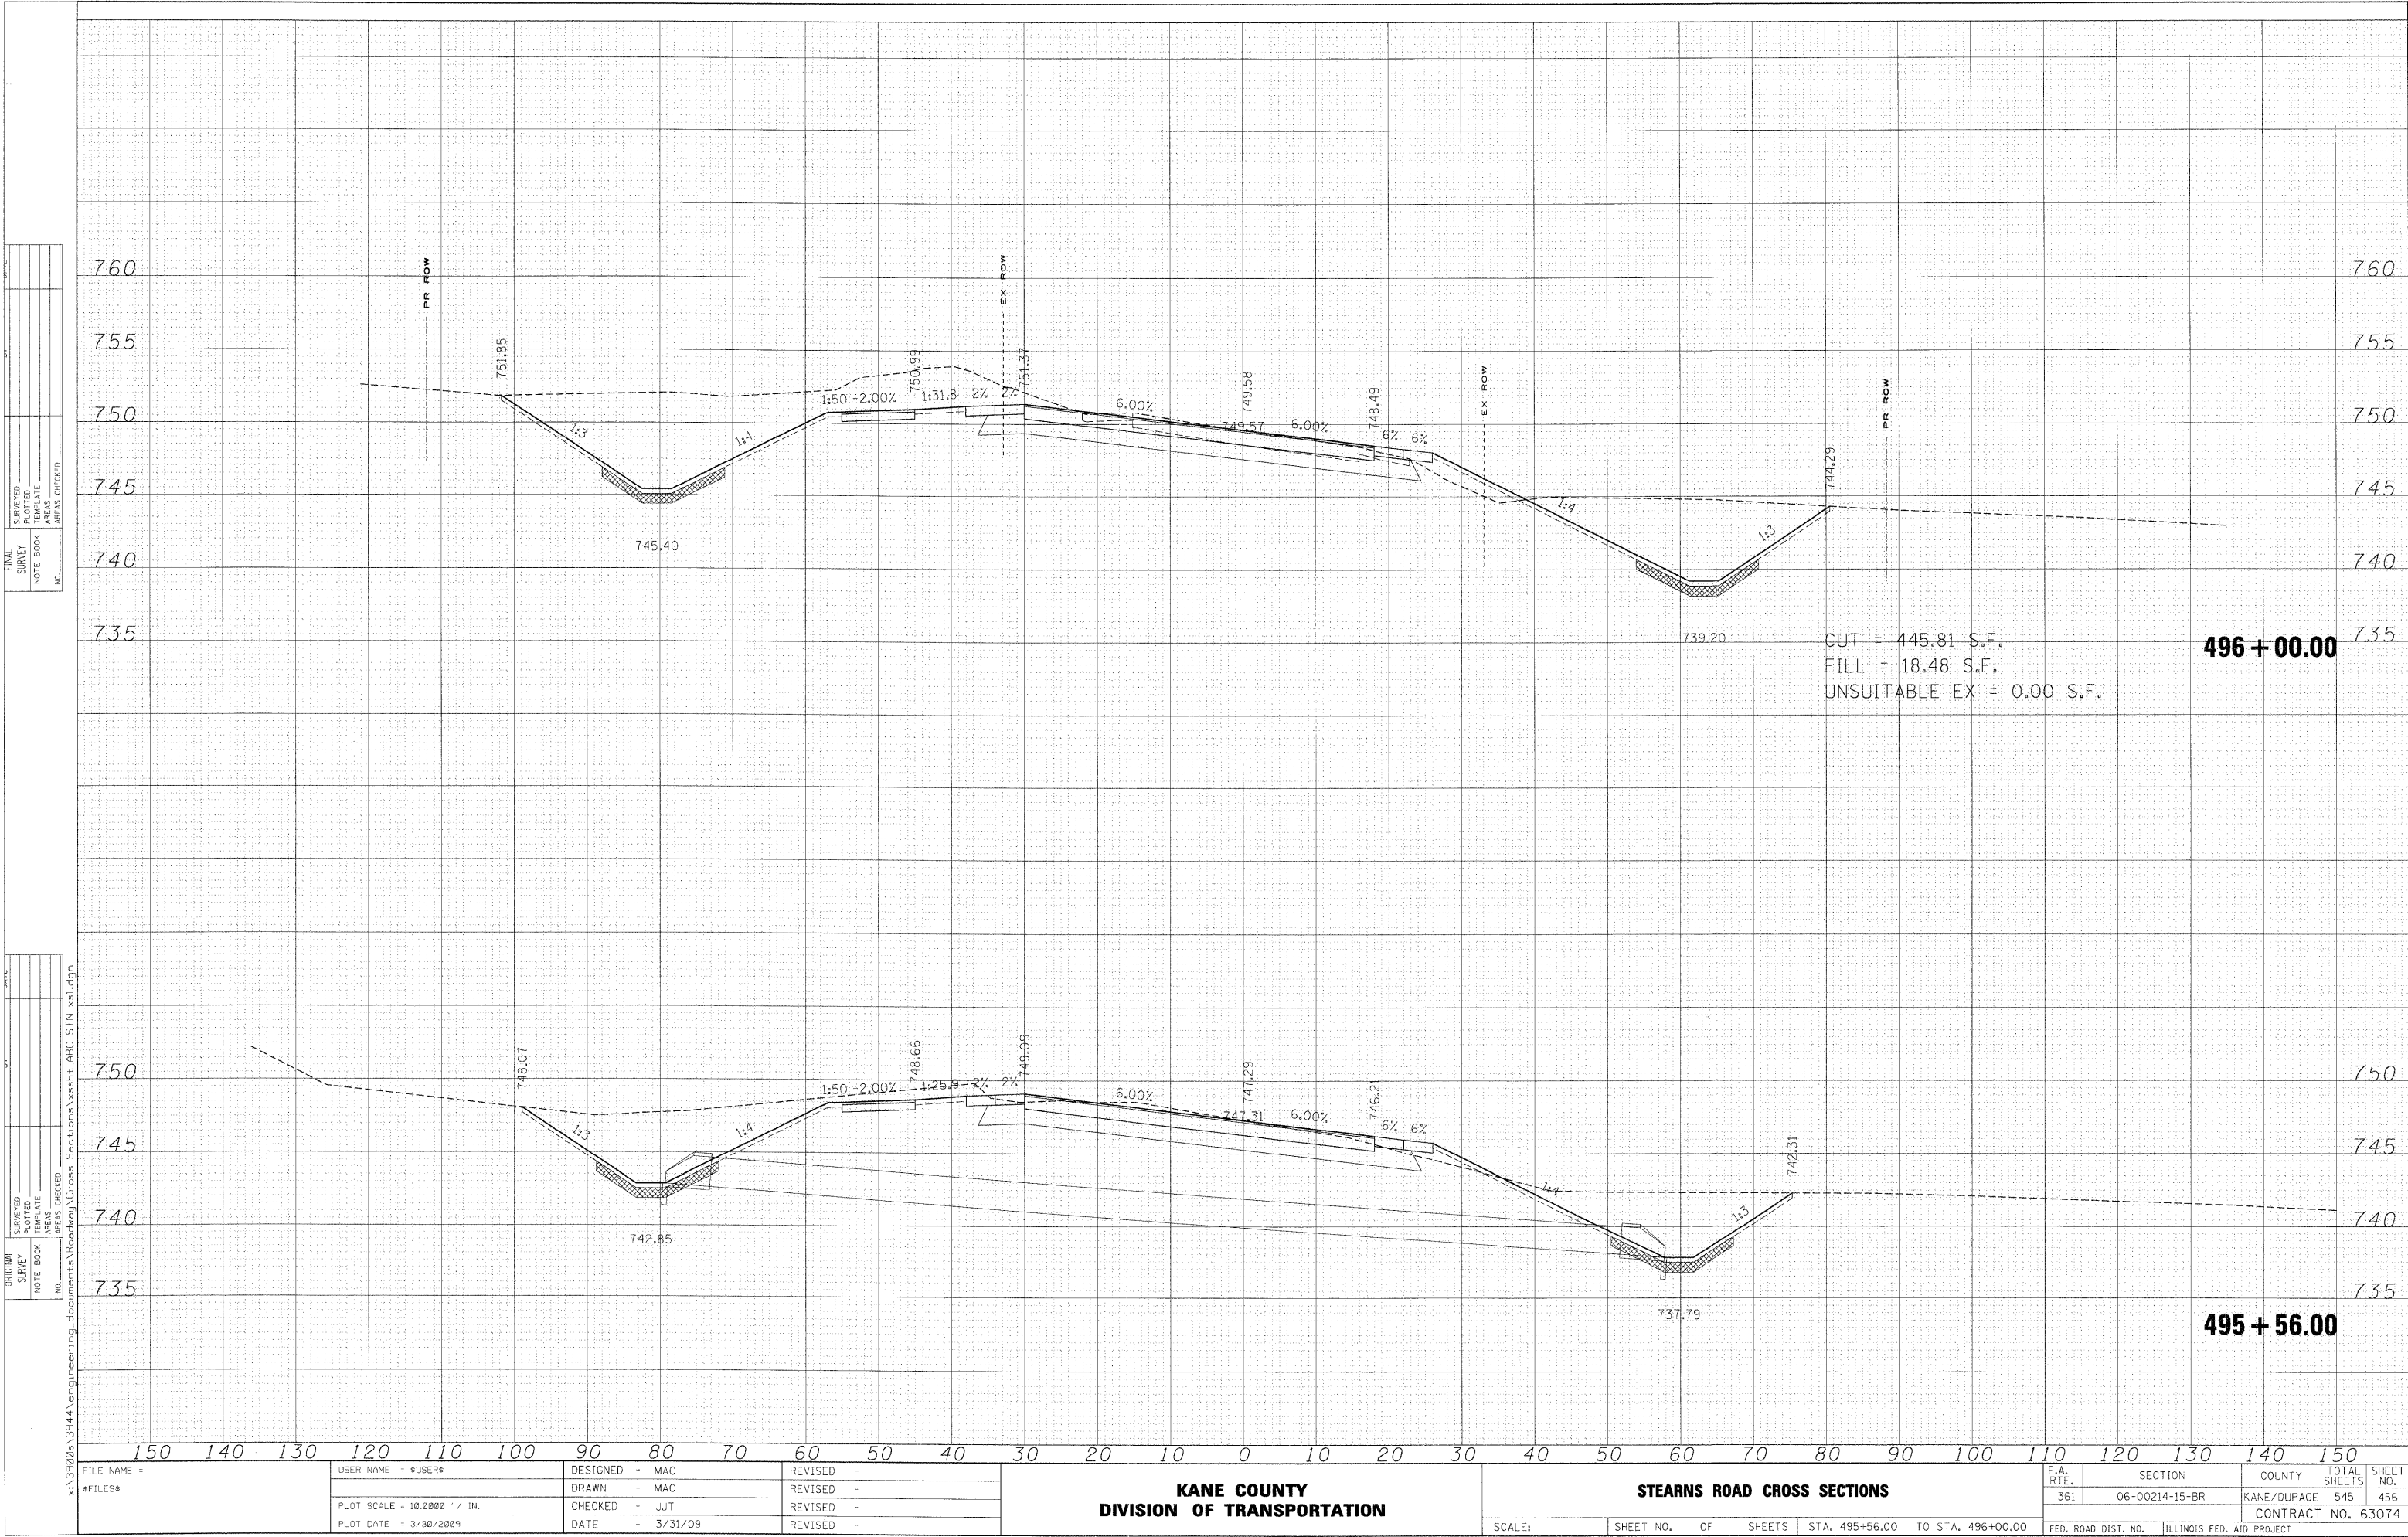

FINAL			DATE	TIME
SURVEY	SURVEYED			
NOTE BOOK	PLOTTED			
	TEMPLATE			
	AREAS			
NO.	AREAS CHECKED			

ORIGINAL SURVEY	SURVEYED _____		DRAWN BY
	PLOTTED _____		
	TEMPLATE _____		
	AREAS _____		
	AREAS CHECKED _____		
	N.O. _____		

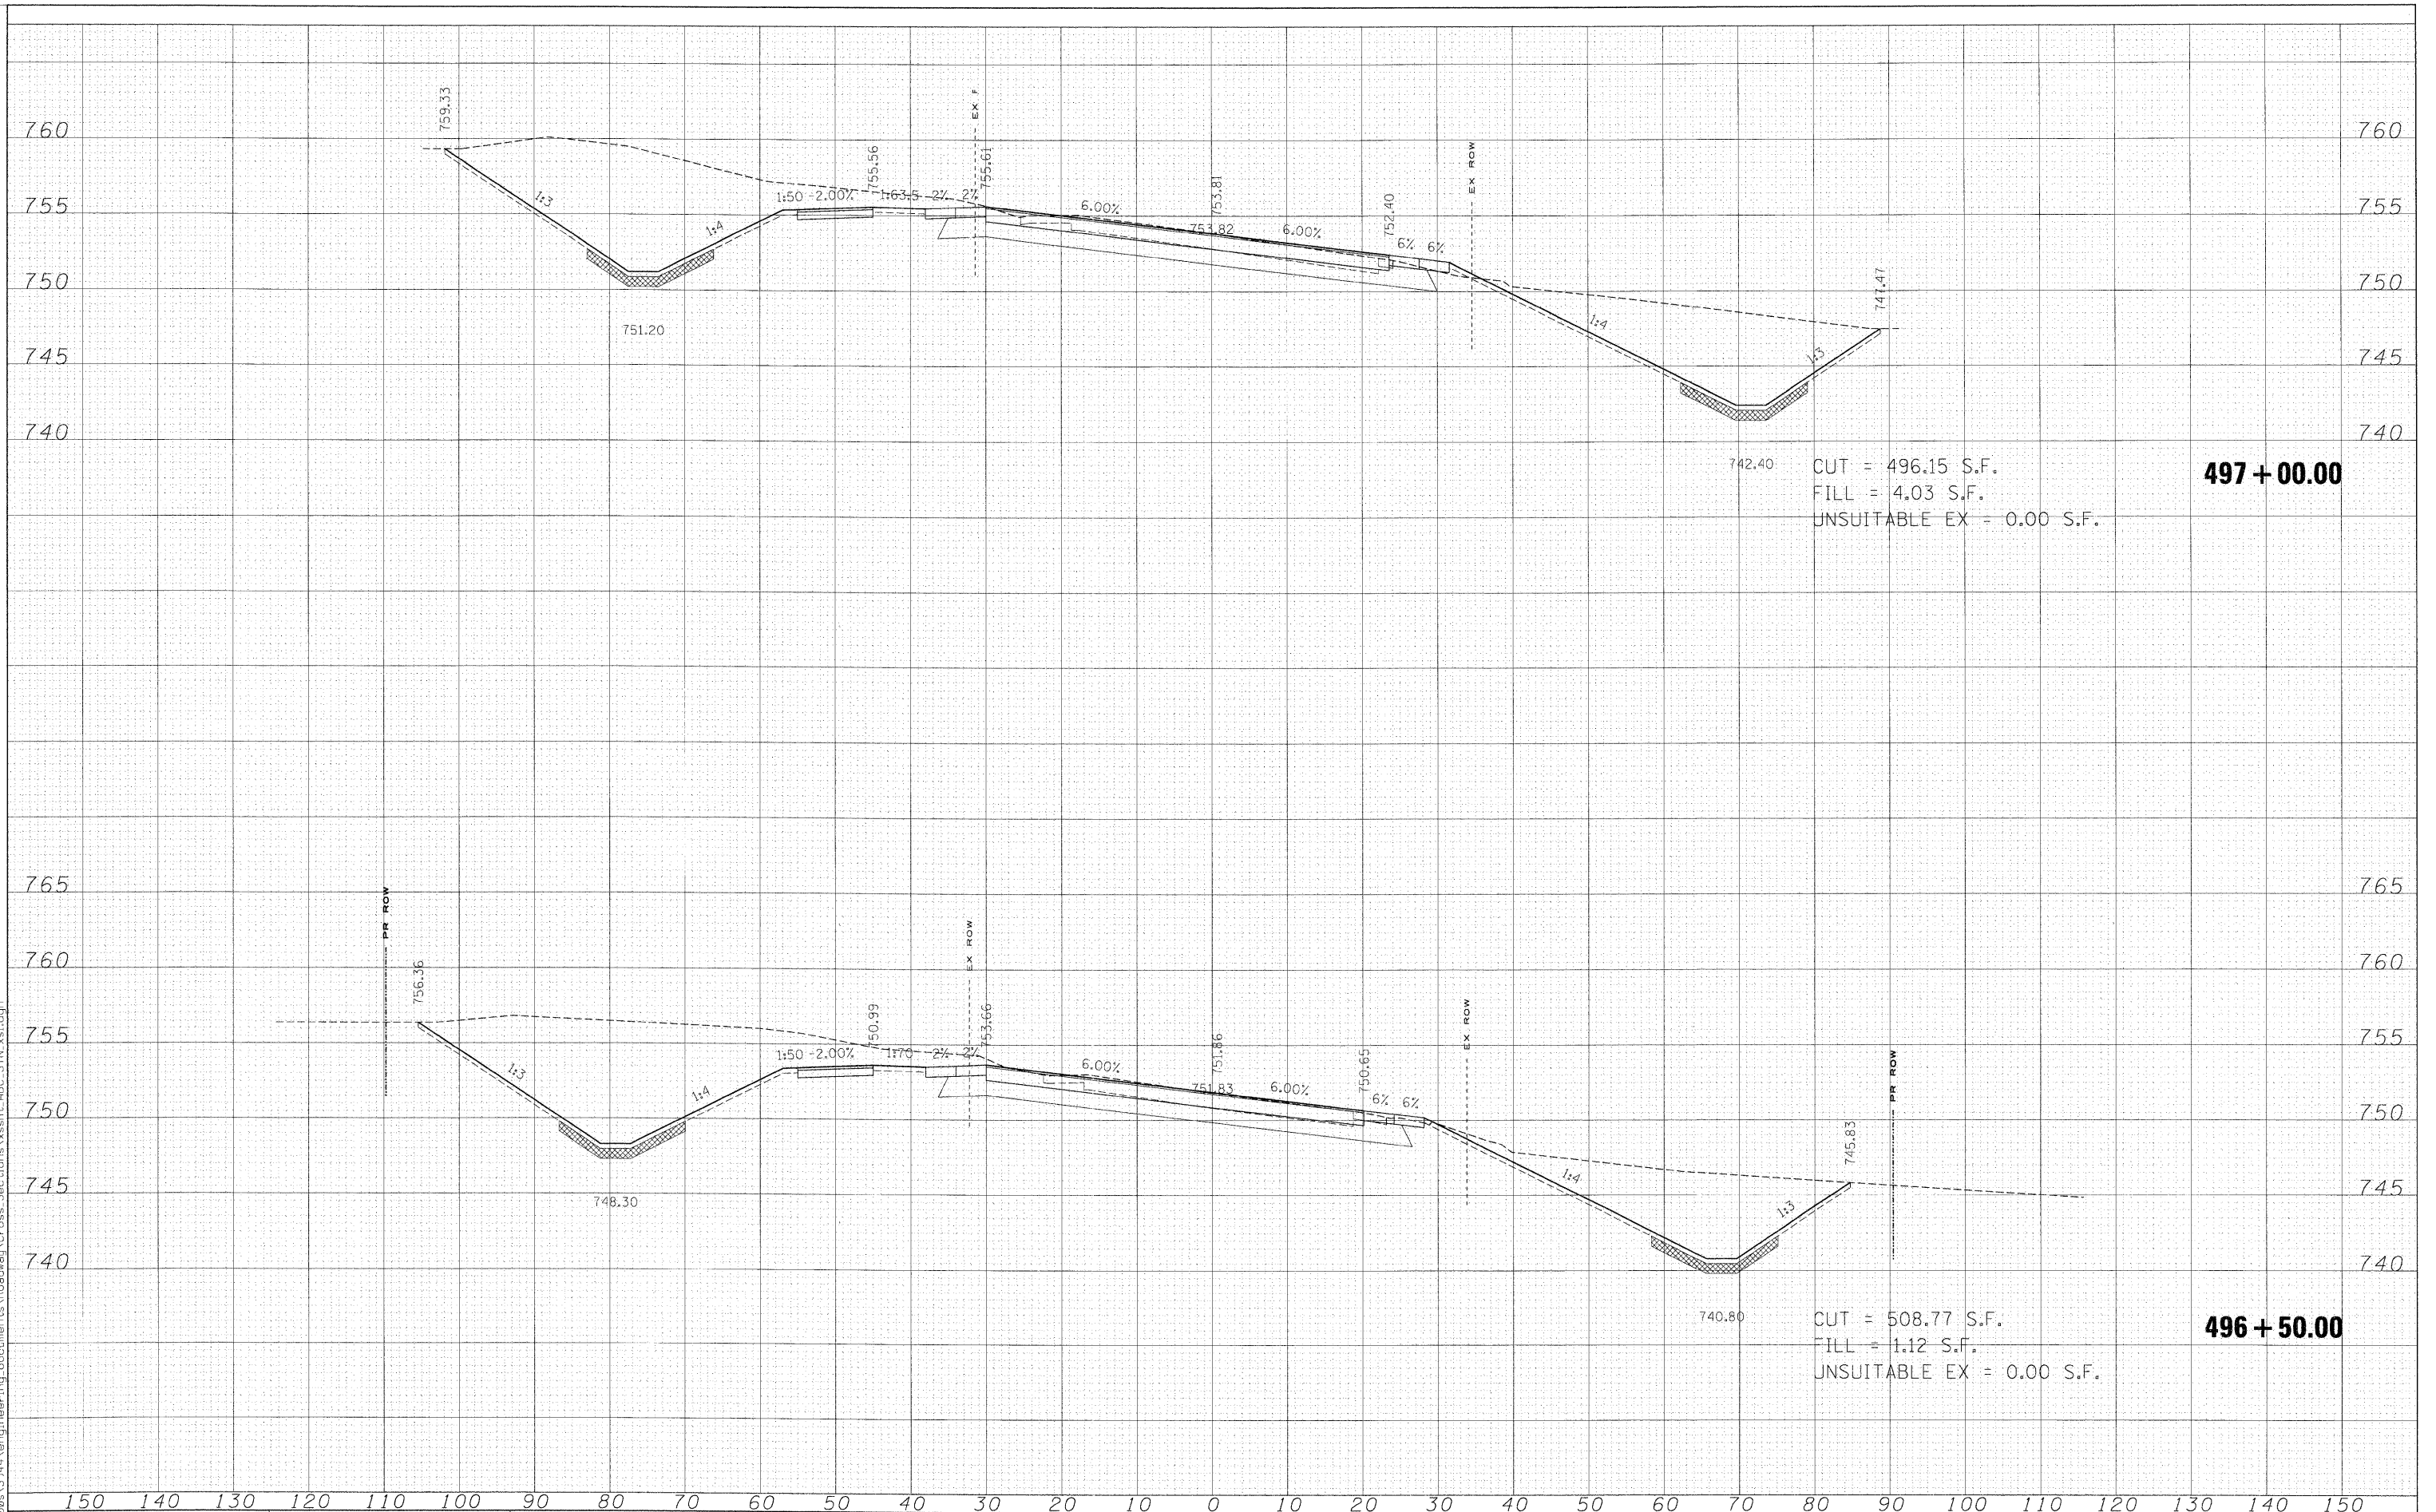


FILE NAME =	USER NAME = #USER#	DESIGNED - MAC	REVISED -	KANE COUNTY DIVISION OF TRANSPORTATION	STEARNS ROAD CROSS SECTIONS					F.A. RTE.	SECTION	COUNTY	TOTAL SHEETS	SHEET NO.
#FILES#		DRAWN - MAC	REVISED -		361	06-00214-15-BR	KANE/DUPAGE	545	457					
	PLOT SCALE = 1/8" = 10.0000' / IN.	CHECKED - JJT	REVISED -							CONTRACT NO. 63074				
	PLOT DATE = 3/30/2009	DATE - 3/31/09	REVISED -		SCALE:	SHEET NO.	OF	SHEETS	STA. 496+50.00	TO STA. 497+00.00	FED. ROAD DIST. NO.	ILLINOIS FED. AID PROJECT		

ORIGINAL SURVEY			DATE
NOTE BOOK	SURVEYED _____		
	PLOTTED _____		
	TEMPLATE _____		
	AREAS _____		
NO. _____	AREAS CHECKED _____		



ORIGINAL SURVEY NOTE BOOK NO.	SURVEYED _____	DATE _____
	PLOTTED _____	
	TEMPLATE _____	
	AREAS _____	
	AREAS CHECKED _____	

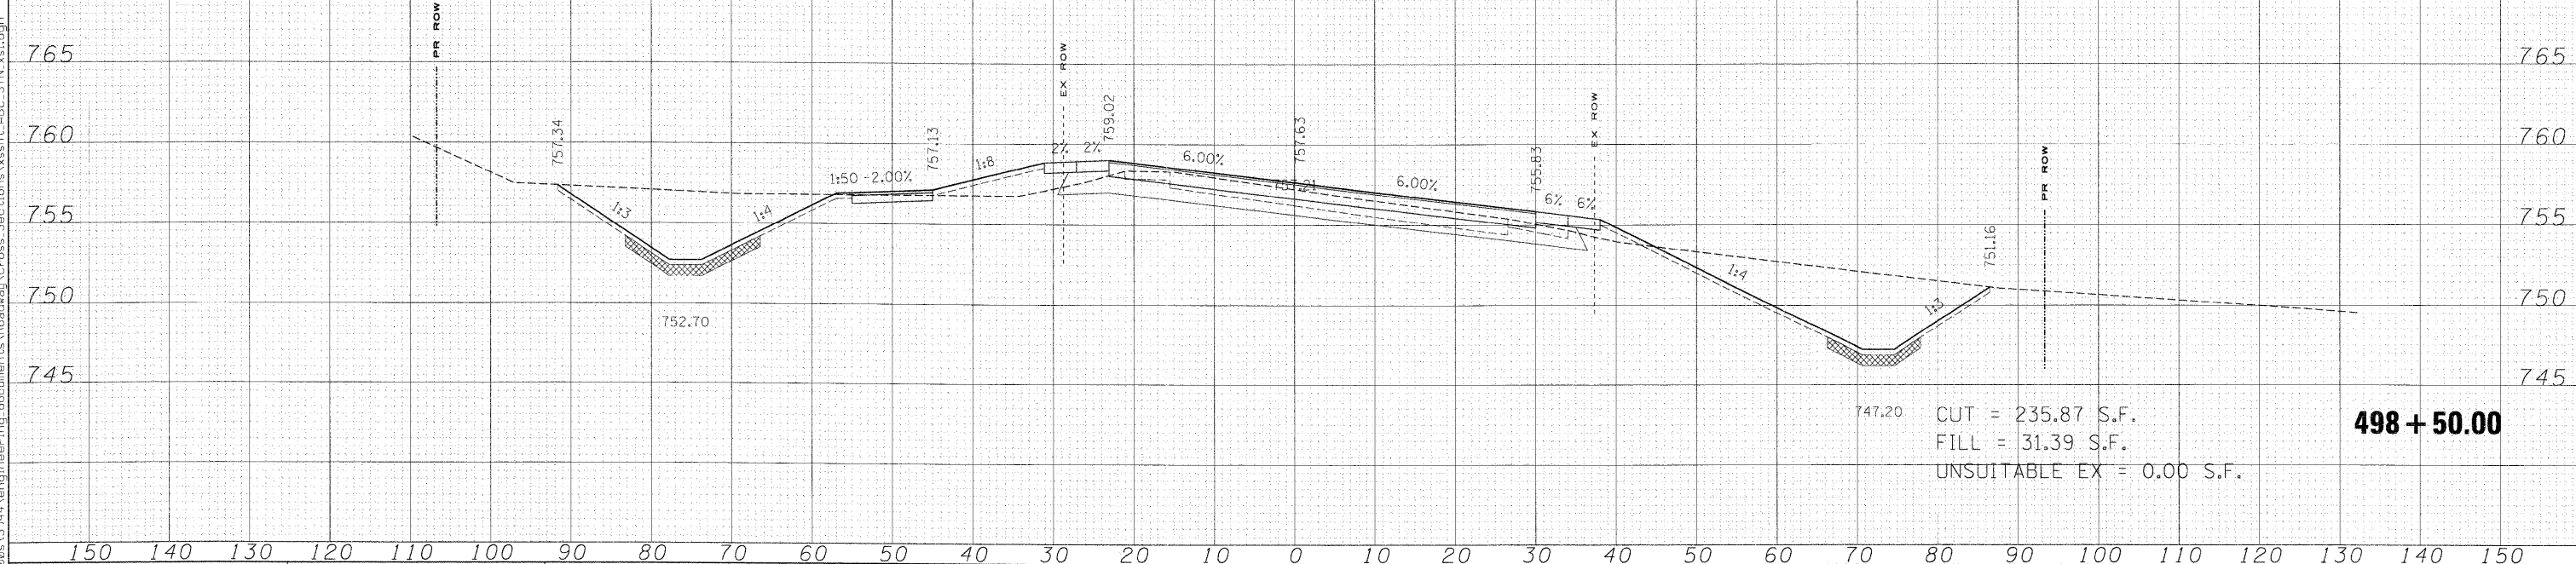


FILE NAME = #FILES#	USER NAME = #USER#	DESIGNED - MAC	REVISED -	KANE COUNTY DIVISION OF TRANSPORTATION	STEARNS ROAD CROSS SECTIONS				F.A. RTE.	SECTION	COUNTY	TOTAL SHEETS	SHEET NO.
	PLOT SCALE = 10.0000' / IN.	DRAWN - MAC	REVISED -						361	06-00214-15-BR	KANE/DUPAGE	545	459
	PLOT DATE = 3/30/2009	CHECKED - JJT	REVISED -		CONTRACT NO. 63074								
	PLOT DATE = 3/30/2009	DATE - 3/31/09	REVISED -		SCALE:	SHEET NO. OF SHEETS	STA. 498+50.00 TO STA. 499+00.00	FED. ROAD DIST. NO.	ILLINOIS FED. AID PROJECT				

DATE	
BY	
FINAL SURVEY	
NOTED	
NO. BOOK	
NO.	
AREAS CHECKED	

DATE	
BY	
ORIGINAL SURVEY	
NOTED	
NO. BOOK	
NO.	
AREAS CHECKED	

x:\39900s\3944\engineering\documents\Roadway\Cross Sections\ssht.ABC.STN.xsl.dgn

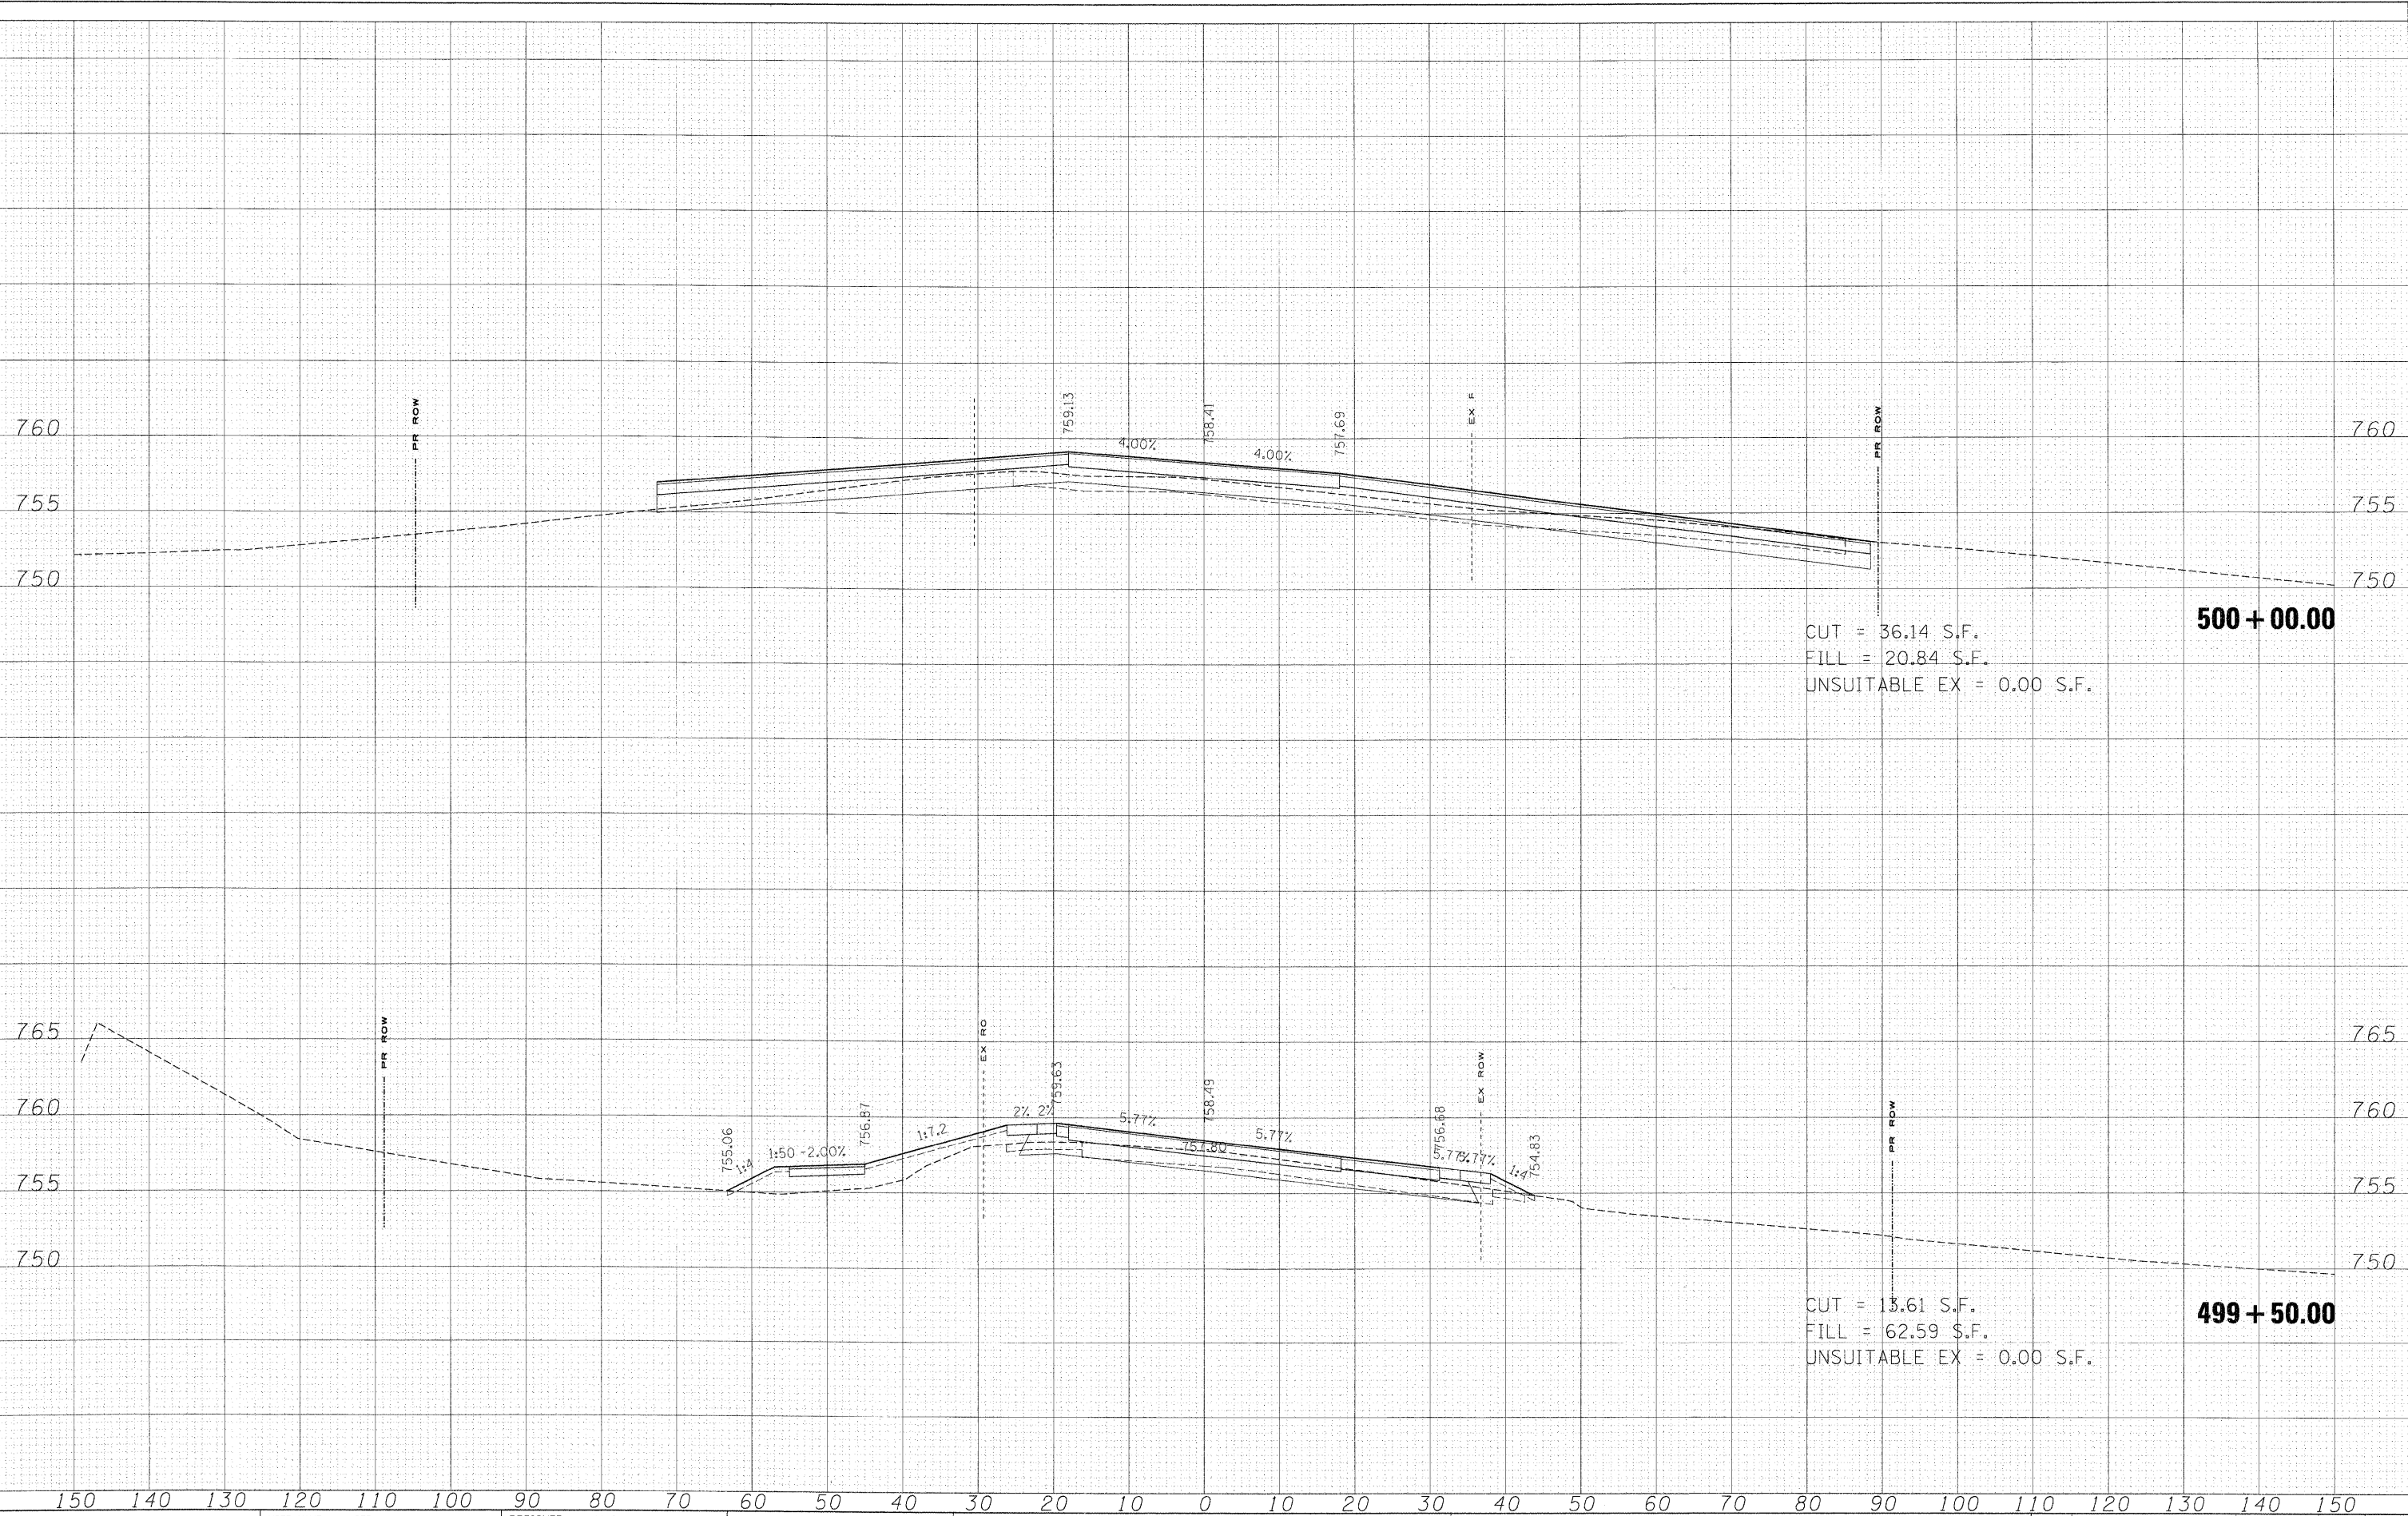

ORIGINAL	DT	DATE
SURVEYED _____		
PLOTTED _____		
TEMPLATE _____		
AREAS _____		
AREAS CHECKED _____		
NO. _____		




FILE NAME = #FILES#	USER NAME = #USER#	DESIGNED - MAC	REVISED -	KANE COUNTY DIVISION OF TRANSPORTATION	STEARNS ROAD CROSS SECTIONS					F.A. RTE.	SECTION	COUNTY	TOTAL SHEETS	SHEET NO.
		DRAWN - MAC	REVISED -							361	06-00214-15-BR	KANE/DUPAGE	545	461
	PLOT SCALE = 10.0000' / IN.	CHECKED - JJT	REVISED -		SCALE: SHEET NO. OF SHEETS STA. 500+50.00 TO STA. 501+00.00					FED. ROAD DIST. NO. ILLINOIS FED. AID PROJECT				
	PLOT DATE = 3/30/2009	DATE - 3/31/09	REVISED -											
CONTRACT NO. 63074														

FINAL			DATE
SURVEY	SURVEYED		
	PLOTTED		
NOTE BOOK	TEMPLATE		
	AREAS		
NO.	AREAS CHECKED		

NO. _____ AREAS CHECKED _____

x:\3900s\3944\engineer-ng-documents\Roadway\Cross Sections\xsht-ABC-3TN_xsl.dgn

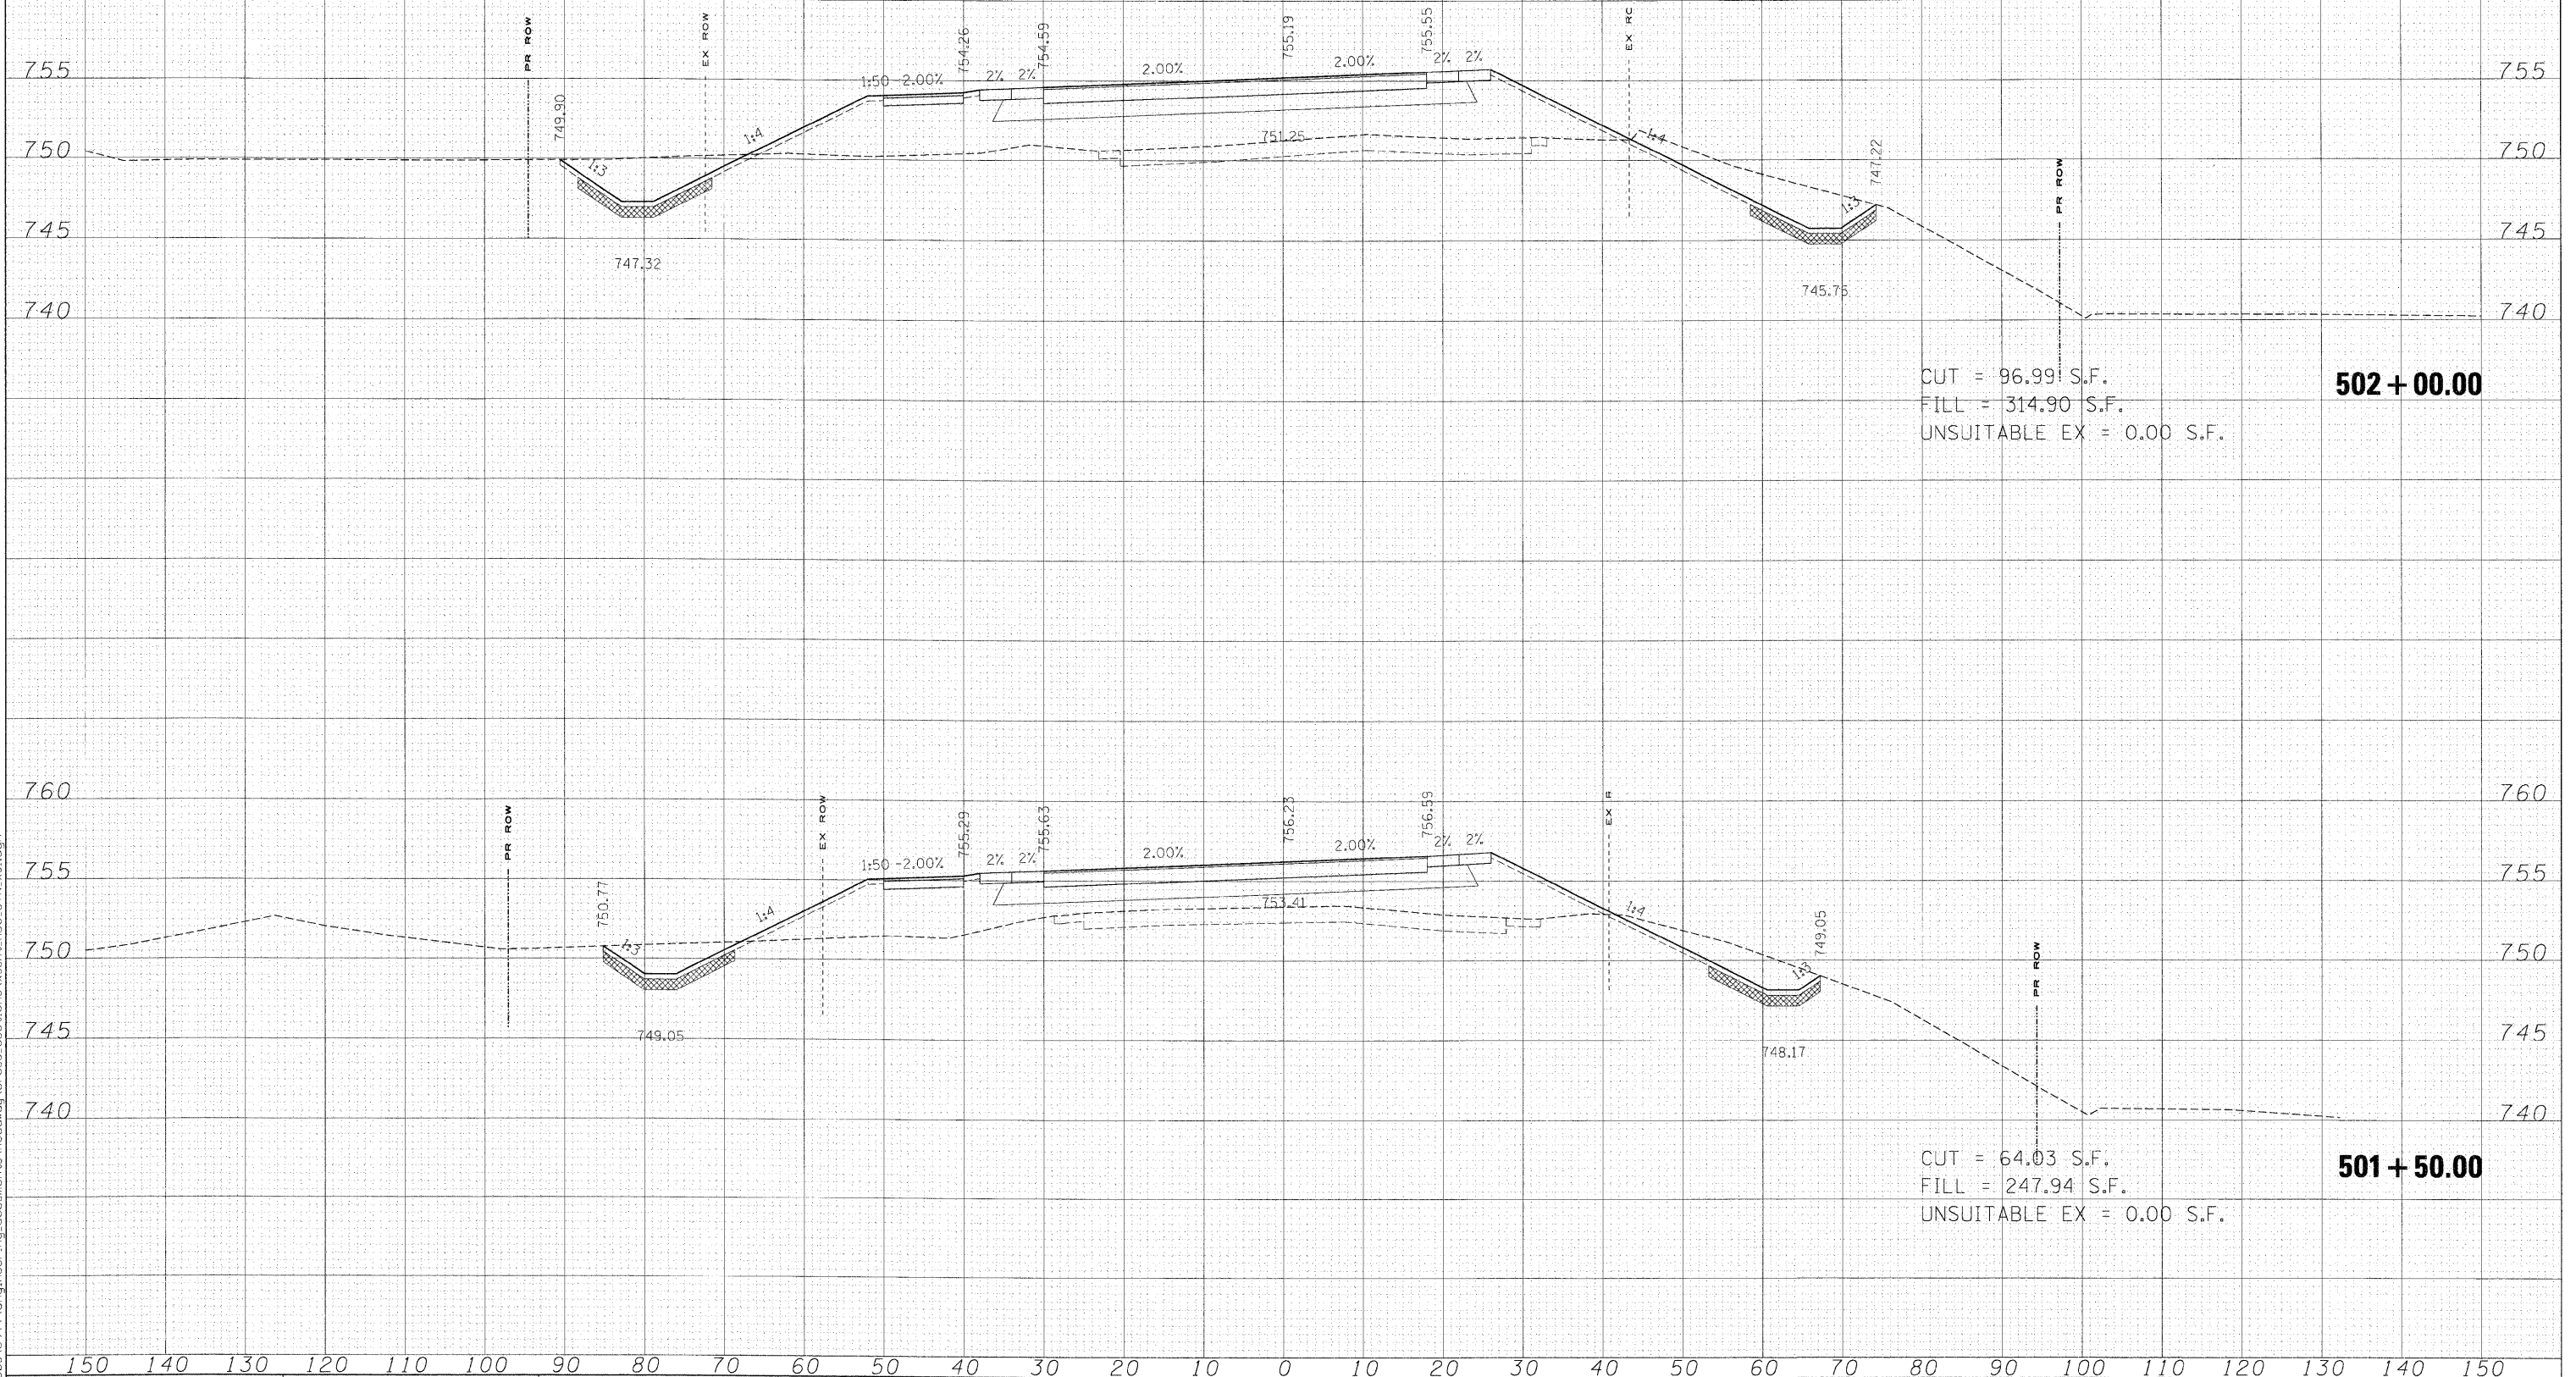

FILE NAME =

USER NAME	=	\$USER\$
-----------	---	----------

DESIGNED -	MAC
------------	-----

REVISÉ -

PLOT SCALE = 10.0000' / IN.

CHECKED - JLT

REVISÉ -

PLOT DATE = 3/30/20

DATE - 3/31

REVISÉ -

KANE COUNTY DIVISION OF TRANSPORTATION

STEARNS ROAD CROSS SECTIONS


SCALE:	SHEET NO.	OF	SHEETS	STA. 501+50.00	TO STA. 502+00.00
--------	-----------	----	--------	----------------	-------------------

F.A. RTE.	SECTION	COUNTY	TOTAL SHEETS	SHEET NO.
361	06-00214-15-BR	KANE/DUPAGE	545	462
CONTRACT NO. 63074				
FED. ROAD DIST. NO.		ILLINOIS FED. AID PROJECT		

DATE	
NO.	
FINAL SURVEY	
NOTE BOOK	
PLANNED	
TEMPLE	
AREAS	
CHECKED	

DATE	
NO.	
ORIGINAL SURVEY	
NOTE BOOK	
PLANNED	
TEMPLE	
AREAS	
CHECKED	

x:\39908\3944\engineering\documents\Roadway\Cross Sections\ssht.abc.stn.xlsdgn
#FILES#

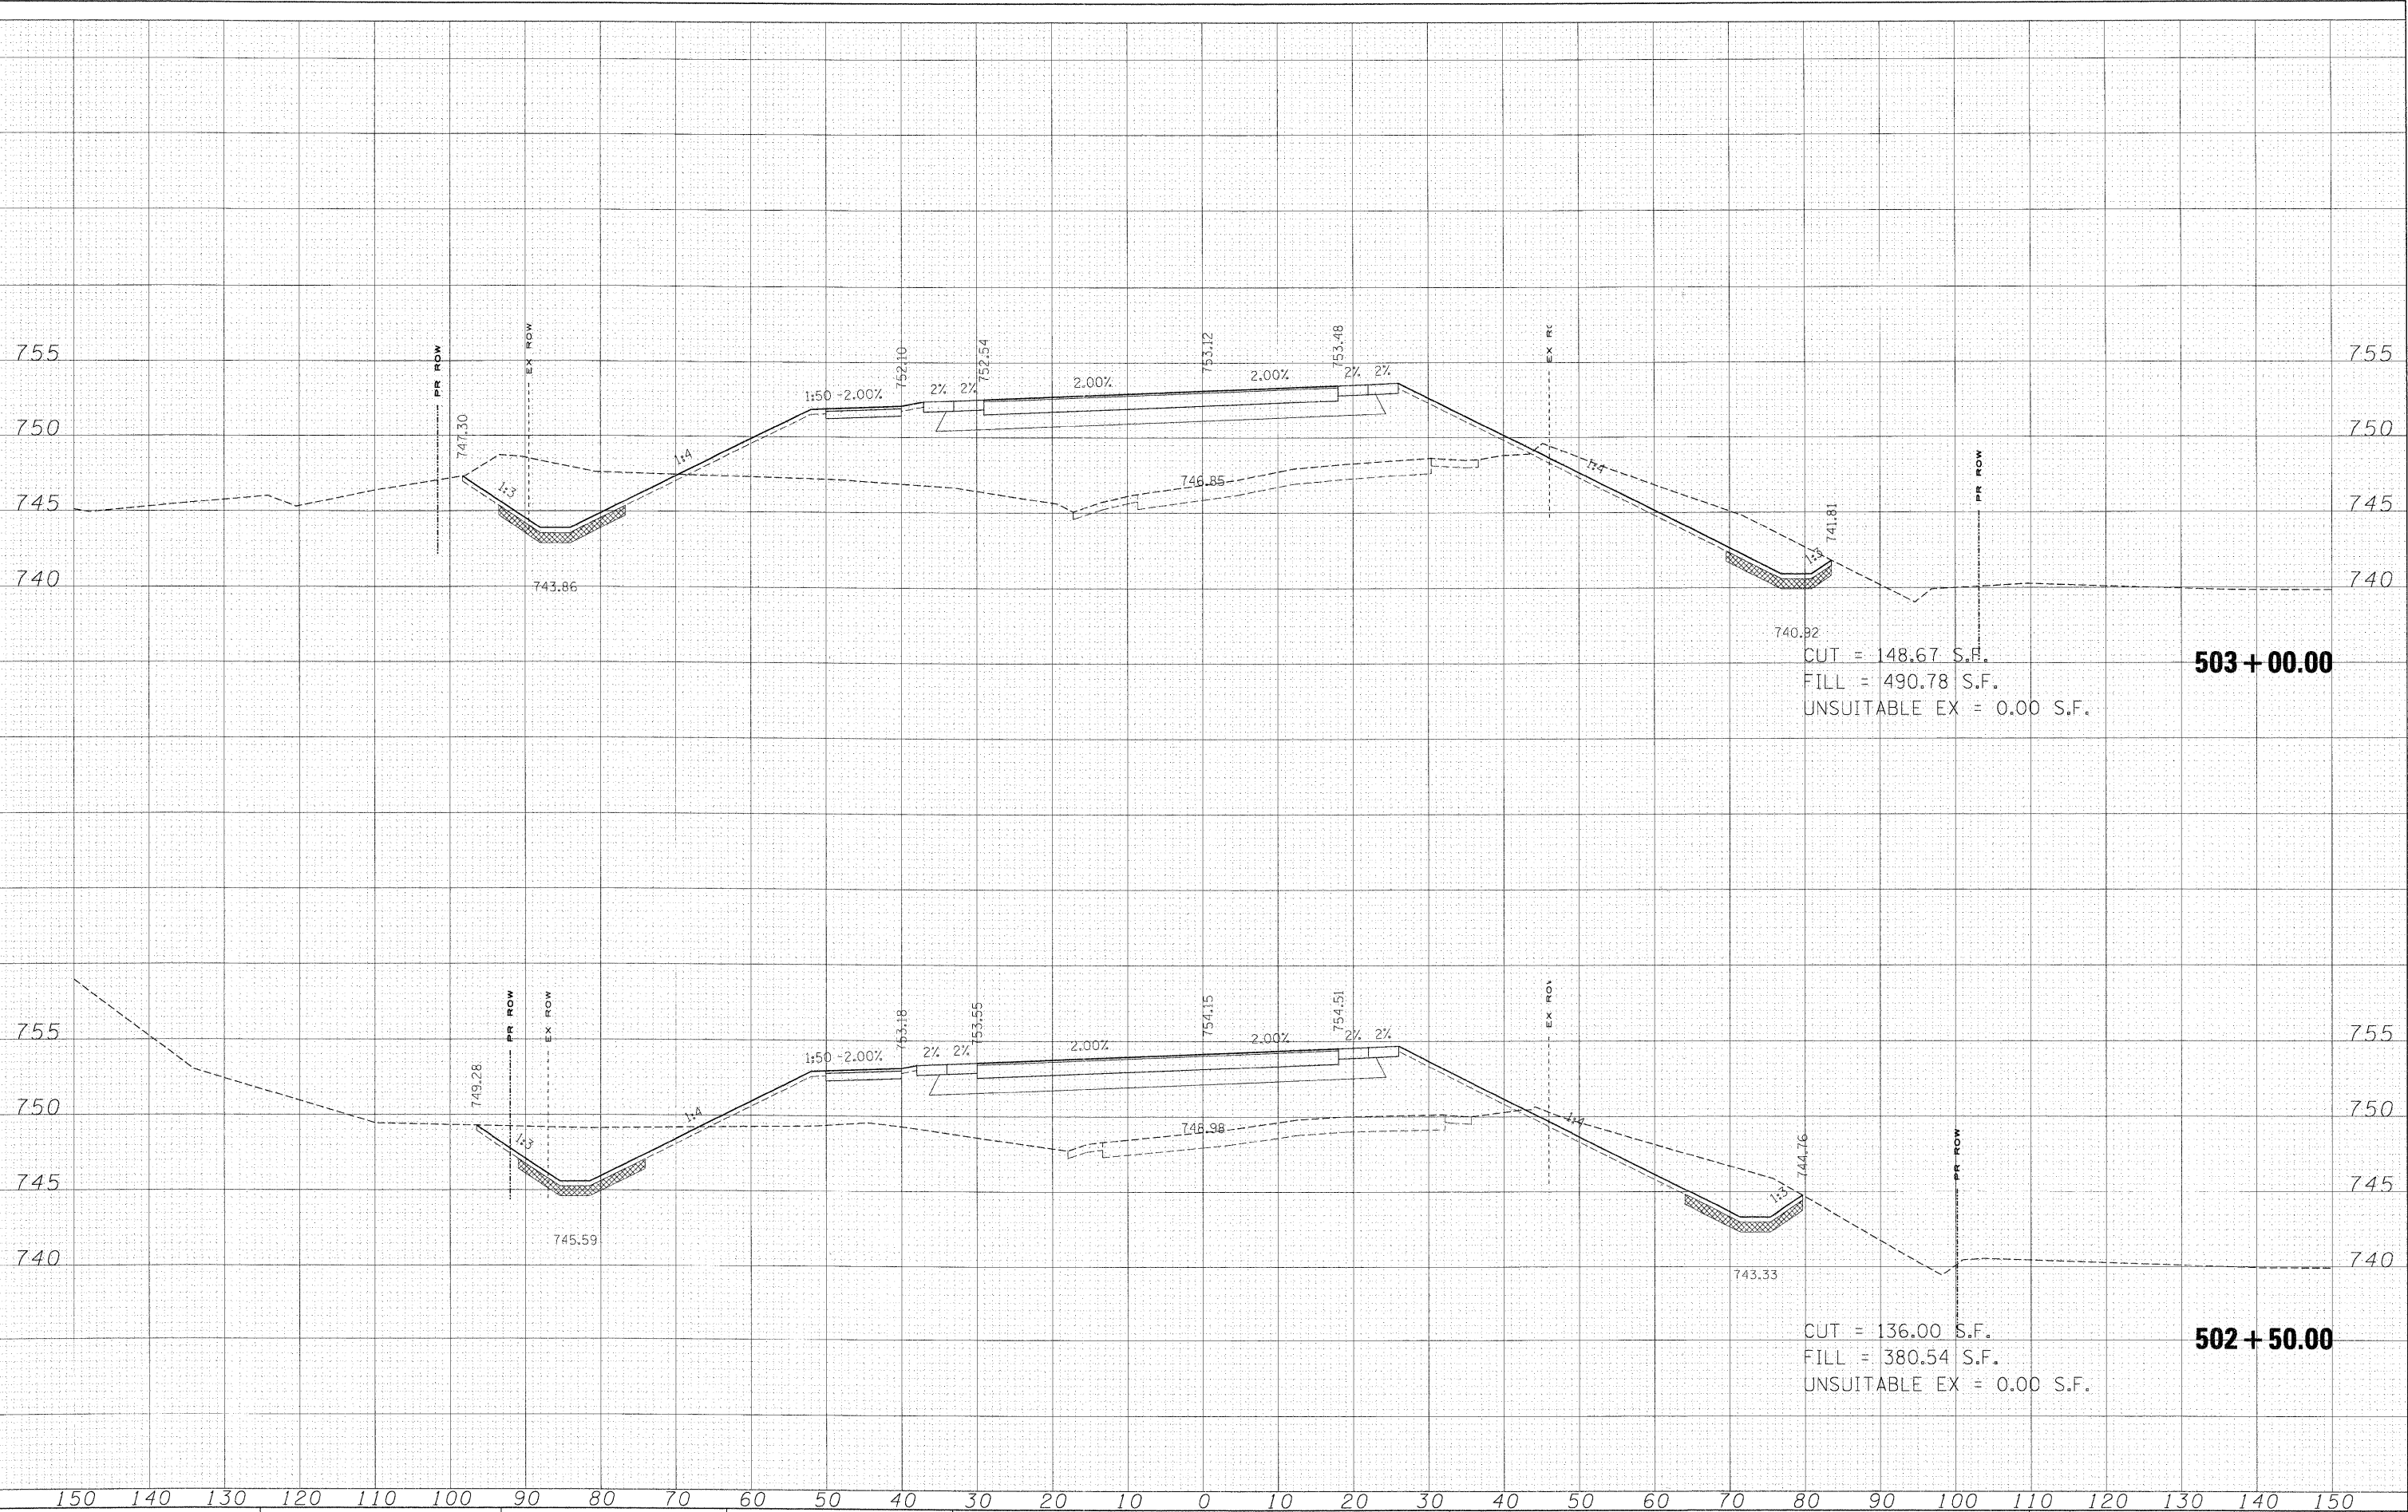

USER NAME = \$USER\$	DESIGNED - MAC	REVISED -
PLOT SCALE = 10.0000' / IN.	DRAWN - MAC	REVISED -
PLOT DATE = 3/30/2009	CHECKED - JJT	REVISED -
	DATE - 3/31/09	REVISED -


KANE COUNTY
DIVISION OF TRANSPORTATION

STEARNS ROAD CROSS SECTIONS

SCALE: SHEET NO. OF SHEETS STA. 502+50.00 TO STA. 503+00.00

F.A. RTE.	SECTION	COUNTY	TOTAL SHEETS	SHEET NO.
361	06-00214-15-BR	KANE/DUPAGE	545	463
CONTRACT NO. 63074				
FED. ROAD DIST. NO. ILLINOIS FED. AID PROJECT				

ORIGINAL				D _T	LATE
SURVEY	SURVIVED PLOTTED				
NOTE BOOK	TEMPLATE				
	AREAS				
NO.	AREAS CHECKED				

 


KANE COUNTY DIVISION OF TRANSPORTATION	STEARNS ROAD CROSS SECTIONS					F.A. RTE.	SECTION	COUNTY	TOTAL SHEETS	SHEET NO.
						361	06-00214-15-BR	KANE/DUPAGE	545	464
						CONTRACT NO. 63074				
SCALE:	SHEET NO.	OF	SHEETS	STA. 503+50.00	TO STA. 504+00.00	FFD. ROAD DIST. NO. ILLINOIS FFD. AID PROJECT				

ORIGINAL					DATE
SURVEY	SURVEYED				
	PLOTTED				
	TEMPLATE				
	AREAS				
	AREAS CHECKED				
NO.					

NO.	AREAS CHECKED	
-----	---------------	--

\\3900s\3944\engineering_documents\Roadway\Cross_Sections\xsst-ABC-STN_xsl.dgn

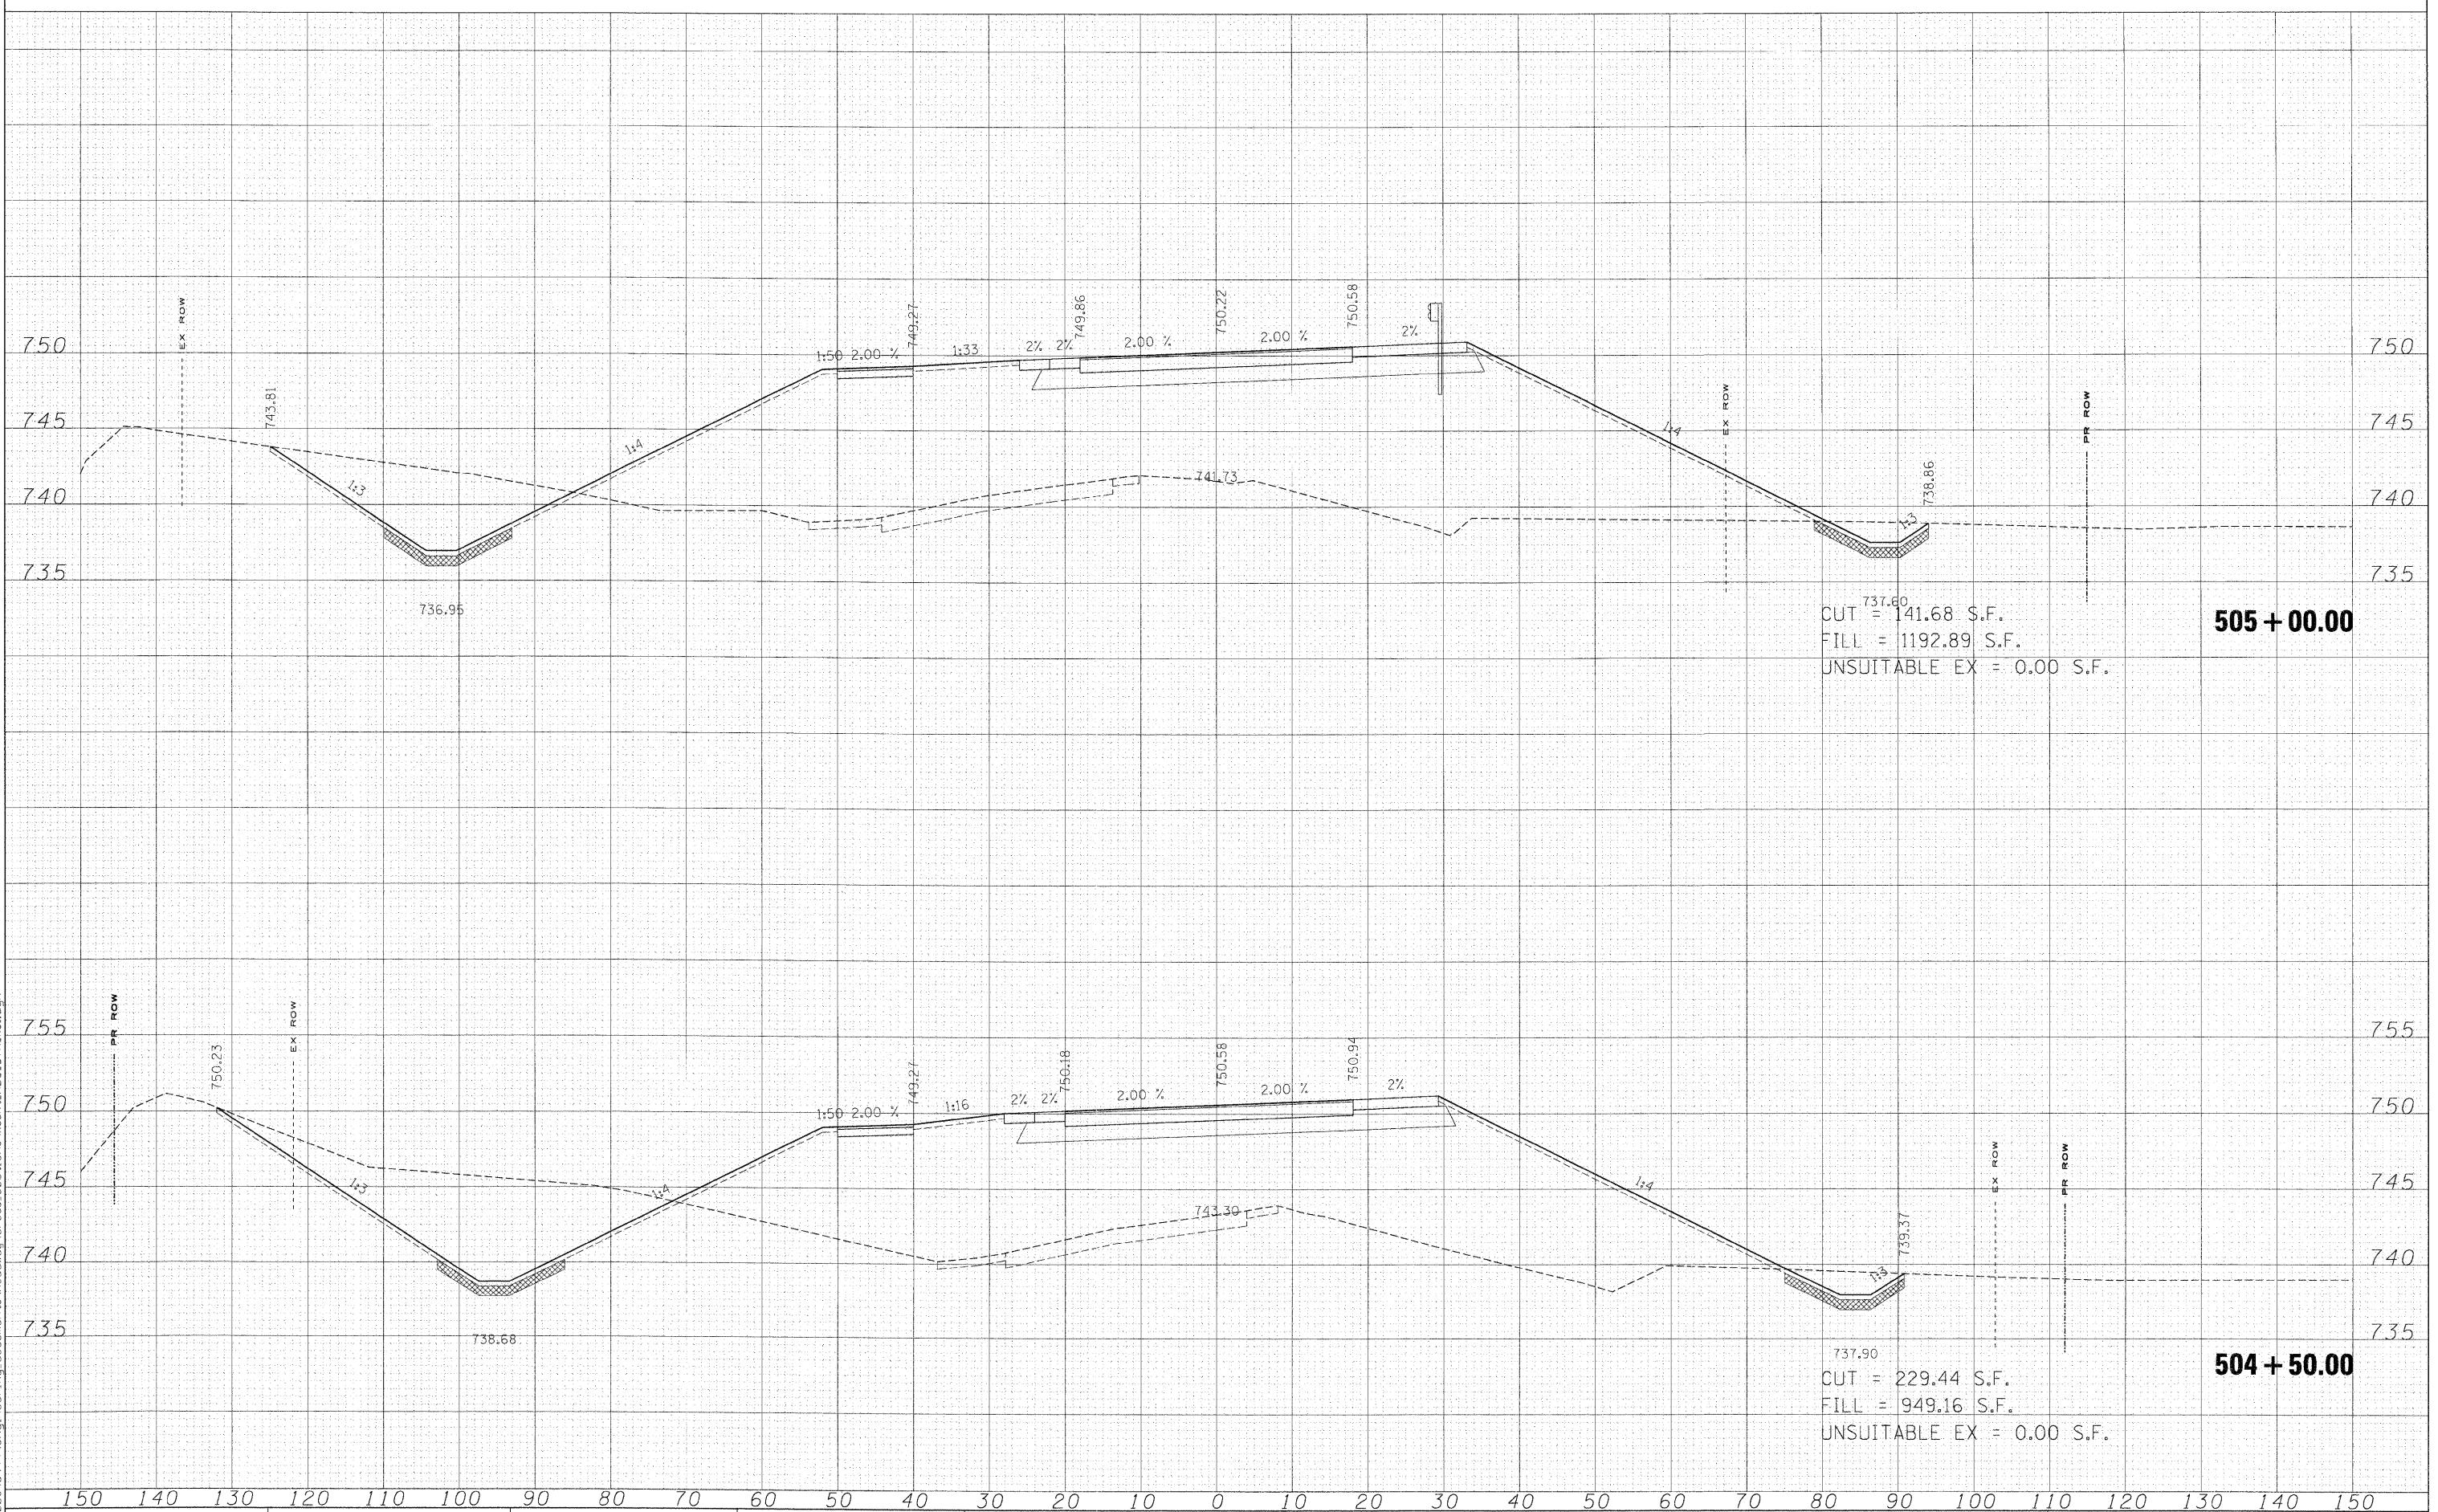


USER NAME = *USER*	DESIGNED - MAC
	DRAWN - MAC
PLOT SCALE = 10.0000' / IN.	CHECKED - JJT
PLOT DATE = 3/30/2009	DATE - 3/31/09

KANE COUNTY DIVISION OF TRANSPORTATION

STEARNS ROAD CROSS SECTIONS

F.A. RTE.	SECTION	COUNTY	TOTAL SHEETS	SHEET NO.
361	06-00214-15-BR	KANE/DUPAGE	545	465
CONTRACT NO. 63074				
FED. ROAD DIST. NO.	ILLINOIS	FED. AID PROJECT		

ORIGINAL SURVEY	SURVEYED	DATE
	PLOTTED	
	TEMPLATE	
	AREAS	
NO.	AREAS CHECKED	

 


**KANE COUNTY
DIVISION OF TRANSPORTATION**

STEARNS ROAD CROSS SECTIONS

F.A. RTE.	SECTION	COUNTY	TOTAL SHEETS	SHEET NO.
361	06-00214-15-BR	KANE/DUPAGE	545	466
CONTRACT NO. 63074				
FED. ROAD DIST. NO.	ILLINOIS FED. AID PROJECT			

FINAL SURVEY	SURVEYED	BY	DATE
	PLOTTED		
NOTE BOOK	TEMPLATE		
	AREAS		
NO.	AREAS CHECKED		

ORIGINAL	DATE	
NO.	AREAS CHECKED	DATE
NOTE BOOK	AREAS	DATE
	TEMPLATE	DATE
	PLOTTED	DATE
	SURVEYED	DATE

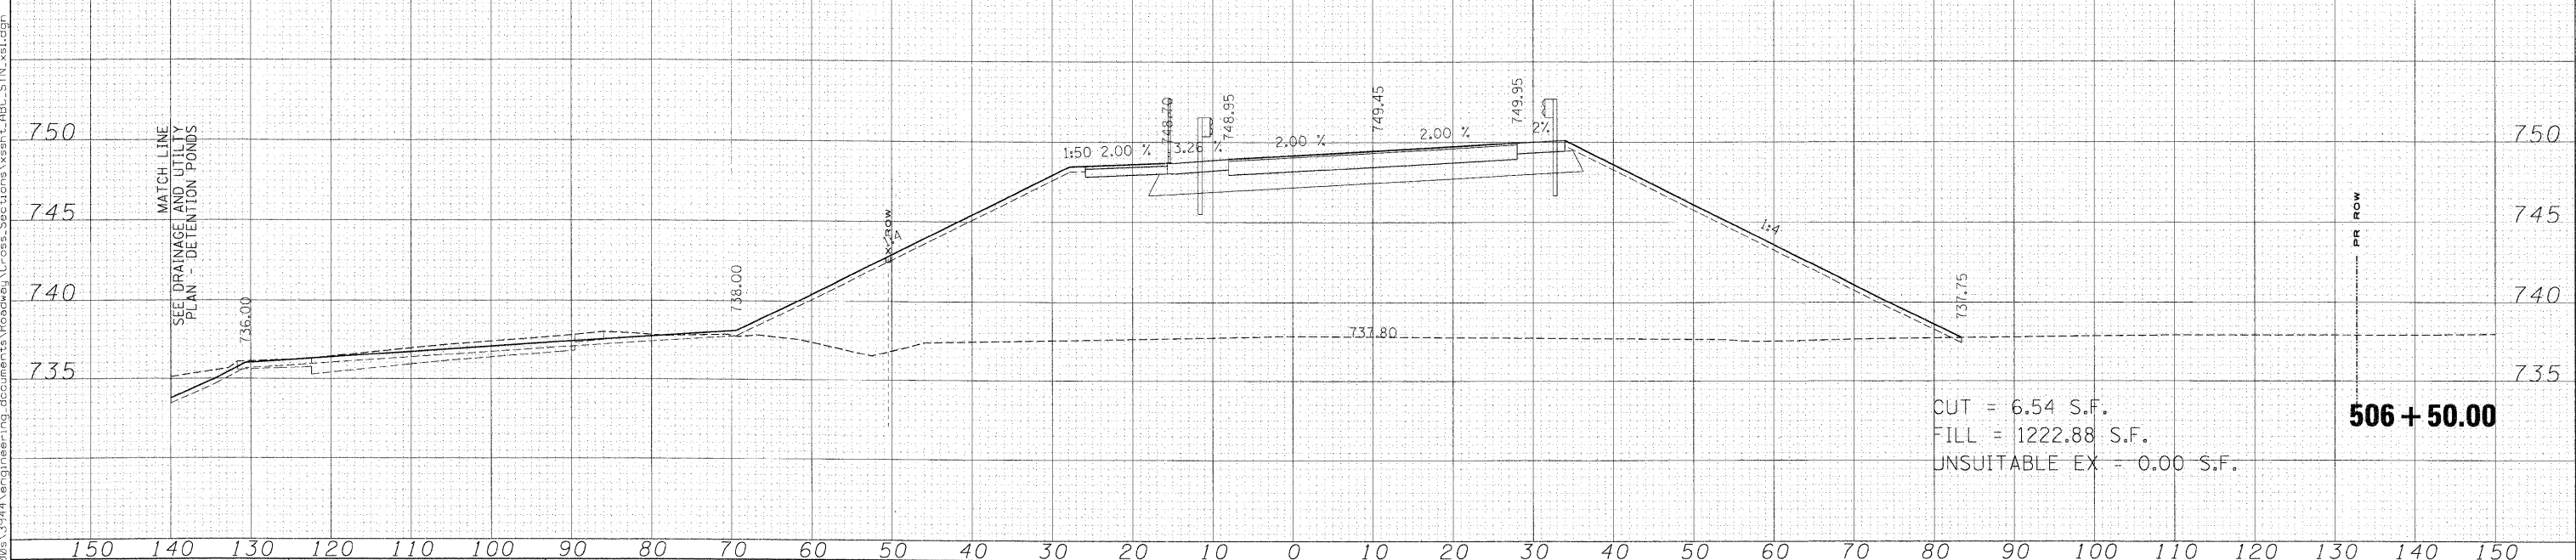

FILE NAME = *FILES*	USER NAME = *USER*	DESIGNED - MAC	REVISED -	KANE COUNTY DIVISION OF TRANSPORTATION	STEARNS ROAD CROSS SECTIONS					F.A. RTE.	SECTION	COUNTY	TOTAL SHEETS	SHEET NO.
		DRAWN - MAC	REVISED -							361	06-00214-15-BR	KANE/DUPAGE	545	467
	PLOT SCALE = 10.0000' / IN.	CHECKED - JJT	REVISED -		SCALE: SHEET NO. OF SHEETS STA. 506+50.00 TO STA. 506+50.00					CONTRACT NO. 63074				
	PLOT DATE = 3/30/2009	DATE - 3/31/09	REVISED -							FED. ROAD DIST. NO. ILLINOIS FED. AID PROJECT				


[illegible]

FILE NAME =	USER NAME = \$USER\$	DESIGNED - MAC	REVISED -	KANE COUNTY DIVISION OF TRANSPORTATION	STEARNS ROAD CROSS SECTIONS					F.A. RTE.	SECTION	COUNTY	TOTAL SHEETS	SHEET NO.
FILES		DRAWN - MAC	REVISED -							361	06-00214-15-BR	KANE/DUPAGE	545	468
	PLOT SCALE = 10.0000' / IN.	CHECKED - JJT	REVISED -		CONTRACT NO. 63074									
	PLOT DATE = 3/30/2009	DATE - 3/31/09	REVISED -		SCALE:	SHEET NO.	OF SHEETS	STA. 138+18.50 TO STA. 138+50.00	FED. ROAD DIST. NO.	ILLINOIS	FED. AID PROJECT			

ORIGINAL SURVEY	SURVEYED PLOTTED TEMPLATE	DATE
NOTE BOOK	AREAS AREAS CHECKED	
NO.		



ORIGINAL	SURVEYED	DATE
SURVEY	PLOTTED	
NOTE BOOK	TEMPLATE	
	AREAS	
NO.	AREAS CHECKED	

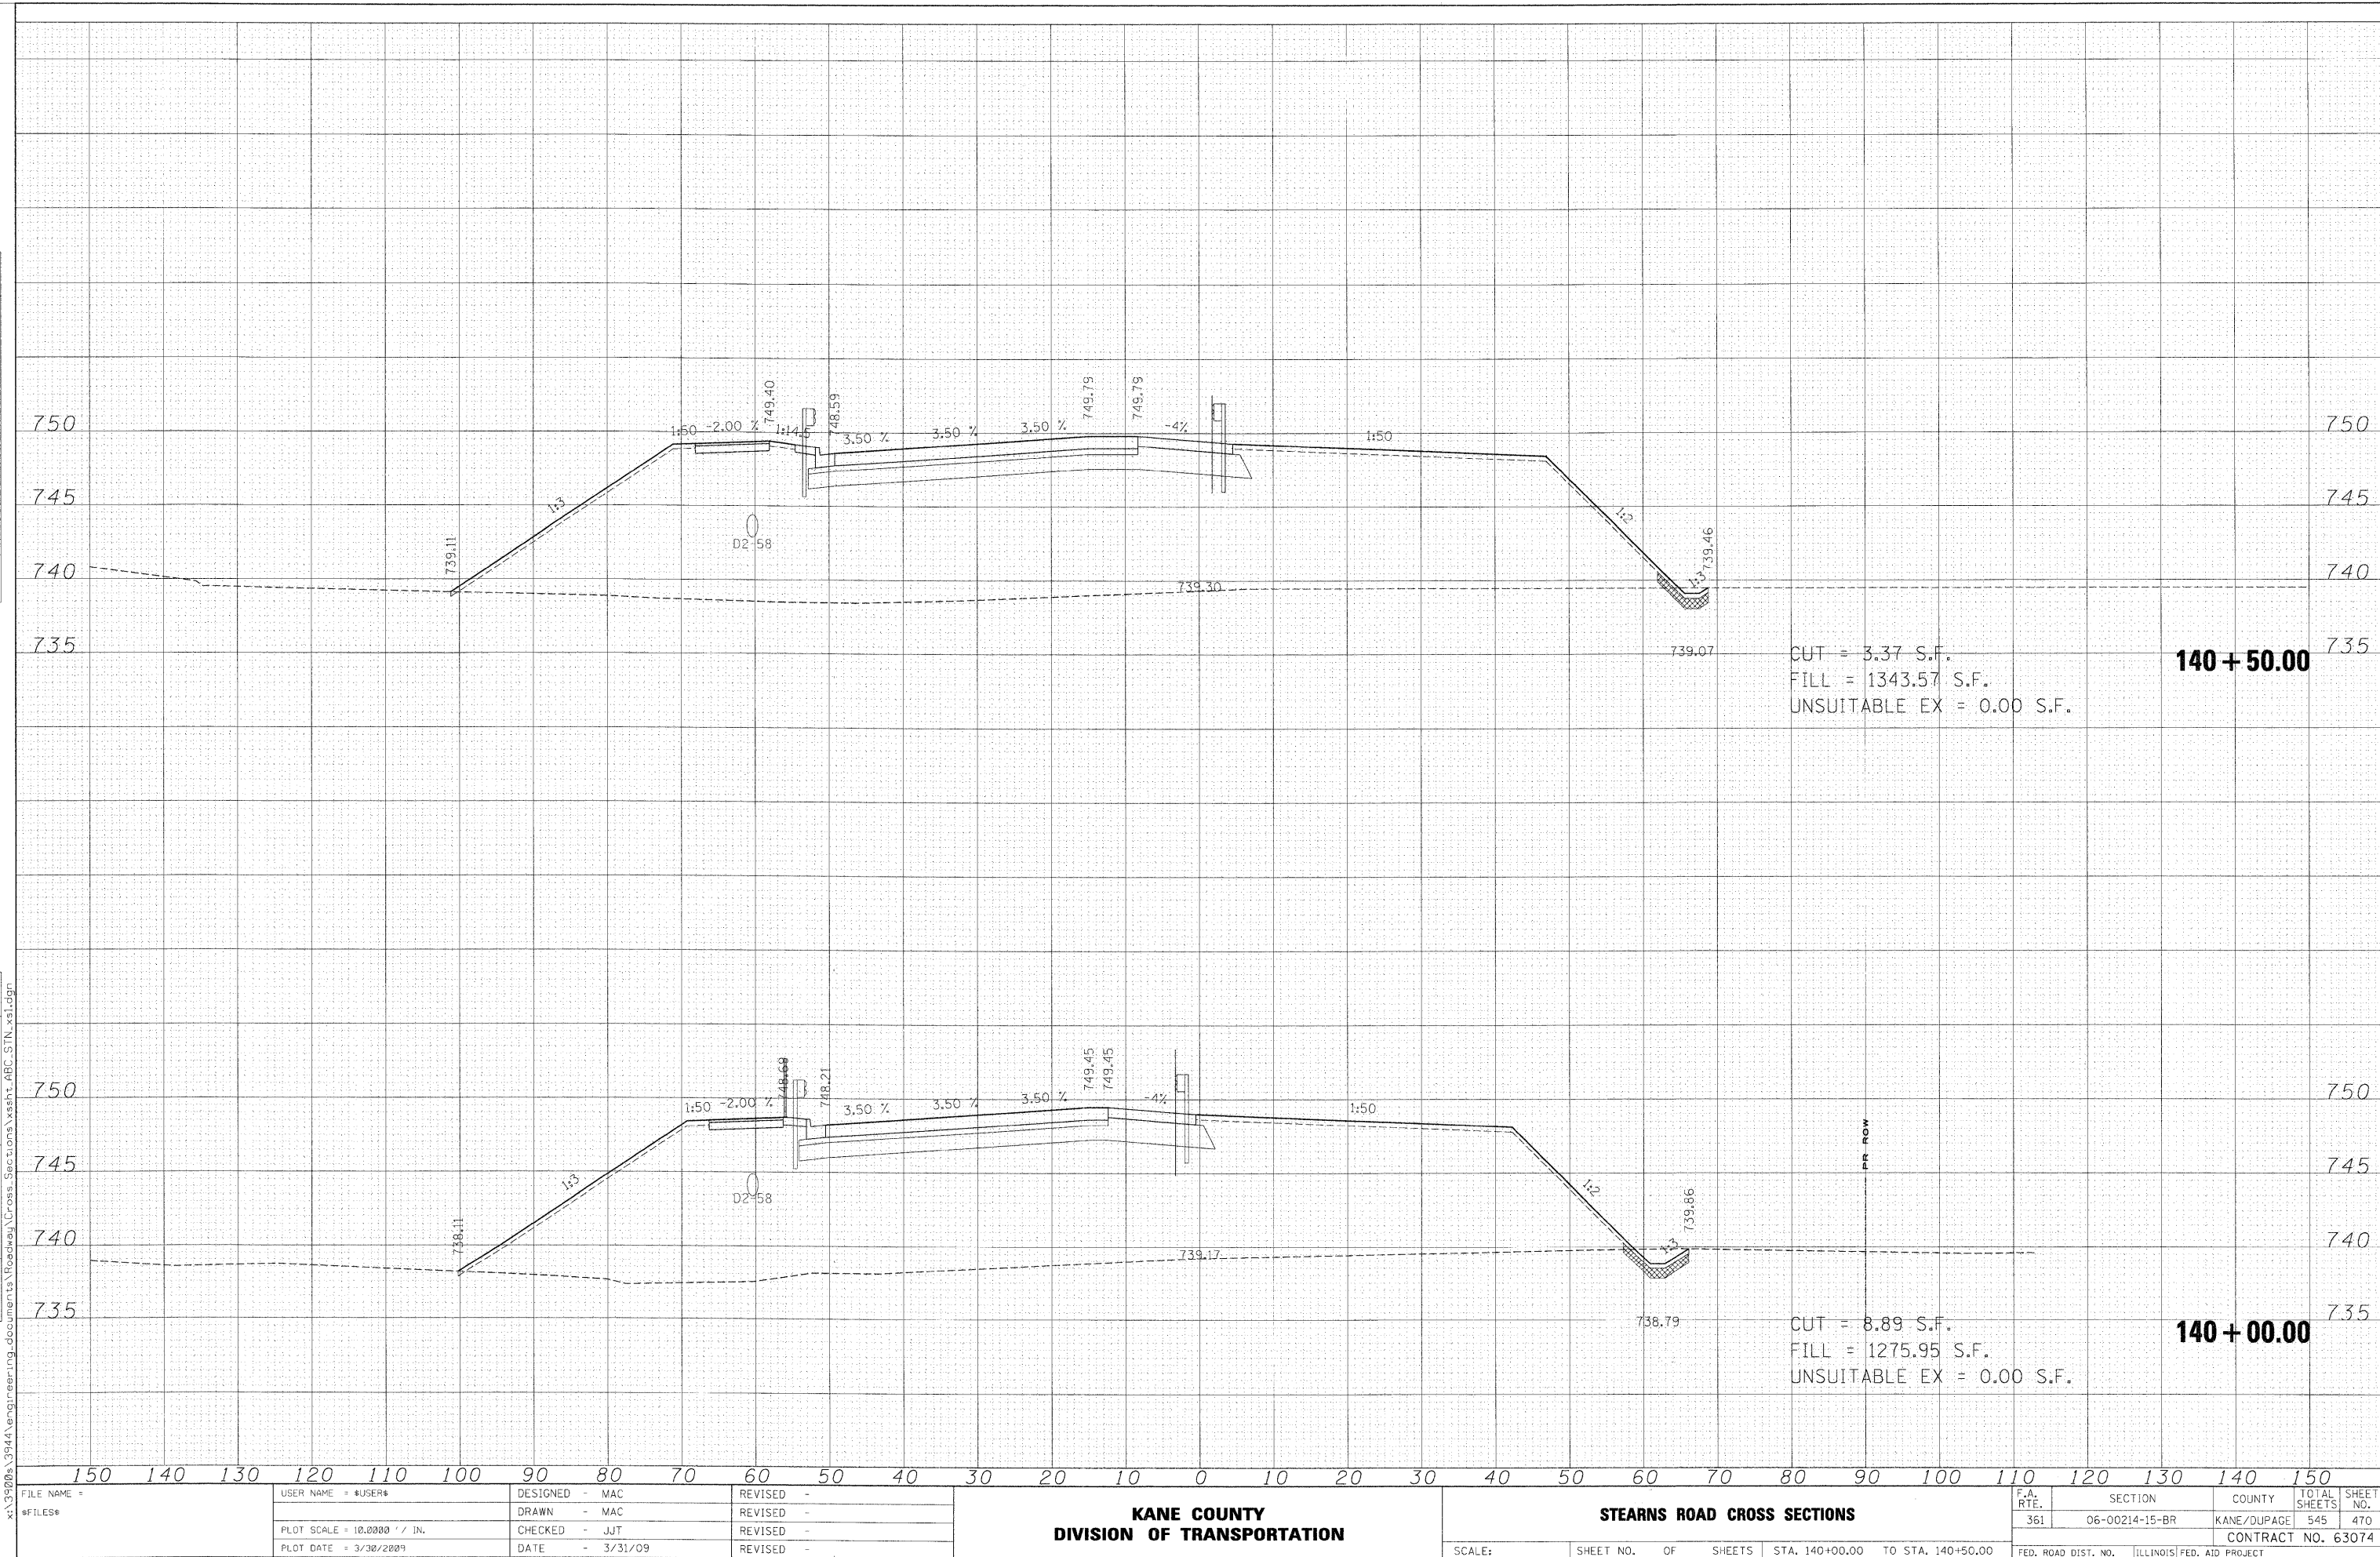

FINAL	SURVEYED	DATE	BY
SURVEY	DATE	BY	
NOTE BOOK	DATE	BY	
AREAS	DATE	BY	
CHECKED	DATE	BY	
NO.			

ORIGINAL	SURVEYED	DATE	BY
SURVEY	DATE	BY	
NOTE BOOK	DATE	BY	
AREAS	DATE	BY	
CHECKED	DATE	BY	
NO.			

x:\3\2008\3944\engineering\documents\Roadway\Cross Sections\stn-ABC_STN_xsl.dgn
#FILES#

USER NAME = #USER#
DESIGNED - MAC
DRAWN - MAC
PLOT SCALE = 10.0000' / IN.
PLOT DATE = 3/30/2009

REVIS
REVISE
REVISE
REVISE
REVISE


DATE = 3/31/09

KANE COUNTY
DIVISION OF TRANSPORTATION


STEARNS ROAD CROSS SECTIONS

SCALE: SHEET NO. OF SHEETS STA. 141+00.00 TO STA. 141+50.00

F.A. RTE.	SECTION	COUNTY	TOTAL SHEETS	SHEET NO.
361	06-00214-15-BR	KANE/DUPAGE	545	471
CONTRACT NO. 63074				
FED. ROAD DIST. NO. ILLINOIS FED. AID PROJECT				

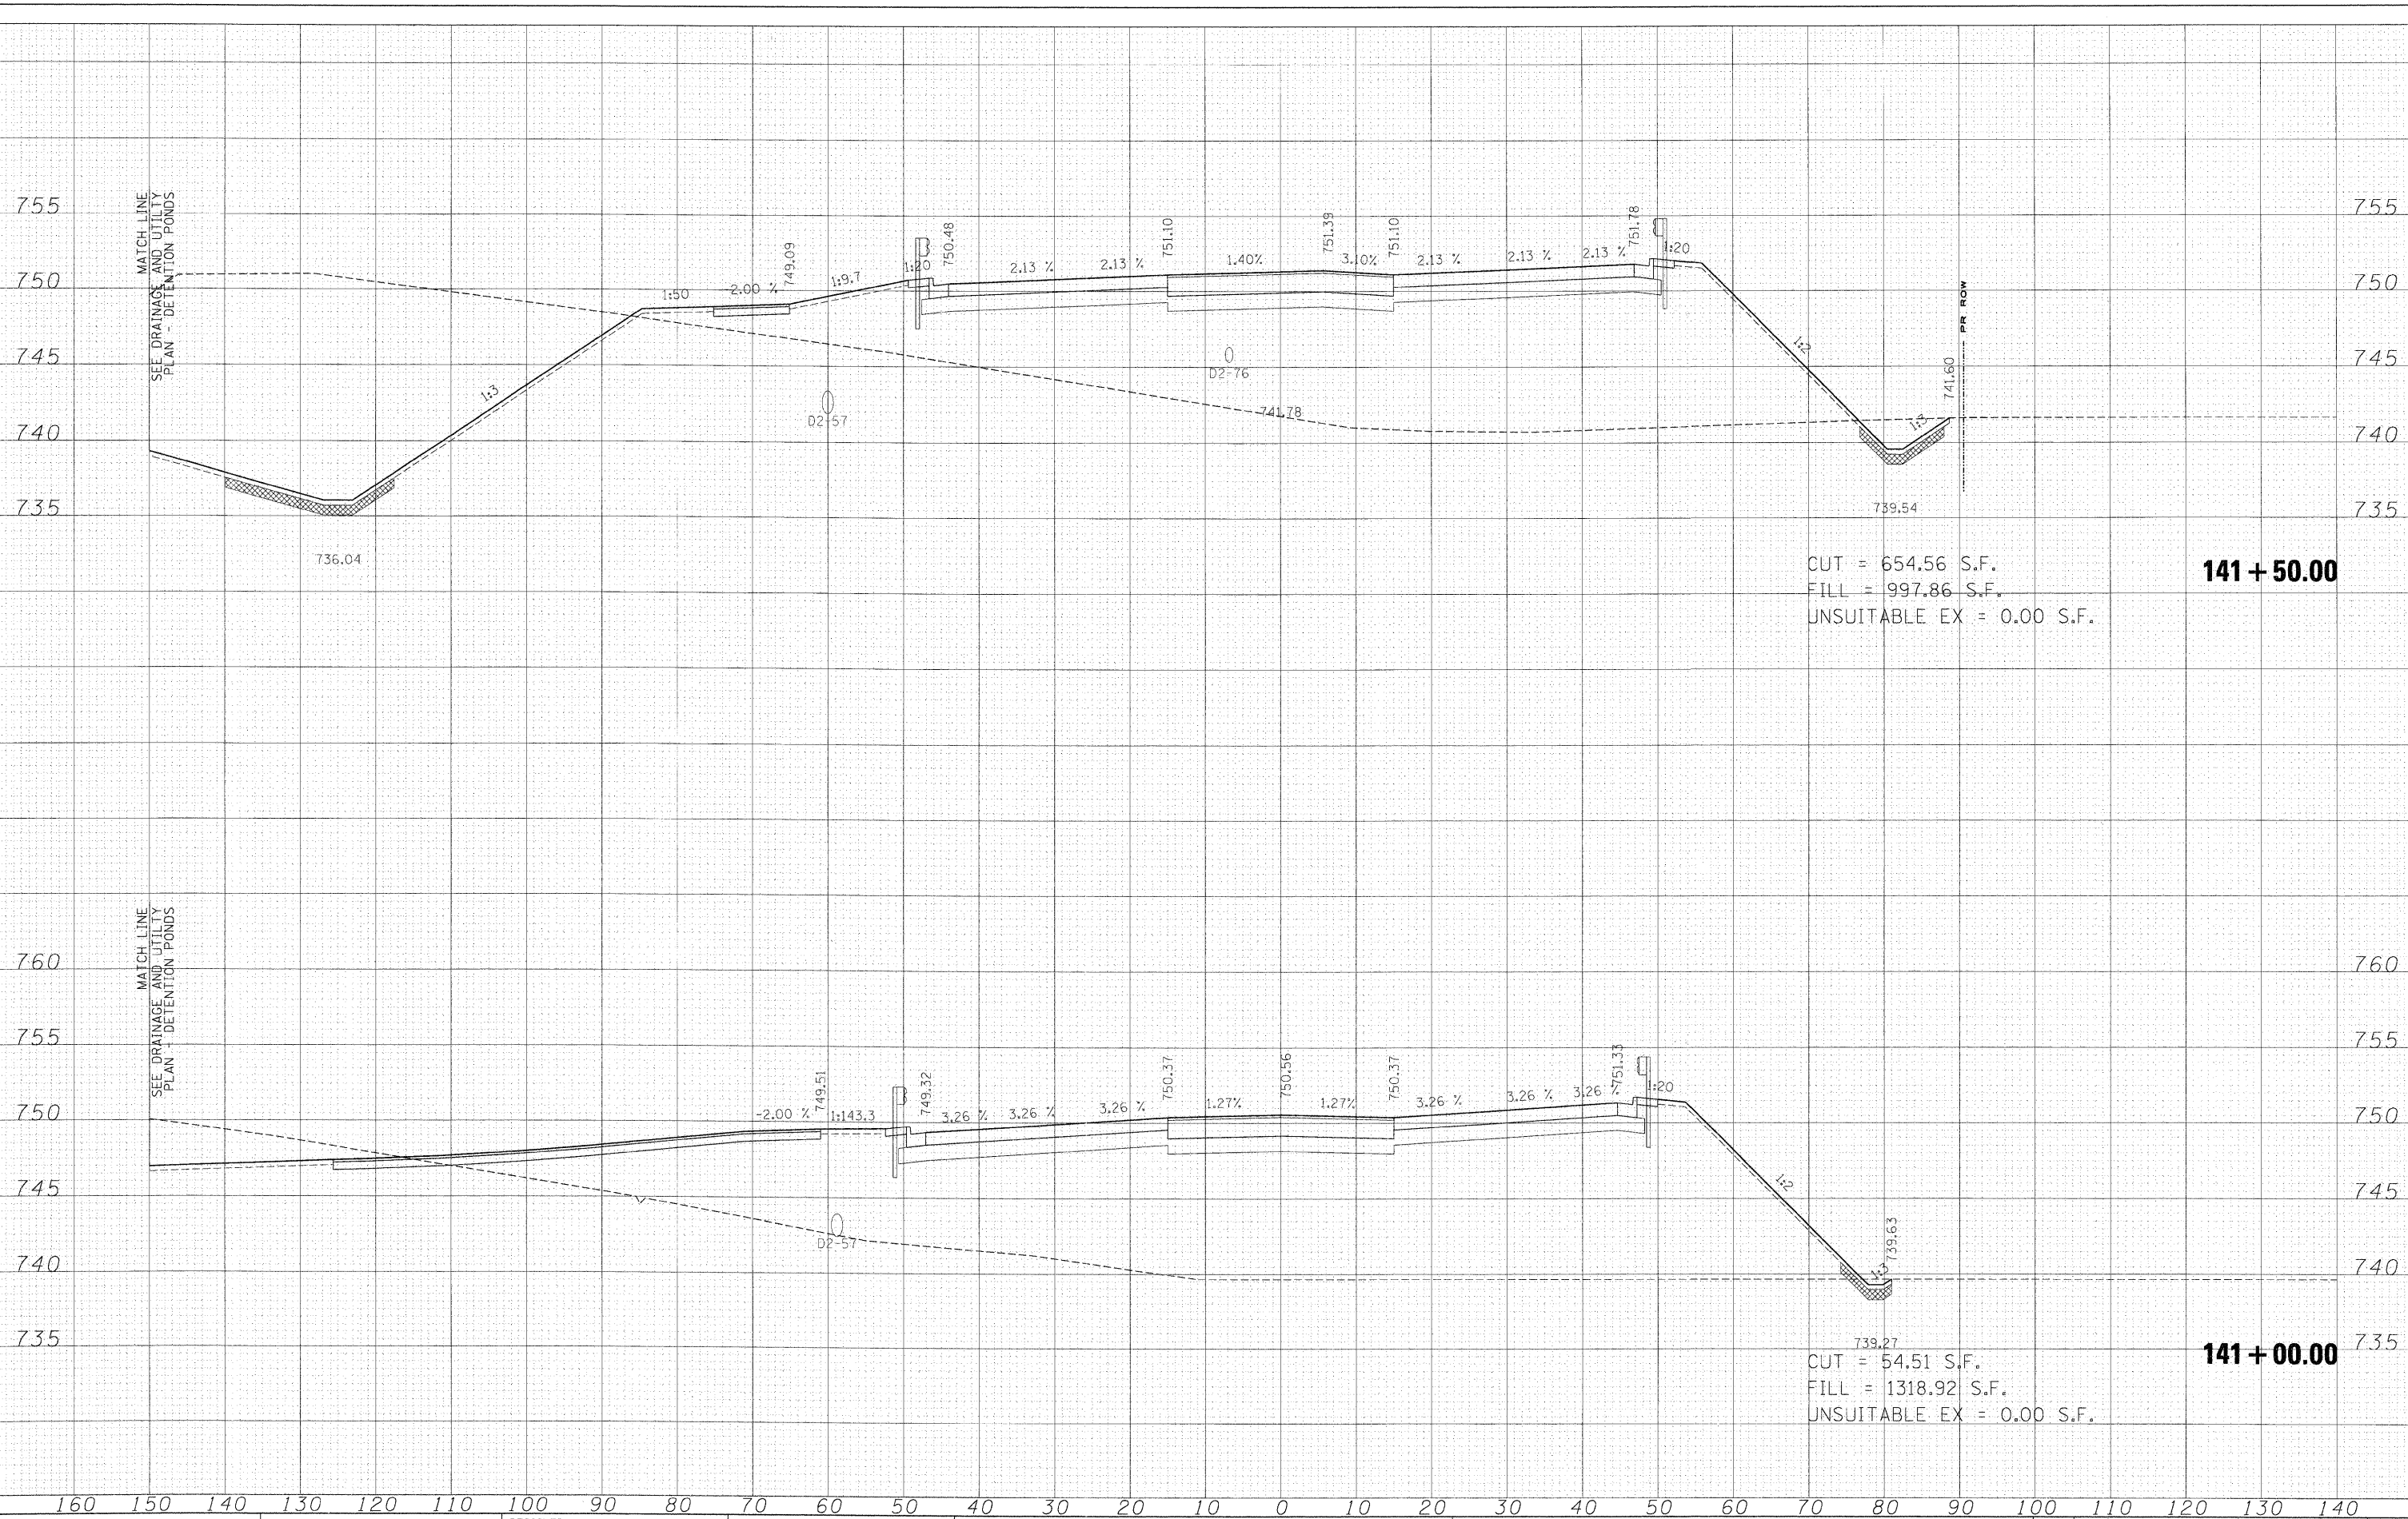

NO.	FINAL SURVEY		DATE
	NOTE BOOK	SURVEYED	BY
		PLOTTED	
		TEMPLATE	
		AREAS	
		AREAS CHECKED	

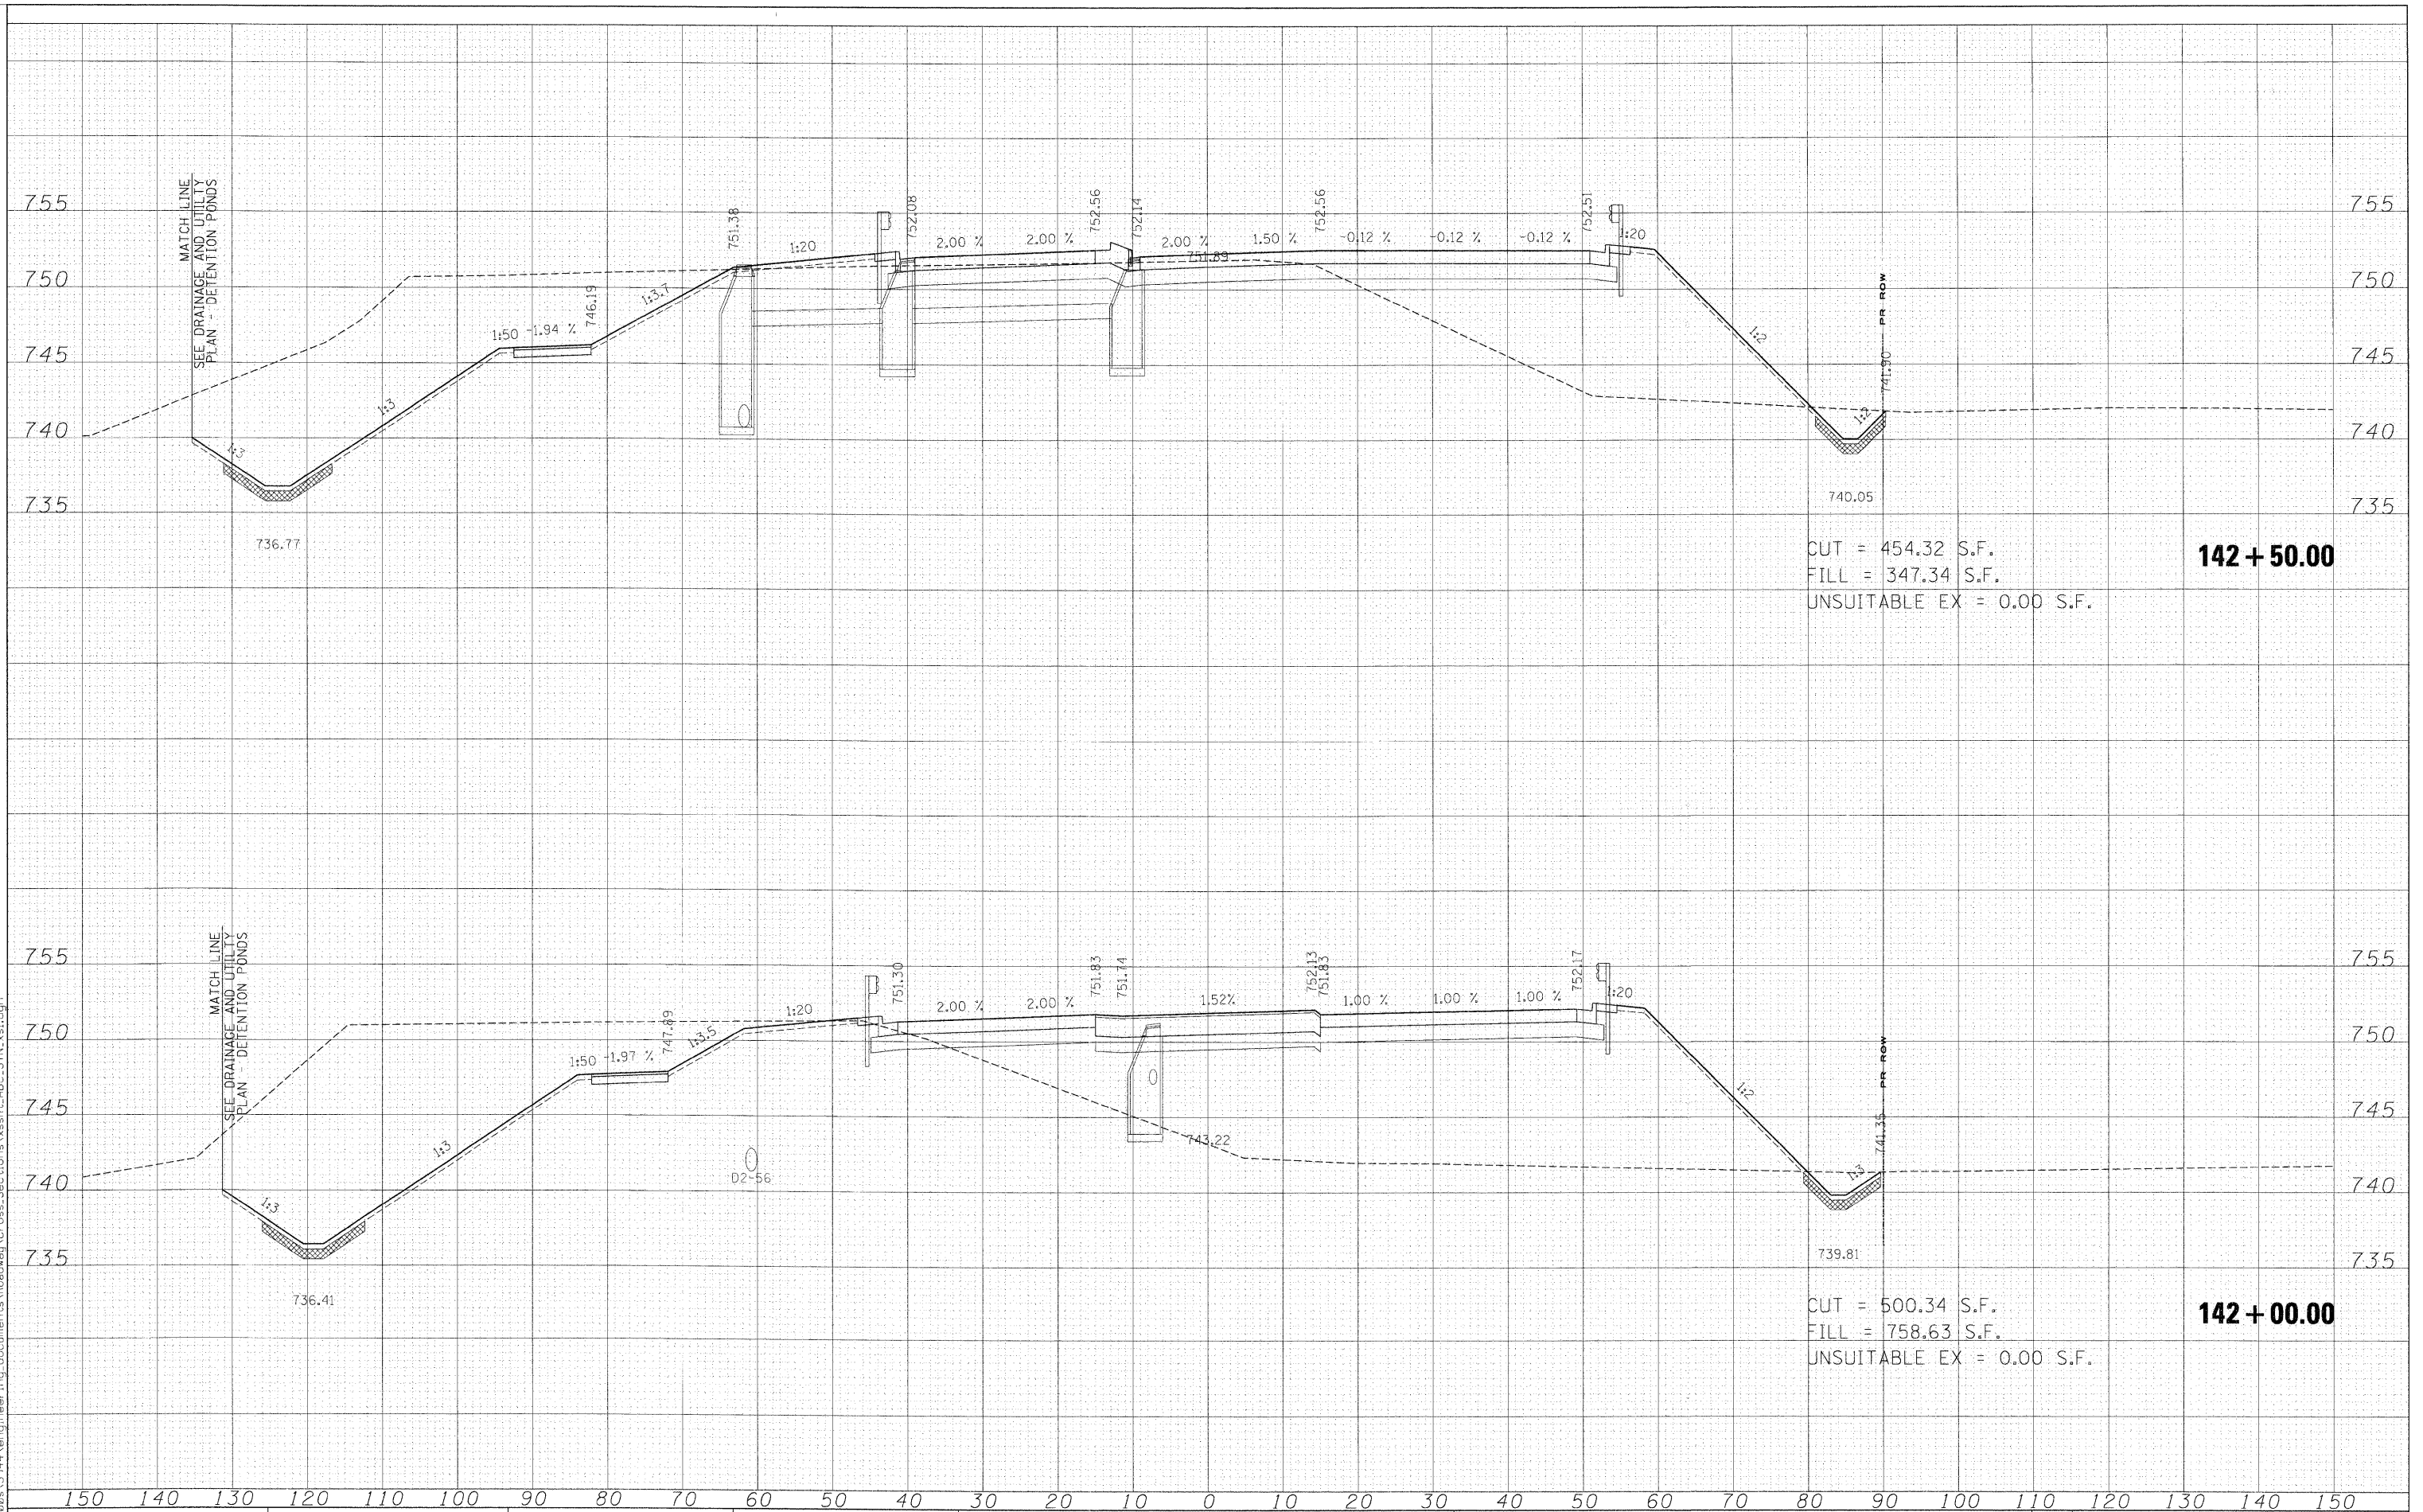[illegible]

CUT	=	454.32	S.F.
FILL	=	347.34	S.F.
UNSUITABLE EX	=	0.00	S.F.


142 + 50.00

CUT	=	500.34	S.F.
FILL	=	758.63	S.F.
UNSUITABLE EX	=	0.00	S.F.

142 + 00.00


FILE NAME = #FILES#	USER NAME = #USER#	DESIGNED - MAC	REVISED -	KANE COUNTY DIVISION OF TRANSPORTATION	STEARNS ROAD CROSS SECTIONS	F.A. RTE.	SECTION	COUNTY	TOTAL SHEETS	SHEET NO.	
		DRAWN - MAC	REVISED -			361	06-00214-15-BR	KANE/DUPAGE	545	472	
	PLOT SCALE = 10.0000' / IN.	CHECKED - JJT	REVISED -			CONTRACT NO. 63074					
	PLOT DATE = 3/30/2009	DATE - 3/31/09	REVISED -			SCALE:	SHEET NO.	OF SHEETS	STA. 142+00.00 TO STA. 142+50.00	FED. ROAD DIST. NO.	ILLINOIS FED. AID PROJECT

ORIGINAL SURVEY	SURVED			D_N DATE
	PLOTTED			
	TEMPLATE			
	AREAS			
	AREAS CHECKED			
	NO.			

 

ORIGINAL					DATE
SURVEY	SURVEYED				
NOTE BOOK	PLOTTED				
	TEMPLATE				
	AREAS				
NO.	AREAS CHECKED				

ORIGINAL	SURVEY PLOTTED	DATE	BY
NOTE BOOK	TEMPLATE		
AREAS			
NO.	AREAS CHECKED		

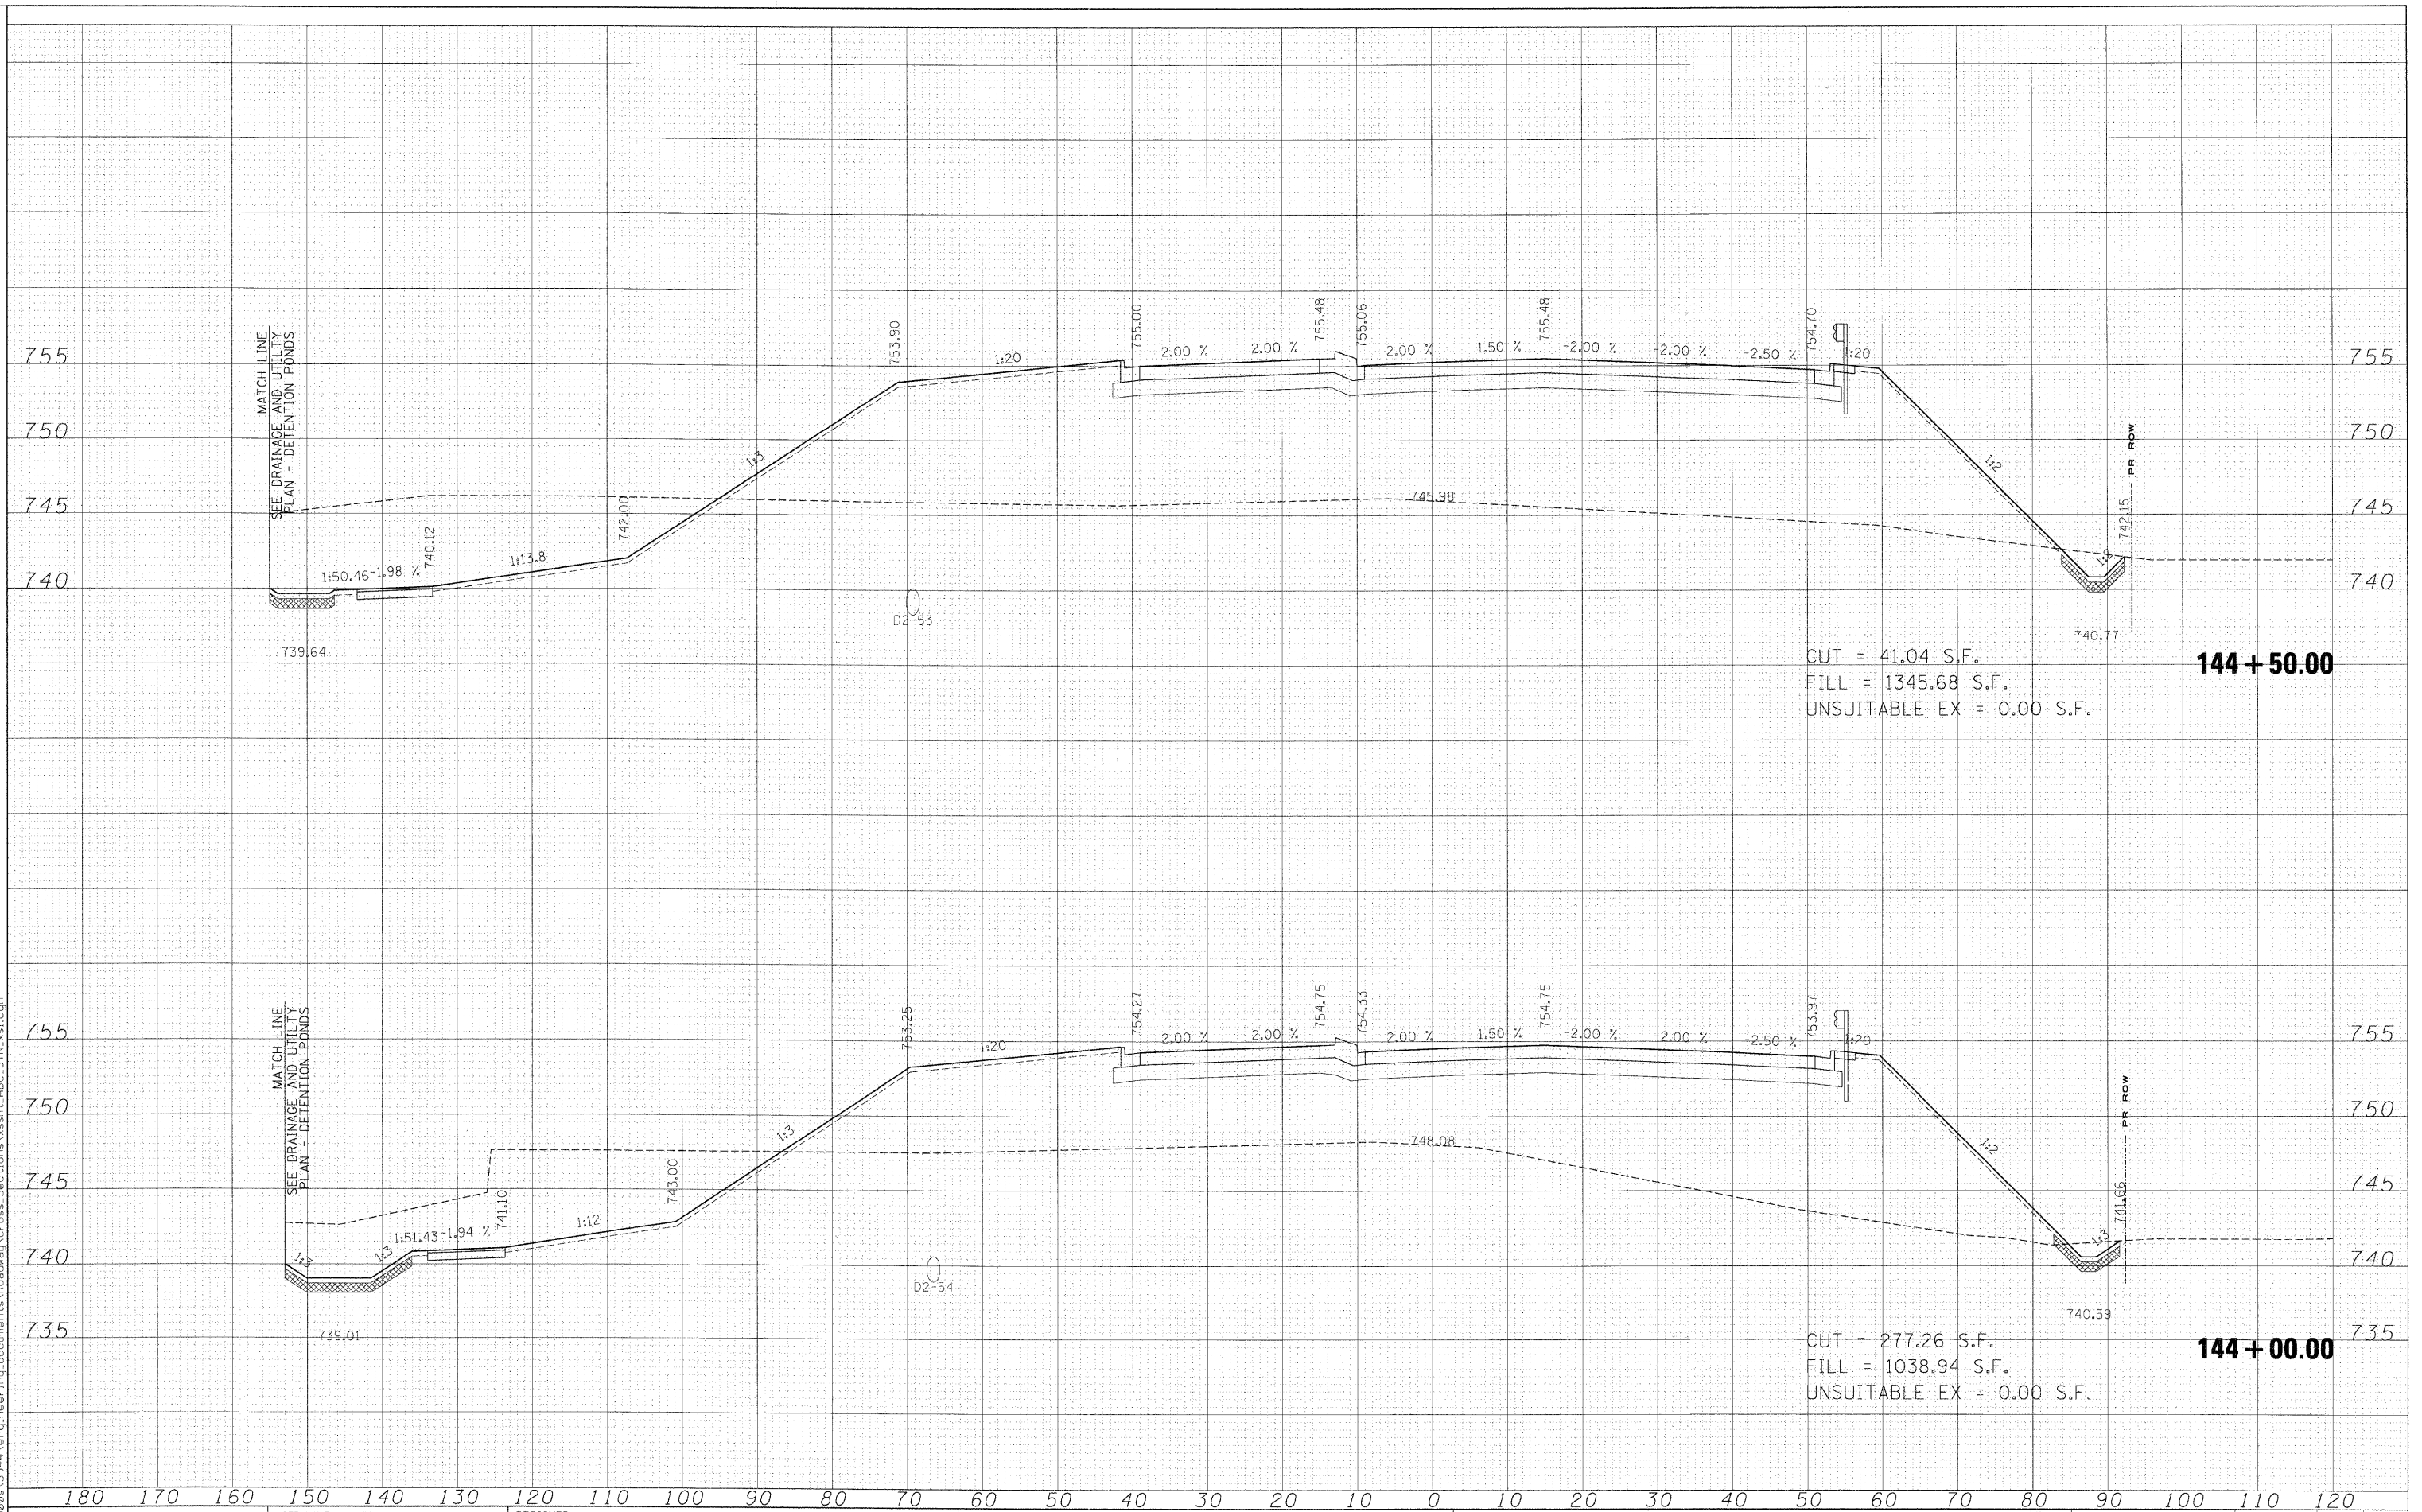

USER NAME = #USER#	DESIGNED - MAC	REVISED -
	DRAWN - MAC	REVISED -
PLOT SCALE = 10.0000" / IN.	CHECKED - JJT	REVISED -
PLOT DATE = 3/30/2009	DATE - 3/31/09	REVISED -

KANE COUNTY DIVISION OF TRANSPORTATION


STEARNS ROAD CROSS SECTIONS

SCALE:	SHEET NO.	OF	SHEETS	STA. 144+00.00	TO STA. 144+50.00
--------	-----------	----	--------	----------------	-------------------

F.A. RTE.	SECTION	COUNTY	TOTAL SHEETS	SHEET NO.
361	06-00214-15-BR	KANE/DUPAGE	545	474
CONTRACT NO. 63074				
FED. ROAD DIST. NO.	ILLINOIS FED. AID PROJECT			

FINAL SURVEY	DATE	
NOTE BOOK	DATE	
NO.	DATE	

ORIGINAL				DATE
SURVEY	SURVEYED			
	PLOTTED			
NOTE BOOK	TEMPLATE			
	AREAS			
NO.	AREAS CHECKED			

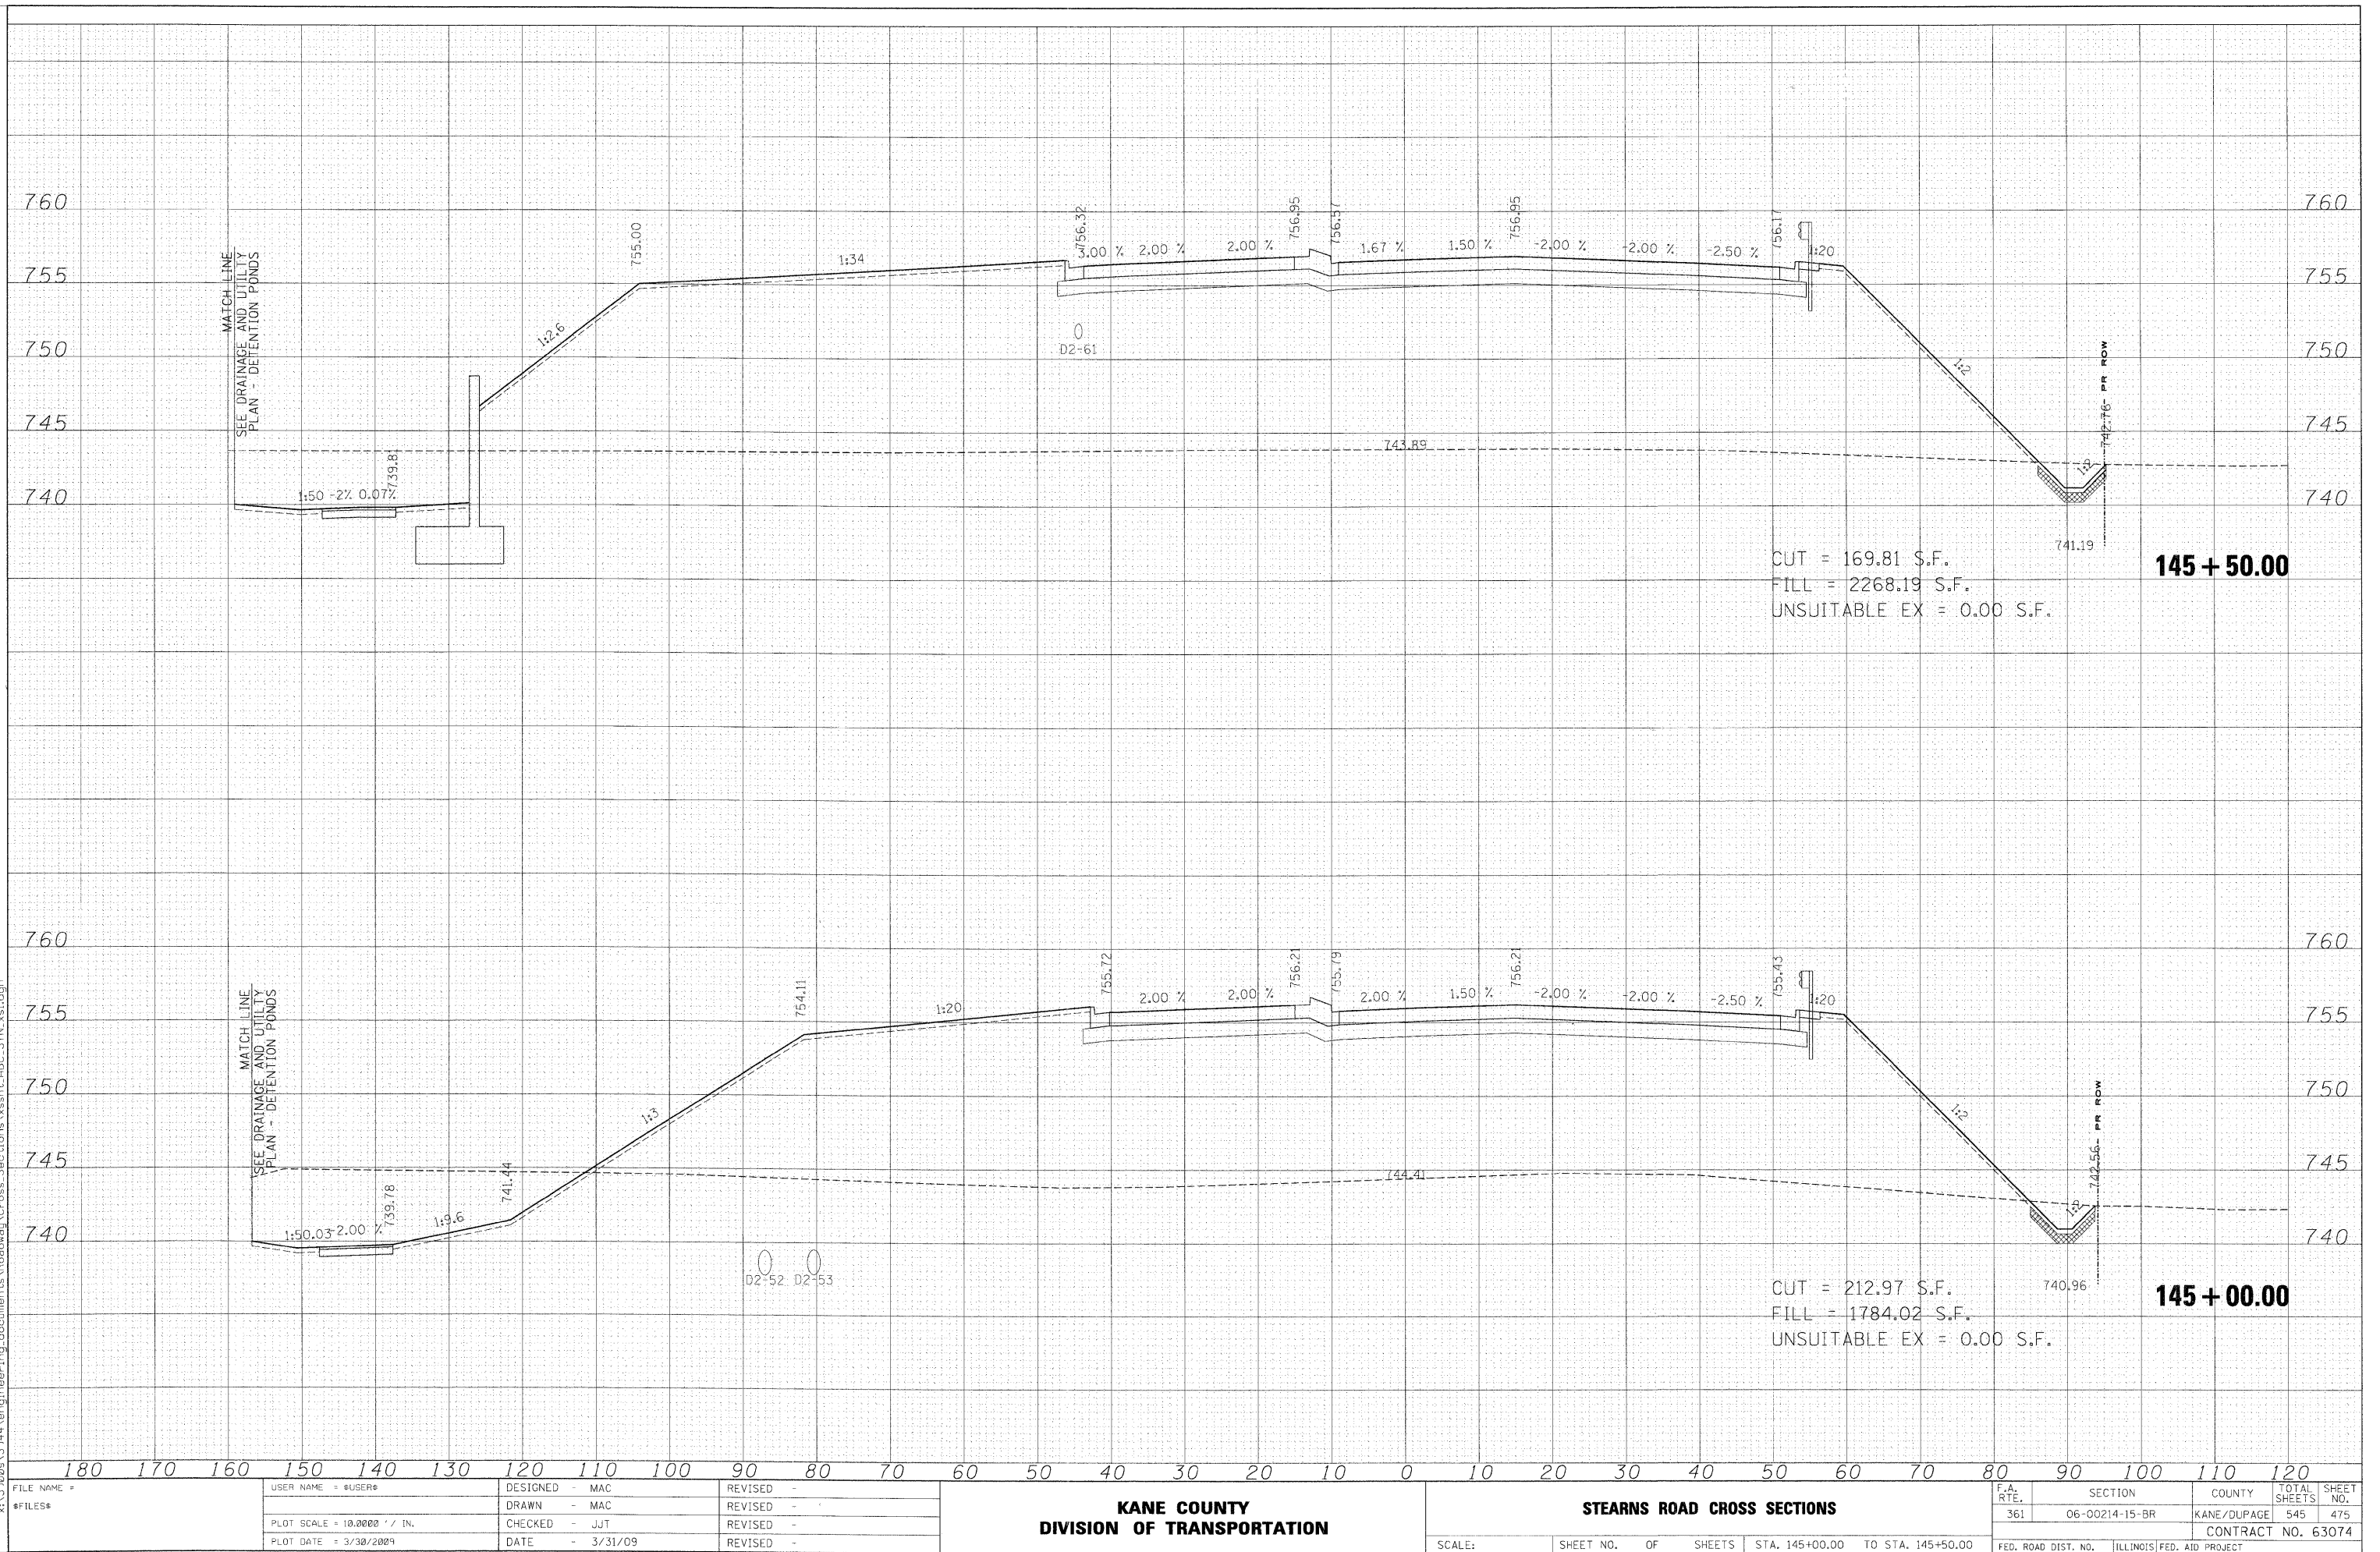


USER NAME = #USER#	DESIGNED - MAC	REVISED -
	DRAWN - MAC	REVISED -
PLOT SCALE = 10.0000 ' / IN.	CHECKED - JJT	REVISED -
PLOT DATE = 3/30/2009	DATE - 3/31/09	REVISED -

KANE COUNTY DIVISION OF TRANSPORTATION

STEARNS ROAD CROSS SECTIONS

P.A. RTE.	SECTION	COUNTY	TOTAL SHEETS	SHEET NO.
361	06-00214-15-BR	KANE/DUPAGE	545	475
CONTRACT NO.			6.63074	
FED. ROAD DIST. NO.		ILLINOIS FED. AID PROJECT		

ORIGINAL	SURVEYED _____ PLOTTED _____ TEMPLATE _____ AREAS _____ AREAS CHECKED _____	D 	DATE _____
NOTE BOOK			
N.C.			

 


KANE COUNTY DIVISION OF TRANSPORTATION	STEARNS ROAD CROSS SECTIONS					F.A. RTE.	SECTION	COUNTY	TOTAL SHEETS	SHEET NO.
						361	06-00214-15-BR	KANE/DUPAGE	545	476
						CONTRACT NO. 63074				
SCALE:	SHEET NO.	OF	SHEETS	STA. 146+00.00	TO STA. 146+50.00	FED. ROAD DIST. NO.	ILLINOIS FED. AID PROJECT			



FINAL SURVEY		DIST.	DATE
NOTE BOOK	SURVEYED PLOTTED TEMPLATE		
NO.	AREAS CHECKED		

ORIGINAL	SURVEYED		DATE
	PLOTTED		
	TEMPLATE		
	AREAS CHECKED		
NOTE BOOK			
NO.			

\\3900s\3944\engineering-documents\Cross-Sections\xsst-ABC-STN-xsl.dgn

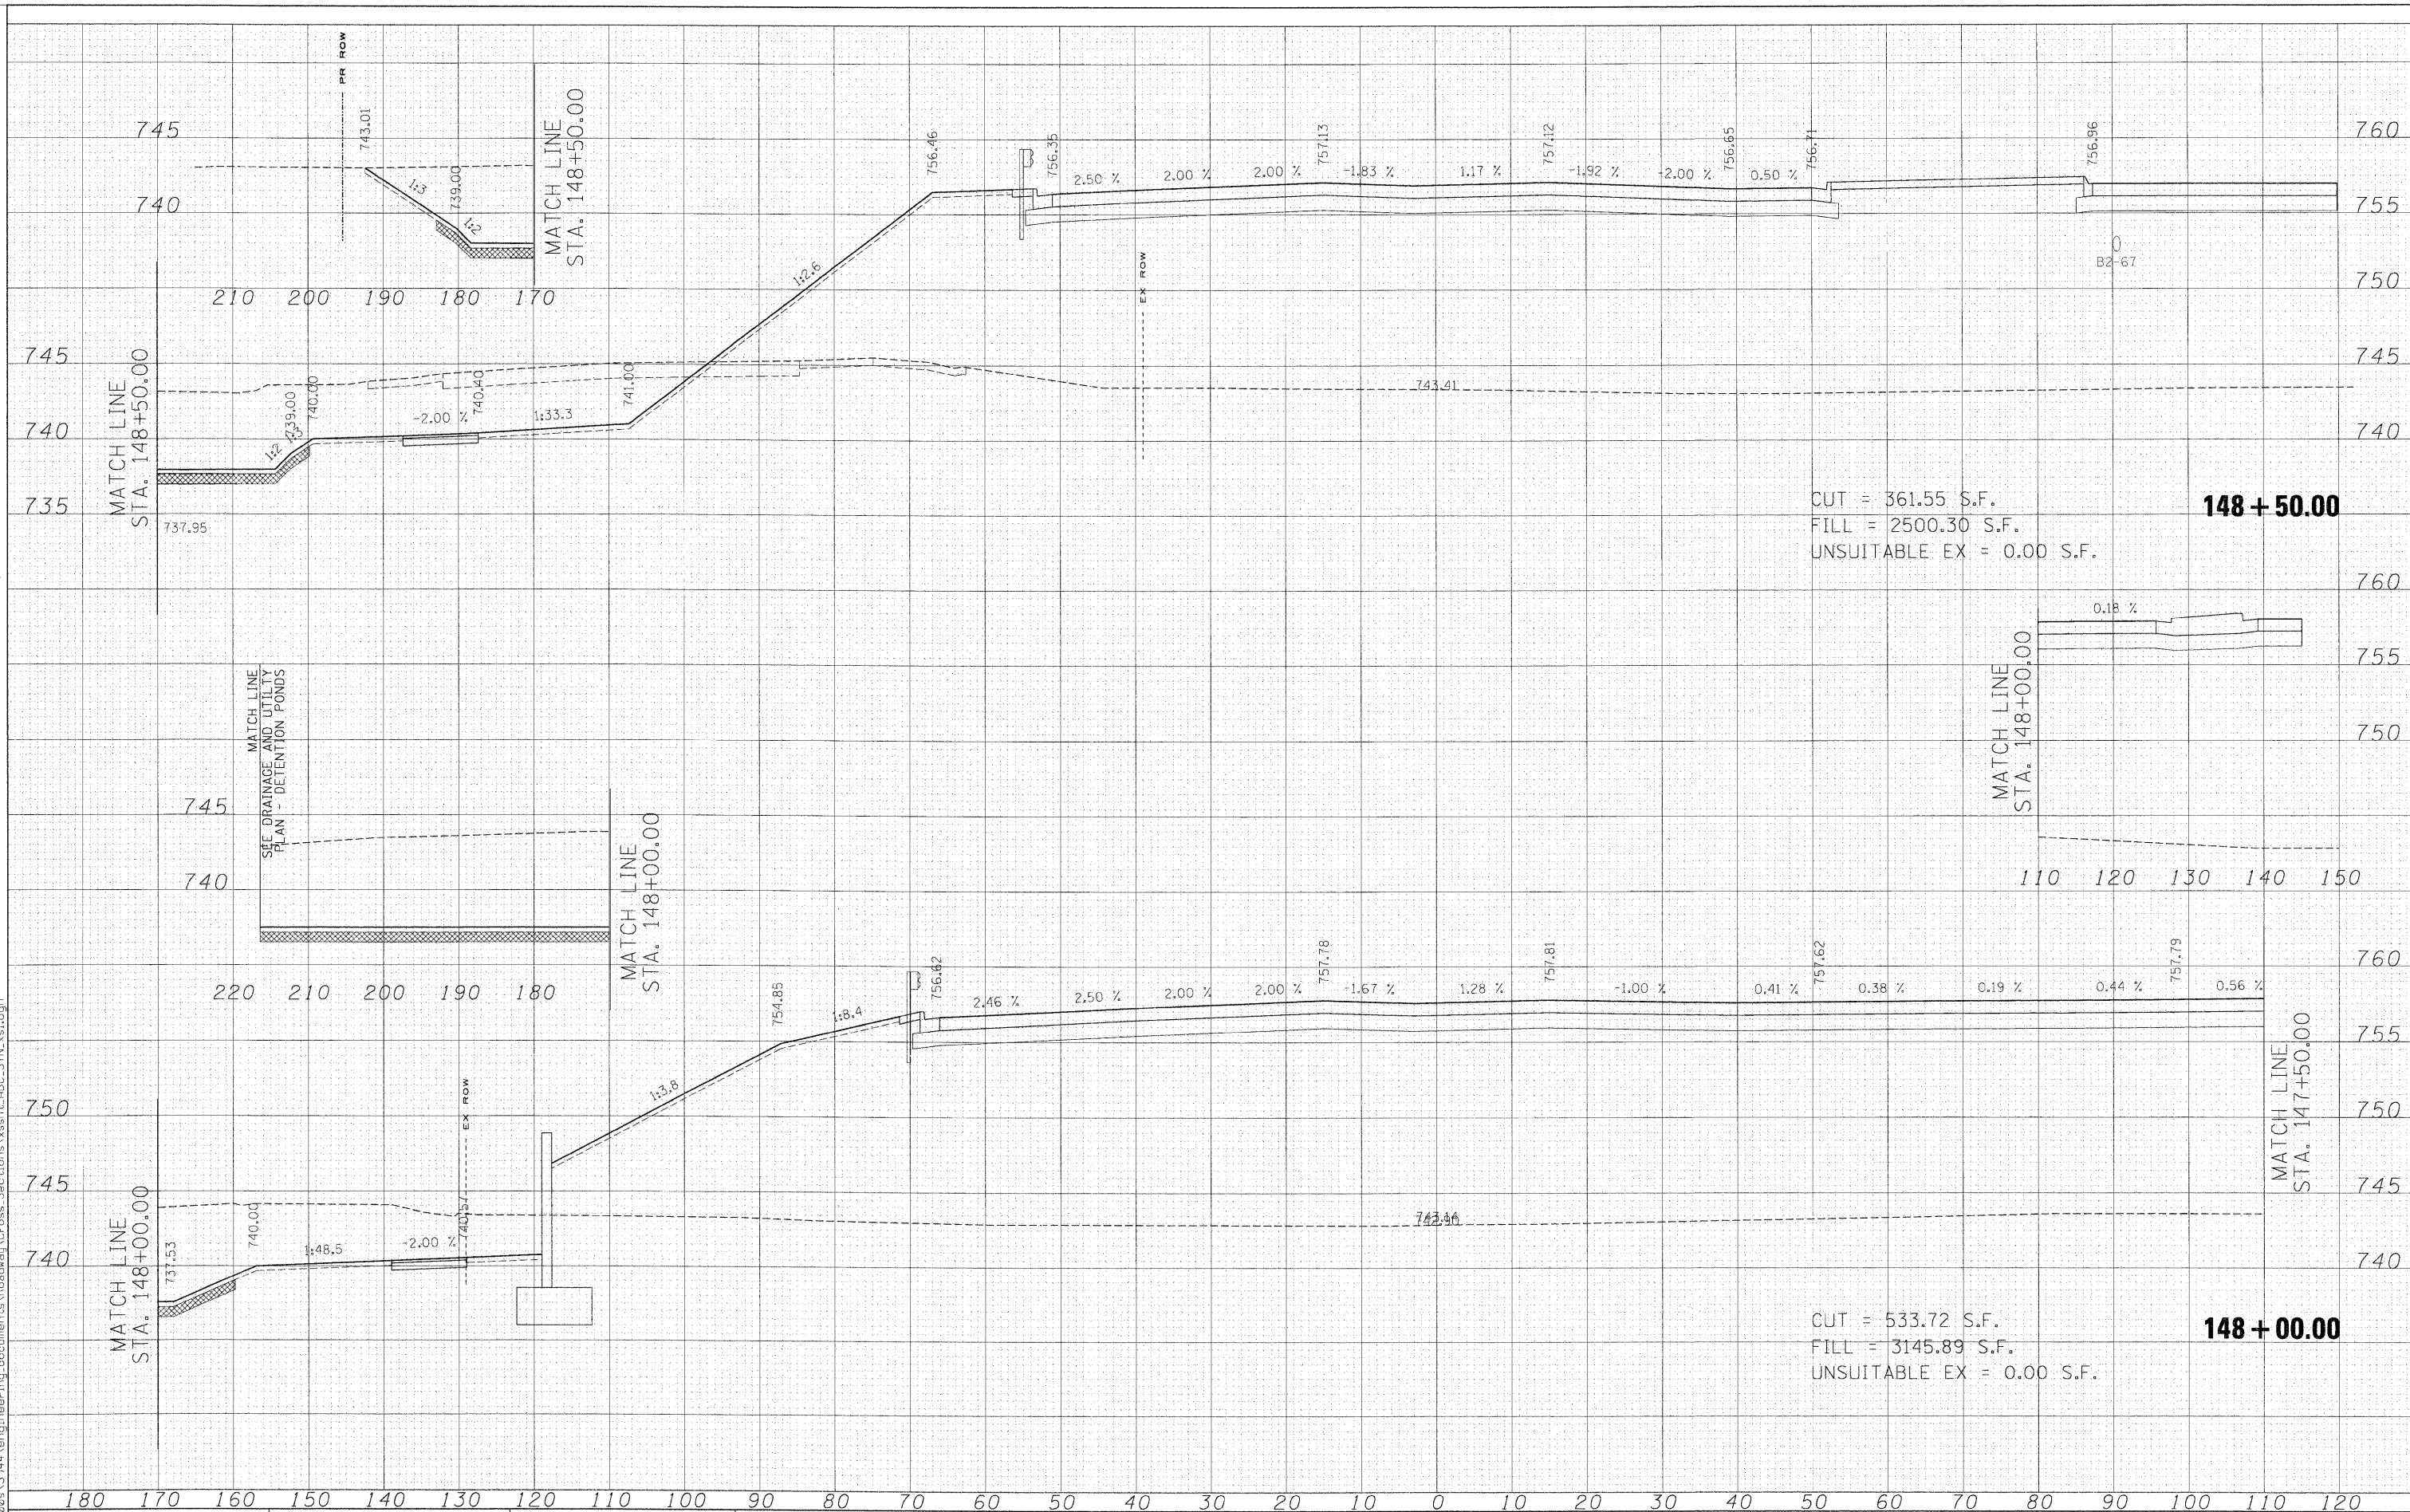

USER NAME = *USER*	DESIGNED - MAC	REVISED -
	DRAWN - MAC	REVISED -
PLOT SCALE = 10.0000' / IN.	CHECKED - JJT	REVISED -
PLOT DATE = 3/30/2009	DATE - 3/31/09	REVISED -

KANE COUNTY DIVISION OF TRANSPORTATION

STEARNS ROAD CROSS SECTIONS

SCALE:	SHEET NO.	OF	SHEETS	STA. 148+00.00 TO STA. 148+50.00
--------	-----------	----	--------	----------------------------------

F.A. RTE.	SECTION	COUNTY	TOTAL SHEETS	SHEET NO.
361	06-00214-15-BR	KANE/DUPAGE	545	478
CONTRACT NO. 63074				
FED. ROAD DIST. NO.	ILLINOIS	FED. AID	PROJECT	

FINAL	SURVEY	NOTED	DATE
NO.	BOOK	DATE	NO.
NO.	NO.	NO.	NO.

ORIGINAL	SURVEY	NOTED	DATE
NO.	BOOK	DATE	NO.
NO.	NO.	NO.	NO.

FILE NAME: x:\3920s\3944\engineering\documents\Roadway\Cross Sections\sheet.abc.stn.xls.dgn
#FILES:


USER NAME: *USER*	DESIGNED: - MAC	REVISED: -
PLOT SCALE: 10.0000' / IN.	DRAWN: - MAC	REVISED: -
PLOT DATE: 3/30/2009	CHECKED: - JJT	REVISED: -
	DATE: 3/31/09	REVISED: -

KANE COUNTY
DIVISION OF TRANSPORTATION

STEARNS ROAD CROSS SECTIONS


SCALE: SHEET NO. OF SHEETS STA. 150+00.00 TO STA. 150+50.00

F.A. RTE.	SECTION	COUNTY	TOTAL SHEETS	SHEET NO.
361	06-00214-15-BR	KANE/DUPAGE	545	480
FED. ROAD DIST. NO.	ILLINOIS FED. AID PROJECT	CONTRACT NO. 63074		

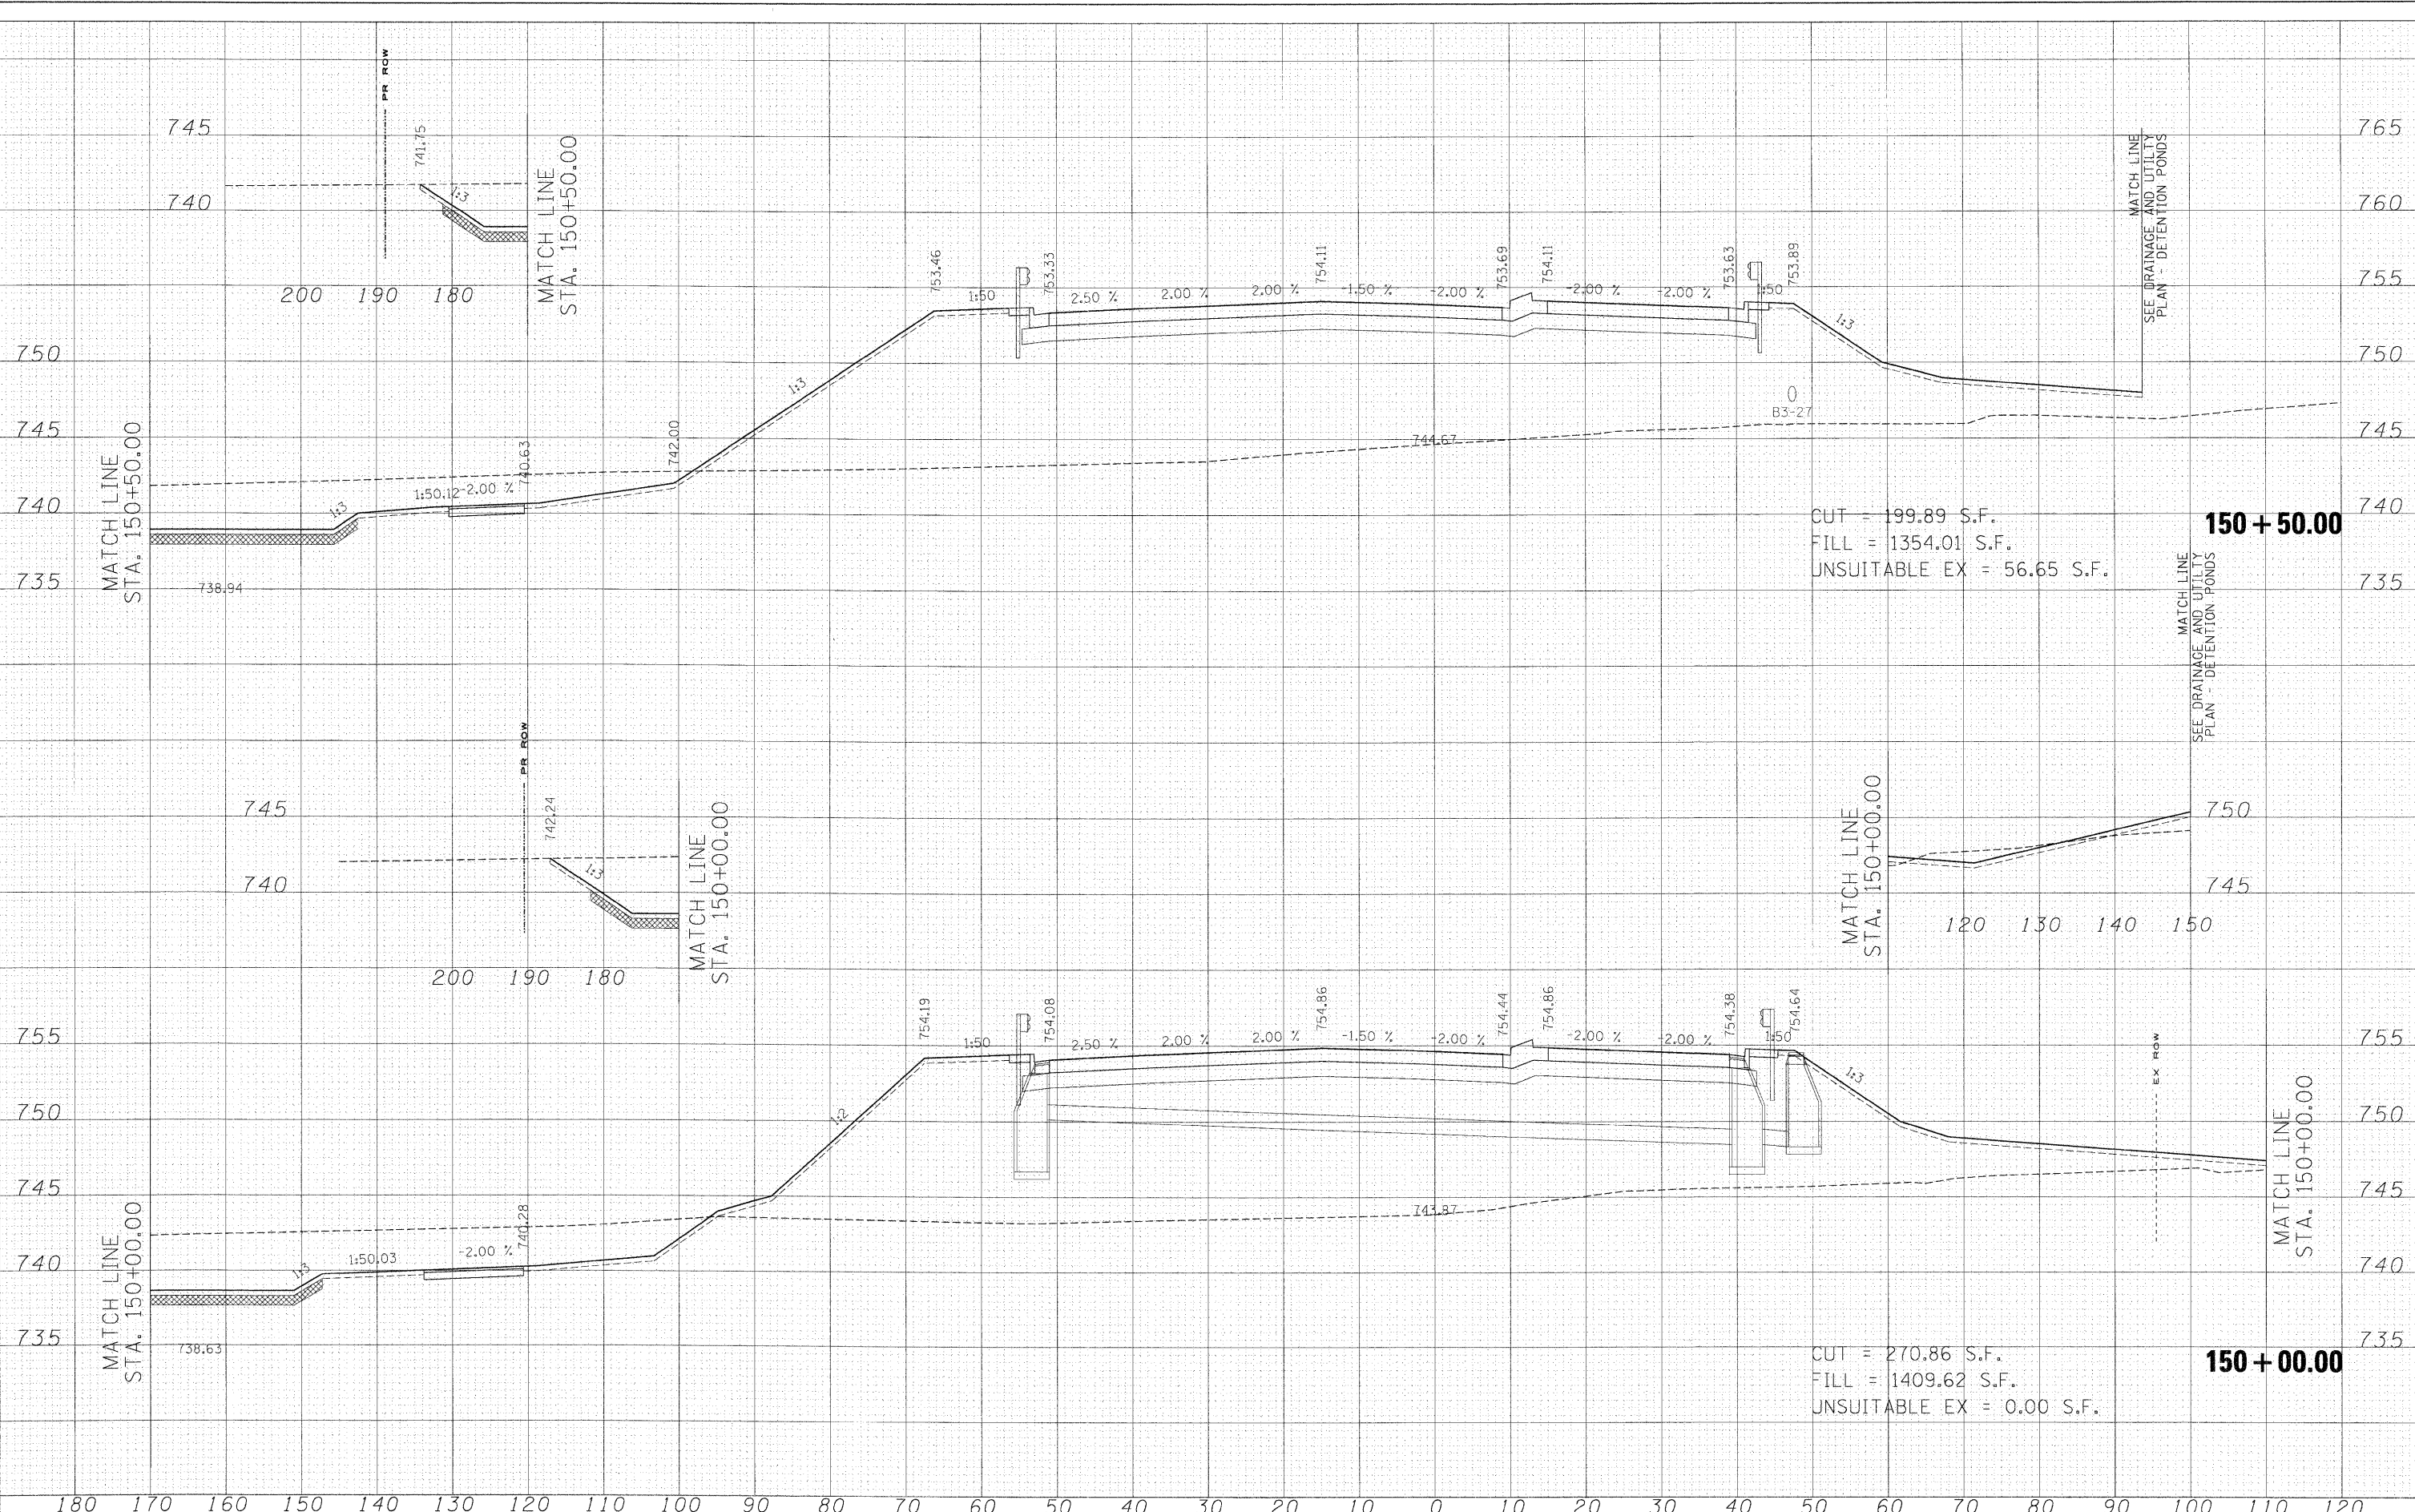

ORIGINAL SURVEY	SURVEYED _____	DISTANCE _____
NOTE BOOK	PLOTTED _____	
	TEMPLATE _____	
	AREAS _____	
No.	AREAS CHECKED _____	


	SHEET	
ORIGINAL SURVEY	SURVEYED	
	PLOTTED	
	CHECKED	
NOTE BOOK	TEMPERATURE	
	DATE	
NO.	AREAS CHECKED	

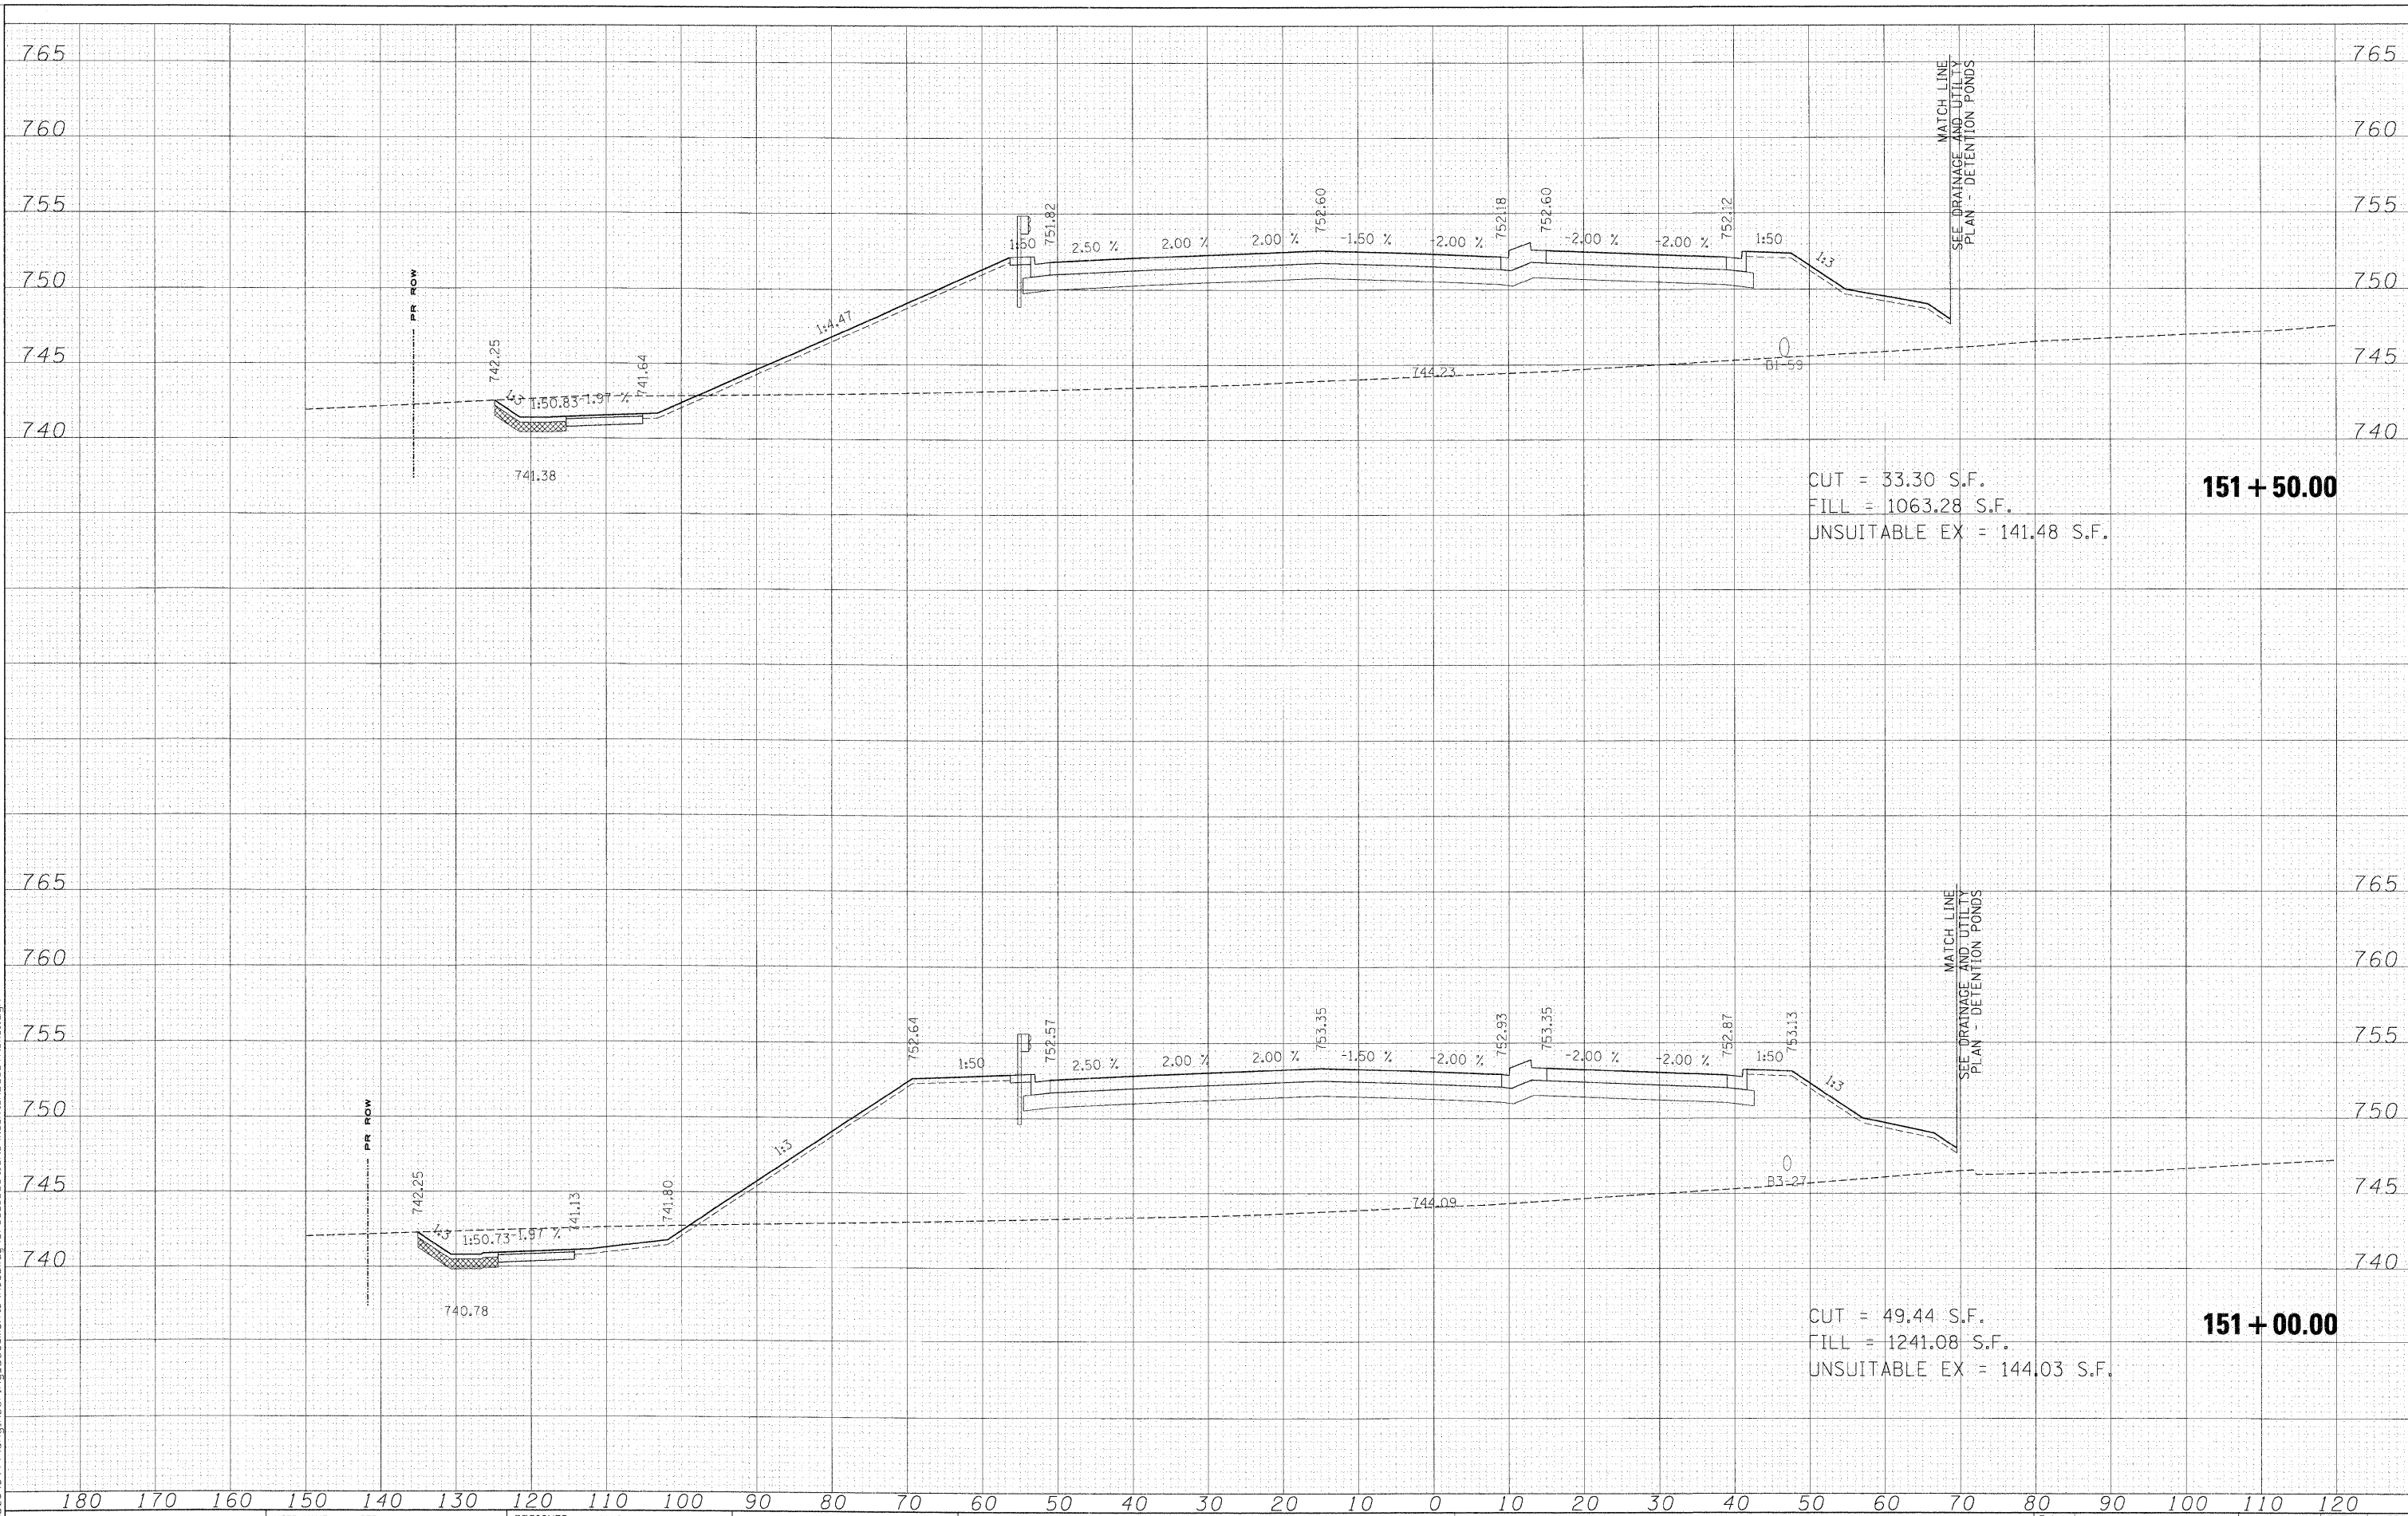

USER NAME = #USER#	DESIGNED - MAC	REVISED -	KANE COUNTY DIVISION OF TRANSPORTATION	STEARNS ROAD CROSS SECTIONS	F.A. RTE.	SECTION	COUNTY	TOTAL SHEETS	SHEET NO.		
	DRAWN - MAC	REVISED -			361	06-00214-15-BR	KANE/DUPAGE	545	481		
PLOT SCALE = 10.0000' / IN.	CHECKED - JJT	REVISED -			CONTRACT NO. 63074						
PLOT DATE = 3/30/2009	DATE - 3/31/09	REVISED -			SCALE:	SHEET NO.	OF	SHEETS	STA. 151+00.00	TO STA. 151+50.00	FED. ROAD DIST. NO.


				DATE
		SURVEYED		
		PLOTTED		
		TEMPLATE		
		AREAS		
		AREAS CHECKED		
NO.				
FINAL SURVEY				
NOTE BOOK				

ORIGINAL SURVEY	SURVEYED PLOTTED	UT	DATE
NOTE BOOK	TEMPLATE		
NO.	AREAS CHECKED		

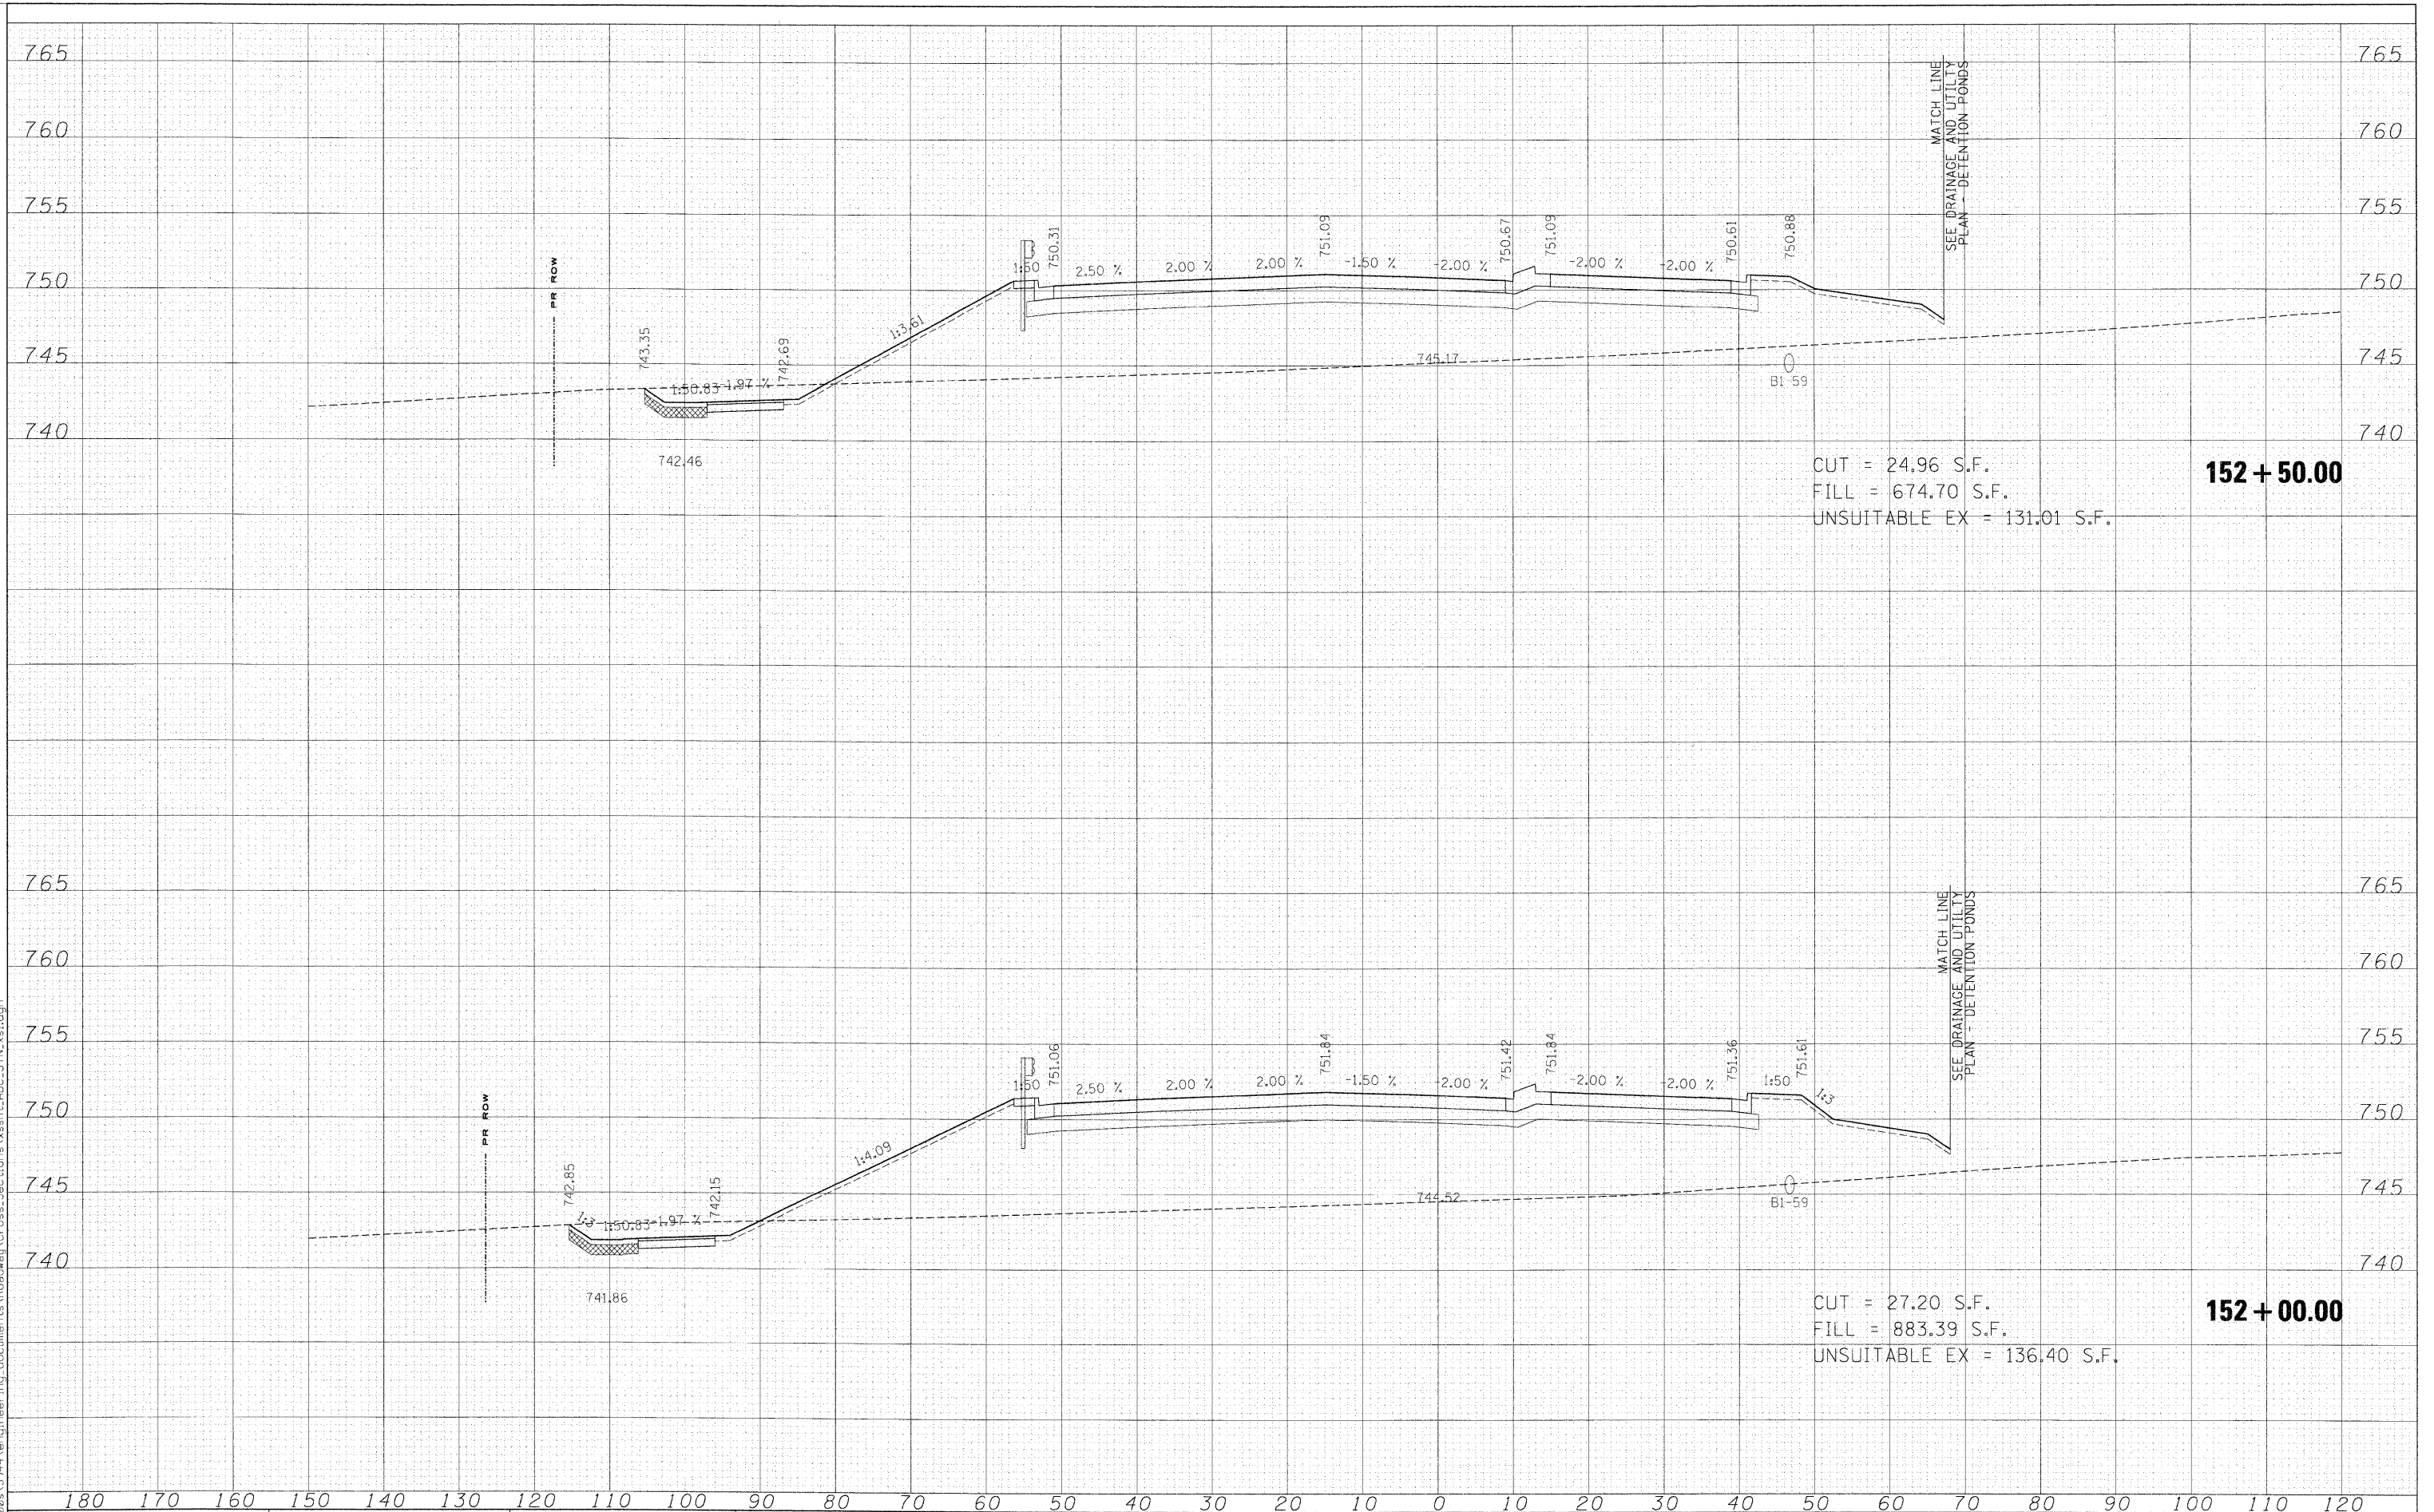


FILE NAME = #FILES#	USER NAME = \$USER\$	DESIGNED - MAC	REVISED -	KANE COUNTY DIVISION OF TRANSPORTATION	STEARNS ROAD CROSS SECTIONS				F.A. RTE.	SECTION	COUNTY	TOTAL SHEETS	SHEET NO.
		DRAWN - MAC	REVISED -						361	06-00214-15-BR	KANE/DUPAGE	545	482
	PLOT SCALE = 10.000' / IN.	CHECKED - JJT	REVISED -						CONTRACT NO. 63074				
	PLOT DATE = 3/30/2009	DATE - 3/31/09	REVISED -						SCALE:	SHEET NO.	OF SHEETS	STA. 152+00.00 TO STA. 152+50.00	FED. ROAD DIST. NO.

ORIGINAL				DATE
SURVEY	SURVEYED			
	PLOTTED			
	TEMPLATE			
NOTE BOOK	AREAS			
NO.	AREAS CHECKED			

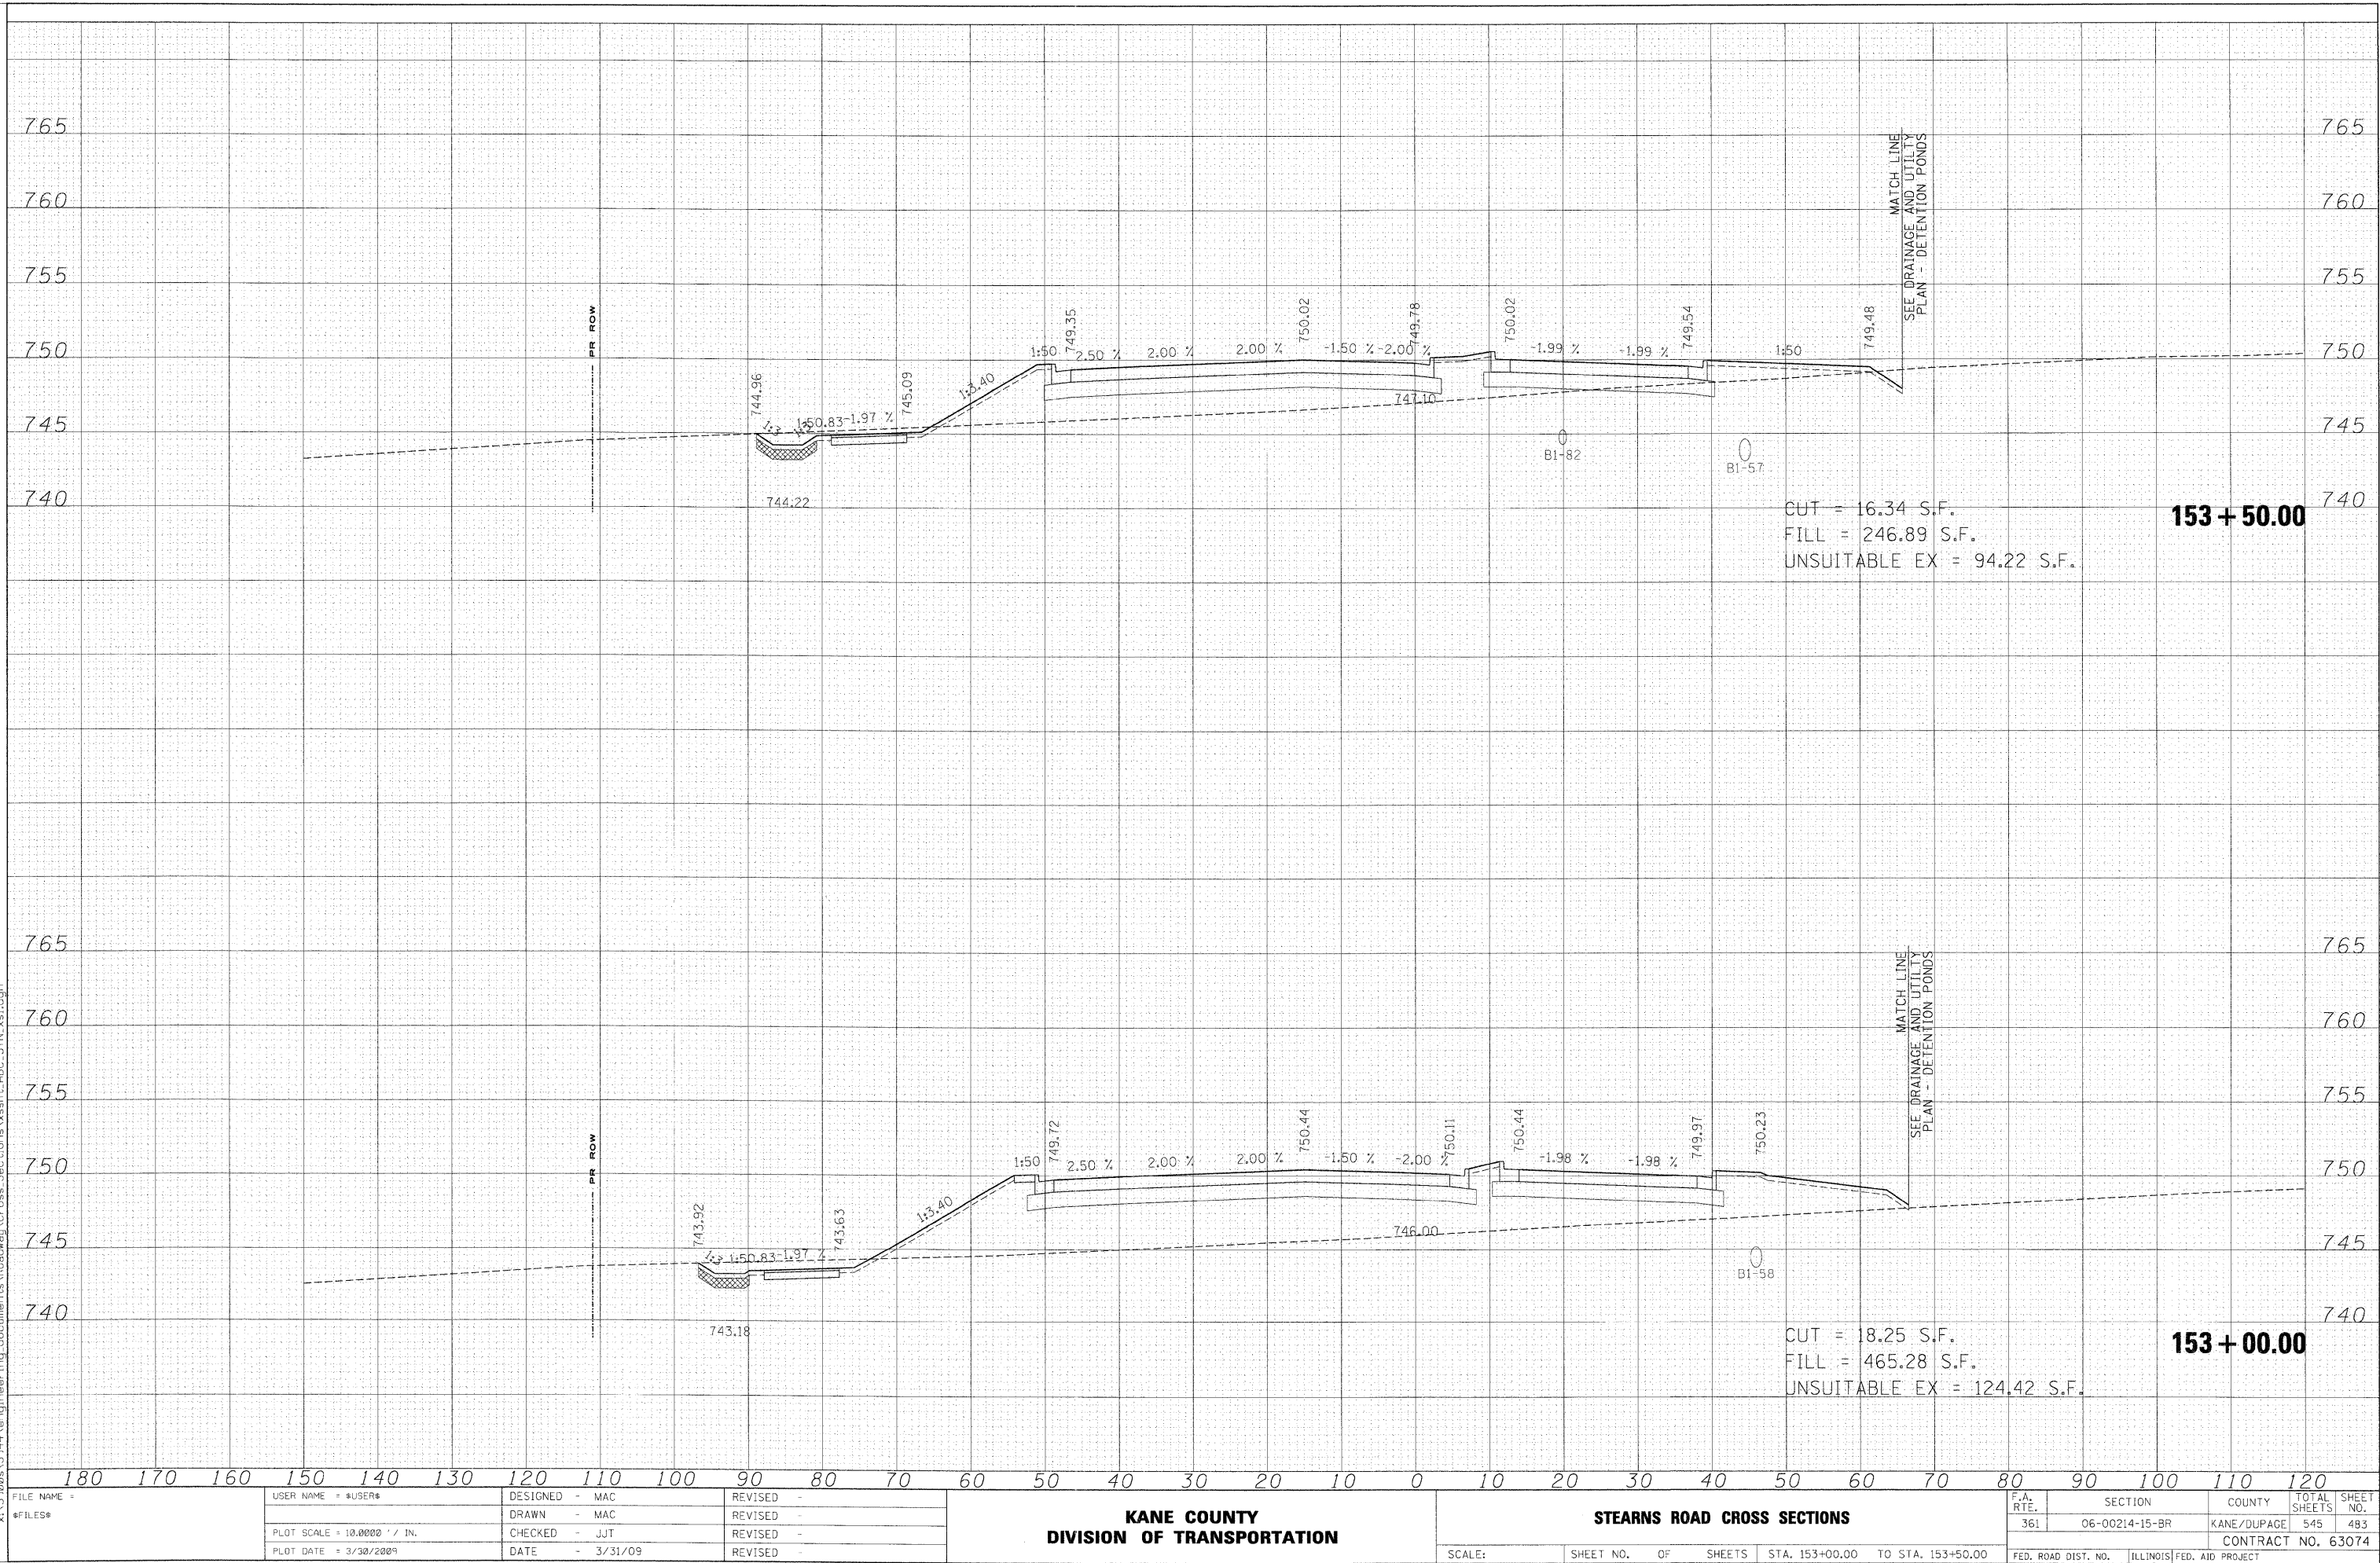

FINAL SURVEY				DATE
NOTE BOOK	SURVEYED			
	PLOTTED			
	TEMPLATE			
	AREAS			
NO.	AREAS CHECKED			

	SURVEYED	DATE
	PLOTTED	
	TEMPLATE	
	AREAS	
	AREAS CHECKED	
NO.		

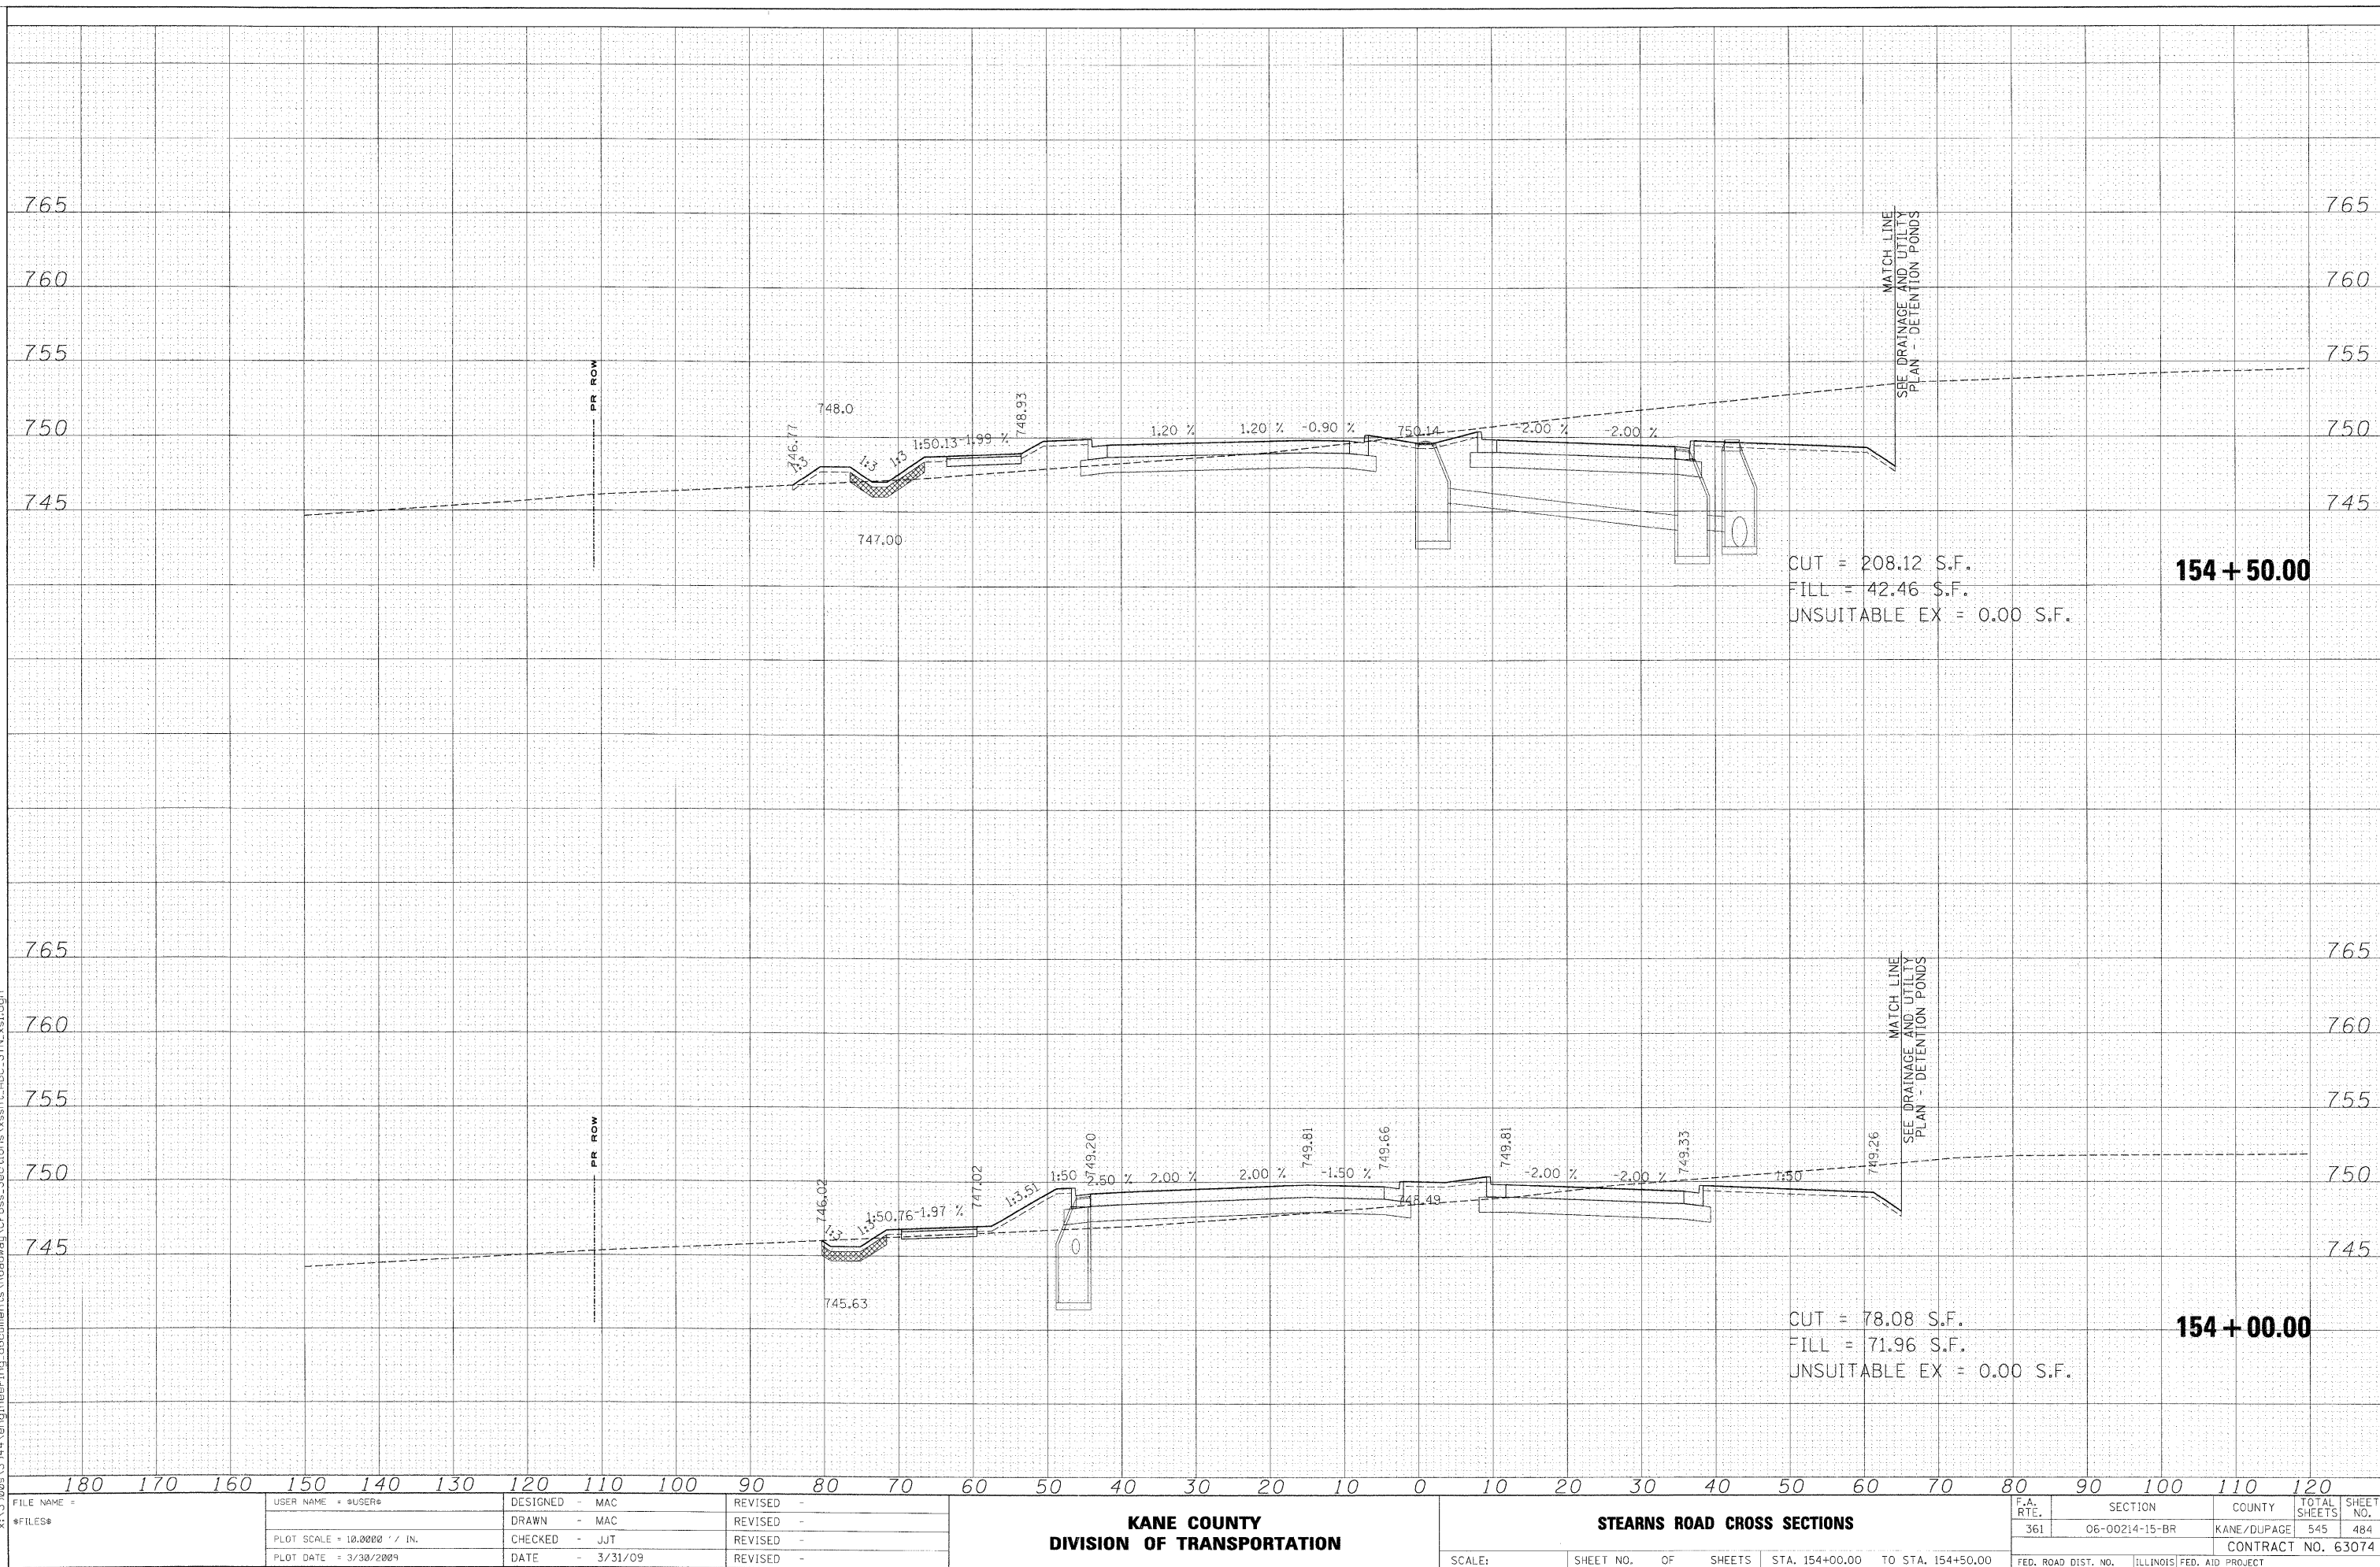

USER NAME = sUSER6	DESIGNED - MAC	REVISED -
	DRAWN - MAC	REVISED -
PLOT SCALE = 10.0000' / IN.	CHECKED - JJT	REVISED -
PLOT DATE = 3/30/2009	DATE - 3/31/09	REVISED -


KANE COUNTY DIVISION OF TRANSPORTATION

STEARNS ROAD CROSS SECTIONS

F.A. RTE.	SECTION	COUNTY	TOTAL SHEETS	SHEET NO.
361	06-00214-15-BR	KANE/DUPAGE	545	484
		CONTRACT NO. 63074		
FED. ROAD DIST. NO.	ILLINOIS	FED. AID PROJECT		

ORIGINAL				DATE
SURVEY	SURVEYED			
	PLOTTED			
NOTE BOOK	TEMPLATE			
	AREAS			
NO.	AREAS CHECKED			

\\3900s\3944\engineering-documents\Roadway\Cross-Sections\XSSH-ABC-STN-XSL.dgn

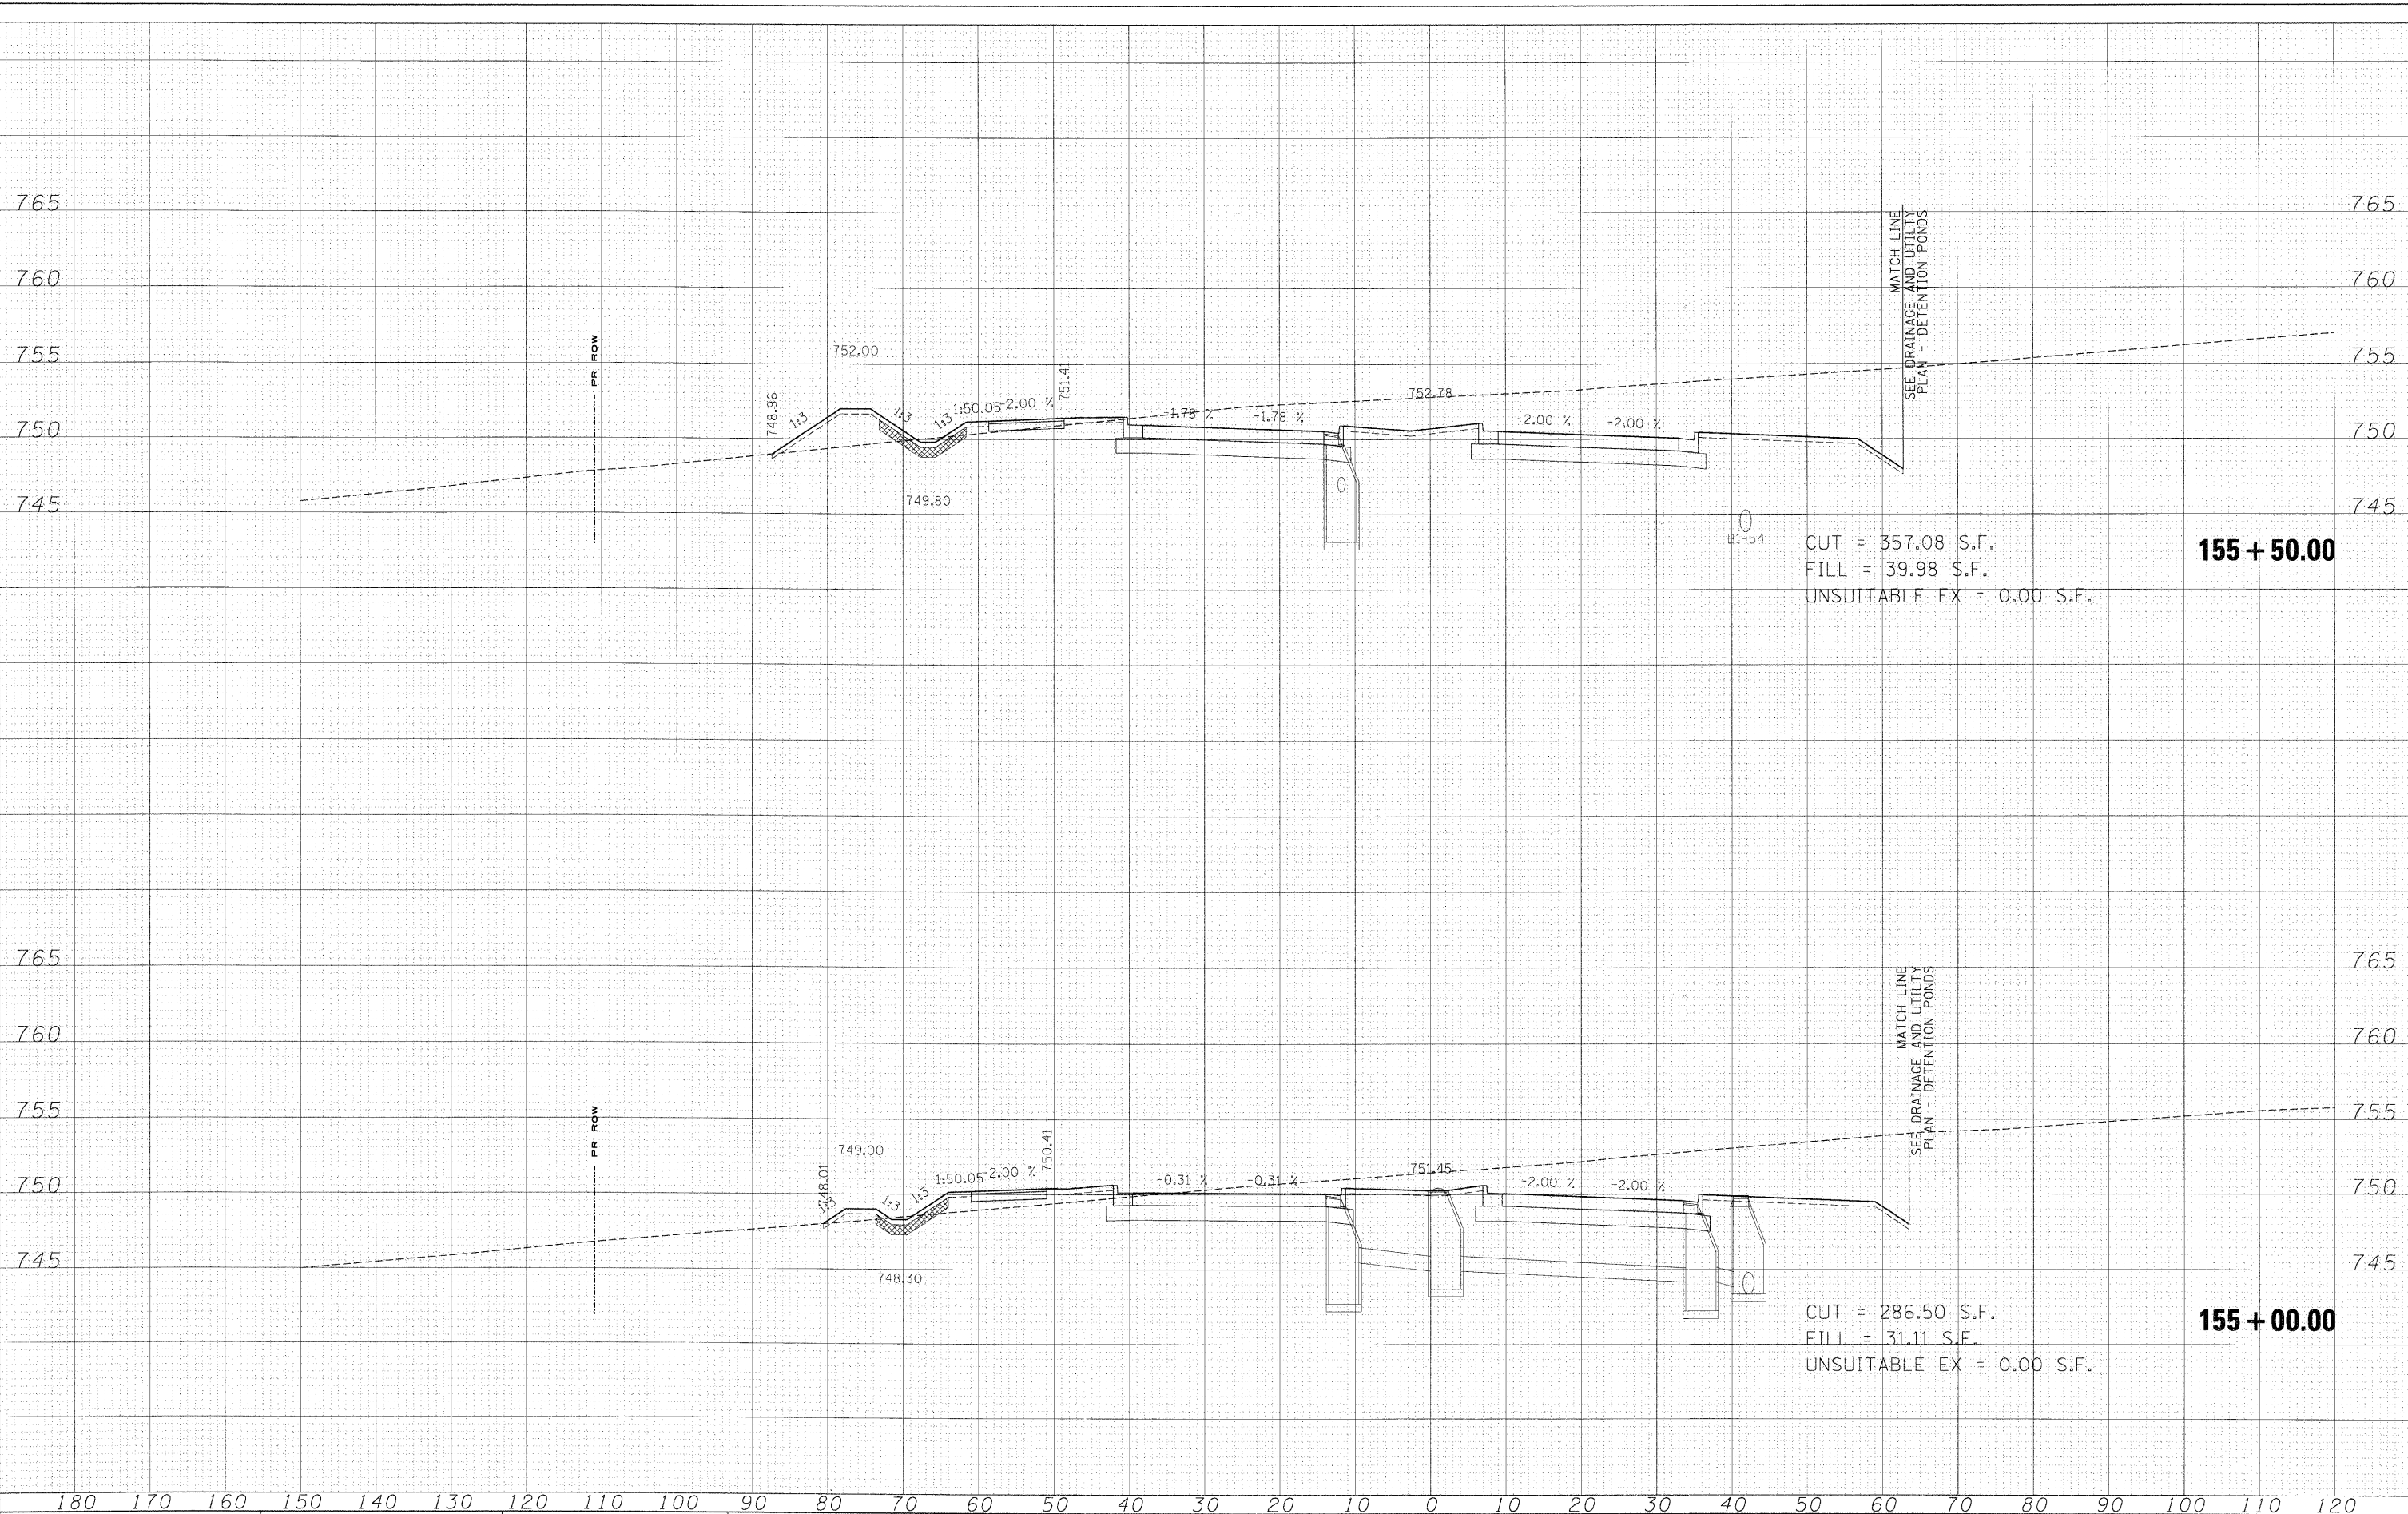

USER NAME = #USER#	DESIGNED - MAC	REVISED	KANE COUNTY DIVISION OF TRANSPORTATION	STEARNS ROAD CROSS SECTIONS					F.A. RTE.	SECTION	COUNTY	TOTAL SHEETS	SHEET NO.
	DRAWN - MAC	REVISED -							361	06-00214-15-BR	KANE/DUPAGE	545	485
PLOT SCALE = 10.2000' / IN.	CHECKED - JJT	REVISED -							CONTRACT NO. 63074				
PLOT DATE = 3/30/2009	DATE - 3/31/09	REVISED -		SCALE:	SHEET NO.	OF	SHEETS	STA. 155+00.00	TO	STA. 155+50.00	FED. ROAD DIST. NO.	ILLINOIS FED. AID PROJECT	

ORIGINAL				DATE
SURVEY	SURVEYED	PLOTTED		
NOTE BOOK	TEMPLATE			
NO.	AREAS	AREAS CHECKED		

\\3900s\3944\engineering_documents\Roadway\Cross_Sections\xsst.ABC.STN.xsl.dgn



KANE COUNTY DIVISION OF TRANSPORTATION

STEARNS ROAD CROSS SECTIONS

SCALE:	SHEET NO.	OF	SHEETS	STA. 156+00.00	TO STA. 156+50.00
--------	-----------	----	--------	----------------	-------------------

F.A. RTE.	SECTION	COUNTY	TOTAL SHEETS	SHEET NO.
361	06-00214-15-BR	KANE/DUPAGE	545	486
CONTRACT NO. 63074				
FED. ROAD DIST. NO.	ILLINOIS	FED. AID PROJECT		


ORIGINAL				DATE
SURVEY	SURVEYED			
	PLOTTED			
NOTE BOOK	TEMPLATE			
	AREAS			
NO.	AREAS CHECKED			

```
FILE NAME =
$FILES$
```



F.A. RTE.	SECTION	COUNTY	TOTAL SHEETS	SHEET NO.
361	06-00214-15-BR	KANE/DUPAGE	545	487
		CONTRACT NO. 63074		
FED. ROAD DIST. NO.		ILLINOIS FED. AID PROJECT		

ORIGINAL			DJ	DATE
SURVEY	SURVEYED			
	PLOTTED			
NOTE BOOK	TEMPLATE			
	AREAS			
	AREAS CHECKED			
NO.				

 


USER NAME = #USER#	DESIGNED - MAC	REVISED -
	DRAWN - MAC	REVISED -
PLOT SCALE = 10.0000 ' / IN.	CHECKED - JJT	REVISED -
PLOT DATE = 3/30/2009	DATE - 3/31/09	REVISED -

KANE COUNTY DIVISION OF TRANSPORTATION

STEARNS ROAD CROSS SECTIONS

F.A. RTE.	SECTION	COUNTY	TOTAL SHEETS	SHEET NO.
361	06-00214-15-BR	KANE/DUPAGE	545	488
CONTRACT NO. 63074				
FED. ROAD DIST. NO.	ILLINOIS	FED. AID PROJECT		

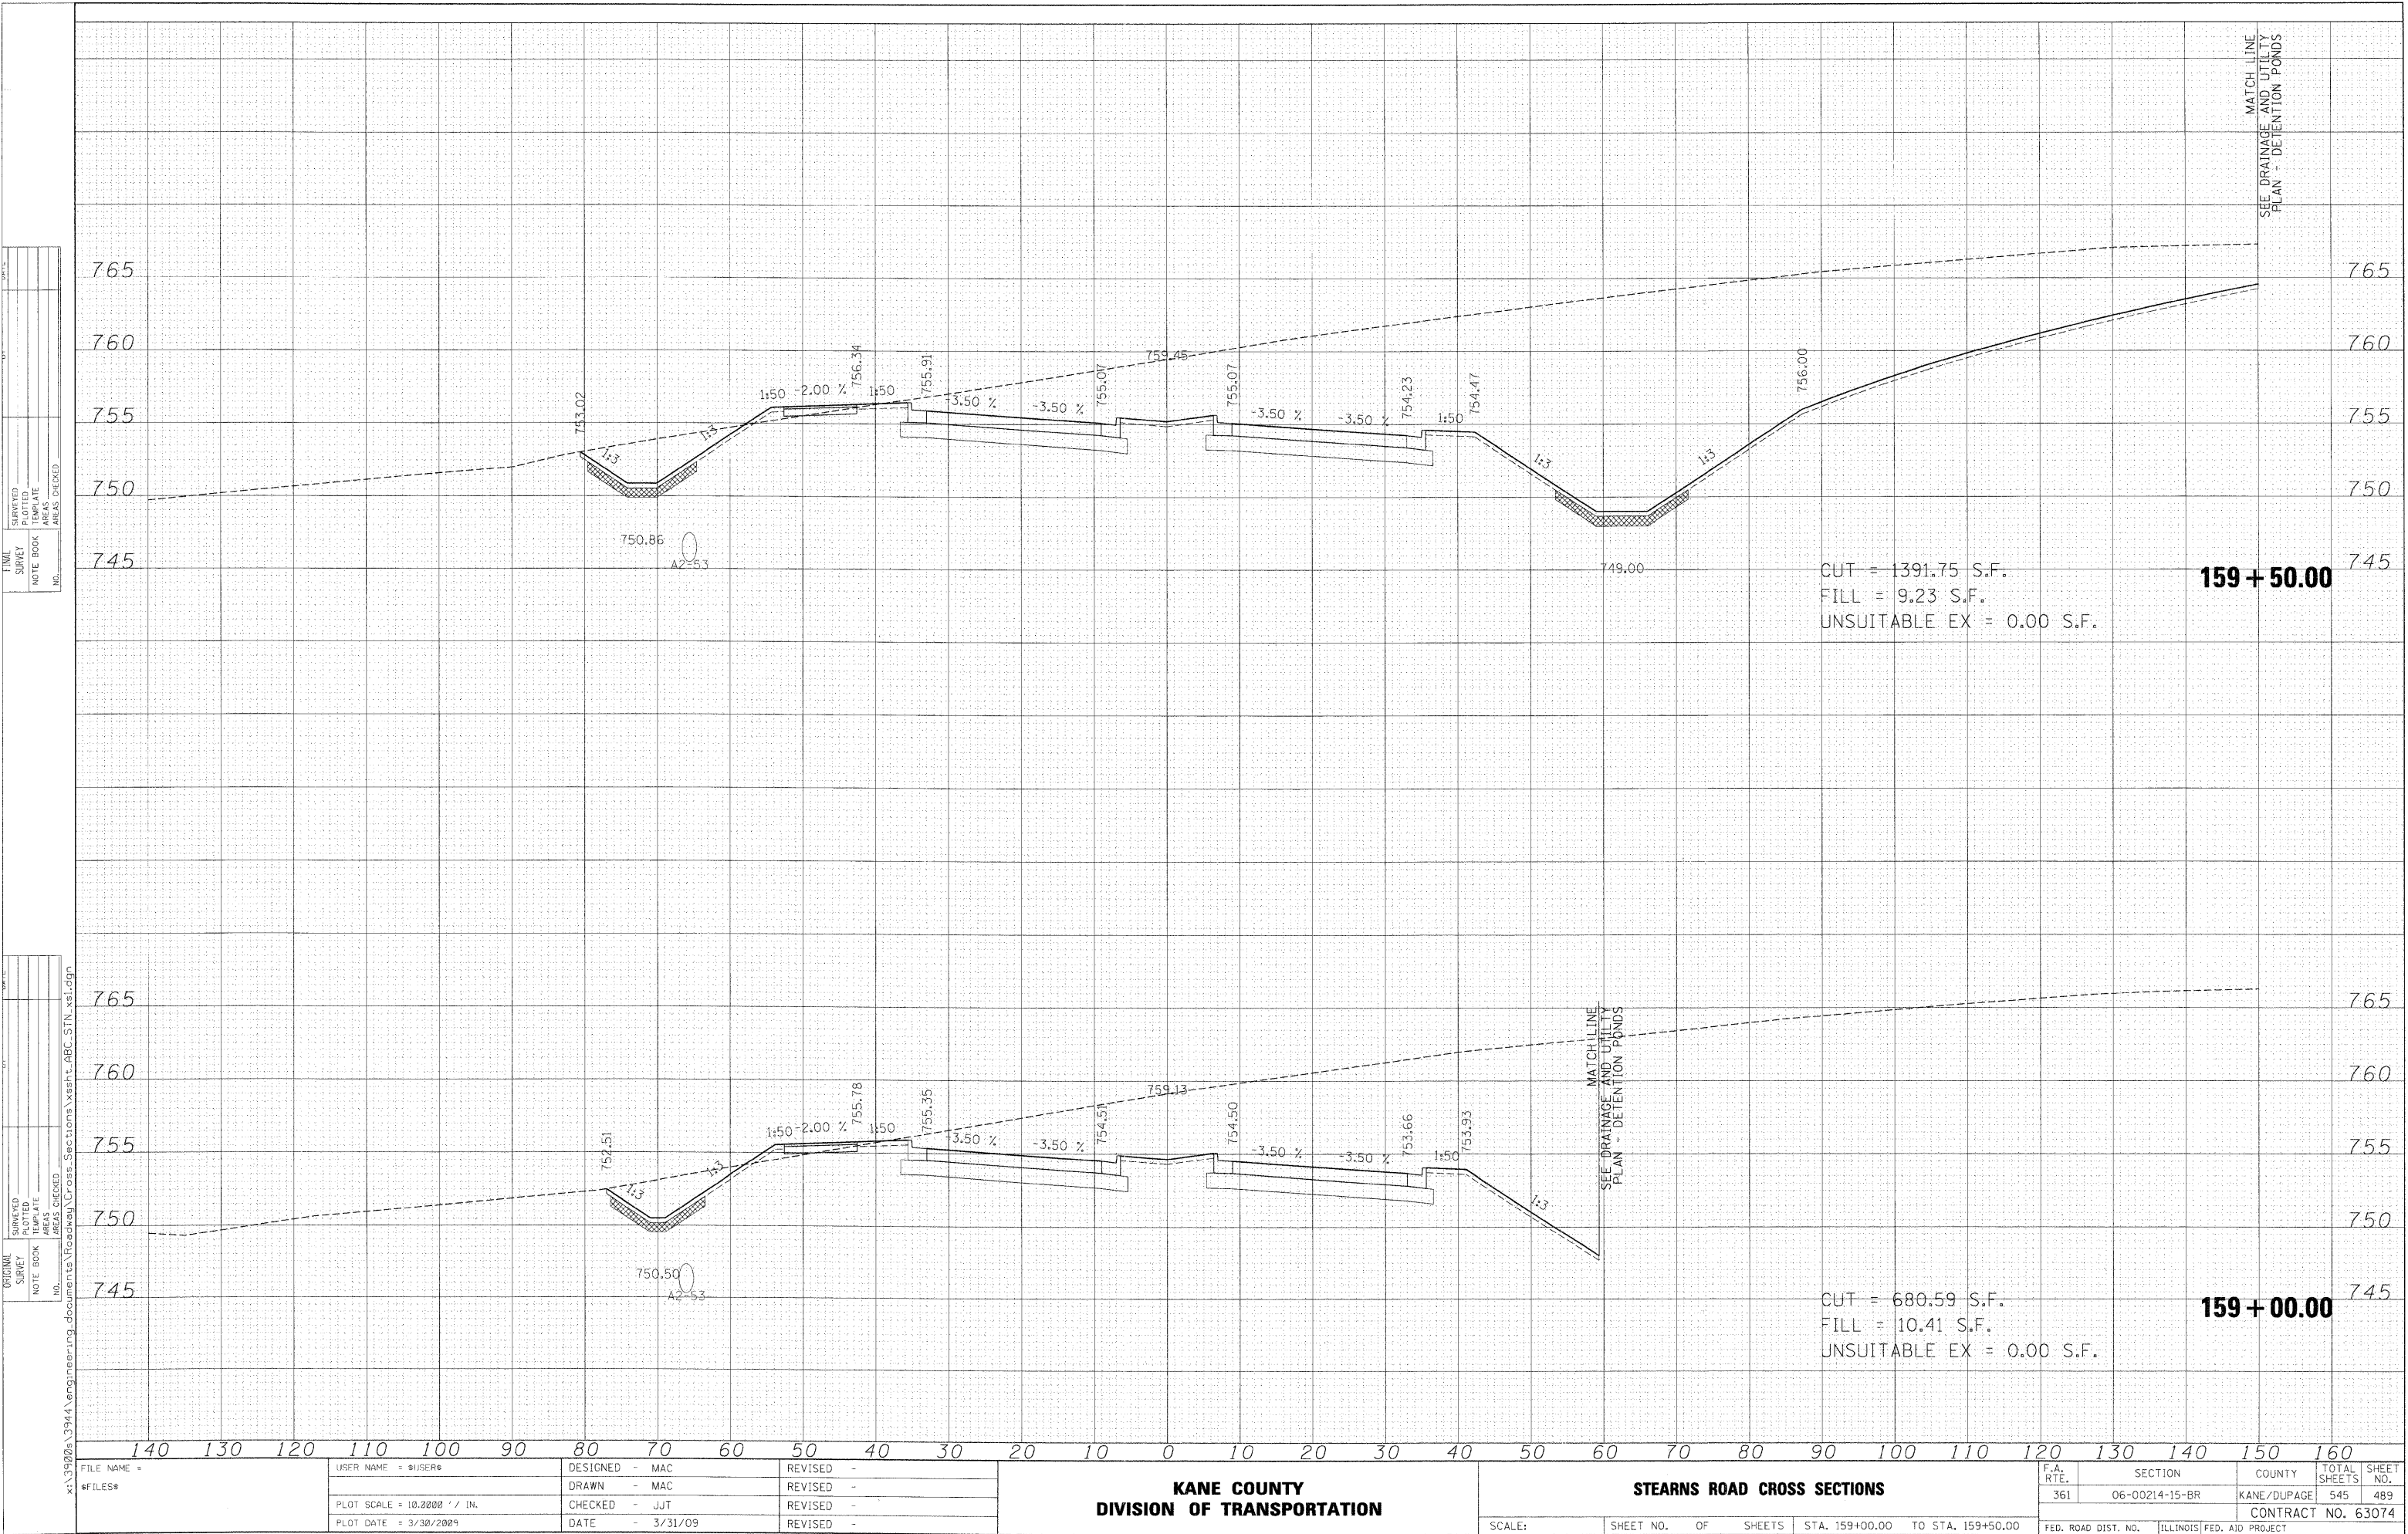

765

760

755

750

745

765

760

755

750

745

140

130

120

110

100

90

80

70

60

50

40

30

20

10

0

10

20

30

40

50

60

70

80

90

100

110

120

130

140

150

160

753.02

750.86

756.34

755.91

755.07

759.45

755.07

754.23

754.47

749.00

756.00

1:50

2.00 %

1:50

3.50 %

3.50 %

3.50 %

1:50

1:3

1:3

750.50

752.51

755.78

755.35

754.51

759.13

754.50

753.66

753.93

1:50

2.00 %

1:50

3.50 %

3.50 %

3.50 %

1:50

1:3

750.50

752.51

755.78

755.35

754.51

759.13

754.50

753.66

753.93

1:50

2.00 %

1:50

3.50 %

3.50 %

3.50 %

1:50

1:3

CUT = 1391.75 S.F.

FILL = 9.23 S.F.

UNSUITABLE EX = 0.00 S.F.

159 + 50.00

CUT = 680.59 S.F.

FILL = 10.41 S.F.

UNSUITABLE EX = 0.00 S.F.

159 + 00.00

MATCH LINE

SEE DRAINAGE AND UTILITY PLAN - DETENTION PONDS


MATCH LINE

SEE DRAINAGE AND UTILITY PLAN - DETENTION PONDS

TOTAL	SURVEYED	PLOTTED	REMARKS	AREAS	CHECKED
NO.	NO.	NO.	NO.	NO.	NO.

ORIGINAL	SURVEYED	PLOTTED	REMARKS	AREAS	CHECKED
NO.	NO.	NO.	NO.	NO.	NO.

x:\3100s\3444\engineering\documents\Roadway\Cross Sections\ssht.ABC.STN.xls.dgn

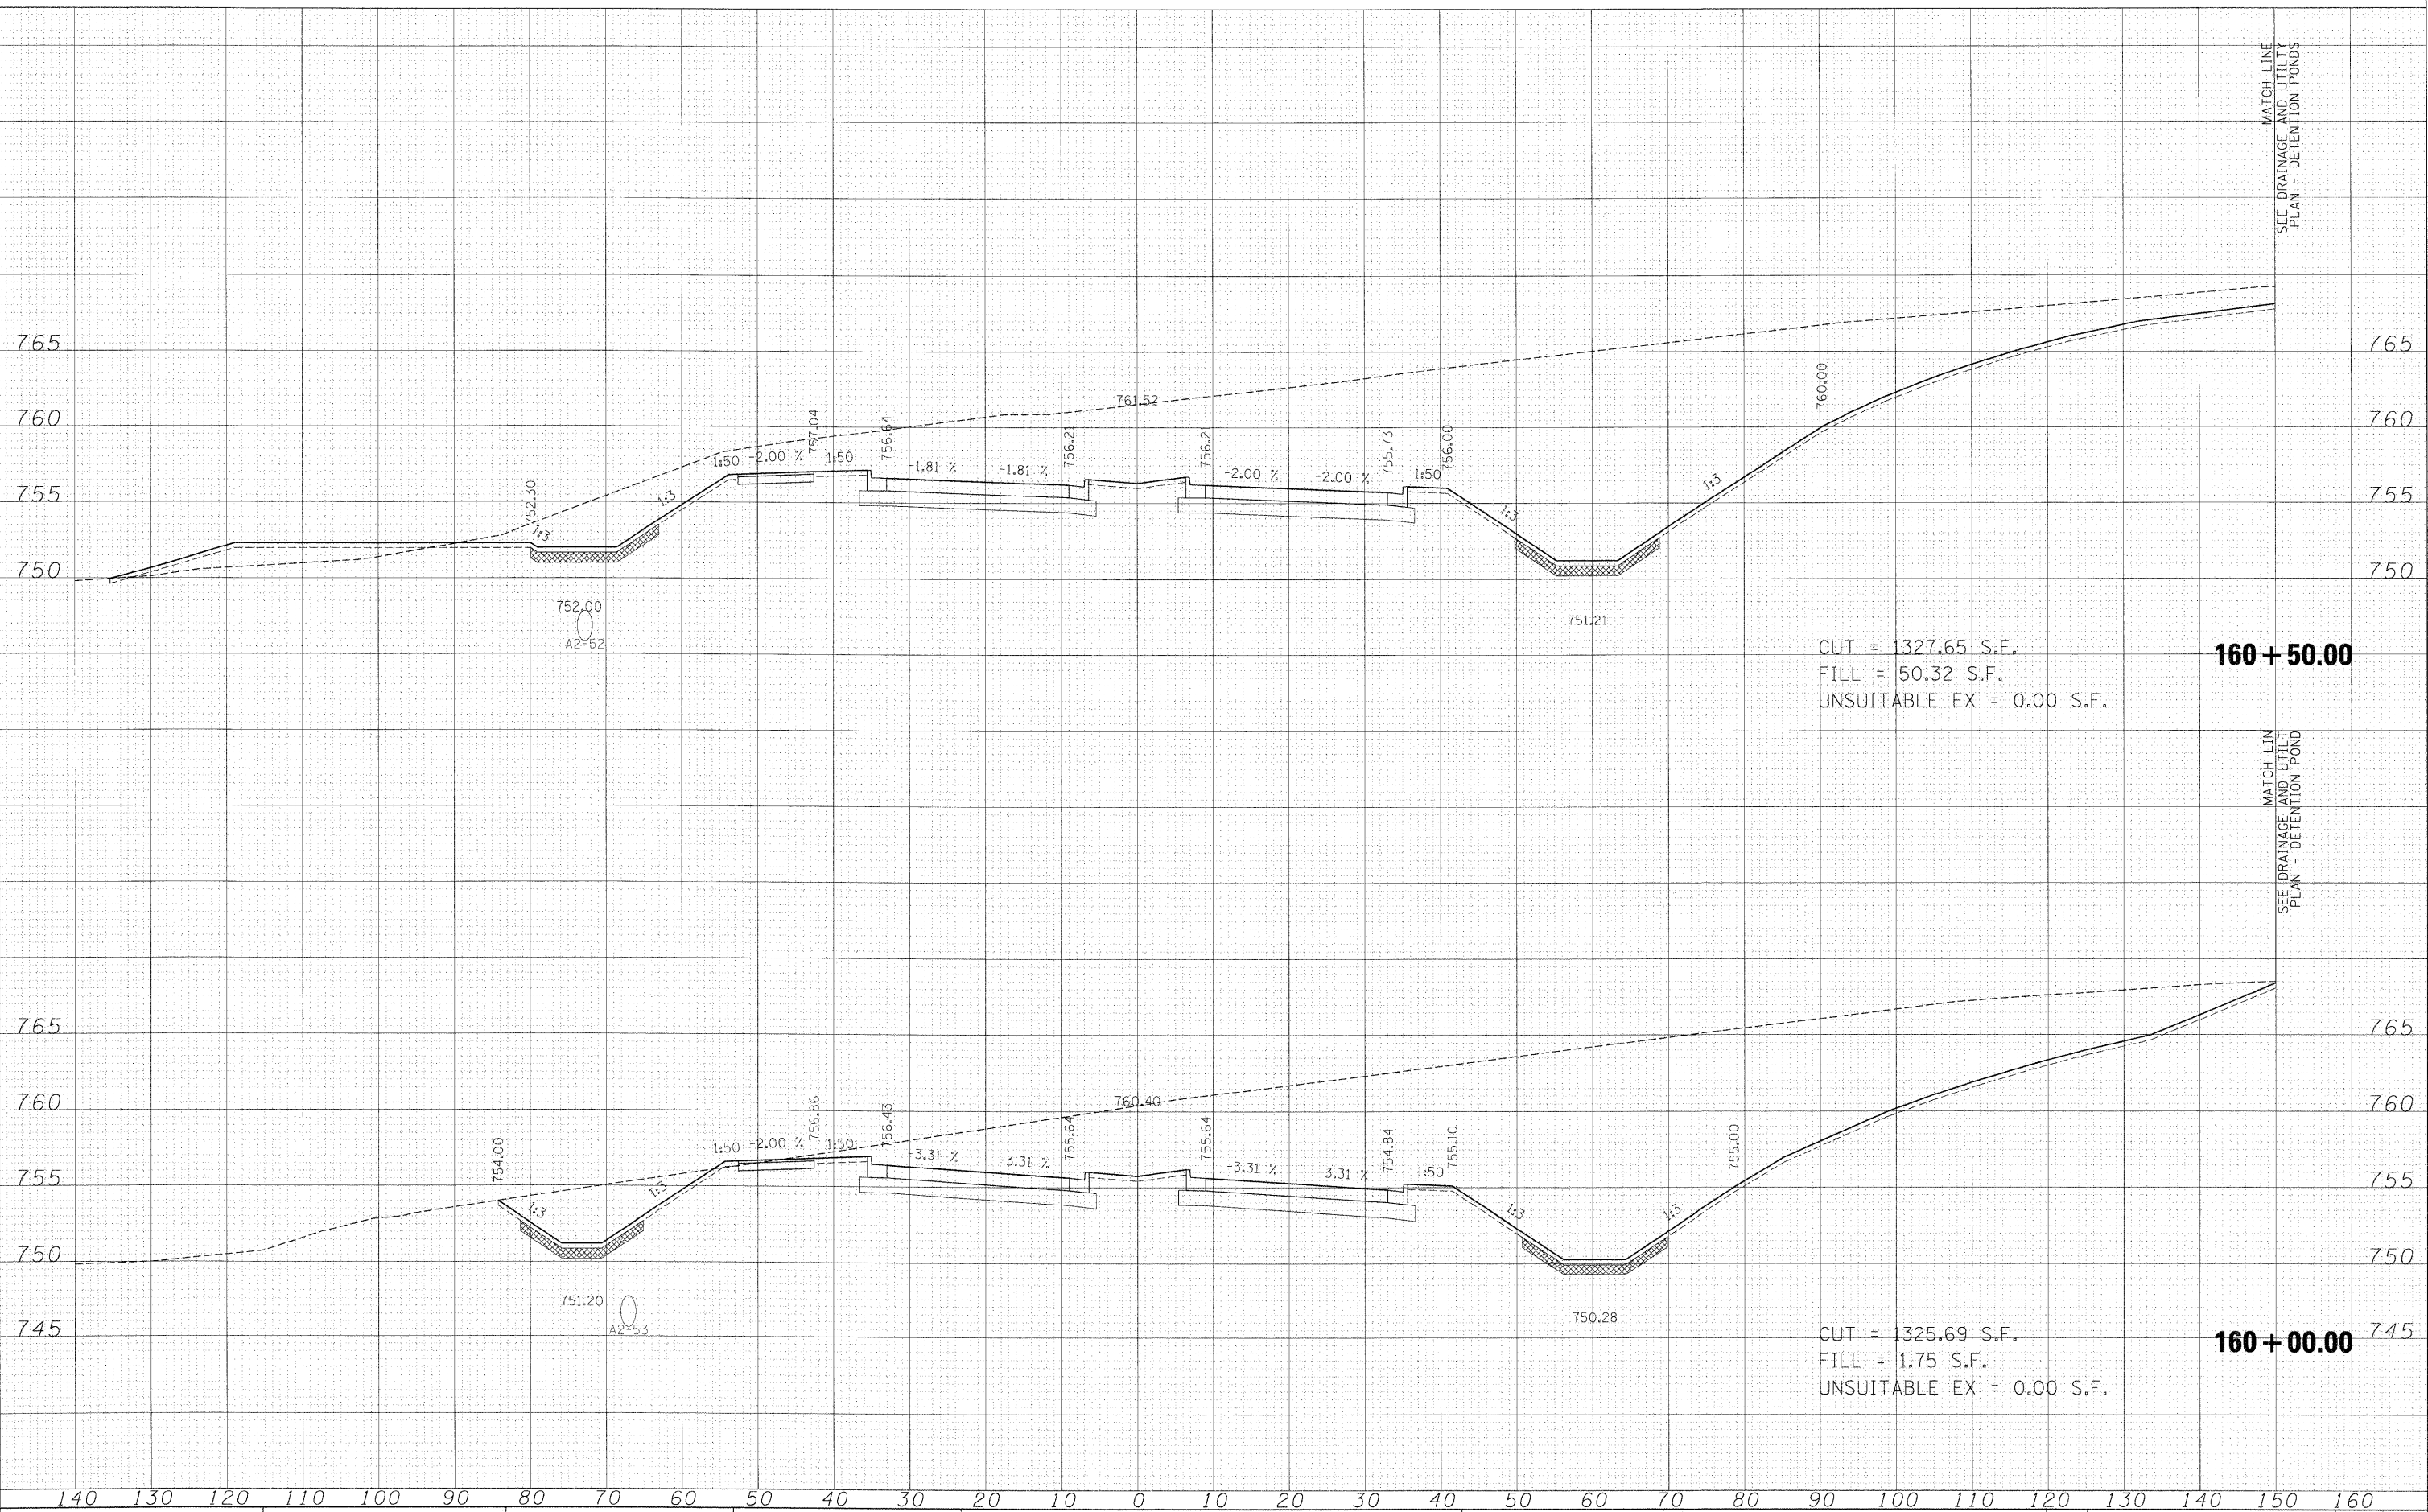


FILE NAME =	USER NAME = suser	DESIGNED - MAC	REVISED -	KANE COUNTY DIVISION OF TRANSPORTATION				STEARNS ROAD CROSS SECTIONS				F.A. RTE.	SECTION	COUNTY	TOTAL SHEETS	SHEET NO.
#FILES*		DRAWN - MAC	REVISED -									361	06-00214-15-BR	KANE/DUPAGE	545	490
PLOT SCALE = 10.0000' / IN.		CHECKED - JJT	REVISED -									CONTRACT NO. 63074				
PLOT DATE = 3/30/2009		DATE - 3/31/09	REVISED -									FED. ROAD DIST. NO. ILLINOIS FED. AID PROJECT				
SCALE: SHEET NO. OF SHEETS STA. 160+00.00 TO STA. 160+50.00																


FINAL	SURVEY	PLANNED	PLANNED	PLANNED	PLANNED
NO.	NO.	NO.	NO.	NO.	NO.
NO.	NO.	NO.	NO.	NO.	NO.
NO.	NO.	NO.	NO.	NO.	NO.
NO.	NO.	NO.	NO.	NO.	NO.
NO.	NO.	NO.	NO.	NO.	NO.

ORIGINAL	SURVEY	PLANNED	PLANNED	PLANNED	PLANNED
NO.	NO.	NO.	NO.	NO.	NO.
NO.	NO.	NO.	NO.	NO.	NO.
NO.	NO.	NO.	NO.	NO.	NO.
NO.	NO.	NO.	NO.	NO.	NO.
NO.	NO.	NO.	NO.	NO.	NO.

x:\3920s\3944\engineering\documents\Roadway\Cross Sections\ssst-ABC STN.xsl.dgn

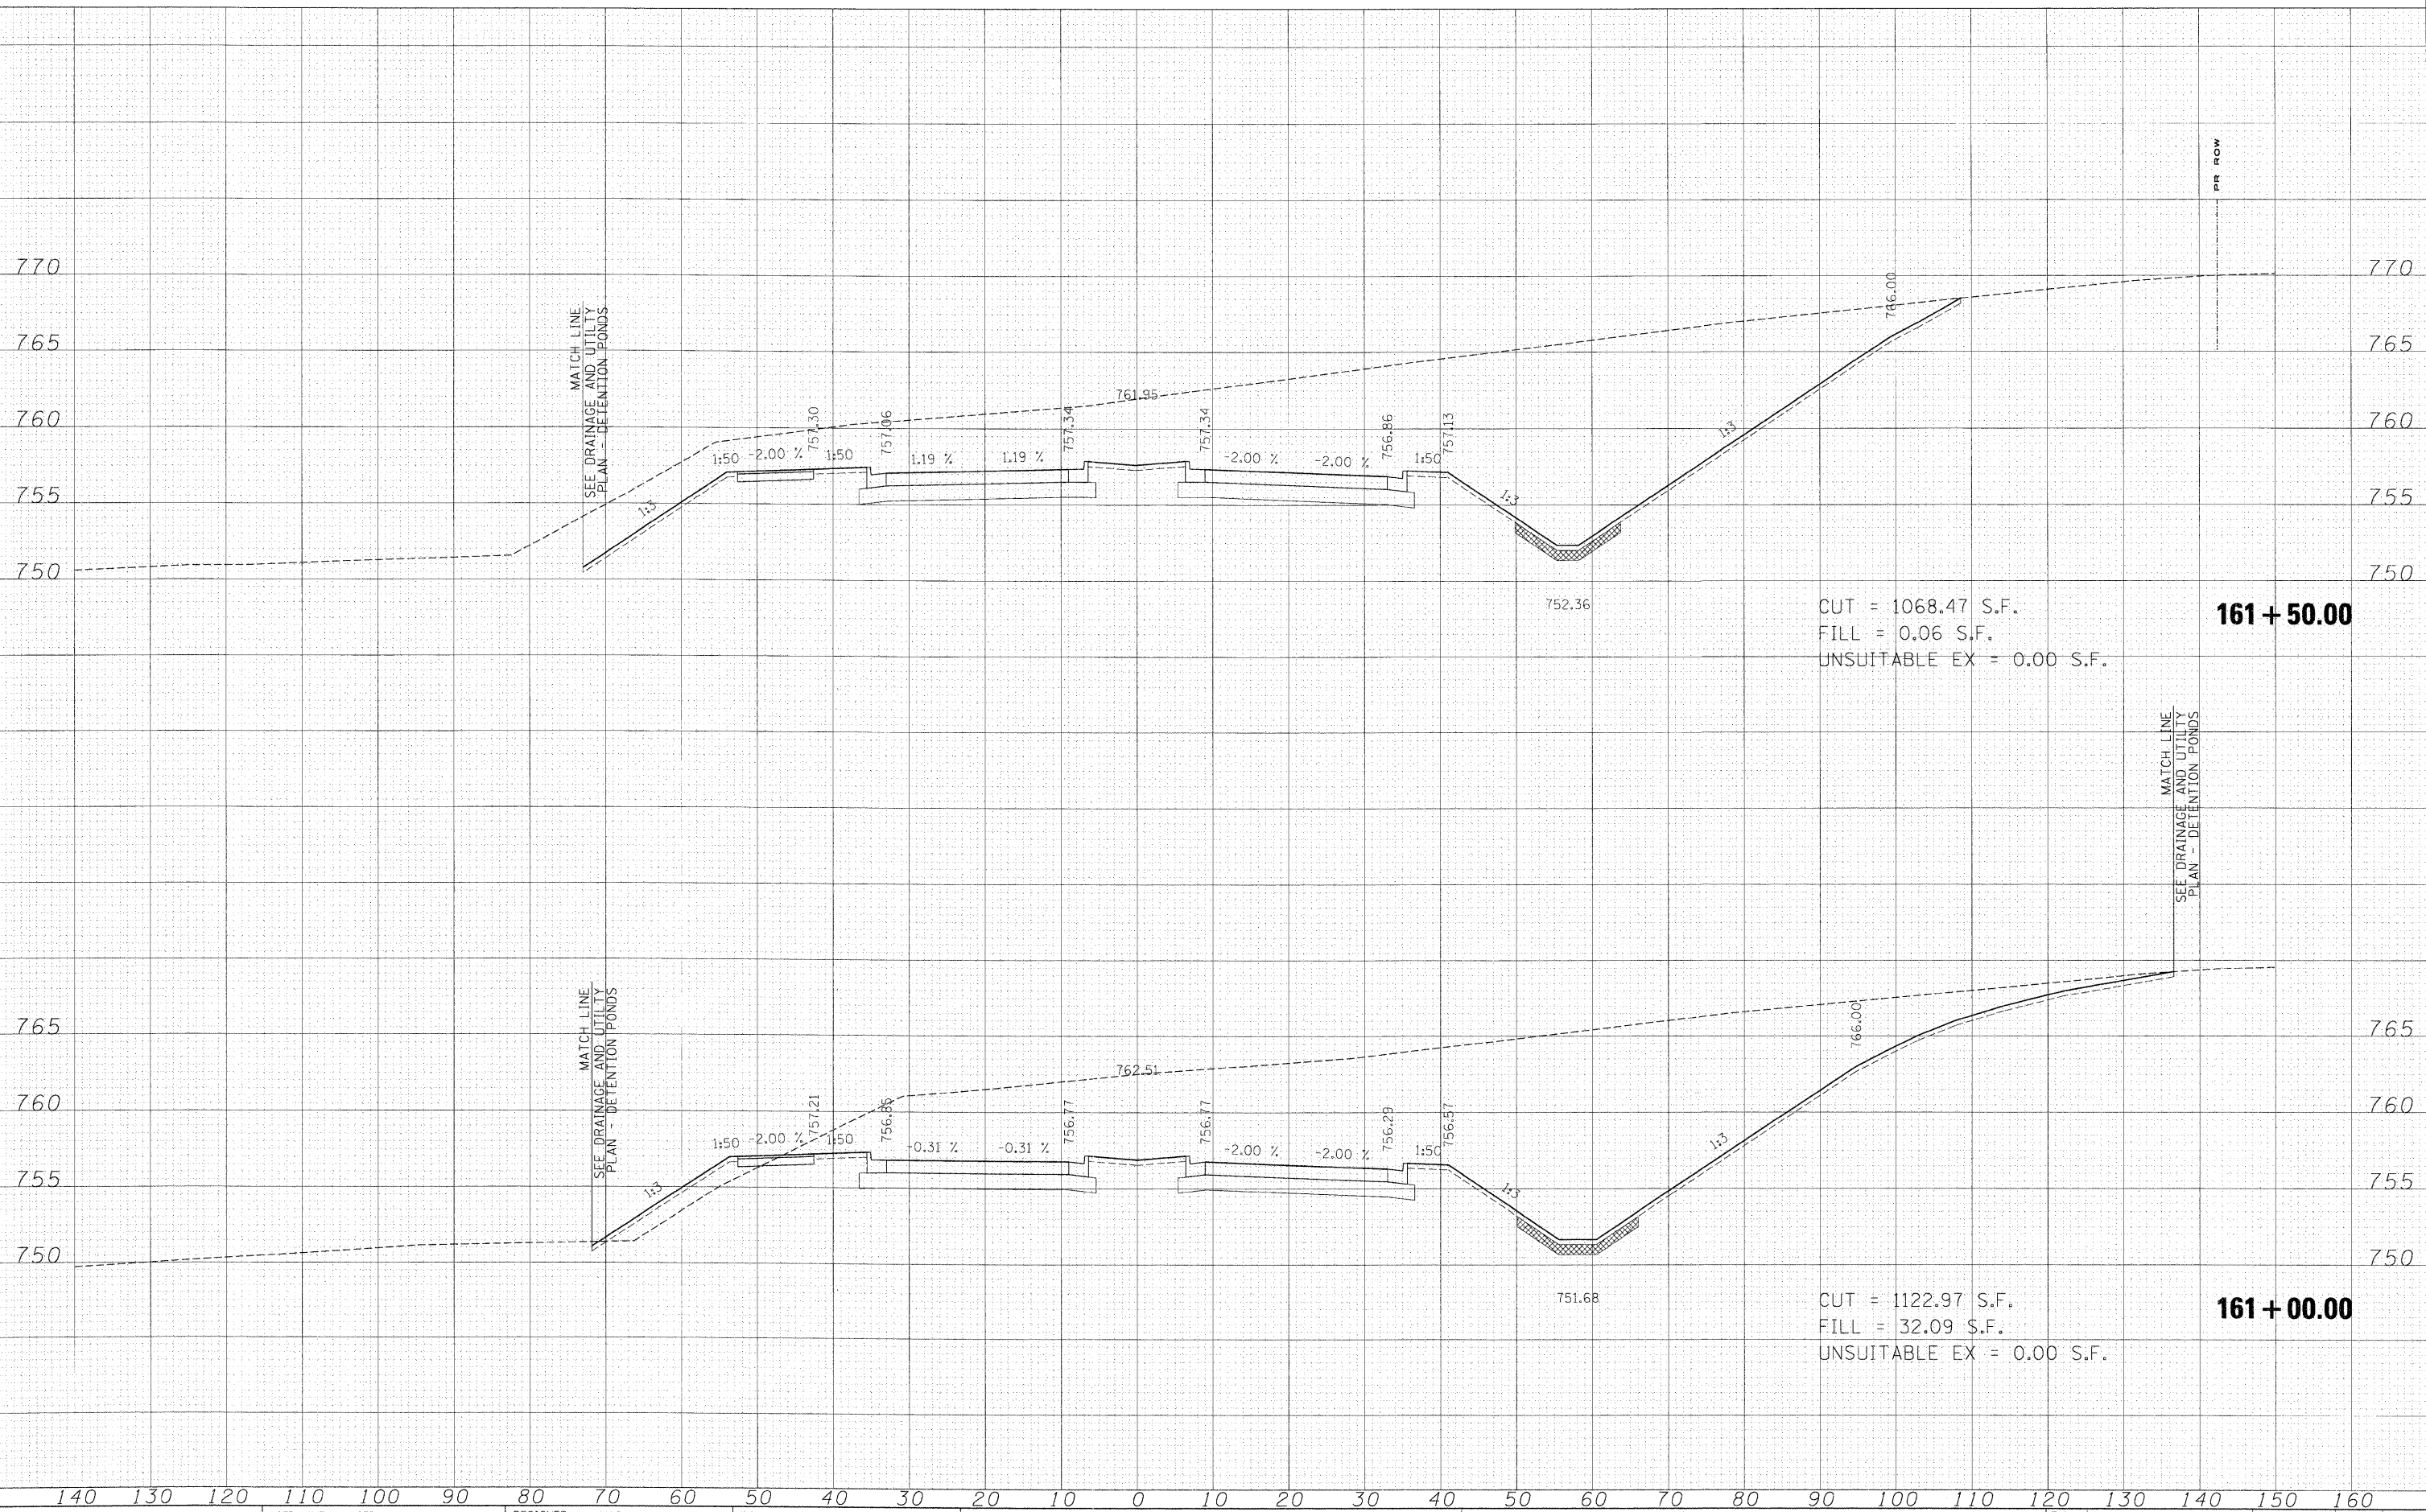


FILE NAME =	USER NAME =	DESIGNED -	REVISED -	KANE COUNTY		STEARNS ROAD CROSS SECTIONS		F.A.	SECTION	COUNTY	TOTAL	SHEET
#FILES*	MAC	DRAWN -	REVISED -	DIVISION OF TRANSPORTATION				RTE.	06-00214-15-BR	KANE/DUPAGE	SHEETS	NO.
		CHECKED -	REVISED -					361			545	491
		DATE -	REVISED -					CONTRACT NO. 63074				
								FED. ROAD DIST. NO. ILL/NOIS FED. AID PROJECT				

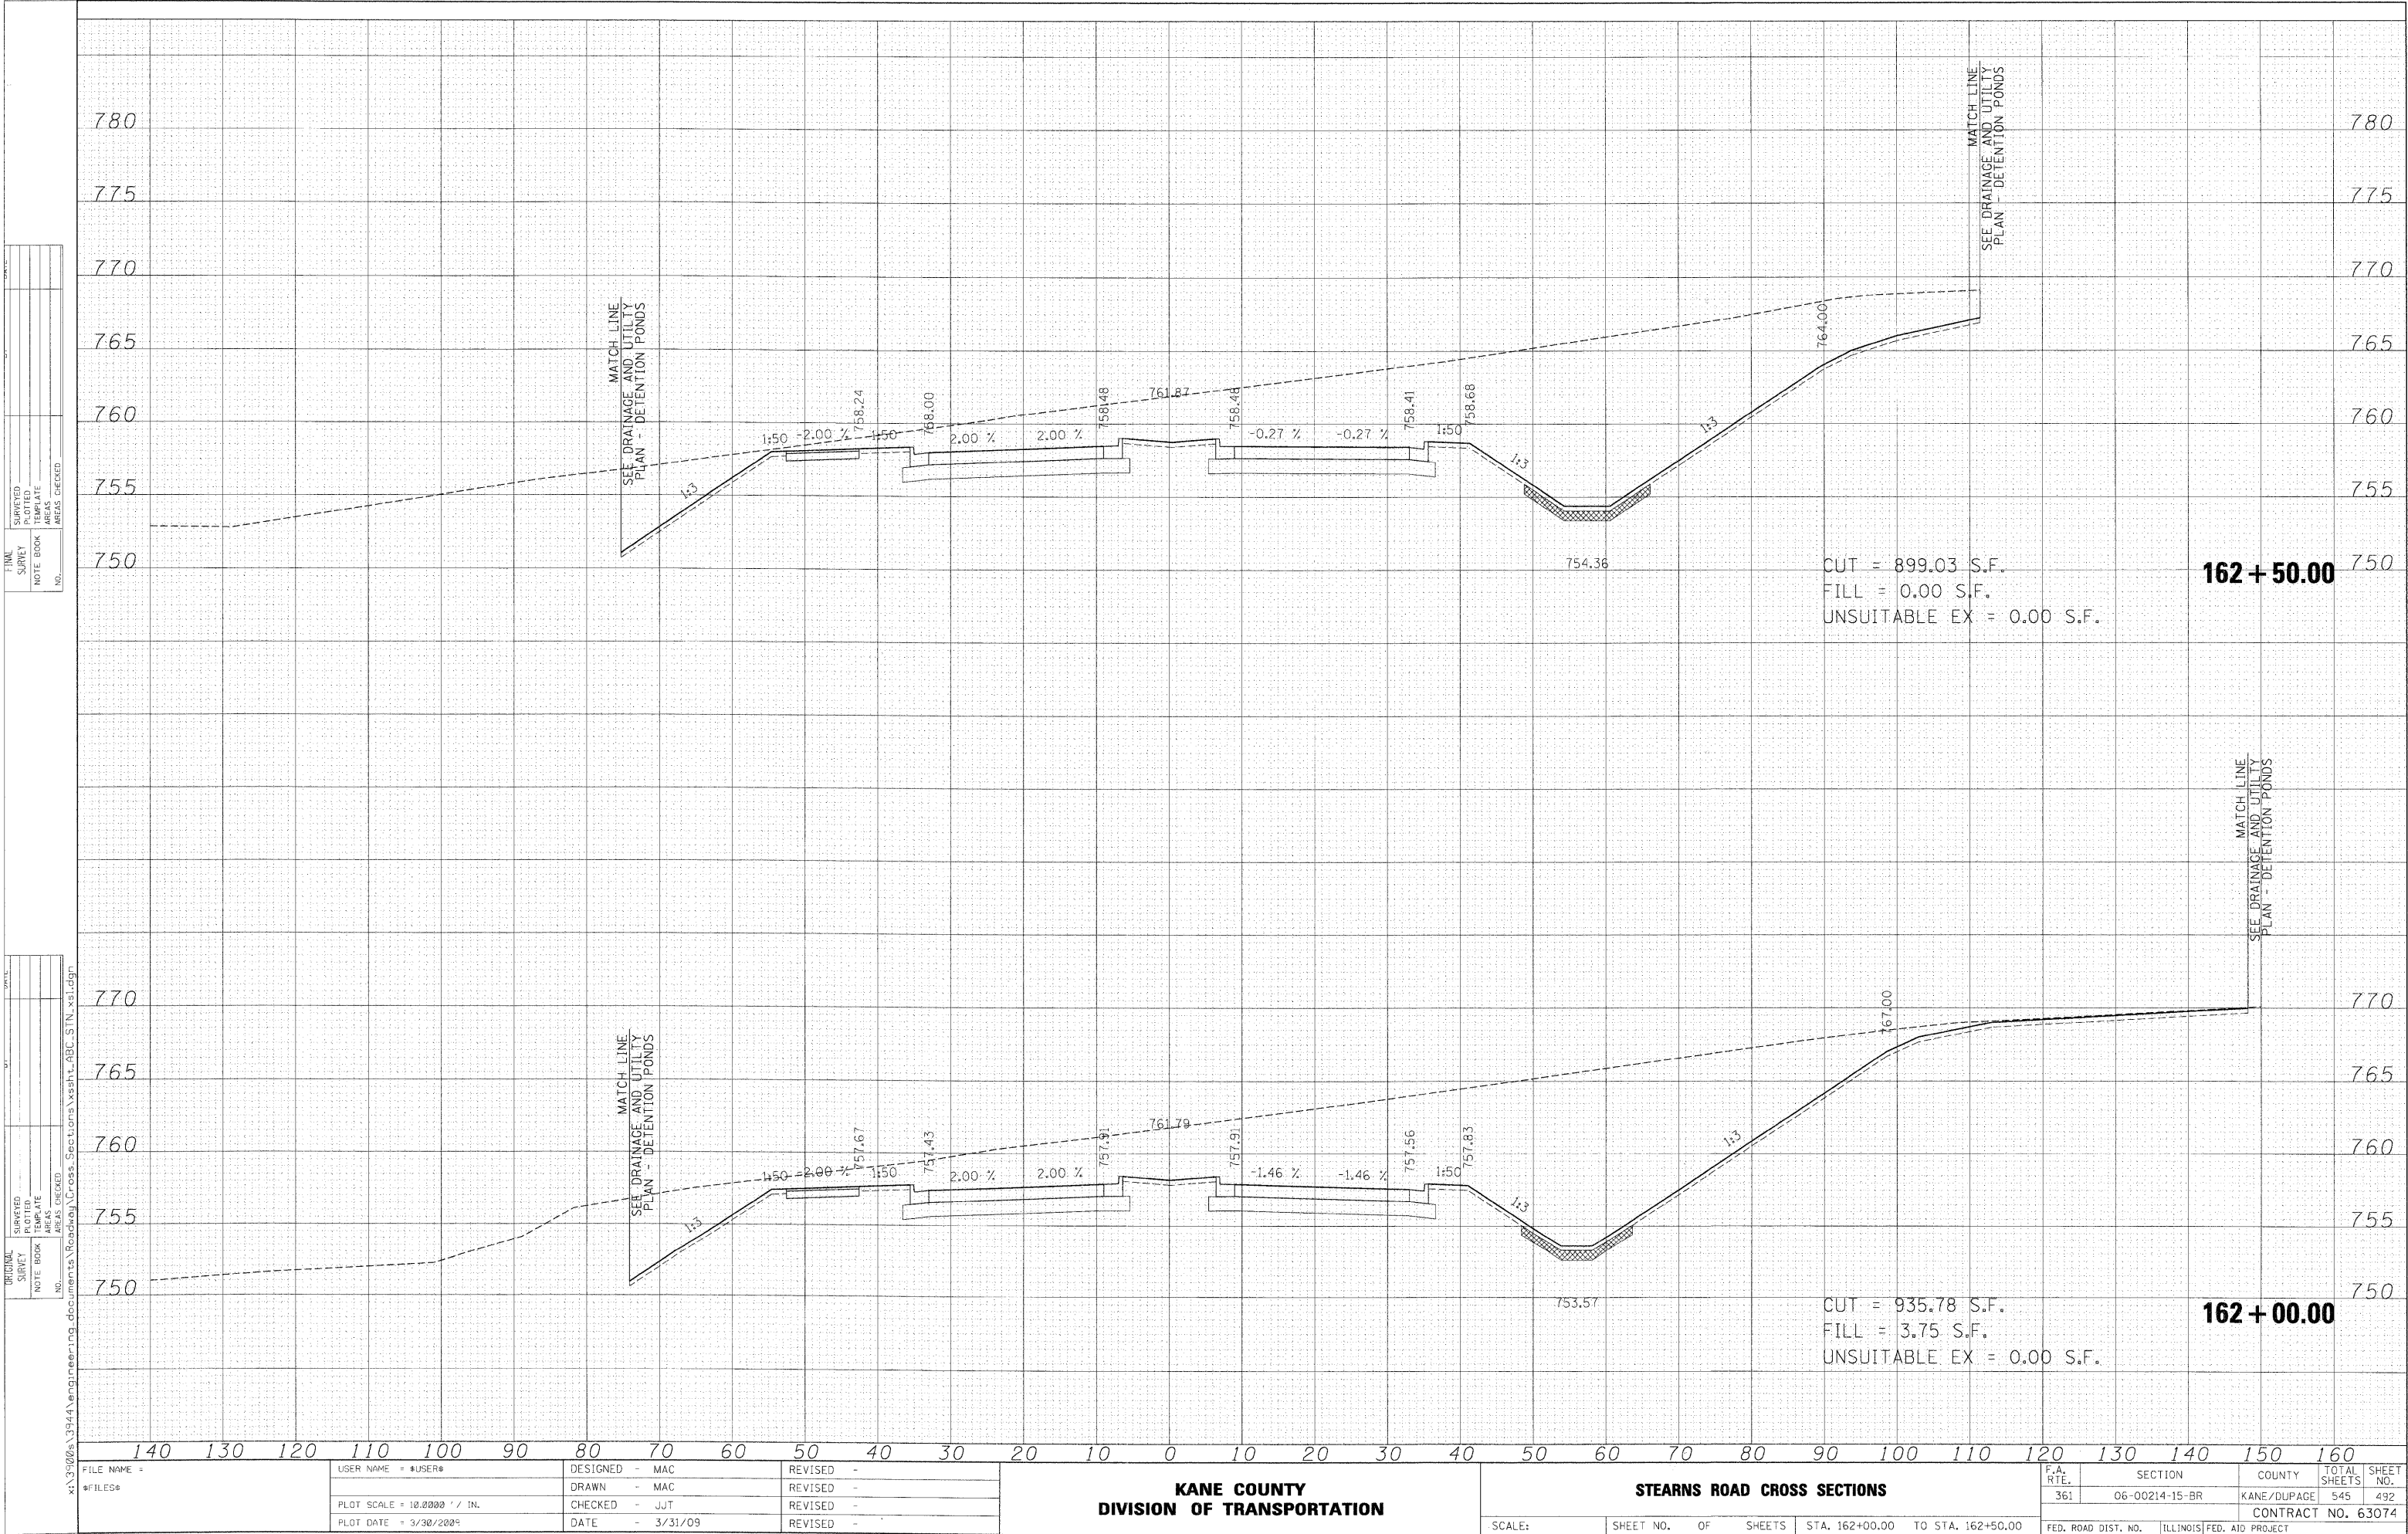

FINAL	SURVEY	DATE	NO.
REVISION	NO.	DATE	NO.
NOTE BOOK	NO.	DATE	NO.
AREAS CHECKED	NO.	DATE	NO.

ORIGINAL	SURVEY	DATE	NO.
REVISION	NO.	DATE	NO.
NOTE BOOK	NO.	DATE	NO.
AREAS CHECKED	NO.	DATE	NO.

x:\3900s\3944\engineering\documents\Roadway\Cross Sections\Sheet ABC.STN.xls.dgn

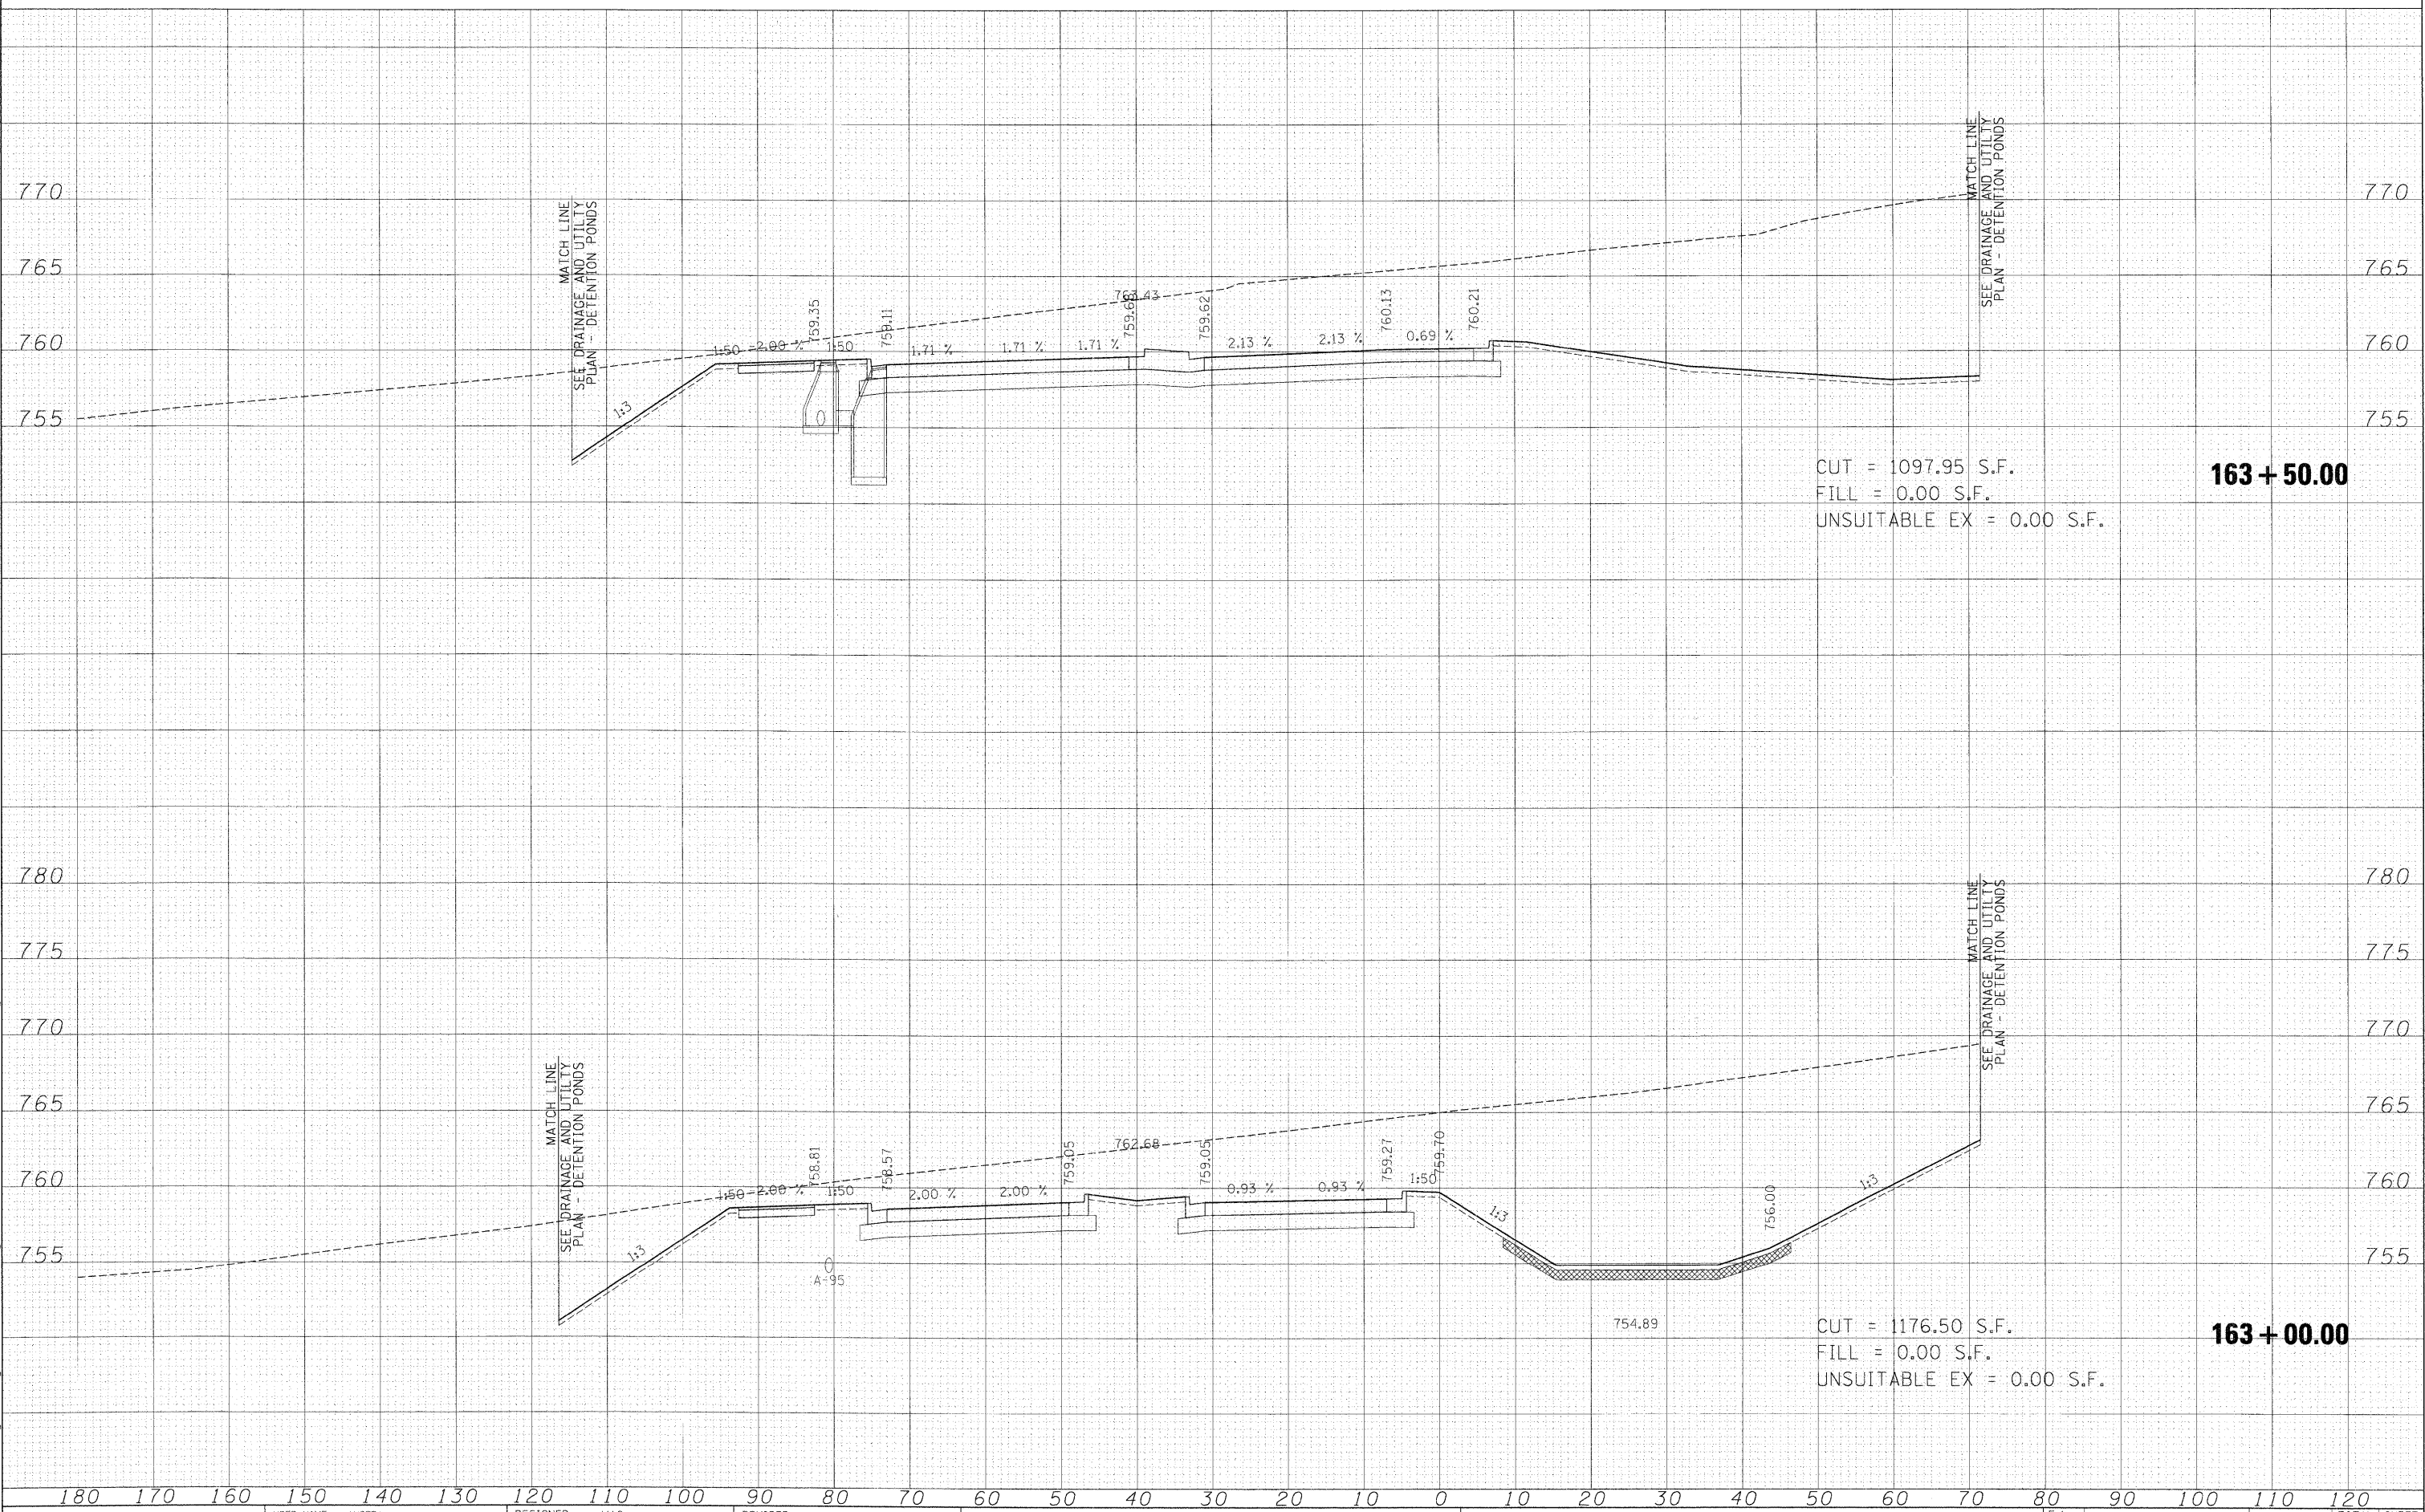


FILE NAME =	USER NAME = \$USER\$	DESIGNED - MAC	REVISED -	KANE COUNTY DIVISION OF TRANSPORTATION				STEARNS ROAD CROSS SECTIONS				F.A. RTE.	SECTION	COUNTY	TOTAL SHEETS	SHEET NO.
\$FILES\$		DRAWN - MAC	REVISED -									361	06-00214-15-BR	KANE/DUPAGE	545	493
		CHECKED - JJT	REVISED -									CONTRACT NO. 63074				
		DATE - 3/31/09	REVISED -									FED. ROAD DIST. NO. ILLINOIS FED. AID PROJECT				

FINAL SURVEY	SURVEYED		DATE		BY		DRLC	
NOTE BOOK	PLOTTED		DATE		BY			
	TEMPLATE							
	AREAS							
NO.	AREAS CHECKED							

		DATE
SURVEYED _____	PLOTTED _____	
TEMPLATE _____		
AREAS _____		
AREAS CHECKED _____		
NO.		

NO. _____ FILED UNDER _____
x:\3900s\3944\engineering-documents\Roadway\Cross-Sections\xsht.ABC-STN.xls.dgn

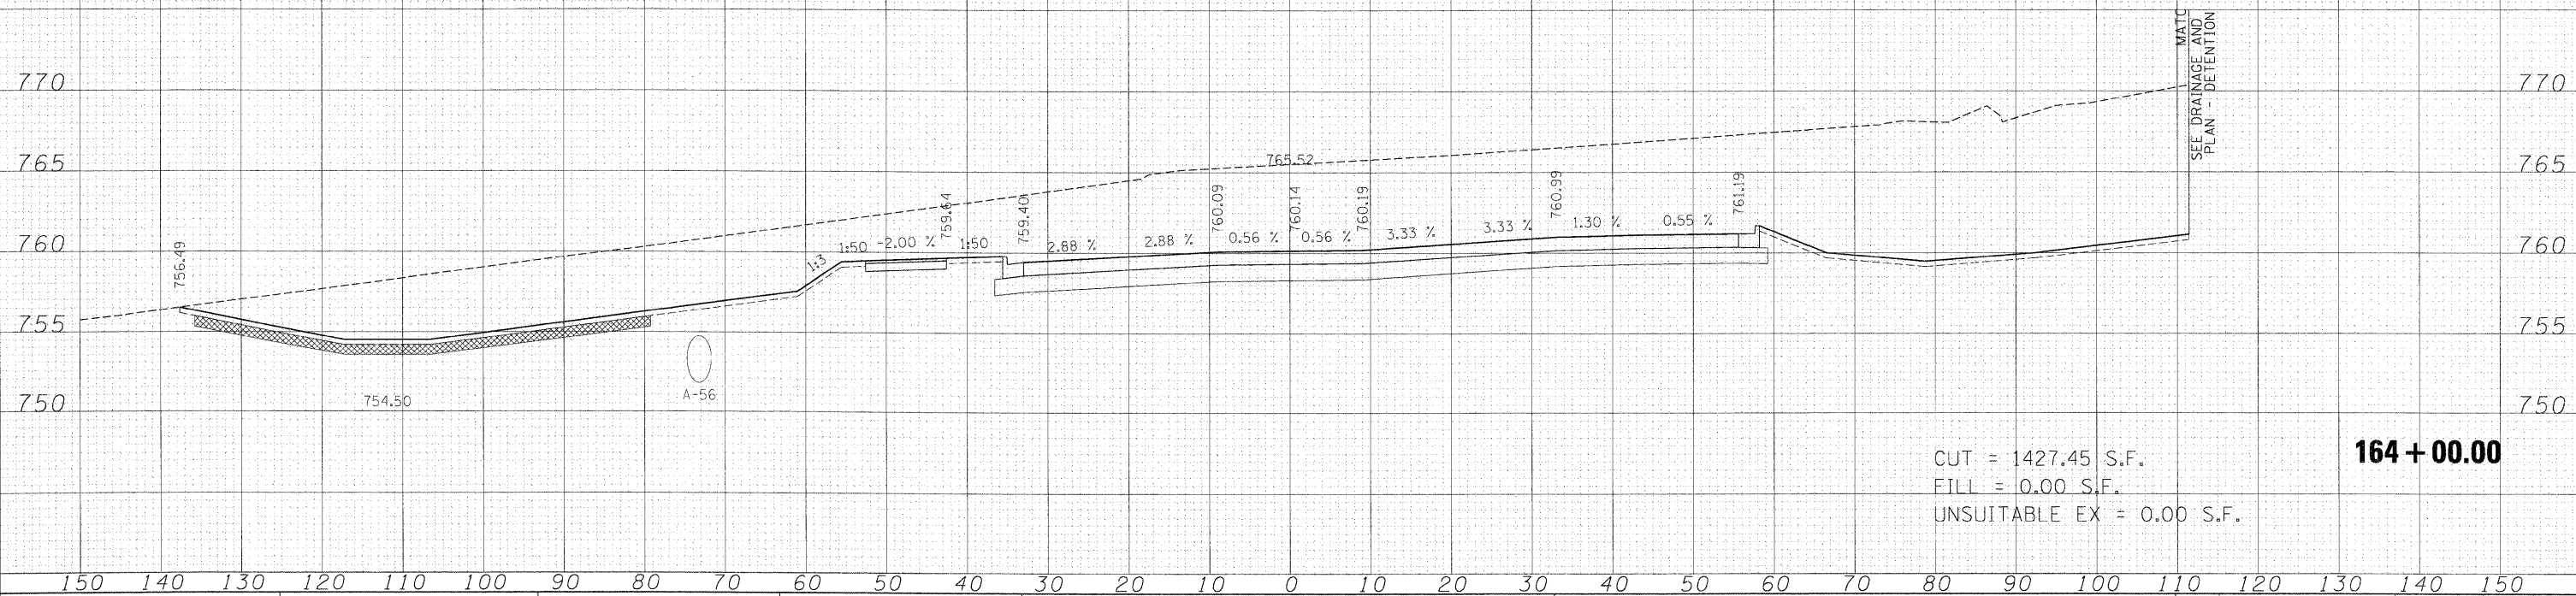


CUT	=	1427.45	S.F.
FILL	=	0.00	S.F.
UNSUITABLE EX	=	0.00	S.F.

164 + 00.00

FILE NAME = *FILES*	USER NAME = *USER*	DESIGNED - MAC	REVISED -	KANE COUNTY DIVISION OF TRANSPORTATION	STEARNS ROAD CROSS SECTIONS				F.A. RTE.	SECTION	COUNTY	TOTAL SHEETS	SHEET NO.
		DRAWN - MAC	REVISED -						361	06-00214-15-BR	KANE/DUPAGE	545	494
	PLOT SCALE = 10.0000' / IN.	CHECKED - JJT	REVISED -						CONTRACT NO. 63074				
	PLOT DATE = 3/30/2009	DATE - 3/31/09	REVISED -		SCALE:	SHEET NO. OF	SHEETS	STA. 164+00.00 TO STA. 164+01.08	FED. ROAD DIST. NO.	ILLINOIS FED. AID PROJECT			


ORIGINAL			DATE
SURVEY	SURVEYED		
NOTE BOOK	PLOTTED		
	TEMPLATE		
	AREAS		
NO.	APLAS CHECKED		

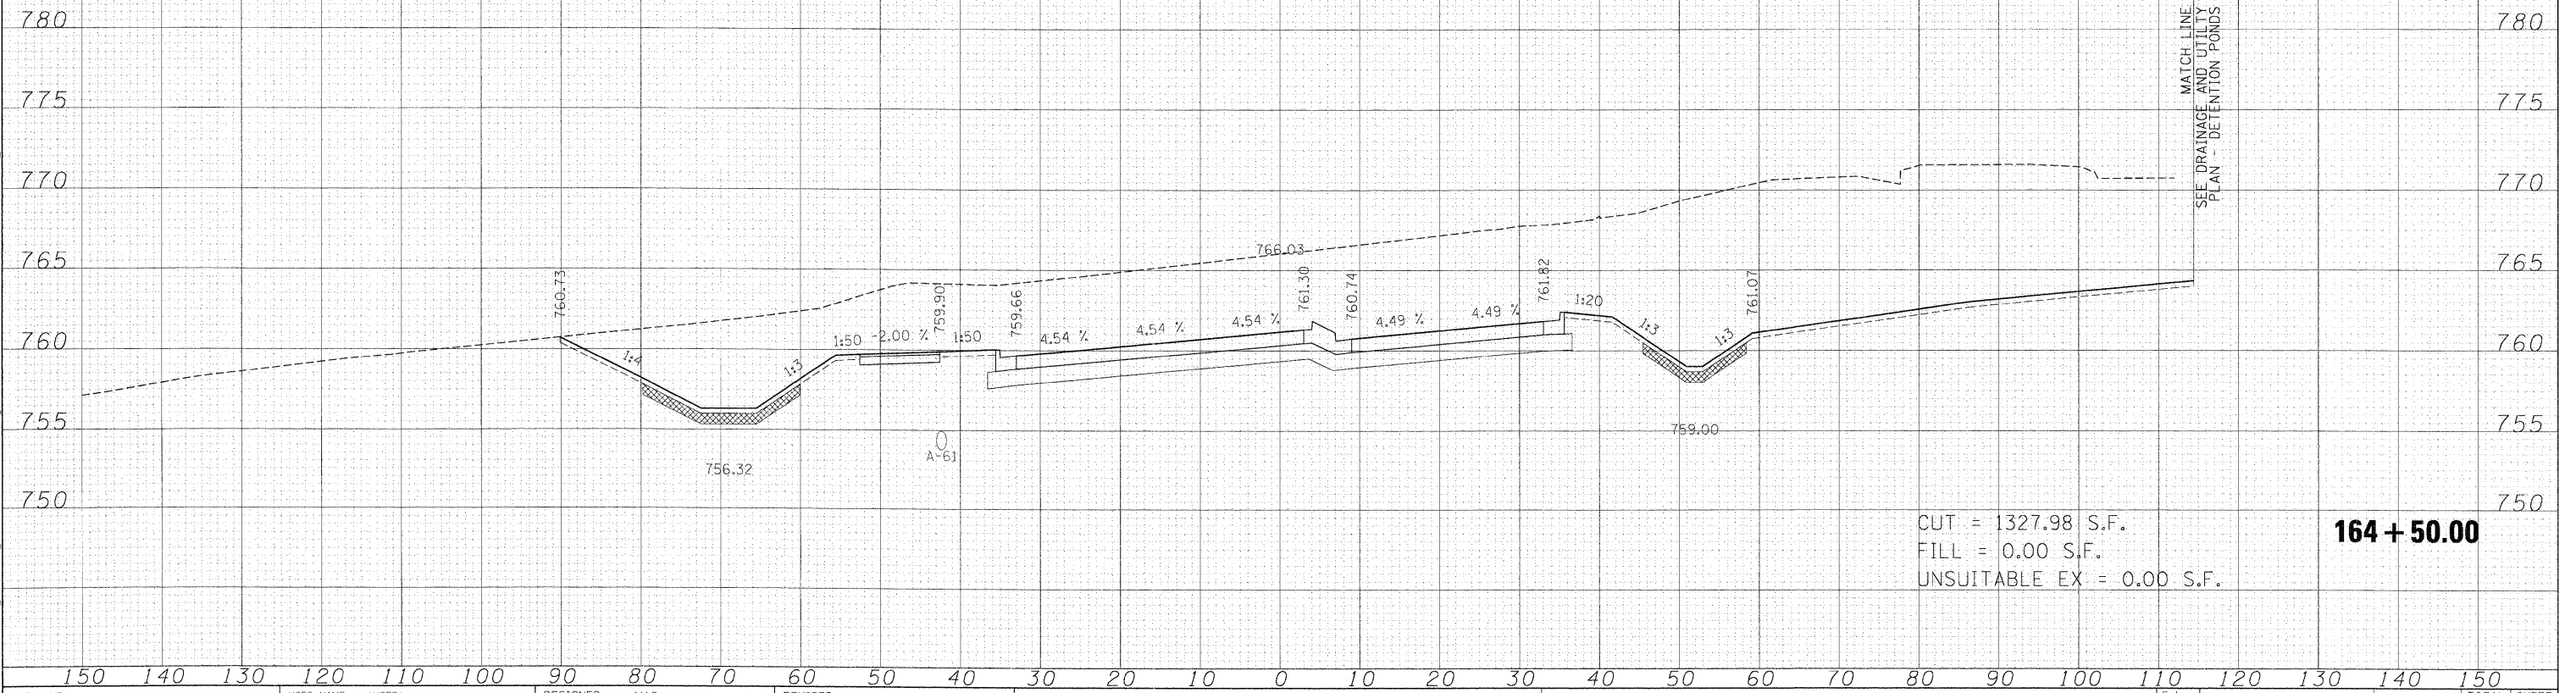

CUT = 1327.98 S.F.
FILL = 0.00 S.F.
UNSUITABLE EX = 0.00 S.F.

 $164 + 50.00$


USER NAME = *USER*	DESIGNED - MAC	REVISED -	KANE COUNTY DIVISION OF TRANSPORTATION	STEARNS ROAD CROSS SECTIONS						F.A. RTE.	SECTION	COUNTY	TOTAL SHEETS	SHEET NO.	
	DRAWN - MAC	REVISED -								361	06-00214-15-BR	KANE/DUPAGE	545	495	
PLOT SCALE = 0.0000' / IN.	CHECKED - JJT	REVISED -								CONTRACT NO. 63074					
PLOT DATE = 3/30/2009	DATE = 3/31/09	REVISED -		SCALE:	SHEET NO.	OF	SHEETS	STA. 164+50.00	TO STA. 164+50.00	FED. ROAD DIST. NO.	ILLINOIS	FED. AID PROJECT			

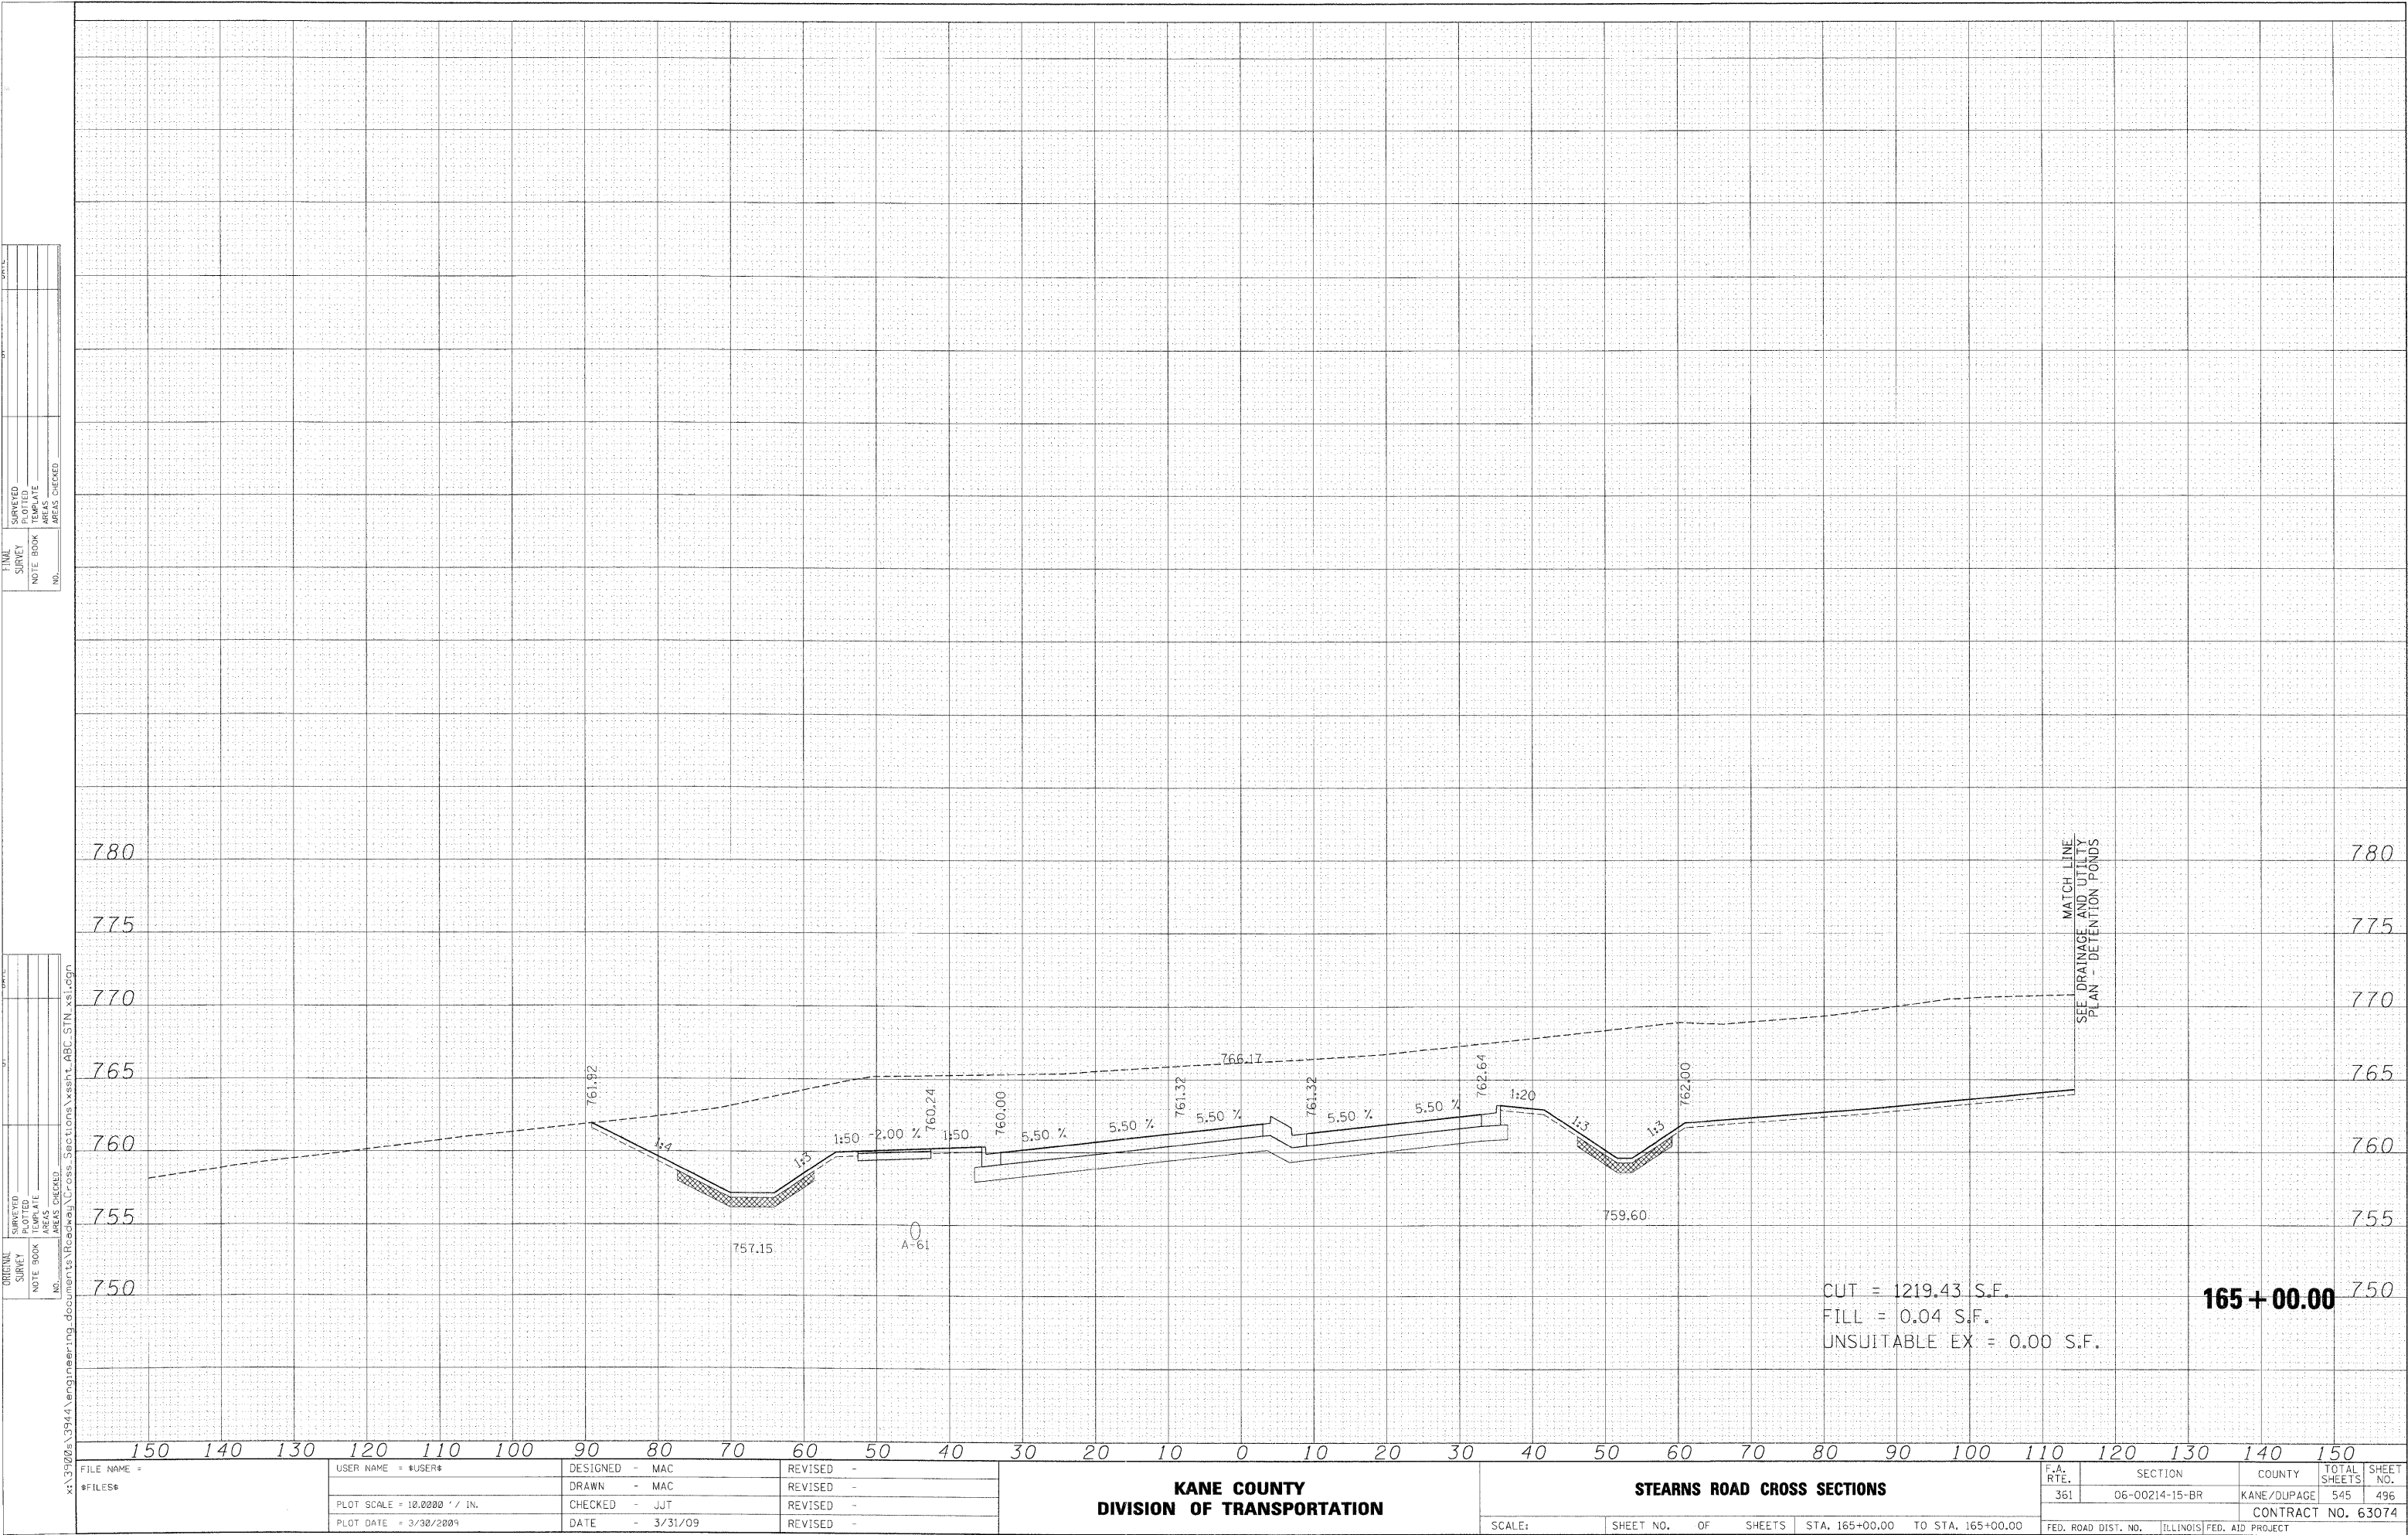

CUT = 1219.43 S.F.
FILL = 0.04 S.F.
UNSUITABLE EX = 0.00 S.F.

165 + 00.00

ORIGINAL	SURVEYED _____	DATE _____
	PLOTTED _____	
NOTE BOOK	TEMPLATE _____	
	AREAS _____	
NO.	AREAS CHECKED _____	

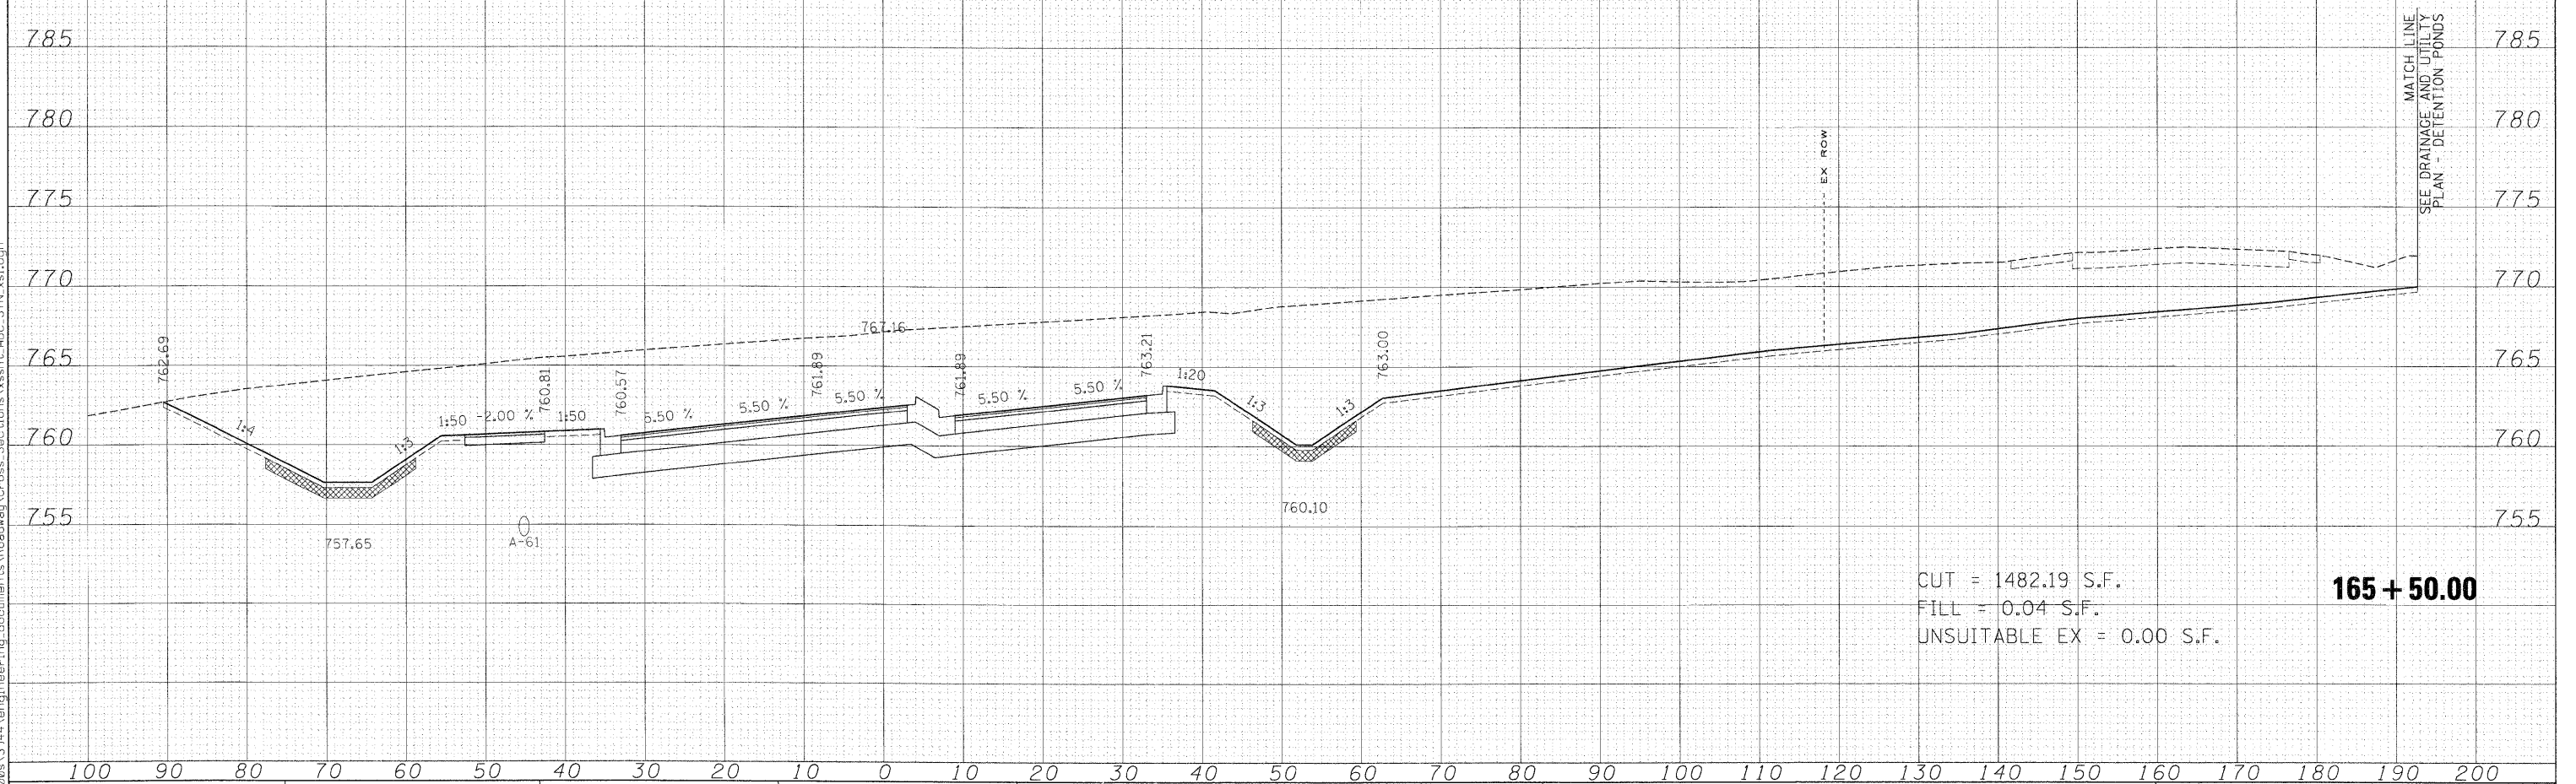

CUT = 1482.19 S.F.
FILL = 0.04 S.F.
UNSUITABLE EX = 0.00 S.F.


$$165 + 50.00$$

USER NAME = \$USER\$	DESIGNED - MAC	REVISED -
	DRAWN - MAC	REVISED -
PLOT SCALE = 10.2200 "/ IN.	CHECKED - JJT	REVISED -
PLOT DATE = 3/30/2009	DATE - 3/31/09	REVISED -

KANE COUNTY DIVISION OF TRANSPORTATION

STEARNS ROAD CROSS SECTIONS


F.A. RTE.	SECTION	COUNTY	TOTAL SHEETS	SHEET NO.
361	06-00214-15-BR	KANE/DUPAGE	545	497
CONTRACT NO. 63074				
FED. ROAD DIST. NO.		ILLINOIS FED. AID PROJECT		

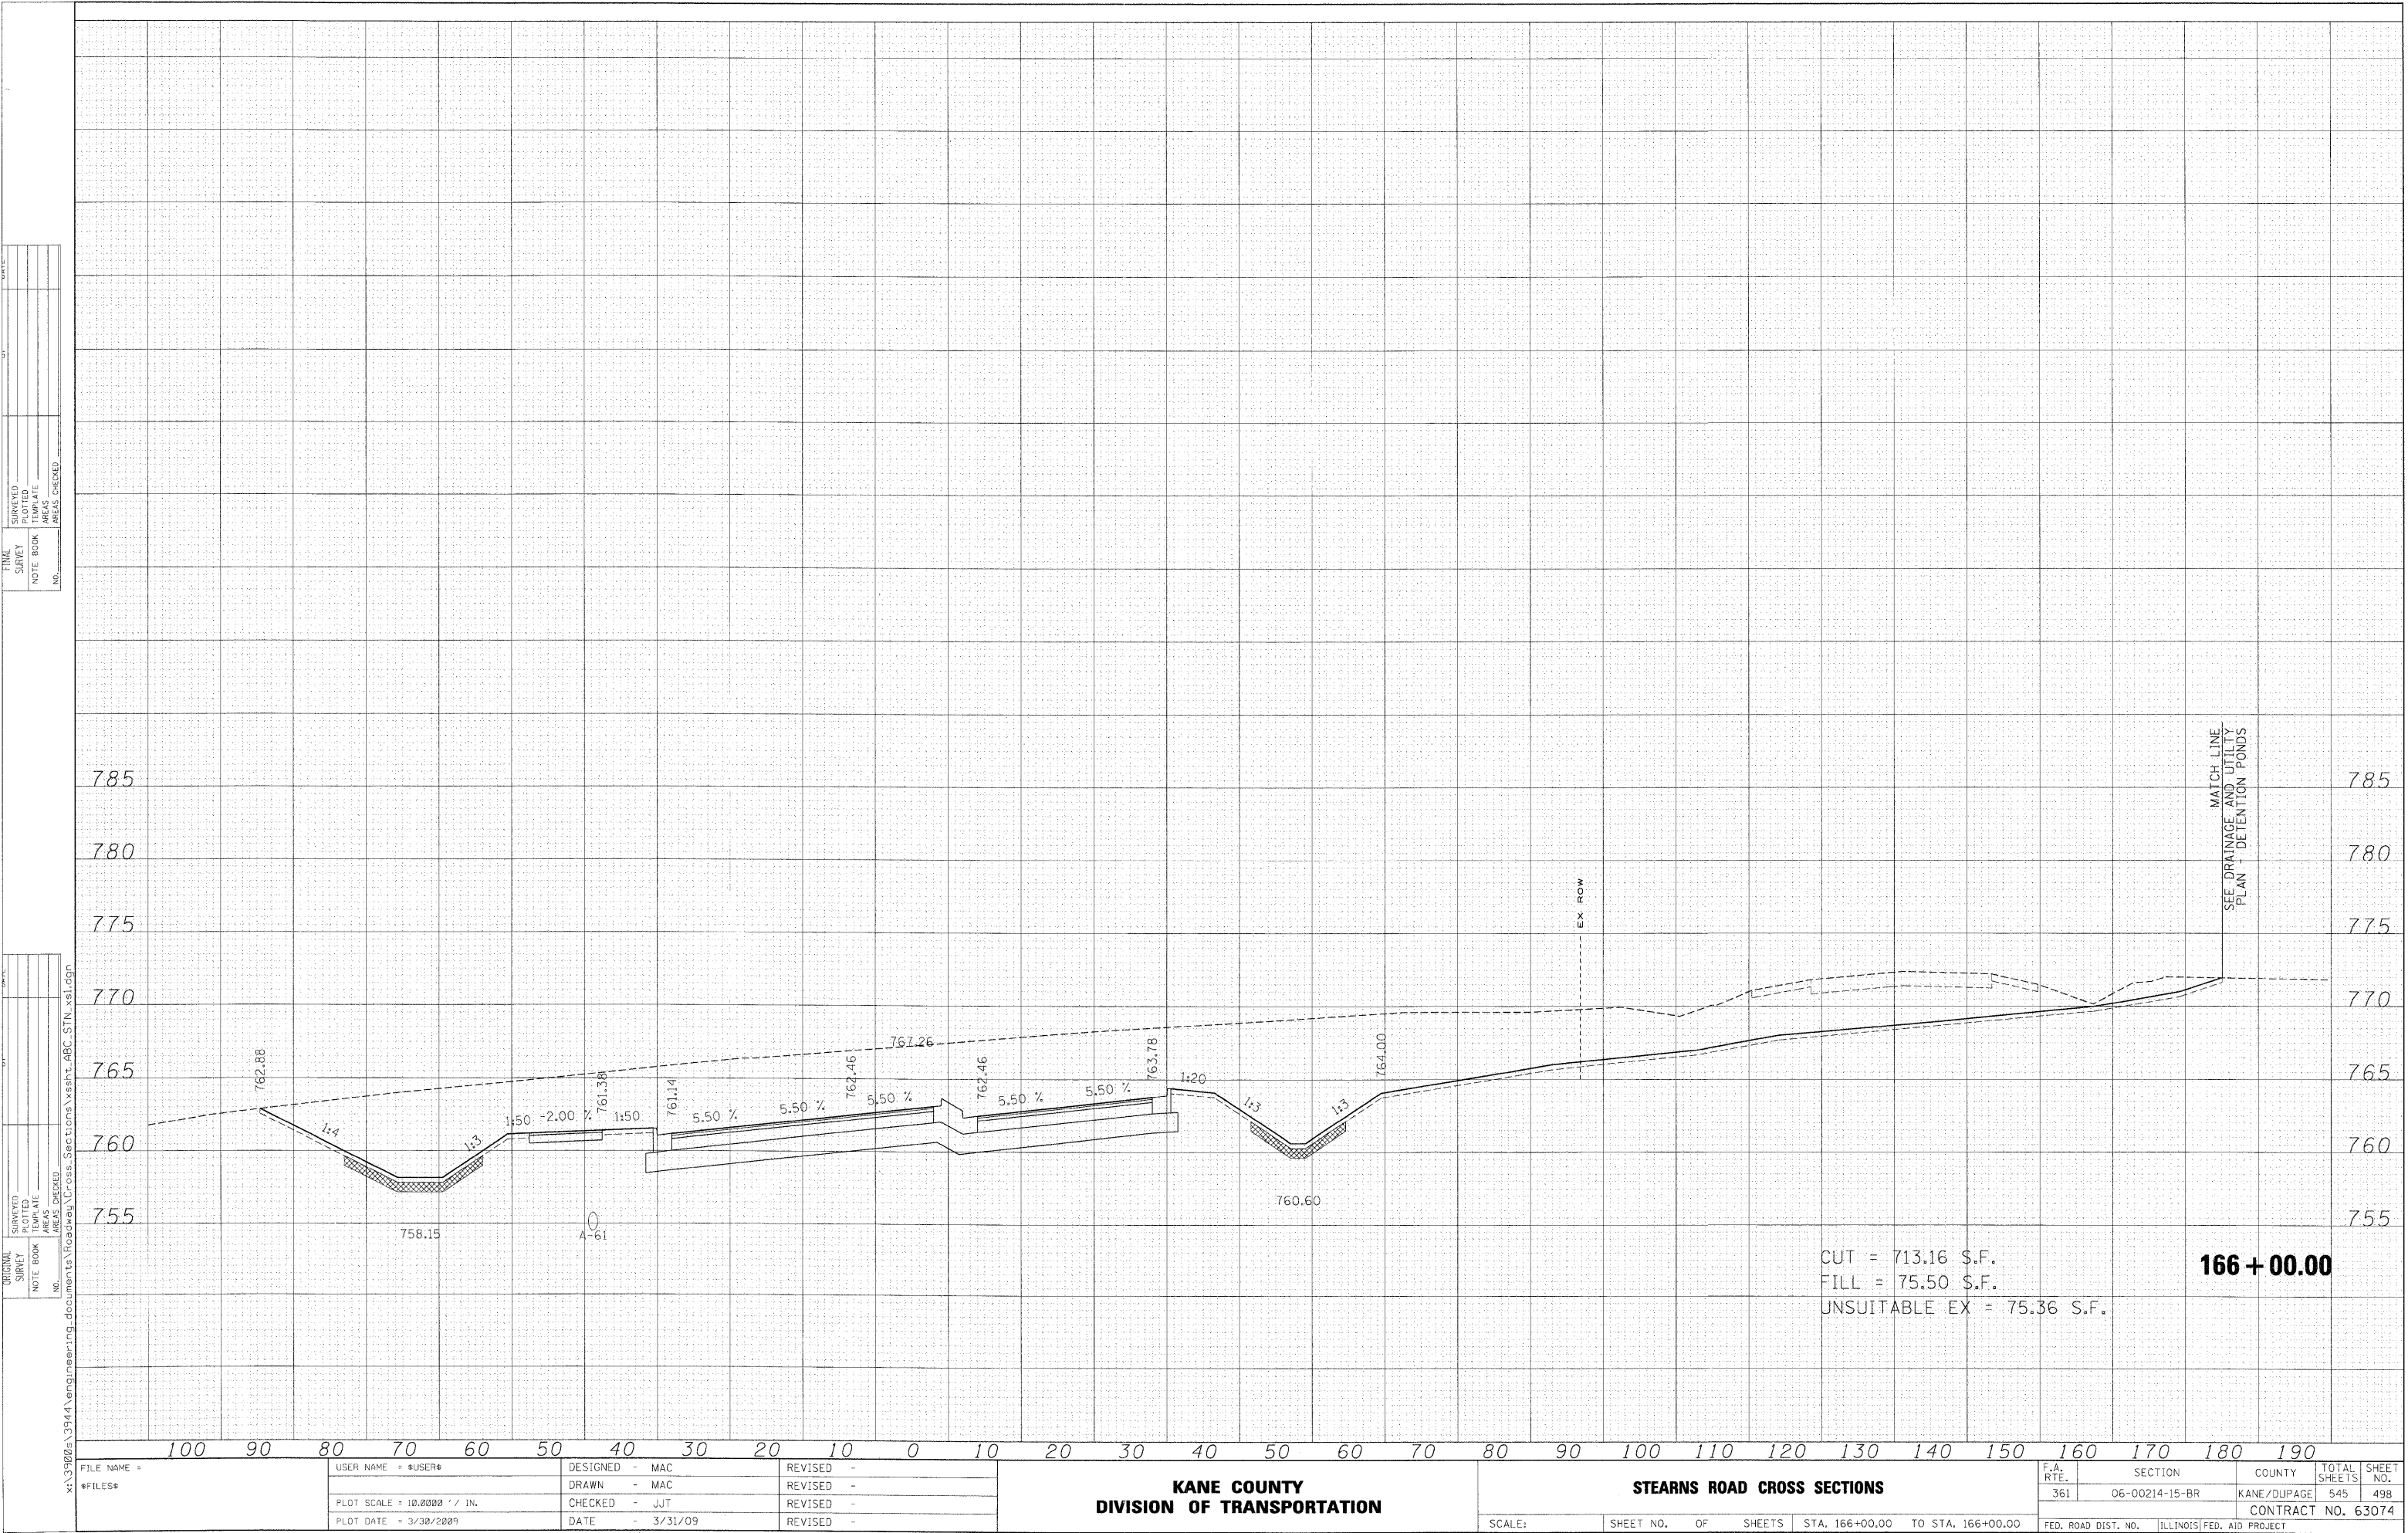

FINAL SURVEY NOTE BOOK	SURVEYED _____	DT	DATE
	PLOTTED _____ TEMPLATE _____ AREAS _____ AREAS CHECKED _____		
NO. _____			

ORIGINAL	SURVEYED PLOTTED TEMPLATE	DRAWN BY _____	CHECKED BY _____
NOTE BOOK	AREAS	NO.	DATE
	AREAS CHECKED		

x:\3900s\3944\engineering_documents\Roadway\Cross_Sections\xsst-ABC-STN_xsl.dgn

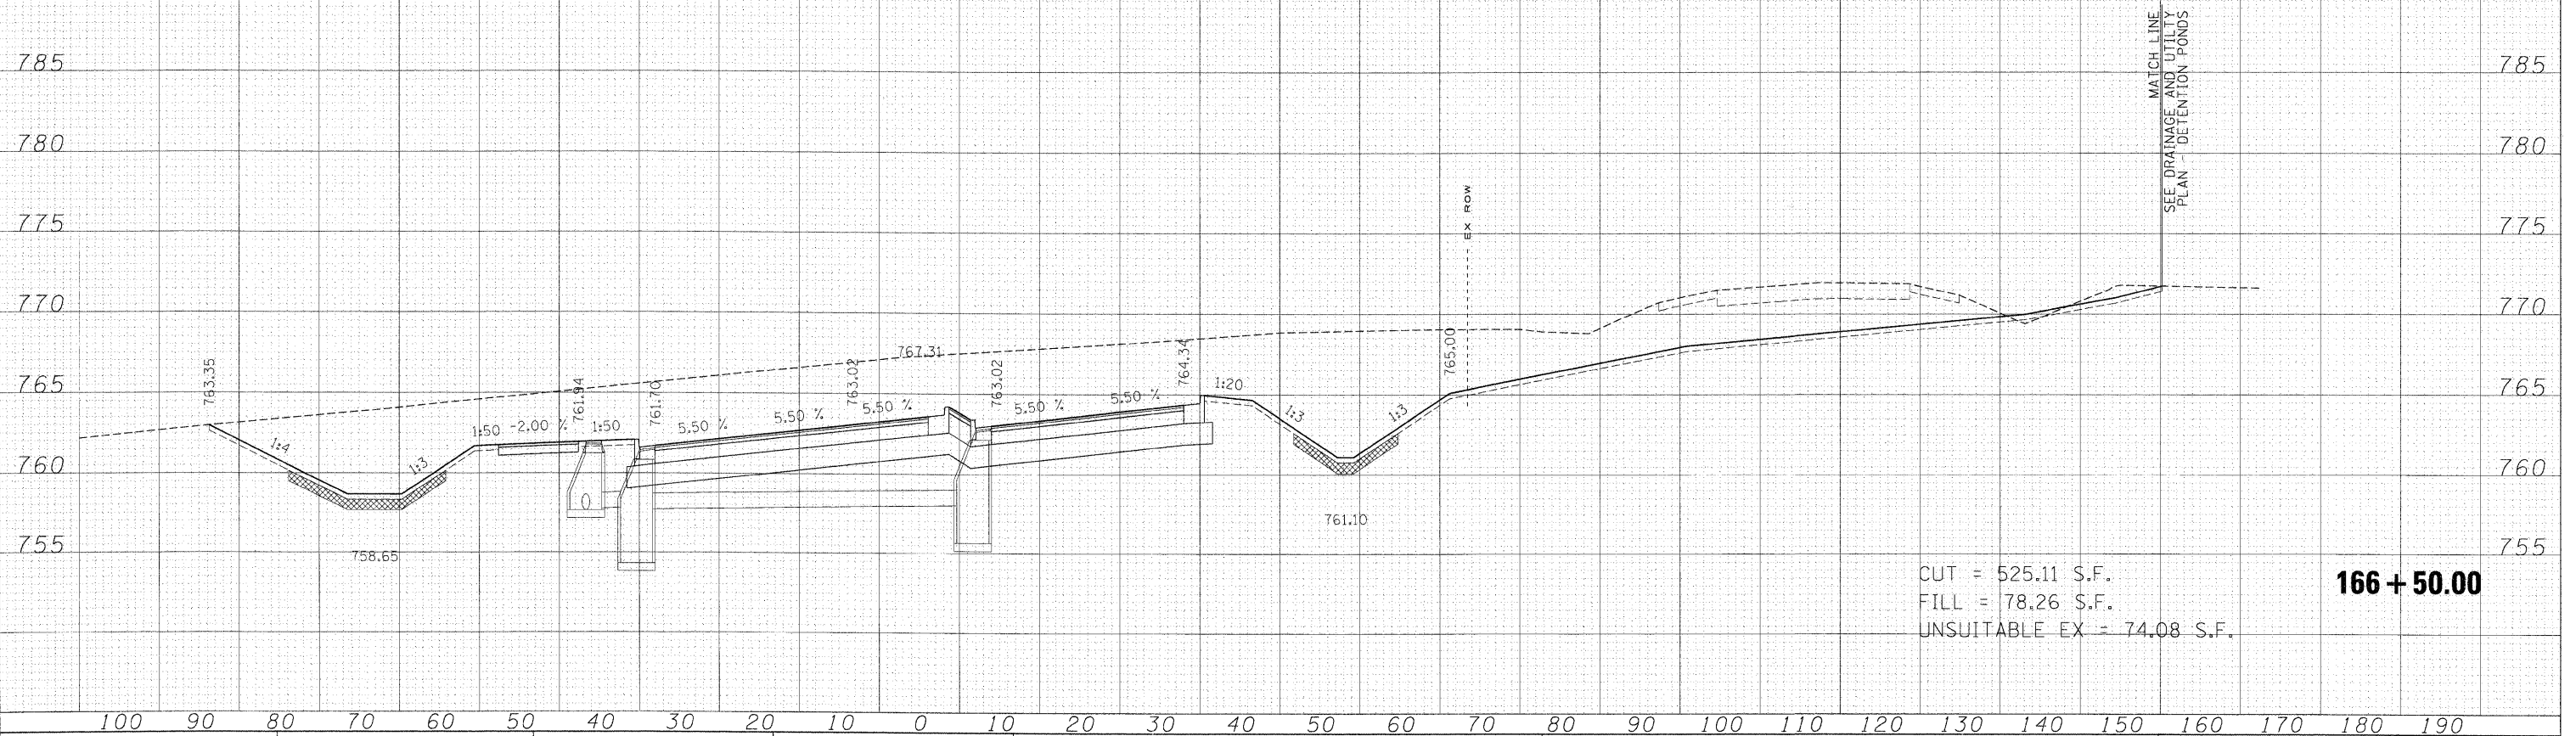

CUT = 525.11 S.F.
FILL = 78.26 S.F.
UNSUITABLE EX = 74.08 S.F.

166 + 50.00

USER NAME = #USER#	DESIGNED - MAC	REVISED -
	DRAWN - MAC	REVISED -
PLOT SCALE = 10.0000' / IN.	CHECKED - JTT	REVISED -
PLOT DATE = 3/30/2009	DATE = 3/31/09	REVISED -

**KANE COUNTY
DIVISION OF TRANSPORTATION**


STEARNS ROAD CROSS SECTIONS

F.A. RTE.	SECTION	COUNTY	TOTAL SHEETS	SHEET NO.
361	06-00214-15-BR	KANE/DUPAGE	545	499
CONTRACT NO. 63074				
FED. ROAD DIST. NO.	ILLINOIS	FED. AID PROJECT		

FINAL	SURVEYED	PLOTTED	DATE
NO.	NOTE BOOK	AREAS	CHECKED

ORIGINAL	SURVEYED	PLOTTED	DATE
NO.	NOTE BOOK	AREAS	CHECKED

x:\3920s\3944\engineering\documents\Roadway\Cross Sections\ssht.ABC.STN.xsl.dgn

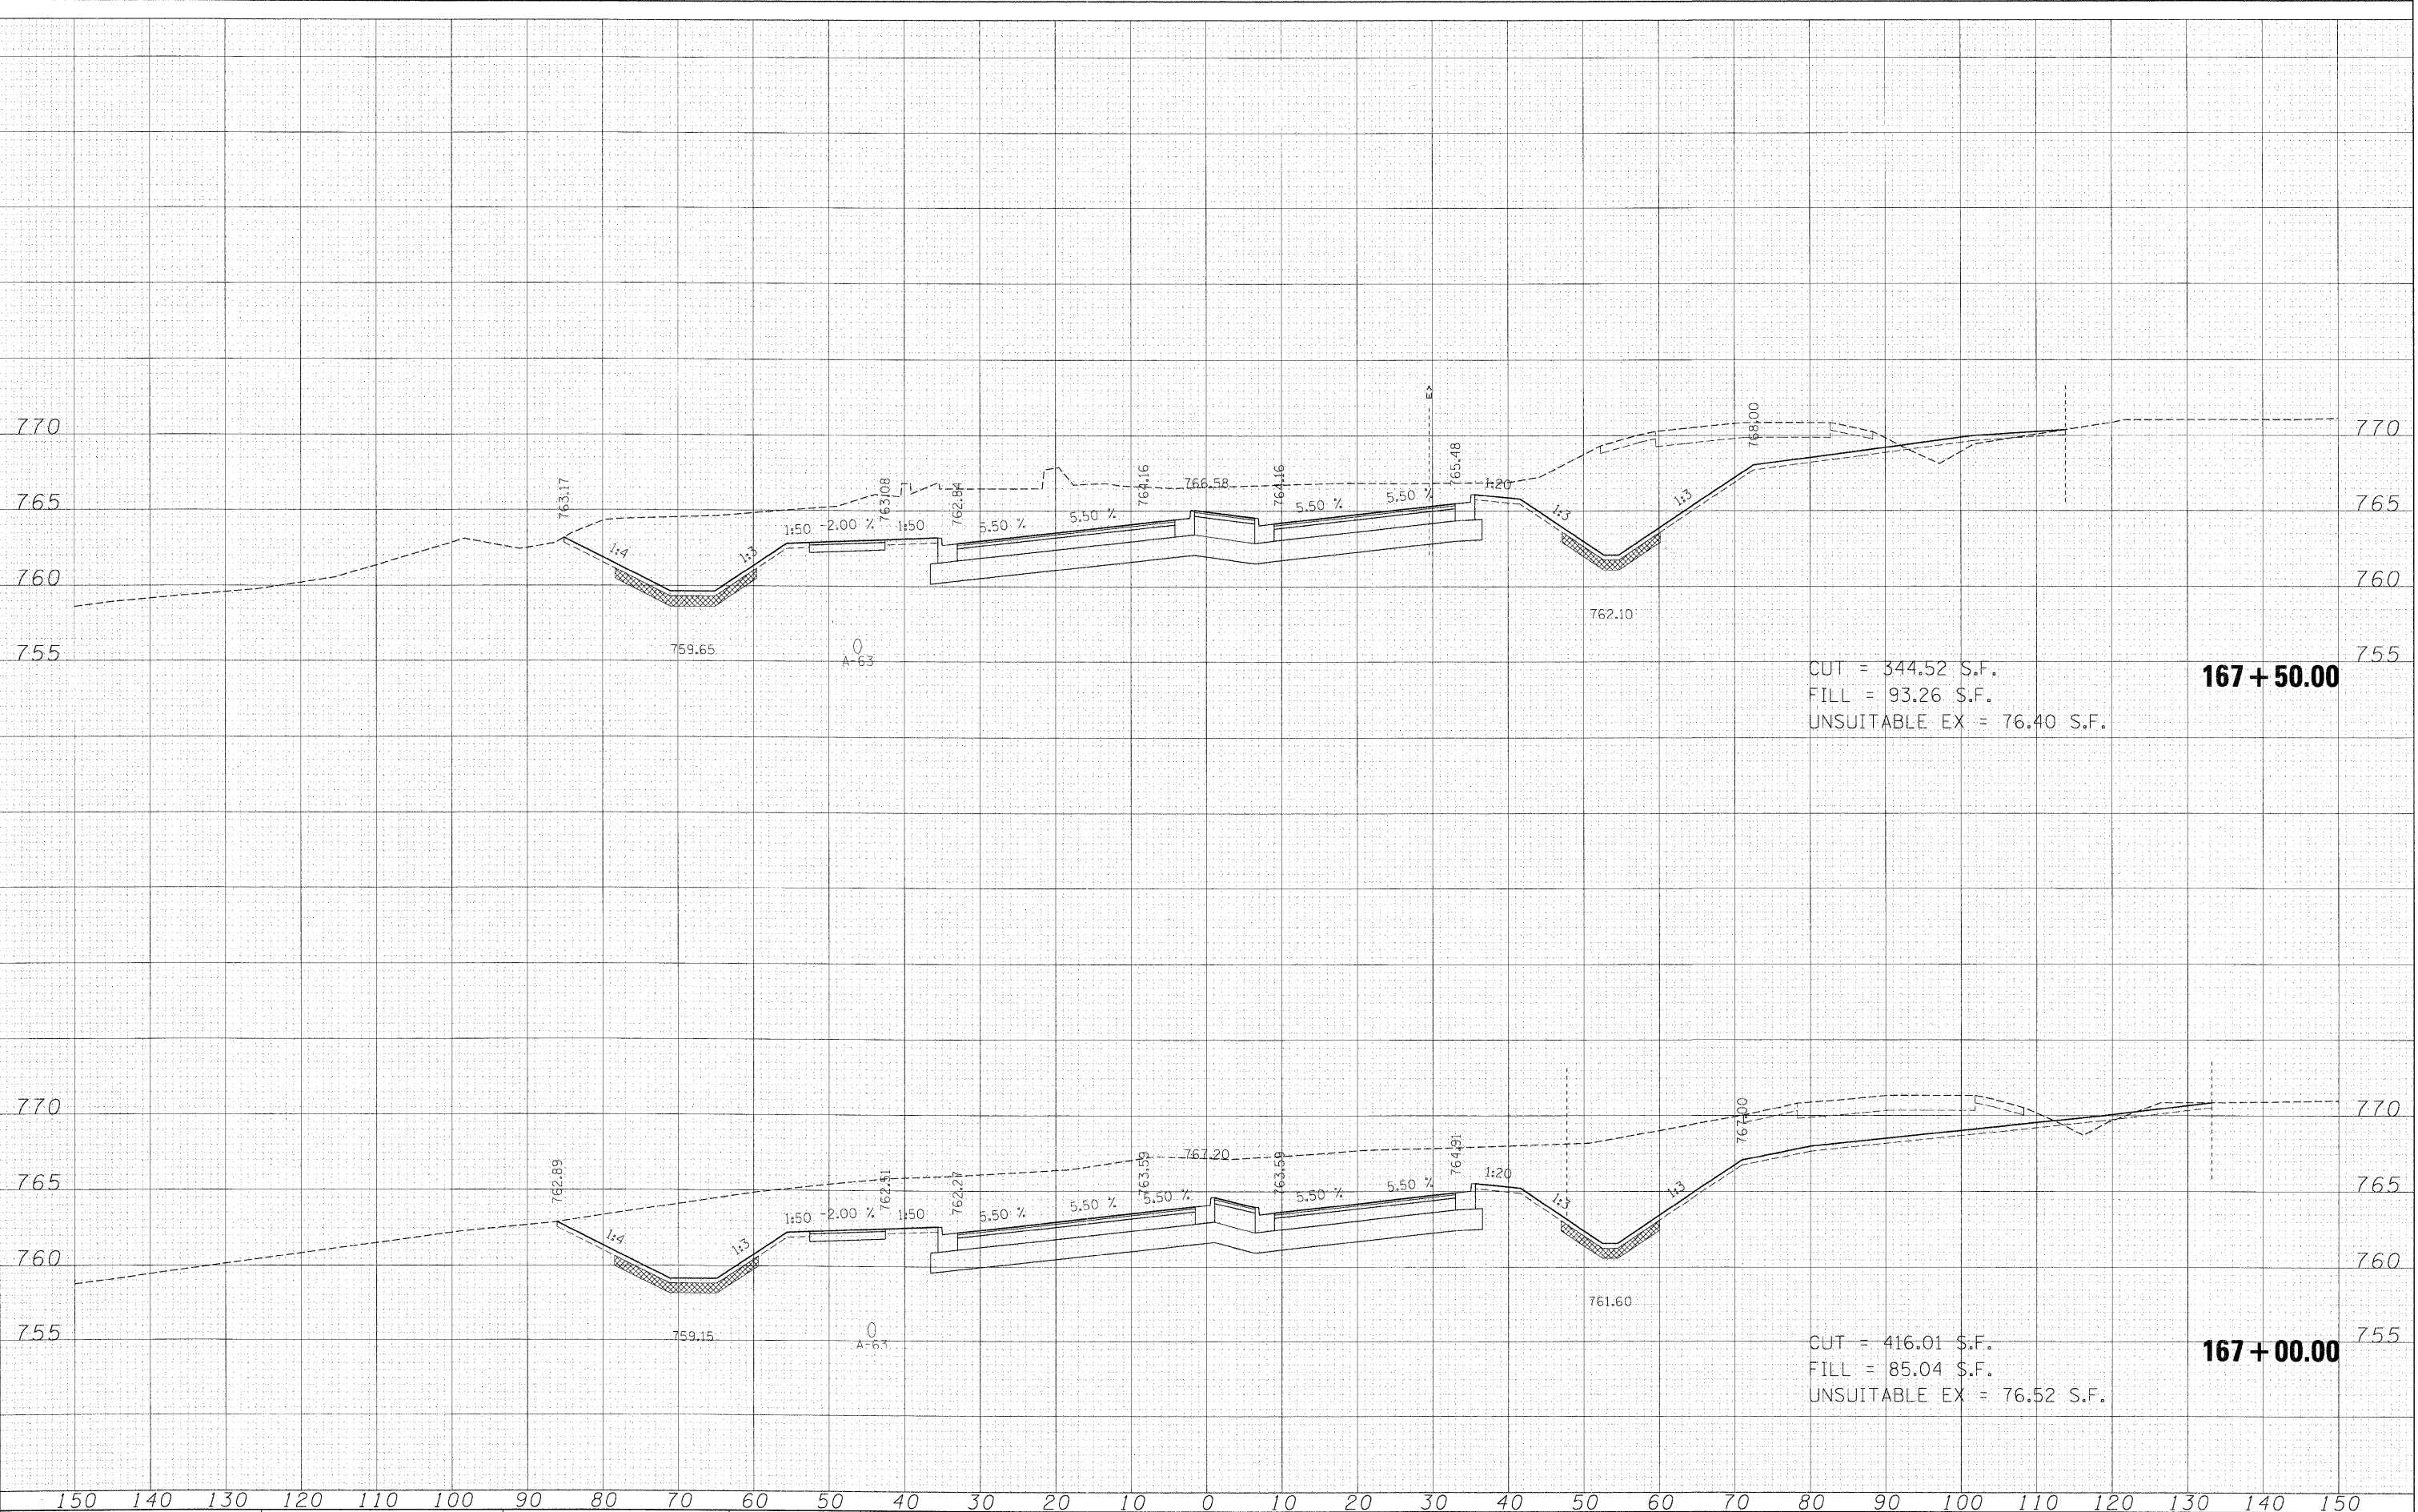

CUT = 344.52 S.F.
FILL = 93.26 S.F.
UNSUITABLE EX = 76.40 S.F.

167+50.00

CUT = 416.01 S.F.
FILL = 85.04 S.F.
UNSUITABLE EX = 76.52 S.F.

167+00.00

FILE NAME =	USER NAME = \$USER\$	DESIGNED - MAC	REVISED -
#FILES#		DRAWN - MAC	REVISED -
		CHECKED - JJT	REVISED -
		DATE - 3/31/09	REVISED -

KANE COUNTY
DIVISION OF TRANSPORTATION

STEARNS ROAD CROSS SECTIONS

SCALE: SHEET NO. OF SHEETS STA. 167+00.00 TO STA. 167+50.00

F.A. RTE.	SECTION	COUNTY	TOTAL SHEETS	SHEET NO.
361	06-00214-15-BR	KANE/DUPAGE	545	500
CONTRACT NO. 63074				
FED. ROAD DIST. NO. ILLINOIS FED. AID PROJECT				