


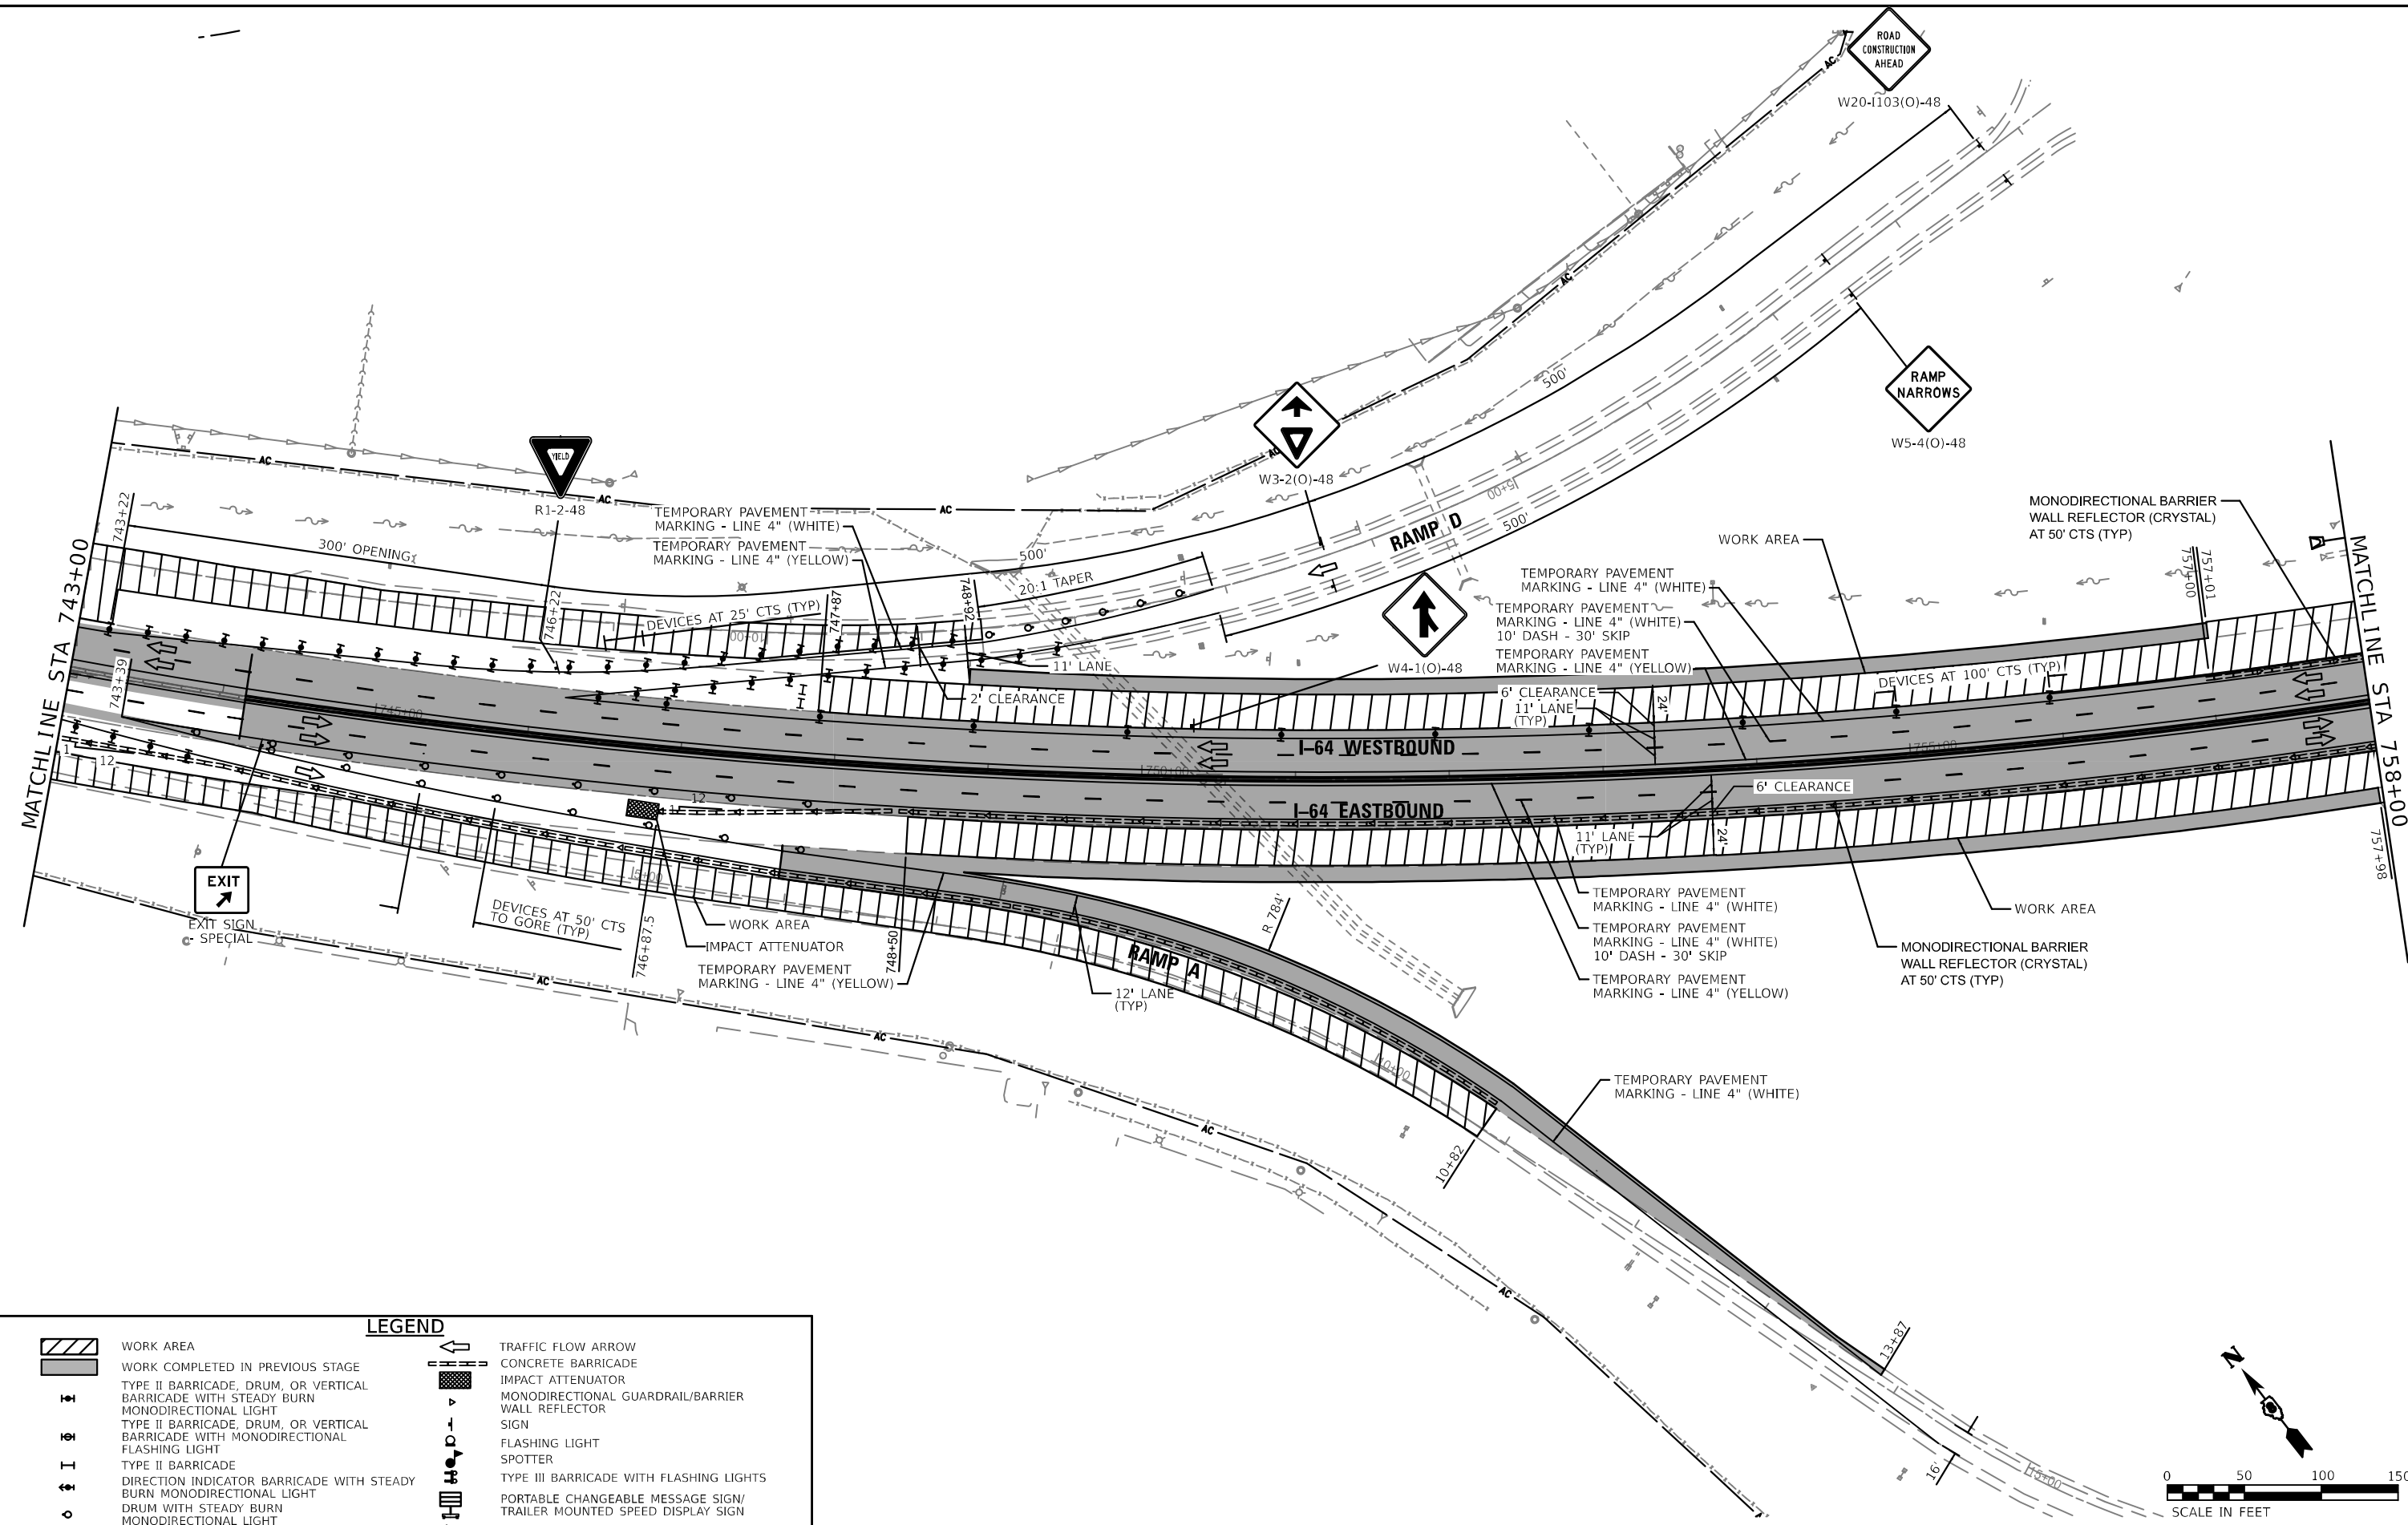

WORK AREA

WORK COMPLETED IN PREVIOUS STAGE

TYPE II BARRICADE, DRUM, OR VERTICAL BARRICADE WITH STEADY BURN MONODIRECTIONAL LIGHT

TYPE II BARRICADE, DRUM, OR VERTICAL BARRICADE WITH MONODIRECTIONAL FLASHING LIGHT

TYPE II BARRICADE

DIRECTION INDICATOR BARRICADE WITH STEADY BURN MONODIRECTIONAL LIGHT

DRUM WITH STEADY BURN MONODIRECTIONAL LIGHT

CONE, DRUM OR BARRICADE

LEGEND

TRAFFIC FLOW ARROW

CONCRETE BARRICADE

IMPACT ATTENUATOR

MONODIRECTIONAL GUARDRAIL/BARRIER

WALL REFLECTOR

SIGN

FLASHING LIGHT

SPOTTER

TYPE III BARRICADE WITH FLASHING LIGHTS

PORTABLE CHANGEABLE MESSAGE SIGN/ TRAILER MOUNTED SPEED DISPLAY SIGN

ARROW BOARD

MODEL: 43MODEL.NAMES
FILE: 43MODEL.DWG
STAGE: 17.dwg

EDSI

ENGINEERING DESIGN SOURCE, INC.

2023 North Elm Street, Suite 200
Chicago, IL 60614
Phone: 312.462.1111
Email: info@edsinc.com

USER NAME =	DESIGNED - GDO	REVISED -
	DRAWN - GDO	REVISED -
PLOT SCALE = 1:100	CHECKED - JAH	REVISED -
PLOT DATE = 9/12/2024	DATE - 5/01/2024	REVISED -



STATE OF ILLINOIS
DEPARTMENT OF TRANSPORTATION

STAGES OF CONSTRUCTION AND TRAFFIC CONTROL
STAGE 2A

SCALE: 100,000 ' / in. SHEET 7 OF 28 SHEETS STA. 743+00 TO STA. 758+00

F.A.I. RTE.	SECTION	COUNTY	TOTAL SHEETS	SHEET NO.
64	82-7WRS-2	ST. CLAIR	691	201
CONTRACT NO. 76K74				
ILLINOIS FED. AID PROJECT				

0 50 100 150
SCALE IN FEET

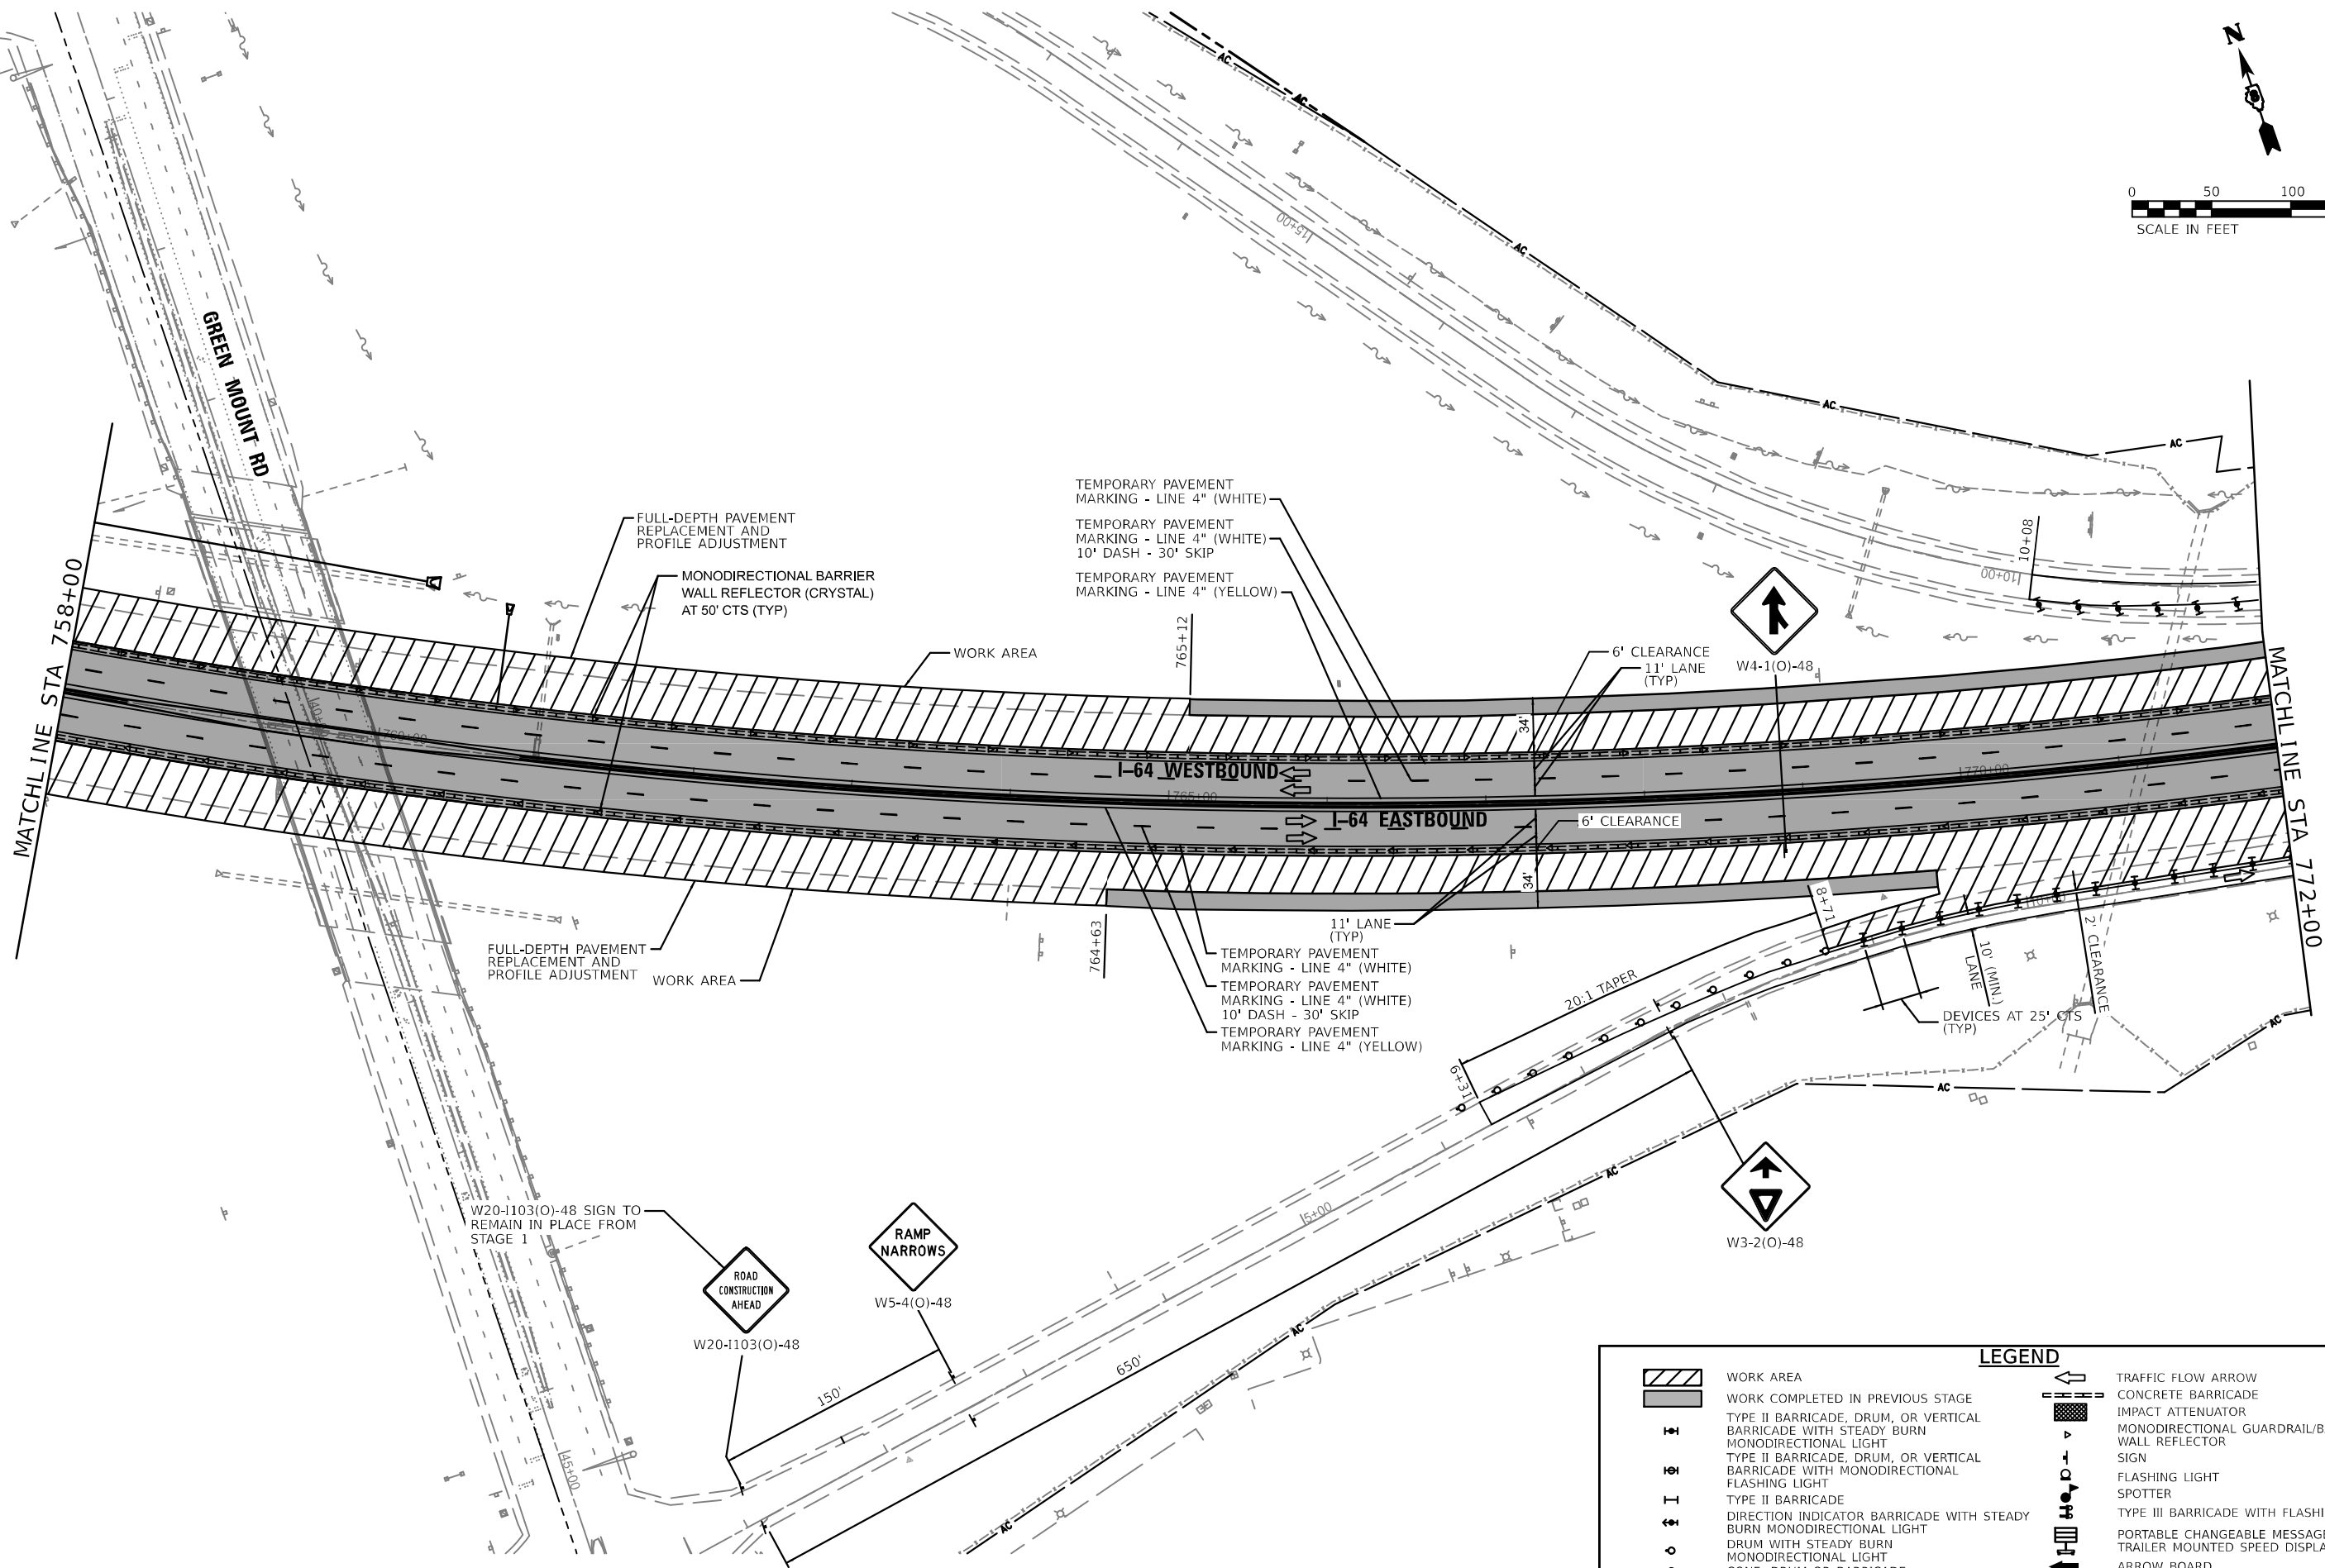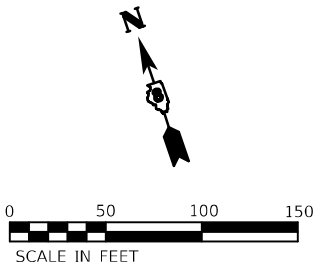

LEGEND	
	WORK AREA
	WORK COMPLETED IN PREVIOUS STAGE
	TYPE II BARRICADE, DRUM, OR VERTICAL BARRICADE WITH STEADY BURN MONODIRECTIONAL LIGHT
	TYPE II BARRICADE, DRUM, OR VERTICAL BARRICADE WITH MONODIRECTIONAL FLASHING LIGHT
	TYPE II BARRICADE
	DIRECTION INDICATOR BARRICADE WITH STEADY BURN MONODIRECTIONAL LIGHT
	DRUM WITH STEADY BURN MONODIRECTIONAL LIGHT
	CONE, DRUM OR BARRICADE
	TRAFFIC FLOW ARROW
	CONCRETE BARRICADE
	IMPACT ATTENUATOR
	MONODIRECTIONAL GUARDRAIL/BARRIER WALL REFLECTOR
	SIGN
	FLASHING LIGHT
	SPOTTER
	TYPE III BARRICADE WITH FLASHING LIGHTS
	PORTABLE CHANGEABLE MESSAGE SIGN/ TRAILER MOUNTED SPEED DISPLAY SIGN
	ARROW BOARD

MODEL: 43MODEL.NAMES
FILE NAME: 026044-Enc-Staging18.dgn



USER NAME =	DESIGNED - GDO	REVISED -
	DRAWN - GDO	REVISED -
PLOT SCALE = 1:100	CHECKED - JAH	REVISED -
PLOT DATE = 9/12/2024	DATE - 5/01/2024	REVISED -

STATE OF ILLINOIS
DEPARTMENT OF TRANSPORTATION

STAGES OF CONSTRUCTION AND TRAFFIC CONTROL
STAGE 2A

SCALE: 100,0000' / in. SHEET 8 OF 28 SHEETS STA. 758+00 TO STA. 772+00

F.A.I. RTE.	SECTION	COUNTY	TOTAL SHEETS	SHEET NO.
64	82-7WRS-2	ST. CLAIR	691	202
CONTRACT NO.				76K74
ILLINOIS / FED. AID PROJECT				



MODEL: 43MODEL.NAMES
FILE NAME: D:\2024\4305\Stage1053.dgn




USER NAME =	DESIGNED - GDO	REVISED -
	DRAWN - GDO	REVISED -
PLOT SCALE = 1:100	CHECKED - JAH	REVISED -
PLOT DATE = 9/12/2024	DATE - 5/01/2024	REVISED -

STATE OF ILLINOIS
DEPARTMENT OF TRANSPORTATION

STAGES OF CONSTRUCTION AND TRAFFIC CONTROL
STAGE 2A

SCALE: 100,0000 ' / in. SHEET 13 OF 28 SHEETS STA. 881+00 TO STA. 911+00

F.A.I. RTE.	SECTION	COUNTY	TOTAL SHEETS	SHEET NO.
64	82-7WRS-2	ST. CLAIR	691	207
CONTRACT NO. 76K74				
ILLINOIS FED. AID PROJECT				

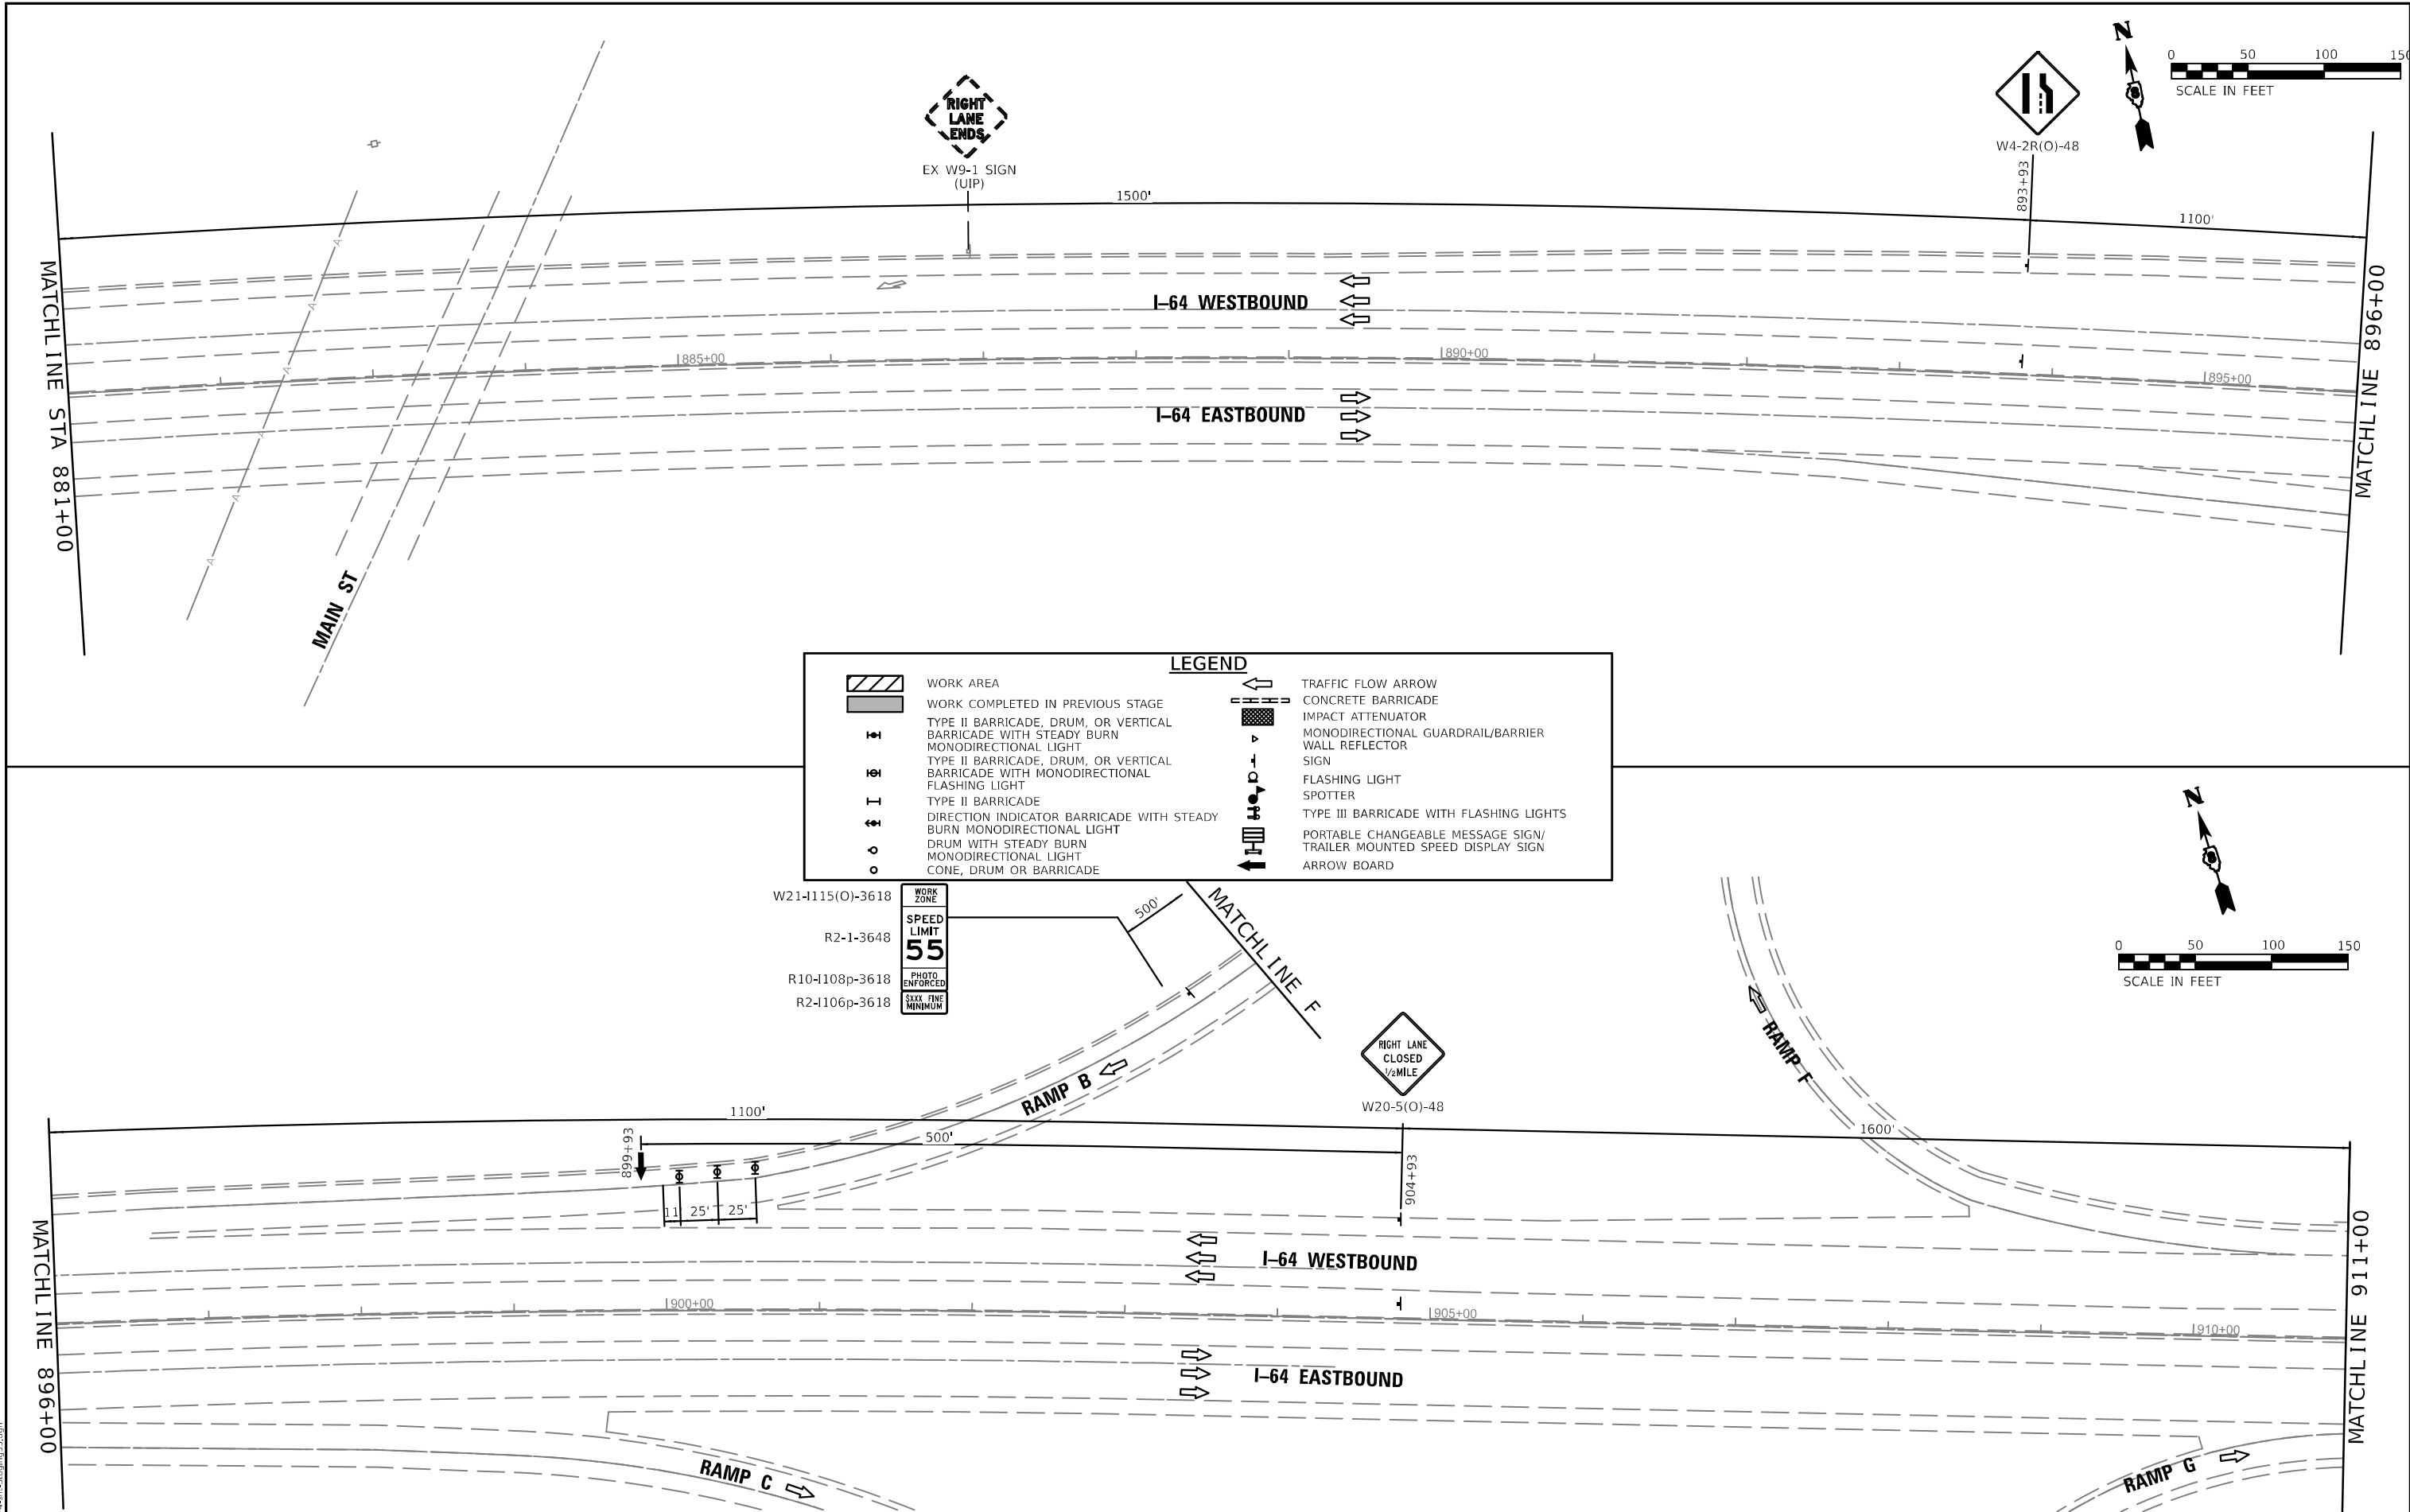

LEGEND	
	WORK AREA
	WORK COMPLETED IN PREVIOUS STAGE
	TYPE II BARRICADE, DRUM, OR VERTICAL BARRICADE WITH STEADY BURN MONODIRECTIONAL LIGHT
	TYPE II BARRICADE, DRUM, OR VERTICAL BARRICADE WITH MONODIRECTIONAL FLASHING LIGHT
	TYPE II BARRICADE
	DIRECTION INDICATOR BARRICADE WITH STEADY BURN MONODIRECTIONAL LIGHT
	DRUM WITH STEADY BURN MONODIRECTIONAL LIGHT
	CONE, DRUM OR BARRICADE
	TRAFFIC FLOW ARROW
	CONCRETE BARRICADE
	IMPACT ATTENUATOR
	MONODIRECTIONAL GUARDRAIL/BARRIER
	WALL REFLECTOR
	SIGN
	FLASHING LIGHT
	SPOTTER
	TYPE III BARRICADE WITH FLASHING LIGHTS
	PORTABLE CHANGEABLE MESSAGE SIGN/ TRAILER MOUNTED SPEED DISPLAY SIGN
	ARROW BOARD


W21-I115(O)-3618
R2-1-3648
R10-I108p-3618
R2-I106p-3618

WORK
ZONE
SPEED
LIMIT
55
PHOTO
ENFORCED
XXXX FINE
MINIMUM

RIGHT LANE
CLOSED
1/2 MILE

W20-5(O)-48

0 50 100 150
SCALE IN FEET

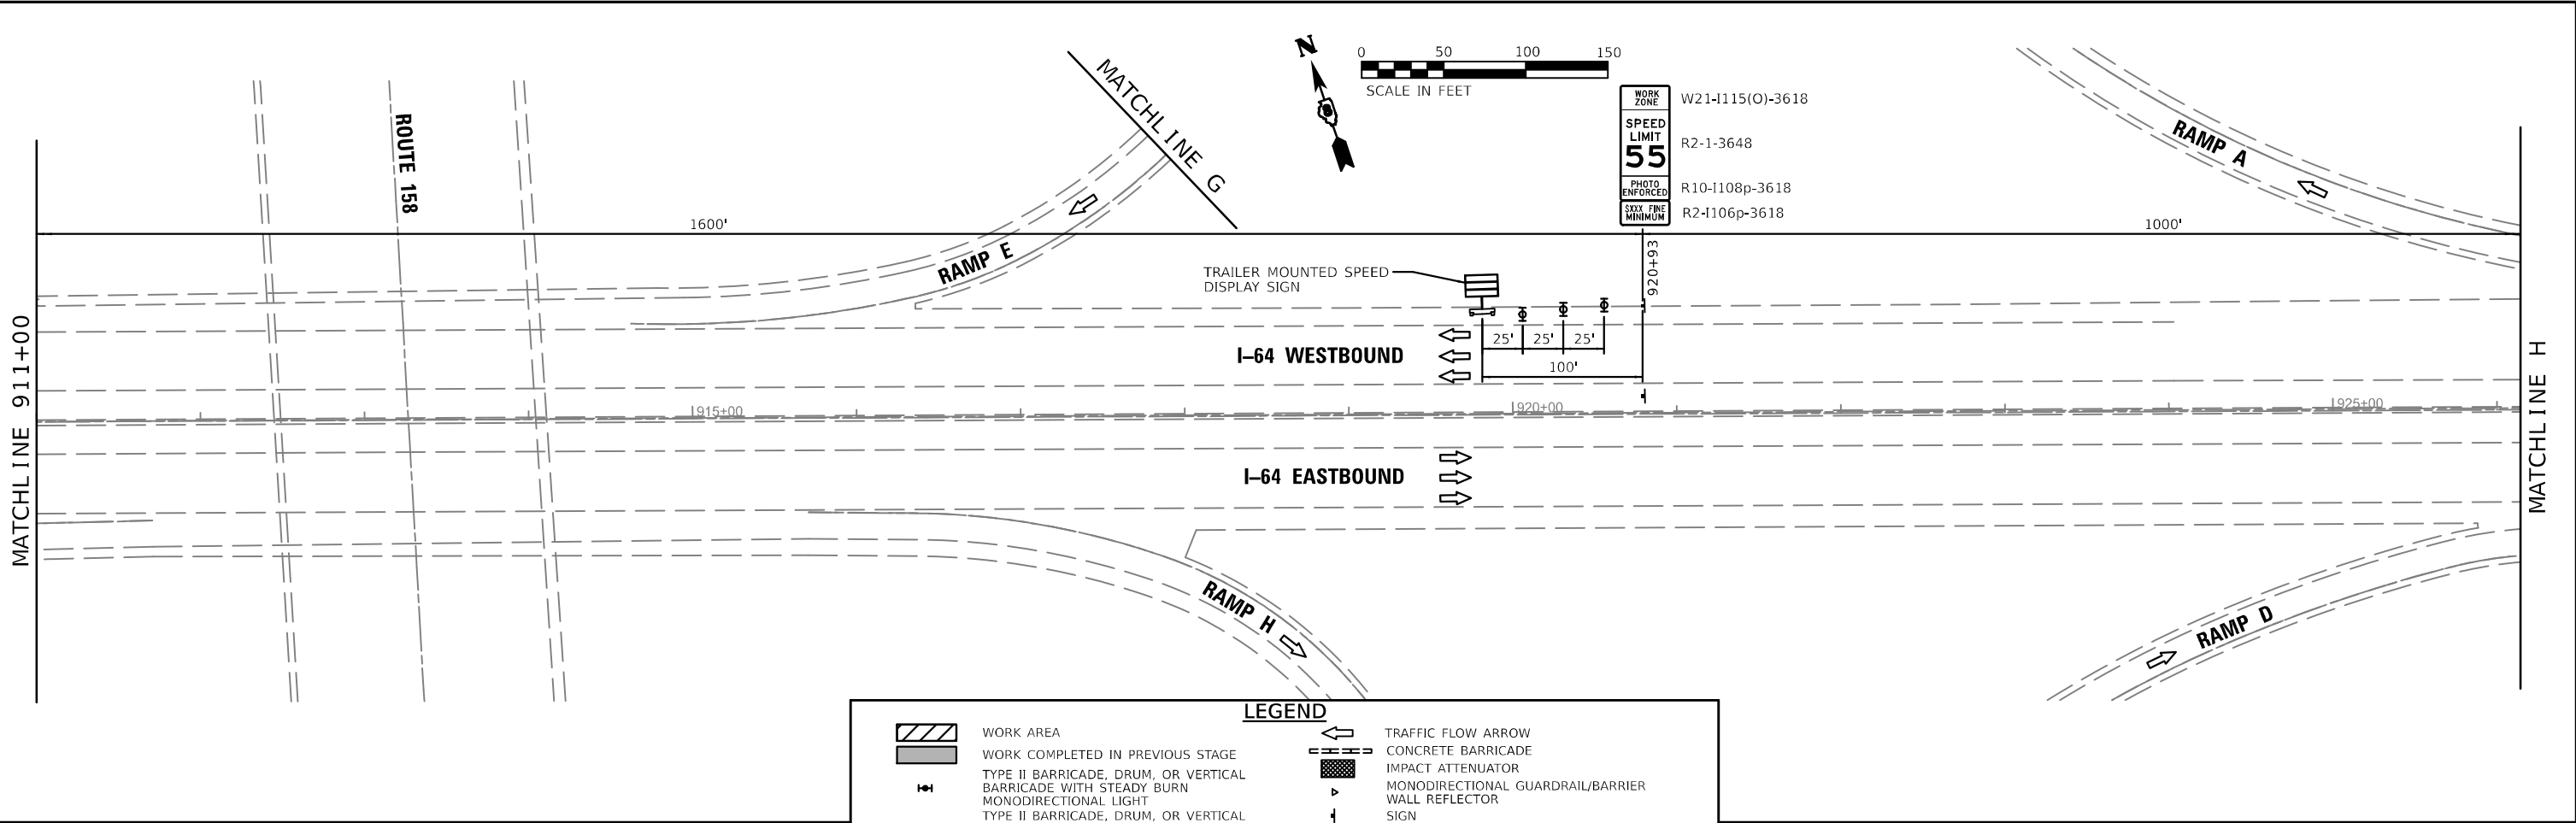


LEGEND

	WORK AREA		TRAFFIC FLOW ARROW
	WORK COMPLETED IN PREVIOUS STAGE		CONCRETE BARRICADE
	TYPE II BARRICADE, DRUM, OR VERTICAL BARRICADE WITH STEADY BURN		IMPACT ATTENUATOR
	TYPE II BARRICADE, DRUM, OR VERTICAL BARRICADE WITH MONODIRECTIONAL FLASHING LIGHT		MONODIRECTIONAL GUARDRAIL/BARRIER
	TYPE II BARRICADE		WALL REFLECTOR
	DIRECTION INDICATOR BARRICADE WITH STEADY BURN MONODIRECTIONAL LIGHT		SIGN
	DRUM WITH STEADY BURN MONODIRECTIONAL LIGHT		FLASHING LIGHT
	CONE, DRUM OR BARRICADE		SPOTTER
			TYPE III BARRICADE WITH FLASHING LIGHTS
			PORTABLE CHANGEABLE MESSAGE SIGN/ TRAILER MOUNTED SPEED DISPLAY SIGN
			ARROW BOARD

PLACE ADDITIONAL ROAD CONSTRUCTION AHEAD SIGN ON WB I-64 ON-RAMP FROM RIEDER RD. LOCATE SIGN MINIMUM 100' IN ADVANCE OF THE RAMP GORE.

THE ROAD CONSTRUCTION AHEAD SIGN SHALL BE LOCATED 3 TO 5 MILES IN ADVANCE OF THE PROJECT LIMITS.

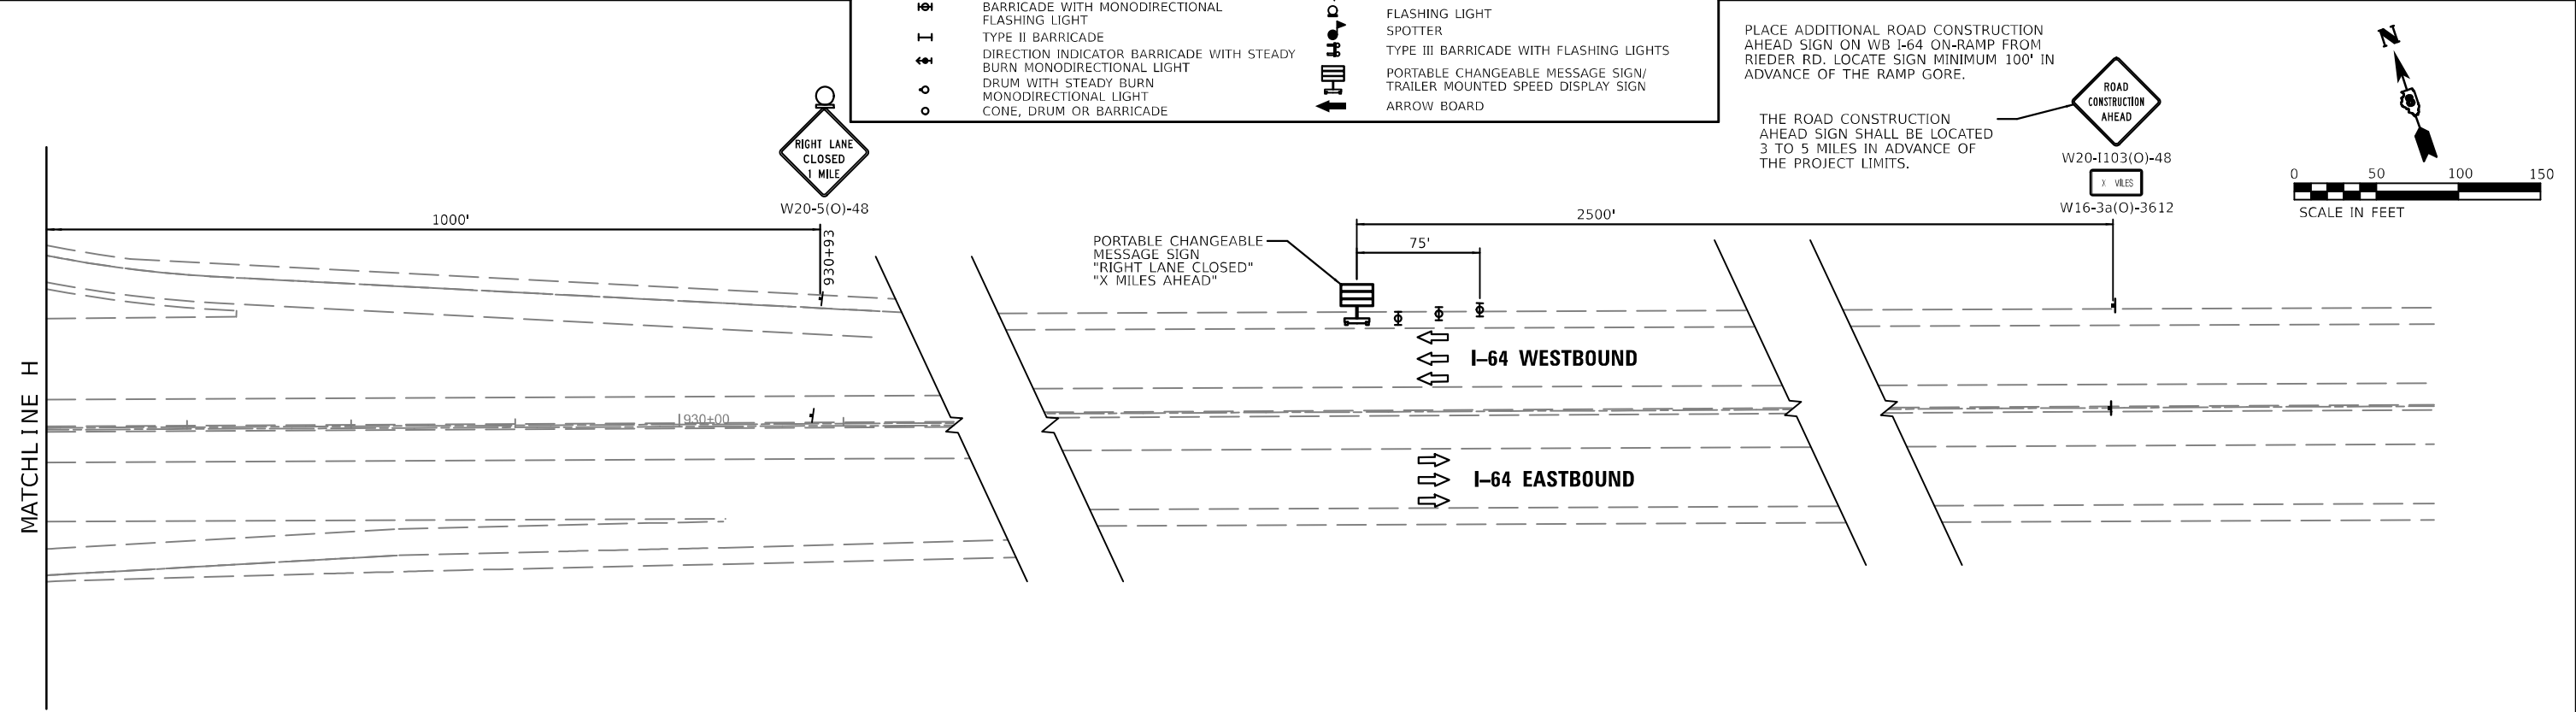


USER NAME	=	DESIGNED	- GDO	REVISED	-
		DRAWN	- GDO	REVISED	-
PLOT SCALE	= 1:100	CHECKED	- JAH	REVISED	-
PLOT DATE	= 9/12/2024	DATE	- 5/01/2024	REVISED	-

STATE OF ILLINOIS
DEPARTMENT OF TRANSPORTATION

STAGES OF CONSTRUCTION AND TRAFFIC CONTROL			
STAGE 2A			
SCALE: 100,0000 ' / in.	SHEET 14 OF 28 SHEETS	STA. 911+00 TO STA. -	

F.A.J. RTE.	SECTION	COUNTY	TOTAL SHEETS	SHEET NO.
64	82-7WRS-2	ST. CLAIR	691	208
CONTRACT NO. 76K74				
ILLINOIS FED. AID PROJECT				

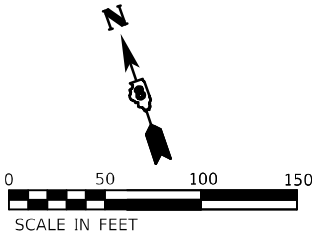

LEGEND	
	WORK AREA
	WORK COMPLETED IN PREVIOUS STAGE
	TYPE II BARRICADE, DRUM, OR VERTICAL BARRICADE WITH STEADY BURN
	TYPE II BARRICADE, DRUM, OR VERTICAL BARRICADE WITH MONODIRECTIONAL FLASHING LIGHT
	TYPE II BARRICADE
	DIRECTION INDICATOR BARRICADE WITH STEADY BURN MONODIRECTIONAL LIGHT
	DRUM WITH STEADY BURN
	MONODIRECTIONAL LIGHT
	CONE, DRUM OR BARRICADE
	TRAFFIC FLOW ARROW
	CONCRETE BARRICADE
	IMPACT ATTENUATOR
	MONODIRECTIONAL GUARDRAIL/BARRIER
	WALL REFLECTOR
	SIGN
	FLASHING LIGHT
	SPOTTER
	TYPE III BARRICADE WITH FLASHING LIGHTS
	PORTABLE CHANGEABLE MESSAGE SIGN/ TRAILER MOUNTED SPEED DISPLAY SIGN
	ARROW BOARD

W20-I103(O)-48 SIGN TO REMAIN IN PLACE FROM STAGE 1



W20-I103(O)-48

RAMP B

RAMP F

ROUTE 158

RAMP A

RAMP E

W20-I103(O)-48 SIGN TO REMAIN IN PLACE FROM STAGE 1



W20-I103(O)-48

MATCHLINE G

MATCHLINE F

500'

MODEL: 43 MODEL NAMES
FILE NAME: 03/20/24/43 Staging55.dgn



USER NAME =	DESIGNED - GDO	REVISED -
	DRAWN - GDO	REVISED -
PLOT SCALE = 1:100	CHECKED - JAH	REVISED -
PLOT DATE = 9/12/2024	DATE - 5/01/2024	REVISED -


STATE OF ILLINOIS
DEPARTMENT OF TRANSPORTATION

STAGES OF CONSTRUCTION AND TRAFFIC CONTROL
STAGE 2A

SCALE: 100,0000 ' / in. SHEET 15 OF 28 SHEETS STA. - TO STA. -

F.A.I. RTE.	SECTION	COUNTY	TOTAL SHEETS	SHEET NO.
64	82-7WRS-2	ST. CLAIR	691	209
			CONTRACT NO.	76K74
			ILLINOIS	FED. AID PROJECT

SEE SHEET 5 OF 28 FOR CONTINUATION
OF STAGE 2B TRAFFIC CONTROL

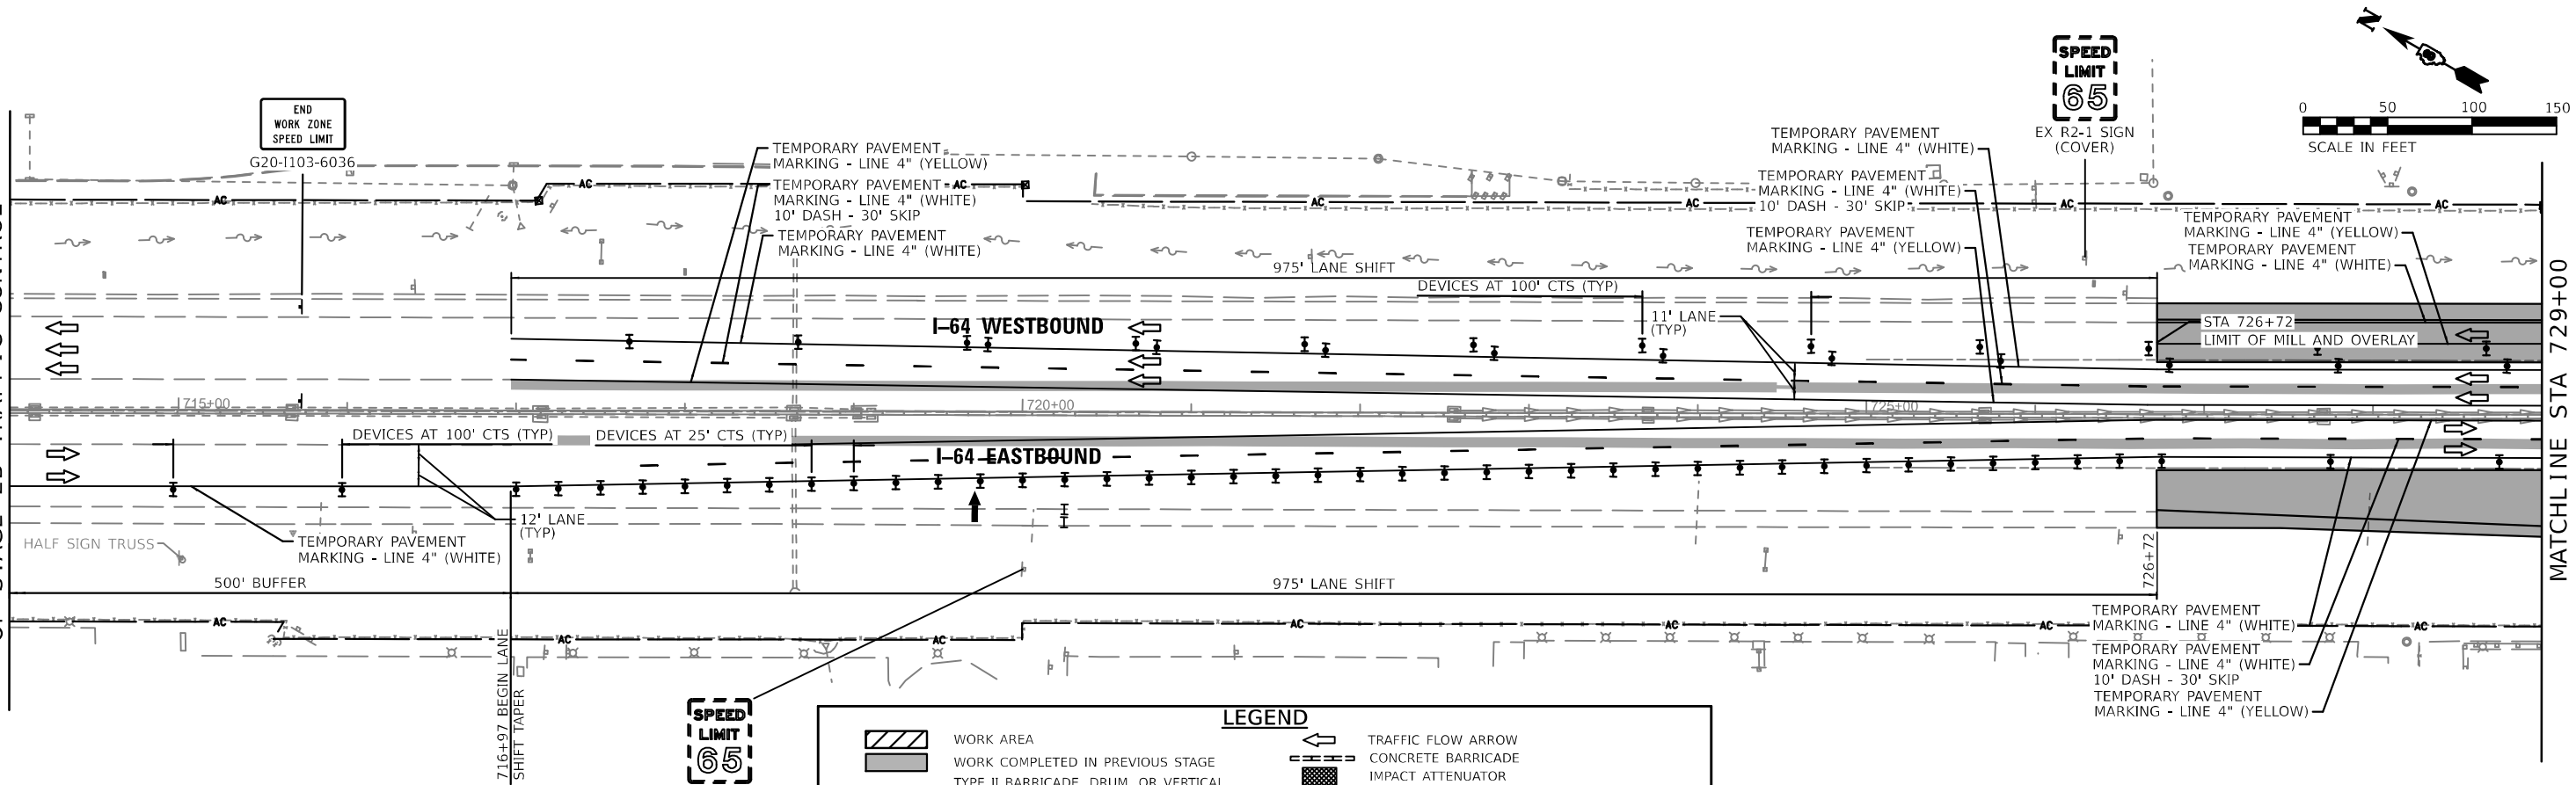

WORK AREA

WORK COMPLETED IN PREVIOUS STAGE

TYPE II BARRICADE, DRUM, OR VERTICAL BARRICADE WITH STEADY BURN MONODIRECTIONAL LIGHT

TYPE II BARRICADE, DRUM, OR VERTICAL BARRICADE WITH MONODIRECTIONAL FLASHING LIGHT

TYPE II BARRICADE

DIRECTION INDICATOR BARRICADE WITH STEADY BURN MONODIRECTIONAL LIGHT

DRUM WITH STEADY BURN MONODIRECTIONAL LIGHT

CONE, DRUM OR BARRICADE

LEGEND

TRAFFIC FLOW ARROW

CONCRETE BARRICADE

IMPACT ATTENUATOR

MONODIRECTIONAL GUARDRAIL/BARRIER

WALL REFLECTOR

SIGN

FLASHING LIGHT

SPOTTER

TYPE III BARRICADE WITH FLASHING LIGHTS

PORTABLE CHANGEABLE MESSAGE SIGN/ TRAILER MOUNTED SPEED DISPLAY SIGN

ARROW BOARD

MODEL: 43 MODEL NAMES:
FILE NAME: 022024-2-Stage2B.dgn


USER NAME	=	DESIGNED	- GDO	REVISED	-
		DRAWN	- GDO	REVISED	-
PLOT SCALE	= 1:100	CHECKED	- JAH	REVISED	-
PLOT DATE	= 9/12/2024	DATE	= 5/01/2024	REVISED	-

STATE OF ILLINOIS
DEPARTMENT OF TRANSPORTATION

STAGES OF CONSTRUCTION AND TRAFFIC CONTROL
STAGE 2B

SCALE: 100,000 ' / in. SHEET 16 OF 28 SHEETS STA. 714+00 TO STA. 743+00

F.A.J. RTE.	SECTION	COUNTY	TOTAL SHEETS	SHEET NO.
64	82-7WRS-2	ST. CLAIR	691	210
CONTRACT NO.				76K74
ILLINOIS FED. AID PROJECT				

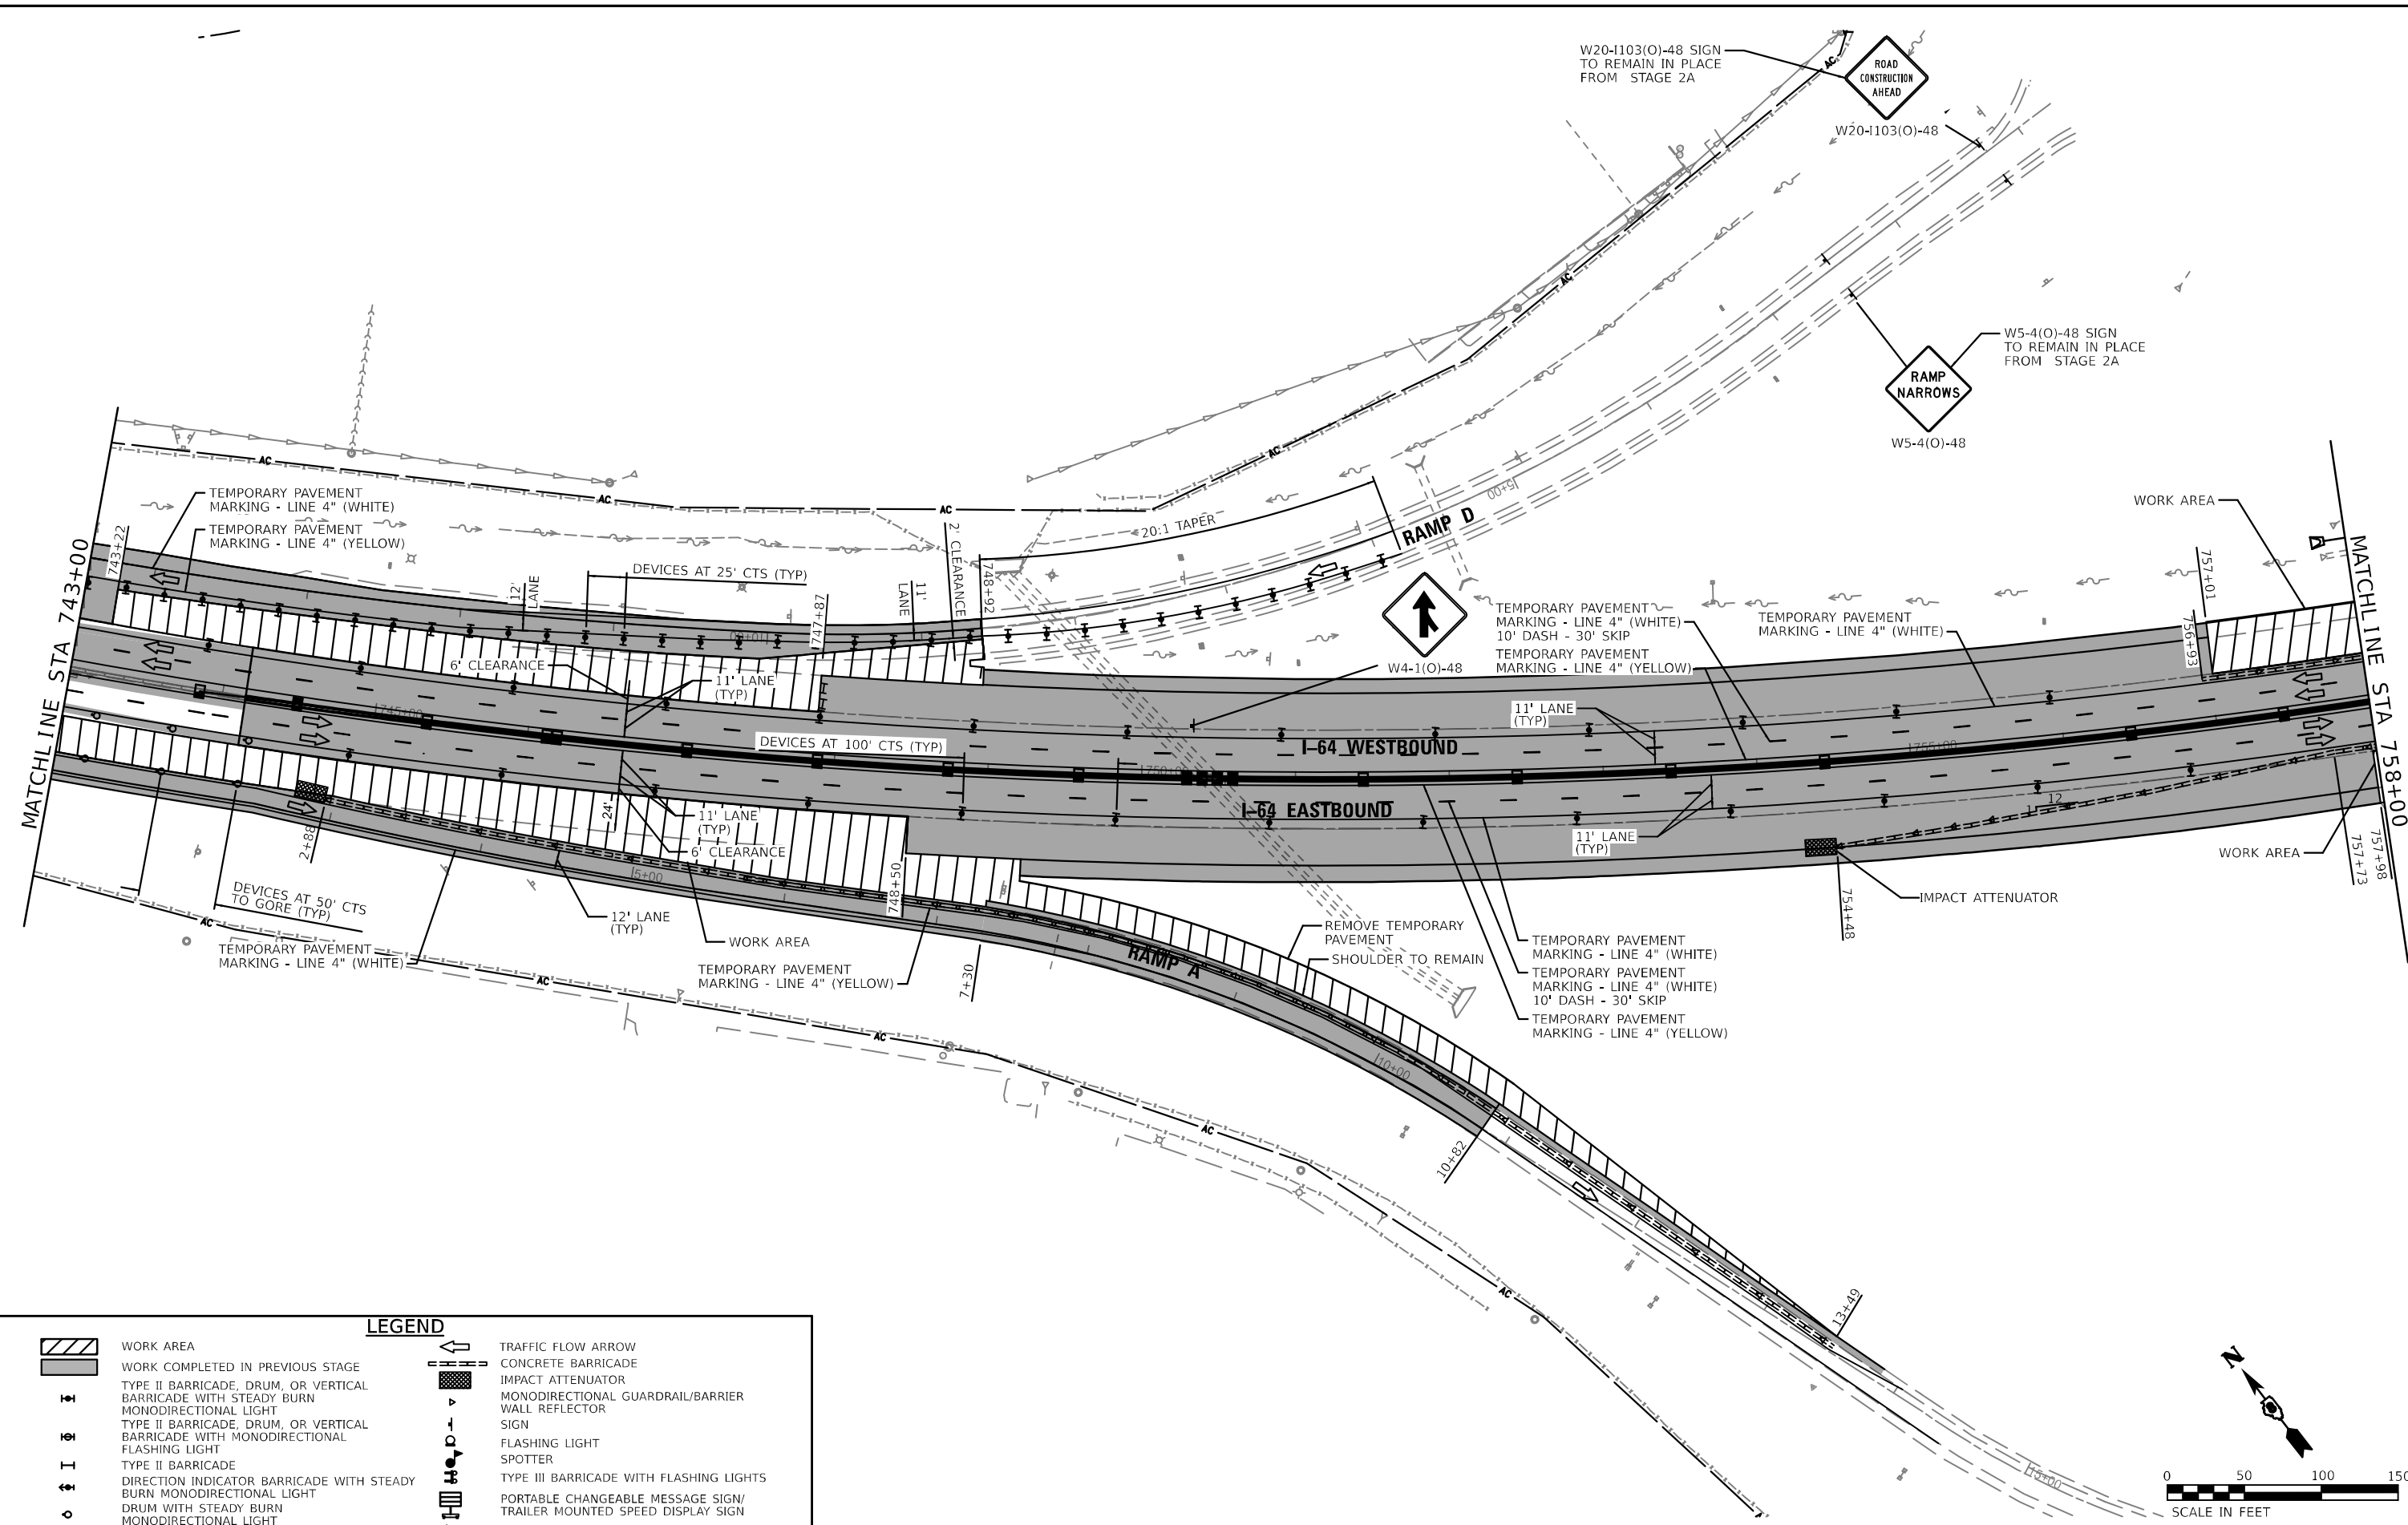

WORK AREA

WORK COMPLETED IN PREVIOUS STAGE

TYPE II BARRICADE, DRUM, OR VERTICAL BARRICADE WITH STEADY BURN MONODIRECTIONAL LIGHT

TYPE II BARRICADE, DRUM, OR VERTICAL BARRICADE WITH MONODIRECTIONAL FLASHING LIGHT

TYPE II BARRICADE

DIRECTION INDICATOR BARRICADE WITH STEADY BURN MONODIRECTIONAL LIGHT

DRUM WITH STEADY BURN MONODIRECTIONAL LIGHT

CONE, DRUM OR BARRICADE

LEGEND

TRAFFIC FLOW ARROW

CONCRETE BARRICADE

IMPACT ATTENUATOR

MONODIRECTIONAL GUARDRAIL/BARRIER

WALL REFLECTOR

SIGN

FLASHING LIGHT

SPOTTER

TYPE III BARRICADE WITH FLASHING LIGHTS

PORTABLE CHANGEABLE MESSAGE SIGN/ TRAILER MOUNTED SPEED DISPLAY SIGN

ARROW BOARD



MODEL: 43MODEL.NAMES
FILE NAME: D:\2024\43\43-Stage057.dgn

USER NAME =	DESIGNED - GDO	REVISED -
	DRAWN - GDO	REVISED -
PLOT SCALE = 1:100	CHECKED - JAH	REVISED -
PLOT DATE = 9/12/2024	DATE - 5/01/2024	REVISED -

STATE OF ILLINOIS
DEPARTMENT OF TRANSPORTATION

STAGES OF CONSTRUCTION AND TRAFFIC CONTROL			
STAGE 2B			
SCALE: 100,0000 ' / in.	SHEET 17	OF 28 SHEETS	STA. 743+00 TO STA. 758+00

F.A.J. RTE.	SECTION	COUNTY	TOTAL SHEETS	SHEET NO.
64	82-7WRS-2	ST. CLAIR	691	211
CONTRACT NO. 76K74				
ILLINOIS FED. AID PROJECT				

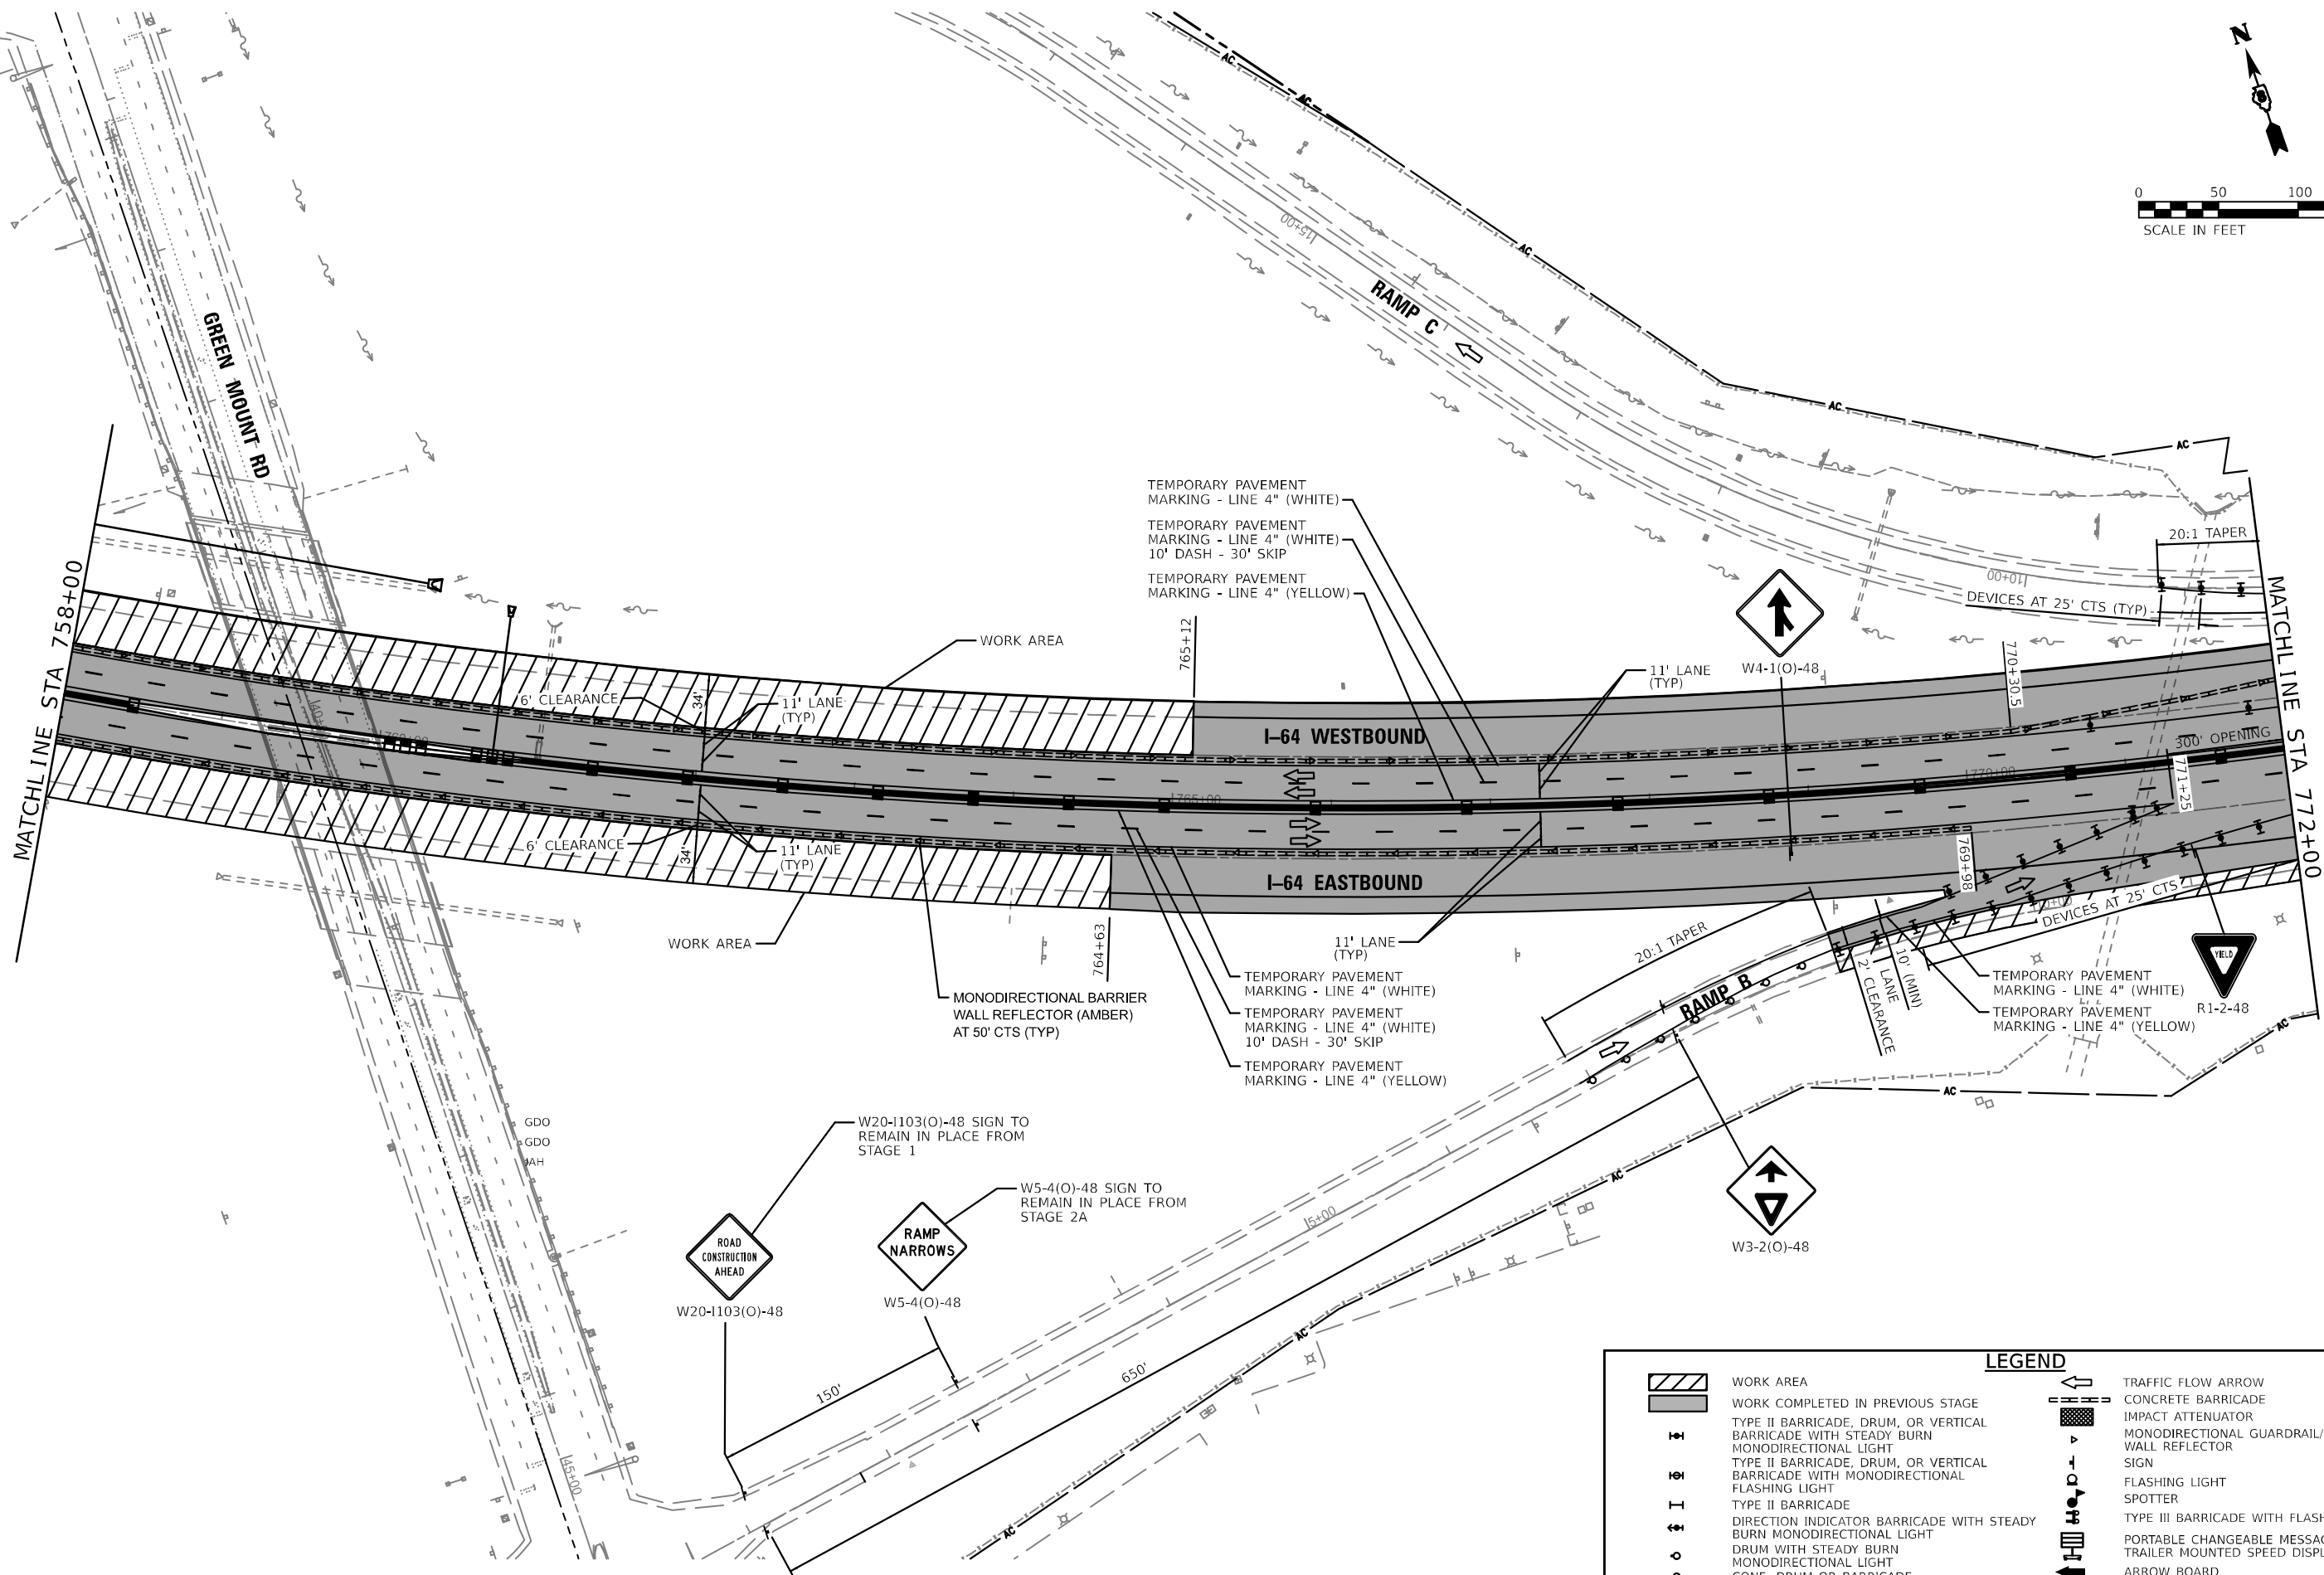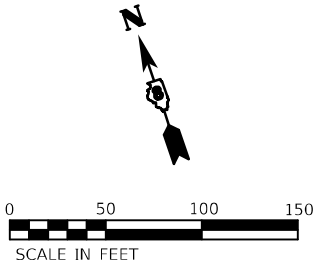

LEGEND	
	WORK AREA
	WORK COMPLETED IN PREVIOUS STAGE
	TYPE II BARRICADE, DRUM, OR VERTICAL BARRICADE WITH STEADY BURN MONODIRECTIONAL LIGHT
	TYPE II BARRICADE, DRUM, OR VERTICAL BARRICADE WITH MONODIRECTIONAL FLASHING LIGHT
	TYPE II BARRICADE DIRECTION INDICATOR BARRICADE WITH STEADY BURN MONODIRECTIONAL LIGHT
	DRUM WITH STEADY BURN MONODIRECTIONAL LIGHT
	CONE, DRUM OR BARRICADE
	TRAFFIC FLOW ARROW
	CONCRETE BARRICADE
	IMPACT ATTENUATOR
	MONODIRECTIONAL GUARDRAIL/BARRIER
	WALL REFLECTOR
	SIGN
	FLASHING LIGHT
	SPOTTER
	TYPE III BARRICADE WITH FLASHING LIGHTS
	PORTABLE CHANGEABLE MESSAGE SIGN/ TRAILER MOUNTED SPEED DISPLAY SIGN
	ARROW BOARD

MODEL: 41 MODEL NAMES
FILE NAME: 022624-Cons-Stages58.dgn



USER NAME	=
DESIGNED	- GDO
DRAWN	- GDO
CHECKED	- JAH
DATE	- 5/01/2024


REVISED	-
REVISED	-
REVISED	-
REVISED	-

STATE OF ILLINOIS
DEPARTMENT OF TRANSPORTATION


STAGES OF CONSTRUCTION AND TRAFFIC CONTROL
STAGE 2B

SCALE: 100,000 ' / in. SHEET 18 OF 28 SHEETS STA. 758+00 TO STA. 772+00


F.A.I. RTE.	SECTION	COUNTY	TOTAL SHEETS	SHEET NO.
64	82-7WRS-2	ST. CLAIR	691	212
CONTRACT NO.				76K74
ILLINOIS FED. AID PROJECT				

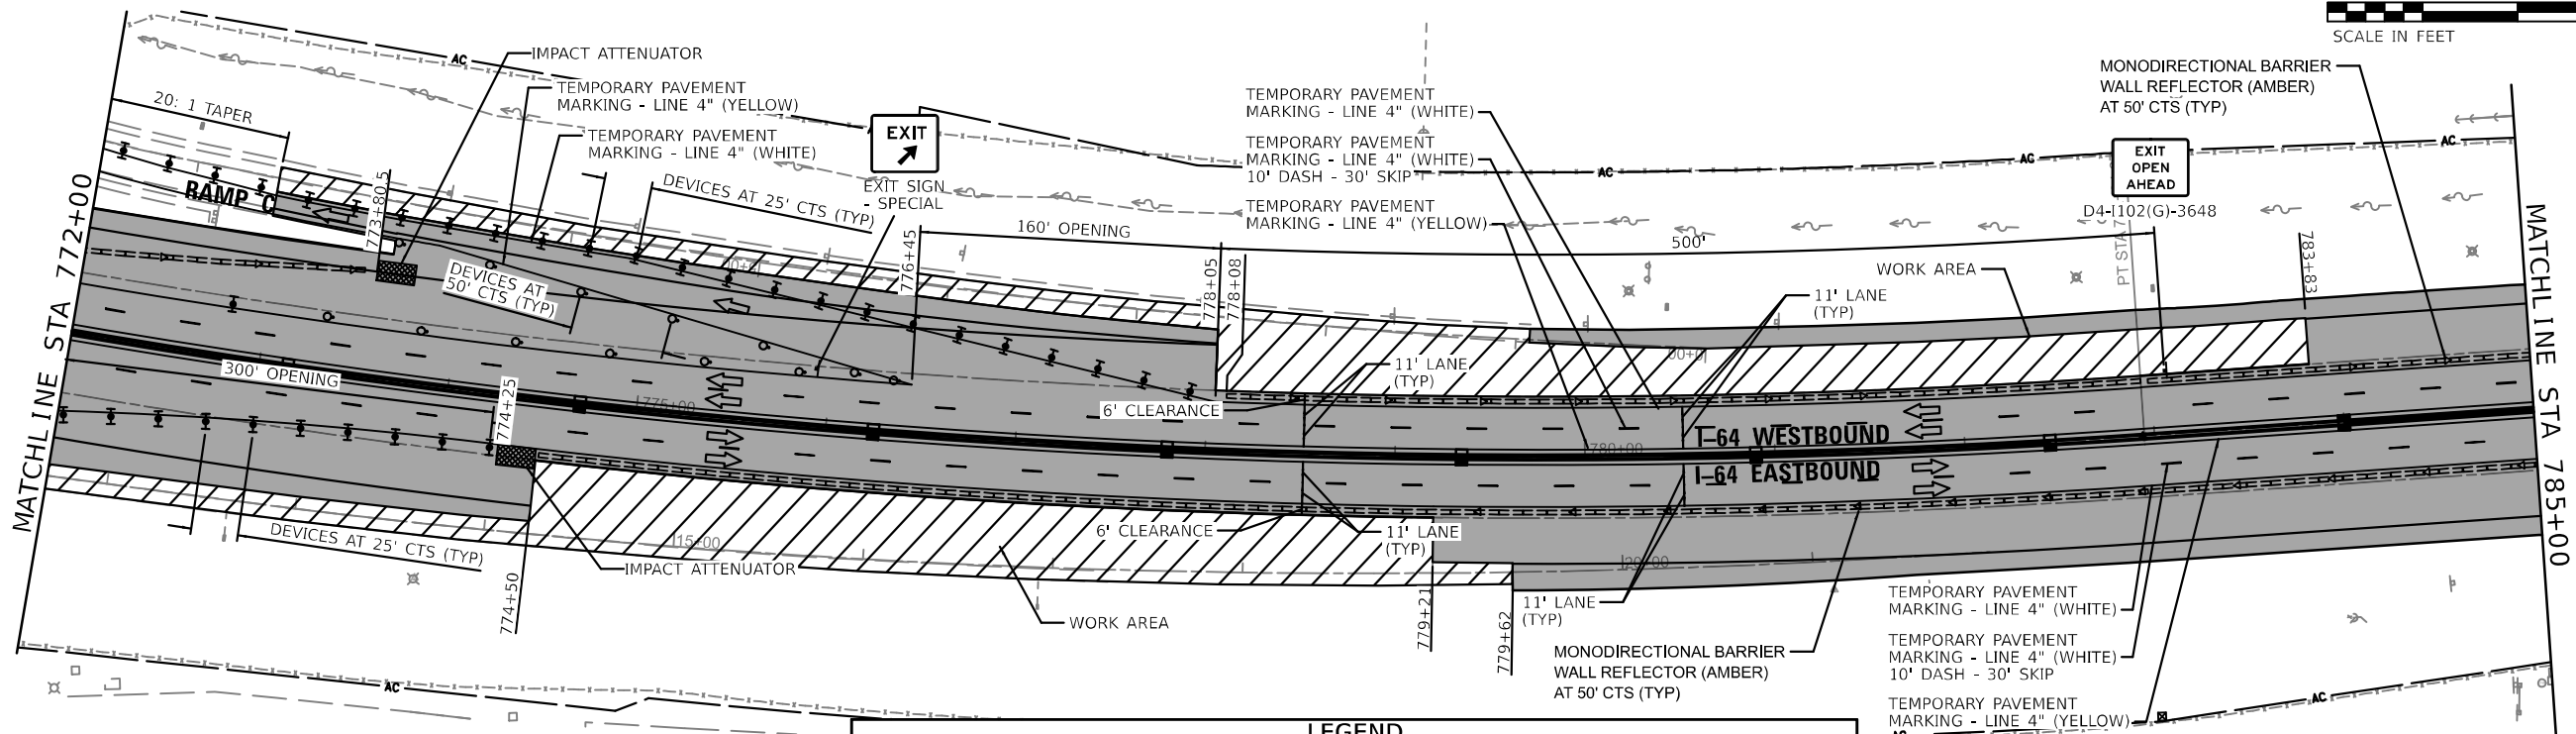

0 50 100 150
SCALE IN FEET

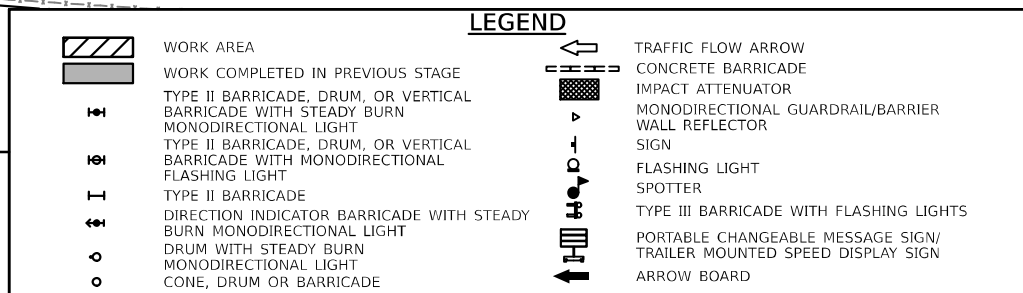

0 50 100 150
SCALE IN FEET

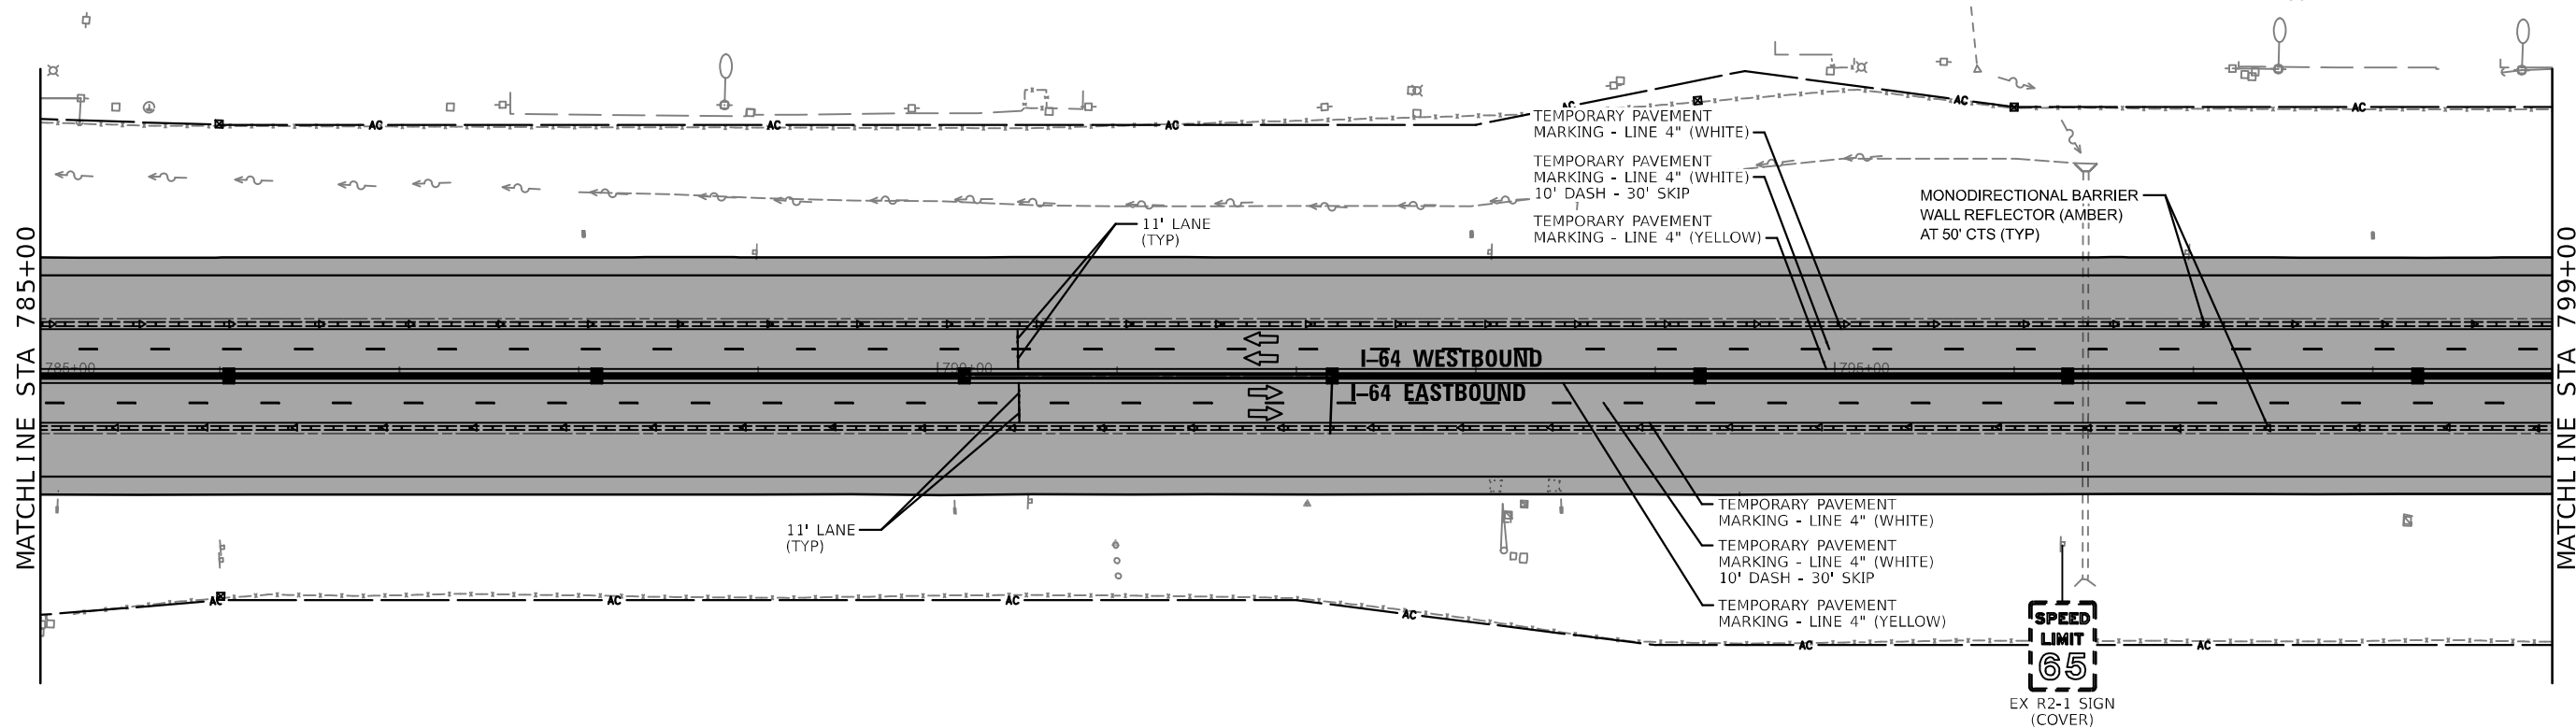

SPEED LIMIT
65
EX R2-1 SIGN (COVER)

MODEL: 41MODEL.NAMES
FILE NAME: 026244-Stage059.dgn



USER NAME =	DESIGNED - GDO	REVISED -
	DRAWN - GDO	REVISED -
PLOT SCALE = 1:100	CHECKED - JAH	REVISED -
PLOT DATE = 9/12/2024	DATE - 5/01/2024	REVISED -


STATE OF ILLINOIS
DEPARTMENT OF TRANSPORTATION

STAGES OF CONSTRUCTION AND TRAFFIC CONTROL
STAGE 2B

SCALE: 100,0000 ' / in. SHEET 19 OF 28 SHEETS STA. 772+00 TO STA. 799+00

F.A.I. RTE.	SECTION	COUNTY	TOTAL SHEETS	SHEET NO.
64	82-7WRS-2	ST. CLAIR	691	213
CONTRACT NO. 76K74				

ILLINOIS FED. AID PROJECT

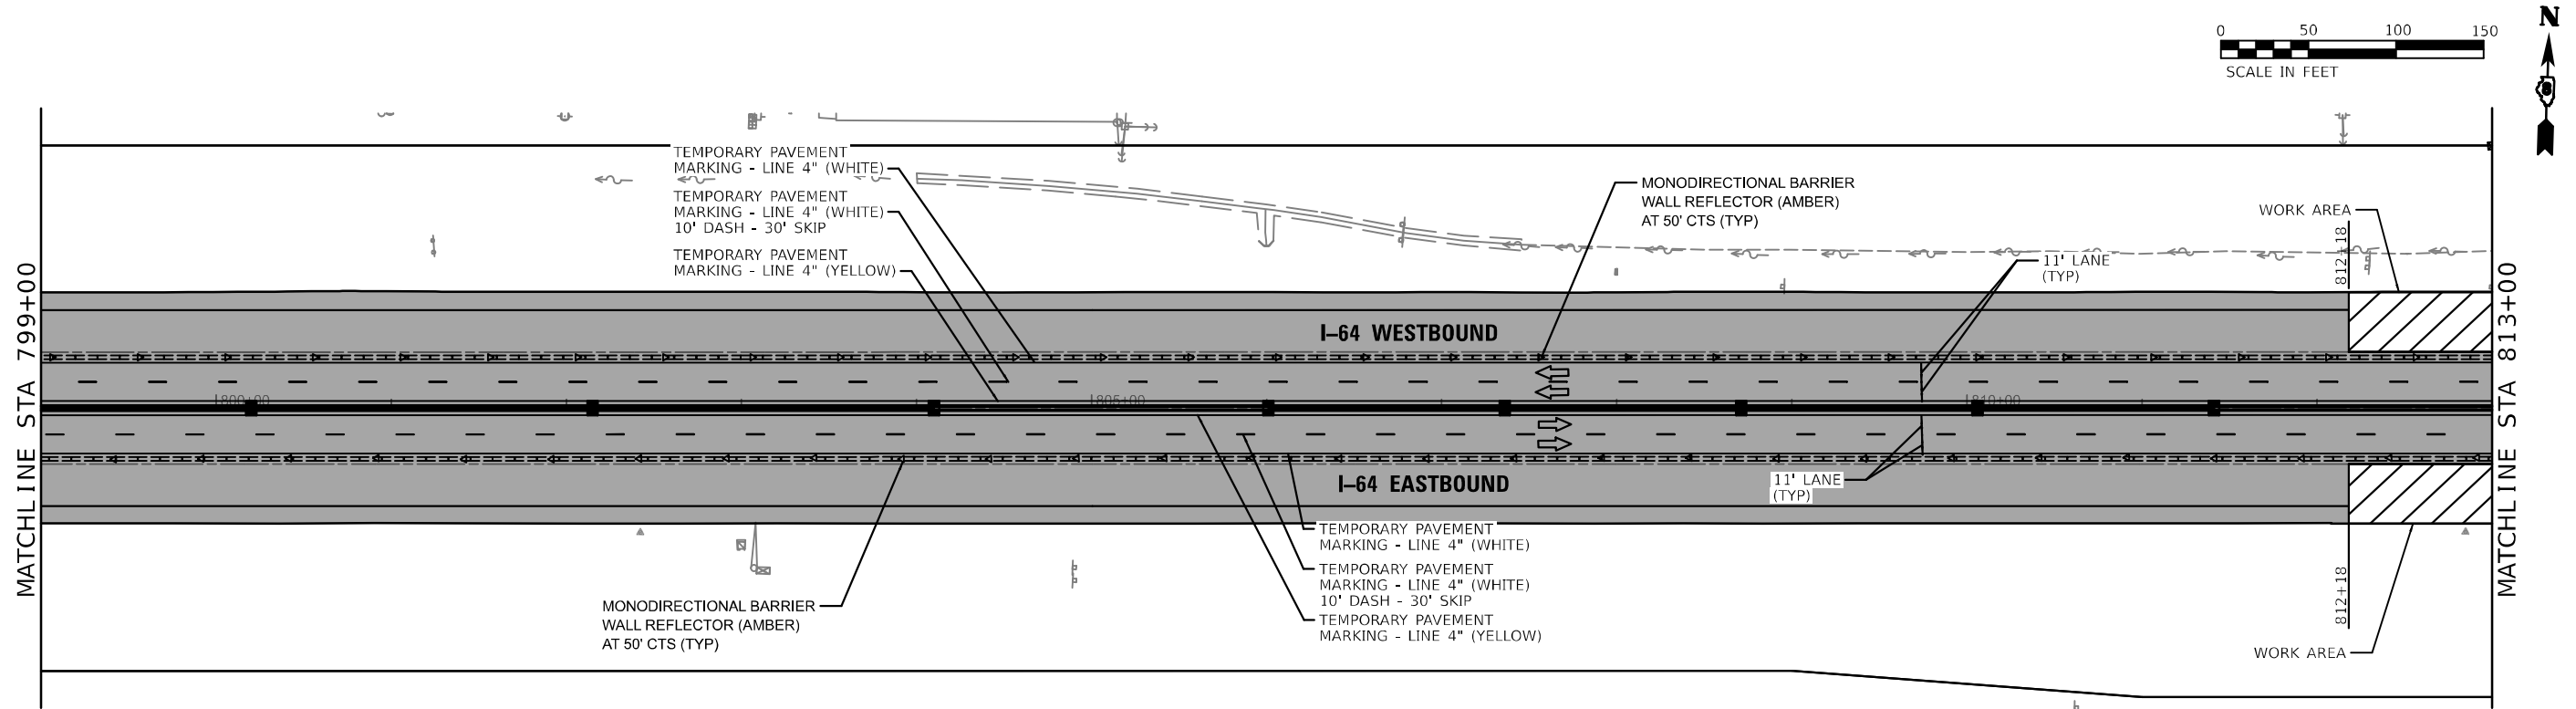

WORK AREA

WORK COMPLETED IN PREVIOUS STAGE

TYPE II BARRICADE, DRUM, OR VERTICAL BARRICADE WITH STEADY BURN MONODIRECTIONAL LIGHT

TYPE II BARRICADE, DRUM, OR VERTICAL BARRICADE WITH MONODIRECTIONAL FLASHING LIGHT

TYPE II BARRICADE

DIRECTION INDICATOR BARRICADE WITH STEADY BURN MONODIRECTIONAL LIGHT

DRUM WITH STEADY BURN MONODIRECTIONAL LIGHT

CONE, DRUM OR BARRICADE

LEGEND

TRAFFIC FLOW ARROW

CONCRETE BARRICADE

IMPACT ATTENUATOR

MONODIRECTIONAL GUARDRAIL/BARRIER

WALL REFLECTOR

SIGN


FLASHING LIGHT

SPOTTER

TYPE III BARRICADE WITH FLASHING LIGHTS

PORTABLE CHANGEABLE MESSAGE SIGN/ TRAILER MOUNTED SPEED DISPLAY SIGN

ARROW BOARD

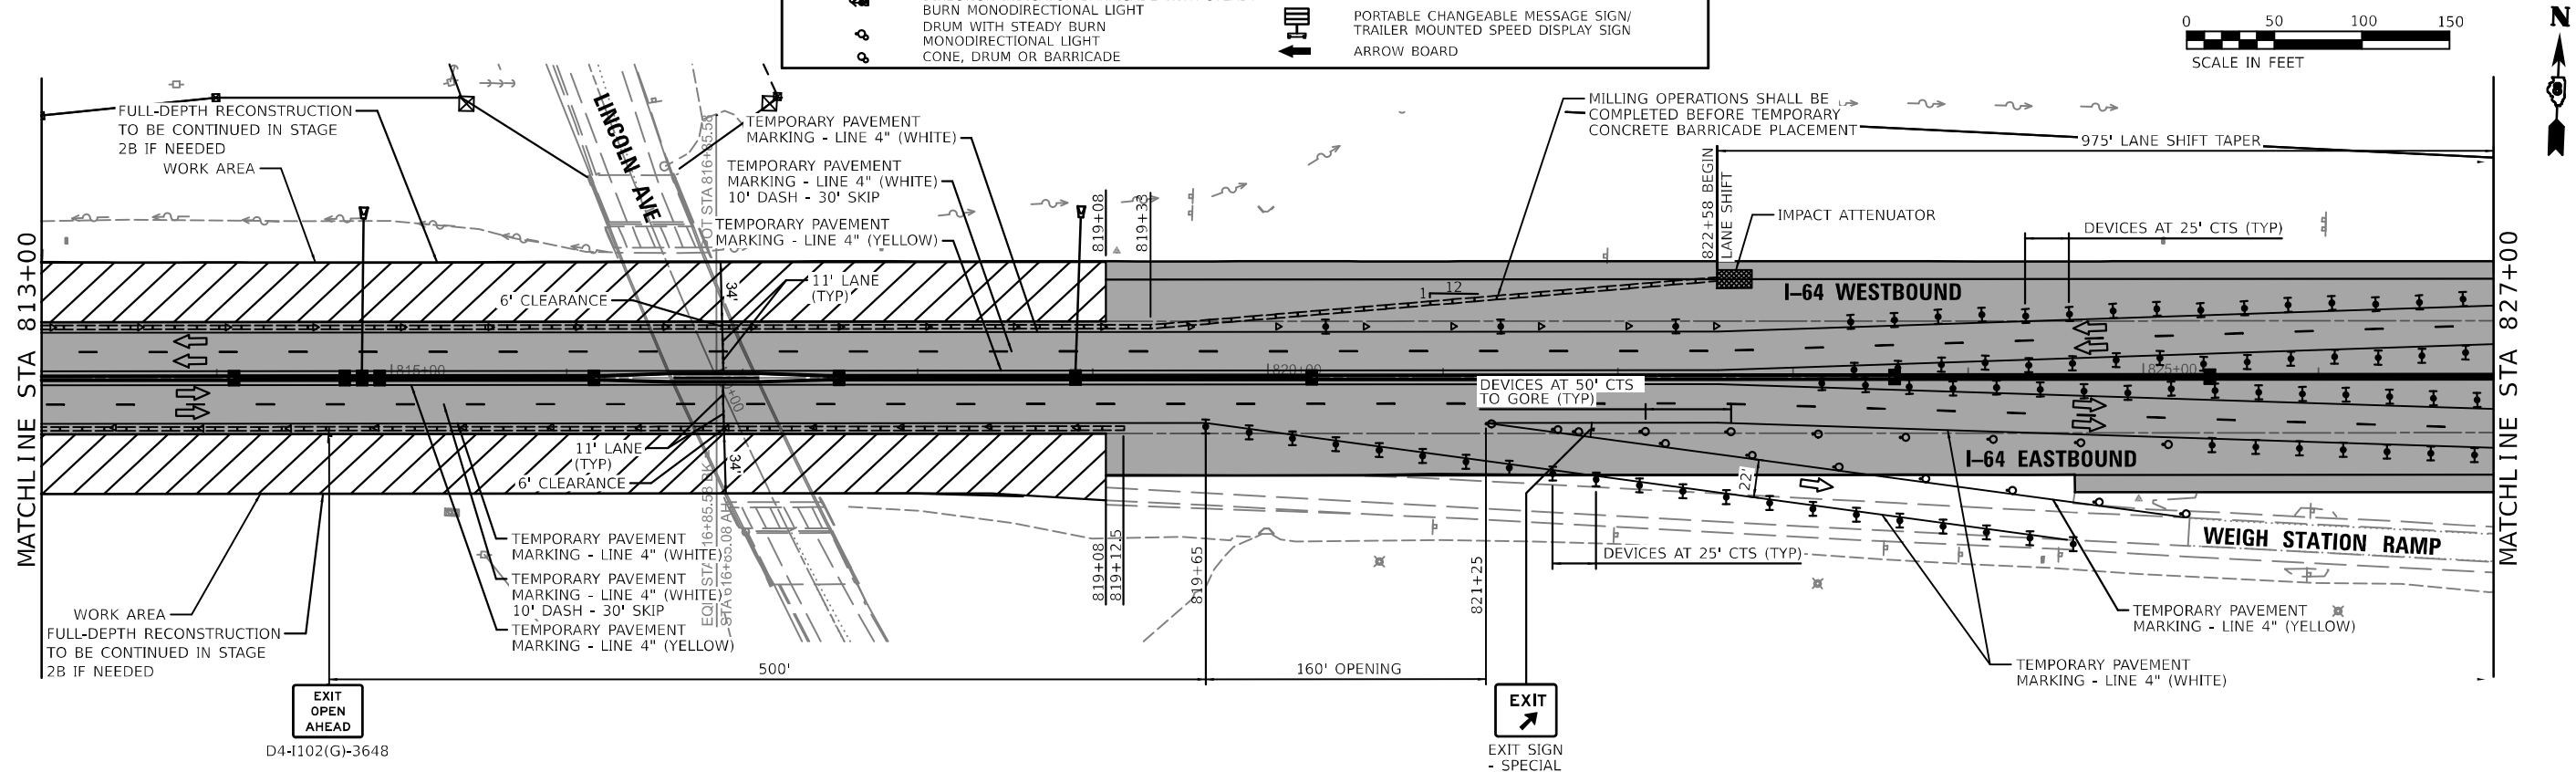

MODEL: 434061.DWG
FILE NAME: 032624-434061-Stage06.dwg





USER NAME	=	DESIGNED	- GDO	REVISED	-
		DRAWN	- GDO	REVISED	-
PLOT SCALE	= 1:100	CHECKED	- JAH	REVISED	-
PLOT DATE	= 9/12/2024	DATE	= 5/01/2024	REVISED	-

STATE OF ILLINOIS
DEPARTMENT OF TRANSPORTATION



STAGES OF CONSTRUCTION AND TRAFFIC CONTROL
STAGE 2B

SCALE: 100,000 ' / in. SHEET 20 OF 28 SHEETS STA. 799+00 TO STA. 827+00

F.A.J. RTE.	SECTION	COUNTY	TOTAL SHEETS	SHEET NO.
64	82-7WRS-2	ST. CLAIR	691	214
		CONTRACT NO. 76K74		
ILLINOIS		FED. AID PROJECT		

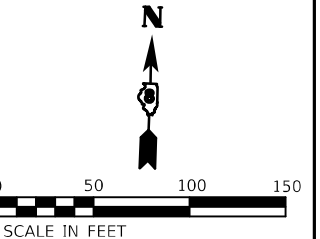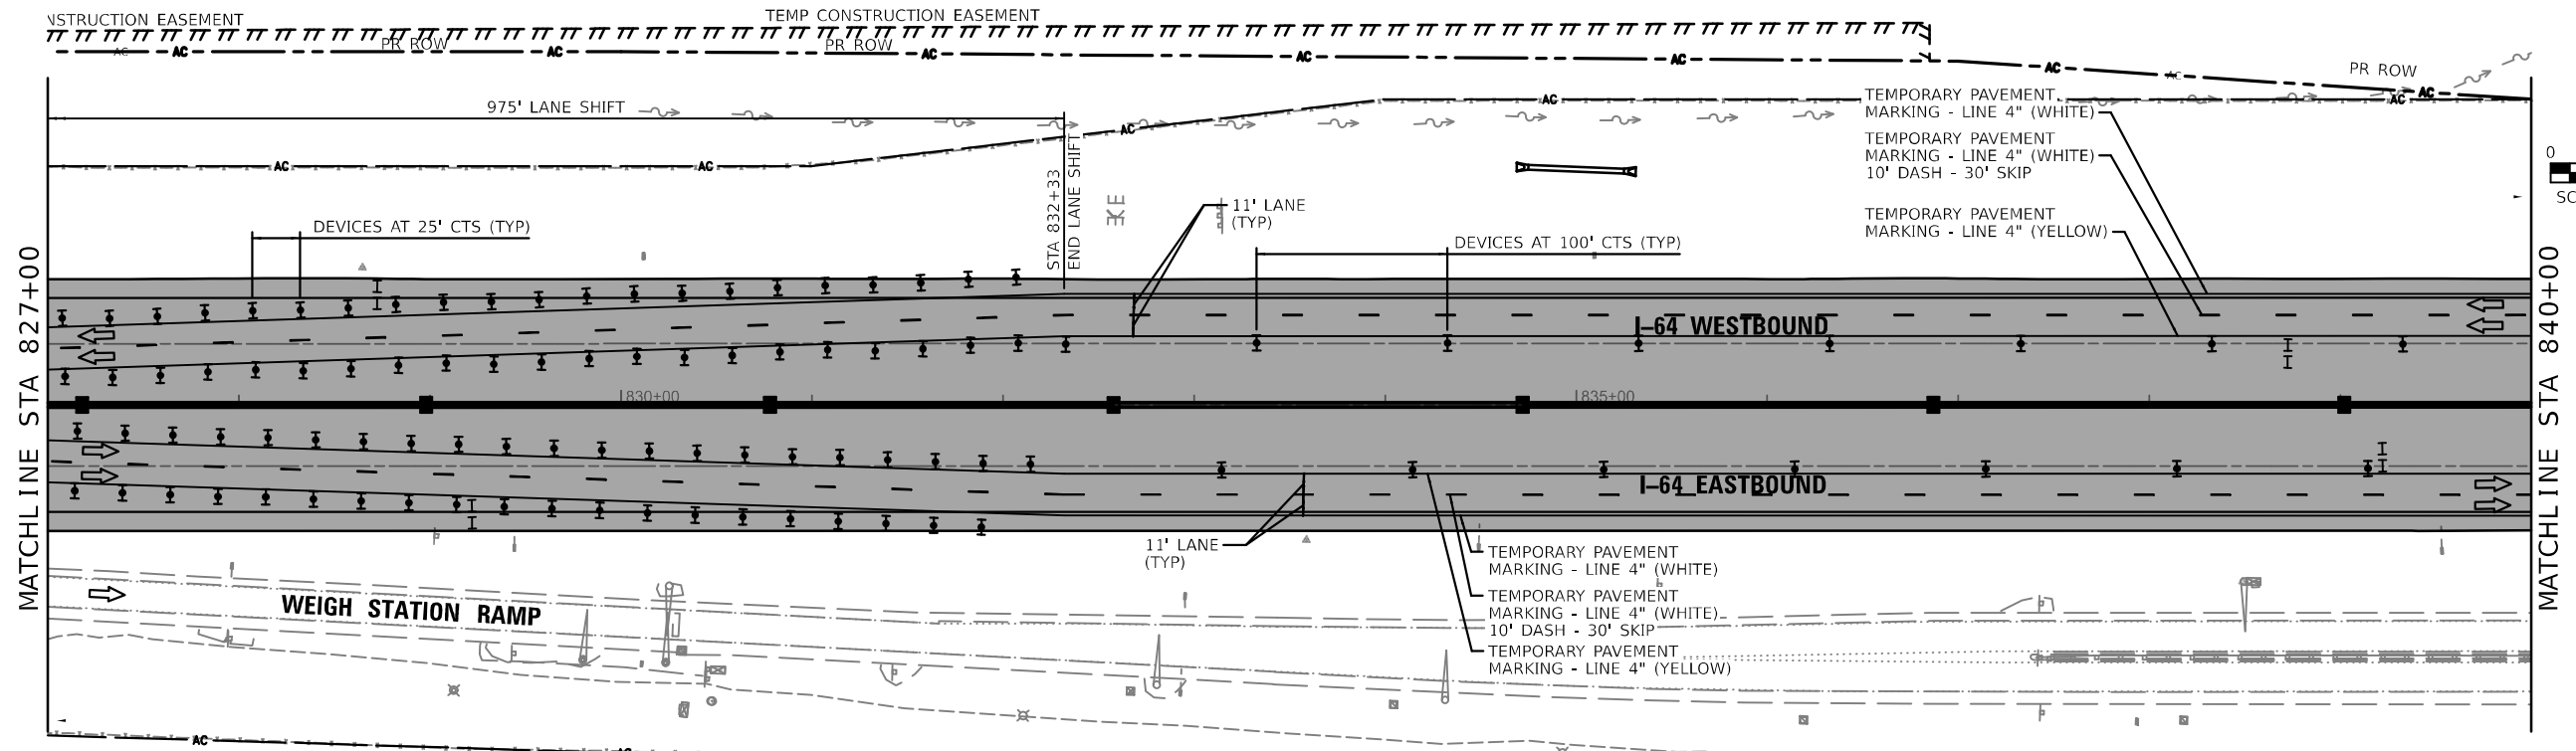

LEGEND	
	WORK AREA
	WORK COMPLETED IN PREVIOUS STAGE
	TYPE II BARRICADE, DRUM, OR VERTICAL BARRICADE WITH STEADY BURN MONODIRECTIONAL LIGHT
	TYPE II BARRICADE, DRUM, OR VERTICAL BARRICADE WITH MONODIRECTIONAL FLASHING LIGHT
	TYPE II BARRICADE
	DIRECTION INDICATOR BARRICADE WITH STEADY BURN MONODIRECTIONAL LIGHT
	DRUM WITH STEADY BURN MONODIRECTIONAL LIGHT
	CONE, DRUM OR BARRICADE
	TRAFFIC FLOW ARROW
	CONCRETE BARRICADE
	IMPACT ATTENUATOR
	MONODIRECTIONAL GUARDRAIL/BARRIER
	WALL REFLECTOR
	SIGN
	FLASHING LIGHT
	SPOTTER
	TYPE III BARRICADE WITH FLASHING LIGHTS
	PORTABLE CHANGEABLE MESSAGE SIGN/ TRAILER MOUNTED SPEED DISPLAY SIGN
	ARROW BOARD

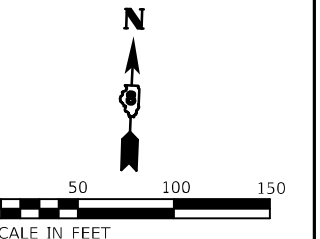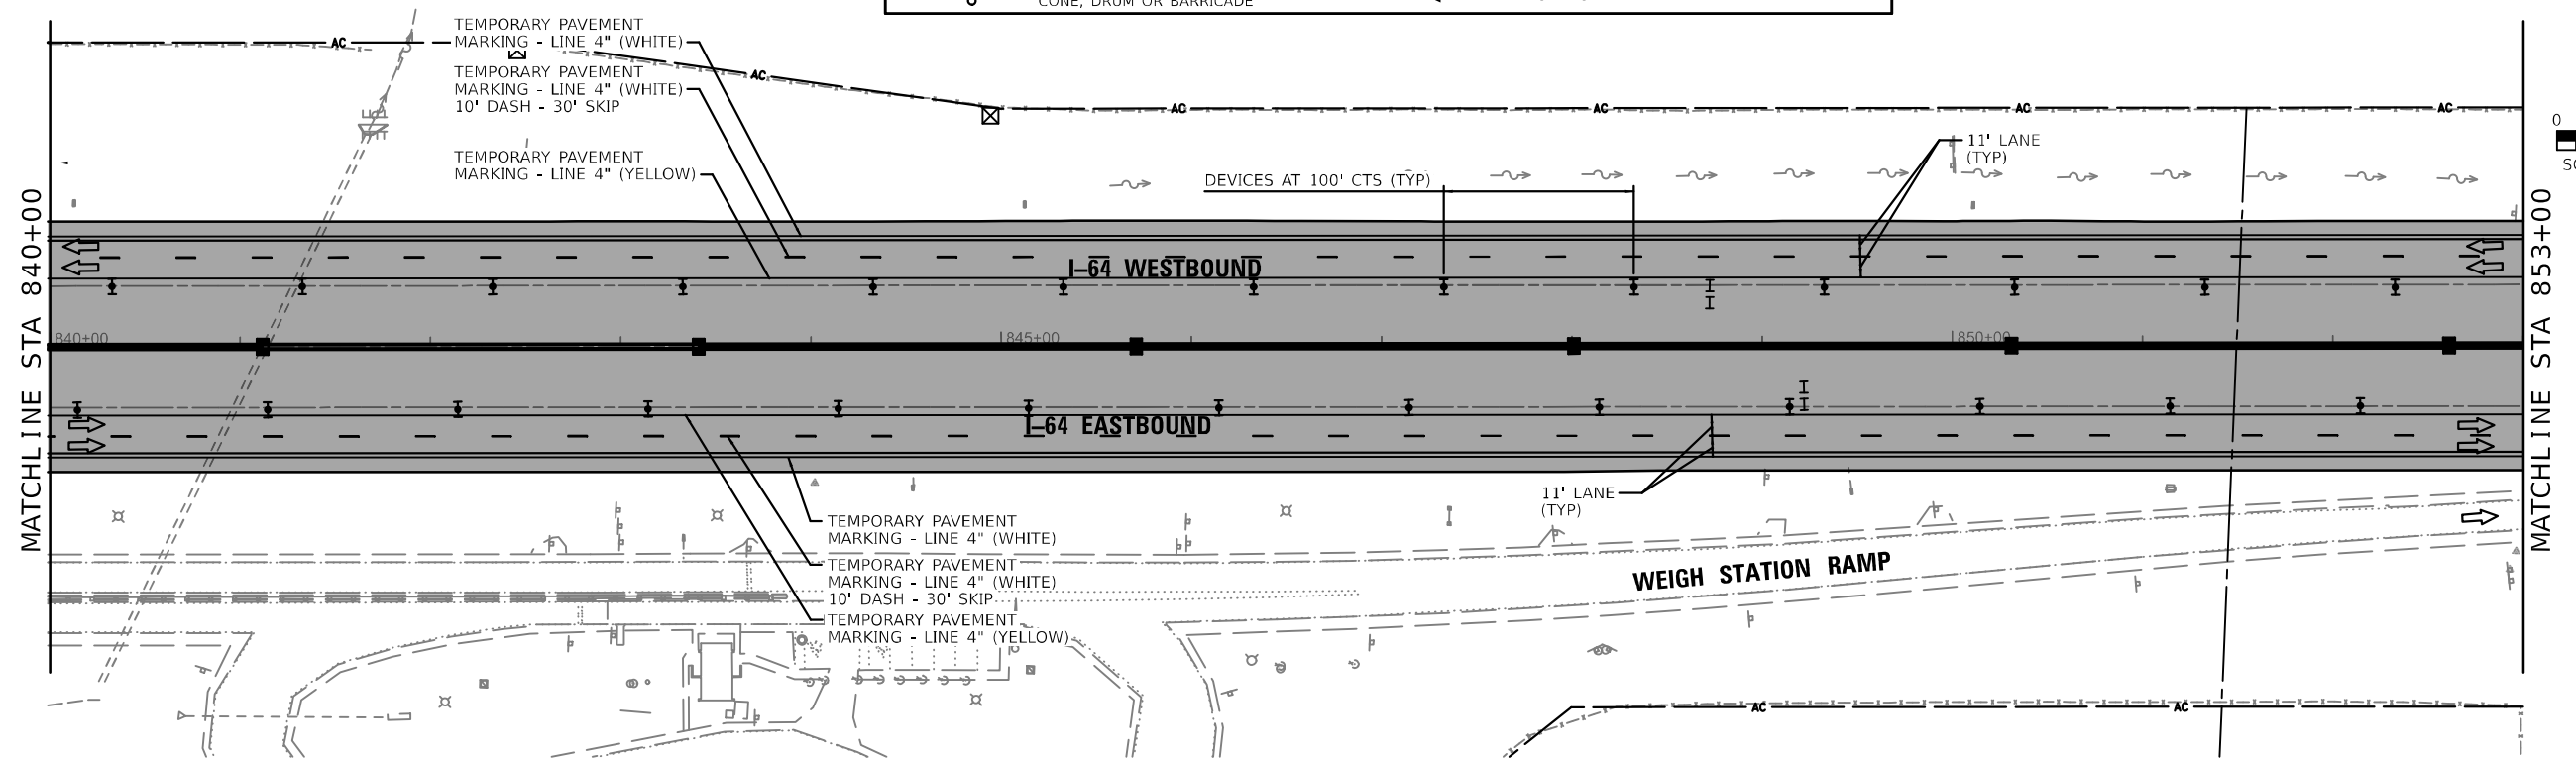

MODEL: 43MODEL.NAMES
FILE NAME: 022624-2-Stage061.dgn



USER NAME =	DESIGNED - GDO	REVISED -
	DRAWN - GDO	REVISED -
PLOT SCALE = 1:100	CHECKED - JAH	REVISED -
PLOT DATE = 9/12/2024	DATE - 5/01/2024	REVISED -

STATE OF ILLINOIS
DEPARTMENT OF TRANSPORTATION

STAGES OF CONSTRUCTION AND TRAFFIC CONTROL
STAGE 2B

SCALE: 100,0000 ' / in. SHEET 21 OF 28 SHEETS STA. 827+00 TO STA. 853+00

F.A.I. RTE.	SECTION	COUNTY	TOTAL SHEETS	SHEET NO.
64	82-7WRS-2	ST. CLAIR	691	215
				CONTRACT NO. 76K74
ILLINOIS FED. AID PROJECT				

MODEL: 43MODEL.NAMES
FILE NAME: 026242-Stage1662.dgn





USER NAME =	DESIGNED - GDO	REVISED -
	DRAWN - GDO	REVISED -
PLOT SCALE = 1:100	CHECKED - JAH	REVISED -
PLOT DATE = 9/12/2024	DATE - 5/01/2024	REVISED -

STATE OF ILLINOIS
DEPARTMENT OF TRANSPORTATION

STAGES OF CONSTRUCTION AND TRAFFIC CONTROL
STAGE 2B



SCALE: 100,0000' / in. SHEET 22 OF 28 SHEETS STA. 853+00 TO STA. 881+00

F.A.I. RTE.	SECTION	COUNTY	TOTAL SHEETS	SHEET NO.
64	82-7WRS-2	ST. CLAIR	691	216
		CONTRACT NO. 76K74		
ILLINOIS		FED. AID PROJECT		

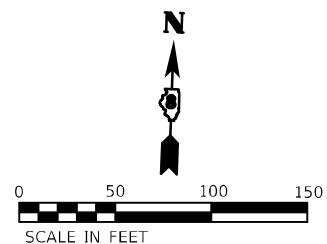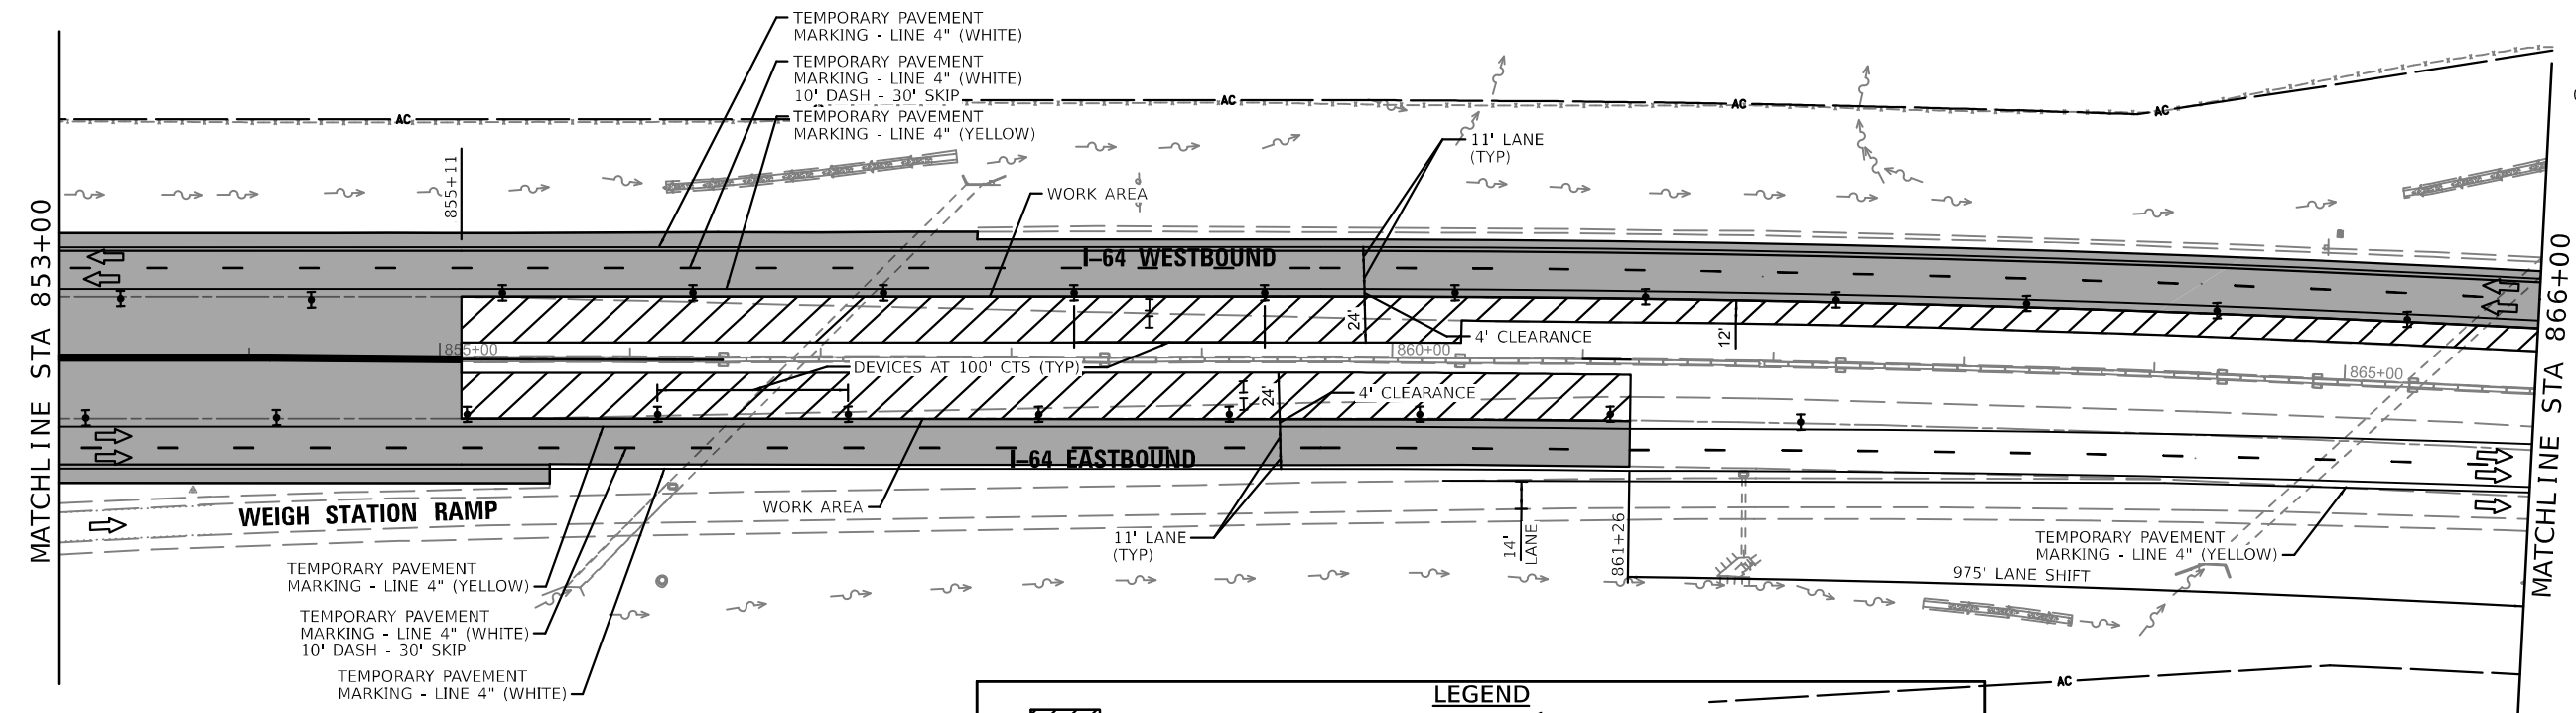

LEGEND

	WORK AREA		TRAFFIC FLOW ARROW
	WORK COMPLETED IN PREVIOUS STAGE		CONCRETE BARRICADE
	TYPE II BARRICADE, DRUM, OR VERTICAL BARRICADE WITH STEADY BURN MONODIRECTIONAL LIGHT		IMPACT ATTENUATOR
	TYPE II BARRICADE, DRUM, OR VERTICAL BARRICADE WITH MONODIRECTIONAL FLASHING LIGHT		MONODIRECTIONAL GUARDRAIL/BARRIER
	TYPE II BARRICADE		WALL REFLECTOR
	DIRECTION INDICATOR BARRICADE WITH STEADY BURN MONODIRECTIONAL LIGHT		SPOTTER
	DRUM WITH STEADY BURN MONODIRECTIONAL LIGHT		TYPE III BARRICADE WITH FLASHING LIGHTS
	CONE, DRUM OR BARRICADE		PORTABLE CHANGEABLE MESSAGE SIGN/ TRAILER MOUNTED SPEED DISPLAY SIGN
			ARROW BOARD

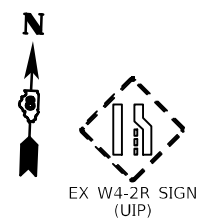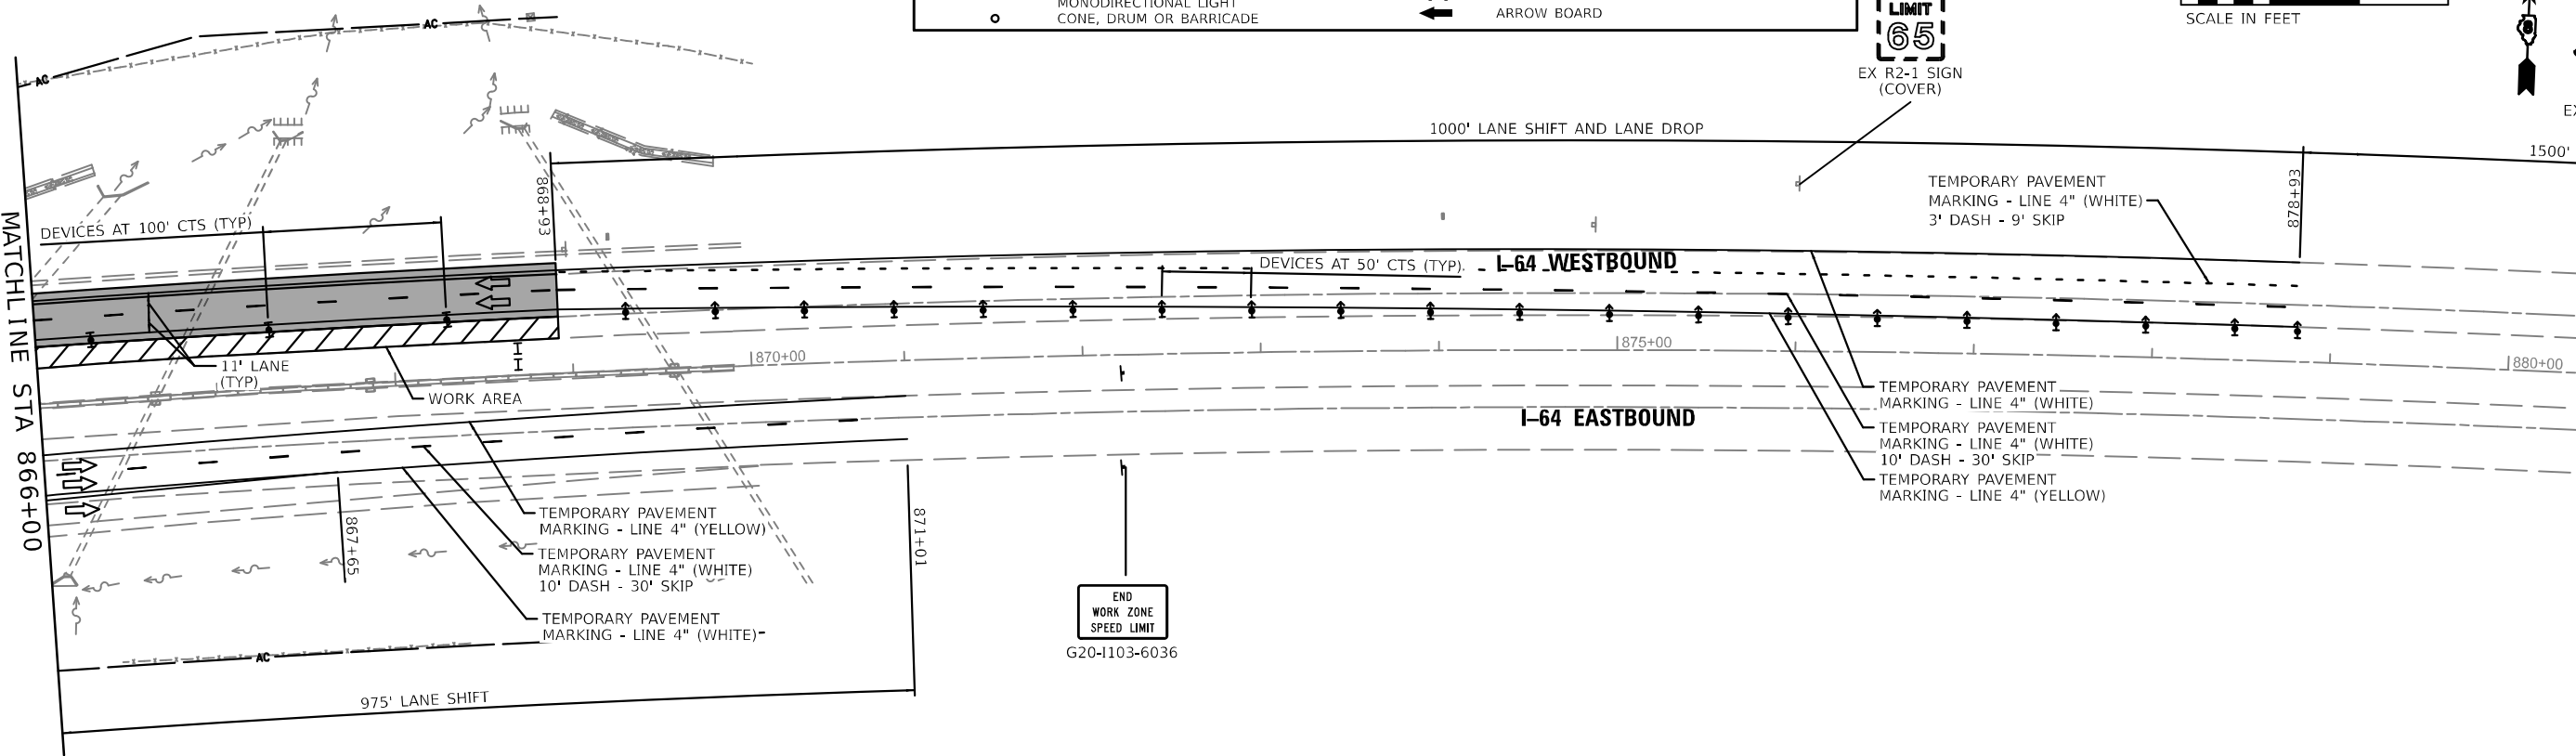

SEE SHEET 13 OF 28 FOR CONTINUATION
OF STAGE 2B TRAFFIC CONTROL

MODEL: 43MODEL.NAMES
FILE NAME: 03-2024-2-23-Stage1063.dgn




USER NAME	=	DESIGNED	- GDO	REVISED	-
		DRAWN	- GDO	REVISED	-
PLOT SCALE	= 1:100	CHECKED	- JAH	REVISED	-
PLOT DATE	= 9/12/2024	DATE	- 5/01/2024	REVISED	-

STATE OF ILLINOIS
DEPARTMENT OF TRANSPORTATION

STAGES OF CONSTRUCTION AND TRAFFIC CONTROL
STAGE 2C

SCALE: 100,0000 ' / in. SHEET 23 OF 28 SHEETS STA. - TO STA. -

F.A.I. RTE.	SECTION	COUNTY	TOTAL SHEETS	SHEET NO.
64	82-7WRS-2	ST. CLAIR	691	217
		CONTRACT NO. 76K74		
ILLINOIS		FED. AID PROJECT		

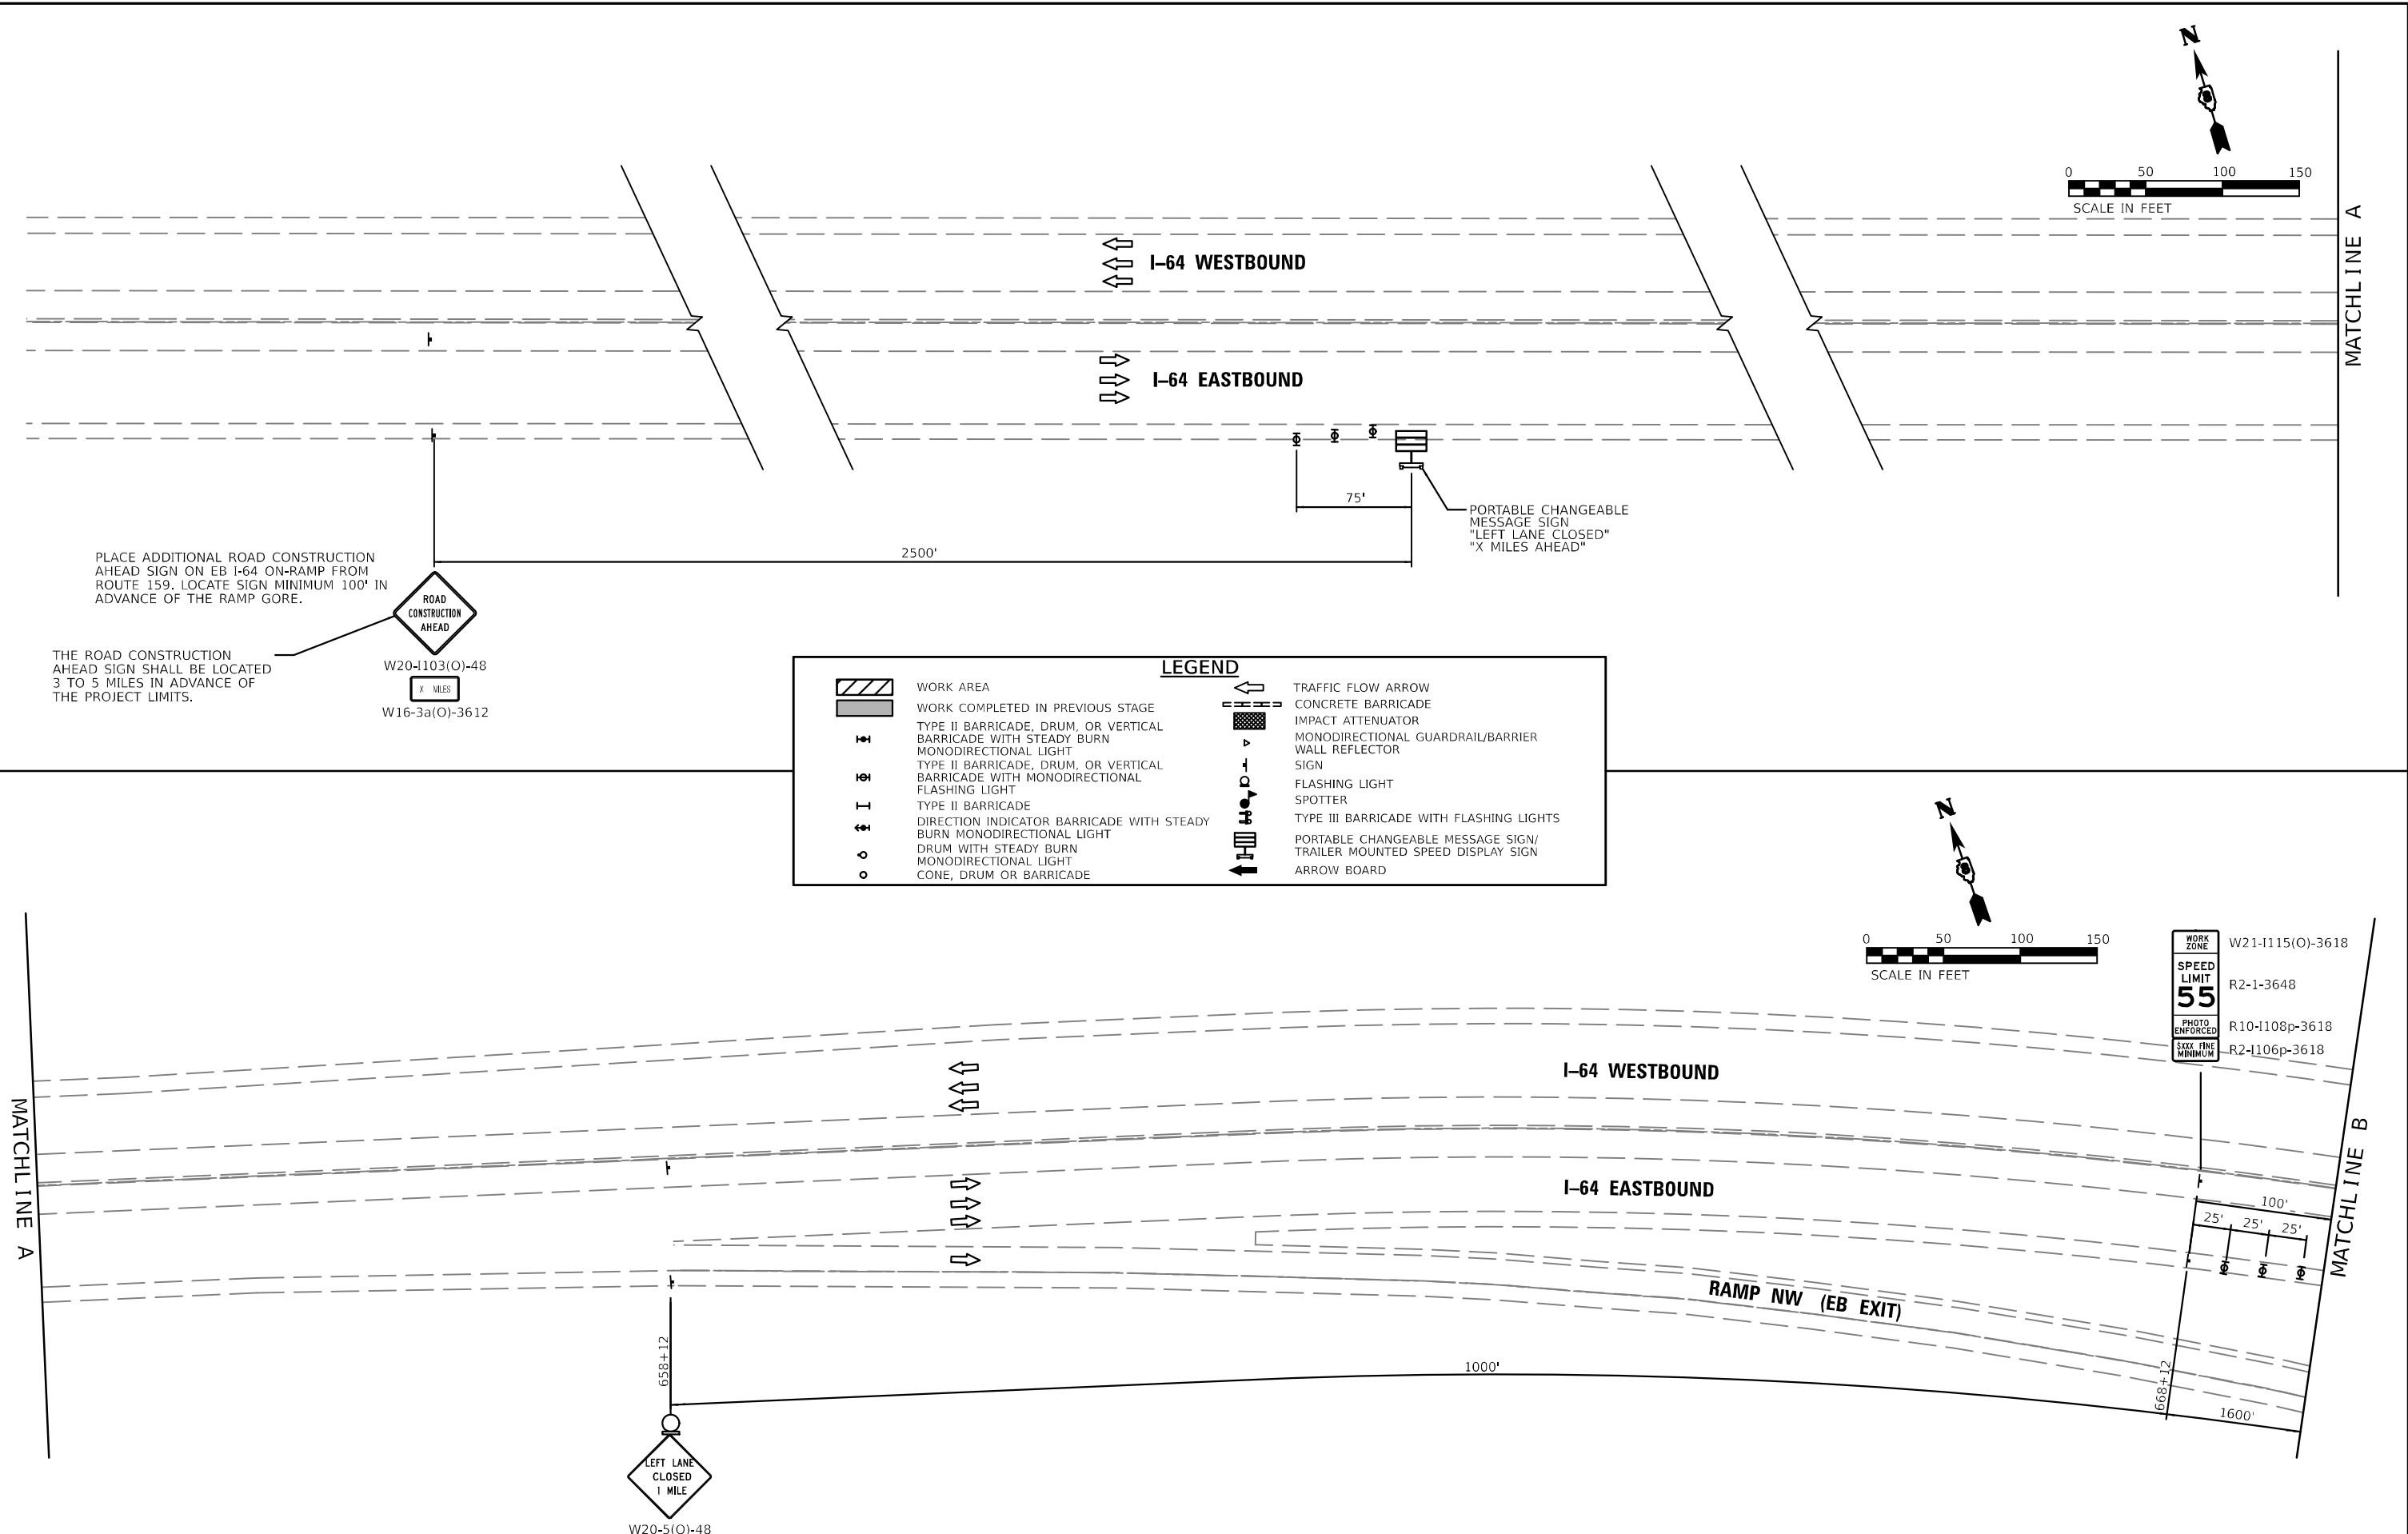

THIS SHEET INTENTIONALLY LEFT BLANK

MODEL 43 MODEL NAMES
FILE NAME: D:\2024\43\43-Stage1\43.dgn



WORK AREA
WORK COMPLETED IN PREVIOUS STAGE
TYPE II BARRICADE, DRUM, OR VERTICAL BARRICADE WITH STEADY BURN MONODIRECTIONAL LIGHT
TYPE II BARRICADE, DRUM, OR VERTICAL BARRICADE WITH MONODIRECTIONAL FLASHING LIGHT
TYPE II BARRICADE
DIRECTION INDICATOR BARRICADE WITH STEADY BURN MONODIRECTIONAL LIGHT
DRUM WITH STEADY BURN MONODIRECTIONAL LIGHT
CONE, DRUM OR BARRICADE

LEGEND



TRAFFIC FLOW ARROW
CONCRETE BARRICADE
IMPACT ATTENUATOR
MONODIRECTIONAL GUARDRAIL/BARRIER
WALL REFLECTOR
SIGN
FLASHING LIGHT
SPOTTER
TYPE III BARRICADE WITH FLASHING LIGHTS
PORTABLE CHANGEABLE MESSAGE SIGN/ TRAILER MOUNTED SPEED DISPLAY SIGN
ARROW BOARD



USER NAME =	DESIGNED - GDO	REVISED -
	DRAWN - GDO	REVISED -
PLOT SCALE = 1:100	CHECKED - JAH	REVISED -
PLOT DATE = 9/12/2024	DATE - 5/01/2024	REVISED -

STATE OF ILLINOIS
DEPARTMENT OF TRANSPORTATION

STAGES OF CONSTRUCTION AND TRAFFIC CONTROL

SCALE: 100,0000 ' / in. SHEET 28 OF 28 SHEETS STA. TO STA.

F.A.I. RTE.	SECTION	COUNTY	TOTAL SHEETS	SHEET NO.
64	82-7WRS-2	ST. CLAIR	691	222
			CONTRACT NO.	76K74
		ILLINOIS	FED. AID PROJECT	

STAGE CONSTRUCTION SEQUENCE


RAMPS STAGE 3A

- A. RAMP A - SHIFT TRAFFIC ONTO INSIDE EDGE OF RAMP AND CONSTRUCT NEW PAVEMENT.
B. RAMP B - SHIFT TRAFFIC ONTO OUTSIDE EDGE OF RAMP AND PERFORM MILL AND OVERLAY OPERATIONS.
C. RAMP C - SHIFT TRAFFIC ONTO OUTSIDE EDGE OF RAMP AND CONSTRUCT NEW PAVEMENT AND MILL AND OVERLAY OPERATIONS.
D. RAMP D - SHIFT TRAFFIC ONTO INSIDE EDGE OF RAMP AND CONSTRUCT NEW PAVEMENT AND PERFORM MILL AND OVERLAY OPERATIONS.

RAMPS STAGE 3B

- A. RAMP A - SHIFT TRAFFIC ONTO THE OUTSIDE EDGE OF RAMP AND CONSTRUCT NEW PAVEMENT.
B. RAMP B - SHIFT TRAFFIC ONTO INSIDE EDGE OF RAMP AND CONSTRUCT NEW PAVEMENT AND MILL AND OVERLAY OPERATIONS.
C. RAMP C - SHIFT TRAFFIC ONTO INSIDE EDGE OF RAMP AND CONSTRUCT NEW PAVEMENT AND MILL AND OVERLAY OPERATIONS.


RAMP C

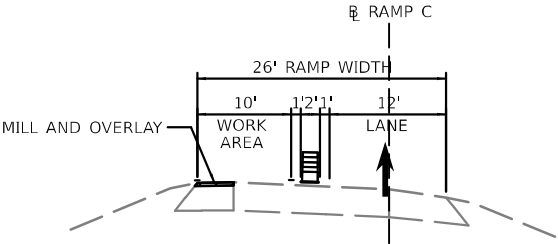

TYPICAL SECTION
RAMP C - STAGE 3A

STA. 7+56.56 TO STA 13+39.86


RAMP D

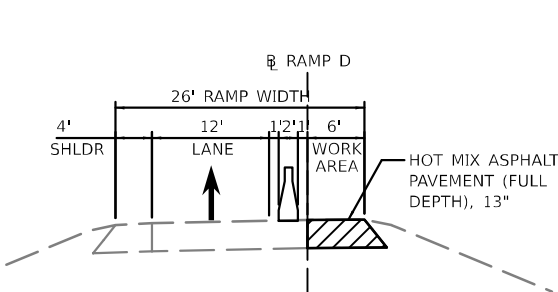

TYPICAL SECTION
RAMP D - STAGE 3A

STA. 0+00.00 TO STA. 2+89.02


RAMP A

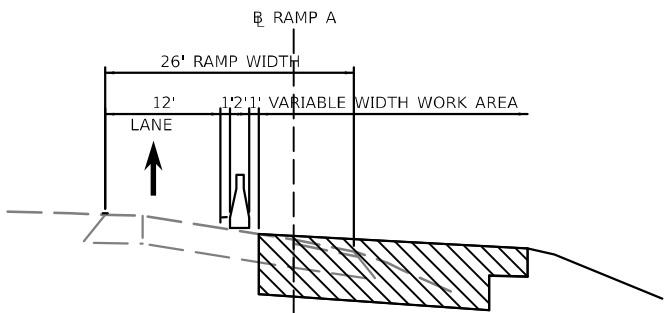

TYPICAL SECTION
RAMP A - STAGE 3A

STA 10+82.21 TO STA 22+74.94


RAMP B

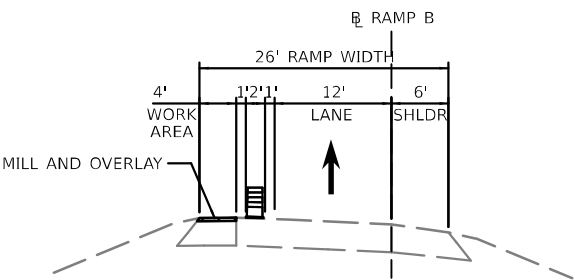

TYPICAL SECTION
RAMP B - STAGE 3A

STA. 1+78.77 TO STA. 8+71.47


RAMP C

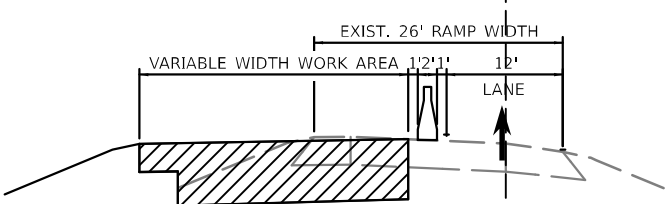

TYPICAL SECTION
RAMP C - STAGE 3A

STA. 13+39.86 TO STA. 23+55.85


RAMP D

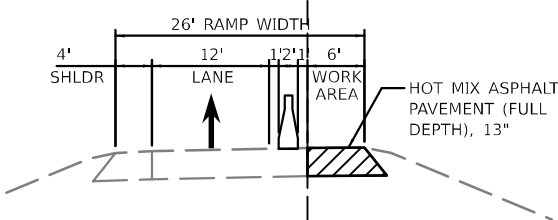

TYPICAL SECTION
RAMP D - STAGE 3A

STA. 0+00.00 TO STA. 2+89.02


RAMP A

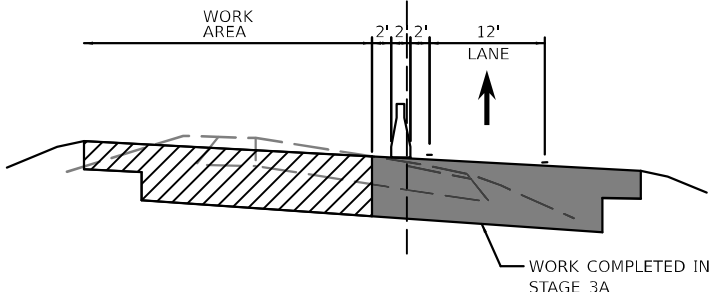

TYPICAL SECTION
RAMP A - STAGE 3B

STA 10+82.21 TO STA 22+74.94


RAMP B

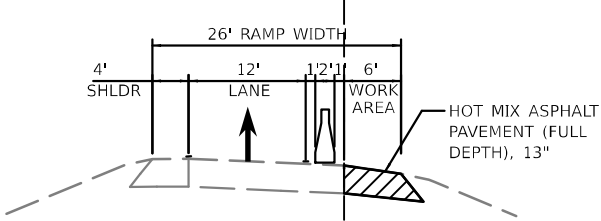

TYPICAL SECTION
RAMP B - STAGE 3B

STA 0+00.00 TO STA. 1+88.77


RAMP C

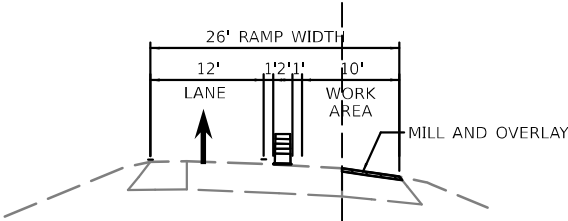

TYPICAL SECTION
RAMP C - STAGE 3B

STA. 7+56.56 TO STA 13+39.86


RAMP D

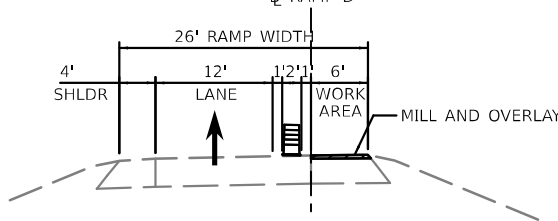

TYPICAL SECTION
RAMP D - STAGE 3A

STA. 2+89.02 TO STA. 8+60.86


RAMP B

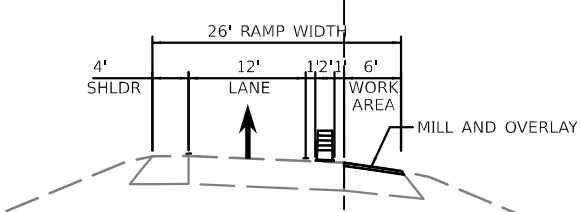

TYPICAL SECTION
RAMP B - STAGE 3B

STA. 1+88.77 TO STA. 8+71.47


RAMP C

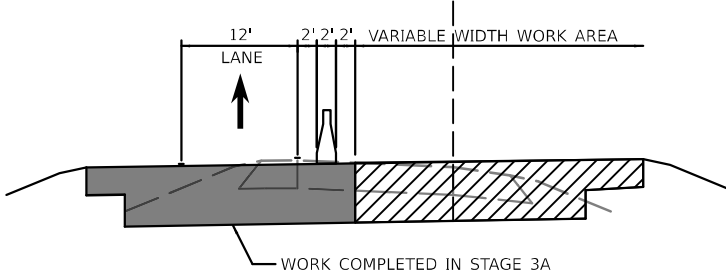

TYPICAL SECTION
RAMP C - STAGE 3B

STA. 13+39.86 TO STA. 23+55.85

RAMP D

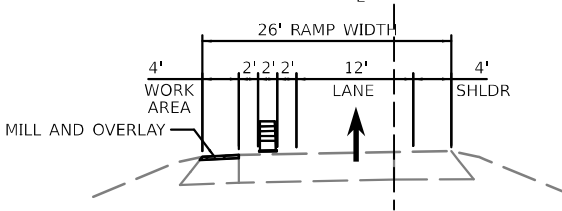

TYPICAL SECTION
RAMP D - STAGE 3B

STA. 1+44.41 TO STA. 8+60.86

MODEL: 43MODEL.NAMES
FILE NAME: D:\2024\43-Stage3B.dgn






USER NAME =	DESIGNED - GDO	REVISED -
	DRAWN - GDO	REVISED -
PLOT SCALE = 1:20	CHECKED - JAH	REVISED -
PLOT DATE = 9/12/2024	DATE - 5/01/2024	REVISED -



STATE OF ILLINOIS
DEPARTMENT OF TRANSPORTATION

STAGES OF CONSTRUCTION AND TRAFFIC CONTROL
STAGE 3

SCALE: 20.0000' / in. SHEET 1 OF 9 SHEETS STA. - TO STA. -

F.A.J. RTE.	SECTION	COUNTY	TOTAL SHEETS	SHEET NO.
64	82-7WRS-2	ST. CLAIR	691	223
			CONTRACT NO.	76K74
ILLINOIS FED. AID PROJECT				

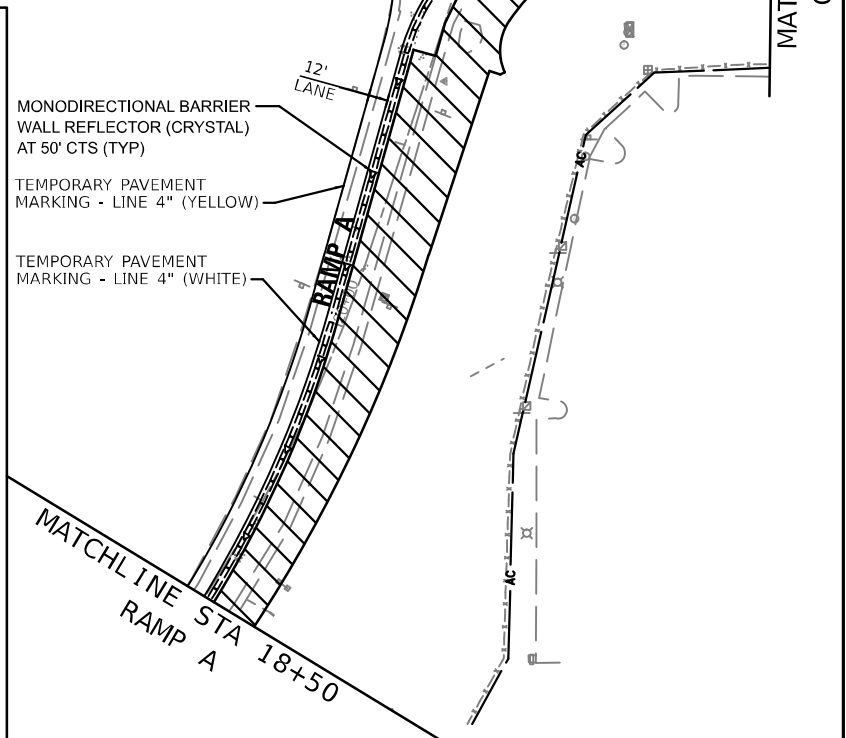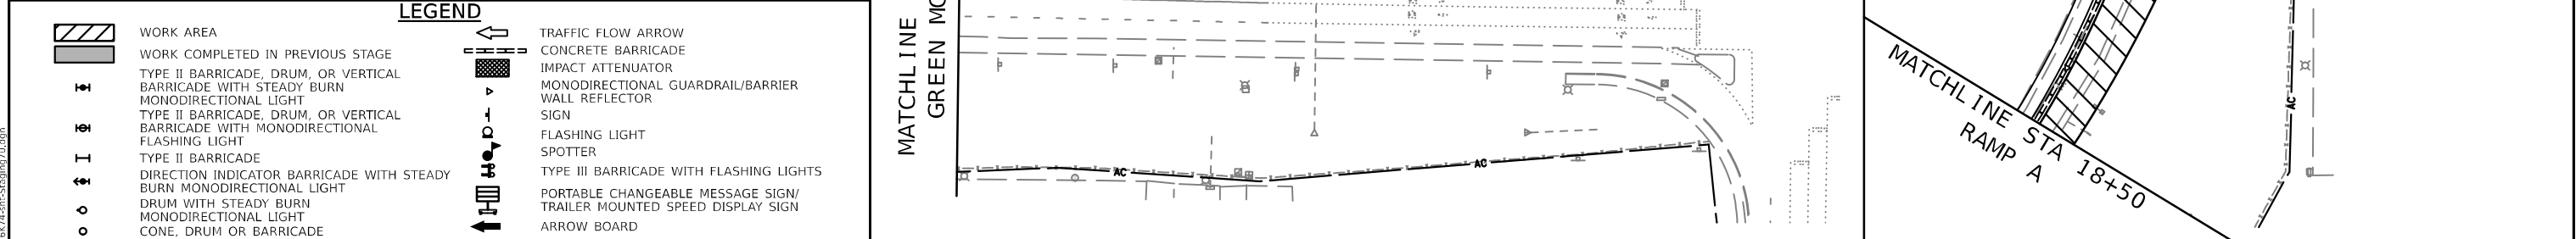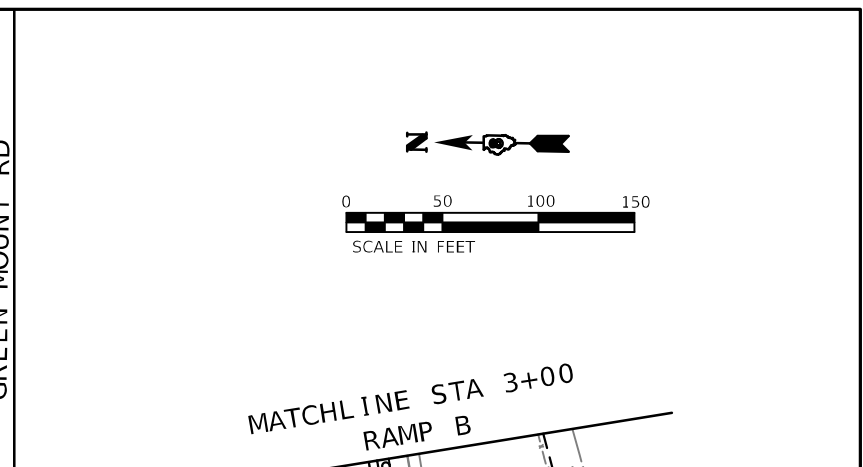

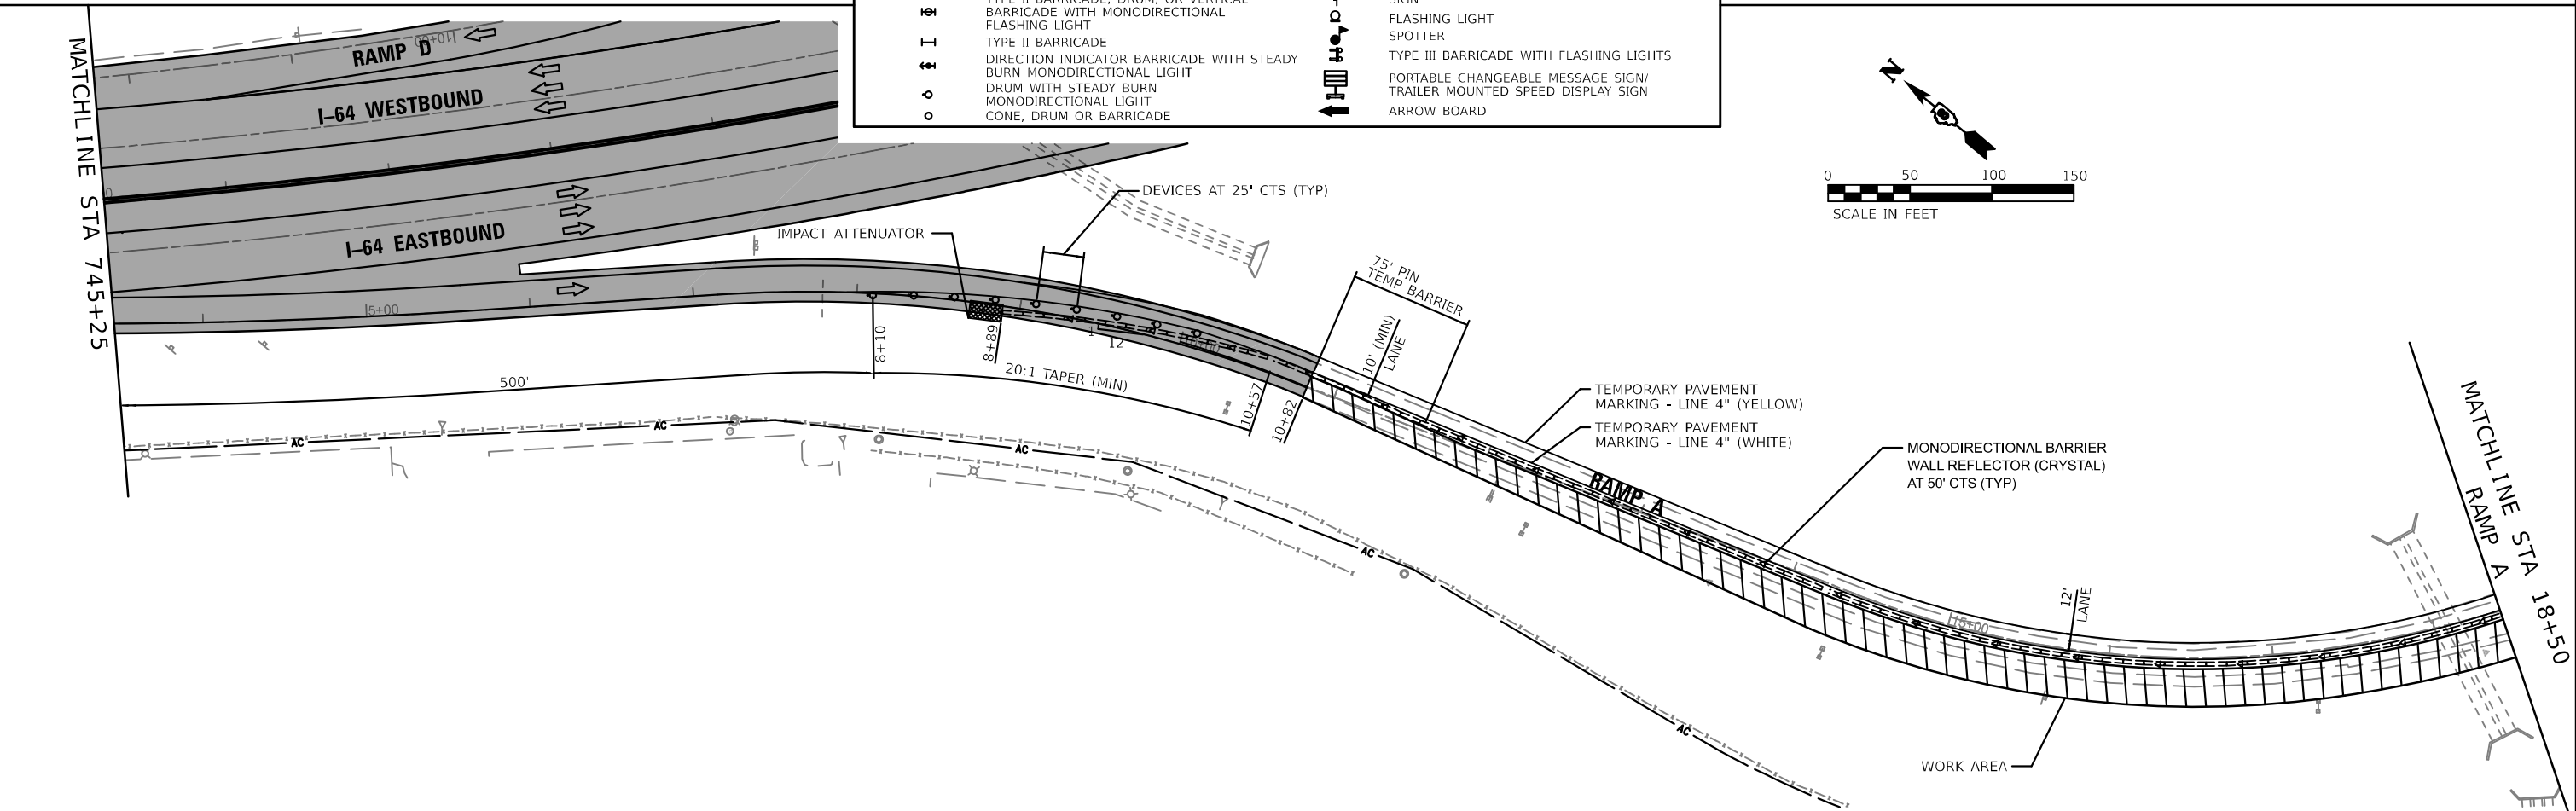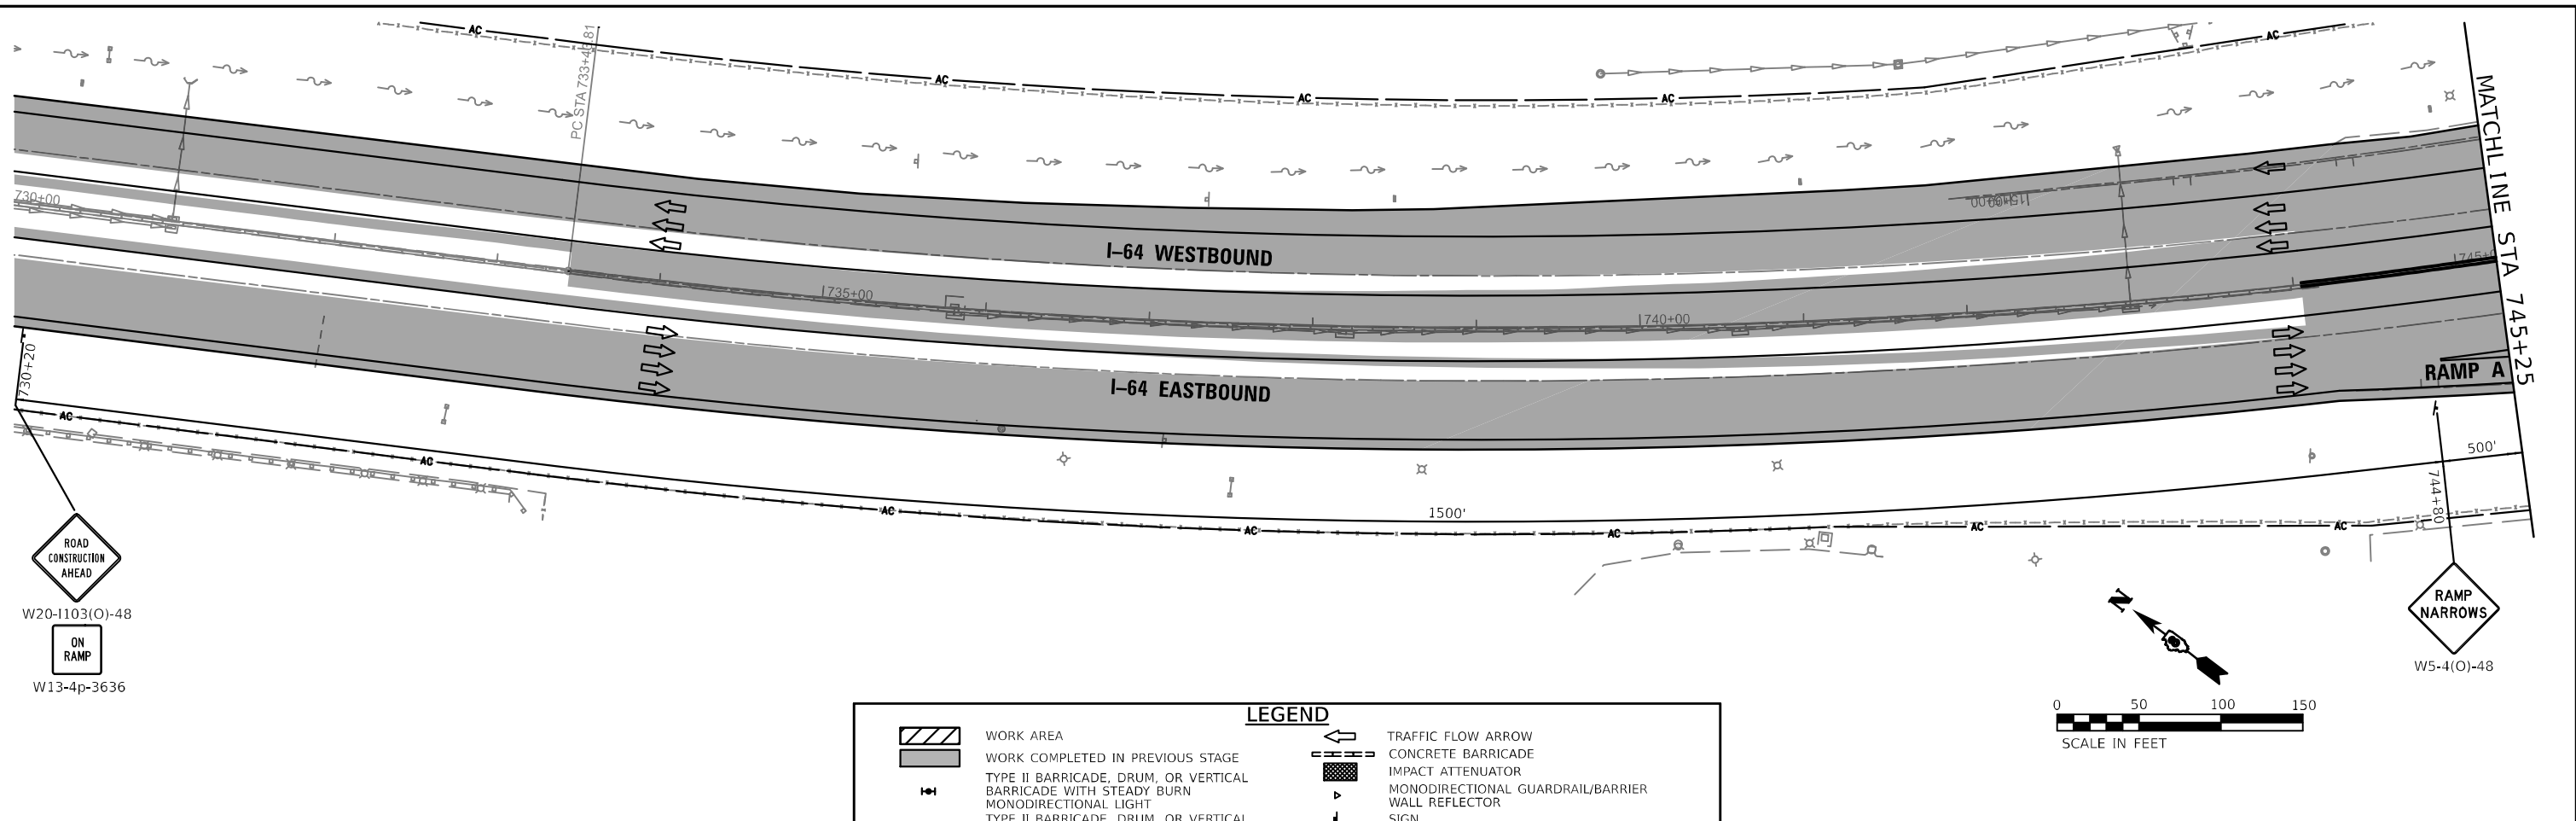

LEGEND

	WORK AREA		TRAFFIC FLOW ARROW
	WORK COMPLETED IN PREVIOUS STAGE		CONCRETE BARRICADE
	TYPE II BARRICADE, DRUM, OR VERTICAL BARRICADE WITH STEADY BURN MONODIRECTIONAL LIGHT		IMPACT ATTENUATOR
	TYPE II BARRICADE, DRUM, OR VERTICAL BARRICADE WITH MONODIRECTIONAL FLASHING LIGHT		MONODIRECTIONAL GUARDRAIL/BARRIER
	TYPE II BARRICADE		WALL REFLECTOR
	DIRECTION INDICATOR BARRICADE WITH STEADY BURN MONODIRECTIONAL LIGHT		SIGN
	DRUM WITH STEADY BURN MONODIRECTIONAL LIGHT		FLASHING LIGHT
	CONE, DRUM OR BARRICADE		SPOTTER
			TYPE III BARRICADE WITH FLASHING LIGHTS
			PORTABLE CHANGEABLE MESSAGE SIGN/ TRAILER MOUNTED SPEED DISPLAY SIGN
			ARROW BOARD

EDSI
ENGINEERING DESIGN SOURCE, INC.
1803 Howard Parkway
Suite 200
Chicago, IL 60614
Phone: 773.444.1156
Fax: 773.444.1157
Email: info@edsinc.com
Website: www.edsinc.com


USER NAME =	DESIGNED - GDO	REVISED -
	DRAWN - GDO	REVISED -
PLOT SCALE = 1:100	CHECKED - JAH	REVISED -
PLOT DATE = 9/12/2024	DATE - 5/01/2024	REVISED -

**STATE OF ILLINOIS
DEPARTMENT OF TRANSPORTATION**

**STAGES OF CONSTRUCTION AND TRAFFIC CONTROL
STAGE 3A**


SCALE: 100,0000 ' / in. SHEET 3 OF 9 SHEETS STA. - TO STA. -

F.A.I. RTE.	SECTION	COUNTY	TOTAL SHEETS	SHEET NO.
64	82-7WRS-2	ST. CLAIR	691	225
		CONTRACT NO. 76K74		
ILLINOIS		FED. AID PROJECT		

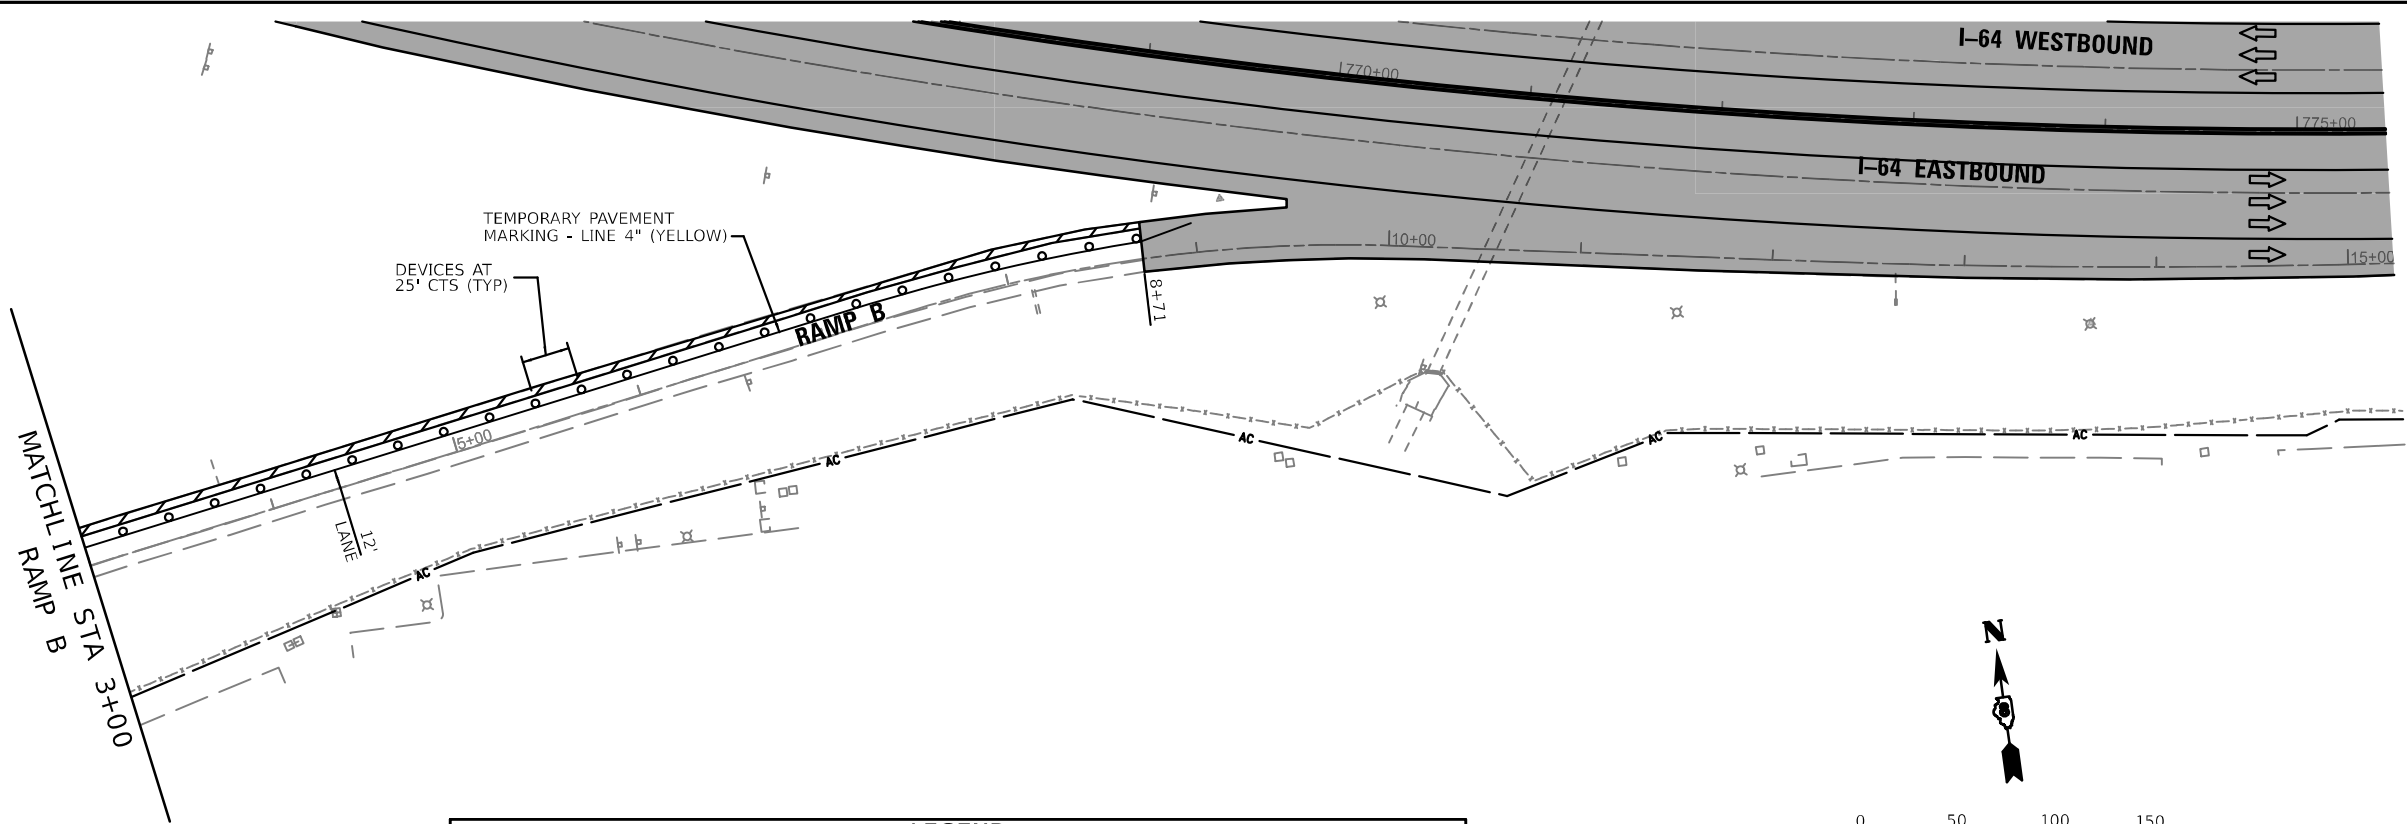

LEGEND

	WORK AREA		TRAFFIC FLOW ARROW
	WORK COMPLETED IN PREVIOUS STAGE		CONCRETE BARRICADE
	TYPE II BARRICADE, DRUM, OR VERTICAL BARRICADE WITH STEADY BURN MONODIRECTIONAL LIGHT		IMPACT ATTENUATOR
	TYPE II BARRICADE, DRUM, OR VERTICAL BARRICADE WITH MONODIRECTIONAL FLASHING LIGHT		MONODIRECTIONAL GUARDRAIL/BARRIER WALL REFLECTOR
	TYPE II BARRICADE		SIGN
	DIRECTION INDICATOR BARRICADE WITH STEADY BURN MONODIRECTIONAL LIGHT		FLASHING LIGHT
	DRUM WITH STEADY BURN MONODIRECTIONAL LIGHT		SPOTTER
	CONE, DRUM OR BARRICADE		TYPE III BARRICADE WITH FLASHING LIGHTS
			PORTABLE CHANGEABLE MESSAGE SIGN/ TRAILER MOUNTED SPEED DISPLAY SIGN
			ARROW BOARD

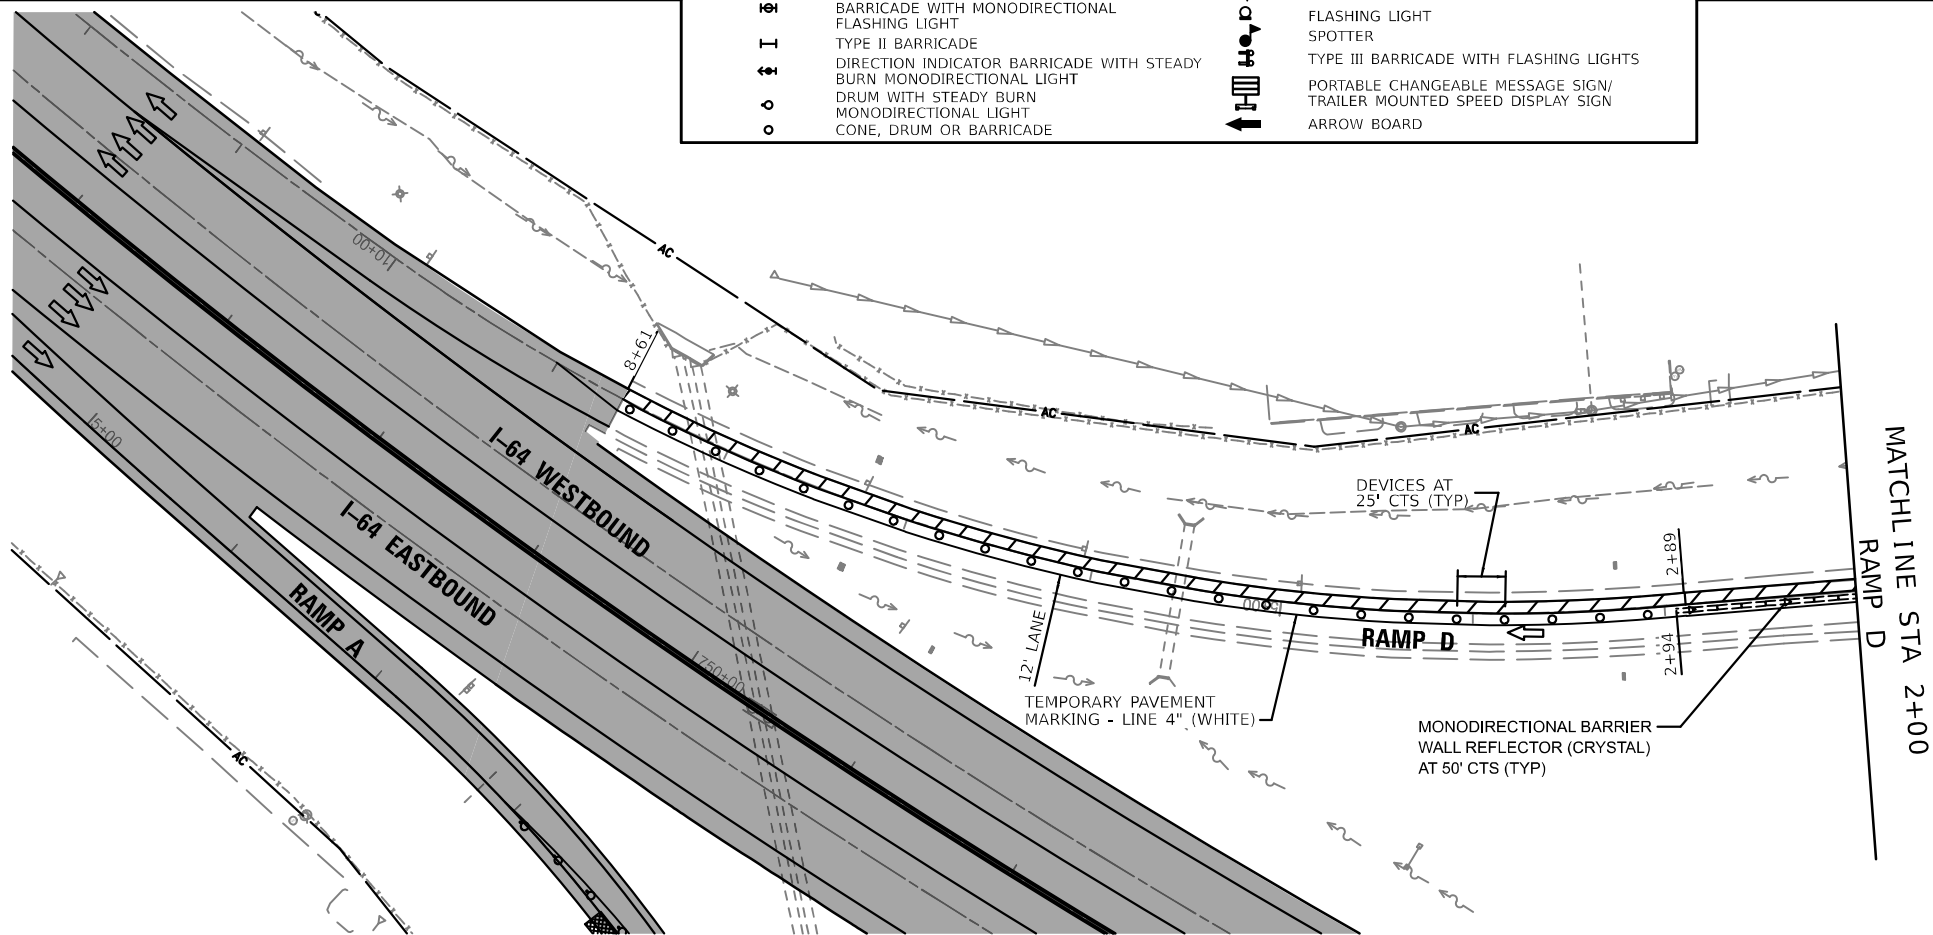

MODEL: 43MODEL.NAMES
FILE NAME: 022624-43-Stage072.dgn



USER NAME =	DESIGNED - GDO	REVISED -
	DRAWN - GDO	REVISED -
PLOT SCALE = 1:100	CHECKED - JAH	REVISED -
PLOT DATE = 9/12/2024	DATE - 5/01/2024	REVISED -

STATE OF ILLINOIS
DEPARTMENT OF TRANSPORTATION

STAGES OF CONSTRUCTION AND TRAFFIC CONTROL
STAGE 3A

SCALE: 100,000 ' / in. SHEET 4 OF 9 SHEETS STA. - TO STA. -

F.A.J. RTE.	SECTION	COUNTY	TOTAL SHEETS	SHEET NO.
64	82-7WRS-2	ST. CLAIR	691	226
CONTRACT NO. 76K74				
ILLINOIS FED. AID PROJECT				

MODEL: 43MODEL.NAMES
FILE NAME: D:\2024\43-Stage073.dgn



USER NAME =
DESIGNED - GDO
DRAWN - GDO
PLOT SCALE = 1:100
PLOT DATE = 9/12/2024

DESIGNED - GDO
DRAWN - GDO
CHECKED - JAH
DATE - 5/01/2024




REVISED -
REVISED -
REVISED -
REVISED -

STATE OF ILLINOIS
DEPARTMENT OF TRANSPORTATION



STAGES OF CONSTRUCTION AND TRAFFIC CONTROL
STAGE 3A


SCALE: 100,0000 ' / in. SHEET 5 OF 9 SHEETS STA. - TO STA. -



F.A.J. RTE.	SECTION	COUNTY	TOTAL SHEETS	SHEET NO.
64	82-7WRS-2	ST. CLAIR	691	227
		CONTRACT NO. 76K74		
ILLINOIS		FED. AID PROJECT		

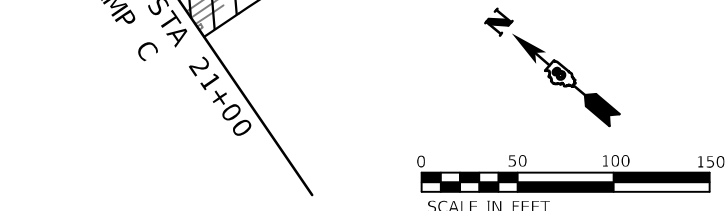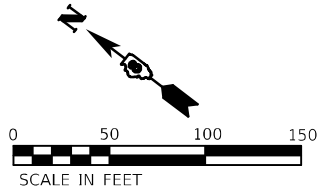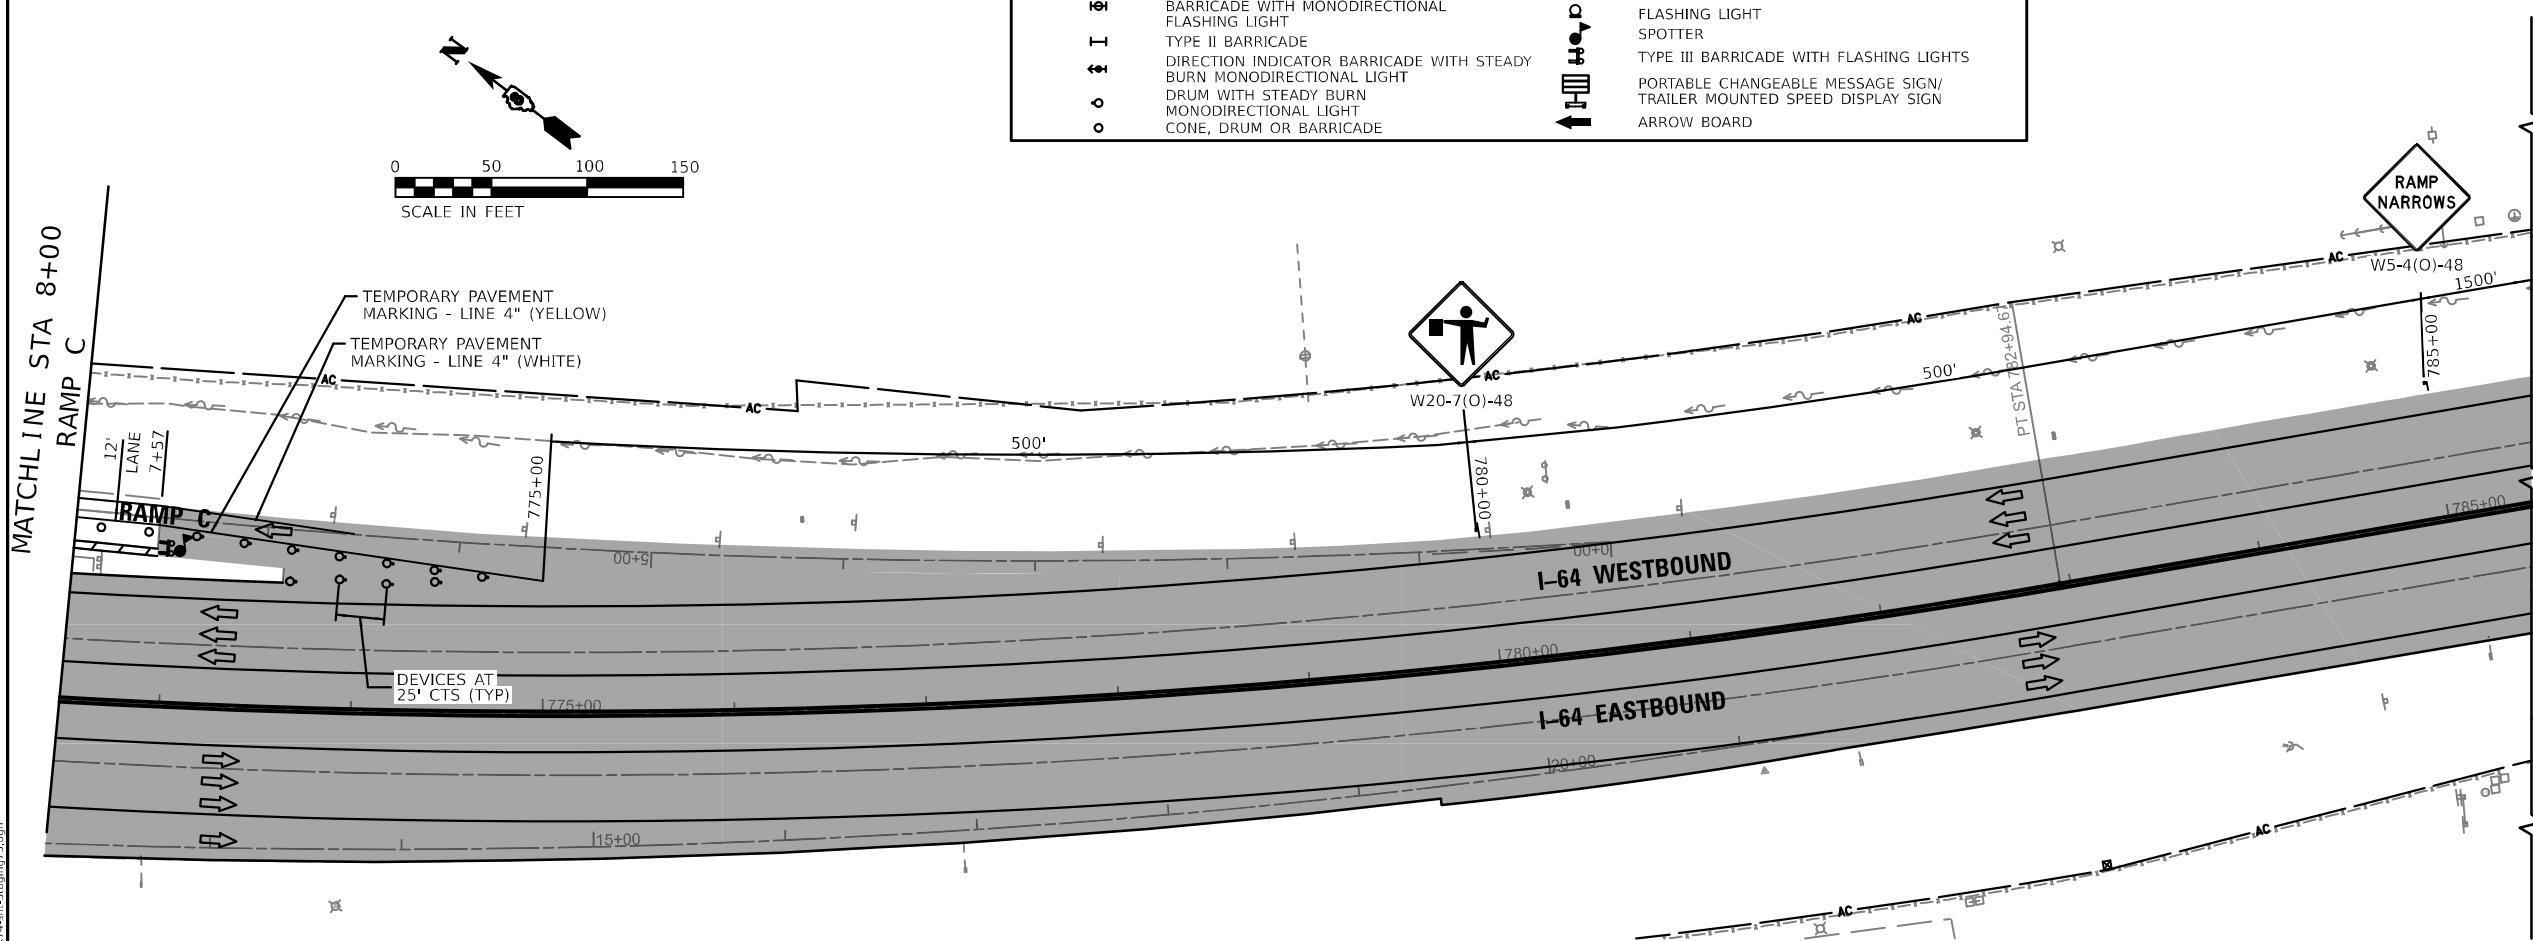



LEGEND	
	WORK AREA
	WORK COMPLETED IN PREVIOUS STAGE
	TYPE II BARRICADE, DRUM, OR VERTICAL BARRICADE WITH STEADY BURN MONODIRECTIONAL LIGHT
	TYPE II BARRICADE, DRUM, OR VERTICAL BARRICADE WITH MONODIRECTIONAL FLASHING LIGHT
	TYPE II BARRICADE
	DIRECTION INDICATOR BARRICADE WITH STEADY BURN MONODIRECTIONAL LIGHT
	DRUM WITH STEADY BURN MONODIRECTIONAL LIGHT
	CONE, DRUM OR BARRICADE
	TRAFFIC FLOW ARROW
	CONCRETE BARRICADE
	IMPACT ATTENUATOR
	MONODIRECTIONAL GUARDRAIL/BARRIER WALL REFLECTOR SIGN
	FLASHING LIGHT SPOTTER
	TYPE III BARRICADE WITH FLASHING LIGHTS
	PORTABLE CHANGEABLE MESSAGE SIGN/ TRAILER MOUNTED SPEED DISPLAY SIGN
	ARROW BOARD

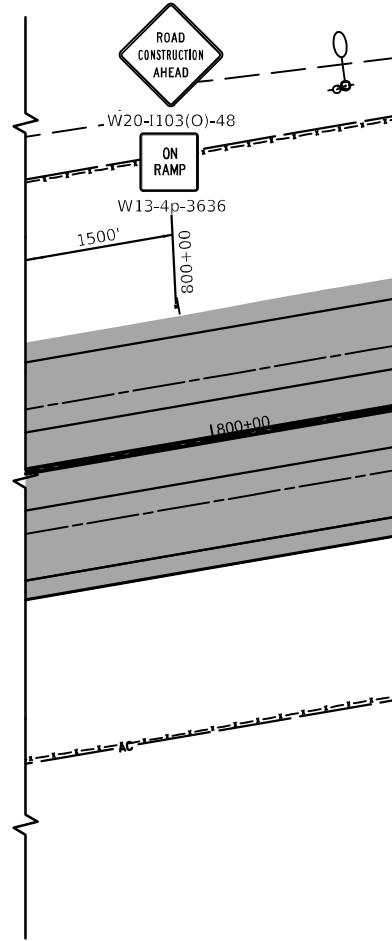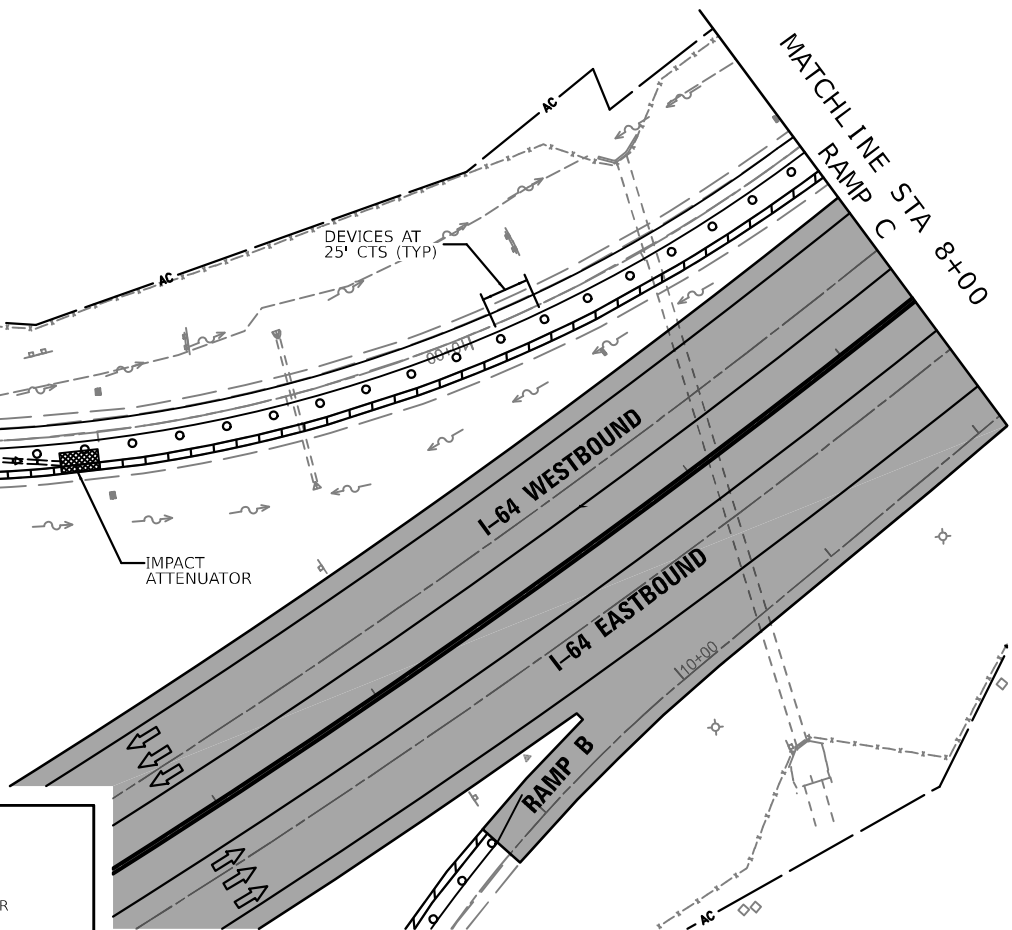

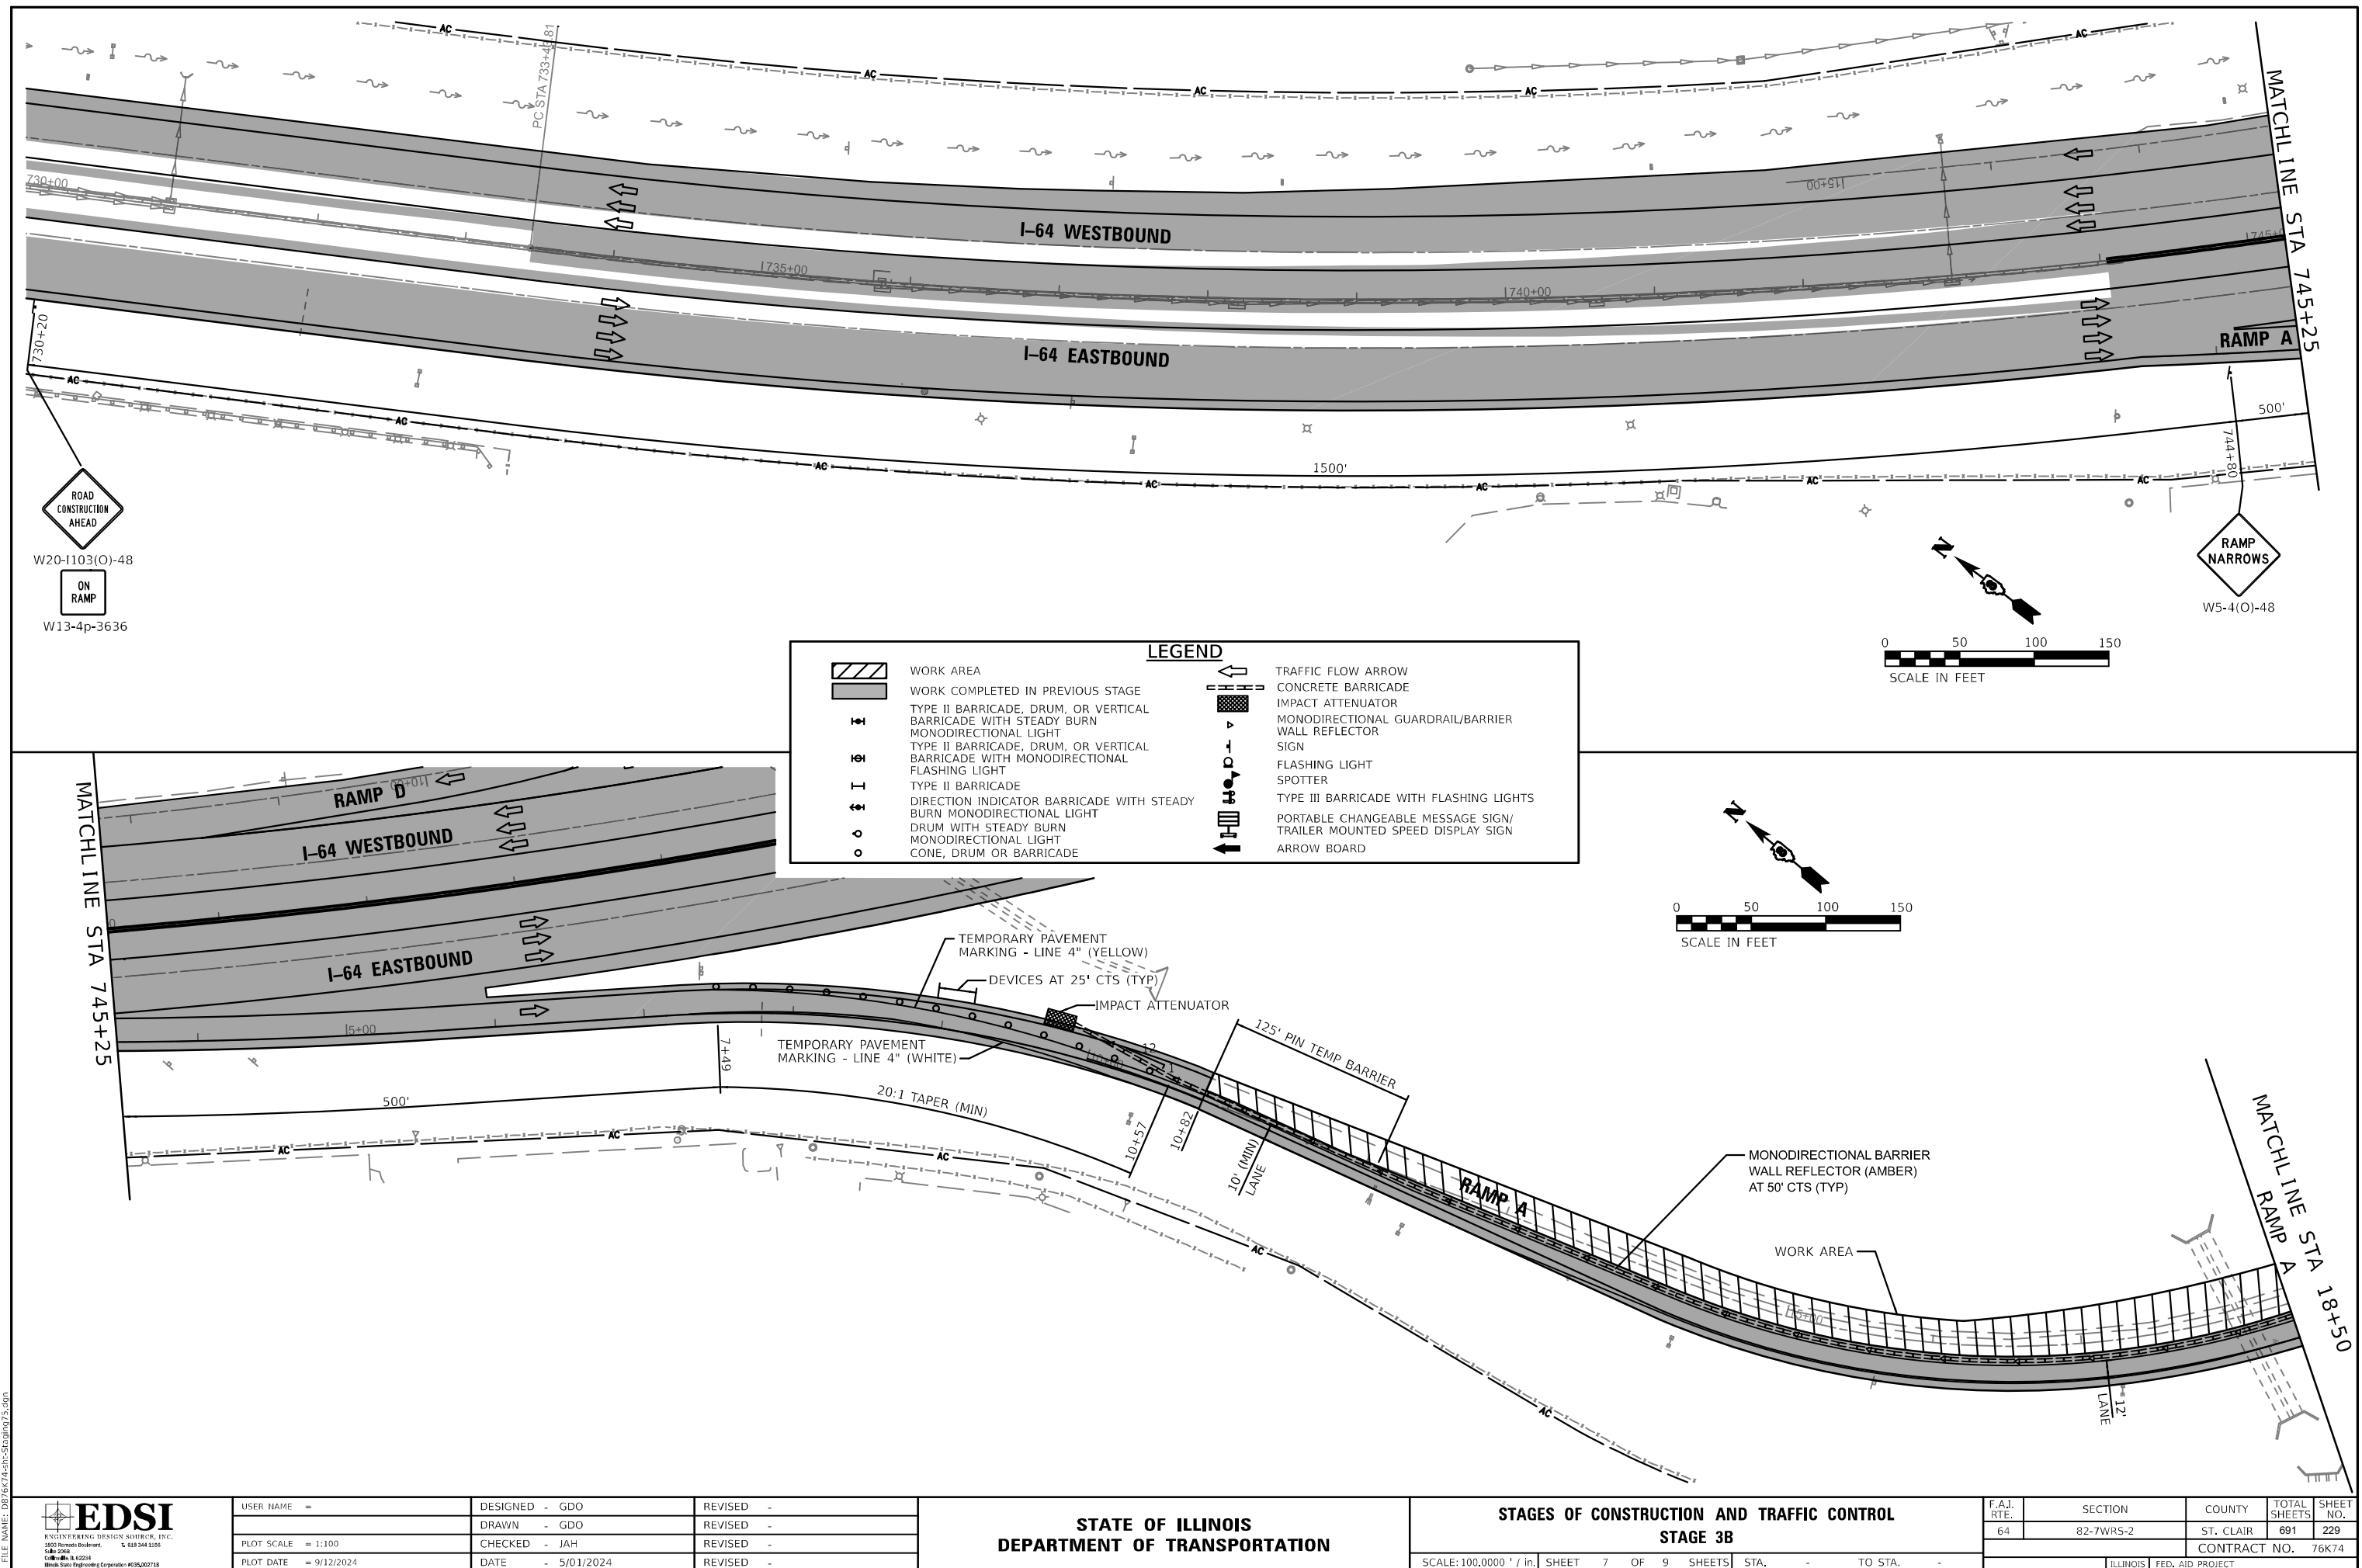

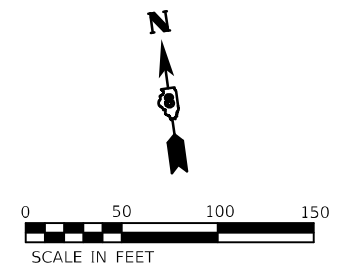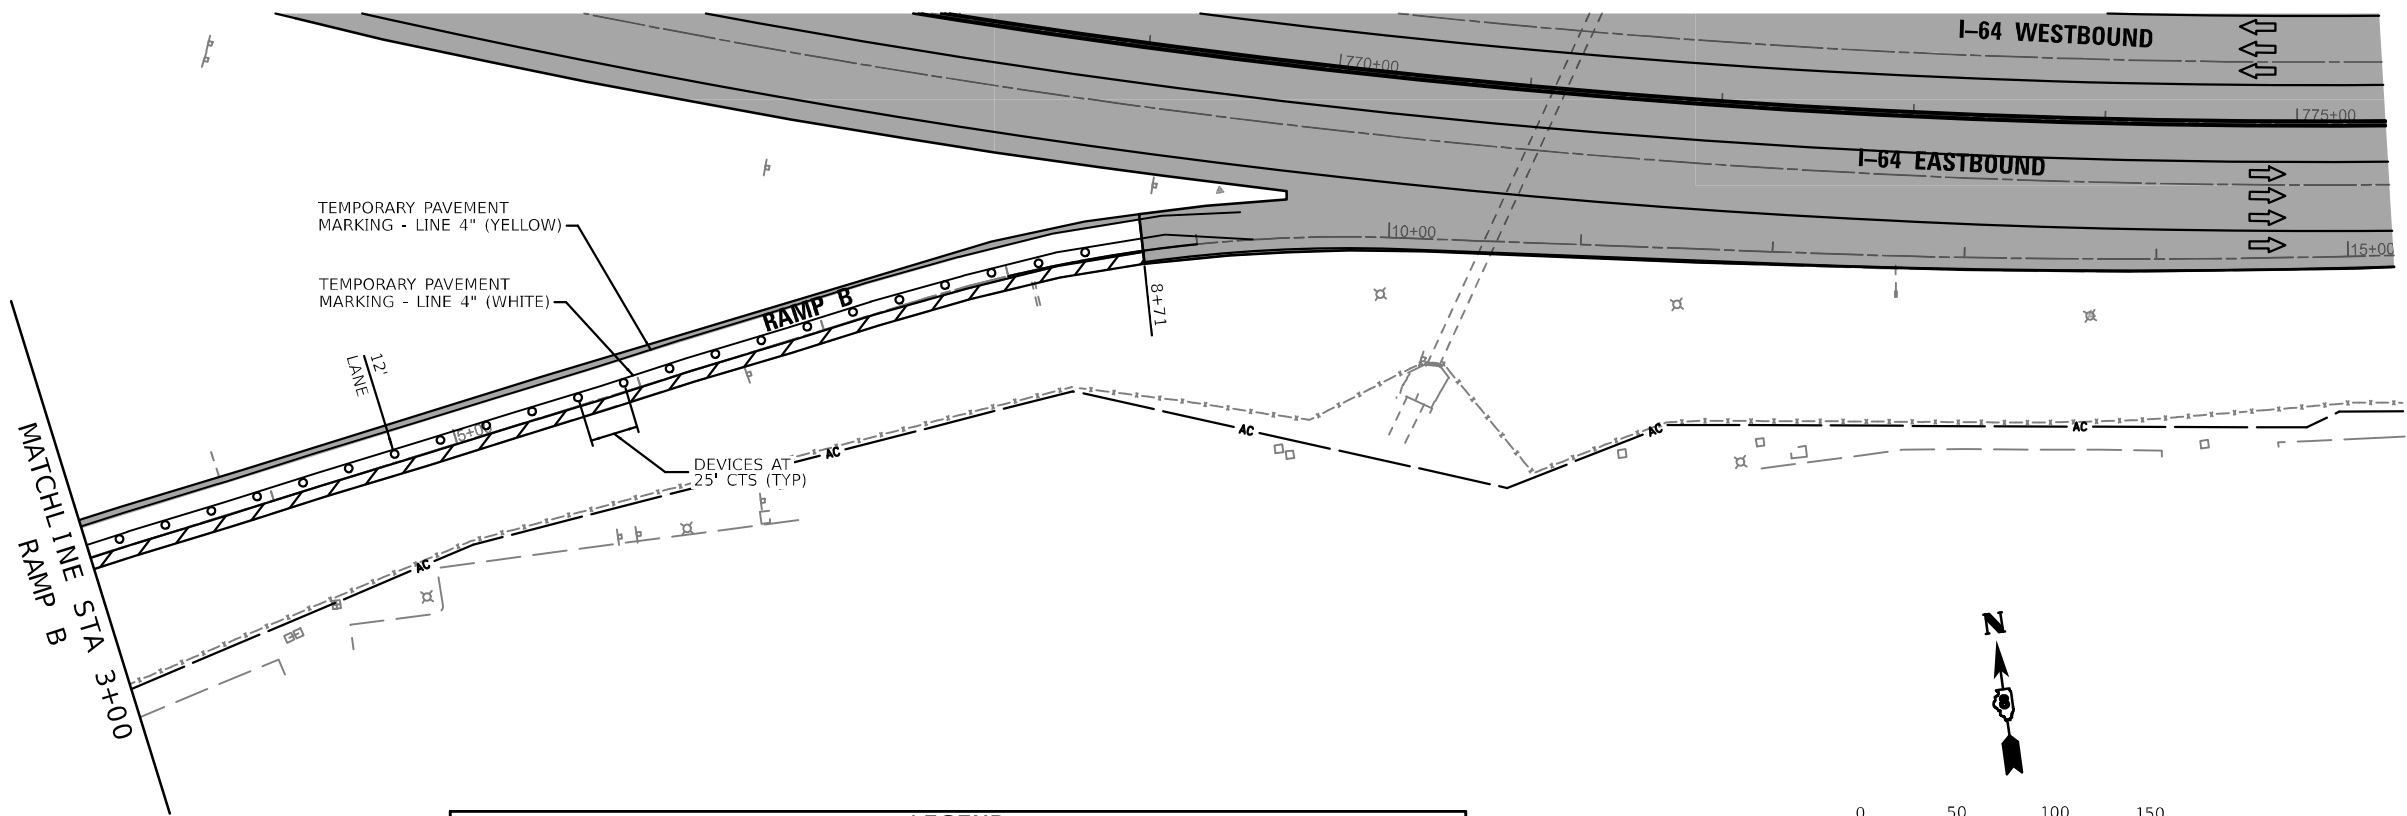

LEGEND	
	WORK AREA
	WORK COMPLETED IN PREVIOUS STAGE
	TYPE II BARRICADE, DRUM, OR VERTICAL BARRICADE WITH STEADY BURN MONODIRECTIONAL LIGHT
	TYPE II BARRICADE, DRUM, OR VERTICAL BARRICADE WITH MONODIRECTIONAL FLASHING LIGHT
	TYPE II BARRICADE
	DIRECTION INDICATOR BARRICADE WITH STEADY BURN MONODIRECTIONAL LIGHT
	DRUM WITH STEADY BURN MONODIRECTIONAL LIGHT
	CONE, DRUM OR BARRICADE
	TRAFFIC FLOW ARROW
	CONCRETE BARRICADE
	IMPACT ATTENUATOR
	MONODIRECTIONAL GUARDRAIL/BARRIER
	WALL REFLECTOR
	SIGN
	FLASHING LIGHT
	SPOTTER
	TYPE III BARRICADE WITH FLASHING LIGHTS
	PORTABLE CHANGEABLE MESSAGE SIGN/ TRAILER MOUNTED SPEED DISPLAY SIGN
	ARROW BOARD

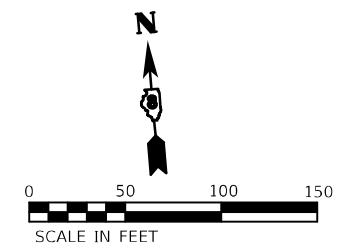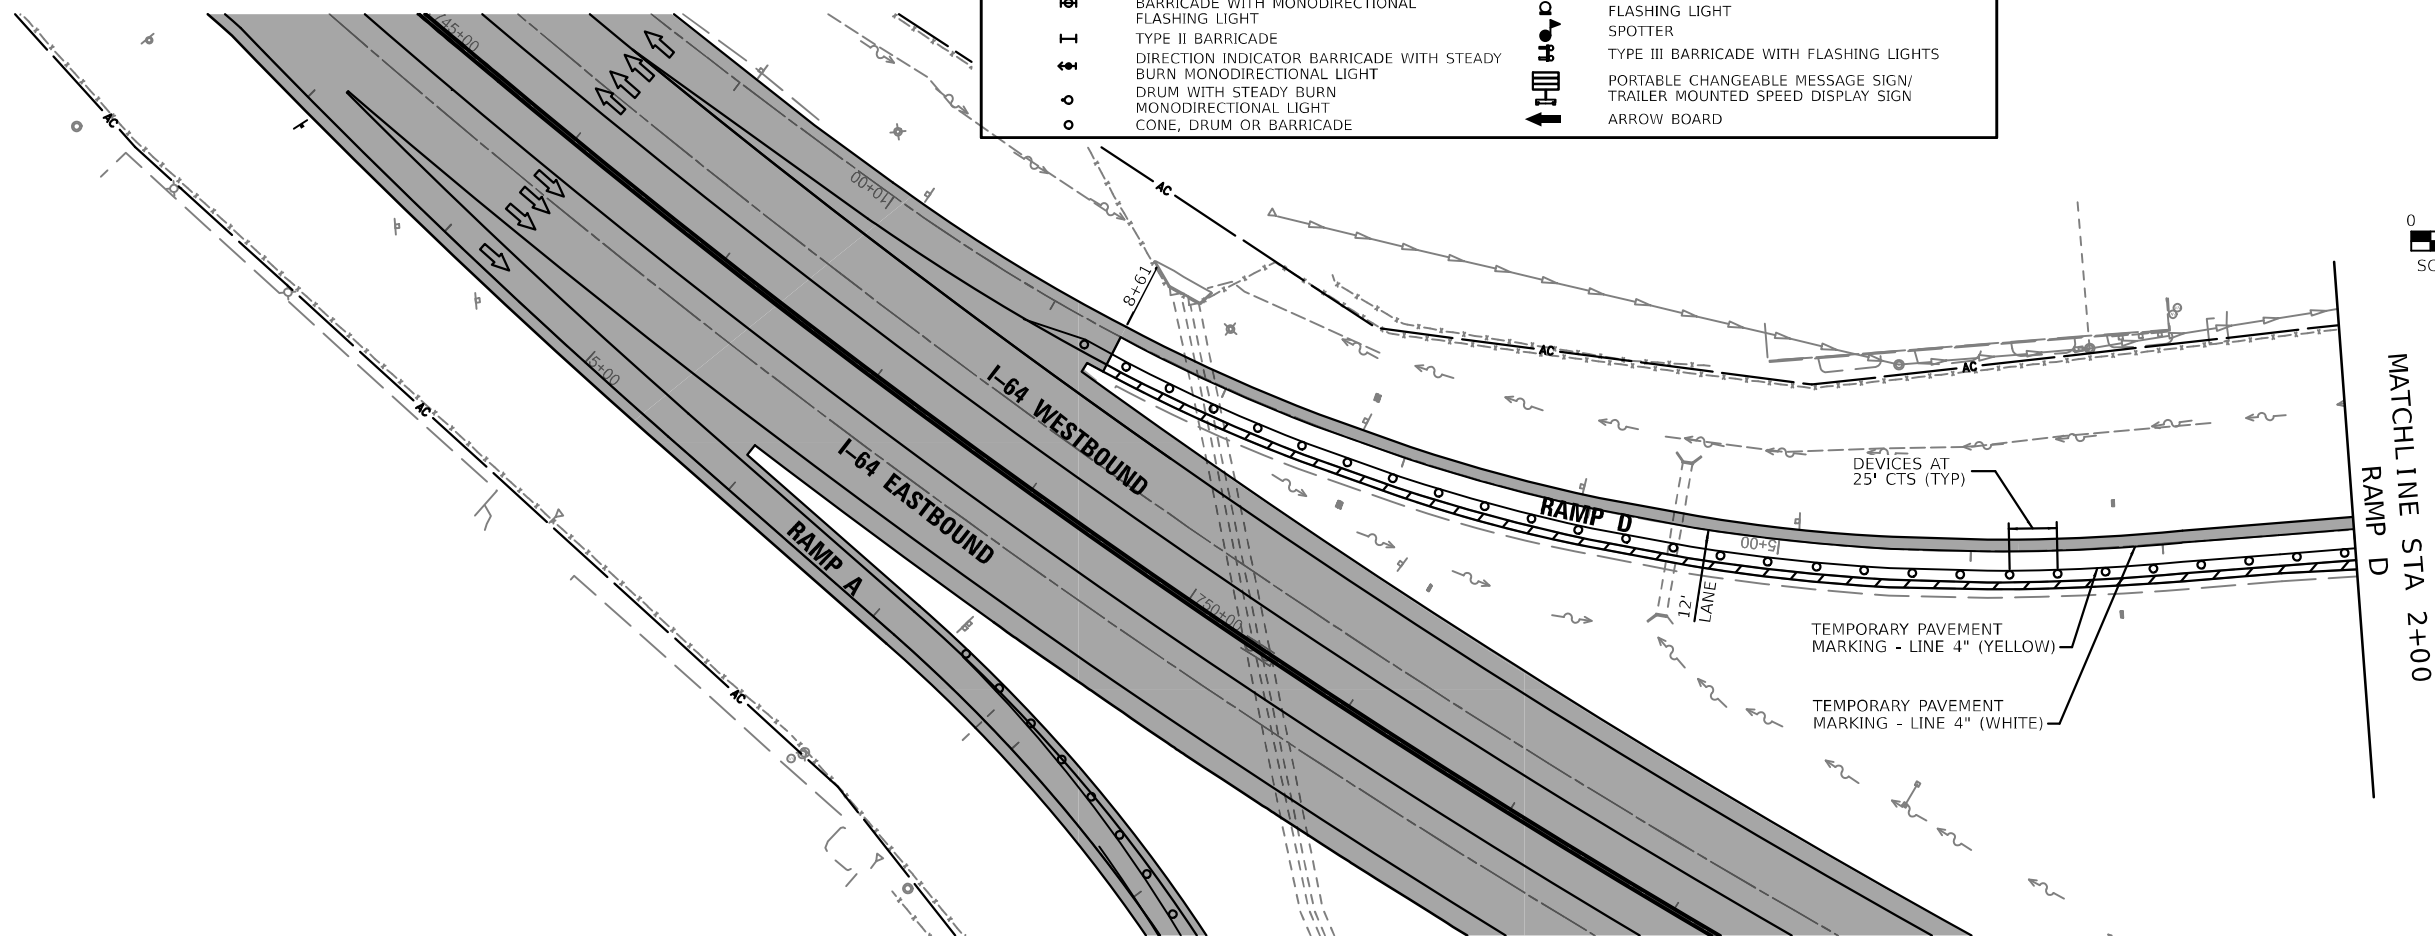

MODEL: 43MODEL.NAMES
FILE NAME: 02262442-Stage3B75.dgn




USER NAME =	DESIGNED - GDO	REVISED -
	DRAWN - GDO	REVISED -
PLOT SCALE = 1:100	CHECKED - JAH	REVISED -
PLOT DATE = 9/12/2024	DATE - 5/01/2024	REVISED -

STATE OF ILLINOIS
DEPARTMENT OF TRANSPORTATION

STAGES OF CONSTRUCTION AND TRAFFIC CONTROL
STAGE 3B

SCALE: 100,0000 ' / in. SHEET 8 OF 9 SHEETS STA. - TO STA. -

F.A.I. RTE.	SECTION	COUNTY	TOTAL SHEETS	SHEET NO.
64	82-7WRS-2	ST. CLAIR	691	230
CONTRACT NO.				76K74
ILLINOIS FED. AID PROJECT				

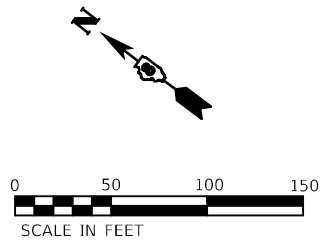

MATCHLINE STA 21+00
RAMP C

MATCHLINE STA 8+00
RAMP C

MONODIRECTIONAL BARRIER
WALL REFLECTOR (CRYSTAL)
AT 50' CTS (TYP)

TEMPORARY PAVEMENT
MARKING - LINE 4" (WHITE)
TEMPORARY PAVEMENT
MARKING - LINE 4" (YELLOW)

BEFORE AND AFTER MILLING OPERATIONS
ARE COMPLETE, RELOCATE TEMPORARY
CONCRETE BARRICADE TO INCLUDE A
12:1 TAPER

DEVICES AT
25' CTS (TYP)

IMPACT
ATTENUATOR

RAMP B

LEGEND	
	WORK AREA
	WORK COMPLETED IN PREVIOUS STAGE
	TYPE II BARRICADE, DRUM, OR VERTICAL BARRICADE WITH STEADY BURN
	TYPE II BARRICADE, DRUM, OR VERTICAL BARRICADE WITH MONODIRECTIONAL FLASHING LIGHT
	TYPE II BARRICADE
	DIRECTION INDICATOR BARRICADE WITH STEADY BURN MONODIRECTIONAL LIGHT
	DRUM WITH STEADY BURN
	MONODIRECTIONAL LIGHT
	CONE, DRUM OR BARRICADE
	TRAFFIC FLOW ARROW
	CONCRETE BARRICADE
	IMPACT ATTENUATOR
	MONODIRECTIONAL GUARDRAIL/BARRIER WALL REFLECTOR
	SIGN
	FLASHING LIGHT
	SPOTTER
	TYPE III BARRICADE WITH FLASHING LIGHTS
	PORTABLE CHANGEABLE MESSAGE SIGN/ TRAILER MOUNTED SPEED DISPLAY SIGN
	ARROW BOARD



MATCHLINE STA 8+00
RAMP C

DEVICES AT
25' CTS (TYP)

TEMPORARY PAVEMENT
MARKING - LINE 4" (WHITE)

RAMP C

TEMPORARY PAVEMENT
MARKING - LINE 4" (YELLOW)



W20-7(O)-48

I-64 WESTBOUND

I-64 EASTBOUND

RAMP
NARROWS

W5-4(O)-48 1500'

ROAD
CONSTRUCTION
AHEAD

ON
RAMP

W13-4p-3636

1500'

1800+00

MODEL: 43 MODEL NAMES:
FILE NAME: 022624-2-2-Stage07.dgn



USER NAME =	DESIGNED - GDO	REVISED -
	DRAWN - GDO	REVISED -
PLOT SCALE = 1:100	CHECKED - JAH	REVISED -
PLOT DATE = 9/12/2024	DATE - 5/01/2024	REVISED -

STATE OF ILLINOIS
DEPARTMENT OF TRANSPORTATION

STAGES OF CONSTRUCTION AND TRAFFIC CONTROL
STAGE 3B

SCALE: 100,0000 ' / in. SHEET 9 OF 9 SHEETS STA. - TO STA. -

F.A.J. RTE.	SECTION	COUNTY	TOTAL SHEETS	SHEET NO.
64	82-7WRS-2	ST. CLAIR	691	231
CONTRACT NO.				76K74
ILLINOIS FED. AID PROJECT				

MODEL: Lincoln Ave - Lincoln Ave Stages 01 (Sheet)
FILE NAME: J:\2020\20200601_10 - DOT DOTB 106 Item 56 164 Widening\04_Drawings\GNV\CAO_Sheets\08-1 SSCTC\Lincoln\087674\shhstage01_01.dgn



USER NAME = rstaley	DESIGNED - RWS	REVISED -
	DRAWN - RWS	REVISED -
PLOT SCALE = 0.16666633" / in.	CHECKED - ERB	REVISED -
PLOT DATE = 10/15/2024	DATE - 10/15/24	REVISED -

STATE OF ILLINOIS
DEPARTMENT OF TRANSPORTATION

LINCOLN AVENUE
SUGGESTED STAGES OF CONSTRUCTION AND TRAFFIC CONTROL

SCALE: 1"=50' SHEET 1 OF 4 SHEETS STA. 36+00.00 TO STA. 40+00.00

F.A.I. RTE.	SECTION	COUNTY	TOTAL SHEETS	SHEET NO.
64	82-TWRS-2	ST CLAIR	691	232
CONTRACT NO. 76K74				
ILLINOIS FED. AID PROJECT				

WORK AREA

SIGN

DRUM WITH STEADY BURN BI-DIRECTIONAL LIGHT

TYPE II BARRICADE WITH FLASHING LIGHT



FLAGGER WITH TRAFFIC CONTROL SIGN

VEHICLE TRAVEL


TYPE III BARRICADE WITH FLASHING LIGHTS

LEGEND

- NOTES:
- SUGGESTED APPROACH SIGNAGE SPACING IS DUE TO EXISTING ENTRANCES AND SIDE ROAD LOCATIONS.
 - EXISTING SIGNAL HEADS FOR LANES NOT IN USE DURING MAINTENANCE OF TRAFFIC STAGES SHALL BE TEMPORARILY COVERED BY THE CONTRACTOR.
 - DRUM SPACING IS PER STATE STANDARD 701501 UNLESS OTHERWISE SHOWN.
 - ROAD CONSTRUCTION AHEAD SIGNS (W20-1103(0)-48) SHALL BE PLACED AT ALL ENTRANCES WITHIN THE LIMITS OF APPROACH SIGNAGE.
 - SEE SPECIAL PROVISION FOR TRAFFIC CONTROL AND PROTECTION, STANDARD 701501 (SPECIAL).

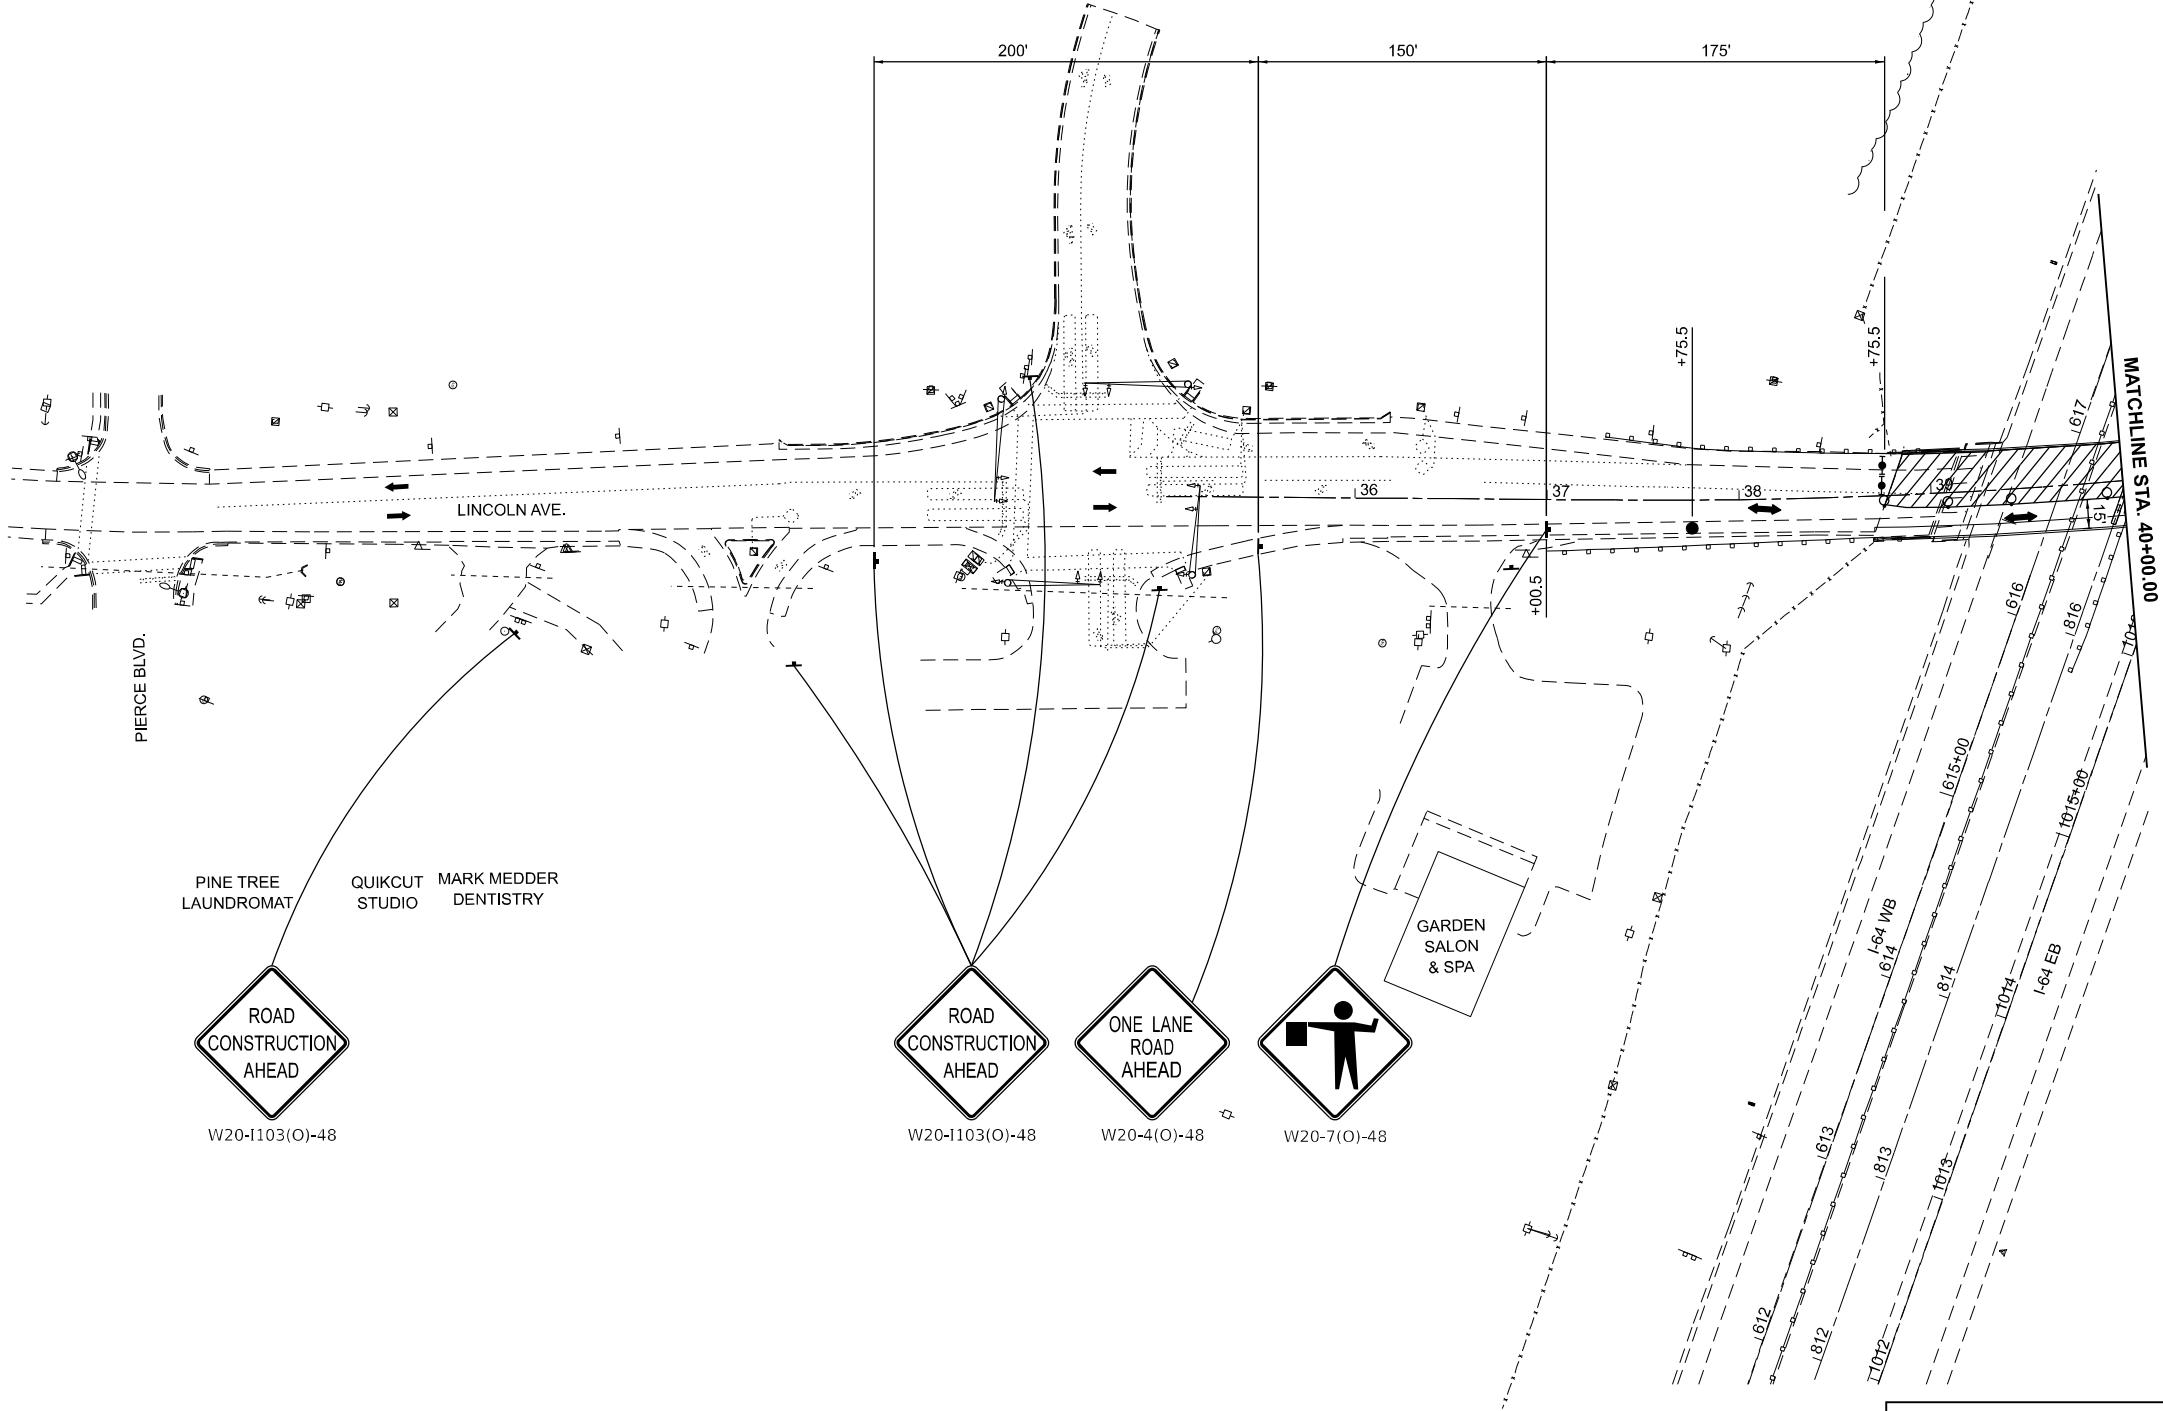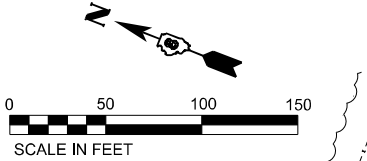


LINCOLN AVENUE – STAGE 1

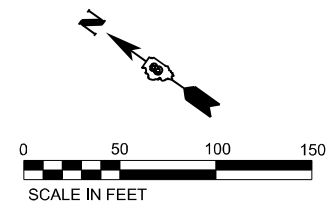

MEMORIAL HOSPITAL SHILOH

- NOTES:
1. SUGGESTED APPROACH SIGNAGE SPACING IS DUE TO EXISTING ENTRANCES AND SIDE ROAD LOCATIONS.
 2. EXISTING SIGNAL HEADS FOR LANES NOT IN USE DURING MAINTENANCE OF TRAFFIC STAGES SHALL BE TEMPORARILY COVERED BY THE CONTRACTOR.
 3. DRUM SPACING IS PER STATE STANDARD 701501 UNLESS OTHERWISE SHOWN.
 4. ROAD CONSTRUCTION AHEAD SIGNS (W20-1103(O)-48) SHALL BE PLACED AT ALL ENTRANCES WITHIN THE LIMITS OF APPROACH SIGNAGE.
 5. SEE SPECIAL PROVISION FOR TRAFFIC CONTROL AND PROTECTION, STANDARD 701501 (SPECIAL).

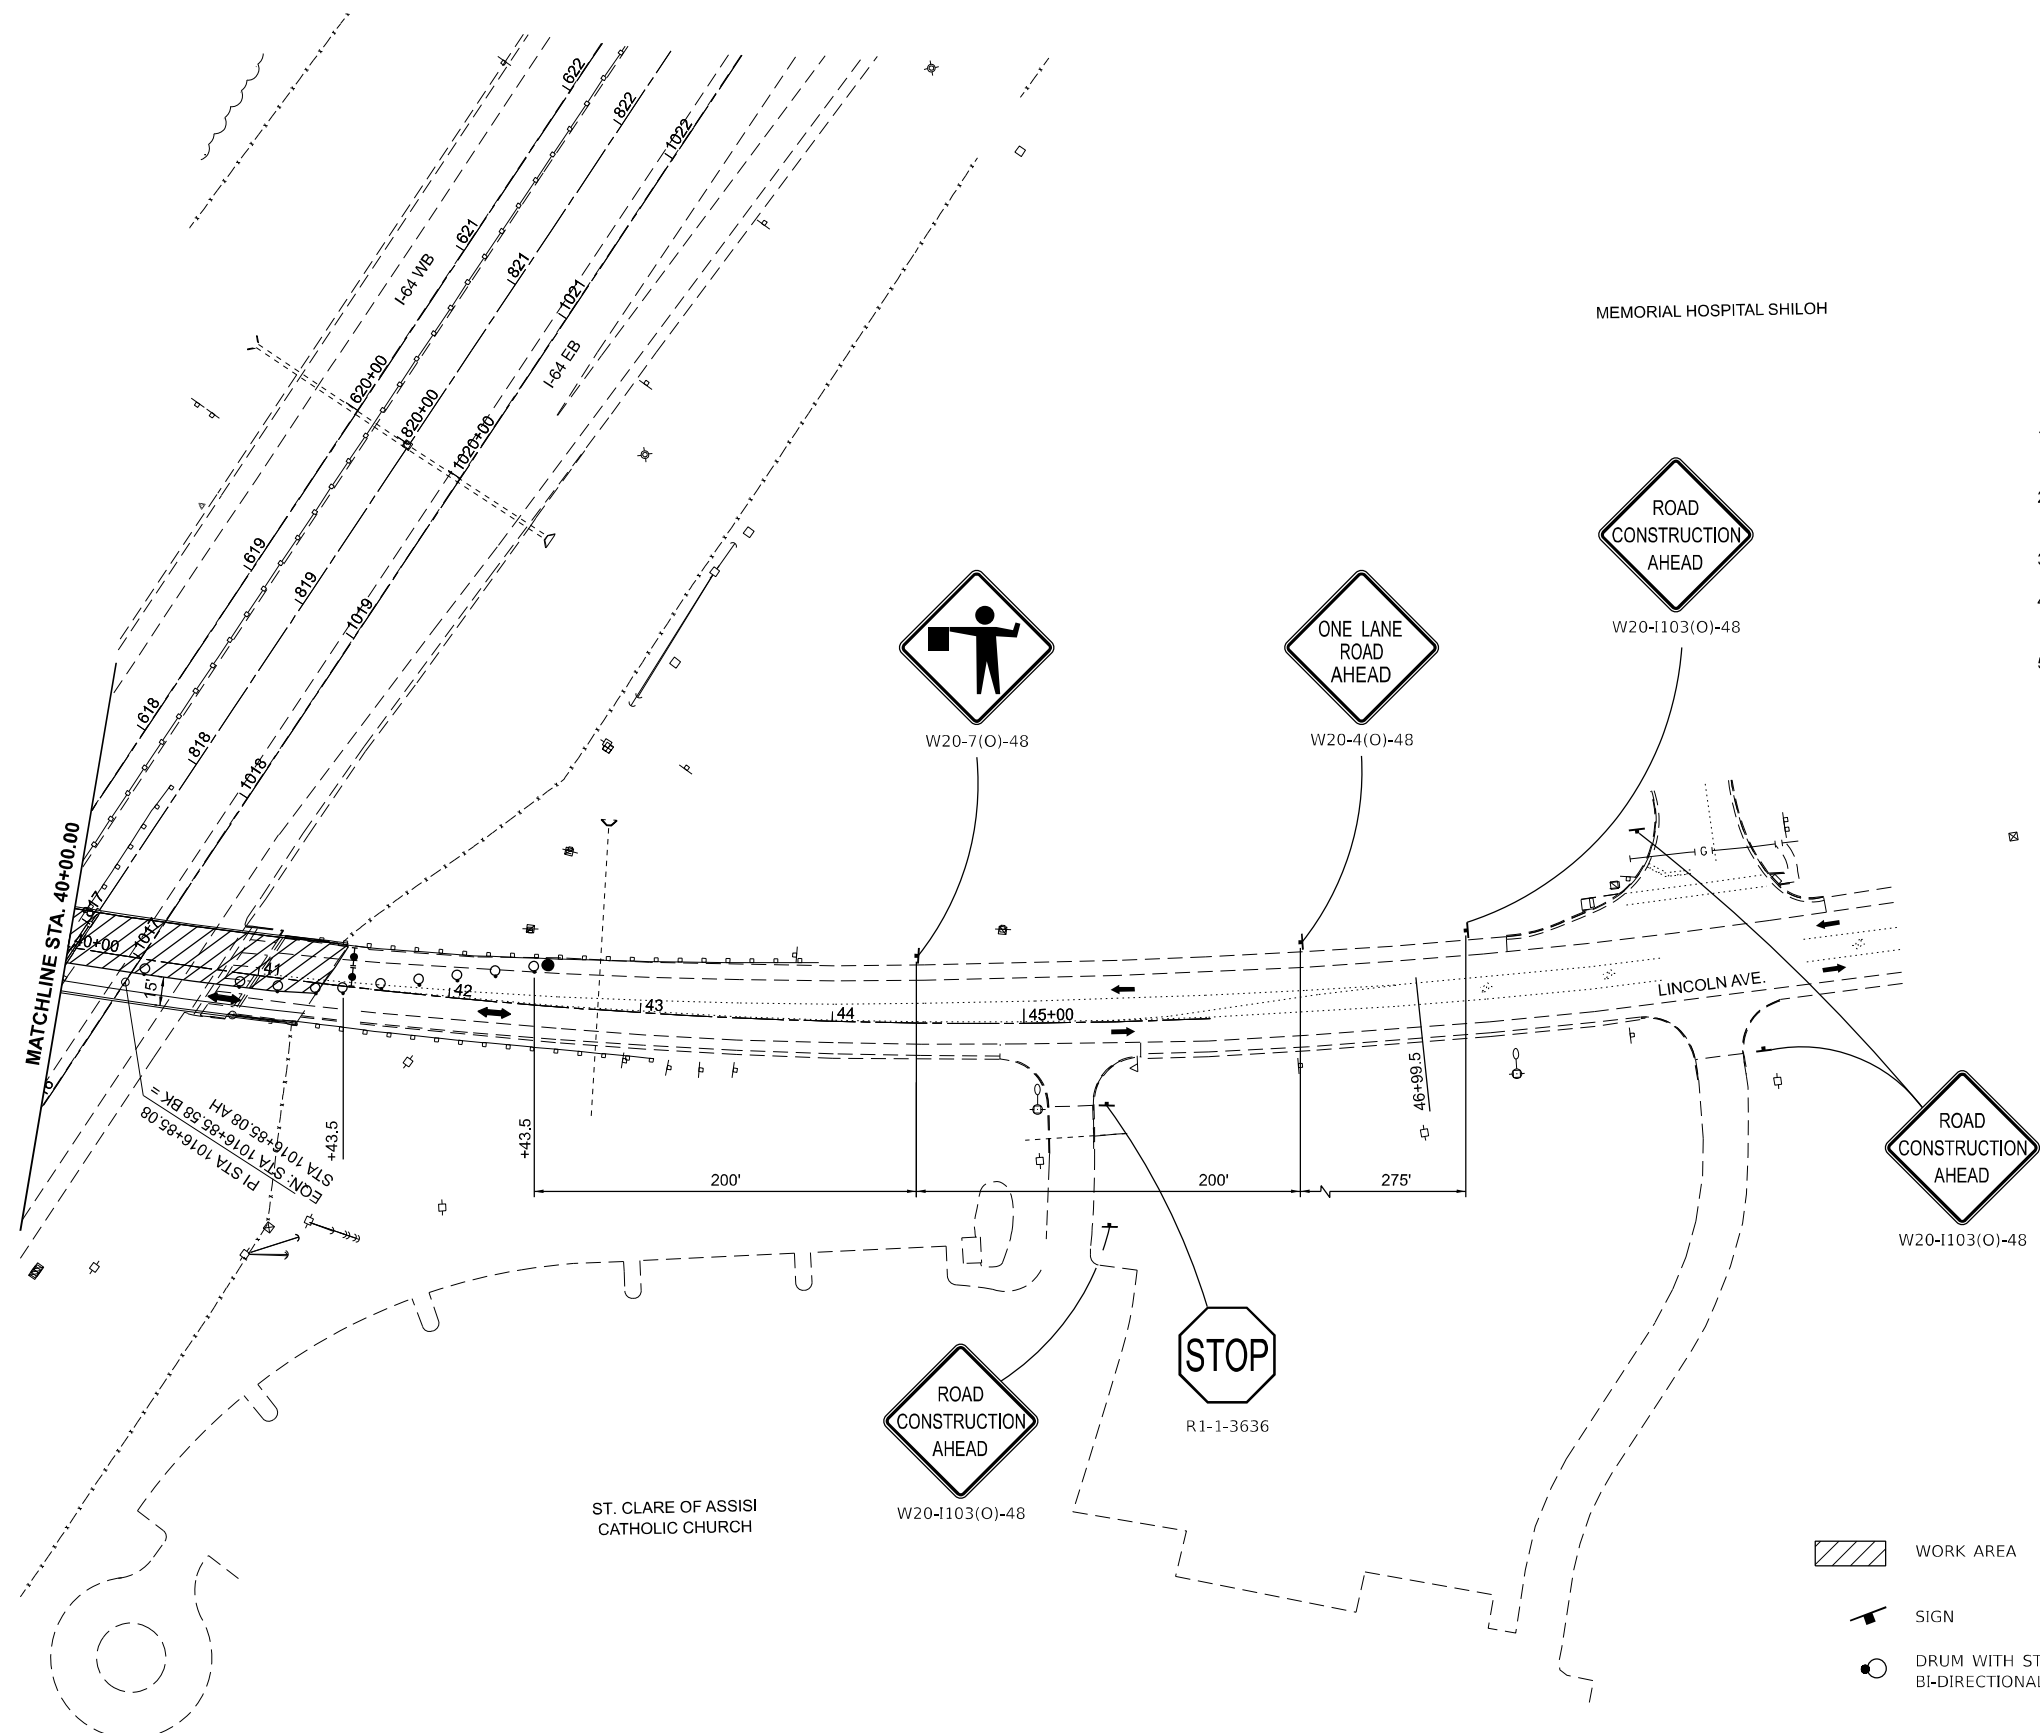

LEGEND

- | | | | |
|--|--|--|---|
| | WORK AREA | | TYPE II BARRICADE WITH FLASHING LIGHT |
| | SIGN | | FLAGGER WITH TRAFFIC CONTROL SIGN |
| | DRUM WITH STEADY BURN BI-DIRECTIONAL LIGHT | | VEHICLE TRAVEL |
| | | | TYPE III BARRICADE WITH FLASHING LIGHTS |

MODEL: Lincoln Ave - Lincoln Ave Station 00 (Sheet)
FILE NAME: 30202020066310 - DOT Doc47B 106 Rev 56 164 Widening04 Drawings\GNV\CAD_Sheets\08-1 SSCTC\Lincoln\087674\shl-hd-stage01 02.dgn



USER NAME	= rstakey	DESIGNED -	RWS	REVISED -	
		DRAWN -	RWS	REVISED -	
PLOT SCALE	= 0.16666633" / in.	CHECKED -	ERB	REVISED -	
PLOT DATE	= 10/15/2024	DATE	= 10/15/24	REVISED -	

STATE OF ILLINOIS
DEPARTMENT OF TRANSPORTATION

LINCOLN AVENUE			
SUGGESTED STAGES OF CONSTRUCTION AND TRAFFIC CONTROL			
SCALE: 1"=50'	SHEET 2 OF 4 SHEETS	STA. 40+00.00	TO STA. 45+00.00

LINCOLN AVENUE - STAGE 1				
F.A.I. RTE.	SECTION	COUNTY	TOTAL SHEETS	SHEET NO.
64	82-7WRS-2	ST CLAIR	691	233
CONTRACT NO. 76K74				
ILLINOIS FED. AID PROJECT				

LEGEND

- 

WORK AREA
- 

SIGN
- 

DRUM WITH STEADY BURN
BI-DIRECTIONAL LIGHT
- 



TYPE II BARRICADE WITH FLASHING LIGHT
- 

FLAGGER WITH TRAFFIC CONTROL SIGN
- 

VEHICLE TRAVEL
- 

TYPE III BARRICADE WITH FLASHING LIGHTS

- NOTES:
1. SUGGESTED APPROACH SIGNAGE SPACING IS DUE TO EXISTING ENTRANCES AND SIDE ROAD LOCATIONS.
 2. EXISTING SIGNAL HEADS FOR LANES NOT IN USE DURING MAINTENANCE OF TRAFFIC STAGES SHALL BE TEMPORARILY COVERED BY THE CONTRACTOR.
 3. DRUM SPACING IS PER STATE STANDARD 701501 UNLESS OTHERWISE SHOWN.
 4. ROAD CONSTRUCTION AHEAD SIGNS (W20-1103(0)-48) SHALL BE PLACED AT ALL ENTRANCES WITHIN THE LIMITS OF APPROACH SIGNAGE.
 5. SEE SPECIAL PROVISION FOR TRAFFIC CONTROL AND PROTECTION, STANDARD 701501 (SPECIAL).

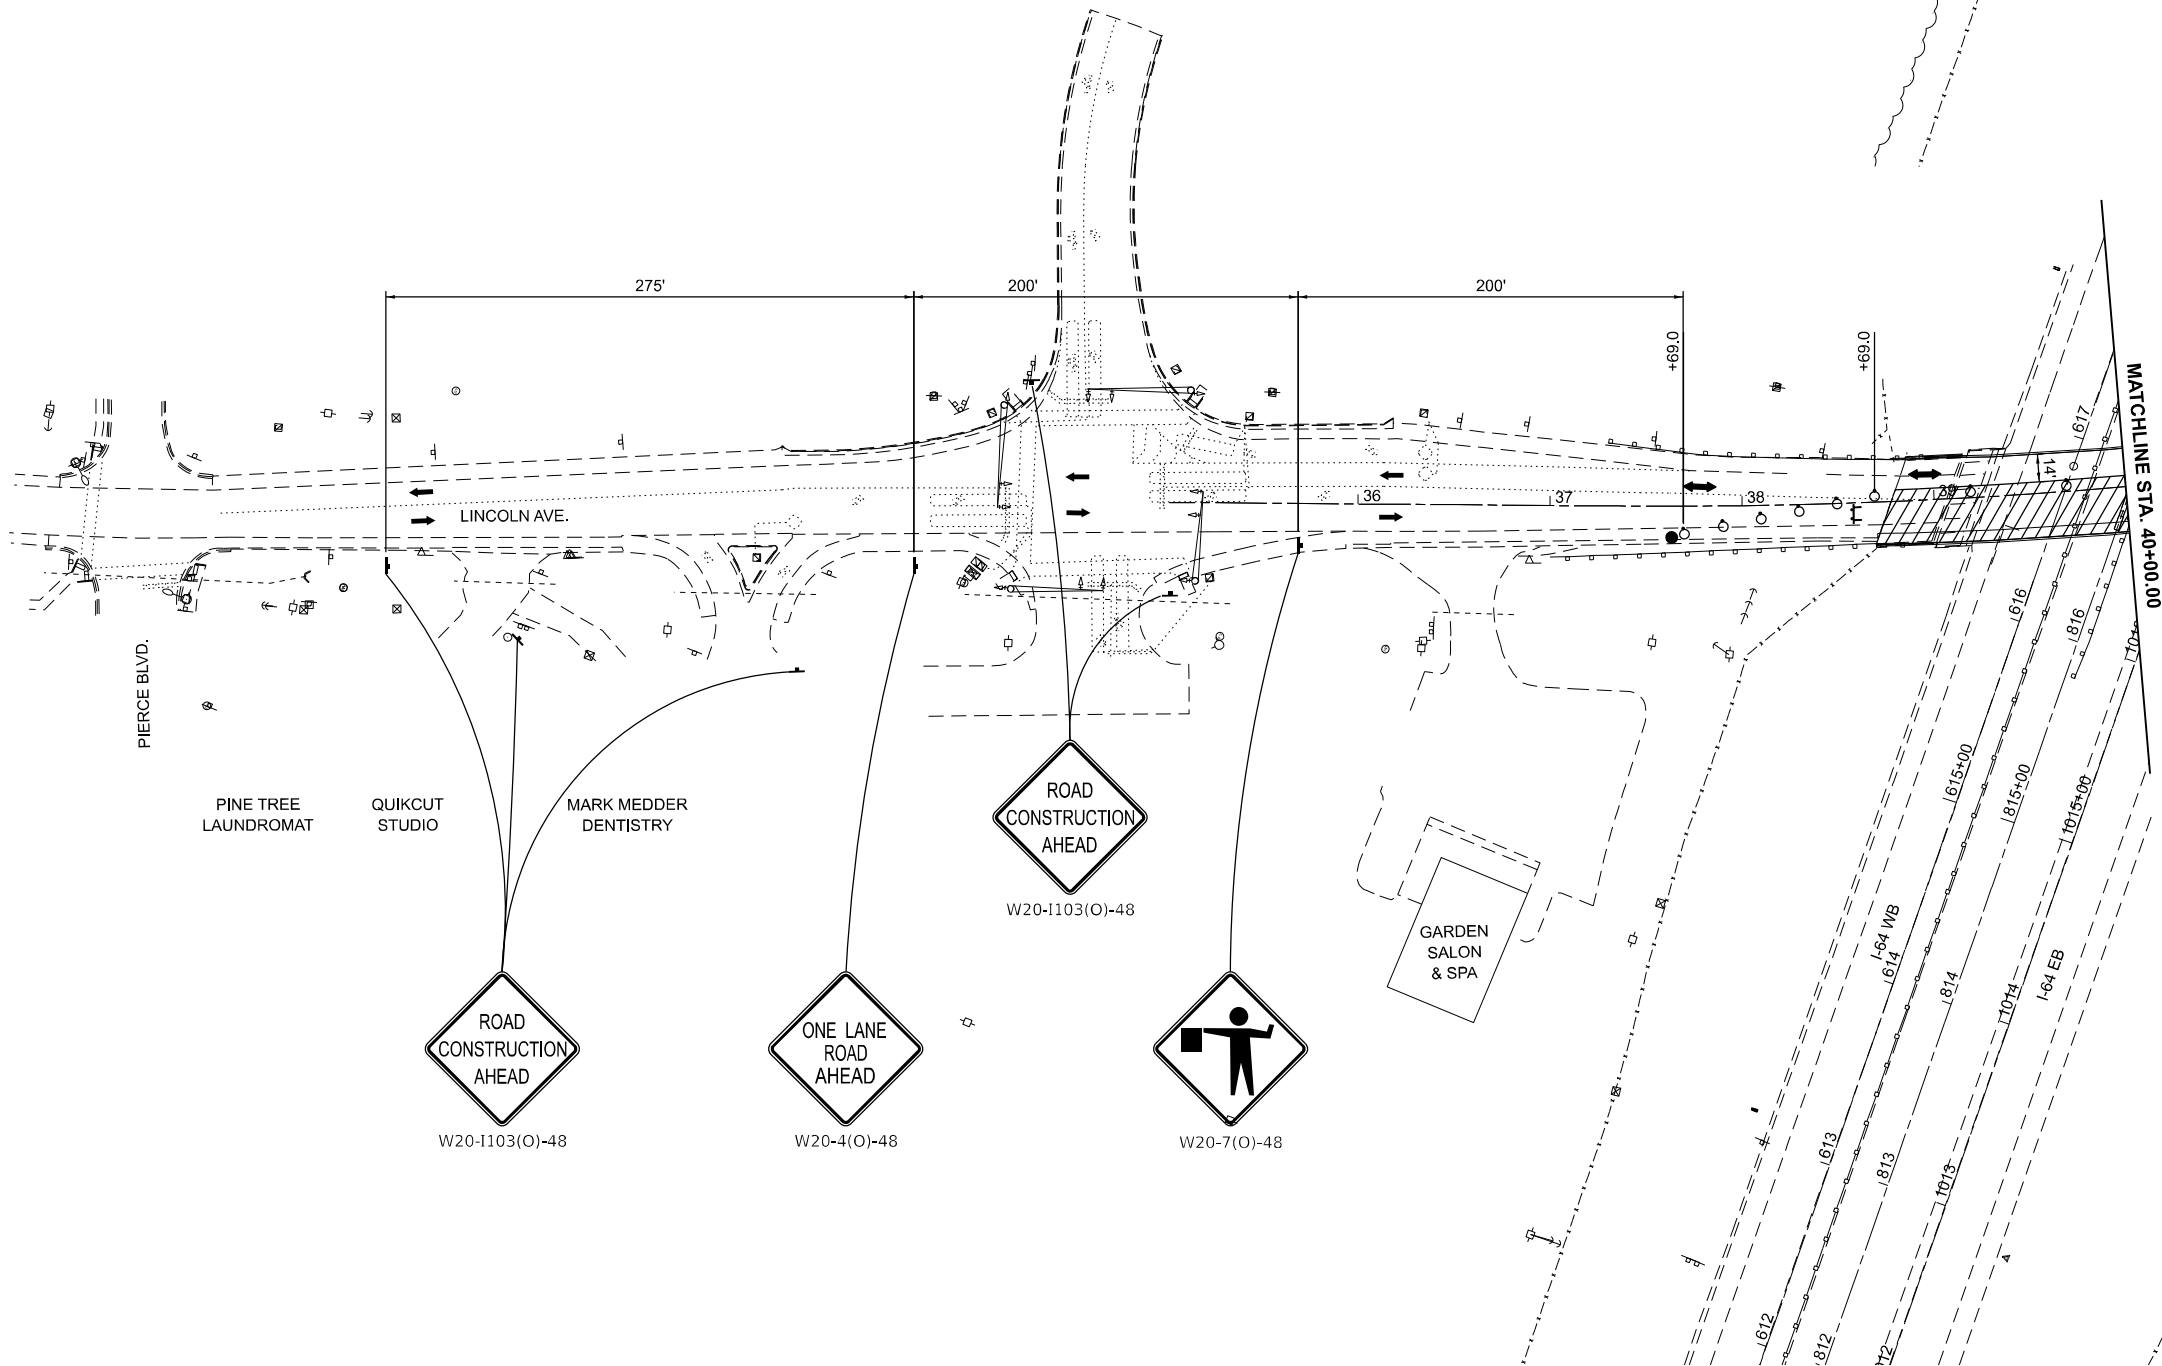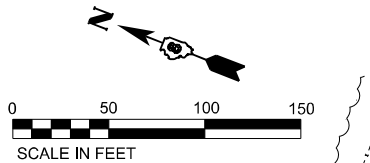

MODEL: Lincoln Ave - Lincoln Ave Stages 01 (Sheet)
FILE NAME: 30202020000010 - DOT Dec-17-19 Rev 561-64 Widening04 Drawings\ONCAD_Sheets\08-1 SSCTC-Lincoln\087574-shetadwg2 01.dgn



USER NAME	= rstakey
DESIGNED	- RWS
DRAWN	- RWS
PLOT SCALE	= 0.16666633" / in.
CHECKED	- ERB
DATE	- 10/15/24

REVISED	-
REVISED	-
REVISED	-
REVISED	-


STATE OF ILLINOIS
DEPARTMENT OF TRANSPORTATION

LINCOLN AVENUE
SUGGESTED STAGES OF CONSTRUCTION AND TRAFFIC CONTROL

SCALE: 1"=50' SHEET 3 OF 4 SHEETS STA. 36+00.00 TO STA. 40+00.00


F.A.I. RTE.	SECTION	COUNTY	TOTAL SHEETS	SHEET NO.
64	82-TWRS-2	ST CLAIR	691	234
CONTRACT NO. 76K74				
ILLINOIS FED. AID PROJECT				

LINCOLN AVENUE – STAGE 2

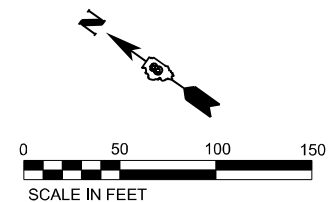

MEMORIAL HOSPITAL SHILOH

- NOTES:
1. SUGGESTED APPROACH SIGNAGE SPACING IS DUE TO EXISTING ENTRANCES AND SIDE ROAD LOCATIONS.
 2. EXISTING SIGNAL HEADS FOR LANES NOT IN USE DURING MAINTENANCE OF TRAFFIC STAGES SHALL BE TEMPORARILY COVERED BY THE CONTRACTOR.
 3. DRUM SPACING IS PER STATE STANDARD 701501 UNLESS OTHERWISE SHOWN.
 4. ROAD CONSTRUCTION AHEAD SIGNS (W20-1103(O)-48) SHALL BE PLACED AT ALL ENTRANCES WITHIN THE LIMITS OF APPROACH SIGNAGE.
 5. SEE SPECIAL PROVISION FOR TRAFFIC CONTROL AND PROTECTION, STANDARD 701501 (SPECIAL).

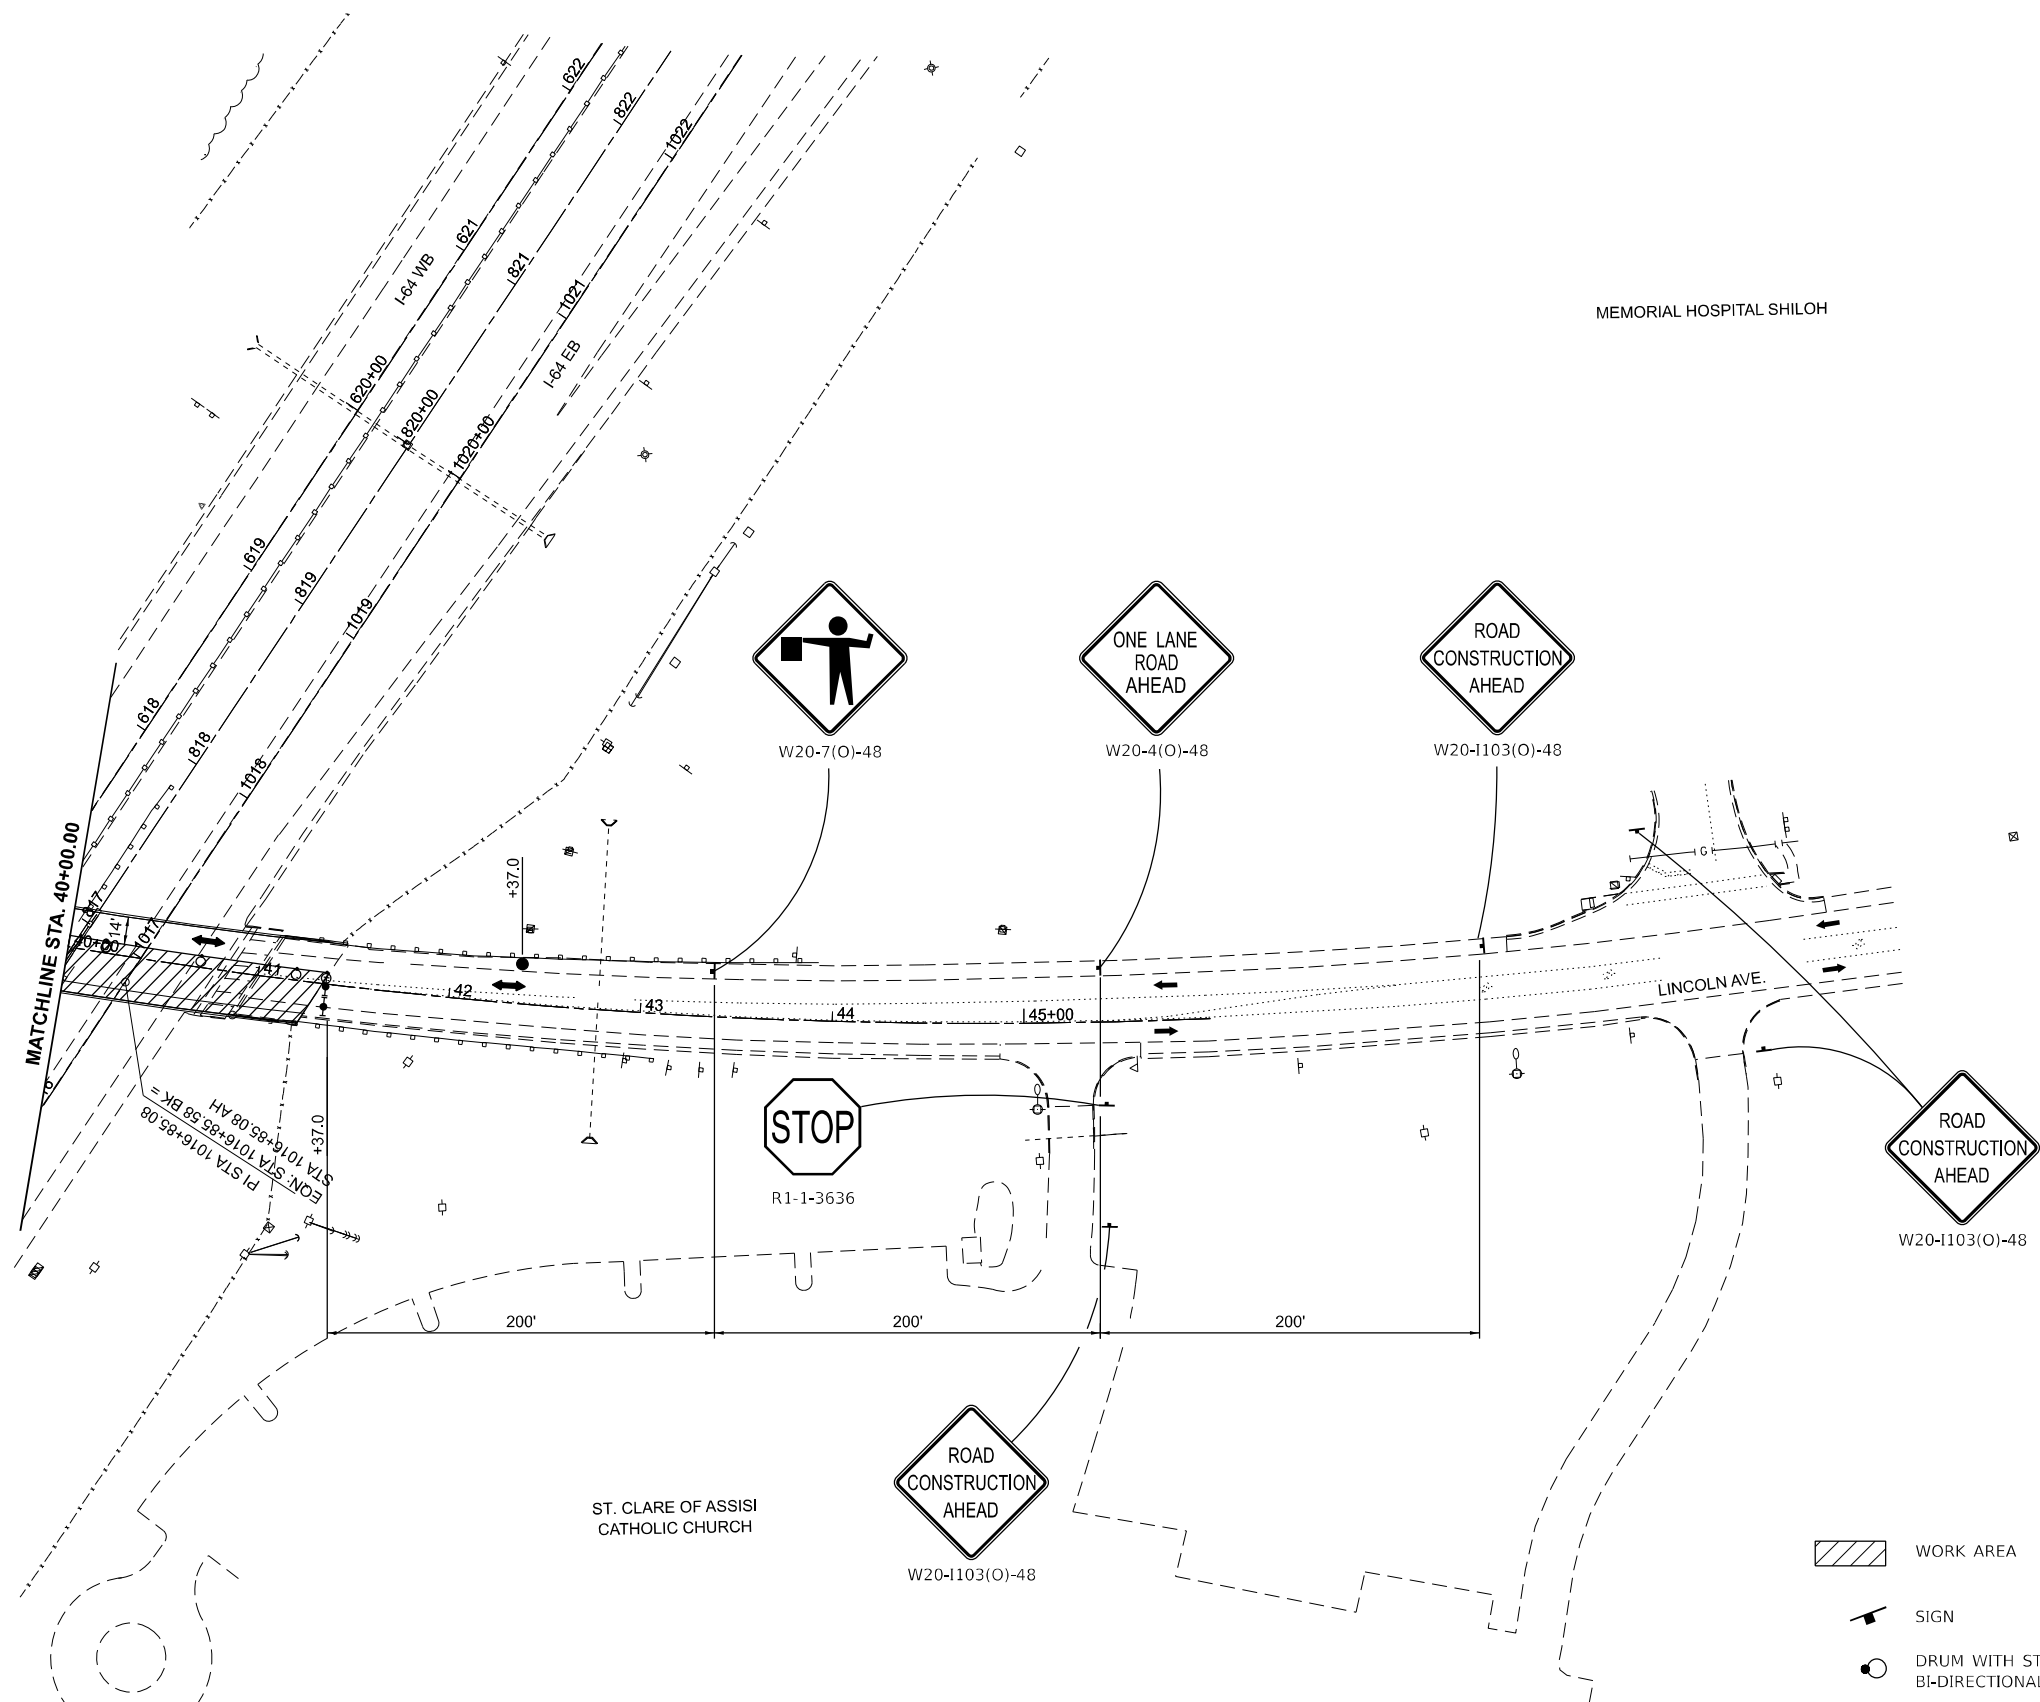

LEGEND

- WORK AREA
- SIGN
- DRUM WITH STEADY BURN BI-DIRECTIONAL LIGHT
- TYPE II BARRICADE WITH FLASHING LIGHT
- FLAGGER WITH TRAFFIC CONTROL SIGN
- VEHICLE TRAVEL
- TYPE III BARRICADE WITH FLASHING LIGHTS

MODEL: Lincoln Ave - Lincoln Ave Staging 03 (Sheet)
FILE NAME: 30202020090310 - DOT Doc47B 106 Rev 56 164 Widening04 Drawings\GNV\CAD_Sheets\08-1 SSCTC\Lincoln\087574-shilohstage02.dwg



USER NAME = rstakey	DESIGNED - RWS	REVISED -
	DRAWN - RWS	REVISED -
PLOT SCALE = 0.16666633" / in.	CHECKED - ERB	REVISED -
PLOT DATE = 10/15/2024	DATE - 10/15/24	REVISED -

STATE OF ILLINOIS
DEPARTMENT OF TRANSPORTATION

LINCOLN AVENUE			
SUGGESTED STAGES OF CONSTRUCTION AND TRAFFIC CONTROL			
SCALE: 1"=50'	SHEET 4	OF 4 SHEETS	STA. 40+00.00 TO STA. 45+00.00

LINCOLN AVENUE – STAGE 2				
F.A.I. RTE.	SECTION	COUNTY	TOTAL SHEETS	SHEET NO.
64	82-7WRS-2	ST CLAIR	691	235
CONTRACT NO. 76K74				
ILLINOIS FED. AID PROJECT				

LEGEND

WORK AREA

TEMPORARY CONCRETE BARRIER

SIGN

IMPACT ATTENUATORS, TEMPORARY
(NON- REDIRECTIVE, NARROW), TEST LEVEL 3


DRUM WITH STEADY BURN
BI-DIRECTIONAL LIGHT

VEHICLE TRAVEL

TYPE II BARRICADE WITH
FLASHING LIGHT

WORK COMPLETED IN PREVIOUS STAGE

NOTE:
WORK TO BE COMPLETED IN STAGE 1 IS AS FOLLOWS:
RIGHT TURN LANE TO ACCESS RAMP D
SHOULDER WORK ALONG RAMP D
SOUTHERN HALF OF RAMP C TO TIE IN WITH GREEN MOUNT ROAD
SOUTHERN HALF OF RAMP A TO TIE IN WITH GREEN MOUNT ROAD
RIGHT TURN LANE TO ACCESS RAMP B
SHOULDER WORK ALONG RAMP B

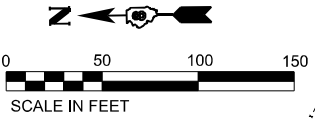

PR TEMPORARY PAVEMENT MARKING -
LINE 4" - TYPE IV TAPE
(WHITE)

PR TEMPORARY PAVEMENT MARKING -
LINE 4" - TYPE IV TAPE
(YELLOW)

PR TEMPORARY PAVEMENT MARKING -
LINE 4" - TYPE IV TAPE
(WHITE)

PR TEMPORARY PAVEMENT

PR IMPACT ATTENUATORS, TEMPORARY
(NON- REDIRECTIVE, NARROW),
TEST LEVEL 3

- NOTES:
1. SUGGESTED APPROACH SIGNAGE SPACING IS DUE TO EXISTING ENTRANCES AND SIDE ROAD LOCATIONS.
 2. EXISTING SIGNAL HEADS FOR LANES NOT IN USE DURING MAINTENANCE OF TRAFFIC STAGES SHALL BE TEMPORARILY COVERED BY THE CONTRACTOR.
 3. DRUM SPACING IS PER STATE STANDARD 701606 UNLESS OTHERWISE SHOWN.
 4. ROAD CONSTRUCTION AHEAD SIGNS (W20-1103(O)-48) SHALL BE PLACED ALONG ALL SIDE ROADS AND AT ALL ENTRANCES WITHIN THE LIMITS OF APPROACH SIGNAGE.
 5. TEMPORARY PAVEMENT SHALL BE CONSTRUCTED AS A SUBSTAGE TO STAGE 1 AND SHALL REMAIN IN PLACE UNTIL THE PERMANENT CONDITION IS CONSTRUCTED IN SUBSEQUENT STAGES.

ROAD
CONSTRUCTION
AHEAD
W20-1103(O)-48

RIGHT LANE
CLOSED
AHEAD
W20-5(O)-48
RIGHT LANE
MUST
TURN RIGHT
R3-7R(W)-36X36

W21-1(O)-48

MODEL: GMR Stage 1.dgn
FILE NAME: J:\2020\20200608.10 - DOT D&PTB 106 Item 56 164 Widening\04_Drawings\GNCAD_Sheets\08-2 SSCTC-GMR\RD76K74-GMR Stage 1.dgn



USER NAME	= rstaley	DESIGNED -	RWS	REVISED -	
		DRAWN -	RWS	REVISED -	
PLOT SCALE	= 0.16666633" / in.	CHECKED -	ERB	REVISED -	
PLOT DATE	= 10/15/2024	DATE	= 10/15/24	REVISED -	

STATE OF ILLINOIS
DEPARTMENT OF TRANSPORTATION


GREEN MOUNT ROAD
SUGGESTED STAGES OF CONSTRUCTION AND TRAFFIC CONTROL

SCALE: 1"=50' SHEET 1 OF 5 SHEETS STA. 29+00.00 TO STA. 36+75.00

F.A.I. RTE.	SECTION	COUNTY	TOTAL SHEETS	SHEET NO.
64	82-7WRS-2	ST CLAIR	691	236
CONTRACT NO. 76K74				
ILLINOIS FED. AID PROJECT				


GREEN MOUNT ROAD - STAGE 1

NOTE:
WORK TO BE COMPLETED IN STAGE 1 IS AS FOLLOWS:
RIGHT TURN LANE TO ACCESS RAMP D
SHOULDER WORK ALONG RAMP D
SOUTHERN HALF OF RAMP C TO TIE IN WITH GREEN MOUNT ROAD
SOUTHERN HALF OF RAMP A TO TIE IN WITH GREEN MOUNT ROAD
RIGHT TURN LANE TO ACCESS RAMP B
SHOULDER WORK ALONG RAMP B

 

LEGEND

- | | | | |
|--|---|--|---|
| | WORK AREA | | TEMPORARY CONCRETE BARRIER |
| | SIGN | | IMPACT ATTENUATORS, TEMPORARY
(NON- REDIRECTIVE, NARROW), TEST LEVEL 3 |
| | DRUM WITH STEADY BURN
BI-DIRECTIONAL LIGHT | | VEHICLE TRAVEL |
| | TYPE II BARRICADE WITH
FLASHING LIGHT | | WORK COMPLETED IN PREVIOUS STAGE |

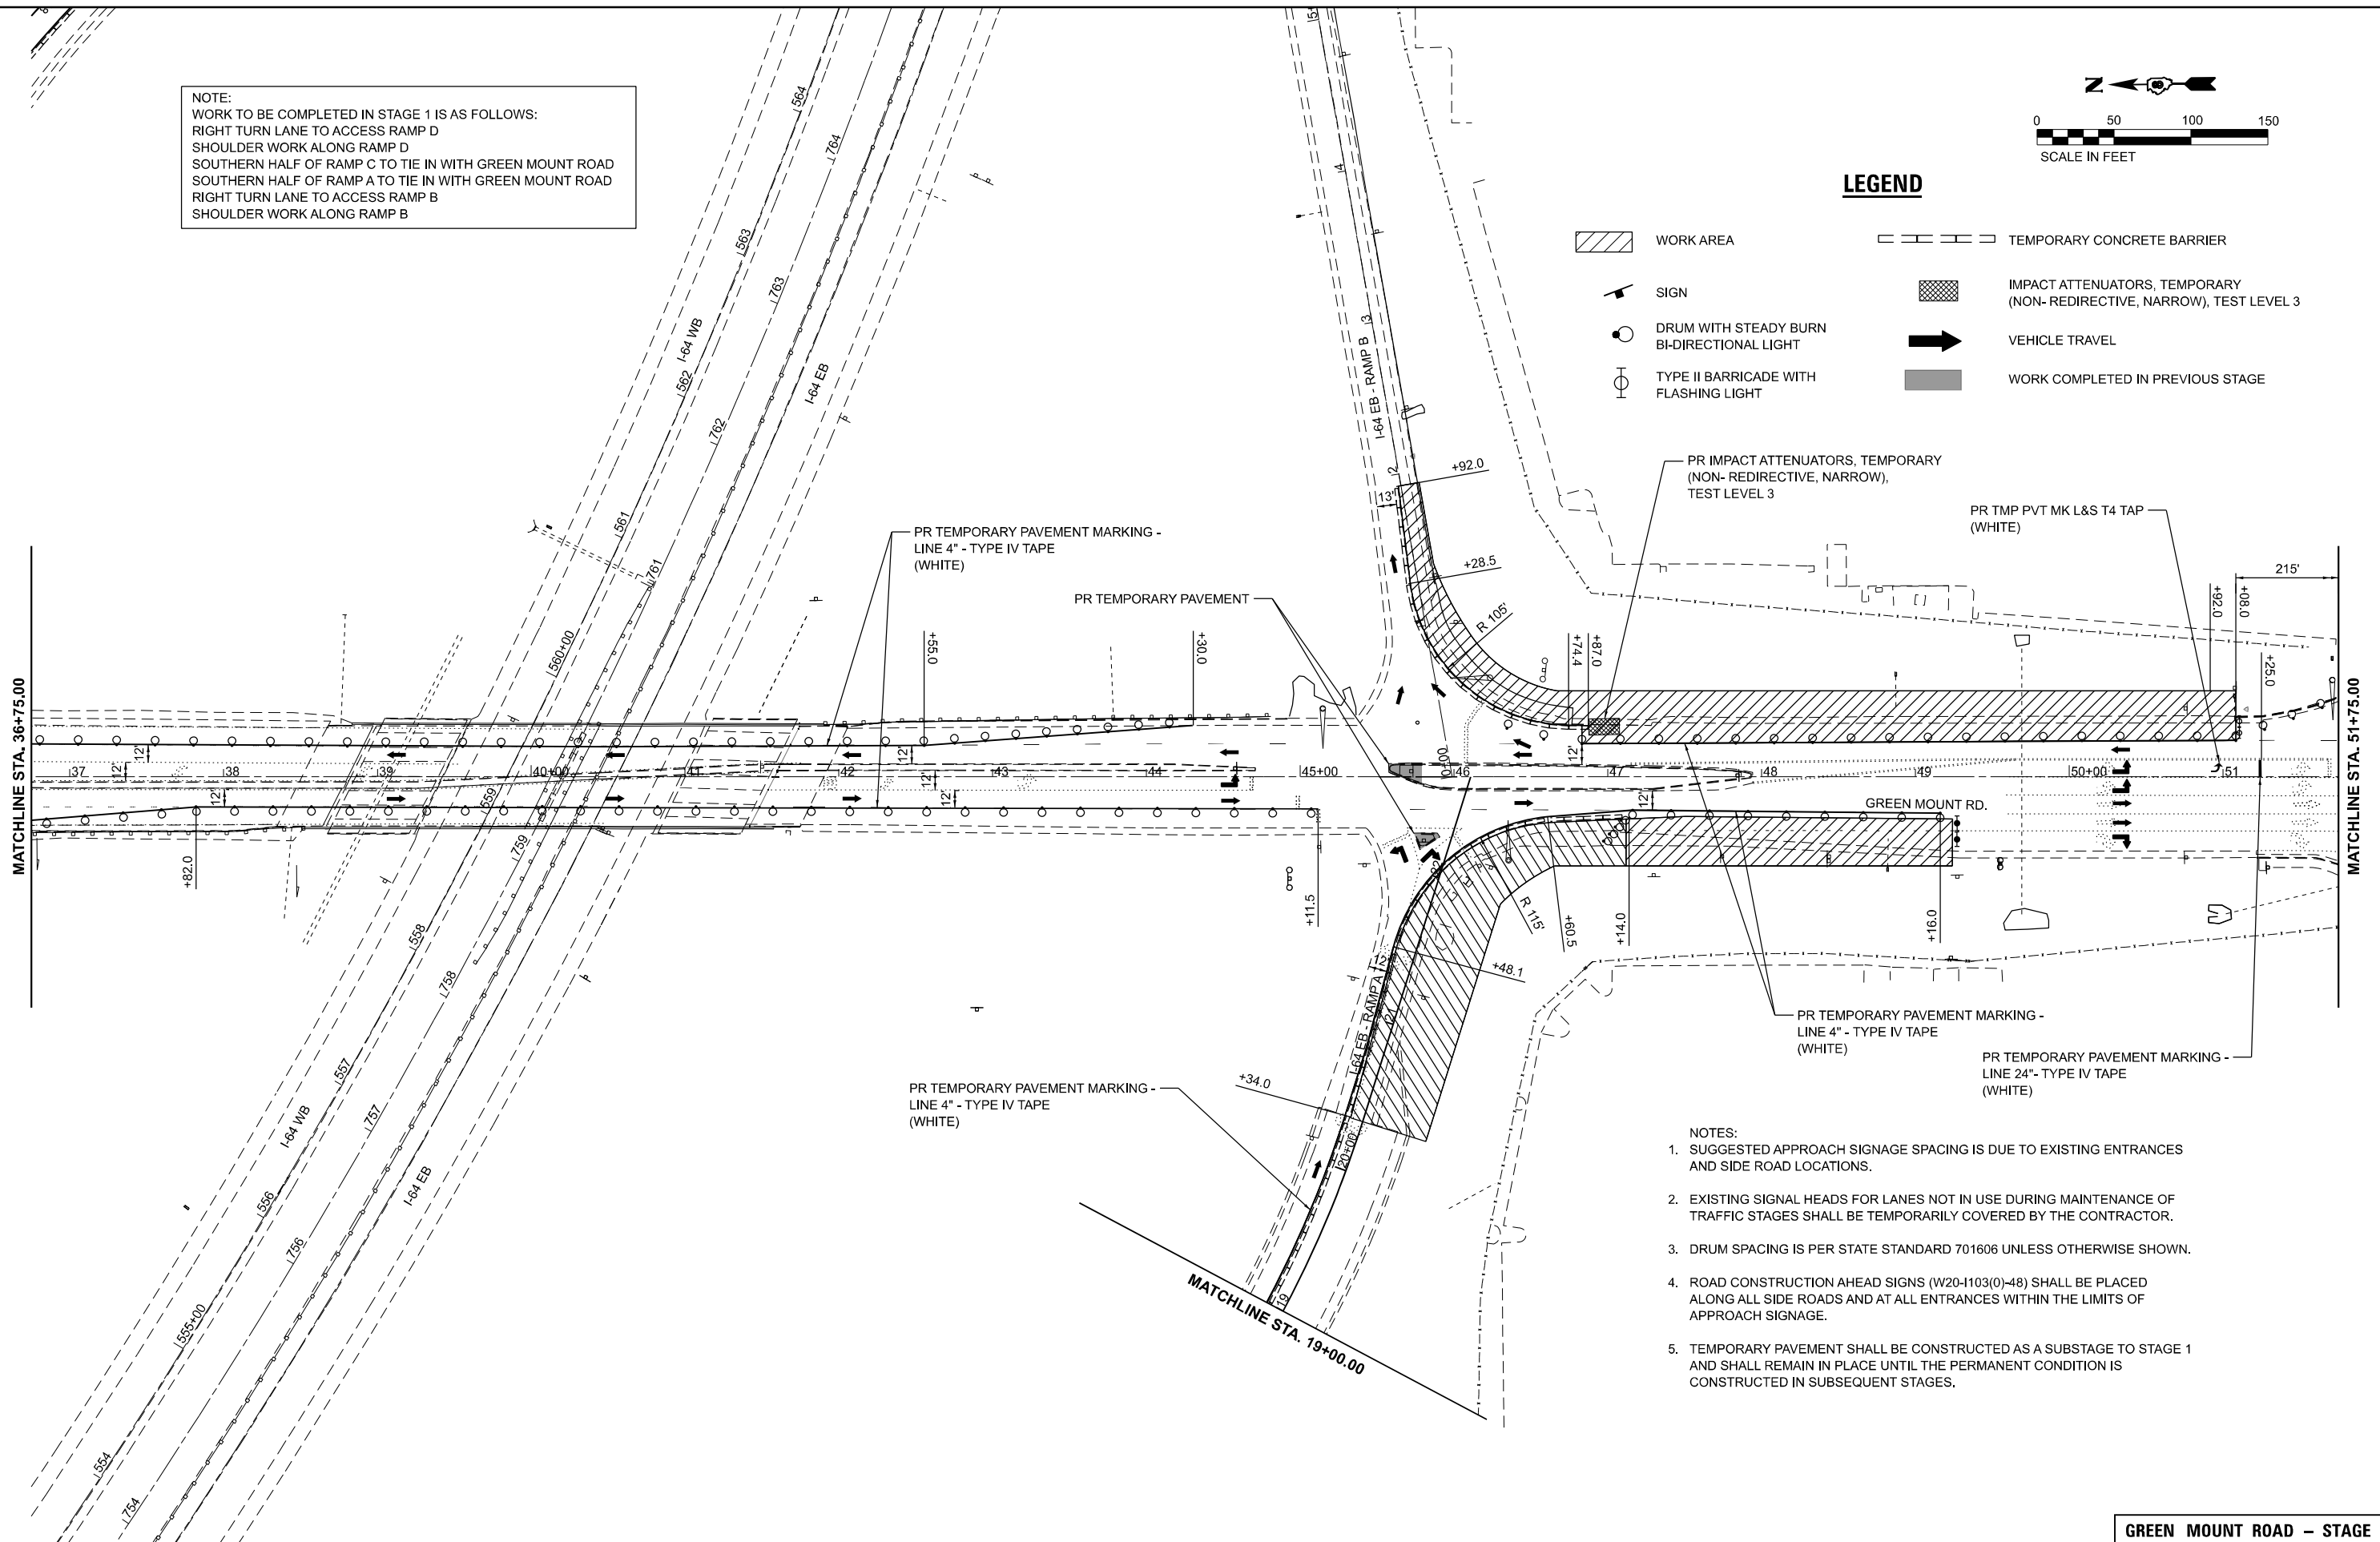

- NOTES:
- SUGGESTED APPROACH SIGNAGE SPACING IS DUE TO EXISTING ENTRANCES AND SIDE ROAD LOCATIONS.
 - EXISTING SIGNAL HEADS FOR LANES NOT IN USE DURING MAINTENANCE OF TRAFFIC STAGES SHALL BE TEMPORARILY COVERED BY THE CONTRACTOR.
 - DRUM SPACING IS PER STATE STANDARD 701606 UNLESS OTHERWISE SHOWN.
 - ROAD CONSTRUCTION AHEAD SIGNS (W20-1103(0)-48) SHALL BE PLACED ALONG ALL SIDE ROADS AND AT ALL ENTRANCES WITHIN THE LIMITS OF APPROACH SIGNAGE.
 - TEMPORARY PAVEMENT SHALL BE CONSTRUCTED AS A SUBSTAGE TO STAGE 1 AND SHALL REMAIN IN PLACE UNTIL THE PERMANENT CONDITION IS CONSTRUCTED IN SUBSEQUENT STAGES.



USER NAME = rstakey	DESIGNED - RWS	REVISED -
	DRAWN - RWS	REVISED -
PLOT SCALE = 0.16666633' / in.	CHECKED - ERB	REVISED -
PLOT DATE = 10/15/2024	DATE - 10/15/24	REVISED -


STATE OF ILLINOIS
DEPARTMENT OF TRANSPORTATION

GREEN MOUNT ROAD
SUGGESTED STAGES OF CONSTRUCTION AND TRAFFIC CONTROL


SCALE: 1"=50' SHEET 2 OF 5 SHEETS STA. 36+75.00 TO STA. 51+75.00

GREEN MOUNT ROAD – STAGE 1

F.A.I. RTE.	SECTION	COUNTY	TOTAL SHEETS	SHEET NO.
64	82-7WRS-2	ST CLAIR	691	237
CONTRACT NO. 76K74				
ILLINOIS FED. AID PROJECT				

 

NOTE:
WORK TO BE COMPLETED IN STAGE 1 IS AS FOLLOWS:
RIGHT TURN LANE TO ACCESS RAMP D
SHOULDER WORK ALONG RAMP D
SOUTHERN HALF OF RAMP C TO TIE IN WITH GREEN MOUNT ROAD
SOUTHERN HALF OF RAMP A TO TIE IN WITH GREEN MOUNT ROAD
RIGHT TURN LANE TO ACCESS RAMP B
SHOULDER WORK ALONG RAMP B

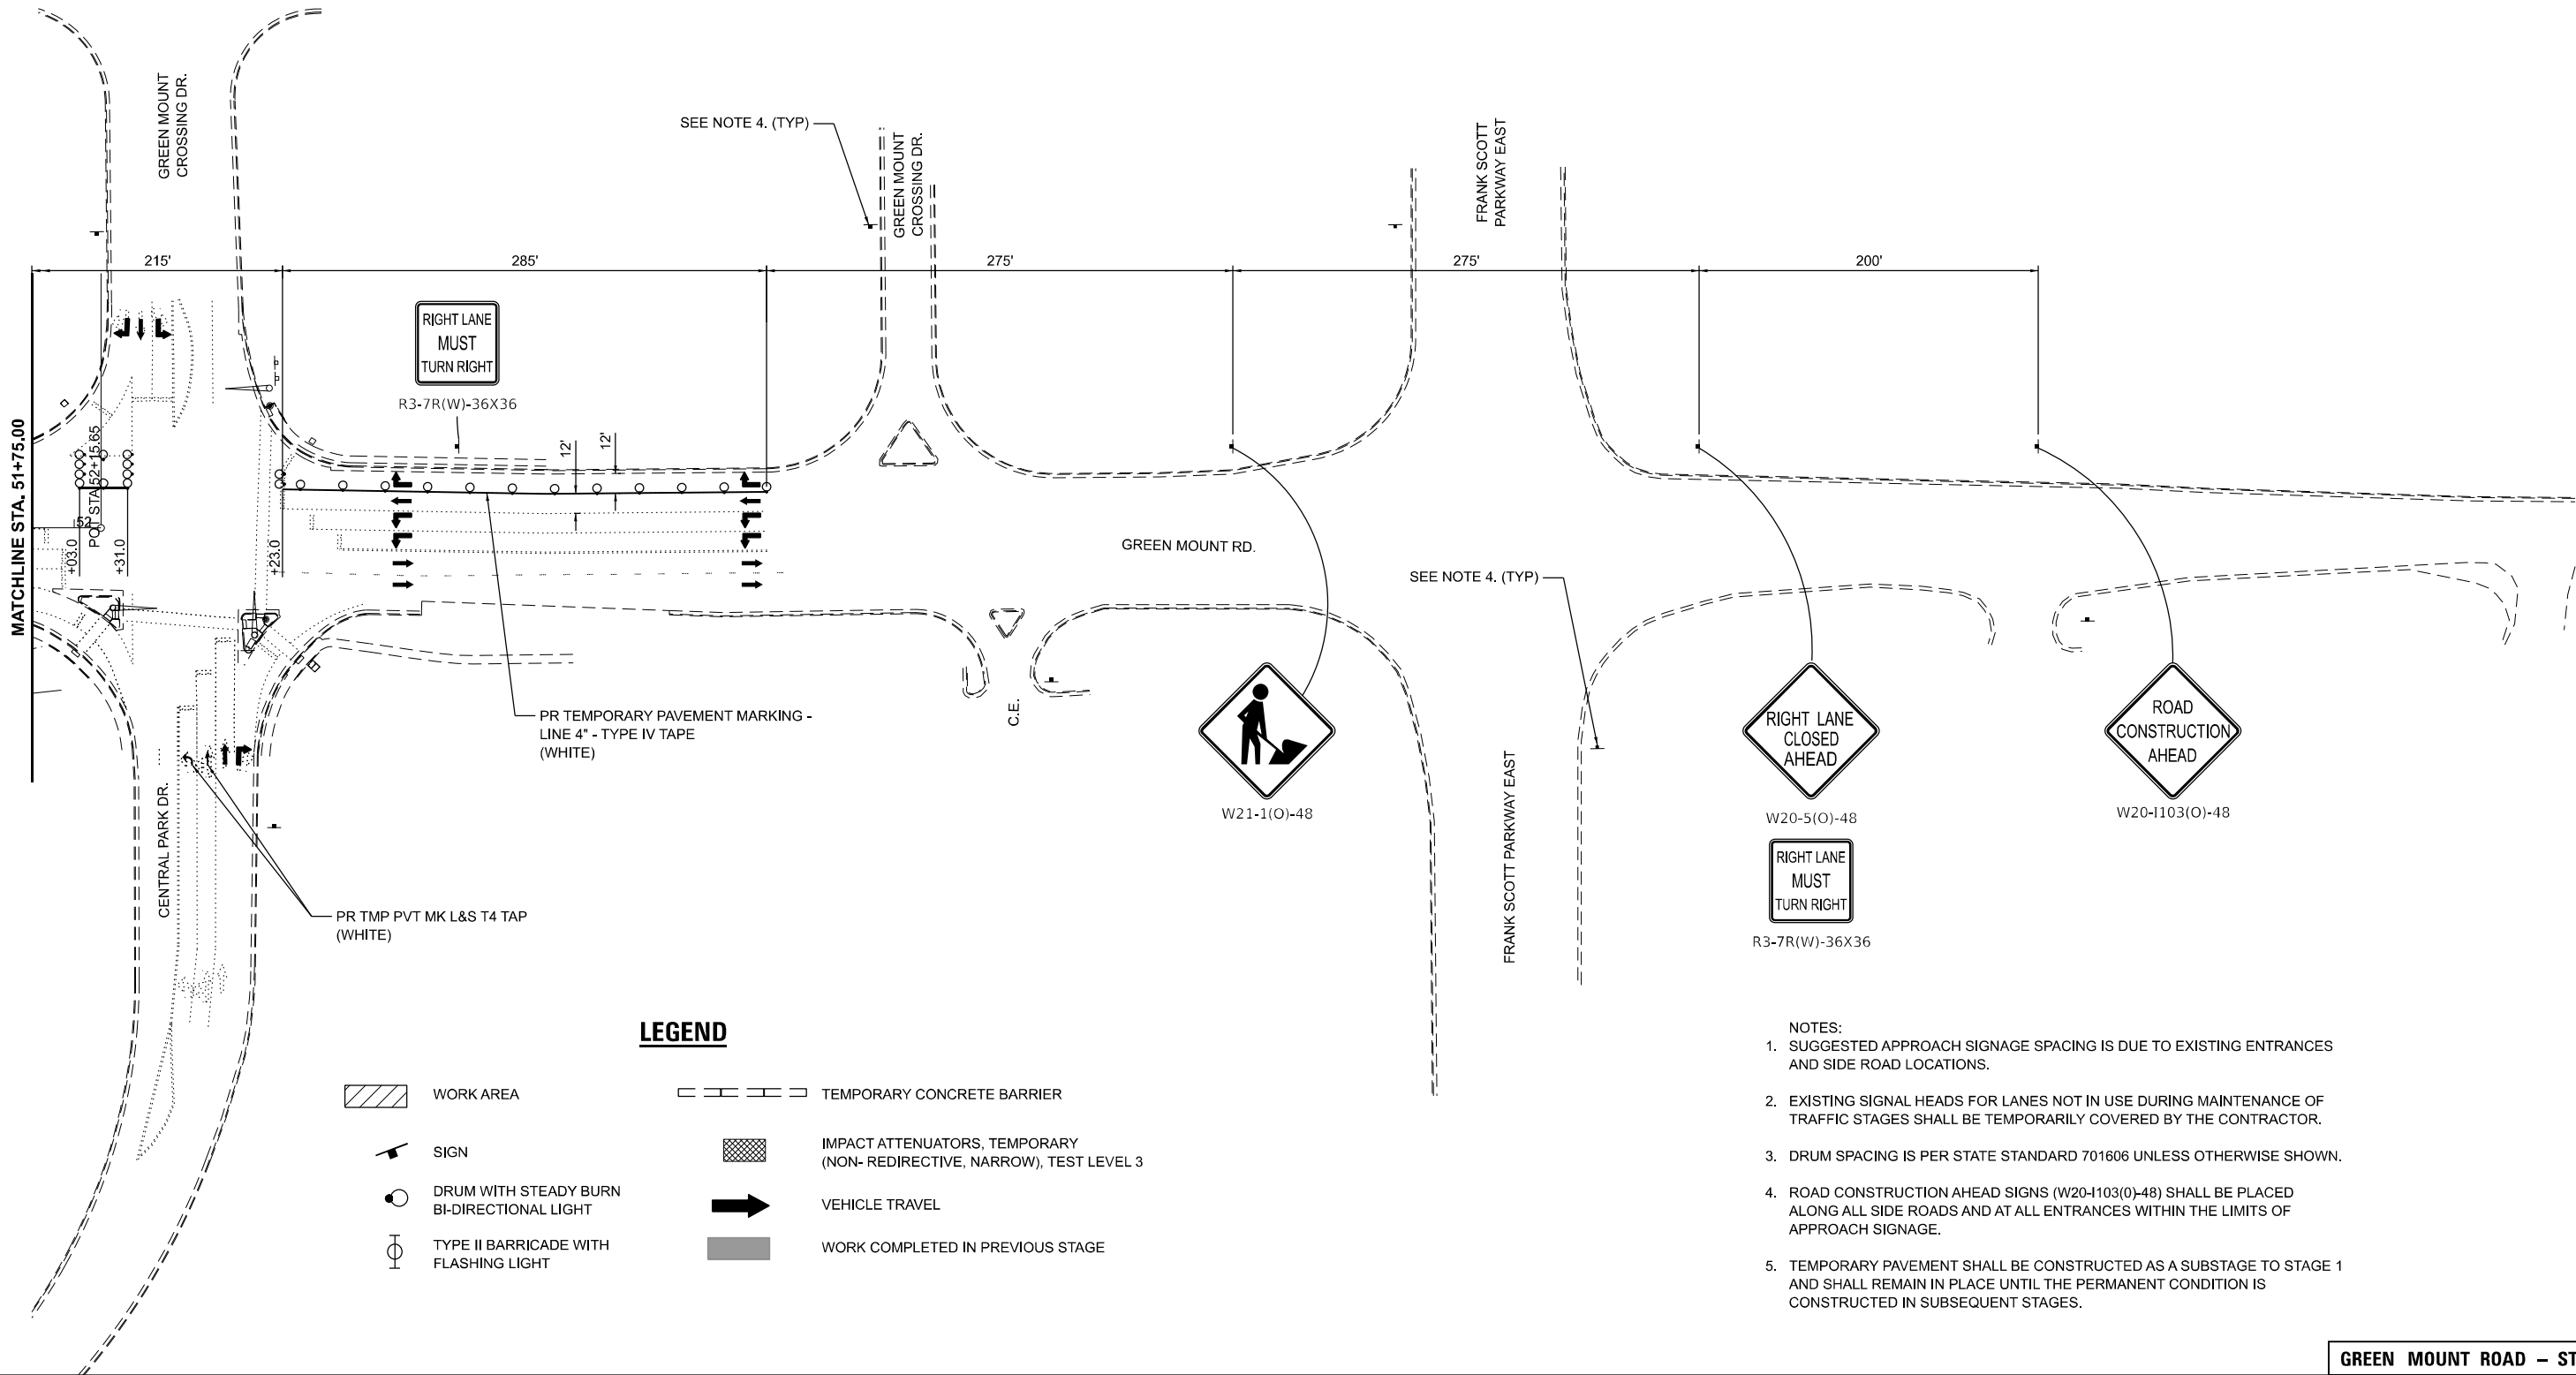

- NOTES:
- SUGGESTED APPROACH SIGNAGE SPACING IS DUE TO EXISTING ENTRANCES AND SIDE ROAD LOCATIONS.
 - EXISTING SIGNAL HEADS FOR LANES NOT IN USE DURING MAINTENANCE OF TRAFFIC STAGES SHALL BE TEMPORARILY COVERED BY THE CONTRACTOR.
 - DRUM SPACING IS PER STATE STANDARD 701606 UNLESS OTHERWISE SHOWN.
 - ROAD CONSTRUCTION AHEAD SIGNS (W20-1103(O)-48) SHALL BE PLACED ALONG ALL SIDE ROADS AND AT ALL ENTRANCES WITHIN THE LIMITS OF APPROACH SIGNAGE.
 - TEMPORARY PAVEMENT SHALL BE CONSTRUCTED AS A SUBSTAGE TO STAGE 1 AND SHALL REMAIN IN PLACE UNTIL THE PERMANENT CONDITION IS CONSTRUCTED IN SUBSEQUENT STAGES.



USER NAME	= rstaley	DESIGNED -	RWS	REVISED -	
		DRAWN -	RWS	REVISED -	
PLOT SCALE	= 0.16666633" / in.	CHECKED -	ERB	REVISED -	
PLOT DATE	= 10/15/2024	DATE -	10/15/24	REVISED -	


STATE OF ILLINOIS
DEPARTMENT OF TRANSPORTATION

GREEN MOUNT ROAD
SUGGESTED STAGES OF CONSTRUCTION AND TRAFFIC CONTROL


SCALE: 1"=50' SHEET 3 OF 5 SHEETS STA. 51+75.00 TO STA. 52+00.00

GREEN MOUNT ROAD – STAGE 1				
F.A.I. RTE.	SECTION	COUNTY	TOTAL SHEETS	SHEET NO.
64	82-7WRS-2	ST CLAIR	691	238
		CONTRACT NO. 76K74		
ILLINOIS		FED. AID PROJECT		

MODEL: RampA Stage 1 (Sheet)
FILE NAME: J:\2020\20200615\10 - DOT D&PTB 106 Item 561-64 Widening\04 Drawings\GNV\CAD Sheets\08-2 SSCTC-GNV\RD76K74-RampA Stage 1.dgn

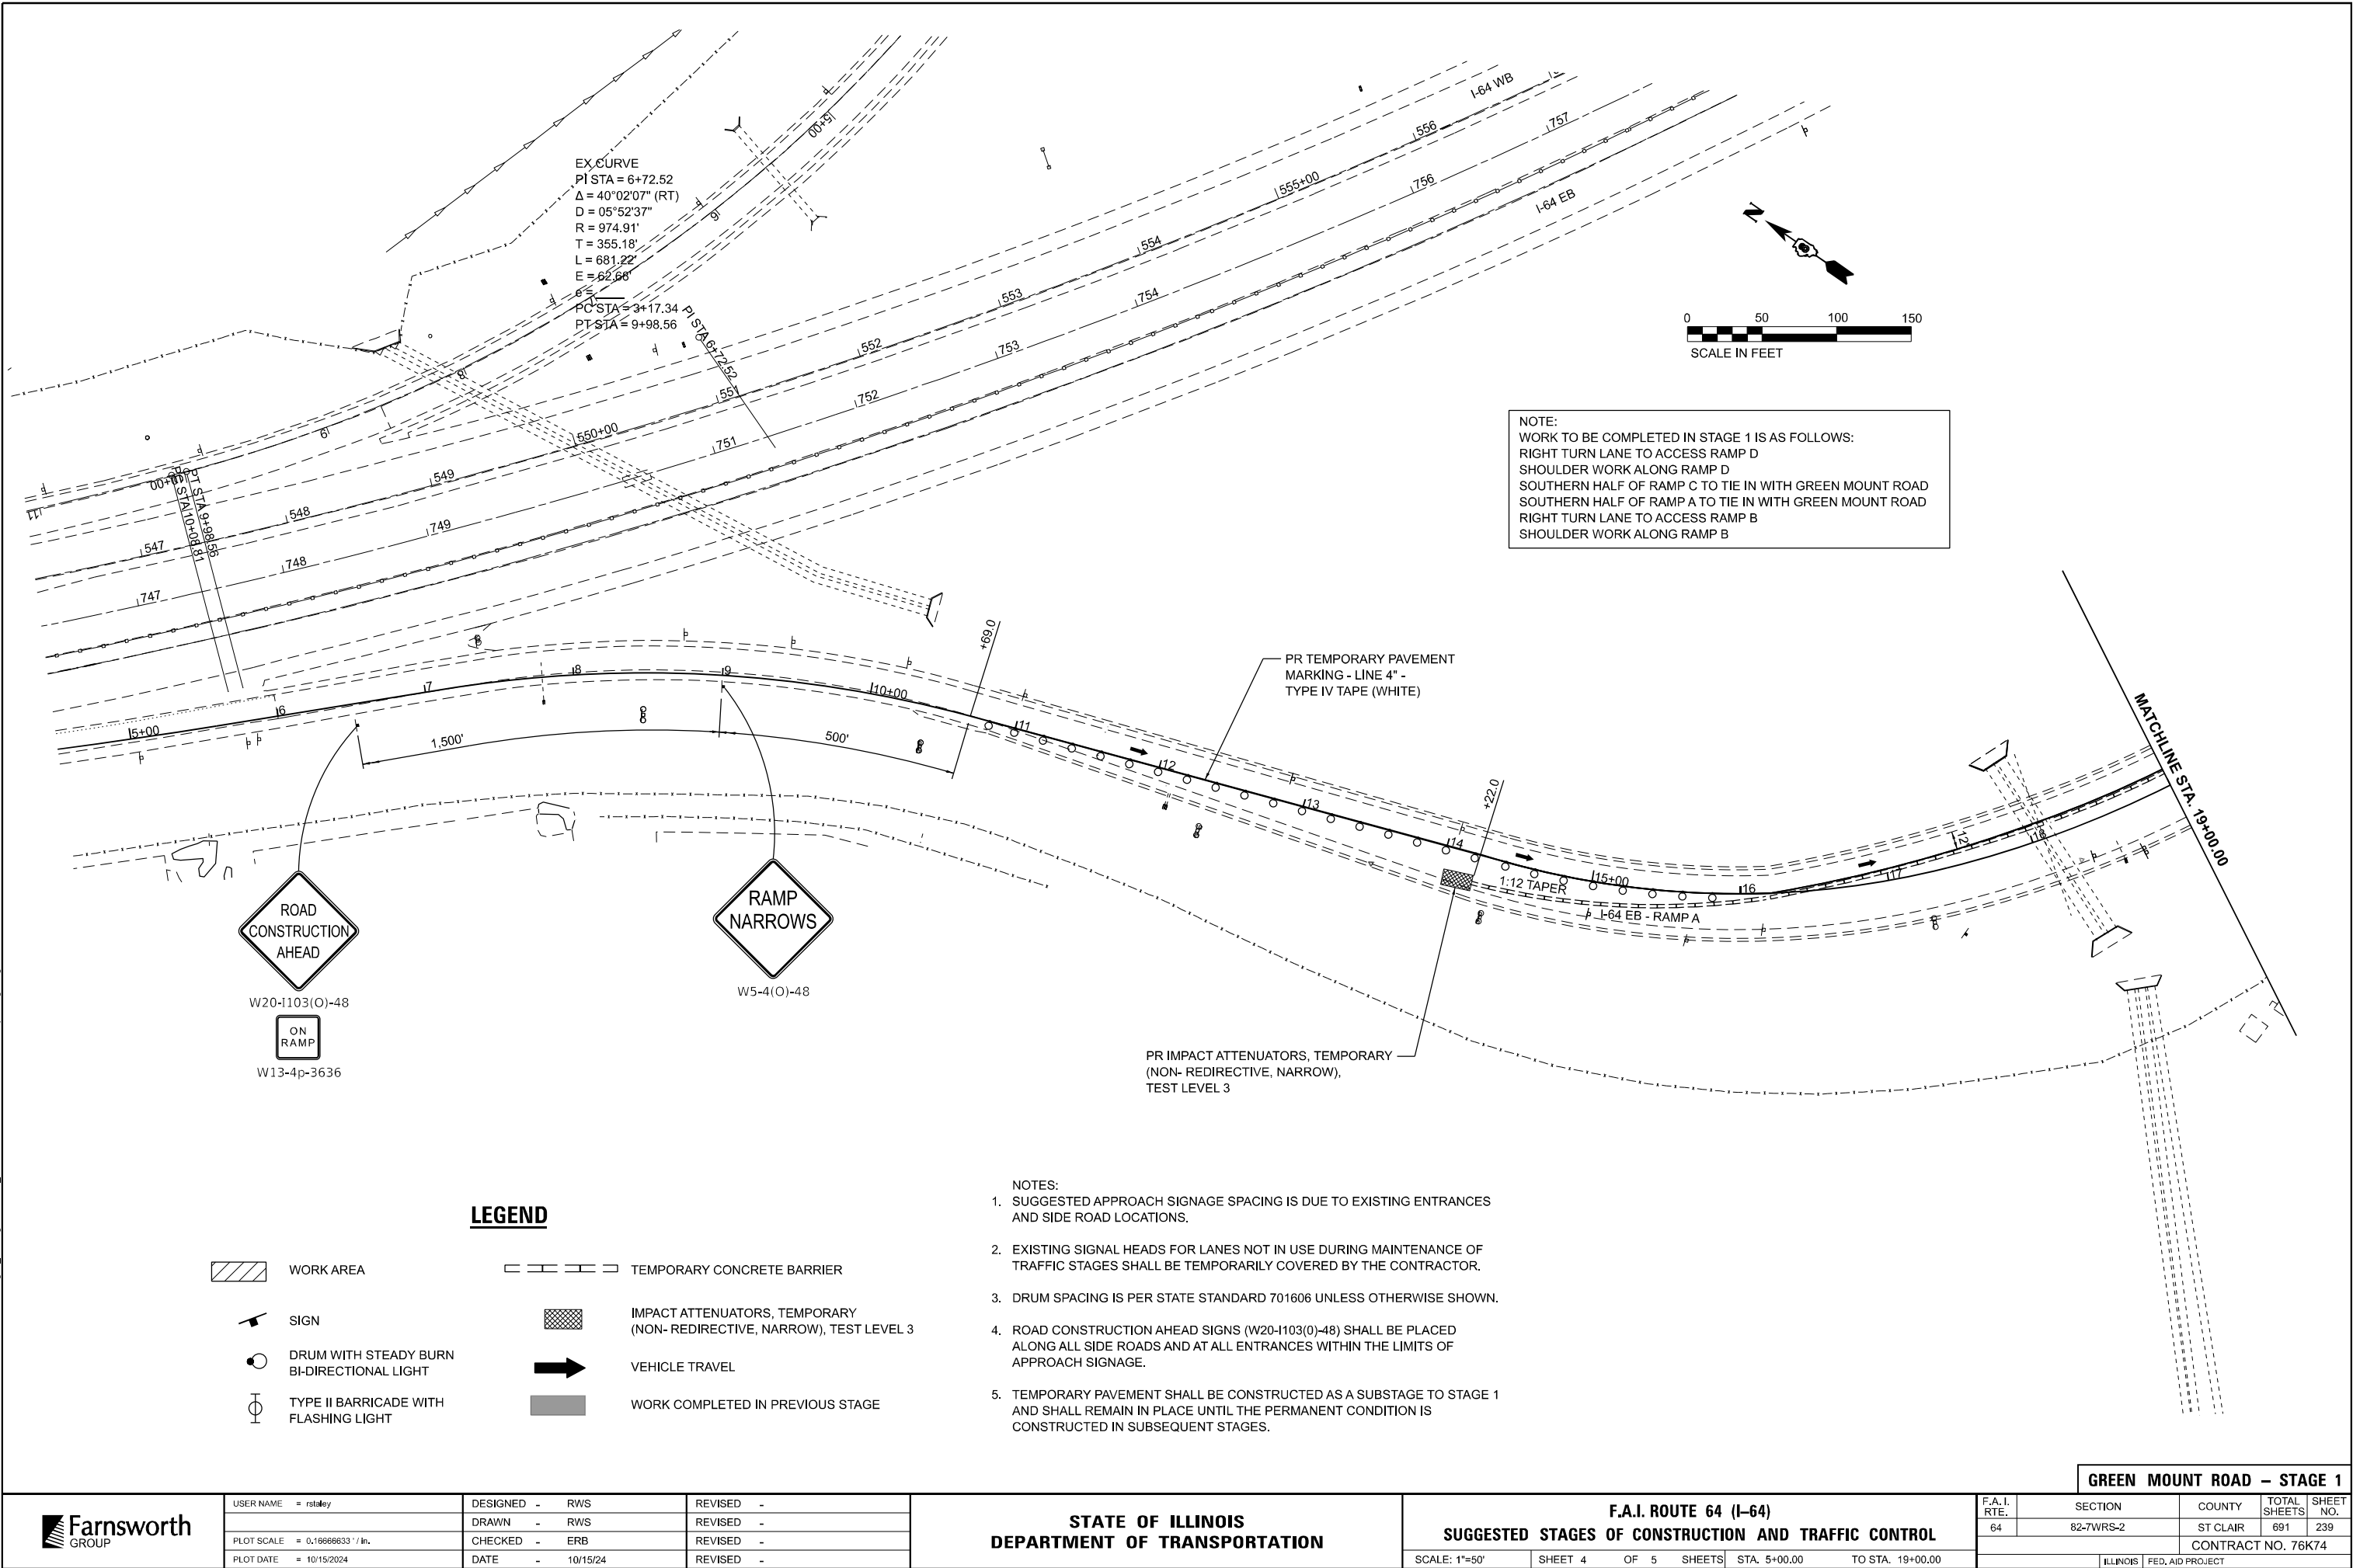

MODEL: RAMP C Stage 1 (Sheet)
FILE NAME: J:\2020\20200606\10 - DOT D&PTB 106 Item 56 I-64 Widening\04_Drawings\CONCAD_Sheets\06-2 SSCTC-5MFRD\076K74-Ramp C Stage 1.dgn

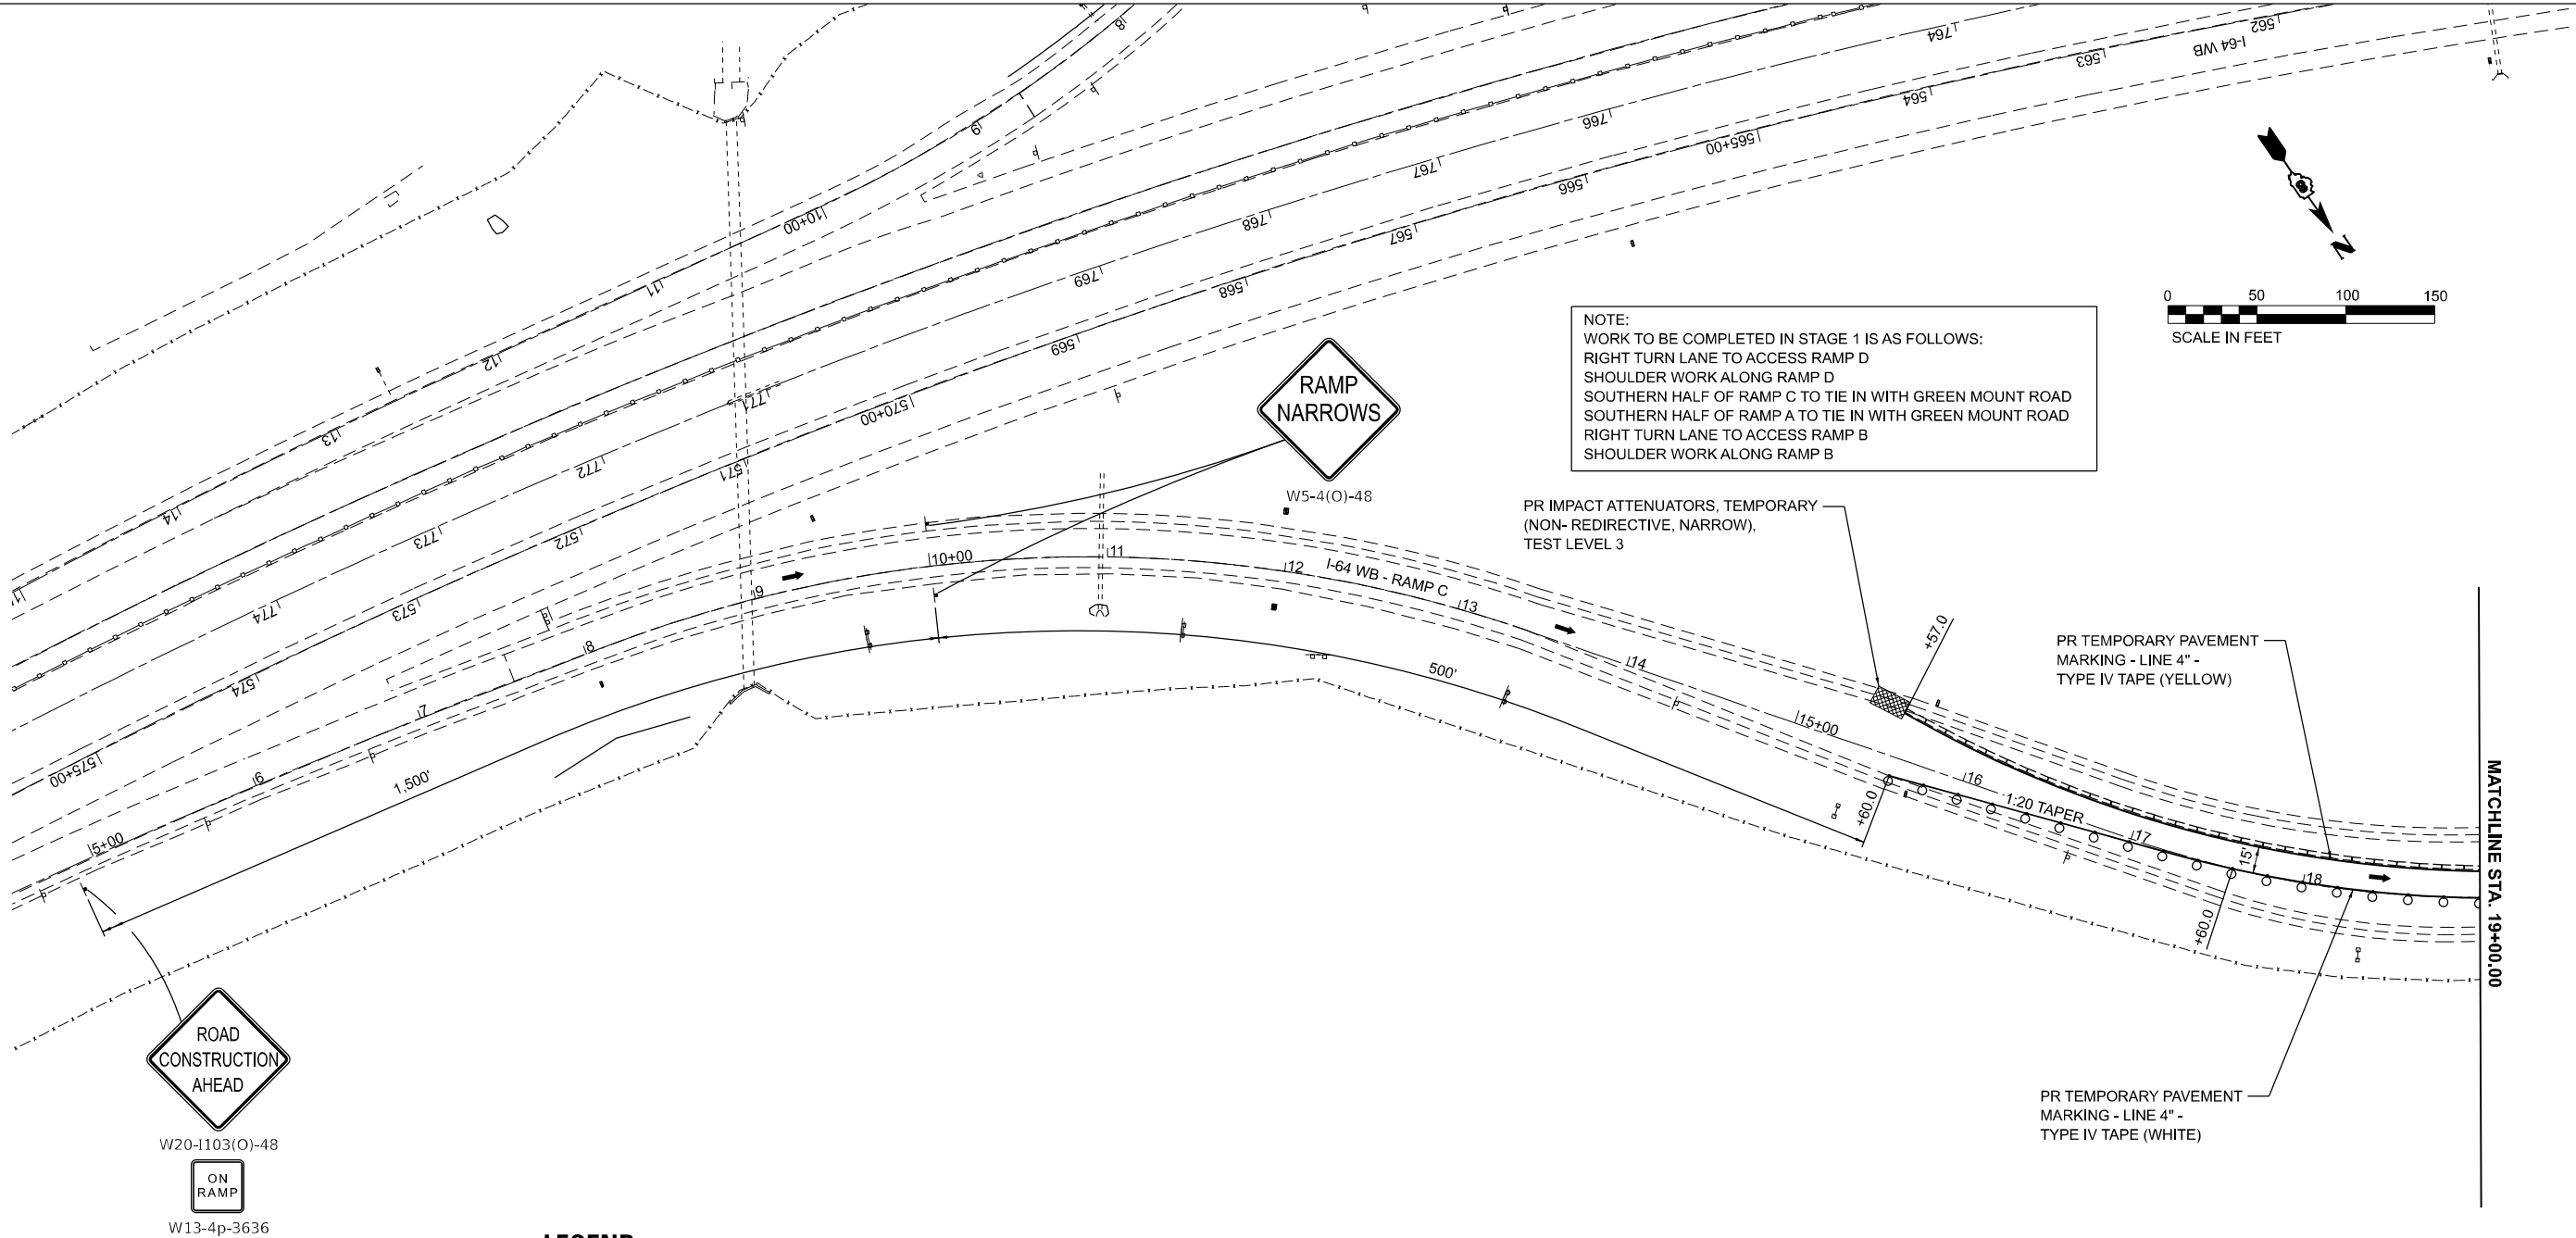

LEGEND

- | | | | |
|--|--|--|--|
| | WORK AREA | | TEMPORARY CONCRETE BARRIER |
| | SIGN | | IMPACT ATTENUATORS, TEMPORARY (NON- REDIRECTIVE, NARROW), TEST LEVEL 3 |
| | DRUM WITH STEADY BURN BI-DIRECTIONAL LIGHT | | VEHICLE TRAVEL |
| | TYPE II BARRICADE WITH FLASHING LIGHT | | WORK COMPLETED IN PREVIOUS STAGE |

- NOTES:
- SUGGESTED APPROACH SIGNAGE SPACING IS DUE TO EXISTING ENTRANCES AND SIDE ROAD LOCATIONS.
 - EXISTING SIGNAL HEADS FOR LANES NOT IN USE DURING MAINTENANCE OF TRAFFIC STAGES SHALL BE TEMPORARILY COVERED BY THE CONTRACTOR.
 - DRUM SPACING IS PER STATE STANDARD 701606 UNLESS OTHERWISE SHOWN.
 - ROAD CONSTRUCTION AHEAD SIGNS (W20-1103(O)-48) SHALL BE PLACED ALONG ALL SIDE ROADS AND AT ALL ENTRANCES WITHIN THE LIMITS OF APPROACH SIGNAGE.
 - TEMPORARY PAVEMENT SHALL BE CONSTRUCTED AS A SUBSTAGE TO STAGE 1 AND SHALL REMAIN IN PLACE UNTIL THE PERMANENT CONDITION IS CONSTRUCTED IN SUBSEQUENT STAGES.



USER NAME	= rstaley	DESIGNED -	RWS	REVISED -	
		DRAWN -	RWS	REVISED -	
PLOT SCALE	= 0.16666633" / in.	CHECKED -	ERB	REVISED -	
PLOT DATE	= 10/15/2024	DATE	= 10/15/24	REVISED -	

STATE OF ILLINOIS
DEPARTMENT OF TRANSPORTATION

F.A.I. ROUTE 64 (I-64)
SUGGESTED STAGES OF CONSTRUCTION AND TRAFFIC CONTROL

SCALE: 1"=50' SHEET 5 OF 5 SHEETS STA. 5+00.00 TO STA. 19+00.00


GREEN MOUNT ROAD – STAGE 1

F.A.I. RTE.	SECTION	COUNTY	TOTAL SHEETS	SHEET NO.
64	82-7WRS-2	ST CLAIR	691	240
CONTRACT NO. 76K74				
ILLINOIS FED. AID PROJECT				

LEGEND



WORK AREA

 

TEMPORARY CONCRETE BARRIER



SIGN



IMPACT ATTENUATORS, TEMPORARY
(NON-REDIRECTIVE, NARROW), TEST LEVEL 3



DRUM WITH STEADY BURN
BI-DIRECTIONAL LIGHT



VEHICLE TRAVEL





TYPE II BARRICADE WITH
FLASHING LIGHT



WORK COMPLETED IN PREVIOUS STAGE

NOTES:

1. SUGGESTED APPROACH SIGNAGE SPACING IS DUE TO EXISTING ENTRANCES AND SIDE ROAD LOCATIONS.
2. EXISTING SIGNAL HEADS FOR LANES NOT IN USE DURING MAINTENANCE OF TRAFFIC STAGES SHALL BE TEMPORARILY COVERED BY THE CONTRACTOR.
3. DRUM SPACING IS PER STATE STANDARD 701606 UNLESS OTHERWISE SHOWN.
4. ROAD CONSTRUCTION AHEAD SIGNS (W20-I103(0)-48) SHALL BE PLACED ALONG ALL SIDE ROADS AND AT ALL ENTRANCES WITHIN THE LIMITS OF APPROACH SIGNAGE.
5. TEMPORARY PAVEMENT SHALL BE CONSTRUCTED AS A SUBSTAGE TO STAGE 1 AND SHALL REMAIN IN PLACE UNTIL THE PERMANENT CONDITION IS CONSTRUCTED IN SUBSEQUENT STAGES.

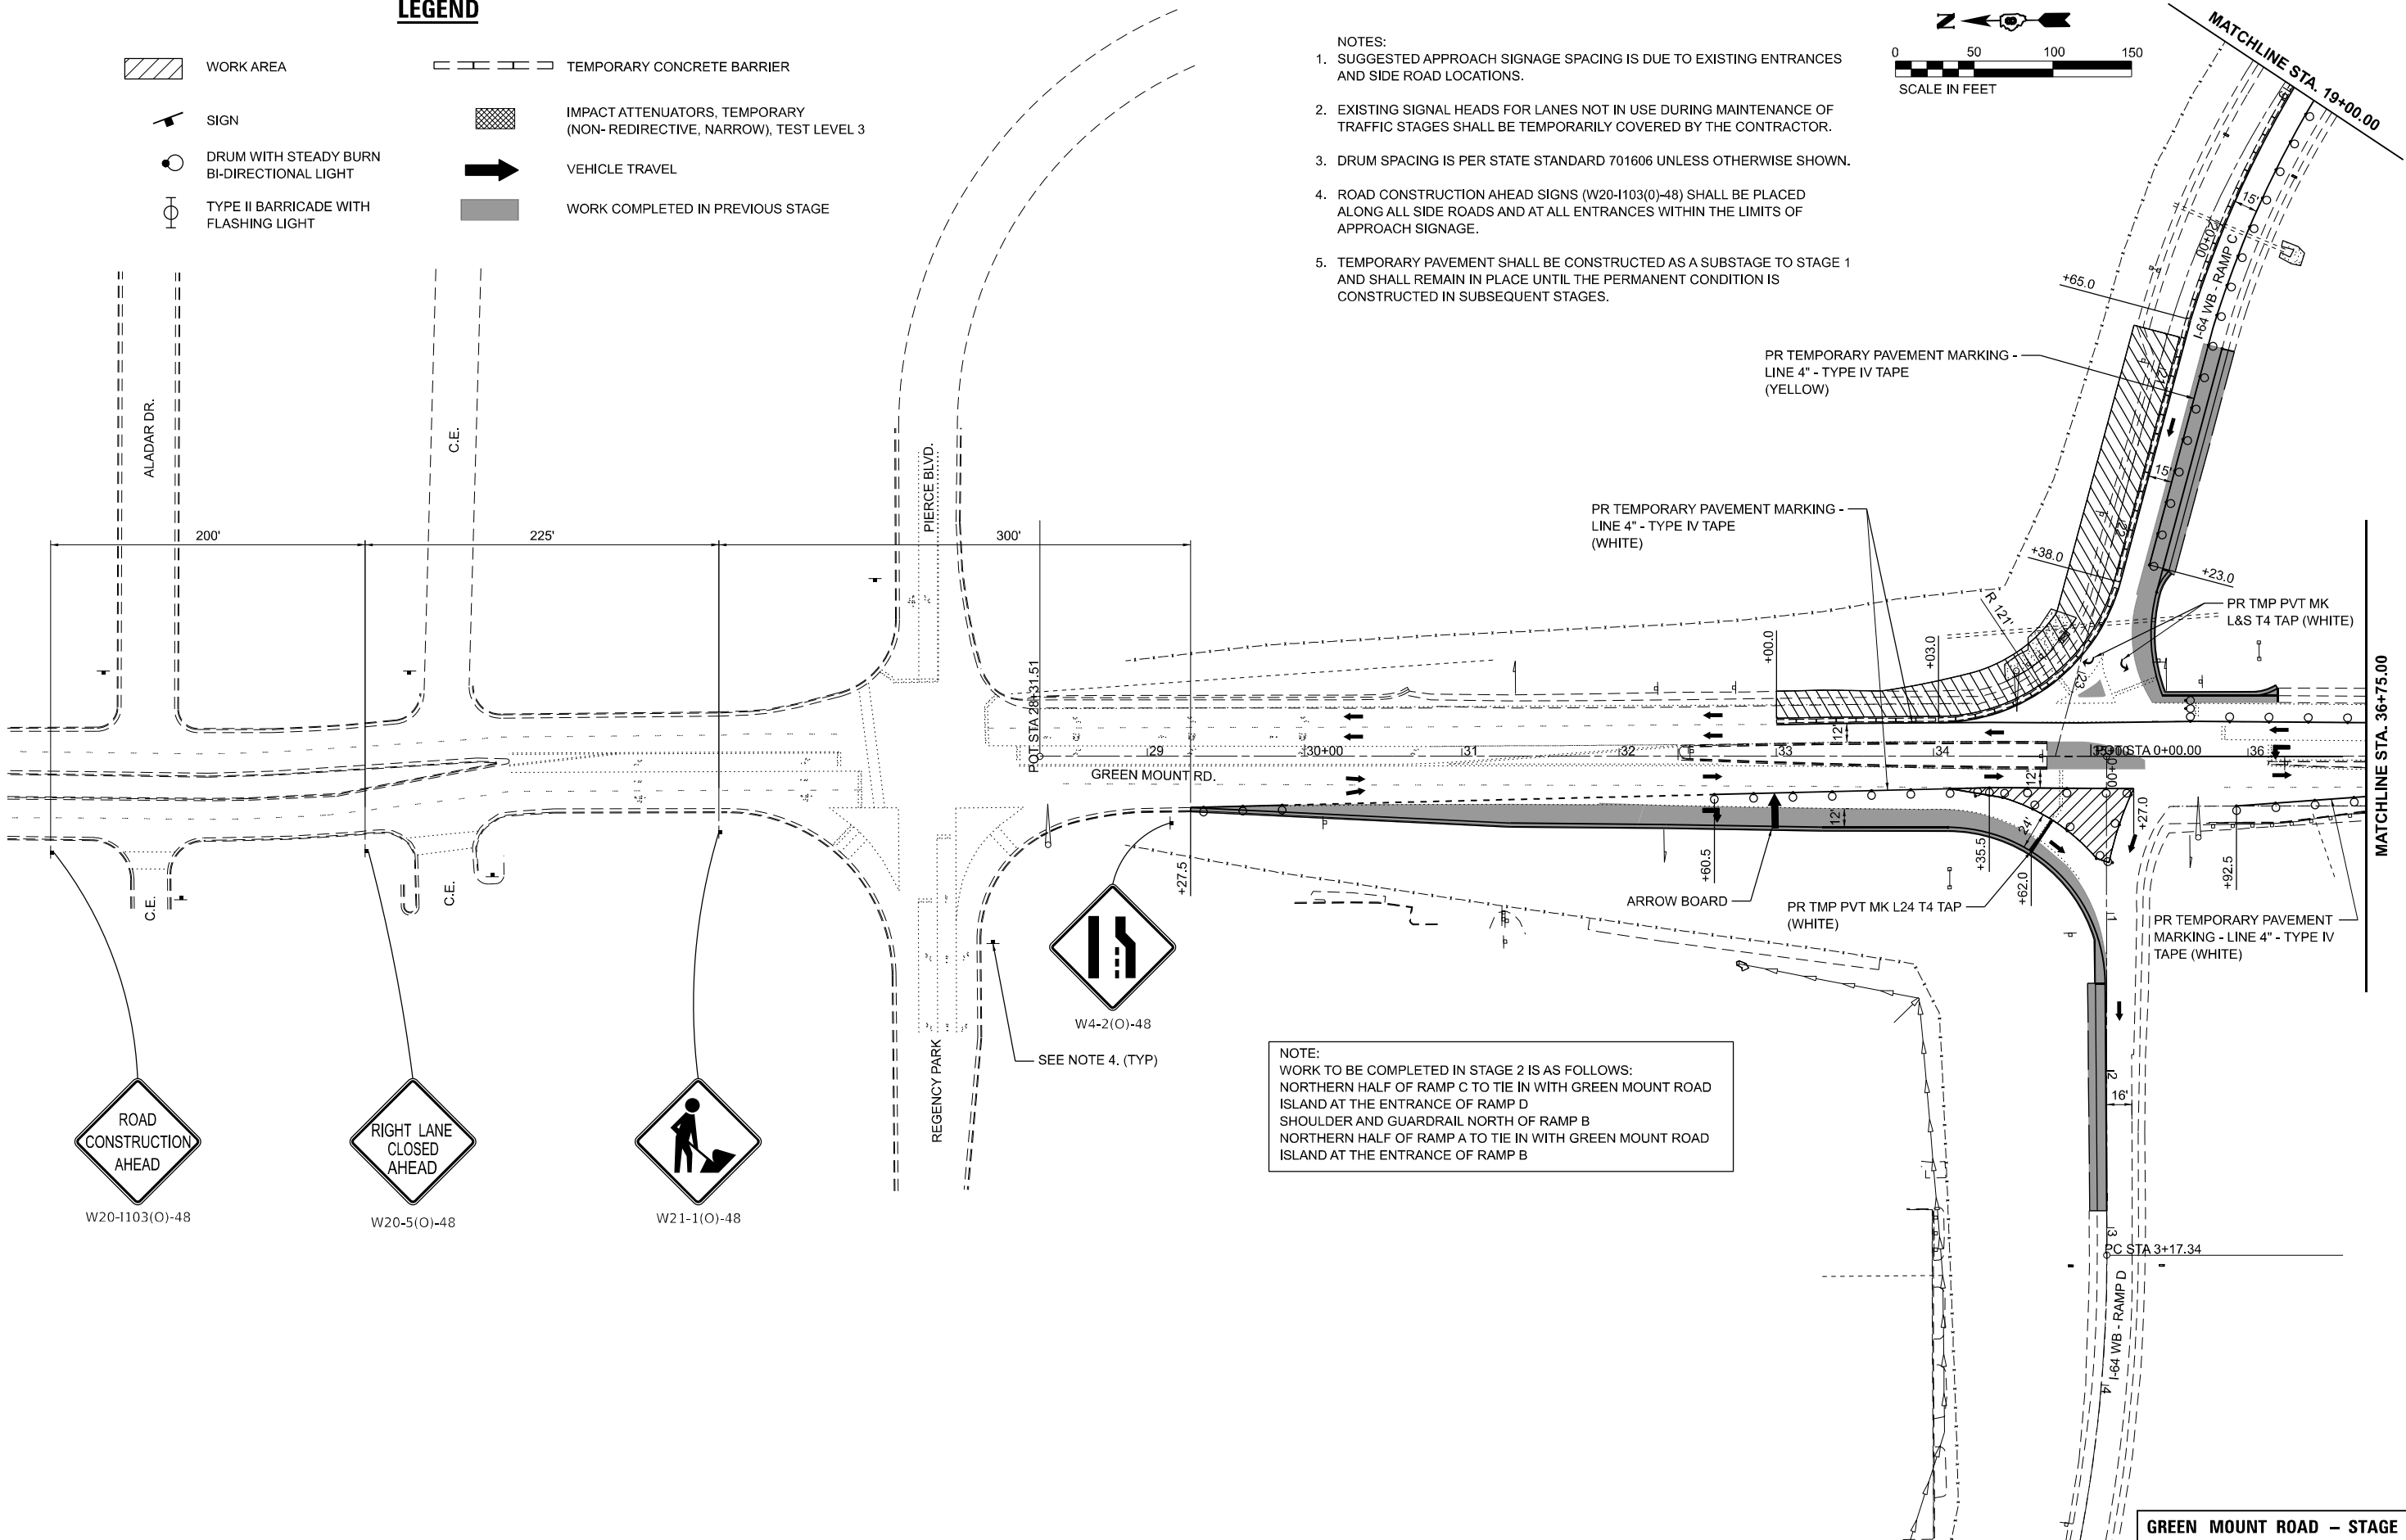 

NOTE:
WORK TO BE COMPLETED IN STAGE 2 IS AS FOLLOWS:
NORTHERN HALF OF RAMP C TO TIE IN WITH GREEN MOUNT ROAD ISLAND AT THE ENTRANCE OF RAMP D
SHOULDER AND GUARDRAIL NORTH OF RAMP B
NORTHERN HALF OF RAMP A TO TIE IN WITH GREEN MOUNT ROAD ISLAND AT THE ENTRANCE OF RAMP B



USER NAME	= rstaley	DESIGNED -	RWS	REVISED -	
DRAWN -	RWS	REVISED -			
PLOT SCALE	= 0.16666633" / in.	CHECKED -	ERB	REVISED -	
PLOT DATE	= 10/15/2024	DATE -	10/15/24	REVISED -	


STATE OF ILLINOIS
DEPARTMENT OF TRANSPORTATION

GREEN MOUNT ROAD
SUGGESTED STAGES OF CONSTRUCTION AND TRAFFIC CONTROL

SCALE: 1"=50' SHEET 1 OF 5 SHEETS STA. 29+00.00 TO STA. 36+75.00

F.A.I. RTE.	SECTION	COUNTY	TOTAL SHEETS	SHEET NO.
64	82-7WRS-2	ST CLAIR	691	241
CONTRACT NO. 76K74				
ILLINOIS FED. AID PROJECT				

NOTE:
WORK TO BE COMPLETED IN STAGE 2 IS AS FOLLOWS:
NORTHERN HALF OF RAMP C TO TIE IN WITH GREEN MOUNT ROAD
ISLAND AT THE ENTRANCE OF RAMP D
SHOULDER AND GUARDRAIL NORTH OF RAMP B
NORTHERN HALF OF RAMP A TO TIE IN WITH GREEN MOUNT ROAD
ISLAND AT THE ENTRANCE OF RAMP B

 

LEGEND


- WORK AREA
- TEMPORARY CONCRETE BARRIER
- VEHICLE TRAVEL
- WORK COMPLETED IN PREVIOUS STAGE
- SIGN
- DRUM WITH STEADY BURN
BI-DIRECTIONAL LIGHT
- TYPE II BARRICADE WITH
FLASHING LIGHT
- IMPACT ATTENUATORS, TEMPORARY
(NON- REDIRECTIVE, NARROW), TEST LEVEL 3

VEHICLE TRAVELWORK COMPLETED IN PREVIOUS STAGE

MATCHLINE STA. 36+75.00

MATCHLINE STA. 51+75.00

- NOTES:
- SUGGESTED APPROACH SIGNAGE SPACING IS DUE TO EXISTING ENTRANCES AND SIDE ROAD LOCATIONS.
 - EXISTING SIGNAL HEADS FOR LANES NOT IN USE DURING MAINTENANCE OF TRAFFIC STAGES SHALL BE TEMPORARILY COVERED BY THE CONTRACTOR.
 - DRUM SPACING IS PER STATE STANDARD 701606 UNLESS OTHERWISE SHOWN.
 - ROAD CONSTRUCTION AHEAD SIGNS (W20-4103(0)-48) SHALL BE PLACED ALONG ALL SIDE ROADS AND AT ALL ENTRANCES WITHIN THE LIMITS OF APPROACH SIGNAGE.
 - TEMPORARY PAVEMENT SHALL BE CONSTRUCTED AS A SUBSTAGE TO STAGE 1 AND SHALL REMAIN IN PLACE UNTIL THE PERMANENT CONDITION IS CONSTRUCTED IN SUBSEQUENT STAGES.

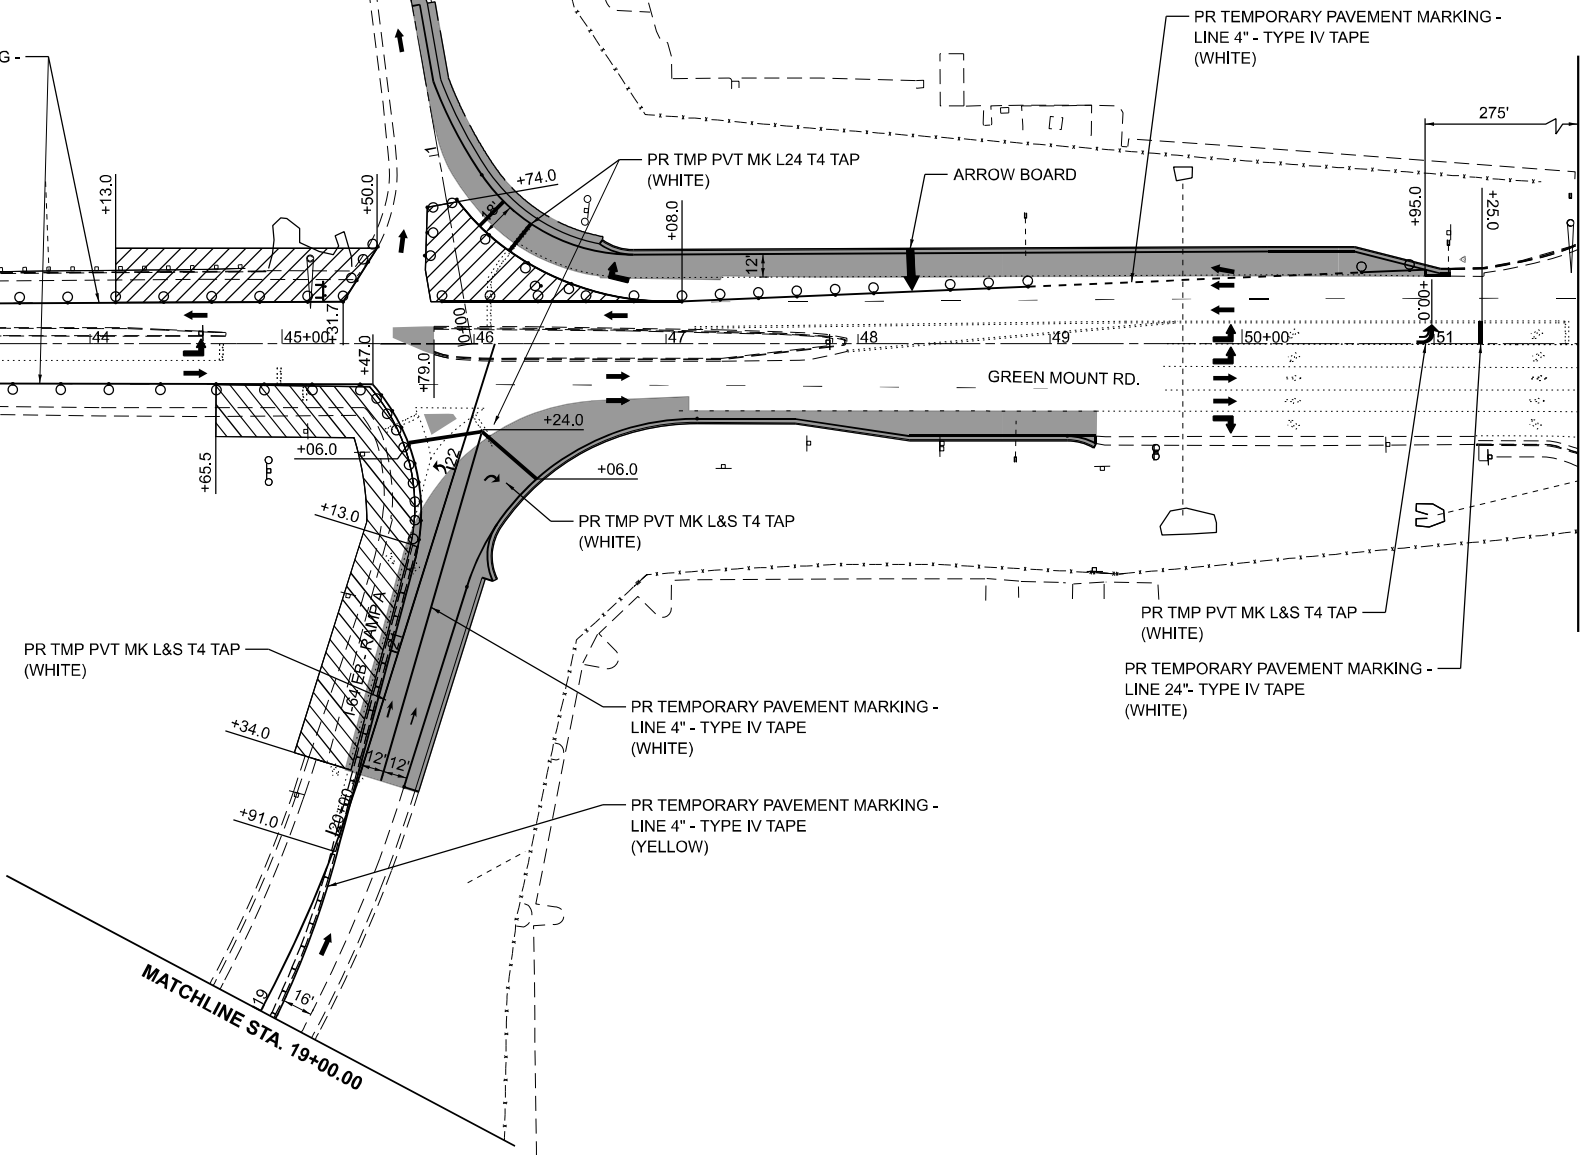

USER NAME = rstaley	DESIGNED - RWS	REVISED -
	DRAWN - RWS	REVISED -
PLOT SCALE = 0.16666633' / in.	CHECKED - ERB	REVISED -
PLOT DATE = 10/15/2024	DATE - 10/15/24	REVISED -


STATE OF ILLINOIS
DEPARTMENT OF TRANSPORTATION

GREEN MOUNT ROAD
SUGGESTED STAGES OF CONSTRUCTION AND TRAFFIC CONTROL

SCALE: 1"=50' SHEET 2 OF 5 SHEETS STA. 36+75.00 TO STA. 51+75.00

GREEN MOUNT ROAD - STAGE 2

F.A.I. RTE.	SECTION	COUNTY	TOTAL SHEETS	SHEET NO.
64	82-7WRS-2	ST CLAIR	691	242
CONTRACT NO. 76K74				
ILLINOIS FED. AID PROJECT				

 


NOTE:
WORK TO BE COMPLETED IN STAGE 2 IS AS FOLLOWS:
NORTHERN HALF OF RAMP C TO TIE IN WITH GREEN MOUNT ROAD ISLAND AT THE ENTRANCE OF RAMP D
SHOULDER AND GUARDRAIL NORTH OF RAMP B
NORTHERN HALF OF RAMP A TO TIE IN WITH GREEN MOUNT ROAD ISLAND AT THE ENTRANCE OF RAMP B

LEGEND

- WORK AREA
- TEMPORARY CONCRETE BARRIER
- SIGN
- DRUM WITH STEADY BURN BI-DIRECTIONAL LIGHT
- TYPE II BARRICADE WITH FLASHING LIGHT
- IMPACT ATTENUATORS, TEMPORARY (NON- REDIRECTIVE, NARROW), TEST LEVEL 3
- VEHICLE TRAVEL
- WORK COMPLETED IN PREVIOUS STAGE

- NOTES:
- SUGGESTED APPROACH SIGNAGE SPACING IS DUE TO EXISTING ENTRANCES AND SIDE ROAD LOCATIONS.
 - EXISTING SIGNAL HEADS FOR LANES NOT IN USE DURING MAINTENANCE OF TRAFFIC STAGES SHALL BE TEMPORARILY COVERED BY THE CONTRACTOR.
 - DRUM SPACING IS PER STATE STANDARD 701606 UNLESS OTHERWISE SHOWN.
 - ROAD CONSTRUCTION AHEAD SIGNS (W20-1103(0)-48) SHALL BE PLACED ALONG ALL SIDE ROADS AND AT ALL ENTRANCES WITHIN THE LIMITS OF APPROACH SIGNAGE.
 - TEMPORARY PAVEMENT SHALL BE CONSTRUCTED AS A SUBSTAGE TO STAGE 1 AND SHALL REMAIN IN PLACE UNTIL THE PERMANENT CONDITION IS CONSTRUCTED IN SUBSEQUENT STAGES.

MODEL: GMR Stage 2 - 3
FILE NAME: J:\2024\260688.10 - DOT D&PTB - 106 Item 561-64 Widening\04_Drawings\CONCAD_Sheets\08-2 SSCTC-GMR\076K74-CMR Stage 2.dgn

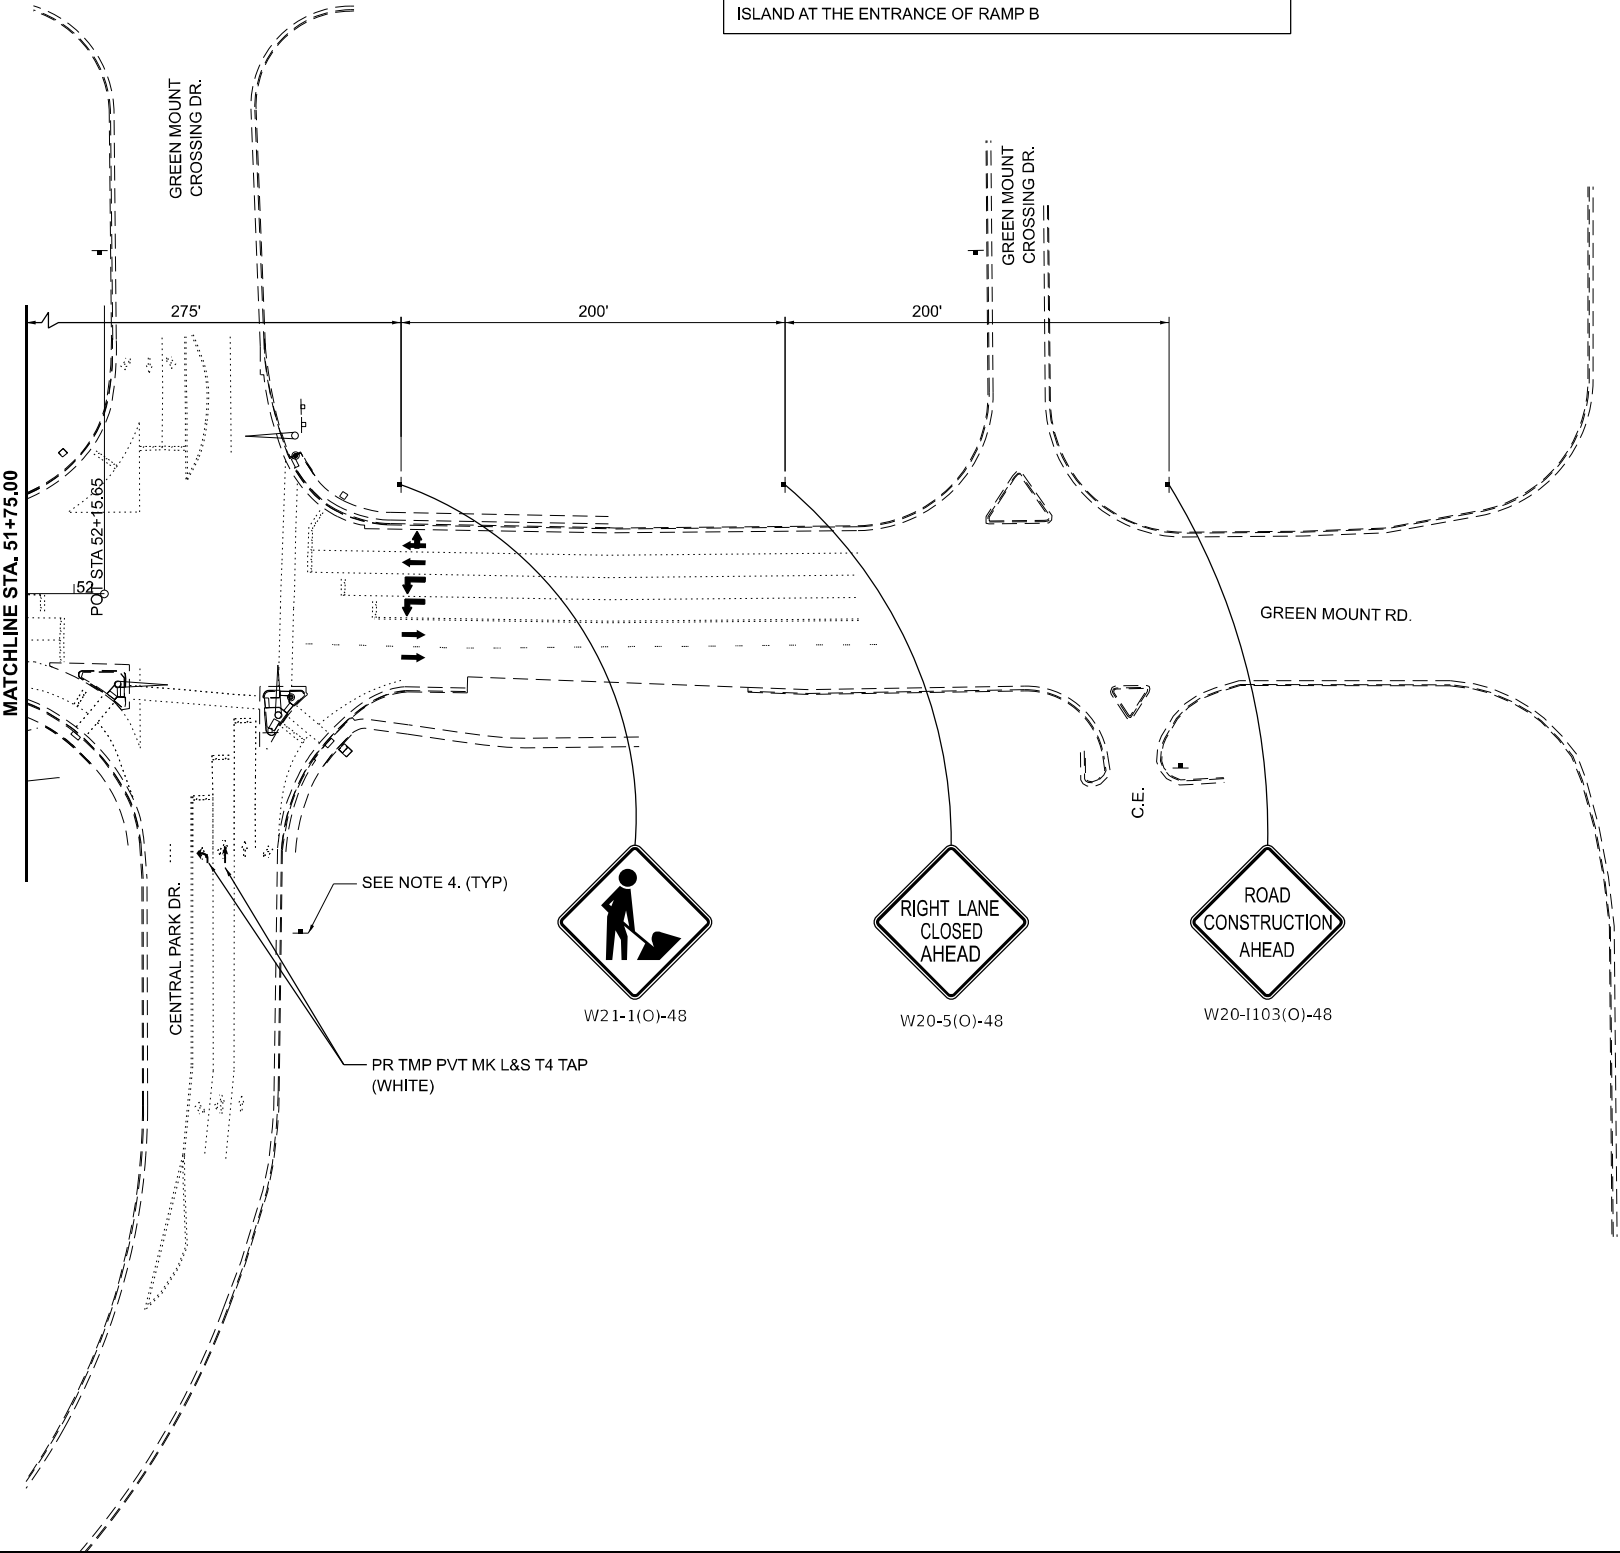

USER NAME	= rstakey
DESIGNED	- RWS
DRAWN	- RWS
PLOT SCALE	= 0.16666633" / in.
PLOT DATE	= 10/15/2024

REVISED	-
REVISED	-
REVISED	-
REVISED	-

STATE OF ILLINOIS
DEPARTMENT OF TRANSPORTATION


GREEN MOUNT ROAD
SUGGESTED STAGES OF CONSTRUCTION AND TRAFFIC CONTROL

SCALE: 1"=50' SHEET 3 OF 5 SHEETS STA. 51+75.00 TO STA. 52+00.00


GREEN MOUNT ROAD – STAGE 2

F.A.I. RTE.	SECTION	COUNTY	TOTAL SHEETS	SHEET NO.
64	82-7WRS-2	ST CLAIR	691	243
CONTRACT NO. 76K74				
ILLINOIS FED. AID PROJECT				

MODEL: RampA Stage 2 (Sheet)
FILE NAME: J:\2020\20200615-10-DOIT D&PTB-106-Ran 561-64 Widening\04_Drawings\DWG\CAD_Sheets\08-2_SSTC-CMFRD\76K74-RampA Stage 2.dgn

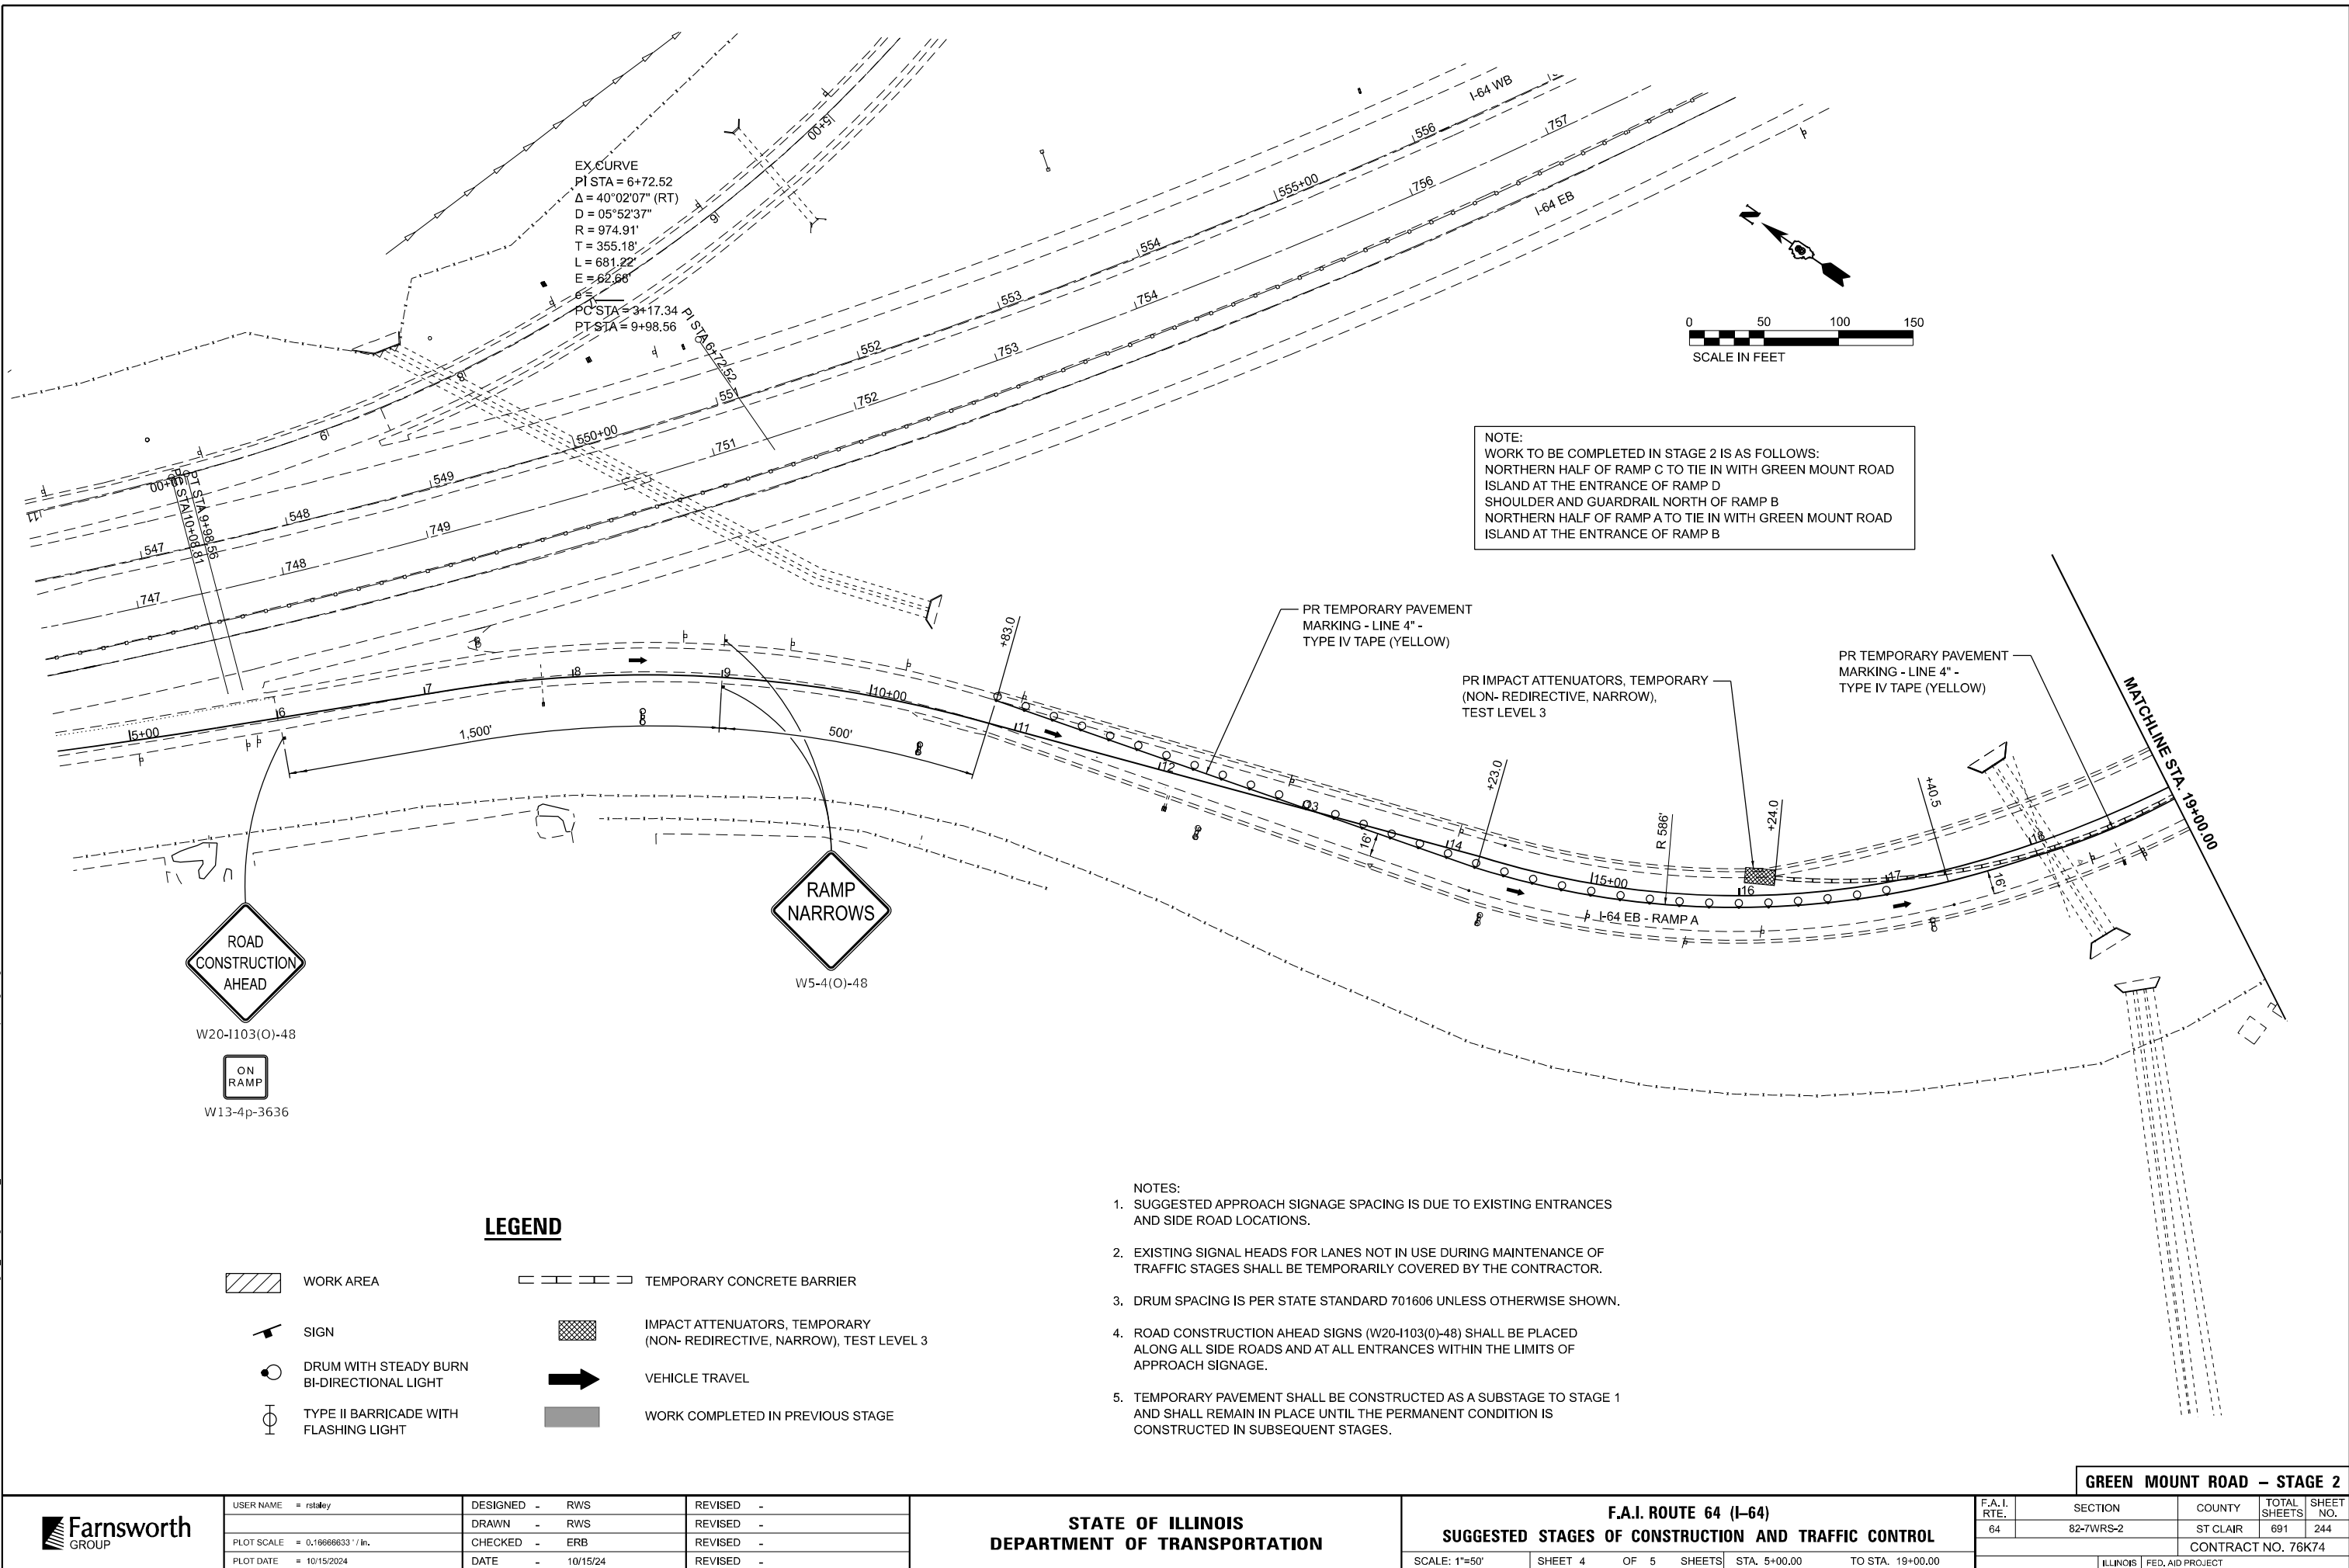

MODEL: Ramp C Stage 2 (Sheet)
FILE NAME: J:\2024\20240303\10 - DOT D&PTB 106 Item 56 I-64 Widening\04_Drawings\CONCAD_Sheets\08-2 SSCTC-CONRD\076K74-Ramp C Stage 2.dgn

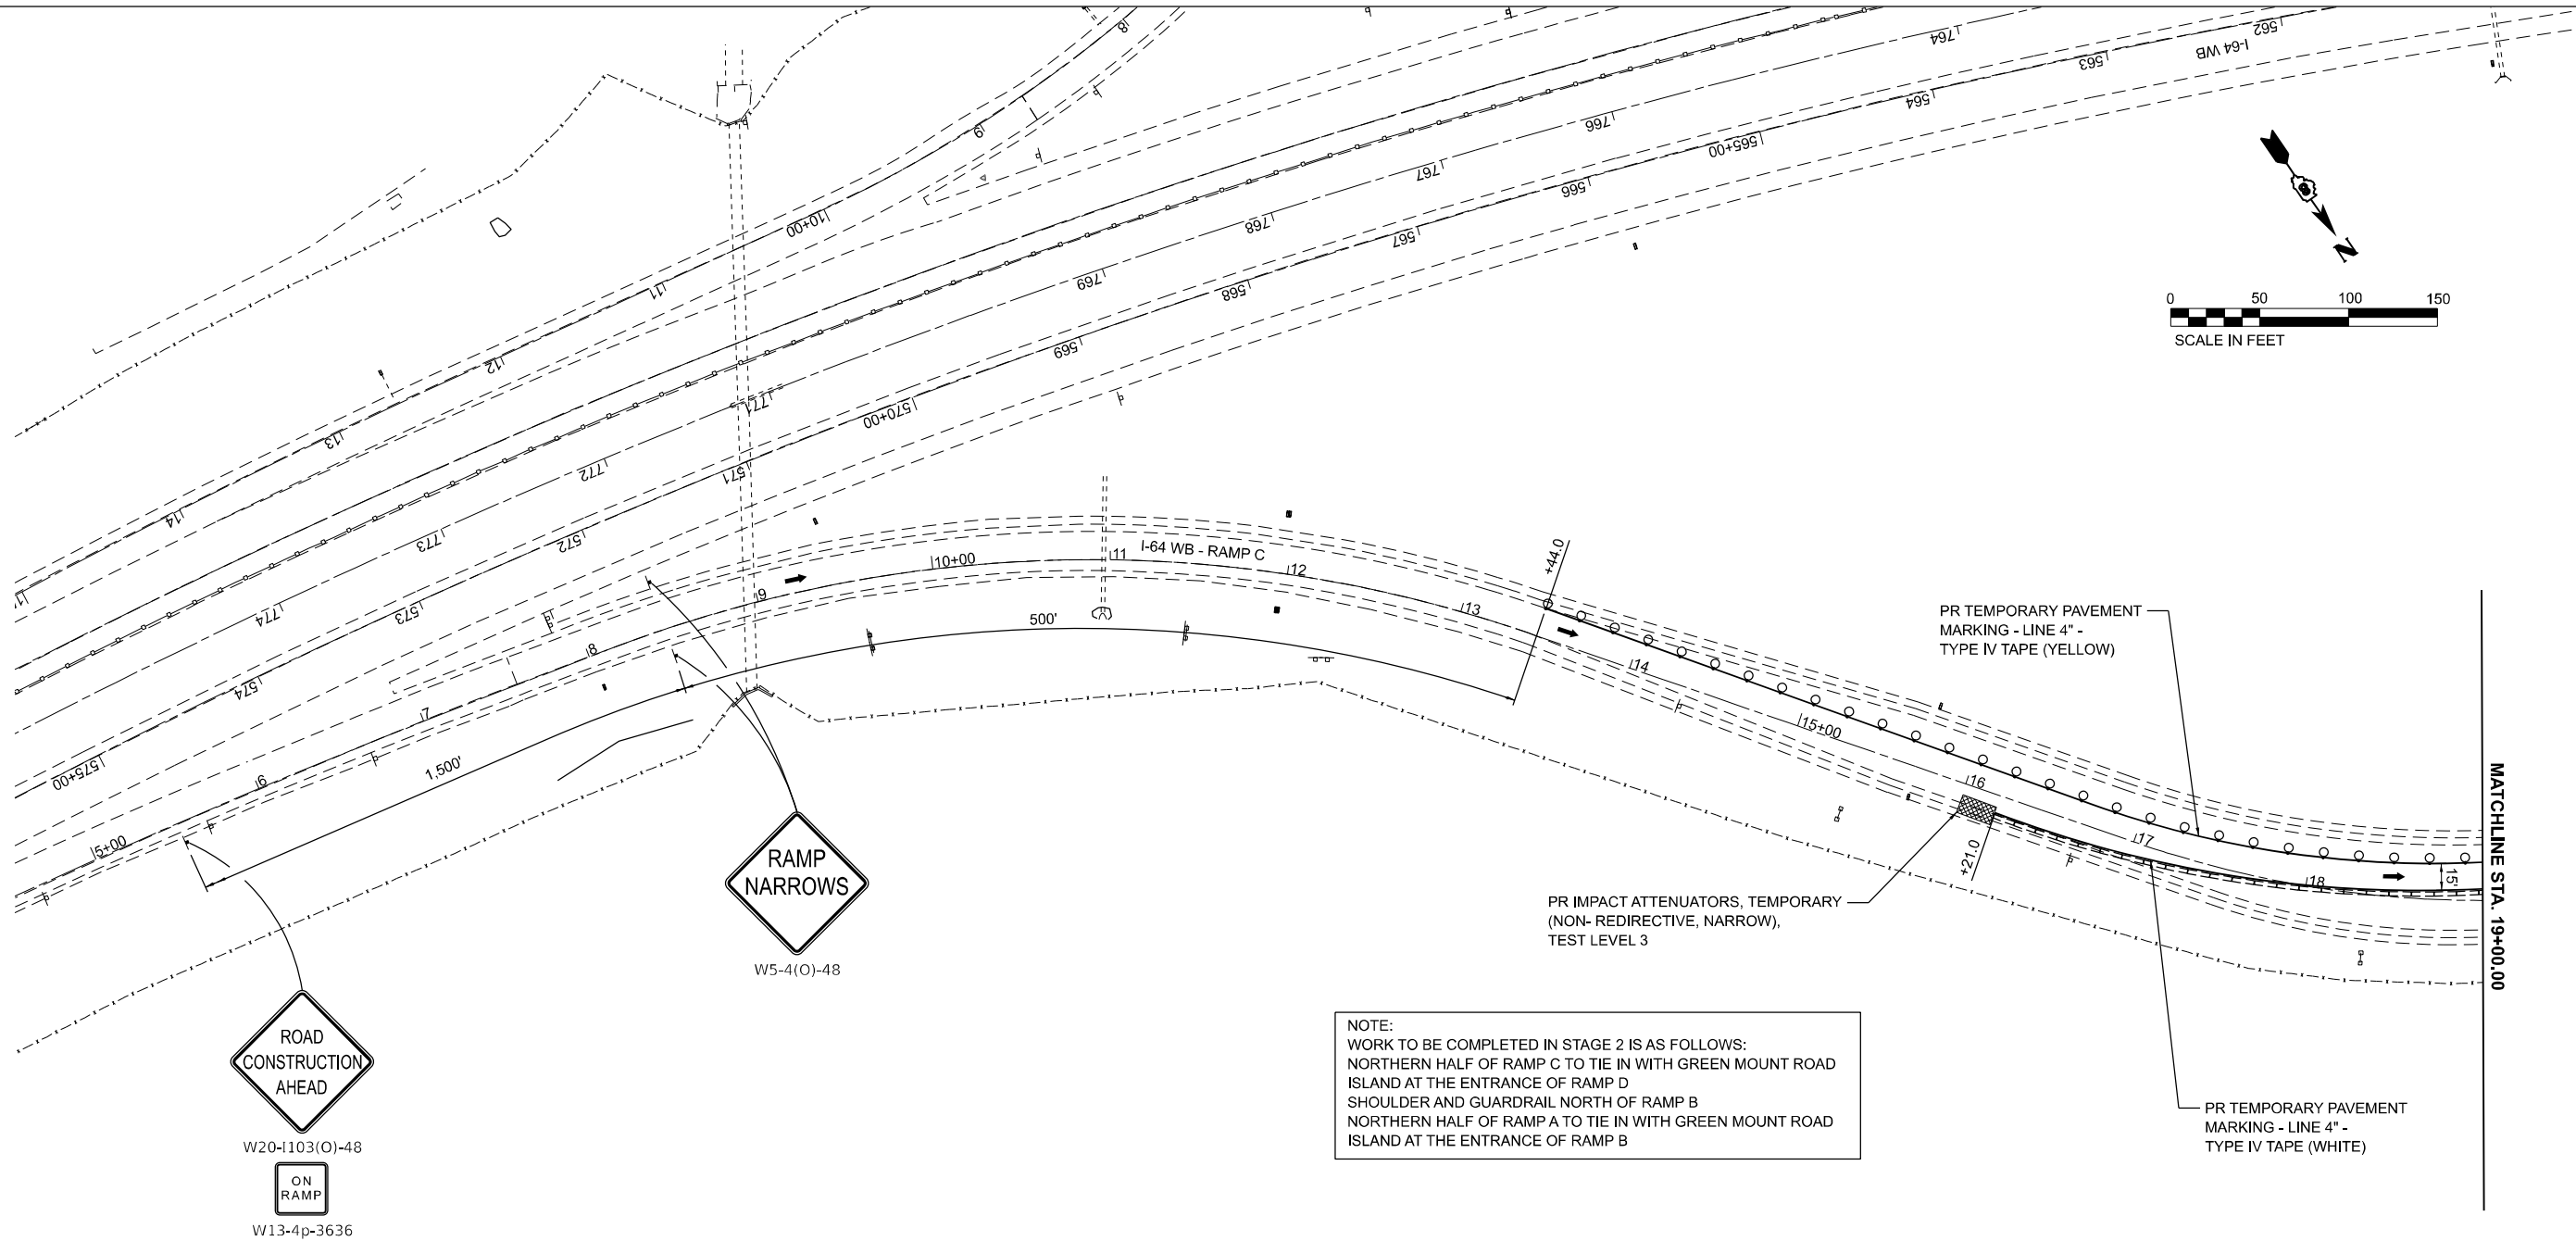

NOTE:
WORK TO BE COMPLETED IN STAGE 2 IS AS FOLLOWS:
NORTHERN HALF OF RAMP C TO TIE IN WITH GREEN MOUNT ROAD ISLAND AT THE ENTRANCE OF RAMP D
SHOULDER AND GUARDRAIL NORTH OF RAMP B
NORTHERN HALF OF RAMP A TO TIE IN WITH GREEN MOUNT ROAD ISLAND AT THE ENTRANCE OF RAMP B

LEGEND

- | | | | |
|--|--|--|---|
| | WORK AREA | | TEMPORARY CONCRETE BARRIER |
| | SIGN | | IMPACT ATTENUATORS, TEMPORARY (NON-REDIRECTIVE, NARROW), TEST LEVEL 3 |
| | DRUM WITH STEADY BURN BI-DIRECTIONAL LIGHT | | VEHICLE TRAVEL |
| | TYPE II BARRICADE WITH FLASHING LIGHT | | WORK COMPLETED IN PREVIOUS STAGE |

- NOTES:
- SUGGESTED APPROACH SIGNAGE SPACING IS DUE TO EXISTING ENTRANCES AND SIDE ROAD LOCATIONS.
 - EXISTING SIGNAL HEADS FOR LANES NOT IN USE DURING MAINTENANCE OF TRAFFIC STAGES SHALL BE TEMPORARILY COVERED BY THE CONTRACTOR.
 - DRUM SPACING IS PER STATE STANDARD 701606 UNLESS OTHERWISE SHOWN.
 - ROAD CONSTRUCTION AHEAD SIGNS (W20-1103(O)-48) SHALL BE PLACED ALONG ALL SIDE ROADS AND AT ALL ENTRANCES WITHIN THE LIMITS OF APPROACH SIGNAGE.
 - TEMPORARY PAVEMENT SHALL BE CONSTRUCTED AS A SUBSTAGE TO STAGE 1 AND SHALL REMAIN IN PLACE UNTIL THE PERMANENT CONDITION IS CONSTRUCTED IN SUBSEQUENT STAGES.



USER NAME = rstaley	DESIGNED - RWS	REVISED -
	DRAWN - RWS	REVISED -
PLOT SCALE = 0.16666633' / in.	CHECKED - ERB	REVISED -
PLOT DATE = 10/15/24	DATE - 10/15/24	REVISED -

STATE OF ILLINOIS
DEPARTMENT OF TRANSPORTATION

F.A.I. ROUTE 64 (I-64)
SUGGESTED STAGES OF CONSTRUCTION AND TRAFFIC CONTROL


SCALE: 1"=50' SHEET 5 OF 5 SHEETS STA. 5+00.00 TO STA. 19+00.00

GREEN MOUNT ROAD - STAGE 2

F.A.I. RTE.	SECTION	COUNTY	TOTAL SHEETS	SHEET NO.
64	82-7WRS-2	ST CLAIR	691	245
CONTRACT NO. 76K74				
ILLINOIS FED. AID PROJECT				

-

NOTE:
WORK TO BE COMPLETED IN STAGE 3 IS AS FOLLOWS:
CONCRETE MEDIAN ALONG GREEN MOUNT ROAD NEAR OF RAMPS C AND D
CONCRETE MEDIAN ALONG GREEN MOUNT ROAD NEAR OF RAMPS A AND B

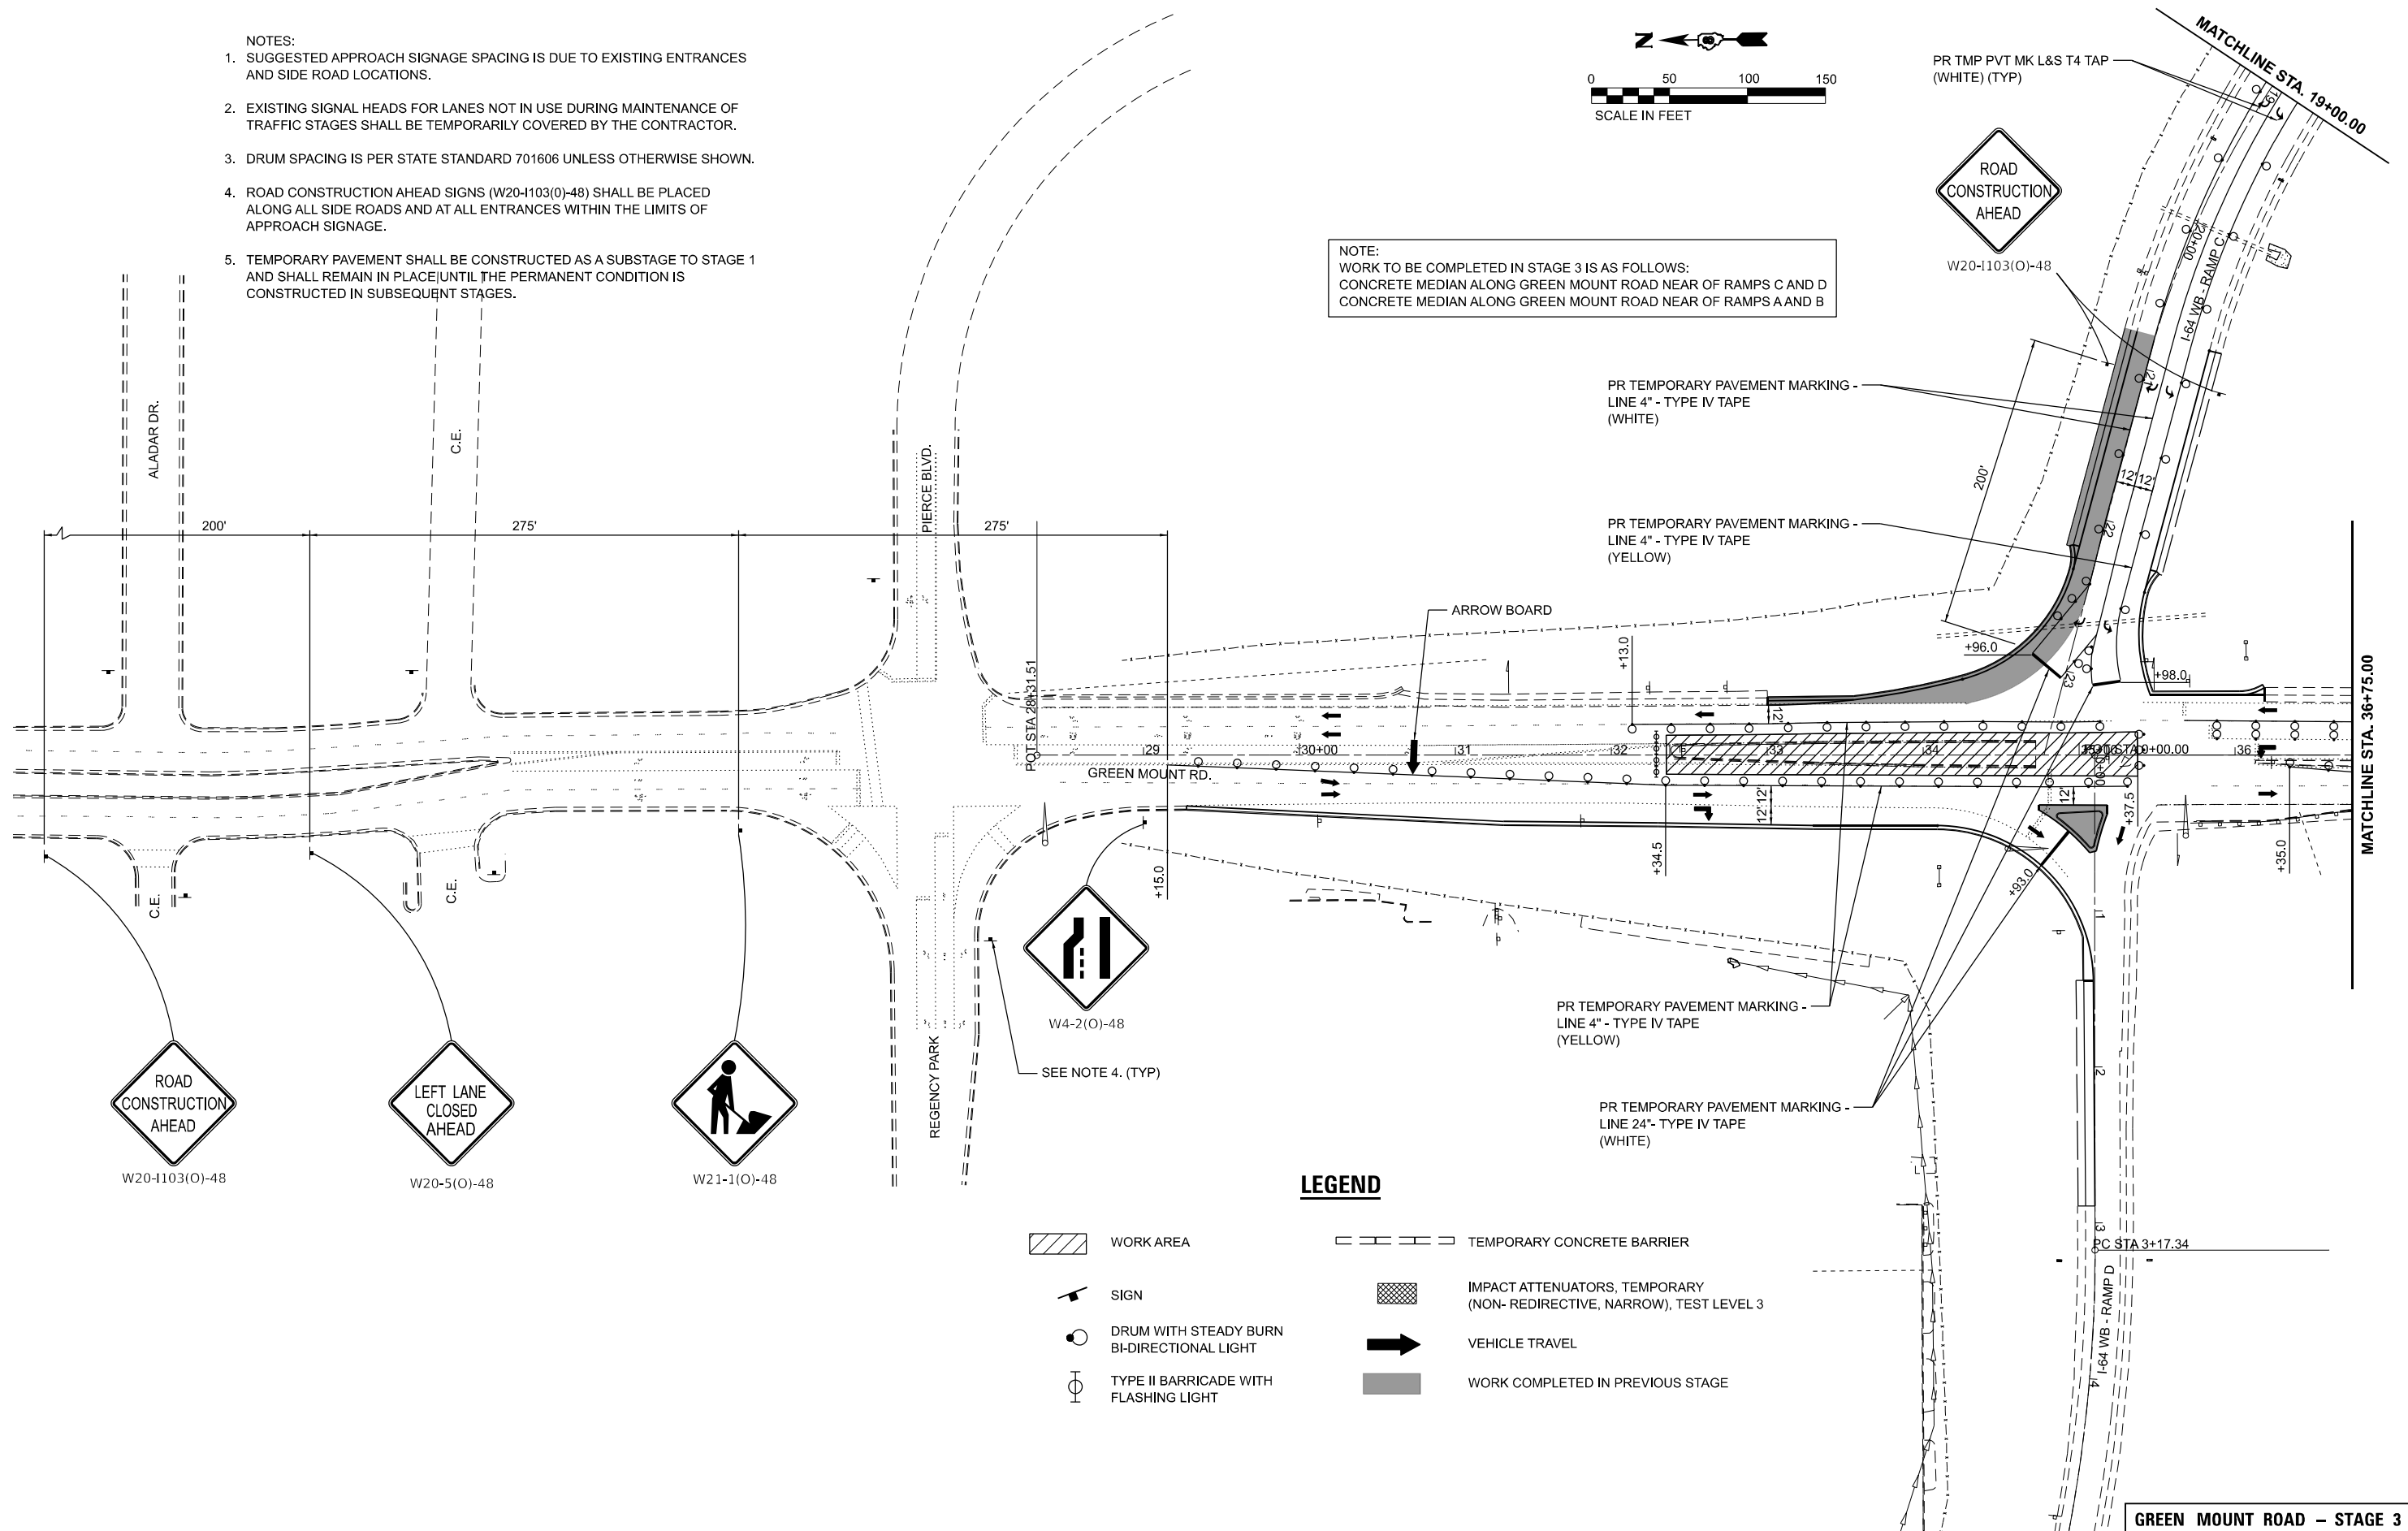

LEGEND

- | | | | |
|---|--|---|---|
|  | WORK AREA |  | TEMPORARY CONCRETE BARRIER |
|  | SIGN |  | IMPACT ATTENUATORS, TEMPORARY (NON-REDIRECTIVE, NARROW), TEST LEVEL 3 |
|  | DRUM WITH STEADY BURN BI-DIRECTIONAL LIGHT |  | VEHICLE TRAVEL |
|  | TYPE II BARRICADE WITH FLASHING LIGHT |  | WORK COMPLETED IN PREVIOUS STAGE |

GREEN MOUNT ROAD – STAGE 3

F.A.I. RTE.	SECTION	COUNTY	TOTAL SHEETS	SHEET NO.
64	82-7WRS-2	ST CLAIR	691	246
		CONTRACT NO. 76K74		
ILLINOIS		FED. AID PROJECT		

STATE OF ILLINOIS
DEPARTMENT OF TRANSPORTATION

GREEN MOUNT ROAD SUGGESTED STAGES OF CONSTRUCTION AND TRAFFIC CONTROL


SCALE: 1"=50'	SHEET 1	OF 5	SHEETS	STA. 29+00.00	TO STA. 36+75.00
---------------	---------	------	--------	---------------	------------------

ILLINOIS	FED. AID PROJECT
----------	------------------




USER NAME = rstaley	DESIGNED - RWS	REVISED -
	DRAWN - RWS	REVISED -
PLOT SCALE = 0.16666633"/in.	CHECKED - ERB	REVISED -
PLOT DATE = 10/15/2024	DATE - 10/15/24	REVISED -

NOTE:
WORK TO BE COMPLETED IN STAGE 3 IS AS FOLLOWS:
CONCRETE MEDIAN ALONG GREEN MOUNT ROAD NEAR OF RAMPS C AND D
CONCRETE MEDIAN ALONG GREEN MOUNT ROAD NEAR OF RAMPS A AND B

 

LEGEND

- WORK AREA
- SIGN
- DRUM WITH STEADY BURN BI-DIRECTIONAL LIGHT
- TYPE II BARRICADE WITH FLASHING LIGHT
- TEMPORARY CONCRETE BARRIER
- IMPACT ATTENUATORS, TEMPORARY (NON- REDIRECTIVE, NARROW), TEST LEVEL 3
- VEHICLE TRAVEL
- WORK COMPLETED IN PREVIOUS STAGE

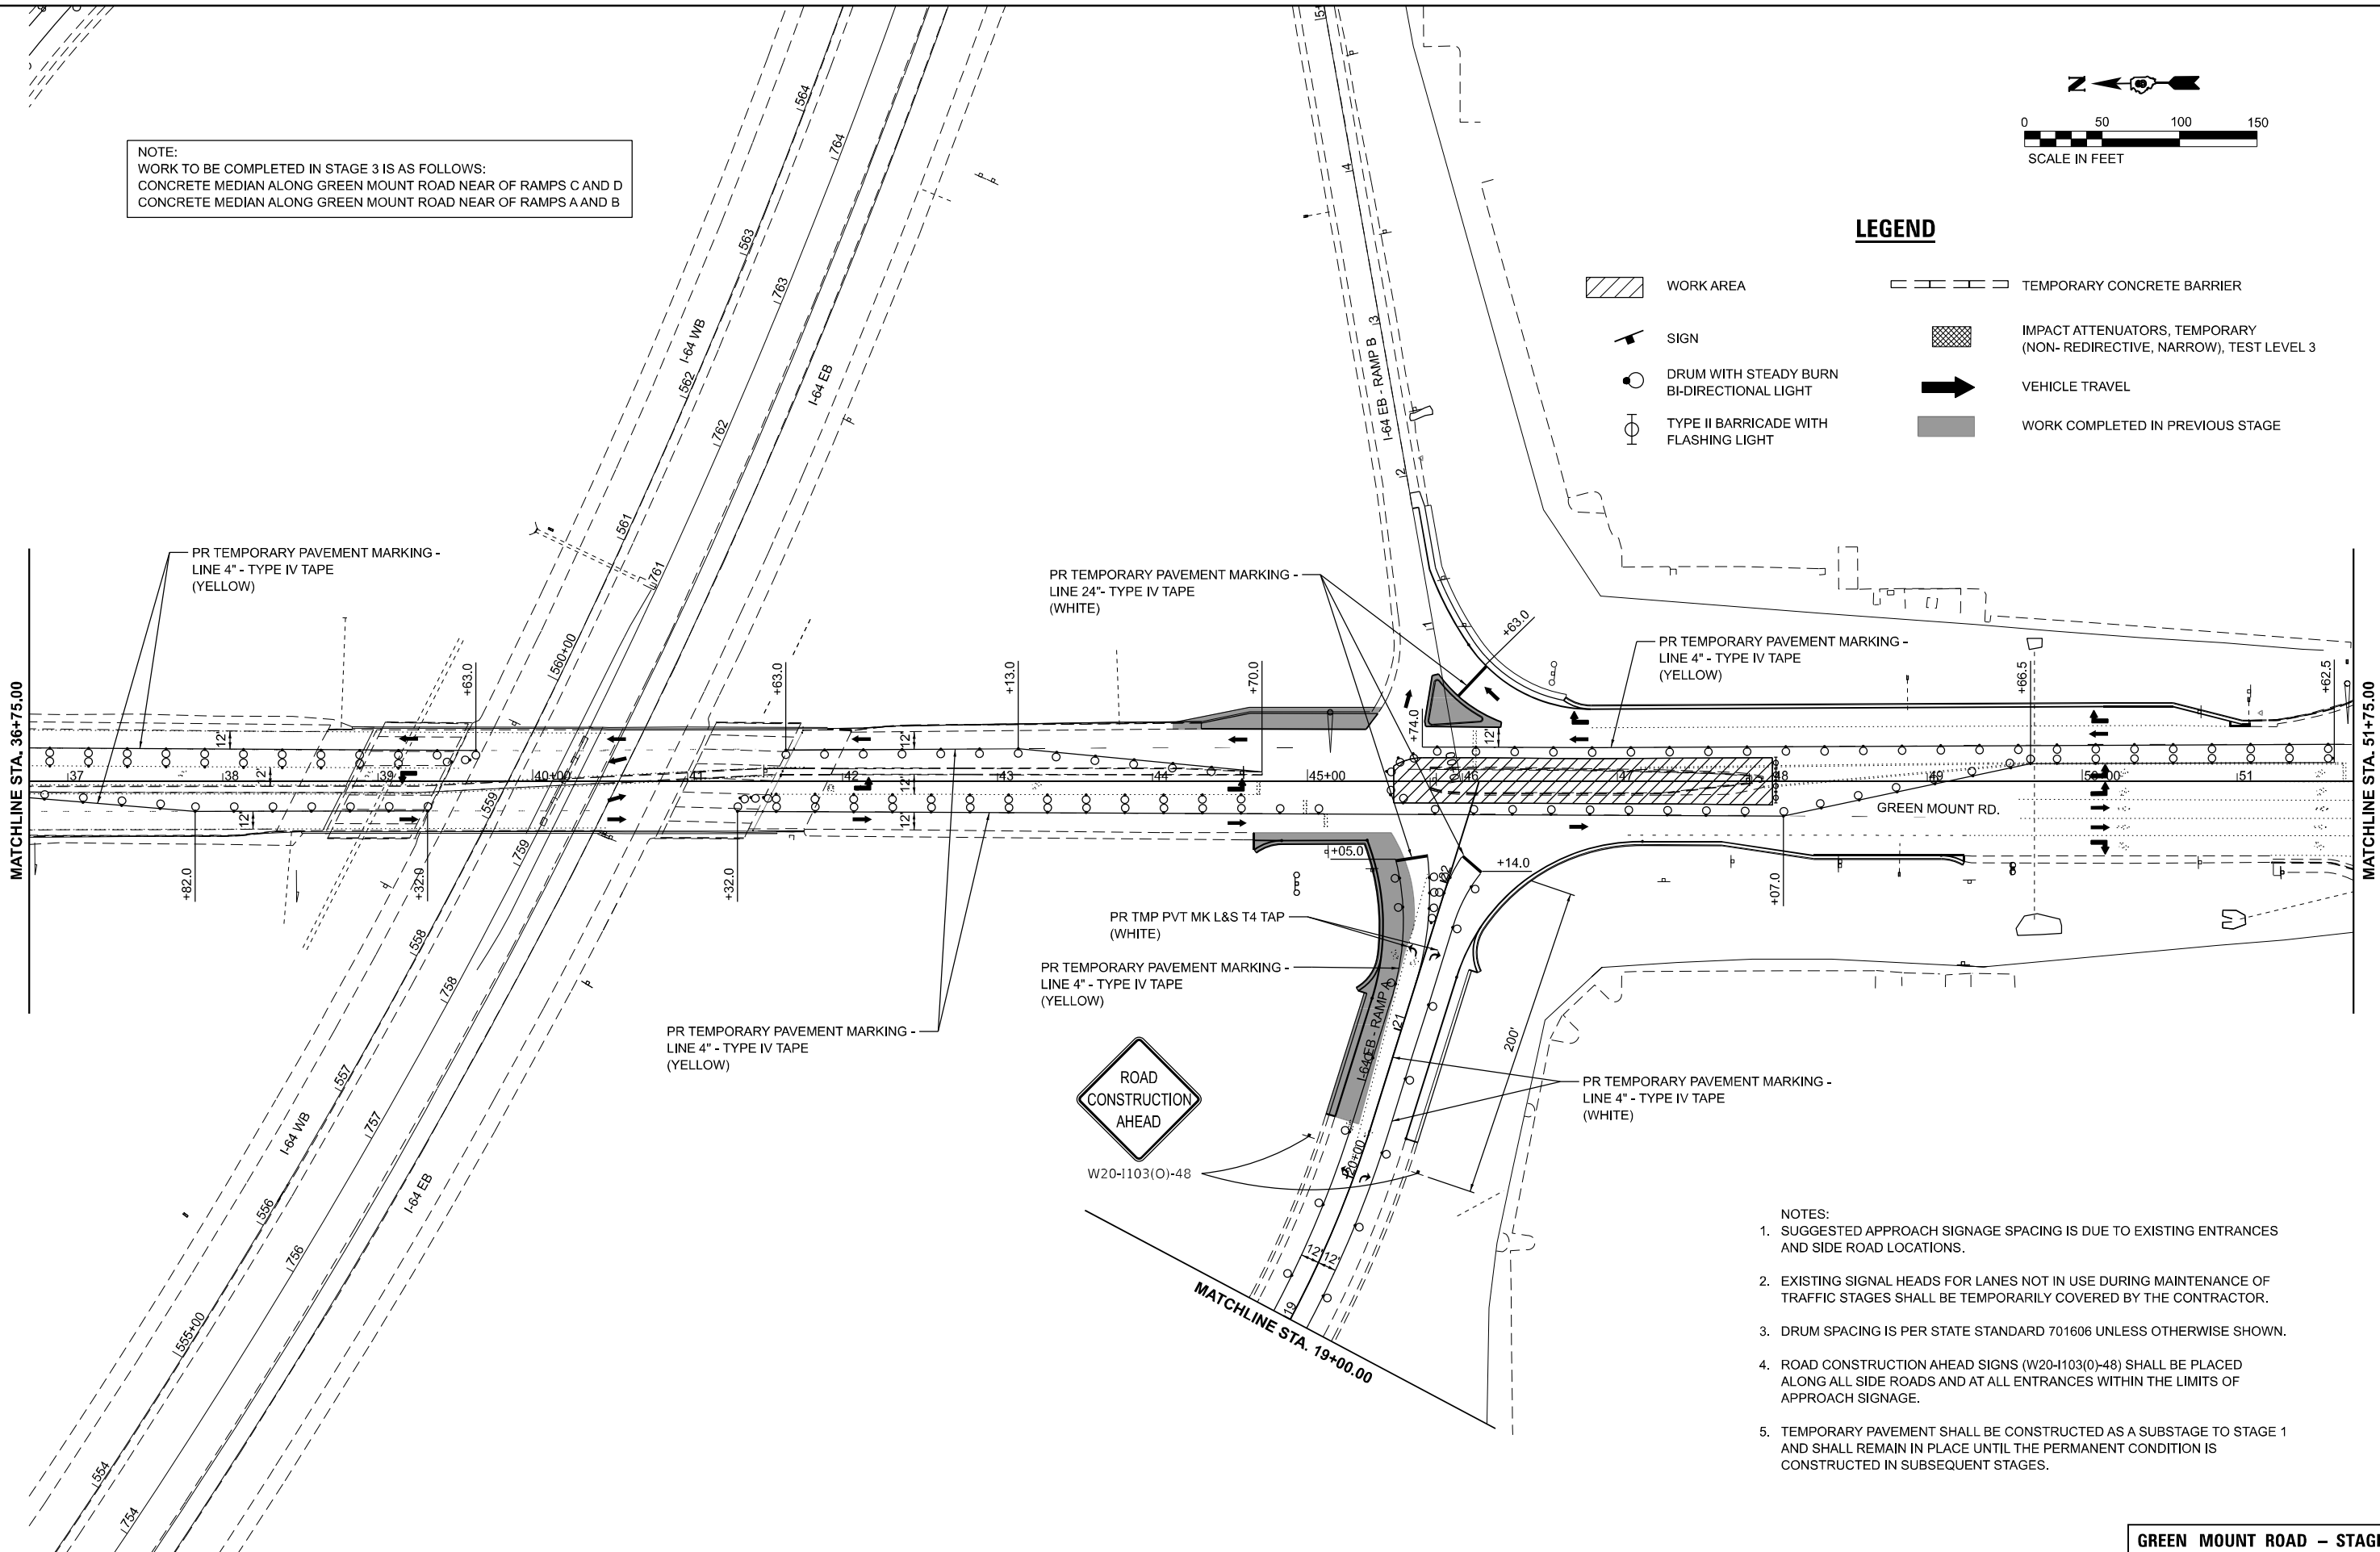

- NOTES:
- SUGGESTED APPROACH SIGNAGE SPACING IS DUE TO EXISTING ENTRANCES AND SIDE ROAD LOCATIONS.
 - EXISTING SIGNAL HEADS FOR LANES NOT IN USE DURING MAINTENANCE OF TRAFFIC STAGES SHALL BE TEMPORARILY COVERED BY THE CONTRACTOR.
 - DRUM SPACING IS PER STATE STANDARD 701606 UNLESS OTHERWISE SHOWN.
 - ROAD CONSTRUCTION AHEAD SIGNS (W20-1103(O)-48) SHALL BE PLACED ALONG ALL SIDE ROADS AND AT ALL ENTRANCES WITHIN THE LIMITS OF APPROACH SIGNAGE.
 - TEMPORARY PAVEMENT SHALL BE CONSTRUCTED AS A SUBSTAGE TO STAGE 1 AND SHALL REMAIN IN PLACE UNTIL THE PERMANENT CONDITION IS CONSTRUCTED IN SUBSEQUENT STAGES.

GREEN MOUNT ROAD – STAGE 3



USER NAME	= rstakey
DESIGNED	- RWS
DRAWN	- RWS
CHECKED	- ERB
DATE	- 10/15/24


REVISED	-
REVISED	-
REVISED	-
REVISED	-

STATE OF ILLINOIS
DEPARTMENT OF TRANSPORTATION


GREEN MOUNT ROAD
SUGGESTED STAGES OF CONSTRUCTION AND TRAFFIC CONTROL

SCALE: 1"=50' SHEET 2 OF 5 SHEETS STA. 36+75.00 TO STA. 51+75.00

F.A.I. RTE.	SECTION	COUNTY	TOTAL SHEETS	SHEET NO.
64	82-7WRS-2	ST CLAIR	691	247
CONTRACT NO. 76K74				
ILLINOIS FED. AID PROJECT				

 

NOTE:
WORK TO BE COMPLETED IN STAGE 3 IS AS FOLLOWS:
CONCRETE MEDIAN ALONG GREEN MOUNT ROAD NEAR OF RAMPS C AND D
CONCRETE MEDIAN ALONG GREEN MOUNT ROAD NEAR OF RAMPS A AND B

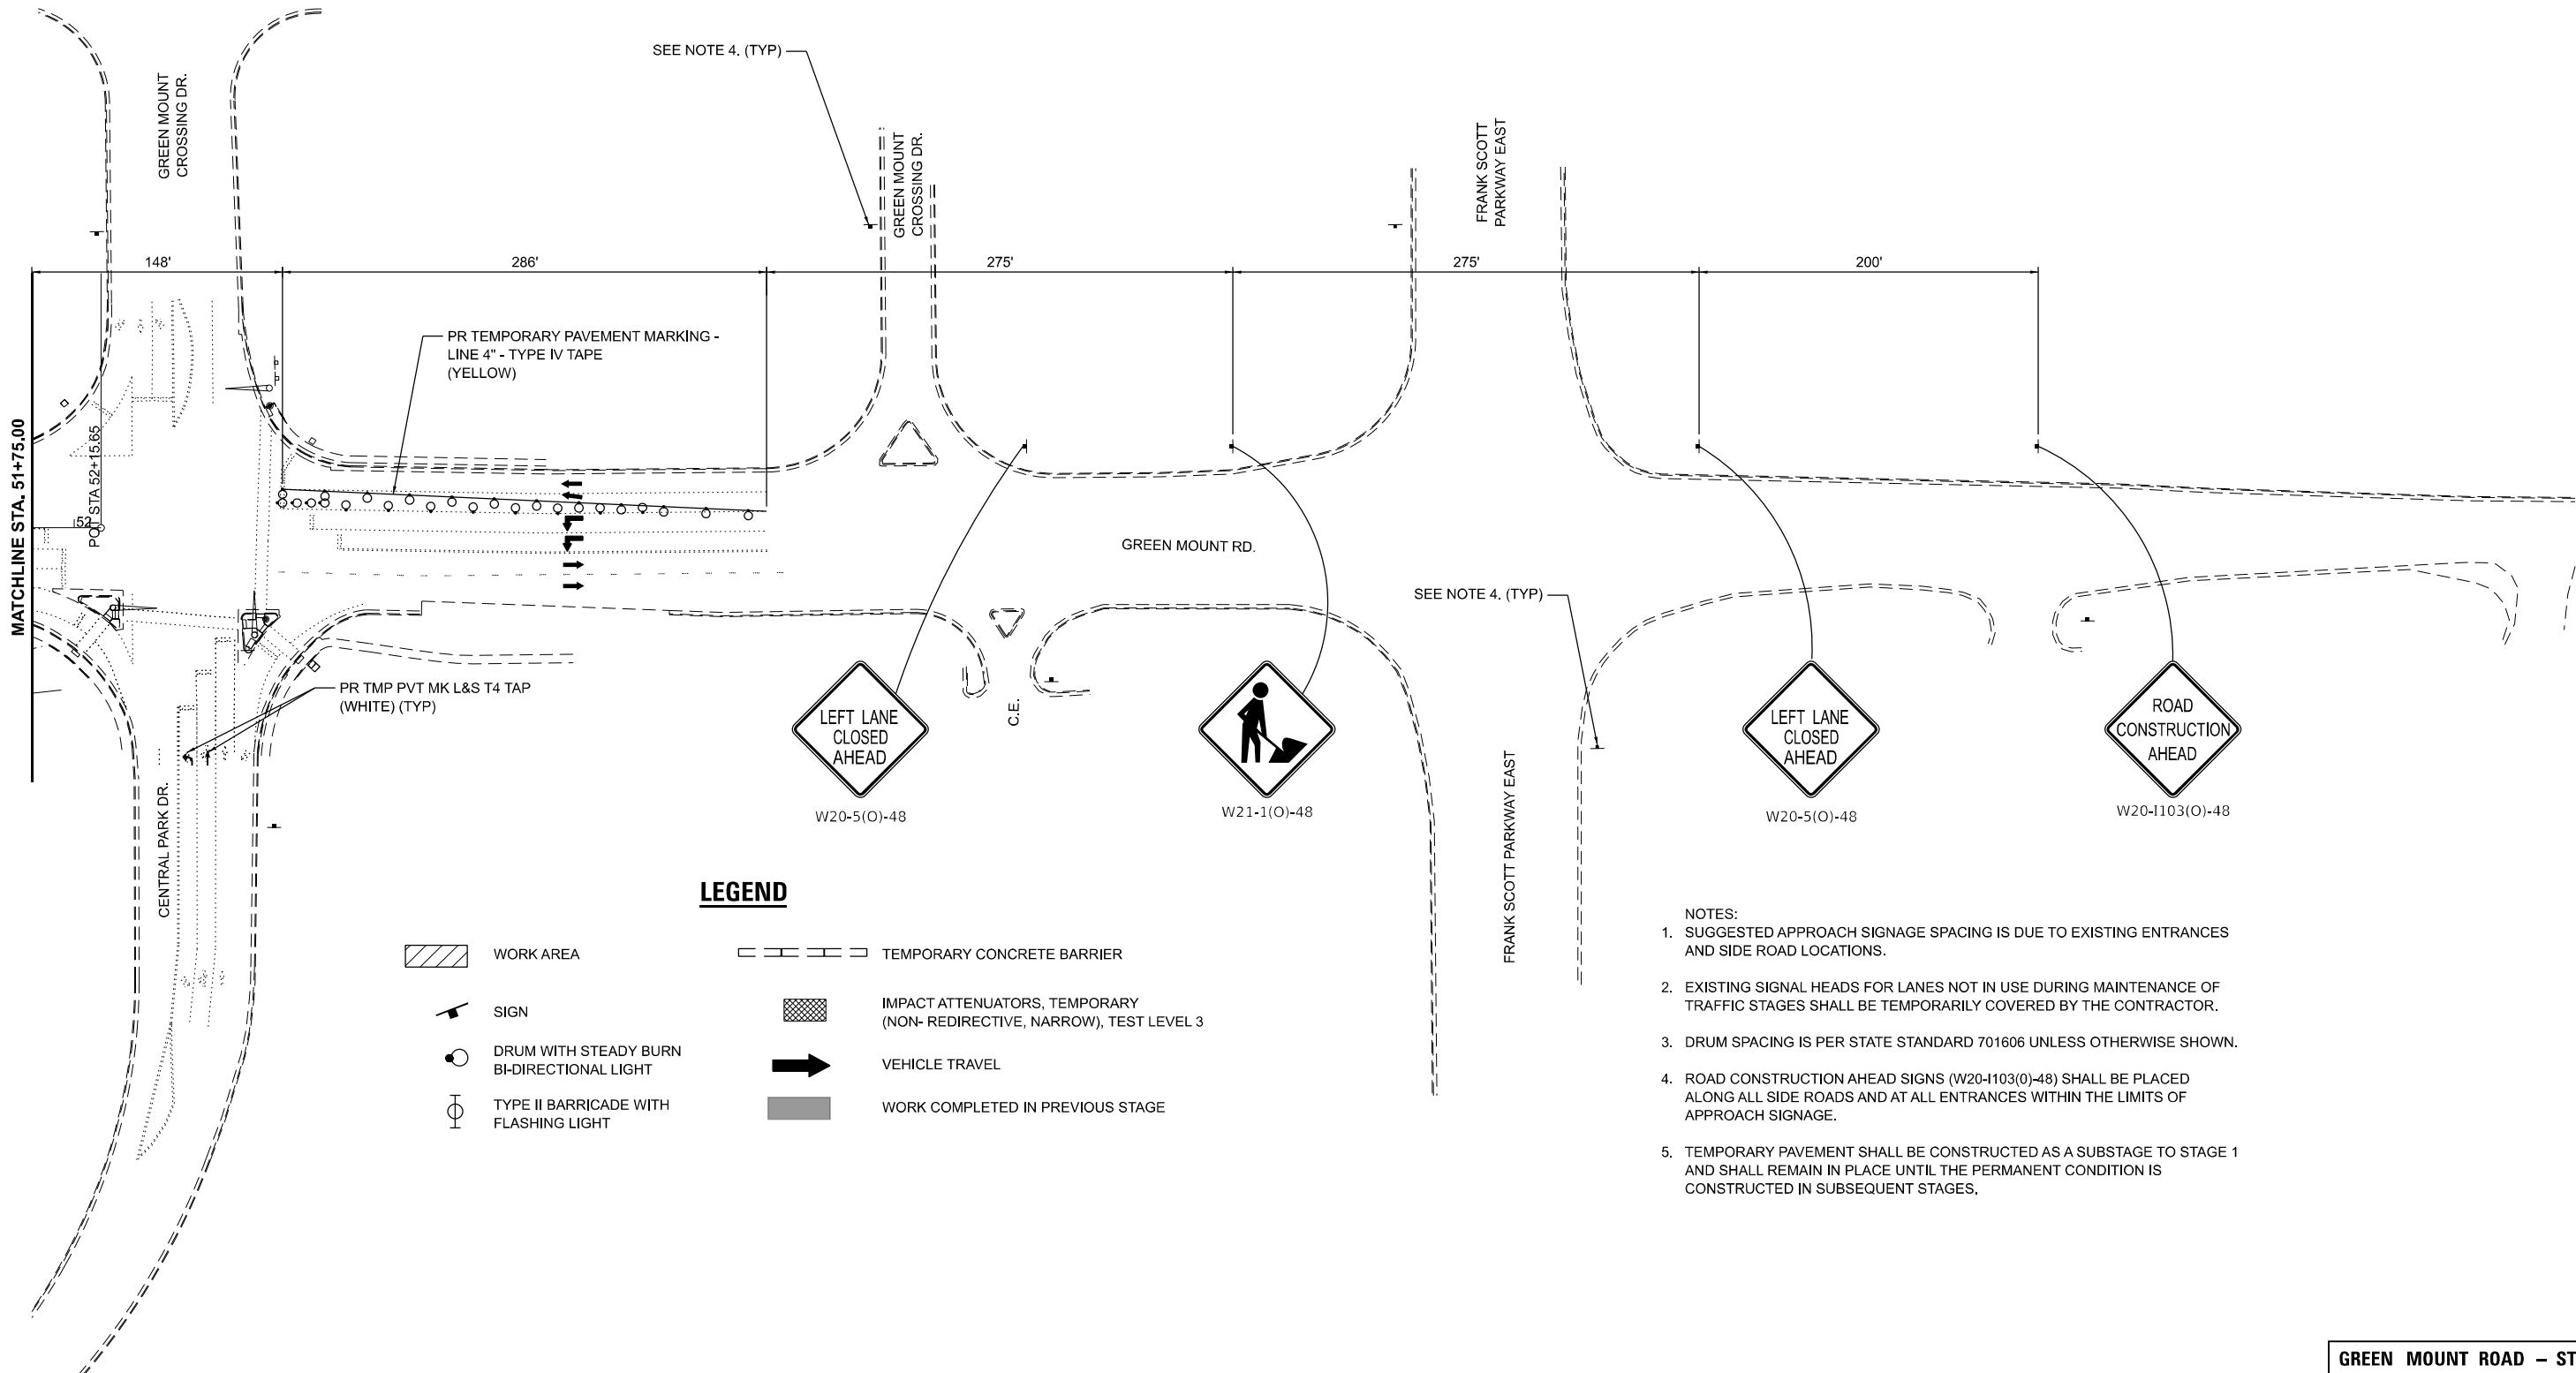

LEGEND

- WORK AREA
- TEMPORARY CONCRETE BARRIER
- SIGN
- IMPACT ATTENUATORS, TEMPORARY
(NON- REDIRECTIVE, NARROW), TEST LEVEL 3
- DRUM WITH STEADY BURN
BI-DIRECTIONAL LIGHT
- VEHICLE TRAVEL
- TYPE II BARRICADE WITH
FLASHING LIGHT
- WORK COMPLETED IN PREVIOUS STAGE

- NOTES:
- SUGGESTED APPROACH SIGNAGE SPACING IS DUE TO EXISTING ENTRANCES AND SIDE ROAD LOCATIONS.
 - EXISTING SIGNAL HEADS FOR LANES NOT IN USE DURING MAINTENANCE OF TRAFFIC STAGES SHALL BE TEMPORARILY COVERED BY THE CONTRACTOR.
 - DRUM SPACING IS PER STATE STANDARD 701606 UNLESS OTHERWISE SHOWN.
 - ROAD CONSTRUCTION AHEAD SIGNS (W20-1103(O)-48) SHALL BE PLACED ALONG ALL SIDE ROADS AND AT ALL ENTRANCES WITHIN THE LIMITS OF APPROACH SIGNAGE.
 - TEMPORARY PAVEMENT SHALL BE CONSTRUCTED AS A SUBSTAGE TO STAGE 1 AND SHALL REMAIN IN PLACE UNTIL THE PERMANENT CONDITION IS CONSTRUCTED IN SUBSEQUENT STAGES.



USER NAME	= rstaley	DESIGNED -	RWS	REVISED -	
		DRAWN -	RWS	REVISED -	
PLOT SCALE	= 0.16666633" / in.	CHECKED -	ERB	REVISED -	
PLOT DATE	= 10/15/2024	DATE -	10/15/24	REVISED -	



STATE OF ILLINOIS
DEPARTMENT OF TRANSPORTATION

GREEN MOUNT ROAD
SUGGESTED STAGES OF CONSTRUCTION AND TRAFFIC CONTROL

SCALE: 1"=50' SHEET 3 OF 5 SHEETS STA. 51+75.00 TO STA. 52+00.00

GREEN MOUNT ROAD – STAGE 3				
F.A.I. RTE.	SECTION	COUNTY	TOTAL SHEETS	SHEET NO.
64	82-7WRS-2	ST CLAIR	691	248
		CONTRACT NO. 76K74		
ILLINOIS		FED. AID PROJECT		

MODEL: Ramp C Stage 3 (Sheet)
FILE NAME: 2020020303510_DOT D&PTB 106 Item 56 I-64 Widening04_Drawings\CONCAD_Sheets\08-2_SSC\TC-CON\RD76K74-Ramp C Stage 3.dgn

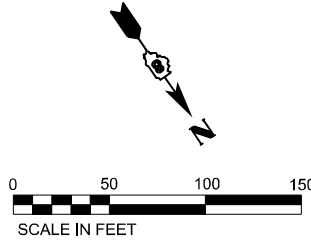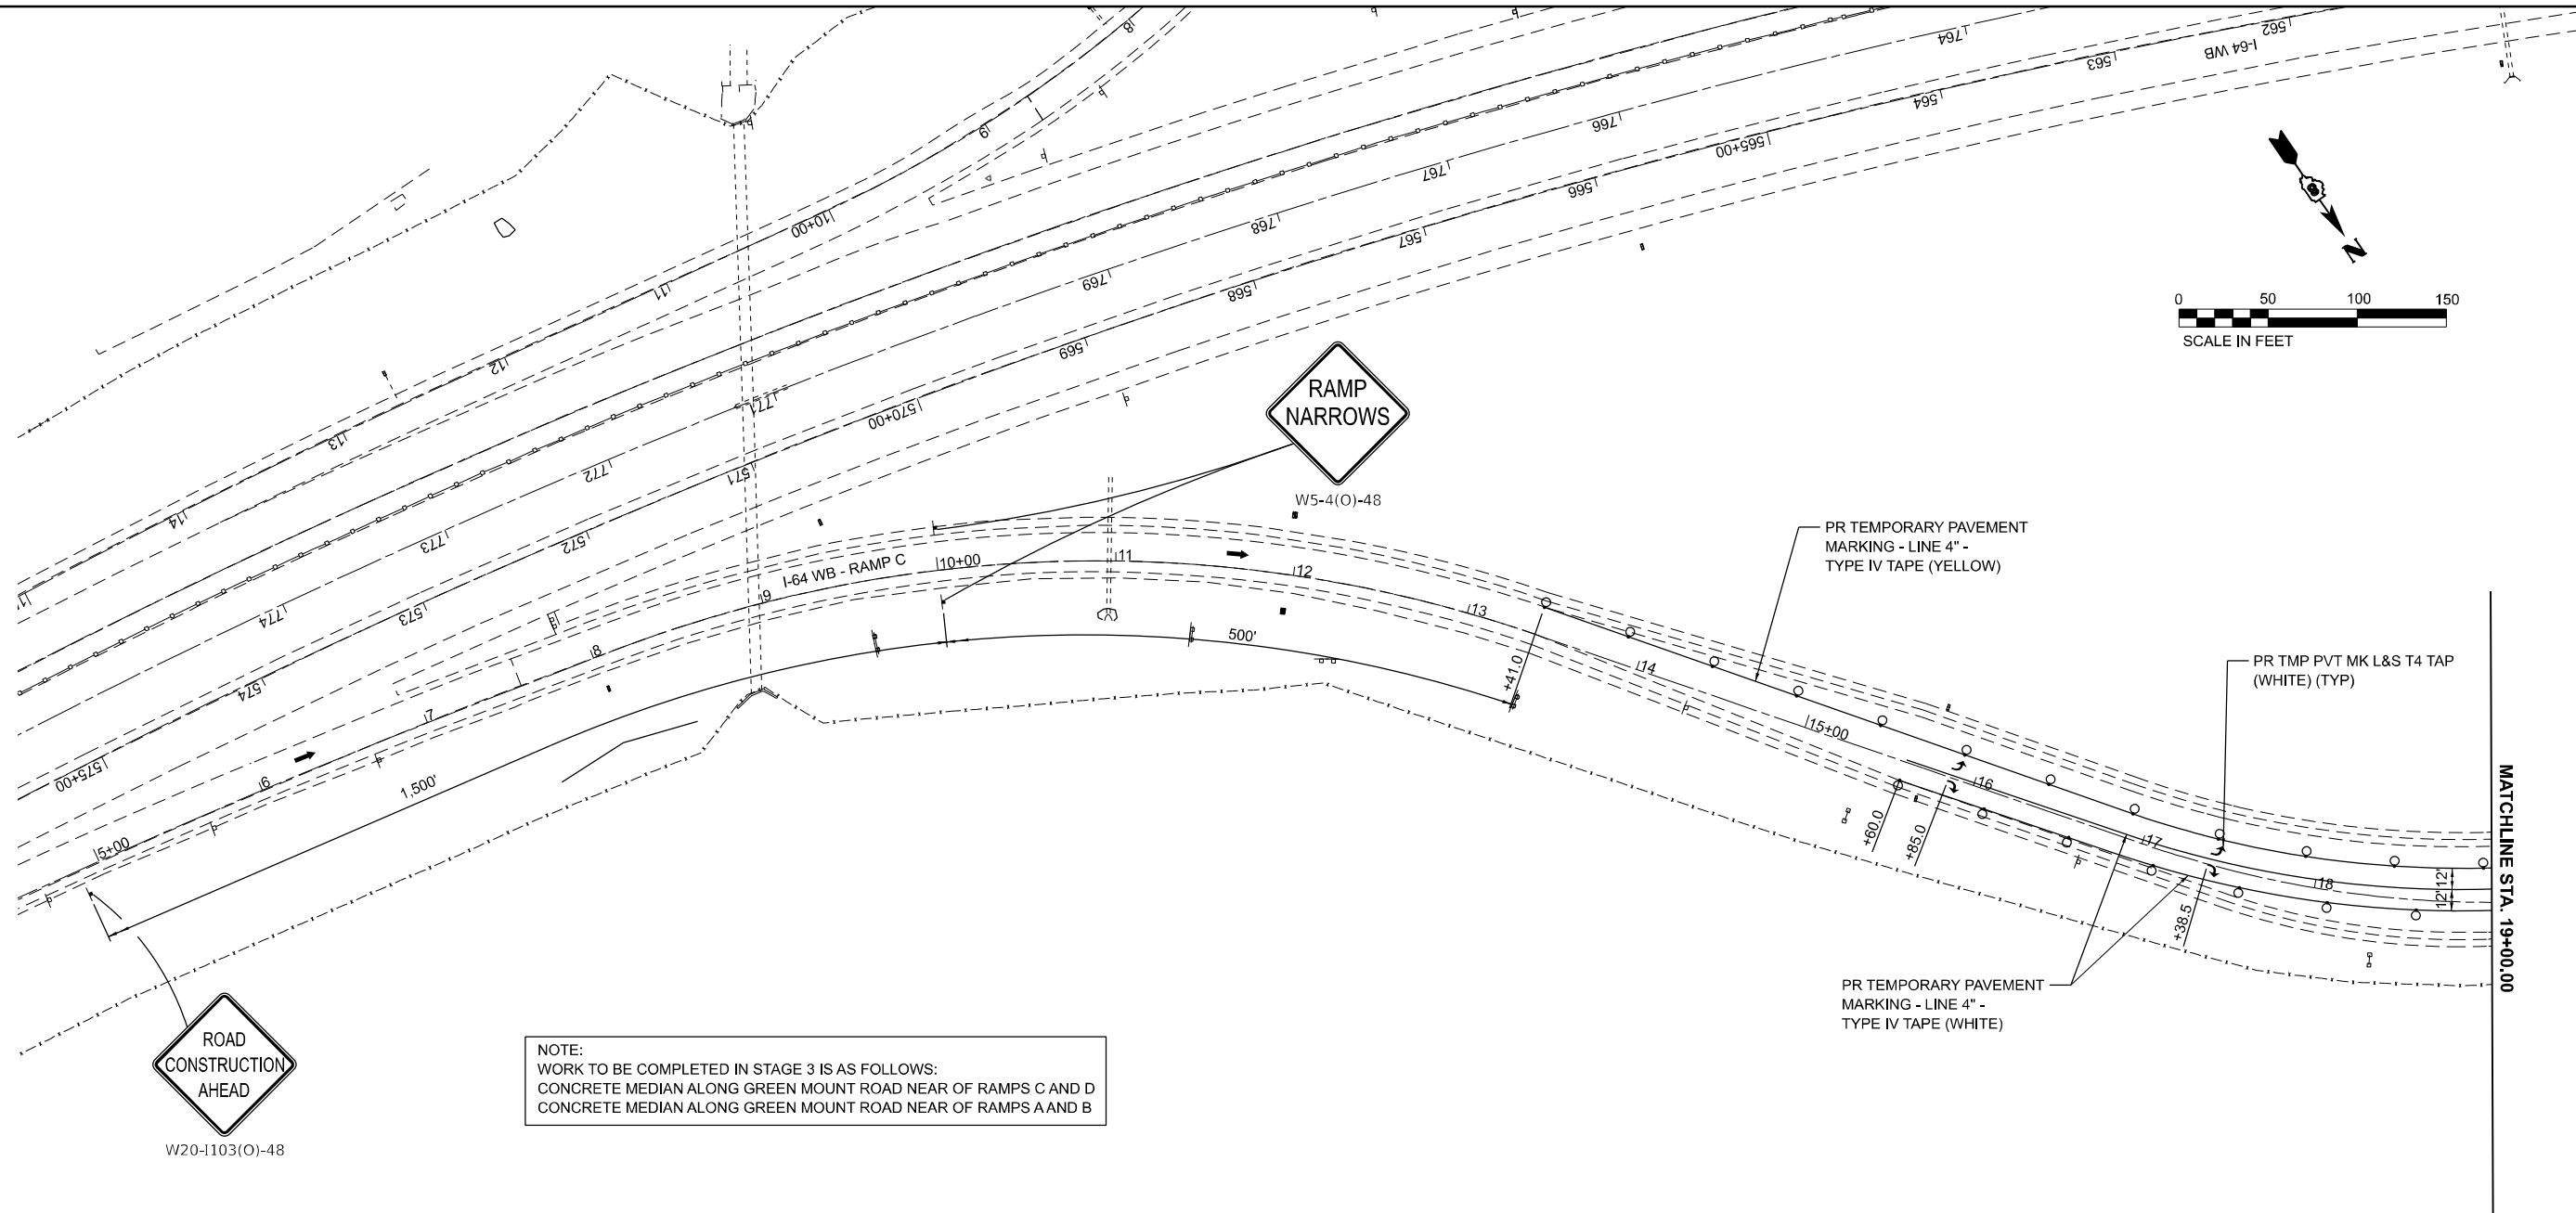

NOTE:
WORK TO BE COMPLETED IN STAGE 3 IS AS FOLLOWS:
CONCRETE MEDIAN ALONG GREEN MOUNT ROAD NEAR OF RAMPS C AND D
CONCRETE MEDIAN ALONG GREEN MOUNT ROAD NEAR OF RAMPS A AND B

LEGEND

- | | | | |
|--|--|--|--|
| | WORK AREA | | TEMPORARY CONCRETE BARRIER |
| | SIGN | | IMPACT ATTENUATORS, TEMPORARY (NON- REDIRECTIVE, NARROW), TEST LEVEL 3 |
| | DRUM WITH STEADY BURN BI-DIRECTIONAL LIGHT | | VEHICLE TRAVEL |
| | TYPE II BARRICADE WITH FLASHING LIGHT | | WORK COMPLETED IN PREVIOUS STAGE |

- NOTES:
- SUGGESTED APPROACH SIGNAGE SPACING IS DUE TO EXISTING ENTRANCES AND SIDE ROAD LOCATIONS.
 - EXISTING SIGNAL HEADS FOR LANES NOT IN USE DURING MAINTENANCE OF TRAFFIC STAGES SHALL BE TEMPORARILY COVERED BY THE CONTRACTOR.
 - DRUM SPACING IS PER STATE STANDARD 701606 UNLESS OTHERWISE SHOWN.
 - ROAD CONSTRUCTION AHEAD SIGNS (W20-1103(O)-48) SHALL BE PLACED ALONG ALL SIDE ROADS AND AT ALL ENTRANCES WITHIN THE LIMITS OF APPROACH SIGNAGE.
 - TEMPORARY PAVEMENT SHALL BE CONSTRUCTED AS A SUBSTAGE TO STAGE 1 AND SHALL REMAIN IN PLACE UNTIL THE PERMANENT CONDITION IS CONSTRUCTED IN SUBSEQUENT STAGES.



USER NAME	= rstakey	DESIGNED -	RWS	REVISED -	
		DRAWN -	RWS	REVISED -	
PLOT SCALE	= 0.16666633' / in.	CHECKED -	ERB	REVISED -	
PLOT DATE	= 10/15/2024	DATE	= 10/15/24	REVISED -	

STATE OF ILLINOIS
DEPARTMENT OF TRANSPORTATION


F.A.I. ROUTE 64 (I-64)
SUGGESTED STAGES OF CONSTRUCTION AND TRAFFIC CONTROL

SCALE: 1"=50' SHEET 5 OF 5 SHEETS STA. 5+00.00 TO STA. 19+00.00

GREEN MOUNT ROAD – STAGE 3

F.A.I. RTE.	SECTION	COUNTY	TOTAL SHEETS	SHEET NO.
64	82-7WRS-2	ST CLAIR	691	250
CONTRACT NO. 76K74				
ILLINOIS FED. AID PROJECT				

- NOTES:
1. SUGGESTED APPROACH SIGNAGE SPACING IS DUE TO EXISTING ENTRANCES AND SIDE ROAD LOCATIONS.
 2. EXISTING SIGNAL HEADS FOR LANES NOT IN USE DURING MAINTENANCE OF TRAFFIC STAGES SHALL BE TEMPORARILY COVERED BY THE CONTRACTOR.
 3. DRUM SPACING IS PER STATE STANDARD 701606 UNLESS OTHERWISE SHOWN.
 4. ROAD CONSTRUCTION AHEAD SIGNS (W20-1103(O)-48) SHALL BE PLACED ALONG ALL SIDE ROADS AND AT ALL ENTRANCES WITHIN THE LIMITS OF APPROACH SIGNAGE.
 5. TEMPORARY PAVEMENT SHALL BE CONSTRUCTED AS A SUBSTAGE TO STAGE 1 AND SHALL REMAIN IN PLACE UNTIL THE PERMANENT CONDITION IS CONSTRUCTED IN SUBSEQUENT STAGES.

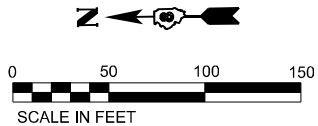

PR TEMPORARY PAVEMENT MARKING -
LINE 4" - TYPE IV TAPE
(WHITE)

PR TEMPORARY PAVEMENT MARKING -
LINE 4" - TYPE IV TAPE
(YELLOW)

PR TMP PVT MK L&S T4 TAP
(WHITE) (TYP)

PR TMP PVT MK L24 T4 TAPE
(WHITE) (TYP)

PR TEMPORARY PAVEMENT
MARKING - LINE 4" -
TYPE IV TAPE
(WHITE)

LEGEND



WORK AREA




SIGN



DRUM WITH STEADY BURN
BI-DIRECTIONAL LIGHT



TYPE II BARRICADE WITH
FLASHING LIGHT

 

TEMPORARY CONCRETE BARRIER



IMPACT ATTENUATORS, TEMPORARY
(NON- REDIRECTIVE, NARROW), TEST LEVEL 3



VEHICLE TRAVEL



WORK COMPLETED IN PREVIOUS STAGE

NOTE:
WORK TO BE COMPLETED IN STAGE 4 IS AS FOLLOWS:
ISLAND AT THE ENTRANCE OF RAMP C
ISLAND AT THE ENTRANCE OF RAMP A

MODEL: GMR Stage 4.1
FILE NAME: 30202020698.10 - DDT D&PTB 106 Item 56 I&A Widening04_Drawings\GONCAD_Sheets\08-2 SSCTC-GMR\0876K74-GMR Stage 4.dgn



USER NAME	= rstaley	DESIGNED -	RWS	REVISED -	
DRAWN -	RWS	REVISED -			
PLOT SCALE	= 0.16666633" / in.	CHECKED -	ERB	REVISED -	
PLOT DATE	= 10/15/2024	DATE	= 10/15/24	REVISED -	

STATE OF ILLINOIS
DEPARTMENT OF TRANSPORTATION


GREEN MOUNT ROAD
SUGGESTED STAGES OF CONSTRUCTION AND TRAFFIC CONTROL

SCALE: 1"=50' SHEET 1 OF 5 SHEETS STA. 29+00.00 TO STA. 36+75.00

F.A.I. RTE.	SECTION	COUNTY	TOTAL SHEETS	SHEET NO.
64	82-7WRS-2	ST CLAIR	691	251
CONTRACT NO. 76K74				
ILLINOIS FED. AID PROJECT				


GREEN MOUNT ROAD - STAGE 4

- NOTES:
1. SUGGESTED APPROACH SIGNAGE SPACING IS DUE TO EXISTING ENTRANCES AND SIDE ROAD LOCATIONS.
 2. EXISTING SIGNAL HEADS FOR LANES NOT IN USE DURING MAINTENANCE OF TRAFFIC STAGES SHALL BE TEMPORARILY COVERED BY THE CONTRACTOR.
 3. DRUM SPACING IS PER STATE STANDARD 701606 UNLESS OTHERWISE SHOWN.
 4. ROAD CONSTRUCTION AHEAD SIGNS (W20-1103(0)-48) SHALL BE PLACED ALONG ALL SIDE ROADS AND AT ALL ENTRANCES WITHIN THE LIMITS OF APPROACH SIGNAGE.
 5. TEMPORARY PAVEMENT SHALL BE CONSTRUCTED AS A SUBSTAGE TO STAGE 1 AND SHALL REMAIN IN PLACE UNTIL THE PERMANENT CONDITION IS CONSTRUCTED IN SUBSEQUENT STAGES.

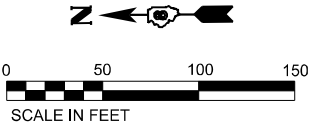

LEGEND

- WORK AREA
- SIGN
- DRUM WITH STEADY BURN BI-DIRECTIONAL LIGHT
- TYPE II BARRICADE WITH FLASHING LIGHT
- TEMPORARY CONCRETE BARRIER
- IMPACT ATTENUATORS, TEMPORARY (NON- REDIRECTIVE, NARROW), TEST LEVEL 3
- VEHICLE TRAVEL
- WORK COMPLETED IN PREVIOUS STAGE

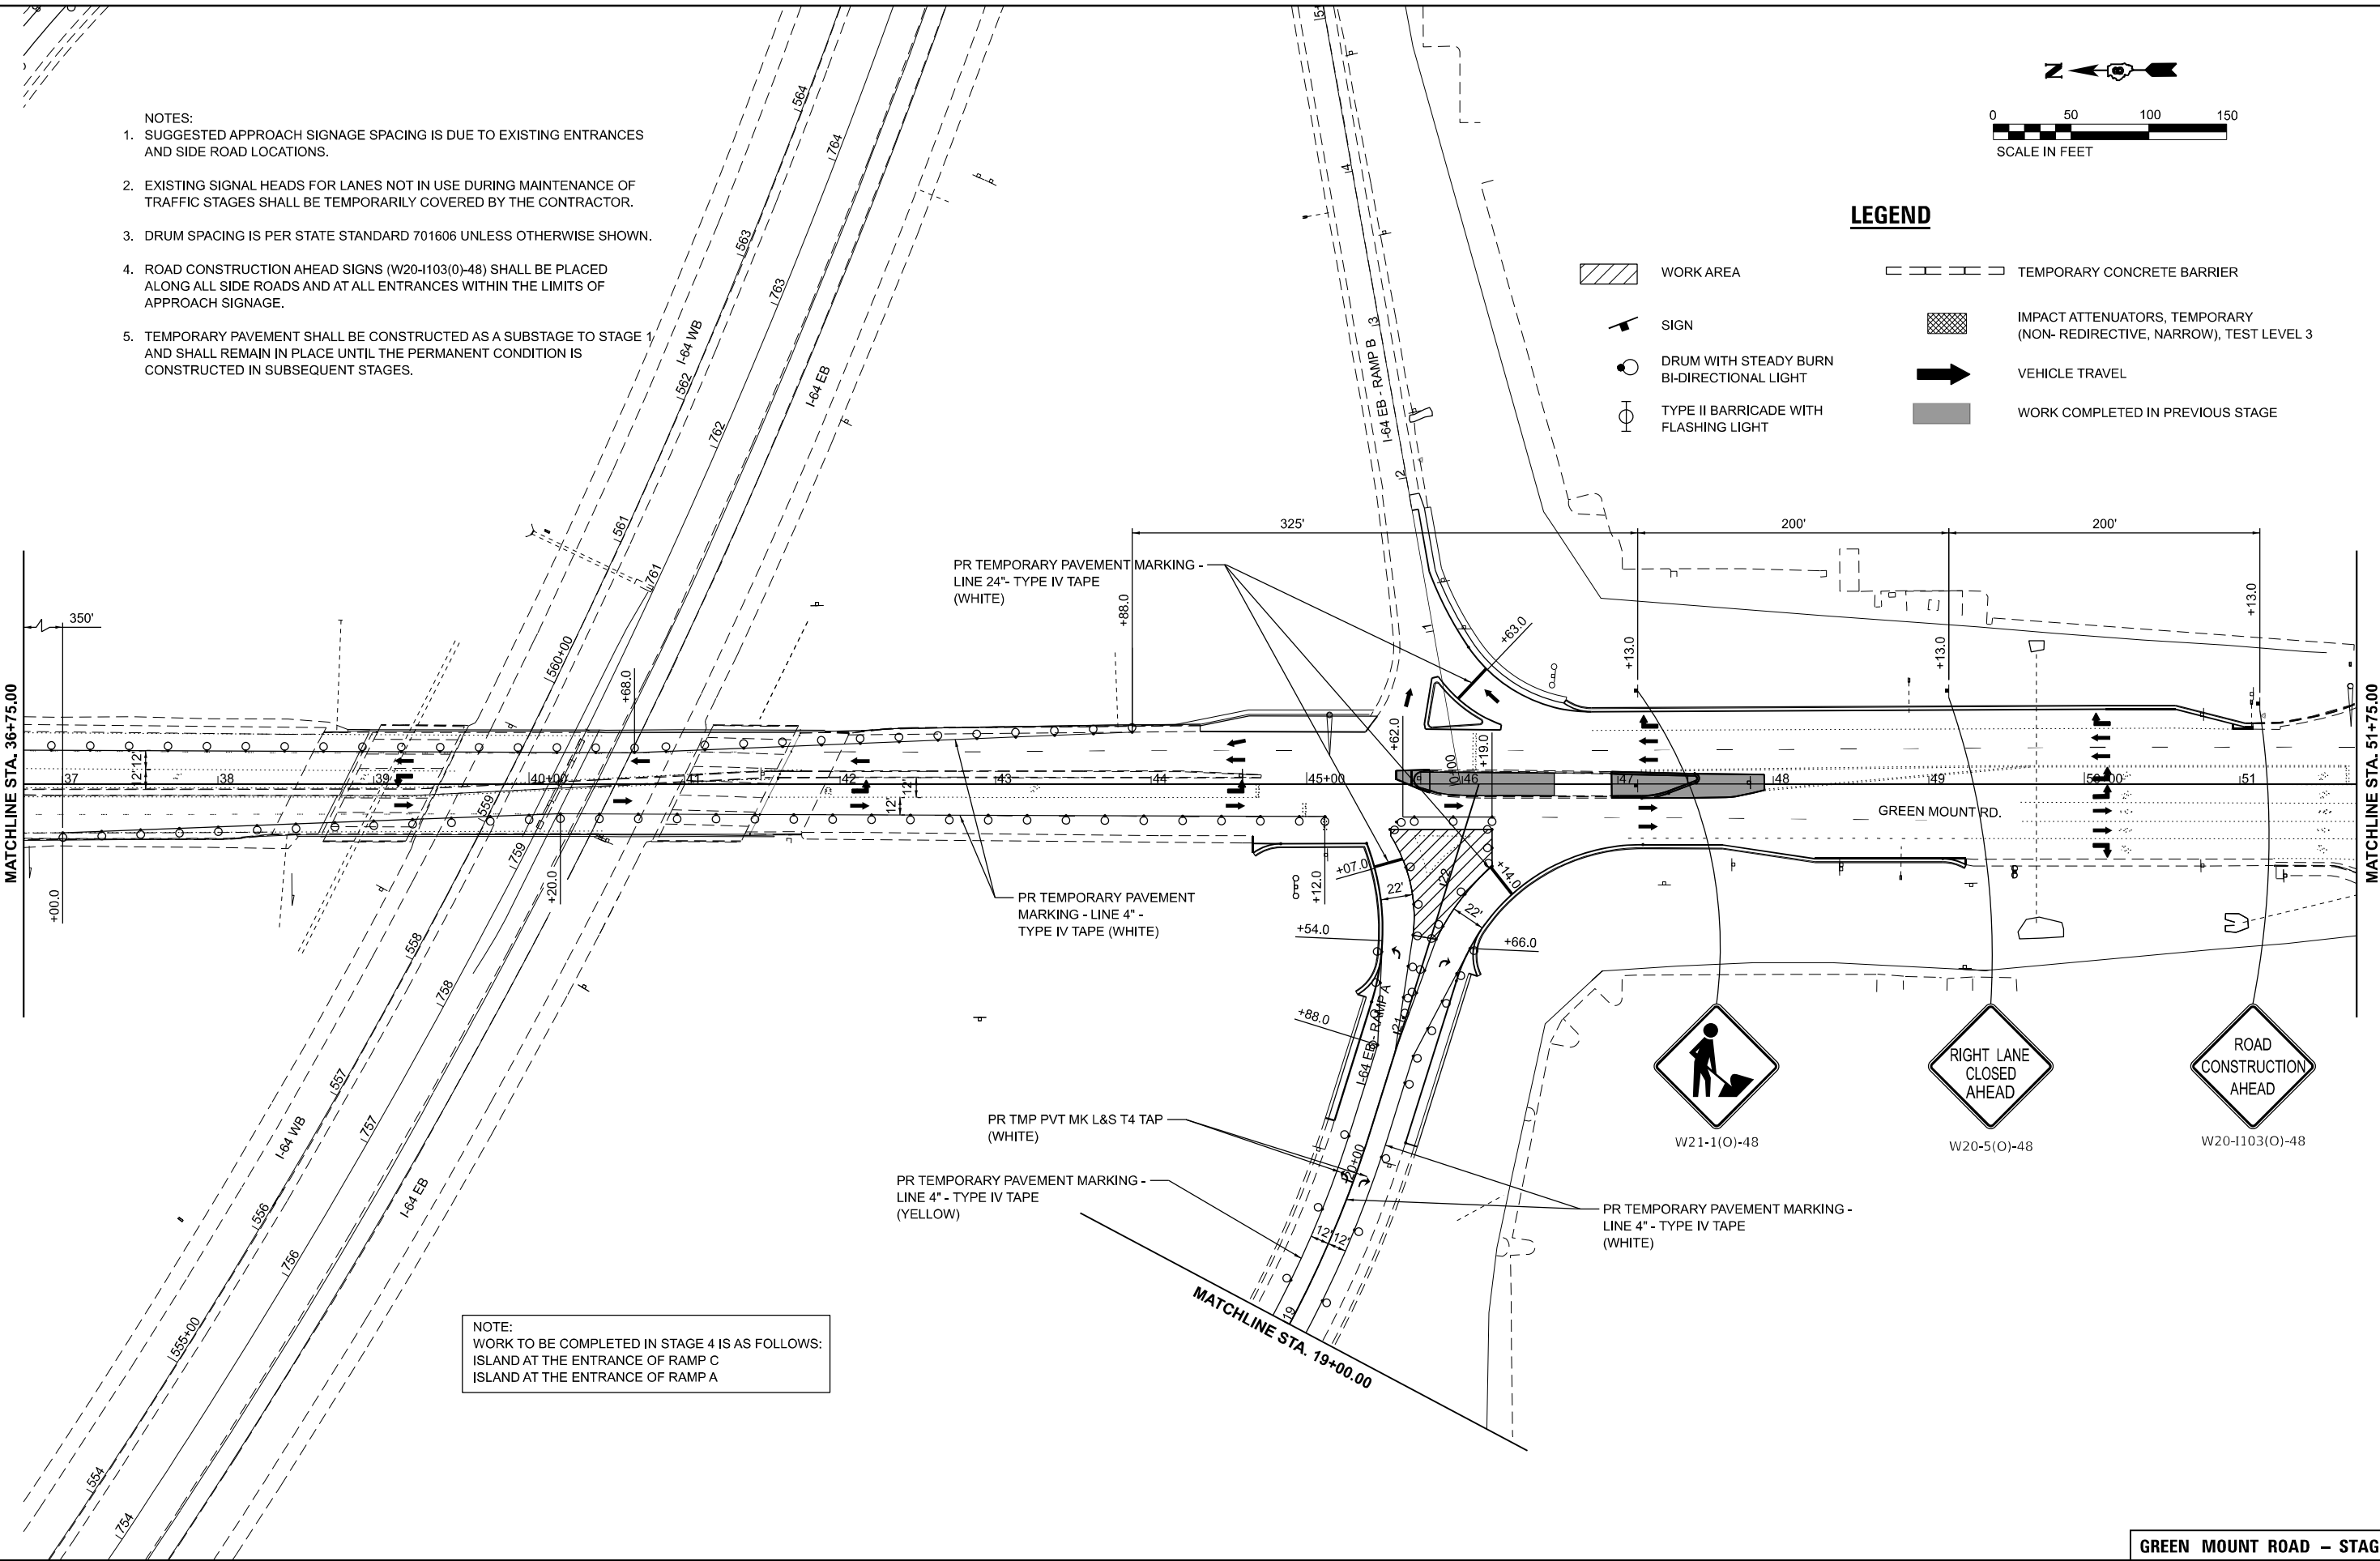

NOTE:
WORK TO BE COMPLETED IN STAGE 4 IS AS FOLLOWS:
ISLAND AT THE ENTRANCE OF RAMP C
ISLAND AT THE ENTRANCE OF RAMP A




USER NAME = rstaley	DESIGNED - RWS	REVISED -
	DRAWN - RWS	REVISED -
PLOT SCALE = 0.16666633' / in.	CHECKED - ERB	REVISED -
PLOT DATE = 10/15/2024	DATE - 10/15/24	REVISED -

STATE OF ILLINOIS
DEPARTMENT OF TRANSPORTATION


GREEN MOUNT ROAD
SUGGESTED STAGES OF CONSTRUCTION AND TRAFFIC CONTROL

SCALE: 1"=50' SHEET 2 OF 5 SHEETS STA. 36+75.00 TO STA. 51+75.00


GREEN MOUNT ROAD – STAGE 4				
F.A.I. RTE.	SECTION	COUNTY	TOTAL SHEETS	SHEET NO.
64	82-7WRS-2	ST CLAIR	691	252
		CONTRACT NO. 76K74		
ILLINOIS		FED. AID PROJECT		

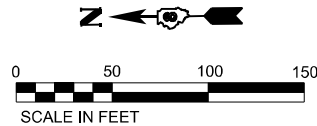

NOTE:
WORK TO BE COMPLETED IN STAGE 4 IS AS FOLLOWS:
ISLAND AT THE ENTRANCE OF RAMP C
ISLAND AT THE ENTRANCE OF RAMP A

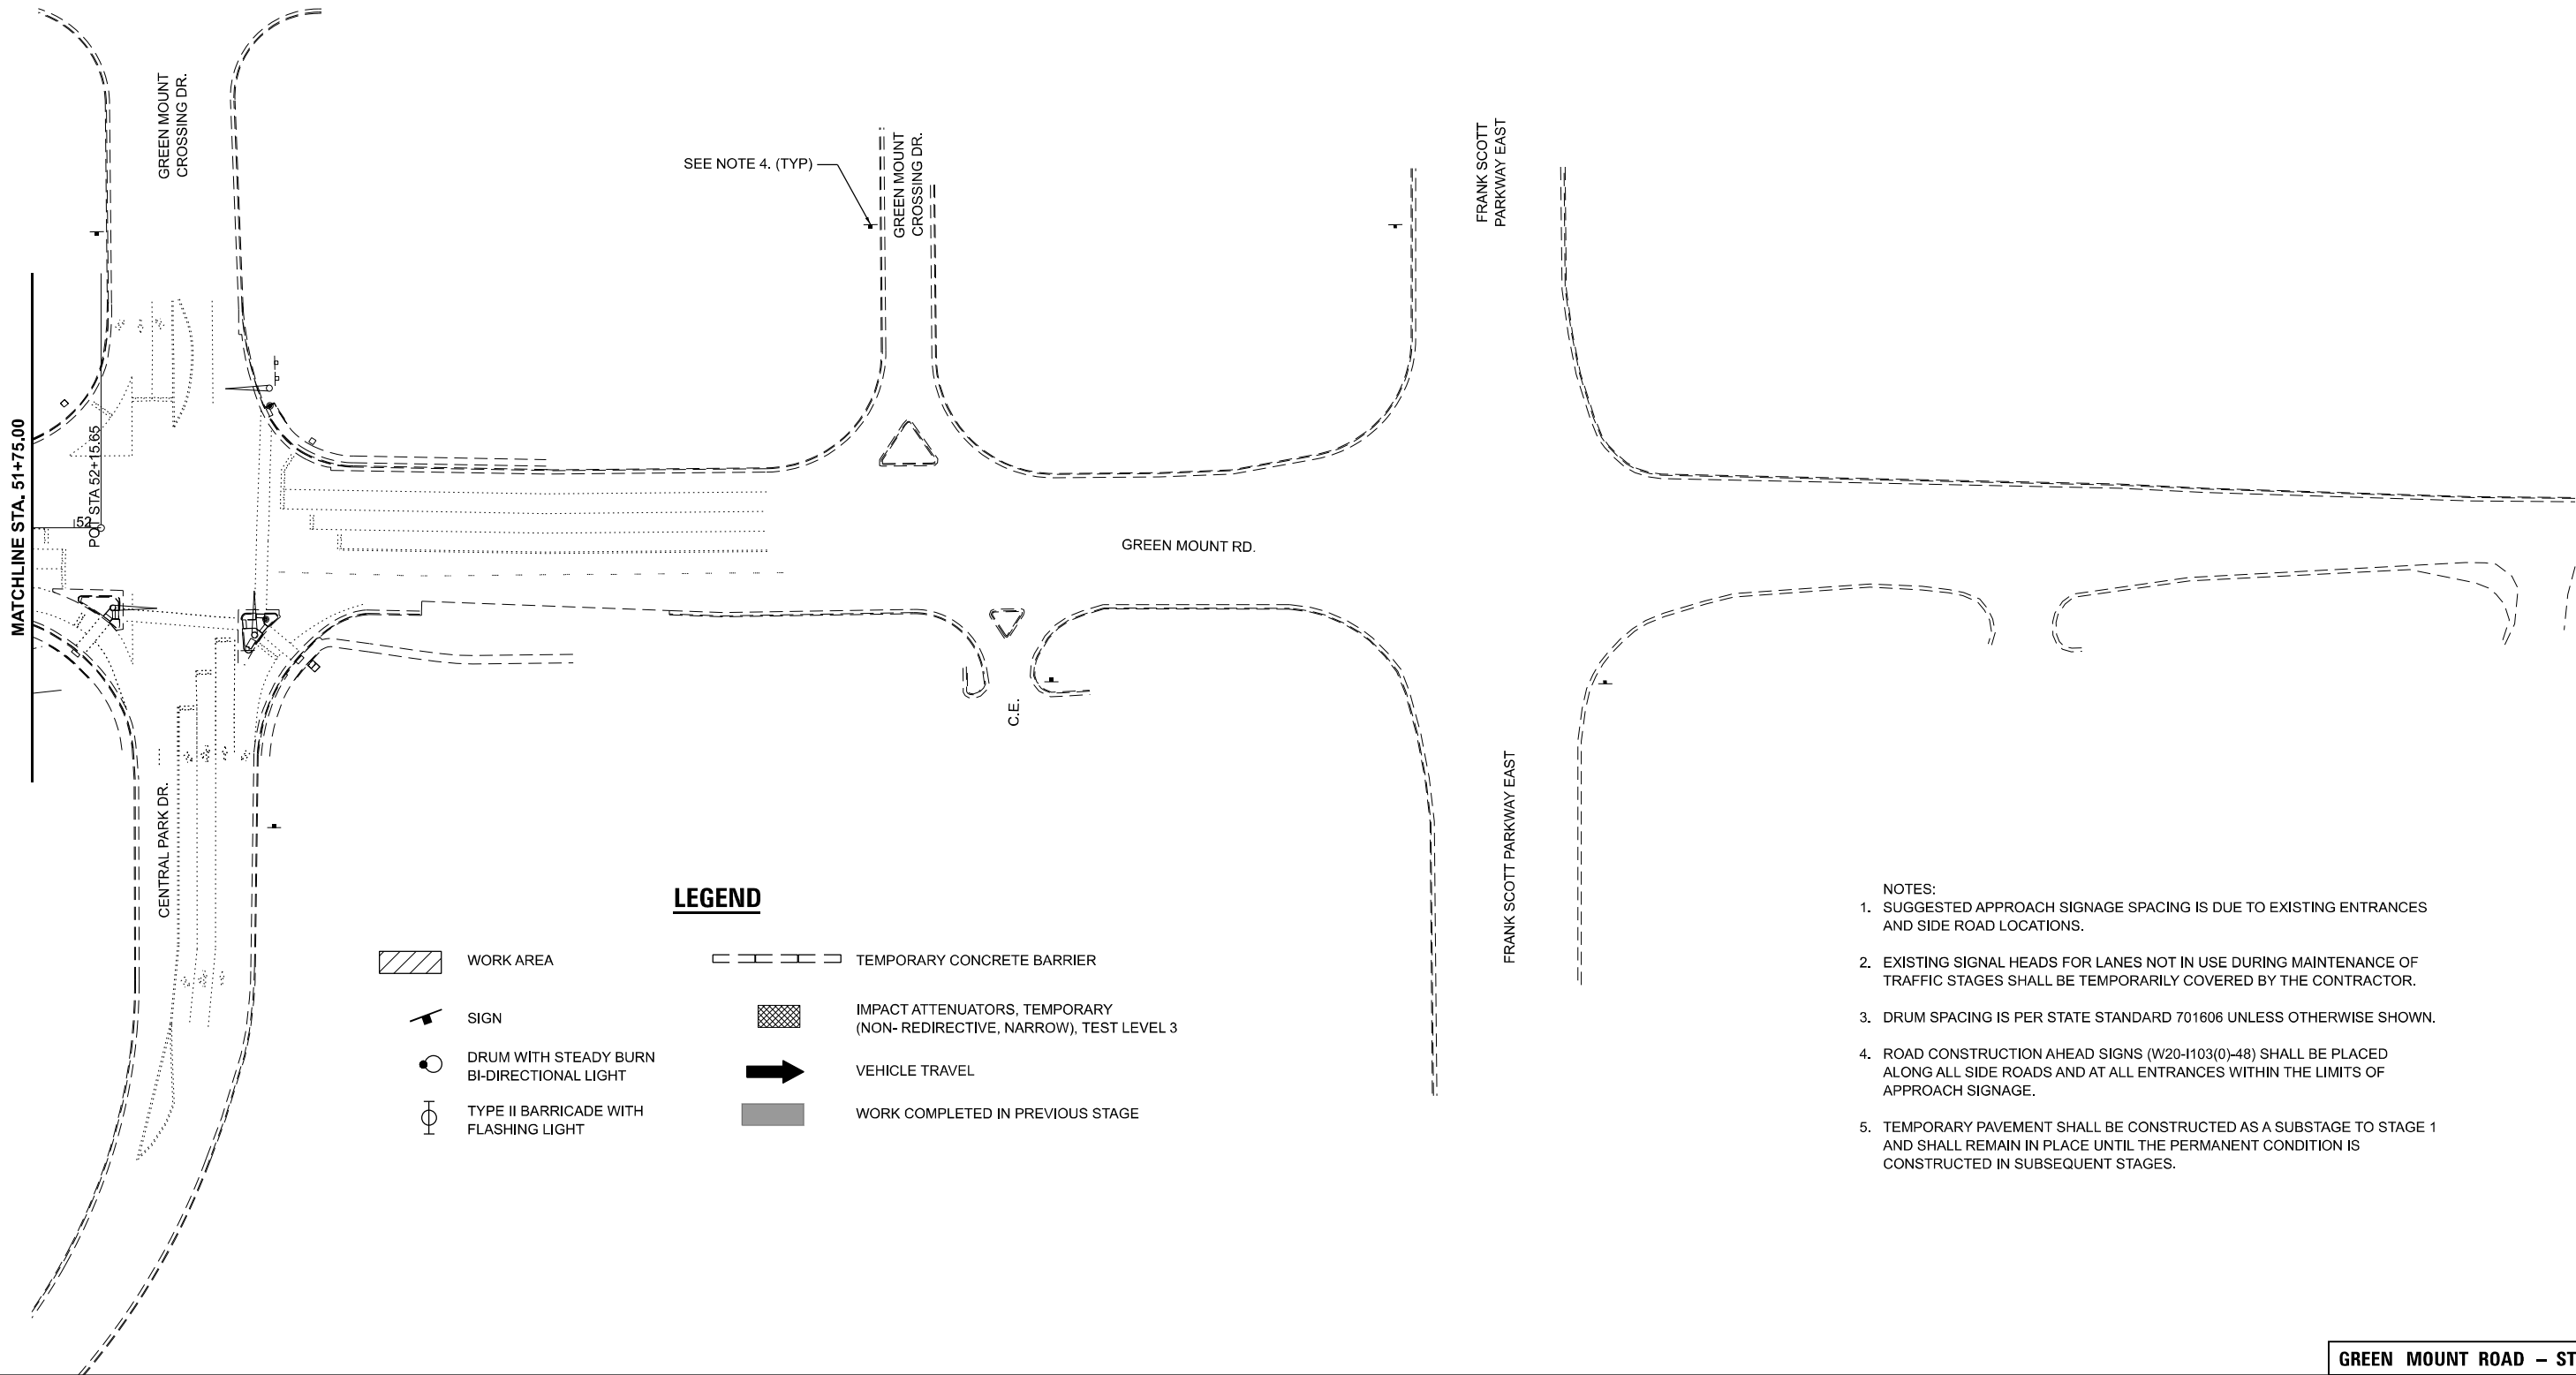

LEGEND

 -  WORK AREA
-  TEMPORARY CONCRETE BARRIER
-  SIGN
-  DRUM WITH STEADY BURN BI-DIRECTIONAL LIGHT
-  TYPE II BARRICADE WITH FLASHING LIGHT
-  IMPACT ATTENUATORS, TEMPORARY (NON- REDIRECTIVE, NARROW), TEST LEVEL 3
-  VEHICLE TRAVEL
-  WORK COMPLETED IN PREVIOUS STAGE

- NOTES:
- SUGGESTED APPROACH SIGNAGE SPACING IS DUE TO EXISTING ENTRANCES AND SIDE ROAD LOCATIONS.
 - EXISTING SIGNAL HEADS FOR LANES NOT IN USE DURING MAINTENANCE OF TRAFFIC STAGES SHALL BE TEMPORARILY COVERED BY THE CONTRACTOR.
 - DRUM SPACING IS PER STATE STANDARD 701606 UNLESS OTHERWISE SHOWN.
 - ROAD CONSTRUCTION AHEAD SIGNS (W20-1103(0)-48) SHALL BE PLACED ALONG ALL SIDE ROADS AND AT ALL ENTRANCES WITHIN THE LIMITS OF APPROACH SIGNAGE.
 - TEMPORARY PAVEMENT SHALL BE CONSTRUCTED AS A SUBSTAGE TO STAGE 1 AND SHALL REMAIN IN PLACE UNTIL THE PERMANENT CONDITION IS CONSTRUCTED IN SUBSEQUENT STAGES.



USER NAME	= rstaley	DESIGNED -	RWS	REVISED -	
		DRAWN -	RWS	REVISED -	
PLOT SCALE	= 0.16666633''/in.	CHECKED -	ERB	REVISED -	
PLOT DATE	= 10/15/2024	DATE -	10/15/24	REVISED -	

STATE OF ILLINOIS
DEPARTMENT OF TRANSPORTATION


GREEN MOUNT ROAD
SUGGESTED STAGES OF CONSTRUCTION AND TRAFFIC CONTROL

SCALE: 1"=50' SHEET 3 OF 5 SHEETS STA. 51+75.00 TO STA. 52+00.00

GREEN MOUNT ROAD – STAGE 4

F.A.I. RTE.	SECTION	COUNTY	TOTAL SHEETS	SHEET NO.
64	82-7WRS-2	ST CLAIR	691	253
CONTRACT NO. 76K74				
		ILLINOIS	FED. AID PROJECT	

MODEL: Ramp A Stage 4 (Sheet)
FILE NAME: J:\2020\20200608\10 - IDOT DB\PTB 196_Ramp 56-564_Wisconsin\04_Drawing\DWG\CAD_Sheets\08-2_SSTC-GMR\0816K74Ramp A Stage 4.dgn

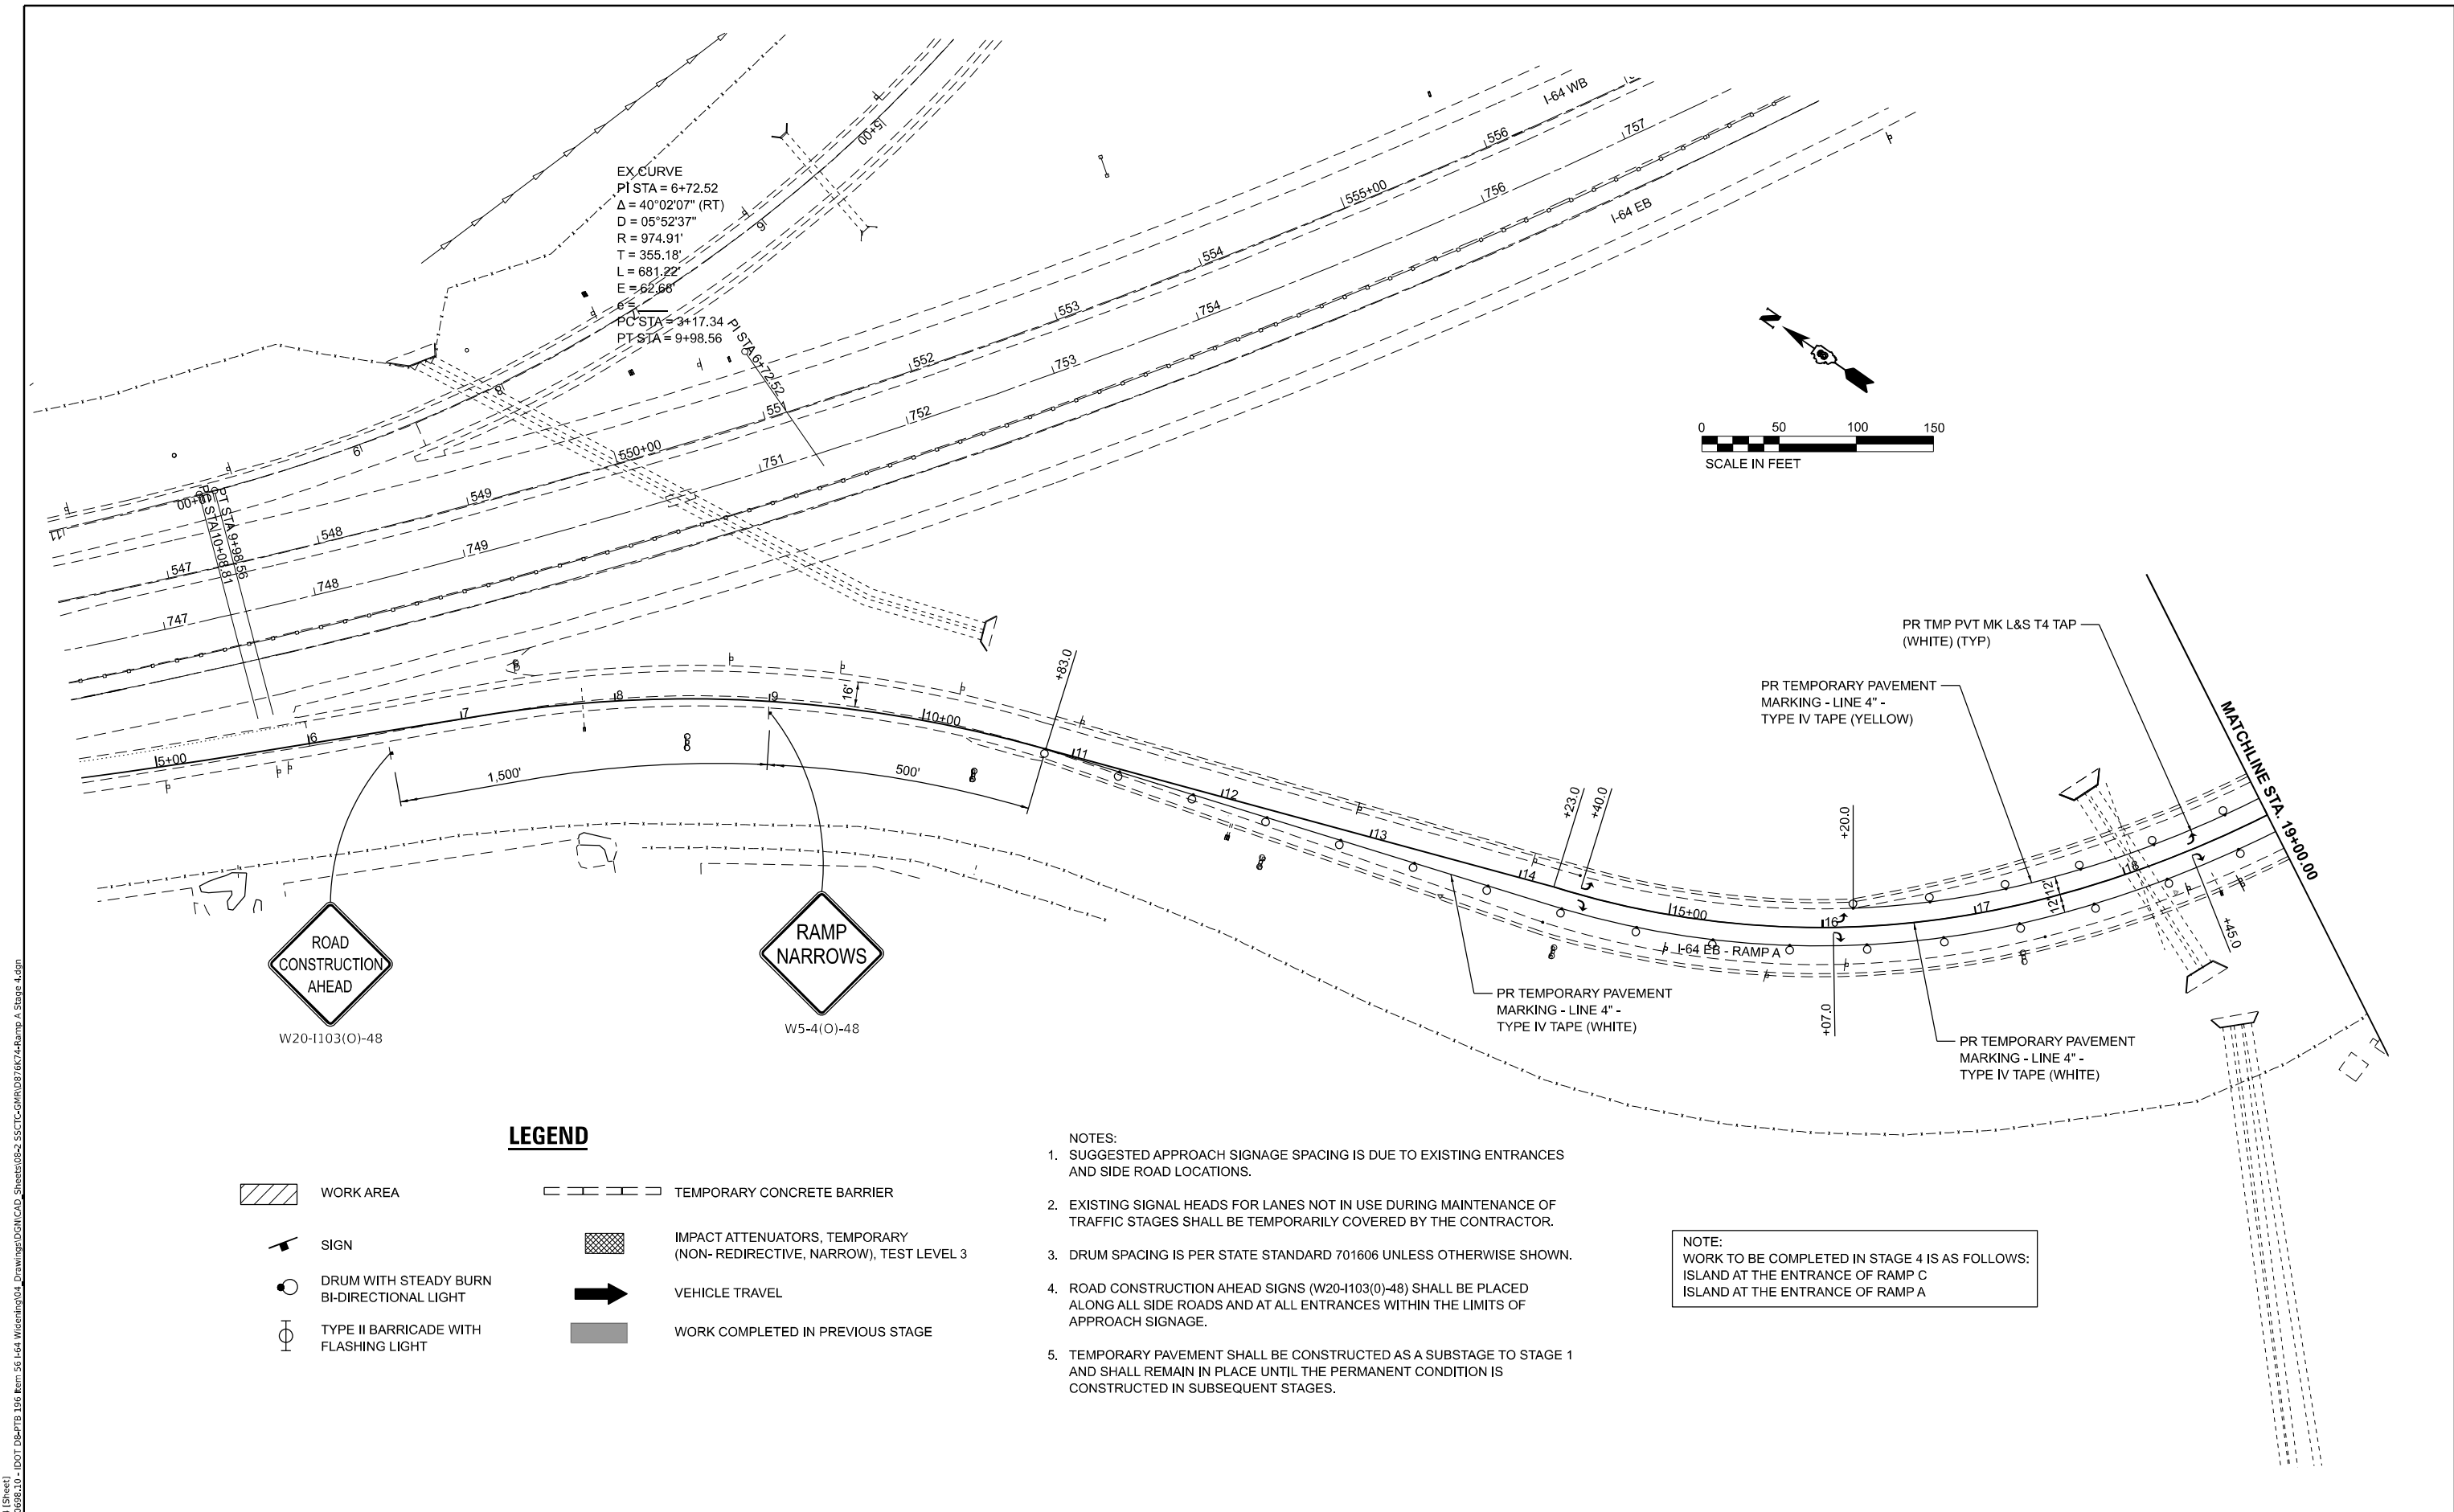

LEGEND

- | | | | |
|--|--|--|--|
| | WORK AREA | | TEMPORARY CONCRETE BARRIER |
| | SIGN | | IMPACT ATTENUATORS, TEMPORARY (NON- REDIRECTIVE, NARROW), TEST LEVEL 3 |
| | DRUM WITH STEADY BURN BI-DIRECTIONAL LIGHT | | VEHICLE TRAVEL |
| | TYPE II BARRICADE WITH FLASHING LIGHT | | WORK COMPLETED IN PREVIOUS STAGE |

- NOTES:
- SUGGESTED APPROACH SIGNAGE SPACING IS DUE TO EXISTING ENTRANCES AND SIDE ROAD LOCATIONS.
 - EXISTING SIGNAL HEADS FOR LANES NOT IN USE DURING MAINTENANCE OF TRAFFIC STAGES SHALL BE TEMPORARILY COVERED BY THE CONTRACTOR.
 - DRUM SPACING IS PER STATE STANDARD 701606 UNLESS OTHERWISE SHOWN.
 - ROAD CONSTRUCTION AHEAD SIGNS (W20-1103(O)-48) SHALL BE PLACED ALONG ALL SIDE ROADS AND AT ALL ENTRANCES WITHIN THE LIMITS OF APPROACH SIGNAGE.
 - TEMPORARY PAVEMENT SHALL BE CONSTRUCTED AS A SUBSTAGE TO STAGE 1 AND SHALL REMAIN IN PLACE UNTIL THE PERMANENT CONDITION IS CONSTRUCTED IN SUBSEQUENT STAGES.

NOTE:
WORK TO BE COMPLETED IN STAGE 4 IS AS FOLLOWS:
ISLAND AT THE ENTRANCE OF RAMP C
ISLAND AT THE ENTRANCE OF RAMP A



USER NAME	= rstaley	DESIGNED -	RWS	REVISED -	
DRAWN -	RWS	REVIS			
PLOT SCALE	= 0.16666633 1/1 in.	CHECKED -	ERB	REVISED -	
PLOT DATE	= 10/15/2024	DATE	= 10/15/24	REVISED -	

STATE OF ILLINOIS
DEPARTMENT OF TRANSPORTATION

F.A.I. ROUTE 64 (I-64)
SUGGESTED STAGES OF CONSTRUCTION AND TRAFFIC CONTROL

SCALE: 1"=50' SHEET 4 OF 5 SHEETS STA. 5+00.00 TO STA. 19+50.00

GREEN MOUNT ROAD - STAGE 4

F.A.I. RTE.	SECTION	COUNTY	TOTAL SHEETS	SHEET NO.
64	82-7WRS-2	ST CLAIR	691	254
CONTRACT NO. 76K74				
ILLINOIS FED. AID PROJECT				

MODEL: 43MODEL.NAMES
FILE: 43model.dwg
C:\Users\ecw\OneDrive\Temp\01.dwg




USER NAME	=	DESIGNED	- ECW	REVISED	-
		DRAWN	- ECW	REVISED	-
PLOT SCALE	= 1:100	CHECKED	- JAH	REVISED	-
PLOT DATE	= 10/4/2024	DATE	- 5/01/2024	REVISED	-

STATE OF ILLINOIS
DEPARTMENT OF TRANSPORTATION

I-64
TEMPORARY EROSION CONTROL

SCALE: 100,0000 ' / in. SHEET 1 OF 14 SHEETS STA. 714+00 TO STA. 743+00

F.A.J. RTE.	SECTION	COUNTY	TOTAL SHEETS	SHEET NO.
64	82-7WRS-2	ST. CLAIR	691	256
CONTRACT NO.				76K74
ILLINOIS FED. AID PROJECT				

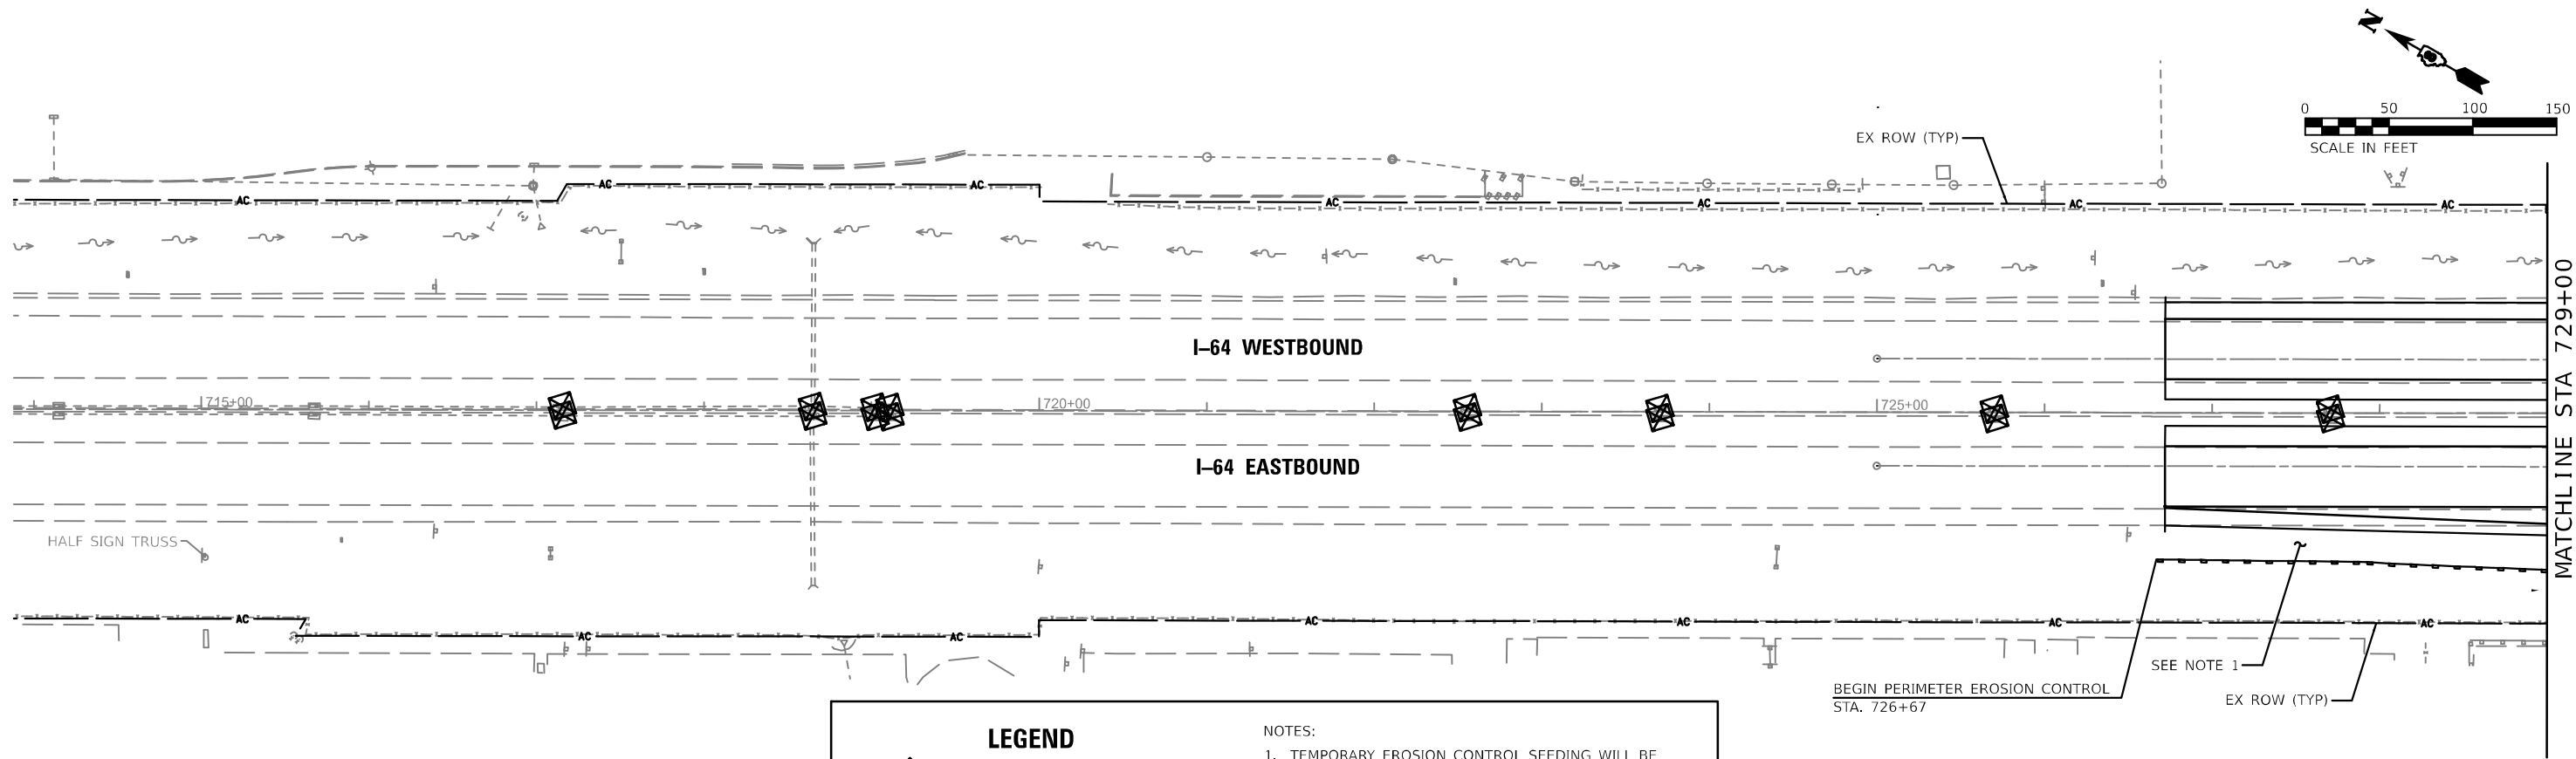



LEGEND

- INLET AND PIPE PROTECTION
- PERIMETER EROSION BARRIER
- TEMPORARY MULCH
- EROSION CONTROL BLANKET
- TEMPORARY DITCH CHECK

NOTES:

- TEMPORARY EROSION CONTROL SEEDING WILL BE PLACED ON ALL ERODIBLE EARTH AREAS AS DIRECTED BY THE ENGINEER AS PER THE SPECIFICATIONS.
- CONTRACTOR MUST MULCH ALL AREAS DISTURBED AS A RESULT OF TEMPORARY PAVEMENT IN PRELIMINARY STAGE A. ADDITIONAL MULCH PLACED WILL BE DONE SO AT THE CONTRACTOR'S EXPENSE.
- TEMPORARY MULCH WILL MEET REQUIREMENTS OF AND BE PAID FOR AS "MULCH METHOD 2".

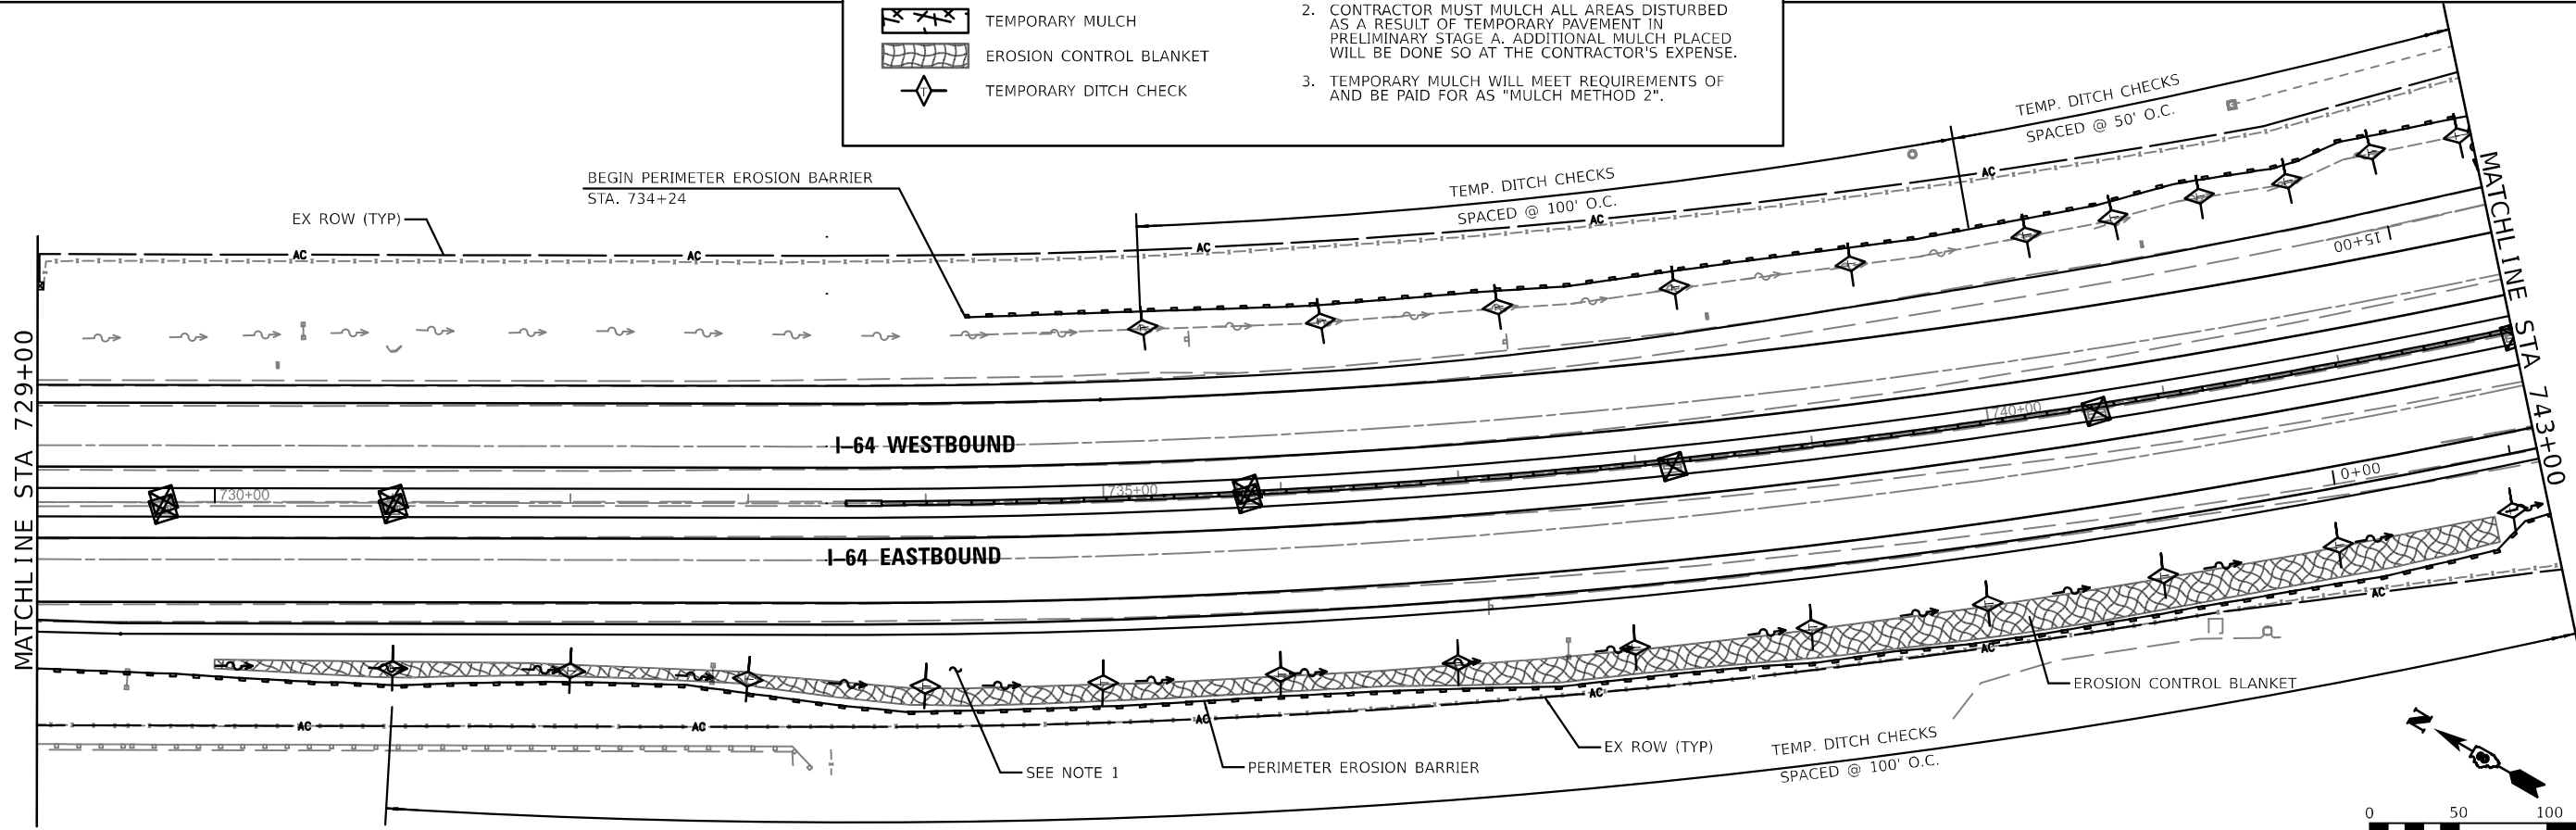


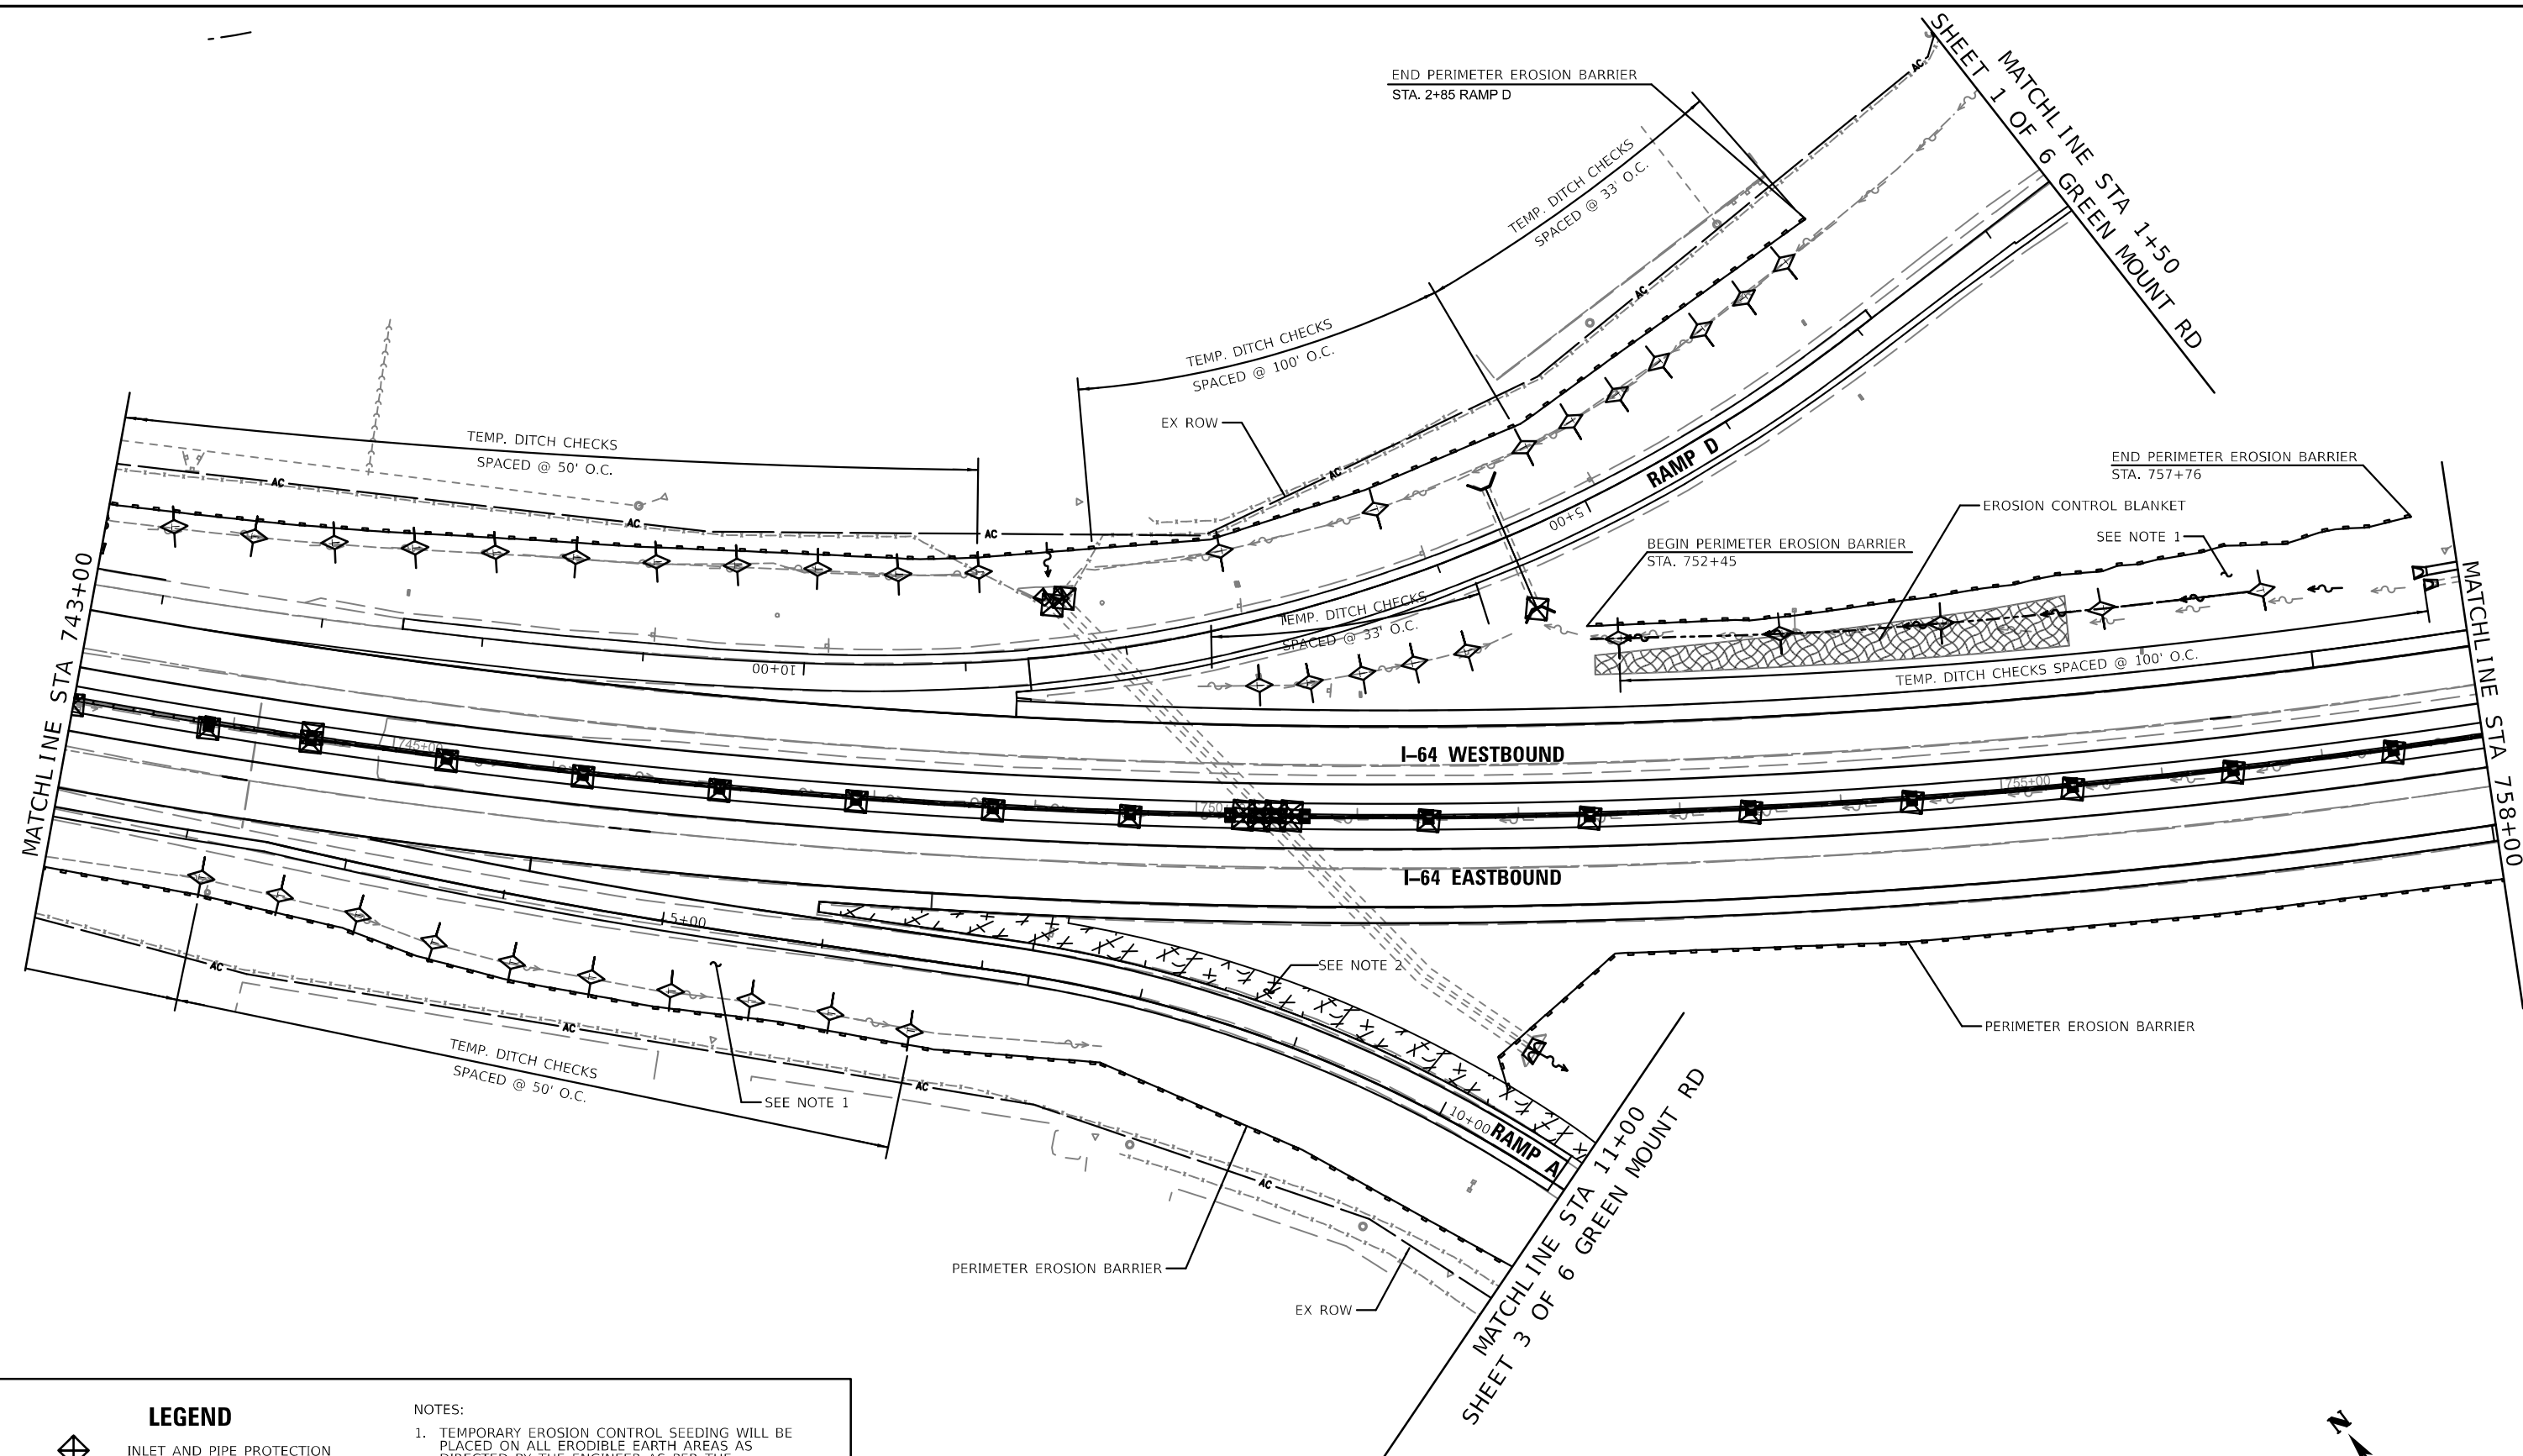

LEGEND

- INLET AND PIPE PROTECTION
- PERIMETER EROSION BARRIER
- TEMPORARY MULCH
- EROSION CONTROL BLANKET
- TEMPORARY DITCH CHECK

- NOTES:
- TEMPORARY EROSION CONTROL SEEDING WILL BE PLACED ON ALL ERODIBLE EARTH AREAS AS DIRECTED BY THE ENGINEER AS PER THE SPECIFICATIONS.
 - CONTRACTOR MUST MULCH ALL AREAS DISTURBED AS A RESULT OF TEMPORARY PAVEMENT IN PRELIMINARY STAGE A. ADDITIONAL MULCH PLACED WILL BE DONE SO AT THE CONTRACTOR'S EXPENSE.
 - TEMPORARY MULCH WILL MEET REQUIREMENTS OF AND BE PAID FOR AS "MULCH METHOD 2".

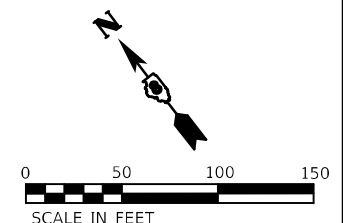


USER NAME =	DESIGNED - ECW	REVISED -
	DRAWN - ECW	REVISED -
PLOT SCALE = 1:100	CHECKED - JAH	REVISED -
PLOT DATE = 10/4/2024	DATE - 5/01/2024	REVISED -

STATE OF ILLINOIS
DEPARTMENT OF TRANSPORTATION

I-64
TEMPORARY EROSION CONTROL

SCALE: 100,000 ' / in. SHEET 2 OF 14 SHEETS STA. 743+00 TO STA. 758+00

F.A.J. RTE.	SECTION	COUNTY	TOTAL SHEETS	SHEET NO.
64	82-7WRS-2	ST. CLAIR	691	257
CONTRACT NO. 76K74				
ILLINOIS FED. AID PROJECT				

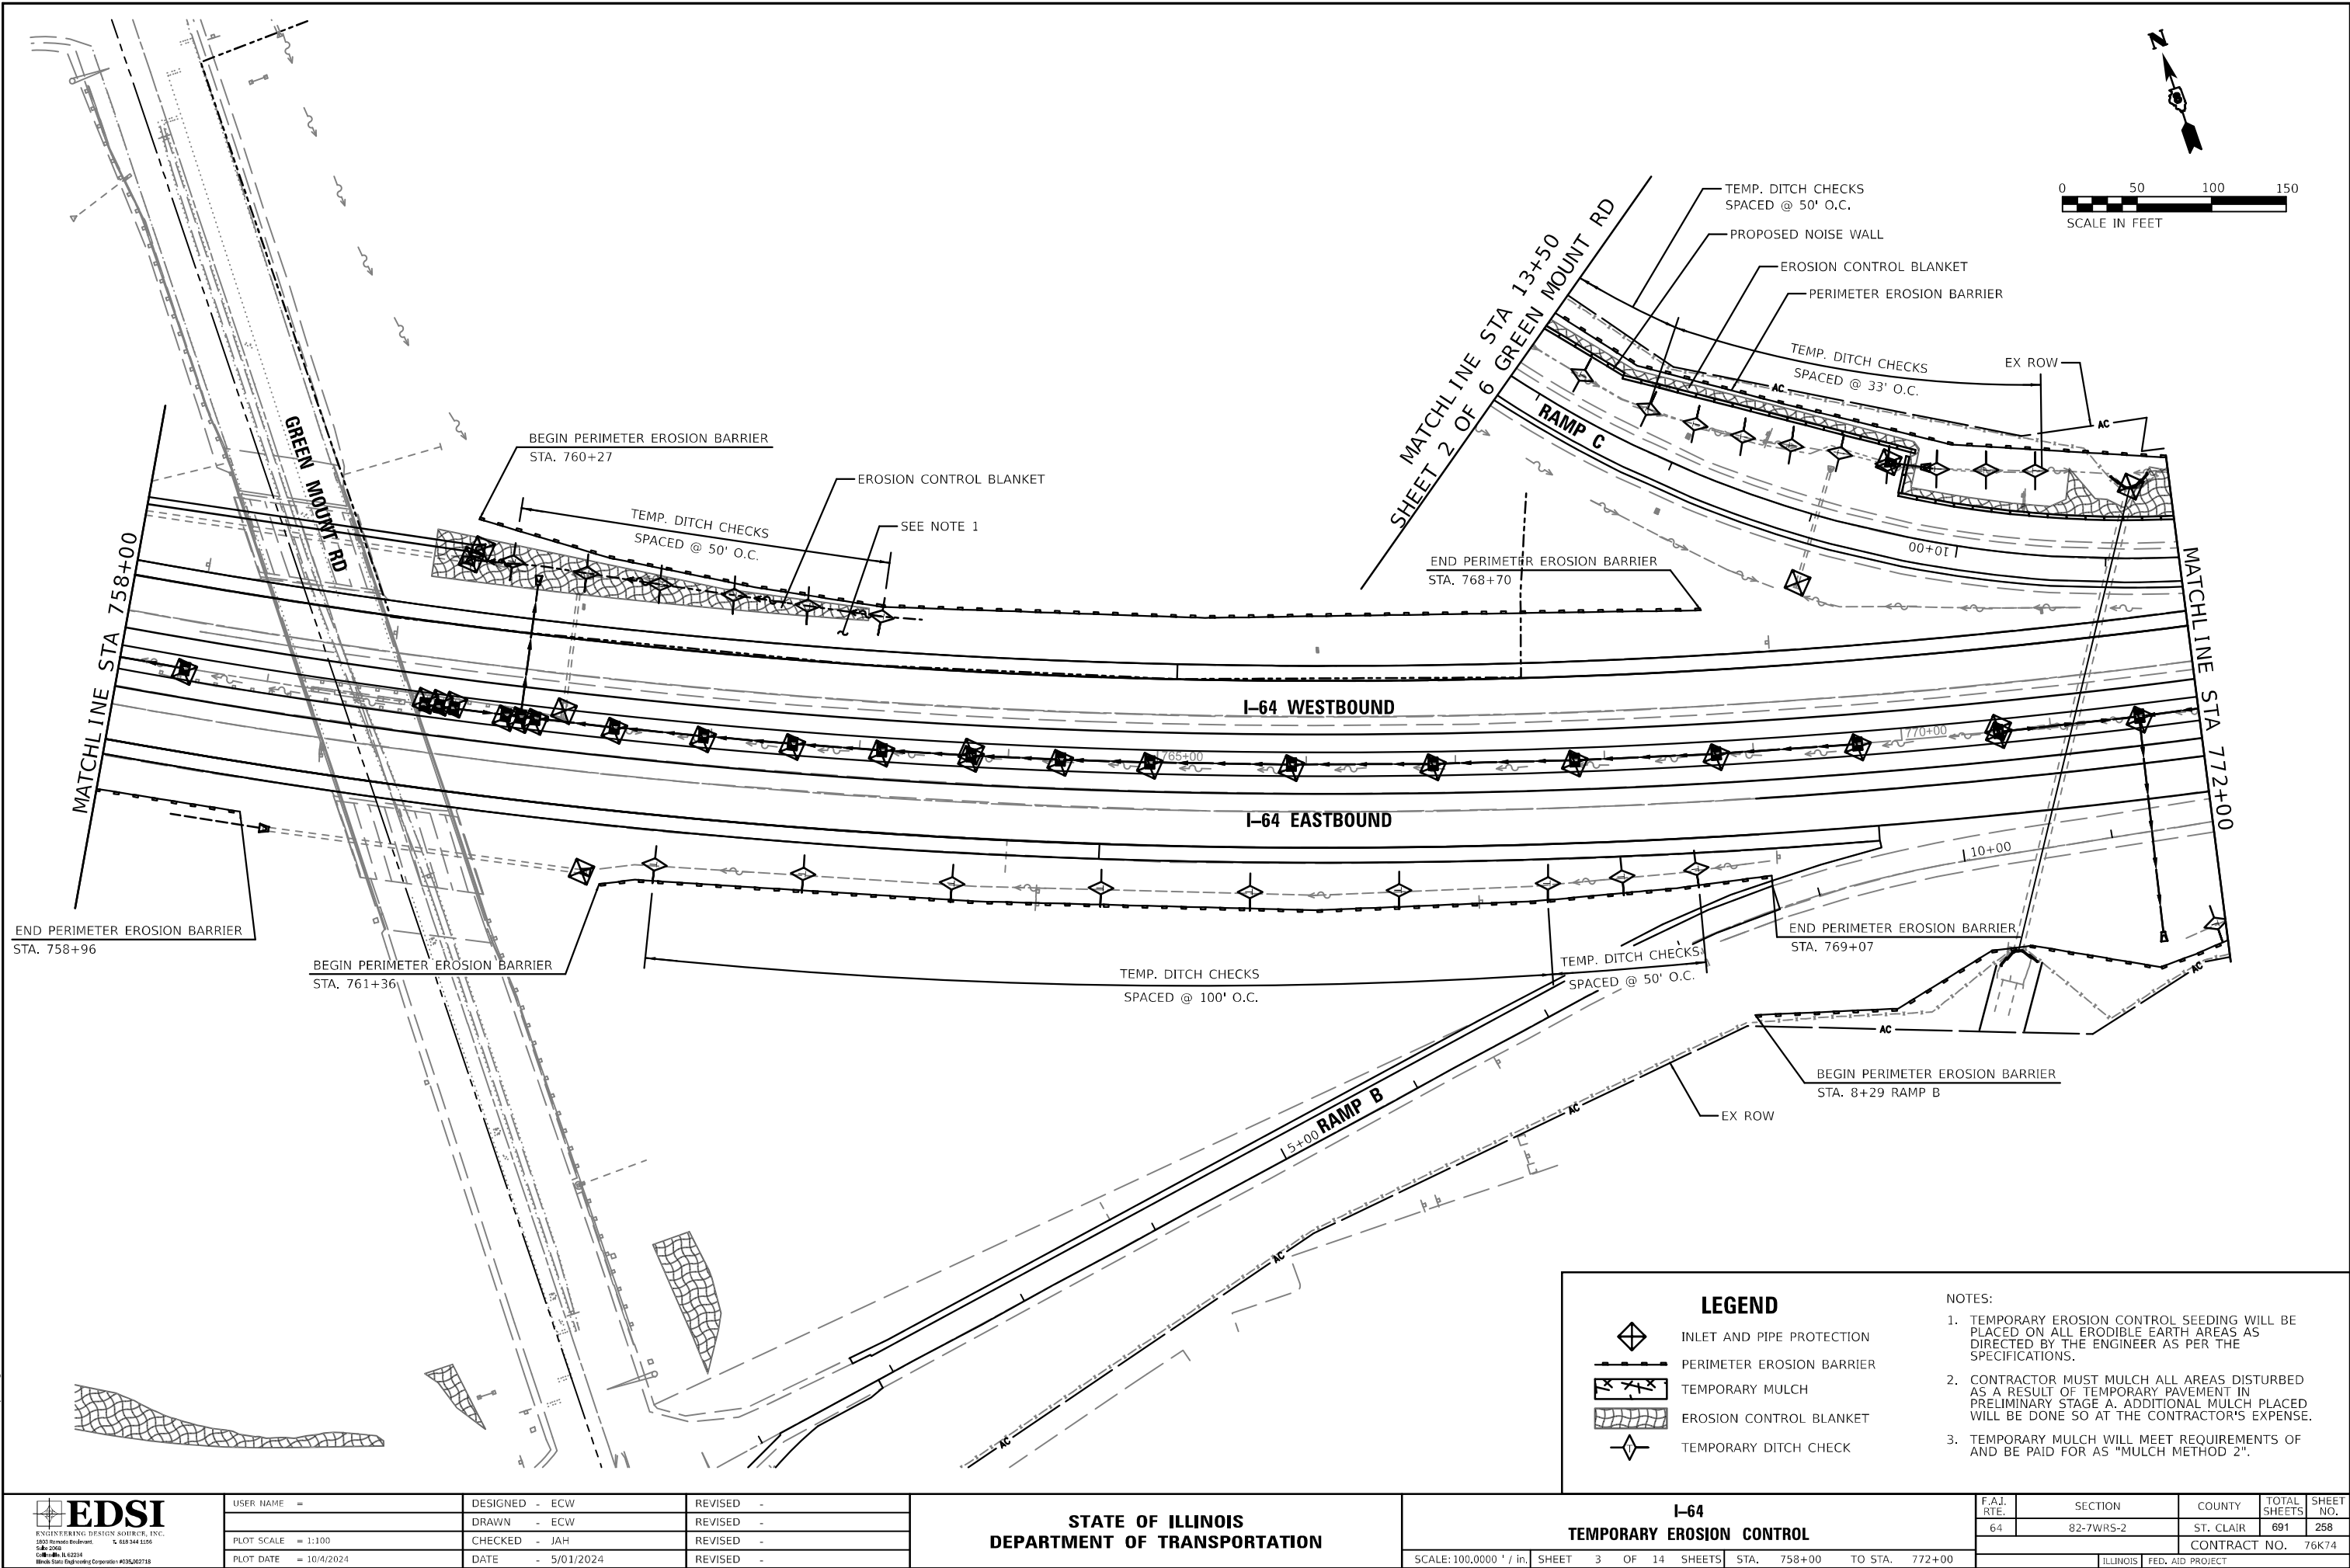

MODEL: 43MODEL.NAMES
FILE: 43MODEL.DWG
DATE: 05/01/2024
PROJECT: I-64 Temporary Erosion Control



EDSI
ENGINEERING DESIGN SOURCE, INC.
3000 Riverchase Blvd. Suite 200
Birmingham, AL 35244
205.988.1100
www.edsiinc.com

USER NAME =

DESIGNED - ECW

DRAWN - ECW

CHECKED - JAH

DATE - 5/01/2024

REVISIONS

REVISED -

REVISED -

REVISED -

REVISED -


USER NAME =	DESIGNED - ECW	REVISED -
	DRAWN - ECW	REVISED -
PLOT SCALE = 1:100	CHECKED - JAH	REVISED -
PLOT DATE = 10/4/2024	DATE - 5/01/2024	REVISED -

STATE OF ILLINOIS
DEPARTMENT OF TRANSPORTATION

I-64
TEMPORARY EROSION CONTROL

SCALE: 100,000 ' / in. SHEET 3 OF 14 SHEETS STA. 758+00 TO STA. 772+00

F.A.J. RTE.	SECTION	COUNTY	TOTAL SHEETS	SHEET NO.
64	82-7WRS-2	ST. CLAIR	691	258
CONTRACT NO. 76K74				
ILLINOIS FED. AID PROJECT				

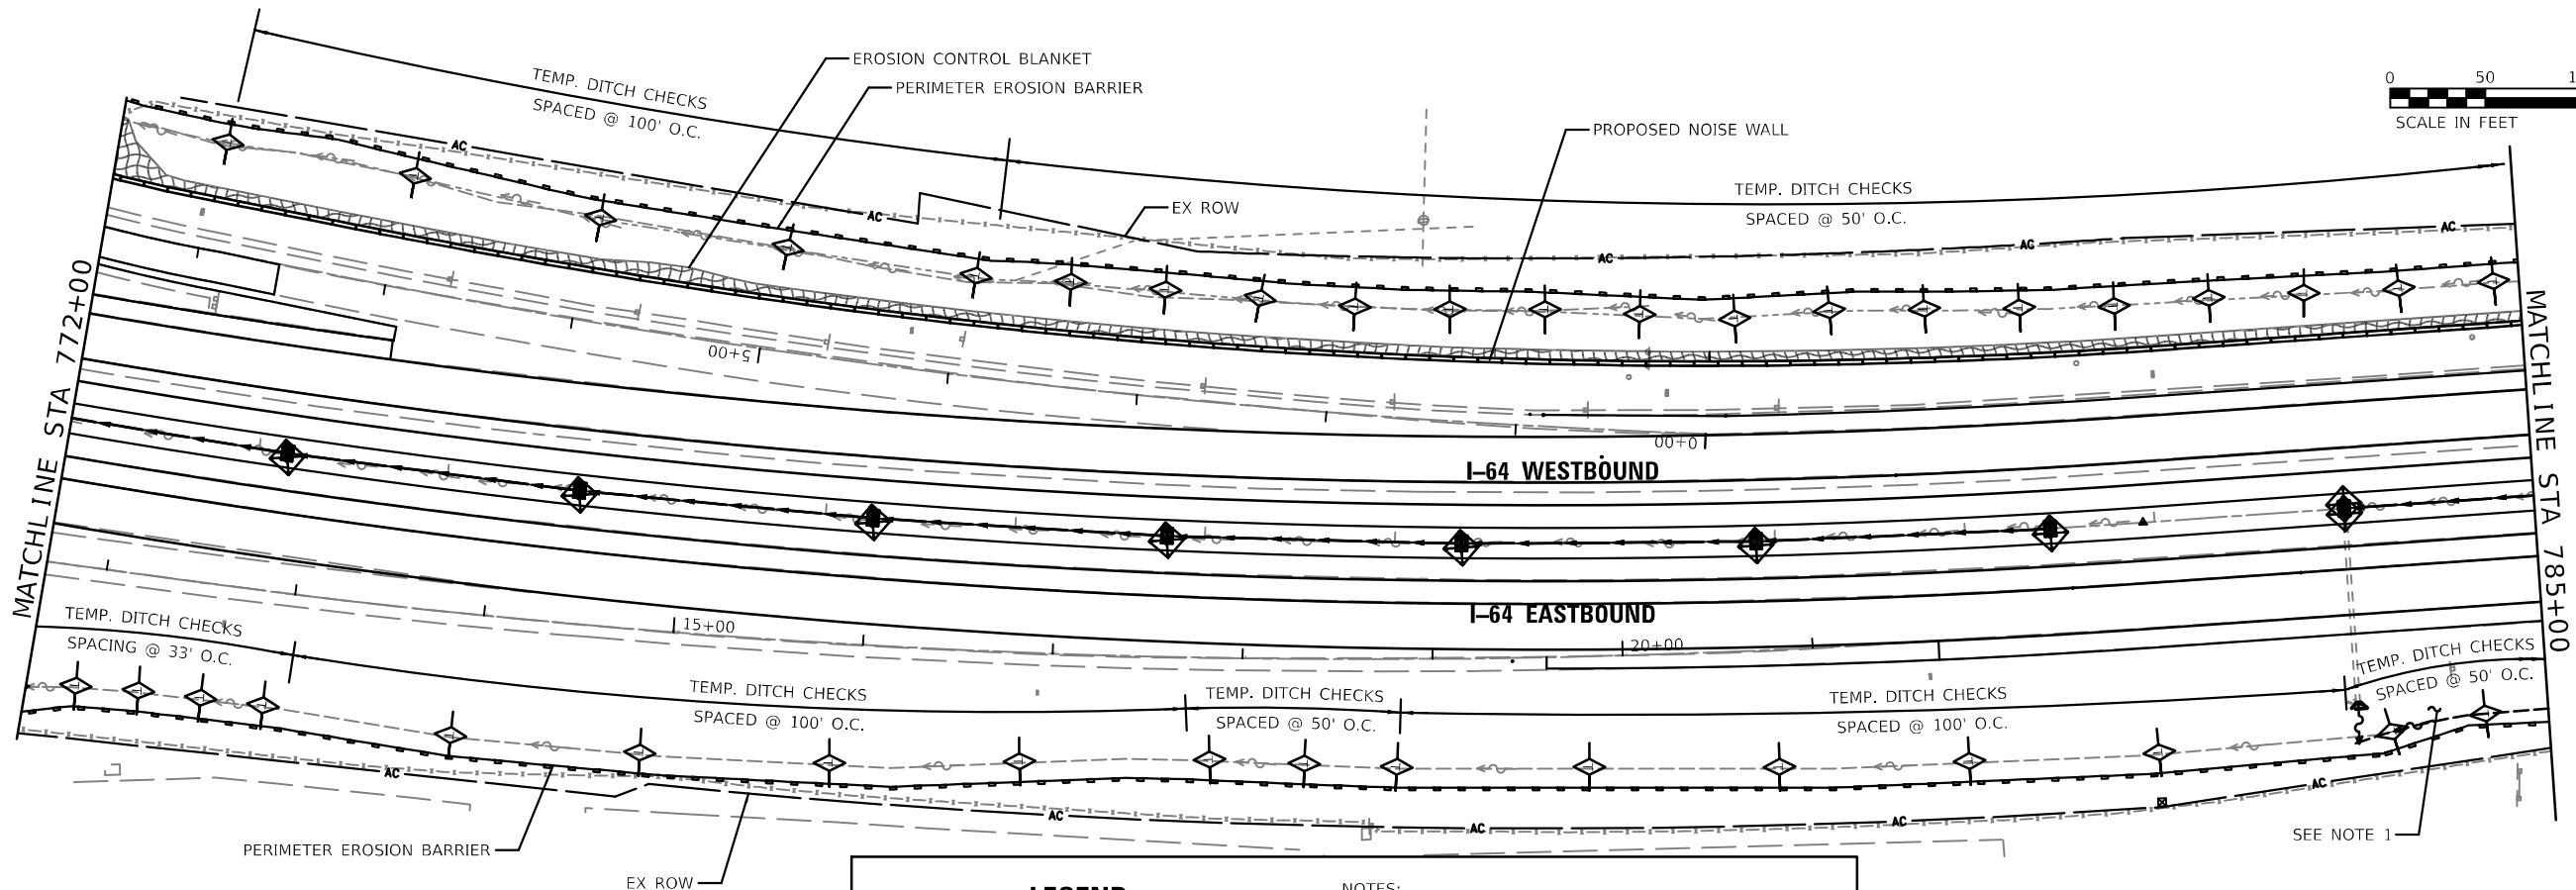


LEGEND

- INLET AND PIPE PROTECTION
- PERIMETER EROSION BARRIER
- TEMPORARY MULCH
- EROSION CONTROL BLANKET
- TEMPORARY DITCH CHECK

NOTES:

- TEMPORARY EROSION CONTROL SEEDING WILL BE PLACED ON ALL ERODIBLE EARTH AREAS AS DIRECTED BY THE ENGINEER AS PER THE SPECIFICATIONS.
- CONTRACTOR MUST MULCH ALL AREAS DISTURBED AS A RESULT OF TEMPORARY PAVEMENT IN PRELIMINARY STAGE A. ADDITIONAL MULCH PLACED WILL BE DONE SO AT THE CONTRACTOR'S EXPENSE.
- TEMPORARY MULCH WILL MEET REQUIREMENTS OF AND BE PAID FOR AS "MULCH METHOD 2".

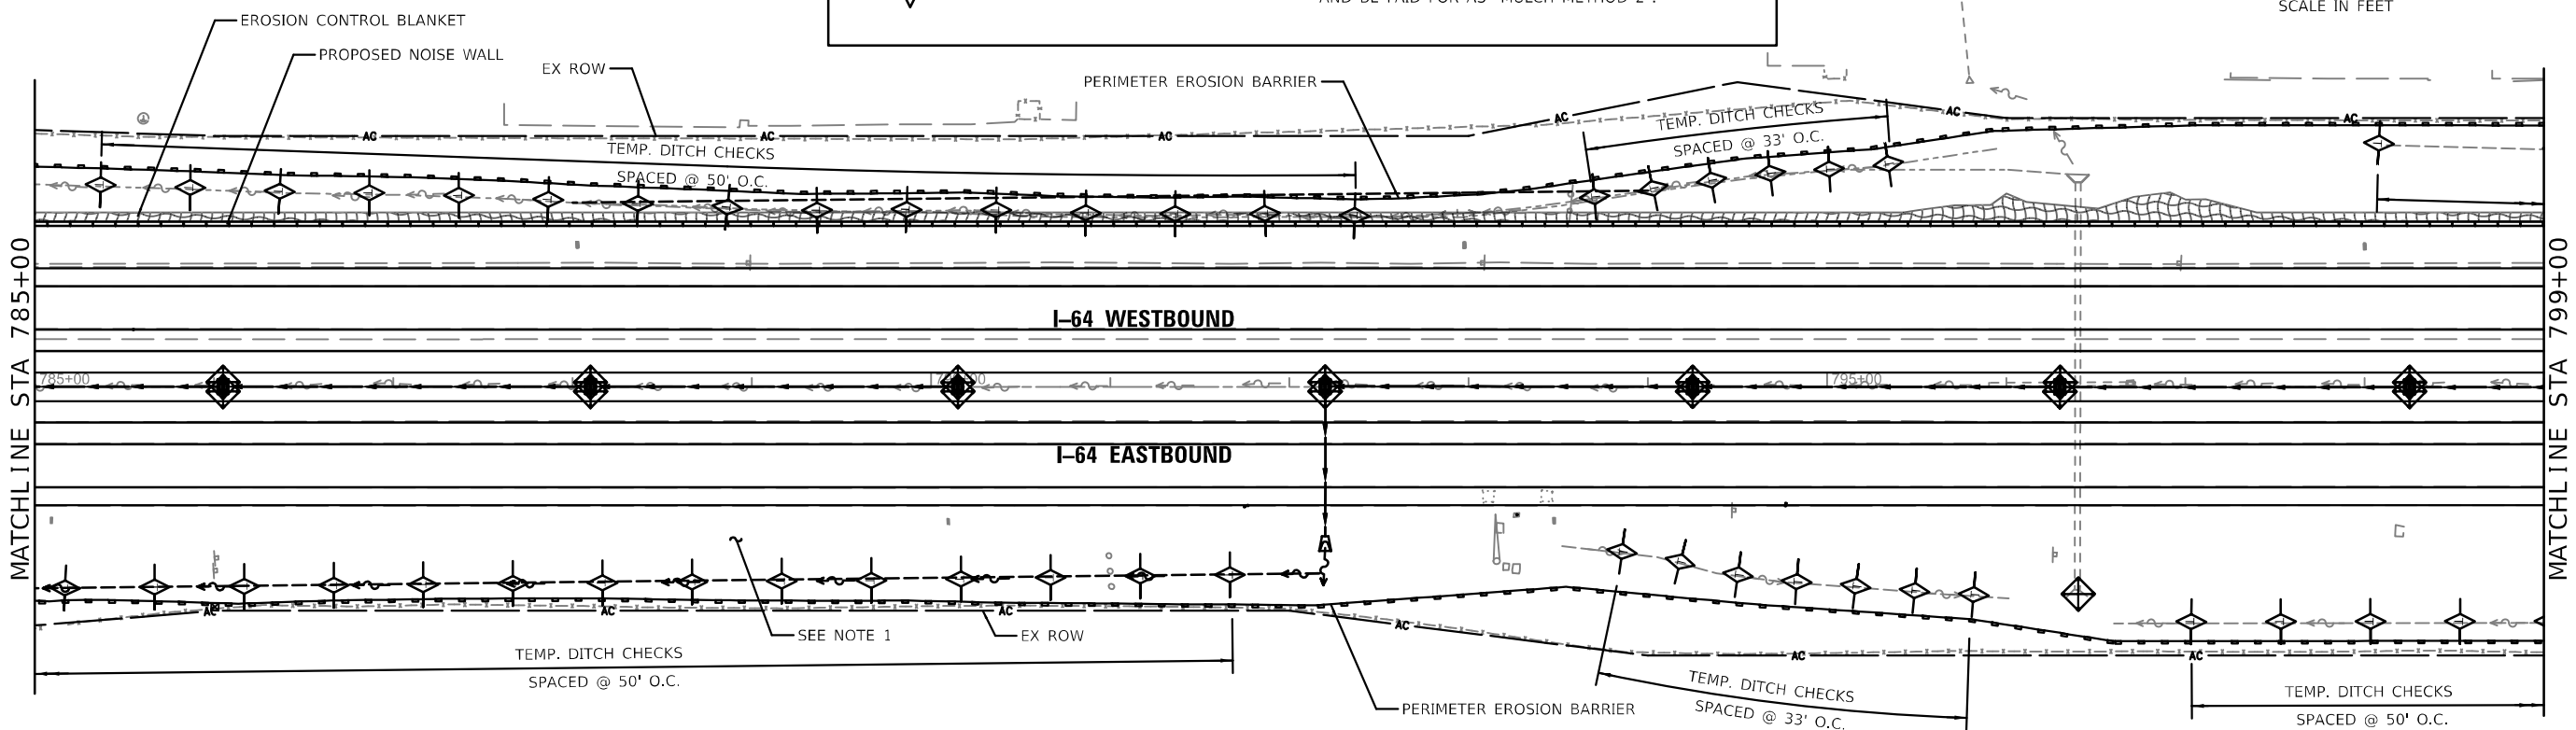

MODEL: 43 MODEL NAMES
FILE: 430116.DWG I-64 Erosion Temp04.dwg

EDSI
ENGINEERING DESIGN SOURCE, INC.
1803 Howard Drive
Suite 200
Chicago, IL 60614
Phone: 773.226.1111
Email: info@edsinc.com


USER NAME =	DESIGNED - ECW	REVISED -
	DRAWN - ECW	REVISED -
PLOT SCALE = 1:100	CHECKED - JAH	REVISED -
PLOT DATE = 10/4/2024	DATE - 5/01/2024	REVISED -

**STATE OF ILLINOIS
DEPARTMENT OF TRANSPORTATION**

**I-64
TEMPORARY EROSION CONTROL**

SCALE: 100,000 ' / in. SHEET 4 OF 14 SHEETS STA. 772+00 TO STA. 799+00

F.A.J. RTE.	SECTION	COUNTY	TOTAL SHEETS	SHEET NO.
64	82-7WRS-2	ST. CLAIR	691	259
CONTRACT NO. 76K74				
ILLINOIS FED. AID PROJECT				

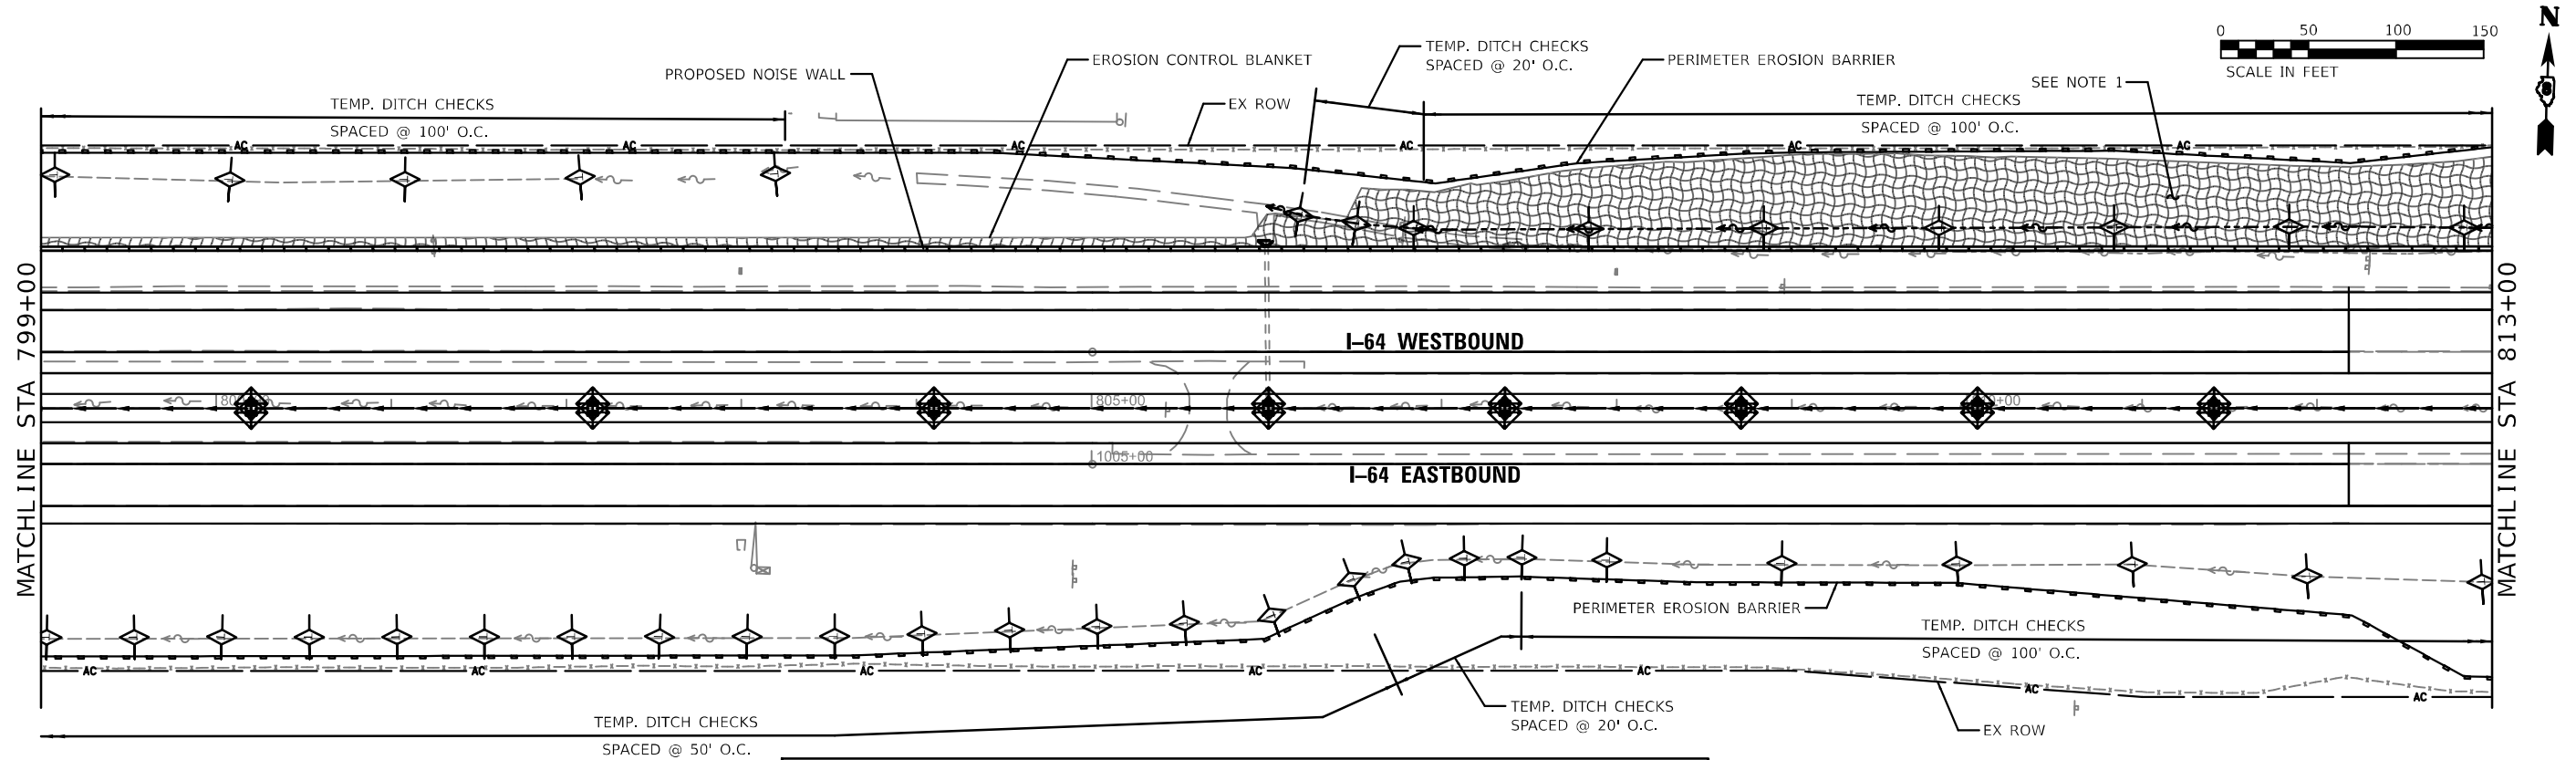


LEGEND

- INLET AND PIPE PROTECTION
- PERIMETER EROSION BARRIER
- TEMPORARY MULCH
- EROSION CONTROL BLANKET
- TEMPORARY DITCH CHECK

NOTES:

- TEMPORARY EROSION CONTROL SEEDING WILL BE PLACED ON ALL ERODIBLE EARTH AREAS AS DIRECTED BY THE ENGINEER AS PER THE SPECIFICATIONS.
- CONTRACTOR MUST MULCH ALL AREAS DISTURBED AS A RESULT OF TEMPORARY PAVEMENT IN PRELIMINARY STAGE A. ADDITIONAL MULCH PLACED WILL BE DONE SO AT THE CONTRACTOR'S EXPENSE.
- TEMPORARY MULCH WILL MEET REQUIREMENTS OF AND BE PAID FOR AS "MULCH METHOD 2".

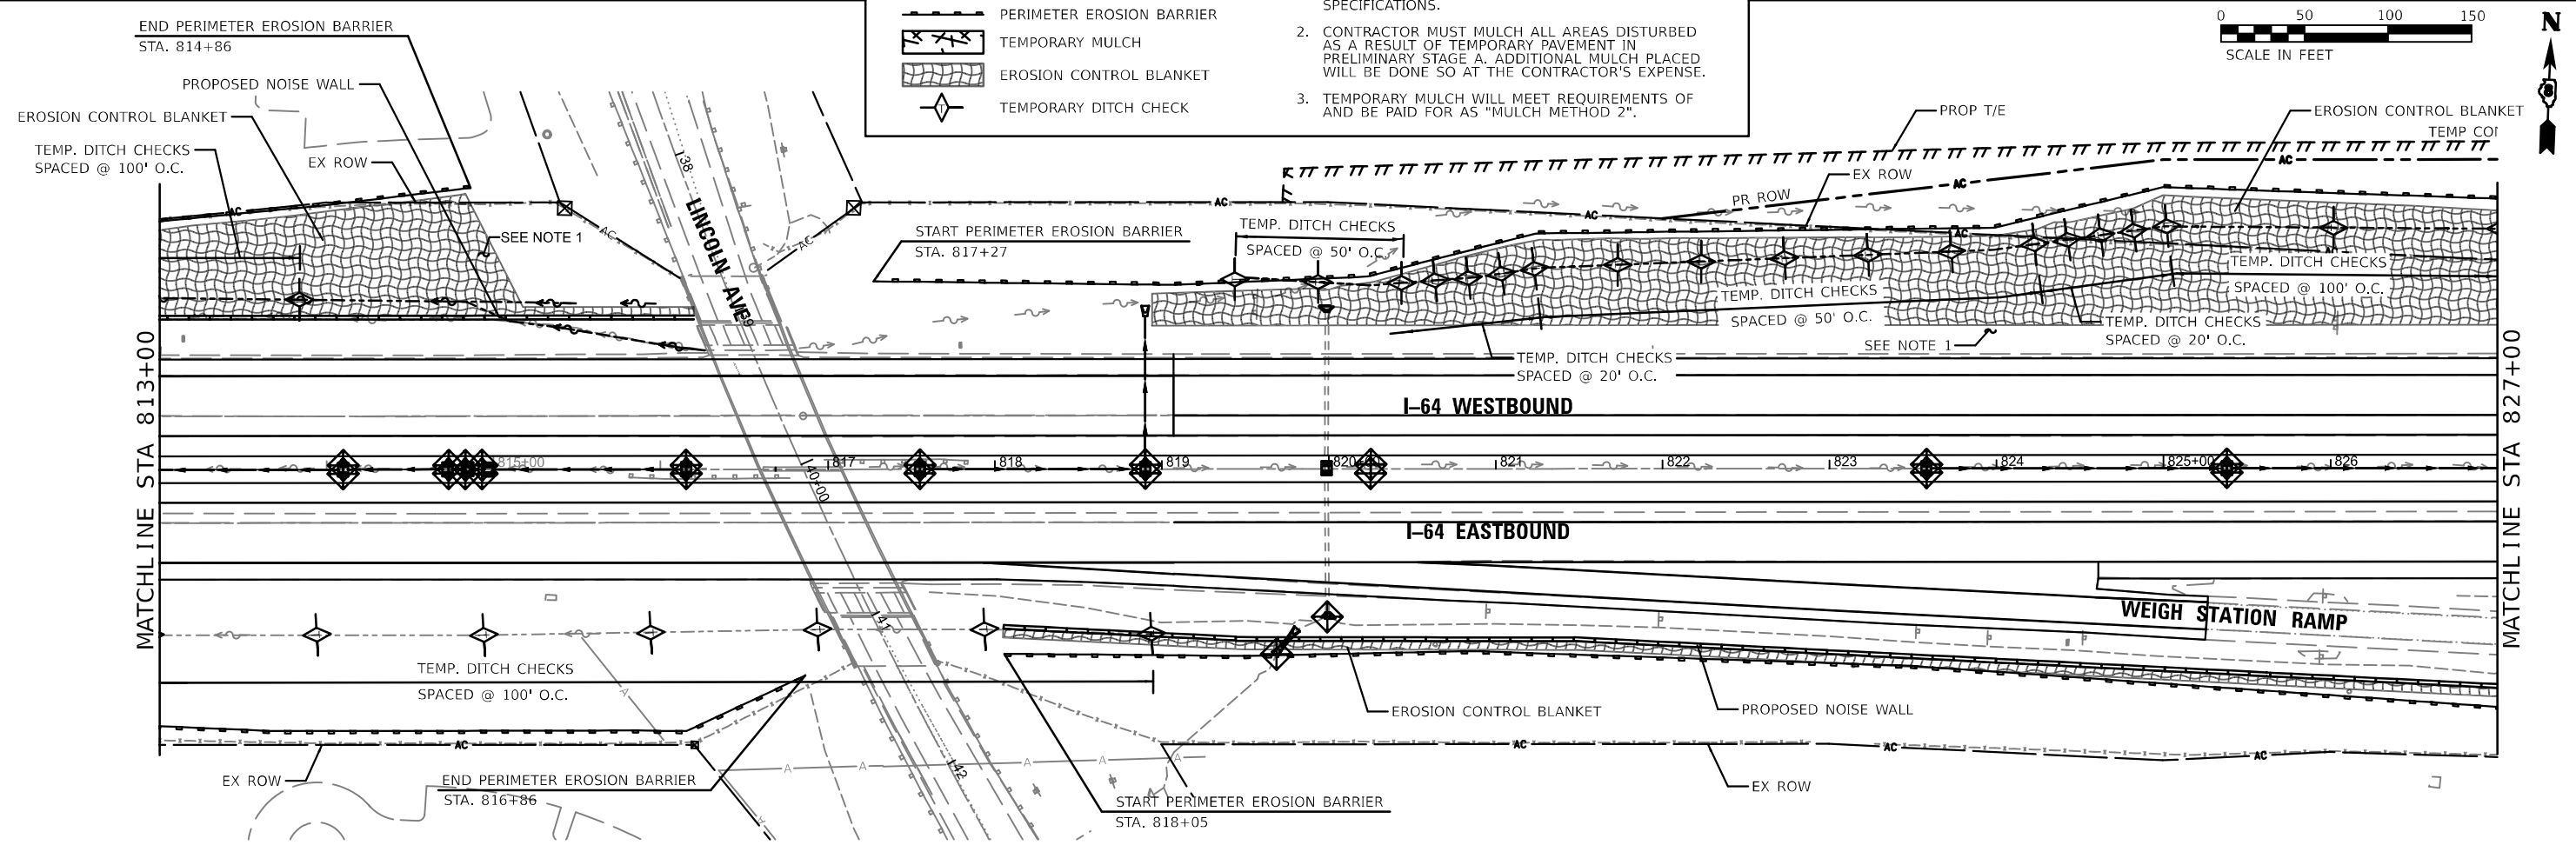

MODEL: 434001.DWG
FILE: 434001.DWG
DATE: 10/4/2024
PROJECT: I-64 Temporary Erosion Control

EDSI
ENGINEERING DESIGN SOURCE, INC.
1803 North 1st Street
St. Clair, IL 62204
Phone: 618.234.1100
Fax: 618.234.1101
Email: info@edsinc.com



USER NAME =	DESIGNED - ECW	REVISED -
	DRAWN - ECW	REVISED -
PLOT SCALE = 1:100	CHECKED - JAH	REVISED -
PLOT DATE = 10/4/2024	DATE - 5/01/2024	REVISED -

STATE OF ILLINOIS
DEPARTMENT OF TRANSPORTATION

I-64
TEMPORARY EROSION CONTROL

SCALE: 100,000' / in. SHEET 5 OF 14 SHEETS STA. 799+00 TO STA. 827+00

F.A.I. RTE.	SECTION	COUNTY	TOTAL SHEETS	SHEET NO.
64	82-7WRS-2	ST. CLAIR	691	260
		CONTRACT NO. 76K74		
ILLINOIS		FED. AID PROJECT		

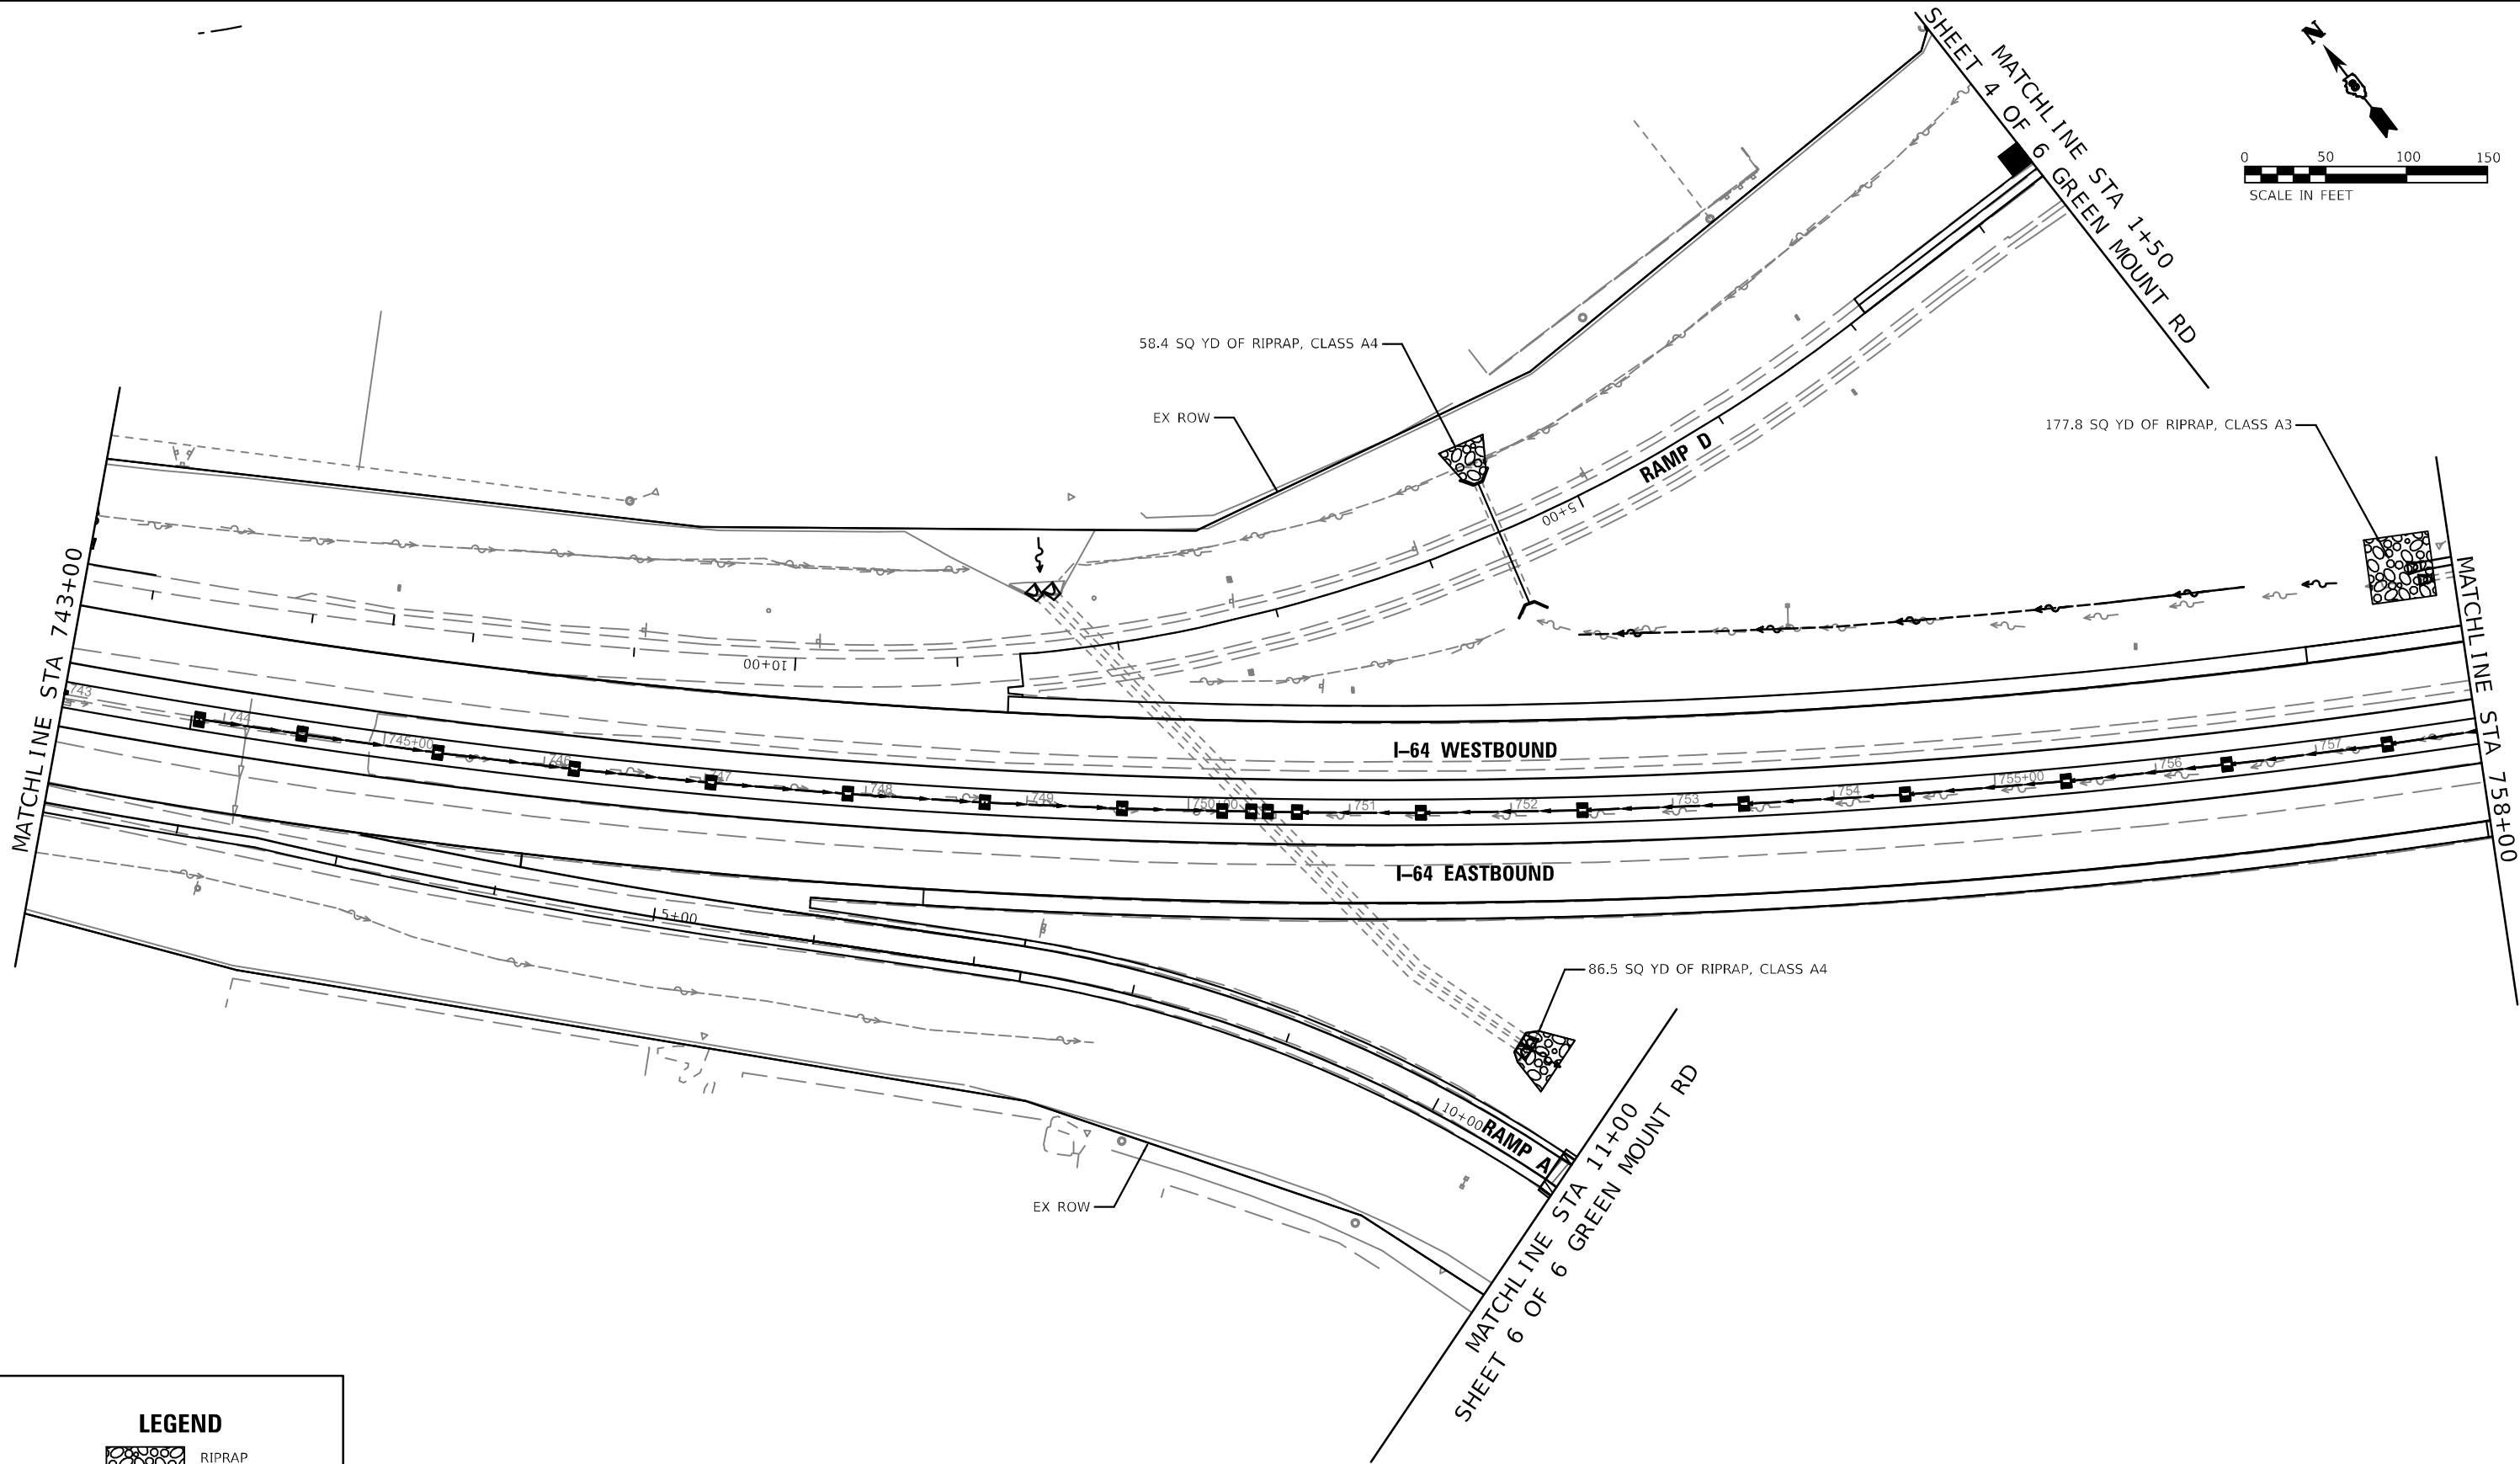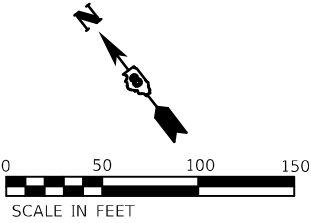

LEGEND
 RIPRAP

MODEL: 43 MODEL NAMES
FILE NAME: D:\2024\I-64\I-64 Erosion Plan.mxd



USER NAME =	DESIGNED - ECW	REVISED -
	DRAWN - ECW	REVISED -
PLOT SCALE = 1:100	CHECKED - JAH	REVISED -
PLOT DATE = 10/4/2024	DATE - 5/01/2024	REVISED -



**STATE OF ILLINOIS
DEPARTMENT OF TRANSPORTATION**

I-64 PERMANENT EROSION CONTROL			
SCALE: 100,000 ' / in.	SHEET 9 OF 14 SHEETS	STA. 743+00 TO STA. 758+00	

F.A.I. RTE.	SECTION	COUNTY	TOTAL SHEETS	SHEET NO.
64	82-7WRS-2	ST. CLAIR	691	264
CONTRACT NO. 76K74				
ILLINOIS FED. AID PROJECT				



EDSI ENGINEERING DESIGN SOURCE, INC. 1505 Remond Boulevard Suite 2000 Chicago, IL 60624 Illinois State Engineering Corporation #032/02710	USER NAME =	DESIGNED - ECW	REVISED -	STATE OF ILLINOIS DEPARTMENT OF TRANSPORTATION	I-64 PERMANENT EROSION CONTROL	F.A.I. RTE.	SECTION	COUNTY	TOTAL SHEETS	SHEET NO.
		DRAWN - ECW	REVISED -			64	82-7WRS-2	ST. CLAIR	691	265
	PLOT SCALE = 1:100	CHECKED - JAH	REVISED -			CONTRACT NO.		76K74		
	PLOT DATE = 10/4/2024	DATE = 5/01/2024	REVISED -			SCALE: 100,000' / in.		SHEET 10 OF 14 SHEETS	STA. 758+00 TO STA. 772+00	ILLINOIS FED. AID PROJECT

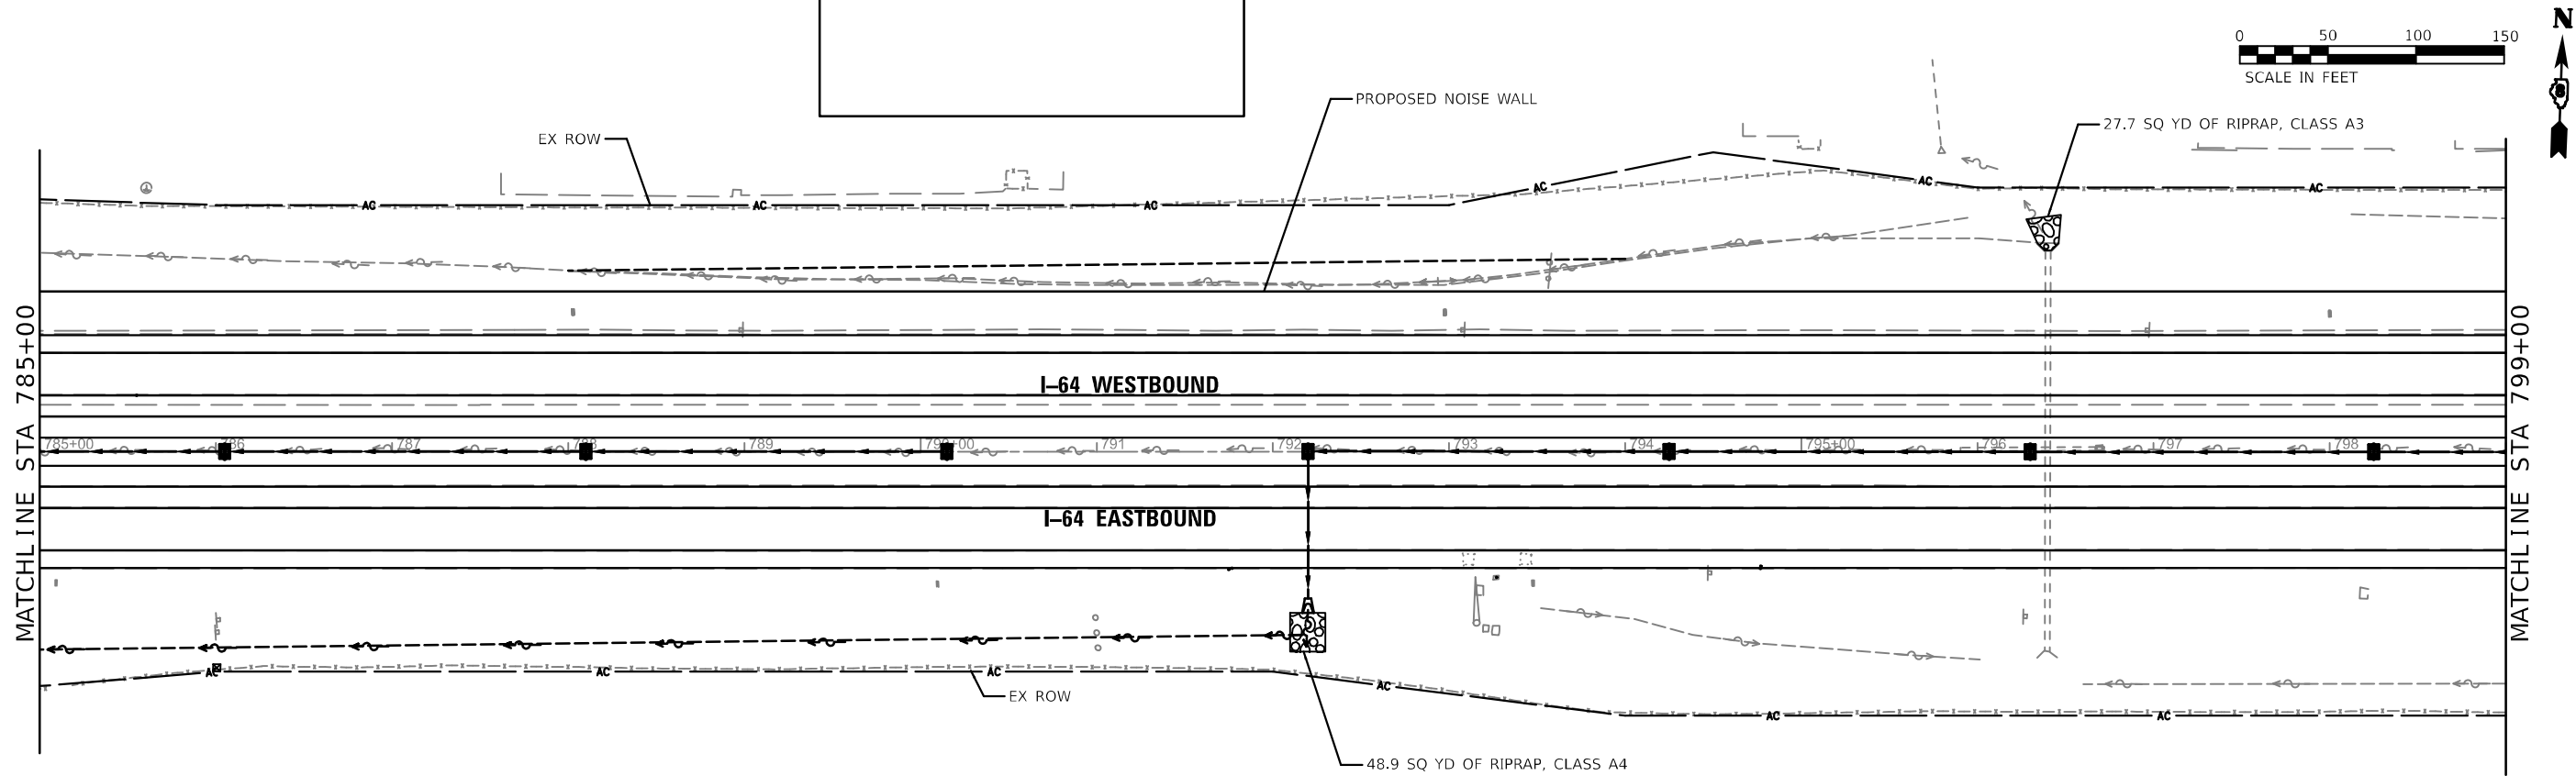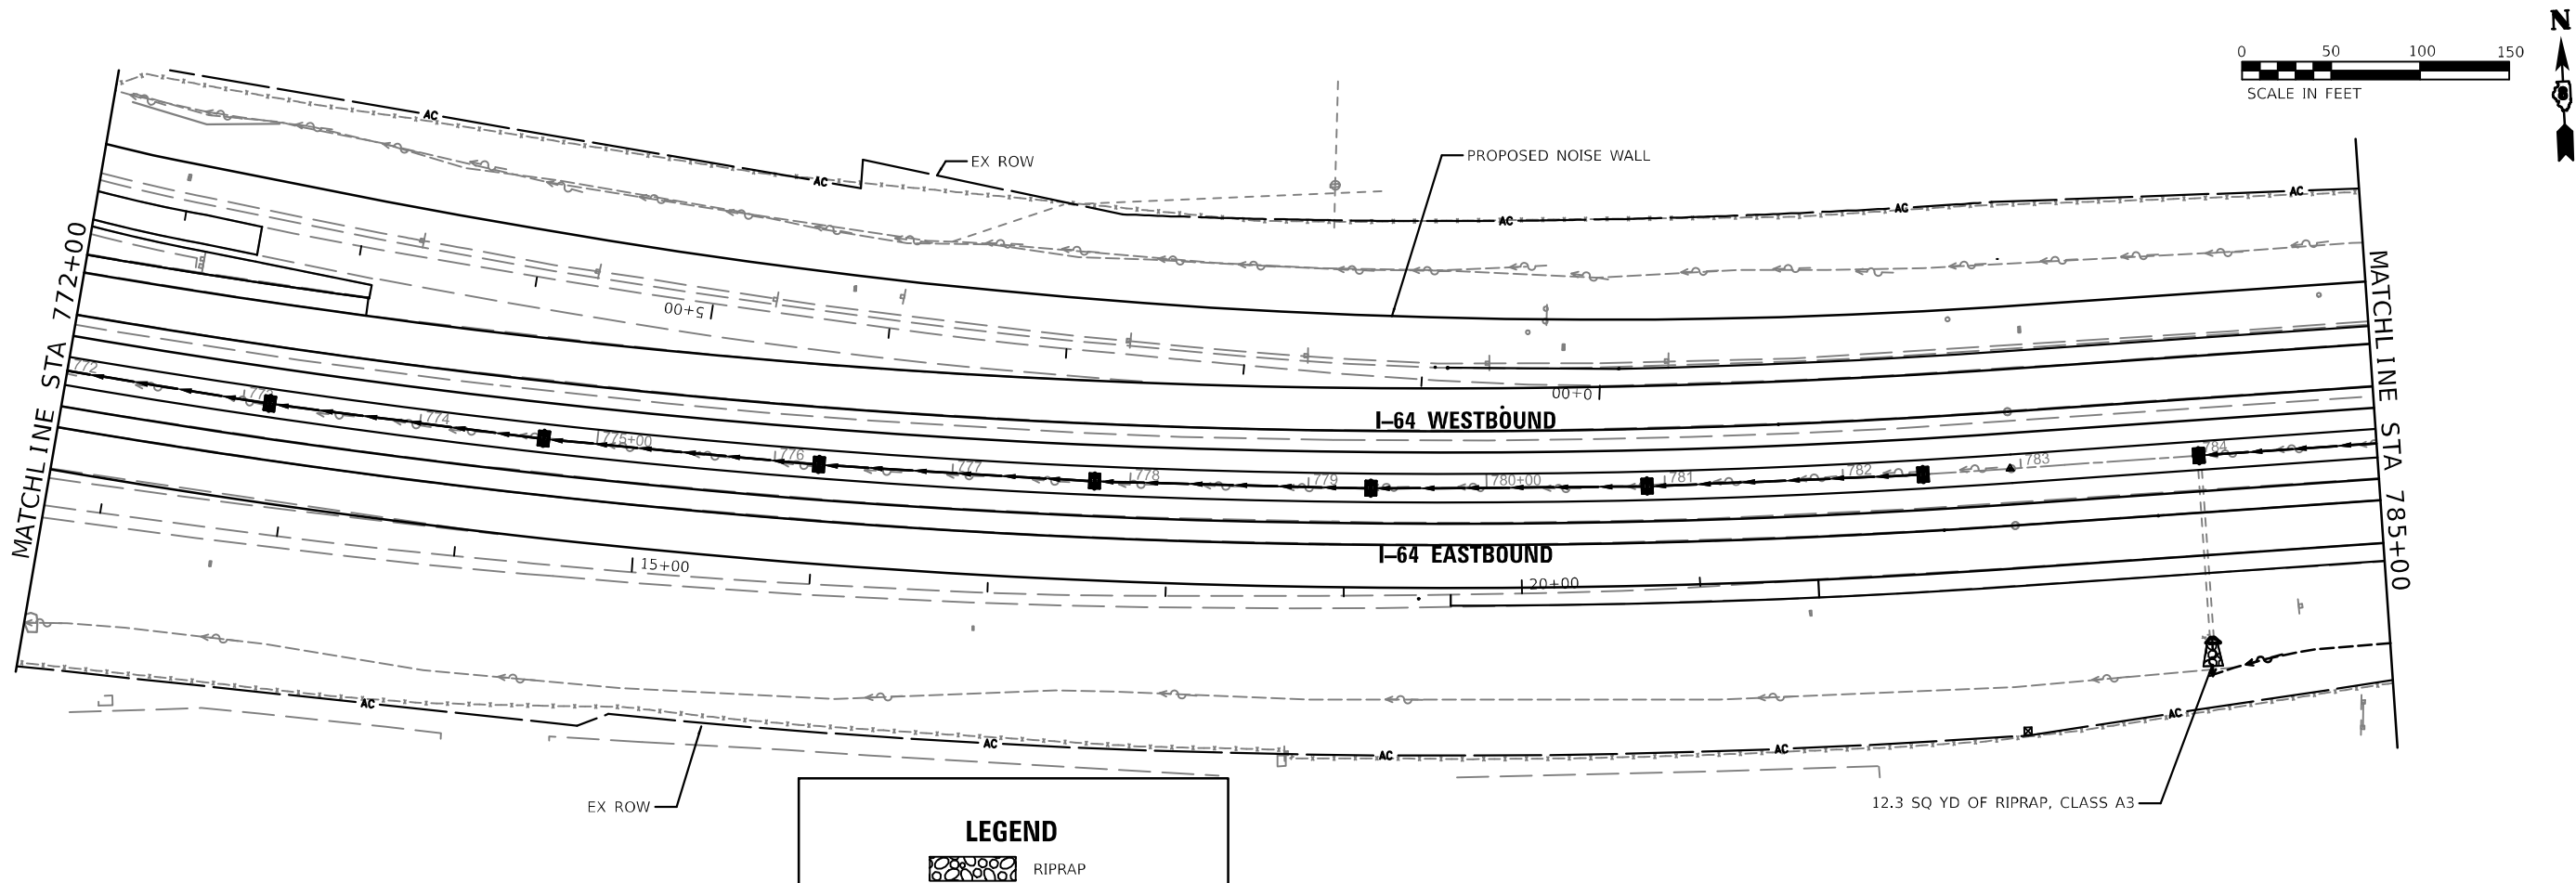

MODEL: 43 MODEL NAMES
FILE: 430116.DWG 8/24/24 ErosionPerm04.dwg





USER NAME =	DESIGNED - ECW	REVISED -
	DRAWN - ECW	REVISED -
PLOT SCALE = 1:100	CHECKED - JAH	REVISED -
PLOT DATE = 10/4/2024	DATE - 5/01/2024	REVISED -

STATE OF ILLINOIS
DEPARTMENT OF TRANSPORTATION

I-64
PERMANENT EROSION CONTROL

SCALE: 100,0000 ' / in. SHEET 11 OF 14 SHEETS STA. 772+00 TO STA. 799+00

F.A.I. RTE.	SECTION	COUNTY	TOTAL SHEETS	SHEET NO.
64	82-7WRS-2	ST. CLAIR	691	266
CONTRACT NO. 76K74				
ILLINOIS FED. AID PROJECT				

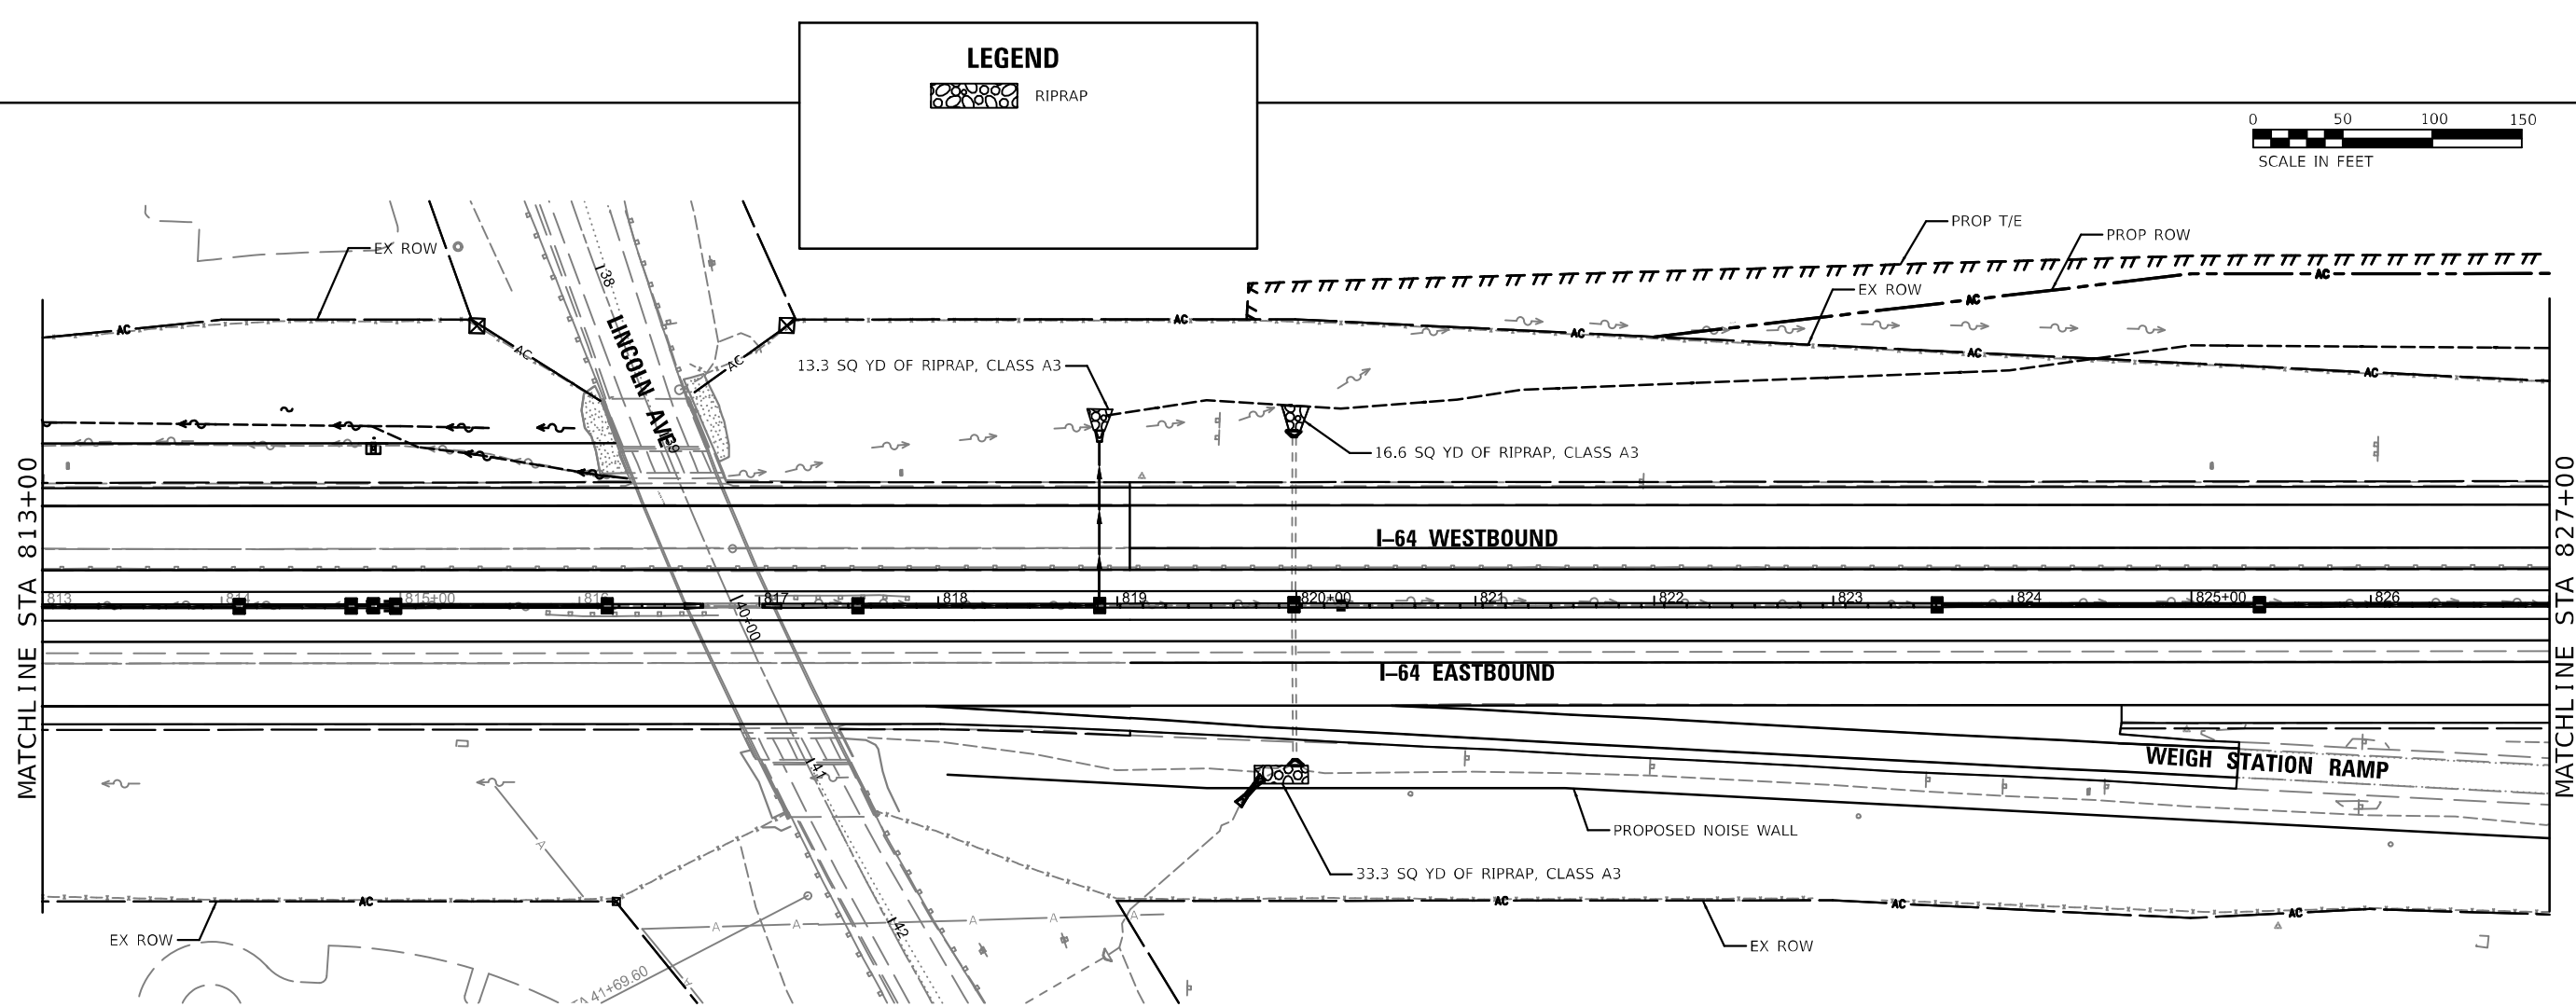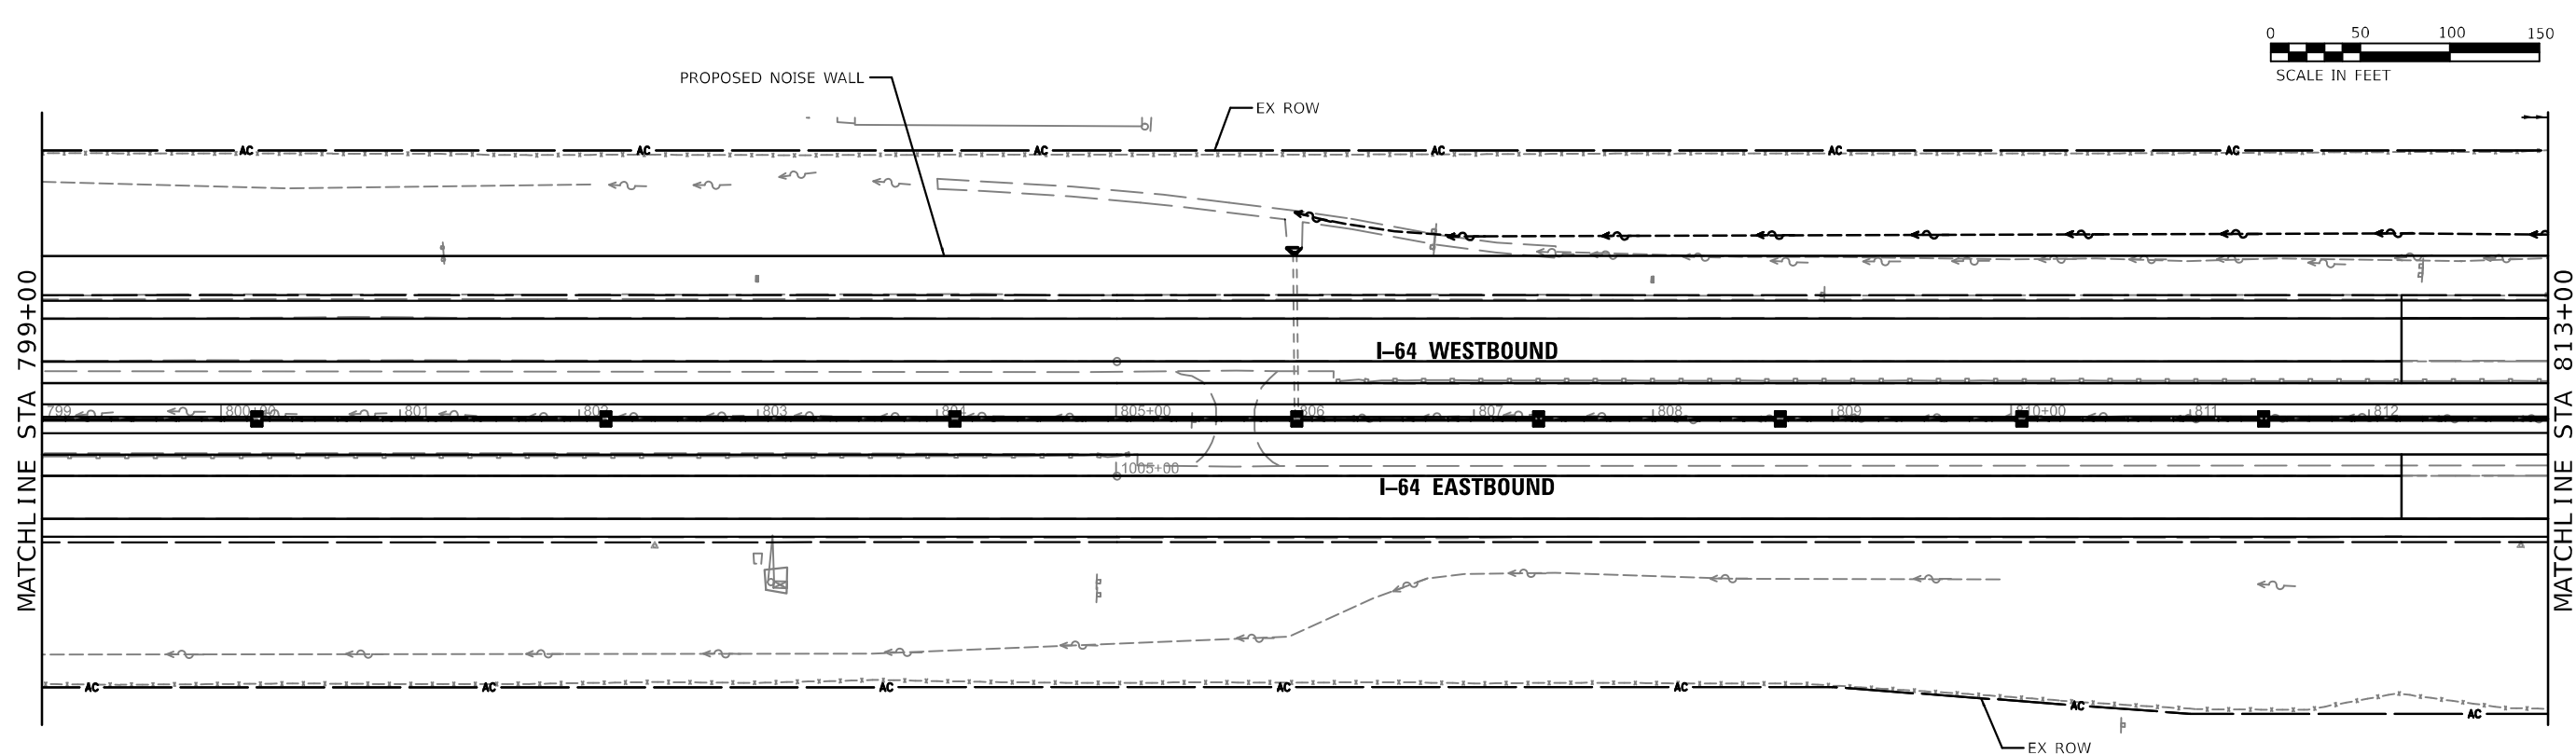

LEGEND

 RIPRAP

MODEL: 43MODEL.NAMES
FILE: 43model.dwg
C:\Users\edward\OneDrive\Documents\43model.dwg



EDSI
ENGINEERING DESIGN SOURCE, INC.
3023 Riverwood Drive
St. Louis, MO 63114
Phone: (314) 421-1234
Fax: (314) 421-1235
Email: info@edsinc.com

USER NAME =	DESIGNED - ECW	REVISED -
	DRAWN - ECW	REVISED -
PLOT SCALE = 1:100	CHECKED - JAH	REVISED -
PLOT DATE = 10/4/2024	DATE - 5/01/2024	REVISED -

STATE OF ILLINOIS
DEPARTMENT OF TRANSPORTATION



I-64 PERMANENT EROSION CONTROL			
SCALE: 100,0000 ' / in.	SHEET 12 OF 14 SHEETS	STA. 799+00 TO STA. 827+00	

F.A.I. RTE.	SECTION	COUNTY	TOTAL SHEETS	SHEET NO.
64	82-7WRS-2	ST. CLAIR	691	267
CONTRACT NO. 76K74				
ILLINOIS FED. AID PROJECT				

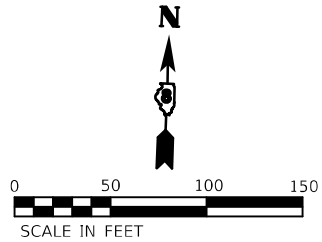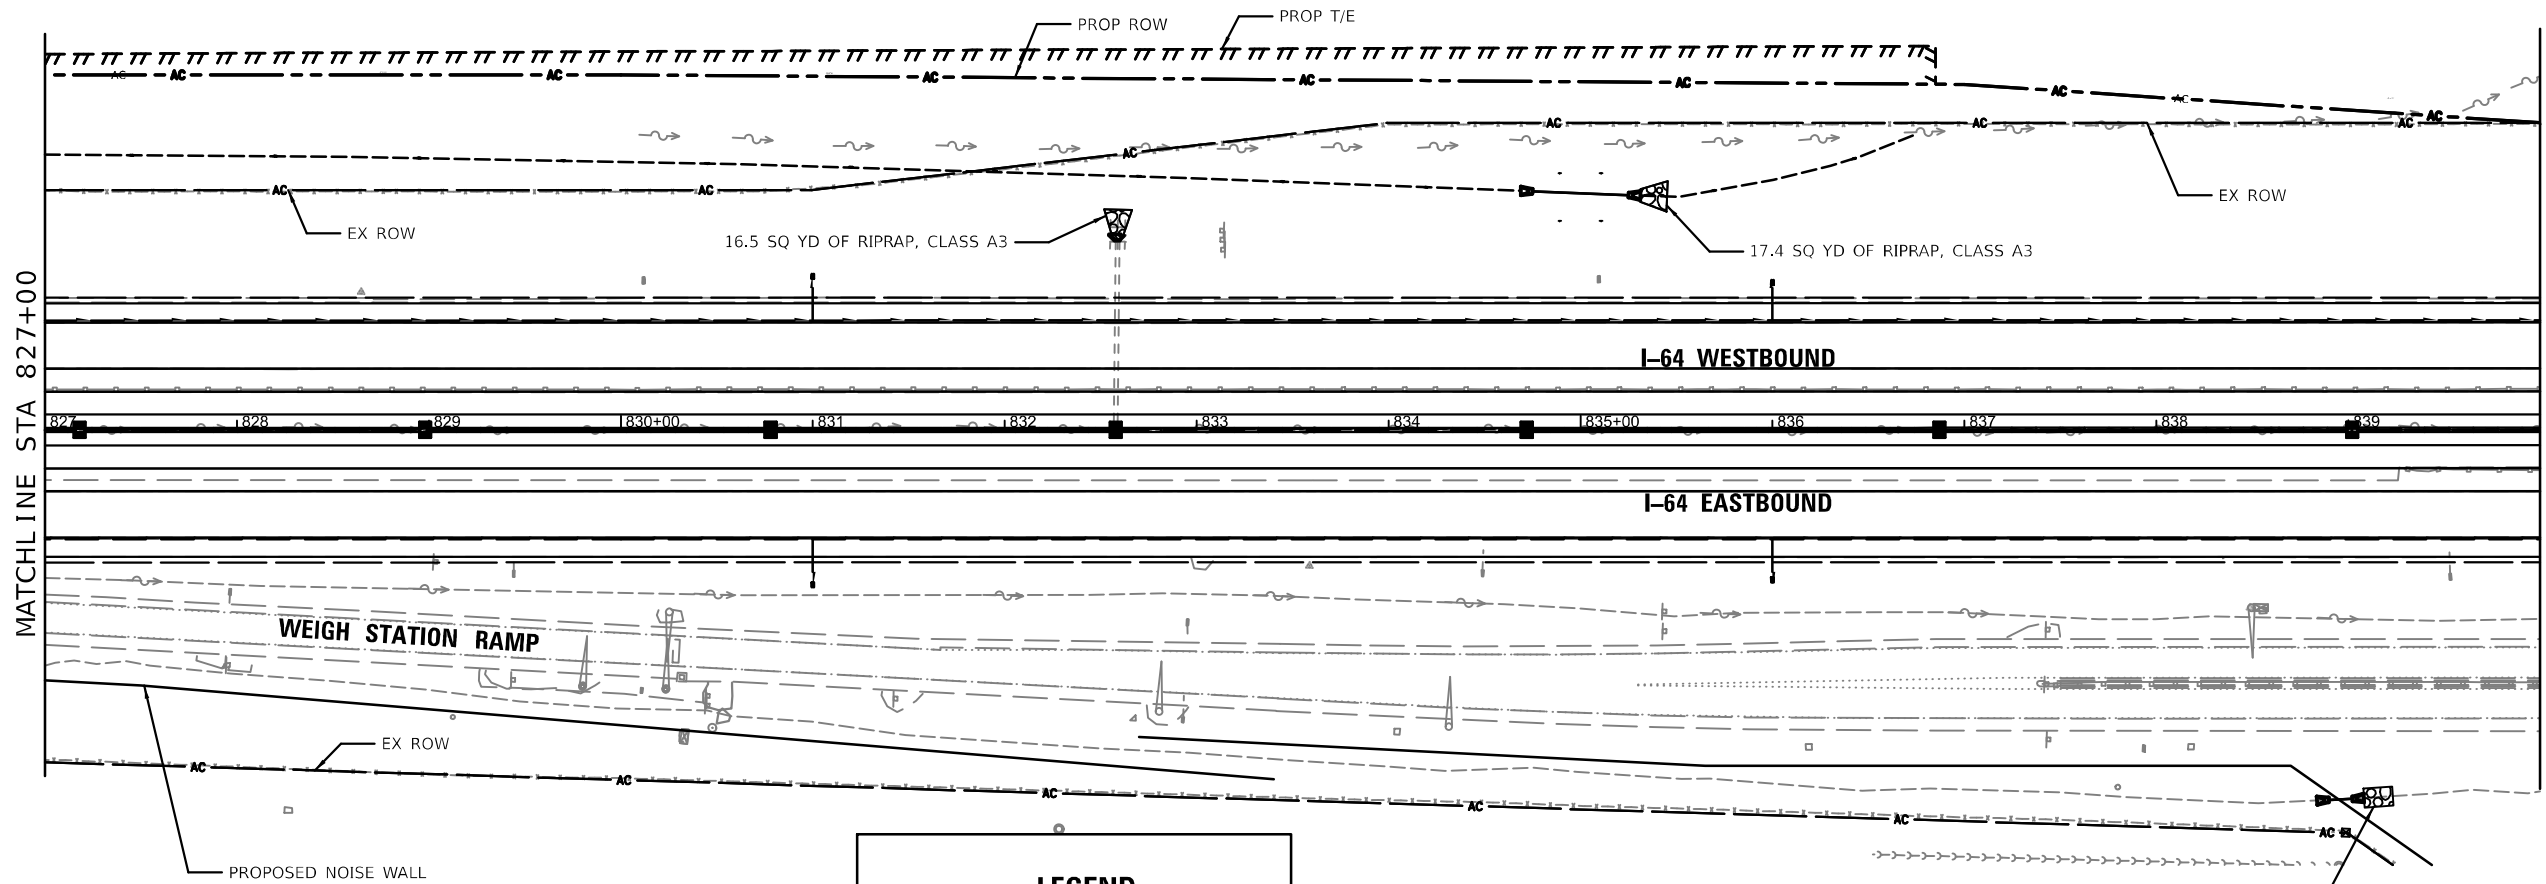

LEGEND

 RIPRAP

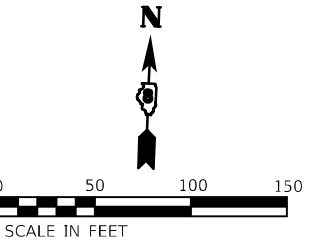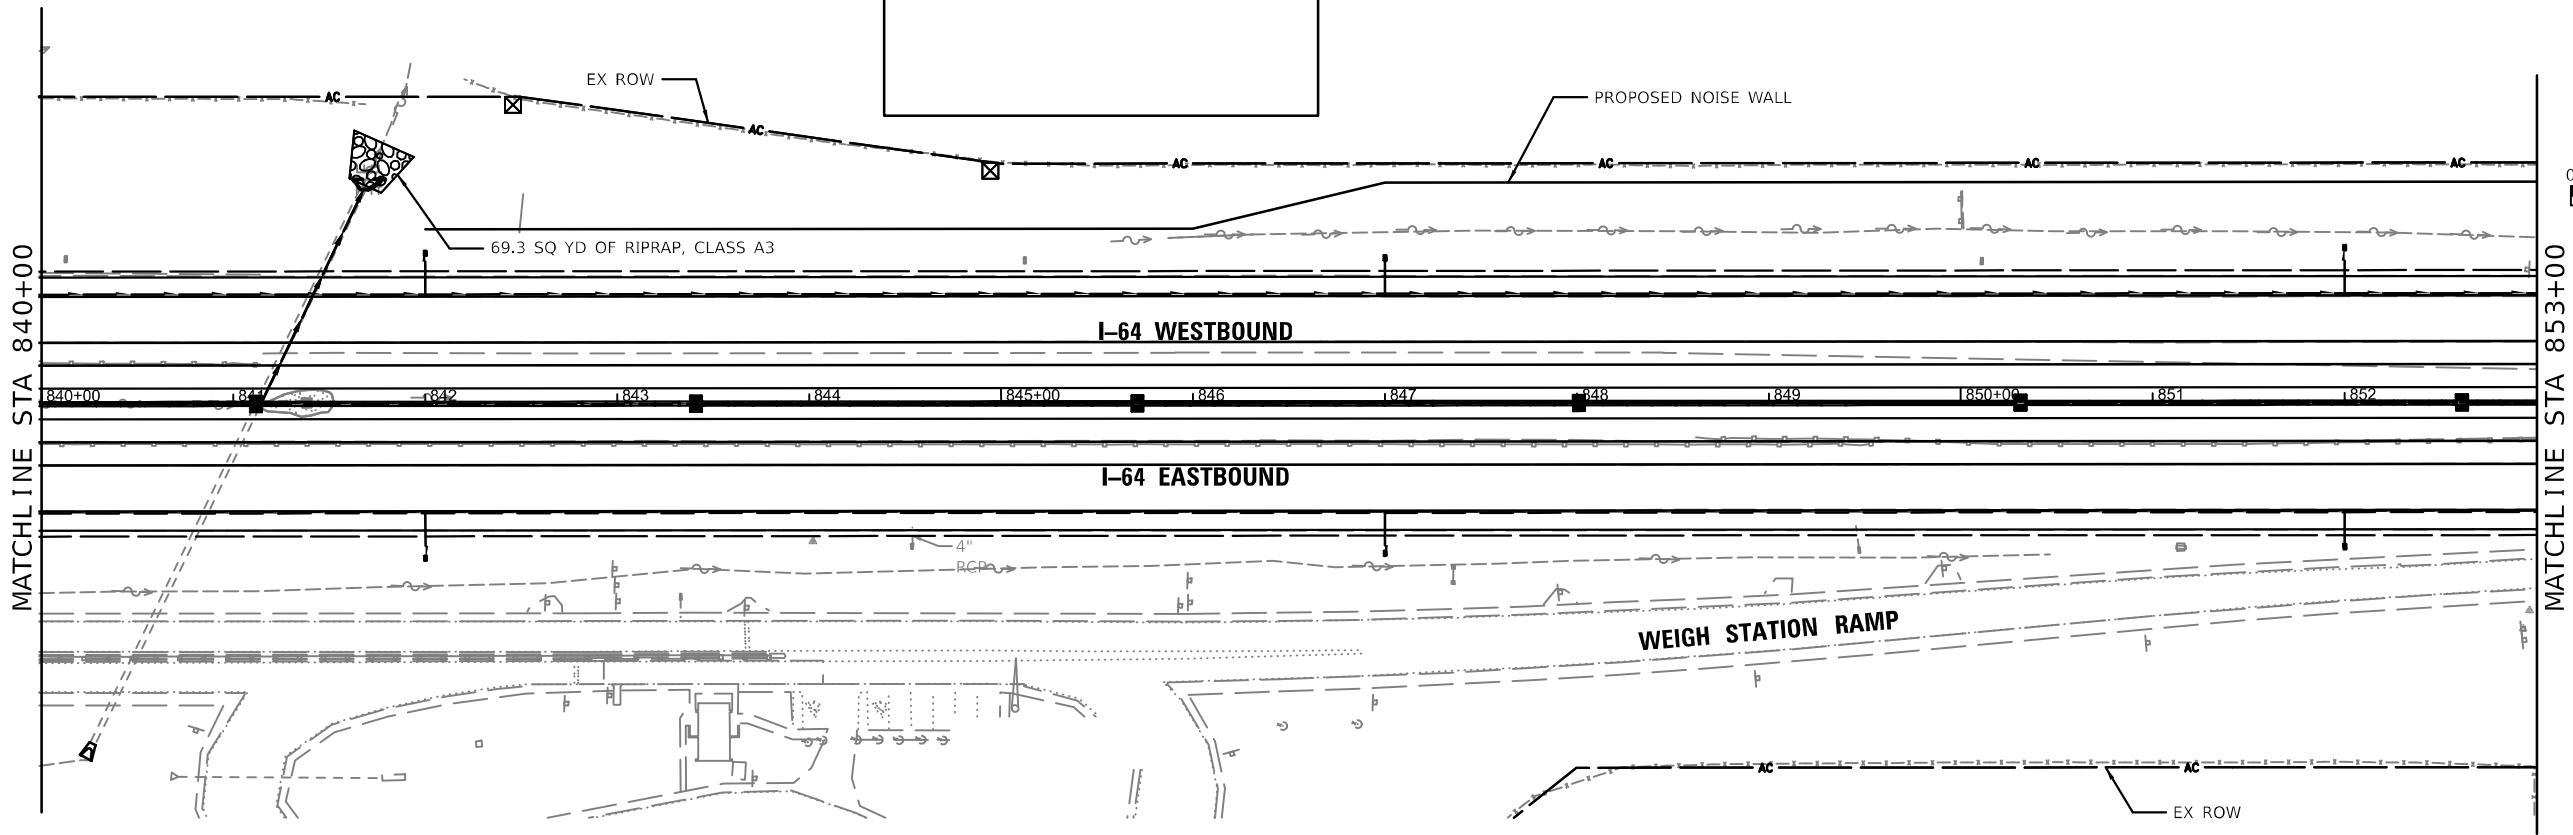

MODEL: 43MODEL.NAMES
FILE: 43model_022624-PermanErosionPlan05.dgn



USER NAME =	DESIGNED - ECW	REVISED -
	DRAWN - ECW	REVISED -
PLOT SCALE = 1:100	CHECKED - JAH	REVISED -
PLOT DATE = 10/4/2024	DATE - 5/01/2024	REVISED -

STATE OF ILLINOIS
DEPARTMENT OF TRANSPORTATION

I-64
PERMANENT EROSION CONTROL

SCALE: 100,0000 ' / in. SHEET 13 OF 14 SHEETS STA. 827+00 TO STA. 853+00

F.A.I. RTE.	SECTION	COUNTY	TOTAL SHEETS	SHEET NO.
64	82-7WRS-2	ST. CLAIR	691	268
		CONTRACT NO. 76K74		
ILLINOIS		FED. AID PROJECT		

MODEL: 4340001.DWG
FILE: 4340001.DWG
DATE: 10/4/2024





USER NAME	=	DESIGNED - ECW	REVISED -
DRAWN	- GDO	REVISED -	
CHECKED - JAH		REVISED -	
DATE - 5/01/2024		REVISED -	

STATE OF ILLINOIS
DEPARTMENT OF TRANSPORTATION


F.A.U. 9937 (GREEN MOUNT RD)
TEMPORARY EROSION CONTROL - GREEN MOUNT ROAD


SCALE: 100,000' / 1" SHEET 1 OF 6 SHEETS STA. 28+50 TO STA. 52+00


F.A.J. RTE.	SECTION	COUNTY	TOTAL SHEETS	SHEET NO.
64	82-7WRS-2	ST. CLAIR	691	270
		CONTRACT NO. 76K74		
		ILLINOIS FED. AID PROJECT		

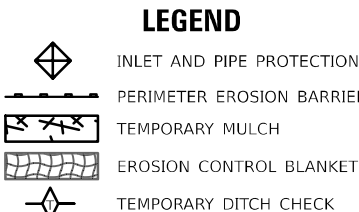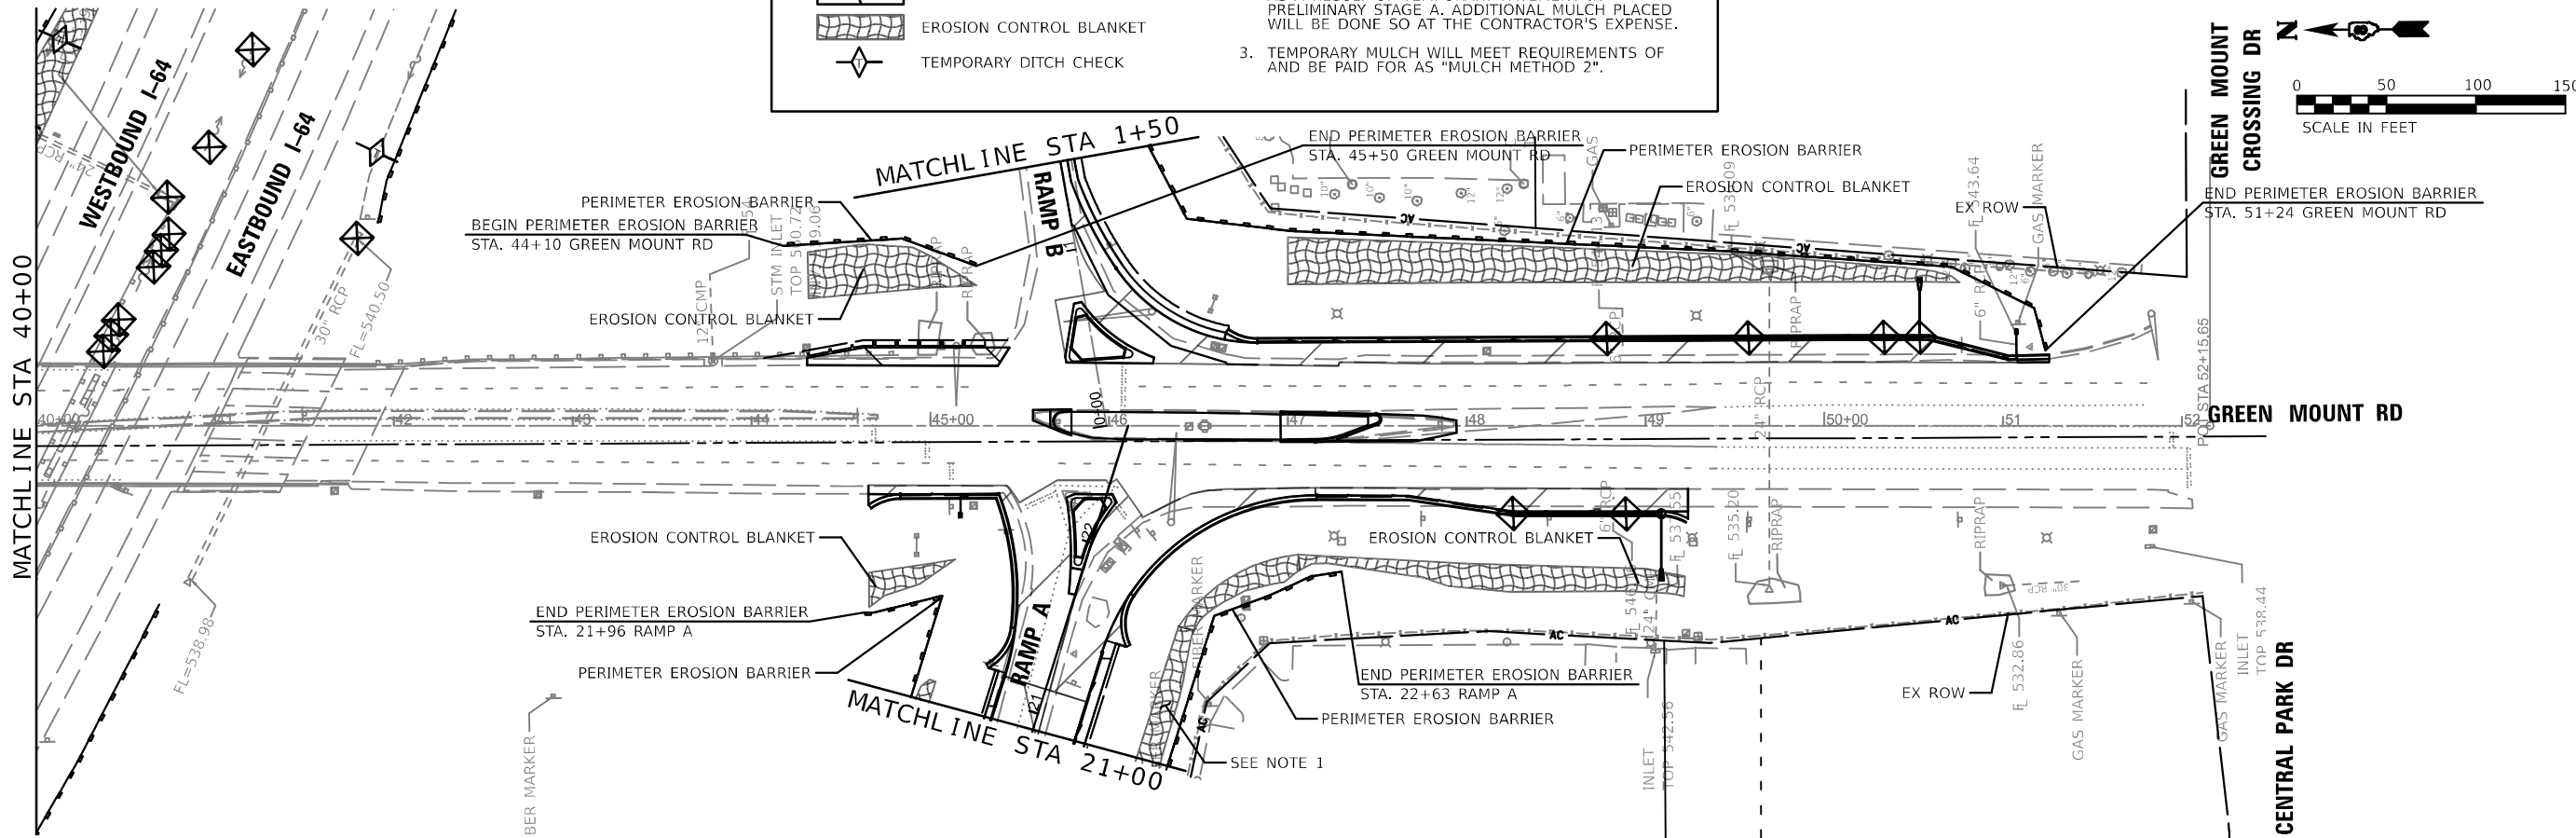

- NOTES:
1. TEMPORARY EROSION CONTROL SEEDING WILL BE PLACED ON ALL ERODIBLE EARTH AREAS AS DIRECTED BY THE ENGINEER AS PER THE SPECIFICATIONS.
 2. CONTRACTOR MUST MULCH ALL AREAS DISTURBED AS A RESULT OF TEMPORARY PAVEMENT IN PRELIMINARY STAGE A. ADDITIONAL MULCH PLACED WILL BE DONE SO AT THE CONTRACTOR'S EXPENSE.
 3. TEMPORARY MULCH WILL MEET REQUIREMENTS OF AND BE PAID FOR AS "MULCH METHOD 2".

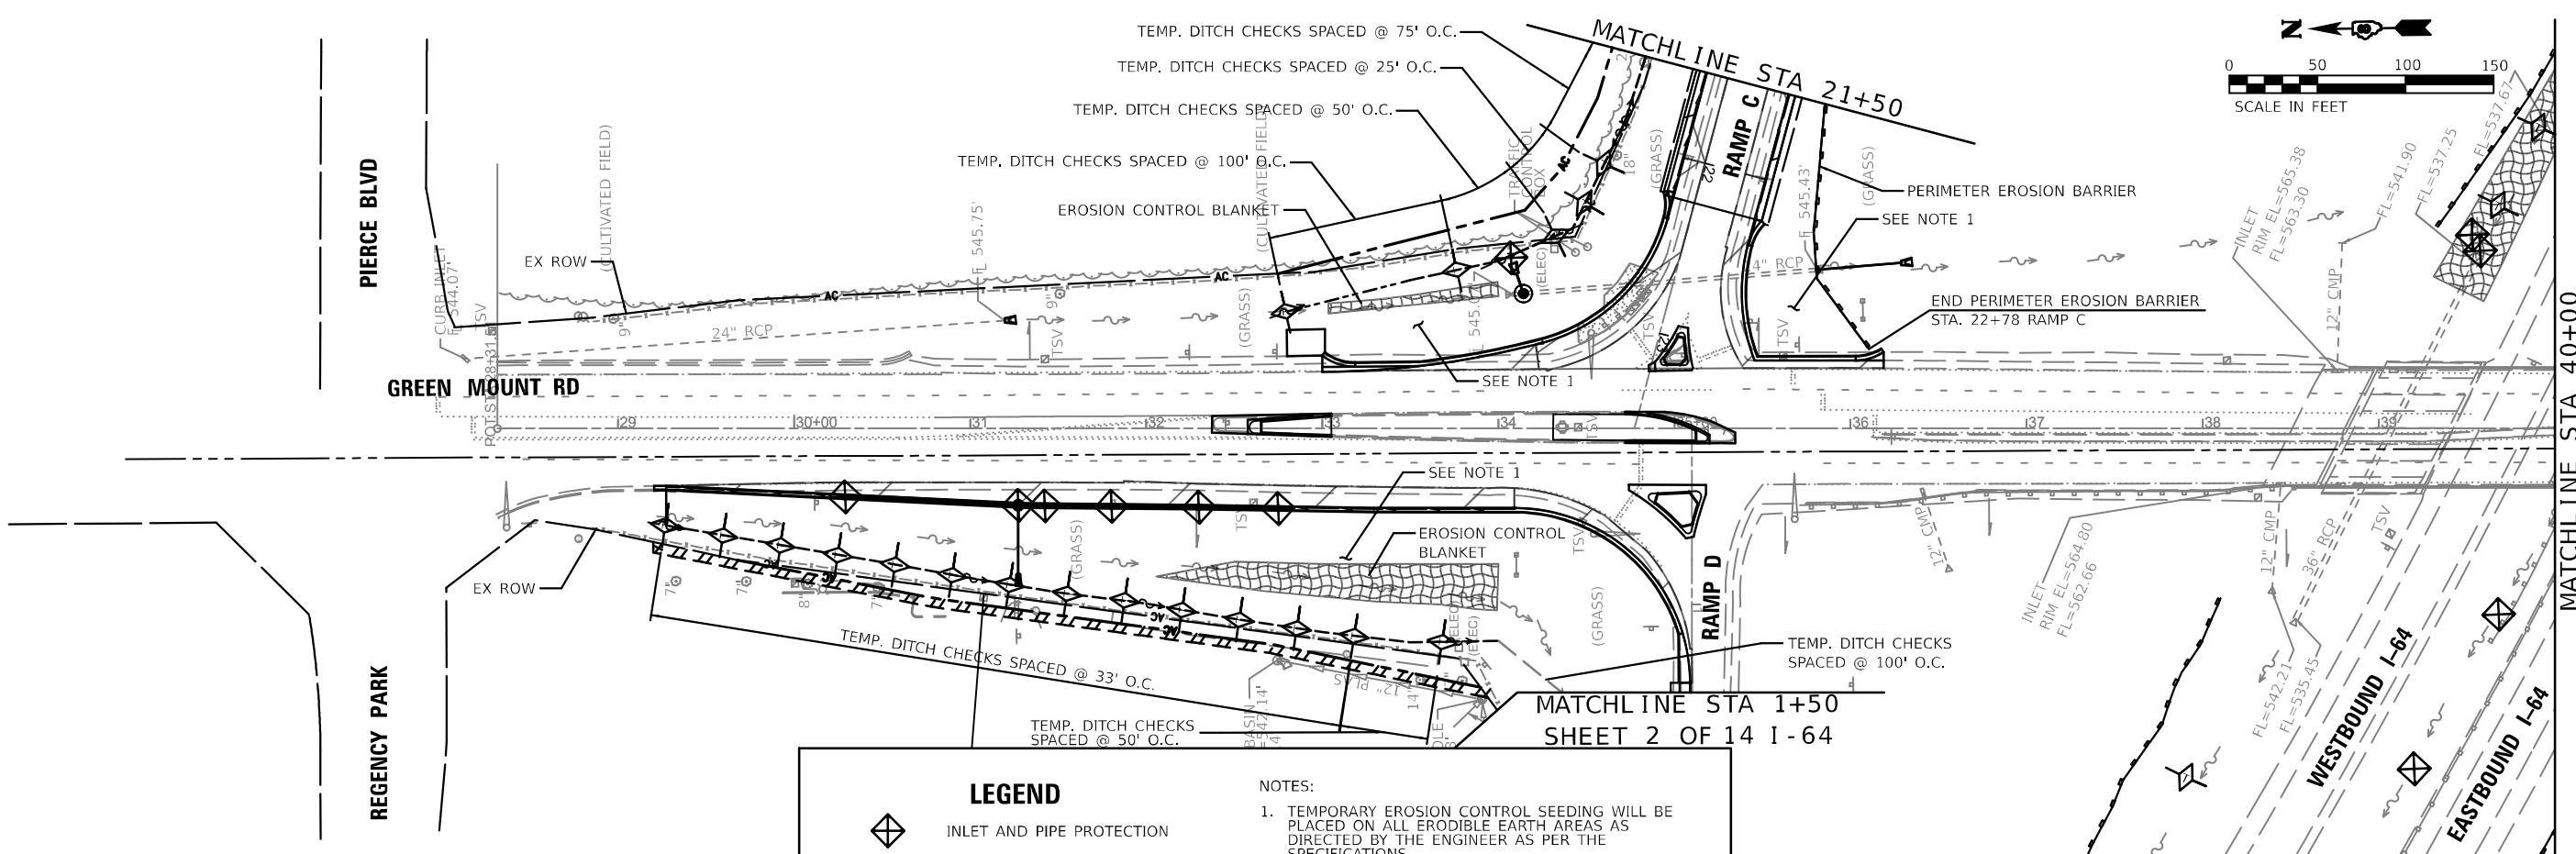

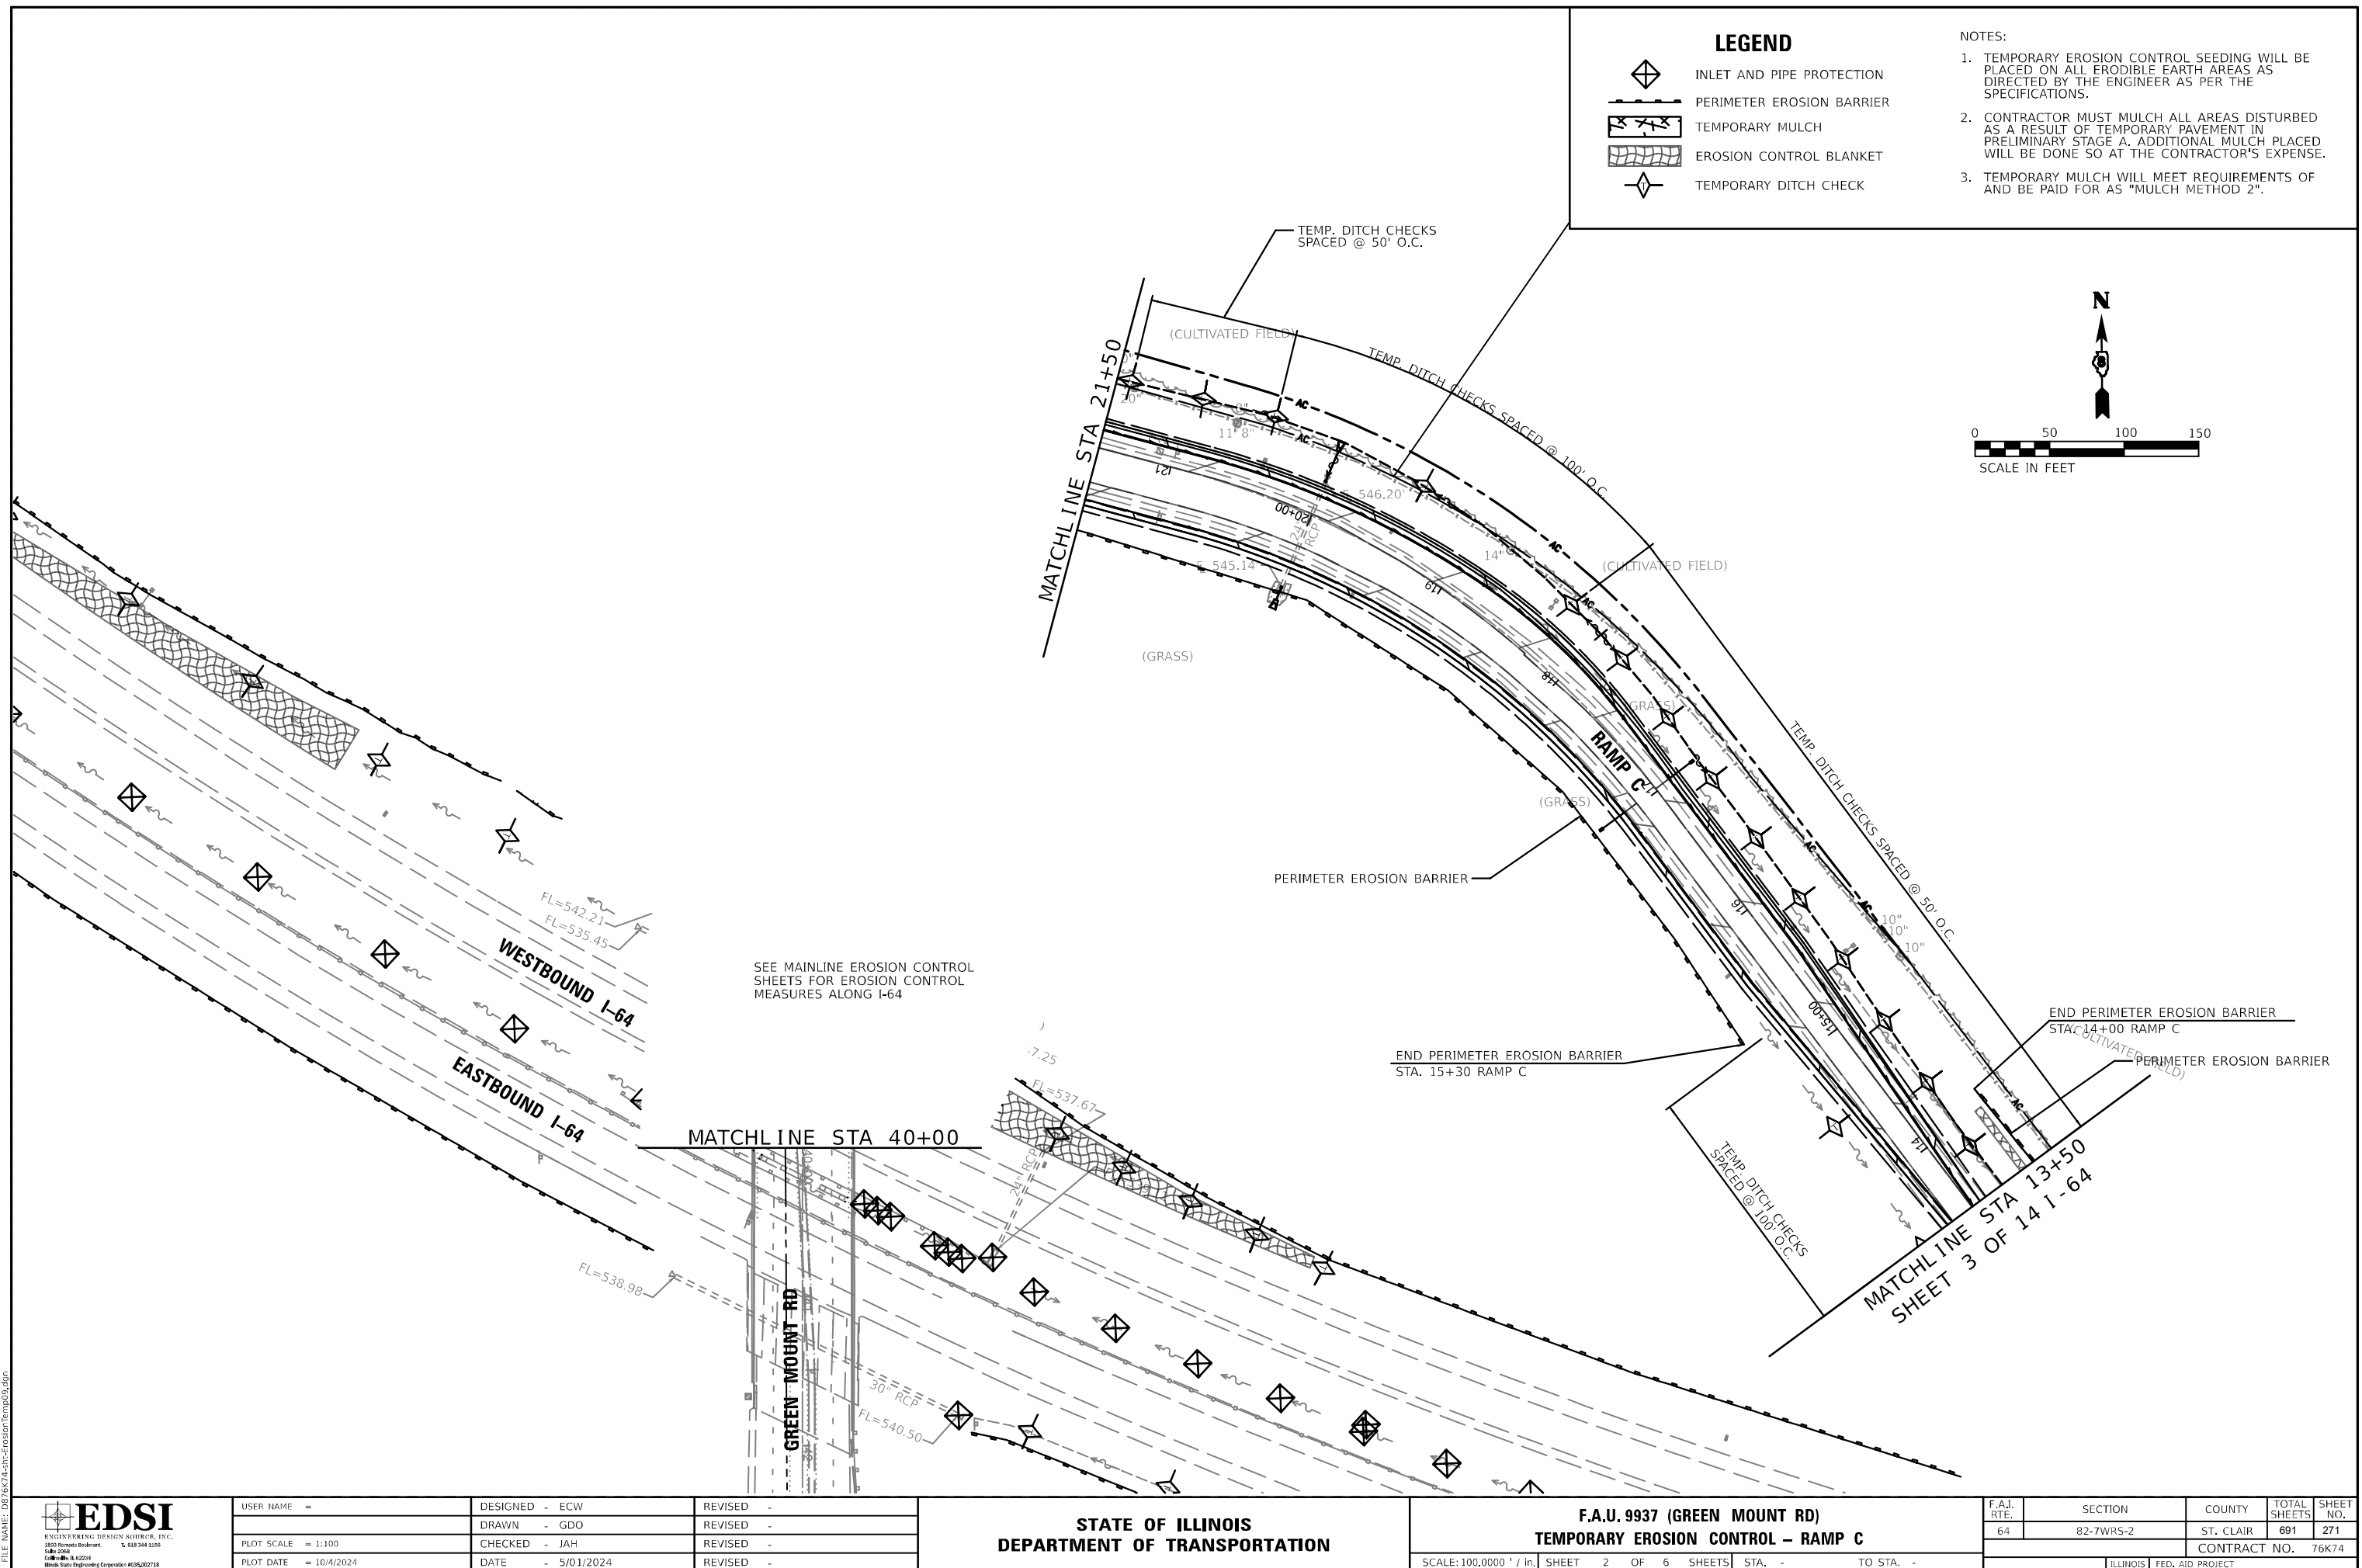

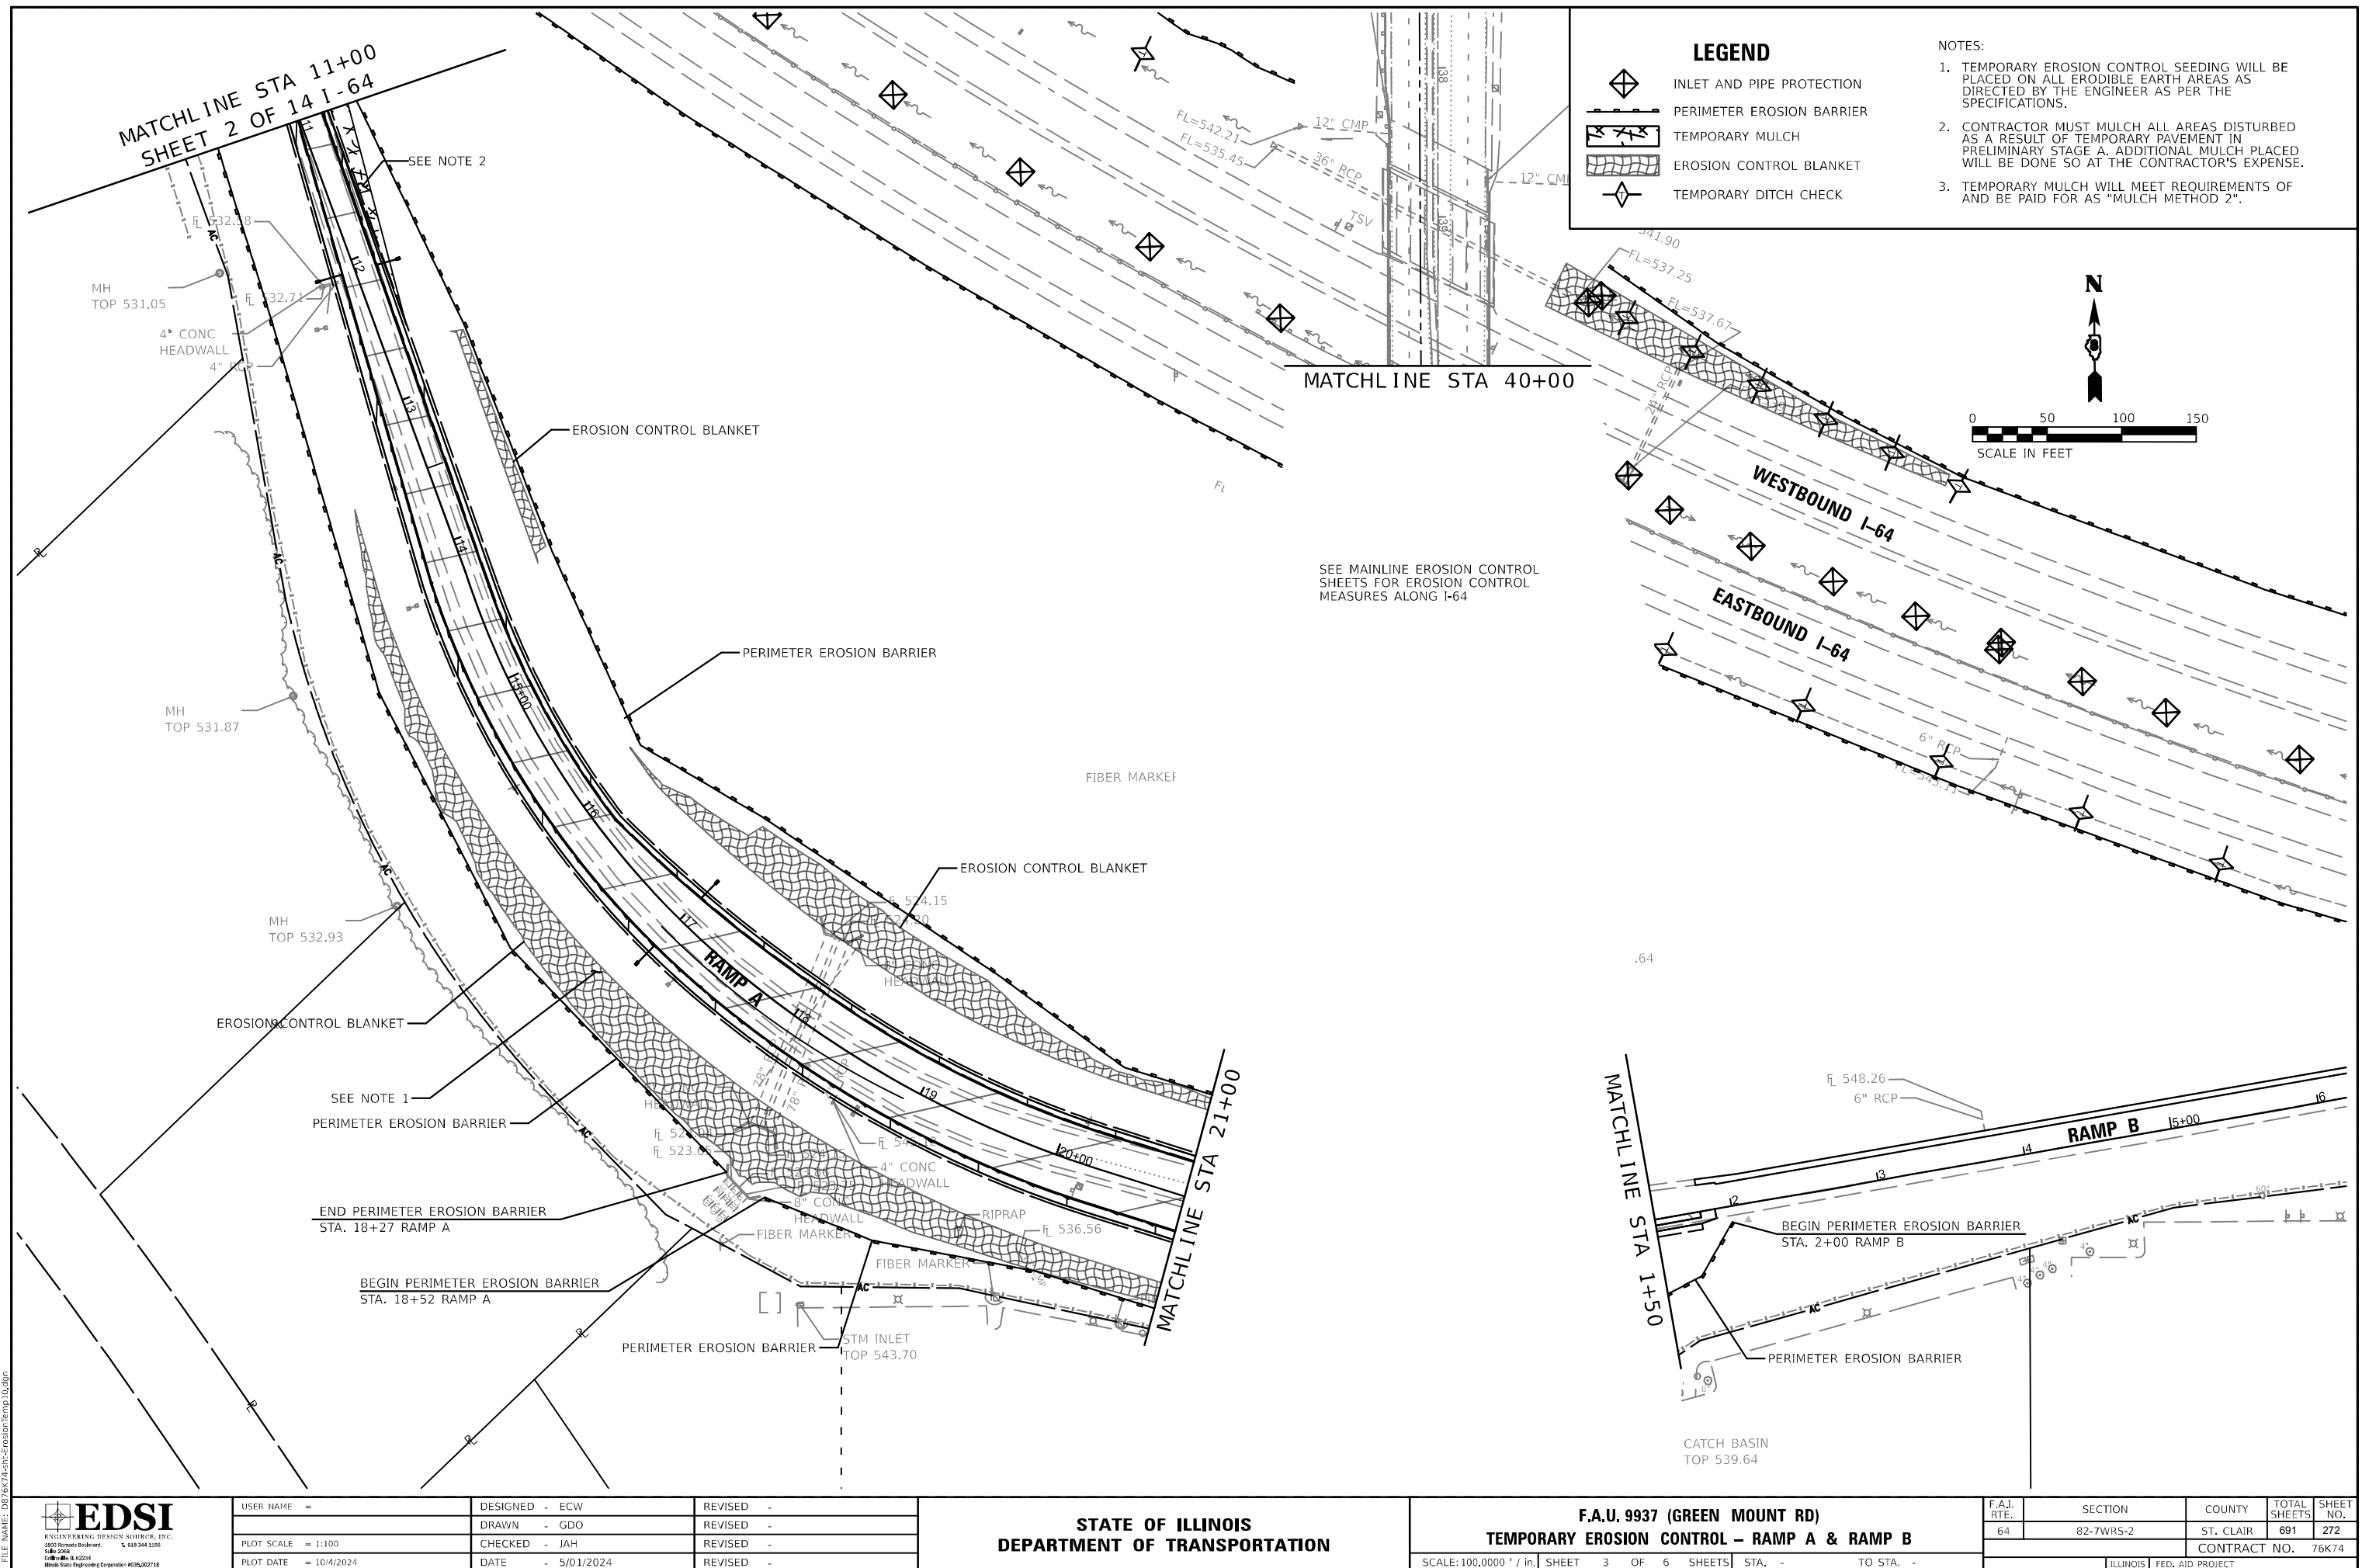

MODEL: 43MODEL.NAMES
FILE: 43model.dwg
DATE: 10/24/2024






USER NAME	=	DESIGNED	- ECW	REVISED	-
		DRAWN	- GDO	REVISED	-
PLOT SCALE	= 1:100	CHECKED	- JAH	REVISED	-
PLOT DATE	= 10/4/2024	DATE	= 5/01/2024	REVISED	-


STATE OF ILLINOIS
DEPARTMENT OF TRANSPORTATION

F.A.U. 9937 (GREEN MOUNT RD)
PERMANENT EROSION CONTROL - GREEN MOUNT ROAD

SCALE: 100,0000' / in. SHEET 4 OF 6 SHEETS STA. 28+50 TO STA. 52+00

F.A.J. RTE.	SECTION	COUNTY	TOTAL SHEETS	SHEET NO.
64	82-7WRS-2	ST. CLAIR	691	273
		CONTRACT NO. 76K74		
ILLINOIS		FED. AID PROJECT		

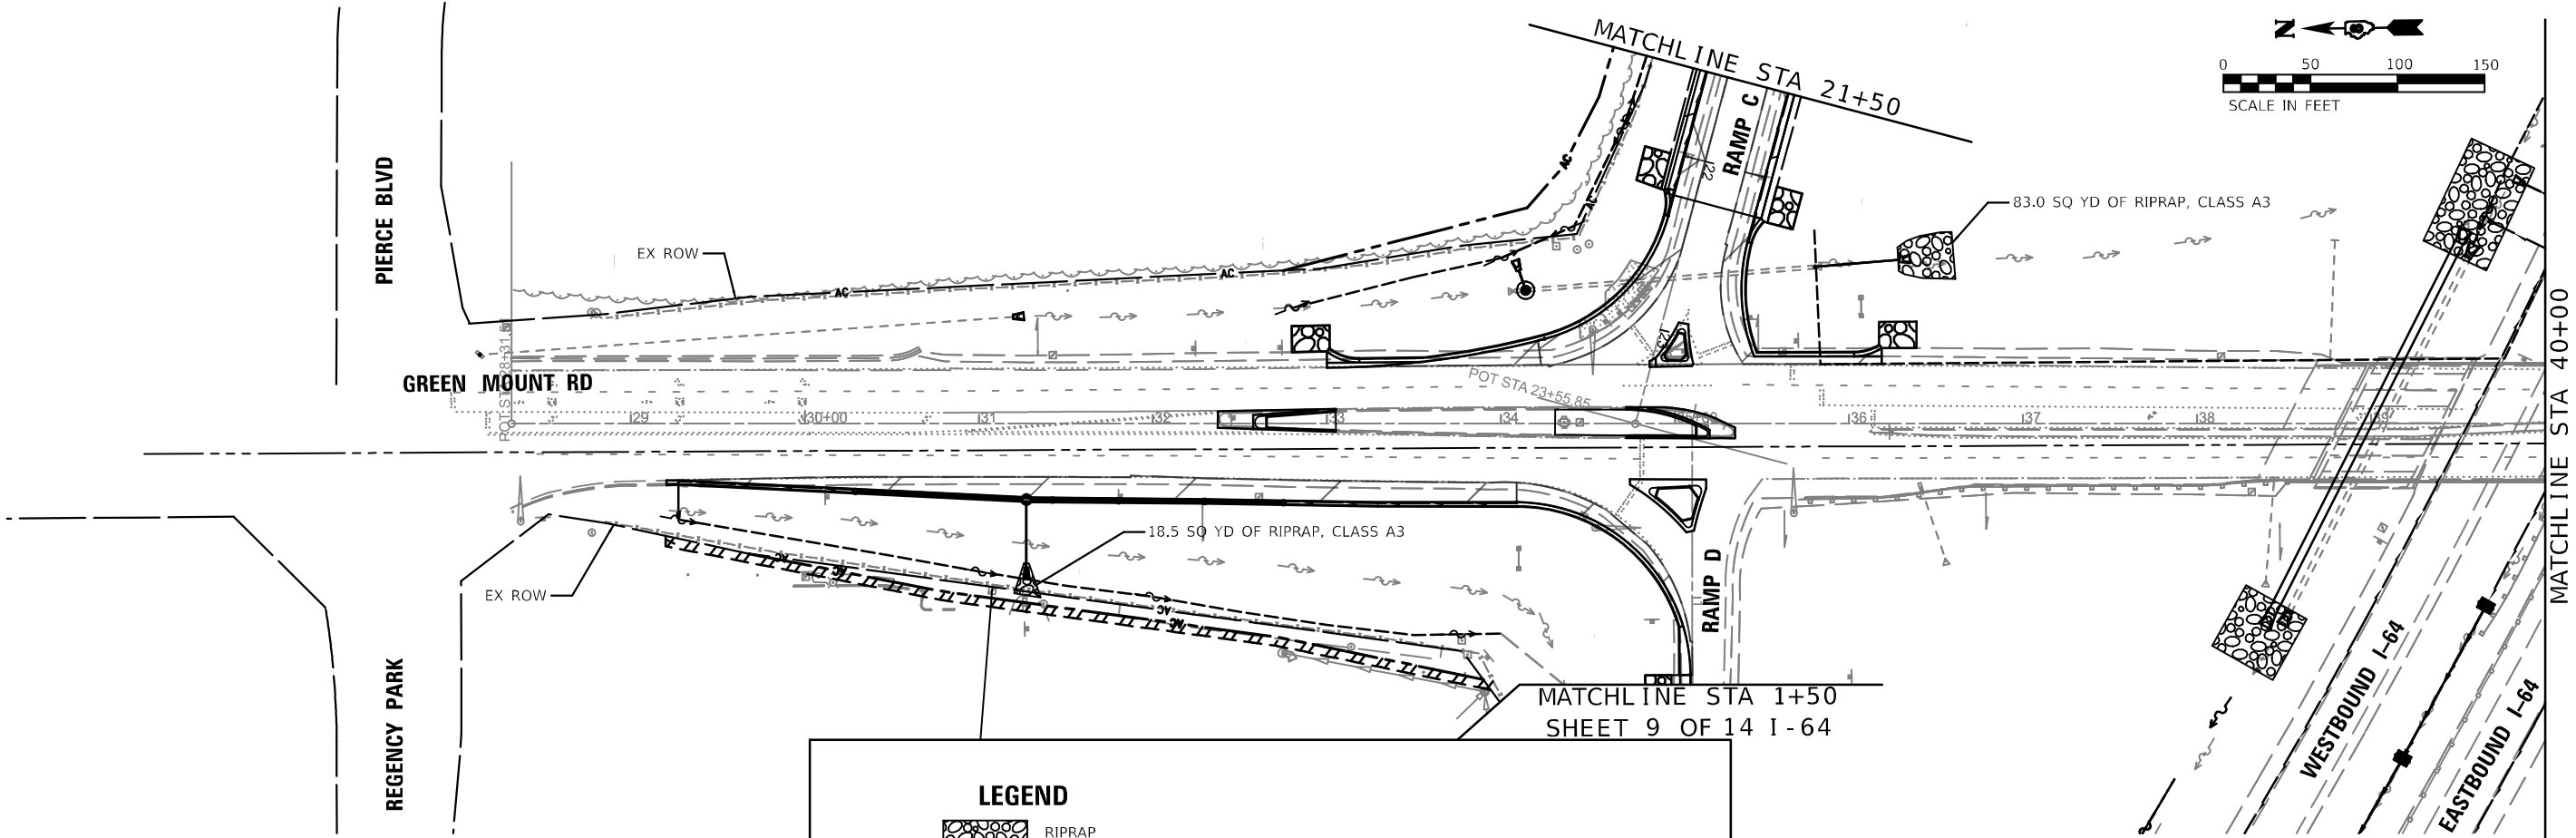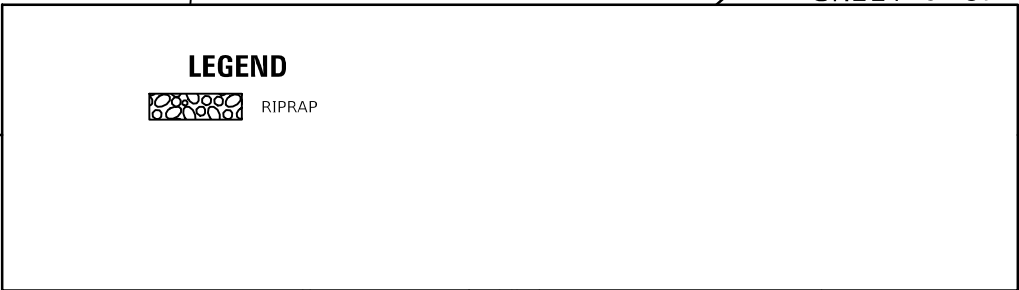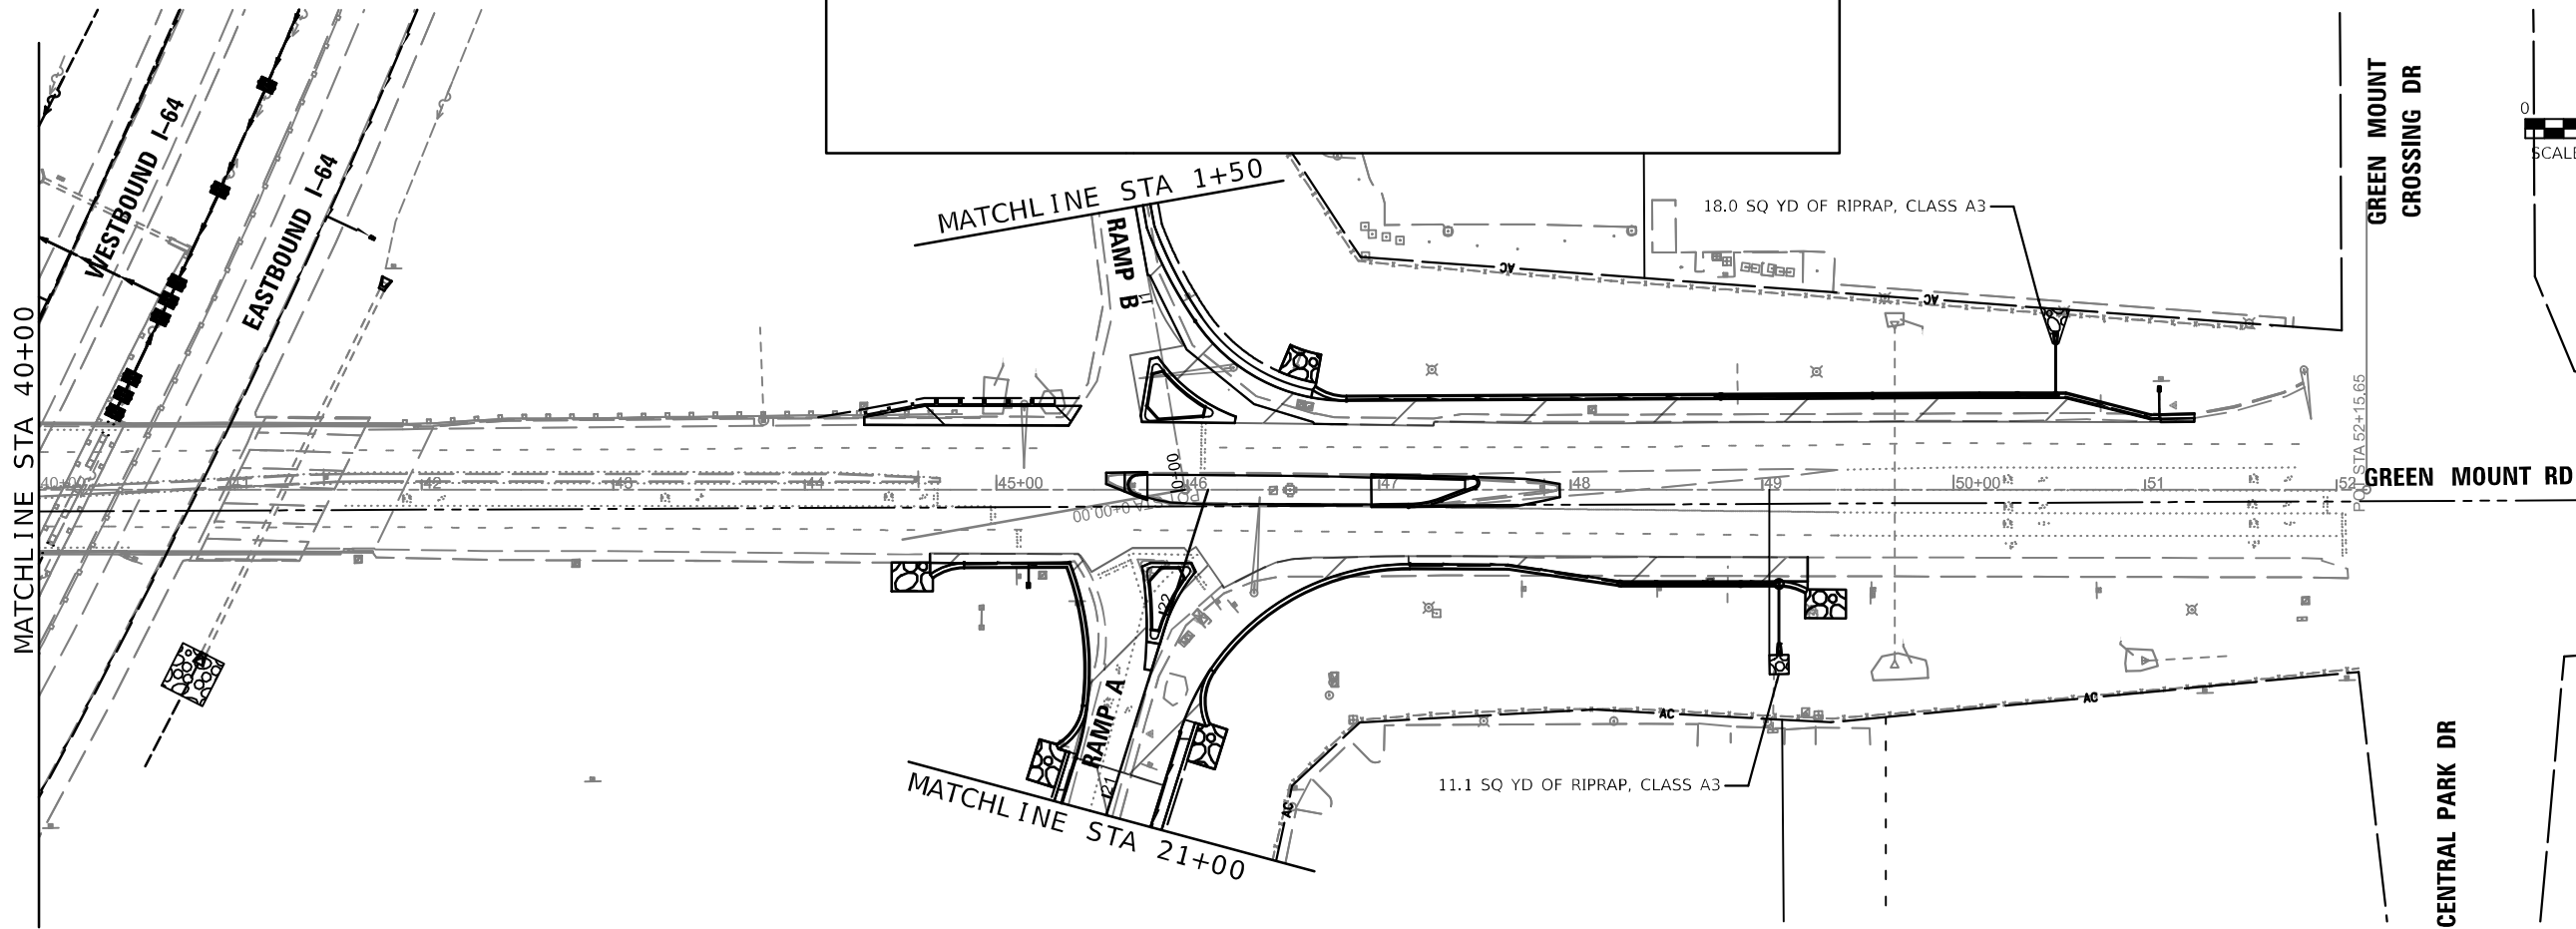

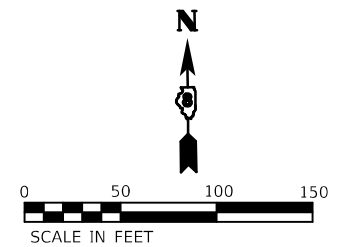 RIPRAP

36.7 SQ YD OF RIPRAP, CLASS A4-

SEE MAINLINE EROSION CONTROL
SHEETS FOR EROSION CONTROL
MEASURES ALONG I-64

WESTBOUND I-64

EASTBOUND I-64

MATCHLINE STA 40+00

MATCHLINE STA 13+50
SHEET 10 OF 14 1-64



USER NAME =	DESIGNED - ECW
	DRAWN - GDO
PLOT SCALE = 1:100	CHECKED - JAH
PLOT DATE = 10/4/2024	DATE - 5/01/2024

REVISED	-
REVISED	-
REVISED	-
REVISED	-

STATE OF ILLINOIS
DEPARTMENT OF TRANSPORTATION



F.A.U. 9937 (GREEN MOUNT RD)
PERMANENT EROSION CONTROL – RAMP C

SCALE: 100,000' / in.	SHEET 5 OF 6 SHEETS	STA. -	TO STA. -
-----------------------	---------------------	--------	-----------

F.A.I. RTE.	SECTION	COUNTY	TOTAL SHEETS	SHEET NO.
64	82-7WRS-2	ST. CLAIR	691	274
		CONTRACT NO. 76K74		
ILLINOIS		FED. AID PROJECT		

MODEL: \$MODELNAMES
FILE NAME: D876K74-sht-ErosionPerm09.dgn

MODEL: ICAWEST - R1-1
FILE NAME: J:\2020\020698.10 - IDOT DB\PTB 196 Rem 56 I-64 Widening\04 Drawings\DWG\CAD Sheets\10 Drainage\07 76K74-adj\Drainage-64.dgn

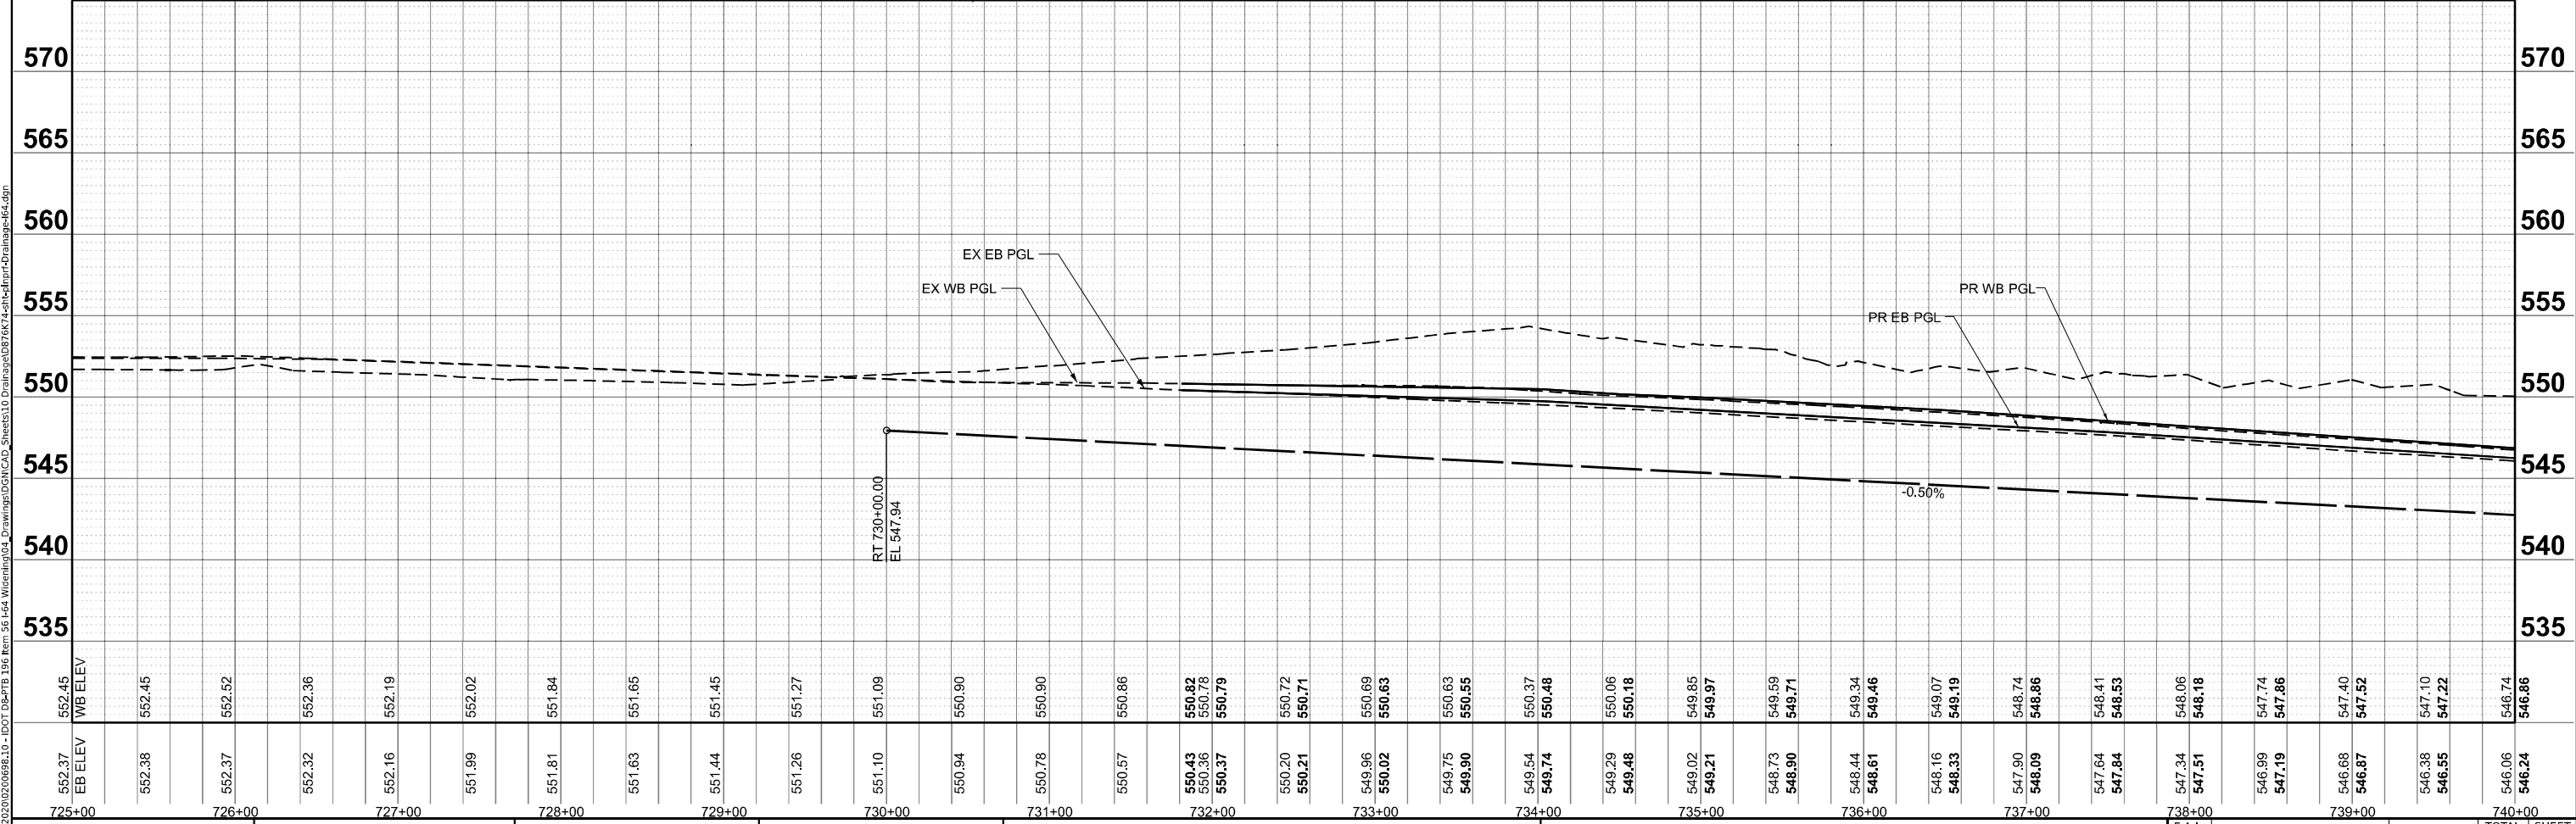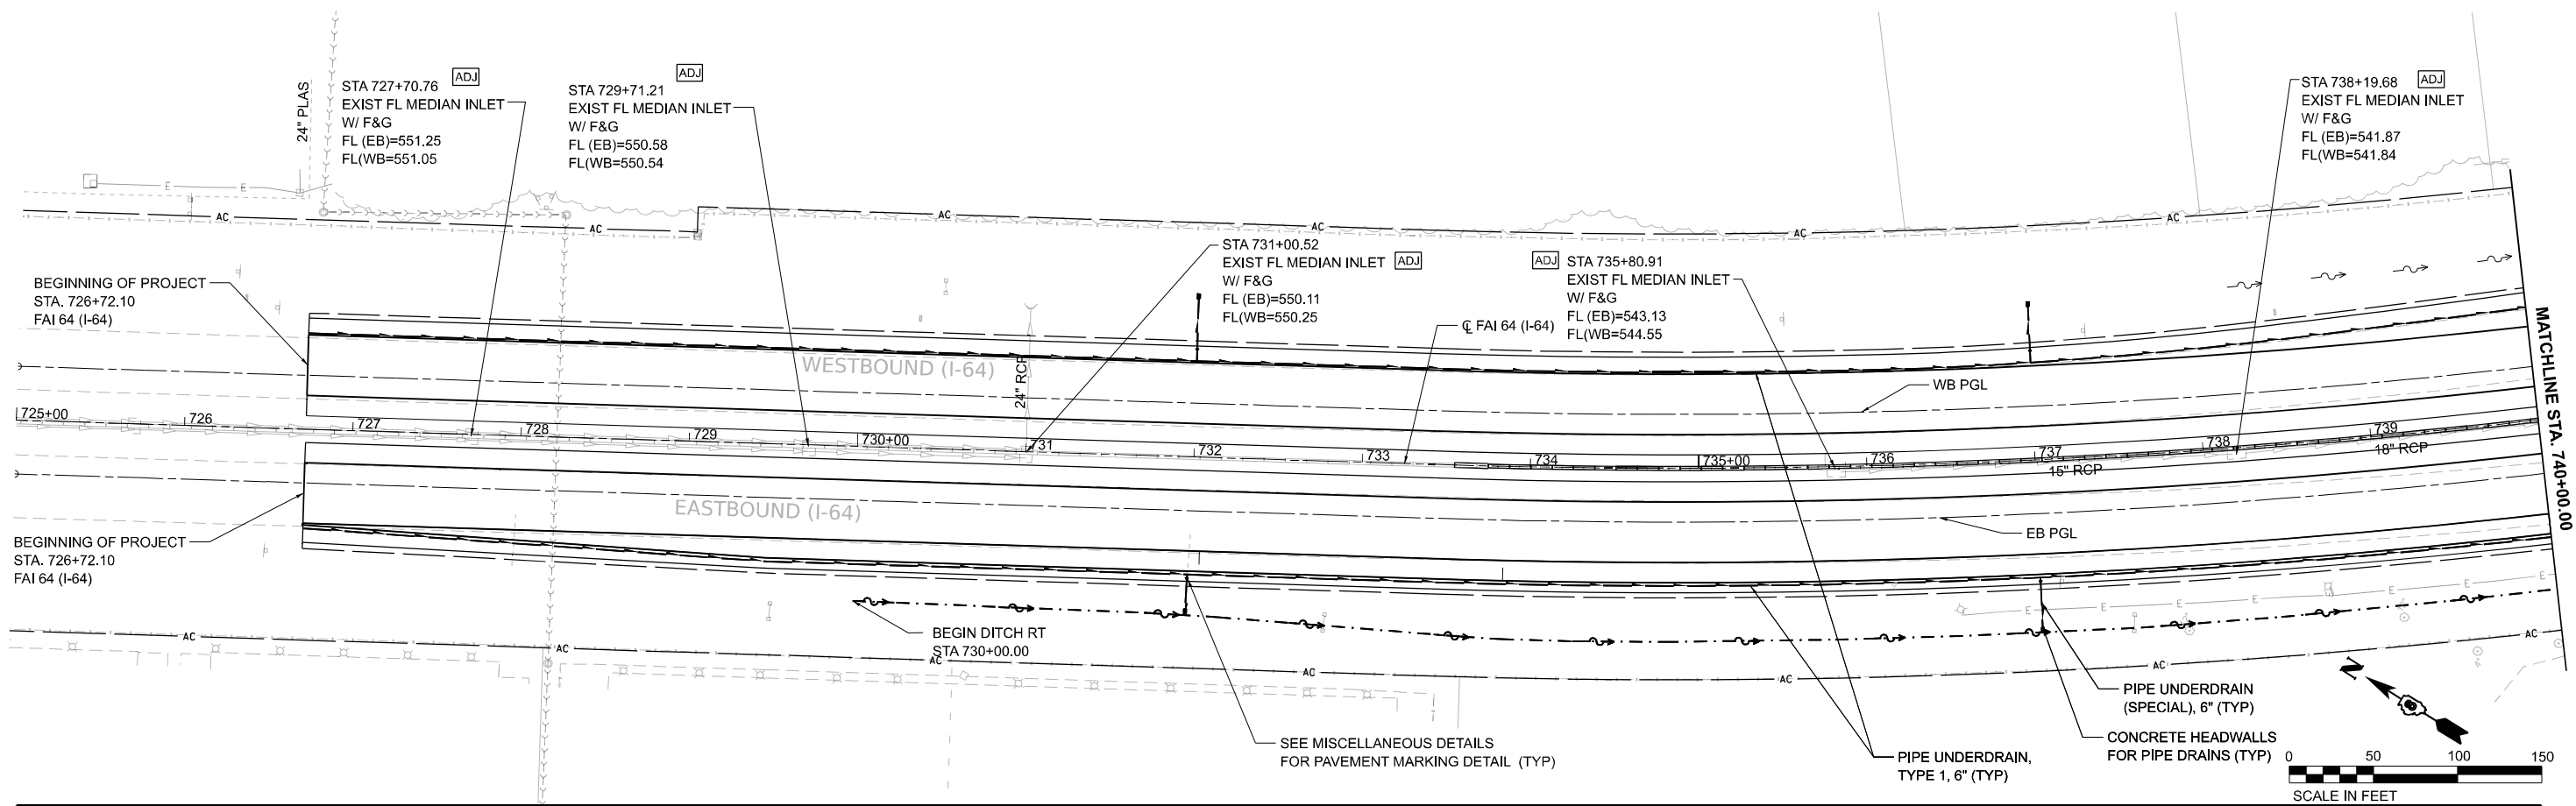

Farnsworth

GROUP

USER NAME	= rstaley	DESIGNED	- WLB	REVISED	-
		DRAWN	- WLB	REVISED	-
PLOT SCALE	= 0.16666633 ' / in.	CHECKED	- ERB	REVISED	-
PLOT DATE	= 10/15/2024	DATE	- 10/15/24	REVISED	-


STATE OF ILLINOIS

DEPARTMENT OF TRANSPORTATION

F.A.I. ROUTE 64 (I-64)				
DRAINAGE ROADWAY PLAN AND PROFILES				
SCALE: 1"=50'	SHEET 1	OF 10	SHEETS	STA. 725+00.00 TO STA. 740+00.00

F.A.I. RTE.	SECTION	COUNTY	TOTAL SHEETS	SHEET NO.
64	82-7WRS-2	ST CLAIR	691	276
CONTRACT NO. 76K74				
ILLINOIS FED. AID PROJECT				

MODEL: ICAWEST - R17.3
FILE NAME: J:\2020\02\0698.10 - IDOT DB-PTB 196 Rem 56+54 W/Interp\04 Drawings\DWG\CAD Sheets\10 Drainage\0676K74-EB-Drainage-I-64.dgn

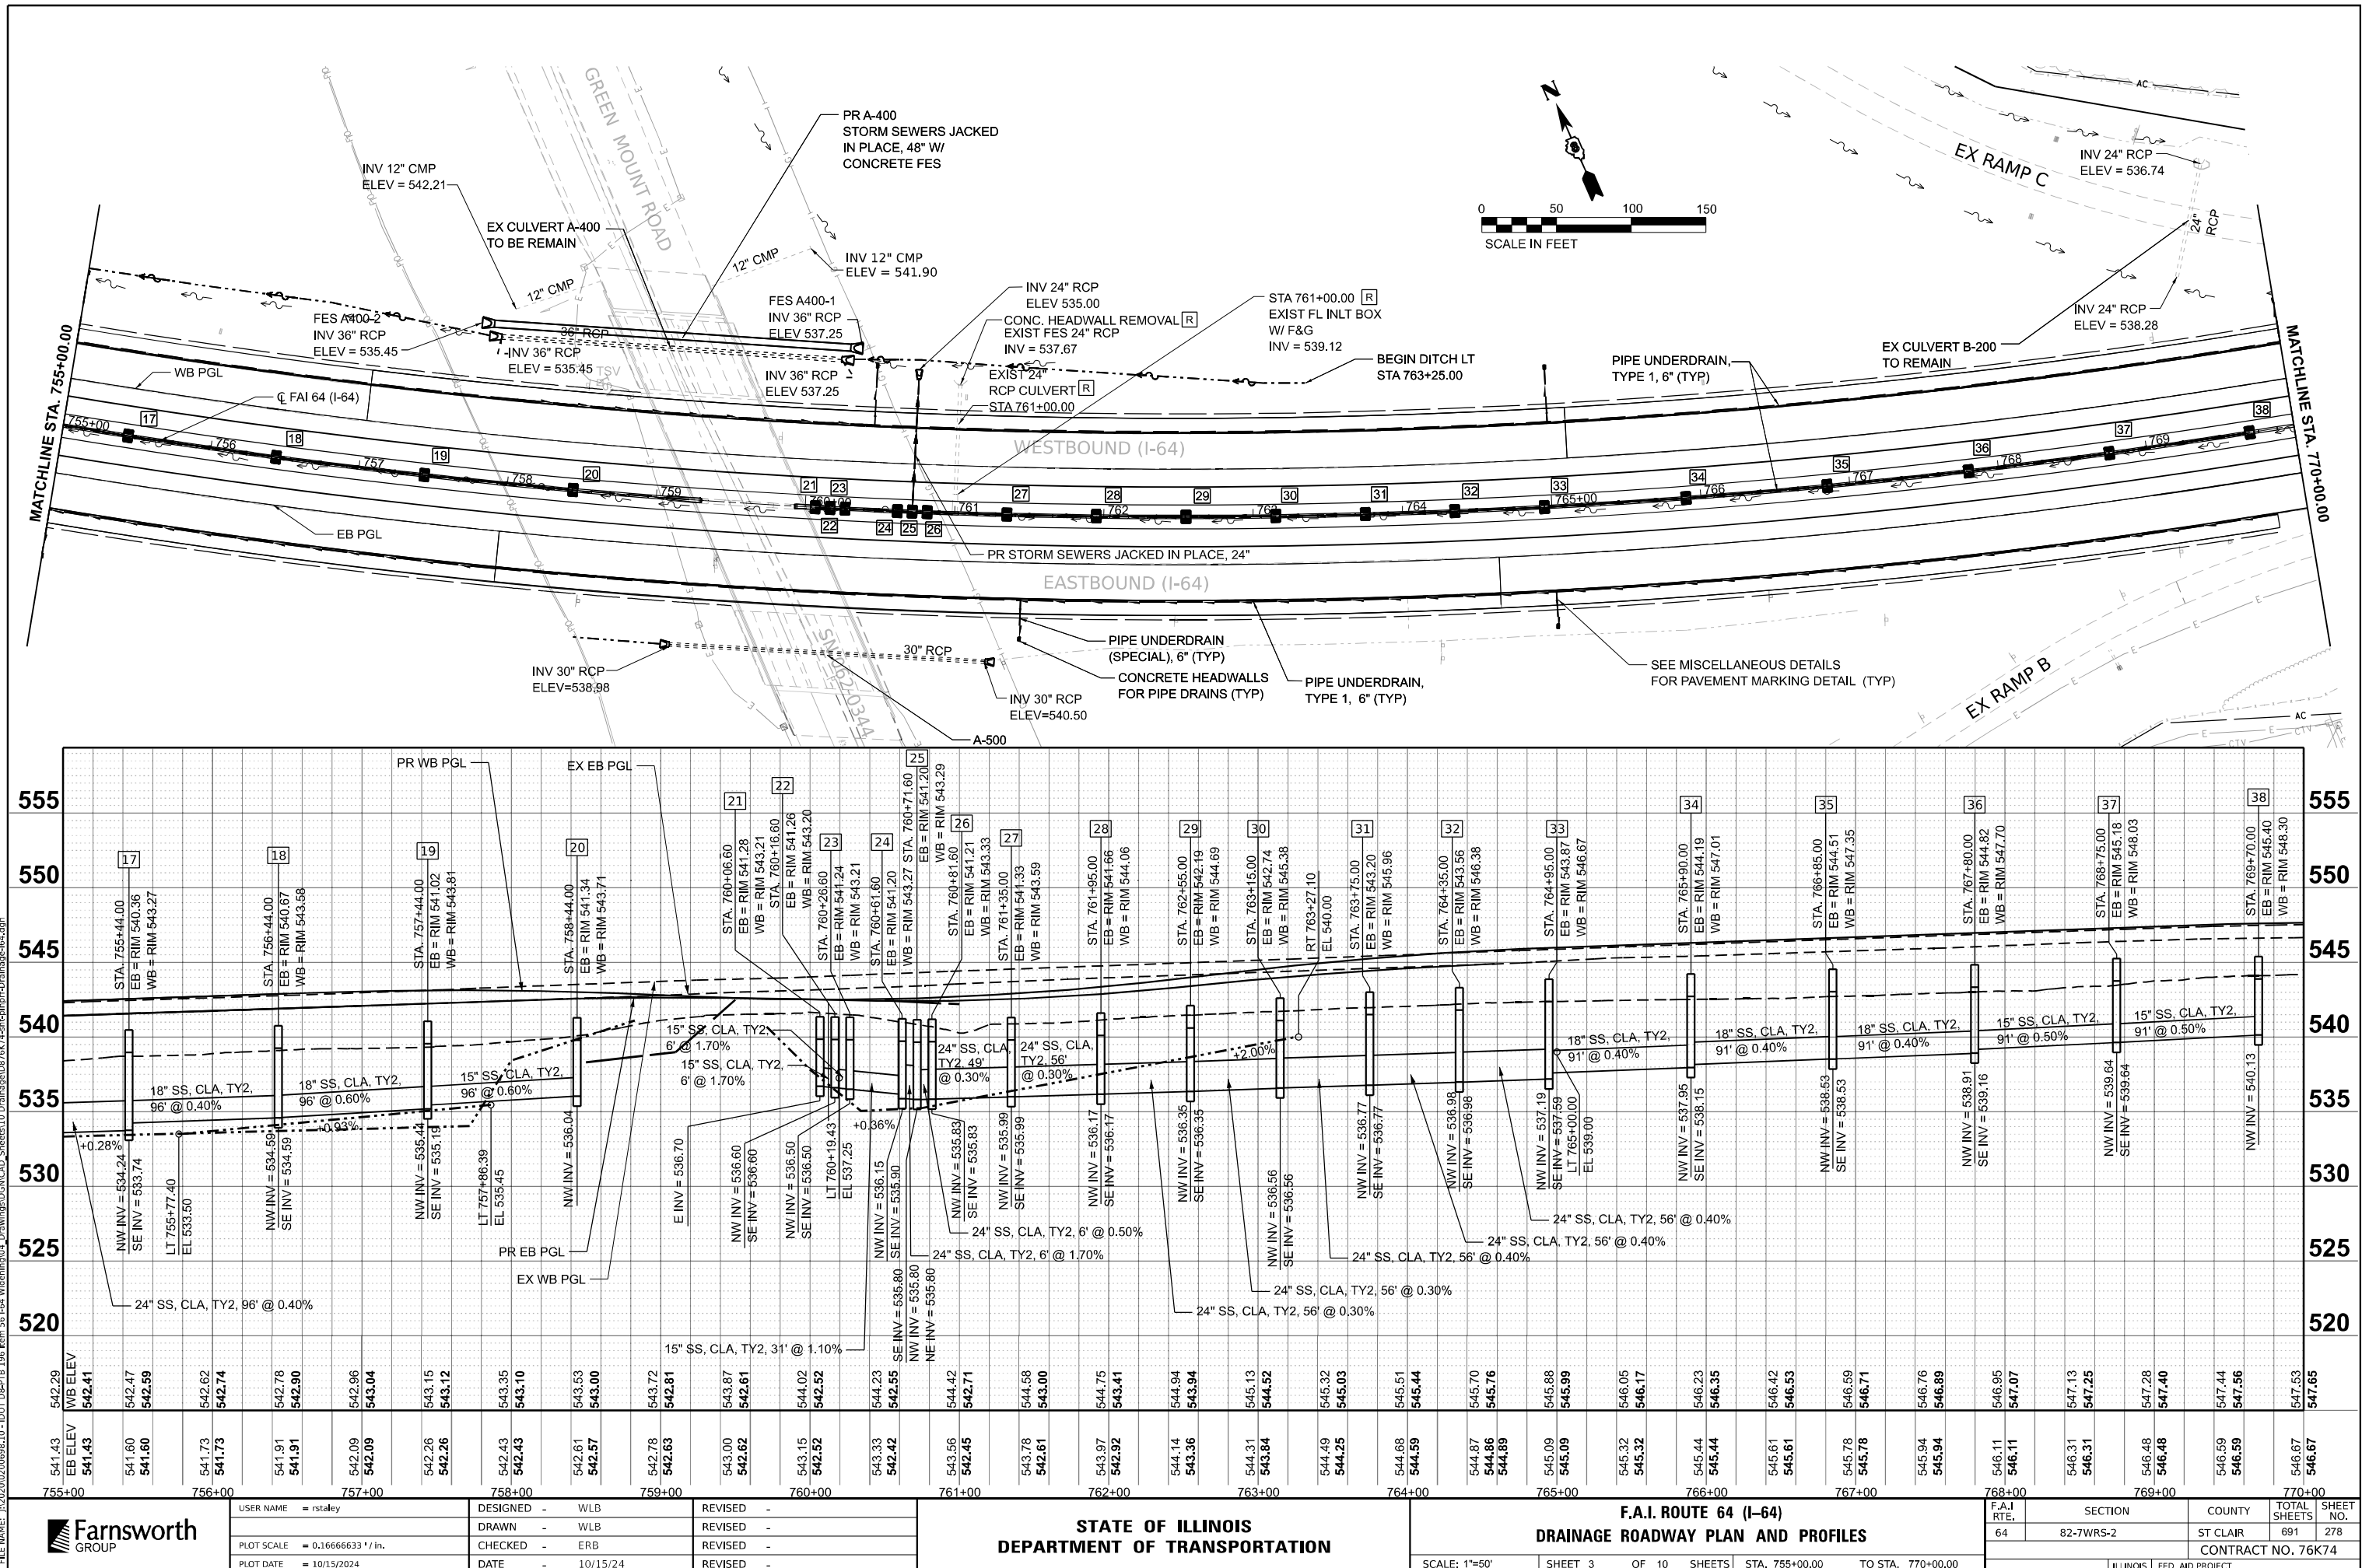

USER NAME = rstaley
DESIGNED - WLB
DRAWN - WLB
PLOT SCALE = 0.16666633" / in.
CHECKED - ERB
PLOT DATE = 10/15/2024
DATE = 10/15/24

REVISD -
REVISD -
REVISD -
REVISD -

STATE OF ILLINOIS
DEPARTMENT OF TRANSPORTATION


F.A.I. ROUTE 64 (I-64)
DRAINAGE ROADWAY PLAN AND PROFILES

SCALE: 1"=50'
SHEET 3 OF 10 SHEETS
STA. 755+00.00 TO STA. 770+00.00



F.A.I. RTE.	SECTION	COUNTY	TOTAL SHEETS	SHEET NO.
64	82-7WRS-2	ST CLAIR	691	278



CONTRACT NO. 76K74
ILLINOIS FED. AID PROJECT

MODEL: ICAWEST - R1 - 4
FILE NAME: J:\2020\02\06\98.10 - IDOT DB\PTB 136 Item 56.544 WISCONSIN\04 Drawings\GN\CAD Sheets\10 Drainage\06\76K7-4\pbd\Drainage-64.dgn



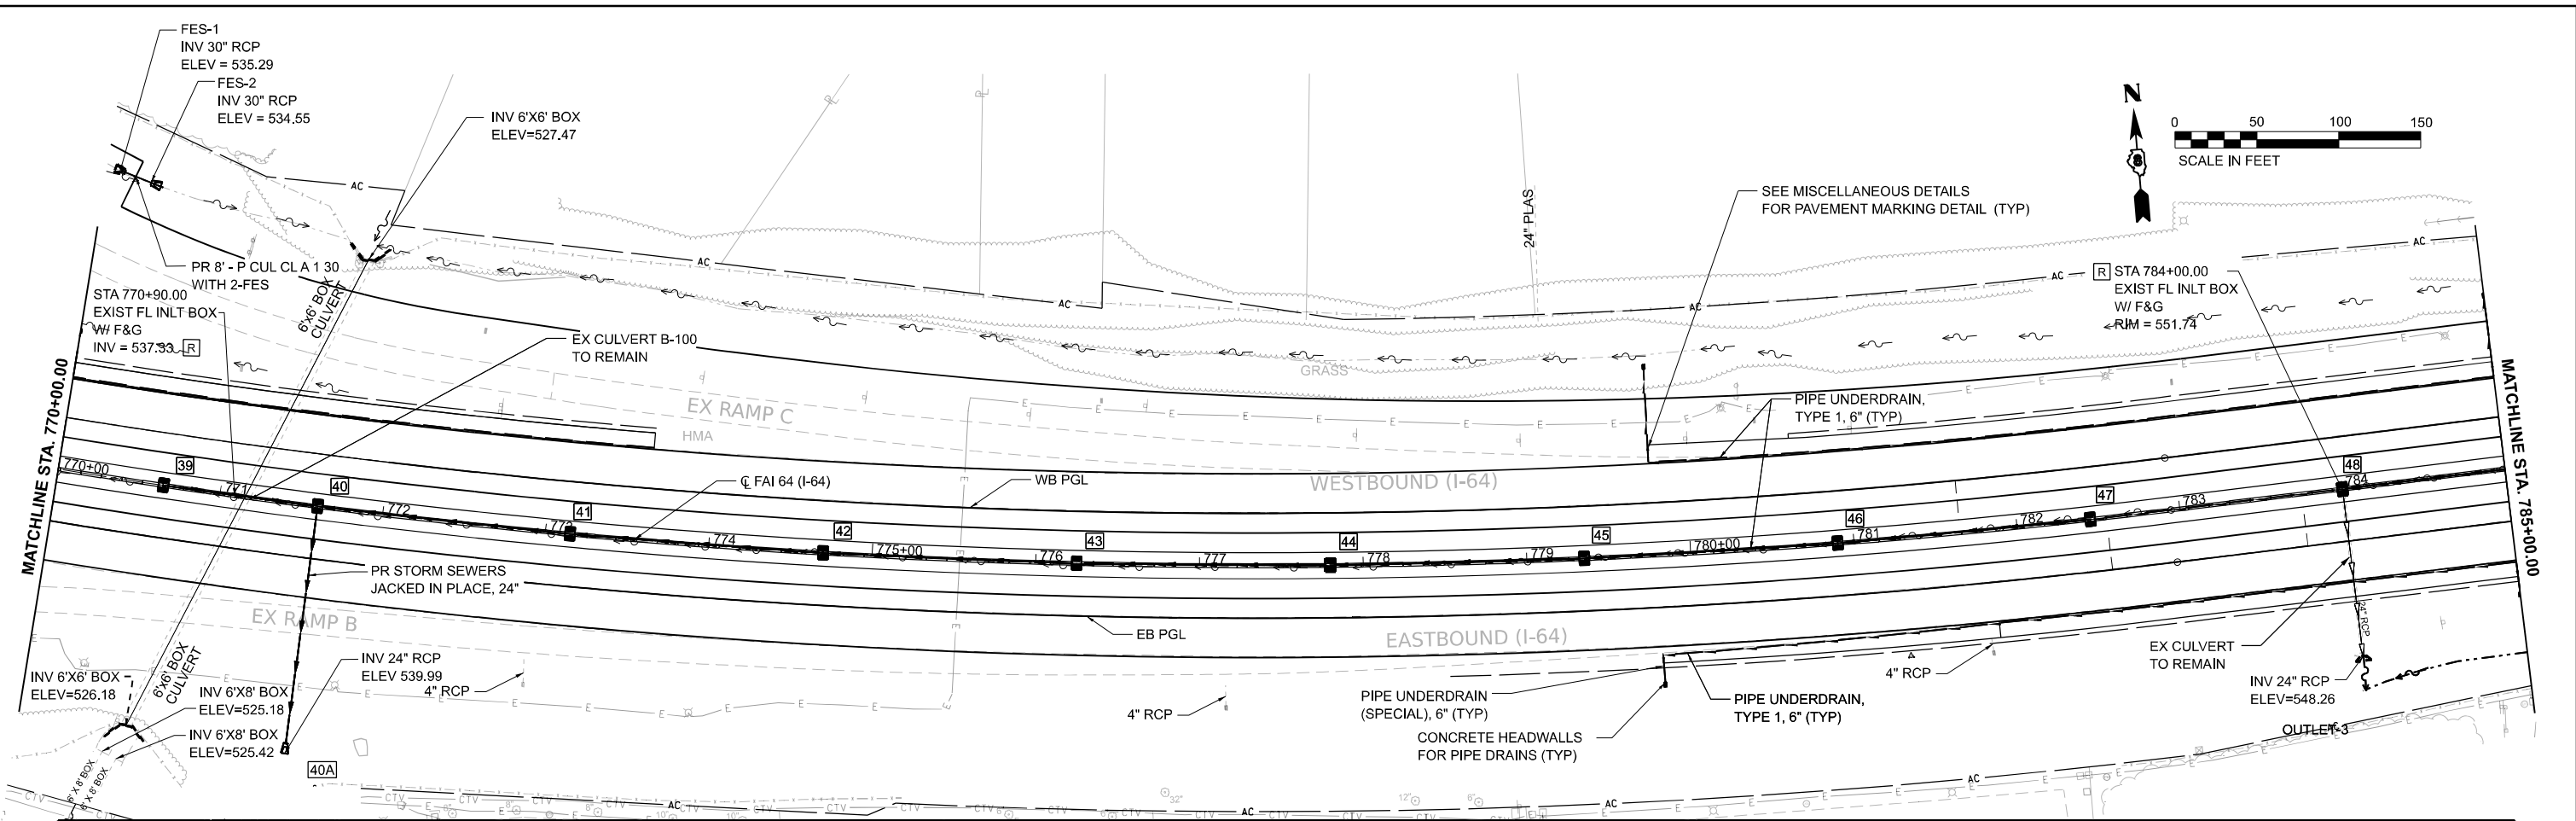


MODEL: I-64WEST - 411-5
FILE NAME: J:\2020\02\06\98.10 - IDOT DB-PTB 196 Rem 56 I-64 Widespread Drawings\DWG\CAD_Sheets\10 Drainage\06\76K7-Left\CD\Drainage-I-64.dgn

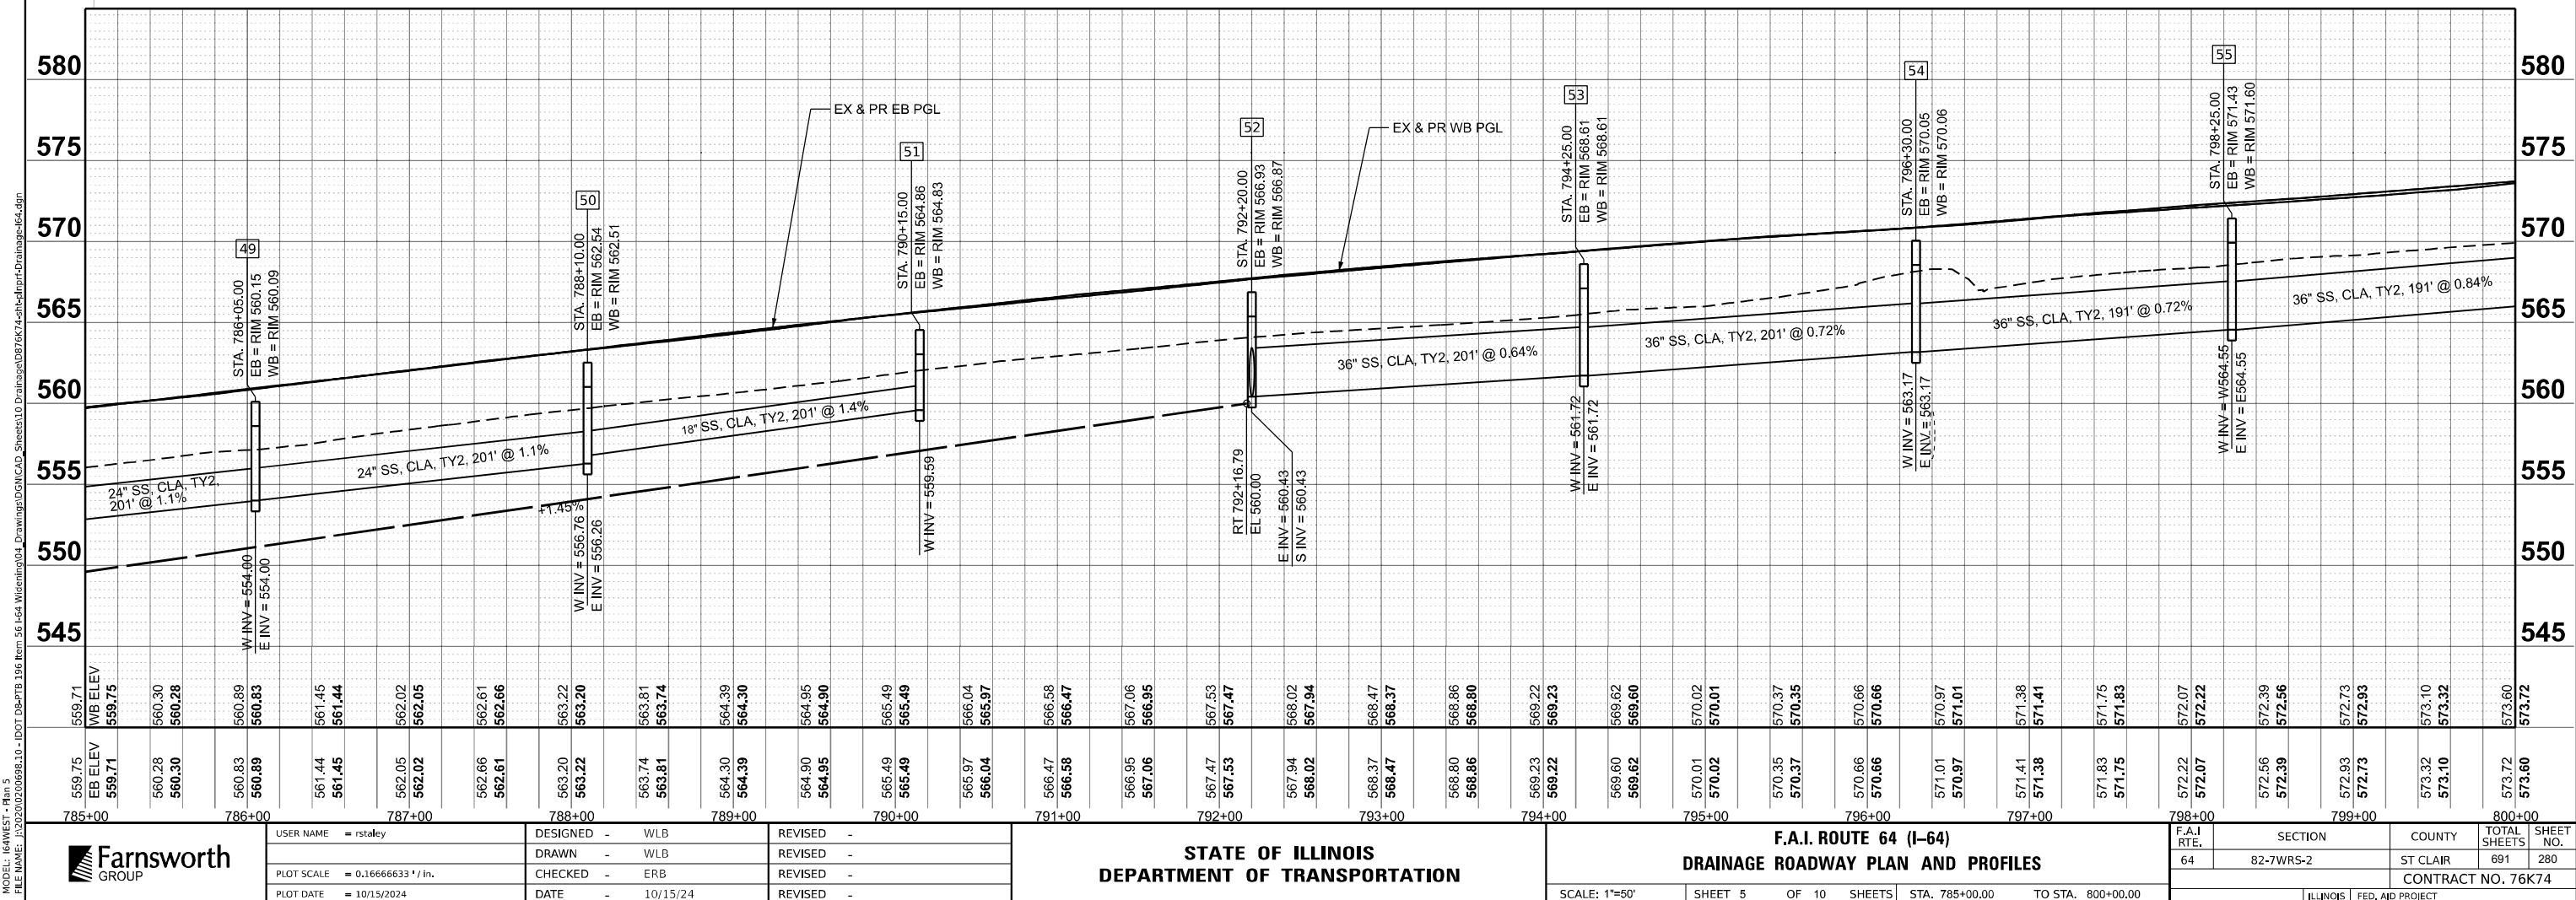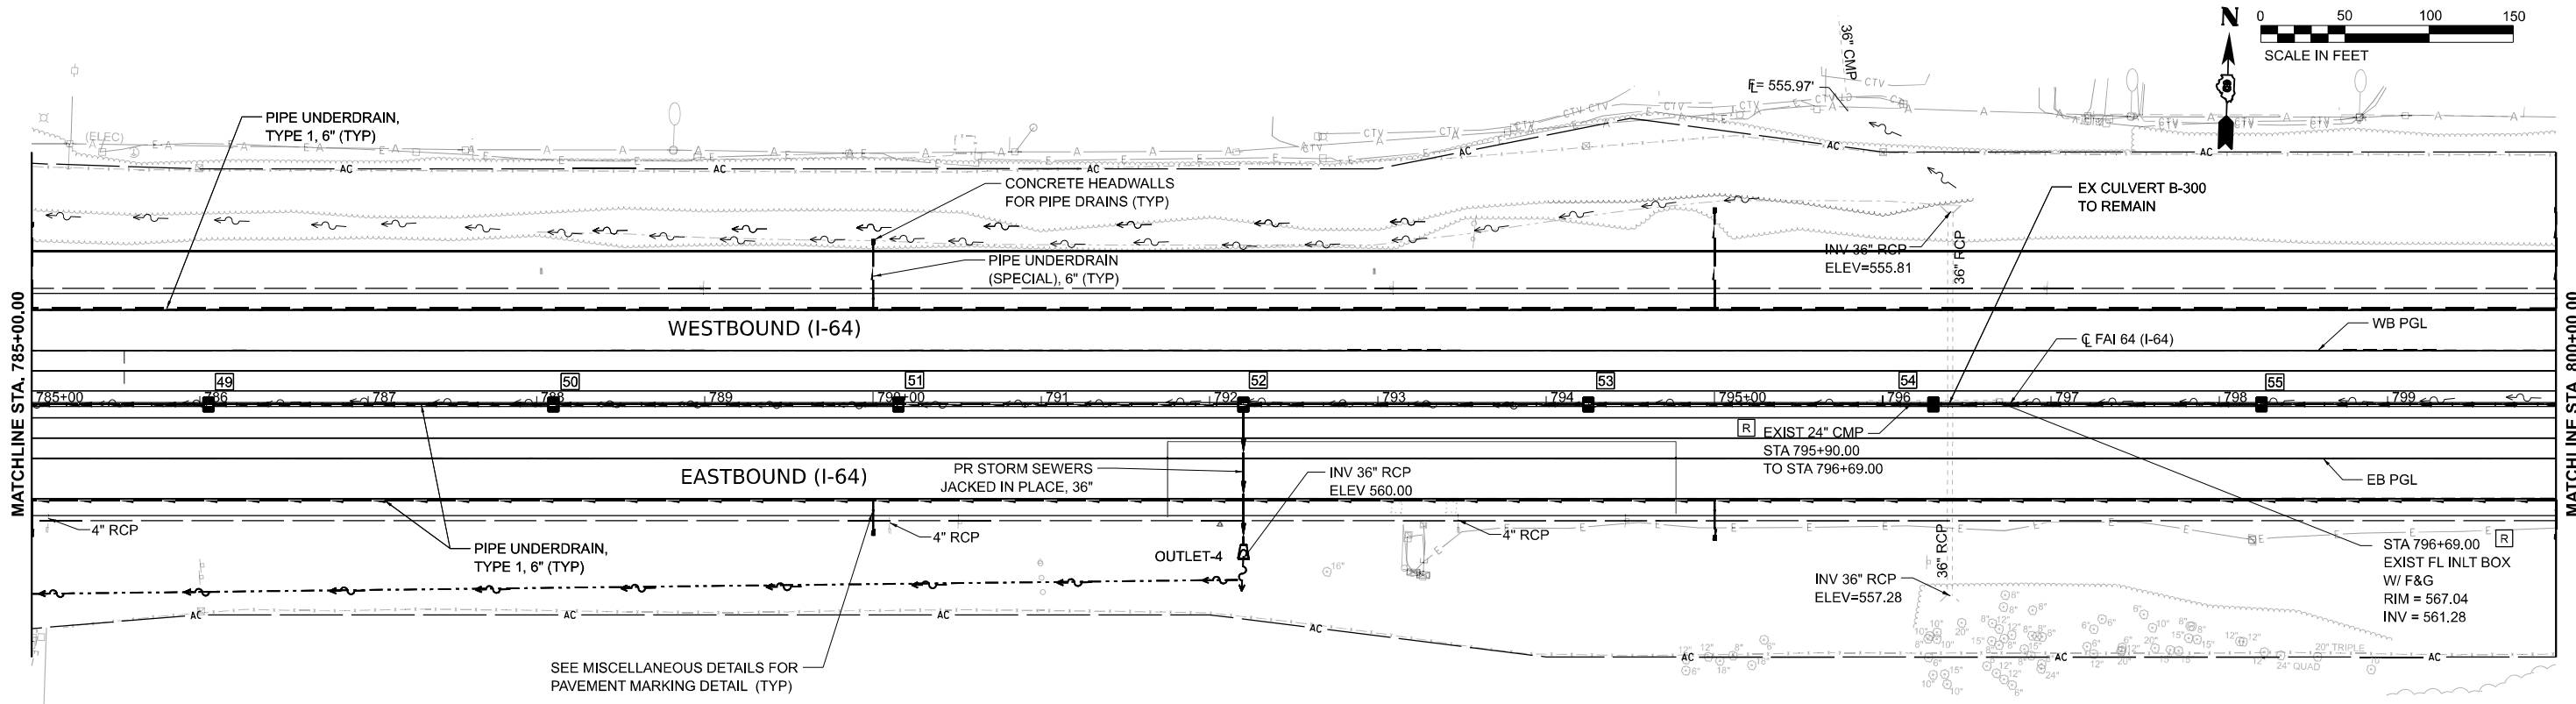

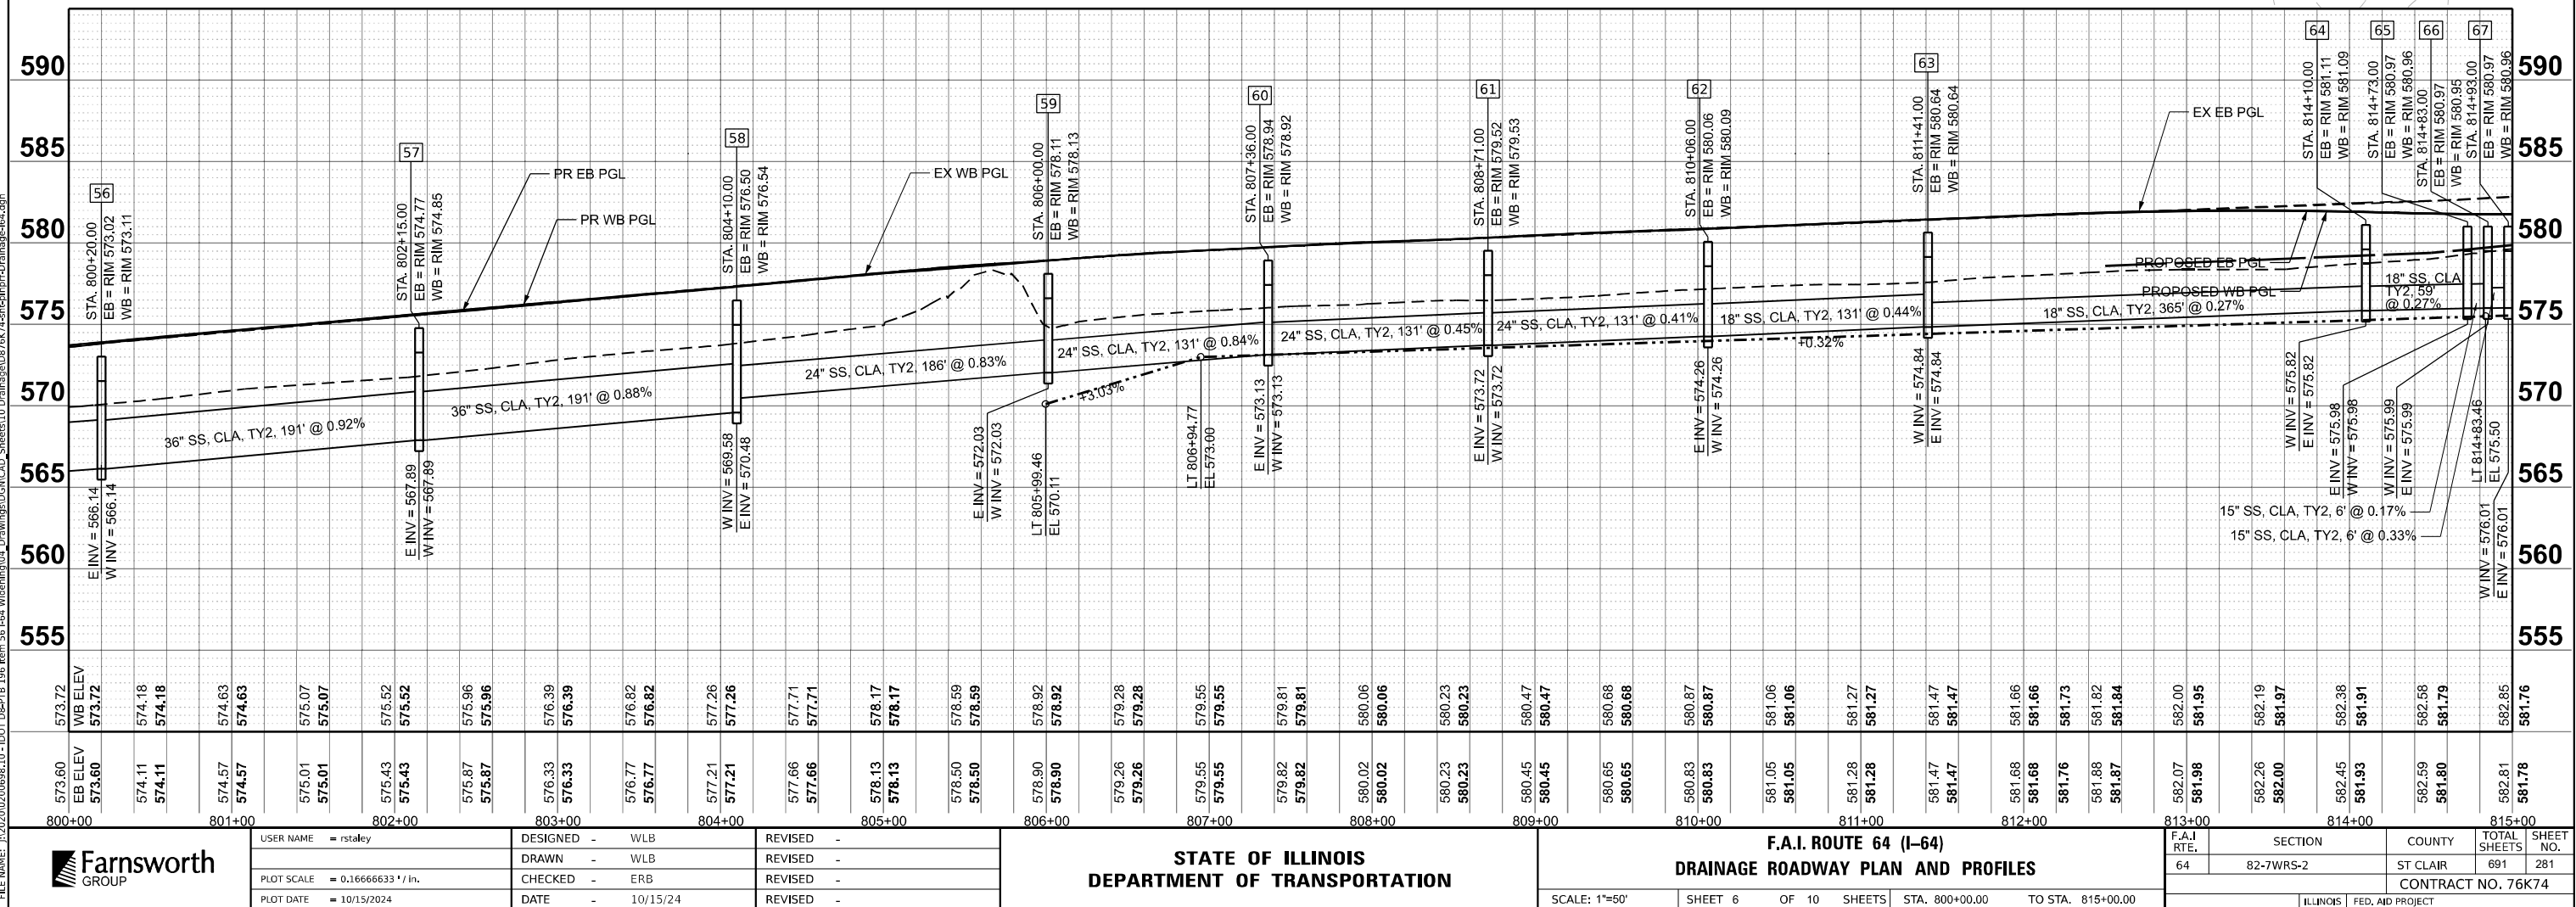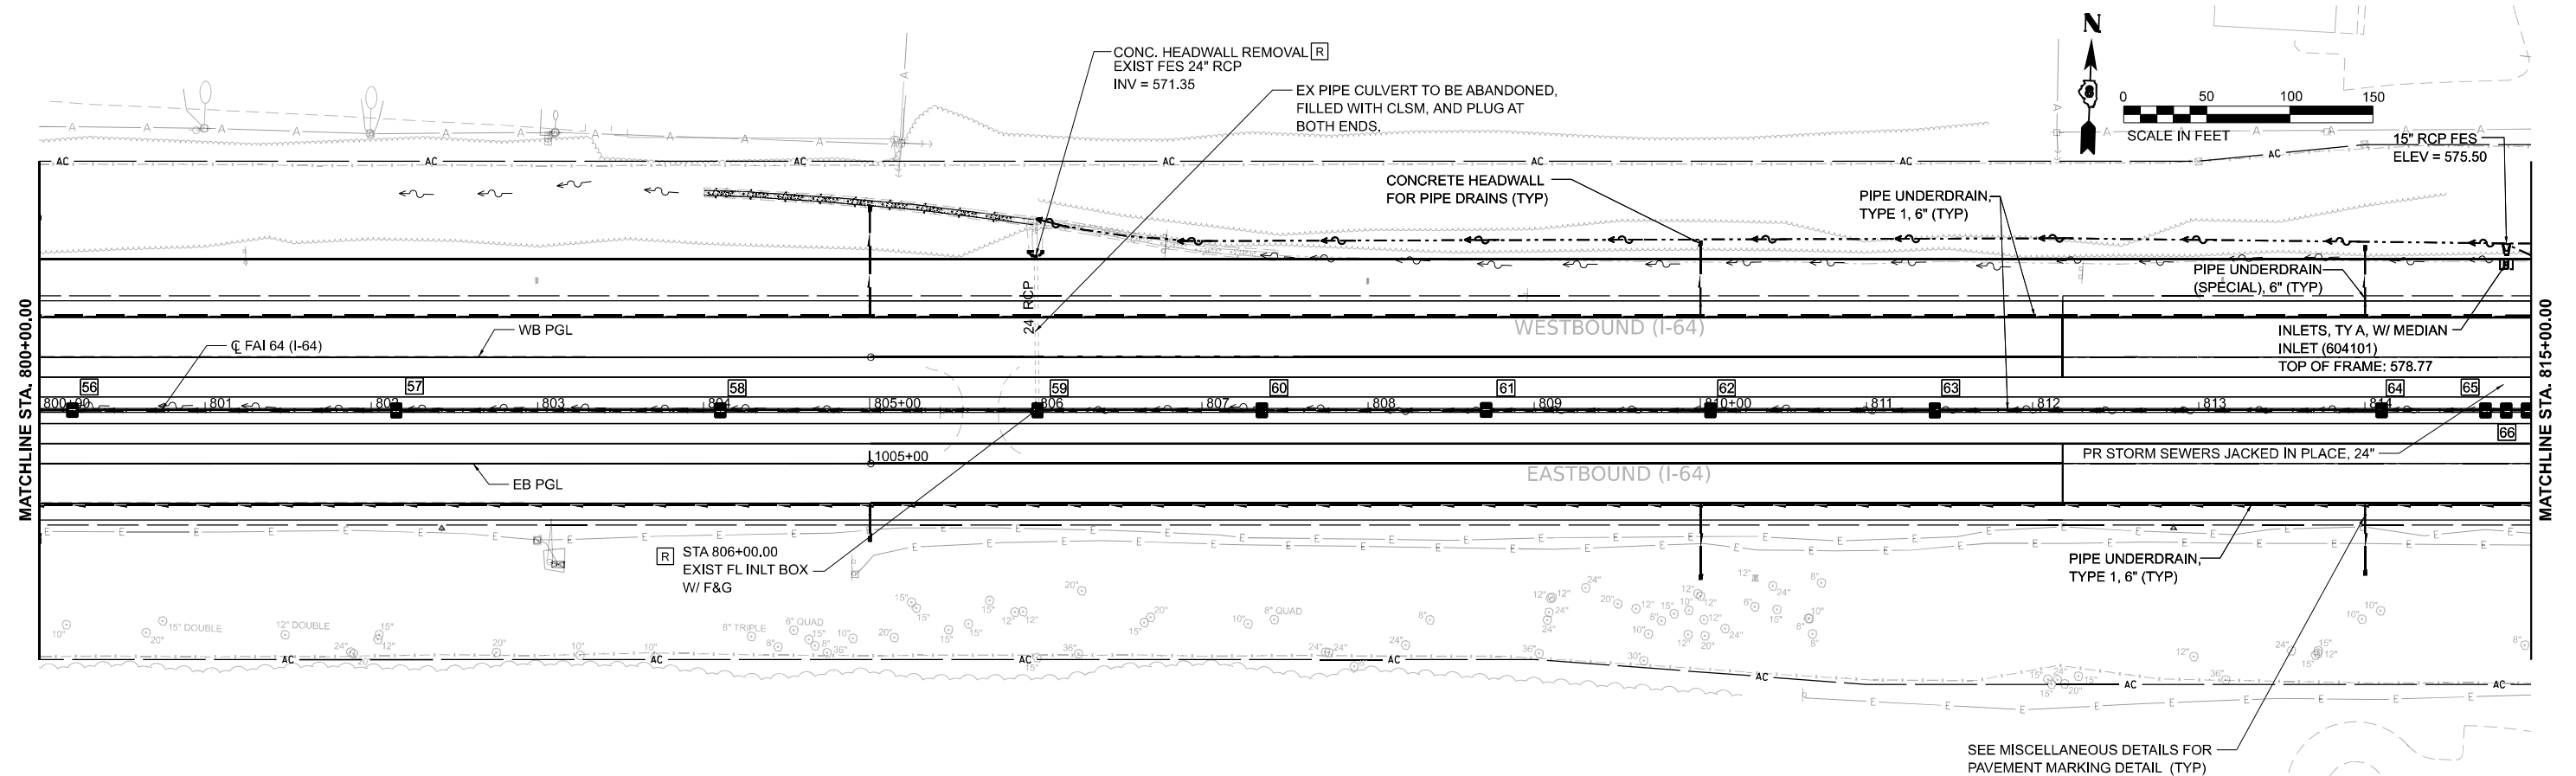

MODEL: IGA055531 - Rtn 7 (Sheet)
FILE NAME: J:\2020\02\06\08\213 - IDOT DB\PTB 196 Item 56-54a Widen\04 Drawings\DWG\CAD Sheets\10 Drainage\06\76K7-Left\cbrn-DRAINAGE-64.dgn

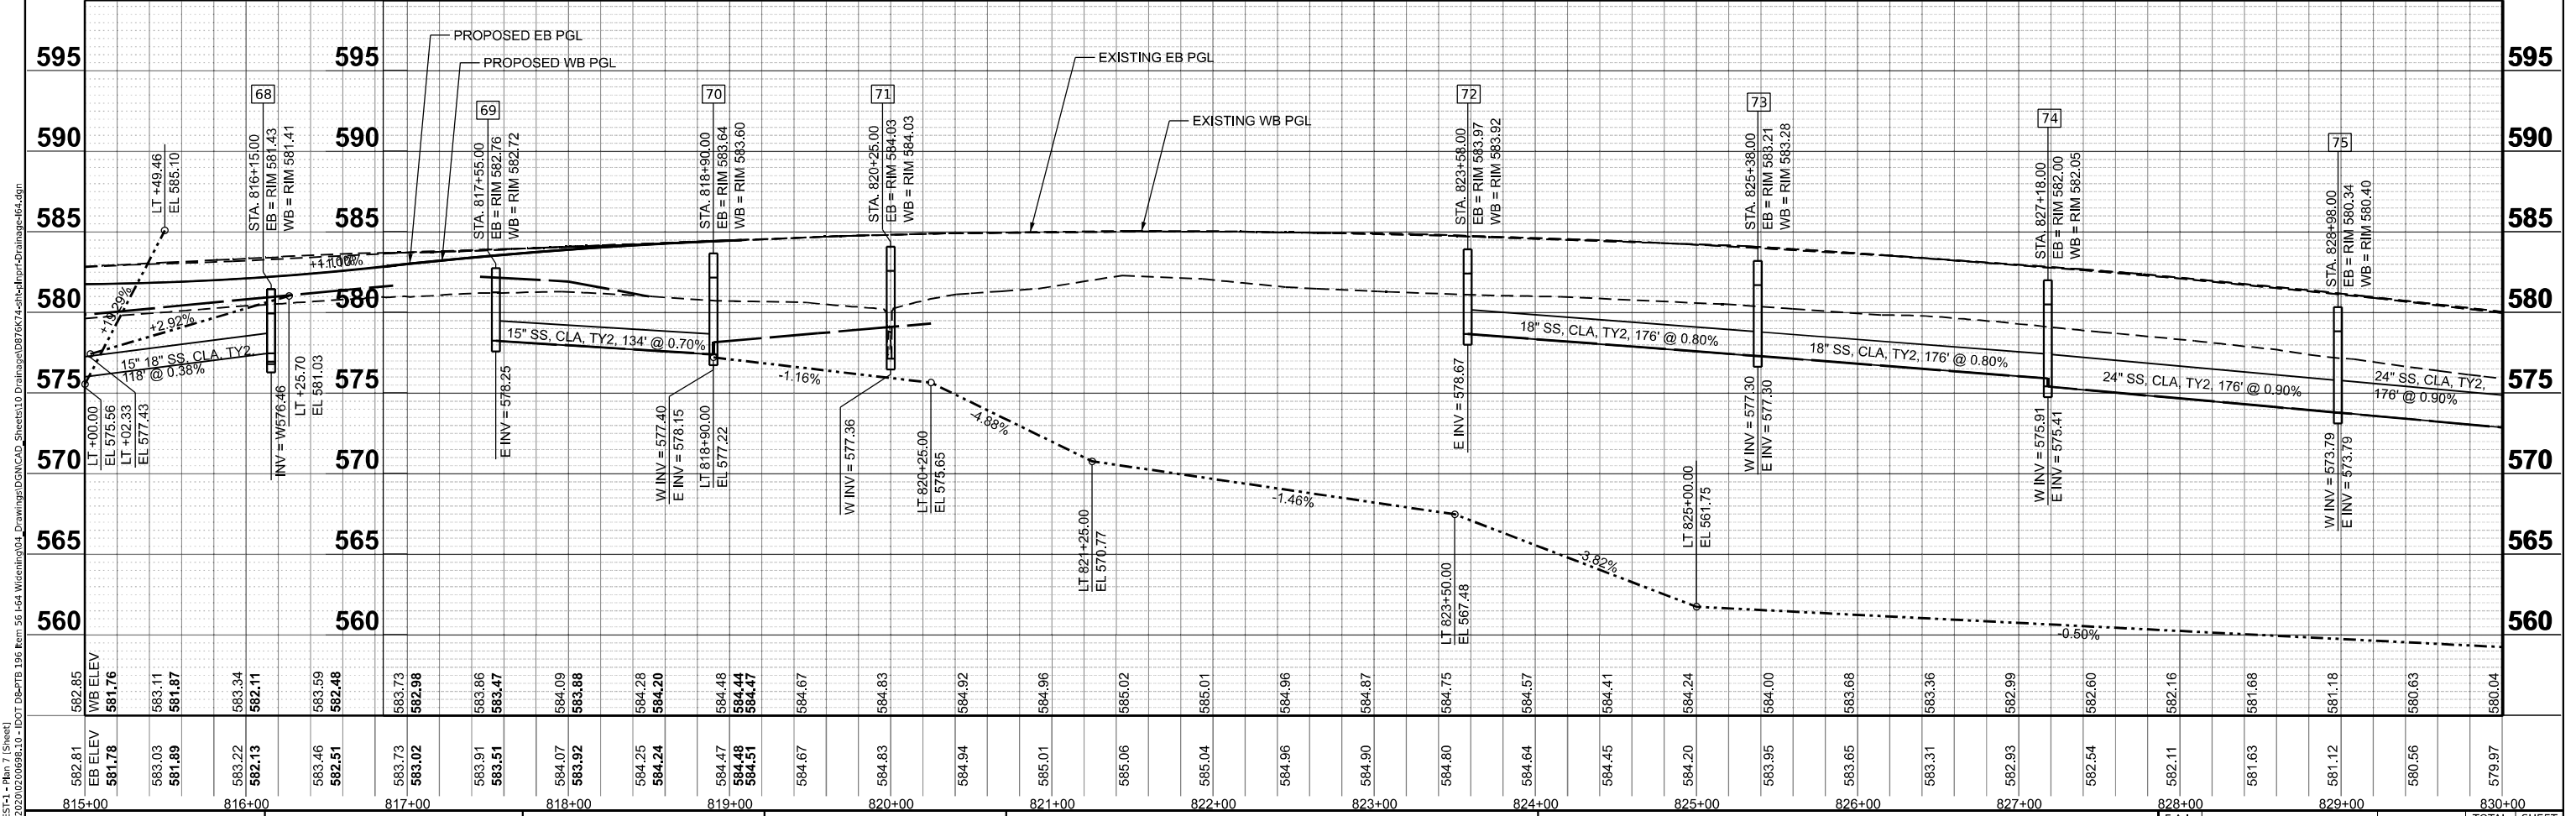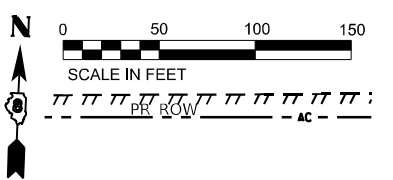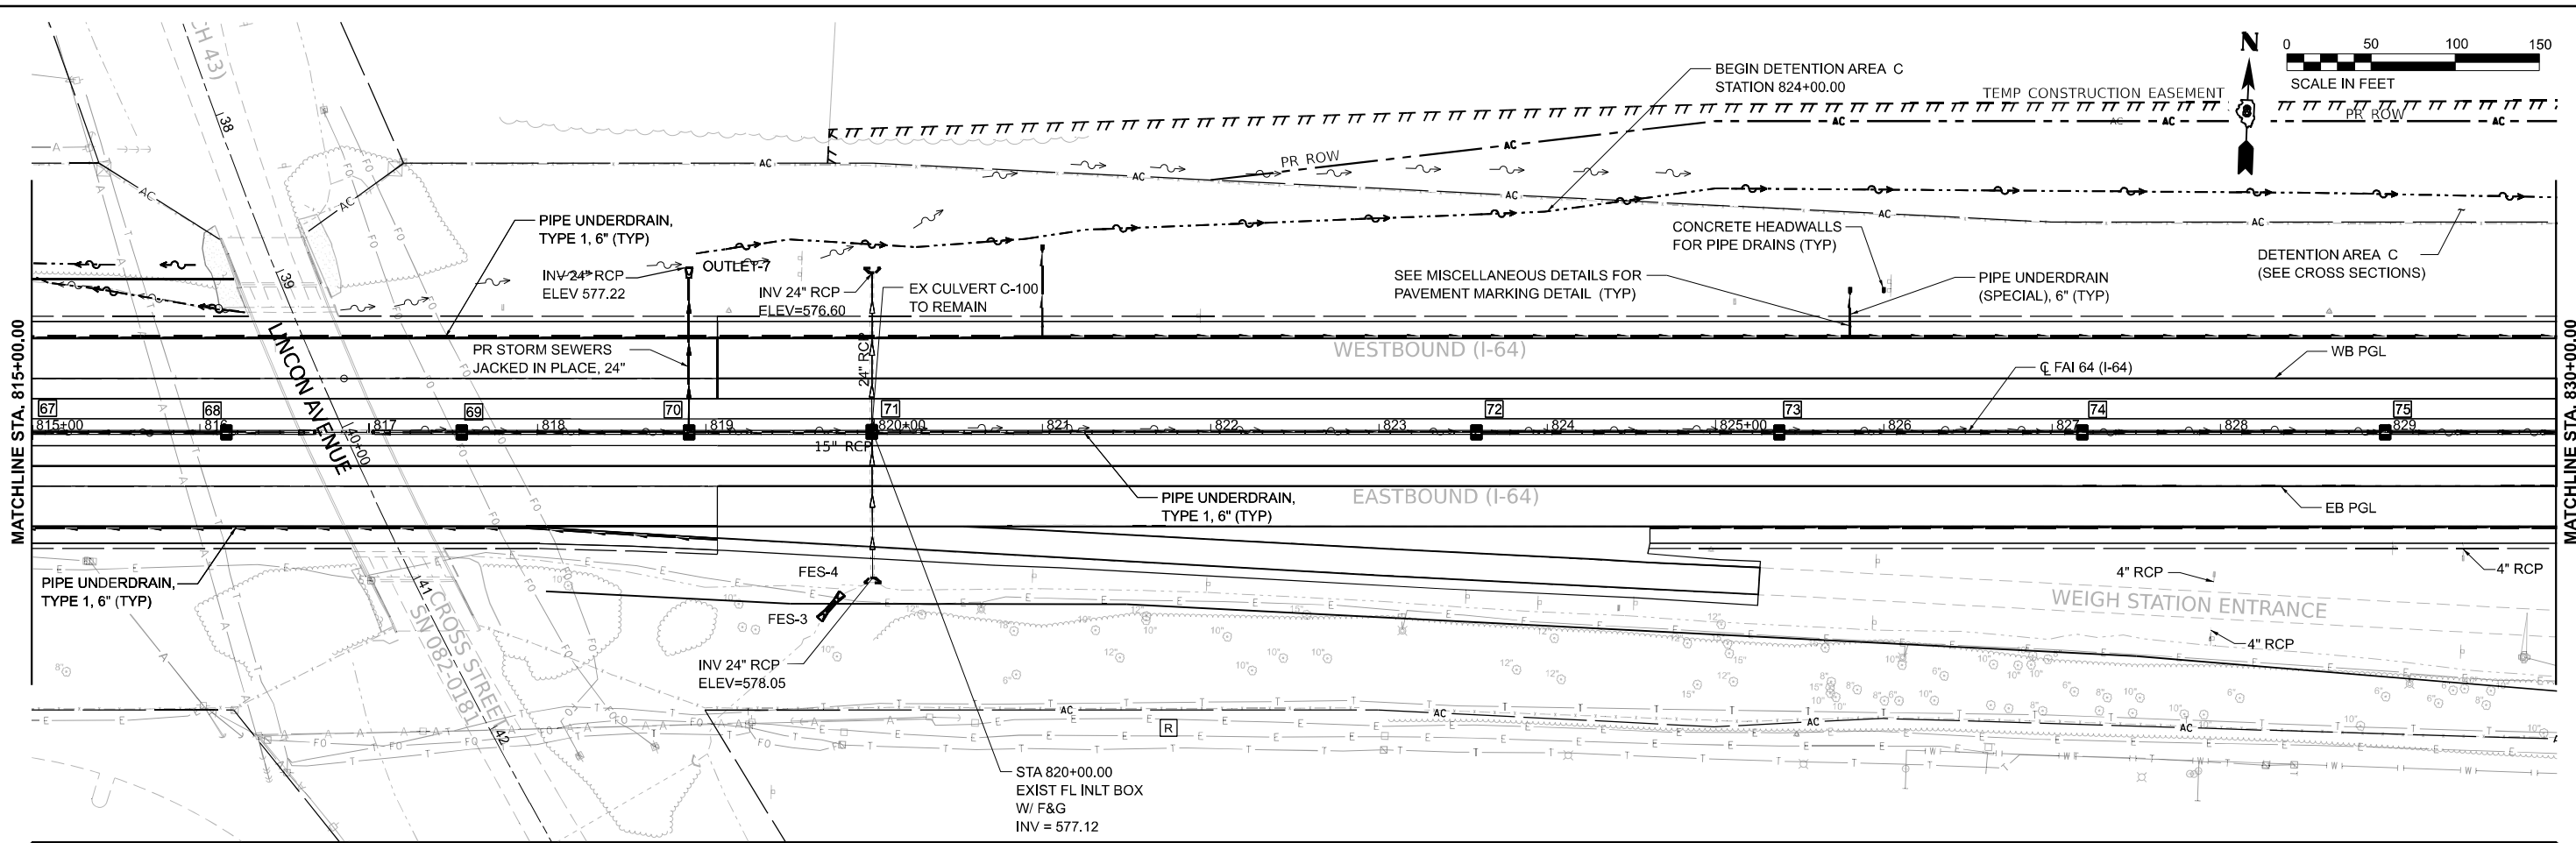



USER NAME = rstaley	DESIGNED - WLB	REVISED -
	DRAWN - WLB	REVISED -
PLOT SCALE = 0.16666633 1/ in.	CHECKED - ERB	REVISED -
PLOT DATE = 10/15/2024	DATE - 10/15/24	REVISED -

STATE OF ILLINOIS
DEPARTMENT OF TRANSPORTATION

F.A.I. ROUTE 64 (I-64)
DRAINAGE ROADWAY PLAN AND PROFILES
SCALE: 1"=50'
SHEET 7 OF 10 SHEETS
STA. 815+00.00 TO STA. 830+00.00



F.A.I. RTE.	SECTION	COUNTY	TOTAL SHEETS	SHEET NO.
64	82-7WRS-2	ST CLAIR	691	282
CONTRACT NO. 76K74				
ILLINOIS FED. AID PROJECT				

MODEL: I-64EAST - Rm 8
FILE NAME: J:\2020\02\06\98.10 - IDOT DB\PTB 196 Rem 56.544 Widespread\Drawings\DWG\CAD Sheets\10 Drainage\06\76K7\4-Sub\Drainage-64.dgn

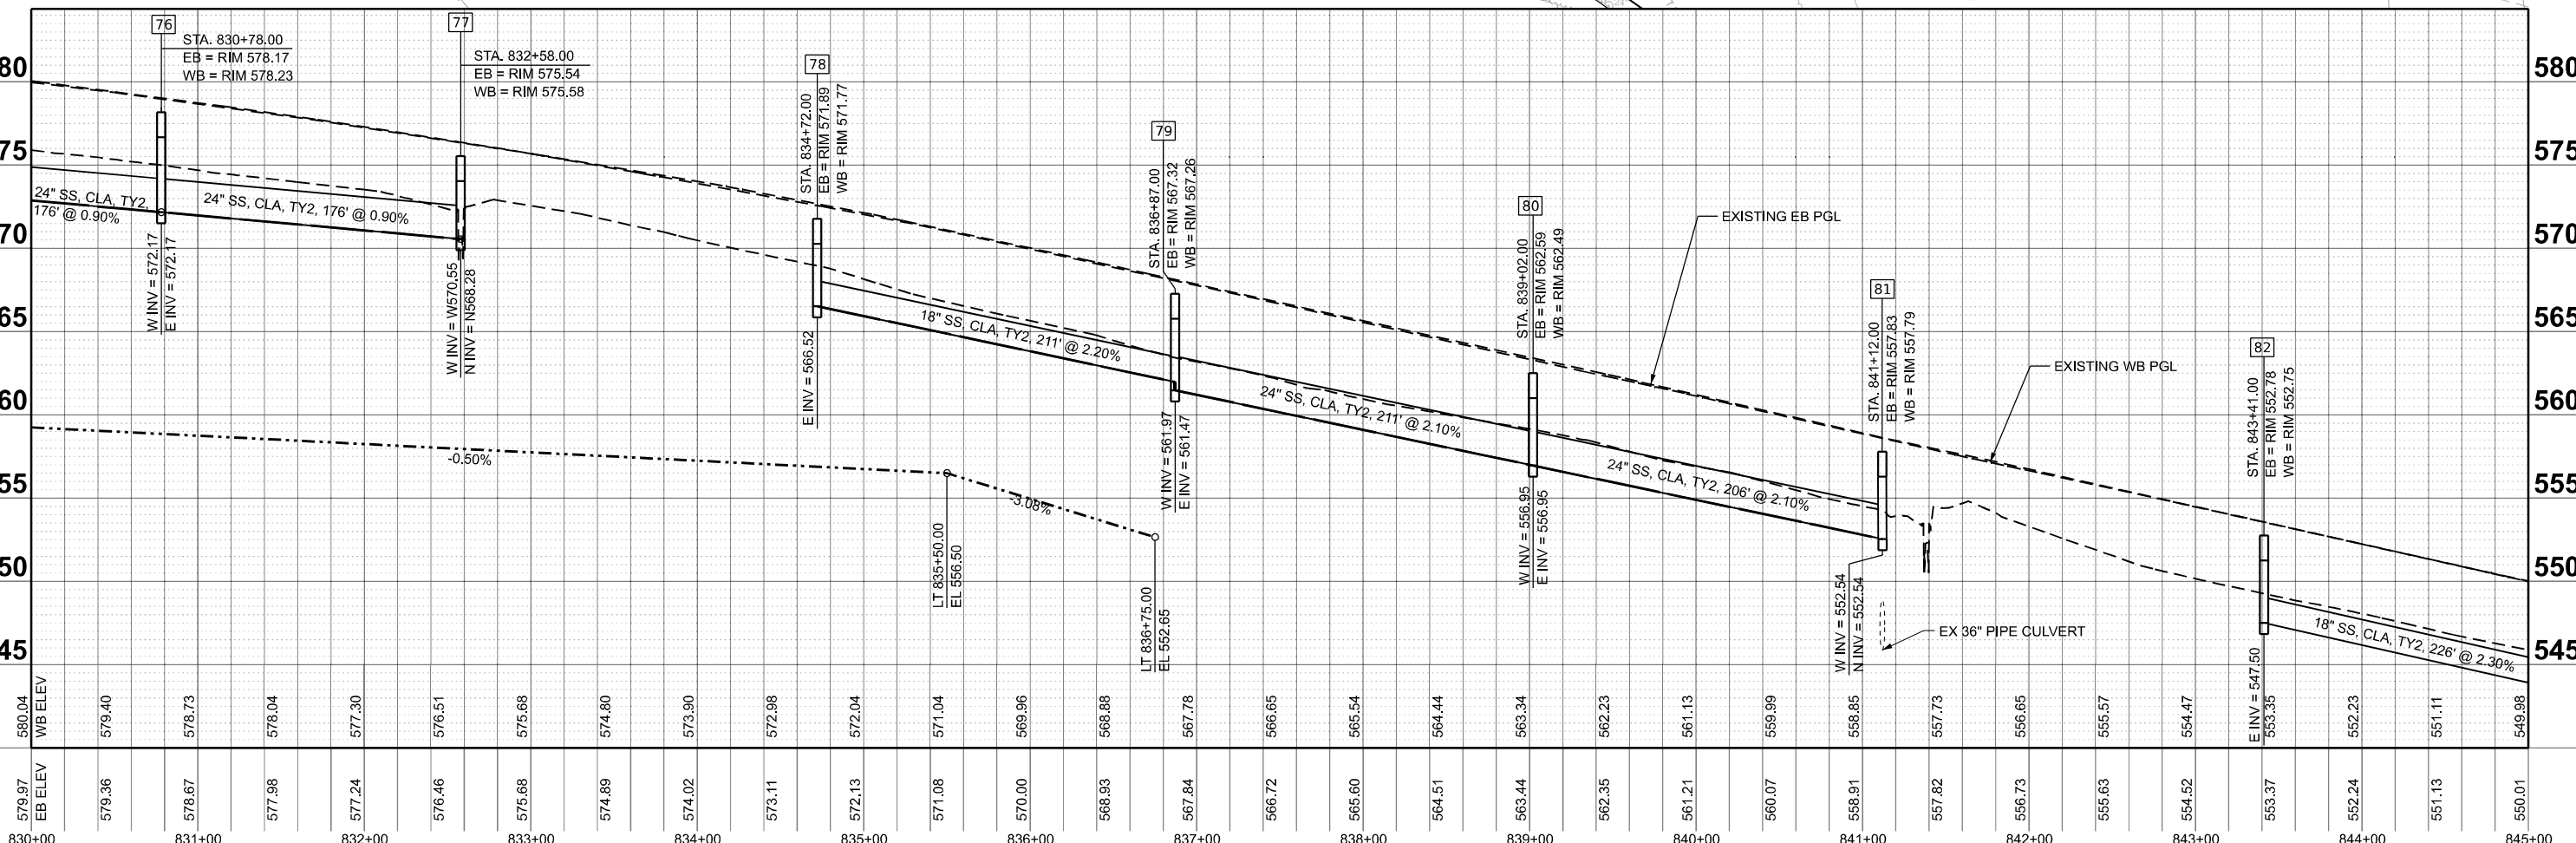
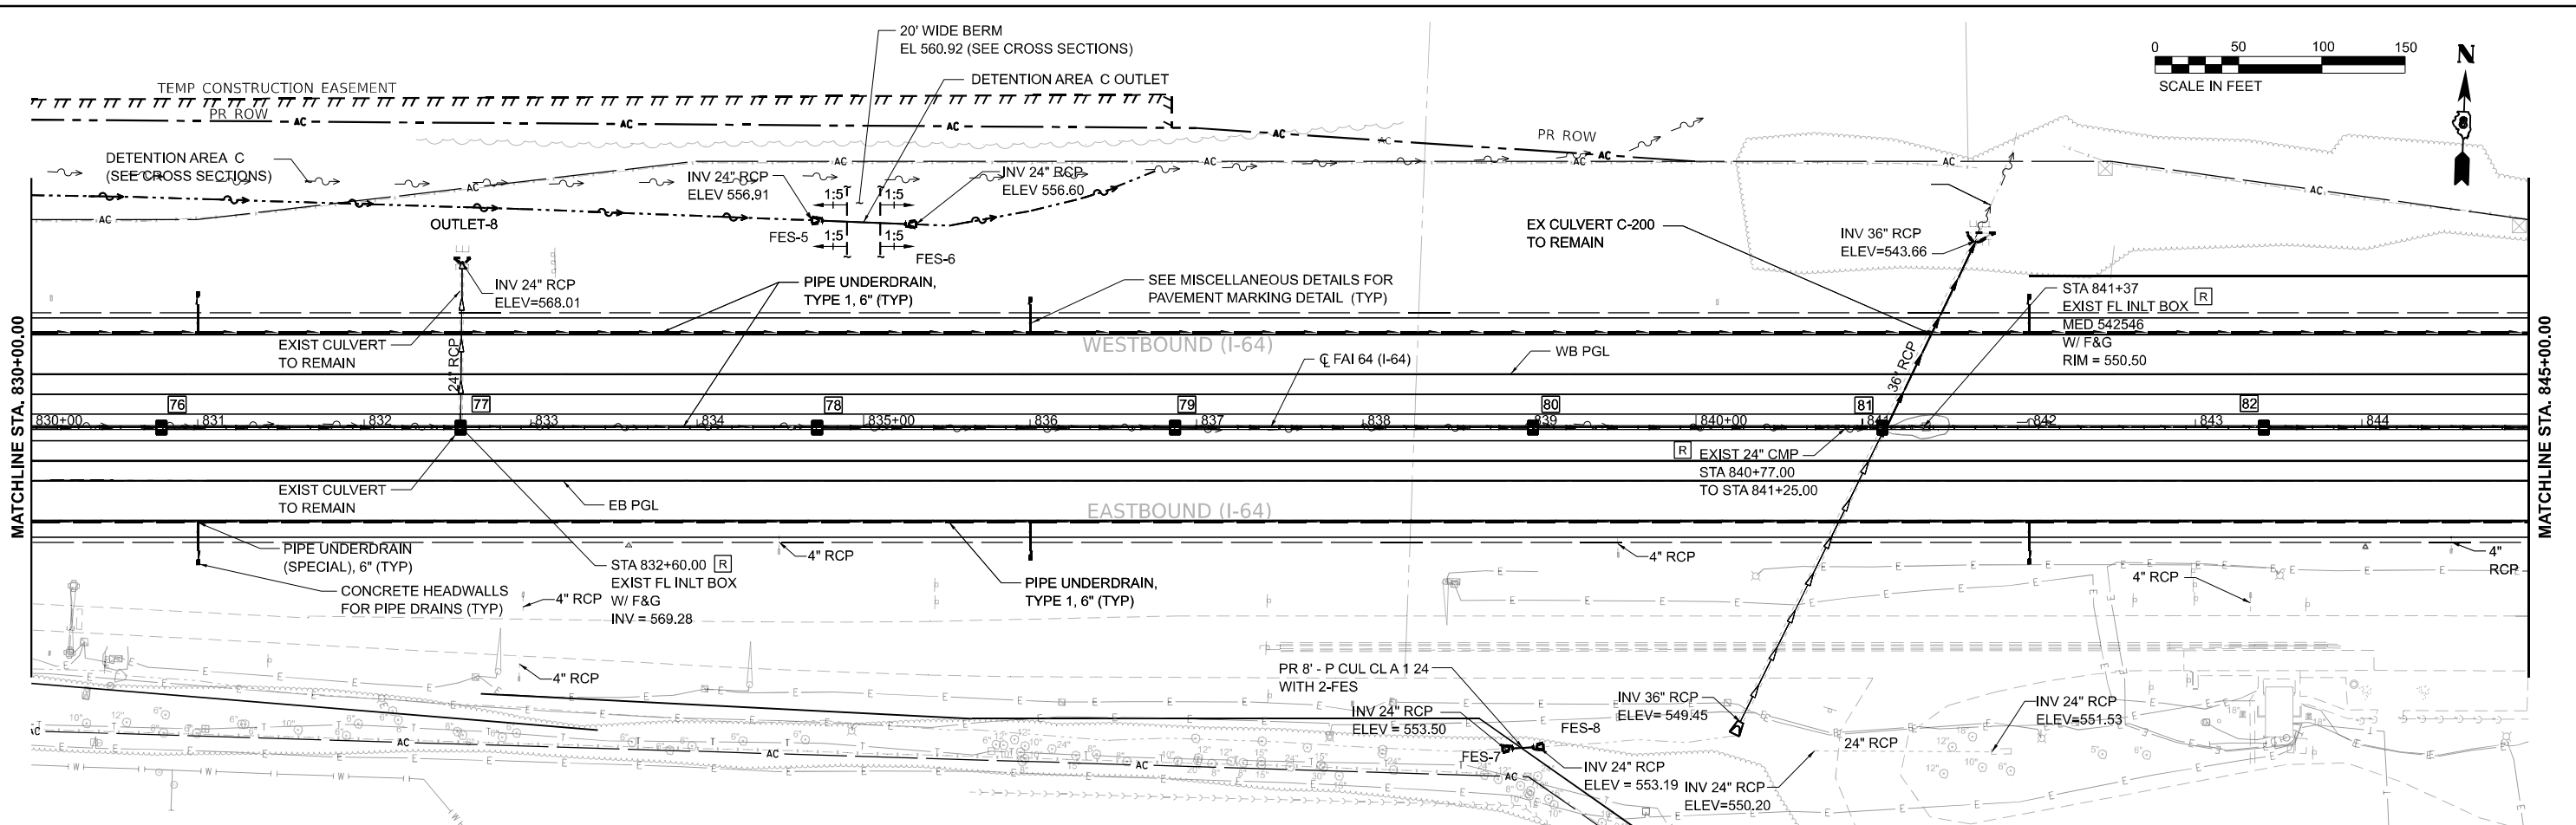


	USER NAME = rstaley	DESIGNED - WLB	REVISED -	STATE OF ILLINOIS DEPARTMENT OF TRANSPORTATION	F.A.I. ROUTE 64 (I-64) DRAINAGE ROADWAY PLAN AND PROFILES				F.A.I. RTE.	SECTION	COUNTY	TOTAL SHEETS	SHEET NO.
		DRAWN - WLB	REVISED -						64	82-7WRS-2	ST CLAIR	691	283
	PLOT SCALE = 0.16666633" / in.	CHECKED - ERB	REVISED -		CONTRACT NO. 76K74								
	PLOT DATE = 10/15/2024	DATE - 10/15/24	REVISED -		SCALE: 1"=50'	SHEET 8 OF 10 SHEETS	STA. 830+00.00 TO STA. 845+00.00	ILLINOIS FED. AID PROJECT					

MODEL: I-64EAST - Rtn_9
FILE NAME: J:\2020\20200698.10 - IDOT DB-PTB 196 Rtn 56 I-64 Wiscoding\04 Drawings\GNV\CAD Sheets\10 Drainage\0676K76K7-Left-Drainage-I-64.dgn

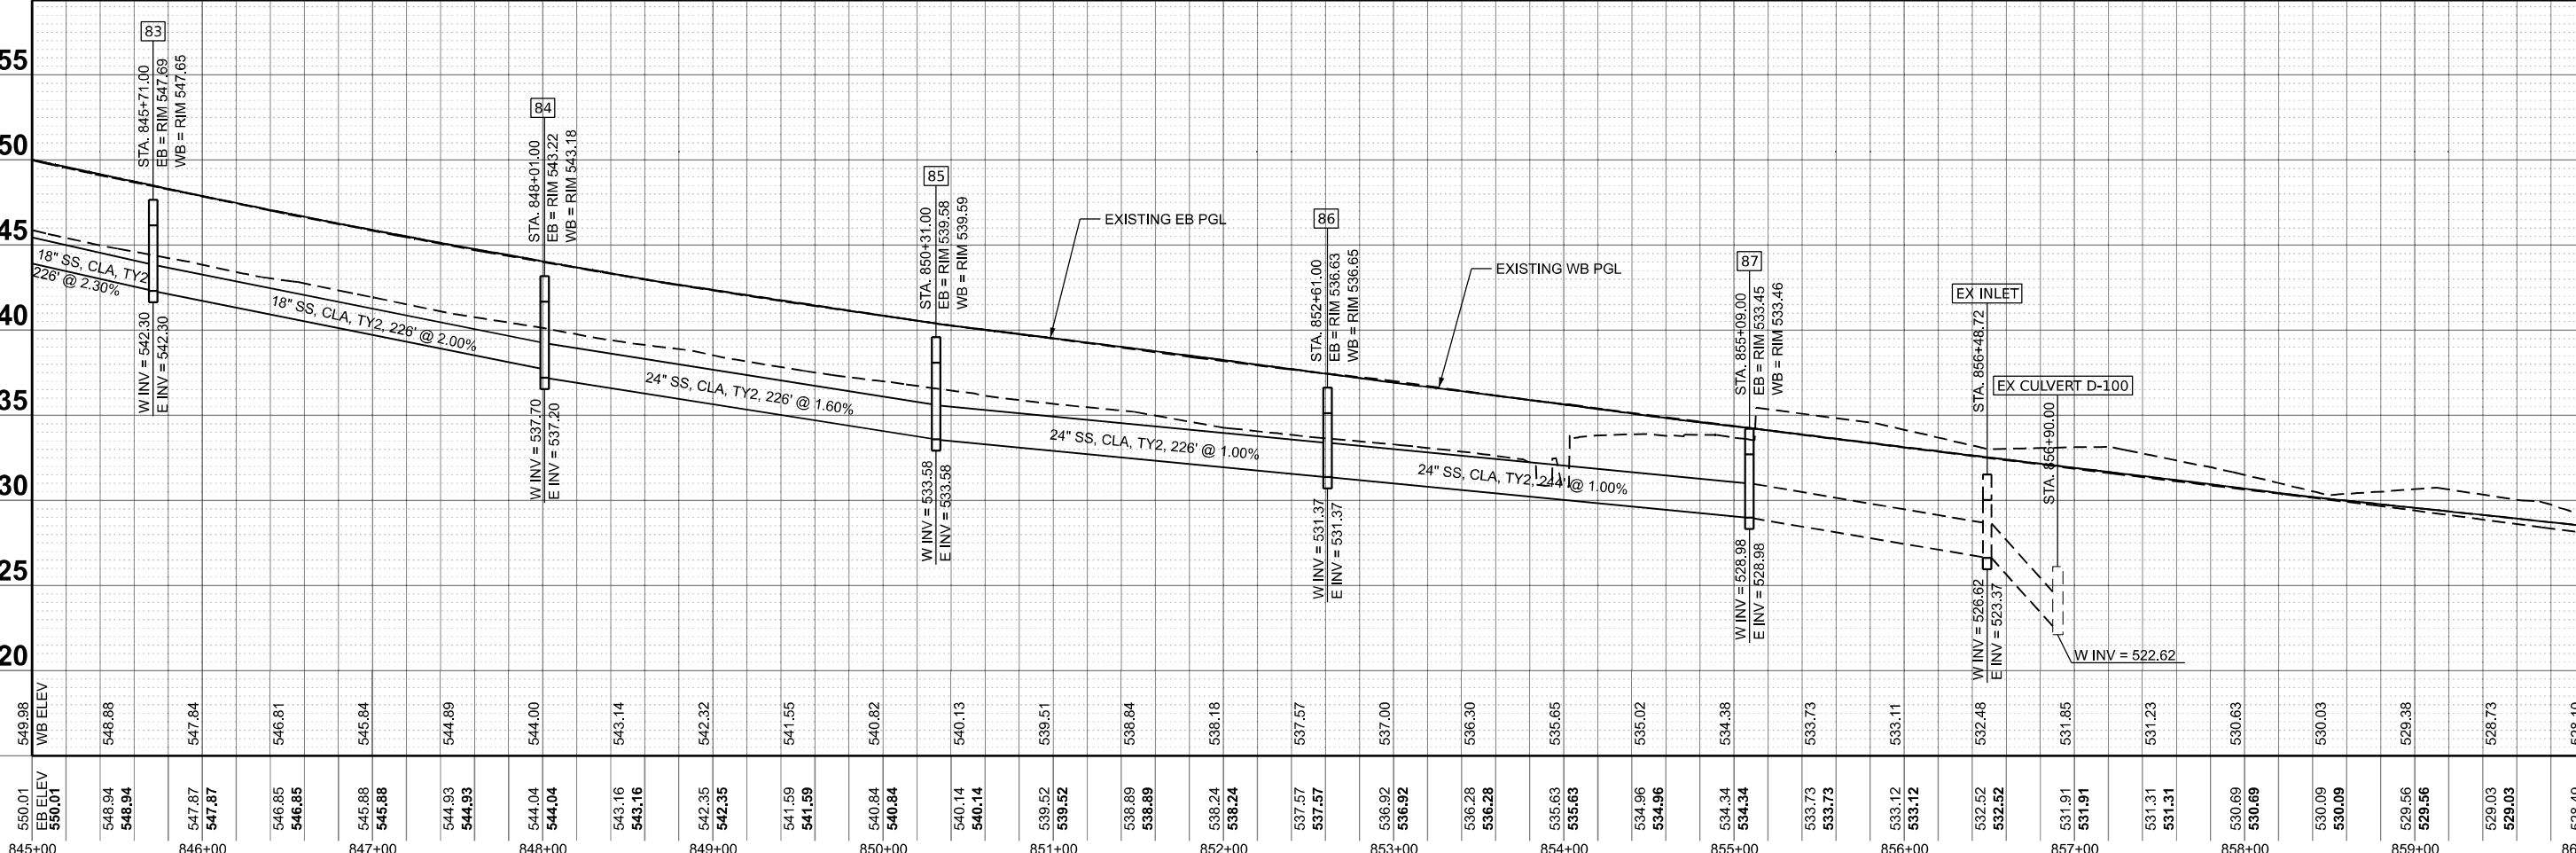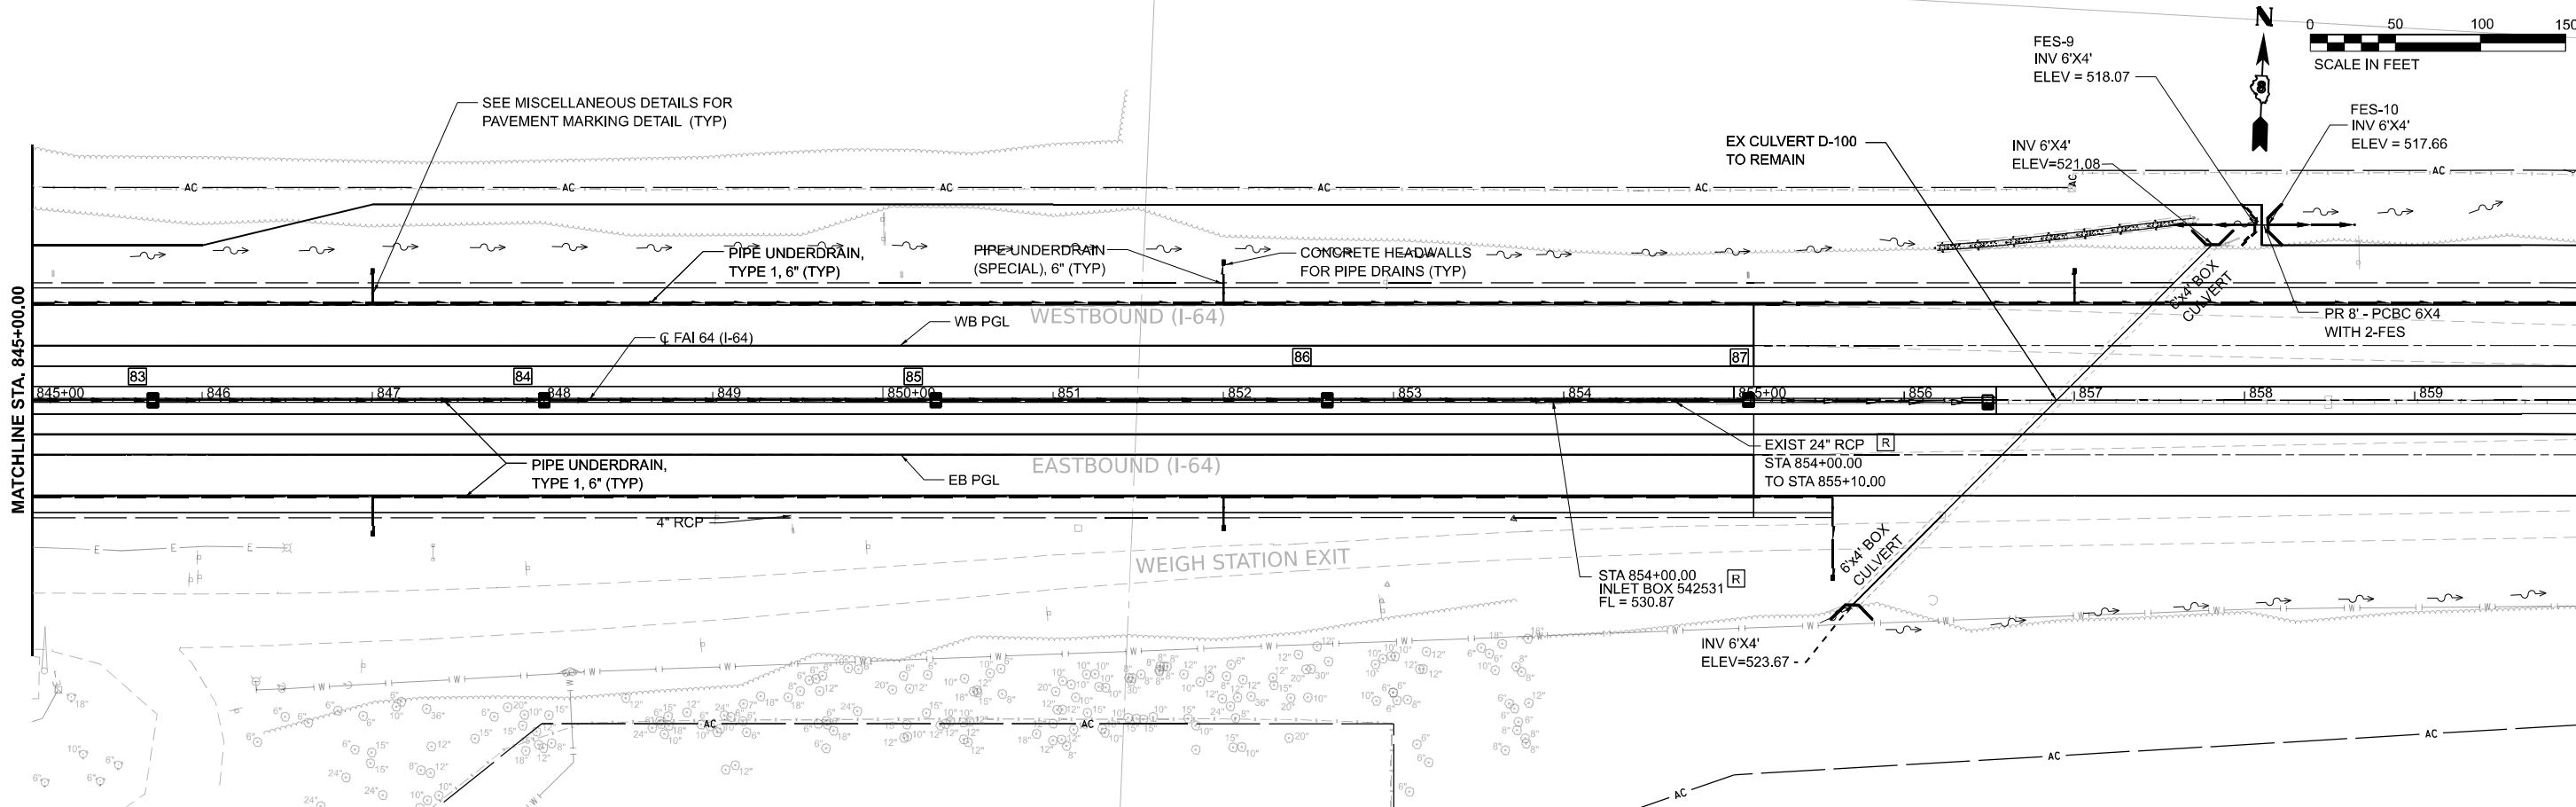

				STATE OF ILLINOIS DEPARTMENT OF TRANSPORTATION				F.A.I. ROUTE 64 (I-64) DRAINAGE ROADWAY PLAN AND PROFILES				F.A.I. ROUTE, SECTION, COUNTY, TOTAL SHEETS, SHEET NO.			
USER NAME = rstaley				DESIGNED - WLB				SCALE: 1"=50'				64 82-7WRS-2 ST CLAIR 691 284			
DRAWN - WLB				REVISOR -				SHEET 9 OF 10 SHEETS				CONTRACT NO. 76K74			
PLOT SCALE = 0.16666633 1/ in.				CHECKED - ERB				STA. 845+00.00 TO STA. 860+00.00				ILLINOIS FED. AID PROJECT			
PLOT DATE = 10/15/2024				DATE - 10/15/24											

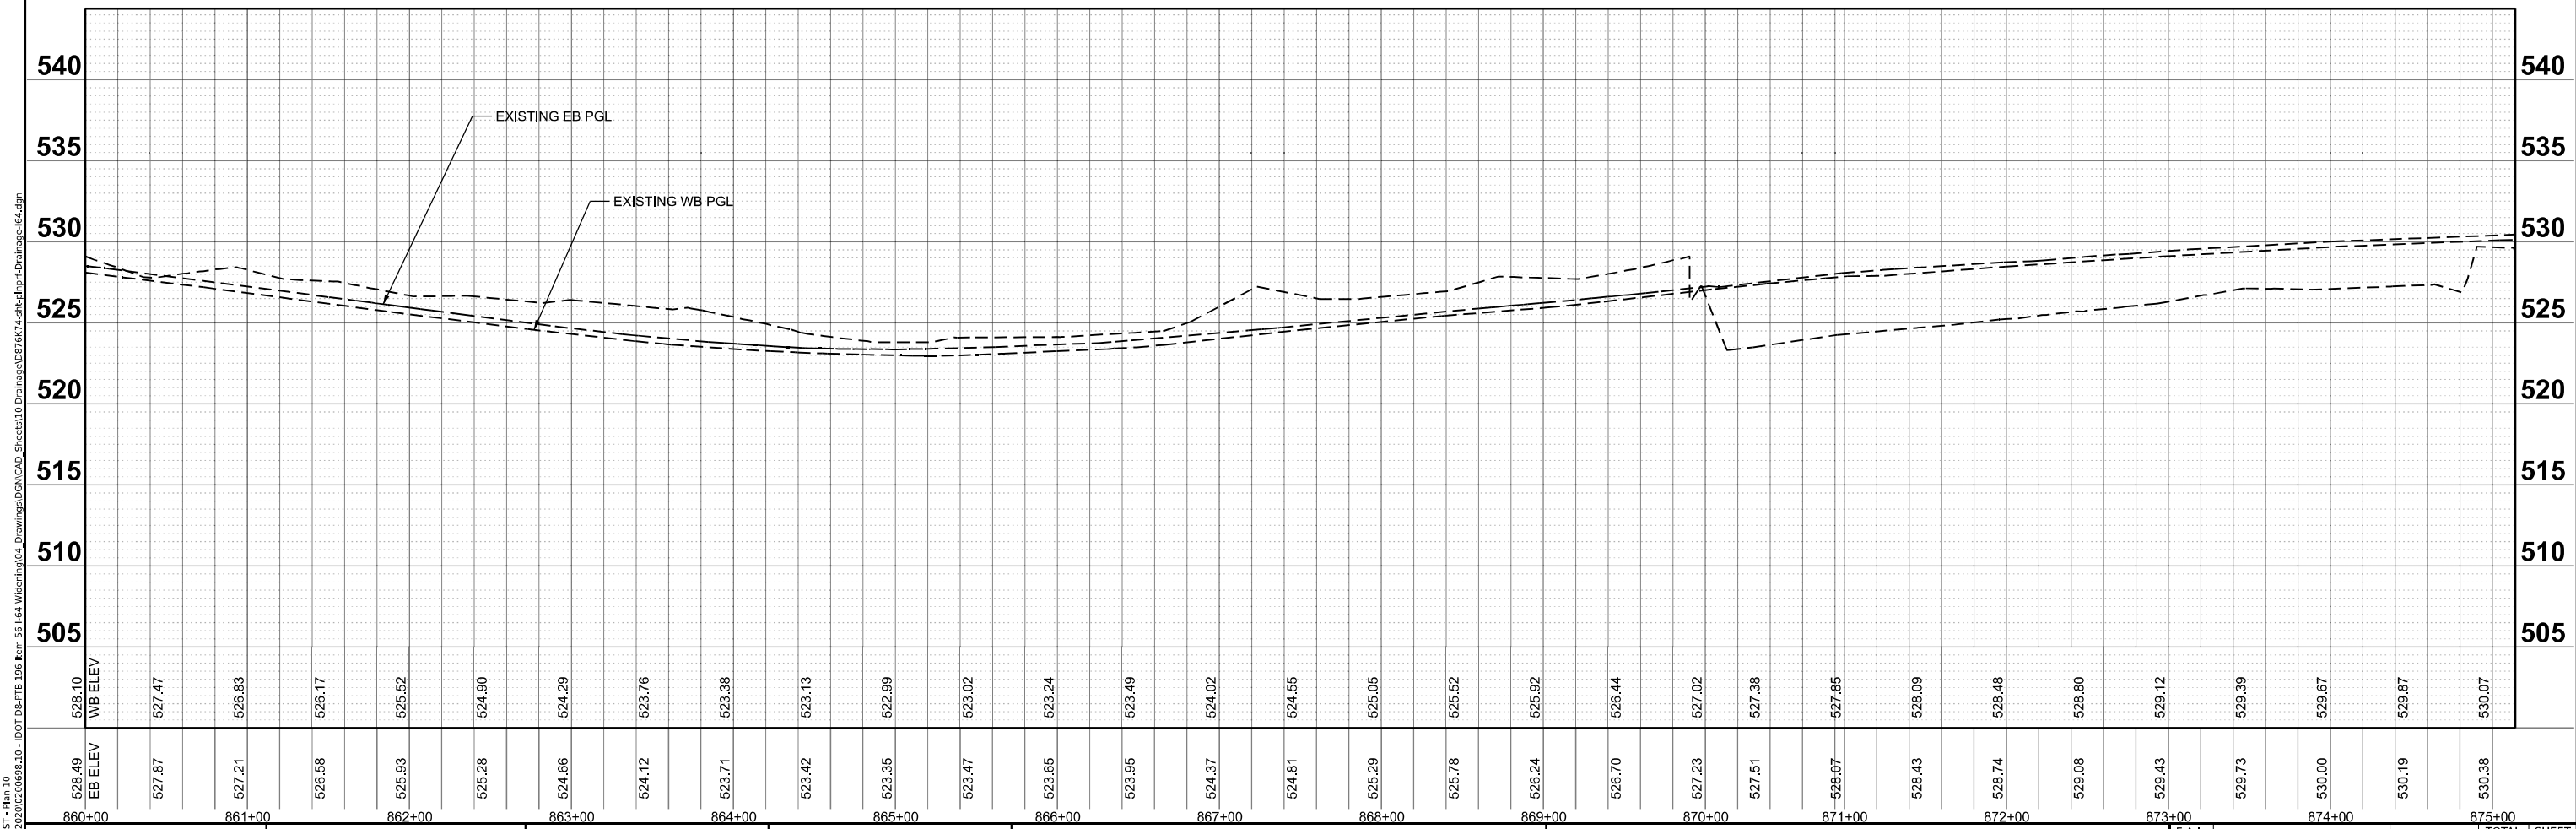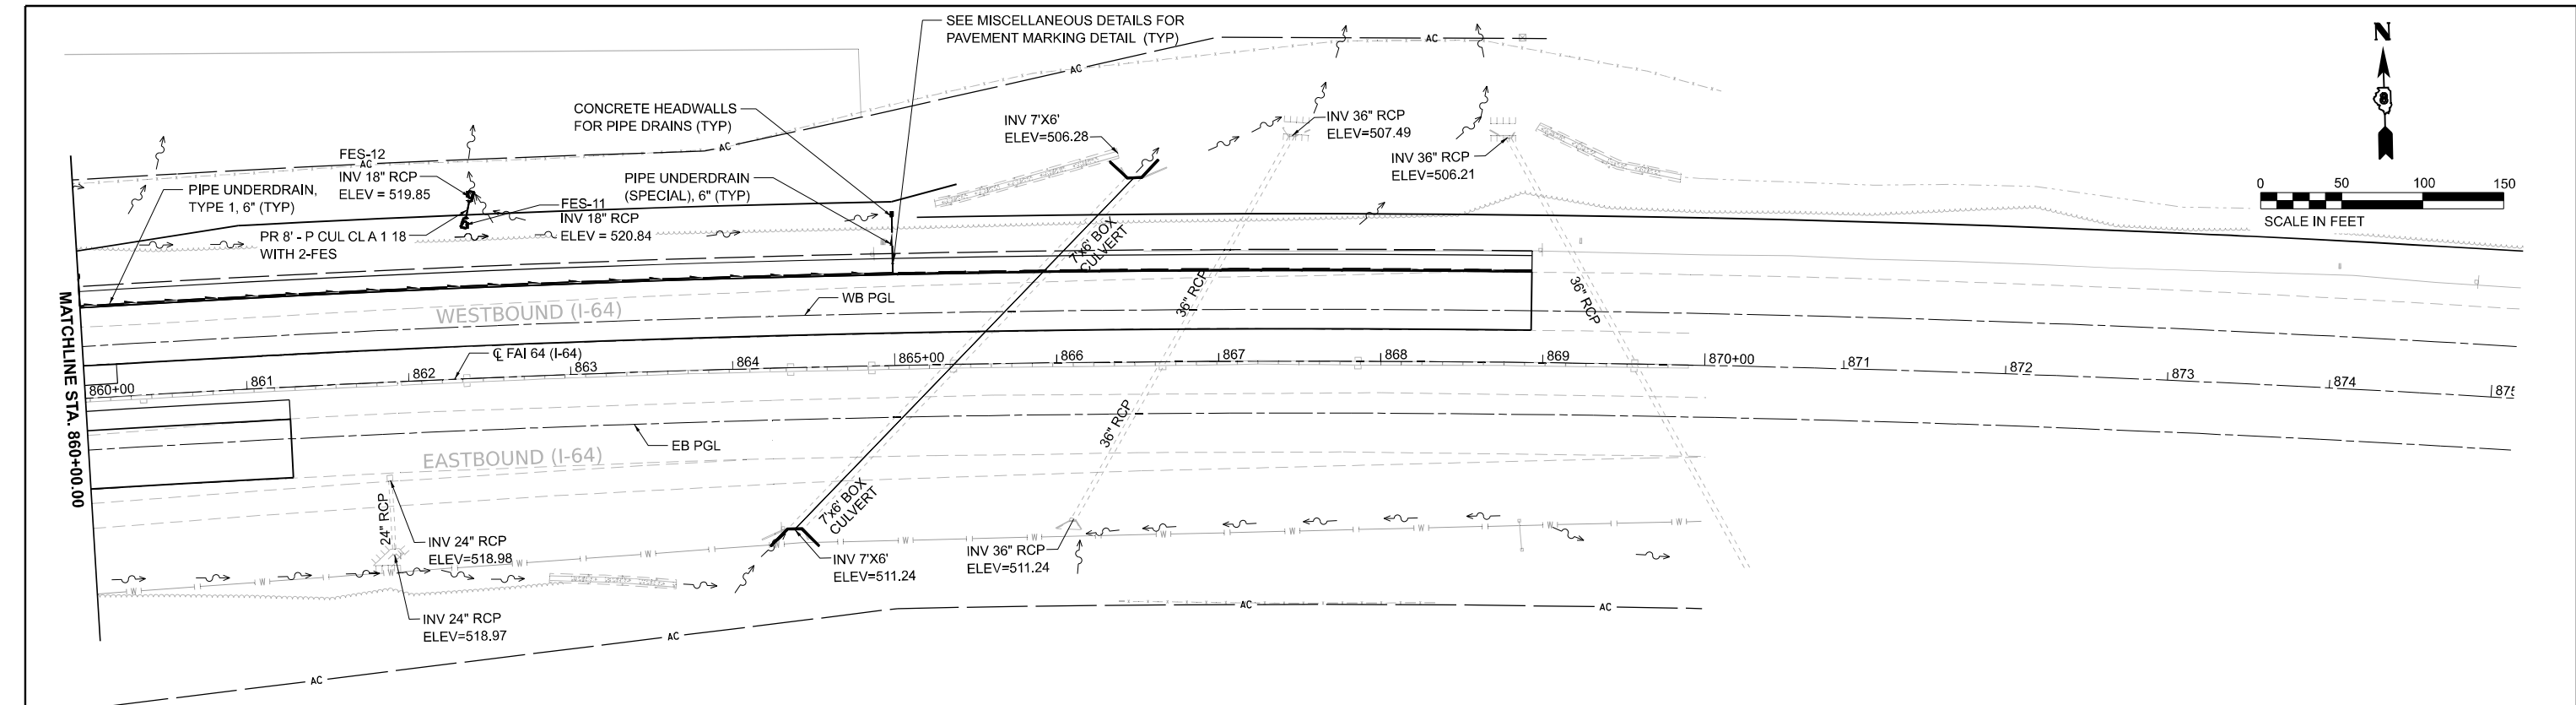

MODEL: I-64EAST - Rtn 1.0
FILE NAME: J:\2020\20200608.10 - IDOT DB\PTB 196 Rtn 56 L54 Widespread Drawings\04 Drawings\06 I-64 Widespread\PTB-Drainage-64.dgn





USER NAME = rstaley	DESIGNED - WLB	REVISED -
	DRAWN - WLB	REVISED -
PLOT SCALE = 0.16666633 ' / in.	CHECKED - ERB	REVISED -
PLOT DATE = 10/15/2024	DATE - 10/15/24	REVISED -



STATE OF ILLINOIS
DEPARTMENT OF TRANSPORTATION

F.A.I. ROUTE 64 (I-64)
DRAINAGE ROADWAY PLAN AND PROFILES

SCALE: 1"=50' SHEET 10 OF 10 SHEETS STA. 860+00.00 TO STA. 875+00.00

F.A.I. RTE.	SECTION	COUNTY	TOTAL SHEETS	SHEET NO.
64	82-7WRS-2	ST CLAIR	691	285
CONTRACT NO. 76K74				
ILLINOIS FED. AID PROJECT				

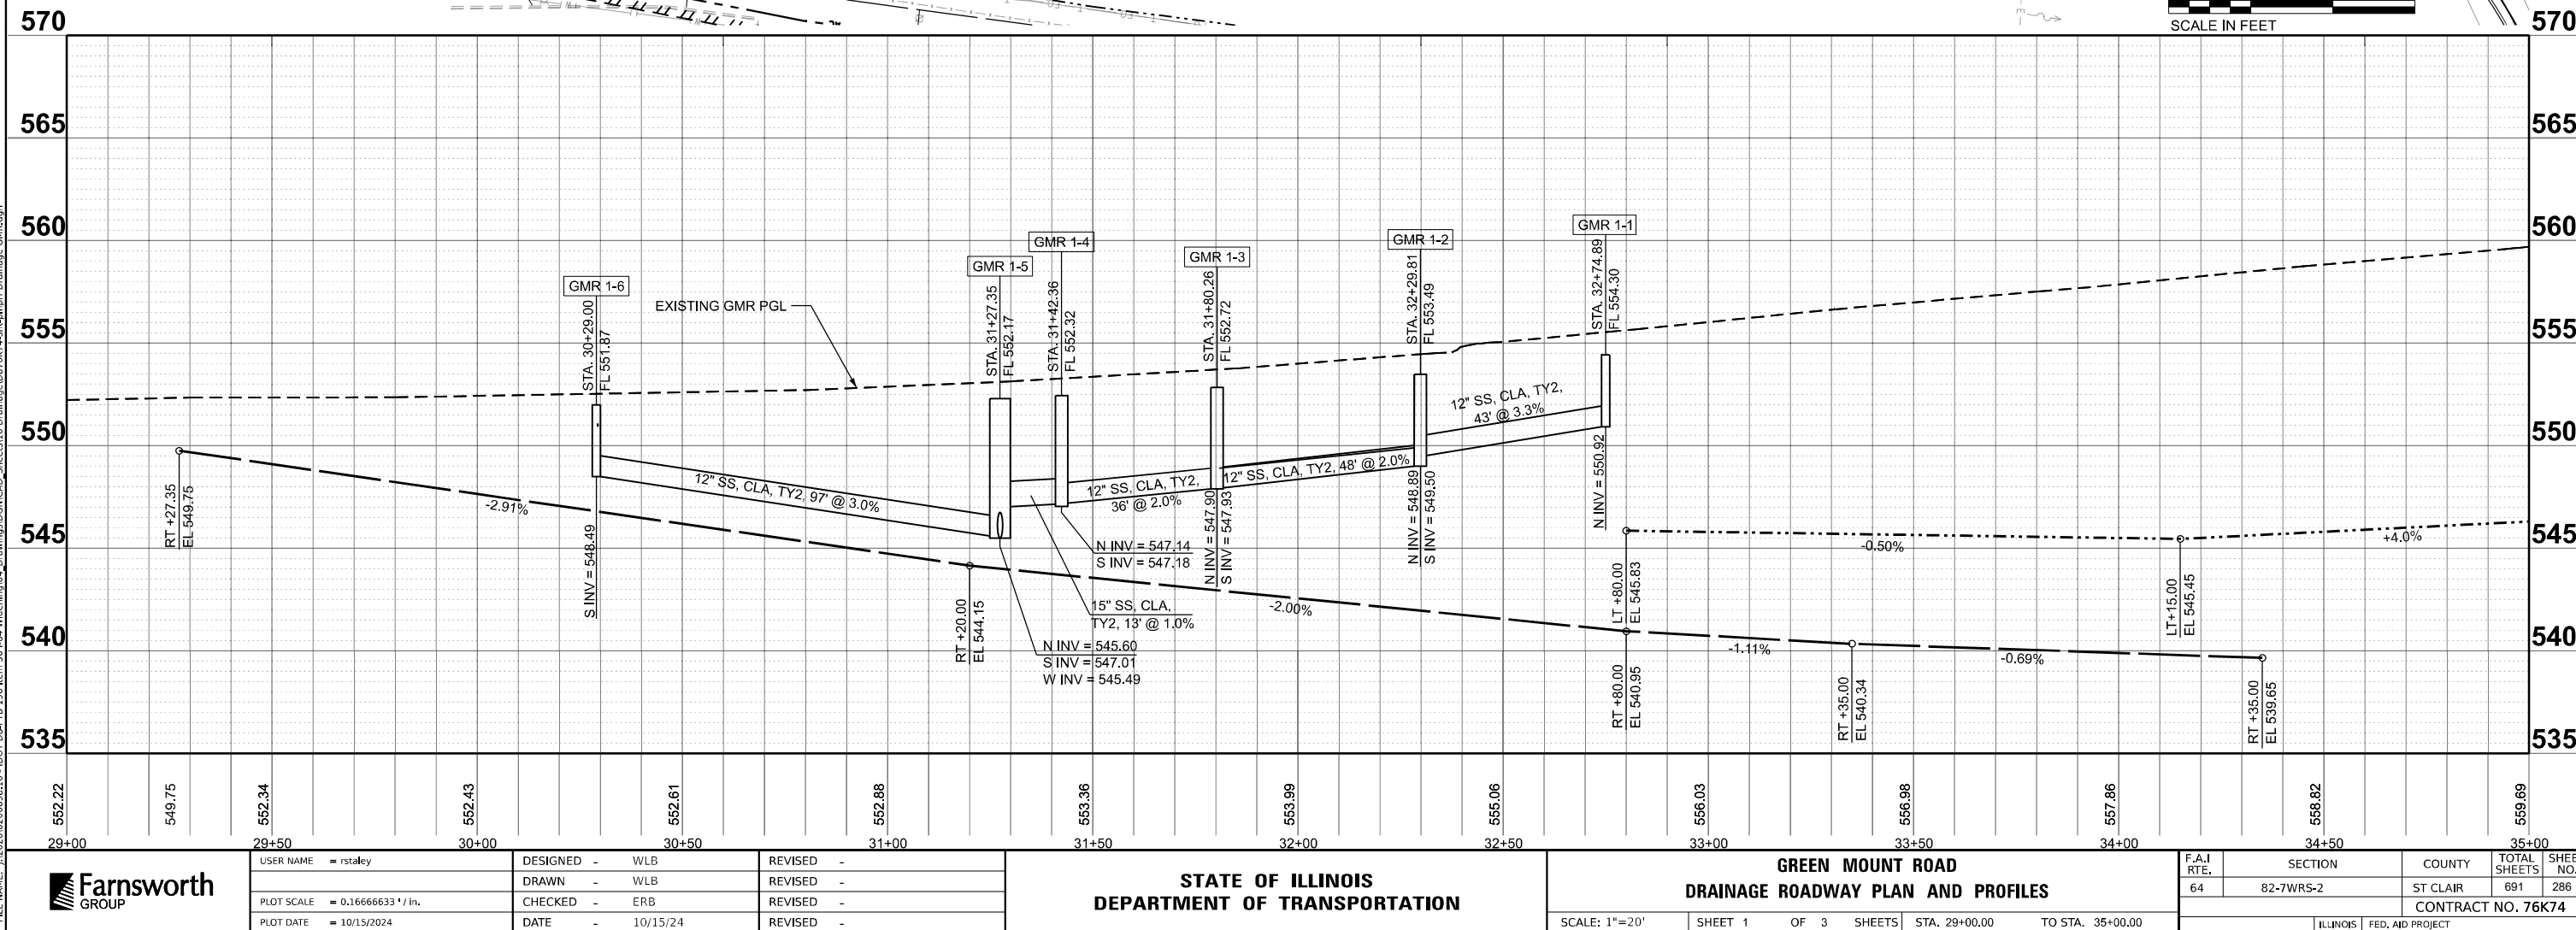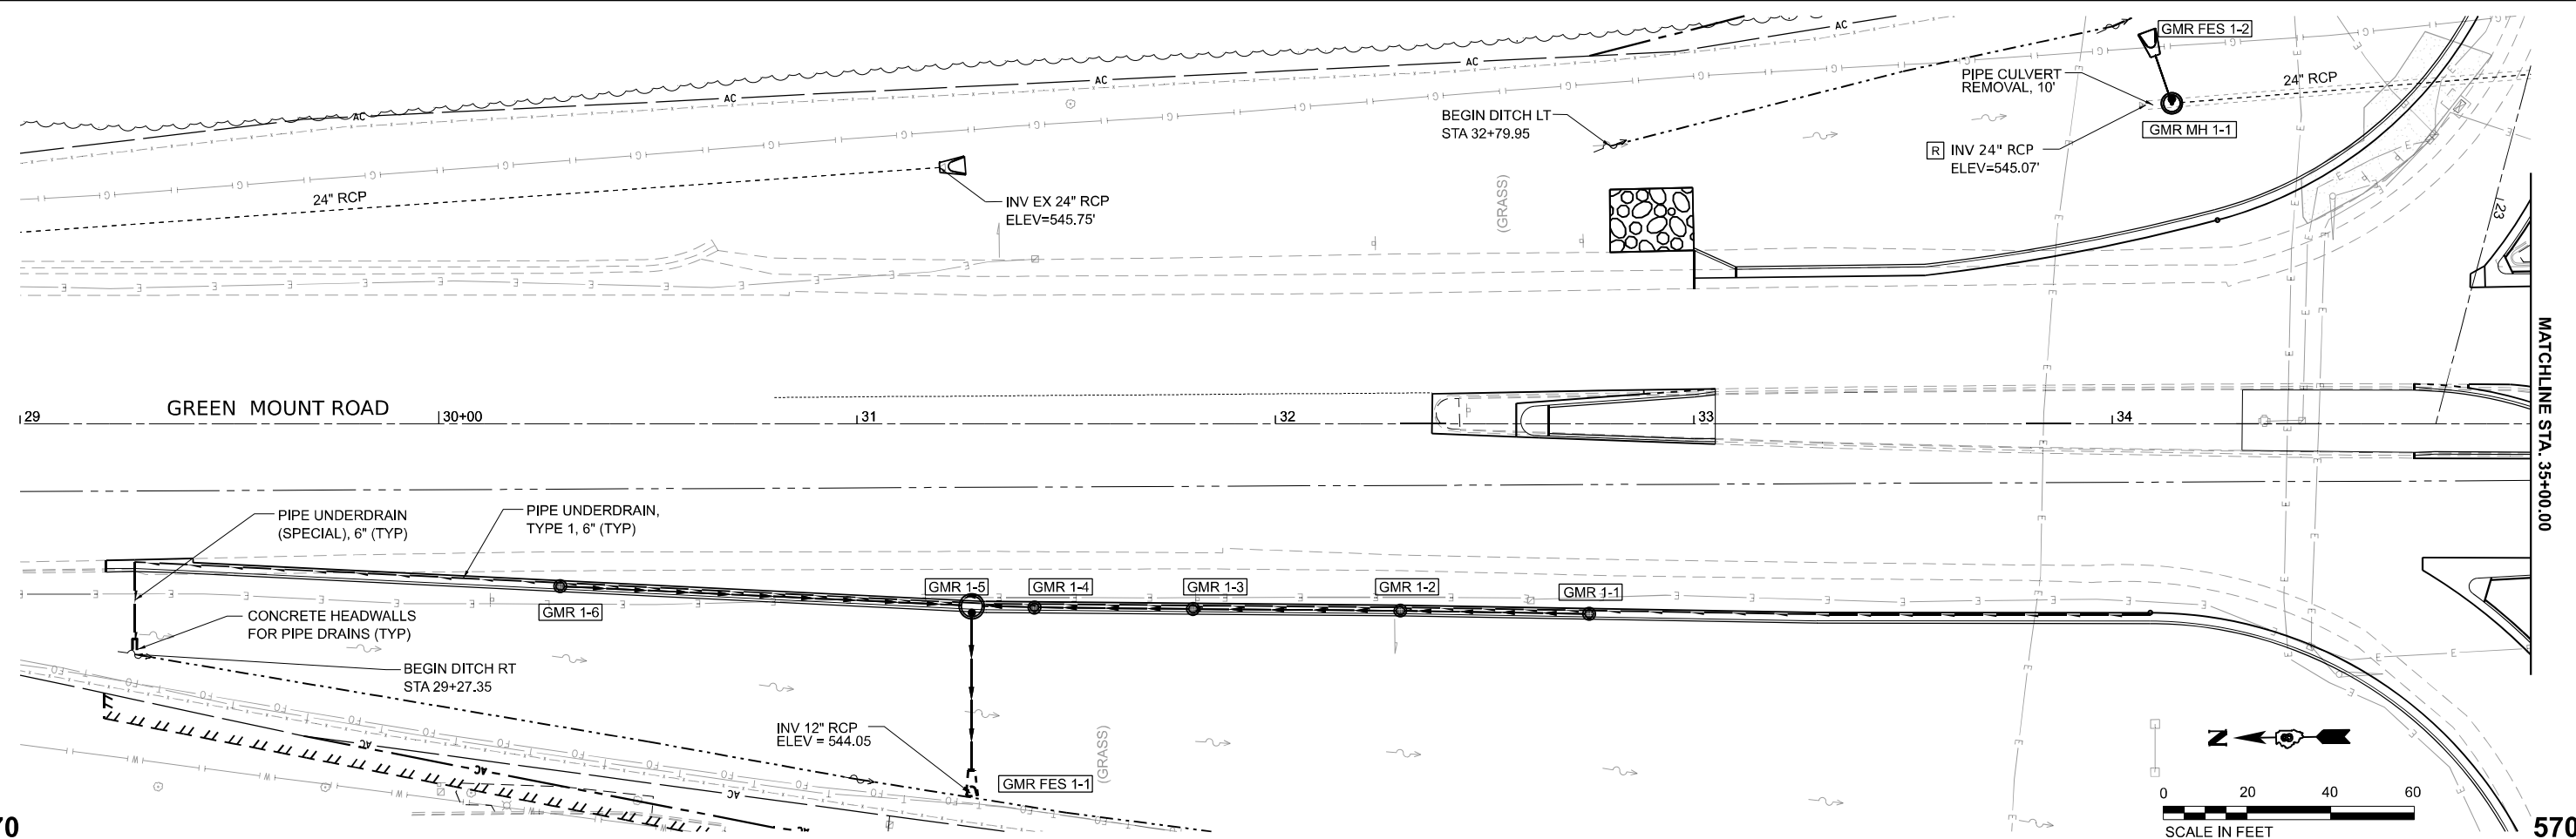

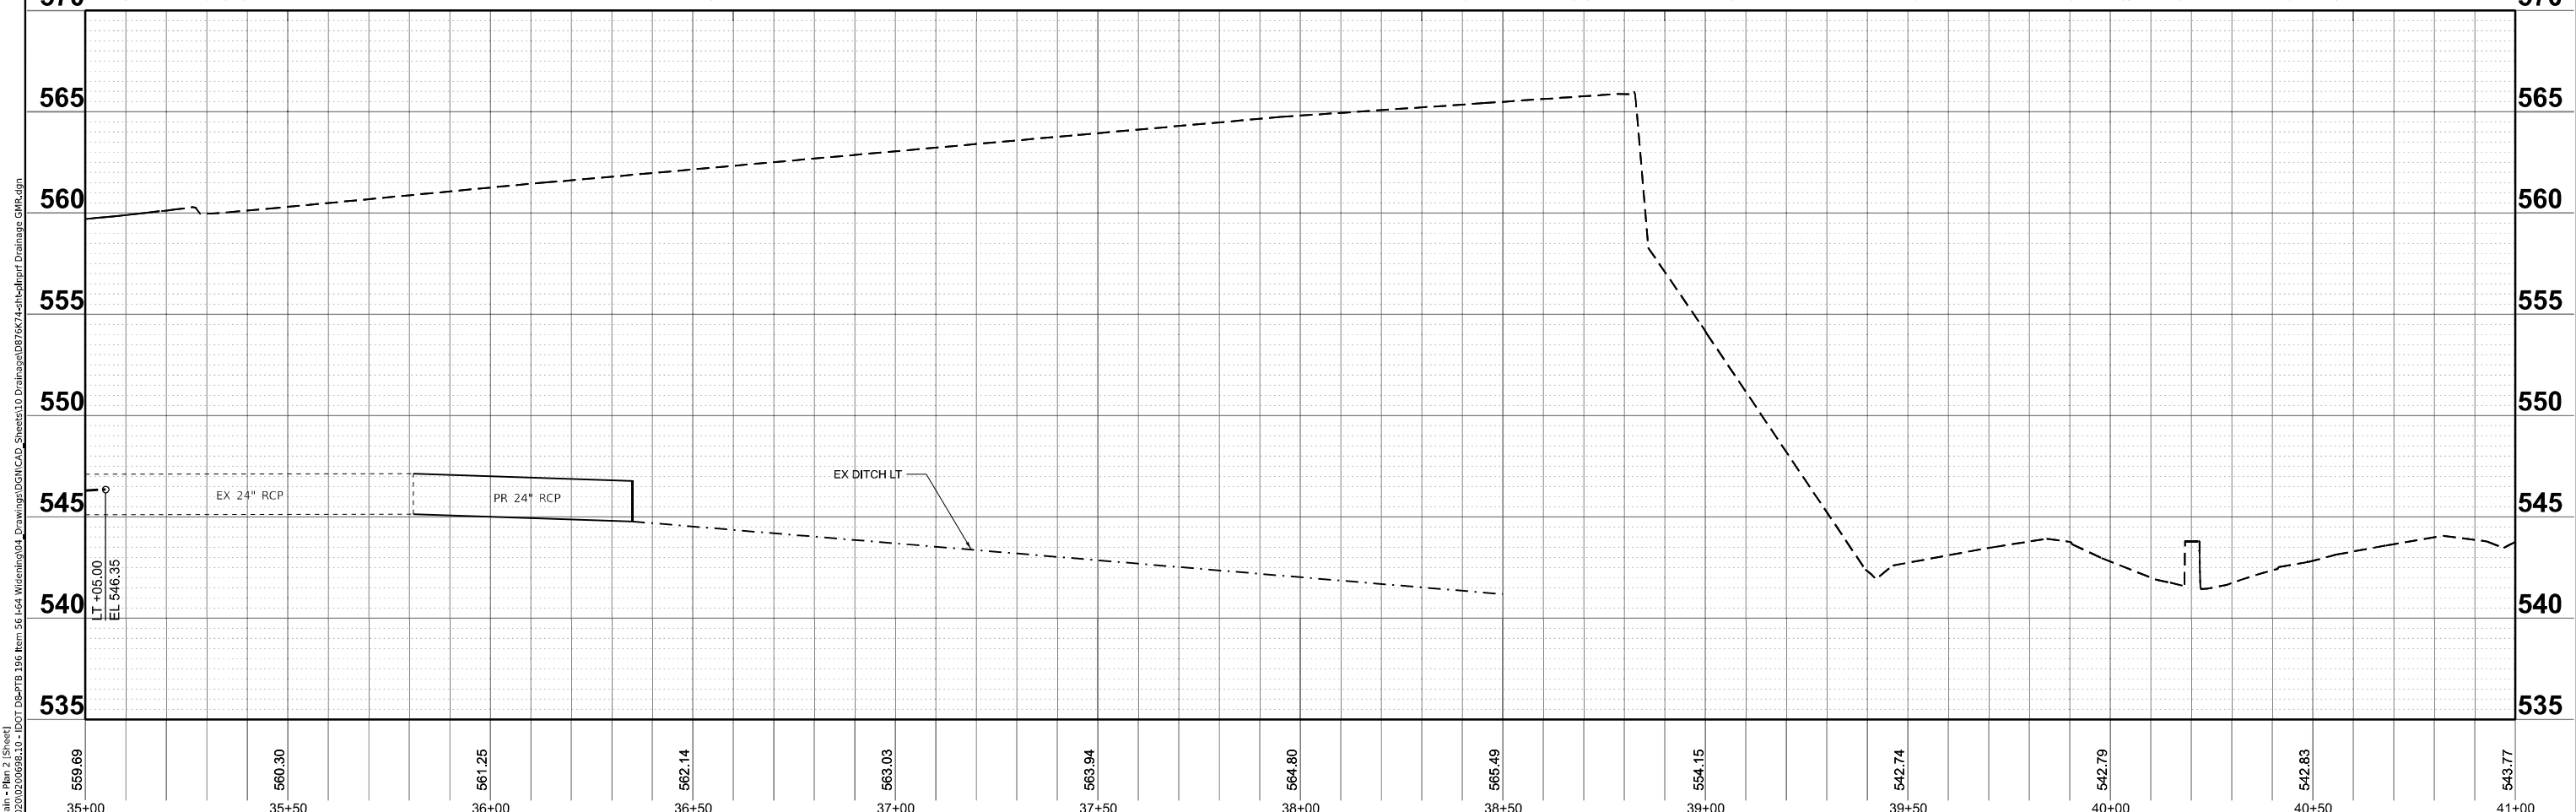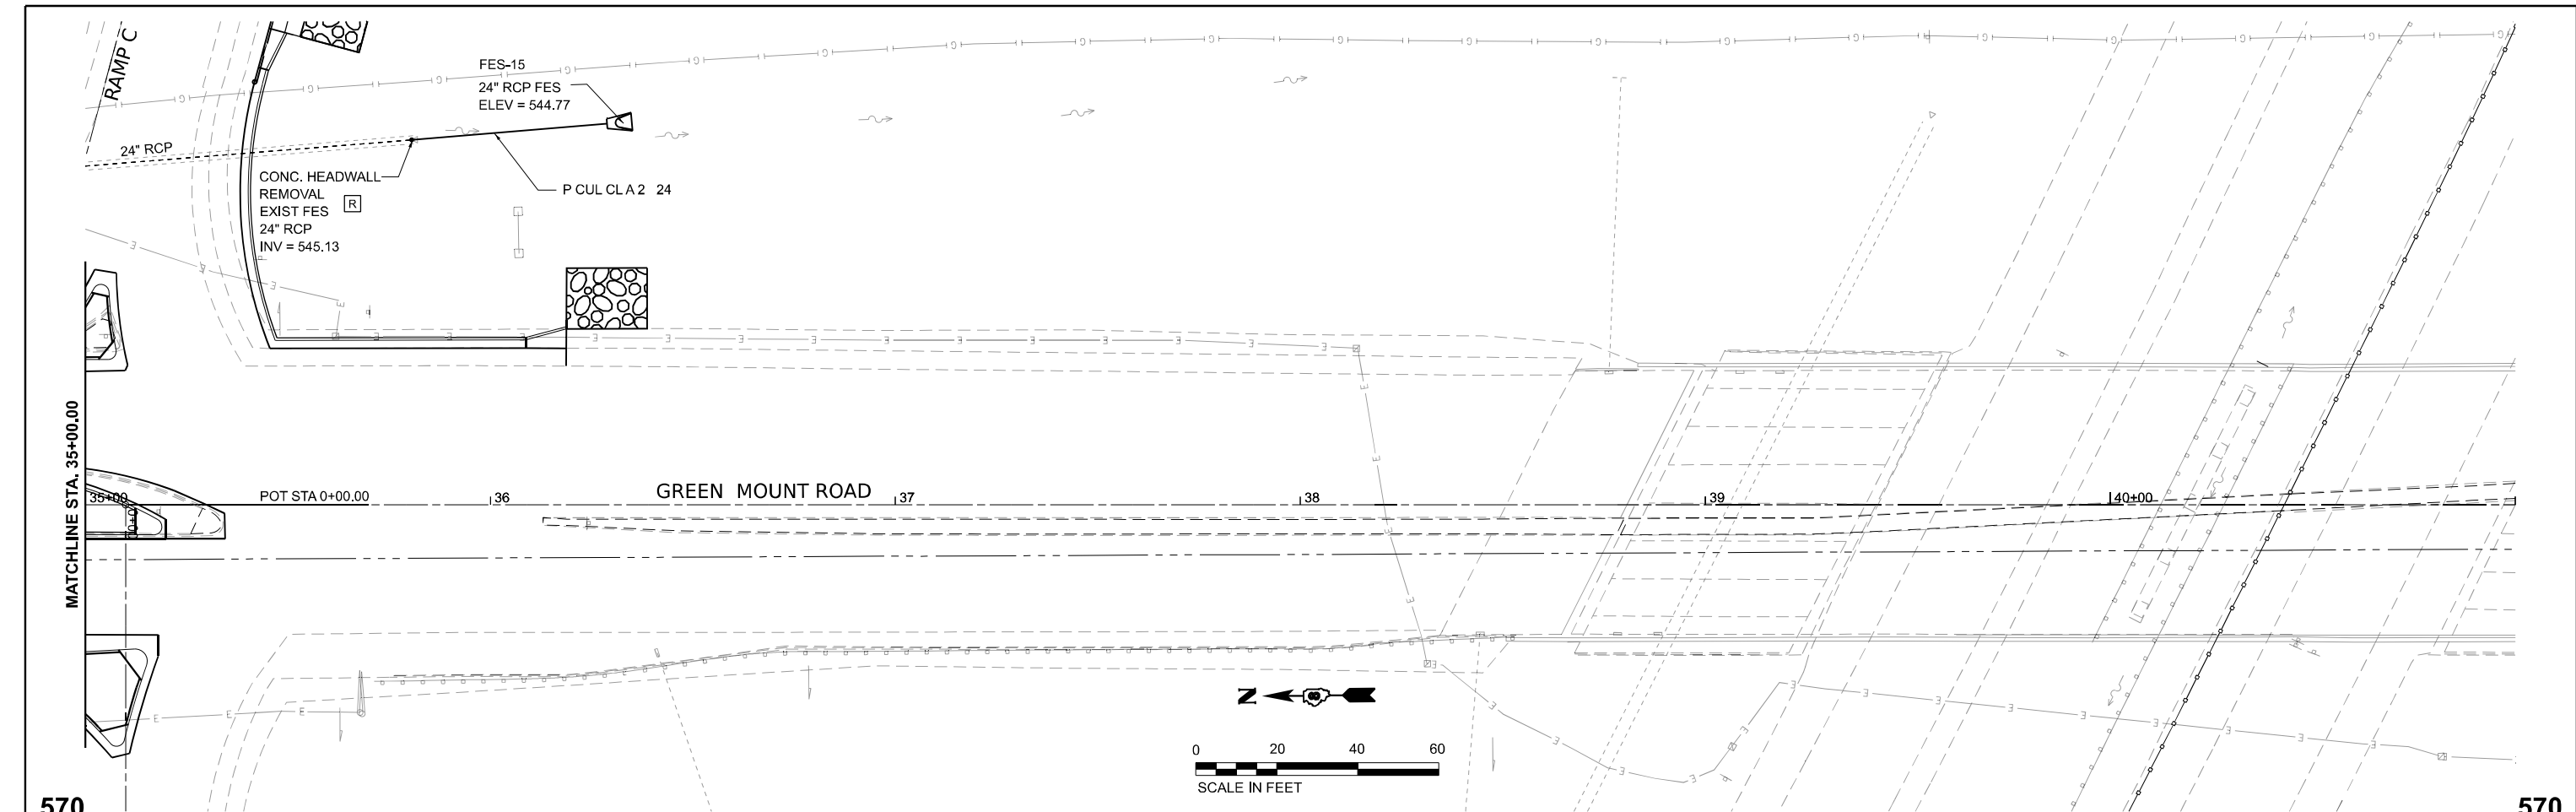

MODEL: C:\Users\jstaley\OneDrive\Documents\Drawings\DWG\CAD_Sheets\10_Drainage\07\6K74\6K74.dwg
FILE NAME: J:\2020\02\06\6K74\6K74.dwg
PLOT DATE: 10/15/2024





USER NAME	= jstaley	DESIGNED	-	REVISED	-
DRAWN	-	REVISION	-	REVISION	-
PLOT SCALE	= 0.166666" / in.	CHECKED	- ERB	REVISION	-
PLOT DATE	= 10/15/2024	DATE	- 09/16/2024	REVISION	-

STATE OF ILLINOIS
DEPARTMENT OF TRANSPORTATION



GREEN MOUNT ROAD
DRAINAGE ROADWAY PLAN AND PROFILES

SCALE: 1"=20'
SHEET 2 OF 3 SHEETS
STA. 35+00.00 TO STA. 41+00.00


F.A.I RTE.	SECTION	COUNTY	TOTAL SHEETS	SHEET NO.
64	82-7WRS-2	ST CLAIR	691	287
CONTRACT NO. 76K74				
ILLINOIS FED. AID PROJECT				

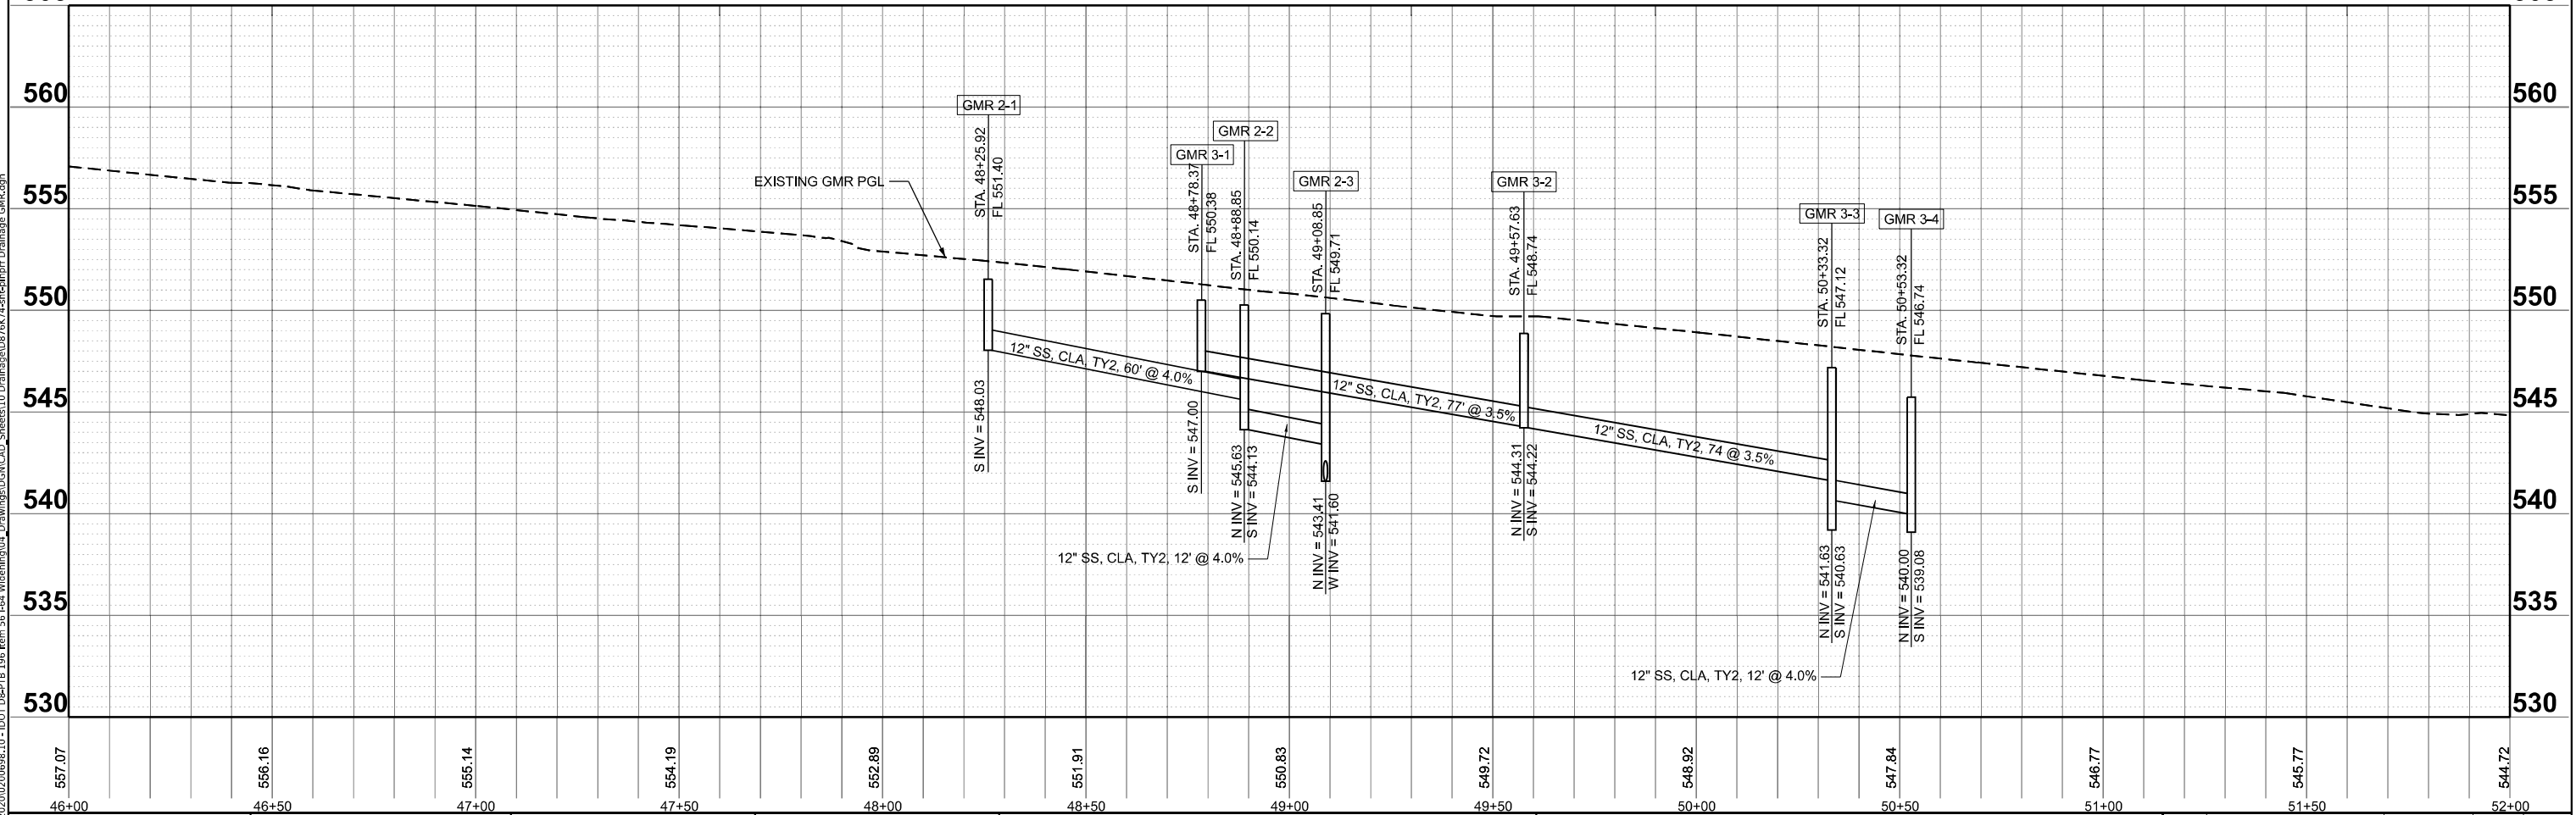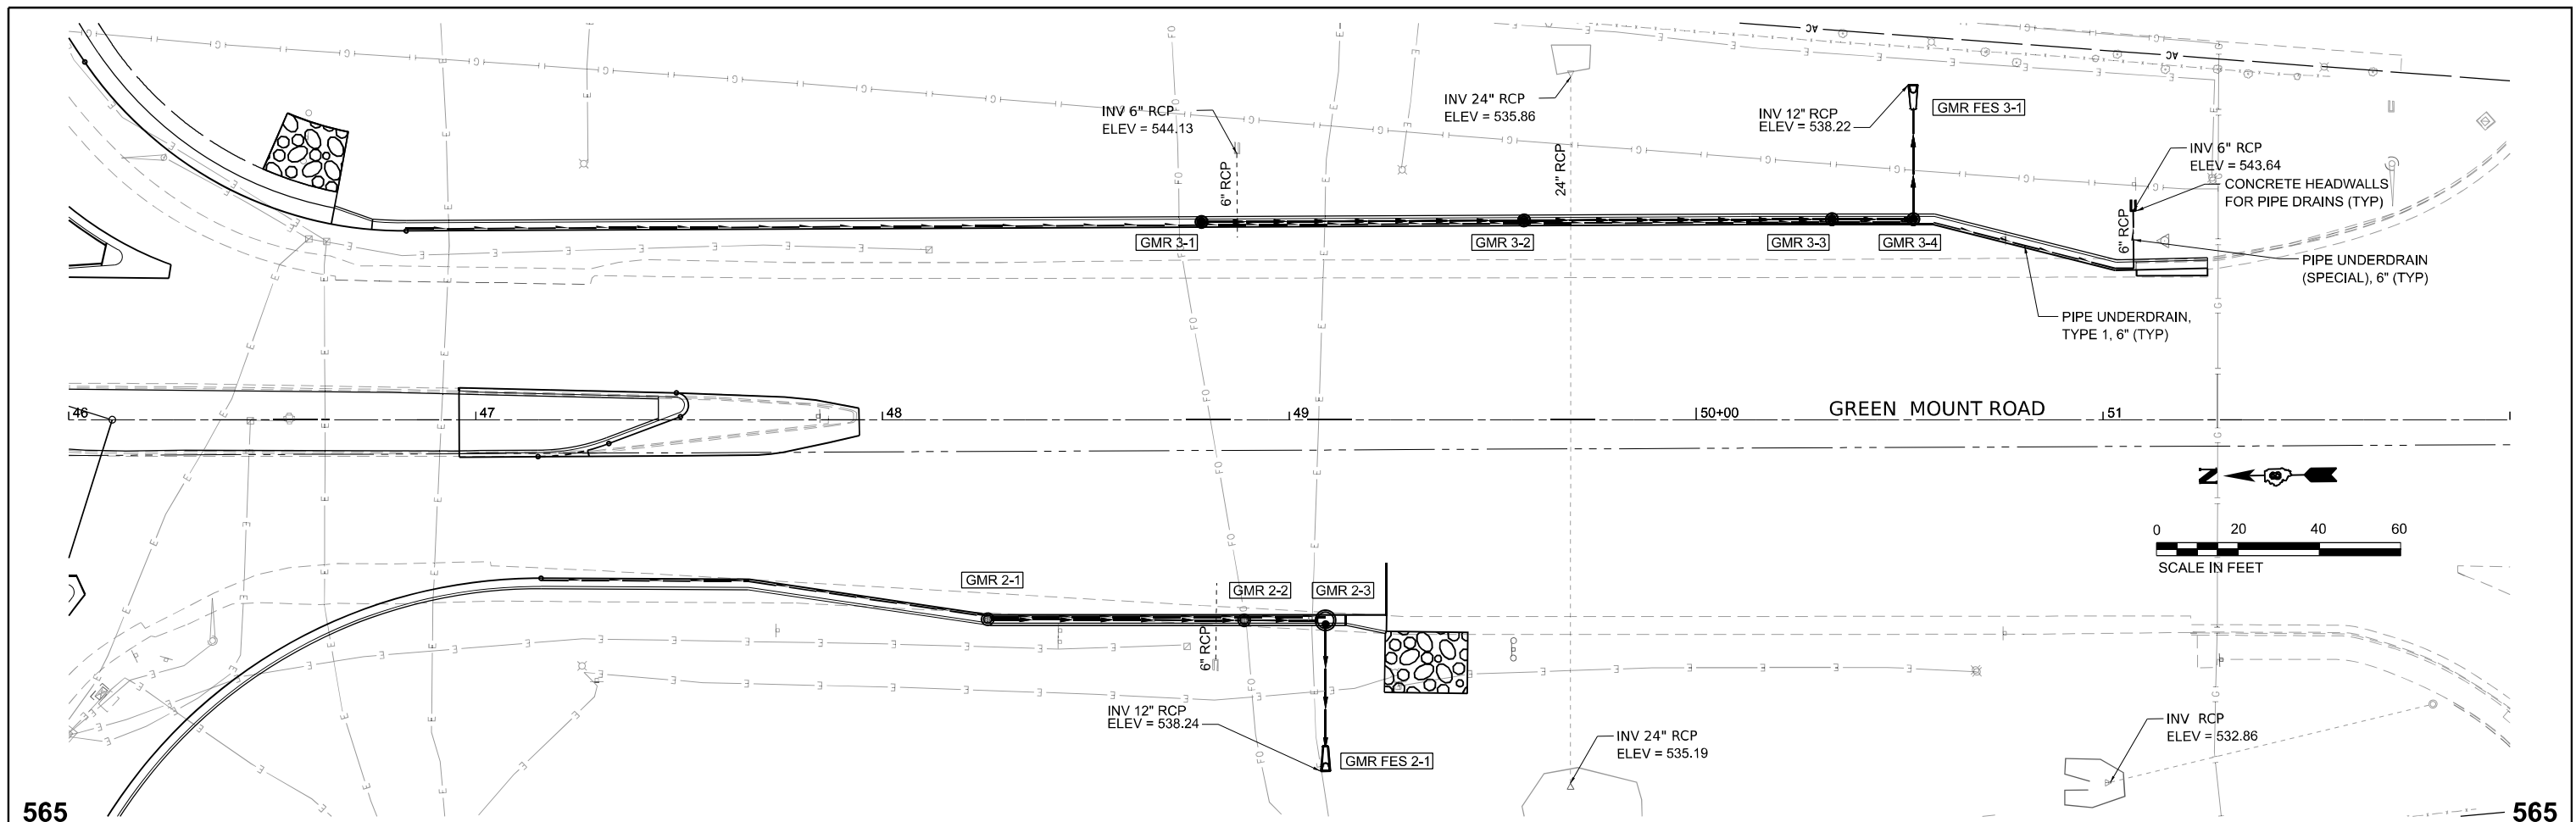

MODEL: RAMP C Drainage - Ramp C Drainage 2
FILE NAME: J:\2020\20200808\13 - 1301 DDP\18 196 Ramp 56 564 Wierding\04 Drawings\DWG\CAD Sheets\10 Drainage\06\76K74\rdp\rdp-Ramp C.dgn

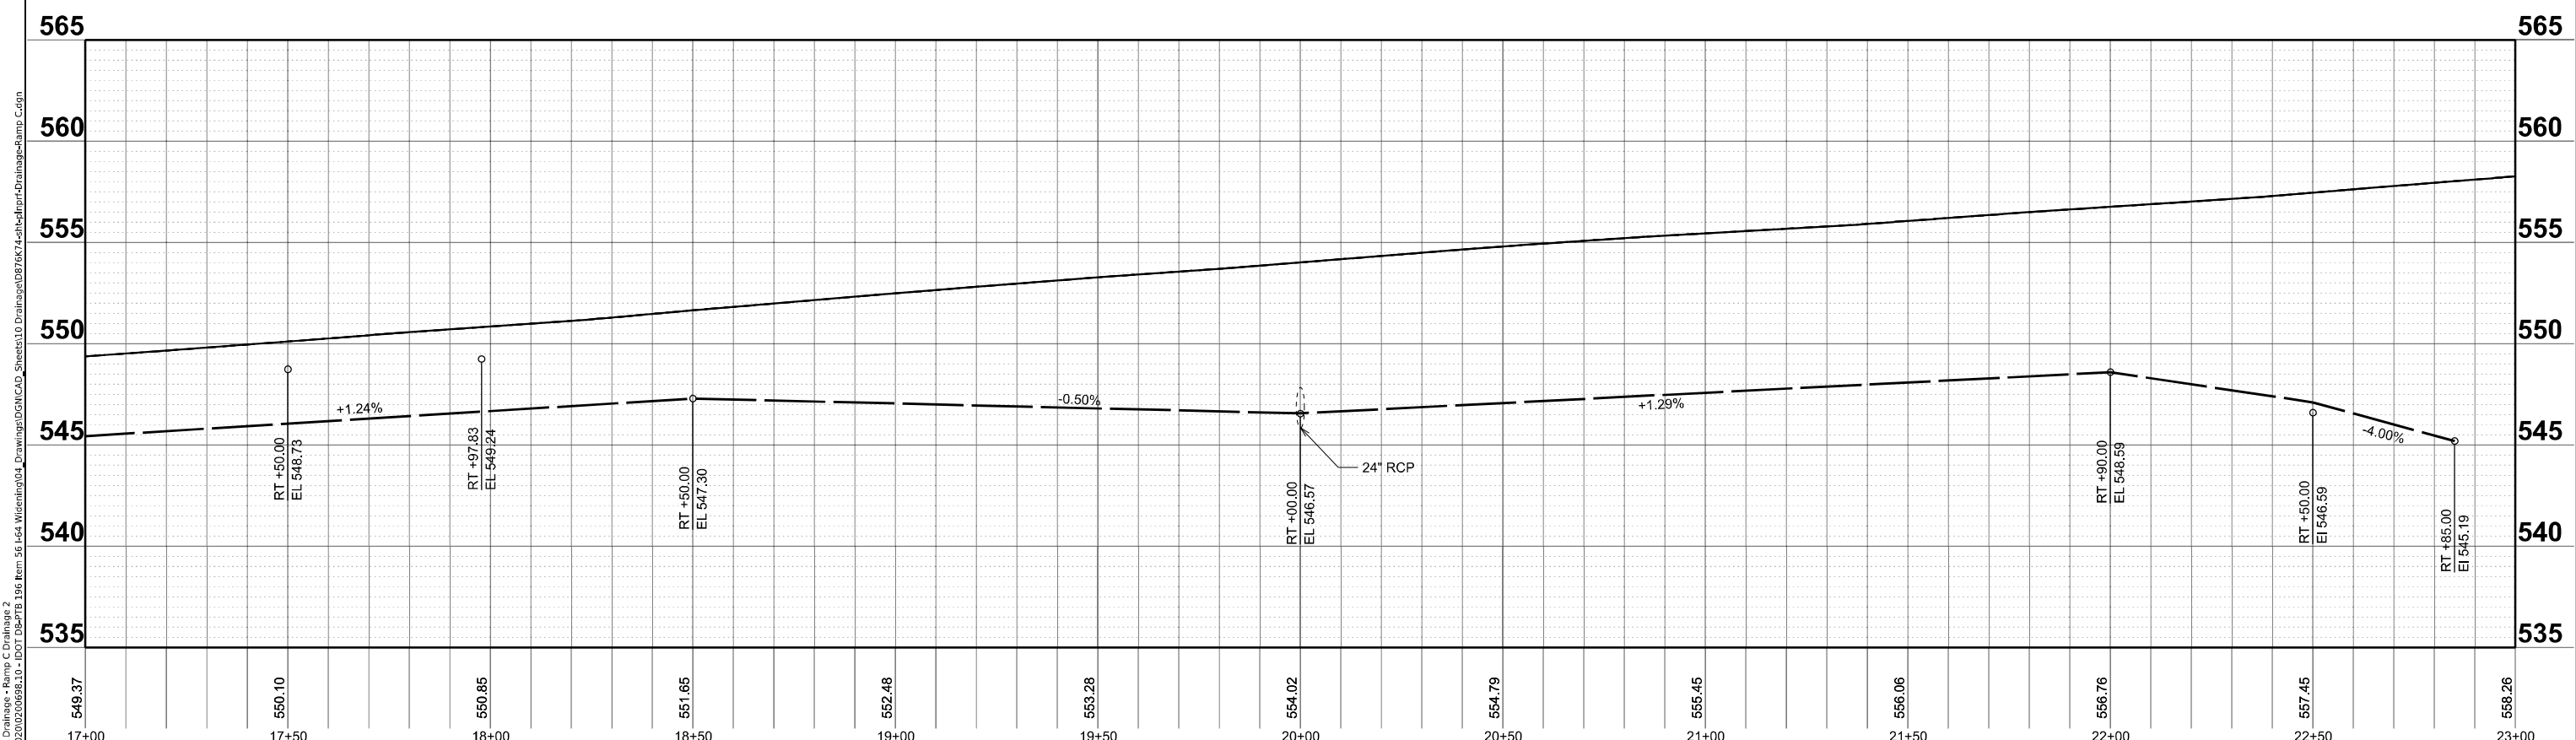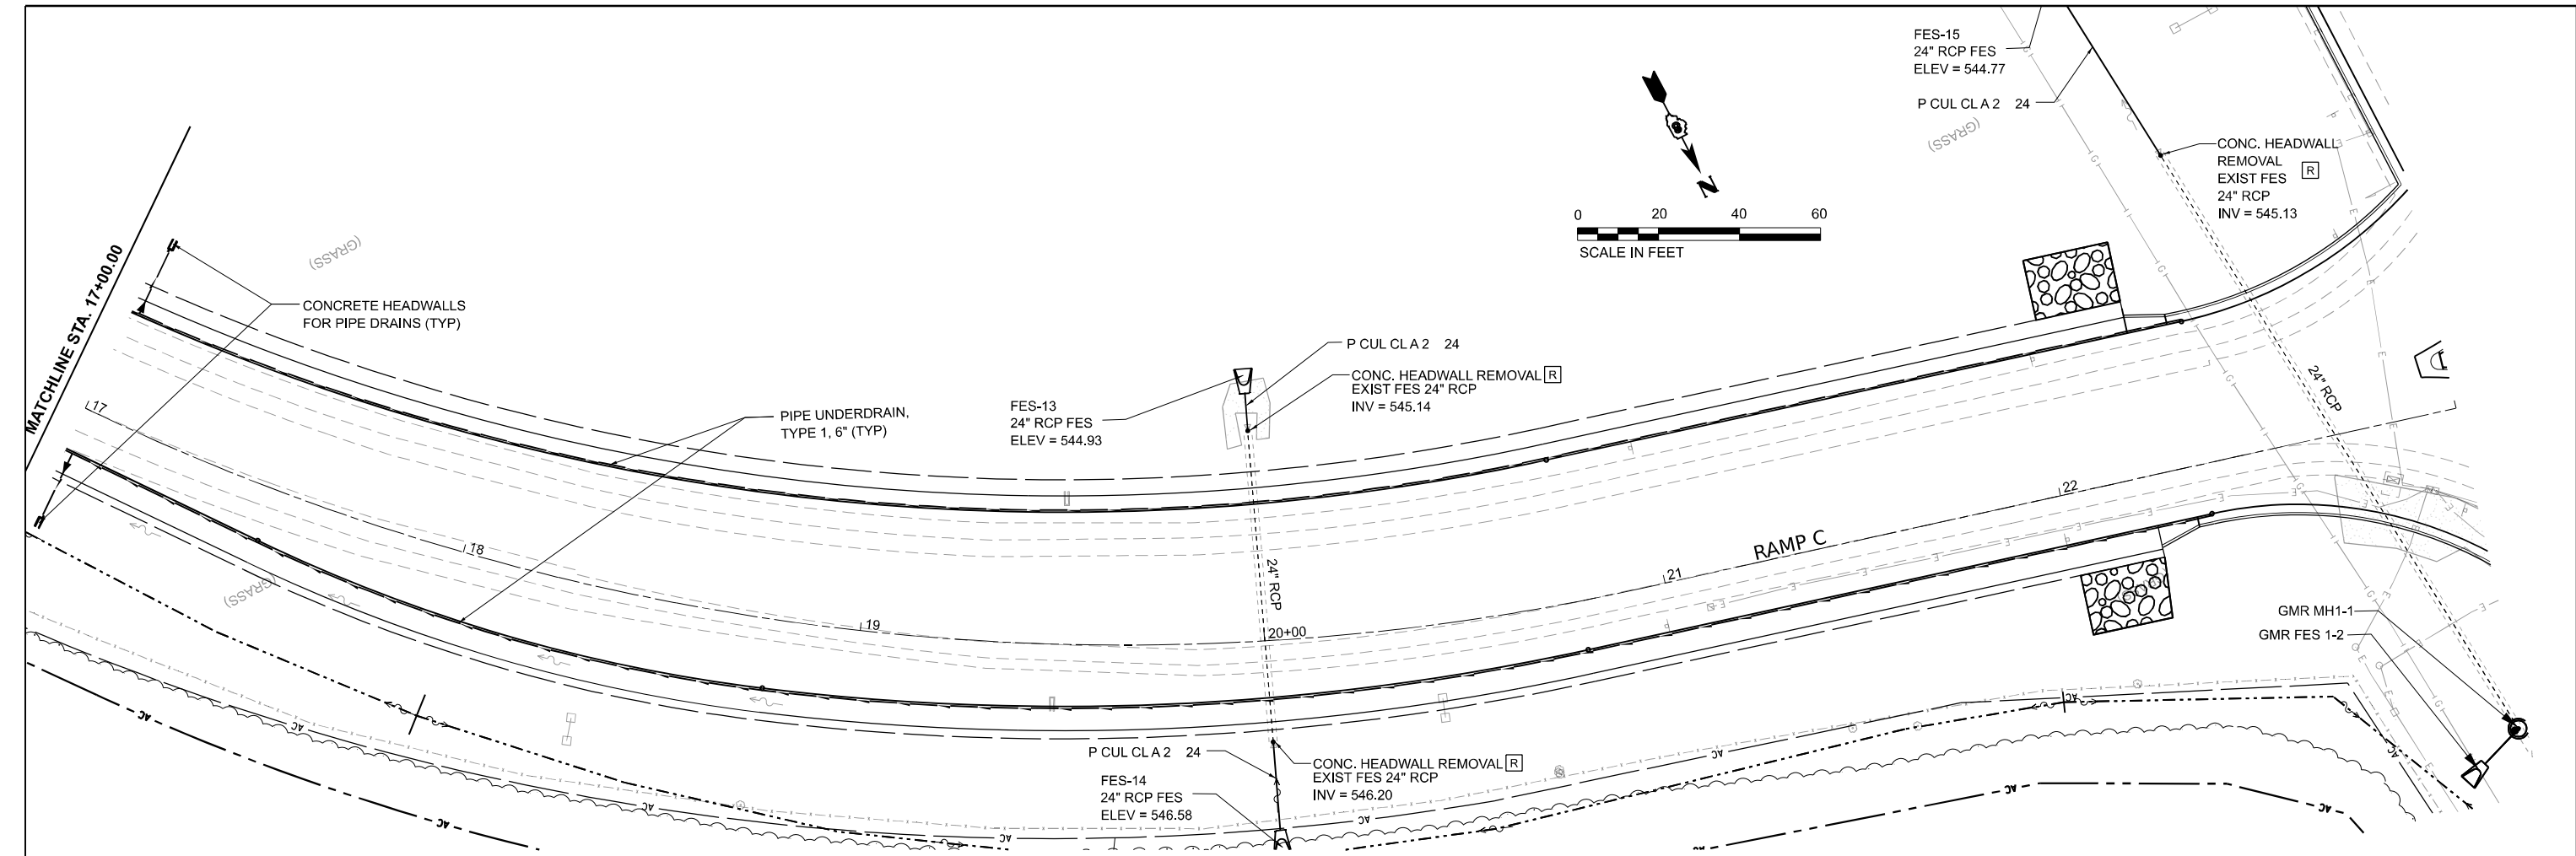

	USER NAME = rstaley		DESIGNED - WLB	REVISED -	STATE OF ILLINOIS DEPARTMENT OF TRANSPORTATION	RAMP C DRAINAGE ROADWAY PLAN AND PROFILES		F.A.I RTE.	SECTION	COUNTY	TOTAL SHEETS	SHEET NO.
	DRAWN - WLB		DRAWN - WLB	REVISED -		SCALE: 1"=20'		64	82-7WRS-2	ST CLAIR	691	290
	PLOT SCALE = 0.16666633 1/ in.		CHECKED - ERB	REVISED -		SHEET 2 OF 2 SHEETS		CONTRACT NO. 76K74				
	PLOT DATE = 10/15/2024		DATE - 09/16/2024	REVISED -		STA. 17+00.00 TO STA. 23+00.00		ILLINOIS FED. AID PROJECT				

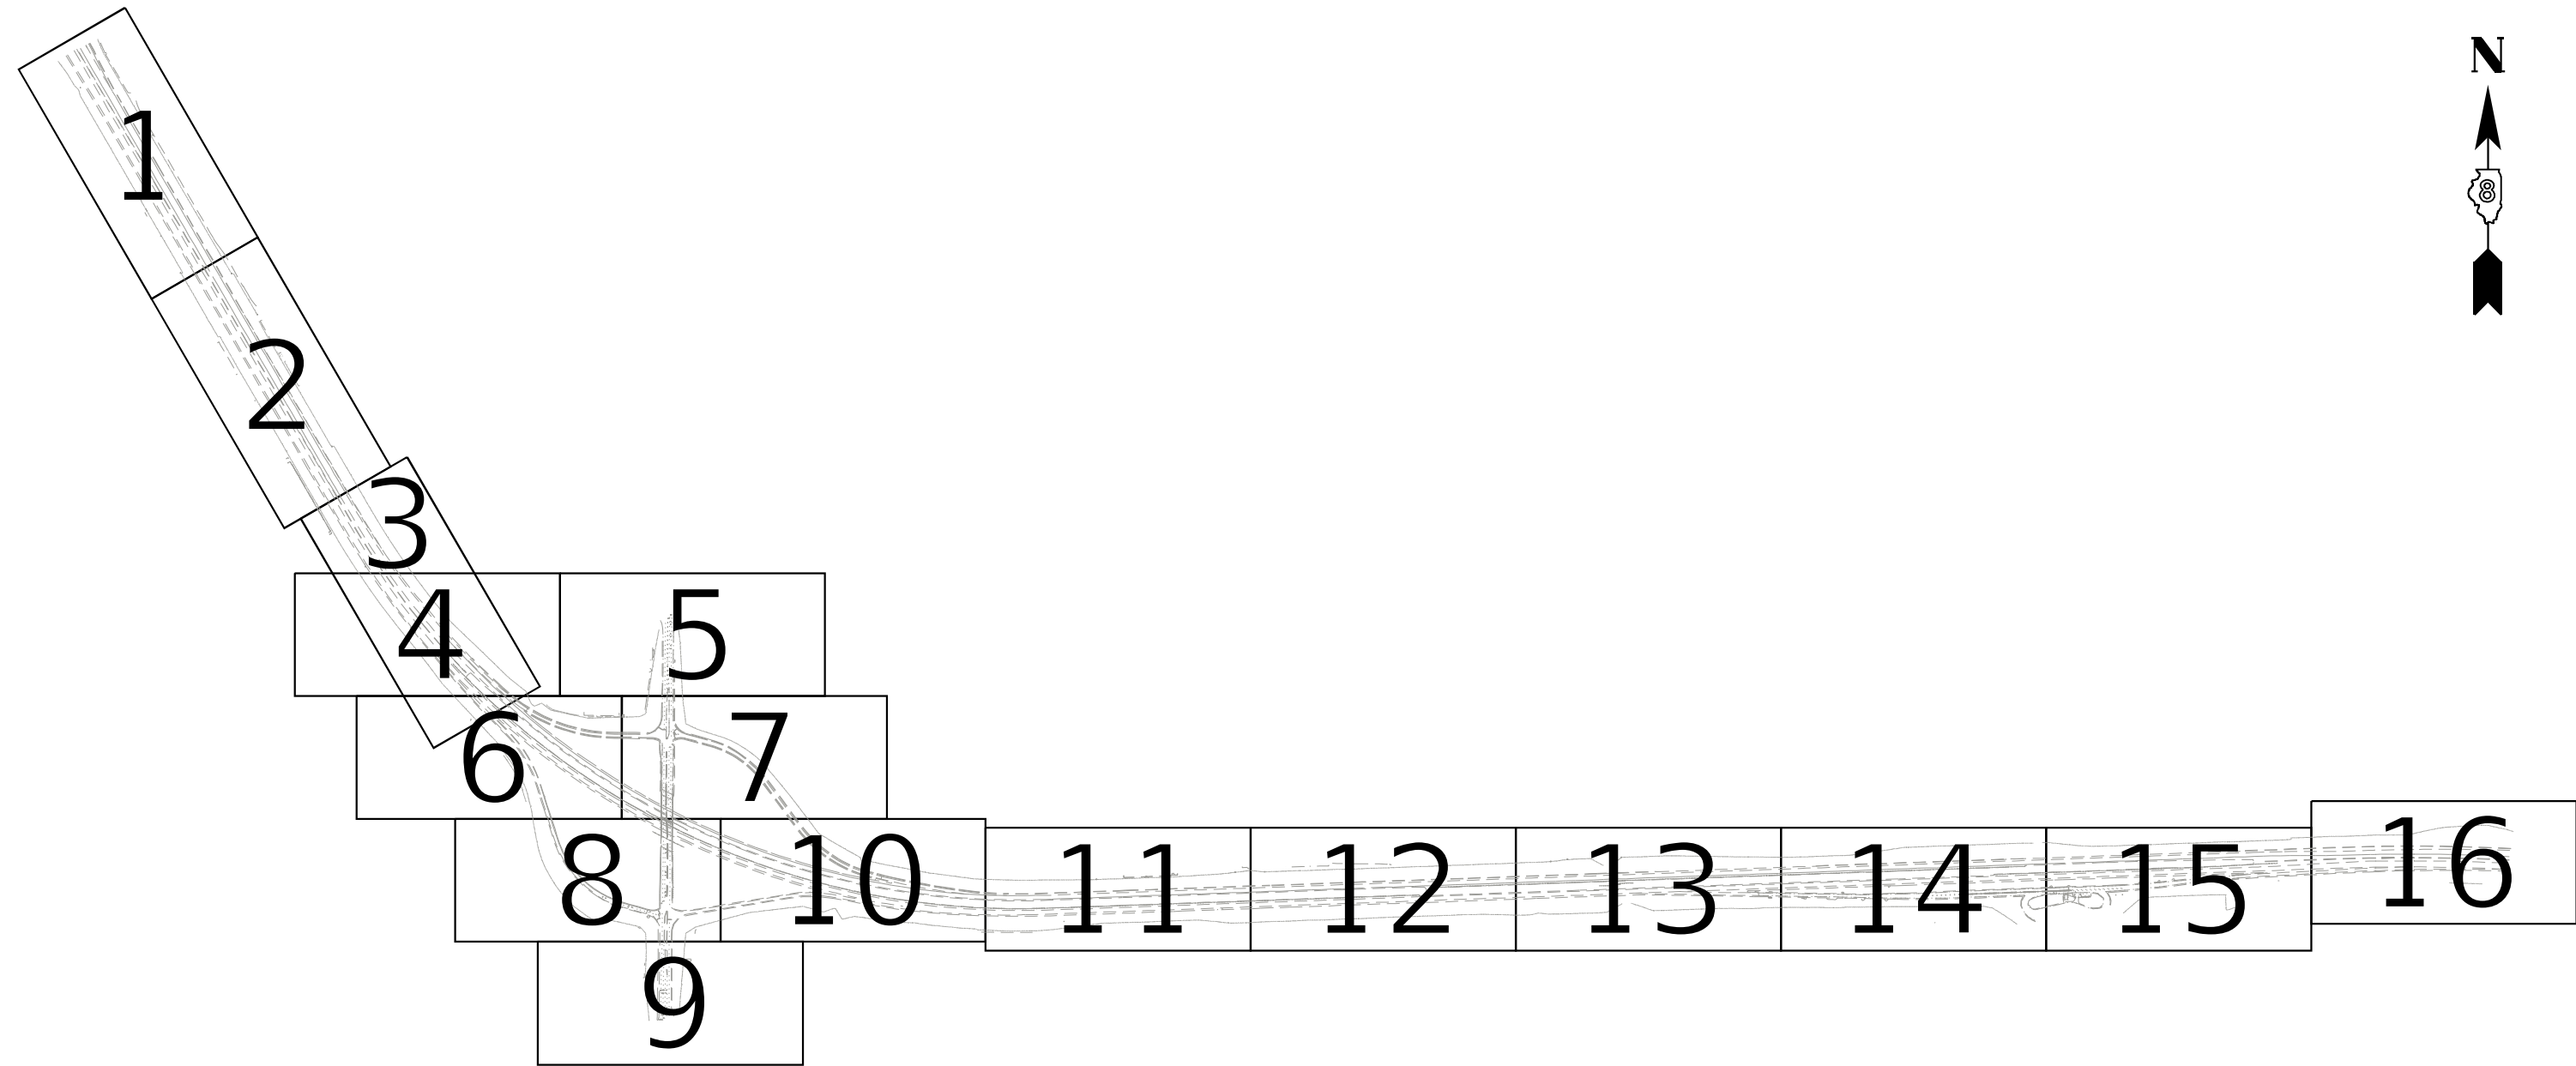

ASCE STANDARDS OF DEPICTION OF SUBSURFACE UTILITIES

QUALITY LEVEL A (OLA)
PRECISE HORIZONTAL AND VERTICAL LOCATION OF UTILITIES OBTAINED BY THE ACTUAL EXPOSURE (OR VERIFICATION OF PREVIOUSLY EXPOSED AND SURVEYED UTILITIES) USING MINIMALLY INTRUSIVE EXCAVATION EQUIPMENT TO MINIMIZE POTENTIAL FOR UTILITY DAMAGE, AND SUBSEQUENT MEASUREMENT OF THE SUBSURFACE UTILITIES WITH OTHER UTILITY ATTRIBUTES SUCH AS TYPE, SIZE & MATERIAL OF UTILITY.

QUALITY LEVEL B (OLB)
INFORMATION OBTAINED THROUGH THE APPLICATION OF APPROPRIATE SURFACE GEOPHYSICAL METHODS TO DETERMINE THE EXISTENCE AND APPROXIMATE HORIZONTAL POSITION OF SUBSURFACE UTILITIES. QUALITY LEVEL B DATA SHOULD BE REPRODUCIBLE BY SURFACE GEOPHYSICS AT ANY POINT OF THEIR DEPICTION. THIS INFORMATION IS SURVEYED TO APPLICABLE TOLERANCES DEFINED BY THE PROJECT AND REDUCED ONTO PLAN DOCUMENTS.

QUALITY LEVEL C (OLC)
INFORMATION OBTAINED BY SURVEYING AND PLOTTING VISIBLE ABOVE-GROUND UTILITY FEATURES AND BY USING PROFESSIONAL JUDGEMENT IN CORRELATING THIS INFORMATION TO QUALITY LEVEL D INFORMATION.

QUALITY LEVEL D (OLD)
INFORMATION DERIVED FROM EXISTING RECORDS OR ORAL RECOLLECTIONS.

GENERAL NOTES:

WGI INC. HAS EXERCISED ITS BEST PROFESSIONAL EXPERTISE AND GEOPHYSICAL PROSPECTING TECHNIQUES TO DEVELOP THIS MAPPING OF SUBSURFACE UTILITIES WITHIN THE PROJECT LIMITS.

WGI INC. DOES NOT GUARANTEE THAT UTILITIES SHOWN COMPRISE ALL UTILITIES WITHIN THE PROJECT AREA.

WGI's FIELD INVESTIGATION WAS PERFORMED 03/15/2021 THROUGH 04/15/2021. CHANGES TO UTILITIES AFTER 04/15/2021 MAY HAVE BEEN MADE AND THEREFORE MAY RESULT IN VARIANCES FROM THIS PLAN IF DEEMED ADVISABLE PRIOR TO FINAL DESIGN AND CONSTRUCTION.

UNLESS OTHERWISE NOTED, FIELD LOCATED UTILITIES MEET THE CI/ASCE 38-2 DEFINITION FOR "QUALITY LEVEL B" (OLB) STANDARDS.

WGI INC. DISCLAIMER: WGI RECOMMENDS SUE QUALITY LEVEL "A" AT ANY LOCATION WHERE A MORE ACCURATE DEPICTION OF THE UTILITY IS REQUIRED BY IDOT.

ALL ELECTRONIC DEPTHS PROVIDED ARE ESTIMATED APPROXIMATELY TO THE CENTER OF THE UTILITY UNLESS NOTED OTHERWISE AND SHOULD BE USED FOR INFORMATIONAL PURPOSES ONLY.

UTILITY LEGEND:

A

UNKNOWN UTILITY

OIL (PETROLEUM)

CABLE TV

TELEPHONE

GAS

ELECTRIC

TRAFFIC SIGNAL/LIGHTING

WATER

FORCE MAIN

FIBER OPTIC

ELECTRONIC DEPTH

JOHN J. BELLIS

062-044796

REGISTERED PROFESSIONAL ENGINEER OF ILLINOIS

John J. Bellis

signature

05/27/2021

date


license expires 11/30/2021

Civil Design, Inc.
104 N. 2nd St, Suite A
Effingham, IL 62401
Phone No. (217) 821-7508

2001 Butterfield Road, Suite 410
Downers Grove, IL 60515
Phone No. (630) 307-3800
Fax No. (630) 307-7030
Cert No. 6091 - LB No. 7055

	USER NAME = Erick,Maleza	DESIGNED -	REVISED -	STATE OF ILLINOIS DEPARTMENT OF TRANSPORTATION	I-64 FROM GREEN MOUNT RD TO IL 158 O'FALLON, ILLINOIS	F.A. RTE.	SECTION	COUNTY	TOTAL SHEETS	SHEET NO.
	PLOT SCALE = 100,000 ' / in.	DRAWN - EM	REVISED -					ST. CLAIR	691	291
	PLOT DATE = 5/21/2021	CHECKED - EG	REVISED -					CONTRACT NO. 76K74		
	DATE -	REVISED -					ILLINOIS	FED. AID PROJECT		

IDOT W.O. 04 & 06

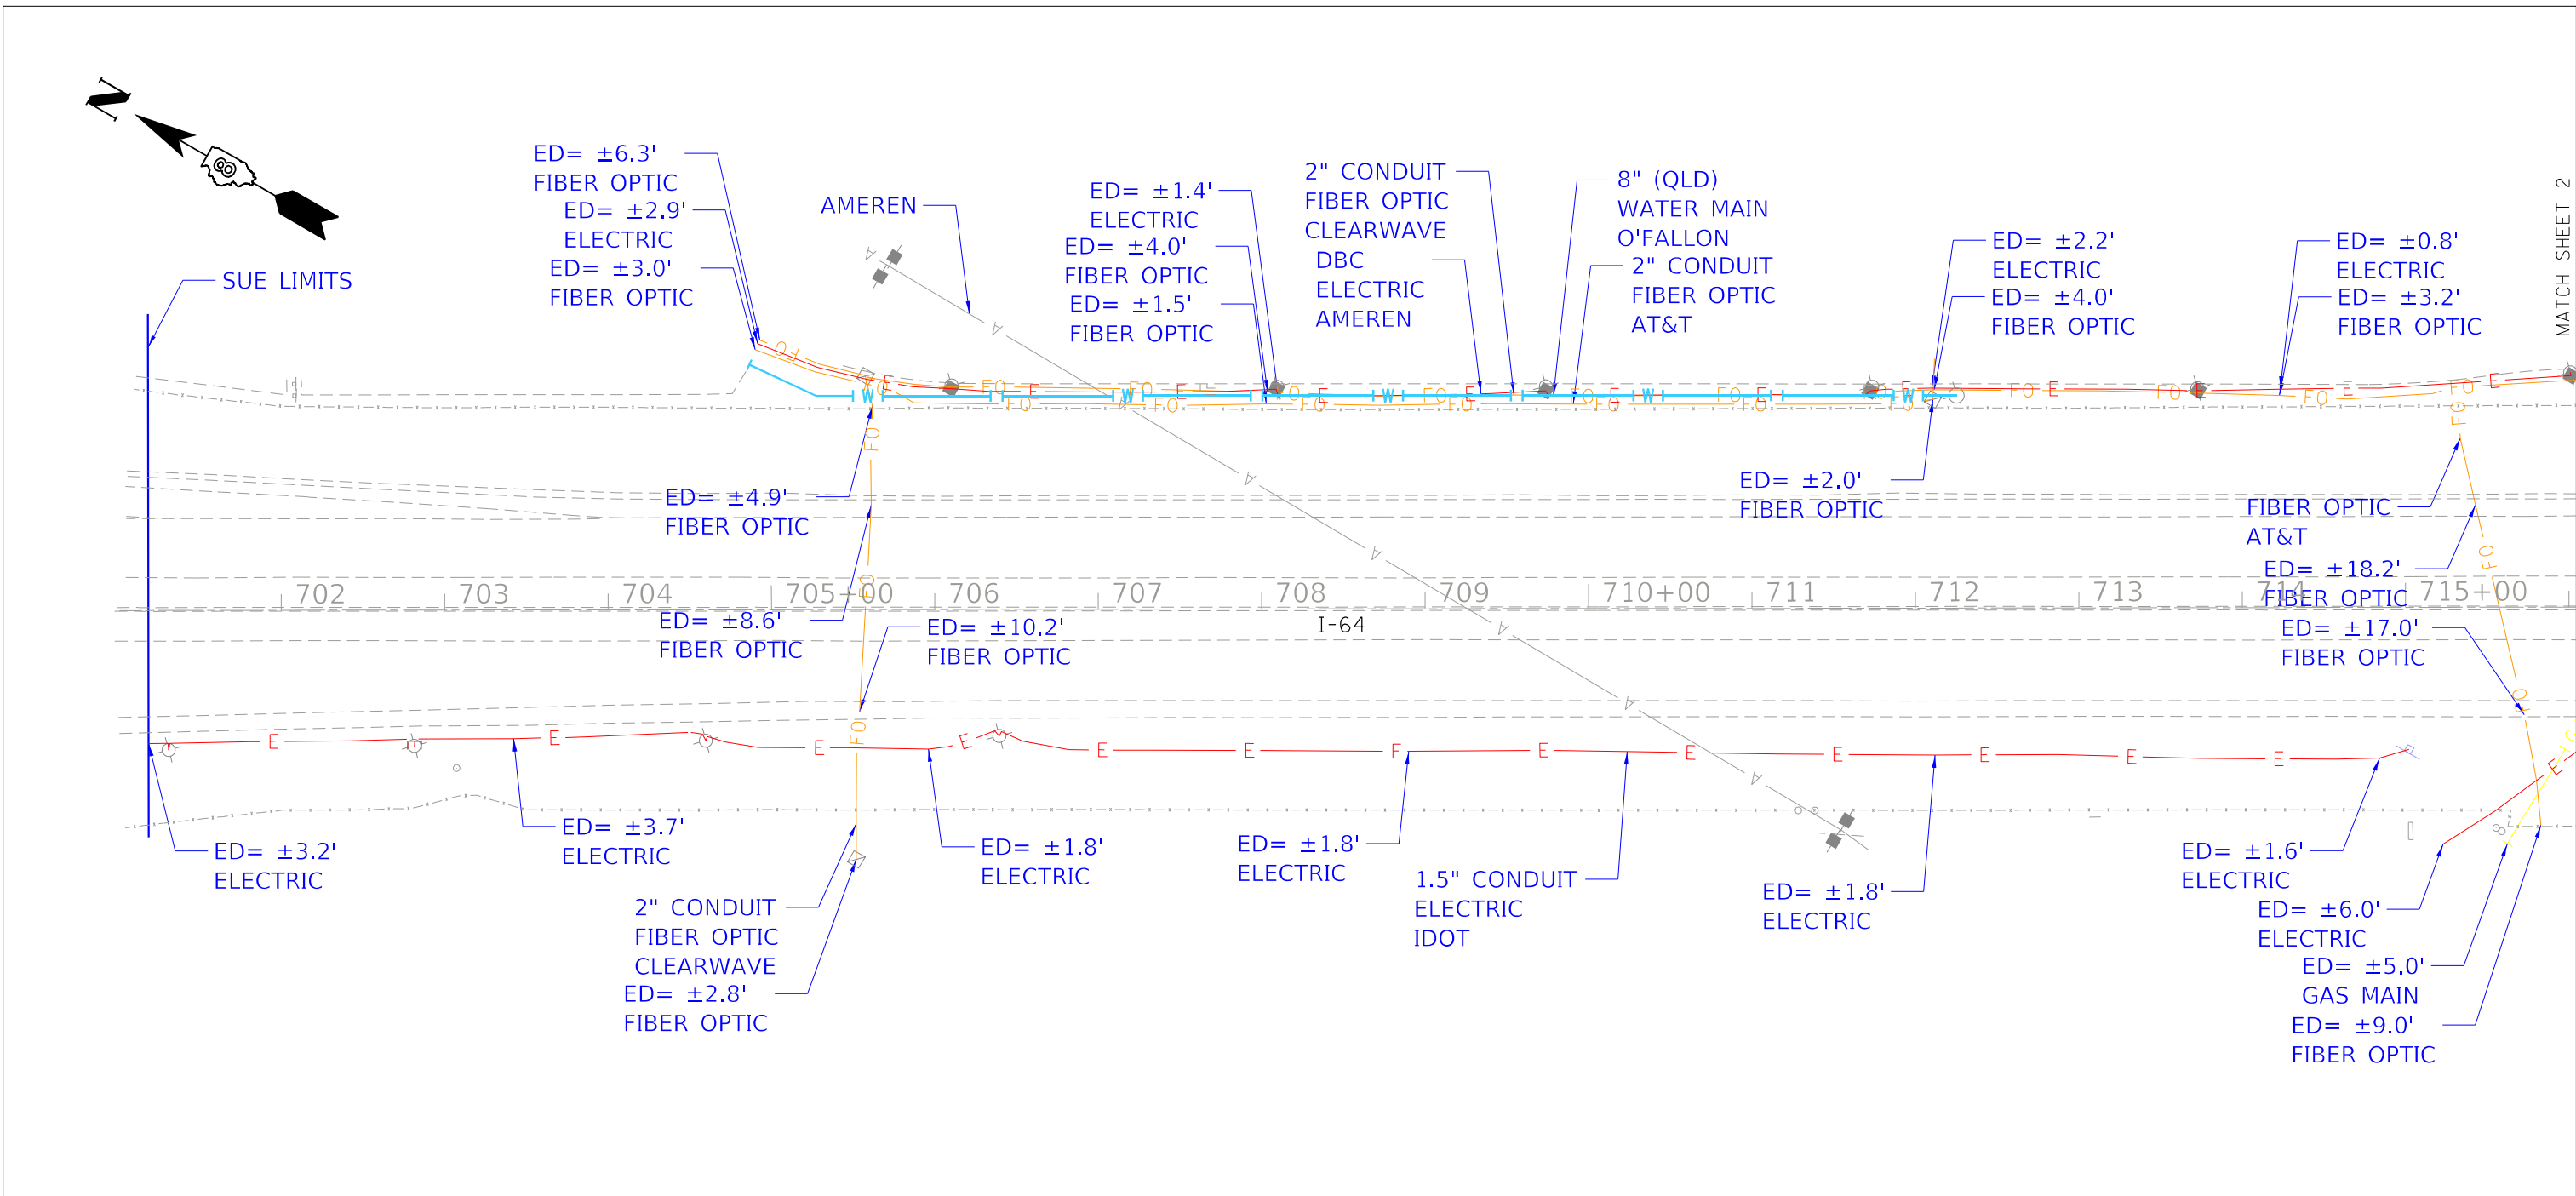

ASCE STANDARDS OF DEPICTION OF SUBSURFACE UTILITIES

QUALITY LEVEL A (OLA)
PRECISE HORIZONTAL AND VERTICAL LOCATION OF UTILITIES OBTAINED BY THE ACTUAL EXPOSURE (OR VERIFICATION OF PREVIOUSLY EXPOSED AND SURVEYED UTILITIES) USING MINIMALLY INTRUSIVE EXCAVATION EQUIPMENT TO MINIMIZE POTENTIAL FOR UTILITY DAMAGE, AND SUBSEQUENT MEASUREMENT OF THE SUBSURFACE UTILITIES WITH OTHER UTILITY ATTRIBUTES SUCH AS TYPE, SIZE & MATERIAL OF UTILITY.

QUALITY LEVEL B (QLB)
INFORMATION OBTAINED THROUGH THE APPLICATION OF APPROPRIATE SURFACE GEOPHYSICAL METHODS TO DETERMINE THE EXISTENCE AND APPROXIMATE HORIZONTAL POSITION OF SUBSURFACE UTILITIES. QUALITY LEVEL B DATA SHOULD BE REPRODUCIBLE BY SURFACE GEOPHYSICS AT ANY POINT OF THEIR DEPICTION. THIS INFORMATION IS SURVEYED TO APPLICABLE TOLERANCES DEFINED BY THE PROJECT AND REDUCED ONTO PLAN DOCUMENTS.

QUALITY LEVEL C (OLC)
INFORMATION OBTAINED BY SURVEYING AND PLOTTING VISIBLE ABOVE-GROUND UTILITY FEATURES AND BY USING PROFESSIONAL JUDGEMENT IN CORRELATING THIS INFORMATION TO QUALITY LEVEL D INFORMATION.

QUALITY LEVEL D (OLD)
INFORMATION DERIVED FROM EXISTING RECORDS OR ORAL RECOLLECTIONS.

GENERAL NOTES:

WGI INC. HAS EXERCISED ITS BEST PROFESSIONAL EXPERTISE AND GEOPHYSICAL PROSPECTING TECHNIQUES TO DEVELOP THIS MAPPING OF SUBSURFACE UTILITIES WITHIN THE PROJECT LIMITS.

WGI INC. DOES NOT GUARANTEE THAT UTILITIES SHOWN COMPRISE ALL UTILITIES WITHIN THE PROJECT AREA.

WGI's FIELD INVESTIGATION WAS PERFORMED 03/15/2021 THROUGH 04/15/2021. CHANGES TO UTILITIES AFTER 04/15/2021 MAY HAVE BEEN MADE AND THEREFORE MAY RESULT IN VARIANCES FROM THIS PLAN IF DEEMED ADVISABLE PRIOR TO FINAL DESIGN AND CONSTRUCTION.

UNLESS OTHERWISE NOTED, FIELD LOCATED UTILITIES MEET THE CI/ASCE 38-2 DEFINITION FOR "QUALITY LEVEL B" (QLB) STANDARDS.

WGI INC. DISCLAIMER: WGI RECOMMENDS SUE QUALITY LEVEL "A" AT ANY LOCATION WHERE A MORE ACCURATE DEPICTION OF THE UTILITY IS REQUIRED BY IDOT.

ALL ELECTRONIC DEPTHS PROVIDED ARE ESTIMATED APPROXIMATELY TO THE CENTER OF THE UTILITY UNLESS NOTED OTHERWISE AND SHOULD BE USED FOR INFORMATIONAL PURPOSES ONLY.

UTILITY LEGEND:

	- AERIAL
	- UNKNOWN UTILITY
	- OIL (PETROLEUM)
	- CABLE TV
	- TELEPHONE
	- GAS
	- ELECTRIC
	- TRAFFIC SIGNAL/LIGHTING
	- WATER
	- FORCE MAIN
	- FIBER OPTIC
	- ELECTRONIC DEPTH


license expires 11/30/2021

Civil Design, Inc.
104 N. 2nd St, Suite A
Effingham, IL 62401
Phone No. (217) 821-7508

2001 Butterfield Road, Suite 410
Downers Grove, IL 60515
Phone No. (630) 307-3800
Fax No. (630) 307-7030
Cert No. 6091 - LB No. 7055

USER NAME = Erick, Maleza	DESIGNED -	REVISED -	STATE OF ILLINOIS DEPARTMENT OF TRANSPORTATION	I-64 FROM GREEN MOUNT RD TO IL 158 O'FALLON, ILLINOIS	SCALE:	SHEET 1 OF 16 SHEETS	STA. TO STA.	F.A. RTE.	SECTION	COUNTY	TOTAL SHEETS	SHEET NO.
	DRAWN - EM	REVISED -								ST. CLAIR	691	292
	PLOT SCALE = 100,000' / in.	CHECKED - EG						REVISED -			CONTRACT NO. 76K74	
	PLOT DATE = 6/2/2021	DATE -						REVISED -			ILLINOIS FED. AID PROJECT	

DOT W.O. 04 & 06

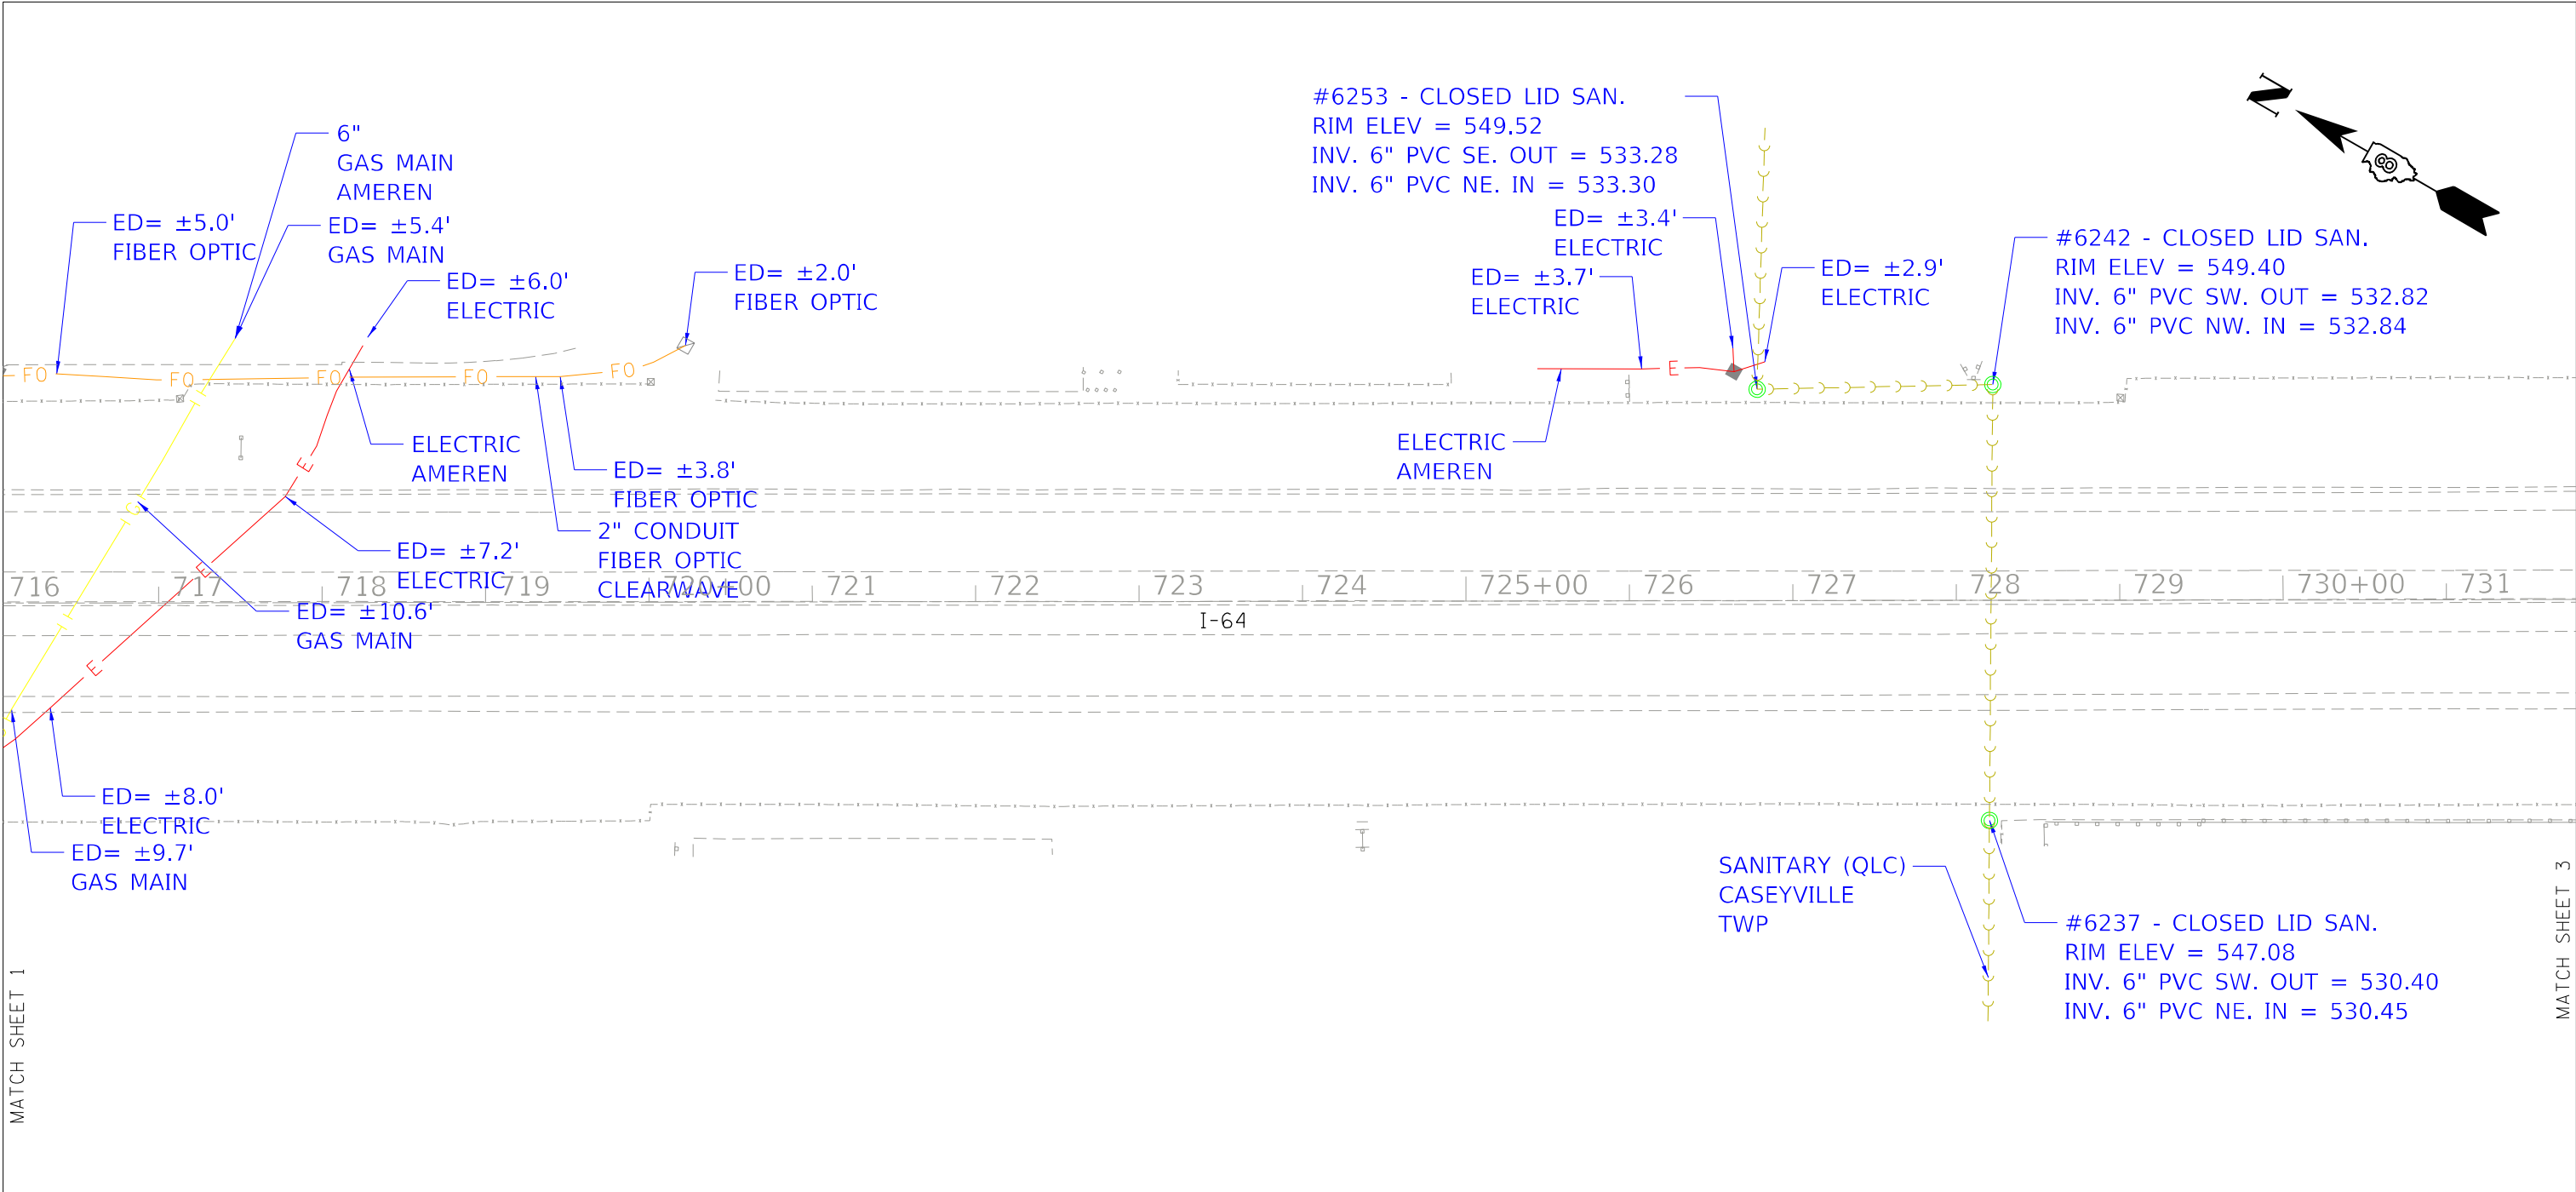

ASCE STANDARDS OF DEPICTION OF SUBSURFACE UTILITIES

QUALITY LEVEL A (OLA)
PRECISE HORIZONTAL AND VERTICAL LOCATION OF UTILITIES OBTAINED BY THE ACTUAL EXPOSURE (OR VERIFICATION OF PREVIOUSLY EXPOSED AND SURVEYED UTILITIES) USING MINIMALLY INTRUSIVE EXCAVATION EQUIPMENT TO MINIMIZE POTENTIAL FOR UTILITY DAMAGE, AND SUBSEQUENT MEASUREMENT OF THE SUBSURFACE UTILITIES WITH OTHER UTILITY ATTRIBUTES SUCH AS TYPE, SIZE & MATERIAL OF UTILITY.

QUALITY LEVEL B (OLB)
INFORMATION OBTAINED THROUGH THE APPLICATION OF APPROPRIATE SURFACE GEOPHYSICAL METHODS TO DETERMINE THE EXISTENCE AND APPROXIMATE HORIZONTAL POSITION OF SUBSURFACE UTILITIES. QUALITY LEVEL B DATA SHOULD BE REPRODUCIBLE BY SURFACE GEOPHYSICS AT ANY POINT OF THEIR DEPICTION. THIS INFORMATION IS SURVEYED TO APPLICABLE TOLERANCES DEFINED BY THE PROJECT AND REDUCED ONTO PLAN DOCUMENTS.

QUALITY LEVEL C (OLC)
INFORMATION OBTAINED BY SURVEYING AND PLOTTING VISIBLE ABOVE-GROUND UTILITY FEATURES AND BY USING PROFESSIONAL JUDGEMENT IN CORRELATING THIS INFORMATION TO QUALITY LEVEL D INFORMATION.

QUALITY LEVEL D (OLD)
INFORMATION DERIVED FROM EXISTING RECORDS OR ORAL RECOLLECTIONS.

GENERAL NOTES:

WGI INC. HAS EXERCISED ITS BEST PROFESSIONAL EXPERTISE AND GEOPHYSICAL PROSPECTING TECHNIQUES TO DEVELOP THIS MAPPING OF SUBSURFACE UTILITIES WITHIN THE PROJECT LIMITS.

WGI INC. DOES NOT GUARANTEE THAT UTILITIES SHOWN COMPRISE ALL UTILITIES WITHIN THE PROJECT AREA.

WGI's FIELD INVESTIGATION WAS PERFORMED 03/15/2021 THROUGH 04/15/2021. CHANGES TO UTILITIES AFTER 04/15/2021 MAY HAVE BEEN MADE AND THEREFORE MAY RESULT IN VARIANCES FROM THIS PLAN IF DEEMED ADVISABLE PRIOR TO FINAL DESIGN AND CONSTRUCTION.

UNLESS OTHERWISE NOTED, FIELD LOCATED UTILITIES MEET THE CI/ASCE 38-2 DEFINITION FOR "QUALITY LEVEL B" (OLB) STANDARDS.

WGI INC. DISCLAIMER: WGI RECOMMENDS SUE QUALITY LEVEL "A" AT ANY LOCATION WHERE A MORE ACCURATE DEPICTION OF THE UTILITY IS REQUIRED BY IDOT.

ALL ELECTRONIC DEPTHS PROVIDED ARE ESTIMATED APPROXIMATELY TO THE CENTER OF THE UTILITY UNLESS NOTED OTHERWISE AND SHOULD BE USED FOR INFORMATIONAL PURPOSES ONLY.

UTILITY LEGEND:


	A	- AERIAL
		- UNKNOWN UTILITY
	IO	- OIL (PETROLEUM)
	CTV	- CABLE TV
	T	- TELEPHONE
	G	- GAS
	E	- ELECTRIC
	E	- TRAFFIC SIGNAL/LIGHTING
	W	- WATER
		- FORCE MAIN
	FO	- FIBER OPTIC
	ED	- ELECTRONIC DEPTH

signature
05/27/2021
date
license expires 11/30/2021

Civil Design, Inc.
104 N. 2nd St, Suite A
Effingham, IL 62401
Phone No. (217) 821-7508

2001 Butterfield Road, Suite 410
Downers Grove, IL 60515
Phone No. (630) 307-3800
Fax No. (630) 307-7030
Cert No. 6091 - LB No. 7055

STATE OF ILLINOIS DEPARTMENT OF TRANSPORTATION	I-64 FROM GREEN MOUNT RD TO IL 158 O'FALLON, ILLINOIS		F.A. RTE.	SECTION	COUNTY	TOTAL SHEETS	SHEET NO.
	SCALE:		SHEET 2	OF 16	SHEETS	ST. CLAIR	691 293
	TO STA.		ILLINOIS FED. AID PROJECT				
	IDOT W.O. 04 & 06						

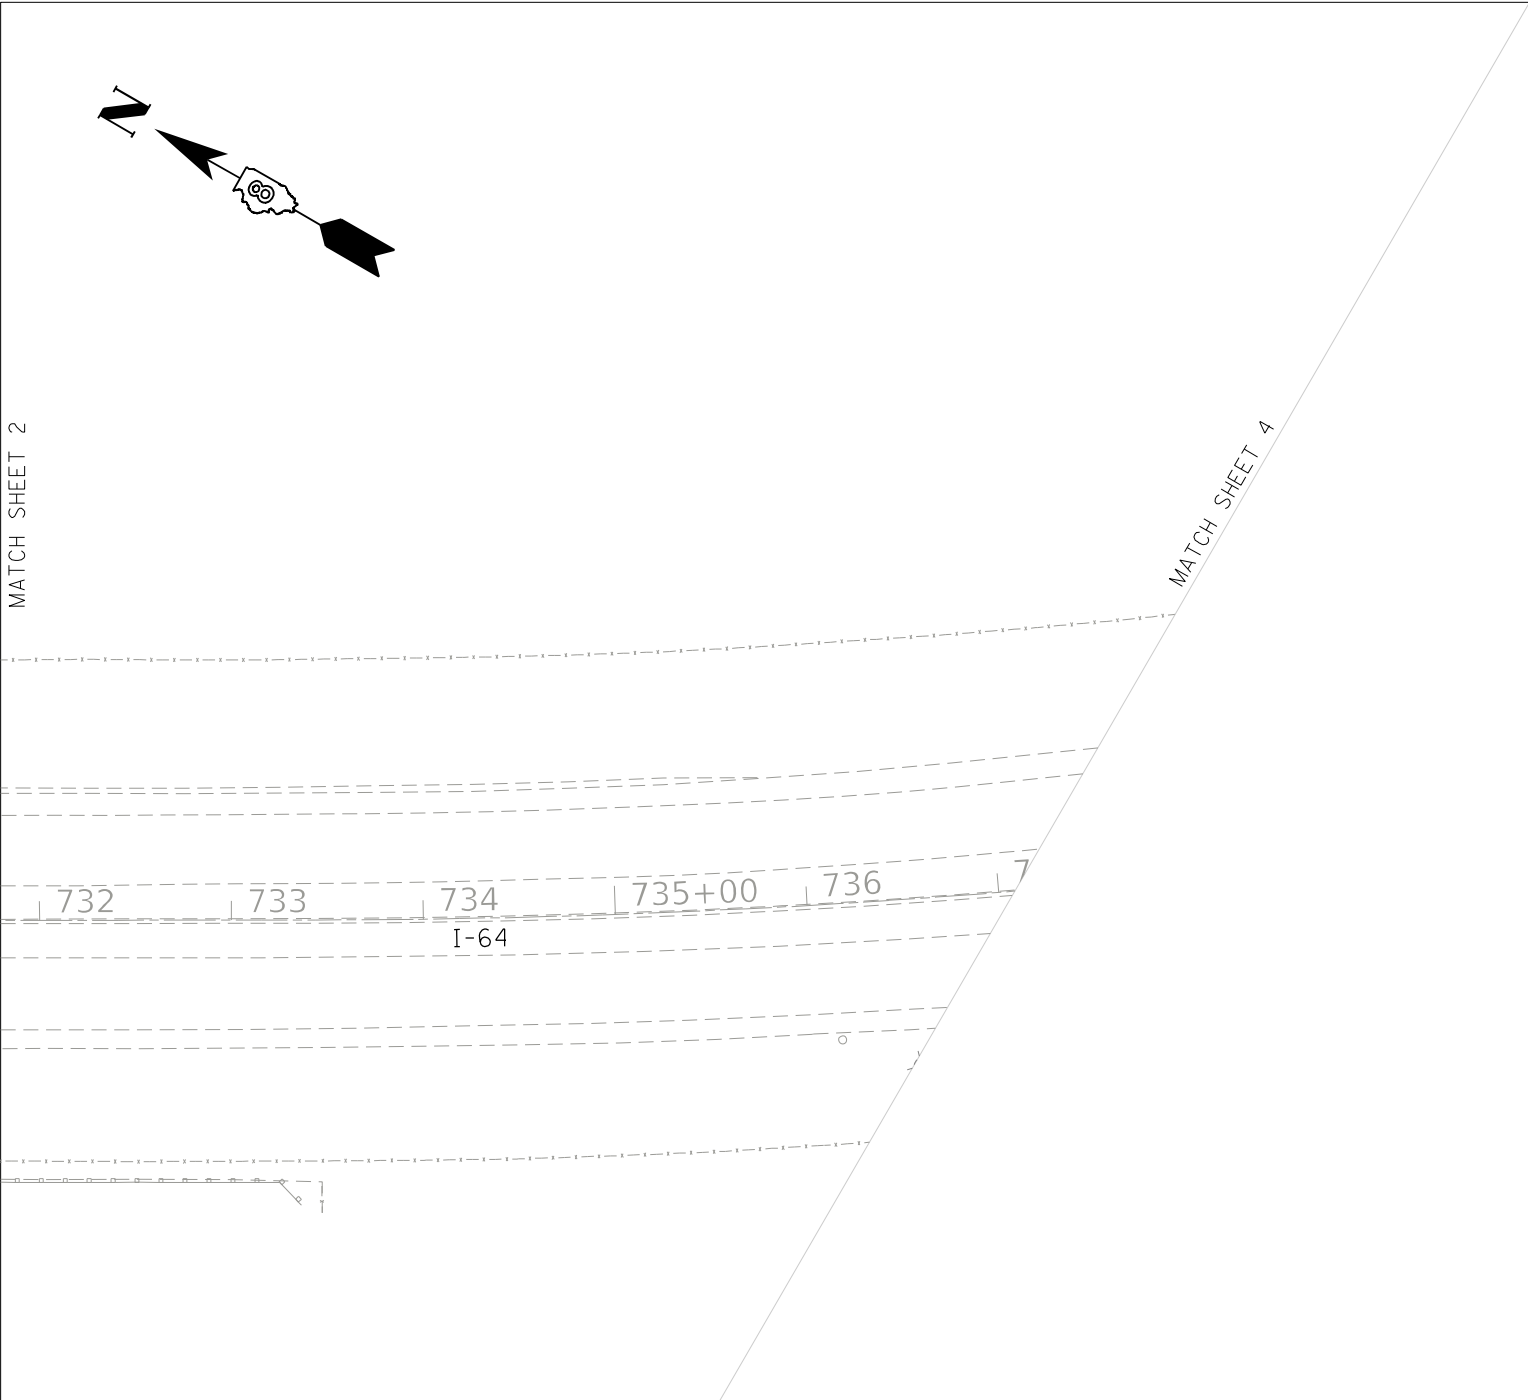

ASCE STANDARDS OF DEPICTION OF SUBSURFACE UTILITIES

QUALITY LEVEL A (OLA)
PRECISE HORIZONTAL AND VERTICAL LOCATION OF UTILITIES OBTAINED BY THE ACTUAL EXPOSURE (OR VERIFICATION OF PREVIOUSLY EXPOSED AND SURVEYED UTILITIES) USING MINIMALLY INTRUSIVE EXCAVATION EQUIPMENT TO MINIMIZE POTENTIAL FOR UTILITY DAMAGE, AND SUBSEQUENT MEASUREMENT OF THE SUBSURFACE UTILITIES WITH OTHER UTILITY ATTRIBUTES SUCH AS TYPE, SIZE & MATERIAL OF UTILITY.

QUALITY LEVEL B (OLB)
INFORMATION OBTAINED THROUGH THE APPLICATION OF APPROPRIATE SURFACE GEOPHYSICAL METHODS TO DETERMINE THE EXISTENCE AND APPROXIMATE HORIZONTAL POSITION OF SUBSURFACE UTILITIES. QUALITY LEVEL B DATA SHOULD BE REPRODUCIBLE BY SURFACE GEOPHYSICS AT ANY POINT OF THEIR DEPICTION. THIS INFORMATION IS SURVEYED TO APPLICABLE TOLERANCES DEFINED BY THE PROJECT AND REDUCED ONTO PLAN DOCUMENTS.

QUALITY LEVEL C (OLC)
INFORMATION OBTAINED BY SURVEYING AND PLOTTING VISIBLE ABOVE-GROUND UTILITY FEATURES AND BY USING PROFESSIONAL JUDGEMENT IN CORRELATING THIS INFORMATION TO QUALITY LEVEL D INFORMATION.

QUALITY LEVEL D (OLD)
INFORMATION DERIVED FROM EXISTING RECORDS OR ORAL RECOLLECTIONS.

GENERAL NOTES:

WGI INC. HAS EXERCISED ITS BEST PROFESSIONAL EXPERTISE AND GEOPHYSICAL PROSPECTING TECHNIQUES TO DEVELOP THIS MAPPING OF SUBSURFACE UTILITIES WITHIN THE PROJECT LIMITS.

WGI INC. DOES NOT GUARANTEE THAT UTILITIES SHOWN COMPRISE ALL UTILITIES WITHIN THE PROJECT AREA.

WGI's FIELD INVESTIGATION WAS PERFORMED 03/15/2021 THROUGH 04/15/2021. CHANGES TO UTILITIES AFTER 04/15/2021 MAY HAVE BEEN MADE AND THEREFORE MAY RESULT IN VARIANCES FROM THIS PLAN IF DEEMED ADVISABLE PRIOR TO FINAL DESIGN AND CONSTRUCTION.

UNLESS OTHERWISE NOTED, FIELD LOCATED UTILITIES MEET THE CI/ASCE 38-2 DEFINITION FOR "QUALITY LEVEL B" (OLB) STANDARDS.

WGI INC. DISCLAIMER: WGI RECOMMENDS SUE QUALITY LEVEL "A" AT ANY LOCATION WHERE A MORE ACCURATE DEPICTION OF THE UTILITY IS REQUIRED BY IDOT.

ALL ELECTRONIC DEPTHS PROVIDED ARE ESTIMATED APPROXIMATELY TO THE CENTER OF THE UTILITY UNLESS NOTED OTHERWISE AND SHOULD BE USED FOR INFORMATIONAL PURPOSES ONLY.

UTILITY LEGEND:	
	- AERIAL
	- UNKNOWN UTILITY
	- OIL (PETROLEUM)
	- CABLE TV
	- TELEPHONE
	- GAS
	- ELECTRIC
	- TRAFFIC SIGNAL/LIGHTING
	- WATER
	- FORCE MAIN
	- FIBER OPTIC
	- ELECTRONIC DEPTH

John J. Bellis
signature
05/27/2021
date
license expires 11/30/2021

Civil Design, Inc.
104 N. 2nd St, Suite A
Effingham, IL 62401
Phone No. (217) 821-7508

2001 Butterfield Road, Suite 410
Downers Grove, IL 60515
Phone No. (630) 307-3800
Fax No. (630) 307-7030
Cert No. 6091 - LB No. 7055

	USER NAME = Erick,Maleza	DESIGNED -	REVISED -	STATE OF ILLINOIS DEPARTMENT OF TRANSPORTATION	I-64 FROM GREEN MOUNT RD TO IL 158 O'FALLON, ILLINOIS				F.A. RTE.	SECTION	COUNTY	TOTAL SHEETS	SHEET NO.
		DRAWN - EM	REVISED -								ST. CLAIR	691	294
	PLOT SCALE = 100,0000 ' / in.	CHECKED - EG	REVISED -		CONTRACT NO. 76K74								
	PLOT DATE = 5/21/2021	DATE -	REVISED -		SCALE:	SHEET 3	OF 16 SHEETS	STA.	TO STA.				
					ILLINOIS		FED. AID PROJECT		IDOT W.O. 04 & 06				



ED= ±2.8'
ELECTRIC

1.5" CONDUIT
ELECTRIC
IDOT

ED= ±2.3'
ELECTRIC

ED= ±2.2'
ELECTRIC
ED= ±2.5'
ELECTRIC

ELECTRIC
AMEREN

ED= ±2.4'
ELECTRIC

#6264 - CLOSED LID SAN.
RIM ELEV = 545.01
INV. 8" PVC SW. OUT = 532.24
INV. 8" PVC SE. IN = 532.28

#5959 - CLOSED LID SAN.
RIM ELEV = 543.47
INV. 12" PVC SE. OUT = 523.37
INV. 12" PVC NE. IN = 523.38
INV. 8" PVC NW. IN = 526.37

MATCH SHEET 3

ED= ±2.6'
ELECTRIC

ED= ±3.5'
ELECTRIC

ED= ±2.7'
ELECTRIC

16" (OLD)
WATER MAIN
O'FALLON
ED= ±1.5'
ELECTRIC

SANITARY (QLC)
CASEYVILLE
TWP

#5971 - CLOSED LID SAN
RIM ELEV = 537.76
INV. 12" PVC SW. OUT = 525.58
INV. 12" PVC NE. IN = 525.60

ED= ±2.0'
ELECTRIC
ED= ±2.0'
ELECTRIC

ED= ±2.0'
ELECTRIC

ED= ±2.8'
ELECTRIC

1.5" CONDUIT
ELECTRIC
IDOT

MATCH SHEET 6

ASCE STANDARDS OF DEPICTION OF SUBSURFACE UTILITIES

QUALITY LEVEL A (OLA)
PRECISE HORIZONTAL AND VERTICAL LOCATION OF UTILITIES OBTAINED BY THE ACTUAL EXPOSURE (OR VERIFICATION OF PREVIOUSLY EXPOSED AND SURVEYED UTILITIES) USING MINIMALLY INTRUSIVE EXCAVATION EQUIPMENT TO MINIMIZE POTENTIAL FOR UTILITY DAMAGE, AND SUBSEQUENT MEASUREMENT OF THE SUBSURFACE UTILITIES WITH OTHER UTILITY ATTRIBUTES SUCH AS TYPE, SIZE & MATERIAL OF UTILITY.

QUALITY LEVEL B (OLB)
INFORMATION OBTAINED THROUGH THE APPLICATION OF APPROPRIATE SURFACE GEOPHYSICAL METHODS TO DETERMINE THE EXISTENCE AND APPROXIMATE HORIZONTAL POSITION OF SUBSURFACE UTILITIES. QUALITY LEVEL B DATA SHOULD BE REPRODUCIBLE BY SURFACE GEOPHYSICS AT ANY POINT OF THEIR DEPICTION. THIS INFORMATION IS SURVEYED TO APPLICABLE TOLERANCES DEFINED BY THE PROJECT AND REDUCED ONTO PLAN DOCUMENTS.

QUALITY LEVEL C (OLC)
INFORMATION OBTAINED BY SURVEYING AND PLOTTING VISIBLE ABOVE-GROUND UTILITY FEATURES AND BY USING PROFESSIONAL JUDGEMENT IN CORRELATING THIS INFORMATION TO QUALITY LEVEL D INFORMATION.

QUALITY LEVEL D (OLD)
INFORMATION DERIVED FROM EXISTING RECORDS OR ORAL RECOLLECTIONS.

GENERAL NOTES:

WGI INC. HAS EXERCISED ITS BEST PROFESSIONAL EXPERTISE AND GEOPHYSICAL PROSPECTING TECHNIQUES TO DEVELOP THIS MAPPING OF SUBSURFACE UTILITIES WITHIN THE PROJECT LIMITS.

WGI INC. DOES NOT GUARANTEE THAT UTILITIES SHOWN COMPRISE ALL UTILITIES WITHIN THE PROJECT AREA.

WGI's FIELD INVESTIGATION WAS PERFORMED 03/15/2021 THROUGH 04/15/2021. CHANGES TO UTILITIES AFTER 04/15/2021 MAY HAVE BEEN MADE AND THEREFORE MAY RESULT IN VARIANCES FROM THIS PLAN IF DEEMED ADVISABLE PRIOR TO FINAL DESIGN AND CONSTRUCTION.

UNLESS OTHERWISE NOTED, FIELD LOCATED UTILITIES MEET THE CI/ASCE 38-2 DEFINITION FOR "QUALITY LEVEL B" (OLB) STANDARDS.

WGI INC. DISCLAIMER: WGI RECOMMENDS SUE QUALITY LEVEL "A" AT ANY LOCATION WHERE A MORE ACCURATE DEPICTION OF THE UTILITY IS REQUIRED BY IDOT.

ALL ELECTRONIC DEPTHS PROVIDED ARE ESTIMATED APPROXIMATELY TO THE CENTER OF THE UTILITY UNLESS NOTED OTHERWISE AND SHOULD BE USED FOR INFORMATIONAL PURPOSES ONLY.

UTILITY LEGEND:

	A	- AERIAL
		- UNKNOWN UTILITY
	IO	- OIL (PETROLEUM)
	CTV	- CABLE TV
	T	- TELEPHONE
	IG	- GAS
	E	- ELECTRIC
	E	- TRAFFIC SIGNAL/LIGHTING
	W	- WATER
		- FORCE MAIN
	FO	- FIBER OPTIC
	ED	- ELECTRONIC DEPTH



John J. Bellis
signature

05/27/2021
date

license expires 11/30/2021



Civil Design, Inc.
104 N. 2nd St, Suite A
Effingham, IL 62401
Phone No. (217) 821-7508



2001 Butterfield Road, Suite 410
Downers Grove, IL 60515
Phone No. (630) 307-3800
Fax No. (630) 307-7030
Cert No. 6091 - LB No. 7055

USER NAME = Erick, Maleza

DESIGNED -

REVISED -

PLOT SCALE = 100,000' / in.

CHECKED - EG

REVISED -

PLOT DATE = 6/2/2021

DATE -

REVISED -

STATE OF ILLINOIS
DEPARTMENT OF TRANSPORTATION

I-64 FROM GREEN MOUNT RD TO IL 158
O'FALLON, ILLINOIS

SCALE:

SHEET 4

OF 16

SHEETS

STA.

TO STA.

F.A.
RTE.

SECTION

COUNTY

TOTAL
SHEETS

SHEET
NO.

ST. CLAIR

691


295

CONTRACT NO. 76K74

ILLINOIS FED. AID PROJECT



MATCH SHEET 4

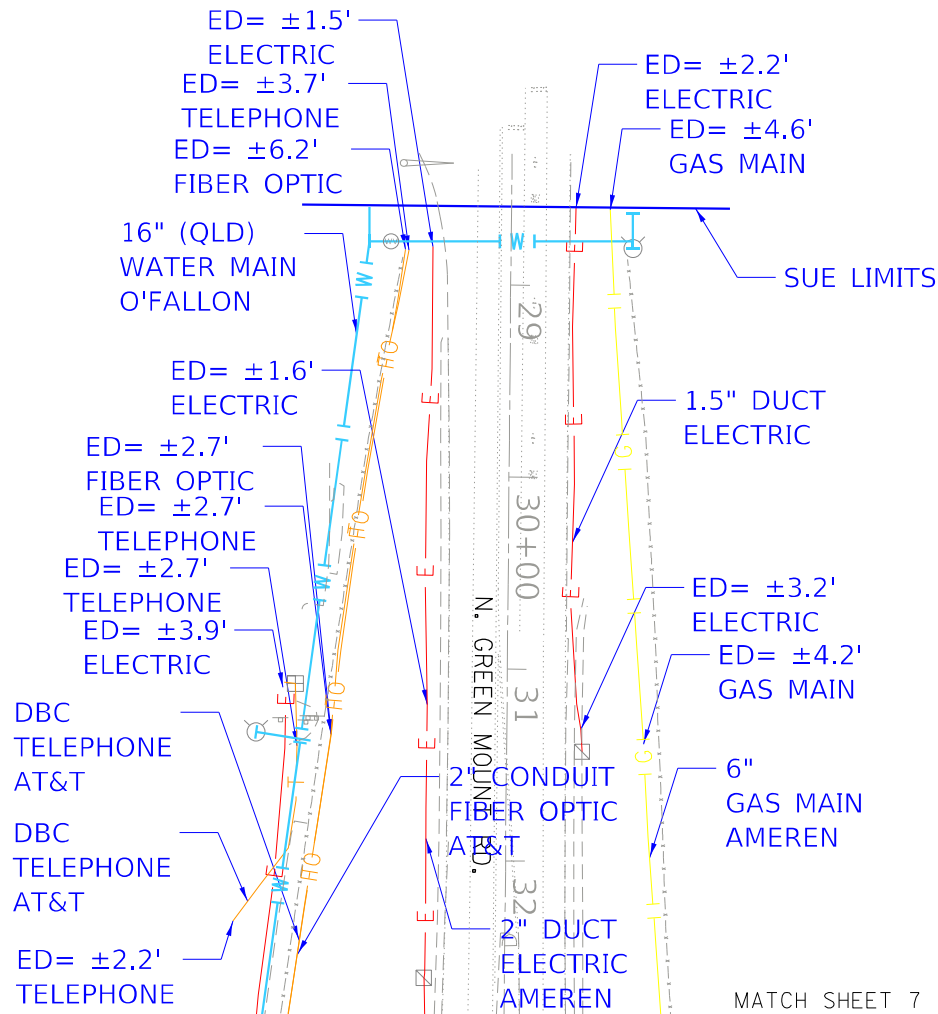

ASCE STANDARDS OF DEPICTION
OF SUBSURFACE UTILITIES

QUALITY LEVEL A (OLA)
PRECISE HORIZONTAL AND VERTICAL LOCATION OF UTILITIES OBTAINED BY THE ACTUAL EXPOSURE (OR VERIFICATION OF PREVIOUSLY EXPOSED AND SURVEYED UTILITIES) USING MINIMALLY INTRUSIVE EXCAVATION EQUIPMENT TO MINIMIZE POTENTIAL FOR UTILITY DAMAGE, AND SUBSEQUENT MEASUREMENT OF THE SUBSURFACE UTILITIES WITH OTHER UTILITY ATTRIBUTES SUCH AS TYPE, SIZE & MATERIAL OF UTILITY.

QUALITY LEVEL B (OLB)
INFORMATION OBTAINED THROUGH THE APPLICATION OF APPROPRIATE SURFACE GEOPHYSICAL METHODS TO DETERMINE THE EXISTENCE AND APPROXIMATE HORIZONTAL POSITION OF SUBSURFACE UTILITIES.
QUALITY LEVEL B DATA SHOULD BE REPRODUCIBLE BY SURFACE GEOPHYSICS AT ANY POINT OF THEIR DEPICTION. THIS INFORMATION IS SURVEYED TO APPLICABLE TOLERANCES DEFINED BY THE PROJECT AND REDUCED ONTO PLAN DOCUMENTS.

QUALITY LEVEL C (OLC)
INFORMATION OBTAINED BY SURVEYING AND PLOTTING VISIBLE ABOVE-GROUND UTILITY FEATURES AND BY USING PROFESSIONAL JUDGEMENT IN CORRELATING THIS INFORMATION TO QUALITY LEVEL D INFORMATION.

QUALITY LEVEL D (OLD)
INFORMATION DERIVED FROM EXISTING RECORDS OR ORAL RECOLLECTIONS.

GENERAL NOTES:

WGI INC. HAS EXERCISED ITS BEST PROFESSIONAL EXPERTISE AND GEOPHYSICAL PROSPECTING TECHNIQUES TO DEVELOP THIS MAPPING OF SUBSURFACE UTILITIES WITHIN THE PROJECT LIMITS.

WGI INC. DOES NOT GUARANTEE THAT UTILITIES SHOWN COMPRISE ALL UTILITIES WITHIN THE PROJECT AREA.

WGI's FIELD INVESTIGATION WAS PERFORMED 03/15/2021 THROUGH 04/15/2021. CHANGES TO UTILITIES AFTER 04/15/2021 MAY HAVE BEEN MADE AND THEREFORE MAY RESULT IN VARIANCES FROM THIS PLAN IF DEEMED ADVISABLE PRIOR TO FINAL DESIGN AND CONSTRUCTION.

UNLESS OTHERWISE NOTED, FIELD LOCATED UTILITIES MEET THE CI/ASCE 38-2 DEFINITION FOR "QUALITY LEVEL B" (OLB) STANDARDS.

WGI INC. DISCLAIMER: WGI RECOMMENDS SUE QUALITY LEVEL "A" AT ANY LOCATION WHERE A MORE ACCURATE DEPICTION OF THE UTILITY IS REQUIRED BY IDOT.

ALL ELECTRONIC DEPTHS PROVIDED ARE ESTIMATED APPROXIMATELY TO THE CENTER OF THE UTILITY UNLESS NOTED OTHERWISE AND SHOULD BE USED FOR INFORMATIONAL PURPOSES ONLY.

UTILITY LEGEND:

- A — AERIAL
- UNKNOWN UTILITY
- OIL (PETROLEUM)
- CTV — CABLE TV
- T — TELEPHONE
- G — GAS
- E — ELECTRIC
- E — TRAFFIC SIGNAL/LIGHTING
- W — WATER
- FORCE MAIN
- FO — FIBER OPTIC
- ED — ELECTRONIC DEPTH



John J. Bellis
signature
05/27/2021
date

license expires 11/30/2021



Civil Design, Inc.
104 N. 2nd St, Suite A
Effingham, IL 62401
Phone No. (217) 821-7508



2001 Butterfield Road, Suite 410
Downers Grove, IL 60515
Phone No. (630) 307-3800
Fax No. (630) 307-7030
Cert No. 6091 - LB No. 7055

USER NAME	= Erick, Maleza
PLOT SCALE	= 100,000' / in.
PLOT DATE	= 5/21/2021

DESIGNED	-
DRAWN	- EM
CHECKED	- EG
DATE	-

REVISED	-
REVISED	-
REVISED	-
REVISED	-

STATE OF ILLINOIS
DEPARTMENT OF TRANSPORTATION

I-64 FROM GREEN MOUNT RD TO IL 158
O'FALLON, ILLINOIS

SCALE: SHEET 5 OF 16 SHEETS STA. TO STA.

F.A. RTE.	SECTION	COUNTY	TOTAL SHEETS	SHEET NO.
		ST. CLAIR	691	296
CONTRACT NO. 76K74				
ILLINOIS FED. AID PROJECT				



MATCH SHEET 4

1.5" CONDUIT
ELECTRIC
IDOT

ED= ±1.0'
ELECTRIC

16" (QLD)
WATER MAIN
O'FALLON

#6263 - CLOSED LID SAN.
RIM ELEV = 538.09
INV. 12" PVC SE. OUT = 522.69
INV. 12" PVC NW. IN = 522.75

SANITARY (QLC)
CASEYVILLE
TWP

#6262 - CLOSED LID SAN.
RIM ELEV = 534.28
INV. 12" PVC SE. OUT = 522.23
INV. 12" PVC NW. IN = 522.26
INV. 6" PVC SW. IN = 525.18

#6265 - CLOSED LID SAN.
RIM ELEV = 531.46
INV. 12" PVC SE. OUT = 521.93
INV. 12" PVC NW. IN = 521.96

MATCH SHEET 8

ED= ±2.1'
ELECTRIC

ED= ±2.2'
ELECTRIC

ED= ±2.3'
ELECTRIC

ED= ±2.7'
ELECTRIC

ED= ±2.7'
ELECTRIC

ED= ±2.7'
ELECTRIC

1.5" CONDUIT
ELECTRIC
IDOT

4" TO 6" (QLD)
GAS MAIN
AMEREN

16" (QLD)
WATER MAIN
O'FALLON

WB ON RAMP

00+5

I-64

EB OFF RAMP

#6266 - CLOSED LID SAN.
RIM ELEV = 530.97
INV. 15" PVC S. OUT = 521.65
INV. 12" PVC NW. IN = 521.69

ASCE STANDARDS OF DEPICTION OF SUBSURFACE UTILITIES

QUALITY LEVEL A (OLA)
PRECISE HORIZONTAL AND VERTICAL LOCATION OF UTILITIES OBTAINED BY THE ACTUAL EXPOSURE (OR VERIFICATION OF PREVIOUSLY EXPOSED AND SURVEYED UTILITIES) USING MINIMALLY INTRUSIVE EXCAVATION EQUIPMENT TO MINIMIZE POTENTIAL FOR UTILITY DAMAGE, AND SUBSEQUENT MEASUREMENT OF THE SUBSURFACE UTILITIES WITH OTHER UTILITY ATTRIBUTES SUCH AS TYPE, SIZE & MATERIAL OF UTILITY.

QUALITY LEVEL B (QLB)
INFORMATION OBTAINED THROUGH THE APPLICATION OF APPROPRIATE SURFACE GEOPHYSICAL METHODS TO DETERMINE THE EXISTENCE AND APPROXIMATE HORIZONTAL POSITION OF SUBSURFACE UTILITIES. QUALITY LEVEL B DATA SHOULD BE REPRODUCIBLE BY SURFACE GEOPHYSICS AT ANY POINT OF THEIR DEPICTION. THIS INFORMATION IS SURVEYED TO APPLICABLE TOLERANCES DEFINED BY THE PROJECT AND REDUCED ONTO PLAN DOCUMENTS.

QUALITY LEVEL C (QLC)
INFORMATION OBTAINED BY SURVEYING AND PLOTTING VISIBLE ABOVE-GROUND UTILITY FEATURES AND BY USING PROFESSIONAL JUDGEMENT IN CORRELATING THIS INFORMATION TO QUALITY LEVEL D INFORMATION.

QUALITY LEVEL D (QLD)
INFORMATION DERIVED FROM EXISTING RECORDS OR ORAL RECOLLECTIONS.

GENERAL NOTES:

WGI INC. HAS EXERCISED ITS BEST PROFESSIONAL EXPERTISE AND GEOPHYSICAL PROSPECTING TECHNIQUES TO DEVELOP THIS MAPPING OF SUBSURFACE UTILITIES WITHIN THE PROJECT LIMITS.

WGI INC. DOES NOT GUARANTEE THAT UTILITIES SHOWN COMPRISE ALL UTILITIES WITHIN THE PROJECT AREA.

WGI's FIELD INVESTIGATION WAS PERFORMED 03/15/2021 THROUGH 04/15/2021. CHANGES TO UTILITIES AFTER 04/15/2021 MAY HAVE BEEN MADE AND THEREFORE MAY RESULT IN VARIANCES FROM THIS PLAN IF DEEMED ADVISABLE PRIOR TO FINAL DESIGN AND CONSTRUCTION.

UNLESS OTHERWISE NOTED, FIELD LOCATED UTILITIES MEET THE C1/ASCE 38-2 DEFINITION FOR "QUALITY LEVEL B" (QLB) STANDARDS.

WGI INC. DISCLAIMER: WGI RECOMMENDS SUE QUALITY LEVEL "A" AT ANY LOCATION WHERE A MORE ACCURATE DEPICTION OF THE UTILITY IS REQUIRED BY IDOT.

ALL ELECTRONIC DEPTHS PROVIDED ARE ESTIMATED APPROXIMATELY TO THE CENTER OF THE UTILITY UNLESS NOTED OTHERWISE AND SHOULD BE USED FOR INFORMATIONAL PURPOSES ONLY.

UTILITY LEGEND:

- A — AERIAL
- UNKNOWN UTILITY
- OIL (PETROLEUM)
- CTV — CABLE TV
- T — TELEPHONE
- GAS
- E — ELECTRIC
- TRAFFIC SIGNAL/LIGHTING
- W — WATER
- FORCE MAIN
- FO — FIBER OPTIC
- ED — ELECTRONIC DEPTH



John J. Bellis
signature

05/27/2021
date

license expires 11/30/2021



Civil Design, Inc.
104 N. 2nd St, Suite A
Effingham, IL 62401
Phone No. (217) 821-7508



2001 Butterfield Road, Suite 410
Downers Grove, IL 60515
Phone No. (630) 307-3800
Fax No. (630) 307-7030
Cert No. 6091 - LB No. 7055

USER NAME = Erick, Maleza

DESIGNED -

REVISED -

PLOT SCALE = 100,000' / in.

CHECKED - EG

REVISED -

PLOT DATE = 6/2/2021

DATE -

REVISED -

STATE OF ILLINOIS
DEPARTMENT OF TRANSPORTATION

I-64 FROM GREEN MOUNT RD TO IL 158
O'FALLON, ILLINOIS

SCALE:

SHEET 6

OF 16

SHEETS

STA.

TO STA.

F.A.
RTE.

SECTION

COUNTY

TOTAL
SHEETS

SHEET
NO.

ST. CLAIR

691


297

CONTRACT NO. 76K74

ILLINOIS

FED. AID PROJECT

IDOT W.O. 04 & 06

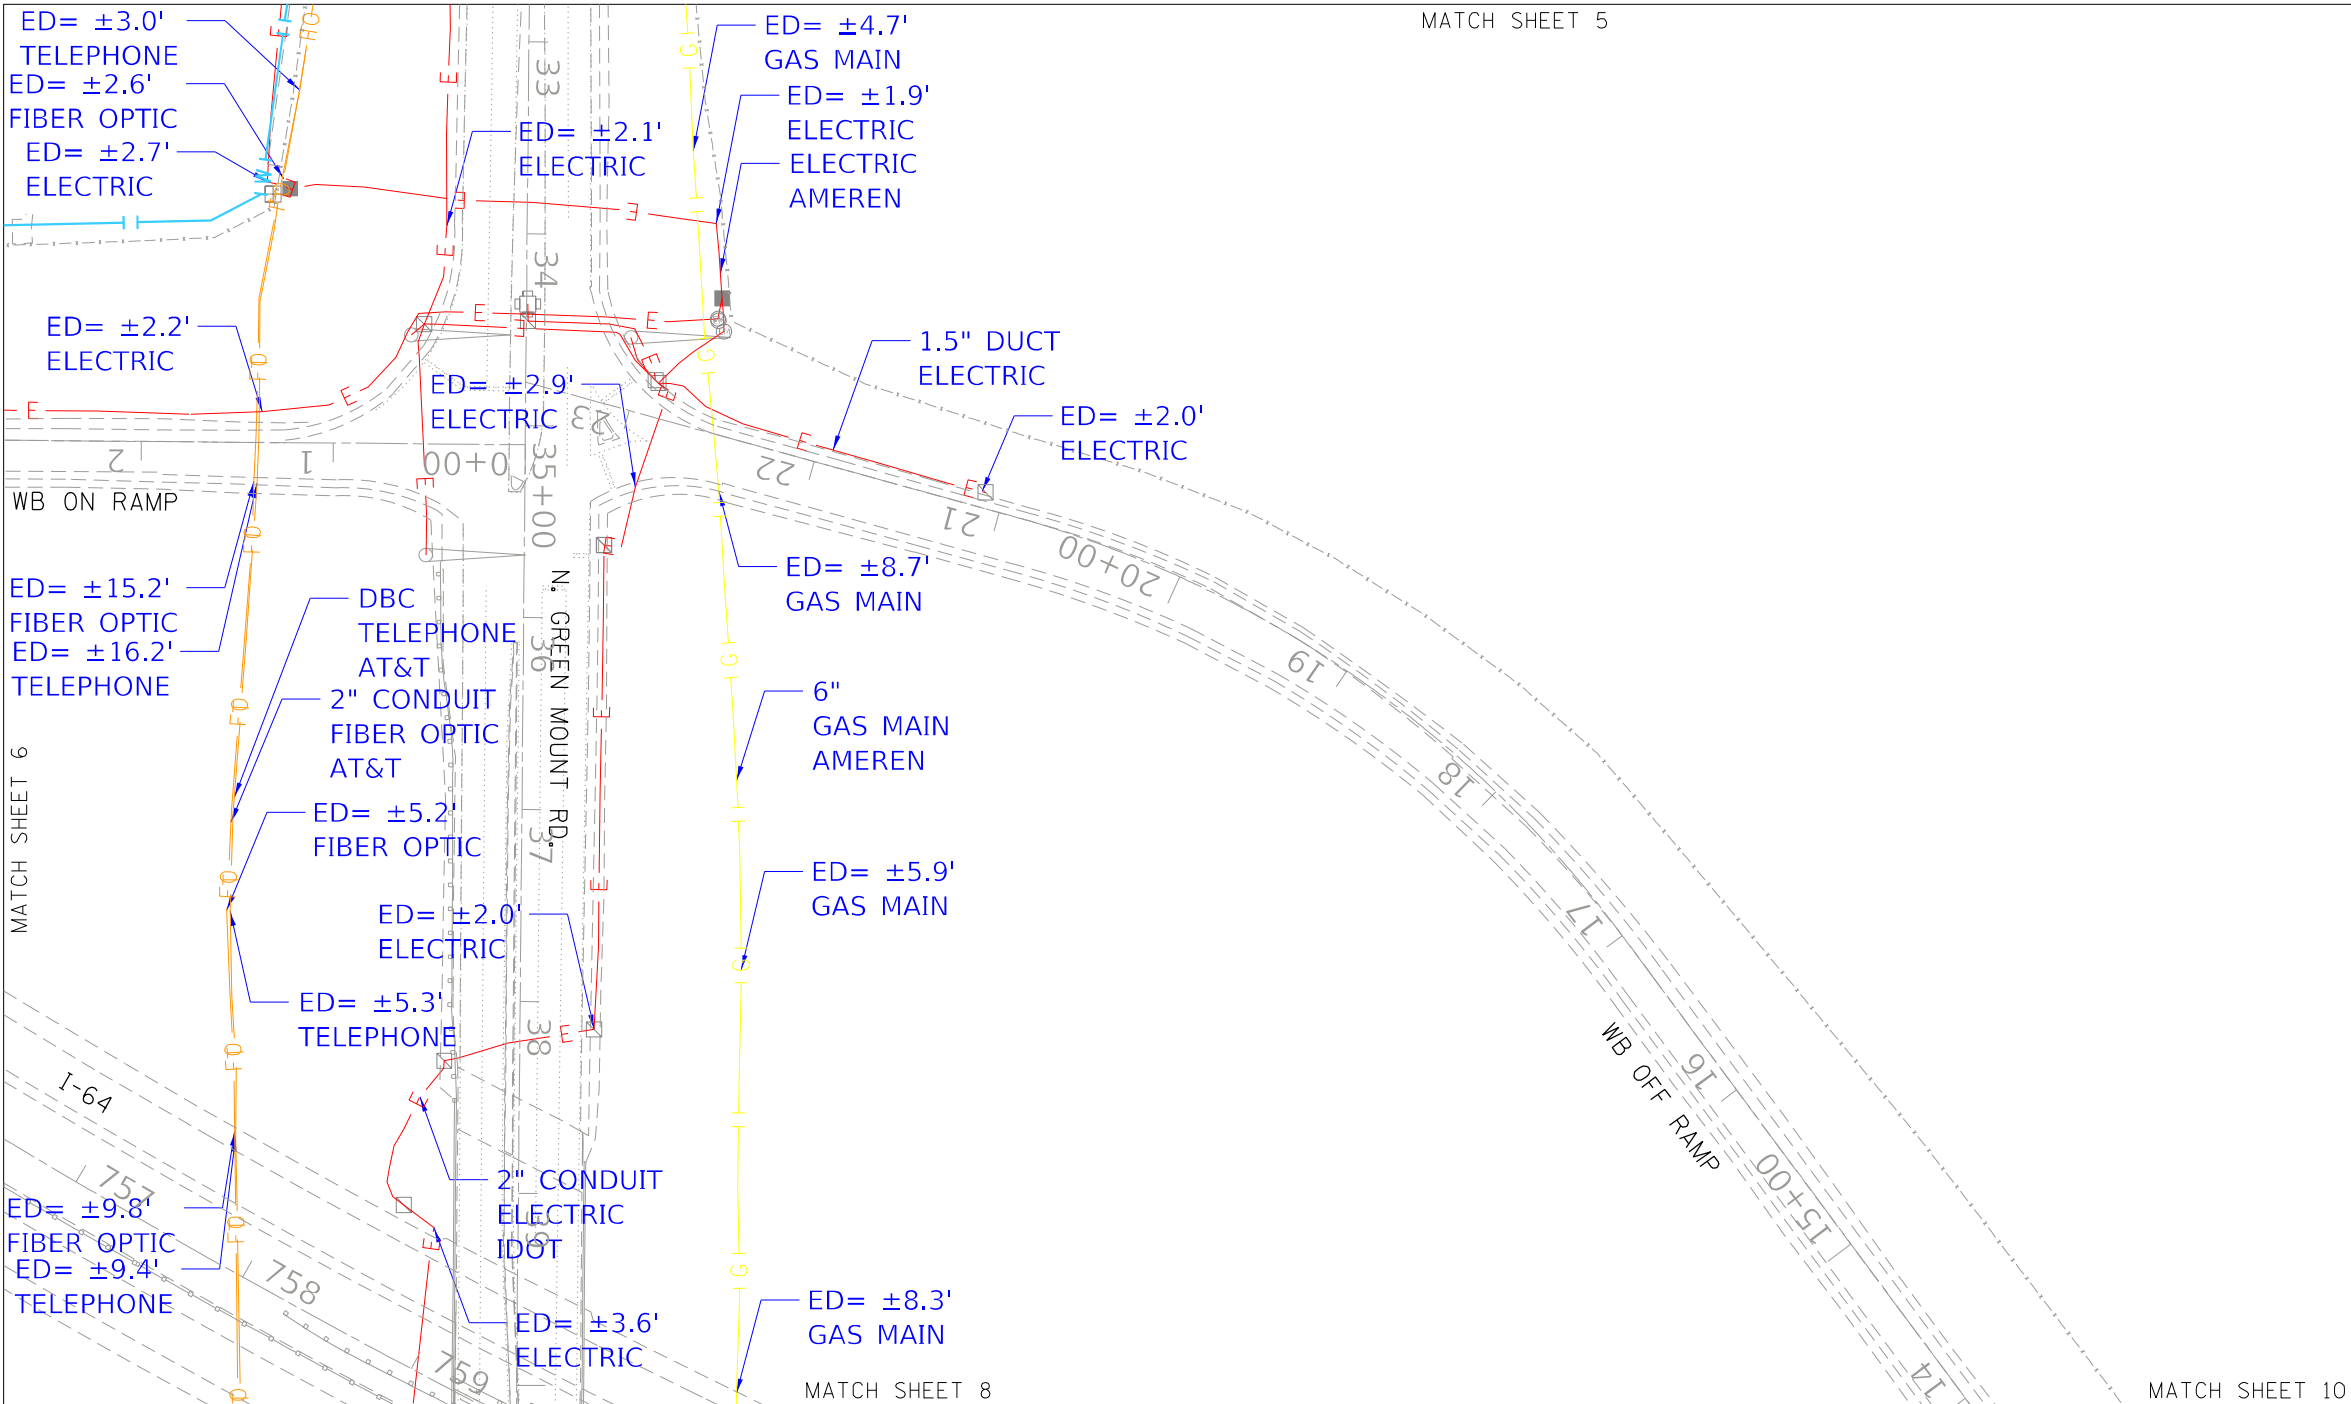

ASCE STANDARDS OF DEPICTION OF SUBSURFACE UTILITIES

QUALITY LEVEL A (OLA)
PRECISE HORIZONTAL AND VERTICAL LOCATION OF UTILITIES OBTAINED BY THE ACTUAL EXPOSURE (OR VERIFICATION OF PREVIOUSLY EXPOSED AND SURVEYED UTILITIES) USING MINIMALLY INTRUSIVE EXCAVATION EQUIPMENT TO MINIMIZE POTENTIAL FOR UTILITY DAMAGE, AND SUBSEQUENT MEASUREMENT OF THE SUBSURFACE UTILITIES WITH OTHER UTILITY ATTRIBUTES SUCH AS TYPE, SIZE & MATERIAL OF UTILITY.

QUALITY LEVEL B (OLB)
INFORMATION OBTAINED THROUGH THE APPLICATION OF APPROPRIATE SURFACE GEOPHYSICAL METHODS TO DETERMINE THE EXISTENCE AND APPROXIMATE HORIZONTAL POSITION OF SUBSURFACE UTILITIES. QUALITY LEVEL B DATA SHOULD BE REPRODUCIBLE BY SURFACE GEOPHYSICS AT ANY POINT OF THEIR DEPICTION. THIS INFORMATION IS SURVEYED TO APPLICABLE TOLERANCES DEFINED BY THE PROJECT AND REDUCED ONTO PLAN DOCUMENTS.

QUALITY LEVEL C (OLC)
INFORMATION OBTAINED BY SURVEYING AND PLOTTING VISIBLE ABOVE-GROUND UTILITY FEATURES AND BY USING PROFESSIONAL JUDGEMENT IN CORRELATING THIS INFORMATION TO QUALITY LEVEL D INFORMATION.

QUALITY LEVEL D (OLD)
INFORMATION DERIVED FROM EXISTING RECORDS OR ORAL RECOLLECTIONS.

GENERAL NOTES:

WGI INC. HAS EXERCISED ITS BEST PROFESSIONAL EXPERTISE AND GEOPHYSICAL PROSPECTING TECHNIQUES TO DEVELOP THIS MAPPING OF SUBSURFACE UTILITIES WITHIN THE PROJECT LIMITS.

WGI INC. DOES NOT GUARANTEE THAT UTILITIES SHOWN COMPRISE ALL UTILITIES WITHIN THE PROJECT AREA.

WGI's FIELD INVESTIGATION WAS PERFORMED 03/15/2021 THROUGH 04/15/2021. CHANGES TO UTILITIES AFTER 04/15/2021 MAY HAVE BEEN MADE AND THEREFORE MAY RESULT IN VARIANCES FROM THIS PLAN IF DEEMED ADVISABLE PRIOR TO FINAL DESIGN AND CONSTRUCTION.

UNLESS OTHERWISE NOTED, FIELD LOCATED UTILITIES MEET THE CI/ASCE 38-2 DEFINITION FOR "QUALITY LEVEL B" (OLB) STANDARDS.

WGI INC. DISCLAIMER: WGI RECOMMENDS SUE QUALITY LEVEL "A" AT ANY LOCATION WHERE A MORE ACCURATE DEPICTION OF THE UTILITY IS REQUIRED BY IDOT.

ALL ELECTRONIC DEPTHS PROVIDED ARE ESTIMATED APPROXIMATELY TO THE CENTER OF THE UTILITY UNLESS NOTED OTHERWISE AND SHOULD BE USED FOR INFORMATIONAL PURPOSES ONLY.

UTILITY LEGEND:

	A	- AERIAL
		- UNKNOWN UTILITY
	IO	- OIL (PETROLEUM)
	CTV	- CABLE TV
	T	- TELEPHONE
	G	- GAS
	E	- ELECTRIC
	E	- TRAFFIC SIGNAL/LIGHTING
	W	- WATER
		- FORCE MAIN
	FO	- FIBER OPTIC
	ED	- ELECTRONIC DEPTH

signature
05/27/2021
date
license expires 11/30/2021

Civil Design, Inc.
104 N. 2nd St, Suite A
Effingham, IL 62401
Phone No. (217) 821-7508


2001 Butterfield Road, Suite 410
Downers Grove, IL 60515
Phone No. (630) 307-3800
Fax No. (630) 307-7030
Cert No. 6091 - LB No. 7055

STATE OF ILLINOIS DEPARTMENT OF TRANSPORTATION	I-64 FROM GREEN MOUNT RD TO IL 158 O'FALLON, ILLINOIS	F.A. RTE.	SECTION	COUNTY	TOTAL SHEETS	SHEET NO.
				ST. CLAIR	691	298
		CONTRACT NO. 76K74				
		ILLINOIS FED. AID PROJECT				

SCALE: SHEET 7 OF 16 SHEETS STA. TO STA.

ILLINOIS FED. AID PROJECT

IDOT W.O. 04 & 06

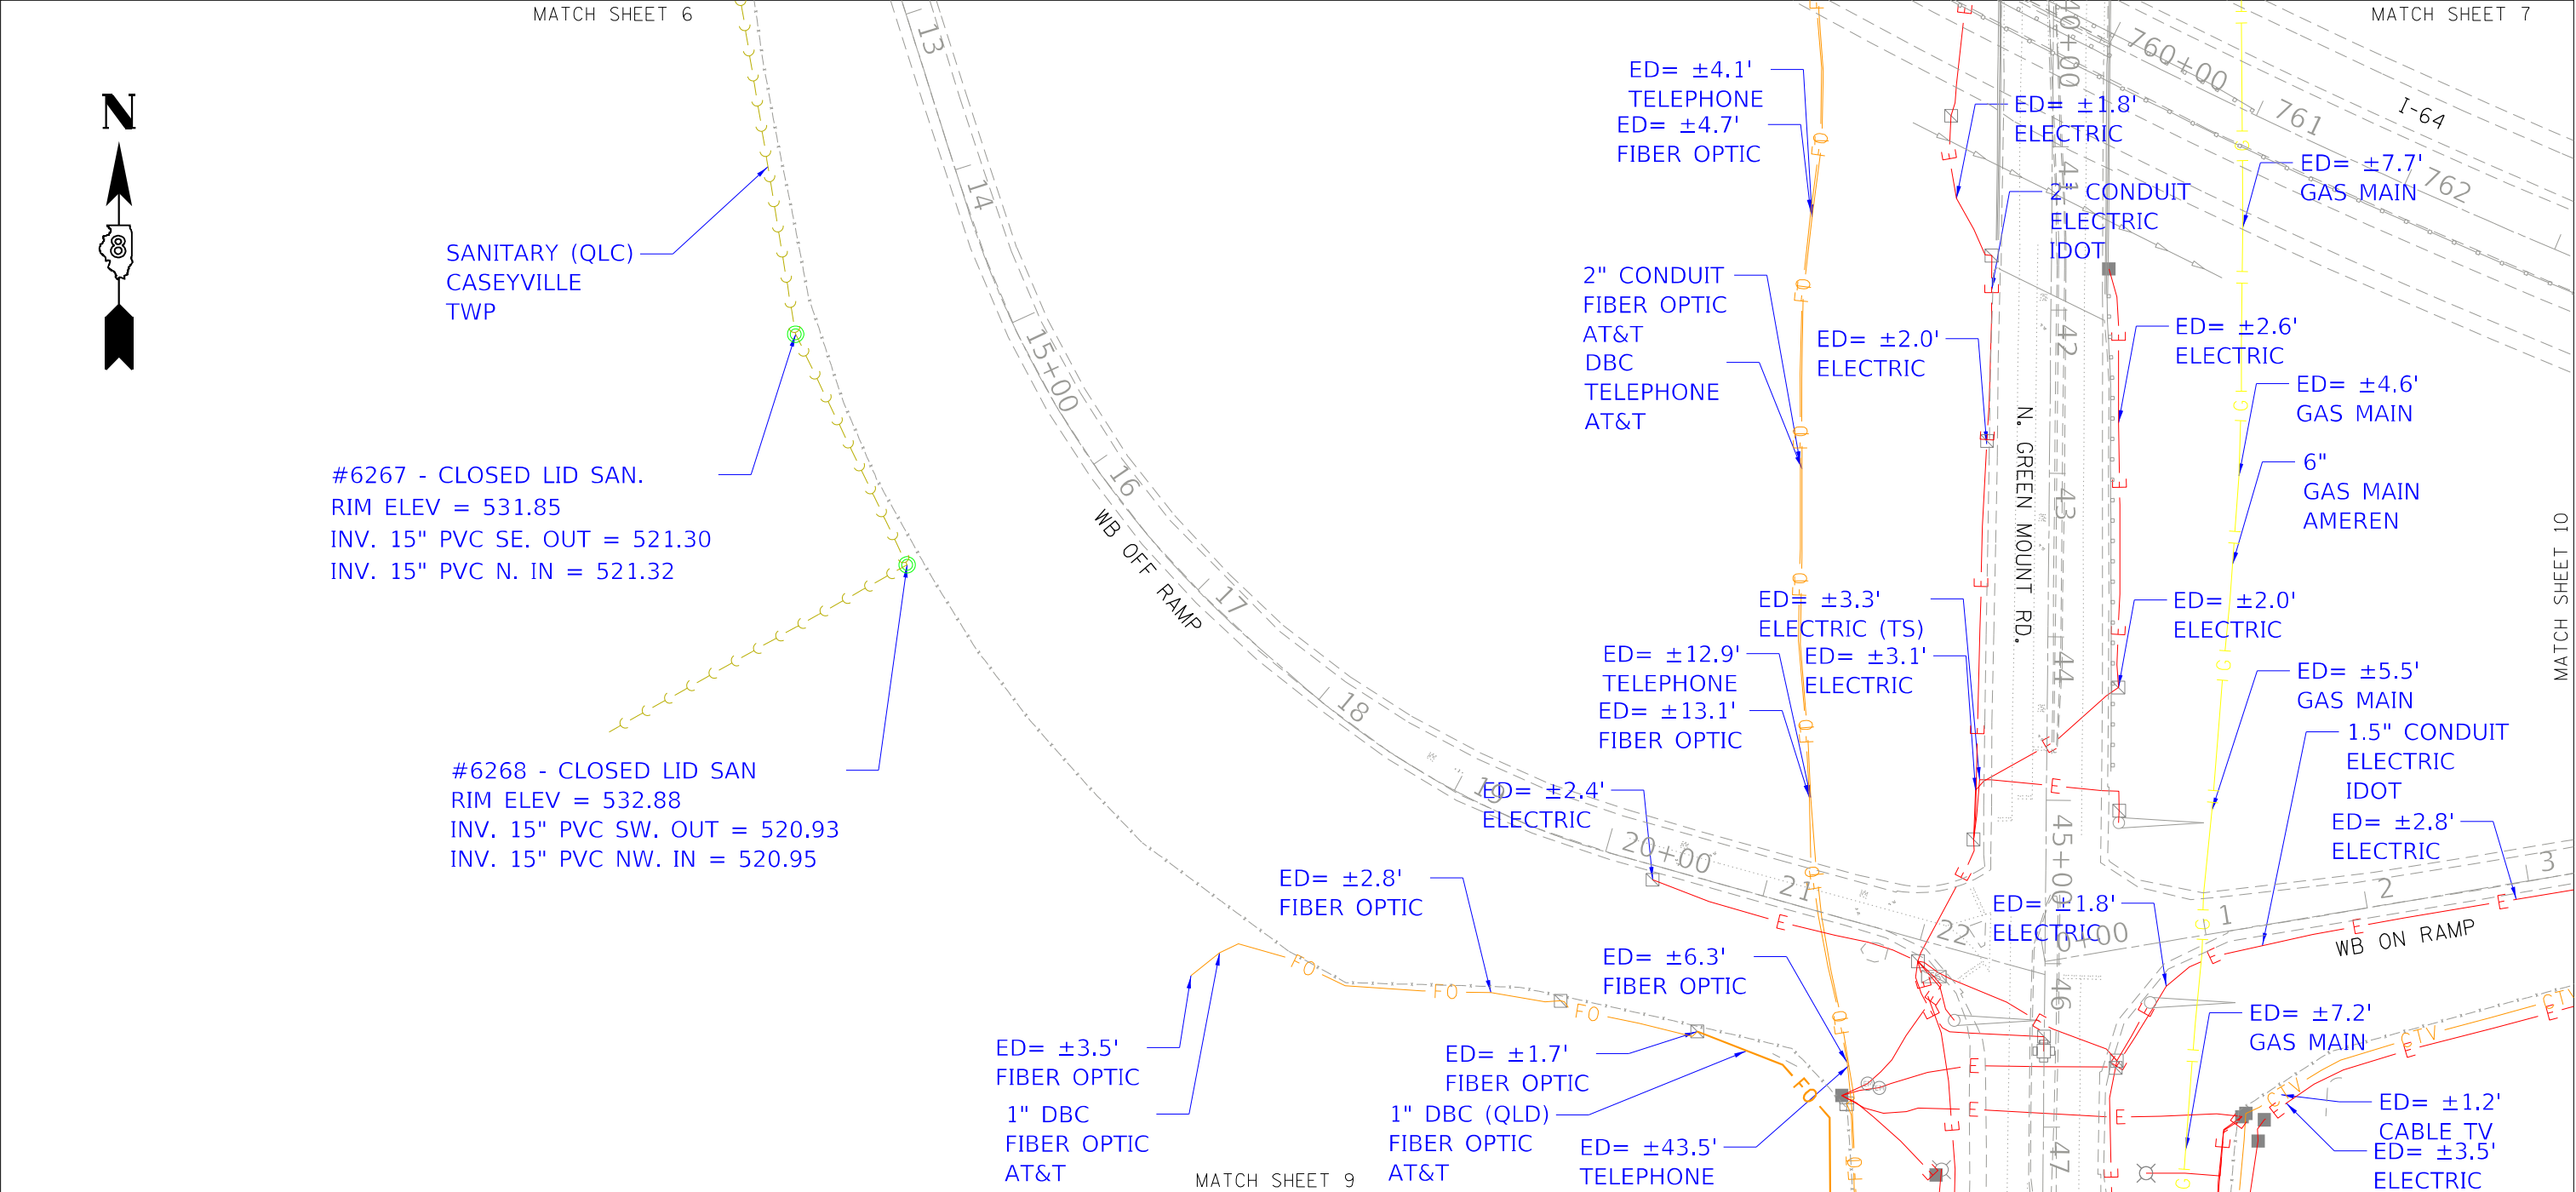

ASCE STANDARDS OF DEPICTION OF SUBSURFACE UTILITIES

QUALITY LEVEL A (OLA)
PRECISE HORIZONTAL AND VERTICAL LOCATION OF UTILITIES OBTAINED BY THE ACTUAL EXPOSURE (OR VERIFICATION OF PREVIOUSLY EXPOSED AND SURVEYED UTILITIES) USING MINIMALLY INTRUSIVE EXCAVATION EQUIPMENT TO MINIMIZE POTENTIAL FOR UTILITY DAMAGE, AND SUBSEQUENT MEASUREMENT OF THE SUBSURFACE UTILITIES WITH OTHER UTILITY ATTRIBUTES SUCH AS TYPE, SIZE & MATERIAL OF UTILITY.

QUALITY LEVEL B (QLB)
INFORMATION OBTAINED THROUGH THE APPLICATION OF APPROPRIATE SURFACE GEOPHYSICAL METHODS TO DETERMINE THE EXISTENCE AND APPROXIMATE HORIZONTAL POSITION OF SUBSURFACE UTILITIES. QUALITY LEVEL B DATA SHOULD BE REPRODUCIBLE BY SURFACE GEOPHYSICS AT ANY POINT OF THEIR DEPICTION. THIS INFORMATION IS SURVEYED TO APPLICABLE TOLERANCES DEFINED BY THE PROJECT AND REDUCED ONTO PLAN DOCUMENTS.

QUALITY LEVEL C (QLC)
INFORMATION OBTAINED BY SURVEYING AND PLOTTING VISIBLE ABOVE-GROUND UTILITY FEATURES AND BY USING PROFESSIONAL JUDGEMENT IN CORRELATING THIS INFORMATION TO QUALITY LEVEL D INFORMATION.

QUALITY LEVEL D (QLD)
INFORMATION DERIVED FROM EXISTING RECORDS OR ORAL RECOLLECTIONS.

GENERAL NOTES:

WGI INC. HAS EXERCISED ITS BEST PROFESSIONAL EXPERTISE AND GEOPHYSICAL PROSPECTING TECHNIQUES TO DEVELOP THIS MAPPING OF SUBSURFACE UTILITIES WITHIN THE PROJECT LIMITS.

WGI INC. DOES NOT GUARANTEE THAT UTILITIES SHOWN COMPRISE ALL UTILITIES WITHIN THE PROJECT AREA.

WGI's FIELD INVESTIGATION WAS PERFORMED 03/15/2021 THROUGH 04/15/2021. CHANGES TO UTILITIES AFTER 04/15/2021 MAY HAVE BEEN MADE AND THEREFORE MAY RESULT IN VARIANCES FROM THIS PLAN IF DEEMED ADVISABLE PRIOR TO FINAL DESIGN AND CONSTRUCTION.

UNLESS OTHERWISE NOTED, FIELD LOCATED UTILITIES MEET THE CI/ASCE 38-2 DEFINITION FOR "QUALITY LEVEL B" (QLB) STANDARDS.

WGI INC. DISCLAIMER: WGI RECOMMENDS SUE QUALITY LEVEL "A" AT ANY LOCATION WHERE A MORE ACCURATE DEPICTION OF THE UTILITY IS REQUIRED BY IDOT.

ALL ELECTRONIC DEPTHS PROVIDED ARE ESTIMATED APPROXIMATELY TO THE CENTER OF THE UTILITY UNLESS NOTED OTHERWISE AND SHOULD BE USED FOR INFORMATIONAL PURPOSES ONLY.

UTILITY LEGEND:

- A — AERIAL
- UNKNOWN UTILITY
- OIL (PETROLEUM)
- CTV — CABLE TV
- T — TELEPHONE
- G — GAS
- E — ELECTRIC
- E — TRAFFIC SIGNAL/LIGHTING
- W — WATER
- FORCE MAIN
- FO — FIBER OPTIC
- ED — ELECTRONIC DEPTH

JOHN J. BELLIS

062-044796

REGISTERED PROFESSIONAL ENGINEER OF ILLINOIS

John J. Bellis

05/27/2021

license expires 11/30/2021


Civil Design, Inc.
104 N. 2nd St, Suite A
Effingham, IL 62401
Phone No. (217) 821-7508

WGI

2001 Butterfield Road, Suite 410
Downers Grove, IL 60515
Phone No. (630) 307-3800
Fax No. (630) 307-7030
Cert No. 6091 - LB No. 7055

STATE OF ILLINOIS DEPARTMENT OF TRANSPORTATION	I-64 FROM GREEN MOUNT RD TO IL 158 O'FALLON, ILLINOIS		F.A. RTE.	SECTION	COUNTY	TOTAL SHEETS	SHEET NO.
					ST. CLAIR	691	299
			CONTRACT NO. 76K74				
			ILLINOIS FED. AID PROJECT				
SCALE:		SHEET 8 OF 16 SHEETS	STA.	TO STA.			

DOT W.O. 04 & 06

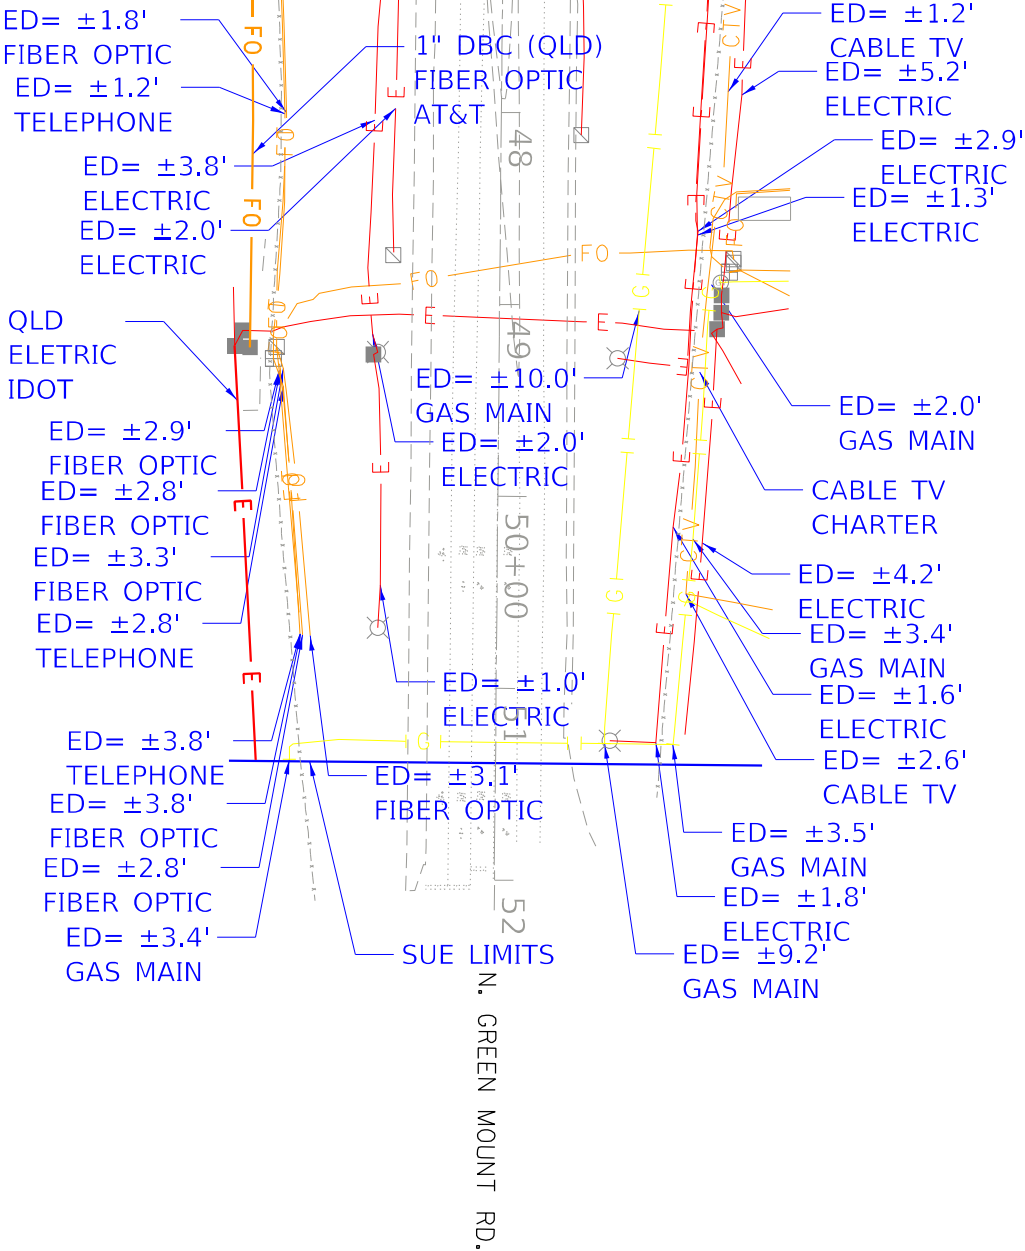

ASCE STANDARDS OF DEPICTION
OF SUBSURFACE UTILITIES

QUALITY LEVEL A (OLA)
PRECISE HORIZONTAL AND VERTICAL LOCATION OF UTILITIES OBTAINED BY THE ACTUAL EXPOSURE (OR VERIFICATION OF PREVIOUSLY EXPOSED AND SURVEYED UTILITIES) USING MINIMALLY INTRUSIVE EXCAVATION EQUIPMENT TO MINIMIZE POTENTIAL FOR UTILITY DAMAGE, AND SUBSEQUENT MEASUREMENT OF THE SUBSURFACE UTILITIES WITH OTHER UTILITY ATTRIBUTES SUCH AS TYPE, SIZE & MATERIAL OF UTILITY.

QUALITY LEVEL B (QLB)
INFORMATION OBTAINED THROUGH THE APPLICATION OF APPROPRIATE SURFACE GEOPHYSICAL METHODS TO DETERMINE THE EXISTENCE AND APPROXIMATE HORIZONTAL POSITION OF SUBSURFACE UTILITIES. QUALITY LEVEL B DATA SHOULD BE REPRODUCIBLE BY SURFACE GEOPHYSICS AT ANY POINT OF THEIR DEPICTION. THIS INFORMATION IS SURVEYED TO APPLICABLE TOLERANCES DEFINED BY THE PROJECT AND REDUCED ONTO PLAN DOCUMENTS.

QUALITY LEVEL C (OLC)
INFORMATION OBTAINED BY SURVEYING AND PLOTTING VISIBLE ABOVE-GROUND UTILITY FEATURES AND BY USING PROFESSIONAL JUDGEMENT IN CORRELATING THIS INFORMATION TO QUALITY LEVEL D INFORMATION.

QUALITY LEVEL D (OLD)
INFORMATION DERIVED FROM EXISTING RECORDS OR ORAL RECOLLECTIONS.

GENERAL NOTES:

WGI INC. HAS EXERCISED ITS BEST PROFESSIONAL EXPERTISE AND GEOPHYSICAL PROSPECTING TECHNIQUES TO DEVELOP THIS MAPPING OF SUBSURFACE UTILITIES WITHIN THE PROJECT LIMITS.

WGI INC. DOES NOT GUARANTEE THAT UTILITIES SHOWN COMPRISE ALL UTILITIES WITHIN THE PROJECT AREA.

WGI's FIELD INVESTIGATION WAS PERFORMED 03/15/2021 THROUGH 04/15/2021. CHANGES TO UTILITIES AFTER 04/15/2021 MAY HAVE BEEN MADE AND THEREFORE MAY RESULT IN VARIANCES FROM THIS PLAN IF DEEMED ADVISABLE PRIOR TO FINAL DESIGN AND CONSTRUCTION.

UNLESS OTHERWISE NOTED, FIELD LOCATED UTILITIES MEET THE CI/ASCE 38-2 DEFINITION FOR "QUALITY LEVEL B" (QLB) STANDARDS.

WGI INC. DISCLAIMER: WGI RECOMMENDS SUE QUALITY LEVEL "A" AT ANY LOCATION WHERE A MORE ACCURATE DEPICTION OF THE UTILITY IS REQUIRED BY IDOT.

ALL ELECTRONIC DEPTHS PROVIDED ARE ESTIMATED APPROXIMATELY TO THE CENTER OF THE UTILITY UNLESS NOTED OTHERWISE AND SHOULD BE USED FOR INFORMATIONAL PURPOSES ONLY.

UTILITY LEGEND:

- A — AERIAL
- UNKNOWN UTILITY
- OIL (PETROLEUM)
- CTV — CABLE TV
- T — TELEPHONE
- G — GAS
- E — ELECTRIC
- TRAFFIC SIGNAL/LIGHTING
- W — WATER
- FORCE MAIN
- FO — FIBER OPTIC
- ED — ELECTRONIC DEPTH



John J. Bellis
signature
05/27/2021
date

license expires 11/30/2021



Civil Design, Inc.
104 N. 2nd St, Suite A
Effingham, IL 62401
Phone No. (217) 821-7508



2001 Butterfield Road, Suite 410
Downers Grove, IL 60515
Phone No. (630) 307-3800
Fax No. (630) 307-7030
Cert No. 6091 - LB No. 7055

USER NAME = Erick, Maleza	DESIGNED -	REVISED -
	DRAWN - EM	REVISED -
PLOT SCALE = 100,000' / in.	CHECKED - EG	REVISED -
PLOT DATE = 6/2/2021	DATE -	REVISED -

STATE OF ILLINOIS
DEPARTMENT OF TRANSPORTATION

I-64 FROM GREEN MOUNT RD TO IL 158
O'FALLON, ILLINOIS

SCALE: SHEET 9 OF 16 SHEETS STA. TO STA.

F.A. RTE.	SECTION	COUNTY	TOTAL SHEETS	SHEET NO.
		ST. CLAIR	691	300
CONTRACT NO. 76K74				
ILLINOIS FED. AID PROJECT				