

STATE OF ILLINOIS
DEPARTMENT OF TRANSPORTATION

F.A.S. RTE.	SECTION	COUNTY	TOTAL SHEETS	SHEET NO.
1911	11SLP-1	UNION	34	1
		ILLINOIS	CONTRACT NO. 78A92	

FOR INDEX OF SHEETS, SEE SHEET NO. 3

FOR SUMMARY OF QUANTITIES, SEE SHEET NO. 4-5

TRAFFIC DATA

2020- 3,050 ADT WITH 3.3% TRUCKS

PROPOSED HIGHWAY PLANS


FAP ROUTE 1911 (OLD US 51)
SECTION 11SLP-1

SLOPE REPAIR
UNION COUNTY

C-99-121-24

TOWNSHIPS**COBDEN**

COORDINATE SYSTEM : EPSG: 102671
NAD 1983 STATE PLANE ILLINOIS EAST FIPS 1201 FEET

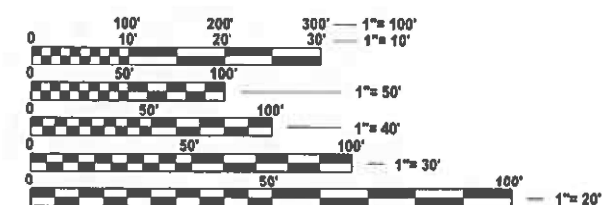POSTED SPEED : 45 MPH - 55 MPH


FULL SIZE PLANS HAVE BEEN PREPARED USING STANDARD
ENGINEERING SCALES. REDUCED SIZED PLANS WILL NOT
CONFORM TO STANDARD SCALES. IN MAKING MEASUREMENTS
ON REDUCED PLANS, THE ABOVE SCALES MAY BE USED.

J.U.L.I.E.
JOINT UTILITY LOCATION INFORMATION FOR EXCAVATION
1-800-892-0123
OR 811

PROJECT ENGINEER: NATHAN TAYLOR
PROJECT DESIGN: ROBERT HANDY

CONTRACT NO. 78A92

BEGIN PROJECT
STA 729+50

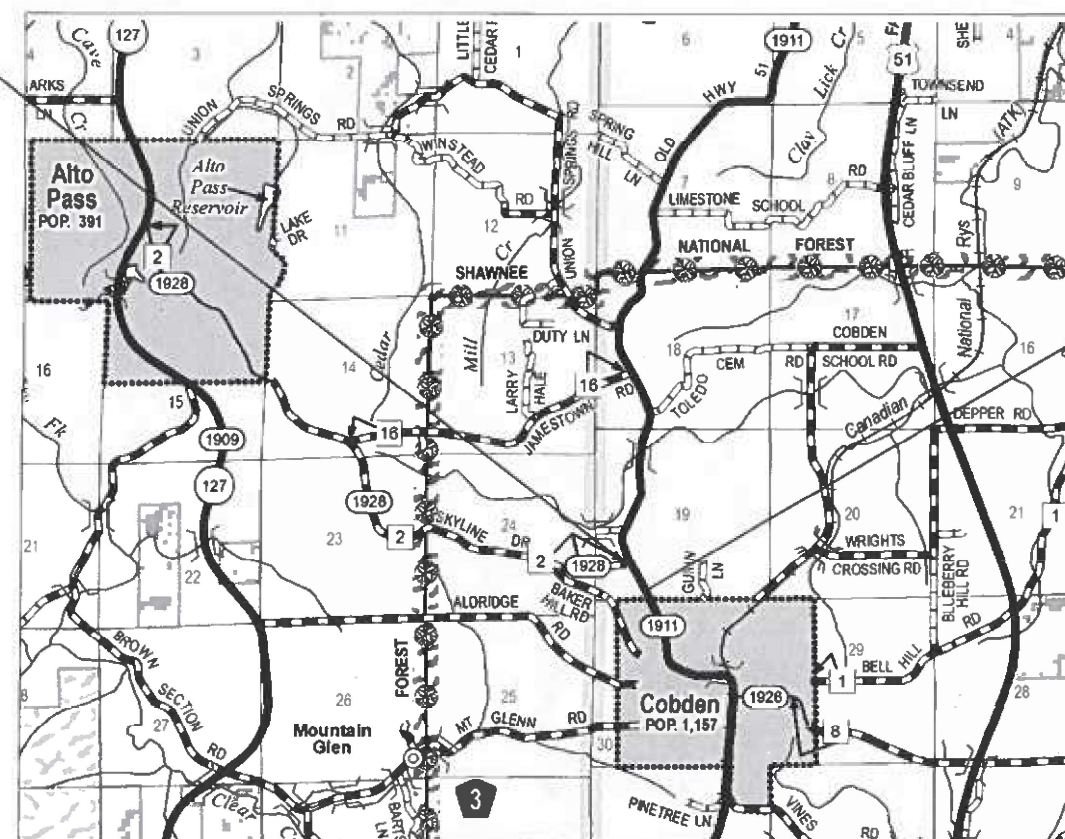

END PROJECT
STA 735+00

D-99-072-24



LOCATION OF SECTION INDICATED THUS: —

STATE OF ILLINOIS
DEPARTMENT OF TRANSPORTATION

SUBMITTED March 27, 2025
Core S. Kuzin REGIONAL ENGINEER
May 9, 2025
[Signature] ENGINEER OF DESIGN AND ENVIRONMENT
May 9, 2025
[Signature] DIRECTOR OF HIGHWAYS PROJECT IMPLEMENTATION

**PRINTED BY THE AUTHORITY
OF THE STATE OF ILLINOIS**

GROSS LENGTH = 550.00 FT. = 0.104 MILE
NET LENGTH = 550.00 FT. = 0.104 MILE

MODEL: Signature [Sheet]
FILE NAME: c:\pwworkspace\Illinois\10096655\10096655-D78A92-SHA-Cover-Sig.dgn

USER NAME	• robert.handy	DESIGNED	-	REVISED	-
		DRAWN	-	REVISED	-
		CHECKED	-	REVISED	-
PLOT DATE	• 3/24/2025	DATE	-	REVISED	-

STATE OF ILLINOIS
DEPARTMENT OF TRANSPORTATION

SIGNATURE SHEET

SCALE: SHEET 2 OF 2 SHEETS STA. TO STA.

F.A.S. RTE.	SECTION	COUNTY	TOTAL SHEETS	SHEET NO.
1911	115LP-1	UNION	34	2
CONTRACT NO. 78A92				
ILLINOIS FED. AID PROJECT				

Prepared By: Susan Re
DISTRICT STUDIES & PLANS ENGINEER

Examined By: Robert Handy
DISTRICT LAND ACQUISITION ENGINEER

Examined By: Carrie Nelson
DISTRICT PROGRAM DEVELOPMENT ENGINEER

Examined By: R. C. O'D
DISTRICT OPERATIONS ENGINEER

Examined By: _____
DISTRICT PROJECT IMPLEMENTATION ENGINEER

Examined By: Bernard Williams
DISTRICT CONSTRUCTION ENGINEER

Examined By: Aan Harg
DISTRICT MATERIALS ENGINEER

INDEX OF SHEETS

SHEET NO	DESCRIPTION
1	COVER SHEET
2	SIGNATURE SHEET
3	INDEX OF SHEETS, GENERAL NOTES, AND HIGHWAY STANDARDS
	LIST OF COMMITMENTS
4-5	SUMMARY OF QUANTITIES
6	TYPICAL SECTIONS:
7	EARTHWORK AND SEEDING SCHEDULE
8	STONE RIPRAP SCHEDULE
9-11	REMOVAL SHEETS
12-14	CONSTRUCTION SHEETS
15-17	EROSION SHEETS
18-34	CROSS SECTIONS

GENERAL NOTES

FACTORS USED FOR ESTIMATING PLAN QUANTITIES ARE AS FOLLOWS AND SHALL NOT BE USED FOR THE BASIS OF FINAL QUANTITIES:

ALL AGGREGATE	2.05 TONS/CU. YD.
RIPRAP	1.50 TONS/CU. YD.
EARTH	110 LBS/CU. FT.

REMOVAL OF ABANDONED UTILITIES SHALL BE INCLUDED IN THE COST OF EARTH EXCAVATION

COMMITMENTS: NONE

HIGHWAY STANDARDS

000001-08 STANDARD SYMBOLS, ABBREVIATIONS AND PATTERNS

001006 DECIMAL OF AN INCH AND OF A FOOT

280001-07 TEMPORARY EROSION CONTROL SYSTEMS

701001-02 OFF-ROAD OPERATIONS, 2L, 2W, MORE THAN 15 FT AWAY

701006-05 OFF-ROADOPERATIONS, 2L, 2W, 15 FT TO 24 IN FROM PAVEMENT EDGE

701011-04 OFF-ROAD MOVING OPERATIONS, 2L, 2W, DAY ONLY

701201-05 LANE CLOSURE, 2L, 2W, DAY ONLY, FOR SPEEDS 45 MPH OR MORE

701901-10 TRAFFIC CONTROL DEVICES

MODEL: Index-General-Hwy_Standards [Sheet]
FILE NAME: c:\p\work\p\work\handy\crid100685\078A92-ShB-Index_GenNotes.dgn

	USER NAME = robert.handy	DESIGNED -	REVISED -	STATE OF ILLINOIS DEPARTMENT OF TRANSPORTATION	INDEX OF SHEETS, GENERAL NOTES, HIGHWAY STANDARDS, AND LIST OF COMMITMENTS	F.A.S RTE.	SECTION	COUNTY	TOTAL SHEETS	SHEET NO.	
		DRAWN -	REVISED -			1911	11SLP-1	UNION	34	3	
		CHECKED -	REVISED -			CONTRACT NO. 78A92					
	PLOT DATE = 3/24/2025	DATE -	REVISED -			SCALE:	SHEET 1	OF 1	SHEETS	STA.	TO STA.
						ILLINOIS FED. AID PROJECT					

SUMMARY OF QUANTITIES

COUNTY:	UNION CO
ROUTE:	OLD US 51
FUNDING:	100% STATE
LOCATION:	RURAL
	ROADWAY
	0006

CODE NUMBER	ITEM DESCRIPTION	UNIT	
20200200	ROCK EXCAVATION	CU YD	30
20201200	REMOVAL AND DISPOSAL OF UNSUITABLE MATERIAL	CU YD	279
21400100	GRADING AND SHAPING DITCHES	FOOT	500
25000200	SEEDING, CLASS 2	ACRE	0.3
25000350	SEEDING, CLASS 7	ACRE	0.3
25000400	NITROGEN FERTILIZER NUTRIENT	POUND	22
25000500	PHOSPHORUS FERTILIZER NUTRIENT	POUND	22
25000600	POTASSIUM FERTILIZER NUTRIENT	POUND	22
25000700	AGRICULTURAL GROUND LIMESTONE	TON	0.9
25100115	MULCH, METHOD 2	ACRE	0.3
25100630	EROSION CONTROL BLANKET	SQ YD	575
28000250	TEMPORARY EROSION CONTROL SEEDING	POUND	24



MODEL: SQ-Q-1 [Sheet]
FILE NAME: c:\pw_work\pwitd\handy\crid1009685\D878A92-ShrC-Sq-Q.dgn

SUMMARY OF QUANTITIES - CONT

COUNTY:	UNION CO
ROUTE:	OLD US 51
FUNDING:	100% STATE
LOCATION:	RURAL
	ROADWAY
	0006

CODE NUMBER	ITEM DESCRIPTION	UNIT	
28100205	STONE RIPRAP, CLASS A3	TON	335
28200200	FILTER FABRIC	SQ YD	308
67100100	MOBILIZATION	L SUM	1
70100450	TRAFFIC CONTROL AND PROTECTION, STANDARD 701201	L SUM	1
70107025	CHANGEABLE MESSAGE SIGN	CAL DAY	28

MODEL: SQO-2 [Sheet]
FILE NAME: c:\pw_workspace\robert.handy\cd1009685\0978A92-Shic-SqO.dgn

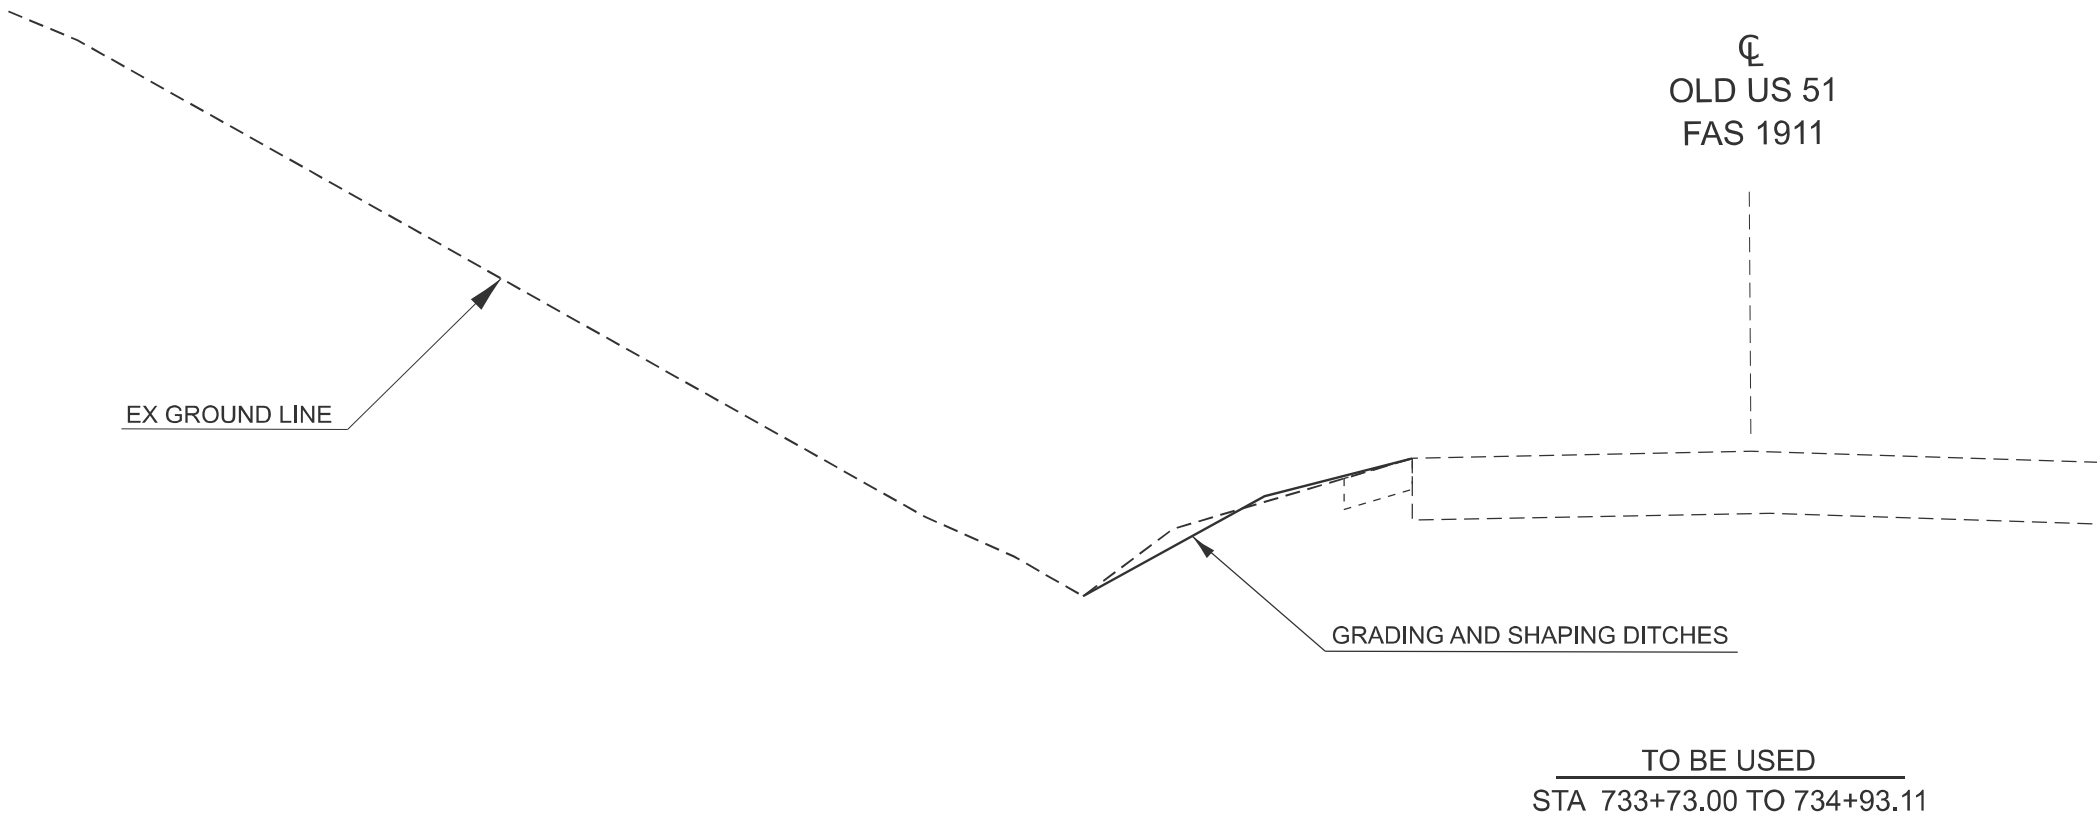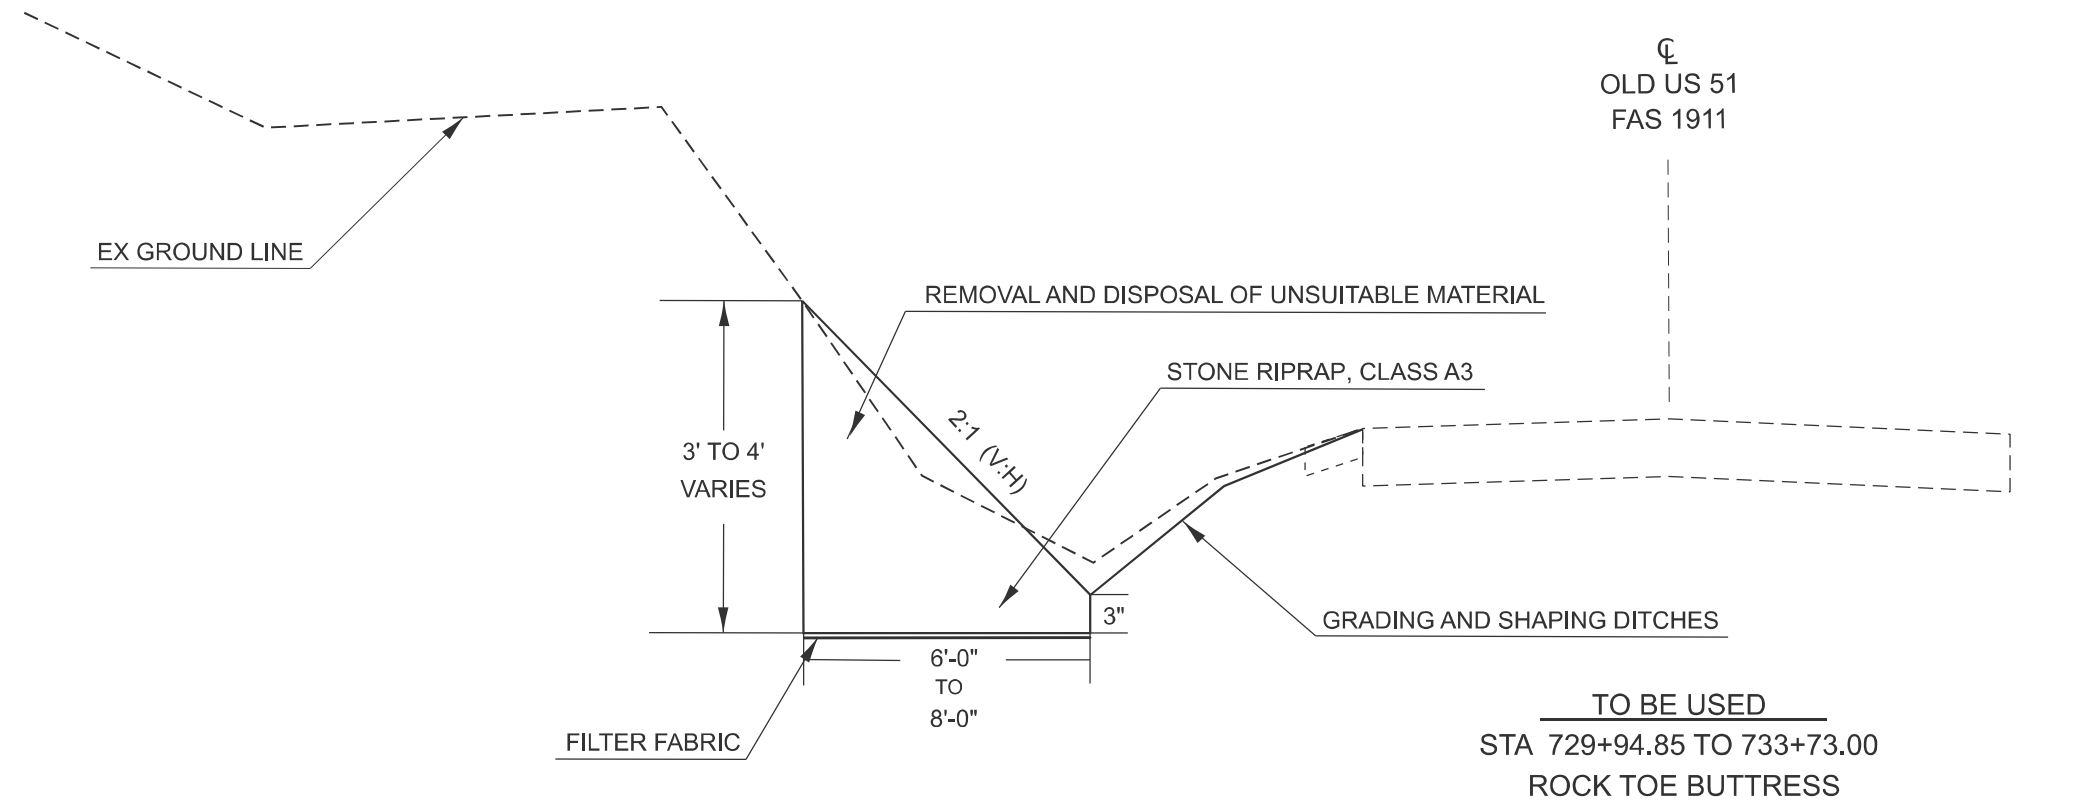

MODEL: Typical One [Sheet]
FILE NAME: c:\p\work\dwg\handy\crid1009685\078A92-Shd-Typicals.dgn

	USER NAME = robert.handy	DESIGNED -	REVISED -
		DRAWN -	REVISED -
		CHECKED -	REVISED -
	PLOT DATE = 3/26/2025	DATE -	REVISED -

STATE OF ILLINOIS
DEPARTMENT OF TRANSPORTATION

TYPICAL SECTIONS

SCALE: SHEET 1 OF 1 SHEETS STA. TO STA.

F.A.S RTE.	SECTION	COUNTY	TOTAL SHEETS	SHEET NO.
1911	11SLP-1	UNION	34	6
CONTRACT NO. 78A92				
ILLINOIS FED. AID PROJECT				

EARTHWORK SCHEDULE

LOCATION STATION TO STATION	REMOVAL AND DISPOSAL OF UNSUITABLE MATERIAL	FOR INFORMATION ONLY		NOTES
		AVERAGE SHRINKAGE FACTOR	EARTH EXCAVATION (ADJUSTED)	
		CU YD	%	
729+50 TO 730+50	27	18.0	22	
730+50 TO 731+50	58	18.0	48	
731+50 TO 733+00	130	18.0	107	
733+00 TO 734+50	60	18.0	49	
734+50 TO 735+00	4	18.0	3	
TOTALS:	279			

SEEDING SCHEDULE



LOCATION STATION TO STATION			LENGTH	WIDTH	SEEDING CL 2	SEEDING CL 7	NITROGEN FERTILIZER NUTRIENT	PHOSPHOROUS FERTILIZER NUTRIENT	POTASSIUM FERTILIZER NUTRIENT	AGRICULTURAL GROUND LIMESTONE	EROSION CONTROL BLANKET	TEMPORARY EROSION CONTROL SEEDING	MULCH METHOD 2
			FOOT	FOOT	ACRE	ACRE	POUND	POUND	POUND	TON	SQ YD	POUND	ACRE
STA.	TO	STA.	FOR INFO ONLY										
729+94.85	TO	731+33.	139	9.3	0.04	0.04	4	4	4	0.1	144	6	0.04
731+33.	TO	731+50.	17	13.7	0.02	0.02	2	2	2	0.1	26	1	0.02
731+50.	TO	731+75.	25	15.3	0.02	0.02	2	2	2	0.1	43	2	0.02
731+75.	TO	732+00.	25	13.5	0.02	0.02	2	2	2	0.1	38	2	0.02
732+00.	TO	732+31.72	32	8.8	0.02	0.02	2	2	2	0.1	32	1	0.02
732+31.72	TO	733+91.92	161	9.0	0.04	0.04	4	4	4	0.1	161	7	0.04
733+91.92	TO	734+23.14	32	9.9	0.02	0.02	2	2	2	0.1	36	1	0.02
734+23.14	TO	734+60.98	38	11.2	0.02	0.02	2	2	2	0.1	48	2	0.02
734+60.98	TO	734+93.11	33	12.7	0.02	0.02	2	2	2	0.1	47	2	0.02
TOTAL					0.30	0.30	22	22	22	0.90	575	24	0.30

MODEL: Earthwork-Seeding_Schedule [Sheet]
FILE NAME: c:\p\p_work\pwork\handy\rod1006865\078A92-SHE-Schedules.dgn

STONE RIP-RAP SCHEDULE

LOCATION STATION TO STATION			LENGTH	DEPTH (RIP-RAP) BACKSIDE	DEPTH (RIP-RAP) FRONTSIDE	WIDTH	AREA	FILTER FABRIC	STONE RIP-RAP CLASS A-3	GRADING & SHAPING DITCHES	COMMENTS
			FOOT	FOOT	FOOT	FOOT	SQ FT	SQ YD	TON	FOOT	
			FOR INFO ONLY								
729+94.85	TO	730+00	6	3.7	0.3	6.0	11.4	5	4	6	
730+00	TO	730+25	25	3.7	0.3	6.0	12.8	18	18	25	
730+25	TO	730+50	25	3.7	0.3	7.0	12.3	21	18	25	
730+50	TO	730+75	25	4.0	0.3	6.0	12.3	18	18	25	
730+75	TO	731+00	25	3.5	0.3	6.0	12.8	18	18	25	
731+00	TO	731+25	25	3.8	0.3	5.8	13.0	17	19	25	
731+25	TO	731+33	8	3.9	0.3	5.8	14.3	6	7	8	
731+33	TO	731+50	17	4.0	0.3	6.0	14.5	12	14	17	
731+50	TO	731+75	25	4.0	0.3	6.0	15.9	18	23	25	
731+75	TO	732+00	25	3.5	0.3	7.0	15.9	21	23	25	
732+00	TO	732+25	25	3.7	0.3	8.0	17.3	23	25	25	
732+25	TO	732+50	25	3.7	0.3	8.0	17.1	23	24	25	
732+50	TO	732+75	25	4.0	0.3	7.0	17.2	21	24	25	
732+75	TO	733+00	25	4.0	0.3	7.0	17.5	21	25	25	
733+00	TO	733+25	25	4.0	0.3	7.0	17.9	21	25	25	
733+25	TO	733+50	25	4.0	0.3	8.0	18.2	23	26	25	
733+50	TO	733+73	23	3.9	0.3	8.0	18.1	22	24	23	
733+73	TO	734+93.11	121							121	
TOTAL								308	335	500	

MODEL: Stone RipRap Schedule [Sheet]
FILE NAME: c:\p\work\pwtol\handy\rd1009685\D678A92-SHE-Schedules.dgn

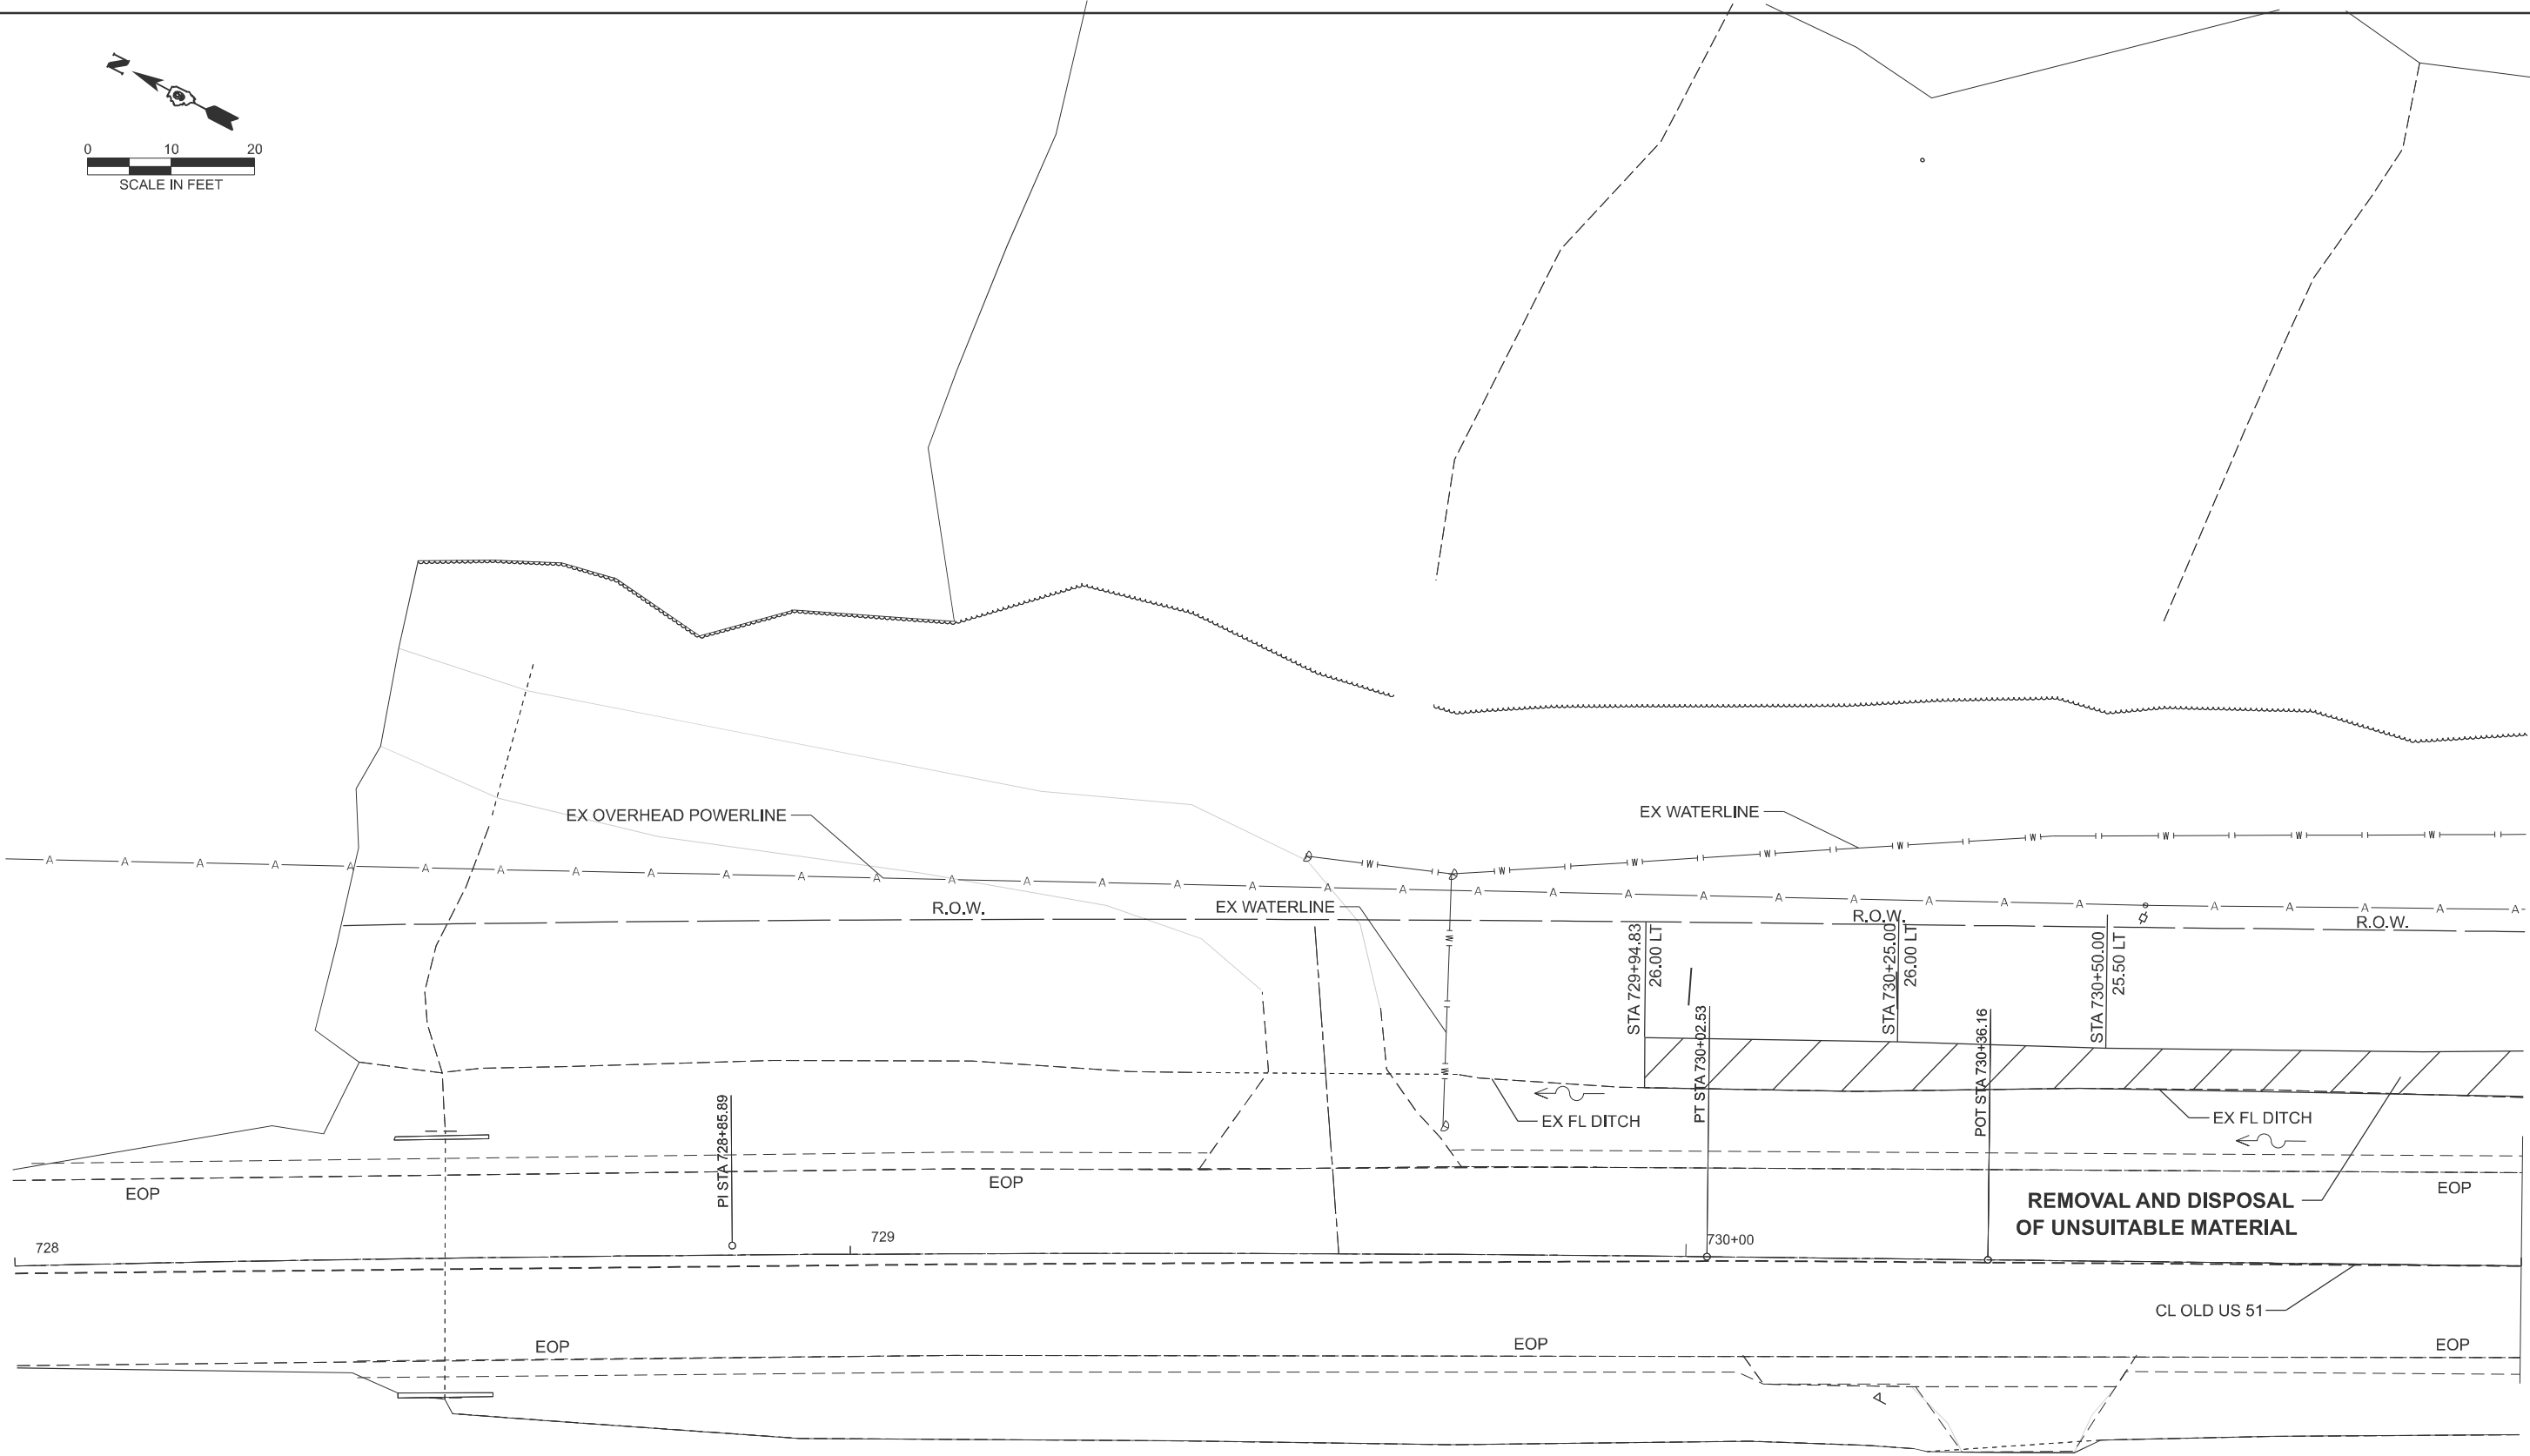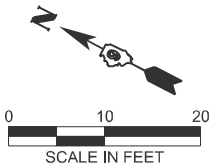



MODEL: Removal - Plan 1 (Sheet)
FILE NAME: c:\paw_work\pawidol\handy\rd1009685\D978A92-Shin-Stage One Repair Plan Removal Sheet.dgn

	USER NAME	= robert.handy	DESIGNED	-	REVISED	-
	DRAWN	-	REVISION	-	REVISED	-
	CHECKED	-	REVISION	-	REVISED	-
	DATE	-	REVISION	-	REVISED	-

STATE OF ILLINOIS
DEPARTMENT OF TRANSPORTATION

REMOVAL SHEET					
SCALE: 1"=10'	SHEET 1	OF 3	SHEETS	STA. 728+00.00	TO STA. 731+00.00

F.A.S RTE.	SECTION	COUNTY	TOTAL SHEETS	SHEET NO.
1911	11SLP-1	UNION	34	9
CONTRACT NO. 78A92				
ILLINOIS FED. AID PROJECT				

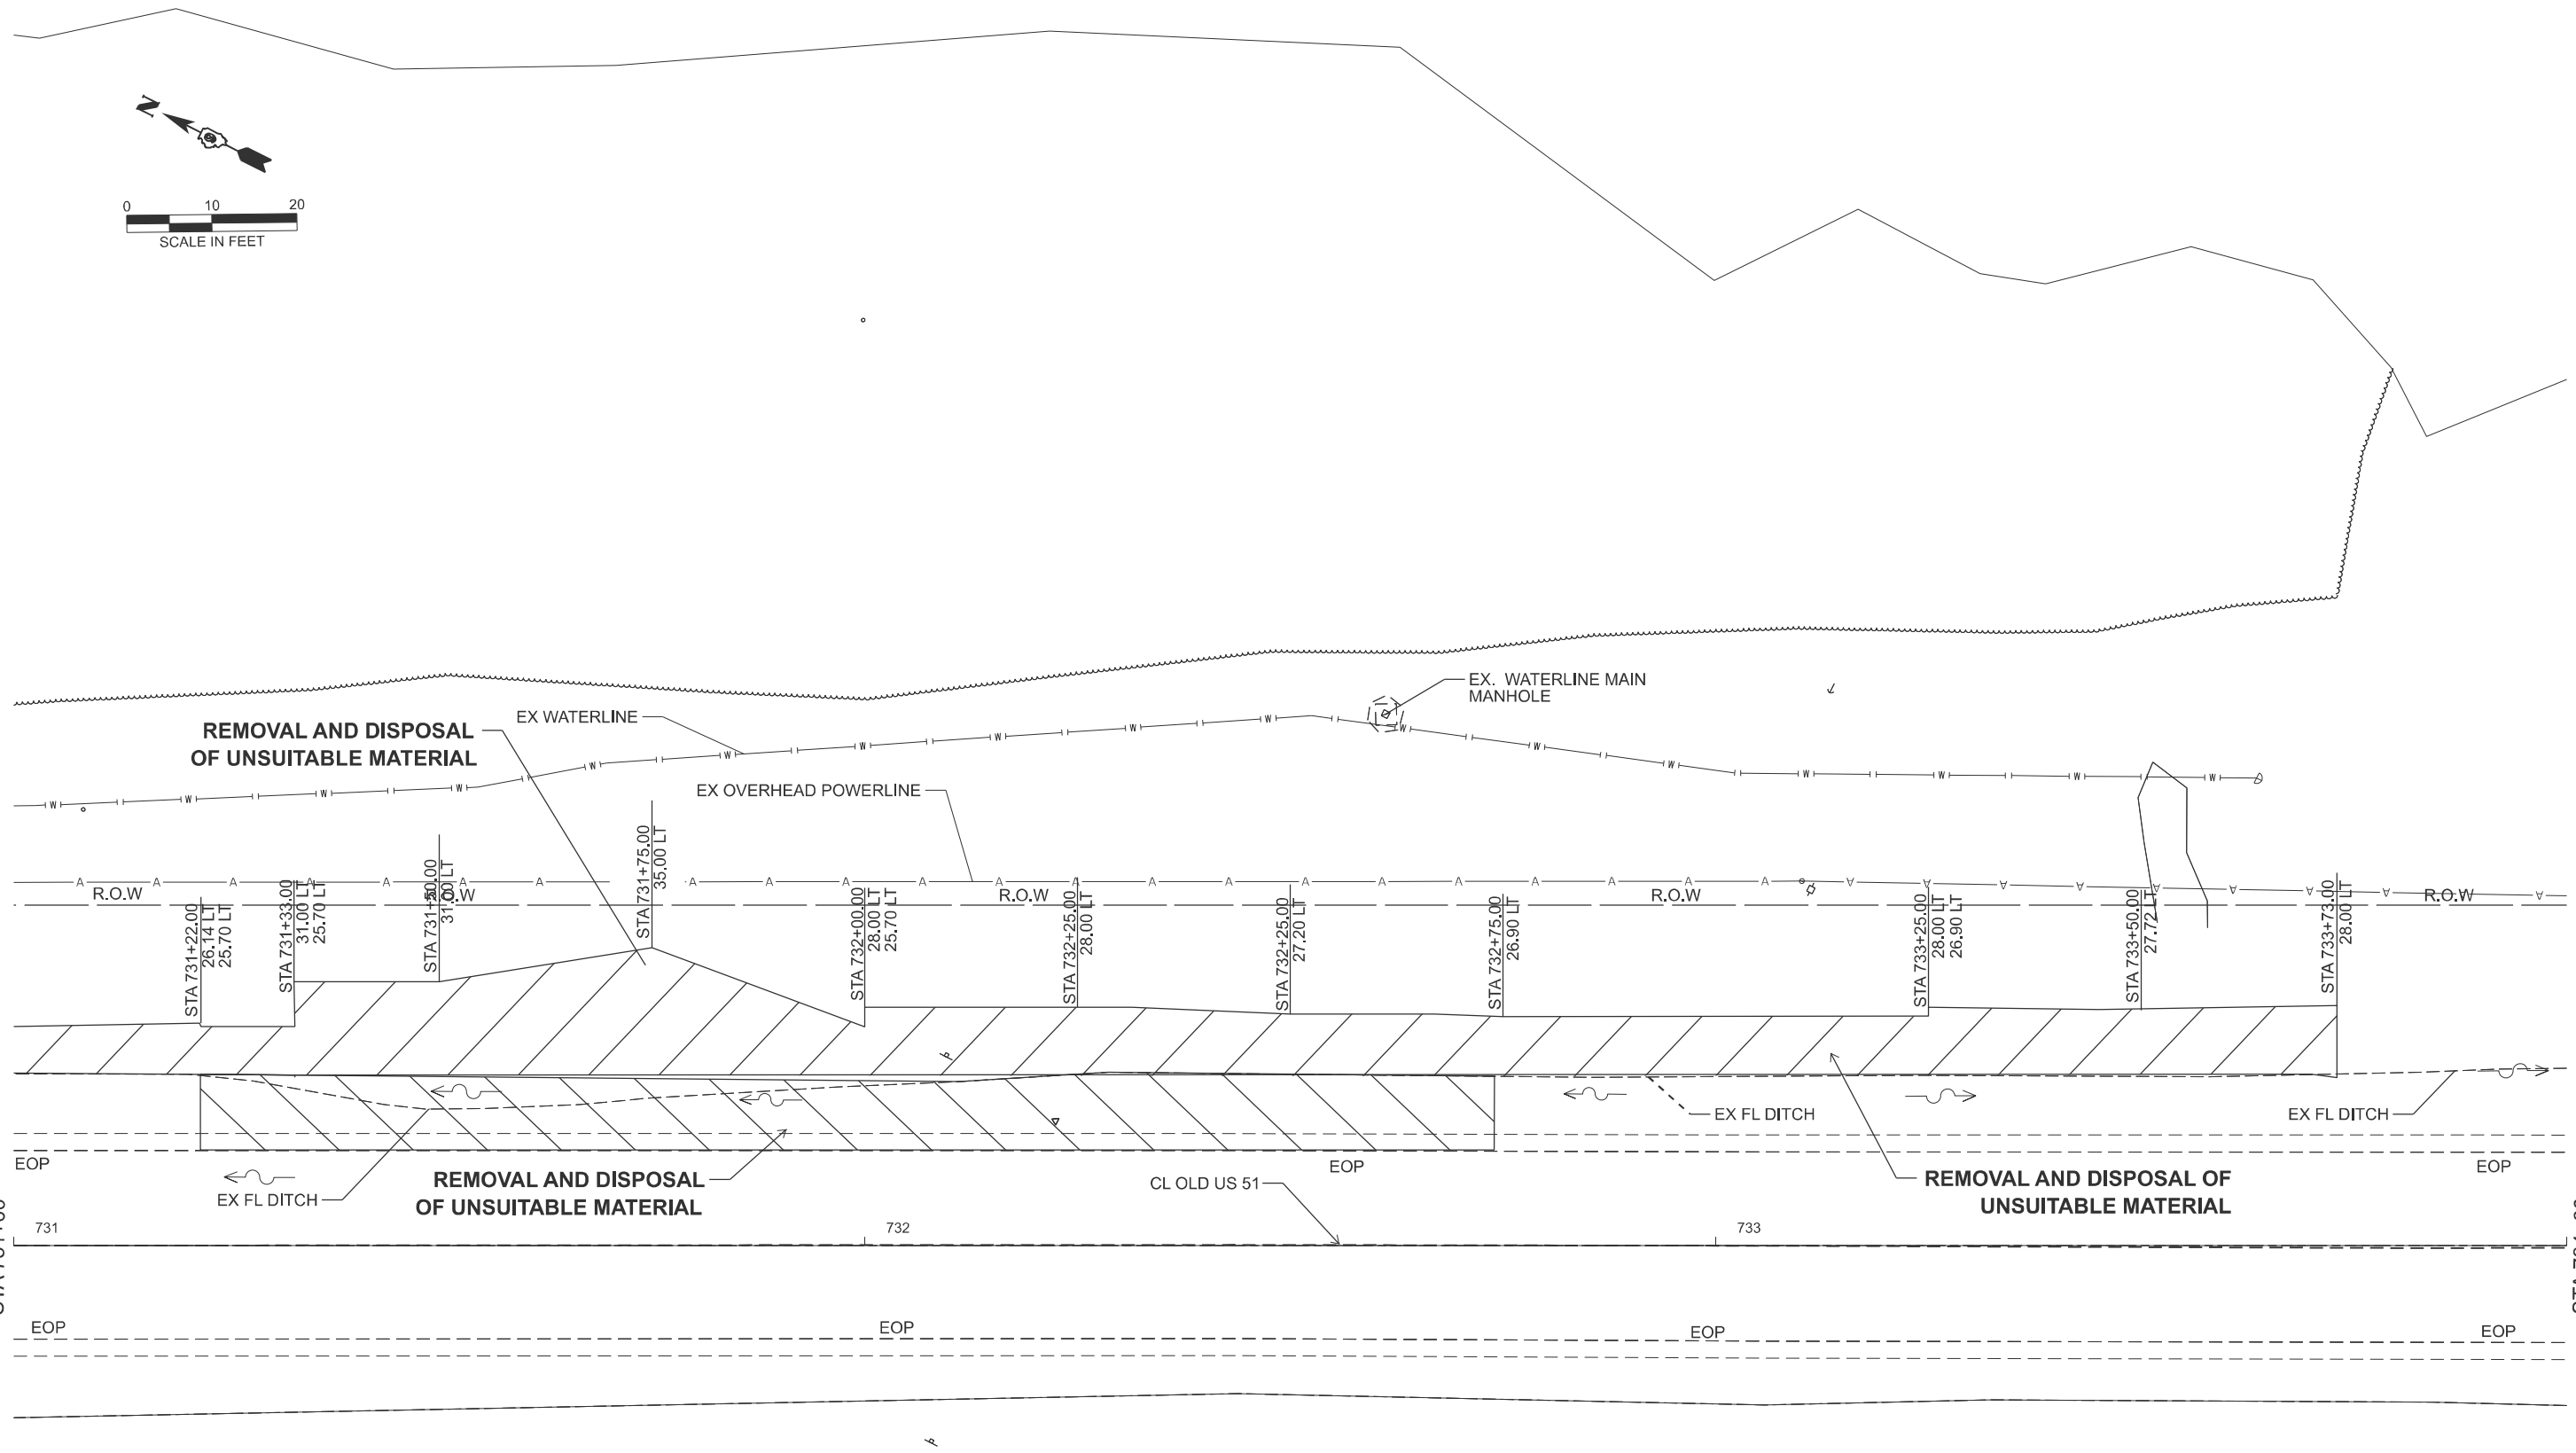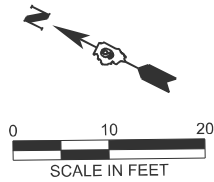

MODEL: Removal- Plan 2 (Sheet)
FILE NAME: c:\paw\work\paw\handy\crid1009685\078A92-Shin-Stage One Repair Plan Removal Sheet.dgn



PLOT DATE = 3/27/2025	USER NAME = robert.handy	DESIGNED -	REVISED -
		DRAWN -	REVISED -
		CHECKED -	REVISED -
	DATE -		REVISED -

STATE OF ILLINOIS
DEPARTMENT OF TRANSPORTATION

REMOVAL SHEET

SCALE: 1"=10' SHEET 2 OF 3 SHEETS STA. 731+00.00 TO STA. 734+00.00



F.A.S RTE.	SECTION	COUNTY	TOTAL SHEETS	SHEET NO.
1911	11SLP-1	UNION	34	10
CONTRACT NO. 78A92				
		ILLINOIS	FED. AID PROJECT	

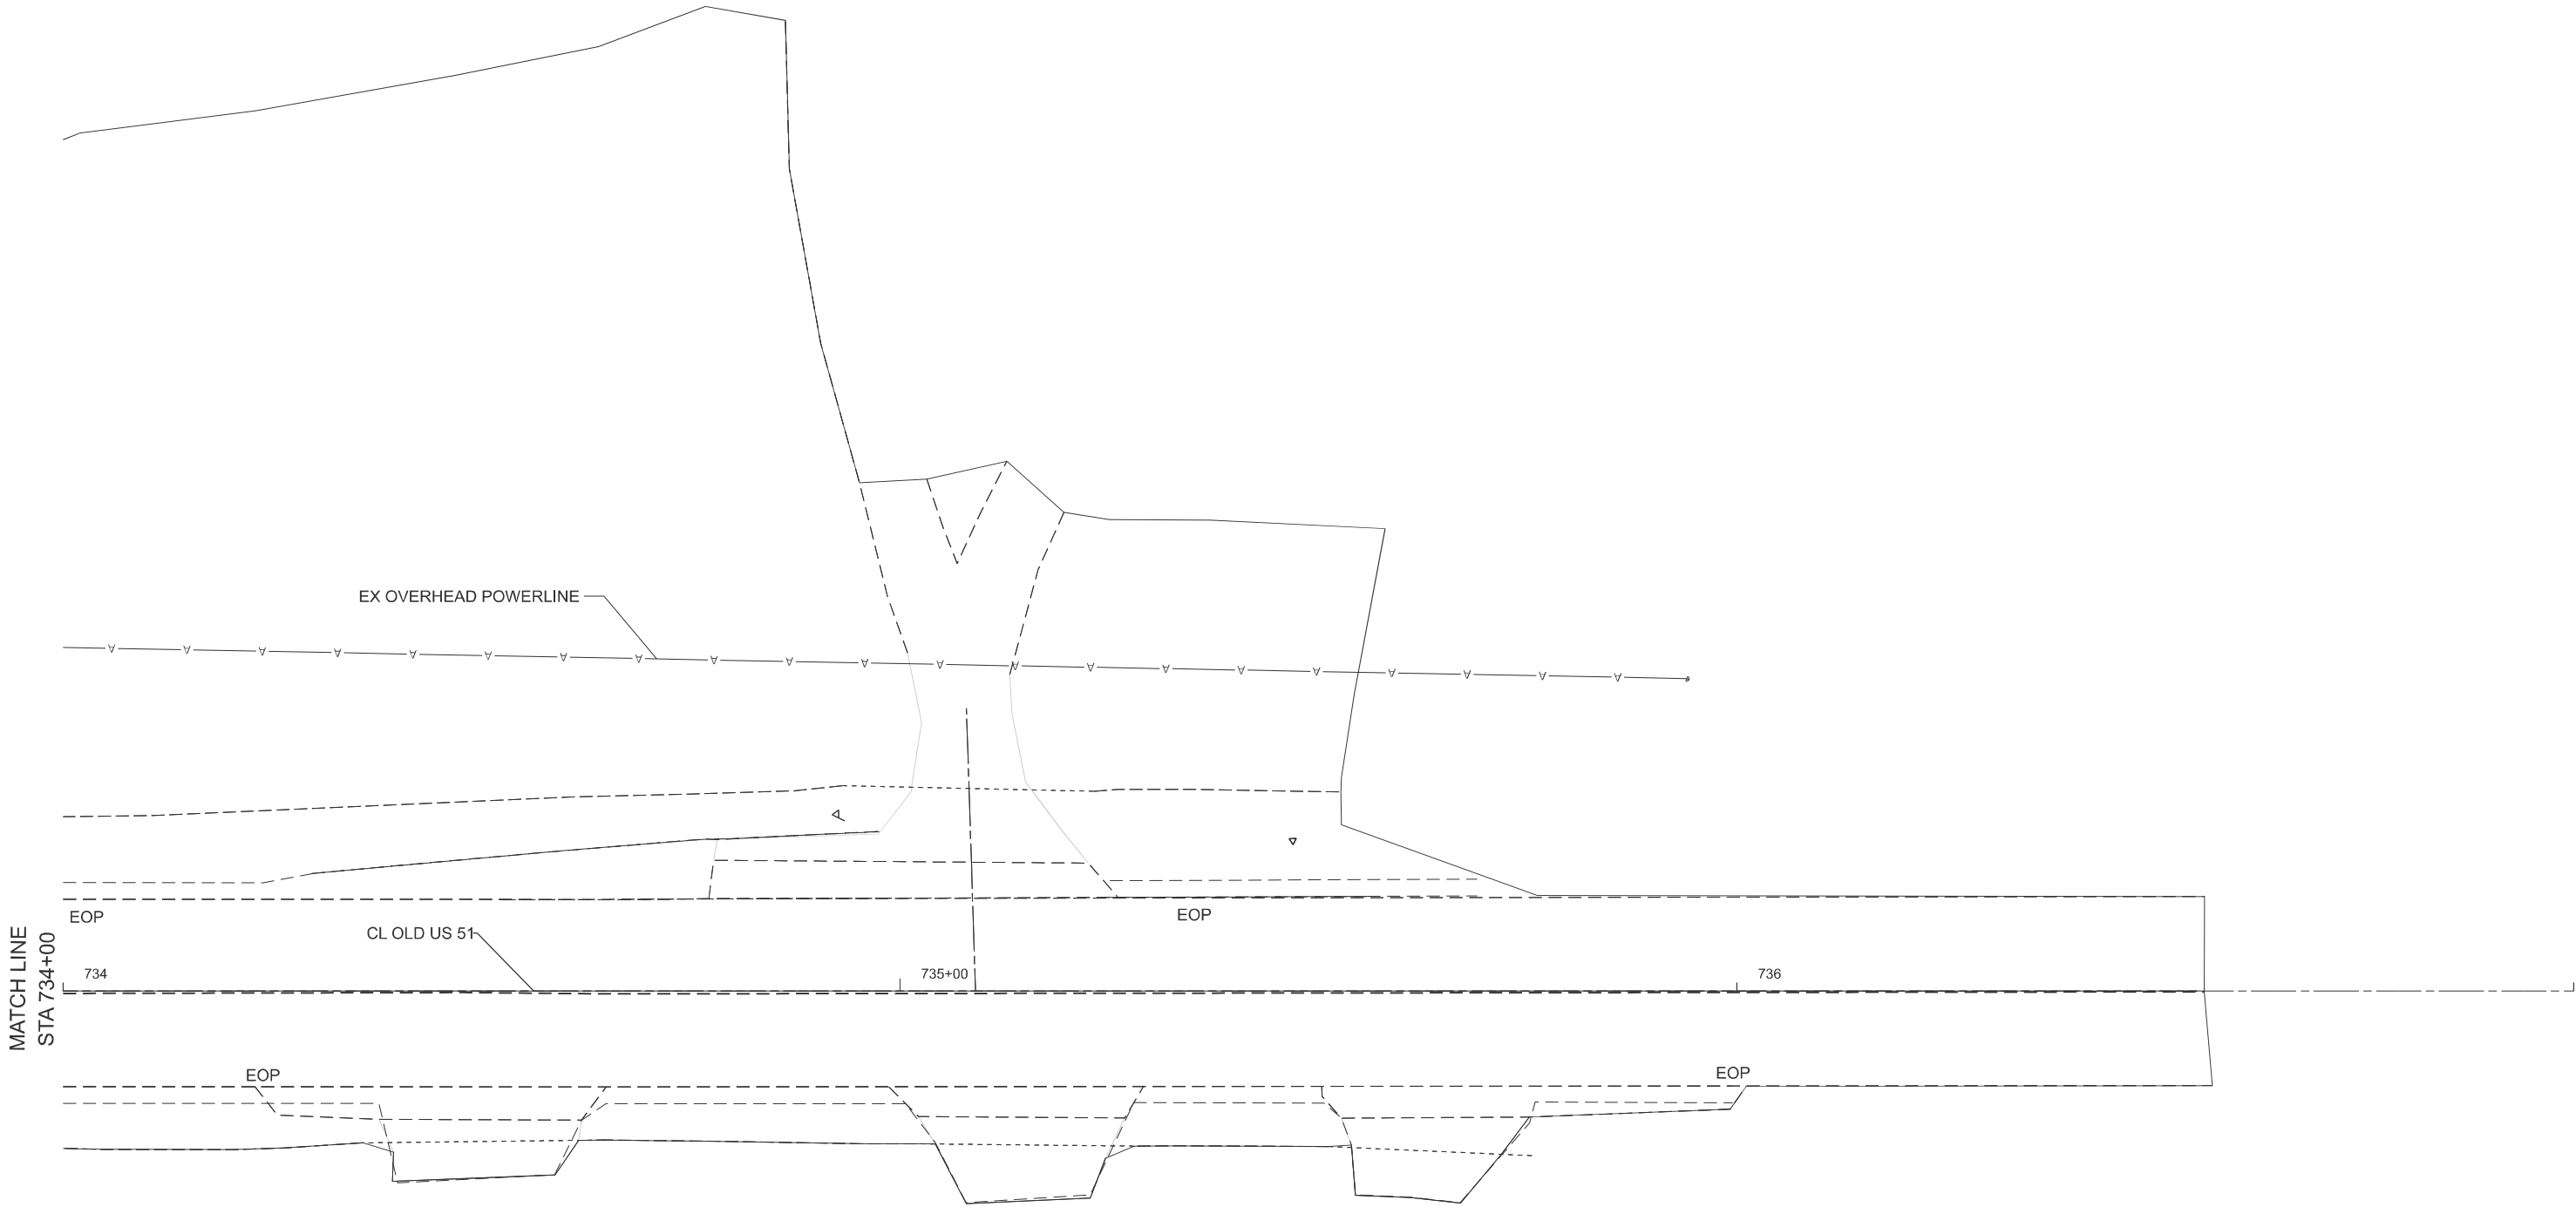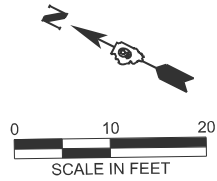

MODEL: Removal - Plan 3 (Sheet)
FILE NAME: c:\paw_work\pawidol\handy\crid1009685\D978A92-Shin-Stage One Repair Plan Removal Sheet.dgn

MATCH LINE
STA 734+00

	USER NAME = robert.handy	DESIGNED -	REVISED -	STATE OF ILLINOIS DEPARTMENT OF TRANSPORTATION	REMOVAL SHEET					F.A.S RTE.	SECTION	COUNTY	TOTAL SHEETS	SHEET NO.
		DRAWN -	REVISED -							1911	11SLP-1	UNION	34	11
		CHECKED -	REVISED -							CONTRACT NO. 78A92				
	PLOT DATE = 3/27/2025	DATE -	REVISED -		SCALE: 1"=10'	SHEET 3	OF 3	SHEETS	STA. 734+00.00	TO STA. 737+00.00				
										ILLINOIS FED. AID PROJECT				

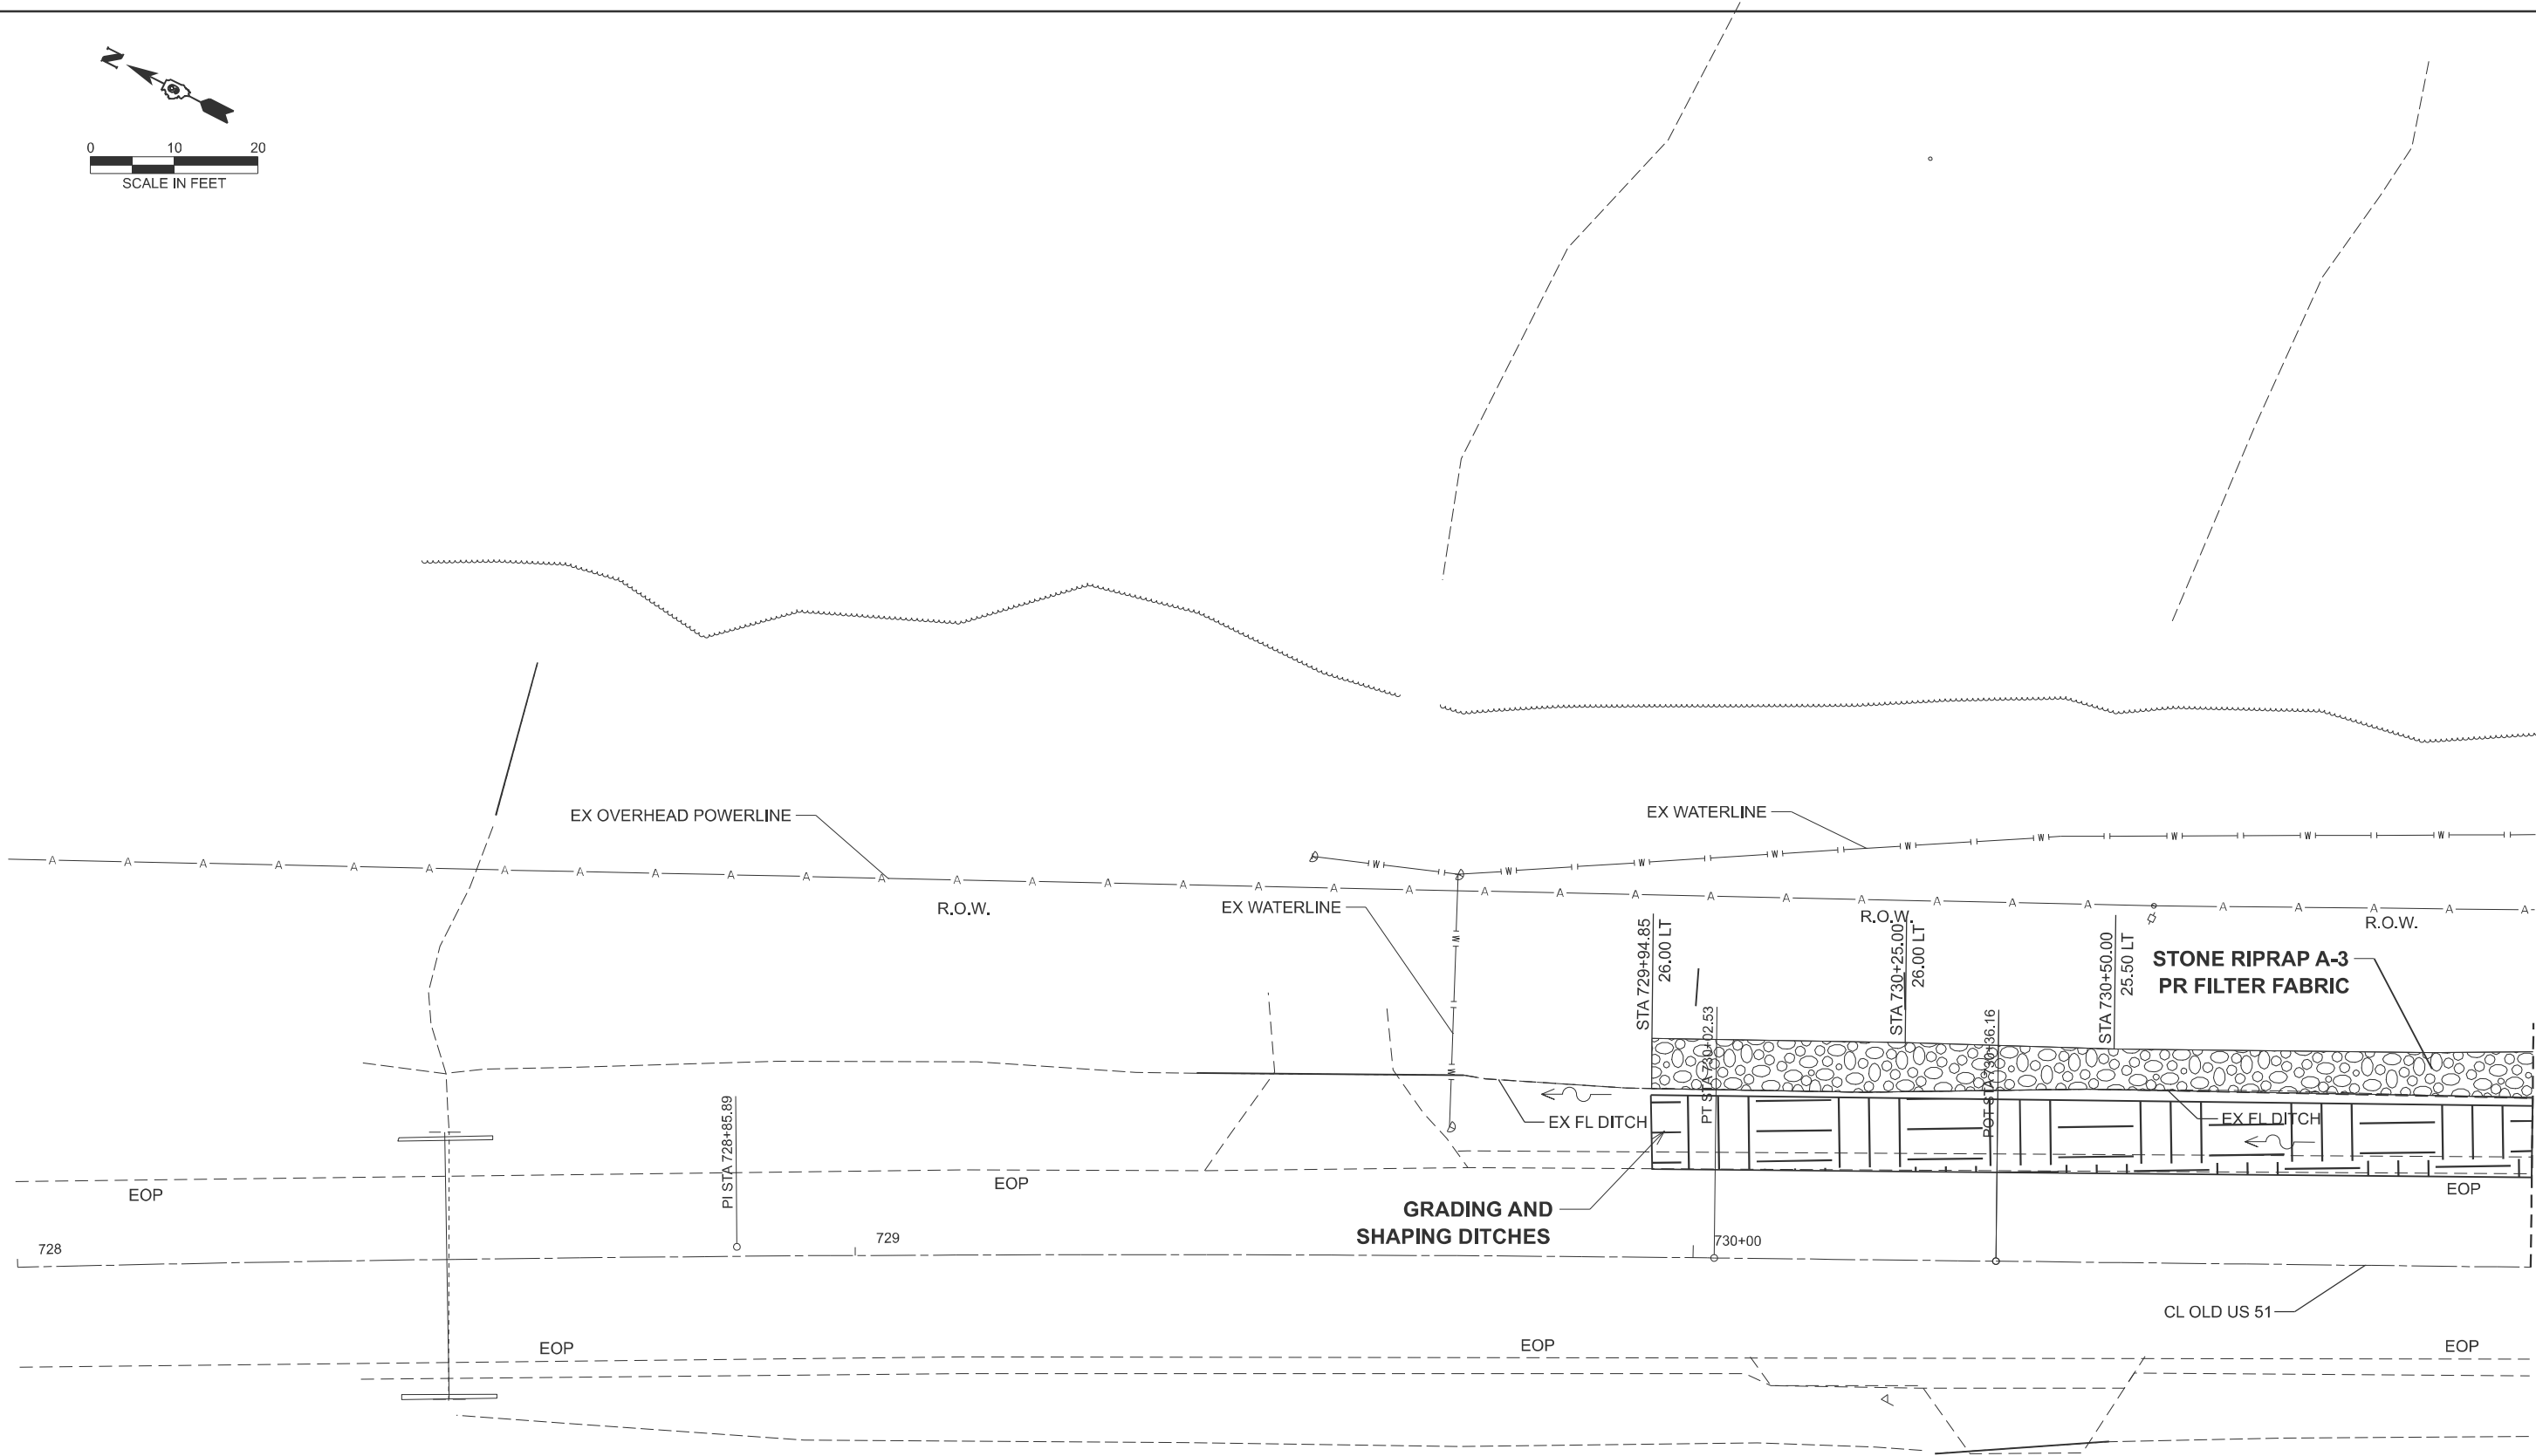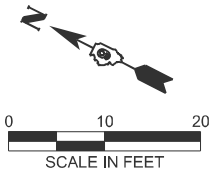

MODEL: Construction Plan 1 (Sheet)
FILE NAME: c:\p\work\p\handy\rd1009685\078A92-Shm-Stage One Repair Plan Construction Sheet.dgn


	USER NAME	= robert.handy	DESIGNED	-	REVISED	-
	DRAWN	-	REVISION	-	REVISED	-
	CHECKED	-	REVISION	-	REVISED	-
	PLOT DATE	= 3/25/2025	DATE	-	REVISED	-

STATE OF ILLINOIS
DEPARTMENT OF TRANSPORTATION


CONSTRUCTION SHEET

SCALE: 1"=10'
SHEET 1 OF 3 SHEETS
STA. 728+00.00 TO STA. 731+00.00



F.A.S RTE.	SECTION	COUNTY	TOTAL SHEETS	SHEET NO.
1911	11SLP-1	UNION	34	12
CONTRACT NO. 78A92				
ILLINOIS FED. AID PROJECT				

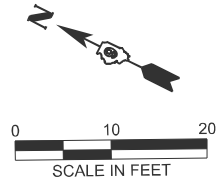

MODEL: Construction Plan 2 (Sheet)
FILE NAME: c:\p\work\p\handy\c\1009685\078A92-Shm-Stage One Repair Plan Construction Sheet.dgn

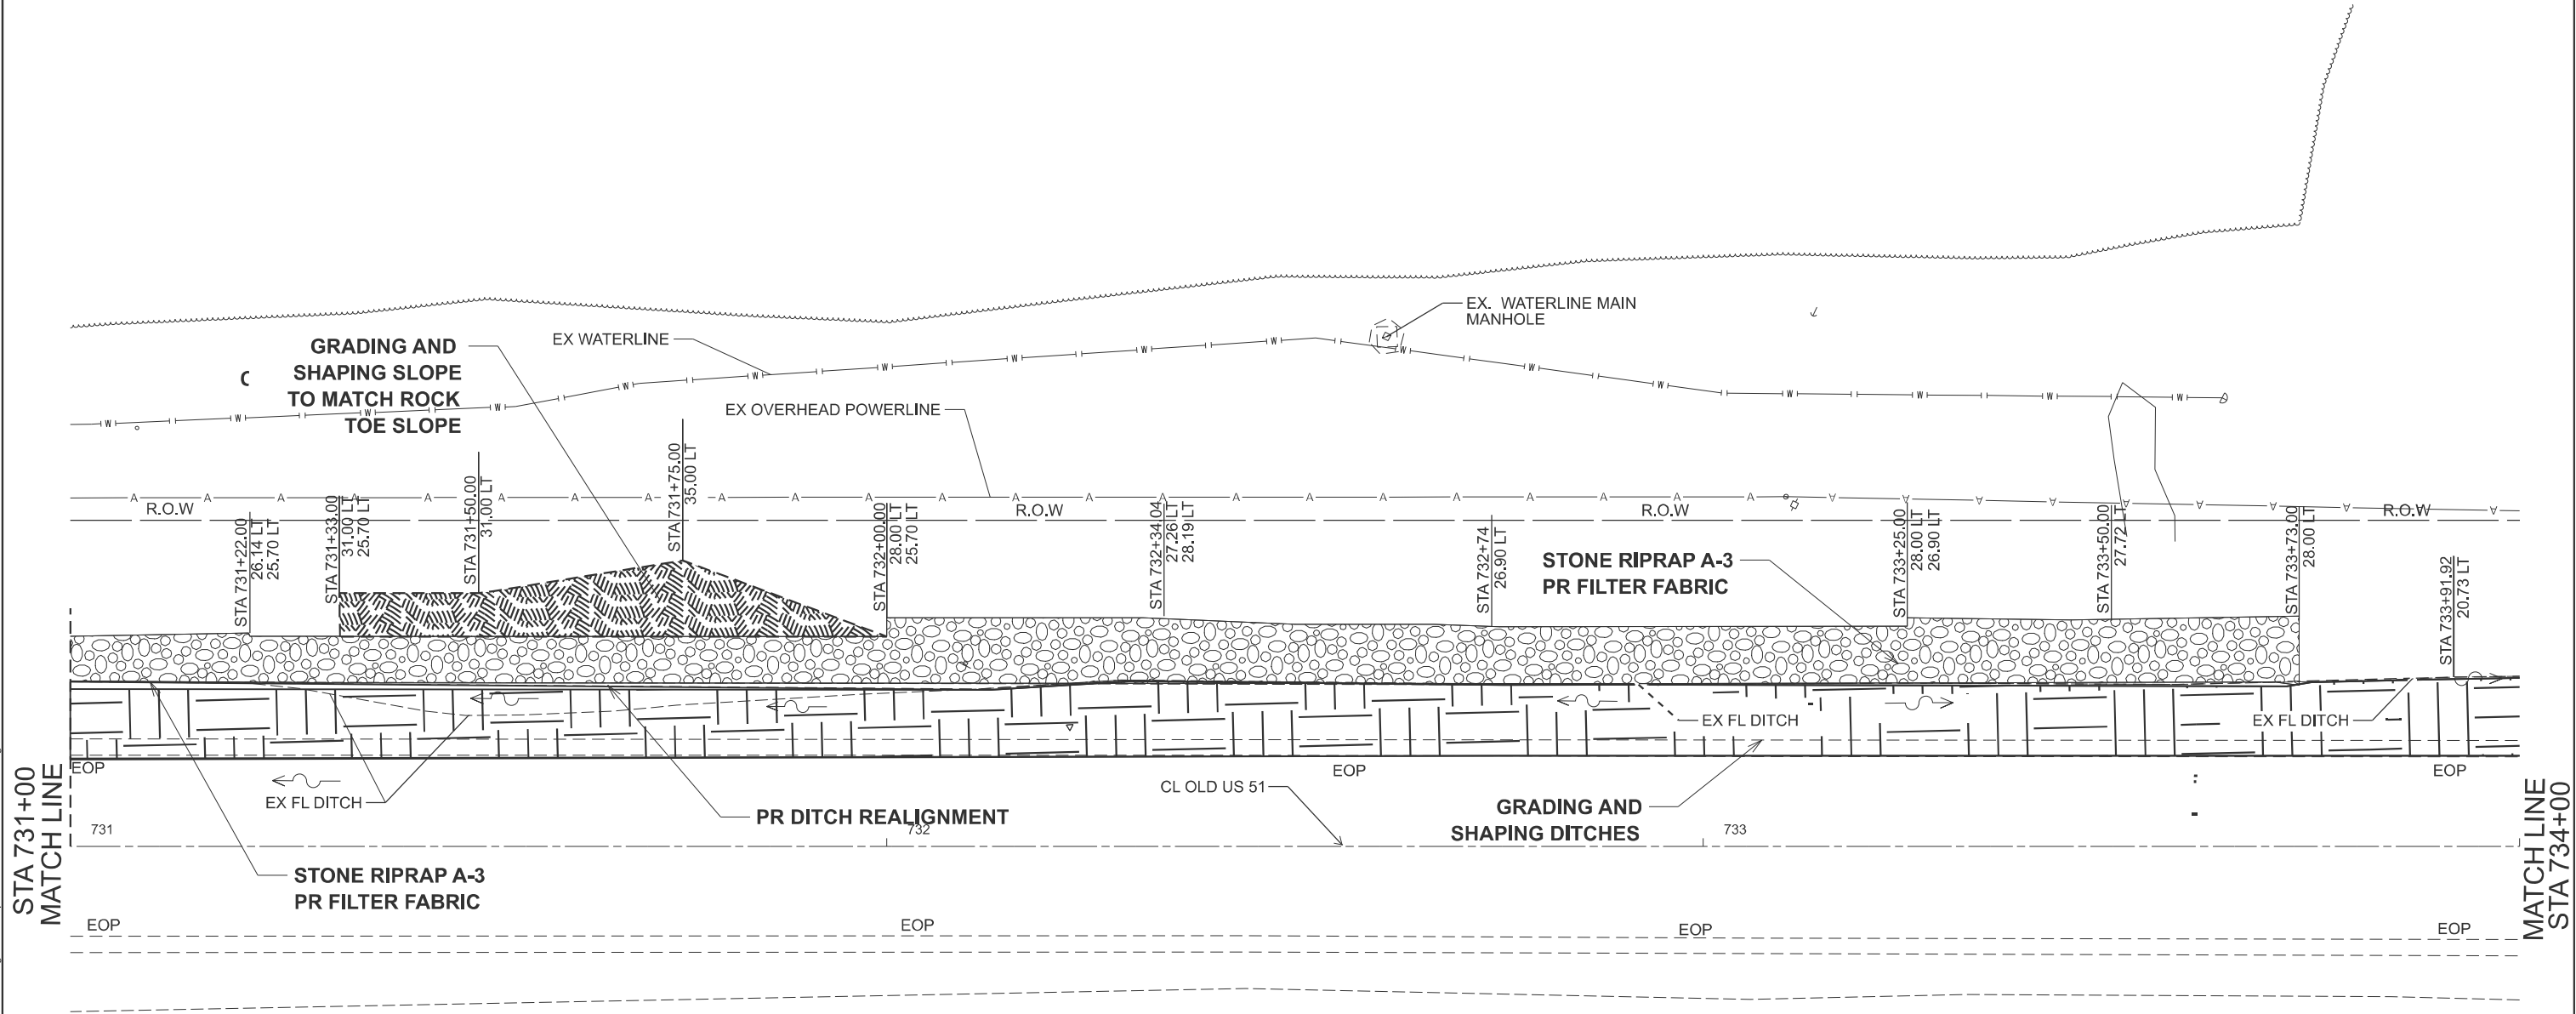

	USER NAME = robert.handy	DESIGNED -	REVISED -	STATE OF ILLINOIS DEPARTMENT OF TRANSPORTATION	CONSTRUCTION SHEET			F.A.S RTE.	SECTION	COUNTY	TOTAL SHEETS	SHEET NO.
		DRAWN -	REVISED -					1911	11SLP-1	UNION	34	13
		CHECKED -	REVISED -					CONTRACT NO. 78A92				
	PLOT DATE = 3/25/2025	DATE -	REVISED -		SCALE: 1"=10'	SHEET 2	OF 3 SHEETS	STA. 731+00.00	TO STA. 734+00.00	ILLINOIS FED. AID PROJECT		

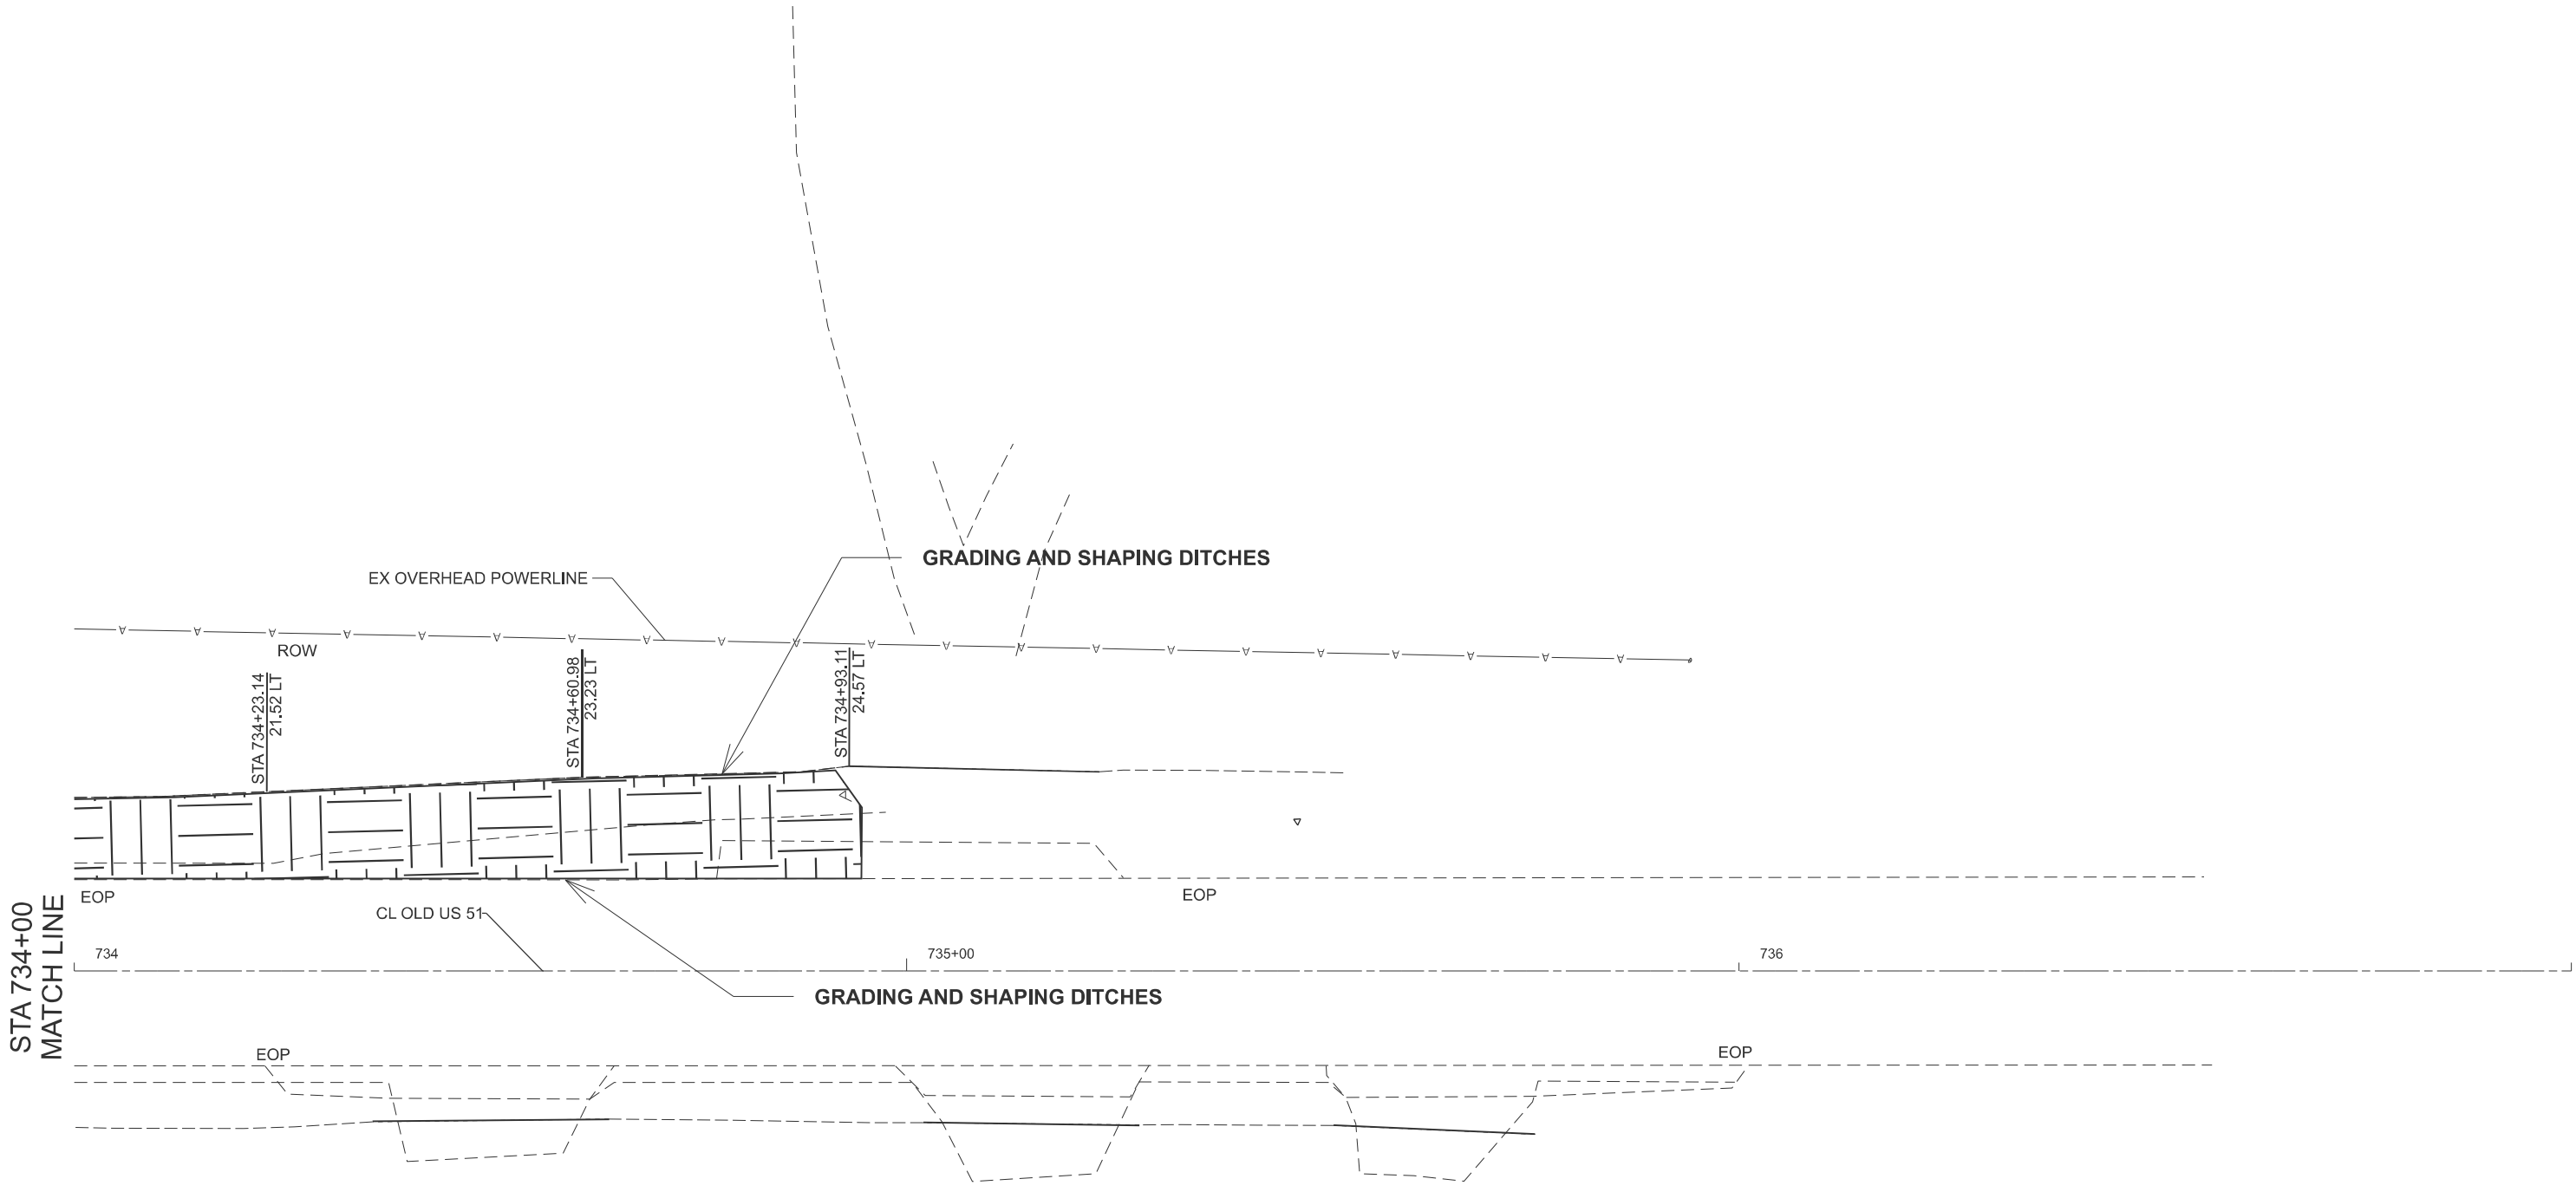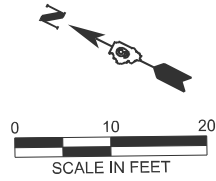

MODEL: Construction Plan 3 (Sheet)
FILE NAME: c:\p\work\p\robert.handy\c\1009685\078A92-Shm-Stage One Repair Plan Construction Sheet.dgn

STA 734+00
MATCH LINE

USER NAME	= robert.handy	DESIGNED	-
		DRAWN	-
		CHECKED	-
PLOT DATE	= 3/25/2025	DATE	-



REVISED	-
REVISED	-
REVISED	-
REVISED	-

STATE OF ILLINOIS
DEPARTMENT OF TRANSPORTATION

CONSTRUCTION SHEET



SCALE: 1"=10' SHEET 3 OF 3 SHEETS STA. 734+00.00 TO STA. 737+00.00

F.A.S RTE.	SECTION	COUNTY	TOTAL SHEETS	SHEET NO.
1911	11SLP-1	UNION	34	14
CONTRACT NO. 78A92				
ILLINOIS FED. AID PROJECT				

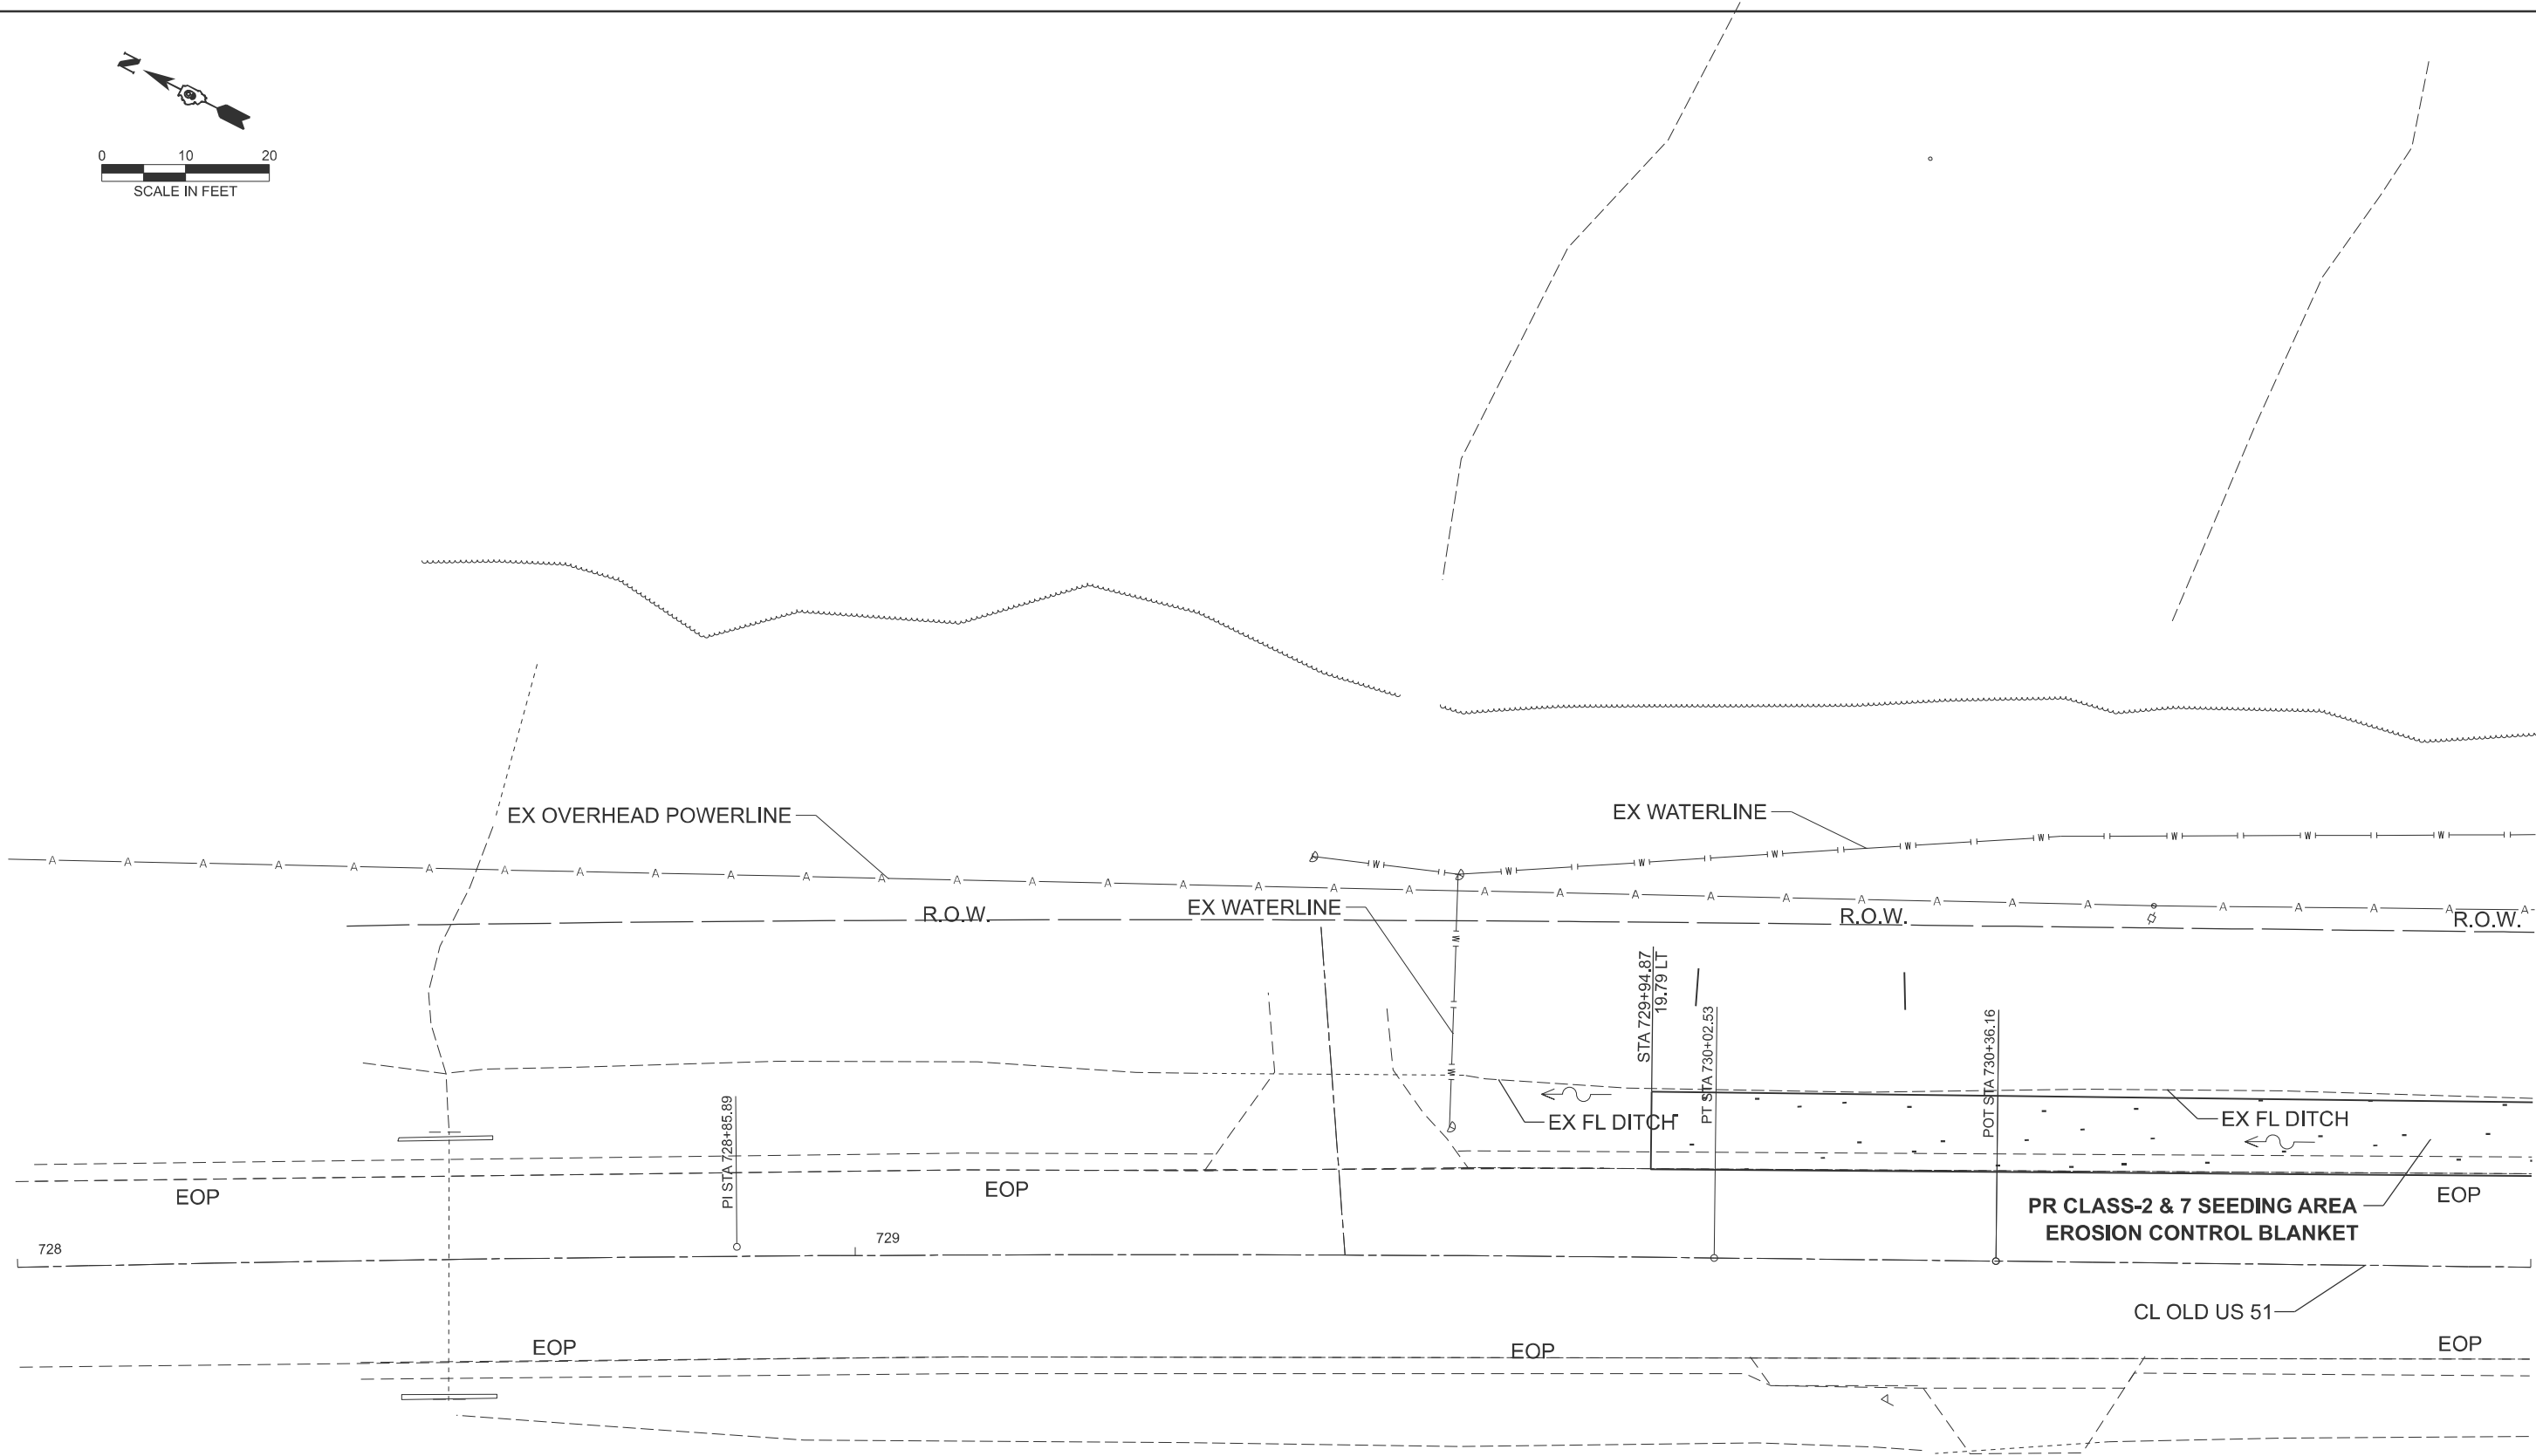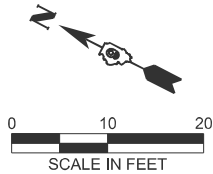

MODEL: Landscape-Plan_1 [Sheet]
FILE NAME: c:\p\work\jwh\handy\rd1009685\D978A92-Shin-Stage One Repair-Plan Landscape Sheet.dgn

	USER NAME = robert.handy	DESIGNED -	REVISED -	STATE OF ILLINOIS DEPARTMENT OF TRANSPORTATION	EROSION CONTROL PLAN			F.A.S RTE.	SECTION	COUNTY	TOTAL SHEETS	SHEET NO.
		DRAWN -	REVISED -					1911	11SLP-1	UNION	34	15
		CHECKED -	REVISED -					CONTRACT NO. 78A92				
	PLOT DATE = 3/24/2025	DATE -	REVISED -		SCALE: 1"=10'	SHEET 1	OF 3 SHEETS	STA. 728+00.00	TO STA. 731+00.00	ILLINOIS	FED. AID PROJECT	

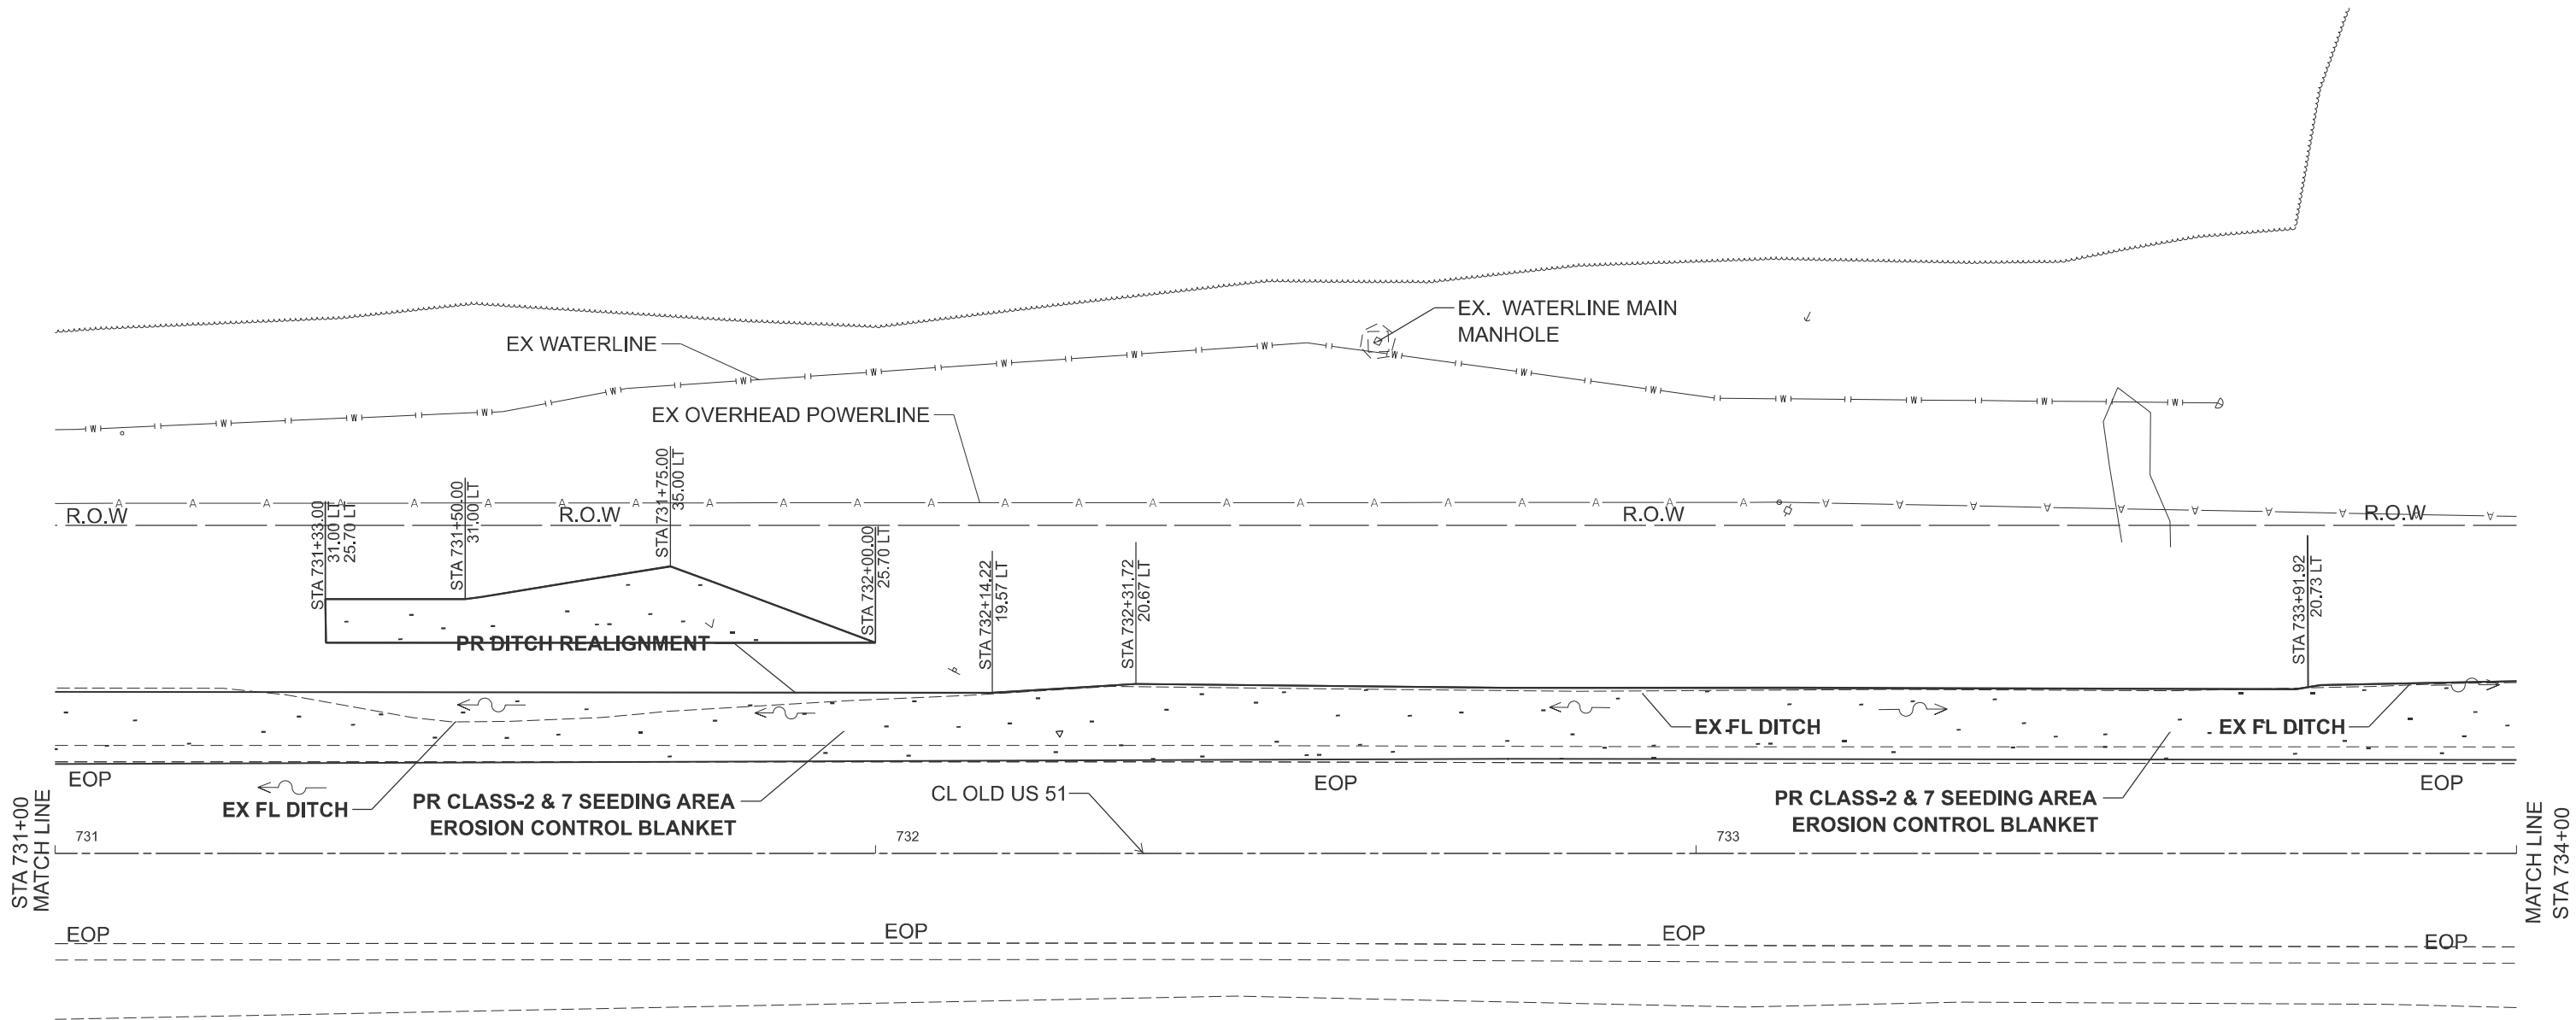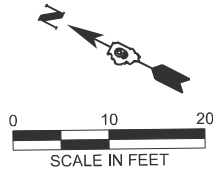

MODEL: Landscape-Plan 2 (Sheet)
FILE NAME: c:\p\work\robert.handy\c1009685\078A92-Shin-Stage One Repair-Plan Landscape Sheet.dgn



PLOT DATE	USER NAME	DESIGNED	REVISED
	= robert.handy	-	-
	DRAWN	-	REVISED
	CHECKED	-	REVISED
DATE		-	REVISED

STATE OF ILLINOIS
DEPARTMENT OF TRANSPORTATION

EROSION CONTROL PLAN

SCALE: 1"=10' SHEET 2 OF 3 SHEETS STA. 731+00.00 TO STA. 734+00.00

F.A.S RTE.	SECTION	COUNTY	TOTAL SHEETS	SHEET NO.
1911	11SLP-1	UNION	34	16
CONTRACT NO. 78A92				
ILLINOIS FED. AID PROJECT				

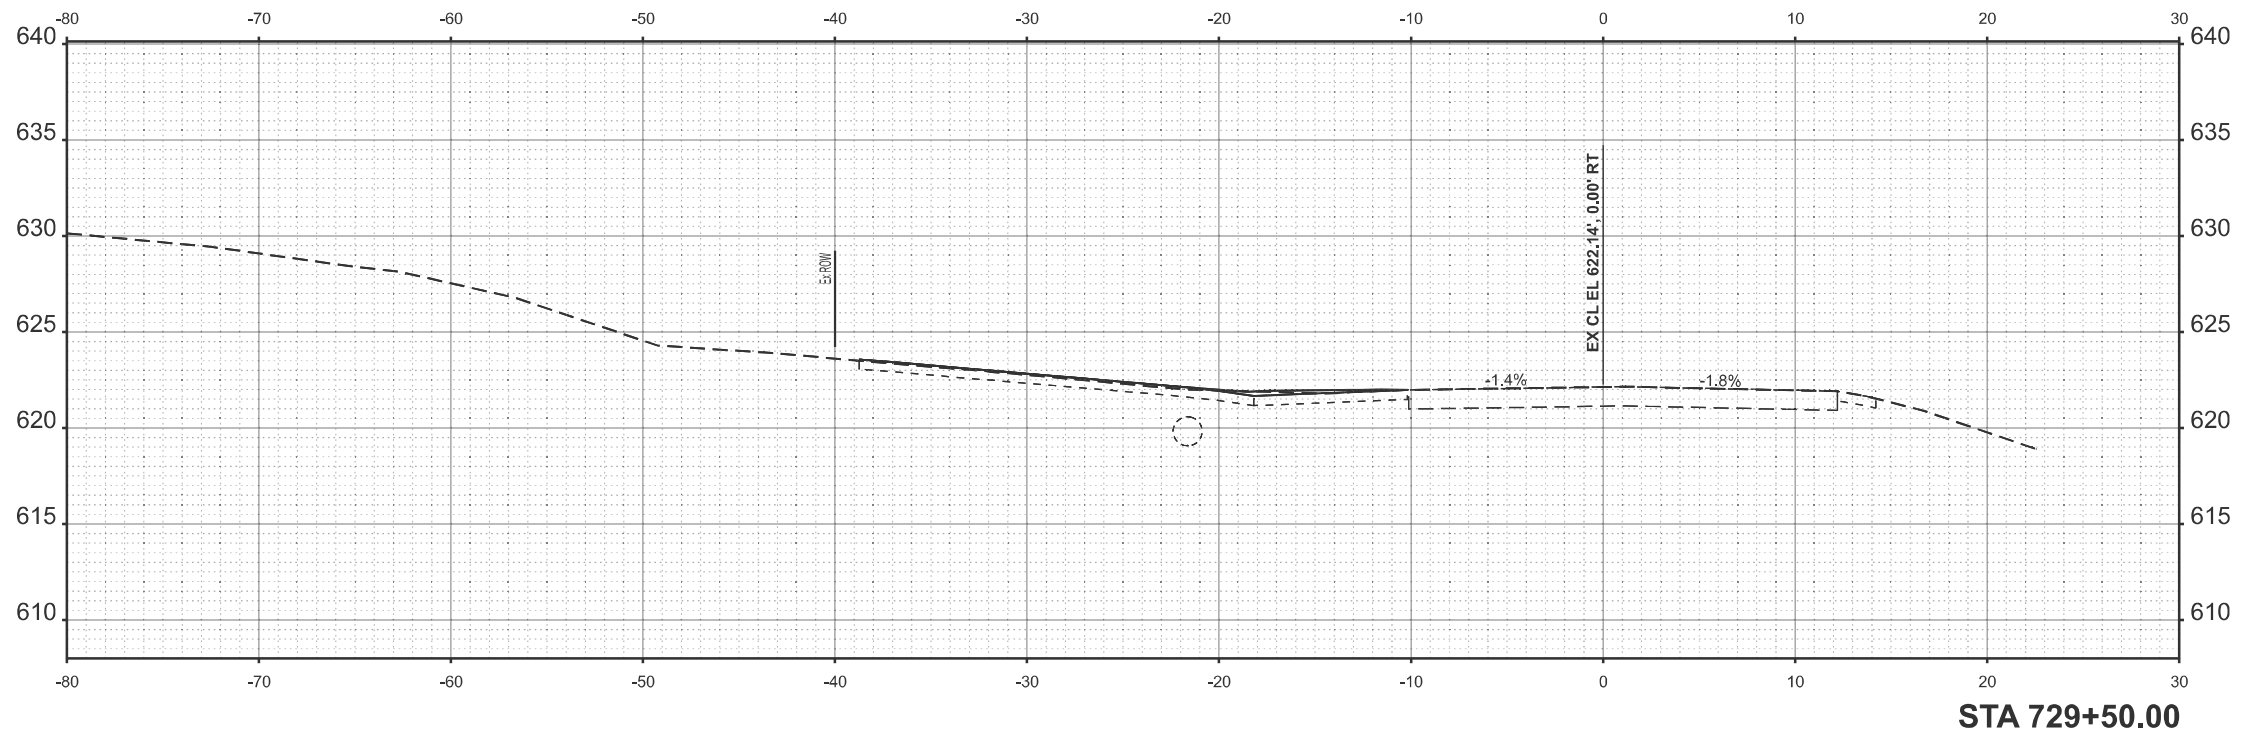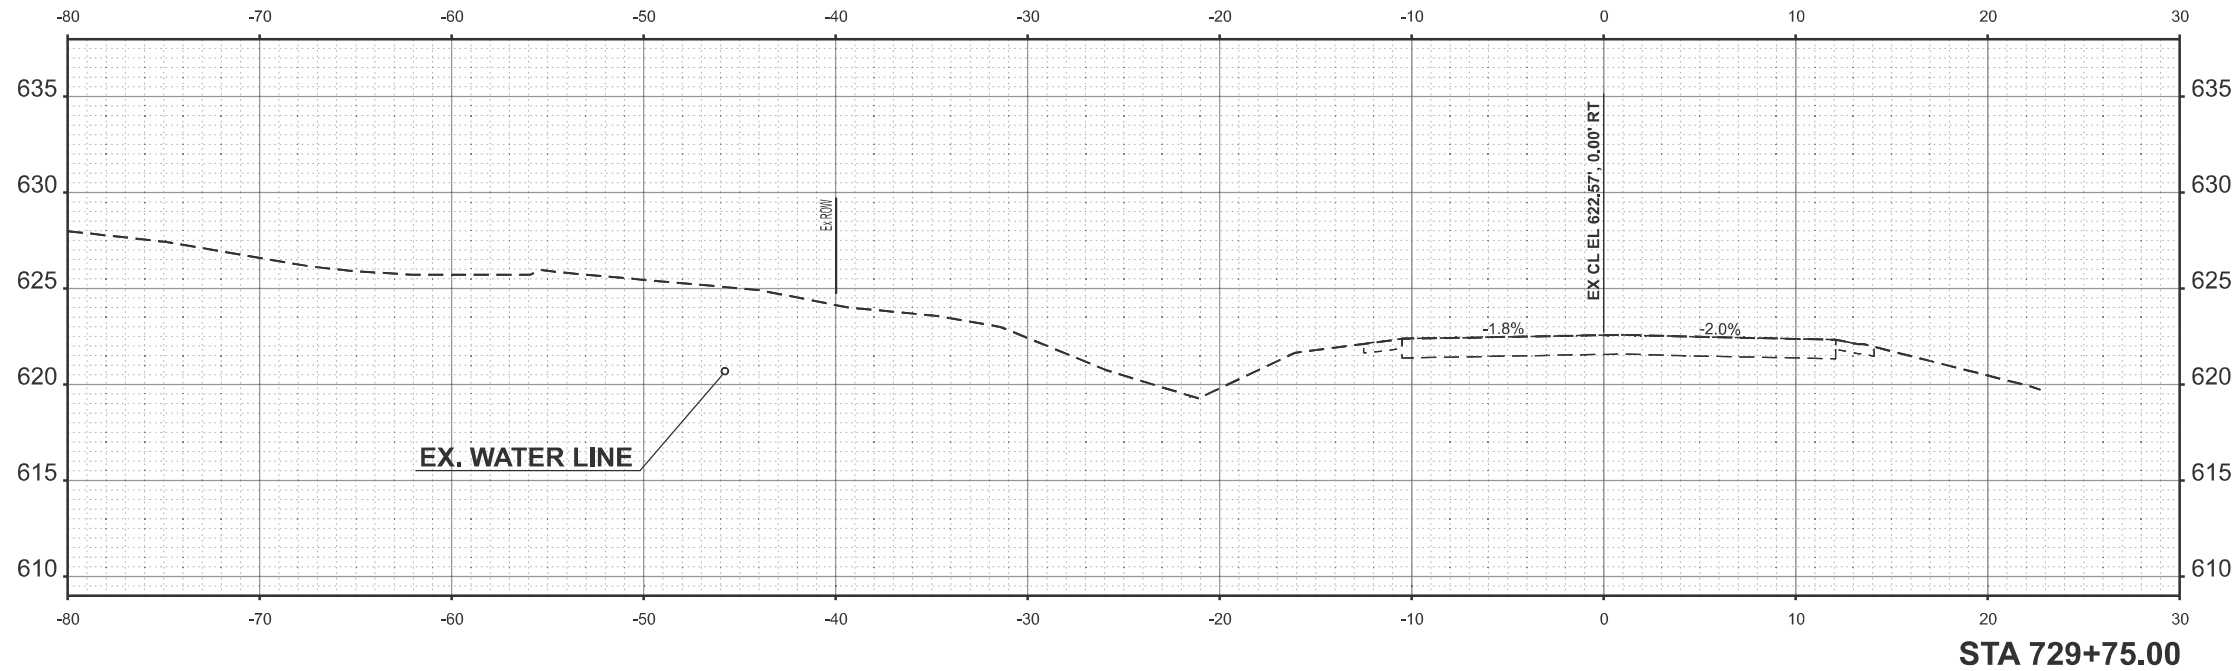

MODEL: OLD51_33-A 729+50.00 [Sheet]
FILE NAME: c:\p\work\pwork\handy\old1009685\D978A92-ShtX-XSection-Stage One Repair.dgn



USER NAME = robert.handy	DESIGNED -	REVISED -
	DRAWN -	REVISED -
	CHECKED -	REVISED -
PLOT DATE = 3/25/2025	DATE -	REVISED -

STATE OF ILLINOIS
DEPARTMENT OF TRANSPORTATION

CROSS-SECTIONS

SCALE: 1"=5' SHEET A001 OF 17 SHEETS STA. TO STA.

F.A.S RTE.	SECTION	COUNTY	TOTAL SHEETS	SHEET NO.
1911	11SLP-1	UNION	34	18
CONTRACT NO. 78A92				
ILLINOIS FED. AID PROJECT				

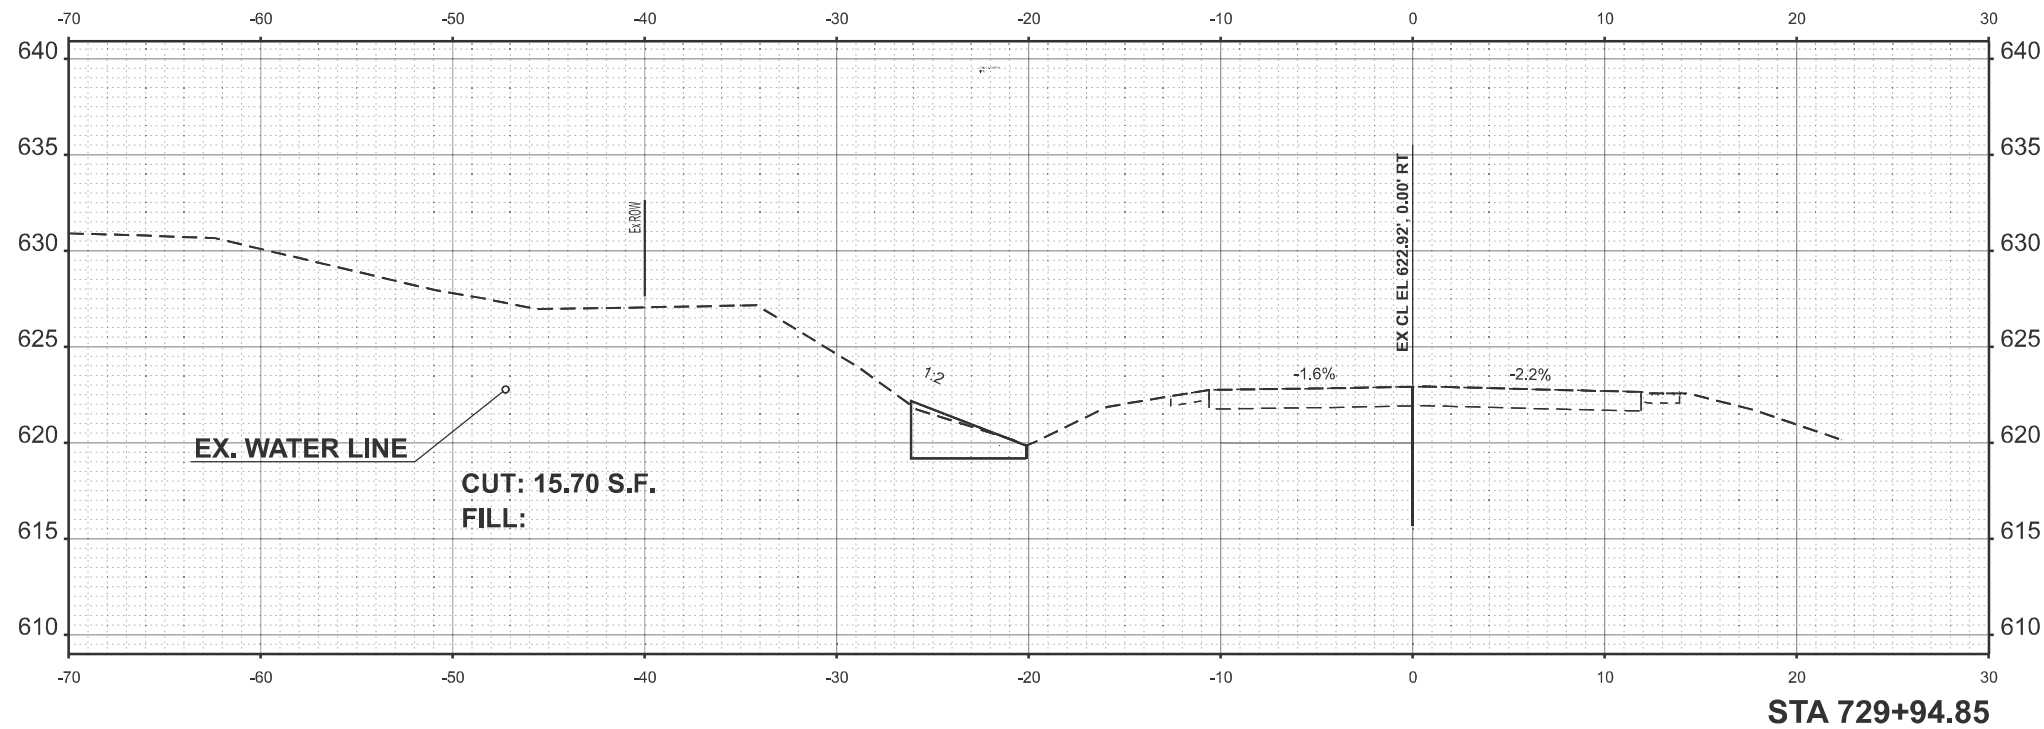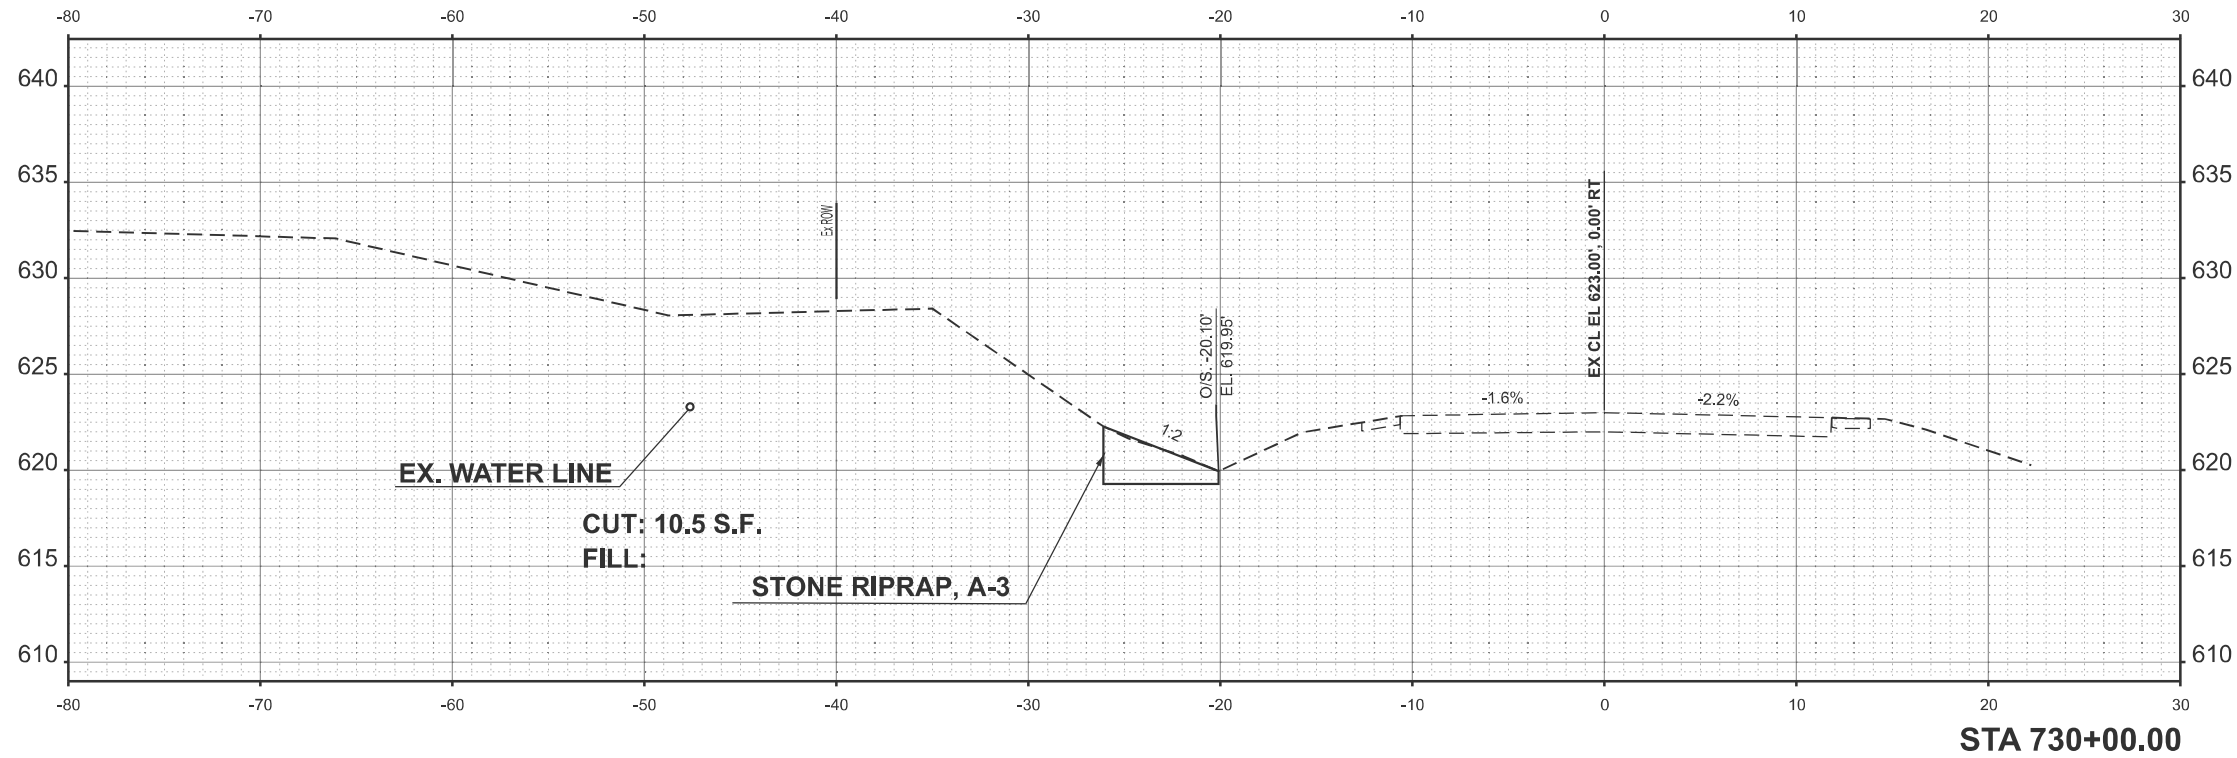

MODEL: OLD51_33-A 729+94.92 [Sheet]
FILE NAME: c:\p\work\p\work\handy\old1009685\078A92-ShtX-XSection-Stage One Repair.dgn



USER NAME = robert.handy	DESIGNED -	REVISED -
	DRAWN -	REVISED -
	CHECKED -	REVISED -
PLOT DATE = 3/26/2025	DATE -	REVISED -

STATE OF ILLINOIS
DEPARTMENT OF TRANSPORTATION



CROSS-SECTIONS

SCALE: SHEET A002 OF 17 SHEETS STA. TO STA.

F.A.S RTE.	SECTION	COUNTY	TOTAL SHEETS	SHEET NO.
1911	11SLP-1	UNION	34	19
CONTRACT NO. 78A92				
ILLINOIS FED. AID PROJECT				

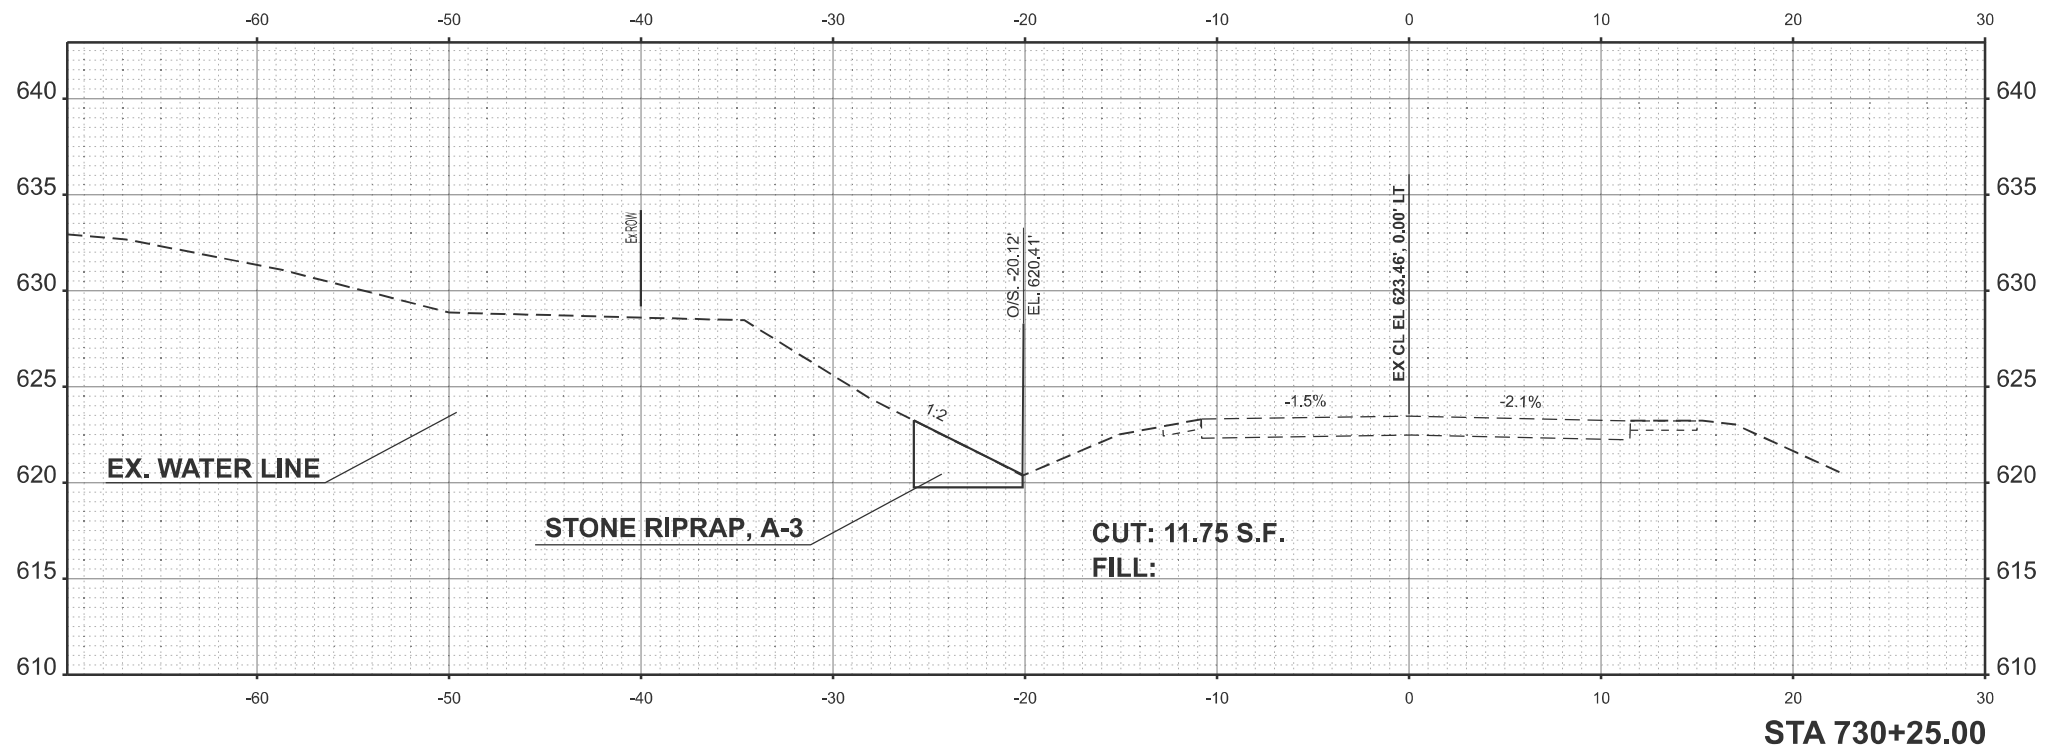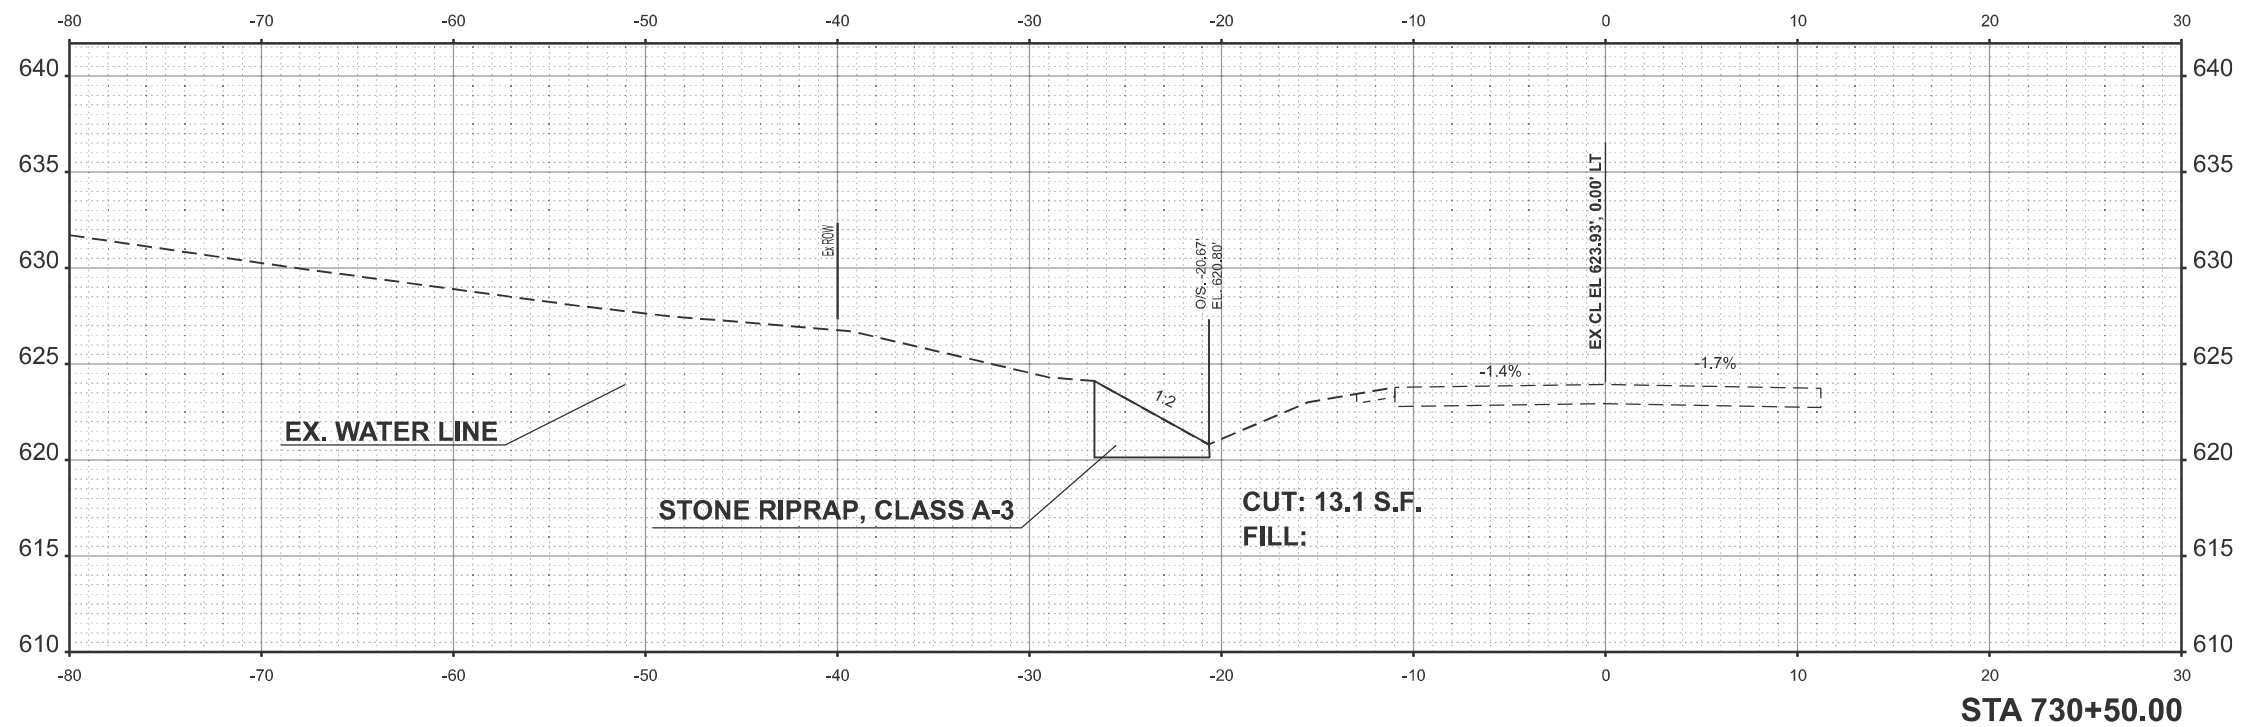

USER NAME = robert.handy	DESIGNED -	REVISED -	STATE OF ILLINOIS DEPARTMENT OF TRANSPORTATION	CROSS-SECTIONS				F.A.S. RTE.	SECTION	COUNTY	TOTAL SHEETS	SHEET NO.
	DRAWN -	REVISED -						1911	11SLP-1	UNION	34	20
	CHECKED -	REVISED -		CONTRACT NO. 78A92								
PLOT DATE = 3/26/2025	DATE -	REVISED -		SCALE:	SHEET A003	OF 17 SHEETS	STA.	TO STA.				

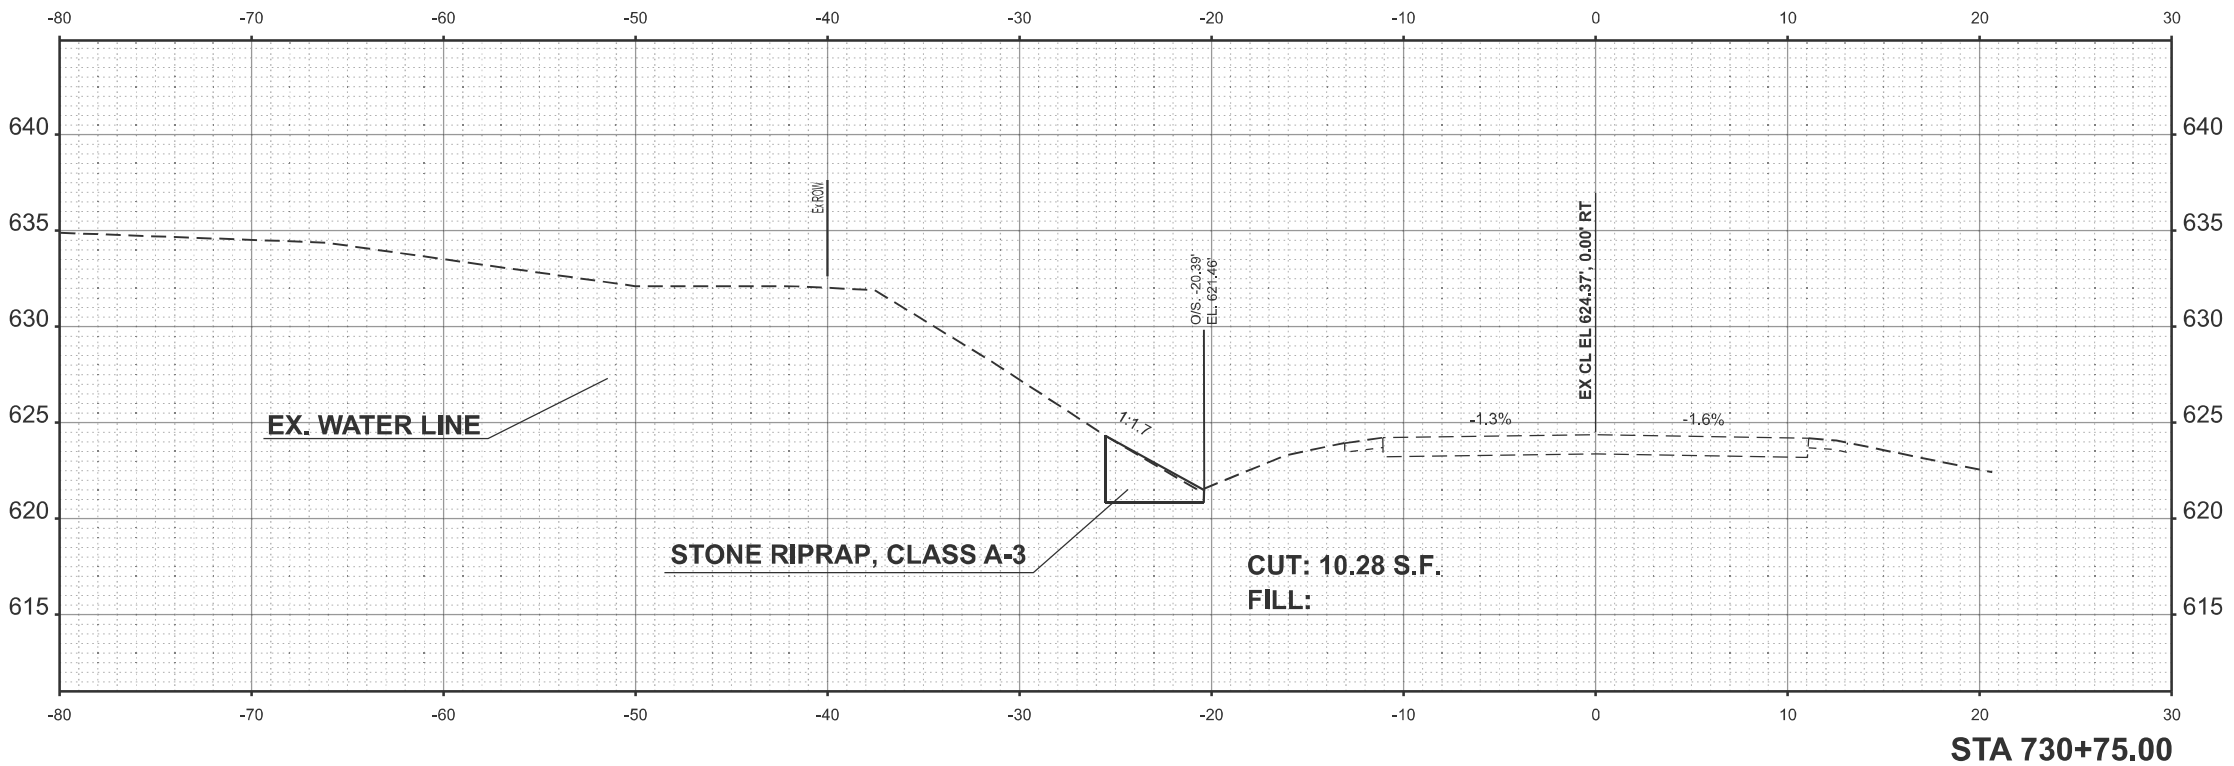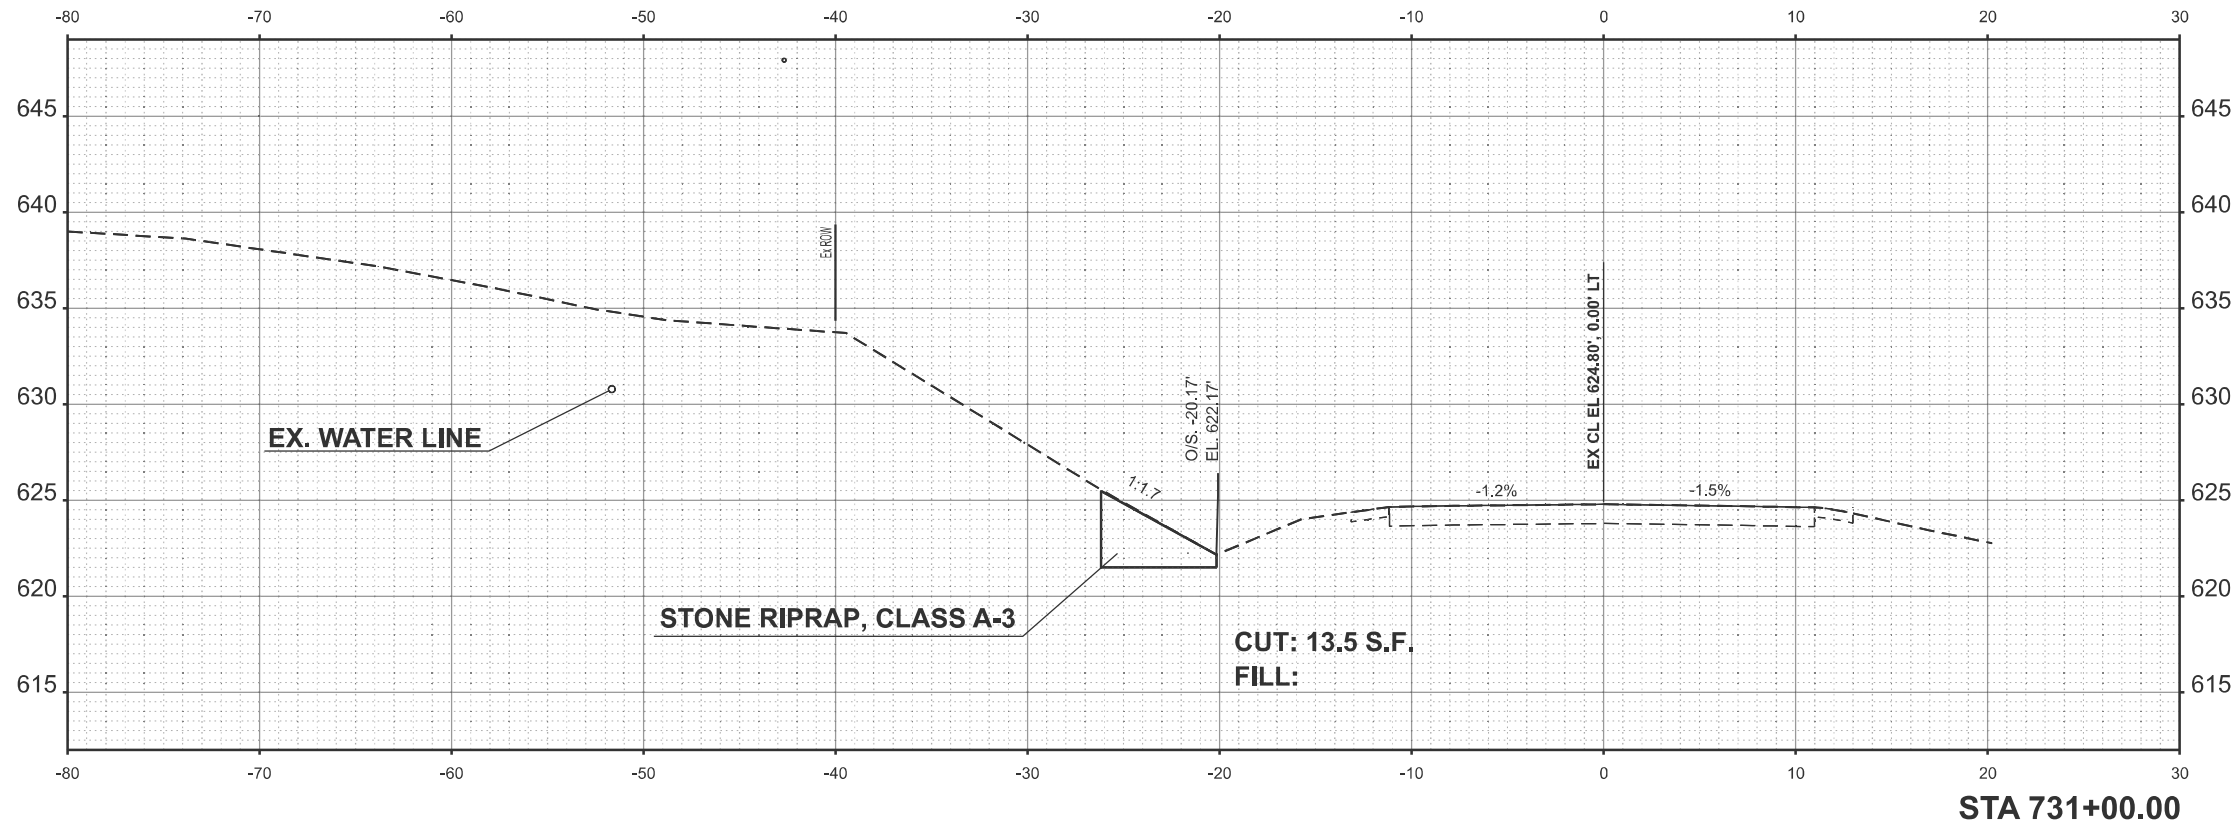

MODEL: OLD51_33-730+75.00 [Sheet]
FILE NAME: c:\p\work\k\oldhandy\old1009685\078A92-Sht-X-Section-Stage One Repair.dgn


USER NAME = robert.handy	DESIGNED -	REVISED -
	DRAWN -	REVISED -
	CHECKED -	REVISED -
PLOT DATE = 3/25/2025	DATE -	REVISED -

STATE OF ILLINOIS
DEPARTMENT OF TRANSPORTATION

CROSS SECTIONS



SCALE: SHEET A004 OF 17 SHEETS STA. TO STA.

F.A.S RTE.	SECTION	COUNTY	TOTAL SHEETS	SHEET NO.
1911	11SLP-1	UNION	34	21
CONTRACT NO. 78A92				
ILLINOIS FED. AID PROJECT				

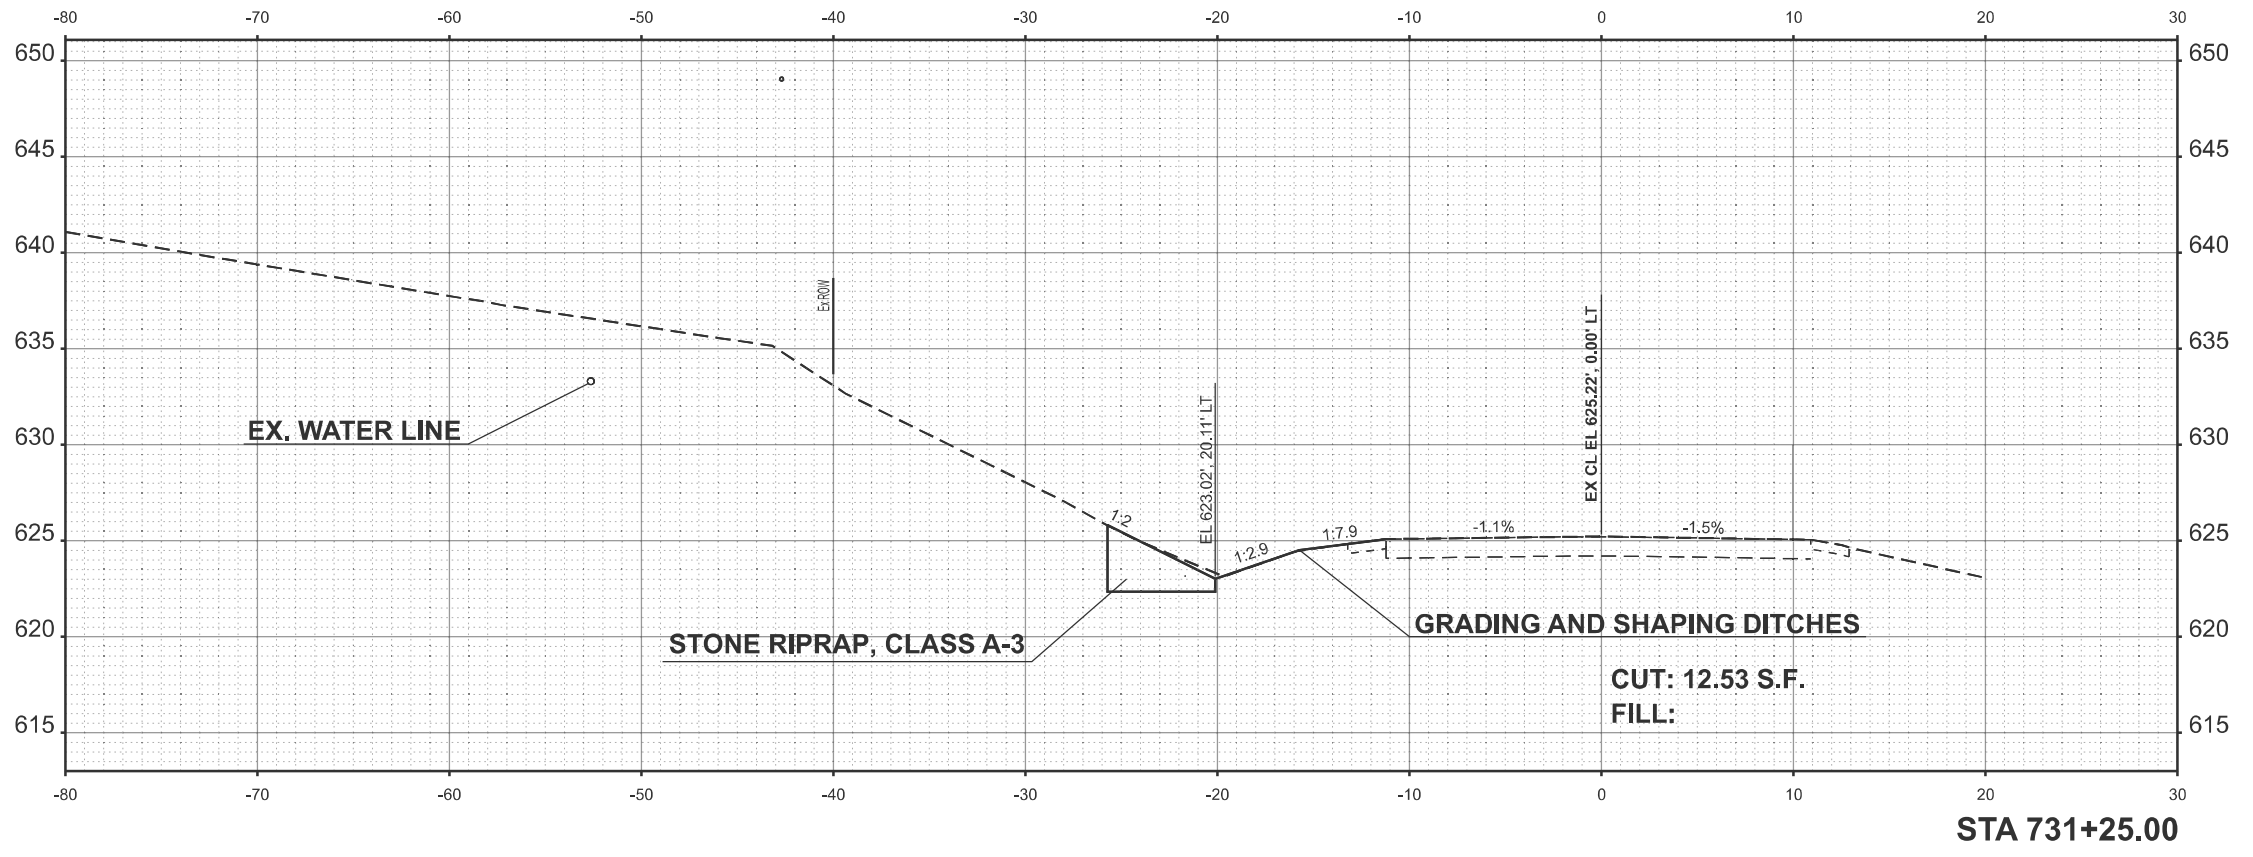

MODEL: OLD51_33-731+22.00 [Sheet]
FILE NAME: c:\p\work\p\work\handy\old1009685\D78A92-Shr-X-Section-Stage One Repair.dgn


	USER NAME = robert.handy	DESIGNED -	REVISED -	STATE OF ILLINOIS DEPARTMENT OF TRANSPORTATION	CROSS-SECTIONS			F.A.S RTE.	SECTION	COUNTY	TOTAL SHEETS	SHEET NO.
		DRAWN -	REVISED -					1911	11SLP-1	UNION	34	22
		CHECKED -	REVISED -					CONTRACT NO. 78A92				
	PLOT DATE = 3/24/2025	DATE -	REVISED -		SCALE:	SHEET A005	OF 17 SHEETS	STA.	TO STA.	ILLINOIS FED. AID PROJECT		

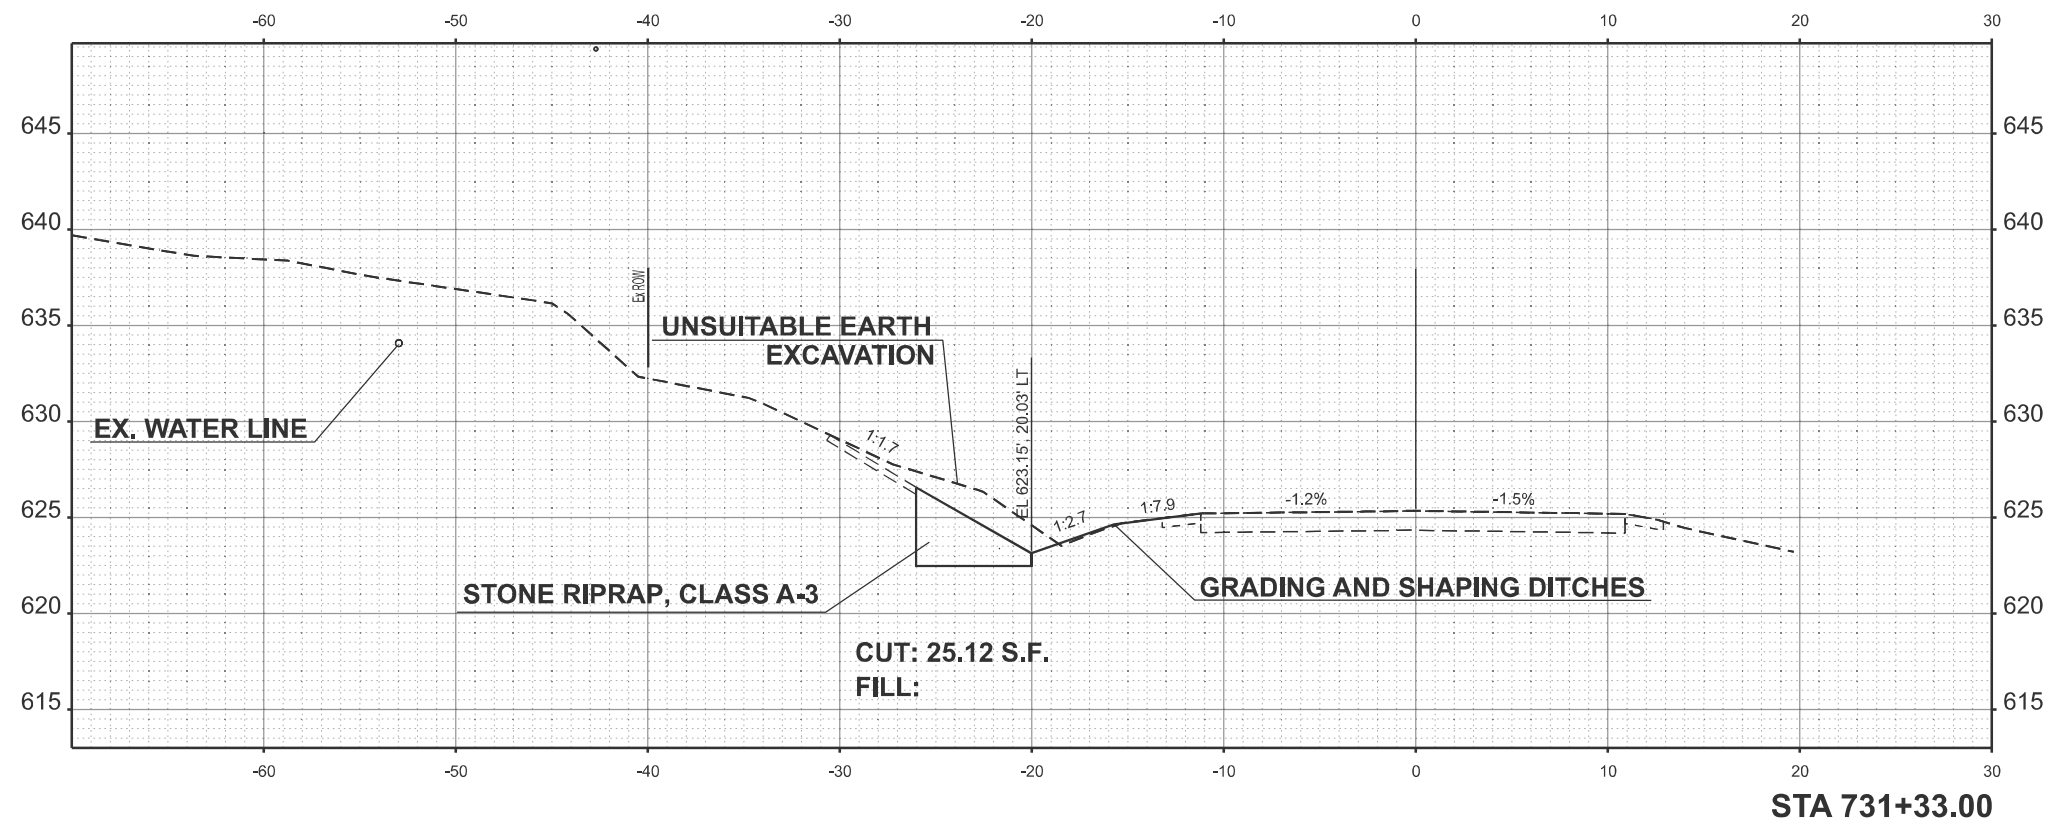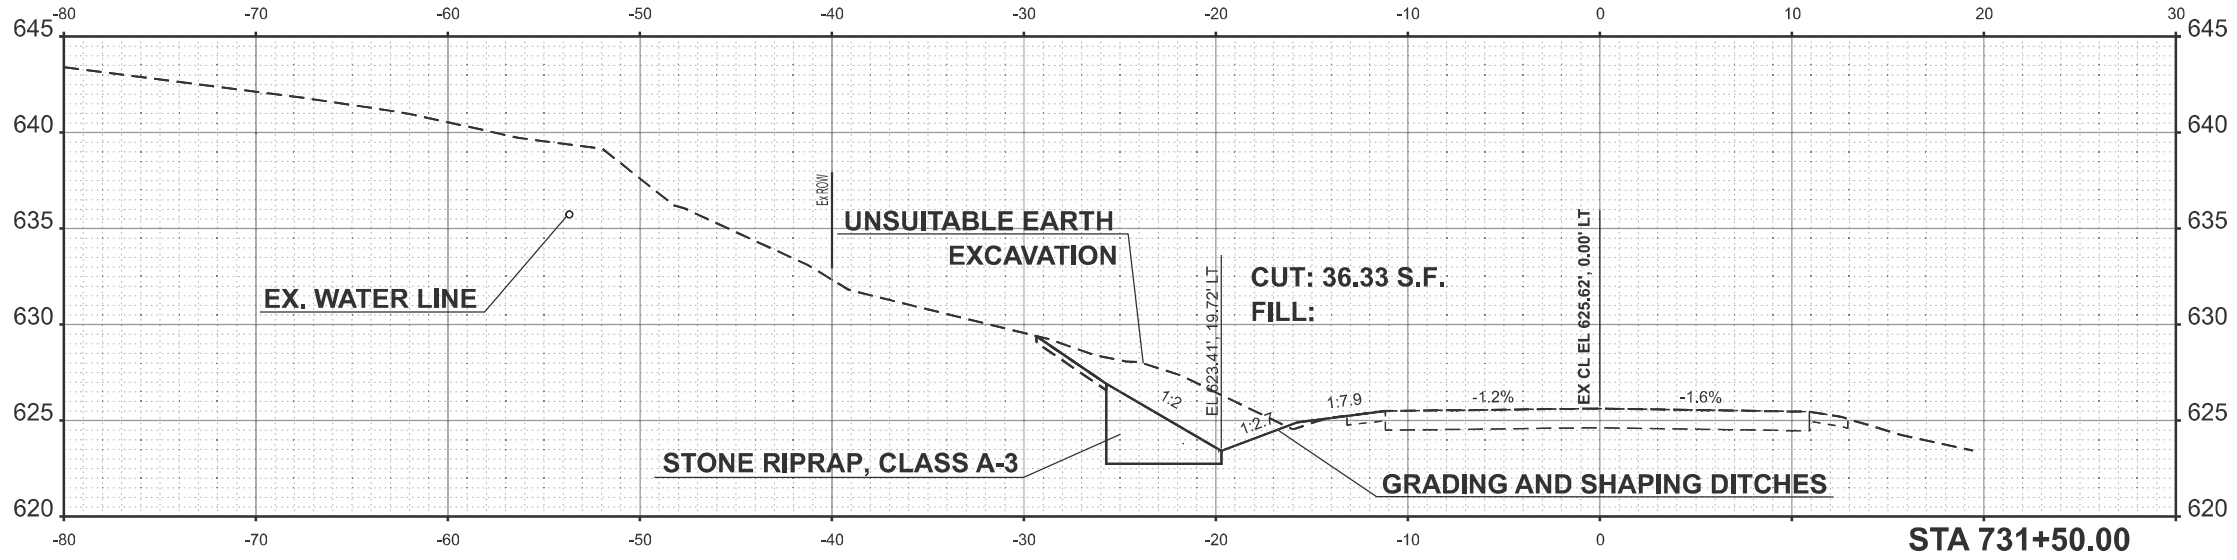

MODEL: OLD51_33-731+33.00 [Sheet]
FILE NAME: c:\p\work\p\old51handy\old1009685\D978A92-Sht-X-Section-Stage One Repair.dgn

	USER NAME = robert.handy	DESIGNED -	REVISED -	STATE OF ILLINOIS DEPARTMENT OF TRANSPORTATION	CROSS-SECTIONS				F.A.S RTE.	SECTION	COUNTY	TOTAL SHEETS	SHEET NO.
		DRAWN -	REVISED -						1911	11SLP-1	UNION	34	23
		CHECKED -	REVISED -		CONTRACT NO. 78A92								
	PLOT DATE = 3/24/2025	DATE -	REVISED -		ILLINOIS FED. AID PROJECT								
					SCALE: SHEET A006 OF 17 SHEETS STA. TO STA.								

MODEL: OLD51_33-731+50.00 [Sheet]
FILE NAME: c:\p\work\p\old51handy\old1009685\old5178A92-ShtX-XSection-Stage One Repair.dgn

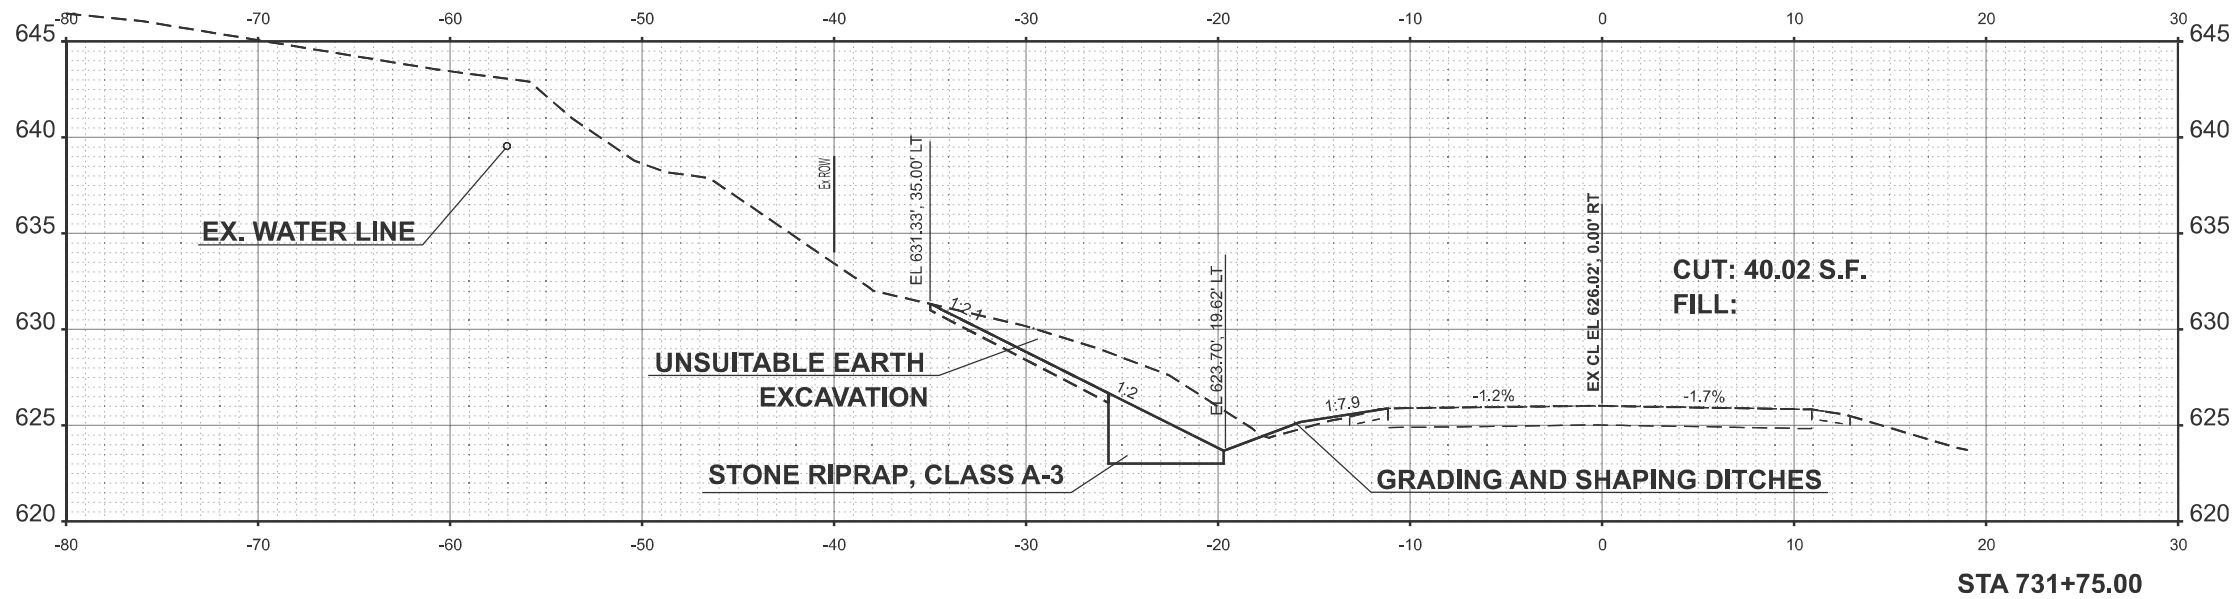


USER NAME = robert.handy	DESIGNED -	REVISED -
	DRAWN -	REVISED -
	CHECKED -	REVISED -
PLOT DATE = 3/24/2025	DATE -	REVISED -

STATE OF ILLINOIS
DEPARTMENT OF TRANSPORTATION

CROSS-SECTIONS

SCALE: 1"=5' SHEET A007 OF 17 SHEETS STA. TO STA.

F.A.S RTE.	SECTION	COUNTY	TOTAL SHEETS	SHEET NO.
1911	11SLP-1	UNION	34	24
CONTRACT NO. 78A92				
ILLINOIS FED. AID PROJECT				

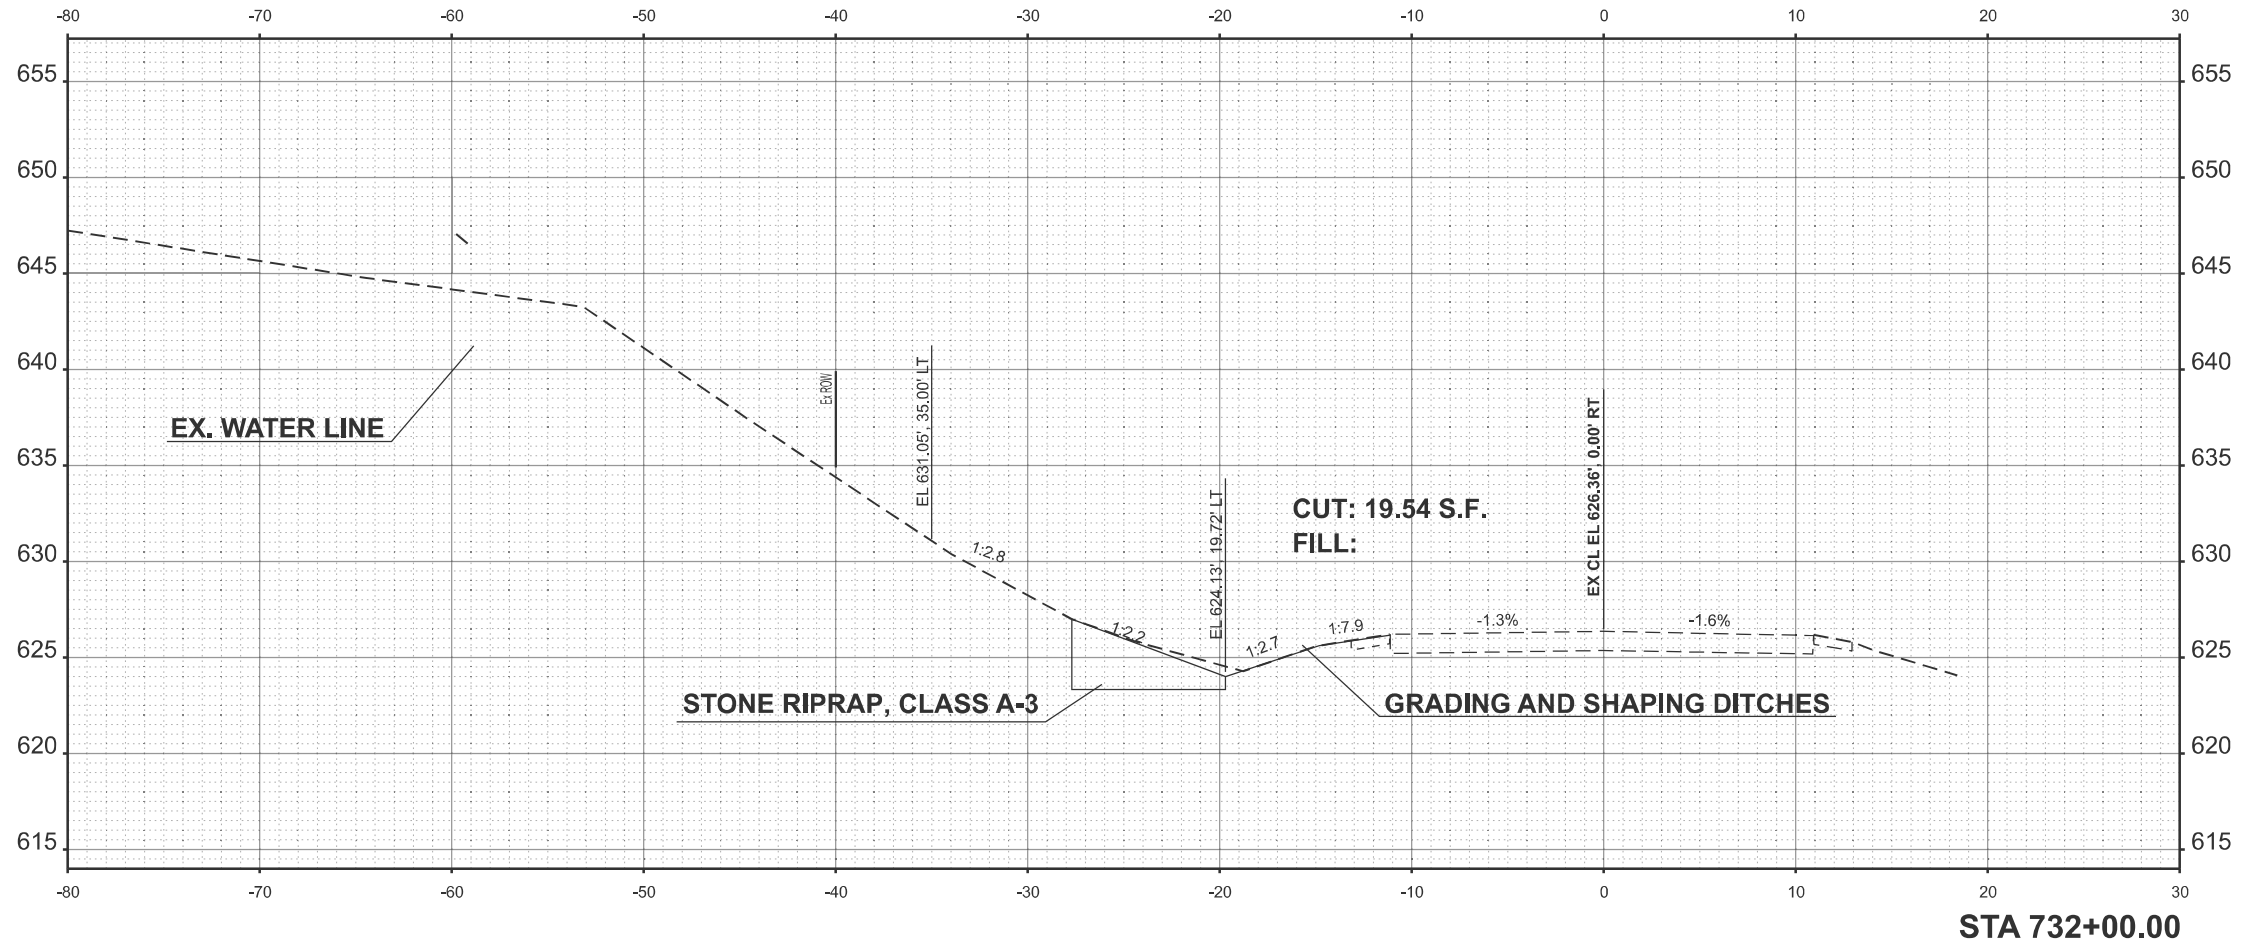

MODEL: Q:\D51_33-731+88.00 [Sheet]
FILE NAME: c:\p\work\p\work\handy\cd1009685\D578A92-Shr-X-Section-Stage One Repair.dgn


	USER NAME = robert.handy	DESIGNED -	REVISED -
		DRAWN -	REVISED -
		CHECKED -	REVISED -
	PLOT DATE = 3/24/2025	DATE -	REVISED -

STATE OF ILLINOIS
DEPARTMENT OF TRANSPORTATION

CROSS-SECTIONS

SCALE: 1"=10' SHEET A008 OF 17 SHEETS STA. TO STA.

F.A.S RTE.	SECTION	COUNTY	TOTAL SHEETS	SHEET NO.
1911	11SLP-1	UNION	34	25
CONTRACT NO. 78A92				
		ILLINOIS	FED. AID PROJECT	

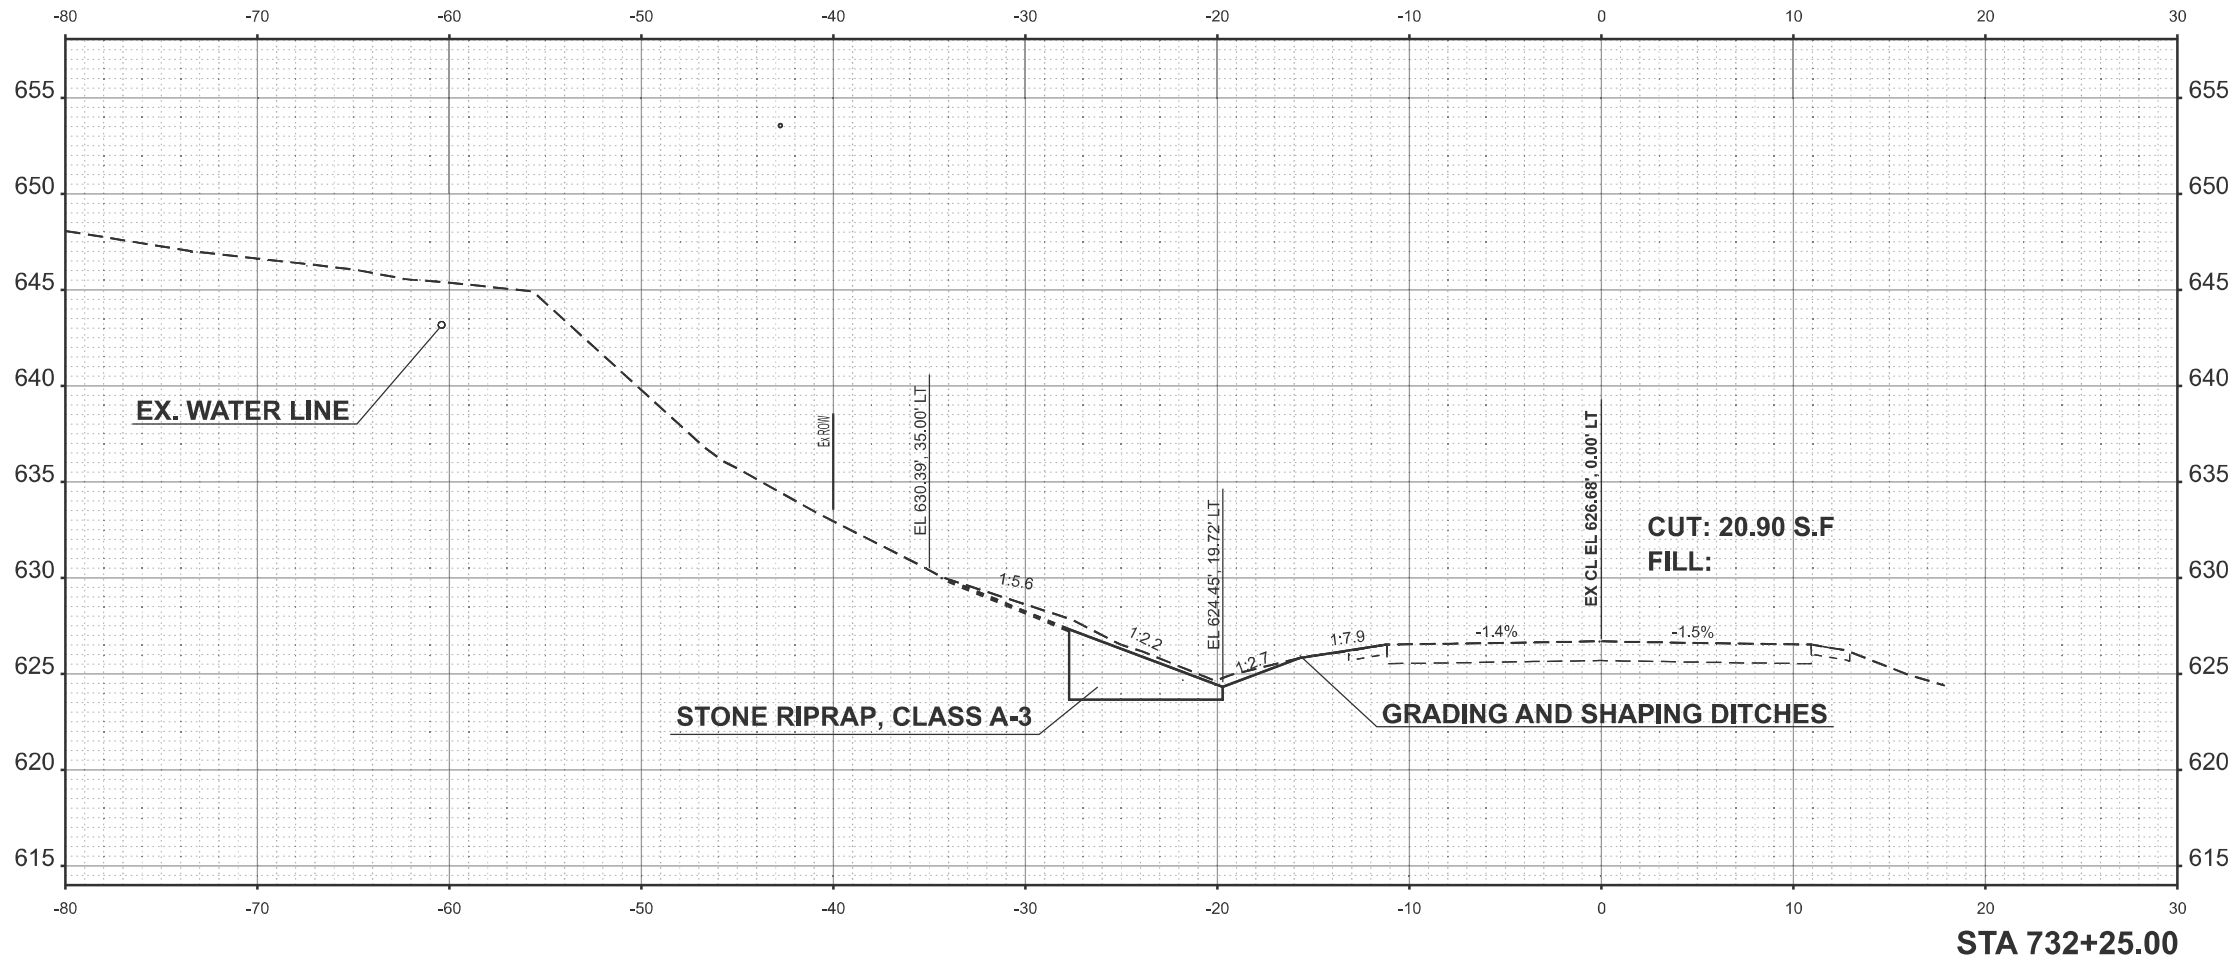

MODEL: OLD51_33-732+25.00 [Sheet]
FILE NAME: c:\p\work\pwork\handy\old1009685\D978A92-ShtX-XSection-Stage One Repair.dgn

	USER NAME = robert.handy	DESIGNED -	REVISED -
		DRAWN -	REVISED -
		CHECKED -	REVISED -
	PLOT DATE = 3/24/2025	DATE -	REVISED -


STATE OF ILLINOIS
DEPARTMENT OF TRANSPORTATION

CROSS-SECTIONS

SCALE: SHEET A009 OF 17 SHEETS STA. TO STA.

F.A.S RTE.	SECTION	COUNTY	TOTAL SHEETS	SHEET NO.
1911	11SLP-1	UNION	34	26
CONTRACT NO. 78A92				
ILLINOIS FED. AID PROJECT				

MODEL: OLD51_33-732+50.00 [Sheet]
FILE NAME: c:\p\work\p\old51handy\old1009685\D78A92-Shr-X-Section-Stage One Repair.dgn

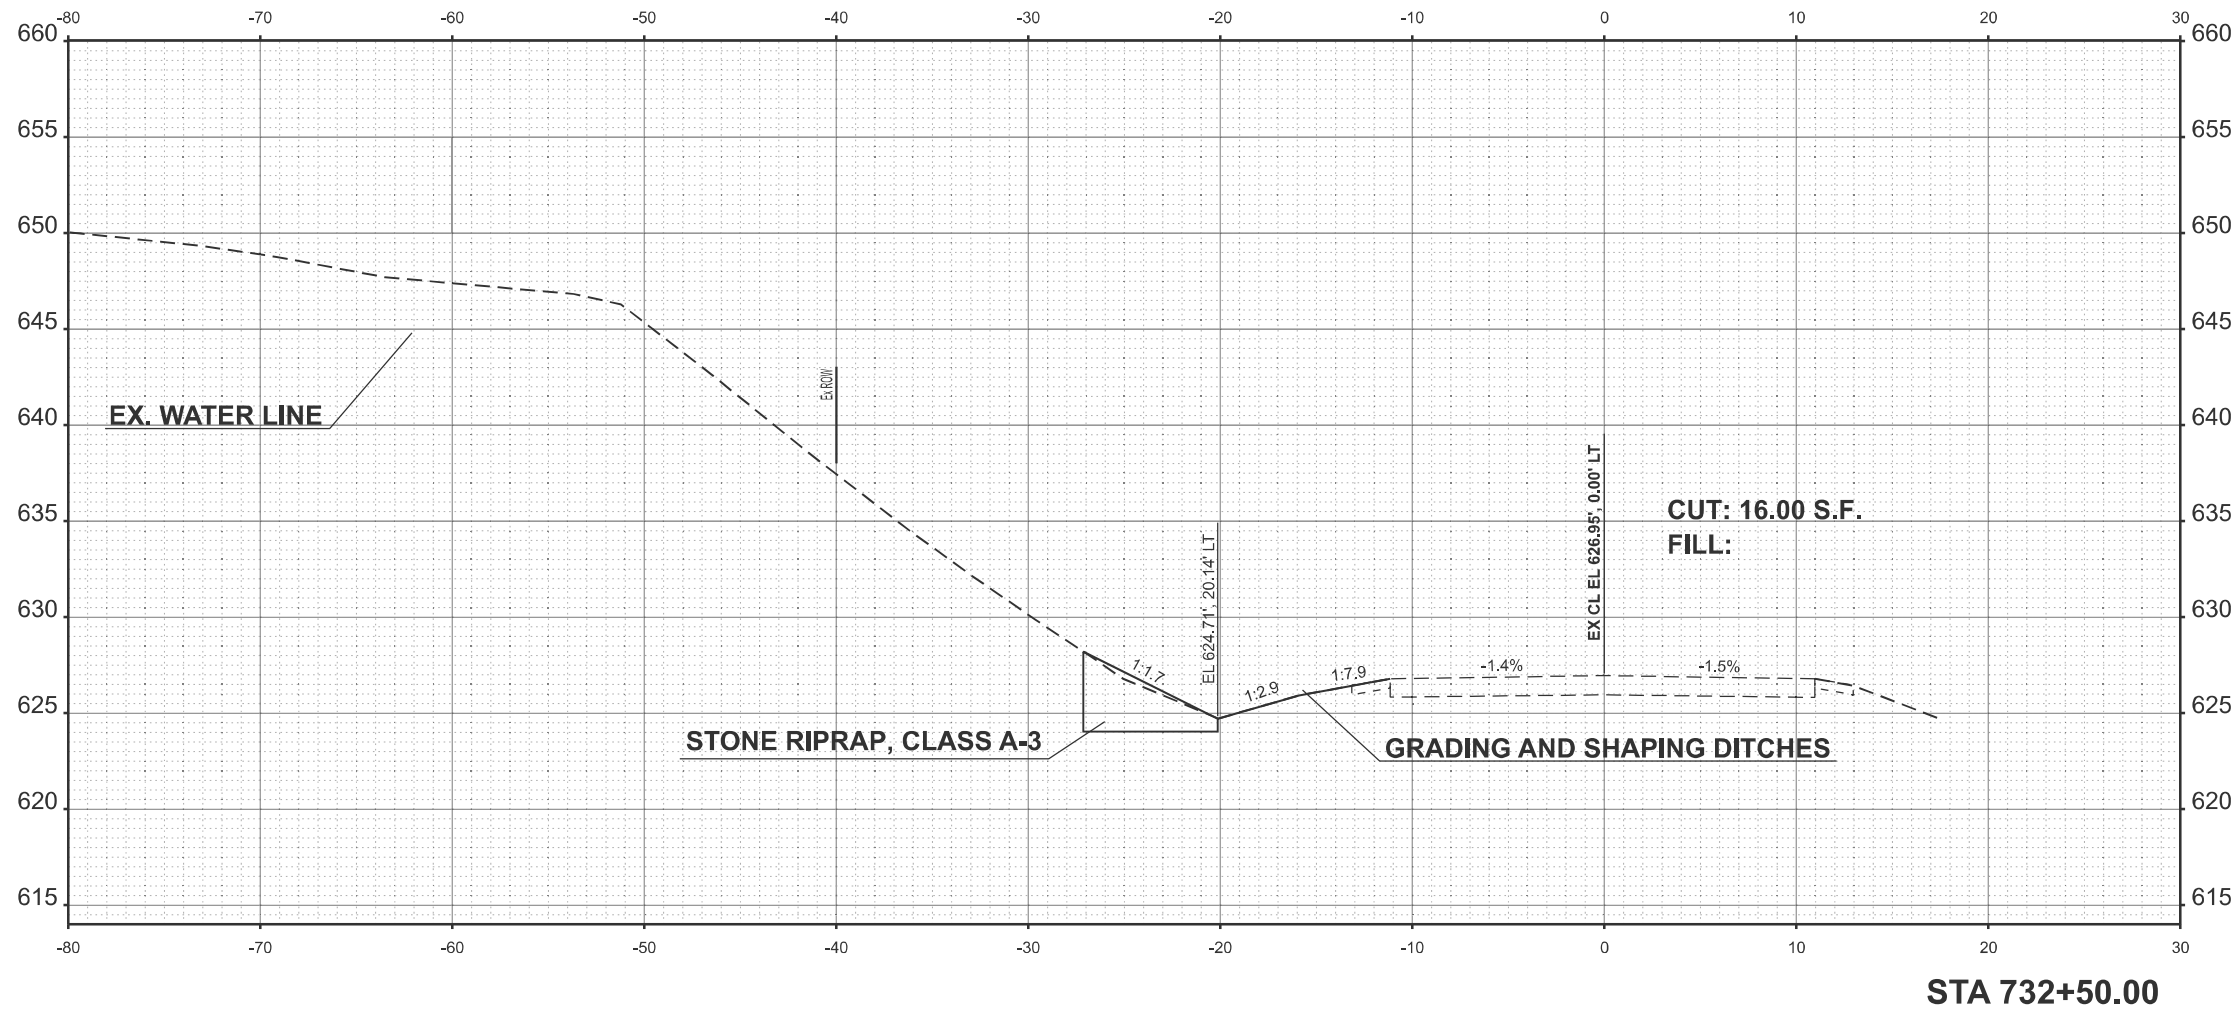

USER NAME = robert.handy	DESIGNED -	REVISED -
	DRAWN -	REVISED -
	CHECKED -	REVISED -
PLOT DATE = 3/24/2025	DATE -	REVISED -



STATE OF ILLINOIS
DEPARTMENT OF TRANSPORTATION

CROSS-SECTIONS

SCALE: 1"=10' SHEET A010 OF 17 SHEETS STA. TO STA.

F.A.S RTE.	SECTION	COUNTY	TOTAL SHEETS	SHEET NO.
1911	11SLP-1	UNION	34	27
CONTRACT NO. 78A92				
ILLINOIS FED. AID PROJECT				

MODEL: OLD51_33-732+75.00 [Sheet]
FILE NAME: c:\p\work\old51handy\old1009685\DS78A92-ShtX-XSection-Stage One Repair.dgn

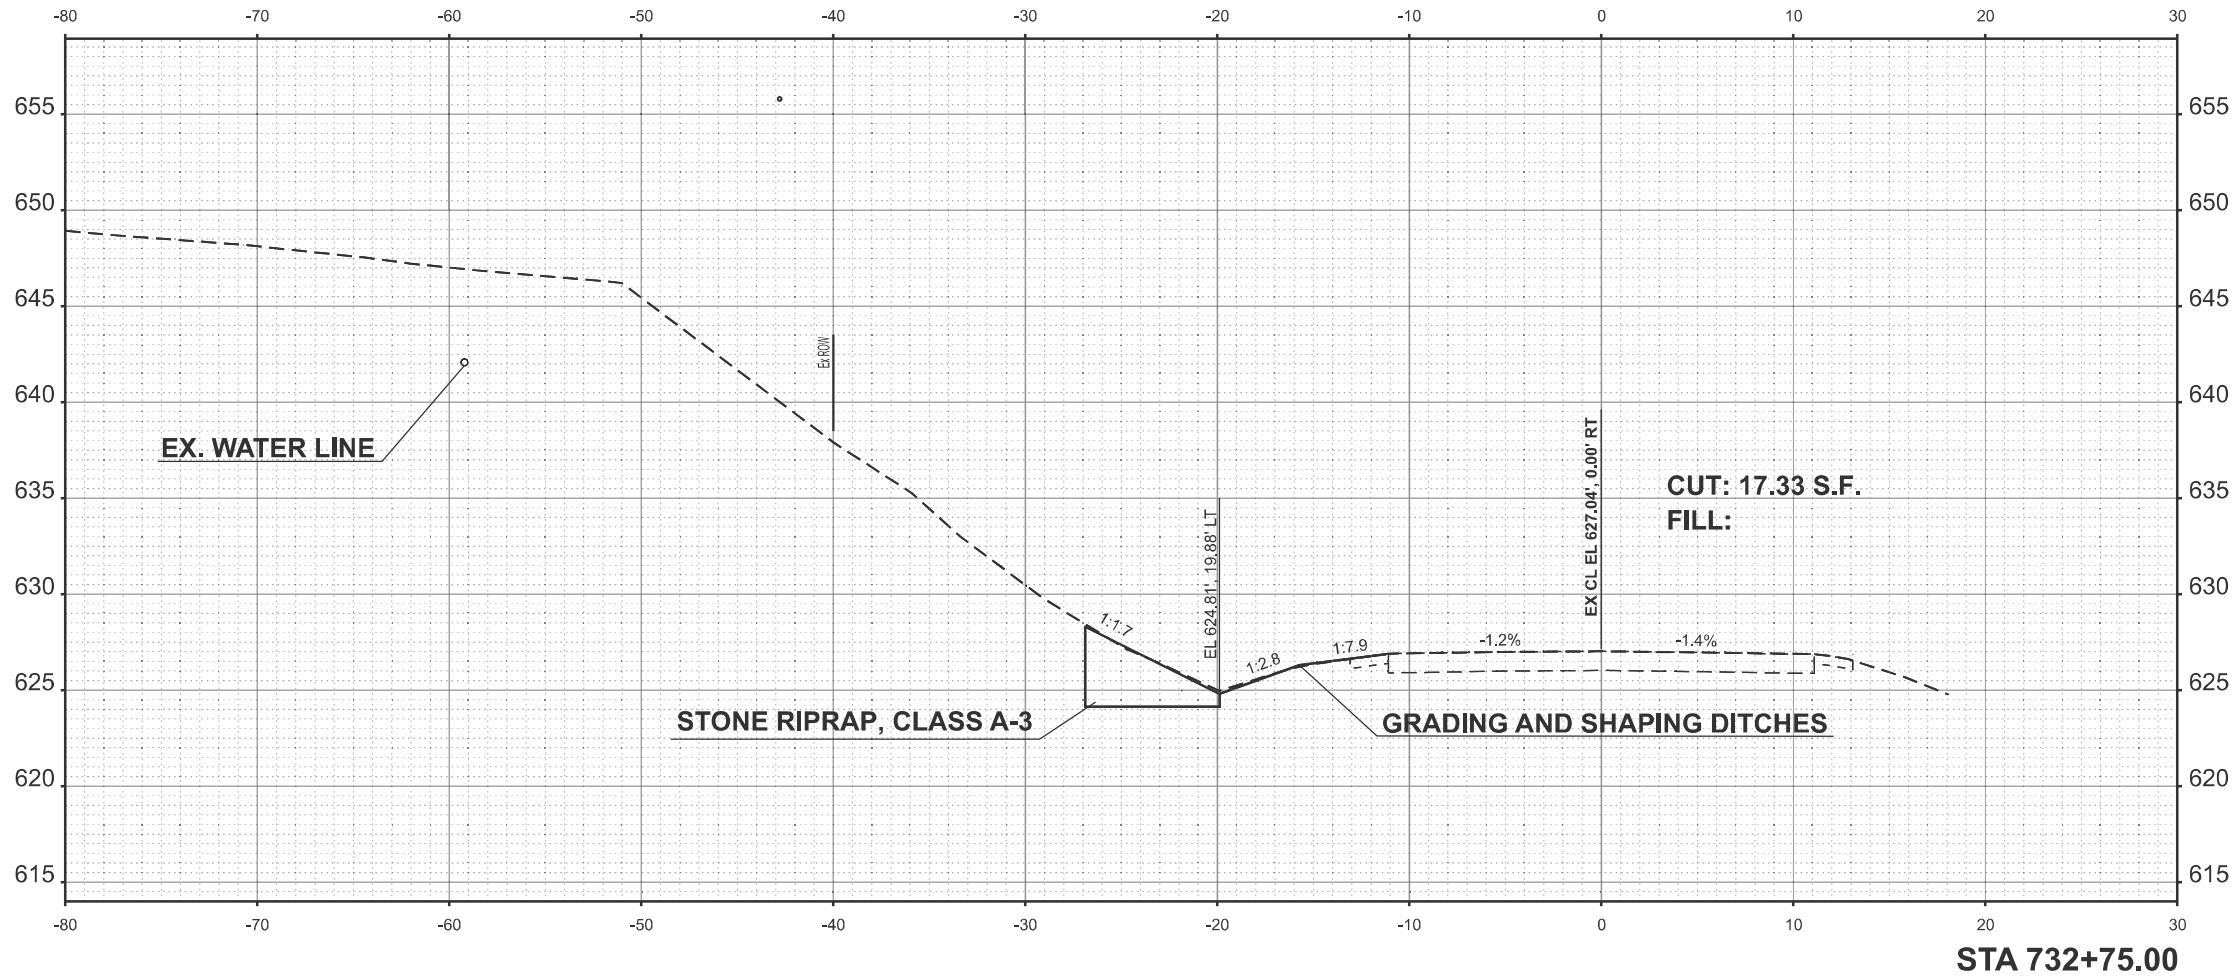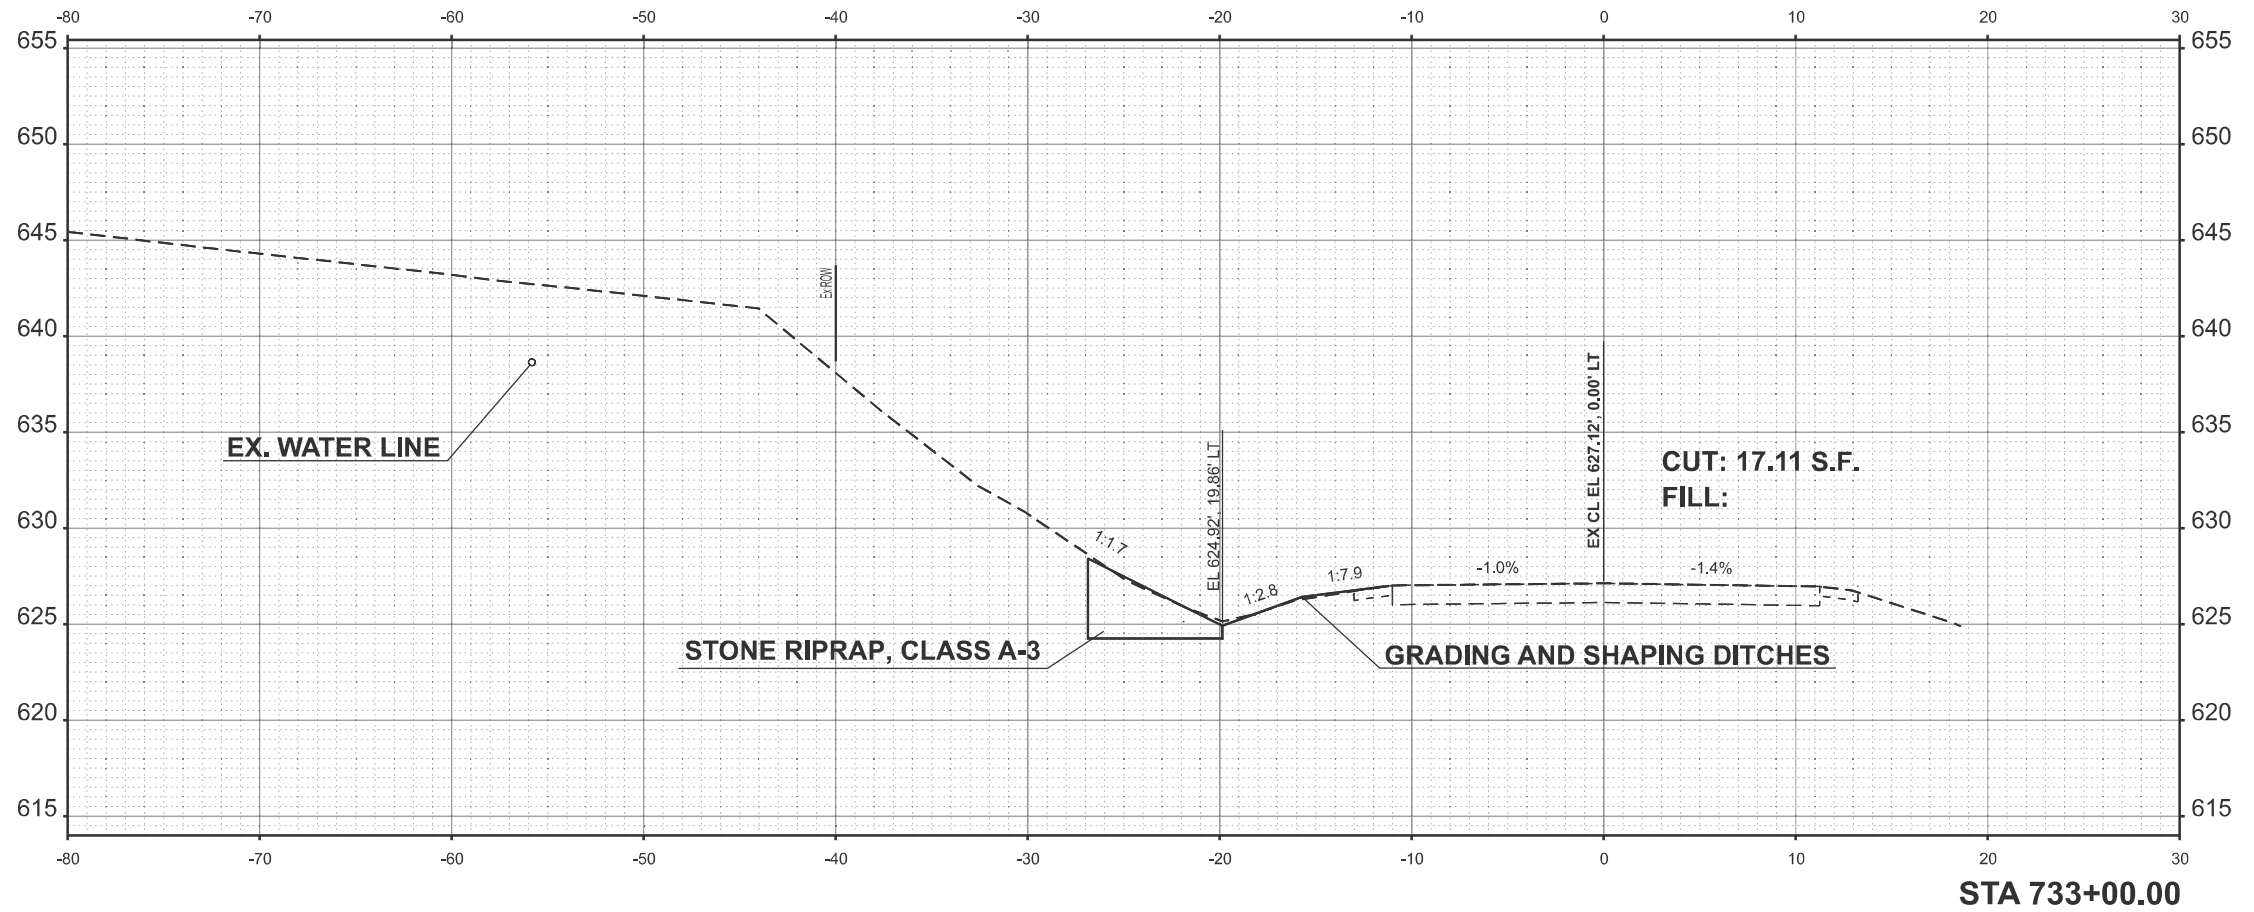


USER NAME = robert.handy	DESIGNED -	REVISED -
	DRAWN -	REVISED -
	CHECKED -	REVISED -
PLOT DATE = 3/24/2025	DATE -	REVISED -

STATE OF ILLINOIS
DEPARTMENT OF TRANSPORTATION

CROSS-SECTIONS

SCALE: SHEET A011 OF 17 SHEETS STA. TO STA.

F.A.S RTE.	SECTION	COUNTY	TOTAL SHEETS	SHEET NO.
1911	11SLP-1	UNION	34	28
CONTRACT NO. 78A92				
ILLINOIS FED. AID PROJECT				

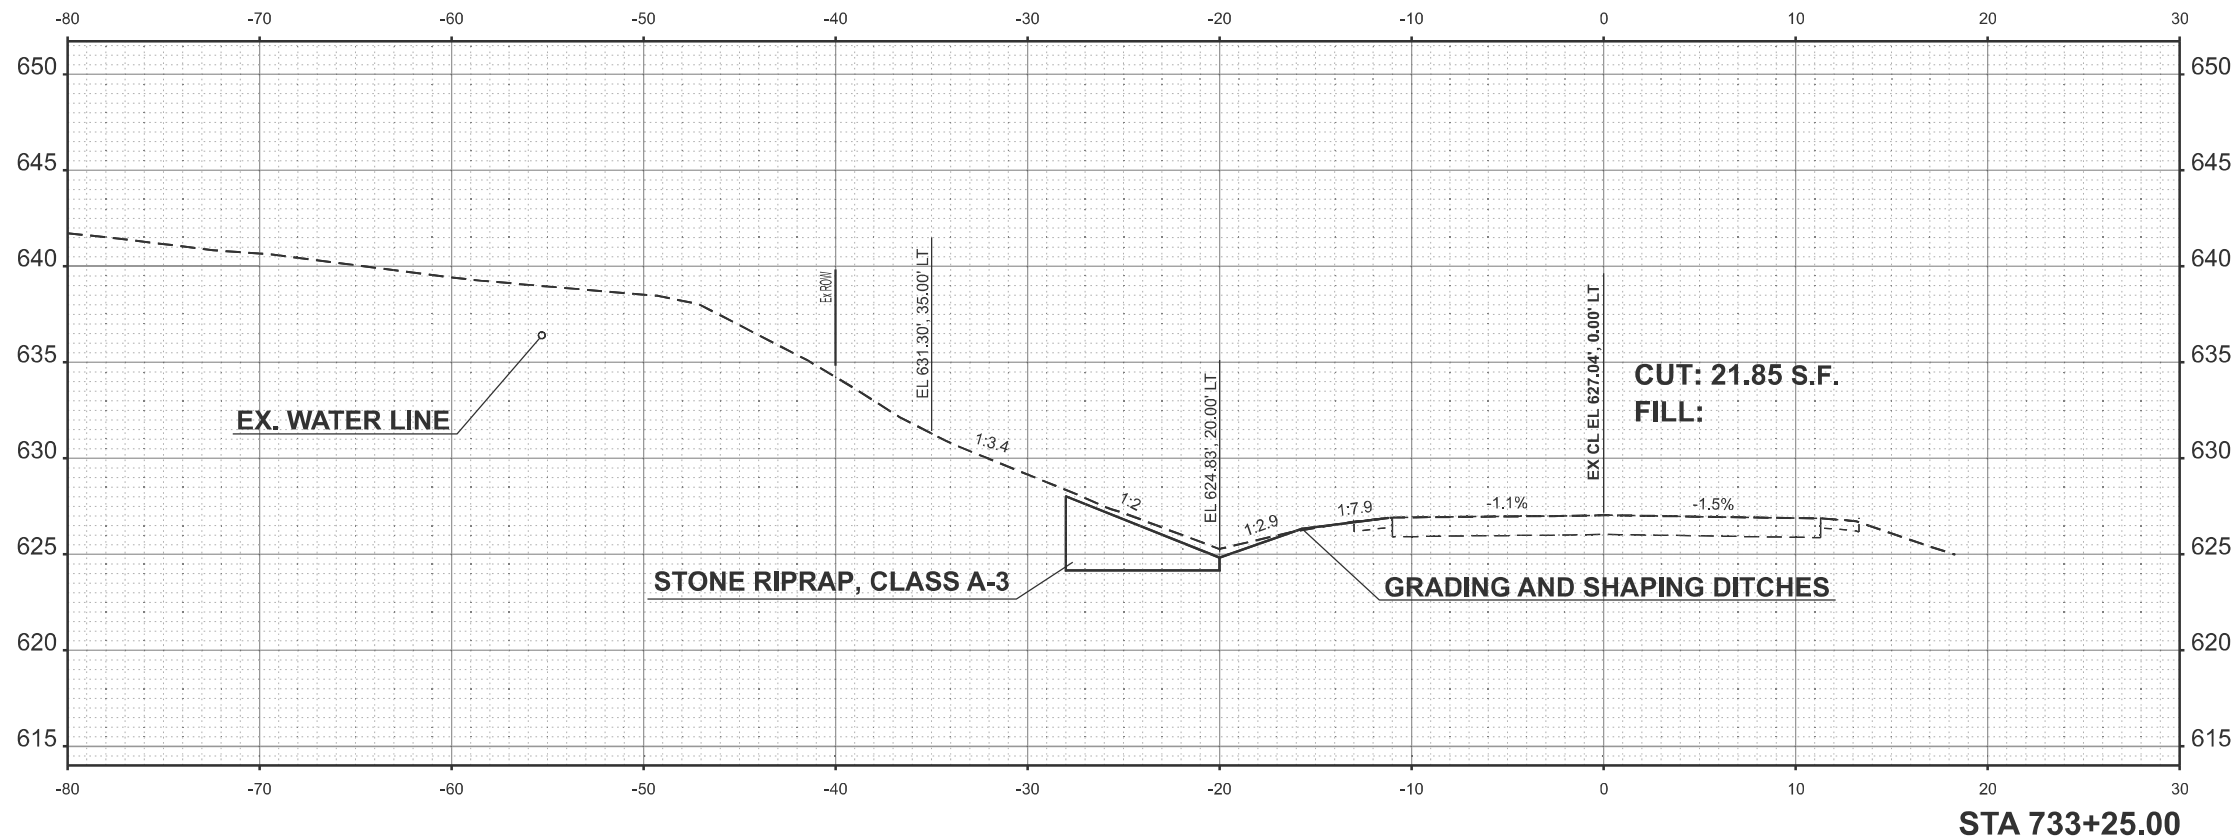

MODEL: OLD51_33-733+18.00 [Sheet]
FILE NAME: c:\p\work\p\work\handy\old1009685\078A92-ShtX-XSection-Stage One Repair.dgn

	USER NAME = robert.handy	DESIGNED -	REVISED -
		DRAWN -	REVISED -
		CHECKED -	REVISED -
	PLOT DATE = 3/24/2025	DATE -	REVISED -


STATE OF ILLINOIS
DEPARTMENT OF TRANSPORTATION

CROSS-SECTIONS

SCALE: SHEET A012 OF 17 SHEETS STA. TO STA.

F.A.S RTE.	SECTION	COUNTY	TOTAL SHEETS	SHEET NO.
1911	11SLP-1	UNION	34	29
CONTRACT NO. 78A92				
		ILLINOIS	FED. AID PROJECT	

MODEL: OLD51_33-733+45.00 [Sheet]
FILE NAME: c:\p\work\p\oldhandy\old1009685\D78A92-ShtX-XSection-Stage One Repair.dgn

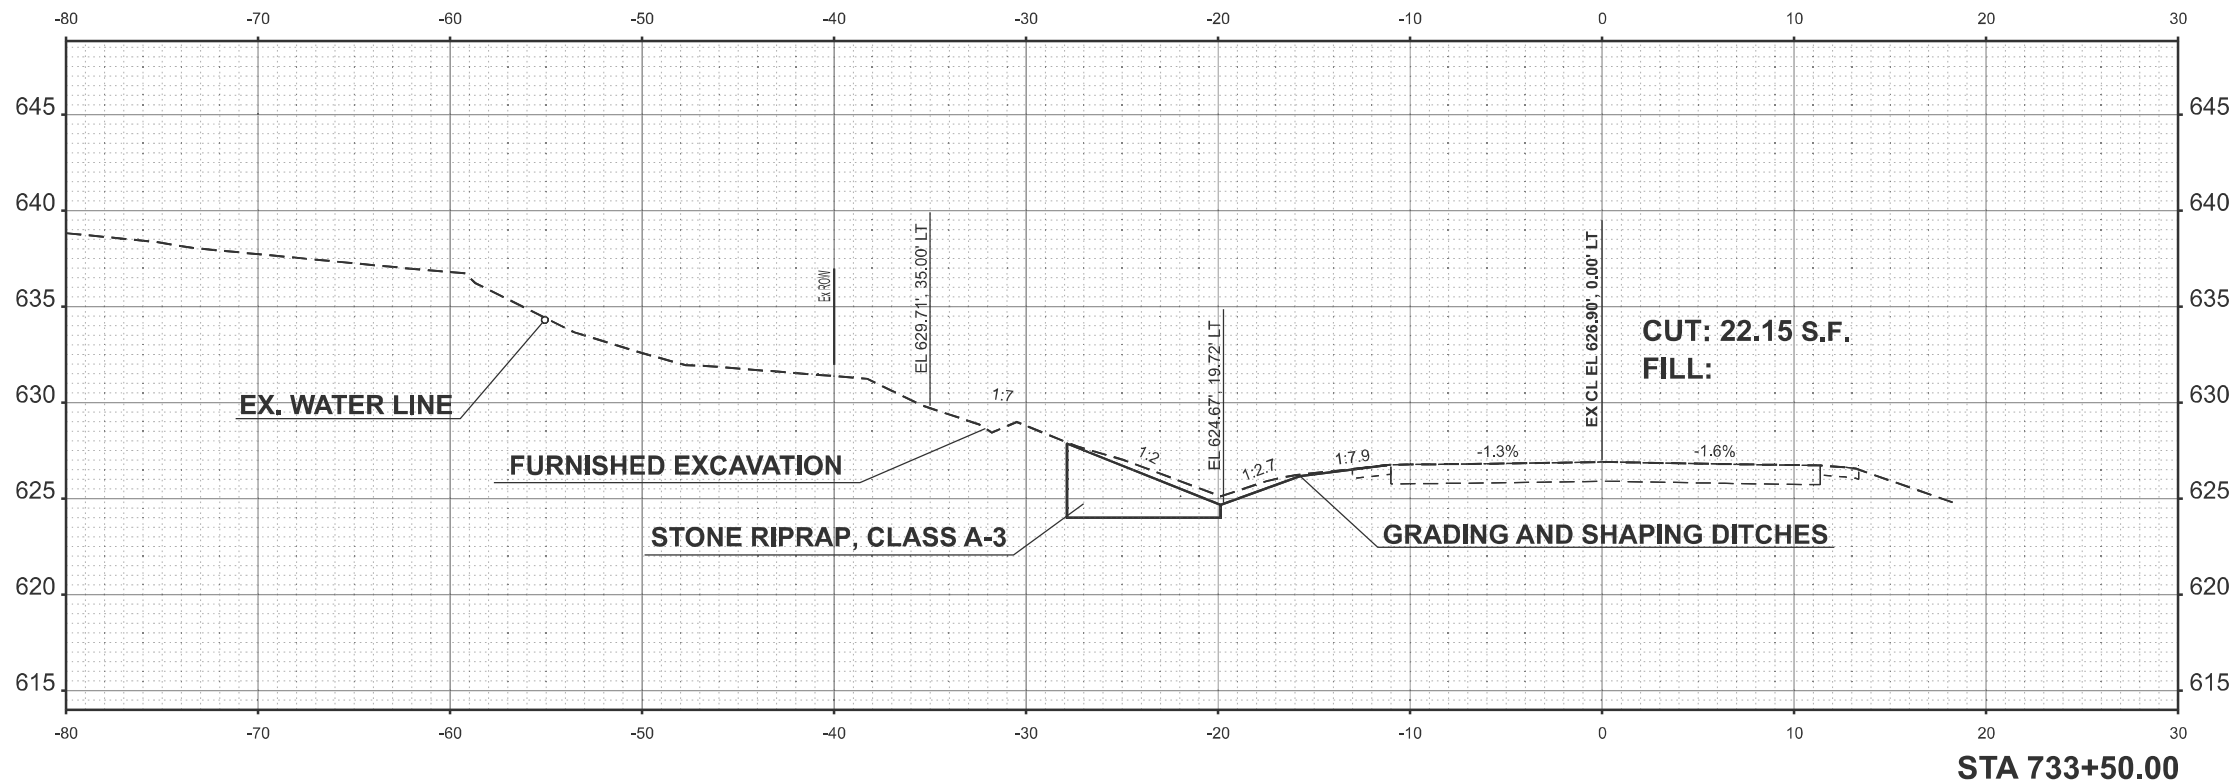



USER NAME = robert.handy	DESIGNED -	REVISED -
	DRAWN -	REVISED -
	CHECKED -	REVISED -
PLOT DATE = 3/24/2025	DATE -	REVISED -

STATE OF ILLINOIS
DEPARTMENT OF TRANSPORTATION

CROSS-SECTIONS

SCALE: SHEET A013 OF 17 SHEETS STA. TO STA.

F.A.S RTE.	SECTION	COUNTY	TOTAL SHEETS	SHEET NO.
1911	11SLP-1	UNION	34	30
CONTRACT NO. 78A92				
ILLINOIS FED. AID PROJECT				

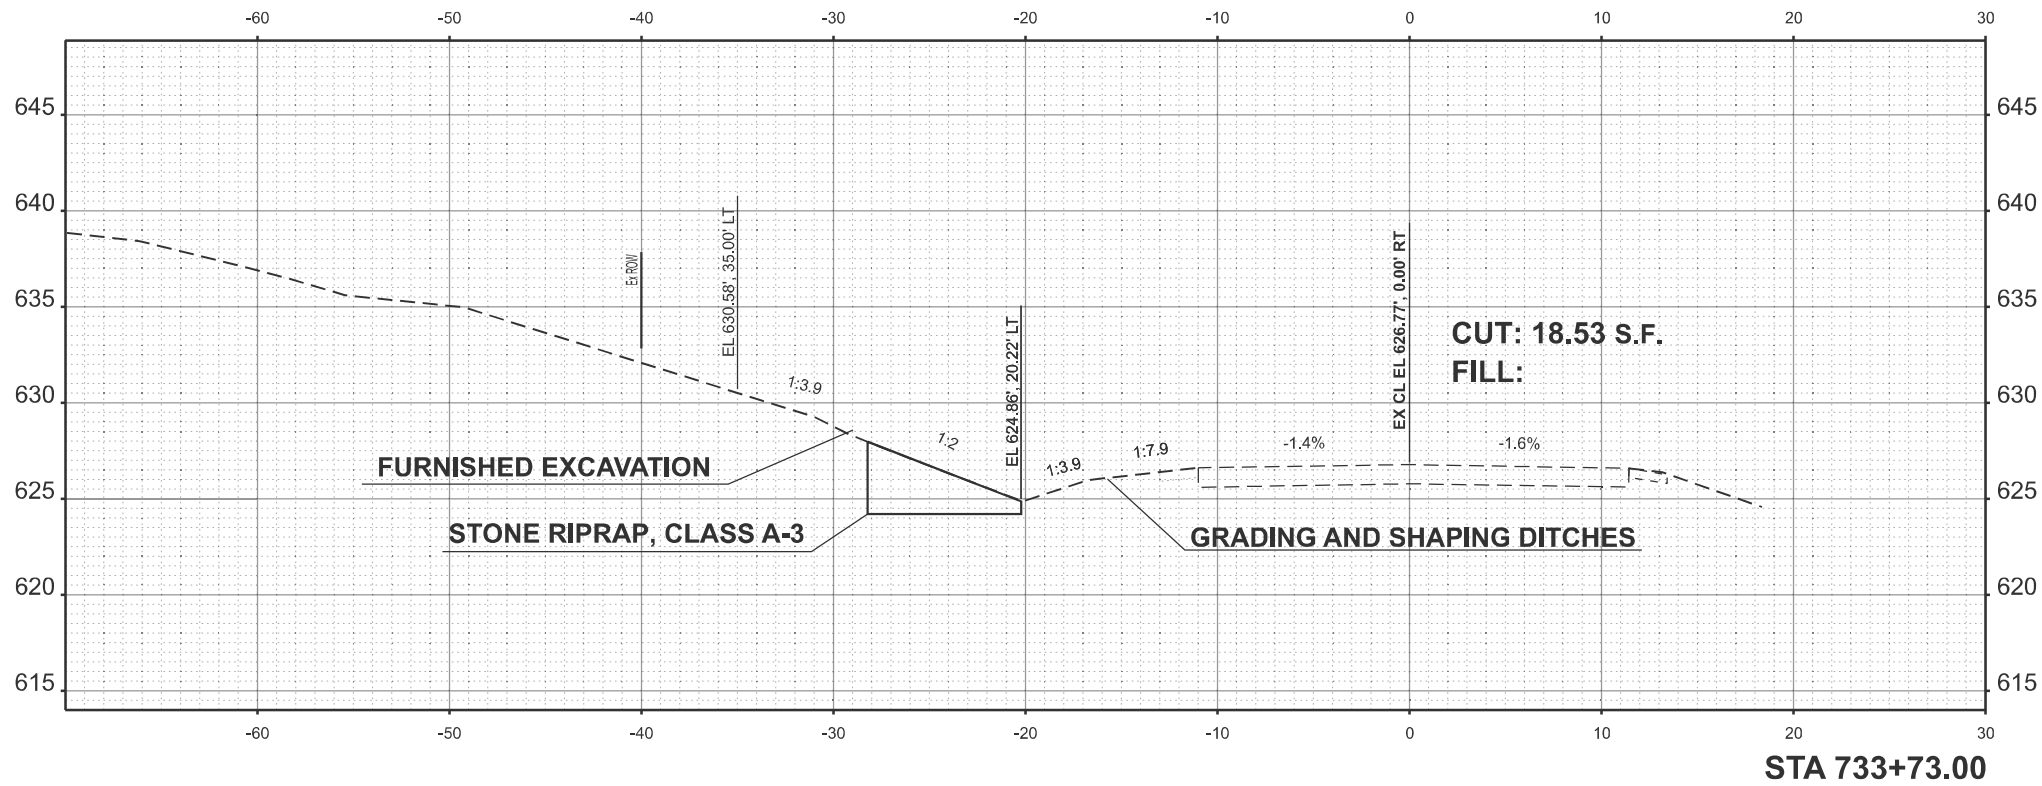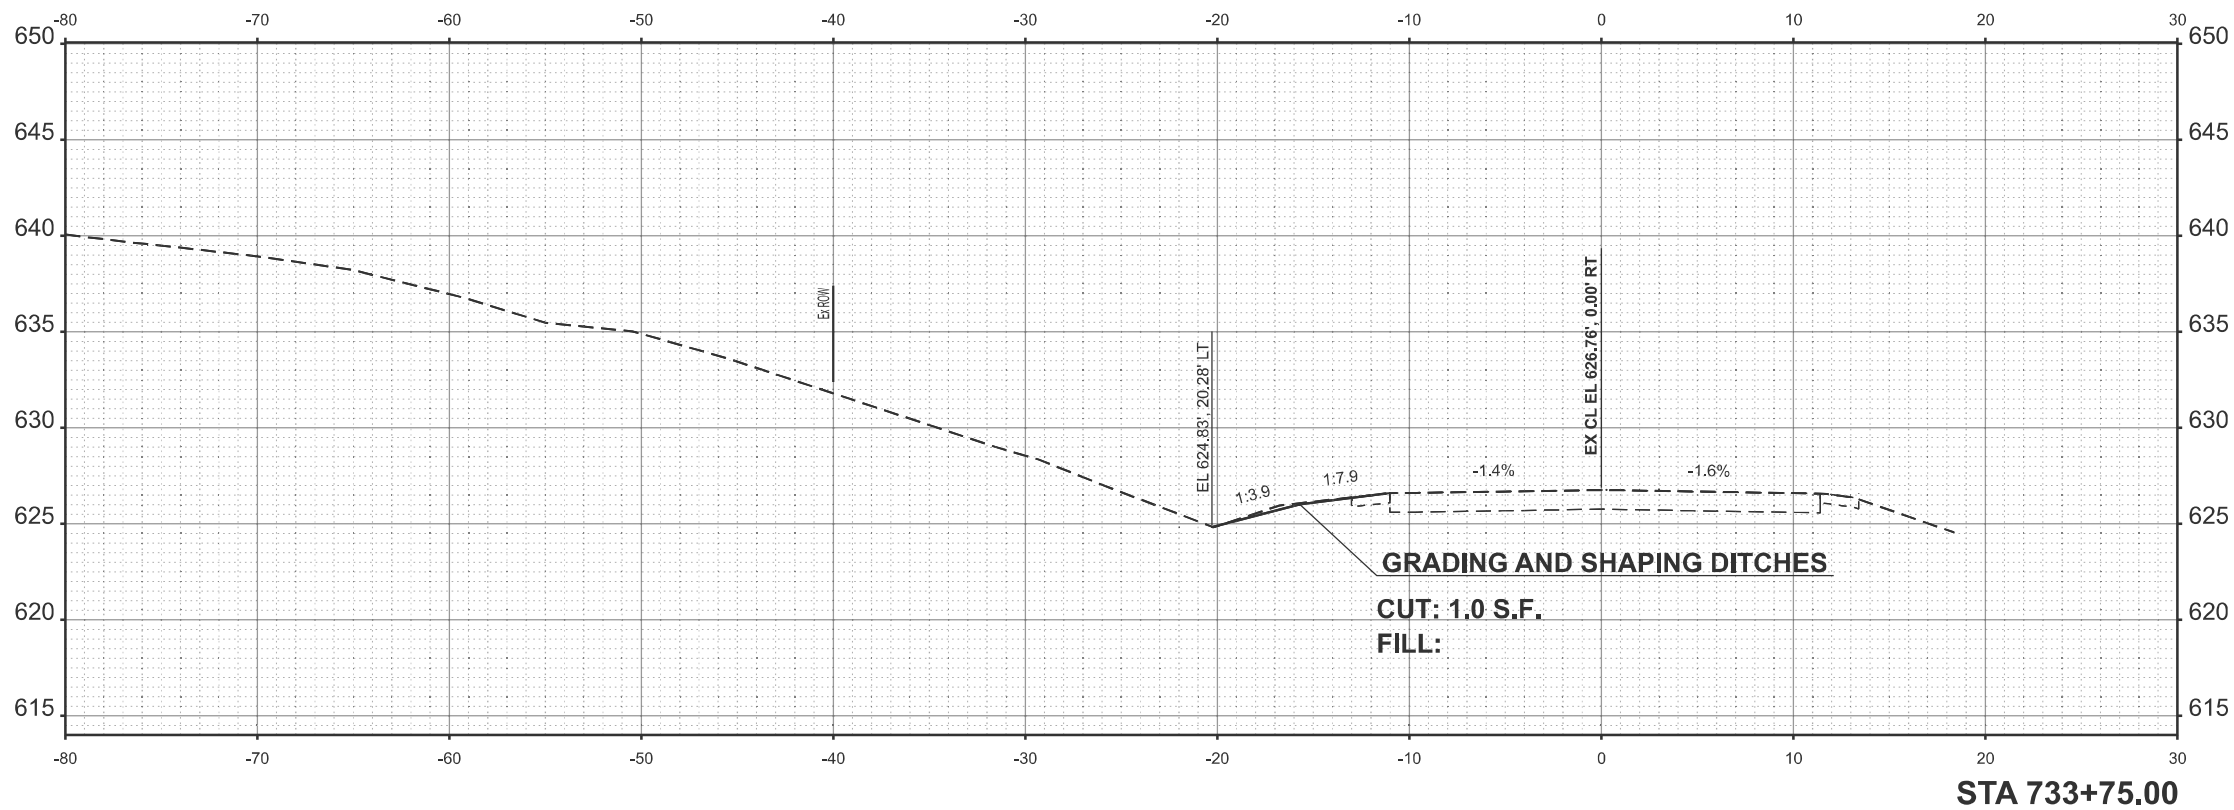

MODEL: OLD51_33-733+73.00 [Sheet]
FILE NAME: c:\p\work\pwork\handy\old1009685\D78A92-ShtX-XSection-Stage One Repair.dgn



USER NAME	= robert.handy	DESIGNED	-	REVISED	-
		DRAWN	-	REVISED	-
		CHECKED	-	REVISED	-
PLOT DATE	= 3/24/2025	DATE	-	REVISED	-

STATE OF ILLINOIS
DEPARTMENT OF TRANSPORTATION

CROSS-SECTIONS

SCALE: SHEET A014 OF 17 SHEETS STA. TO STA.

F.A.S RTE.	SECTION	COUNTY	TOTAL SHEETS	SHEET NO.
1911	11SLP-1	UNION	34	31
CONTRACT NO. 78A92				
ILLINOIS FED. AID PROJECT				

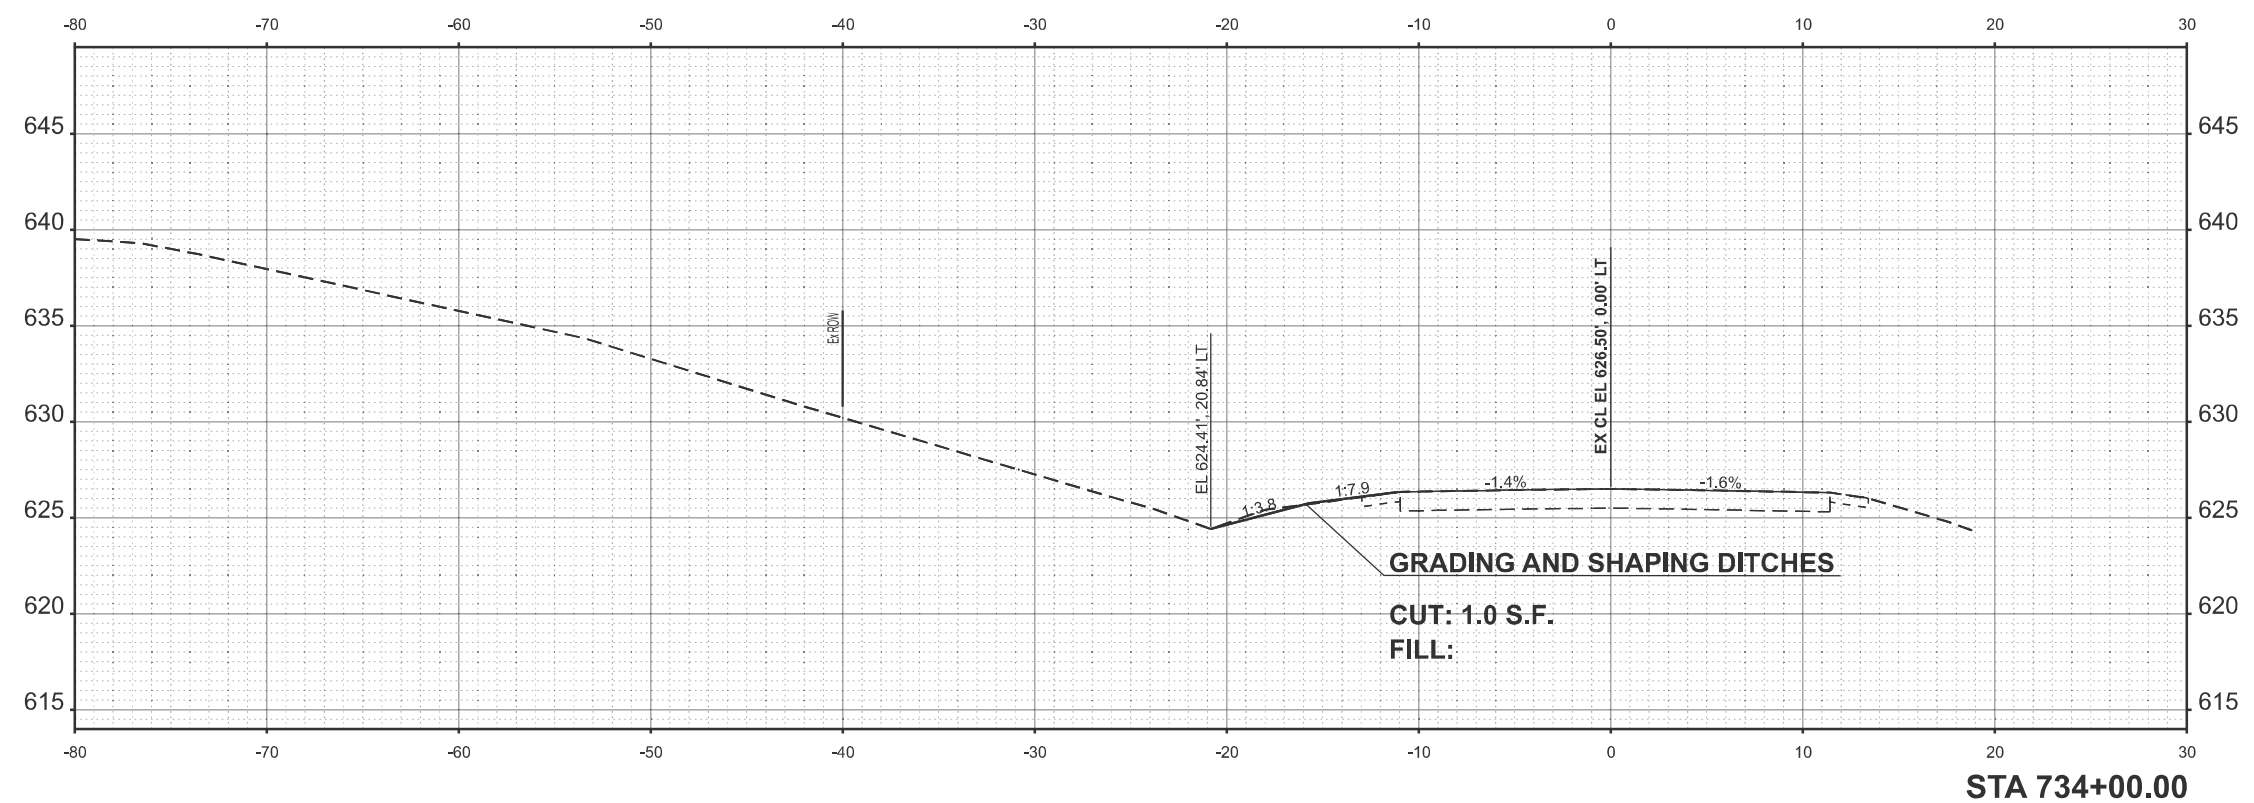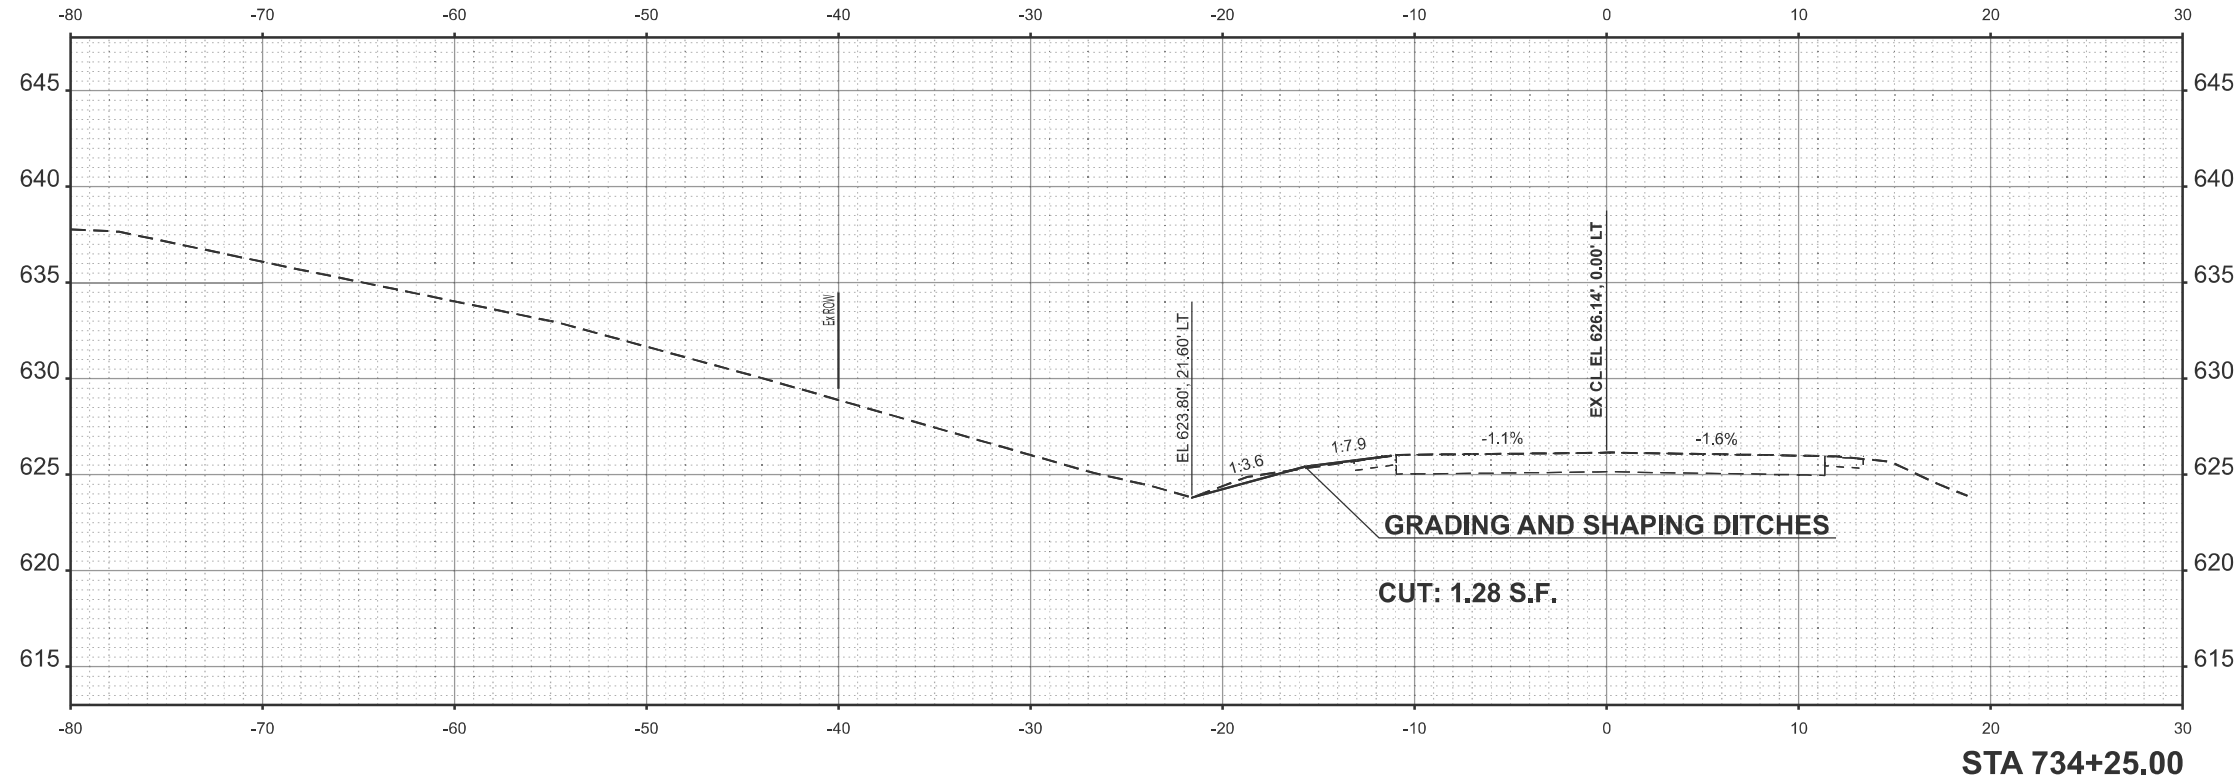

MODEL: OLD51_33-734+00.00 [Sheet]
FILE NAME: c:\p\work\pav\oldhandy\old1009685\078A92-Sht-X-Section-Stage One Repair.dgn



USER NAME = robert.handy	DESIGNED -	REVISED -
	DRAWN -	REVISED -
	CHECKED -	REVISED -
PLOT DATE = 3/24/2025	DATE -	REVISED -

STATE OF ILLINOIS
DEPARTMENT OF TRANSPORTATION

CROSS-SECTIONS

SCALE: SHEET A015 OF 17 SHEETS STA. TO STA.

F.A.S RTE.	SECTION	COUNTY	TOTAL SHEETS	SHEET NO.
1911	11SLP-1	UNION	34	32
CONTRACT NO. 78A92				
ILLINOIS FED. AID PROJECT				

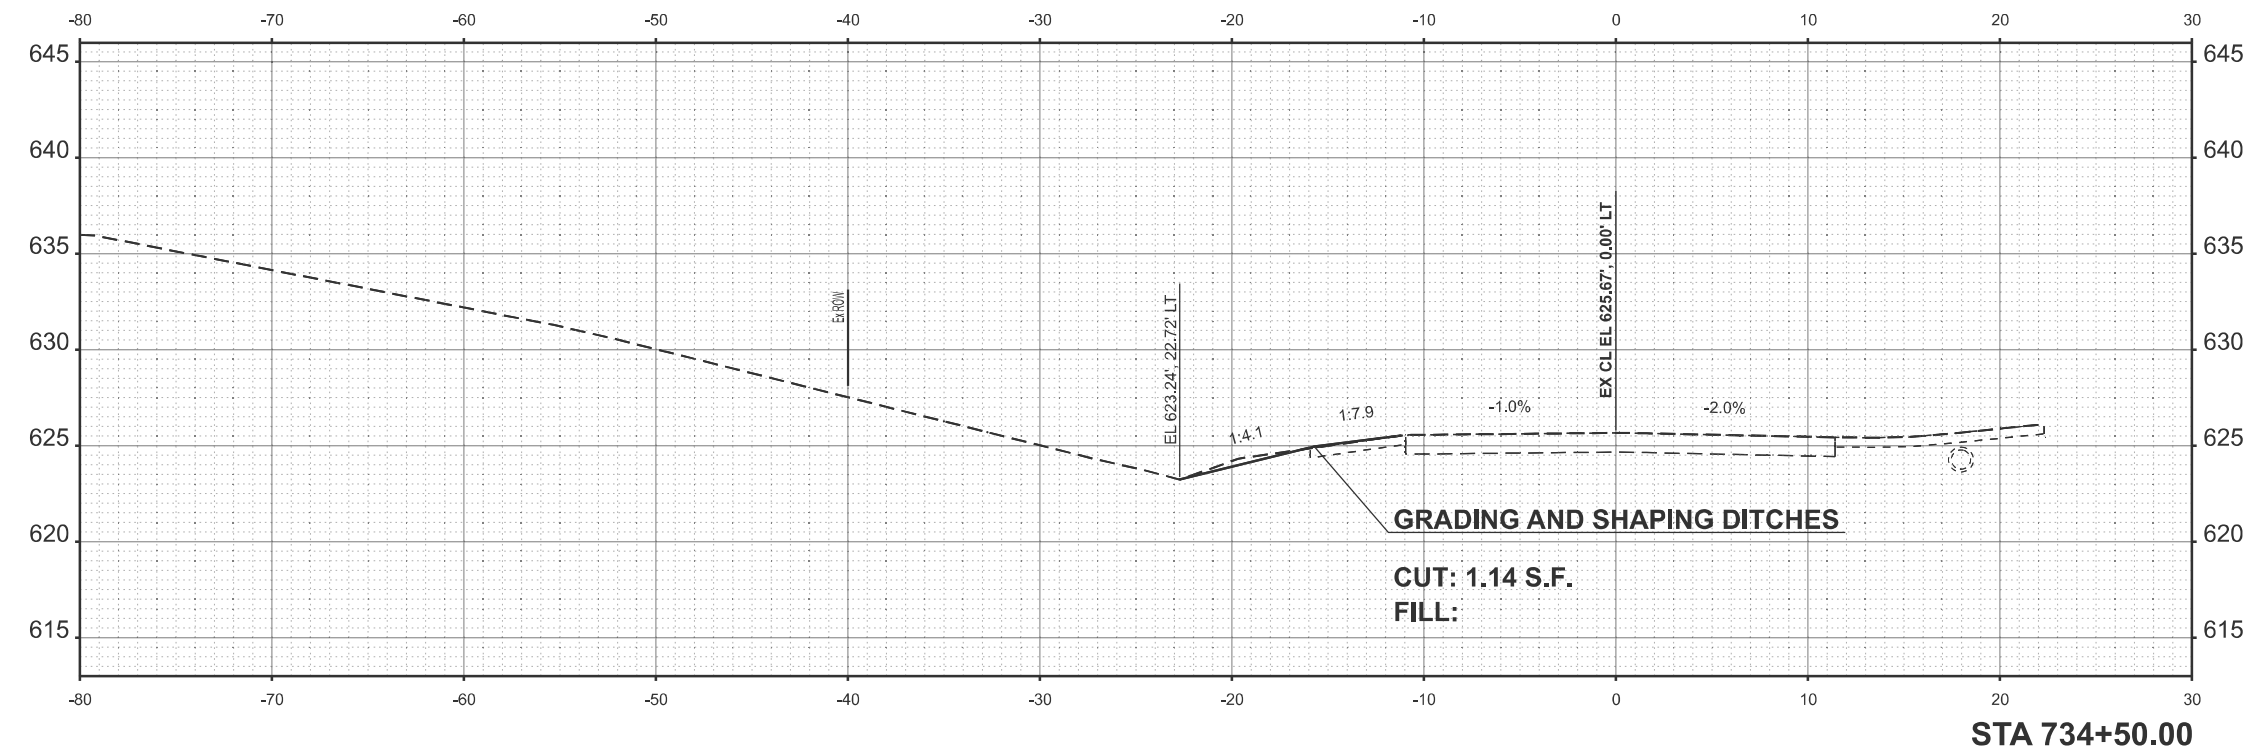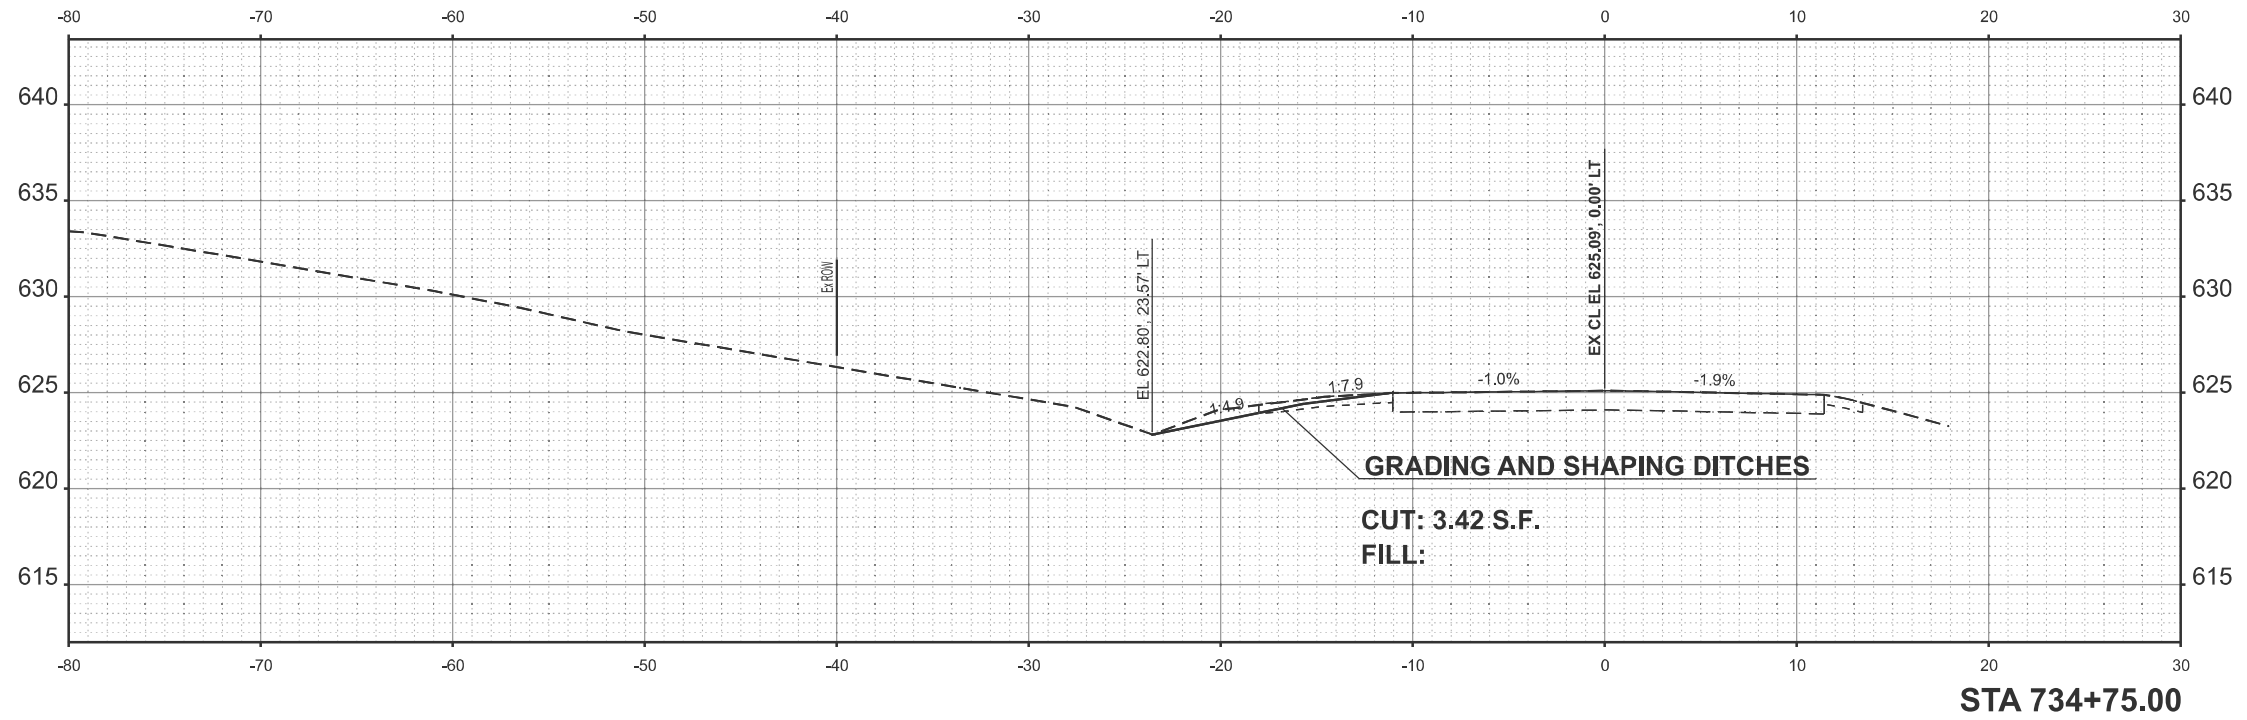

MODEL: OLD51_33-734+50.00 [Sheet]
FILE NAME: c:\p\work\p\work\handy\old1009685\D78A92-ShtX-XSection-Stage One Repair.dgn



USER NAME = robert.handy	DESIGNED -	REVISED -
	DRAWN -	REVISED -
	CHECKED -	REVISED -
PLOT DATE = 3/24/2025	DATE -	REVISED -

STATE OF ILLINOIS
DEPARTMENT OF TRANSPORTATION

CROSS-SECTIONS

SCALE: 1"=10' SHEET A016 OF 17 SHEETS STA. TO STA.

F.A.S RTE.	SECTION	COUNTY	TOTAL SHEETS	SHEET NO.
1911	11SLP-1	UNION	34	33
CONTRACT NO. 78A92				
ILLINOIS FED. AID PROJECT				

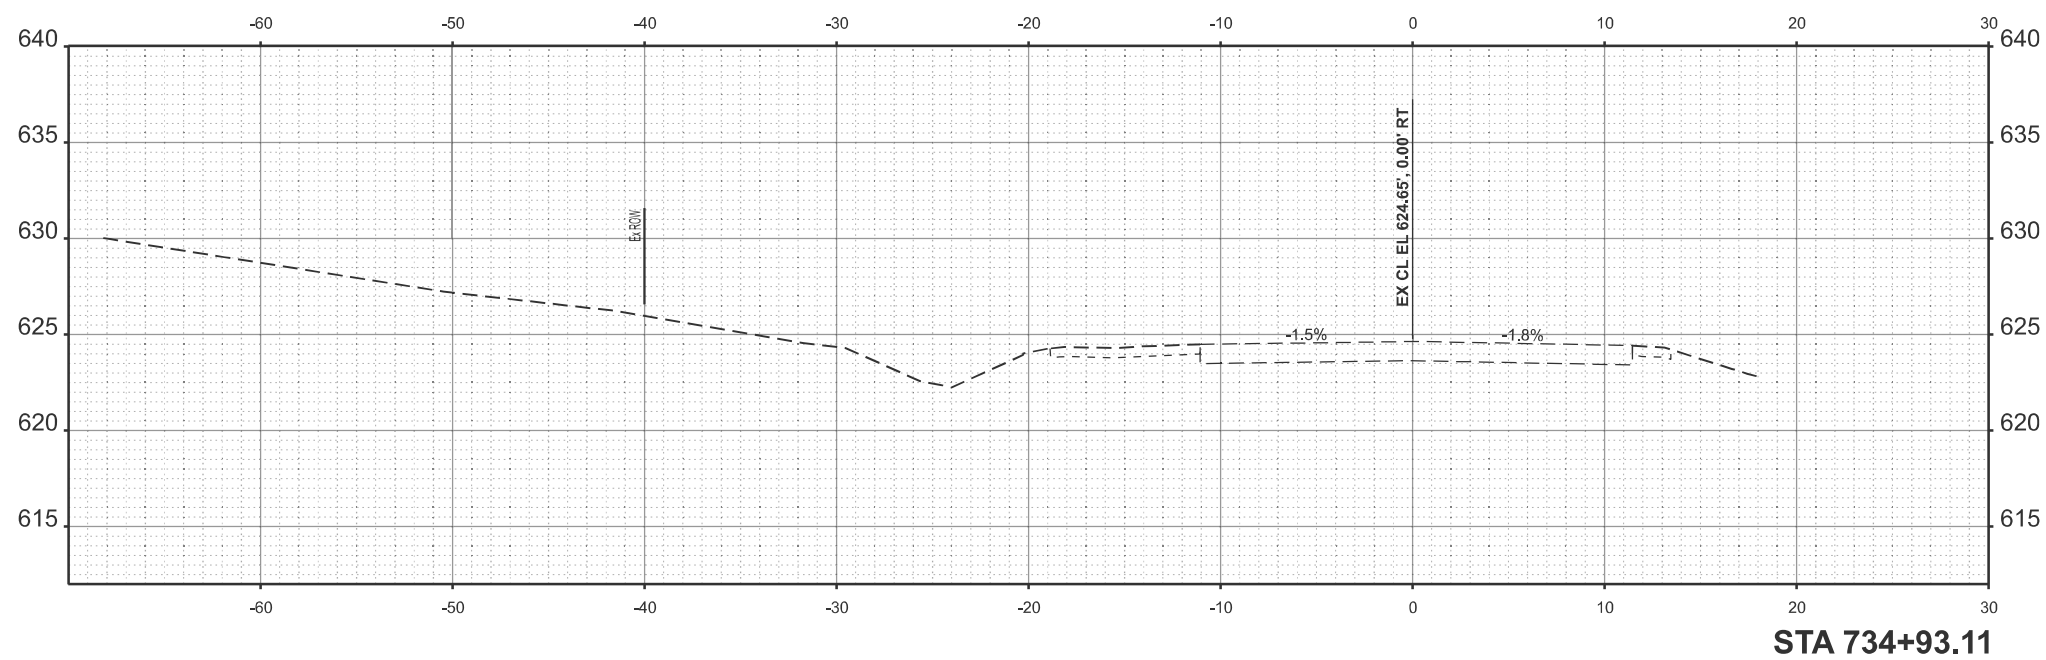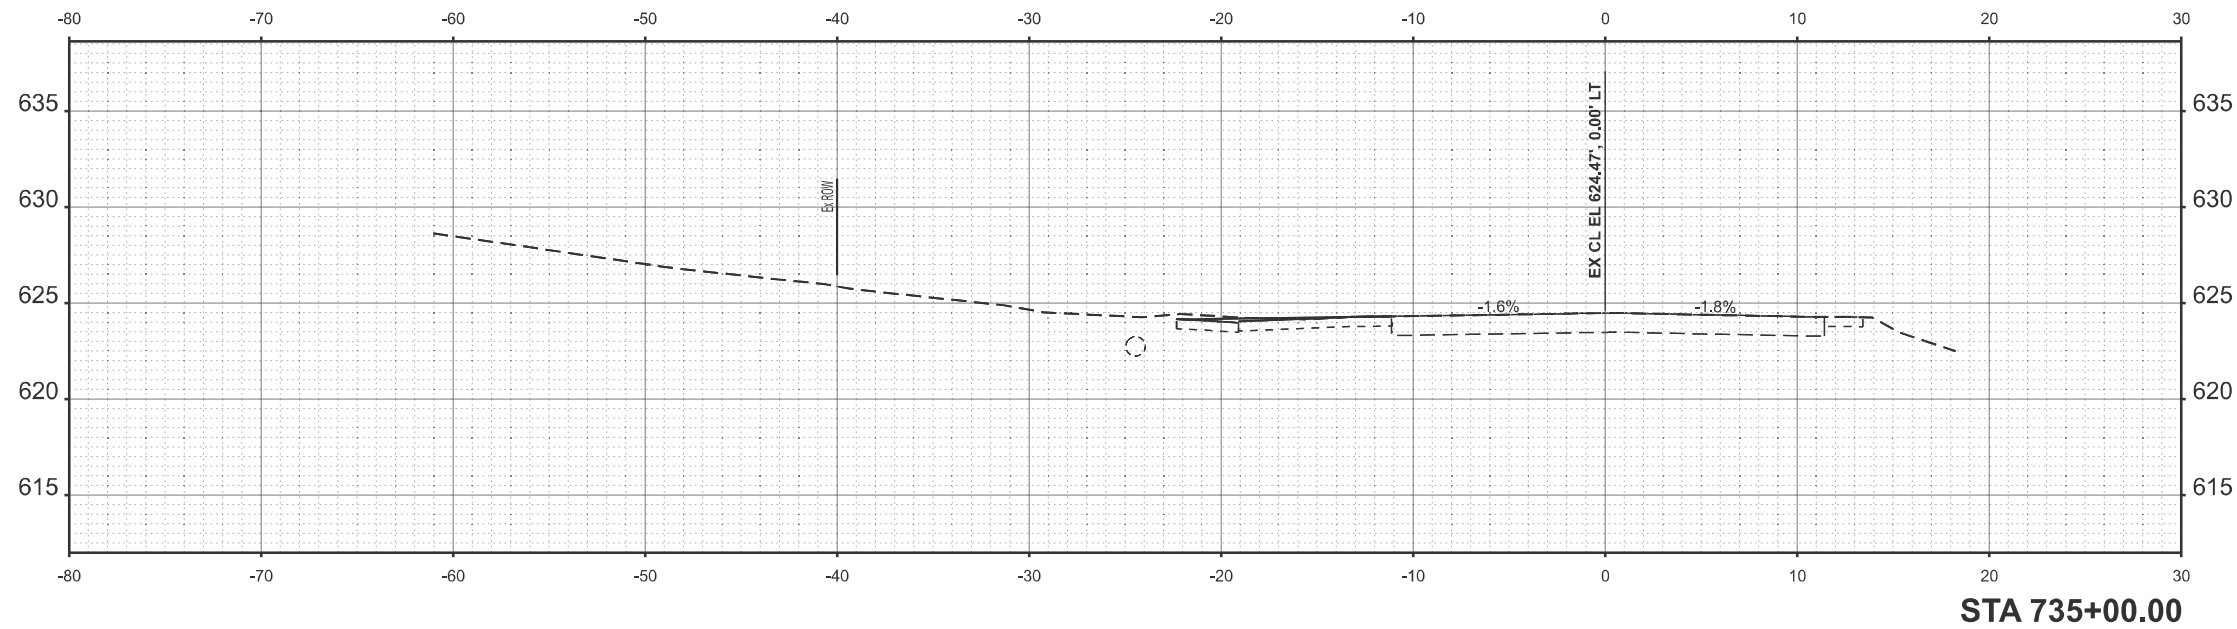

MODEL: OLD51_33-734+93.11 [Sheet]
FILE NAME: c:\p\work\pwork\handy\old1006865\D78A92-Shr-X-Section-Stage One Repair.dgn

	USER NAME = robert.handy	DESIGNED -	REVISED -	STATE OF ILLINOIS DEPARTMENT OF TRANSPORTATION	CROSS-SECTIONS			F.A.S RTE.	SECTION	COUNTY	TOTAL SHEETS	SHEET NO.
		DRAWN -	REVISED -					1911	11SLP-1	UNION	34	34
		CHECKED -	REVISED -					CONTRACT NO. 78A92				
	PLOT DATE = 3/25/2025	DATE -	REVISED -		SCALE:	SHEET A017	OF 17 SHEETS	STA.	TO STA.	ILLINOIS FED. AID PROJECT		