


PLAN	SURVEYED PLOTTED ALIGNMENT CHECKED AS SHOWN CADD FILE NAME	BY	DATE
NOTE BOOK NO.			

PROFILE	SURVEYED PLOTTED GRADES CHECKED STRUCTURE NOTATIONS CHKD	BY	DATE
NOTE BOOK NO.			


MODEL: CENTER-C_P2 - Profile 2 (Sheet)

FILE NAME: p:\civil\trans\systems\pw\jenley.com\trans\scorp-pw\hosed\Documents\Projects\2018\CH401\401180022\03-WSP\CAD\62R22-INT-4 [Center]\Sheet\DWG\22-sh-drain\profile-Ramp-C.dwg

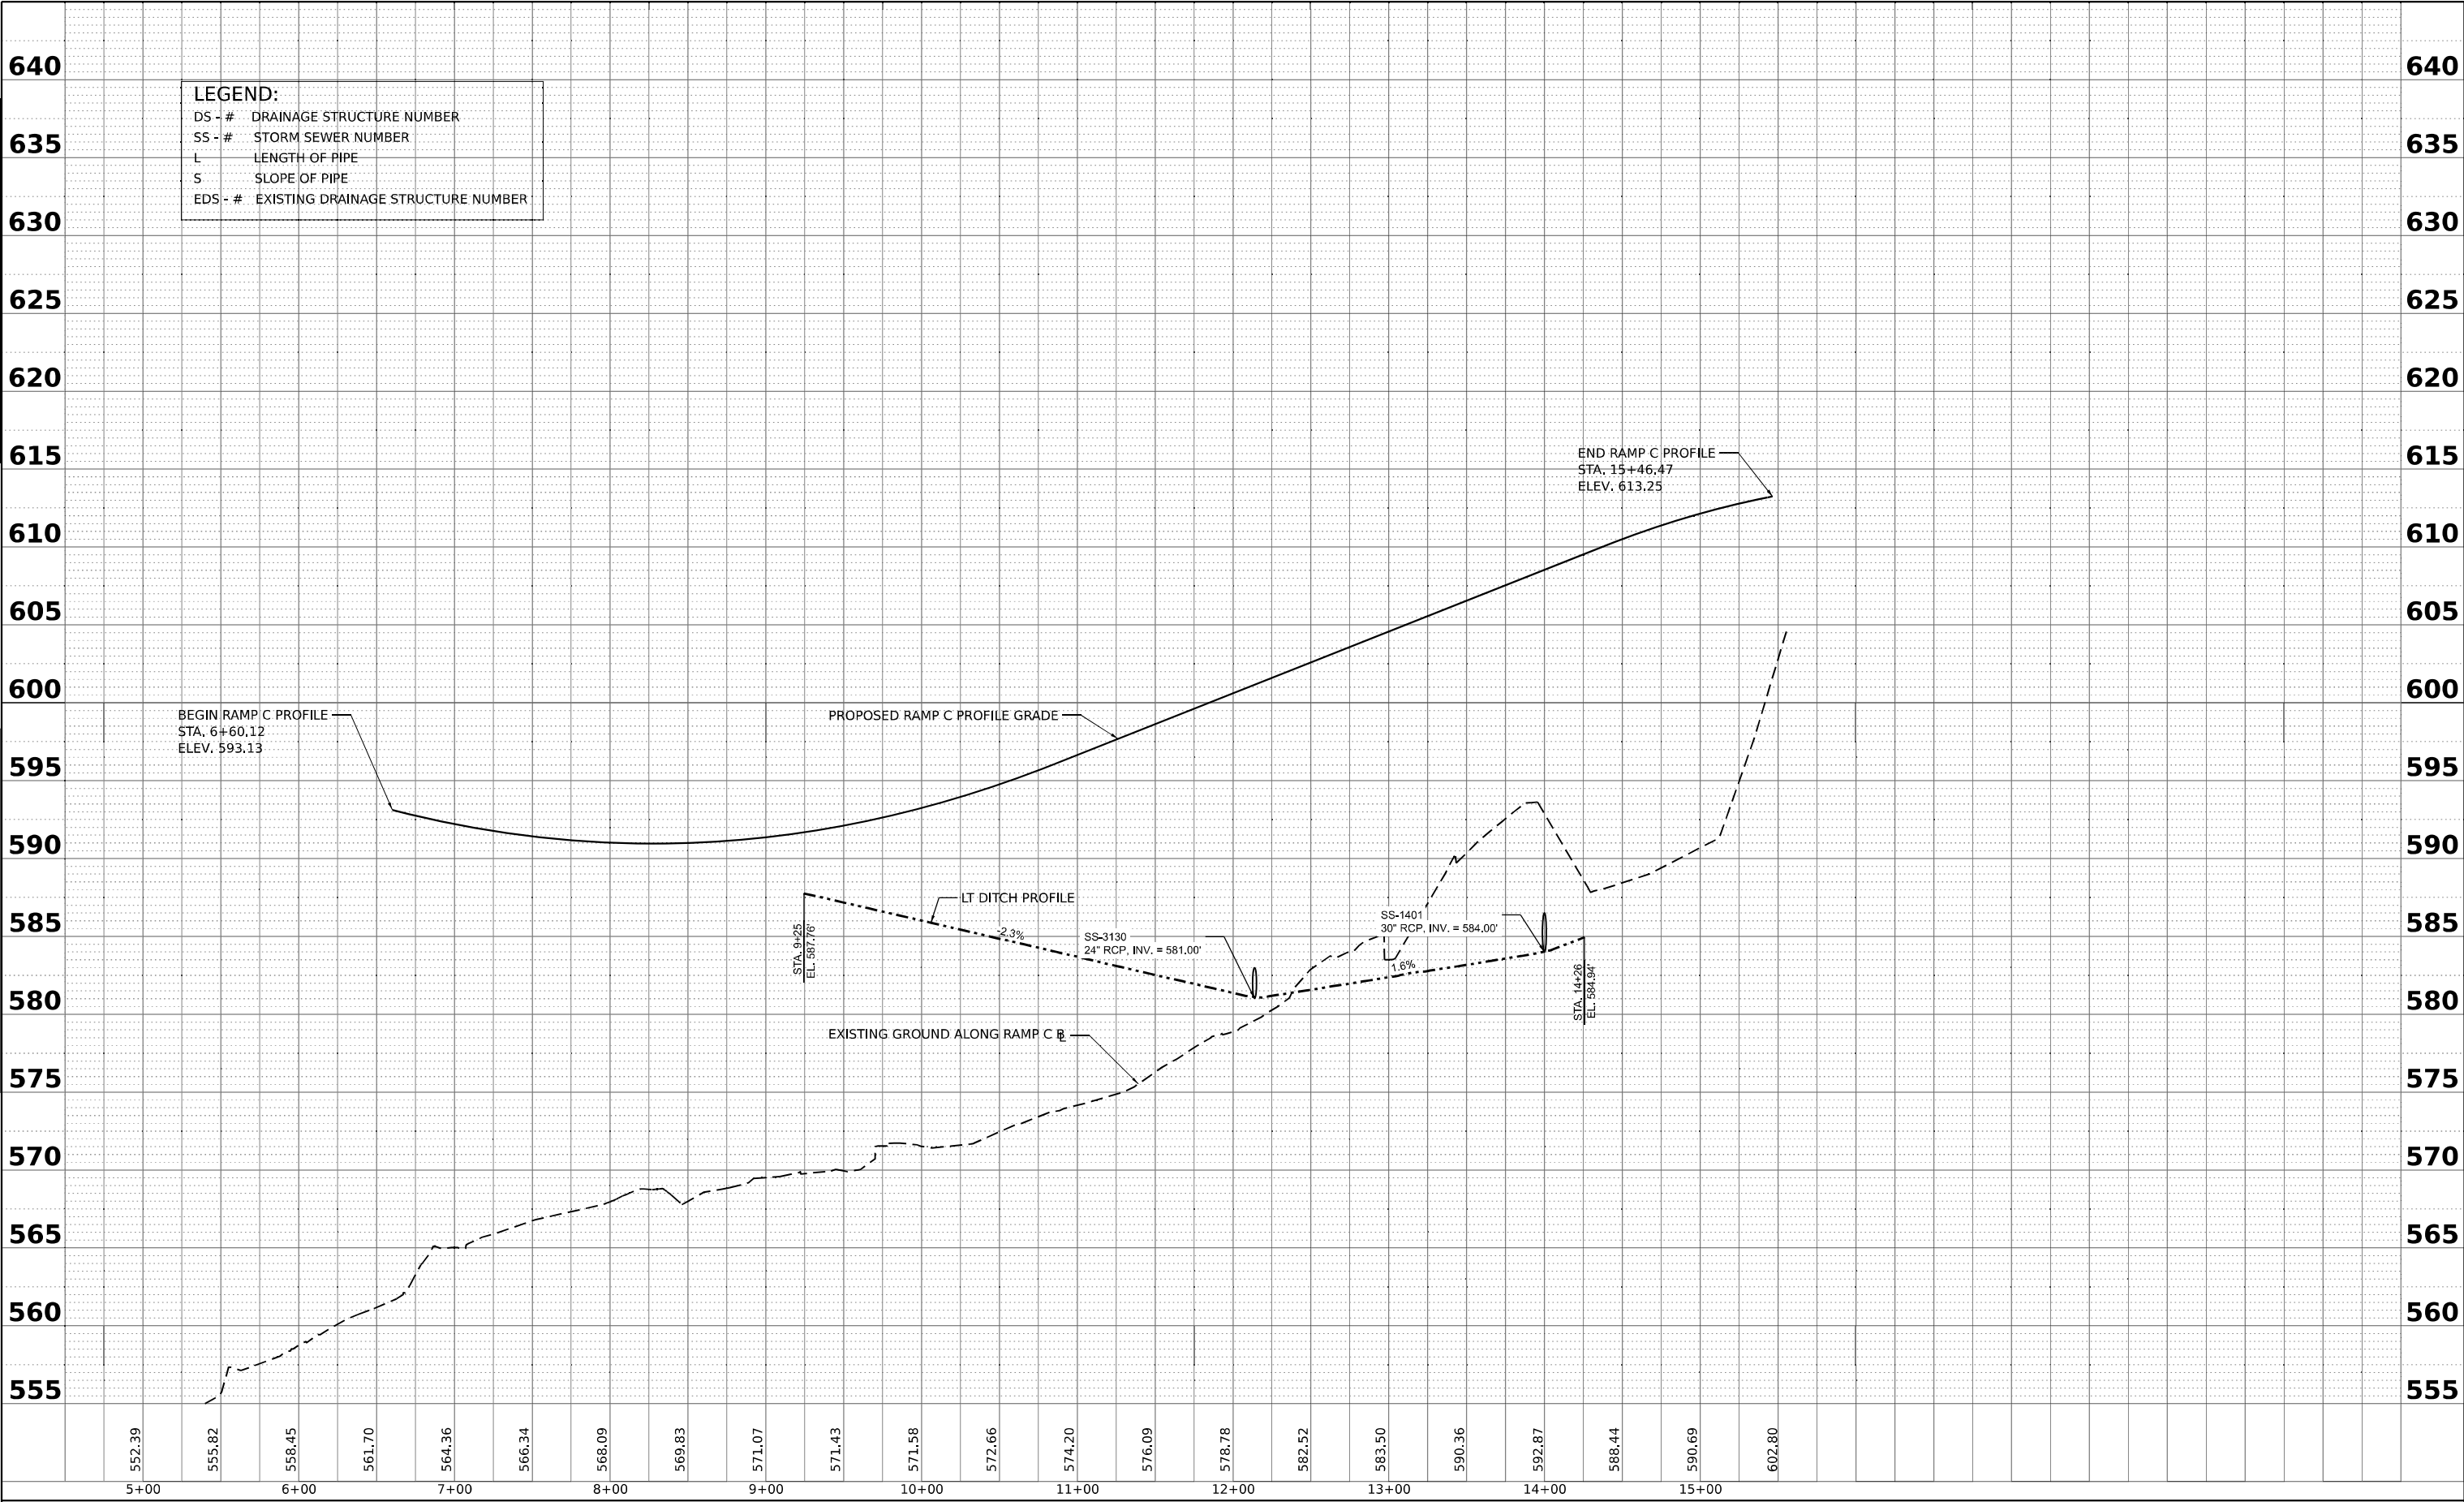

 WSP USA INC. 30 N. LASALLE STREET SUITE 4200 CHICAGO, IL 60602 TEL: (312) 782-8150	USER NAME = CCheong		DESIGNED - SP	REVISED -	STATE OF ILLINOIS DEPARTMENT OF TRANSPORTATION	PROPOSED DRAINAGE PROFILE CENTER ST RAMP-C	F.A.I. RTE.		SECTION	COUNTY	TOTAL SHEETS	SHEET NO.
	DRAWN - SM		CHECKED - KS	REVISED -					80	FAI 80 21 INTERCHANGE	WILL	1209 401
	PLOT SCALE = 0.16666667' / in.		DATE - 4/25/2025	REVISED -			SCALE: H: 1"=50' V: 1"=5'		SHEET 12 OF 18 SHEETS	STA.	TO STA.	CONTRACT NO. 62R22
	PLOT DATE = 4/22/2025								ILLINOIS FED. AID PROJECT			

PROFILE			BY	DATE
	SURVEYED			
	PLOTTED			
NOTE BOOK	GRADES CHECKED			
	B.M. NOTED			
NO. _____	STRUCTURE NOTATIONS CHK'D			

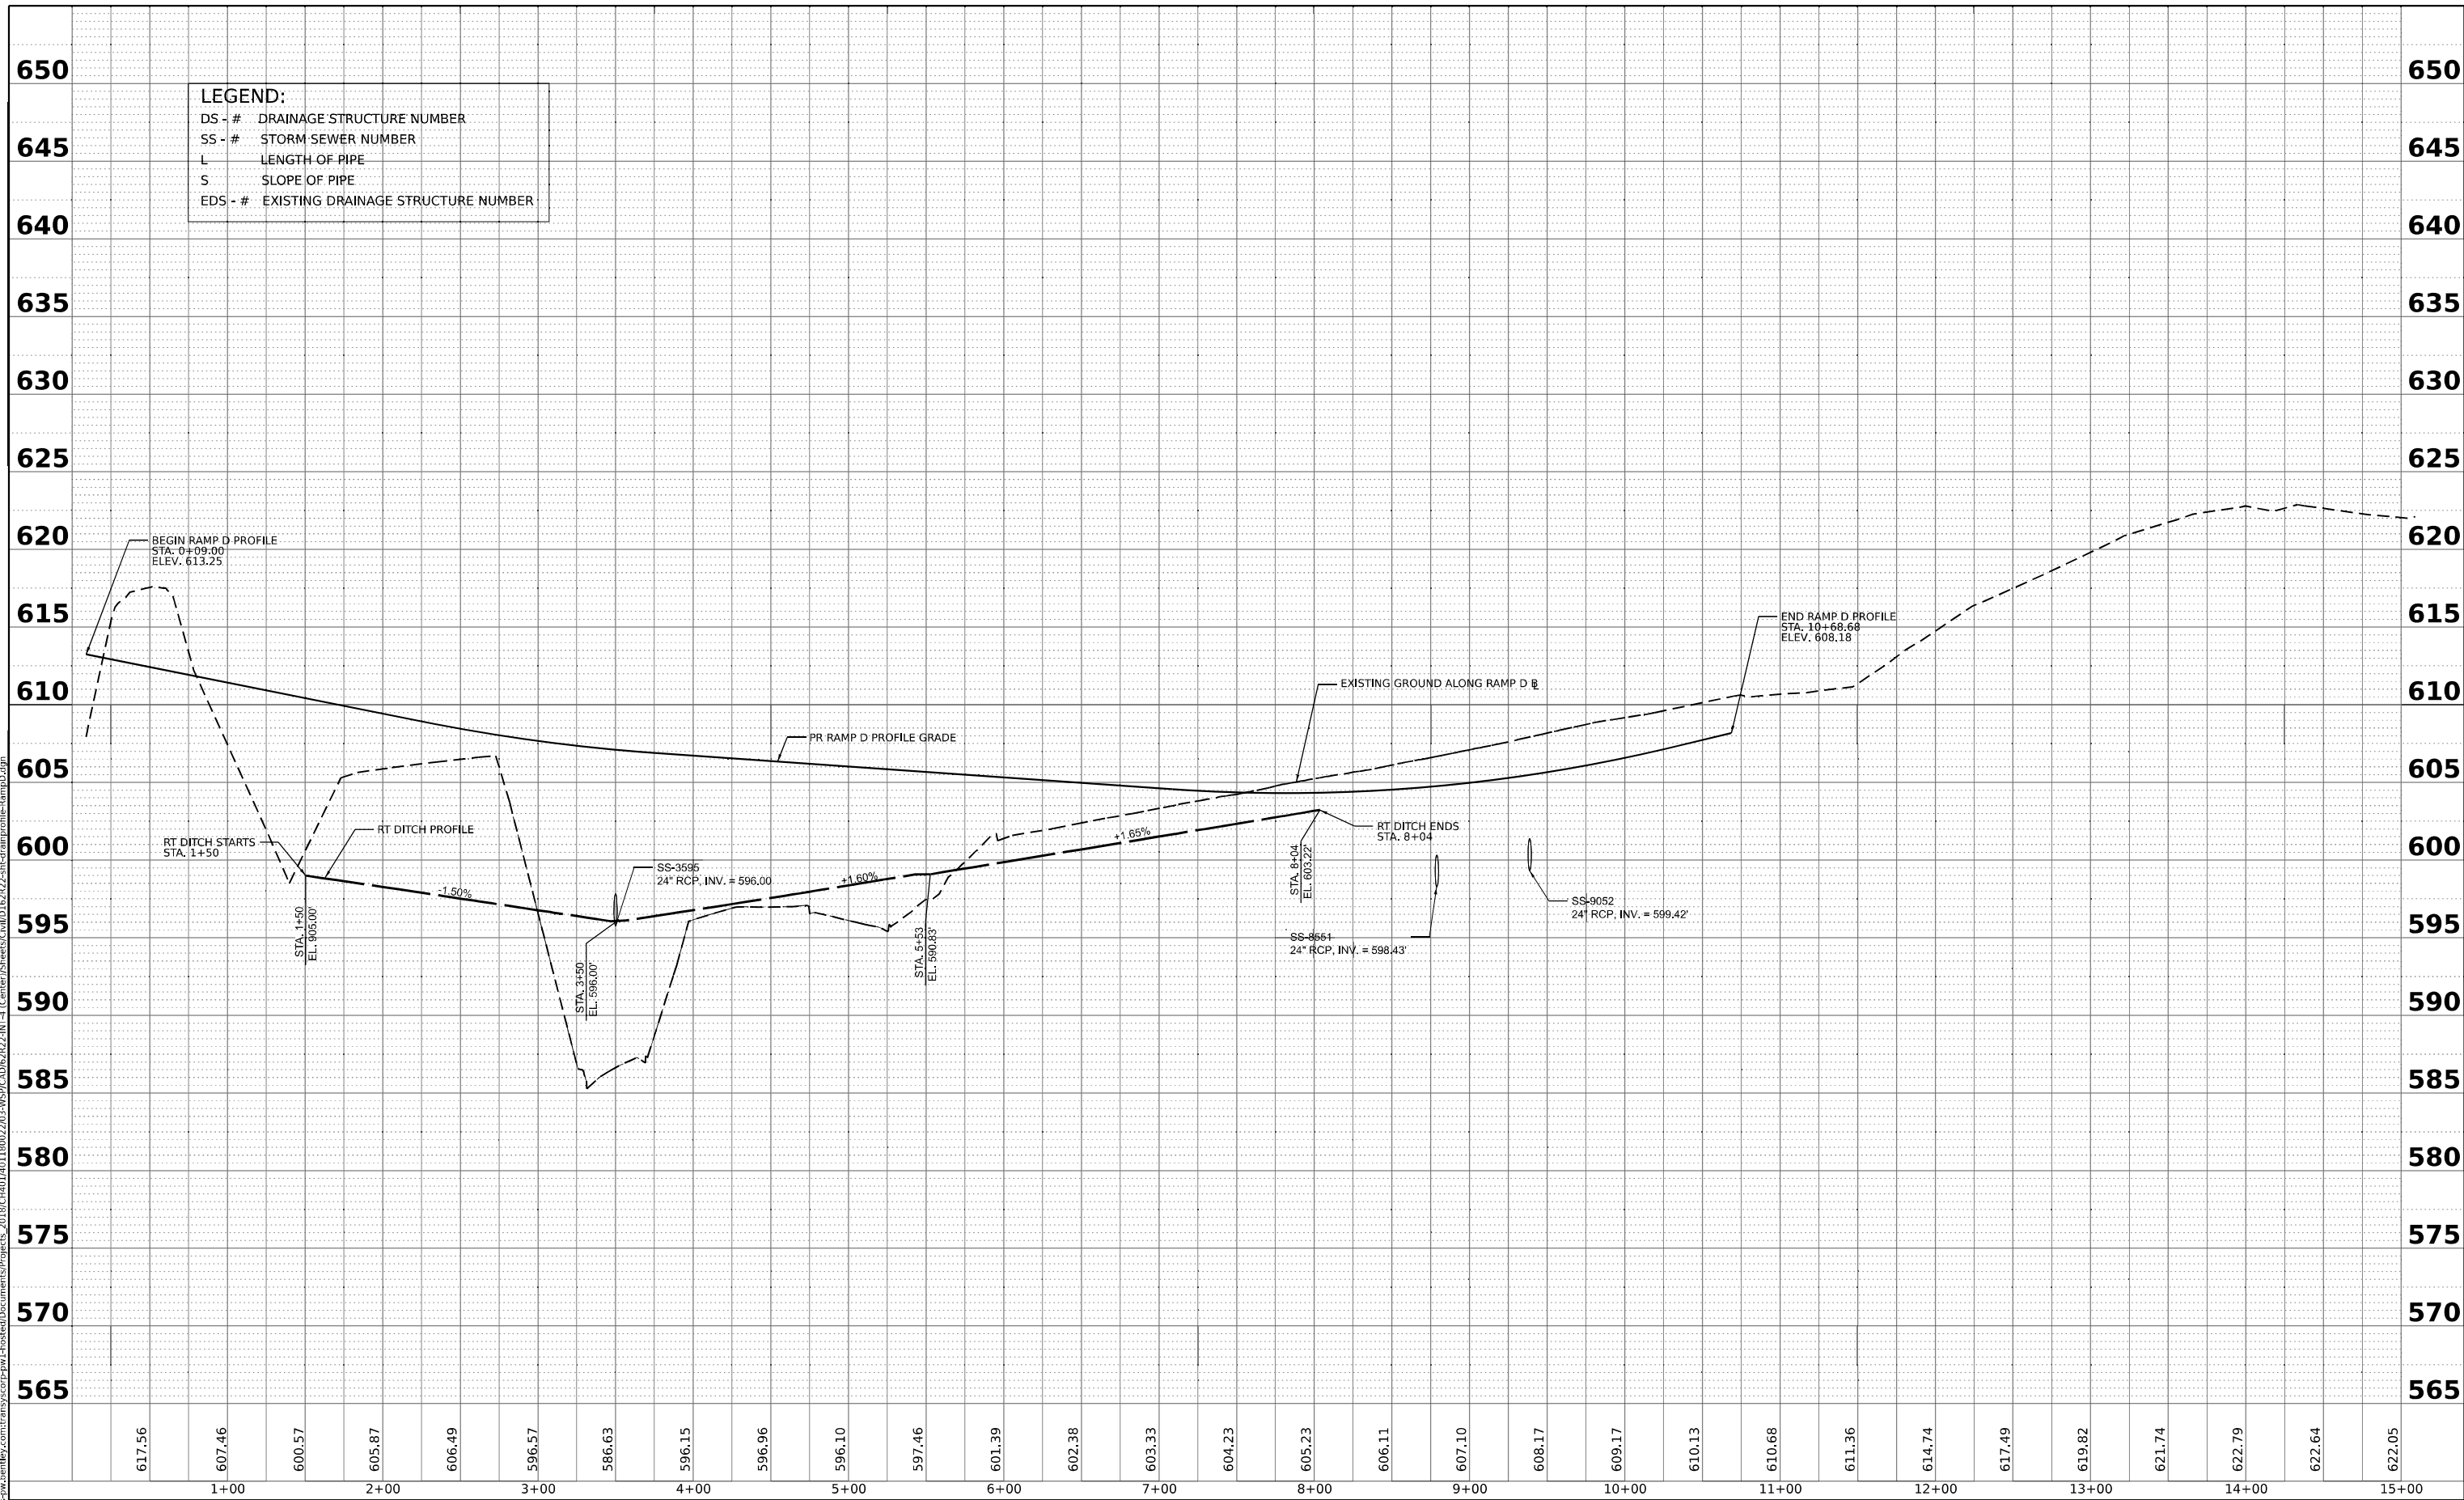

MODEL: CENTER-D-2 - CENTER-D-UPDATE [Sheet]



WSP USA Inc.
30 N. LASALLE STREET
SUITE 4200
CHICAGO, IL 60602
TEL: (312) 782-8150

USER NAME = CCheong	DESIGNED - SP	REVISED -
	DRAWN - SM	REVISED -
PLOT SCALE = 0.16666667 ' / in.	CHECKED - KS	REVISED -
PLOT DATE = 4/22/2025	DATE - 4/25/2025	REVISED -

**STATE OF ILLINOIS
DEPARTMENT OF TRANSPORTATION**

**PROPOSED DRAINAGE PROFILE
CENTER ST RAMP-D**


SCALE: H: 1"=50' V: 1"=5'	SHEET 13 OF 18 SHEETS	STA.	TO STA.
------------------------------	-----------------------	------	---------

F.A.I. RTE.	SECTION	COUNTY	TOTAL SHEETS	SHEET NO.
80	FAI 80 21 INTERCHANGE	WILL	1209	402
		CONTRACT NO. 62R22		
ILLINOIS		FED. AID PROJECT		

PLAN	SURVEYED PLOTTED ALIGNMENT CHECKED AS BUILT CADD FILE NAME	BY	DATE
NOTE BOOK NO.			

PROFILE	SURVEYED PLOTTED GRADES CHECKED STRUCTURE NOTATIONS CHKD	BY	DATE
NOTE BOOK NO.			

MODEL: CENTER_P - Proposed Drainage Profile 1 [Sheet]
FILE NAME: p:\proj\transystems\pw\jeniley.com\transys\corp-pw\1\shared\Documents\Projects\2018\CH401\401180022\03-WSP\CAD\62R22-INT-4 [Center]\Sheet\DWG\12R22-sh-drain\profile-CenterNE.dwg

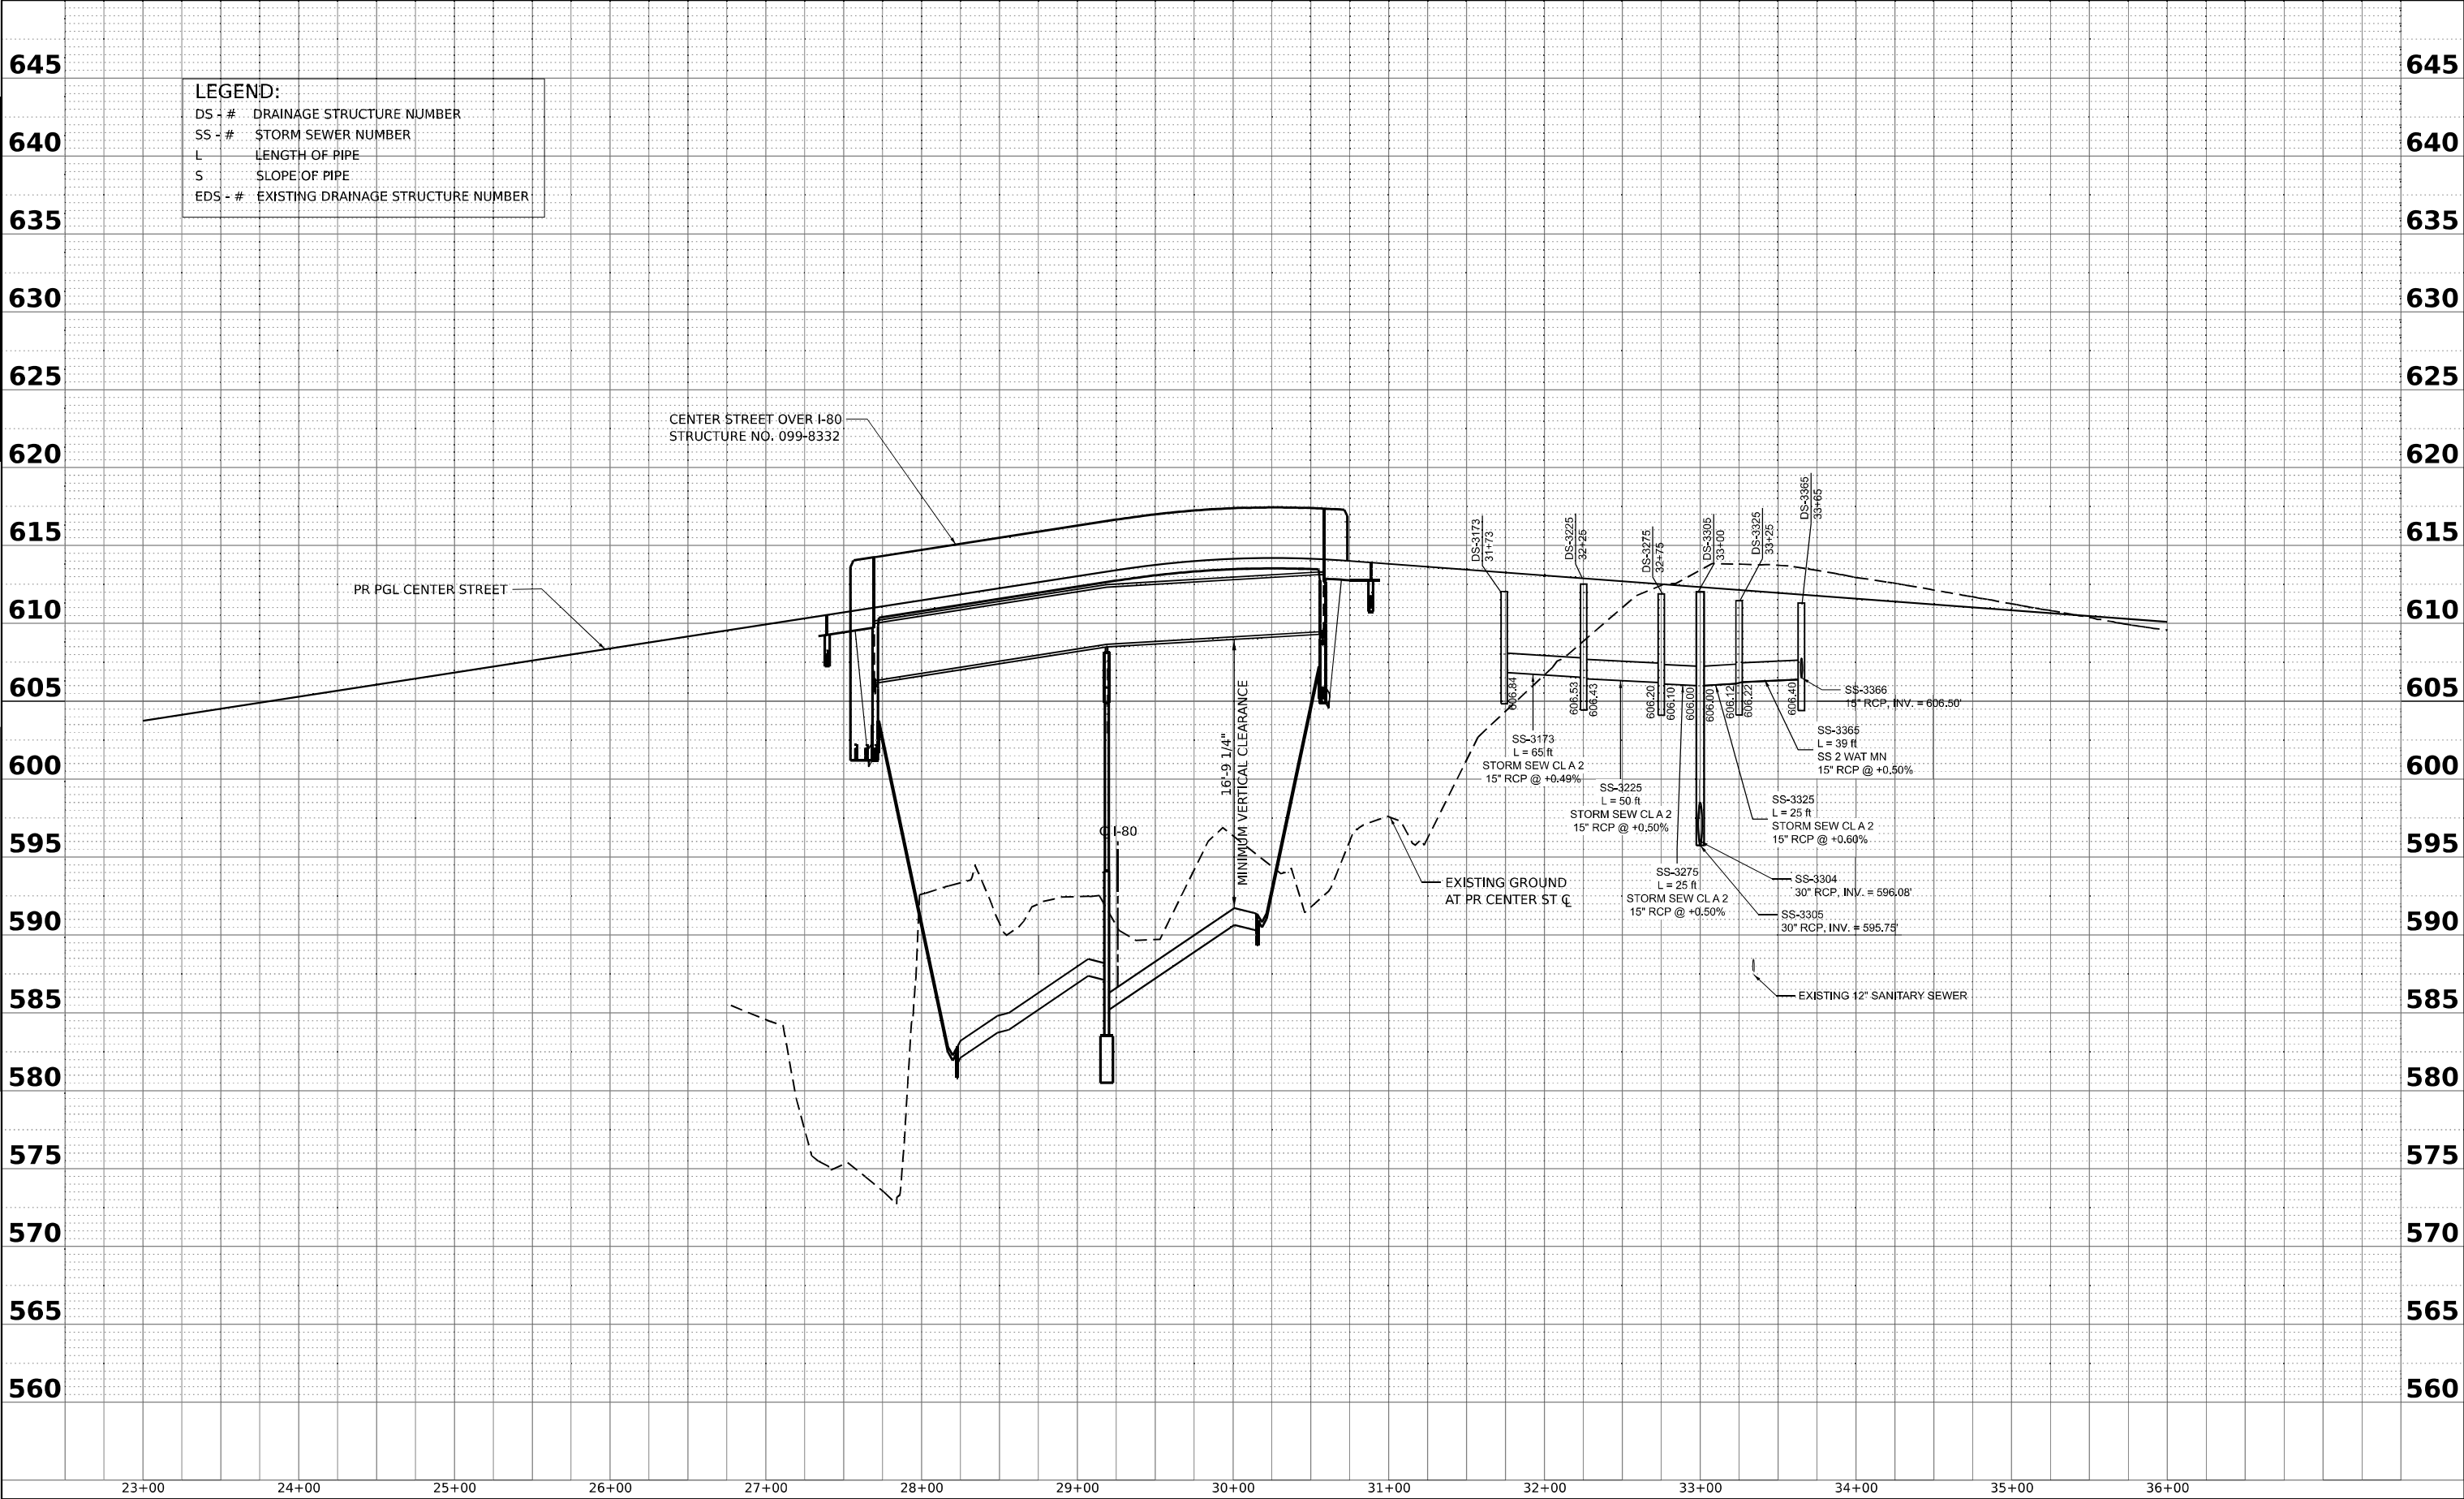


 WSP USA Inc. 30 N. LA SALLE STREET SUITE 4200 CHICAGO, IL 60602 TEL: (312) 782-8150	USER NAME = CCheong		DESIGNED - SP	REVISED -	STATE OF ILLINOIS DEPARTMENT OF TRANSPORTATION	PROPOSED DRAINAGE PROFILE CENTER ST MEDIAN AND NORTHBOUND					F.A.I. RTE.	SECTION	COUNTY	TOTAL SHEETS	SHEET NO.
	PLOT SCALE = 0.16666667' / in.		DRAWN - SM	REVISED -							80	FAI 80 21 INTERCHANGE	WILL	1209	403
	PLOT DATE = 4/22/2025		CHECKED - KS	REVISED -		CONTRACT NO. 62R22									
			DATE - 4/25/2025	REVISED -		ILLINOIS FED. AID PROJECT									
						SCALE: H: 1"=50' V: 1"=5'	SHEET 14	OF 18 SHEETS	STA.	TO STA.					

PLAN	SURVEYED	BY	DATE
	PLOTTED		
	ALIGNMENT CHECKED		
	CADD FILE NAME		
NO.	NOTE BOOK		

PROFILE	SURVEYED	BY	DATE
	PLOTTED		
	GRADES CHECKED		
	STRUCTURE NOTATIONS CHKD		
NO.	NOTE BOOK		

MODEL: CENTER_P - Proposed Drainage Profile 2 [Sheet]
FILE NAME: p:\c\transystems\pw\jeniley.com\transys\corp\pw1\hosed\Documents\Projects\2018\CH401\401180022\03-WSP\CAD\62R22-INT-4 [Center]\Sheet\DWG\22-shd-drain\profile-CenterNE.dwg

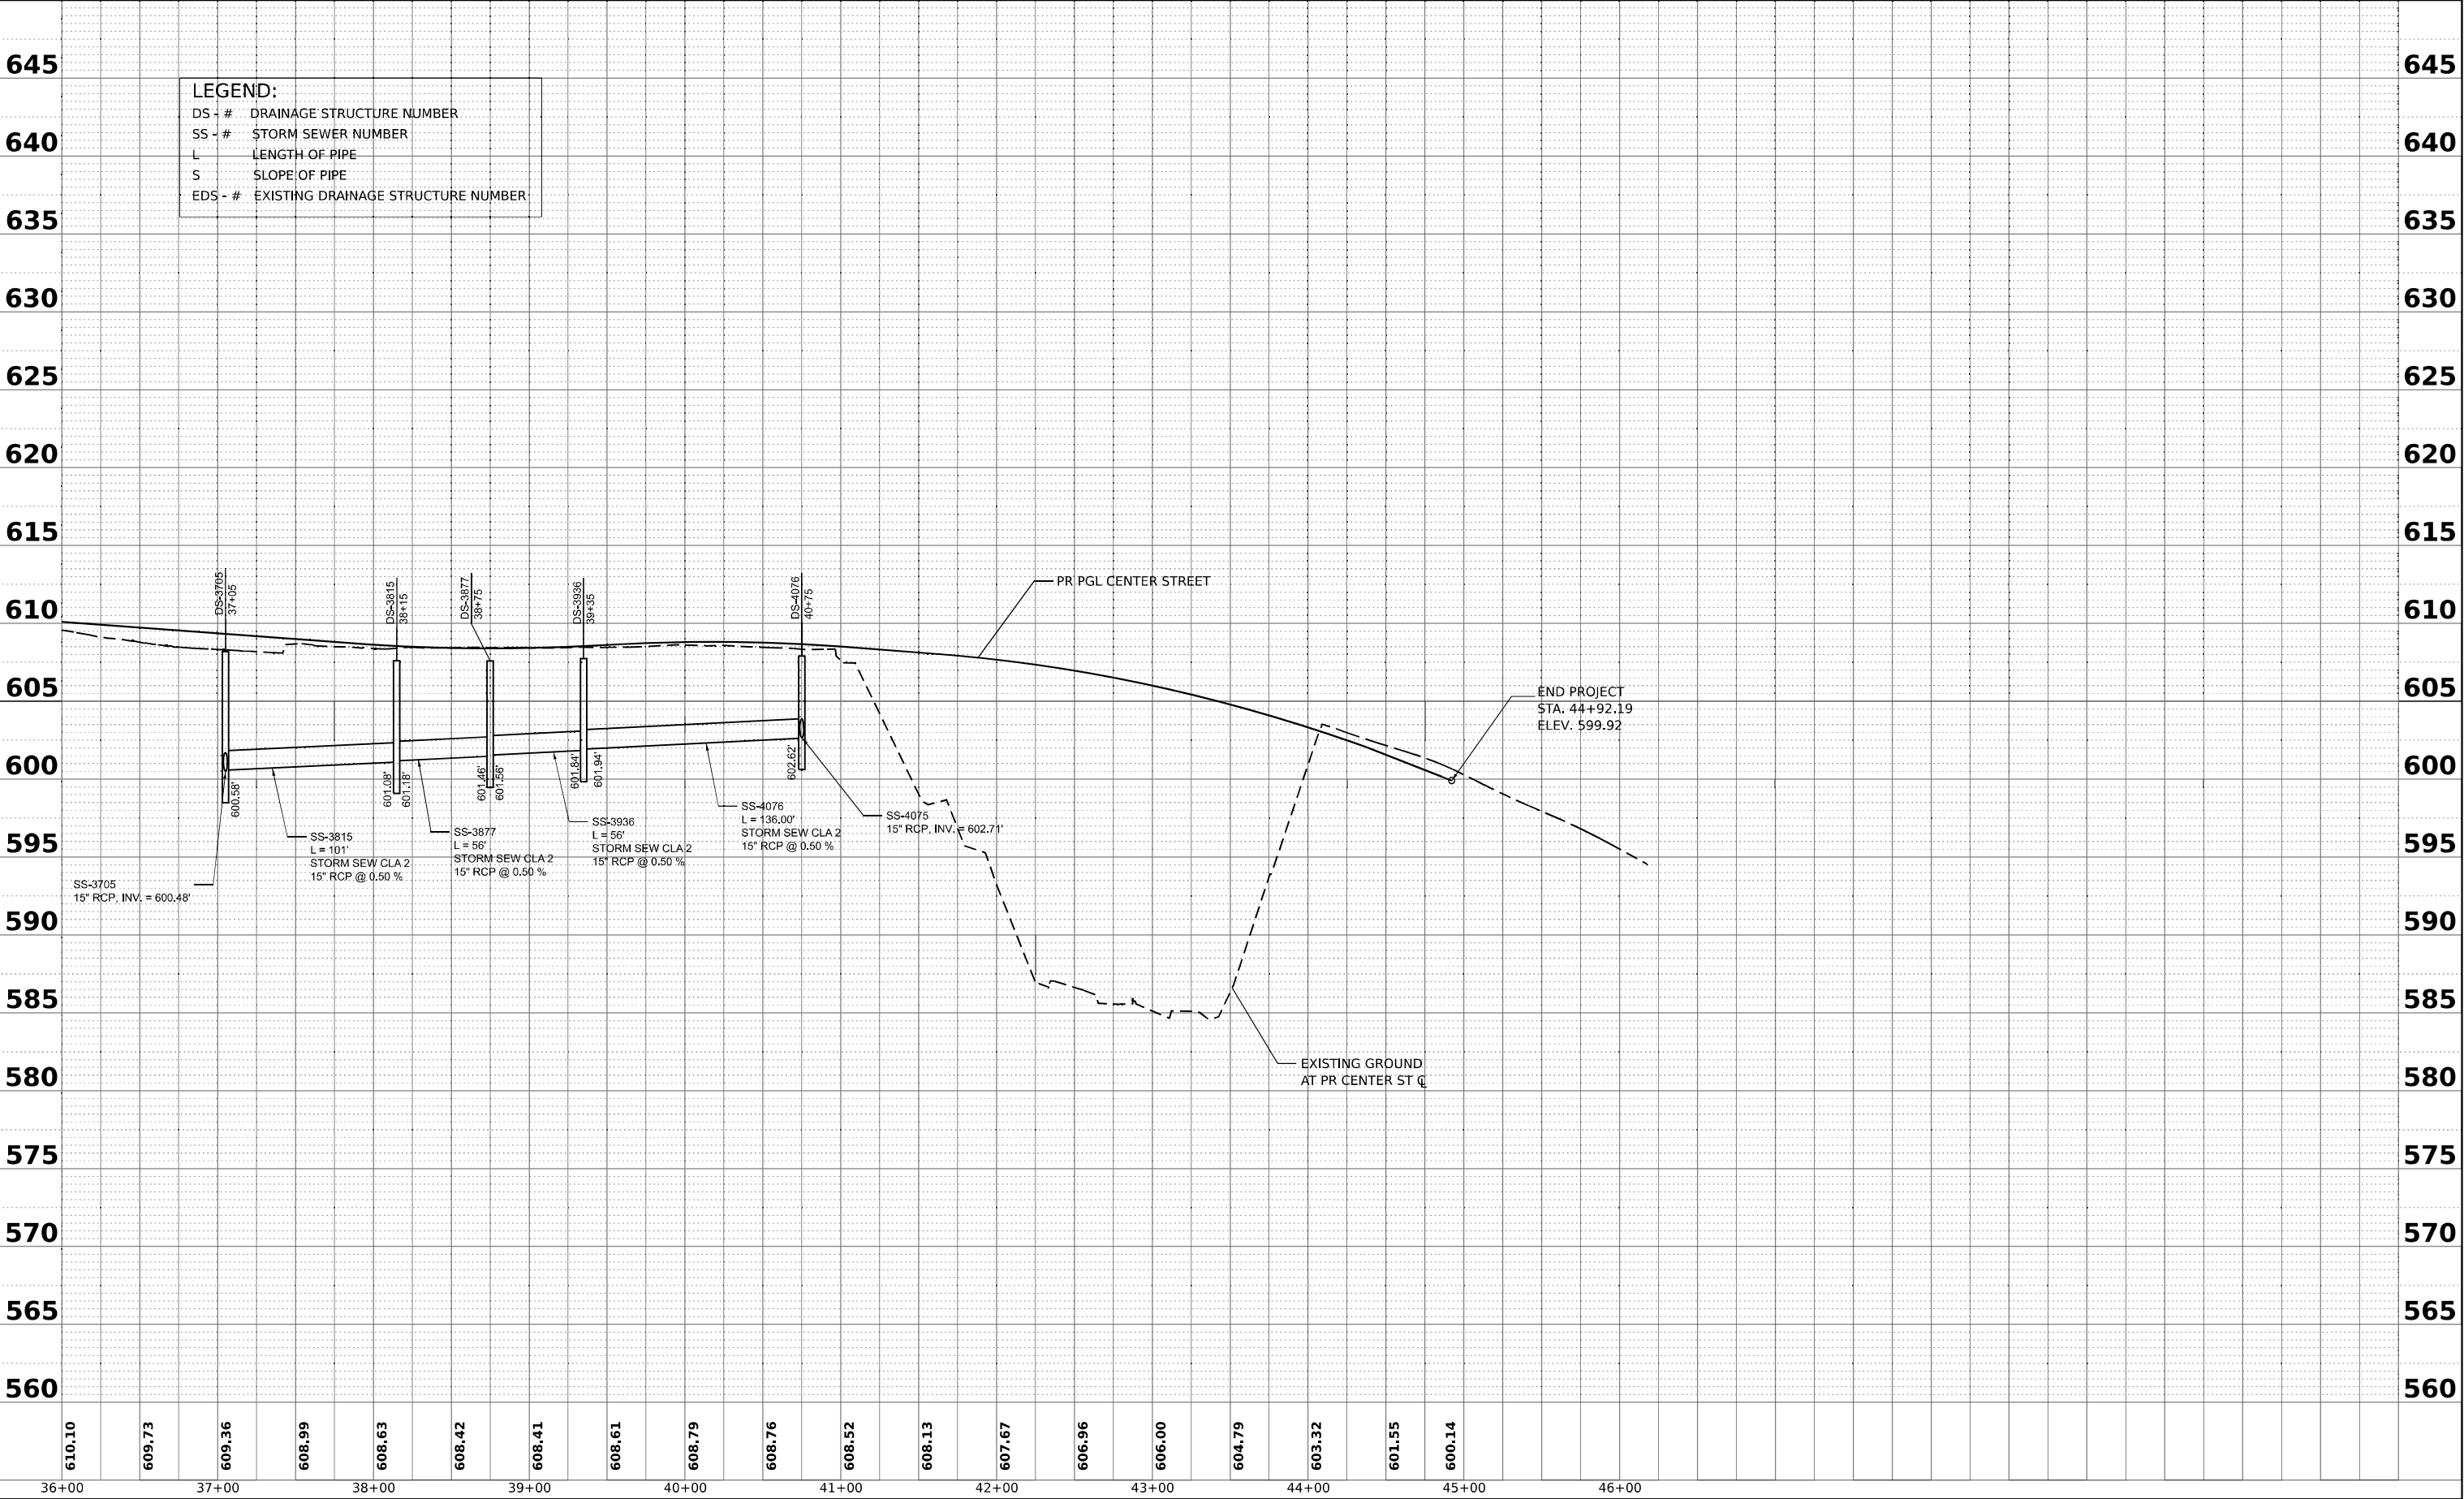

WSP USA INC.
30 N. LA SALLE STREET
SUITE 4200
CHICAGO, IL 60602
TEL: (312) 782-8150

USER NAME = CCheong	DESIGNED - SP	REVISED -
	DRAWN - SM	REVISED -
PLOT SCALE = 0.16666667' / in.	CHECKED - KS	REVISED -
PLOT DATE = 4/22/2025	DATE - 4/25/2025	REVISED -

STATE OF ILLINOIS
DEPARTMENT OF TRANSPORTATION


PROPOSED DRAINAGE PROFILE CENTER ST NORTHBOUND RIGHT			
SCALE: H: 1"=50' V: 1"=5'	SHEET 15	OF 18 SHEETS	STA. TO STA.

F.A.I. RTE.	SECTION	COUNTY	TOTAL SHEETS	SHEET NO.
80	FAI 80 21 INTERCHANGE	WILL	1209	404
CONTRACT NO. 62R22				
ILLINOIS FED. AID PROJECT				

PLAN	SURVEYED PLOTTED ALIGNMENT CHECKED CADD FILE NAME	BY	DATE
NOTE BOOK NO.			

PROFILE	SURVEYED PLOTTED GRADES CHECKED STRUCTURE NOTATIONS CHKD	BY	DATE
NOTE BOOK NO.			


MODEL CENTER_P - Proposed Drainage Profile 1 [Sheet]
FILE NAME: p:\projects\transystems\w\j\entirety.com\transys\corp-pw1\shared\Documents\Projects\2018\CH401\401180022\03-WSP\CAD\62R22-INT-4 [Center]\Sheet\CWID12R22-shd-drainprofile-CenterS9

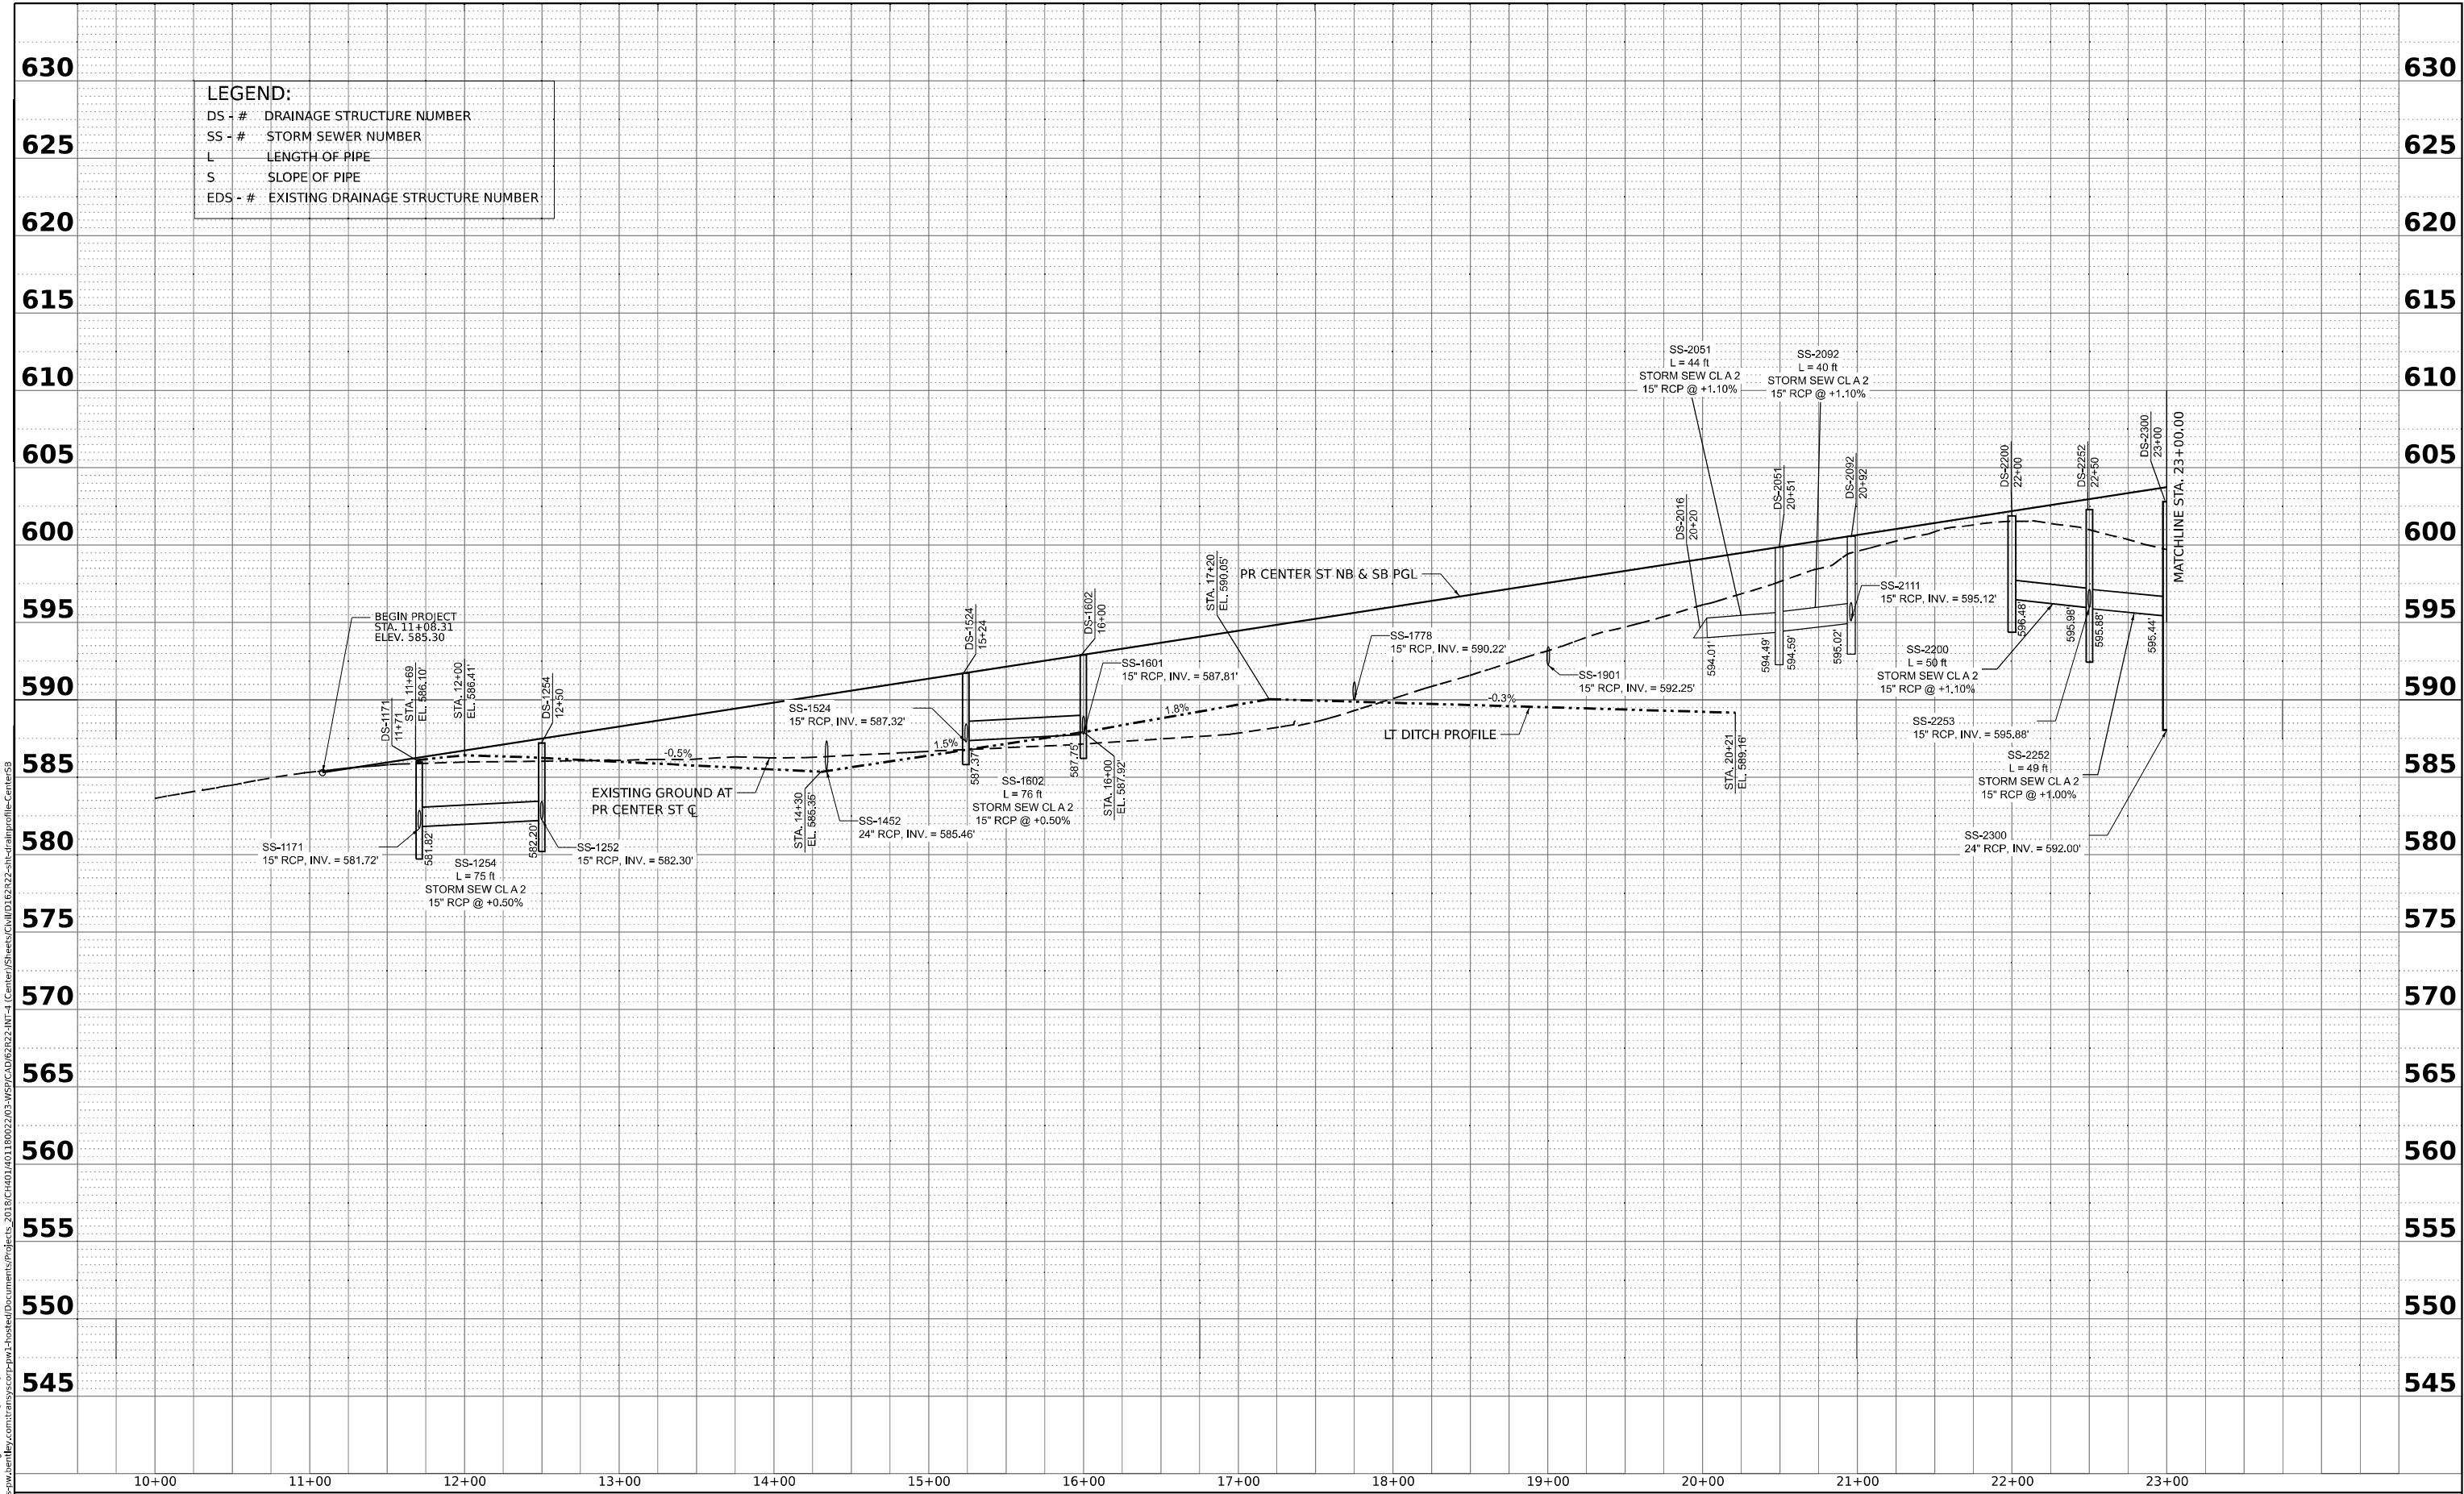

PLAN	SURVEYED	BY	DATE
NOTE BOOK NO.	PLOTTED		
	ALIGNMENT CHECKED		
	AS BUILT		
	CADD FILE NAME		

PROFILE	SURVEYED	BY	DATE
NOTE BOOK NO.	PLOTTED		
	GRADES CHECKED		
	STRUCTURE NOTATIONS CHECKED		

MODEL: CENTER_P - Proposed Drainage Profile 2 [Sheet]
FILE NAME: p:\projects\transystems\p\j\entire\comtransys\corp\pw1\hosed\Documents\Projects\2018\CH401\401180022\03-WSP\CAD\621622-INF-4 [Center]\Sheet\CWID1621622-sh-drain\Profile-Center59

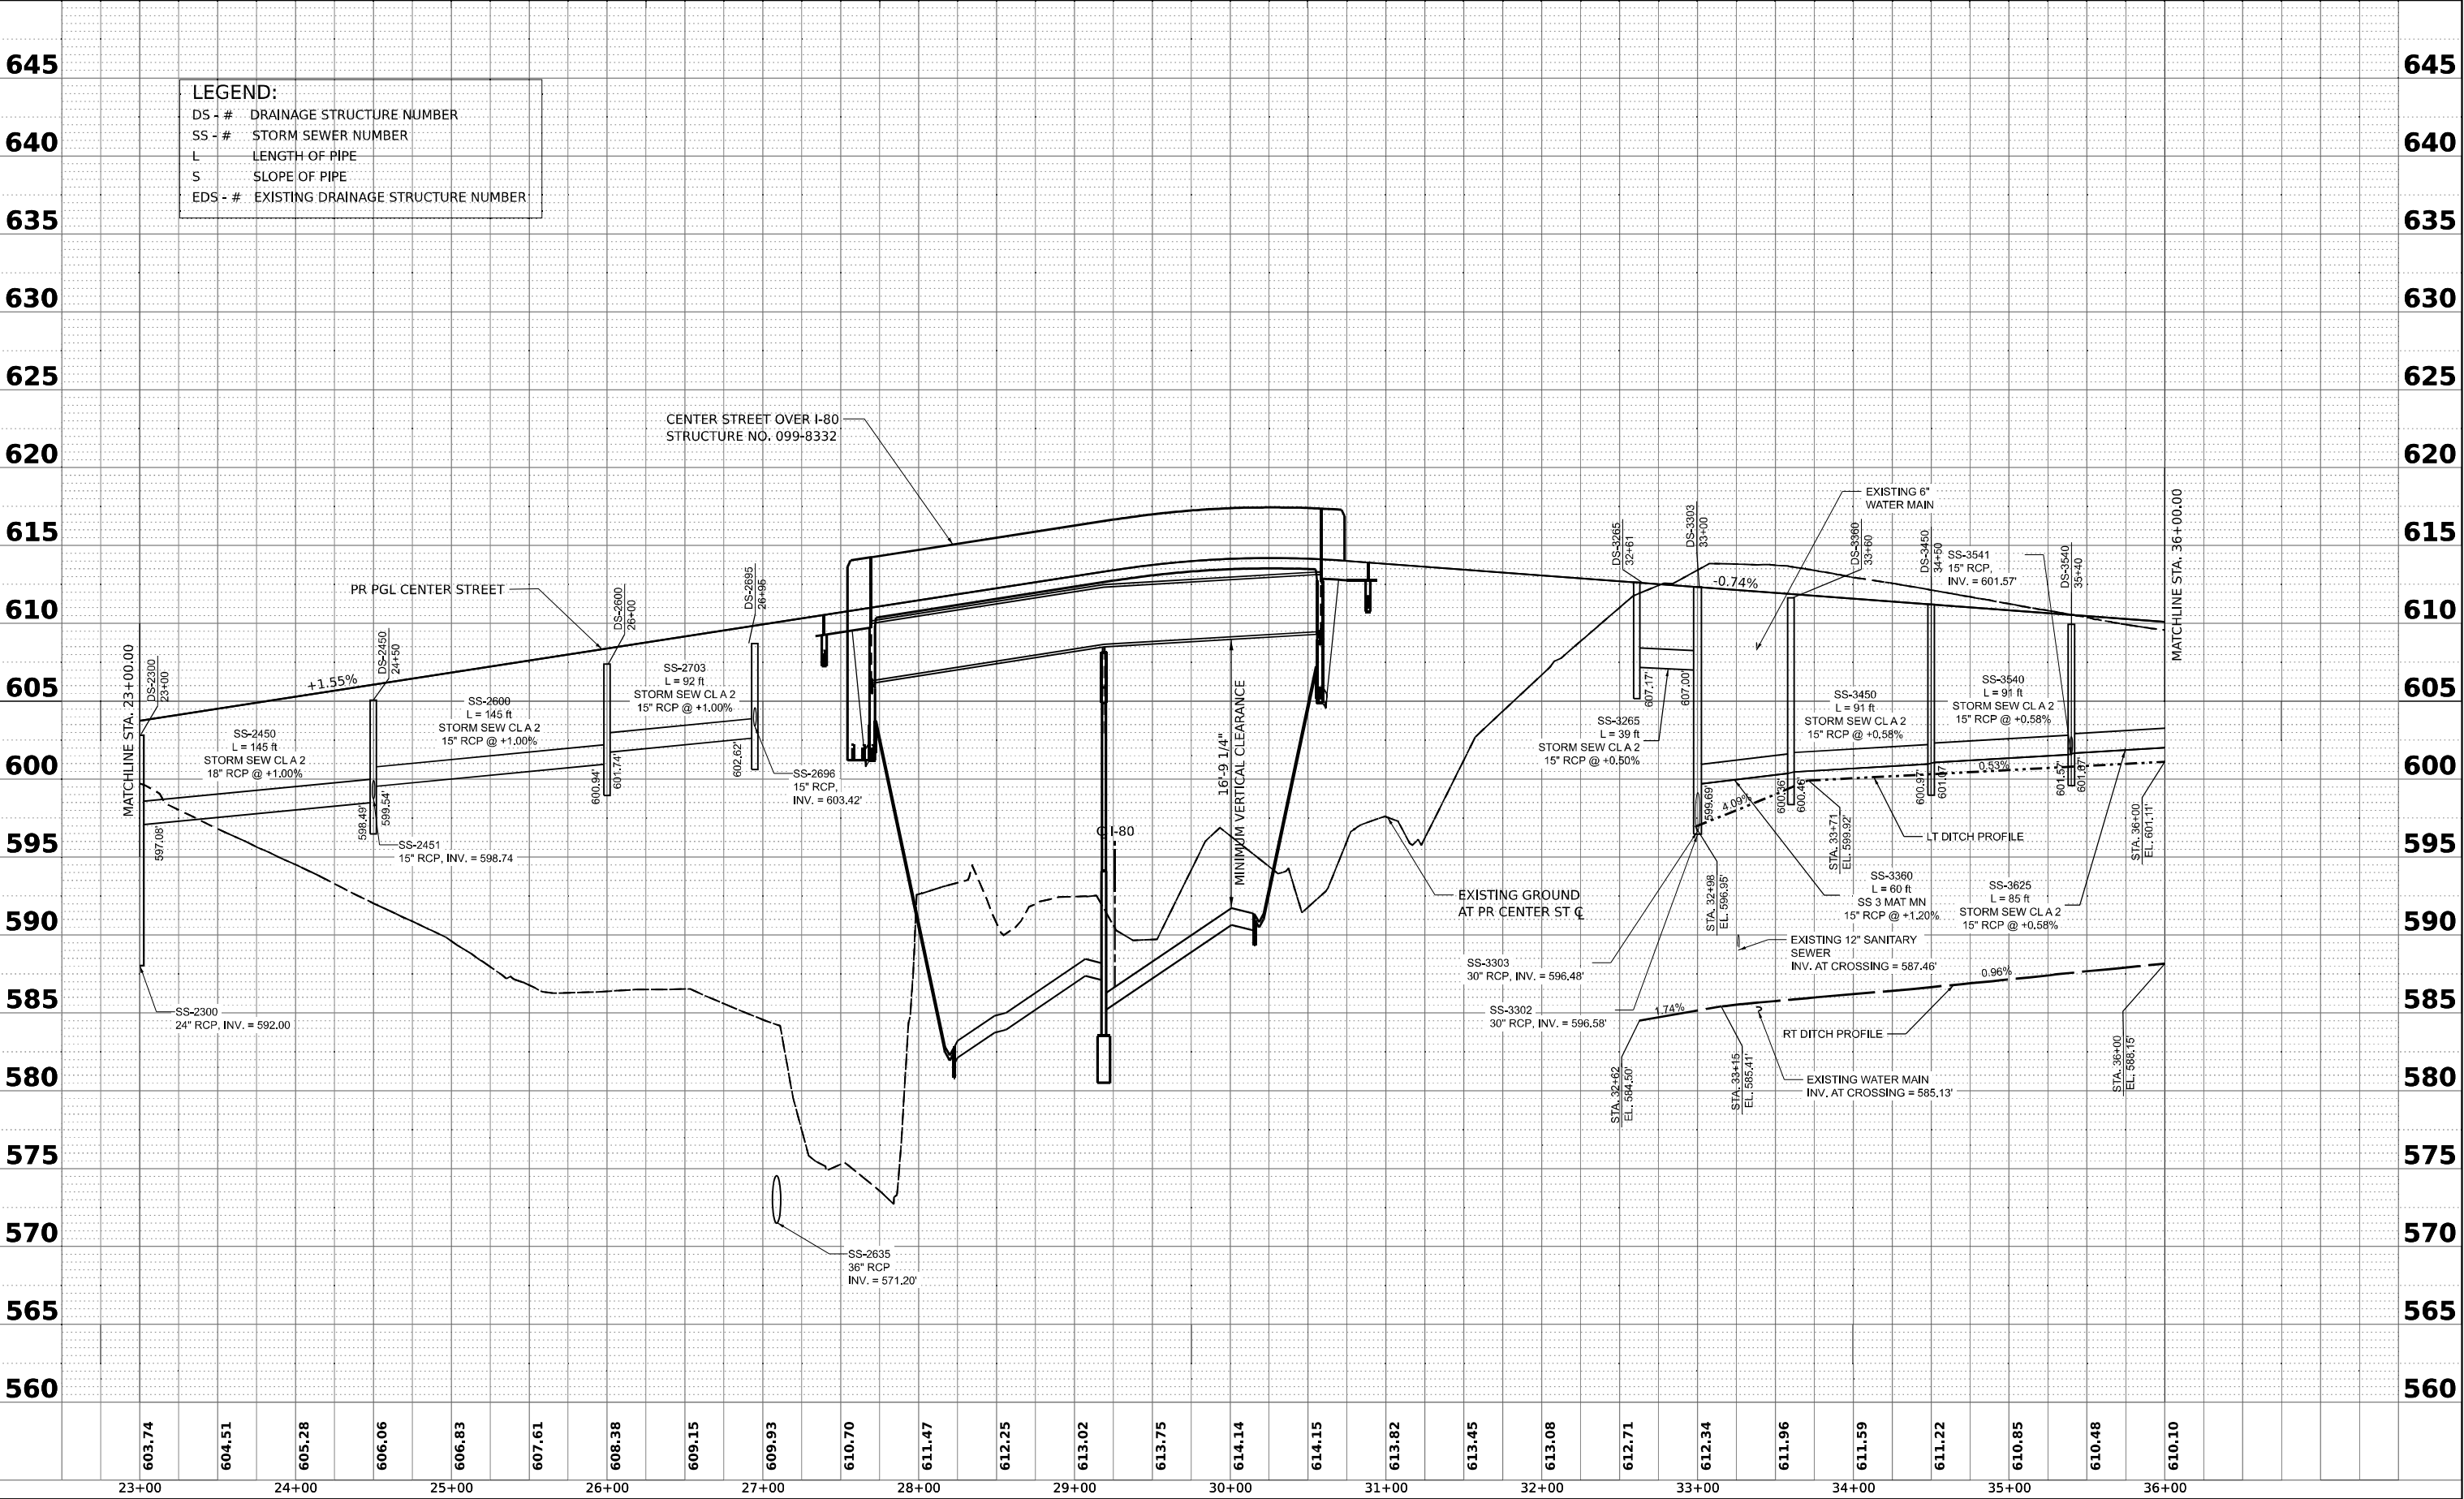


 WSP USA INC. 30 N. LASALLE STREET SUITE 4200 CHICAGO, IL 60602 TEL: (312) 782-8150	USER NAME = C.Cheong		DESIGNED - SP	REVISED -	STATE OF ILLINOIS DEPARTMENT OF TRANSPORTATION	PROPOSED DRAINAGE PROFILE CENTER ST MEDIAN AND SOUTHBOUND					F.A.I. RTE.	SECTION	COUNTY	TOTAL SHEETS	SHEET NO.	
	PLOT SCALE = 0.16666667" / in.		DRAWN - SM	REVISED -		80	FAI 80 21 INTERCHANGE	WILL	1209	406						
	PLOT DATE = 4/22/2025		CHECKED - KS	REVISED -		CONTRACT NO. 62R22										
													SCALE: H: 1"=50' V: 1"=5'	SHEET 17 OF 18 SHEETS	STA.	TO STA.

PLAN	SURVEYED	BY	DATE
	PLOTTED		
NOTE BOOK NO.	ALIGNMENT CHECKED		
	AS SHOWN		
	CADD FILE NAME		

PROFILE	SURVEYED	BY	DATE
	PLOTTED		
NOTE BOOK NO.	GRADES CHECKED		
	STRUCTURE NOTATIONS CHK'D		

MODEL: CENTER_P - Proposed Drainage Profile 3 [Sheet]
FILE NAME: p:\projects\trans\systems\w\j\entire\com\trans\scorp-pw\1\hosed\Documents\Projects\2018\CH401\401180022\03-WSP\CAD\62R22-INT-4 [Center] Sheets\CWID12R22-sh-drain\profile-Center59

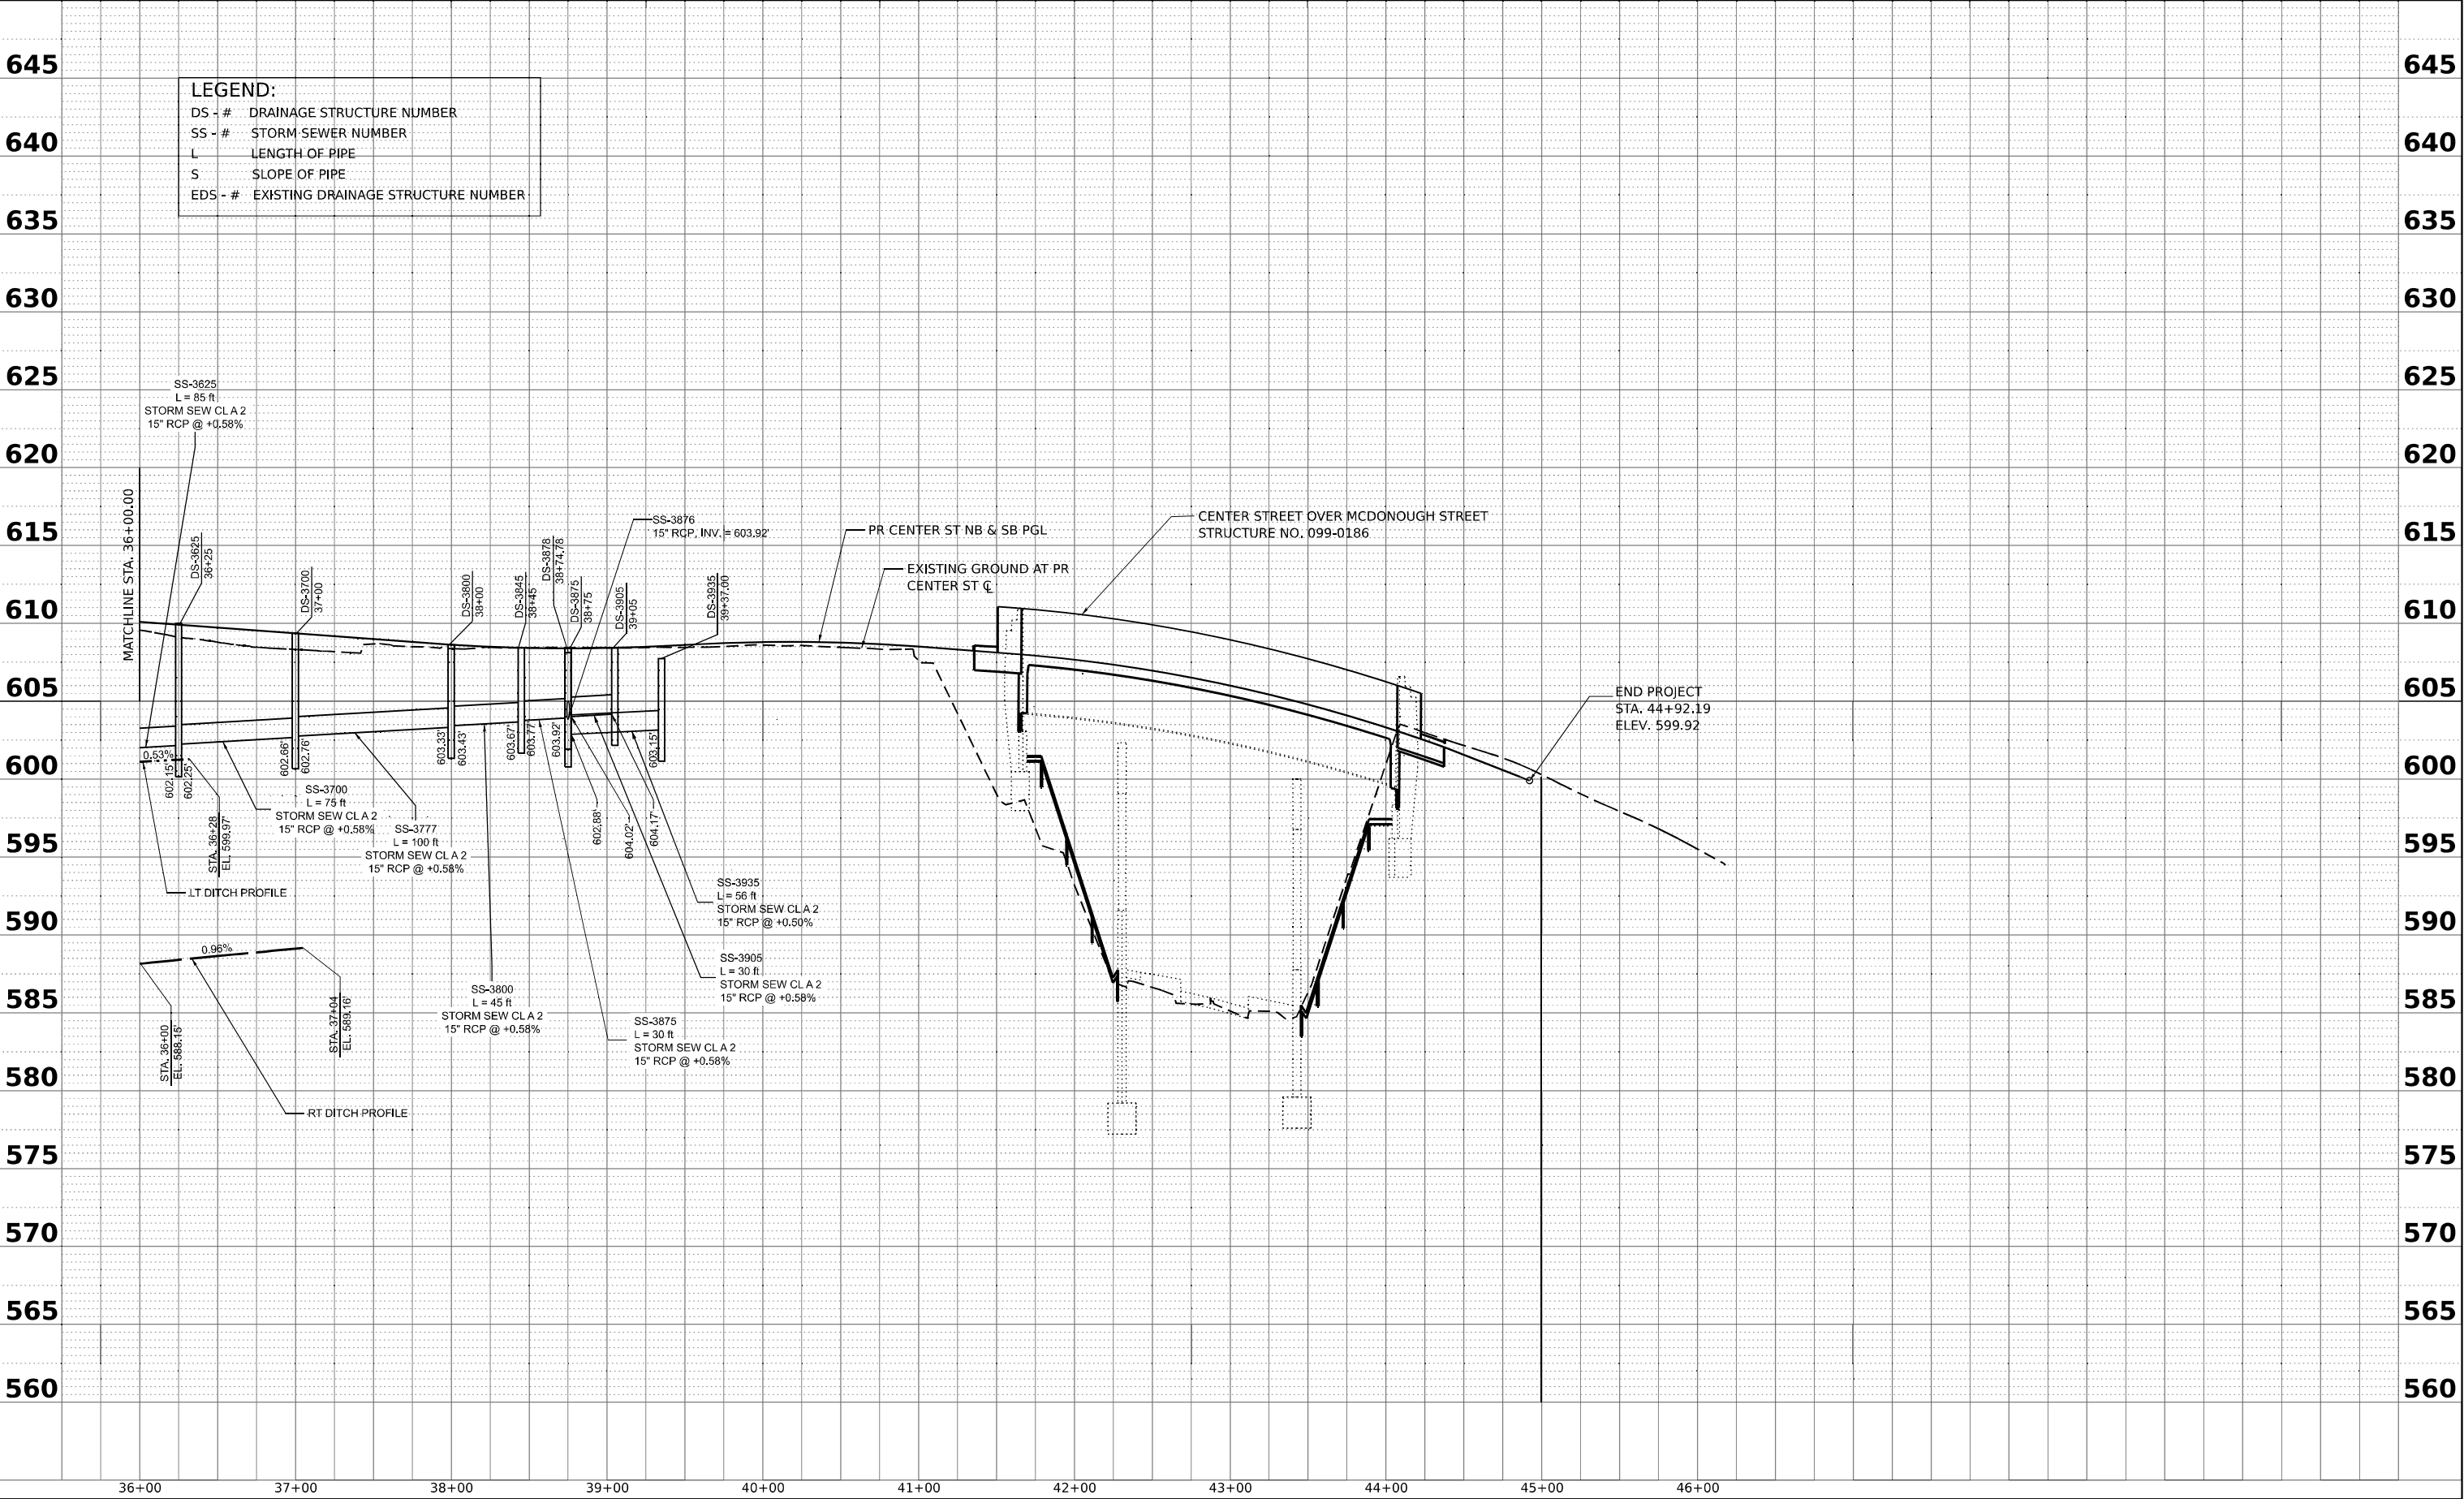



WSP USA INC.
30 N. LASALLE STREET
SUITE 4200
CHICAGO, IL 60602
TEL: (312) 782-8150

USER NAME = CCheong	DESIGNED - SP	REVISED -
	DRAWN - SM	REVISED -
PLOT SCALE = 0.16666667' / in.	CHECKED - KS	REVISED -
PLOT DATE = 4/22/2025	DATE - 4/25/2025	REVISED -

STATE OF ILLINOIS
DEPARTMENT OF TRANSPORTATION

PROPOSED DRAINAGE PROFILE
CENTER ST MEDIAN AND SOUTHBOUND


SCALE: H: 1"=50'
V: 1"=5'

SHEET 18 OF 18 SHEETS



STA. TO STA.

F.A.I. RTE.	SECTION	COUNTY	TOTAL SHEETS	SHEET NO.
80	FAI 80 21 INTERCHANGE	WILL	1209	407
CONTRACT NO. 62R22				
ILLINOIS		FED. AID PROJECT		

Model: Default
File Name: p:\transystems-pw-bentley.com\transcorp-pw-lbated\Documents\Projects_2018\C400140118002203-MS9\CAD\62R22-INT-4_Center\Sheet\CL\1D1212122.dht-drainbasin.dgn

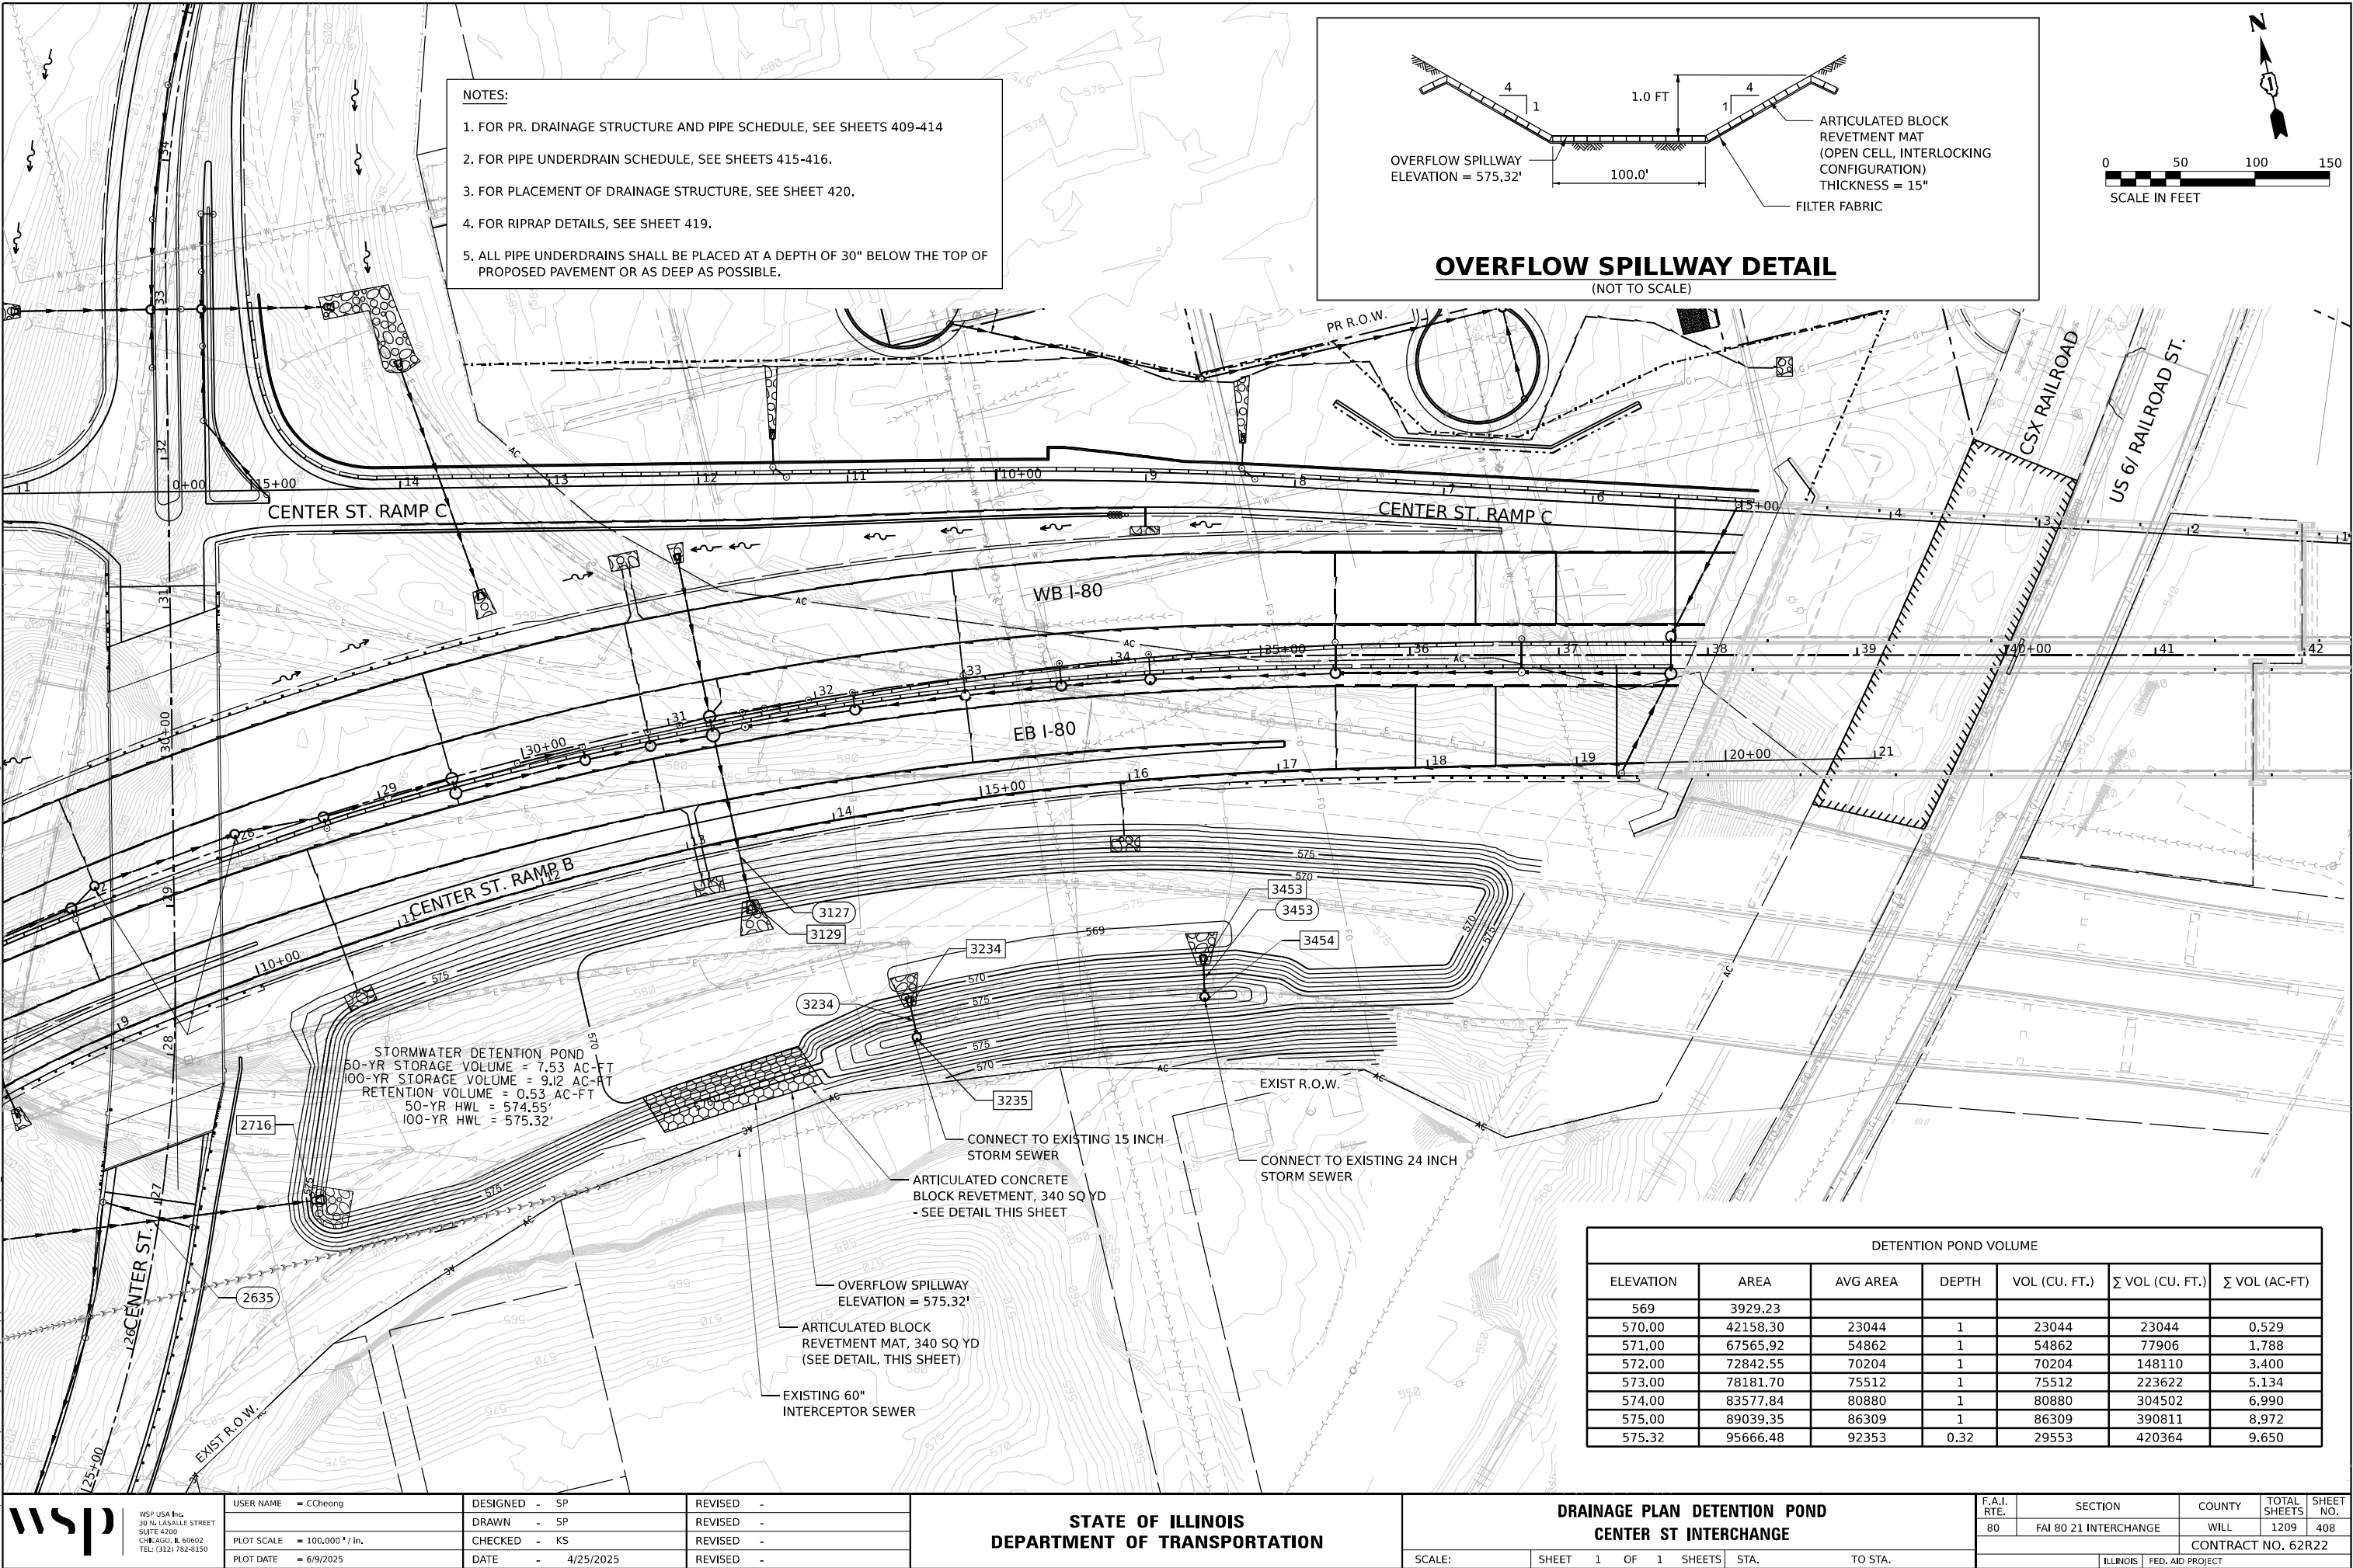

- NOTES:
- 1. FOR PR. DRAINAGE STRUCTURE AND PIPE SCHEDULE, SEE SHEETS 409-414
 - 2. FOR PIPE UNDERDRAIN SCHEDULE, SEE SHEETS 415-416.
 - 3. FOR PLACEMENT OF DRAINAGE STRUCTURE, SEE SHEET 420.
 - 4. FOR RIPRAP DETAILS, SEE SHEET 419.
 - 5. ALL PIPE UNDERDRAINS SHALL BE PLACED AT A DEPTH OF 30" BELOW THE TOP OF PROPOSED PAVEMENT OR AS DEEP AS POSSIBLE.

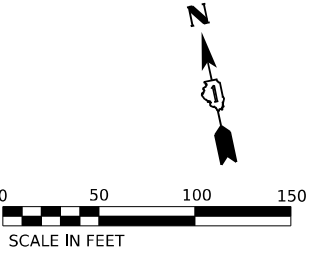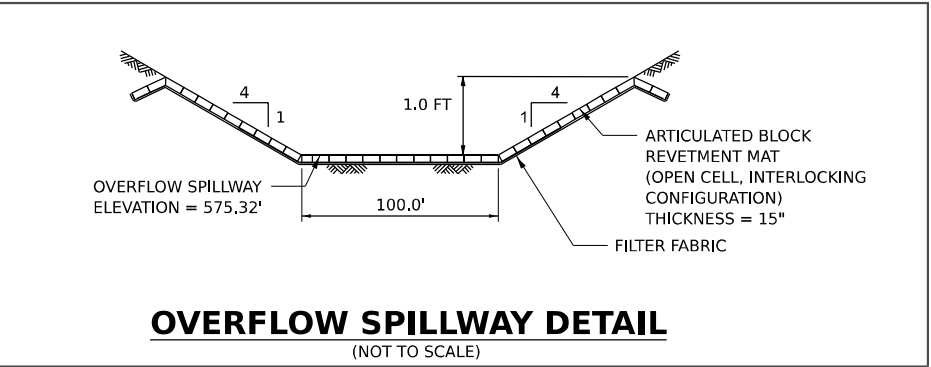

STORMWATER DETENTION POND
50-YR STORAGE VOLUME = 7.53 AC-FT
100-YR STORAGE VOLUME = 9.12 AC-FT
RETENTION VOLUME = 0.53 AC-FT
50-YR HWL = 574.55'
100-YR HWL = 575.32'

- CONNECT TO EXISTING 15 INCH STORM SEWER
- ARTICULATED CONCRETE BLOCK REVETMENT, 340 SQ YD - SEE DETAIL THIS SHEET
- OVERFLOW SPILLWAY ELEVATION = 575.32'
- ARTICULATED BLOCK REVETMENT MAT, 340 SQ YD (SEE DETAIL, THIS SHEET)
- EXISTING 60" INTERCEPTOR SEWER
- CONNECT TO EXISTING 24 INCH STORM SEWER

DETENTION POND VOLUME						
ELEVATION	AREA	AVG AREA	DEPTH	VOL (CU. FT.)	Σ VOL (CU. FT.)	Σ VOL (AC-FT)
569	3929.23					
570.00	42158.30	23044	1	23044	23044	0.529
571.00	67565.92	54862	1	54862	77906	1.788
572.00	72842.55	70204	1	70204	148110	3.400
573.00	78181.70	75512	1	75512	223622	5.134
574.00	83577.84	80880	1	80880	304502	6.990
575.00	89039.35	86309	1	86309	390811	8.972
575.32	95666.48	92353	0.32	29553	420364	9.650



WSP USA INC.
30 N. LASALLE STREET
SUITE 4200
CHICAGO, IL 60602
TEL: (312) 782-8150

USER NAME = CCheong
DESIGNED - SP
DRAWN - SP
PLOT SCALE = 100,000' / in.
CHECKED - KS
DATE - 4/25/2025
PLOT DATE = 6/9/2025

REVISD -
REVISD -
REVISD -
REVISD -

STATE OF ILLINOIS
DEPARTMENT OF TRANSPORTATION

DRAINAGE PLAN DETENTION POND
CENTER ST INTERCHANGE

SCALE: SHEET 1 OF 1 SHEETS STA. TO STA.

F.A.I. RTE.	SECTION	COUNTY	TOTAL SHEETS	SHEET NO.
80	FAI 80 21 INTERCHANGE	WILL	1209	408
CONTRACT NO. 62R22				
ILLINOIS FED. AID PROJECT				

Model: Default
File Name: p:\projects\trans-stone-pw-bentley.com\trans-stone-pw\p1-located\Documents\Projects_2018\CH4001401180022\03-WSP\CD\62R22-INT-4 - Center\SV\sets\CL\WID12R22-shr-drain-shd01.dgn

DRAINAGE STRUCTURE (DS) SCHEDULE											FOR DRAINAGE STRUCTURES, SUMP DEPTHS TO BE PROVIDED IN ACCORDANCE WITH IDOT STANDARD						
STRUCTURE NO.	STRUCTURE DESCRIPTION	ALIGNMENT	STATION	OFFSET	DIR.	PROPOSED RIM ELEVATION	INVERTS				PIPE CONNECTIONS (PIPE NO. - PIPE SIZE)				UNDERDRAIN CONNECTION	COMMENTS	
							NORTH	SOUTH	EAST	WEST	NORTH	SOUTH	EAST	WEST			
1000	MAN TA 7 DIA T20F&G	PR-I80-NORTH	10+00	0.5	LT	615.98	610.78	--	604.86	604.96	1001 - DIA 15"	--	1000 - DIA 24"	9000 - DIA 24"	YES		
1001	CB TA 4 DIA T20F&G	PR-I80-NORTH	10+00	3.5	LT	616.37	610.82 TEMP	610.82	--	--	TEMP - DIA 12"	1001 - DIA 15"	--	--	--	PLUG TEMP PIPE ONCE COMPLETED	
1002	CB TA 4 DIA T20F&G	PR-I80-NORTH	10+00	79.5	LT	613.37	--	--	608.71	608.63	--	--	1153 - DIA 18"	1002 - ELPT EQRS 24"	YES		
1025	CB TA 4 DIA T1F OL	PR-I80-NORTH	10+50	67.0	RT	619.35	--	616.00	--	--	--	1025 - DIA 15"	--	--	--		
1026	CONC ES 542001 15 1:4	PR-I80-NORTH	10+50	110.6	RT	--	615.92	--	--	--	1025 - DIA 15"	--	--	--	--		
1050	CB TA 4 DIA T20F&G	CENTER-D	10+48	18.3	RT	606.61	--	601.43	--	--	--	1050 - DIA 15"	--	--	--		
1051	CONC ES 542001 24 1:3	CENTER-A	10+50	21.9	RT	--	610.93	--	--	--	1051 - DIA 24"	--	--	--	--		
1052	CONC ES 542001 24 1:6	CENTER-A	10+50	54.2	LT	--	--	610.50	--	--	--	1051 - DIA 24"	--	--	--		
1053	MAN TA 5 DIA T1F CL	CENTER-D	10+47	8.0	RT	607.08	601.38	--	600.62	601.22	1050 - DIA 15"	--	1053 - DIA 24"	1201 - DIA 18"	YES		
1070	INLETS TB T9F&G	CENTER-D	14+02	7.0	RT	625.40	--	607.48	--	--	--	1070 - DIA 15"	--	--	--		
1120	CB TA 4 DIA T9F&G	PR-I80-NORTH	20+65	172.4	LT	607.63	--	598.63	--	--	--	1120 - DIA 24"	--	--	--		
1125	MAN TA 7 DIA T20F&G	PR-I80-NORTH	11+25	0.5	LT	616.96	612.71	--	604.41	604.51	1126 - DIA 15"	--	1125 - DIA 24"	1000 - DIA 24"	--		
1126	CB TA 4 DIA T20F&G	PR-I80-NORTH	11+25	3.5	LT	617.35	--	612.75	--	--	--	1126 - DIA 15"	--	--	--		
1150	CB TA 4 DIA T20F&G	CENTER-C	11+50	13.0	RT	598.01	592.00	592.00	--	--	1150 - DIA 15"	1152 - DIA 15"	--	--	--		
1151	CONC ES 542001 15 1:3	CENTER-C	11+48	36.0	RT	--	--	591.75	--	--	--	1150 - DIA 15"	--	--	--		
1152	CB TA 4 DIA T20F&G	CENTER-C	11+41	6.0	RT	598.01	592.09	--	--	--	1152 - DIA 15"	--	--	--	--		
1153	CB TA 4 DIA T20F&G	PR-I80-NORTH	11+53	79.9	LT	614.48	610.00	--	--	609.31	1156 - DIA 15"	--	--	1153 - DIA 18"	YES		
1154	INLETS TB T9F&G	PR-I80-NORTH	22+55	308.5	LT	616.27	--	--	612.35	--	--	--	1154 - DIA 15"	--	YES		
1155	CONC ES 542001 15 1:3	CENTER-D	6+38	57.8	RT	--	--	--	--	612.25	--	--	--	1154 - DIA 15"	--		
1156	INLETS TB T9F&G	PR-I80-NORTH	11+53	80.9	LT	617.70	--	610.15	--	--	--	1156 - DIA 15"	--	--	--		
1170	CB TA 4 DIA T9F&G	PR-I80-NORTH	24+30	468.3	LT	617.78	--	--	613.82	--	--	--	1170 - DIA 15"	--	--		
1171	CB TA 4 DIA T24F&G	CENTER	11+71	14.1	LT	585.99	581.82	--	--	581.72	1254 - DIA 15"	--	--	1171 - DIA 15"	--		
1172	MAN TA 4 DIA T8G	CENTER	11+71	22.4	LT	586.27	--	580.31	581.70	--	--	EX - DIA 24"	1171 - DIA 15"	--	--		
1173	CONC ES 542001 15 1:3	CENTER-D	4+31	136.2	RT	--	--	--	--	613.71	--	--	--	1170 - DIA 15"	--		
1201	MAN TA 4 DIA T20F&G	CENTER-D	12+00	11.0	RT	609.88	--	--	603.47	603.57	--	--	1201 - DIA 18"	1300 - DIA 18"	YES		
1250	CB TA 5 DIA T20F&G	PR-I80-NORTH	12+50	0.5	LT	617.38	613.12	--	603.45	604.05	1251 - DIA 15"	--	1250 - DIA 30"	1125 - DIA 24"	YES		
1251	CB TA 4 DIA T20F&G	PR-I80-NORTH	12+50	3.5	LT	617.77	--	613.16	--	--	--	1251 - DIA 15"	--	--	--		
1252	CB TA 4 DIA T24F&G	CENTER	12+50	14.1	RT	587.21	--	--	--	582.42	--	--	--	1252 - DIA 15"	--		
1254	CB TA 4 DIA T24F&G	CENTER	12+50	14.1	LT	587.21	--	582.20	582.30	--	--	1254 - DIA 15"	1252 - DIA 15"	--	--		
1255	CB TA 4 DIA T9F&G	CENTER	36+78	-99.5	LT	610.00	--	606.00	--	--	--	1255 - DIA 12"	--	--	--		
1256	CONC ES 542001 15 1:6	CENTER	36+63	83.7	LT	--	604.75	--	--	--	1255 - DIA 12"	--	--	--	--		
1300	CB TA 4 DIA T20F&G	CENTER-D	13+00	6.0	RT	611.47	--	--	605.07	605.42	--	--	1300 - DIA 18"	1403 - DIA 15"	--		
1301	CONC ES 542001 24 1:3	CENTER-A	13+00	20.3	RT	--	603.96	--	--	--	1301 - DIA 24"	--	--	--	--		
1302	CONC ES 542001 24 1:4	CENTER-A	13+00	48.0	LT	--	--	603.00	--	--	--	1301 - DIA 24"	--	--	--		
1400	CB TA 4 DIA T24F&G	CENTER	14+30	16.5	LT	589.95	--	--	584.15	585.25	--	--	1400 - DIA 24"	1452 - DIA 24"	--		
1401	CONC ES 542001 30 1:3	CENTER-C	13+99	85.8	RT	--	--	584.50	--	--	--	1401 - DIA 30"	--	--	--	INSTALL TRAVERSABLE PIPE GRATE	
1402	CONC ES 542001 30 1:3	CENTER-C	13+48	74.9	LT	--	584.00	--	--	--	1401 - DIA 30"	--	--	--	--	INSTALL TRAVERSABLE PIPE GRATE	
1403	CB TA 5 DIA T20F&G	CENTER-D	14+02	6.0	RT	612.92	607.38	--	607.15	607.25	1070 - DIA 15"	--	1403 - DIA 15"	1475 - DIA 15"	--		
1450	CB TA 4 DIA T24F&G	CENTER	14+30	15.9	RT	589.94	--	--	582.62	583.72	--	--	1450 - DIA 24"	1400 - DIA 24"	--		
1452	CONC ES 542001 15 1:3	CENTER	14+30	38.1	LT	--	--	--	585.46	--	--	--	1452 - DIA 24"	--	--		
1453	MAN TA 4 DIA T8G	CENTER	14+27	48.4	RT	587.25	--	--	580.95	582.19	--	--	EX - DIA 12"	1450 - DIA 24"	--		
1475	CB TA 5 DIA T20F&G	CENTER-D	14+75	6.0	RT	613.68	--	--	608.49	608.59	--	--	1475 - DIA 15"	1552 - DIA 15"	YES		
1500	CB TA 5 DIA T20F&G	PR-I80-NORTH	15+00	0.5	LT	616.38	612.13	--	602.62	602.72	1501 - DIA 15"	--	1500 - DIA 30"	1250 - DIA 30"	YES		
1501	CB TA 4 DIA T20F&G	PR-I80-NORTH	15+00	3.5	LT	616.77	--	612.17	--	--	--	1501 - DIA 15"	--	--	--		
1502	CONC ES 542001 30 1:3	CENTER-A	15+40	43.8	RT	--	589.47	--	--	--	1502 - DIA 30"	--	--	--	--		
1503	CONC ES 542001 30 1:4	CENTER-B	1+38	57.3	RT	--	--	588.00	--	--	--	1502 - DIA 30"	--	--	--		
1524	CB TA 4 DIA T11VF&G	CENTER	15+24	4.3	LT	591.67	587.37	--	--	587.32	1602 - DIA 15"	--	--	1524 - DIA 15"	--		
1525	CB TA 4 DIA T24F&G	CENTER	15+24	18.5	LT	591.73	--	--	587.25	587.20	--	--	1524 - DIA 15"	1525 - DIA 15"	--		
1526	CONC ES 542001 15 1:3	CENTER	15+23	38.5	LT	--	--	--	587.13	--	--	--	1525 - DIA 15"	--	--		
1550	CB TA 4 DIA T20F&G	CENTER-D	15+53	6.0	RT	614.25	610.00	--	609.86	--	1551 - DIA 15"	--	1550 - DIA 15"	--	--		
1551	INLETS TB T9F&G	CENTER-D	15+53	7.0	RT	621.35	--	610.10	--	--	--	1551 - DIA 15"	--	--	--		
1552	MAN TA 4 DIA T20F&G	CENTER-D	15+35	5.5	RT	614.17	--	--	609.49	609.59	--	--	1552 - DIA 15"	1550 - DIA 15"	--		
1600	CB TA 4 DIA T24F&G	CENTER	16+00	20.2	RT	592.57	--	--	--	588.00	--	--	--	1600 - DIA 15"	--		
1601	CB TA 4 DIA T11VF&G	CENTER	16+00	6.1	RT	592.96	--	--	587.93	587.88	--	--	1600 - DIA 15"	1601 - DIA 15"	--		
1602	CB TA 4 DIA T11VF&G	CENTER	16+00	6.1	LT	592.88	--	587.76	587.81	--	--	1602 - DIA 15"	1601 - DIA 15"	--	--		
1750	CB TA 5 DIA T20F&G	PR-I80-NORTH	17+50	0.5	LT	613.19	608.70	--	601.78	601.88	1751 - DIA 15"	--	1750 - DIA 30"	1500 - DIA 30"	YES		
1751	CB TA 4 DIA T20F&G	PR-I80-NORTH	17+50	3.5	LT	613.25	--	608.74	--	--	--	1751 - DIA 15"	--	--	YES		
1775	CB TA 4 DIA T24F&G	CENTER	17+75	23.1	RT	595.14	--	--	--	590.59	--	--	--	1775 - DIA 15"	--		
1776	CB TA 4 DIA T11VF&G	CENTER	17+75	3.2	RT	595.56	--	--	590.52	590.47	--	--	1775 - DIA 15"	1776 - DIA 15"	--		
1777	CB TA 4 DIA T11VF&G	CENTER	17+75	8.9	LT	595.56	--	--	590.42	590.37	--	--	1776 - DIA 15"	1777 - DIA 15"	--		
1778	CB TA 4 DIA T24F&G	CENTER	17+75	23.1	LT	595.94	--	--	590.33	590.28	--	--	1777 - DIA 15"	1778 - DIA 15"	--		
1779	CONC ES 542001 15 1:3	CENTER	17+74	45.8	LT	--	--	--	590.22	--	--	--	1778 - DIA 15"	--	--		
1782	METAL FL END SEC 12"	PR-I80-NORTH	11+53	111.7	LT	626.40	626.40	--	--	--	1783 - DIA 12"	--	--	--	--		



WSP USA INC.
30 N. LA SALLE STREET
SUITE 4200
CHICAGO, IL 60602
TEL: (312) 782-8150

USER NAME = USXL129886
DESIGNED - SP
DRAWN - SM
PLOT SCALE = 0.167 ' / in.
CHECKED - KS
PLOT DATE = 4/22/2025
DATE - 4/25/2025
REVISED -

DESIGNED - SP
DRAWN - SM
CHECKED - KS
DATE - 4/25/2025
REVISED -

REVISED -
REVISED -
REVISED -
REVISED -

STATE OF ILLINOIS
DEPARTMENT OF TRANSPORTATION

DRAINAGE SCHEDULES
STRUCTURES

SCALE: NTS SHEET 1 OF 8 SHEETS STA. TO STA.

F.A.I. RTE.	SECTION	COUNTY	TOTAL SHEETS	SHEET NO.
80	FAI 80 21 INTERCHANGE	WILL	1209	409
CONTRACT NO. 62R22				
ILLINOIS		FED. AID PROJECT		

Model: Default
File Name: p:\projects\trans-stone-pw-bentley.com\trans-stone-pw-hosted\Documents\Projects_2018\C4401\401180022\03-WSP\CAD\62R22-INT-4_Center\Sheets\DWG\62R22-shr-drain-shd02.dgn

DRAINAGE STRUCTURE (DS) SCHEDULE											FOR DRAINAGE STRUCTURES, SUMP DEPTHS TO BE PROVIDED IN ACCORDANCE WITH IDOT STANDARD					
STRUCTURE NO.	STRUCTURE DESCRIPTION	ALIGNMENT	STATION	OFFSET	DIR.	PROPOSED RIM ELEVATION	INVERTS				PIPE CONNECTIONS (PIPE NO. - PIPE SIZE)				UNDERDRAIN CONNECTION	COMMENTS
							NORTH	SOUTH	EAST	WEST	NORTH	SOUTH	EAST	WEST		
1783	INLETS TB T9F&G	PR-I80-NORTH	11+53	154.4	LT	635.75	--	631.94	--	--	--	1783 - DIA 12"	--	--	--	
1900	CB TA 4 DIA T24F&G	CENTER	19+00	23.1	RT	596.93	--	--	--	592.63	--	--	--	1900 - DIA 15"	--	
1901	CB TA 4 DIA T11VF&G	CENTER	19+00	8.9	LT	597.49	--	--	592.45	592.40	--	--	1900 - DIA 15"	1901 - DIA 15"	--	
1903	CONC ES 542001 15 1:3	CENTER	18+99	47.6	LT	--	--	--	592.25	--	--	--	1901 - DIA 15"	--	--	
2000	MAN TA 7 DIA T20F&G	PR-I80-NORTH	20+00	1.1	RT	607.29	602.20	600.95	--	601.05	2001 - DIA 15"	2000 - DIA 30"	--	1750 - DIA 30"	--	
2001	CB TA 4 DIA T20F&G	PR-I80-NORTH	20+00	1.5	LT	607.29	--	602.24	--	--	--	2001 - DIA 15"	--	--	YES	
2002	CONC ES 542001 30 1:4	PR-I80-NORTH	20+08	95.2	RT	--	600.70	--	--	--	2000 - DIA 30"	--	--	--	--	INSTALL TRAVERSABLE PIPE GRATE
2016	CONC ES 542001 15 1:3	CENTER	20+20	71.2	LT	--	--	--	594.01	--	--	--	2051 - DIA 15"	--	--	
2051	CB TA 4 DIA T24F&G	CENTER	20+51	33.1	LT	600.03	594.59	--	--	594.49	2092 - DIA 15"	--	--	2051 - DIA 15"	--	
2052	CONC ES 542001 15 1:3	CENTER	20+16	71.3	LT	--	--	--	594.01	--	--	--	--	--	--	
2092	CB TA 4 DIA T24F&G	CENTER	20+92	47.4	LT	600.59	--	595.02	595.12	--	--	2092 - DIA 15"	2111 - DIA 15"	--	--	
2111	CB TA 4 DIA T24F&G	CENTER	21+11	23.1	RT	600.81	--	--	--	595.62	--	--	--	2111 - DIA 15"	--	
2200	CB TA 5 DIA T24F&G	CENTER	22+00	38.0	LT	601.86	--	--	596.48	--	--	--	2200 - DIA 15"	--	--	
2250	MAN TA 6 DIA T20F&G	PR-I80-NORTH	22+50	0.5	RT	600.59	--	596.32	587.98	--	--	2251 - DIA 15"	2250 - DIA 18"	--	YES	
2251	CB TA 4 DIA T20F&G	PR-I80-NORTH	22+50	3.5	RT	600.75	596.36	--	--	--	2251 - DIA 15"	--	--	--	YES	
2252	CB TA 4 DIA T24F&G	CENTER	22+50	33.1	LT	602.29	595.88	--	595.88	595.98	2252 - DIA 15"	--	2253 - DIA 15"	2200 - DIA 15"	--	
2253	CB TA 4 DIA T24F&G	CENTER	22+50	23.0	RT	603.40	--	--	--	598.10	--	--	--	2253 - DIA 15"	--	
2300	MAN TA 5 DIA T24F&G	CENTER	23+00	33.1	LT	602.79	597.08	595.44	--	592.00	2450 - DIA 18"	2252 - DIA 15"	--	2300 - DIA 24"	--	
2301	CONC ES 542001 24 1:4	CENTER	22+96	123.0	LT	--	--	--	589	--	--	--	2300 - DIA 24"	--	--	
2400	MAN TA 6 DIA T20F&G	PR-I80-NORTH	24+00	1.5	RT	596.44	--	--	585.72	585.82	--	--	2400 - DIA 18"	2250 - DIA 18"	--	
2450	CB TA 4 DIA T24F&G	CENTER	24+50	33.1	LT	605.07	599.54	598.49	598.74	--	2600 - DIA 15"	2450 - DIA 18"	2451 - DIA 15"	--	--	
2451	CB TA 4 DIA T24F&G	CENTER	24+50	23.1	RT	606.75	--	--	--	599.26	--	--	--	2451 - DIA 15"	--	
2500	MAN TA 7 DIA T20F&G	PR-I80-NORTH	25+00	2.5	RT	593.37	582.72	589.17	582.72	584.32	2502 - DIA 36"	2501 - DIA 15"	2500 - DIA 36"	2400 - DIA 18"	--	
2501	CB TA 4 DIA T20F&G	PR-I80-NORTH	25+00	5.5	RT	594.31	589.21	--	--	--	2501 - DIA 15"	--	--	--	--	
2502	CONC ES 542001 36 1:4	PR-I80-NORTH	25+03	141.2	LT	--	--	584.21	--	--	--	2502 - DIA 36"	--	--	--	INSTALL TRAVERSABLE PIPE GRATE
2580	CB TA 5 DIA T20F&G	PR-I80-NORTH	25+80	1.7	LT	591.16	--	--	581.81	581.91	--	--	2580 - DIA 36"	2500 - DIA 36"	--	
2593	CB TA 4 DIA T1F OL	PR-I80-NORTH	25+90	70.8	RT	588.78	--	585.3	--	--	--	2593 - DIA 15"	--	--	YES	
2594	CONC ES 542001 15 1:4	PR-I80-NORTH	25+90	116.2	RT	--	584.35	--	--	--	2593 - DIA 15"	--	--	--	--	
2600	CB TA 4 DIA T24F&G	CENTER	26+00	33.1	LT	607.39	601.75	600.95	--	--	2703 - DIA 15"	2600 - DIA 15"	--	--	--	
2635	CONC ES 542001 36 1:4	CENTER	26+50	127.7	LT	--	--	--	583.00	--	--	--	2635 - DIA 36"	--	--	INSTALL TRAVERSABLE PIPE GRATE
2680	MAN TA 6 DIA T20F&G	PR-I80-NORTH	26+80	1.9	LT	588.49	--	584.18	580.67	580.77	--	2681 - DIA 15"	2680 - DIA 36"	2580 - DIA 36"	--	
2681	CB TA 4 DIA T20F&G	PR-I80-NORTH	26+80	7.2	RT	589.67	584.22	--	--	--	2681 - DIA 15"	--	--	--	YES	
2695	CB TA 4 DIA T24F&G	CENTER	26+95	38.7	LT	608.70	--	602.62	603.42	--	--	2703 - DIA 15"	2696 - DIA 15"	--	--	
2696	CB TA 4 DIA T24F&G	CENTER	26+87	23.0	RT	610.42	--	--	--	604.00	--	--	--	2696 - DIA 15"	--	
2700	MAN TA 5 DIA T1F CL	PR-I80-NORTH	27+00	4.5	LT	588.42	--	--	580.39	580.49	--	--	2700 - DIA 36"	2680 - DIA 36"	YES	CONNECT TO CENTER ST BRIDGE DECK DRAINAGE
2716	CONC ES 542001 36 1:3	CENTER	27+14	107.8	RT	--	--	--	--	571.20	--	--	--	2635 - DIA 36"	--	INSTALL TRAVERSABLE PIPE GRATE
2800	MAN TA 5 DIA T1F CL	PR-I80-NORTH	28+00	4.5	LT	586.40	--	--	579.24	579.34	--	--	2800 - DIA 36"	2700 - DIA 36"	--	CONNECT TO CENTER ST BRIDGE DECK DRAINAGE
2860	MAN TA 6 DIA T20F&G	PR-I80-NORTH	28+60	2.0	LT	585.05	--	580.28	578.53	578.63	--	2861 - DIA 15"	2860 - DIA 36"	2800 - DIA 36"	--	
2861	CB TA 4 DIA T20F&G	PR-I80-NORTH	28+60	7.0	RT	586.34	580.32	--	--	--	2861 - DIA 15"	--	--	--	--	
2905	CB TA 5 DIA T20F&G	PR-I80-NORTH	29+05	1.1	LT	584.45	--	--	578	578.10	--	--	2905 - DIA 36"	2860 - DIA 36"	--	
2950	MAN TA 7 DIA T20F&G	PR-I80-NORTH	29+50	7.2	RT	585.31	577.43	--	577.23	--	2951 - DIA 36"	--	2950 - DIA 36"	--	YES	
2951	MAN TA 7 DIA T20F&G	PR-I80-NORTH	29+50	2.8	LT	584.00	--	577.47	--	577.57	--	2951 - DIA 36"	--	2905 - DIA 36"	YES	
2995	CB TA 4 DIA T20F&G	PR-I80-NORTH	29+95	0.0	RT	583.57	--	--	578.3	--	--	--	2995 - DIA 15"	--	--	
3040	MAN TA 6 DIA T20F&G	PR-I80-NORTH	30+40	7.7	RT	584.69	577.97	--	576.22	576.32	3041 - DIA 15"	--	3040 - DIA 36"	2950 - DIA 36"	--	
3041	CB TA 4 DIA T20F&G	PR-I80-NORTH	30+40	0.3	LT	583.32	--	578.01	--	578.01	--	3041 - DIA 15"	--	2995 - DIA 15"	--	
3085	MAN TA 6 DIA T20F&G	PR-I80-NORTH	30+85	7.9	RT	584.55	577.44	--	575.69	575.79	3086 - DIA 15"	--	3085 - DIA 36"	3040 - DIA 36"	--	
3086	CB TA 4 DIA T20F&G	PR-I80-NORTH	30+85	0.6	LT	583.19	--	577.48	--	--	--	3086 - DIA 15"	--	--	YES	
3107	CB TA 4 DIA T20F&G	PR-I80-NORTH	31+07	0.8	LT	583.16	--	--	576.95	--	--	--	3107 - DIA 18"	--	--	
3127	MAN TA 8 DIA T22F&G	PR-I80-NORTH	31+28	8.1	RT	584.35	576.30	574.8	577.18	575.3	3128 - DIA 24"	3127 - DIA 42"	3140 - DIA 30"	3085 - DIA 36"	YES	
3128	MAN TA 7 DIA T22F&G	PR-I80-NORTH	31+28	3.0	RT	583.09	576.47	576.37	576.87	576.87	3130 - DIA 24"	3128 - DIA 24"	3141 - DIA 18"	3107 - DIA 18"	YES	
3129	CONC ES 542001 42 1:3	PR-I80-NORTH	31+31	134.1	RT	--	572.84	--	--	--	3127 - DIA 42"	--	--	--	--	INSTALL TRAVERSABLE PIPE GRATE
3130	CONC ES 542001 24 1:4	PR-I80-NORTH	31+13	111.7	LT	--	--	581.00	--	--	--	3130 - DIA 24"	--	--	--	
3140	CB TA 5 DIA T20F&G	PR-I80-NORTH	31+50	8.2	RT	584.59	--	--	577.44	577.34	--	--	3200 - DIA 30"	3140 - DIA 30"	--	
3141	CB TA 4 DIA T20F&G	PR-I80-NORTH	31+50	1.2	LT	583.20	--	--	577.06	576.96	--	--	3165 - DIA 18"	3141 - DIA 18"	--	
3165	CB TA 4 DIA T20F&G	PR-I80-NORTH	31+65	1.4	LT	583.23	--	--	577.21	577.11	--	--	3195 - DIA 18"	3165 - DIA 18"	--	
3173	CB TA 4 DIA T24F&G	CENTER	31+75	65.8	RT	612.04	606.84	--	--	--	3173 - DIA 15"	--	--	--	--	
3195	CB TA 4 DIA T20F&G	PR-I80-NORTH	31+95	1.9	LT	583.35	--	--	--	577.34	--	--	--	3195 - DIA 18"	--	
3200	MAN TA 6 DIA T20F&G	PR-I80-NORTH	32+25	8.5	RT	584.81	579.39	--	578.23	578.13	3201 - DIA 15"	--	3300 - DIA 30"	3200 - DIA 30"	--	
3201	CB TA 4 DIA T20F&G	PR-I80-NORTH	32+25	1.6	RT	583.43	--	579.44	--	--	--	3201 - DIA 15"	--	--	--	
3225	CB TA 4 DIA T24F&G	CENTER	32+25	24.1	RT	612.51	606.43	606.53	--	--	3225 - DIA 15"	3173 - DIA 15"	--	--	--	
3234	CONC ES 542001 24 1:3	PR-I80-NORTH	32+33	207.2	RT	--	--	570.00	--	--	--	3234 - DIA 24"	--	--	--	INSTALL TRAVERSABLE PIPE GRATE
3235	MH TA 7D W/2 T1FCL RP	PR-I80-NORTH	32+34	237.2	RT	579.00	569.50	567.92	--	--	3234 - DIA 24"	EX - DIA 15"	--	--	--	
3265	CB TA 4 DIA T11VF&G	CENTER	32+61	8.9	LT	612.59	607.17	--	--	--	3265 - DIA 15"	--	--	--	--	



WSP USA INC.
30 N. LASALLE STREET
SUITE 4200
CHICAGO, IL 60602
TEL: (312) 782-9150

USER NAME = USXL129886

DESIGNED - SP

DRAWN - SM

PLOT SCALE = 0.167 '"/in.

PLOT DATE = 4/22/2025

REVISED -

REVISED -

REVISED -

REVISED -

STATE OF ILLINOIS
DEPARTMENT OF TRANSPORTATION

DRAINAGE SCHEDULES
STRUCTURES

SCALE: NTS SHEET 2 OF 8 SHEETS STA. TO STA.

F.A.I. RTE. 80

SECTION FAI 80 21 INTERCHANGE

COUNTY WILL

TOTAL SHEETS 1209

SHEET NO. 410

CONTRACT NO. 62R22

ILLINOIS FED. AID PROJECT

Model: Default
File Name: p:\projects\trans\scorp\ppl-hosted\Documents\Projects_2018\C4401\401180022\03-WS9\CAD\62R22-INT-4 (Center)\Sheet\CLW\ID1212122-shr-drain-shd03.dgn

DRAINAGE STRUCTURE (DS) SCHEDULE											FOR DRAINAGE STRUCTURES, SUMP DEPTHS TO BE PROVIDED IN ACCORDANCE WITH IDOT STANDARD					
STRUCTURE NO.	STRUCTURE DESCRIPTION	ALIGNMENT	STATION	OFFSET	DIR.	PROPOSED RIM ELEVATION	NORTH	SOUTH	EAST	WEST	PIPE CONNECTIONS (PIPE NO. - PIPE SIZE)				UNDERDRAIN CONNECTION	COMMENTS
3275	CB TA 4 DIA T24F&G	CENTER	32+75	24.1	RT	611.88	606.10	606.20	--	--	3275 - DIA 15"	3225 - DIA 15"	--	--	--	
3300	MAN TA 6 DIA T20F&G	PR-I80-NORTH	33+00	8.7	RT	585.3258	580.16	--	579.02	578.92	3301 - DIA 15"	--	3350 - DIA 30"	3300 - DIA 30"	YES	
3301	CB TA 4 DIA T20F&G	PR-I80-NORTH	33+00	0.2	RT	584.06	--	580.23	--	--	--	3301 - DIA 15"	--	--	YES	
3302	CONC ES 542001 30 1:4	CENTER	33+00	103.9	LT	--	--	--	597.04	--	--	--	3302 - DIA 30"	--	--	INSTALL TRAVERSABLE PIPE GRATE
3303	MAN TA 5 DIA T11VF&G	CENTER	33+00	8.9	LT	612.25	599.69	607.00	596.48	596.58	3360 - DIA 15"	3265 - DIA 15"	3303 - DIA 30"	3302 - DIA 30"	--	
3304	CB TA 4 DIA T11VF&G	CENTER	33+00	8.9	RT	612.28	--	--	596.19	596.29	--	--	3304 - DIA 30"	3303 - DIA 30"	--	
3305	MAN TA 5 DIA T24F&G	CENTER	33+00	24.1	RT	611.99	606.00	606.00	595.75	596.08	3325 - DIA 15"	3275 - DIA 15"	3305 - DIA 30"	3304 - DIA 30"	--	
3306	CONC ES 542001 30 1:3	CENTER	33+08	112.5	RT	--	--	--	--	594.82	--	--	--	3305 - DIA 30"	--	INSTALL TRAVERSABLE PIPE GRATE
3325	CB TA 4 DIA T24F&G	CENTER	33+25	24.1	RT	611.45	606.22	606.12	--	--	3365 - DIA 15"	3325 - DIA 15"	--	--	--	
3350	MAN TA 6 DIA T20F&G	PR-I80-NORTH	33+65	8.8	RT	586.01	580.73	--	579.58	579.48	3351 - DIA 15"	--	3425 - DIA 30"	3350 - DIA 30"	--	
3351	CB TA 4 DIA T20F&G	PR-I80-NORTH	33+65	1.3	LT	584.87	--	580.80	--	--	--	3351 - DIA 15"	--	--	--	
3360	CB TA 4 DIA T11VF&G	CENTER	33+60	8.2	LT	611.59	600.46	600.36	--	--	3450 - DIA 15"	3360 - DIA 15"	--	--	--	
3365	CB TA 4 DIA T24F&G	CENTER	33+65	23.3	RT	611.31	--	606.40	606.50	--	--	3365 - DIA 15"	3366 - DIA 15"	--	--	
3366	CB TA 4 DIA T11VF&G	CENTER	33+65	31.5	RT	611.14	--	--	--	606.54	--	--	--	3366 - DIA 15"	--	
3425	MAN TA 6 DIA T20F&G	PR-I80-NORTH	34+25	8.9	RT	586.82	581.27	--	580.11	580.01	3426 - DIA 15"	--	3550 - DIA 30"	3425 - DIA 30"	--	
3426	CB TA 4 DIA T20F&G	PR-I80-NORTH	34+25	2.9	LT	585.84	--	581.35	--	--	--	3426 - DIA 15"	--	--	--	
3450	CB TA 4 DIA T11VF&G	CENTER	34+50	6.2	LT	611.16	601.07	600.97	--	--	3540 - DIA 15"	3450 - DIA 15"	--	--	--	
3453	CONC ES 542001 24 1:3	PR-I80-NORTH	34+51	198.8	RT	--	--	570.00	--	--	--	3453 - DIA 24"	--	--	--	INSTALL TRAVERSABLE PIPE GRATE
3454	MH TA 7D W/2 T1FCL RP	PR-I80-NORTH	34+51	229.0	RT	579.00	569.50	565.70	--	--	3453 - DIA 24"	EX - DIA 24"	--	--	--	
3500	CONC ES 542001 30 1:4	CENTER-D	3+52	68.0	LT	--	595.50	--	--	--	3595 - DIA 24"	--	--	--	--	INSTALL TRAVERSABLE PIPE GRATE
3540	CB TA 4 DIA T11VF&G	CENTER	35+40	4.2	LT	609.87	601.68	601.58	601.58	--	3625 - DIA 15"	3540 - DIA 15"	3541 - DIA 15"	--	--	
3541	CB TA 4 DIA T11VF&G	CENTER	35+40	4.2	RT	610.49	--	--	--	601.64	--	--	--	3541 - DIA 15"	--	
3550	MAN TA 6 DIA T20F&G	PR-I80-NORTH	35+50	9.0	RT	588.98	584.37	--	581.16	581.06	3551 - DIA 15"	--	3675 - DIA 30"	3550 - DIA 30"	--	
3551	CB TA 4 DIA T20F&G	PR-I80-NORTH	35+50	6.8	LT	588.68	--	584.44	--	--	--	3551 - DIA 15"	--	--	YES	
3595	CONC ES 542001 30 1:4	CENTER-D	3+50	47.6	RT	--	--	596.00	--	--	--	3595 - DIA 24"	--	--	--	INSTALL TRAVERSABLE PIPE GRATE
3625	CB TA 4 DIA T11VF&G	CENTER	36+25	2.3	LT	609.93	602.25	602.15	--	--	3700 - DIA 15"	3625 - DIA 15"	--	--	--	
3675	CB TA 5 DIA T20F&G	PR-I80-NORTH	36+75	9.0	RT	591.99	587.53	--	582.22	582.12	3676 - DIA 15"	--	3775 - DIA 30"	3675 - DIA 30"	--	
3676	CB TA 4 DIA T20F&G	PR-I80-NORTH	36+75	9.0	LT	591.89	--	587.65	--	--	--	3676 - DIA 15"	--	--	--	
3700	CB TA 4 DIA T11VF&G	CENTER	37+00	1.9	LT	609.30	602.77	602.67	--	--	3777 - DIA 15"	3700 - DIA 15"	--	--	--	
3705	CB TA 4 DIA T24F&G	CENTER	37+05	36.0	RT	608.19	600.58	--	600.48	--	3815 - DIA 15"	--	3705 - DIA 15"	--	--	
3706	CONC ES 542001 15 1:3	CENTER	37+05	94.6	RT	--	--	--	--	589.50	--	--	--	3705 - DIA 15"	--	
3742	CB TA 4 DIA T20F&G	PR-I80-NORTH	37+42	81.1	RT	592.61	586.49	--	586.40	--	3742 - DIA 15"	--	EX - DIA 15"	--	--	CONNECT TO STORM SEWERS IN CONTRACT 62R23
3775	MAN TA 7 DIA T20F&G	PR-I80-NORTH	37+75	9.0	RT	594.53	588.08	585.00	588.50	582.97	3776 - DIA 15"	3742 - DIA 15"	EX - DIA 15"	3775 - DIA 30"	--	CONNECT TO STORM SEWERS IN CONTRACT 62R23
3776	MAN TA 6 DIA T20F&G	PR-I80-NORTH	37+75	9.5	LT	594.50	588.46	588.36	588.50	--	3820 - DIA 15"	3776 - DIA 15"	EX - DIA 15"	--	--	CONNECT TO STORM SEWERS IN CONTRACT 62R23
3800	CB TA 4 DIA T11VF&G	CENTER	38+00	1.9	LT	608.57	--	603.33	603.43	--	--	3777 - DIA 15"	3800 - DIA 15"	--	--	
3815	CB TA 4 DIA T24F&G	CENTER	38+15	34.0	RT	607.60	--	601.08	601.18	--	--	3815 - DIA 15"	3877 - DIA 15"	--	--	
3820	CB TA 4 DIA T20F&G	PR-I80-NORTH	38+20	102.9	LT	595.96	--	589.91	589.40	--	--	3820 - DIA 15"	EX - DIA 15"	--	--	CONNECT TO STORM SEWERS IN CONTRACT 62R23
3845	CB TA 4 DIA T11VF&G	CENTER	38+45	1.9	LT	608.37	--	--	603.77	603.67	--	--	3875 - DIA 15"	3800 - DIA 15"	--	
3875	CB TA 4 DIA T11VF&G	CENTER	38+75	1.9	LT	608.33	--	603.92	604.02	603.92	--	3876 - DIA 15"	3905 - DIA 15"	3875 - DIA 15"	--	
3876	CB TA 4 DIA T11VF&G	CENTER	38+75	1.9	RT	608.33	603.94	--	--	--	3876 - DIA 15"	--	--	--	--	
3877	CB TA 4 DIA T24F&G	CENTER	38+75	34.0	RT	607.59	--	--	601.56	601.46	--	--	3936 - DIA 15"	3877 - DIA 15"	--	
3878	CB TA 4 DIA T24F&G	CENTER	38+75	34.0	LT	608.12	602.78	--	602.88	--	3878 - DIA 15"	--	3935 - DIA 15"	--	--	
3879	CONC ES 542001 15 1:3	CENTER	38+75	62.6	LT	--	--	602.50	--	--	--	3878 - DIA 15"	--	--	--	
3905	CB TA 4 DIA T11VF&G	CENTER	39+05	1.9	LT	608.37	--	--	--	604.17	--	--	--	3905 - DIA 15"	--	
3935	CB TA 4 DIA T24F&G	CENTER	39+35	34.0	LT	607.74	--	--	--	603.16	--	--	--	3935 - DIA 15"	--	
3936	CB TA 4 DIA T24F&G	CENTER	39+35	34.0	RT	607.74	--	--	601.94	601.84	--	--	4076 - DIA 15"	3936 - DIA 15"	--	
4075	CB TA 4 DIA T24F&G	CENTER	40+75	34.0	LT	607.87	--	603.03	--	--	--	4075 - DIA 15"	--	--	--	
4076	CB TA 4 DIA T24F&G	CENTER	40+75	33.0	RT	607.91	602.72	--	--	602.62	4075 - DIA 15"	--	--	4076 - DIA 15"	--	
4266	MAN TA 4 DIA T9F&G	CENTER	42+66	29.1	RT	586.64	581.56	--	--	--	EX - DIA 12"	--	--	--	--	CONTRACTOR TO VERIFY INVERT
4888	CONC ES 542001 30 1:6	CENTER-B	5+73	49.1	RT	--	586.06	--	--	--	5710 - DIA 30"	--	--	--	--	INSTALL TRAVERSABLE PIPE GRATE
4890	CONC ES 542001 30 1:3	CENTER-B	4+76	54.0	LT	--	--	--	587.06	--	--	--	4890 - DIA 30"	--	--	INSTALL TRAVERSABLE PIPE GRATE
5710	MAN TA 5 DIA T1F CL	CENTER-B	5+69	14.0	RT	594.38	--	586.60	--	586.60	--	5710 - DIA 30"	--	4890 - DIA 30"	--	
6350	CB TA 5 DIA T20F&G	PR-I80-NORTH	635+00	2.0	RT	608.05	603.43	--	603.28	602.68	6351 - DIA 15"	--	6360 - DIA 18"	6350 - DIA 24"	YES	
6351	CB TA 4 DIA T20F&G	PR-I80-NORTH	635+00	1.5	LT	608.05	--	603.47	--	--	--	6351 - DIA 15"	--	--	YES	
6352	CB TA 5 DIA T20F&G	PR-I80-NORTH	635+00	79.5	LT	607.99	--	--	600.65	600.55	--	--	6358 - DIA 24"	6352 - DIA 24"	YES	
6358	CB TA 4 DIA T20F&G	PR-I80-NORTH	635+75	79.5	LT	608.64	--	--	601.46	601.36	--	--	6372 - DIA 24"	6358 - DIA 24"	YES	
6360	CB TA 5 DIA T20F&G	PR-I80-NORTH	636+25	1.5	RT	609.13	604.37	--	604.22	604.12	6361 - DIA 15"	--	6370 - DIA 18"	6360 - DIA 18"	YES	
6361	CB TA 4 DIA T20F&G	PR-I80-NORTH	636+25	1.5	LT	609.13	--	604.41	--	--	--	6361 - DIA 15"	--	--	YES	
6370	CB TA 5 DIA T20F&G	PR-I80-NORTH	637+50	1.5	RT	610.22	605.31	--	605.16	605.06	6371 - DIA 15"	--	6380 - DIA 18"	6370 - DIA 18"	YES	
6371	CB TA 4 DIA T20F&G	PR-I80-NORTH	637+50	1.5	LT	610.22	--	605.35	--	--	--	6371 - DIA 15"	--	--	YES	



WSP USA INC.
30 N. LA SALLE STREET
SUITE 4200
CHICAGO, IL 60602
TEL: (312) 782-8150

USER NAME	= USXL129886
PLOT SCALE	= 0.167 ' / in.
PLOT DATE	= 4/22/2025

DESIGNED -	SP
DRAWN -	SM
CHECKED -	KS
DATE -	4/25/2025

REVISED -	
REVISED -	
REVISED -	
REVISED -	

STATE OF ILLINOIS
DEPARTMENT OF TRANSPORTATION

DRAINAGE SCHEDULES
STRUCTURES

SCALE: NTS SHEET 3 OF 8 SHEETS STA. TO STA.

F.A.I. RTE.	SECTION	COUNTY	TOTAL SHEETS	SHEET NO.
80	FAI 80 21 INTERCHANGE	WILL	1209	411
CONTRACT NO. 62R22				
		ILLINOIS	FED. AID PROJECT	

Model: Default
File Name: p:\transstones-pw-bentley.com\transcorp-pw-l\hatched\Documents\Projects_2018\C4401\401180022\03-WSP\CAD\62R22-INT-4_Center\Sheets\Civil\ID12R22-shr-drain-shd03A.dgn

DRAINAGE STRUCTURE (DS) SCHEDULE											FOR DRAINAGE STRUCTURES, SUMP DEPTHS TO BE PROVIDED IN ACCORDANCE WITH IDOT STANDARD						
STRUCTURE NO.	STRUCTURE DESCRIPTION	ALIGNMENT	STATION	OFFSET	DIR.	PROPOSED RIM ELEVATION	INVERTS				PIPE CONNECTIONS (PIPE NO. - PIPE SIZE)				UNDERDRAIN CONNECTION	COMMENTS	
							NORTH	SOUTH	EAST	WEST	NORTH	SOUTH	EAST	WEST			
6372	CB TA 4 DIA T20F&G	PR-I80-NORTH	637+00	79.5	LT	609.73	--	--	602.77	602.67	--	--	6382 - DIA 24"	6372 - DIA 24"	YES		
6380	CB TA 5 DIA T20F&G	PR-I80-NORTH	638+75	1.5	RT	611.31	606.25	--	--	606.00	6381 - DIA 15"	--	--	6380 - DIA 18"	YES		
6381	CB TA 4 DIA T20F&G	PR-I80-NORTH	638+75	1.5	LT	611.31	--	606.29	--	--	--	6381 - DIA 15"	--	--	YES		
6382	CB TA 4 DIA T20F&G	PR-I80-NORTH	638+25	79.5	LT	610.81	--	--	603.74	603.65	--	--	6395 - DIA 24"	6382 - DIA 24"	YES		
6395	CB TA 4 DIA T20F&G	PR-I80-NORTH	639+50	79.5	LT	611.64	--	--	604.72	604.62	--	--	6408 - DIA 24"	6395 - DIA 24"	YES		
6400	CB TA 5 DIA T20F&G	PR-I80-NORTH	640+00	1.5	RT	612.40	607.44	--	607.54	--	6401 - DIA 15"	--	6400 - DIA 18"	--	--		
6401	CB TA 4 DIA T20F&G	PR-I80-NORTH	640+00	1.5	LT	612.40	607.78 TEMP	607.48	--	--	TEMP - DIA 15"	6401 - DIA 15"	--	--	--	PLUG TEMP PIPE ONCE COMPLETED	
6408	CB TA 4 DIA T20F&G	PR-I80-NORTH	640+80	79.5	LT	612.11	--	--	606.87	605.64	--	--	6429 - ELPT EQRS 24"	6408 - DIA 24"	--		
6410	CONC ES 542001 24 1:6	PR-I80-NORTH	641+00	87.8	RT	--	--	--	612.00	--	--	--	EX - DIA 24"	--	--		
6411	METAL FL END SEC 12"	PR-I80-NORTH	640+93	98.5	LT	--	--	--	610.50	--	--	--	6411 - DIA 12"	--	--		
6412	MAN TA 5 DIA T1F CL	PR-I80-NORTH	641+33	7.5	RT	613.99	--	--	606.61	607.06	--	--	6412 - DIA 18"	6413 - DIA 18"	--		
6413	CB TA 5 DIA T20F&G	PR-I80-NORTH	641+10	1.6	RT	613.56	608.98	--	607.15	607.25	6414 - DIA 15"	--	6413 - DIA 18"	6400 - DIA 18"	--		
6414	CB TA 4 DIA T20F&G	PR-I80-NORTH	641+10	1.5	LT	613.35	609.02 TEMP	609.02	--	--	TEMP - DIA 12"	6414 - DIA 15"	--	--	--	PLUG TEMP PIPE ONCE COMPLETED	
6420	MAN TA 5 DIA T1F CL	PR-I80-NORTH	642+00	7.5	RT	614.58	--	--	606.32	606.42	--	--	6420 - DIA 18"	6412 - DIA 18"	--		
6422	CB TA 5 DIA T20F&G	PR-I80-NORTH	642+25	1.0	RT	614.53	609.86	--	606.16	606.26	6423 - DIA 15"	--	6422 - DIA 18"	6420 - DIA 18"	--		
6423	CB TA 4 DIA T20F&G	PR-I80-NORTH	642+25	2.0	LT	614.37	609.90 TEMP	609.90	--	--	TEMP - DIA 12"	6423 - DIA 15"	--	--	--	PLUG TEMP PIPE ONCE COMPLETED	
6424	CONC ES 542001 24 1:6	PR-I80-NORTH	642+31	91.5	RT	--	--	--	--	613.00	--	--	--	EX- DIA 24"	--		
6426	INLETS TB T9F&G	PR-I80-NORTH	642+50	161.7	LT	636.28	--	631.00	--	--	--	6426 - DIA 15"	--	--	--		
6427	CONC ES 542001 15 1:3	PR-I80-NORTH	642+50	134.2	LT	--	630.65	--	--	--	6426 - DIA 15"	--	--	--	--		
6428	CB TA 4 DIA T20F&G	PR-I80-NORTH	8+06	79.5	LT	612.76	--	--	607.95	607.85	--	--	8800 - ELPT EQRS 24"	6428 - ELPT EQRS 24"	--		
6429	MAN TA 4 DIA T20F&G	PR-I80-NORTH	642+25	79.0	LT	612.82	--	--	607.70	607.70	--	--	6428 - ELPT EQRS 24"	6429 - ELPT EQRS 24"	--		
6430	INLETS TB T8G	PR-I80-NORTH	9+24	90.1	LT	613.32	--	608.98	--	--	--	6430 - DIA 15"	--	--	--		
8000	CONC ES 542001 24 1:6	CENTER-D	8+12	62.5	LT	--	--	--	--	596.03	--	--	--	8550 - DIA 24"	--		
8270	CB TA 4 DIA T20F&G	CENTER-C	8+27	6.0	RT	590.73	585.05	--	--	--	8530 - DIA 15"	--	--	--	--		
8360	CB TA 4 DIA T20F&G	CENTER-C	8+36	13.0	RT	590.38	584.31	585.00	--	--	8500 - DIA 15"	8530 - DIA 15"	--	--	--		
8361	CONC ES 542001 15 1:3	CENTER-C	8+36	34.1	RT	--	--	584.24	--	--	--	8500 - DIA 15"	--	--	--		
8550	MAN TA 6 DIA T8G	CENTER-D	8+92	43.8	LT	601.31	597.87	--	597.24	598.03	8551 - DIA 24"	--	8550 - DIA 24"	9053 - DIA 24"	--		
8551	CB TA 5 DIA T20F&G	CENTER-D	8+55	16.5	RT	603.64	598.42	598.43	--	604.51	1120 - DIA 24"	8551 - DIA 24"	--	8980 - DIA 15"	--		
8800	CB TA 4 DIA T20F&G	PR-I80-NORTH	8+80	79.5	LT	613.13	--	--	608.29	608.19	--	--	9300 - ELPT EQRS 24"	8800 - ELPT EQRS 24"	--		
8980	CB TA 4 DIA T8G	CENTER-D	8+95	25.1	RT	604.94	--	--	598.70	--	--	--	8980 - DIA 15"	--	--		
9000	MAN TA 7 DIA T20F&G	PR-I80-NORTH	9+00	0.5	LT	615.21	610.10	--	605.24	605.84	9001 - DIA 15"	--	9000 - DIA 24"	6422 - DIA 18"	--		
9001	CB TA 4 DIA T20F&G	PR-I80-NORTH	9+00	3.5	LT	615.43	610.14 TEMP	610.14	--	--	TEMP - DIA 12"	9001 - DIA 15"	--	--	--	PLUG TEMP PIPE ONCE COMPLETED	
9050	CB TA 4 DIA T20F&G	CENTER-D	9+40	18.5	RT	604.43	--	600.38	--	--	--	9050 - DIA 15"	--	--	--		
9052	MAN TA 4 DIA T1F CL	CENTER-D	9+40	10.4	RT	604.91	600.31	599.46	--	599.56	9050 - DIA 15"	9052 - DIA 24"	--	1053 - DIA 24"	--		
9053	MAN TA 4 DIA T1F CL	CENTER-D	9+35	28.0	LT	605.34	598.93	--	598.83	--	9052 - DIA 24"	--	9053 - DIA 24"	--	--		
9300	CB TA 5 DIA T20F&G	PR-I80-NORTH	9+24	79.5	LT	613.10	608.85	--	608.44	608.44	6430 - DIA 15"	--	1002 - ELPT EQRS 24"	9300 - ELPT EQRS 24"	--		
EDS-6340	EX STRUCTURE	PR-I80-NORTH	634+00	1.5	RT	607.19	601.95	--	602.01	601.91	EX PIPE	--	6350 - DIA 24"	EX PIPE	--		
EDS-6341	EX STRUCTURE	PR-I80-NORTH	634+16	75.5	LT	607.55	--	--	599.74	599.74	--	--	6352 - DIA 24"	EX PIPE	--		
8001	MAN TA 4 DIA T1F CL	MARKET ST	800+99	93.5	RT	560.7	--	--	555.90	556.7	--	--	8004 - DIA 24"	8001 - DIA 24"	--		
8002	CONC ES 542001 24 1:2	MARKET ST	800+98	137.0	RT	--	--	--	--	555.5	--	--	--	8001 - DIA 24"	--		
8003	CB TA 4 DIA T1F OL	MARKET ST	800+37	25.5	RT	564.2	558.92	--	--	--	8003 - DIA 24"	--	--	--	--		
8004	MAN TA 5 DIA T1F CL	MARKET ST	801+00	25.2	RT	564.9	560.34	558.34	557.34	560.34	C35 - DIA 12"	8003 - DIA 24"	8004 - DIA 24"	9010 - DIA 18"	--		
9010	CB TA 4 DIA T8G	ILLINOIS ST	899+18	10.7	RT	569.75	--	--	563.59	565.61	--	--	9010 - DIA 18"	9011 - DIA 15"	--		
9011	CB TA 4 DIA T1F OL	ILLINOIS ST	900+58	10.7	RT	572.3	--	--	567.3	--	--	--	9011 - DIA 15"	--	--		

DRAINAGE STRUCTURES TO BE ADJUSTED							
STAGE	STRUCTURE ID	ALIGNMENT	STATION	OFFSET	TEMPORARY RIM ELEVATION	PROPOSED RIM ELEVATION	QUANTITY
STAGE 8	DS-6371	PR-I80-NORTH	637+50	1.5 LT	610.48	610.22	1
STAGE 8	DS-6370	PR-I80-NORTH	637+50	1.5 RT	610.52	610.22	1
STAGE 8	DS-6361	PR-I80-NORTH	636+25	1.5 LT	609.52	609.13	1
STAGE 8	DS-6360	PR-I80-NORTH	636+25	1.5 RT	609.54	609.13	1
STAGE 8	DS-6351	PR-I80-NORTH	635+00	1.5 LT	608.43	608.05	1
STAGE 8	DS-6350	PR-I80-NORTH	635+00	1.5 RT	608.45	608.05	1
STAGE 8	EDS-11-1	PR-I80-NORTH	634+00	1.5 LT	607.57	607.19	1
STAGE 8	EDS-11-2	PR-I80-NORTH	634+00	1.5 RT	607.59	607.19	1

DRAINAGE STRUCTURES TO BE ADJUSTED								
STAGE	STRUCTURE ID	ALIGNMENT	STATION	OFFSET	TEMPORARY RIM ELEVATION	PROPOSED RIM ELEVATION	QUANTITY	
STAGE 8	EDS-11-3	PR-I80-NORTH	632+78	1.5 LT	607.00	606.63	1	
STAGE 8	EDS-11-4	PR-I80-NORTH	632+78	1.5 RT	607.03	606.65	1	
STAGE 8	EDS-10-12B	PR-I80-NORTH	632+58	1.5 LT	606.98	606.60	1	
STAGE 8	EDS-10-11B	PR-I80-NORTH	632+58	1.5 RT	607.01	606.63	1	
STAGE 8	EDS-10-12	PR-I80-NORTH	632+43	1.5 LT	606.93	606.60	1	
STAGE 8	EDS-10-11	PR-I80-NORTH	632+43	1.5 RT	606.97	606.63	1	
STAGE 8	EDS-10-12A	PR-I80-NORTH	632+28	1.5 LT	606.83	606.60	1	
STAGE 8	EDS-10-11A	PR-I80-NORTH	632+28	1.5 RT	606.89	606.64	1	

Model: Default
File Name: p:\projects\transcorp\ppl-hosted\Documents\Projects_2018\C4401\401180022\03\WSP\CAD\62R22-INT-4 (Center)\Sheets\CLW\ID12R22-shr-drain-shdR4.dgn

STORM SEWER (SS) SCHEDULE								
PIPE NO.	PIPE DESCRIPTION	PIPE SIZE	LENGTH (FT)	SLOPE (%)	TBF (CU YD)	FROM STRUCTURE	TO STUCTURE	COMMENTS
1000	STORM SEW CL A 3 24	DIA 24"	118	0.30	194.7	1000	1125	
1001	STORM SEW CL A 2 15	DIA 15"	3	1.30	0.6	1001	1000	
1002	SS CL A 2 EQRS 24	ELPT EQRS 24"	70	0.30	14.2	1002	9300	
1025	STORM SEW CL A 1 15	DIA 15"	36	0.20	0.5	1025	1026	
1050	STORM SEW CL A 2 15	DIA 15"	4	1.30	1.8	1050	1053	
1051	P CUL CL A 2 24	DIA 24"	64	0.70	11.4	1051	1052	
1053	STORM SEW CL A 2 24	DIA 24"	102	1.00	51.5	1053	9052	
1070	STORM SEW CL A 4 15	DIA 15"	2	10.00	1.6	1070	1403	
1120	STORM SEW CL A 2 24	DIA 24"	10	2.20	6.6	1120	8551	
1125	STORM SEW CL A 3 24	DIA 24"	119	0.30	223.8	1125	1250	
1126	STORM SEW CL A 2 15	DIA 15"	3	1.30	0.6	1126	1125	
1150	STORM SEW CL A 2 15	DIA 15"	17	1.50	2.5	1150	1151	
1152	STORM SEW CL A 2 15	DIA 15"	7	1.20	4.0	1152	1150	
1153	STORM SEW CL A 2 18	DIA 18"	146	0.40	41.3	1153	1002	
1154	STORM SEW CL A 1 15	DIA 15"	10	1.00	0.1	1154	1155	
1156	STORM SEW CL A 2 15	DIA 15"	2	15.00	0.5	1156	1153	
1170	STORM SEW CL A 1 15	DIA 15"	11	1.00	0.1	1170	1173	
1171	STORM SEW CL A 2 15	DIA 15"	4	0.50	1.0	1171	1172	
1201	STORM SEW CL A 2 18	DIA 18"	148	1.50	84.3	1201	1053	
1250	STORM SEW CL A 3 30	DIA 30"	245	0.30	532.1	1250	1500	
1251	STORM SEW CL A 2 15	DIA 15"	3	1.30	0.6	1251	1250	
1252	STORM SEW CL A 2 15	DIA 15"	24	0.50	6.8	1252	1254	
1254	STORM SEW CL A 2 15	DIA 15"	75	0.50	18.1	1254	1171	
1255	STORM SEW CL A 2 12	DIA 12"	20	6.30	0.3	1255	1256	
1300	STORM SEW CL A 2 18	DIA 18"	98	1.50	59.4	1300	1201	
1301	P CUL CL A 2 24	DIA 24"	56	1.70	10.3	1301	1302	
1400	STORM SEW CL A 1 24	DIA 24"	28	1.60	14.1	1400	1450	
1401	P CUL CL A 5 30	DIA 30"	157	0.30	221.7	1401	1402	
1403	STORM SEW CL A 2 15	DIA 15"	98	1.80	51.7	1403	1300	
1450	STORM SEW CL A 2 24	DIA 24"	29	1.50	15.5	1450	1453	
1452	P CUL CL A 1 24	DIA 24"	14	1.50	0.2	1452	1400	
1475	STORM SEW CL A 2 15	DIA 15"	68	1.80	30.4	1475	1403	
1500	STORM SEW CL A 3 30	DIA 30"	245	0.30	455.9	1500	1750	
1501	STORM SEW CL A 2 15	DIA 15"	3	1.30	0.6	1501	1500	
1502	P CUL CL A 3 30	DIA 30"	171	0.90	117.5	1502	1503	
1524	STORM SEW CL A 2 15	DIA 15"	9	0.80	2.1	1524	1525	
1525	STORM SEW CL A 2 15	DIA 15"	12	0.60	0.8	1525	1526	
1550	STORM SEW CL A 2 15	DIA 15"	14	2.00	3.4	1550	1552	
1551	STORM SEW CL A 3 15	DIA 15"	2	10.00	0.9	1551	1550	
1552	STORM SEW CL A 2 15	DIA 15"	55	1.60	16.7	1552	1475	
1600	STORM SEW CL A 2 15	DIA 15"	9	0.70	2.5	1600	1601	
1601	STORM SEW CL A 2 15	DIA 15"	10	0.70	3.7	1601	1602	
1602	STORM SEW CL A 2 15	DIA 15"	72	0.50	19.1	1602	1524	
1750	STORM SEW CL A 2 30	DIA 30"	244	0.30	250.5	1750	2000	
1751	STORM SEW CL A 2 15	DIA 15"	3	1.30	0.6	1751	1750	
1775	STORM SEW CL A 2 15	DIA 15"	15	0.40	4.2	1775	1776	
1776	STORM SEW CL A 2 15	DIA 15"	10	0.50	3.9	1776	1777	
1777	STORM SEW CL A 2 15	DIA 15"	9	0.50	4.0	1777	1778	
1778	STORM SEW CL A 2 15	DIA 15"	18	0.30	1.4	1778	1779	
1783	STORM SEW CL A 1 12	DIA 12"	31	18.00	0.1	1783	1782	
1900	STORM SEW CL A 2 15	DIA 15"	29	0.60	7.5	1900	1901	
1901	STORM SEW CL A 2 15	DIA 15"	30	0.50	6.3	1901	1903	
2000	STORM SEW CL A 2 30	DIA 30"	80	0.30	29.6	2000	2002	
2001	STORM SEW CL A 2 15	DIA 15"	3	1.30	1.0	2001	2000	
2051	STORM SEW CL A 2 15	DIA 15"	44	1.10	6.0	2051	2016	
2092	STORM SEW CL A 2 15	DIA 15"	39	1.10	17.3	2092	2051	
2111	STORM SEW CL A 2 15	DIA 15"	69	0.70	28.4	2111	2092	
2200	STORM SEW CL A 2 15	DIA 15"	46	1.10	23.0	2200	2252	
2250	STORM SEW CL A 3 18	DIA 18"	144	1.50	217.4	2250	2400	
2251	STORM SEW CL A 2 15	DIA 15"	3	1.30	0.6	2251	2250	
2252	STORM SEW CL A 2 15	DIA 15"	44	1.00	30.1	2252	2300	
2253	STORM SEW CL A 2 15	DIA 15"	52	4.30	26.1	2253	2252	
2300	STORM SEW CL A 2 24	DIA 24"	82	3.70	1.9	2300	2301	
2400	STORM SEW CL A 2 18	DIA 18"	94	1.50	118.0	2400	2500	
2450	STORM SEW CL A 2 18	DIA 18"	141	1.00	77.7	2450	2300	

STORM SEWER (SS) SCHEDULE								
PIPE NO.	PIPE DESCRIPTION	PIPE SIZE	LENGTH (FT)	SLOPE (%)	TBF (CU YD)	FROM STRUCTURE	TO STRUCTURE	COMMENTS
2451	STORM SEW CL A 2 15	DIA 15"	52	1.00	35.6	2451	2450	
2500	STORM SEW CL A 2 36	DIA 36"	74	1.10	98.1	2500	2580	
2501	STORM SEW CL A 2 15	DIA 15"	3	1.30	0.7	2501	2500	
2502	P CUL CL A 2 36	DIA 36"	127	1.20	108.0	2502	2500	
2580	STORM SEW CL A 2 36	DIA 36"	95	1.10	90.6	2580	2680	
2593	STORM SEW CL A 1 15	DIA 15"	38	2.50	0.2	2593	2594	
2600	STORM SEW CL A 2 15	DIA 15"	141	1.00	73.7	2600	2450	
2635	P CUL CL A 1 36	DIA 36"	229	5.20	13.2	2635	2716	
2680	STORM SEW CL A 2 36	DIA 36"	16	1.10	14.4	2680	2700	
2681	STORM SEW CL A 2 15	DIA 15"	3	1.30	1.0	2681	2680	
2696	STORM SEW CL A 2 15	DIA 15"	58	1.00	29.1	2696	2695	
2700	STORM SEW CL A 2 36	DIA 36"	95	1.10	70.3	2700	2800	
2703	STORM SEW CL A 2 15	DIA 15"	88	1.00	44.1	2695	2600	
2800	STORM SEW CL A 2 36	DIA 36"	55	1.10	29.8	2800	2860	
2860	STORM SEW CL A 2 36	DIA 36"	40	1.10	17.4	2860	2905	
2861	STORM SEW CL A 2 15	DIA 15"	3	1.30	1.2	2861	2860	
2905	STORM SEW CL A 2 36	DIA 36"	39	1.10	17.3	2905	2951	
2950	STORM SEW CL A 2 36	DIA 36"	83	1.10	73.5	2950	3040	
2951	STORM SEW CL A 2 36	DIA 36"	3	1.20	2.0	2951	2950	
2995	STORM SEW CL A 2 15	DIA 15"	41	0.70	14.5	2995	3041	
3040	STORM SEW CL A 2 36	DIA 36"	39	1.10	38.0	3040	3085	
3041	STORM SEW CL A 2 15	DIA 15"	4	1.00	2.0	3041	3040	
3085	STORM SEW CL A 2 36	DIA 36"	36	1.10	38.7	3085	3127	
3086	STORM SEW CL A 2 15	DIA 15"	5	0.90	2.5	3086	3085	
3107	STORM SEW CL A 2 18	DIA 18"	15	0.50	8.1	3107	3128	
3127	STORM SEW CL A 2 42	DIA 42"	110	1.80	67.9	3127	3129	
3128	STORM SEW CL A 2 24	DIA 24"	5	1.40	3.9	3128	3127	
3130	P CUL CL A 2 24	DIA 24"	102	4.50	24.2	3130	3128	
3140	STORM SEW CL A 2 30	DIA 30"	16	1.00	10.8	3140	3127	
3141	STORM SEW CL A 2 18	DIA 18"	17	0.50	8.9	3141	3128	
3165	STORM SEW CL A 2 18	DIA 18"	11	0.50	5.5	3165	3141	
3173	STORM SEW CL A 2 15	DIA 15"	61	0.50	28.0	3173	3225	
3195	STORM SEW CL A 2 18	DIA 18"	26	0.50	12.3	3195	3165	
3200	STORM SEW CL A 2 30	DIA 30"	69	1.00	41.9	3200	3140	
3201	STORM SEW CL A 2 15	DIA 15"	7	0.70	1.6	3201	3200	
3225	STORM SEW CL A 2 15	DIA 15"	46	0.50	23.3	3225	3275	
3234	P CUL CL A 2 24	DIA 24"	19	2.63	0.0	3234	3235	
3265	STORM SEW CL A 2 15	DIA 15"	35	0.50	14.7	3265	3303	
3275	STORM SEW CL A 2 15	DIA 15"	21	0.50	10.5	3275	3305	
3300	STORM SEW CL A 2 30	DIA 30"	69	1.00	35.2	3300	3200	
3301	STORM SEW CL A 2 15	DIA 15"	9	0.80	1.7	3301	3300	
3302	P CUL CL A 3 30	DIA 30"	85	0.50	78.3	3302	3303	
3303	STORM SEW CL A 3 30	DIA 30"	16	1.20	42.8	3303	3304	
3304	STORM SEW CL A 3 30	DIA 30"	9	1.20	25.1	3304	3305	
3305	STORM SEW CL A 3 30	DIA 30"	79	1.20	90.3	3305	3306	
3325	STORM SEW CL A 2 15	DIA 15"	21	0.60	9.7	3325	3305	
3350	STORM SEW CL A 2 30	DIA 30"	59	0.80	29.1	3350	3300	
3351	STORM SEW CL A 2 15	DIA 15"	10	0.70	2.2	3351	3350	
3360	SS 3 WAT MN 15	DIA 15"	56	1.20	86.7	3360	3303	
3365	SS 2 WAT MN 15	DIA 15"	35	0.50	12.8	3365	3325	
3366	STORM SEW CL A 2 15	DIA 15"	4	1.00	1.2	3366	3365	
3425	STORM SEW CL A 2 30	DIA 30"	54	0.80	29.1	3425	3350	
3426	STORM SEW CL A 2 15	DIA 15"	12	0.70	3.8	3426	3425	
3450	STORM SEW CL A 2 15	DIA 15"	87	0.60	116.1	3450	3360	
3453	P CUL CL A 2 24	DIA 24"	19	2.63	0.0	3453	3454	
3540	STORM SEW CL A 2 15	DIA 15"	87	0.60	94.0	3540	3450	
3541	STORM SEW CL A 2 15	DIA 15"	6	1.00	6.3	3541	3540	
3550	STORM SEW CL A 2 30	DIA 30"	118	0.80	83.1	3550	3425	
3551	STORM SEW CL A 2 15	DIA 15"	16	0.40	2.9	3551	3550	
3595	P CUL CL A 1 24	DIA 24"	103	0.50	0.3	3595	3500	
3625	STORM SEW CL A 2 15	DIA 15"	82	0.60	71.4	3625	3540	
3675	STORM SEW CL A 2 30	DIA 30"	119	0.80	125.3	3675	3550	
3676	STORM SEW CL A 2 15	DIA 15"	18	0.70	3.1	3676	3675	
3700	STORM SEW CL A 2 15	DIA 15"	71	0.60	52.4	3700	3625	
3705	STORM SEW CL A 2 15	DIA 15"	50	21.80	0.0	3705	3706	



WSP USA Inc.
30 N. LA SALLE STREET
SUITE 4200
CHICAGO, IL 60602
TEL: (312) 782-8150

USER NAME = USXL129886

DESIGNED - SP

REVISD -

DRAWN - SM

REVISD -

PLOT SCALE = 0.167 '"/in.

CHECKED - KS

REVISD -

PLOT DATE = 4/23/2025

DATE - 4/25/2025

REVISD -

STATE OF ILLINOIS
DEPARTMENT OF TRANSPORTATION

DRAINAGE SCHEDULES
PIPES

SCALE: NTS

SHEET 5 OF 8 SHEETS

STA. TO STA.

F.A.I. RTE.

SECTION

COUNTY

TOTAL SHEETS

SHEET NO.

80

FAI 80 21 INTERCHANGE

WILL

1209

413

CONTRACT NO. 62R22

ILLINOIS

FED. AID PROJECT

Model: Default
File Name: p:\wtrans\stems-pw_bentley.com\trans\scorp-pw\hosted\Documents\Projects_2018\CH4001401180022\03-WSP\CD\62R22-INT-4 [Center]\Sheets\CL\WID162R22-shr-dRAIN-shR04A.dgn

STORM SEWER (SS) SCHEDULE								
PIPE NO.	PIPE DESCRIPTION	PIPE SIZE	LENGTH (FT)	SLOPE (%)	TBF (CU YD)	FROM STRUCTURE	TO STUCTURE	COMMENTS
3742	STORM SEW CL A 2 15	DIA 15"	69	2.20	52.4	3742	3775	
3775	STORM SEW CL A 2 30	DIA 30"	94	0.80	137.7	3775	3675	
3776	STORM SEW CL A 2 15	DIA 15"	18	1.50	8.7	3776	3775	
3777	STORM SEW CL A 2 15	DIA 15"	96	0.60	49.8	3800	3700	
3800	STORM SEW CL A 2 15	DIA 15"	41	0.60	12.8	3845	3800	
3815	STORM SEW CL A 2 15	DIA 15"	101	0.50	71.3	3815	3705	
3820	STORM SEW CL A 2 15	DIA 15"	97	1.50	47.7	3820	3776	
3875	STORM SEW CL A 2 15	DIA 15"	26	0.60	6.2	3875	3845	
3876	STORM SEW CL A 2 15	DIA 15"	2	1.00	0.4	3876	3875	
3877	STORM SEW CL A 2 15	DIA 15"	56	0.50	31.8	3877	3815	
3878	STORM SEW CL A 2 15	DIA 15"	21	1.40	1.5	3878	3879	
3905	STORM SEW CL A 2 15	DIA 15"	26	0.60	5.2	3905	3875	
3935	STORM SEW CL A 2 15	DIA 15"	56	0.50	16.2	3935	3878	
3936	STORM SEW CL A 2 15	DIA 15"	56	0.50	29.1	3936	3877	
4075	STORM SEW CL A 2 15	DIA 15"	63	0.50	14.4	4075	4076	
4076	STORM SEW CL A 2 15	DIA 15"	136	0.50	60.9	4076	3936	
4890	P CUL CL A 2 30	DIA 30"	112	0.40	70.8	4890	5710	
5710	STORM SEW CL A 2 30	DIA 30"	29	1.80	0.0	5710	4888	
6350	STORM SEW CL A 2 24	DIA 24"	95	0.70	30.4	6350	EDS-6340	CONNECT TO EXISITING STRUCTURE IN CONTRACT 62R89
6351	STORM SEW CL A 2 15	DIA 15"	3	1.30	0.7	6351	6350	
6352	STORM SEW CL A 2 24	DIA 24"	80	1.00	62.8	6352	EDS-6341	CONNECT TO EXISITING STRUCTURE IN CONTRACT 62R89
6358	STORM SEW CL A 2 24	DIA 24"	71	1.00	51.2	6358	6352	
6360	STORM SEW CL A 2 18	DIA 18"	120	0.70	26.1	6360	6350	
6361	STORM SEW CL A 2 15	DIA 15"	3	1.30	0.7	6361	6360	
6370	STORM SEW CL A 2 18	DIA 18"	120	0.70	36.7	6370	6360	
6371	STORM SEW CL A 2 15	DIA 15"	3	1.30	0.8	6371	6370	
6372	STORM SEW CL A 2 24	DIA 24"	121	1.00	82.3	6372	6358	
6380	STORM SEW CL A 2 18	DIA 18"	120	0.70	39.9	6380	6370	
6381	STORM SEW CL A 2 15	DIA 15"	3	1.30	1.0	6381	6380	
6382	STORM SEW CL A 2 24	DIA 24"	121	0.70	80.8	6382	6372	
6395	STORM SEW CL A 2 24	DIA 24"	121	0.70	80.5	6395	6382	
6400	SS 2 WAT MN 18	DIA 18"	105	0.30	40.7	6400	6413	
6401	STORM SEW CL A 2 15	DIA 15"	3	1.30	1.0	6401	6400	
6408	SS 2 WAT MN 24	DIA 24"	126	0.70	74.8	6408	6395	
6411	STORM SEW CL A 2 12	DIA 12"	6	0.70	0.0	EX PIPE	6411	CONNECT TO EXISTING STORM SEWER
6412	STORM SEW CL A 2 18	DIA 18"	62	0.30	47.4	6412	6420	
6413	STORM SEW CL A 2 18	DIA 18"	19	0.50	10.8	6413	6412	
6414	STORM SEW CL A 2 15	DIA 15"	3	1.30	0.6	6414	6413	
6420	STORM SEW CL A 2 18	DIA 18"	21	0.30	17.9	6420	6422	
6422	STORM SEW CL A 2 18	DIA 18"	105	0.30	104.3	6422	9000	
6423	STORM SEW CL A 2 15	DIA 15"	3	1.30	0.5	6423	6422	
6426	STORM SEW CL A 4 15	DIA 15"	17	2.00	5.2	6426	6427	
6428	SS CL A 2 EQRS 24	ELPT EQRS 24"	27	0.60	9.2	6428	6429	
6429	SS CL A 2 EQRS 24	ELPT EQRS 24"	141	0.60	52.9	6429	6408	
6430	STORM SEW CL A 2 15	DIA 15"	7	2.00	1.0	6430	9300	
8500	STORM SEW CL A 2 15	DIA 15"	15	0.50	2.5	8360	8361	
8530	STORM SEW CL A 2 15	DIA 15"	7	0.70	3.4	8270	8360	
8550	STORM SEW CL A 2 24	DIA 24"	83	1.50	0.0	8550	8000	
8551	STORM SEW CL A 2 24	DIA 24"	57	1.00	4.3	8551	8550	
8800	SS CL A 2 EQRS 24	ELPT EQRS 24"	55	0.40	11.9	8800	6428	
8980	STORM SEW CL A 2 15	DIA 15"	16	1.70	8.0	8980	8551	
8981	STORM SEW CL A 2 15	DIA 15"	15	0.70	1.8	ST-3	8980	
9000	STORM SEW CL A 2 24	DIA 24"	93	0.30	135.2	9000	1000	
9001	STORM SEW CL A 2 15	DIA 15"	3	1.30	0.7	9001	9000	
9050	STORM SEW CL A 2 15	DIA 15"	4	1.70	0.9	9050	9052	
9052	STORM SEW CL A 2 24	DIA 24"	31	1.70	15.7	9052	9053	
9053	STORM SEW CL A 2 24	DIA 24"	43	1.90	0.0	9053	8550	
9300	SS CL A 2 EQRS 24	ELPT EQRS 24"	39	0.40	9.8	9300	8800	

STORM SEWER (SS) SCHEDULE								
PIPE NO.	PIPE DESCRIPTION	PIPE SIZE	LENGTH (FT)	SLOPE (%)	TBF (CU YD)	FROM STRUCTURE	TO STUCTURE	COMMENTS
8004	STORM SEW CL A 2 24	DIA 24"	64	1.00	0.0	8004	8001	
8003	STORM SEW CL A 2 18	DIA 24"	59	1.00	63.6	8003	8004	
9010	STORM SEW CL A 2 18	DIA 18"	203	2.60	198.1	9010	8004	
9011	STORM SEW CL A 2 15	DIA 15"	169	2.20	0.0	9011	9010	
8001	STORM SEW CL A 2 24	DIA 24"	43	0.90	0.0	8001	8002	



WSP USA Inc.
30 N. LASALLE STREET
SUITE 4200
CHICAGO, IL 60602
TEL: (312) 782-8150

USER NAME	= USXL129886
PLOT SCALE	= 0.167 ' / in.
PLOT DATE	= 4/22/2025

DESIGNED	-	SP
DRAWN	-	SM
CHECKED	-	KS
DATE	-	4/25/2025

REVISED	-
REVISED	-
REVISED	-
REVISED	-

STATE OF ILLINOIS
DEPARTMENT OF TRANSPORTATION

DRAINAGE SCHEDULES
PIPES

SCALE: NTS SHEET 6 OF 8 SHEETS STA. TO STA.

F.A.I. RTE.	SECTION	COUNTY	TOTAL SHEETS	SHEET NO.
80	FAI 80 21 INTERCHANGE	WILL	1209	414
CONTRACT NO. 62R22				
		ILLINOIS	FED. AID PROJECT	

Model: Default
File Name: p:\transystems-pw\hntb\comtranscorp-pw\hosted\Documents\Projects_2018\C4401\401180022\03-WSP\CAD\62R22-INT-4_Center\Sheet\Civil\ID162R22-shr-drain-sh005.dgn

LONGITUDINAL PIPES								
PIPE UNDERDRAINS, TYPE 2, 6"								
FROM				TO			LENGTH (FT)	COMMENTS
ALIGNMENT	STATION	OFFSET		ALIGNMENT	STATION	OFFSET		
I-80	635+00	13.0	RT	I-80	634+50	13.0	RT	50
								CONNECT TO EXISTING UNDERDRAINS CONSTRUCTED IN CONTRACT 62R89
I-80	637+50	13.0	RT	I-80	635+00	13.0	RT	250
I-80	640+00	13.0	RT	I-80	637+50	13.0	RT	250
I-80	642+25	13.0	RT	I-80	640+00	13.0	RT	225
I-80	10+00	13.0	RT	I-80	642+25	13.0	RT	211
I-80	12+50	13.0	RT	I-80	10+00	13.0	RT	250
I-80	12+73	13.0	RT	I-80	12+50	13.0	RT	23
I-80	12+73	13.0	RT	I-80	15+00	13.0	RT	227
I-80	15+00	13.0	RT	I-80	17+50	13.0	RT	250
I-80	17+50	13.0	RT	I-80	22+50	13.0	RT	500
I-80	22+50	13.0	RT	I-80	26+80	16.7	RT	430
I-80	26+80	16.7	RT	I-80	29+50	18.7	RT	270
I-80	29+50	18.7	RT	I-80	31+28	19.6	RT	178
I-80	33+00	20.2	RT	I-80	31+28	19.6	RT	172
I-80	37+80	20.5	RT	I-80	33+00	20.2	RT	480
I-80	635+00	13.0	LT	I-80	634+50	13.0	LT	50
								CONNECT TO EXISTING UNDERDRAINS CONSTRUCTED IN CONTRACT 62R89
I-80	637+50	13.0	LT	I-80	635+00	13.0	LT	250
I-80	642+25	13.0	LT	I-80	637+50	13.0	LT	475
I-80	12+75	13.0	LT	I-80	642+25	13.0	LT	486
I-80	12+75	13.0	LT	I-80	17+50	13.0	LT	475
I-80	17+50	13.0	LT	I-80	20+00	13.0	LT	250
I-80	20+00	13.0	LT	I-80	22+50	13.0	LT	250
I-80	22+50	13.0	LT	I-80	27+00	21.0	LT	450
I-80	27+00	21.0	LT	I-80	29+50	24.0	LT	250
I-80	29+50	24.0	LT	I-80	30+85	24.4	LT	135
I-80	30+85	24.5	LT	I-80	31+37	24.4	LT	52
I-80	33+00	23.7	LT	I-80	31+37	24.4	LT	163
I-80	35+50	20.5	LT	I-80	33+00	23.7	LT	250
I-80	37+98	20.5	LT	I-80	35+50	20.5	LT	248
I-80	635+50	62.0	RT	I-80	634+50	62.0	RT	100
								CONNECT TO EXISTING UNDERDRAINS CONSTRUCTED IN CONTRACT 62R89
I-80	639+50	62.0	RT	I-80	635+50	62.0	RT	400
I-80	9+83	82.9	RT	I-80	639+50	62.0	RT	469
I-80	12+74	56.5	RT	I-80	10+00	62.0	RT	274
I-80	12+74	56.5	RT	I-80	17+00	50.2	RT	426
I-80	17+00	50.2	RT	I-80	21+00	50.0	RT	400
I-80	21+00	50.0	RT	I-80	25+90	52.9	RT	490
I-80	25+90	52.9	RT	I-80	28+45	54.8	RT	255
I-80	28+45	54.6	RT	I-80	30+96	56.5	RT	251
I-80	35+15	57.5	RT	I-80	31+08	56.5	RT	407
I-80	635+00	74.0	LT	I-80	634+50	74.0	LT	50
								CONNECT TO EXISTING UNDERDRAINS CONSTRUCTED IN CONTRACT 62R89
I-80	637+00	74.0	LT	I-80	635+00	74.0	LT	200
I-80	639+50	74.0	LT	I-80	637+00	74.0	LT	250
I-80	642+25	74.0	LT	I-80	639+50	74.0	LT	275
I-80	10+00	74.0	LT	I-80	642+25	76.3	LT	211
I-80	12+74	76.8	LT	I-80	10+00	74.0	LT	274
I-80	15+41	62.0	LT	I-80	17+53	62.0	LT	212
I-80	17+53	62.0	LT	I-80	22+00	62.0	LT	447
I-80	22+00	62.0	LT	I-80	26+50	69.1	LT	450
I-80	26+50	69.1	LT	I-80	30+87	73.4	LT	437
I-80	33+00	72.7	LT	I-80	30+98	73.4	LT	202
I-80	38+00	69.5	LT	I-80	33+00	72.7	LT	500
TOTAL								14532

LONGITUDINAL PIPES								
PIPE UNDERDRAINS, TYPE 2, 6"								
FROM				TO			LENGTH (FT)	COMMENTS
ALIGNMENT	STATION	OFFSET		ALIGNMENT	STATION	OFFSET		
RAMP A	7+17	0.5	RT	RAMP A	3+00	0.5	RT	417
RAMP A	7+17	0.5	RT	RAMP A	12+50	0.5	RT	533
RAMP A	12+50	0.5	RT	RAMP A	15+54	1.2	RT	304
RAMP B	1+00	0.5	RT	RAMP B	3+00	3.5	RT	200
RAMP B	3+00	3.5	RT	RAMP B	6+00	0.5	RT	300
RAMP B	6+00	0.5	RT	RAMP B	10+58	0.5	RT	458
RAMP B	10+58	0.5	RT	RAMP B	13+00	0.5	RT	242
RAMP B	15+94	0.5	RT	RAMP B	13+00	0.5	RT	294
RAMP B	19+45	0.5	RT	RAMP B	15+94	0.5	RT	351
RAMP C	14+00	24.5	LT	RAMP C	9+00	17.7	LT	500
RAMP D	0+88	19.9	LT	RAMP D	4+48	16.5	LT	360
RAMP D	4+48	16.5	LT	RAMP D	6+76	16.5	LT	228
RAMP D	6+76	0.5	RT	RAMP D	7+85	0.5	RT	109
RAMP D	10+48	0.5	RT	RAMP D	7+90	0.5	RT	258
RAMP D	11+93	0.5	RT	RAMP D	10+48	0.5	RT	145
RAMP D	14+75	0.5	RT	RAMP D	11+93	0.5	RT	282
RAMP D	16+68	0.5	RT	RAMP D	14+75	0.5	RT	193
TOTAL								5174

TRANSVERSE PIPES								
PIPE UNDERDRAINS, TYPE 2, 6"								
FROM				TO			LENGTH (FT)	COMMENTS
ALIGNMENT	STATION	OFFSET		ALIGNMENT	STATION	OFFSET		
I-80	635+00	62.0	RT	I-80	635+00	13.0	RT	49
I-80	637+50	62.0	RT	I-80	637+50	13.0	RT	49
I-80	640+00	62.0	RT	I-80	640+00	13.0	RT	49
I-80	642+25	69.1	RT	I-80	642+25	13.0	RT	57
I-80	10+00	62.0	RT	I-80	10+00	13.0	RT	49
I-80	12+50	57.0	RT	I-80	12+50	13.0	RT	44
I-80	15+00	52.0	RT	I-80	15+00	13.0	RT	39
I-80	17+50	50.0	RT	I-80	17+50	13.0	RT	37
I-80	19+50	50.0	RT	I-80	19+50	13.0	RT	37
I-80	21+00	13.0	RT	I-80	21+00	50.0	RT	37
I-80	24+00	14.0	RT	I-80	24+00	51.0	RT	37
I-80	26+80	16.8	RT	I-80	26+80	26.8	RT	11
I-80	28+43	18.0	RT	I-80	28+43	55.0	RT	37
I-80	30+85	19.4	RT	I-80	30+85	56.5	RT	38
I-80	33+00	20.2	RT	I-80	33+00	57.2	RT	37
I-80	35+50	20.5	RT	I-80	35+50	76.8	RT	57
I-80	635+00	13.0	LT	I-80	635+00	74.0	LT	61
I-80	637+00	13.0	LT	I-80	637+00	74.0	LT	61
I-80	639+50	13.0	LT	I-80	639+50	74.0	LT	61
I-80	642+25	13.0	LT	I-80	642+25	74.0	LT	61
I-80	10+00	13.0	LT	I-80	10+00	74.0	LT	61
I-80	12+75	13.0	LT	I-80	12+75	76.8	LT	64
I-80	14+71	13.0	LT	I-80	14+71	80.7	LT	68
I-80	17+53	13.0	LT	I-80	17+53	86.0	LT	73
I-80	20+00	62.0	LT	I-80	20+00	13.0	LT	49
I-80	22+50	62.0	LT	I-80	22+50	13.0	LT	49
I-80	24+50	64.5	LT	I-80	24+50	15.5	LT	49
I-80	27+00	70.0	LT	I-80	27+00	20.0	LT	50
I-80	29+50	73.0	LT	I-80	29+50	24.0	LT	49
I-80	30+85	73.4	LT	I-80	30+85	24.4	LT	49
I-80	33+00	72.7	LT	I-80	33+00	23.7	LT	49
I-80	35+50	69.5	LT	I-80	35+50	20.5	LT	49
RAMP B	10+60	32.7	LT	RAMP B	10+60	0.0	LT	33
TOTAL								1600



WSP USA INC.
30 N. LA SALLE STREET
SUITE 4200
CHICAGO, IL 60602
TEL: (312) 782-8150

USER NAME	= USXL129886
PLOT SCALE	= 0.167 '"/in.
PLOT DATE	= 4/22/2025

DESIGNED -	SP
DRAWN -	SM
CHECKED -	KS
DATE -	4/25/2025

REVISED -	
REVISED -	
REVISED -	
REVISED -	

STATE OF ILLINOIS
DEPARTMENT OF TRANSPORTATION

DRAINAGE SCHEDULES
UNDERDRAINS

SCALE: NTS	SHEET 7 OF 8 SHEETS	STA.	TO STA.
------------	---------------------	------	---------

F.A.I. RTE.	SECTION	COUNTY	TOTAL SHEETS	SHEET NO.
80	FAI 80 21 INTERCHANGE	WILL	1209	415
CONTRACT NO. 62R22				
		ILLINOIS	FED. AID PROJECT	

Model: Default
File Name: p:\projects\trans\transcorp\pw-hosted\Documents\Projects_2018\C4401\401180022\03-WSP\CAD\62R22-INT-4_Center\Sheets\CLW\ID162R22-shr-drain-shd06.dgn

PIPE UNDERDRAINS, 6" SPECIAL										
ALIGNMENT	FROM STATION	OFFSET		TO STATION	OFFSET		OUTLETS TO STR.	INVERT	LENGTH (FT)	COMMENTS
I-80	635+00	13.0	RT	635+00	6.5	RT	DS-6350	605.15	7	
I-80	637+50	13.0	RT	637+50	6.5	RT	DS-6370	607.30	7	
I-80	640+00	13.0	RT	640+00	6.5	RT	DS-6400	609.00	7	
I-80	642+25	13.0	RT	642+25	6.0	RT	DS-6422	611.40	7	
I-80	10+00	13.0	RT	10+00	7.0	RT	DS-1000	613.15	6	
I-80	12+50	13.0	RT	12+50	4.5	RT	DS-1250	614.50	9	
I-80	15+00	13.0	RT	15+00	4.5	RT	DS-1500	613.50	9	
I-80	17+50	13.0	RT	17+50	4.5	RT	DS-1750	610.00	9	
I-80	22+50	13.0	RT	22+50	7.5	RT	DS-2251	597.80	6	
I-80	26+80	16.7	RT	26+80	11.3	RT	DS-2681	586.70	6	
I-80	29+50	18.7	RT	29+50	14.8	RT	DS-2950	582.40	4	
I-80	31+28	19.8	RT	31+28	16.0	RT	DS-3127	581.64	4	
I-80	33+00	20.2	RT	33+00	15.0	RT	DS-3300	582.40	6	
I-80	635+00	13.0	LT	635+00	5.5	LT	DS-6351	605.10	8	
I-80	637+50	13.0	LT	637+50	5.5	LT	DS-6371	607.30	8	
I-80	642+25	13.0	LT	642+25	6.0	LT	DS-6423	611.45	7	
I-80	17+50	13.0	LT	17+50	7.5	LT	DS-1751	610.30	6	
I-80	20+00	13.0	LT	20+00	5.5	LT	DS-2001	604.40	8	
I-80	22+50	13.0	LT	22+50	4.5	LT	DS-2250	597.70	9	
I-80	27+00	21.0	LT	27+00	10.0	LT	DS-2700	585.60	11	
I-80	29+50	24.0	LT	29+50	3.4	LT	DS-2951	581.00	21	
I-80	30+85	24.4	LT	30+85	0.6	LT	DS-3086	580.20	24	
I-80	31+37	24.4	LT	31+27	3.0	LT	DS-3128	580.25	25	
I-80	33+00	23.7	LT	33+00	3.4	LT	DS-3301	581.20	21	
I-80	635+50	62.0	RT	635+50	97.6	RT	HW-6350	603.00	36	OUTFALL TO THE DITCH
I-80	639+00	62.0	RT	639+00	91.0	RT	HW-6390	608.60	29	OUTFALL TO THE DITCH
I-80	17+00	50.2	RT	17+00	89.4	RT	HW-1700	612.05	40	OUTFALL TO THE DITCH
I-80	21+00	50.0	RT	21+00	105.5	RT	HW-2100	594.90	56	OUTFALL TO THE DITCH
I-80	25+90	53.0	RT	25+90	66.8	RT	DS-2593	585.90	14	
I-80	31+00	56.5	RT	31+00	106.0	RT	HW-3100	578.00	50	OUTFALL TO THE DITCH
I-80	31+05	56.5	RT	31+05	106.0	RT	HW-3105	578.00	50	OUTFALL TO THE DITCH
I-80	635+00	74.0	LT	635+00	75.5	LT	DS-6352	605.00	2	
I-80	637+00	74.0	LT	637+00	75.5	LT	DS-6372	606.80	2	
I-80	639+50	74.0	LT	639+50	75.5	LT	DS-6395	608.70	2	
I-80	642+25	74.0	LT	642+25	74.5	LT	DS-6429	609.74	1	
I-80	10+00	74.0	LT	10+00	75.5	LT	DS-1002	610.47	2	
I-80	22+00	62.0	LT	22+00	115.6	LT	HW-2200	595.80	54	OUTFALL TO THE DITCH
I-80	26+50	69.1	LT	26+50	105.5	LT	HW-2650	589.30	37	OUTFALL TO THE DITCH
I-80	30+90	78.5	LT	30+90	108.7	LT	HW-3090	582.00	31	OUTFALL TO THE DITCH
I-80	30+95	78.5	LT	30+95	108.7	LT	HW-3095	582.00	31	OUTFALL TO THE DITCH
I-80	35+50	20.5	LT	35+50	10.8	LT	DS-3551	582.44	10	
RAMP A	3+00	0.5	RT	3+00	18.0	RT	HW-3000	616.50	18	OUTFALL TO THE DITCH
RAMP A	12+50	0.5	RT	12+50	16.3	RT	HW-1250	607.50	16	OUTFALL TO THE DITCH
RAMP A	15+54	1.1	RT	15+54	43.0	RT	HW-1540	590.20	42	OUTFALL TO THE DITCH
RAMP B	3+00	3.5	RT	3+00	56.3	RT	HW-3001	588.00	53	OUTFALL TO THE DITCH
RAMP B	6+00	0.5	RT	6+00	46.6	RT	HW-6000	585.50	47	OUTFALL TO THE DITCH
RAMP B	10+60	0.5	RT	10+60	31.3	RT	HW-1050	578.00	31	OUTFALL TO THE DITCH
RAMP B	15+93	0.5	RT	15+93	36.5	RT	HW-3400	578.00	36	OUTFALL TO THE DITCH
RAMP C	9+00	17.7	LT	9+00	30.2	LT	HW-9000	588.67	13	OUTFALL TO THE DITCH
RAMP D	4+48	16.5	LT	4+54	178.7	LT	HW-3950	585.60	163	OUTFALL TO THE DITCH
RAMP D	6+76	16.5	LT	6+76	111.5	LT	HW-6800	592.30	95	OUTFALL TO THE DITCH
RAMP D	7+85	0.5	RT	7+85	10.2	RT	HW-7850	602.50	10	OUTFALL TO THE DITCH
RAMP D	7+90	0.5	RT	7+90	10.2	RT	HW-7900	602.50	10	OUTFALL TO THE DITCH
RAMP D	10+50	0.5	RT	10+50	14.0	RT	DS-1053	604.18	14	
RAMP D	12+00	0.5	RT	12+00	7.0	RT	DS-1201	608.55	7	
RAMP D	14+75	0.5	RT	14+75	1.0	RT	DS-1475	610.80	1	
TOTAL									1,238	

CONCRETE HEADWALL FOR PIPE UNDERDRAINS								
CONCRETE HEADWALL								
STRUCTURE	ALIGNMENT	STATION	OFFSET		INVERT	CONCRETE HEADWALL (EACH)	RIPRAP** AREA (SQ YD)	FILTER FABRIC (SQ YD)
HW 6350	I-80	635+50	97.6	RT	603.00	1	2.2	2.2
HW 6390	I-80	639+00	91.0	RT	608.60	1	2.2	2.2
HW 1700	I-80	17+00	89.4	RT	612.05	1	1.3	1.3
HW 2100	I-80	21+00	105.5	RT	594.90	1	1.3	1.3
HW 3100	I-80	31+00	142.5	RT	578.00	1	1.3	1.3
HW 3105	I-80	31+05	142.5	RT	578.00	1	1.3	1.3
HW 2200	I-80	22+00	115.6	LT	595.80	1	1.3	1.3
HW 2650	I-80	26+50	106.8	LT	589.30	1	1.3	1.3
HW 3090	I-80	30+90	109.6	LT	582.00	1	1.3	1.3
HW 3095	I-80	30+95	109.6	LT	582.00	1	1.3	1.3
HW 3000	RAMP A	3+00	17.8	RT	616.50	1	1.3	1.3
HW 1250	RAMP A	12+00	16.3	RT	607.50	1	1.3	1.3
HW 1540	RAMP A	15+54	43.0	RT	590.08	1	1.3	1.3
HW 3001	RAMP B	3+00	56.3	RT	588.00	1	1.3	1.3
HW 6000	RAMP B	6+00	46.6	RT	585.50	1	1.3	1.3
HW 1050	RAMP B	10+60	31.0	RT	578.00	1	1.3	1.3
HW 3400	RAMP B	15+93	36.0	RT	577.00	1	1.3	1.3
HW 9000	RAMP C	9+00	30.2	LT	588.67	1	1.3	1.3
HW 3950	RAMP D	4+54	178.7	LT	585.60	1	1.3	1.3
HW 6800	RAMP D	6+76	111.5	LT	592.30	1	1.1	1.1
HW 7850	RAMP D	7+85	10.0	RT	603.00	1	1.1	1.1
HW 7900	RAMP D	7+90	10.0	RT	603.00	1	1.1	1.1
TOTAL						22	30	30

**PROVIDE: STONE RIPRAP CLASS A3
APRON DEPTH = 8-INCHES

FRENCH DRAIN OUTSIDE RAMP C								
PIPE UNDERDRAINS, TYPE 2, 12"								
FROM			TO			LENGTH (FT)		
ALIGNMENT	STATION	OFFSET	ALIGNMENT	STATION	OFFSET			
RAMP C	12+98	77.6	RT	RAMP C	10+16	79.0	RT	282
RAMP C	10+16	79.0	RT	RAMP C	9+28	83.1	RT	88
RAMP C	9+28	83.1	RT	RAMP C	8+84	67.8	RT	44
RAMP C	8+84	67.8	RT	RAMP C	8+44	68.3	RT	40
RAMP C	8+44	68.3	RT	RAMP C	8+20	80.2	RT	24
RAMP C	8+20	80.2	RT	RAMP C	7+54	86.8	RT	66
RAMP C	7+54	86.8	RT	RAMP C	7+26	40.0	RT	28
RAMP C	7+26	40.0	RT	RAMP C	6+42	40.0	RT	84
RAMP C	6+42	40.0	RT	RAMP C	6+11	124.8	RT	31
RAMP C	6+11	124.8	RT	RAMP C	5+65	122.9	RT	46
RAMP C	5+65	122.9	RT	RAMP C	5+01	96.3	RT	64
RAMP C	5+01	96.3	RT	RAMP C	4+81	97.3	RT	20
TOTAL								817



WSP USA INC.
30 N. LASALLE STREET
SUITE 4200
CHICAGO, IL 60602
TEL: (312) 782-8150


USER NAME = CCheong	DESIGNED - SP	REVISED -
	DRAWN - SM	REVISED -
PLOT SCALE = 0.167 ' / in.	CHECKED - KS	REVISED -
PLOT DATE = 6/3/2025	DATE - 4/25/2025	REVISED -

STATE OF ILLINOIS
DEPARTMENT OF TRANSPORTATION

DRAINAGE SCHEDULES
UNDERDRAINS




SCALE: NTS SHEET 8 OF 8 SHEETS STA. TO STA.

F.A.I. RTE.	SECTION	COUNTY	TOTAL SHEETS	SHEET NO.
80	FAI 80 21 INTERCHANGE	WILL	1209	416
CONTRACT NO. 62R22				
		ILLINOIS	FED. AID PROJECT	

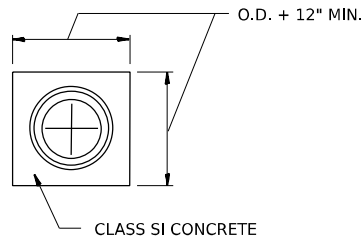


ROCK OUTLET PROTECTION


STRUCTURE ID	ALIGNMENT	STATION	OFFSET		OUTLET SIZE (IN)	OUTLETTING TO	WIDTH US W1 (FEET)	WIDTH DS W2 (FEET)	LENGTH A (FEET)	LENGTH B (FEET)	LENGTH C (FEET)	TOTAL LENGTH La (FEET)	RIPRAP AREA (SQ YD)	FILTER FABRIC (SQ YD)
1026	I-80	10+50	110.6	RT	15	DITCH	4.1	15.4	0.0	4.0	13.0	17.0	18	18
1051	CENTER-A	10+50	21.9	RT	24	DITCH	6.3	14.4	0.0	4.0	8.1	12.1	14	14
1052	CENTER-A	10+50	-48.1	LT	24	DITCH	6.3	12.6	0.3	4.0	15.3	19.6	21	21
1151	CENTER-C	11+50	36.1	RT	15	GROUND	4.1	8.2	0.0	0.0	0.0	38.0	26	26
1155	CENTER-D	6+35.5	57.8	RT	15	GROUND	4.1	8.2	0.0	0.0	0.0	40.0	27	27
1173	CENTER-D	4+31.67	135.9	RT	15	GROUND	4.1	8.2	0.0	0.0	0.0	45.0	31	31
1256	CENTER	36+63	-83.9	LT	12	DITCH	3.3	13.0	14.8	4.0	9.0	27.8	25	25
1301	CENTER-A	13+00	20.3	RT	24	DITCH	6.3	19.2	0.0	4.0	15.3	19.3	27	27
1302	CENTER-A	13+00	-48.0	LT	24	DITCH	10.0	29.3	0.0	5.0	24.0	29.0	63	63
1401	CENTER-C	13+98.82	85.8	RT	30	GROUND	7.8	17.2	0.0	14.0	0.0	14.0	19	19
1402	CENTER-C	13+48.28	-110.8	LT	30	DITCH	7.8	19.8	0.0	4.0	14.0	18.0	28	28
1452	CENTER	14+32	-38.0	LT	15	DITCH	4.1	8.2	0.0	4.0	9.8	13.8	9	9
1453	CENTER	14+28	48.4	RT	24	GROUND	6.3	16.0	0.0	4.0	12.0	16.0	20	20
1502	CENTER-A	15+40	43.7	RT	24	DITCH	6.3	16.3	1.5	4.0	9.5	15.0	19	19
1503	CENTER-B	1+38.17	68.1	LT	24	DITCH	6.3	13.7	0.0	11.0	0.0	11.0	12	12
1526	CENTER	15+24	-38.5	LT	15	DITCH	4.1	14.6	2.1	4.0	9.8	15.8	16	16
1779	CENTER	17+75	-46.2	LT	15	DITCH	4.1	14.0	1.2	4.0	9.8	14.9	15	15
1782	I-80	11+53.33	-111.7	LT	12	DITCH	3.3	6.7	0.0	0.0	0.0	32.0	18	18
1903	CENTER	19+00	-47.6	LT	15	DITCH	4.1	18.5	7.9	4.0	9.8	21.7	27	27
2002	I-80	20+00	95.2	RT	30	DITCH	7.8	15.7	2.2	4.0	10.5	16.7	22	22
2016	CENTER	20+19.87	-71.2	LT	15	DITCH	4.1	8.2	16.7	4.5	13.0	34.2	23	23
2301	CENTER	22+96	-122.8	LT	24	DITCH	6.3	17.8	1.1	4.0	12.0	17.1	23	23
2594	I-80	25+90	116.2	RT	15	DITCH	4.1	11.4	1.3	0.0	9.8	11.0	10	10
2635	CENTER	26+49.91	-126.7	LT	36	DITCH	9.3	21.3	0.0	18.0	0.0	18.0	31	31
2716	CENTER	27+13.85	108.1	RT	36	GROUND	9.3	27.3	0.0	0.0	0.0	27.0	55	55
3595	CENTER-D	3+50	40.2	LT	24	DITCH	6.3	12.7	0.0	0.0	0.0	12.0	13	13
3129	I-80	31+31	134.2	RT	42	GROUND	10.8	21.7	17.3	0.0	0.0	21.0	38	38
3130	I-80	31+13.13	-111.7	LT	24	DITCH	6.3	15.0	0.0	4.0	9.0	13.0	15	15
3234	I-80	32+34.61	205.0	RT	24	GROUND	6.3	16.0	0.0	0.0	0.0	21.0	26	26
3302	CENTER	33+00	-105.5	RT	30	DITCH	7.8	19.5	0.0	4.0	13.5	17.5	27	27
3306	CENTER	33+00	112.5	RT	30	DITCH	7.8	16.0	36.4	4.0	9.0	49.4	65	65
3453	I-80	34+53.11	196.7	RT	24	GROUND	6.3	16.0	0.0	0.0	0.0	21.0	26	26

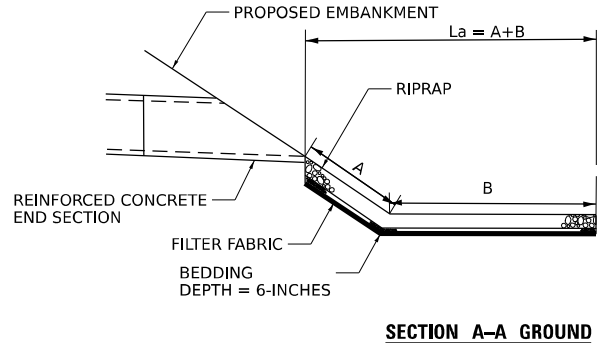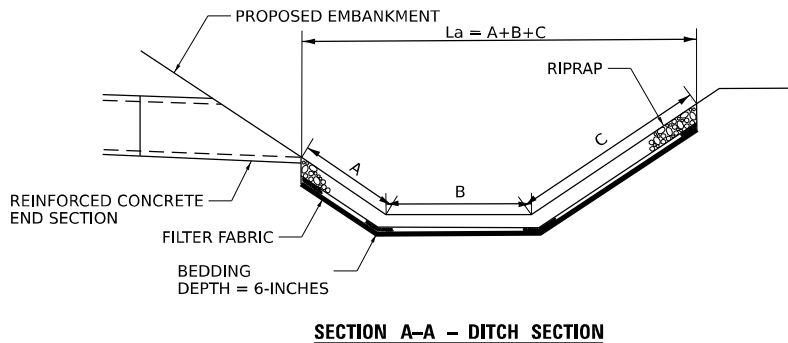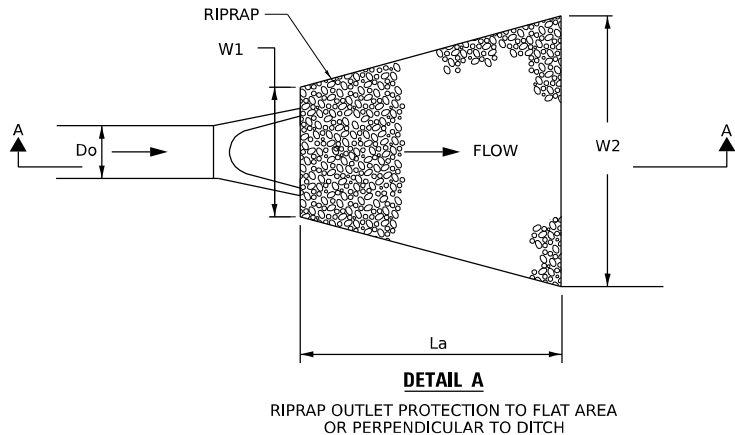

STATION / OFFSET FOR DRAINAGE STRUCTURES

 


END SECTION

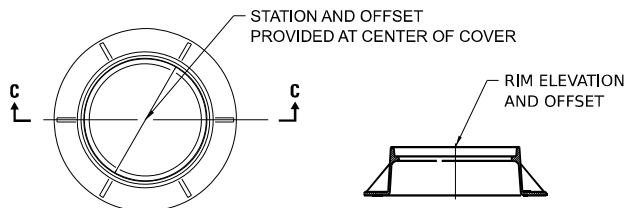

PLAN VIEW SECTION C-C


TYPE 1 LID

MANHOLE WITH CIRCULAR LIDS

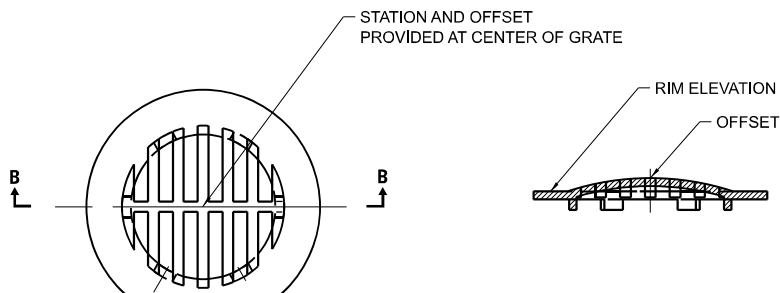


PLAN VIEW SECTION B-B

TYPE 8 GRATE

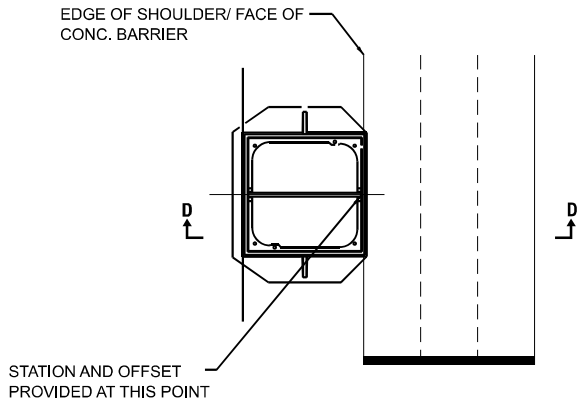


PLAN VIEW

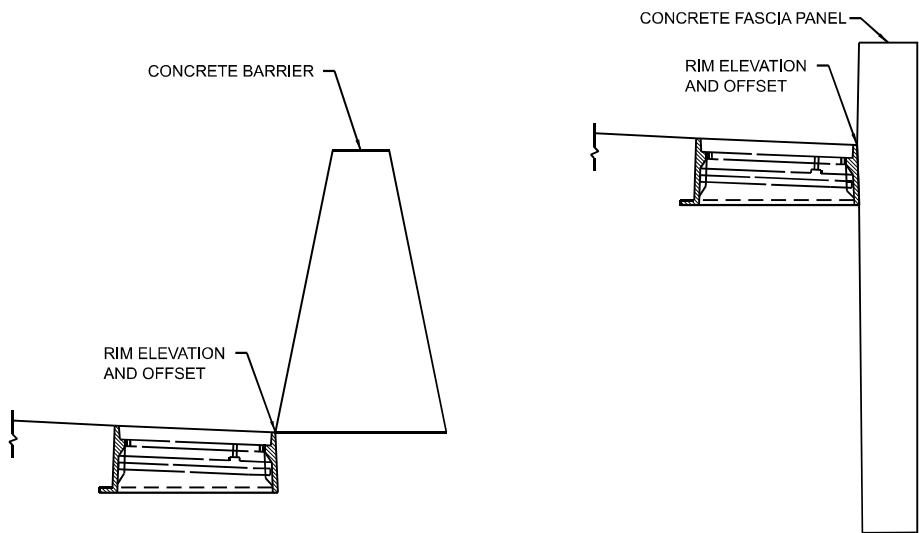


SECTION D-D

TYPE 20/22 FRAME & GRATE

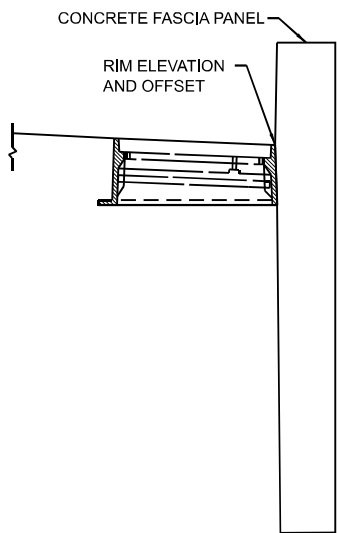


SECTION D-D


TYPE 9 FRAME & GRATE

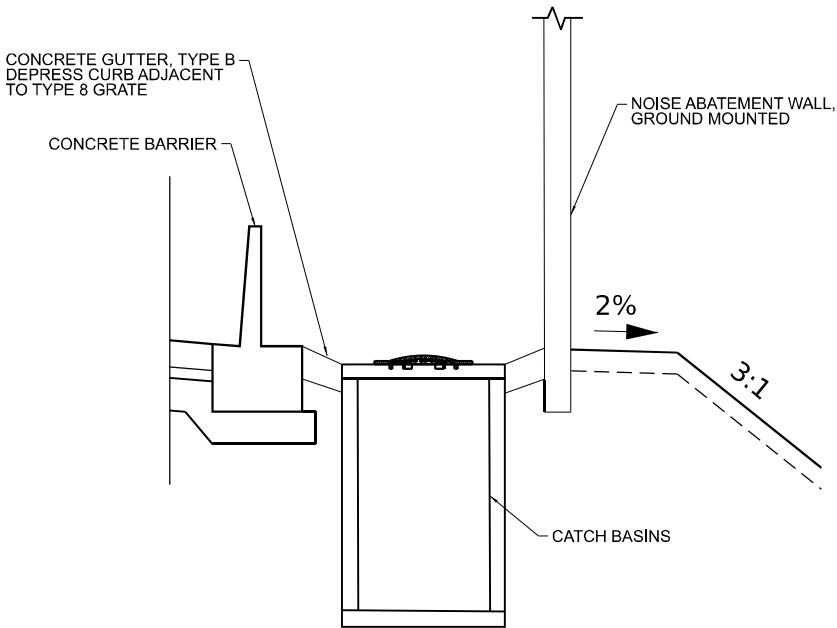

NOISE WALL DRAINAGE TYPICAL SECTION

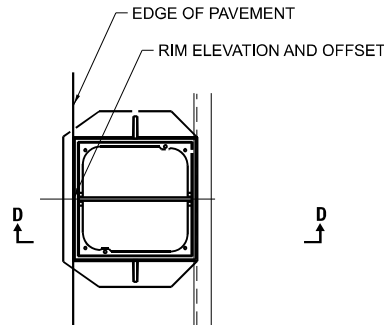

PLAN VIEW

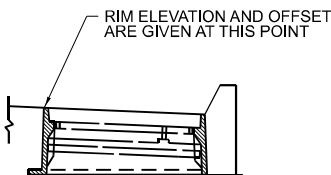

SECTION D-D

TYPE 11V/24 FRAME & GRATE

Model: Default
File Name: p:\transystems-pw\hntb\comtrans\scorp-pw\hntb\Documents\Projects_2018\CH401\401180022\03-WSP\CAD\62R22-INT-4 (Center)\Sheets\CL\WID\62R22-shd-drain-detail04.dgn



WSP USA INC.
30 N. LA SALLE STREET
SUITE 4700
CHICAGO, IL 60602
TEL: (312) 782-8150

USER NAME	= USXL129886	DESIGNED -	SP	REVISED -	
DRAWN -	SM	REVISED -			
PLOT SCALE	= 0.167 " / in.	CHECKED -	KS	REVISED -	
PLOT DATE	= 4/22/2025	DATE -	4/25/2025	REVISED -	


STATE OF ILLINOIS
DEPARTMENT OF TRANSPORTATION

DRAINAGE DETAILS

SCALE: SHEET 4 OF 6 SHEETS STA. TO STA.

F.A.I. RTE.	SECTION	COUNTY	TOTAL SHEETS	SHEET NO.
80	FAI 80 21 INTERCHANGE	WILL	1209	420
CONTRACT NO. 62R22				
ILLINOIS FED. AID PROJECT				


Model: Default
File Name: p:\projects\trans\trans\corp-pw-hosted\Documents\Projects_2018\CH401\401180022\03-WSP\CD\62R22-INT-4 (Center)\Sheets\CD\62R22-shd-drain-detail05.dgn

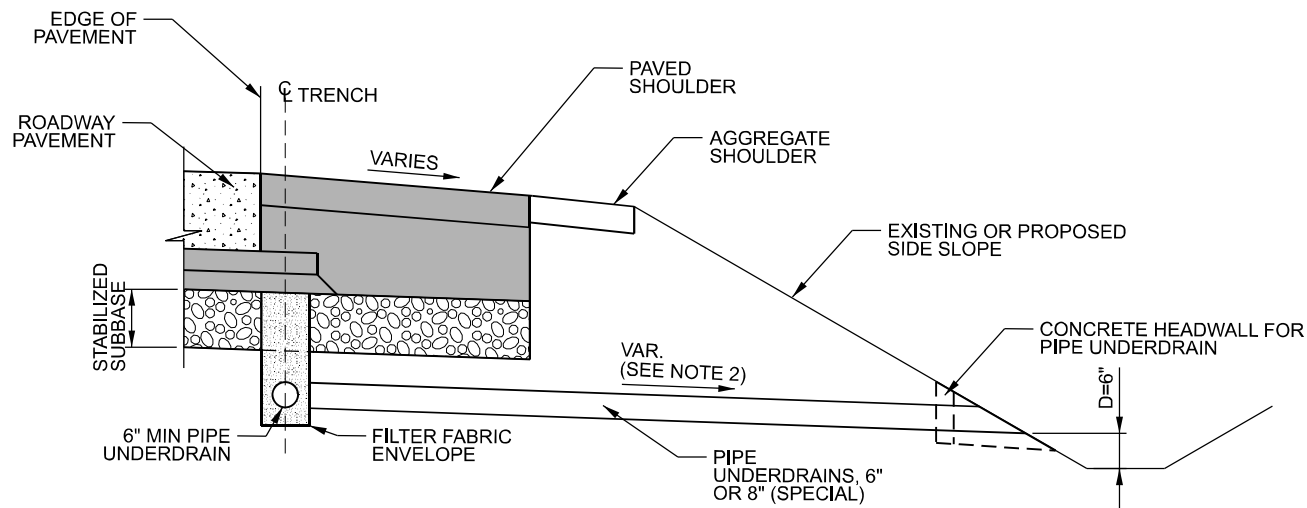

UNDERDRAIN OUTLET DETAILS

NOTES:

1. MODIFY IDOT HIGHWAY STANDARD 601001 AS SHOWN HEREON
2. SLOPE OUTLET PIPE AS NEEDED TO MEET REQUIRED DEPTH, D. 6" MAX. IF REQUIRED SLOPE EXCEEDS 6%, PIPE UNDERDRAIN OUTLET ON HIGH FILL SLOPE DETAIL SHALL BE APPLIED.
3. ALL JOINTS IN SLOPE DRAIN SYSTEM SHALL BE WATERTIGHT WITH A WELDED INTERNAL CYLINDER ON THE SPIGOT END OF THE PIPE. FIELD JOINTS SHALL BE WRAPPED WITH A DOUBLE WIDE MARMAC COUPLER, OR EQUIVALENT. PROVIDE CAST-IN-PLACE CONCRETE THRUST BLOCK AT BOTTOM SLOPE TRANSITION AS SHOWN. WORK AND MATERIALS SHALL BE INCLUDED IN PRICE OF PIPE UNDERDRAINS (SPECIAL) OF THE SIZE NOTED.
4. ENGINEER TO CONSIDER NEED FOR OUTLET EROSION PROTECTION BASED ON LOCAL CONDITIONS.

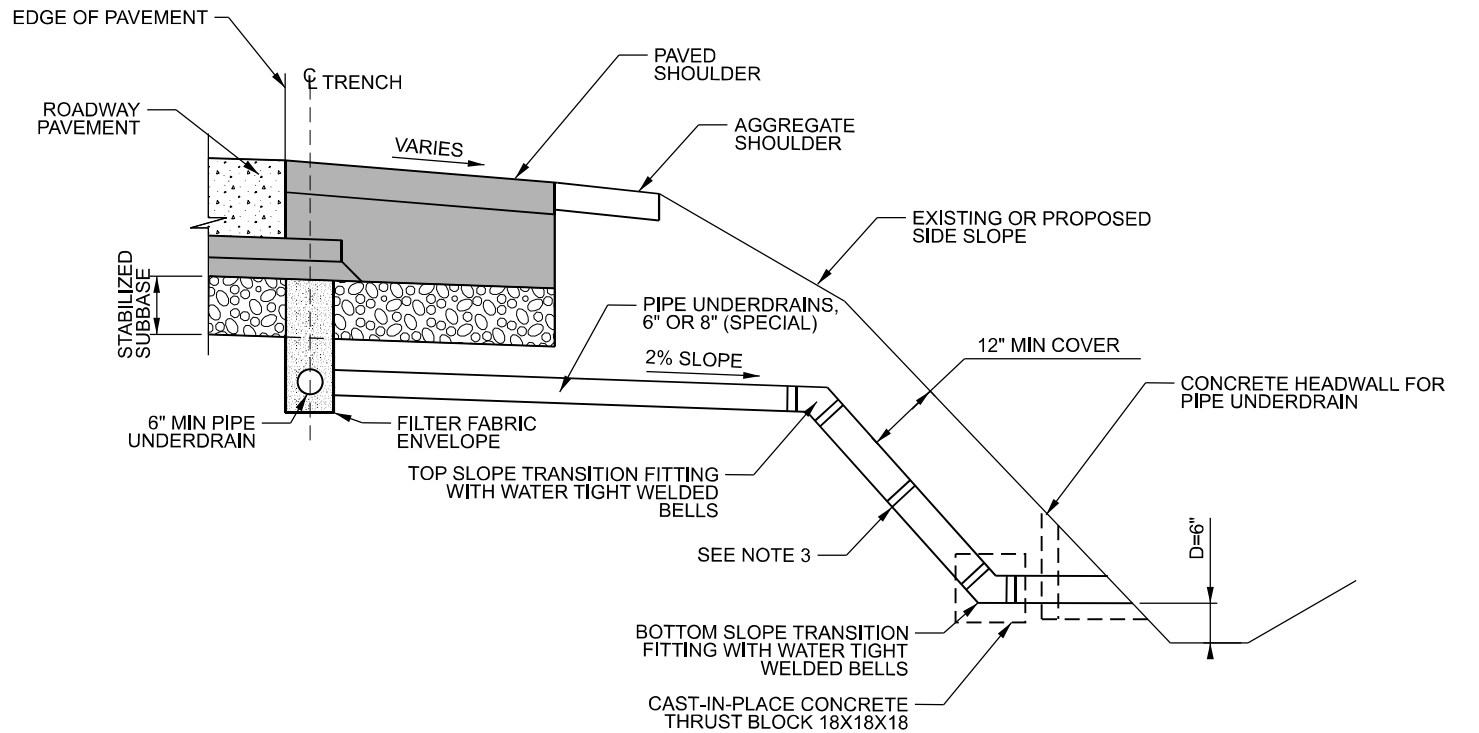

PIPE UNDERDRAIN OUTLET ON HIGH FILL SLOPE



WSP USA INC.
30 N. LA SALLE STREET
SUITE 4200
CHICAGO, IL 60602
TEL: (312) 782-8150



USER NAME	= USXL129886	DESIGNED -	SP	REVISED -	
DRAWN -	SM	REVISED -			
PLOT SCALE	= 0.167" / in.	CHECKED -	KS	REVISED -	
PLOT DATE	= 4/22/2025	DATE -	4/25/2025	REVISED -	

STATE OF ILLINOIS
DEPARTMENT OF TRANSPORTATION

DRAINAGE DETAILS

SCALE: SHEET 5 OF 6 SHEETS STA. TO STA.

F.A.I. RTE.	SECTION	COUNTY	TOTAL SHEETS	SHEET NO.
80	FAI 80 21 INTERCHANGE	WILL	1209	421
CONTRACT NO. 62R22				
ILLINOIS FED. AID PROJECT				

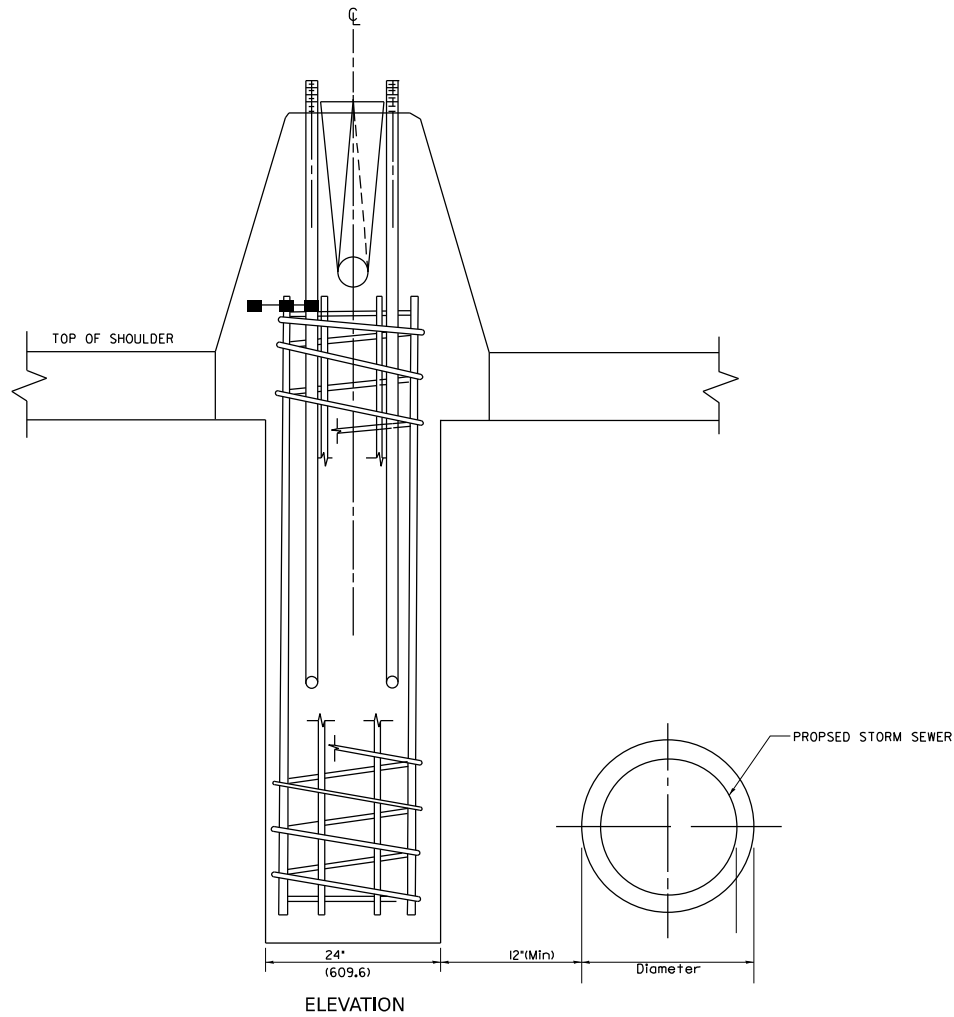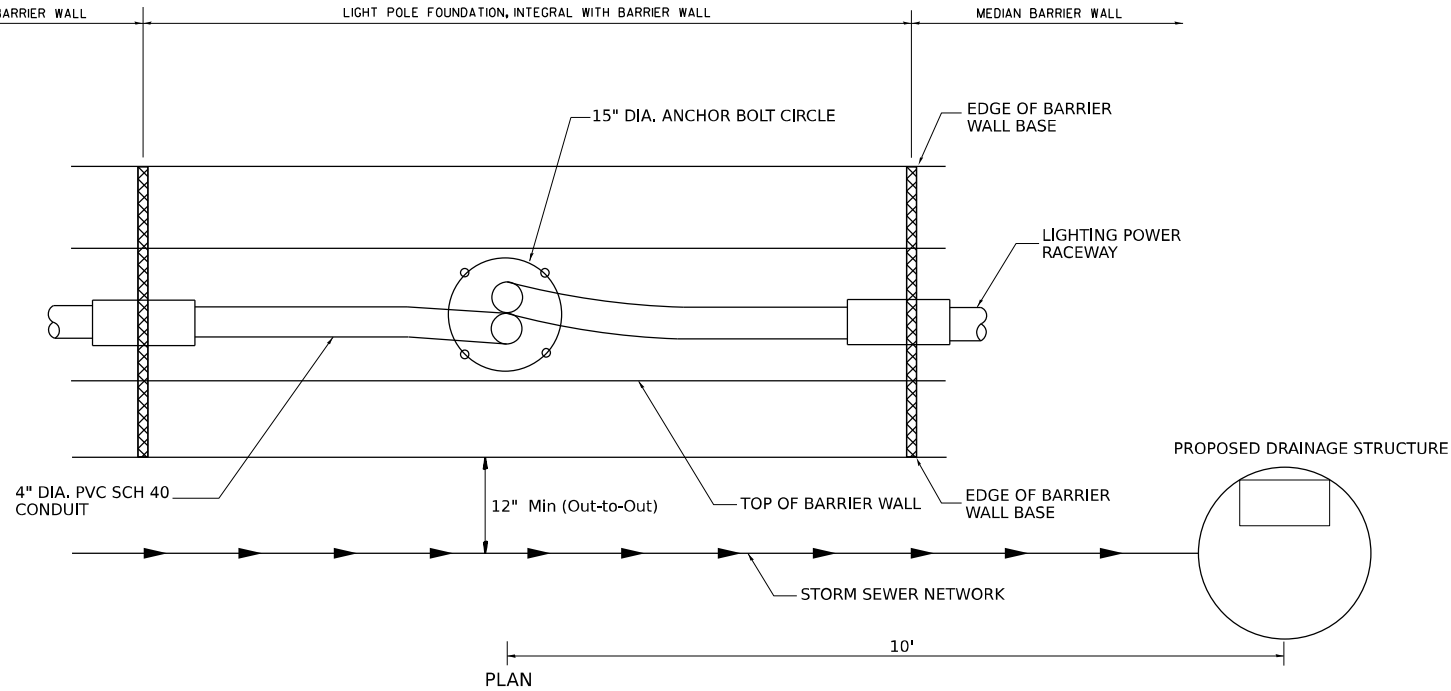

LIGHT POLE CLEARANCE WITH PROPOSED DRAINAGE

Model: Default
File Name: p:\projects\transystems-pw\hntb\comtrans\scorp-pw\hosted\Documents\Projects_2018\CH4001401180022\03-MS9\CAD\62R22-INT-4 [Center]\Sheets\Civil\62R22-sh-drain-detail06.dgn



WSP USA Inc.

30 N. LA SALLE STREET

SUITE 4200

CHICAGO, IL 60602

TEL: (312) 782-8150

USER NAME	= USXL129886	DESIGNED	-	SP	REVISED	-
		DRAWN	-	SM	REVISED	-
PLOT SCALE	= 0.167 "/in.	CHECKED	-	KS	REVISED	-
PLOT DATE	= 4/22/2025	DATE	-	4/25/2025	REVISED	-


STATE OF ILLINOIS

DEPARTMENT OF TRANSPORTATION

DRAINAGE DETAILS					
SCALE:	SHEET	6	OF	6	SHEETS
	STA.			TO STA.	

F.A.I. RTE.	SECTION	COUNTY	TOTAL SHEETS	SHEET NO.
80	FAI 80 21 INTERCHANGE	WILL	1209	422
CONTRACT NO. 62R22				
ILLINOIS		FED. AID PROJECT		

Model: Area 7
File Name: p:\transystems-pw-bentley.com\transcorp-pw1-based\Documents\Projects_2018\CH401\40118002\03\WSP\CD\62R22-INT-4 [Center] Sheets\CH\01\62R22-sh-SUE.dgn
WSP USA Inc.
30 N. LaSalle Street
Suite 4200
Chicago, IL 60602
Tel: (312) 782-9150

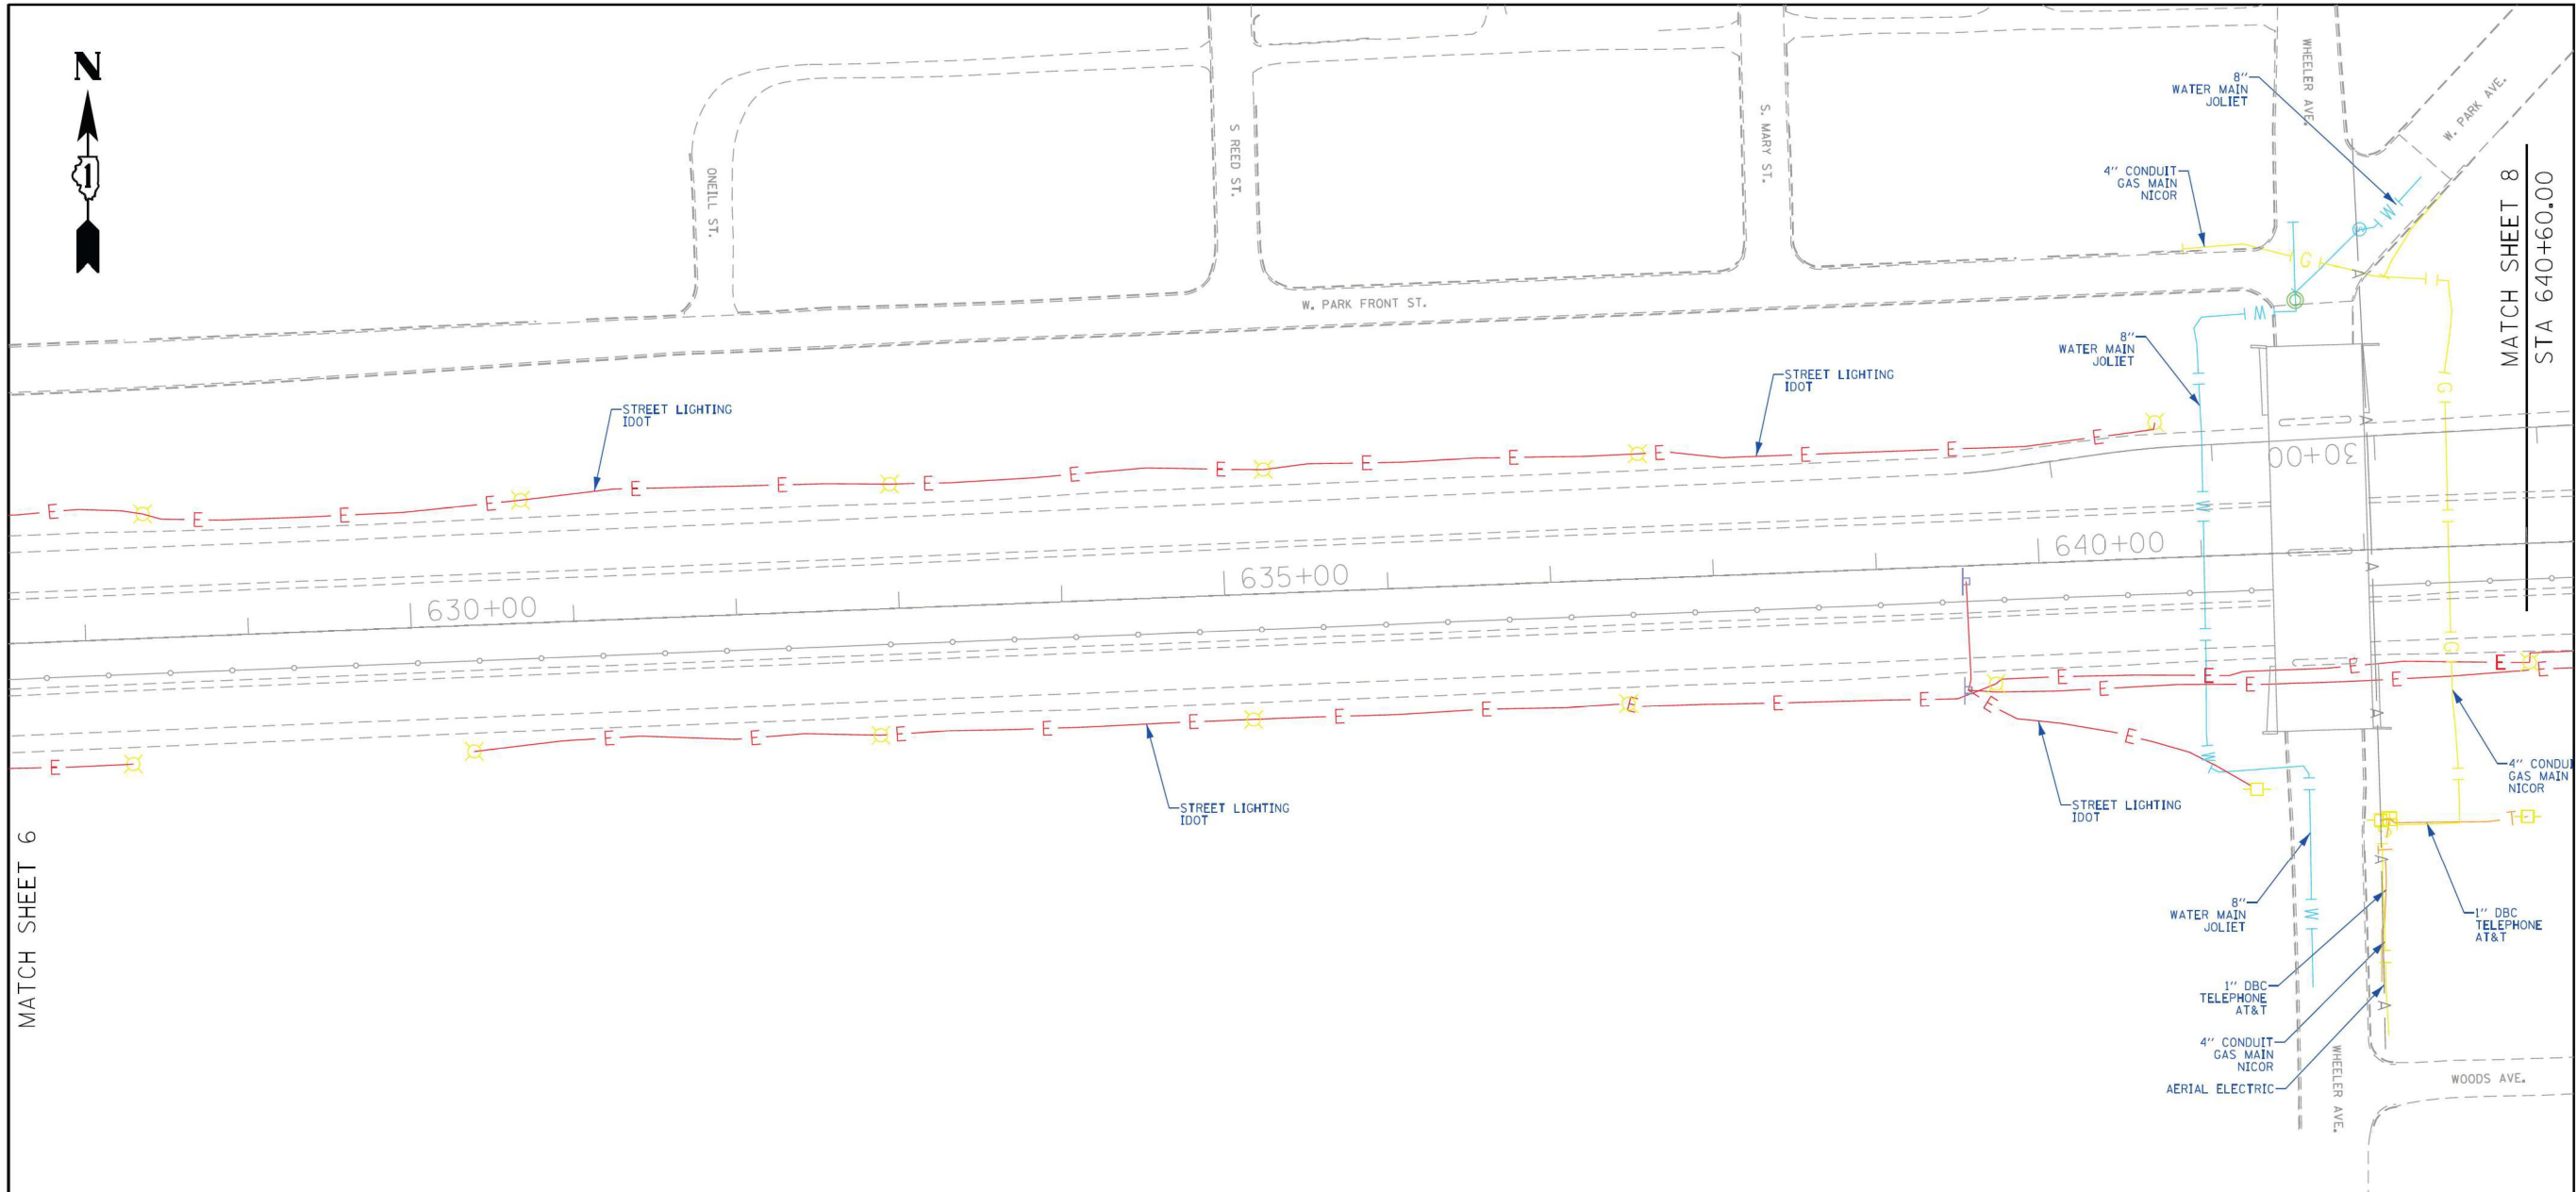

ASCE STANDARDS OF DEPICTION OF SUBSURFACE UTILITIES

QUALITY LEVEL A (QLA)
PRECISE HORIZONTAL AND VERTICAL LOCATION OF UTILITIES OBTAINED BY THE ACTUAL EXPOSURE (OR VERIFICATION OF PREVIOUSLY EXPOSED AND SURVEYED UTILITIES) USING MINIMALLY INTRUSIVE EXCAVATION EQUIPMENT TO MINIMIZE POTENTIAL FOR UTILITY DAMAGE, AND SUBSEQUENT MEASUREMENT OF THE SUBSURFACE UTILITIES WITH OTHER UTILITY ATTRIBUTES SUCH AS TYPE, SIZE & MATERIAL OF UTILITY.

QUALITY LEVEL B (QLB)
INFORMATION OBTAINED THROUGH THE APPLICATION OF APPROPRIATE SURFACE GEOPHYSICAL METHODS TO DETERMINE THE EXISTENCE AND APPROXIMATE HORIZONTAL POSITION OF SUBSURFACE UTILITIES. QUALITY LEVEL B DATA SHOULD BE REPRODUCIBLE BY SURFACE GEOPHYSICS AT ANY POINT OF THEIR DEPICTION. THIS INFORMATION IS SURVEYED TO APPLICABLE TOLERANCES DEFINED BY THE PROJECT AND REDUCED ONTO PLAN DOCUMENTS.

QUALITY LEVEL C (QLC)
INFORMATION OBTAINED BY SURVEYING AND PLOTTING VISIBLE ABOVE-GROUND UTILITY FEATURES AND BY USING PROFESSIONAL JUDGEMENT IN CORRELATING THIS INFORMATION TO QUALITY LEVEL D INFORMATION.

QUALITY LEVEL D (QLD)
INFORMATION DERIVED FROM EXISTING RECORDS OR ORAL RECOLLECTIONS.

GENERAL NOTES:

WGI INC. HAS EXERCISED ITS BEST PROFESSIONAL EXPERTISE AND GEOPHYSICAL PROSPECTING TECHNIQUES TO DEVELOP THIS MAPPING OF SUBSURFACE UTILITIES WITHIN THE PROJECT LIMITS.

WGI INC. DOES NOT GUARANTEE THAT UTILITIES SHOWN COMPRISE ALL UTILITIES WITHIN THE PROJECT AREA.

WGI'S FIELD INVESTIGATION WAS PERFORMED 10/04/19 THROUGH 03/20/20. CHANGES TO UTILITIES AFTER 03/20/20 MAY HAVE BEEN MADE AND THEREFORE MAY RESULT IN VARIANCES FROM THIS PLAN IF DEEMED ADVISABLE PRIOR TO FINAL DESIGN AND CONSTRUCTION.

FIELD LOCATED UTILITIES MEET THE FEDERAL HIGHWAY ADMINISTRATION DEFINITION FOR "QUALITY LEVEL B" (QLB) STANDARDS.

ALL UTILITIES SHOWN ARE QUALITY LEVEL B (QLB) UNLESS NOTED OTHERWISE.

ALL ELECTRONIC DEPTHS PROVIDED ARE APPROXIMATE AND SHOULD BE USED FOR INFORMATIONAL PURPOSES ONLY.

UTILITY LEGEND:

- A - AERIAL
- UNKNOWN UTILITY
- O - OIL
- CTV - CABLE TV
- T - TELEPHONE
- G - GAS
- E - ELECTRIC
- E - TRAFFIC SIGNAL/LIGHTING
- W - WATER
- FM - FORCE MAIN
- FO - FIBER OPTIC
- EH - TEST HOLE
- EOI - END OF INFORMATION
- ED - ELECTRONIC DEPTH

JOHN J. BELLIS
062-044796
REGISTERED PROFESSIONAL ENGINEER OF ILLINOIS
John J. Bellis
signature
04/06/20
date
license expires 11/30/2021

AMERICAN SURVEYING & ENGINEERING
American Surveying & Engineering, P.C.
30 N. LaSalle St., Suite 3440
Chicago, IL 60602
Phone No. (312) 277-2000

WGI
2001 Butterfield Road, Suite 410
Downers Grove, IL 60515
Phone No. (630) 307-3800
Fax No. (630) 307-7030
Cert No. 6091 - LB No. 7055

USER NAME = Erick.Maleza	DESIGNED -	REVISED -
	DRAWN - EM	REVISED -
PLOT SCALE = 100.0000' / in.	CHECKED - EG	REVISED -
PLOT DATE = 4/6/2020	DATE -	REVISED -

STATE OF ILLINOIS DEPARTMENT OF TRANSPORTATION

I-80 LARKIN TO WATER ST. JOLIET, ILLINOIS
SCALE: SHEET 7 OF 16 SHEETS STA. TO STA.

F.A.I. RTE.	SECTION	COUNTY	TOTAL SHEETS	SHEET NO.
		WILL	16	7
CONTRACT NO. P-91-185-09				
ILLINOIS FED. AID PROJECT				
IDOT W.O. 213 & 214				

WSP


WSP USA Inc.
30 N. LaSalle Street
Suite 4200
Chicago, IL 60602
Tel: (312) 782-9150

USER NAME = USCP702533	DESIGNED -	REVISED -
	DRAWN -	REVISED -
PLOT SCALE = 0.167' / in.	CHECKED -	REVISED -
PLOT DATE = 4/22/2025	DATE - 4/25/2025	REVISED -

STATE OF ILLINOIS DEPARTMENT OF TRANSPORTATION

UTILITY LOCATIONS PLANS
SCALE: SHEET 1 OF 15 SHEETS STA. TO STA.

F.A.I. RTE.	SECTION	COUNTY	TOTAL SHEETS	SHEET NO.
80	FAI 80 21 INTERCHANGE	WILL	1209	423
CONTRACT NO. 62R22				
ILLINOIS FED. AID PROJECT				

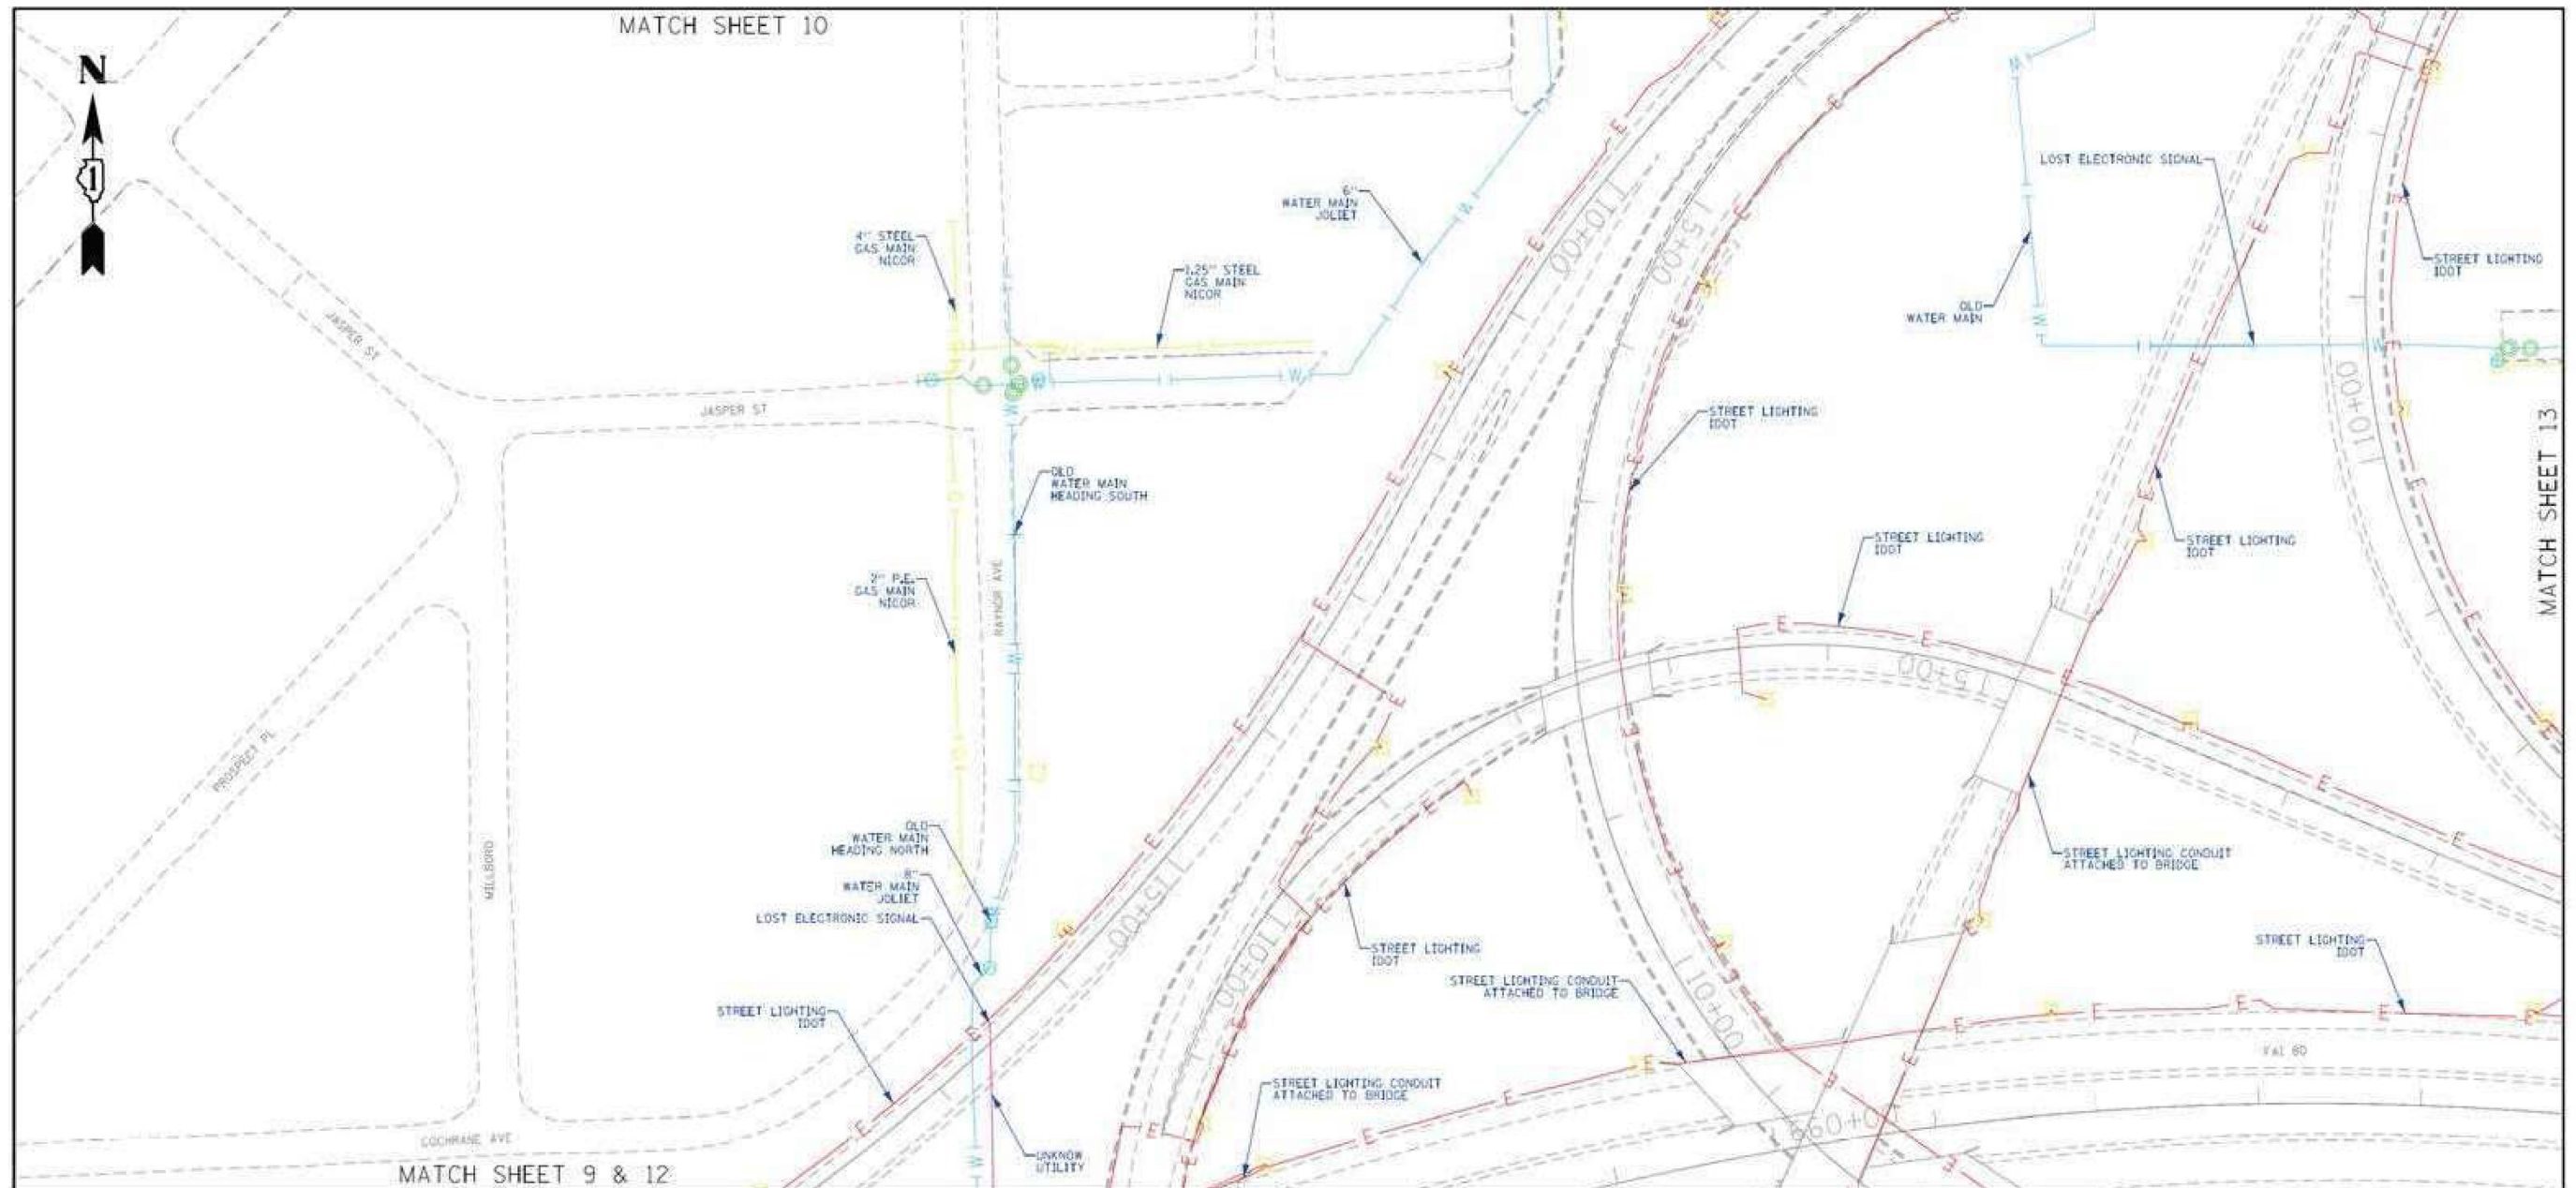

**ASCE STANDARDS OF DEPICTION
OF SUBSURFACE UTILITIES**

QUALITY LEVEL A (QLA)
PRECISE HORIZONTAL AND VERTICAL LOCATION OF UTILITIES OBTAINED BY THE ACTUAL EXPOSURE (OR VERIFICATION OF PREVIOUSLY EXPOSED AND SURVEYED UTILITIES) USING MINIMALLY INTRUSIVE EXCAVATION EQUIPMENT TO MINIMIZE POTENTIAL FOR UTILITY DAMAGE, AND SUBSEQUENT MEASUREMENT OF THE SUBSURFACE UTILITIES WITH OTHER UTILITY ATTRIBUTES SUCH AS TYPE, SIZE & MATERIAL OF UTILITY.

QUALITY LEVEL B (QLB)
INFORMATION OBTAINED THROUGH THE APPLICATION OF APPROPRIATE SURFACE GEOPHYSICAL METHODS TO DETERMINE THE EXISTENCE AND APPROXIMATE HORIZONTAL POSITION OF SUBSURFACE UTILITIES. QUALITY LEVEL B DATA SHOULD BE REPRODUCIBLE BY SURFACE GEOPHYSICS AT ANY POINT OF THEIR DEPICTION. THIS INFORMATION IS SURVEYED TO APPLICABLE TOLERANCES DEFINED BY THE PROJECT AND REDUCED ONTO PLAN DOCUMENTS.

QUALITY LEVEL C (QLC)
INFORMATION OBTAINED BY SURVEYING AND PLOTTING VISIBLE ABOVE-GROUND UTILITY FEATURES AND BY USING PROFESSIONAL JUDGEMENT IN CORRELATING THIS INFORMATION TO QUALITY LEVEL D INFORMATION.

QUALITY LEVEL D (QLD)
INFORMATION DERIVED FROM EXISTING RECORDS OR ORAL RECOLLECTIONS.

GENERAL NOTES:

WGI INC. HAS EXERCISED ITS BEST PROFESSIONAL EXPERTISE AND GEOPHYSICAL PROSPECTING TECHNIQUES TO DEVELOP THIS MAPPING OF SUBSURFACE UTILITIES WITHIN THE PROJECT LIMITS.

WGI INC. DOES NOT GUARANTEE THAT UTILITIES SHOWN COMPRISE ALL UTILITIES WITHIN THE PROJECT AREA.

WGI'S FIELD INVESTIGATION WAS PERFORMED 10/04/19 THROUGH 03/20/20. CHANGES TO UTILITIES AFTER 03/20/20 MAY HAVE BEEN MADE AND THEREFORE MAY RESULT IN VARIANCES FROM THIS PLAN IF DEEMED ADVISABLE PRIOR TO FINAL DESIGN AND CONSTRUCTION.

FIELD LOCATED UTILITIES MEET THE FEDERAL HIGHWAY ADMINISTRATION DEFINITION FOR "QUALITY LEVEL B" (QLB) STANDARDS.

ALL UTILITIES SHOWN ARE QUALITY LEVEL B (QLB) UNLESS NOTED OTHERWISE.

ALL ELECTRONIC DEPTHS PROVIDED ARE APPROXIMATE AND SHOULD BE USED FOR INFORMATIONAL PURPOSES ONLY.

UTILITY LEGEND:

- AERIAL
- UNKNOWN UTILITY
- OIL
- CABLE TV
- TELEPHONE
- GAS
- ELECTRIC
- TRAFFIC SIGNAL/LIGHTING
- WATER
- FORCE MAIN
- FIBER OPTIC
- TEST HOLE
- END OF INFORMATION
- ELECTRONIC DEPTH



John J. Bellis
Signature

04/06/20
date

license expires 11/30/2021



American Surveying & Engineering, P.C.
30 N. LaSalle St., Suite 3440
Chicago, IL 60602
Phone No. (312) 277-2000



2001 Butterfield Road, Suite 410
Downers Grove, IL 60515
Phone No. (630) 307-3800
Fax No. (630) 307-7030
Cert No. 6091 - LB No. 7055

USER NAME	W 01624000	DESIGNED	-	REVISED	-
DRAWN	EM	CHECKED	EG	REVISED	-
PLOT SCALE	1:100,000	DATE	3/26/2020	REVISED	-

STATE OF ILLINOIS
DEPARTMENT OF TRANSPORTATION

I-80 LARKIN TO WATER ST.
JOLIET, ILLINOIS

SCALE: SHEET 9 OF 16 SHEETS STA. TO STA.

F.A.I. RTE.	SECTION	COUNTY	TOTAL SHEETS	SHEET NO.
80	FAI 80 21 INTERCHANGE	WILL	1209	425
CONTRACT NO. 62R22				



WSP USA INC.
30 N. LA SALLE STREET
SUITE 4200
CHICAGO, IL 60602
TEL: (312) 782-9150

USER NAME	W 01624000	DESIGNED	-	REVISED	-
DRAWN	EM	CHECKED	EG	REVISED	-
PLOT SCALE	1:100,000	DATE	3/26/2020	REVISED	-

STATE OF ILLINOIS
DEPARTMENT OF TRANSPORTATION

UTILITY LOCATIONS PLANS

SCALE: SHEET 3 OF 15 SHEETS STA. TO STA.

F.A.I. RTE.	SECTION	COUNTY	TOTAL SHEETS	SHEET NO.
80	FAI 80 21 INTERCHANGE	WILL	1209	425
CONTRACT NO. 62R22				

Model: Area 10
File Name: p:\transystems-pw-bentley.com\transcorp-pw1-based\Documents\Projects_2018\CH40140118002\03\WSP\CD\62R22-INT-4 [Center]SheetCH40162R22-sh-SUE.dgn



ASCE STANDARDS OF DEPICTION OF SUBSURFACE UTILITIES

QUALITY LEVEL A (QLA)
PRECISE HORIZONTAL AND VERTICAL LOCATION OF UTILITIES OBTAINED BY THE ACTUAL EXPOSURE (OR VERIFICATION OF PREVIOUSLY EXPOSED AND SURVEYED UTILITIES) USING MINIMALLY INTRUSIVE EXCAVATION EQUIPMENT TO MINIMIZE POTENTIAL FOR UTILITY DAMAGE, AND SUBSEQUENT MEASUREMENT OF THE SUBSURFACE UTILITIES WITH OTHER UTILITY ATTRIBUTES SUCH AS TYPE, SIZE & MATERIAL OF UTILITY.

QUALITY LEVEL B (QLB)
INFORMATION OBTAINED THROUGH THE APPLICATION OF APPROPRIATE SURFACE GEOPHYSICAL METHODS TO DETERMINE THE EXISTENCE AND APPROXIMATE HORIZONTAL POSITION OF SUBSURFACE UTILITIES. QUALITY LEVEL B DATA SHOULD BE REPRODUCIBLE BY SURFACE GEOPHYSICS AT ANY POINT OF THEIR DEPICTION. THIS INFORMATION IS SURVEYED TO APPLICABLE TOLERANCES DEFINED BY THE PROJECT AND REDUCED ONTO PLAN DOCUMENTS.

QUALITY LEVEL C (QLC)
INFORMATION OBTAINED BY SURVEYING AND PLOTTING VISIBLE ABOVE-GROUND UTILITY FEATURES AND BY USING PROFESSIONAL JUDGEMENT IN CORRELATING THIS INFORMATION TO QUALITY LEVEL D INFORMATION.

QUALITY LEVEL D (QLD)
INFORMATION DERIVED FROM EXISTING RECORDS OR ORAL RECOLLECTIONS.

GENERAL NOTES:

WGI INC. HAS EXERCISED ITS BEST PROFESSIONAL EXPERTISE AND GEOPHYSICAL PROSPECTING TECHNIQUES TO DEVELOP THIS MAPPING OF SUBSURFACE UTILITIES WITHIN THE PROJECT LIMITS.

WGI INC. DOES NOT GUARANTEE THAT UTILITIES SHOWN COMPRISE ALL UTILITIES WITHIN THE PROJECT AREA.

WGI'S FIELD INVESTIGATION WAS PERFORMED 10/04/19 THROUGH 03/20/20. CHANGES TO UTILITIES AFTER 03/20/20 MAY HAVE BEEN MADE AND THEREFORE MAY RESULT IN VARIANCES FROM THIS PLAN IF DEEMED ADVISABLE PRIOR TO FINAL DESIGN AND CONSTRUCTION.

FIELD LOCATED UTILITIES MEET THE FEDERAL HIGHWAY ADMINISTRATION DEFINITION FOR 'QUALITY LEVEL B' (QLB) STANDARDS.

ALL UTILITIES SHOWN ARE QUALITY LEVEL B (QLB) UNLESS NOTED OTHERWISE.

ALL ELECTRONIC DEPTHS PROVIDED ARE APPROXIMATE AND SHOULD BE USED FOR INFORMATIONAL PURPOSES ONLY.

UTILITY LEGEND:

- A - AERIAL
- U - UNKNOWN UTILITY
- O - OIL
- CTV - CABLE TV
- T - TELEPHONE
- G - GAS
- E - ELECTRIC
- TS - TRAFFIC SIGNAL/LIGHTING
- W - WATER
- FM - FORCE MAIN
- FO - FIBER OPTIC
- TH - TEST HOLE
- EI - END OF INFORMATION
- ED - ELECTRONIC DEPTH

JOHN J. BELLIS
062-044796
REGISTERED PROFESSIONAL ENGINEER OF ILLINOIS

John J. Bellis
Signature
04/06/20
date
license expires 11/30/2021

AMERICAN SURVEYING & ENGINEERING

American Surveying & Engineering, P.C.
30 N. LaSalle St., Suite 3440
Chicago, IL 60602
Phone No. (312) 277-2000

WGI

2001 Butterfield Road, Suite 410
Downers Grove, IL 60515
Phone No. (630) 307-3800
Fax No. (630) 307-7030
Cert No. 6091 - LB No. 7055

USER NAME = E16242402	DESIGNED =	REVISED =
DRAWN = EM	REVISED =	
CHECKED = EG	REVISED =	
DATE =	REVISED =	

**STATE OF ILLINOIS
DEPARTMENT OF TRANSPORTATION**

**I-80 LARKIN TO WATER ST.
JOLIET, ILLINOIS**

SCALE: SHEET 10 OF 16 SHEETS STA. TO STA.

F.A.I. RTE.	SECTION	COUNTY	TOTAL SHEETS	SHEET NO.
80	FAI 80 21 INTERCHANGE	WILL	1209	426
CONTRACT NO. 62R22				

ILLINOIS FED. AID PROJECT



WSP USA Inc.
30 N. LA SALLE STREET
SUITE 4200
CHICAGO, IL 60602
TEL: (312) 782-9150

USER NAME = WSP702533	DESIGNED -	REVISED -
DRAWN -	REVISED -	
PLOT SCALE = 0.167' / in.	CHECKED -	REVISED -
PLOT DATE = 4/22/2025	DATE - 4/25/2025	REVISED -


**STATE OF ILLINOIS
DEPARTMENT OF TRANSPORTATION**

UTILITY LOCATIONS PLANS

SCALE: SHEET 4 OF 15 SHEETS STA. TO STA.

F.A.I. RTE.	SECTION	COUNTY	TOTAL SHEETS	SHEET NO.
80	FAI 80 21 INTERCHANGE	WILL	1209	426
CONTRACT NO. 62R22				
ILLINOIS FED. AID PROJECT				

Model: Area 11
File Name: p:\transystems-pw-bentley.com\transyscorp-pw1-hosted\Documents\Projects_2018\CH401\401180022\03\WSP\CD\62R22-INT-4 [Center]\Sheets\CH\0162R22-sh-SUE.dgn

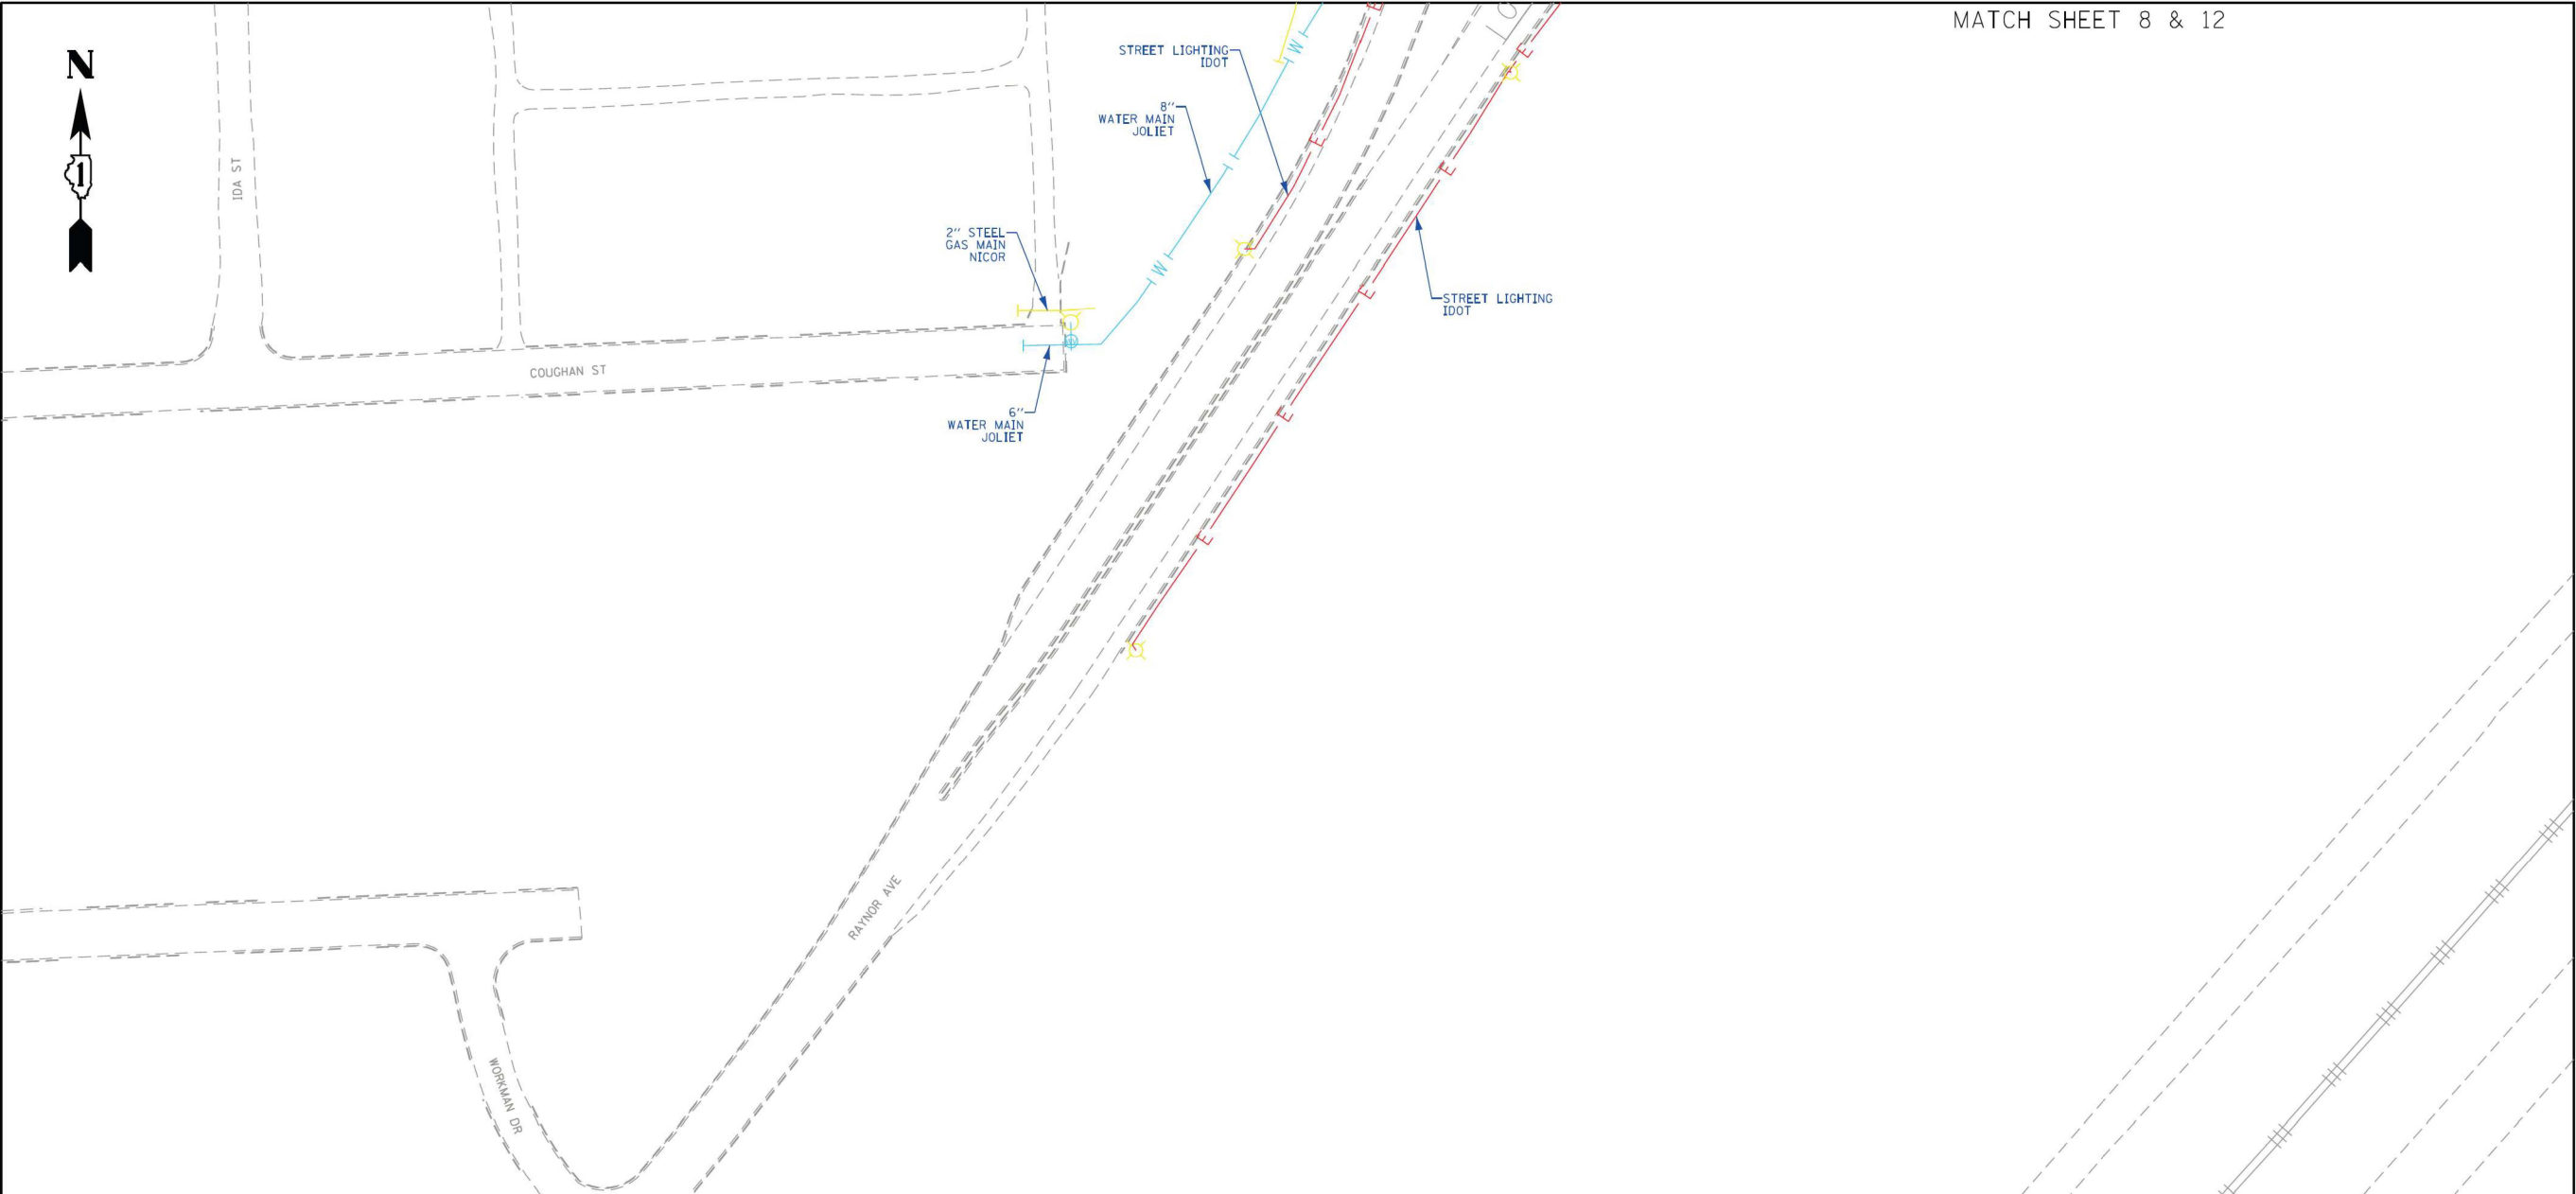

MATCH SHEET 8 & 12

ASCE STANDARDS OF DEPICTION OF SUBSURFACE UTILITIES

QUALITY LEVEL A (OLA)
PRECISE HORIZONTAL AND VERTICAL LOCATION OF UTILITIES OBTAINED BY THE ACTUAL EXPOSURE (OR VERIFICATION OF PREVIOUSLY EXPOSED AND SURVEYED UTILITIES) USING MINIMALLY INTRUSIVE EXCAVATION EQUIPMENT TO MINIMIZE POTENTIAL FOR UTILITY DAMAGE, AND SUBSEQUENT MEASUREMENT OF THE SUBSURFACE UTILITIES WITH OTHER UTILITY ATTRIBUTES SUCH AS TYPE, SIZE & MATERIAL OF UTILITY.

QUALITY LEVEL B (OLB)
INFORMATION OBTAINED THROUGH THE APPLICATION OF APPROPRIATE SURFACE GEOPHYSICAL METHODS TO DETERMINE THE EXISTENCE AND APPROXIMATE HORIZONTAL POSITION OF SUBSURFACE UTILITIES. QUALITY LEVEL B DATA SHOULD BE REPRODUCIBLE BY SURFACE GEOPHYSICS AT ANY POINT OF THEIR DEPICTION. THIS INFORMATION IS SURVEYED TO APPLICABLE TOLERANCES DEFINED BY THE PROJECT AND REDUCED ONTO PLAN DOCUMENTS.

QUALITY LEVEL C (OLC)
INFORMATION OBTAINED BY SURVEYING AND PLOTTING VISIBLE ABOVE-GROUND UTILITY FEATURES AND BY USING PROFESSIONAL JUDGEMENT IN CORRELATING THIS INFORMATION TO QUALITY LEVEL D INFORMATION.

QUALITY LEVEL D (OLD)
INFORMATION DERIVED FROM EXISTING RECORDS OR ORAL RECOLLECTIONS.

GENERAL NOTES:

WGI INC. HAS EXERCISED ITS BEST PROFESSIONAL EXPERTISE AND GEOPHYSICAL PROSPECTING TECHNIQUES TO DEVELOP THIS MAPPING OF SUBSURFACE UTILITIES WITHIN THE PROJECT LIMITS.

WGI INC. DOES NOT GUARANTEE THAT UTILITIES SHOWN COMPRISE ALL UTILITIES WITHIN THE PROJECT AREA.

WGI'S FIELD INVESTIGATION WAS PERFORMED 10/04/19 THROUGH 03/20/20. CHANGES TO UTILITIES AFTER 03/20/20 MAY HAVE BEEN MADE AND THEREFORE MAY RESULT IN VARIANCES FROM THIS PLAN IF DEEMED ADVISABLE PRIOR TO FINAL DESIGN AND CONSTRUCTION.

FIELD LOCATED UTILITIES MEET THE FEDERAL HIGHWAY ADMINISTRATION DEFINITION FOR "QUALITY LEVEL B" (OLB) STANDARDS.

ALL UTILITIES SHOWN ARE QUALITY LEVEL B (OLB) UNLESS NOTED OTHERWISE.

ALL ELECTRONIC DEPTHS PROVIDED ARE APPROXIMATE AND SHOULD BE USED FOR INFORMATIONAL PURPOSES ONLY.

UTILITY LEGEND:

A

UNKNOWN UTILITY

O

OIL

CTV

CABLE TV

T

TELEPHONE

G

GAS

E

ELECTRIC

E

TRAFFIC SIGNAL/LIGHTING

W

WATER

FM

FORCE MAIN

FO

FIBER OPTIC

EH

TEST HOLE

EOI

END OF INFORMATION

ED

ELECTRONIC DEPTH

JOHN J. BELLIS

062-044796

REGISTERED PROFESSIONAL ENGINEER OF ILLINOIS

John J. Bellis

signature

04/06/20

date

license expires 11/30/2021

American Surveying & Engineering, P.C.
30 N. LaSalle St., Suite 3440
Chicago, IL 60602
Phone No. (312) 277-2000

2001 Butterfield Road, Suite 410
Downers Grove, IL 60515
Phone No. (630) 307-3800
Fax No. (630) 307-7030
Cert No. 6091 - LB No. 7055

USER NAME = Erick.Maleza	DESIGNED -	REVISED -
DRAWN - EM	REVISED -	
PLOT SCALE = 100.0000 ' / in.	CHECKED - EG	REVISED -
PLOT DATE = 3/26/2020	DATE -	REVISED -

STATE OF ILLINOIS
DEPARTMENT OF TRANSPORTATION

I-80 LARKIN TO WATER ST. JOLIET, ILLINOIS		F.A.I. RTE.	SECTION	COUNTY	TOTAL SHEETS	SHEET NO.
SCALE:		SHEET 11	OF 16	SHEETS	STA.	TO STA.
		ILLINOIS		FED. AID PROJECT		CONTRACT NO. P-91-185-09
						IDOT W.O. 213 & 214

WSP USA Inc.
30 N. LA SALLE STREET
SUITE 4200
CHICAGO, IL 60602
TEL: (312) 782-9150

USER NAME = USCP702533	DESIGNED -	REVISED -
DRAWN -	REVISED -	
PLOT SCALE = 0.167 ' / in.	CHECKED -	REVISED -
PLOT DATE = 4/22/2025	DATE - 4/25/2025	REVISED -

STATE OF ILLINOIS
DEPARTMENT OF TRANSPORTATION

UTILITY LOCATIONS PLANS

SCALE:

SHEET 5


OF 15

SHEETS

STA.

TO STA.

F.A.I. RTE.	SECTION	COUNTY	TOTAL SHEETS	SHEET NO.
80	FAI 80 21 INTERCHANGE	WILL	1209	427
		ILLINOIS		FED. AID PROJECT
				CONTRACT NO. 62R22

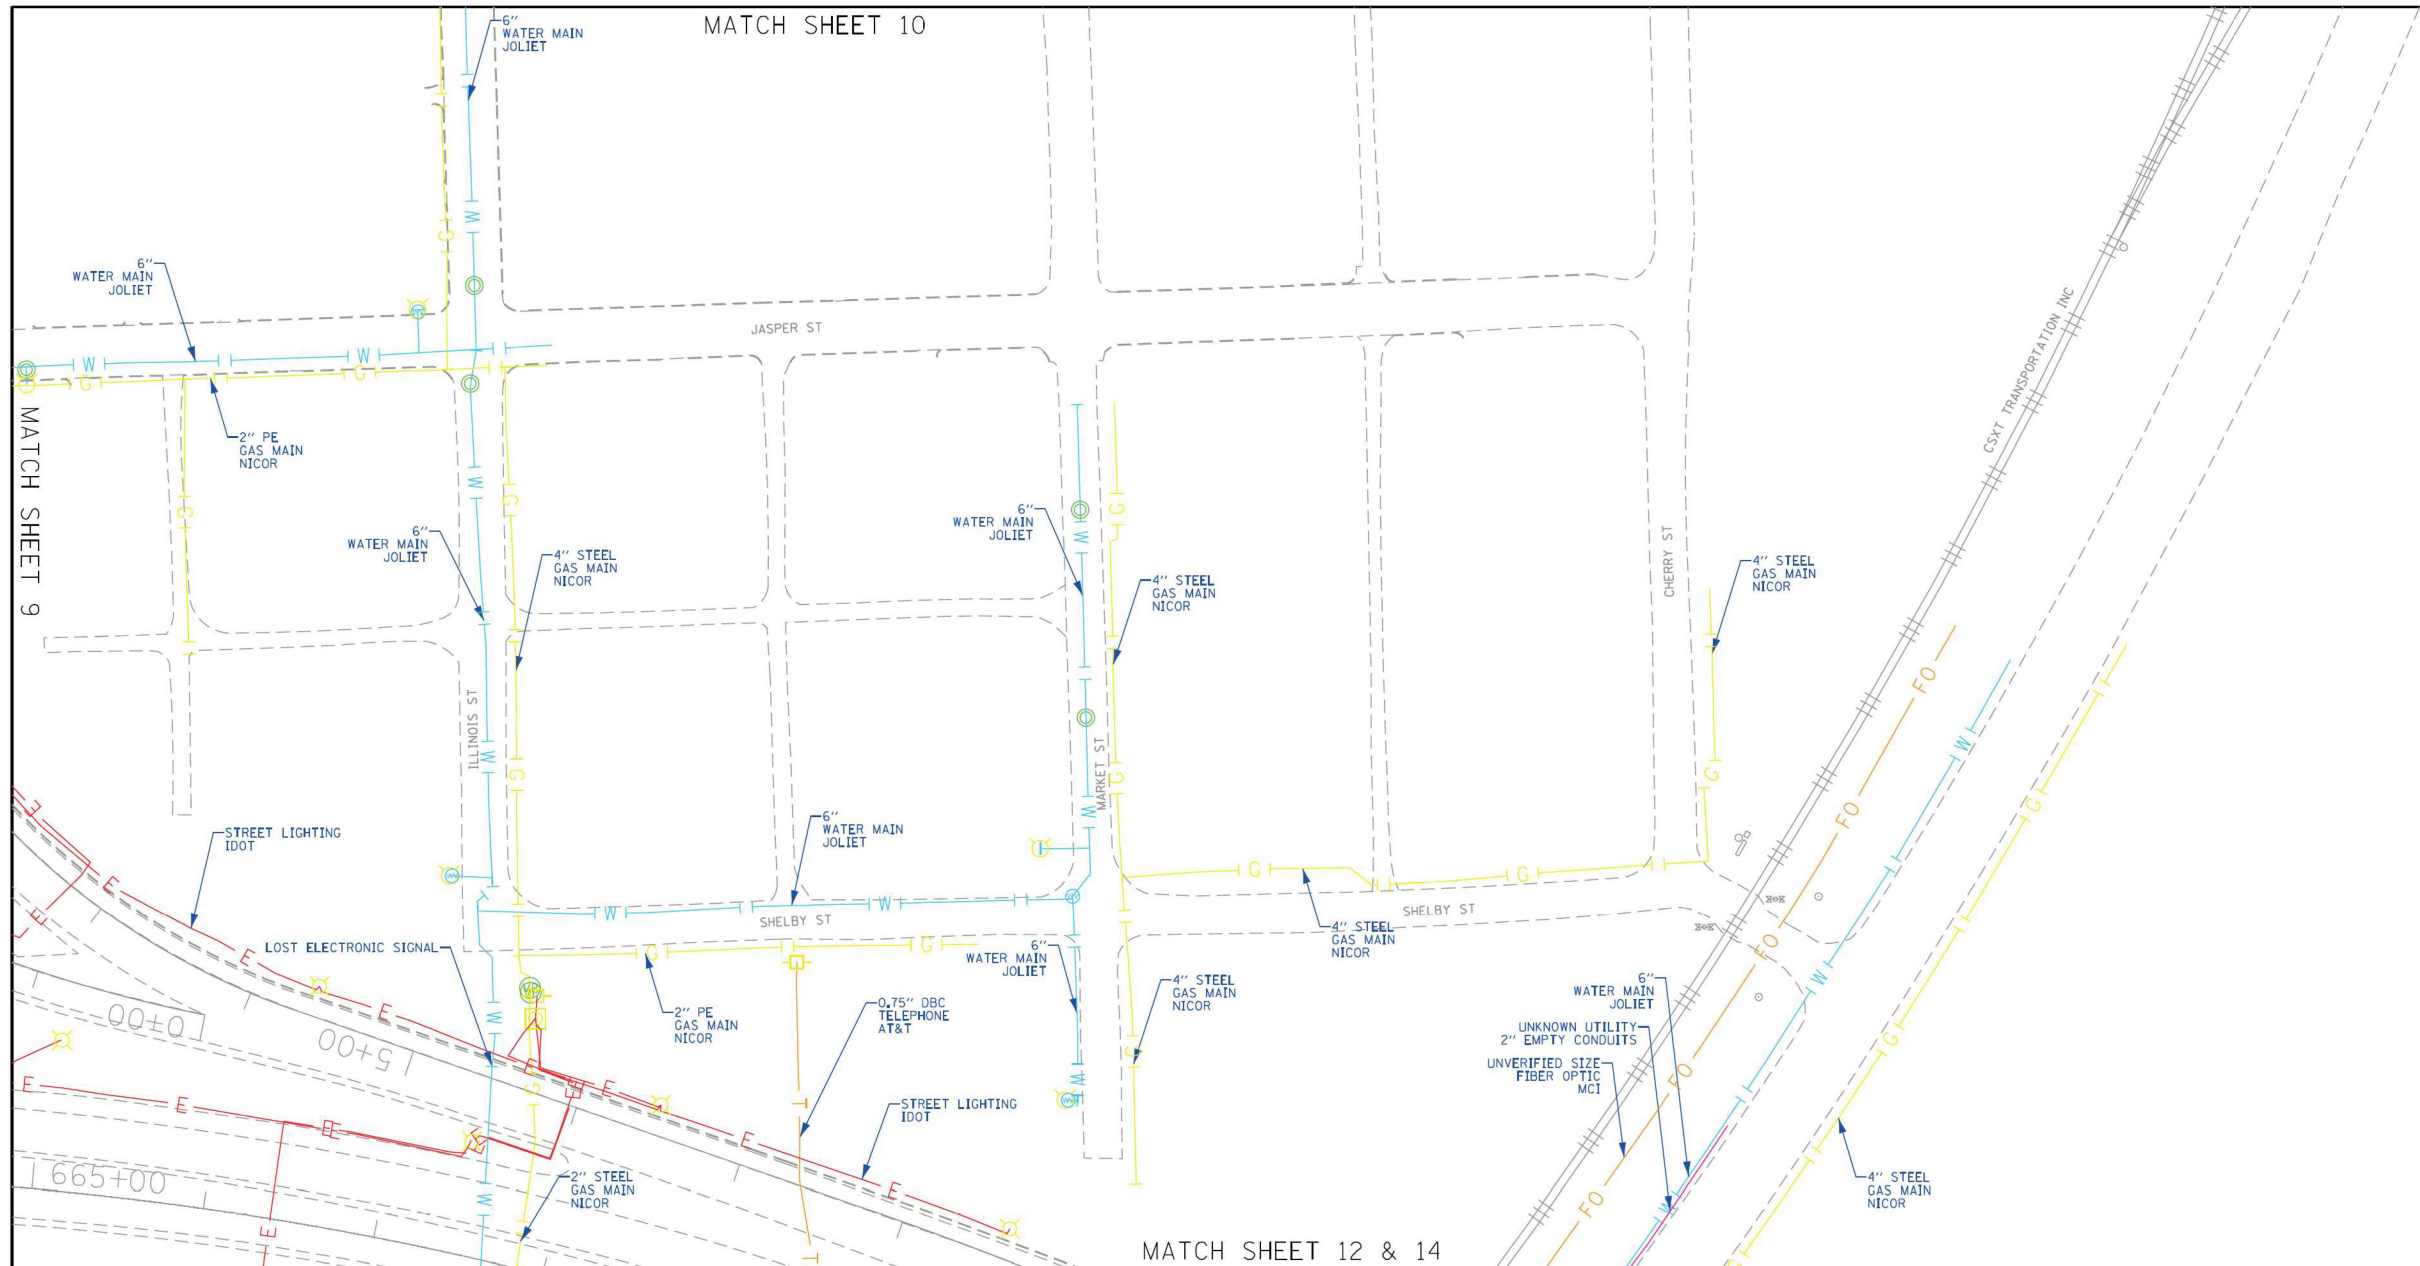

ASCE STANDARDS OF DEPICTION
OF SUBSURFACE UTILITIES

QUALITY LEVEL A (QLA)
PRECISE HORIZONTAL AND VERTICAL LOCATION OF UTILITIES OBTAINED BY THE ACTUAL EXPOSURE (OR VERIFICATION OF PREVIOUSLY EXPOSED AND SURVEYED UTILITIES) USING MINIMALLY INTRUSIVE EXCAVATION EQUIPMENT TO MINIMIZE POTENTIAL FOR UTILITY DAMAGE, AND SUBSEQUENT MEASUREMENT OF THE SUBSURFACE UTILITIES WITH OTHER UTILITY ATTRIBUTES SUCH AS TYPE, SIZE & MATERIAL OF UTILITY.

QUALITY LEVEL B (QLB)
INFORMATION OBTAINED THROUGH THE APPLICATION OF APPROPRIATE SURFACE GEOPHYSICAL METHODS TO DETERMINE THE EXISTENCE AND APPROXIMATE HORIZONTAL POSITION OF SUBSURFACE UTILITIES.
QUALITY LEVEL B DATA SHOULD BE REPRODUCIBLE BY SURFACE GEOPHYSICS AT ANY POINT OF THEIR DEPICTION. THIS INFORMATION IS SURVEYED TO APPLICABLE TOLERANCES DEFINED BY THE PROJECT AND REDUCED ONTO PLAN DOCUMENTS.

QUALITY LEVEL C (QLC)
INFORMATION OBTAINED BY SURVEYING AND PLOTTING VISIBLE ABOVE-GROUND UTILITY FEATURES AND BY USING PROFESSIONAL JUDGEMENT IN CORRELATING THIS INFORMATION TO QUALITY LEVEL D INFORMATION.

QUALITY LEVEL D (QLD)
INFORMATION DERIVED FROM EXISTING RECORDS OR ORAL RECOLLECTIONS.

GENERAL NOTES:

WGI INC. HAS EXERCISED ITS BEST PROFESSIONAL EXPERTISE AND GEOPHYSICAL PROSPECTING TECHNIQUES TO DEVELOP THIS MAPPING OF SUBSURFACE UTILITIES WITHIN THE PROJECT LIMITS.

WGI INC. DOES NOT GUARANTEE THAT UTILITIES SHOWN COMPRISE ALL UTILITIES WITHIN THE PROJECT AREA.

WGI'S FIELD INVESTIGATION WAS PERFORMED 10/04/19 THROUGH 03/20/20. CHANGES TO UTILITIES AFTER 03/20/20 MAY HAVE BEEN MADE AND THEREFORE MAY RESULT IN VARIANCES FROM THIS PLAN IF DEEMED ADVISABLE PRIOR TO FINAL DESIGN AND CONSTRUCTION.

FIELD LOCATED UTILITIES MEET THE FEDERAL HIGHWAY ADMINISTRATION DEFINITION FOR "QUALITY LEVEL B" (QLB) STANDARDS.

ALL UTILITIES SHOWN ARE QUALITY LEVEL B (QLB) UNLESS NOTED OTHERWISE.

ALL ELECTRONIC DEPTHS PROVIDED ARE APPROXIMATE AND SHOULD BE USED FOR INFORMATIONAL PURPOSES ONLY.

UTILITY LEGEND:

- A - AERIAL
- UNKNOWN UTILITY
- O - OIL
- CTV - CABLE TV
- T - TELEPHONE
- G - GAS
- E - ELECTRIC
- E - TRAFFIC SIGNAL/LIGHTING
- W - WATER
- FM - FORCE MAIN
- FO - FIBER OPTIC
- EH - TEST HOLE
- EOI - END OF INFORMATION
- ED - ELECTRONIC DEPTH



John J. Bellis
signature
04/06/20
date

license expires 11/30/2021



American Surveying & Engineering, P.C.
30 N. LaSalle St., Suite 3440
Chicago, IL 60602
Phone No. (312) 277-2000



2001 Butterfield Road, Suite 410
Downers Grove, IL 60515
Phone No. (630) 307-3800
Fax No. (630) 307-7030
Cert No. 6091 - LB No. 7055

USER NAME = Erick.Maleza	DESIGNED -	REVISED -
DRAWN - EM	REVIS	ED -
PLOT SCALE = 100.0000' / in.	CHECKED - EG	REVISED -
PLOT DATE = 3/26/2020	DATE -	REVISED -

STATE OF ILLINOIS
DEPARTMENT OF TRANSPORTATION

I-80 LARKIN TO WATER ST.
JOLIET, ILLINOIS

SCALE: SHEET 13 OF 16 SHEETS STA. TO STA.

F.A.I. RTE.	SECTION	COUNTY	TOTAL SHEETS	SHEET NO.
80	FAI 80 21 INTERCHANGE	WILL	1209	429
CONTRACT NO. P-91-185-09				
ILLINOIS FED. AID PROJECT				
IDOT W.O. 213 & 214				



WSP USA Inc.
30 N. LaSalle Street
Suite 4200
Chicago, IL 60602
Tel: (312) 782-9150

USER NAME = USCP702533	DESIGNED -	REVISED -
DRAWN -	REVIS	ED -
PLOT SCALE = 0.167' / in.	CHECKED -	REVISED -
PLOT DATE = 4/22/2025	DATE - 4/25/2025	REVISED -


STATE OF ILLINOIS
DEPARTMENT OF TRANSPORTATION

UTILITY LOCATIONS PLANS

SCALE: SHEET 7 OF 15 SHEETS STA. TO STA.

F.A.I. RTE.	SECTION	COUNTY	TOTAL SHEETS	SHEET NO.
80	FAI 80 21 INTERCHANGE	WILL	1209	429
CONTRACT NO. 62R22				
ILLINOIS FED. AID PROJECT				

Model: Area 14
File Name: p:\transystations-pw-bentley.com\transystations-pw1-hosted\Documents\Projects_2018\CH401401180022\03-WSP\CD\62R22-INT-4 [Center]\Sheets\CH\1D162R22-sh-SUE.dgn

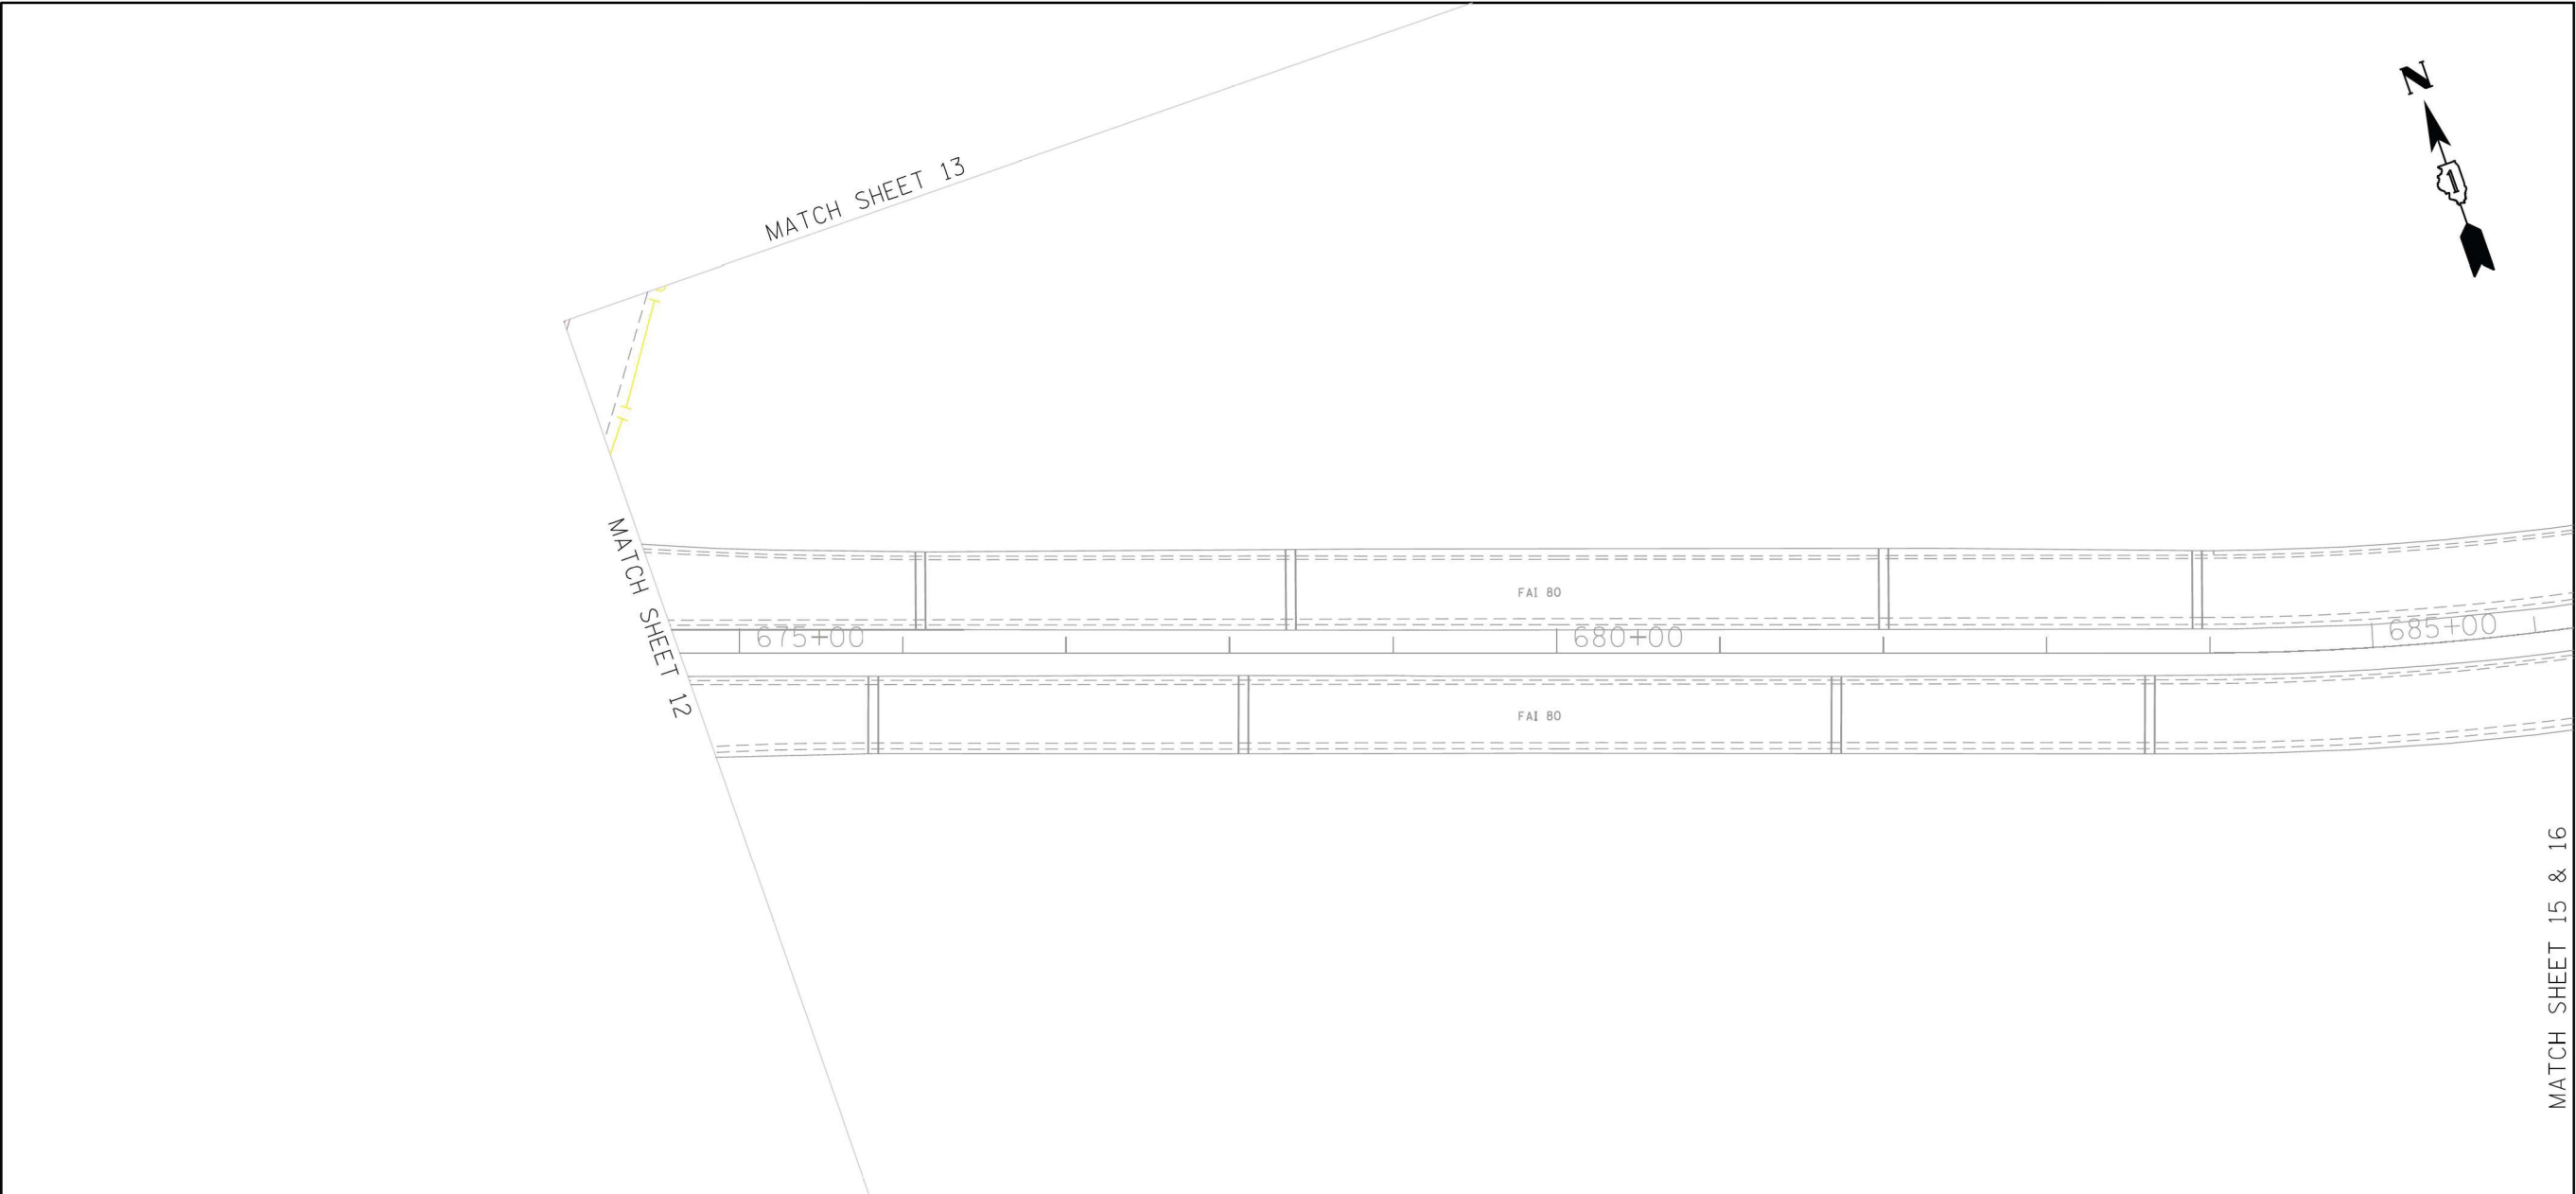

ASCE STANDARDS OF DEPICTION OF SUBSURFACE UTILITIES

QUALITY LEVEL A (QLA)
PRECISE HORIZONTAL AND VERTICAL LOCATION OF UTILITIES OBTAINED BY THE ACTUAL EXPOSURE (OR VERIFICATION OF PREVIOUSLY EXPOSED AND SURVEYED UTILITIES) USING MINIMALLY INTRUSIVE EXCAVATION EQUIPMENT TO MINIMIZE POTENTIAL FOR UTILITY DAMAGE, AND SUBSEQUENT MEASUREMENT OF THE SUBSURFACE UTILITIES WITH OTHER UTILITY ATTRIBUTES SUCH AS TYPE, SIZE & MATERIAL OF UTILITY.

QUALITY LEVEL B (QLB)
INFORMATION OBTAINED THROUGH THE APPLICATION OF APPROPRIATE SURFACE GEOPHYSICAL METHODS TO DETERMINE THE EXISTENCE AND APPROXIMATE HORIZONTAL POSITION OF SUBSURFACE UTILITIES. QUALITY LEVEL B DATA SHOULD BE REPRODUCIBLE BY SURFACE GEOPHYSICS AT ANY POINT OF THEIR DEPICTION. THIS INFORMATION IS SURVEYED TO APPLICABLE TOLERANCES DEFINED BY THE PROJECT AND REDUCED ONTO PLAN DOCUMENTS.

QUALITY LEVEL C (QLC)
INFORMATION OBTAINED BY SURVEYING AND PLOTTING VISIBLE ABOVE-GROUND UTILITY FEATURES AND BY USING PROFESSIONAL JUDGEMENT IN CORRELATING THIS INFORMATION TO QUALITY LEVEL D INFORMATION.

QUALITY LEVEL D (QLD)
INFORMATION DERIVED FROM EXISTING RECORDS OR ORAL RECOLLECTIONS.

GENERAL NOTES:

WGI INC. HAS EXERCISED ITS BEST PROFESSIONAL EXPERTISE AND GEOPHYSICAL PROSPECTING TECHNIQUES TO DEVELOP THIS MAPPING OF SUBSURFACE UTILITIES WITHIN THE PROJECT LIMITS.

WGI INC. DOES NOT GUARANTEE THAT UTILITIES SHOWN COMPRISE ALL UTILITIES WITHIN THE PROJECT AREA.

WGI'S FIELD INVESTIGATION WAS PERFORMED 10/04/19 THROUGH 03/20/20. CHANGES TO UTILITIES AFTER 03/20/20 MAY HAVE BEEN MADE AND THEREFORE MAY RESULT IN VARIANCES FROM THIS PLAN IF DEEMED ADVISABLE PRIOR TO FINAL DESIGN AND CONSTRUCTION.

FIELD LOCATED UTILITIES MEET THE FEDERAL HIGHWAY ADMINISTRATION DEFINITION FOR "QUALITY LEVEL B" (QLB) STANDARDS.

ALL UTILITIES SHOWN ARE QUALITY LEVEL B (QLB) UNLESS NOTED OTHERWISE.

ALL ELECTRONIC DEPTHS PROVIDED ARE APPROXIMATE AND SHOULD BE USED FOR INFORMATIONAL PURPOSES ONLY.

UTILITY LEGEND:

- A - AERIAL
- UNKNOWN UTILITY
- O - OIL
- CTV - CABLE TV
- T - TELEPHONE
- G - GAS
- E - ELECTRIC
- E - TRAFFIC SIGNAL/LIGHTING
- W - WATER
- FM - FORCE MAIN
- FO - FIBER OPTIC
- EOI - TEST HOLE
- ED - END OF INFORMATION
- ED - ELECTRONIC DEPTH

062-044796
REGISTERED PROFESSIONAL ENGINEER OF ILLINOIS
John J. Bellis
signature
04/06/20
date
license expires 11/30/2021

American Surveying & Engineering, P.C.
30 N. LaSalle St., Suite 3440
Chicago, IL 60602
Phone No. (312) 277-2000

2001 Butterfield Road, Suite 410
Downers Grove, IL 60515
Phone No. (630) 307-3800
Fax No. (630) 307-7030
Cert No. 6091 - LB No. 7055

USER NAME = Erick.Maleza	DESIGNED -	REVISED -
	DRAWN - EM	REVISED -
PLOT SCALE = 100.0000 ' / in.	CHECKED - EG	REVISED -
PLOT DATE = 3/26/2020	DATE -	REVISED -

**STATE OF ILLINOIS
DEPARTMENT OF TRANSPORTATION**

**I-80 LARKIN TO WATER ST.
JOLIET, ILLINOIS**

SCALE:	SHEET 14 OF 16 SHEETS	STA. TO STA.
--------	-----------------------	--------------

F.A.I. RTE.	SECTION	COUNTY	TOTAL SHEETS	SHEET NO.
		WILL	16	14
CONTRACT NO. P-91-185-09				
ILLINOIS FED. AID PROJECT				
IDOT W.O. 213 & 214				

WSP USA Inc.
30 N. LA SALLE STREET
SUITE 4200
CHICAGO, IL 60602
TEL: (312) 782-9150


USER NAME = USCP702533	DESIGNED -	REVISED -
	DRAWN -	REVISED -
PLOT SCALE = 0.167 ' / in.	CHECKED -	REVISED -
PLOT DATE = 4/22/2025	DATE - 4/25/2025	REVISED -

**STATE OF ILLINOIS
DEPARTMENT OF TRANSPORTATION**

UTILITY LOCATIONS PLANS

SCALE:	SHEET 8 OF 15 SHEETS	STA. TO STA.
--------	----------------------	--------------

F.A.I. RTE.	SECTION	COUNTY	TOTAL SHEETS	SHEET NO.
80	FAI 80 21 INTERCHANGE	WILL	1209	430
CONTRACT NO. 62R22				
ILLINOIS FED. AID PROJECT				

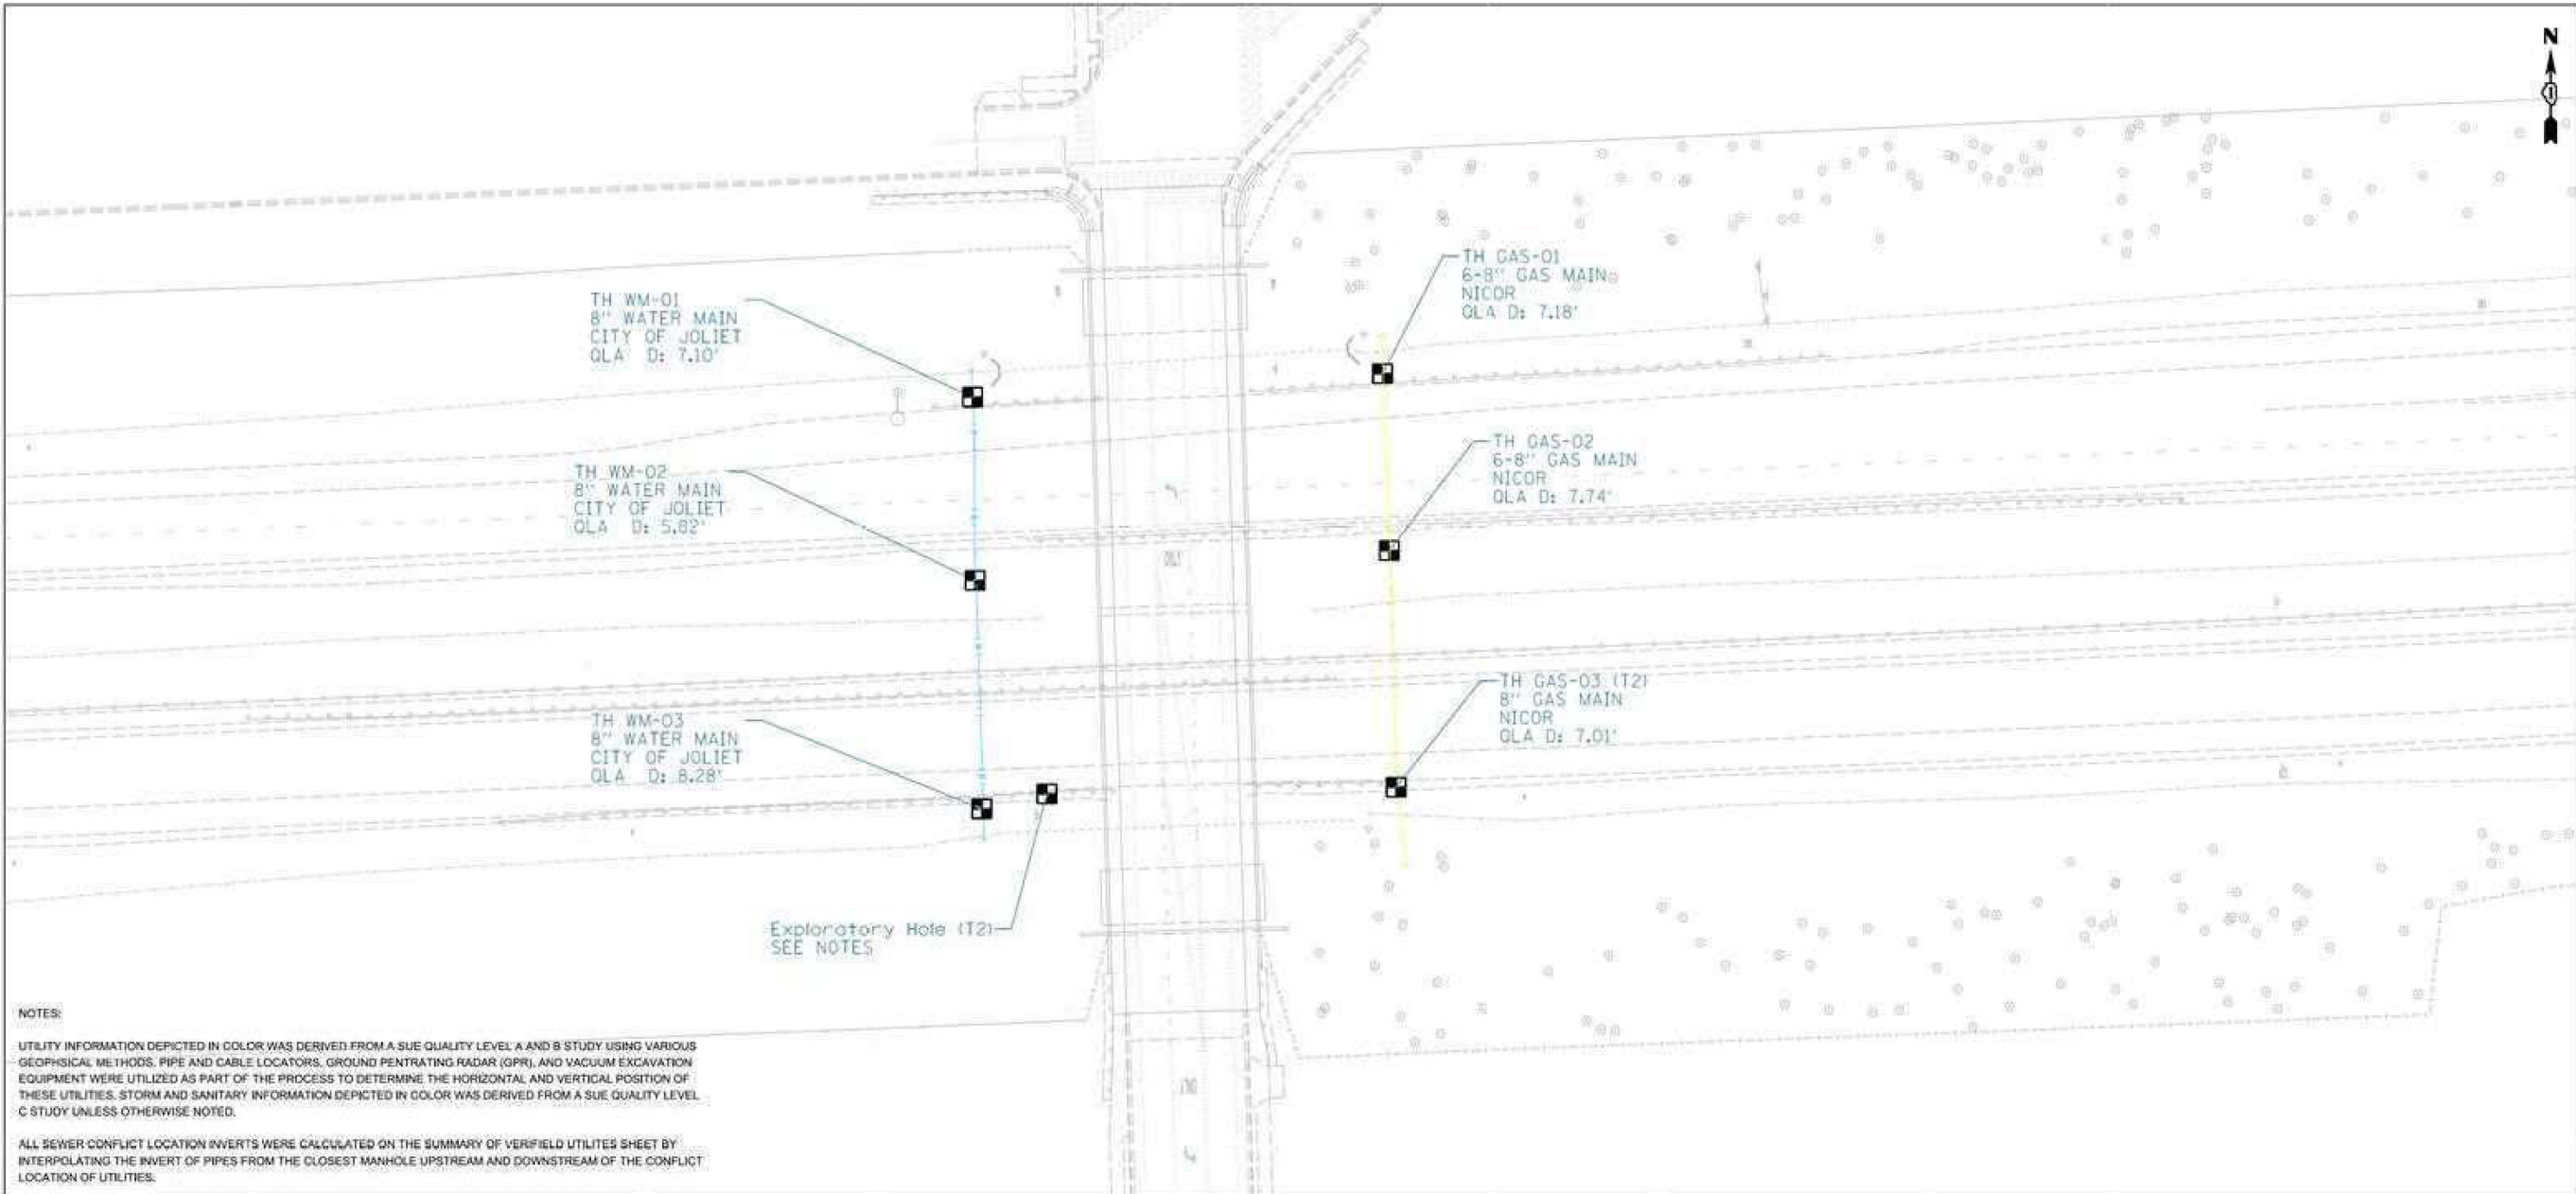

NOTES:

UTILITY INFORMATION DEPICTED IN COLOR WAS DERIVED FROM A SUE QUALITY LEVEL A AND B STUDY USING VARIOUS GEOPHYSICAL METHODS, PIPE AND CABLE LOCATORS, GROUND PENETRATING RADAR (GPR), AND VACUUM EXCAVATION EQUIPMENT WERE UTILIZED AS PART OF THE PROCESS TO DETERMINE THE HORIZONTAL AND VERTICAL POSITION OF THESE UTILITIES. STORM AND SANITARY INFORMATION DEPICTED IN COLOR WAS DERIVED FROM A SUE QUALITY LEVEL C STUDY UNLESS OTHERWISE NOTED.

ALL SEWER CONFLICT LOCATION INVERTS WERE CALCULATED ON THE SUMMARY OF VERIFIED UTILITIES SHEET BY INTERPOLATING THE INVERT OF PIPES FROM THE CLOSEST MANHOLE UPSTREAM AND DOWNSTREAM OF THE CONFLICT LOCATION OF UTILITIES.

ASCE STANDARDS OF DEPICTION OF SUBSURFACE UTILITIES

QUALITY LEVEL A (QLA)
PRECISE HORIZONTAL AND VERTICAL LOCATION OF UTILITIES OBTAINED BY THE ACTUAL EXPOSURE (OR VERIFICATION OF PREVIOUSLY EXPOSED AND SURVEYED UTILITIES) USING MINIMALLY INTRUSIVE EXCAVATION EQUIPMENT TO MINIMIZE POTENTIAL FOR UTILITY DAMAGE, AND SUBSEQUENT MEASUREMENT OF THE SUBSURFACE UTILITIES WITH OTHER UTILITY ATTRIBUTES SUCH AS TYPE, SIZE & MATERIAL OF UTILITY.

QUALITY LEVEL B (QLB)
INFORMATION OBTAINED THROUGH THE APPLICATION OF APPROPRIATE SURFACE GEOPHYSICAL METHODS TO DETERMINE THE EXISTENCE AND APPROXIMATE HORIZONTAL POSITION OF SUBSURFACE UTILITIES. QUALITY LEVEL B DATA SHOULD BE REPRODUCIBLE BY SURFACE GEOPHYSICS AT ANY POINT OF THEIR DEPICTION. THIS INFORMATION IS SURVEYED TO APPLICABLE TOLERANCES DEFINED BY THE PROJECT AND REDUCED ONTO PLAN DOCUMENTS.

QUALITY LEVEL C (QLC)
INFORMATION OBTAINED BY SURVEYING AND PLOTTING VISIBLE ABOVE-GROUND UTILITY FEATURES AND BY USING PROFESSIONAL JUDGEMENT IN CORRELATING THIS INFORMATION TO QUALITY LEVEL D INFORMATION.

QUALITY LEVEL D (QLD)
INFORMATION DERIVED FROM EXISTING RECORDS OR ORAL RECOLLECTIONS.

GENERAL NOTES:

SANCHEZ HAS EXERCISED ITS BEST PROFESSIONAL EXPERTISE AND GEOPHYSICAL PROSPECTING TECHNIQUES TO DEVELOP THIS MAPPING OF SUBSURFACE UTILITIES WITHIN THE PROJECT LIMITS.

SANCHEZ DOES NOT GUARANTEE THAT UTILITIES SHOWN COMPRISE ALL UTILITIES WITHIN THE PROJECT AREA.

SANCHEZ'S FIELD INVESTIGATION WAS PERFORMED 01/25/2024 THROUGH 07/24/2024. CHANGES TO UTILITIES AFTER 07/24/2024 MAY HAVE BEEN MADE AND THEREFORE MAY RESULT IN VARIANCES FROM THIS PLAN IF DEEMED ADVISABLE PRIOR TO FINAL DESIGN AND CONSTRUCTION.

FIELD LOCATED UTILITIES MEET THE FEDERAL HIGHWAY ADMINISTRATION DEFINITION FOR QUALITY LEVEL A (QLA) AND B (QLB) AND D (QLD) STANDARDS.

ALL UTILITIES DEPICTED IN COLOR ARE QUALITY LEVEL A (QLA) AND B (QLB) UNLESS NOTED OTHERWISE.

ALL UTILITIES DEPICTED IN GRAY COLOR ARE FOR REFERENCE ONLY AND NOT SURVEYED.

UTILITY LEGEND:

- AERIAL
- UNKNOWN UTILITY
- OIL (PETROLEUM)
- CABLE TV
- TELEPHONE
- GAS
- ELECTRIC
- TRAFFIC SIGNAL LIGHTING
- WATER
- FORCE MAIN
- FIBER OPTIC
- STORM SEWER
- SANITARY SEWER
- DEPTH
- END OF INFORMATION
- ELECTRONIC DEPTH
- DIRECT BURIED CABLE
- CALCULATED INVERT
- TEST HOLE
- TRAFFIC SIGNAL
- PROPOSED CONFLICT

THOMAS M. CODY
062.045847
REGISTERED PROFESSIONAL ENGINEER OF ILLINOIS
SIGNATURE: *Thomas M. Cody*
DATE: 08/02/2024
LICENSE EXPIRES: 11/30/2025

BEARINGS AND DISTANCE ARE REFERENCED TO THE ILLINOIS STATE PLANE COORDINATE SYSTEM, EAST ZONE, NAD 83 (2011 ADJUSTMENT).

COMBINATION FACTOR: 0.999931912. NOTE: TO OBTAIN GROUND DISTANCE DIVIDE THE GRID DISTANCE SHOWN BY THE COMBINATION FACTOR.

IDOT W.O. 705, 706, 707

SANCHEZ
180 CROSSEN AVENUE,
ELK GROVE VILLAGE, IL 60007
PHONE: 773-444-0144
FAX: 847-232-3104
DESIGN FIRM
REGISTRATION NO. 184-004801

USER NAME	DESIGNED	REVISED
DRAWN	REVISED	
CHECKED	REVISED	
DATE	DATE	REVISED

**STATE OF ILLINOIS
DEPARTMENT OF TRANSPORTATION**

**I-80 QUALITY LEVEL A
SUE STUDY**


SCALE: SHEET 09 OF 15 SHEETS STA. TO STA.

F.A.I. RTE.	SECTION	COUNTY	TOTAL SHEETS	SHEET NO.
80	FAI 80 21 INTERCHANGE	WILL	1209	431
CONTRACT NO. 62R22 / 62F94				
ILLINOIS FED. AID PROJECT				

NOTES:

UTILITY INFORMATION DEPICTED IN COLOR WAS DERIVED FROM A SUE QUALITY LEVEL A AND B STUDY USING VARIOUS GEOPHYSICAL METHODS. PIPE AND CABLE LOCATORS, GROUND PENETRATING RADAR (GPR), AND VACUUM EXCAVATION EQUIPMENT WERE UTILIZED AS PART OF THE PROCESS TO DETERMINE THE HORIZONTAL AND VERTICAL POSITION OF THESE UTILITIES. STORM AND SANITARY INFORMATION DEPICTED IN COLOR WAS DERIVED FROM A SUE QUALITY LEVEL C STUDY UNLESS OTHERWISE NOTED.

ALL SEWER CONFLICT LOCATION INVERTS WERE CALCULATED ON THE SUMMARY OF VERIFIED UTILITIES SHEET BY INTERPOLATING THE INVERT OF PIPES FROM THE CLOSEST MANHOLE UPSTREAM AND DOWNSTREAM OF THE CONFLICT LOCATION OF UTILITIES.

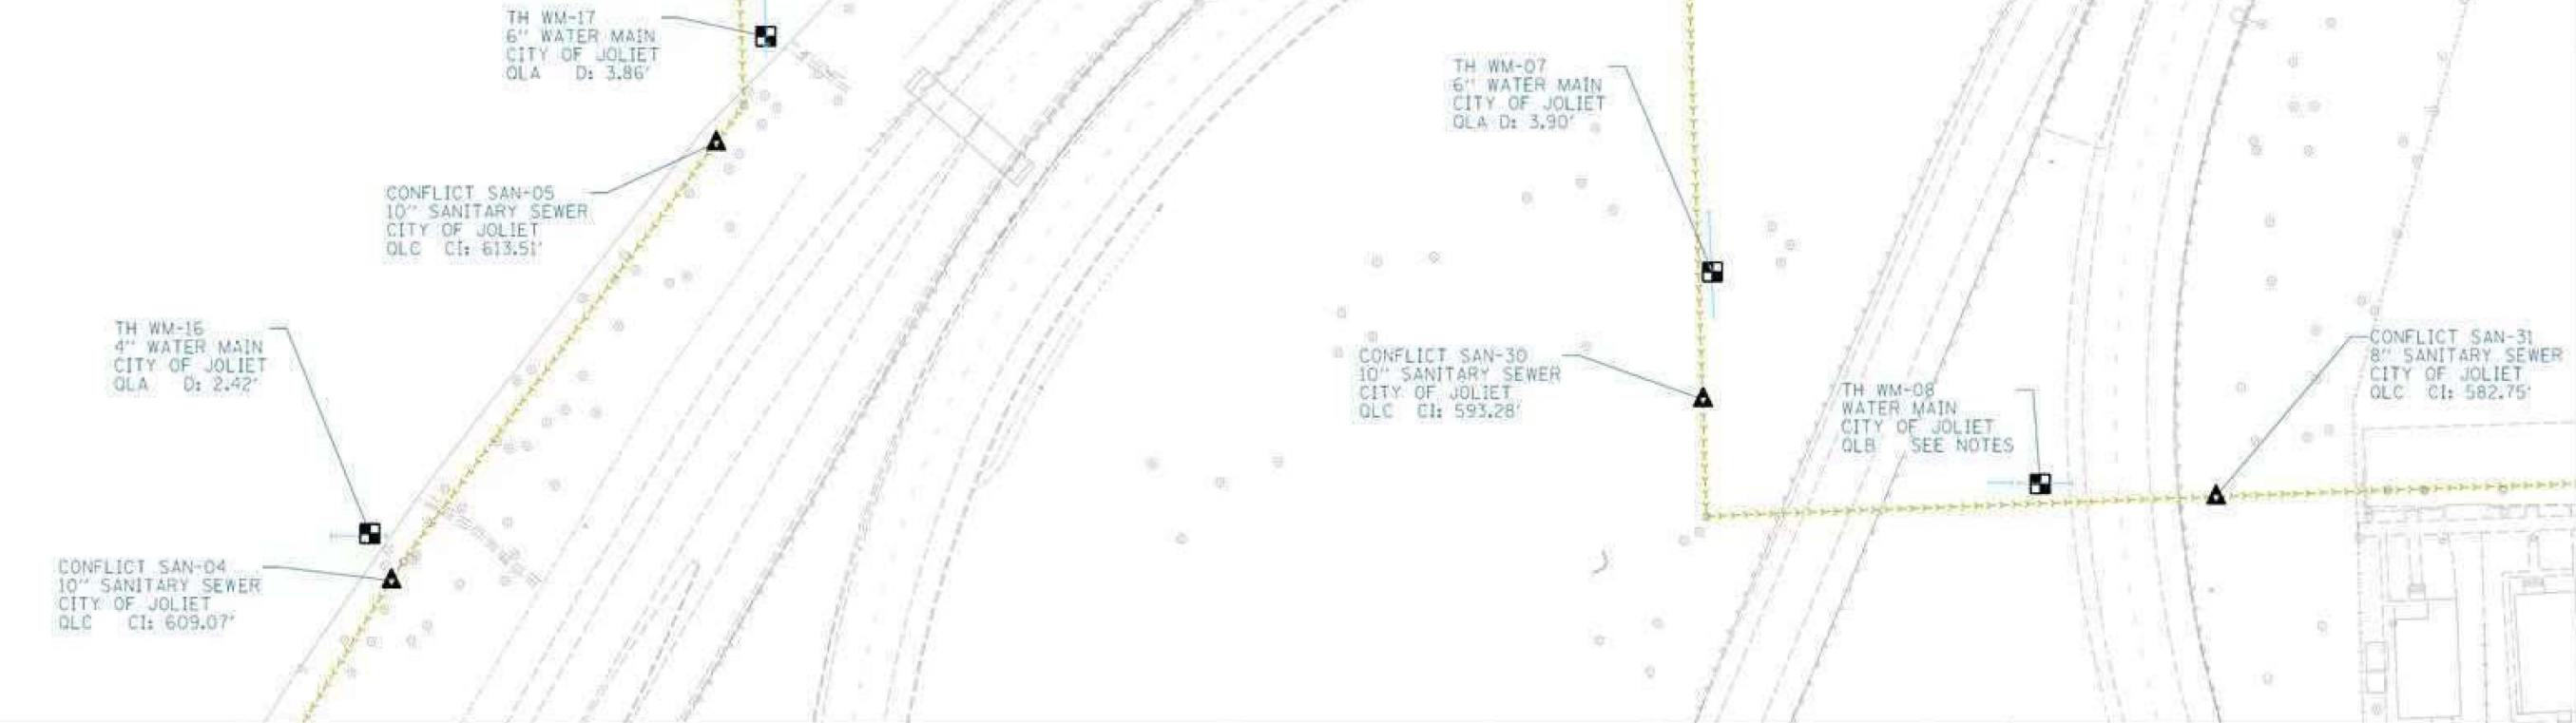

ASCE STANDARDS OF DEPICTION OF SUBSURFACE UTILITIES

QUALITY LEVEL A (QLA)
PRECISE HORIZONTAL AND VERTICAL LOCATION OF UTILITIES OBTAINED BY THE ACTUAL EXPOSURE (OR VERIFICATION OF PREVIOUSLY EXPOSED AND SURVEYED UTILITIES) USING MINIMALLY INTRUSIVE EXCAVATION EQUIPMENT TO MINIMIZE POTENTIAL FOR UTILITY DAMAGE, AND SUBSEQUENT MEASUREMENT OF THE SUBSURFACE UTILITIES WITH OTHER UTILITY ATTRIBUTES SUCH AS TYPE, SIZE & MATERIAL OF UTILITY.

QUALITY LEVEL B (QLB)
INFORMATION OBTAINED THROUGH THE APPLICATION OF APPROPRIATE SURFACE GEOPHYSICAL METHODS TO DETERMINE THE EXISTENCE AND APPROXIMATE HORIZONTAL POSITION OF SUBSURFACE UTILITIES. QUALITY LEVEL B DATA SHOULD BE REPRODUCIBLE BY SURFACE GEOPHYSICS AT ANY POINT OF THEIR DEPICTION. THIS INFORMATION IS SURVEYED TO APPLICABLE TOLERANCES DEFINED BY THE PROJECT AND REDUCED ONTO PLAN DOCUMENTS.

QUALITY LEVEL C (QLC)
INFORMATION OBTAINED BY SURVEYING AND PLOTTING VISIBLE ABOVE-GROUND UTILITY FEATURES AND BY USING PROFESSIONAL JUDGEMENT IN CORRELATING THIS INFORMATION TO QUALITY LEVEL D INFORMATION.

QUALITY LEVEL D (QLD)
INFORMATION DERIVED FROM EXISTING RECORDS OR ORAL RECOLLECTIONS.

GENERAL NOTES:

SANCHEZ HAS EXERCISED ITS BEST PROFESSIONAL EXPERTISE AND GEOPHYSICAL PROSPECTING TECHNIQUES TO DEVELOP THIS MAPPING OF SUBSURFACE UTILITIES WITHIN THE PROJECT LIMITS.

SANCHEZ DOES NOT GUARANTEE THAT UTILITIES SHOWN COMPRISE ALL UTILITIES WITHIN THE PROJECT AREA.

SANCHEZ'S FIELD INVESTIGATION WAS PERFORMED 01/25/2024 THROUGH 07/24/2024. CHANGES TO UTILITIES AFTER 07/24/2024 MAY HAVE BEEN MADE AND THEREFORE MAY RESULT IN VARIANCES FROM THIS PLAN IF DEEMED ADVISABLE PRIOR TO FINAL DESIGN AND CONSTRUCTION.

FIELD LOCATED UTILITIES MEET THE FEDERAL HIGHWAY ADMINISTRATION DEFINITION FOR QUALITY LEVEL A (QLA) AND B (QLB); AND D (QLD) STANDARDS.

ALL UTILITIES DEPICTED IN COLOR ARE QUALITY LEVEL A (QLA) AND B (QLB) UNLESS NOTED OTHERWISE.

ALL UTILITIES DEPICTED IN GRAY COLOR ARE FOR REFERENCE ONLY AND NOT SURVEYED.

UTILITY LEGEND:

- AERIAL
- UNKNOWN UTILITY
- OIL (PETROLEUM)
- CABLE TV
- TELEPHONE
- GAS
- ELECTRIC
- TRAFFIC SIGNAL LIGHTING
- WATER
- FORCE MAIN
- FIBER OPTIC
- STORM SEWER
- SANITARY SEWER
- CI - CALCULATED INVERT
- TS - TEST HOLE
- TS - TRAFFIC SIGNAL
- PROPOSED CONFLICT
- D - DEPTH
- ED - END OF INFORMATION
- ED - ELECTRONIC DEPTH
- DBC - DIRECT BURIED CABLE



Thomas M. Cody
SIGNATURE
08/02/2024
DATE
LICENSE EXPIRES 11/30/2025

BEARINGS AND DISTANCE ARE REFERENCED TO THE ILLINOIS STATE PLANE COORDINATE SYSTEM, EAST ZONE, NAD 83 (2011 ADJUSTMENT).
COMBINATION FACTOR: 0.999931912. NOTES: TO OBTAIN GROUND DISTANCE DIVIDE THE GRID DISTANCE SHOWN BY THE COMBINATION FACTOR.

IDOT W.O. 705, 706, 707

180 CROSSEN AVENUE,
ELK GROVE VILLAGE, IL 60007
PHONE: 773-444-0144
FAX: 847-232-3104
DESIGN FIRM
REGISTRATION NO. 184-004801

SA_202315E; SA_202315F; SA_202315G

USER NAME	DESIGNED	REVISED
DRAWN	REVIS	
PLOT SCALE	CHECKED	REVISED
PLOT DATE	DATE	REVISED

STATE OF ILLINOIS
DEPARTMENT OF TRANSPORTATION

I-80 QUALITY LEVEL A SUE STUDY			
SCALE:	SHEET	OF	SHEETS
STA.	TO STA.		

F.A.I. RTE.	SECTION	COUNTY	TOTAL SHEETS	SHEET NO.
80	FAI 80 21 INTERCHANGE	WILL	1209	432
CONTRACT NO. 62R22 / 62F94				
ILLINOIS FED. AID PROJECT				

WSP USA INC.
30 N. LA SALLE STREET
SUITE 4200
CHICAGO, IL 60602
TEL: (312) 782-9150

USER NAME	DESIGNED	REVISED
DRAWN	REVIS	
PLOT SCALE	CHECKED	REVISED
PLOT DATE	DATE	REVISED

STATE OF ILLINOIS
DEPARTMENT OF TRANSPORTATION


UTILITY LOCATIONS PLANS			
SCALE:	SHEET	OF	SHEETS
STA.	TO STA.		

F.A.I. RTE.	SECTION	COUNTY	TOTAL SHEETS	SHEET NO.
80	FAI 80 21 INTERCHANGE	WILL	1209	432
CONTRACT NO. 62R22				
ILLINOIS FED. AID PROJECT				

NOTES:

UTILITY INFORMATION DEPICTED IN COLOR WAS DERIVED FROM A SUE QUALITY LEVEL A AND B STUDY USING VARIOUS GEOPHYSICAL METHODS. PIPE AND CABLE LOCATORS, GROUND PENETRATING RADAR (GPR), AND VACUUM EXCAVATION EQUIPMENT WERE UTILIZED AS PART OF THE PROCESS TO DETERMINE THE HORIZONTAL AND VERTICAL POSITION OF THESE UTILITIES. STORM AND SANITARY INFORMATION DEPICTED IN COLOR WAS DERIVED FROM A SUE QUALITY LEVEL C STUDY UNLESS OTHERWISE NOTED.

ALL SEWER CONFLICT LOCATION INVERTS WERE CALCULATED ON THE SUMMARY OF VERIFIED UTILITIES SHEET BY INTERPOLATING THE INVERT OF PIPES FROM THE CLOSEST MANHOLE UPSTREAM AND DOWNSTREAM OF THE CONFLICT LOCATION OF UTILITIES.

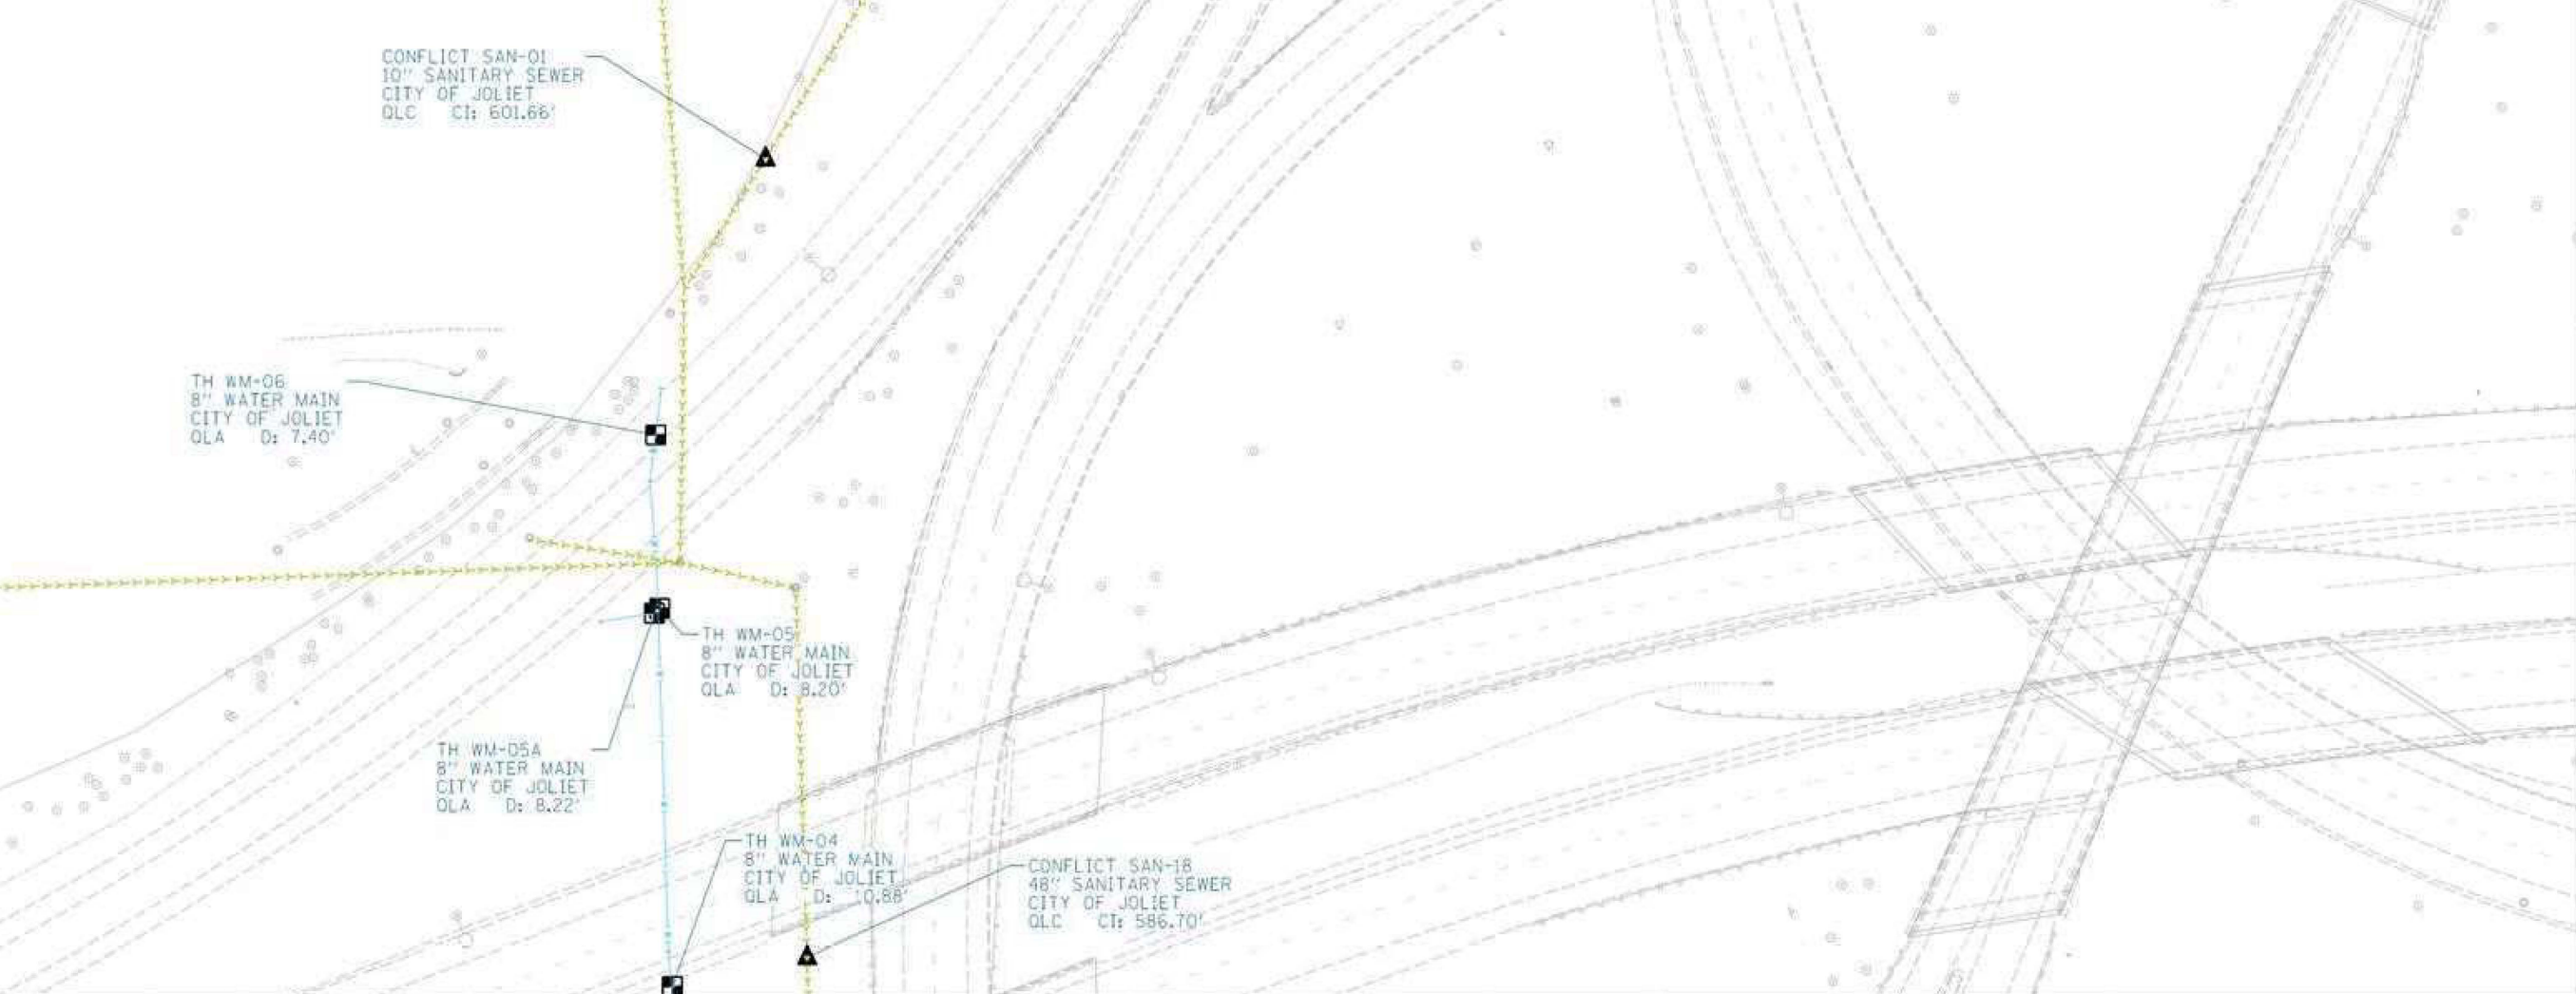

ASCE STANDARDS OF DEPICTION OF SUBSURFACE UTILITIES			
QUALITY LEVEL A (QLA) PRECISE HORIZONTAL AND VERTICAL LOCATION OF UTILITIES OBTAINED BY THE ACTUAL EXPOSURE (OR VERIFICATION OF PREVIOUSLY EXPOSED AND SURVEYED UTILITIES) USING MINIMALLY INTRUSIVE EXCAVATION EQUIPMENT TO MINIMIZE POTENTIAL FOR UTILITY DAMAGE, AND SUBSEQUENT MEASUREMENT OF THE SUBSURFACE UTILITIES WITH OTHER UTILITY ATTRIBUTES SUCH AS TYPE, SIZE & MATERIAL OF UTILITY.			
QUALITY LEVEL B (QLB) INFORMATION OBTAINED THROUGH THE APPLICATION OF APPROPRIATE SURFACE GEOPHYSICAL METHODS TO DETERMINE THE EXISTENCE AND APPROXIMATE HORIZONTAL POSITION OF SUBSURFACE UTILITIES. QUALITY LEVEL B DATA SHOULD BE REPRODUCIBLE BY SURFACE GEOPHYSICS AT ANY POINT OF THEIR DEPICTION. THIS INFORMATION IS SURVEYED TO APPLICABLE TOLERANCES DEFINED BY THE PROJECT AND REDUCED ONTO PLAN DOCUMENTS.			
QUALITY LEVEL C (QLC) INFORMATION OBTAINED BY SURVEYING AND PLOTTING VISIBLE ABOVE-GROUND UTILITY FEATURES AND BY USING PROFESSIONAL JUDGEMENT IN CORRELATING THIS INFORMATION TO QUALITY LEVEL D INFORMATION.			
QUALITY LEVEL D (QLD) INFORMATION DERIVED FROM EXISTING RECORDS OR ORAL RECOLLECTIONS.			
USER NAME	DESIGNED	REVISED	
	DRAWN	REVISED	
PLOT SCALE	CHECKED	REVISED	
PLOT DATE	DATE	REVISED	

GENERAL NOTES:			
SANCHEZ HAS EXERCISED ITS BEST PROFESSIONAL EXPERTISE AND GEOPHYSICAL PROSPECTING TECHNIQUES TO DEVELOP THIS MAPPING OF SUBSURFACE UTILITIES WITHIN THE PROJECT LIMITS.			
SANCHEZ DOES NOT GUARANTEE THAT UTILITIES SHOWN COMPRISE ALL UTILITIES WITHIN THE PROJECT AREA.			
SANCHEZ'S FIELD INVESTIGATION WAS PERFORMED 01/25/2024 THROUGH 07/24/2024. CHANGES TO UTILITIES AFTER 07/24/2024 MAY HAVE BEEN MADE AND THEREFORE MAY RESULT IN VARIANCES FROM THIS PLAN IF DEEMED ADVISABLE PRIOR TO FINAL DESIGN AND CONSTRUCTION.			
FIELD LOCATED UTILITIES MEET THE FEDERAL HIGHWAY ADMINISTRATION DEFINITION FOR QUALITY LEVEL A (QLA) AND B (QLB) AND D (QLD) STANDARDS			
ALL UTILITIES DEPICTED IN COLOR ARE QUALITY LEVEL A (QLA) AND B (QLB) UNLESS NOTED OTHERWISE.			
ALL UTILITIES DEPICTED IN GRAY COLOR ARE FOR REFERENCE ONLY AND NOT SURVEYED			
USER NAME	DESIGNED	REVISED	
	DRAWN	REVISED	
PLOT SCALE	CHECKED	REVISED	
PLOT DATE	DATE	REVISED	

UTILITY LEGEND:			
AERIAL			
UNKNOWN UTILITY			
OIL (PETROLEUM)			
CABLE TV			
TELEPHONE			
GAS			
ELECTRIC			
TRAFFIC SIGNAL LIGHTING			
WATER			
FORCE MAIN			
FIBER OPTIC			
STORM SEWER			
SANITARY SEWER			
D	DEPTH	CI	CALCULATED INVERT
END	END OF INFORMATION	TEST	TEST HOLE
ED	ELECTRONIC DEPTH	TS	TRAFFIC SIGNAL
DBC	DIRECT BURIED CABLE	PROPOSED	PROPOSED CONFLICT

THOMAS M. CODY
062.045847
REGISTERED PROFESSIONAL ENGINEER OF ILLINOIS

Signature
08/02/2024
DATE
LICENSE EXPIRES 11/30/2025

BEARINGS AND DISTANCE ARE REFERENCED TO THE ILLINOIS STATE PLANE COORDINATE SYSTEM, EAST ZONE, NAD 83 (2011 ADJUSTMENT)			
COMBINATION FACTOR: 0.999931912. NOTE: TO OBTAIN GROUND DISTANCE DIVIDE THE GRID DISTANCE SHOWN BY THE COMBINATION FACTOR.			
IDOT W.O. 705, 706, 707			
SANCHEZ			
180 CROSSEN AVENUE, ELK GROVE VILLAGE, IL 60007 PHONE: 773-444-0144 FAX: 847-232-3104 DESIGN FIRM REGISTRATION NO. 184-004801			
SA_202315E, SA_202315F, SA_202315G			
F.A.I. RTE.	SECTION	COUNTY	TOTAL SHEETS
80	FAI 80 21 INTERCHANGE	WILL	1209
CONTRACT NO. 62R22 / 62F94			
ILLINOIS FED. AID PROJECT			


USER NAME	USCP702533	DESIGNED	-	REVISED	-
		DRAWN	-	REVISED	-
PLOT SCALE	0.167' / in.	CHECKED	-	REVISED	-
PLOT DATE	4/22/2025	DATE	4/25/2025	REVISED	-

STATE OF ILLINOIS
DEPARTMENT OF TRANSPORTATION

UTILITY LOCATIONS PLANS

SCALE: SHEET 11 OF 15 SHEETS STA. TO STA.

F.A.I. RTE.	SECTION	COUNTY	TOTAL SHEETS	SHEET NO.
80	FAI 80 21 INTERCHANGE	WILL	1209	433
CONTRACT NO. 62R22				
ILLINOIS FED. AID PROJECT				

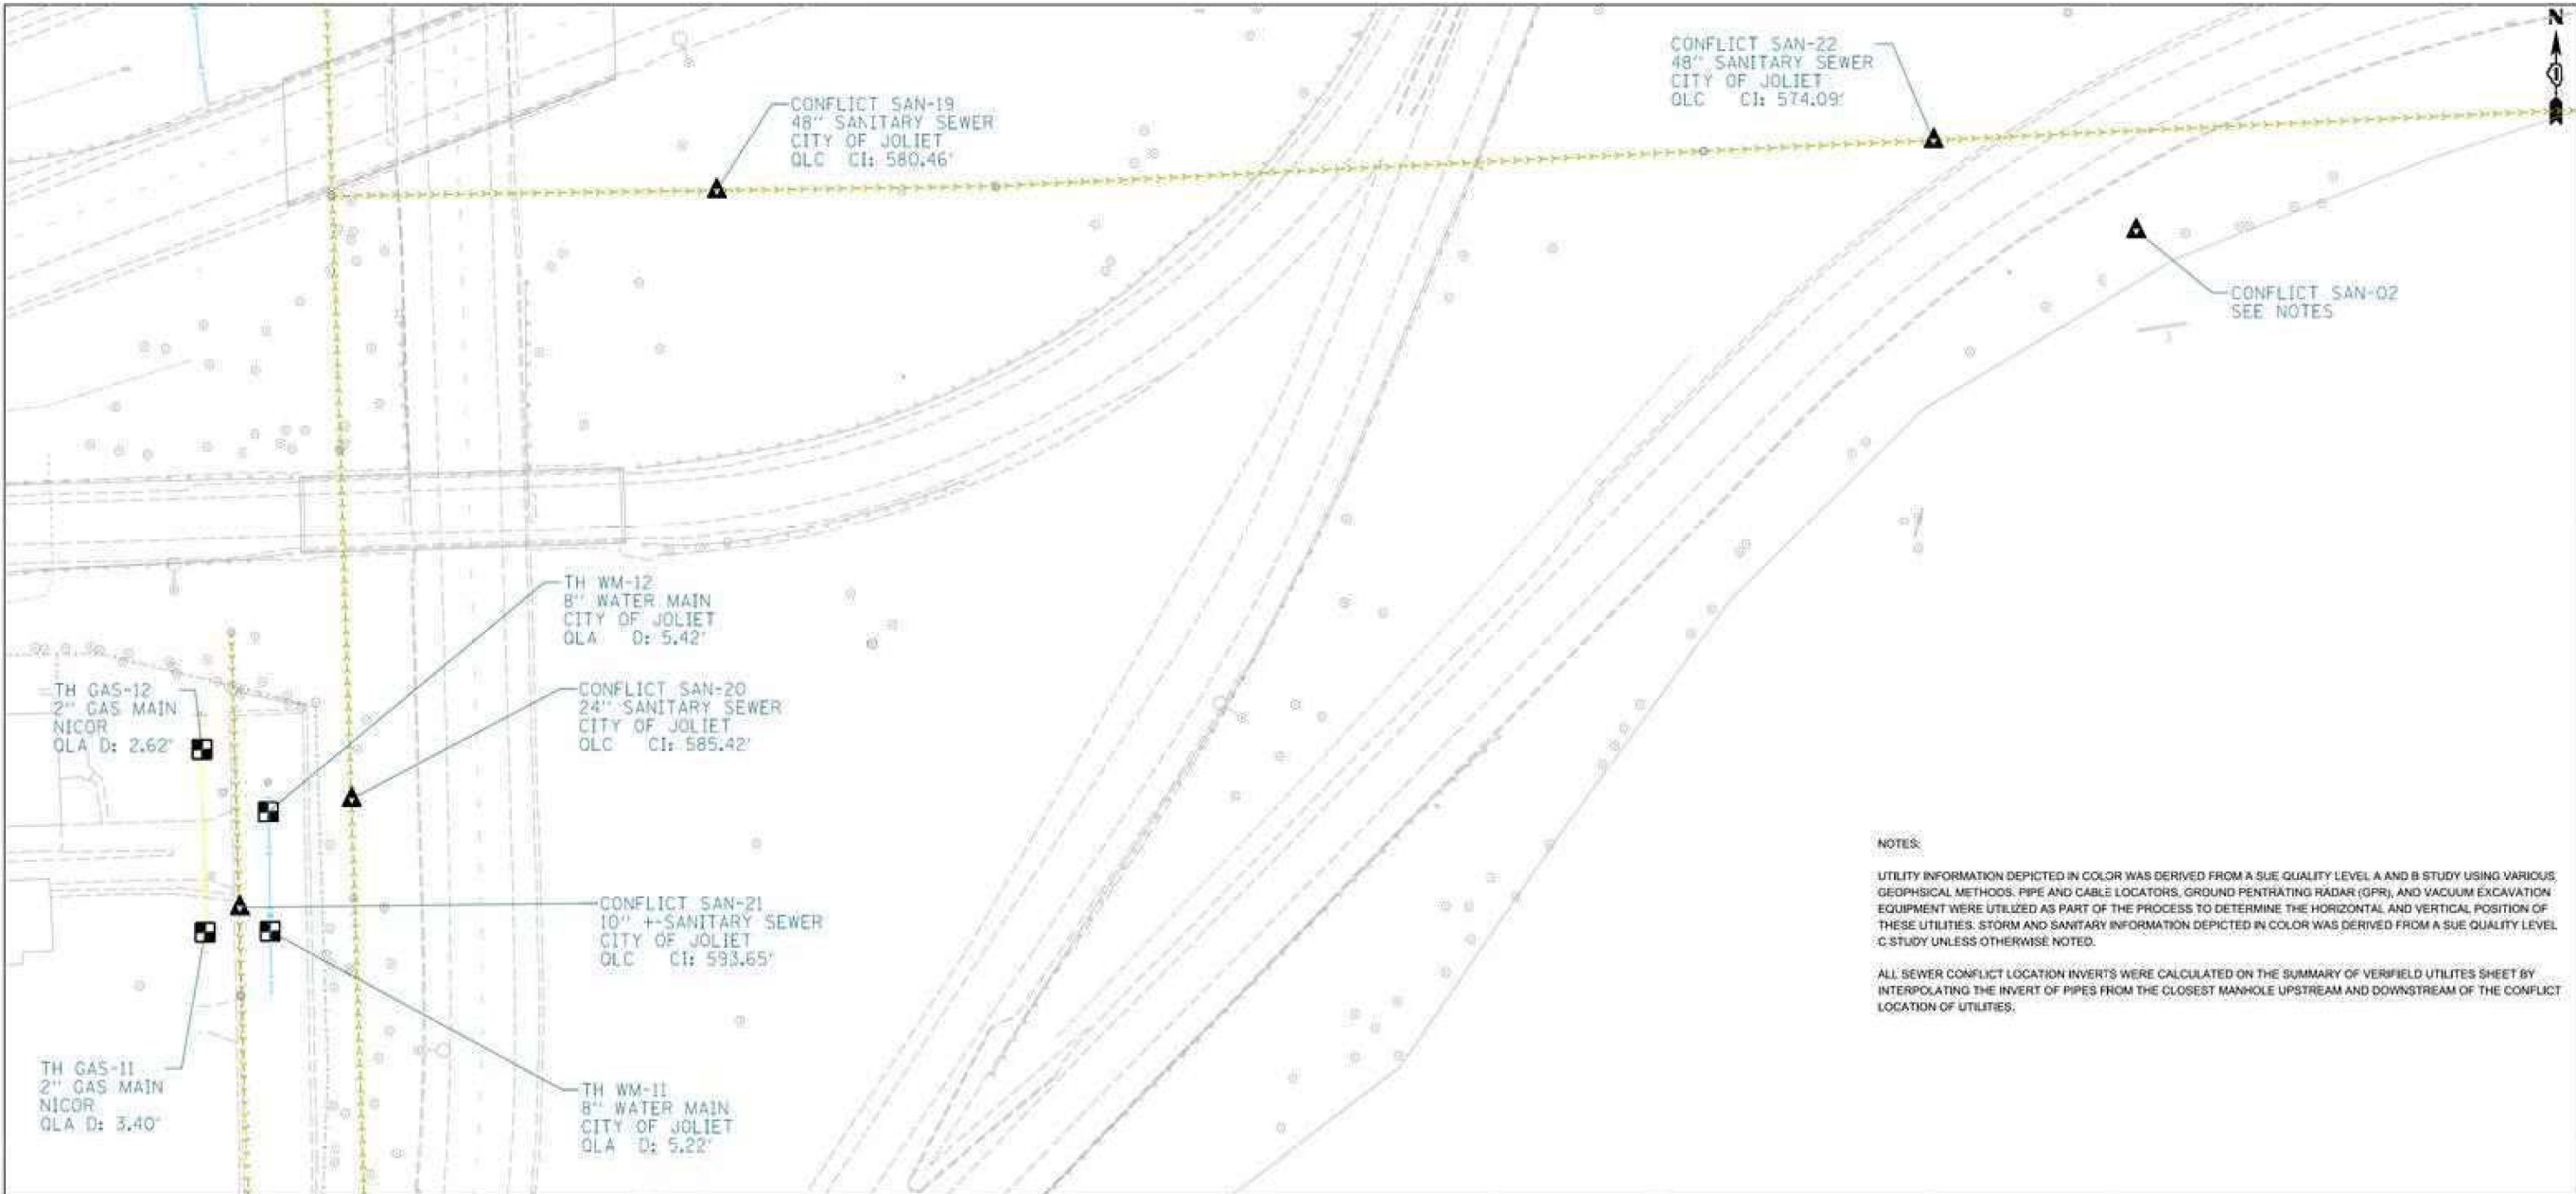

NOTES:

UTILITY INFORMATION DEPICTED IN COLOR WAS DERIVED FROM A SUE QUALITY LEVEL A AND B STUDY USING VARIOUS GEOPHYSICAL METHODS, PIPE AND CABLE LOCATORS, GROUND PENETRATING RADAR (GPR), AND VACUUM EXCAVATION EQUIPMENT WERE UTILIZED AS PART OF THE PROCESS TO DETERMINE THE HORIZONTAL AND VERTICAL POSITION OF THESE UTILITIES. STORM AND SANITARY INFORMATION DEPICTED IN COLOR WAS DERIVED FROM A SUE QUALITY LEVEL C STUDY UNLESS OTHERWISE NOTED.

ALL SEWER CONFLICT LOCATION INVERTS WERE CALCULATED ON THE SUMMARY OF VERIFIED UTILITIES SHEET BY INTERPOLATING THE INVERT OF PIPES FROM THE CLOSEST MANHOLE UPSTREAM AND DOWNSTREAM OF THE CONFLICT LOCATION OF UTILITIES.

ASCE STANDARDS OF DEPICTION OF SUBSURFACE UTILITIES

QUALITY LEVEL A (QLA)
PRECISE HORIZONTAL AND VERTICAL LOCATION OF UTILITIES OBTAINED BY THE ACTUAL EXPOSURE (OR VERIFICATION OF PREVIOUSLY EXPOSED AND SURVEYED UTILITIES) USING MINIMALLY INTRUSIVE EXCAVATION EQUIPMENT TO MINIMIZE POTENTIAL FOR UTILITY DAMAGE, AND SUBSEQUENT MEASUREMENT OF THE SUBSURFACE UTILITIES WITH OTHER UTILITY ATTRIBUTES SUCH AS TYPE, SIZE & MATERIAL OF UTILITY.

QUALITY LEVEL B (QLB)
INFORMATION OBTAINED THROUGH THE APPLICATION OF APPROPRIATE SURFACE GEOPHYSICAL METHODS TO DETERMINE THE EXISTENCE AND APPROXIMATE HORIZONTAL POSITION OF SUBSURFACE UTILITIES. QUALITY LEVEL B DATA SHOULD BE REPRODUCIBLE BY SURFACE GEOPHYSICS AT ANY POINT OF THEIR DEPICTION. THIS INFORMATION IS SURVEYED TO APPLICABLE TOLERANCES DEFINED BY THE PROJECT AND REDUCED ONTO PLAN DOCUMENTS.

QUALITY LEVEL C (QLC)
INFORMATION OBTAINED BY SURVEYING AND PLOTTING VISIBLE ABOVE-GROUND UTILITY FEATURES AND BY USING PROFESSIONAL JUDGEMENT IN CORRELATING THIS INFORMATION TO QUALITY LEVEL D INFORMATION.

QUALITY LEVEL D (QLD)
INFORMATION DERIVED FROM EXISTING RECORDS OR ORAL RECOLLECTIONS.

GENERAL NOTES:

SANCHEZ HAS EXERCISED ITS BEST PROFESSIONAL EXPERTISE AND GEOPHYSICAL PROSPECTING TECHNIQUES TO DEVELOP THIS MAPPING OF SUBSURFACE UTILITIES WITHIN THE PROJECT LIMITS.

SANCHEZ DOES NOT GUARANTEE THAT UTILITIES SHOWN COMPRISE ALL UTILITIES WITHIN THE PROJECT AREA.

SANCHEZ'S FIELD INVESTIGATION WAS PERFORMED 01/25/2024 THROUGH 07/24/2024. CHANGES TO UTILITIES AFTER 07/24/2024 MAY HAVE BEEN MADE AND THEREFORE MAY RESULT IN VARIANCES FROM THIS PLAN IF DEEMED ADVISABLE PRIOR TO FINAL DESIGN AND CONSTRUCTION.

FIELD LOCATED UTILITIES MEET THE FEDERAL HIGHWAY ADMINISTRATION DEFINITION FOR QUALITY LEVEL A (QLA) AND B (QLB) AND D (QLD) STANDARDS.

ALL UTILITIES DEPICTED IN COLOR ARE QUALITY LEVEL A (QLA) AND B (QLB) UNLESS NOTED OTHERWISE.

ALL UTILITIES DEPICTED IN GRAY COLOR ARE FOR REFERENCE ONLY AND NOT SURVEYED.

UTILITY LEGEND:

- AERIAL
- UNKNOWN UTILITY
- OIL (PETROLEUM)
- CABLE TV
- TELEPHONE
- GAS
- ELECTRIC
- TRAFFIC SIGNAL LIGHTING
- WATER
- FORCE MAIN
- FIBER OPTIC
- STORM SEWER
- SANITARY SEWER
- CI - CALCULATED INVERT
- TS - TEST HOLE
- TS - TRAFFIC SIGNAL
- PROPOSED CONFLICT

D - DEPTH
EI - END OF INFORMATION
ED - ELECTRONIC DEPTH
DBC - DIRECT BURIED CABLE

THOMAS M. CODY
062.045847
REGISTERED PROFESSIONAL ENGINEER OF ILLINOIS

Thomas M. Cody
SIGNATURE
08/02/2024
DATE
LICENSE EXPIRES 11/30/2025

BEARINGS AND DISTANCE ARE REFERENCED TO THE ILLINOIS STATE PLANE COORDINATE SYSTEM, EAST ZONE, NAD 83 (2011 ADJUSTMENT).

COMBINATION FACTOR: 0.999831912. NOTES: TO OBTAIN GROUND DISTANCE DIVIDE THE GRID DISTANCE SHOWN BY THE COMBINATION FACTOR.

DOT W.O. 705, 706, 707

SANCHEZ
180 CROSSEN AVENUE,
ELK GROVE VILLAGE, IL 60007
PHONE: 773-444-0144
FAX: 847-232-3104
DESIGN FIRM
REGISTRATION NO. 184-004801

SA_202315E, SA_202315F, SA_202315G

F.A. RTE.	SECTION	COUNTY	TOTAL SHEETS	SHEET NO.
80	FAI 80 21 INTERCHANGE	WILL	1209	434
CONTRACT NO. 62R22 / 62F94				
ILLINOIS FED. AID PROJECT				

STATE OF ILLINOIS
DEPARTMENT OF TRANSPORTATION


I-80 QUALITY LEVEL A
SUE STUDY

SCALE: SHEET 01 OF 15 SHEETS STA. TO STA.

USER NAME	DESIGNED	REVISION
USCP702533	-	-
DRAWN	-	-
CHECKED	-	-
DATE	4/25/2025	-

MODEL: Area B6
FILE NAME: p:\transystems-pw-bentley.com\transystems-pw1-based\Documents\Projects_2018\CH401\40118002\03\WSP\CD\62R22-INT-4 [Center] Sheets\CH401\62R22-sh-SUE.dgn

Model: Area B7
File Name: p:\transystems-pw-bentley.com\transyscorp-pw1-based\Documents\Projects_2018\CH40140118002203\WSP\CD\62R22-INT-4 [Center]Sheets\Civil\0162R22-sh-SUE.dgn

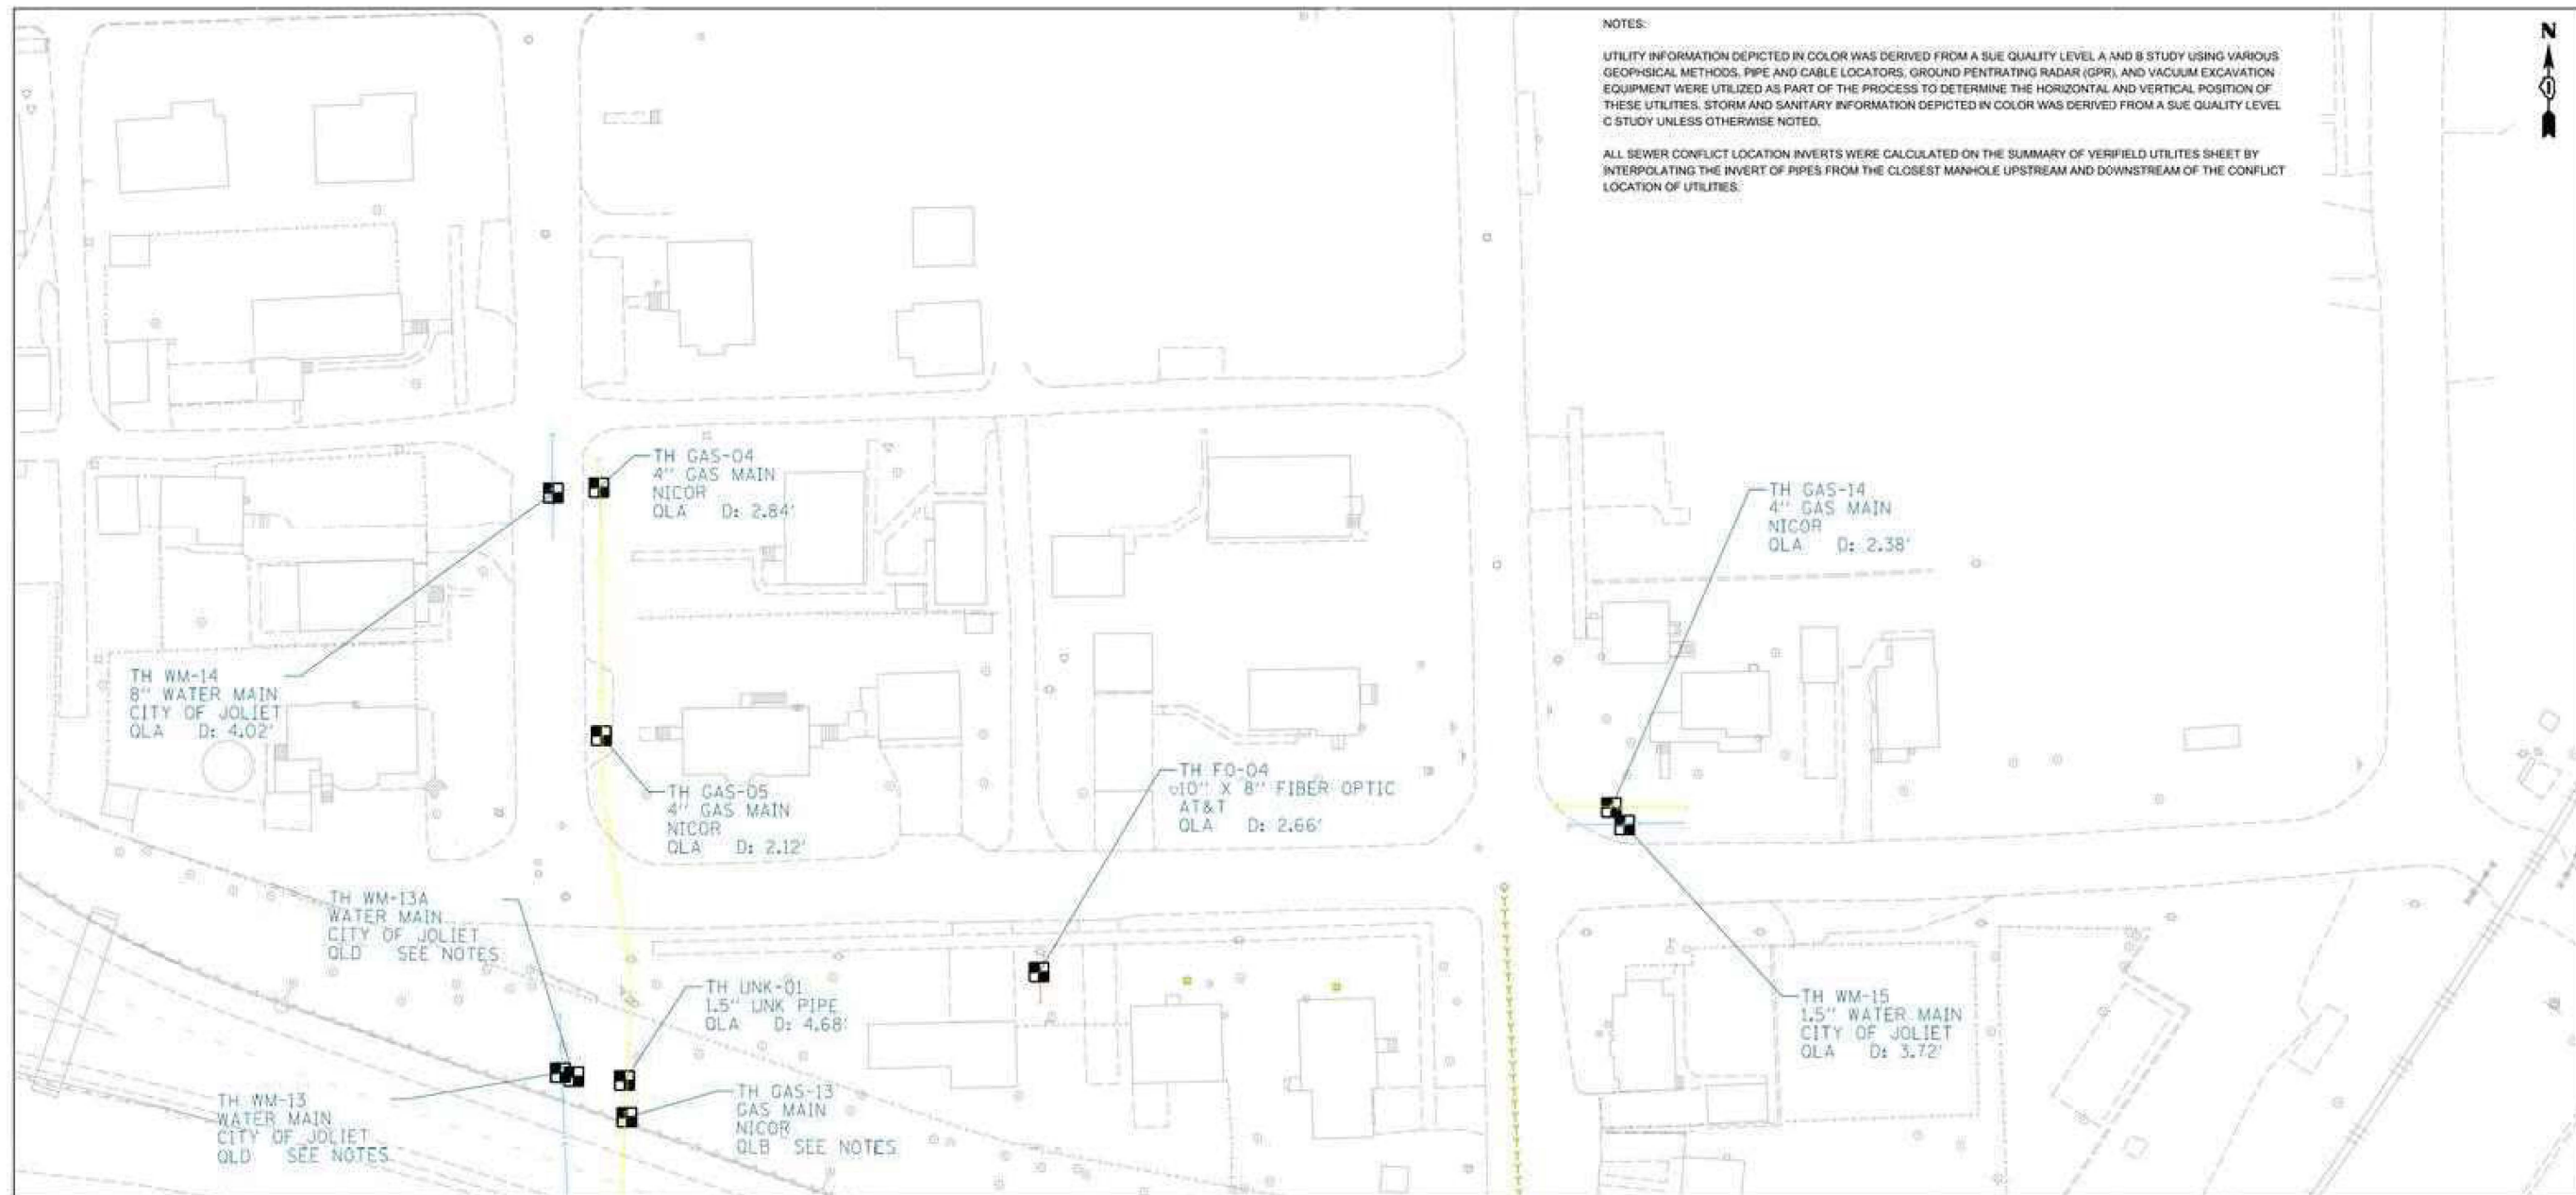

ASCE STANDARDS OF DEPICTION OF SUBSURFACE UTILITIES		GENERAL NOTES:		UTILITY LEGEND:		THOMAS M. CODY 062.045847 REGISTERED PROFESSIONAL ENGINEER OF ILLINOIS <i>Thomas M. Cody</i> SIGNATURE 08/02/2024 DATE LICENSE EXPIRES 11/30/2025		BEARINGS AND DISTANCE ARE REFERENCED TO THE ILLINOIS STATE PLANE COORDINATE SYSTEM, EAST ZONE, NAD 83 (2011 ADJUSTMENT) COMBINATION FACTOR: 0.999831912. NOTES: TO OBTAIN GROUND DISTANCE DIVIDE THE GRID DISTANCE SHOWN BY THE COMBINATION FACTOR. IDOT W.O. 705, 706, 707 180 CROSSEN AVENUE, ELK GROVE VILLAGE, IL 60007 PHONE: 773-444-0144 FAX: 847-232-3104 DESIGN FIRM REGISTRATION NO. 184-004801																																	
QUALITY LEVEL A (QLA) PRECISE HORIZONTAL AND VERTICAL LOCATION OF UTILITIES OBTAINED BY THE ACTUAL EXPOSURE (OR VERIFICATION OF PREVIOUSLY EXPOSED AND SURVEYED UTILITIES) USING MINIMALLY INTRUSIVE EXCAVATION EQUIPMENT TO MINIMIZE POTENTIAL FOR UTILITY DAMAGE, AND SUBSEQUENT MEASUREMENT OF THE SUBSURFACE UTILITIES WITH OTHER UTILITY ATTRIBUTES SUCH AS TYPE, SIZE & MATERIAL OF UTILITY. QUALITY LEVEL B (QLB) INFORMATION OBTAINED THROUGH THE APPLICATION OF APPROPRIATE SURFACE GEOPHYSICAL METHODS TO DETERMINE THE EXISTENCE AND APPROXIMATE HORIZONTAL POSITION OF SUBSURFACE UTILITIES. QUALITY LEVEL B DATA SHOULD BE REPRODUCIBLE BY SURFACE GEOPHYSICS AT ANY POINT OF THEIR DEPICTION. THIS INFORMATION IS SURVEYED TO APPLICABLE TOLERANCES DEFINED BY THE PROJECT AND REDUCED ONTO PLAN DOCUMENTS. QUALITY LEVEL C (QLC) INFORMATION OBTAINED BY SURVEYING AND PLOTTING VISIBLE ABOVE-GROUND UTILITY FEATURES AND BY USING PROFESSIONAL JUDGEMENT IN CORRELATING THIS INFORMATION TO QUALITY LEVEL D INFORMATION. QUALITY LEVEL D (QLD) INFORMATION DERIVED FROM EXISTING RECORDS OR ORAL RECOLLECTIONS.		SANCHEZ HAS EXERCISED ITS BEST PROFESSIONAL EXPERTISE AND GEOPHYSICAL PROSPECTING TECHNIQUES TO DEVELOP THIS MAPPING OF SUBSURFACE UTILITIES WITHIN THE PROJECT LIMITS. SANCHEZ DOES NOT GUARANTEE THAT UTILITIES SHOWN COMPRISE ALL UTILITIES WITHIN THE PROJECT AREA. SANCHEZ'S FIELD INVESTIGATION WAS PERFORMED 01/25/2024 THROUGH 07/24/2024. CHANGES TO UTILITIES AFTER 07/24/2024 MAY HAVE BEEN MADE AND THEREFORE MAY RESULT IN VARIANCES FROM THIS PLAN IF DEEMED ADVISABLE PRIOR TO FINAL DESIGN AND CONSTRUCTION. FIELD LOCATED UTILITIES MEET THE FEDERAL HIGHWAY ADMINISTRATION DEFINITION FOR QUALITY LEVEL A (QLA) AND B (QLB) AND D (QLD) STANDARDS. ALL UTILITIES DEPICTED IN COLOR ARE QUALITY LEVEL A (QLA) AND B (QLB) UNLESS NOTED OTHERWISE. ALL UTILITIES DEPICTED IN GRAY COLOR ARE FOR REFERENCE ONLY AND NOT SURVEYED.		AERIAL UNKNOWN UTILITY OIL (PETROLEUM) CABLE TV TELEPHONE GAS ELECTRIC TRAFFIC SIGNAL LIGHTING WATER FORCE MAIN FIBER OPTIC STORM SEWER SANITARY SEWER D - DEPTH EI - END OF INFORMATION ED - ELECTRONIC DEPTH DBC - DIRECT BURIED CABLE CI - CALCULATED INVERT TH - TEST HOLE TS - TRAFFIC SIGNAL PC - PROPOSED CONFLICT		<table><tr><td>USER NAME</td><td>DESIGNED</td><td>REVISED</td></tr><tr><td></td><td>DRAWN</td><td>REVISED</td></tr><tr><td>PLOT SCALE</td><td>CHECKED</td><td>REVISED</td></tr><tr><td>PLOT DATE</td><td>DATE</td><td>REVISED</td></tr></table>		USER NAME	DESIGNED	REVISED		DRAWN	REVISED	PLOT SCALE	CHECKED	REVISED	PLOT DATE	DATE	REVISED	STATE OF ILLINOIS DEPARTMENT OF TRANSPORTATION I-80 QUALITY LEVEL A SUE STUDY SCALE: SHEET 07 OF 15 SHEETS STA. TO STA. <table><tr><td>F.A.I. RTE.</td><td>SECTION</td><td>COUNTY</td><td>TOTAL SHEETS</td><td>SHEET NO.</td></tr><tr><td>80</td><td>FAI 80 21 INTERCHANGE</td><td>WILL</td><td>1209</td><td>435</td></tr><tr><td colspan="5">CONTRACT NO. 62R22 / 62F94</td></tr><tr><td colspan="5">ILLINOIS FED. AID PROJECT</td></tr></table>		F.A.I. RTE.	SECTION	COUNTY	TOTAL SHEETS	SHEET NO.	80	FAI 80 21 INTERCHANGE	WILL	1209	435	CONTRACT NO. 62R22 / 62F94					ILLINOIS FED. AID PROJECT				
USER NAME	DESIGNED	REVISED																																							
	DRAWN	REVISED																																							
PLOT SCALE	CHECKED	REVISED																																							
PLOT DATE	DATE	REVISED																																							
F.A.I. RTE.	SECTION	COUNTY	TOTAL SHEETS	SHEET NO.																																					
80	FAI 80 21 INTERCHANGE	WILL	1209	435																																					
CONTRACT NO. 62R22 / 62F94	
ILLINOIS FED. AID PROJECT	



WSP USA Inc.
30 N. LA SALLE STREET
SUITE 4200
CHICAGO, IL 60602
TEL: (312) 782-9150


USER NAME	USCP702533	DESIGNED	-	REVISED	-
		DRAWN	-	REVISED	-
PLOT SCALE	= 0.167' / in.	CHECKED	-	REVISED	-
PLOT DATE	= 4/22/2025	DATE	= 4/25/2025	REVISED	-

STATE OF ILLINOIS
DEPARTMENT OF TRANSPORTATION

UTILITY LOCATIONS PLANS


SCALE: SHEET 13 OF 15 SHEETS STA. TO STA.

F.A.I. RTE.	SECTION	COUNTY	TOTAL SHEETS	SHEET NO.
80	FAI 80 21 INTERCHANGE	WILL	1209	435
CONTRACT NO. 62R22				
ILLINOIS FED. AID PROJECT				

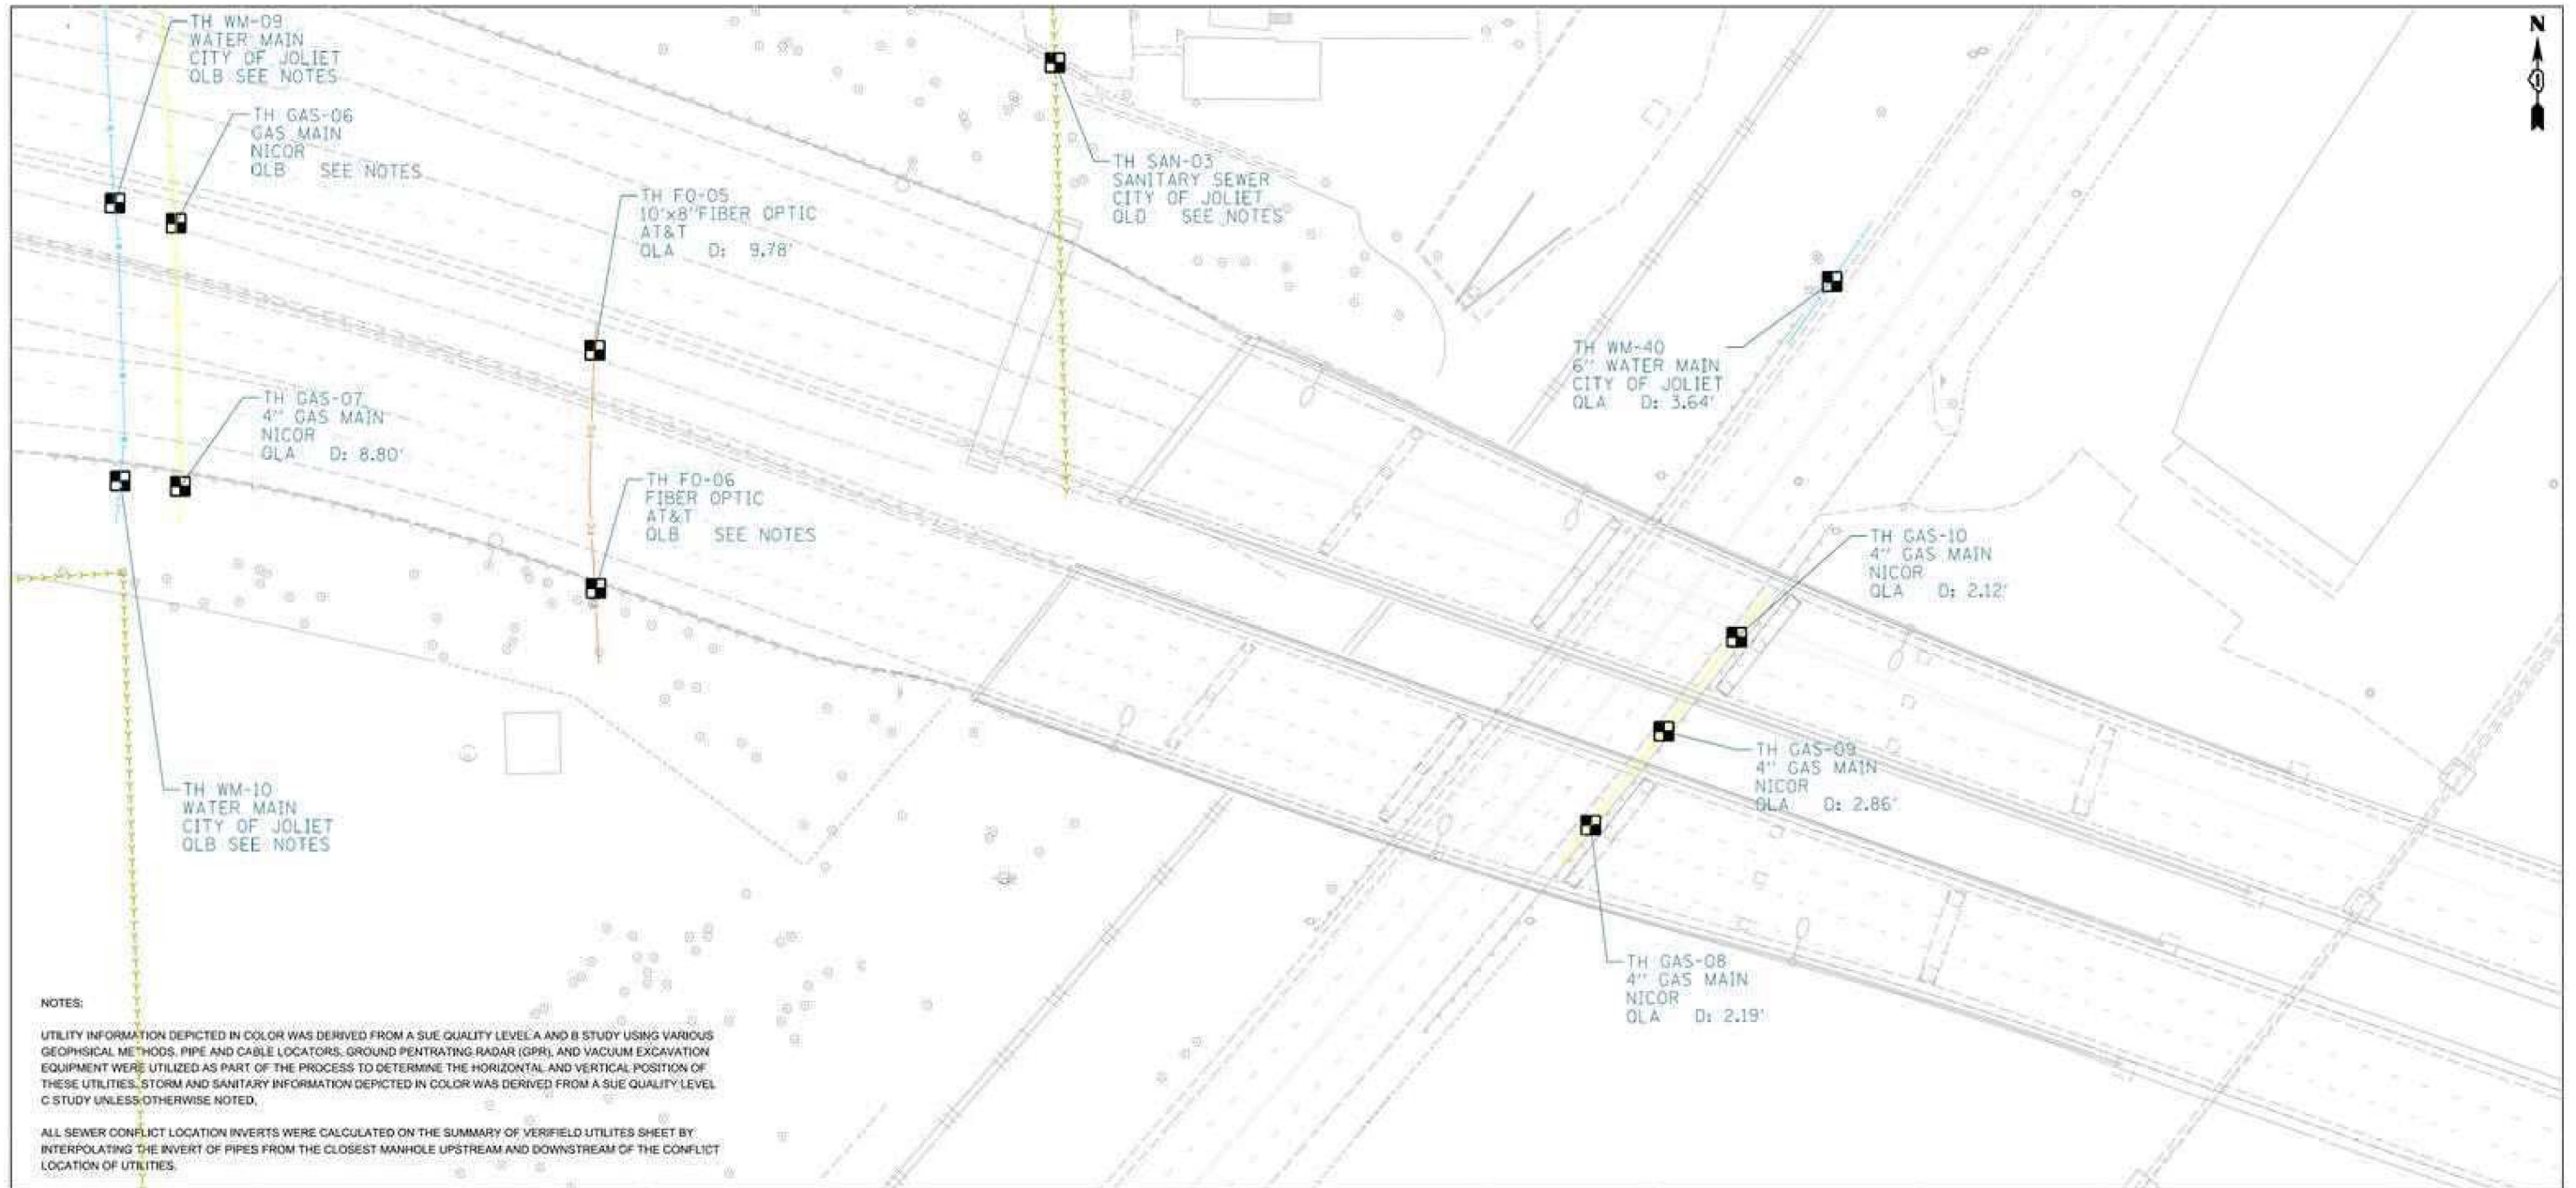

ASCE STANDARDS OF DEPICTION OF SUBSURFACE UTILITIES		GENERAL NOTES:		UTILITY LEGEND:		THOMAS M. CODY 062.045847 REGISTERED PROFESSIONAL ENGINEER OF ILLINOIS <i>Thomas M. Cody</i> SIGNATURE 08/02/2024 DATE LICENSE EXPIRES 11/30/2025		BEARINGS AND DISTANCE ARE REFERENCED TO THE ILLINOIS STATE PLANE COORDINATE SYSTEM, EAST ZONE, NAD 83 (2011 ADJUSTMENT) COMBINATION FACTOR: 0.999931912. NOTE: TO OBTAIN GROUND DISTANCE DIVIDE THE GRID DISTANCE SHOWN BY THE COMBINATION FACTOR. IDOT W.O. 705, 706, 707	
QUALITY LEVEL A (QLA) PRECISE HORIZONTAL AND VERTICAL LOCATION OF UTILITIES OBTAINED BY THE ACTUAL EXPOSURE (OR VERIFICATION OF PREVIOUSLY EXPOSED AND SURVEYED UTILITIES) USING MINIMALLY INTRUSIVE EXCAVATION EQUIPMENT TO MINIMIZE POTENTIAL FOR UTILITY DAMAGE, AND SUBSEQUENT MEASUREMENT OF THE SUBSURFACE UTILITIES WITH OTHER UTILITY ATTRIBUTES SUCH AS TYPE, SIZE & MATERIAL OF UTILITY.		SANCHEZ HAS EXERCISED ITS BEST PROFESSIONAL EXPERTISE AND GEOPHYSICAL PROSPECTING TECHNIQUES TO DEVELOP THIS MAPPING OF SUBSURFACE UTILITIES WITHIN THE PROJECT LIMITS. SANCHEZ DOES NOT GUARANTEE THAT UTILITIES SHOWN COMPRISE ALL UTILITIES WITHIN THE PROJECT AREA. SANCHEZ'S FIELD INVESTIGATION WAS PERFORMED 01/25/2024 THROUGH 07/24/2024. CHANGES TO UTILITIES AFTER 07/24/2024 MAY HAVE BEEN MADE AND THEREFORE MAY RESULT IN VARIANCES FROM THIS PLAN IF DEEMED ADVISABLE PRIOR TO FINAL DESIGN AND CONSTRUCTION. FIELD LOCATED UTILITIES MEET THE FEDERAL HIGHWAY ADMINISTRATION DEFINITION FOR QUALITY LEVEL A (QLA) AND B (QLB) AND D (QLD) STANDARDS. ALL UTILITIES DEPICTED IN COLOR ARE QUALITY LEVEL A (QLA) AND B (QLB) UNLESS NOTED OTHERWISE. ALL UTILITIES DEPICTED IN GRAY COLOR ARE FOR REFERENCE ONLY AND NOT SURVEYED		- AERIAL - UNKNOWN UTILITY - OIL (PETROLEUM) - CABLE TV - TELEPHONE - GAS - ELECTRIC - TRAFFIC SIGNAL LIGHTING - WATER - FORCE MAIN - FIBER OPTIC - STORM SEWER - SANITARY SEWER - CI - CALCULATED INVERT - TS - TEST HOLE - TS - TRAFFIC SIGNAL - PROPOSED CONFLICT D - DEPTH EI - END OF INFORMATION ED - ELECTRONIC DEPTH DBC - DIRECT BURIED CABLE				180 CROSSEN AVENUE, ELK GROVE VILLAGE, IL 60007 PHONE: 773-444-0144 FAX: 847-232-3104 DESIGN FIRM REGISTRATION NO. 184-004801	
QUALITY LEVEL B (QLB) INFORMATION OBTAINED THROUGH THE APPLICATION OF APPROPRIATE SURFACE GEOPHYSICAL METHODS TO DETERMINE THE EXISTENCE AND APPROXIMATE HORIZONTAL POSITION OF SUBSURFACE UTILITIES. QUALITY LEVEL B DATA SHOULD BE REPRODUCIBLE BY SURFACE GEOPHYSICS AT ANY POINT OF THEIR DEPICTION. THIS INFORMATION IS SURVEYED TO APPLICABLE TOLERANCES DEFINED BY THE PROJECT AND REDUCED ONTO PLAN DOCUMENTS.									
QUALITY LEVEL C (QLC) INFORMATION OBTAINED BY SURVEYING AND PLOTTING VISIBLE ABOVE-GROUND UTILITY FEATURES AND BY USING PROFESSIONAL JUDGEMENT IN CORRELATING THIS INFORMATION TO QUALITY LEVEL D INFORMATION.									
QUALITY LEVEL D (QLD) INFORMATION DERIVED FROM EXISTING RECORDS OR ORAL RECOLLECTIONS.									
USER NAME = USCP702533		DESIGNED -		REVISED -		STATE OF ILLINOIS DEPARTMENT OF TRANSPORTATION		I-80 QUALITY LEVEL A SUE STUDY	
DRAWN -		REVISED -						SCALE: SHEET 14 OF 15 SHEETS STA. TO STA.	
CHECKED -		REVISED -						SECTION	
DATE - 4/25/2025		REVISED -						COUNTY	
								TOTAL SHEETS	
								SHEET NO.	
								CONTRACT NO. 62R22 / 62F94	
								ILLINOIS FED. AID PROJECT	

MODEL Area B16
FILE NAME: p:\transystems-pw-bentley.com\transcorp-pw-hosted\Documents\Projects_2018\CH401\401180022\03-MS9\CD\62R22-INT-4 [Center]\Sheets\CH\ID162R22-sh-SUE.dgn

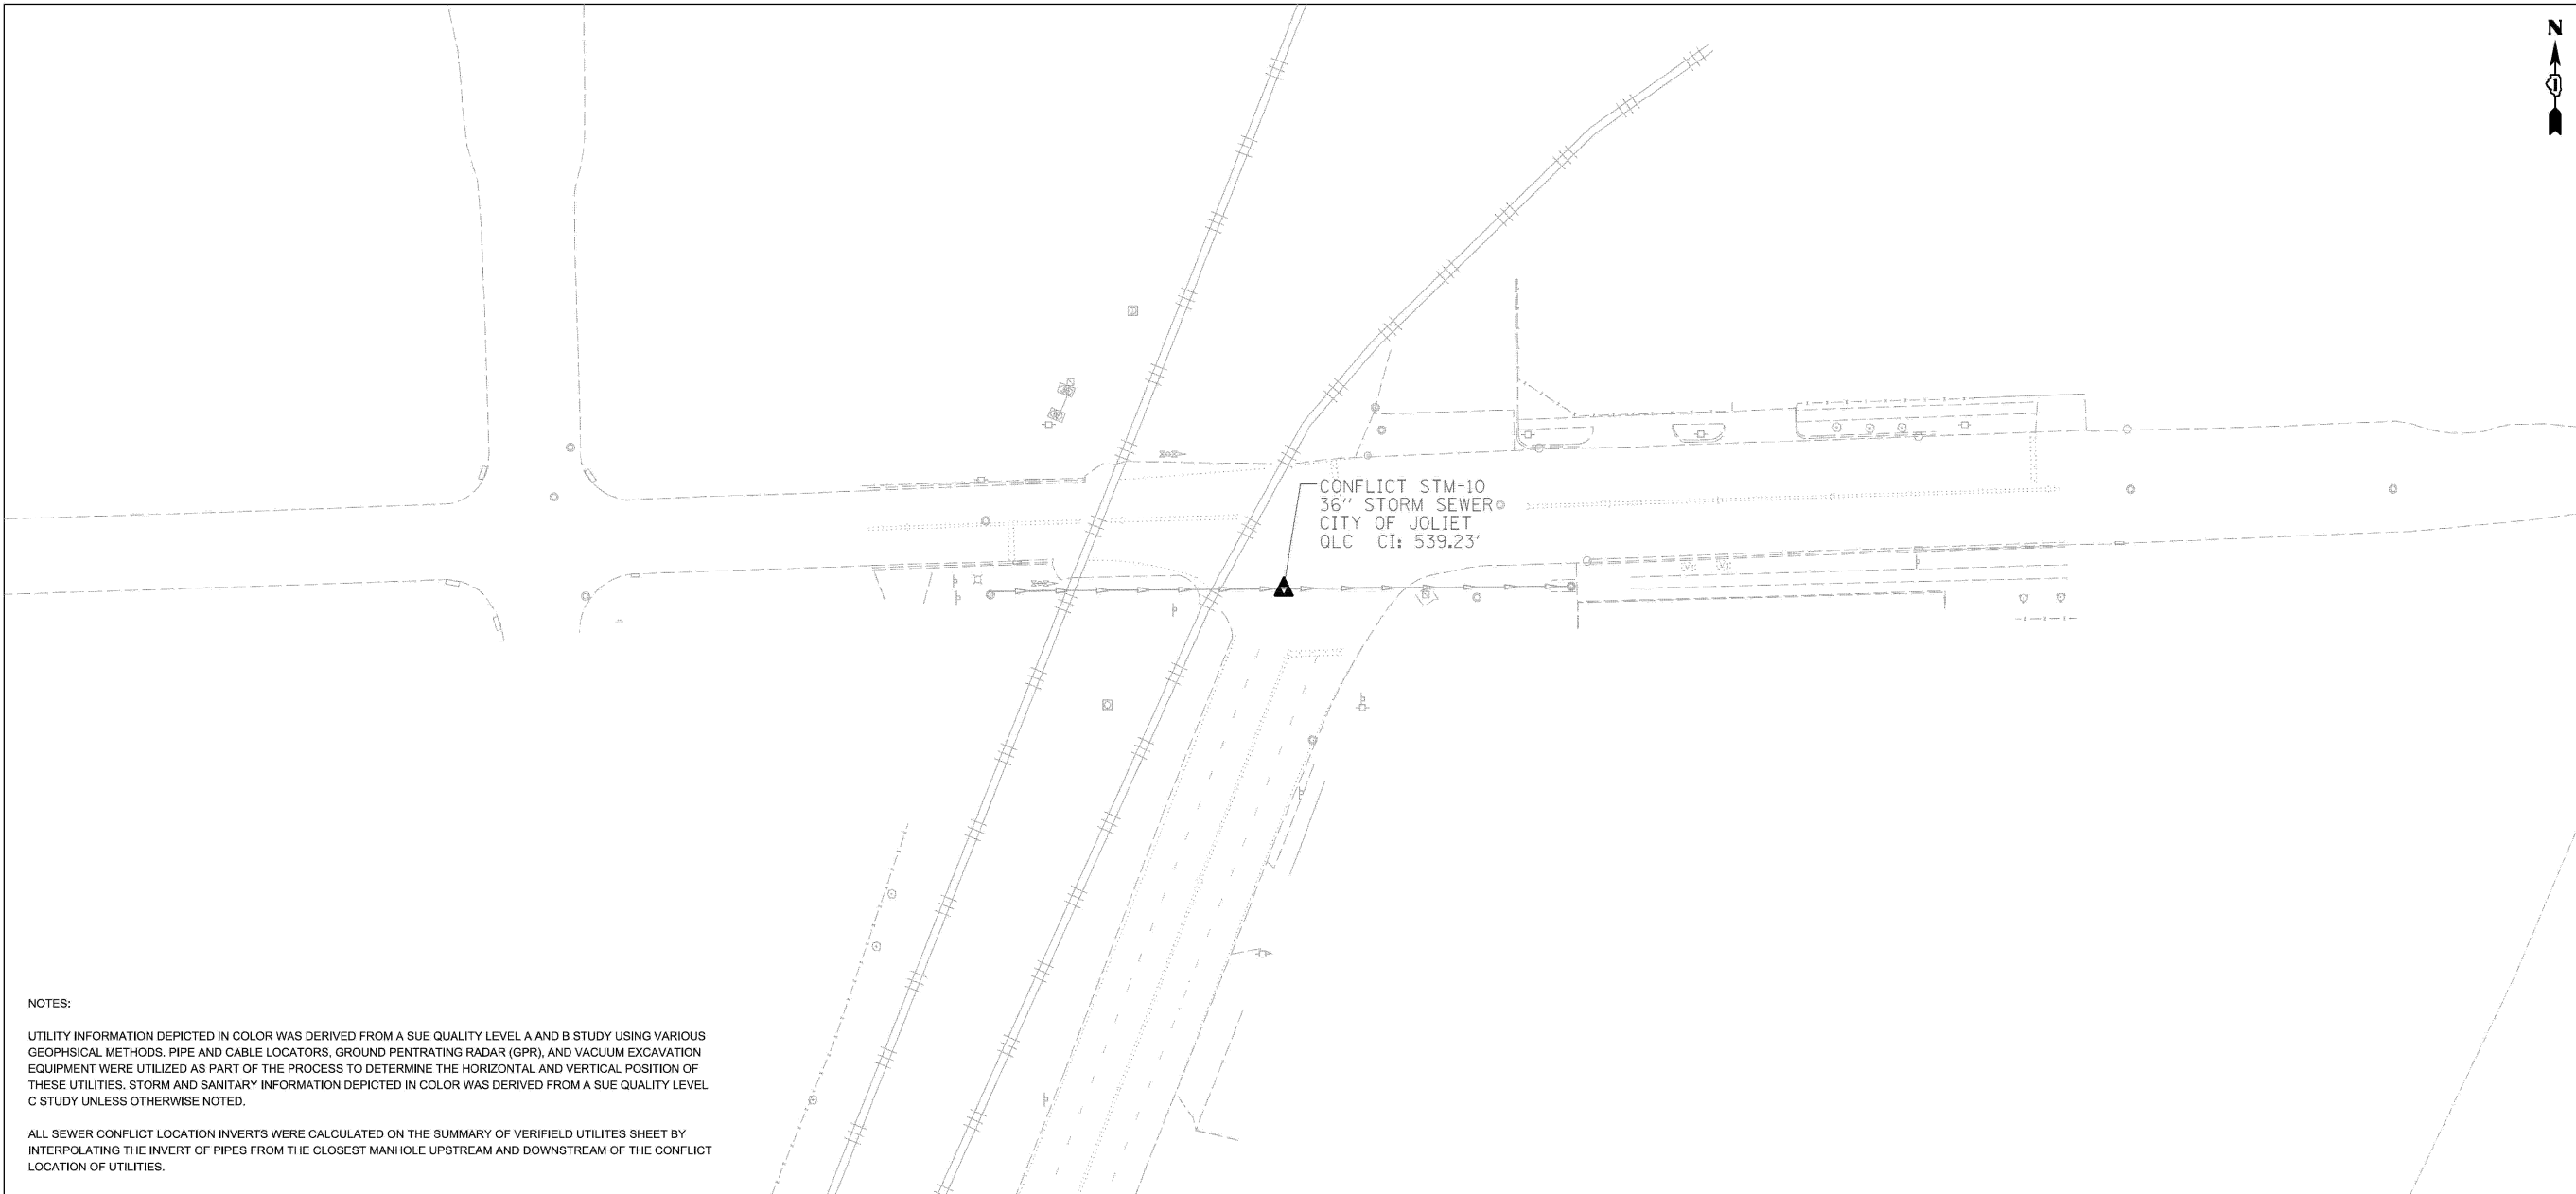

NOTES:

UTILITY INFORMATION DEPICTED IN COLOR WAS DERIVED FROM A SUE QUALITY LEVEL A AND B STUDY USING VARIOUS GEOPHYSICAL METHODS. PIPE AND CABLE LOCATORS, GROUND PENETRATING RADAR (GPR), AND VACUUM EXCAVATION EQUIPMENT WERE UTILIZED AS PART OF THE PROCESS TO DETERMINE THE HORIZONTAL AND VERTICAL POSITION OF THESE UTILITIES. STORM AND SANITARY INFORMATION DEPICTED IN COLOR WAS DERIVED FROM A SUE QUALITY LEVEL C STUDY UNLESS OTHERWISE NOTED.

ALL SEWER CONFLICT LOCATION INVERTS WERE CALCULATED ON THE SUMMARY OF VERIFIED UTILITIES SHEET BY INTERPOLATING THE INVERT OF PIPES FROM THE CLOSEST MANHOLE UPSTREAM AND DOWNSTREAM OF THE CONFLICT LOCATION OF UTILITIES.

ASCE STANDARDS OF DEPICTION
OF SUBSURFACE UTILITIES

QUALITY LEVEL A (QLA)
PRECISE HORIZONTAL AND VERTICAL LOCATION OF UTILITIES OBTAINED BY THE ACTUAL EXPOSURE (OR VERIFICATION OF PREVIOUSLY EXPOSED AND SURVEYED UTILITIES) USING MINIMALLY INTRUSIVE EXCAVATION EQUIPMENT TO MINIMIZE POTENTIAL FOR UTILITY DAMAGE, AND SUBSEQUENT MEASUREMENT OF THE SUBSURFACE UTILITIES WITH OTHER UTILITY ATTRIBUTES SUCH AS TYPE, SIZE & MATERIAL OF UTILITY.

QUALITY LEVEL B (QLB)
INFORMATION OBTAINED THROUGH THE APPLICATION OF APPROPRIATE SURFACE GEOPHYSICAL METHODS TO DETERMINE THE EXISTENCE AND APPROXIMATE HORIZONTAL POSITION OF SUBSURFACE UTILITIES.
QUALITY LEVEL B DATA SHOULD BE REPRODUCIBLE BY SURFACE GEOPHYSICS AT ANY POINT OF THEIR DEPICTION. THIS INFORMATION IS SURVEYED TO APPLICABLE TOLERANCES DEFINED BY THE PROJECT AND REDUCED ONTO PLAN DOCUMENTS.

QUALITY LEVEL C (QLC)
INFORMATION OBTAINED BY SURVEYING AND PLOTTING VISIBLE ABOVE-GROUND UTILITY FEATURES AND BY USING PROFESSIONAL JUDGEMENT IN CORRELATING THIS INFORMATION TO QUALITY LEVEL D INFORMATION.

QUALITY LEVEL D (QLD)
INFORMATION DERIVED FROM EXISTING RECORDS OR ORAL RECOLLECTIONS.

GENERAL NOTES:

SANCHEZ HAS EXERCISED ITS BEST PROFESSIONAL EXPERTISE AND GEOPHYSICAL PROSPECTING TECHNIQUES TO DEVELOP THIS MAPPING OF SUBSURFACE UTILITIES WITHIN THE PROJECT LIMITS.

SANCHEZ DOES NOT GUARANTEE THAT UTILITIES SHOWN COMPRISE ALL UTILITIES WITHIN THE PROJECT AREA.

SANCHEZ'S FIELD INVESTIGATION WAS PERFORMED 01/25/2024 THROUGH 07/24/2024. CHANGES TO UTILITIES AFTER 07/24/2024 MAY HAVE BEEN MADE AND THEREFORE MAY RESULT IN VARIANCES FROM THIS PLAN IF DEEMED ADVISABLE PRIOR TO FINAL DESIGN AND CONSTRUCTION.

FIELD LOCATED UTILITIES MEET THE FEDERAL HIGHWAY ADMINISTRATION DEFINITION FOR QUALITY LEVEL A (QLA) AND B (QLB) AND D (QLD) STANDARDS

ALL UTILITIES DEPICTED IN COLOR ARE QUALITY LEVEL A (QLA) AND B (QLB) UNLESS NOTED OTHERWISE.

ALL UTILITIES DEPICTED IN GRAY COLOR ARE FOR REFERENCE ONLY AND NOT SURVEYED

UTILITY LEGEND:

- | | | | |
|--|---------------------------|--|---------------------|
| | - AERIAL | | - CALCULATED INVERT |
| | - UNKNOWN UTILITY | | - TEST HOLE |
| | - OIL (PETROLEUM) | | - TRAFFIC SIGNAL |
| | - CABLE TV | | - PROPOSED CONFLICT |
| | - TELEPHONE | | |
| | - GAS | | |
| | - ELECTRIC | | |
| | - TRAFFIC SIGNAL/LIGHTING | | |
| | - WATER | | |
| | - FORCE MAIN | | |
| | - FIBER OPTIC | | |
| | - STORM SEWER | | |
| | - SANITARY SEWER | | |
| | - DEPTH | | |
| | - END OF INFORMATION | | |
| | - ELECTRONIC DEPTH | | |
| | - DIRECT BURIED CABLE | | |



Thomas M. Cody
SIGNATURE
08/02/2024
DATE

LICENSE EXPIRES 11/30/2025

BEARINGS AND DISTANCE ARE REFERENCED TO THE ILLINOIS STATE PLANE COORDINATE SYSTEM, EAST ZONE, NAD 83 (2011 ADJUSTMENT)

COMBINATION FACTOR: 0.999931912 NOTE: TO OBTAIN GROUND DISTANCE DIVIDE THE GRID DISTANCE SHOWN BY THE COMBINATION FACTOR.

IDOT W.O. 705, 706, 707



180 CROSSEN AVENUE,
ELK GROVE VILLAGE, IL 60007
PHONE: 773-444-0144
FAX: 847-232-3104
DESIGN FIRM
REGISTRATION NO: 184-004601

SA_202315E, SA_202315F, SA_202315G

	USER NAME =	DESIGNED -	REVISED -
		DRAWN -	REVISED -
	PLOT SCALE =	CHECKED -	REVISED -
	PLOT DATE =	DATE -	REVISED -

STATE OF ILLINOIS
DEPARTMENT OF TRANSPORTATION

I-80 QUALITY LEVEL A
SUE STUDY

SCALE: SHEET OF SHEETS STA. TO STA.

F.A. RTE.	SECTION	COUNTY	TOTAL SHEETS	SHEET NO.
80	FAI 80 21 INTERCHANGE	WILL	21	16
CONTRACT NO. 62R22 / 62F94				
ILLINOIS FED. AID PROJECT				



WSP USA Inc.
30 N. LASALLE STREET
SUITE 4200
CHICAGO, IL 60602
TEL: (312) 782-8150

USER NAME =	USCP702533	DESIGNED -	REVISED -
		DRAWN -	REVISED -
PLOT SCALE =	0.167" / in.	CHECKED -	REVISED -
PLOT DATE =	4/22/2025	DATE -	4/25/2025
		REVISED -	

STATE OF ILLINOIS
DEPARTMENT OF TRANSPORTATION

UTILITY LOCATIONS PLANS

SCALE: SHEET 15 OF 15 SHEETS STA. TO STA.

F.A. RTE.	SECTION	COUNTY	TOTAL SHEETS	SHEET NO.
80	FAI 80 21 INTERCHANGE	WILL	1209	437
CONTRACT NO. 62R22				
ILLINOIS FED. AID PROJECT				

Model: Default
File Name: p:\projects\trans\transcorp\pw-hosted\Documents\projects_2018\CH401\401180022\03-V597\project_info\utilities\CO-V3-Utilities\62R22-INT-4 (Center)\Sheets\DJ62R22-sh-gennotes.dgn

JOLIET UTILITY RELOCATION NOTES

1. PROVIDE 48 HOURS ADVANCE NOTICE TO THE CITY WHEN CONNECTION TO AN EXISTING WATER MAIN WILL BE MADE. COORDINATE SHUTDOWNS OF EXISTING WATER MAINS WHEN REQUIRED WITH THE CITY. SCHEDULE THE WORK TO MINIMIZE THE NUMBER AND LENGTH OF SHUTDOWNS. PROVIDE WRITTEN NOTIFICATION OF SHUTDOWNS TO WATER USERS AFFECTED 24 HOURS IN ADVANCE.
2. PROVIDE PROPERTY OWNERS ADAVNCE NOTICE OF CONSTRUCTION ACTIVITIES THAT WILL RESTRICT THE USE OF THEIR DRIVEWAYS.
3. PROVIDE PROPERTY OWNERS ADAVNCE NOTICE OF CONSTRUCTION ACTIVITIES THAT WILL RESTRICT THE USE OF THEIR DRIVEWAYS.
4. PROVIDE TEMPORARY COVERING OVER ALL NEW FIRE HYDRANTS UNTIL ALL NEW WATER MAINS ARE PUT INTO SERVICE AND NEW FIRE HYDRANTS ARE OPERABLE.
5. LOCATE PRESSURE CONNECTIONS, IF INDICATED ON THE DRAWINGS OR WHEN DIRECTED BY THE ENGINEER, A MINIMUM OF 2' FROM ANY EXISTING REPAIR SLEEVES OR PIPE JOINTS.
6. THE CITY OF JOLIET WATER DEPARTMENT SHALL BE RESPONSIBLE FOR COMPLETING ALL TAPS TO EXISTING WATER MAINS. CONTRACTOR WILL BE RESPONSIBLE FOR CALLING 815-724-4230 TO SCHEDULE AN APPOINTMENT WITH THE CITY WATER DEPARTMENT. APPOINTMENTS ARE AVAILABLE ON TUESDAYS AND THURSDAYS.
7. CITY OF JOLIET WILL ALLOW TESTING NEW WATER MAIN AGAINST EXISTING VALVES OR AGAINST A CAP WHERE A NEW VALVE IS NOT PRESENT.
8. USE MECHANICAL JOINT FITTINGS TO PLUG/CAP EXISTING WATER MAINS TO REMAIN IN SERVICE AND FOR EXISTING WATER MAINS TO BE ABANDONED. PLUGS/CAPS ON WATER MAIN TO REMAIN IN SERVICE SHALL INCLUDE AN ADEQUATELY SIZED CAST-IN-PLACE CONCRETE THRUST BLOCK.
9. AS-BUILT DRAWINGS SHALL BE PREPARED BY THE CONTRACTOR AND SUBMITTED TO THE ENGINEER AS SOON AS THE PROJECT IS COMPLETED. ANY CHANGE IN THE LENGTH, LOCATION, OR ALIGNMENT SHALL BE SHOWN IN RED.
10. CONTRACTOR SHALL COORDINATE WITH CITY ARBORIST IN AREAS WHERE THE WATER MAIN IS TO BE INSTALLED WITH TREE TUNNELING OR WHERE TREE REMOVAL IS NECESSARY FOR THE INSTALLATION OF THE WATER MAIN.

TRAFFIC CONTROL NOTES FOR JOLIET UTILITY WORK

1. CONTRACTOR IS TO USE IDOT HIGHWAY STANDARD 701501 FOR THE LANE CLOSURES NEEDED TO CLOSE A LANE TO WORK.
2. WHEN THE ROADWAY NEEDS TO BE COMPLETELY CLOSED DURING THE DAY THE CONTACTOR IS TO INSTALL TYPE III BARRICADES ON ETHER END TO CLOSE THE ROAD.
3. AT THE END OF THE WORK DAY THE ROADWAY MUST BE OPEN TO ONE WAY TRAFFIC.
4. ALL HOLES MUST BE COVERED WITH STEEL PLATES.
5. ALL RESIDENCE'S DRIVEWAYS MUST BE OPEN EACH DAY.



V3 Companies
7325 Janes Avenue
Woodridge, IL 60517
630.724.9200 phone
630.724.9202 fax
www.v3co.com

USER NAME	= dpung
PLOT SCALE	= 0.167 "/ in.
PLOT DATE	= 4/23/2025

DESIGNED	-	CD
DRAWN	-	DP
CHECKED	-	JH
DATE	-	4/25/2025

REVISED	-
REVISED	-
REVISED	-
REVISED	-

STATE OF ILLINOIS
DEPARTMENT OF TRANSPORTATION

JOLIET UTILITY RELOCATION NOTES


SCALE: NONE SHEET 1 OF 1 SHEETS STA. TO STA.

F.A.I. RTE.	SECTION	COUNTY	TOTAL SHEETS	SHEET NO.
80	FAI 80 21 INTERCHANGE	WILL	1209	438
CONTRACT NO. 62R22				
		ILLINOIS	FED. AID PROJECT	

PLAN	SURVEYED	DATE
	PLOTTED	
	ALIGNED	
	CHECKED	
	NOTED	
	FILE NAME	

PROFILE	SURVEYED	DATE
	PLOTTED	
	GRADES	
	CHECKED	
	NOTED	
	FILE NAME	

KEY PLAN

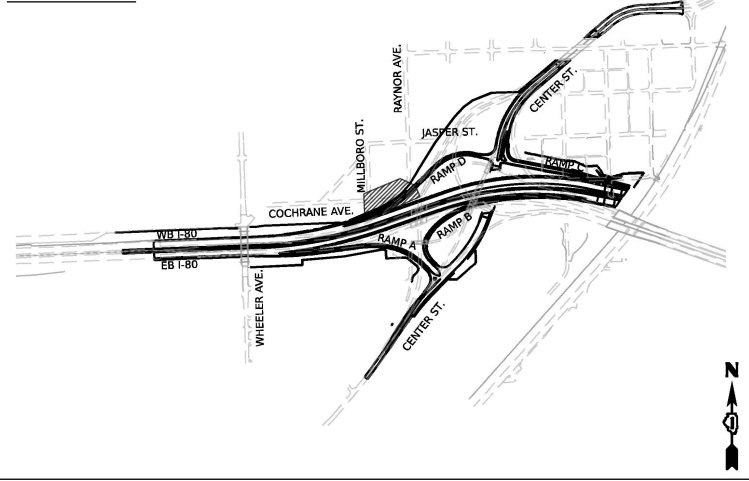

ST-23
4' DIA. MANHOLE
TYPE A, TYPE 1 FRAME, CLOSED LID
STA 1010+80.77, 13.83' LT
RIM = 607.37
EX IE 16" PVC = 599.37 NW
PR IE 12" PVC = 597.61 SW

ST-24
10' DIA. SAN. DOG HOUSE DROP MANHOLE
TYPE A, TYPE 1 FRAME, CLOSED LID
STA 1010+28.00, 15.55' RT
RIM = 608.98
EX IE 60" RCP = 591.27 E
EX IE 60" RCP = 591.27 W
PR IE 12" PVC = 597.00 NE

VV-1
4' DIA. VALVE VAULT
TYPE A, TYPE 1 FRAME, CLOSED LID
STA 1009+25.00, 5.66' RT
RIM = 613.62
GATE VALVE, 8"

DUCTILE IRON WATER MAIN TEE, 8" X 6"
STA 1009+54.83, 5.60' RT
DUCTILE IRON WATER MAIN 6", 12 LF
FIRE HYDRANT WITH AUXILIARY
VALVE AND VALVE BOX
STA 1009+54.48, 18.07' RT

ST-2
5' DIA. MANHOLE
TYPE A, TYPE 1 FRAME, CLOSED LID
STA 1010+66.69, 1.56' RT
RIM = 607.77
PR IE 36" RCP = 601.14 SW
PR IE 36" RCP = 601.14 NE
PR IE 15" RCP = 601.14 N

ST-3
7' DIA. MANHOLE
TYPE A, TYPE 1 FRAME, CLOSED LID
STA 1010+84.10, 6.71' RT
RIM = 607.42
PR IE 36" RCP = 601.01 SW
PR IE 36" RCP = 600.69 NE
PR IE 24" RCP = 601.53 N
PR IE 15" RCP = 601.25 S

ST-15
2' DIA. INLET
TYPE A, TYPE 11 FRAME & GRATE
STA 1010+97.94, 10.22' RT
RIM = 607.25
PR IE 12" RCP = 603.75 NE

ST-16
4' DIA. CATCH BASIN
TYPE A, TYPE 11 FRAME & GRATE
STA 1011+05.05, 10.44' RT
RIM = 607.15
PR IE 12" RCP = 603.61 SW
PR IE 12" RCP = 603.61 NW


ST-4
5' DIA. MANHOLE
TYPE A, TYPE 1 FRAME, CLOSED LID
STA 1011+06.14, 3.39' RT
RIM = 607.42
PR IE 36" RCP = 600.55 SW
PR IE 36" RCP = 600.55 NE
PR IE 12" RCP = 603.07 NW
PR IE 12" RCP = 603.45 SE

ST-5
5' DIA. MANHOLE
TYPE A, TYPE 1 FRAME, CLOSED LID
STA 1011+85.76, 1.28' RT
RIM = 609.06
PR IE 36" RCP = 600.07 SW
PR IE 36" RCP = 600.07 N

ST-21
4' DIA. SAN. MANHOLE
TYPE A, TYPE 1 FRAME, CLOSED LID
STA 1011+79.60, 14.67' RT
RIM = 609.00
PR IE 15" PVC = 600.33 N
PR IE 15" PVC = 600.33 SW
EX IE 10" VCP = 601.14 NE

ST-22
4' DIA. SAN. MANHOLE
TYPE A, TYPE 1 FRAME, CLOSED LID
STA 1011+66.24, 15.87' RT
RIM = 608.98
PR IE 15" PVC = 599.74 NE
EX IE 15" VCP = 599.59 S

NOTE:
RESIDENTIAL WATER AND SANITARY SERVICES SHOWN ON THIS PLAN
ARE THE APPROXIMATE LOCATION OF THE SERVICE. THE CONTRACTOR
IS TO FIELD VERIFY AND LOCATE THE SERVICES IF IN CONFLICT.

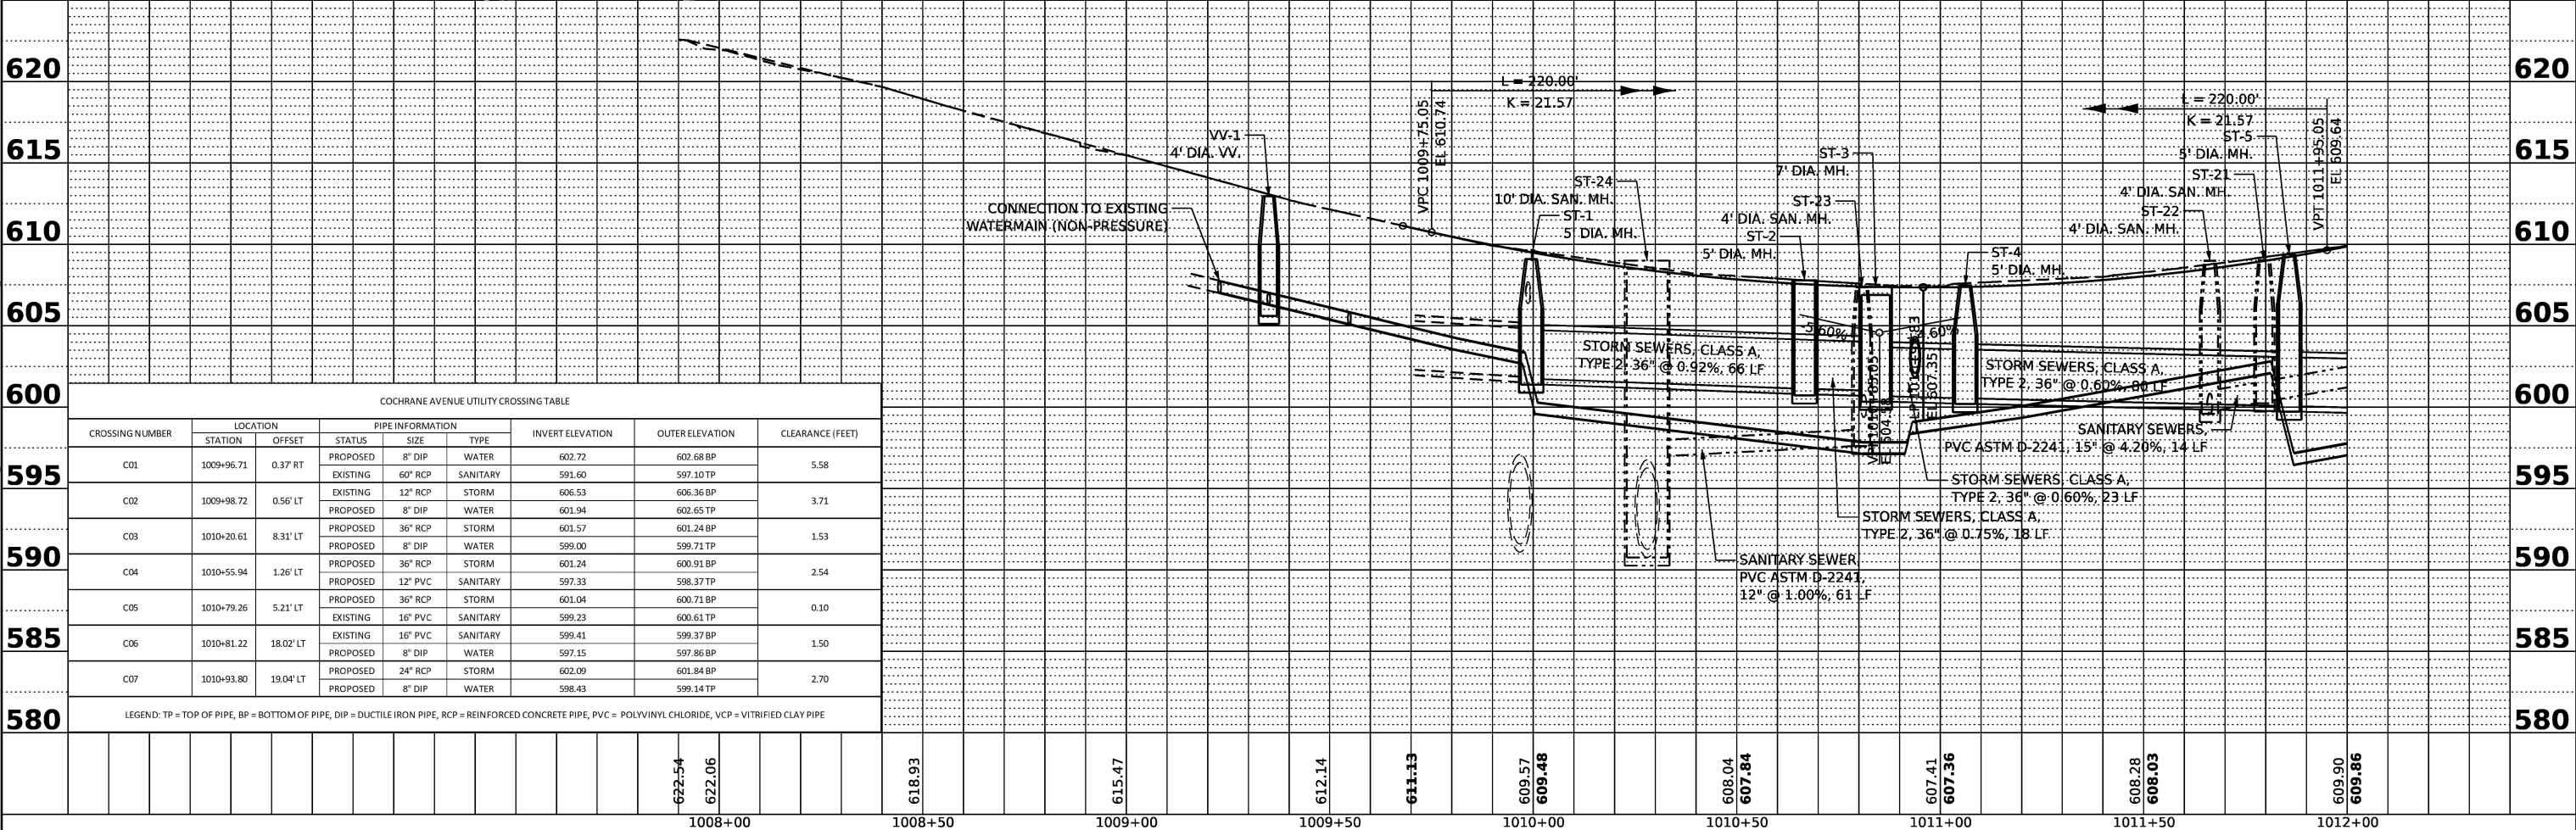

600	COCHRANE AVENUE UTILITY CROSSING TABLE								
	CROSSING NUMBER	LOCATION		PIPE INFORMATION			INVERT ELEVATION	OUTER ELEVATION	CLEARANCE (FEET)
		STATION	OFFSET	STATUS	SIZE	TYPE			
595	C01	1009+96.71	0.37' RT	PROPOSED	8" DIP	WATER	602.72	602.68 BP	5.58
				EXISTING	60" RCP	SANITARY	591.60	597.10 TP	
	C02	1009+98.72	0.56' LT	EXISTING	12" RCP	STORM	606.53	606.36 BP	3.71
				PROPOSED	8" DIP	WATER	601.94	602.65 TP	
590	C03	1010+20.61	8.31' LT	PROPOSED	36" RCP	STORM	601.57	601.24 BP	1.53
				PROPOSED	8" DIP	WATER	599.00	599.71 TP	
	C04	1010+55.94	1.26' LT	PROPOSED	36" RCP	STORM	601.24	600.91 BP	2.54
				PROPOSED	12" PVC	SANITARY	597.33	598.37 TP	
585	C05	1010+79.26	5.21' LT	PROPOSED	36" RCP	STORM	601.04	600.71 BP	0.10
				EXISTING	16" PVC	SANITARY	599.23	600.61 TP	
	C06	1010+81.22	18.02' LT	EXISTING	16" PVC	SANITARY	599.41	599.37 BP	1.50
				PROPOSED	8" DIP	WATER	597.15	597.86 TP	
580	C07	1010+93.80	19.04' LT	PROPOSED	24" RCP	STORM	602.09	601.84 BP	2.70
				PROPOSED	8" DIP	WATER	598.43	599.14 TP	
	LEGEND: TP = TOP OF PIPE, BP = BOTTOM OF PIPE, DIP = DUCTILE IRON PIPE, RCP = REINFORCED CONCRETE PIPE, PVC = POLYVINYL CHLORIDE, VCP = VITRIFIED CLAY PIPE								

MODEL Default
FILE NAME: p:\v3\transystems\pw\benley.com\TRANSYS\CDR-PW1-HOSTED\Documents\Projects\2018\CH401\40118022\03-V3-Utility\62R22-INT-1 (Center)\Sheets\03-62R22-shr-drawn.dgn



USER NAME	= cdonahue	DESIGNED	- CD	REVISED	-
		DRAWN	- DP	REVISED	-
PLOT SCALE	= 40.000' / in.	CHECKED	- JH	REVISED	-
PLOT DATE	= 6/9/2025	DATE	- 4/25/2025	REVISED	-

STATE OF ILLINOIS
DEPARTMENT OF TRANSPORTATION

JOLIET UTILITY RELOCATION PLAN




SCALE: 1"=20' SHEET 1 OF 10 SHEETS STA. 1008+00.00 TO STA. 1012+00.00

F.A. RTE.	SECTION	COUNTY	TOTAL SHEETS	SHEET NO.
80	FAI 80 21 INTERCHANGE	WILL	1209	439
CONTRACT NO. 62R22				
ILLINOIS / FED. AID PROJECT				

PLAN	SURVEYED	DATE
	PLOTTED	
	ALIGNMENT CHECKED	
	CADD FILE NAME	
	NO.	


PROFILE	SURVEYED	DATE
	PLOTTED	
	GRADES CHECKED	
	STRUCTURE NOTATIONS CHECKED	
	NO.	

KEY PLAN

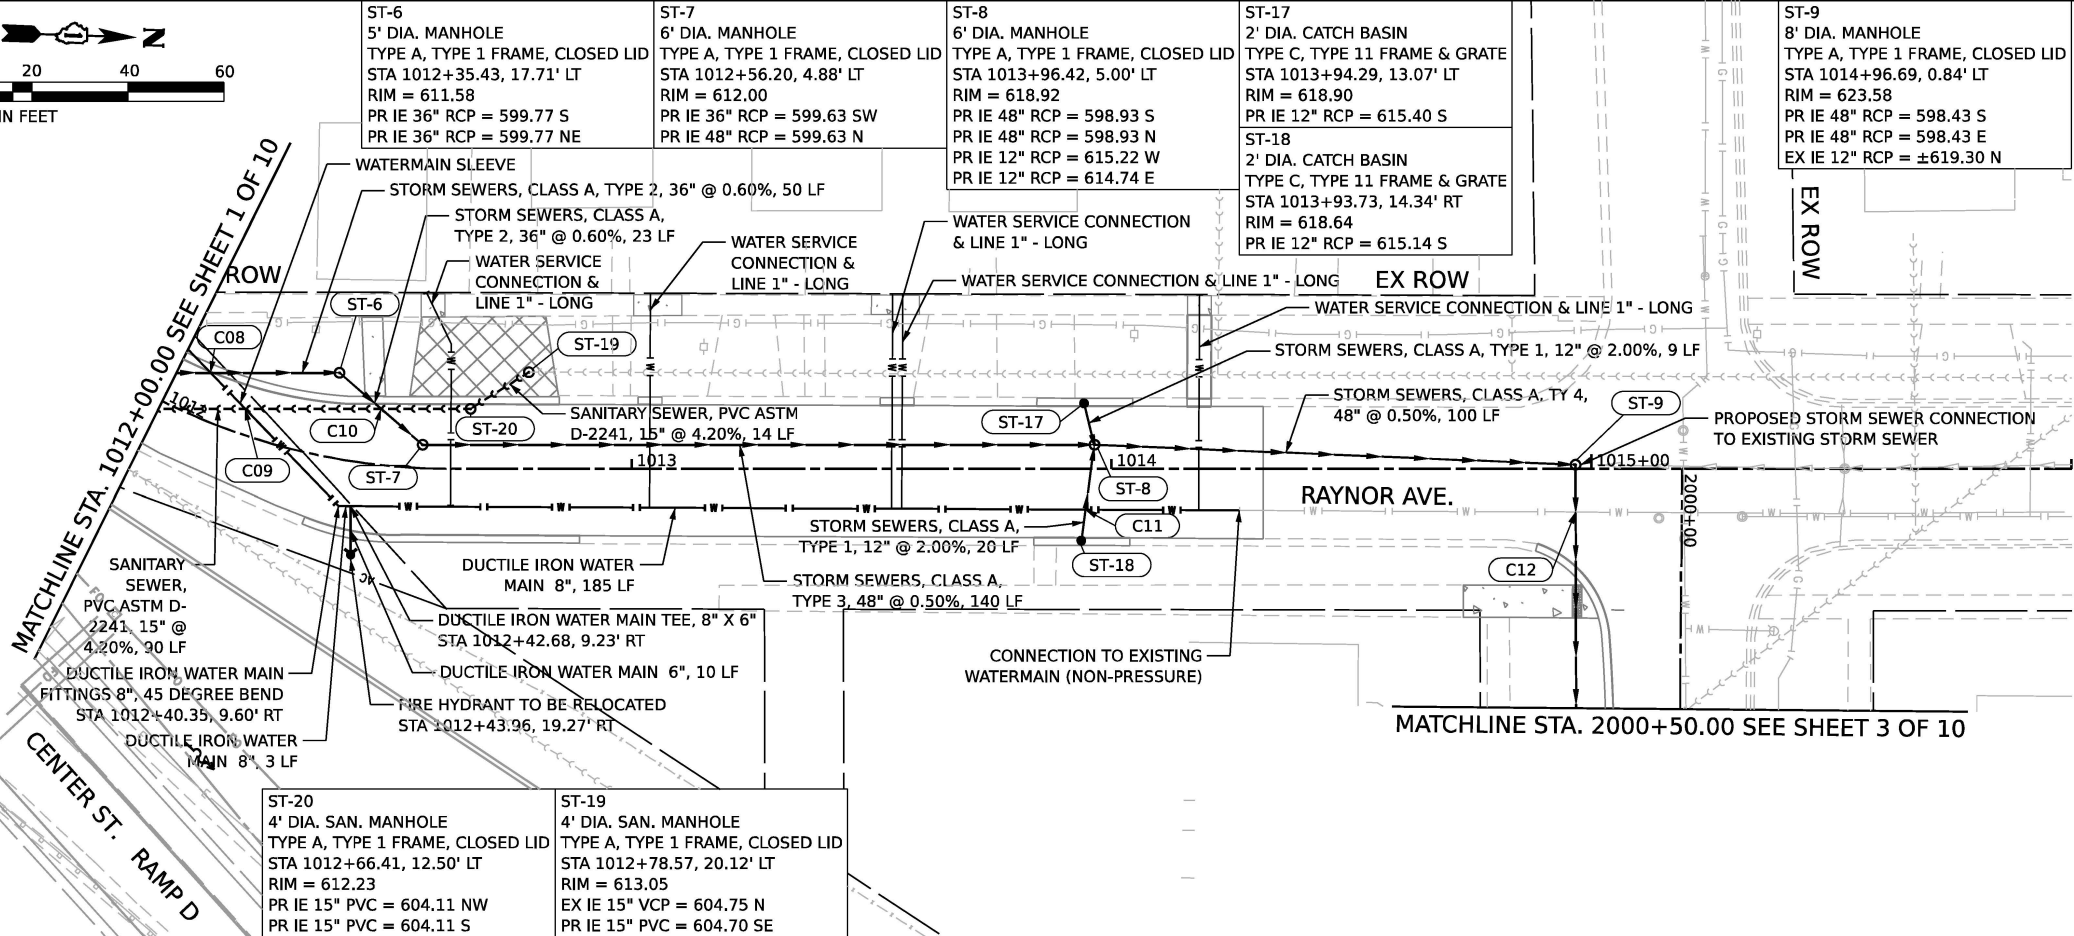 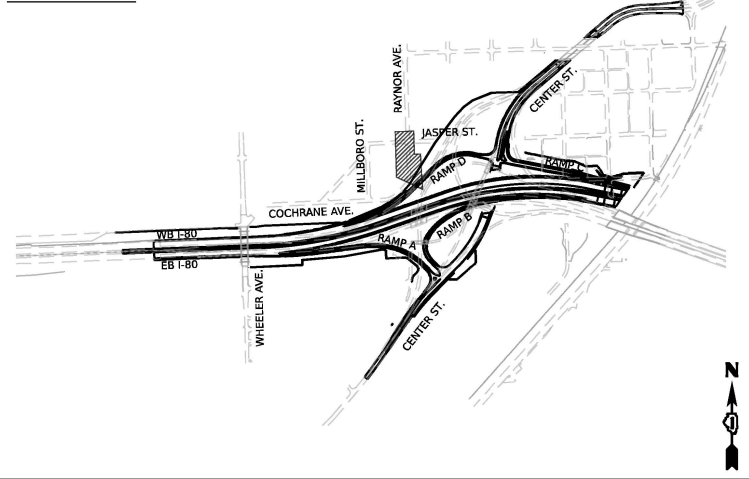

NOTE:
RESIDENTIAL WATER AND SANITARY SERVICES SHOWN ON THIS PLAN
ARE THE APPROXIMATE LOCATION OF THE SERVICE. THE CONTRACTOR
IS TO FIELD VERIFY AND LOCATE THE SERVICES IF IN CONFLICT.

RAYNOR AVENUE UTILITY CROSSING TABLE									
CROSSING NUMBER	LOCATION		PIPE INFORMATION			INVERT ELEVATION	OUTER ELEVATION	CLEARANCE (FEET)	
	STATION	OFFSET	STATUS	SIZE	TYPE				
625	C08	1012+06.85	9.62' LT	PROPOSED	36" RCP	STORM	599.93	599.61 BP	1.50
				PROPOSED	8" DIP	WATER	597.40	598.11 TP	
620	C09	1012+16.86	5.26' LT	PROPOSED	15" PVC	SANITARY	602.16	602.15 BP	3.58
				PROPOSED	8" DIP	WATER	597.86	598.57 TP	
615	C10	1012+46.36	11.66' LT	PROPOSED	15" PVC	SANITARY	603.33	603.33 BP	0.30
				PROPOSED	36" RCP	STORM	599.70	603.03 TP	
610	C11	1013+94.58	8.48' RT	PROPOSED	12" RCP	STORM	615.01	614.84 BP	2.23
				PROPOSED	8" DIP	WATER	611.90	612.61 TP	
605	C12	1014+96.71	8.97' RT	EXISTING	8" DIP	WATER	616.82	616.78 BP	13.98
				PROPOSED	48" RCP	STORM	598.38	602.80 TP	
LEGEND: TP = TOP OF PIPE, BP = BOTTOM OF PIPE, DIP = DUCTILE IRON PIPE, RCP = REINFORCED CONCRETE PIPE, PVC = POLYVINYL CHLORIDE, VCP = VITRIFIED CLAY PIPE									
610									MATCHLINE STA. 1012+00.00
605									
600									
595									
590									
585									

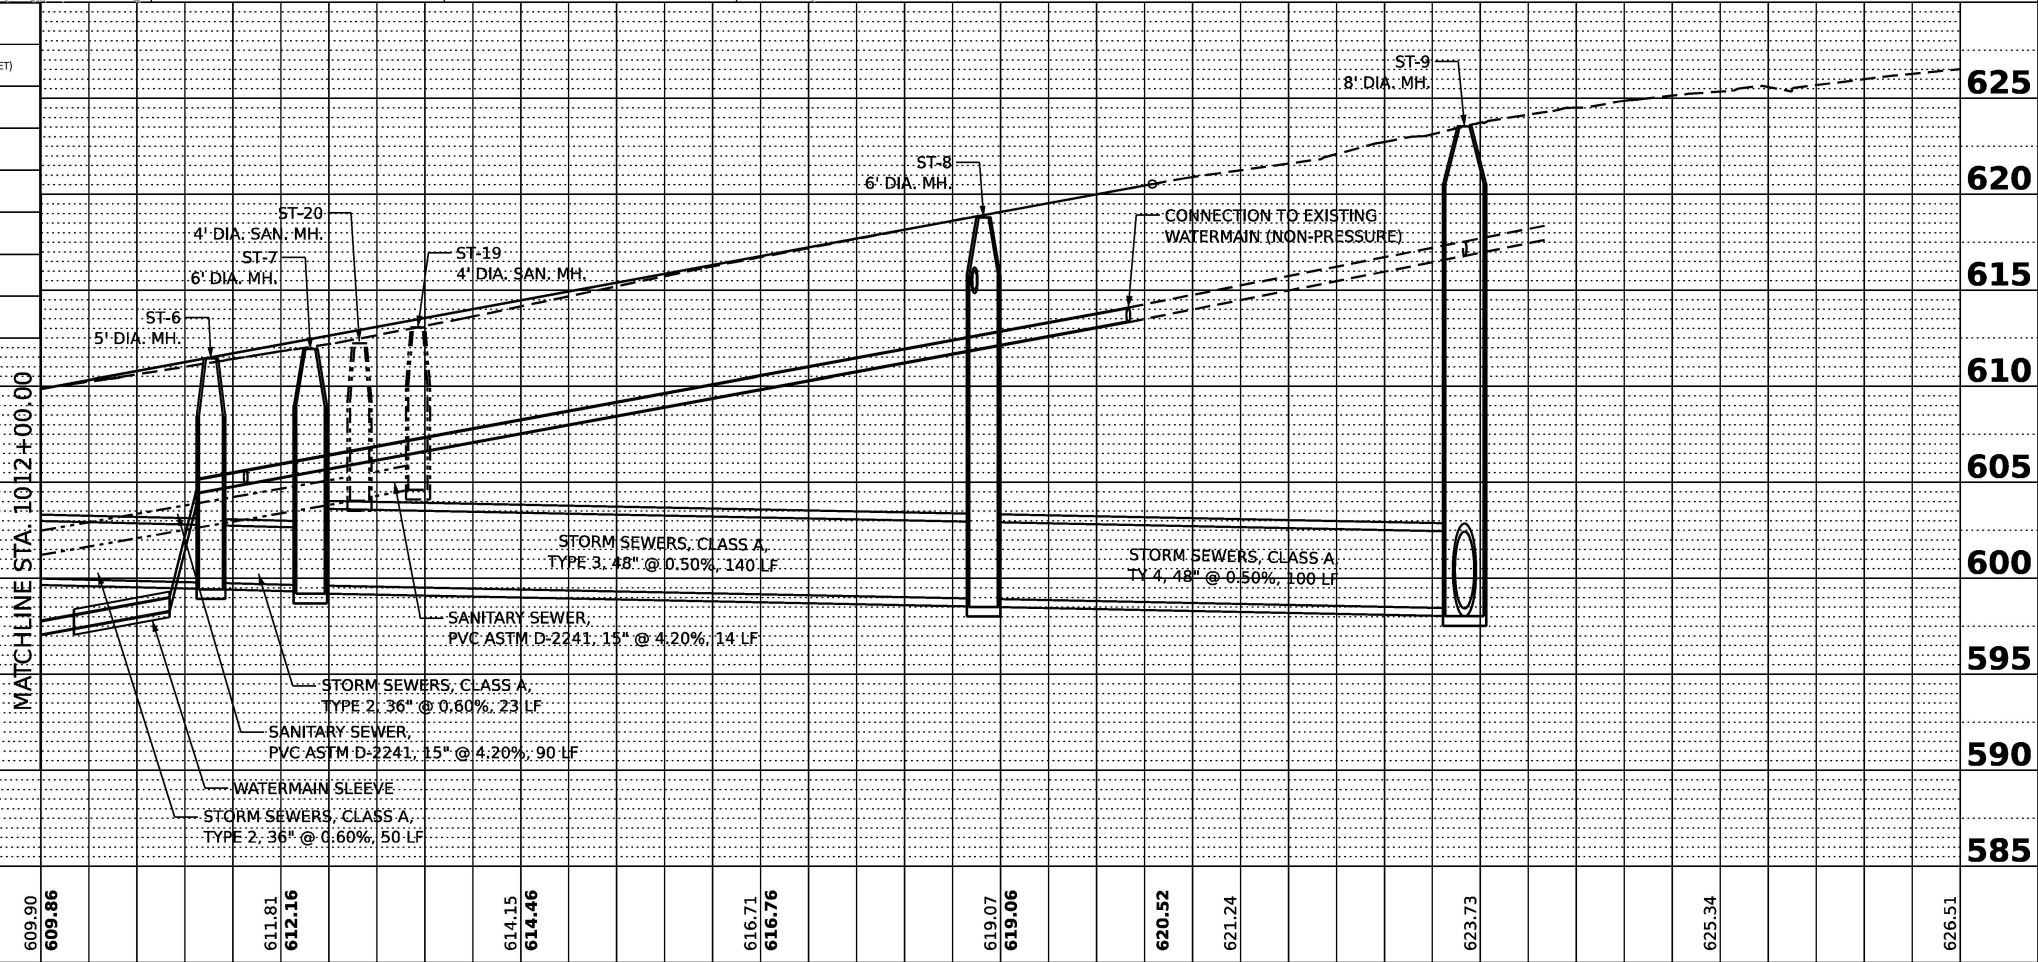

MODEL Default
FILE NAME: p:\w\transystems\pw\benley.com\TRANSYS\CDR-PW1-HOSTED\Documents\Projects\2018\CH401\40118022\03-WS\Project_Info\Utilities\62R22-INT-4 (Center)\Sheet\62R22-shr-drain2.dgn

V3 Companies
7325 James Avenue
Woodridge, IL 60517
630.724.9200 phone
630.724.9202 fax
www.v3co.com

USER NAME = cdonahue
DESIGNED - CD
DRAWN - DP
CHECKED - JH
DATE - 4/25/2025
PLOT SCALE = 40.000' / in.
PLOT DATE = 6/9/2025

DESIGNED - CD
DRAWN - DP
CHECKED - JH
DATE - 4/25/2025
REVISED -
REVISED -
REVISED -
REVISED -

STATE OF ILLINOIS
DEPARTMENT OF TRANSPORTATION

JOLIET UTILITY RELOCATION PLAN



SCALE: 1"=20' SHEET 2 OF 10 SHEETS STA. 1012+00.00 TO STA. 1016+00.00

F.A. RTE.	SECTION	COUNTY	TOTAL SHEETS	SHEET NO.
80	FAI 80 21 INTERCHANGE	WILL	1209	440
CONTRACT NO. 62R22				
ILLINOIS FED. AID PROJECT				


PLAN	BY				DATE
	SURVEYED _____				
NOTE BOOK NO. _____	PLOTTED _____				
	ALIGNMENT CHECKED _____				
	RT. OF WAY CHECKED _____				
	CADD FILE NAME _____				

PROFILE				
NOTE BOOK				
NO. _____	SURVEYED _____			
	PLOTTED _____			
	GRADES CHECKED _____			
	B.M. NOTED _____			
	STRUCTURE NOTATIONS CHECKED _____			



KEY PLAN

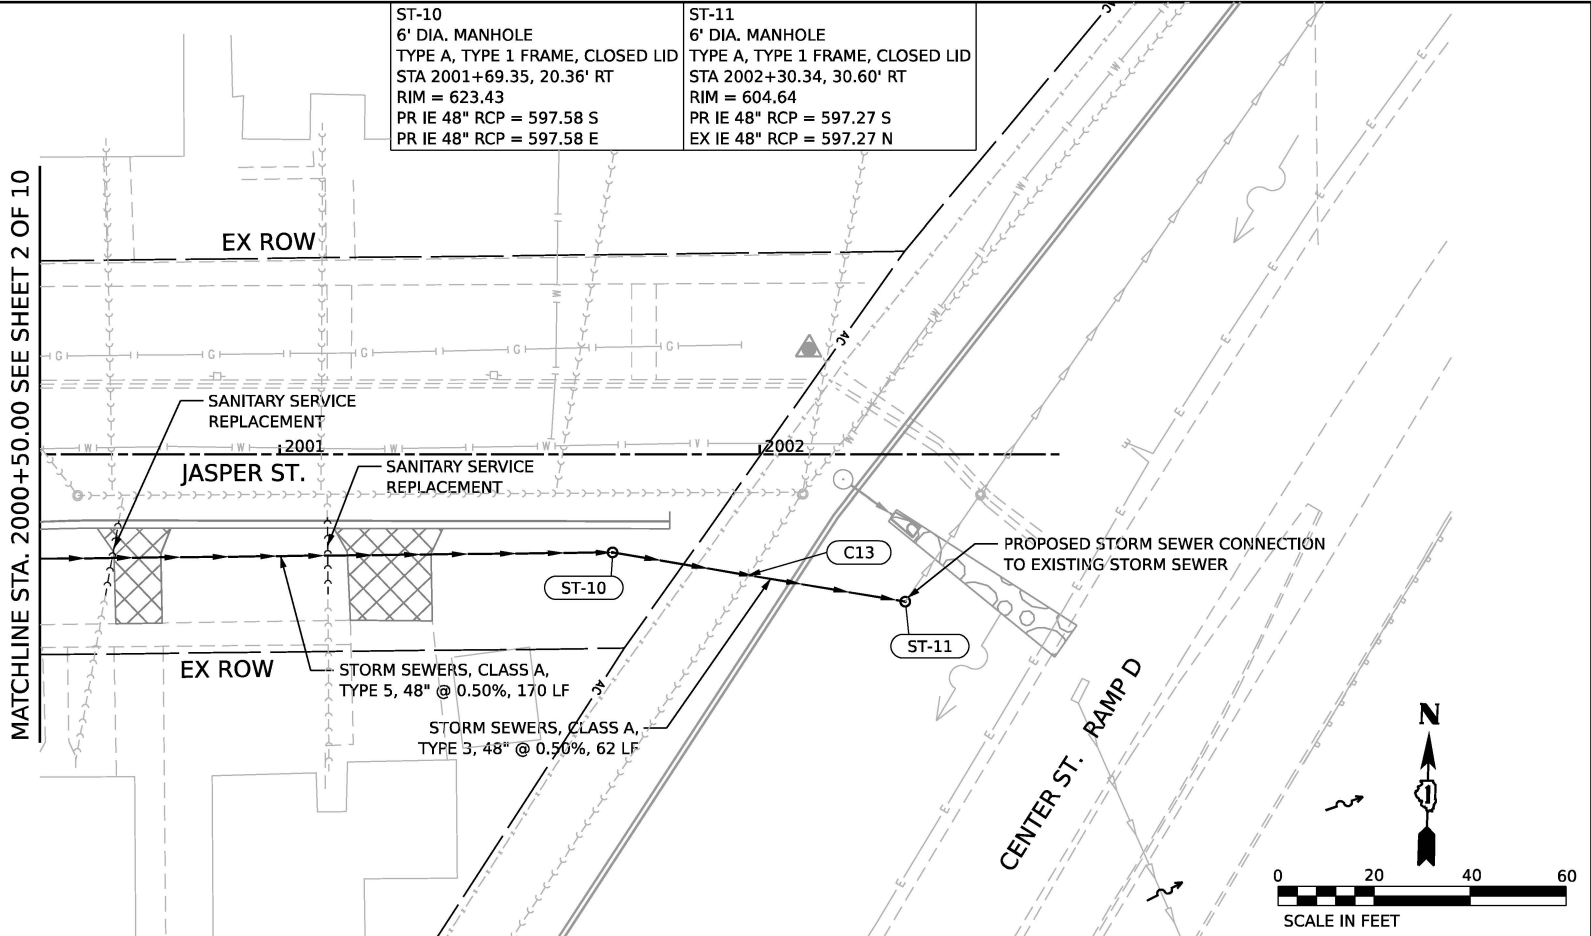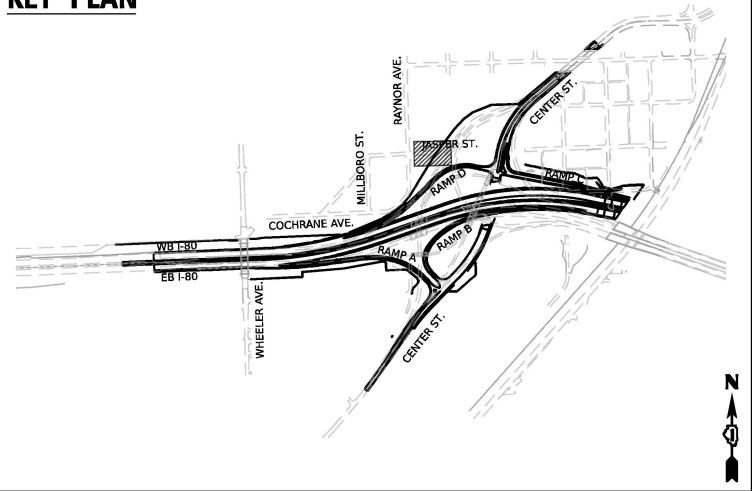

NOTE:
RESIDENTIAL WATER AND SANITARY SERVICES SHOWN ON THIS PLAN
ARE THE APPROXIMATE LOCATION OF THE SERVICE. THE CONTRACTOR
IS TO FIELD VERIFY AND LOCATE THE SERVICES IF IN CONFLICT.

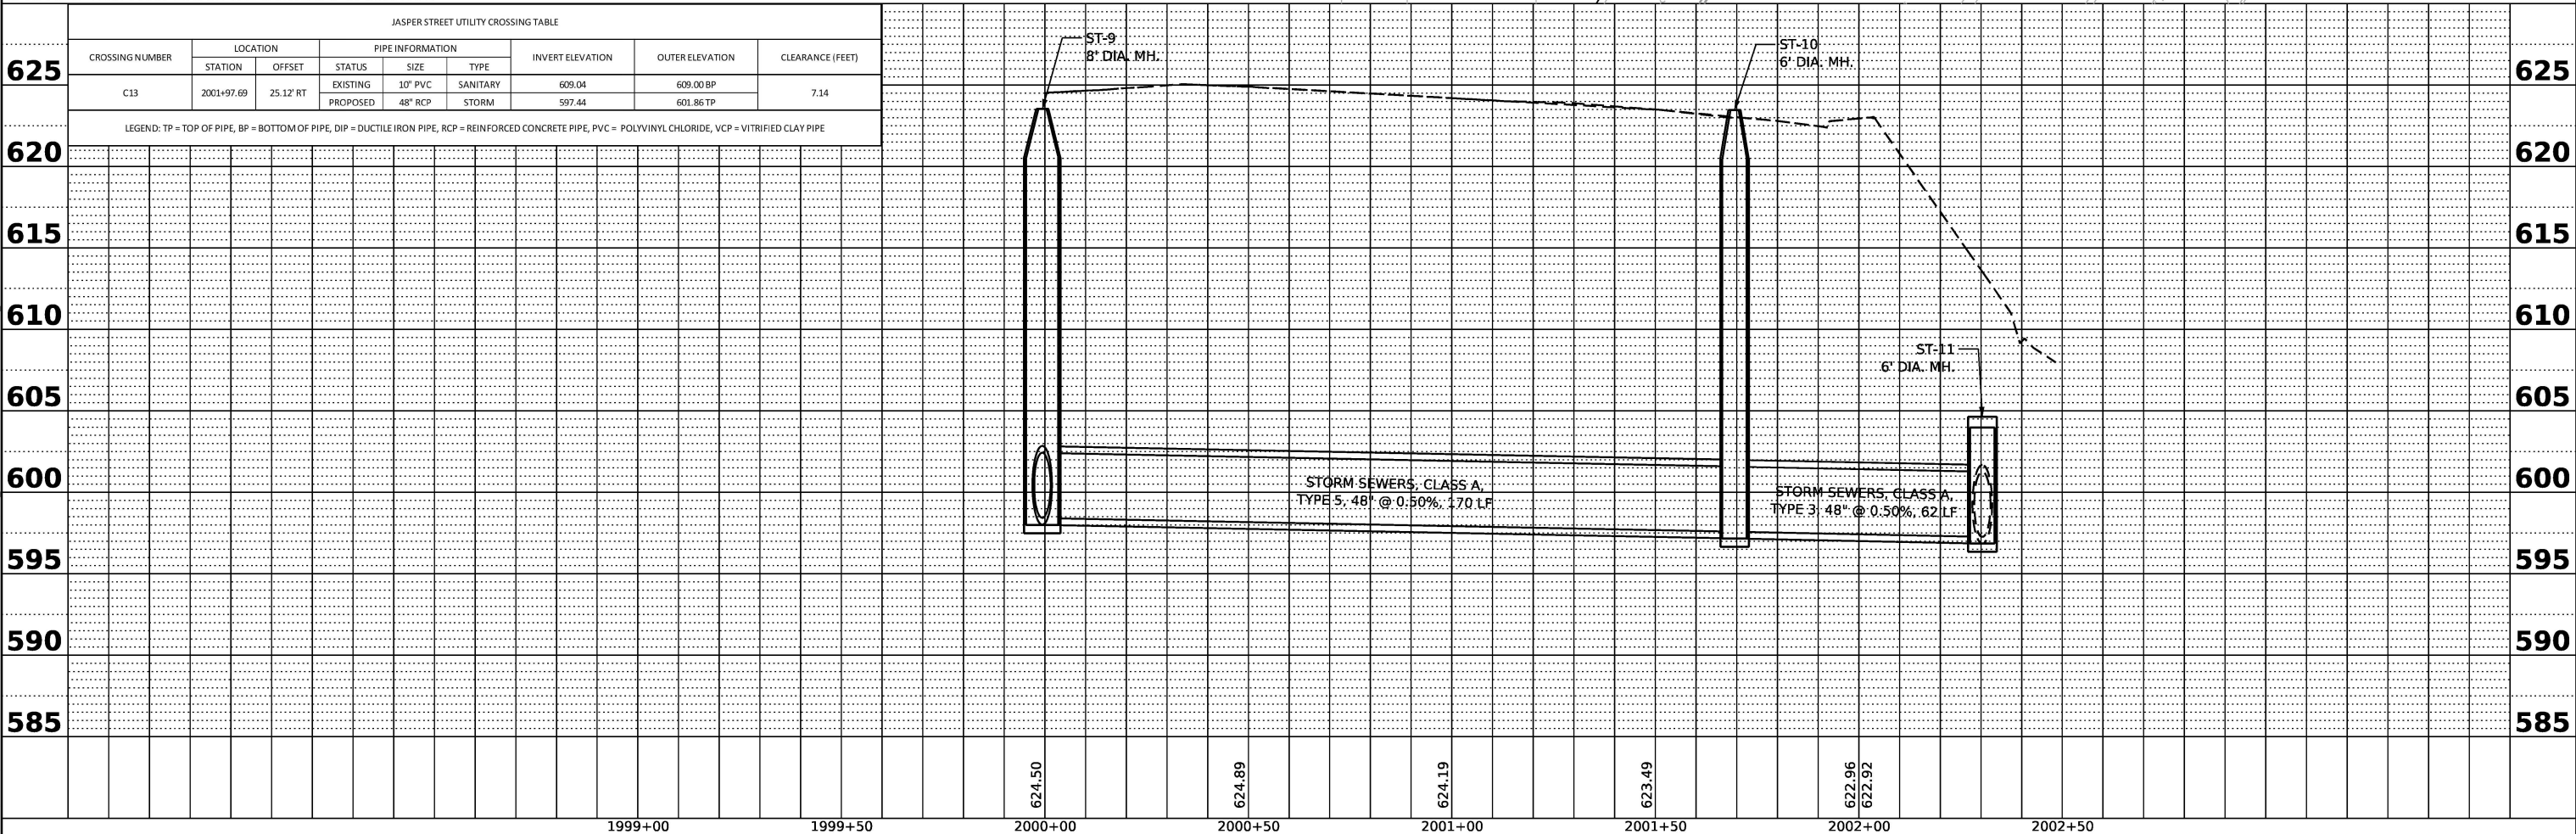

KEY PLAN

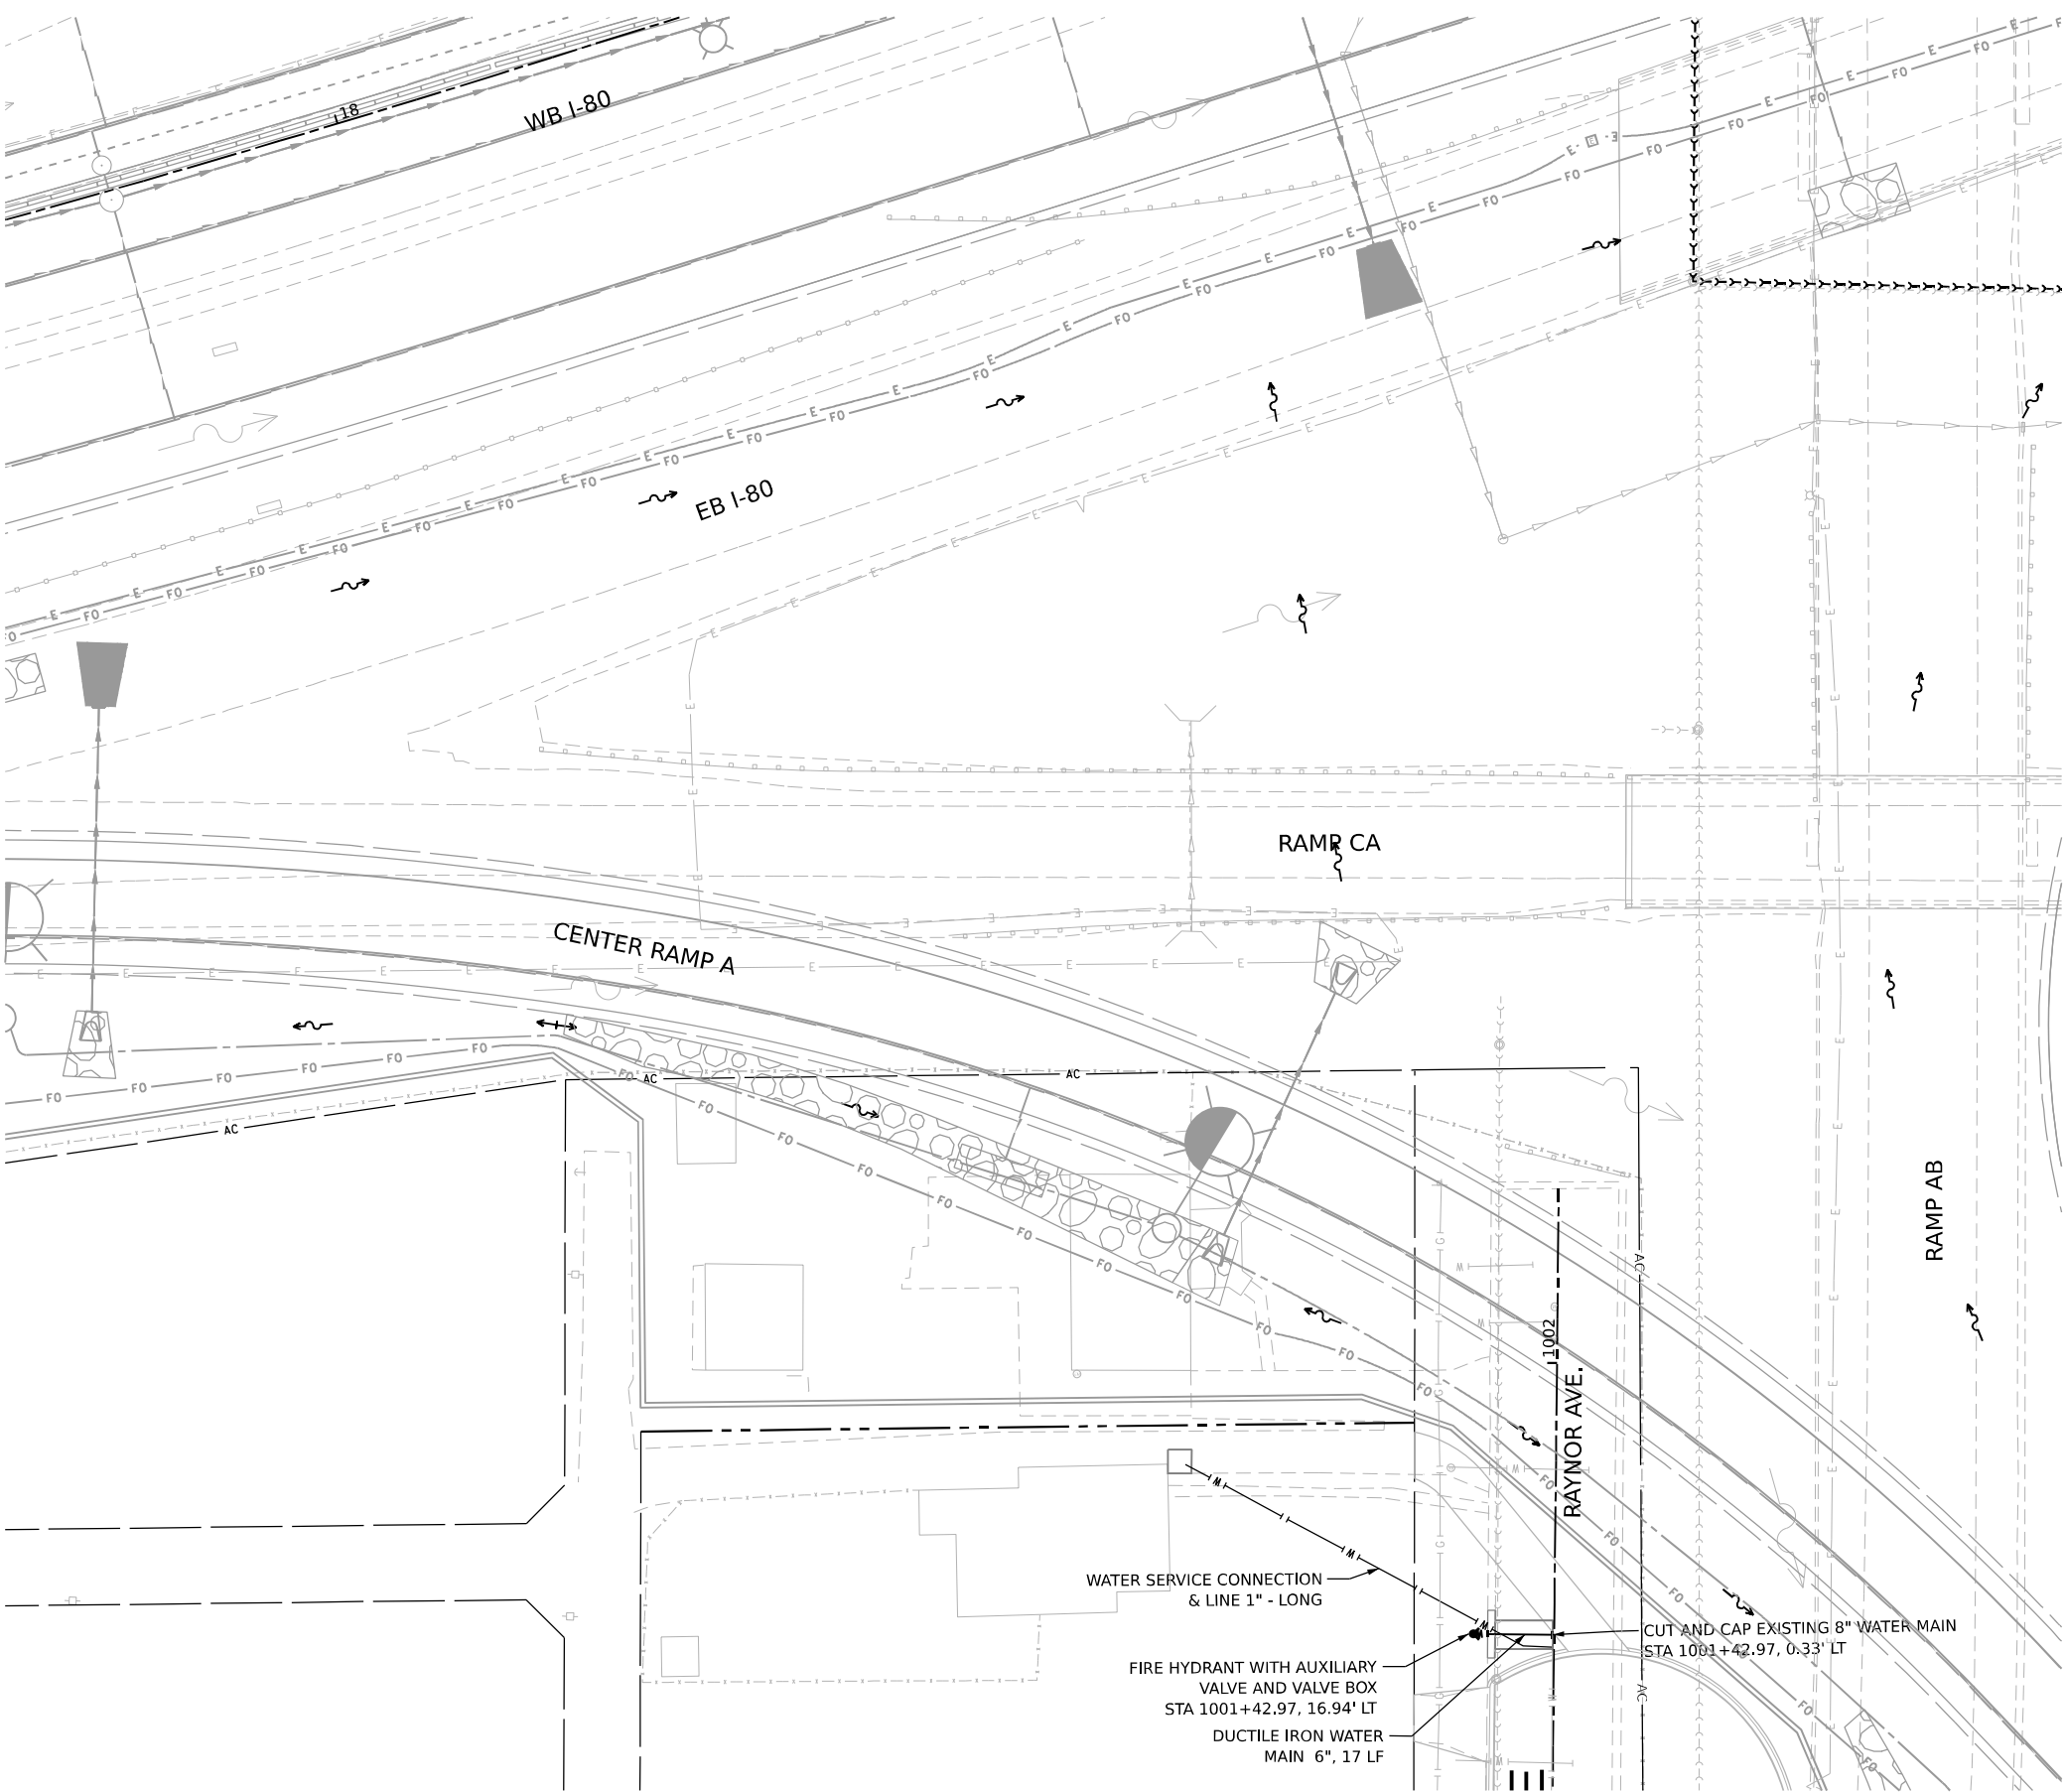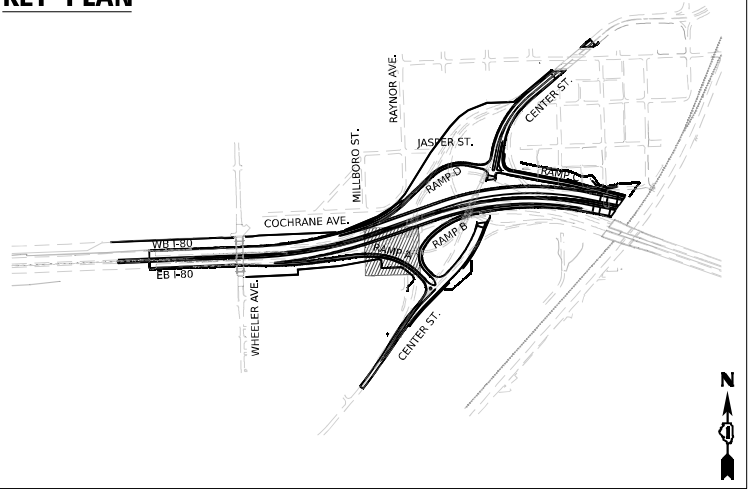

Model: Default
File Name: p:\transystems-pw\batley.com\transcorp-pw\hosted\Documents\Projects_2018\CH401\401180022\03-W597\project_info\utilities\CO-12-Utilities\62R22-INT-4 (Center)\Sheets\DI62R22-sh-draft4.dgn



V3 Companies
7325 Janes Avenue
Woodridge, IL 60517
630.724.9200 phone
630.724.9202 fax
www.v3co.com

USER NAME	= dpung
DESIGNED	- CD
DRAWN	- DP
PLOT SCALE	= 40,000' / in.
PLOT DATE	= 4/23/2025

DESIGNED	- CD
DRAWN	- DP
CHECKED	- JH
DATE	- 4/25/2025

REVISED	-
REVISED	-
REVISED	-
REVISED	-

STATE OF ILLINOIS
DEPARTMENT OF TRANSPORTATION

JOLIET UTILITY RELOCATION PLAN


SCALE: 1"=20' SHEET 4 OF 10 SHEETS STA. TO STA.

F.A.I. RTE.	SECTION	COUNTY	TOTAL SHEETS	SHEET NO.
80	FAI 80 21 INTERCHANGE	WILL	1209	442
CONTRACT NO. 62R22				
ILLINOIS FED. AID PROJECT				

PLAN	SURVEYED PLOTTED ALIGNMENT CHECKED CADD FILE NAME	BY	DATE
NOTE BOOK NO.			

PROFILE	SURVEYED PLOTTED GRADES CHECKED STRUCTURE NOTATIONS C/F/K/D	BY	DATE
NOTE BOOK NO.			

MODEL Default
FILE NAME: p:\v3\transystems\pub\jenkey.com\transys\corp-pw\1\shared\Documents\Projects\2018\CH401\401180022\03-V57\project_Info\Utilities\CO-V3-Utilities\62R22-INT-4\Center\Sheet\62R22-sh-dra10.dgn

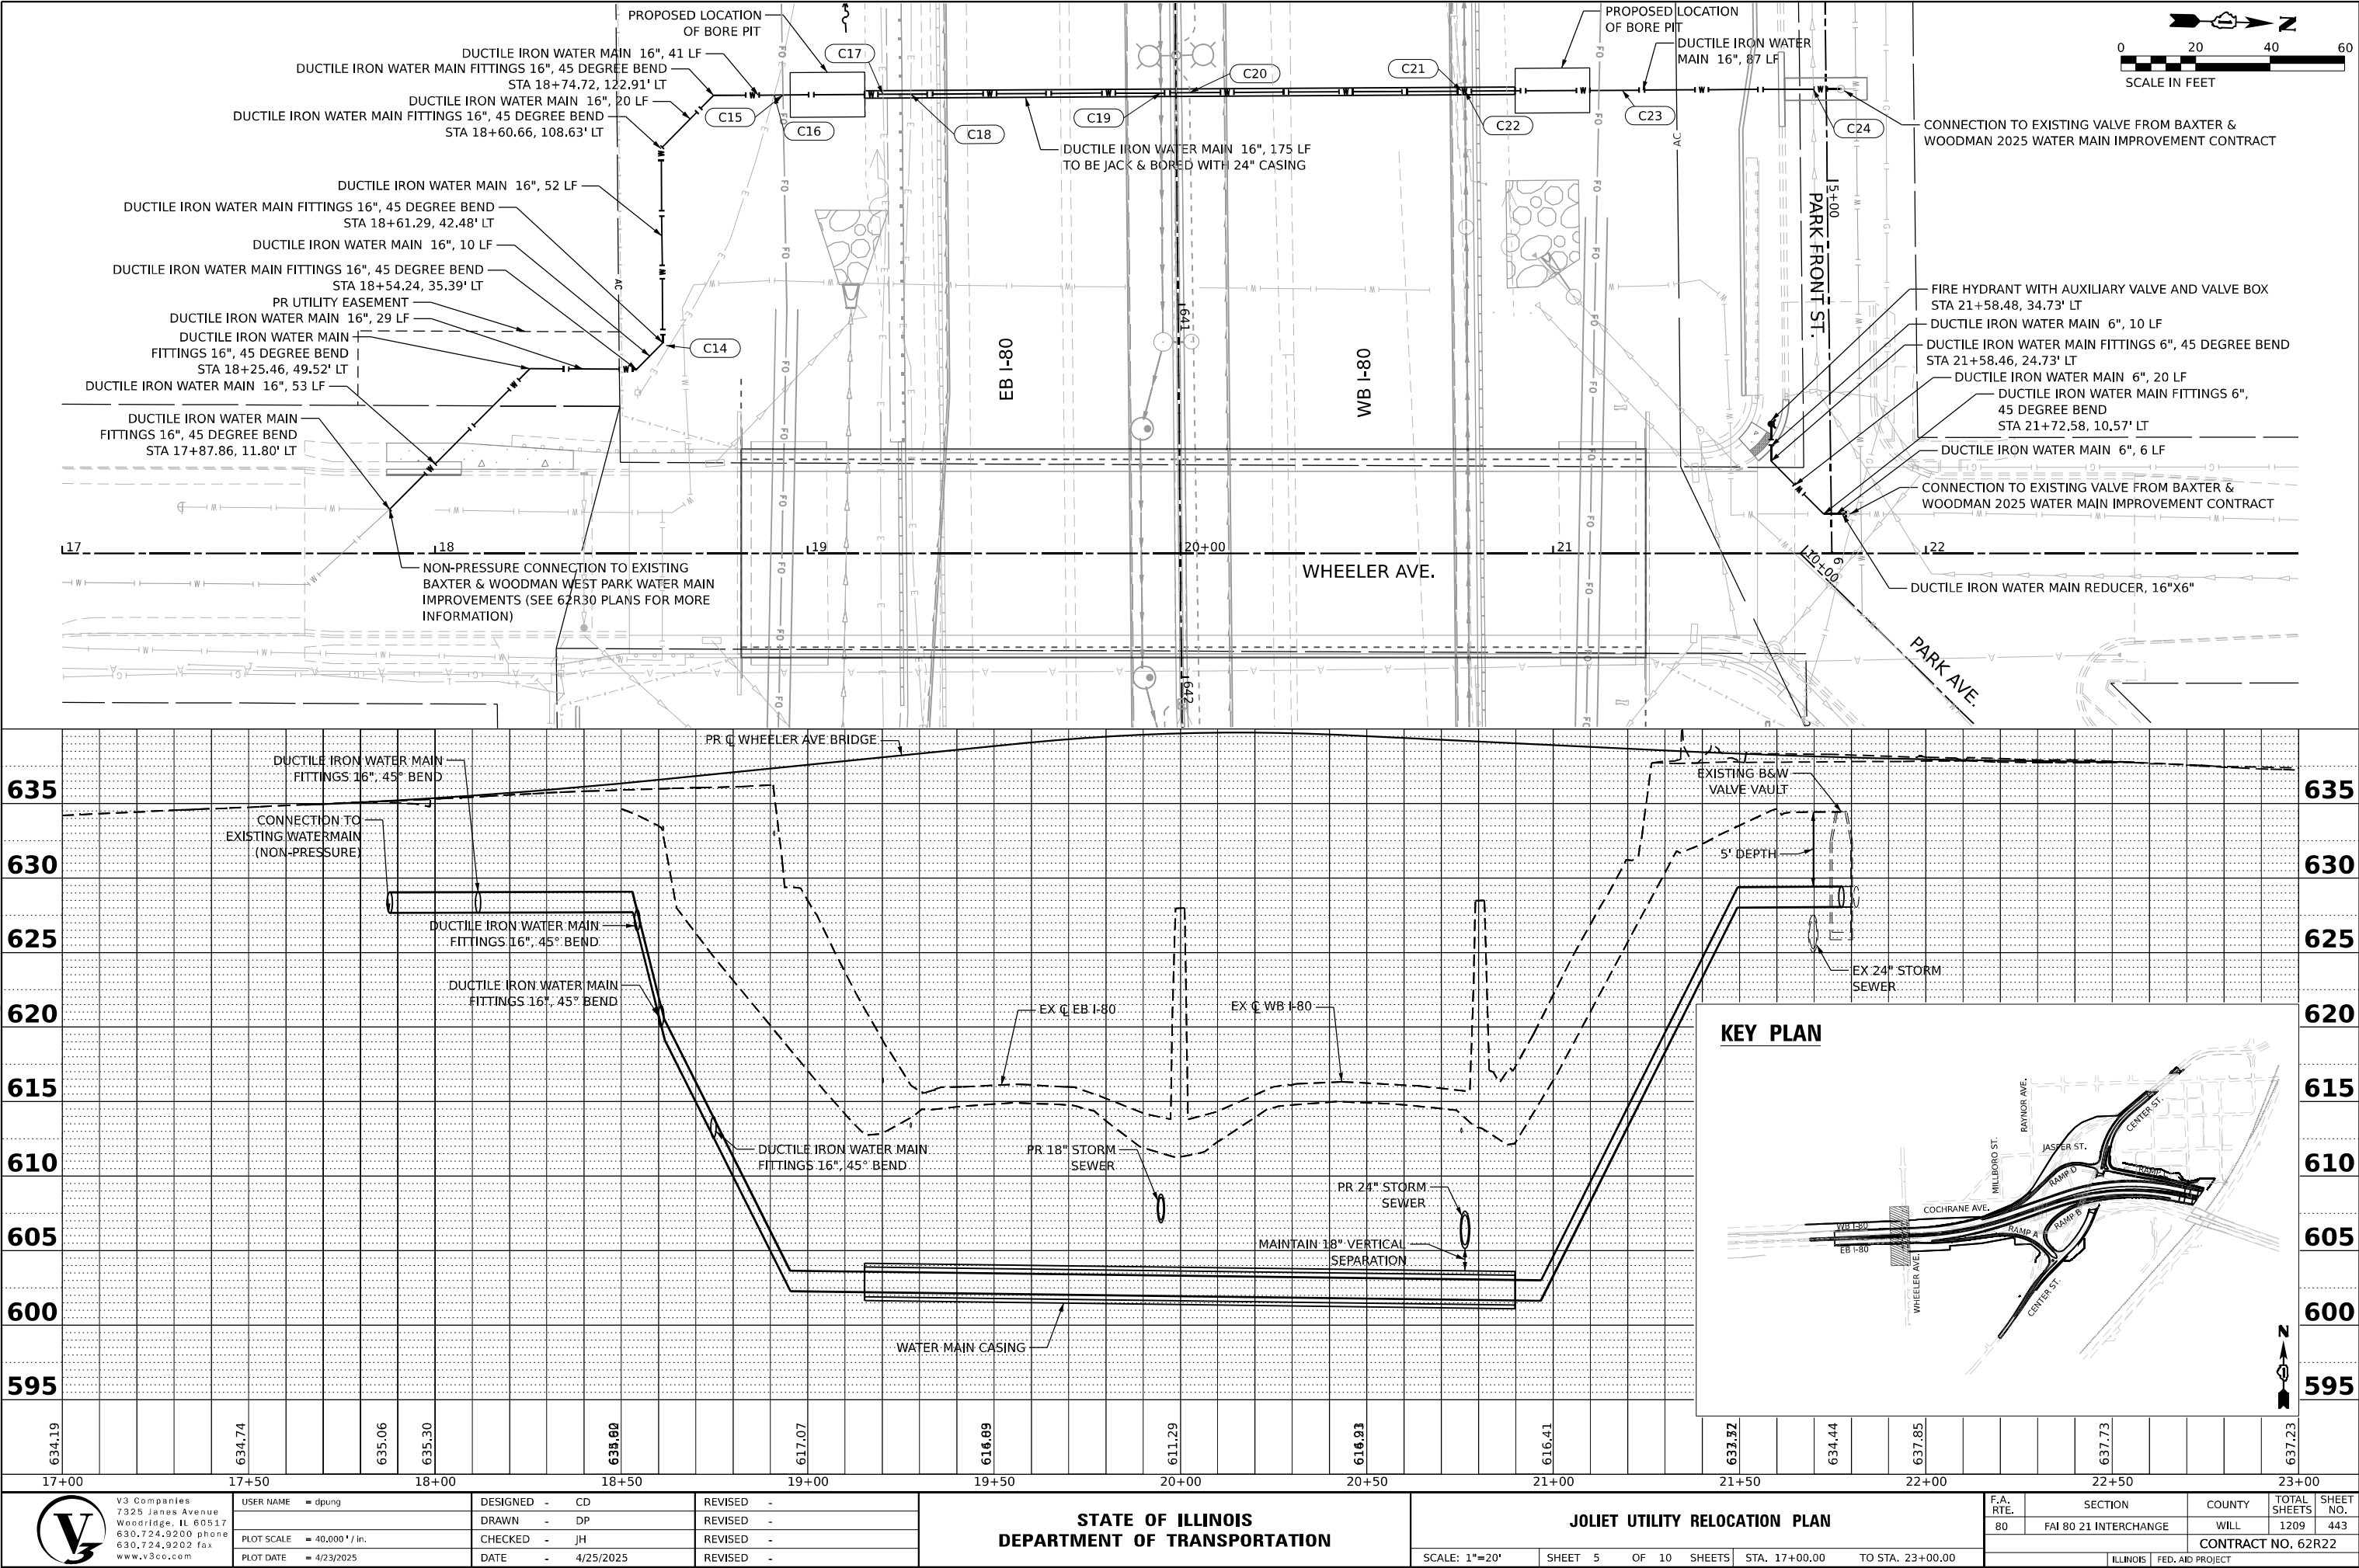

V3 Companies
7325 Janes Avenue
Woodridge, IL 60517
630.724.9200 phone
630.724.9202 fax
www.v3co.com

USER NAME = dpung	DESIGNED - CD	REVISED -
PLOT SCALE = 40,000' / in.	DRAWN - DP	REVISED -
PLOT DATE = 4/23/2025	CHECKED - JH	REVISED -
	DATE - 4/25/2025	REVISED -

DESIGNED - CD	REVISED -
DRAWN - DP	REVISED -
CHECKED - JH	REVISED -
DATE - 4/25/2025	REVISED -

DESIGNED - CD	REVISED -
DRAWN - DP	REVISED -
CHECKED - JH	REVISED -
DATE - 4/25/2025	REVISED -

STATE OF ILLINOIS
DEPARTMENT OF TRANSPORTATION

JOLIET UTILITY RELOCATION PLAN



SCALE: 1"=20' SHEET 5 OF 10 SHEETS STA. 17+00.00 TO STA. 23+00.00

F.A. RTE.	SECTION	COUNTY	TOTAL SHEETS	SHEET NO.
80	FAI 80 21 INTERCHANGE	WILL	1209	443
CONTRACT NO. 62R22				
ILLINOIS FED. AID PROJECT				


PLAN	SURVEYED PLOTTED ALIGNMENT CHECKED CADD FILE NAME	BY	DATE
NOTE BOOK NO.			

PROFILE	SURVEYED PLOTTED GRADES CHECKED STRUCTURE NOTATIONS CHKD	BY	DATE
NOTE BOOK NO.			

MODEL Default
FILE NAME: p:\v3\transystems\pub\julycomtransyscorp\pw1\shaded\Documents\Projects_2018\CH401\401180022\03-V57\project_Info\Utilities\CO-V5-Utilities\62622-INT-4\Center\Jules\62622-sh-train6.dgn

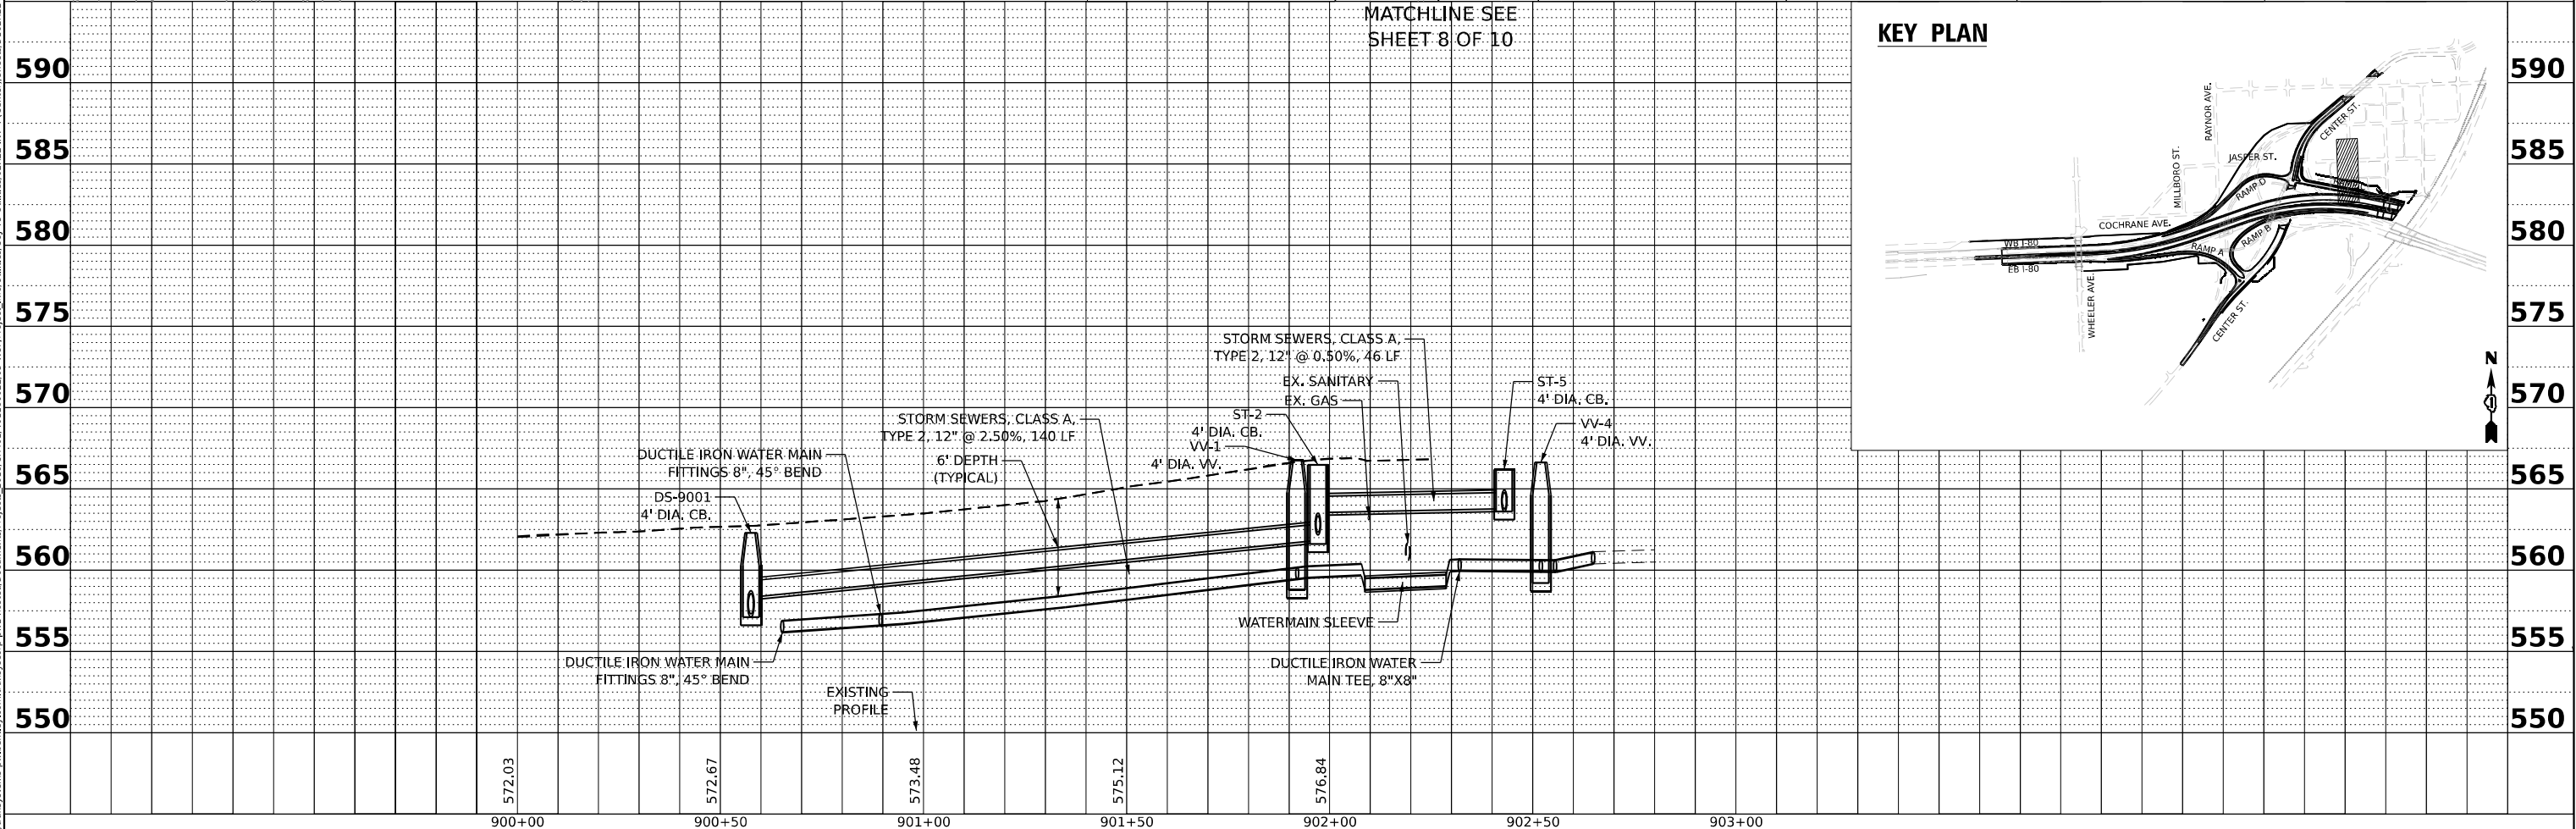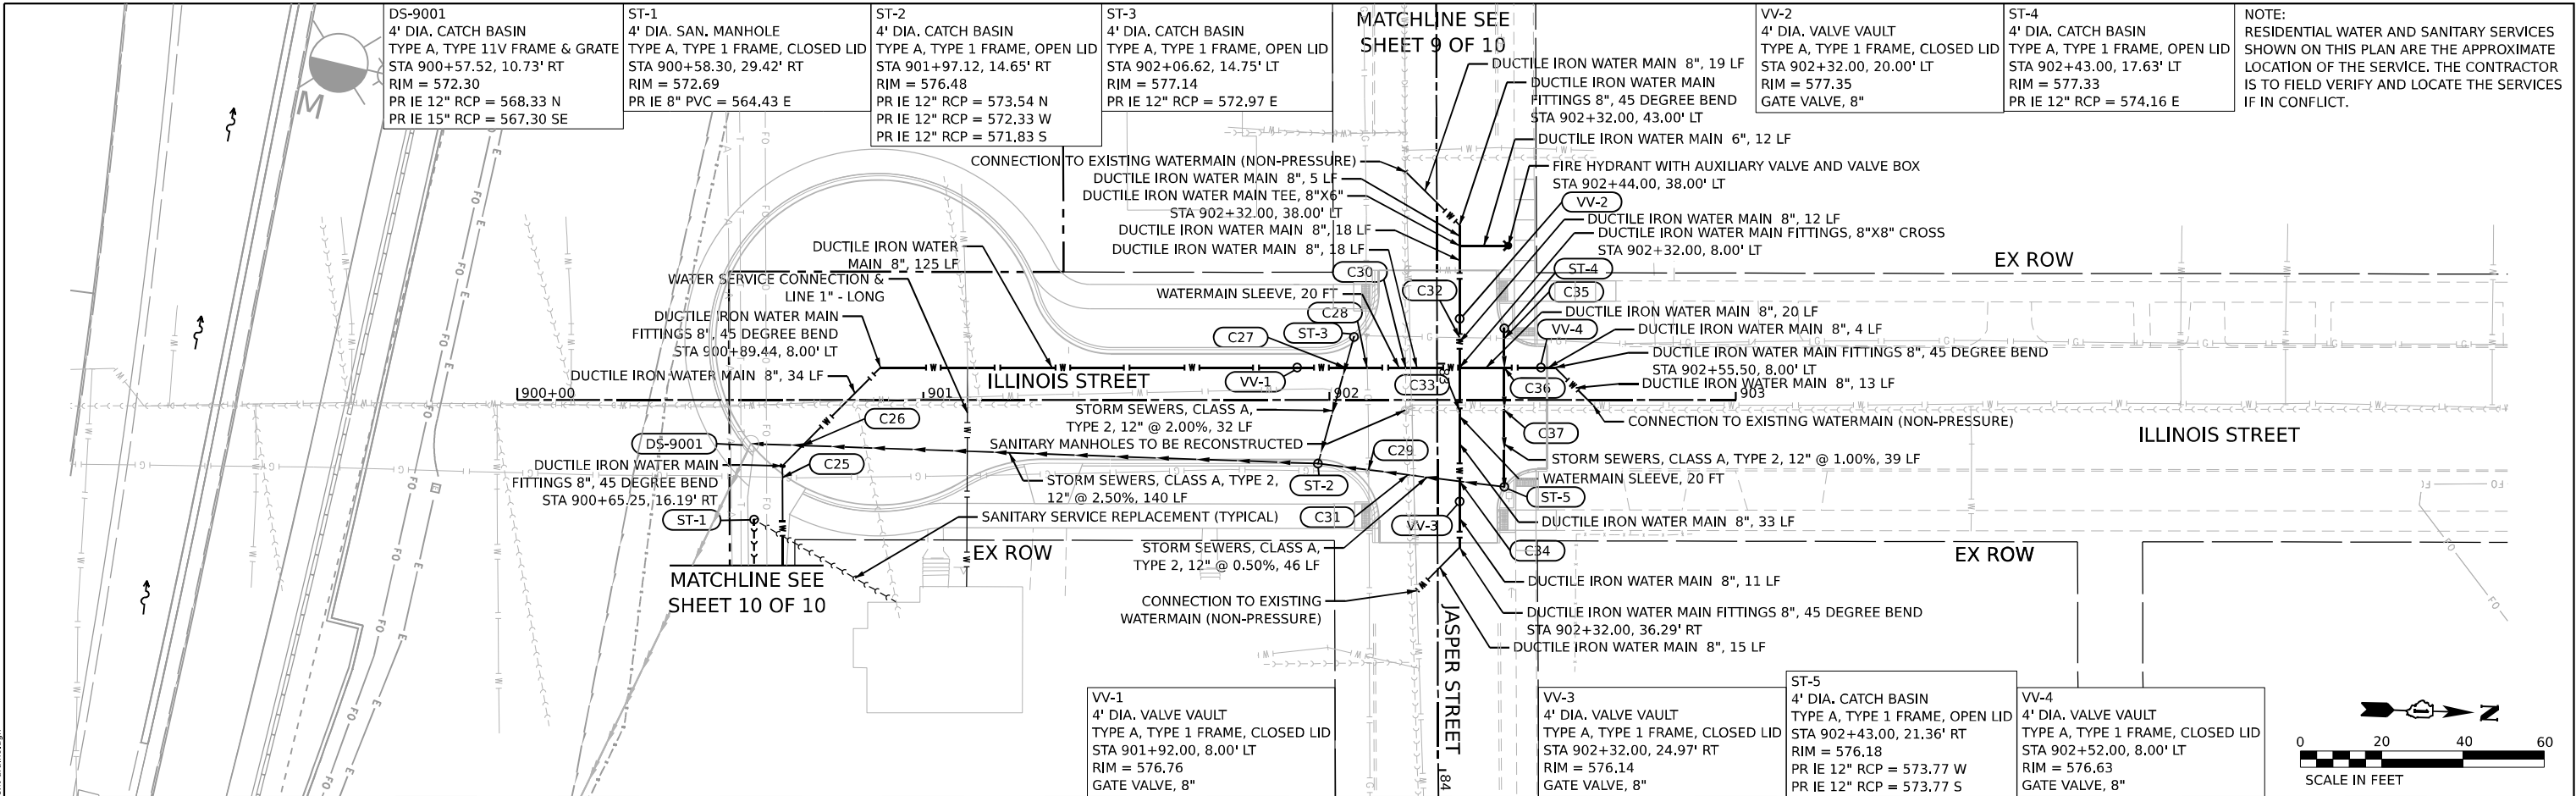

KEY PLAN

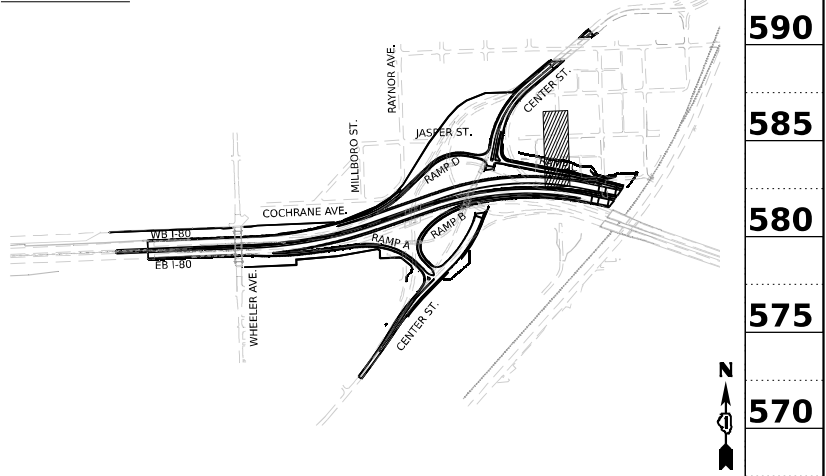

USER NAME = dpung	DESIGNED -	REVISED -
PLOT SCALE = 40,000' / in.	DRAWN -	REVISED -
PLOT DATE = 4/23/2025	CHECKED -	REVISED -
	DATE - 4/25/2025	REVISED -

STATE OF ILLINOIS
DEPARTMENT OF TRANSPORTATION

JOLIET UTILITY RELOCATION PLAN

SCALE: 1"=20' SHEET 6 OF 10 SHEETS STA. 900+00.00 TO STA. 903+00.00


F.A. RTE.	SECTION	COUNTY	TOTAL SHEETS	SHEET NO.
80	FAI 80 21 INTERCHANGE	WILL	1209	444
CONTRACT NO. 62R22				
ILLINOIS FED. AID PROJECT				

PLAN	SURVEYED PLOTTED ALIGNMENT CHECKED BY DATE	NOTE BOOK NO.	CADD FILE NAME

PROFILE	SURVEYED PLOTTED GRADES CHECKED BY DATE	NOTE BOOK NO.	STRUCTURE NOTATION CHKD

MODEL: Default
FILE NAME: p:\v3\transystems\pub\july\com\TRANS\CDR-4\W1-HOSTED\Documents\Projects_2018\CH401\401180022\03-V3\Project_Info\Utilities\CD-1\3-Utilities\62R22-INT-4 (Center)\Sheets\CD-162R22-shr-drain.dgn

KEY PLAN

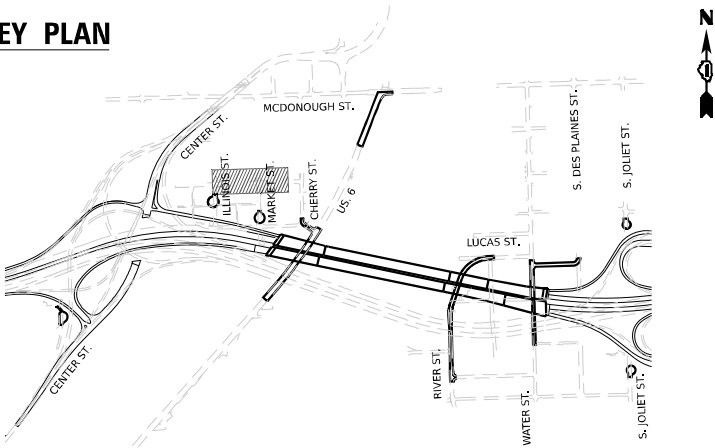

NOTE:
RESIDENTIAL WATER AND SANITARY SERVICES SHOWN ON THIS PLAN ARE
THE APPROXIMATE LOCATION OF THE SERVICE. THE CONTRACTOR IS TO
FIELD VERIFY AND LOCATE THE SERVICES IF IN CONFLICT.




STATE OF ILLINOIS
DEPARTMENT OF TRANSPORTATION

JOLIET UTILITY RELOCATION PLAN

SCALE: 1"=20' SHEET 8 OF 10 SHEETS STA. 83+08.92 TO STA. 89+08.92

F.A. RTE.	SECTION	COUNTY	TOTAL SHEETS	SHEET NO.
80	FAI 80 21 INTERCHANGE	WILL	1209	446
CONTRACT NO. 62R22				
ILLINOIS FED. AID PROJECT				



VV-6 4' DIA. VALVE VAULT TYPE A, TYPE 1 FRAME, CLOSED LID STA 86+38.26, 11.87' LT RIM = 571.60 GATE VALVE, 8"	VV-5 4' DIA. VALVE VAULT TYPE A, TYPE 1 FRAME, CLOSED LID STA 86+50.54, 4.82' RT RIM = 571.45 GATE VALVE, 8"	VV-7 4' DIA. VALVE VAULT TYPE A, TYPE 1 FRAME, CLOSED LID STA 86+50.58, 16.88' LT RIM = 571.83 GATE VALVE, 8"	ST-10 4' DIA. CATCH BASIN TYPE A, TYPE 1 FRAME, OPEN LID STA 86+71.01, 25.97' LT RIM = 571.50 EX IE 12" RCP = ±568.35 N PR IE 12" RCP = 567.60 S	VV-8 4' DIA. VALVE VAULT TYPE A, TYPE 1 FRAME, CLOSED LID STA 87+03.91, 11.93' LT RIM = 569.72 GATE VALVE, 8"	ST-8 5' DIA. SAN. DROP MANHOLE TYPE A, TYPE 1 FRAME, CLOSED LID STA 86+62.49, 2.66' LT RIM = 571.43 EX IE 12" VCP = 565.84 N EX IE 12" VCP = 566.71 W PR IE 18" PVC = 559.15 E PR IE 8" PVC = 559.15 S
ST-11 2' DIA. CATCH BASIN TYPE C, TYPE 1 FRAME, OPEN LID STA 86+31.91, 15.09' LT RIM = 571.71 PR IE 12" RCP = 568.54 S	ST-12 4' DIA. CATCH BASIN TYPE A, TYPE 11 FRAME & GRATE STA 86+34.94, 15.57' RT RIM = 571.79 PR IE 12" RCP = 568.39 N PR IE 12" RCP = 568.23 SE				

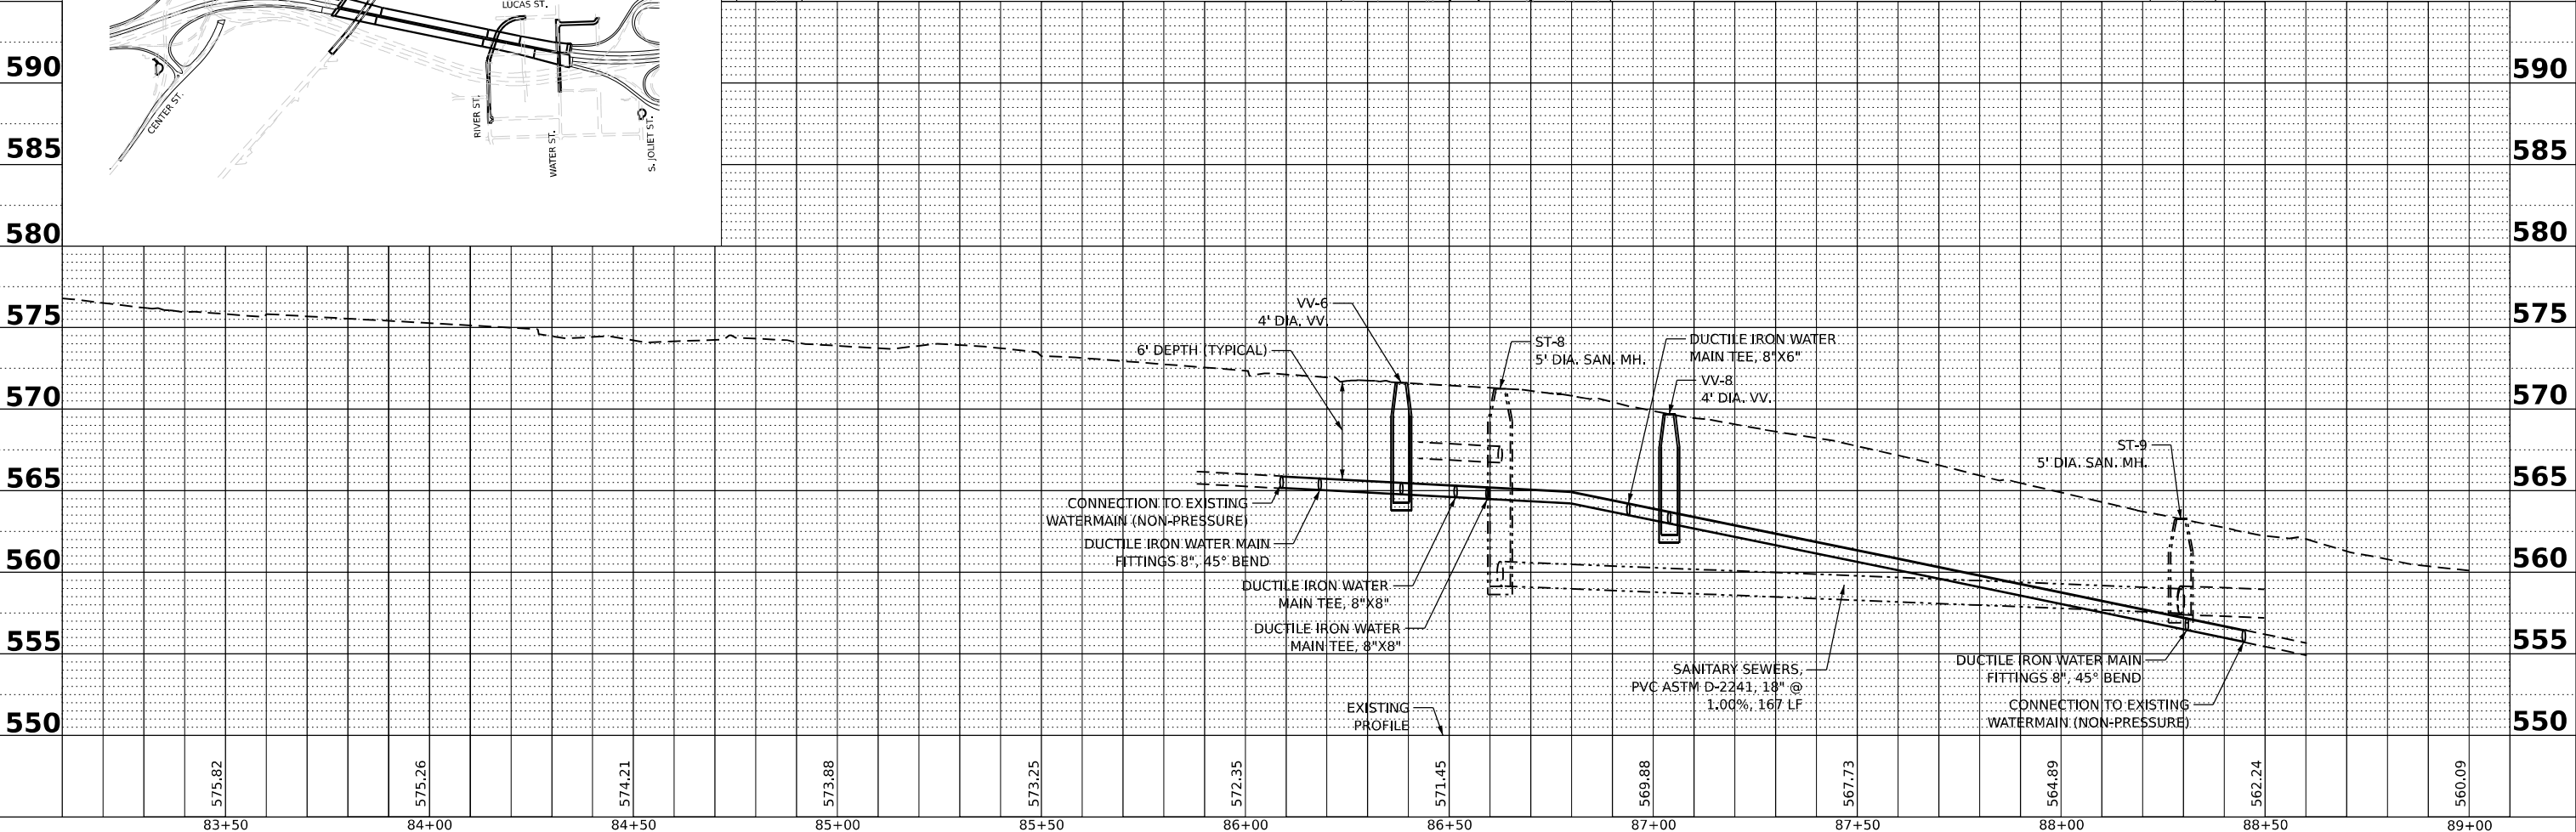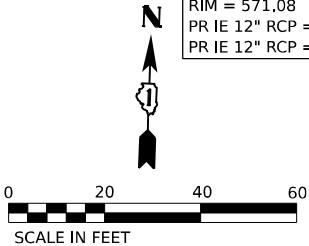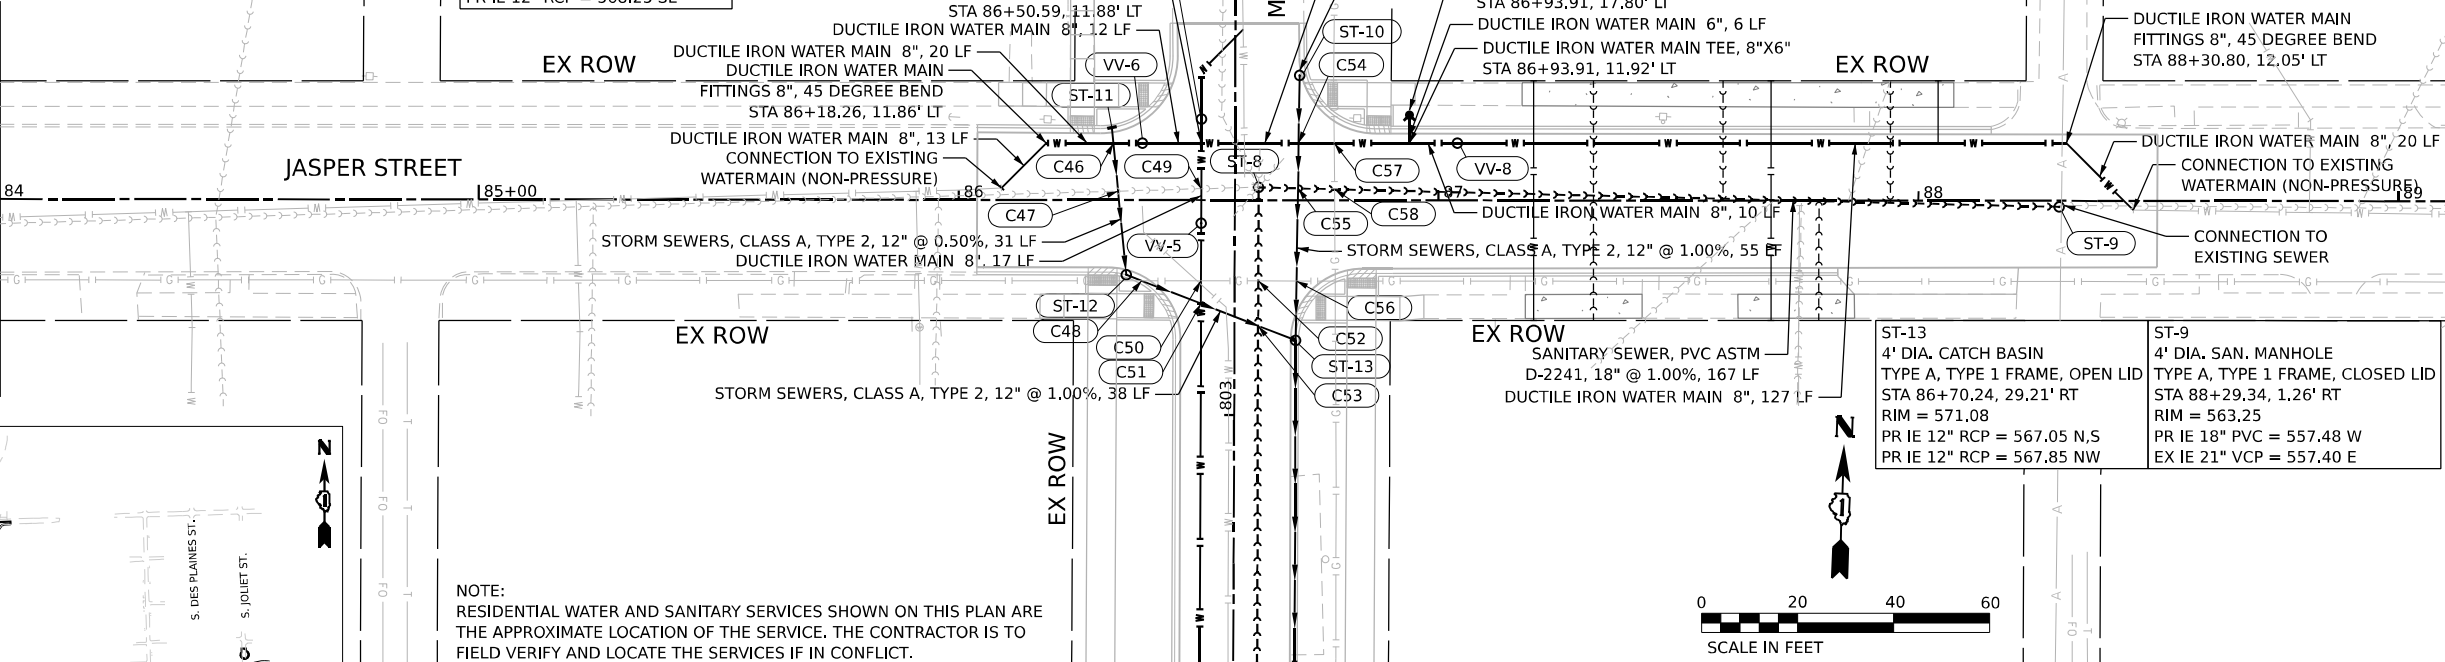

V3 Companies
7325 Janes Avenue
Woodridge, IL 60517
630.724.9200 phone
630.724.9202 fax
www.v3co.com

USER NAME = cdonahue	DESIGNED -	REVISED -
	DRAWN -	REVISED -
PLOT SCALE = 40,000' / in.	CHECKED -	REVISED -
PLOT DATE = 6/9/2025	DATE - 4/25/2025	REVISED -

MODEL: Default
FILE NAME: p:\projects\trans\scor\pw1\HOSTED\Documents\projects_2018\CH401\401180022\03-WS9\Project_Info\JillHea\62R22\INT-4 (Center)\Sheets\J162R22-shd-draw9.dgn

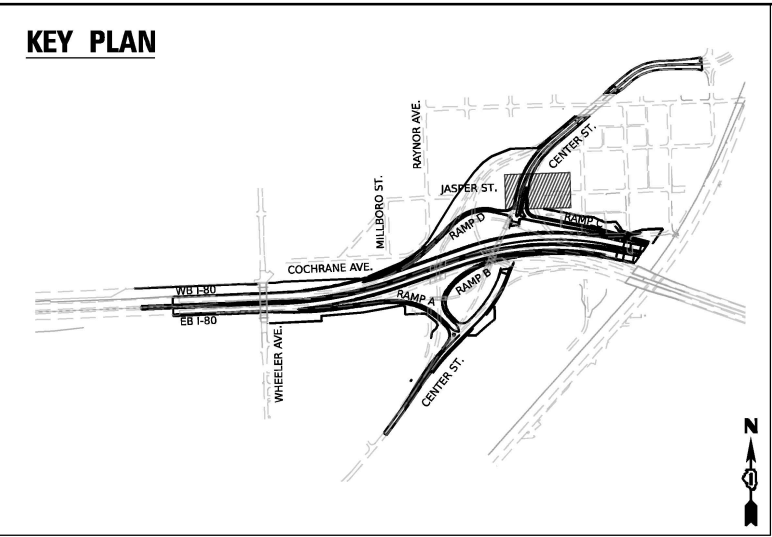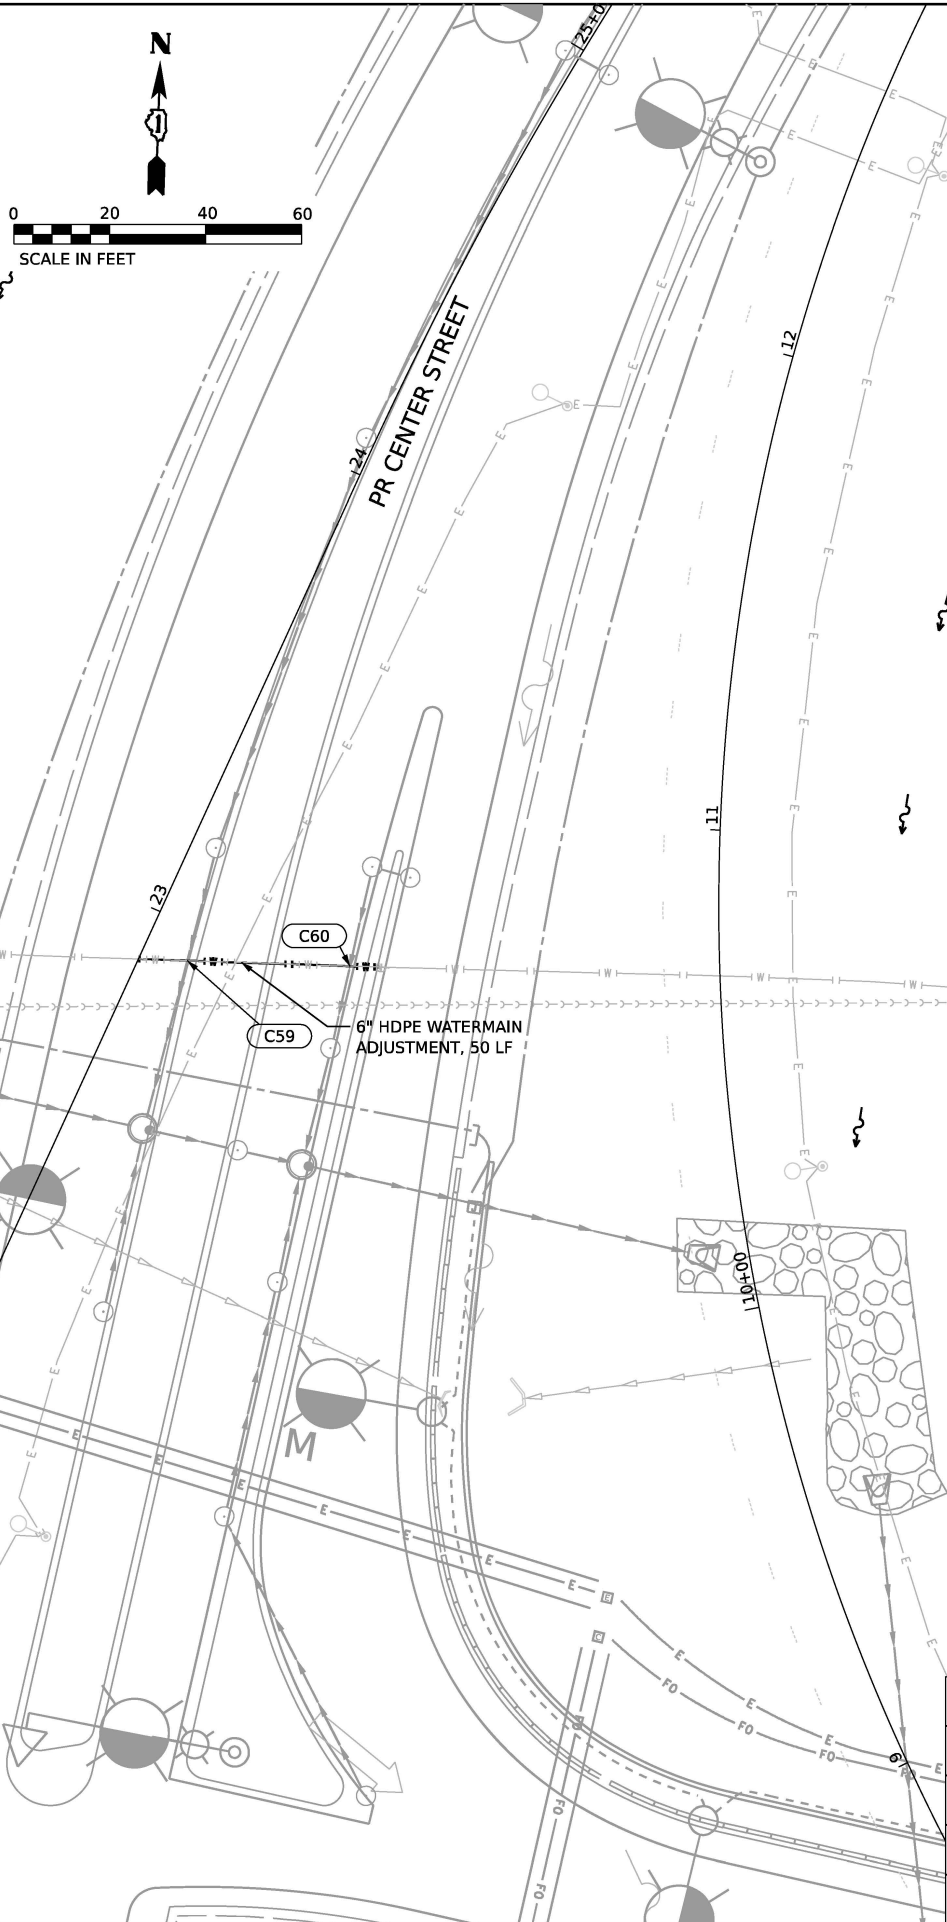

- NOTES:
1. CONTRACTOR IS TO USE EXPLORATORY TRENCH TO LOCATE EXISTING WATERMAIN. IF WATERMAIN IS IN CONFLICT WITH PROPOSED STORM SEWER OR DOES NOT HAVE PROPER VERTICAL CLEARANCE, THE CONTRACTOR IS TO LOWER THE HDPE WATERMAIN IN ACCORDANCE WITH THE STANDARD SPECIFICATIONS FOR WATER AND SEWER CONSTRUCTION IN ILLINOIS.
 2. CONTRACTOR IS TO PRECLEAN AND TELEWISE EXISTING SANITARY SEWER PIPE PRIOR TO LINING.
 3. CONTRACTOR IS TO REINSTATE SANITARY SERVICES FOR THE HOUSES ON THE NORTH SIDE OF JASPER STREET (ADDRESS 601, 603, 607, AND 609).

20066
EX SAN. MANHOLE
STA 80+20.49, 8.44' RT
RIM = 585.24
EX IE 12" VCP = 579.25 E
EX IE 12" VCP = 579.32 W
EX IE 8" VCP = 579.14 NW
NOTE: WM RUNS E-W THROUGH MH

20067
EX SAN. MANHOLE
STA 83+11.40, 7.87' RT
RIM = 576.72
EX IE 12" VCP = 570.82 E
EX IE 12" VCP = 570.87 W
EX IE 12" VCP = 571.02 N
EX IE 8" VCP = 572.91 NW
EX IE 8" VCP = 572.70 NE
NOTE: WM RUNS E-W THROUGH MH

CENTER STREET CROSSING UTILITY CROSSING TABLE

CROSSING NUMBER	LOCATION		PIPE INFORMATION			INVERT ELEVATION	OUTER ELEVATION	CLEARANCE (FEET)
	STATION	OFFSET	STATUS	SIZE	TYPE			
C59	78+09.58	0.29' LT	PROPOSED	15" RCP	STORM	600.09	599.90 BP	1.50
			PROPOSED	6" DIP	WATER	597.86	598.40 TP	
C60	78+43.47	0.79' RT	PROPOSED	15" RCP	STORM	606.30	606.11 BP	1.50
			PROPOSED	6" DIP	WATER	604.07	604.61 TP	

LEGEND: TP = TOP OF PIPE, BP = BOTTOM OF PIPE, DIP = DUCTILE IRON PIPE, RCP = REINFORCED CONCRETE PIPE, PVC = POLYVINYL CHLORIDE, VCP = VITRIFIED CLAY PIPE

SEE SHEET 7 OF 10 FOR
WATERMAIN INFORMATION



V3 Companies
7325 James Avenue
Woodridge, IL 60517
630.724.9200 phone
630.724.9202 fax
www.v3co.com

USER NAME = cdonahue	DESIGNED -	REVISED -
PLOT SCALE = 40,000' / in.	DRAWN -	REVISED -
PLOT DATE = 6/11/2025	CHECKED -	REVISED -
	DATE - 4/25/2025	REVISED -

STATE OF ILLINOIS
DEPARTMENT OF TRANSPORTATION

JOLIET UTILITY RELOCATION PLAN


SCALE: 1"=20' SHEET 9 OF 10 SHEETS STA. 80+00.00 TO STA. 84+00.00

F.A.I. RTE.	SECTION	COUNTY	TOTAL SHEETS	SHEET NO.
80	FAI 80 21 INTERCHANGE	WILL	1209	447
CONTRACT NO. 62R22				
ILLINOIS FED. AID PROJECT				

PLAN	SURVEYED PLOTTED ALIGNMENT CHECKED NOTE BOOK NO.	BY	DATE

PROFILE	SURVEYED PLOTTED GRADES CHECKED STRUCTURE NOTATIONS CHECKED NOTE BOOK NO.	BY	DATE


MODEL: Default
FILE NAME: p:\jtransystems\pw\benley.com\transys\corp-pw1-based\Documents\Projects\2018\CH401\401180022\03-WS9\project_Info\Utilities\CO\3-Utilities\62R22-INT-4\Center\Sheets\DI\62R22-sst-drain11.dgn

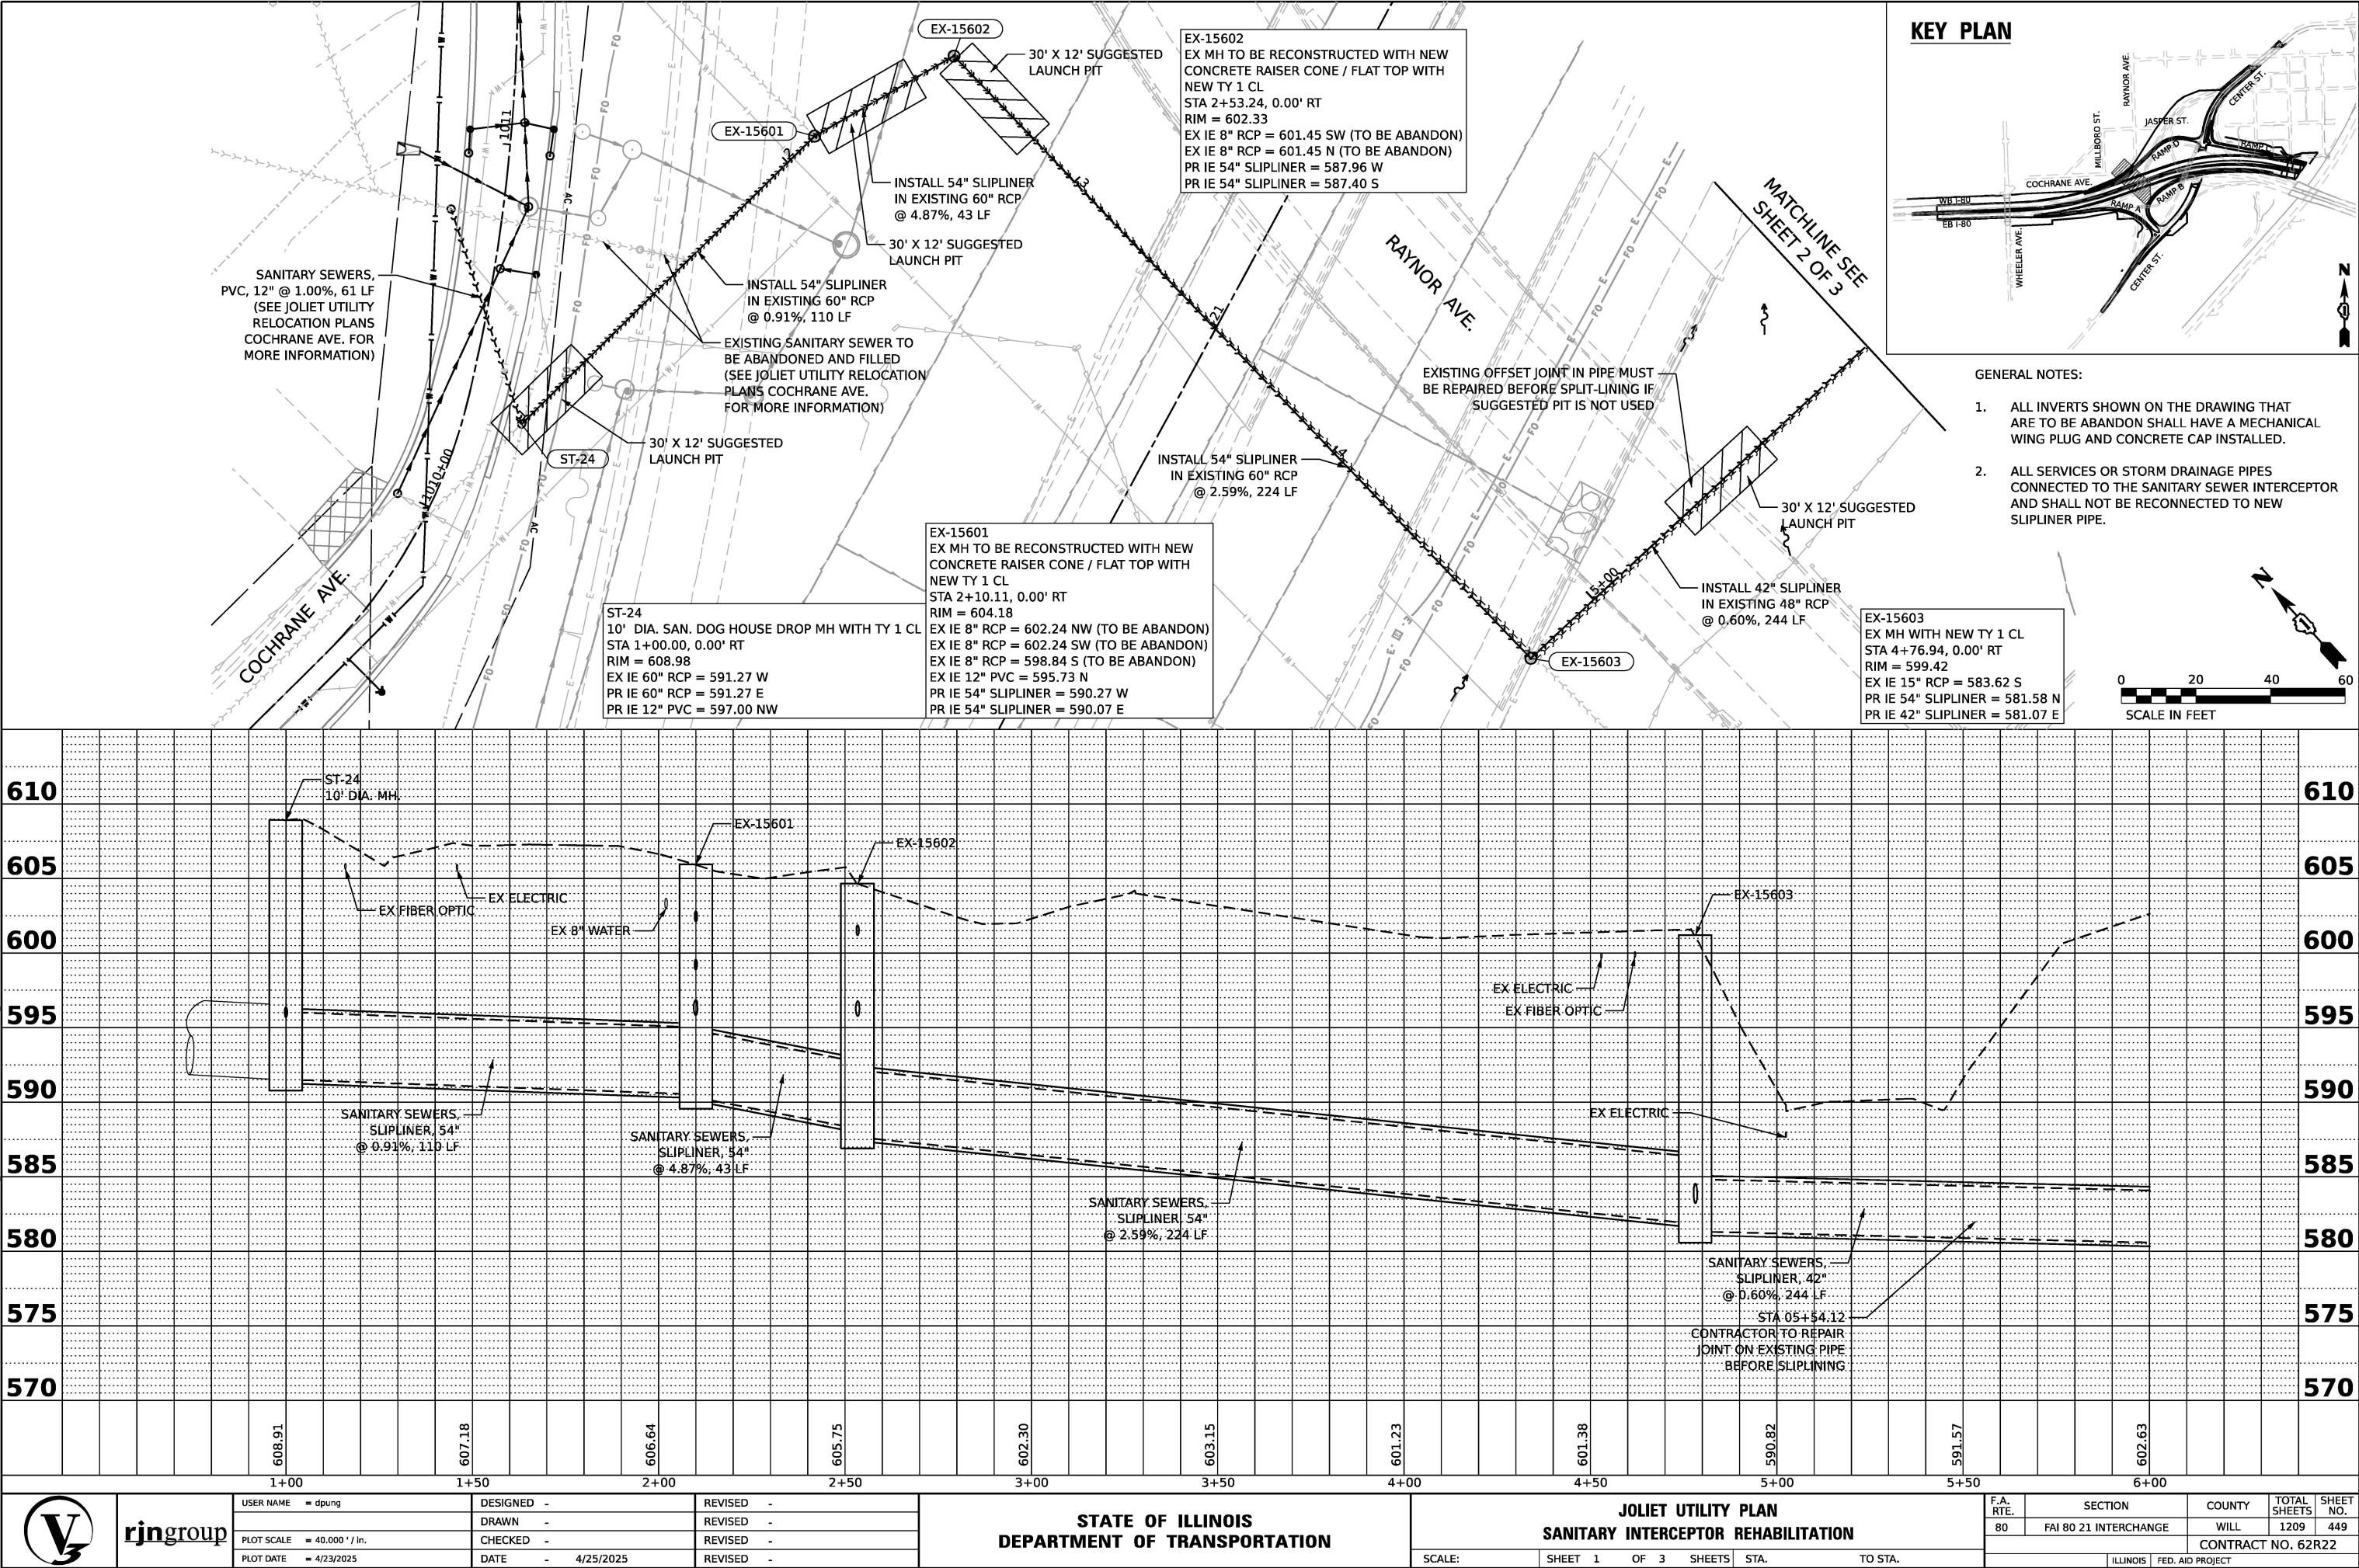

PLAN	NO.	NOTE BOOK	SURVEYED	PLOTTED	ALIGNMENT CHECKED	CADD FILE NAME	BY	DATE

PROFILE	NO.	NOTE BOOK	SURVEYED	PLOTTED	GRADES CHECKED	STRUCTURE NOTATIONS CHECKED	BY	DATE

MODEL: Default
FILE NAME: p:\jtrans\systems\pw\benley.com\transcorp-pw\based\Documents\Projects\2018\CH401\401180022\03-WSP\project_Info\Utilities\CO\V3-Utilities\62R22-INT-4\Center\Sheets\DI62R22-sst-drain12.dgn

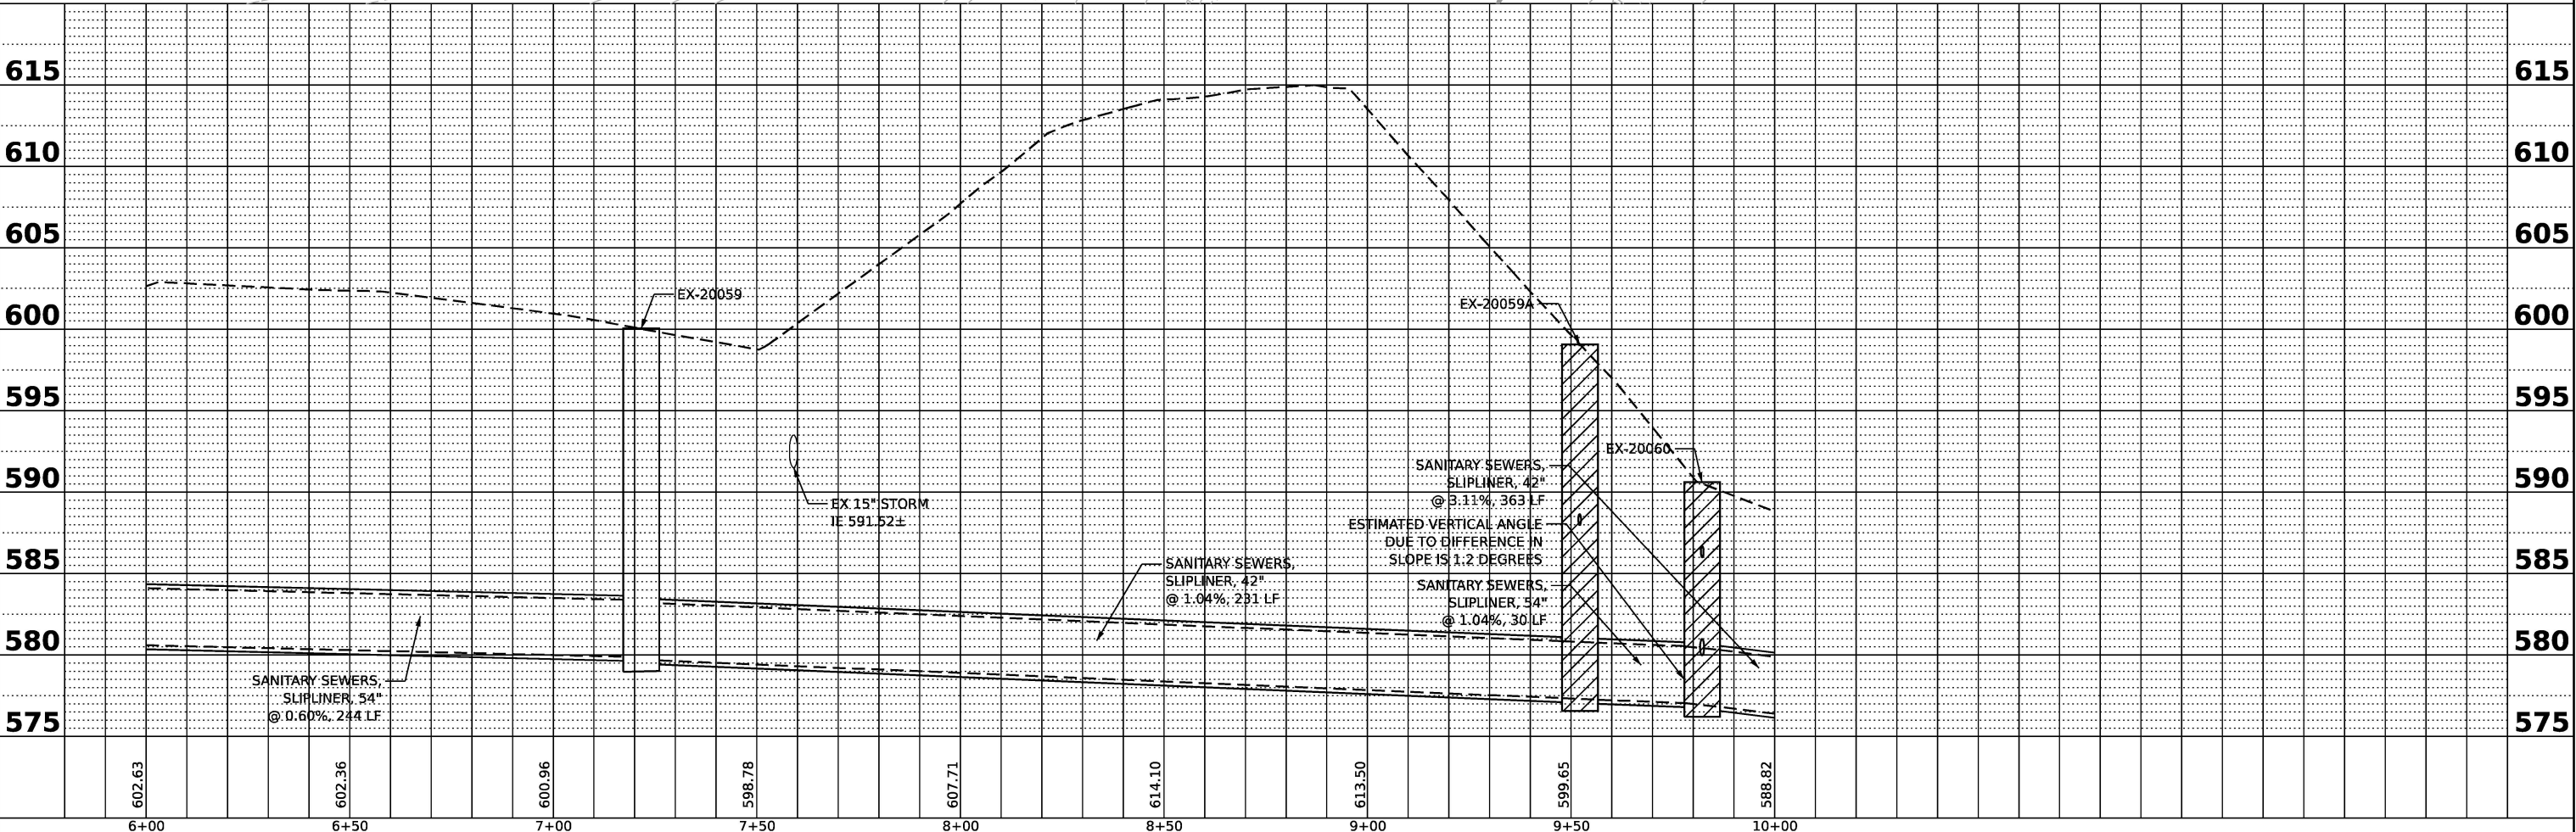

rjngroup

USER NAME	= dpung	DESIGNED	-	REVISED	-
PLOT SCALE	= 40.000' / in.	DRAWN	-	REVISED	-
PLOT DATE	= 4/23/2025	CHECKED	-	REVISED	-
		DATE	= 4/25/2025	REVISED	-


**STATE OF ILLINOIS
DEPARTMENT OF TRANSPORTATION**

**JOLIET UTILITY PLAN
SANITARY INTERCEPTOR REHABILITATION**

SCALE: SHEET 2 OF 3 SHEETS STA. TO STA.

F.A. RTE.	SECTION	COUNTY	TOTAL SHEETS	SHEET NO.
80	FAI 80 21 INTERCHANGE	WILL	1209	450
CONTRACT NO. 62R22				
ILLINOIS FED. AID PROJECT				

KEY PLAN

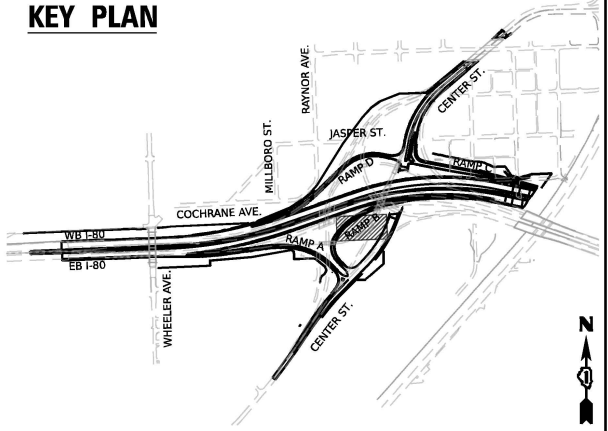


GENERAL NOTES:

- ALL INVERTS SHOWN ON THE DRAWING THAT ARE TO BE ABANDON SHALL HAVE A MECHANICAL WING PLUG AND CONCRETE CAP INSTALLED.
- ALL SERVICES OR STORM DRAINAGE PIPES CONNECTED TO THE SANITARY SEWER INTERCEPTOR AND SHALL NOT BE RECONNECTED TO NEW SLIPLINER PIPE.
- CONTRACTOR SHALL INSTALL SLIPLINER PIPE THROUGH MANHOLES 20059A AND 20060. MANHOLES 20059A AND 20060 ARE TO BE ABANDONED. NO CONNECTION WILL BE MADE.

PLAN	SURVEYED	DATE
NOTE BOOK NO.	PLOTTED	BY
	ALIGNMENT CHECKED	
	CADD FILE NAME	

PROFILE	SURVEYED	DATE
NOTE BOOK NO.	PLOTTED	BY
	GRADES CHECKED	
	STRUCTURE NOTATIONS CHECKED	

MODEL Default
FILE NAME: p:\w\transystems\pw\benley.com\transys\corp-pw1-hosted\Documents\Projects_2018\CH401\401180022\03-WS9\project_Info\Utilities\CO\V3-Utilities\62R22-INT-4\Center\Sheets\DI\62R22-sst-drain13.dgn

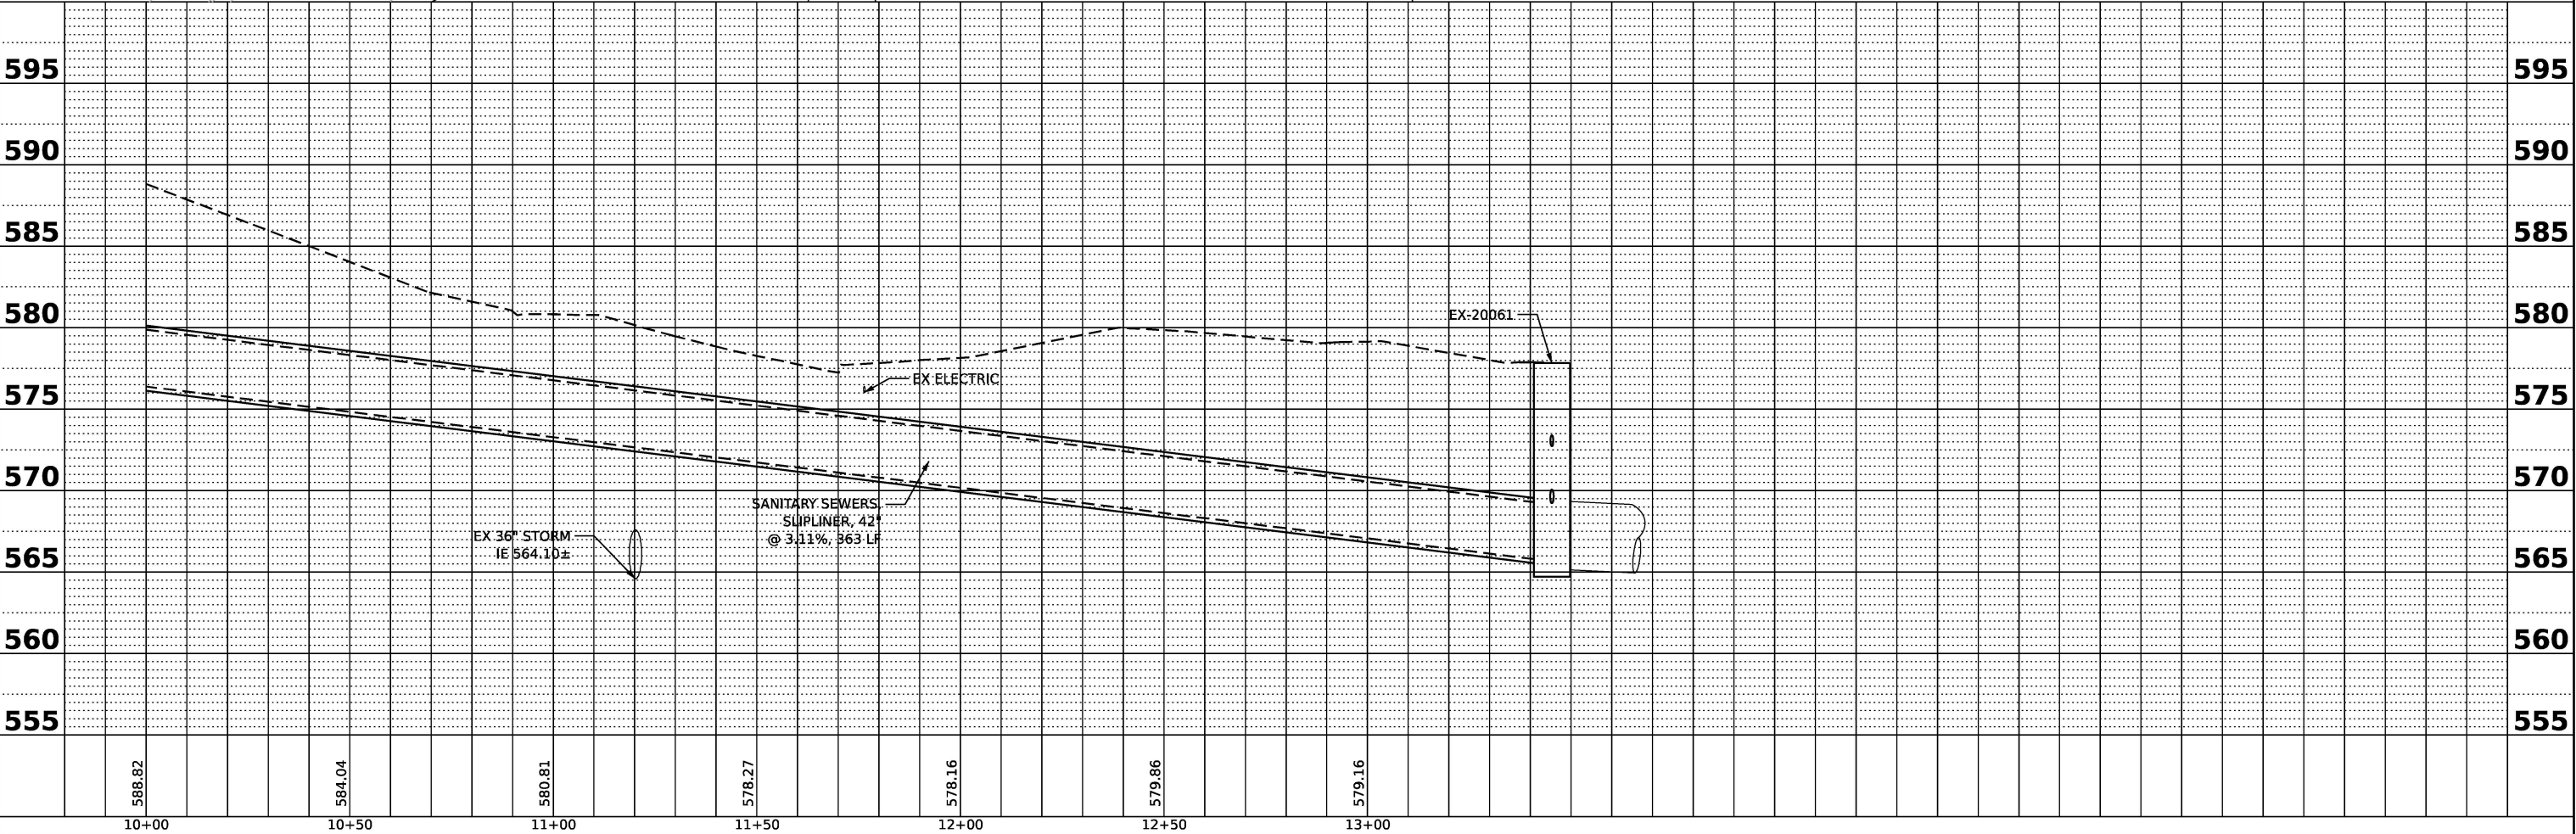

rjngroup

USER NAME = dpung	DESIGNED -	REVISED -
PLOT SCALE = 40,000' / in.	DRAWN -	REVISED -
PLOT DATE = 4/23/2025	CHECKED -	REVISED -
	DATE - 4/25/2025	REVISED -


STATE OF ILLINOIS
DEPARTMENT OF TRANSPORTATION

JOLIET UTILITY PLAN
SANITARY INTERCEPTOR REHABILITATION

SCALE: SHEET 3 OF 3 SHEETS STA. TO STA.

F.A. RTE.	SECTION	COUNTY	TOTAL SHEETS	SHEET NO.
80	FAI 80 21 INTERCHANGE	WILL	1209	451
CONTRACT NO. 62R22				
ILLINOIS FED. AID PROJECT				

KEY PLAN

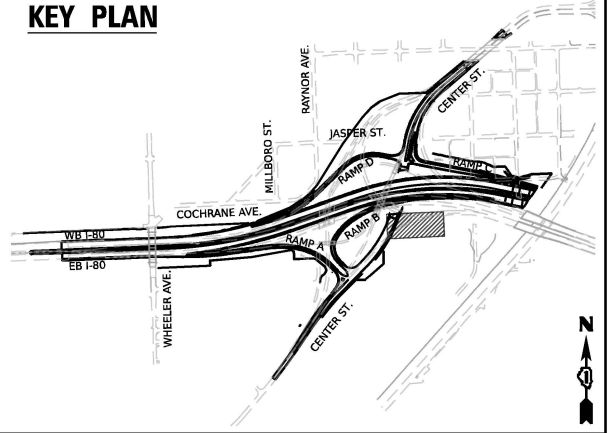

GENERAL NOTES:

- ALL INVERTS SHOWN ON THE DRAWING THAT ARE TO BE ABANDON SHALL HAVE A MECHANICAL WING PLUG AND CONCRETE CAP INSTALLED.
- ALL SERVICES OR STORM DRAINAGE PIPES CONNECTED TO THE SANITARY SEWER INTERCEPTOR AND SHALL NOT BE RECONNECTED TO NEW SLIPLINER PIPE.



Model: Default
File Name: p:\transystems-pw.bentley.com\transys\corp-pw1-based\Documents\Projects_2018\CH401\401180022\03-MSR\Project_Info\Utilities\CO1-V3-Utilities\62R22-INT-4 (Center)\Sheets\62R22-sh-U-Table.dgn

WHEELER AVENUE UTILITY CROSSING TABLE								
CROSSING NUMBER	LOCATION		PIPE INFORMATION			INVERT ELEVATION	OUTER ELEVATION	CLEARANCE (FEET)
	STATION	OFFSET	STATUS	SIZE	TYPE			
C14	18+61.19	52.88' LT	EXISTING	2"	ELECTRIC	630.83	630.78 BP	9.85
			PROPOSED	16" DIP	WATER	619.56	620.93 TP	
C15	18+88.82	122.99' LT	PROPOSED	2"	FIBER OPTIC	616.05	616.01 BP	9.08
			PROPOSED	16" DIP	WATER	605.56	606.93 TP	
C16	18+91.02	123.00' LT	EXISTING	2"	ELECTRIC	617.17	617.12 BP	11.29
			PROPOSED	16" DIP	WATER	604.46	605.83 TP	
C17	19+20.17	123.17' LT	EXISTING	2"	ELECTRIC	610.28	610.23 BP	6.64
			PROPOSED	16" DIP	WATER	602.22	603.59 TP	
C18	19+27.65	123.21' LT	EXISTING	2"	ELECTRIC	611.29	611.25 BP	7.68
			PROPOSED	16" DIP	WATER	602.20	603.57 TP	
C19	19+94.76	123.59' LT	PROPOSED	18" RCP	STORM	607.43	607.22 BP	3.86
			PROPOSED	16" DIP	WATER	601.99	603.36 TP	
C20	20+02.44	123.63' LT	PROPOSED	4" PVC	ELECTRIC	609.98	609.94 BP	6.61
			PROPOSED	16" DIP	WATER	601.96	603.33 TP	
C21	20+75.40	124.04' LT	EXISTING	2"	ELECTRIC	609.65	609.61 BP	6.51
			PROPOSED	16" DIP	WATER	601.73	603.10 TP	
C22	20+76.33	124.05' LT	PROPOSED	24" RCP	STORM	605.38	605.13 BP	2.03
			PROPOSED	16" DIP	WATER	601.73	603.10 TP	
C23	21+18.55	124.28' LT	PROPOSED	2"	FIBER OPTIC	618.38	618.33 BP	4.38
			PROPOSED	16" DIP	WATER	612.58	613.95 TP	
C24	21+69.76	124.57' LT	PROPOSED	16" DIP	WATER	628.05	628.00 BP	0.49
			EXISTING	24" RCP	STORM	625.26	627.51 TP	
LEGEND: TP = TOP OF PIPE, BP = BOTTOM OF PIPE, DIP = DUCTILE IRON PIPE, RCP = REINFORCED CONCRETE PIPE, PVC = POLYVINYL CHLORIDE, VCP = VITRIFIED CLAY PIPE								
ILLINOIS STREET UTILITY CROSSING TABLE								
CROSSING NUMBER	LOCATION		PIPE INFORMATION			INVERT ELEVATION	OUTER ELEVATION	CLEARANCE (FEET)
	STATION	OFFSET	STATUS	SIZE	TYPE			
C25	900+65.26	19.06' RT	EXISTING	2"	GAS	569.59	569.55 BP	2.65
			PROPOSED	8" DIP	WATER	566.19	566.90 TP	
C26	900+70.26	11.18' RT	PROPOSED	12" RCP	STORM	568.65	568.48 BP	1.50
			PROPOSED	8" DIP	WATER	566.27	566.98 TP	
C27	902+03.85	8.00' LT	PROPOSED	12" RCP	STORM	572.82	572.65 BP	2.28
			PROPOSED	8" DIP	WATER	569.66	570.37 TP	
C28	902+09.22	8.00' LT	EXISTING	2"	GAS	573.72	573.68 BP	4.16
			PROPOSED	8" DIP	WATER	568.81	569.52 TP	
C29	902+09.62	17.21' RT	PROPOSED	12" RCP	STORM	573.60	573.43 BP	0.10
			EXISTING	2"	GAS	573.12	573.33 TP	
C30	902+18.68	8.00' LT	EXISTING	12" VCP	SANITARY	571.17	571.13 BP	1.50
			PROPOSED	8" DIP	WATER	568.92	569.63 TP	
C31	902+19.23	18.40' RT	PROPOSED	12" RCP	STORM	573.65	573.48 BP	1.81
			EXISTING	12" VCP	SANITARY	570.63	571.67 TP	
C32	902+32.00	15.41' LT	EXISTING	2"	GAS	574.01	573.97 BP	2.75
			PROPOSED	8" DIP	WATER	570.51	571.22 TP	
C33	902+32.00	2.52' RT	EXISTING	12" VCP	SANITARY	571.15	571.11 BP	1.50
			PROPOSED	8" DIP	WATER	568.90	569.61 TP	
C34	902+32.00	19.99' RT	PROPOSED	12" RCP	STORM	573.72	573.55 BP	3.31
			PROPOSED	8" DIP	WATER	569.53	570.24 TP	
C35	902+43.00	15.15' LT	PROPOSED	12" RCP	STORM	574.14	573.97 BP	-0.30
			EXISTING	2"	GAS	574.06	574.27 TP	
C36	902+43.00	8.00' LT	PROPOSED	12" RCP	STORM	574.06	573.89 BP	2.84
			PROPOSED	8" DIP	WATER	570.34	571.05 TP	
C37	902+43.00	2.51' RT	PROPOSED	12" RCP	STORM	573.96	573.79 BP	1.49
			EXISTING	12" VCP	SANITARY	571.26	572.30 TP	
LEGEND: TP = TOP OF PIPE, BP = BOTTOM OF PIPE, DIP = DUCTILE IRON PIPE, RCP = REINFORCED CONCRETE PIPE, PVC = POLYVINYL CHLORIDE, VCP = VITRIFIED CLAY PIPE								

MARKET STREET UTILITY CROSSING TABLE								
CROSSING NUMBER	LOCATION		PIPE INFORMATION			INVERT ELEVATION	OUTER ELEVATION	CLEARANCE (FEET)
	STATION	OFFSET	STATUS	SIZE	TYPE			
C38	801+17.48	15.74' RT	EXISTING	2"	GAS	562.01	561.97 BP	0.26
			PROPOSED	12" RCP	STORM	560.54	561.71 TP	
C39	801+73.58	7.00' LT	EXISTING	2"	TELEPHONE	564.15	564.11 BP	2.37
			PROPOSED	8" DIP	WATER	561.03	561.74 TP	
C40	801+73.62	5.00' RT	EXISTING	2"	TELEPHONE	563.92	563.88 BP	3.15
			PROPOSED	8" PVC	SANITARY	560.02	560.73 TP	
C41	801+73.64	12.77' RT	EXISTING	2"	TELEPHONE	563.77	563.73 BP	-0.22
			PROPOSED	12" RCP	STORM	562.78	563.95 TP	
C42	801+76.95	7.00' LT	PROPOSED	8" DIP	WATER	561.04	561.00 BP	0.27
			PROPOSED	8" PVC	SANITARY	560.02	560.73 TP	
C43	801+79.97	7.00' LT	EXISTING	2"	FIBER OPTIC	564.34	564.30 BP	2.35
			PROPOSED	8" DIP	WATER	561.24	561.95 TP	
C44	801+80.01	5.00' RT	EXISTING	2"	FIBER OPTIC	564.11	564.07 BP	3.37
			PROPOSED	8" PVC	SANITARY	559.99	560.70 TP	
C45	801+80.04	12.77' RT	EXISTING	2"	FIBER OPTIC	563.96	563.92 BP	-0.22
			PROPOSED	12" RCP	STORM	562.97	564.14 TP	
LEGEND: TP = TOP OF PIPE, BP = BOTTOM OF PIPE, DIP = DUCTILE IRON PIPE, RCP = REINFORCED CONCRETE PIPE, PVC = POLYVINYL CHLORIDE, VCP = VITRIFIED CLAY PIPE								
JASPER STREET UTILITY CROSSING TABLE								
CROSSING NUMBER	LOCATION		PIPE INFORMATION			INVERT ELEVATION	OUTER ELEVATION	CLEARANCE (FEET)
	STATION	OFFSET	STATUS	SIZE	TYPE			
C46	86+32.23	11.87' LT	PROPOSED	12" RCP	STORM	568.52	568.35 BP	2.77
			PROPOSED	8" DIP	WATER	564.87	565.58 TP	
C47	86+33.22	1.85' LT	PROPOSED	12" RCP	STORM	568.47	568.30 BP	0.21
			EXISTING	12" VCP	SANITARY	567.05	568.09 TP	
C48	86+38.18	16.83' RT	EXISTING	2"	GAS	568.45	568.41 BP	-0.96
			PROPOSED	12" RCP	STORM	568.20	569.37 TP	
C49	86+50.56	2.37' LT	EXISTING	12" VCP	SANITARY	566.85	566.81 BP	1.50
			PROPOSED	8" DIP	WATER	564.60	565.31 TP	
C50	86+50.51	16.83' RT	EXISTING	2"	GAS	568.18	568.14 BP	2.80
			PROPOSED	8" DIP	WATER	564.63	565.34 TP	
C51	86+50.50	21.58' RT	PROPOSED	12" RCP	STORM	568.12	567.95 BP	2.61
			PROPOSED	8" DIP	WATER	564.63	565.34 TP	
C52	86+62.44	16.83' RT	EXISTING	2"	GAS	567.92	567.88 BP	7.93
			PROPOSED	8" PVC	SANITARY	559.24	559.95 TP	
C53	86+62.42	26.19' RT	PROPOSED	12" RCP	STORM	567.94	567.77 BP	11.77
			PROPOSED	8" PVC	SANITARY	559.29	556.00 TP	
C54	86+70.82	11.90' LT	PROPOSED	12" RCP	STORM	567.46	567.29 BP	2.22
			PROPOSED	8" DIP	WATER	564.36	565.07 TP	
C55	86+70.68	2.47' LT	PROPOSED	12" RCP	STORM	567.36	567.19 BP	6.58
			PROPOSED	18" PVC	SANITARY	559.07	560.61 TP	
C56	86+70.42	16.83' RT	EXISTING	2"	GAS	567.75	567.71 BP	-0.63
			PROPOSED	12" RCP	STORM	567.17	568.34 TP	
C57	86+78.25	11.91' LT	EXISTING	2"	GAS	567.76	567.72 BP	2.75
			PROPOSED	8" DIP	WATER	564.26	564.97 TP	
C58	86+78.32	2.29' LT	EXISTING	2"	GAS	567.69	567.65 BP	7.12
			PROPOSED	18" PVC	SANITARY	558.99	560.53 TP	
LEGEND: TP = TOP OF PIPE, BP = BOTTOM OF PIPE, DIP = DUCTILE IRON PIPE, RCP = REINFORCED CONCRETE PIPE, PVC = POLYVINYL CHLORIDE, VCP = VITRIFIED CLAY PIPE								



V3 Companies
7325 Janes Avenue
Woodridge, IL 60517
630.724.9200 phone
630.724.9202 fax
www.v3co.com

USER NAME	= dpung
PLOT SCALE	= 40.000 ' / in.
PLOT DATE	= 4/23/2025

DESIGNED -	
DRAWN -	
CHECKED -	
DATE -	4/25/2025

REVISED -	
REVISED -	
REVISED -	
REVISED -	

STATE OF ILLINOIS
DEPARTMENT OF TRANSPORTATION

JOLIET UTILITY RELOCATION
CONFLICT TABLE

SCALE: 1"=20'	SHEET 1	OF 1	SHEETS	STA. 1600+00.00	TO STA. 1606+00.00
---------------	---------	------	--------	-----------------	--------------------

F.A.I. RTE.	SECTION	COUNTY	TOTAL SHEETS	SHEET NO.
80	FAI 80 21 INTERCHANGE	WILL	1209	452
		CONTRACT NO. 62R22		
ILLINOIS		FED. AID PROJECT		

LEGEND



SECTION
CORNER



5 QUARTER
SECTION
CORNER



GRAPHIC SCALE
FEET
0 40'
SCALE: 1" = 40'

- | | | |
|--|------------------------------|----------------------|
| | SECTION / | QUARTER SECTION LINE |
| | PLATTED LOT LINES | |
| | PROPERTY (DEED) LINE | |
| | APPARENT PROPERTY LINE | |
| | EXISTING CENTERLINE | |
| | PROPOSED CENTERLINE | |
| | EXISTING RIGHT OF WAY LINE | |
| | PROPOSED RIGHT OF WAY LINE | |
| | EXISTING EASEMENT | |
| | PROPOSED EASEMENT | |
| | EXISTING ACCESS CONTROL LINE | |
| | PROPOSED ACCESS CONTROL LINE | |
| | MEASURED DIMENSION | |
| | COMPUTED DIMENSION | |
| | RECORDED DIMENSION | |
| | EXISTING BUILDING | |

BEARINGS ARE REFERENCED TO THE ILLINOIS STATE PLANE
COORDINATE SYSTEM, NAD83 (2011 ADJUSTMENT), EAST ZONE.

- | | | | |
|-------------------------------------|---|----------------------------------|------------------|
| ☐ | IRON PIPE OR ROD FOUND | ☒ | *MAG*NAIL SET |
| ☐ | CUT CROSS FOUND OR SET | ☐ | 5 / 8" REBAR SET |
| ☐ | STAKING OF PROPOSED RIGHT OF WAY, SET DIVISION OF HIGHWAYS SURVEY MARKER TO MONUMENT THE POSITION SHOWN, IDENTIFIED BY INSCRIPTION DATA AND SURVEYORS REGISTRATION NUMBER. | | |
| ☐ M | STAKING OF PROPOSED RIGHT OF WAY IN CULTIVATED AREAS, BURNED 5/8 INCH METAL ROD 20 INCHES BELOW GROUND TO MARK FUTURE SURVEY MARKER POSITION IDENTIFIED BY COLORED PLASTIC CAP BEARING SURVEYORS REGISTRATION NUMBER. | | |
| ☒ | PERMANENT SURVEY MARKER, I.D.O.T. STANDARD 667101.02 (TO BE SET BY OTHERS) | | |
| ☐ | RIGHT OF WAY STAKING PROPOSED TO BE SET | | |

SURVEY NOTES:

1. ALL DIMENSIONS ARE MEASURED UNLESS OTHERWISE SPECIFIED.
2. BEARING, DISTANCES, AND COORDINATES SHOWN HEREON REFERENCE THE ILLINOIS STATE PLANE COORDINATE SYSTEM, EAST ZONE, NORTH AMERICAN DATUM OF 1983 (2011 ADJUSTMENT) "GRID".
3. ALL MEASURED AND CALCULATED DISTANCES ARE "GRID" NOT "GROUND". TO OBTAIN GROUND DISTANCES, DIVIDE GRID DISTANCES SHOWN BY THE COMBINATION FACTOR OF 0.99995349.
4. AREAS SHOWN ON THIS PLAT ARE "GROUND".
5. FIELD SURVEY COMPLETED ON OCTOBER 20, 2021.

STATE OF ILLINOIS)
)SS
COUNTY OF)

THIS IS TO CERTIFY THAT I, THOMAS J. GALBREATH, AN ILLINOIS PROFESSIONAL LAND SURVEYOR, (WE, DB STERLIN CONSULTANTS, INC., AN ILLINOIS PROFESSIONAL DESIGN FIRM LAND SURVEYING CORPORATION, NUMBER 184-001909,) HAVE SURVEYED THE PLAT OF HIGHWAYS SHOWN HEREON IN SECTION 17, TOWNSHIP 35 NORTH, RANGE 10 EAST OF THE THIRD PRINCIPAL MERIDIAN, WILL COUNTY, THAT THE SURVEY IS TRUE AND COMPLETE AS SHOWN TO THE BEST OF MY KNOWLEDGE AND BELIEF, THAT THE PLAT CORRECTLY REPRESENTS SAID SURVEY, THAT ALL MONUMENTS FOUND AND ESTABLISHED ARE OF PERMANENT QUALITY AND OCCUPY THE POSITIONS SHOWN THEREON AND THAT THE MONUMENTS ARE SUFFICIENT TO ENABLE THE SURVEY TO BE RETRACED, MADE FOR THE DEPARTMENT OF TRANSPORTATION, STATE OF ILLINOIS.

DATED AT _____, ILLINOIS THIS _____ DAY OF _____ 20 ____ A.D.

ILLINOIS PROFESSIONAL LAND SURVEYOR NO. 35-3134
 LICENSE EXPIRATION DATE: NOVEMBER 30, 2022

THIS PROFESSIONAL SERVICE CONFORMS TO THE CURRENT
ILLINOIS MINIMUM STANDARDS FOR A BOUNDARY SURVEY.



DB STERLIN CONSULTANTS, INC.
123 N. WACKER DRIVE SUITE 2000
CHICAGO, ILLINOIS 60606
TEL. (312)857-1006 FAX. (312)857-1056

PLAT OF HIGHWAYS
STATE OF ILLINOIS
DEPARTMENT OF TRANSPORTATION
INTERSTATE 80

LIMITS: RIDGE ROAD TO U.S. 30 COUNTY: WILL
SECTION: _____ JOB NO.: R-91-016-20
STA. 631+58.61 TO STA. 638+10.79
SCALE: 1"=40' SHEET 453 OF 1209 SHEETS

**BUREAU OF LAND ACQUISITION
201 WEST CENTER COURT
SCHAUMBURG, ILLINOIS 60196**

APPROVED

By Rod Richgruber at 7:19 am, Jul 27, 2022

REVISION DATE: / /

PARCEL NUMBER	TOTAL HOLDINGS ACRES	PART TAKEN ACRES	AREA IN EXISTING R.O.W. ACRES	REMAINDER AREA ACRES	EASEMENT	AREA	PARCEL INDEX NUMBER
					ACRES	SQARE FEET	
IP10052	0.494	0.494	N/A	0.000	N/A	N/A	NO P.I.N. ASSIGNED

P.O.T.
STA. 631+00 0.00LT
1764744.42 NORTH
1045679.75 EAST

PART OF THE SE1/4 OF SECTION 17, TWP. 35 N., R. 10 E. OF THE 3RD. P.M., IN WILL COUNTY, ILLINOIS.

PROJECT COORDINATES
Illinois State Plane, East Zone, NAD 83 (2011)

COORDINATE TABLE				
PT. #	STATION	OFFSET	NORTHING	EASTING
1	11+81.76	87.10 RT	1764691.41	1047868.36
1A	11+68.41	14.18 RT	1764765.41	1047866.20
2	13+54.36	28.78 RT	1764698.42	1048030.60
2A	13+19.73	36.52 LT	1764772.38	1048028.38
PC	9+41.50	0.00 RT	1764778.65	1047641.85
PCC	11+91.08	0.00 RT	1764776.12	1047890.49
PT	14+91.08	0.00 RT	1764642.60	1048153.81

PROPOSED CENTERLINE
CURVE DATA

PROP. CURVE CENTER, A-2		PROP. CURVE CENTER, A-3	
PI STA. = 10+67.24		PI STA. = 13+46.06	
$\Delta = 17^{\circ} 10' 00''$ (RT)		$\Delta = 35^{\circ} 26' 26''$ (RT)	
$D = 6^{\circ} 52' 42''$		$D = 11^{\circ} 48' 49''$	
$R = 833.00'$		$R = 485.00'$	
$T = 125.73'$		$T = 154.97'$	
$L = 249.58'$		$L = 300.00'$	
$E = 9.44'$		$E = 24.16'$	
$\phi = 6.0\%$		$\phi = 6.0\%$	
$T.R. = 64'$		$T.R. = N/A$	
$S.E. RUN = 190'$		$S.E. RUN = 165'$	
$P.C. STA = 9+41.50$		$P.C. STA = 11+91.08$	
$P.C.C. STA = 11+91.08$		$P.T. STA = 14+91.08$	

LEGEND



SECTION
CORNER



QUARTER
SECTION
CORNER

	SECTION / QUARTER SECTION LINE
	PLATTED LOT LINES
	PROPERTY (DEED) LINE
	APPARENT PROPERTY LINE
	EXISTING CENTERLINE
	PROPOSED CENTERLINE
	EXISTING RIGHT OF WAY LINE
	PROPOSED RIGHT OF WAY LINE
	EXISTING EASEMENT
	PROPOSED EASEMENT
	EXISTING ACCESS CONTROL LINE
	PROPOSED ACCESS CONTROL LINE
	MEASURED DIMENSION
	COMPUTED DIMENSION
	RECORDED DIMENSION
	EXISTING BUILDING

GRAPHIC SCALE
FEET
0 20 40 60 80 100
SCALE: 1" = 20'

BEARINGS ARE REFERENCED TO THE ILLINOIS STATE PLANE
COORDINATE SYSTEM, NAD83 (2011 ADJUSTMENT), EAST ZONE.

- IRON PIPE OR ROD FOUND
- ⊕ 'MAG' NAIL SET
- + CUT CROSS FOUND OR SET
- 5 / 8" REBAR SET
- STAKING OF PROPOSED RIGHT OF WAY, SET DIVISION OF HIGHWAYS SURVEY MARKER TO MONUMENT THE POSITION SHOWN, IDENTIFIED BY INSCRIPTION DATA AND SURVEYORS REGISTRATION NUMBER.
- M STAKING OF PROPOSED RIGHT OF WAY IN CULTIVATED AREAS, BURIED 5/8 INCH METAL ROD 20 INCHES BELOW GROUND TO MARK FUTURE SURVEY MARKER POSITION IDENTIFIED BY COLORED PLASTIC CAP BEARING SURVEYORS REGISTRATION NUMBER.
- ⊕ PERMANENT SURVEY MARKER, I.D.O.T. STANDARD 667101.02 (TO BE SET BY OTHERS)
- RIGHT OF WAY STAKING PROPOSED TO BE SET

SURVEY NOTES:
1. ALL DIMENSIONS ARE MEASURED UNLESS OTHERWISE SPECIFIED.
2. BEARING, DISTANCES, AND COORDINATES SHOWN HEREON REFERENCE THE ILLINOIS STATE PLANE COORDINATE SYSTEM, EAST ZONE, NORTH AMERICAN DATUM OF 1983 (2011 ADJUSTMENT) "GRID".
3. ALL MEASURED AND CALCULATED DISTANCES ARE "GRID" NOT "GROUND". TO OBTAIN GROUND DISTANCES, DIVIDE GRID DISTANCES SHOWN BY THE COMBINATION FACTOR OF 0.99995349.
4. AREAS SHOWN ON THIS PLAT ARE "GROUND".
5. FIELD SURVEY COMPLETED ON OCTOBER 20, 2021.

STATE OF ILLINOIS)
COUNTY OF COOK)

THIS IS TO CERTIFY THAT I, THOMAS J. GALBREATH, AN ILLINOIS PROFESSIONAL LAND SURVEYOR, (IWE, DB STERLIN CONSULTANTS, INC., AN ILLINOIS PROFESSIONAL DESIGN FIRM LAND SURVEYING CORPORATION, NUMBER 184-001909,) HAVE SURVEYED THE PLAT OF HIGHWAYS SHOWN HEREON IN SECTION 17, TOWNSHIP 35 NORTH, RANGE 10 EAST OF THE THIRD PRINCIPAL MERIDIAN, WILL COUNTY, THAT THE SURVEY IS TRUE AND COMPLETE AS SHOWN TO THE BEST OF MY KNOWLEDGE AND BELIEF, THAT THE PLAT CORRECTLY REPRESENTS SAID SURVEY, THAT ALL MONUMENTS FOUND AND ESTABLISHED ARE OF PERMANENT QUALITY AND OCCUPY THE POSITIONS SHOWN THEREON AND THAT THE MONUMENTS ARE SUFFICIENT TO ENABLE THE SURVEY TO BE RETRACED, MADE FOR THE DEPARTMENT OF TRANSPORTATION, STATE OF ILLINOIS.

DATED AT , ILLINOIS THIS DAY OF 20 A.D.

ILLINOIS PROFESSIONAL LAND SURVEYOR NO. 35-3134
LICENSE EXPIRATION DATE: NOVEMBER 30, 2022

THIS PROFESSIONAL SERVICE CONFORMS TO THE CURRENT ILLINOIS MINIMUM STANDARDS FOR A BOUNDARY SURVEY.



DB STERLIN CONSULTANTS, INC.
123 N. WACKER DRIVE SUITE 2000
CHICAGO, ILLINOIS 60606
TEL. (312)857-1006 FAX. (312)857-1056

PLAT OF HIGHWAYS
STATE OF ILLINOIS
DEPARTMENT OF TRANSPORTATION
INTERSTATE 80

LIMITS: RIDGE ROAD TO U.S. 30 COUNTY: WILL
SECTION: STA. 11+68.41 TO STA. 13+54.36 JOB NO.: R-91-016-20
SCALE: 1"=20' SHEET 454 OF 1209 SHEETS

BUREAU OF LAND ACQUISITION
201 WEST CENTER COURT
SCHAUMBURG, ILLINOIS 60196

IDOT USE ONLY

APPROVED

By Rod Richgruber at 12:20 pm, Apr 17, 2024

REVISION DATE:

PARCEL NUMBER	TOTAL HOLDINGS ACRES	PART TAKEN ACRES	AREA IN EXISTING R.O.W. ACRES	REMAINDER AREA ACRES	EASEMENT AREA ACRES	PARCEL INDEX NUMBER
IP10053	0.260	0.260	N/A	0.000	N/A	30-07-17-419-028 30-07-17-419-025

PART OF THE SW 1/4 OF SECTION 16, TWP. 35 N., R. 10 E. OF THE 3RD. P.M.,
IN WILL COUNTY, ILLINOIS.

PROJECT COORDINATES
ILLINOIS STATE PLANE, EAST ZONE, NAD83 (2011)

COORDINATE TABLE - 1:60

PT. NO.	STATION	OFFSET	NORTHING	EASTING
2875	28+30.14	238.79' LT	1,765,486.9841	1,049,755.1244
2473	30+23.26	277.62' LT	1,765,491.8803	1,048,967.9995
275	30+23.82	360.23' LT	1,765,624.4375	1,048,964.2217
2424	30+61.86	360.62' LT	1,765,625.8972	1,049,008.1953
2475	30+79.32	145.98' LT	1,765,411.1060	1,049,030.3245
2425	30+99.87	361.72' LT	1,765,627.3769	1,049,052.1687
2480	31+37.85	363.57' LT	1,765,628.8566	1,049,096.1472
2474	31+50.07	82.17' LT	1,765,327.2486	1,049,104.1678
2461	31+52.07	364.45' LT	1,765,629.4115	1,049,112.6330
2426	31+55.07	298.23' LT	1,765,563.1329	1,049,114.5219
276	32+65.42	375.13' LT	1,765,633.8507	1,049,244.5535
2423	32+71.28	109.18' LT	1,765,567.5720	1,049,246.4424
2464	32+77.45	293.22' LT	1,765,501.2934	1,049,248.3313
2465	32+79.03	226.81' LT	1,765,484.7999	1,049,248.8014
277	32+92.55	94.99' LT	1,765,352.2426	1,049,252.5791
3033	33+21.61	130.75' LT	1,765,395.1115	1,049,286.1627
387	33+66.47	23.12' LT	1,765,273.1890	1,049,320.8569
3032	35+24.77	113.07' LT	1,765,337.6749	1,049,495.4398

LEGEND



SECTION CORNER



QUARTER SECTION CORNER

- SECTION / QUARTER SECTION LINE
PLATTED LOT LINES
PROPERTY (DEED) LINE
APPARENT PROPERTY LINE
EXISTING CENTERLINE
PROPOSED CENTERLINE
EXISTING RIGHT OF WAY LINE
PROPOSED RIGHT OF WAY LINE
EXISTING EASEMENT
PROPOSED EASEMENT
EXISTING ACCESS CONTROL LINE
PROPOSED ACCESS CONTROL LINE
MEASURED DIMENSION
COMPUTED DIMENSION
RECORDED DIMENSION
EXISTING BUILDING

- IRON PIPE OR ROD FOUND
CUT CROSS FOUND OR SET
STAKING OF PROPOSED RIGHT OF WAY
SET DIVISION OF HIGHWAYS SURVEY MARKER TO MONUMENT THE POSITION SHOWN, IDENTIFIED BY INSCRIPTION DATA AND SURVEYORS REGISTRATION NUMBER.
STAKING OF PROPOSED RIGHT OF WAY IN CULTIVATED AREAS
BURIED 5/8 INCH METAL ROD 20 INCHES BELOW GROUND TO MARK FUTURE SURVEY MARKER POSITION IDENTIFIED BY COLORED PLASTIC CAP BEARING SURVEYORS REGISTRATION NUMBER.
PERMANENT SURVEY MARKER, I.D.O.T. STANDARD 667101.02 (TO BE SET BY OTHERS)
RIGHT OF WAY STAKING PROPOSED TO BE SET

- SURVEY NOTES:
1. ALL DIMENSIONS ARE MEASURED UNLESS OTHERWISE SPECIFIED.
2. BEARING, DISTANCES, AND COORDINATES SHOWN HEREON REFERENCE THE ILLINOIS STATE PLANE COORDINATE SYSTEM, EAST ZONE, NORTH AMERICAN DATUM OF 1983 (2011 ADJUSTMENT) "GRID". COORDINATES ARE FIXED HOLDING THE PUBLISHED NAD83(2011) VALUES FOR NGS CONTROL MONUMENTS WILL COUNTY GPS 713 (PID-AE2569), WILL COUNTY GPS 716 (PID-AE2570) AND WILL COUNTY GPS 718 (PID-AE2571).
3. ALL MEASURED AND CALCULATED DISTANCES ARE "GRID" NOT "GROUND". TO OBTAIN GROUND DISTANCES, DIVIDE GRID DISTANCES SHOWN BY THE COMBINATION FACTOR OF 0.99995667.
4. AREAS SHOWN ON THIS PLAT ARE "GROUND".
5. FIELD SURVEY COMPLETED IN DECEMBER 2021.

STATE OF ILLINOIS)
COUNTY OF WILL)

THIS IS TO CERTIFY THAT I, DAVID A. CLAASSEN, AN ILLINOIS PROFESSIONAL LAND SURVEYOR, (WE: CLAASSEN, WHITE & ASSOCIATES, P.C. AN ILLINOIS PROFESSIONAL DESIGN FIRM LAND SURVEYING CORPORATION, NUMBER 184-004039,) HAVE SURVEYED THE PLAT OF HIGHWAYS SHOWN HEREON IN SECTION 16, TOWNSHIP 35 NORTH, RANGE 10 EAST OF THE THIRD PRINCIPAL MERIDIAN, WILL COUNTY, THAT THE SURVEY IS TRUE AND COMPLETE AS SHOWN TO THE BEST OF MY KNOWLEDGE AND BELIEF, THAT THE PLAT CORRECTLY REPRESENTS SAID SURVEY, THAT ALL MONUMENTS FOUND AND ESTABLISHED ARE OF PERMANENT QUALITY AND OCCUPY THE POSITIONS SHOWN THEREON AND THAT THE MONUMENTS ARE SUFFICIENT TO ENABLE THE SURVEY TO BE RETRACED, MADE FOR THE DEPARTMENT OF TRANSPORTATION, STATE OF ILLINOIS.

DATED AT _____, ILLINOIS THIS _____ DAY OF _____, 2024 A.D.

ILLINOIS PROFESSIONAL LAND SURVEYOR NO. 035-002962
LICENSE EXPIRATION DATE: NOVEMBER 30, 2026

THIS PROFESSIONAL SERVICE CONFORMS TO THE CURRENT ILLINOIS MINIMUM STANDARDS FOR A BOUNDARY SURVEY.



CLAASSEN, WHITE & ASSOCIATES, P.C.
LAND SURVEYORS
121 AIRPORT DRIVE, UNIT 1, JOLIET, ILLINOIS 60431
(815) 744-3720 dclaassen@cwawhite.com
CWA JOB #7377

PLAT OF HIGHWAYS
STATE OF ILLINOIS
DEPARTMENT OF TRANSPORTATION
I-80

LIMITS: RIDGE ROAD TO US 30
COUNTY: WILL
SECTION: STA. 30+23.26 TO STA. 33+66.47
JOB NO.: R-91-016-20
SCALE: 1" = 20'
SHEET 455 OF 1209 SHEETS

BUREAU OF LAND ACQUISITION
201 WEST CENTER COURT
SCHAUMBURG, ILLINOIS 60196

APPROVED
By William Wright at 2:49 pm, Nov 13, 2024

REVISION DATE: / /
REVISION MADE BY:

PARCEL NUMBER	TOTAL HOLDINGS ACRES	PART TAKEN ACRES	AREA IN EXISTING R.O.W. ACRES	REMAINDER AREA ACRES	EASEMENT AREA ACRES	SQUARE FEET	PARCEL INDEX NUMBER
1P10100	0.134	0.134	0.000	0.000			30-07-16-314-001
1P10101	0.134	0.134	0.000	0.000			30-07-16-314-002
1P10102	0.134	0.134	0.000	0.000			30-07-16-314-003
1P10103	0.201	0.201	0.000	0.000			30-07-16-314-008
1P10104	0.201	0.201	0.000	0.000			30-07-16-314-011 30-07-16-314-032
1P10105	0.219	0.219	0.000	0.000			30-07-16-314-014
1P10106	0.183	0.183	0.000	0.000			30-07-16-314-015

PART OF THE SW 1/4 OF SECTION 16, TWP. 35 N., R. 10 E. OF THE 3RD. P.M.,
IN WILL COUNTY, ILLINOIS.



PARCEL NUMBER	TOTAL HOLDINGS ACRES	PART TAKEN ACRES	AREA IN EXISTING R.O.W. ACRES	REMAINDER AREA ACRES	EASEMENT AREA ACRES	SQUARE FEET	PARCEL INDEX NUMBER
1P10107	0.201	0.201	0.000	0.000			30-07-16-315-004
1P10108	0.201	0.201	0.000	0.000			30-07-16-315-005
1P10109	0.201	0.201	0.000	0.000			30-07-16-315-010
1P10110	0.136	0.136	0.000	0.000			30-07-16-321-001
1P10190	0.113	0.113	0.000	0.000			30-07-16-321-008
1P10191	0.158	0.158	0.000	0.000			30-07-16-321-009
							30-07-16-321-010

PROJECT COORDINATES ILLINOIS STATE PLANE, EAST ZONE, NAD83 (2011) COORDINATE TABLE - INTERSTATE 80				
PT. NO.	STATION	OFFSET	NORTHING	EASTING
3003	23+29.13	0.00' RT	1,765,137.6775	1,048,295.7911
2465	32+79.03	226.81' LT	1,765,484.7999	1,049,248.8014
3033	33+21.61	130.75' LT	1,765,385.1115	1,049,286.1627
2457	33+38.55	235.00' LT	1,765,487.0396	1,049,314.7649
188	33+55.28	103.61' LT	1,765,354.4023	1,049,318.5477
189	33+64.30	38.27' LT	1,765,288.4882	1,049,320.4229
307	34+46.47	23.32' LT	1,765,273.1899	1,049,320.8589
2456	34+56.24	256.42' LT	1,765,491.4587	1,049,448.6869
2459	34+67.40	191.29' LT	1,765,425.1801	1,049,448.5758
2451	34+82.33	194.48' LT	1,765,425.7350	1,049,445.0067
243	35+04.63	1.54' RT	1,765,276.6489	1,049,454.2338
2466	35+21.84	4.11' RT	1,765,223.0527	1,049,470.8429
3032	35+24.77	113.07' LT	1,765,337.6749	1,049,495.4398
3004	35+66.66	0.00' RT	1,765,218.4571	1,049,515.7794
2454	35+88.34	288.28' LT	1,765,496.4528	1,049,595.0958
2450	36+03.54	223.74' LT	1,765,430.1742	1,049,596.9887
187	36+18.75	159.20' LT	1,765,363.8956	1,049,598.8775
190	36+33.89	94.90' LT	1,765,297.9215	1,049,600.7578
242	36+56.70	1.85' RT	1,765,198.3037	1,049,603.5911

LEGEND

SECTION CORNER: 9 10 15 16

QUARTER SECTION CORNER: 16 15

SECTION / QUARTER SECTION LINE

PLATTED LOT LINES

PROPERTY (DEED) LINE

APPARENT PROPERTY LINE

EXISTING CENTERLINE

PROPOSED CENTERLINE

EXISTING RIGHT OF WAY LINE

PROPOSED RIGHT OF WAY LINE

EXISTING EASEMENT

PROPOSED EASEMENT

EXISTING ACCESS CONTROL LINE

PROPOSED ACCESS CONTROL LINE

MEASURED DIMENSION

COMPUTED DIMENSION

RECORDED DIMENSION

EXISTING BUILDING

IRON PIPE OR ROD FOUND

CUT CROSS FOUND OR SET

STAKING OF PROPOSED RIGHT OF WAY

SET DIVISION OF HIGHWAYS SURVEY MARKER TO MONUMENT THE POSITION SHOWN, IDENTIFIED BY INSCRIPTION DATA AND SURVEYORS REGISTRATION NUMBER.

STAKING OF PROPOSED RIGHT OF WAY IN CULTIVATED AREAS

BURIED 5/8 INCH METAL ROD 20 INCHES BELOW GROUND TO MARK FUTURE SURVEY MARKER POSITION IDENTIFIED BY COLORED PLASTIC CAP BEARING SURVEYORS REGISTRATION NUMBER.

PERMANENT SURVEY MARKER: I.D.O.T. STANDARD 667101.02 (TO BE SET BY OTHERS)

RIGHT OF WAY STAKING PROPOSED TO BE SET

SURVEY NOTES:

- ALL DIMENSIONS ARE MEASURED UNLESS OTHERWISE SPECIFIED.
- BEARING, DISTANCES, AND COORDINATES SHOWN HEREON REFERENCE THE ILLINOIS STATE PLANE COORDINATE SYSTEM, EAST ZONE, NORTH AMERICAN DATUM OF 1983 (2011 ADJUSTMENT) "GRID". COORDINATES ARE FIXED HOLDING THE PUBLISHED NAD83(2011) VALUES FOR NGS CONTROL MONUMENTS WILL COUNTY GPS 713 (PID-AE2569), WILL COUNTY GPS 716 (PID-AE2570) AND WILL COUNTY GPS 718 (PID-AE2571).
- ALL MEASURED AND CALCULATED DISTANCES ARE "GRID" NOT "GROUND". TO OBTAIN GROUND DISTANCES, DIVIDE GRID DISTANCES SHOWN BY THE COMBINATION FACTOR OF 0.99995667.
- AREAS SHOWN ON THIS PLAT ARE "GROUND".
- FIELD SURVEY COMPLETED IN DECEMBER 2021.

STATE OF ILLINOIS }
COUNTY OF WILL } 155

THIS IS TO CERTIFY THAT I, DAVID A. CLAASSEN, AN ILLINOIS PROFESSIONAL LAND SURVEYOR, (WE: CLAASSEN, WHITE & ASSOCIATES, P.C. AN ILLINOIS PROFESSIONAL DESIGN FIRM LAND SURVEYING CORPORATION, NUMBER: 184-004039,) HAVE SURVEYED THE PLAT OF HIGHWAYS SHOWN HEREON IN SECTION 16, TOWNSHIP 35 NORTH, RANGE 10 EAST OF THE THIRD PRINCIPAL MERIDIAN, WILL COUNTY, THAT THE SURVEY IS TRUE AND COMPLETE AS SHOWN TO THE BEST OF MY KNOWLEDGE AND BELIEF, THAT THE PLAT CORRECTLY REPRESENTS SAID SURVEY, THAT ALL MONUMENTS FOUND AND ESTABLISHED ARE OF PERMANENT QUALITY AND OCCUPY THE POSITIONS SHOWN THEREON AND THAT THE MONUMENTS ARE SUFFICIENT TO ENABLE THE SURVEY TO BE RETRACED, MADE FOR THE DEPARTMENT OF TRANSPORTATION, STATE OF ILLINOIS.

DATED AT _____, ILLINOIS THIS _____ DAY OF _____, 2024 A.D.

ILLINOIS PROFESSIONAL LAND SURVEYOR NO. 035-002962
LICENSE EXPIRATION DATE: NOVEMBER 30, 2026

THIS PROFESSIONAL SERVICE CONFORMS TO THE CURRENT ILLINOIS MINIMUM STANDARDS FOR A BOUNDARY SURVEY.

CLAASSEN, WHITE & ASSOCIATES, P.C. LAND SURVEYORS
121 AIRPORT DRIVE, UNIT 1, JOLIET, ILLINOIS 60431
(815) 744-3720 dclaassen@cwawhite.com
CWA JOB #7371

PROPOSED CENTERLINE
INTERSTATE 80
CURVE PR-180-NORTH-2
P.I. STA= 29+63.27
Δ= 30°49'42"
D= 02°29'28"
R= 2300.00'
T= 334.14'
L= 1237.53'
E= 85.82'
P.C. STA= 23+29.13
P.T. STA= 35+66.66

PROPOSED CENTERLINE
CENTER RAMP CURVE C-1
P.I. STA= 9+07.47
Δ= 03°49'25"
D= 01°46'54"
R= 3216.00'
T= 107.35'
L= 214.63'
E= 1.79'
P.C. STA= 8+00.12
P.T. STA= 10+14.75

APPROVED
By William Wright at 2:50 pm, Nov 13, 2024

PLAT OF HIGHWAYS
STATE OF ILLINOIS
DEPARTMENT OF TRANSPORTATION
I-80

LIMITS: RIDGE ROAD TO US 30. COUNTY: WILL
SECTION: STA. 32+79.03 TO STA. 36+56.70 JOB NO.: R-91-016-20
SCALE: 1" = 20'. SHEET 456 OF 1209 SHEETS

BUREAU OF LAND ACQUISITION
201 WEST CENTER COURT
SCHAUMBURG, ILLINOIS 60196

PART OF THE SW 1/4
OF SECTION 16, TWP. 35 N.,
R. 10 E. OF THE 3RD. P.M.,
IN WILL COUNTY, ILLINOIS.

PROPOSED ROW LINE

BLOCK 100

SCHOOL SECTION ADDITION
RECORDED OCTOBER 12, 1834
PLAT BOOK 1, PAGES 75 & 76

ALLEY

PROPOSED ROW LINE

CHERRY STREET

SHELBY STREET

MARKET STREET

SCHOOL SECTION ADDITION
RECORDED OCTOBER 12, 1834
PLAT BOOK 1, PAGES 75 & 76

BLOCK 105

PROPOSED PERMANENT
EASEMENT LINE

PROJECT COORDINATES
ILLINOIS STATE PLANE - EAST ZONE, NAD83 (2011)

COORDINATE TABLE - INTERSTATE 80

PT. NO.	STATION	OFFSET	NORTHING	EASTING
242	36+56.70	1.85' RT.	1,765,198.5037	1,049,603.5911
2447	36+67.70	239.21' LT.	1,765,432.3939	1,049,662.9522
186	36+82.91	174.67' LT.	1,765,366.1153	1,049,664.8411
191	36+98.05	110.45' LT.	1,765,300.1412	1,049,666.7213
2440	37+34.40	255.28' LT.	1,765,434.7010	1,049,731.5143
2520	37+46.32	22.83' RT.	1,765,159.8897	1,049,687.1492
2472	37+59.26	261.28' LT.	1,765,435.5611	1,049,737.0743
2519	37+95.44	10.99' RT.	1,765,161.8890	1,049,737.6497
2446	37+96.03	270.14' LT.	1,765,436.8330	1,049,794.8714
2510	37+97.38	19.01' RT.	1,765,151.4437	1,049,737.9271
2445	38+11.23	205.60' LT.	1,765,370.5544	1,049,796.7623
2444	38+27.27	209.47' LT.	1,765,371.1093	1,049,813.2532
2532	38+69.98	100.01' RT.	1,765,059.3730	1,049,792.7164
2515	38+78.88	81.50' RT.	1,765,075.7130	1,049,805.1651
3040	39+16.66	69.00' RT.	1,765,080.3998	1,049,844.6937
2533	39+45.13	116.83' RT.	1,765,027.7724	1,049,862.9365
185	39+55.59	240.40' LT.	1,765,375.5485	1,049,445.1744
192	39+70.73	176.10' LT.	1,765,309.5744	1,049,942.0547
255	39+78.10	144.88' LT.	1,765,277.4500	1,049,947.9702
2534	40+47.73	117.01' LT.	1,765,236.1204	1,050,010.5551


*CALCULATED TOTAL HOLDING OF IP10118
IS BOUND BY S. LINE OF BLOCK 105
& E. LINE OF CHERRY STREET (AS SHOWN)

PARCEL NUMBER	TOTAL HOLDINGS ACRES	PART TAKEN ACRES	AREA IN EXISTING R.O.W. ACRES	REMAINDER AREA ACRES	EASEMENT AREA ACRES	SQUARE FEET	PARCEL INDEX NUMBER
IP10111	0.044	0.044	0.000	0.000			30-07-16-316-005
IP10112	0.099	0.099	0.000	0.000			30-07-16-316-006
IP10113	0.058	0.058	0.000	0.000			30-07-16-316-007
IP10114	0.213	0.213	0.000	0.000			30-07-16-322-001 30-07-16-322-002
IP10115	0.133	0.133	0.000	0.000			30-07-16-322-003
IP10116	0.140	0.140	0.000	0.000			30-07-16-322-011
IP10117	0.463	0.463	0.000	0.000			30-07-16-322-010
IP10118PE	0.602*	0.000	0.000	0.602	0.450	19,618	30-07-16-507-035 30-07-16-507-057

LEGEND



SECTION
CORNER

 

QUARTER
SECTION
CORNER

- SECTION / QUARTER SECTION LINE
- PLATTED LOT LINES
- PROPERTY (DEED) LINE
- APPARENT PROPERTY LINE
- EXISTING CENTERLINE
- PROPOSED CENTERLINE
- EXISTING RIGHT OF WAY LINE
- PROPOSED RIGHT OF WAY LINE
- EXISTING EASEMENT
- PROPOSED EASEMENT
- EXISTING ACCESS CONTROL LINE
- PROPOSED ACCESS CONTROL LINE
- MEASURED DIMENSION
- COMPUTED DIMENSION
- RECORDED DIMENSION
- EXISTING BUILDING

- IRON PIPE OR ROD FOUND
- CUT CROSS FOUND OR SET
- "MAG" NAIL SET
- 5/8" REBAR SET

STAKING OF PROPOSED RIGHT OF WAY. SET DIVISION OF HIGHWAYS SURVEY MARKER TO MONUMENT THE POSITION SHOWN, IDENTIFIED BY INSCRIPTION, DATA AND SURVEYORS REGISTRATION NUMBER.

STAKING OF PROPOSED RIGHT OF WAY IN CULTIVATED AREAS. BURIED 5/8 INCH METAL ROD 20 INCHES BELOW GROUND TO MARK FUTURE SURVEY MARKER POSITION IDENTIFIED BY COLORED PLASTIC CAP BEARING SURVEYORS REGISTRATION NUMBER.

PERMANENT SURVEY MARKER, I.D.O.T. STANDARD 667101.02 (TO BE SET BY OTHERS) RIGHT OF WAY STAKING PROPOSED TO BE SET

- SURVEY NOTES:
- ALL DIMENSIONS ARE MEASURED UNLESS OTHERWISE SPECIFIED.
 - BEARING, DISTANCES, AND COORDINATES SHOWN HEREON REFERENCE THE ILLINOIS STATE PLANE COORDINATE SYSTEM, EAST ZONE, NORTH AMERICAN DATUM OF 1983 (2011 ADJUSTMENT) "GRID". COORDINATES ARE FIXED HOLDING THE PUBLISHED NAD83(2011) VALUES FOR NGS CONTROL MONUMENTS WILL COUNTY GPS 713 (PID-AE2569), WILL COUNTY GPS 716 (PID-AE2570) AND WILL COUNTY GPS 718 (PID-AE2571).
 - ALL MEASURED AND CALCULATED DISTANCES ARE "GRID" NOT "GROUND". TO OBTAIN GROUND DISTANCES, DIVIDE GRID DISTANCES SHOWN BY THE COMBINATION FACTOR OF 0.99995667.
 - AREAS SHOWN ON THIS PLAT ARE "GROUND".
 - FIELD SURVEY COMPLETED IN DECEMBER 2021.

STATE OF ILLINOIS)
COUNTY OF WILL)

THIS IS TO CERTIFY THAT I, DAVID A. CLAASSEN, AN ILLINOIS PROFESSIONAL LAND SURVEYOR, (WE, CLAASSEN, WHITE & ASSOCIATES, P.C., AN ILLINOIS PROFESSIONAL DESIGN FIRM LAND SURVEYING CORPORATION, NUMBER 184-004039,) HAVE SURVEYED THE PLAT OF HIGHWAYS SHOWN HEREON IN SECTION 16, TOWNSHIP 35 NORTH, RANGE 10 EAST OF THE THIRD PRINCIPAL MERIDIAN, WILL COUNTY, THAT THE SURVEY IS TRUE AND COMPLETE AS SHOWN TO THE BEST OF MY KNOWLEDGE AND BELIEF, THAT THE PLAT CORRECTLY REPRESENTS SAID SURVEY, THAT ALL MONUMENTS FOUND AND ESTABLISHED ARE OF PERMANENT QUALITY AND OCCUPY THE POSITIONS SHOWN THEREON AND THAT THE MONUMENTS ARE SUFFICIENT TO ENABLE THE SURVEY TO BE RETRACED, MADE FOR THE DEPARTMENT OF TRANSPORTATION, STATE OF ILLINOIS.

DATED AT _____, ILLINOIS THIS _____ DAY OF _____, 2024 A.D.

ILLINOIS PROFESSIONAL LAND SURVEYOR NO. 035-002982
LICENSE EXPIRATION DATE: NOVEMBER 30, 2026

THIS PROFESSIONAL SERVICE CONFORMS TO THE CURRENT ILLINOIS MINIMUM STANDARDS FOR A BOUNDARY SURVEY.



CLAASSEN, WHITE & ASSOCIATES, P.C.
LAND SURVEYORS
121 AIRPORT DRIVE, UNIT 1, JOLIET, ILLINOIS 60431
1821-144-3120 clausenwhitecwsurvey.com
CWA JOB #7577

PLAT OF HIGHWAYS STATE OF ILLINOIS DEPARTMENT OF TRANSPORTATION I-80

LIMITS: RIDGE ROAD TO US 30. COUNTY: WILL
SECTION: STA. 36+56.70 TO STA. 40+47.73 JOB NO.: R-91-016-20
SCALE: 1" = 20' SHEET 457 OF 1209 SHEETS.



BUREAU OF LAND ACQUISITION
201 WEST CENTER COURT
SCHAUMBURG, ILLINOIS 60196

APPROVED

By William Wright at 2:50 pm, Nov 13, 2024

REVISION DATE: _____ REVISION MADE BY: _____

PART OF THE SW 1/4 OF SECTION 16, TWP. 35 N., R. 10 E. OF THE 3RD. P.M.,
IN WILL COUNTY, ILLINOIS.

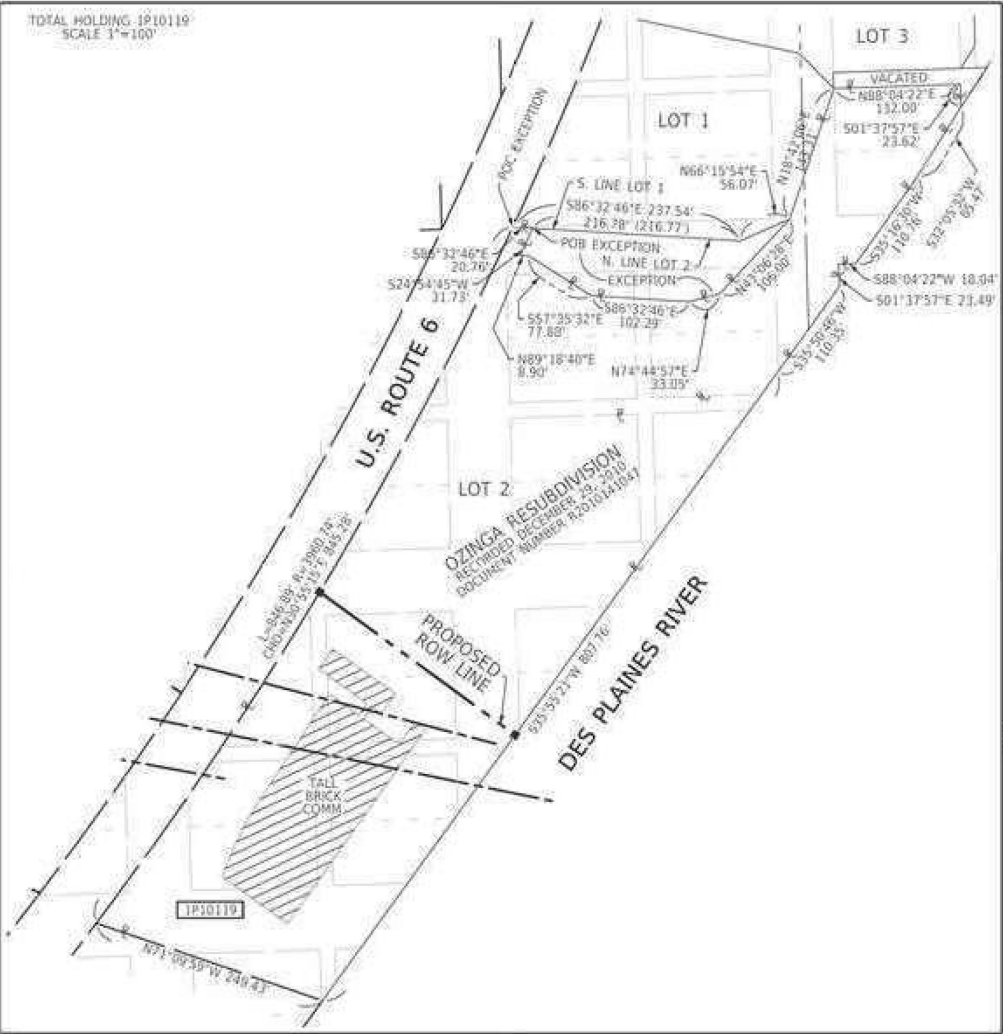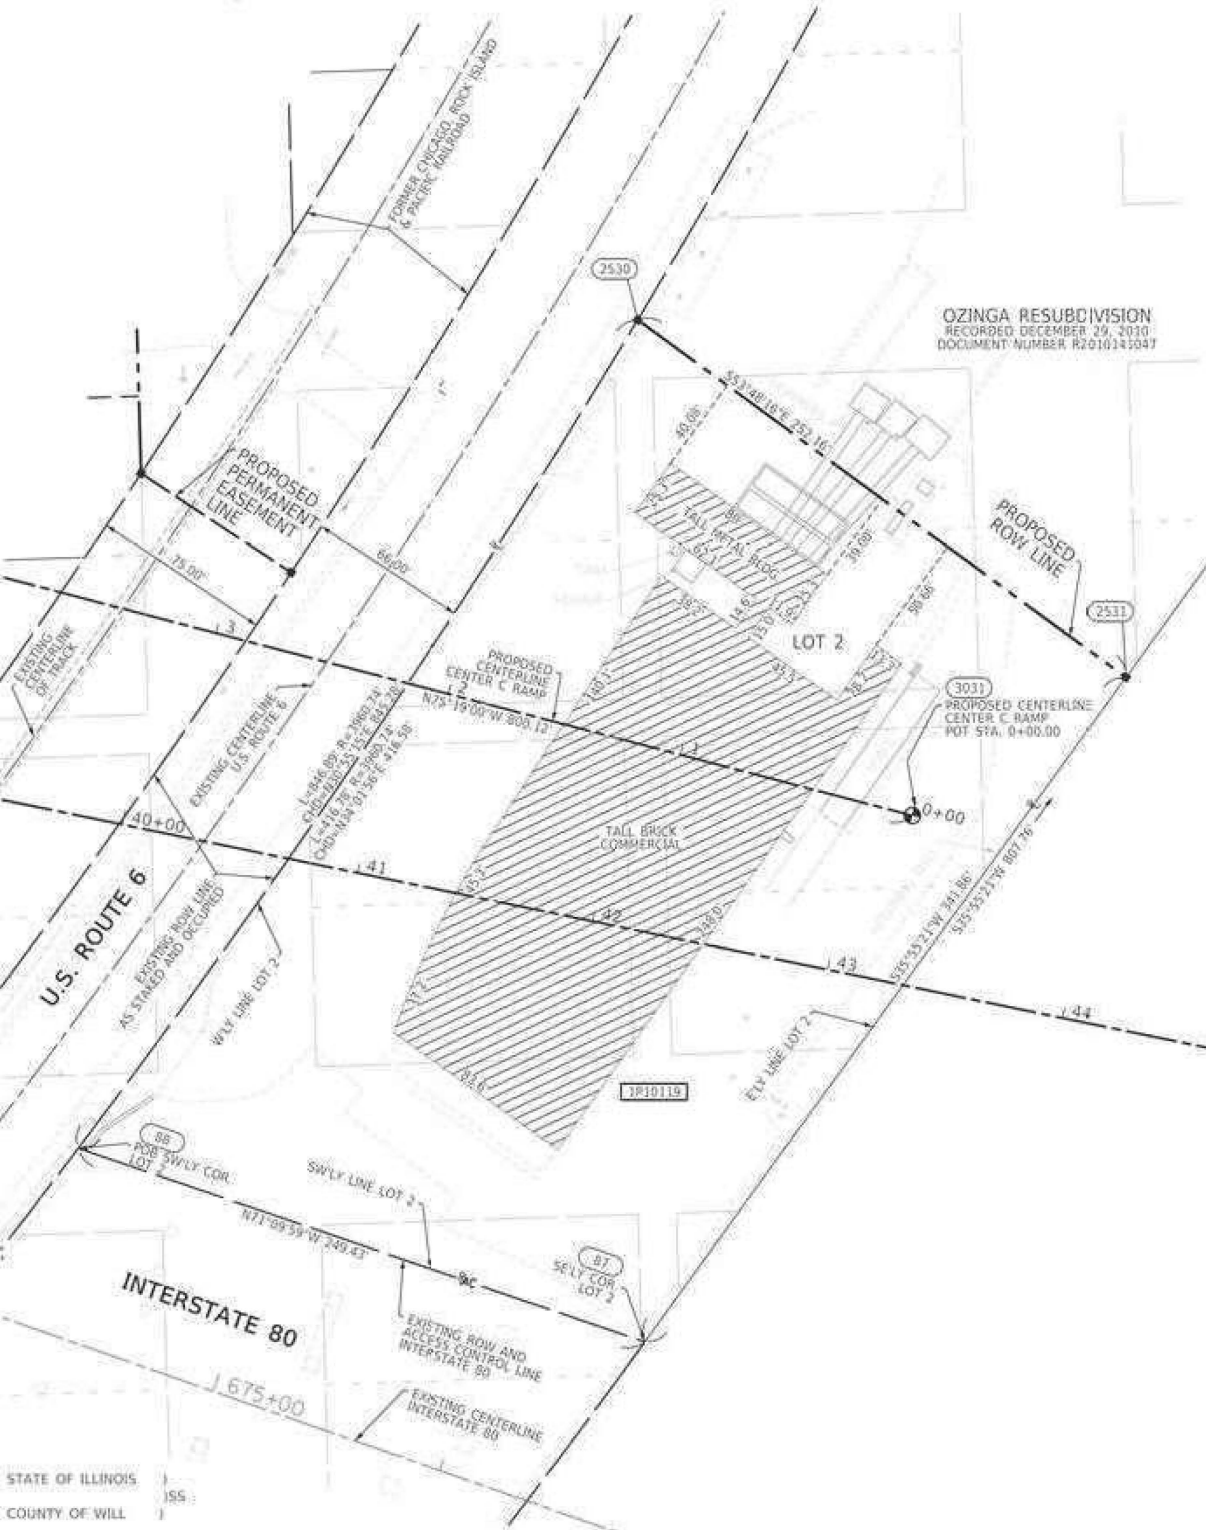

LEGEND

- SECTION CORNER
QUARTER SECTION CORNER
SECTION / QUARTER SECTION LINE
PLATTED LOT LINES
PROPERTY (DEED) LINE
APPARENT PROPERTY LINE
EXISTING CENTERLINE
PROPOSED CENTERLINE
EXISTING RIGHT OF WAY LINE
PROPOSED RIGHT OF WAY LINE
EXISTING EASEMENT
PROPOSED EASEMENT
EXISTING ACCESS CONTROL LINE
PROPOSED ACCESS CONTROL LINE
MEASURED DIMENSION
COMPUTED DIMENSION
RECORDED DIMENSION
EXISTING BUILDING
- IRON PIPE OR ROD FOUND
CUT CROSS FOUND OR SET
STAKING OF PROPOSED RIGHT OF WAY
STAKING OF PROPOSED RIGHT OF WAY IN CULTIVATED AREAS
PERMANENT SURVEY MARKER: I.D.O.T. STANDARD 667101.02 (TO BE SET BY OTHERS)
RIGHT OF WAY STAKING PROPOSED TO BE SET
- "MAG" NAIL SET
5/8" REBAR SET
SET DIVISION OF HIGHWAYS SURVEY MARKER TO MONUMENT THE POSITION SHOWN, IDENTIFIED BY INSCRIPTION DATA AND SURVEYORS REGISTRATION NUMBER.
BURNED 5/8 INCH METAL ROD 20 INCHES BELOW GROUND TO MARK FUTURE SURVEY MARKER POSITION IDENTIFIED BY COLORED PLASTIC CAP BEARING SURVEYORS REGISTRATION NUMBER.

- SURVEY NOTES:
1. ALL DIMENSIONS ARE MEASURED UNLESS OTHERWISE SPECIFIED.
2. BEARING, DISTANCES, AND COORDINATES SHOWN HEREON REFERENCE THE ILLINOIS STATE PLANE COORDINATE SYSTEM, EAST ZONE, NORTH AMERICAN DATUM OF 1983 (2011 ADJUSTMENT) "GRID". COORDINATES ARE FIXED HOLDING THE PUBLISHED NAD83(2011) VALUES FOR NGS CONTROL MONUMENTS: WILL COUNTY GPS 713 (PID-AE2569), WILL COUNTY GPS 716 (PID-AE2570) AND WILL COUNTY GPS 718 (PID-AE2571).
3. ALL MEASURED AND CALCULATED DISTANCES ARE "GRID" NOT "GROUND". TO OBTAIN GROUND DISTANCES, DIVIDE GRID DISTANCES SHOWN BY THE COMBINATION FACTOR OF 0.99995667.
4. AREAS SHOWN ON THIS PLAT ARE "GROUND".
5. FIELD SURVEY COMPLETED IN DECEMBER 2021.

THIS IS TO CERTIFY THAT I, DAVID A. CLAASSEN, AN ILLINOIS PROFESSIONAL LAND SURVEYOR, (WE, CLAASSEN, WHITE & ASSOCIATES, P.C., AN ILLINOIS PROFESSIONAL DESIGN FIRM LAND SURVEYING CORPORATION, NUMBER 184-004039,) HAVE SURVEYED THE PLAT OF HIGHWAYS SHOWN HEREON IN SECTION 16, TOWNSHIP 35 NORTH, RANGE 10 EAST OF THE THIRD PRINCIPAL MERIDIAN, WILL COUNTY, THAT THE SURVEY IS TRUE AND COMPLETE AS SHOWN TO THE BEST OF MY KNOWLEDGE AND BELIEF, THAT THE PLAT CORRECTLY REPRESENTS SAID SURVEY, THAT ALL MONUMENTS FOUND AND ESTABLISHED ARE OF PERMANENT QUALITY AND OCCUPY THE POSITIONS SHOWN THEREON AND THAT THE MONUMENTS ARE SUFFICIENT TO ENABLE THE SURVEY TO BE RETRACED, MADE FOR THE DEPARTMENT OF TRANSPORTATION, STATE OF ILLINOIS.

DATED AT _____ ILLINOIS THIS ____ DAY OF _____ 2024 A.D.

ILLINOIS PROFESSIONAL LAND SURVEYOR NO. 035-002962
LICENSE EXPIRATION DATE: NOVEMBER 30, 2026

THIS PROFESSIONAL SERVICE CONFORMS TO THE CURRENT ILLINOIS MINIMUM STANDARDS FOR A BOUNDARY SURVEY.



PROJECT COORDINATES
ILLINOIS STATE PLANE, EAST ZONE, NAD83 (2011)
COORDINATE TABLE - INTERSTATE 80

PT. NO.	STATION	OFFSET	NORTHING	EASTING
88	40+09.13	135.93' RT	1,764,996.3451	1,049,021.7718
2530	41+67.92	249.20' LT	1,765,341.3780	1,050,154.9166
87	42+56.59	167.23' RT	1,764,935.6241	1,050,157.8482
3031	43+21.70	70.00' LT	1,765,334.8645	1,050,269.4297
2531	43+07.25	144.35' LT	1,765,192.4647	1,050,358.4131

PARCEL NUMBER	TOTAL HOLDINGS ACRES	PART TAKEN ACRES	AREA IN EXISTING R.O.W. ACRES	REMAINDER AREA ACRES	EASEMENT AREA ACRES	SQUARE FEET	PARCEL INDEX NUMBER
1P10119	5.685	2.106	0.000	3.579			30-07-16-306-007

REVISION DATE: / / REVISION MADE BY:

APPROVED
By William Wright at 2:51 pm, Nov 13, 2024


CLAASSEN, WHITE & ASSOCIATES, P.C.
LAND SURVEYORS
121 AIRPORT DRIVE, UNIT 1, JOLIET, ILLINOIS 60431
(815) 744-3720 cwhite@cwawill.com
CWA JOB #7371

PLAT OF HIGHWAYS
STATE OF ILLINOIS
DEPARTMENT OF TRANSPORTATION
I-80


LIMITS: RIDGE ROAD TO US 30. COUNTY: WILL
SECTION: STA. 40+00.00 TO STA. 51+00.00. JOB NO.: R-91-016-20
SCALE: 1" = 40'. SHEET 458 OF 1209 SHEETS

BUREAU OF LAND ACQUISITION
201 WEST CENTER COURT
SCHAUMBURG, ILLINOIS 60196

PROPOSED RIGHT OF WAY

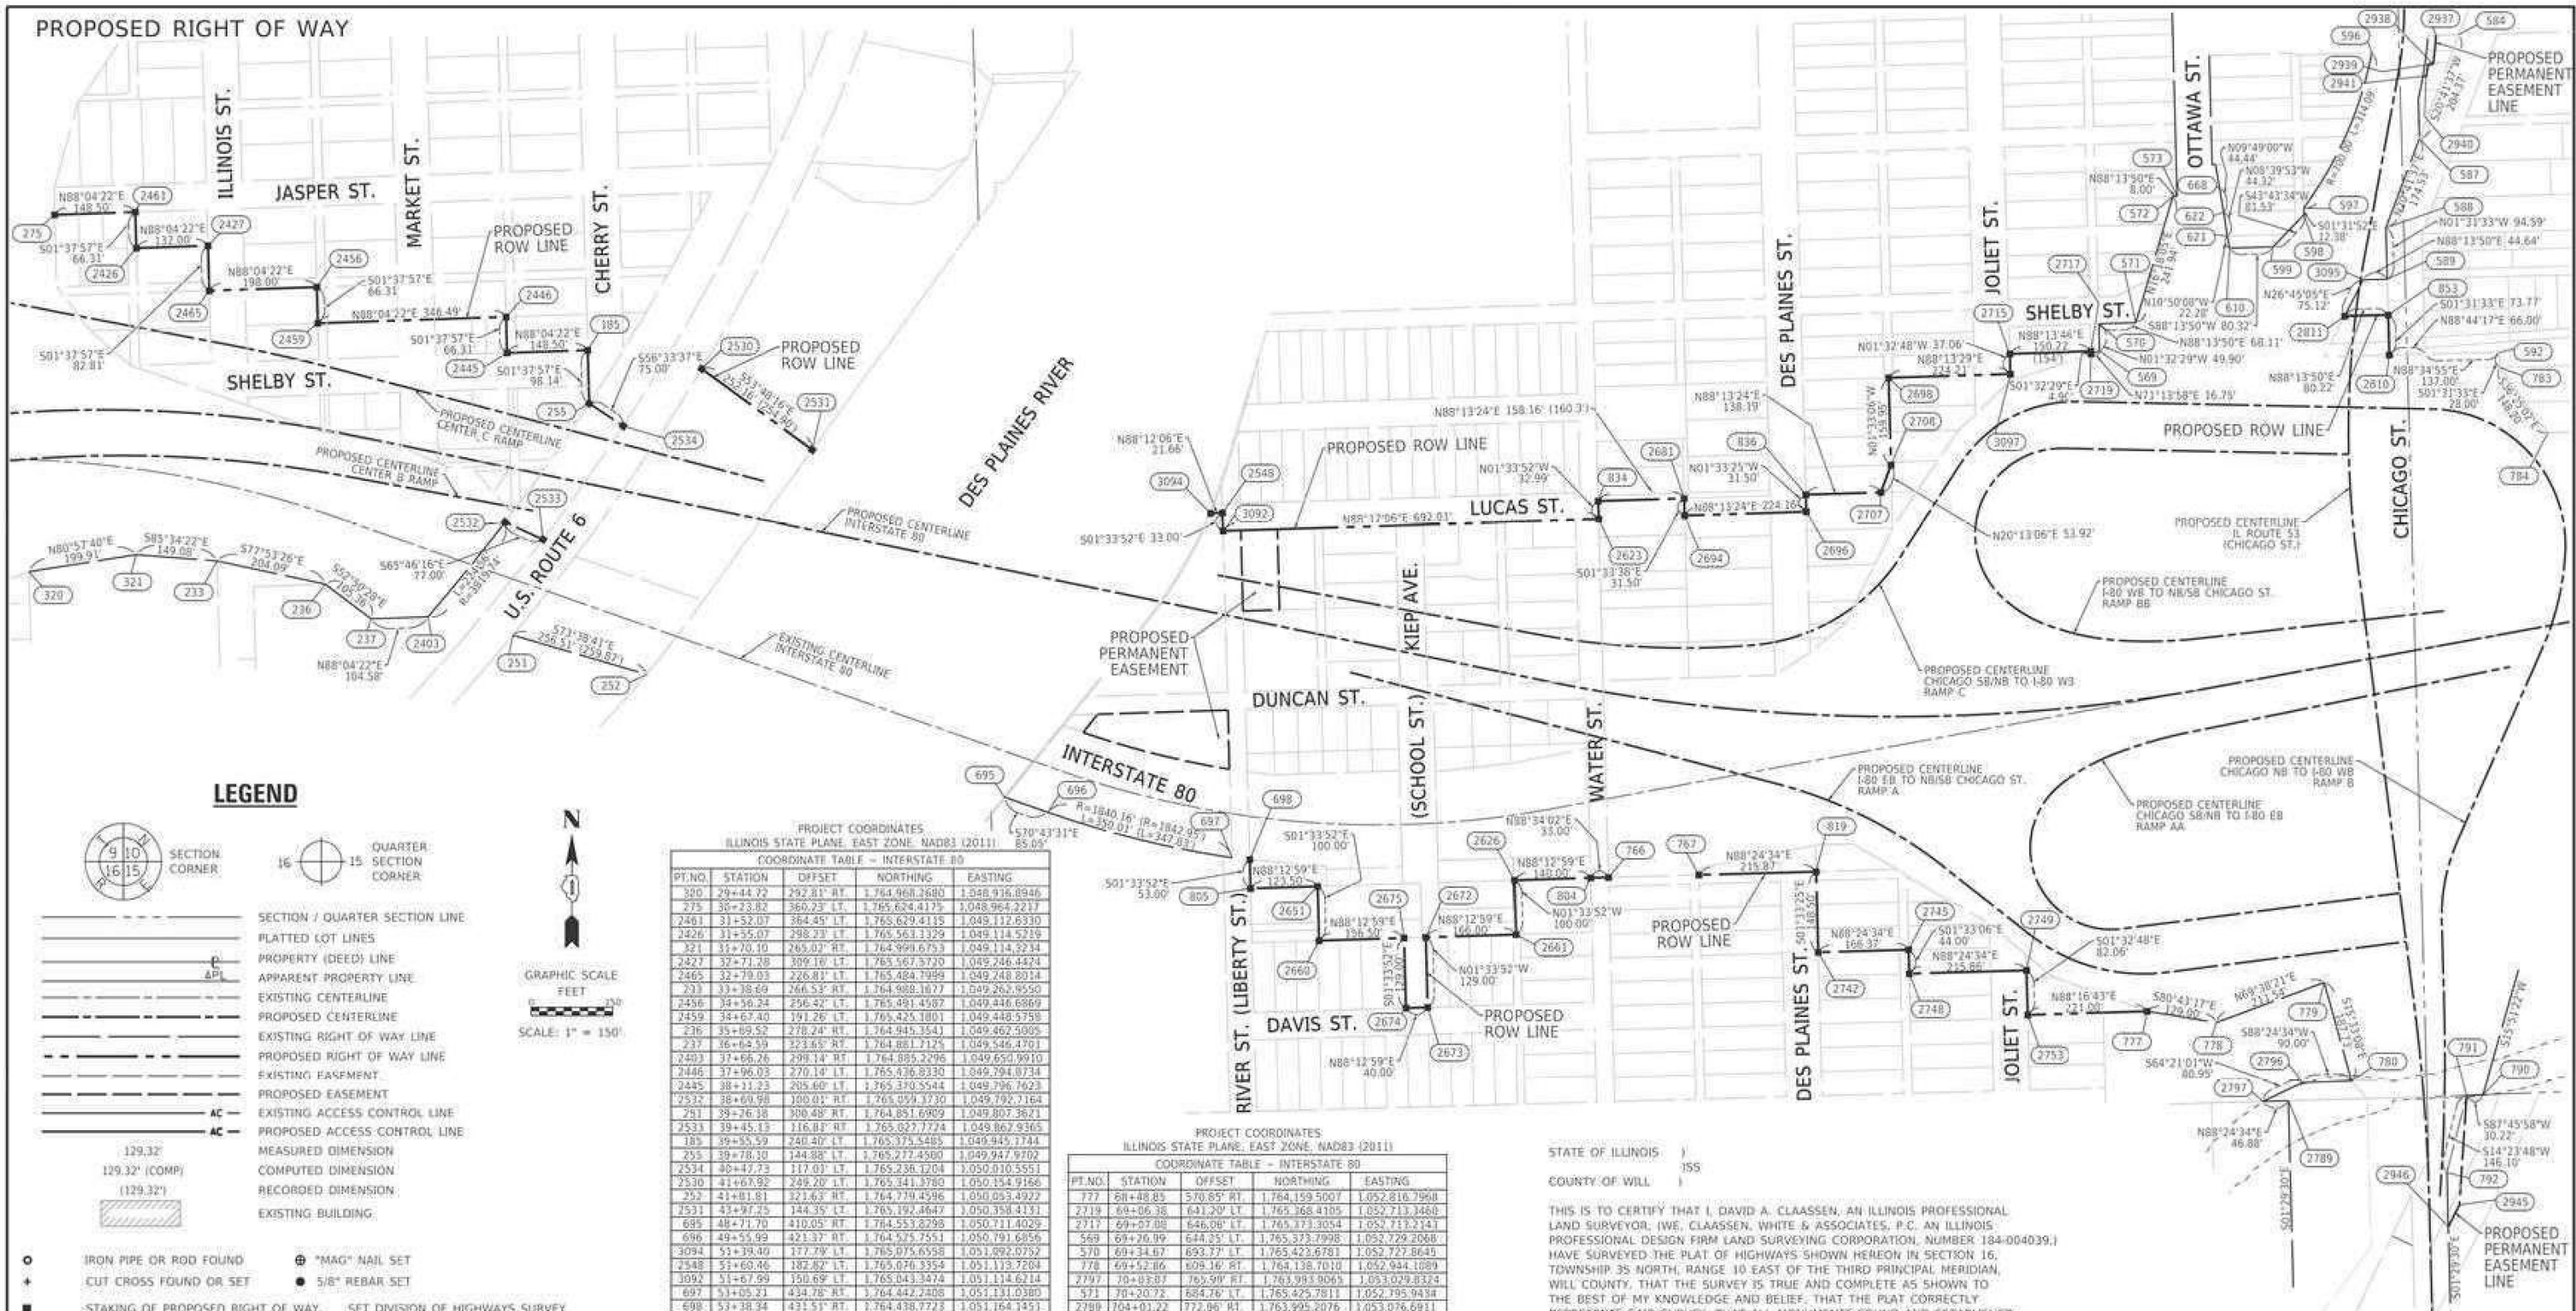

LEGEND

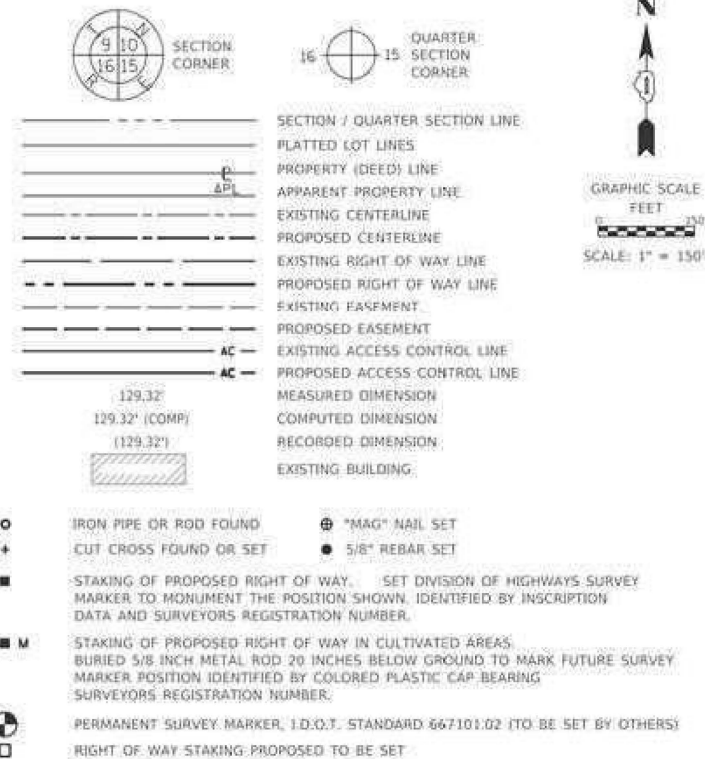

SURVEY NOTES

1. ALL DIMENSIONS ARE MEASURED UNLESS OTHERWISE SPECIFIED.
2. BEARING, DISTANCES, AND COORDINATES SHOWN HEREON REFERENCE THE ILLINOIS STATE PLANE COORDINATE SYSTEM, EAST ZONE, NORTH AMERICAN DATUM OF 1983 (NAD83(2011)) "GRID". COORDINATES ARE FIXED HOLDING THE PUBLISHED NAD83(2011) VALUES FOR NGS CONTROL MONUMENTS WILL COUNTY GPS 713 (PID-AE2569), WILL COUNTY GPS 716 (PID-AE2570) AND WILL COUNTY GPS 718 (PID-AE2571).
3. ALL MEASURED AND CALCULATED DISTANCES ARE "GRID" NOT "GROUND". TO OBTAIN GROUND DISTANCES: DIVIDE GRID DISTANCES SHOWN BY THE COMBINATION FACTOR OF 0.99995667.
4. AREAS SHOWN ON THIS PLAT ARE "GROUND".
5. FIELD SURVEY COMPLETED IN DECEMBER 2021.

PT. NO.	STATION	OFFSET	NORTHING	EASTING
220	29+44.72	292.81' RT	1,764,968.3800	1,048,916.8946
275	30+23.82	366.23' LT	1,765,624.4175	1,048,964.3217
2461	31+52.07	364.45' LT	1,765,629.4115	1,048,112.6330
2426	31+55.07	288.23' LT	1,765,563.3325	1,048,114.5219
321	31+70.10	265.07' RT	1,764,991.6753	1,049,114.2234
2427	32+71.28	309.10' LT	1,765,567.5730	1,049,246.4474
2465	32+79.03	226.81' LT	1,765,484.7959	1,049,248.8014
233	33+38.69	266.53' RT	1,764,988.1677	1,049,262.9550
2456	34+56.24	256.42' LT	1,765,491.4587	1,049,446.6869
2459	35+67.40	191.26' LT	1,765,425.1801	1,049,448.5758
2376	35+89.52	278.24' RT	1,764,945.3541	1,049,462.5005
237	36+62.59	323.65' RT	1,764,861.7125	1,049,546.4701
2403	37+66.26	299.14' RT	1,764,885.2296	1,049,650.9910
2446	37+96.03	270.14' LT	1,765,426.8330	1,049,794.8734
2445	38+11.23	205.60' LT	1,765,370.5544	1,049,796.7623
2532	38+60.98	100.01' RT	1,765,059.3730	1,049,792.7164
291	39+26.38	300.48' RT	1,764,851.6909	1,049,807.3621
2533	39+45.13	116.81' RT	1,765,027.7774	1,049,862.9365
185	39+55.59	240.40' LT	1,765,375.5485	1,049,945.1744
255	39+78.10	144.88' LT	1,765,272.4500	1,049,947.9702
2534	40+47.73	117.01' LT	1,765,236.1204	1,050,010.5551
2530	41+67.92	246.20' LT	1,765,341.3780	1,050,334.9166
252	41+81.81	321.63' RT	1,764,779.4596	1,050,053.4922
2531	41+97.75	144.35' LT	1,765,192.4647	1,050,358.4131
685	48+71.70	410.05' RT	1,764,553.8298	1,050,711.4029
696	49+55.99	421.37' RT	1,764,525.7551	1,050,791.6856
3094	51+39.40	177.79' LT	1,765,075.6558	1,051,092.0752
2548	51+60.46	182.82' LT	1,765,076.3354	1,051,113.7204
3092	51+67.99	150.69' LT	1,765,043.3474	1,051,114.6214
697	51+05.21	434.78' RT	1,764,442.2408	1,051,131.0380
698	51+38.34	431.51' RT	1,764,438.7723	1,051,164.1451
805	51+50.43	483.10' RT	1,764,385.7946	1,051,165.5919
2651	51+70.56	454.48' RT	1,764,389.6383	1,051,289.0330
2660	51+81.38	551.53' RT	1,764,298.6766	1,051,291.7633
2675	56+45.62	515.53' RT	1,764,294.5464	1,051,448.3916
2674	56+75.06	641.12' RT	1,764,165.5847	1,051,451.7134
2672	56+84.53	506.29' RT	1,764,295.7813	1,051,488.1725
2673	57+13.97	631.85' RT	1,764,166.8996	1,051,491.6943
2626	58+21.30	730.44' RT	1,764,000.9204	1,051,851.7624
834	58+37.00	343.32' LT	1,765,098.0426	1,051,805.3888
2663	58+40.78	467.99' RT	1,764,300.9577	1,051,624.0923
2623	58+44.98	311.13' LT	1,765,065.0639	1,051,804.2895
804	58+44.54	341.29' RT	1,764,405.2776	1,051,791.2964
766	58+73.90	335.39' RT	1,764,406.1028	1,051,824.2862
2687	60+11.72	574.22' LT	1,765,102.9480	1,051,963.4753
2634	60+17.54	343.16' LT	1,765,071.4575	1,051,964.7332
767	61+23.25	309.78' RT	1,764,410.7207	1,051,990.5877
836	62+64.80	402.21' LT	1,765,109.8956	1,052,187.5305
2696	62+67.88	371.88' LT	1,765,078.4070	1,052,188.3863
819	63+19.70	288.10' RT	1,764,416.7125	1,052,206.3700
2743	63+28.74	436.26' RT	1,764,268.2673	1,052,210.4045
2707	64+22.86	412.52' LT	1,765,114.1800	1,052,325.6580
2698	64+38.05	622.91' LT	1,765,124.6709	1,052,339.9631
2708	64+44.66	461.04' LT	1,765,164.7821	1,052,344.2944
2745	64+75.17	420.97' RT	1,764,272.0052	1,052,376.7082
2748	64+79.96	472.97' RT	1,764,238.9033	1,052,377.8997
2753	66+61.31	556.72' RT	1,764,152.8524	1,052,595.8952
2749	66+64.00	414.72' RT	1,764,234.8930	1,052,593.8803
3097	67+16.44	821.24' LT	1,765,331.6165	1,052,564.0686
2715	67+19.00	658.29' LT	1,765,368.6642	1,052,563.0683

PT. NO.	STATION	OFFSET	NORTHING	EASTING
777	68+48.85	570.85' RT	1,764,159.5007	1,052,816.7960
2719	68+06.38	641.20' LT	1,765,368.4105	1,052,713.3468
2717	68+07.08	646.08' LT	1,765,373.3054	1,052,712.2141
569	68+26.99	644.35' LT	1,765,373.7998	1,052,729.2068
570	68+34.67	693.72' LT	1,765,423.6781	1,052,727.8645
778	69+52.86	609.16' RT	1,764,138.7010	1,052,944.1089
2797	70+03.87	765.50' RT	1,763,993.9065	1,053,029.8324
571	70+20.72	684.76' LT	1,765,425.7811	1,052,795.9484
2789	70+01.22	772.86' RT	1,763,995.2076	1,053,076.6911
2796	70+12.99	744.49' RT	1,764,038.9454	1,053,102.8017
572	70+41.95	900.03' LT	1,765,857.9916	1,052,803.8524
573	70+49.86	899.73' LT	1,765,858.2387	1,052,871.8486
779	70+58.56	571.30' RT	1,764,212.3027	1,053,142.4329
280	70+11.95	750.27' RT	1,764,011.4435	1,053,192.7671
621	70+17.55	111.07' LT	1,765,585.0544	1,053,964.2437
610	70+57.70	780.79' LT	1,765,563.1721	1,052,968.4318
622	70+78.87	855.57' LT	1,765,628.8696	1,052,957.5667
668	70+79.32	899.81' LT	1,765,677.6520	1,052,949.9909
2846	70+48.73	1051.87' RT	1,763,763.6209	1,053,370.8189
599	70+57.12	776.74' LT	1,765,565.6332	1,053,048.7177
782	70+64.21	955.00' RT	1,763,861.6198	1,053,368.2150
2945	70+76.13	1017.88' RT	1,763,803.9273	1,053,391.2895
598	70+73.18	824.53' LT	1,765,624.5721	1,053,105.0731
597	70+75.09	838.76' LT	1,765,636.4676	1,053,104.7423
791	70+75.46	822.37' RT	1,764,005.1312	1,053,404.5403
790	70+55.39	826.60' RT	1,764,006.1092	1,053,434.7406
2811	70+63.24	627.13' LT	1,765,437.6478	1,053,202.2424
8095	70+08.00	687.08' LT	1,765,504.7237	1,053,213.9051
2810	70+11.17	542.21' LT	1,765,396.3804	1,053,202.2424
853	70+42.55	619.10' LT	1,765,440.1247	1,053,260.2780
589	70+52.73	688.31' LT	1,765,506.1019	1,053,258.5204
588	70+62.31	773.76' LT	1,765,600.6535	1,053,256.0016
596	70+69.94	1094.51' LT	1,765,922.0267	1,053,230.2045
587	70+57.44	923.22' LT	1,765,763.9243	1,053,317.6756
2941	70+64.55	1035.15' LT	1,765,782.8046	1,053,324.1386
2940	70+60.38	1031.09' LT	1,765,877.8930	1,053,330.0527

STATE OF ILLINOIS)
COUNTY OF WILL)

THIS IS TO CERTIFY THAT I, DAVID A. CLAASSEN, AN ILLINOIS PROFESSIONAL LAND SURVEYOR, (WE, CLAASSEN, WHITE & ASSOCIATES, P.C. AN ILLINOIS PROFESSIONAL DESIGN FIRM LAND SURVEYING CORPORATION, NUMBER 184-004039.) HAVE SURVEYED THE PLAT OF HIGHWAYS SHOWN HEREIN IN SECTION 16, TOWNSHIP 35 NORTH, RANGE 10 EAST OF THE THIRD PRINCIPAL MERIDIAN, WILL COUNTY, THAT THE SURVEY IS TRUE AND COMPLETE AS SHOWN TO THE BEST OF MY KNOWLEDGE AND BELIEF, THAT THE PLAT CORRECTLY REPRESENTS SAID SURVEY, THAT ALL MONUMENTS FOUND AND ESTABLISHED ARE OF PERMANENT QUALITY AND OCCUPY THE POSITIONS SHOWN THEREON AND THAT THE MONUMENTS ARE SUFFICIENT TO ENABLE THE SURVEY TO BE RETRACED, MADE FOR THE DEPARTMENT OF TRANSPORTATION, STATE OF ILLINOIS.

DATED AT _____, ILLINOIS THIS _____ DAY OF _____, 2024 A.D.

ILLINOIS PROFESSIONAL LAND SURVEYOR NO. 035-002962
LICENSE EXPIRATION DATE: NOVEMBER 30, 2026

THIS PROFESSIONAL SERVICE CONFORMS TO THE CURRENT ILLINOIS MINIMUM STANDARDS FOR A BOUNDARY SURVEY.

PT. NO.	STATION	OFFSET	NORTHING	EASTING
2938	70+97.77	1054.76' LT	1,765,900.5777	1,051,333.6096
2936	710+06.79	1053.35' LT	1,765,900.8234	1,051,342.7320
2937	710+21.80	1104.65' LT	1,765,953.9907	1,051,348.2316
785	710+27.34	882.65' LT	1,765,313.2342	1,051,465.9311
592	710+11.66	510.35' LT	1,765,771.2243	1,051,465.1894
584	710+62.98	1098.24' LT	1,765,955.1127	1,053,389.8951
784	710+92.36	349.51' LT	1,765,223.9749	1,053,553.9121

APPROVED
By William Wright at 2:58 pm, Nov 13, 2024



CLAASSEN, WHITE & ASSOCIATES, P.C.
LAND SURVEYORS
121 AIRPORT DRIVE, UNIT 1, JOLIET, ILLINOIS 60431
(815) 744-7120 clausenwhite@clsurvey.com
CWA JOB #7577

PLAT OF HIGHWAYS STATE OF ILLINOIS DEPARTMENT OF TRANSPORTATION I-80

LIMITS: RIDGE ROAD TO US 30
SECTION: STA. 29+44.72 TO STA. 710+92.36
SCALE: 1" = 150'
COUNTY: WILL
JOB NO.: R-91-016-20

BUREAU OF LAND ACQUISITION
201 WEST CENTER COURT
SCHAUMBURG, ILLINOIS 60196

SHEET 459 OF 1209 SHEETS

SIGNING GENERAL NOTES

- BUSINESS LOGO PANELS WILL BE MOVED FROM THE EXISTING SIGN PANEL TO THE NEW PROPOSED SIGN.
- ALL POST MOUNTED SIGNS SHALL BE MOUNTED ON TELESCOPING STEEL SIGN SUPPORTS IN ACCORDANCE WITH HIGHWAY STANDARD 728001 UNLESS OTHERWISE NOTED.
- FINAL SIGN LOCATIONS MAY VARY DUE TO FIELD CONDITIONS, EXACT LOCATIONS ARE AT THE DISCRETION OF THE ENGINEER TO ENSURE SIGNS ARE NOT PLACED IN THE LINE OF SIGHT OF OTHER SIGNS.
- A RED REFLECTIVE STIP, 2" X 48", SHALL BE INSTALLED ON ALL "STOP", "DO NOT ENTER", AND "WRONG WAY" SIGN PANEL SUPPORTS. THE REFLECTIVE STRIP SHALL BE RED, TYPE ZZ SHEETING AND ATTACHED THE FRONT OF THE SIGN SUPPORTS FOR ALL "DO NOT ENTER" AND "WRONG WAY" SIGNS. THE COST OF THE RED REFLECTIVE STIP SHALL BE INCLUDED IN THE COST FOR THE SIGN SUPPORT.

GENERAL SIGNING LEGEND

I-80	INTERSTATE 80
CTR	CENTER STREET
CHI	CHICAGO STREET
RD	ROAD
ST	STREET
AVE	AVENUE
CL	CENTERLINE
BL	BASELINE
R	REMOVE SIGN PANEL AND SUPPORT
PR	NEW SIGN ON NEW SIGN SUPPORT
W/G	WHITE/GREEN
B/Y	BLACK/YELLOW
B/W	BLACK/WHITE
W/BL	WHITE/BLUE
W/R	WHITE/RED
W/BR	WHITE/BROWN
R+B/W	RED+BLACK/WHITE
R/W	RED/WHITE


GENERAL SIGN SEQUENCE
NUMBERING CODE

DIRECTION OF TRAFFIC		EB-QS-6050	SIGN PANEL ID NUMBER
NB - NORTH BOUND	WB - WEST BOUND	MOUNTING TYPE	
SB - SOUTH BOUND	EB - EAST BOUND		
RAB - EXISTING RAMP AB	RA - PROPOSED RAMP A	OS - OVERHEAD SPAN	
RAC - EXISTING RAMP AC	RB - PROPOSED RAMP B	OC - OVERHEAD CANTILEVER	
RAD - EXISTING RAMP AD	RC - PROPOSED RAMP C	BM - BRIDGE MOUNTED	
RBA - EXISTING RAMP BA	RD - PROPOSED RAMP D	GM - GROUND MOUNTED	
RBD - EXISTING RAMP BD		WP - WOOD POST	
RCA - EXISTING RAMP CA		TS - TELESCOPING STEEL POST	
RDA - EXISTING RAMP DA		LP - LIGHT POLE MOUNTED	
RDB - EXISTING RAMP DB		MP - MILE POST ASSEMBLY	

PAVEMENT MARKING GENERAL NOTES

- PAVEMENT MARKINGS AND RAISED REFLECTIVE PAVEMENT MARKERS SHALL BE PLACED IN ACCORDANCE WITH IDOT DISTRICT 1 STANDARD DETAILS TC-11, TC-12, AND TC-13.
- ALL PAVEMENT MARKINGS ON CENTER ST AND LOCAL ROADS ARE CONSIDERED AS FINAL PAVEMENT MARKINGS HEREAS THE PAVEMENT MARKINGS ON I-80 MAINLINE AND ON I-80 RAMPS TO THE LIMITS AS SHOWN IN PLANS ARE CONSIDERED AS LONG TERM INTERIM PAVEMENT MARKING CONDITIONS.
- THE ENGINEER SHALL CONTACT ERIC CAMPOS, AREA FIELD ENGINEER VIA EMAIL (ERIC.CAMPOS@ILLINOIS.GOV) TWO(2) WEEK PRIOR TO INSTALLING PERMANENT PAVEMENT MARKINGS ALONG CENTER ST./MEADOW AVE.
- ALL PERMANENT PAVEMENT MARKINGS ON BITUMINOUS PAVEMENT SHALL BE THERMOPLASTIC PAVEMENT MARKINGS AS SHOWN IN PLANS.

MEDIAN CURB AND ISLAND
PAVEMENT MARKINGS DETAIL

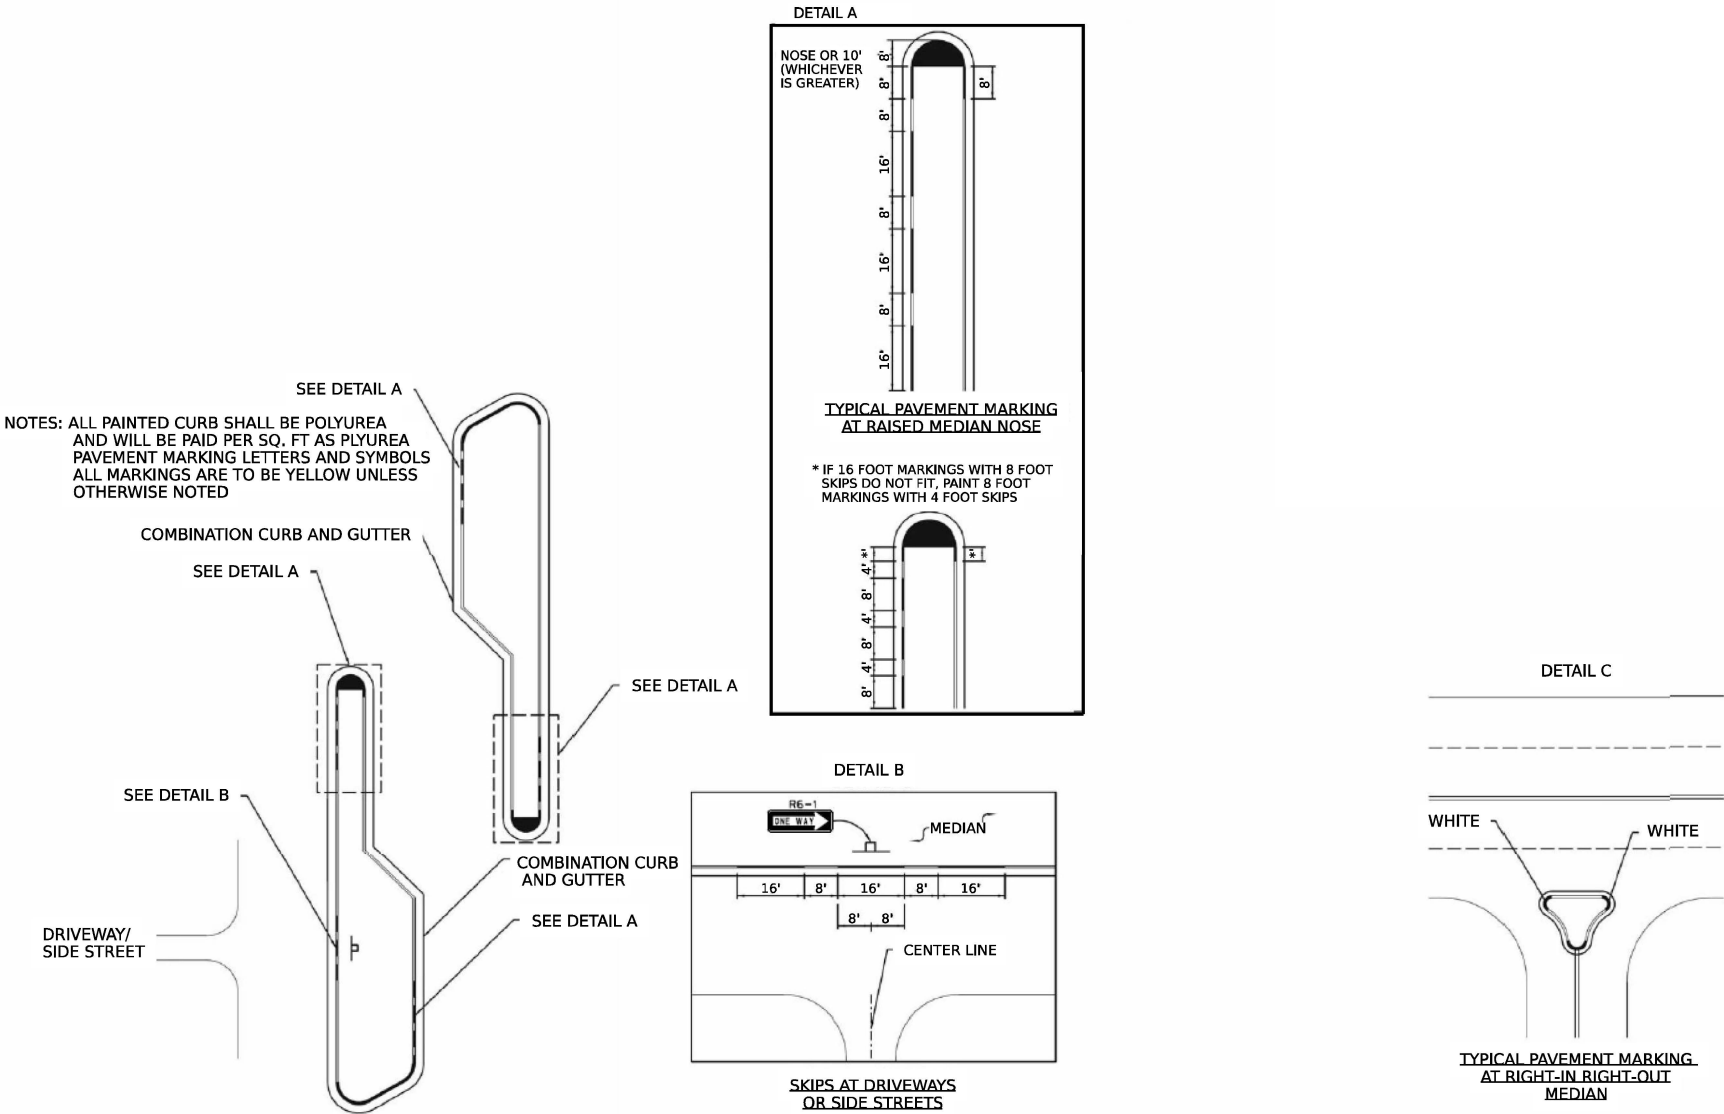

NOTES: ALL PAINTED CURB SHALL BE POLYUREA AND WILL BE PAID PER SQ. FT AS PLYUREA PAVEMENT MARKING LETTERS AND SYMBOLS ALL MARKINGS ARE TO BE YELLOW UNLESS OTHERWISE NOTED

MODEL: Default
FILE NAME: p:\transystems-pw.bentley.com\transyscorp-pw1-hosted\Documents\Projects_2018\CH401\401180022\03-VSP\CAD\62R22-INT-4 [Center]\Sheets\Civil\0162R22-shl-pmk-dgling-gennae.dgn



USER NAME	= Jschumann	DESIGNED - JLS	REVISED -
DRAWN - JLS	REVISED -		
PLOT SCALE = 100,000 ' / in.	CHECKED - AB	REVISED -	
PLOT DATE = 6/11/2025	DATE - 4/25/2025	REVISED -	

STATE OF ILLINOIS
DEPARTMENT OF TRANSPORTATION

PAVEMENT MARKING AND SIGNING GENERAL NOTES & LEGEND
I-80

SCALE: NONE	SHEET 1 OF 1 SHEETS	STA.	TO STA.
-------------	---------------------	------	---------

F.A.I. RTE.	SECTION	COUNTY	TOTAL SHEETS	SHEET NO.
80	FAI 80 21 INTERCHANGE	WILL	1209	460
CONTRACT NO. 62R22				
ILLINOIS FED. AID PROJECT				

MODEL: Pmk Schedule 1
FILE NAME: p:\projects\transp\transp\ppl\hosted\Documents\Projects_2018\C4401\401180022\03-W59\CAD\62R22-INT-4 [Center]\Streets\CL\WID\62R22-shr-pmk-schedule.dgn

	THERMOPLASTIC PAVEMENT MARKING - LINE 4"						FOOT
LOCATION	STATION	STATION	OFFSET	LENGTH (FT)	NO OF LINES	DIRECTION OF TRAVEL	
	SOLID YELLOW - DOUBLE CENTER LINE						
CENTER ST	10+00	13+67	LT/RT	367.0	2	NB/SB	734.0
CENTER ST	21+41	21+45	LT	10.0	2	RADII	20.0
CENTER ST	21+45	27+37	LT/RT	592.0	4	NB/SB	2368.0
US 6	118+42	128+52	LT/RT	1010.0	4	WB	4040.0
US 6	132+15	139+00	LT/RT	685.0	4	WB	2740.0
US 6	139+00	153+40	LT/RT	1440.0	4	WB	5760.0
US 6	153+40	160+16	CL	676.0	2	EB	1352.0
US 6	160+16	163+50	LT	334.0	4	WB	1336.0
US 6	163+50	165+12	LT	162.0	2	EB	324.0
US 6	166+52	166+67	CL	15.0	2	EB	30.0
BRANDON RD	200+65	201+00	CL	35.0	2	NB	70.0
BRANDON RD	201+00	202+15	CL	115.0	2	NB	230.0
BRANDON RD	202+85	206+58	CL	373.0	2	NB	746.0
BRANDON RD	207+02	207+33	CL	31.0	2	NB	62.0
BRANDON RD	207+81	211+91	CL	410.0	2	SB	820.0
	SOLID YELLOW						
CENTER ST	13+67	20+87	RT	720.0	1	NB	720.0
CENTER ST	13+67	20+87	LT	720.0	1	SB	720.0
CENTER ST	20+87	20+89	LT	8.0	1	RADII	8.0
CENTER ST	30+90	30+92	LT	9.0	2	RADII	18.0
CENTER ST	31+58	31+67	LT/RT	14.0	1	RADII	14.0
CENTER ST	31+67	41+36	LT/RT	969.0	2	NB/SB	1938.0
CENTER ST	44+37	44+87	LT/RT	49.3	2	NB/SB	98.6
CENTER ST	44+87	52+23	RT	736.8	1	NB	736.8
CENTER ST	44+87	52+23	LT	736.8	1	SB	736.8
US 6	108+85	118+42	RT/LT	957.0	1	EB	957.0
US 6	108+85	118+42	RT	957.0	1	WB	957.0
US 6	128+52	132+15	LT	363.0	1	EB	363.0
US 6	128+52	132+15	RT	363.0	1	WB	363.0
	SOLID WHITE						
CENTER ST	10+00	19+21	LT	921.0	1	SB	921.0
CENTER ST	10+00	23+00	RT	1300.0	1	NB	1300.0
CENTER ST	22+28	23+00	LT	72.3	1	SB	72.3
CENTER ST	23+00	27+16	RT	416.0	1	SB	416.0
CENTER ST	23+00	27+52	RT	452.0	1	NB	452.0
CENTER ST	30+77	31+29	LT	51.6	1	SB	51.6
CENTER ST	30+96	31+46	RT	49.6	1	NB	49.6
CENTER ST	32+64	33+00	LT	36.2	1	SB	36.2
CENTER ST	33+00	40+96	LT	796.0	1	SB	796.0
CENTER ST	33+74	41+68	RT	794.4	1	NB	794.4
CENTER ST	43+98	52+23	LT	825.4	1	SB	825.4
CENTER ST	44+70	52+23	RT	753.6	1	NB	753.6
US 6	109+25	117+00	LT	775.0	1	EB	775.0
US 6	108+70	117+00	RT	830.0	1	WB	830.0
US 6	117+00	128+00	LT	1100.0	1	EB	1100.0
US 6	117+00	128+00	RT	1100.0	1	WB	1100.0
US 6	128+00	139+00	LT	1100.0	1	EB	1100.0
US 6	128+00	139+00	RT	1100.0	1	WB	1100.0
US 6	139+00	150+00	LT	1100.0	1	EB	1100.0
US 6	139+00	150+00	RT	1100.0	1	WB	1100.0
US 6	150+00	158+48	LT	848.0	1	EB	848.0
US 6	150+00	158+53	RT	853.0	1	WB	853.0
BRANDON RD	201+23	202+17	LT	115.0	1	NB	115.0
BRANDON RD	201+38	211+90	RT	1052.0	1	SB	1052.0
BRANDON RD	202+60	207+33	LT	505.3	1	NB	505.3
BRANDON RD	207+62	212+00	LT	454.0	1	SB	454.0
	SOLID WHITE - SKIP DASH						
CENTER ST	25+70	27+26	LT	156.0	1	SB	40.0
CENTER ST	30+81	31+29	LT	48.0	1	SB	10.0
CENTER ST	32+17	33+00	LT	83.0	1	SB	20.0
CENTER ST	33+00	41+18	LT	818.0	1	SB	200.0
CENTER ST	35+00	41+53	RT	653.0	1	NB	160.0
CENTER ST	44+20	52+23	LT	803.4	1	SB	200.0
CENTER ST	44+54	52+23	RT	769.4	1	NB	190.0
US 6	108+70	117+00	LT	830.0	1	EB	210.0
US 6	108+70	117+00	RT	830.0	1	WB	210.0
US 6	117+00	128+00	LT	1100.0	1	EB	280.0
US 6	117+00	128+00	RT	1100.0	1	WB	280.0
US 6	128+00	139+00	LT	1100.0	1	EB	280.0
US 6	128+00	139+00	RT	1100.0	1	WB	280.0
US 6	139+00	150+00	LT	1100.0	1	EB	280.0
US 6	139+00	150+00	RT	1100.0	1	WB	280.0
US 6	150+00	161+00	LT	1100.0	1	EB	280.0
US 6	150+00	161+00	RT	1100.0	1	WB	280.0
US 6	161+00	165+12	LT	412.0	1	EB	100.0
US 6	161+00	165+12	RT	412.0	1	WB	100.0
US 6	166+50	166+67	LT	17.0	1	EB	10.0
US 6	166+57	166+67	RT	10.0	1	WB	10.0
						TOTAL :	50463

	THERMOPLASTIC PAVEMENT MARKING - LETTERS AND SYMBOLS			SQ FT
LOCATION	STATION	OFFSET	SYMBOL	
CENTER ST	18+91	RT	ONLY	20.8
CENTER ST	19+17	RT	LT ARROW	15.8
CENTER ST	22+89	LT	LT ARROW	15.8
CENTER ST	23+15	LT	ONLY	20.8
CENTER ST	51+62	RT	ONLY	20.8
CENTER ST	51+88	RT	LT ARROW	15.8
US 6	109+30	RT	LT ARROW	15.6
US 6	109+29	RT	ONLY	20.8
US 6	110+92	LT	LT ARROW	15.6
US 6	111+18	LT	ONLY	20.8
BRANDON RD	205+73	RT	RAILROAD X	54.0
BRANDON RD	205+73	RT	LETTER R	3.6
BRANDON RD	205+73	RT	LETTER R	3.6
BRANDON RD	207+95	LT	LETTER R	3.6
BRANDON RD	207+95	LT	LETTER R	3.6
BRANDON RD	207+95	LT	RAILROAD X	54.0
			TOTAL :	305

	THERMOPLASTIC PAVEMENT MARKING - LINE 6"						FOOT
	STATION	STATION	OFFSET	LENGTH (FT)	NO OF LINES	DIRECTION OF TRAVEL	
	SOLID WHITE						
CENTER ST	18+81	20+81	RT	200	1	NB	200.0
CENTER ST	21+82	23+25	LT	143	1	NB	143.0
CENTER ST	51+24	52+23	RT	99	1	NB	99.4
US 6	108+61	108+70	LT	28	1	SB RADII	28.0
US 6	108+70	111+28	LT	258	2	SB	516.0
US 6	163+68	165+12	RT	144	1	NB	144.0
US 6	166+52	166+67	RT	15	1	NB	15.0
	2' DASH - 6' SKIP - WHITE						
CENTER ST	16+81	18+81	RT	200	1	NB	50.0
CENTER ST	23+25	25+70	LT	245	1	NB	61.3
CENTER ST	49+92	51+24	RT	132	1	NB	33.0
US 6	111+28	113+25	RT	197	1	WB	49.3
US 6	162+30	163+61	RT	131	1	EB	32.8
	WHITE CROSSWALK						
BRANDON RD	212+00	212+08	LT/RT	53	2	WB / EB	106.0
						TOTAL :	1478

	THERMOPLASTIC PAVEMENT MARKING - LINE 8"						FOOT
	SOLID WHITE						
LOCATION	STATION	STATION	OFFSET	LENGTH (FT)	NO OF LINES	DIRECTION OF TRAVEL	
CENTER ST	31+69	33+00	RT	131	1	MEDIAN	262.0
CENTER ST	33+00	35+00	RT	200	1	MEDIAN	400.0
CENTER ST	33+74	35+00	RT	126	1	MEDIAN	252.0
CENTER ST	51+53	52+23	LT	70	2	GORE	140.8
US 6	108+70	109+25	LT	55	1	MEDIAN	55.0
						TOTAL :	1110



USER NAME = jschumann	DESIGNED - AK	REVISED -
	DRAWN - AK	REVISED -
PLOT SCALE = 100,000' / in.	CHECKED - AB	REVISED -
PLOT DATE = 6/11/2025	DATE - 4/25/2025	REVISED -

STATE OF ILLINOIS
DEPARTMENT OF TRANSPORTATION

PAVEMENT MARKING SCHEDULE
I-80

SCALE: NONE SHEET 1 OF 4 SHEETS STA. TO STA.

F.A.I. RTE.	SECTION	COUNTY	TOTAL SHEETS	SHEET NO.
80	FAI 80 21 INTERCHANGE	WILL	1209	461
CONTRACT NO. 62R22				
ILLINOIS FED. AID PROJECT				

MODEL: Pmk Schedule 3
FILE NAME: p:\pmt\transys\corporate\pmt\hosted\Documents\Projects_2018\CH4001401180022\03-W59\CD\62R22-INT-4 [Center]\Sheets\CL\I1D162R22-shr-pmk-schedule.dgn

	MODIFIED URETHANE PAVEMENT MARKING - LINE 4"							FOOT
LOCATION	STATION	STATION	OFFSET	LENGTH (FT)	NO OF LINES	TYPE / COLOR	DIRECTION OF TRAVEL	
CENTER ST / RAMP B	00+33	16+78	RT OF BL	127	1	SOLID WHITE	(NE CURB RETURN)	127.0
CENTER ST / RAMP B	00+31	01+13	LT OF BL	87	1	SOLID YELLOW	MEDIAN NOSE	87.0
CENTER ST / RAMP A	15+42	16+55	RT OF BL	219	1	SOLID WHITE	(SW CURB RETURN)	218.7
CENTER ST / RAMP A	15+42	16+47	LT OF BL	118	1	SOLID YELLOW	MEDIAN NOSE	118.0
CENTER ST / RAMP C	14+16	15+28	RT OF BL	112	1	SOLID YELLOW	SE CURB RET + TAPER	112.0
CENTER ST / RAMP C	14+16	15+07	RT	189	1	SOLID WHITE	NE CURB RET + TAPER	189.0
CENTER ST / RAMP D	00+33	01+51	LT OF BL	159	1	SOLID YELLOW	SW CURB RETURN	159.0
CENTER ST / RAMP D	31+78	32+64	LT	164	1	SOLID WHITE	NW CURB RETURN	164.0
CENTER ST	27+48	30+96	RT	348	1	SOLID WHITE	NB EDGE LN	348.0
CENTER ST	27+21	30+77	LT	356	1	SOLID WHITE	SB EDGE LN	356.0
CENTER ST	27+33	30+92	LT	359	2	SOLID YELLOW, DOUBLE CENTER LINE	SB	718.0
CENTER ST	27+41	30+92	RT	351	2	SOLID YELLOW, DOUBLE CENTER LINE	NB	702.0
CENTER ST	41+36	44+38	CL	302	2	SOLID YELLOW	NB & SB	604.0
CENTER ST	41+68	44+70	LT	302	1	SOLID WHITE	SB	302.0
CENTER ST	41+03	44+05	RT	302	1	SOLID WHITE	NB	302.0
TOTAL :								4507

	MODIFIED URETHANE PAVEMENT MARKING - LINE 6"							FOOT
LOCATION	STATION	STATION	OFFSET	LENGTH (FT)	NO OF LINES	TYPE	DIRECTION OF TRAVEL	
I-80	597+69	642+82	LT	4513	1	SOLID YELLOW	WB	4513.0
I-80	08+46	37+89	LT	2943	1	SOLID YELLOW	WB	2943.0
I-80	597+69	642+82	RT	4513	1	SOLID YELLOW	EB	4513.0
I-80	08+46	37+89	RT	2943	1	SOLID YELLOW	EB	2943.0
I-80	11+21	27+90	RT	1669	1	SOLID WHITE	EB	1669.0
I-80	18+90	36+61	LT	1771	1	SOLID WHITE	WB	1771.0
I-80	597+69	598+00	RT	31	1	SOLID WHITE	EB	31.0
I-80	597+69	600+71	LT	302	1	SOLID WHITE	WB	302.0
SKIPS DASHES - WHITE								
I-80	597+69	642+82	LT	4513	1	10' LINE 30' SKIP	WB	1130.0
I-80	08+46	37+89	LT	2943	1	10' LINE 30' SKIP	WB	740.0
I-80	597+69	642+82	RT	4513	1	10' LINE 30' SKIP	EB	1130.0
I-80	08+46	37+89	RT	2943	1	10' LINE 30' SKIP	EB	740.0
CENTER ST RAMP C	08+50	11+70	LT	320	1	2' LINE 6' SKIP	WB	80.0
CENTER ST	27+70	29+45	RT	175	1	2' LINE 6' SKIP	NB	44.0
TOTAL :								22549

	MODIFIED URETHANE PAVEMENT MARKING - LINE 8"							FOOT
LOCATION	STATION	STATION	OFFSET	LENGTH (FT)	NO OF LINES OR DASHES	TYPE	DIRECTION OF TRAVEL	
LARKIN AVE RAMP C / I-80 / CENTER ST RAMP D	600+71	642+82	LT	4211	1	SOLID WHITE	WB I-80	4211.0
LARKIN AVE RAMP C / I-80 / CENTER ST RAMP D	08+46	18+90	LT	1044	1	SOLID WHITE	WB I-80	1044.0
LARKIN AVE RAMP C	606+33	609+20	LT	287	1	SOLID WHITE	WB I-80	287.0
LARKIN AVE RAMP C	600+71	606+33	LT	562	2	SOLID WHITE	WB I-80	1124.0
CENTER ST RAMP D	642+00	642+82	LT	82	2	SOLID WHITE	WB I-80	164.0
CENTER ST RAMP D	08+46	18+90	LT	1044	2	SOLID WHITE	WB I-80	2088.0
CENTER ST RAMP C	36+61	37+89	LT	128	3	SOLID WHITE	WB I-81	384.0
LARKIN AVE RAMP B / I-80 / CENTER ST RAMP A	598+00	642+82	RT	4482	1	SOLID WHITE	EB I-80	4482.0
LARKIN AVE RAMP B / I-80 / CENTER ST RAMP A	08+46	11+21	RT	275	1	SOLID WHITE	EB I-80	275.0
LARKIN AVE RAMP B	598+00	616+74	RT	1874	2	SOLID WHITE	EB I-80	3748.0
CENTER ST RAMP A	637+09	642+82	RT	573	1	SOLID WHITE	EB I-80	573.0
CENTER ST RAMP A	08+46	11+21	RT	275	1	SOLID WHITE	EB I-80	275.0
CENTER ST RAMP A	640+09	642+82	RT	273	1	SOLID WHITE	EB I-80	273.0
CENTER ST RAMP A	08+46	11+21	RT	275	1	SOLID WHITE	EB I-80	275.0
CENTER ST RAMP B	27+90	37+89	RT	999	3	SOLID WHITE	EB I-80	2997.0
I-80	609+20	642+00	LT	3280	822	3' LINE 9' SKIP	WB I-80	2466.0
I-80	616+74	637+09	RT	2035	510	3' LINE 9' SKIP	EB I-80	1530.0
CENTER ST @ RAMP C	31+66	33+74	RT	228	1	SOLID WHITE	ISLAND GORE / NB	228.0
CENTER ST RAMP C	14+72	15+32	LT	64	1	SOLID WHITE	ISLAND GORE / WB	64.0
CENTER ST @ RAMP A	20+39	20+85	LT	140	1	SOLID WHITE	ISLAND GORE / EB EXIT	140.5
TOTAL :								26628



USER NAME = jschumann	DESIGNED - AK	REVISED -
	DRAWN - AK	REVISED -
PLOT SCALE = 100,000' / in.	CHECKED - AB	REVISED -
PLOT DATE = 4/24/2025	DATE - 4/25/2025	REVISED -

STATE OF ILLINOIS
DEPARTMENT OF TRANSPORTATION

PAVEMENT MARKING SCHEDULE

I-80

SCALE: NONE SHEET 3 OF 4 SHEETS STA. TO STA.

F.A.I. RTE.	SECTION	COUNTY	TOTAL SHEETS	SHEET NO.
80	FAI 80 21 INTERCHANGE	WILL	1209	463
CONTRACT NO. 62R22				
		ILLINOIS	FED. AID PROJECT	

MODEL: PMK Schedule.dgn
FILE NAME: p:\transys\transys\corp\pm\hatched\Documents\Projects_2018\CH401\401180022\03\MS9\CD\62R22-INT-4 [Center]\Streets\CL\WID162R22-shr-pmk-sched.dgn

MODIFIED URETHANE PAVEMENT MARKING - LINE 12"								
LOCATION	STATION	STATION	OFFSET	LENGTH (FT)	COUNT	SPACING (FT)	LINE TYPE & COLOR	FOOT
I-80	597+69	611+00	RT/LT	17	4	500	SOLID YELLOW	68
I-80	597+69	611+00	LT	35	9	500 / 30	SOLID WHITE	313
I-80	611+00	625+00	RT/LT	17	14	500 / 40	SOLID YELLOW	240
I-80	611+00	625+00	LT	34	7	500 / 40	SOLID WHITE	240
I-80	611+00	625+00	RT	27	7	500 / 40	SOLID WHITE	189
I-80	625+00	639+00	RT/LT	17	6	500	SOLID YELLOW	102
I-80	625+00	639+00	LT	34	3	500	SOLID WHITE	102
I-80	625+00	639+00	RT	34	3	500	SOLID WHITE	102
I-80	639+00	18+00	RT/LT	16	4	500	SOLID YELLOW	64
I-80	639+00	18+00	RT	33	7	30	SOLID WHITE	234
I-80	18+00	31+00	RT/LT	19	6	500	SOLID YELLOW	114
I-80	18+00	31+00	LT	52	2	500	SOLID WHITE	104
I-80	18+00	31+00	RT	34	2	500	SOLID WHITE	67
I-80	31+00	37+89	RT/LT	26	2	500	SOLID YELLOW	51
I-80	18+00	31+00	LT	53	1	500	SOLID WHITE	53
LARKIN AVE RAMP B	598+00	616+73	RT	16	120	30	WHITE CHEVRON	1899
LARKIN AVE RAMP C	600+71	606+33	LT	15	36	30	WHITE CHEVRON	531
CENTER ST RAMP D	642+00	19+00	LT	14	73	30	WHITE CHEVRON	1008
CENTER ST RAMP A	640+09	11+19	RT	14	34	30	WHITE CHEVRON	479
CENTER ST RAMP B	27+90	37+16	RT	15	64	30	WHITE CHEVRON	932
CENTER ST RAMP C	36+62	37+89	LT	29	10	30	WHITE CHEVRON	289
CENTER ST RAMP B	01+16	04+04	RT	3	14	15	WHITE DIAGONALS	48
CENTER ST / CENTER ST RAMP A	19+20	20+87	RT	13	20	10	WHITE DIAGONALS	269
CENTER ST & RAMP A ISLAND	20+38	20+79	LT	10	10	10	WHITE DIAGONALS	102
CENTER ST & RAMP C ISLAND	31+64	33+75	RT	4	26	10	WHITE DIAGONALS	92
CENTER ST / RAMP C EDGE DIAGONALS	31+78	33+75	RT	8	20	10	WHITE DIAGONALS	160
CENTER ST	27+37	30+93	LT/RT	15	21	75	YELLOW - 75' SPACING	310
TOTAL :								8163

MODIFIED URETHANE PAVEMENT MARKING - LINE 24"						FOOT
STOP BAR - SOLID WHITE						
LOCATION	STATION	OFFSET	LENGTH (FT)	NO OF LINES	DIRECTION OF TRAVEL	
CENTER ST RAMP C	15+25	LT	17	1	WB	17.0
CENTER ST	32+22	LT	12	1	SB	12.0
CENTER ST RAMP A	16+40	LT	18	1	EB	18.0
CENTER ST RAMP A	16+43	RT	24	1	EB	24.0
CENTER ST	21+82	LT	23	1	SB	23.0
TOTAL :						94

RAISED REFLECTIVE PAVEMENT MARKER										EACH
LOCATION	STATION	STATION	OFFSET	LENGTH (FT)	NO OF LINES	NO OF REFLECTORS	COLOR	TYPE	DIRECTION OF TRAVEL	
CENTER ST	10+00	13+67	RT/LT	367	1	20	AMBER TWO WAY	2 AT 40'	NB/SB	20.0
CENTER ST	18+81	20+81	RT	200	1	5	CRYSTAL	1 AT 40'	NB	5.0
CENTER ST	21+82	23+25	LT	143	1	4	CRYSTAL	1 AT 40'	SB	4.0
CENTER ST	25+00	27+15	LT	214.5	1	6	CRYSTAL	2 AT 80'	SB	6.0
CENTER ST	32+09	40+97	LT	888	1	24	CRYSTAL	2 AT 80'	SB	24.0
CENTER ST	35+00	41+25	RT	625	1	16	CRYSTAL	2 AT 80'	NB	16.0
CENTER ST	44+20	52+23	LT	803.39	1	22	CRYSTAL	2 AT 80'	SB	22.0
CENTER ST	44+55	52+23	RT	768.39	1	20	CRYSTAL	2 AT 80'	NB	20.0
CENTER ST	49+92	51+24	RT	132	1	4	CRYSTAL	1 AT 40'	NB	4.0
US 6	108+77	164+42	RT	5565	1	140	CRYSTAL	2 AT 80'	EB	140.0
US 6	109+02	164+88	LT	5586	1	140	CRYSTAL	2 AT 80'	WB	140.0
US 6	108+89	120+50	RT/LT	1161	2	60	AMBER TWO WAY	1 AT 40'	NB/SB	60.0
US 6	120+77	128+00	RT/LT	723	2	20	AMBER TWO WAY	1 AT 80'	NB/SB	20.0
US 6	128+59	132+15	RT/LT	356	2	18	AMBER TWO WAY	1 AT 40'	NB/SB	18.0
US 6	132+18	165+25	RT/LT	3307	2	84	AMBER TWO WAY	1 AT 80'	NB/SB	84.0
BRANDON RD	200+70	206+58	RT/LT	588	2	30	AMBER TWO WAY	1 AT 40'	NB/SB	30.0
BRANDON RD	207+81	211+90	RT/LT	409	2	22	AMBER TWO WAY	1 AT 40'	NB/SB	22.0
TOTAL :										635

MODEL: PMK Schedule.dgn
FILE NAME: p:\transys\transys\corp\pm\hatched\Documents\Projects_2018\CH401\401180022\03\MS9\CD\62R22-INT-4 [Center]\Streets\CL\WID162R22-shr-pmk-sched.dgn





USER NAME = jschumann	DESIGNED - AK	REVISED -
	DRAWN - AK	REVISED -
PLOT SCALE = 100,000' / in.	CHECKED - AB	REVISED -
PLOT DATE = 6/11/2025	DATE - 4/25/2025	REVISED -

STATE OF ILLINOIS
DEPARTMENT OF TRANSPORTATION

PAVEMENT MARKING SCHEDULE			
I-80			
SCALE: NONE	SHEET 4 OF 4 SHEETS	STA.	TO STA.


F.A.I. RTE.	SECTION	COUNTY	TOTAL SHEETS	SHEET NO.
80	FAI 80 21 INTERCHANGE	WILL	1209	464
CONTRACT NO. 62R22				
		ILLINOIS	FED. AID PROJECT	

KEY PLAN

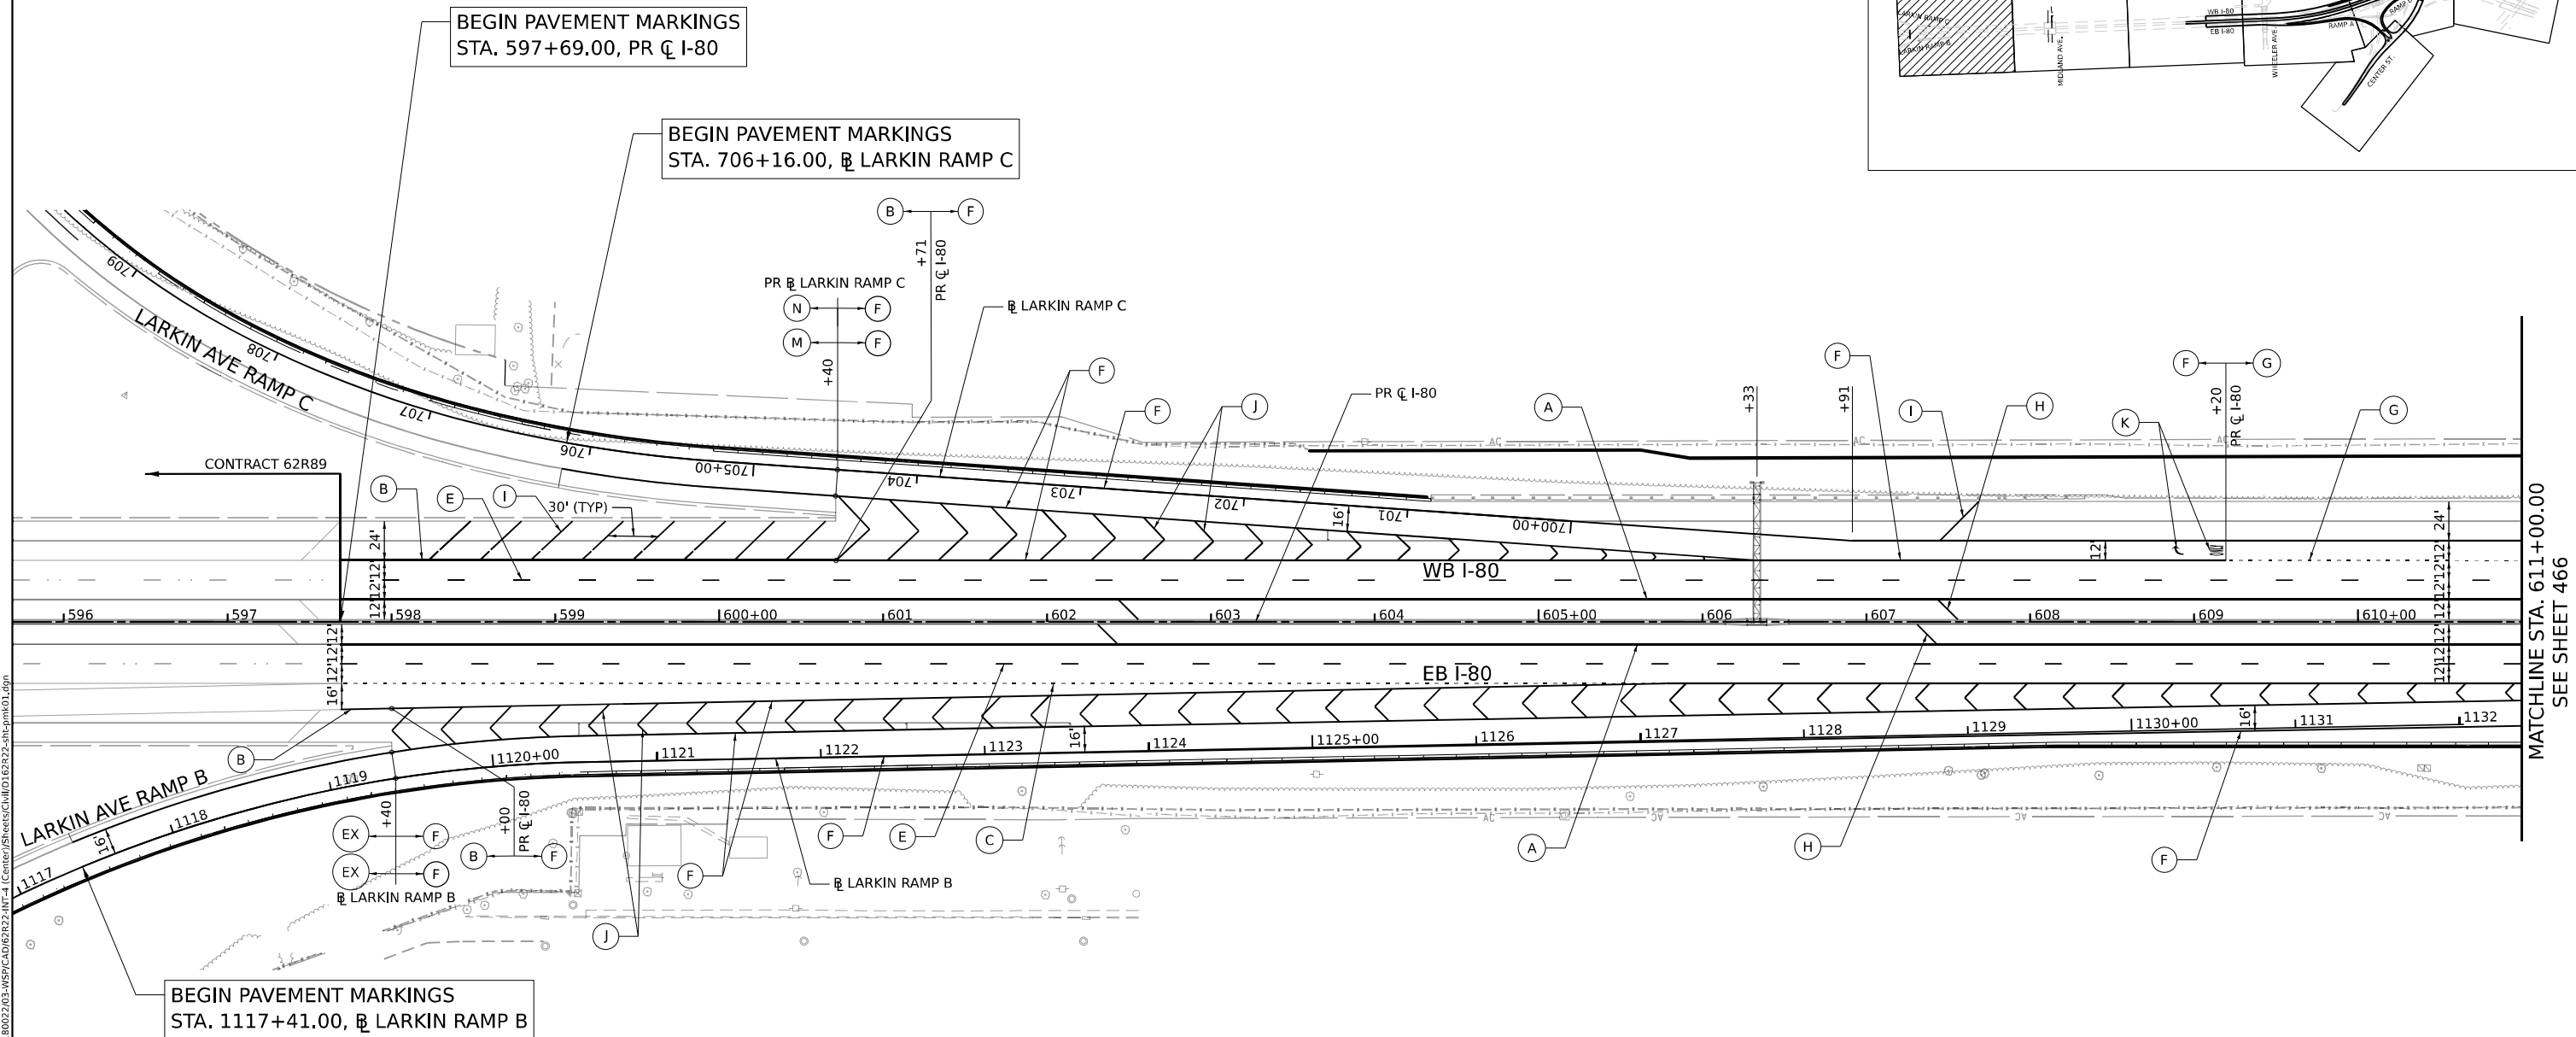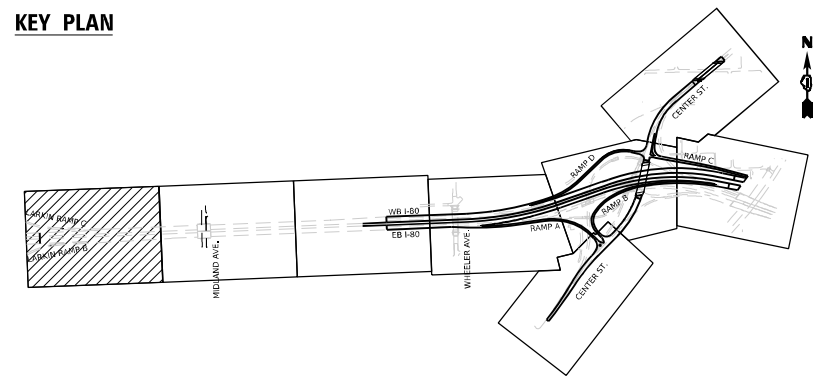

PAVEMENT MARKING LEGEND

- | | |
|--|---|
| (A) MODIFIED URETHANE PAVEMENT MARKING - LINE 6" (SOLID YELLOW) | (H) MODIFIED URETHANE PAVEMENT MARKING - LINE 12" (YELLOW 45° DIAGONALS @ 500' SPACING INTERVALS OR AS PER PLAN) |
| (B) MODIFIED URETHANE PAVEMENT MARKING - LINE 6" (SOLID WHITE) | (I) MODIFIED URETHANE PAVEMENT MARKING - LINE 12" (WHITE 45° DIAGONALS @ 500' SPACING INTERVALS OR AS PER PLAN) |
| (C) MODIFIED URETHANE PAVEMENT MARKING - LINE 4" (2' LINE, 6' SKIP, SOLID WHITE) | (J) MODIFIED URETHANE PAVEMENT MARKING - LINE 12" (WHITE CHEVRONS AT 30' SPACING C-C) |
| (D) MODIFIED URETHANE PAVEMENT MARKING - LINE 6" (2' LINE, 6' SKIP, SOLID WHITE) | (K) MODIFIED URETHANE PAVEMENT MARKING - LETTERS AND SYMBOLS (SOLID WHITE) |
| (E) MODIFIED URETHANE PAVEMENT MARKING - LINE 6" (10' LINE, 30' SKIP, SOLID WHITE) | (M) PREFORMED PLASTIC PAVEMENT MARKING - TYPE D - LINE 6" (SOLID YELLOW)
GROOVING FOR RECESSED PAVEMENT MARKING 7" |
| (F) MODIFIED URETHANE PAVEMENT MARKING - LINE 8" (SOLID WHITE) | (N) PREFORMED PLASTIC PAVEMENT MARKING - TYPE D - LINE 6" (SOLID WHITE)
GROOVING FOR RECESSED PAVEMENT MARKING 7" |
| (G) MODIFIED URETHANE PAVEMENT MARKING - LINE 8" (3' LINE, 9' SKIP, SOLID WHITE) | |
| (EX) MATCH EXISTING PAVEMENT MARKING | |

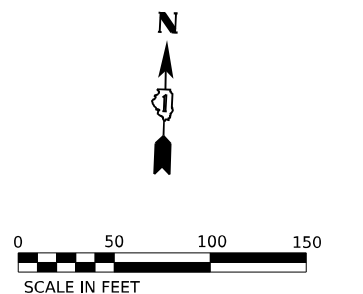

USER NAME	= jschumann
DESIGNED	- AK
DRAWN	- AK
CHECKED	- AB
DATE	- 4/25/2025
PLOT SCALE	= 100,000' / in.
PLOT DATE	= 6/9/2025



REVISED	-
REVISED	-
REVISED	-
REVISED	-

STATE OF ILLINOIS
DEPARTMENT OF TRANSPORTATIONPAVEMENT MARKING PLAN
I-80

SCALE: 1"=50' SHEET 01 OF 10 SHEETS STA. 597+69 TO STA. 611+00


F.A.I. RTE.	SECTION	COUNTY	TOTAL SHEETS	SHEET NO.
80	FAI 80 21 INTERCHANGE	WILL	1209	465
CONTRACT NO. 62R22				
ILLINOIS FED. AID PROJECT				

KEY PLAN

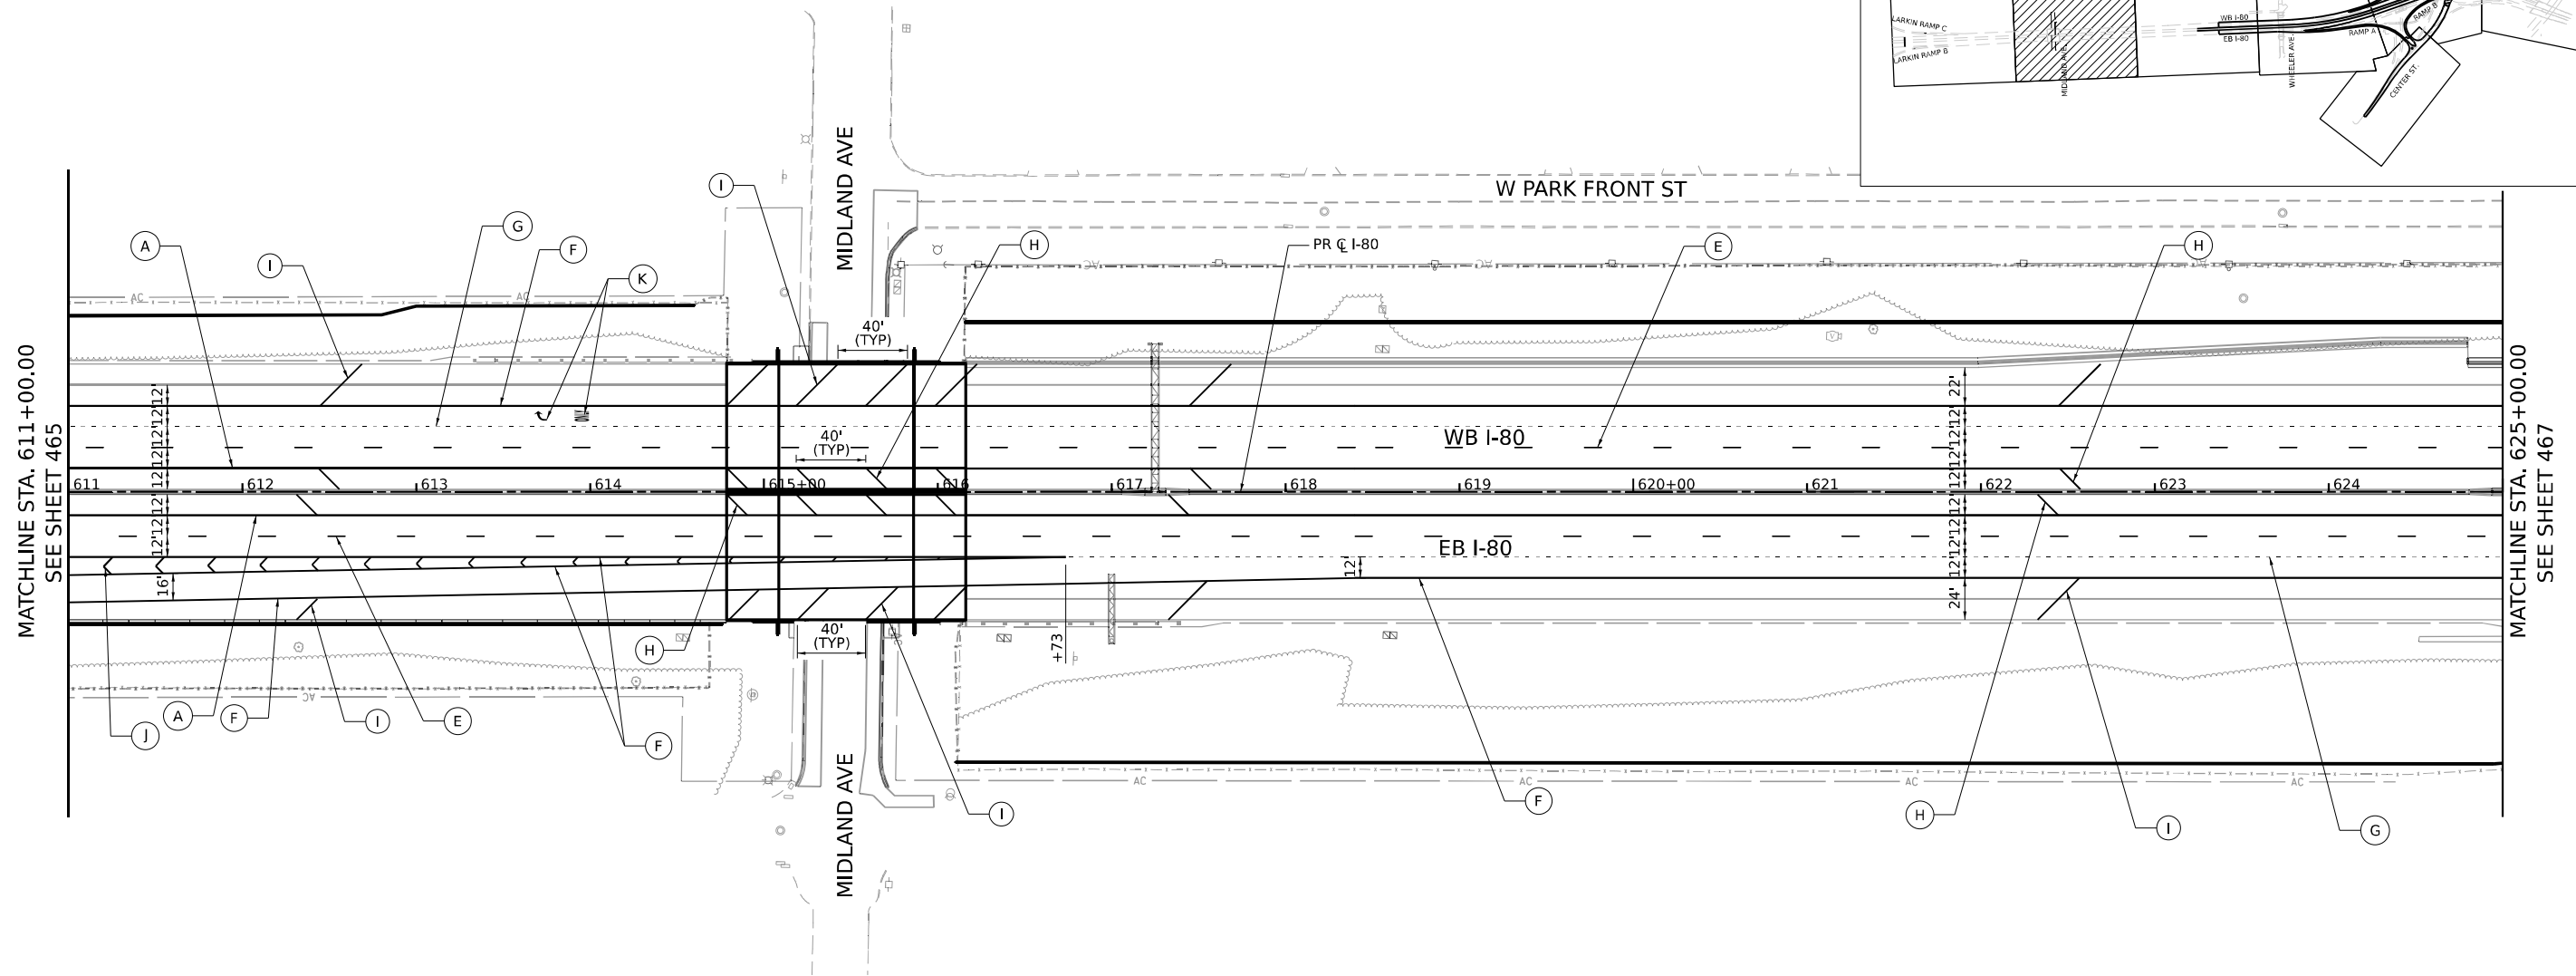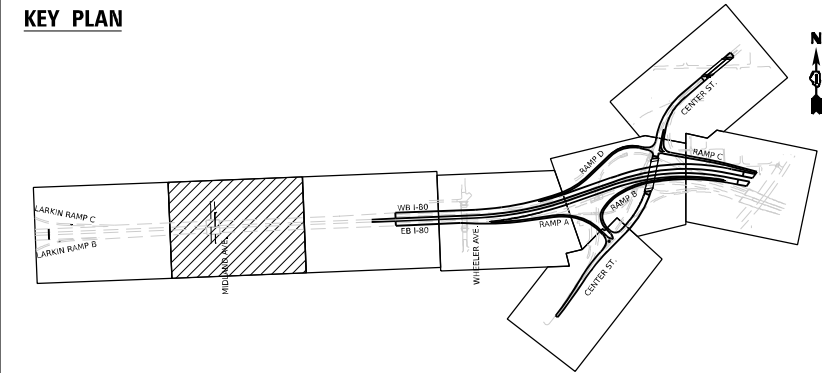

PAVEMENT MARKING LEGEND

- | | |
|--|---|
| (A) MODIFIED URETHANE PAVEMENT MARKING - LINE 6" (SOLID YELLOW) | (H) MODIFIED URETHANE PAVEMENT MARKING - LINE 12" (YELLOW 45° DIAGONALS @ 500' SPACING INTERVALS OR AS PER PLAN) |
| (B) MODIFIED URETHANE PAVEMENT MARKING - LINE 6" (SOLID WHITE) | (I) MODIFIED URETHANE PAVEMENT MARKING - LINE 12" (WHITE 45° DIAGONALS @ 500' SPACING INTERVALS OR AS PER PLAN) |
| (C) MODIFIED URETHANE PAVEMENT MARKING - LINE 4" (2' LINE, 6' SKIP, SOLID WHITE) | (J) MODIFIED URETHANE PAVEMENT MARKING - LINE 12" (WHITE CHEVRONS AT 30' SPACING C-C) |
| (D) MODIFIED URETHANE PAVEMENT MARKING - LINE 6" (2' LINE, 6' SKIP, SOLID WHITE) | (K) MODIFIED URETHANE PAVEMENT MARKING - LETTERS AND SYMBOLS (SOLID WHITE) |
| (E) MODIFIED URETHANE PAVEMENT MARKING - LINE 6" (10' LINE, 30' SKIP, SOLID WHITE) | (M) PREFORMED PLASTIC PAVEMENT MARKING - TYPE D - LINE 6" (SOLID YELLOW)
GROOVING FOR RECESSED PAVEMENT MARKING 7" |
| (F) MODIFIED URETHANE PAVEMENT MARKING - LINE 8" (SOLID WHITE) | (N) PREFORMED PLASTIC PAVEMENT MARKING - TYPE D - LINE 6" (SOLID WHITE)
GROOVING FOR RECESSED PAVEMENT MARKING 7" |
| (G) MODIFIED URETHANE PAVEMENT MARKING - LINE 8" (3' LINE, 9' SKIP, SOLID WHITE) | |
| (EX) MATCH EXISTING PAVEMENT MARKING | |

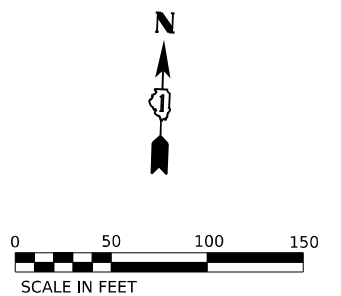

MODEL: Default
FILE NAME: p:\transystems-pw\hntb\comtranscorp-pw\hntb\Drawings\Documents\Projects_2018\CH4001401180022\03-W59\CAD\62R22-INT-4 [Center]\Sheets\CH4001401180022-shr-pmk02.dgn



USER NAME = jschumann	DESIGNED - AK	REVISED -
	DRAWN - AK	REVISED -
PLOT SCALE = 100,000' / in.	CHECKED - AB	REVISED -
PLOT DATE = 6/9/2025	DATE - 4/25/2025	REVISED -



STATE OF ILLINOIS
DEPARTMENT OF TRANSPORTATION

PAVEMENT MARKING PLAN
I-80

SCALE: 1"=50' SHEET 02 OF 10 SHEETS STA. 611+00 TO STA. 625+00


F.A.I. RTE.	SECTION	COUNTY	TOTAL SHEETS	SHEET NO.
80	FAI 80 21 INTERCHANGE	WILL	1209	466
CONTRACT NO. 62R22				
ILLINOIS FED. AID PROJECT				

KEY PLAN

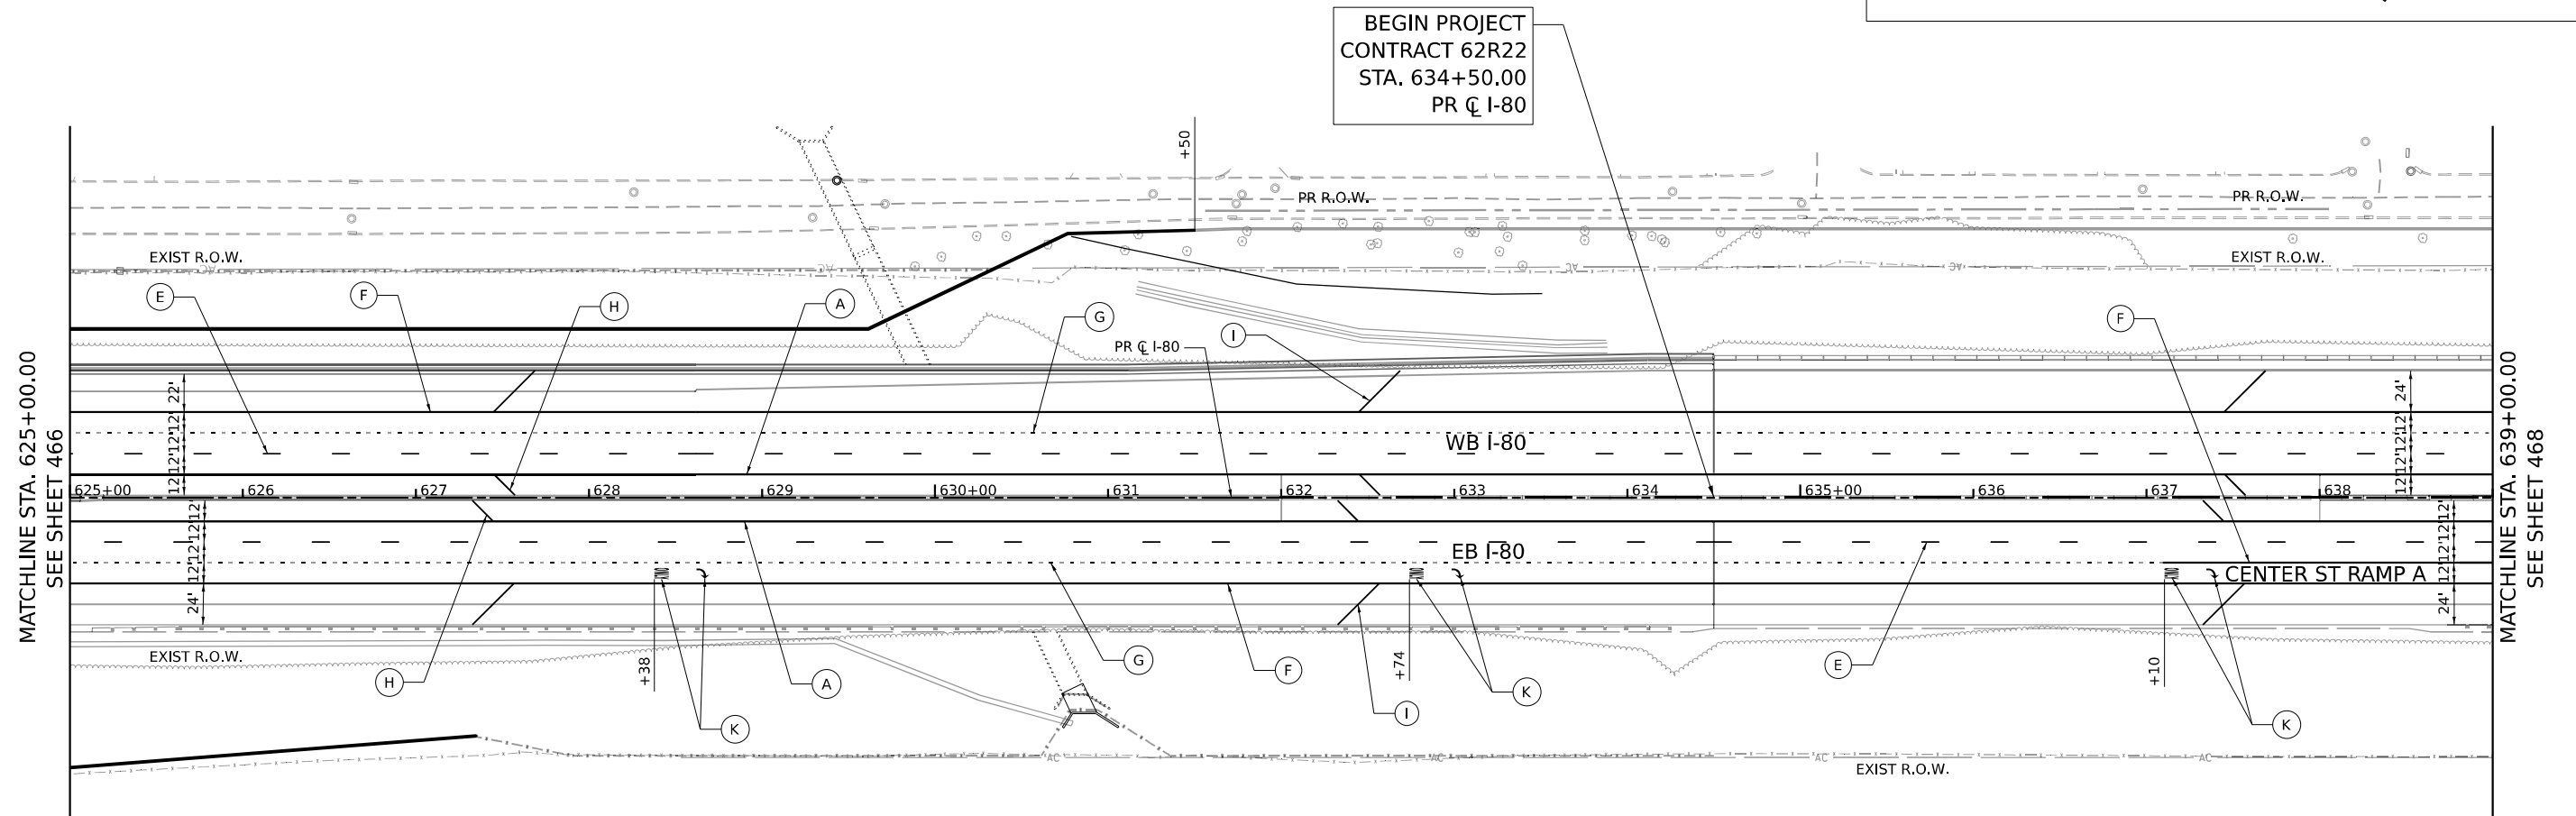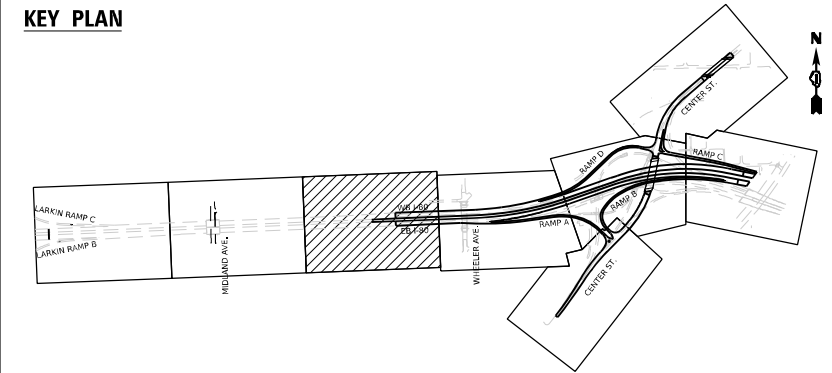

PAVEMENT MARKING LEGEND

- | | | | |
|------|--|-----|---|
| (A) | MODIFIED URETHANE PAVEMENT MARKING - LINE 6" (SOLID YELLOW) | (H) | MODIFIED URETHANE PAVEMENT MARKING - LINE 12" (YELLOW 45° DIAGONALS @ 500' SPACING INTERVALS OR AS PER PLAN) |
| (B) | MODIFIED URETHANE PAVEMENT MARKING - LINE 6" (SOLID WHITE) | (I) | MODIFIED URETHANE PAVEMENT MARKING - LINE 12" (WHITE 45° DIAGONALS @ 500' SPACING INTERVALS OR AS PER PLAN) |
| (C) | MODIFIED URETHANE PAVEMENT MARKING - LINE 4" (2' LINE, 6' SKIP, SOLID WHITE) | (J) | MODIFIED URETHANE PAVEMENT MARKING - LINE 12" (WHITE CHEVRONS AT 30' SPACING C-C) |
| (D) | MODIFIED URETHANE PAVEMENT MARKING - LINE 6" (2' LINE, 6' SKIP, SOLID WHITE) | (K) | MODIFIED URETHANE PAVEMENT MARKING - LETTERS AND SYMBOLS (SOLID WHITE) |
| (E) | MODIFIED URETHANE PAVEMENT MARKING - LINE 6" (10' LINE, 30' SKIP, SOLID WHITE) | (M) | PREFORMED PLASTIC PAVEMENT MARKING - TYPE D - LINE 6" (SOLID YELLOW)
GROOVING FOR RECESSED PAVEMENT MARKING 7" |
| (F) | MODIFIED URETHANE PAVEMENT MARKING - LINE 8" (SOLID WHITE) | (N) | PREFORMED PLASTIC PAVEMENT MARKING - TYPE D - LINE 6" (SOLID WHITE)
GROOVING FOR RECESSED PAVEMENT MARKING 7" |
| (G) | MODIFIED URETHANE PAVEMENT MARKING - LINE 8" (3' LINE, 9' SKIP, SOLID WHITE) | | |
| (EX) | MATCH EXISTING PAVEMENT MARKING | | |

 

USER NAME = jschumann	DESIGNED - AK
	DRAWN - AK
PLOT SCALE = 100,000 ¹ / in.	CHECKED - AB
PLOT DATE = 6/9/2025	DATE - 4/25/2025

DESIGNED	-	AK
DRAWN	-	AK
CHECKED	-	AB
DATE	-	4/25/2025

REVISED	-
REVISED	-
REVISED	-
REVISED	-

**STATE OF ILLINOIS
DEPARTMENT OF TRANSPORTATION**

PAVEMENT MARKING PLAN



I-80

SCALE: 1"=50'	SHEET 03 OF 10 SHEETS	STA. 625+00 TO STA. 639+00
---------------	-----------------------	----------------------------

F.A.I. RTE.	SECTION	COUNTY	TOTAL SHEETS	SHEET NO.
80	FAI 80 21 INTERCHANGE	WILL	1209	467
		CONTRACT NO. 62R22		
		ILLINOIS FED. AID PROJECT		


MODEL: Default
FILE NAME: pw://transyscorp-pw1-hosted/Documents/Projects_2018/CH401/401180022/03-WSP/CAD/62R22-INT-4 (Center)/Sheets/Clvll/D162R22-sht-pmk-03.dgn

KEY PLAN

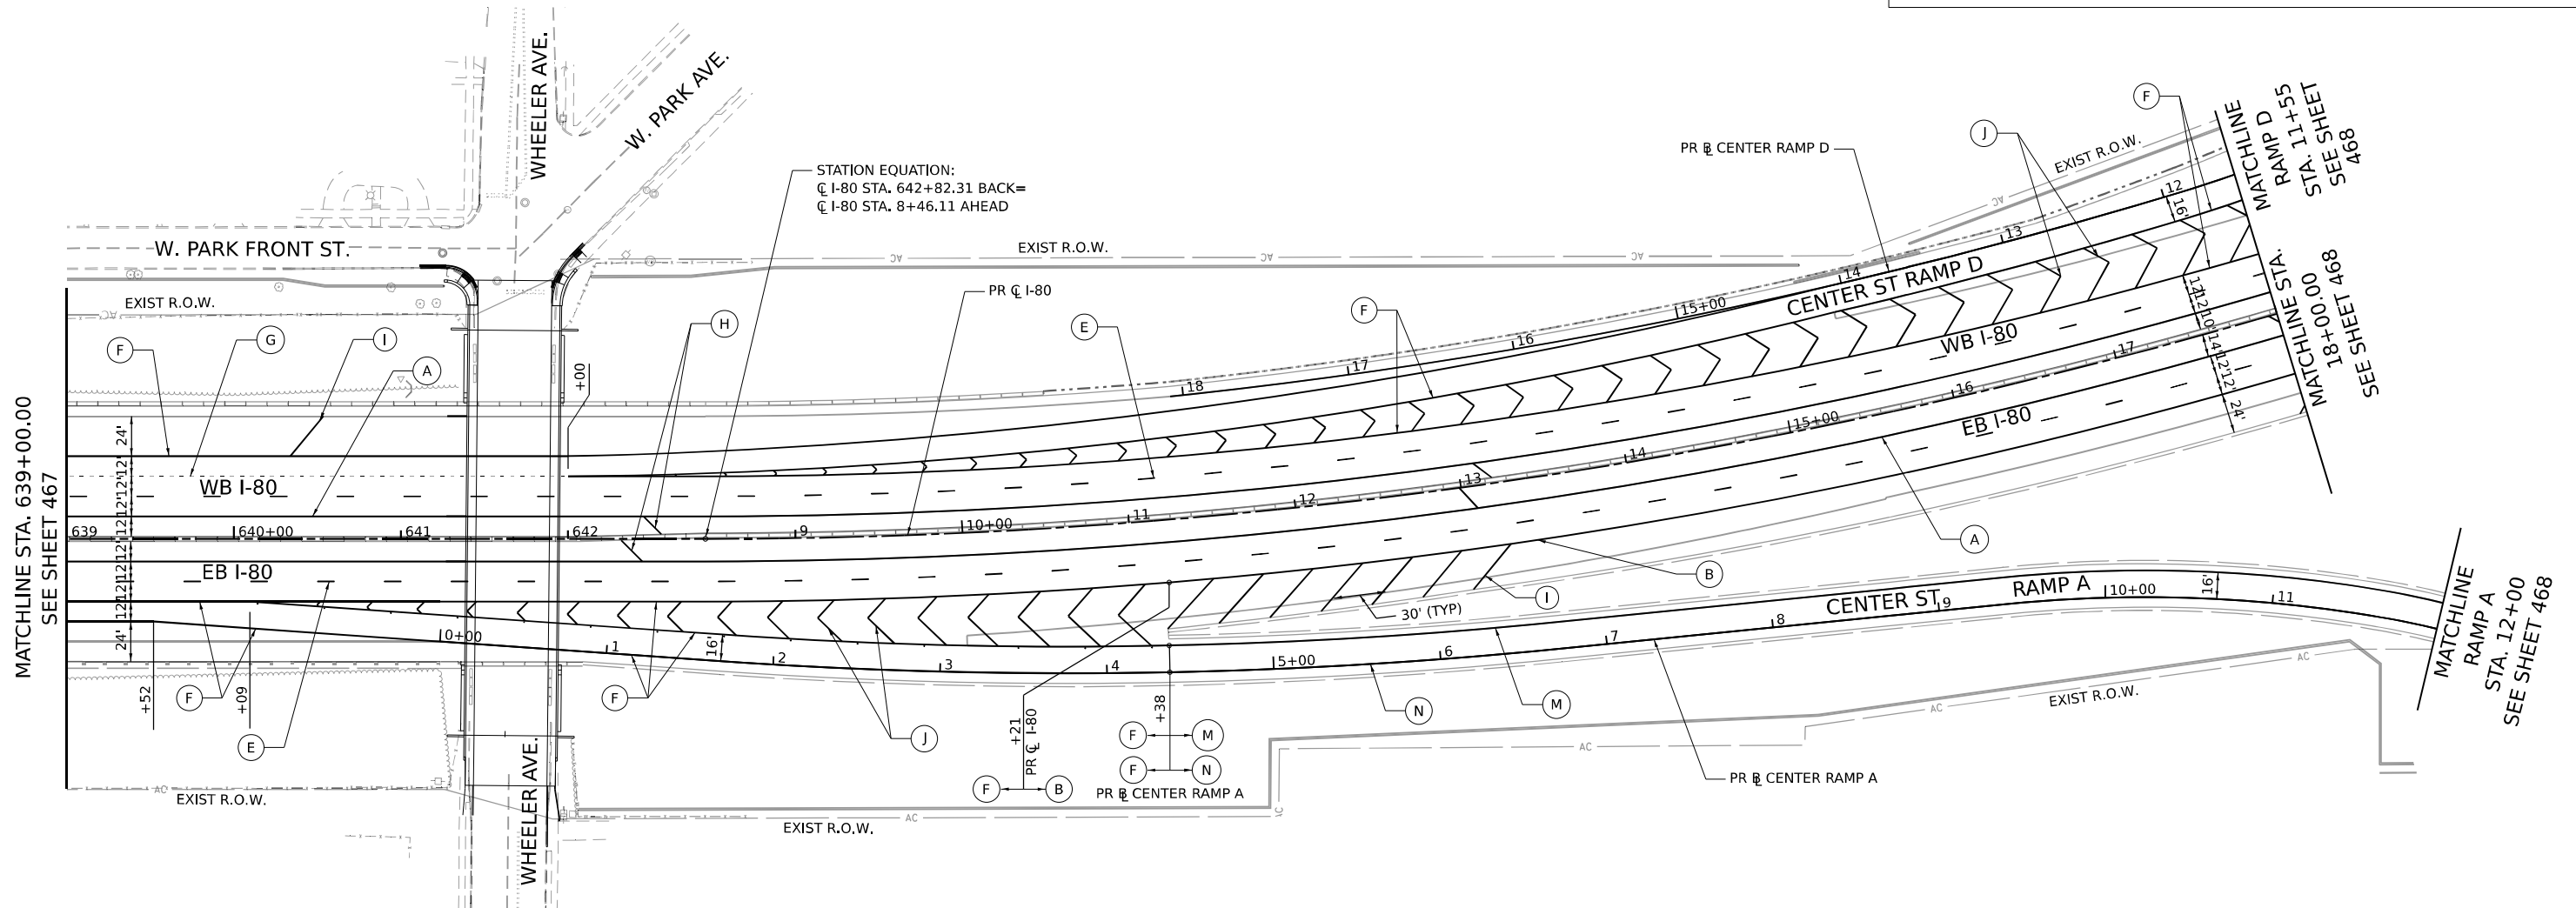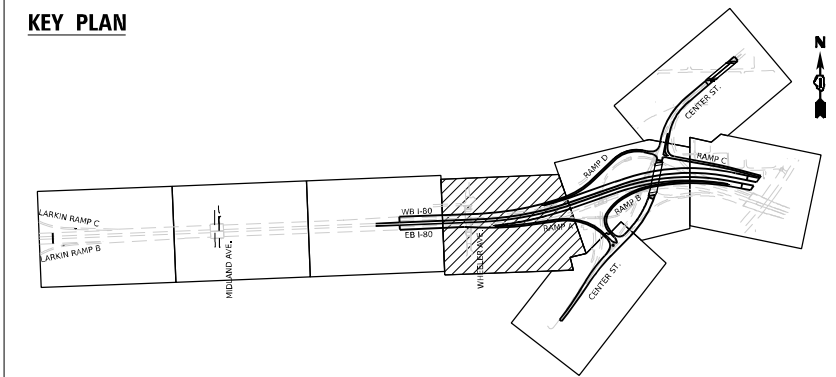

PAVEMENT MARKING LEGEND

- | | |
|--|--|
| (A) MODIFIED URETHANE PAVEMENT MARKING - LINE 6" (SOLID YELLOW) | (H) MODIFIED URETHANE PAVEMENT MARKING - LINE 12" (YELLOW 45° DIAGONALS @ 500' SPACING INTERVALS OR AS PER PLAN) |
| (B) MODIFIED URETHANE PAVEMENT MARKING - LINE 6" (SOLID WHITE) | (I) MODIFIED URETHANE PAVEMENT MARKING - LINE 12" (WHITE 45° DIAGONALS @ 500' SPACING INTERVALS OR AS PER PLAN) |
| (C) MODIFIED URETHANE PAVEMENT MARKING - LINE 4" (2' LINE, 6' SKIP, SOLID WHITE) | (J) MODIFIED URETHANE PAVEMENT MARKING - LINE 12" (WHITE CHEVRONS AT 30' SPACING C-C) |
| (D) MODIFIED URETHANE PAVEMENT MARKING - LINE 6" (2' LINE, 6' SKIP, SOLID WHITE) | (K) MODIFIED URETHANE PAVEMENT MARKING - LETTERS AND SYMBOLS (SOLID WHITE) |
| (E) MODIFIED URETHANE PAVEMENT MARKING - LINE 6" (10' LINE, 30' SKIP, SOLID WHITE) | (M) PREFORMED PLASTIC PAVEMENT MARKING - TYPE D - LINE 6" (SOLID YELLOW) GROOVING FOR RECESSED PAVEMENT MARKING 7" |
| (F) MODIFIED URETHANE PAVEMENT MARKING - LINE 8" (SOLID WHITE) | (N) PREFORMED PLASTIC PAVEMENT MARKING - TYPE D - LINE 6" (SOLID WHITE) GROOVING FOR RECESSED PAVEMENT MARKING 7" |
| (G) MODIFIED URETHANE PAVEMENT MARKING - LINE 8" (3' LINE, 9' SKIP, SOLID WHITE) | |
| (EX) MATCH EXISTING PAVEMENT MARKING | |

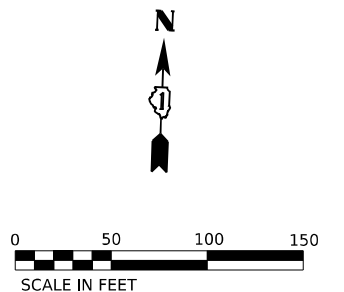MODEL: Default
FILE NAME: p:\transystems-pw\hntb\comtranscorp\pw\hntb\Documents\Projects_2018\CH4001401180022\03-W59\CD\62R22-INT-4 [Center]\Sheet\CH4001401180022-shr-pm04.dgn

USER NAME	= jschumann
DESIGNED	- AK
DRAWN	- AK
PLOT SCALE	= 100,000' / in.
PLOT DATE	= 6/9/2025

REVISD	-
REVISD	-
REVISD	-
REVISD	-

STATE OF ILLINOIS
DEPARTMENT OF TRANSPORTATIONPAVEMENT MARKING PLAN
I-80

SCALE: 1"=50' SHEET 04 OF 10 SHEETS STA. 639+00 TO STA. 18+00

F.A.I. RTE.	SECTION	COUNTY	TOTAL SHEETS	SHEET NO.
80	FAI 80 21 INTERCHANGE	WILL	1209	468
CONTRACT NO. 62R22				
ILLINOIS FED. AID PROJECT				

Model: Default
File Name: p:\transystems-pw\hntb\comtranscorp-pw\hntb\Documents\Projects_2018\CH4001401180022\03-W59\CAD\62R22-INT-4 [Center]\Sheet\CLM\ID12R22-shr-pmk05.dgn



USER NAME	= jschumann
DESIGNED	- AK
DRAWN	- AK
PLOT SCALE	= 100,000' / in.
DATE	- 4/25/2025


REVISD	-
REVISD	-
REVISD	-
REVISD	-

STATE OF ILLINOIS
DEPARTMENT OF TRANSPORTATION

PAVEMENT MARKING PLAN
I-80

SCALE: 1"=50' SHEET 05 OF 10 SHEETS STA. 18+00 TO STA. 31+00

F.A.I. RTE.	SECTION	COUNTY	TOTAL SHEETS	SHEET NO.
80	FAI 80 21 INTERCHANGE	WILL	1209	469
CONTRACT NO. 62R22				
ILLINOIS FED. AID PROJECT				


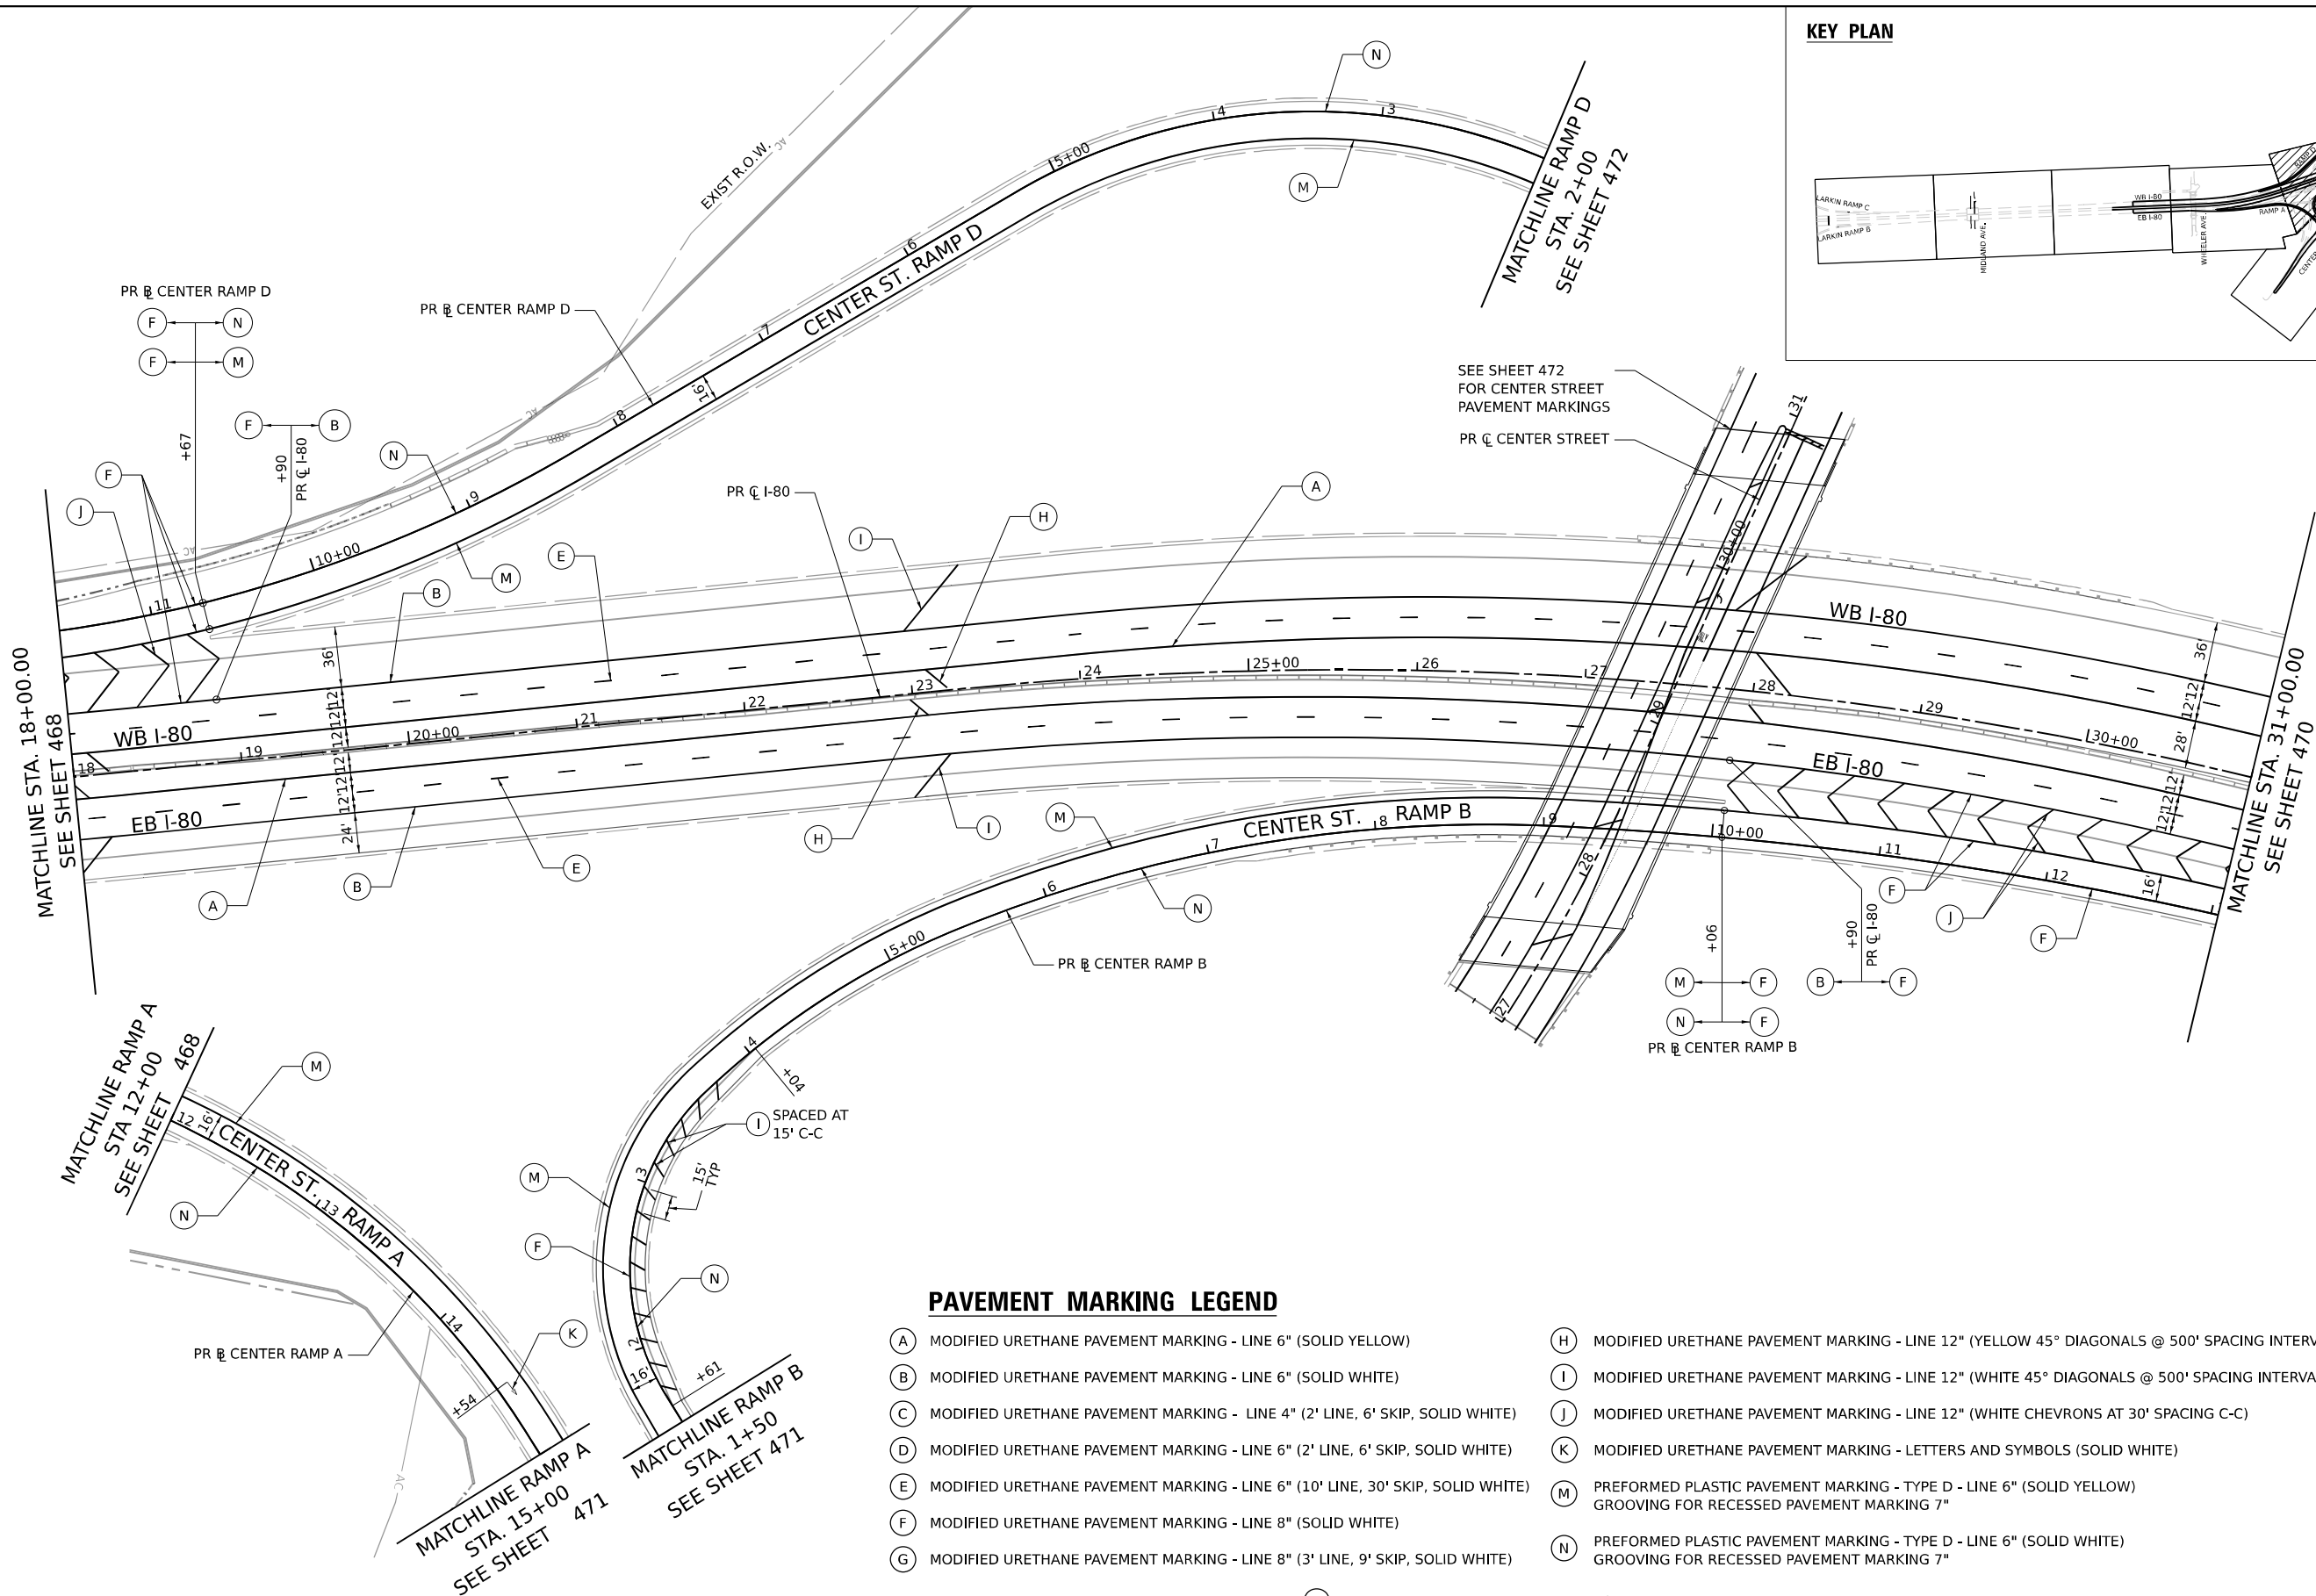




PAVEMENT MARKING LEGEND

- (A) MODIFIED URETHANE PAVEMENT MARKING - LINE 6" (SOLID YELLOW)
- (B) MODIFIED URETHANE PAVEMENT MARKING - LINE 6" (SOLID WHITE)
- (C) MODIFIED URETHANE PAVEMENT MARKING - LINE 4" (2' LINE, 6' SKIP, SOLID WHITE)
- (D) MODIFIED URETHANE PAVEMENT MARKING - LINE 6" (2' LINE, 6' SKIP, SOLID WHITE)
- (E) MODIFIED URETHANE PAVEMENT MARKING - LINE 6" (10' LINE, 30' SKIP, SOLID WHITE)
- (F) MODIFIED URETHANE PAVEMENT MARKING - LINE 8" (SOLID WHITE)
- (G) MODIFIED URETHANE PAVEMENT MARKING - LINE 8" (3' LINE, 9' SKIP, SOLID WHITE)
- (H) MODIFIED URETHANE PAVEMENT MARKING - LINE 12" (YELLOW 45° DIAGONALS @ 500' SPACING INTERVALS OR AS PER PLAN)
- (I) MODIFIED URETHANE PAVEMENT MARKING - LINE 12" (WHITE 45° DIAGONALS @ 500' SPACING INTERVALS OR AS PER PLAN)
- (J) MODIFIED URETHANE PAVEMENT MARKING - LINE 12" (WHITE CHEVRONS AT 30' SPACING C-C)
- (K) MODIFIED URETHANE PAVEMENT MARKING - LETTERS AND SYMBOLS (SOLID WHITE)
- (M) PREFORMED PLASTIC PAVEMENT MARKING - TYPE D - LINE 6" (SOLID YELLOW) GROOVING FOR RECESSED PAVEMENT MARKING 7"
- (N) PREFORMED PLASTIC PAVEMENT MARKING - TYPE D - LINE 6" (SOLID WHITE) GROOVING FOR RECESSED PAVEMENT MARKING 7"

(EX) MATCH EXISTING PAVEMENT MARKING


KEY PLAN

 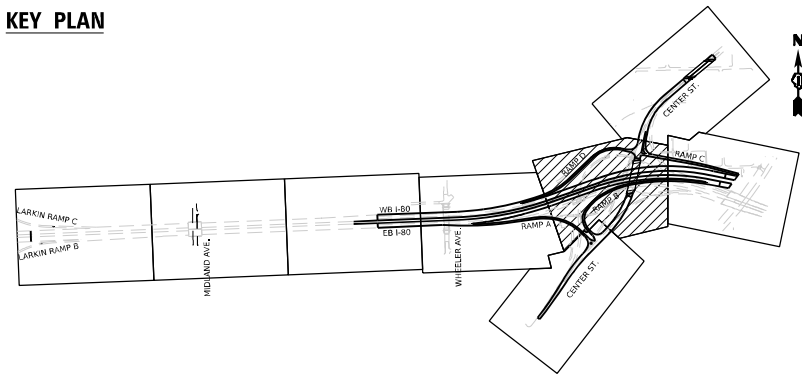

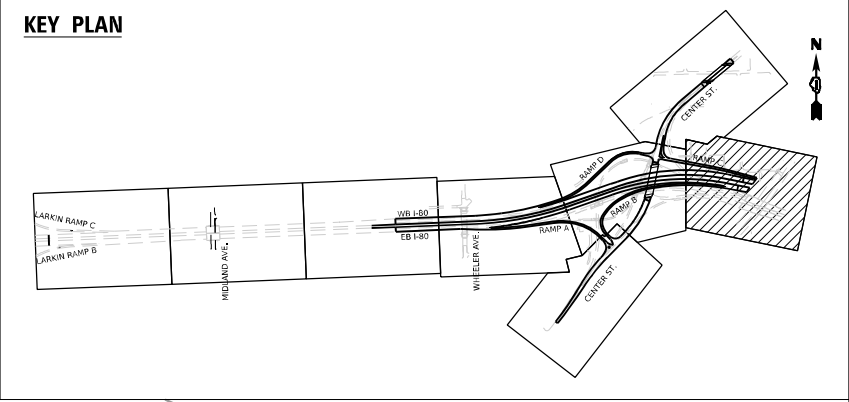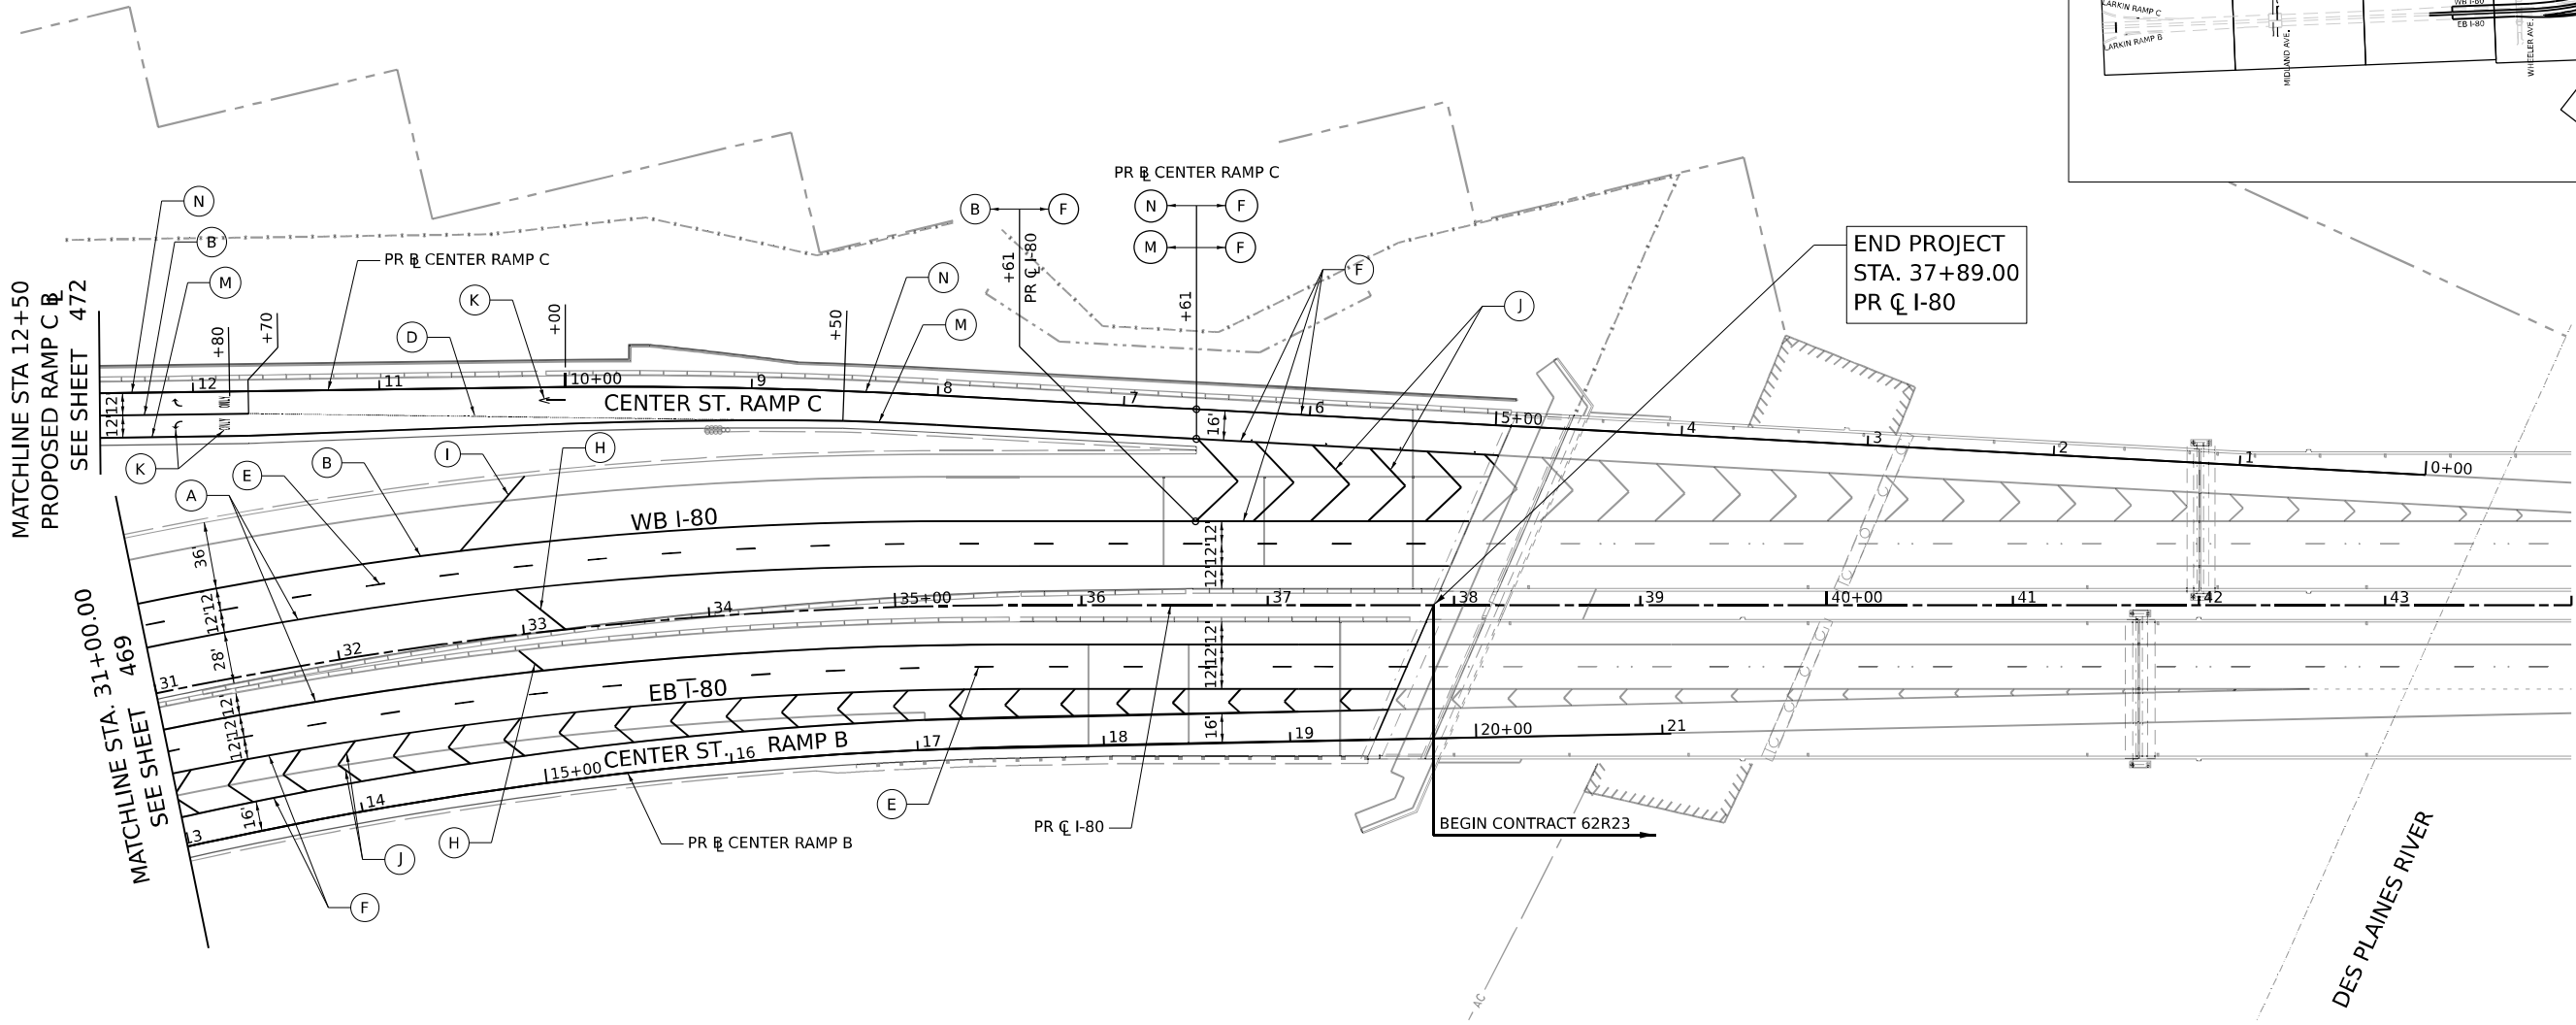

PAVEMENT MARKING LEGEND

- | | |
|--|--|
| (A) MODIFIED URETHANE PAVEMENT MARKING - LINE 6" (SOLID YELLOW) | (H) MODIFIED URETHANE PAVEMENT MARKING - LINE 12" (YELLOW 45° DIAGONALS @ 500' SPACING INTERVALS OR AS PER PLAN) |
| (B) MODIFIED URETHANE PAVEMENT MARKING - LINE 6" (SOLID WHITE) | (I) MODIFIED URETHANE PAVEMENT MARKING - LINE 12" (WHITE 45° DIAGONALS @ 500' SPACING INTERVALS OR AS PER PLAN) |
| (C) MODIFIED URETHANE PAVEMENT MARKING - LINE 4" (2' LINE, 6' SKIP, SOLID WHITE) | (J) MODIFIED URETHANE PAVEMENT MARKING - LINE 12" (WHITE CHEVRONS AT 30' SPACING C-C) |
| (D) MODIFIED URETHANE PAVEMENT MARKING - LINE 6" (2' LINE, 6' SKIP, SOLID WHITE) | (K) MODIFIED URETHANE PAVEMENT MARKING - LETTERS AND SYMBOLS (SOLID WHITE) |
| (E) MODIFIED URETHANE PAVEMENT MARKING - LINE 6" (10' LINE, 30' SKIP, SOLID WHITE) | (M) PREFORMED PLASTIC PAVEMENT MARKING - TYPE D - LINE 6" (SOLID YELLOW) GROOVING FOR RECESSED PAVEMENT MARKING 7" |
| (F) MODIFIED URETHANE PAVEMENT MARKING - LINE 8" (SOLID WHITE) | (N) PREFORMED PLASTIC PAVEMENT MARKING - TYPE D - LINE 6" (SOLID WHITE) GROOVING FOR RECESSED PAVEMENT MARKING 7" |
| (G) MODIFIED URETHANE PAVEMENT MARKING - LINE 8" (3' LINE, 9' SKIP, SOLID WHITE) | |
| (EX) MATCH EXISTING PAVEMENT MARKING | |

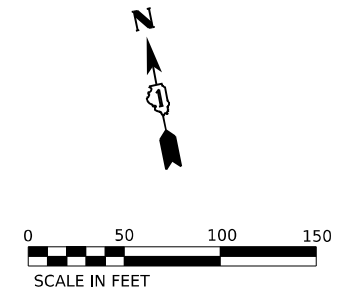

MODEL: Default
FILE NAME: p:\transystems-pw\hntb\comtranscorp-pw\hntb\Documents\Projects_2018\CH4001401180022\03-W59\CAD\62R22-INT-4 [Center]\Sheets\CL\I-80\62R22-shr-pmk06.dgn



USER NAME = jschumann	DESIGNED - AK	REVISED -
	DRAWN - AK	REVISED -
PLOT SCALE = 100,000' / in.	CHECKED - AB	REVISED -
PLOT DATE = 6/9/2025	DATE - 4/25/2025	REVISED -


STATE OF ILLINOIS
DEPARTMENT OF TRANSPORTATION

PAVEMENT MARKING PLAN
I-80


SCALE: 1"=50' SHEET 06 OF 10 SHEETS STA. 31+00 TO STA. 37+00

F.A.I. RTE.	SECTION	COUNTY	TOTAL SHEETS	SHEET NO.
80	FAI 80 21 INTERCHANGE	WILL	1209	470
CONTRACT NO. 62R22				
ILLINOIS FED. AID PROJECT				



MEDIAN PAINT DETAIL 1:

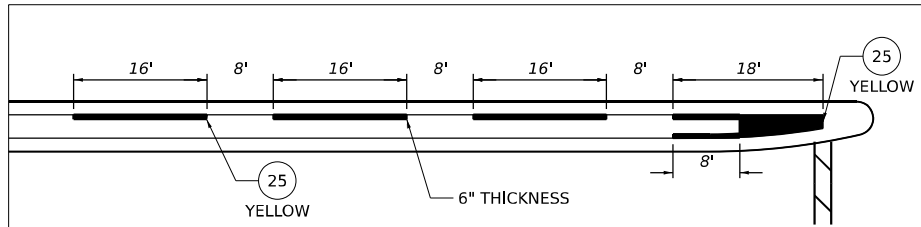

MEDIAN PAINT DETAIL 2:

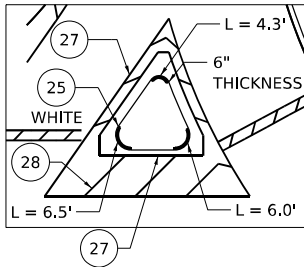

KEY PLAN

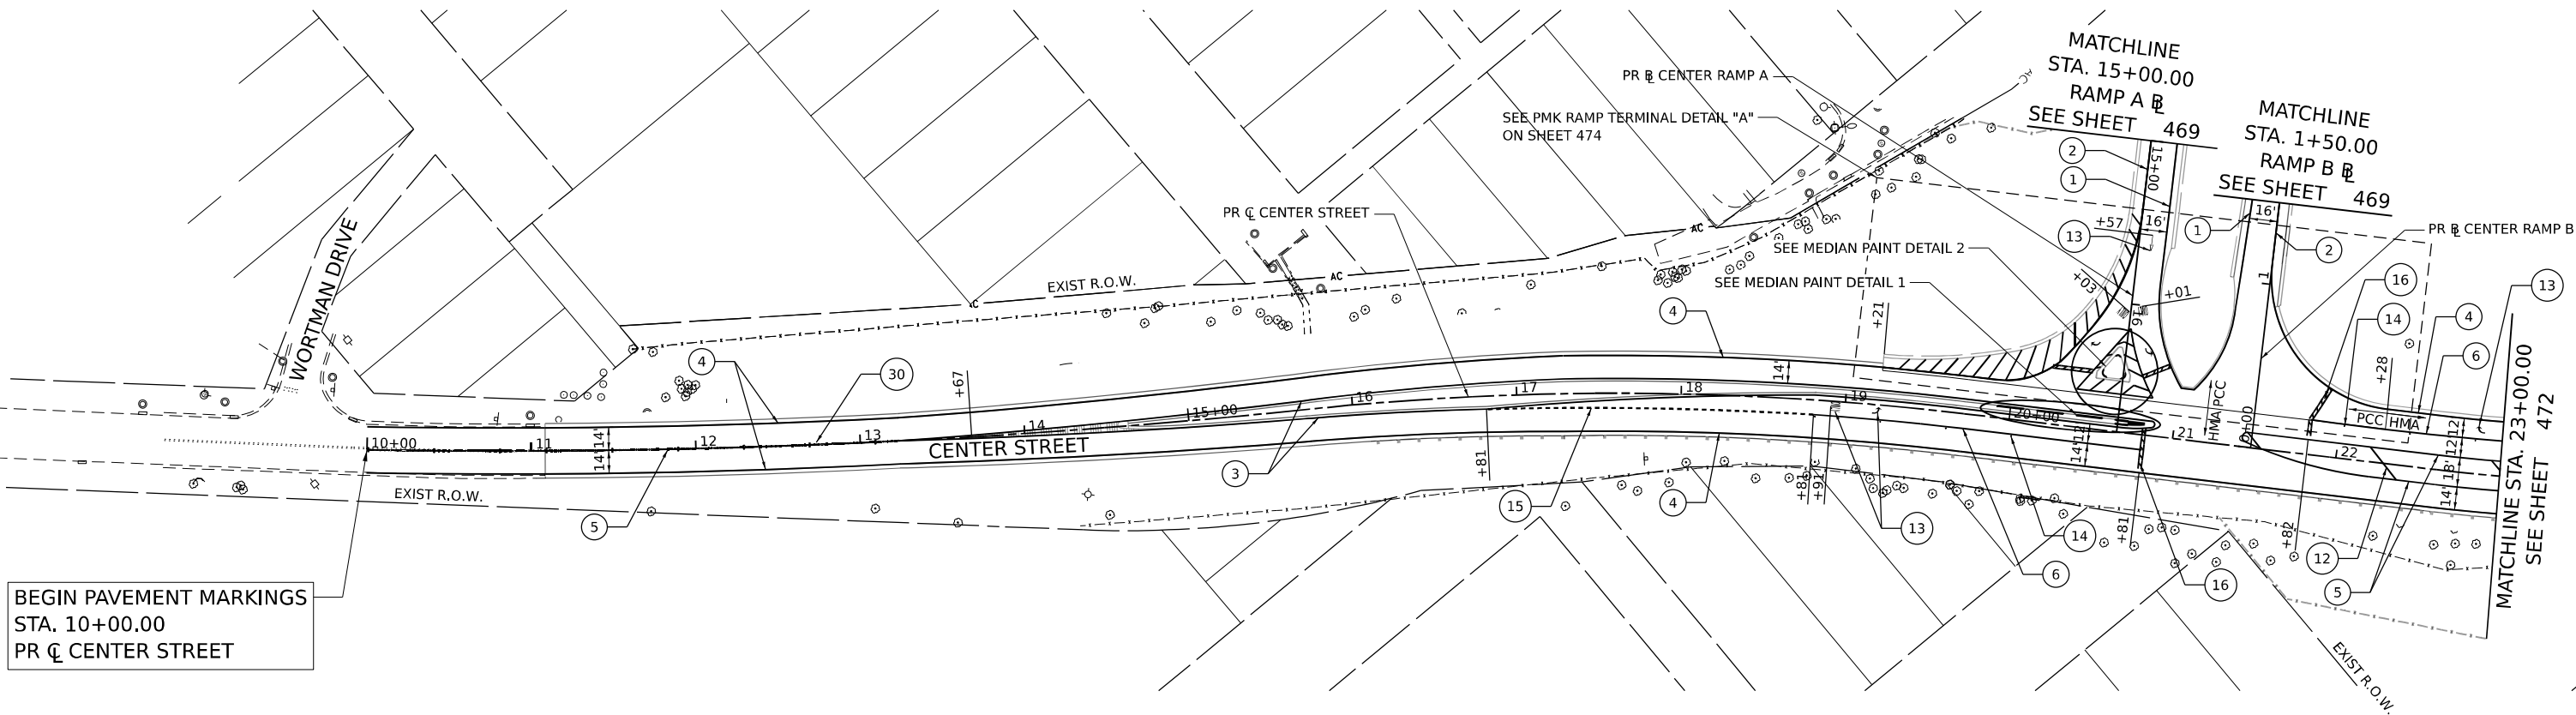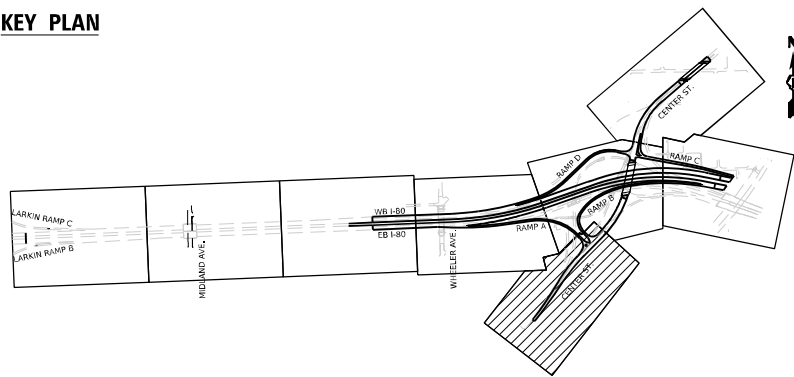

PAVEMENT MARKING LEGEND


- 1. PREFORMED PLASTIC PAVEMENT MARKING - TYPE D - LINE 6" (SOLID YELLOW) GROOVING FOR RECESSED PAVEMENT MARKING 7"
- 2. PREFORMED PLASTIC PAVEMENT MARKING - TYPE D - LINE 6" (SOLID WHITE) GROOVING FOR RECESSED PAVEMENT MARKING 7"
- 3. THERMOPLASTIC PAVEMENT MARKING - LINE 4" (SOLID YELLOW)
- 4. THERMOPLASTIC PAVEMENT MARKING - LINE 4" (SOLID WHITE)
- 5. THERMOPLASTIC PAVEMENT MARKING - LINE 4" (DOUBLE YELLOW CENTER LINE, @ 11" C-C)
- 6. THERMOPLASTIC PAVEMENT MARKING - LINE 6" (SOLID WHITE)
- 7. THERMOPLASTIC PAVEMENT MARKING - LINE 4" (10' LINE, 30' SKIP, SOLID WHITE)
- 8. THERMOPLASTIC PAVEMENT MARKING - LINE 8" (SOLID WHITE)
- 9. THERMOPLASTIC PAVEMENT MARKING - LINE 12" (SOLID WHITE)
- 10. THERMOPLASTIC PAVEMENT MARKING - LINE 12" (SOLID YELLOW)

- 11. THERMOPLASTIC PAVEMENT MARKING - LINE 12" (WHITE 45° DIAGONALS OR CHEVRONS @ 10' SPACING INTERVALS)
- 12. THERMOPLASTIC PAVEMENT MARKING - LINE 12" (YELLOW 45° DIAGONALS AND CHEVRONS @ 75' SPACING INTERVALS)
- 13. THERMOPLASTIC PAVEMENT MARKING - LETTERS AND SYMBOLS (WHITE)
- 14. RAISED REFLECTIVE PAVEMENT MARKER ONE-WAY CRYSTAL
- 15. THERMOPLASTIC PAVEMENT MARKING - LINE 6" (2' LINE, 6' SKIP, WHITE)
- 16. THERMOPLASTIC PAVEMENT MARKING- LINE 24" (SOLID WHITE)
- 17. MODIFIED URETHANE PAVEMENT MARKING - LINE 4" (SOLID WHITE)
- 18. MODIFIED URETHANE PAVEMENT MARKING - LINE 4" (DOUBLE YELLOW CENTER LINE, @ 11" C-C)
- 19. MODIFIED URETHANE PAVEMENT MARKING - LINE 6" (SOLID WHITE)
- 20. MODIFIED URETHANE PAVEMENT MARKING - LINE 4" (10' LINE, 30' SKIP, WHITE)

- 21. MODIFIED URETHANE PAVEMENT MARKING - LINE 12" (YELLOW 45° DIAGONALS AND CHEVRONS @ 75' SPACING INTERVALS)
- 22. MODIFIED URETHANE PAVEMENT MARKING - LETTERS AND SYMBOLS (WHITE)
- 23. MODIFIED URETHANE PAVEMENT MARKING - LINE 6" (2' LINE, 6' SKIP, WHITE)
- 24. MODIFIED URETHANE PAVEMENT MARKING - LINE 24" (SOLID WHITE)
- 25. POLYUREA PAVEMENT MARKING TYPE I - LETTERS AND SYMBOLS (WHITE)
- 26. MODIFIED URETHANE PAVEMENT MARKING - LINE 4" (SOLID YELLOW)
- 27. MODIFIED URETHANE PAVEMENT MARKING - LINE 8" (SOLID WHITE)
- 28. MODIFIED URETHANE PAVEMENT MARKING - LINE 12" (WHITE 45° DIAGONALS @ 10' SPACING INTERVALS)
- 29. RAISED REFLECTIVE PAVEMENT MARKER ONE-WAY AMBER
- 30. RAISED REFLECTIVE PAVEMENT MARKER TWO-WAY AMBER
- 31. THERMOPLASTIC PAVEMENT MARKING - LINE 6" (3' LINE, 9' SKIP, WHITE)

NOTES

1. RAISED REFLECTIVE PAVEMENT MARKERS SHALL BE OMITTED FROM THE BRIDGE APPROACH PAVEMENT AND BRIDGE DECK.
2. THERMOPLASTIC PAVEMENT MARKINGS SHALL BE USED ON HOT-MIX ASPHALT (HMA) PAVEMENTS. MODIFIED URETHANE PAVEMENT MARKINGS SHALL BE USED ON PCC PAVEMENTS.
3. SEE DISTRICT ONE TYPICAL PAVEMENT MARKINGS (TC-13) FOR CENTER STREET PAVEMENT MARKINGS.

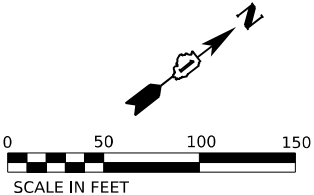

MODEL: Default
FILE NAME: p:\transystems-pw-bentley.com\transys\corp-pw-loaded\Documents\Projects_2018\CH4001401180022\03-W59\CAD\62R22-INT-4 [Center]\Sheets\CH401E2R22-shr-pmk07.dgn



USER NAME	= jschumann	DESIGNED - AK	REVISED -
DRAWN - AK		REVISED -	
PLOT SCALE = 100,000' / in.		CHECKED - AB	REVISED -
PLOT DATE = 4/22/2025		DATE - 4/25/2025	REVISED -


STATE OF ILLINOIS
DEPARTMENT OF TRANSPORTATION

PAVEMENT MARKING PLAN
CENTER STREET




SCALE: 1"=50' SHEET 07 OF 10 SHEETS STA. 11+08.31 TO STA. 23+00

F.A.I. RTE.	SECTION	COUNTY	TOTAL SHEETS	SHEET NO.
80	FAI 80 21 INTERCHANGE	WILL	1209	471
CONTRACT NO. 62R22				
ILLINOIS FED. AID PROJECT				

Model: Default
File Name: pavtransystems-pw-bentley.com\transcorp-pw-loaded\Documents\Projects_2018\C4001401180022\03-W59\CAD\62022-INT-4 [Center]\Sheets\Civil\ID1212122-shr-pmk108.dgn

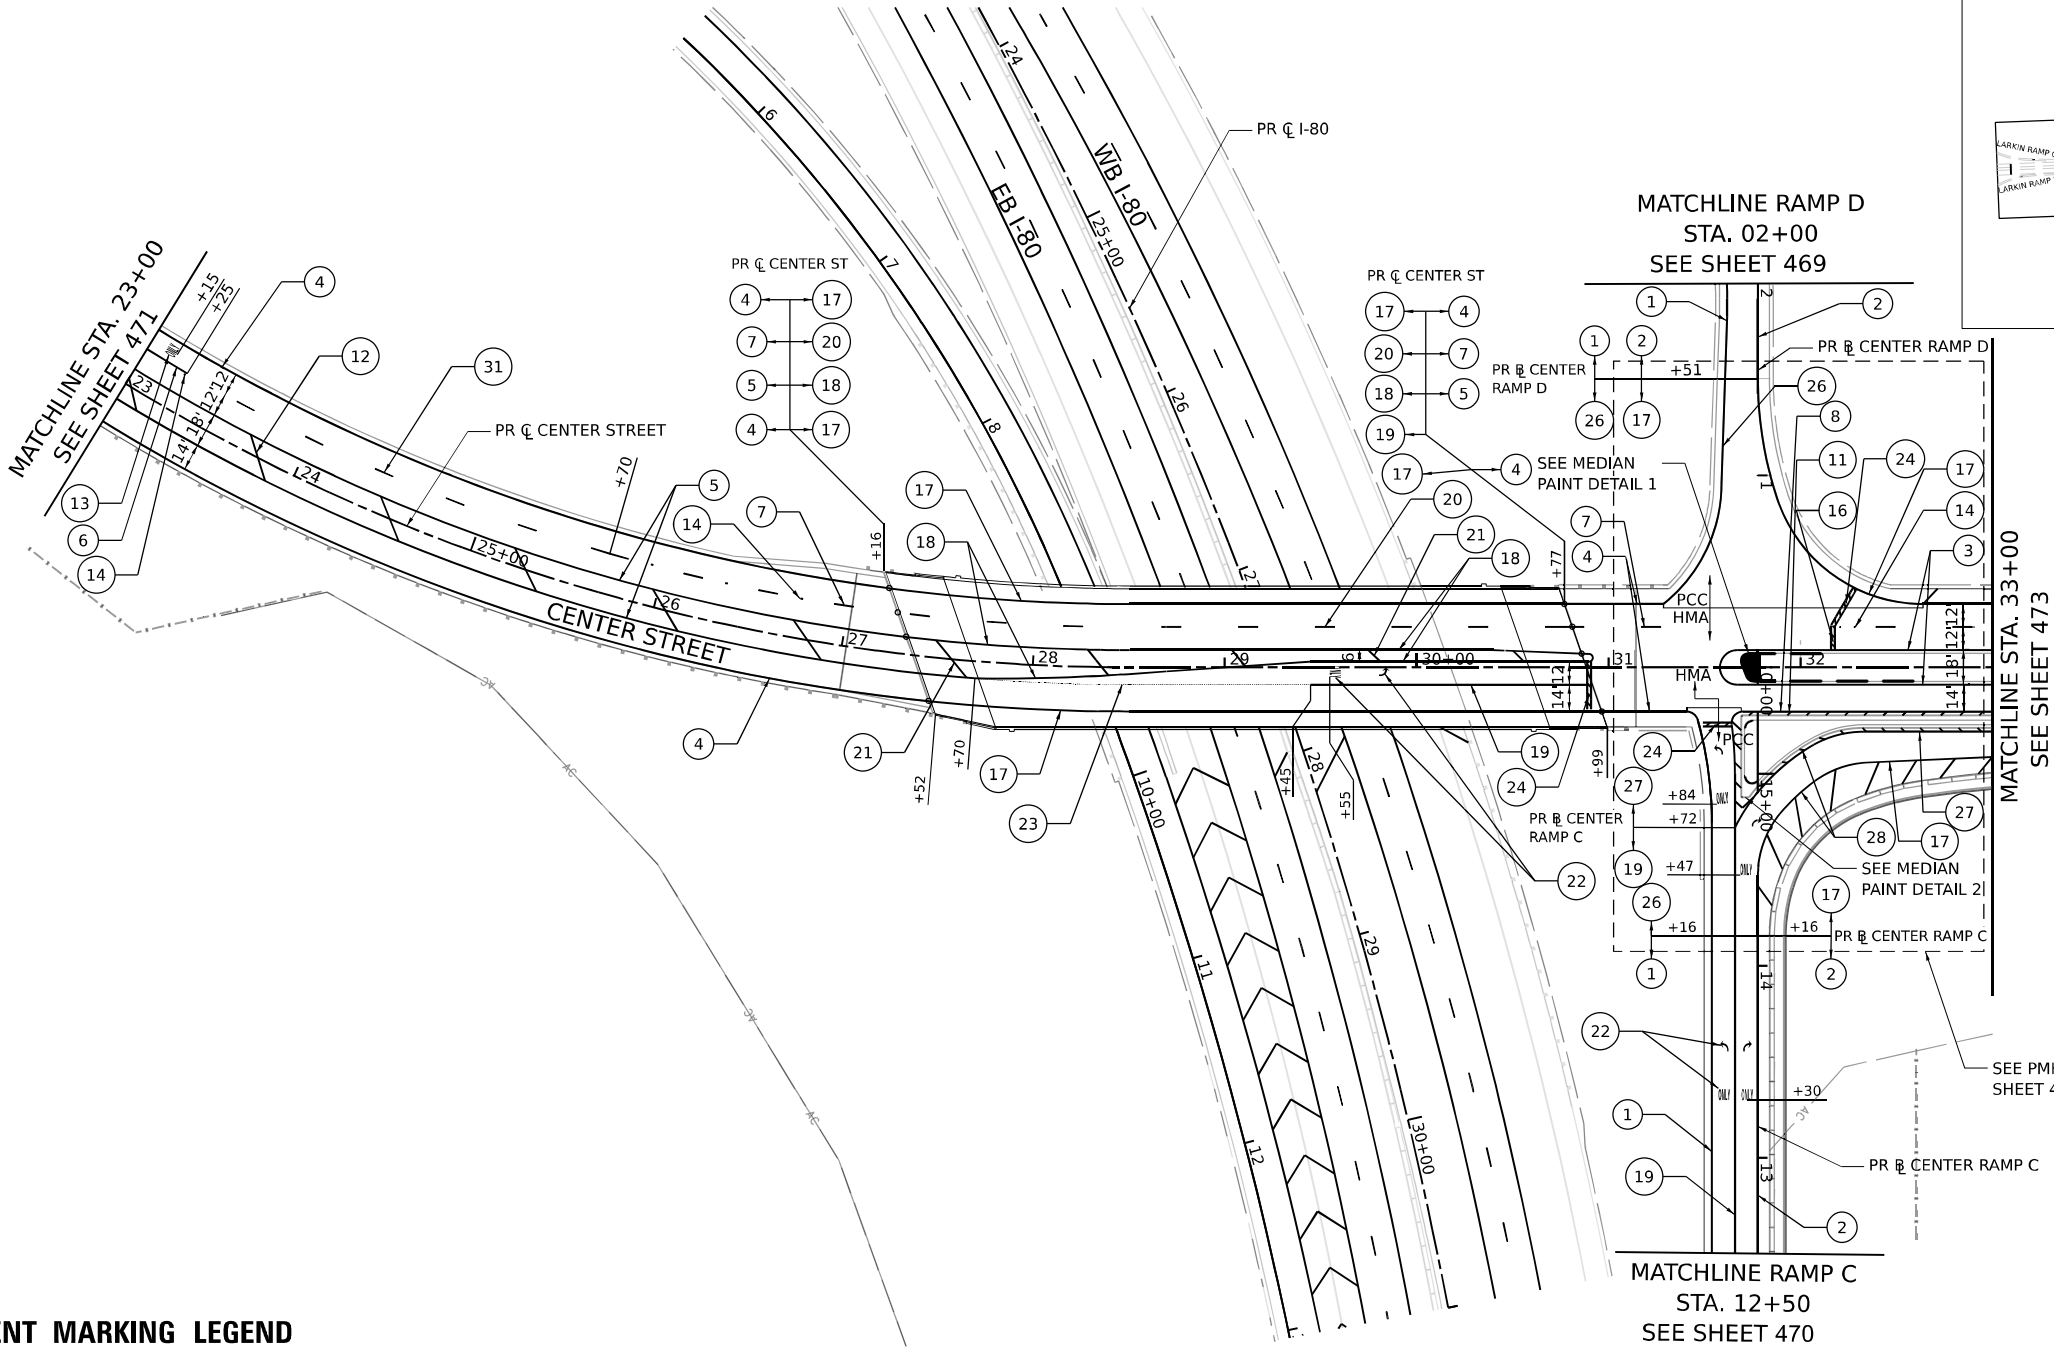


KEY PLAN

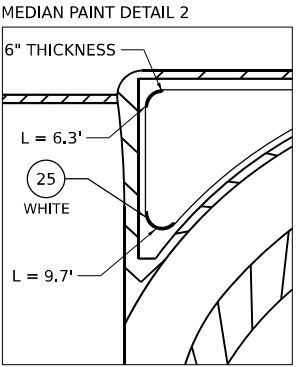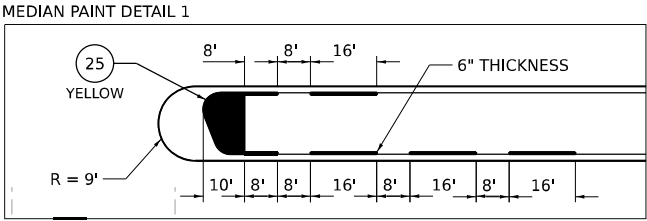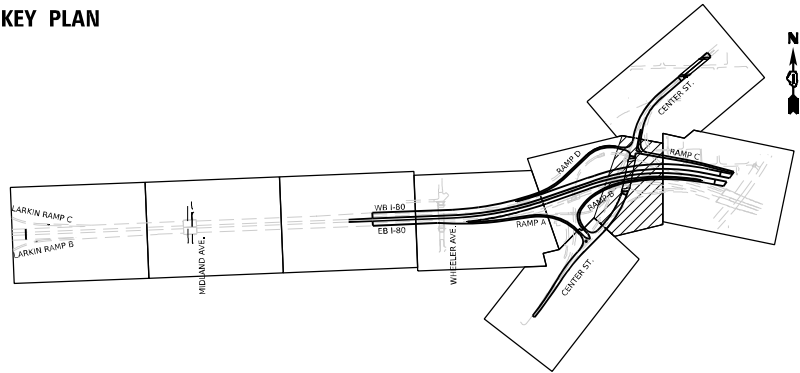

PAVEMENT MARKING LEGEND

- | | | | | | |
|----|--|----|---|----|---|
| 1 | PREFORMED PLASTIC PAVEMENT MARKING - TYPE D - LINE 6" (SOLID YELLOW) GROOVING FOR RECESSED PAVEMENT MARKING 7" | 11 | THERMOPLASTIC PAVEMENT MARKING - LINE 12" (WHITE 45° DIAGONALS OR CHEVRONS @ 10' SPACING INTERVALS) | 21 | MODIFIED URETHANE PAVEMENT MARKING - LINE 12" (YELLOW 45° DIAGONALS AND CHEVRONS @ 75' SPACING INTERVALS) |
| 2 | PREFORMED PLASTIC PAVEMENT MARKING - TYPE D - LINE 6" (SOLID WHITE) GROOVING FOR RECESSED PAVEMENT MARKING 7" | 12 | THERMOPLASTIC PAVEMENT MARKING - LINE 12" (YELLOW 45° DIAGONALS AND CHEVRONS @ 75' SPACING INTERVALS) | 22 | MODIFIED URETHANE PAVEMENT MARKING - LETTERS AND SYMBOLS (WHITE) |
| 3 | THERMOPLASTIC PAVEMENT MARKING - LINE 4" (SOLID YELLOW) | 13 | THERMOPLASTIC PAVEMENT MARKING - LETTERS AND SYMBOLS (WHITE) | 23 | MODIFIED URETHANE PAVEMENT MARKING - LINE 6" (2' LINE, 6' SKIP, WHITE) |
| 4 | THERMOPLASTIC PAVEMENT MARKING - LINE 4" (SOLID WHITE) | 14 | RAISED REFLECTIVE PAVEMENT MARKER ONE-WAY CRYSTAL | 24 | MODIFIED URETHANE PAVEMENT MARKING - LINE 24" (SOLID WHITE) |
| 5 | THERMOPLASTIC PAVEMENT MARKING - LINE 4" (DOUBLE YELLOW CENTER LINE, @ 11" C-C) | 15 | THERMOPLASTIC PAVEMENT MARKING - LINE 6" (2' LINE, 6' SKIP, WHITE) | 25 | POLYUREA PAVEMENT MARKING TYPE I - LETTERS AND SYMBOLS (WHITE) |
| 6 | THERMOPLASTIC PAVEMENT MARKING - LINE 6" (SOLID WHITE) | 16 | THERMOPLASTIC PAVEMENT MARKING - LINE 24" (SOLID WHITE) | 26 | MODIFIED URETHANE PAVEMENT MARKING - LINE 4" (SOLID YELLOW) |
| 7 | THERMOPLASTIC PAVEMENT MARKING - LINE 4" (10' LINE, 30' SKIP, SOLID WHITE) | 17 | MODIFIED URETHANE PAVEMENT MARKING - LINE 4" (SOLID WHITE) | 27 | MODIFIED URETHANE PAVEMENT MARKING - LINE 8" (SOLID WHITE) |
| 8 | THERMOPLASTIC PAVEMENT MARKING - LINE 8" (SOLID WHITE) | 18 | MODIFIED URETHANE PAVEMENT MARKING - LINE 4" (DOUBLE YELLOW CENTER LINE, @ 11" C-C) | 28 | MODIFIED URETHANE PAVEMENT MARKING - LINE 12" (WHITE 45° DIAGONALS @ 10' SPACING INTERVALS) |
| 9 | THERMOPLASTIC PAVEMENT MARKING - LINE 12" (SOLID WHITE) | 19 | MODIFIED URETHANE PAVEMENT MARKING - LINE 6" (SOLID WHITE) | 29 | RAISED REFLECTIVE PAVEMENT MARKER ONE-WAY AMBER |
| 10 | THERMOPLASTIC PAVEMENT MARKING - LINE 12" (SOLID YELLOW) | 20 | MODIFIED URETHANE PAVEMENT MARKING - LINE 4" (10' LINE, 30' SKIP, WHITE) | 30 | RAISED REFLECTIVE PAVEMENT MARKER TWO-WAY AMBER |
| | | | | 31 | THERMOPLASTIC PAVEMENT MARKING - LINE 6" (3' LINE, 9' SKIP, WHITE) |

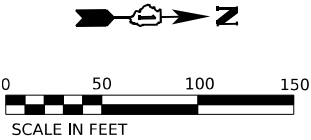

NOTES

1. RAISED REFLECTIVE PAVEMENT MARKERS SHALL BE OMITTED FROM THE BRIDGE APPROACH PAVEMENT AND BRIDGE DECK.
2. THERMOPLASTIC PAVEMENT MARKINGS SHALL BE USED ON HOT-MIX ASPHALT (HMA) PAVEMENTS. MODIFIED URETHANE PAVEMENT MARKINGS SHALL BE USED ON PCC PAVEMENTS.
3. SEE DISTRICT ONE TYPICAL PAVEMENT MARKINGS (TC-13) FOR CENTER STREET PAVEMENT MARKINGS.



USER NAME	= jschumann	DESIGNED - AK	REVISED -
DRAWN - AK		REVIS	
PLOT SCALE = 100,000' / in.	CHECKED - AB	REVIS	
PLOT DATE = 4/22/2025	DATE - 4/25/2025	REVIS	



STATE OF ILLINOIS
DEPARTMENT OF TRANSPORTATION

PAVEMENT MARKING PLAN
CENTER STREET

SCALE: 1"=50' SHEET 08 OF 10 SHEETS STA. 23+00 TO STA. 33+00

F.A.I. RTE.	SECTION	COUNTY	TOTAL SHEETS	SHEET NO.
80	FAI 80 21 INTERCHANGE	WILL	1209	472
CONTRACT NO. 62R22				
ILLINOIS FED. AID PROJECT				

KEY PLAN

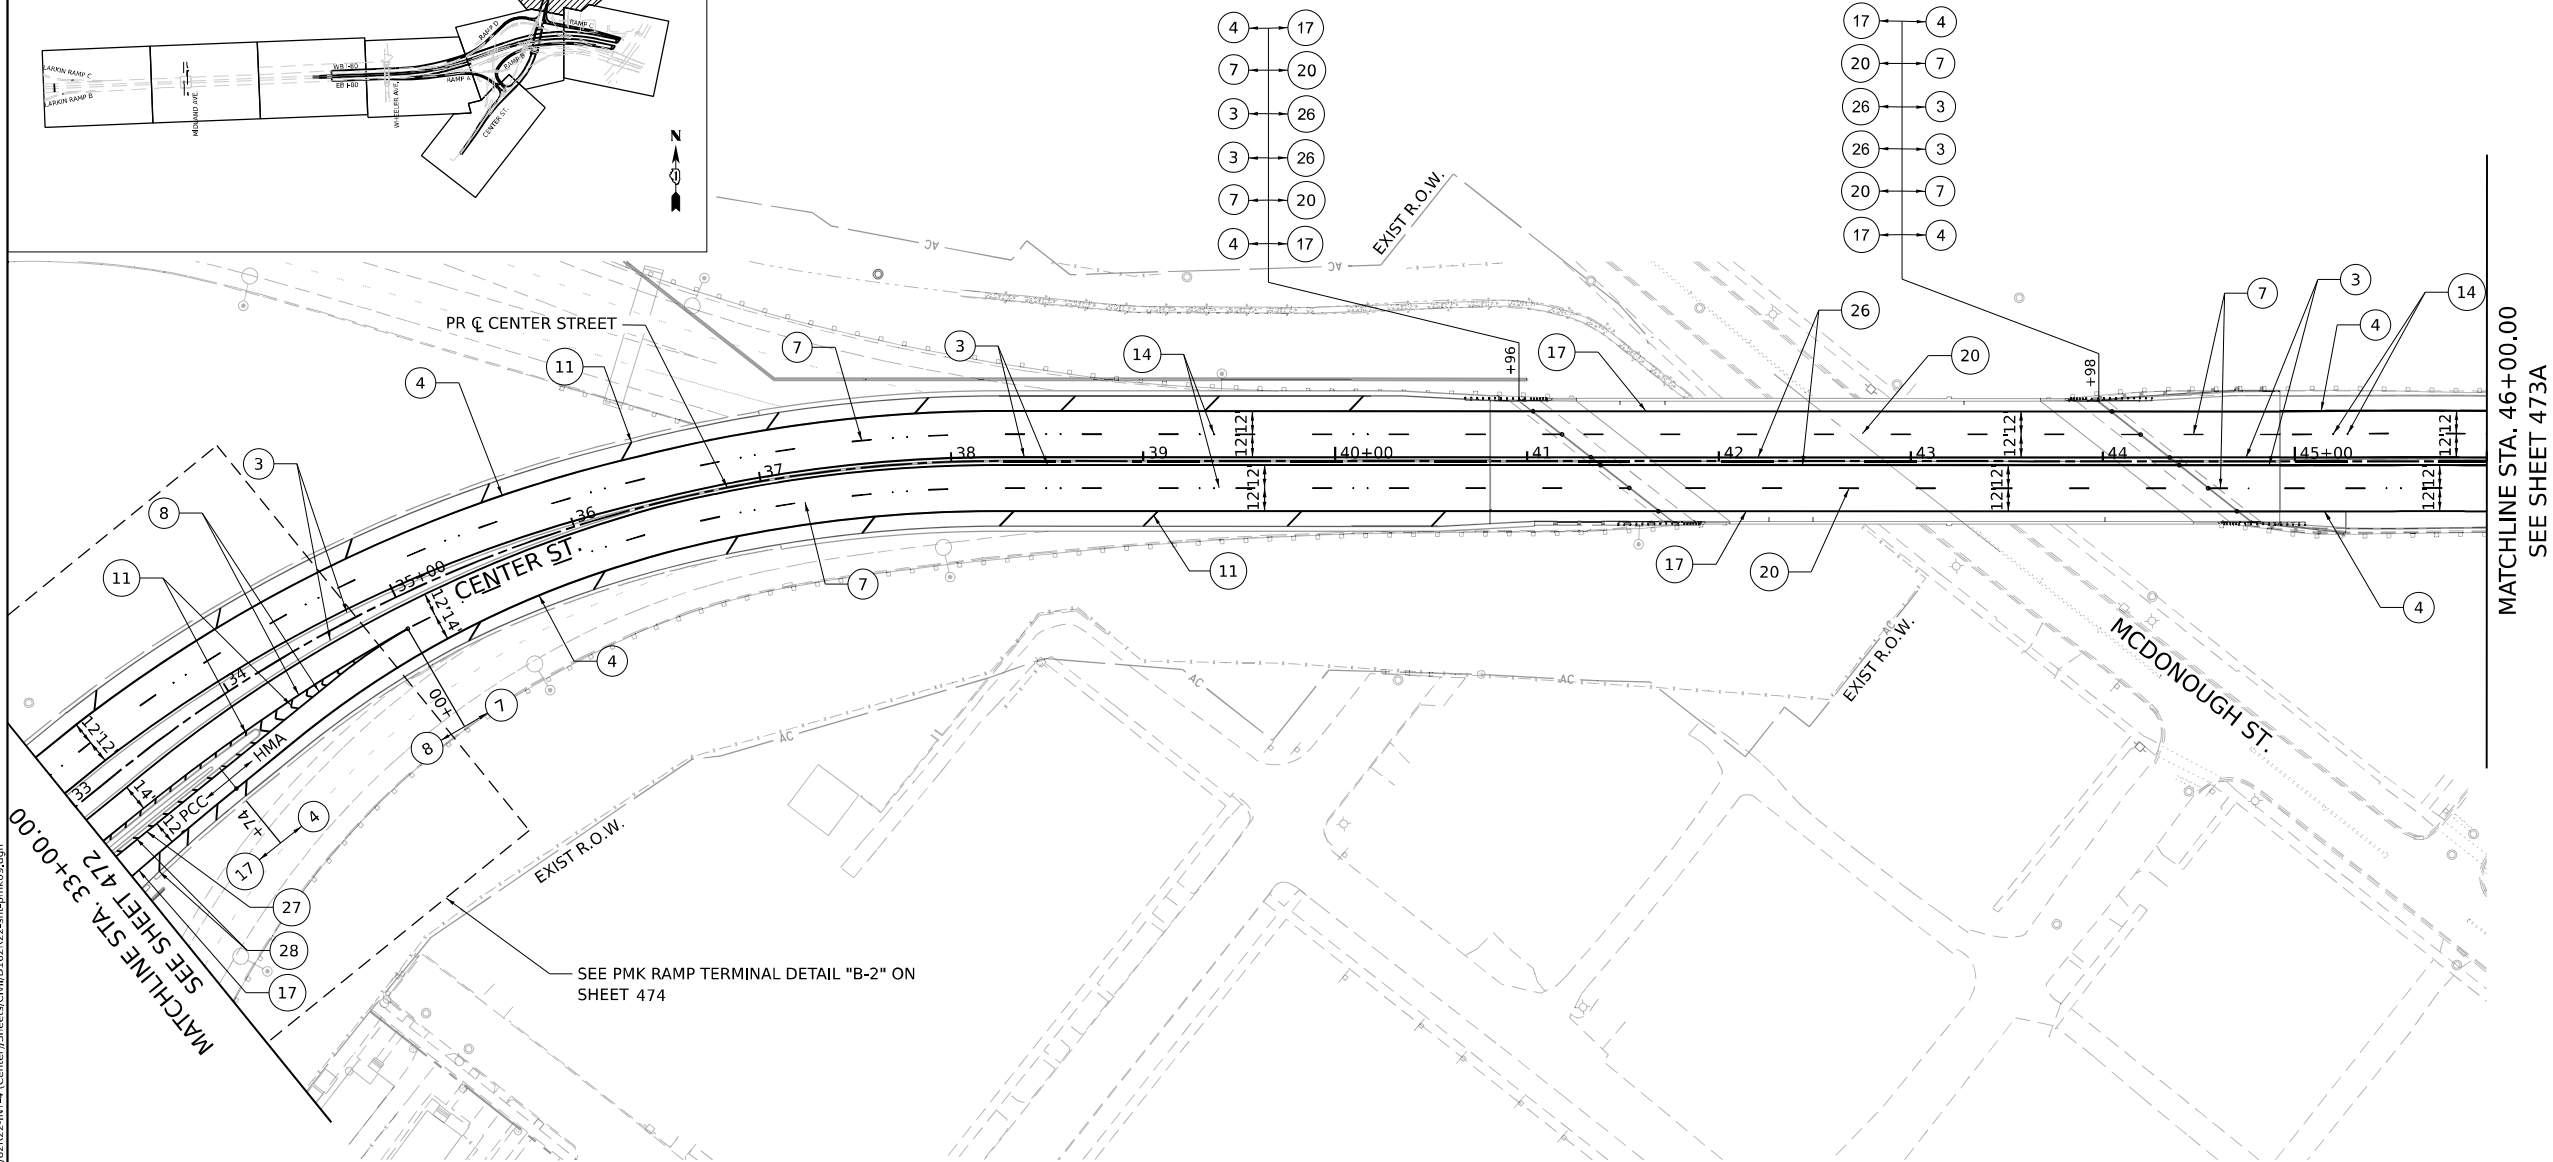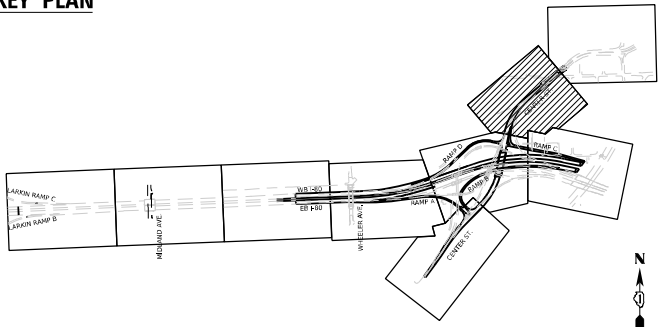

PAVEMENT MARKING LEGEND

- 1 PREFORMED PLASTIC PAVEMENT MARKING - TYPE D - LINE 6" (SOLID YELLOW) GROOVING FOR RECESSED PAVEMENT MARKING 7"

2 PREFORMED PLASTIC PAVEMENT MARKING - TYPE D - LINE 6" (SOLID WHITE) GROOVING FOR RECESSED PAVEMENT MARKING 7"

3 THERMOPLASTIC PAVEMENT MARKING - LINE 4" (SOLID YELLOW)

4 THERMOPLASTIC PAVEMENT MARKING - LINE 4" (SOLID WHITE)

5 THERMOPLASTIC PAVEMENT MARKING - LINE 4" (DOUBLE YELLOW CENTER LINE, @ 11" C-C)

6 THERMOPLASTIC PAVEMENT MARKING - LINE 6" (SOLID WHITE)

7 THERMOPLASTIC PAVEMENT MARKING - LINE 4" (10' LINE, 30' SKIP, SOLID WHITE)

8 THERMOPLASTIC PAVEMENT MARKING - LINE 8" (SOLID WHITE)

9 THERMOPLASTIC PAVEMENT MARKING - LINE 12" (SOLID WHITE)

10 THERMOPLASTIC PAVEMENT MARKING - LINE 12" (SOLID YELLOW)
- 11 THERMOPLASTIC PAVEMENT MARKING - LINE 12" (WHITE 45° DIAGONALS OR CHEVRONS @ 10' SPACING INTERVALS)

12 THERMOPLASTIC PAVEMENT MARKING - LINE 12" (YELLOW 45° DIAGONALS AND CHEVRONS @ 75' SPACING INTERVALS)

13 THERMOPLASTIC PAVEMENT MARKING - LETTERS AND SYMBOLS (WHITE)

14 RAISED REFLECTIVE PAVEMENT MARKER ONE-WAY CRYSTAL

15 THERMOPLASTIC PAVEMENT MARKING - LINE 6" (2' LINE, 6' SKIP, WHITE)

16 THERMOPLASTIC PAVEMENT MARKING - LINE 24" (SOLID WHITE)

17 MODIFIED URETHANE PAVEMENT MARKING - LINE 4" (SOLID WHITE)

18 MODIFIED URETHANE PAVEMENT MARKING - LINE 4" (DOUBLE YELLOW CENTER LINE, @ 11" C-C)

19 MODIFIED URETHANE PAVEMENT MARKING - LINE 6" (SOLID WHITE)

20 MODIFIED URETHANE PAVEMENT MARKING - LINE 4" (10' LINE, 30' SKIP, WHITE)
- 21 MODIFIED URETHANE PAVEMENT MARKING - LINE 12" (YELLOW 45° DIAGONALS AND CHEVRONS @ 75' SPACING INTERVALS)

22 MODIFIED URETHANE PAVEMENT MARKING - LETTERS AND SYMBOLS (WHITE)

23 MODIFIED URETHANE PAVEMENT MARKING - LINE 6" (2' LINE, 6' SKIP, WHITE)

24 MODIFIED URETHANE PAVEMENT MARKING - LINE 24" (SOLID WHITE)

25 POLYUREA PAVEMENT MARKING TYPE I - LETTERS AND SYMBOLS (WHITE)

26 MODIFIED URETHANE PAVEMENT MARKING - LINE 4" (SOLID YELLOW)

27 MODIFIED URETHANE PAVEMENT MARKING - LINE 8" (SOLID WHITE)

28 MODIFIED URETHANE PAVEMENT MARKING - LINE 12" (WHITE 45° DIAGONALS @ 10' SPACING INTERVALS)


29 RAISED REFLECTIVE PAVEMENT MARKER ONE-WAY AMBER

30 RAISED REFLECTIVE PAVEMENT MARKER TWO-WAY AMBER

31 THERMOPLASTIC PAVEMENT MARKING - LINE 6" (3' LINE, 9' SKIP, WHITE)

NOTES

1. RAISED REFLECTIVE PAVEMENT MARKERS SHALL BE OMITTED FROM THE BRIDGE APPROACH PAVEMENT AND BRIDGE DECK.
2. THERMOPLASTIC PAVEMENT MARKINGS SHALL BE USED ON HOT-MIX ASPHALT (HMA) PAVEMENTS. MODIFIED URETHANE PAVEMENT MARKINGS SHALL BE USED ON PCC PAVEMENTS.
3. SEE DISTRICT ONE TYPICAL PAVEMENT MARKINGS (TC-13) FOR CENTER STREET PAVEMENT MARKINGS.

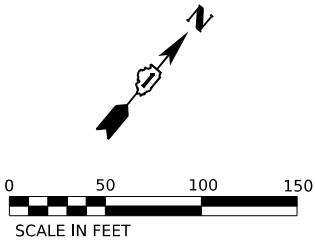

MODEL: Default
FILE NAME: p:\transystems-pw-bentley.com\transcorp-pw-loaded\Documents\Projects_2018\C4401\401180022\03-W59\CAD\62R22-INT-4 [Center]\Sheets\CL\1D12R22-shr-pmk108.dgn



USER NAME	= jschumann
DESIGNED	- AK
DRAWN	- AK
PLOT SCALE	= 100,000' / in.
CHECKED	- AB
DATE	- 4/25/2025
REVISD	-

DESIGNED	- AK
DRAWN	- AK
PLOT SCALE	= 100,000' / in.
CHECKED	- AB
DATE	- 4/25/2025
REVISD	-

STATE OF ILLINOIS
DEPARTMENT OF TRANSPORTATION

PAVEMENT MARKING PLAN
CENTER STREET

SCALE: 1"=50' SHEET 09 OF 10 SHEETS STA. 33+00.00 TO STA. 45+65.88

F.A.I. RTE.	SECTION	COUNTY	TOTAL SHEETS	SHEET NO.
80	FAI 80 21 INTERCHANGE	WILL	1209	473
CONTRACT NO. 62R22				
ILLINOIS FED. AID PROJECT				

F.A.I. RTE.	SECTION	COUNTY	TOTAL SHEETS	SHEET NO.
80	FAI 80 21 INTERCHANGE	WILL	1209	473A
		CONTRACT NO. 62R22		
ILLINOIS		FED. AID PROJECT		

MODEL: 01-SIGNING REMOVAL I-80 SCHEDULES1
FILE NAME: p:\transportation\p2\cityofchicago\corporate\hosted\documents\projects_2018\CH4001401180022\03-W59\CAD\6262022-INT-4 (Center)\Sheets\CL\WID162622-shr-dgn-schedules.dgn

SIGNING REMOVAL SCHEDULE										REMOVE SIGN PANEL ASSY TB	REMOVE SIGN PANEL T1	REMOVE SIGN PANEL T2	REMOVE SIGN PANEL T3	REMOVE OH SIGN STR	REMOVE GR MT SIGN SUPPORT	REMOVE CONC FDN -GR MT	REMOVE CONC FDN -OVHD	REM EX FB INSTAL COMP
SIGN ID	STRUCTURE ID		COLOR	DIRECTION	STATION	OFFSET	W (IN)	H (IN)	AREA (SQ FT)	EACH	SQ FT	SQ FT	SQ FT	EACH	EACH	EACH	EACH	EACH
EB-WP-6390A		W1-3 S-CURVE	BLACK/YELLOW	I-80 EB	639+50	12' RT	48	48	16	1								1
EB-WP-6390B		W13-1P 45 MPH	BLACK/YELLOW	I-80 EB	639+50	12' RT	30	30	6.25									
EB-WP-6391A		W1-3 S-CURVE	BLACK/YELLOW	I-80 EB	639+47	76' RT	48	48	16	1								1
EB-WP-6391B		W13-1P 45 MPH	BLACK/YELLOW	I-80 EB	639+47	76' RT	30	30	6.25									
EB-TS-6411		D3-1 WHEELER AVE	WHITE/GREEN	I-80 EB	641+13	73.5' RT	108	24	18			18						
WB-TS-6421		D3-1 WHEELER AVE	WHITE/GREEN	I-80 WB	642+08	87' LT	108	24	18			18						
WB-GM-6430		LODGING - EXIT 130B	WHITE/BLUE	I-80 WB	643+94	106' LT	240	120	200				200		2	2		
EB-WP-6450A		W8-5 SURFACE CONDITION	BLACK/YELLOW	I-80 EB	645+77	13' RT	48	48	16	1								1
EB-WP-6450B		W13-1P 45 MPH	BLACK/YELLOW	I-80 EB	645+77	13' RT	30	30	6.25									
EB-WP-6451A		W8-5 SURFACE CONDITION	BLACK/YELLOW	I-80 EB	645+77	75' RT	48	48	16	1								1
EB-WP-6451B		W13-1P 45 MPH	BLACK/YELLOW	I-80 EB	645+77	75' RT	30	30	6.25									
EB-LP-6480		W13-2 EXIT \ 30 MPH	BLACK/YELLOW	I-80 EB	648+81	76' RT	36	48	12			12						
EB-WP-6490		WEIGHT LIMIT \ 12 TONS AXLE \ 41 TONS GROSS \ CENTER ST	BLACK/WHITE	I-80 EB	649+93	79' RT	48	36	12			12						
WB-WP-6500		W4-1 MERGE	BLACK/YELLOW	I-80 WB	650+83	72' LT	48	48	16			16						
EB-OS-6510	1S099I080R131.8	I-80 EAST \ INDIANA	WHITE/GREEN	I-80 EB	651+04	50' RT	192	120	160					1			2	
EB-OS-6511	1S099I080R131.8	EXIT 131 \ CENTER ST	WHITE/GREEN	I-80 EB	651+04	65' RT	204	90	127.5									
EB-WP-6520		GORE EXIT SIGN 131	WHITE/GREEN	I-80 EB	652+56	78' RT	96	60	40				40					
WB-GM-6530		EXIT 130 A-B \ IL RTE 7 \ LARKIN AVE \ 1 MILE	WHITE/GREEN	I-80 WB	653+15	87' LT	192	138	184				184		2	2		
EB-LP-6531A		M3-2 EAST	WHITE/BLUE	I-80 EB	653+76	74' RT	36	18	4.5	1								
EB-LP-6531B		M1-1 INTERSTATE 80	WHITE/BLUE	I-80 EB	653+76	74' RT	36	36	9									
EB-WP-6540		ABRAHAM LINCOLN \ NATIONAL CEMETARY \ EXIT 132	WHITE/BROWN	I-80 EB	654+58	79' RT	156	60	65				65		2	2		
EB-WP-6560A		W8-5 SURFACE CONDITION	BLACK/YELLOW	I-80 EB	656+59	18' RT	48	48	16	1								
EB-WP-6560B		W8-10P SLIPPERY WHEN WET	BLACK/YELLOW	I-80 EB	656+59	18' RT	30	24	5									
EB-LP-6561A		W8-5 SURFACE CONDITION	BLACK/YELLOW	I-80 EB	656+55	74' RT	48	48	16	1								
EB-LP-6561B		W8-10P SLIPPERY WHEN WET	BLACK/YELLOW	I-80 EB	656+55	74' RT	30	24	5									
EB-GM-6580		EXIT 132 A-B \ US RTE 52 IL RTE 53 \ CHICAGO ST \ 1 MILE	WHITE/GREEN	I-80 EB	658+97	84' RT	192	156	208				208		2	2		
EB-TS-6610		MILE MARKER 132.0	WHITE/GREEN	I-80 EB	661+86	64' RT	12	60	5		5							
EB-WP-6640		CHICAGOLAND \ SPEEDWAY \ EXIT 132A	WHITE/BROWN	I-80 EB	664+91	72' RT	132	120	110				110		2	2		
RAB-LP-0040		W4-1 MERGE	BLACK/YELLOW	RAMP AB	4+25	33' LT	48	48	16			16						
RBA-LP-0130		R2-1 SPEED LIMIT 35 MPH	BLACK/WHITE	RAMP BA	13+31	33' RT	30	36	7.5		7.5							
RBD-LP-0040		R5-I100 USE PROHIBITED \ BUCKLE UP!	BLACK/WHITE	RAMP BD	4+91	14' RT	48	60	20			20						
RCA-TS-0100		R12-I108 WEIGHT LIMIT \ 12 TONS AXLE \ 41 TONS GROSS	WHITE/BLACK	RAMP CA	10+78	22' LT	36	30	7.5		7.5							
RBA-TS-0150		R12-I108 WEIGHT LIMIT \ 12 TONS AXLE \ 41 TONS GROSS	WHITE/BLACK	RAMP BA	15+46	27' RT	36	30	7.5		7.5							
RBA-TS-0151A		W4-1 MERGE	BLACK/YELLOW	RAMP BA	15+64	6' LT	48	48	16			16						
RBA-TS-0151B		R12-I108 WEIGHT LIMIT \ 12 TONS AXLE \ 41 TONS GROSS	WHITE/BLACK	RAMP BA	15+64	6' LT	36	30	7.5		7.5							
RAD-TS-0140		W4-1 MERGE	BLACK/YELLOW	RAMP AD	14+17	16' RT	48	48	16			16						
RBD-LP-0100		W9-1 RIGHT LANE ENDS	BLACK/YELLOW	RAMP BD	10+77	14' RT	48	48	16			16						
RDB-WP-0010		W12-1 DOUBLE ARROW	BLACK/YELLOW	RAMP DB	1+05	18' RT	48	48	16			16						
RDB-WP-0011		R5-2 NO TRUCKS OVER 8 TONS	RED+BLACK/WHITE	RAMP DB	1+51	17' RT	24	48	8		8							



USER NAME = jschumann
PLOT SCALE = 100,000' / in.
PLOT DATE = 4/22/2025

DESIGNED - JLS
DRAWN - JLS
CHECKED - AB
DATE - 4/25/2025

REVISED -
REVISED -
REVISED -
REVISED -

STATE OF ILLINOIS
DEPARTMENT OF TRANSPORTATION

SIGNING REMOVAL SCHEDULE
I-80

SCALE: NONE SHEET 1 OF 2 SHEETS STA. TO STA.

F.A.I. RTE.	SECTION	COUNTY	TOTAL SHEETS	SHEET NO.
80	FAI 80 21 INTERCHANGE	WILL	1209	475
CONTRACT NO. 62R22				
ILLINOIS FED. AID PROJECT				

MODEL: 01-SIGNING REMOVAL I-80 SCHEDULES.dgn
FILE NAME: p:\transportation\p2\denby\contransys\corp\ppl-hosted\Documents\Projects_2018\CH4001401180022\03-WSP\CAD\62R22-INT-4 (Center)\Sheets\CL\I80I62R22-shr-dgn-schedules.dgn

SIGNING REMOVAL SCHEDULE										REMOVE SIGN PANEL ASSY TB	REMOVE SIGN PANEL T1	REMOVE SIGN PANEL T2	REMOVE SIGN PANEL T3	REMOVE OH SIGN STR	REMOVE GR MT SIGN SUPPORT	REMOVE CONC FDN -GR MT	REMOVE CONC FDN -OVHD	REM EX FB INSTAL COMP
SIGN ID	STRUCTURE ID		COLOR	DIRECTION	STATION	OFFSET	W (IN)	H (IN)	AREA (SQ FT)	EACH	SQ FT	SQ FT	SQ FT	EACH	EACH	EACH	EACH	EACH
RDB-WP-0012		R5-2 NO TRUCKS OVER 8 TONS	RED+BLACK/WHITE	RAMP DB	1+51	26' LT	24	48	8		8							
RDB-LP-0030		W13-3 RAMP \ 35 MPH	BLACK/YELLOW	RAMP DB	3+72	19' RT	36	48	12			12						
RAD-WP-0060		W1-8 CHEVRON ALIGNMENT	BLACK/YELLOW	RAMP AD	6+77	10' RT	36	48	12			12						
RAD-WP-0080		W1-8 CHEVRON ALIGNMENT	BLACK/YELLOW	RAMP AD	8+92	29' RT	36	48	12			12						
RAD-WP-0090		W1-8 CHEVRON ALIGNMENT	BLACK/YELLOW	RAMP AD	9+92	30' RT	36	48	12			12						
RAD-WP-0130		W1-8 CHEVRON ALIGNMENT	BLACK/YELLOW	RAMP AD	13+37	20' RT	36	48	12			12						
RDB-OS-0000		WEIGHT LIMIT \ 8 TONS \ MEADOW \ AVENUE	WHITE/GREEN	RAMP DB	0+12	7' LT	156	96	104					1			2	
RDA-OS-0060		CENTER ST	WHITE/GREEN	RAMP DA	6+31	10' LT	192	60	80									
EB-WP-6660		W4-3 ADDED LANE	BLACK/YELLOW	I-80 EB	666+11	60' RT	48	48	16			16						
RDA-LP-0050A		W8-5 SLIPPERY WHEN WET	BLACK/YELLOW	RAMP DA	5+64	20' RT	48	48	16			16						
RDA-LP-0050B		W13-1P 35 MPH	BLACK/YELLOW	RAMP DA	5+64	20' RT	30	30	6.25		6.25							
WB-WP-6670		GORE EXIT SIGN 131	WHITE/GREEN	I-80 WB	667+69	67' LT	96	60	40				40					
RAD-LP-0150		W9-1 RIGHT LANE ENDS	BLACK/YELLOW	RAMP AD	15+53	17' RT	48	48	16			16						
RDA-LP-0010		W13-2 EXIT \ 35 MPH	BLACK/YELLOW	RAMP DA	1+39	20' RT	36	48	12			12						
RAD-WP-0170		DES PLAINES \ RIVER	WHITE/GREEN	RAMP BD	17+15	12' RT	96	36	24				24		2	2		
RAD-WP-0030		R5-I100 USE PROHIBITED \ BUCKLE UP!	BLACK/WHITE	RAMP AD	3+16	6' RT	48	60	20	1		20						
RAD-TS-0020A		M3-2 EAST	WHITE/BLUE	RAMP AD	2+63	9' RT	36	18	4.5									
RAD-TS-0020B		M1-1 INTERSTATE 80	WHITE/BLUE	RAMP AD	2+63	9' RT	36	36	9									
RAD-TS-0020C		M6-2 DIRECTIONAL ARROW AUXILLARY	WHITE/BLUE	RAMP AD	2+63	9' RT	30	21	4.375									
RAD-OS-0000		I-80 EAST \ INDIANA	WHITE/GREEN	RAMP AD	0+39	12' LT	192	108	144					1			2	
RAC-OS-0040		I-80 WEST \ MOLINE \ ROCK ISLAND	WHITE/GREEN	RAMP AC	4+94	5' LT	156	132	143									
RAC-OS-0041		WEIGHT LIMIT \ 80 TONS \ MEADOW \ AVENUE	WHITE/GREEN	RAMP AC	4+93	17' LT	120	132	110									
RAB-OS-0001		R5-2 NO TRUCKS OVER 8 TONS	RED+BLACK/WHITE	RAMP AB	0+07	24' LT	18	36	4.5		4.5			1			2	
RAC-OS-0090		I-80 WEST \ MOLINE \ ROCK ISLAND	WHITE/GREEN	RAMP AC	9+47	5' LT	186	156	201.5									
RAB-OS-0000		WEIGHT LIMIT \ 8 TONS \ MEADOW \ AVENUE	WHITE/GREEN	RAMP AB	0+04	8' LT	120	132	110									
RAB-TS-0020		W12-1 DOUBLE ARROW	BLACK/YELLOW	RAMP AB	02+14	9' LT	48	48	16			16						
SB-GM-0330		I-80 WEST \ UPWARD ARROW \ MOLINE - \ ROCK ISLAND \ I-80 EAST GARY INDIANA \ UPWARDS ARROW MEADOW AVE	WHITE/GREEN	RAMP AD	33+95	54' LT	162	150	168.75				168.75		2	2		
SB-TS-0050		W11-10 TRUCK PARKING	BLACK/YELLOW	SB CENTER	5+96	42' LT	36	36	9		9							
SB-LP-0060		R4-1 DO NOT PASS	BLACK/WHITE	SB CENTER	6+79	40' LT	24	30	5		5							
NB-GM-0070		CENTER ST \ I-80 EAST \ GARY INDIANA	WHITE/GREEN	NB CENTER	7+77	46' RT	180	120	150				150		2	2		
SB-TS-0080		W4-2 LEFT LANE ENDS	BLACK/YELLOW	SB CENTER	8+00	8' LT	36	36	9		9							
NB-TS-0110		M3-2 EAST	WHITE/BLUE	NB CENTER	11+30	27' LT	36	18	4.5	1								
NB-TS-0111		M1-1 INTERSTATE 80	WHITE/BLUE	NB CENTER	11+30	27' LT	36	36	9									
NB-TS-0112		M6-2 DIRECTIONAL ARROW AUXILLIARY	WHITE/BLUE	NB CENTER	11+30	27' LT	30	21	4.375									
NB-LP-0240		W4-1 MERGE	BLACK/YELLOW	NB CENTER	24+32	33' RT	48	48	16			16						
NB-LP-0180A		W1-2 CURVE RIGHT	BLACK/YELLOW	NB CENTER	18+34	18' RT	48	48	16			16						
NB-LP-0180B		W13-1P 35 MPH	BLACK/YELLOW	NB CENTER	18+34	18' RT	30	30	6.25		6.25							
SB-TS-0000		R2-1 SPEED LIMIT 35 MPH	BLACK/WHITE	SB CENTER	0+81	21' LT	24	30	5		5							
TOTAL										9	96	364	1190	4	16	16	8	4



USER NAME = jschumann
PLOT SCALE = 100,000' / in.
PLOT DATE = 4/22/2025

DESIGNED - JLS
DRAWN - JLS
CHECKED - AB
DATE - 4/25/2025

REVISED -
REVISED -
REVISED -
REVISED -

STATE OF ILLINOIS
DEPARTMENT OF TRANSPORTATION

SIGNING REMOVAL SCHEDULE
I-80

SCALE: NONE SHEET 2 OF 2 SHEETS STA. TO STA.

F.A.I. RTE.	SECTION	COUNTY	TOTAL SHEETS	SHEET NO.
80	FAI 80 21 INTERCHANGE	WILL	1209	476
CONTRACT NO. 62R22				
ILLINOIS FED. AID PROJECT				

MODEL: 02-PROPOSED I-80 SIGNING SCHEDULE.IES4
FILE NAME: p:\transportation\p2\cityofchicago\corporate\ppl\hosted\documents\projects_2018\CH4001401180022\03-W59\CD\626022-INT-4_Center\Sheets\CD\626022-INT-4-shr-dgn-schedules.dgn

PROPOSED SIGN SCHEDULE												SIGN PANEL T1	SIGN PANEL T2	SIGN PANEL T3	BASE TEL STL SIN SUPP	CONC FND	REINF BARS-E POXY	MILE POST MKR ASSEMBLY	STR STL SIGN SUP BA	TELES STL SIGN SUPPORT			WOOD SIGN SUPPORT			TRANSFER SERVICE SIGN
SIGN ID	STRUCTURE ID	LEGEND/DESCRIPTION	COLOR	SIGN SHEETING TYPE	MOUNTING TYPE	ALIGNMENT/ DIRECTION	STATION	OFFSET	W (IN)	H (IN)	AREA (SQ FT)	(SQ FT)	(SQ FT)	(SQ FT)	(EACH)	(CU YD)	(POUND)	(EACH)	(POUND)	P1 (L.F.)	P2 (L.F.)	PAY LENGTH (L.F.)	P1 (L.F.)	P2 (L.F.)	PAY LENGTH (L.F.)	(EACH)
EB-MP-6352		MILE MARKER 131.5	WHITE/GREEN		MILE POST	I-80 EB	635+23	80' RT	12	60	5.0							1								
WB-MP-6353		MILE MARKER 131.5	WHITE/GREEN		MILE POST	I-80 WB	635+25	86' LT	12	60	5.0							1								
WB-WP-6360A		M3-4 WEST	WHITE/BLUE		WOOD POST	I-80 WB	636+50	86' LT	36	18	4.5	4.5														
WB-WP-6360B		M1-1 INTERSTATE 80	WHITE/BLUE						36	36	9.0	9												5	11.5	16.5
WB-GM-6380	1G099I080L131.5	LODGING - EXIT 130	WHITE/BLUE	AP	BREAKAWAY STEEL	I-80 WB	638+00	97.5' LT	240	120	200.0			200		2.8	196		1031						6	
EB-WP-6410		I-3 WHEELER AVE	WHITE/GREEN	ZZ	WOOD POST	I-80 EB	641+13	92.5' RT	108	66	49.5			49.5									10	25	35	
EB-BM-6412	1B099I080R131.6	EXIT 132\ US RTE 52 IL RTE 53\ CHICAGO ST\ 1 MILE	WHITE/GREEN	ZZ	BRIDGE MOUNTED	I-80 EB	641+39	37.5' RT	174	150	181.3			181.25												
EB-BM-6413	1B099I080R131.6	EXIT 131\ CENTER ST\ MEADOW AVE\ E11-1d EXIT ONLY	WHITE/GREEN	ZZ	BRIDGE MOUNTED	I-80 EB	641+39	55.5' RT	186	138	178.3			178.25												
WB-BM-6414	1B099I080L131.6	EXIT 130\ IL RTE 7\ LARKIN AVE\ 3/4 MILE	WHITE/GREEN	ZZ	BRIDGE MOUNTED	I-80 WB	641+95	55.5' LT	174	150	181.3			181.25												
WB-WP-6420		I-3 WHEELER AVE	WHITE/GREEN	ZZ	WOOD POST	I-80 WB	642+20	95' LT	108	66	49.5			49.5									10	25	35	
RA-LP-0020		W13-2 EXIT 50 MPH	BLACK/YELLOW		LIGHT POLE	RAMP A	639+78	83.5' RT	36	48	12.0		12													
WB-WP-0090		CRASH INVESTIAGION SITE\ 1 MILE	WHITE/BLUE	AP	WOOD POST	I-80 WB	9+94	89' LT	48	60	20.0		20										5	12	17	
EB-WP-0120		EXIT 131 GORE SIGN	WHITE/GREEN	ZZ	WOOD POST	I-80 EB	12+28	71' RT	90	60	37.5			37.5									10	24	34	
EB-GM-0150	1G099I080R131.6	LEWIS UNIVERSITY\ EXIT 132	WHITE/GREEN	ZZ	BREAKAWAY STEEL	I-80 EB	15+00	76.5' RT	138	90	86.3			86.25		1.4	156		707							
EB-GM-0190	1G099I080R131.8	ABRAHAM LINCOLN NATOINAL CEMETARY\ EXIT 132	WHITE/BROWN	AP	BREAKAWAY STEEL	I-80 EB	19+00	76.5' RT	234	90	146.3			146.25		2.5	196		1094							
WB-WP-0191		W4-3 ADDED LANE SIGN	BLACK/YELLOW		WOOD POST	I-80 WB	19+61	81.5' LT	48	48	16.0		16										5	11	16	
WB-WP-0210A		M3-4 WEST	WHITE/BLUE		WOOD POST	I-80 WB	21+42	81' LT	36	18	4.5	4.5											5	11.5	16.5	
WB-WP-0210B		M1-1 INTERSTATE 80	WHITE/BLUE						36	36	9.0	9														
EB-WP-0211A		M3-2 EAST	WHITE/BLUE		WOOD POST	I-80 EB	21+57	69' RT	36	18	4.5	4.5											5	11.5	16.5	
EB-WP-0211B		M1-1 INTERSTATE 80	WHITE/BLUE						36	36	9.0	9														
EB-WP-0260		W4-3 ADDED LANE SIGN	BLACK/YELLOW		WOOD POST	I-80 EB	26+00	68' RT	48	48	16.0		16										5	11	16	
EB-BM-0261	1B099I080I32.0	EXIT 133\ RICHARDS ST\ 1 MILE	WHITE/GREEN	ZZ	BRIDGE MOUNTED	I-80 EB	26+92	44' RT	180	102	127.5			127.5												
EB-BM-0262	1B099I080I32.0	EXIT 132\ US RTE 52 - IL RTE 53\ CHICAGO ST\ 1/2 MILE	WHITE/GREEN	ZZ	BRIDGE MOUNTED	I-80 EB	26+98	25' RT	174	150	181.3			181.25												
EB-MP-0270		MILE MARKER 132.0	WHITE/GREEN		MILE POST	I-80 EB	27+69	106' RT	12	60	5.0							1								
WB-MP-0280		MILE MARKER 132.0	WHITE/GREEN		MILE POST	I-80 WB	27+35	93' LT	12	60	5.0							1								
RC-WP-0110		LEFT ARROW ONLY\ RIGHT ARROW ONLY	BLACK/WHITE		WOOD POST	RAMP C	11+59	33' LT	32	30	6.7	6.7											5	9.5	14.5	
RC-WP-0111		LEFT ARROW ONLY\ RIGHT ARROW ONLY	BLACK/WHITE		WOOD POST	RAMP C	11+59	11' RT	32	30	6.7	6.7											5	9.5	14.5	
RB-LP-0170A		SPEED LIMIT 65	BLACK/WHITE		LIGHT POLE	RAMP B	17+43	18' RT	48	60	20.0		20													
RB-LP-0170B		MINIMUM 45	BLACK/WHITE		LIGHT POLE	RAMP B	17+43	18' RT	48	36	12.0		12													
RC-GM-0090		D3-2 LEFT ARROW MEADOW AVE\ CENTER ST RIGHT ARROW	WHITE/GREEN	ZZ	WOOD POST	RAMP C	9+55	15' RT	102	42	29.8			29.8									10	21.0	31.0	
RC-WP-0090		R5-1a WRONG WAY	WHITE/RED		WOOD POST	RAMP C	9+09	11' RT	42	30	8.8	8.75											5	9.5	14.5	
RC-WP-0091		R5-1a WRONG WAY	WHITE/RED		WOOD POST	RAMP C	9+09	28' LT	42	30	8.8	8.75											5	9.5	14.5	
RB-GM-0160		CHICAGOLAND SPEEDWAYS\ EXIT 132	WHITE/BROWN	AP	BREAKAWAY STEEL	RAMP B	16+36	18' RT	156	90	97.5			97.5		2.4	184		880							
WB-WP-0350		EXIT 131 GORE SIGN	WHITE/GREEN	ZZ	WOOD POST	I-80 WB	35+28	87' LT	90	60	37.5			37.5									5	24	29	
RB-GM-0170		METRA PARK & RIDE\ AMTRAK\ EXIT 132	WHITE/GREEN	ZZ	BREAKAWAY STEEL	RAMP B	17+88	20' RT	162	132	148.5			148.5		2.5	196		1207							
EB-LP-0360A		M3-2 EAST	WHITE/BLUE		LIGHT POLE	I-80 EB	18+86	13' RT	36	18	4.5	4.5														
EB-LP-0360B		M1-1 INTERSTATE 80	WHITE/BLUE						36	36	9.0	9														
RB-GM-0190		DES PLAINES RIVER	WHITE/GREEN	ZZ	BREAKAWAY STEEL	RAMP B	19+38	20' RT	150	66	68.8			68.75		1.4	156		513.75							



USER NAME	= jschumann
PLOT SCALE	= 100,000' / in.
PLOT DATE	= 6/11/2025

DESIGNED	- JLS
DRAWN	- JLS
CHECKED	- AB
DATE	- 4/25/2025

REVISED	-
REVISED	-
REVISED	-
REVISED	-

STATE OF ILLINOIS
DEPARTMENT OF TRANSPORTATION

PROPOSED SIGNING SCHEDULE
I-80

SCALE: NONE	SHEET 1 OF 3 SHEETS	STA. TO STA.
-------------	---------------------	--------------

F.A.I. RTE.	SECTION	COUNTY	TOTAL SHEETS	SHEET NO.
80	FAI 80 21 INTERCHANGE	WILL	1209	477
CONTRACT NO. 62R22				
		ILLINOIS	FED. AID PROJECT	

MODEL: 02-PROPOSED I-80 SIGNING SCHEDULE.IES-II
FILE NAME: p:\transportation\p2\chicago\corporate\ppl\hosted\Documents\Projects_2018\CH4001401180022\03-W59\CD\6262022-INT-4_Center\Streets\Civil\ID1212122-shh-dgn-schedules.dgn

PROPOSED SIGN SCHEDULE												SIGN PANEL T1	SIGN PANEL T2	SIGN PANEL T3	BASE TEL STL SIN SUPP	CONC FND	REINF BARS-E POXY	MILE POST MKR ASSEMBLY	STR STL SIGN SUP BA	TELES STL SIGN SUPPORT			WOOD SIGN SUPPORT			TRANSFER SERVICE SIGN
SIGN ID	STRUCTURE ID	LEGEND/DESCRIPTION	COLOR	SIGN SHEETING TYPE	MOUNTING TYPE	ALIGNMENT/ DIRECTION	STATION	OFFSET	W (IN)	H (IN)	AREA (SQ FT)	(SQ FT)	(SQ FT)	(SQ FT)	(EACH)	(CU YD)	(POUND)	(EACH)	(POUND)	P1 (L.F.)	P2 (L.F.)	PAY LENGTH (L.F.)	P1 (L.F.)	P2 (L.F.)	PAY LENGTH (L.F.)	(EACH)
NB-LP-0150A		M3-2 EAST	WHITE/BLUE		LIGHT POLE	NB CENTER	15+42	27' RT	36	18	4.5	4.5														
NB-LP-0150B		M1-1 INTERSTATE 80	WHITE/BLUE						36	36	9.0	9.0														
NB-LP-0150C		M5-1 ADVANCE LEFT TURN ARROW	WHITE/BLUE						30	21	4.4	4.4														
NB-LP-0151A		M3-4 WEST	WHITE/BLUE		LIGHT POLE	NB CENTER	15+42	27' RT	36	18	4.5	4.5														
NB-LP-0151B		M1-1 INTERSTATE 80	WHITE/BLUE						36	36	9.0	9.0														
NB-LP-0151C		M6-3 DIRECTIONAL ARROW	WHITE/BLUE						30	21	4.4	4.4														
SB-TS-0160		R2-1 SPEED LIMIT 35	BLACK/WHITE		TELESCOPING STEEL	SB CENTER	16+93	31' LT	30	36	7.5	7.5								5	10	15				
NB-GM-0170		I-80 WEST \ MOLINE - \ ROCK ISLAND \ I-80 EAST \ GARY INDIANA	WHITE/GREEN	ZZ	BREAKAWAY STEEL	NB CENTER	17+00	43' RT	168	174	203.0			203		4.2	244		2020							
SB-TS-0190		R5-2b NO THRU TRUCKS	WHITE/BLACK		TELESCOPING STEEL	SB CENTER	19+00	38' LT	24	30	5.0	5.0								5	9.5	15				
NB-LP-0191A		M3-2 EAST	WHITE/BLUE		LIGHT POLE	NB CENTER	15+42	27' RT	36	18	4.5	4.5														
NB-LP-0191B		M1-1 INTERSTATE 80	WHITE/BLUE						36	36	9.0	9.0														
NB-LP-0191C		M6-1 LEFT DIRECTIONAL ARROW	WHITE/BLUE						30	21	4.4	4.4														
RA-WP-0150		R5-1a WRONG WAY	WHITE/RED		WOOD POST	RAMP A	15+57	14' RT	42	30	8.8	8.75											5	9.5	14.5	
RA-WP-0151		R5-1a WRONG WAY	WHITE/RED		WOOD POST	RAMP A	15+57	27' LT	42	30	8.8	8.75											5	9.5	14.5	
RA-TS-0160A		R5-1 DO NOT ENTER	WHITE/RED		TELESCOPING STEEL	RAMP a	16+42	35' LT	36	36	9.0	9			1					5	10	15				
RA-TS-0160B		R6-1L ONE WAY	BLACK/WHITE						48	18	6.0	6														
RA-LP-0161A		R5-1 DO NOT ENTER	WHITE/RED		LIGHT POLE	RAMP A	16+37	37' LT	36	36	9.0	9														
RA-LP-0161B		R6-1L ONE WAY	BLACK/WHITE						48	18	6.0	6														
RB-LP-0000		R4-7 KEEP RIGHT	WHITE/BLACK		LIGHT POLE	RAMP B	0+41	39' RT	18	30	3.8	3.8														
SB-TS-0210A		M3-2 EAST	WHITE/BLUE		TELESCOPING STEEL	SB CENTER	21+08	58' LT	36	18	4.5	4.5								5	13.3	18.25				
SB-TS-0210B		M1-1 INTERSTATE 80	WHITE/BLUE						36	36	9.0	9.0														
SB-TS-0210C		M6-1 RIGHT DIRECTIONAL ARROW	WHITE/BLUE						30	21	4.4	4.4														
NB-GM-0211		I-80 EAST \ LEFT ARROW \ GARY INDIANA	WHITE/GREEN	ZZ	BREAKAWAY STEEL	NB CENTER	21+86	66' LT	168	78	91.0			91		1.4	156		534							
SB-GM-0220		I-80 EAST \ RIGHT ARROW \ GARY INDIANA	WHITE/GREEN	ZZ	BREAKAWAY STEEL	SB CENTER	22+44	50' LT	168	78	91.0			91		1.4	156		538							
NB-TS-0221A		M3-4 WEST	WHITE/BLUE		TELESCOPING STEEL	NB CENTER	22+62	33' RT	36	18	4.5	4.5								5	13.3	18.25				
NB-TS-0221B		M1-1 INTERSTATE 80	WHITE/BLUE						36	36	9.0	9.0														
NB-TS-0221C		M5-1 ADVANCE LEFT TURN ARROW	WHITE/BLUE						30	21	4.4	4.4														
RA-TS-0110		W1-8R CHEVRON ALIGNMENT	BLACK/YELLOW		TELESCOPING STEEL	RAMP A	11+61	24' LT	36	48	12.0		12							5	11	16				
RA-TS-0121		W1-8R CHEVRON ALIGNMENT	BLACK/YELLOW		TELESCOPING STEEL	RAMP A	12+39	24' LT	36	48	12.0		12							5	11	16				
RA-TS-0130		W1-8R CHEVRON ALIGNMENT	BLACK/YELLOW		TELESCOPING STEEL	RAMP A	13+29	24' LT	36	48	12.0		12							5	11	16				
RA-TS-0140		W1-8R CHEVRON ALIGNMENT	BLACK/YELLOW		TELESCOPING STEEL	RAMP A	14+00	28' LT	36	48	12.0		12							5	11	16				
RA-WP-0141		R5-1a WRONG WAY	WHITE/RED		WOOD POST	RAMP A	14+53	14' RT	42	30	8.8	8.75											5	9.5	14.5	
RA-WP-0142		R5-1a WRONG WAY	WHITE/RED		WOOD POST	RAMP A	14+49	28' LT	42	30	8.8	8.75											5	9.5	14.5	
RA-GM-0143		D3-2 LEFT ARROW CENTER ST \ MEADOW AVE RIGHT ARROW	WHITE/GREEN	ZZ	WOOD POST	RAMP A	14+93	15' RT	102	42	29.8			29.75									10	23.0	33.0	
RB-TS-0011		W1-8R CHEVRON ALIGNMENT	BLACK/YELLOW		TELESCOPING STEEL	RAMP B	1+78	27' LT	36	48	12.0		12							5	11	16				
RB-TS-0020		W1-8R CHEVRON ALIGNMENT	BLACK/YELLOW		TELESCOPING STEEL	RAMP B	2+98	27' LT	36	48	12.0		12							5	11	16				
RB-TS-0040		W1-8R CHEVRON ALIGNMENT	BLACK/YELLOW		TELESCOPING STEEL	RAMP B	4+18	27' LT	36	48	12.0		12							5	11	16				
RB-TS-0050		W1-8R CHEVRON ALIGNMENT	BLACK/YELLOW		TELESCOPING STEEL	RAMP B	5+38	27' LT	36	48	12.0		12							5	11	16				



USER NAME = jschumann	DESIGNED - JLS	REVISED -
	DRAWN - JLS	REVISED -
PLOT SCALE = 100,000' / in.	CHECKED - AB	REVISED -
PLOT DATE = 6/11/2025	DATE - 4/25/2025	REVISED -

STATE OF ILLINOIS
DEPARTMENT OF TRANSPORTATION

PROPOSED SIGNING SCHEDULE
I-80

SCALE: NONE SHEET 2 OF 3 SHEETS STA. TO STA.

F.A.I. RTE.	SECTION	COUNTY	TOTAL SHEETS	SHEET NO.
80	FAI 80 21 INTERCHANGE	WILL	1209	478
CONTRACT NO. 62R22				
ILLINOIS FED. AID PROJECT				

MODEL: 02-PROPOSED I-80 SIGNING SCHEDULES.III
FILE NAME: p:\transportation\p2\admbury\cortransyscorp\p1-hosted\Documents\Projects_2018\CH401\401180022\03-W59\CD\6262022-INT-4 (Center)\Streets\CLW\ID162622-ahh-dgn-schedules.dgn

PROPOSED SIGN SCHEDULE												SIGN PANEL T1	SIGN PANEL T2	SIGN PANEL T3	BASE TEL STL SIN SUPP	CONC FND	REINF BARS-E POXY	MILE POST MKR ASSEMBLY	STR STL SIGN SUP BA	TELES STL SIGN SUPPORT			WOOD SIGN SUPPORT			TRANSFER SERVICE SIGN	
SIGN ID	STRUCTURE ID	LEGEND/DESCRIPTION	COLOR	SIGN SHEETING TYPE	MOUNTING TYPE	ALIGNMENT/ DIRECTION	STATION	OFFSET	W (IN)	H (IN)	AREA (SQ FT)	(SQ FT)	(SQ FT)	(EACH)	(CU YD)	(POUND)	(EACH)	(POUND)	P1 (L.F.)	P2 (L.F.)	PAY LENGTH (L.F.)	P1 (L.F.)	P2 (L.F.)	PAY LENGTH (L.F.)	(EACH)		
RB-TS-0060		W1-8R CHEVRON ALIGNMENT	BLACK/YELLOW		TELESCOPING STEEL	RAMP B	6+58	27' LT	36	48	12.0		12						5	11	16						
RB-WP-0010		R5-I100 USE PROHIBITED \ BUCKLE UP!	BLACK/WHITE		WOOD POST	RAMP B	1+57	30' LT	48	60	20.0		20									5	12.5	17.5			
RC-WP-0130		R5-1a WRONG WAY	WHITE/RED		WOOD POST	RAMP C	13+75	11' RT	42	30	8.8	8.75										5	9.5	14.5			
RC-WP-0131		R5-1a WRONG WAY	WHITE/RED		WOOD POST	RAMP C	13+75	35' LT	42	30	8.8	8.75										5	9.5	14.5			
RC-TS-0150		D3-2 LEFT ARROW MEADOW AVE \ CENTER ST RIGHT ARROW	WHITE/GREEN	ZZ	TELESCOPING STEEL	RAMP C	15+09	15' RT	78	30	16.3		16.3		2				5	9.5	29						
RD-LP-0000A		M3-4 WEST	WHITE/BLUE		LIGHT POLE	RAMP D	0+75	58' LT	36	18	4.5	4.5															
RD-LP-0000B		M1-1 INTERSTATE 80	WHITE/BLUE						36	36	9.0	9.0															
RD-LP-0000C		M6-1 RIGHT DRIECTIONAL ARROW	WHITE/BLUE						30	21	4.4	4.4															
RD-WP-0010		R5-I100 USE PROHIBITED \ BUCKLE UP!	BLACK/WHITE		WOOD POST	RAMP D	1+30	14' RT	48	60	20.0		20									5	12	17.0			
RD-WP-0020		W13-2 RAMP 50 MPH	BLACK/YELLOW		WOOD POST	RAMP D	2+00	14' RT	36	48	12.0		12									5	11	16			
SB-TS-0230		R3-5 RIGHT LANE CONTROL	BLACK/WHITE		TELESCOPING STEEL	SB CENTER	23+15	42' LT	30	36	7.5	7.5							5	10	15						
SB-TS-0250		R3-7 RIGHT LANE MUST TURN RIGHT	BLACK/WHITE		TELESCOPING STEEL	SB CENTER	25+50	42' LT	36	36	9.0	9.0							5	10	15						
NB-TS-0260A		M3-4 WEST	WHITE/BLUE		TELESCOPING STEEL	SB CENTER	26+50	32' RT	36	18	4.5	4.5							5	13.3	18.25						
NB-TS-0260B		M1-1 INTERSTATE 80	WHITE/BLUE						36	36	9.0	9.0															
NB-TS-0260C		M6-1 LEFT ARROW	WHITE/BLUE						30	21	4.4	4.4															
SB-TS-0270A		M3-2 EAST	WHITE/BLUE		TELESCOPING STEEL	NB CENTER	27+00	42' LT	36	18	4.5	4.5							5	13.3	18.25						
SB-TS-0270B		M1-1 INTERSTATE 80	WHITE/BLUE						36	36	9.0	9.0															
SB-TS-0270C		M5-1 ADVANCE RIGHT TURN ARROW	WHITE/BLUE						30	21	4.4	4.4															
SB-LP-0300A		M3-2 EAST	WHITE/BLUE		LIGHT POLE	SB CENTER	30+39	42' LT	36	18	4.5	4.5															
SB-LP-0300B		M1-1 INTERSTATE 80	WHITE/BLUE						36	36	9.0	9.0															
SB-LP-0300C		M5-6P RIGHT LANE	WHITE/BLUE						36	24	6.0	6.0															
NB-GM-0310		I-80 WEST \ MOLINE - ROCK ISLAND \ LEFT ARROW	WHITE/GREEN	ZZ	BREAKAWAY STEEL	NB CENTER	31+00	42' RT	120	120	100.0			100		2.5	196		1264								
NB-TS-0311A		R5-1 DO NOT ENTER	WHITE/RED		TELESCOPING STEEL	NB CENTER	31+38	38' RT	36	36	9.0	9.0							5	11.5	16.5						
NB-TS-0311B		R6-1 ONE WAY	BLACK/WHITE						48	18	6.0	6.0															
NB-TS-0312		R3-1 RIGHT TURN PROHIBITED	RED+BLACK/WHITE		TELESCOPING STEEL	NB CENTER	31+75	0' CL	36	36	9.0	9.0			1				5	10	15						
NB-TS-0313A		R5-1 DO NOT ENTER	WHITE/RED		TELESCOPING STEEL	NB CENTER	31+88	38' RT	36	36	9.0	9.0			1				5	11.5	16.5						
NB-TS-0313B		R6-1 ONE WAY	BLACK/WHITE						48	18	6.0	6.0															
NB-TS-0320		W4-3 ADDED LANE	BLACK/YELLOW		TELESCOPING STEEL	NB CENTER	32+00	34' RT	36	36	9.0	9.0			1				5	10	15						
SB-GM-0330		I-80 WEST \ MOLINE- \ ROCK ISLAND RIGHT ARROW \ I-80 EAST \ GARY INDIANA	WHITE/GREEN	ZZ	BREAKAWAY STEEL	SB CENTER	33+85	54' LT	156	174	188.5			188.5		4.18	244		2144								
SB-TS-0370A		M3-4 WEST	WHITE/BLUE		TELESCOPING STEEL	NB CENTER	37+00	42' LT	36	18	4.5	4.5							5	13.3	18.25						
SB-TS-0370B		M1-1 INTERSTATE 80	WHITE/BLUE						36	36	9.0	9.0															
SB-TS-0370C		M5-1 ADVANCE RIGHT TURN ARROW	WHITE/BLUE						30	21	4.4	4.4															
NB-LP-0371		R2-1 SPEED LIMIT 35	BLACK/WHITE		LIGHT POLE	NB CENTER	38+96	44' RT	30	36	7.5	7.5															
SB-TS-0440A		M3-4 JUNCTION	WHITE/BLUE		TELESCOPING STEEL	SB CENTER	44+25	42' LT	30	21	4.4	4.4							5	11.8	16.75						
SB-TS-0440B		M1-1 INTERSTATE 80	WHITE/BLUE						36	36	9.0	9.0															
TOTAL												449	272	2504	6	26.8	2080	4	11932			419			491	6	



USER NAME = jschumann
DESIGNED - JLS
DRAWN - JLS
PLOT SCALE = 100,000' / in.
CHECKED - AB
PLOT DATE = 6/11/2025

REVISD -
REVISD -
REVISD -
REVISD -
DATE - 4/25/2025

STATE OF ILLINOIS
DEPARTMENT OF TRANSPORTATION

PROPOSED SIGNING SCHEDULE
I-80

SCALE: NONE SHEET 3 OF 3 SHEETS STA. TO STA.

F.A.I. RTE.	SECTION	COUNTY	TOTAL SHEETS	SHEET NO.
80	FAI 80 21 INTERCHANGE	WILL	1209	479
CONTRACT NO. 62R22				
ILLINOIS FED. AID PROJECT				

MODEL: 03A-LOCAL ROADS SIGNING REMOVAL SCHEDULES
FILE NAME: p:\transportation\pp\220105\com\transys\corp\p1-hosted\Documents\Projects_2018\CH4001401180022\03-W59\CAD\62R22-INT-4 (Center)\Sheets\Civil\02R22-shr-dgn-schedules.dgn

LOCAL ROADS SIGNING REMOVAL SCHEDULE									REMOVE SIGN PANEL T1	REMOVE SIGN PANEL ASSEMBLY TY A	REMOVE SIGN PANEL ASSEMBLY TY B
SIGN ID	LEGEND/DESCRIPTION	COLOR	ALIGNMENT/ DIRECTION	STATION	OFFSET	W (IN)	H (IN)	AREA (SQ FT)	SQ FT	SQ FT	SQ FT
MRK-SB-TS-8000	R1-1 STOP	WHITE/RED	MARKET ST SB	800+44	16' LT	30	30	6.3	6.3		
MRK-SB-TS-8001A	D3-1 MARKET ST	WHITE/GREEN	CHERRY ST SB	800+55	23' LT	24	8	1.3		1	
MRK-SB-TS-8001B	D3-1 MARKET ST	WHITE/GREEN				24	8	1.3			
						24	8	1.3			
MRK-SB-TS-8002A	D3-1 SHELBY ST	WHITE/GREEN				24	8	1.3			
MRK-SB-TS-8002B	D3-1 SHELBY ST	WHITE/GREEN				24	8	1.3			
MRK-NB-TS-8003	R2-1 SPEED LIMIT 25	BLACK/WHITE	MARKET ST NB	800+60	16' RT	24	30	5	5		
JSP-WB-TS-0860A	D3-1 JASPER ST	WHITE/GREEN	JASPER ST WB	86+20	38' LT	24	8	1.3		1	
JSP-WB-TS-0860B	D3-1 JASPER ST	WHITE/GREEN				24	8	1.3			
JSP-WB-TS-0861A	D3-1 MARKET ST	WHITE/GREEN				24	8	1.3			
JSP-WB-TS-0861B	D3-1 MARKET ST	WHITE/GREEN				24	8	1.3			
JSP-EB-TS-0862	R1-1 STOP	WHITE/RED				JASPER ST EB	86+21	36' LT	30		30
JSP-EB-LP-0863	W9-12 SLOW \ CHILDREN AT PLAY	BLACK/YELLOW	JASPER ST EB	86+82	16' LT	30	30	6.3	6.3		
JSP-WB-LP-0864	R1-1 STOP	WHITE/RED	JASPER ST WB	86+84	26' RT	30	30	6.3	6.3		
ILL-SB-TS-9020	R1-1 STOP	WHITE/RED	ILLINOIS ST SB	902+08	34' LT	30	30	6.3	6.3		
ILL-NB-TS-9021	R1-1 STOP	WHITE/RED	ILLINOIS ST NB	902+44	25' RT	30	30	6.3	6.3		
ILL-SB-TS-9022A	D3-1 JASPER ST	WHITE/GREEN	ILLINOIS ST SB	902+45	40' LT	24	8	1.3		1	
ILL-SB-TS-9022B	D3-1 JASPER ST	WHITE/GREEN				24	8	1.3			
ILL-SB-TS-9023A	D3-1 MARKET ST	WHITE/GREEN				24	8	1.3			
ILL-SB-TS-9023B	D3-1 MARKET ST	WHITE/GREEN				24	8	1.3			
						30	30	6.3			
ILL-SB-TS-9024	W14-1 DEAD END	BLACK/YELLOW									
TOTAL									43	2	1



USER NAME	= jschumann	DESIGNED	- JLS	REVISED	-
		DRAWN	- JLS	REVISED	-
PLOT SCALE	= 100,000 ' / in.	CHECKED	- AB	REVISED	-
PLOT DATE	= 4/22/2025	DATE	- 4/25/2025	REVISED	-

STATE OF ILLINOIS
DEPARTMENT OF TRANSPORTATION

SIGNING REMOVAL SCHEDULE LOCAL ROADS			
SCALE: NONE	SHEET 1 OF 1 SHEETS	STA.	TO STA.

F.A.I. RTE.	SECTION	COUNTY	TOTAL SHEETS	SHEET NO.
80	FAI 80 21 INTERCHANGE	WILL	1209	480
CONTRACT NO. 62R22				
		ILLINOIS	FED. AID PROJECT	

MODEL: 03B-LOCAL ROADS PROPOSED SIGNING SCHEDULES
FILE NAME: p:\transportation\ppa\cityofwill.com\trans\corppp\hosted\Documents\Projects_2018\CH4001401180022\03-WSP\CAD\62R22-INT-4 (Center)\Sheets\CLW\ID121222-shl-dgn-schedules.dgn

LOCAL ROADS PROPOSED SIGNING SCHEDULE										SIGN PANEL T1	TELESCOPING STL SIGN SUPPORT		
SIGN ID	LEGEND/DESCRIPTION	COLOR	MOUNTING TYPE	ALIGNMENT/ DIRECTION	STATION	OFFSET	W (IN)	H (IN)	AREA (SQ FT)	(SQ FT)	P1 (L.F.)	P2 (L.F.)	PAY LENGTH
WDS-NB-TS-1000	W14-1 DEAD END	BLACK/YELLOW	TELESCOPING STEEL	S. RAYNOR AVE SB	999+69	71' LT	30	30	6.3	6.3	4	9.5	13.5
MRK-SB-TS-8030	W14-1 DEAD END	BLACK/YELLOW	TELESCOPING STEEL	MARKET ST SB	803+00	18' LT	30	30	6.3	6.3	4	9.5	13.5
MRK-NB-TS-8031	R1-1 STOP	WHITE/RED	TELESCOPING STEEL	MARKET ST NB	803+15	18' RT	30	30	6.3	6.3	4	9.5	13.5
MRK-SB-TS-8032	R1-1 STOP	WHITE/RED	TELESCOPING STEEL	MARKET ST SB	803+75	18' LT	30	30	6.3	6.3	4	9.5	13.5
JSP-EB-TS-0865	R1-1 STOP	WHITE/RED	TELESCOPING STEEL	JASPER ST EB	86+21	18' RT	30	30	6.3	6.3	4	9.5	13.5
JSP-EB-TS-0866A	D3-1 JASPER ST	WHITE/GREEN	TELESCOPING STEEL	JASPER ST EB	504+33	18' LT	24	8	1.3	1.3	4	8.3	12.3
JSP-EB-TS-0866B	D3-1 JASPER ST	WHITE/GREEN					24	8	1.3	1.3			
JSP-EB-TS-0867A	D3-1 MARKET ST	WHITE/GREEN					24	8	1.3	1.3			
JSP-EB-TS-0867B	D3-1 MARKET ST	WHITE/GREEN					24	8	1.3	1.3			
JSP-WB-TS-0868	R1-1 STOP	WHITE/RED					TELESCOPING STEEL	JASPER ST WB	86+95	18' LT			
JSP-WB-TS-0869	W9-12 SLOW CHILDREN AT PLAY	BLACK/YELLOW	TELESCOPING STEEL	JASPER ST EB	18	24	3	3					
ILL-SB-TS-9025	R1-1 STOP	WHITE/RED	TELESCOPING STEEL	ILLINOIS ST SB	902+08	35' LT	30	30	6.3	6.3	4	9.5	13.5
ILL-NB-TS-9026	R1-1 STOP	WHITE/RED	TELESCOPING STEEL	ILLINOIS ST NB	902+44	33' RT	30	30	6.3	6.3	4	9.5	13.5
ILL-SB-TS-9027A	D3-1 JASPER ST	WHITE/GREEN	TELESCOPING STEEL	ILLINOIS ST SB	902+45	18' LT	24	8	1.3	1.3	4	10.8	14.8
ILL-SB-TS-9027B	D3-1 JASPER ST	WHITE/GREEN					24	8	1.3	1.3			
ILL-SB-TS-9028A	D3-1 ILLINOIS ST	WHITE/GREEN					24	8	1.3	1.3			
ILL-SB-TS-9028B	D3-1 ILLINOIS ST	WHITE/GREEN					24	8	1.3	1.3			
ILL-SB-TS-9029	W14-1 DEAD END	BLACK/YELLOW					30	30	6.3	6.3			
TOTAL									70			136	



USER NAME	= jschumann
PLOT SCALE	= 100,000 ' / in.
PLOT DATE	= 4/22/2025

DESIGNED - JLS	REVISED -
DRAWN - JLS	REVISED -
CHECKED - AB	REVISED -
DATE - 4/25/2025	REVISED -

STATE OF ILLINOIS
DEPARTMENT OF TRANSPORTATION

PROPOSED SIGNING SCHEDULE
LOCAL ROADS

SCALE: NONE	SHEET 1 OF 1 SHEETS	STA. TO STA.
-------------	---------------------	--------------

F.A.I. RTE.	SECTION	COUNTY	TOTAL SHEETS	SHEET NO.
80	FAI 80 21 INTERCHANGE	WILL	1209	481
CONTRACT NO. 62R22				
ILLINOIS FED. AID PROJECT				

R	REMOVE SIGN PANEL AND SUPPORT(S) (NO REPLACEMENT)
PR	NEW SIGN PANEL AND SUPPORT(S)

EB-MP-6352 PR
WB-MP-6353 PR


MILE
1
3
1
5

12x60
W/G

PR
WB-GM-6380

LODGING-EXIT 130

240x120
W/BL

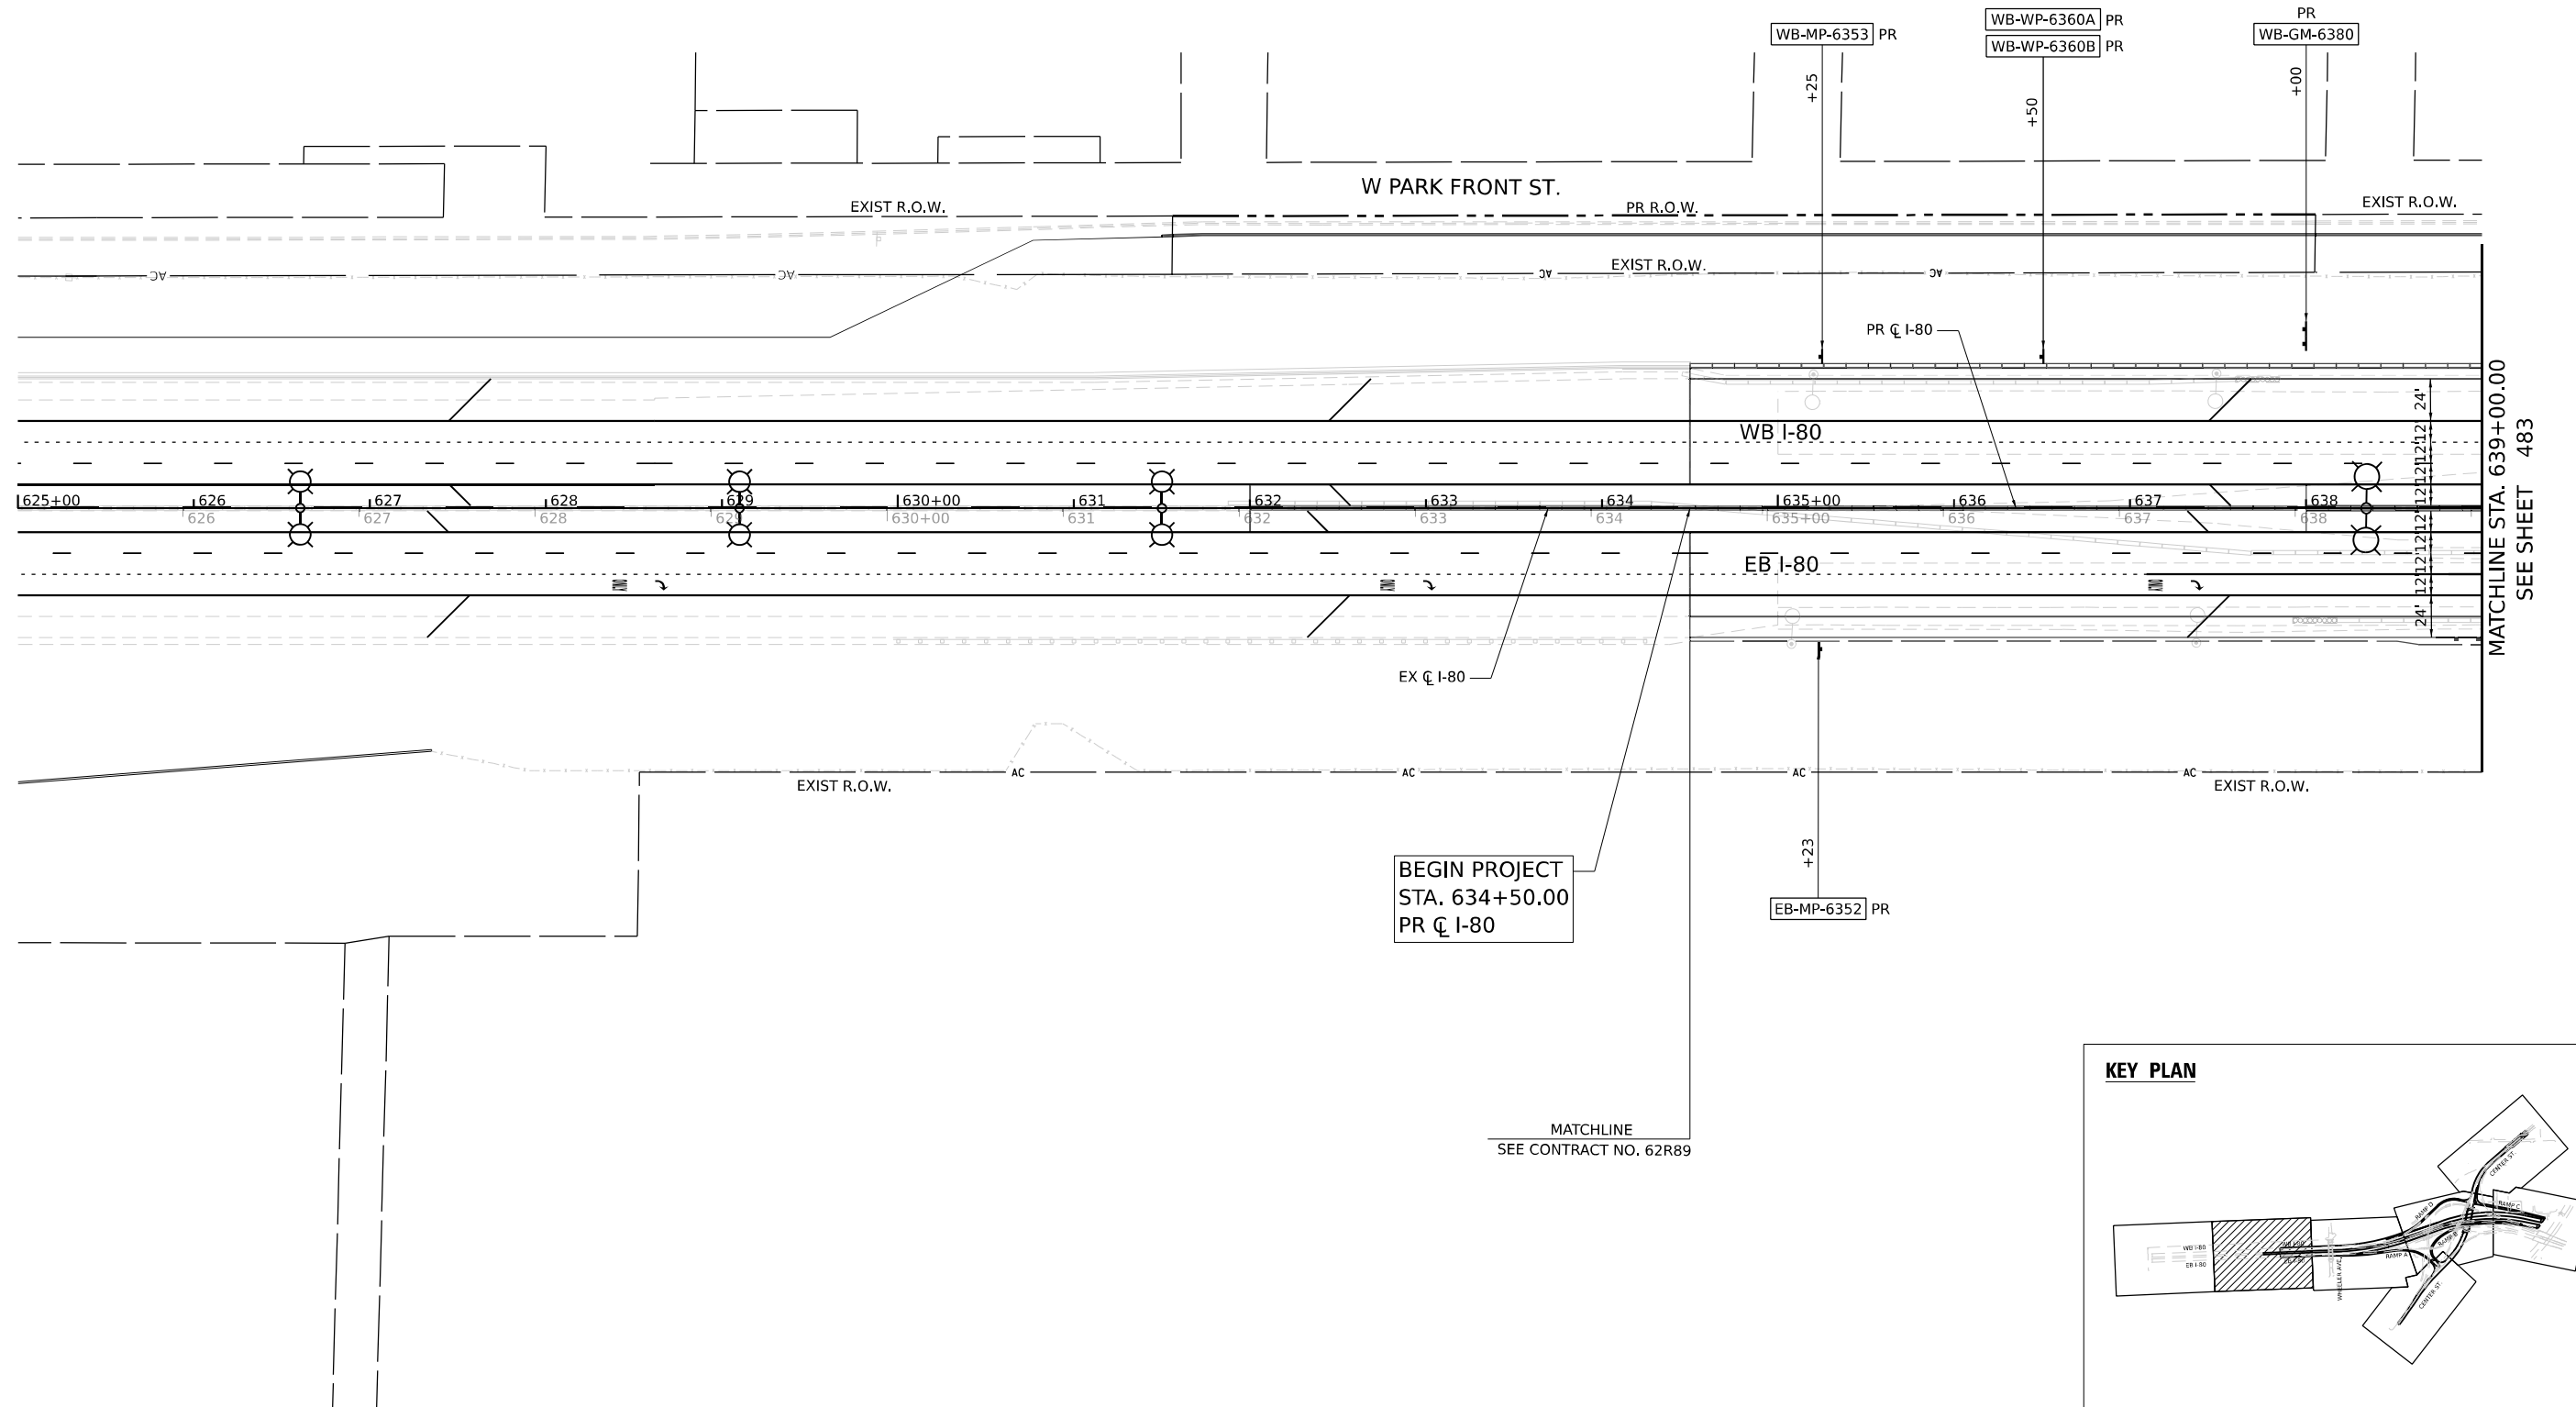

USER NAME	= jschumann	DESIGNED	- AK	REVISED	-
		DRAWN	- AK	REVISED	-
PLOT SCALE	= 100,000 ' / in.	CHECKED	- AB	REVISED	-
PLOT DATE	= 4/22/2025	DATE	4/25/2025	REVISED	-

**STATE OF ILLINOIS
DEPARTMENT OF TRANSPORTATION**

EXISTING AND PROPOSED SIGNING PLAN
I-80

SCALE: 1"=50'	SHEET 1 OF 7 SHEETS	STA. 634+50 TO STA. 639+00
---------------	---------------------	----------------------------

F.A.I. RTE.	SECTION	COUNTY	TOTAL SHEETS	SHEET NO.
80	FAI 80 21 INTERCHANGE	WILL	1209	482
		CONTRACT NO. 62R22		
		ILLINOIS FED. AID PROJECT		

SIGNING LEGEND

R REMOVE SIGN PANEL AND SUPPORT(S) (NO REPLACEMENT)
PR NEW SIGN PANEL AND SUPPORT(S)

SEE SHEET 460 FOR GENERAL SIGNING NOTES AND SIGN SEQUENCE NUMBERING CODE

EB-WP-6390A R
EB-WP-6390B R
EB-WP-6391A R
EB-WP-6391B R

W1-3
48x48
B/Y
W13-1P
30x30
B/Y

EB-TS-6411 R
WB-TS-6421 R

Wheeler Ave
D3-1
108x24
W/G

WB-GM-6430 R

240x120
W/BL

EB-WP-6450A R
EB-WP-6450B R
EB-WP-6451A R
EB-WP-6451B R

W8-5
48x48
B/Y
W13-1P
30x30
B/Y

EB-LP-6480 R

30
MPH
W13-2
36x48
B/Y

EB-WP-6490 R

48x36
B/W

WB-WP-6500 R

48x48
B/Y

EB-O5-6510 R

192x120
W/G

EB-O5-6511 R

204x90
W/G

EB-WP-6410 PR
WB-WP-6420 PR

I-3
108x66
W/G

EB-BM-6412 PR
EB-BM-6413 PR

174x150
W/G

EB-BM-6413 PR

186x138
W/G

WB-BM-6414 PR

174x150
W/G

RA-LP-0020 PR

36x48
B/Y

WB-WP-0090 PR

48x60
W/BL

EB-WP-0120 PR

90x60
W/G

EB-GM-0150 PR

138x90
W/G

MODEL: Default
FILE NAME: p:\transystems-pw-bentley.com\transcorp-pw-labeled\Documents\Projects_2018\CH4001401180022\03-W59\CAD\62R22-INT-4 [Center]Sheet\CH4001401180222-shr-dgn-c02.dgn

USER NAME = jschumann	DESIGNED - JLS	REVISED -
DRAWN - JLS	REVISED -	
CHECKED - AB	REVISED -	
DATE - 4/25/2025	REVISED -	


STATE OF ILLINOIS
DEPARTMENT OF TRANSPORTATION

EXISTING AND PROPOSED SIGNING PLAN
I-80

SCALE: 1"=50'
SHEET 2 OF 7 SHEETS
STA. 639+00 TO STA. 18+00

F.A.I. RTE. 80	SECTION FAI 80 21 INTERCHANGE	COUNTY WILL	TOTAL SHEETS 1209	SHEET NO. 483
CONTRACT NO. 62R22				
ILLINOIS FED. AID PROJECT				






Model: Default
FILE NAME: p:\projects\trans\transcorp\ppl\hatched\Documents\Projects_2018\CH400140118002203-W59\CAD\62R22-INT-4_Center\Sheet\CH4001401180222-shr-dgn-c3.dgn

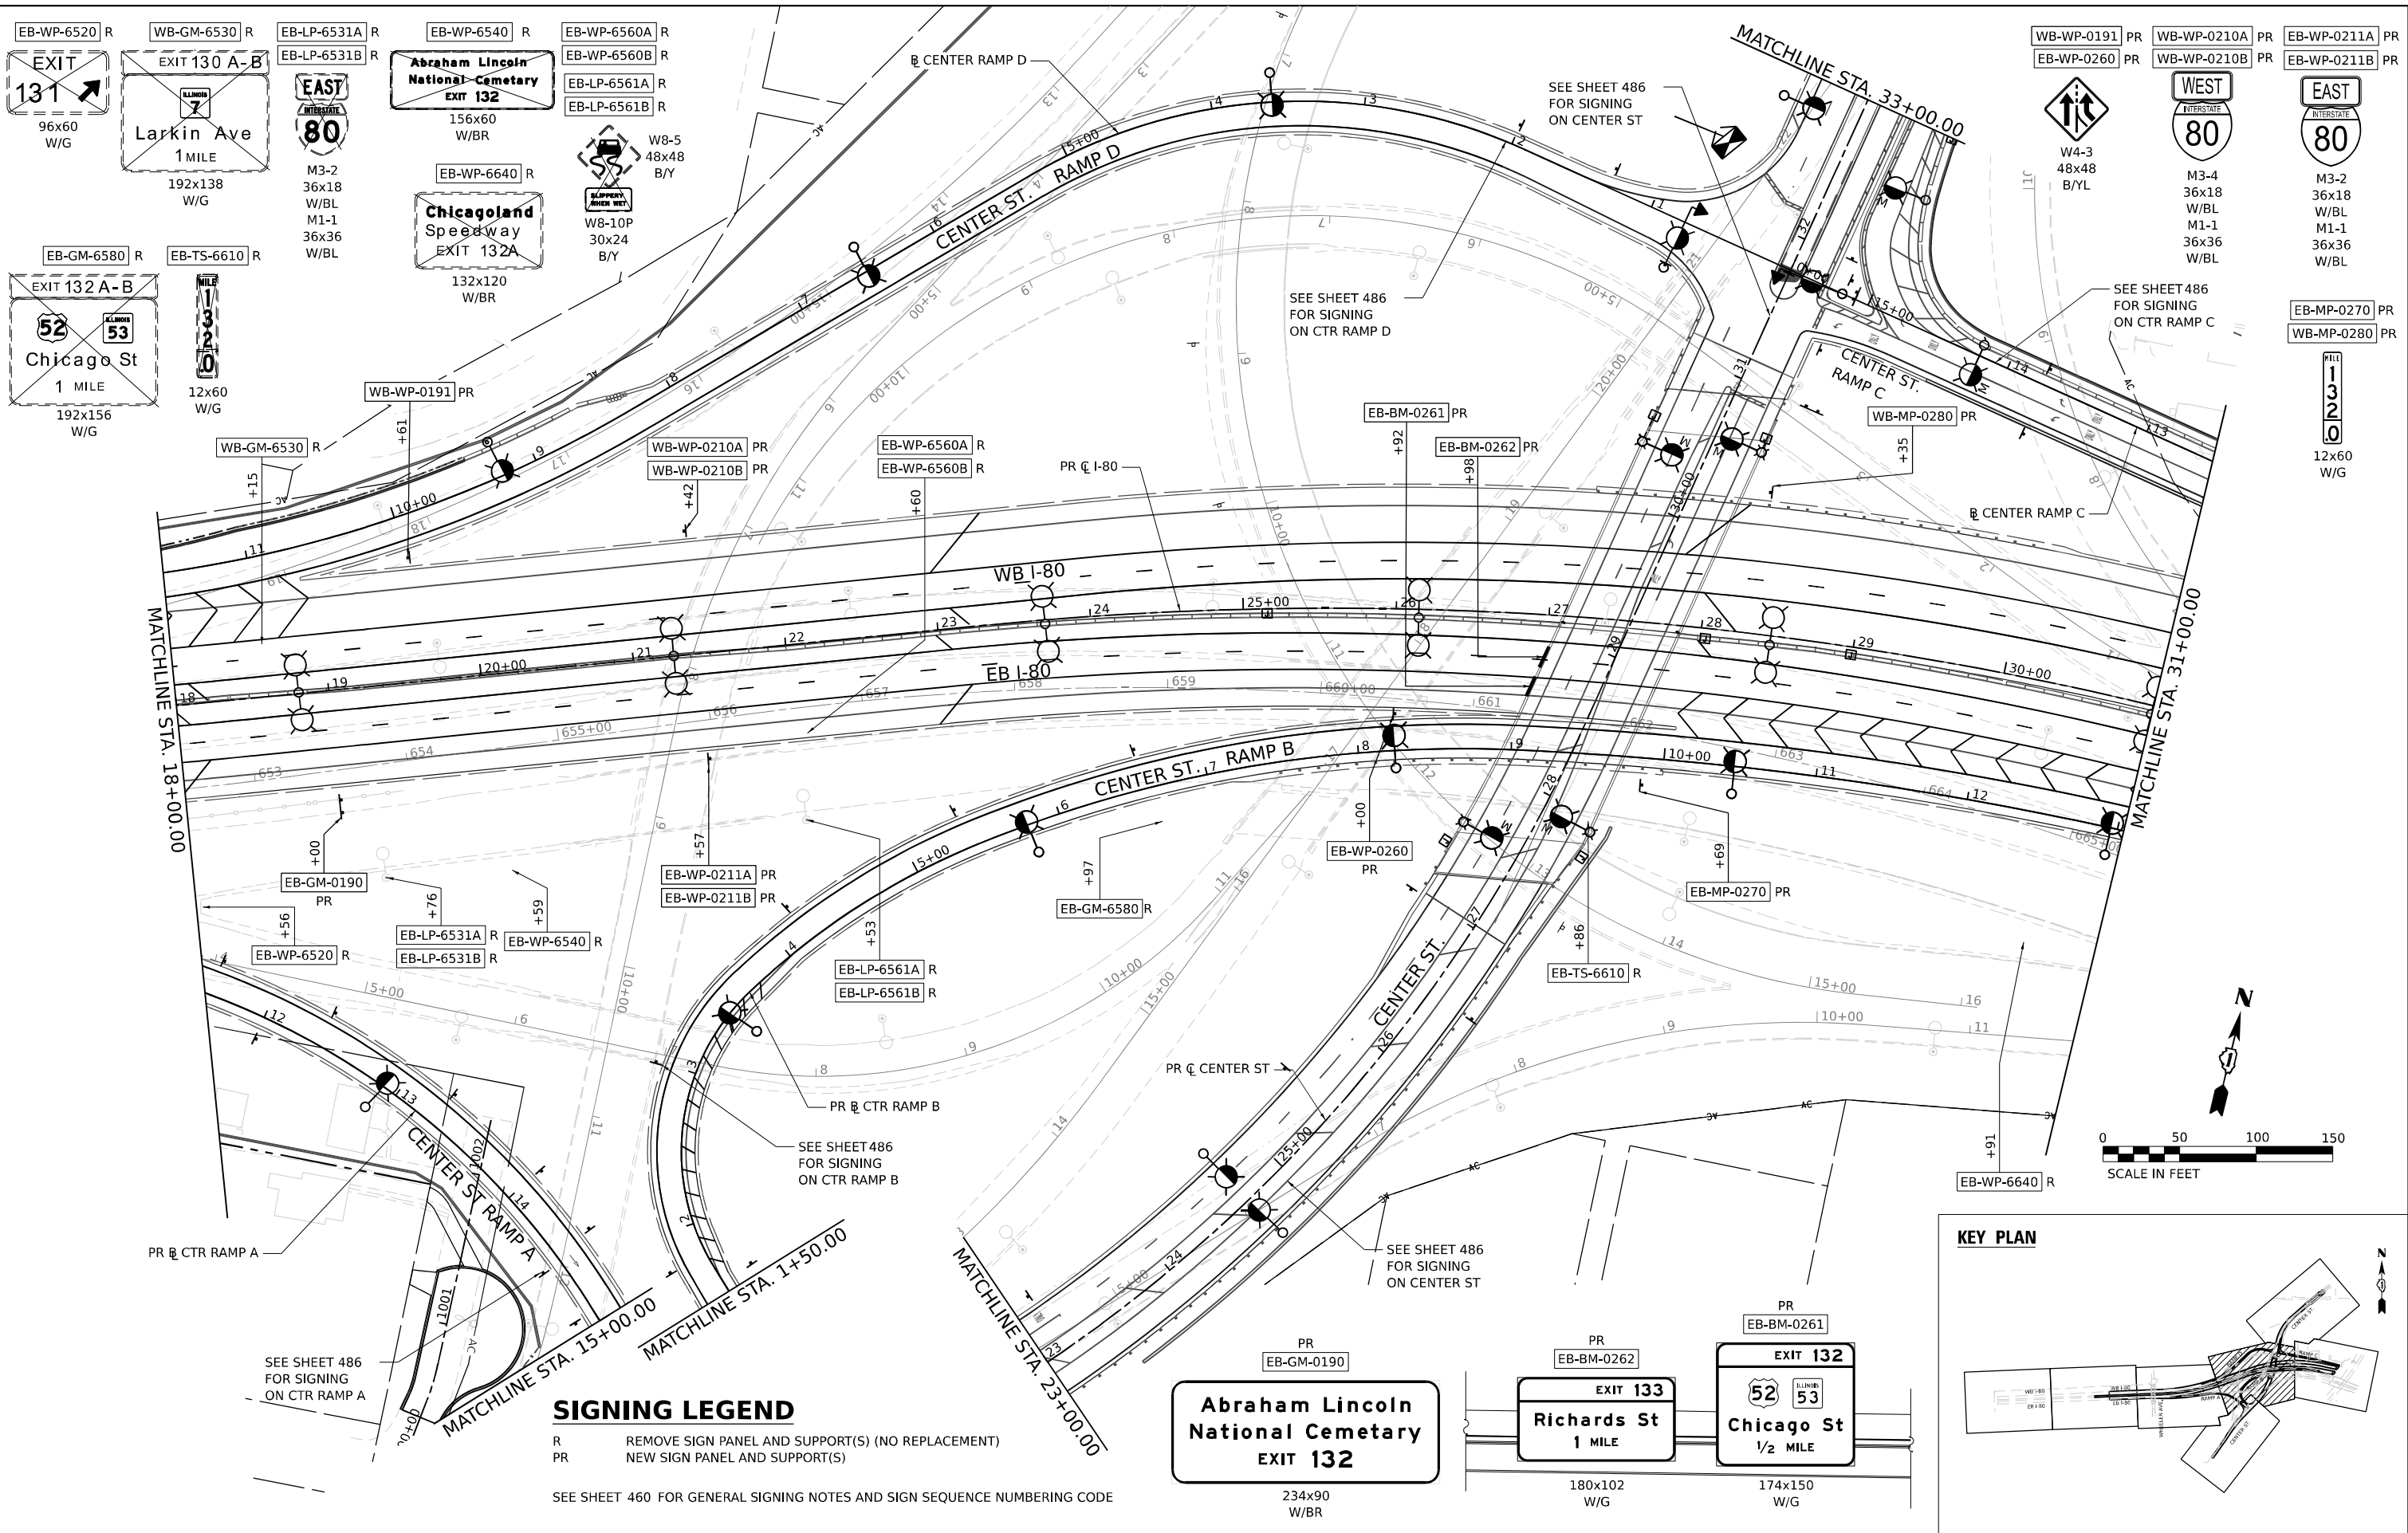


	USER NAME	= jschumann	DESIGNED	- JLS	REVISED	-	STATE OF ILLINOIS DEPARTMENT OF TRANSPORTATION	EXISTING AND PROPOSED SIGNING PLAN I-80					F.A.I. RTE.	SECTION	COUNTY	TOTAL SHEETS	SHEET NO.	
			DRAWN	- JLS	REVISED	-			80	FAI 80 21 INTERCHANGE	WILL	1209	484					
	PLOT SCALE	= 100,000' / in.	CHECKED	- AB	REVISED	-		SCALE: 1"=50'					SHEET 3 OF 7 SHEETS		STA. 18+00 TO STA. 31+00		CONTRACT NO. 62R22	
	PLOT DATE	= 6/9/2025	DATE	- 4/25/2025	REVISED	-									ILLINOIS FED. AID PROJECT			

R	REMOVE SIGN PANEL AND SUPPORT(S) (NO REPLACEMENT)
PR	NEW SIGN PANEL AND SUPPORT(S)

SEE SHEET 460 FOR GENERAL SIGNING NOTES AND SIGN SEQUENCE NUMBERING CODE

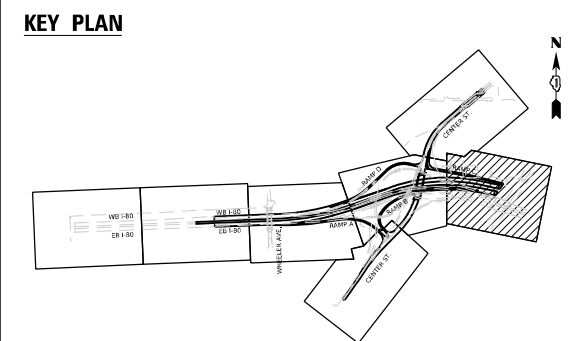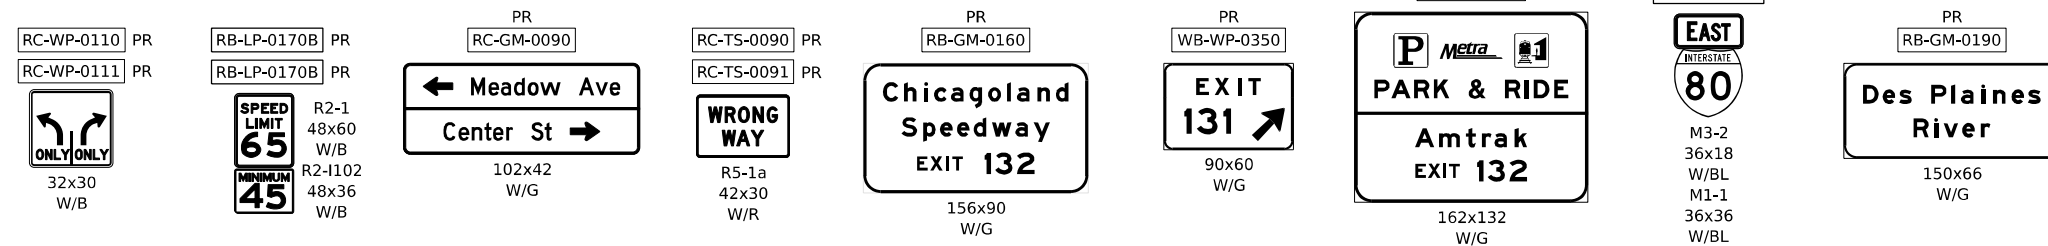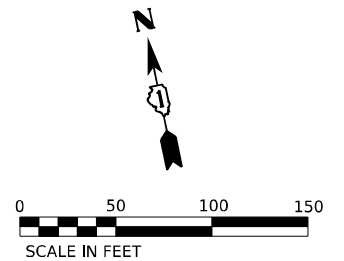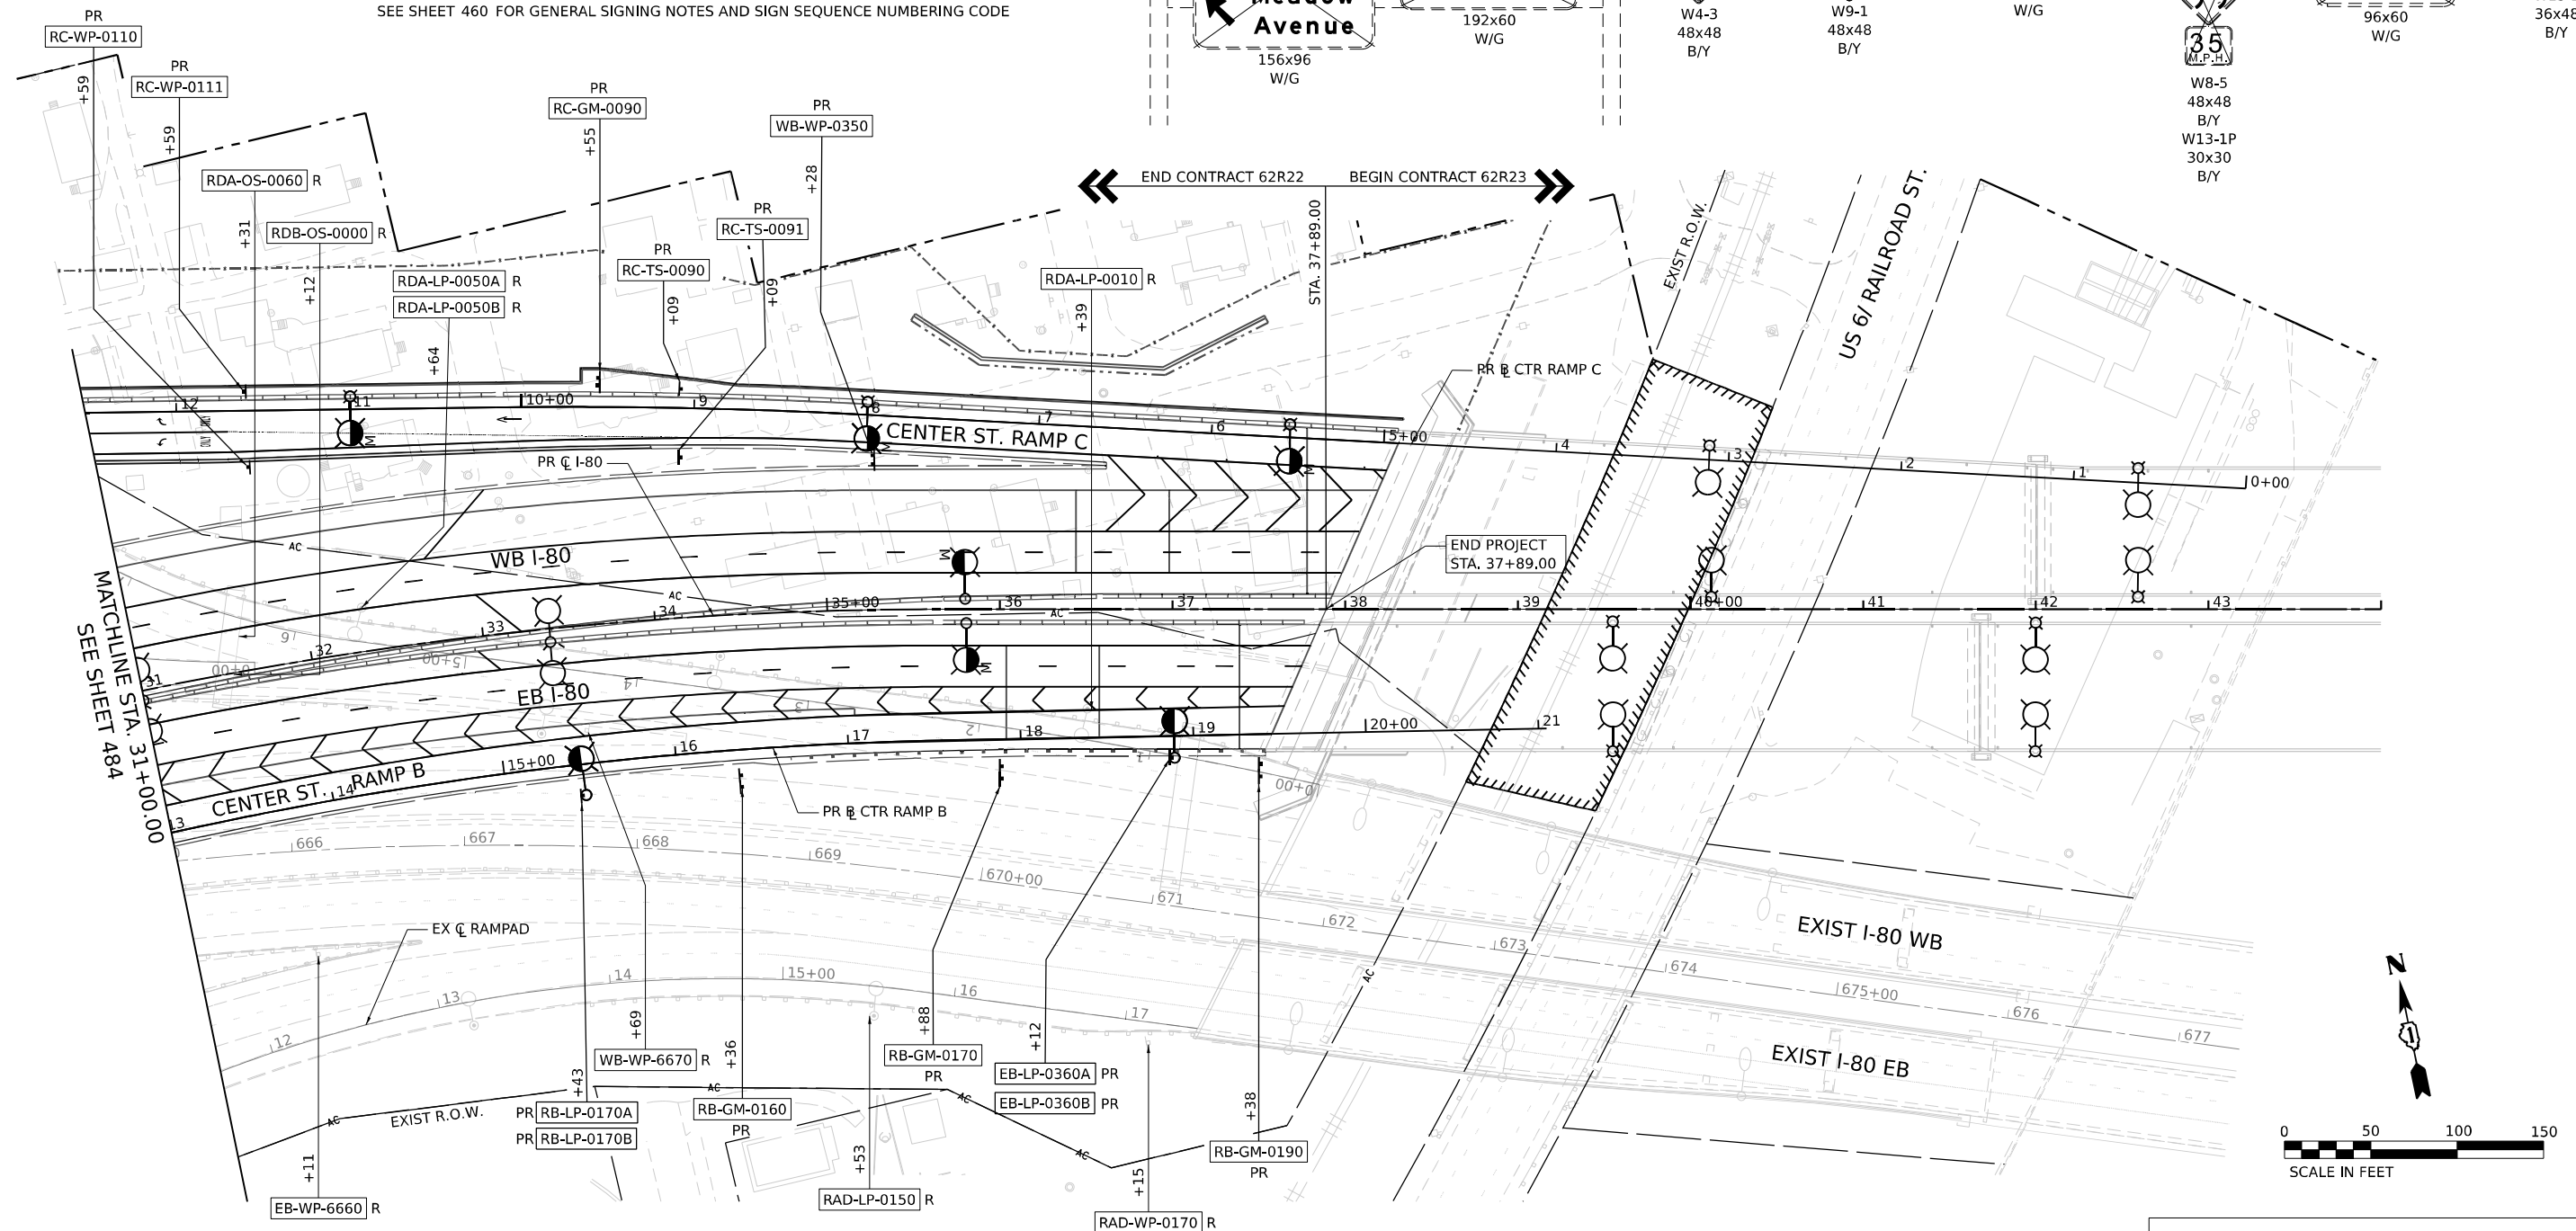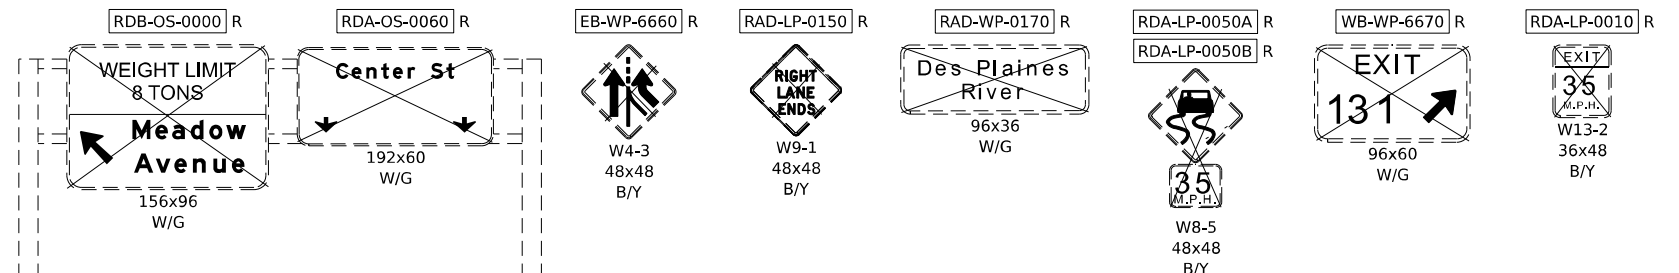

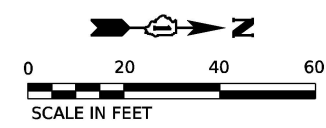


PAVEMENT MARKING LEGEND

- (A) THERMOPLASTIC PAVEMENT MARKING- LINE 4" (SOLID WHITE)
- (B) THERMOPLASTIC PAVEMENT MARKING- LINE 4" (WHITE, 10' LANE, 30' SKIP)
- (C) THERMOPLASTIC PAVEMENT MARKING- LINE 4" (DOUBLE YELLOW, CENTERLINE @ 11" C/C)
- (D) THERMOPLASTIC PAVEMENT MARKING- LINE 6" (WHITE, CROSSWALK, PEDESTRIANS)
- (E) THERMOPLASTIC PAVEMENT MARKING- LINE 12" (WHITE, CROSSWALK, LONGITUDINAL BARS, SCHOOL)
- (F) THERMOPLASTIC PAVEMENT MARKING- LINE 24" (WHITE, STOP LINES)
- (G) RAISED REFLECTIVE PAVEMENT MARKER (ONE WAY, CRYSTAL)
- (H) RAISED REFLECTIVE PAVEMENT MARKER (TWO WAY, AMBER)
- (I) REPLACEMENT REFLECTOR

LOCAL ROADS SIGNING LEGEND

- R REMOVE SIGN PANEL AND SUPPORT (NO REPLACEMENT)
 - PR NEW SIGN PANEL AND SUPPORT(S)
 - REM SIGNS TO REMAIN
- SEE SHEET 460 FOR GENERAL SIGNING NOTES AND SIGN SEQUENCE

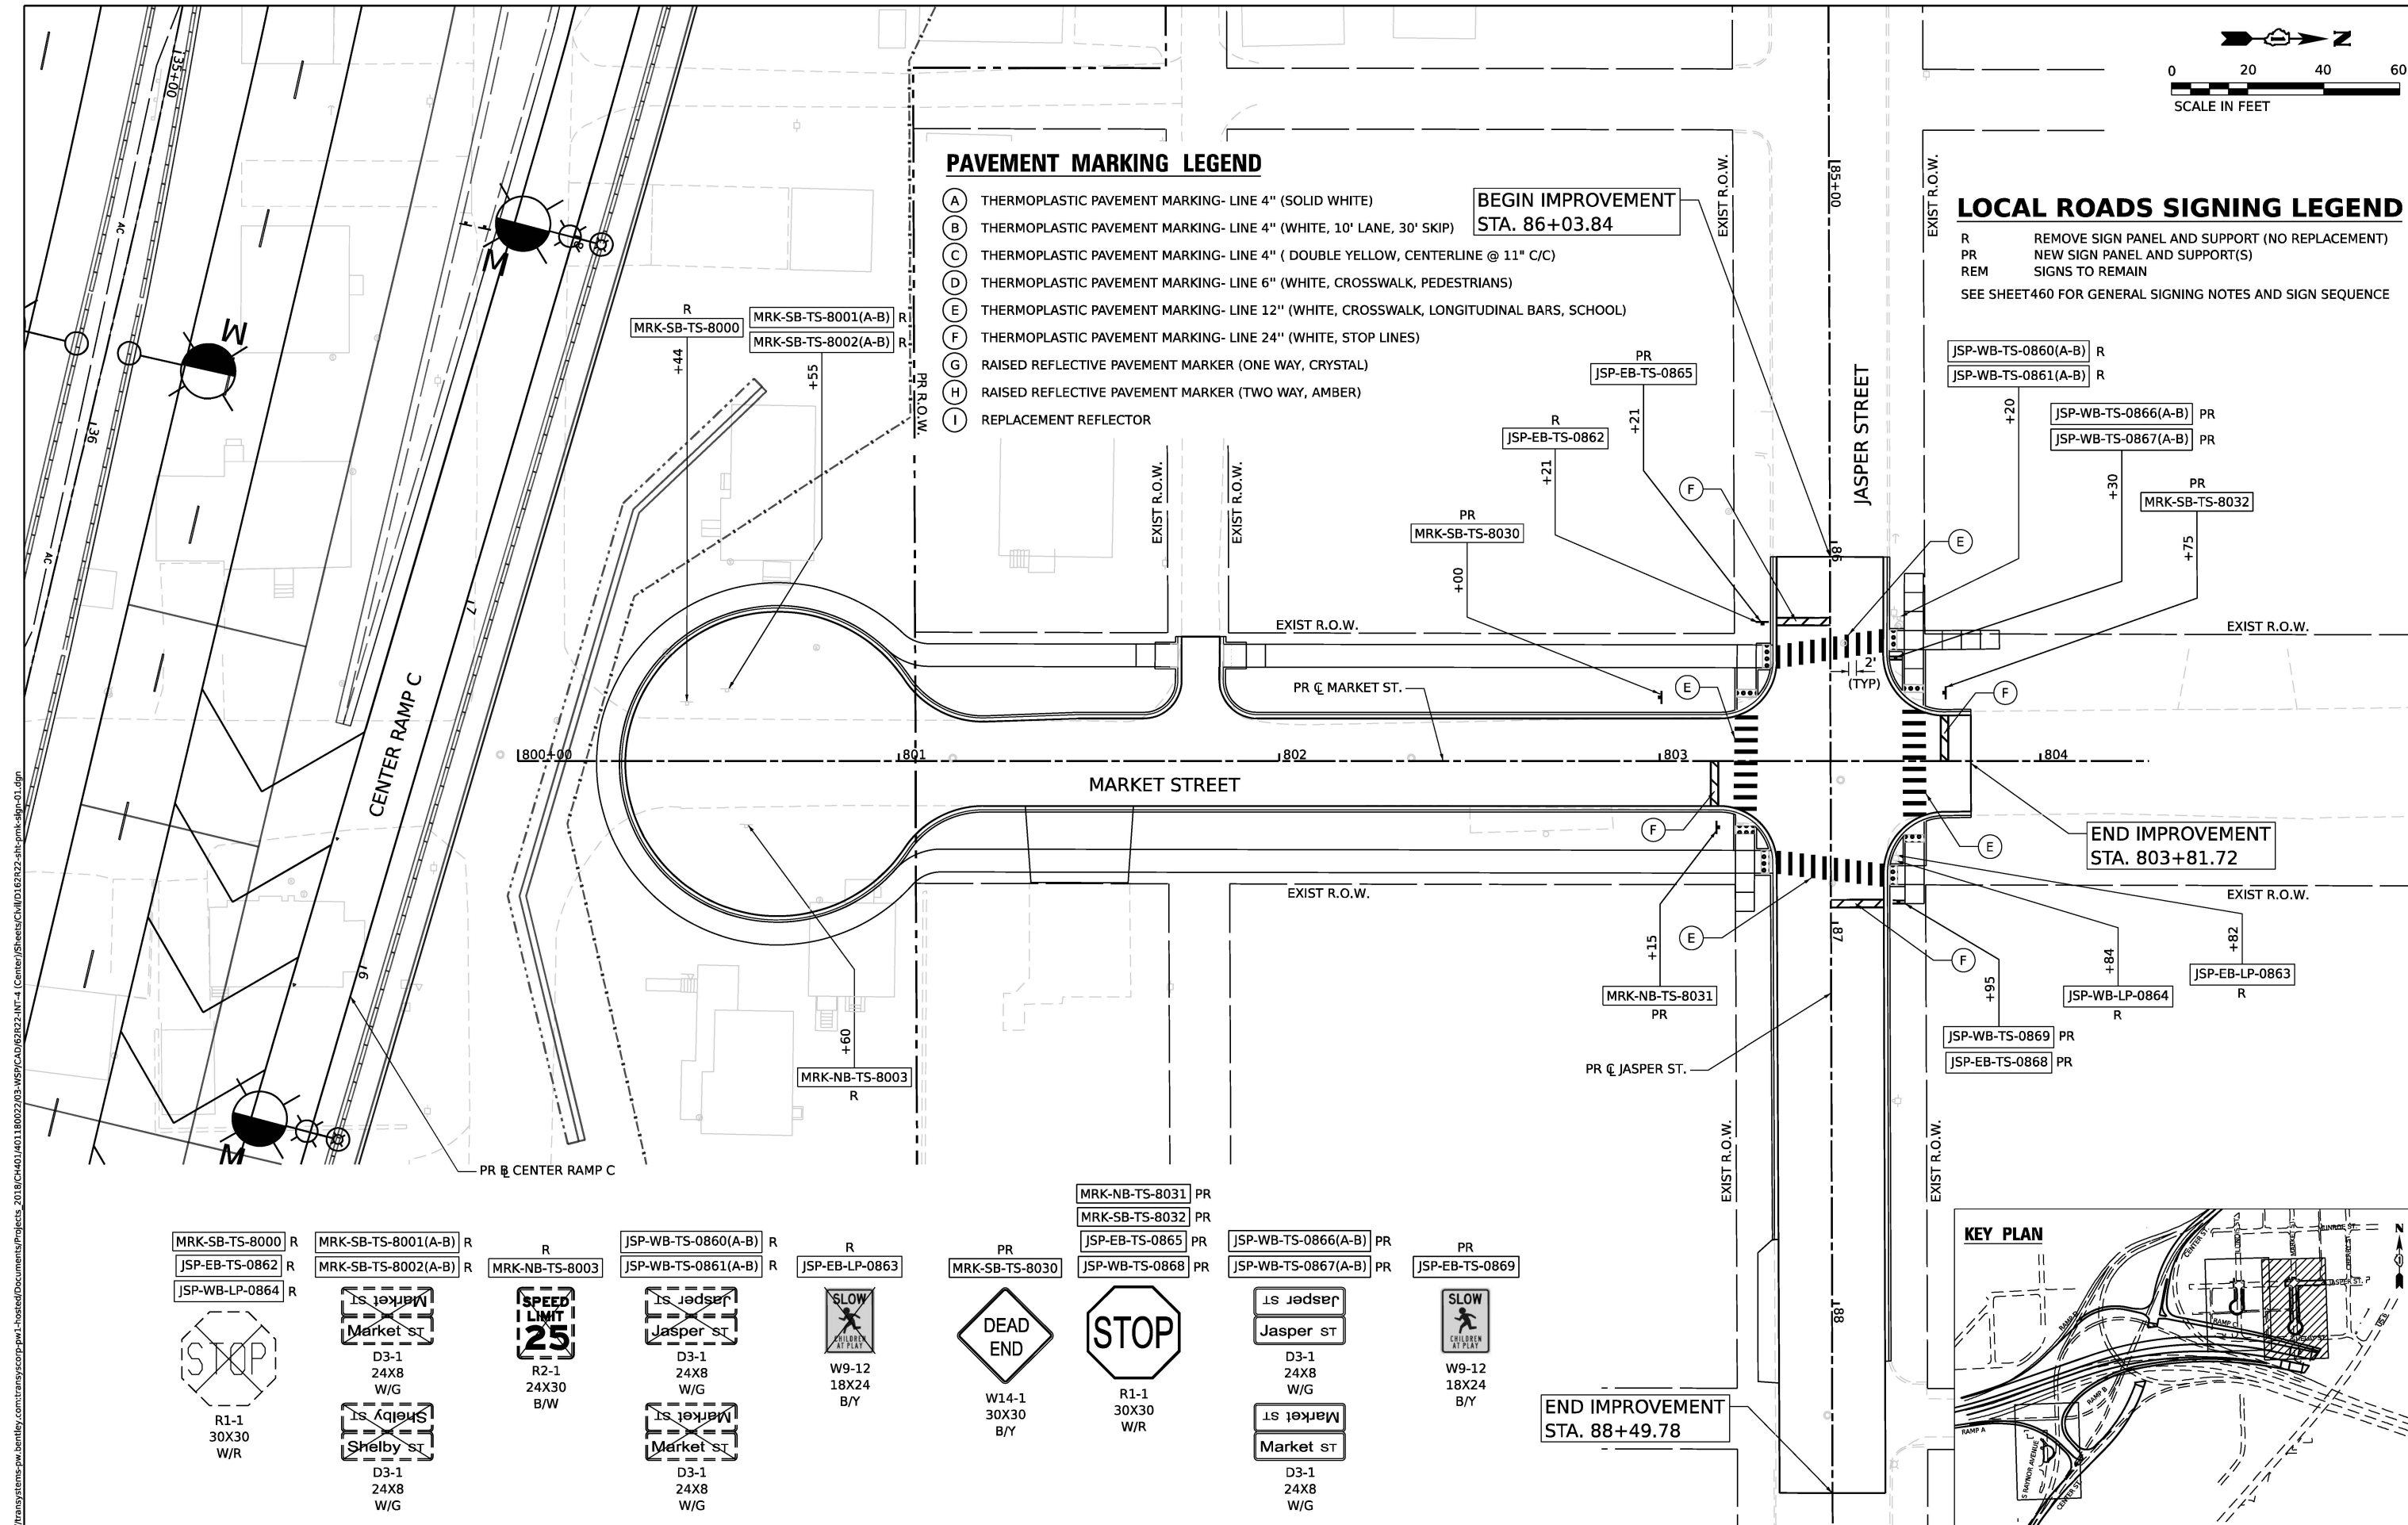

MRK-SB-TS-8000 R

JSP-EB-TS-0862 R

JSP-WB-LP-0864 R

MRK-SB-TS-8001(A-B) R

MRK-SB-TS-8002(A-B) R

R

MRK-NB-TS-8003

JSP-WB-TS-0860(A-B) R

JSP-WB-TS-0861(A-B) R

R

JSP-EB-LP-0863

PR

MRK-SB-TS-8030

MRK-NB-TS-8031 PR

MRK-SB-TS-8032 PR

JSP-EB-TS-0865 PR

JSP-WB-TS-0868 PR

JSP-WB-TS-0866(A-B) PR

JSP-WB-TS-0867(A-B) PR

PR

JSP-EB-TS-0869

STOP

R1-1
30X30
W/R

Market St

D3-1
24X8
W/G

Shelby St

D3-1
24X8
W/G

SPEED LIMIT 25

R2-1
24X30
B/W

Jasper St

D3-1
24X8
W/G

Market St

D3-1
24X8
W/G

SLOW

W9-12
18X24
B/Y

DEAD END

W14-1
30X30
B/Y

STOP

R1-1
30X30
W/R

Jasper St


D3-1
24X8
W/G

Market St


D3-1
24X8
W/G

SLOW

W9-12
18X24
B/Y

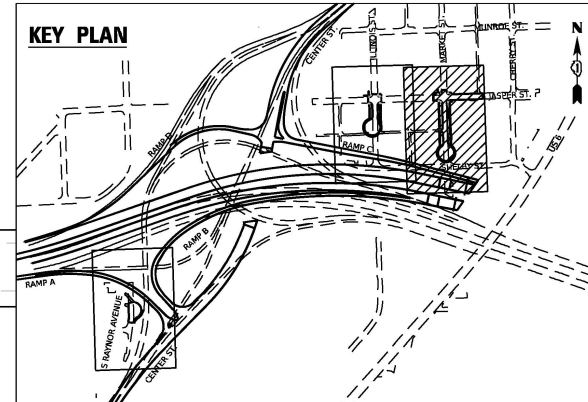


Model: Default
File Name: p:\projects\transstone-pw-bentley.com\transcorp-pw\I-55\Documents\Projects_2018\CH401\401180022\03-W59\CAD\62R22-INT-4 (Center)\S\Sheet\ILL0162R22-4ht-pmk-dgn.02.dgn

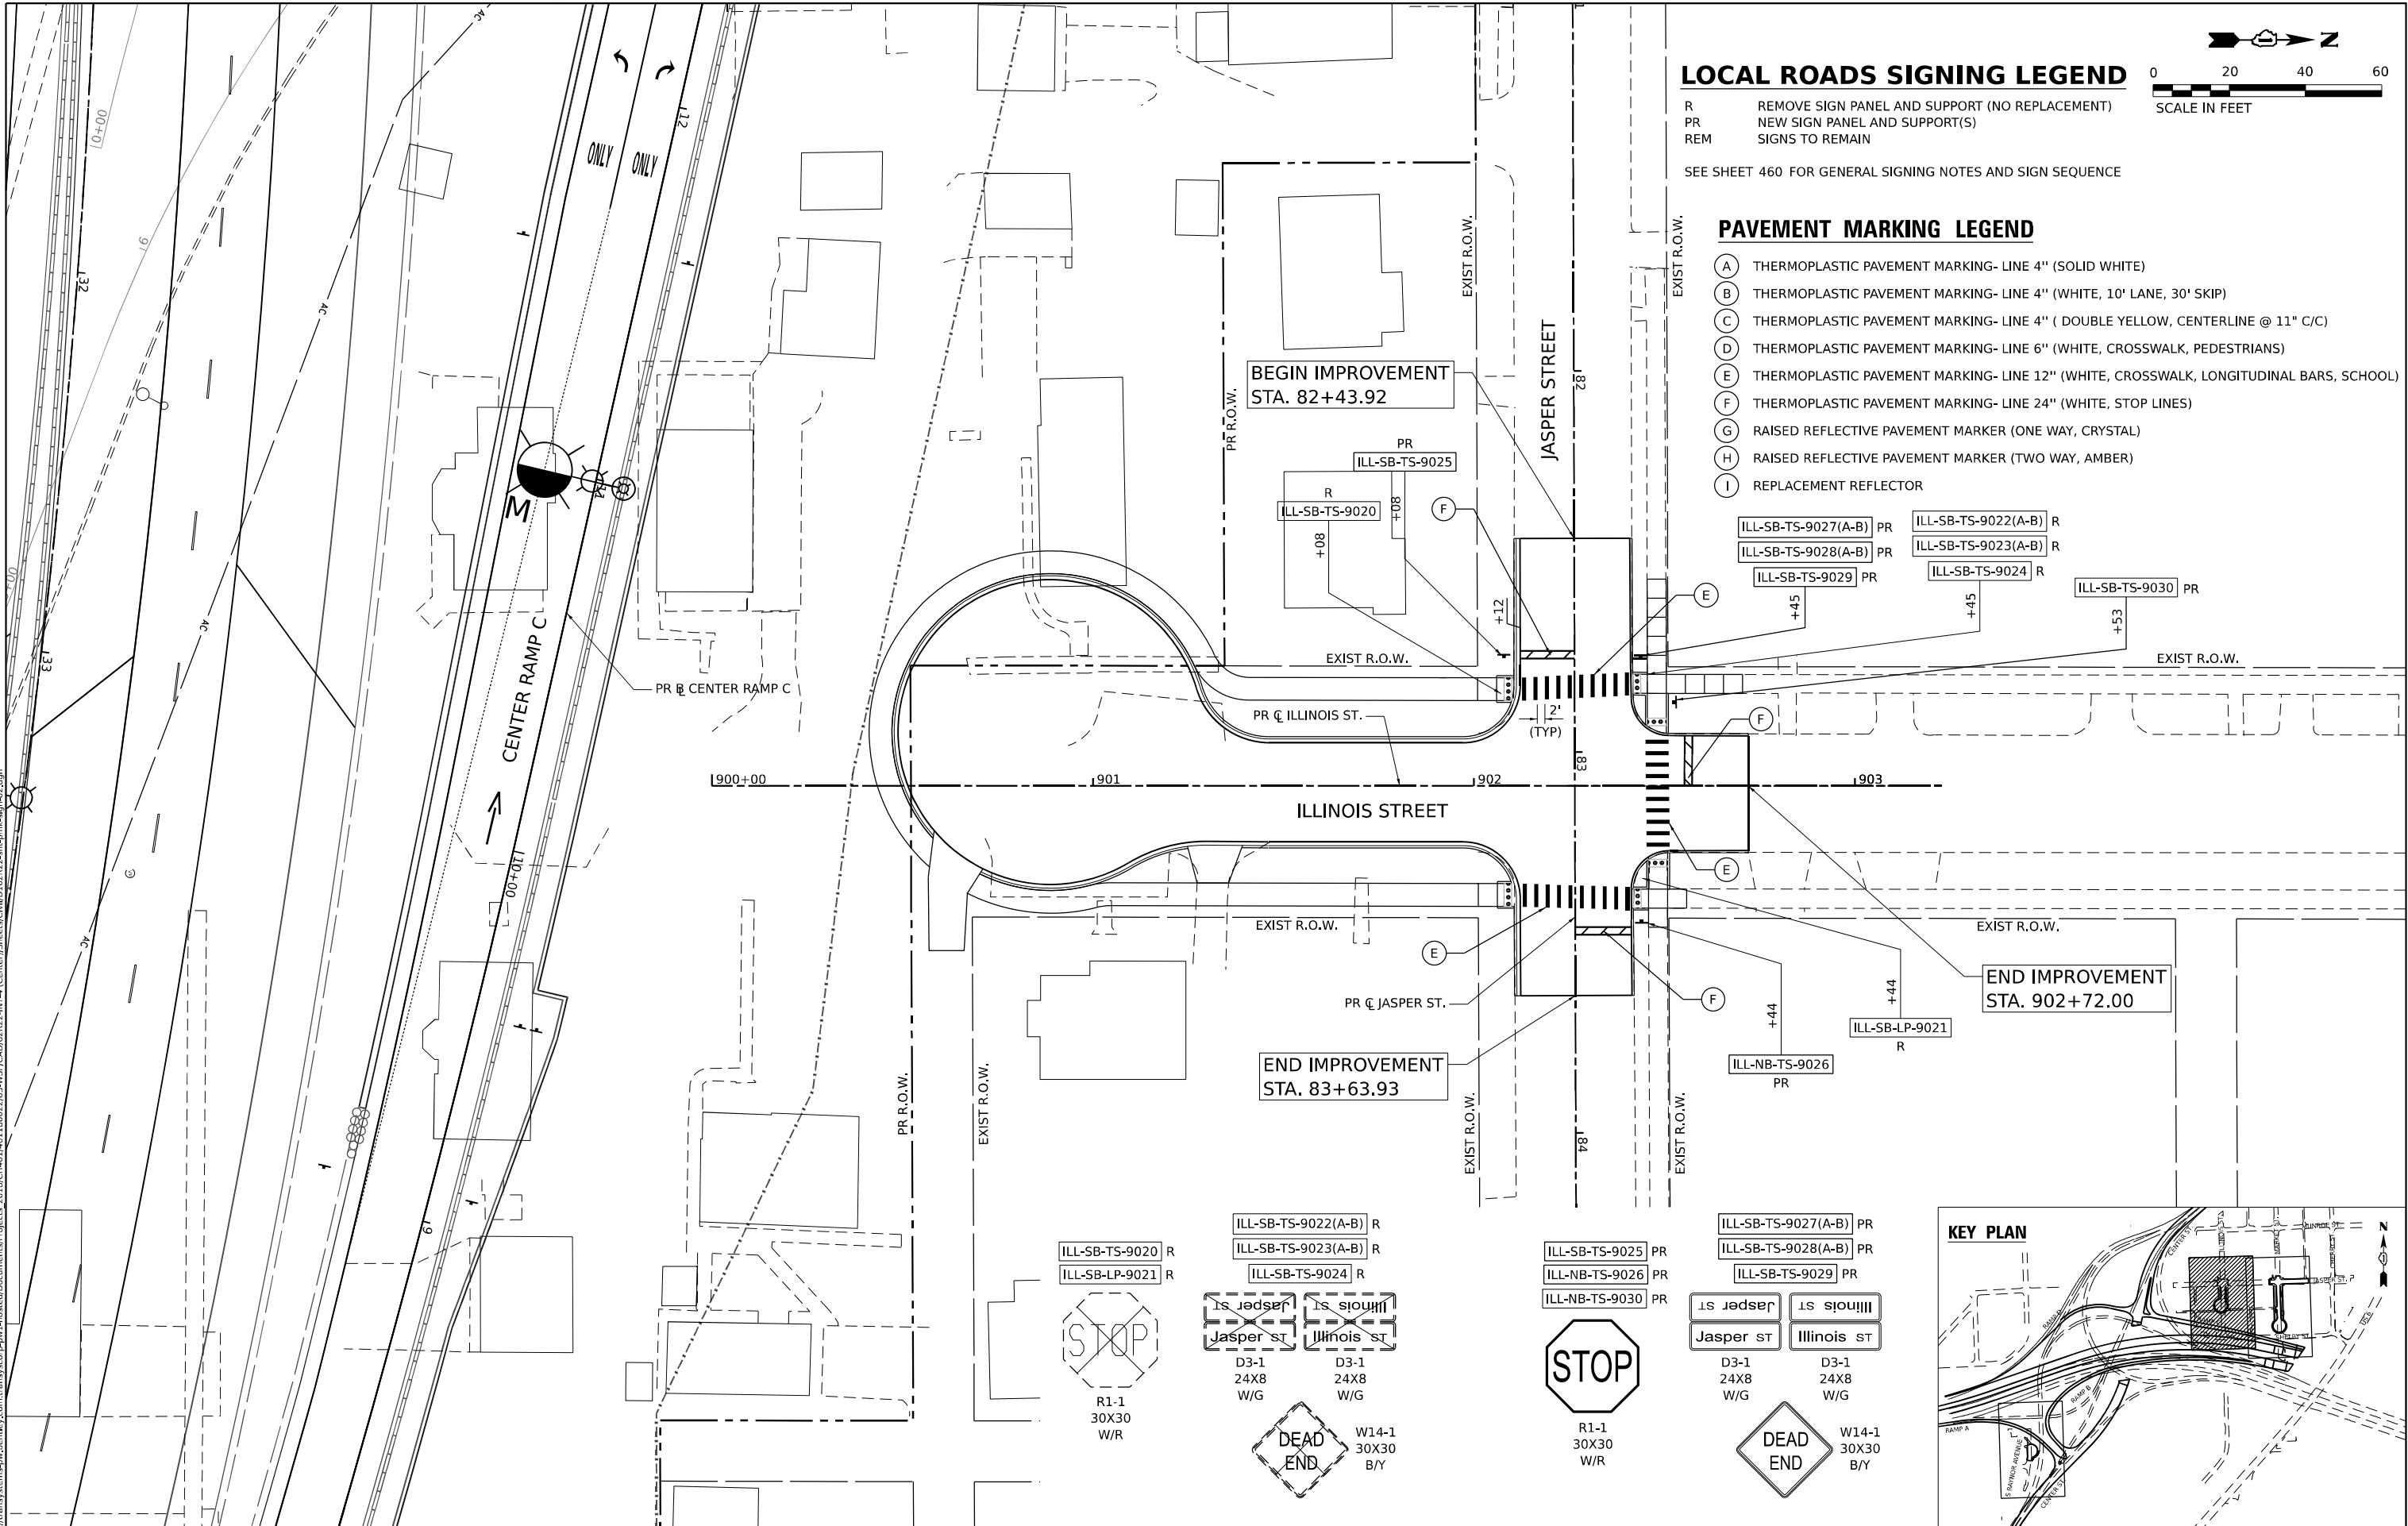

LOCAL ROADS SIGNING LEGEND

- R REMOVE SIGN PANEL AND SUPPORT (NO REPLACEMENT)
- PR NEW SIGN PANEL AND SUPPORT(S)
- REM SIGNS TO REMAIN

SEE SHEET 460 FOR GENERAL SIGNING NOTES AND SIGN SEQUENCE

 


PAVEMENT MARKING LEGEND

- A THERMOPLASTIC PAVEMENT MARKING- LINE 4" (SOLID WHITE)
- B THERMOPLASTIC PAVEMENT MARKING- LINE 4" (WHITE, 10' LANE, 30' SKIP)
- C THERMOPLASTIC PAVEMENT MARKING- LINE 4" (DOUBLE YELLOW, CENTERLINE @ 11" C/C)
- D THERMOPLASTIC PAVEMENT MARKING- LINE 6" (WHITE, CROSSWALK, PEDESTRIANS)
- E THERMOPLASTIC PAVEMENT MARKING- LINE 12" (WHITE, CROSSWALK, LONGITUDINAL BARS, SCHOOL)
- F THERMOPLASTIC PAVEMENT MARKING- LINE 24" (WHITE, STOP LINES)
- G RAISED REFLECTIVE PAVEMENT MARKER (ONE WAY, CRYSTAL)
- H RAISED REFLECTIVE PAVEMENT MARKER (TWO WAY, AMBER)
- I REPLACEMENT REFLECTOR

- ILL-SB-TS-9027(A-B) PR
- ILL-SB-TS-9028(A-B) PR
- ILL-SB-TS-9029 PR
- ILL-SB-TS-9022(A-B) R
- ILL-SB-TS-9023(A-B) R
- ILL-SB-TS-9024 R
- ILL-SB-TS-9030 PR

KEY PLAN

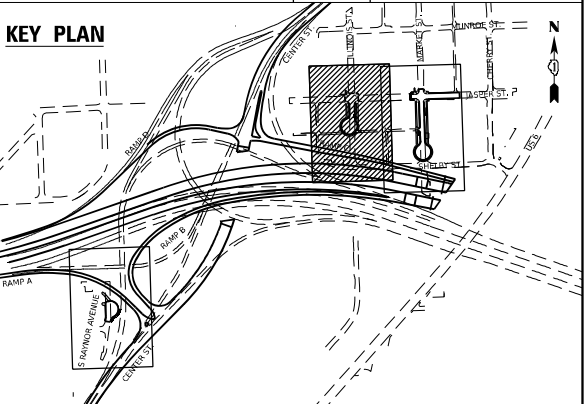

USER NAME	= jschumann
DESIGNED	- JLS
DRAWN	- JLS
PLOT SCALE	= 40,000' / in.
PLOT DATE	= 6/11/2025

REVISED	-
REVISED	-
REVISED	-
REVISED	-

STATE OF ILLINOIS
DEPARTMENT OF TRANSPORTATION

LOCAL ROADS PAVEMENT MARKING AND SIGNING PLAN
ILLINOIS STREET

SCALE: 1" = 20' SHEET 2 OF 3 SHEETS STA. TO STA.


F.A.I. RTE.	SECTION	COUNTY	TOTAL SHEETS	SHEET NO.
80	FAI 80 21 INTERCHANGE	WILL	1209	490
CONTRACT NO. 62R22				
ILLINOIS FED. AID PROJECT				

PAVEMENT MARKING LEGEND

- (A) THERMOPLASTIC PAVEMENT MARKING- LINE 4" (SOLID WHITE)
- (B) THERMOPLASTIC PAVEMENT MARKING- LINE 4" (WHITE, 10' LANE, 30' SKIP)
- (C) THERMOPLASTIC PAVEMENT MARKING- LINE 4" (DOUBLE YELLOW, CENTERLINE @ 11" C/C)
- (D) THERMOPLASTIC PAVEMENT MARKING- LINE 6" (WHITE, CROSSWALK, PEDESTRIANS)
- (E) THERMOPLASTIC PAVEMENT MARKING- LINE 12" (WHITE, CROSSWALK, LONGITUDINAL BARS, SCHOOL)
- (F) THERMOPLASTIC PAVEMENT MARKING- LINE 24" (WHITE, STOP LINES)
- (G) RAISED REFLECTIVE PAVEMENT MARKER (ONE WAY, CRYSTAL)
- (H) RAISED REFLECTIVE PAVEMENT MARKER (TWO WAY, AMBER)
- (I) REPLACEMENT REFLECTOR

LOCAL ROADS SIGNING LEGEND

- R REMOVE SIGN PANEL AND SUPPORT (NO REPLACEMENT)
PR NEW SIGN PANEL AND SUPPORT(S)
REM SIGNS TO REMAIN
SEE SHEET 460 FOR GENERAL SIGNING NOTES AND SIGN SEQUENCE

 

WDS-NB-TS-1000
PR

BEGIN IMPROVEMENT
STA. 1000+36.60

S RAYNOR AVENUE

PR CENTER RAMP A

CENTER RAMP A

PR CENTER RAMP B

CENTER STREET

KEY PLAN

Model: Default
File Name: p:\projects\trans\transcorp\ppl\hatched\Documents\Projects_2018\CH401\401180022\03-W59\CAD\62R22-INT-4 (Center)\Streets\CH401\62R22-eh-tpmk-dgn.03.dgn



USER NAME	= jschumann
DESIGNED	- JLS
DRAWN	- JLS
PLOT SCALE	= 40,000' / in.
PLOT DATE	= 6/9/2025

REVIS	-
REVIS	-
CHECKED	- AB
DATE	- 4/25/2025
REVIS	-

STATE OF ILLINOIS
DEPARTMENT OF TRANSPORTATION

LOCAL ROADS PAVEMENT MARKING AND SIGNING PLAN
RAYNOR AVENUE

SCALE: 1" = 20' SHEET 3 OF 3 SHEETS STA. TO STA.

F.A.I. RTE.	SECTION	COUNTY	TOTAL SHEETS	SHEET NO.
80	FAI 80 21 INTERCHANGE	WILL	1209	491
CONTRACT NO. 62R22				
ILLINOIS		FED. AID PROJECT		

SIGN DETAIL


1:20

SIGN ID		EB-MP-6352	
STRUCTURE NUMBER		-	
SIZE (W x H)	EXIT PLAQUE	-	
	MAIN PANEL	1'-0" x 5'-0"	
MOUNTING / TYPE		GROUND / MILE POST	
MOUNTING LOCATION		RIGHT	
SHEETING / COLOR	BACKGROUND	TYPE:	REFLECTIVE - ZZ
		COLOR:	GREEN
		TYPE:	-
		COLOR:	-
	LEGEND / BORDER	TYPE:	REFLECTIVE - ZZ
		COLOR:	WHITE
		TYPE:	-
		COLOR:	-

SIGN DETAIL


1:20

SIGN ID		WB-MP-6353	
STRUCTURE NUMBER		-	
SIZE (W x H)	EXIT PLAQUE	-	
	MAIN PANEL	1'-0" x 5'-0"	
MOUNTING / TYPE		GROUND / MILE POST	
MOUNTING LOCATION		LEFT	
SHEETING / COLOR	BACKGROUND	TYPE:	REFLECTIVE - ZZ
		COLOR:	GREEN
		TYPE:	-
		COLOR:	-
	LEGEND / BORDER	TYPE:	REFLECTIVE - ZZ
		COLOR:	WHITE
		TYPE:	-
		COLOR:	-

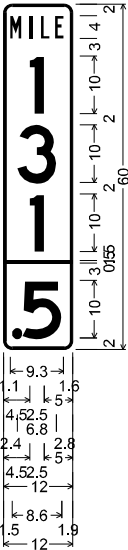

1.5" Radius, 0.5" Border, White on Green;
"MILE", B 2K specified length;
"1", D 2K;
"3", D 2K;
"1", D 2K;
".5", D 2K 0% spacing;
Table of widths and spaces

M	I	L	E
1.1	2.0	1.4	0.5
1	2.5	5.0	
3	6.8	2.8	
1	2.5	5.0	
0.0	12.0	0.0	
1.5	1.8	-0.0	5
		6.8	1.9

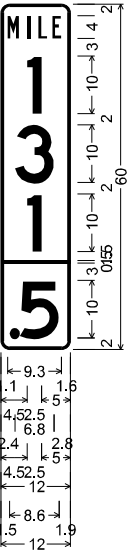

1.5" Radius, 0.5" Border, White on Green;
"MILE", B 2K specified length;
"1", D 2K;
"3", D 2K;
"1", D 2K;
".5", D 2K 0% spacing;
Table of widths and spaces

M	I	L	E
1.1	2.0	1.4	0.5
1	2.5	5.0	
3	6.8	2.8	
1	2.5	5.0	
0.0	12.0	0.0	
1.5	1.8	-0.0	5
		6.8	1.9

DIMENSIONS ARE IN INCHES.TENTHS

DIMENSIONS ARE IN INCHES.TENTHS

MODEL: Sheet 1
FILE NAME: p:\c\transystems-pw\hntb\com\transcorp-pw\hosted\Documents\Projects_2018\CH401\401180022\03-W59\CAD\62R22-INT-4 [Center]\Sheet\CLW\ID162R22-shr-dgn-details.dgn



USER NAME	= jschumann	DESIGNED - JLS	REVISED -
DRAWN - JLS		REVISED -	
PLOT SCALE = 100,000 ' / in.	CHECKED - AB	REVISED -	
PLOT DATE = 4/22/2025	DATE - 4/25/2025	REVISED -	

STATE OF ILLINOIS
DEPARTMENT OF TRANSPORTATION

SIGN PANEL DETAILS


SCALE: NONE	SHEET 1 OF 14 SHEETS	STA. TO STA.
-------------	----------------------	--------------

F.A.I. RTE.	SECTION	COUNTY	TOTAL SHEETS	SHEET NO.
80	FAI 80 21 INTERCHANGE	WILL	1209	492
CONTRACT NO. 62R22				
ILLINOIS FED. AID PROJECT				

Model: Sheet 2
File Name: p:\projects\transystems-pw\hntb\comtransystems-corp-pw\hosted\Documents\Projects_2018\CH4001401180022\03-MS9\CD\62022-INT-4 [Center]\Sheets\CLW\ID121222-sh-dgn-details.dgn

SIGN DETAIL
1:25

SIGN ID		WB-GM-6380	
STRUCTURE NUMBER		-	
SIZE (W x H)	EXIT PLAQUE	-	
	MAIN PANEL	20'-0" x 10'-0"	
MOUNTING / TYPE		GROUND / BREAKAWAY	
MOUNTING LOCATION		LEFT	
SHEETING / COLOR	BACKGROUND	TYPE:	REFLECTIVE - AP
		COLOR:	BLUE
		TYPE:	-
		COLOR:	-
	LEGEND / BORDER	TYPE:	REFLECTIVE - ZZ
		COLOR:	WHITE
		TYPE:	-
		COLOR:	-

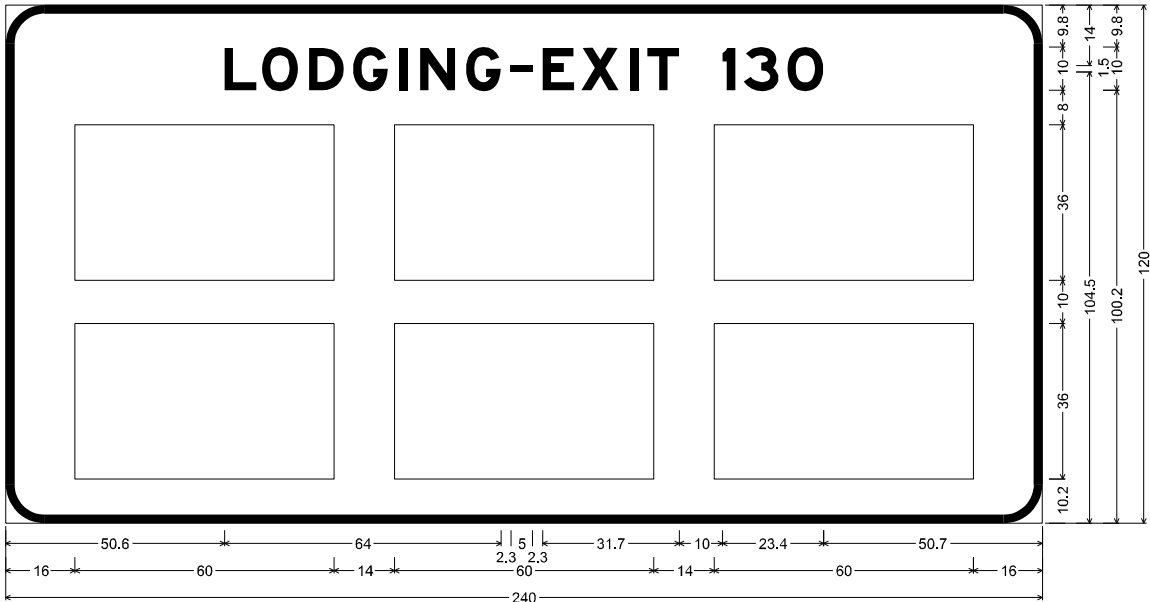


9.0" Radius, 2.0" Border, White on Blue;
"LODGING", E Mod 2K specified length; "EXIT", E Mod 2K specified length; "130", E Mod 2K;
Table of widths and spaces

50.6	L	7.4	1.3	O	8.4	2.5	D	8.1	2.1	G	8.1	2.5	I	2.0	2.9	N	8.1	2.5	G	8.1	2.3	13	5	0	2.3	7.4	1.7	X	8.7	2.4	I	2.0	2.1	T	7.4	10.0	I	3.0	1.9	3	8.1	2.0	O	8.4	50.7		
16.0		60.0		14.0		60.0		14.0		60.0		16.0																																			
16.0		60.0		14.0		60.0		14.0		60.0		16.0																																			

NOTE:
SIGN LOGOS ARE TO BE RELOCATED FROM THE EXISTING SIGN AND REPLACED ON
THE PROPOSED SIGN

SIGN DETAIL
1:25

SIGN ID		EB-WP-6410	
STRUCTURE NUMBER		-	
SIZE (W x H)	EXIT PLAQUE	-	
	MAIN PANEL	9'-0" x 5'-6"	
MOUNTING / TYPE		GROUND / WOOD POST	
MOUNTING LOCATION		RIGHT	
SHEETING / COLOR	BACKGROUND	TYPE:	REFLECTIVE - ZZ
		COLOR:	GREEN
		TYPE:	-
		COLOR:	-
	LEGEND / BORDER	TYPE:	REFLECTIVE - ZZ
		COLOR:	WHITE
		TYPE:	-
		COLOR:	-

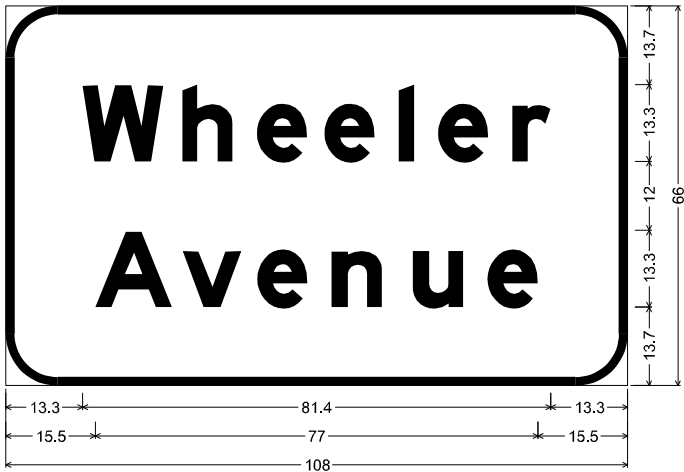

9.0" Radius, 1.5" Border, White on Green;
"Wheeler", E Mod 2K; "Avenue", E Mod 2K;
Table of widths and spaces

13.3	W	14.2	3.2	h	8.8	4.1	e	8.8	2.9	e	8.8	4.2	i	2.6	4.2	e	8.8	4.1	r	6.7	13.3
15.5	A	13.5	1.7	v	10.3	2.7	e	8.8	4.1	n	8.8	5.3	u	8.8	4.2	e	8.8	15.5			

DIMENSIONS ARE IN INCHES.TENTHS

DIMENSIONS ARE IN INCHES.TENTHS



USER NAME	= jschumann	DESIGNED - JLS	REVISED -
DRAWN - JLS		REVISED -	
PLOT SCALE = 100,000 ' / in.		CHECKED - AB	REVISED -
PLOT DATE = 4/22/2025		DATE - 4/25/2025	REVISED -

STATE OF ILLINOIS
DEPARTMENT OF TRANSPORTATION

SIGN PANEL DETAILS

SCALE: NONE SHEET 2 OF 14 SHEETS STA. TO STA.

F.A.I. RTE.	SECTION	COUNTY	TOTAL SHEETS	SHEET NO.
80	FAI 80 21 INTERCHANGE	WILL	1209	493
CONTRACT NO. 62R22				
ILLINOIS FED. AID PROJECT				

SIGN DETAIL


1:25

SIGN ID		EB-BM-6412	
STRUCTURE NUMBER		1B099I080R131.6	
SIZE (W x H)	EXIT PLAQUE	-	
	MAIN PANEL	14'-6" x 12'-6"	
MOUNTING / TYPE		OVERHEAD / BRIDGE	
MOUNTING LOCATION		RIGHT	
SHEETING / COLOR	BACKGROUND	TYPE:	REFLECTIVE - ZZ
		COLOR:	GREEN
		TYPE:	-
		COLOR:	-
	LEGEND / BORDER	TYPE:	REFLECTIVE - ZZ
		COLOR:	WHITE
		TYPE:	-
		COLOR:	-

SIGN DETAIL

1:25

SIGN ID		EB-BM-6413	
STRUCTURE NUMBER		1B099I080R131.6	
SIZE (W x H)	EXIT PLAQUE	-	
	MAIN PANEL	15'-6" x 11'-6"	
MOUNTING / TYPE		OVERHEAD / BRIDGE	
MOUNTING LOCATION		RIGHT	
SHEETING / COLOR	BACKGROUND	TYPE:	REFLECTIVE - ZZ
		COLOR:	GREEN
		TYPE:	REFLECTIVE - ZZ
		COLOR:	YELLOW
	LEGEND / BORDER	TYPE:	REFLECTIVE - ZZ
		COLOR:	WHITE
		TYPE:	REFLECTIVE - ZZ
		COLOR:	BLACK

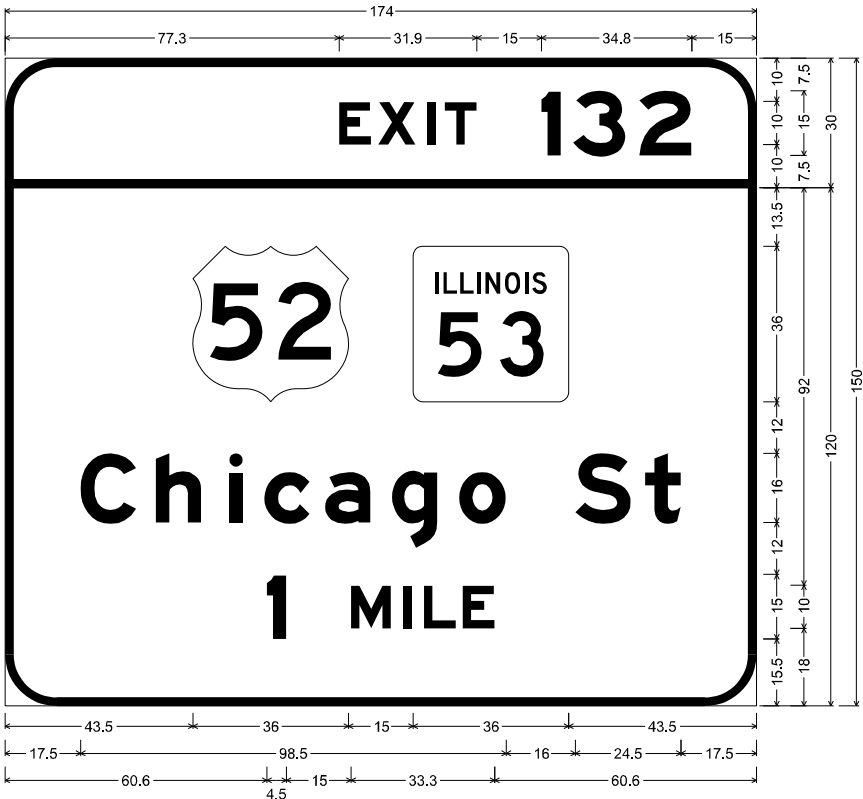


12.0" Radius, 2.0" Border, White on Green;
"EXIT", E Mod 2K 120% spacing; "132", E Mod 2K;

12.0" Radius, 2.0" Border, White on Green;
"Chicago St", E Mod 2K; "1", E Mod 2K; "MILE", E Mod 2K;

Table of letter and object lefts

E	X	I	T	1	3	2		
77.3	86.4	97.6	101.8	124.2	131.6	146.9		
EXIT	132							
43.5	94.5							
C	h	i	c	a	g	o	S	t
17.5	34.9	51.9	60.0	74.1	89.6	105.2	132.0	148.2
1	M	I	L	E				
60.6	80.1	92.2	97.0	106.0				

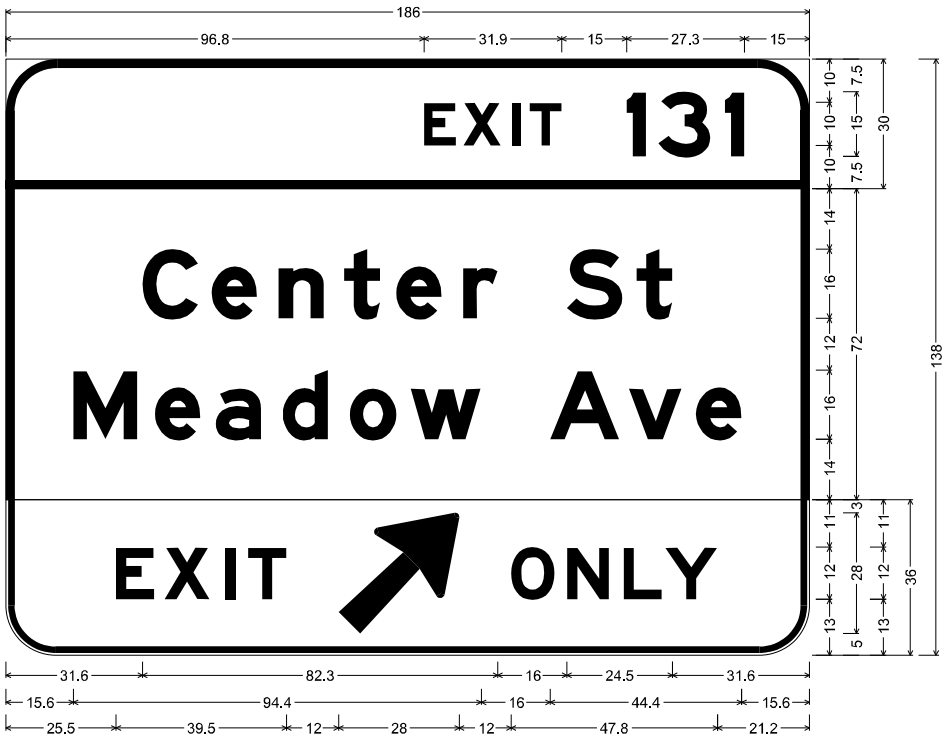

12.0" Radius, 2.0" Border, White on Green;
"EXIT", E Mod 2K 120% spacing; "131", E Mod 2K;

12.0" Radius, 2.0" Border, White on Green;
"Center St", E Mod 2K; "Meadow Ave", E Mod 2K;

11.5" Radius, 1.5" Border, 0.5" Indent, Black on Yellow;
"EXIT", E Mod 2K 140% spacing; Arrow Custom - 35.6" 45"; "ONLY", E Mod 2K;

Table of widths and spaces

96.8	E	7.4	1.7	X	8.7	2.5	I	2.0	2.2	T	7.4	15.0	4.5	2.8	12.2	3.3	4.5	15.0									
31.6	C	13.0	3.0	e	10.6	5.0	n	10.5	4.7	t	8.3	3.7	e	10.5	5.0	r	8.0	16.0	S	12.9	3.2	8.4	31.6				
15.6	M	14.9	4.0	e	10.6	3.5	a	10.6	4.9	d	10.6	4.9	o	10.9	3.2	w	16.3	16.0	A	16.2	2.1	12.3	3.2	e	10.6	15.6	
25.5	E	8.9	2.3	X	10.5	3.5	I	2.4	3.0	T	8.9	12.0	28.0	12.0	O	10.1	2.9	9.7	N	9.7	3.3	L	8.9	0.7	Y	12.2	21.2

DIMENSIONS ARE IN INCHES.TENTHS

DIMENSIONS ARE IN INCHES.TENTHS

MODEL: Sheet 3 FILE NAME: p:\projects\trans\transcorp-pw-hosted\Documents\Projects_2018\CH401\401180022\03-WSP\CD\62R22-INT-4 [Center]\Sheet\CD\62R22-INT-4.dgn Accurate GROUP, INC.	USER NAME = jschumann DESIGNED - JLS REVISED -				STATE OF ILLINOIS DEPARTMENT OF TRANSPORTATION	SIGN PANEL DETAILS				F.A.I. RTE.	SECTION	COUNTY	TOTAL SHEETS	SHEET NO.
	DRAWN - JLS CHECKED - AB REVISED -					80	FAI 80 21 INTERCHANGE	WILL	1209	494				
	PLOT SCALE = 100,000 ' / in. DATE - 4/25/2025 REVISED -					CONTRACT NO. 62R22								
	PLOT DATE = 6/9/2025					ILLINOIS FED. AID PROJECT								
	SCALE: NONE		SHEET 3 OF 14 SHEETS			STA.		TO STA.						

SIGN DETAIL

1:10

SIGN ID		WB-BM-6414	
STRUCTURE NUMBER		1B099I080L131.6	
SIZE (W x H)	EXIT PLAQUE	-	
	MAIN PANEL	14'-6" x 12'-6"	
MOUNTING / TYPE		OVERHEAD / BRIDGE	
MOUNTING LOCATION		LEFT	
SHEETING / COLOR	BACKGROUND	TYPE:	REFLECTIVE - ZZ
		COLOR:	GREEN
		TYPE:	-
		COLOR:	-
	LEGEND / BORDER	TYPE:	REFLECTIVE - ZZ
		COLOR:	WHITE
		TYPE:	-
		COLOR:	-

SIGN DETAIL

1:10

SIGN ID		WB-WP-6420	
STRUCTURE NUMBER		-	
SIZE (W x H)	EXIT PLAQUE	-	
	MAIN PANEL	9'-0" x 5'-6"	
MOUNTING / TYPE		GROUND / WOOD POST	
MOUNTING LOCATION		LEFT	
SHEETING / COLOR	BACKGROUND	TYPE:	REFLECTIVE - ZZ
		COLOR:	GREEN
		TYPE:	-
		COLOR:	-
	LEGEND / BORDER	TYPE:	REFLECTIVE - ZZ
		COLOR:	WHITE
		TYPE:	-
		COLOR:	-




12.0" Radius, 2.0" Border, White on Green;
"EXIT", E Mod 2K 120% spacing; "130", E Mod 2K;

12.0" Radius, 2.0" Border, White on Green;
"Larkin Ave", E Mod 2K; "3/4 MILE", E Mod 2K;
Table of letter and object lefts

E	X	I	T	1	3	O		
77.0	86.1	97.3	101.5	123.9	131.3	146.4		
7								
69.0								
L	a	r	k	i	n	A	v	e
17.6	31.6	48.5	60.4	75.9	85.5	112.0	130.3	145.8
3/4	M	I	L	E				
51.2	89.5	101.6	106.4	115.4				

DIMENSIONS ARE IN INCHES,TENTHS

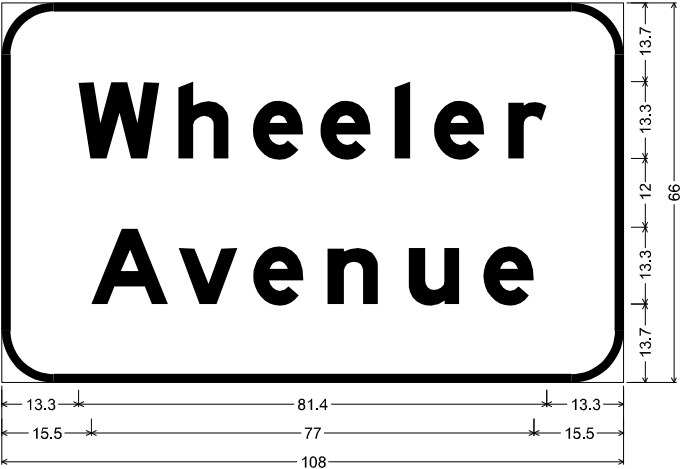

9.0" Radius, 1.5" Border, White on Green;
"Wheeler", E Mod 2K; "Avenue", E Mod 2K;
Table of widths and spaces

	W		h		e		e		l		e		r	
13.3	14.2	3.2	8.8	4.1	8.8	2.9	8.8	4.2	2.6	4.2	8.8	4.1	6.7	13.3
	A		v		e		n		u		e			
15.5	13.5	1.7	10.3	2.7	8.8	4.1	8.8	5.3	8.8	4.2	8.8	15.5		

DIMENSIONS ARE IN INCHES,TENTHS

MODEL: Sheet 4
FILE NAME: p:\projects\transys\corp-pw\hosted\Documents\projects_2018\CH401\401180022\03-WSP\CD\62R22-INT-4 [Center]\Sheet\CLW\ID162R22-sh-dgn-details.dgn



USER NAME = jschumann	DESIGNED - JLS	REVISED -
	DRAWN - JLS	REVISED -
	CHECKED - AB	REVISED -
	DATE - 4/25/2025	REVISED -

STATE OF ILLINOIS
DEPARTMENT OF TRANSPORTATION

SIGN PANEL DETAILS

SCALE: NONE SHEET 4 OF 14 SHEETS STA. TO STA.

F.A.I. RTE.	SECTION	COUNTY	TOTAL SHEETS	SHEET NO.
80	FAI 80 21 INTERCHANGE	WILL	1209	495
CONTRACT NO. 62R22				
ILLINOIS FED. AID PROJECT				

SIGN DETAIL

1:25

SIGN ID		WB-WP-0090	
STRUCTURE NUMBER		-	
SIZE (W x H)	EXIT PLAQUE	-	
	MAIN PANEL	4'-0" x 5'-0"	
MOUNTING / TYPE		GROUND / WOOD POST	
MOUNTING LOCATION		LEFT	
SHEETING / COLOR	BACKGROUND	TYPE:	REFLECTIVE - AP
		COLOR:	BLUE
		TYPE:	-
		COLOR:	-
	LEGEND / BORDER	TYPE:	REFLECTIVE - ZZ
		COLOR:	WHITE
		TYPE:	-
		COLOR:	-

SIGN DETAIL

1:25

SIGN ID		EB-WP-0120	
STRUCTURE NUMBER		-	
SIZE (W x H)	EXIT PLAQUE	-	
	MAIN PANEL	7'-6" x 5'-0"	
MOUNTING / TYPE		GROUND / WOOD POST	
MOUNTING LOCATION		RIGHT	
SHEETING / COLOR	BACKGROUND	TYPE:	REFLECTIVE - ZZ
		COLOR:	GREEN
		TYPE:	-
		COLOR:	-
	LEGEND / BORDER	TYPE:	REFLECTIVE - ZZ
		COLOR:	WHITE
		TYPE:	-
		COLOR:	-



3.0" Radius, 0.5" Border, White on Blue;
"CRASH", B 2K;
"INVESTIGATION", B 2K specified length;
"SITE", B 2K; "1 MILE", C 2K;
Table of letter and object lefts

C	R	A	S	H
12.9	17.9	22.0	26.9	31.6
I	N	V	E	S
2.5	4.2	8.1	12.3	15.6
S	I	T	E	
17.0	21.7	23.8	28.0	
I	M	I	L	E
9.6	19.2	26.3	29.2	34.4



6.0" Radius, 1.5" Border, White on Green;
"EXIT", E Mod 2K 225% spacing;
6.0" Radius, 1.5" Border, White on Green;
"131", E Mod 2K; Arrow Custom - 29.3" 45°;
Table of widths and spaces

22.5	E	8.9	3.8	X	10.4	5.7	I	2.4	4.9	8.9	22.5
14.1	1	5.4	3.4	3	14.6	4.0	1	5.4	14.1	↗	6.0

DIMENSIONS ARE IN INCHES,TENTHS

DIMENSIONS ARE IN INCHES,TENTHS

MODEL: Sheet:5
FILE NAME: p:\projects\transystems-pw\hntb\com\transys\corp-pw\hosted\Documents\Projects_2018\CH401\401180022\03-WSP\CD\62R22-INT-4 (Center)\Sheets\CL\WID\02R22-shr-dgn-details.dgn



USER NAME	= jschumann	DESIGNED - JLS	REVISED -
DRAWN - JLS	REVISED -		
PLOT SCALE = 100,000 ' / in.	CHECKED - AB	REVISED -	
PLOT DATE = 4/22/2025	DATE - 4/25/2025	REVISED -	

STATE OF ILLINOIS
DEPARTMENT OF TRANSPORTATION

SIGN PANEL DETAILS

SCALE: NONE SHEET 5 OF 14 SHEETS STA. TO STA.

F.A.I. RTE.	SECTION	COUNTY	TOTAL SHEETS	SHEET NO.
80	FAI 80 21 INTERCHANGE	WILL	1209	496
CONTRACT NO. 62R22				
ILLINOIS FED. AID PROJECT				

SIGN DETAIL


1:25

SIGN ID		EB-WP-0150	
STRUCTURE NUMBER		-	
SIZE (W x H)	EXIT PLAQUE	-	
	MAIN PANEL	11'-6" x 7'-6"	
MOUNTING / TYPE		GROUND / BREAKAWAY	
MOUNTING LOCATION		RIGHT	
SHEETING / COLOR	BACKGROUND	TYPE:	REFLECTIVE - ZZ
		COLOR:	GREEN
		TYPE:	-
		COLOR:	-
	LEGEND / BORDER	TYPE:	REFLECTIVE - ZZ
		COLOR:	WHITE
		TYPE:	-
		COLOR:	-

SIGN DETAIL

1:25

SIGN ID		EB-GM-0190	
STRUCTURE NUMBER		-	
SIZE (W x H)	EXIT PLAQUE	-	
	MAIN PANEL	19'-6" x 7'-6"	
MOUNTING / TYPE		GROUND / BREAKAWAY	
MOUNTING LOCATION		RIGHT	
SHEETING / COLOR	BACKGROUND	TYPE:	REFLECTIVE - AP
		COLOR:	BROWN
		TYPE:	-
		COLOR:	-
	LEGEND / BORDER	TYPE:	REFLECTIVE - ZZ
		COLOR:	WHITE
		TYPE:	-
		COLOR:	-

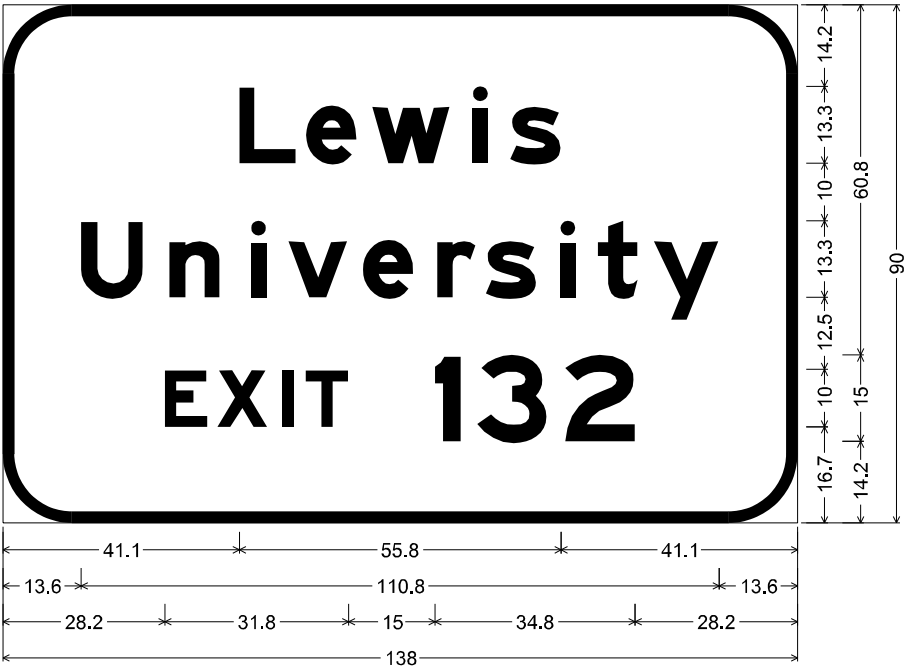


12.0" Radius, 2.0" Border, White on Green;
"Lewis", E Mod 2K; "University", E Mod 2K;
"EXIT", E Mod 2K 120% spacing; "132", E Mod 2K;

Table of widths and spaces

41.1	L	9.8	1.8	e	8.8	2.6	w	13.6	3.9	i	2.7	3.8	s	8.8	41.1
13.6	U	10.8	4.5	n	8.8	5.4	i	2.6	3.9	v	10.3	2.6	e	8.8	4.2
28.2	E	7.4	1.6	x	8.7	2.6	l	2.0	2.1	t	7.4	15.0	1	4.5	2.9

6.6	r	1.8	s	8.8	4.1	2.7	3.8	t	7.0	2.8	y	11.3	13.6
12.1	3	3.2	2	12.1	28.2								

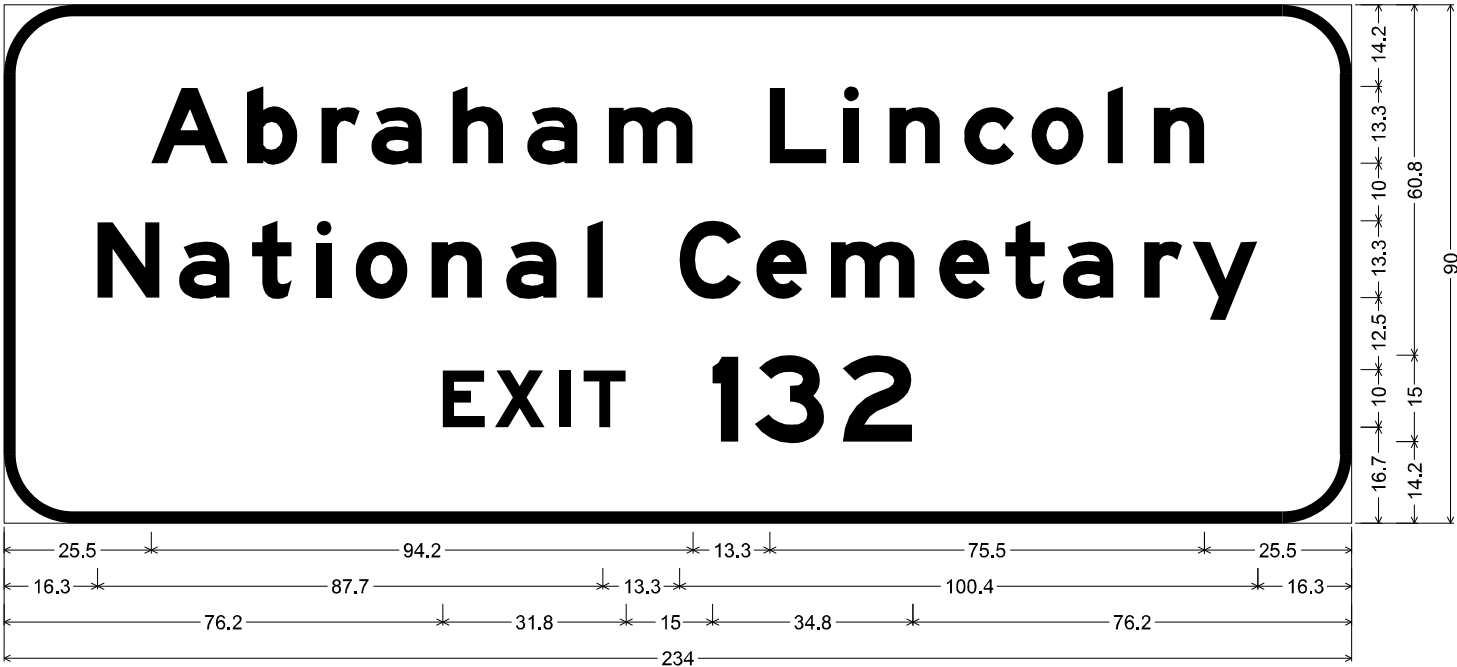

12.0" Radius, 2.0" Border, White on Brown;
"Abraham Lincoln", E Mod 2K; "National Cemetary", E Mod 2K; "EXIT", E Mod 2K 120% spacing; "132", E Mod 2K;

Table of widths and spaces

25.5	A	13.5	3.2	b	8.8	4.1	r	6.7	2.0	a	8.8	5.3	h	8.8	4.2	a	8.8	5.3	m	14.7	13.3	L	9.9	2.9	i	2.7	5.3	n	8.8	4.1	c	8.8	3.0	o	9.0	4.2	l	2.6	5.4	n	8.8	25.5
16.3	N	10.8	3.3	a	8.8	3.9	t	6.9	4.3	i	2.6	4.2	o	9.0	4.2	n	8.8	4.1	a	8.8	5.3	l	2.7																			
				C	13.3	10.8	2.6	e	8.8	4.1	m	14.7	4.1	e	8.8	2.7	t	6.9	3.1	a	8.8	5.3	r	6.7	1.7	y	11.3	16.3														
76.2	E	7.4	1.6	x	8.7	2.6	l	2.0	2.1	T	7.4	15.0	1	4.5	2.9	3	12.1	3.2	2	12.1	76.2																					

DIMENSIONS ARE IN INCHES,TENTHS

DIMENSIONS ARE IN INCHES,TENTHS

MODEL: Sheet 6
FILE NAME: p:\projects\transp\corporate\p1\hatched\Documents\projects_2018\CH401\401180022\03-WSP\CD\62R22-INT-4 [Center]\Sheet\CLW\ID12R22-sh-dgn-details.dgn



USER NAME = jschumann	DESIGNED - JLS	REVISED -
DRAWN - JLS	REVISED -	
PLOT SCALE = 100,000 ' / in.	CHECKED - AB	REVISED -
PLOT DATE = 4/22/2025	DATE - 4/25/2025	REVISED -

STATE OF ILLINOIS
DEPARTMENT OF TRANSPORTATION

SIGN PANEL DETAILS

SCALE: NONE SHEET 6 OF 14 SHEETS STA. TO STA.

F.A.I. RTE.	SECTION	COUNTY	TOTAL SHEETS	SHEET NO.
80	FAI 80 21 INTERCHANGE	WILL	1209	497
CONTRACT NO. 62R22				
ILLINOIS FED. AID PROJECT				

SIGN DETAIL


1:15

SIGN ID		EB-BM-0261	
STRUCTURE NUMBER		1B099I080132.0A	
SIZE (W x H)	EXIT PLAQUE	-	
	MAIN PANEL	14'-0" x 12'-6"	
MOUNTING / TYPE		OVERHEAD / BRIDGE	
MOUNTING LOCATION		RIGHT	
SHEETING / COLOR	BACKGROUND	TYPE:	REFLECTIVE - ZZ
		COLOR:	GREEN
		TYPE:	-
		COLOR:	-
	LEGEND / BORDER	TYPE:	REFLECTIVE - ZZ
		COLOR:	WHITE
		TYPE:	-
		COLOR:	-

SIGN DETAIL

1:10

SIGN ID		EB-BM-0262	
STRUCTURE NUMBER		1B099I080132.0B	
SIZE (W x H)	EXIT PLAQUE	-	
	MAIN PANEL	15'-0" x 8'-6"	
MOUNTING / TYPE		OVERHEAD / BRIDGE	
MOUNTING LOCATION		RIGHT	
SHEETING / COLOR	BACKGROUND	TYPE:	REFLECTIVE - ZZ
		COLOR:	GREEN
		TYPE:	-
		COLOR:	-
	LEGEND / BORDER	TYPE:	REFLECTIVE - ZZ
		COLOR:	WHITE
		TYPE:	-
		COLOR:	-

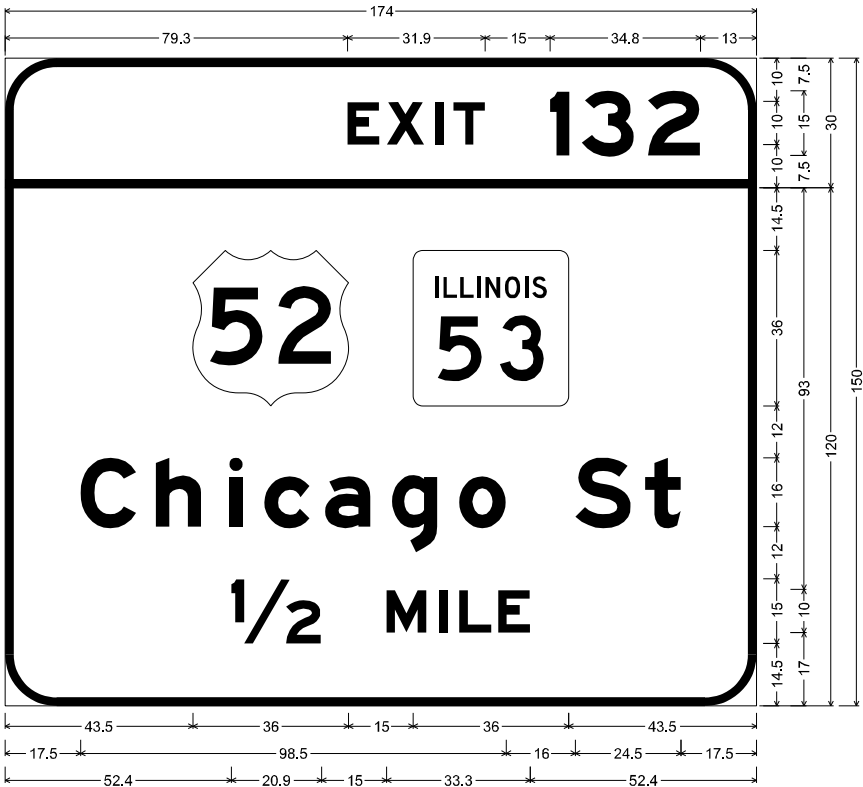


12.0" Radius, 2.0" Border, White on Green;
"EXIT", E Mod 2K 120% spacing; "132", E Mod 2K;

12.0" Radius, 2.0" Border, White on Green;
"Chicago St", E Mod 2K; "1/2 MILE", E Mod 2K;

Table of widths and spaces

79.3	E	7.4	X	1.7	8.7	2.5	I	2.0	2.2	T	7.4	15.0	l	4.5	2.8	3	12.2	3.2	2	12.1	13.0						
43.5	■	36.0	15.0	36.0	43.5																						
17.5	C	12.9	4.5	h	10.6	6.4	i	3.2	4.9	c	10.6	3.5	a	10.6	4.9	g	10.6	5.0	o	10.8	16.0	S	13.0	3.2	t	8.3	17.5
52.4	½	20.9	15.0	M	9.3	2.8	I	2.0	2.8	L	7.4	1.6	E	7.4	52.4												

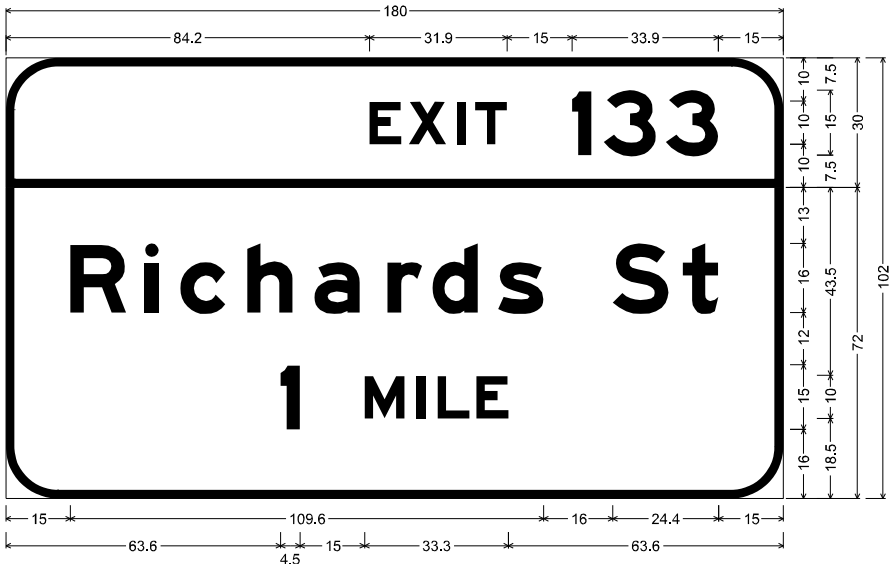

12.0" Radius, 2.0" Border, White on Green;
"EXIT", E Mod 2K 120% spacing; "133", E Mod 2K;

12.0" Radius, 2.0" Border, White on Green;
"Richards St", E Mod 2K; "1", E Mod 2K; "MILE", E Mod 2K;

Table of letter and object lefts

E	X	I	T	1	3	3					
84.2	93.3	104.5	108.7	131.1	138.4	152.9					
R	i	c	h	a	r	d	s	S	t		
15.0	32.2	40.4	55.9	71.4	88.4	98.8	114.0	140.6	156.7		
1	M	I	L	E							
63.6	83.1	95.2	100.0	109.0							

DIMENSIONS ARE IN INCHES,TENTHS

DIMENSIONS ARE IN INCHES,TENTHS

MODEL: Sheet 7
FILE NAME: p:\c\transys\transys\corp\p1-hosted\Documents\Projects_2018\CH401\401180022\03-WSP\CAD\62R22-INT-4 [Center]\Sheet\CLW\ID12R22-sh-dgn-details.dgn



USER NAME	= jschumann	DESIGNED - JLS	REVISED -
DRAWN - JLS		REVISED -	
PLOT SCALE = 100,000 ' / in.	CHECKED - AB	REVISED -	
PLOT DATE = 4/22/2025	DATE - 4/25/2025	REVISED -	

STATE OF ILLINOIS
DEPARTMENT OF TRANSPORTATION

SIGN PANEL DETAILS

SCALE: NONE SHEET 7 OF 14 SHEETS STA. TO STA.

F.A.I. RTE.	SECTION	COUNTY	TOTAL SHEETS	SHEET NO.
80	FAI 80 21 INTERCHANGE	WILL	1209	498
CONTRACT NO. 62R22				
ILLINOIS FED. AID PROJECT				

1:20

SIGN ID		EB-MP-0270	
STRUCTURE NUMBER		-	
SIZE (W x H)	EXIT PLAQUE	-	
	MAIN PANEL	1'-0" x 5'-0"	
MOUNTING / TYPE		GROUND / MILE POST	
MOUNTING LOCATION		RIGHT	
SHEETING / COLOR	BACKGROUND	TYPE:	REFLECTIVE - ZZ
		COLOR:	GREEN
		TYPE:	-
		COLOR:	-
	LEGEND / BORDER	TYPE:	REFLECTIVE - ZZ
		COLOR:	WHITE
		TYPE:	-
		COLOR:	-

1:20

SIGN ID		WB-MP-0280	
STRUCTURE NUMBER		-	
SIZE (W x H)	EXIT PLAQUE	-	
	MAIN PANEL	1'-0" x 5'-0"	
MOUNTING / TYPE		GROUND / MILE POST	
MOUNTING LOCATION		LEFT	
SHEETING / COLOR	BACKGROUND	TYPE:	REFLECTIVE - ZZ
		COLOR:	GREEN
		TYPE:	-
		COLOR:	-
	LEGEND / BORDER	TYPE:	REFLECTIVE - ZZ
		COLOR:	WHITE
		TYPE:	-
		COLOR:	-

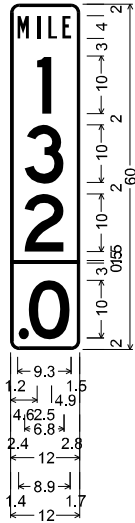


Table of widths and spaces

1.2	M	0	1.4	I	0.5	1.4	L	1.6	0.9	E	1.5	1.5
4.6	1	2.5	4.9									
2.4	3	6.8	2.8									
2.4	2	6.8	2.8									
0.0		12.0	0.0									
1.4	1	1.8	0.0	0	7.1	1.7						

DIMENSIONS ARE IN INCHES,TENTHS



USER NAME = jschumann	DESIGNED - JLS	REVISED -
	DRAWN - JLS	REVISED -
PLOT SCALE = 100,000 ' / in.	CHECKED - AB	REVISED -
PLOT DATE = 4/22/2025	DATE - 4/25/2025	REVISED -

**STATE OF ILLINOIS
DEPARTMENT OF TRANSPORTATION**

DIMENSIONS ARE IN INCHES,TENTHS

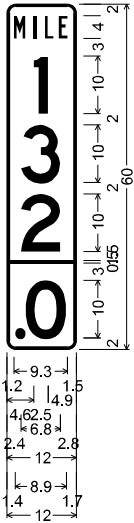


Table of widths and spaces

1.2	M	2.0	1.4	0.5	1.4	L	1.6	0.9	E	1.5	1.5
4.6	1	2.5	4.9								
2.4	3	6.8	2.8								
2.4	2	6.8	2.8								
0.0		12.0	0.0								
1.4	1	1.8	0.0	0	7.1	1.7					


DIMENSIONS ARE IN INCHES,TENTHS

SIGN PANEL DETAILS					
SCALE: NONE	SHEET	8	OF	14 SHEETS	STA. TO STA.

F.A.I. RTE.	SECTION	COUNTY	TOTAL SHEETS	SHEET NO.
80	FAI 80 21 INTERCHANGE	WILL	1209	499
		CONTRACT NO. 62R22		
ILLINOIS		FED. AID PROJECT		

Model: Sheet: 6
File Name: p:\projects\trans\transcorp\ppl-hosted\Documents\Projects_2018\CH401\401180022\03-WSP\CD\62R22-INT-4 [Center]\Sheet\CLW\ID12R22-sh-dgn-details.dgn

SIGN DETAIL
1:10

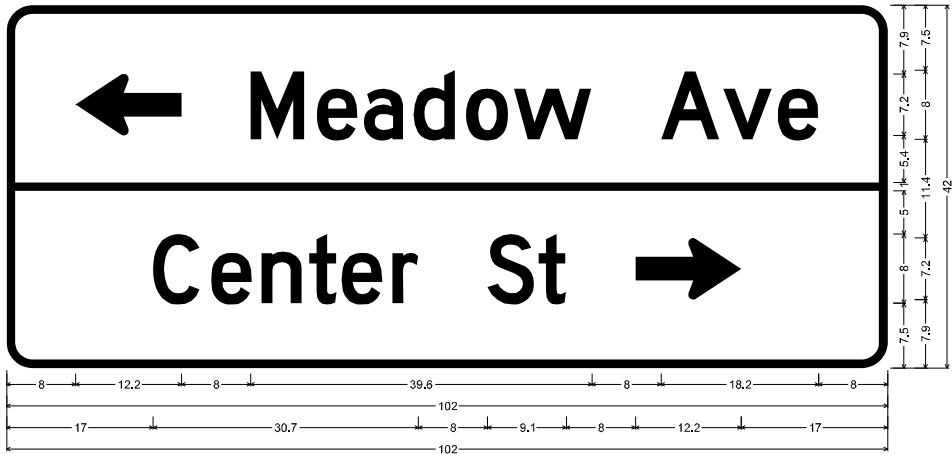

3.0" Radius, 1.0" Border, White on Green;
Standard Arrow Custom 12.3" X 7.1" 180°; "Meadow", D 2K; "Ave", D 2K; "Center", D 2K; "St", D 2K; Standard Arrow Custom 12.3" X 7.1" 0°;

Table of letter and object lefts									
↔	M	e	a	d	o	w	A	v	e
8.0	28.2	35.9	41.4	47.1	53.2	58.7	75.8	83.0	89.3
0.0									
C	e	n	t	e	r	S	t	↔	
17.0	23.7	29.5	35.0	38.8	44.6	55.7	61.6	72.8	

SIGN ID		RC-GM-0090	
STRUCTURE NUMBER		-	
SIZE (W x H)	EXIT PLAQUE	-	
	MAIN PANEL	8'-6" x 3'-6"	
MOUNTING / TYPE		GROUND / BREAKAWAY	
MOUNTING LOCATION		RIGHT	
SHEETING / COLOR	BACKGROUND	TYPE:	REFLECTIVE - ZZ
		COLOR:	GREEN
		TYPE:	-
		COLOR:	-
	LEGEND / BORDER	TYPE:	REFLECTIVE - ZZ
		COLOR:	WHITE
		TYPE:	-
		COLOR:	-

SIGN DETAIL
1:20



12.0" Radius, 2.0" Border, White on Brown;
"Chicagoland", E Mod 2K; "Speedway", E Mod 2K; "EXIT", E Mod 2K 120% spacing;
"132", E Mod 2K;

Table of widths and spaces

13.5	C	10.8	3.8	h	8.8	5.3	i	2.7	4.1	c	8.8	2.9	a	8.8	4.2	g	8.8	4.1	o	9.1	4.1	l	2.7	4.1	a	8.8	5.3	n	8.8	4.2	d	8.8	13.5
26.5	S	10.8	4.1	p	8.8	2.9	e	8.8	3.0	e	8.8	2.9	d	8.8	3.9	w	13.6	2.6	a	8.8	3.9	y	11.3	26.5									
37.2	E	7.4	1.6	x	8.7	2.6	l	2.0	2.1	T	7.4	15.0	l	4.5	2.9	3	12.1	3.2	2	12.1	37.2												

SIGN ID		RB-GM-0160	
STRUCTURE NUMBER		-	
SIZE (W x H)	EXIT PLAQUE	-	
	MAIN PANEL	13'-0" x 7'-6"	
MOUNTING / TYPE		GROUND / BREAKAWAY	
MOUNTING LOCATION		RIGHT	
SHEETING / COLOR	BACKGROUND	TYPE:	REFLECTIVE - ZZ
		COLOR:	GREEN
		TYPE:	-
		COLOR:	-
	LEGEND / BORDER	TYPE:	REFLECTIVE - ZZ
		COLOR:	WHITE
		TYPE:	-
		COLOR:	-

DIMENSIONS ARE IN INCHES.TENTHS

DIMENSIONS ARE IN INCHES.TENTHS



USER NAME	= jschumann	DESIGNED - JLS	REVISED -
DRAWN - JLS	REVISED -		
PLOT SCALE = 100,000 ' / in.	CHECKED - AB	REVISED -	
PLOT DATE = 4/22/2025	DATE - 4/25/2025	REVISED -	

STATE OF ILLINOIS
DEPARTMENT OF TRANSPORTATION

SIGN PANEL DETAILS

SCALE: NONE SHEET 9 OF 14 SHEETS STA. TO STA.

F.A.I. RTE.	SECTION	COUNTY	TOTAL SHEETS	SHEET NO.
80	FAI 80 21 INTERCHANGE	WILL	1209	500
CONTRACT NO. 62R22				
ILLINOIS FED. AID PROJECT				