

FOR INDEX OF SHEETS SEE SHEET 2

FOR LIST OF APPLICABLE HIGHWAY
STANDARDS SEE SHEET 2

09-18-2026 LETTING ITEM 026


TRAFFIC DATA

MARENGO ROAD

DESIGN DESTINATION: MAJOR COLLECTOR

POSTED SPEED = 35-45 MPH

TRAFFIC = 2350 (2021)

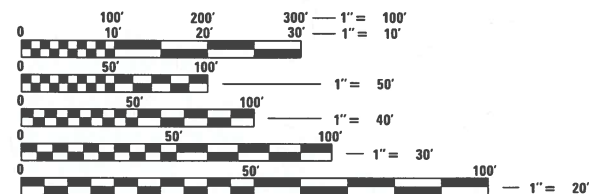

FULL SIZE PLANS HAVE BEEN PREPARED USING STANDARD
ENGINEERING SCALES. REDUCED SIZED PLANS WILL NOT
CONFORM TO STANDARD SCALES. IN MAKING MEASUREMENTS
ON REDUCED PLANS, THE ABOVE SCALES MAY BE USED.



GARY ROZWADOWSKI

ILLINOIS REGISTRATION No. 062-051689
EXPIRATION DATE: 11/30/2027

J.U.L.I.E.
JOINT UTILITY LOCATION INFORMATION FOR EXCAVATION
1-800-892-0123
OR 811

CONTRACT NO. 61M59

CHRISTOPHER B. BURKE ENGINEERING, LTD.
9575 W. Higgins Road, Suite 600
Rosemont, Illinois 60018
(847) 823-0500

PROFESSIONAL DESIGN FIRM NO. 184-001175
EXPIRATION DATE: 04/30/27

STATE OF ILLINOIS

DEPARTMENT OF TRANSPORTATION

PLANS FOR PROPOSED FEDERAL AID HIGHWAY

MARENGO ROAD (FAU 0006/0205)

IL RTE 23 TO AIRPORT ROAD

ROADWAY REHABILITATION


SECTION 22-00071-00-RS

PROJECT 4QHB(278)

CITY OF HARVARD

MCHENRY COUNTY

JOB NO. C-91-129-23

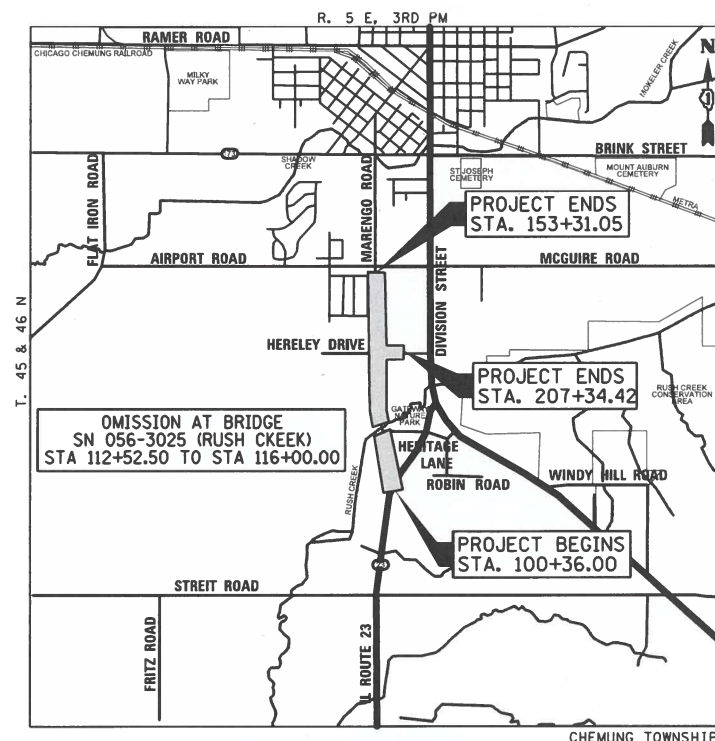

LOCATION MAP

GROSS LENGTH - 5,829 FT = 1.104 MILES

NET LENGTH - 5,481 FT = 1.038 MILES

BIKE PATH = 0.239 ACRE ADDITIONAL IMPERVIOUS

F.A.U. RTE.	SECTION	COUNTY	TOTAL SHEETS	SHEET NO.
0002	21-00068-00-RS	MCHENRY	60	1
		ILLINOIS	CONTRACT NO. 61M59	



LOCATION OF SECTION INDICATED THUS: - ■ -

STATE OF ILLINOIS DEPARTMENT OF TRANSPORTATION	
Approved	<i>Dem. Dept.</i> <i>Poly Administrator</i>
Passed	<i>July 22, 2026</i> <i>Ch. Eng.</i> District 1 Engineer of Local Roads & Streets
Releasing for Bid Based on Limited Review	<i>July 22nd 2026</i> <i>James Rios</i> Regional Engineer

**PRINTED BY THE AUTHORITY
OF THE STATE OF ILLINOIS**

FEDERAL AID PROGRAM ENGINEER: CARMEN E. RAMOS, PE, SCHAUMBURG, IL.

GENERAL NOTES

SPECIFICATIONS

1.

ALL CONSTRUCTION SHALL BE COMPLETED IN ACCORDANCE WITH THE "STANDARD SPECIFICATIONS FOR ROAD AND BRIDGE CONSTRUCTION", ADOPTED JANUARY 1, 2022; THE "SUPPLEMENTAL SPECIFICATIONS AND RECURRING SPECIAL PROVISIONS", ADOPTED JANUARY 1, 2026; THE LATEST EDITIONS OF THE "ILLINOIS MANUAL ON UNIFORM TRAFFIC CONTROL DEVICES FOR STREETS AND HIGHWAYS" (IMUTCD) AND "THE STANDARD SPECIFICATIONS FOR WATER AND SEWER MAIN CONSTRUCTION IN ILLINOIS"; THE CITY OF HARVARD ENGINEERING DETAILS AND MUNICIPAL CODE, THE "DETAILS" IN THE PLANS; AND THE "SPECIAL PROVISIONS" INCLUDED IN THE CONTRACT DOCUMENTS.
2.

THE CONTRACTOR SHALL BE RESPONSIBLE FOR CONTACTING THE OWNER OF ALL EXISTING FACILITIES SO THAT THE UTILITIES AND THEIR APPURTENANCES MAY BE LOCATED AND ADJUSTED OR MOVED, IF NECESSARY, PRIOR TO THE START OF CONSTRUCTION OPERATIONS. THE CONTRACTOR SHALL COOPERATE WITH ALL UTILITY OWNERS AS PROVIDED FOR IN THE STANDARD SPECIFICATIONS.
3.

THE LOCATIONS OF EXISTING DRAINAGE STRUCTURES, STORM AND SANITARY SEWERS, WATER MAIN AND OTHER UTILITY LINES ARE APPROXIMATE, AND THE CITY DOES NOT GUARANTEE THEIR ACCURACY.
4.

THE CONTRACTOR SHALL BE RESPONSIBLE FOR THE PROTECTION OF ALL UNDERGROUND OR SURFACE UTILITIES EVEN THOUGH THEY MAY NOT BE SHOWN ON THE PLANS. ANY UTILITY THAT IS DAMAGED DURING CONSTRUCTION SHALL BE REPAIRED OR REPLACED TO THE SATISFACTION OF THE ENGINEER OR THE CITY.
5.

BEFORE STARTING ANY EXCAVATION, THE CONTRACTOR SHALL CALL "JULIE" AT 1-800-892-0123 FOR FIELD LOCATIONS OF BURIED ELECTRIC, TELEPHONE, GAS AND CABLE TELEVISION FACILITIES. (48 HOURS NOTIFICATION IS REQUIRED.)
6.

WHEN THE PLANS OR SPECIAL PROVISIONS INCLUDE INFORMATION PERTAINING TO THE LOCATION OF UNDERGROUND UTILITY FACILITIES, SUCH INFORMATION REPRESENTS ONLY THE OPINION OF THE CITY AS TO THE LOCATION OF SUCH UTILITIES AND IS ONLY INCLUDED FOR THE CONVENIENCE OF THE BIDDER.
7.

ANY EXISTING PAVEMENT DAMAGED BY THE CONTRACTOR DURING CONSTRUCTION SHALL BE REPLACED/REPAIRED BY THE CONTRACTOR IN ACCORDANCE WITH ARTICLE 107.30 OF THE STANDARD SPECIFICATIONS.
8.

THE CONTRACTOR SHALL PROVIDE ALL NECESSARY PROTECTION FOR EXISTING UTILITIES IN CONFORMANCE WITH THE AFFECTED UTILITY COMPANIES REQUIREMENTS AS MAY BE REQUIRED TO PERFORM THE WORK OF THIS CONTRACT.
9.

THE WORK PERFORMED UNDER THIS CONTRACT SHALL IN NO WAY INTERFERE WITH THE NORMAL OPERATION OF ANY EXISTING UTILITY SERVICE. THE CONTRACTOR SHALL FURNISH ALL NECESSARY ITEMS OF EQUIPMENT REQUIRED TO MAINTAIN SUCH NORMAL OPERATION.
10.

WHENEVER, DURING CONSTRUCTION, OPERATIONS ANY LOOSE MATERIAL IS DEPOSITED IN THE FLOW LINE OF DRAINAGE STRUCTURES SUCH THAT THE NATURAL FLOW OF WATER IS OBSTRUCTED, IT SHALL BE REMOVED AT THE CLOSE OF EACH WORKING DAY. AT THE CONCLUSION OF CONSTRUCTION OPERATIONS, ALL UTILITY STRUCTURES SHALL BE FREE FROM DIRT AND DEBRIS.
11.

WHEN EXISTING DRAINAGE OR SEWERAGE FACILITIES ARE DISTURBED, THE CONTRACTOR SHALL PROVIDE AND MAINTAIN TEMPORARY OUTLETS AND CONNECTIONS FOR ALL PUBLIC OR PRIVATE DRAINS, SEWERS, OR CATCH BASINS, HE SHALL PROVIDE FACILITIES TO TAKE ALL STORM WATER WHICH WOULD BE RECEIVED BY THESE FACILITIES AND DISCHARGE SAME.

MISCELLANEOUS

12.

DIMENSIONS: IT SHALL BE THE CONTRACTOR'S RESPONSIBILITY TO VERIFY ALL DIMENSIONS AND CONDITIONS EXISTING IN THE FIELD PRIOR TO ORDERING MATERIALS AND BEGINNING CONSTRUCTION.
13.

RELOCATING EXISTING SIGNS: EXISTING SIGNS WHICH ARE IN CONFLICT WITH PROPOSED IMPROVEMENTS SHALL BE REMOVED AND REINSTALLED UPON COMPLETION OF CONFLICTING IMPROVEMENTS IN ACCORDANCE WITH THE ILLINOIS "MANUAL OF UNIFORM TRAFFIC CONTROL DEVICES" AND THE STANDARD SPECIFICATIONS FOR ROAD AND BRIDGE CONSTRUCTION". STOP SIGNS, SPEED LIMIT SIGNS, AND STREET NAME SIGNS SHALL BE UP AND VISIBLE AT ALL TIMES.
14.

PAY ITEMS IN THE SUMMARY OF QUANTITIES HAVE BEEN ESTIMATED. IF, IN THE ENGINEER'S OPINION, THE WORK IS NOT REQUIRED, THE ITEM WILL BE DEDUCTED FROM THE CONTRACT AND NO ADDITIONAL COMPENSATION WILL BE ALLOWED.

15.

THE CONTRACTOR SHALL NOTIFY THE CITY OF HARVARD AT (815) 943 6468, AT LEAST 48 HOURS IN ADVANCE OF BEGINNING WORK AND COORDINATE ALL CONSTRUCTION OPERATIONS WITH THE ENGINEER.
16.

IF THERE ARE DISCREPANCIES BETWEEN THE JOB SITE AND WHAT IS SHOWN ON THE CONSTRUCTION PLANS, THE CONTRACTOR MUST IMMEDIATELY REPORT TO THE ENGINEER BEFORE DOING ANY WORK. THE CONTRACTOR SHALL SECURE WRITTEN INSTRUCTION FROM THE ENGINEER PRIOR TO PROCEEDING WITH ANY PART OF THE WORK AFFECT BY OMISSIONS OR DISCREPANCIES. IN FAILING TO SECURE SUCH INSTRUCTION, THE CONTRACTOR WILL BE CONSIDERED TO HAVE PROCEEDED AT HIS/HER OWN RISK. IN THE EVENT OF ANY DOUBT OR QUESTIONS ARISING WITH RESPECT TO THE TRUE MEANING OF THE CONSTRUCTIONS OR SPECIFICATIONS, THE DECISION OF THE ENGINEER SHALL BE FINAL AND CONCLUSIVE.
17.

NEITHER THE ENGINEER NOR THE CITY IS RESPONSIBLE FOR THE CONSTRUCTION MEANS, METHODS, TECHNIQUES, SEQUENCES OR PROCEDURES, TIME OF PERFORMANCE, PROGRAMS OR ANY SAFETY PRECAUTIONS USED BY THE CONTRACTOR.
18.

THE CONTRACTOR SHALL TAKE PRECAUTION BY PRESERVING EXISTING TREES WITHIN THE RIGHT OF WAY. IF ANY DAMAGE OCCURS, TREES SHALL BE REPLACED IN KIND PER ARTICLE 201.07 REPAIR OR REPLACEMENT OF EXISTING PLANT MATERIAL REQUIREMENTS STATED HEREIN.
19.

PHOSPHORUS FERTILIZER HAS BEEN INTENTIONALLY OMITTED FROM THE CONTRACT DUE TO THE PROXIMITY TO THE EXISTING WETLANDS. A PHOSPHORUS-FREE FERTILIZER SHALL BE USED (MIDDLE NUMBER SHOULD EQUAL 0).
20.

GEOTECHNICAL FABRIC FOR GROUND STABILIZATION AND/OR AGGREGATE SUBGRADE IMPROVEMENT (CU YD) HAVE BEEN PROVIDED FOR USE AT THE LOCATIONS INDICATED FOR SOILS THAT TEND TO BE UNSTABLE AND/OR UNSUITABLE. THE ACTUAL NEED FOR REMOVAL AND REPLACEMENT WITH ABOVE ITEM WILL BE DETERMINED IN THE FIELD AT THE TIME OF CONSTRUCTION BY THE GEOTECHNICAL ENGINEER. ALL POTENTIALLY UNSTABLE SOILS SHOULD BE TESTED WITH A STATIC OR DYNAMIC CONE PENETROMETER AND TREATED IN ACCORDANCE WITH ARTICLE 301.04 OF THE SSRBC AND IDOT SUBGRADE STABILITY MANUAL. IF UNSTABLE AND/OR UNSUITABLE SOILS ARE NOT ENCOUNTERED, THEN THE QUANTITY SHALL BE DEDUCTED AND NO ADDITIONAL COMPENSATION WILL BE DUE TO THE CONTRACTOR.
21.

ANY AGGREGATE SUBGRADE IMPROVEMENT CONTAMINATED AND/OR DAMAGED BY THE CONTRACTOR'S VEHICLES AND/OR EQUIPMENTS IS TO BE REMOVED AND REPLACED AS DIRECTED BY THE ENGINEER AT CONTRACTOR EXPENSE.
22.

THE AGGREGATE GRADATION FOR THE AGGREGATE SUBGRADE IMPROVEMENT 12" LOWER LIFT SHALL BE CS 1 OR RR 1
23.

TREE ROOT PRUNING LOCATIONS WILL BE VERIFIED BY THE RESIDENT ENGINEER.

SUBSURFACE EXPLORATION DATA

24.

LIMITED INVESTIGATION OF SUBSURFACE CONDITIONS AT THE PROPOSED SITE OF WORK HAS BEEN MADE FOR THE PURPOSE OF DESIGN. THE CITY OF HARVARD AND CHRISTOPHER B. BURKE ENGINEERING, LTD. ASSUME NO RESPONSIBILITY WHATSOEVER WITH RESPECT TO THE SUFFICIENCY OR ACCURACY OF THESE PRELIMINARY INVESTIGATIONS, NOR THEIR INTERPRETATION, AND THERE IS NO GUARANTEE, EITHER EXPRESSED OR IMPLIED THAT CONDITIONS INDICATED ARE REPRESENTATIVE OF THOSE EXISTING THROUGHOUT THE WORK OR ANY PART OF IT, OR THAT UNFORESEEN DEVELOPMENTS MAY OCCUR. ALL REMOVAL OR EXCAVATION ITEMS BEING DISPOSED OF AT AN UNCONTAMINATED SOIL FILL OPERATION OR CLEAN CONSTRUCTION AND DEMOLITION DEBRIS (CCDD) FILL SITE SHALL MEET THE REQUIREMENTS OF PUBLIC ACT 96-1416.

MCHENRY COUNTY DIVISION OF TRANSPORTATION NOTES

25.

CONSTRUCTION AND/OR DETOUR SIGNAGE SHALL NOT BLOCK ANY MCDOT SIGNS AND CANNOT USE THE MCDOT SIGN POSTS.
26.

CONTACT AND NOTIFY THE MCHENRY COUNTY DIVISION OF TRANSPORTATION (MCDOT) AT (815)334-4960 AT LEAST 48 HOURS IN ADVANCE OF PLACING SIGNAGE ALONG THE COUNTY HIGHWAY(S).
27.

CONSTRUCTION SIGN INSTALLATION CONTRACTOR SHALL CALL JULIE FOR UTILITY LOCATES. MCDOT MAY HAVE STORM DRAIN, SIGNAL AND LIGHTING FACILITIES IN THESE AREAS THAT WILL REQUIRE LOCATES. CONTACT JULIE AT (800)892-0123.
28.

THE CONTRACTOR FOR THE PROJECT SHALL PROVIDE TO MCDOT, 24-HOUR CONTACT PERSONNEL INFORMATION FOR THE SIGNAGE COMPANY, AND PROVIDE BEGINNING AND ENDING DATES THE SIGNAGE WILL BE UP.

COMMITMENTS

1.

THERE ARE NO COMMITMENTS ASSOCIATED WITH THIS PROJECT.

INDEX OF SHEETS

1	COVER SHEET
2	GENERAL NOTES, INDEX OF SHEETS, & HIGHWAY STANDARDS
3-6	SUMMARY OF QUANTITIES
7	EARTHWORK SCHEDULE
8-10	TYPICAL SECTIONS
11-12	ALIGNMENT, TIE AND BENCHMARKS
13-18	EXISTING CONDITIONS & REMOVAL PLANS
19-24	PROPOSED ROADWAY, PAVEMENT MARKING, & EROSION CONTROL PLANS
25-27	PROPOSED PATH PLAN AND PROFILE
28	DETOUR PLAN
29-30	HARVARD STANDARD DETAIL (R-2) (R-4) (R-6) (R-11) (S-6) (S-8)
31	DETAILS FOR FRAMES AND LIDS ADJUSTMENT WITH MILLING (BD-08)
32	BUTT JOINT AND HMA TAPER DETAILS (BD-32)
33	BENCHING DETAIL FOR EMBANKMENT WIDENING (BD-51)
34	TRAFFIC CONTROL AND PROTECTION FOR SIDE ROADS, INTERSECTIONS, AND DRIVEWAYS (TC-10)
35	DISTRICT ONE TYPICAL PAVEMENT MARKINGS (TC-13)
36	SHORT TERM PAVEMENT MARKING LETTERS AND SYMBOLS (TC-16)
37	ARTERIAL ROAD INFORMATION SIGN (TC-22)
38	DRIVEWAY ENTRANCE SIGNING (TC-26)
39-60	CROSS SECTIONS

HIGHWAY STANDARDS

000001-09	STANDARD SYMBOLS, ABBREVIATIONS, AND PATTERNS
280001-07	TEMPORARY EROSION CONTROL SYSTEMS
424001-12	PERPENDICULAR CURB RAMPS FOR SIDEWALKS
606001-09	CONCRETE CURB TYPE B AND COMBINATION CONCRETE CURB AND GUTTER
701006-05	OFF-ROAD OPERATIONS, 2L, 2W, 15' (4.5M) TO 24" (600MM) FROM PAVEMENT EDGE
701301-04	LANE CLOSURE, 2L, 2W, SHORT TIME OPERATIONS
701311-03	LANE CLOSURE, 2L, 2W, MOVING OPERATIONS – DAY ONLY
701501-06	URBAN LANE CLOSURE, 2L, 2W, UNDIVIDED
701502-09	URBAN LANE CLOSURE, 2L, 2W, WITH BIDIRECTIONAL LEFT TURN LANE
701701-10	URBAN LANE CLOSURE, MULTILANE INTERSECTION
701801-06	SIDEWALK, CORNER OR CROSSWALK CLOSURE
701901-11	TEMPORARY CONTROL DEVICES
720001-01	SIGN PANEL MOUNTING DETAILS
720006-04	SIGN PANEL ERECTION DETAILS
728001-01	TELESCOPING STEEL SIGN SUPPORT
731001-01	BASE FOR TELESCOPING STEEL SIGN SUPPORT
780001-05	TYPICAL PAVEMENT MARKINGS

D-1 DETAILS

BD-08	DETAILS FOR FRAMES AND LIDS ADJUSTMENT WITH MILLING
BD-32	BUTT JOINT AND HMA DETAILS
BD-51	BENCHING DETAIL FOR EMBANKMENT WIDENING
TC-10	TRAFFIC CONTROL AND PROTECTION FOR SIDE ROADS, INTERSECTIONS, AND DRIVEWAYS DETAIL
TC-13	DISTRICT ONE TYPICAL PAVEMENT MARKINGS
TC-16	SHORT TERM PAVEMENT MARKING LETTERS AND SYMBOLS

CITY OF HARVARD DETAILS

HARVARD R-2	SINGLE FAMILY RESIDENTIAL DRIVEWAY APPROACH DETAIL
HARVARD R-4	PUBLIC STREETS PAVEMENT SECTION
HARVARD R-6	SIDEWALK DETAIL
HARVARD R-11	STREET SIGN AND POST
HARVARD SS-6	TEMPORARY SILTATION BASKET INSTALLATION BETWEEN INLET FRAME AND GRATE DETAIL
HARVARD SS-8	TYPICAL STORM SEWER TRENCH CROSS SECTION DETAIL

FILE NAME =	USER NAME = pmagnelli	DESIGNED - GR	REVISED -	STATE OF ILLINOIS DEPARTMENT OF TRANSPORTATION	MARENGO ROAD REHABILITATION GENERAL NOTES, INDEX OF SHEETS, & HIGHWAY STANDARDS	F.A.U. RTE.	SECTION	COUNTY	TOTAL SHEETS	SHEET NO.
N:\HARVARD\123\4\110201.0015\Civil\NOT_110201.0015.sht	201.0015.sht	DRAWN - PM	REVISED -			0006	22-00071-00-RS	MCHENRY	60	2
	PLOT SCALE = 10'	CHECKED - GR	REVISED -			CONTRACT NO. 61M59				
Default	PLOT DATE = 7/22/2026	DATE -	REVISED -			ILLINOIS FED. AID PROJECT				
		SCALE:		SHEET 1 OF 1 SHEETS		STA. N/A TO STA. N/A				

SUMMARY OF QUANTITIES			80%FEDERAL/20% LOCAL	
	CODE NO.	ITEM	UNIT	TOTAL QUANTITY
*	20101100	TREE TRUNK PROTECTION	EACH	4
*	20100210	TREE REMOVAL (OVER 15 UNITS DIAMETER)	UNIT	33
*	20101200	TREE ROOT PRUNING	EACH	14
	20200100	EARTH EXCAVATION	CU YD	699
	20201200	REMOVAL AND DISPOSAL OF UNSUITABLE MATERIAL	CU YD	823
	20400800	FURNISHED EXCAVATION	CU YD	400
	21001000	GEOTECHNICAL FABRIC FOR GROUND STABILIZATION	SQ YD	369
	21101505	TOPSOIL EXCAVATION AND PLACEMENT	CU YD	1103
	21101615	TOPSOIL FURNISH AND PLACE, 4"	SQ YD	200
*	25000110	SEEDING, CLASS 1A	ACRE	1.76
*	25000400	NITROGEN FERTILIZER NUTRIENT	POUND	157
*	25000600	POTASSIUM FERTILIZER NUTRIENT	POUND	157
*	25100630	EROSION CONTROL BLANKET	SQ YD	8414
*	25200200	SUPPLEMENTAL WATERING	UNIT	10
	28000305	TEMPORARY DITCH CHECKS	FOOT	108
	28000400	PERIMETER EROSION BARRIER	FOOT	3603
	28000500	INLET AND PIPE PROTECTION	EACH	41
	28000510	INLET FILTERS	EACH	2
	28100103	STONE RIPRAP, CLASS A2	SQ YD	24
	30201700	PORTLAND CEMENT	TON	391

* DENOTES SPECIALITY ITEM

SUMMARY OF QUANTITIES			80%FEDERAL/20% LOCAL	
	CODE NO.	ITEM	UNIT	TOTAL QUANTITY
	30300001	AGGREGATE SUBGRADE IMPROVEMENT	CU YD	357
	35101600	AGGREGATE BASE COURSE, TYPE B 4"	SQ YD	1283
	35101800	AGGREGATE BASE COURSE, TYPE B 6"	SQ YD	345
	40201000	AGGREGATE FOR TEMPORARY ACCESS	TON	40
	40600275	BITUMINOUS MATERIALS (PRIME COAT)	POUND	40579
	40600290	BITUMINOUS MATERIALS (TACK COAT)	POUND	4058
	40600982	HOT-MIX ASPHALT SURFACE REMOVAL - BUTT JOINT	SQ YD	90
	40603080	HOT-MIX ASPHALT BINDER COURSE, IL-19.0, N50	TON	2539
	40604060	HOT-MIX ASPHALT SURFACE COURSE, IL-9.5, MIX "D", N50	TON	1946
	42400200	PORTLAND CEMENT CONCRETE SIDEWALK, 5 INCH	SQ FT	496
	42400800	DETECTABLE WARNINGS	SQ FT	32
	44000100	PAVEMENT REMOVAL	SQ YD	1334
	44000169	HOT-MIX ASPHALT SURFACE REMOVAL, 5"	SQ YD	17466
	44000200	DRIVEWAY PAVEMENT REMOVAL	SQ YD	48
	44000500	COMBINATION CURB AND GUTTER REMOVAL	FOOT	1583
	44000600	SIDEWALK REMOVAL	SQ FT	865
	48101500	AGGREGATE SHOULDERS, TYPE B 6"	SQ YD	4048
	50105220	PIPE CULVERT REMOVAL	FOOT	154
	54213655	PRECAST REINFORCED CONCRETE FLARED END SECTIONS 10"	EACH	4
	54213657	PRECAST REINFORCED CONCRETE FLARED END SECTIONS 12"	EACH	8

* DENOTES SPECIALITY ITEM

SUMMARY OF QUANTITIES			80%FEDERAL/20% LOCAL	
	CODE NO.	ITEM	UNIT	TOTAL QUANTITY
	542C0215	PIPE CULVERTS, CLASS C, TYPE 1 10"	FOOT	106
	542C0217	PIPE CULVERTS, CLASS C, TYPE 1 12"	FOOT	148
	550A0070	STORM SEWERS, CLASS A, TYPE 1 15"	FOOT	45
	60200805	CATCH BASINS, TYPE A, 4'-DIAMETER, TYPE 8 GRATE	EACH	1
	60603800	COMBINATION CURB AND GUTTER, TYPE B-6.12	FOOT	1747
	67100100	MOBILIZATION	L SUM	1
	70107025	CHANGEABLE MESSAGE SIGN	CAL DA	80
	70300211	TEMPORARY PAVEMENT MARKING LETTERS AND SYMBOLS - PAINT	SQ FT	144
	70300221	TEMPORARY PAVEMENT MARKING - LINE 4"- PAINT	FOOT	20277
	70300241	TEMPORARY PAVEMENT MARKING - LINE 6"- PAINT	FOOT	768
	70300281	TEMPORARY PAVEMENT MARKING - LINE 24"- PAINT	FOOT	82
	70307100	TEMPORARY PAVEMENT MARKING LETTERS AND SYMBOLS - TYPE IV TAPE	SQ FT	144
	70307120	TEMPORARY PAVEMENT MARKING - LINE 4" - TYPE IV TAPE	FOOT	10138
	70307130	TEMPORARY PAVEMENT MARKING - LINE 6" - TYPE IV TAPE	FOOT	384
	70307210	TEMPORARY PAVEMENT MARKING - LINE 24" - TYPE IV TAPE	FOOT	82
*	72000100	SIGN PANEL - TYPE 1	SQ FT	33.75
	72400310	REMOVE SIGN PANEL - TYPE 1	SQ FT	12.5
*	72500400	OBJECT MARKER - TYPE 4	EACH	2
*	72900100	METAL POST - TYPE A	FOOT	55

* DENOTES SPECIALITY ITEM


EARTHWORK SCHEDULE – MARENGO ROAD

EARTHWORK SCHEDULE				
STA.	EARTH EXCAVATION		EMBANKMENT	EARTHWORK BALANCE
	VOLUME (CY)	(15% SHRINKAGE)	AVG AREA (SF)	WASTE(+) or SHORTAGE (-)
100+50.00				
	0.65	0.55	0.50	-0.38
101+00.00				
	0.19	0.16	0.45	-0.68
101+50.00				
	0.07	0.06	2.00	-2.74
101+87.77				
	0.00	0.00	6.35	-14.64
102+50.00				
	0.00	0.00	7.80	-14.44
103+00.00				
	0.83	0.71	5.85	-10.13
103+50.00				
	1.30	1.10	4.50	-7.23
104+00.00				
	1.67	1.42	4.55	-7.01
104+50.00				
	3.61	3.07	5.85	-7.76
105+00.00				
	2.41	2.05	4.80	-6.84
105+50.00				
	0.00	0.00	3.50	-6.48
106+00.00				
	0.00	0.00	3.65	-6.76
106+50.00				
	0.00	0.00	2.95	-5.46
107+00.00				
	0.00	0.00	2.85	-5.28
107+50.00				
	0.00	0.00	2.40	-1.69
107+69.00				
	0.98	0.83	2.05	-1.52
108+00.00				
	1.57	1.34	4.45	-6.90
108+50.00				
	0.00	0.00	5.20	-11.94
109+12.00				
	1.06	0.90	5.15	-6.35
109+50.00				
	1.94	1.65	5.45	-8.44
110+00.00				
	1.85	1.57	4.80	-7.31
110+50.00				
	1.76	1.50	4.05	-6.00
111+00.00				
	0.46	0.39	3.65	-6.37
111+50.00				
	0.19	0.16	2.90	-5.21
112+00.00				
	0.19	0.16	3.40	-6.14
112+50.00				
	0.00	0.00	2.55	-4.72
113+00.00				
	0.00	0.00	0.00	0.00

EARTHWORK SCHEDULE				
STA.	EARTH EXCAVATION		EMBANKMENT	EARTHWORK BALANCE
	VOLUME (CY)	(15% SHRINKAGE)	AVG AREA (SF)	WASTE(+) or SHORTAGE (-)
115+50.00				
	23.24	19.75	17.60	-12.84
116+00.00				
	46.57	39.59	33.75	-22.91
116+50.00				
	23.33	19.83	21.45	-19.89
117+00.00				
	0.00	0.00	11.20	-20.74
117+50.00				
	4.17	3.54	13.25	-21.00
118+00.00				
	14.44	12.28	12.95	-11.70
118+50.00				
	7.90	6.71	6.55	0.40
118+76.00				
	8.53	7.25	1.65	5.79
119+00.00				
	52.13	44.31	10.90	24.13
119+50.00				
	55.19	46.91	12.55	23.67
120+00.00				
	16.48	14.01	5.55	3.73
120+50.00				
	0.63	0.53	7.85	-15.87
121+06.41				
	0.00	0.00	10.95	-17.68
121+50.00				
	0.00	0.00	9.55	-17.69
122+00.00				
	0.00	0.00	7.00	-6.22
122+24.00				
	0.00	0.00	5.55	-5.34
122+50.00				
	0.00	0.00	3.70	-6.85
123+00.00				
	0.00	0.00	3.35	-6.20
123+50.00				
	0.00	0.00	4.55	-8.43
124+00.00				
	0.00	0.00	5.55	-10.28
124+50.00				
	0.00	0.00	4.30	-7.96
125+00.00				
	0.00	0.00	4.15	-7.69
125+50.00				
	0.00	0.00	3.85	-7.13
126+00.00				
	0.00	0.00	1.60	-1.48
126+25.00				
	0.00	0.00	0.20	-0.19
126+50.00				
	0.00	0.00	0.20	-0.37
127+00.00				
	0.00	0.00	0.10	-0.19

EARTHWORK SCHEDULE				
STA.	EARTH EXCAVATION		EMBANKMENT	EARTHWORK BALANCE
	VOLUME (CY)	(15% SHRINKAGE)	AVG AREA (SF)	WASTE(+) or SHORTAGE (-)
127+50.00				
	0.00	0.00	0.05	-0.09
128+00.00				
	0.00	0.00	0.00	0.00
128+50.00				
	0.00	0.00	0.00	0.00
129+00.00				
	0.00	0.00	0.00	0.00
129+50.00				
	0.00	0.00	0.05	-0.09
130+00.00				
	0.00	0.00	0.25	-0.46
130+50.00				
	0.00	0.00	0.30	-0.56
131+00.00				
	0.00	0.00	0.30	-0.56
131+50.00				
	0.00	0.00	0.20	-0.61
132+32.00				
	0.00	0.00	1.75	-4.41
133+00.00				
	0.00	0.00	2.10	-3.89
133+50.00				
	0.00	0.00	0.45	-0.83
134+00.00				
	0.00	0.00	0.15	-0.18
134+33.00				
	0.12	0.11	0.10	-0.14
135+00.00				
	0.09	0.08	0.20	-0.29
135+50.00				
	0.00	0.00	0.35	-0.65
136+00.00				
	0.00	0.00	0.35	-0.65
136+50.00				
	0.00	0.00	0.50	-0.93
137+00.00				
	0.00	0.00	0.55	-1.02
137+50.00				
	0.09	0.08	0.35	-0.57
138+00.00				
	0.46	0.39	0.15	0.12
138+50.00				
	0.47	0.40	0.05	0.28
139+14.00				
	1.87	1.59	0.45	0.99
139+50.00				
	3.15	2.68	1.45	-0.01
140+00.00				
	0.83	0.71	2.10	-3.18
140+50.00				
	0.28	0.24	8.30	-15.13
141+00.00				
	0.16	0.13	17.30	-17.81


EARTHWORK SCHEDULE				
STA.	EARTH EXCAVATION		EMBANKMENT	EARTHWORK BALANCE
	VOLUME (CY)	(15% SHRINKAGE)	AVG AREA (SF)	WASTE(+) or SHORTAGE (-)
141+28.00				
	0.24	0.21	14.20	-11.36
141+50.00				
	8.61	7.32	4.80	-1.57
142+00.00				
	14.63	12.44	2.55	7.71
142+50.00				
	12.50	10.63	4.30	2.66
143+00.00				
	12.78	10.86	4.70	2.16
143+50.00				
	11.76	10.00	4.85	1.01
144+00.00				
	7.22	6.14	5.40	-3.86
144+50.00				
	5.93	5.04	5.55	-5.24
145+00.00				
	7.31	6.22	5.45	-3.88
145+50.00				
	7.22	6.14	5.45	-3.95
146+00.00				
	8.61	7.32	5.65	-3.14
146+50.00				
	10.56	8.97	5.80	-1.77
147+00.00				
	10.19	8.66	5.75	-1.99
147+50.00				
	8.70	7.40	5.45	-2.69
148+00.00				
	8.33	7.08	5.10	-2.36
148+50.00				
	6.02	5.12	4.05	-2.38
149+00.00				
	5.92	5.03	2.05	1.92
149+41.00				
	12.89	10.96	2.30	5.93
150+00.00				
	9.22	7.83	3.05	0.72
150+63.00				
	2.95	2.50	2.10	-0.37
151+00.00				
	2.59	2.20	2.10	-1.69
151+50.00				
	2.93	2.49	2.05	0.82
151+72.00				
	8.61	7.32	1.20	6.07
152+00.00				
	8.98	7.63	0.45	6.80
152+50.00				
	475.56	404.23	463.65	-400.47

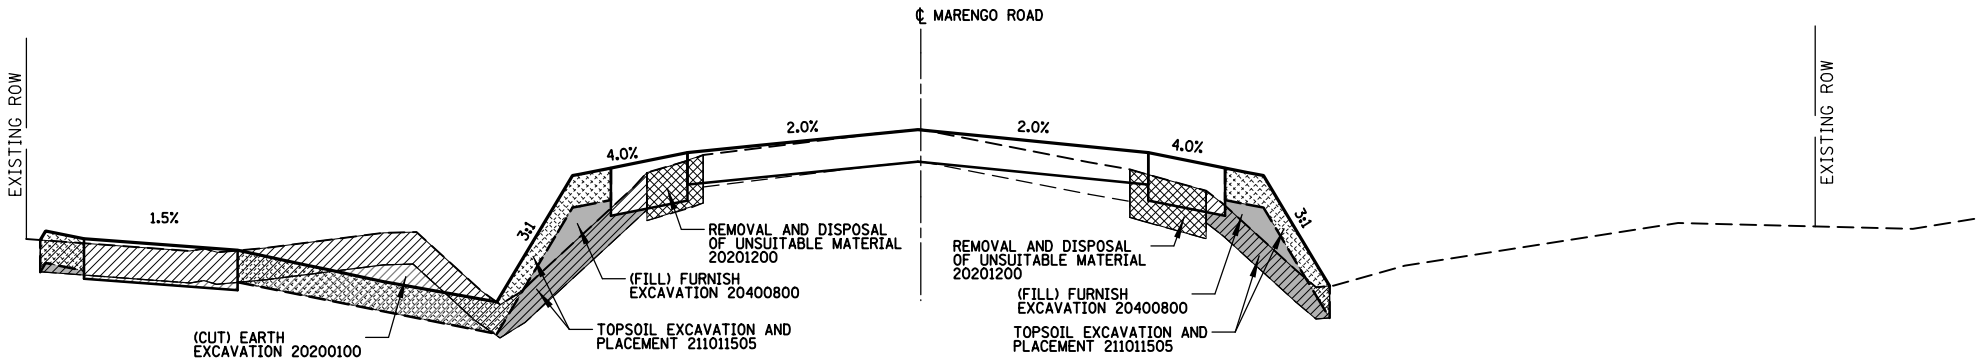

TYPICAL SECTION – EARTHWORK SUMMARY AREAS


SUMMARY - MARENGO ROAD		
(CUT) EARTH EXCAVATION 20200100	(FILL) FURNISHED EXCAVATION 20400800	TOPSOIL EXCAVATION AND PLACEMENT 21101505
(CU YD)	(CU YD)	(CU YD)
476	400	1025

FILE NAME = N:\HARVARD\100's\110001.001\5\Civil\SCH-110001.001\5.sht Default	USER NAME = pmagnelli	DESIGNED - GR	REVISED -	STATE OF ILLINOIS DEPARTMENT OF TRANSPORTATION	MARENGO ROAD REHABILITATION EARTHWORK SCHEDULE – MARENGO ROAD		F.A.U. RTE.	SECTION	COUNTY	TOTAL SHEETS	SHEET NO.
	PLOT SCALE = 10'	DRAWN - PM	REVISED -				0006	22-00071-00-RS	MCHENRY	60	7
	PLOT DATE = 7/21/2026	CHECKED - GR	REVISED -				CONTRACT NO. 61M59				
					SCALE:	SHEET 1 OF 3 SHEETS	STA. N/A	TO STA. N/A	ILLINOIS FED. AID PROJECT		

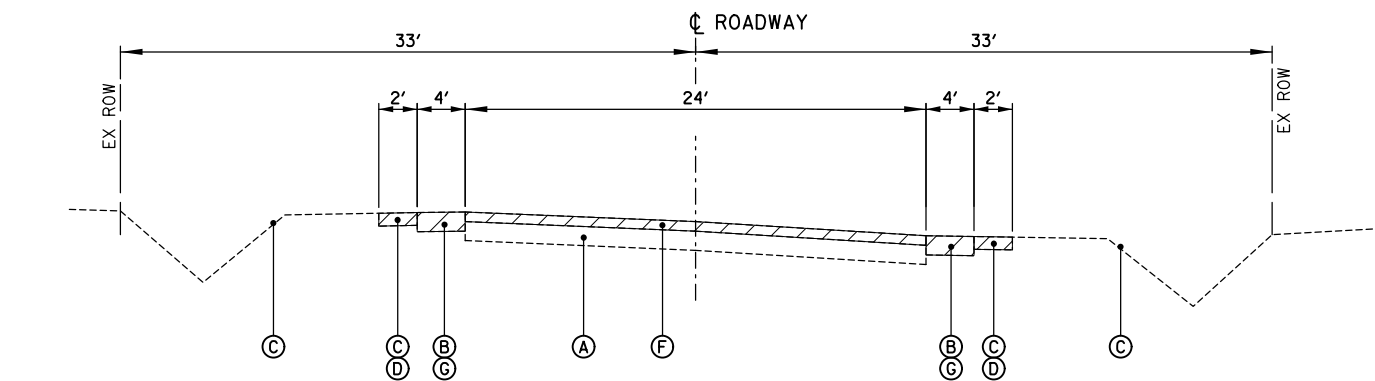


EXISTING TYPICAL SECTION

MARENGO ROAD
STA. 100+36 TO STA. 102+50

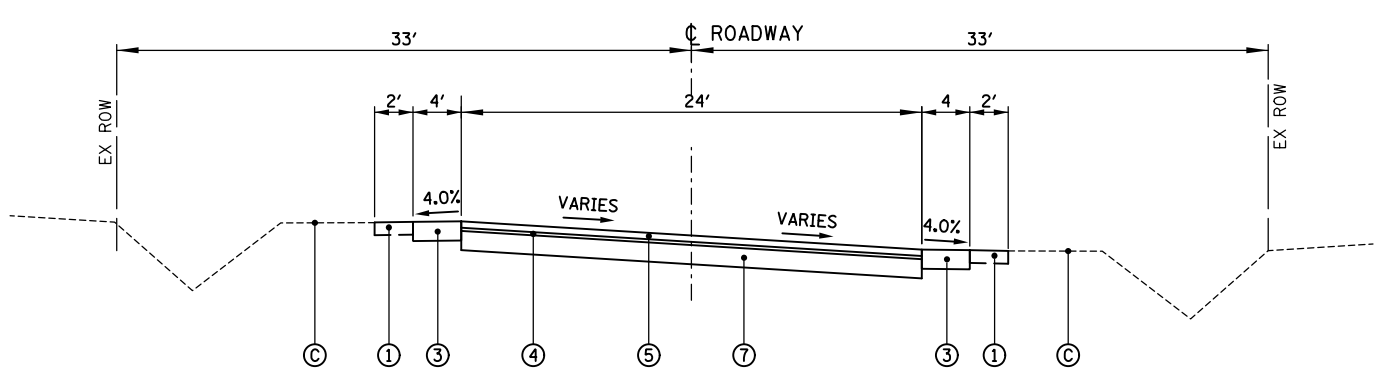


PROPOSED TYPICAL SECTION

MARENGO ROAD
STA. 100+36 TO STA. 102+50

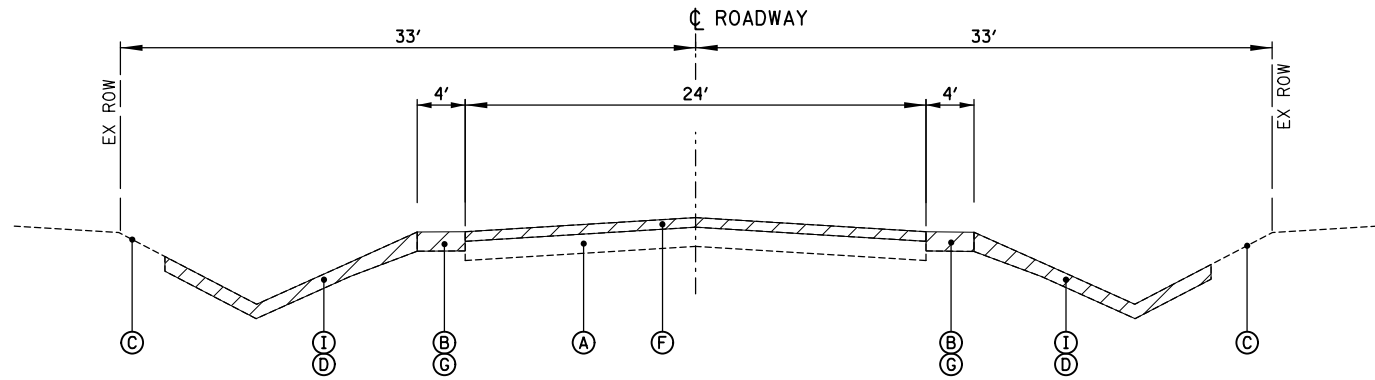


EXISTING TYPICAL SECTION

MARENGO ROAD
STA. 102+50 TO STA. 112+52.50

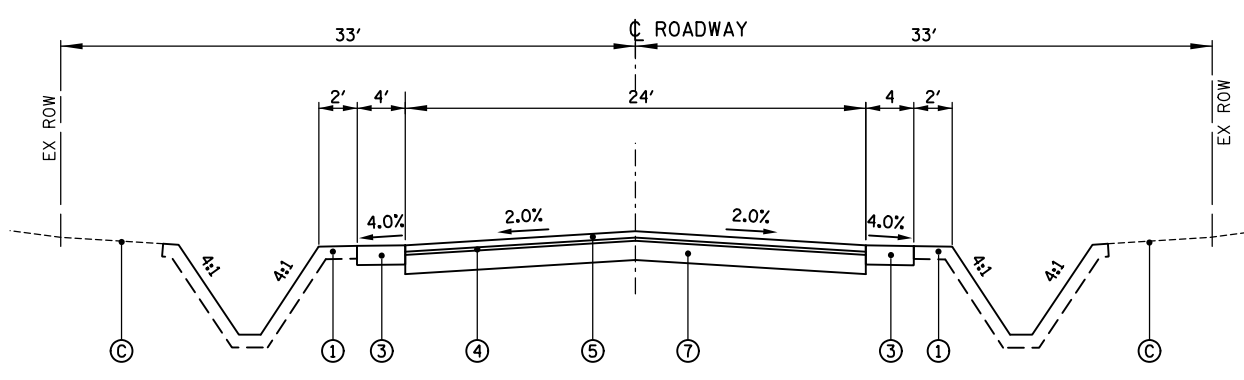


PROPOSED TYPICAL SECTION

MARENGO ROAD
STA. 102+50 TO STA. 112+52.50

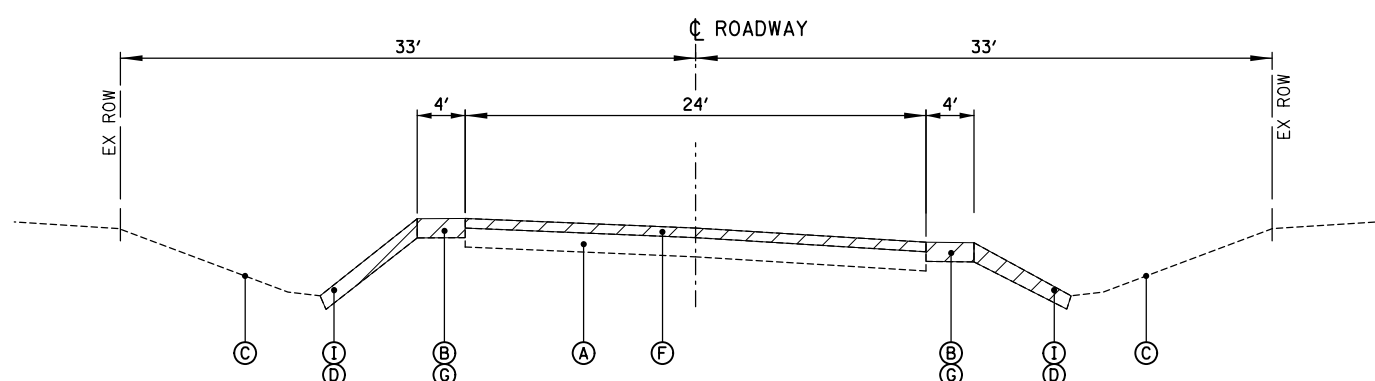

EXISTING TYPICAL SECTION

MARENGO ROAD
STA. 116+00 TO STA. 123+50

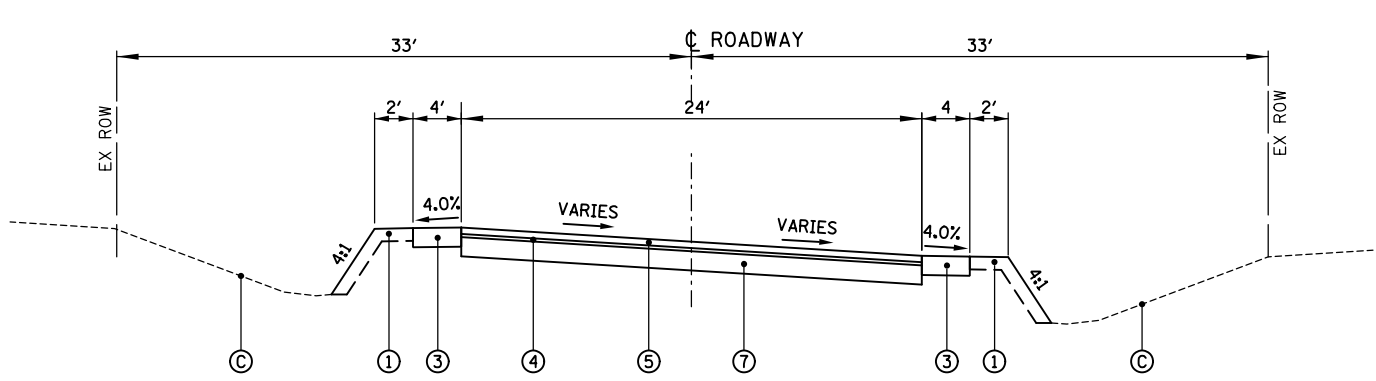

PROPOSED TYPICAL SECTION

MARENGO ROAD
STA. 116+00 TO STA. 123+50

MARENGO ROAD EXISTING PAVEMENT CORE DATA			
CORE NUMBER	STATION FROM	TOTAL HOT-MIX ASPHALT THICKNESS	TOTAL GRANULAR BASE COURSE THICKNESS
C-6	101+50	7.75"	7.25"
C-5	111+50	6.50"	5.50"
C-4	121+50	8.0"	4.0"
C-3	131+00	6.30"	7.50"
C-2	141+15	6.50"	3.50"
C-1	151+15	8.0"	4.50"

HOT-MIX ASPHALT MIXTURE REQUIREMENTS		
MIXTURE TYPE	AIR VOIDS @NDES	QMP
ROADWAY-MARENGO ROAD AND HERLEY DRIVE		
HOT-MIX ASPHALT SURFACE COURSE, MIX "D", IL-9.5, N50; 1 3/4"	4% @ 50 GYR	LR 1030 - 2
HOT-MIX ASPHALT BINDER COURSE, IL-19.0, N50; 2 1/4"	4% @ 50 GYR	LR 1030 - 2
BIKE PATH		
HOT-MIX ASPHALT SURFACE COURSE, MIX "D", IL-9.5, N50; 2"	4% @ 50 GYR	LR 1030 - 2
HOT-MIX ASPHALT BINDER COURSE, IL-19.0, N50; 3"	4% @ 50 GYR	LR 1030 - 2
HMA DRIVEWAY PAVEMENT 3"		
HOT-MIX ASPHALT SURFACE COURSE, MIX "D", IL-9.5, N50; 3" (In 2 LIFTS)	4% @ 50 GYR	LR 1030 - 2
ROADWAY-TALL GRASS DRIVE		
HOT-MIX ASPHALT SURFACE COURSE, MIX "D", IL-9.5, N50; 1 3/4"	4% @ 50 GYR	LR 1030 - 2
HOT-MIX ASPHALT BINDER COURSE, IL-19.0, N50; 3"	4% @ 50 GYR	LR 1030 - 2
QMP DESIGNATION: QUALITY CONTROL / QUALITY ASSURANCE (QC/QA) PER LR 1030-2		

LEGEND

- (A)

(B)

(C)

(D)

(E)

(F)

(G)

(H)

(I)

REMOVAL ITEMS

EXISTING PAVEMENT

EXISTING SHOULDER

EXISTING TOPSOIL AND GROUND COVER

EARTH EXCAVATION (20200100)

EXISTING CURB AND GUTTER

HOT-MIX ASPHALT SURFACE REMOVAL, 5" (44000165)

AGGREGATE SHOULDER (TO BE PAID AS REMOVAL & DISPOSAL OF UNSUITABLE MATERIAL)

BITUMINOUS SHOULDER (TO BE PAID FOR AS PAVEMENT REMOVAL 6")

TOPSOIL REMOVAL, 4" (TO BE PAID FOR AS TOPSOIL EXCAVATION AND PLACEMENT) (21101505)
- (1)

(2)

(3)

(4)

(5)

(6)

(7)
- TOPSOIL FURNISH AND PLACE, 4" (TO BE PAID FOR AS TOPSOIL EXCAVATION AND PLACEMENT) (21101505)

SEEDING, CLASS 1A (25000110)

NITROGEN FERTILIZER NUTRIENT (25000400)

POTASSIUM FERTILIZER NUTRIENT (25000600)

EROSION CONTROL BLANKET (25100630)

BIKE PATH (5" HOT-MIX ASPHALT, 4" AGGREGATE)

AGGREGATE SHOULDER, TYPE B, 6" (48101500)


HOT-MIX ASPHALT BINDER COURSE, IL-19.0, N50, 2 1/4"

HOT-MIX ASPHALT SURFACE COURSE, IL-9.5, MIX "D", N50, 1 3/4" (40604060)

B-6.12 CURB AND GUTTER


FULL DEPTH RECLAMATION 9" CEMENT STABILIZATION

THE UNIT WEIGHT USED TO CALCULATE ALL HOT-MIX ASPHALT SURFACE MIXTURES IS 112 LBS/SQYD/IN. THE "AC TYPE" FOR NON-POLYMERIZED HMA MIXES SHALL BE "PG-64-22" UNLESS MODIFIED BY RECLAIMED MATERIALS SPECIFICATIONS.

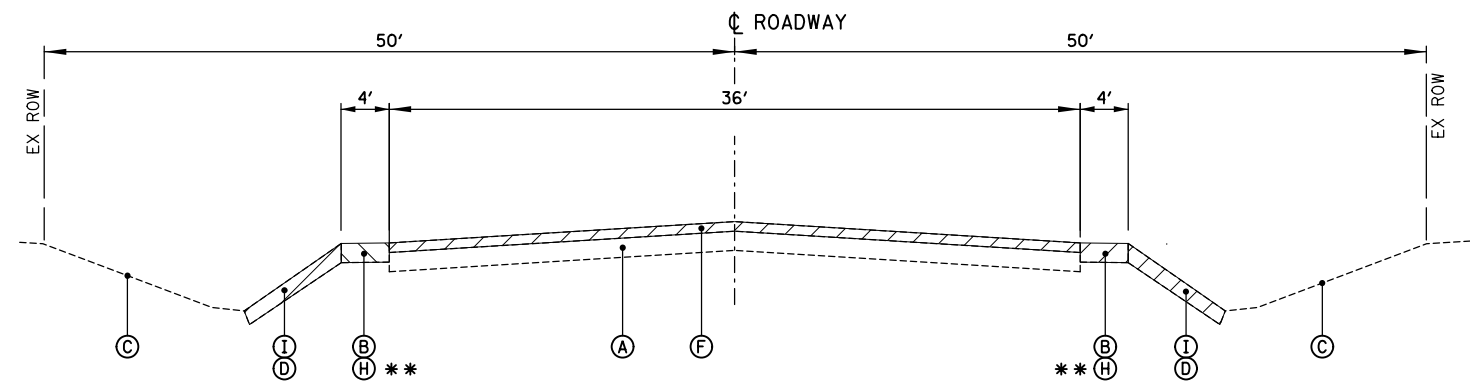


EXISTING TYPICAL SECTION

MARENGO ROAD
STA. 123+50 TO STA. 139+00
[STA. 131+50 TO STA. 134+50 (CURB AND GUTTER) **]

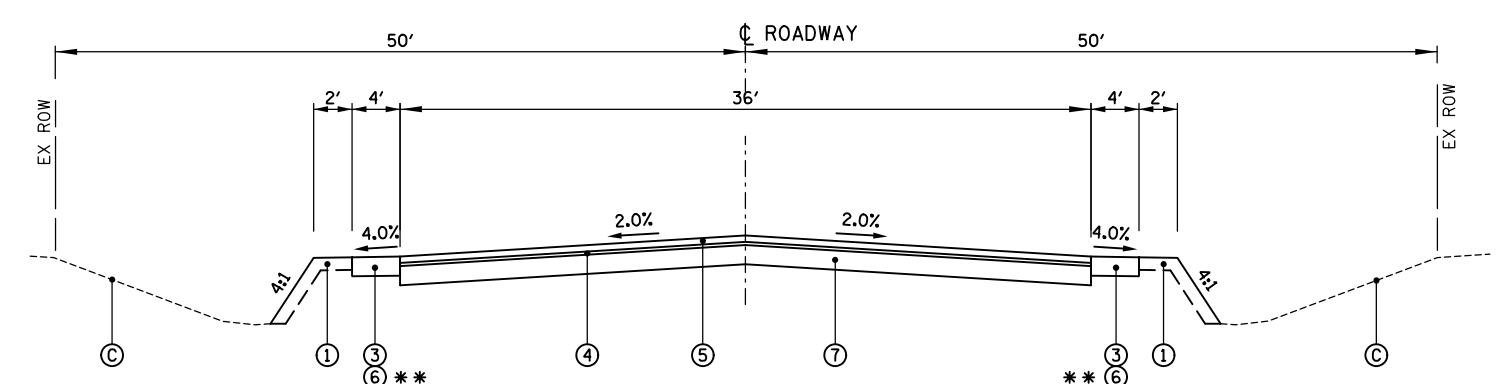


PROPOSED TYPICAL SECTION

MARENGO ROAD
STA. 123+50 TO STA. 139+00
[STA. 131+00 TO STA. 134+50 (CURB AND GUTTER) **]

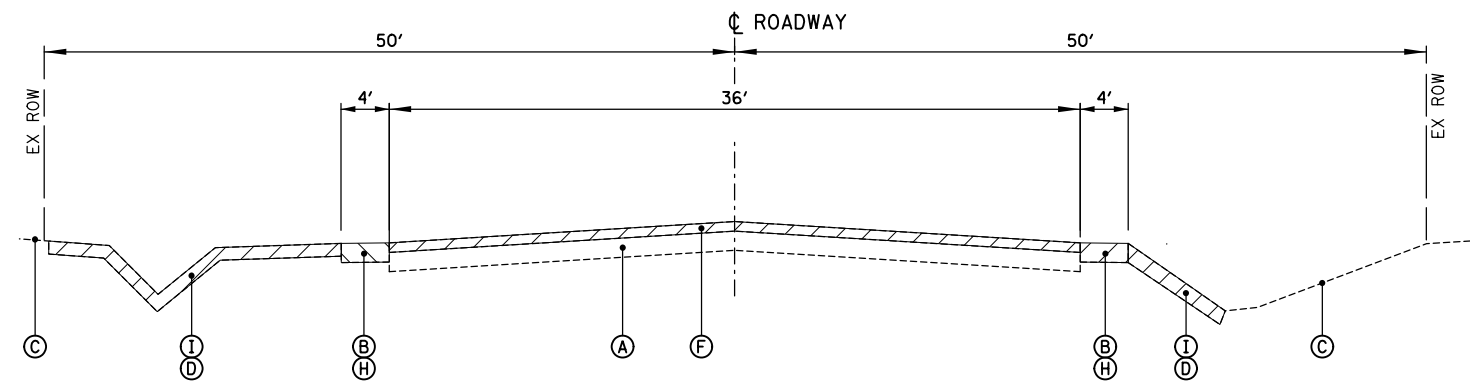


EXISTING TYPICAL SECTION

MARENGO ROAD
STA. 139+00 TO STA. 142+00

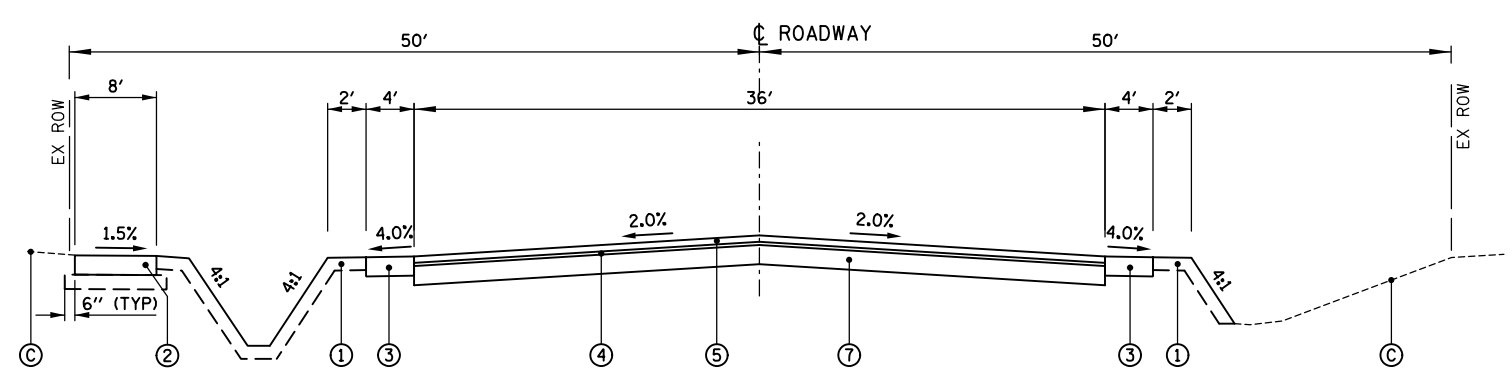


PROPOSED TYPICAL SECTION

MARENGO ROAD
STA. 139+00 TO STA. 142+00

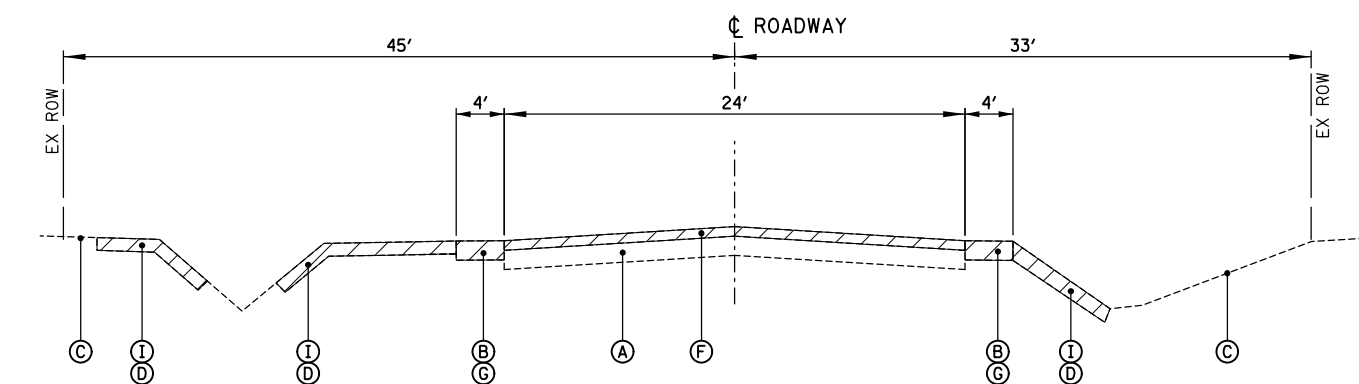

EXISTING TYPICAL SECTION

MARENGO ROAD
STA. 142+00 TO STA. 152+00

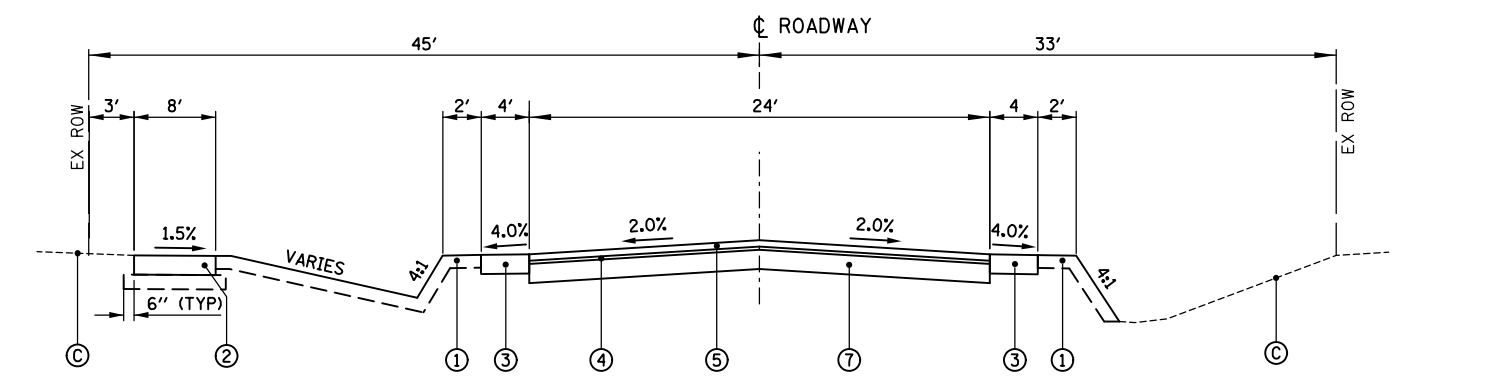


PROPOSED TYPICAL SECTION


MARENGO ROAD
STA. 142+00 TO STA. 152+00

LEGEND	
	REMOVAL ITEMS
(A)	EXISTING PAVEMENT
(B)	EXISTING SHOULDER
(C)	EXISTING TOPSOIL AND GROUND COVER
(D)	EARTH EXCAVATION (20200100)
(E)	EXISTING CURB AND GUTTER
(F)	HOT-MIX ASPHALT SURFACE REMOVAL, 5" (44000165)
(G)	AGGREGATE SHOULDER (TO BE PAID AS REMOVAL & DISPOSAL OF UNSUITABLE MATERIAL)
(H)	BITUMINOUS SHOULDER (TO BE PAID FOR AS PAVEMENT REMOVAL 6")
(I)	TOPSOIL REMOVAL, 4" (TO BE PAID FOR AS TOPSOIL EXCAVATION AND PLACEMENT) (21101505)
(1)	TOPSOIL FURNISH AND PLACE, 4" (TO BE PAID FOR AS TOPSOIL EXCAVATION AND PLACEMENT) (21101505)
(2)	BIKE PATH (5" HOT-MIX ASPHALT, 4" AGGREGATE)
(3)	AGGREGATE SHOULDER, TYPE B, 6" (48101500)
(4)	HOT-MIX ASPHALT BINDER COURSE, IL-9.0, N50, 2 1/4"
(5)	HOT-MIX ASPHALT SURFACE COURSE, IL-9.5, MIX "D", N50, 1 3/4" (40604060)
(6)	B-6.12 CURB AND GUTTER
(7)	FULL DEPTH RECLAMATION 9" CEMENT STABILIZATION


FILE NAME =	USER NAME = pmagnelli	DESIGNED - GR	REVISED -	STATE OF ILLINOIS DEPARTMENT OF TRANSPORTATION	MARENGO ROAD REHABILITATION TYPICAL SECTIONS				F.A.U. RTE.	SECTION	COUNTY	TOTAL SHEETS	SHEET NO.
N:\HARVARD\100's\110001.00115\Civil\TYP2.1\0001.00115.sht		DRAWN - PM	REVISED -		0006	22-00071-00-RS	MCHENRY	60	9				
	PLOT SCALE = 10'	CHECKED - GR	REVISED -		CONTRACT NO. 61M59								
Default	PLOT DATE = 7/21/2026	DATE -	REVISED -		ILLINOIS FED. AID PROJECT								
					SCALE:	SHEET 2	OF 3	SHEETS	STA.	TO STA.			

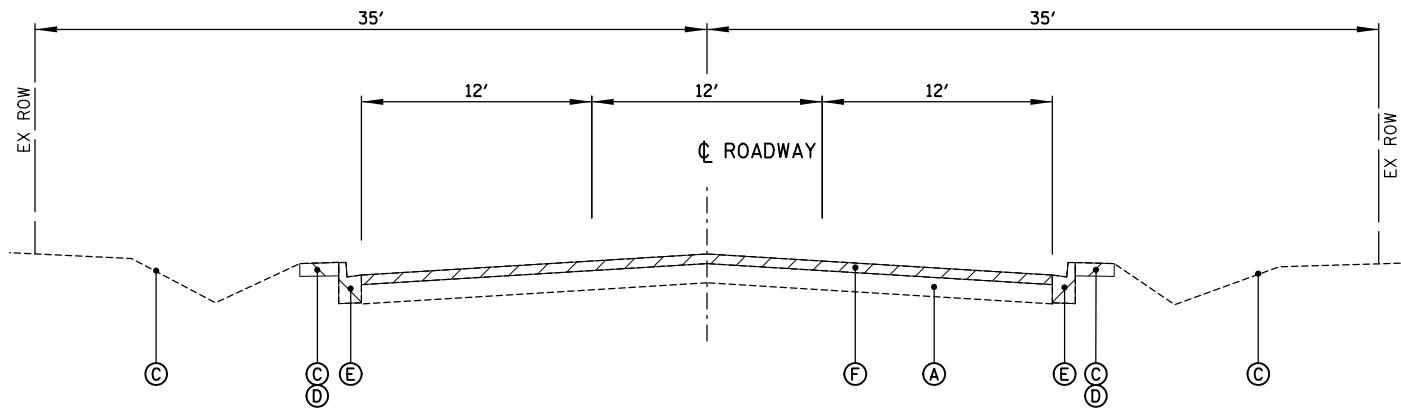


EXISTING TYPICAL SECTION
HERELEY DRIVE
STA. 200+00 TO STA. 204+17

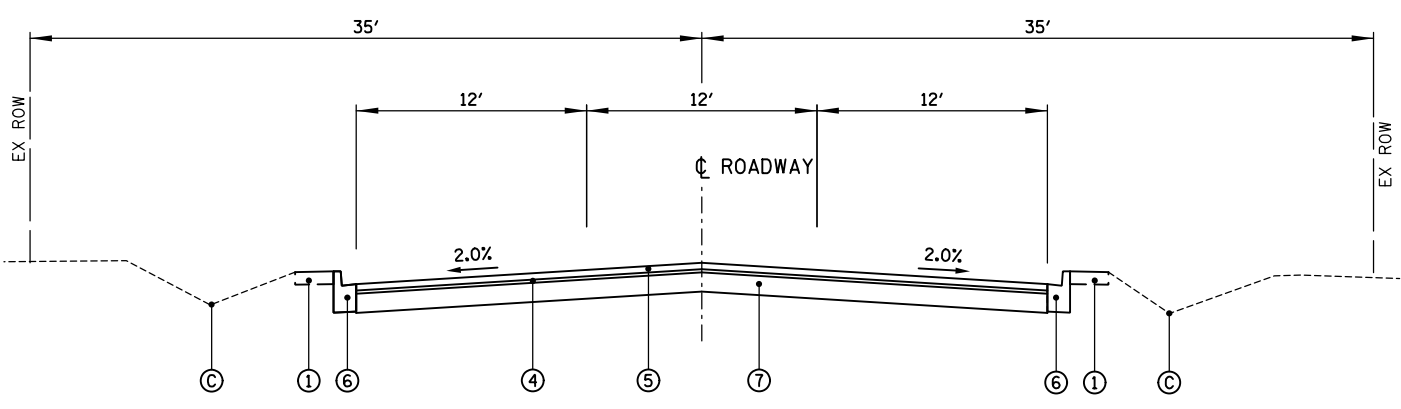

PROPOSED TYPICAL SECTION
HERELEY DRIVE
STA. 200+00 TO STA. 204+17

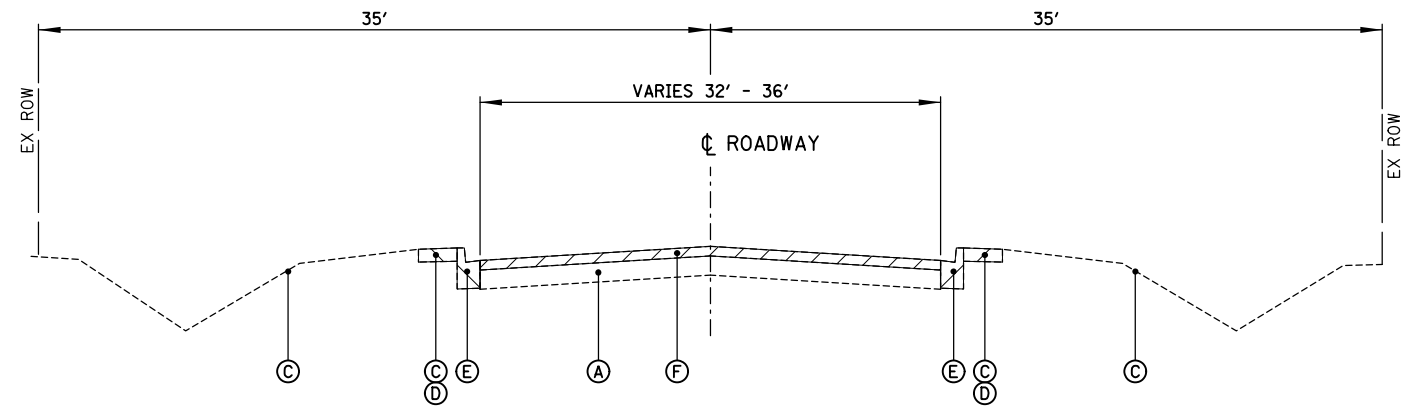

EXISTING TYPICAL SECTION
HERELEY DRIVE
STA. 204+17 TO STA. 207+34



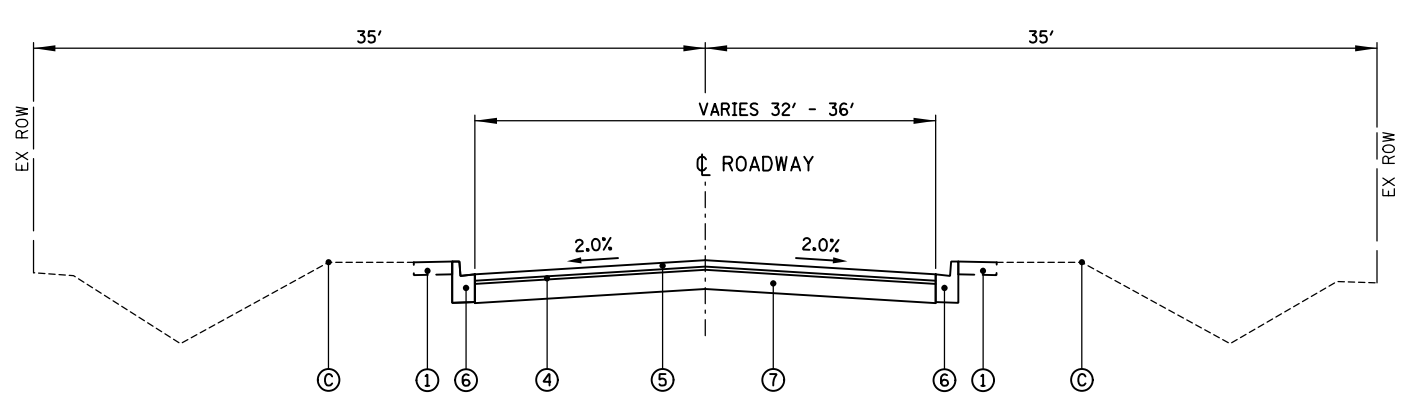


PROPOSED TYPICAL SECTION
HERELEY DRIVE
STA. 204+17 TO STA. 207+34

LEGEND

- | | | | |
|-----|---|---|---|
| | REMOVAL ITEMS | ① | TOPSOIL FURNISH AND PLACE, 4" (TO BE PAID FOR AS TOPSOIL EXCAVATION AND PLACEMENT) (21101505) |
| (A) | EXISTING PAVEMENT | ② | BIKE PATH (5" HOT-MIX ASPHALT, 4" AGGREGATE) |
| (B) | EXISTING SHOULDER | ③ | AGGREGATE SHOULDER, TYPE B, 6" (48101500) |
| (C) | EXISTING TOPSOIL AND GROUND COVER | ④ | HOT-MIX ASPHALT BINDER COURSE, IL-19.0, N50, 2 1/4" |
| (D) | EARTH EXCAVATION (20200100) | ⑤ | HOT-MIX ASPHALT SURFACE COURSE, IL-9.5, MIX "D", N50, 1 3/4" (40604060) |
| (E) | EXISTING CURB AND GUTTER | ⑥ | B-6.12 CURB AND GUTTER |
| (F) | HOT-MIX ASPHALT SURFACE REMOVAL, 5" (44000165) | ⑦ | FULL DEPTH RECLAMATION 9" CEMENT STABILIZATION |
| (G) | AGGREGATE SHOULDER (TO BE PAID AS REMOVAL & DISPOSAL OF UNSUITABLE MATERIAL) | | |
| (H) | BITUMINOUS SHOULDER (TO BE PAID FOR AS PAVEMENT REMOVAL 6") | | |
| (I) | TOPSOIL REMOVAL, 4" (TO BE PAID FOR AS TOPSOIL EXCAVATION AND PLACEMENT) (21101505) | | |

FILE NAME = N:\HARVARD\100's\110001.00115\Civil\TYP3.1\0001.00115.sht Default	USER NAME = pmagnelli	DESIGNED - GR	REVISED -	STATE OF ILLINOIS DEPARTMENT OF TRANSPORTATION	MARENGO ROAD REHABILITATION TYPICAL SECTIONS				F.A.U. RTE.	SECTION	COUNTY	TOTAL SHEETS	SHEET NO.
		DRAWN - PM	REVISED -						0006	22-00071-00-R5	MCHENRY	60	10
		CHECKED - GR	REVISED -						CONTRACT NO. 61M59				
		PLOT SCALE = 10'				SCALE:	SHEET 3 OF 3 SHEETS	STA.	TO STA.	ILLINOIS FED. AID PROJECT			
	PLOT DATE = 7/21/2026	DATE -	REVISED -										

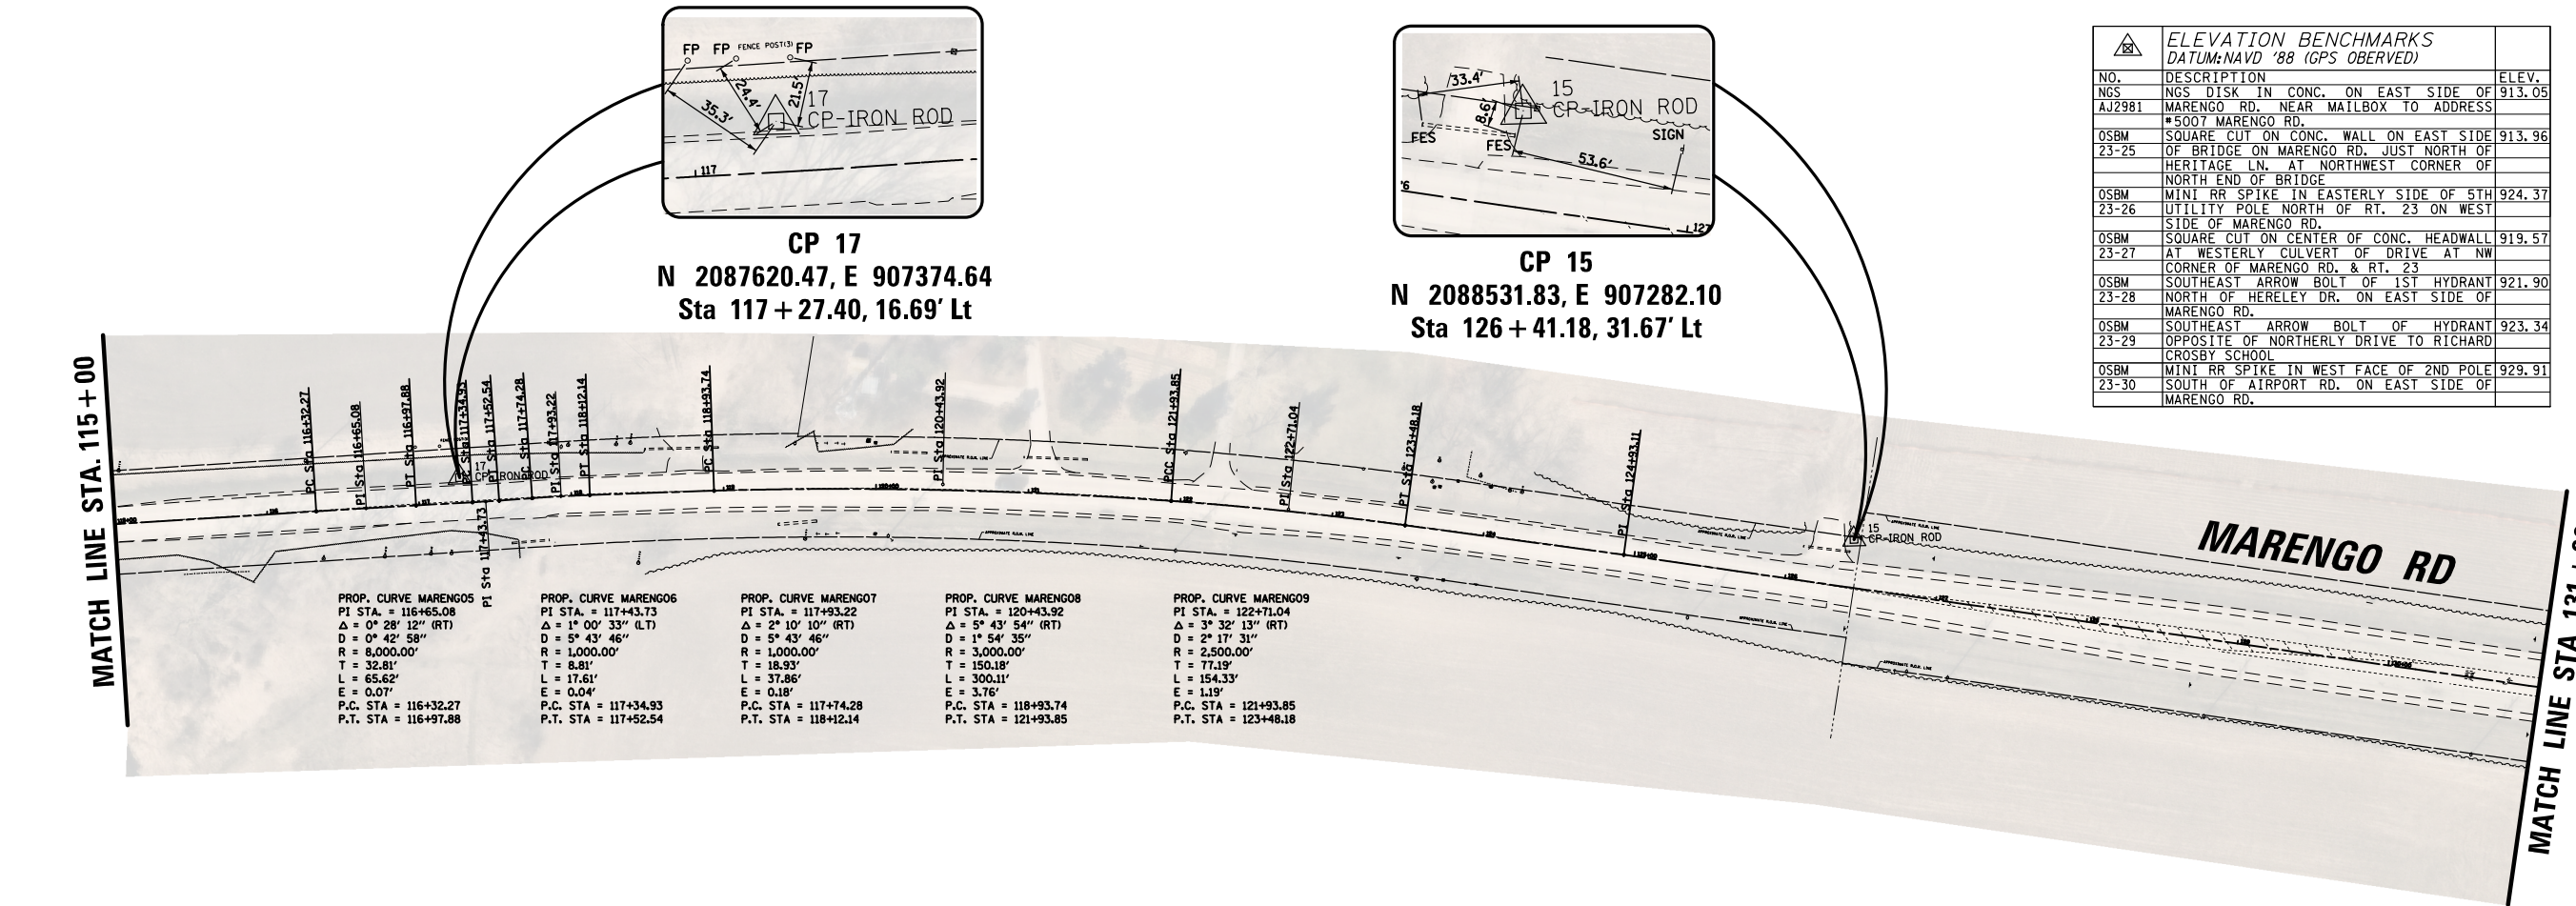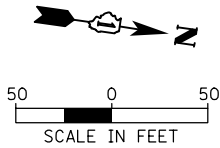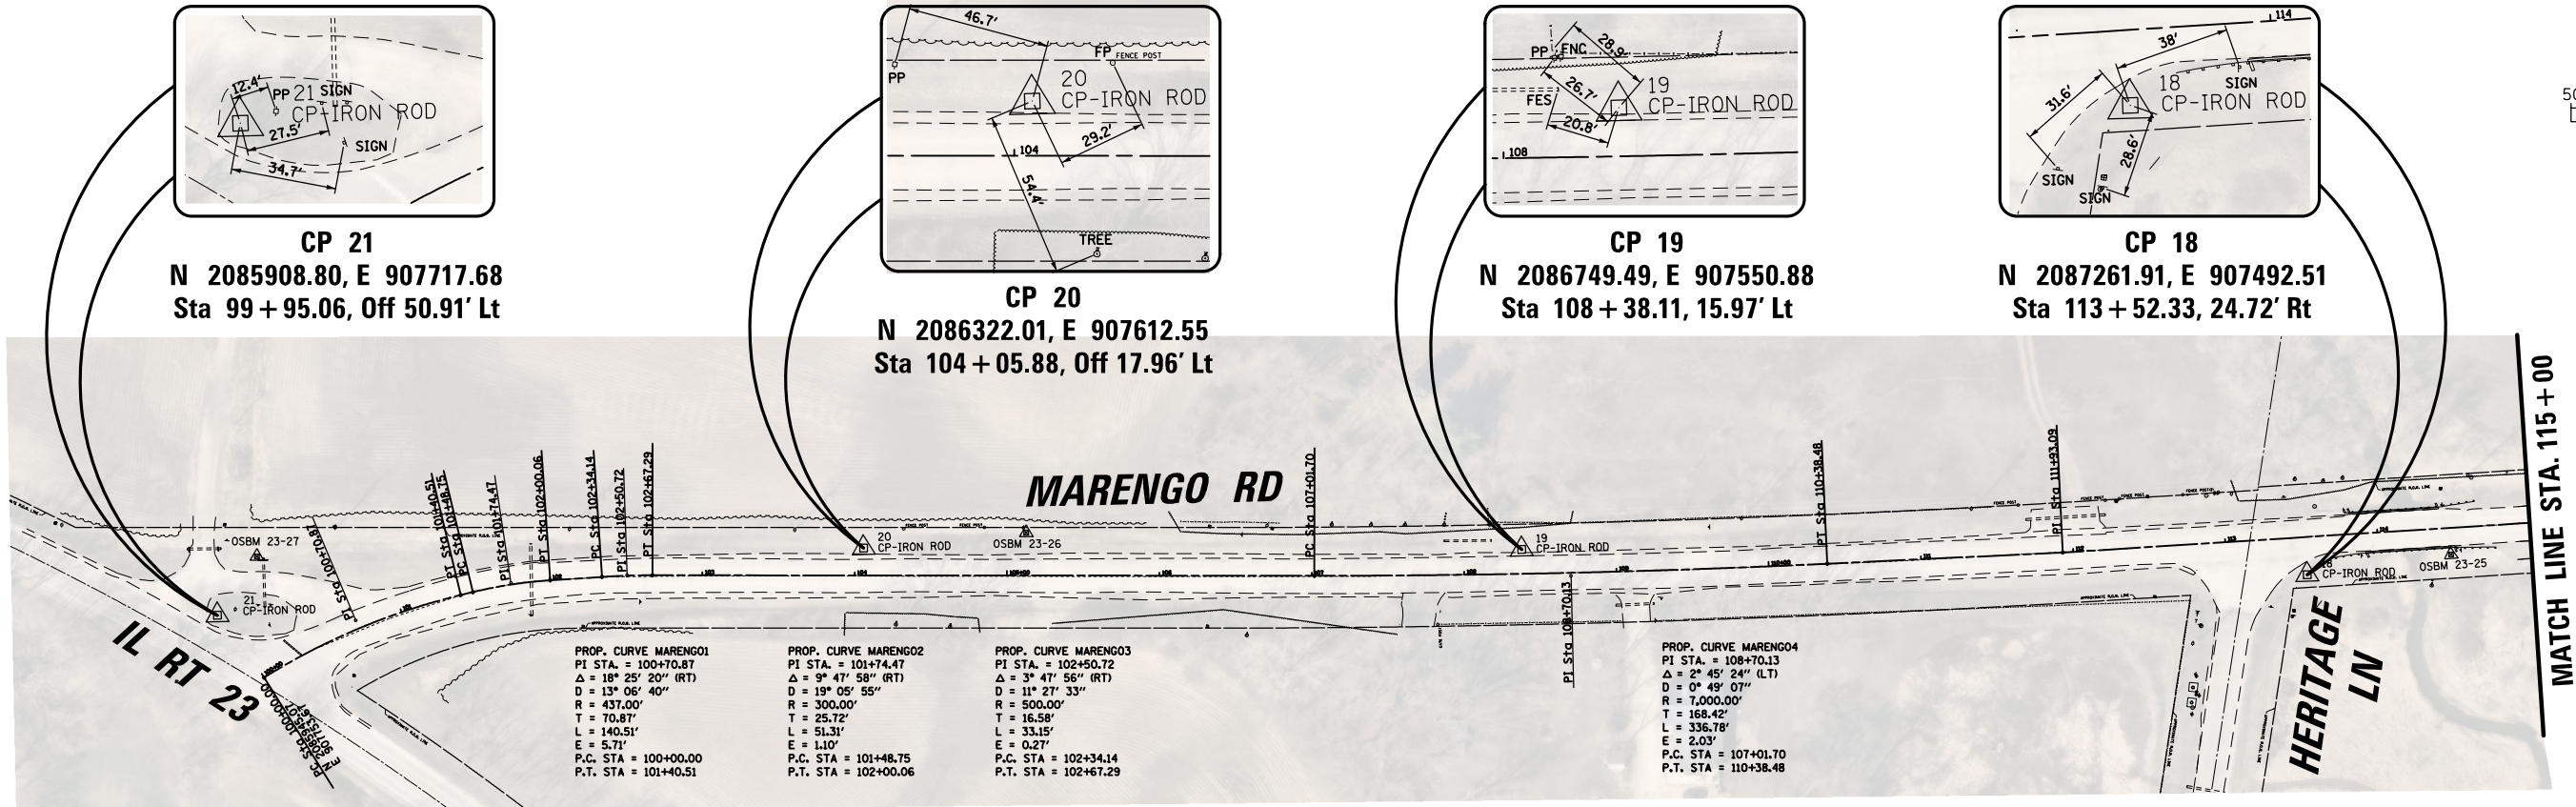



NO.	DESCRIPTION	ELEV.
NGS	NGS DISK IN CONC. ON EAST SIDE OF	913.05
AJ2981	MARENGO RD. NEAR MAILBOX TO ADDRESS	
	#5007 MARENGO RD.	
OSBM	SQUARE CUT ON CONC. WALL ON EAST SIDE	913.96
23-25	OF BRIDGE ON MARENGO RD. JUST NORTH OF	
	HERITAGE LN. AT NORTHWEST CORNER OF	
	NORTH END OF BRIDGE	
OSBM	MINI RR SPIKE IN EASTERLY SIDE OF 5TH	924.37
23-26	UTILITY POLE NORTH OF RT. 23 ON WEST	
	SIDE OF MARENGO RD.	
OSBM	SQUARE CUT ON CENTER OF CONC. HEADWALL	919.57
23-27	AT WESTERLY CULVERT OF DRIVE AT NW	
	CORNER OF MARENGO RD. & RT. 23	
OSBM	SOUTHEAST ARROW BOLT OF 1ST HYDRANT	921.90
23-28	NORTH OF HERLEY DR. ON EAST SIDE OF	
	MARENGO RD.	
OSBM	SOUTHEAST ARROW BOLT OF HYDRANT	923.34
23-29	OPPOSITE OF NORTHERLY DRIVE TO RICHARD	
	CROSBY SCHOOL	
OSBM	MINI RR SPIKE IN WEST FACE OF 2ND POLE	929.91
23-30	SOUTH OF AIRPORT RD. ON EAST SIDE OF	
	MARENGO RD.	

FILE NAME =	USER NAME = pmagnelli	DESIGNED - GR	REVISED -
N:\HARVARD\100's\110001.00\115\City1\BNH1.11	0001.00\115.sht	DRAWN - PM	REVISED -
Default	PLOT SCALE = 120'	CHECKED - BG	REVISED -
	PLOT DATE = 7/21/2026	DATE -	REVISED -

STATE OF ILLINOIS
DEPARTMENT OF TRANSPORTATION



MARENGO ROAD REHABILITATION ALIGNMENT, TIES AND BENCHMARKS			
SCALE: 120'	SHEET 1	OF 2 SHEETS	STA. 100+00 TO STA. 131+00

F.A.U. RTE.	SECTION	COUNTY	TOTAL SHEETS	SHEET NO.
0006	22-00071-00-R5	MCHENRY	60	11
CONTRACT NO. 61M59				
ILLINOIS FED. AID PROJECT				

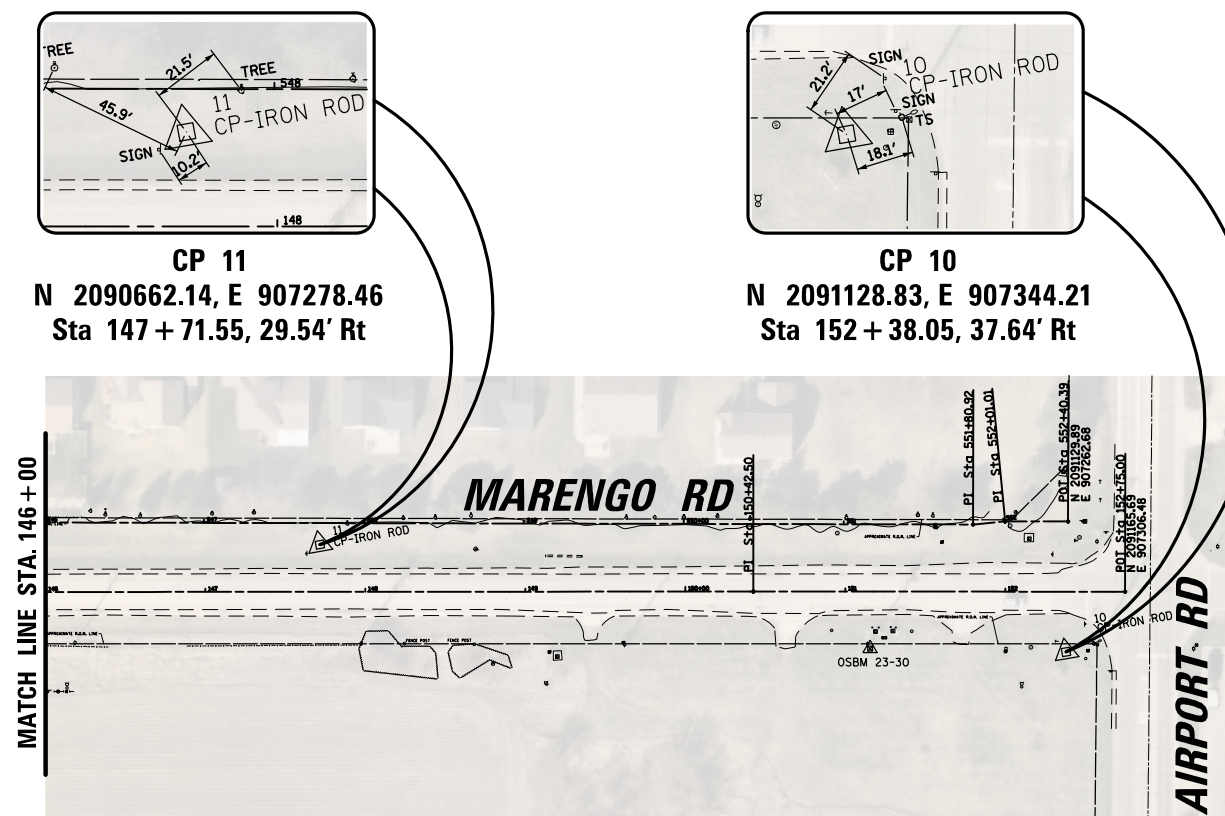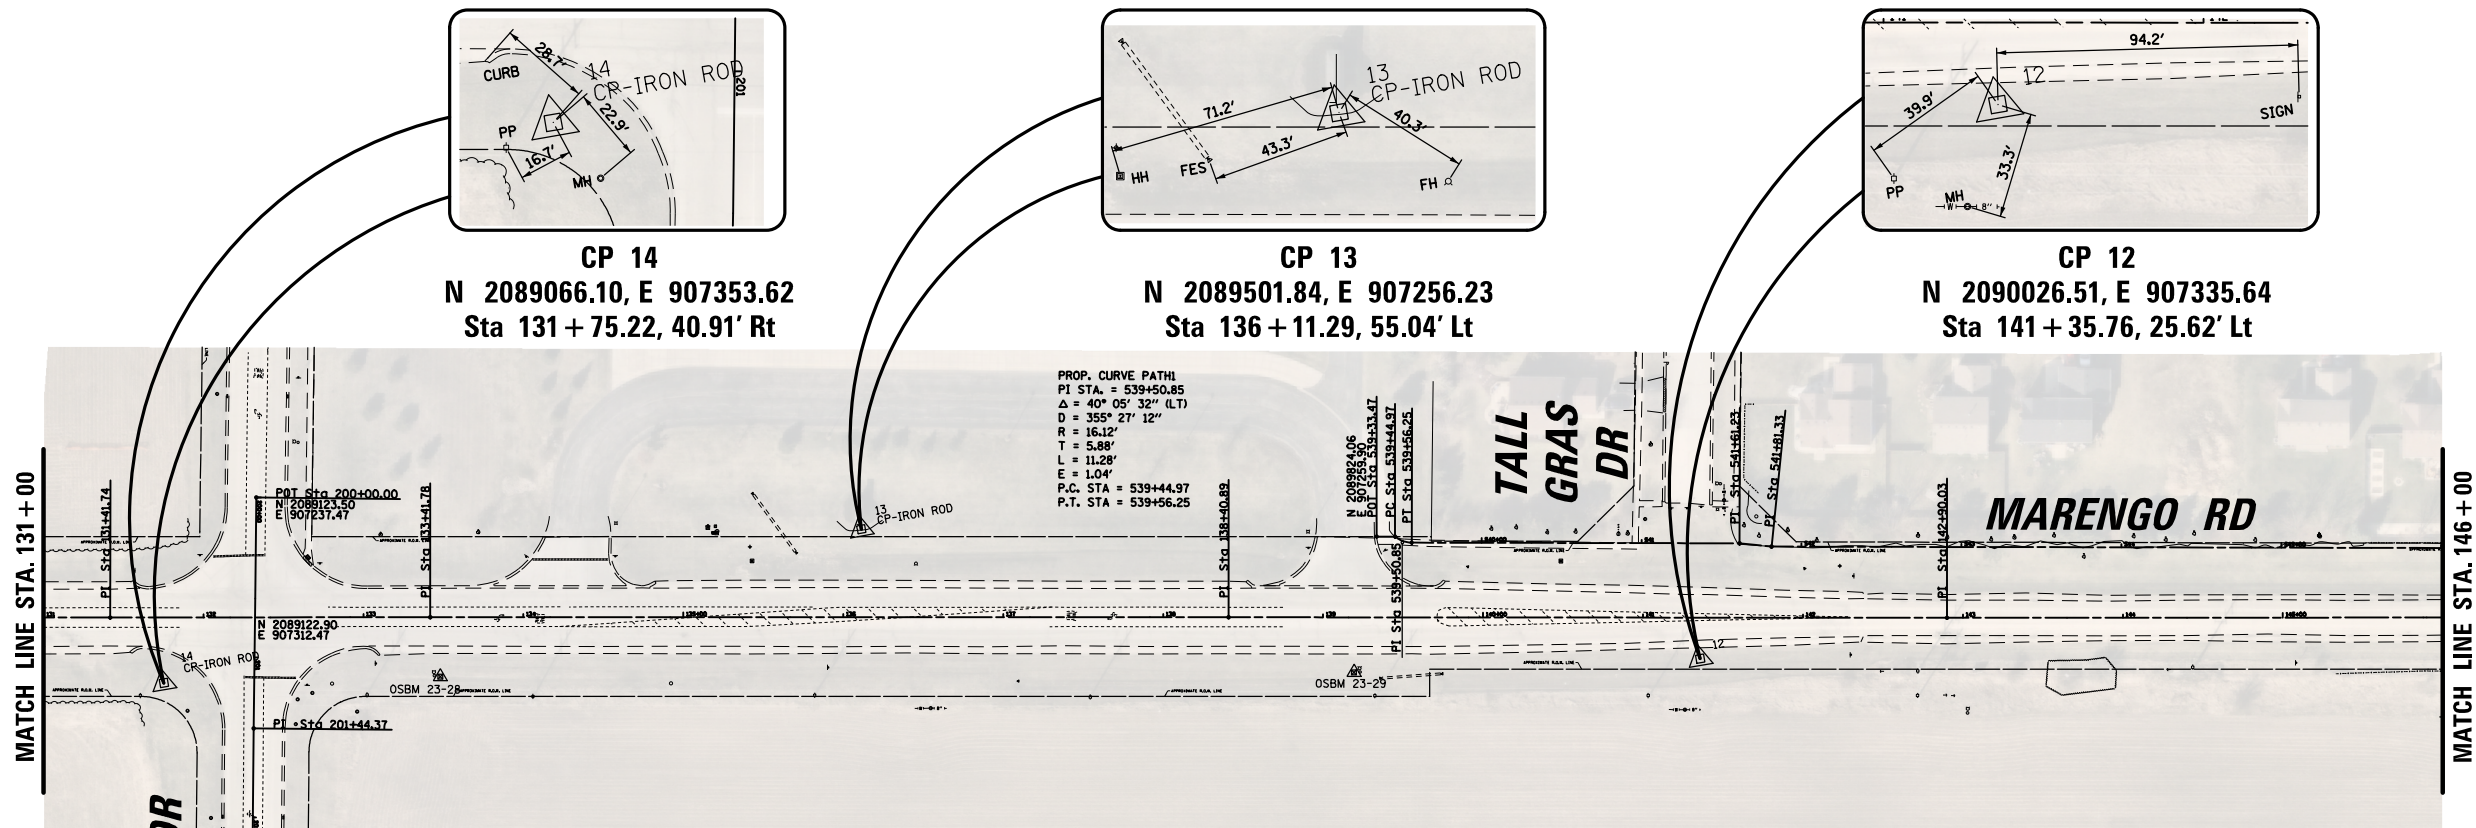


	ELEVATION BENCHMARKS DATUM: NAVD '88 (GPS OBERVED)	
NO.	DESCRIPTION	ELEV.
NGS	NGS DISK IN CONC. ON EAST SIDE OF	913.05
AJ2981	MARENGO RD. NEAR MAILBOX TO ADDRESS #5007 MARENGO RD.	
OSBM	SQUARE CUT ON CONC. WALL ON EAST SIDE	913.96
23-25	OF BRIDGE ON MARENGO RD. JUST NORTH OF HERITAGE LN. AT NORTHWEST CORNER OF NORTH END OF BRIDGE	
OSBM	MINI RR SPIKE IN EASTERLY SIDE OF STH	924.37
23-26	UTILITY POLE NORTH OF RT. 23 ON WEST SIDE OF MARENGO RD.	
OSBM	SQUARE CUT ON CENTER OF CONC. HEADWALL	919.57
23-27	AT WESTERLY CULVERT OF DRIVE AT NW CORNER OF MARENGO RD. & RT. 23	
OSBM	SOUTHEAST ARROW BOLT OF 1ST HYDRANT	921.90
23-28	NORTH OF HERLEY DR. ON EAST SIDE OF MARENGO RD.	
OSBM	SOUTHEAST ARROW BOLT OF HYDRANT	923.34
23-29	OPPOSITE OF NORTHERLY DRIVE TO RICHARD CRABY SCHOOL	
OSBM	MINI RR SPIKE IN WEST FACE OF 2ND POLE	929.91
23-30	SOUTH OF AIRPORT RD. ON EAST SIDE OF MARENGO RD.	

FILE NAME =	USER NAME = pmagelli	DESIGNED - GR	REVISED -	STATE OF ILLINOIS DEPARTMENT OF TRANSPORTATION	MARENGO ROAD REHABILITATION ALIGNMENT, TIES AND BENCHMARKS				F.A.U. RTE.	SECTION	COUNTY	TOTAL SHEETS	SHEET NO.
N:\HARVARD\100's\110001.00\115\Civil\BNH2.1	0001.00\115.sht	DRAWN - PM	REVISED -						0006	22-00071-00-RS	MCHENRY	60	12
	PLOT SCALE = 120"	CHECKED - BG	REVISED -		CONTRACT NO. 61M59								
Default	PLOT DATE = 7/21/2026	DATE -	REVISED -										
				SCALE: 120'	SHEET 2 OF 2 SHEETS	STA. 131+00 TO STA. 142+00	ILLINOIS FED. AID PROJECT						

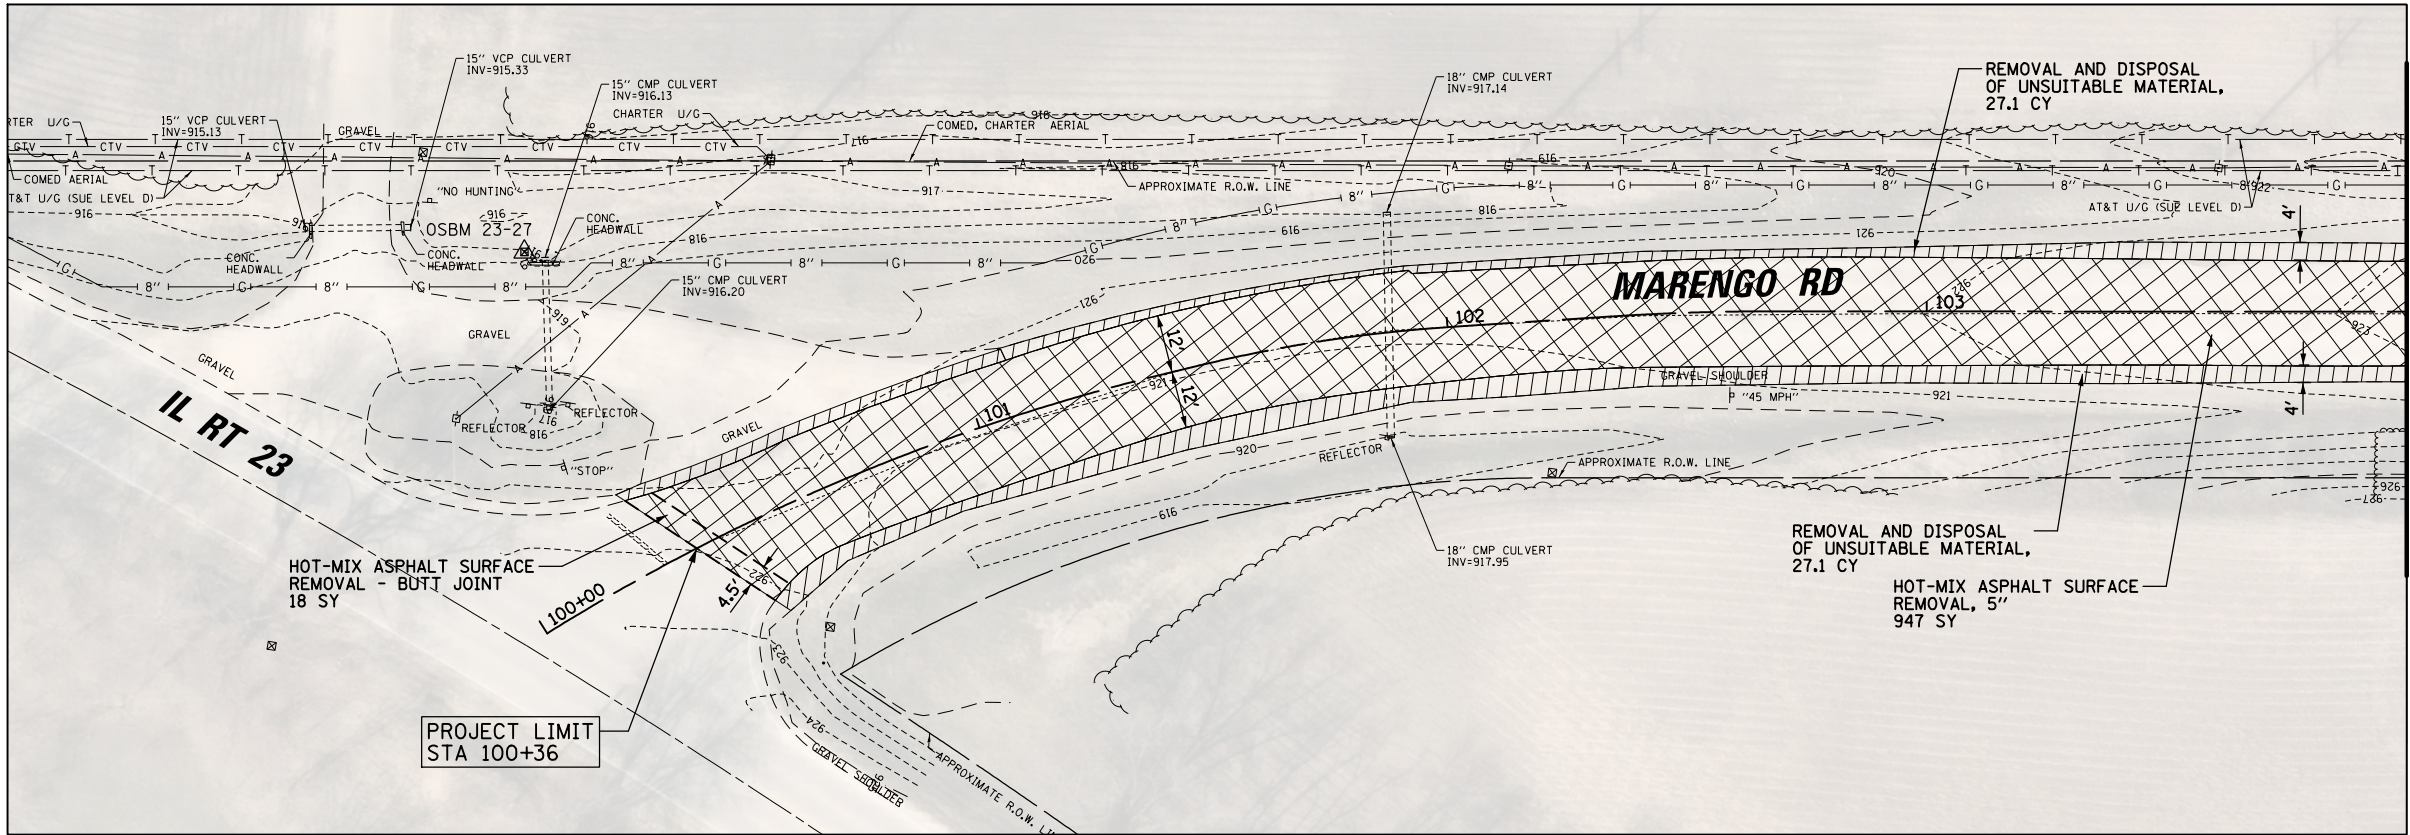 

PAVEMENT REMOVAL LEGEND	
	PAVEMENT REMOVAL
	DRIVEWAY REMOVAL
	AGGREGATE SHOULDER REMOVAL
	BITUMINOUS SHOULDER REMOVAL
	SIDEWALK REMOVAL
	CURB/GUTTER REMOVAL
	PIPE CULVERT REMOVAL
	EARTH EXCAVATION
	BUTT JOINT LIMIT
	TREE REMOVAL
	TREE PROTECTION

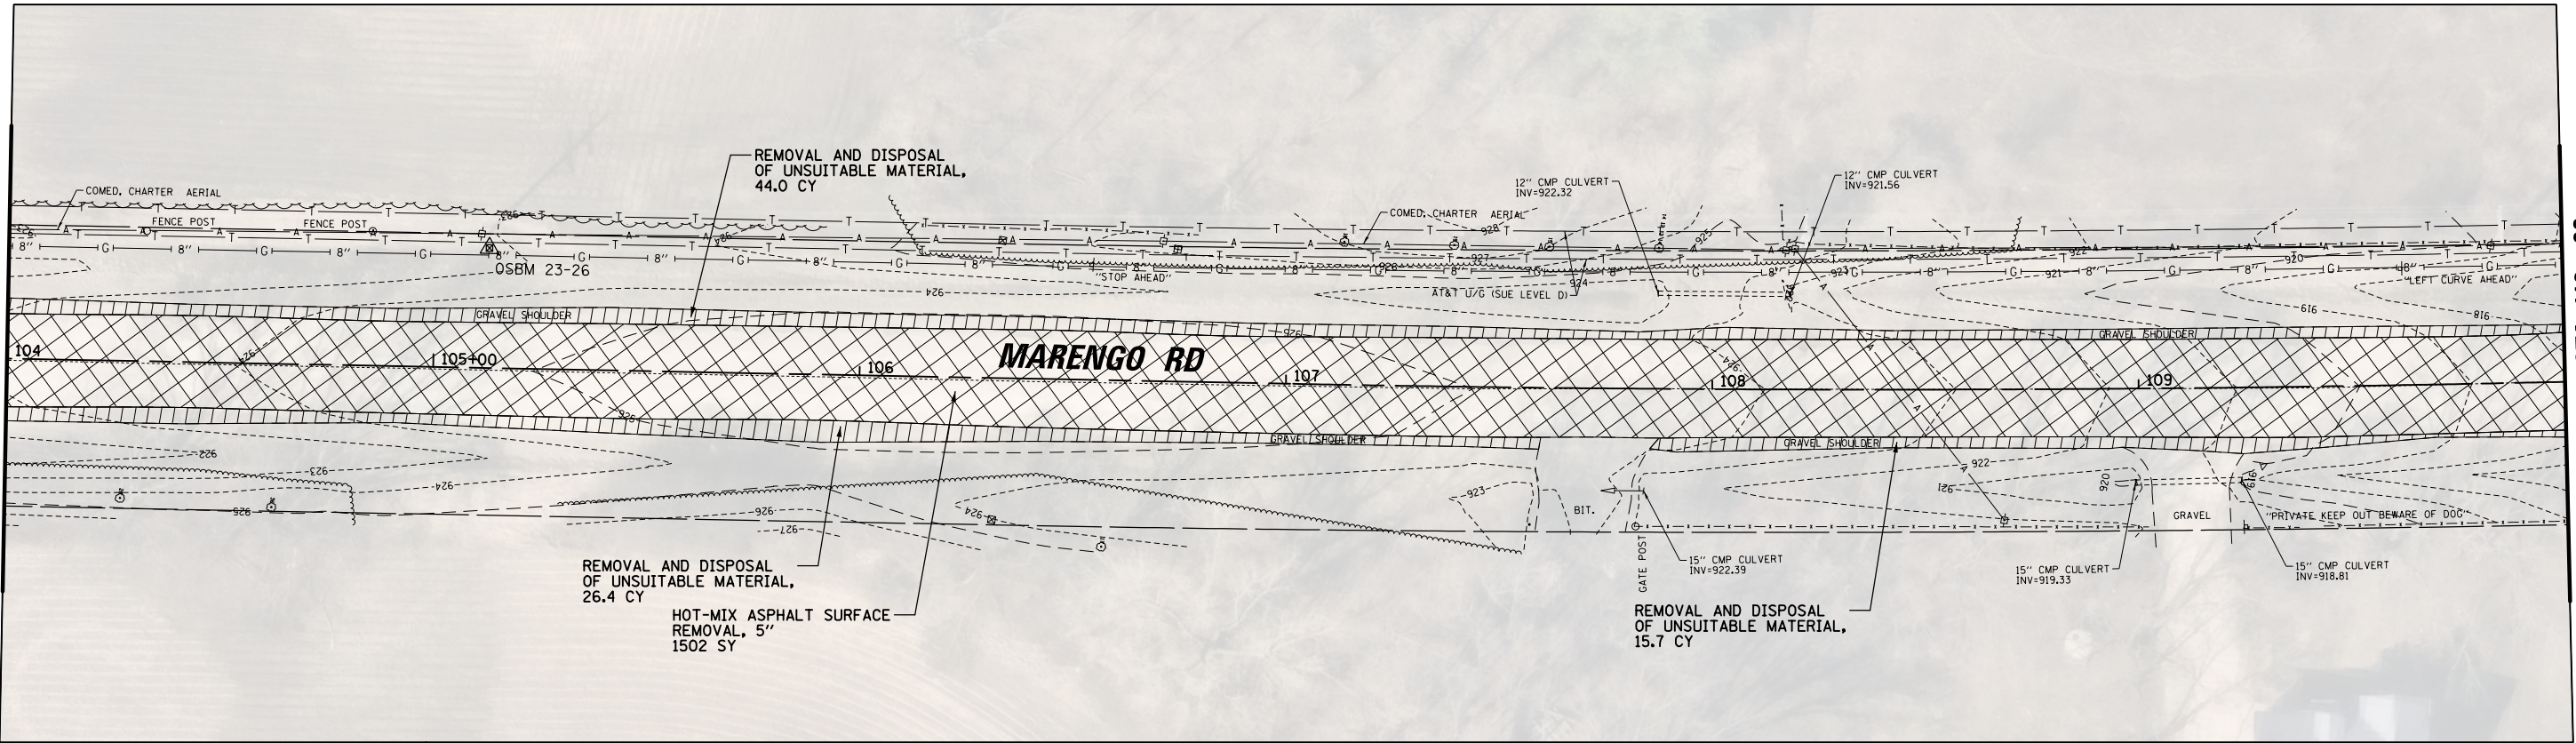

"AERIAL PHOTOGRAPHY SHOWN ON THESE DRAWINGS IS CURRENT AS OF 2019.
ALL EXISTING CONDITIONS SHALL BE FIELD VERIFIED BY THE CONTRACTOR AND ANY
DISCREPANCIES REPORTED IN WRITING TO THE ENGINEER PRIOR TO WORK COMMENCING."


FILE NAME =	USER NAME = pmagnelli	DESIGNED - GR	REVISED -
N:\HARVARD\100's\110001.00\115\Civil\1\REM1.1\0001.00\115.sht		DRAWN - PM	REVISED -
Default	PLOT SCALE = 40'	CHECKED - GR	REVISED -
	PLOT DATE = 7/21/2026	DATE -	REVISED -

STATE OF ILLINOIS
DEPARTMENT OF TRANSPORTATION



MARENGO ROAD REHABILITATION
EXISTING CONDITIONS & REMOVAL PLAN

SCALE: 40' SHEET 1 OF 6 SHEETS STA. 100+00 TO STA. 110+00

F.A.U. RTE.	SECTION	COUNTY	TOTAL SHEETS	SHEET NO.
0006	22-00071-00-R5	MCHENRY	60	13
				CONTRACT NO. 61M59
ILLINOIS FED. AID PROJECT				

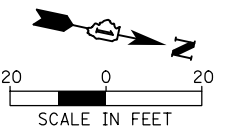


- PAVEMENT REMOVAL LEGEND**
- PAVEMENT REMOVAL
 - DRIVEWAY REMOVAL
 - AGGREGATE SHOULDER REMOVAL
 - BITUMINOUS SHOULDER REMOVAL
 - SIDEWALK REMOVAL
 - CURB/GUTTER REMOVAL
 - PIPE CULVERT REMOVAL
 - EARTH EXCAVATION
 - BUTT JOINT LIMIT
 - TREE REMOVAL
 - TREE PROTECTION

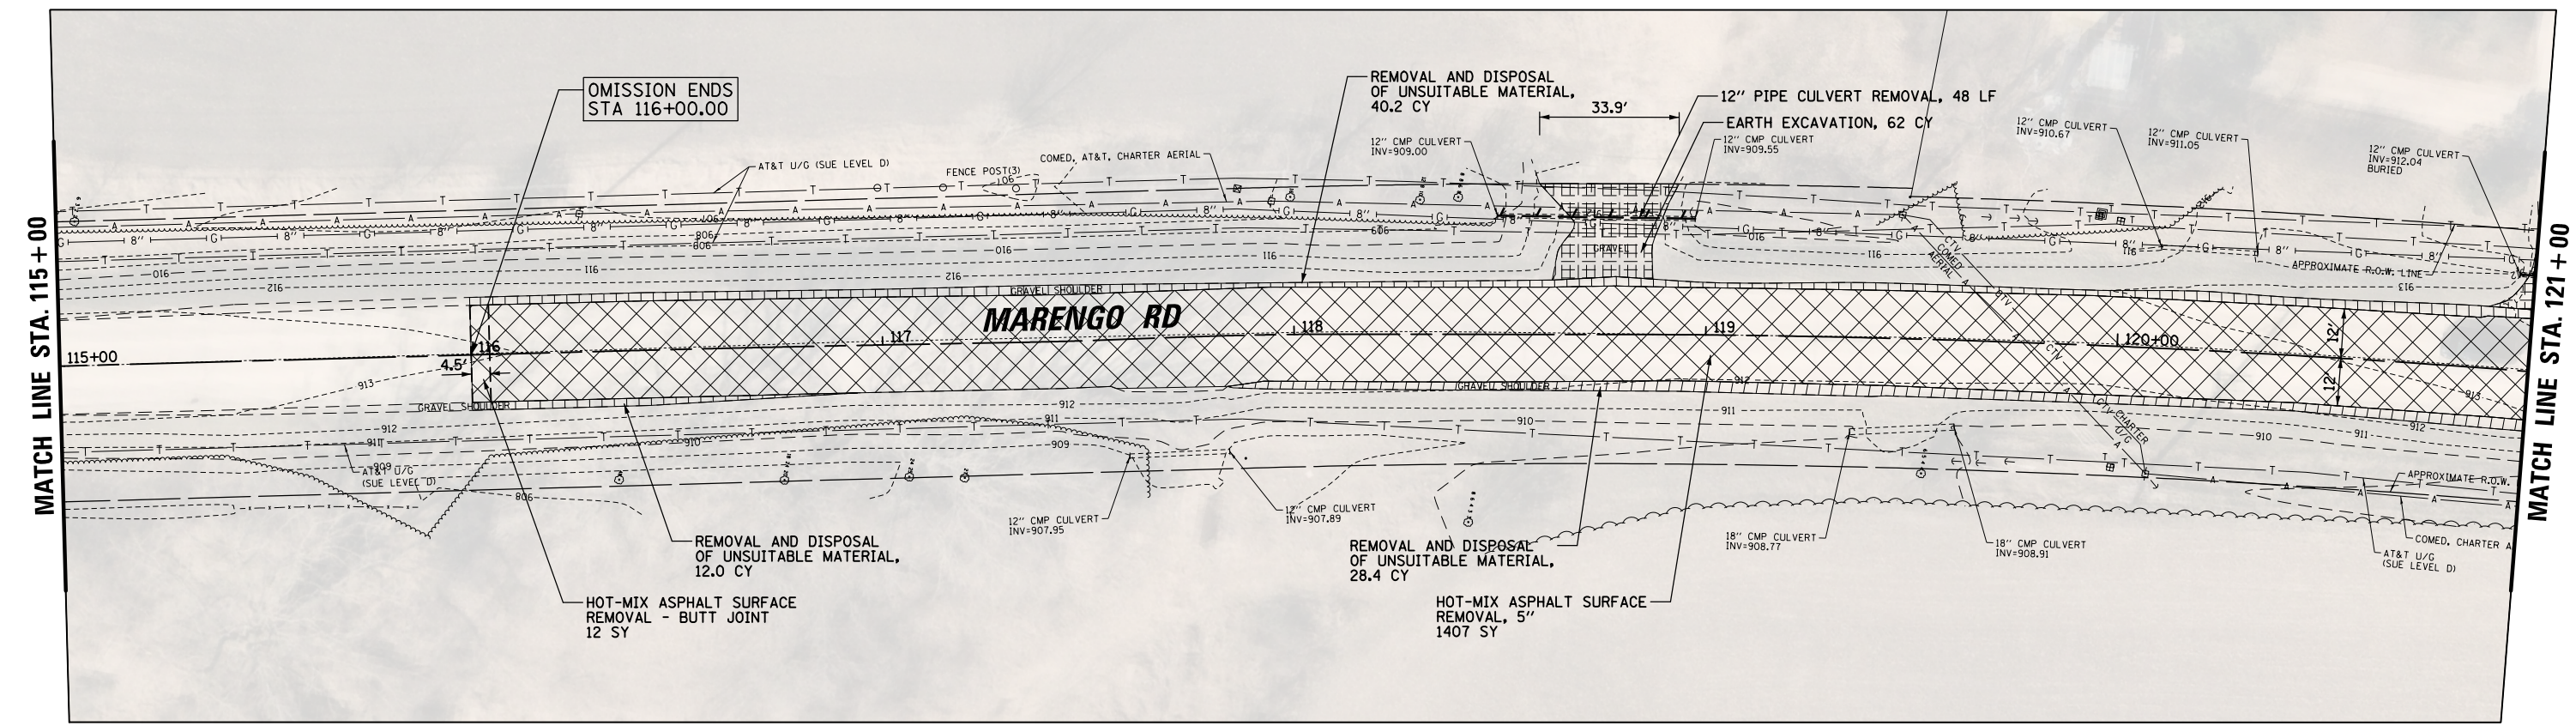
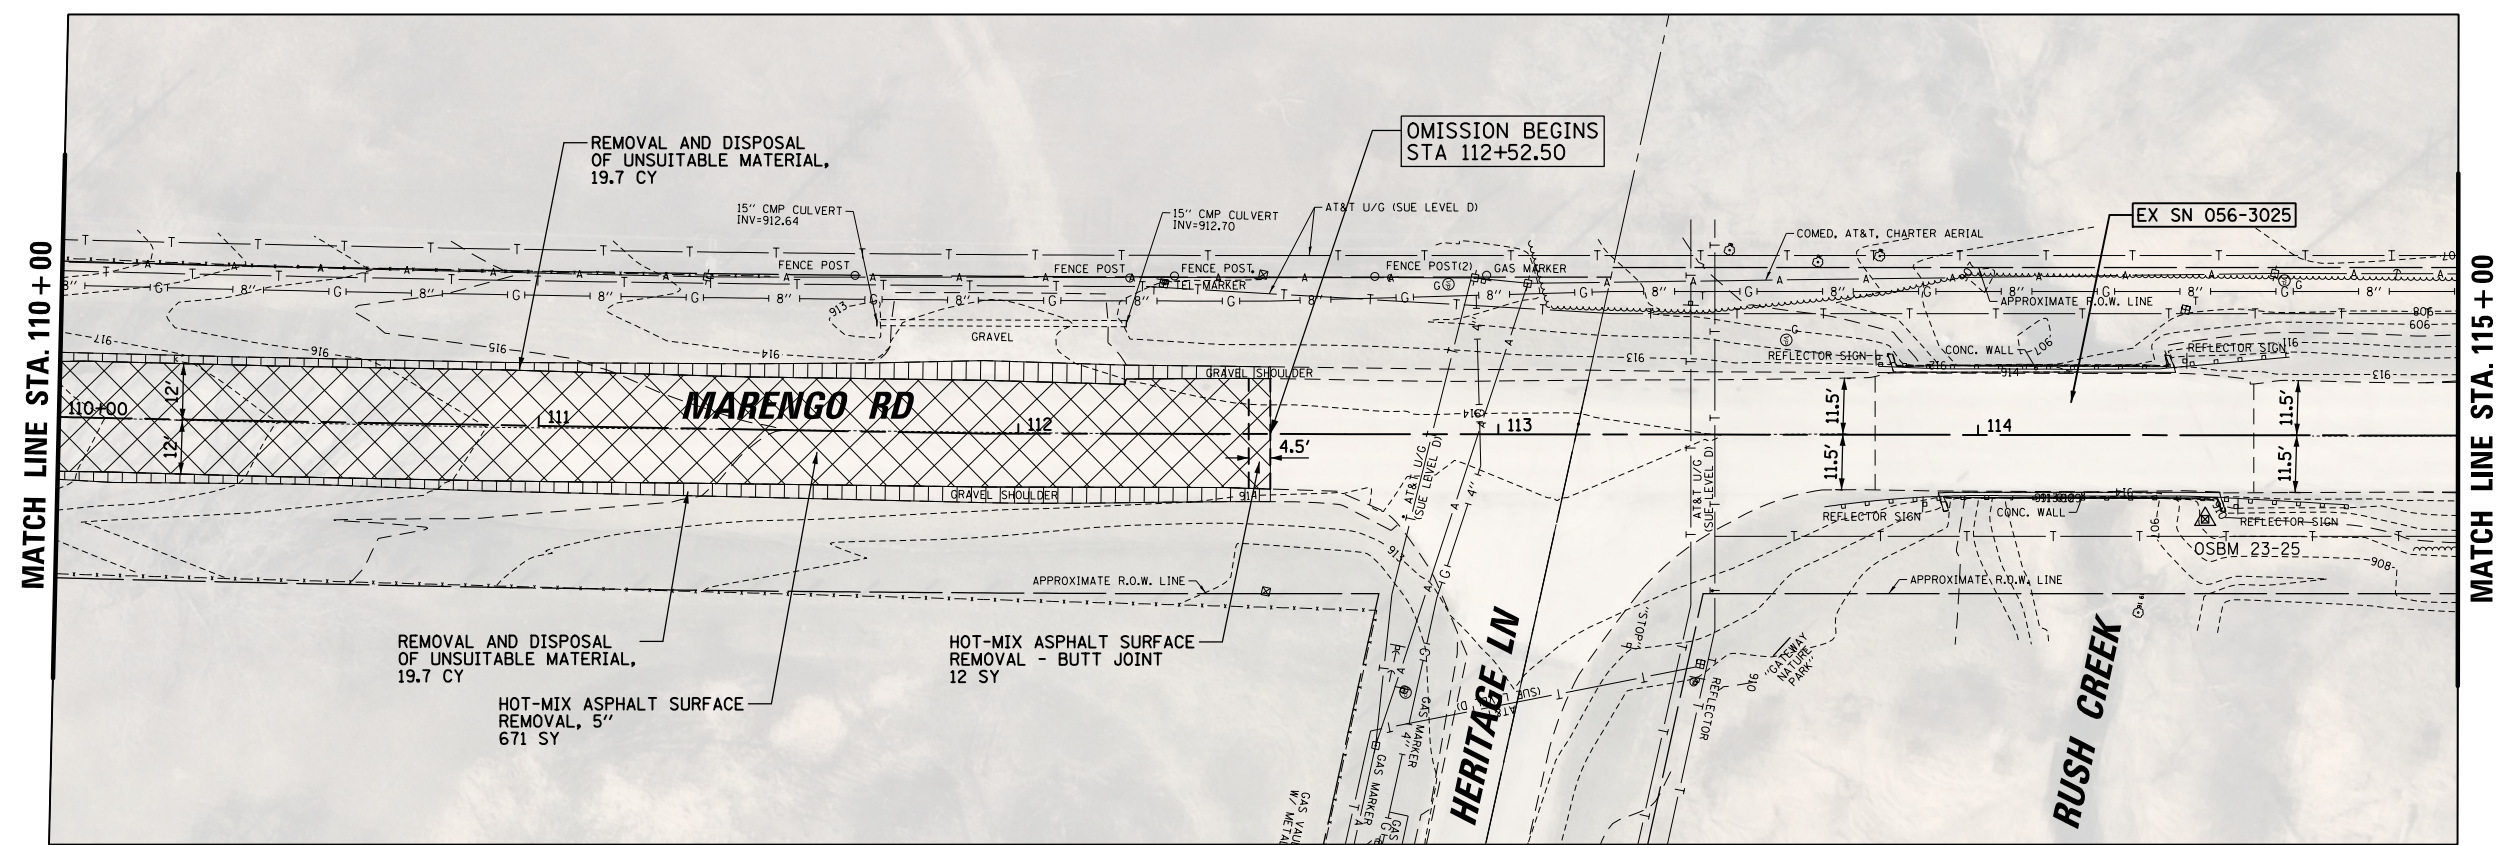


"AERIAL PHOTOGRAPHY SHOWN ON THESE DRAWINGS IS CURRENT AS OF 2019.
ALL EXISTING CONDITIONS SHALL BE FIELD VERIFIED BY THE CONTRACTOR AND ANY
DISCREPANCIES REPORTED IN WRITING TO THE ENGINEER PRIOR TO WORK COMMENCING."

FILE NAME = N:\HARVARD\100's\110001.00115\Civil\REM2.1 Default	USER NAME = pmagnelli	DESIGNED - GR	REVISED -	STATE OF ILLINOIS DEPARTMENT OF TRANSPORTATION	MARENGO ROAD REHABILITATION EXISTING CONDITIONS & REMOVAL PLAN				F.A.U. RTE.	SECTION	COUNTY	TOTAL SHEETS	SHEET NO.
	0001.00115.sht	DRAWN - PM	REVISED -						0006	22-00071-00-RS	MCHENRY	60	14
	PLOT SCALE = 40'	CHECKED - GR	REVISED -				CONTRACT NO. 61M59						
	PLOT DATE = 7/21/2026	DATE -	REVISED -		SCALE: 40'	SHEET 2 OF 6 SHEETS	STA. 110+00 TO STA. 121+00	ILLINOIS FED. AID PROJECT					

 


PAVEMENT REMOVAL LEGEND	
	PAVEMENT REMOVAL
	DRIVEWAY REMOVAL
	AGGREGATE SHOULDER REMOVAL
	BITUMINOUS SHOULDER REMOVAL
	SIDEWALK REMOVAL
	CURB/GUTTER REMOVAL
	PIPE CULVERT REMOVAL
	EARTH EXCAVATION
	BUTT JOINT LIMIT
	TREE REMOVAL
	TREE PROTECTION

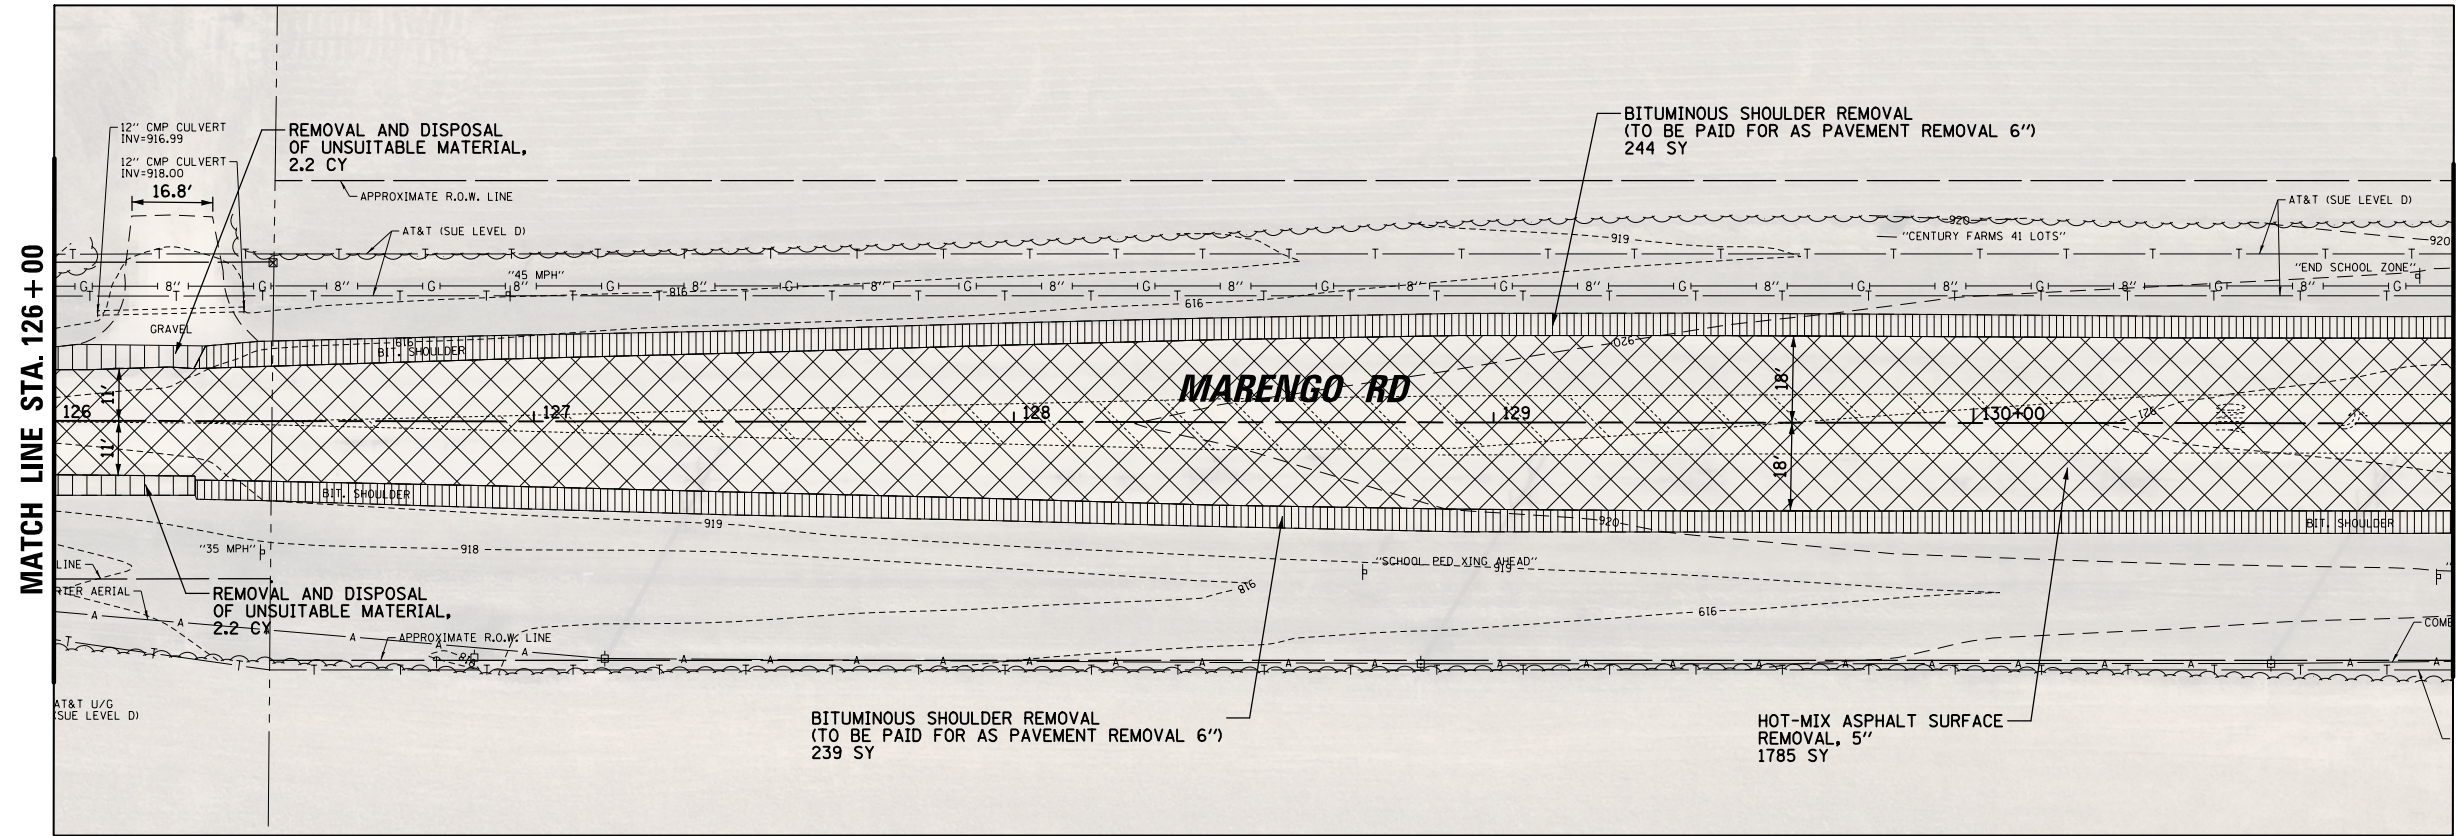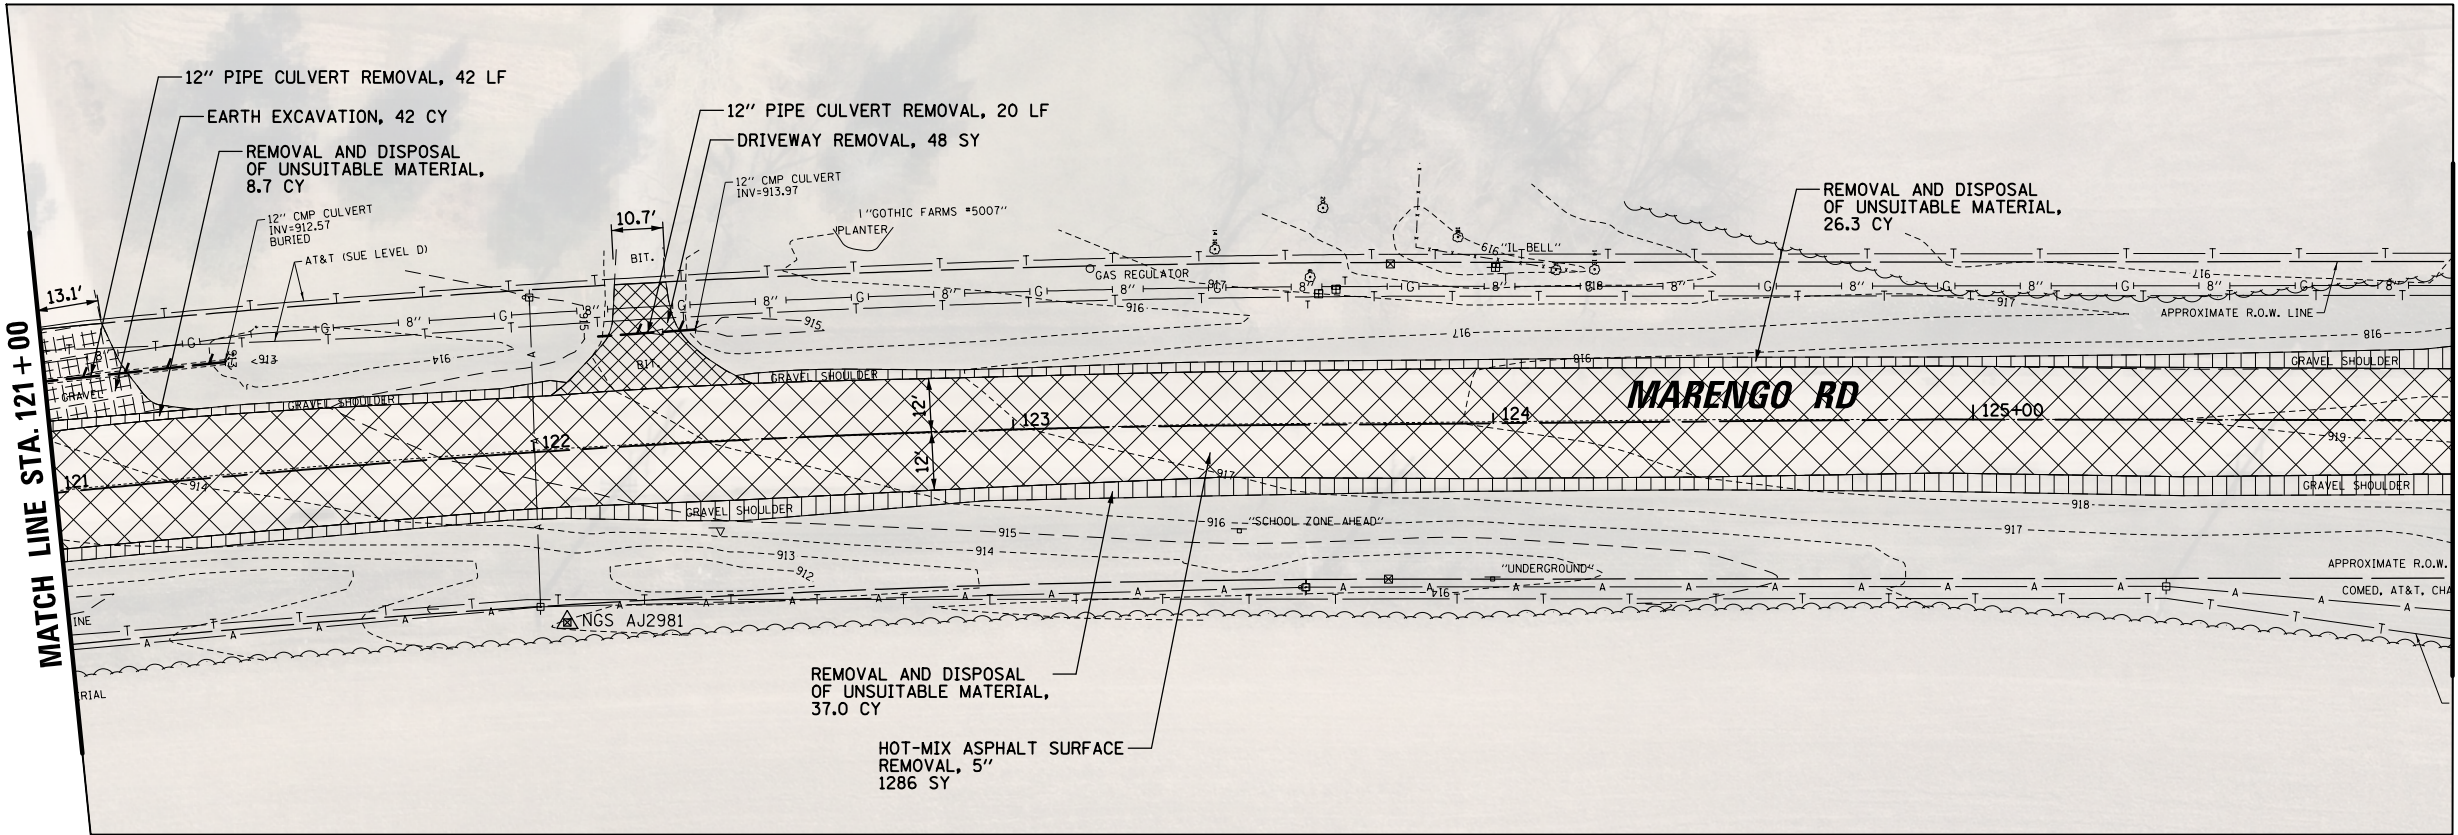


*AERIAL PHOTOGRAPHY SHOWN ON THESE DRAWINGS IS CURRENT AS OF 2019.
ALL EXISTING CONDITIONS SHALL BE FIELD VERIFIED BY THE CONTRACTOR AND ANY
DISCREPANCIES REPORTED IN WRITING TO THE ENGINEER PRIOR TO WORK COMMENCING.*


FILE NAME =	USER NAME = pmagnelli	DESIGNED - GR	REVISED -	STATE OF ILLINOIS DEPARTMENT OF TRANSPORTATION	MARENGO ROAD REHABILITATION EXISTING CONDITIONS & REMOVAL PLAN					F.A.U. RTE.	SECTION	COUNTY	TOTAL SHEETS	SHEET NO.
N:\HARVARD\100's\110001.00115\Civil\REM3.1	0001.00115.sht	DRAWN - PM	REVISED -							0006	22-00071-00-RS	MCHENRY	60	15
	PLOT SCALE = 40'	CHECKED - GR	REVISED -		CONTRACT NO. 61M59									
Default	PLOT DATE = 7/21/2026	DATE -	REVISED -		ILLINOIS FED. AID PROJECT									
					SCALE: 40'	SHEET 3	OF 6	SHEETS	STA. 121+00	TO STA. 131+00				

 

- PAVEMENT REMOVAL LEGEND**
- PAVEMENT REMOVAL
 - DRIVEWAY REMOVAL
 - AGGREGATE SHOULDER REMOVAL
 - BITUMINOUS SHOULDER REMOVAL
 - SIDEWALK REMOVAL
 - CURB/GUTTER REMOVAL
 - PIPE CULVERT REMOVAL
 - EARTH EXCAVATION
 - BUTT JOINT LIMIT
 - TREE REMOVAL
 - TREE PROTECTION

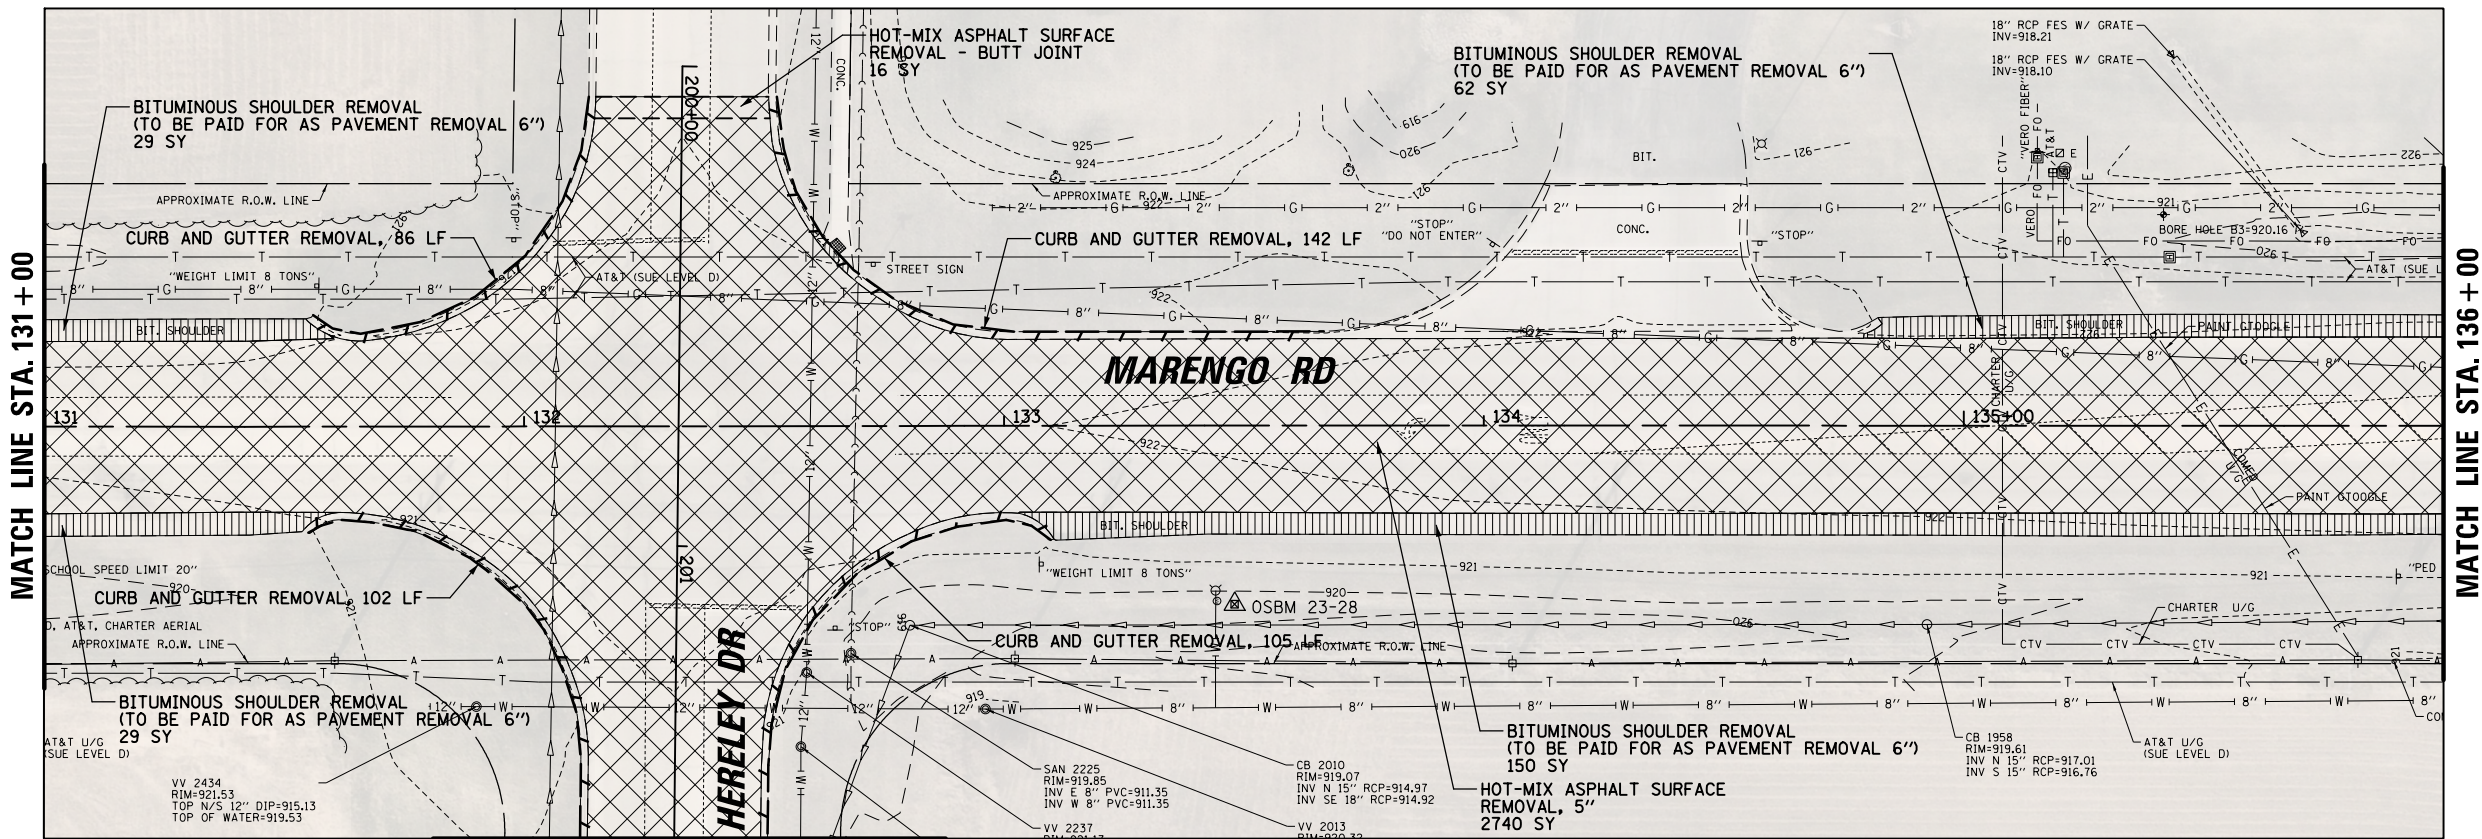

MATCH LINE - SEE SHEET 18

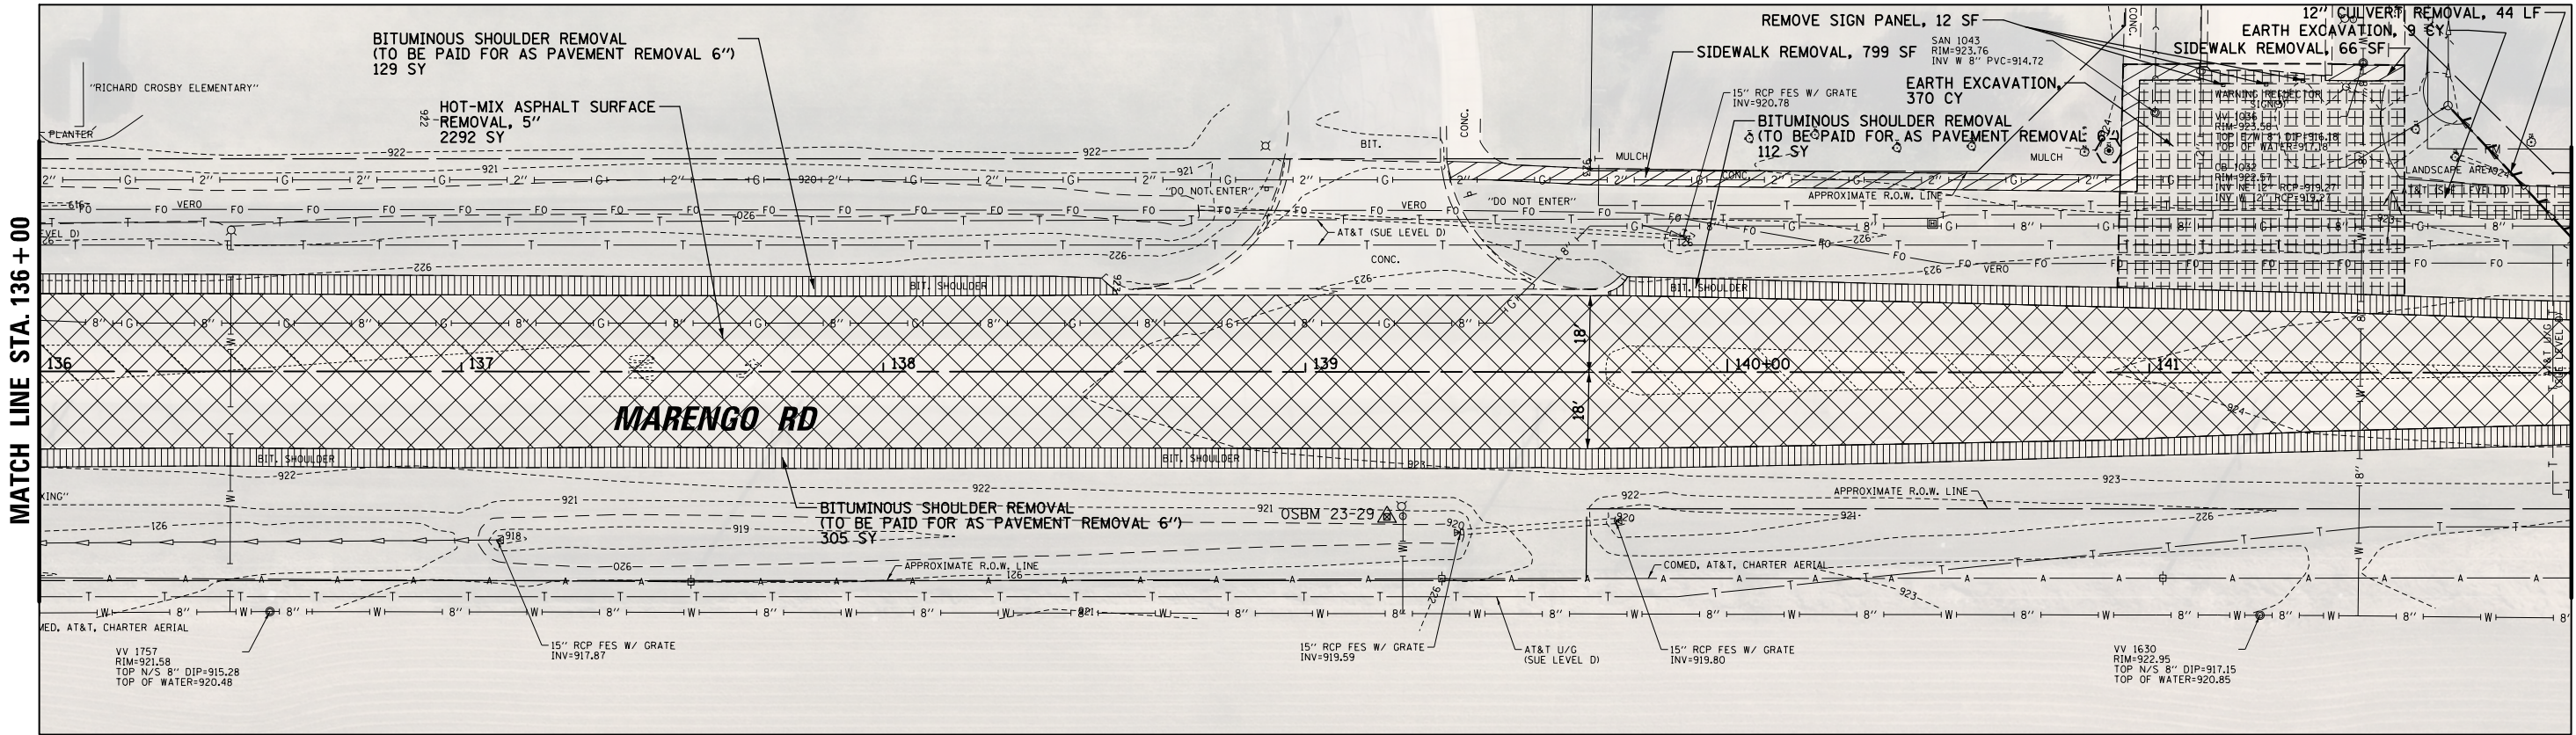


"AERIAL PHOTOGRAPHY SHOWN ON THESE DRAWINGS IS CURRENT AS OF 2019.
ALL EXISTING CONDITIONS SHALL BE FIELD VERIFIED BY THE CONTRACTOR AND ANY
DISCREPANCIES REPORTED IN WRITING TO THE ENGINEER PRIOR TO WORK COMMENCING."

FILE NAME =	USER NAME = pmagnelli	DESIGNED - GR	REVISED -
N:\HARVARD\100's\110001.001\5\Civil\REM4.1	0001.0015.sht	DRAWN - PM	REVISED -
Default	PLOT SCALE = 40'	CHECKED - GR	REVISED -
	PLOT DATE = 7/21/2026	DATE -	REVISED -

STATE OF ILLINOIS
DEPARTMENT OF TRANSPORTATION

MARENGO ROAD REHABILITATION EXISTING CONDITIONS & REMOVAL PLAN			
SCALE: 40'	SHEET 4	OF 6 SHEETS	STA. 131+00 TO STA. 142+00


F.A.U. RTE.	SECTION	COUNTY	TOTAL SHEETS	SHEET NO.
0006	22-00071-00-R5	MCHENRY	60	16
CONTRACT NO. 61M59				
ILLINOIS FED. AID PROJECT				

 

PAVEMENT REMOVAL LEGEND	
	PAVEMENT REMOVAL
	DRIVEWAY REMOVAL
	AGGREGATE SHOULDER REMOVAL
	BITUMINOUS SHOULDER REMOVAL
	SIDEWALK REMOVAL
	CURB/GUTTER REMOVAL
	PIPE CULVERT REMOVAL
	EARTH EXCAVATION
	BUTT JOINT LIMIT
	TREE REMOVAL
	TREE PROTECTION


MATCH LINE STA. 142 + 00

MATCH LINE STA. 147 + 00

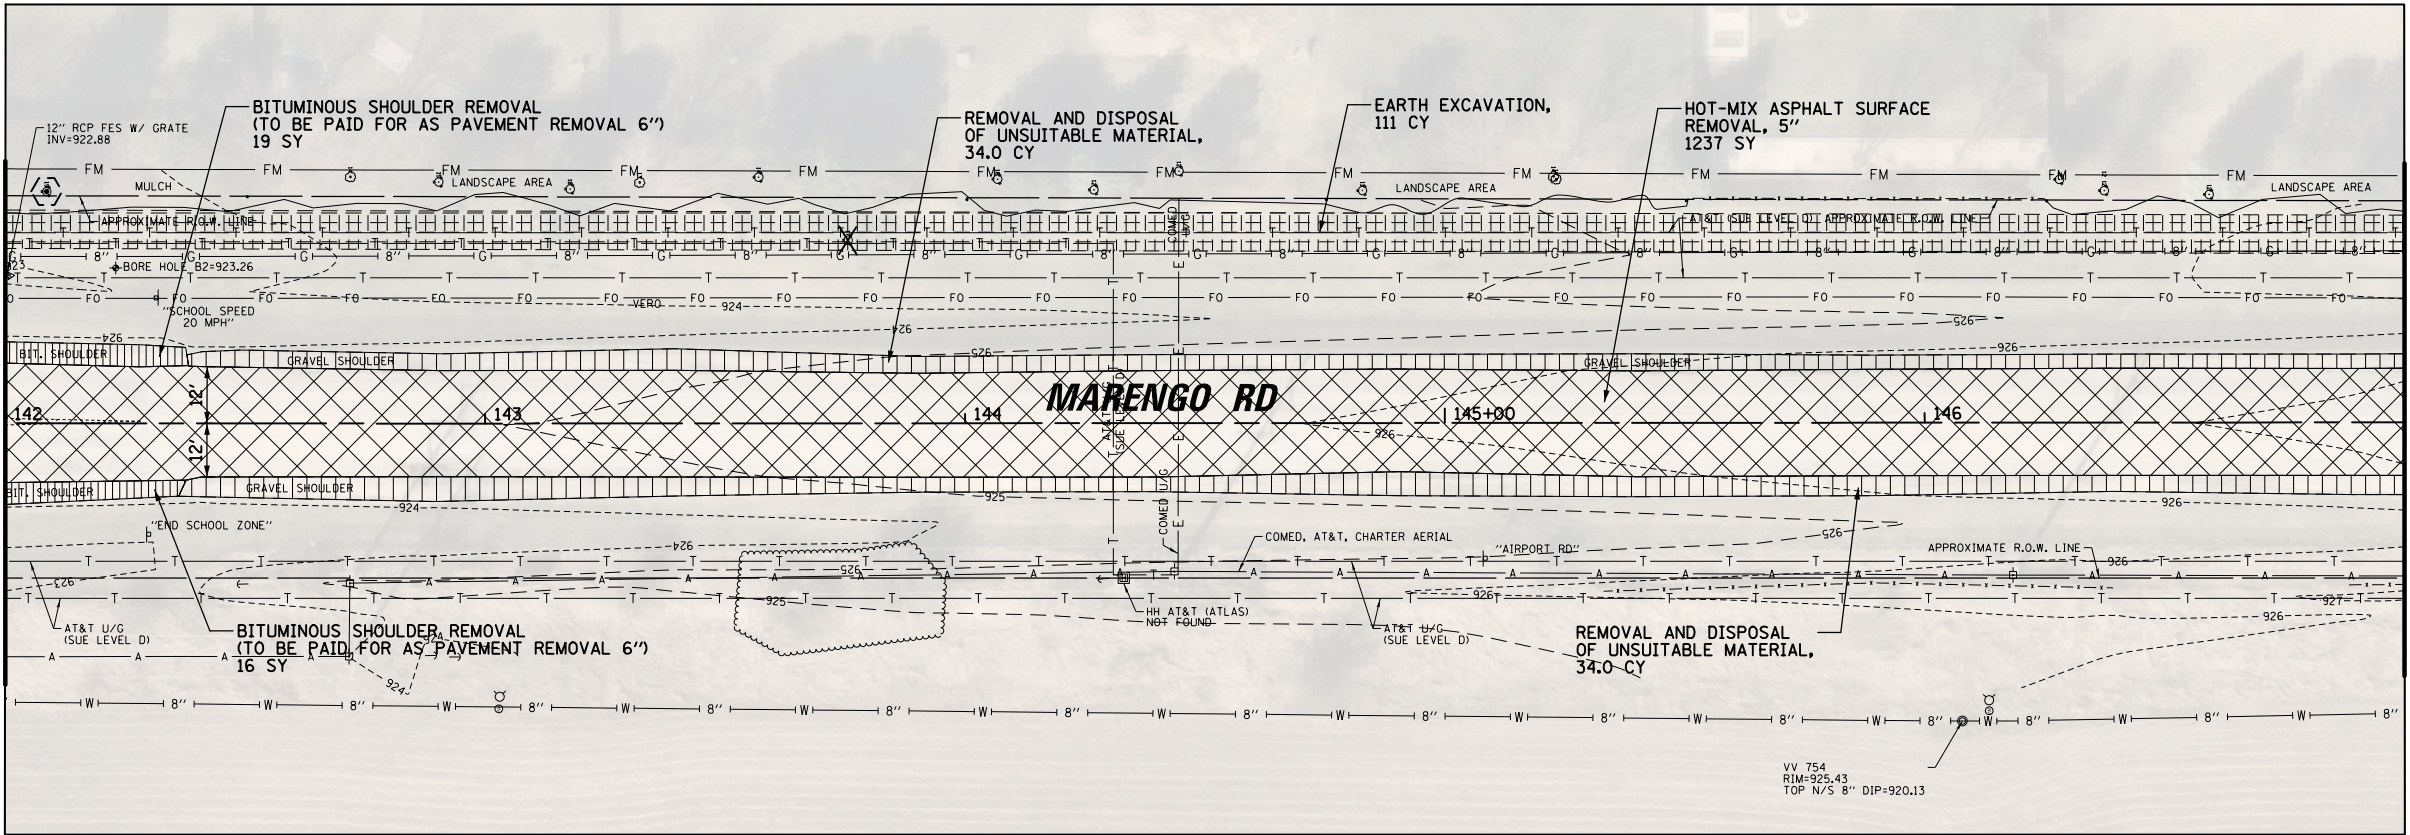

MATCH LINE STA. 147 + 00

AIRPORT RD

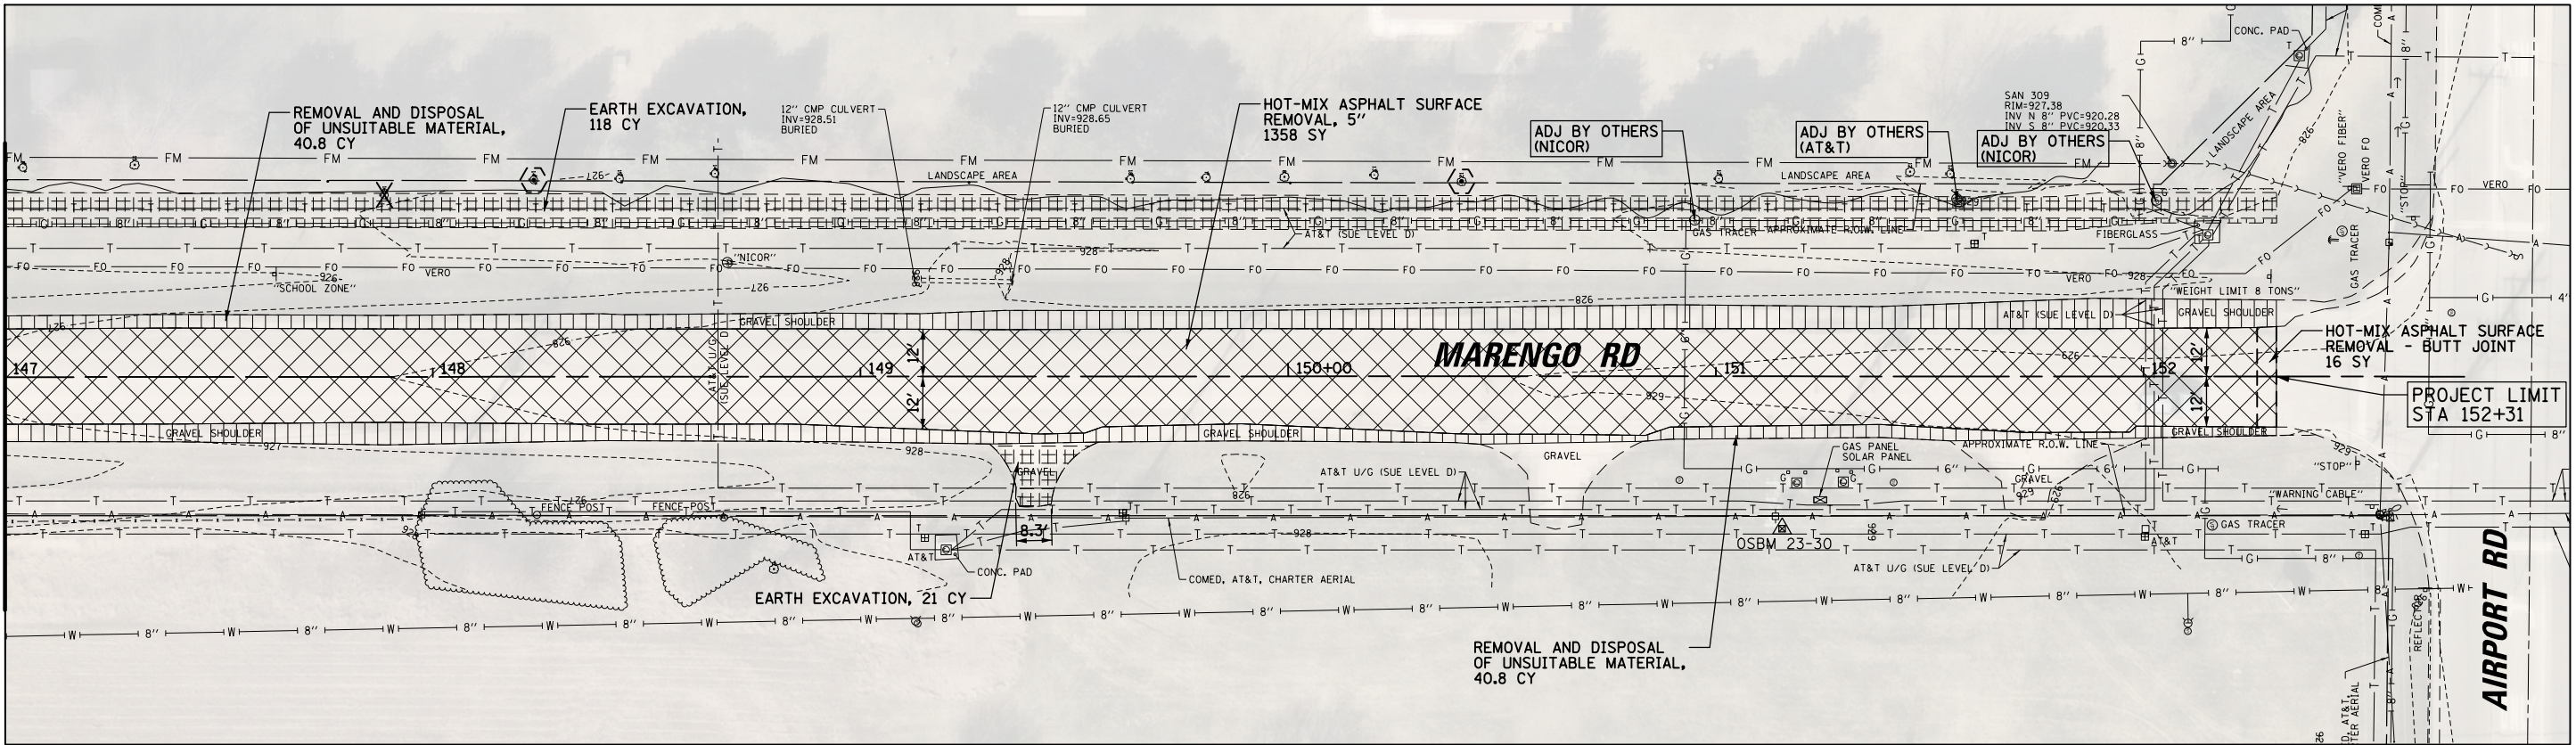

"AERIAL PHOTOGRAPHY SHOWN ON THESE DRAWINGS IS CURRENT AS OF 2019.
ALL EXISTING CONDITIONS SHALL BE FIELD VERIFIED BY THE CONTRACTOR AND ANY
DISCREPANCIES REPORTED IN WRITING TO THE ENGINEER PRIOR TO WORK COMMENCING."


FILE NAME =	USER NAME = pmagnelli	DESIGNED - GR	REVISED -
N:\HARVARD\100's\110001.00115\Civil1\REMS.10001.00115.sht		DRAWN - PM	REVISED -
Default	PLOT SCALE = 40'	CHECKED - GR	REVISED -
	PLOT DATE = 7/21/2026	DATE -	REVISED -

STATE OF ILLINOIS
DEPARTMENT OF TRANSPORTATION


MARENGO ROAD REHABILITATION
EXISTING CONDITIONS & REMOVAL PLAN

SCALE: 40' SHEET 5 OF 6 SHEETS STA. 142+00 TO STA. 152+31

F.A.U. RTE.	SECTION	COUNTY	TOTAL SHEETS	SHEET NO.
0006	22-00071-00-R5	MCHENRY	60	17
CONTRACT NO. 61M59				ILLINOIS FED. AID PROJECT

 

MATCH LINE - SEE SHEET 16

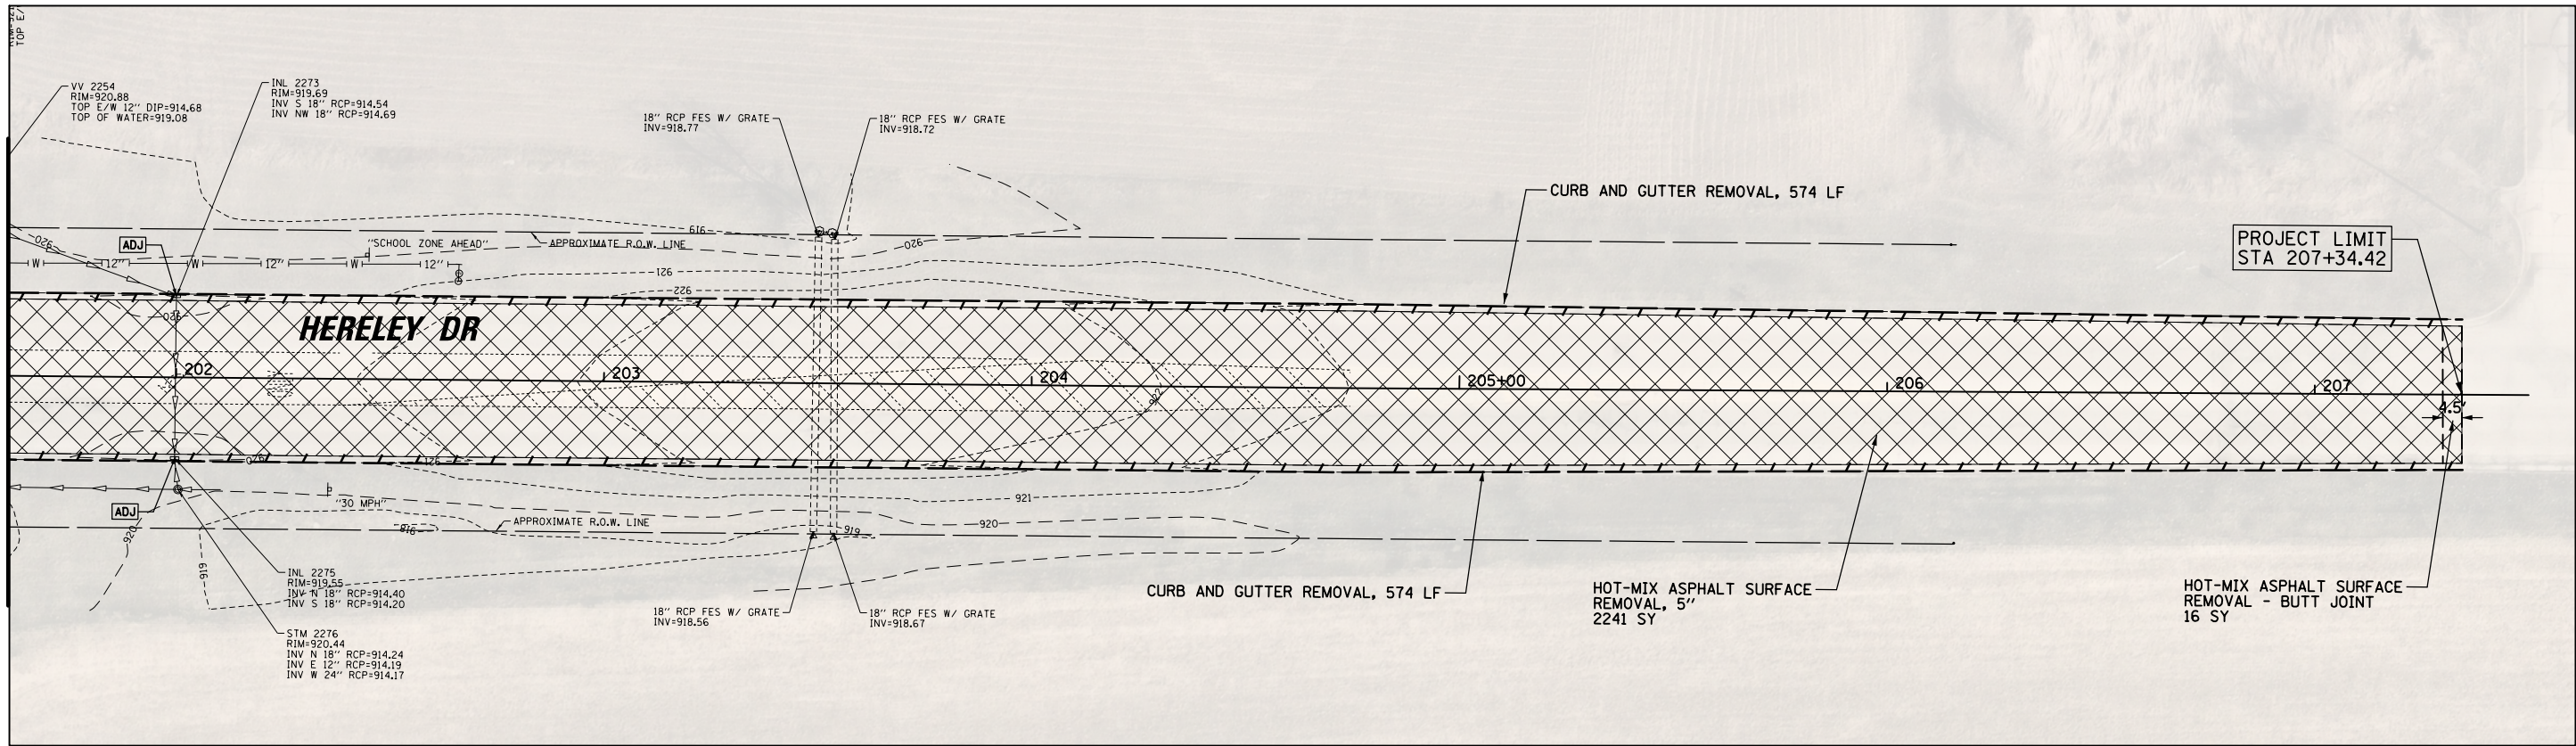

PAVEMENT REMOVAL LEGEND

- PAVEMENT REMOVAL
- DRIVEWAY REMOVAL
- AGGREGATE SHOULDER REMOVAL
- BITUMINOUS SHOULDER REMOVAL
- SIDEWALK REMOVAL
- CURB/GUTTER REMOVAL
- PIPE CULVERT REMOVAL
- EARTH EXCAVATION
- BUTT JOINT LIMIT
- TREE REMOVAL
- TREE PROTECTION

"AERIAL PHOTOGRAPHY SHOWN ON THESE DRAWINGS IS CURRENT AS OF 2019.
ALL EXISTING CONDITIONS SHALL BE FIELD VERIFIED BY THE CONTRACTOR AND ANY
DISCREPANCIES REPORTED IN WRITING TO THE ENGINEER PRIOR TO WORK COMMENCING."



FILE NAME =	USER NAME = pmagnelli	DESIGNED - GR	REVISED -
N:\HARVARD\100's\110001.00115\Civil1\REM6.1	0001.00115.sht	DRAWN - PM	REVISED -
Default	PLOT SCALE = 40'	CHECKED - GR	REVISED -
	PLOT DATE = 7/21/2026	DATE -	REVISED -

STATE OF ILLINOIS
DEPARTMENT OF TRANSPORTATION


MARENGO ROAD REHABILITATION
EXISTING CONDITIONS & REMOVAL PLAN

SCALE: 40' SHEET 6 OF 6 SHEETS STA. 201+60 TO STA. 207+34.42

F.A.U. RTE.	SECTION	COUNTY	TOTAL SHEETS	SHEET NO.
0006	22-00071-00-R5	MCHENRY	60	18
				CONTRACT NO. 61M59
ILLINOIS FED. AID PROJECT				

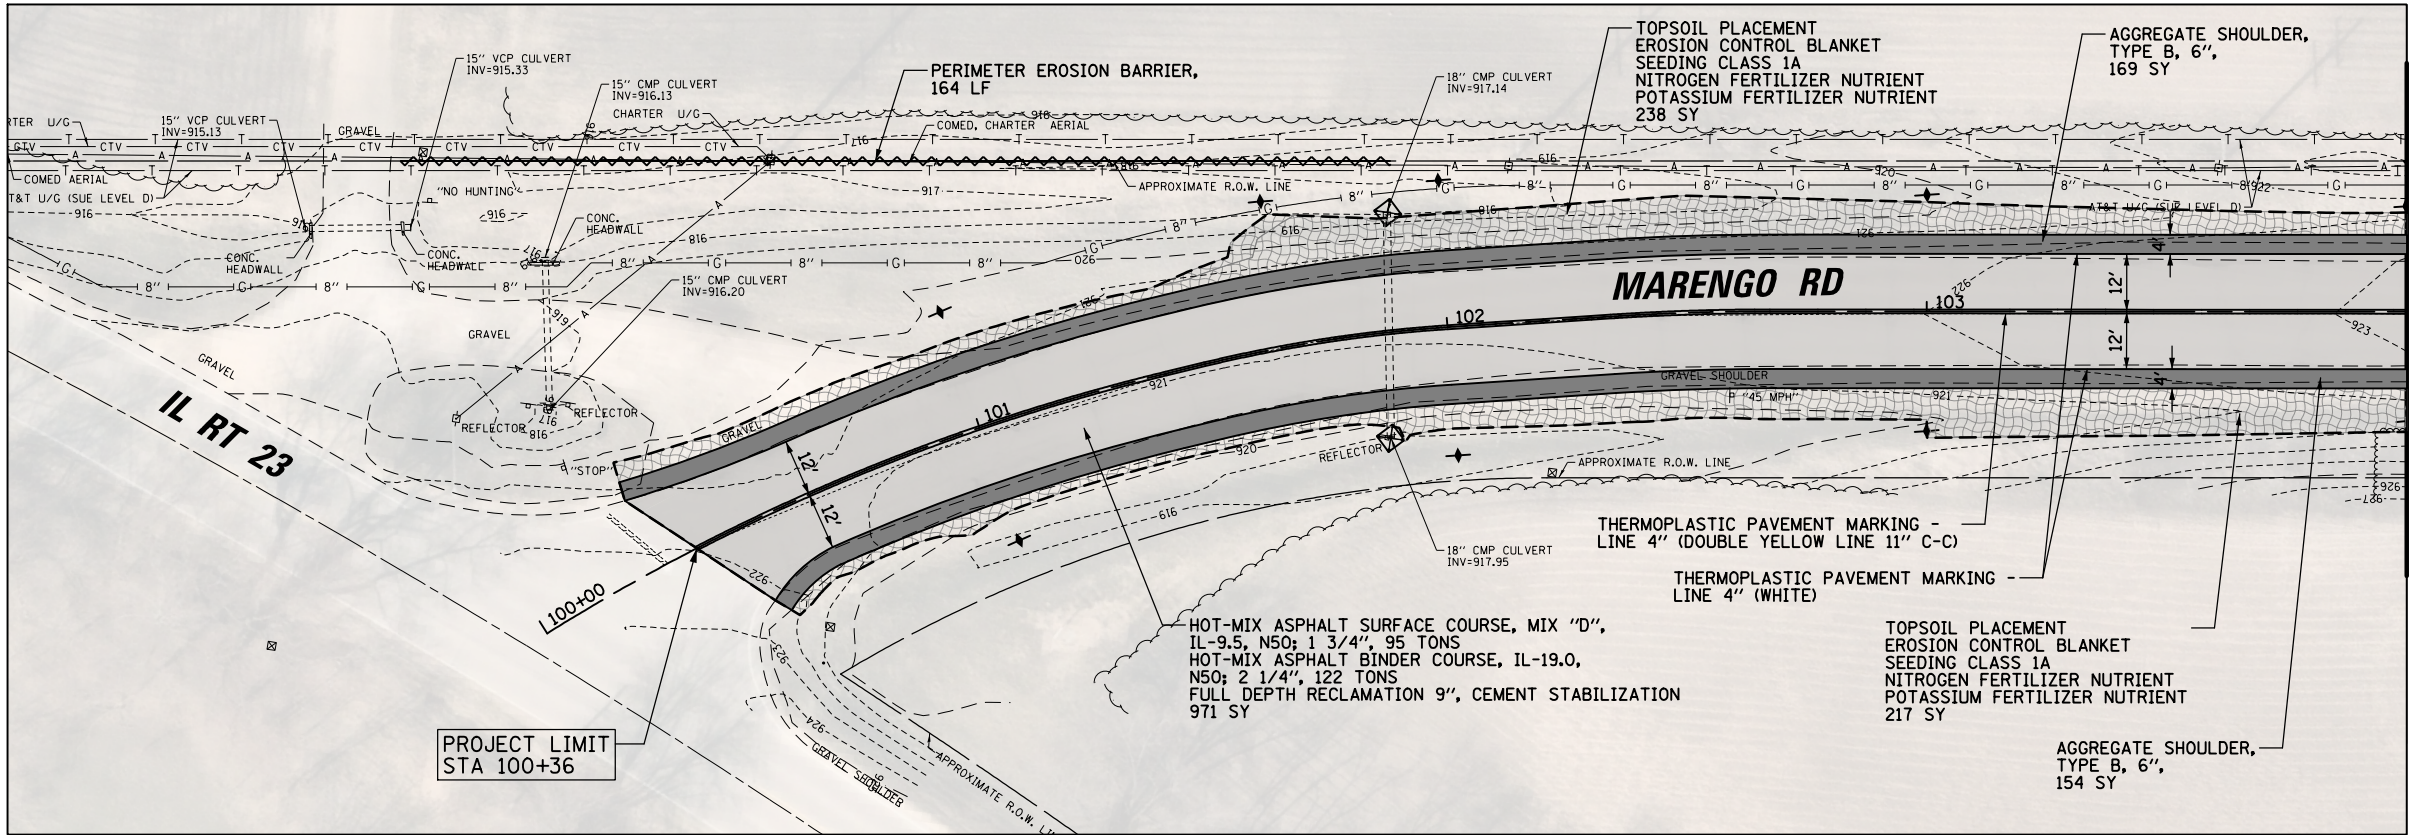 

PROPOSED LEGEND	
	PR B-6.12 CURB AND GUTTER
	PR SHOULDER
	PR PAVEMENT
	PR HMA DRIVEWAY PAVEMENT 3'
	PR SIDEWALK
	PR BIKE PATH
	PIPE CULVERT WITH FES
	SIGN (SIGN PANEL-TYPE 1 METAL POST-TYPE A)
EROSION CONTROL LEGEND:	
	INLET FILTERS OR PIPE PROTECTION
	TOPSOIL FURNISH AND PLACE, 4" SEEDING, CLASS 1A (AS INDICATED) NITROGEN FERTILIZER NUTRIENT POTASSIUM FERTILIZER NUTRIENT EROSION CONTROL BLANKET
	DITCH CHECK
	PROPOSED TREE
	TREE PROTECTION
	LIMITS OF DISTURBANCE
	PERIMETER EROSION BARRIER
	PERIMETER EROSION BARRIER DOUBLE ROW

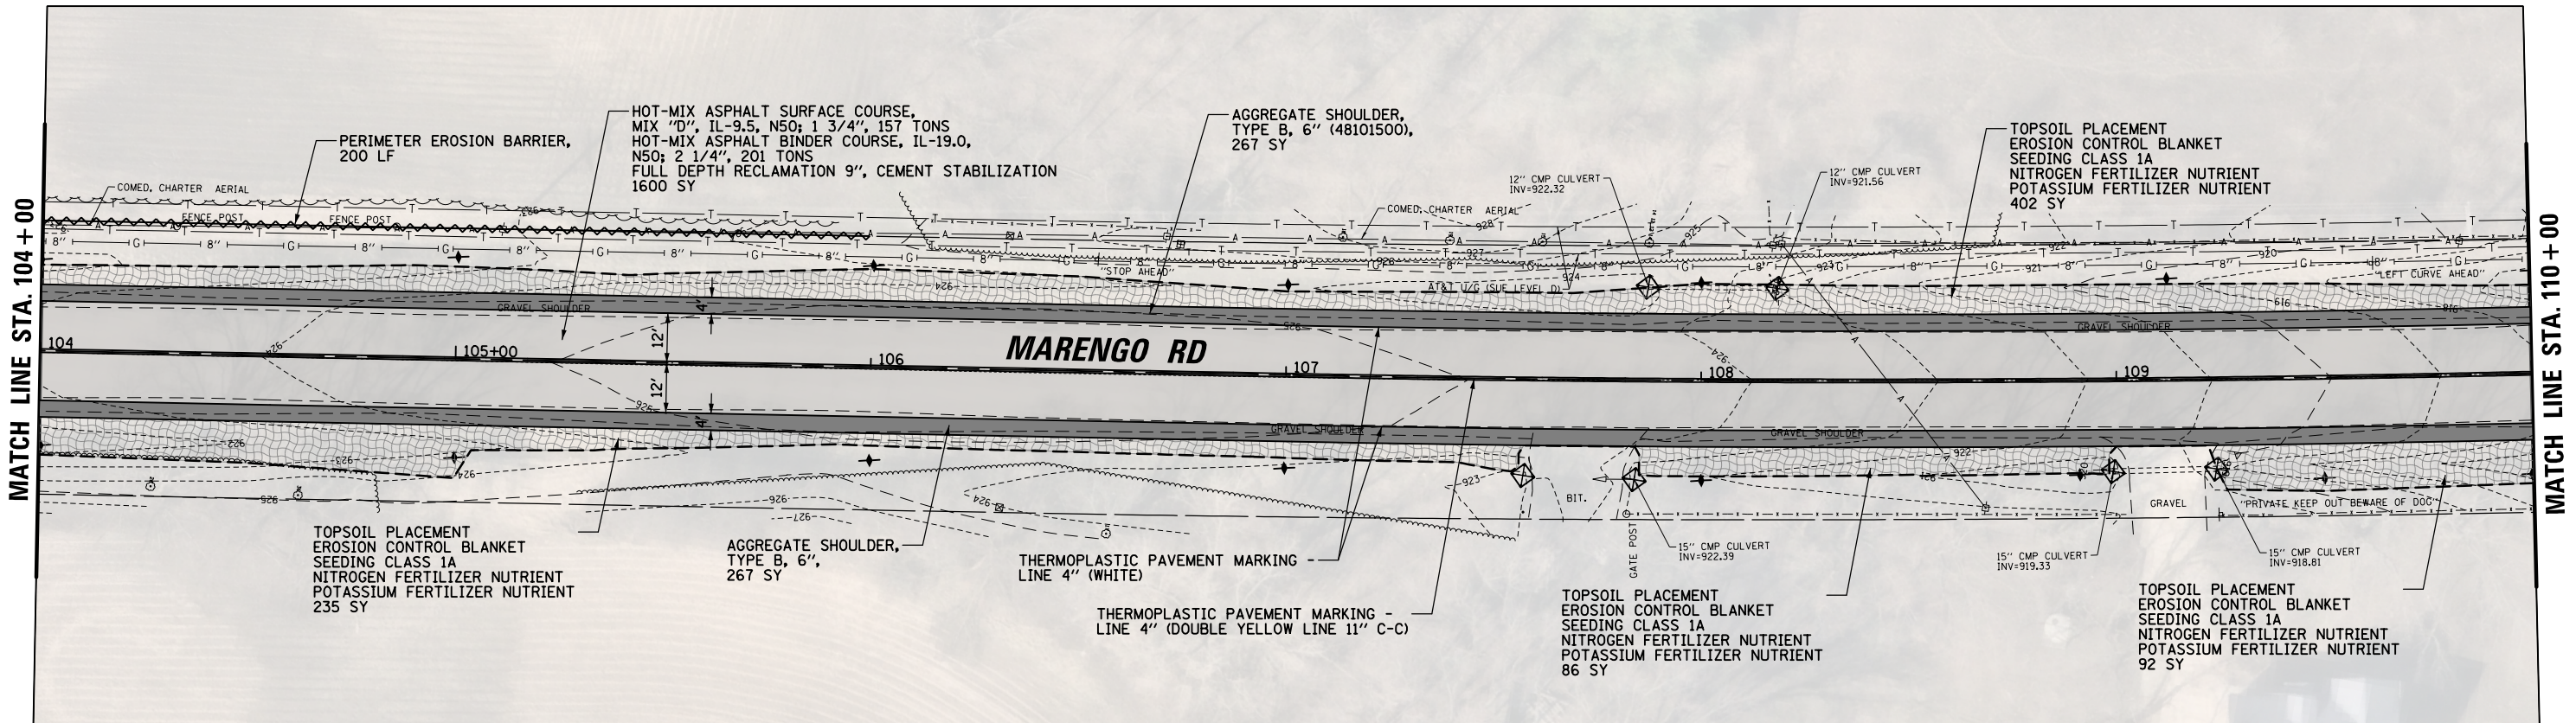

"AERIAL PHOTOGRAPHY SHOWN ON THESE DRAWINGS IS CURRENT AS OF 2019.
ALL EXISTING CONDITIONS SHALL BE FIELD VERIFIED BY THE CONTRACTOR AND ANY
DISCREPANCIES REPORTED IN WRITING TO THE ENGINEER PRIOR TO WORK COMMENCING."



FILE NAME =	USER NAME = pmagnelli	DESIGNED - GR	REVISED -
N:\HARVARD\100's\110001.00115\Civil1\PROJ.110001.00115.sht		DRAWN - PM	REVISED -
Default	PLOT SCALE = 40'	CHECKED - GR	REVISED -
	PLOT DATE = 7/21/2026	DATE -	REVISED -

STATE OF ILLINOIS
DEPARTMENT OF TRANSPORTATION

MARENGO ROAD REHABILITATION
PROPOSED ROADWAY, PAVEMENT MARKING & EROSION CONTROL

SCALE: 40' SHEET 1 OF 6 SHEETS STA. 100+00 TO STA. 110+00

F.A.U. RTE.	SECTION	COUNTY	TOTAL SHEETS	SHEET NO.
0006	22-00071-00-R5	MCHENRY	60	19
				CONTRACT NO. 61M59
ILLINOIS FED. AID PROJECT				

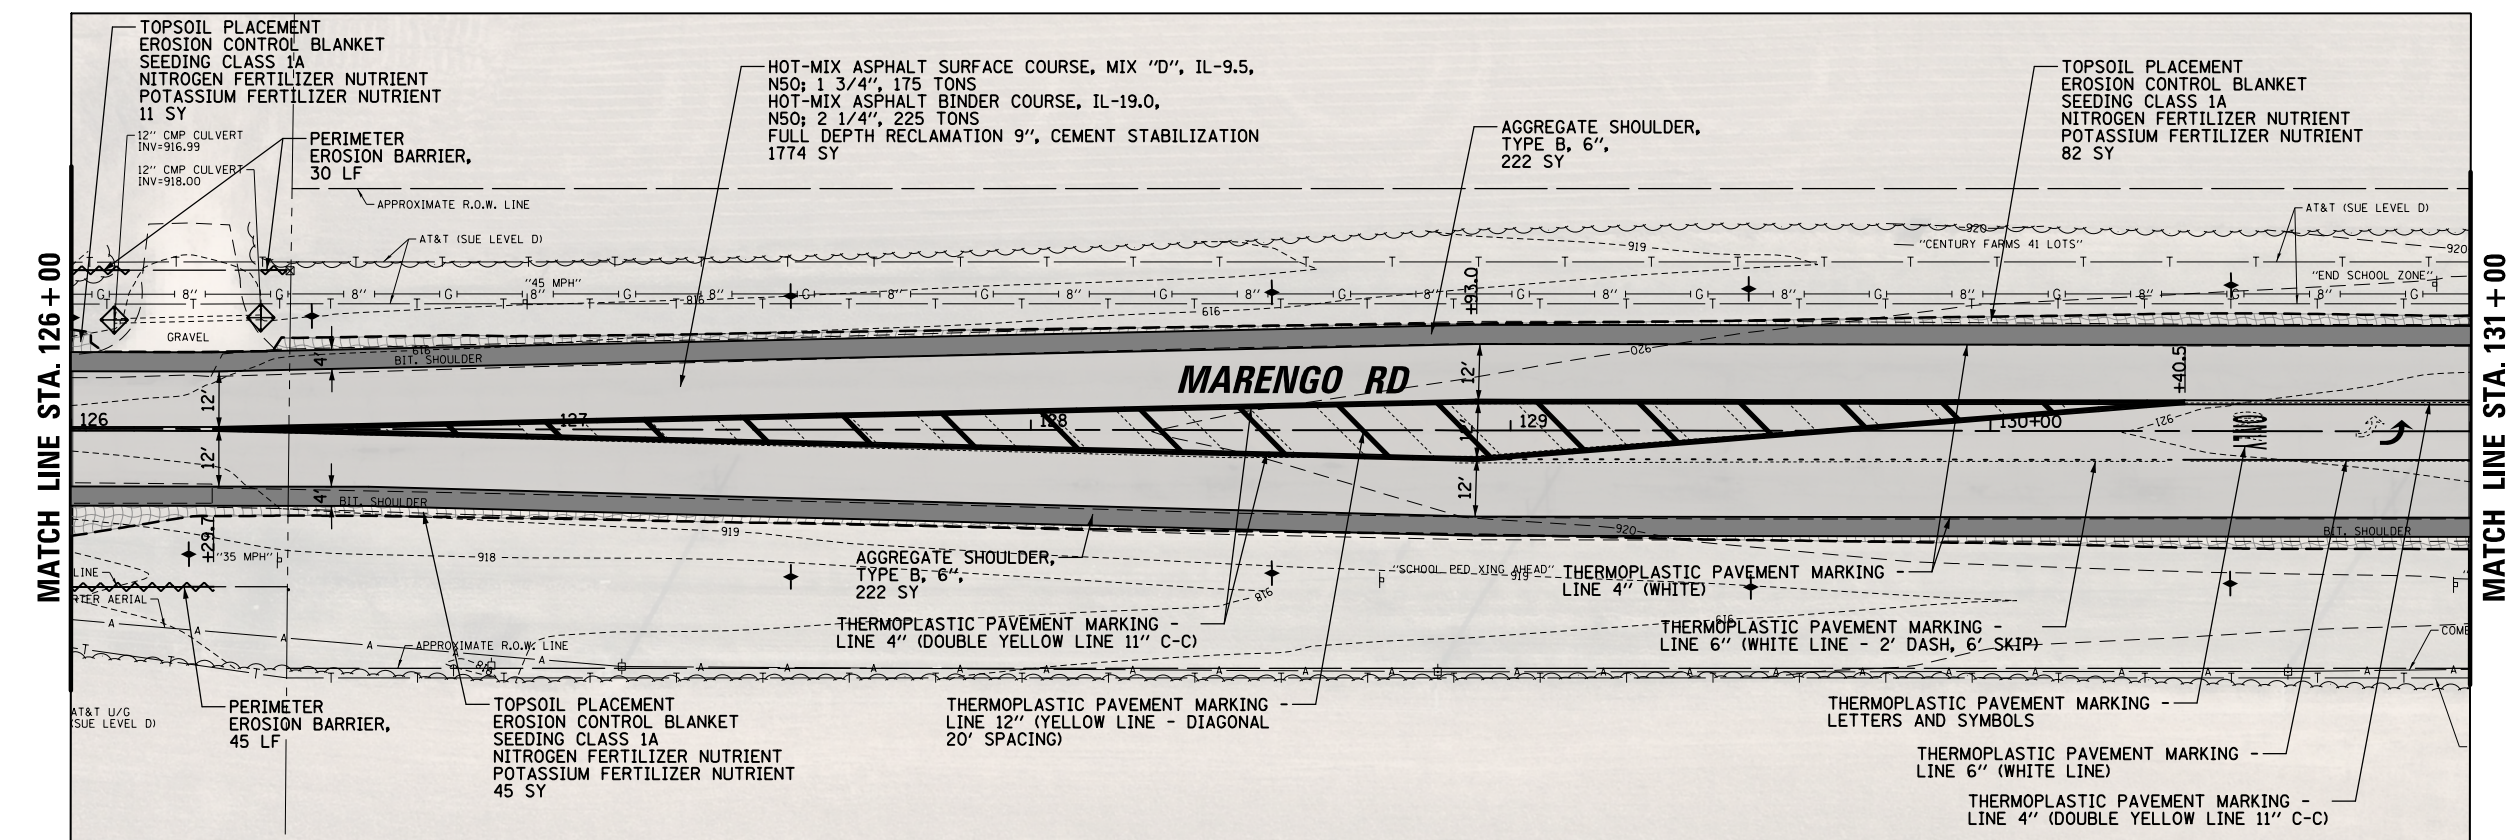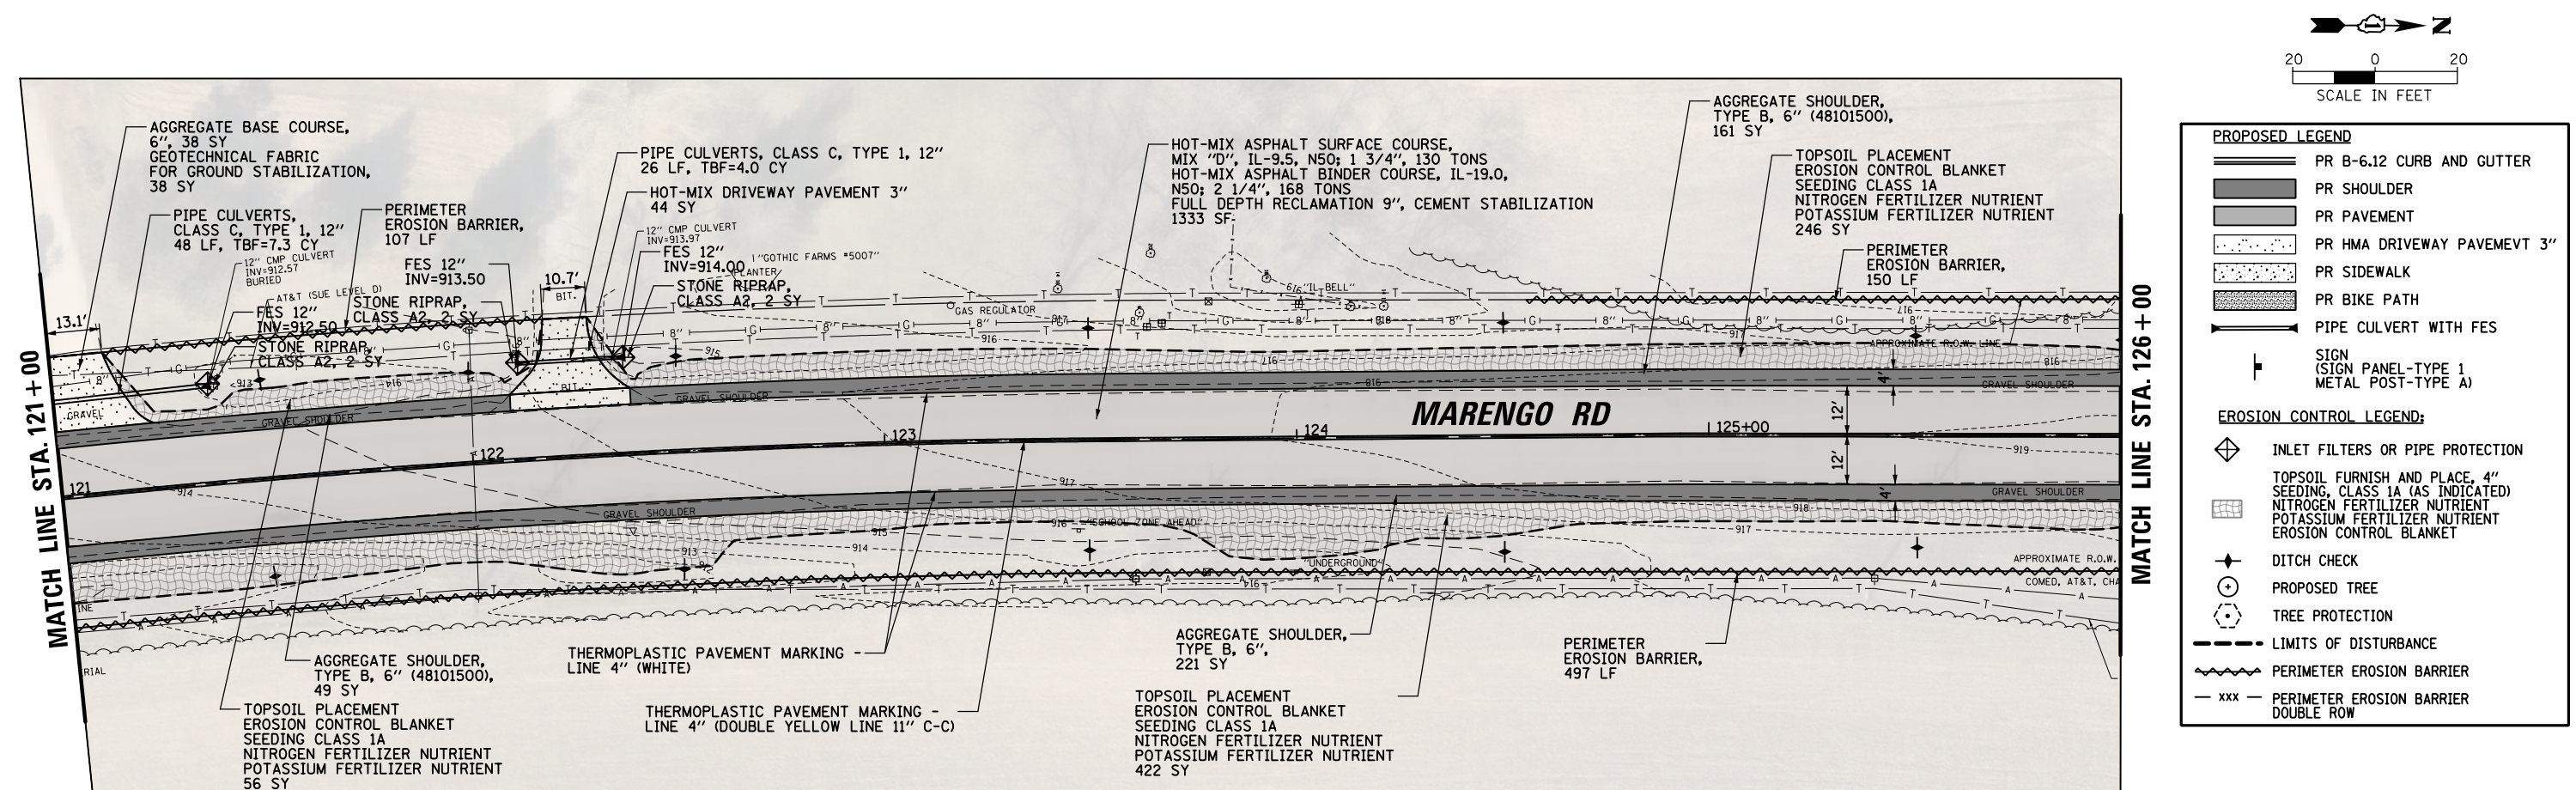

"AERIAL PHOTOGRAPHY SHOWN ON THESE DRAWINGS IS CURRENT AS OF 2019.
ALL EXISTING CONDITIONS SHALL BE FIELD VERIFIED BY THE CONTRACTOR AND ANY
DISCREPANCIES REPORTED IN WRITING TO THE ENGINEER PRIOR TO WORK COMMENCING."

FILE NAME =	USER NAME = pmagelli	DESIGNED - GR	REVISED -	STATE OF ILLINOIS DEPARTMENT OF TRANSPORTATION	MARENGO ROAD REHABILITATION PROPOSED ROADWAY, PAVEMENT MARKING & EROSION CONTROL					F.A.U. RTE.	SECTION	COUNTY	TOTAL SHEETS	SHEET NO.
N:\HARVARD\100's\110001.00\115\Civil\PROJ.110001.00\115.sht	0001.00\115.sht	DRAWN - PM	REVISED -		0006	22-00071-00-RS	MCHENRY	60	21					
	PLOT SCALE = 40'	CHECKED - GR	REVISED -		CONTRACT NO. 61M59									
Default	PLOT DATE = 7/21/2026	DATE -	REVISED -		SCALE: 40'	SHEET 3 OF 6 SHEETS	STA. 121+00 TO STA. 131+00	ILLINOIS FED. AID PROJECT						





PLAN	SURVEYED	DATE
NO.	BY	
NOTE BOOK	ALIGNED	
	CHECKED	
	FILE NAME	

PROFILE	SURVEYED	DATE
NO.	BY	
NOTE BOOK	GRADES CHECKED	
	STRUCTURE NOTATIONS CHKD	

MATCH LINE - SEE SHEET 22

MATCH LINE STA. 542+00

 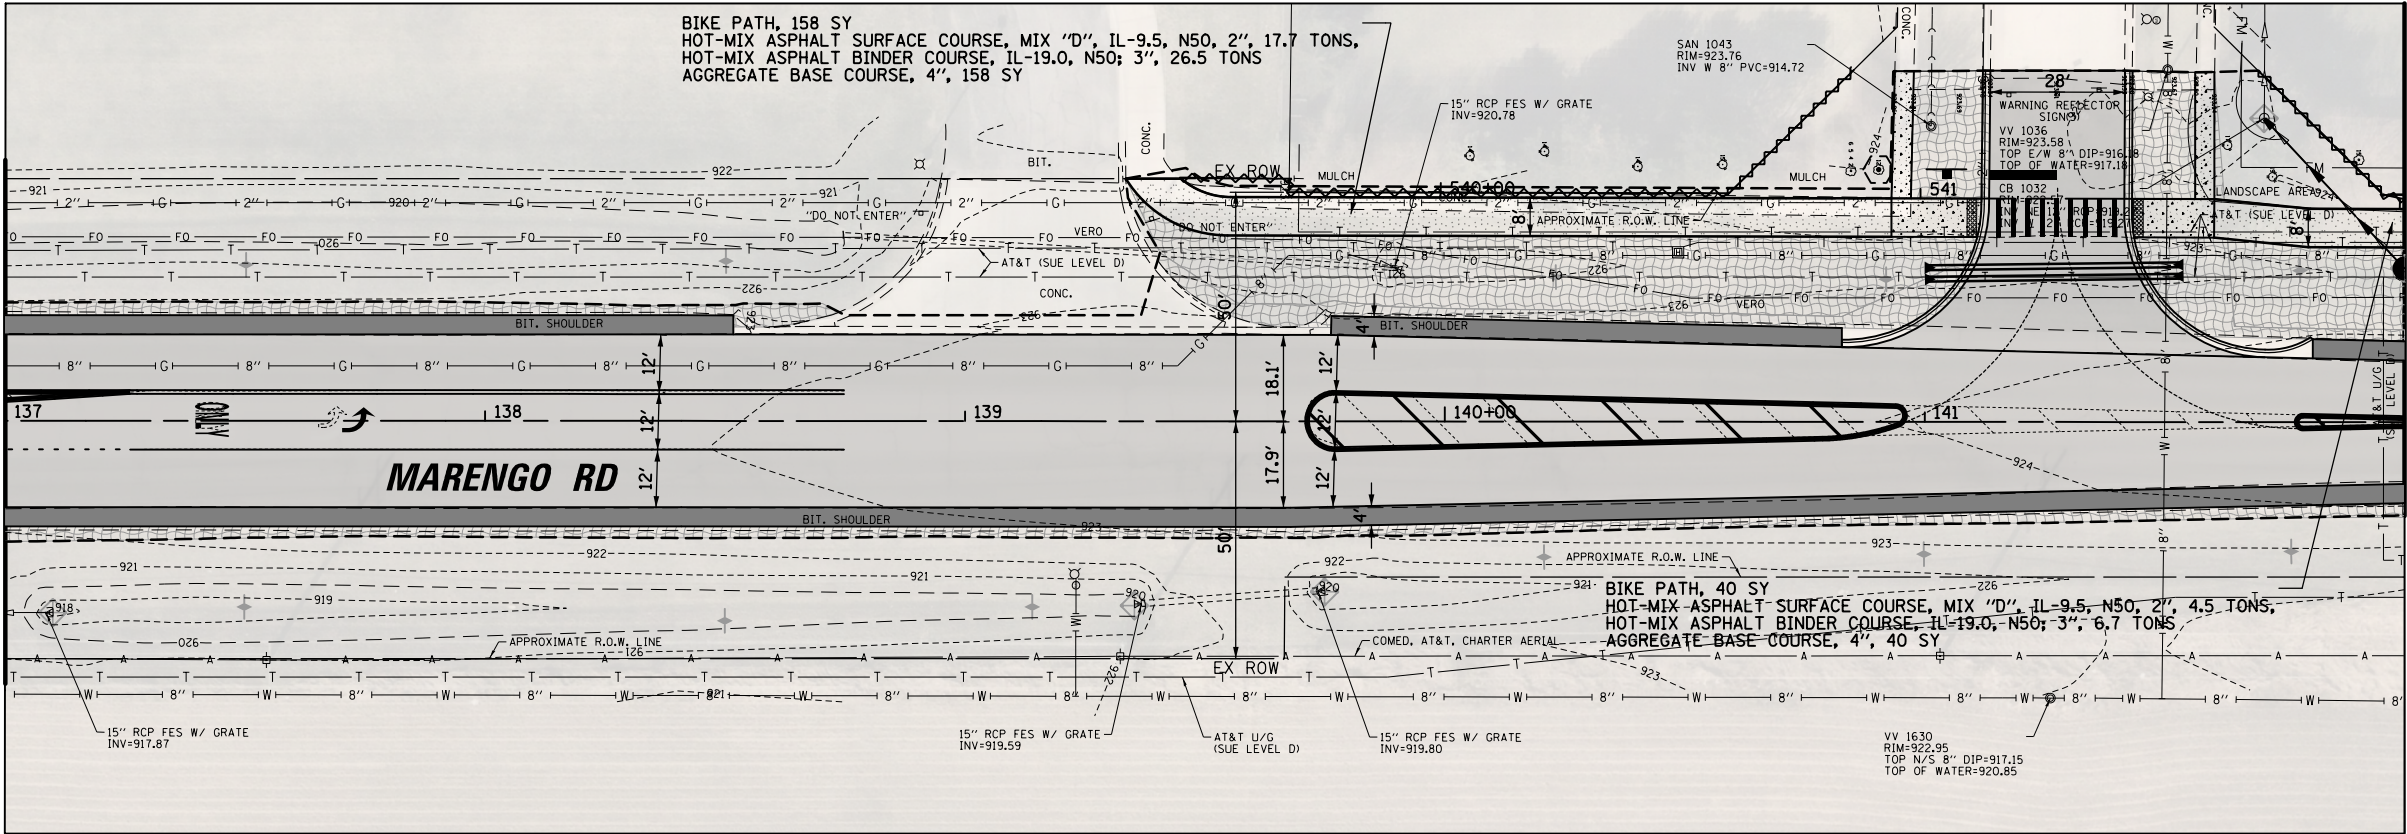


PROPOSED LEGEND

- PR B-6.12 CURB AND GUTTER
- PR SHOULDER
- PR PAVEMENT
- PR HMA DRIVEWAY PAVEMENT 3"
- PR SIDEWALK
- PR BIKE PATH
- PIPE CULVERT WITH FES
- SIGN (SIGN PANEL-TYPE 1 METAL POST-TYPE A)



EROSION CONTROL LEGEND:

- INLET FILTERS OR PIPE PROTECTION
- TOPSOIL FURNISH AND PLACE, 4" SEEDING, CLASS 1A (AS INDICATED) NITROGEN FERTILIZER NUTRIENT EROSION CONTROL BLANKET
- DITCH CHECK
- PROPOSED TREE
- TREE PROTECTION
- LIMITS OF DISTURBANCE
- PERIMETER EROSION BARRIER
- PERIMETER EROSION BARRIER DOUBLE ROW


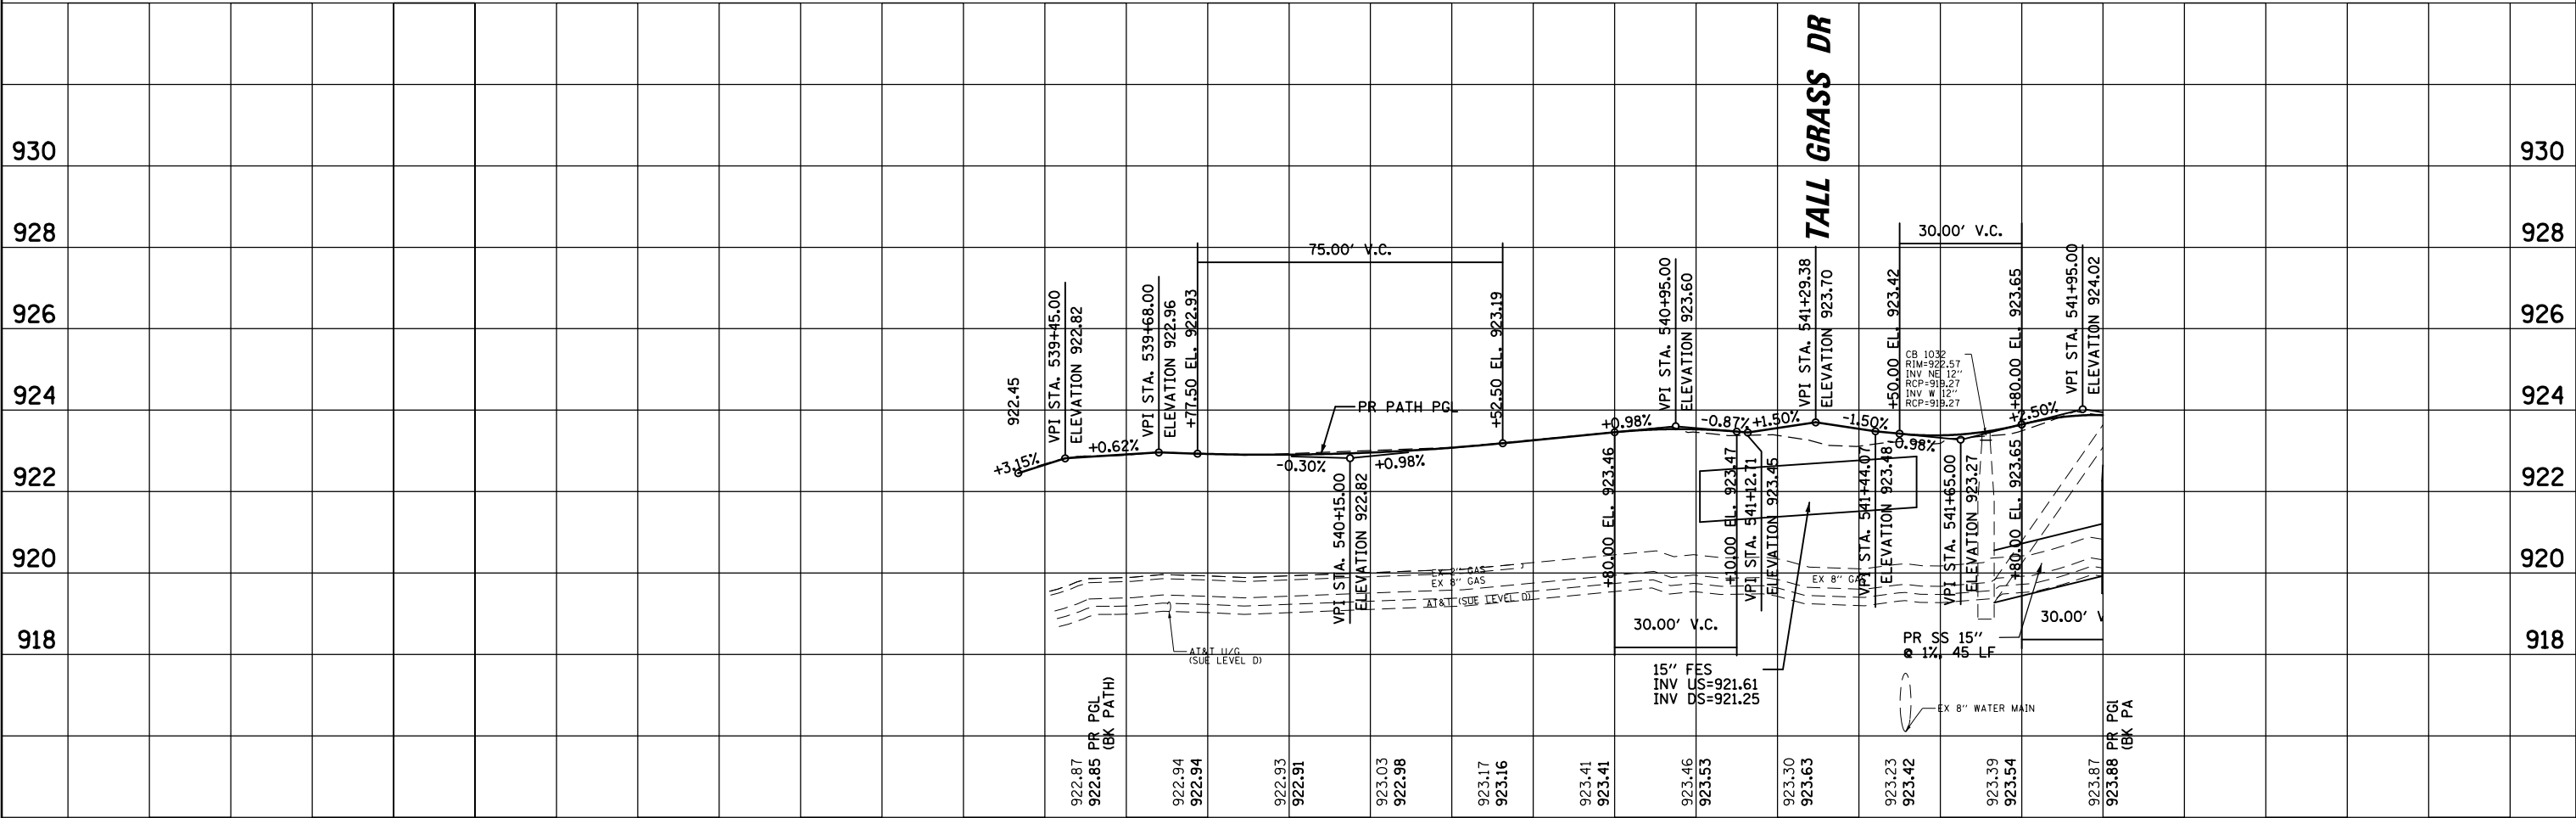



FILE NAME =	USER NAME = pmagnelli	DESIGNED -	REVISED -	STATE OF ILLINOIS DEPARTMENT OF TRANSPORTATION		MARENGO ROAD REHABILITATION PROPOSED PATH PLAN AND PROFILE		F.A. RTE.	SECTION	COUNTY	TOTAL SHEETS	SHEET NO.
N:\HARVARD\100's\110001.00115\Civil\PATH\110001.00115.sht		DRAWN -	REVISED -					0006	22-00071-00-R5	MCHENRY	60	25
Default	PLOT SCALE = 40'	CHECKED -	REVISED -					CONTRACT NO. 61M59				
	PLOT DATE = 7/21/2026	DATE -	REVISED -			SCALE: 40'		ILLINOIS FED. AID PROJECT				

PROFILE		SURVEYED _____		BY _____		DATE _____	
		PLOTED _____					
NOTE BOOK _____		GRADES CHECKED _____					
NO. _____		B.M. NOTED _____					
		STRUCTURE NOTATIONS CHECKED _____					

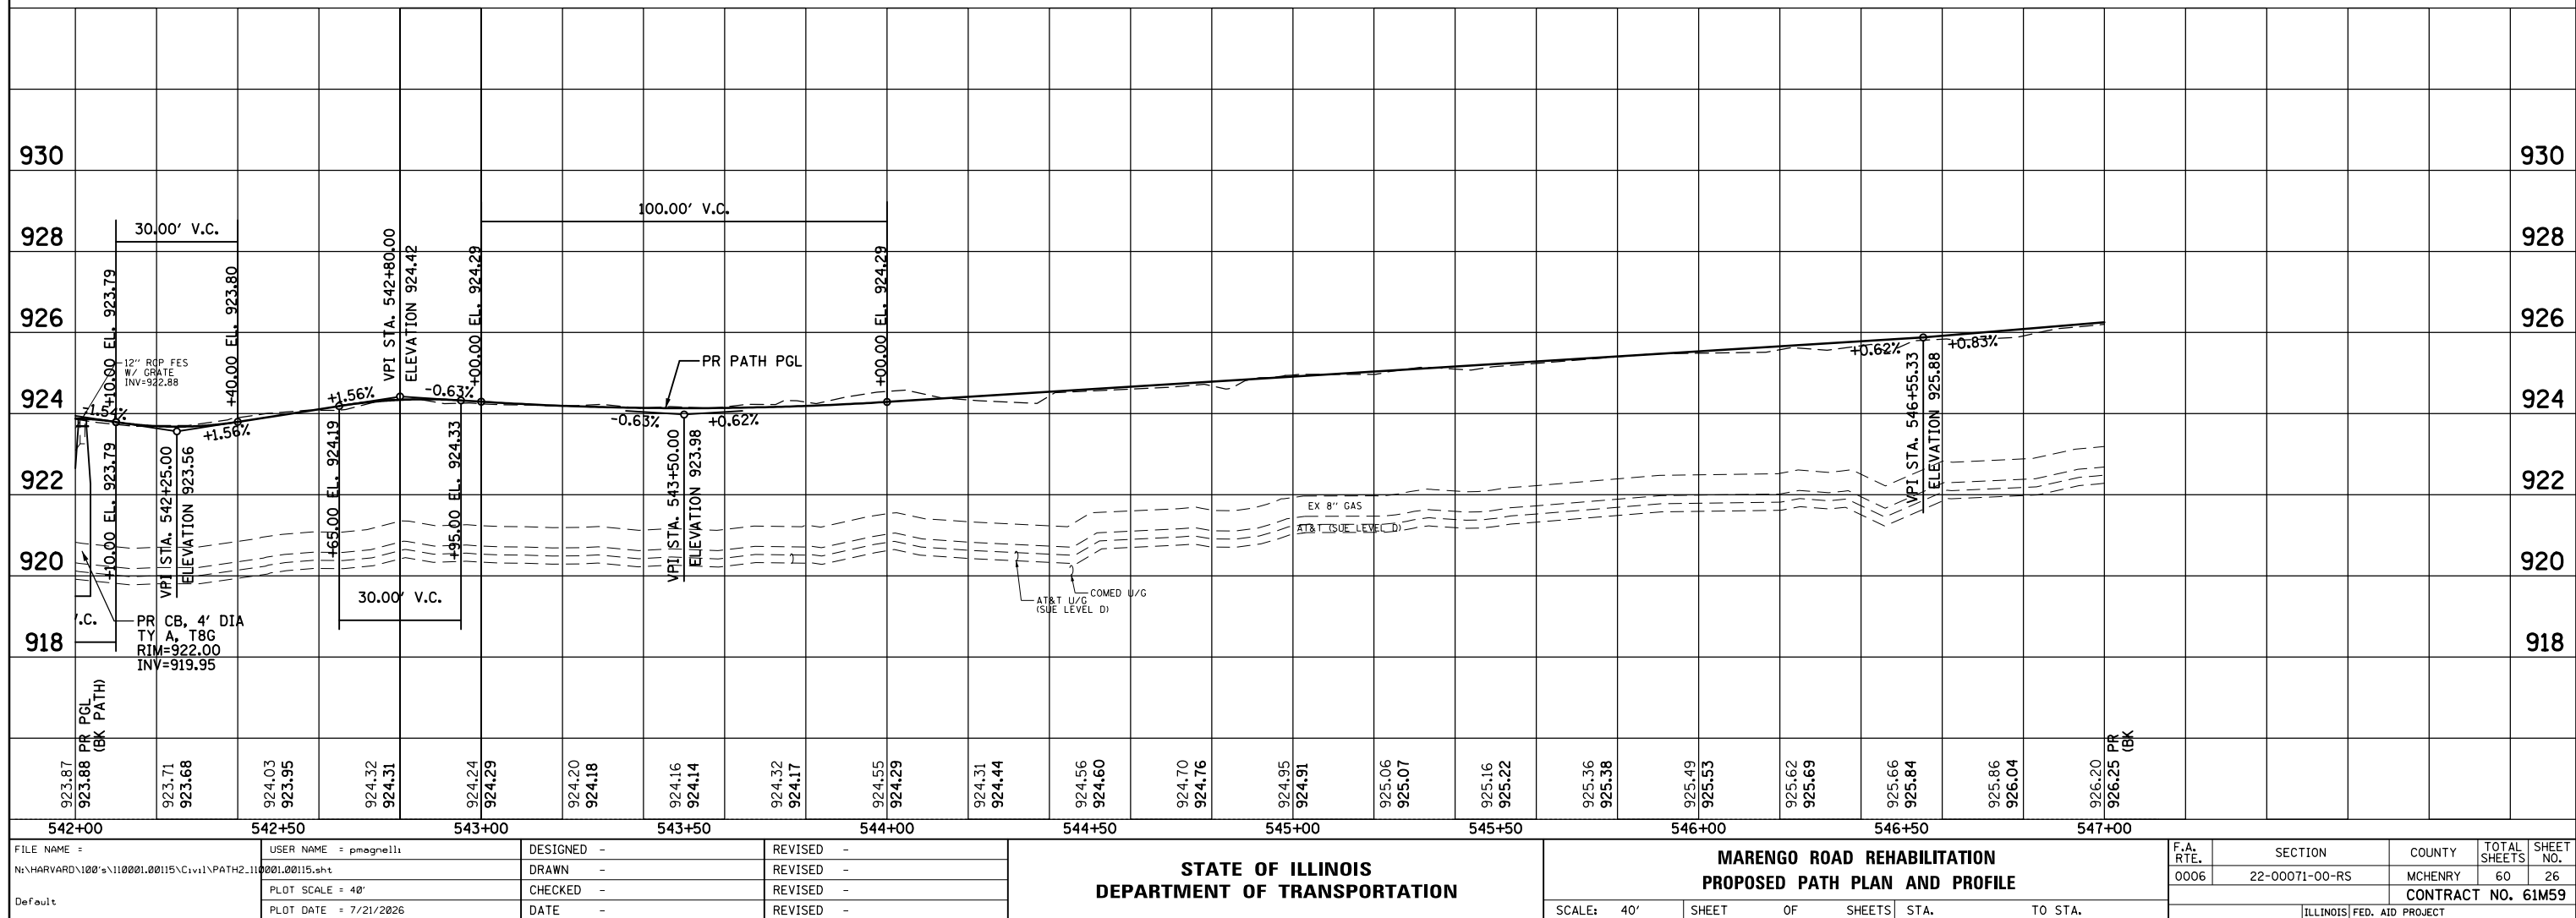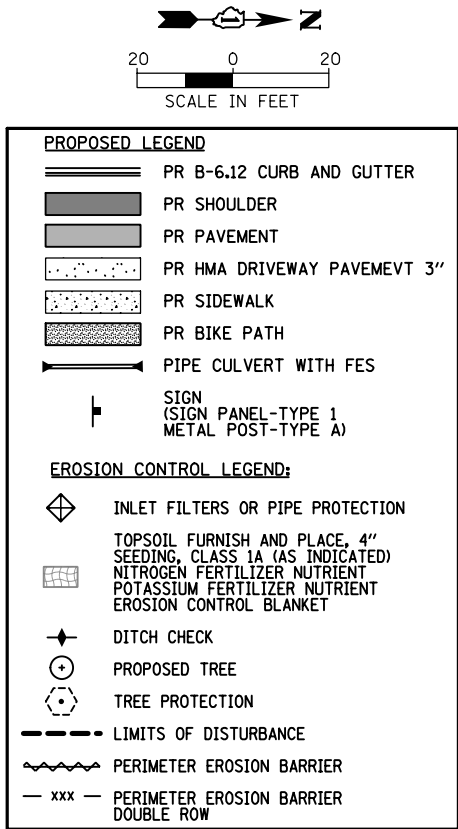

PROFILE		BY	DATE
SURVEYED _____			
PLOTTED _____			
GRADES CHECKED _____			
B.M. NOTED _____			
STRUCTURE NOTED AS CHK'D _____			
NO. _____			

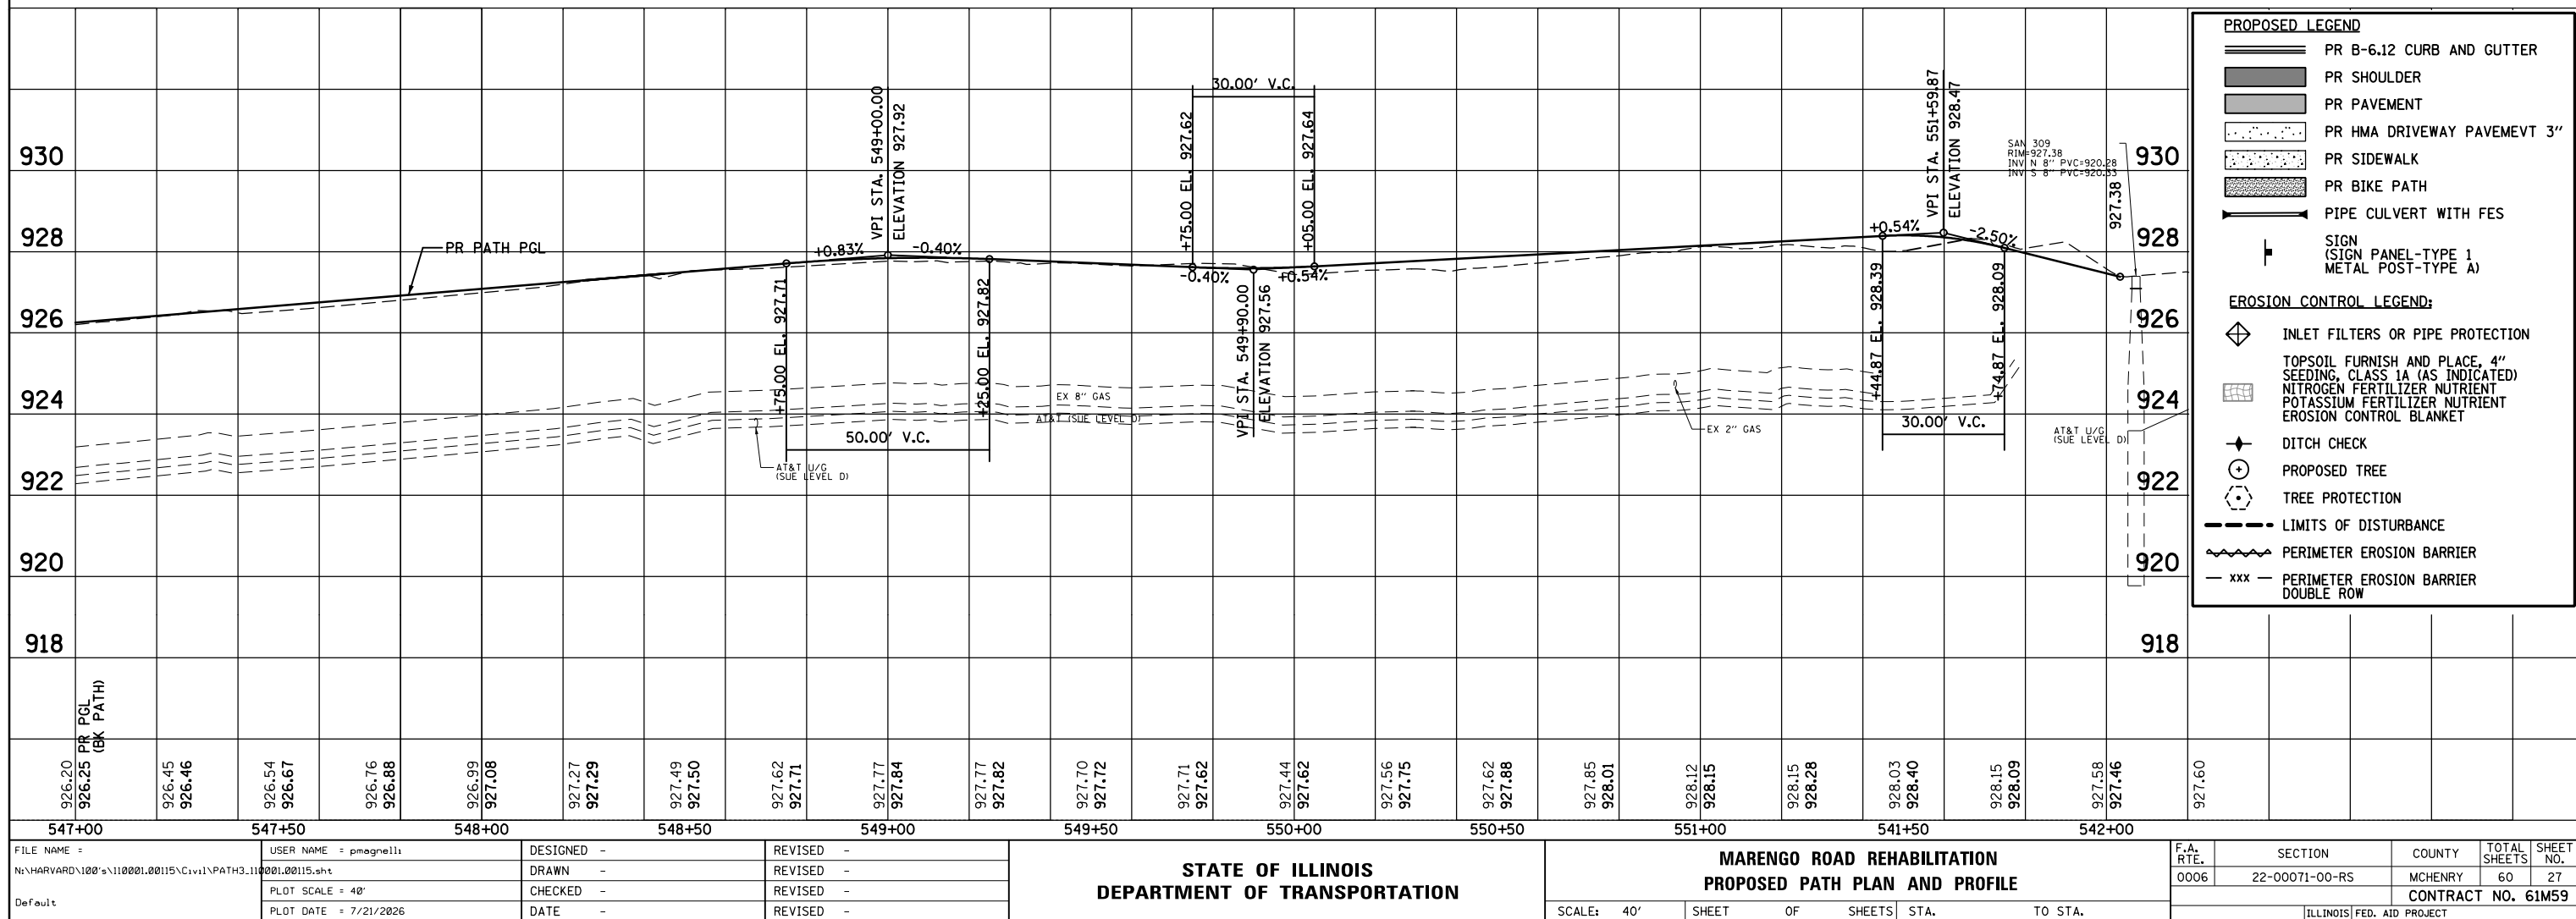
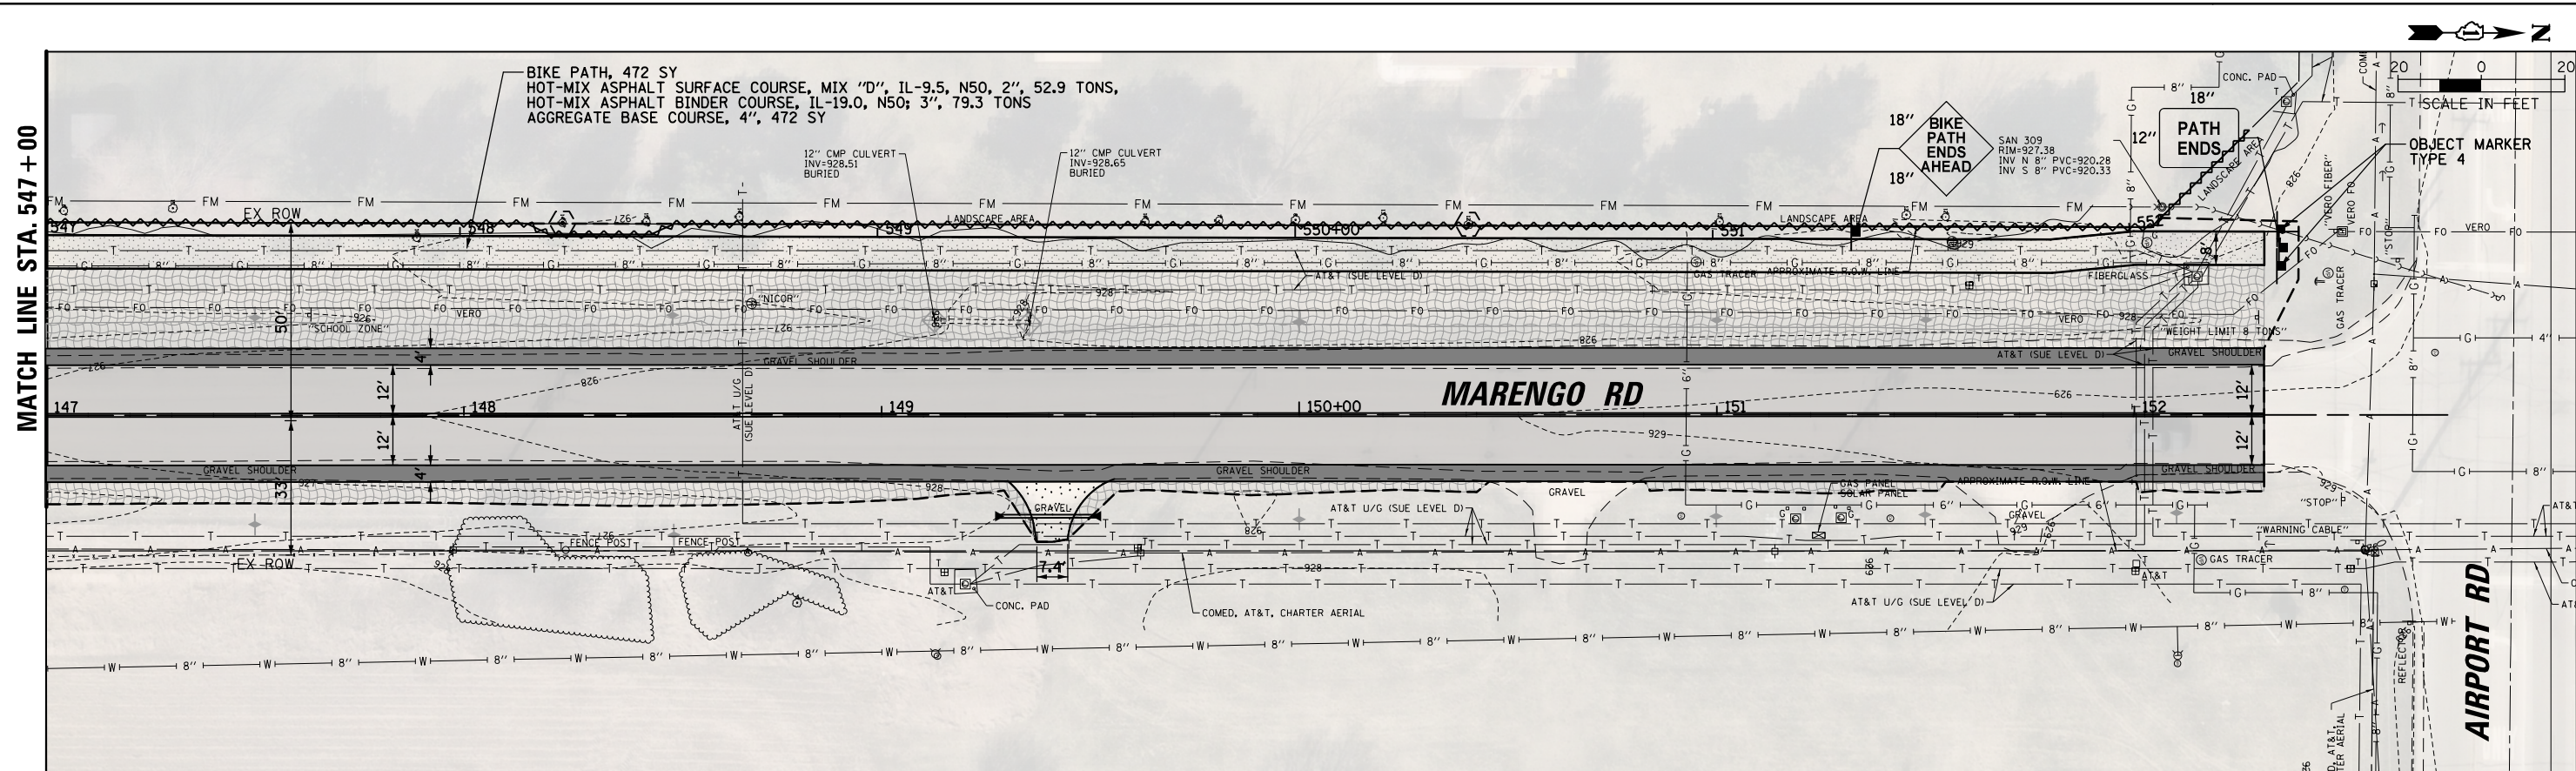


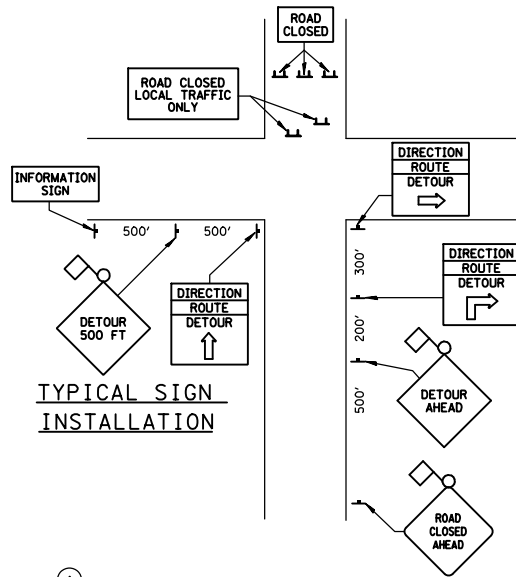

TYPICAL SIGN
INSTALLATION

MAINTENANCE OF TRAFFIC GENERAL NOTES

1. DRUM MINIMUM SPACING: 50' C-C TANGENT SECTION, 15' C-C AT CORNERS.
2. ALL SIGNAGE TO BE IN ACCORDANCE WITH MUTCD. SUGGESTED MAINTENANCE OF TRAFFIC SHOWN IS MINIMUM REQUIRED; CONTRACTOR SHALL PROVIDE ADDITIONAL TRAFFIC CONTROL MEASURES AS DIRECTED BY RESIDENT ENGINEER. THIS WORK WILL BE INCLUDED IN THE COST OF TRAFFIC CONTROL AND PROTECTION, (SPECIAL).
3. THIS PROJECT IS SCHEDULED TO BE CONSTRUCTED IN CONJUNCTION WITH THE MARENGO ROAD OVER RISH CREEK BRIDGE PROJECT. THE DETOUR FOR THIS PROJECT, ALL FULL DEPTH RECLAMATION WORK MUST BE COMPLETED WHILE THE DAVID CROSBY SCHOOL IS NOT IN SESSION FOR SUMMER BREAK (MAY 24, 2027 TO AUGUST 11, 2027).
4. CONTRACTOR IS REQUIRED TO NOTIFY ANY DIRECT RESIDENCES AND NECESSARY TRAFFIC (GARBAGE, EMERGENCY, SCHOOL) THROUGH OR AROUND THE CONSTRUCTION WORK ZONE ON A DAILY BASIS. ACCESS FOR THE EMERGENCY VEHICLES AND PROPERTY OWNERS MUST BE MAINTAINED AT ALL TIMES.
5. THIS TRAFFIC PLAN SHOWS ONLY THE MINIMUM SIGNAGE REQUIRED FOR THE PERMANENT DETOUR.

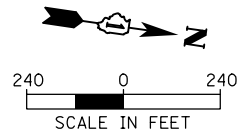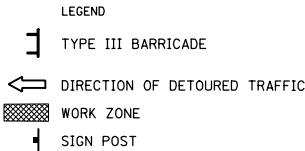

GENERAL NOTES

1. ALL SIGNING SHALL BE IN ACCORDANCE WITH THE APPLICABLE PROVISIONS OF THE STATE OF ILLINOIS "STANDARD SPECIFICATIONS FOR ROAD AND BRIDGE CONSTRUCTION ADOPTED JANUARY 1, 2022", "THE QUALITY STANDARD FOR WORK ZONE TRAFFIC CONTROL DEVICES ADOPTED 2010", THE DETAILS IN THESE PLANS, THE LATEST EDITION OF THE STATE OF ILLINOIS "MANUAL OF UNIFORM TRAFFIC CONTROL DEVICES", THE SPECIAL PROVISIONS FOR TRAFFIC CONTROL AND PROTECTION.

2. THE ENGINEER SHALL BE NOTIFIED IN WRITING AT LEAST THREE WEEKS PRIOR TO THE DAY THE DETOUR IS TO BE IN EFFECT. THE ENGINEER SHALL DETERMINE THE HOUR OF CLOSURE. THE ENGINEER WILL CONTACT THE APPROPRIATE LOCAL AGENCIES AND INTERESTED PARTIES.

3. THE CONTRACTOR SHALL SUPPLY TO THE ENGINEER THE NAMES AND TELEPHONE NUMBERS OF HIS REPRESENTATIVES ON THE CONSTRUCTION SITE AND HIS REPRESENTATIVE RESPONSIBLE FOR THE DETOUR SIGNING PRIOR TO THE START OF THE WORK. THE CITY OF HARVARD REPRESENTATIVE FOR THIS DETOUR IS: MR. ROB LAMZ, DIRECTOR OF PUBLIC WORKS, 815-943-4161. IDOT CONTACT IS DISTRICT 1 TRAFFIC CONTROL SUPERVISOR AT (847) 705-4470.

4. IF REQUESTED BY THE CONTRACTOR IN WRITING AT LEAST THREE WEEKS PRIOR TO THE DAY THE DETOUR IS TO BE IN EFFECT, THE ENGINEER WILL FIELD LOCATE THE POSITIONS OF ANY SIGNS.

5. LONGITUDINAL DIMENSIONS SHOWN ON THESE PLANS MAY BE ADJUSTED TO FIT FIELD CONDITIONS, WITH THE APPROVAL OF THE ENGINEER.

6. THE ROAD SHALL NOT BE CLOSED UNTIL ALL SIGNING IS ERECTED IN ACCORDANCE WITH THE DETOUR PLAN AND INSPECTED AND APPROVED BY THE ENGINEER.

7. THE CONTRACTOR SHALL BE RESPONSIBLE FOR ENSURING THAT ALL BARRICADES, SIGNS, LIGHTS, AND OTHER DEVICES INSTALLED BY HIM ARE IN PLACE AND OPERATING 24 HOURS EACH DAY INCLUDING SUNDAYS AND HOLIDAYS DURING THE TIME THE DETOUR IS IN EFFECT.

8. THE TRAFFIC CONTROL SHOWN ON THE DETOUR PLAN IS THE MINIMUM NECESSARY TO ENSURE THIS ROAD CLOSURE. THE CONTRACTOR SHALL MAKE ALL CHANGES IN TRAFFIC CONTROL THAT ARE NECESSARY TO MAINTAIN THE SAFETY OF THE ROAD AND DELETIONS OF TRAFFIC CONTROL FOR THIS DETOUR SHALL BE CONSIDERED INCIDENTAL TO THE PAY ITEM "TRAFFIC CONTROL AND PROTECTION."

9. ALL EXISTING SIGNING THAT IS NOT APPLICABLE WHILE THE DETOUR IS IN EFFECT SHALL BE COMPLETELY COVERED BY THE CONTRACTOR, IN A MANNER APPROVED BY THE ENGINEER.

10. ALL DETOUR SIGNING SHALL BE POST MOUNTED IF THE ROAD CLOSURE IS TO EXCEED FOUR (4) CALENDAR DAYS.

11. ALL DETOUR SIGNING EXCEPT REGULATORY SIGNS SHALL HAVE BLACK LEGENDS ON FLUORESCENT ORANGE SHEETING AND STANDARD BLACK BORDERS. THE FLUORESCENT ORANGE REFLECTIVE SHEETING SHALL MEET THE REQUIREMENTS OF SECTION 1106 OF THE STANDARD SPECIFICATIONS. ALL DETOUR SIGNING SHALL BE NEW OR LIKE NEW CONDITION OF THE SIGN. THE ENGINEER SHALL BE THE SOLE JUDGE OF THE CONDITION OF THE SIGNS.

12. THE SIZES OF ALL SIGNS NOT SPECIFIED IN THESE PLANS SHALL BE AS REQUIRED BY THE ILLINOIS MANUAL ON UNIFORM TRAFFIC CONTROL DEVICES.

13. AS A MINIMUM, ALL AMBER FLASHING LIGHTS THAT ARE REQUIRED FOR THIS DETOUR SHALL MEET THE REQUIREMENTS FOR TYPE A-LOW INTENSITY FLASHING LIGHTS IN ARTICLE 1084.01 OF THE STANDARD SPECIFICATIONS. ALL LIGHTS SHALL OPERATE DURING THE HOURS OF DARKNESS. ONLY LIGHTS THAT HAVE BEEN APPROVED BY THE ILLINOIS DEPARTMENT OF TRANSPORTATION SHALL BE USED.

14. WHEN REQUIRED THE MINIMUM DIMENSIONS OF THE ORANGE WARNING FLAGS SHOWN IN THESE PLANS ARE 18" X 18".

15. ALL BARRICADES SHALL HAVE REFLECTORIZED STRIPING ON BOTH SIDES OF THE BARRICADES. THE TYPE III BARRICADES USED AT THE POINT OF CLOSURE TO THRU TRAFFIC SHALL NOT EXCEED 8 FEET IN WIDTH EACH, FOR A SINGLE APPROACH LANE.



16. THE "ROAD CLOSED" (R11-2), THE "ROAD CLOSED TO THRU TRAFFIC" (R11-4) SIGNS SHALL BE MOUNTED ABOVE THE TOP OF THE BARRICADE. ALL TYPE III BARRICADES SHALL HAVE TWO (2) AMBER TYPE A-LOW INTENSITY FLASHING LIGHTS SPACED NEAR THE CENTERLINE OF THE SUPPORTS.

17. THE ROAD NAME SIGN SHALL HAVE A BLACK LEGEND ON FLUORESCENT ORANGE REFLECTIVE SHEETING. THE SIGN BLANK SHALL BE A 9" X VARIABLE OR A 12" X VARIABLE WITH DESIGN SERIES C LETTERS. THE CAPITAL LETTERS SHALL BE 6" WITH 4.5" LOWER CASE.




18. DURING NON-WORKING HOURS AT THE POINT OF ROAD CLOSURE TO ALL TRAFFIC THE CONTRACTOR SHALL PROVIDE A MEANS TO RESTRAIN THE BARRICADES FROM EASY MOVEMENT BY VANDALS. THE CHOSEN METHOD SHALL BE APPROVED BY THE ENGINEER.

19. CONSTRUCTION EQUIPMENT SHALL NOT BE PARKED WITHIN 25 FT BEHIND THE TYPE III BARRICADES. IN ANY EVENT ARTICLE 701.04 OF THE STANDARD SPECIFICATIONS SHALL APPLY.

20. THE CONTRACTOR SHALL BE RESPONSIBLE FOR MAINTAINING THE VISIBILITY OF ALL DETOUR AND CONSTRUCTION SIGNING, INCLUDING BRUSHING BACK VEGETATION IF DEEMED NECESSARY BY THE ENGINEER.

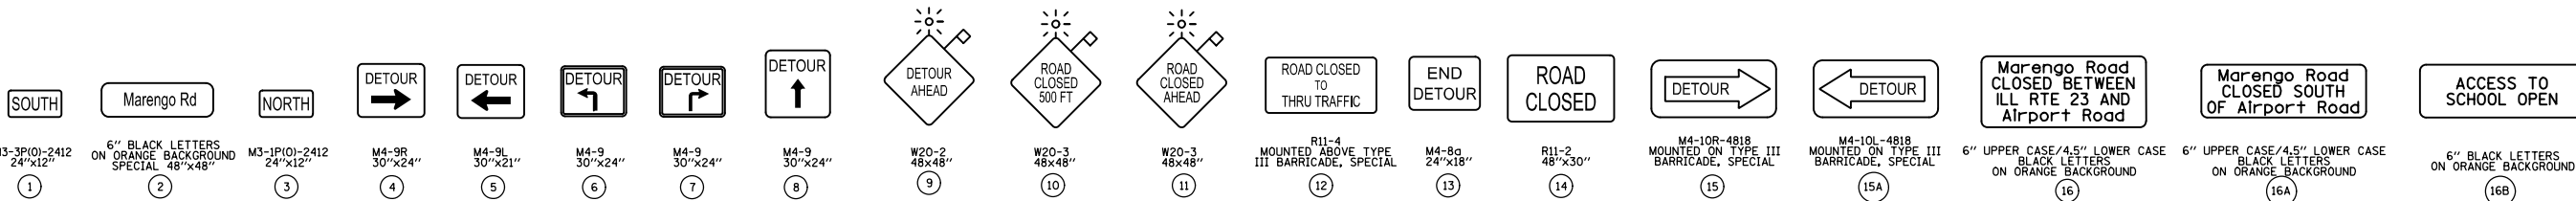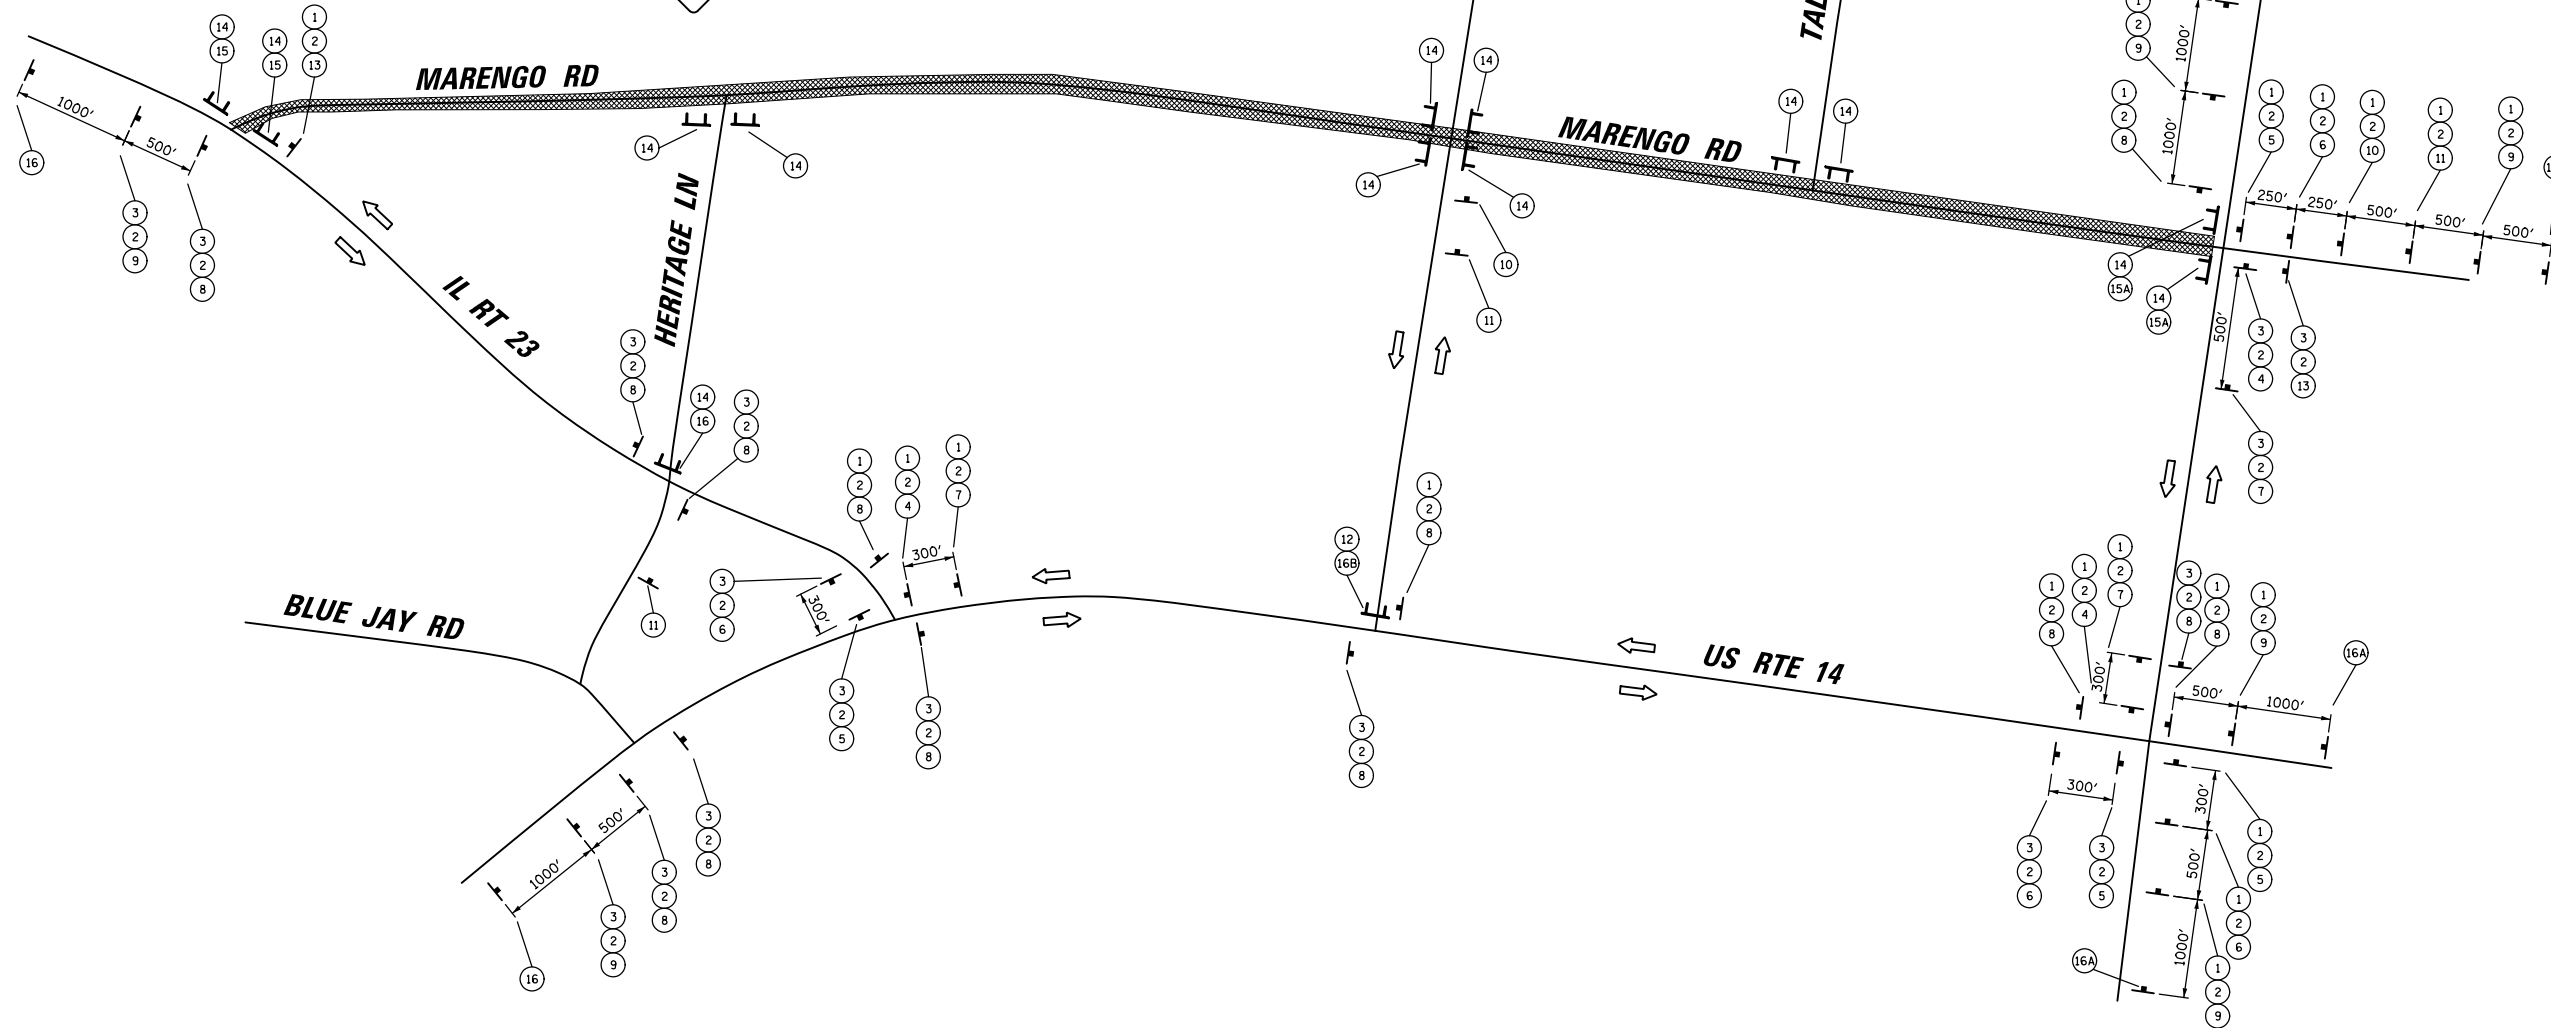

FILE NAME =	USER NAME = pmagnelli	DESIGNED - GR	REVISED -	STATE OF ILLINOIS DEPARTMENT OF TRANSPORTATION	MARENGO ROAD REHABILITATION DETOUR PLAN				F.A.U. RTE.	SECTION	COUNTY	TOTAL SHEETS	SHEET NO.
N:\HARVARD\100's\110001.00115\CVI1\DETOUR	110001.00115.sht	DRAWN - PM	REVISED -						0006	22-00071-00-RS	MCHENRY	60	28
Default	PLOT SCALE = 480'	CHECKED - GR	REVISED -						CONTRACT NO. 61M59				
	PLOT DATE = 7/21/2026	DATE -	REVISED -		SCALE: 480' SHEET OF SHEETS STA. TO STA.				ILLINOIS FED. AID PROJECT				

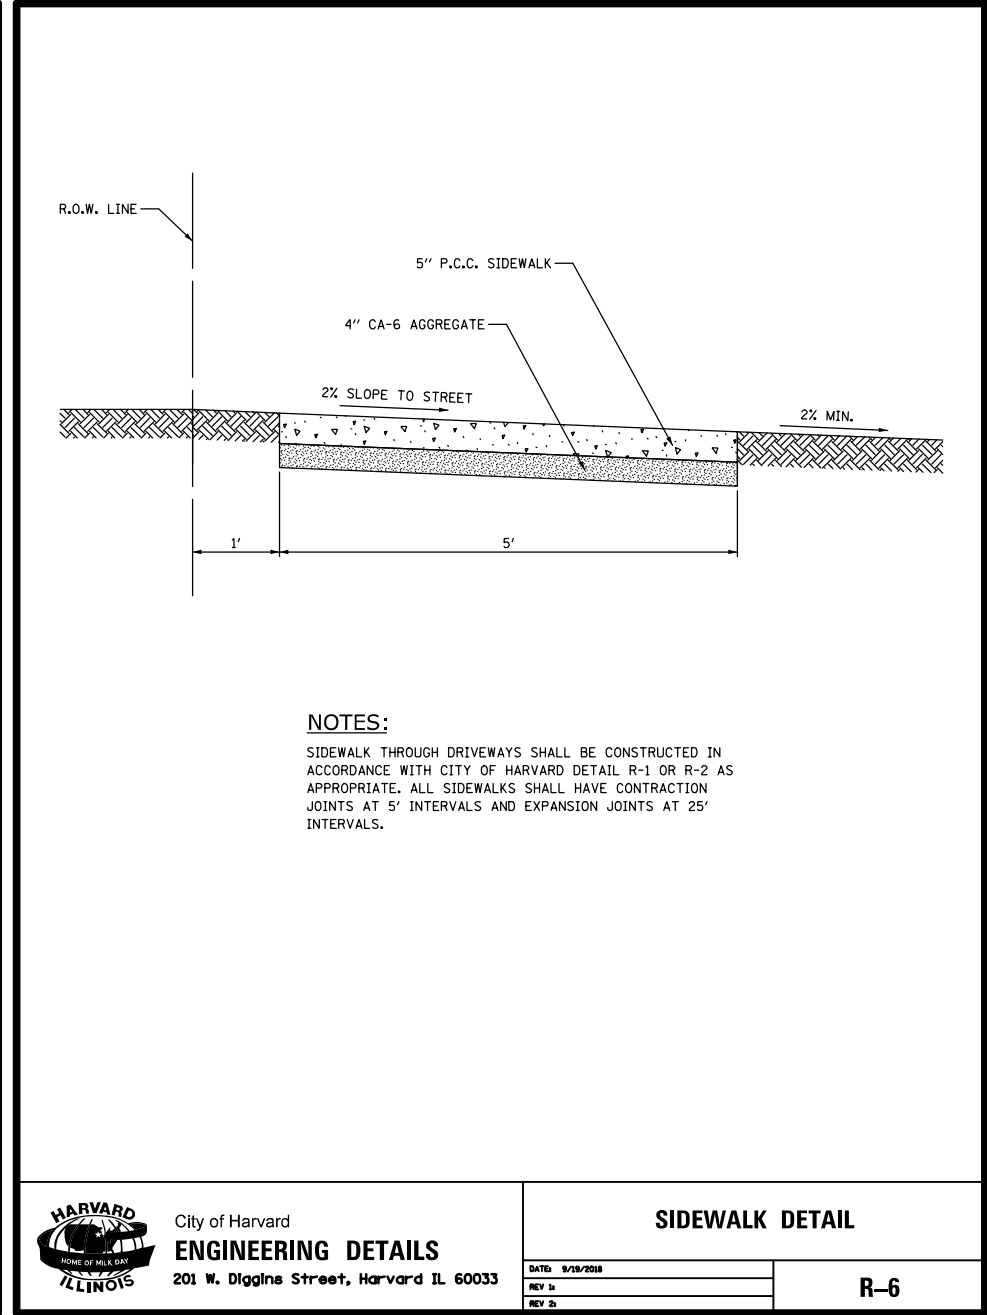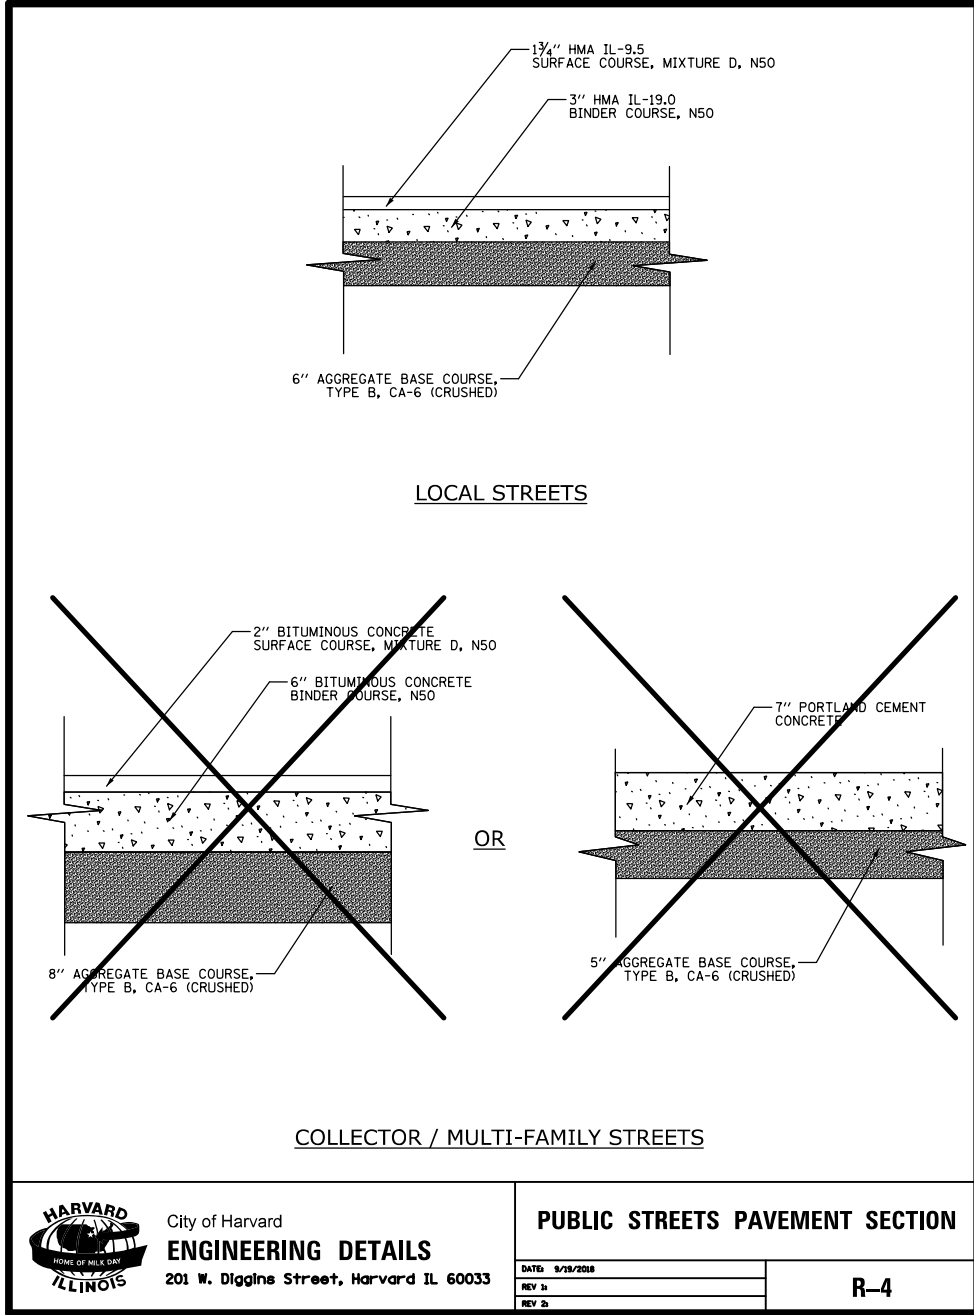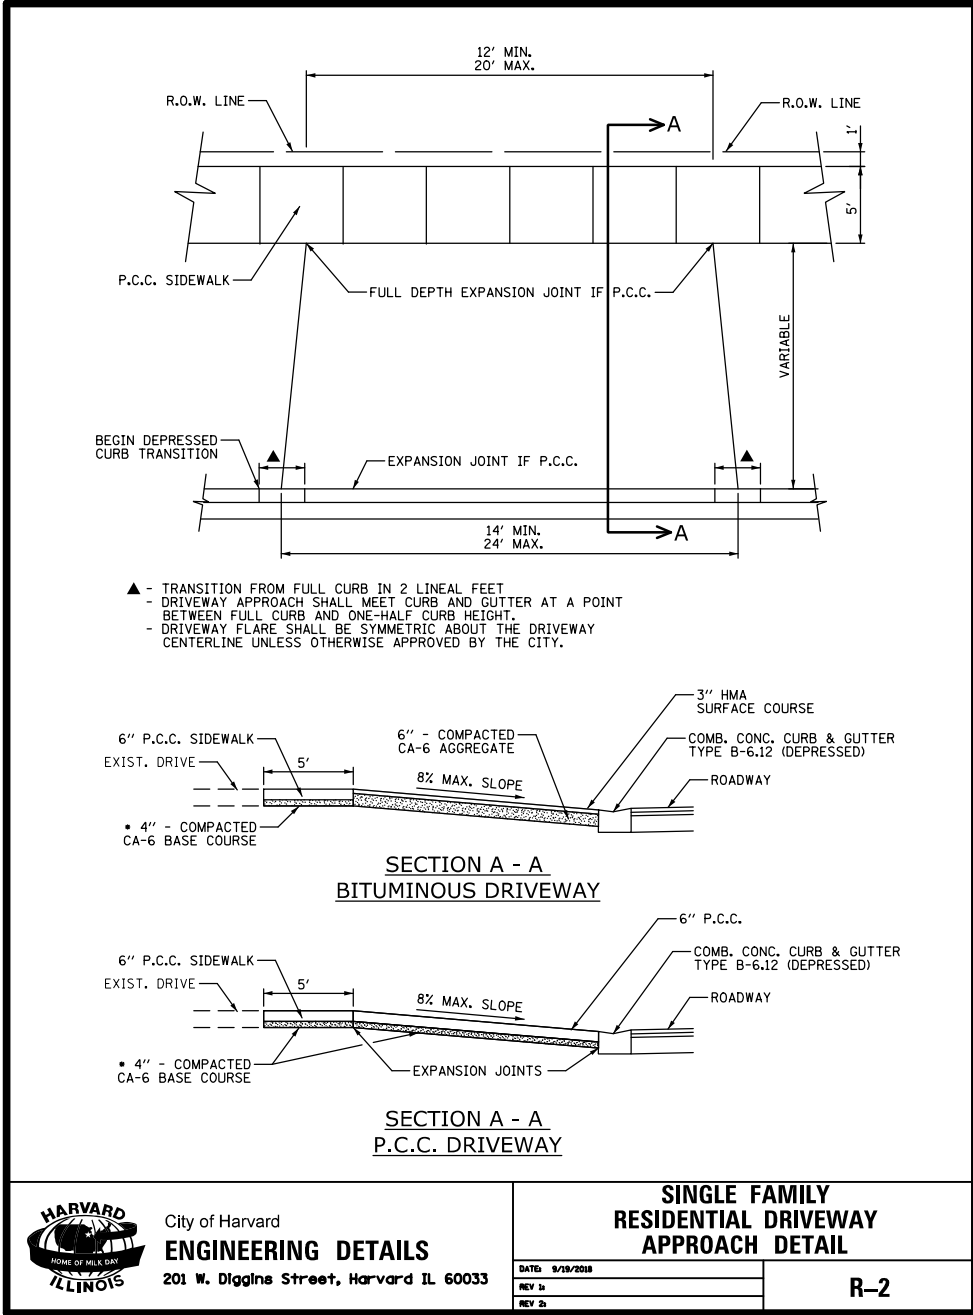


SIGN PANEL


- ALL TRAFFIC CONTROL SIGNAS SHALL BE PRIZMATIC 3M REFLECTIVE MATERIAL W/1150 CLEAR OVERLAY
- ALL SIGNS SHALL BE 0.08 GAL ALUMINUM 1.5 RC
- INSTALLATION OF SIGNS SHALL BE IN ACCORDANCE WITH LATEST VERSION OF ILLINOIS MUTCD
- ALL STOP SIGN SHALL BE 30'' x 30''

METAL POST

- POSTS SHALL BE GREEN O-CHANNEL, 12-GAUGE GALVANIZED, WITH 3' ANCHORS.
- POSTS SHALL BE 3 LBS/FT FOR ALL TRAFFIC CONTROL SIGNS

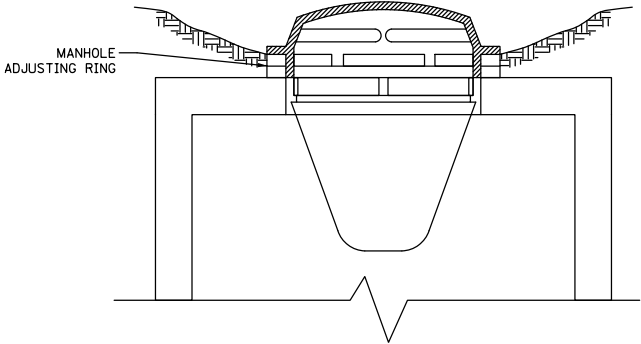


SECTION THROUGH MANHOLE

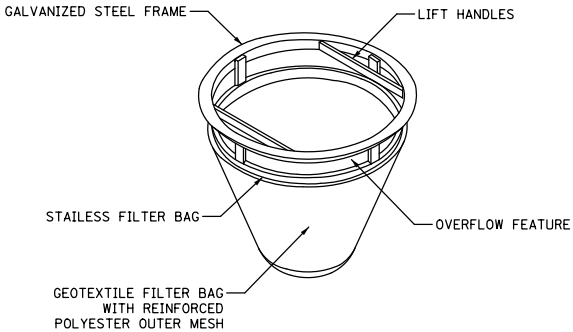

FILTER INSERT

RECTANGULAR BASKETS REQUIRED FOR CURB INLETS

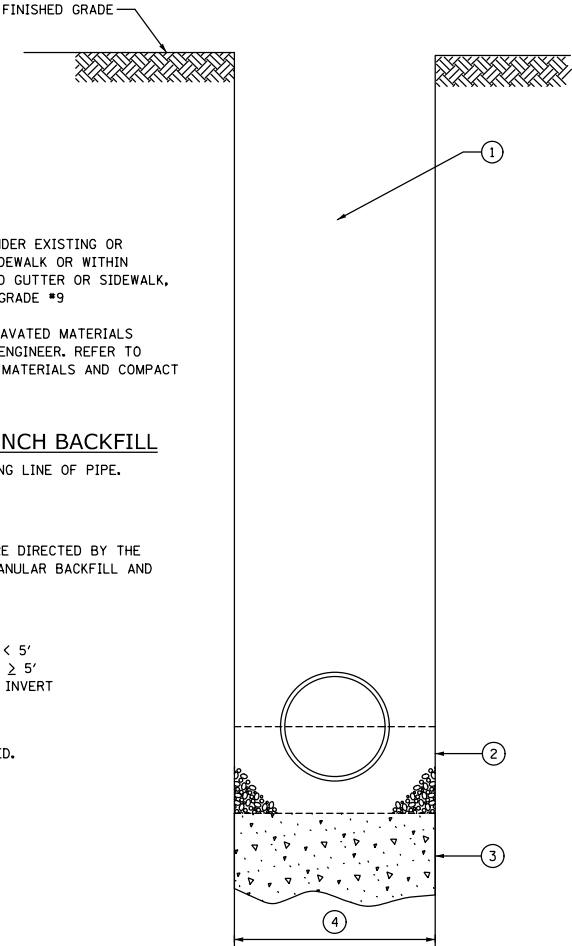

① SELECT TRENCH BACKFILL

GRANULAR TRENCH BACKFILL TO BE USED UNDER EXISTING OR PROPOSED PAVEMENT, CURB AND GUTTER, SIDEWALK OR WITHIN 2' OF ANY EXISTING OR PROPOSED CURB AND GUTTER OR SIDEWALK, SHALL BE MECHANICALLY COMPACTED CA-6, GRADE #9

MECHANICALLY COMPACTED BACKFILL OF EXCAVATED MATERIALS IN OTHER LOCATIONS IF APPROVED BY THE ENGINEER. REFER TO TRENCH BACKFILL SPECIAL PROVISIONS FOR MATERIALS AND COMPACT REQUIREMENTS.

② PIPE BEDDING & INITIAL TRENCH BACKFILL

*6 WASHED STONE FROM 6'' BELOW TO SPRING LINE OF PIPE.

③ UNSUITABLE MATERIALS

IF ENCOUNTERED - SHALL BE REMOVED WHERE DIRECTED BY THE ENGINEER AND REPLACED WITH SUITABLE GRANULAR BACKFILL AND COMPACTED.

④ TRENCH WIDTH

MINIMUM = PIPE O.D. + 18'' WHEN DEPTH IS < 5'
MAXIMUM = PIPE O.D. + 36'' WHEN DEPTH IS ≥ 5'
DEPTH = PROPOSED SUBGRADE TO PROPOSED INVERT

NOTES:

1. ALL CA-6 MATERIAL TO BE IDOT APPROVED.



City of Harvard
ENGINEERING DETAILS
201 W. Diggins Street, Harvard IL 60033

STREET SIGN AND POST STANDARDS

DATE: 9/19/2009
REV 1:
REV 2:

R-11



City of Harvard
201 W. Diggins Street, Harvard IL 60033
ENGINEERING DETAILS

TEMPORARY SILTATION BASKET
INSTALLATION BETWEEN
INLET FRAME AND GRATE

DATE: 3/15/2009
REV 1:
REV 2:
REV 3:

DETAIL NO.
SS-6




City of Harvard
201 W. Diggins Street, Harvard IL 60033
ENGINEERING DETAILS

TYPICAL STORM SEWER
TRENCH CROSS SECTION

DATE: 3/15/2009
REV 1:
REV 2:
REV 3:

DETAIL NO.
SS-8

 


1. EXISTING BROKEN FRAMES AND LIDS SHALL BE REMOVED AND DISPOSED OF BY THE CONTRACTOR AND SHALL BE REPLACED AS DIRECTED BY THE ENGINEER. REPLACEMENT FRAMES AND LIDS WILL BE PAID FOR IN ACCORDANCE WITH ARTICLE 109.04 OF THE STANDARD SPECIFICATIONS UNLESS A SEPARATE PAY ITEM HAS BEEN PROVIDED.
2. IF THE EXISTING LIDS ARE OPEN, THE FRAME WILL BE ADJUSTED TO THE ELEVATION OF THE MILLED PAVEMENT SURFACE PRIOR TO THE MILLING OPERATION. THE FRAME WILL NOT BE REMOVED AND COVERED BY THE METAL PLATE.
3. CITY OF CHICAGO CASTINGS ARE THE PROPERTY OF THE CITY AND THE CONTRACTOR SHALL NOTIFY THE CITY FOR REMOVAL AND DISPOSITION OF THE CASTINGS.
4. THE METAL PLATE USED TO COVER THE STRUCTURE SHALL REMAIN THE PROPERTY OF THE CONTRACTOR.
5. THE CONTRACTOR SHALL REMOVE ALL TRAFFIC CONTROL DEVICES BY THE END OF EACH WORK SHIFT.

1. REMOVING FRAMES AND LIDS ON DRAINAGE AND UTILITY STRUCTURES IN THE PAVEMENT PRIOR TO MILLING, AND ADJUSTING TO FINAL GRADE PRIOR TO PLACING THE SURFACE COURSE, WILL BE PAID FOR AT THE CONTRACT UNIT PRICE EACH FOR "FRAMES AND LIDS TO BE ADJUSTED (SPECIAL)."
2. THIS WORK WILL NOT BE PAID FOR WHEN DRAINAGE AND UTILITY STRUCTURES ARE SPECIFIED FOR PAYMENT AS STRUCTURE RECONSTRUCTION.
3. NEW FRAMES AND LIDS, WHEN SPECIFIED, WILL BE PAID FOR SEPARATELY.
4. WHEN STRUCTURES ARE TO BE ADJUSTED OR RECONSTRUCTED, THE LOWERING AND RAISING OF THE FRAMES AND LIDS WILL NOT BE PAID FOR SEPARATELY BUT WILL BE INCLUDED IN THE COST OF THE CORRESPONDING PAY ITEM.


SCALE: NONE	SHEET 1	OF 1	SHEETS	STA.	TO STA.
-------------	---------	------	--------	------	---------

F.A.U. RTE.	SECTION	COUNTY	TOTAL SHEETS	SHEET NO.
0002	21-00068-00-RS	MCHENRY	60	31
BD600-03 (BD-08)		CONTRACT NO. 61M59		
ILLINOIS		FED. AID PROJECT		

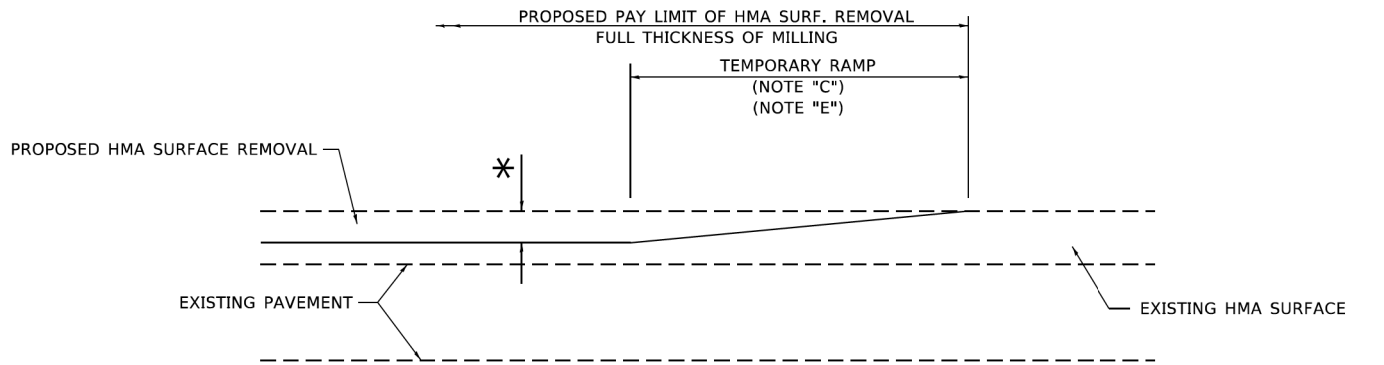

MILLED TEMPORARY RAMP
(FOR BUTT JOINT AND HMA TAPER SEE DETAIL BELOW)


OPTION 1

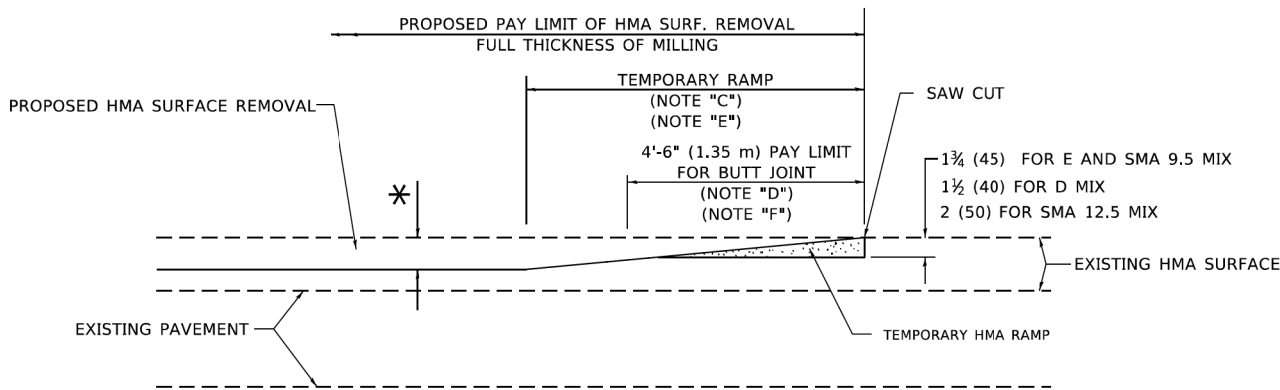

HMA CONSTRUCTED TEMPORARY RAMP
(FOR BUTT JOINT AND HMA TAPER SEE DETAIL BELOW)


OPTION 2

TYPICAL TEMPORARY RAMP

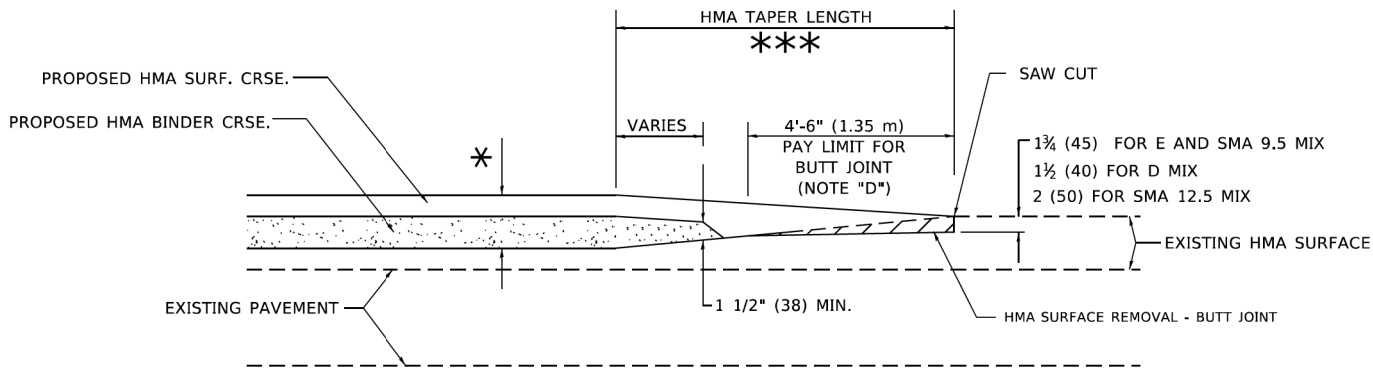


**BUTT JOINT AND
HMA TAPER**

**TYPICAL BUTT JOINT AND HMA TAPER
FOR MILLING AND RESURFACING**

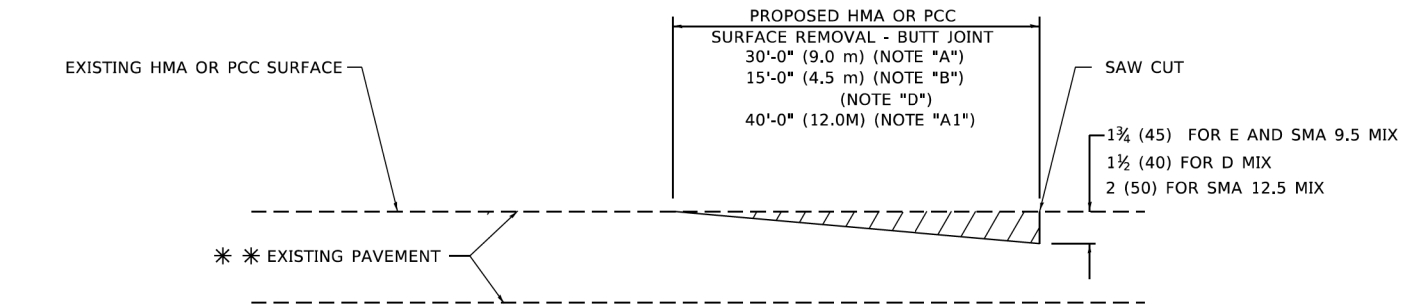

BUTT JOINT DETAIL

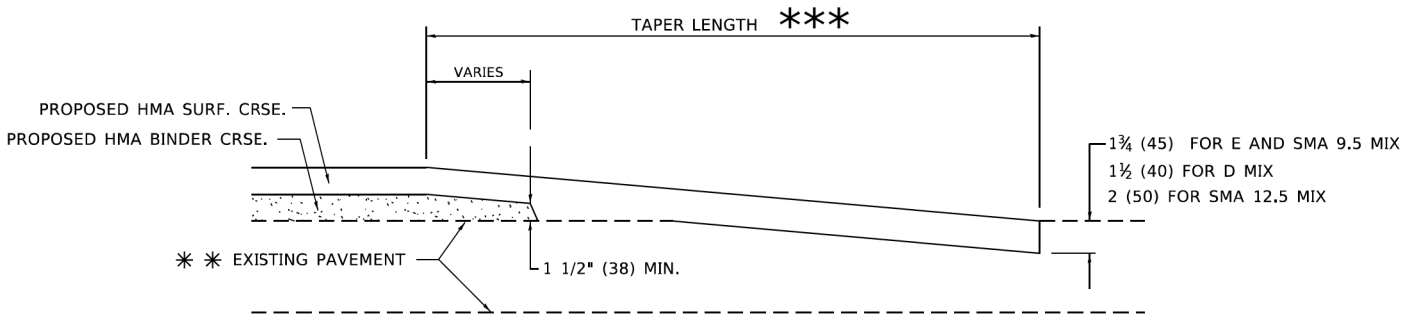

HMA TAPER DETAIL

**TYPICAL BUTT JOINT AND HMA TAPER
FOR RESURFACING ONLY**

****** PC CONCRETE, HMA OR HMA RESURFACED PAVEMENT.

GENERAL NOTES

- MAINLINE ARTERIAL ROADWAYS AND MAJOR SIDE ROADS.
- INTERSTATES
- MINOR SIDE ROADS.
- THE TEMP. RAMP SHALL BE CONSTRUCTED IMMEDIATELY UPON REMOVAL OF THE EXISTING HMA SURFACE.
- THE BUTT JOINT SHALL BE CONSTRUCTED IMMEDIATELY PRIOR TO PLACING THE PROPOSED HMA COURSES.
- TAPER THE TEMP. RAMP AT A RATE OF 3' - 4" (1.02m) PER 1 INCH (25 mm) OF MILLING THICKNESS.
***** SEE TYPICAL SECTIONS FOR MILLING THICKNESS.
- SEE ARTICLE 406.08 AND 406.14 OF THE STANDARD SPECIFICATIONS FOR "HMA AND/OR PCC SURFACE REMOVAL, BUTT JOINT".
******* 20'-0" (6.1 m) PER 1 (25) RESURFACING (NOTE "A")
10'-0" (3.0 m) PER 1 (25) RESURFACING (NOTE "B")

BASIS OF PAYMENT

- THE BUTT JOINT WILL BE PAID FOR AT THE CONTRACT UNIT PRICE PER SQUARE YARD (SQUARE METER) FOR "HOT-MIX ASPHALT SURFACE REMOVAL - BUTT JOINT" OR FOR "PORTLAND CEMENT CONCRETE SURFACE REMOVAL- BUTT JOINT".
- THE TEMPORARY RAMP AND SAW CUT SHALL BE INCLUDED IN THE UNIT COST FOR HMA OR PCC SURFACE REMOVAL-BUTT JOINT.

ALL DIMENSIONS ARE IN INCHES (MILLIMETERS) UNLESS OTHERWISE SHOWN.

MODEL: Default
FILE: N:\miller\pav\illinois\dot\documents\DOT Offices\District 1\Projects\Dis5421234\CADDData\CADsheets\bd32.dgn


USER NAME = Lawrence,DeManche	DESIGNED - M. DE YONG	REVISED - A. ABBAS 03-21-97
	DRAWN -	REVISED - M. GOMEZ 04-06-01
PLOT SCALE = 100,0000 ' / 1in.	CHECKED -	REVISED - R. BORO 01-01-07
PLOT DATE = 11/18/2022	DATE - 06-13-90	REVISED - K. SMITH 11-18-22

STATE OF ILLINOIS
DEPARTMENT OF TRANSPORTATION

**BUTT JOINT AND
HMA TAPER DETAILS**

SCALE: NONE SHEET 1 OF 1 SHEETS STA. TO STA.

F.A.U. RTE.	SECTION	COUNTY	TOTAL SHEETS	SHEET NO.
0002	21-00068-00-RS	MCHENRY	60	32
BD400-05 BD-32		CONTRACT NO. 61M59		
ILLINOIS		FED. AID PROJECT		

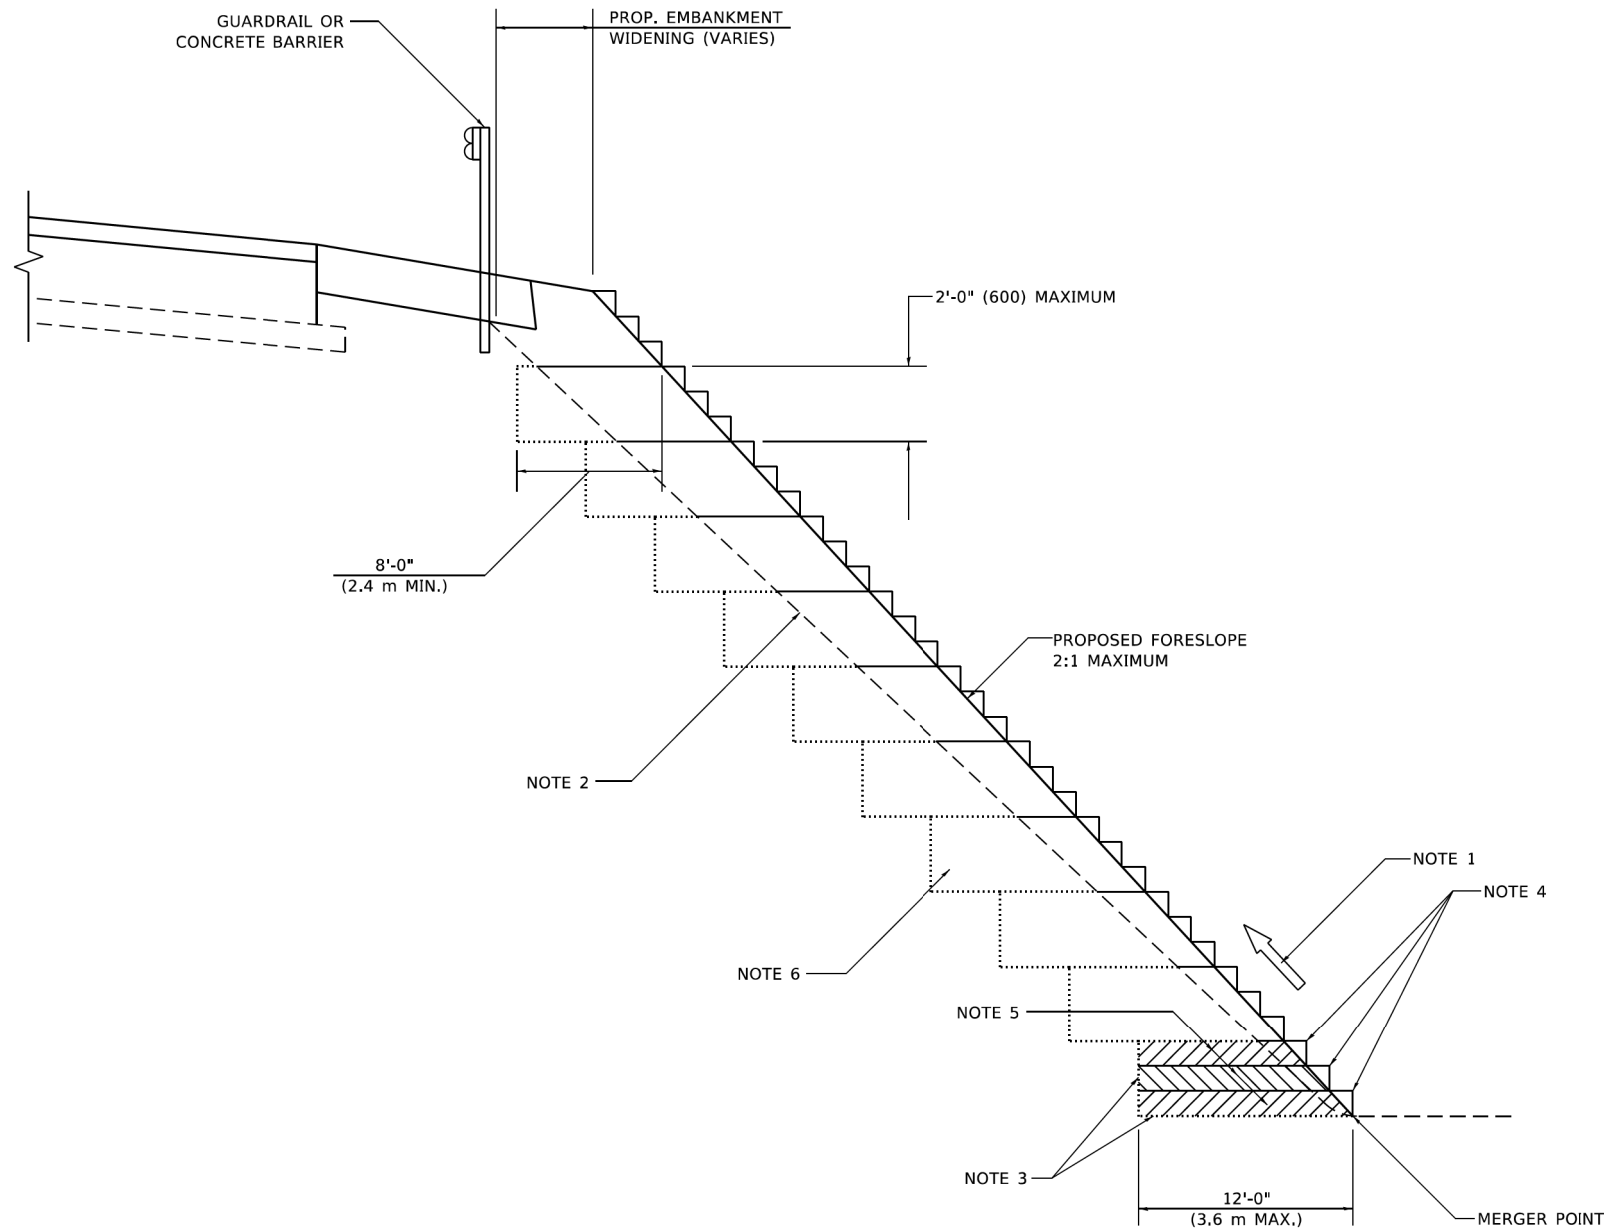

**TYPICAL BENCHING DETAIL
FOR EMBANKMENT**

GENERAL NOTES

1. CONSTRUCT SUCCEEDING BENCH CUTS AND EMBANKMENT PLACEMENT AND COMPACTION FROM BOTTOM TO TOP IN STAIRSTEP FASHION.
2. EXISTING FORESLOPE PREPARED IN ACCORDANCE WITH ARTICLE 205.03 OF THE STANDARD SPECIFICATIONS.
3. BENCH CUT EXISTING SLOPE TYPICAL FOR EACH STEP.
4. TRIM TO FINAL SLOPE.
5. EQUAL 8-INCH (200) LIFTS OF EMBANKMENT COMPACTED IN ACCORDANCE WITH ARTICLE 205.05 OF THE STANDARD SPECIFICATIONS.

BASIS OF PAYMENT


1. EXCAVATION OF BENCH CUTS WITHIN EXISTING EMBANKMENT WILL BE PAID FOR AT THE CONTRACT UNIT PRICE PER CUBIC METER OR CUBIC YARD FOR "EARTH EXCAVATION". THIS PRICE WILL INCLUDE ALL LABOR AND MATERIAL, NO ADDITIONAL COMPENSATION WILL BE ALLOWED.

ALL DIMENSIONS ARE IN INCHES (MILLIMETERS)
UNLESS OTHERWISE SHOWN.

MODEL Default
FILE Name: p:\allstate-cw-bentley.com\p\DOT\Documents\DOT Offices\District 1\Projects\Dist42\2324\CADDData\CAD\Sheets\bd51.dgn

	USER NAME = Lawrence,DeManche	DESIGNED -	REVISED - K. SMITH 11-18-22	STATE OF ILLINOIS DEPARTMENT OF TRANSPORTATION	BENCHING DETAIL FOR EMBANKMENT WIDENING			F.A.U. RTE.	SECTION	COUNTY	TOTAL SHEETS	SHEET NO.
		DRAWN - CADD	REVISED -					0002	21-00068-00-R5	MCHENRY	60	33
	PLOT SCALE = 100,0000 ' / in.	CHECKED - S.E.B.	REVISED -					BD-51		CONTRACT NO. 61M59		
	PLOT DATE = 11/18/2022	DATE - 06-16-04	REVISED -		SCALE: NONE	SHEET 1	OF 1 SHEETS	STA.	TO STA.	ILLINOIS FED. AID PROJECT		

MODEL Default
FILE Name: p:\w\0848\BID\NTEC\Illinois.gov\PIVDOT\Documents\DOT Offices\District 1\Projects\Dist5\027231\CADDData\CAD\sheetstc1c.dgn

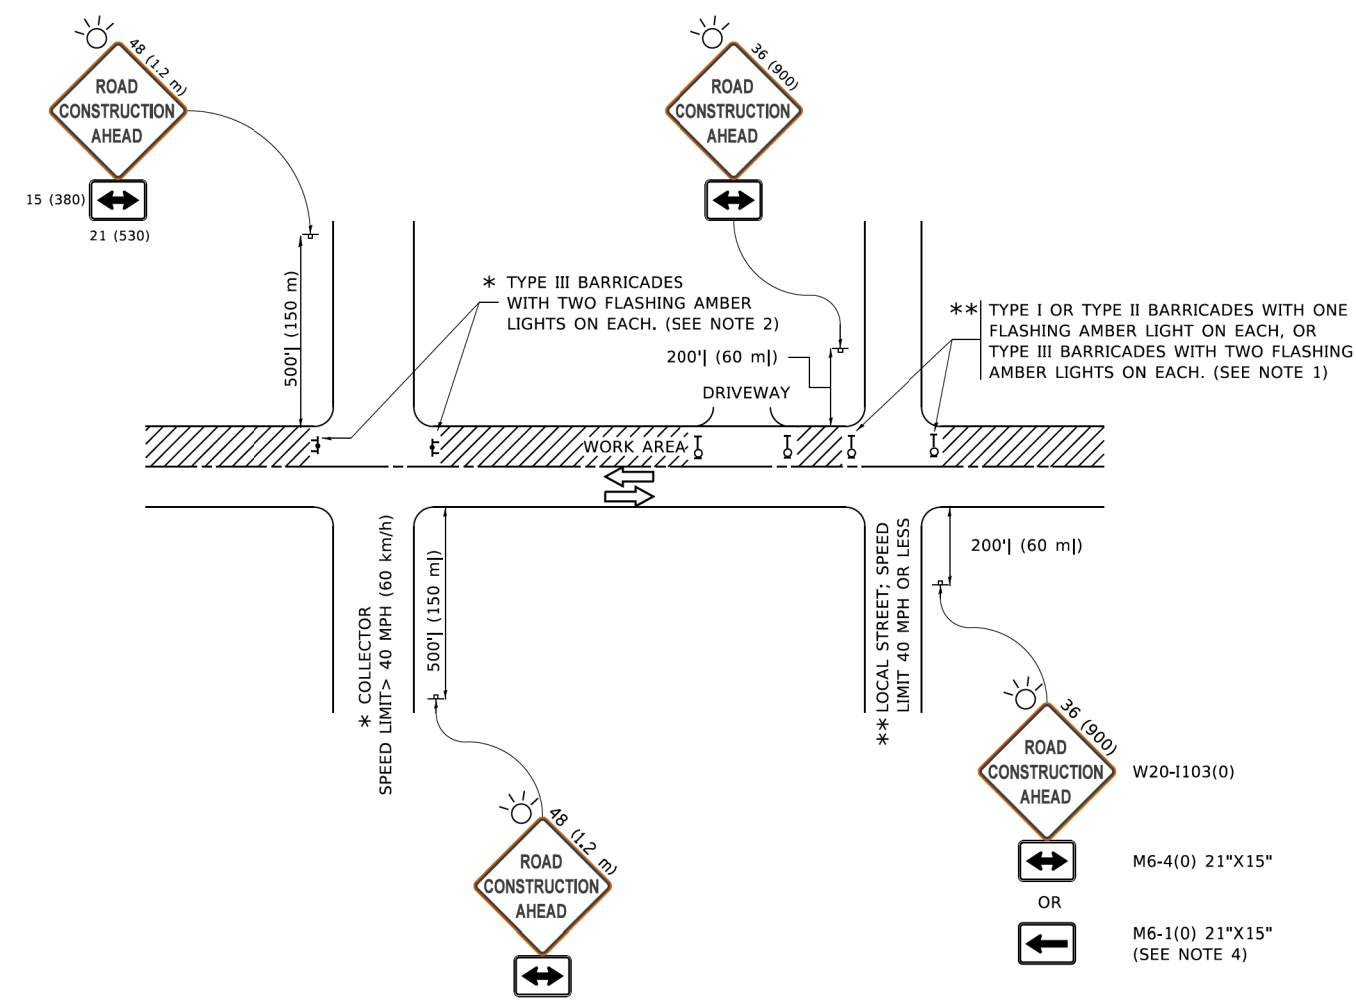


NOTES:

- SIDE ROAD WITH A SPEED LIMIT OF 40 MPH (60 km/h) OR LESS AS SHOWN ON THE DRAWING AND AS DIRECTED BY THE ENGINEER:
 - ONE "ROAD CONSTRUCTION AHEAD" SIGN 36 x 36 (900x900) WITH A FLASHER MOUNTED ON IT APPROXIMATELY 200' (60 m) IN ADVANCE OF THE MAIN ROUTE.
 - THE CLOSED PORTION OF THE MAIN ROUTE SHALL BE PROTECTED BY BLOCKING WITH TYPE I, TYPE II OR TYPE III BARRICADES, 1/3 OF THE CROSS SECTION OF THE CLOSED PORTION.
- SIDE ROAD WITH A SPEED LIMIT GREATER THAN 40 MPH (60 km/h) AS SHOWN ON THE DRAWING AND AS DIRECTED BY THE ENGINEER:
 - ONE "ROAD CONSTRUCTION AHEAD" SIGN 48 x 48 (1.2 m x 1.2 m) WITH A FLASHER MOUNTED ON IT APPROXIMATELY 500' (150 m) IN ADVANCE OF THE MAIN ROUTE.
 - THE CLOSED PORTION OF THE MAIN ROUTE SHALL BE PROTECTED BY BLOCKING WITH TYPE III BARRICADES, 1/2 OF THE CROSS SECTION OF THE CLOSED PORTION.
- CONES MAY BE SUBSTITUTED FOR BARRICADES OR DRUMS AT HALF THE SPACING DURING DAY OPERATIONS. CONES SHALL BE A MINIMUM OF 28 (710) IN HEIGHT.
- WHEN THE SIDE ROAD LIES BETWEEN THE BEGINNING OF THE MAINLINE
- SIGNING AND THE WORK ZONE, A SINGLE HEADED ARROW (M6-1) SHALL BE USED IN LIEU OF THE DOUBLE HEADED ARROW (M6-4).
- WHEN WORK IS BEING PERFORMED ON A SIDE ROAD OR DRIVEWAY, FOLLOW THE APPLICABLE STANDARD(S). THE DIRECTIONAL ARROW (M6-1 OR M6-4) SHALL BE COVERED OR REMOVED WHEN NO LONGER CONSISTENT WITH THE TRAFFIC CONTROL SET-UP.
- ADVANCE WARNING SIGNS ARE TO BE OMITTED ON DRIVEWAYS UNLESS OTHERWISE SPECIFIED IN THE PLANS OR BY THE ENGINEER.
- THE TRAFFIC CONTROL AND PROTECTION FOR SIDE ROADS, INTERSECTIONS, AND DRIVEWAYS SHALL BE INCLUDED IN THE COST OF SPECIFIED TRAFFIC CONTROL STANDARDS OR ITEMS.


All dimensions are in inches (millimeters) unless otherwise shown.

	USER NAME = footem]	DESIGNED - L.H.A.	REVISED - A. HOUSEH 10-15-96	STATE OF ILLINOIS DEPARTMENT OF TRANSPORTATION	TRAFFIC CONTROL AND PROTECTION FOR SIDE ROADS, INTERSECTIONS, AND DRIVEWAYS	SCALE: NONE	SHEET 1 OF 1 SHEETS	STA. TO STA.	F.A.U. RTE.	SECTION	COUNTY	TOTAL SHEETS	SHEET NO.
		DRAWN -	REVISED - T. RAMMACHER 01-06-00						0002	21-00068-00-RS	MCHENRY	60	34
	PLOT SCALE = 50,0000 ' / in.	CHECKED -	REVISED - A. SCHUETZE 07-01-13						TC-10		CONTRACT NO. 61M59		
	PLOT DATE = 3/4/2019	DATE - 06-89	REVISED - A. SCHUETZE 09-15-16						ILLINOIS FED. AID PROJECT				


MODEL: Default
FILE: \\mte\pww\08481ED10TEC\Illinois\gov\pww\DOT\Documents\DOT Offices\District 1\Projects\Dist5\0222\2-1\CADData\TC\AS\sheet\c11.dgn
6/23/2019 10:34:37 AM User: jacob...

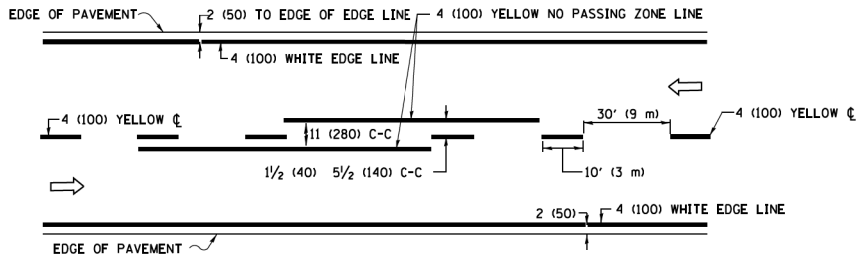

2-LANE ROADWAY

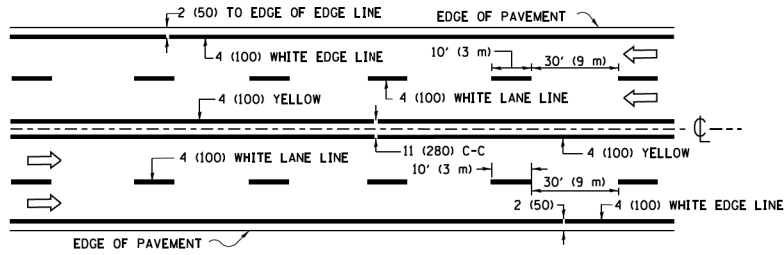


MULTI-LANE UNDIVIDED

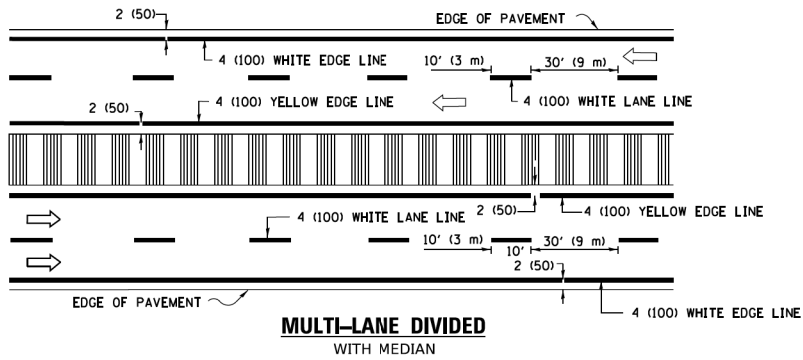

MULTI-LANE DIVIDED WITH MEDIAN

TYPICAL LANE AND EDGE LINE MARKING

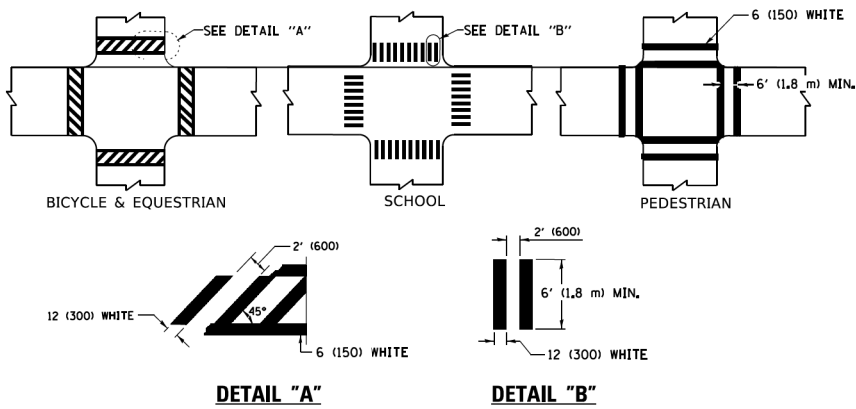


DETAIL "A"


DETAIL "B"

TYPICAL CROSSWALK MARKING

* MARKINGS SHALL BE INSTALLED PARALLEL TO THE CENTERLINE OF THE ROAD WHICH IT CROSSES

 


4' (1.2 m) WIDE MEDIANS ONLY

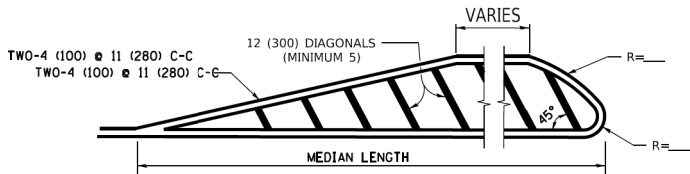

DIAGONAL LINE SPACING: 50' (15 m) C-C (LESS THAN 30MPH (50 km/h))
75' (25 m) C-C 30MPH (50 km/h) TO 45MPH (70 km/h))
150' (45 m) C-C (MORE THAN 45MPH (70 km/h))


MEDIANS OVER 4' (1.2 m) WIDE

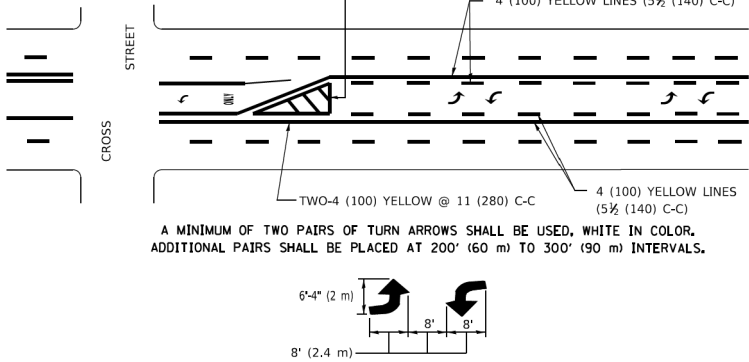

A MINIMUM OF TWO PAIRS OF TURN ARROWS SHALL BE USED, WHITE IN COLOR. ADDITIONAL PAIRS SHALL BE PLACED AT 200' (60 m) TO 300' (90 m) INTERVALS.

MEDIAN WITH TWO-WAY LEFT TURN LANE

TYPICAL PAINTED MEDIAN MARKING


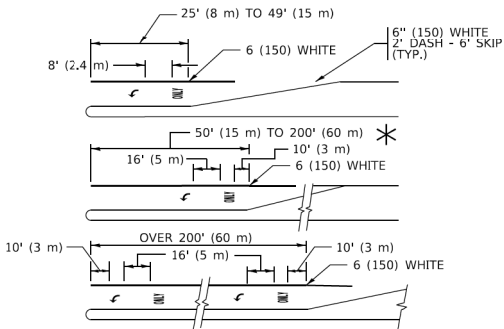


FULL SIZE LETTERS 8' (2.4 m) AND ARROWS SHALL BE USED.
AREA = 15.6 SQ. FT. (1.5 m²) ONLY AREA = 20.8 SQ. FT. (1.9 m²)


* TURN LANES IN EXCESS OF 400' (120 m) IN LENGTH MAY HAVE AN ADDITIONAL SET OF ARROW - "ONLY" INSTALLED MIDWAY BETWEEN THE OTHER TWO SETS OF ARROW - "ONLY".

TYPICAL LEFT (OR RIGHT) TURN LANE


TYPICAL TURN LANE MARKING

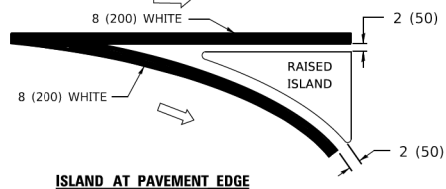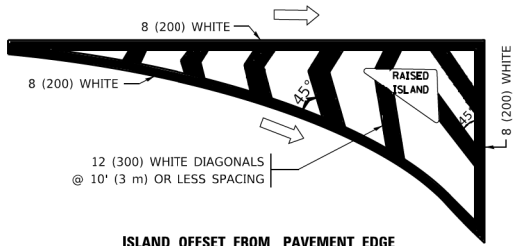

TYPICAL ISLAND MARKING

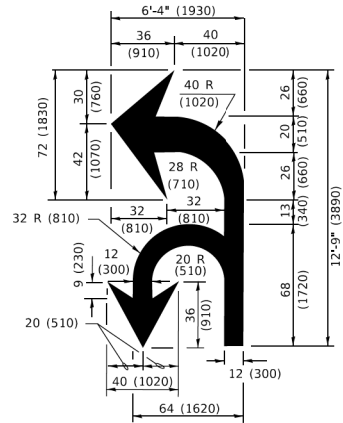

COMBINATION LEFT AND U-TURN

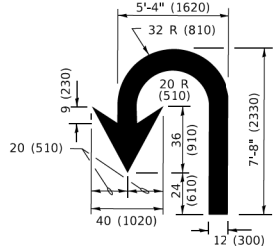

LANE REDUCTION TRANSITION

* LANE REDUCTION ARROWS REQUIRED AT SPEEDS OF 45 MPH OR GREATER OR WHEN SPECIFIED IN PLANS.

TYPE OF MARKING	WIDTH OF LINE	PATTERN	COLOR	SPACING / REMARKS
CENTERLINE ON 2 LANE PAVEMENT	4 (100)	SKIP-DASH	YELLOW	10' (3 m) LINE WITH 30' (9 m) SPACE
CENTERLINE ON MULTI-LANE UNDIVIDED PAVEMENT	2 @ 4 (100)	SOLID	YELLOW	11 (280) C-C
NO PASSING ZONE LINES: FOR ONE DIRECTION FOR BOTH DIRECTIONS	4 (100) 2 @ 4 (100)	SOLID SOLID	YELLOW/ YELLOW	5 1/2 (140) C-C FROM SKIP-DASH CENTERLINE 11 (280) C-C OMIT SKIP-DASH CENTERLINE BETWEEN
LANE LINES	4 (100) 5 (125) ON FREEWAYS	SKIP-DASH SKIP-DASH	WHITE WHITE	10' (3 m) LINE WITH 30' (9 m) SPACE
DOTTED LINES (EXTENSIONS OF CENTER, LANE OR TURN LANE MARKINGS)	SAME AS LINE BEING EXTENDED	SKIP-DASH	SAME AS LINE BEING EXTENDED	2' (600) LINE WITH 6' (1.8 m) SPACE
EDGE LINES	4 (100)	SOLID	YELLOW-LEFT WHITE-RIGHT	OUTLINE MEDIANS IN YELLOW
TURN LANE MARKINGS	6 (150) LINE; FULL SIZE LETTERS & SYMBOLS (8' (2.4m))	SOLID	WHITE	SEE TYPICAL TURN LANE MARKING DETAIL
TWO WAY LEFT TURN MARKING	2 @ 4 (100) EACH DIRECTION 8' (2.4m) LEFT ARROW	SKIP-DASH AND SOLID IN PAIRS	YELLOW WHITE	10' (3 m) LINE WITH 30' (9 m) SPACE FOR SKIP-DASH; 5 1/2 (140) C-C BETWEEN SOLID LINE AND SKIP-DASH LINE SEE TYPICAL TWO-WAY LEFT TURN MARKING DETAIL
CROSSWALK LINES (PEDESTRIAN) A. DIAGONALS (BIKE & EQUESTRIAN) B. LONGITUDINAL BARS (SCHOOL)	2 @ 6 (150) 12 (300) @ 45° 12 (300) @ 90°	SOLID SOLID SOLID	WHITE WHITE WHITE	NOT LESS THAN 6' (1.8 m) APART 2' (600) APART 2' (600) APART SEE TYPICAL CROSSWALK MARKING DETAILS.
STOP LINES	24 (600)	SOLID	WHITE	PLACE 4' (1.2 m) IN ADVANCE OF AND PARALLEL TO CROSSWALK, IF PRESENT. OTHERWISE, PLACE AT DESIRED STOPPING POINT. PARALLEL TO CROSSROAD CENTERLINE, WHERE POSSIBLE
PAINTED MEDIANS	2 @ 4 (100) WITH 12 (300) DIAGONALS @ 45° NO DIAGONALS USED FOR 4' (1.2 m) WIDE MEDIANS	SOLID	YELLOW: TWO WAY TRAFFIC WHITE: ONE WAY TRAFFIC	11 (280) C-C FOR THE DOUBLE LINE SEE TYPICAL PAINTED MEDIAN MARKING.
GORE MARKING AND CHANNELIZING LINES	8 (200) WITH 12 (300) DIAGONALS @ 45°	SOLID	WHITE	DIAGONALS: 15' (4.5 m) C-C (LESS THAN 30MPH (50 km/h)) 20' (6 m) C-C 30MPH (50 km/h) TO 45MPH (70 km/h) 30' (9 m) C-C (OVER 45MPH (70 km/h))
RAILROAD CROSSING	24 (600) TRANSVERSE LINES: "RR" 15 6' (1.8 m) LETTERS; 16 (400) LINE FOR "X"	SOLID	WHITE	SEE STATE STANDARD 780001 AREA OF: *R*=3.6 SQ. FT. (0.33 m ²) EACH *X*=54.0 SQ. FT. (5.0 m ²)
SHOULDER DIAGONALS (REQUIRED FOR SHOULDERS ≥ 8')	12 (300) @ 45°	SOLID	WHITE - RIGHT YELLOW - LEFT	50' (15 m) C-C (LESS THAN 30MPH (50 km/h)) 75' (25 m) C-C (30 MPH (50 km/h) TO 45MPH (70 km/h)) 150' (45 m) C-C (OVER 45MPH (70 km/h))
U TURN ARROW	SEE DETAIL	SOLID	WHITE	16.3 SF
2 ARROW COMBINATION LEFT AND U TURN	SEE DETAIL	SOLID	WHITE	30.4 SF

FOR FURTHER DETAILS ON PAVEMENT MARKING REFER TO STANDARD SPECIFICATIONS FOR ROAD AND BRIDGE CONSTRUCTION AND STATE STANDARD 780001.

All dimensions are in inches (millimeters) unless otherwise shown.


USER NAME = footemj	DESIGNED - EVERS	REVISED - C. JUCIUS 09-09-09
	DRAWN -	REVISED - C. JUCIUS 07-01-13
PLOT SCALE = 50.0000' / in.	CHECKED -	REVISED - C. JUCIUS 12-21-15
PLOT DATE = 3/4/2019	DATE - 03-19-90	REVISED - C. JUCIUS 04-12-16

STATE OF ILLINOIS
DEPARTMENT OF TRANSPORTATION

DISTRICT ONE
TYPICAL PAVEMENT MARKINGS


SCALE: NONE SHEET 1 OF 2 SHEETS STA. TO STA.

F.A.U. RTE.	SECTION	COUNTY	TOTAL SHEETS	SHEET NO.
0002	21-00068-00-R5	MCHENRY	60	35
TC-13		CONTRACT NO. 61M59		
		ILLINOIS FED. AID PROJECT		

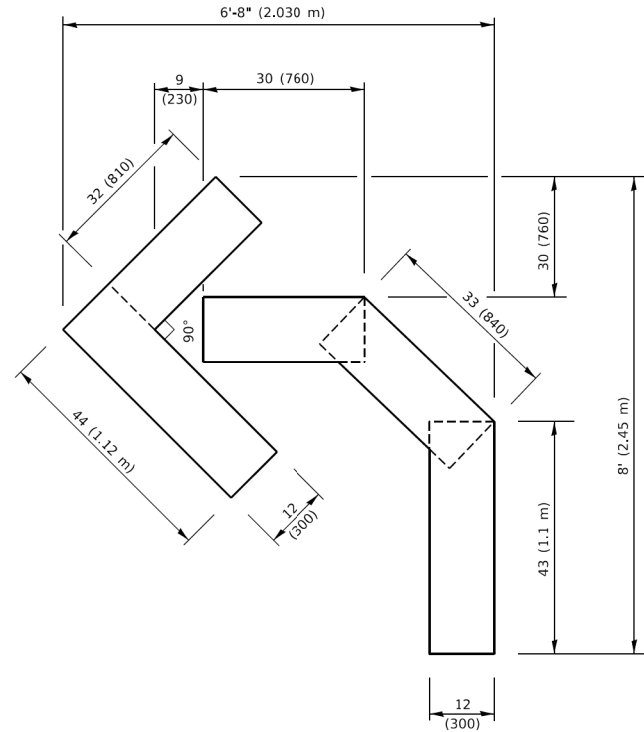


QUANTITY

4 (100) LINE = 45.5 ft. (13.9 m)
15.2 sq. ft. (1.41 sq. m)

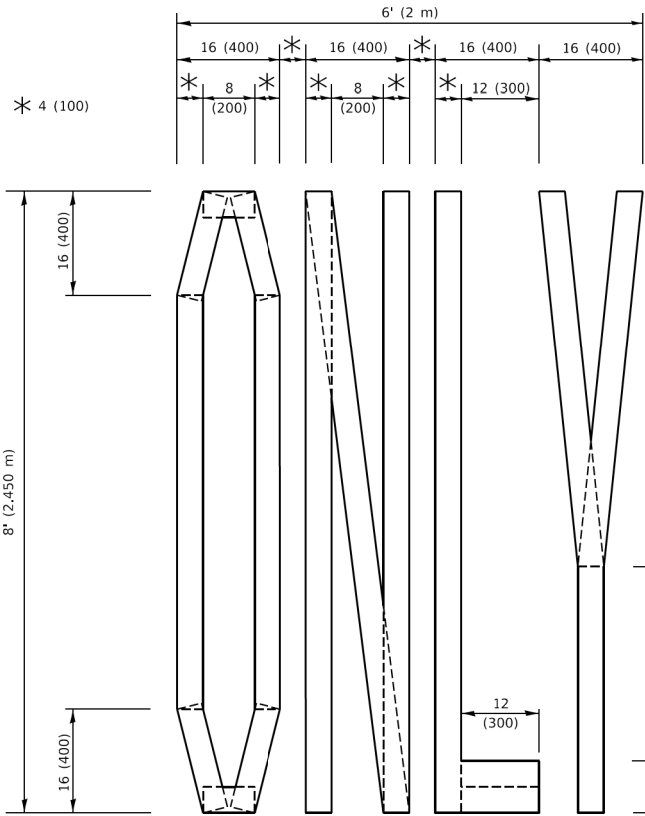

QUANTITY

4 (100) LINE = 64.1 ft. (19.5 m)
21.4 sq. ft. (1.99 sq. m)

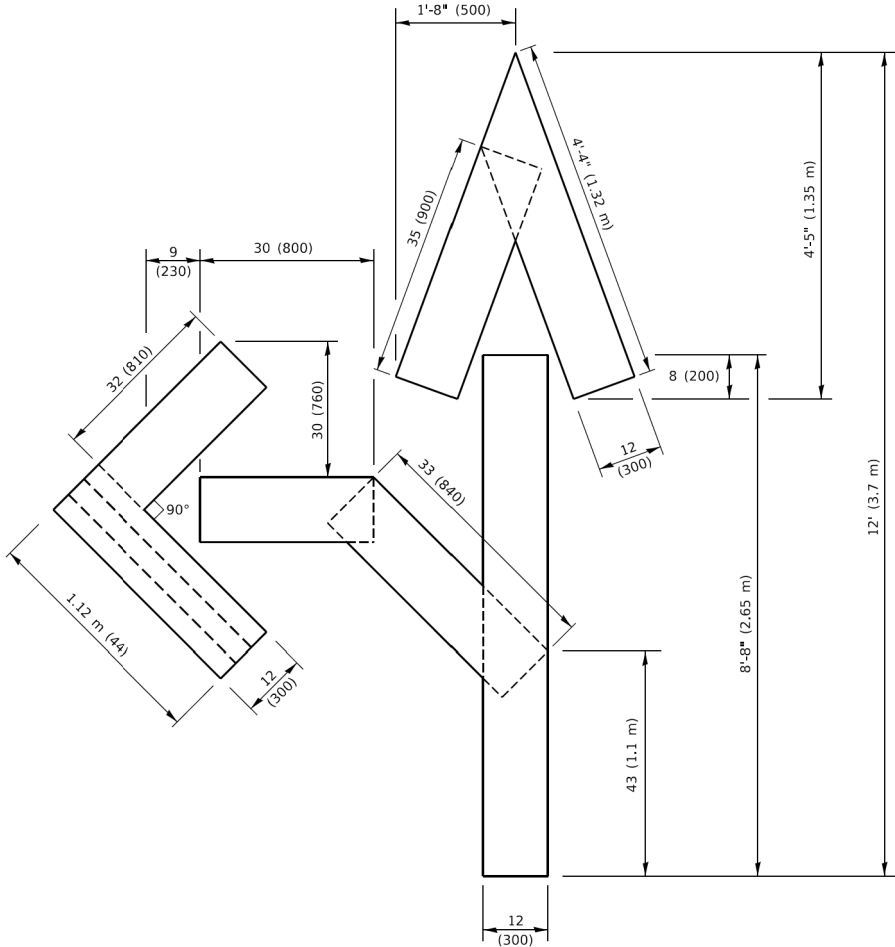


QUANTITY

4 (100) LINE = 82.5 ft. (25.1 m)
27.5 sq. ft. (2.53 sq. m)

NOTE:

ALL QUANTITIES OF PLACEMENT ARE REPRESENTED IN LINEAR FEET OF 4" LINES TO MATCH THE 4" TEMPORARY TAPE PAY ITEM AND REPRESENTS THE TOTAL QUANTITY OF 4" TAPE REQUIRED.

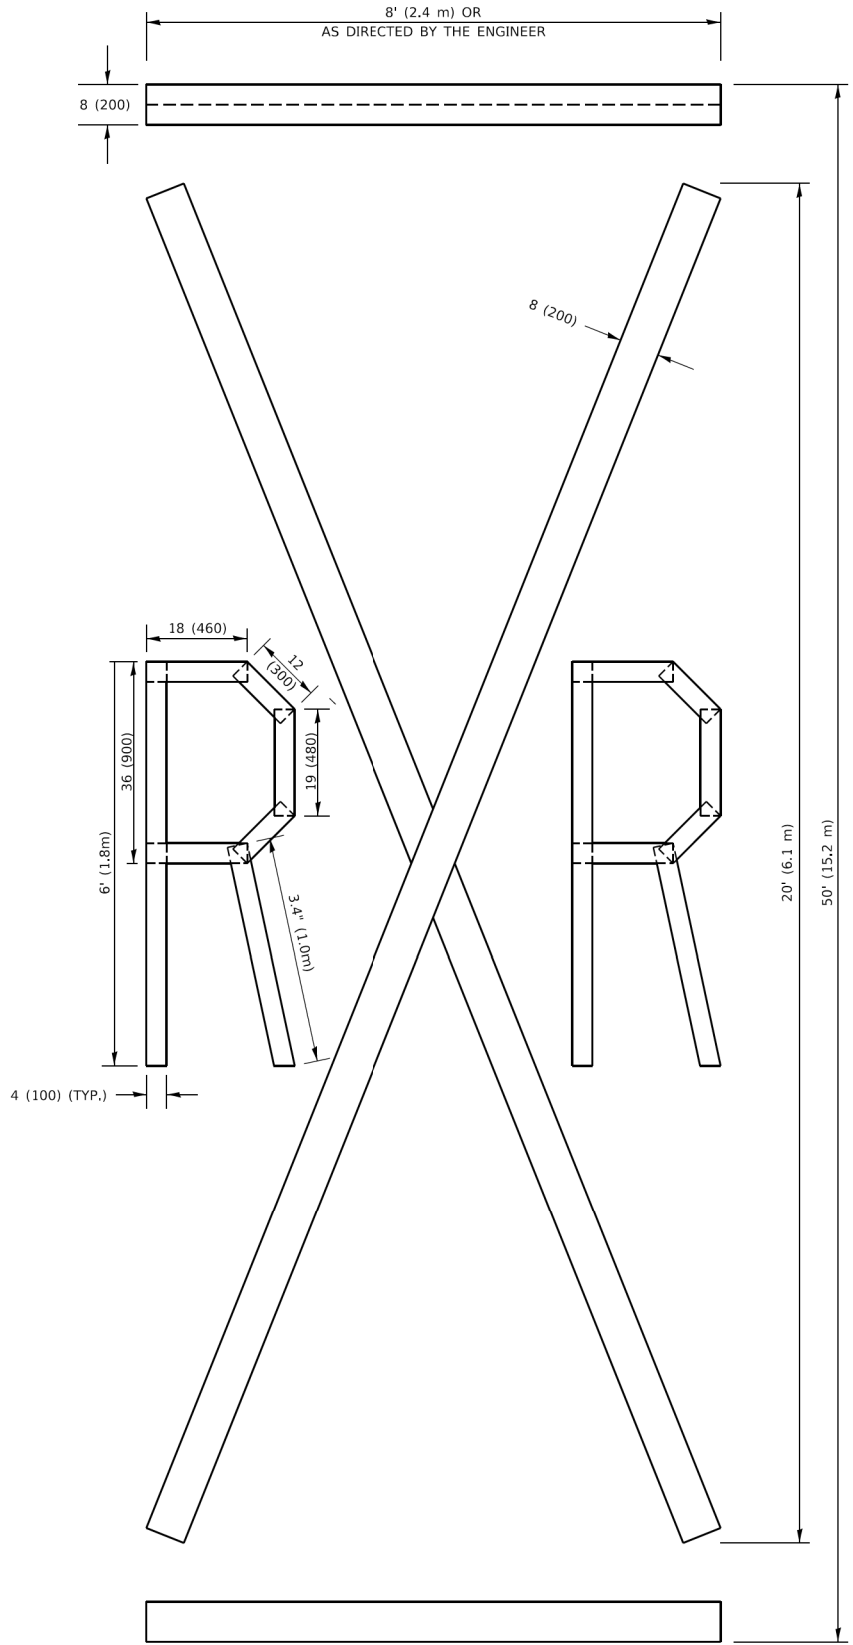

QUANTITY

4 (100) LINE = 225.9 ft. (68.9 m)
75.3 sq. ft. (6.99 sq. m)

All dimensions are in inches (millimeters) unless otherwise shown.

MODEL: Default
FILE NAME: p:\u00084\FB\DOT\Illinois.gov\PIVDOT\Documents\DOT_Offices\District_1\Projects\Dist5\22x34\CAD\BatalCAD\sheetstc16.dgn
c:\p03\34\2018 10:37:36 AM User:footem

USER NAME = footem]	DESIGNED -	REVISED - T. RAMMACH 03-02-98
	DRAWN -	REVISED - E. GOMEZ 08-28-00
PLOT SCALE = 50.0068 ' / in.	CHECKED -	REVISED - E. GOMEZ 08-28-00
PLOT DATE = 3/4/2019	DATE - 09-18-94	REVISED - A. SCHUETZE 09-15-16


STATE OF ILLINOIS
DEPARTMENT OF TRANSPORTATION

SHORT TERM PAVEMENT MARKING LETTERS AND SYMBOLS

SCALE: NONE SHEET 1 OF 1 SHEETS STA. TO STA.

F.A.U. RTE.	SECTION	COUNTY	TOTAL SHEETS	SHEET NO.
0002	21-00068-00-R5	MCHENRY	60	36
TC-16		CONTRACT NO. 61M59		
		ILLINOIS	FED. AID PROJECT	

IDOT STANDARD TC-22
MODIFIED FOR THIS PROJECT

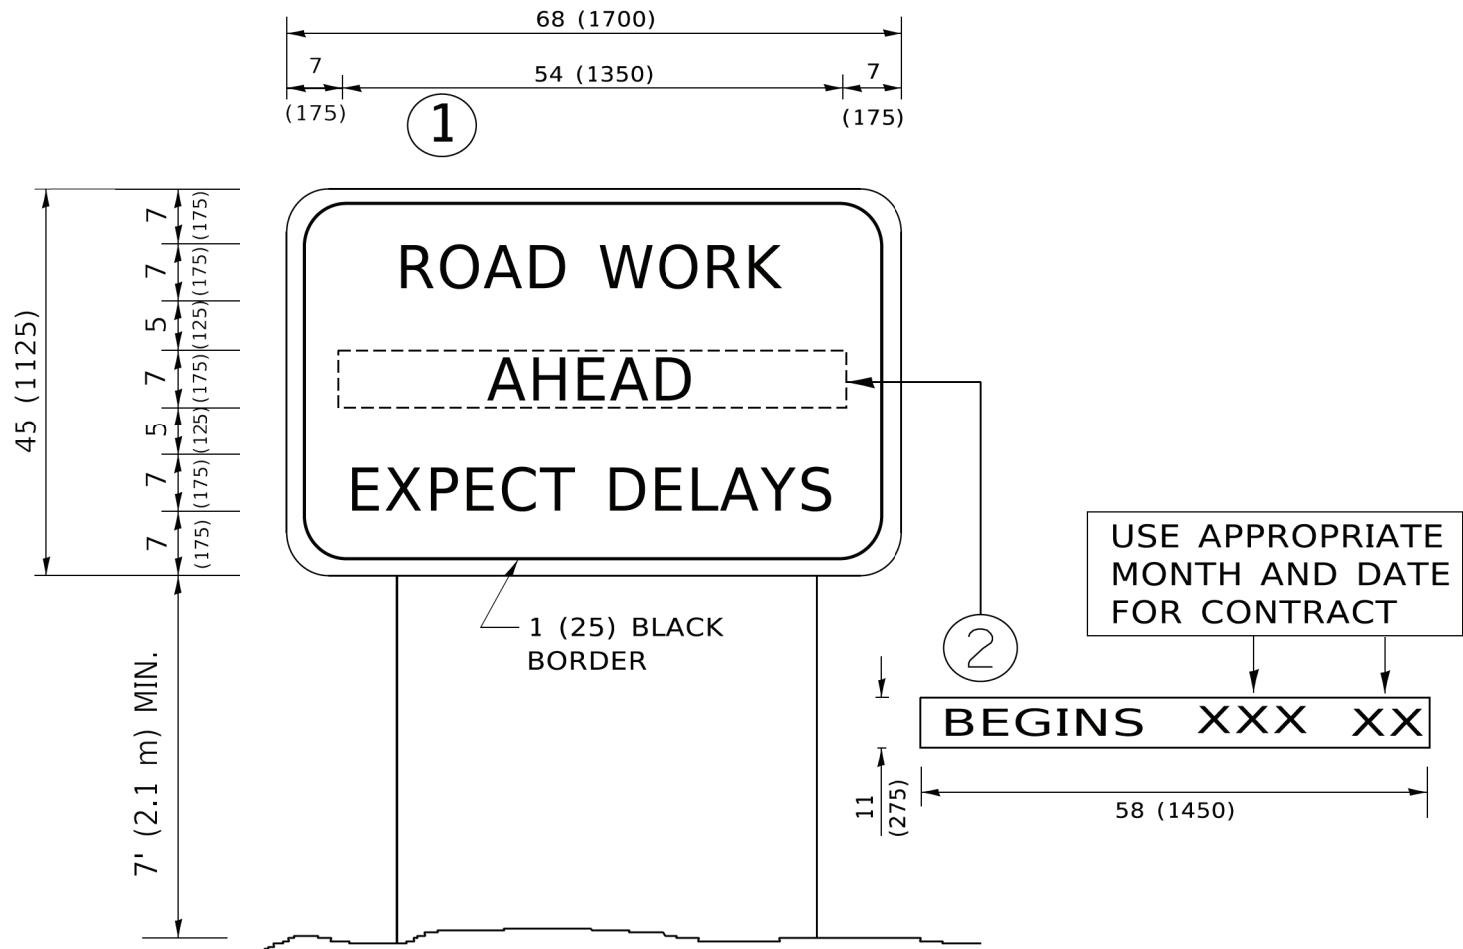

NOTES:

1. USE BLACK LETTERING ON ORANGE BACKGROUND.
2. ERECT SIGNS IN ADVANCE OF THE LOCATION FOR THE "ROAD CONSTRUCTION AHEAD" SIGN AT LOCATIONS AS DIRECTED BY THE ENGINEER.
3. ERECT SIGN①WITH INSTALLED PANEL②ONE WEEK PRIOR TO THE START OF CONSTRUCTION.
4. REMOVE PANEL②SOON AFTER THE START OF CONSTRUCTION.
5. SEE SPECIAL PROVISION FOR "TEMPORARY INFORMATION SIGNING" FOR ADDITIONAL INFORMATION.
6. ONE SIGN ASSEMBLY EQUALS 25.70 SQ. FT. (2.3 SQ. M.)
7. SHALL BE INCLUDED IN THE COST OF TRAFFIC CONTROL AND PROTECTION (SPECIAL)

ALL DIMENSIONS ARE IN INCHES (MILLIMETERS)
UNLESS OTHERWISE SHOWN.

MODEL: Default
FILE NAME: p:\11084E\BID\NTEG\Illinois.gov-RWIDOT\Documents\DOT Offices\District 1\Projects\District 1\ACAD\Data\CAD\Sheet\TC22.dgn


USER NAME = footemj	DESIGNED -	REVISED - R. MIRS 09-15-97
	DRAWN -	REVISED - R. MIRS 12-11-97
PLOT SCALE = 50.0000 ' / in.	CHECKED -	REVISED -T. RAMMACHER 02-02-99
PLOT DATE = 3/4/2019	DATE -	REVISED - C. JUCIUS 01-31-07

STATE OF ILLINOIS
DEPARTMENT OF TRANSPORTATION

ARTERIAL ROAD
INFORMATION SIGN

SCALE: NONE SHEET 1 OF 1 SHEETS STA. TO STA.

F.A.U. RTE.	SECTION	COUNTY	TOTAL SHEETS	SHEET NO.
0002	21-00068-00-RS	MCHENRY	60	37
TC-22		CONTRACT NO. 61M59		
ILLINOIS		FED. AID PROJECT		

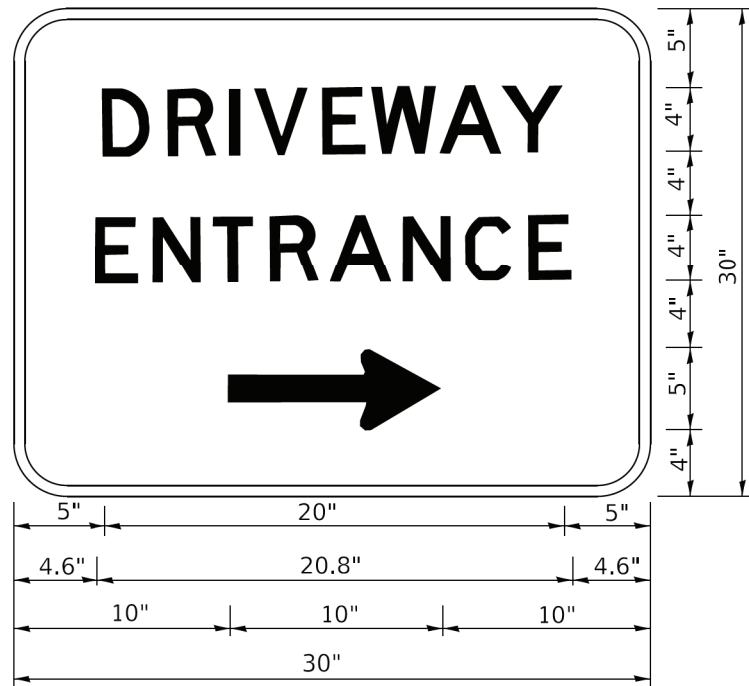

- 3.0" RADIUS, 0.5" BORDER, WHITE ON GREEN; REFLECTORIZED
"DRIVEWAY" D; "ENTRANCE" D; STANDARD ARROW CUSTOM 12.0" x 5.0"
- NOTES:
1. HALF OF THE SIGNS WILL REQUIRE A LEFT HAND FACING ARROW.
 2. TWO SIGNS SHALL BE USED AT EACH COMMERCIAL ENTRANCE
PLACED BACK-TO-BACK: ONE WITH A RIGHT HAND ARROW (SHOWN)
SHALL BE PLACED ON THE NEAR RIGHT SIDE THE DRIVEWAY
AND ONE WITH A LEFT HAND ARROW SHALL BE PLACED ON THE
FAR LEFT SIDE OF THE DRIVEWAY.
 3. SIGNS TO BE INCLUDED IN THE COST OF TRAFFIC CONTROL AND PROTECTION (SPECIAL)

IDOT STANDARD TC-26
MODIFIED FOR THIS PROJECT


MODEL: Default
FILE NAME: p:\planning\com.dot.illinois.gov-PWD\DOT\Documents\IDOT_Offices\District_1\Projects\DHUS422341CADData\CADsheet\TC26.dgn
c:\Users\B27021\OneDrive\Documents\B27021\B27021.dgn

	USER NAME = leysa	DESIGNED -	REVISED - C. JUCIUS 02-15-07	STATE OF ILLINOIS DEPARTMENT OF TRANSPORTATION	DRIVEWAY ENTRANCE SIGNING			F.A.U. RTE.	SECTION	COUNTY	TOTAL SHEETS	SHEET NO.
		DRAWN -	REVISED -					0002	21-00068-00-R5	MCHENRY	60	38
	PLOT SCALE = 50.0000 ' / in.	CHECKED -	REVISED -					TC-26		CONTRACT NO. 61M59		
	PLOT DATE = 8/6/2021	DATE -	REVISED -		SCALE: NONE	SHEET 1	OF 1 SHEETS	STA.	TO STA.	ILLINOIS FED. AID PROJECT		

FINAL SURVEY NO.	SURVEYED PLOTTED NOTE BOOK AREAS CHECKED	BY	DATE

ORIGINAL SURVEY NO.	SURVEYED PLOTTED NOTE BOOK AREAS CHECKED	BY	DATE


FILE NAME =	USER NAME = pmagnelli	DESIGNED -	REVISED -	STATE OF ILLINOIS DEPARTMENT OF TRANSPORTATION	MARENGO ROAD REHABILITATION CROSS SECTIONS				F.A. RTE.	SECTION	COUNTY	TOTAL SHEETS	SHEET NO.
N:\HARVARD\100's\110001.00115\Civil\XS.110001.00115.sht		DRAWN -	REVISED -						0006	22-00071-00-R5	MCHENRY	60	39
Default	PLOT SCALE = 10'	CHECKED -	REVISIED -		CONTRACT NO. 61M59								
	PLOT DATE = 7/21/2026	DATE -	REVISED -		SCALE: 5H 2V	SHEET OF SHEETS	STA. 100+50.00 TO STA. 102+50.00	ILLINOIS FED. AID PROJECT					

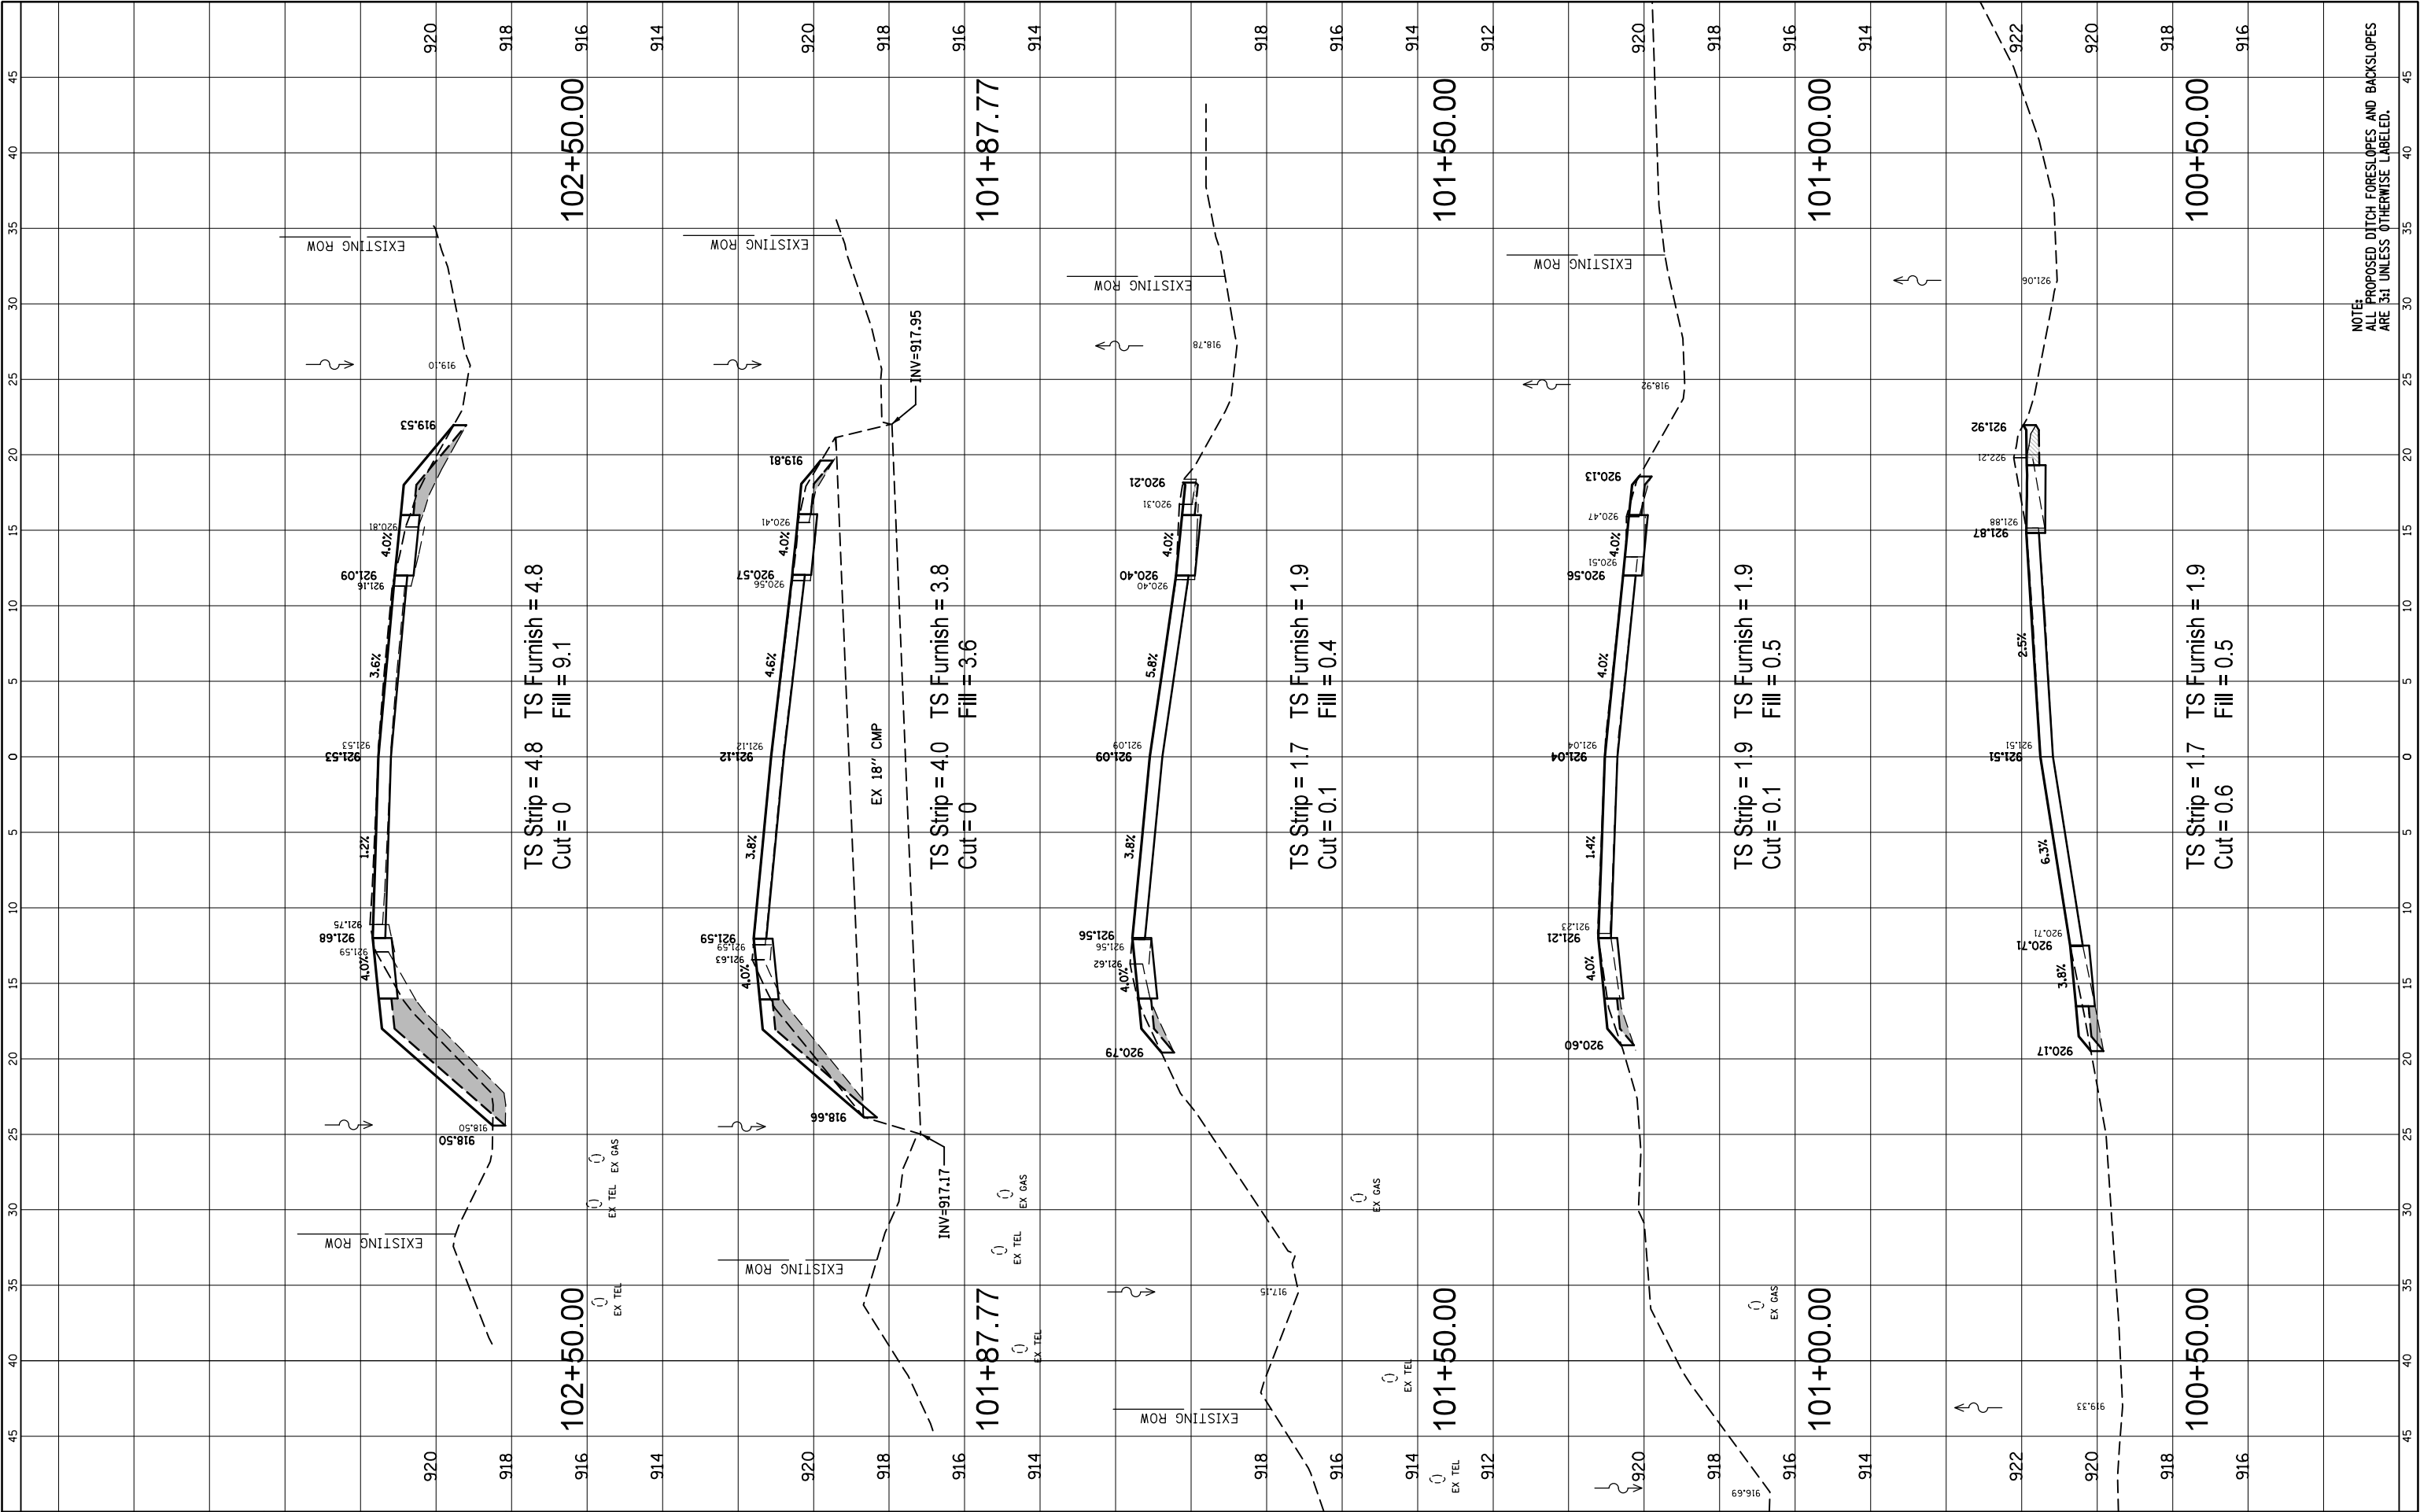

NOTE:
ALL PROPOSED DITCH FORESLOPES AND BACKSLOPES
ARE 3:1 UNLESS OTHERWISE LABELED.

FINAL SURVEY			
NOTE BOOK	SURVEYED _____	BY _____	DATE _____
	PLOTTED _____		
	TEMPLATE _____		
	AREAS _____		
NO. _____	AREAS CHECKED _____		


ORIGINAL SURVEY			
NOTE BOOK			
NO. _____	AREAS _____	CHECKED _____	
	BY _____		DATE _____

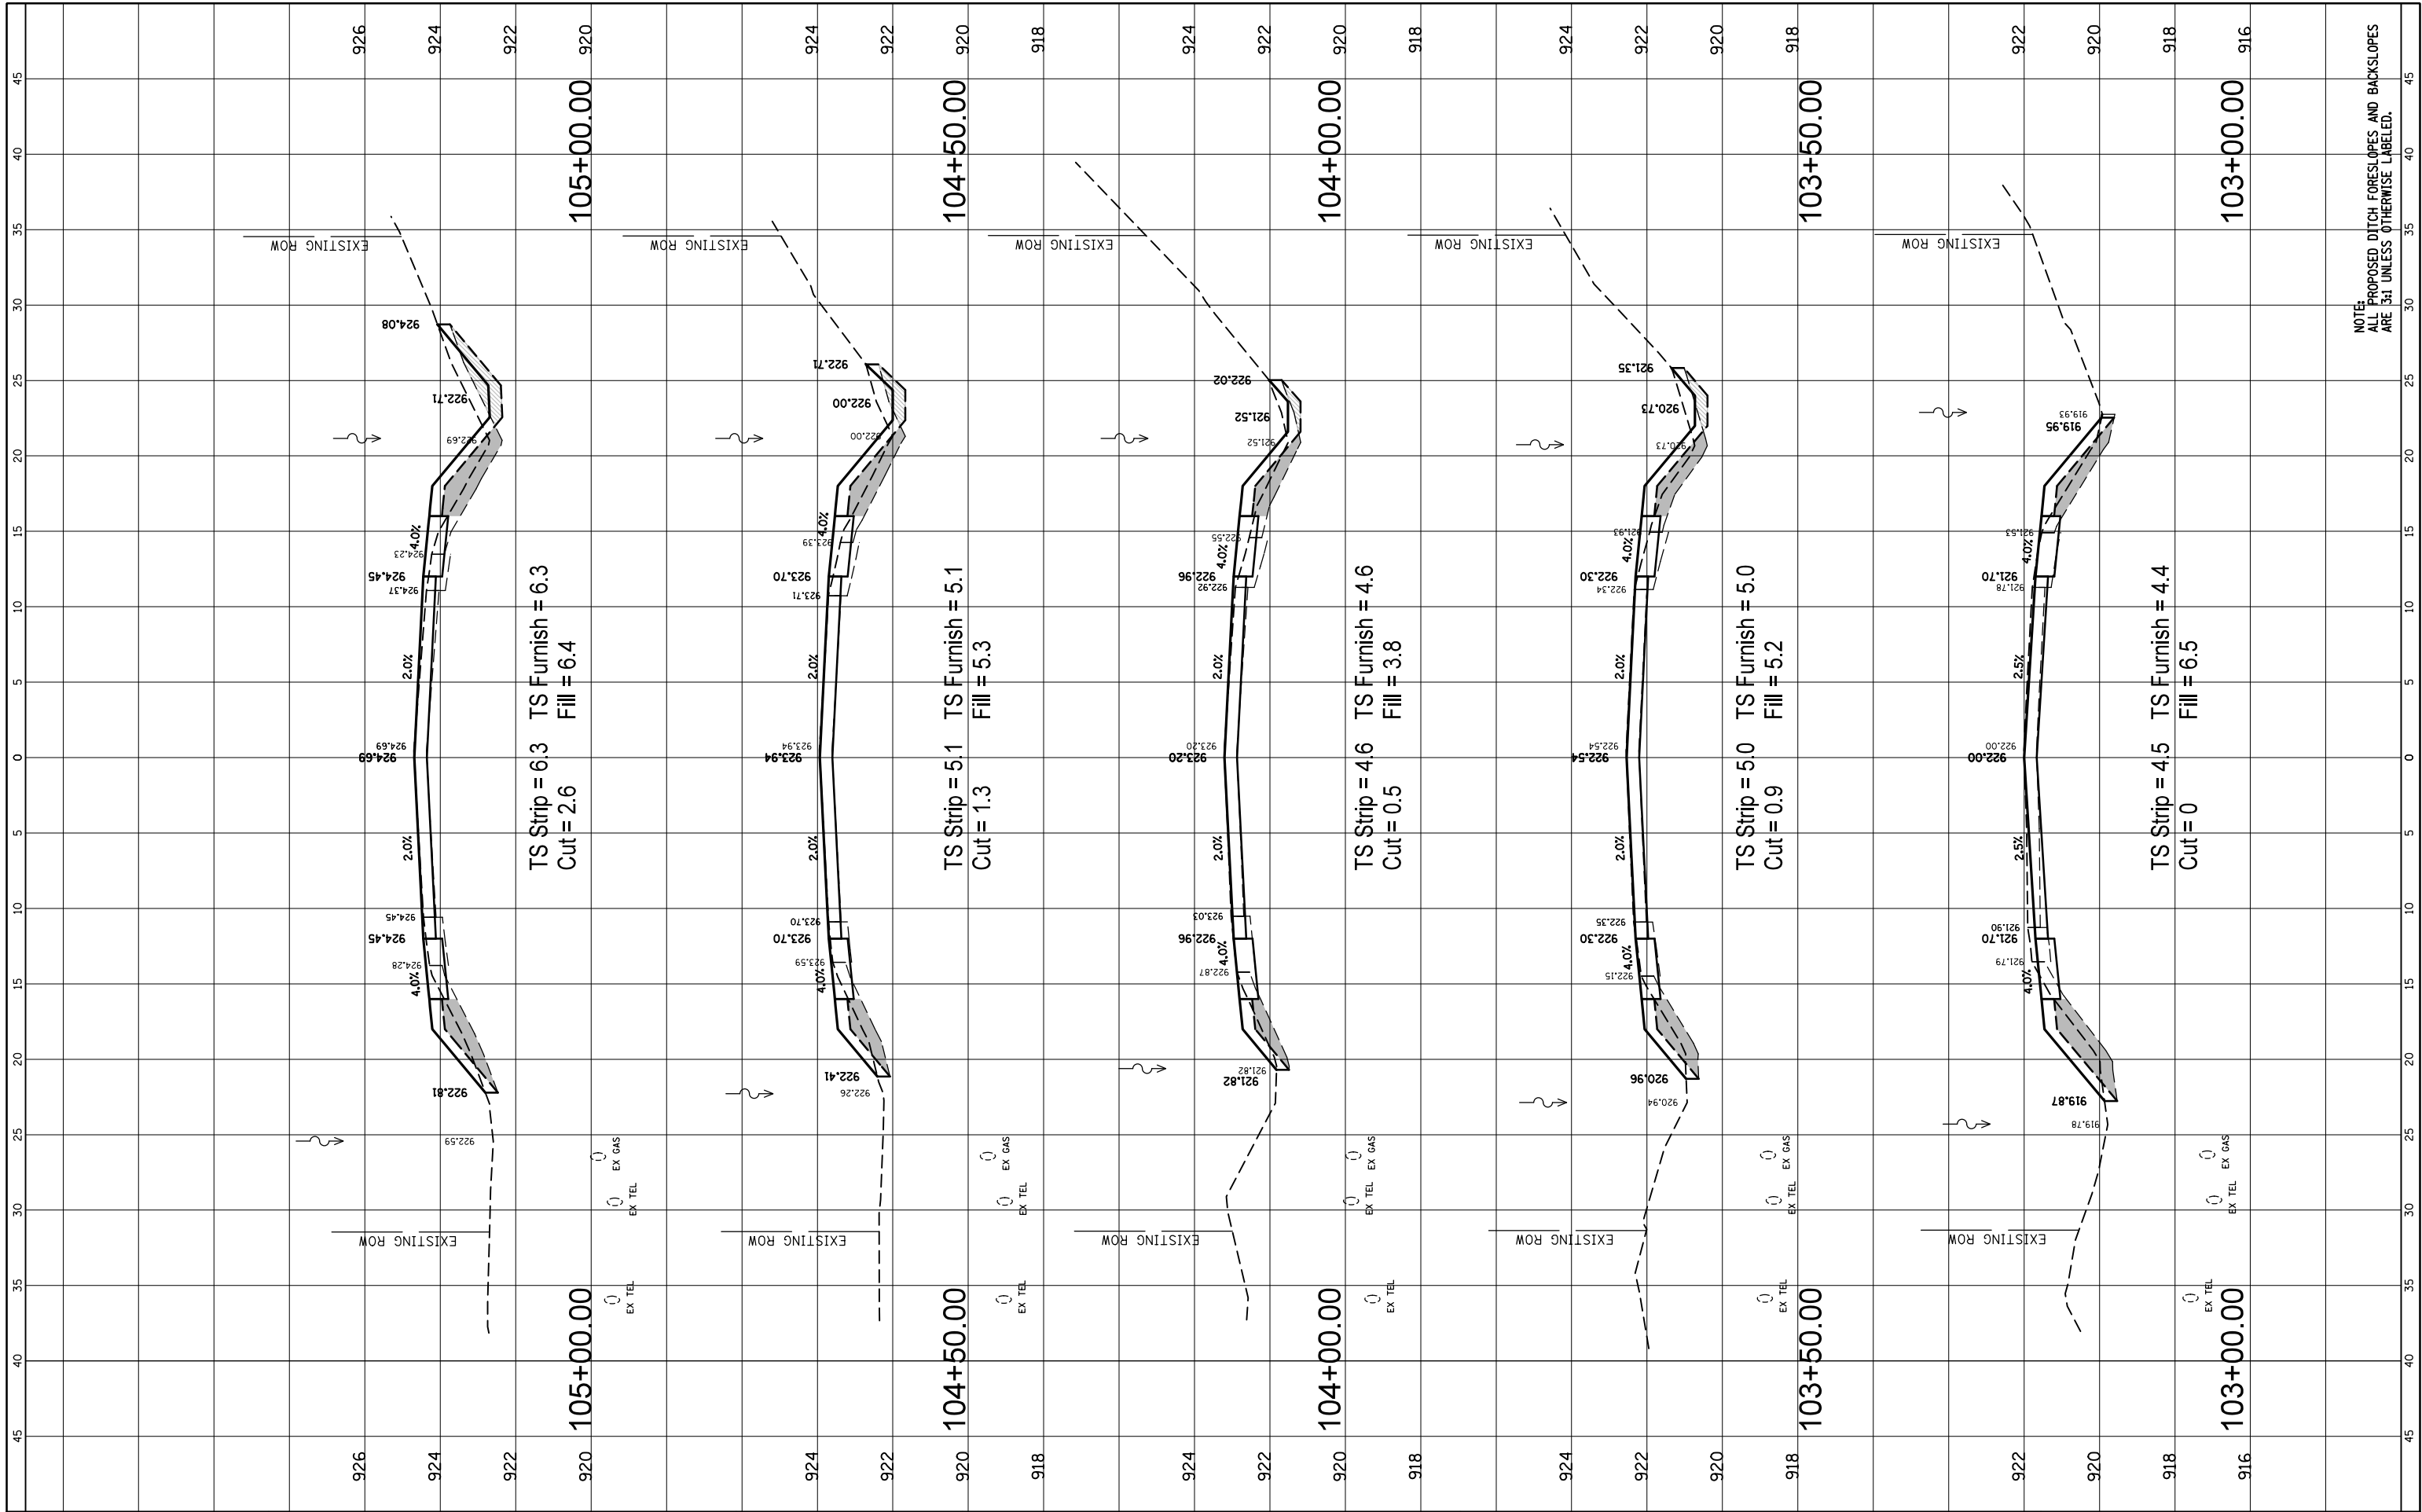

FILE NAME =	USER NAME = pmagnelli	DESIGNED -	REVISED -	STATE OF ILLINOIS DEPARTMENT OF TRANSPORTATION	MARENGO ROAD REHABILITATION CROSS SECTIONS				F.A. RTE.	SECTION	COUNTY	TOTAL SHEETS	SHEET NO.
N:\HARVARD\100's\110001.00115\Civil\XS.110001.00115.sht		DRAWN -	REVISED -						0006	22-00071-00-RS	MCHENRY	60	40
PLOT SCALE = 10'		CHECKED -	REVISED -		CONTRACT NO. 61M59								
Default	PLOT DATE = 7/21/2026	DATE -	REVISED -		SCALE: 5H 2V	SHEET	OF	SHEETS	STA. 103+00.00	TO STA. 105+00.00			
										ILLINOIS FED. AID PROJECT			

FINAL	SURVEYED	BY	DATE
SURVEY	PLOTTED		
NOTE BOOK	TEMPLATE		
NO.	AREAS CHECKED		

ORIGINAL	SURVEYED	BY	DATE
SURVEY	PLOTTED		
NOTE BOOK	TEMPLATE		
NO.	AREAS CHECKED		

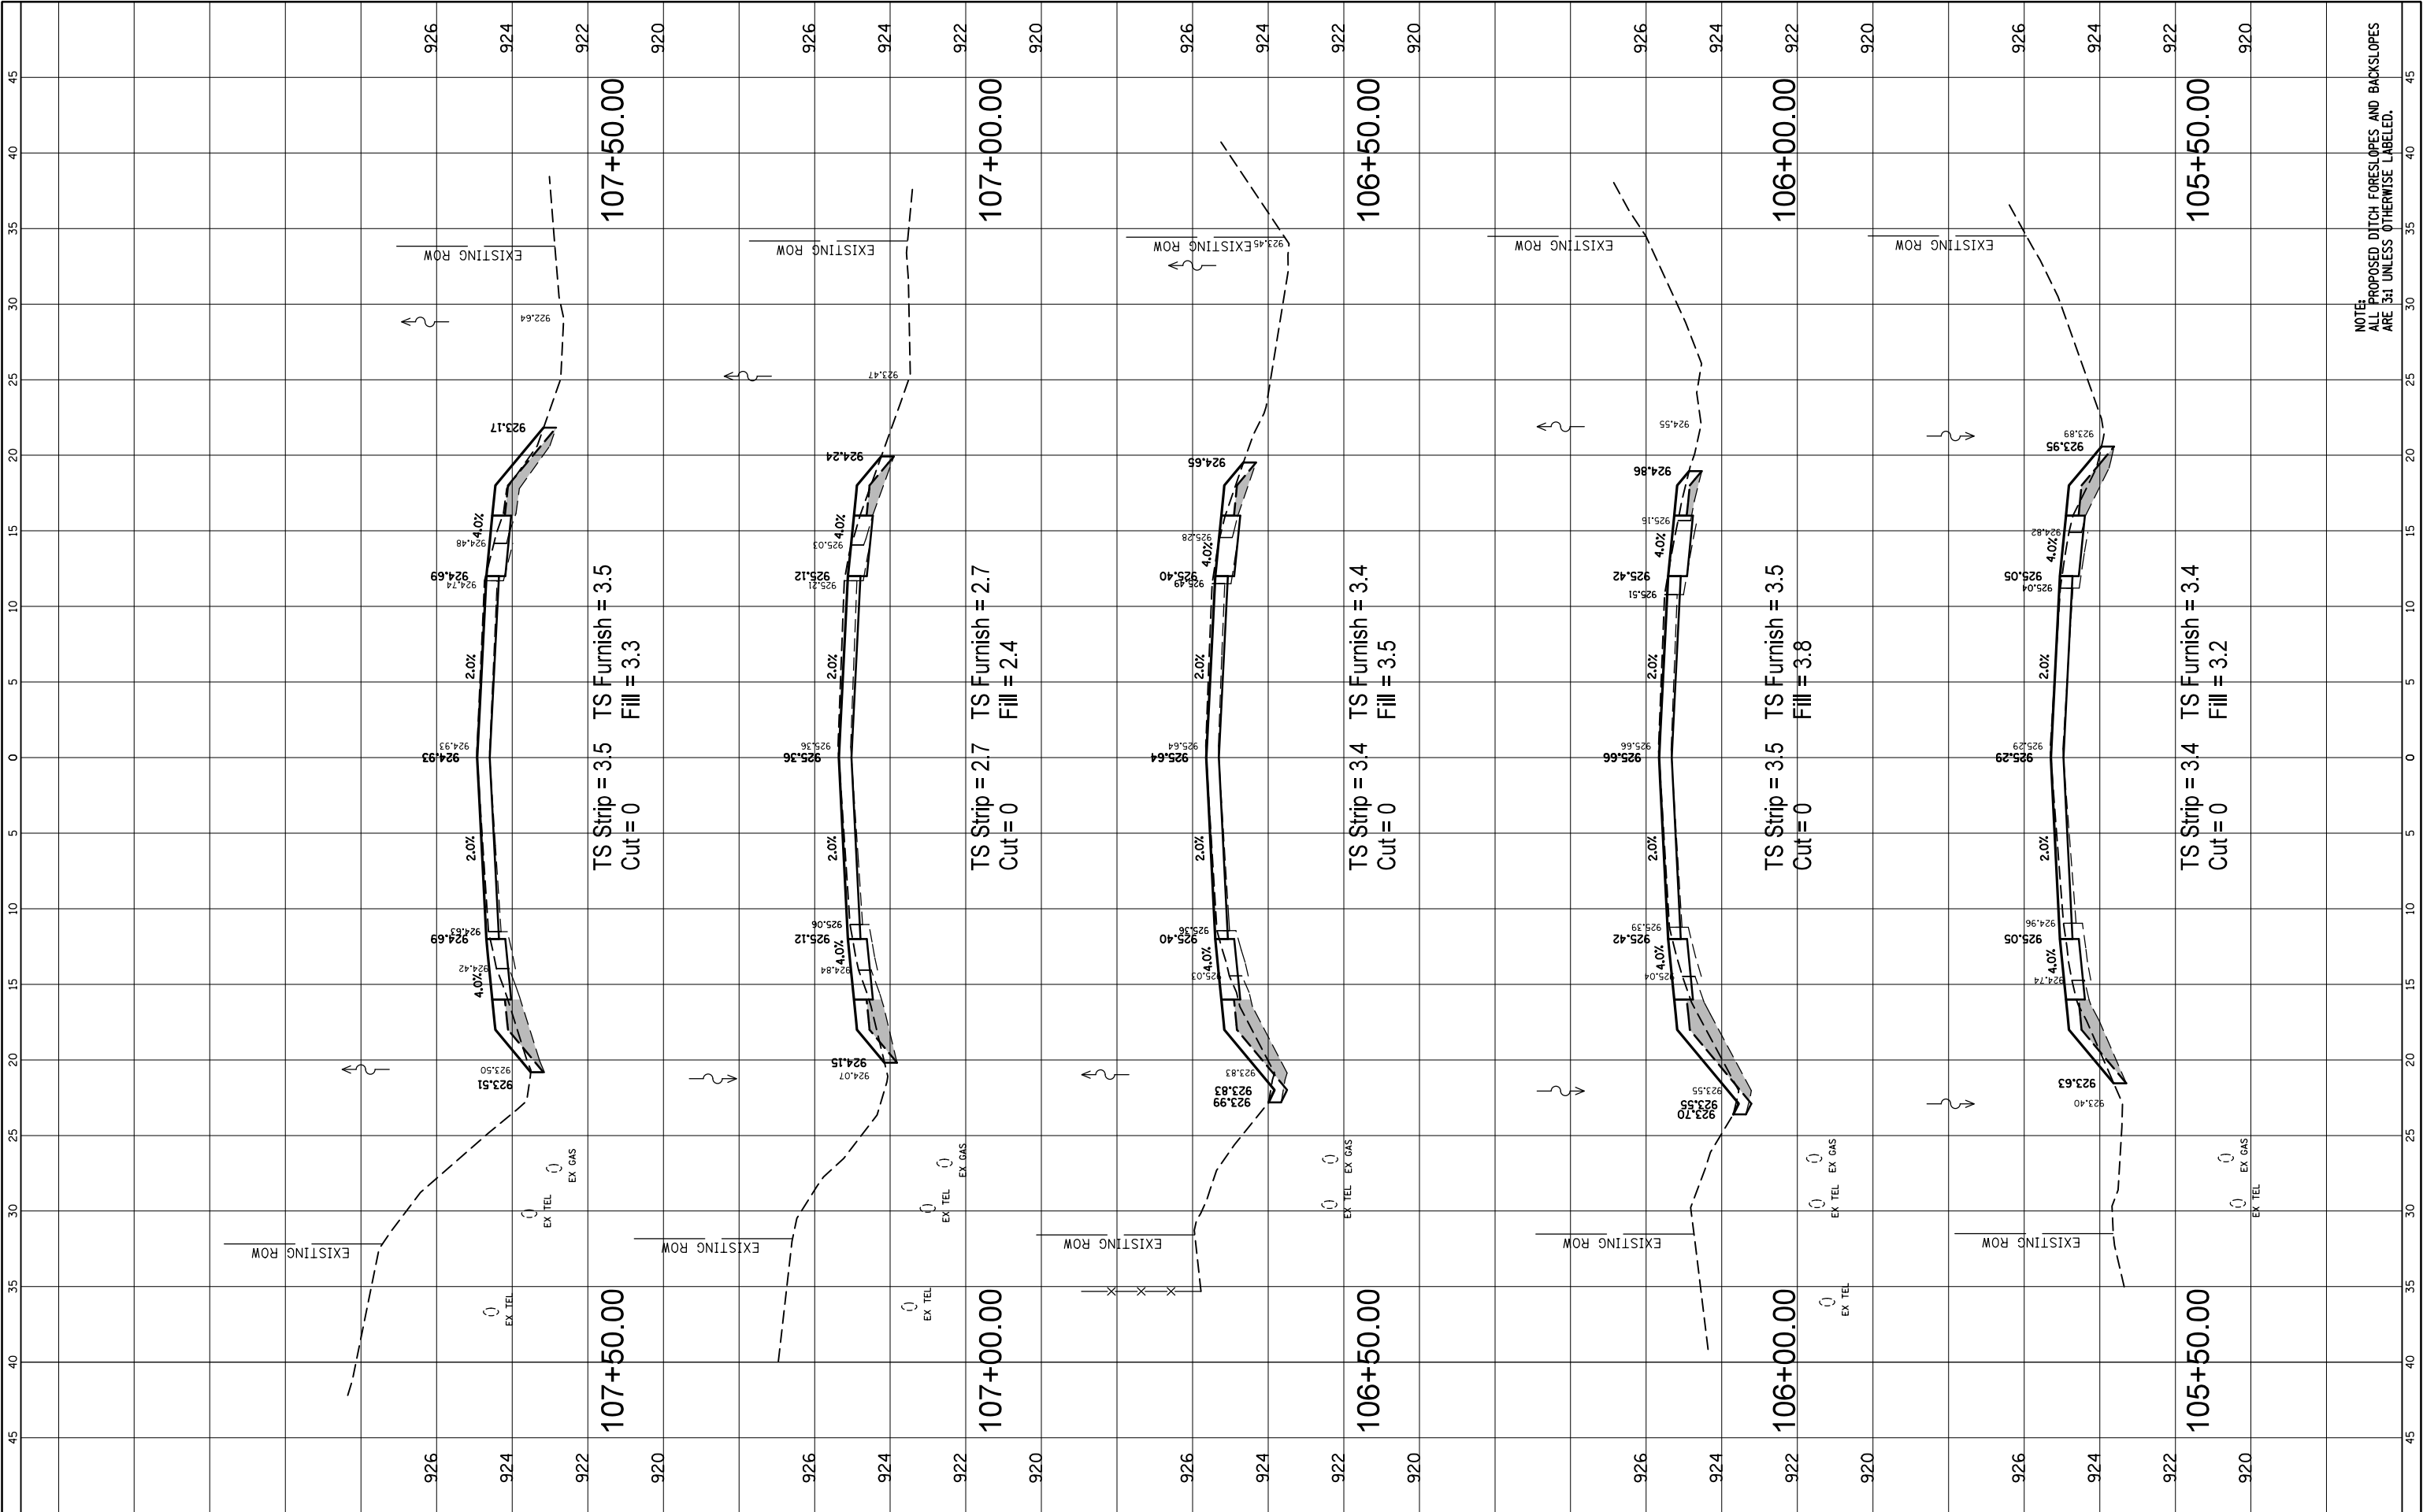


FILE NAME =	USER NAME = pmagnelli	DESIGNED -	REVISED -	STATE OF ILLINOIS DEPARTMENT OF TRANSPORTATION	MARENGO ROAD REHABILITATION CROSS SECTIONS				F.A. RTE.	SECTION	COUNTY	TOTAL SHEETS	SHEET NO.
N:\HARVARD\100's\110001.00115\Civil\XS_110001.00115.sht		DRAWN -	REVISED -						0006	22-00071-00-R5	MCHENRY	60	41
Default		CHECKED -	REVISED -						CONTRACT NO. 61M59				
		PLOT SCALE = 10'	REVISED -										
	PLOT DATE = 7/21/2026	DATE -	REVISED -		SCALE: 5H 2V	SHEET	OF	SHEETS	STA. 105+50.00	TO STA. 107+50.00	ILLINOIS FED. AID PROJECT		

NOTE:
ALL PROPOSED DITCH FORESLOPES AND BACKSLOPES
ARE 3:1 UNLESS OTHERWISE LABELED.

FINAL SURVEY NO.	SURVEYED PLOTTED	BY	DATE
NOTE BOOK	TEMPLATE		
AREAS CHECKED	AREAS CHECKED		

ORIGINAL SURVEY NO.	SURVEYED PLOTTED	BY	DATE
NOTE BOOK	TEMPLATE		
AREAS CHECKED	AREAS CHECKED		


FILE NAME =	USER NAME = pmagnelli	DESIGNED -	REVISED -	STATE OF ILLINOIS DEPARTMENT OF TRANSPORTATION				MARENGO ROAD REHABILITATION CROSS SECTIONS				F.A. RTE.	SECTION	COUNTY	TOTAL SHEETS	SHEET NO.
N:\HARVARD\100's\110001.00115\Civil\XS_110001.00115.sht		DRAWN -	REVISED -									0006	22-00071-00-R5	MCHENRY	60	43
Default	PLOT SCALE = 10'	CHECKED -	REVISED -									CONTRACT NO. 61M59				
	PLOT DATE = 7/21/2026	DATE -	REVISED -									ILLINOIS FED. AID PROJECT				
				SCALE: 5H 2V				SHEET OF SHEETS				STA. 110+00.00 TO STA. 112+00.00				

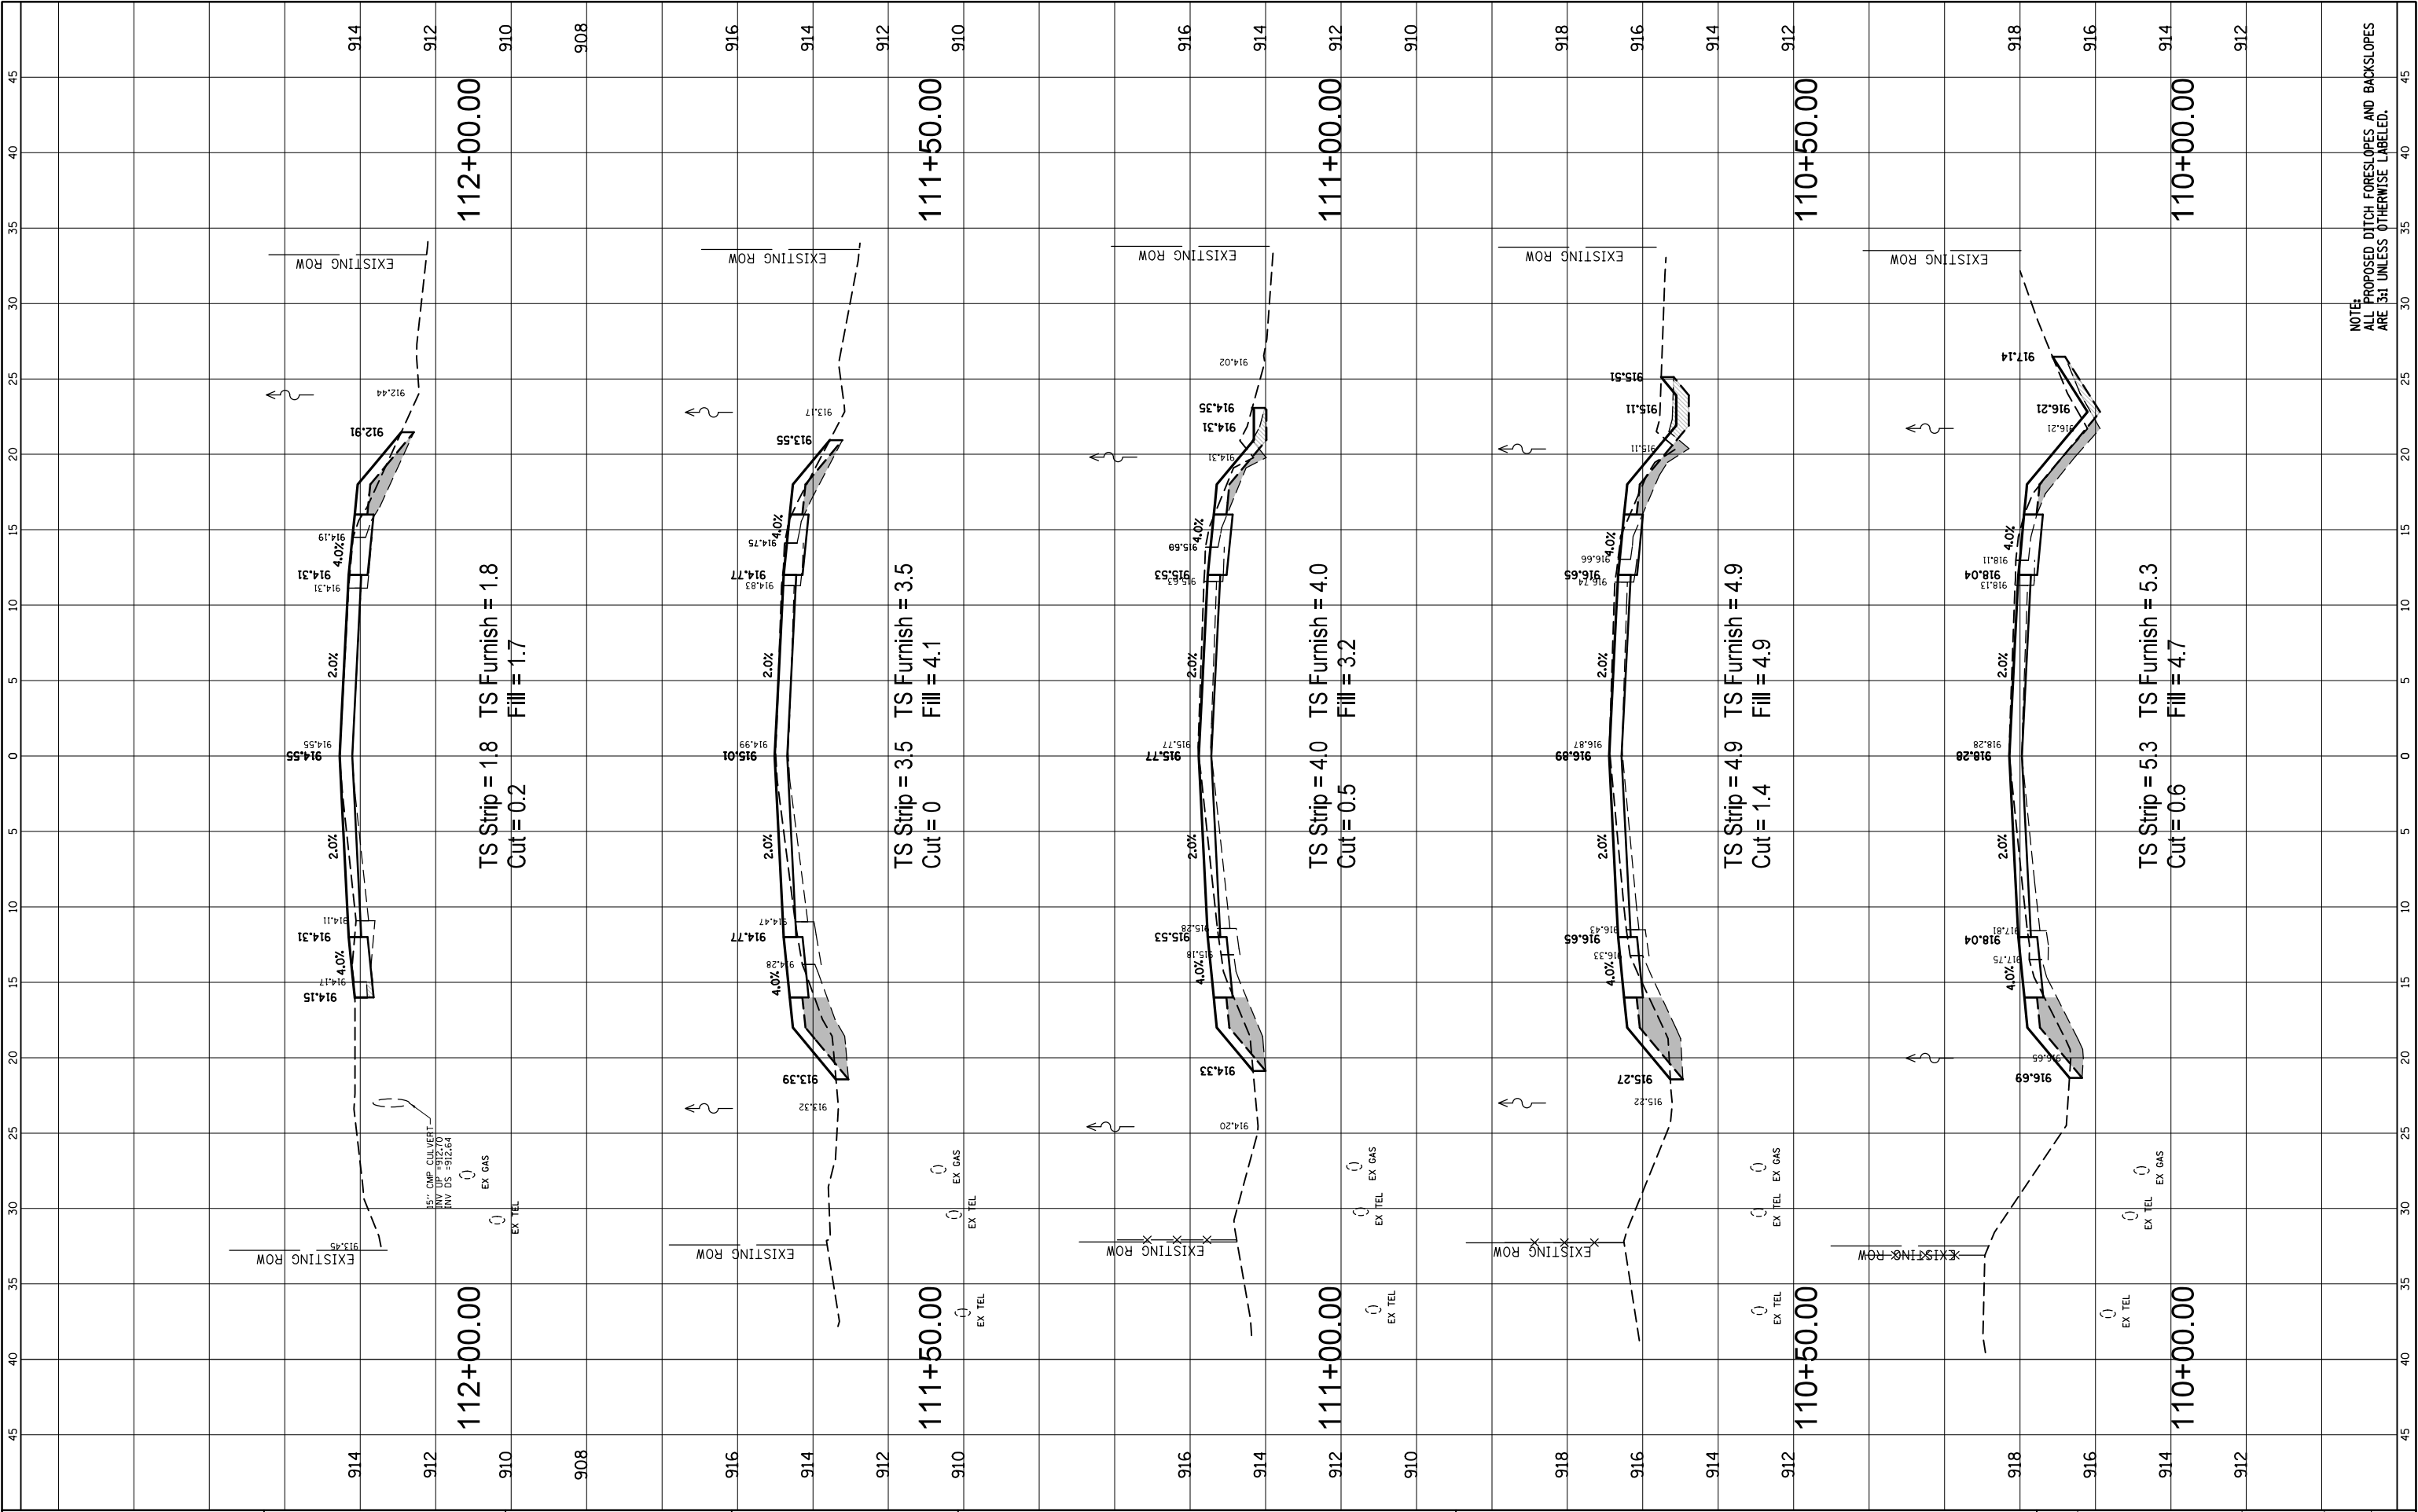

FINAL SURVEY	SURVEYED	BY	DATE
NO.	NO.		
	PLOTTED		
	TEMPLATE		
	NOTE BOOK		
	AREAS		
	CHECKED		

ORIGINAL SURVEY	SURVEYED	BY	DATE
NO.	NO.		
	PLOTTED		
	TEMPLATE		
	NOTE BOOK		
	AREAS		
	CHECKED		


FILE NAME =		USER NAME = pmagnelli		DESIGNED -		REVISED -		STATE OF ILLINOIS DEPARTMENT OF TRANSPORTATION				MARENGO ROAD REHABILITATION CROSS SECTIONS				F.A. RTE.	SECTION	COUNTY	TOTAL SHEETS	SHEET NO.
N:\HARVARD\100's\110001.00115\Civil\XS_110001.00115.sht				DRAWN -		REVISED -										0006	22-00071-00-RS	MCHENRY	60	44
Default		PLOT SCALE = 10'		CHECKED -		REVISED -										CONTRACT NO. 61M59				
		PLOT DATE = 7/21/2026		DATE -		REVISED -										ILLINOIS FED. AID PROJECT				
								SCALE: 5H 2V		SHEET OF SHEETS		STA. 112+50.00 TO STA. 114+50.00								

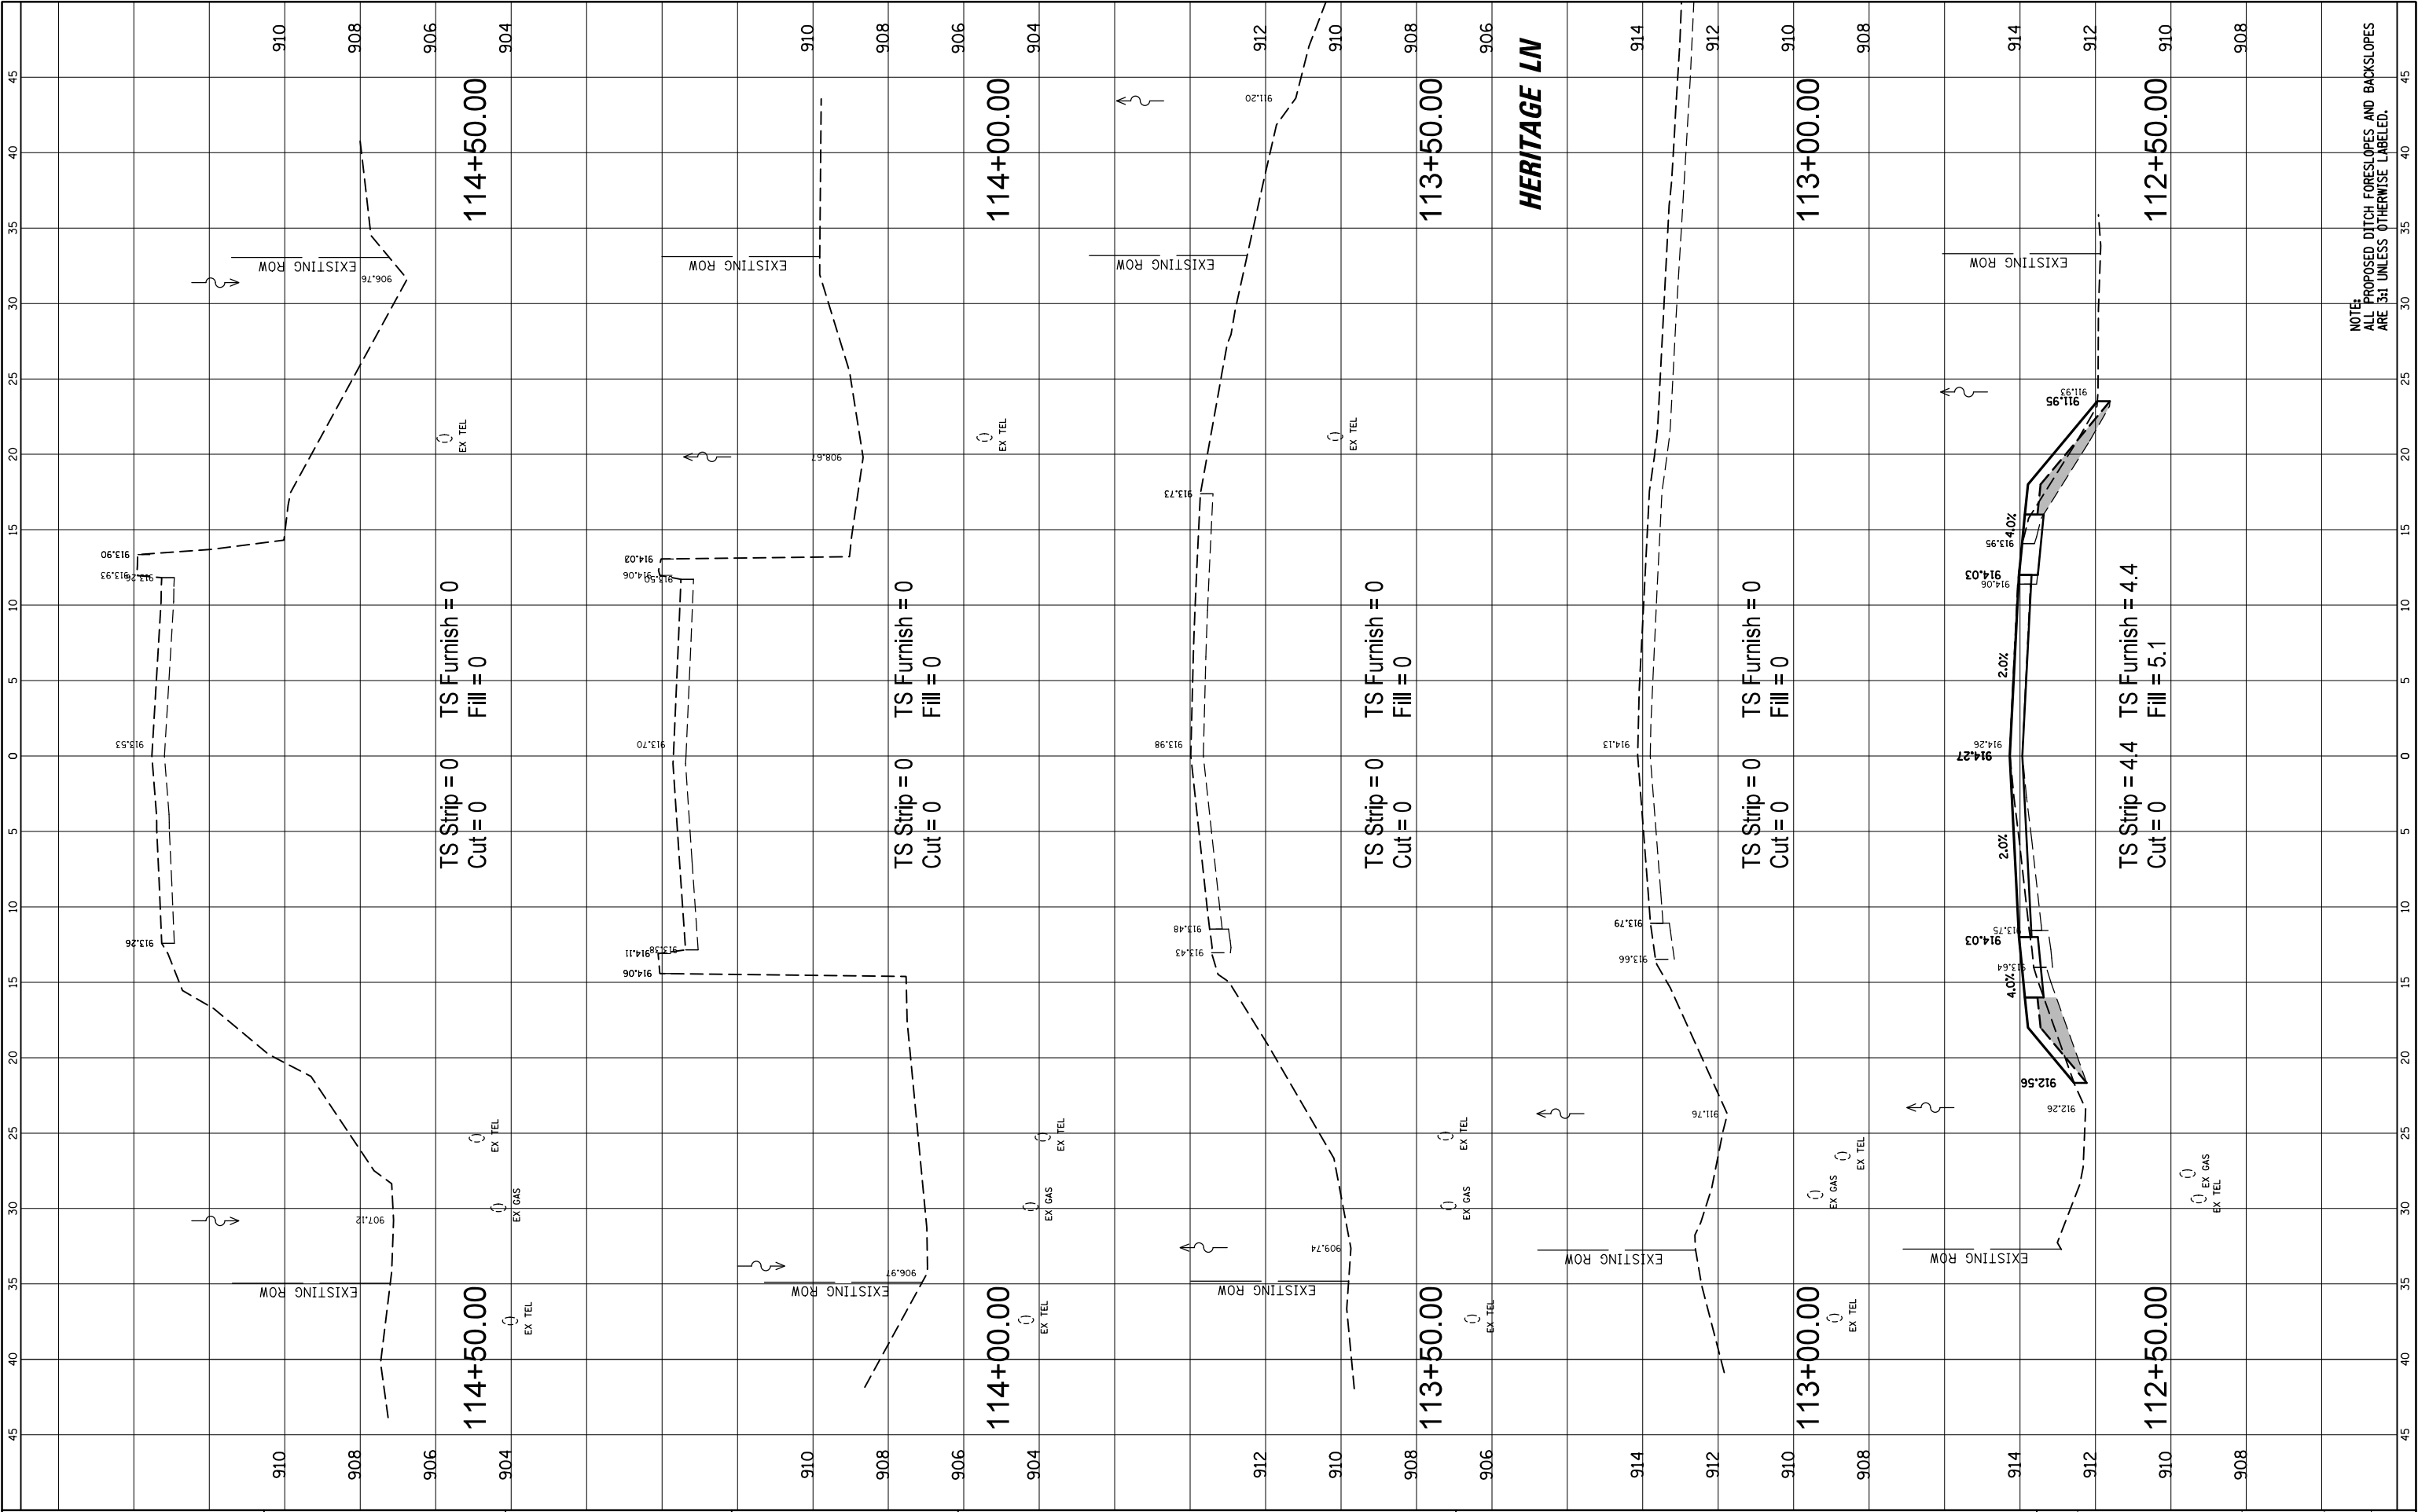

NOTE:
ALL PROPOSED DITCH FORESLOPES AND BACKSLOPES
ARE 3:1 UNLESS OTHERWISE LABELED.

FINAL	SURVEYED	BY	DATE
SURVEY	PLOTTED		
NOTE BOOK	TEMPLATE		
NO.	AREAS CHECKED		


ORIGINAL	SURVEYED	BY	DATE
SURVEY	PLOTTED		
NOTE BOOK	TEMPLATE		
NO.	AREAS CHECKED		

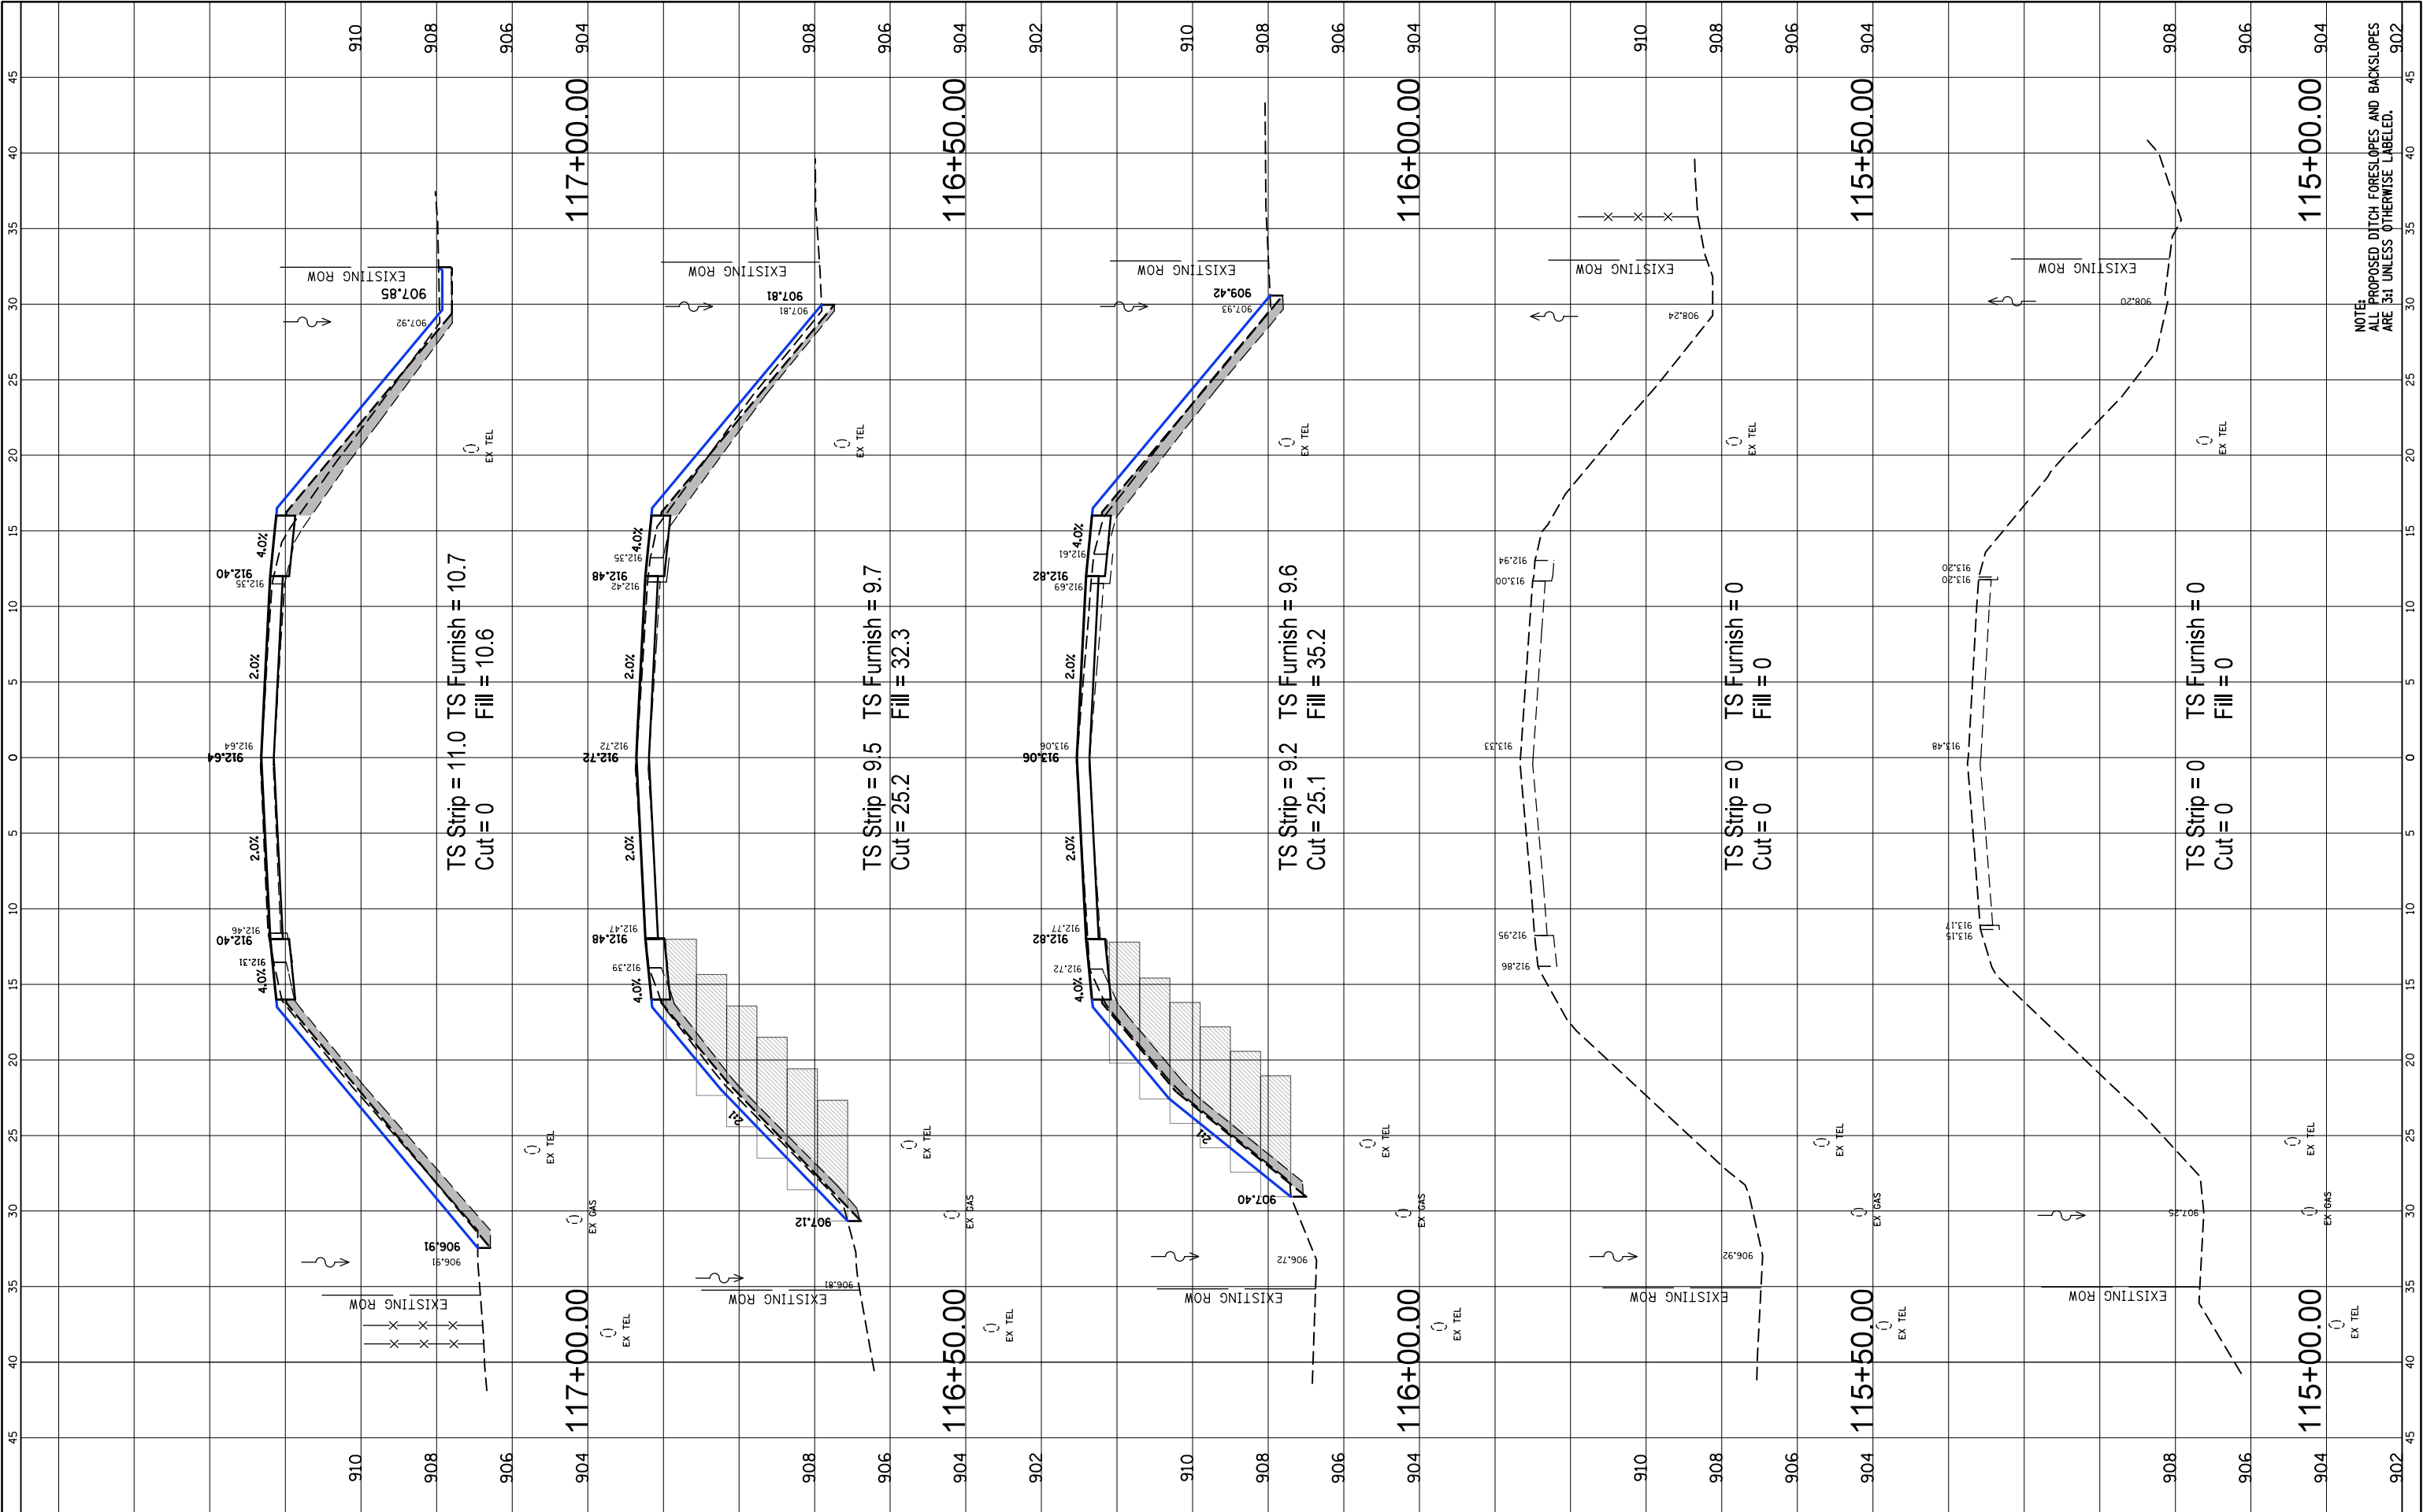

FILE NAME =	USER NAME = pmagnelli	DESIGNED -	REVISED -	STATE OF ILLINOIS DEPARTMENT OF TRANSPORTATION				MARENGO ROAD REHABILITATION CROSS SECTIONS				F.A. RTE.	SECTION	COUNTY	TOTAL SHEETS	SHEET NO.
N:\HARVARD\100's\110001.00115\Civil\XS_110001.00115.sht		DRAWN -	REVISED -									0006	22-00071-00-R5	MCHENRY	60	45
Default	PLOT SCALE = 10'	CHECKED - KB	REVISED -									CONTRACT NO. 61M59				
	PLOT DATE = 7/21/2026	DATE -	REVISED -									ILLINOIS FED. AID PROJECT				

FINAL	SURVEYED	BY	DATE
SURVEY	PLOTTED		
NOTE BOOK	TEMPLATE		
NO.	AREAS CHECKED		

ORIGINAL	SURVEYED	BY	DATE
SURVEY	PLOTTED		
NOTE BOOK	TEMPLATE		
NO.	AREAS CHECKED		

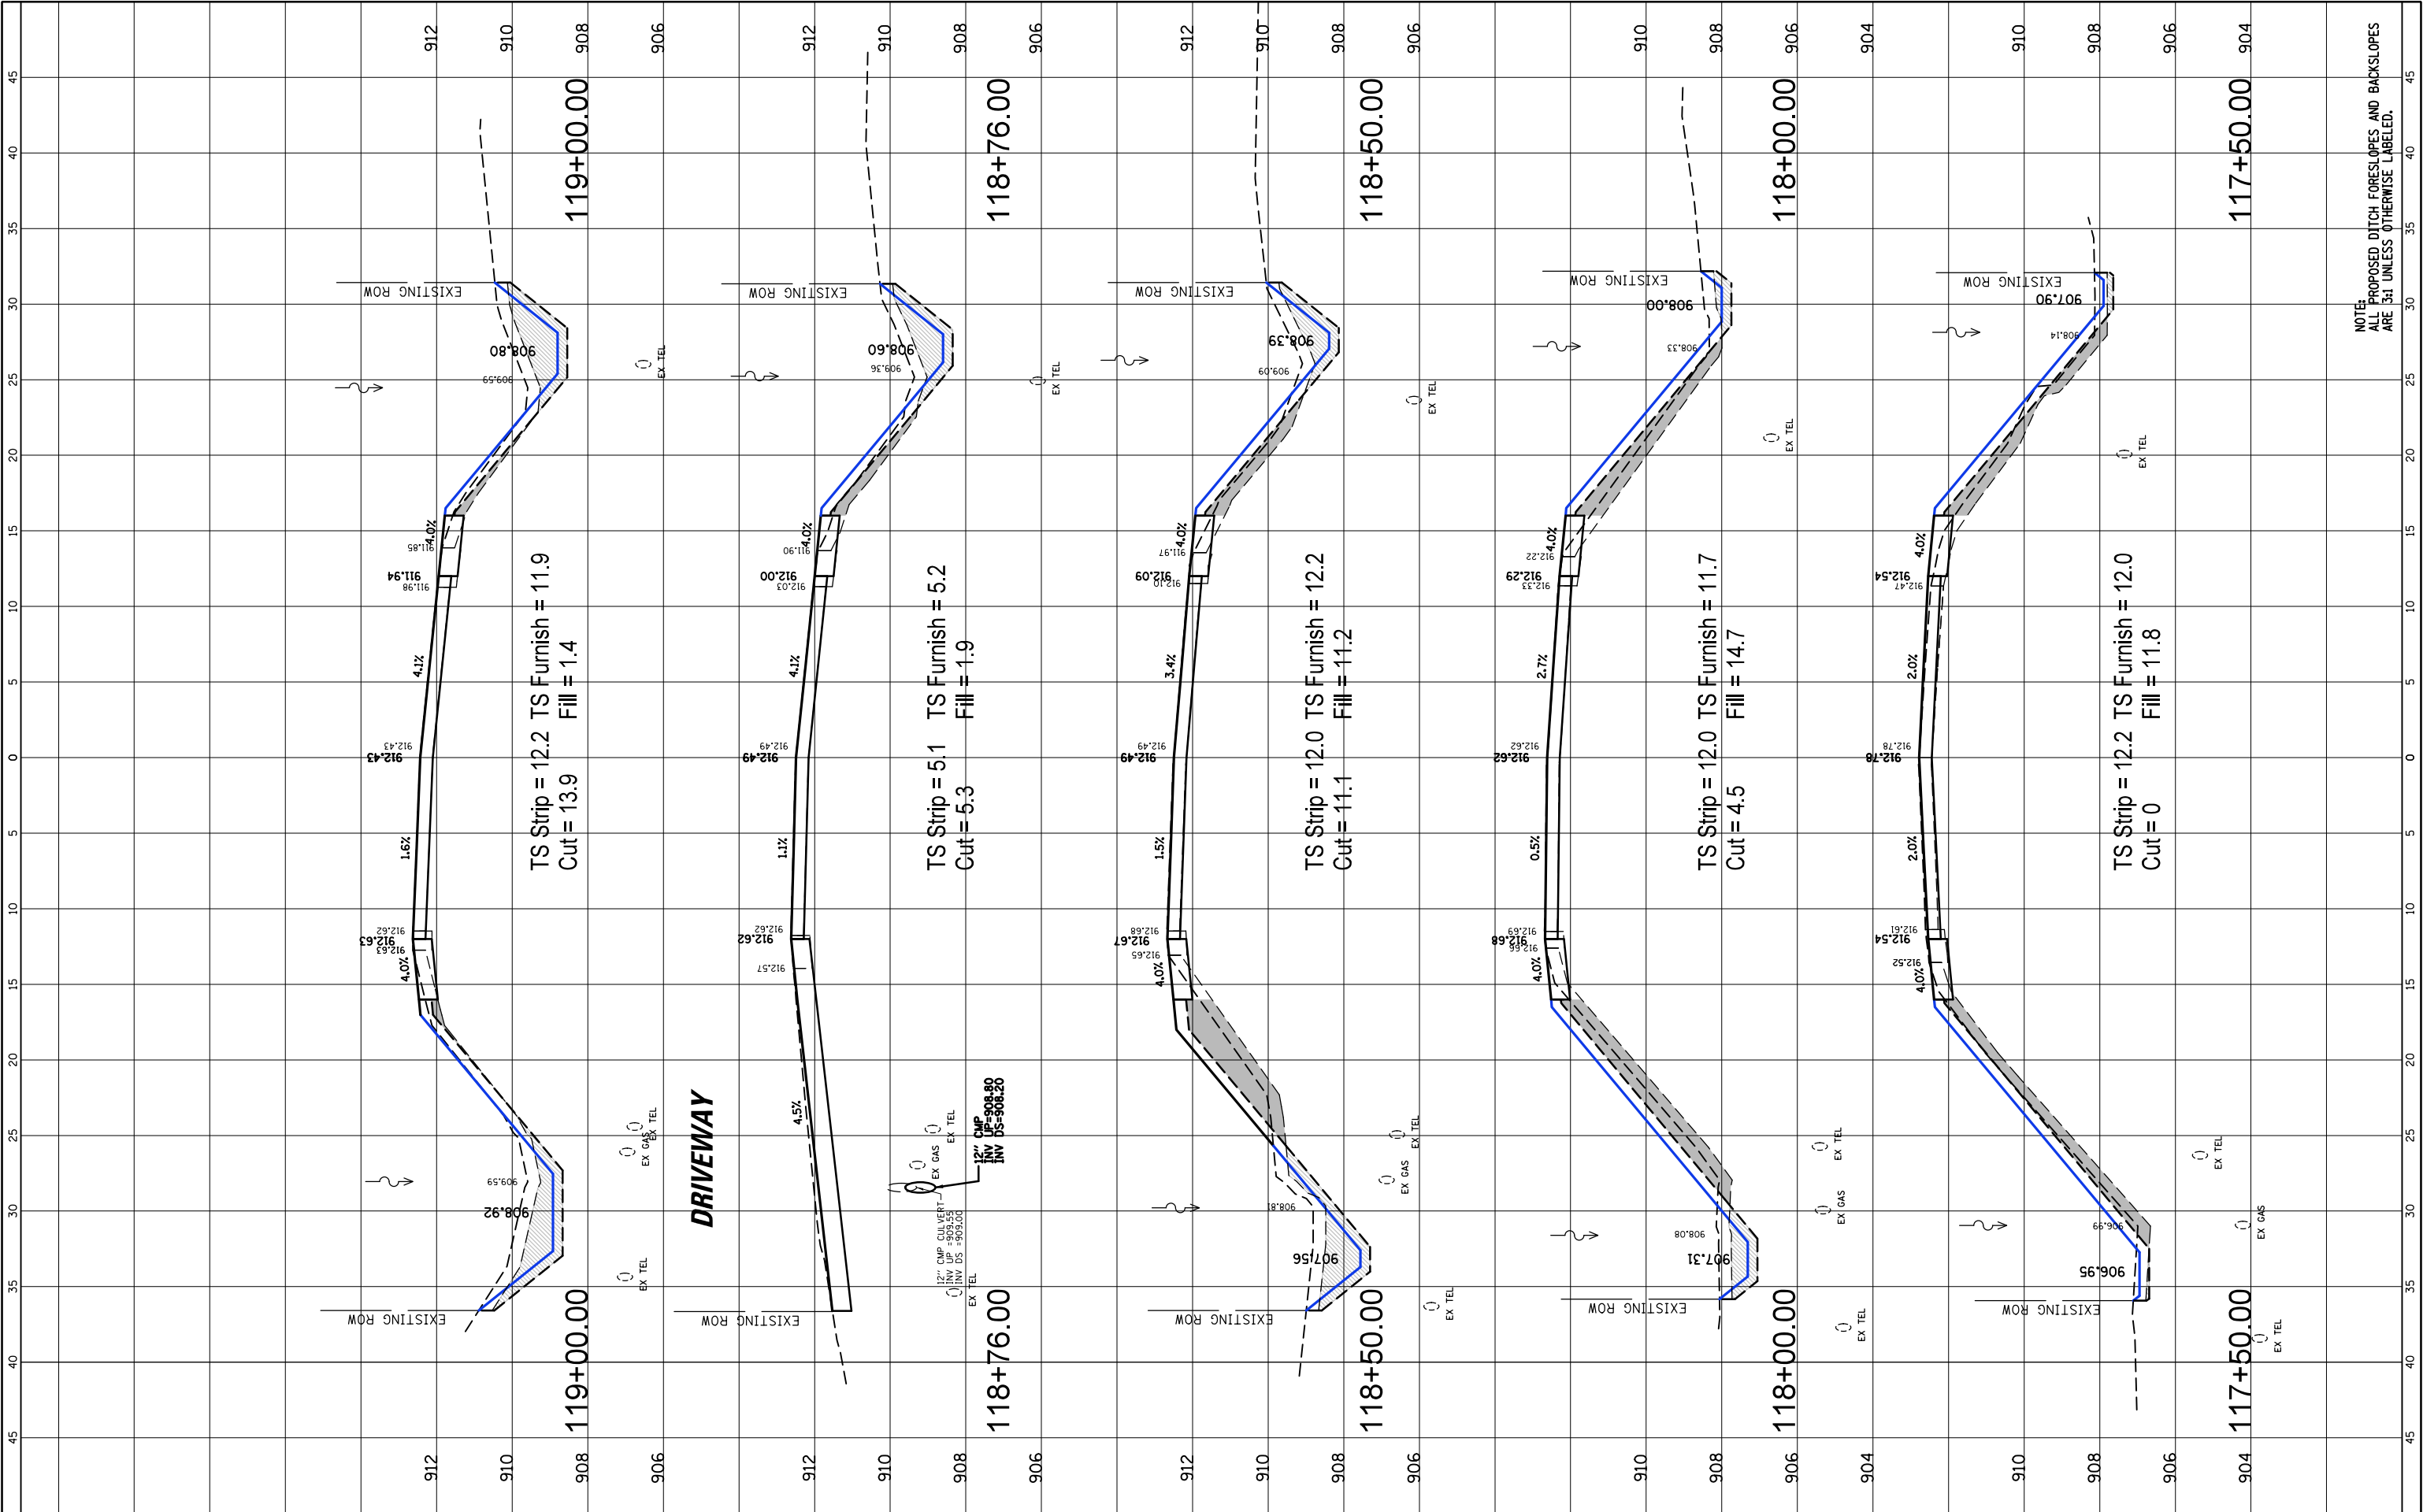


FILE NAME =	USER NAME = pmagnelli	DESIGNED -	REVISED -	STATE OF ILLINOIS DEPARTMENT OF TRANSPORTATION				MARENGO ROAD REHABILITATION CROSS SECTIONS				F.A. RTE.	SECTION	COUNTY	TOTAL SHEETS	SHEET NO.
N:\HARVARD\100's\110001.00115\Civil\XS.110001.00115.shx		DRAWN -	REVISED -									0006	22-00071-00-R5	MCHENRY	60	46
Default	PLOT SCALE = 10'	CHECKED - KB	REVISED -									CONTRACT NO. 61M59				
	PLOT DATE = 7/21/2026	DATE -	REVISED -									ILLINOIS FED. AID PROJECT				

NOTE:
ALL PROPOSED DITCH FORESLOPES AND BACKSLOPES
ARE 3:1 UNLESS OTHERWISE LABELED.

FINAL	SURVEYED	BY	DATE
SURVEY	PLOTTED		
NOTE BOOK	TEMPLATE		
NO.	AREAS CHECKED		


ORIGINAL	SURVEYED	BY	DATE
SURVEY	PLOTTED		
NOTE BOOK	TEMPLATE		
NO.	AREAS CHECKED		

FILE NAME =	USER NAME = pmagnelli	DESIGNED -	REVISED -	STATE OF ILLINOIS DEPARTMENT OF TRANSPORTATION	MARENGO ROAD REHABILITATION				F.A. RTE.	SECTION	COUNTY	TOTAL SHEETS	SHEET NO.
N:\HARVARD\100's\110001.00115\Civil\XS.110001.00115.shx		DRAWN -	REVISED -		CROSS SECTIONS				0006	22-00071-00-R5	MCHENRY	60	47
Default	PLOT SCALE = 10'	CHECKED - KB	REVISED -		SCALE: 5H 2V	SHEET	OF	SHEETS	STA. 119+50.00	TO STA. 121+50.00	CONTRACT NO. 61M59		
	PLOT DATE = 7/21/2026	DATE -	REVISED -		ILLINOIS FED. AID PROJECT								

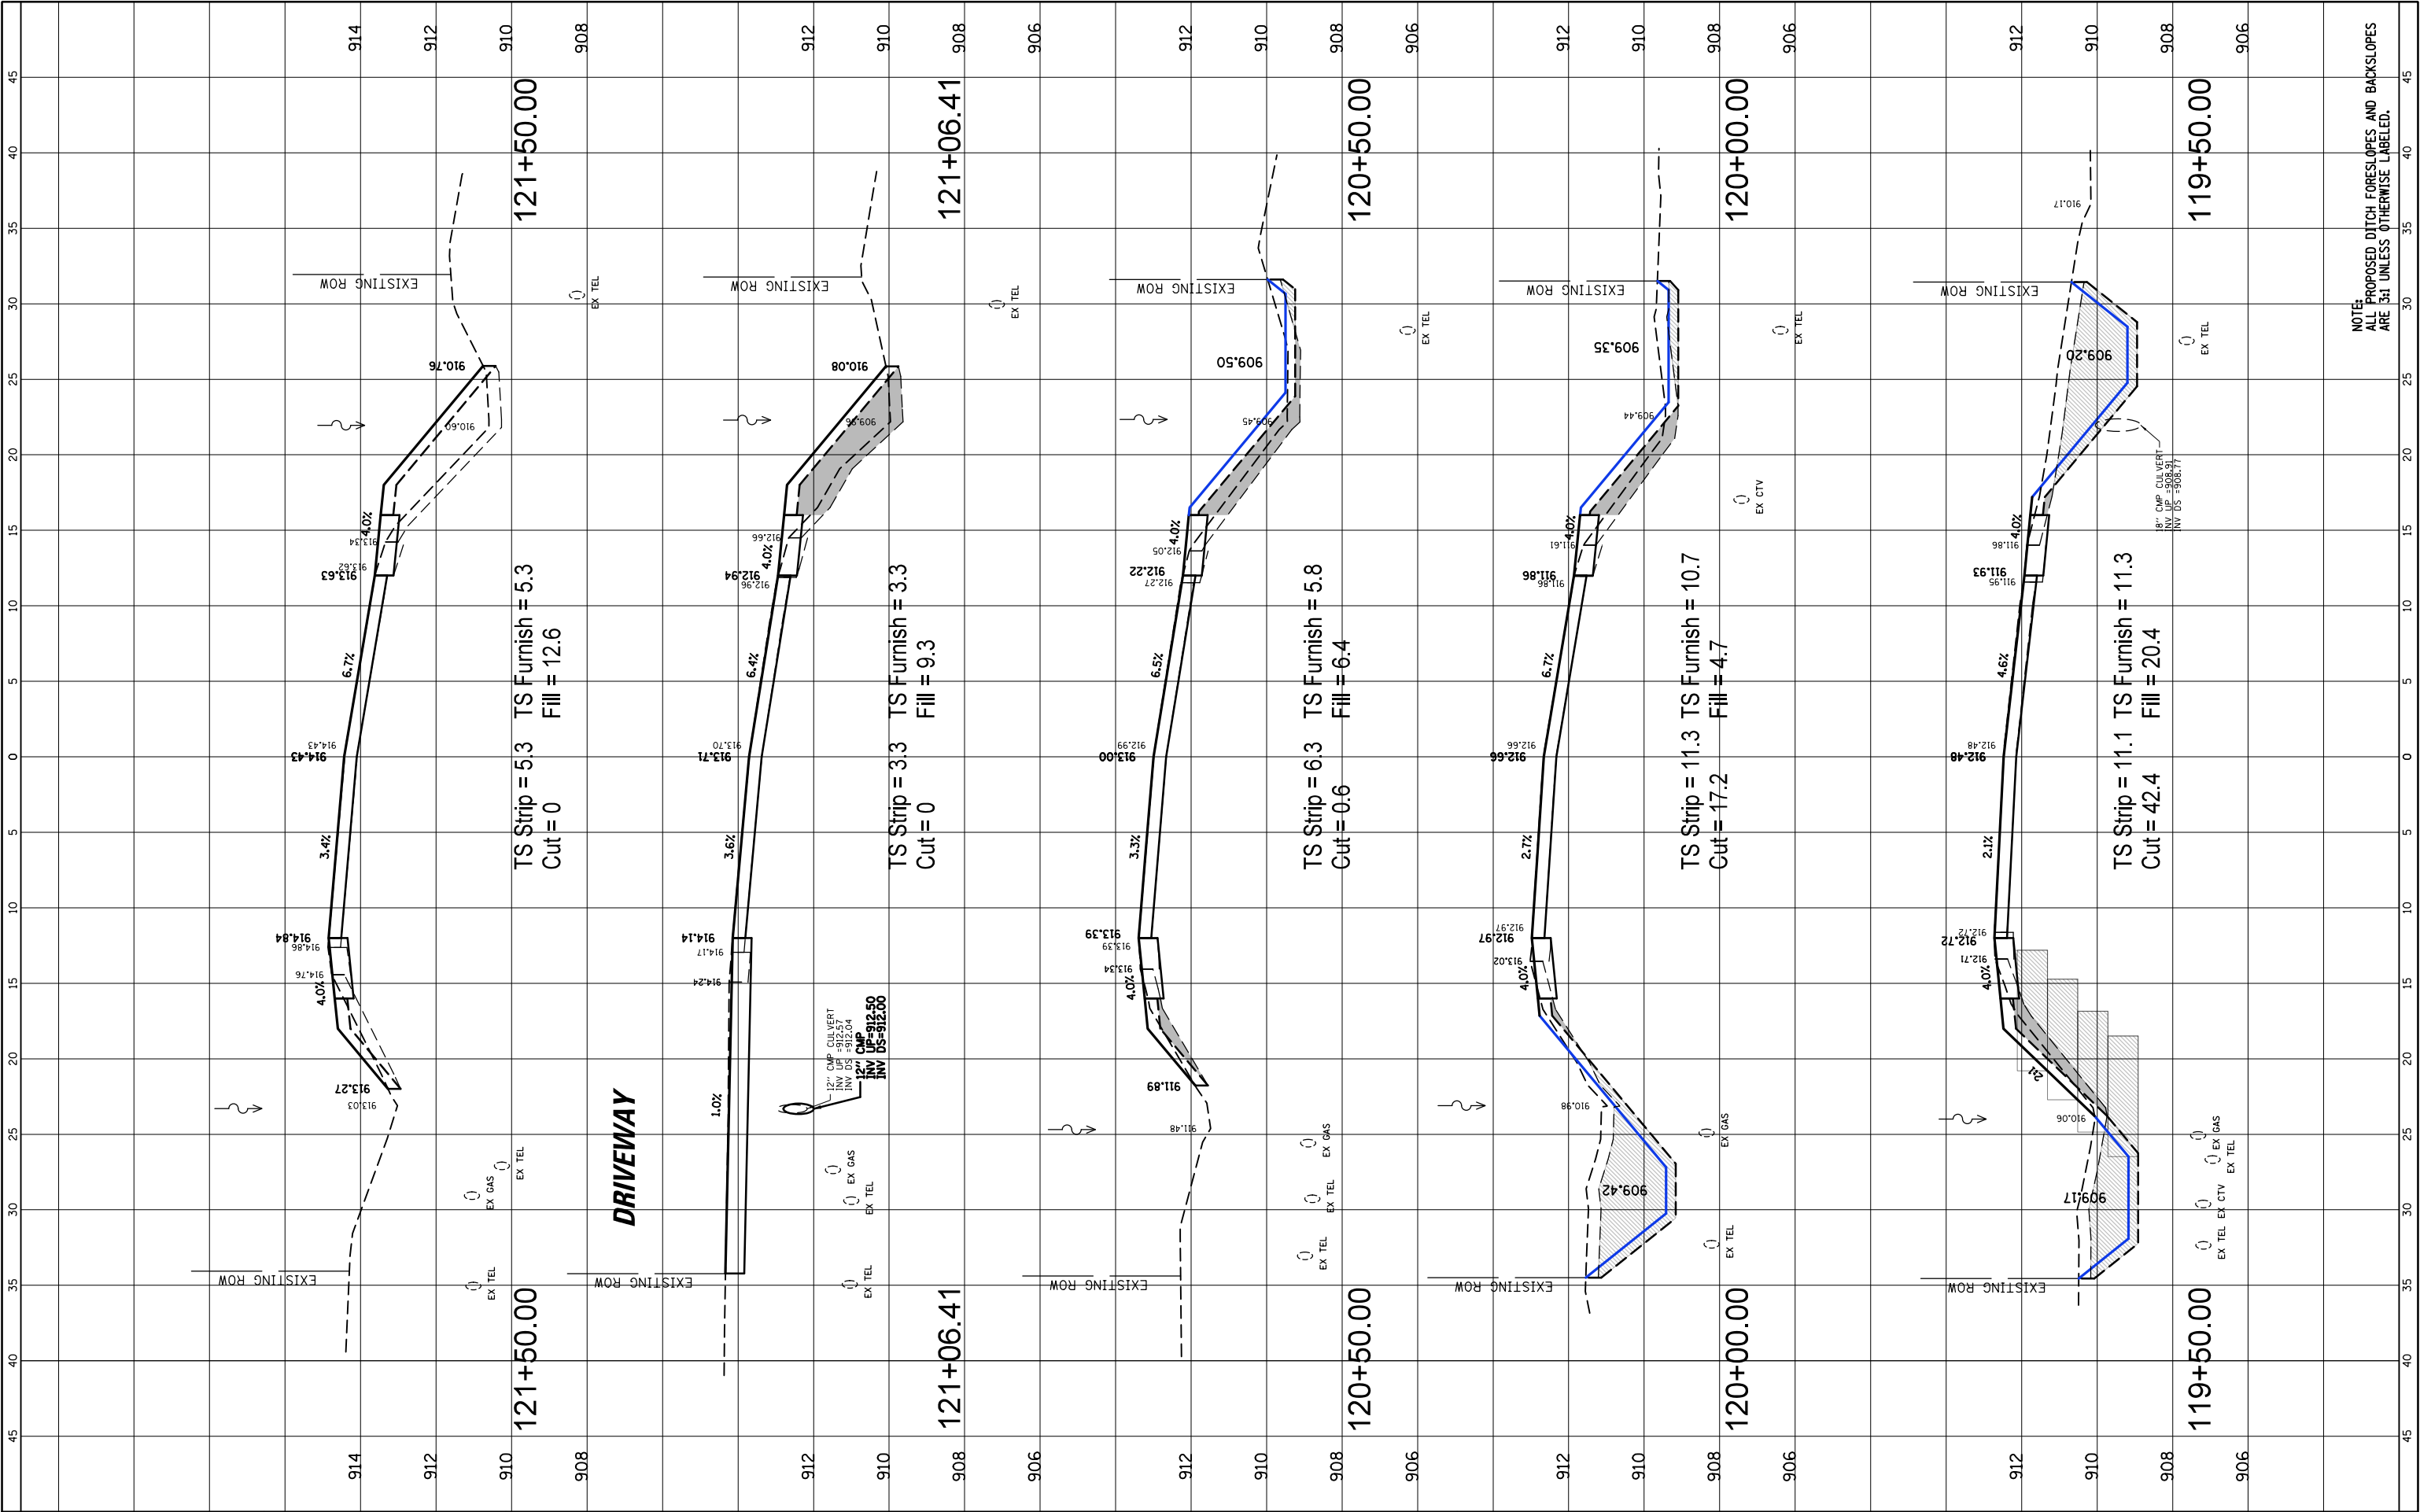

NOTE:
ALL PROPOSED DITCH FORESLOPES AND BACKSLOPES
ARE 3:1 UNLESS OTHERWISE LABELED.

ORIGINAL SURVEY	SURVEYED _____	BY _____	DATE _____
	PLOTTED _____		
	TEMPLATE _____		
	AREAS _____		
	AREAS CHECKED _____		
NOTE BOOK			
No. _____			

 

ORIGINAL SURVEY				BY _____	DATE _____
NOTE BOOK	SURVEYED _____				
	PLOTTED _____				
	TEMPLATE _____				
	AREAS _____				
NO. _____	AREAS CHECKED _____				



FINAL SURVEY NO.	SURVEYED PLOTTED NOTE BOOK AREAS CHECKED	BY	DATE

ORIGINAL SURVEY NO.	SURVEYED PLOTTED NOTE BOOK AREAS CHECKED	BY	DATE

FILE NAME = N:\HARVARD\100's\110001.00115\Civil\XS.110001.00115.sht
Default

USER NAME = pmagnelli
PLOT SCALE = 10'
PLOT DATE = 7/21/2026

DESIGNED -
DRAWN -
CHECKED -
DATE -


REVISD -
REVISD -
REVISD -
REVISD -

STATE OF ILLINOIS
DEPARTMENT OF TRANSPORTATION

SCALE: 5H 2V SHEET OF SHEETS STA. 126+25.00 TO STA. 128+00.00

MARENGO ROAD REHABILITATION
CROSS SECTIONS

F.A. RTE.	SECTION	COUNTY	TOTAL SHEETS	SHEET NO.
0006	22-00071-00-R5	MCHENRY	60	50
CONTRACT NO. 61M59				
ILLINOIS FED. AID PROJECT				

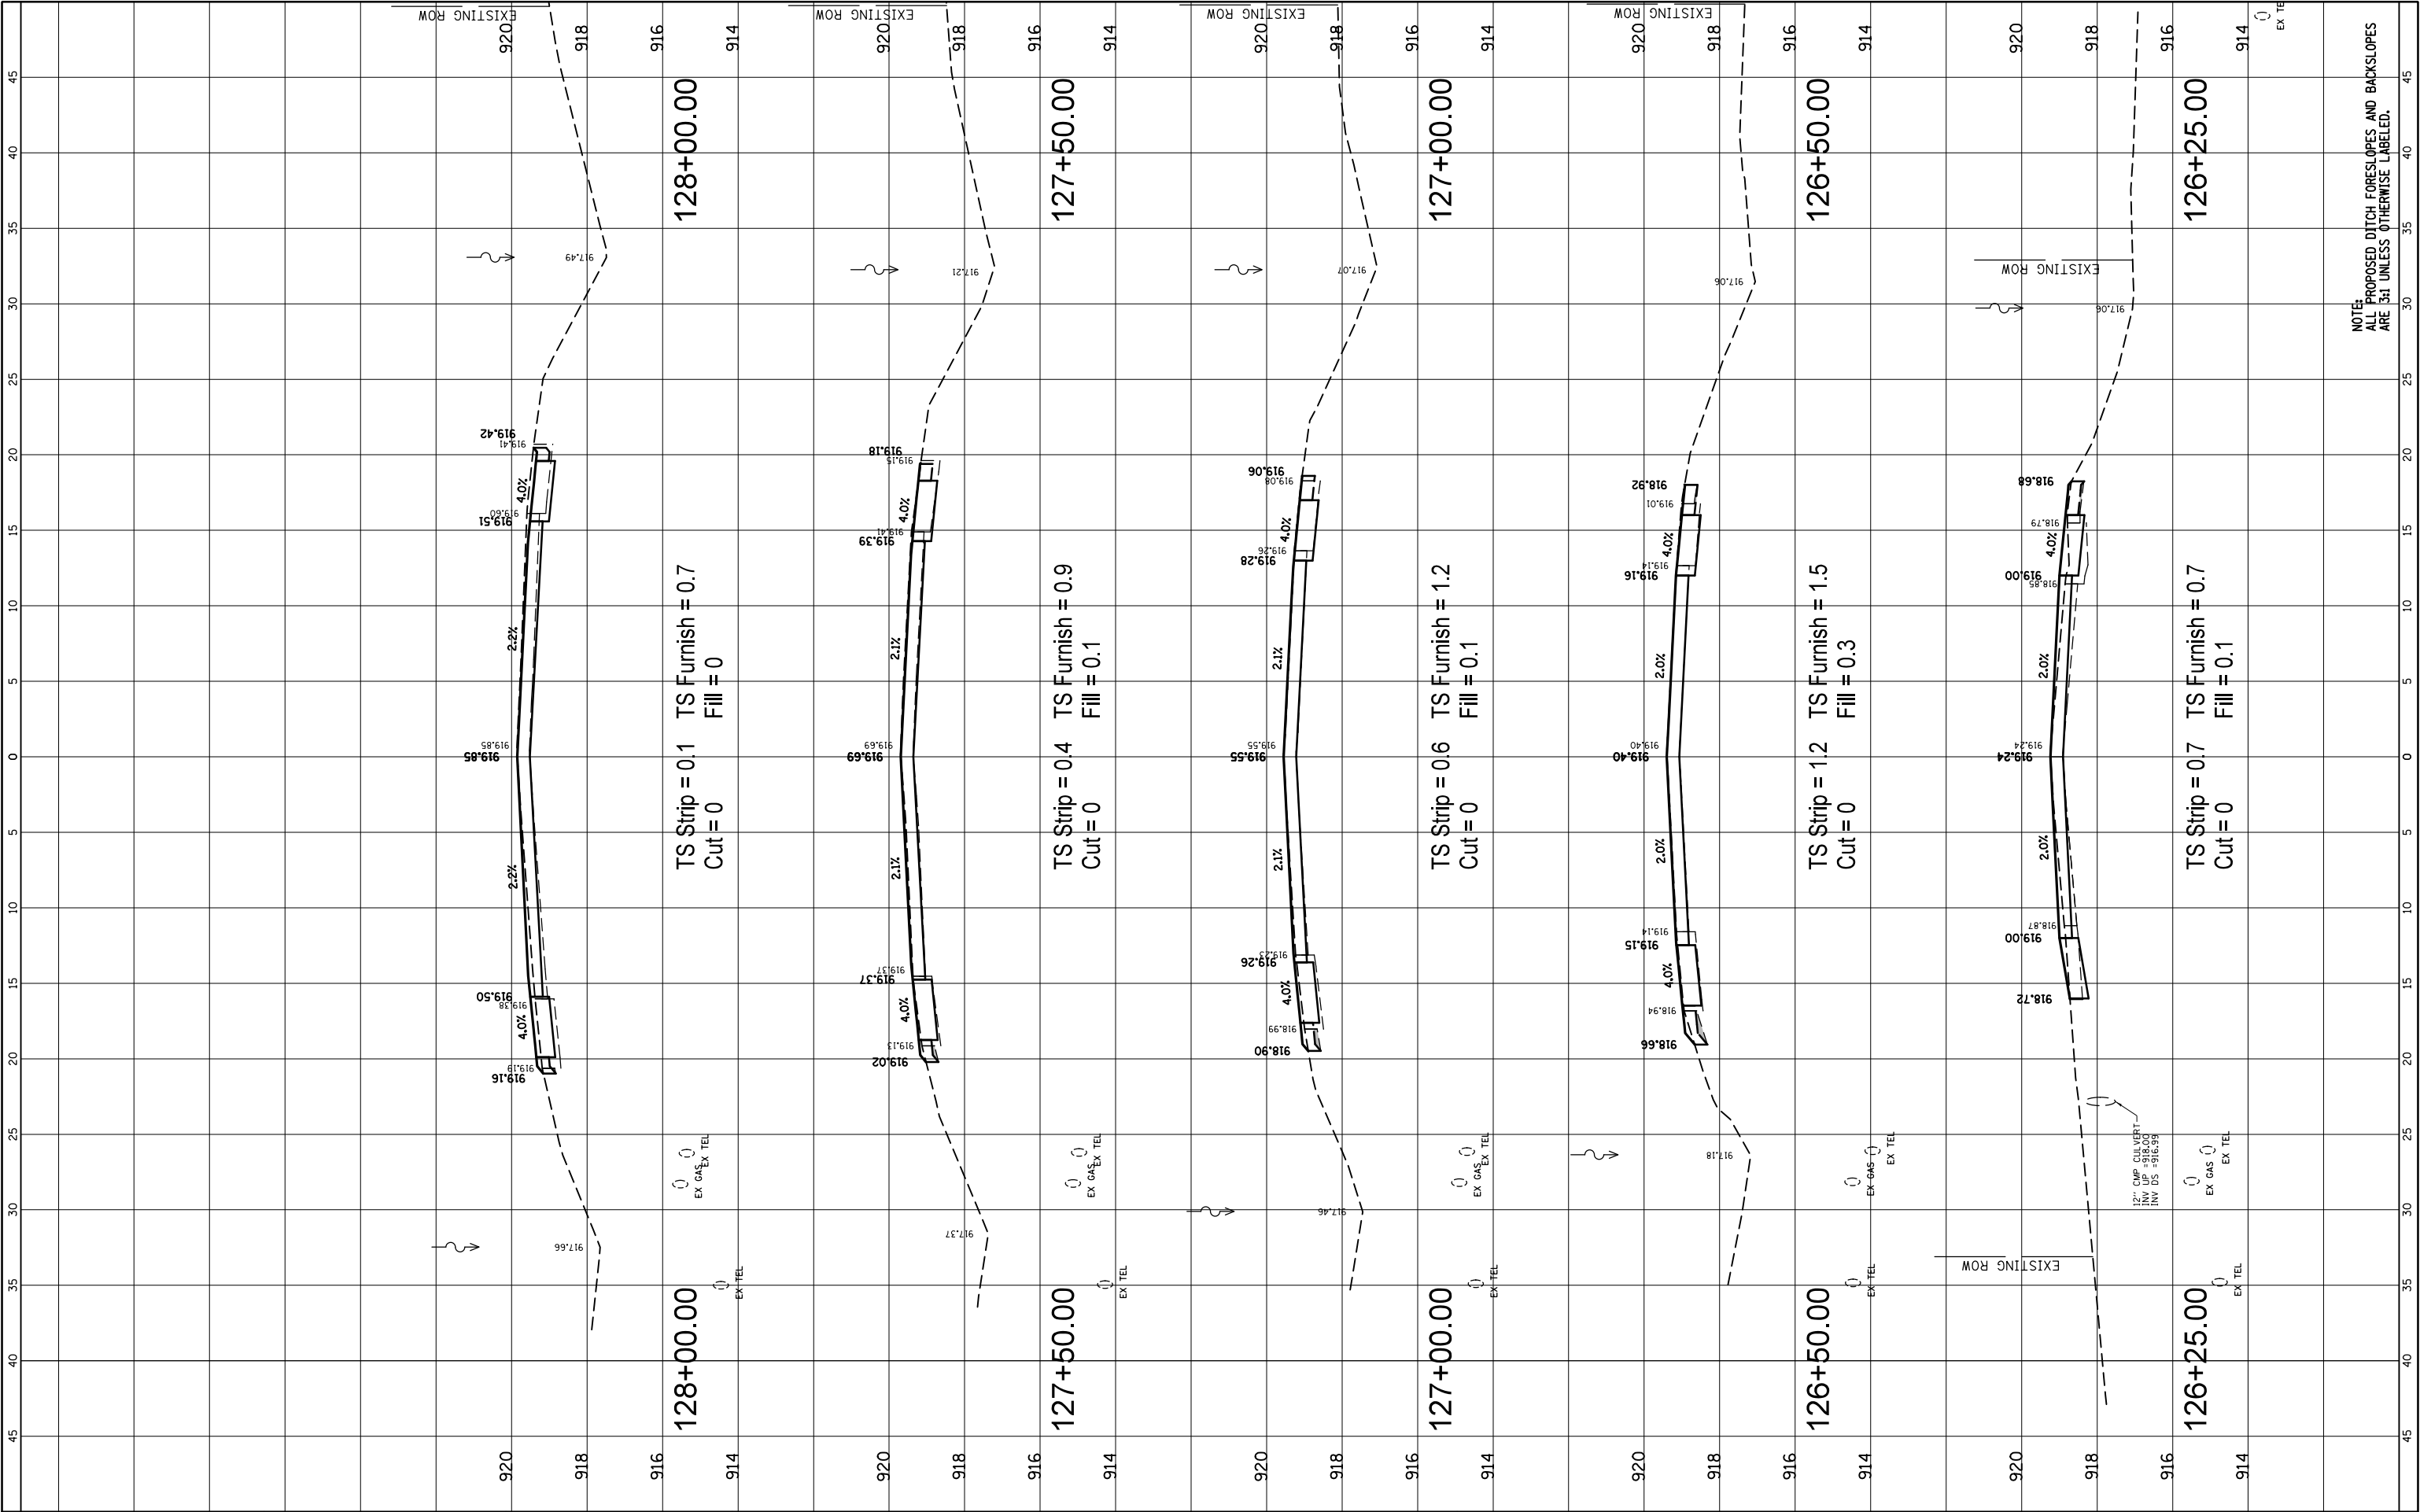


NOTE:
ALL PROPOSED DITCH FORESLOPES AND BACKSLOPES
ARE 3:1 UNLESS OTHERWISE LABELED.

FINAL SURVEY NO.	SURVEYED PLOTTED NOTE BOOK AREAS CHECKED	BY	DATE

ORIGINAL SURVEY NO.	SURVEYED PLOTTED NOTE BOOK AREAS CHECKED	BY	DATE


FILE NAME = N:\HARVARD\100's\110001.00115\Civil\XS_110001.00115.sht Default	USER NAME = pmagnan	DESIGNED -	REVISIONS	STATE OF ILLINOIS DEPARTMENT OF TRANSPORTATION	MARENGO ROAD REHABILITATION CROSS SECTIONS	SCALE: 5H 2V	SHEET OF SHEETS	STA. 128+50.00 TO STA. 130+50.00	SECTION			COUNTY	TOTAL SHEETS	SHEET NO.
		DRAWN -	REVISED -							0006	22-00071-00-R5	MCHENRY	60	51
		PLOT SCALE = 10'	CHECKED -						REVISED -	CONTRACT NO. 61M59				
		PLOT DATE = 7/21/2026	DATE -						REVISED -	ILLINOIS FED. AID PROJECT				

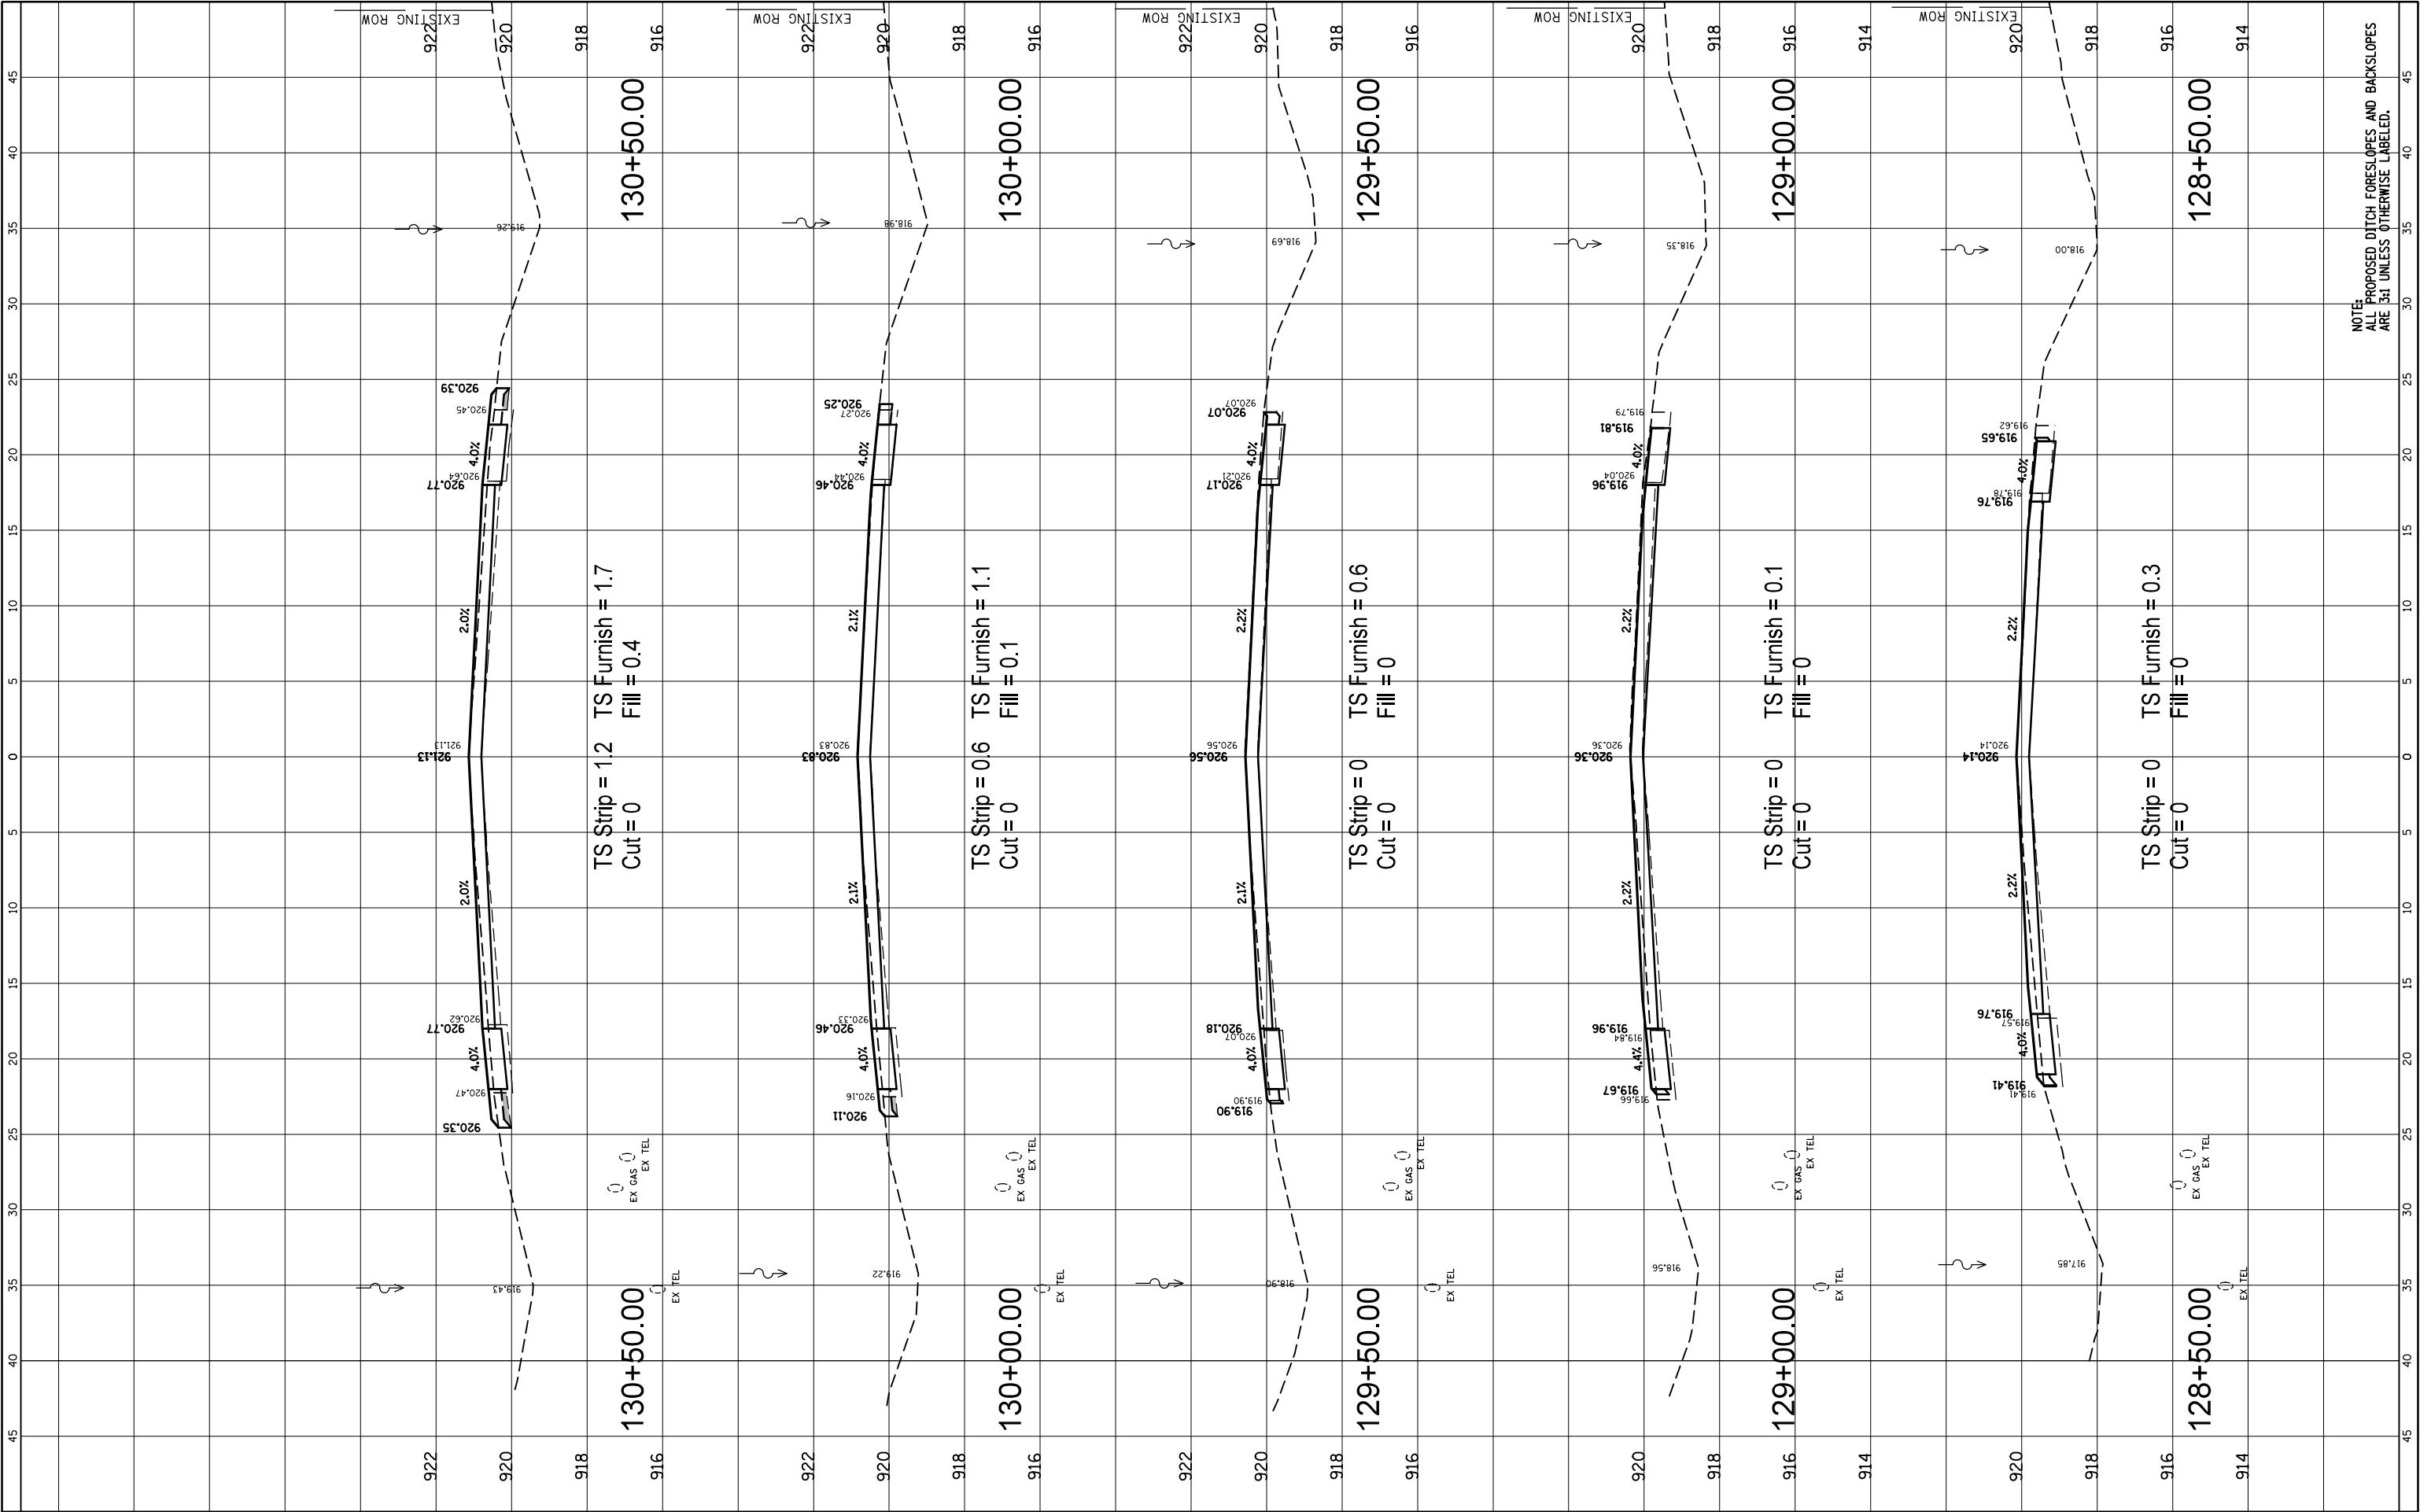

FINAL SURVEY NO.	SURVEYED PLOTTED NOTE BOOK AREAS CHECKED	BY	DATE

ORIGINAL SURVEY NO.	SURVEYED PLOTTED NOTE BOOK AREAS CHECKED	BY	DATE

FILE NAME =	USER NAME = pmagnelli	DESIGNED -	REVISED -	STATE OF ILLINOIS DEPARTMENT OF TRANSPORTATION	MARENGO ROAD REHABILITATION CROSS SECTIONS				F.A. RTE.	SECTION	COUNTY	TOTAL SHEETS	SHEET NO.
N:\HARVARD\100's\110001.00115\Civil\XS.110001.00115.sht		DRAWN -	REVISED -						0006	22-00071-00-R5	MCHENRY	60	52
Default	PLOT SCALE = 10'	CHECKED -	REVISED -		CONTRACT NO. 61M59								
	PLOT DATE = 7/21/2026	DATE -	REVISED -										
					SCALE: 5H 2V	SHEET	OF	SHEETS	STA. 131+00.00	TO STA. 134+00.00	ILLINOIS FED. AID PROJECT		

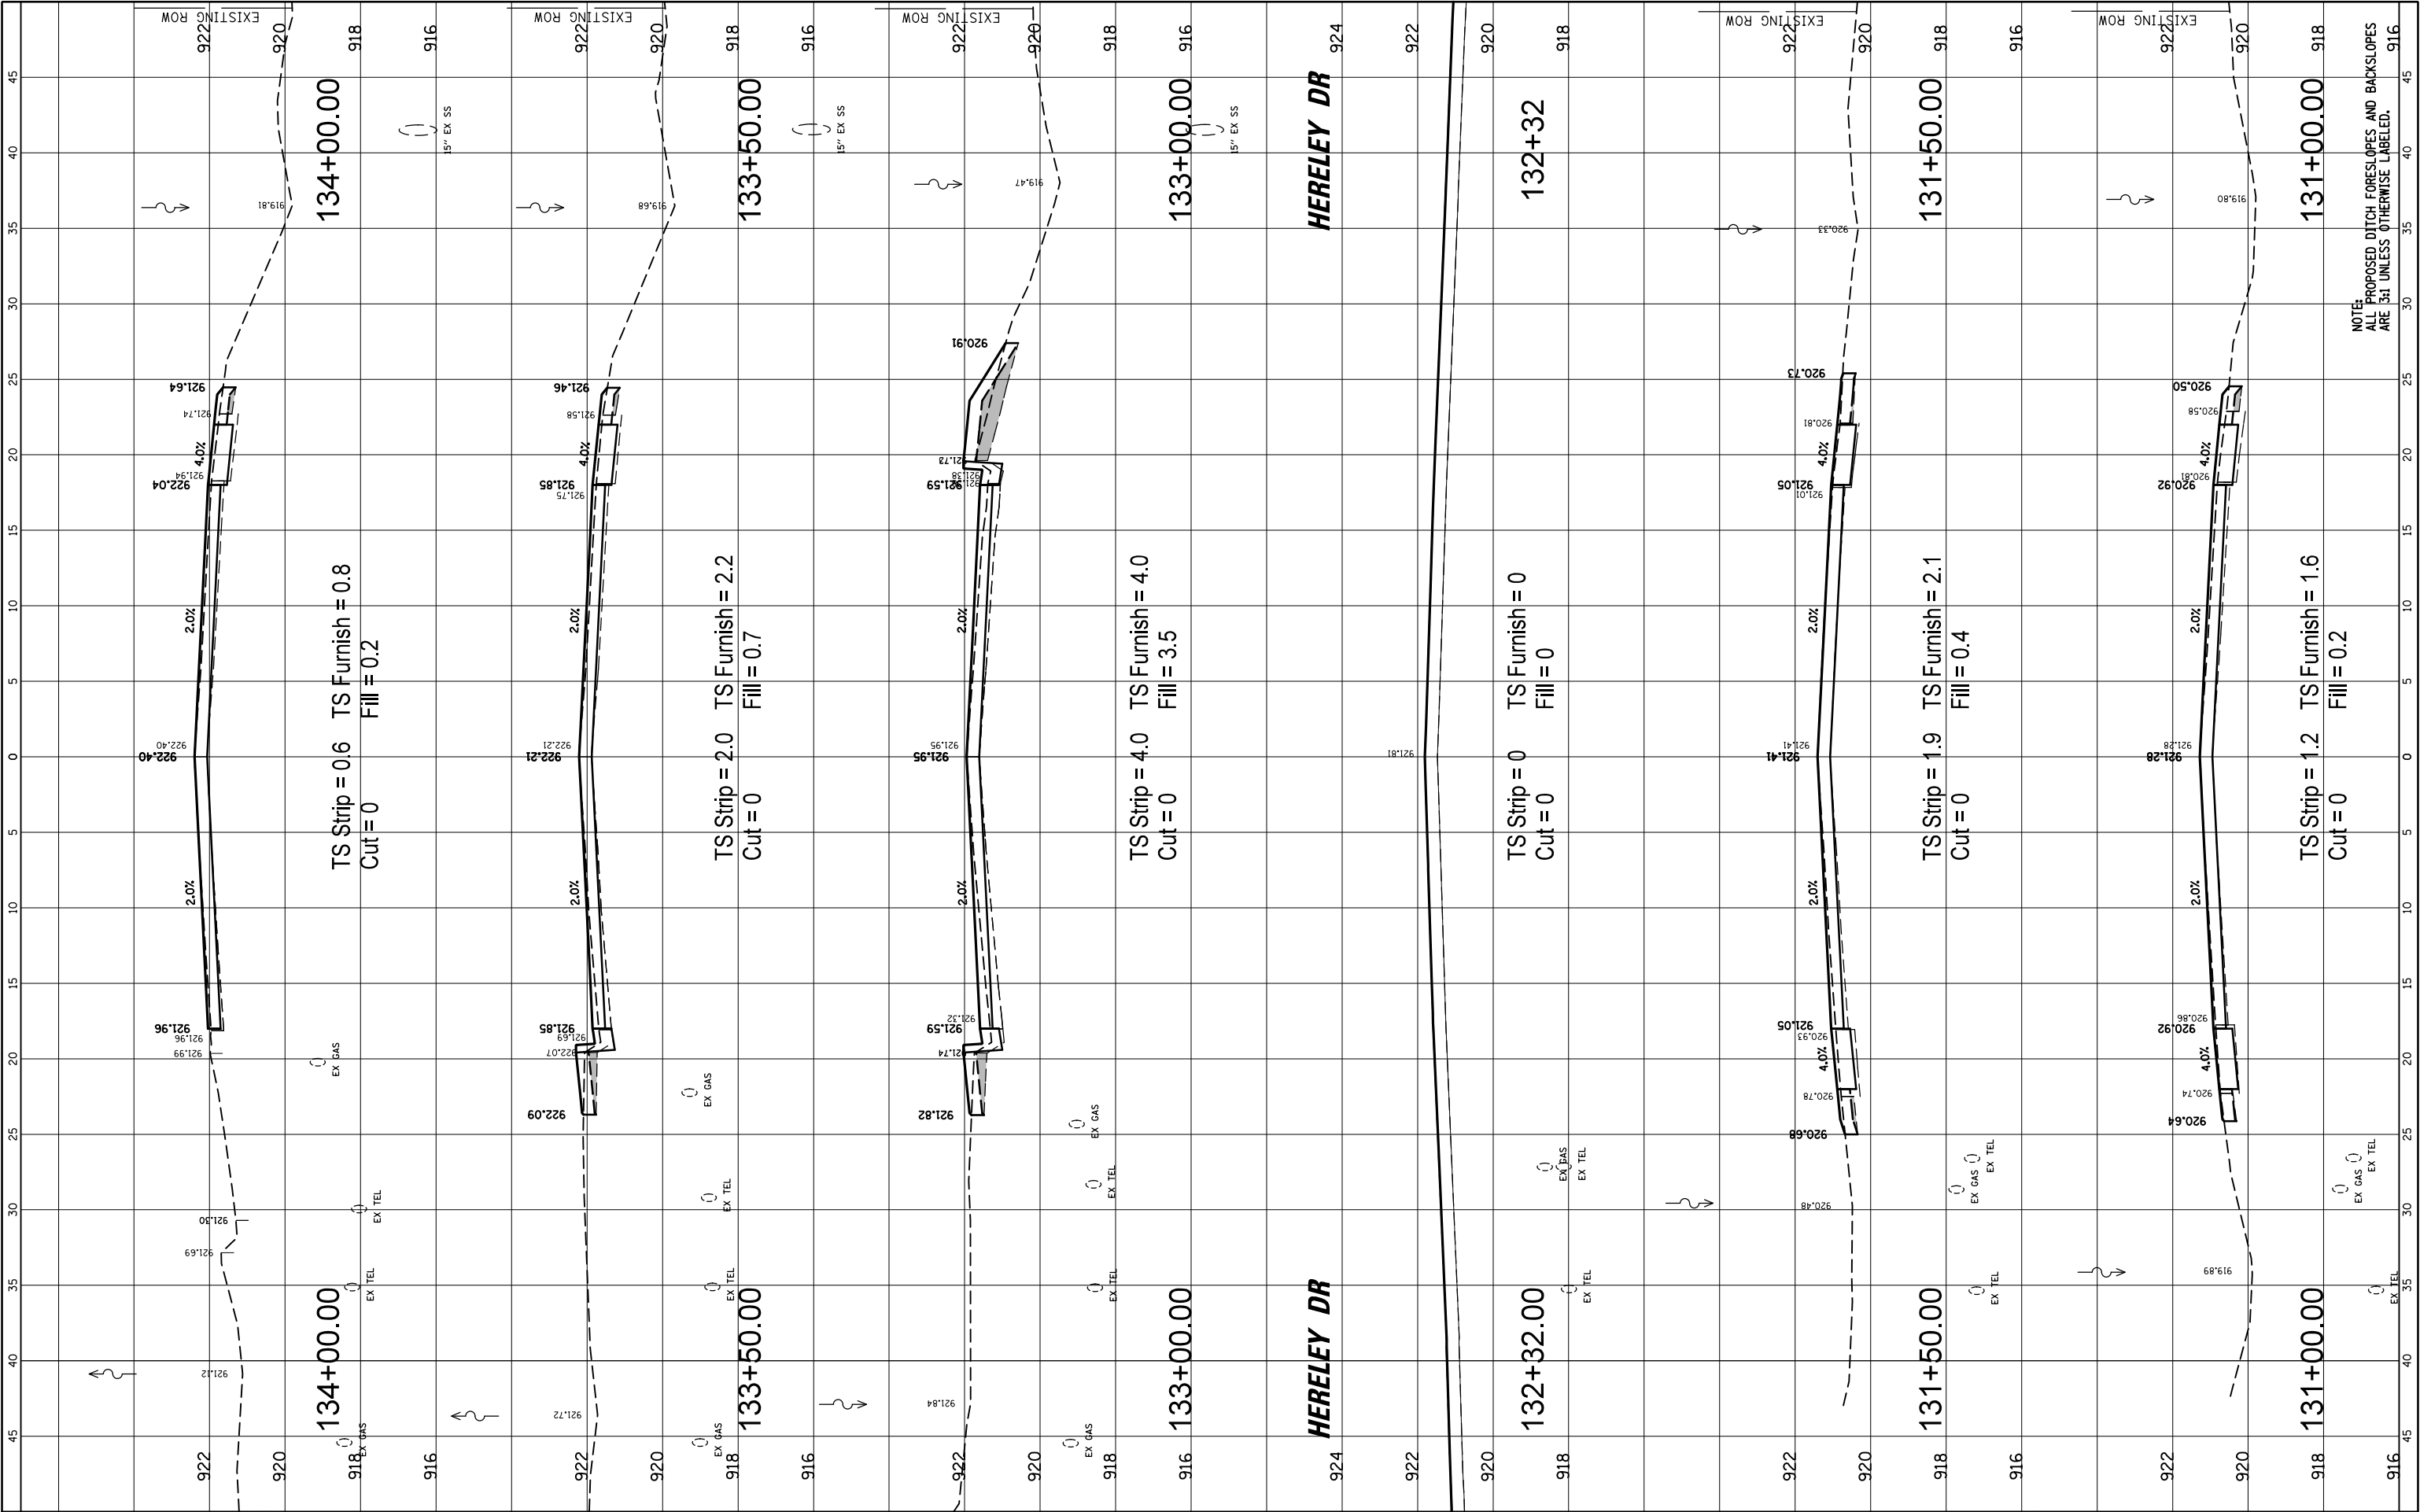

NOTE:
ALL PROPOSED DITCH FORESLOPES AND BACKSLOPES
ARE 3:1 UNLESS OTHERWISE LABELED.

FINAL SURVEY NOTE BOOK NO.	SURVEYED PLOTTED TEMPLATE AREAS CHECKED	BY	DATE

ORIGINAL SURVEY NOTE BOOK NO.	SURVEYED PLOTTED TEMPLATE AREAS CHECKED	BY	DATE

FILE NAME =	USER NAME = pmagnelli
N:\HARVARD\100's\110001.00115\Civil\XS_110001.00115.sht	
Default	PLOT DATE = 7/21/2026

DESIGNED -	REVIS
DRAWN -	REVIS
CHECKED -	REVIS
DATE -	REVIS


REVIS	REVIS
REVIS	REVIS
REVIS	REVIS
REVIS	REVIS

STATE OF ILLINOIS
DEPARTMENT OF TRANSPORTATION

MARENGO ROAD REHABILITATION
CROSS SECTIONS

SCALE: 5H 2V SHEET OF SHEETS STA. 137+00.00 TO STA. 139+14.00

F.A. RTE. 0006	SECTION 22-00071-00-R5	COUNTY MCHENRY	TOTAL SHEETS 60	SHEET NO. 54
CONTRACT NO. 61M59				
ILLINOIS FED. AID PROJECT				

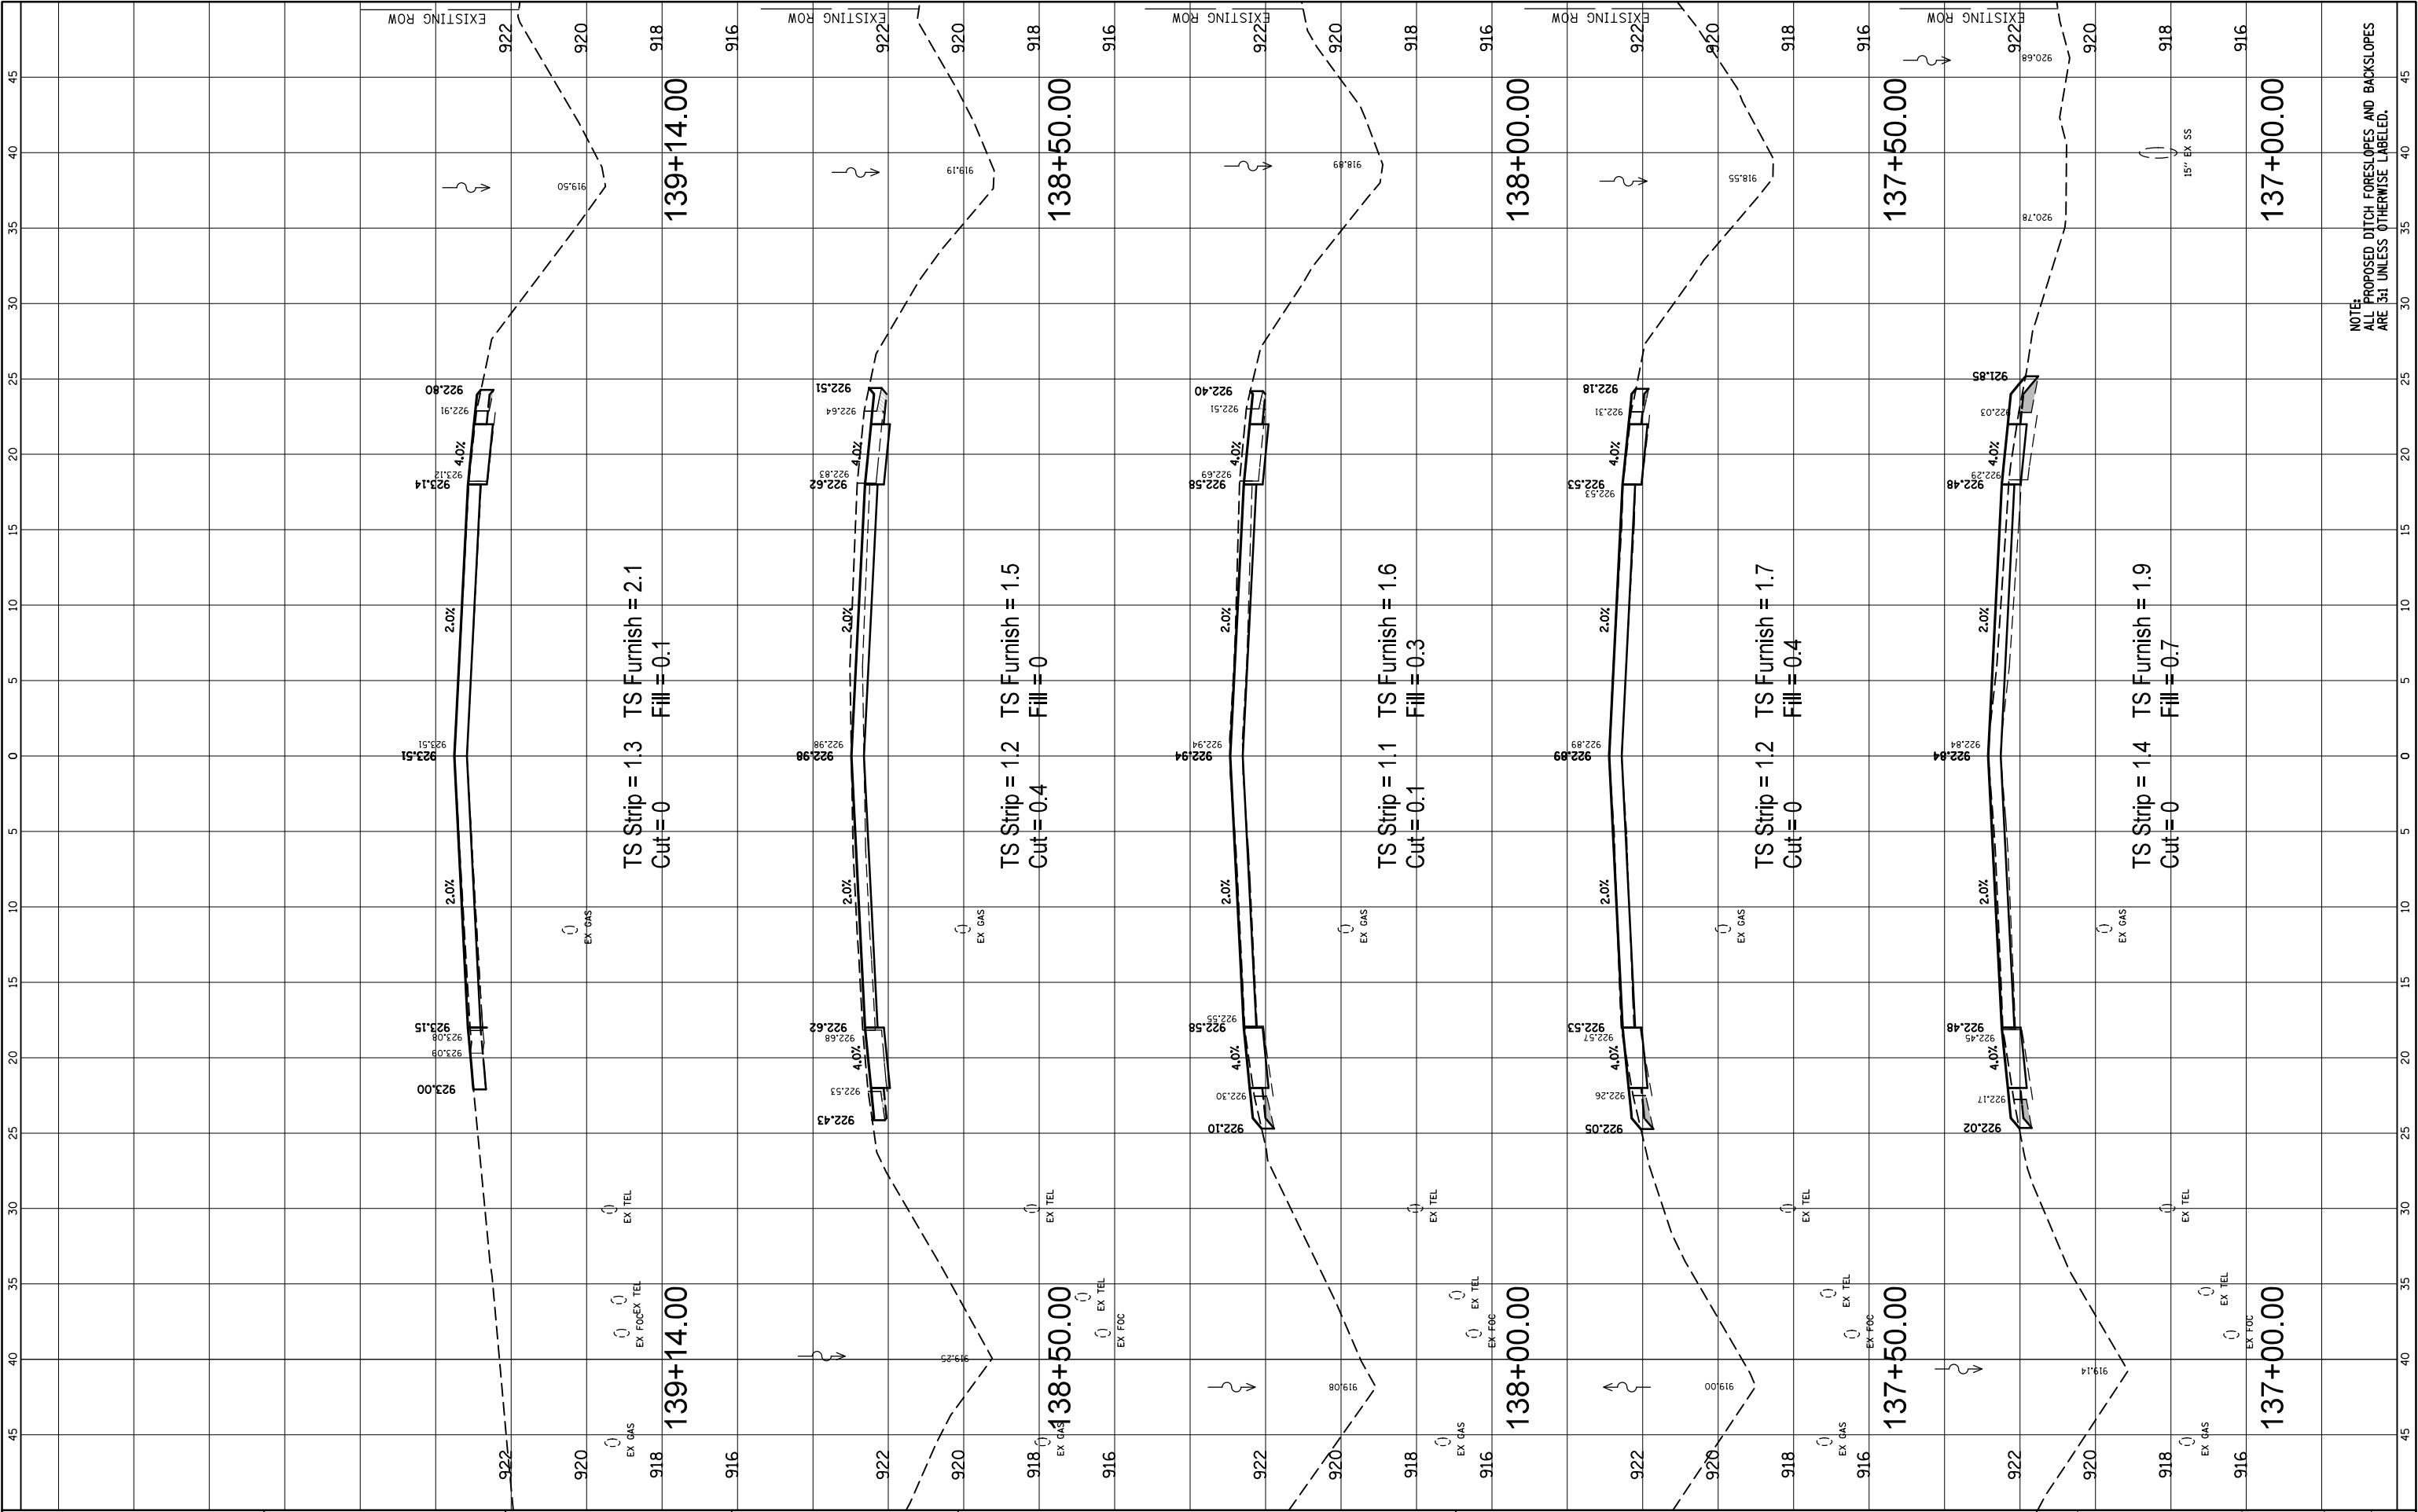

NO.	ORIGINAL SURVEY		BY		DATE	
	SURVEYED	PLOTTED	SURVEYED	PLOTTED	DATE	DATE
	NO.	NO.	NO.	NO.		

NO.	ORIGINAL SURVEY		BY		DATE	
	SURVEYED	PLOTTED	SURVEYED	PLOTTED	DATE	DATE
	NO.	NO.	NO.	NO.		

FILE NAME = N:\HARVARD\100's\110001.00115\Civil\XS.110001.00115.shx
PLOT SCALE = 10'
PLOT DATE = 7/21/2026

USER NAME = pmagnelli
DESIGNED -
DRAWN -
CHECKED -
DATE -


REVISD -
REVISD -
REVISD -
REVISD -

STATE OF ILLINOIS
DEPARTMENT OF TRANSPORTATION

MARENGO ROAD REHABILITATION
CROSS SECTIONS

SCALE: 5H 2V SHEET OF SHEETS STA. 139+50.00 TO STA. 141+28.00

F.A. RTE.	SECTION	COUNTY	TOTAL SHEETS	SHEET NO.
0006	22-00071-00-R5	MCHENRY	60	55
CONTRACT NO. 61M59				
ILLINOIS FED. AID PROJECT				

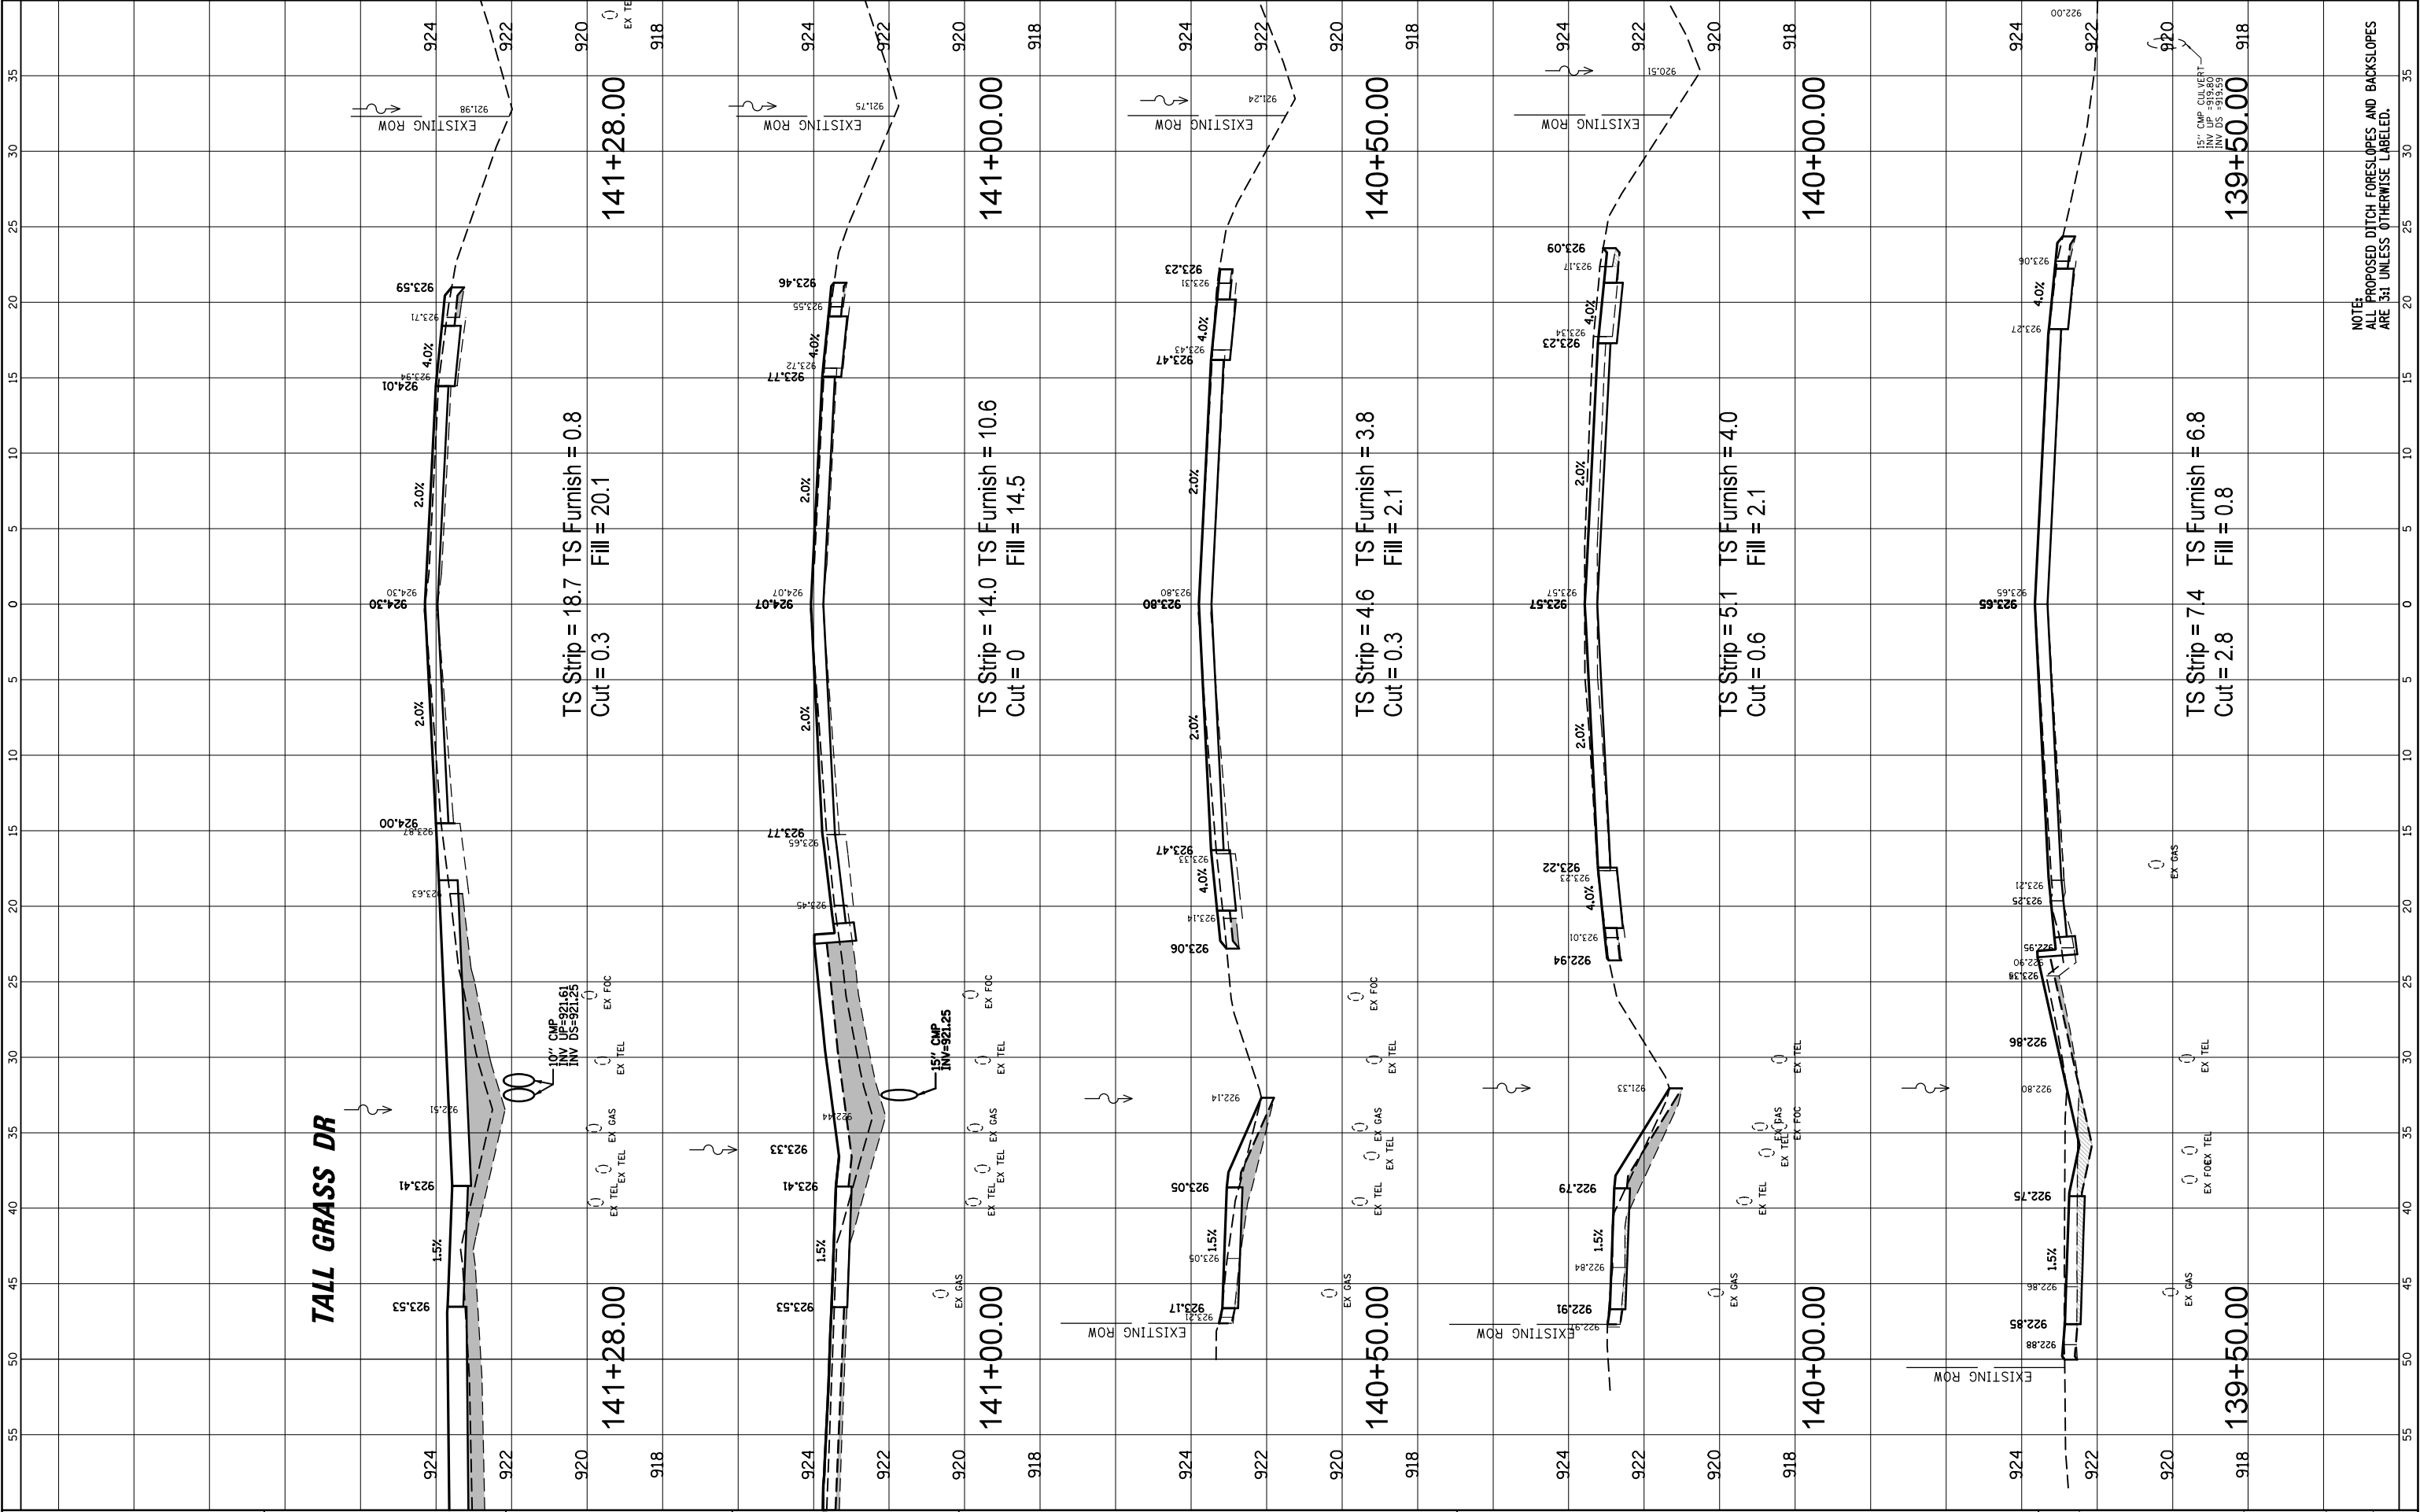


NOTE:
ALL PROPOSED DITCH FORESLOPES AND BACKSLOPES
ARE 3:1 UNLESS OTHERWISE LABELED.

FINL SURVEY	SURVEYED PLOTTED NOTE BOOK	BY	DATE
NO.	AREAS CHECKED		

ORIGINAL SURVEY	SURVEYED PLOTTED NOTE BOOK	BY	DATE
NO.	AREAS CHECKED		


FILE NAME =		USER NAME = pmagnelli		DESIGNED -		REVISED -		STATE OF ILLINOIS DEPARTMENT OF TRANSPORTATION				MARENGO ROAD REHABILITATION CROSS SECTIONS				F.A. RTE.	SECTION		COUNTY	TOTAL SHEETS	SHEET NO.			
N:\HARVARD\100's\110001.00115\Civil\XS.110001.00115.shx				DRAWN -		REVISED -										0006	22-00071-00-RS		MCHENRY	60	56			
Default		PLOT SCALE = 10'		CHECKED -		REVISED -						SCALE: 5H 2V				SHEET	OF	SHEETS	STA. 141+50.00	TO STA. 143+50.00	CONTRACT NO. 61M59			
		PLOT DATE = 7/21/2026		DATE -		REVISED -															ILLINOIS		FED. AID PROJECT	

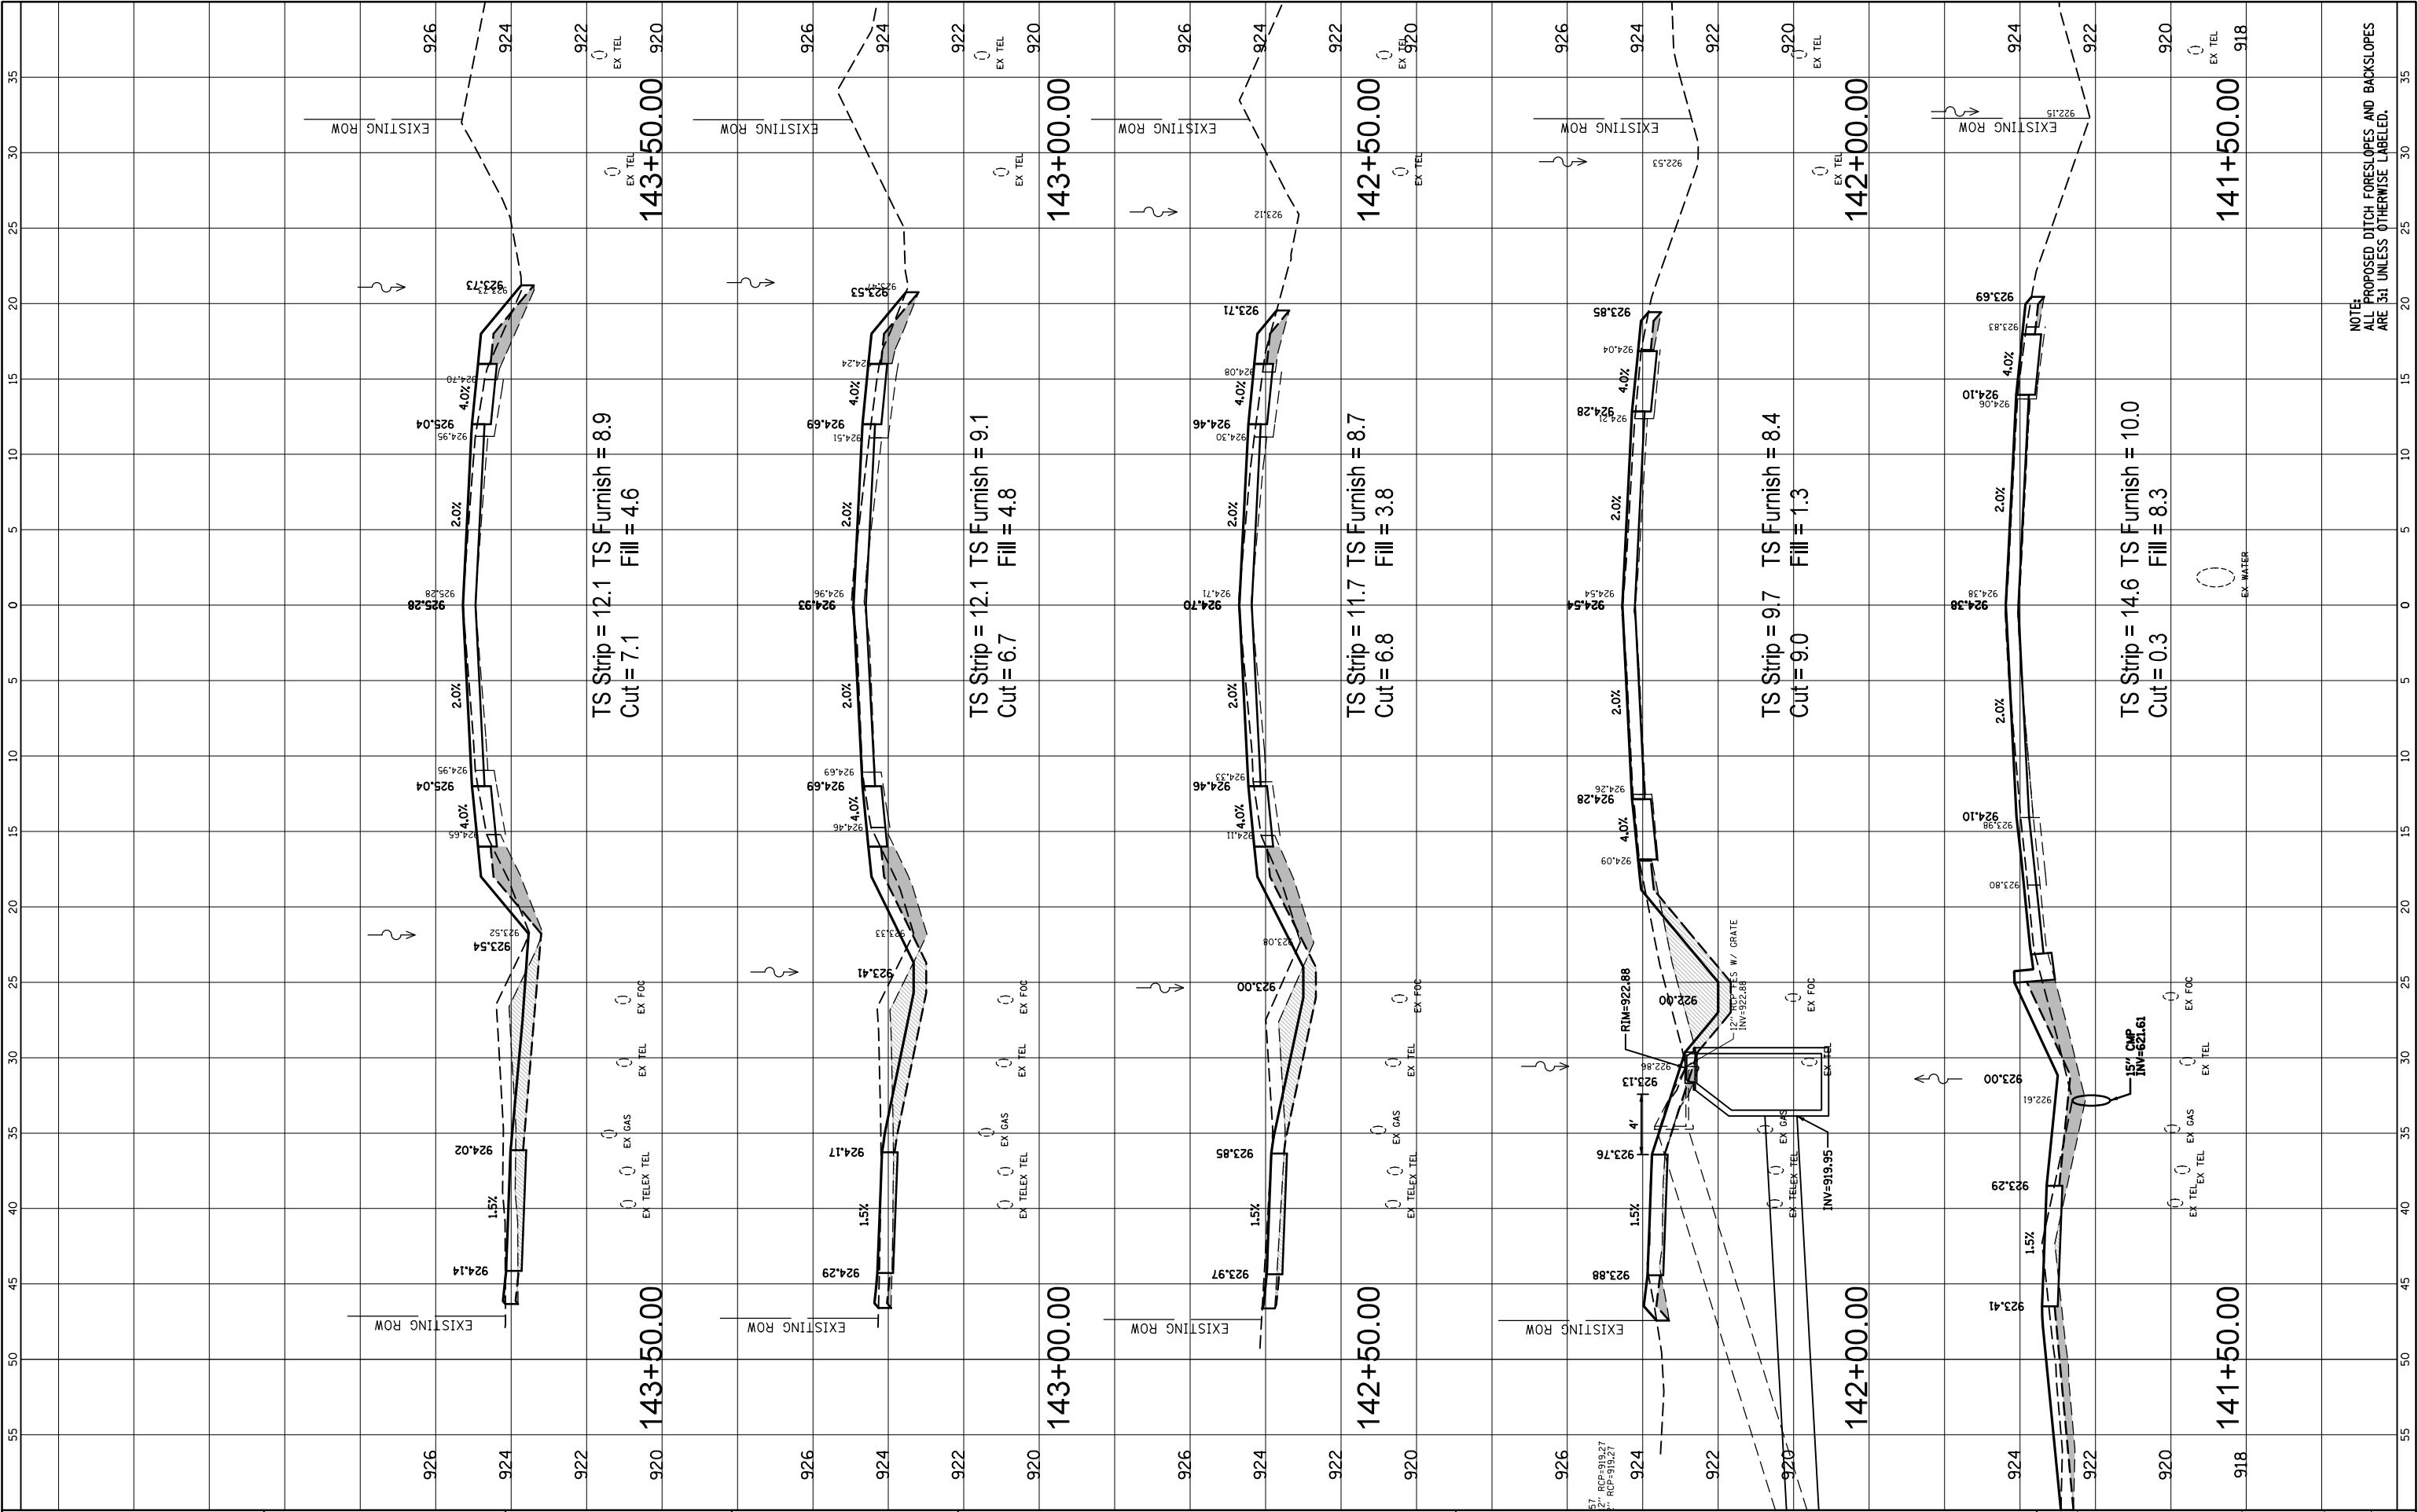

FINAL SURVEY NO.	NO.	NOTE BOOK	SURVEYED PLOTTED AREAS CHECKED	BY	DATE

ORIGINAL SURVEY NO.	NO.	NOTE BOOK	SURVEYED PLOTTED AREAS CHECKED	BY	DATE

FILE NAME =	USER NAME = pmagnelli	DESIGNED -	REVISED -	STATE OF ILLINOIS DEPARTMENT OF TRANSPORTATION	MARENGO ROAD REHABILITATION CROSS SECTIONS				F.A. RTE.	SECTION	COUNTY	TOTAL SHEETS	SHEET NO.
N:\HARVARD\100's\110001.00115\Civil\XS_110001.00115.shx	DRAWN -	REVISED -	0006						22-00071-00-RS	MCHENRY	60	57	
Default	PLOT SCALE = 10'	CHECKED -	REVISED -						CONTRACT NO. 61M59				
	PLOT DATE = 7/21/2026	DATE -	REVISED -						ILLINOIS FED. AID PROJECT				
				SCALE: 5H 2V	SHEET	OF	SHEETS	STA. 144+00.00	TO STA. 146+00.00				

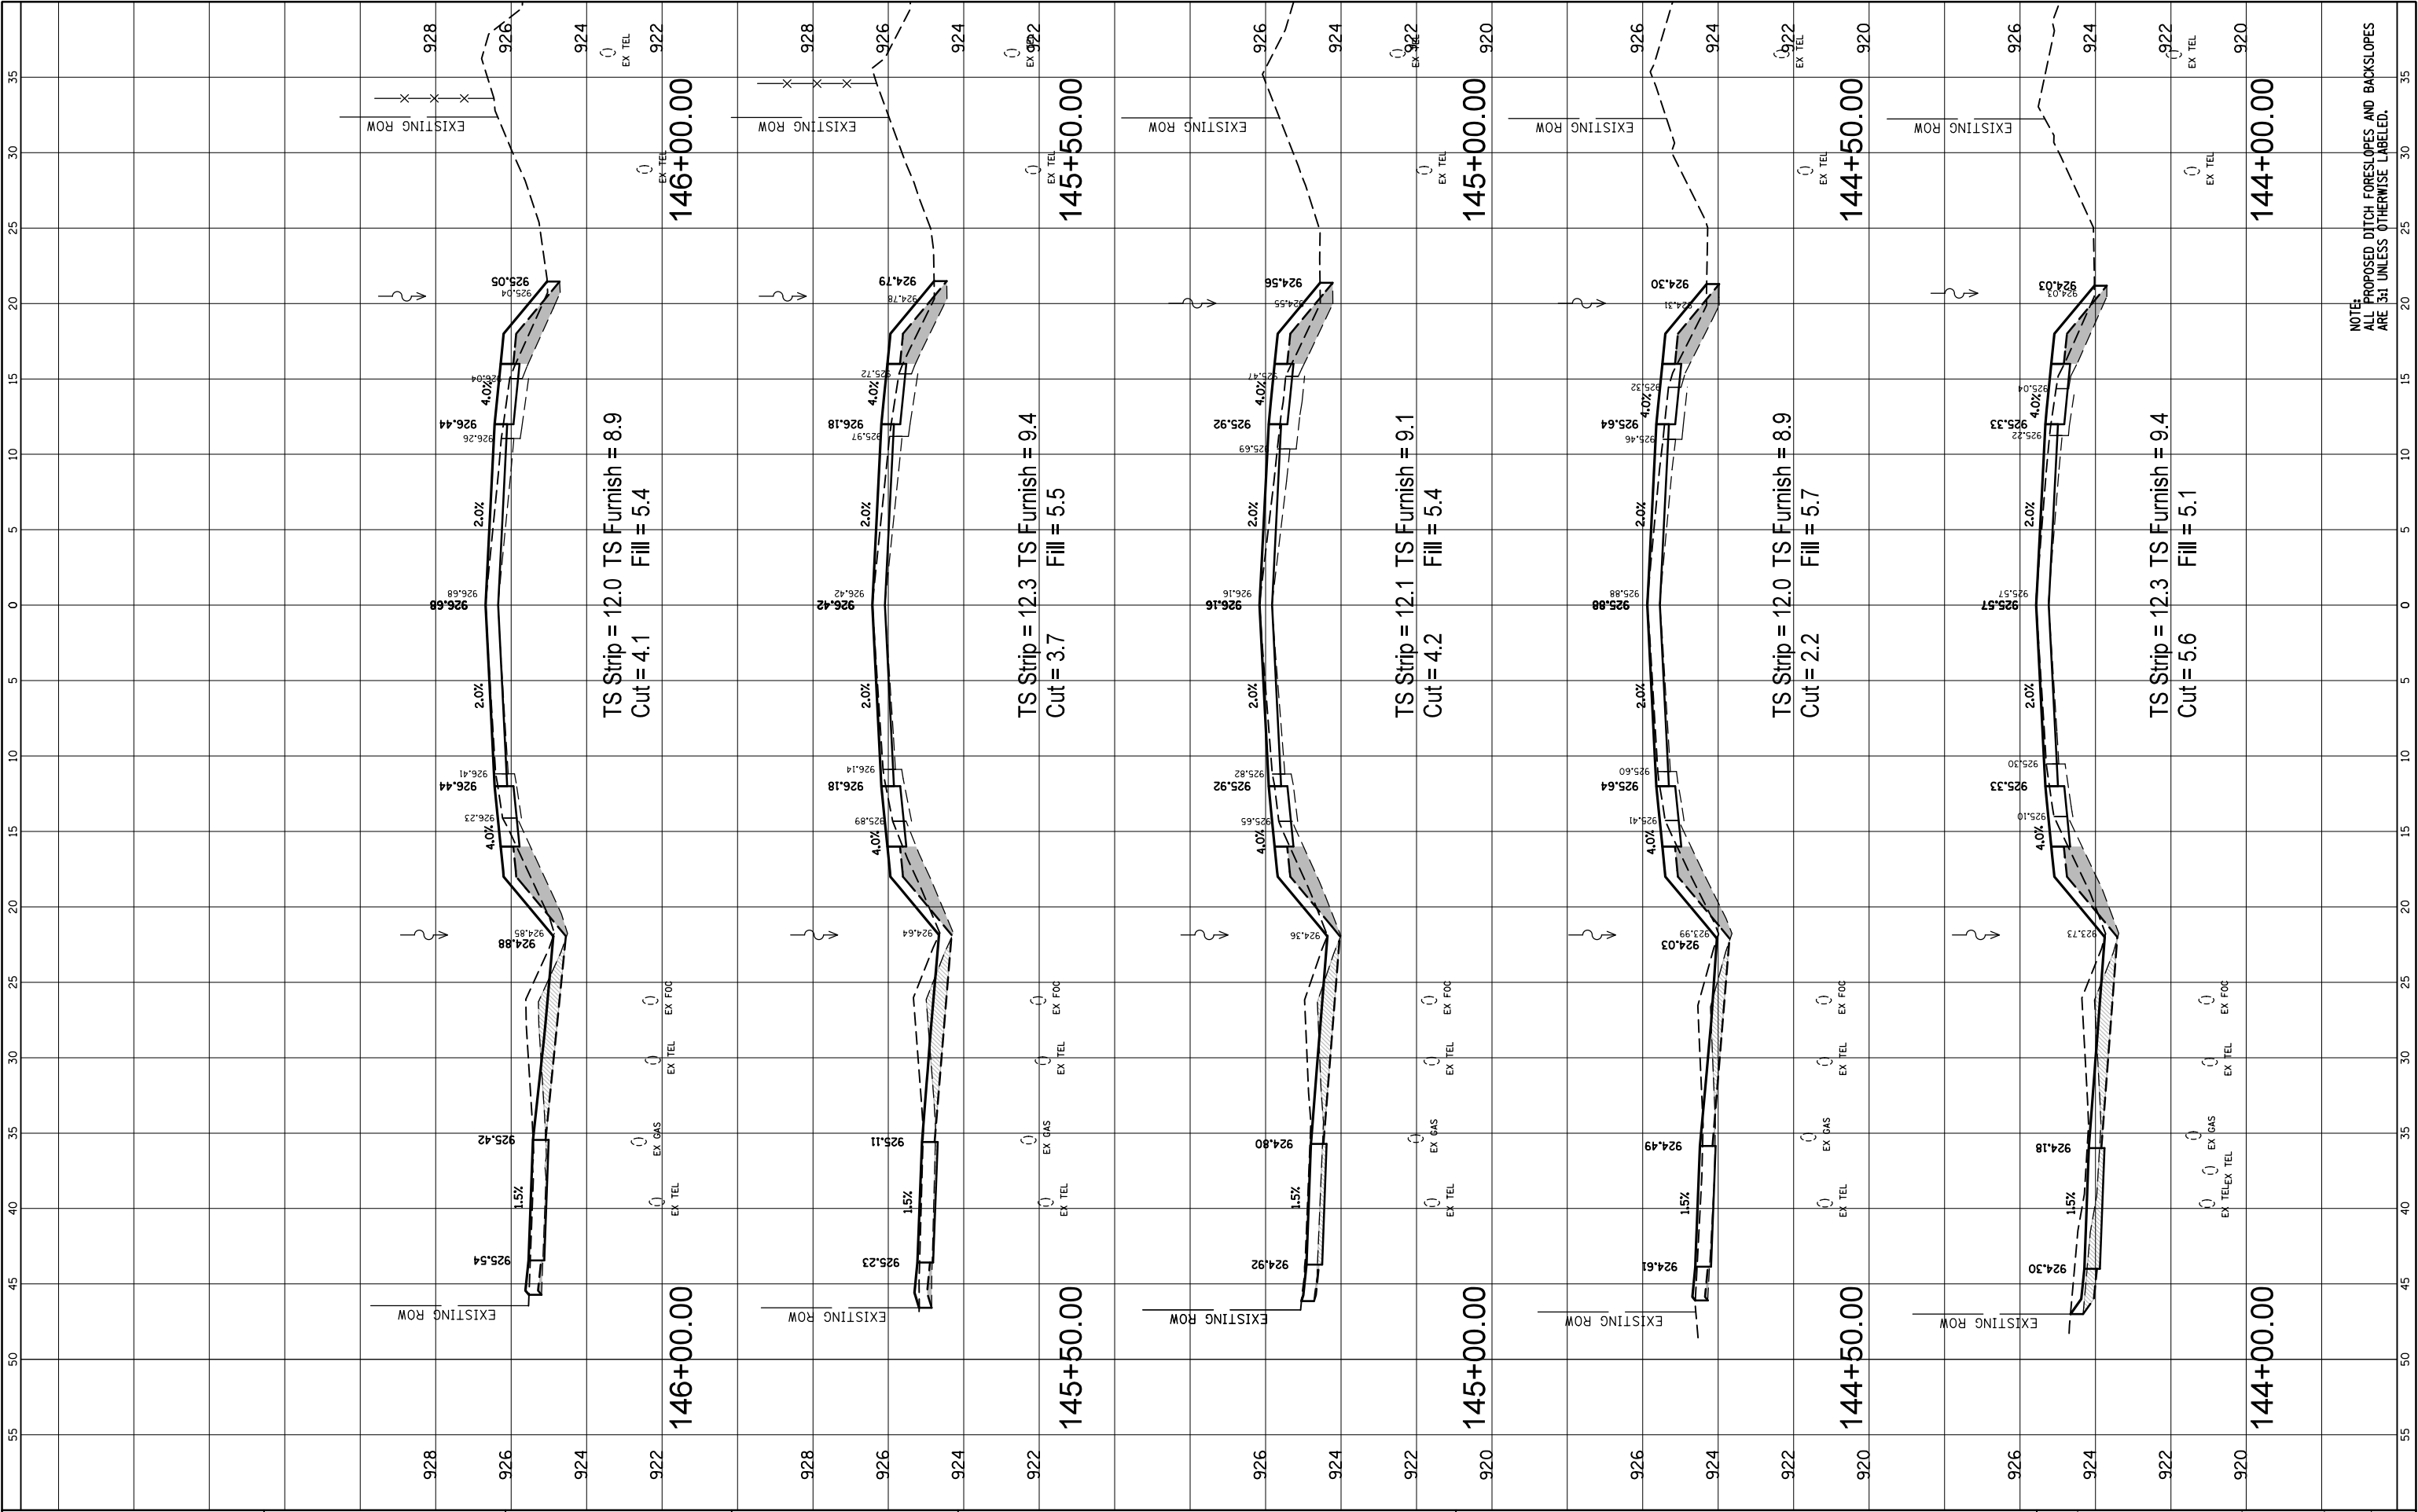

FINAL SURVEY NOTE BOOK NO.	SURVEYED PLOTTED TEMPLATE AREAS CHECKED	BY	DATE

ORIGINAL SURVEY NOTE BOOK NO.	SURVEYED PLOTTED TEMPLATE AREAS CHECKED	BY	DATE

FILE NAME =
N:\HARVARD\100's\110001.00115\Civil\XS_110001.00115.sht
Default

USER NAME = pmagnelli
DESIGNED -
DRAWN -
PLOT SCALE = 10'
CHECKED -
DATE -
PLOT DATE = 7/21/2026

REVIS
REVISE
REVISE
REVISE


DESIGNED -
DRAWN -
CHECKED -
DATE -

STATE OF ILLINOIS
DEPARTMENT OF TRANSPORTATION

MARENGO ROAD REHABILITATION
CROSS SECTIONS

SCALE: 5H 2V SHEET OF SHEETS STA. 146+50.00 TO STA. 148+50.00

F.A. RTE.	SECTION	COUNTY	TOTAL SHEETS	SHEET NO.
0006	22-00071-00-R5	MCHENRY	60	58
CONTRACT NO. 61M59				
ILLINOIS FED. AID PROJECT				

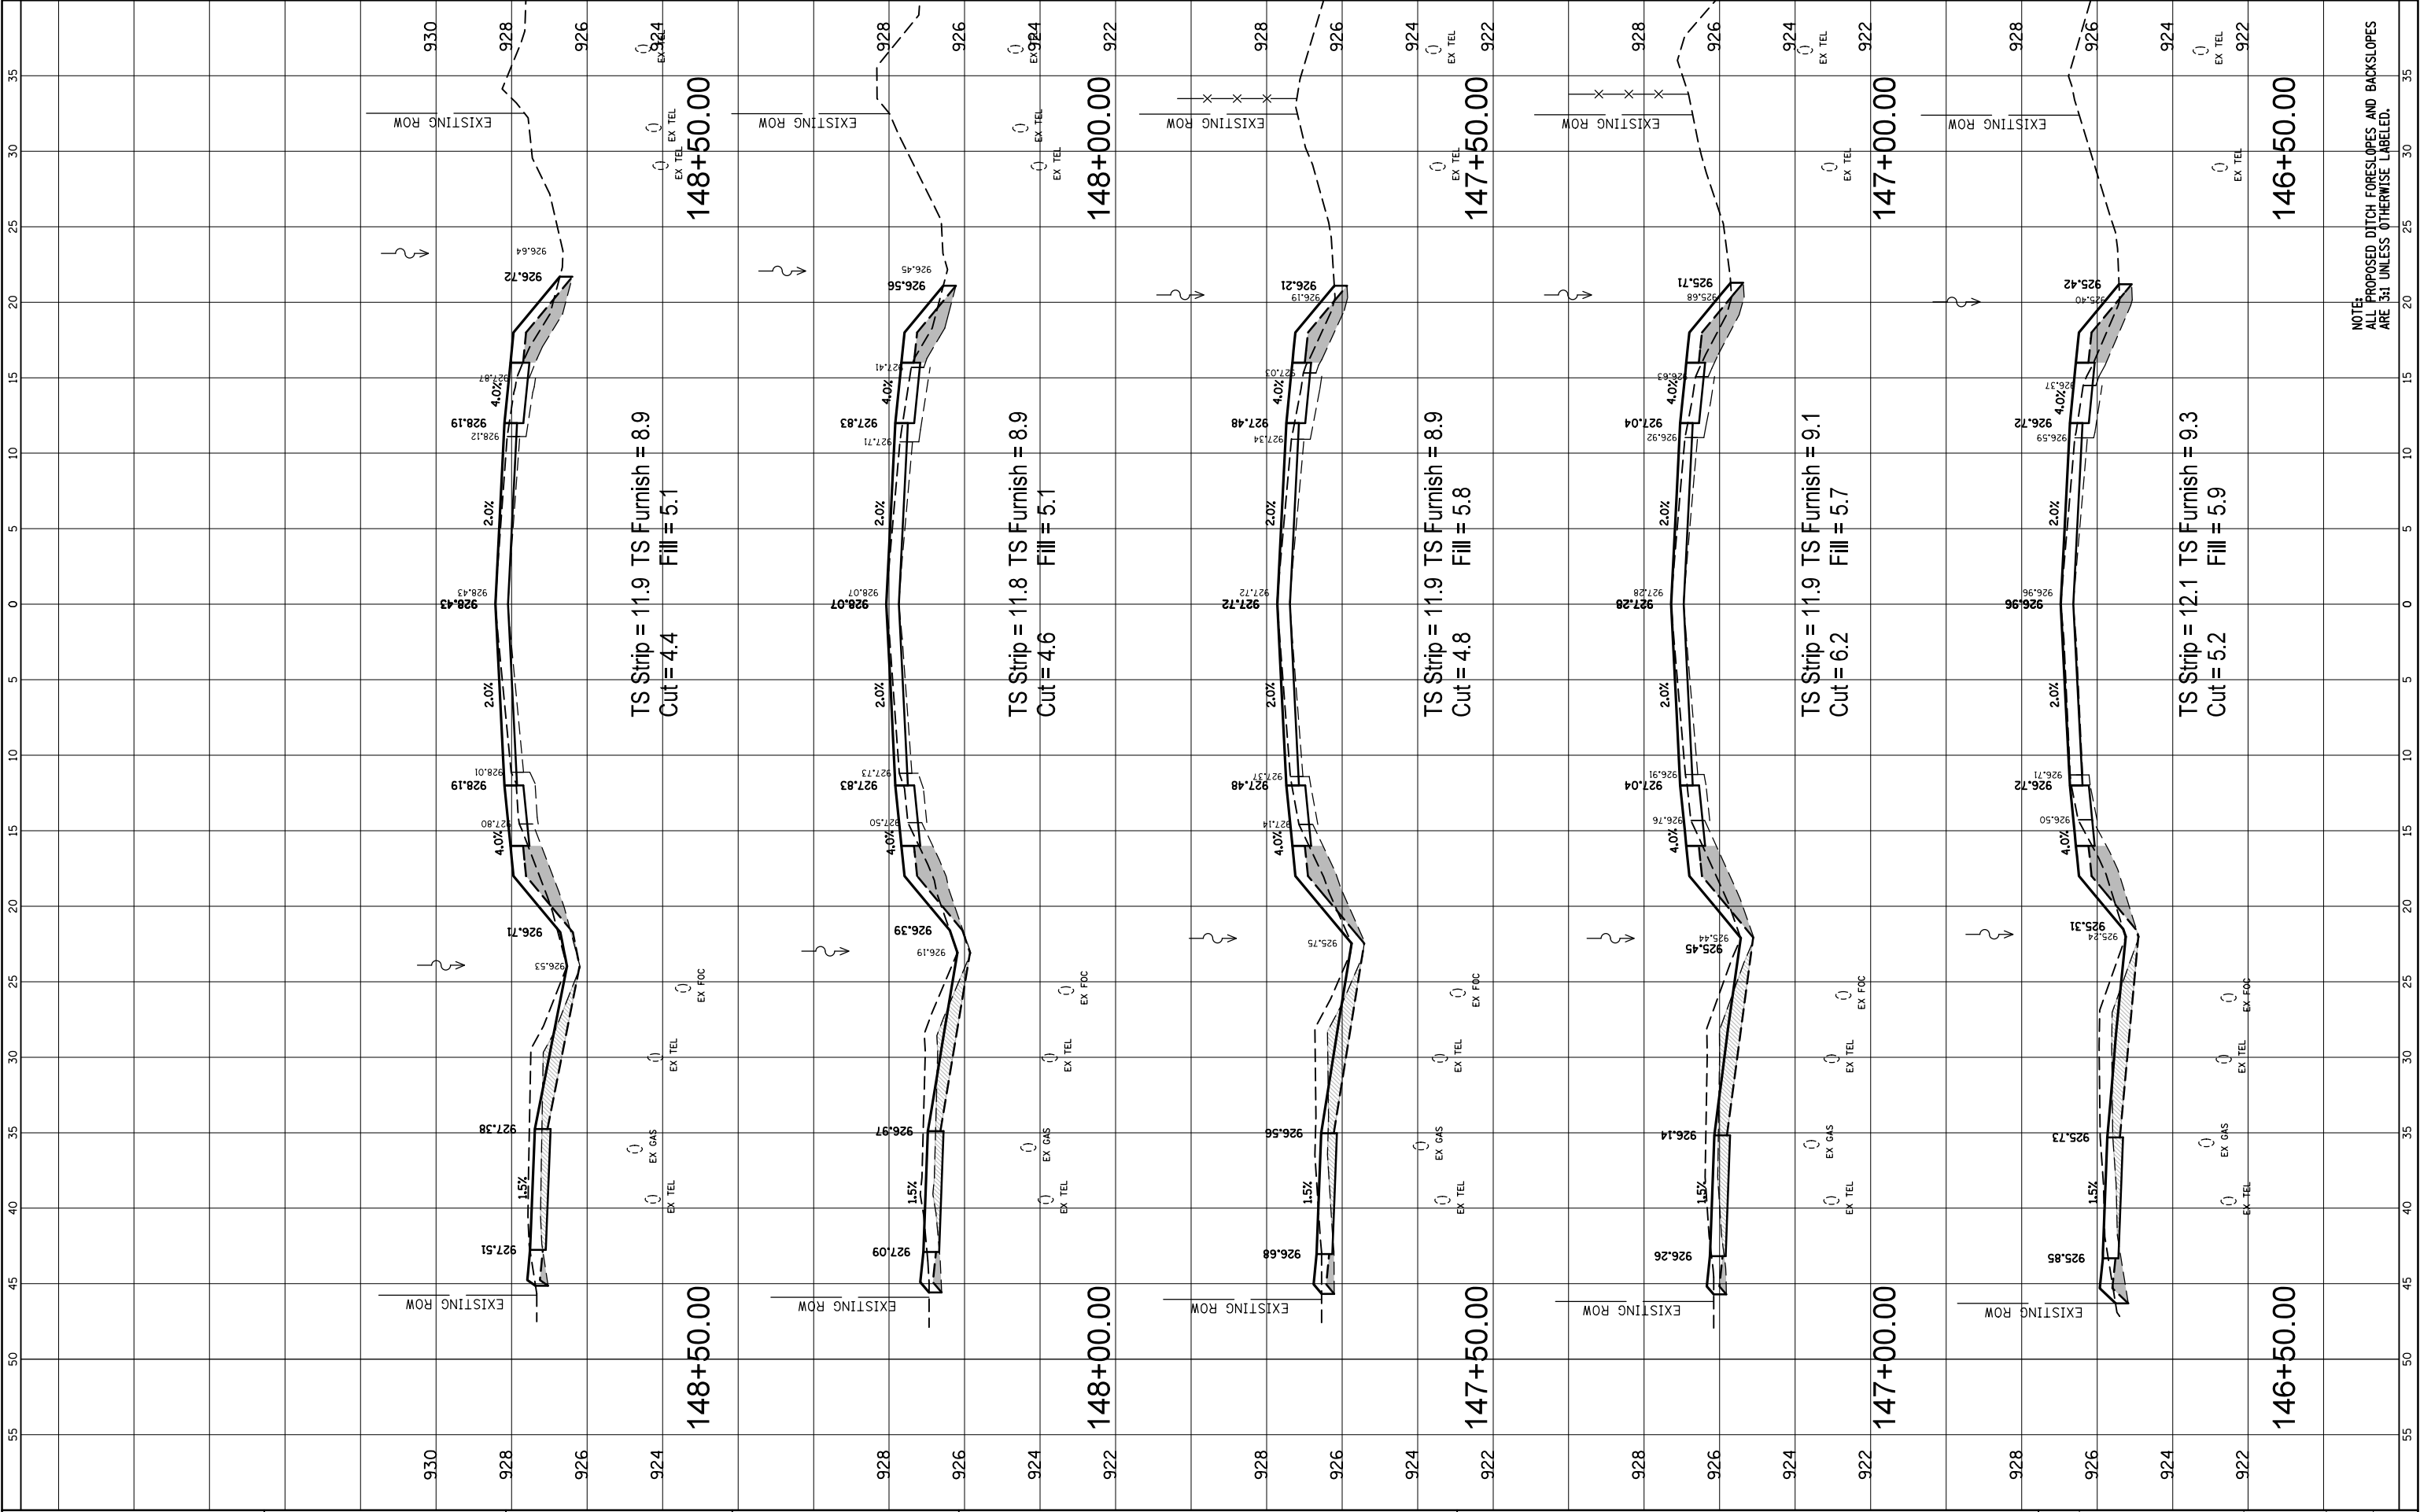

NOTE:
ALL PROPOSED DITCH FORESLOPES AND BACKSLOPES
ARE 3:1 UNLESS OTHERWISE LABELED.

FINAL SURVEY NOTE BOOK NO.	SURVEYED PLOTTED TEMPLATE AREAS CHECKED	BY	DATE

ORIGINAL SURVEY NOTE BOOK NO.	SURVEYED PLOTTED TEMPLATE AREAS CHECKED	BY	DATE

FILE NAME =
N:\HARVARD\100's\110001.00115\Civil\XS_110001.00115.sht
Default

USER NAME = pmagnelli
PLOT SCALE = 10'
PLOT DATE = 7/21/2026

DESIGNED -
DRAWN -
CHECKED -
DATE -


REVISED -
REVISED -
REVISED -
REVISED -

STATE OF ILLINOIS
DEPARTMENT OF TRANSPORTATION

MARENGO ROAD REHABILITATION
CROSS SECTIONS


SCALE: 5H 2V SHEET OF SHEETS STA. 149+00.00 TO STA. 151+00.00

F.A. RTE.	SECTION	COUNTY	TOTAL SHEETS	SHEET NO.
0006	22-00071-00-R5	MCHENRY	60	59
CONTRACT NO. 61M59				
ILLINOIS FED. AID PROJECT				

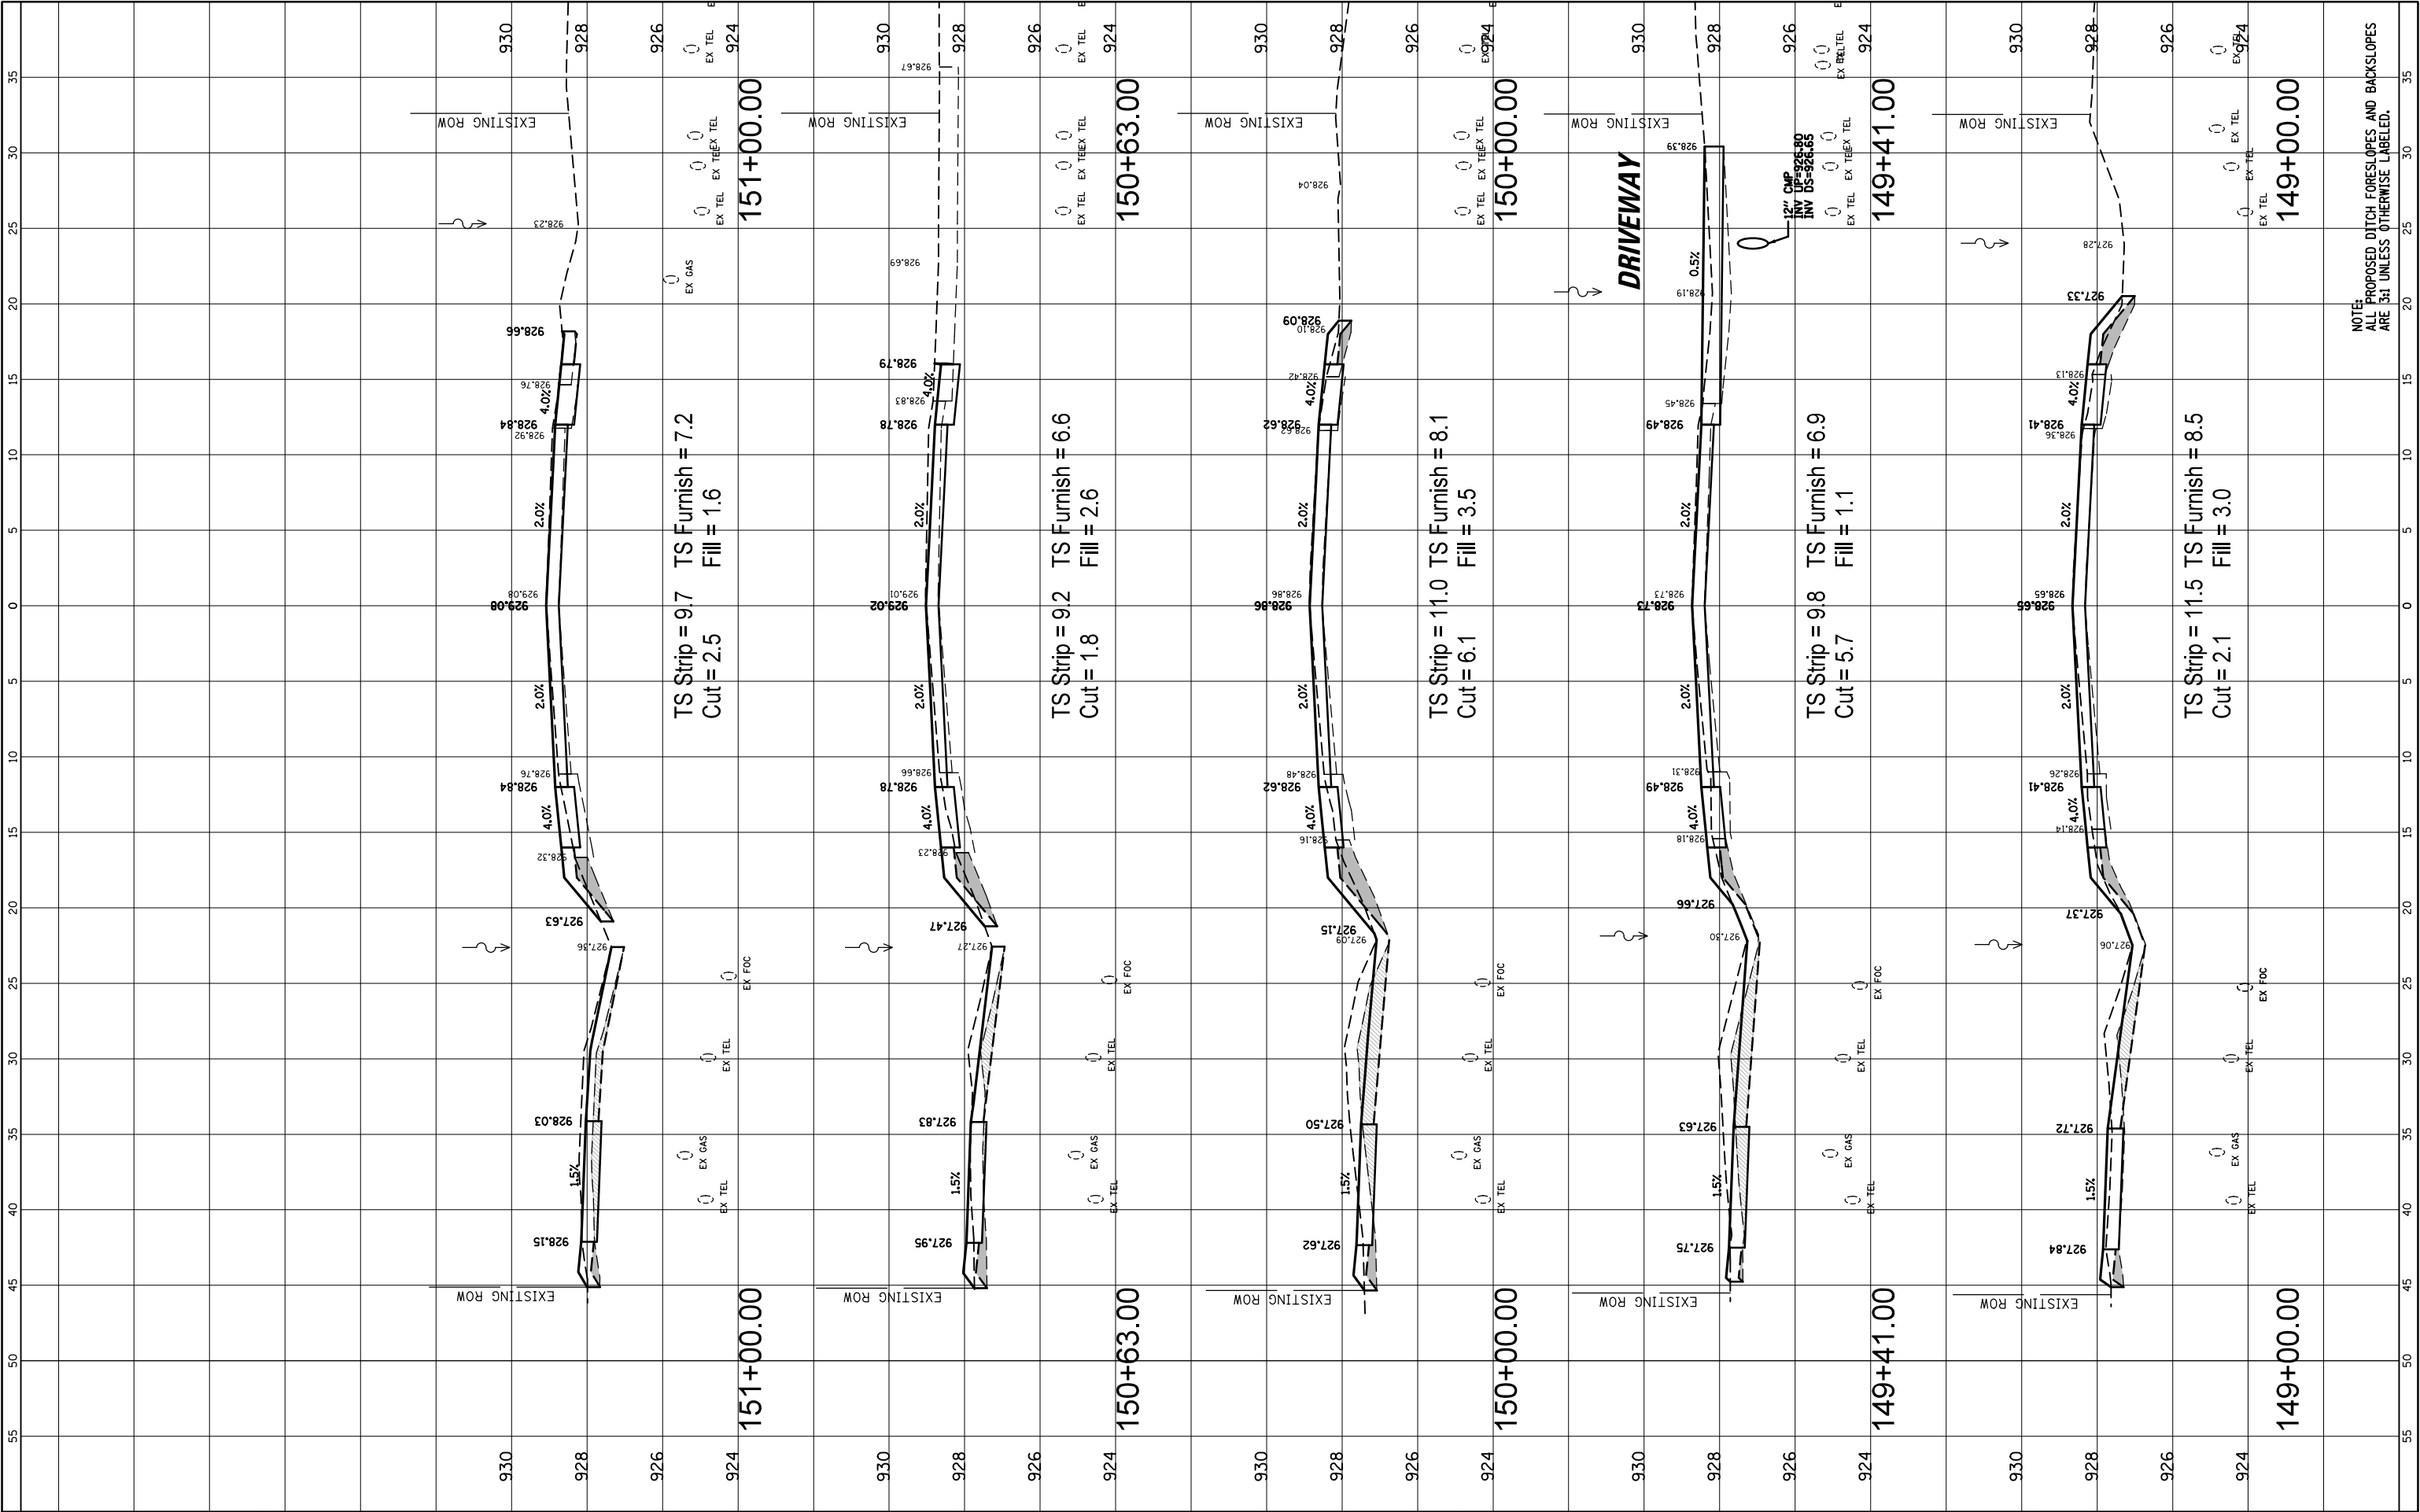

FINAL SURVEY	SURVEYED _____	BY _____	DATE _____
	PLOTTED _____		
NOTE BOOK	TEMPLATE _____		
	AREAS _____		
NO. _____	AREAS CHECKED _____		

ORIGINAL SURVEY		BY	DATE
NOTE BOOK			
	SURVEYED		
	PLOTTED		
	TEMPLATE		
	AREAS		
NO. _____	AREAS CHECKED		

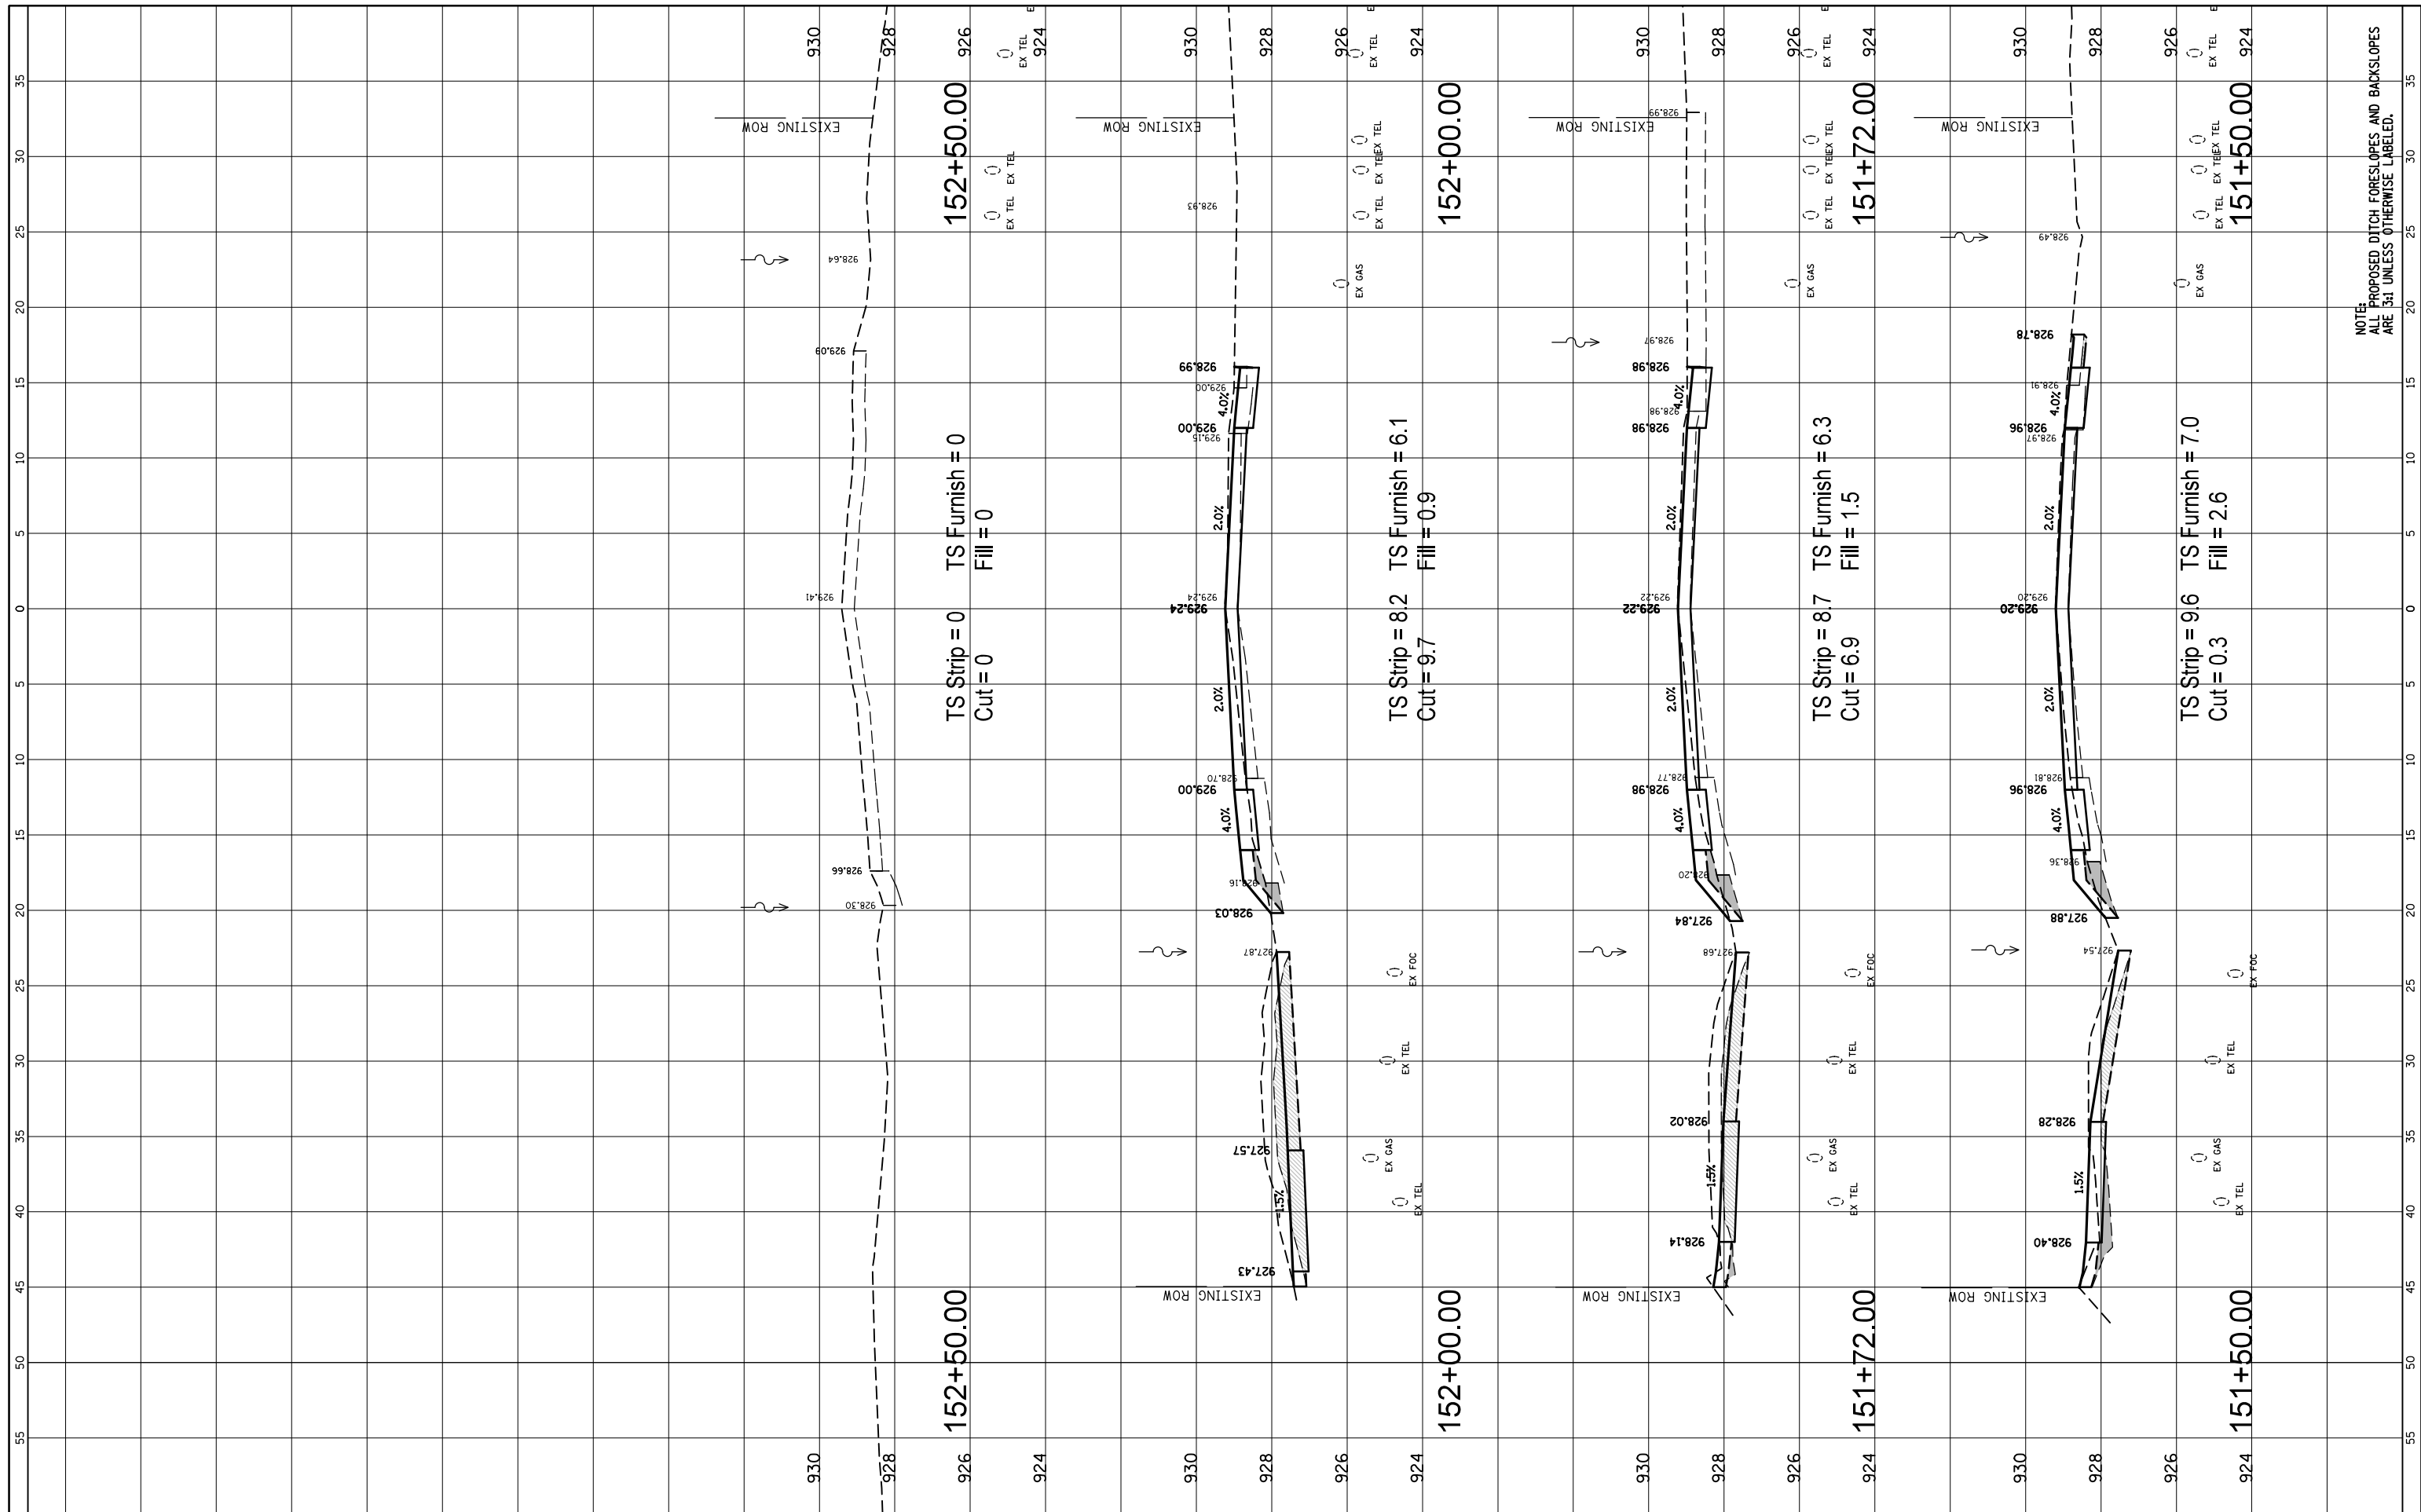

FILE NAME =	USER NAME = pmagnelli	DESIGNED -	REVISED -	STATE OF ILLINOIS DEPARTMENT OF TRANSPORTATION	MARENGO ROAD REHABILITATION CROSS SECTIONS				F.A. RTE.	SECTION	COUNTY	TOTAL SHEETS	SHEET NO.
N:\HARVARD\100's\110001.00115\Civil\XS.110001.00115.sht		DRAWN -	REVISED -						0006	22-00071-00-RS	MCHENRY	60	60
	PLOT SCALE = 10'	CHECKED -	REVISED -		CONTRACT NO. 61M59								
Default	PLOT DATE = 7/21/2026	DATE -	REVISED -										
					SCALE: 5H 2V	SHEET	OF	SHEETS	STA. 151+50.00	TO	STA. 152+50.00		