


FINAL SURVEY	DATE
SURVEYED	BY
PLOTTED	
NOTE BOOK	
AREAS CHECKED	
NO.	


ORIGINAL SURVEY	DATE
SURVEYED	BY
PLOTTED	
NOTE BOOK	
AREAS CHECKED	
NO.	

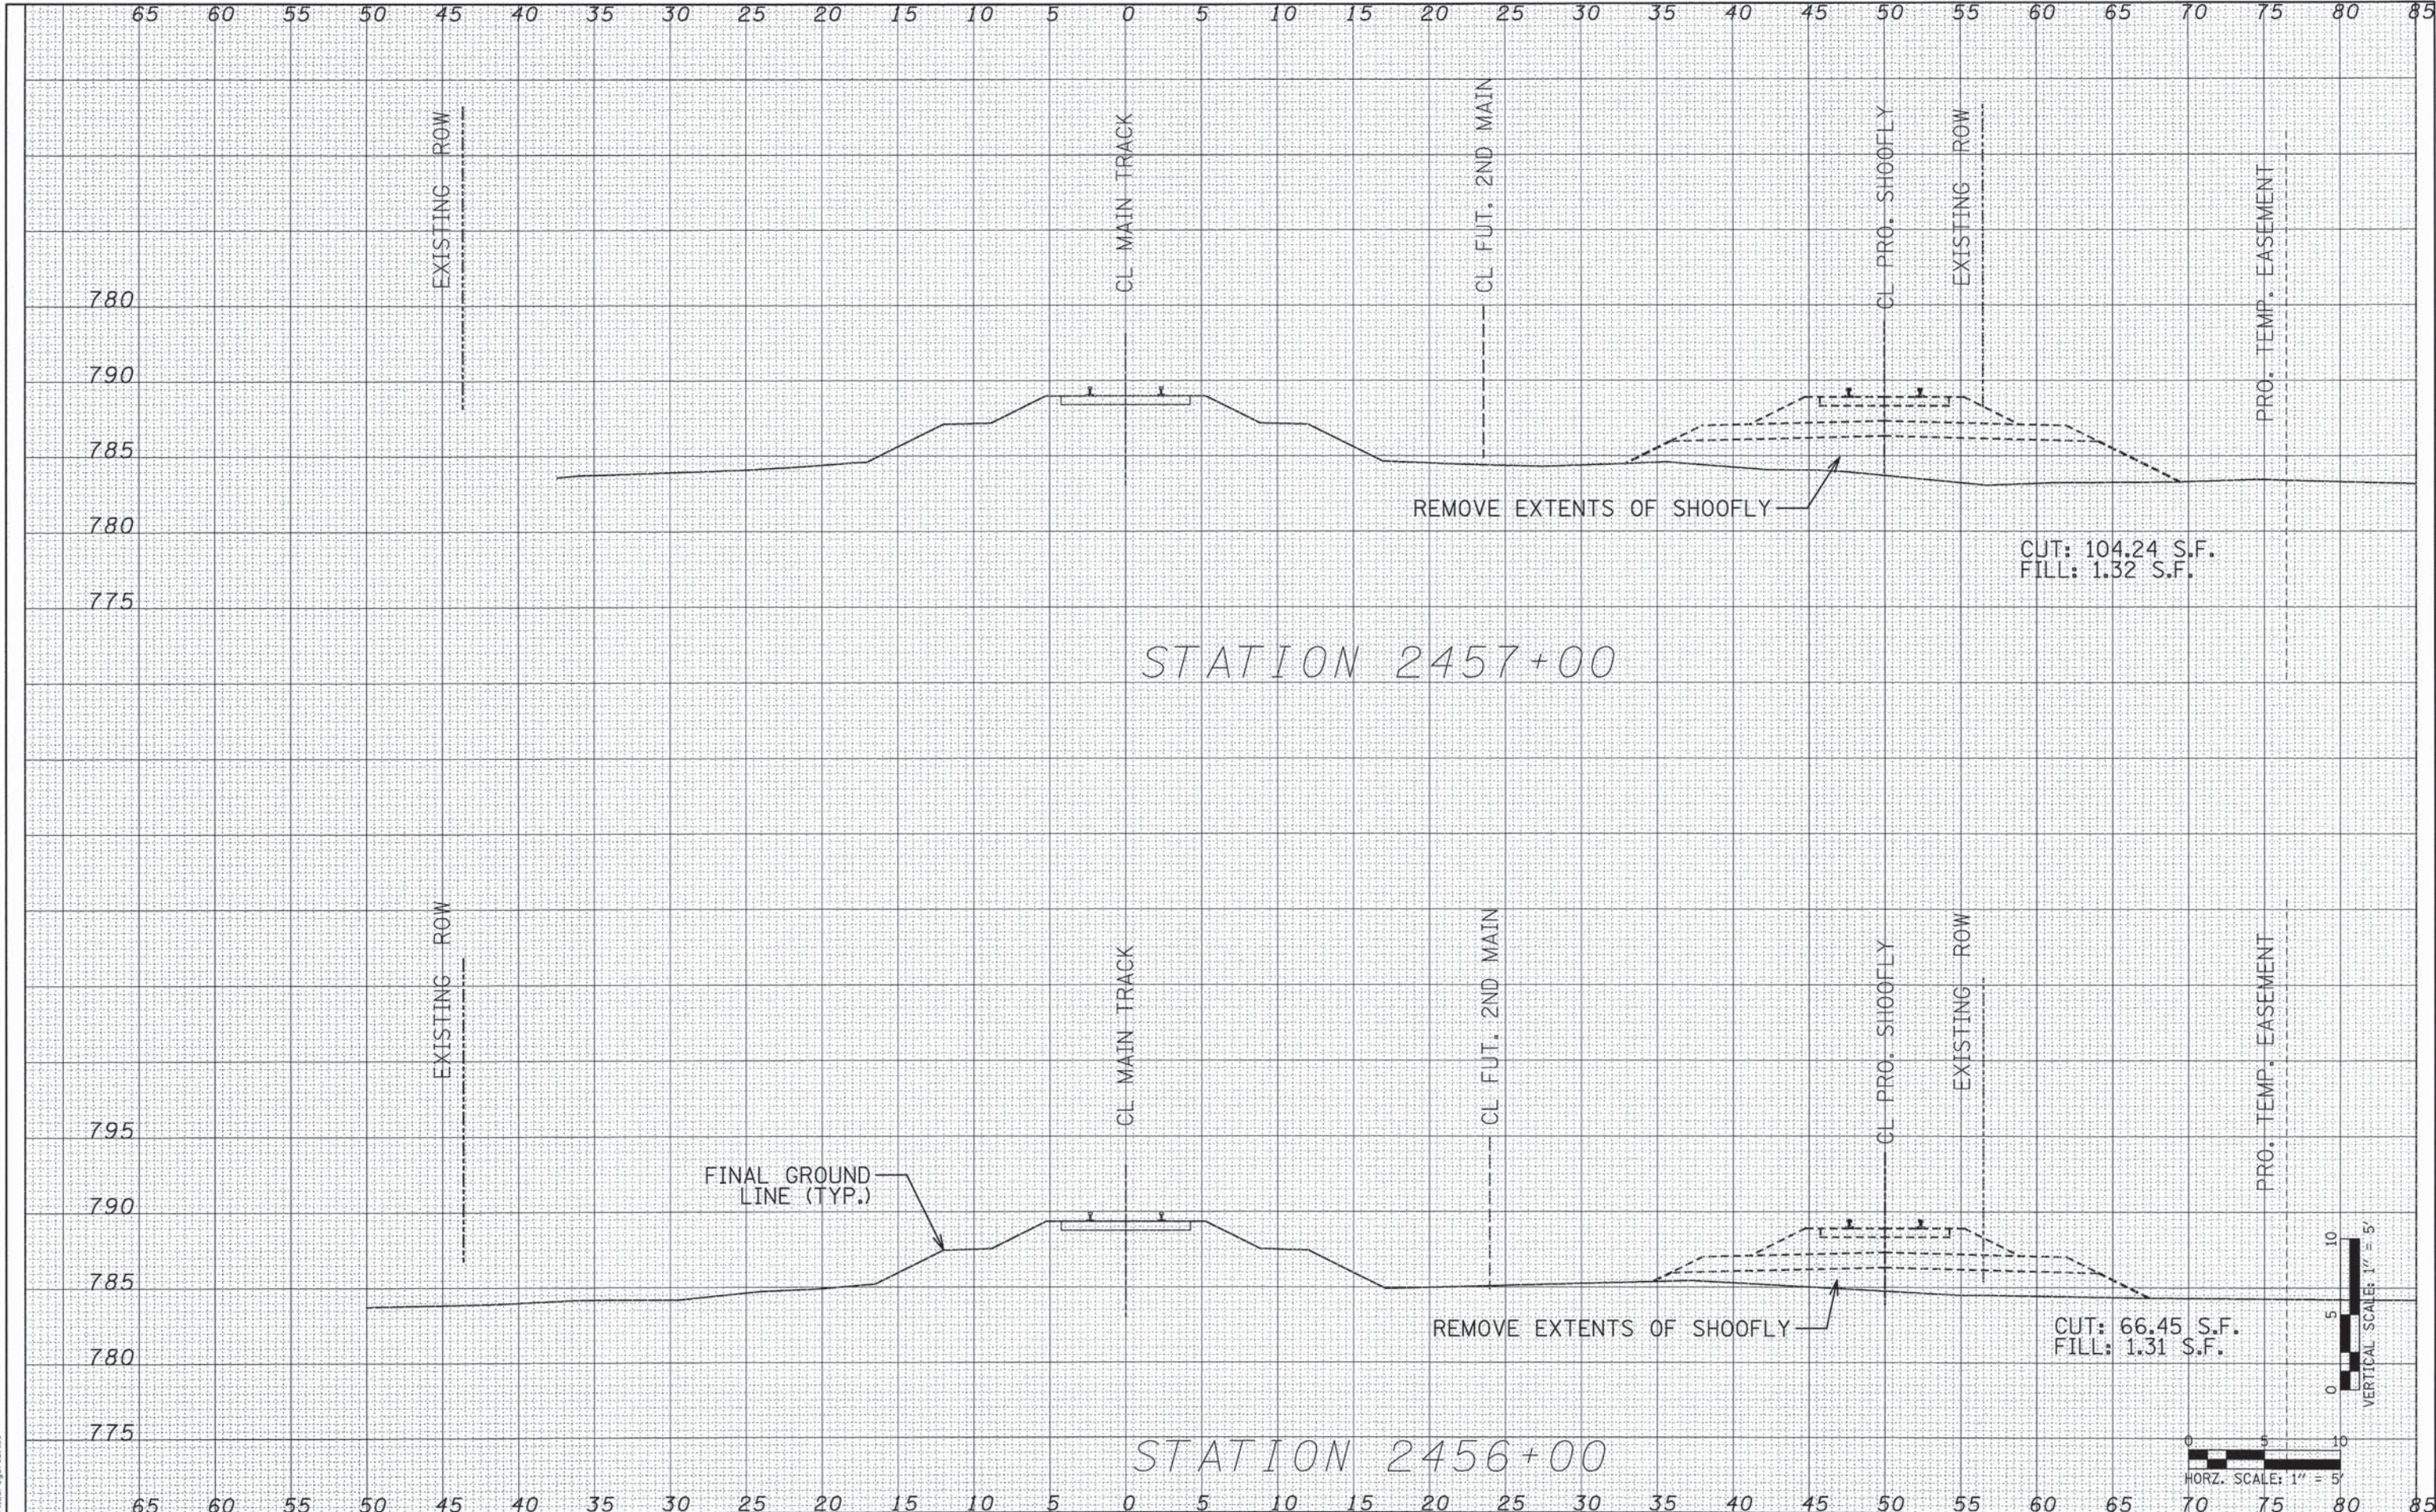

 PATRICK ENGINEERING	PATRICK ENGINEERING INC. 4970 VARSITY DRIVE LISLE, IL 60532 patrickengineering.com	USER NAME = tkoeppen(Rdwg-Lisle)		DESIGNED - KEK	REVISED -	STATE OF ILLINOIS DEPARTMENT OF TRANSPORTATION	WASHINGTON STREET FROM HARYAN WAY TO LAKE STREET RESTORATION CROSS SECTIONS				F.A.U. RTE.	SECTION	COUNTY	TOTAL SHEETS	SHEET NO.
		DRAWN - KEK		CHECKED - SPH	REVISED -		SCALE: AS NOTED				187	11-00121-11-BR	LAKE	496	301
		PLOT SCALE = 5.0000' / 1" =		DATE - 6/30/2014	REVISED -		SHEET NO. RR 46 OF 54				61A63				
		PLOT DATE = 7/17/2014					STA. 2456+00 TO STA. 2457+00				FED. ROAD DIST. NO. ILLINOIS FED. AID PROJECT				


FINAL	SURVEYED	BY	DATE
SURVEY	PLOTTED		
NOTE BOOK	TEMPLATE		
NO.	AREAS CHECKED		

ORIGINAL	SURVEYED	BY	DATE
SURVEY	PLOTTED		
NOTE BOOK	TEMPLATE		
NO.	AREAS CHECKED		

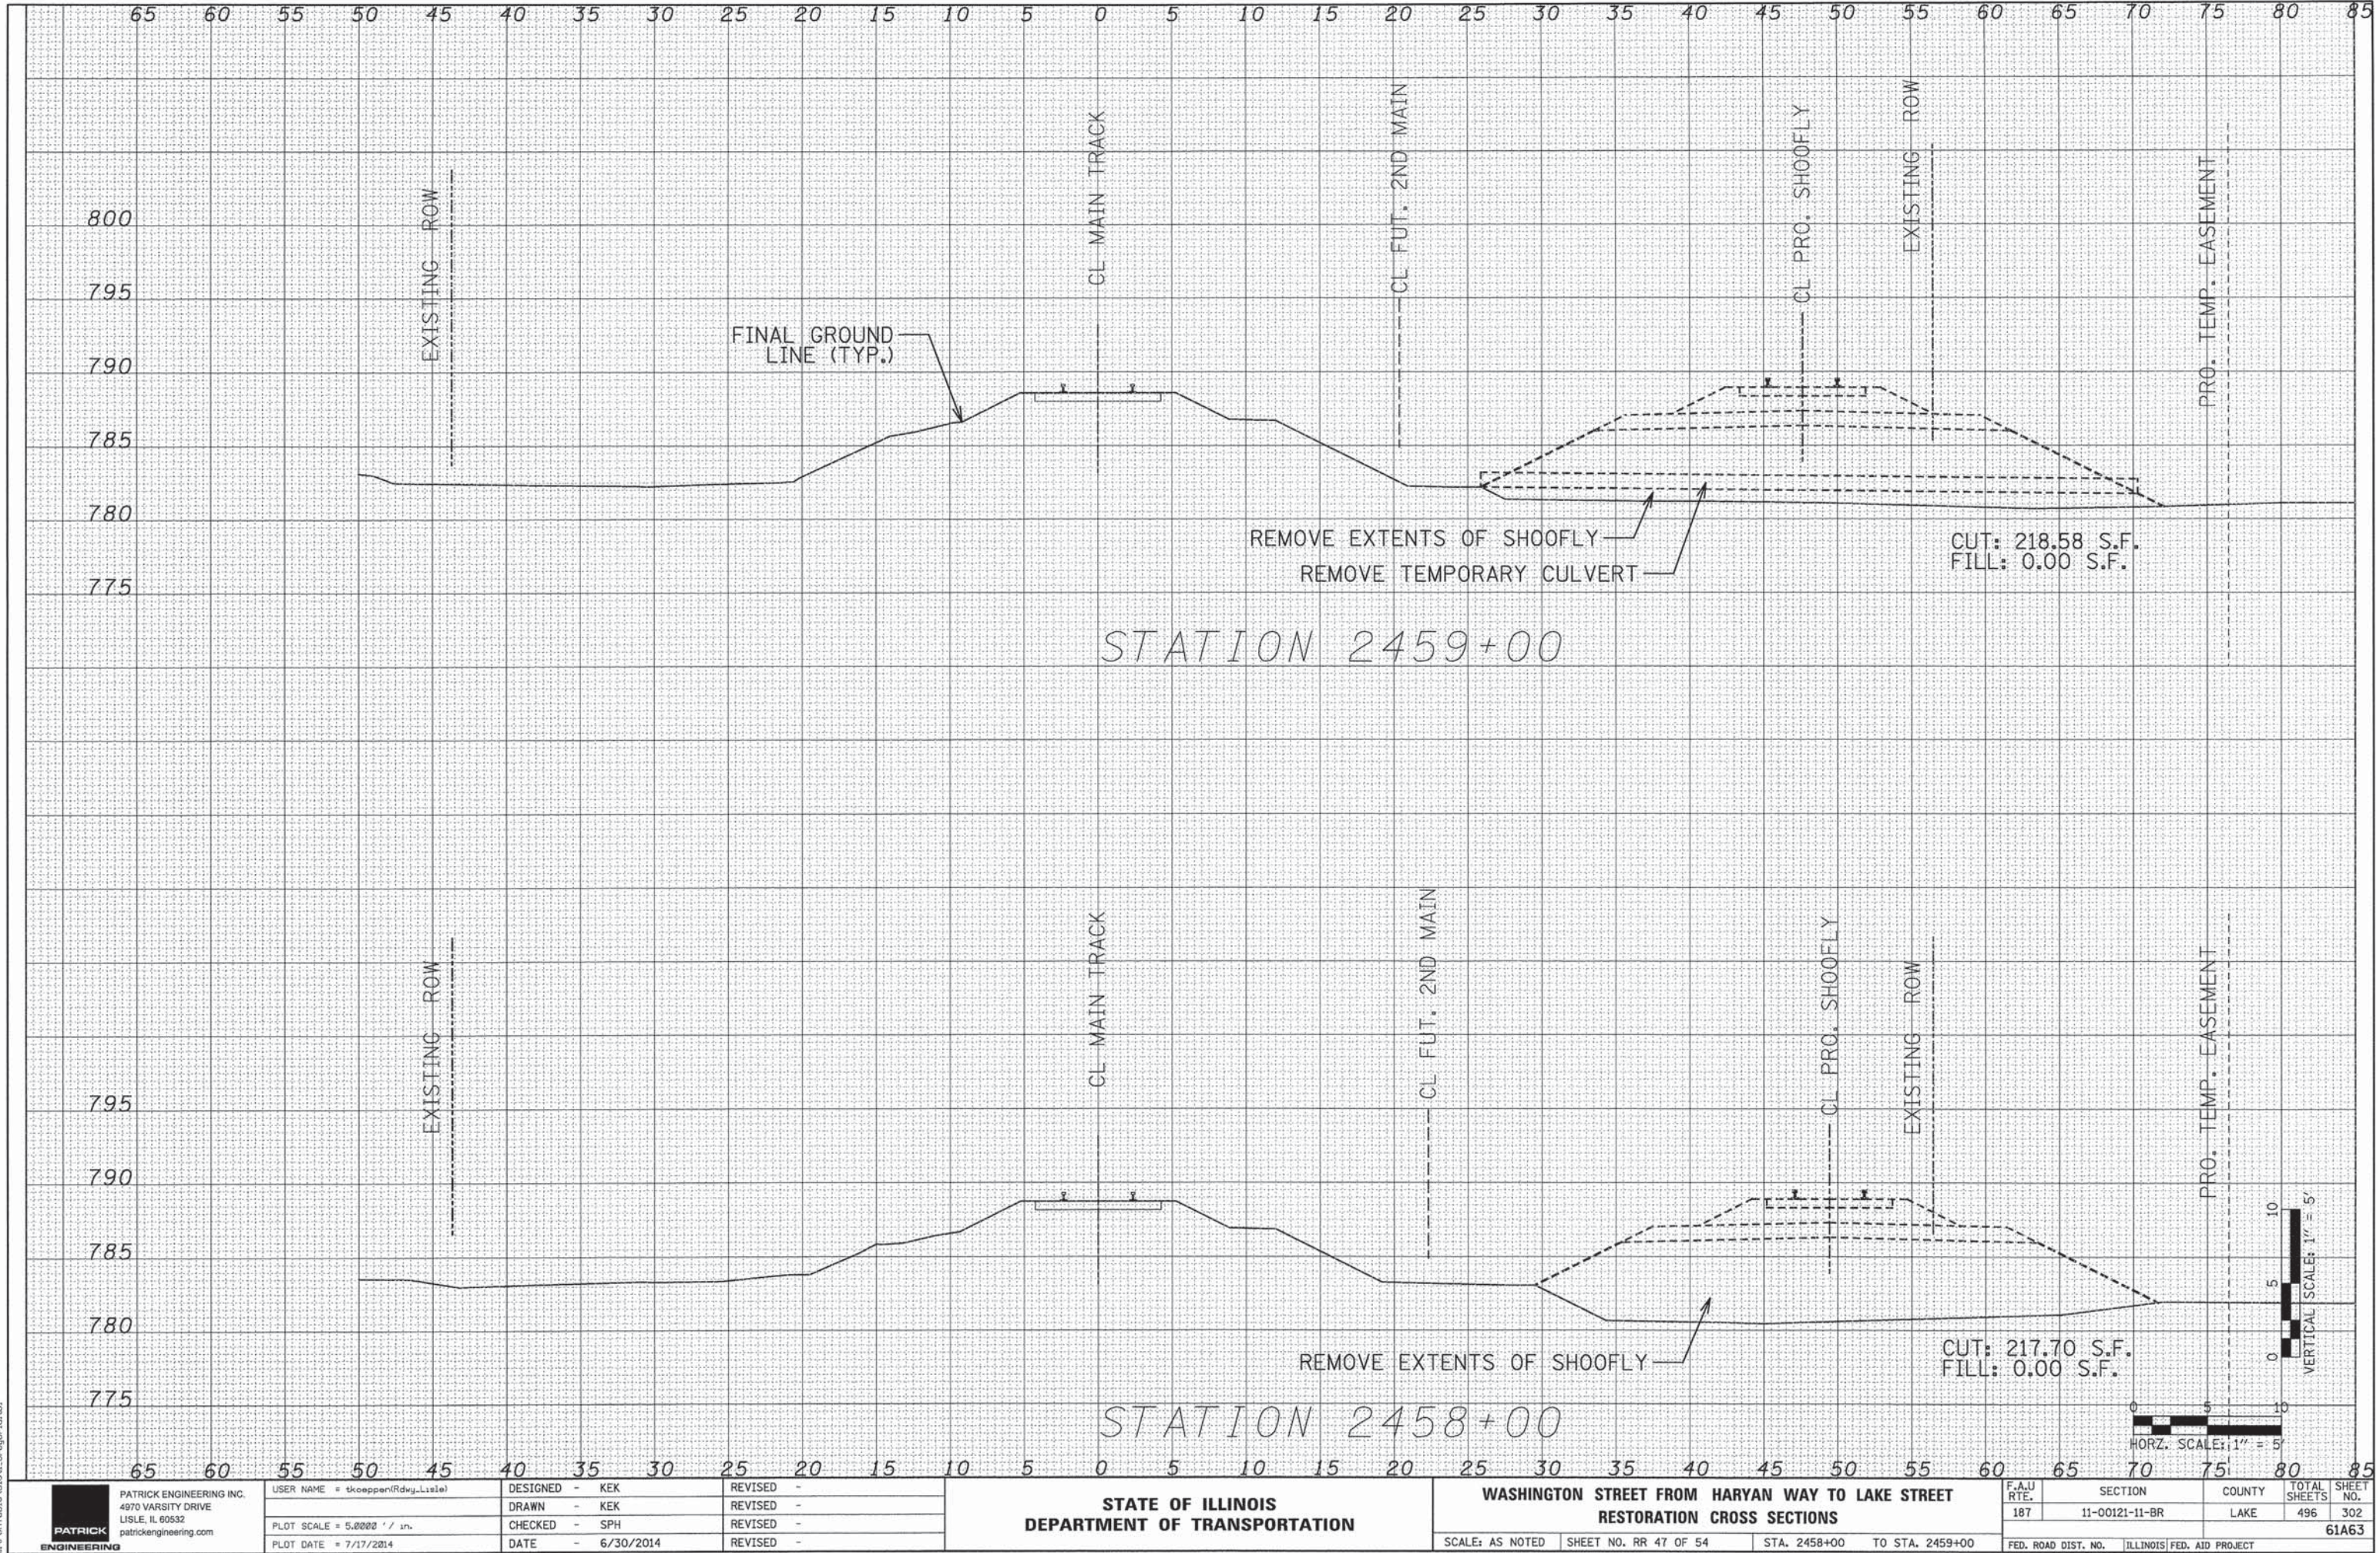

FINAL SURVEY	SURVEYED	DATE
NOTE BOOK	PLOTTED	BY
NO.	TEMPLATE	
	AREAS	
	CHECKED	


ORIGINAL SURVEY	SURVEYED	DATE
NOTE BOOK	PLOTTED	BY
NO.	TEMPLATE	
	AREAS	
	CHECKED	

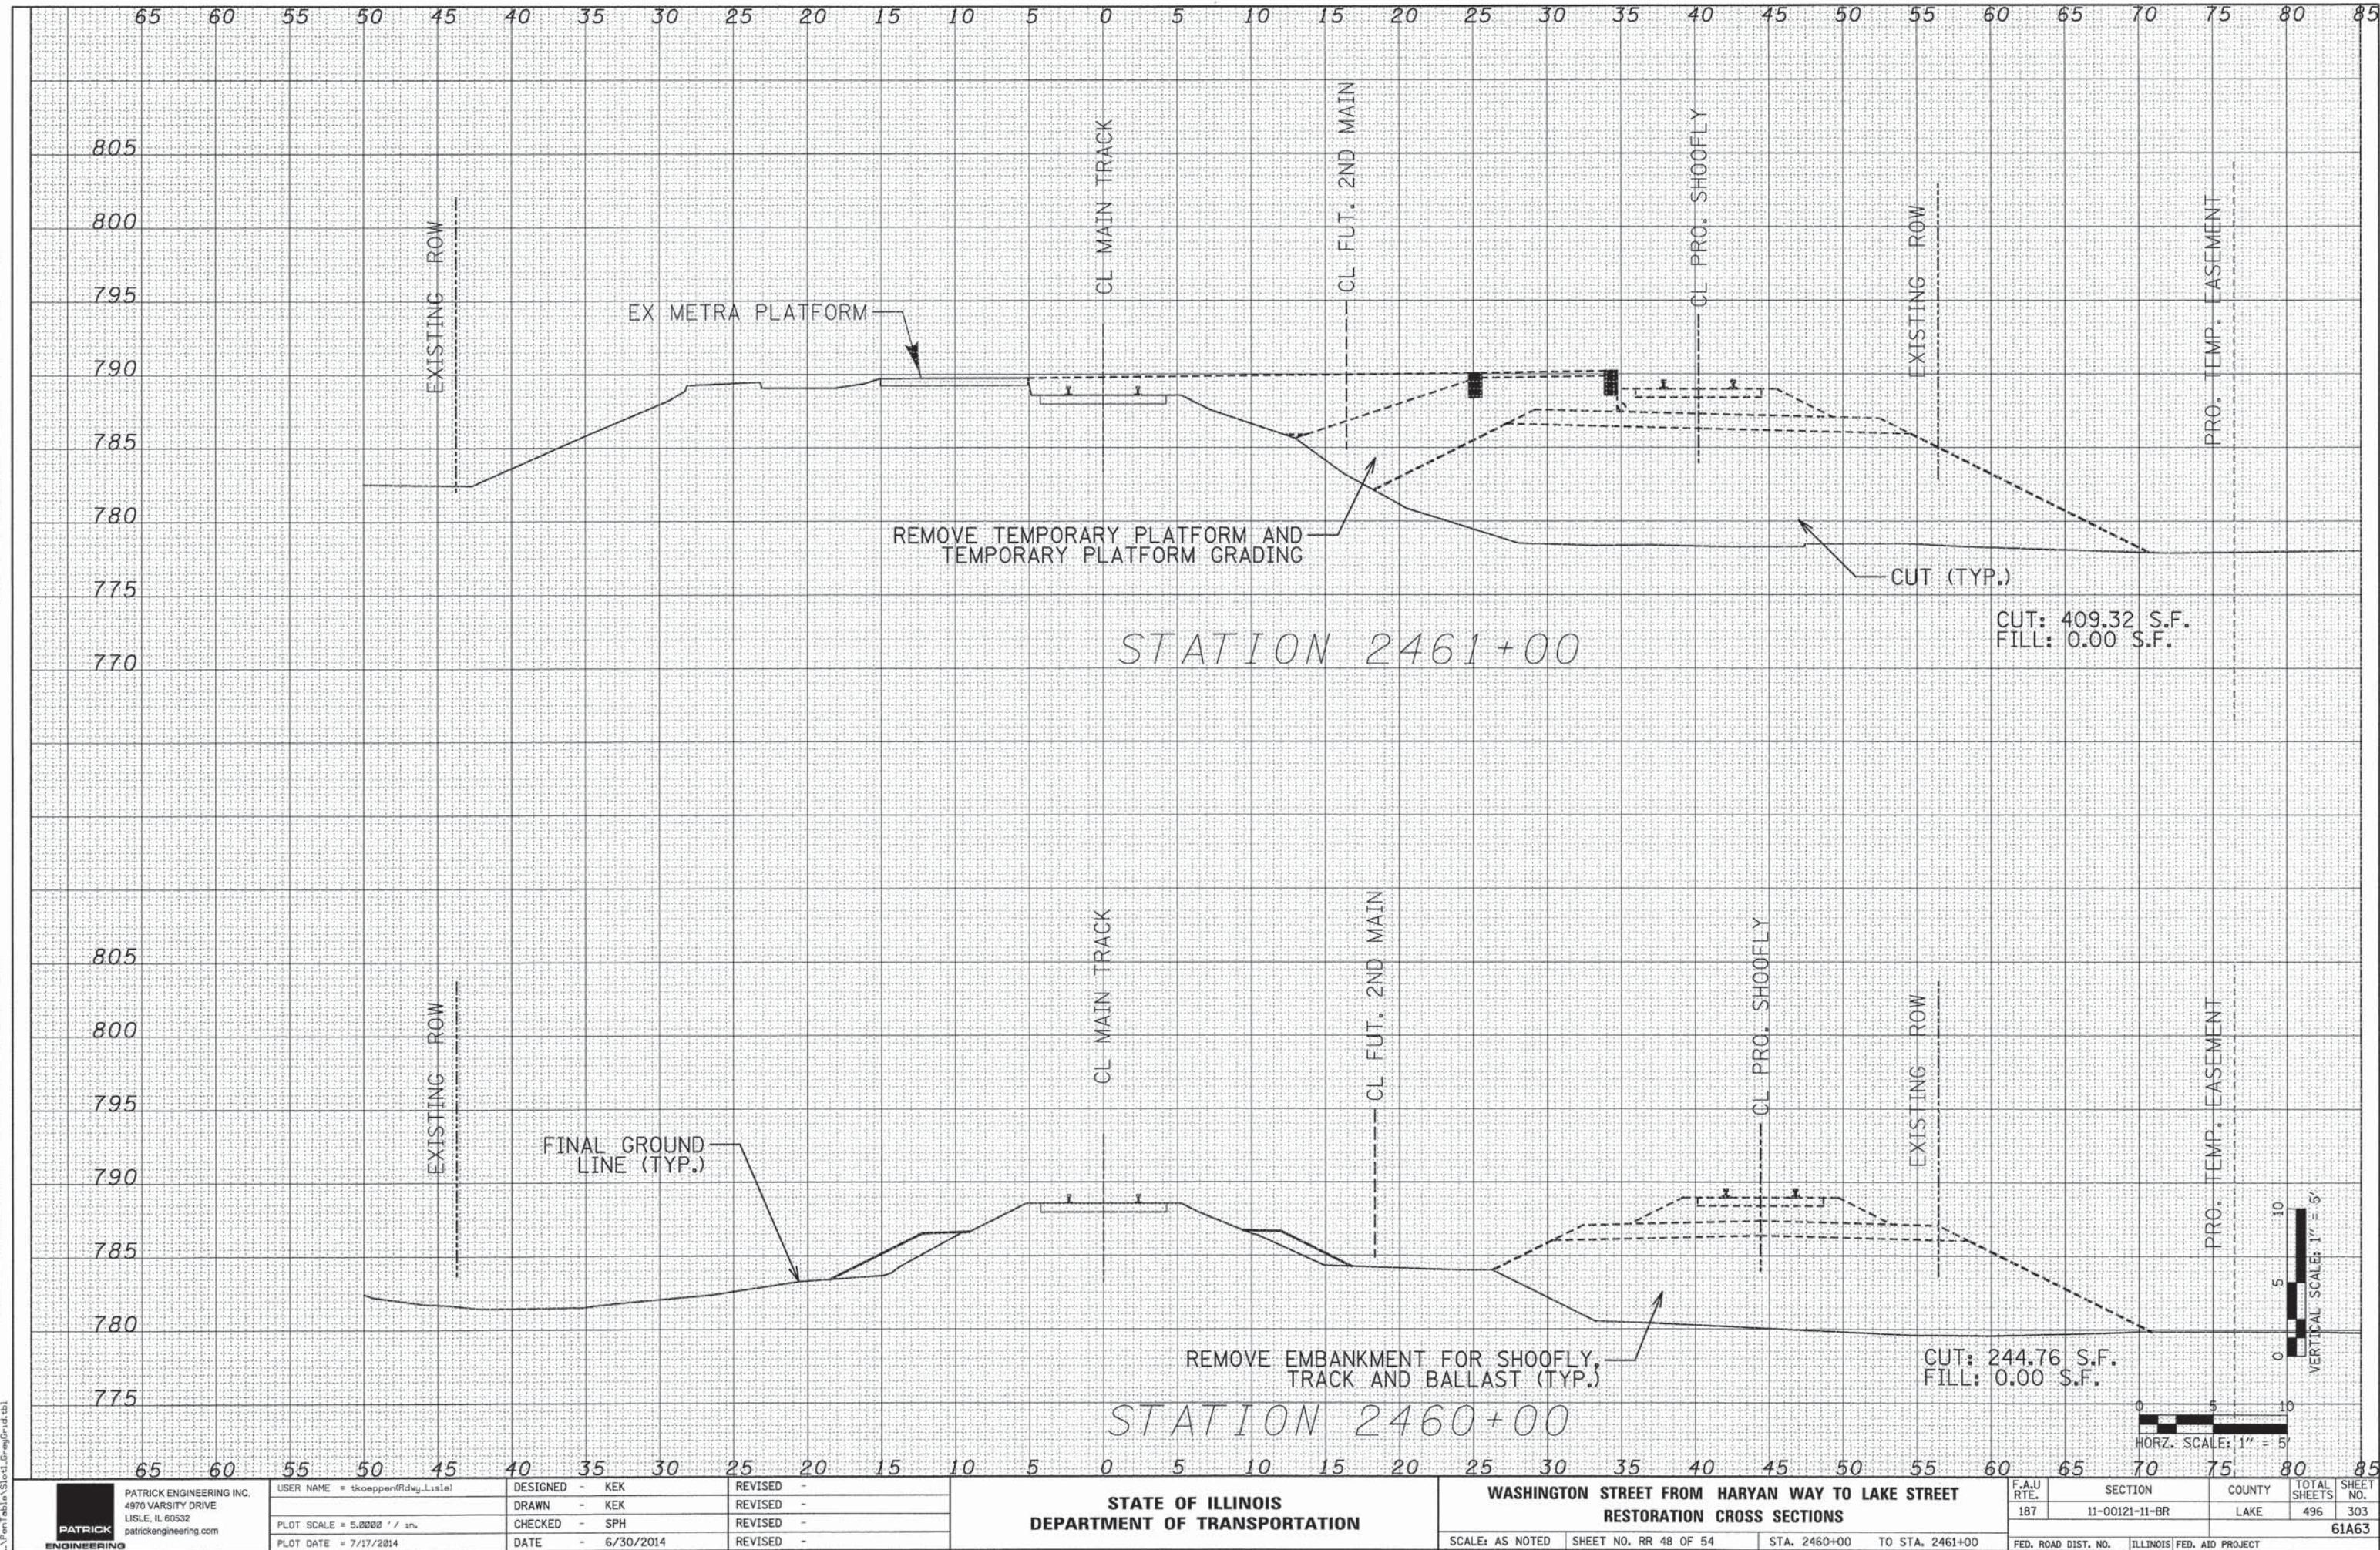

 PATRICK ENGINEERING	PATRICK ENGINEERING INC. 4970 VARSITY DRIVE LISLE, IL 60532 patrickengineering.com	USER NAME = tkoeppen(Rdwg.Lisile)	DESIGNED - KEK	REVISED -	STATE OF ILLINOIS DEPARTMENT OF TRANSPORTATION	WASHINGTON STREET FROM HARYAN WAY TO LAKE STREET RESTORATION CROSS SECTIONS			F.A.U. RTE.	SECTION	COUNTY	TOTAL SHEETS	SHEET NO.
		PLOT SCALE = 5.0000' / in.	DRAWN - KEK	REVISED -					187	11-00121-11-BR	LAKE	496	303
		PLOT DATE = 7/17/2014	CHECKED - SPH	REVISED -					61A63				
			DATE - 6/30/2014	REVISED -					FED. ROAD DIST. NO. ILLINOIS FED. AID PROJECT				
		SCALE: AS NOTED SHEET NO. RR 48 OF 54 STA. 2460+00 TO STA. 2461+00											

FINAL	SURVEYED	BY	DATE
SURVEY	PLOTTED		
NOTE BOOK	TEMPLATE		
NO.	AREAS CHECKED		

ORIGINAL	SURVEYED	BY	DATE
SURVEY	PLOTTED		
NOTE BOOK	TEMPLATE		
NO.	AREAS CHECKED		

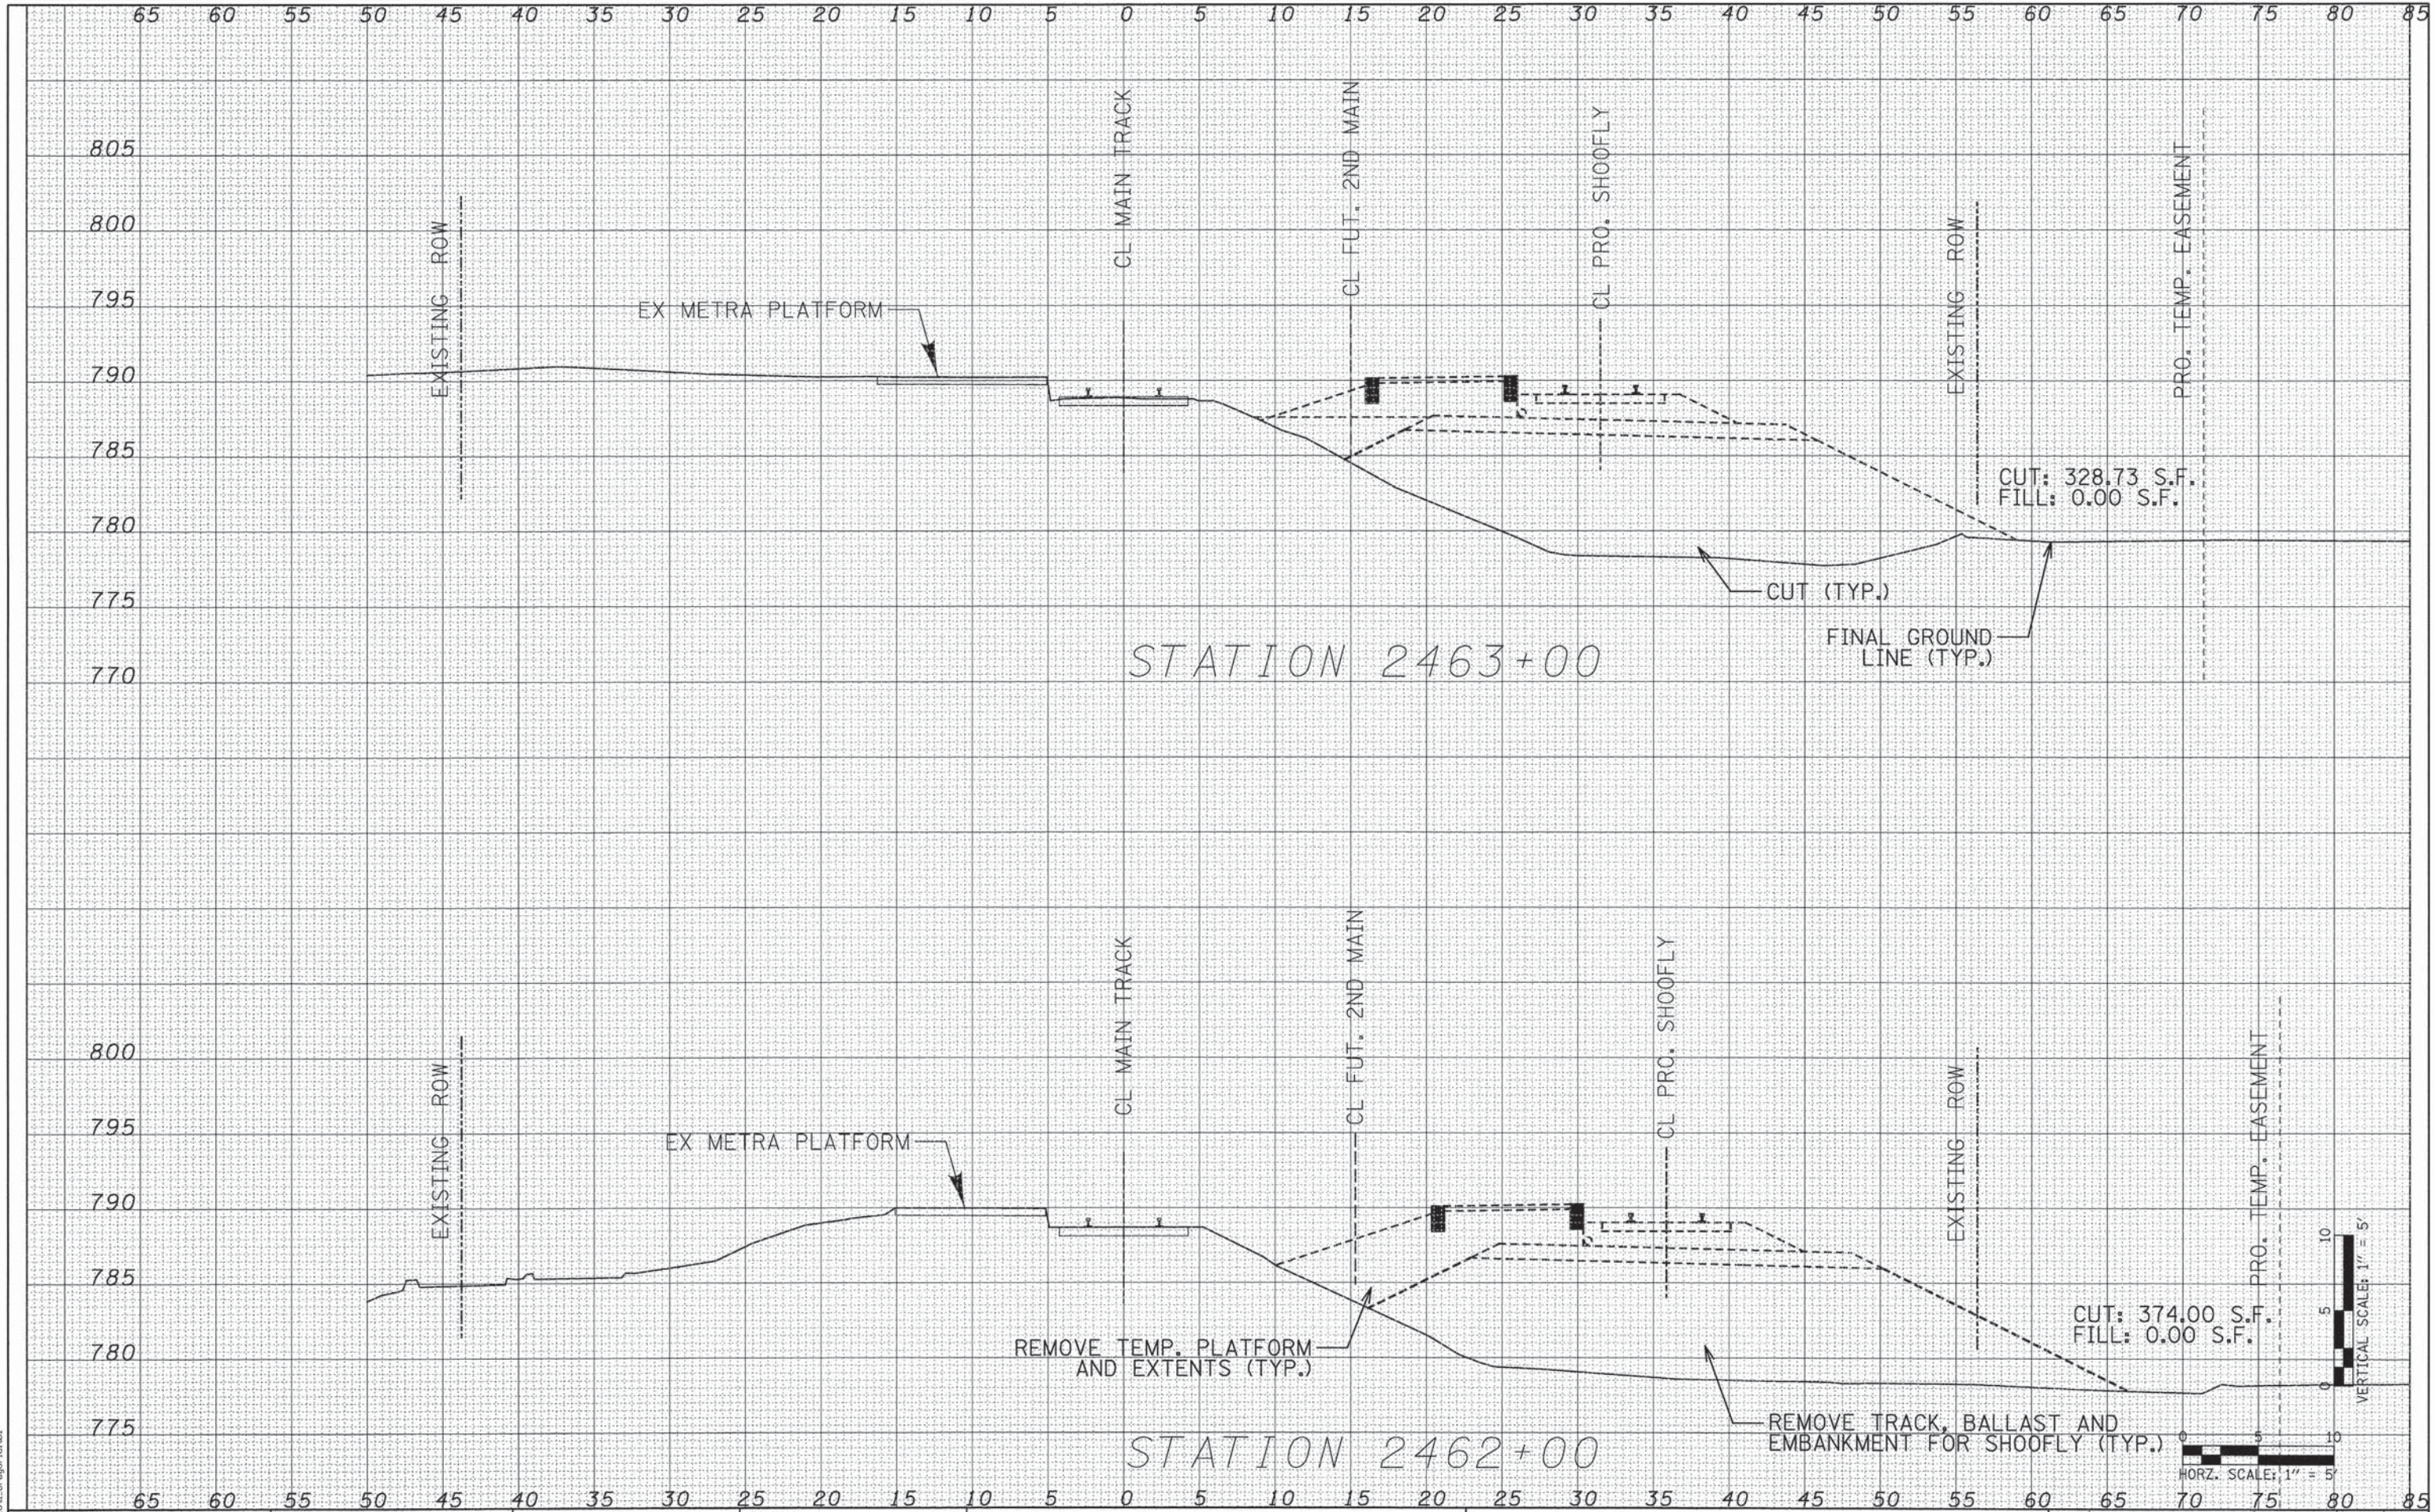

	PATRICK ENGINEERING INC. 4970 VARSITY DRIVE LISLE, IL 60532 patrickengineering.com	USER NAME = tkoeppen(Rdw.Lisle)	DESIGNED - KEK	REVISED -	STATE OF ILLINOIS DEPARTMENT OF TRANSPORTATION	WASHINGTON STREET FROM HARYAN WAY TO LAKE STREET RESTORATION CROSS SECTIONS			F.A.U. RTE.	SECTION	COUNTY	TOTAL SHEETS	SHEET NO.
		PLOT SCALE = 5,000' / 1"	DRAWN - KEK	REVISED -		SCALE: AS NOTED	SHEET NO. RR 49 OF 54	STA. 2462+00 TO STA. 2463+00	187	11-00121-11-BR	LAKE	496	304
		PLOT DATE = 7/17/2014	CHECKED - SPH	REVISED -					FED. ROAD DIST. NO.	ILLINOIS FED. AID PROJECT			61A63
			DATE - 6/30/2014	REVISED -									


G:\CDOT\21150_024\Drawings\RAIL\SHEETS\WashSt_Rail_RESTXSec_Sheets.dgn

ORIGINAL SURVEY	SURVEYED _____	BY _____	DATE _____
NOTE BOOK	PLOTTED _____		
	TEMPLATE _____		
	AREAS _____		
NO.	AREAS CHECKED _____		

 PATRICK ENGINEERING	PATRICK ENGINEERING INC. 4970 VARSITY DRIVE LISLE, IL 60532 patrickengineering.com	USER NAME = tkoeppent(Rdy,Liste)	DESIGNED - KEK	REVISED -	STATE OF ILLINOIS DEPARTMENT OF TRANSPORTATION	WASHINGTON STREET FROM HARYAN WAY TO LAKE STREET RESTORATION CROSS SECTIONS			F.A.U RTE.	SECTION	COUNTY	TOTAL SHEETS	SHEET NO.
			DRAWN - KEK	REVISED -					187	11-00121-11-BR	LAKE	496	305
			PLOT SCALE = 5.0000' / 1in.	CHECKED - SPH		REVISED -					61A63		
			PLOT DATE = 7/17/2014	DATE - 6/30/2014		REVISED -	SCALE: AS NOTED	SHEET NO. RR 50 OF 54	STA. 2464+00 TO STA. 2465+00	FED. ROAD DIST. NO.	ILLINOIS FED. AID PROJECT		

FINAL	SURVEY	DATE
NO.	BOOK	BY
	NOTE	
	BOOK	
	PLATE	
	AREAS	
	CHECKED	

ORIGINAL	SURVEY	DATE
NO.	BOOK	BY
	NOTE	
	BOOK	
	PLATE	
	AREAS	
	CHECKED	

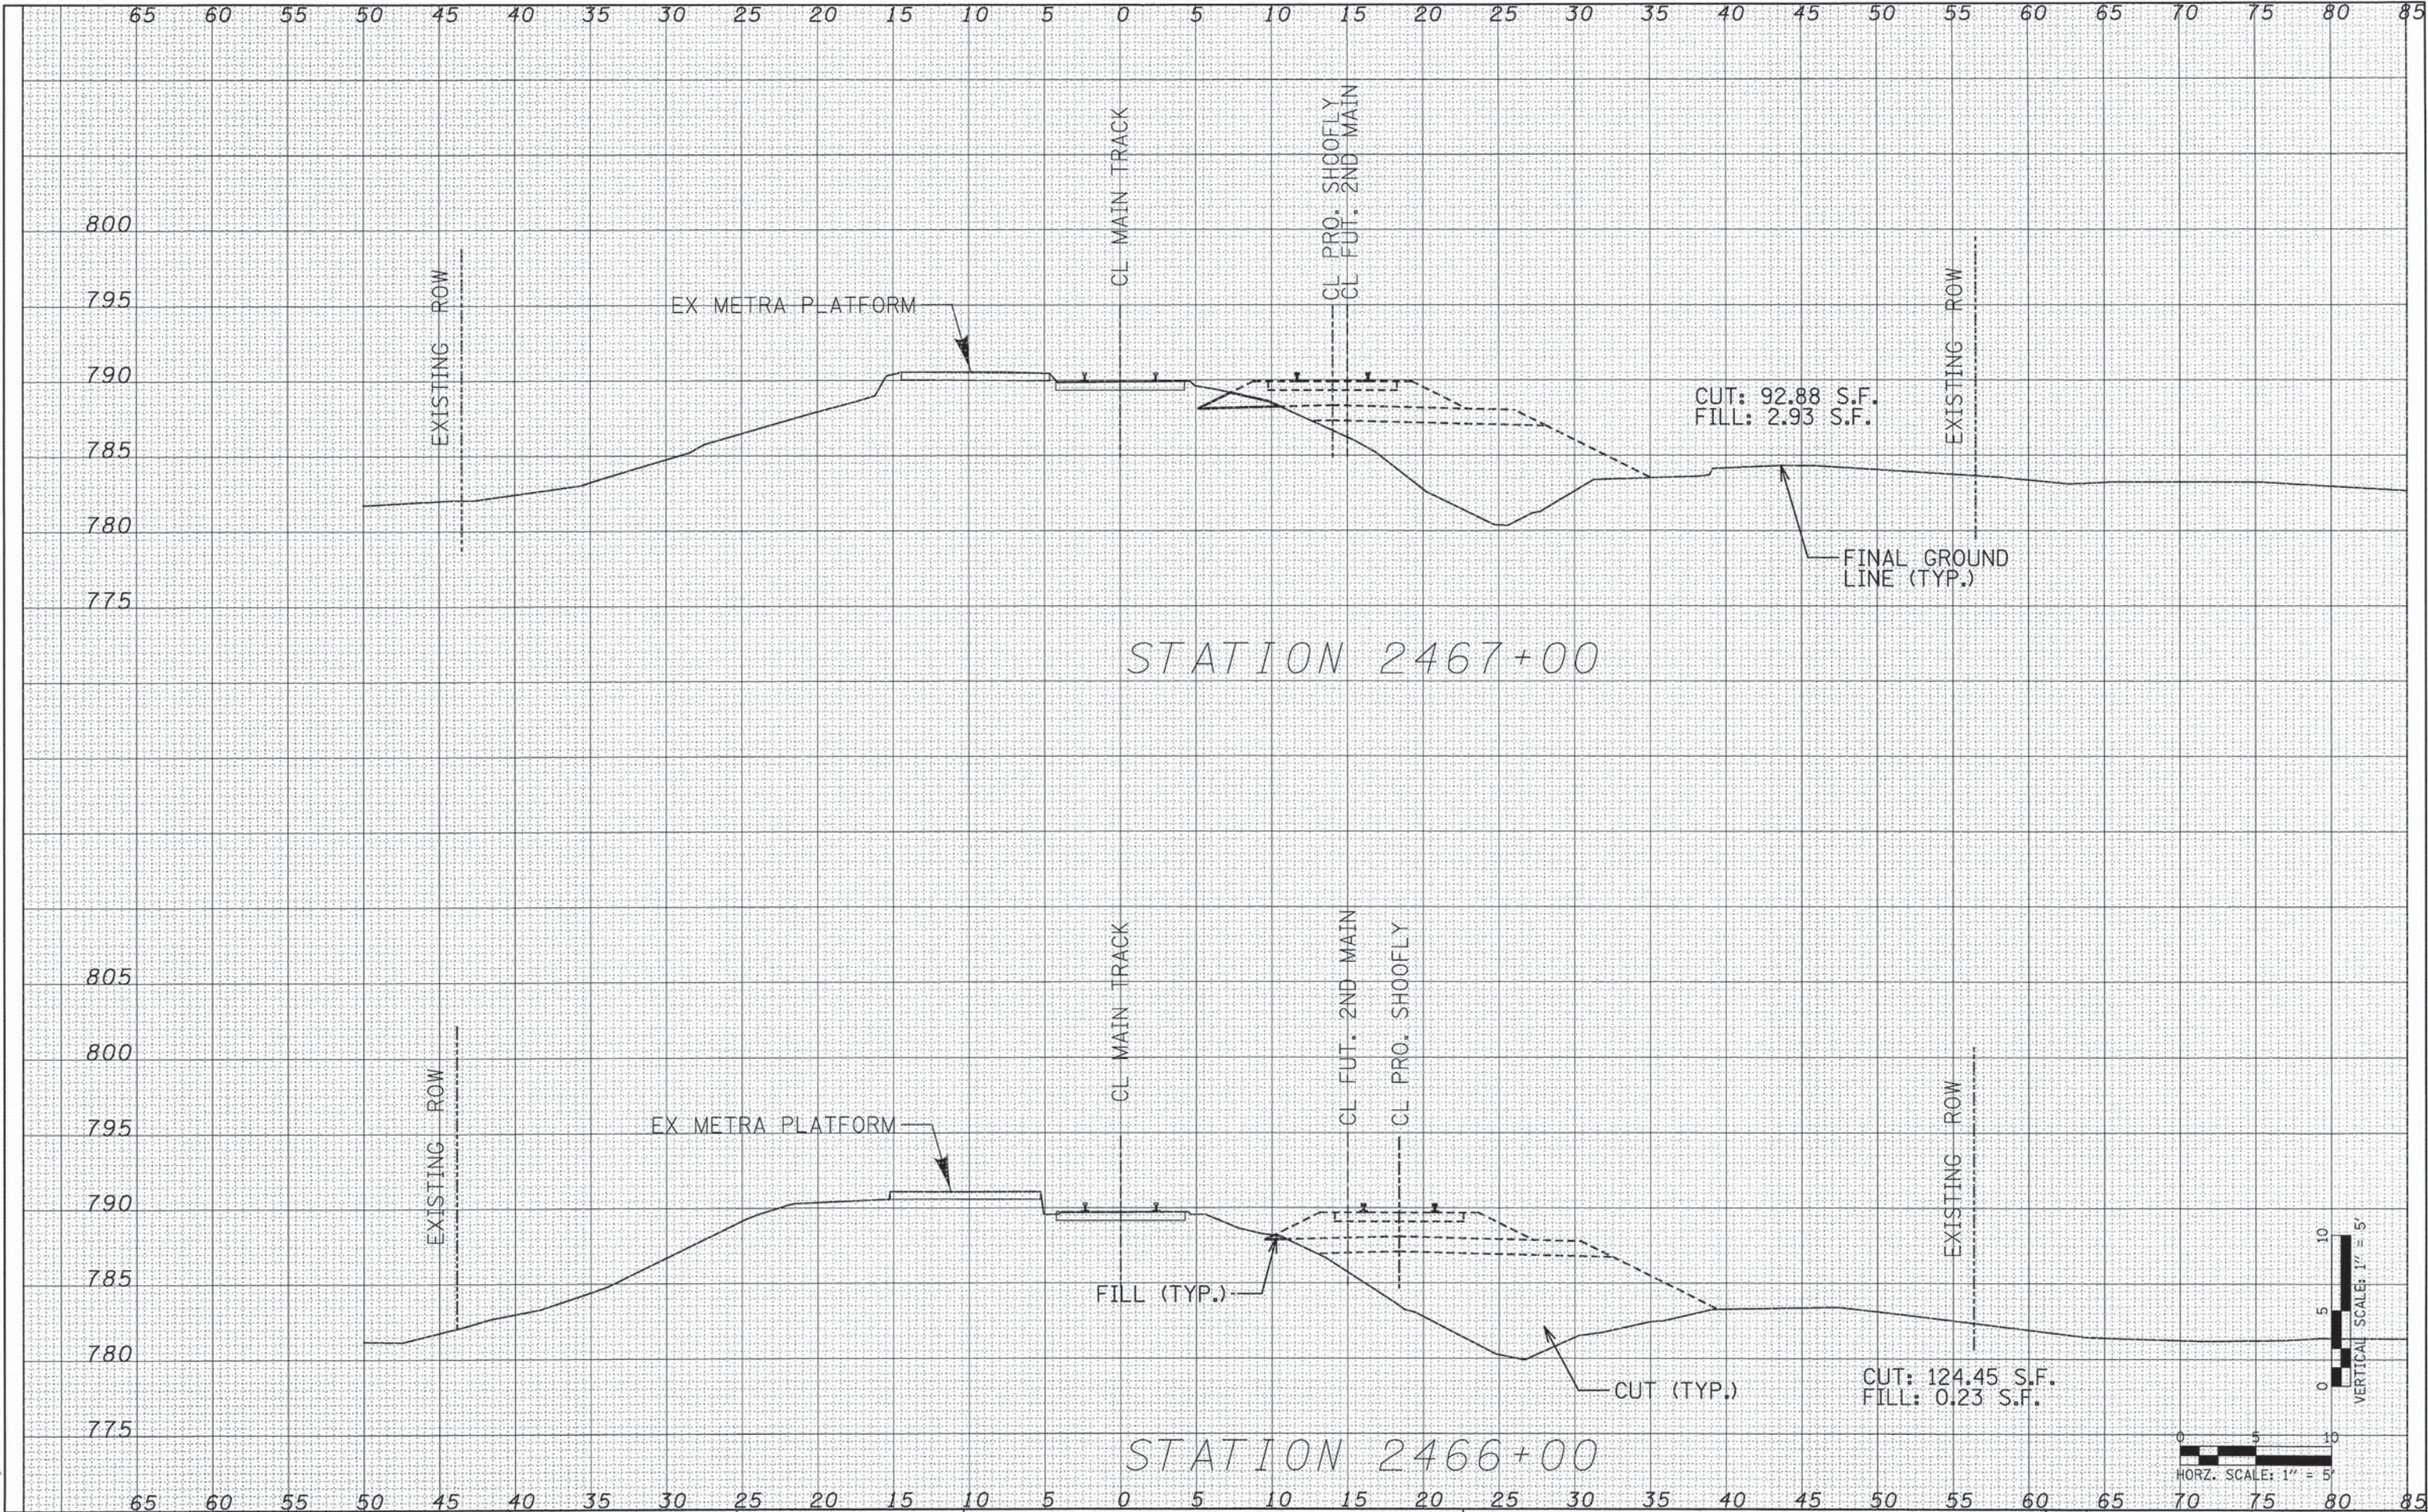


 PATRICK ENGINEERING	PATRICK ENGINEERING INC. 4970 VARSITY DRIVE LISLE, IL 60532 patrickengineering.com	USER NAME = tkoeppen(Rdwy.Lisle)	DESIGNED - KEK	REVISED -	STATE OF ILLINOIS DEPARTMENT OF TRANSPORTATION	WASHINGTON STREET FROM HARYAN WAY TO LAKE STREET RESTORATION CROSS SECTIONS			F.A.U RTE.	SECTION	COUNTY	TOTAL SHEETS	SHEET NO.
			DRAWN - KEK	REVISED -					187	11-00121-11-BR	LAKE	496	306
		PLOT SCALE = 5.0000 ' / 1"	CHECKED - SPH	REVISED -					61A63				
		PLOT DATE = 7/17/2014	DATE - 6/30/2014	REVISED -					SCALE: AS NOTED	SHEET NO. RR 51 OF 54	STA. 2466+00 TO STA. 2467+00	FED. ROAD DIST. NO.	ILLINOIS FED. AID PROJECT

Gr:\CD007\21150_004\Drawings\RAIL\SHEETS\WashSt_Rail_RESTXSec_Sheets.dgn

FINAL	SURVEYED	DATE
SURVEY	PLOTTED	BY
NOTE BOOK	TEMPLATE	
NO.	AREAS CHECKED	

ORIGINAL	SURVEYED	DATE
SURVEY	PLOTTED	BY
NOTE BOOK	TEMPLATE	
NO.	AREAS CHECKED	

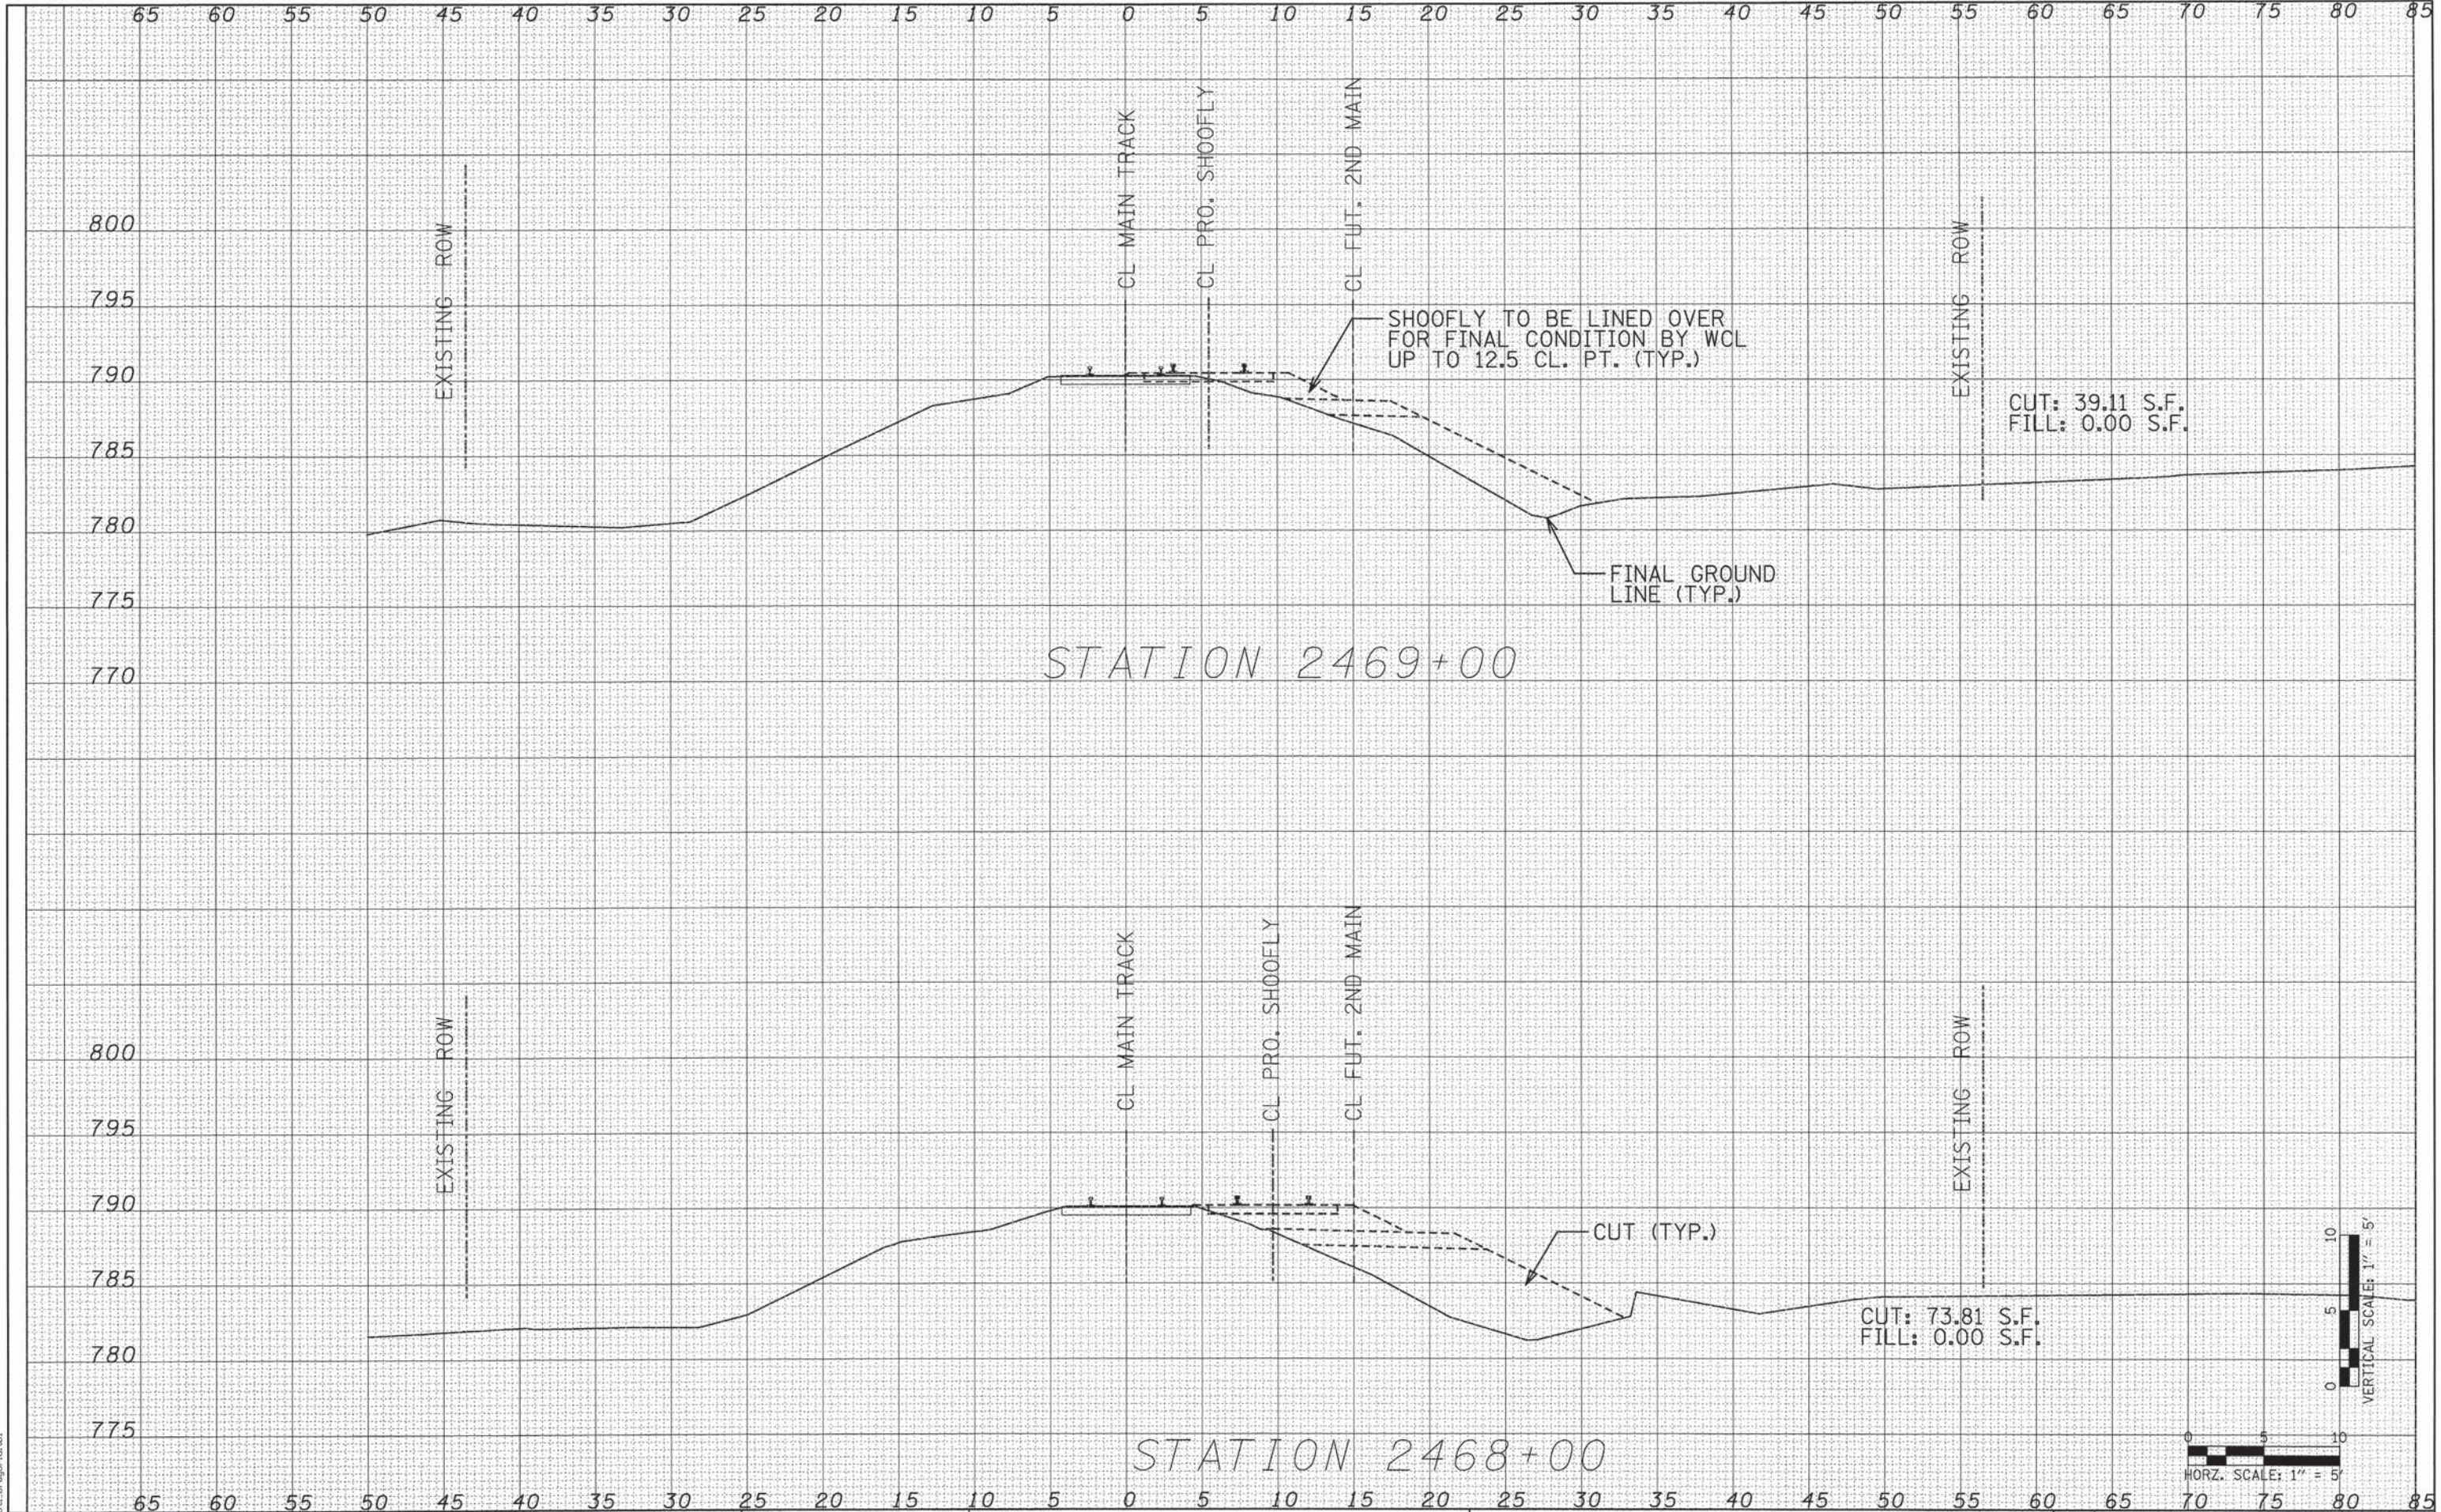


\\PentTablet\Static\Drawings\Rail\REST\Sec_Sheets.dgn

 PATRICK ENGINEERING	PATRICK ENGINEERING INC. 4970 VARSITY DRIVE LISLE, IL 60532 patrickengineering.com			USER NAME = tkoepfen@dwg.lisle	DESIGNED - KEK	REVISED -	STATE OF ILLINOIS DEPARTMENT OF TRANSPORTATION	WASHINGTON STREET FROM HARYAN WAY TO LAKE STREET RESTORATION CROSS SECTIONS			FED. RTE.	SECTION	COUNTY	SHEETS	SHEET NO.			
					DRAWN - KEK	REVISED -		187	11-00121-11-BR	LAKE	496	307						
	PLOT SCALE = 5,000' / 1" = 1"				CHECKED - SPH	REVISED -		61A63										
	PLOT DATE = 7/17/2014				DATE - 6/30/2014	REVISED -												
SCALE: AS NOTED											SHEET NO. RR 52 OF 54		STA. 2468+00 TO STA. 2469+00			FED. ROAD DIST. NO. ILLINOIS FED. AID PROJECT		


DATE	BY	SURVEYED	PLOTTED	TEMPLATE	NO.

DATE	BY	SURVEYED	PLOTTED	TEMPLATE	NO.

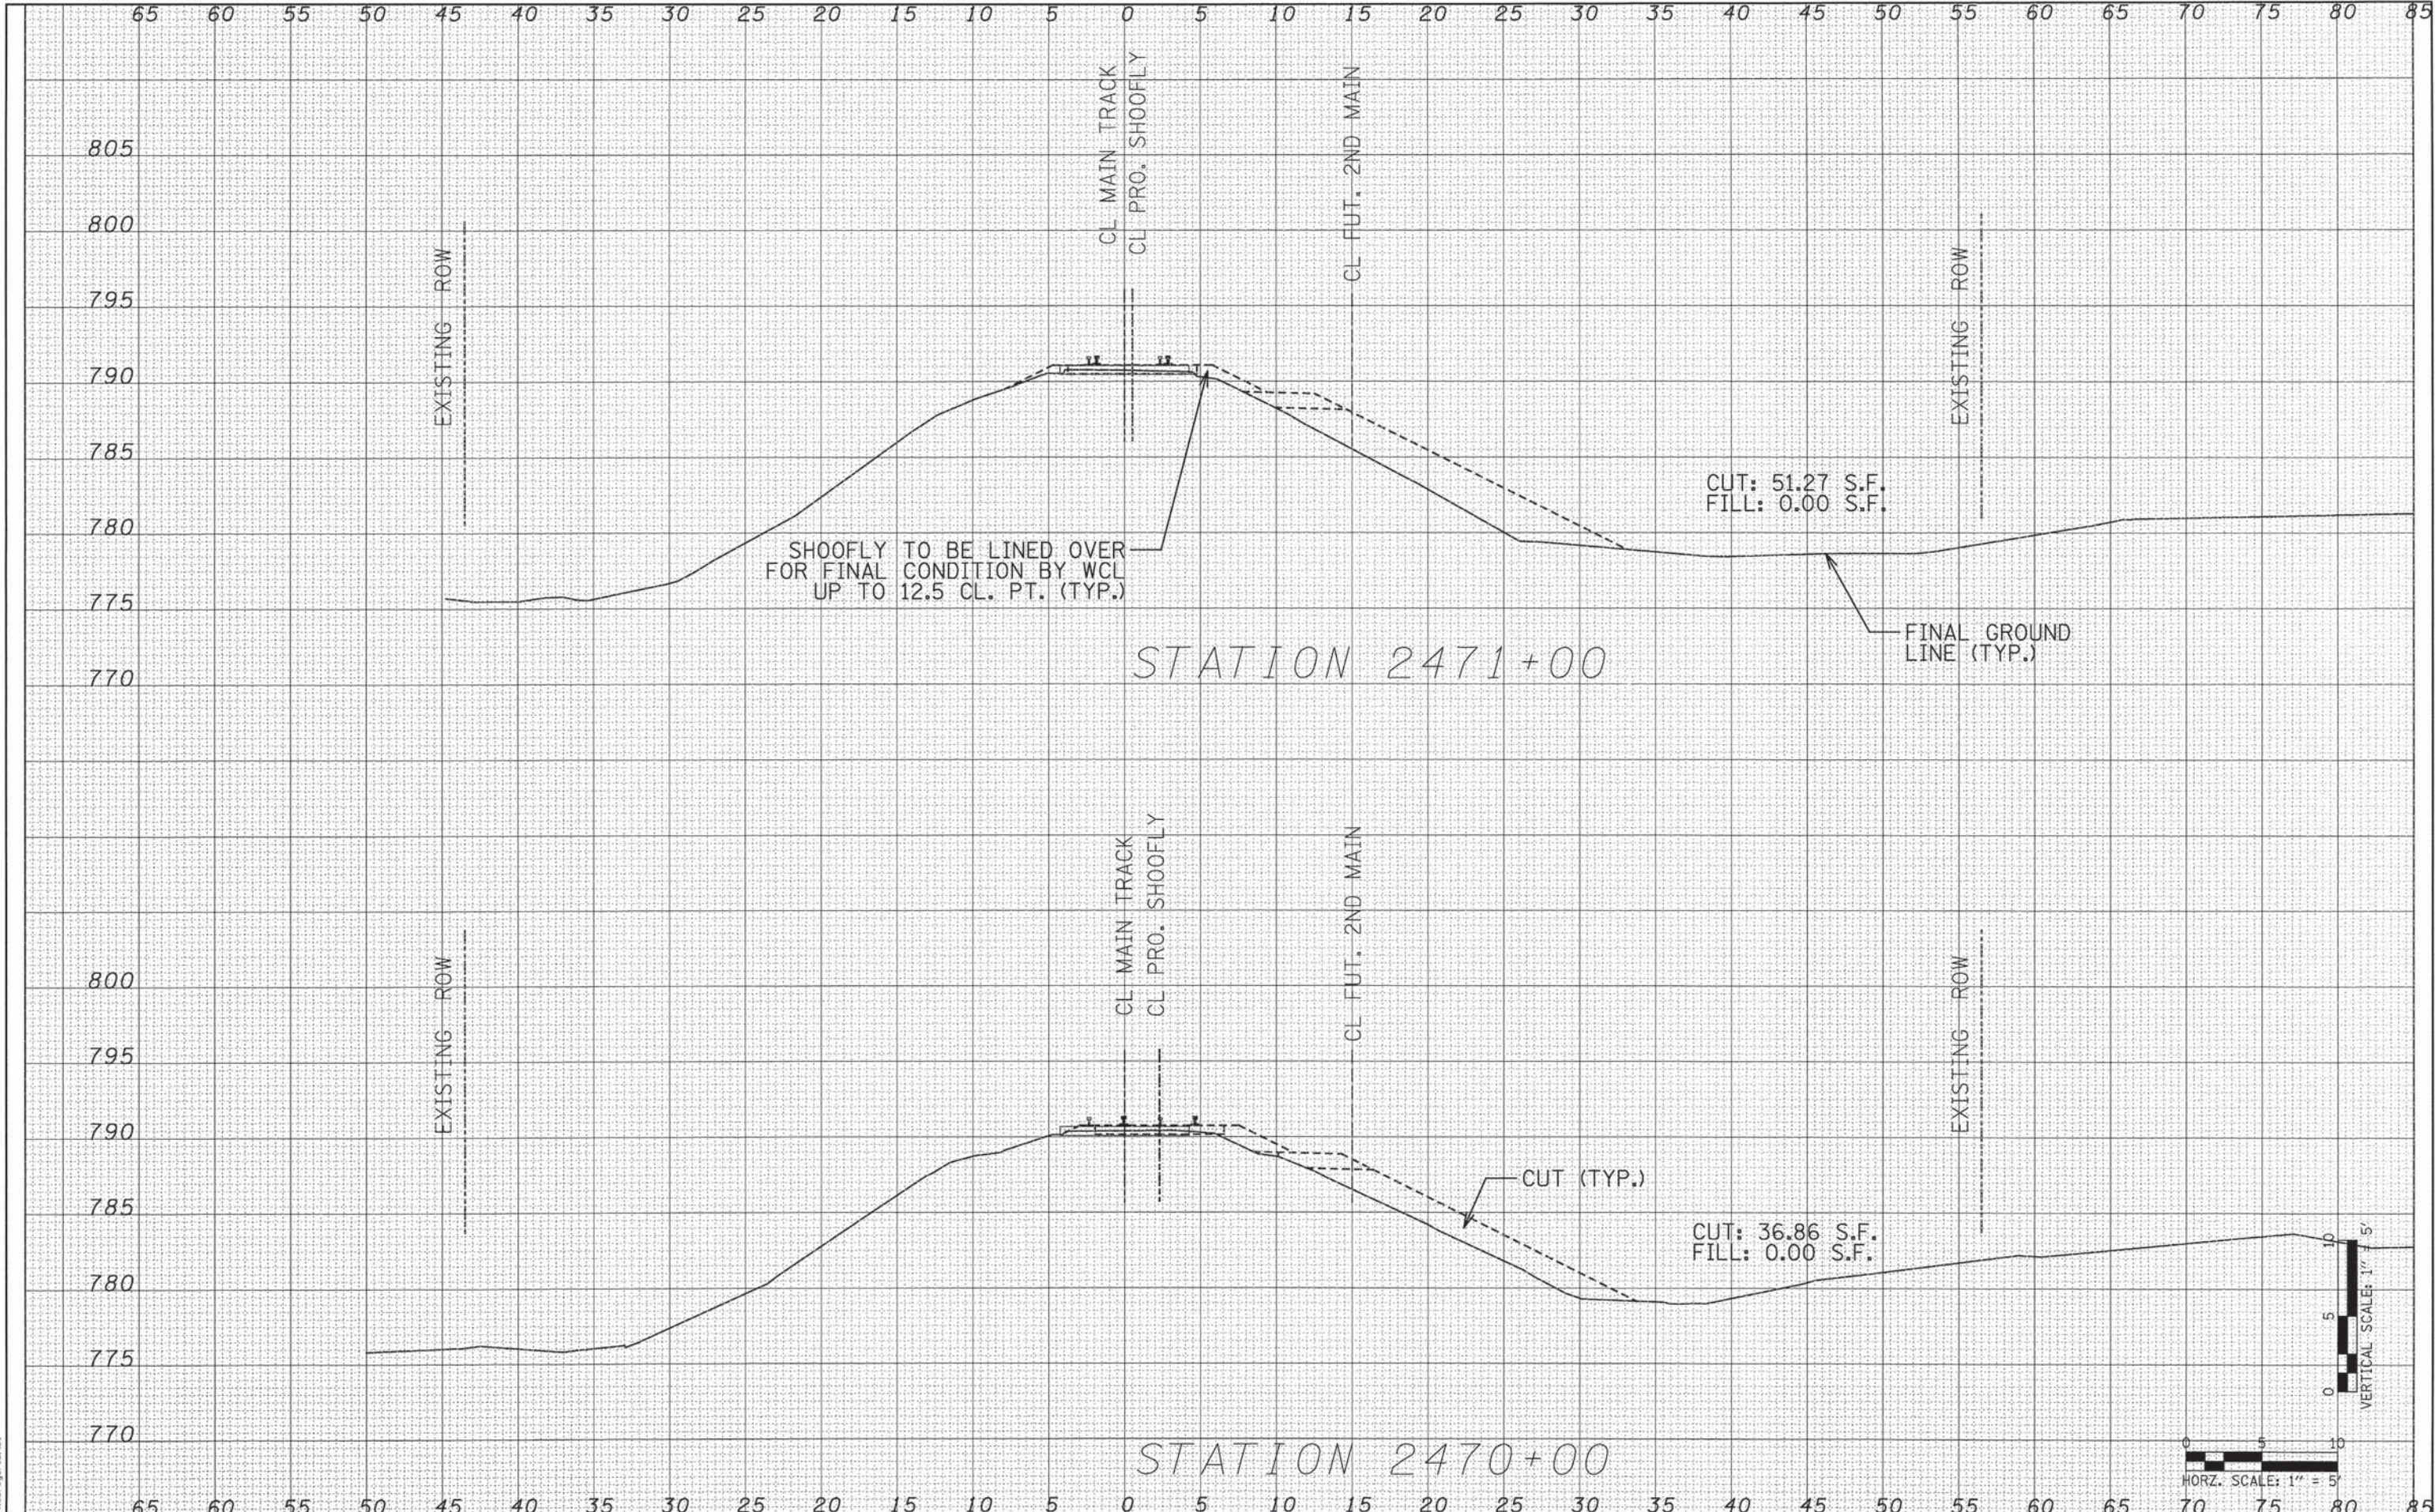

DATE	BY	REVIEWED	DATE
		DATE	BY
NO.	NO.	NO.	NO.

DATE	BY	REVIEWED	DATE
		DATE	BY
NO.	NO.	NO.	NO.

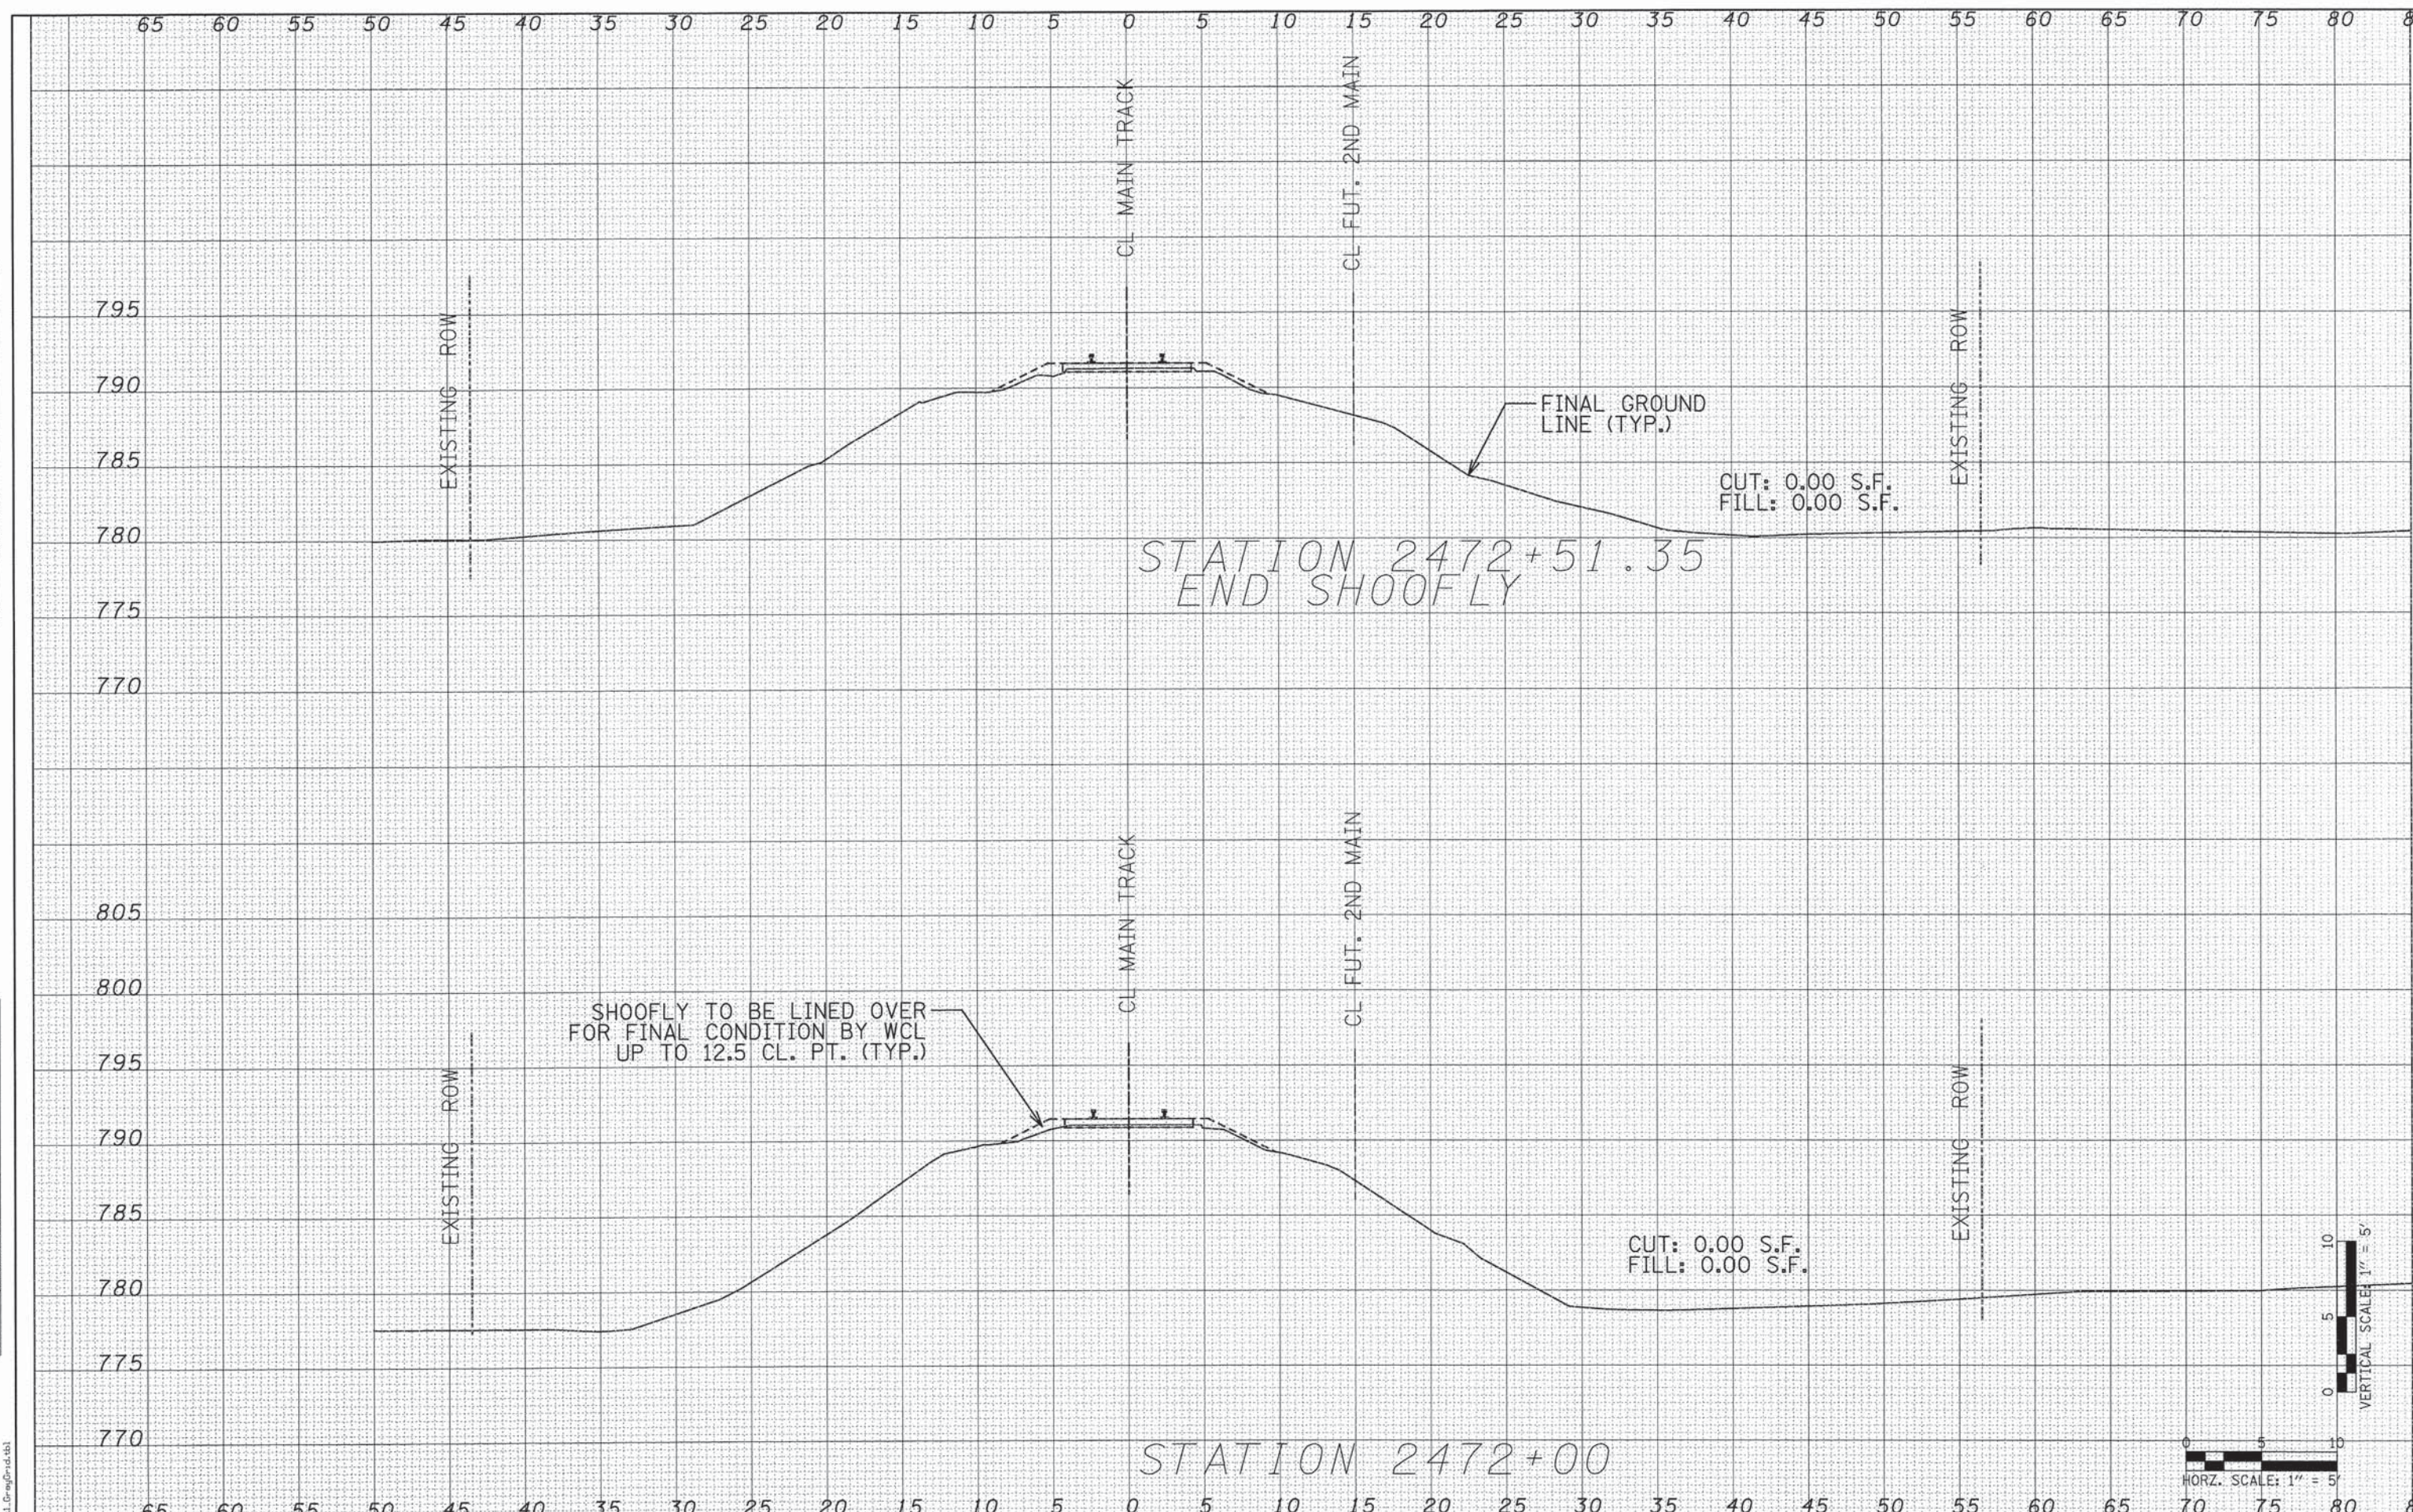

...\\Pentable\Stn\101\Drawings\Rail\RESTXSec_Sheets.dgn


FOR INDEX OF SHEETS, SEE SHEET NO.2

HIGHWAY CLASSIFICATION
PRINCIPAL ARTERIAL
WASHINGTON STREET TRAFFIC DATA
2009 ADT = 16,300
2030 ADT = 18,000
POSTED SPEED = 40 MPH
DESIGN SPEED = 45 MPH

PROJECT DESCRIPTION
THE PROPOSED IMPROVEMENT CONSISTS OF THE
WIDENING AND RECONSTRUCTION OF WASHINGTON
STREET FROM HARYAN WAY TO LAKE STREET
INCLUDING A GRADE SEPARATION AT THE WCL RAILROAD,
A NEW STORM SEWER SYSTEM AND PEDESTRIAN
ACCOMMODATIONS.

PROJECT LOCATED IN VILLAGE OF GRAYSLAKE

VOLUME 2 OF 2

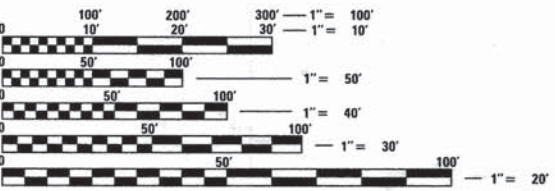

FULL SIZE PLANS HAVE BEEN PREPARED USING STANDARD
ENGINEERING SCALES. REDUCED SIZED PLANS WILL NOT
CONFORM TO STANDARD SCALES. IN MAKING MEASUREMENTS
ON REDUCED PLANS, THE ABOVE SCALES MAY BE USED.


J.U.L.I.E.
JOINT UTILITY LOCATION INFORMATION FOR EXCAVATION
1-800-892-0123 OR 811

PLANS PREPARED BY:
PATRICK ENGINEERING INC.

CONTRACT NO. 61A63

PATRICK ENGINEERING INC. Michael J. Pine, P.E. 7/2/2014 NO. 062-062776 EXP. DATE: 11/30/15 APPLY TO DRAWINGS: 1-13, 17-69, 177-180, 353-496	PATRICK ENGINEERING INC. Sarah L. Czaplinski, S.E. 7/2/2014 NO. 081-006191 EXP. DATE: 11/30/14 APPLY TO DRAWINGS: 140-143, 200-217, 229-255	PATRICK ENGINEERING INC. Gary Goodheart, P.E. 7/2/2014 NO. 062-055909 EXP. DATE: 11/30/15 APPLY TO DRAWINGS: 70-128, 136	PATRICK ENGINEERING INC. Stephen P. Heath, P.E. 7/2/2014 NO. 062-035690 EXP. DATE: 11/30/15 APPLY TO DRAWINGS: 256-309	PATRICK ENGINEERING INC. Donald E. Freeston, P.E. 137-139, 144-149	BOLLINGER, LACH & ASSOCIATES, INC. Erik R. Olson, P.E. 14-16, 134-135, 151-176, 181-199	CDM SMITH INC. Brandon J. Celaya, P.E. 7/2/2014 NO. 062-063159 EXP. DATE: 11/30/15 APPLY TO DRAWINGS: 129-133	TESKA ASSOCIATES, INC. Jodi Z. Mariano, P.L.A., A.S.L.A. 150, 218-228
---	---	--	--	--	---	---	---

STATE OF ILLINOIS
DEPARTMENT OF TRANSPORTATION
DIVISION OF HIGHWAYS
PLANS FOR PROPOSED
FEDERAL AID HIGHWAY
FAU 187 (WASHINGTON STREET)
HARYAN WAY TO LAKE STREET
ROADWAY RECONSTRUCTION AND GRADE SEPARATION
SECTION 11-00121-11-BR
PROJECT NO. CMM-9003(923)
LAKE COUNTY
C-91-181-12

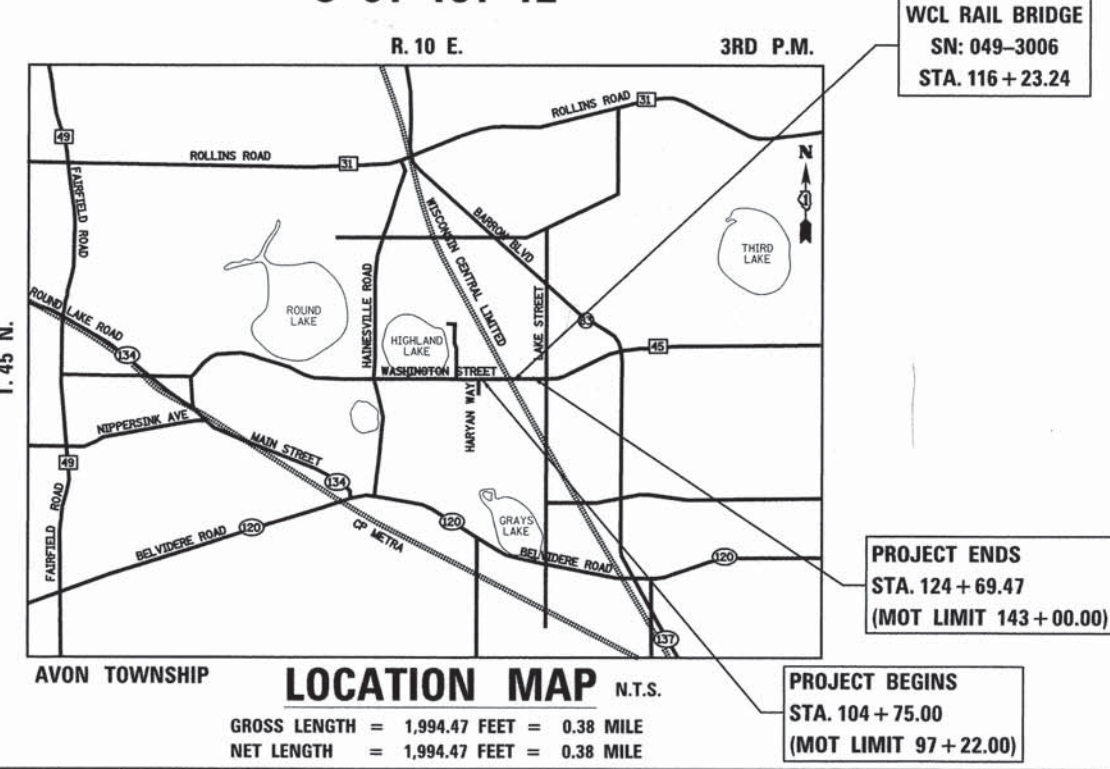

PRINTED BY THE AUTHORITY
OF THE STATE OF ILLINOIS

INDEX OF SHEETS

SHEET NO.
VOLUME 1

1		COVER SHEET VOLUME 1
2		INDEX OF SHEETS AND STANDARDS
3 - 4		GENERAL NOTES
5 - 13	SOQ 1 TO 9	SUMMARY OF QUANTITIES
14 - 16	TYP 1 TO 3	TYPICAL SECTIONS
17 - 26	SHD 1 TO 10	SCHEDULE OF QUANTITIES
27 - 29	ALI 1 TO 3	ALIGNMENT, TIES, & BENCHMARKS
30 - 37	REM 1 TO 8	REMOVAL PLAN
38 - 47	PP 1 TO 10	ROADWAY PLAN AND PROFILE
48	MOT 1 TO 1	MOT GENERAL NOTES AND SEQUENCE OF CONSTRUCTION
49 - 51	MOT 2 TO 4	SUGGESTED MAINTENANCE OF TRAFFIC TYPICAL SECTIONS
52 - 55	MOT 5 TO 8	SUGGESTED SEQUENCE OF CONSTRUCTION
56 - 58	MOT 9 TO 11	SUGGESTED STAGING OF CONSTRUCTION & TRAFFIC CONTROL STAGE 1
59 - 62	MOT 12 TO 15	SUGGESTED STAGING OF CONSTRUCTION & TRAFFIC CONTROL STAGE 2
63 - 68	MOT 16 TO 21	ROADWAY RUN-AROUND PLAN AND PROFILE
69	MOT 22	DETOUR PLAN
70 - 98	ERO 1 TO 29	EROSION AND SEDIMENT CONTROL PLAN
99 - 112	DU 1 TO 14	DRAINAGE PLAN AND PROFILE
113 - 114	DU 15 TO 16	DRAINAGE SCHEDULES
115 - 118	DU 17 TO 20	GRADING PLANS AND DRAINAGE DETAILS
119 - 126	DU 21 TO 28	UTILITY PLAN AND PROFILE
127 - 128	DU 29 TO 30	UTILITY DETAILS
129 - 133	DU 31 TO 35	CLCJAWA RELOCATION
134 - 135	DU 36 TO 37	WATER MAIN DETAILS
136 - 150	PS 1 TO 15	PUMP STATION PLANS
151 - 176	PLAT 1 TO 26	PLAT OF HIGHWAYS
177 - 178	JT 1 TO 2	PAVEMENT JOINT AND ELEVATION PLAN
179 - 180	SW 1 TO 2	SIDEWALK CURB RAMP DETAILS
181 - 184	PMK 1 TO 4	PAVEMENT MARKING AND LANDSCAPE PLAN
185 - 199	SGL 1 TO 15	TRAFFIC SIGNAL PLAN
200 - 217	STR 1 TO 18	RETAINING WALL PLAN
218 - 228	STR 19 TO 29	RETAINING WALL AESTHETICS
229 - 255	S 1 TO 27	RAILROAD BRIDGE PLAN
256 - 309	RR 1 TO 54	RAILROAD PLAN

VOLUME 2

310	COVER SHEET VOLUME 2
311	INDEX OF SHEETS AND STANDARDS
312 - 320	IDOT DISTRICT 1 STANDARDS
321 - 352	LAKE COUNTY DOT STANDARDS
353 - 415	WASHINGTON STREET CROSS SECTIONS
416 - 460	ROADWAY RUN-AROUND CROSS-SECTIONS
461 - 496	RUN-AROUND RESTORATION CROSS SECTIONS
497	EXISTING DRAIN TILE PLAN

IDOT DISTRICT 1 HIGHWAY STANDARDS

STANDARD

NO.

ITEM DESCRIPTION

BD07	STORM SEWER CONNECTION TO EXISTING SEWER
BD08	FRAMES AND LIDS ADJUSTMENT WITH MILLING
BD24	CURB OR CURB AND GUTTER REMOVAL AND REPLACEMENT
BD32	BUTT JOINT AND HMA TAPER DETAILS
BD37	MANHOLE TYPE A 7 FOOT DIAMETER
BD51	BENCHING DETAIL FOR EMBANKMENT WIDENING
TC11	RAISED REFLECTIVE PAVEMENT MARKERS (SNOW-PLOW RESISTANT)
TC14	TRAFFIC CONTROL AND PROTECTION AT TURN BAYS (TO REMAIN OPEN TO TRAFFIC)
TC21	DETOUR SIGNING FOR CLOSING STATE HIGHWAYS
TS05	STANDARD TRAFFIC SIGNAL DESIGN DETAILS

LCDOT HIGHWAY STANDARDS

STANDARD

NO.

ITEM DESCRIPTION

LC0020	TRENCH WIDTHS FOR TRENCH BACKFILL & PAVEMENT REPLACEMENT BITUMINOUS
LC0021	DRAINAGE FACILITIES & EARTHEN BERM CONSTRUCTED ADJACENT TO HIGHWAY R.O.W.
LC2000	UNDERCUT DETAIL
LC2050	TEMPORARY DITCH CHECK INSTALLATION FOR ROADWAY OR DRAINAGE DITCH
LC2051	PERIMETER EROSION BARRIER INSTALLATION
LC2200	VEGETATION MAINTENANCE REQUIRED CLEARANCE FOR 10' BIKEPATH
LC3000	CURB & GUTTER SUBGRADE OPTIONS
LC4101	TYPICAL MAJOR ACCESS (COMMERCIAL ENTRANCE)
LC4201	CURB RAMPS WITH TRAFFIC SIGNAL POSTS & MAST ARMS
LC4202	CONCRETE WASHOUT FACILITIES
LC4800	TRANSITION FROM AGGREGATE SHOULDER TO B-6.24 FOR 16' OFFSET TO FACE
LC5400	TREE PRESERVATION WITH STORM SEWER IN UNCURBED AREAS
LC5401	TYPICAL PLACEMENT OF PRECAST END SECTIONS ON CROSSROAD CULVERTS
LC5402	JOINT TIES FOR CONCRETE PIPE
LC6003	DRAINAGE STRUCTURE RIM ELEVATIONS AND OFFSETS
LC6020	SUB-SURFACE DRAINS
LC6602	ORNAMENTAL FENCE THREE RAIL W/ RINGS (ONE MFGR'S DETAILS)
LC6650	WITNESS POST
LC7000	MODIFIED STANDARD 701011 TWO LANE, TWO WAY, OFF-ROAD OPERATIONS DAY OPERATIONS ONLY
LC7003	MODIFIED STANDARD 701701 URBAN LANE CLOSURE MULTILANE INTERSECTION
LC7004	MODIFIED DISTRICT 1 STANDARD TRAFFIC CONTROL AND PROTECTION FOR SIDE ROADS, INTERSECTIONS AND DRIVEWAYS
LC7005	TYPICAL LANE CLOSURE 3 LANE ROAD SECTION
LC7200	DIRECTION INDICATOR BARRICADES
LC7201	TEMPORARY CONSTRUCTION INFORMATION SIGNS
LC7203	WORK ZONE SPEED LIMIT SIGNING DIAGRAM
LC7800	TYPICAL PAVEMENT MARKINGS FOR COUNTY HIGHWAYS
LC7802	SHORT TERM PAVEMENT MARKINGS
LC7803	TYPICAL PAVEMENT MARKINGS FOR RAILROAD CROSSINGS ON COUNTY HIGHWAYS
LC7805	RECESSED REFLECTIVE PAVEMENT MARKER
LC8502	RECTANGULAR RAPID FLASHING BEACON (RRFB) SYSTEM
LC8600	TYPICAL DETECTOR LOOP LAYOUTS
LC8900	VIDEO DETECTION DETAILS

STANDARD

NO.

ITEM DESCRIPTION

000001-06	STANDARD SYMBOLS, ABBREVIATIONS, AND PATTERNS
280001-07	TEMPORARY EROSION CONTROL SYSTEMS
420001-07	PAVEMENT JOINTS
424001-07	PERPENDICULAR CURB RAMPS FOR SIDEWALKS
424016-01	MID-BLOCK CURB RAMPS FOR SIDEWALKS
515001-03	NAME PLATE FOR BRIDGES
542301-03	PRECAST REINFORCED CONCRETE FLARED END SECTION
542311-05	TRAVERSABLE PIPE GRATE
601001-04	SUB-SURFACE DRAINS
601101-01	CONCRETE HEADWALL FOR PIPE DRAIN
602001-02	CATCH BASIN TYPE A
602011-02	CATCH BASIN TYPE C
602301-04	INLET - TYPE A
602401-03	MANHOLE TYPE A
602406-06	MANHOLE TYPE A 6' DIAMETER
602411-04	MANHOLE TYPE A 7' DIAMETER
602601-03	PRECAST REINFORCED CONCRETE FLAT SLAB TOP
602701-02	MANHOLE STEPS
604001-03	FRAME AND LIDS TYPE 1
604036-02	GRATE TYPE 8
604091-02	FRAME AND GRATE TYPE 24
606001-05	CONCRETE CURB TYPE B AND COMBINATION CONCRETE CURB AND GUTTER
606006-02	OUTLETS FOR CONCRETE CURB AND GUTTER TYPE B-6.24
606301-04	PC CONCRETE ISLANDS AND MEDIANS
635011-02	REFLECTOR MARKER AND MOUNTING DETAILS
666001-01	RIGHT OF WAY MARKERS
667101-02	PERMANENT SURVEY MARKERS
701001-02	OFF-RD OPERATIONS, 2L 2W, MORE THAN 15' AWAY
701006-05	OFF-RD OPERATIONS, 2L 2W, 15' TO 24" FROM PAVEMENT EDGE
701101-04	OFF-RD OPERATIONS, MULTILANE, 15' TO 24" FROM PAVEMENT EDGE
701106-02	OFF-RD OPERATIONS, MULTILANE, MORE THAN 15' AWAY
701201-04	LANE CLOSURE, 2L 2W, DAY ONLY, FOR SPEEDS >= 45 MPH
701301-04	LANE CLOSURE, 2L, 2W, SHORT TIME OPERATIONS
701306-03	LANE CLOSURE, 2L, 2W, SLOW MOVING OPERATIONS DAY ONLY, FOR SPEEDS >= 45 MPH
701311-03	LANE CLOSURE, 2L 2W, MOVING OPERATIONS - DAY ONLY
701331-04	LANE CLOSURE, 2L 2W, WITH RUN-AROUND, FOR SPEEDS >= 45 MPH
701427-02	LANE CLOSURE, MULTILANE, INTERMITTENT OR MOVING OPER., FOR SPEEDS <= 40 MPH
701502-06	URBAN LANE CLOSURE, 2L, 2W WITH BIDIRECTIONAL LEFT TURN LANE
701602-07	URBAN LANE CLOSURE, MULTILANE, 2W WITH BIDIRECTIONAL LEFT TURN LANE
701801-05	SIDWALK, CORNER OR CROSSWALK CLOSURE
701901-03	TRAFFIC CONTROL DEVICES
704001-07	TEMPORARY CONCRETE BARRIER
780001-04	TYPICAL PAVEMENT MARKINGS
805001-01	ELECTRICAL SERVICE INSTALLATION DETAILS
814001-02	HANDHOLES
814006-02	DOUBLE HANDHOLES
878001-09	CONCRETE FOUNDATION DETAILS
B.L.R. 26-3	STEEL PLATE BEAM GUARDRAIL 29" HEIGHT

STATE OF ILLINOIS
DEPARTMENT OF TRANSPORTATION

WASHINGTON STREET FROM HARYAN WAY TO LAKE STREET
INDEX OF SHEETS AND STANDARDS

SCALE: N/A SHEET NO. STA. TO STA.

F.A.U RTE.	SECTION	COUNTY	TOTAL SHEETS	SHEET NO.
187	11-00121-11-BR	LAKE	496	311
				61A63
FED. ROAD DIST. NO. ILLINOIS FED. AID PROJECT				




PATRICK
ENGINEERING

PATRICK ENGINEERING INC.
4970 VARSITY DRIVE
LISLE, IL 60532
patrickengineering.com

USER NAME = tkoeppe(Rdwy-Lisle)	DESIGNED - MJV	REVISED -
PLOT CONFIG = PDF(Greg.Small).plt	DRAWN - MJV	REVISED -
PLOT SCALE = 1:100	CHECKED - MJP	REVISED -
PLOT DATE = 7/3/2014 2:41:42 AM	DATE - 6/30/2014	REVISED -


PENITABLE = ...\\lisa\PenitTable\TransPen.tbl

Q:\LCDOT\21150_004\Drawings\shs\Rd\IndexStds_Vol2.dgn

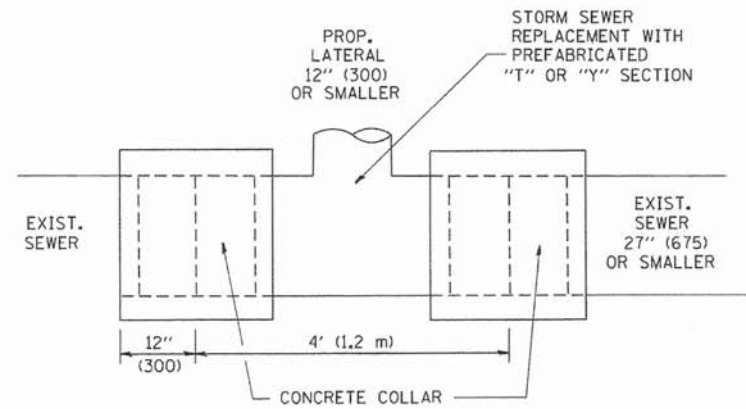


DETAIL "A"

LATERAL CONNECTION TO EXISTING SEWER
OF 27" (675) OR SMALLER

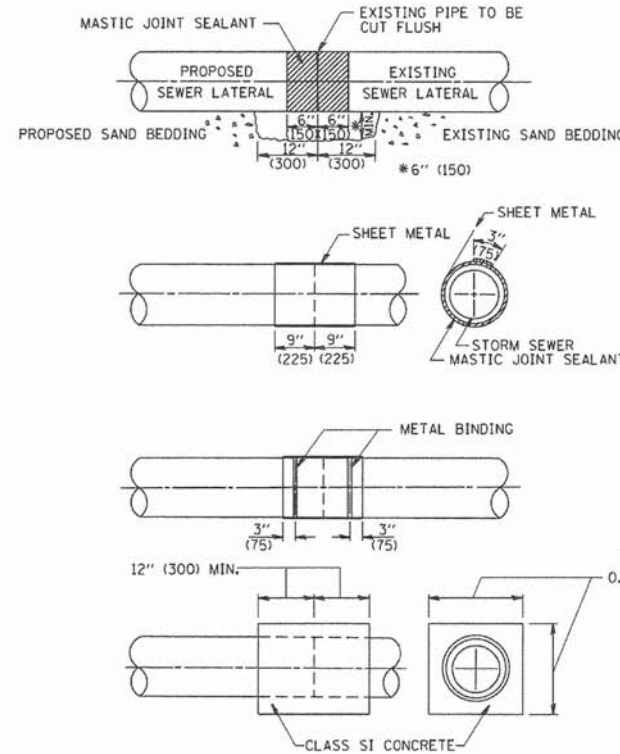

DETAIL "B"

CLASS SI CONCRETE COLLAR

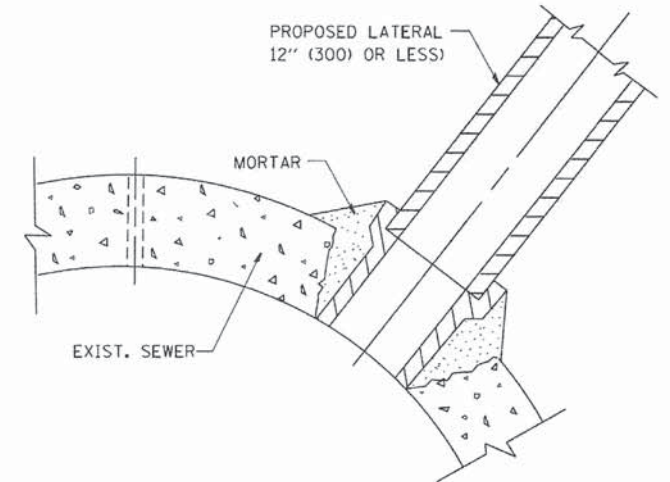

DETAIL "C"

PROPOSED LATERAL
CONNECTION TO EXISTING SEWER
OF 30" (750) OR LARGER

CONSTRUCTION SEQUENCE

1. CUT THE EXISTING END OF THE PIPE SO AS TO PRESENT A FLUSH BUTT JOINT. BRUSH AND CLEAN ALL PIPES.
2. APPLY THE MASTIC JOINT SEALANT TO THE FIRST 6" (150) OF EACH PIPE.
3. BUTT THE PIPES TOGETHER LEAVING A MINIMUM OF 12" x 6" (300 x 150) DEEP EXCAVATION UNDER AND AROUND EACH PIPE END.
4. CUT A PIECE OF SHEET METAL GAGE NO. 19 1.1 (0.0418) 18" (450) WIDE BY THE OUTSIDE CIRCUMFERENCE OF THE PIPE PLUS 3" (75) LONG.
5. WRAP THE SHEET METAL AROUND THE PIPES, 9" (225) ON EACH SIDE OF THE JOINT, STARTING AT THE TOP OF THE PIPE.
6. LAP THE SHEET METAL AT LEAST 3" (75) AT THE TOP OF THE PIPE AND PLACE THE MASTIC JOINT SEALANT BETWEEN THE LAP.
7. PLACE TWO METAL BANDS AROUND THE SHEET METAL AND TIGHTEN.
8. WIPE OFF ANY EXCESS MASTIC JOINT SEALANT THAT OZES OUT FROM BETWEEN THE SHEET METAL AND THE PIPES.
9. PLACE CLASS SI CONCRETE AROUND THE JOINT.

NOTES

MATERIAL

MATERIAL USED FOR THE TEE OR WYE SECTION SHALL BE COMPATIBLE WITH THE EXISTING STORM SEWER OR THE PROPOSED STORM SEWER.

CONSTRUCTION METHODS

- THIS WORK SHALL BE CONSTRUCTED IN CONFORMANCE WITH THE APPLICABLE PORTIONS OF SECTION 550 OF THE STANDARD SPECIFICATIONS.
- CONNECTION TO AN EXISTING STORM SEWER SHALL BE BY EITHER OF THE FOLLOWING METHODS:
 - PROPOSED STORM SEWER CONNECTION TO EXISTING SEWER OF 27" (675) OR SMALLER SEE DETAIL "A" AND "B".
 - PROPOSED STORM SEWER CONNECTION TO EXISTING SEWER OF 30" (750) OR LARGER SEE DETAIL "C".

IF THE EXISTING SEWER PIPE IS CRACKED, BROKEN OR OTHERWISE DAMAGED BY THE CONTRACTOR IN MAKING THE CIRCULAR OPENING, THE CONTRACTOR SHALL REPLACE THAT SECTION OF PIPE WITH PIPE EQUAL AND SIMILAR IN ALL RESPECTS TO THE PIPE IN THE EXISTING SEWER, IN A CAREFUL WORKMANLIKE MANNER, WITHOUT EXTRA COMPENSATION.

GENERAL

CARE MUST BE TAKEN TO PREVENT DEBRIS FROM ENTERING THE SEWER. ALL DEBRIS WHICH ENTERS THE SEWER MUST BE REMOVED. THE SEWER MUST BE LEFT CLEAN AND UNOBSTRUCTED UPON COMPLETION OF THE CONTRACT.

CARE MUST BE TAKEN TO PREVENT ANY PART OF THE NEW PIPE CONNECTION FROM PROJECTING INTO THE EXISTING SEWER.

BASIS OF PAYMENT

TEE OR WYE CONNECTIONS SHALL BE PAID FOR AT THE CONTRACT UNIT PRICE EACH FOR STORM SEWER TEE OR WYE OF THE TYPE AND SIZE SPECIFIED IN THE PLANS. THIS PRICE SHALL INCLUDE ALL EXCAVATION OF THE TRENCH, REMOVAL OF THE EXISTING STORM SEWER, FURNISHING AND INSTALLING THE SPECIFIED TEE OR WYE SECTION, FURNISHING AND INSTALLING THE REQUIRED CONCRETE COLLAR, AND ALL OTHER MATERIAL NECESSARY TO COMPLETE THIS WORK AS SHOWN AND SPECIFIED.


REMOVAL AND REINSTALLATION OF EXISTING STORM SEWER ADJACENT TO THE PROPOSED TEE OR WYE SECTION, FOR THE PURPOSE OF FACILITATING THE INSTALLATION OF THE TEE OR WYE SECTION, WILL NOT BE PAID FOR SEPARATELY BUT SHALL BE INCLUDED IN THE UNIT PRICE BID FOR THE WORK.

TRENCH BACKFILL, EXCAVATION IN ROCK AND REMOVAL AND REPLACEMENT OF UNSUITABLE MATERIAL BELOW PLAN BEDDING GRADE WILL BE PAID FOR SEPARATELY.

CONCRETE COLLAR FOR CONNECTING A PROPOSED STORM SEWER TO AN EXISTING STORM SEWER WILL NOT BE PAID FOR SEPARATELY BUT SHALL BE INCLUDED IN THE COST OF THE PROPOSED STORM SEWER.

ALL DIMENSIONS ARE IN INCHES (MILLIMETERS) UNLESS OTHERWISE SHOWN.

FILE NAME = W:\dststd\22x34\bd07.dgn	USER NAME = goglianabt	DESIGNED - M. DE YONG	REVISED - M. DE YONG 05-08-92	STATE OF ILLINOIS DEPARTMENT OF TRANSPORTATION	DETAIL OF STORM SEWER CONNECTION TO EXISTING SEWER				F.A.U. RTE.	SECTION	COUNTY	TOTAL SHEETS	SHEET NO.
		DRAWN -	REVISED - R. SHAH 09-09-94						187	11-00121-11-BR	LAKE	496	312
	PLOT SCALE = 50.000' / IN.	CHECKED -	REVISED - R. SHAH 10-25-94		BD500-01 (BD-7)				CONTRACT NO. 61A63				
	PLOT DATE = 1/4/2008	DATE - 07-25-90	REVISED - R. SHAH 06-12-96		FED. ROAD DIST. NO. 1 ILLINOIS FED. AID PROJECT								
					SCALE: NONE	SHEET NO. 1 OF 1 SHEETS	STA.	TO STA.					

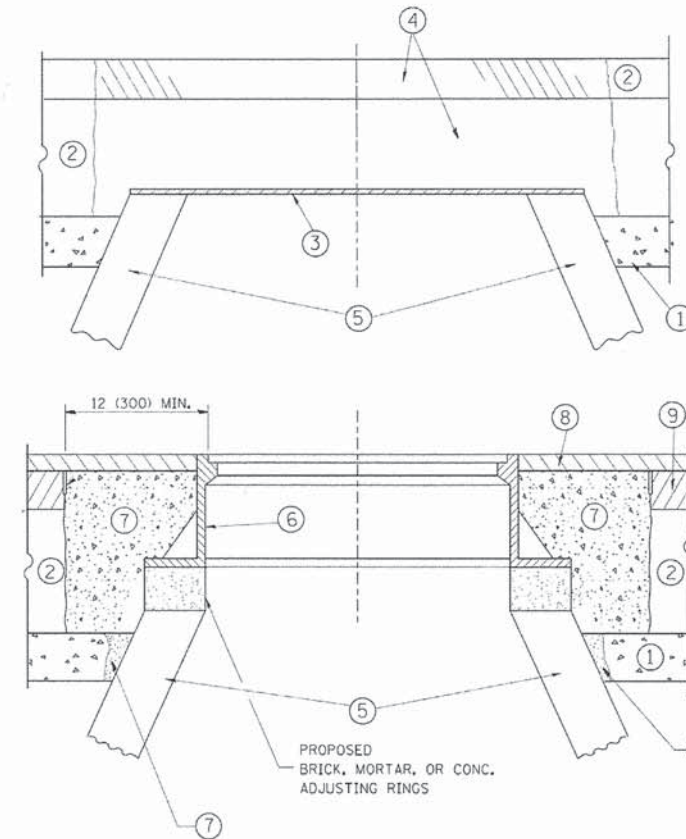

NOTES:

EXISTING BROKEN FRAMES AND LIDS SHALL BE REMOVED AND DISPOSED OF BY THE CONTRACTOR AND SHALL BE REPLACED AS DIRECTED BY THE ENGINEER. REPLACEMENT FRAMES AND LIDS WILL BE PAID FOR IN ACCORDANCE WITH ARTICLE 109.04 OF THE STANDARD SPECIFICATIONS UNLESS A SEPARATE PAY ITEM HAS BEEN PROVIDED.

IF THE EXISTING LIDS ARE OPEN, THE FRAME WILL BE ADJUSTED TO THE ELEVATION OF THE MILLED PAVEMENT SURFACE PRIOR TO THE MILLING OPERATION. THE FRAME WILL NOT BE REMOVED AND COVERED BY THE METAL PLATE.

CITY OF CHICAGO CASTINGS ARE THE PROPERTY OF THE CITY AND THE CONTRACTOR SHALL NOTIFY THE CITY FOR REMOVAL AND DISPOSITION OF THE CASTINGS.

THE METAL PLATE USED TO COVER THE STRUCTURE SHALL REMAIN THE PROPERTY OF THE CONTRACTOR.

WHEN STRUCTURES ARE TO BE ADJUSTED OR RECONSTRUCTED, THE LOWERING AND RAISING OF THE FRAMES AND LIDS WILL NOT BE PAID FOR SEPARATELY BUT WILL BE INCLUDED IN THE COST OF THE CORRESPONDING PAY ITEM.

CONSTRUCTION PROCEDURES

STAGE 1 (BEFORE PAVEMENT MILLING)

- REMOVE A MINIMUM OF 12 (300) OF THE PAVEMENT FROM AROUND THE STRUCTURE.
- REMOVE THE EXISTING FRAME AND LID FROM THE STRUCTURE.
- COVER THE STRUCTURE OPENING WITH A 36 (900) DIAMETER METAL PLATE.
- BACKFILL WITH CRUSHED STONE AND A MINIMUM 1 1/2 (40) THICK HMA SURFACE MIX APPROVED BY THE ENGINEER.

STAGE 2 (AFTER PAVEMENT MILLING)

- REMOVE THE HMA SURFACE MIX AND CRUSHED STONE.
- INSTALL THE FRAME AND LID; ADJUST THE FRAME TO ITS FINAL SURFACE ELEVATION.
- THE SURROUNDING SPACE SHALL BE FILLED WITH CLASS PP-1* CONCRETE TO THE ELEVATION OF THE SURFACE OF THE EXISTING BASE COURSE OR THE BINDER COURSE.

*UNLESS OTHERWISE SPECIFIED IN THE PLANS.

THE PROCEDURE EXPLAINED ABOVE SHALL CONFORM TO THE APPLICABLE PORTIONS OF SECTIONS 353, 406, 602, AND 603 OF THE STANDARD SPECIFICATIONS EXCEPT THAT "THE CONTRACTOR SHALL ADJUST THE STRUCTURES TO THE FINISHED PAVEMENT ELEVATION NO MORE THAN 5 CALENDAR DAYS PRIOR TO PLACEMENT OF THE FINAL LIFT OF SURFACE UNLESS APPROVED BY THE ENGINEER."

LEGEND

- | | |
|--|-------------------------------|
| ① SUB-BASE GRANULAR MATERIAL | ⑥ FRAME AND LID (SEE NOTES) |
| ② EXISTING PAVEMENT | ⑦ CLASS PP-1* CONCRETE |
| ③ 36 (900) DIAMETER METAL PLATE | ⑧ PROPOSED HMA SURFACE COURSE |
| ④ PROPOSED CRUSHED STONE AND HMA SURFACE MIX | ⑨ PROPOSED HMA BINDER COURSE |
| ⑤ EXISTING STRUCTURE | |

LOCATION OF STRUCTURES:

THE CONTRACTOR WILL BE REQUIRED TO KEEP A RECORD OF THE LOCATIONS OF THE BURIED STRUCTURES ACCORDING TO THE STATION AND DISTANCE LEFT OR RIGHT OF THE CENTERLINE OF PAVEMENT. UPON COMPLETION OF THE WORK, THE CONTRACTOR WILL DELIVER THE RECORD TO THE ENGINEER.

BASIS OF PAYMENT:

REMOVING FRAMES AND LIDS ON DRAINAGE AND UTILITY STRUCTURES IN THE PAVEMENT PRIOR TO MILLING, AND ADJUSTING TO FINAL GRADE PRIOR TO PLACING THE SURFACE COURSE, WILL BE PAID FOR AT THE CONTRACT UNIT PRICE EACH FOR "FRAMES AND LIDS TO BE ADJUSTED (SPECIAL)."


THIS WORK WILL NOT BE PAID FOR WHEN DRAINAGE AND UTILITY STRUCTURES ARE SPECIFIED FOR PAYMENT AS STRUCTURE RECONSTRUCTION.

NEW FRAMES AND LIDS, WHEN SPECIFIED, WILL BE PAID FOR SEPARATELY.


DETAILS FOR FRAMES AND LIDS ADJUSTMENT WITH MILLING

ALL DIMENSIONS ARE IN INCHES (MILLIMETERS) UNLESS OTHERWISE SHOWN

FILE NAME =	USER NAME = bauerdl	DESIGNED - R. SHAH	REVISED - R. WIEDEMAN 05-14-04	STATE OF ILLINOIS DEPARTMENT OF TRANSPORTATION	DETAILS FOR FRAMES AND LIDS ADJUSTMENT WITH MILLING	SCALE: NONE	SHEET NO. 1 OF 1 SHEETS	STA. TO STA.	F.A.U. RTE.	SECTION	COUNTY	TOTAL SHEETS	SHEET NO.		
at:\pwork\pwork\baerd\02109315\ba28.dgn		DRAWN -	REVISED - R. BORO 01-01-07						187	11-00121-11-BR	LAKE	496	313		
		CHECKED -	REVISED - R. BORO 03-09-11						BD600-03 (BD-8)					CONTRACT NO. 61A63	
		DATE - 10-25-94	REVISED - R. BORO 12-06-11						FED. ROAD DIST. NO. 1 ILLINOIS FED. AID PROJECT						

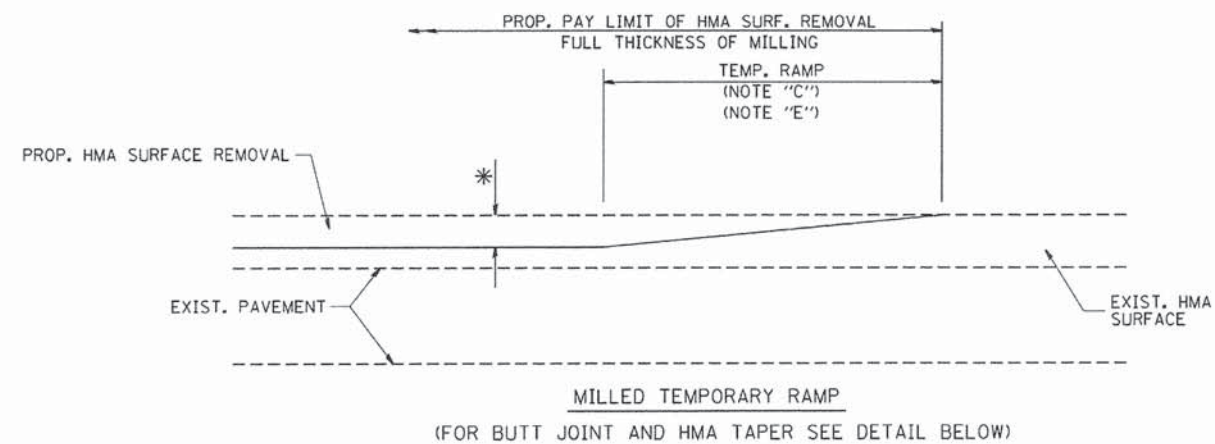


OPTION 1


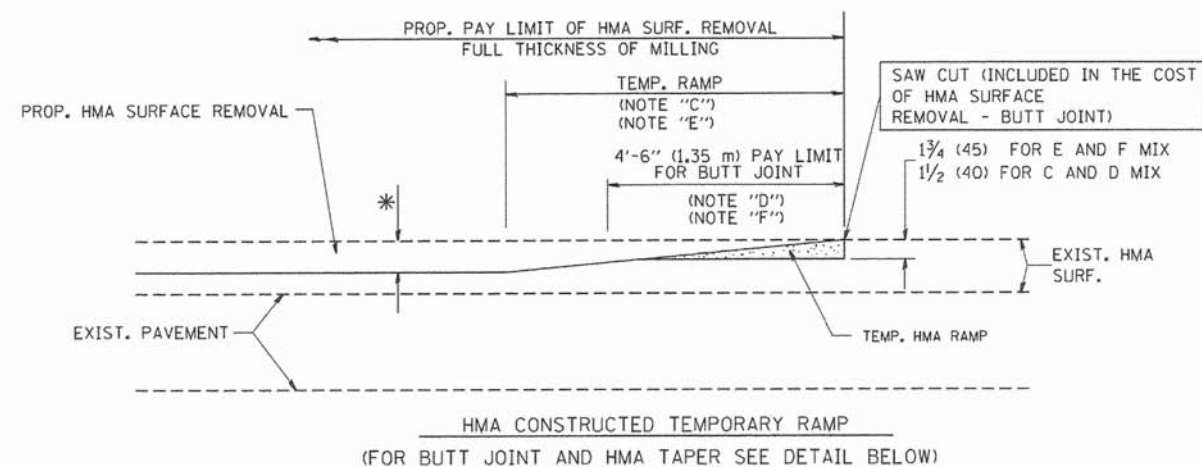


OPTION 2

TYPICAL TEMPORARY RAMP

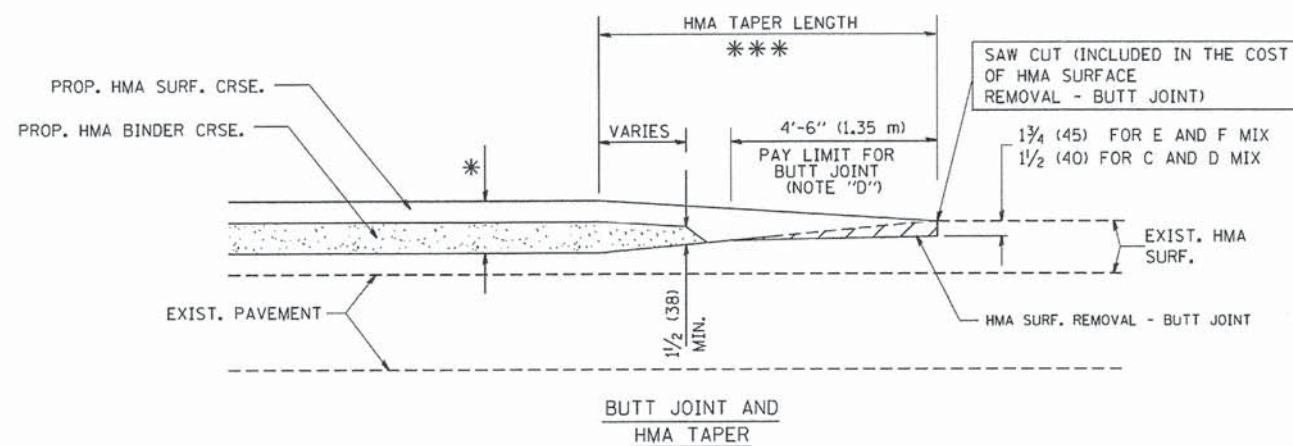

TYPICAL BUTT JOINT AND HMA TAPER
FOR MILLING AND RESURFACING

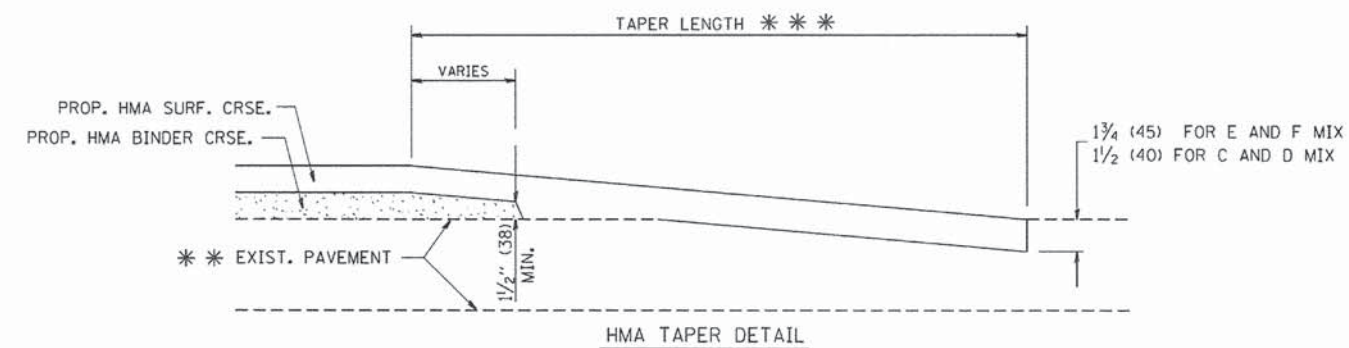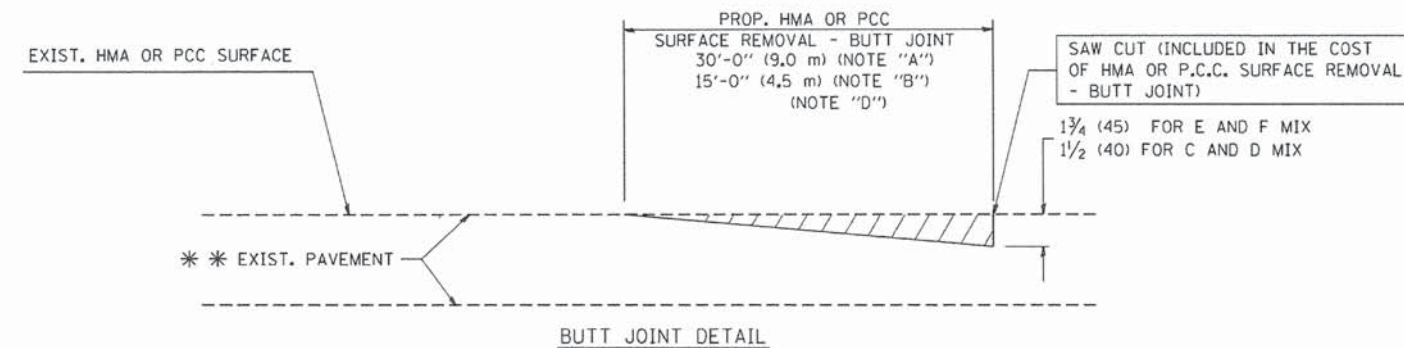

TYPICAL BUTT JOINT AND HMA TAPER
FOR RESURFACING ONLY

*** PC CONCRETE, HMA OR HMA RESURFACED PAVEMENT.

NOTES

- A: MAINLINE ROADWAYS AND MAJOR SIDE ROADS.
B: MINOR SIDE ROADS.
C: THE TEMP. RAMP SHALL BE CONSTRUCTED IMMEDIATELY UPON REMOVAL OF THE EXISTING HMA SURFACE.
D: THE BUTT JOINT SHALL BE CONSTRUCTED IMMEDIATELY PRIOR TO PLACING THE PROPOSED HMA COURSES.
E: TAPER THE TEMP. RAMP AT A RATE OF 3'-0" (900 mm) PER 1 INCH (25 mm) OF MILLING THICKNESS.
F: INSTALLATION AND REMOVAL OF THE 4'-6" (1.35 m) TEMP. RAMP IS INCLUDED IN COST OF HMA SURFACE REMOVAL - BUTT JOINT
G: SEE ARTICLE 406.08 AND 406.14 OF THE STANDARD SPECIFICATIONS FOR "HMA AND/OR PCC SURFACE REMOVAL, BUTT JOINT".

* SEE TYPICAL SECTIONS FOR MILLING THICKNESS.

*** 20'-0" (6.1 m) PER 1 (25) RESURFACING (NOTE "A")
10'-0" (3.0 m) PER 1 (25) RESURFACING (NOTE "B")

BASIS OF PAYMENT:

THE BUTT JOINT WILL BE PAID FOR AT THE CONTRACT UNIT PRICE PER SQUARE YARD (SQUARE METER) FOR "HOT-MIX ASPHALT SURFACE REMOVAL - BUTT JOINT" OR FOR "PORTLAND CEMENT CONCRETE SURFACE REMOVAL - BUTT JOINT".

ALL DIMENSIONS ARE IN INCHES (MILLIMETERS) UNLESS OTHERWISE SHOWN.

FILE NAME =	USER NAME = goglianobt	DESIGNED - M. DE YONG	REVISED - R. SHAH 10-25-94
W:\diststd\22x34\bd32.dgn		DRAWN -	REVISED - A. ABBAS 03-21-97
	PLOT SCALE = 50,000' / 1" IN.	CHECKED -	REVISED - M. GOMEZ 04-06-01
	PLOT DATE = 1/4/2008	DATE - 06-13-90	REVISED - R. BORO 01-01-07

STATE OF ILLINOIS
DEPARTMENT OF TRANSPORTATION

BUTT JOINT AND
HMA TAPER DETAILS

SCALE: NONE SHEET NO. 1 OF 1 SHEETS STA. TO STA.

F.A.U. RTE.	SECTION	COUNTY	TOTAL SHEETS	SHEET NO.
187	11-00121-11-BR	LAKE	496	315
BD400-05 BD32		CONTRACT NO. 61A63		
FED. ROAD DIST. NO. 1 ILLINOIS FED. AID PROJECT				

ALTERNATE MATERIAL FOR THE WALLS MAY BE CONCRETE MASONRY UNITS, PRECAST REINFORCED CONCRETE SECTIONS OR CAST-IN-PLACE CONCRETE. THE CAST IRON STEPS AS DETAILED HEREON ARE TYPICAL. STEPS OF OTHER DESIGN AND MATERIAL THAT CONFORM TO THE MINIMUM REQUIREMENTS OF THE STEPS SHOWN MAY BE USED WHEN APPROVED BY THE ENGINEER.

STEPS SHALL BE EMBEDDED INTO THE WALL A MINIMUM OF THREE (3) INCHES. STEPS SHALL NOT BE EXTENDED ON THE OUTSIDE.

STEPS SHALL BE OMITTED FOR WORK IN COOK COUNTY WHEN THE DEPTH OF THE MANHOLE IS TEN (10') OR LESS.

IN ADDITION TO THE REQUIREMENTS OF ARTICLE 612.13 OF THE STANDARD SPECIFICATIONS, THE CONTRACT UNIT PRICE FOR MANHOLES, TYPE A, 7'-DIAMETER SHALL INCLUDE THE SAND CUSHION WHEN REQUIRED, FURNISHING AND INSTALLING STEPS WHEN REQUIRED, FURNISHING AND COMPACTING THE SPECIFIED BACKFILL MATERIAL, AND FURNISHING AND INSTALLING FLAT SLAB TOP.

PRECAST FLAT SLAB TOP SHALL CONFORM TO ARTICLES 505.01 THRU 505.05 OF THE STANDARD SPECIFICATIONS EXCEPT THAT THE CONCRETE STRENGTH SHALL BE 4,000 PSI AFTER 28 DAYS. REINFORCEMENT BARS AND WELDED WIRE FABRIC SHALL CONFORM TO THE REQUIREMENTS OF ARTICLE 1006.10. ONLY GRADE 60 REINFORCEMENT BARS WILL BE PERMITTED.


BOTTOM SLAB SHALL BE REINFORCED BY EITHER REINFORCEMENT BARS OR WELDED WIRE FABRIC. THE MINIMUM REINFORCEMENT SHALL BE 0.46 SQUARE INCH PER LINEAR FOOT IN BOTH DIRECTIONS.

JOINT CONFIGURATION AND DIMENSIONS OF FLAT SLAB TOP SHALL MATCH AND FIT THE RISER JOINT DETAIL.

LIFTING DEVICES SHALL BE APPROVED BY THE ENGINEER.



ALTERNATE MATERIALS FOR RISERS	T (MIN)
CONCRETE MASONRY UNITS	5"
PRECAST REINFORCED CONCRETE SECTIONS	4"
CAST-IN-PLACE CONCRETE	6"

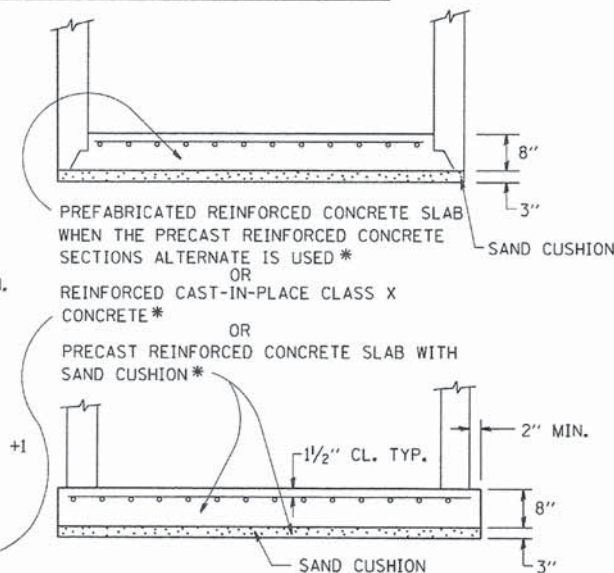


SHOWING REBAR REINFORCEMENT



DIAMETER OF OPENING	REINFORCEMENT "A.S." WWF EACH DIRECTION	OR BAR SIZE	BAR C		
			SIZE	LENGTH	RADIUS
2'-0"	1.06 SQ.IN./LIN.FT.	#6	#4	6'-0"	38"
4'-0"	0.82 SQ.IN./LIN.FT.	#6	#4	9'-0"	38"

SHOWING WELDED WIRE FABRIC REINFORCEMENT

NOTE: THIS STRUCTURE SHOULD BE USED WITH PIPES
SIZE 54" DIA. OR SMALLER.

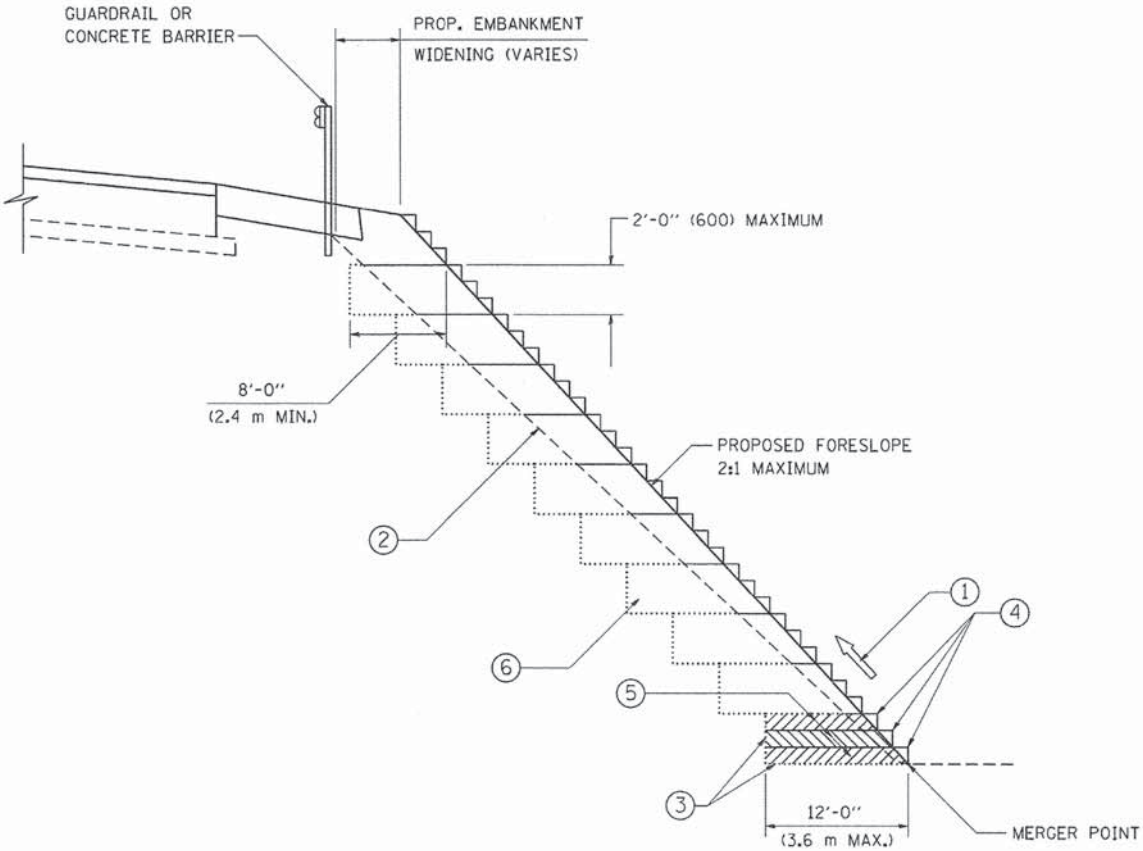


TYPICAL BENCHING DETAIL
FOR EMBANKMENT

NOTES:

- ① CONSTRUCT SUCCEEDING BENCH CUTS AND EMBANKMENT PLACEMENT AND COMPACTION FROM BOTTOM TO TOP IN STAIRSTEP FASHION.
- ② EXISTING FORESLOPE PREPARED IN ACCORDANCE WITH ARTICLE 205.03 OF THE STANDARD SPECIFICATIONS.
- ③ BENCH CUT EXISTING SLOPE TYPICAL FOR EACH STEP.
- ④ TRIM TO FINAL SLOPE.
- ⑤ EQUAL 8-INCH (200) LIFTS OF EMBANKMENT COMPACTED IN ACCORDANCE WITH ARTICLE 205.05 OF THE STANDARD SPECIFICATIONS.
- ⑥ EXCAVATION OF BENCH CUTS WITHIN EXISTING EMBANKMENT WILL BE PAID FOR AT THE CONTRACT UNIT PRICE PER CUBIC METER OR CUBIC YARD FOR "EARTH EXCAVATION". THIS PRICE WILL INCLUDE ALL LABOR AND MATERIAL, NO ADDITIONAL COMPENSATION WILL BE ALLOWED.
- ⑦ SLOPES SHALL BE BENCHED ACCORDING TO THIS DETAIL WHEN THE SLOPE IS STEEPER THAN 4:1 AND THE HEIGHT IS GREATER THAN 5' (1.5 m).


ALL DIMENSIONS ARE IN INCHES (MILLIMETERS)
UNLESS OTHERWISE SHOWN.

FILE NAME = W:\dststd\22x34\bd51.dgn	USER NAME = goglianobt	DESIGNED -	REVISED -	STATE OF ILLINOIS DEPARTMENT OF TRANSPORTATION	BENCHING DETAIL FOR EMBANKMENT WIDENING			F.A.U. RTE.	SECTION	COUNTY	TOTAL SHEETS	SHEET NO.
		DRAWN - CADD	REVISED -					187	11-00121-11-BR	LAKE	496	317
	PLOT SCALE = 50,0000 ' / IN.	CHECKED - S.E.B.	REVISED -		BD-51			CONTRACT NO. 61A63				
	PLOT DATE = 1/4/2008	DATE - 06-16-04	REVISED -		SCALE: NONE	SHEET NO. 1 OF 1 SHEETS	STA.	TO STA.	FED. ROAD DIST. NO. 1 ILLINOIS FED. AID PROJECT			

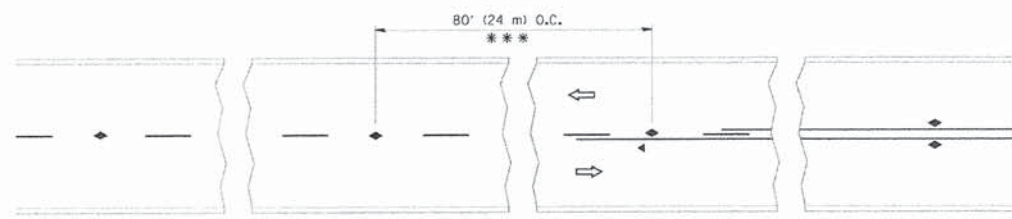


*** REDUCE TO 40' (12 m) O.C. ON CURVES WITH POSTED OR ADVISORY SPEED 45 M.P.H. (70 km/h) OR LESS.


TWO-LANE/TWO-WAY

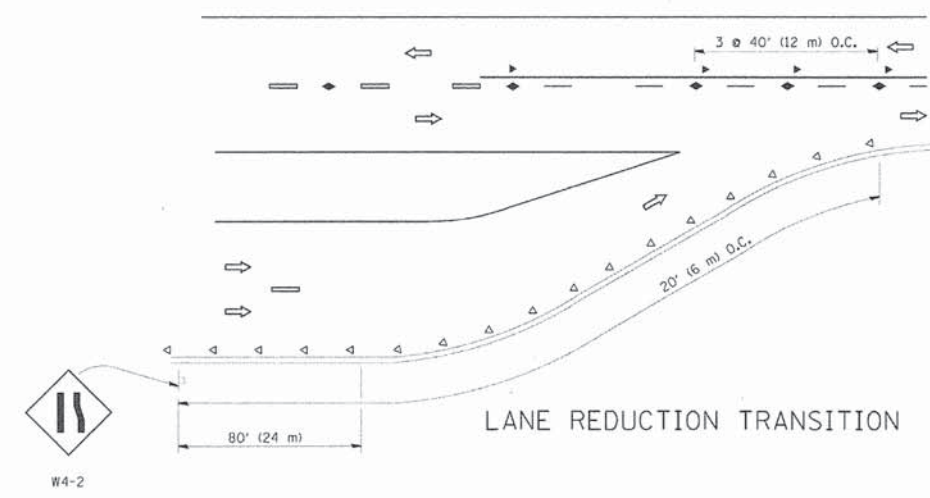


LANE REDUCTION TRANSITION

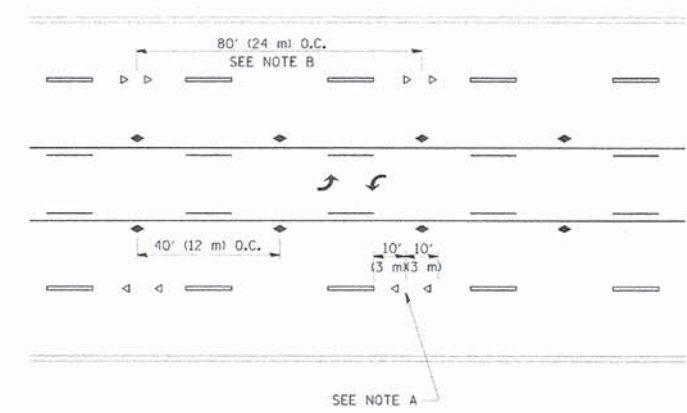

TWO-WAY LEFT TURN

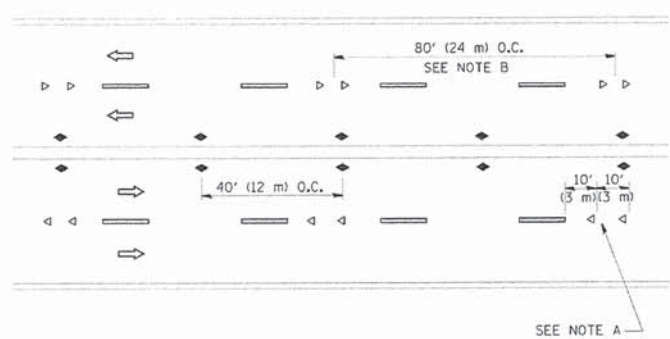

MULTI-LANE/UNDIVIDED

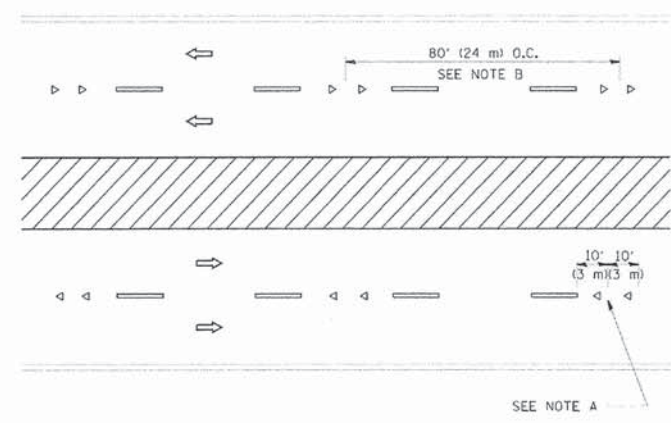

MULTI-LANE/DIVIDED

GENERAL NOTES

1. MARKERS USED WITH DASHED LINES SHALL BE CENTERED IN THE GAP BETWEEN SEGMENTS.
2. MARKERS USED ADJACENT TO SOLID LINES SHALL BE OFFSET 2 TO 3 (50 TO 75) TOWARD TRAFFIC AS SHOWN.
3. MARKERS THROUGH TANGENTS LESS THAN 500' (150 m) IN LENGTH BETWEEN CURVES SHALL BE INSTALLED AT THE LESSER OF THE TWO CURVE SPACINGS.

LANE MARKER NOTES


- A. USE DOUBLE LANE LINE MARKERS SPACED AS SHOWN.
- B. REDUCE TO 40' (12 m) O.C. ON CURVES WHERE ADVISORY SPEEDS ARE 10 M.P.H. (20 km/h) LOWER THAN POSTED SPEEDS.

SYMBOLS

- YELLOW STRIPE
- WHITE STRIPE
- ◀ ONE-WAY AMBER MARKER
- ◀ ONE-WAY CRYSTAL MARKER (W/O)
- ◆ TWO-WAY AMBER MARKER



DESIGN NOTES

1. DOUBLE LANE LINE MARKERS SHALL BE USED UNLESS SPECIFIED OTHERWISE.
2. EXCEPT AS SHOWN ON THE LANE REDUCTION TRANSITION AND FREEWAY EXIT RAMP DETAIL, MARKERS ARE NOT TO BE SPECIFIED ON RIGHT EDGE LINES.
3. THE EXACT MARKER LIMITS, SPACING, AND COLOR SHALL BE INCLUDED IN THE PLANS WHEN STANDARD SPECIFICATIONS ARE NOT BEING USED.
4. MARKERS SHOULD NOT BE USED ALONGSIDE CURBS EXCEPT FOR EXTREMELY SHORT SECTIONS OF CURBS WHERE NOT MORE THAN TWO MARKERS WOULD BE INVOLVED.

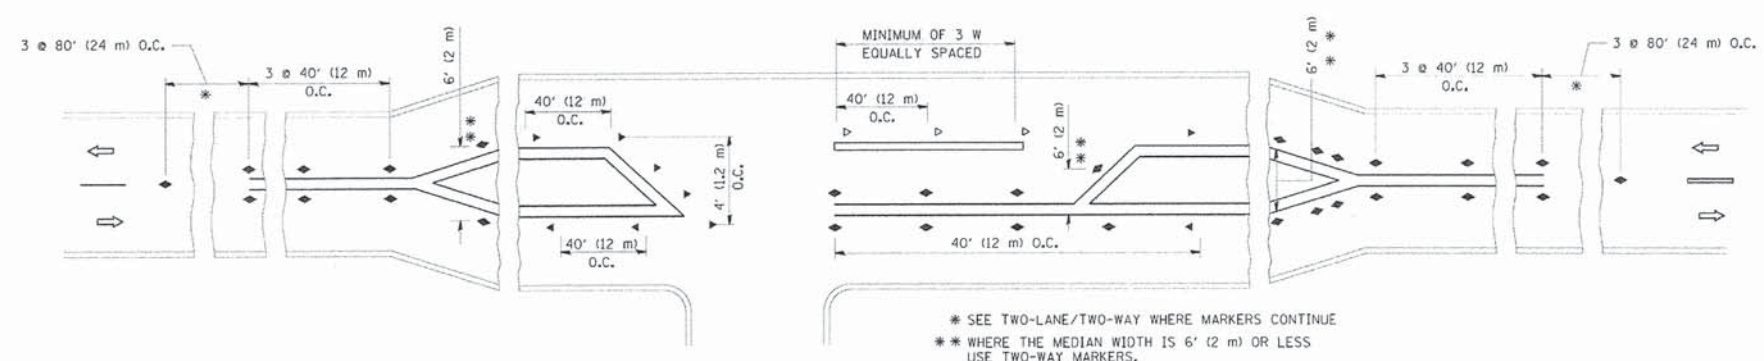

LEFT TURN

All dimensions are in inches (millimeters) unless otherwise shown.

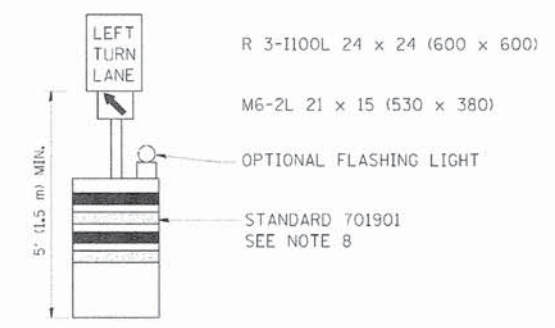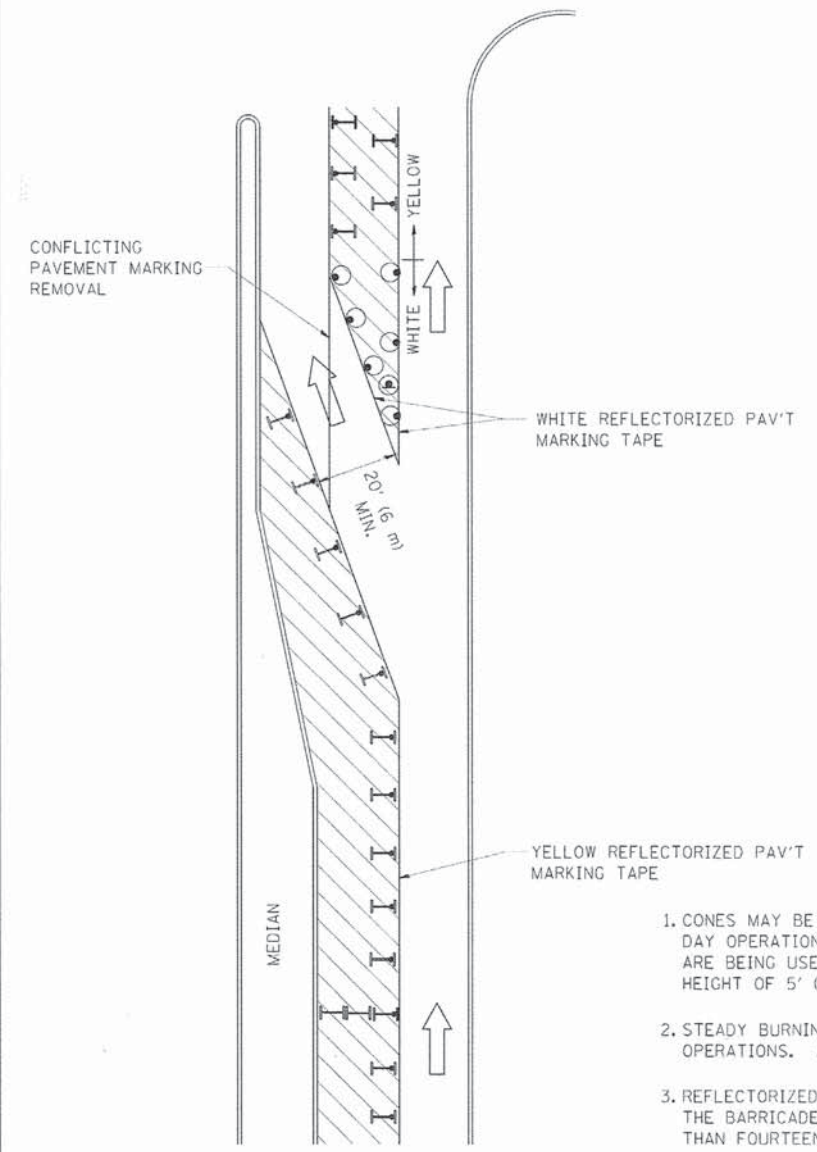

GENERAL NOTES

1. CONES MAY BE SUBSTITUTED FOR BARRICADES OR DRUMS AT HALF THE SPACING DURING DAY OPERATIONS. CONES SHALL BE A MINIMUM OF 28 (710) IN HEIGHT. WHEN CONES ARE BEING USED, THE "LEFT TURN LANE" SIGN MAY BE SKID MOUNTED AT A MINIMUM HEIGHT OF 5' (1.5 m).
2. STEADY BURNING LIGHTS WILL NOT BE REQUIRED ON BARRICADES OR DRUMS FOR DAY OPERATIONS. ALL LIGHTS SHALL BE MONODIRECTIONAL.
3. REFLECTORIZED TEMPORARY PAVEMENT MARKING TAPE SHALL BE PLACED THROUGHOUT THE BARRICADED AREA OF EACH TURN BAY WHERE THE CLOSURE TIME IS GREATER THAN FOURTEEN DAYS.
4. THIS APPLICATION ALSO APPLIES WHEN WORK IS BEING PERFORMED IN THE RIGHT LANE(S) AND THE RIGHT TURN BAY IS TO REMAIN OPEN. UNDER THIS CONDITION, "RIGHT TURN LANE" R3-100 24 x 24 (600 x 600) AND M6-2R 21 x 15 (530 x 380) SHALL BE USED.
5. THESE CONTROLS SHALL SUPPLEMENT MAINLINE TRAFFIC CONTROL FOR LANE CLOSURES.
6. LONGITUDINAL DIMENSIONS MAY BE ADJUSTED TO FIT FIELD CONDITIONS.
7. FORM OPER 725 IS REQUIRED.
8. IF A DRUM OR TYPE II BARRICADE WITH AN ATTACHED SIGN PANEL WHICH MEETS NCHRP 350 REQUIREMENTS IS NOT AVAILABLE, THE SIGNS SHALL BE MOUNTED, ABOVE THE BARRICADES, ON SEPARATE SIGNS SUPPORTS THAT MEET NCHRP 350 REQUIREMENTS.
9. TRAFFIC CONTROL AND PROTECTION AT TURN BAYS (TO REMAIN OPEN TO TRAFFIC) SHALL BE INCLUDED IN THE COST SPECIFIED TRAFFIC CONTROL STANDARDS OR ITEMS.

All dimensions are in inches (millimeters) unless otherwise shown.

LEGEND

- WORK AREA
- LANE OPEN TO TRAFFIC
- TYPE I OR II BARRICADE WITH STEADY BURN LIGHT
- DRUM WITH STEADY BURN LIGHT
- DRUM WITH SIGN (WITH OPTIONAL FLASHING LIGHT) SEE DETAIL
- TYPE I OR II CHECK BARRICADE WITH FLASHING LIGHT

ROUTE MARKERS

30

FOR U.S. ROUTES
M1-40-2424

ILL 53

FOR ILLINOIS ROUTES
M1-50-2424

MAIN STREET

R.R. UNMARKED ROUTES
SPECIAL 24" x 18" VARIABLE
4" BLACK LETTERS ON WHITE
REFLECTIVE BACKGROUND

ARROWS SIGNS

↶

M5-1L-2115

↷

M5-1R-2115

↠

M6-1-2115

↞

M6-1-2115

↡

M6-3-2115

CARDINAL DIRECTION & DETOUR SIGNS

NORTH

M3-1-2412

EAST

M3-2-2412

SOUTH

M3-3-2412

WEST

M3-4-2412

DETOUR

M4-8-2412

* IF A TYPE III BARRICADE WITH AN ATTACHED SIGN PANEL WHICH MEETS NCHRP 350 REQUIREMENTS IS NOT AVAILABLE, THE SIGNS SHALL BE MOUNTED, ABOVE THE BARRICADES, ON SEPARATE SIGNS SUPPORTS THAT MEET NCHRP 350 REQUIREMENTS.


FILE NAME : c:\pwork\pwork\DRIVAKOS\GND\188319\188319.dgn	USER NAME : drivakosgn	DESIGNED : DRAWN : CHECKED : DATE :	REVISED : REVISED : REVISED : REVISED :	STATE OF ILLINOIS DEPARTMENT OF TRANSPORTATION	DETOUR SIGNING FOR CLOSING STATE HIGHWAYS	SCALE: NONE SHEET NO. 1 OF 1 SHEETS STA. TO STA.	F.A. RTE. SECTION COUNTY TOTAL SHEETS SHEET NO.	
PLOT SCALE = 49.9999" = 1" DL PLOT DATE = 9/14/2009				TC-21 CONTRACT NO.				FED. ROAD DIST. NO. 1 ILLINOIS FED. AID PROJECT

ENGLISH		TRENCH WIDTH (W)		MIN OFFSET FROM E.O.P.* FOR NO TB		½ PIPE AREA [O.D.]
S.S. DIA.	T	WITHOUT SHORING	WITH SHORING	WITHOUT SHORING	WITH SHORING	(SQ FT)
(IN)	(IN)	(FT)	(FT)	(FT)	(FT)	
10	2.00	2.67	4.17	3.33	4.08	0.53
12	2.00	2.83	4.33	3.42	4.17	0.70
15	2.25	3.13	4.63	3.56	4.31	1.04
18	2.50	3.42	4.92	3.71	4.46	1.44
21	2.75	3.71	5.21	3.85	4.60	1.92
24	3.00	4.00	5.50	4.00	4.75	2.45
27	3.25	4.29	5.79	4.15	4.90	3.06
30	3.50	4.58	6.08	4.29	5.04	3.73
36	4.00	5.17	6.67	4.58	5.33	5.28
42	4.50	5.75	7.25	4.88	5.63	7.09
48	5.00	6.33	7.83	5.17	5.92	9.17

* TO CENTER LINE OF PIPE

DESIGN NOTES:


1. Trench backfill is required if the storm sewer or culvert offset from the edge of the pavement is less than the tabulated values (the inner trench wall is closer than 2' to the edge of pavement)
2. Payment for the trench backfill shall not exceed the quantity computed using the maximum trench width dimensions. If the trench is excavated beyond these limits, the contractor shall furnish and place any additional trench backfill at his/her expense.
3. If the trench width is less than the above maximum values, payment will be based on the actual dimensions of the dug trench.
4. Bedding shall be placed from 4" under the pipe to the spring line of the pipe and is incidental to the corresponding storm sewer or culvert pay item.
5. If any part of the excavation for a drainage structure falls within 2' of the edge of pavement, the space between the side of the excavation and the outer surface of the drainage structure shall be filled with trench backfill. The cost of this item is included in the pay item for the drainage structure.

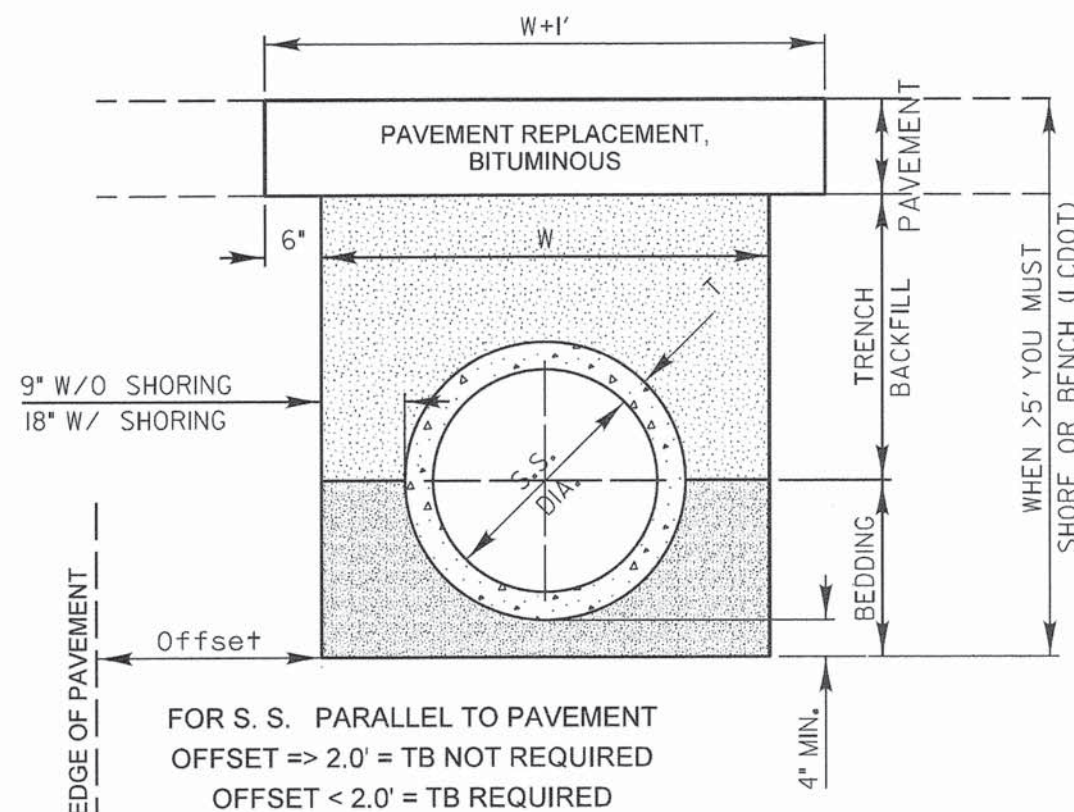


SCALE: 1" = 2'

REVISIONS	DATE	 LakeCounty Division of Transportation	APPROVED BY: M. G. ZEMAITIS
Text Revision	11/06/07		DATE: APRIL 1, 2007
Text Update	7/14/11		
		TRENCH WIDTHS FOR TRENCH BACKFILL & PAVEMENT REPLACEMENT, BITUMINOUS	


PENITABLE = ...\\lisle\\PenitTable\\TransPen.tbl

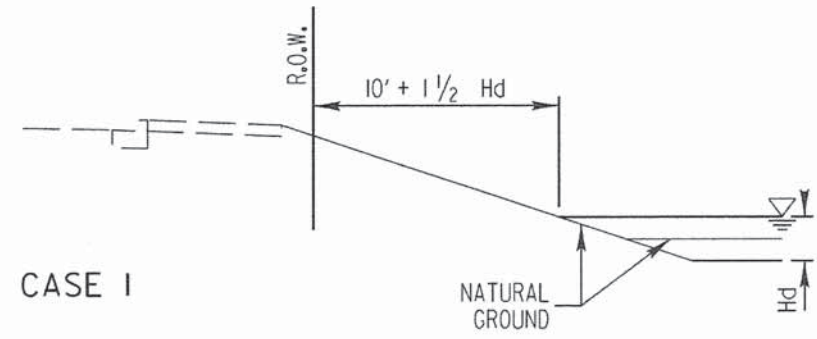


CASE I

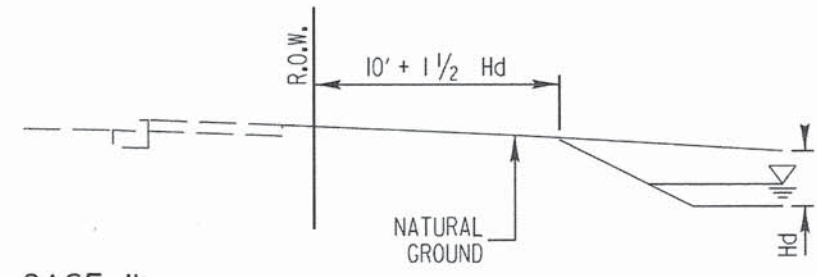


CASE II

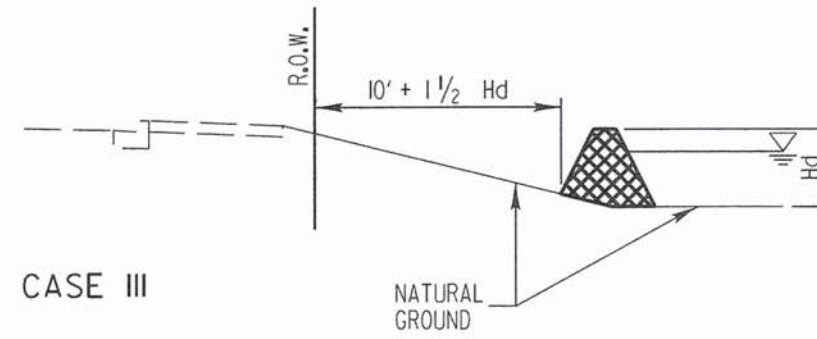


CASE III

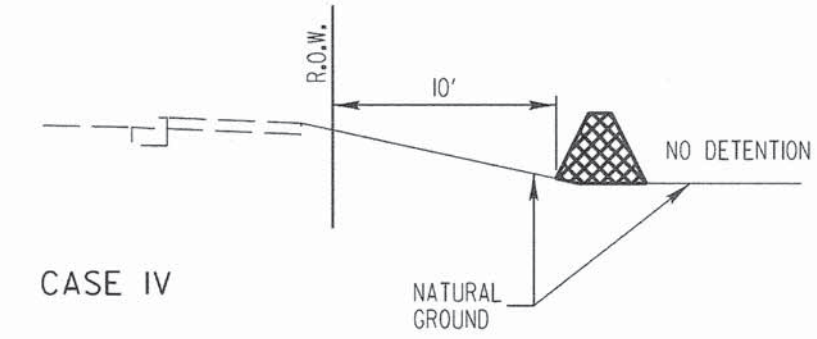

CASE IV

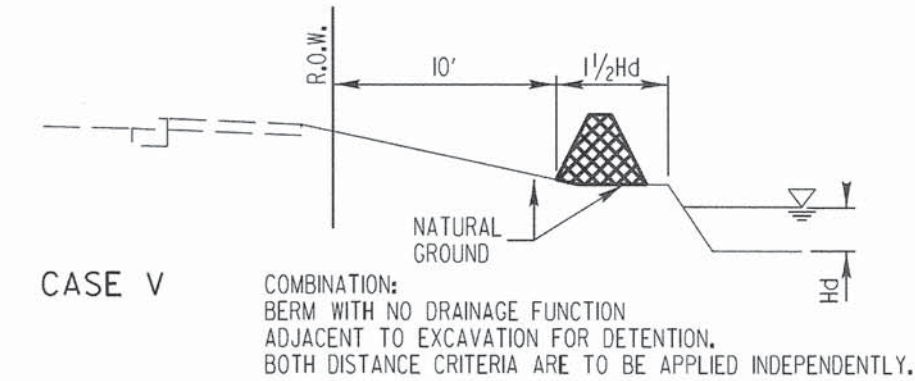

CASE V

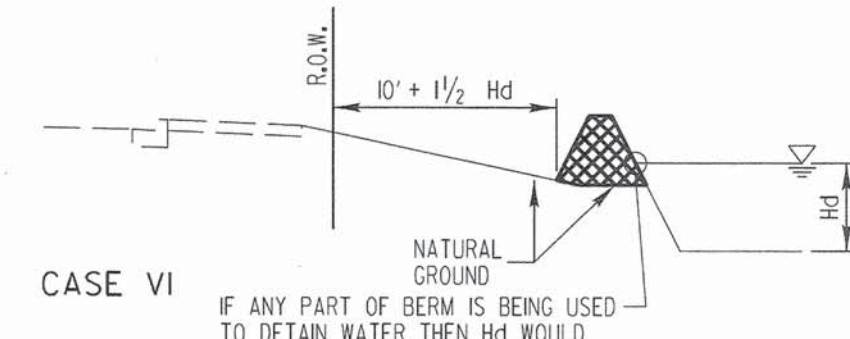


CASE VI

IF ANY PART OF BERM IS BEING USED
TO DETAIN WATER THEN Hd WOULD
BE TAKEN FROM BOTTOM OF BASIN
TO TOP OF BERM & 10 + 1 1/2 Hd
APPLIED TO THE TOE OF THE BERM,
ADJACENT TO R.O.W.

REVISIONS	DATE	 LakeCounty Division of Transportation	APPROVED BY: M. G. ZEMAITIS DATE: APRIL 1, 2007	LC0021
		DRAINAGE FACILITIES & EARTHEN BERM CONSTRUCTED ADJACENT TO HIGHWAY R.O.W.		

PENITABLE = ...\\lisle\\PenitTable\\TransPen.tbl

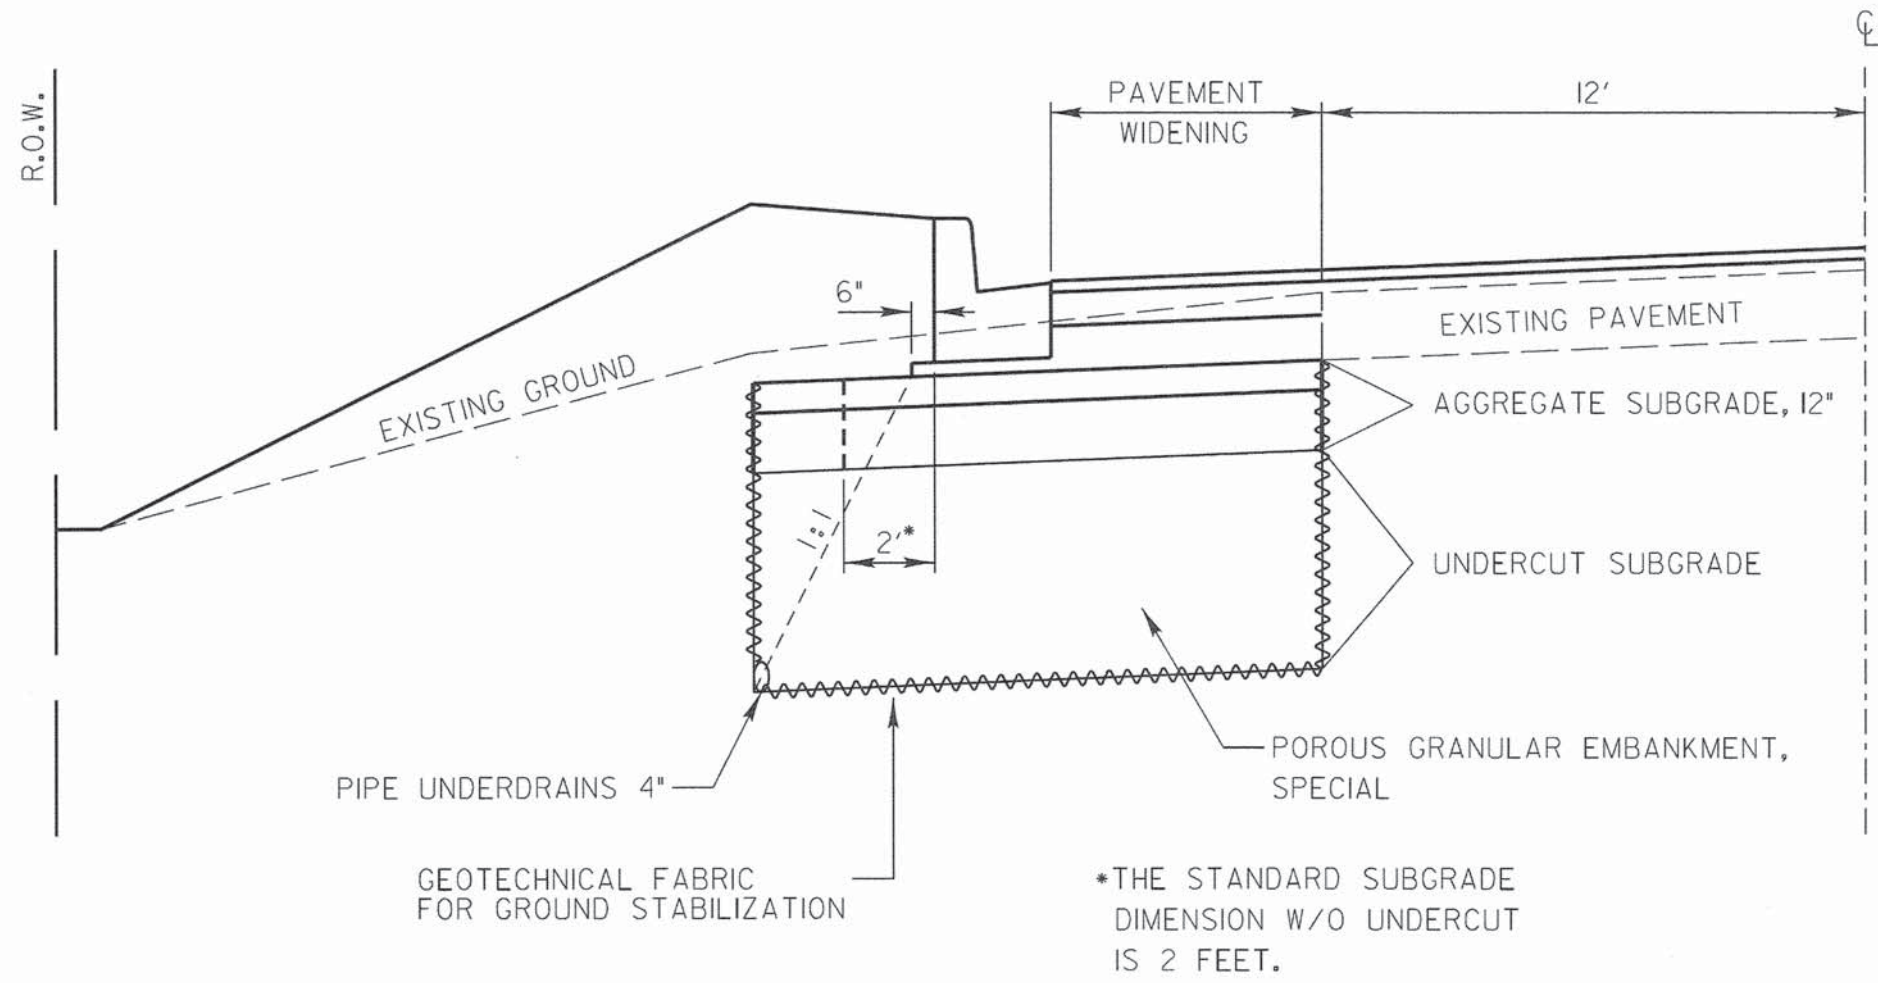

IN UNSTABLE AREAS, THE SUBGRADE SHALL BE:
UNDERCUT (PAID FOR AS EARTH EXCAVATION PER CU YD);
REINFORCED WITH GEOTECHNICAL FABRIC FOR GROUND STABILIZATION
(PAID FOR PER SQ YD);
DRAINED BY INSTALLATION OF PIPE UNDERDRAINS, 4"
(PAID FOR PER FOOT);
BACKFILLED WITH POROUS GRANULAR EMBANKMENT, SPECIAL
(PAID FOR PER TON) AND;
TOPPED WITH AGGREGATE SUBGRADE, 12" (300mm)
(PAID FOR PER SQ YD).

SCALE:
HORIZONTAL 1" = 5'
VERTICAL 1" = 2.5'


REVISIONS	DATE	 LakeCounty Division of Transportation	APPROVED BY: M. G. Zemaitis	LC2000
			DATE: APRIL 1, 2007	
			UNDERCUT DETAIL	

P:\L\DOT\21150\Drawings\stds\stds.LC2000.dgn

P:\L\DOT\21158\004\Drawings\stds\STD.LC.DOT.LC2058.dgn

	PATRICK ENGINEERING INC. 4970 VARSITY DRIVE LISLE, IL 60532 patrickengineering.com	USER NAME = tkoeppen(Rdwg.Lisle)	DESIGNED -	REVISED -	STATE OF ILLINOIS DEPARTMENT OF TRANSPORTATION	WASHINGTON STREET FROM HARYAN WAY TO LAKE STREET LAKE COUNTY DOT STANDARDS			F.A.U RTE.	SECTION	COUNTY	TOTAL SHEETS	SHEET NO.
		PLOT CONFIG = pdfNOLAYERSbw.plt of g	DRAWN -	REVISED -					187	11-00121-11-BR	LAKE	496	324
		PLOT SCALE = 1:100	CHECKED -	REVISED -							61A63		
		PLOT DATE = 7/2/2014 11:47:40 PM	DATE - 6/30/2014	REVISED -					FED. ROAD DIST. NO.				ILLINOIS FED. AID PROJECT

FOR BARE EARTH APPLICATION ONLY

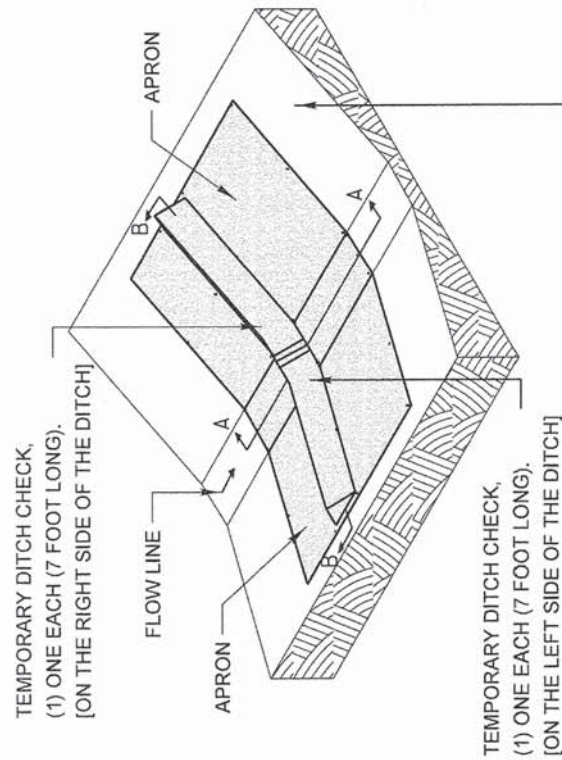


SILT DIKE UNIT ISOMETRIC

NOTES:
THE TEMPORARY DITCH CHECK SHALL BE USED IN BARE EARTH DITCH LINES AND SHALL BE REMOVED JUST PRIOR TO THE INSTALLATION OF EROSION CONTROL BLANKET AND SEEDING.


THE INSTALLATION SHOWN WILL BE MEASURED AND PAID FOR AS A TEMPORARY DITCH CHECK 14 FEET IN LENGTH.

STAPLES SHALL BE PLACED WHERE THE UNITS OVERLAP AND IN THE CENTER OF THE 7' UNIT AS SHOWN ON THE DIAGRAM.

POINT 1 MUST BE HIGHER THAN POINT 2 TO INSURE THAT WATER FLOWS OVER THE DIKE AND NOT AROUND THE ENDS.

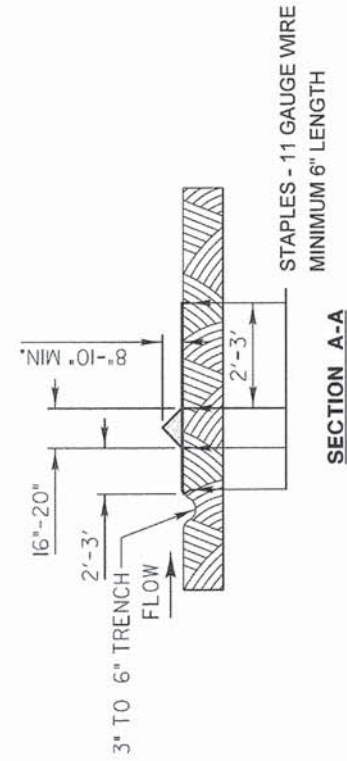


SECTION A-A

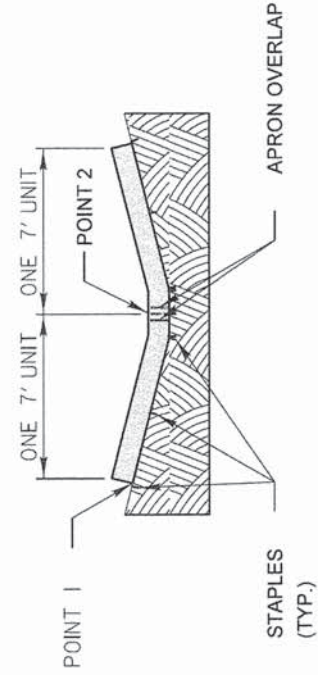

SECTION B-B

REVISIONS		DATE	Lake County Division of Transportation	APPROVED BY: M. G. ZEMAITIS DATE: APRIL 1, 2007	LC2050 TEMPORARY DITCH CHECK INSTALLATION FOR ROADWAY OR DRAINAGE DITCH (SHEET 1 OF 2)
ADDED DIMENSIONS	04/11/08				
REVISED PAY ITEM	04/15/10				
ADDED PLASTIC BERM (pg2)	10/10/12				

FOR USE WHILE ESTABLISHING FINAL LANDSCAPING

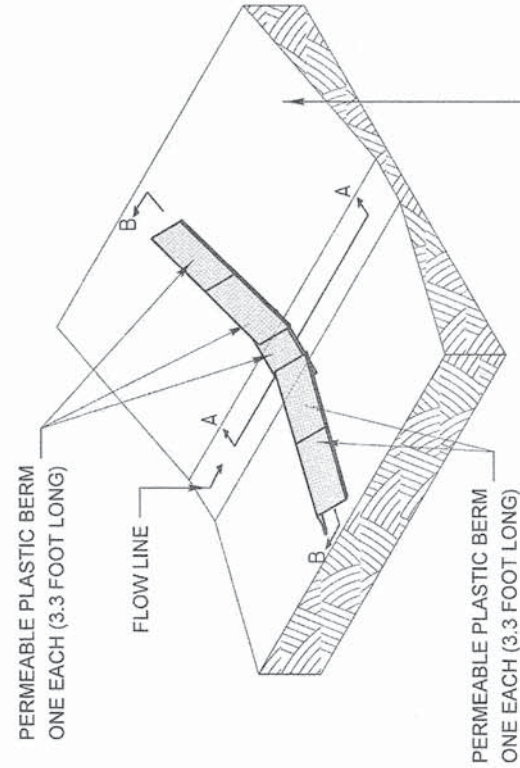


PERMEABLE PLASTIC BERM ISOMETRIC

NOTES:
THE PERMEABLE PLASTIC BERM SHALL REPLACE THE TEMPORARY DITCH CHECK AFTER THE INSTALLATION OF EROSION CONTROL BLANKET AND SEEDING.


EACH PERMEABLE PLASTIC BERM IS 3.3 FEET IN LENGTH. THE MINIMUM INSTALLATION IN A DITCH SHALL BE THREE UNITS. THE INSTALLATION SHOWN WILL BE MEASURED AND PAID FOR AS A PERMEABLE PLASTIC BERM 16.5 FEET IN LENGTH (5 UNITS).

STAPLES SHALL BE PLACED WHERE THE UNITS OVERLAP AND ACCORDING TO THE MANUFACTURER'S INSTALLATION INSTRUCTIONS.

POINT 1 MUST BE HIGHER THAN POINT 2 TO INSURE THAT WATER FLOWS THROUGH OR OVER THE BERM AND NOT AROUND THE ENDS.

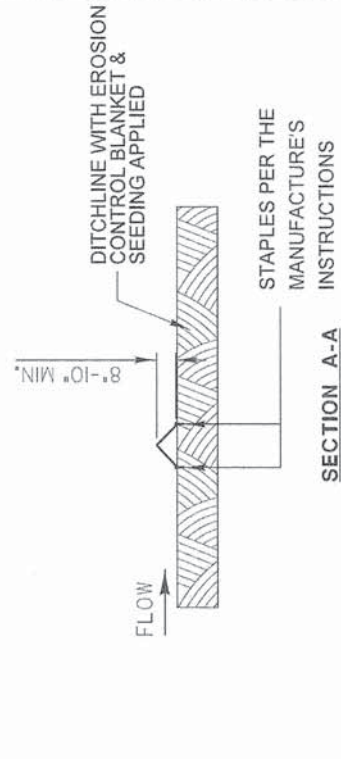

SECTION A-A

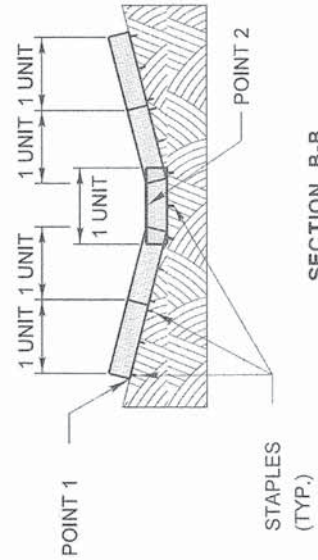

SECTION B-B

REVISIONS		DATE	Lake County Division of Transportation	APPROVED BY: M. G. ZEMAITIS DATE: APRIL 1, 2007	LC2050 TEMPORARY DITCH CHECK INSTALLATION FOR ROADWAY OR DRAINAGE DITCH (SHEET 2 OF 2)
ADDED DIMENSIONS	04/11/08				
REVISED PAY ITEM	04/15/10				
ADDED PLASTIC BERM (pg2)	10/10/12				

FASTENERS (TYP.)

GEOTEXTILE FABRIC*

COMPACTED SPOIL MATERIAL

FABRIC EXTENSION INTO TRENCH

30" MIN. ABOVE GROUND

BURIED DEPTH = 20" MIN.
24" MIN. IF SLOPE > 3:1

- MIN. 30" HEIGHT
- MIN. 14 GAUGE WIRE
- MIN. 6 HORIZ. WIRES
- MIN. 6" VERTICAL SPACING


Requirements	Test Methods	Wire Backed Supported Silt Fence ^a	Unsupported Silt Fence	
			Geotextile Elongation ≥50% ^b	Geotextile Elongation <50% ^b
Maximum Post Spacing		4 feet	4 feet	6 feet
Grab Strength	ASTM D 4632			
Machine direction		90 lbs	124 lbs	124 lbs
X-Machine direction		90 lbs	100 lbs	100lbs
Permittivity ^c	ASTM D 4491	0.05 sec ⁻¹	0.05 sec ⁻¹	0.05 sec ⁻¹
Apparent Opening Size	ASTM D 4751	0.024in maximum average roll value		
Ultraviolet stability (retained strength)	ASTM D 4355	70% after 500 hours of exposure		

[illegible]

APPROVED BY: M. G. ZEMAITIS
DATE: JUNE 20, 2008

PERIMETER EROSION BARRIER INSTALLATION

LC2051

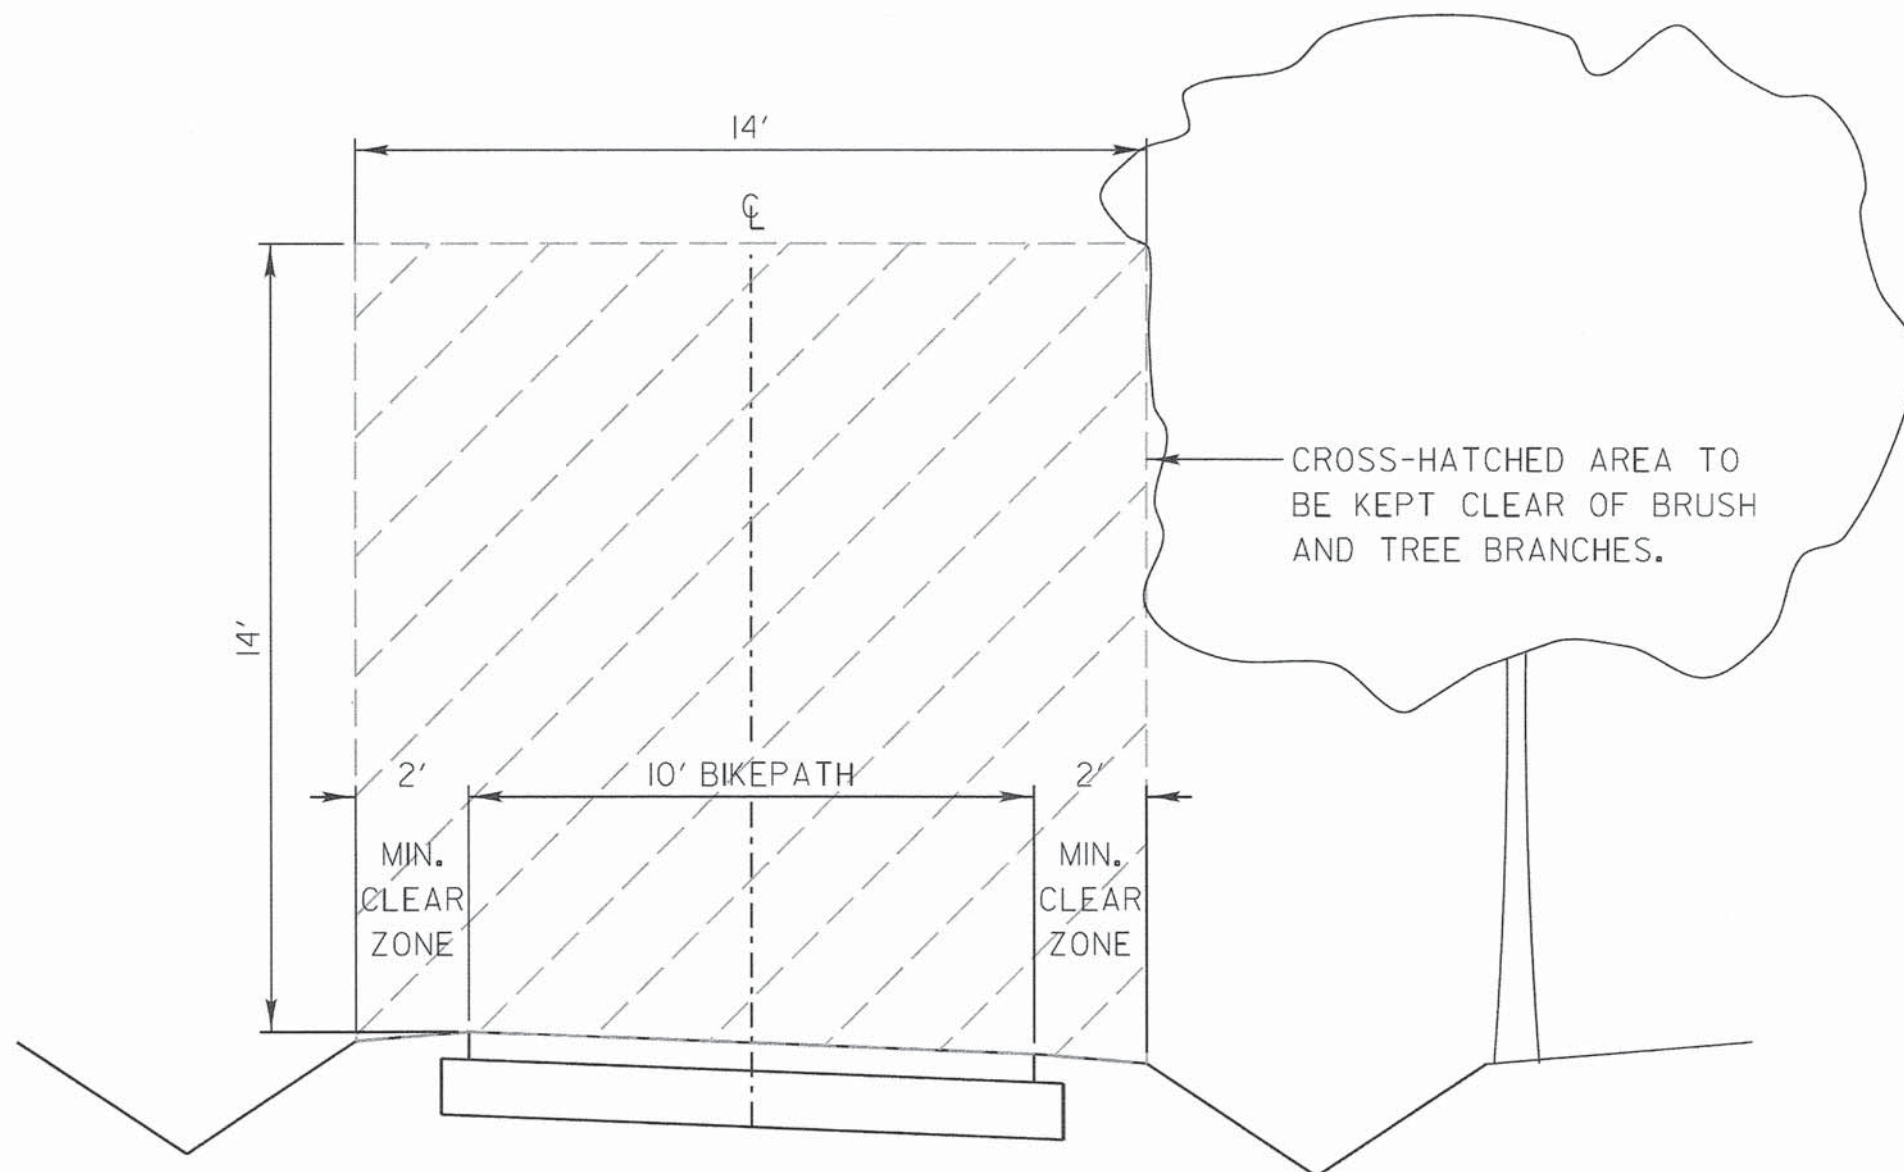


SCALE:
VERTICAL 1" = 2'
HORIZONTAL 1" = 4'

REVISIONS	DATE	 LakeCounty Division of Transportation	APPROVED BY: M. G. ZEMAITIS
			DATE: 04/10/13
			VEGETATION MAINTENANCE REQUIRED CLEARANCE FOR 10' BIKEPATH

PENTABLE = ...\\lisa\\PenTable\\TransPen.tbl

 PATRICK ENGINEERING	PATRICK ENGINEERING INC. 4970 VARSITY DRIVE LISLE, IL 60532 patrickengineering.com	USER NAME = tkoeppen@dwg.lisle	DESIGNED -	REVISED -	STATE OF ILLINOIS DEPARTMENT OF TRANSPORTATION	WASHINGTON STREET FROM HARYAN WAY TO LAKE STREET LAKE COUNTY DOT STANDARDS			F.A.U RTE.	SECTION	COUNTY	TOTAL SHEETS	SHEET NO.
		PLOT CONFIG= pdfnolayersbw.pltcf	DRAWN -	REVISED -		187	11-00121-11-BR	LAKE	496	326			
		PLOT SCALE = 1:100	CHECKED -	REVISED -		61A63							
		PLOT DATE = 7/2/2014 11:48:21 PM	DATE = 6/30/2014	REVISED -		SCALE:	SHEET NO.	STA.	TO STA.	FED. ROAD DIST. NO.	ILLINOIS FED. AID PROJECT		


Q:\LCDOT\21150.004\Drawings\shots\stds\STD.LCDOT.LC2200.dgn

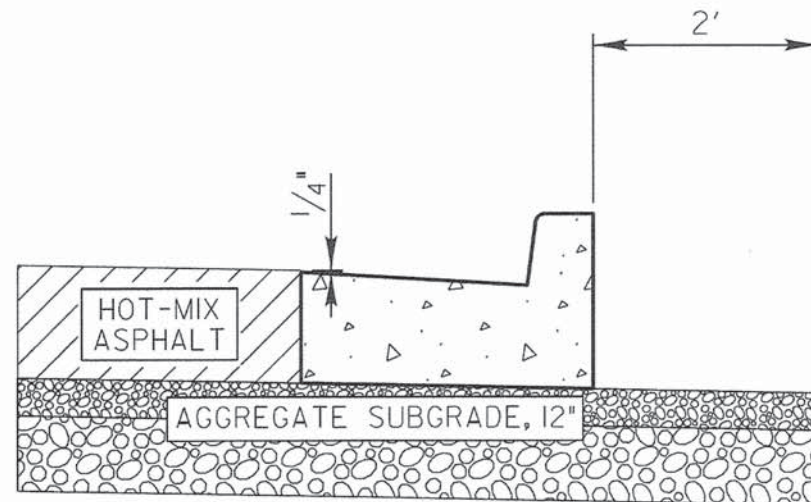

TYPICAL METHOD

NOTE:

MINIMUM FLAG THICKNESS 9"

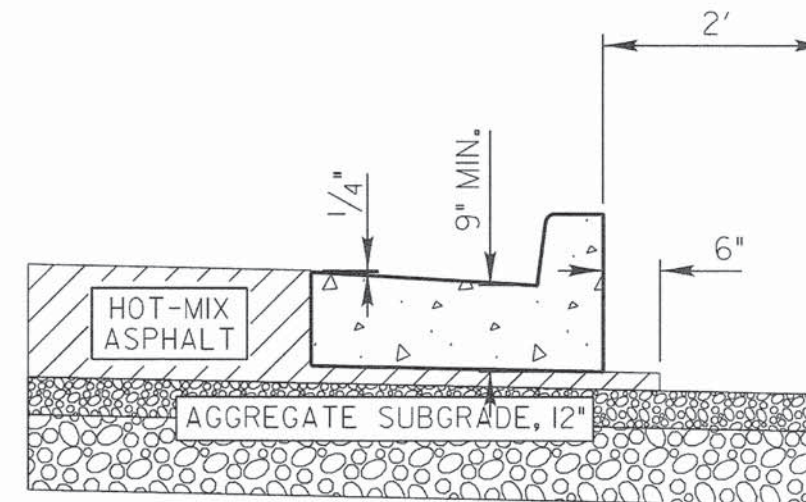

OPTIONAL METHOD

NOTE:


COST OF HOT-MIX ASPHALT MATERIAL UNDER CURB AND 6" OUTSIDE OF CURB TO BE INCIDENTAL TO COST OF COMBINATION CONCRETE CURB AND GUTTER.

SCALE: 1" = 2'

REVISIONS	DATE	 LakeCounty Division of Transportation	APPROVED BY: M. G. ZEMAITIS
			DATE: APRIL 1, 2007
		CURB & GUTTER SUBGRADE OPTIONS	

LC3000

PENTABLE = ...\\lisle\\PenTable\\TransPen.tbl

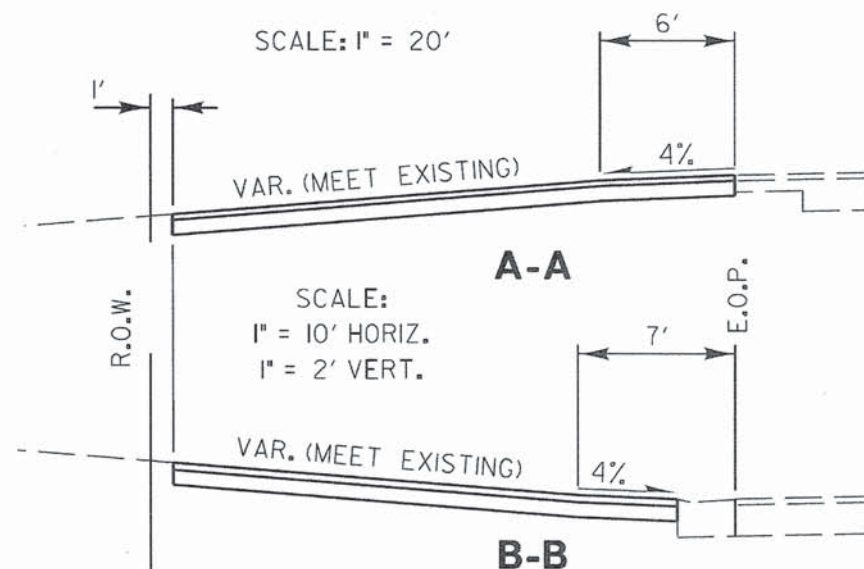

Round to = 60 TON

8	 LakeCounty Division of Transportation	APPROVED BY: M. G. ZEMAITIS DATE: APRIL 1, 2007	LC4101
		TYPICAL MAJOR ACCESS (COMMERCIAL ENTRANCE)	

USER NAME =	tkoeppen(Rdwy.Lisle)
PLOT CONFIG=	pdfNOLAYERSbw.pltcf
PLOT SCALE =	1:100
PLOT DATE =	7/2/2014 11:4


REVISED	-
REVISED	-
REVISED	-
REVISED	-

WASHINGTON STREET FROM HARYAN WAY TO LAKE STREET
LAKE COUNTY DOT STANDARDS

F.A.U RTE.	SECTION	COUNTY	TOTAL SHEETS	SHEET NO.
187	11-00121-11-BR	LAKE	496	330
		61A63		
FED. ROAD DIST. NO.		ILLINOIS FED. AID PROJECT		




DATE: March

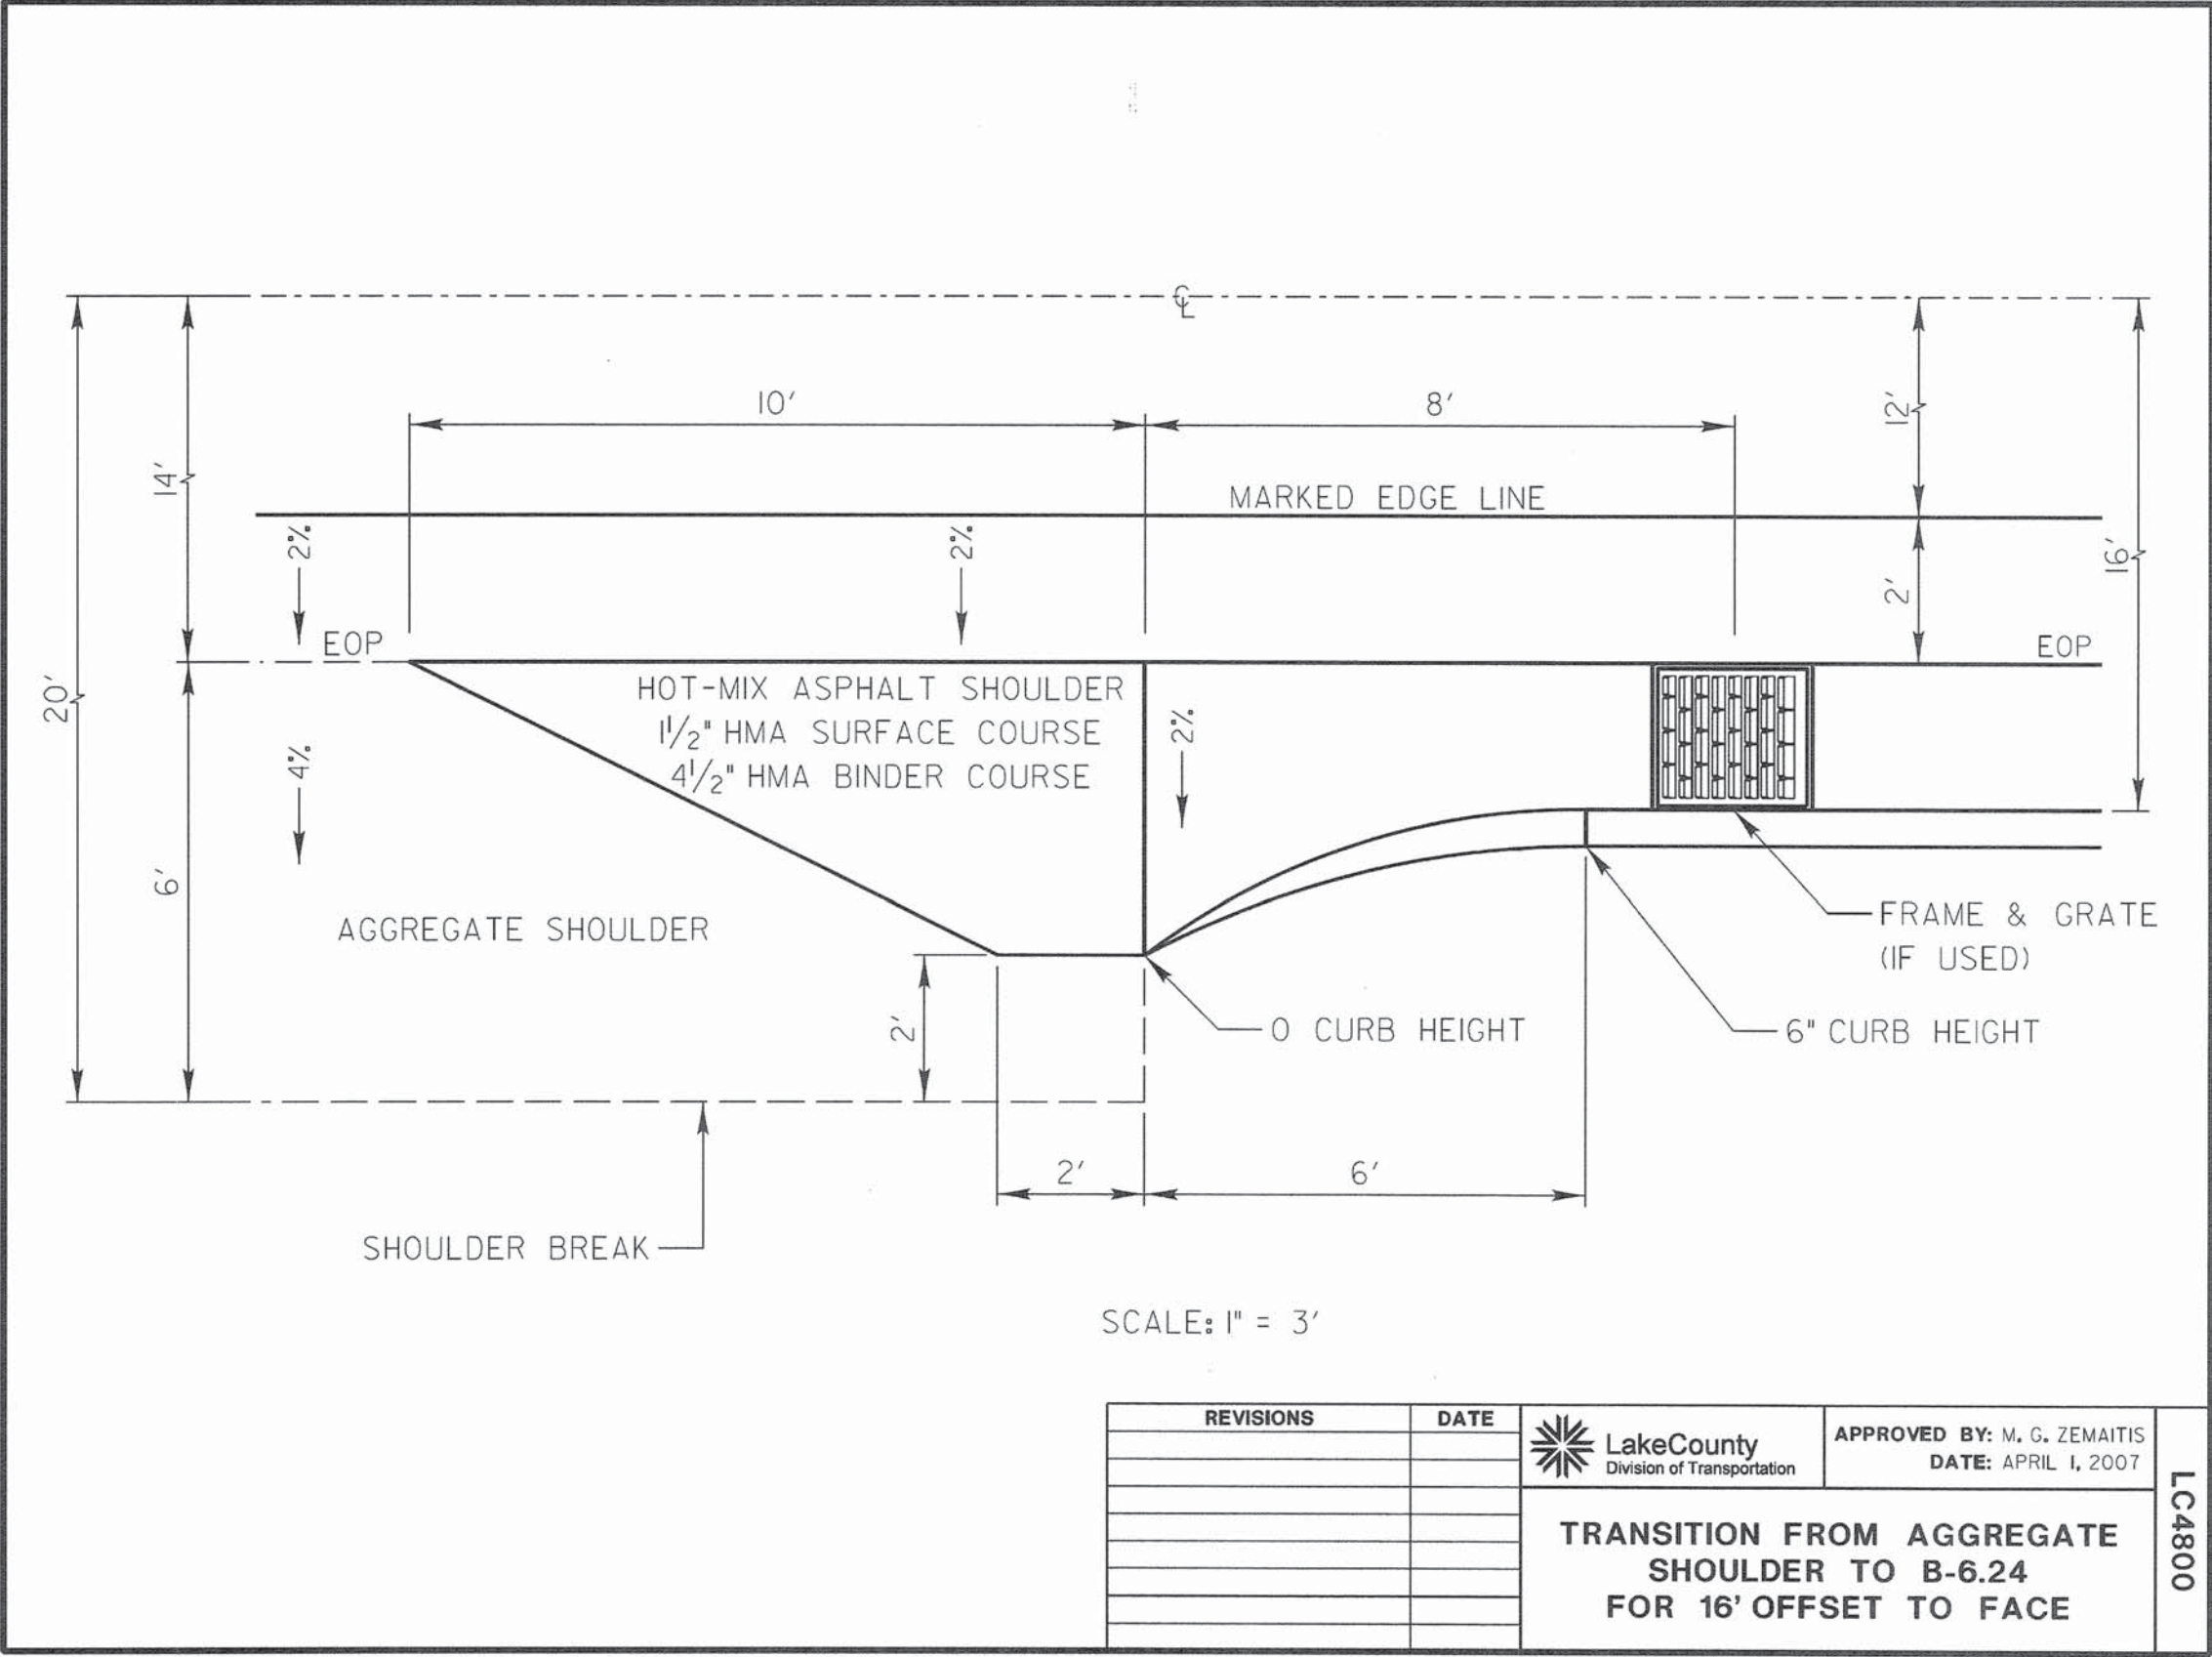


REVISIONS	DATE	 LakeCounty Division of Transportation	APPROVED BY: M. G. ZEMAITIS DATE: APRIL 1, 2007	LC4800
			TRANSITION FROM AGGREGATE SHOULDER TO B-6.24 FOR 16' OFFSET TO FACE	

D:\LC001\21158.004\Drawings\shsta\Std\LC001.LC4800.dgn

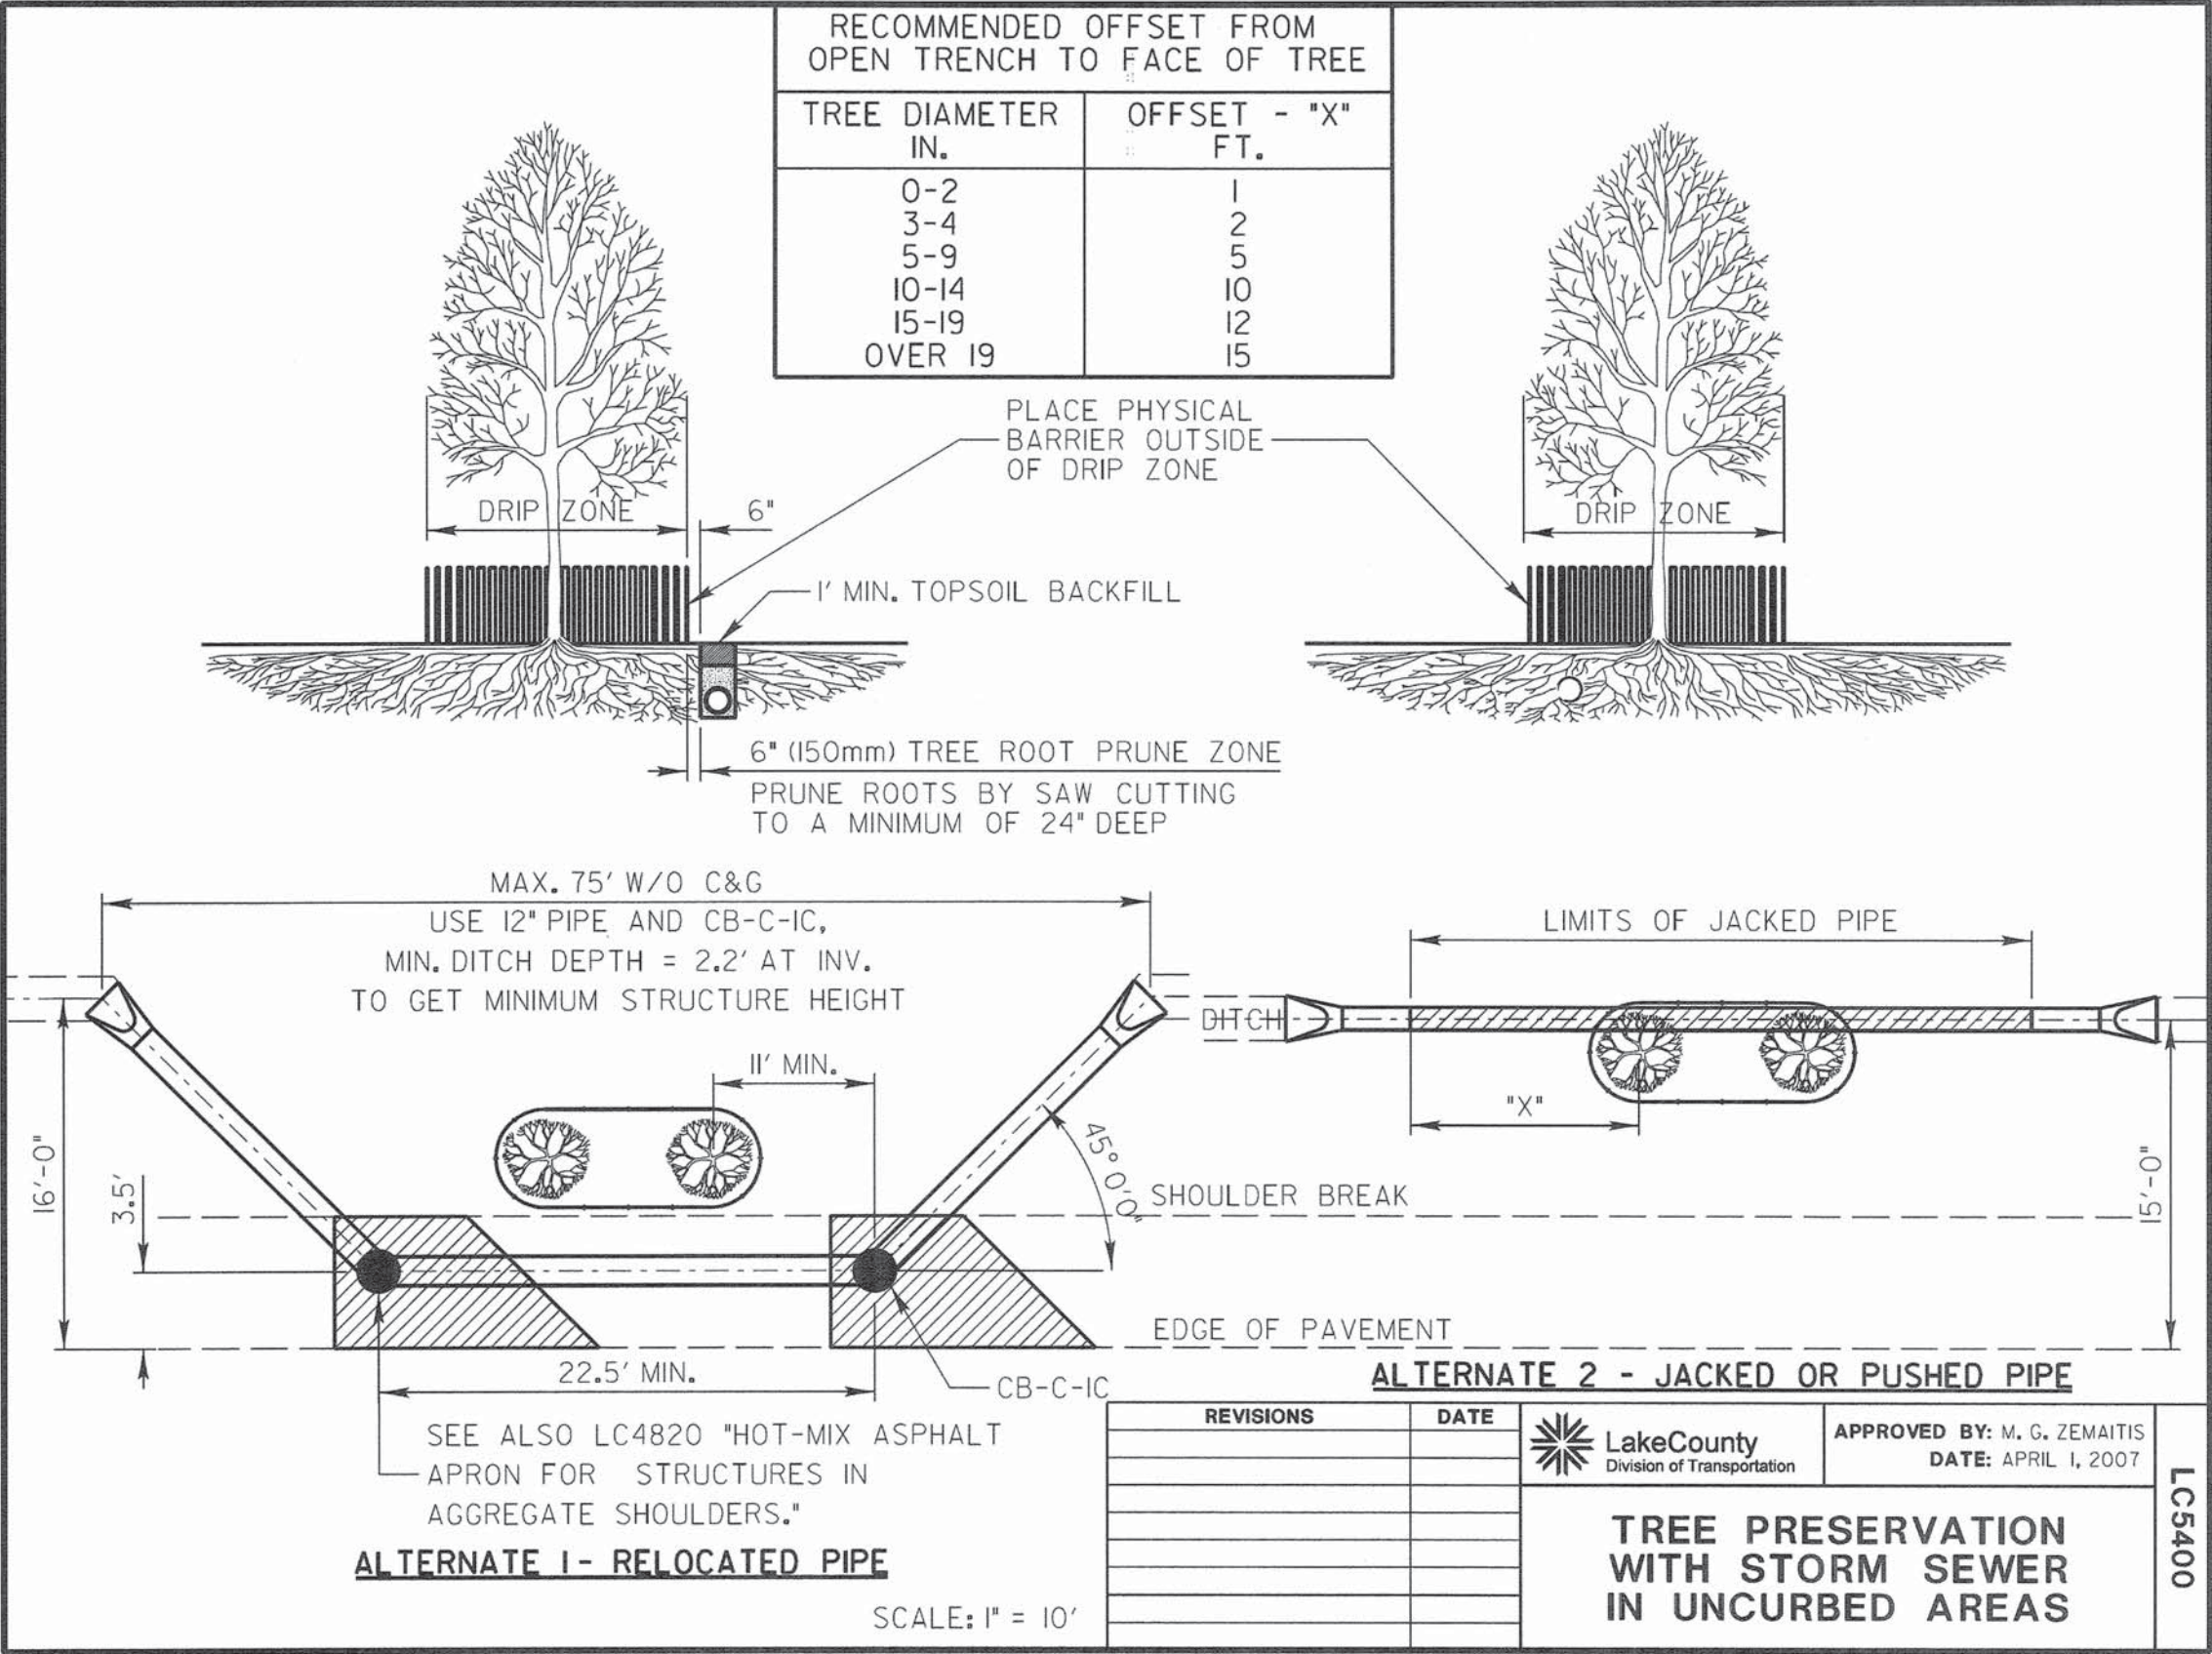


PENTABLE = ...\\lisle\\PenTable\\TransPen.tbl

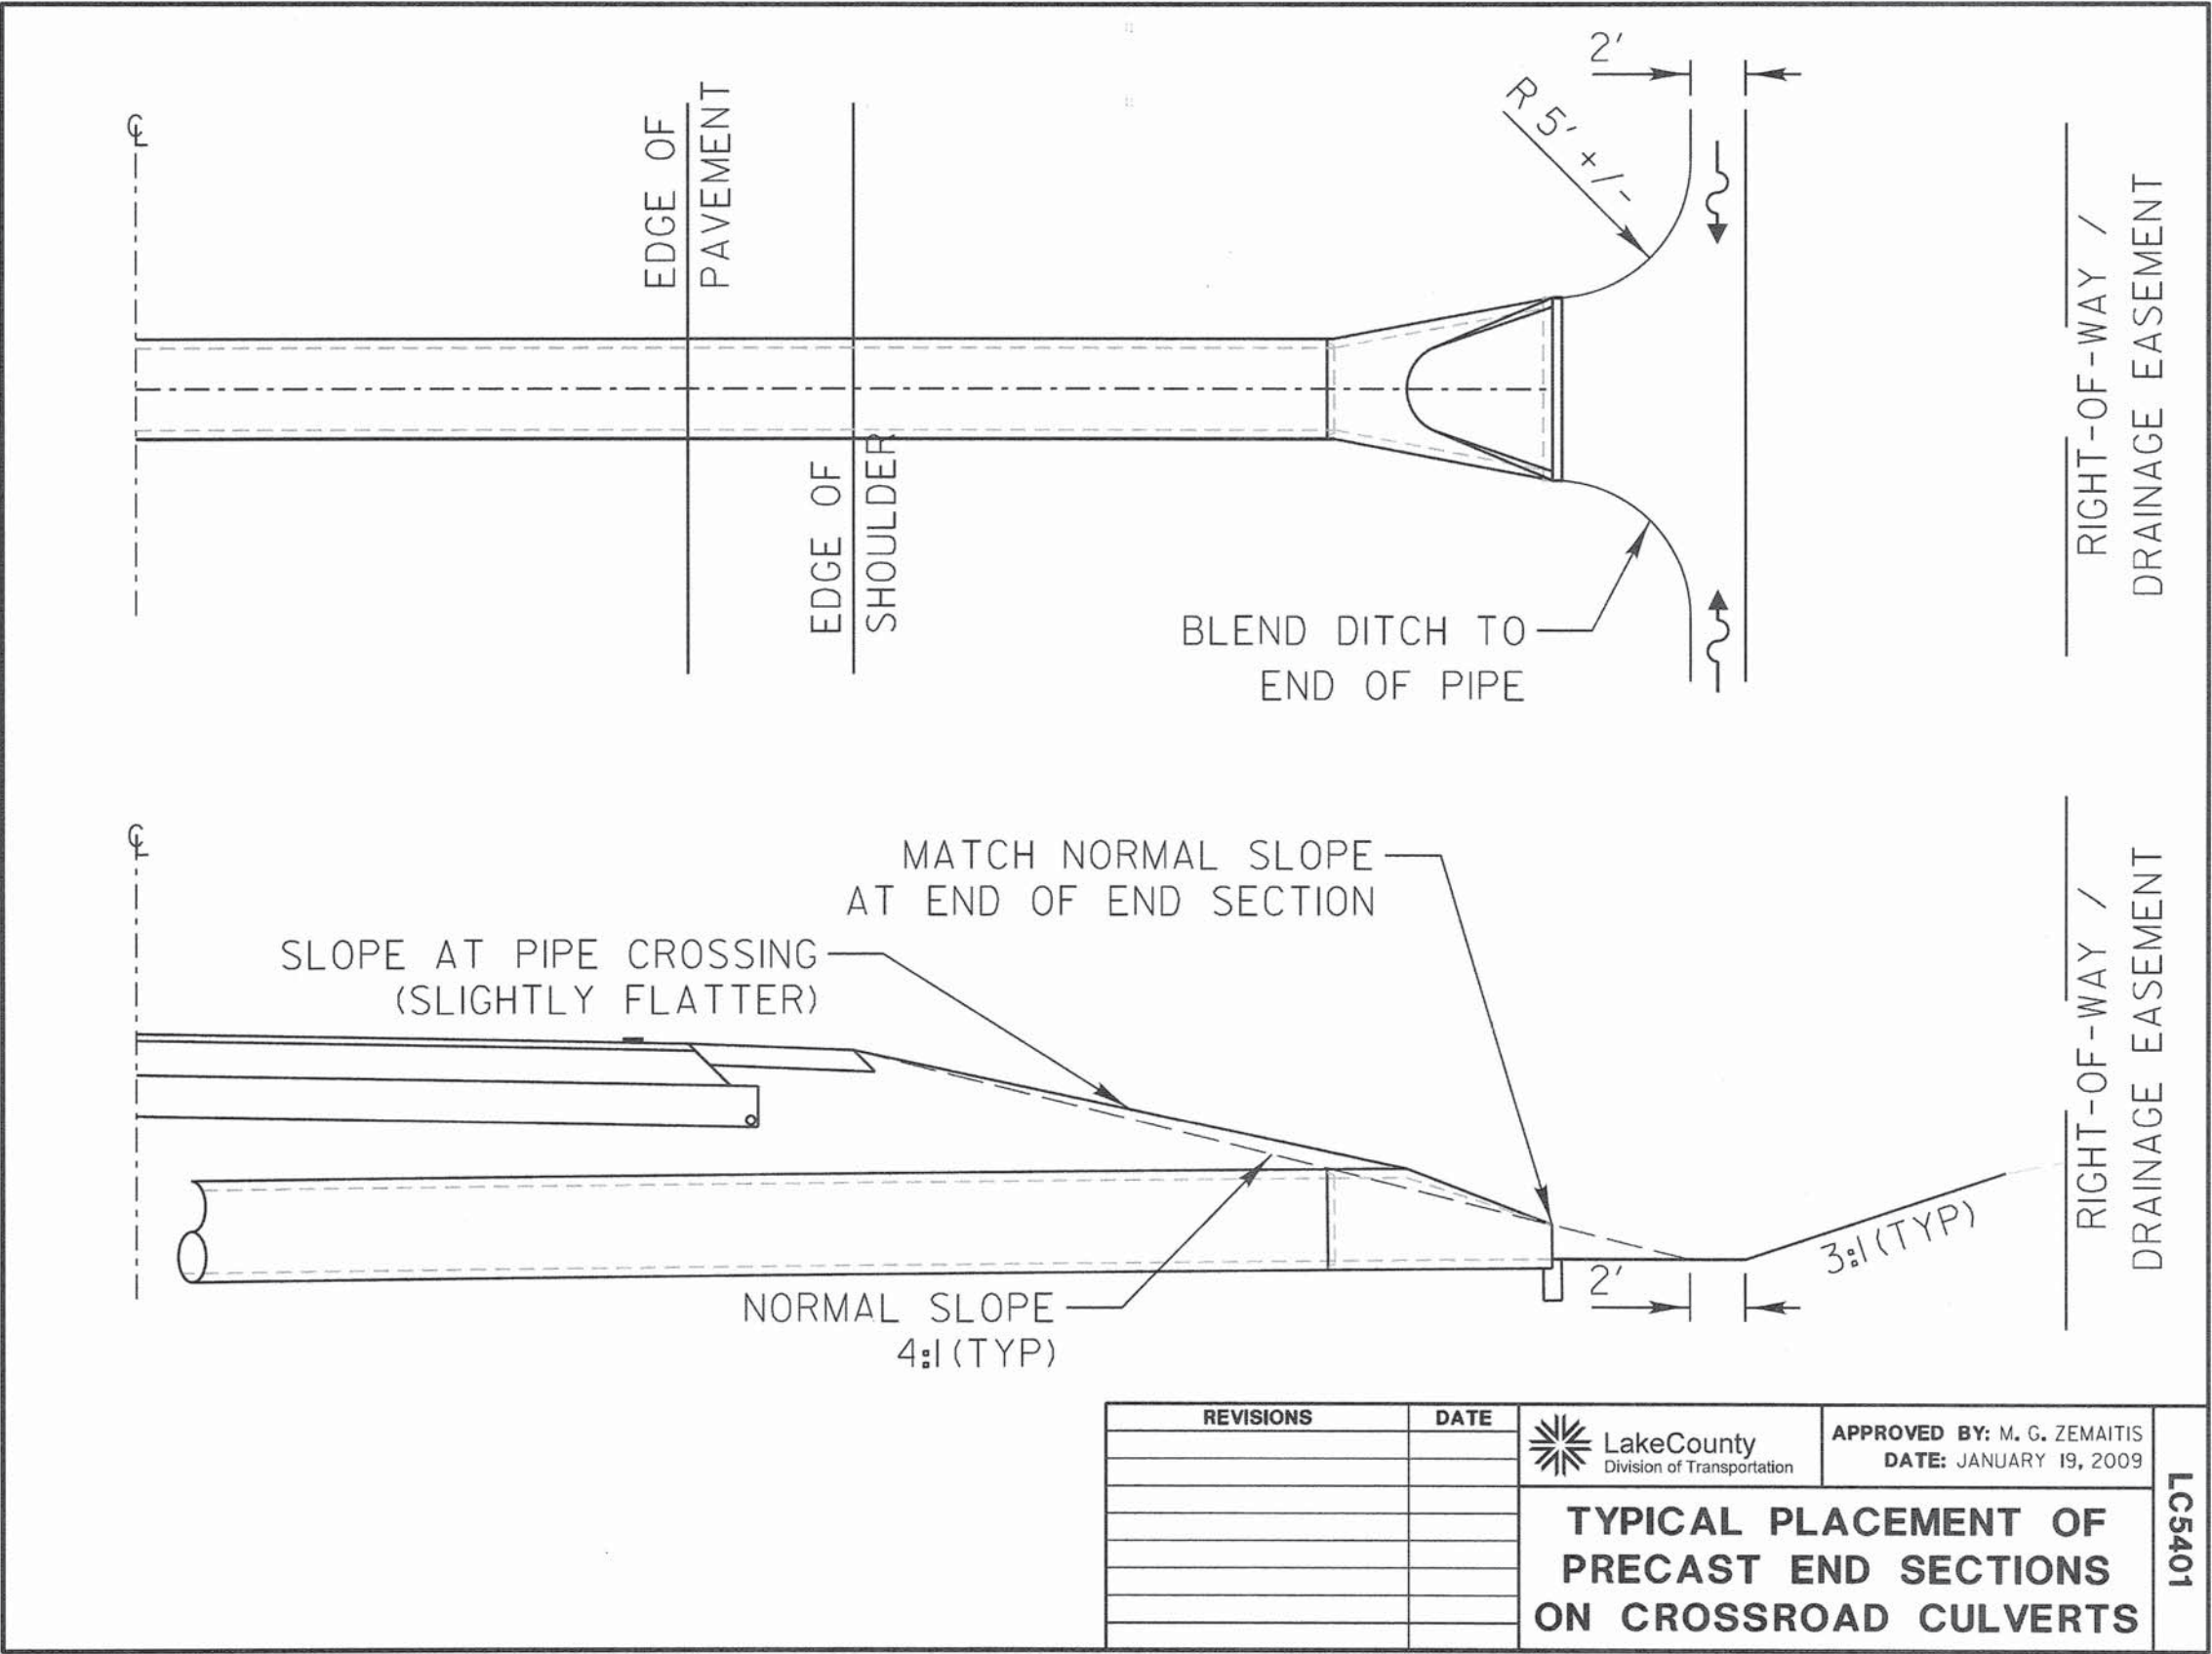


REVISIONS	DATE	 LakeCounty Division of Transportation	APPROVED BY: M. G. ZEMAITIS	LC5401
			DATE: JANUARY 19, 2009	
TYPICAL PLACEMENT OF PRECAST END SECTIONS ON CROSSROAD CULVERTS				

D:\L\CDOT\21150_004\Drawings\shs\Std\STD.LC007.LC5401.dgn

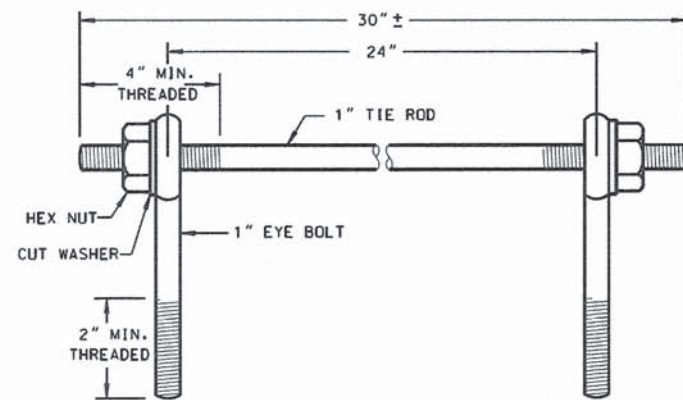

EYE BOLTS AND TIE ROD

EYE BOLT AND TIE ROD ASSEMBLY (ALTERNATE NO. 1)

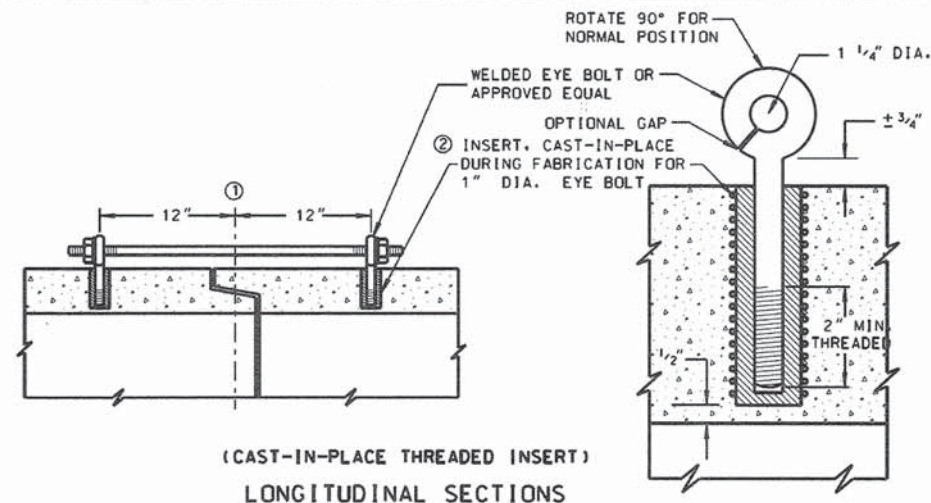

(CAST-IN-PLACE THREADED INSERT)
LONGITUDINAL SECTIONS

GENERAL NOTES

DETAILS OF CONSTRUCTION, MATERIALS AND WORKMANSHIP NOT SHOWN ON THIS DRAWING SHALL CONFORM TO THE PERTINENT REQUIREMENTS OF THE STANDARD SPECIFICATIONS AND APPLICABLE SPECIAL PROVISIONS. JOINT TIES AND HARDWARE SHALL BE GALVANIZED STEEL.


CONCRETE CULVERT PIPE AND SEWER PIPE SHALL BE TIED TOGETHER IN THE MANNER ILLUSTRATED BY THIS DETAIL AT THE LAST THREE JOINTS BEFORE A FLARED END SECTION

THE CONTRACTOR MAY USE EITHER ALTERNATE 1, 2 OR 3 FOR CONCRETE PIPE.


UNLESS OTHERWISE STATED IN THE CONTRACT THE MATERIALS, FABRICATION AND WORK NECESSARY TO TIE CULVERT PIPE AS INDICATED ON THE PLANS AND BY THIS DETAIL WILL BE CONSIDERED INCLUDED IN THE COST OF PIPE CULVERTS OR STORM SEWERS.

DETAILED DRAWINGS FOR PROPOSED ALTERNATE DESIGNS FOR GALVANIZED STEEL JOINT TIES SHALL BE SUBMITTED TO THE ENGINEER FOR APPROVAL.


1. 1/2" OF TONGUE AND GROOVE OR BELL AND SPIGOT JOINTS.
2. THE INSIDE OF THE THREADED INSERTS SHALL BE CLEAN TO ALLOW THE INSERTION OF THREADED EYE BOLTS.
3. HOLES SHALL BE CAST-IN-PLACE OR DRILLED 12" FROM 1/2" OF TONGUE AND GROOVE.
4. BOLT PROJECTION INSIDE OF PIPE SHALL NOT EXCEED 2".
5. OPENING TO BE ROD DIAMETER + 1 INCH.
6. LENGTH ADEQUATE TO EXTEND TO WITHIN 1/2 INCH OF THE INNER SURFACE OF THE PIPE.

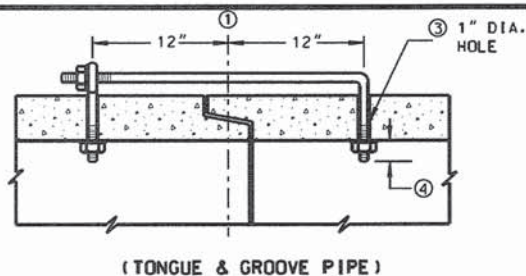

(TONGUE & GROOVE PIPE)

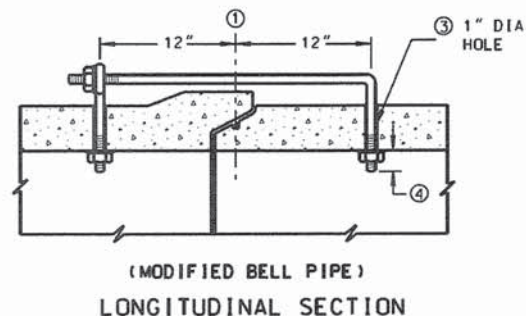


(MODIFIED BELL PIPE)
LONGITUDINAL SECTION

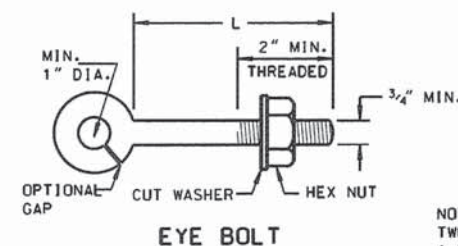

EYE BOLT

NOTE:
TWO EYE BOLTS MAY BE USED WITH
A 30" LONG THREADED ROD IN LIEU
OF THE 90° BENT TIE ROD.

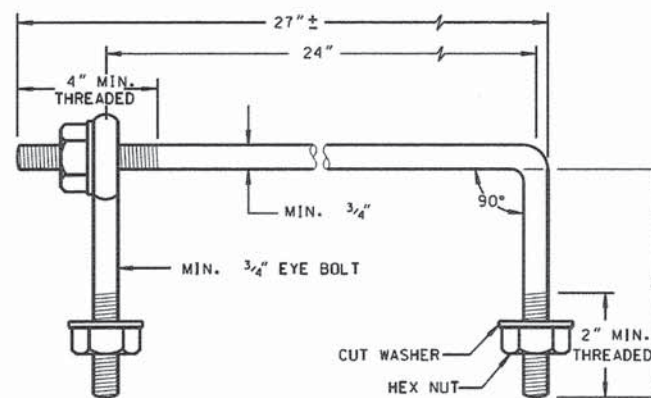


EYE BOLT AND TIE ROD

(JOINT TIES FOR 18" TO 66" DIA. CONCRETE PIPE)

EYE BOLT AND TIE ROD ASSEMBLY (ALTERNATE NO. 2)

EYE BOLT DIMENSION TABLE

PIPE SIZE	L = LENGTH	
	TONGUE & GROOVE PIPE	MODIFIED BELL PIPE
18" TO 24"	4 1/2"	6 1/4"
30"	5"	7"
36"	5 1/2"	7"
42"	6"	
48"	6 1/2"	
60"	7 1/2"	
66"	8"	

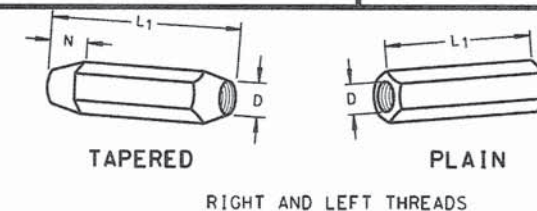


TAPERED

PLAIN

RIGHT AND LEFT THREADS

SLEEVE NUTS

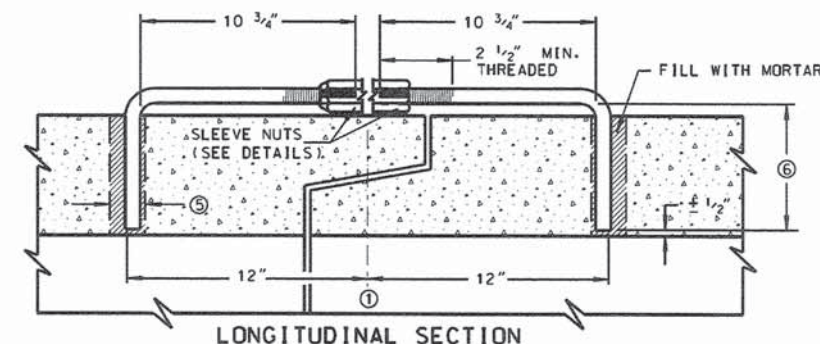

LONGITUDINAL SECTION

(JOINT TIES FOR 12" TO 108" DIA. CONCRETE PIPE)

ADJUSTABLE TIE ROD (ALTERNATE NO. 3)

ADJUSTABLE TIE ROD TABLE

PIPE DIAMETER	TIE ROD DIAMETER	D	L1	N
12-60	5/8	5/8	5	1/2
66-84	3/4	3/4	5	1/2
90-108	1	1	7	1 1/2

DIMENSIONS SHOWN ARE IN INCHES

NOT TO SCALE

REVISIONS	DATE
ADDED JOINT TIE MAT'L	7/8/11

LakeCounty
Division of Transportation

APPROVED BY: M. ZEMAITIS
DATE: 04/01/11

JOINT TIES FOR CONCRETE PIPE

LC5402

NO.	REVISIONS / REMARKS	DATE	BY	SURVEYOR
	DESCRIPTION			

FILE NAME: C:\Documents and Settings\hdmrc\My Documents\To ITS\LC5402 JOINT TIES FOR CONCRETE PIPE.dgn

LakeCounty
Division of Transportation

PROJECT NAME

LAKE COUNTY STANDARDS & DETAILS

ROUTE	SECTION	SECTION NUMBER	SHEET	SHEETS
CH		- - -	XX	XX

WASHINGTON STREET FROM HARYAN WAY TO LAKE STREET
LAKE COUNTY DOT STANDARDS

F.A.U. RTE.	SECTION	COUNTY	TOTAL SHEETS	SHEET NO.
187	11-00121-11-BR	LAKE	496	334
				61A63

SCALE: SHEET NO. STA. TO STA.

FED. ROAD DIST. NO. ILLINOIS FED. AID PROJECT

PATRICK ENGINEERING INC.
4970 VARSITY DRIVE
LISLE, IL 60532
patrickengineering.com


USER NAME = tkoeppen@dwg.lisle
PLOT CONFIG = pdfnolayersbw.plt
PLOT SCALE = 1:100
PLOT DATE = 7/2/2014 11:50:52 PM

DESIGNED -
DRAWN -
CHECKED -
DATE - 6/30/2014


REVISED -
REVISED -
REVISED -
REVISED -

STATE OF ILLINOIS
DEPARTMENT OF TRANSPORTATION


**DRAINAGE STRUCTURES
(EDGE OF PAVEMENT)**

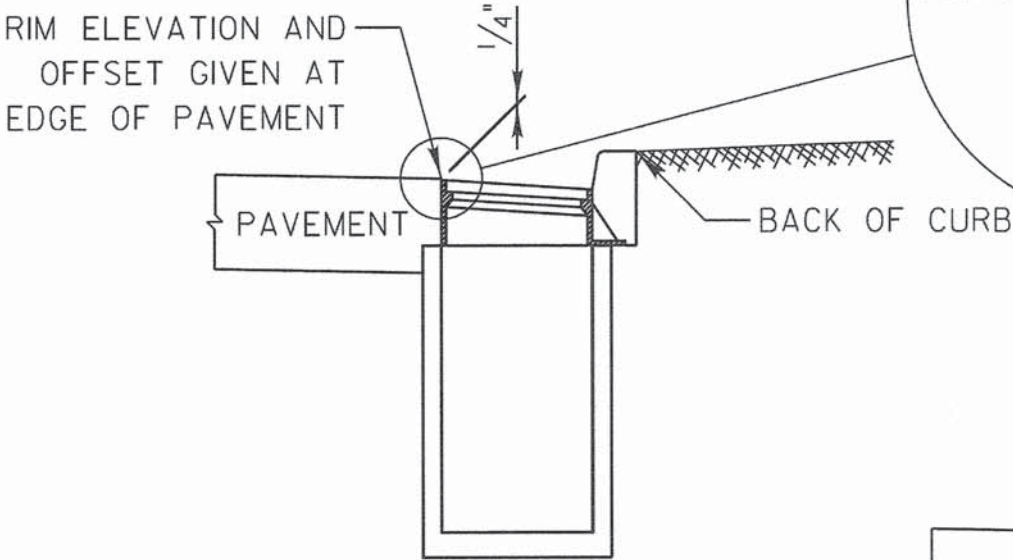


**DRAINAGE STRUCTURES
(OUTSIDE EDGE OF PAVEMENT)**

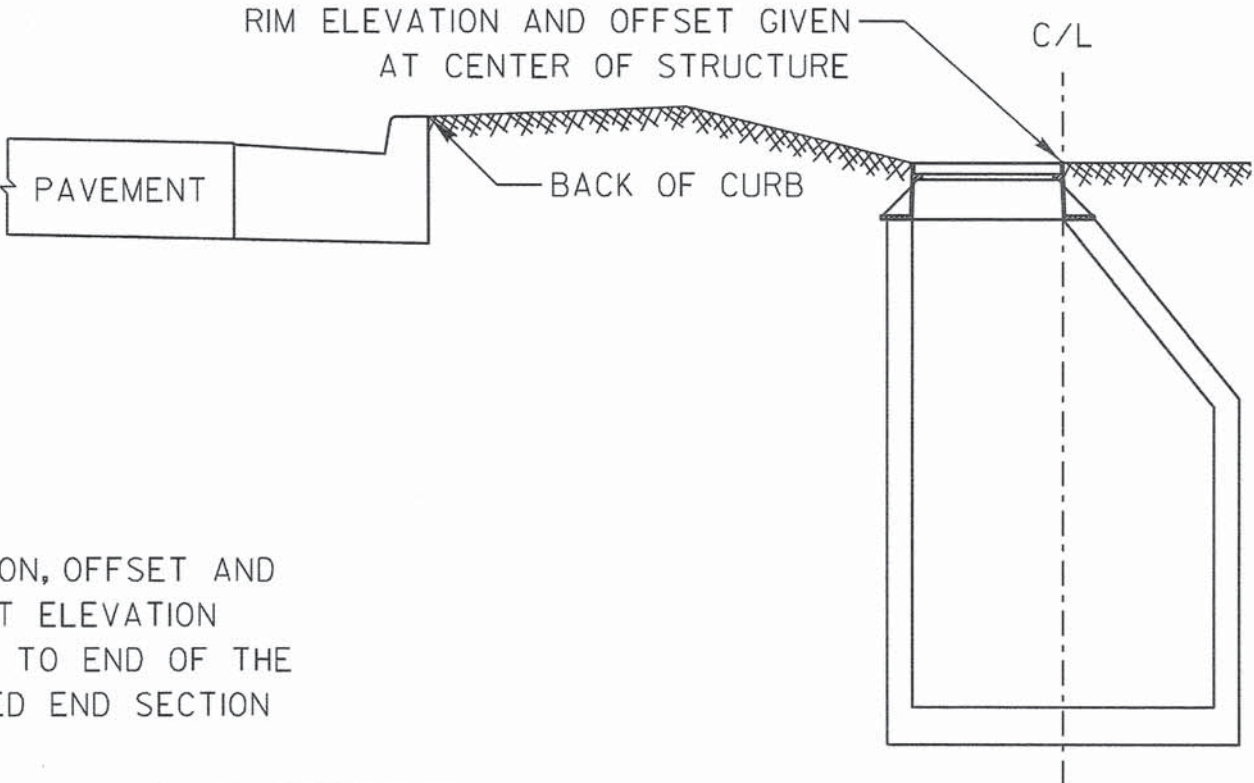

END SECTION

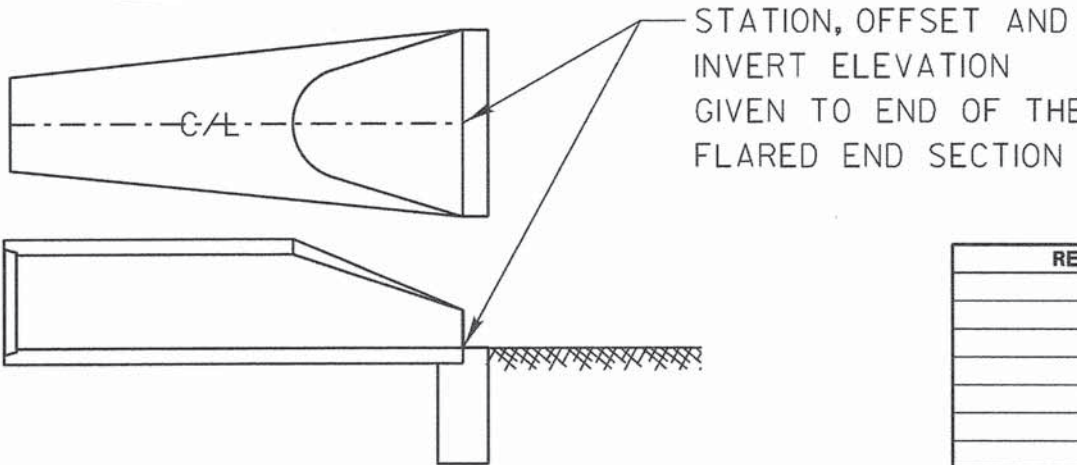

REVISIONS	DATE	 LakeCounty Division of Transportation	APPROVED BY: MGZ	LC6003
			DATE: 03/09/2012	
		DRAINAGE STRUCTURE RIM ELEVATIONS AND OFFSETS		

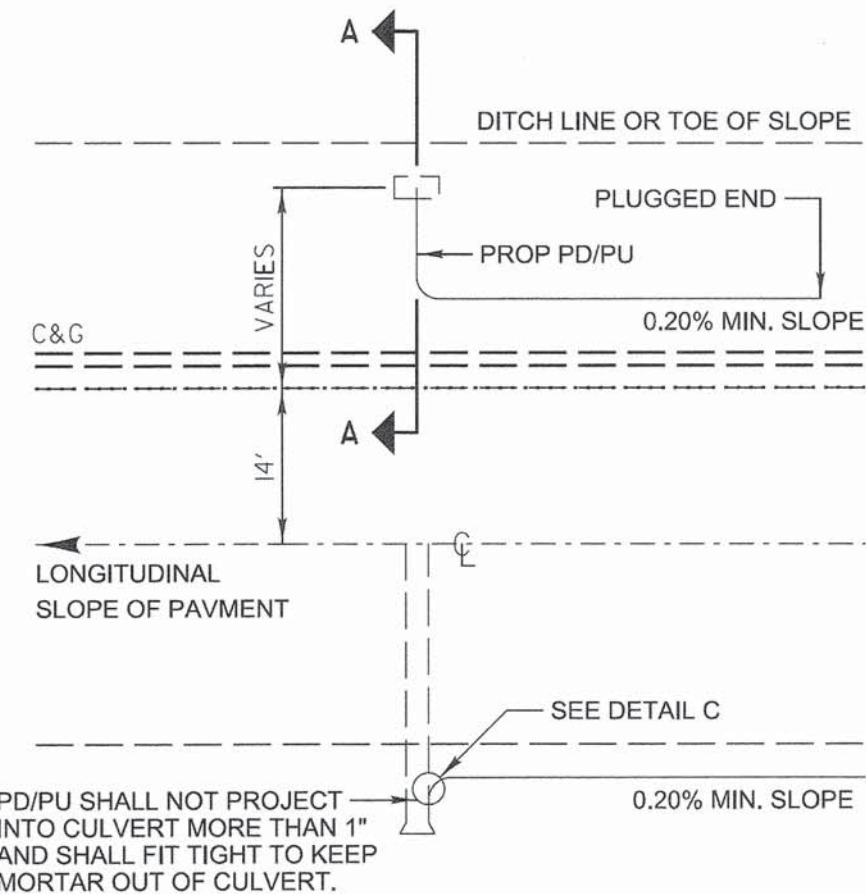


TYPICAL PIPE DRAIN/ PIPE UNDERDRAIN OUTLET

DESIGN NOTES:


All work shall be according to the applicable portions of the "Standard Specifications" except as modified hereon.

In addition to the requirements of Article 601.08 of the "Standard Specifications", the contract unit price per foot for pipe drains 4" & 6" and pipe underdrains 4" shall include the cost of furnishing and placing the rodent shield.


The removable rodent shield shall be furnished and installed in accordance with one of the configurations shown. The shield shall be fabricated from steel wire, or expanded metal, as detailed above and shall be galvanized after fabrication in accordance with AASHTO M-111. Other submitted designs for a removable rodent shield will be allowed with the approval of the Engineer.

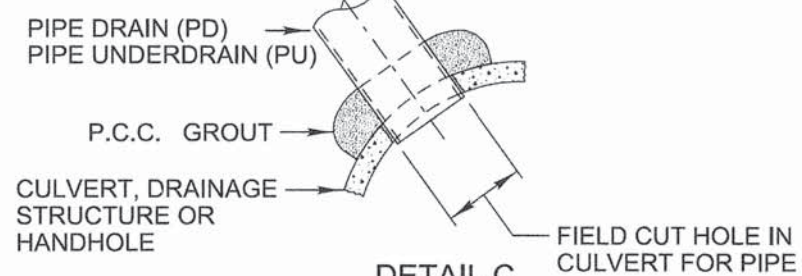


DETAIL C

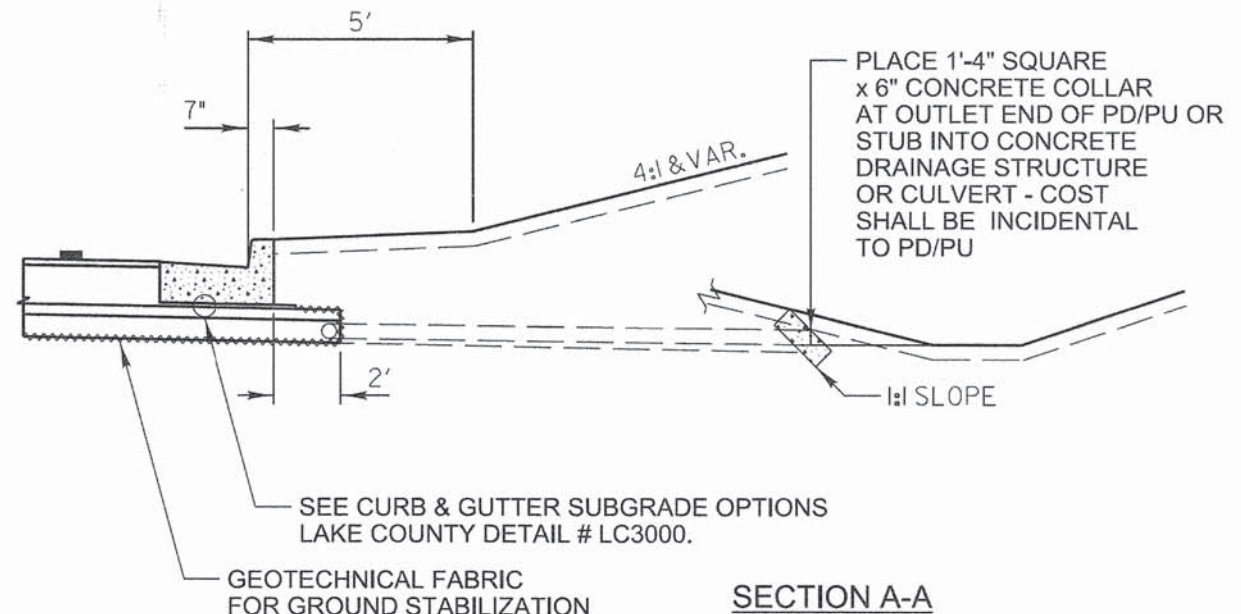

(2 LF FOR 4" PIPE)
(3 LF FOR 6" PIPE)

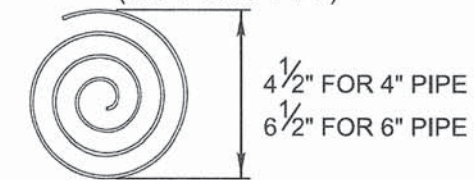

3/16" WIRE STOCK BENT TO A SPIRAL CONFIGURATION. TO INSTALL, TWIST INTO PD/PU END. (FOR CORRUGATED CIRCULAR METAL PIPE)

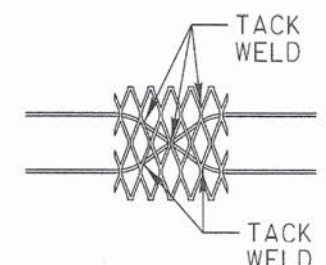

6"x6" EXPANDED METAL SHIELD WITH TWO 2'-6" LONG PREFABRICATED 6 GAGE STEEL STRUTS FOR SNUG FIT INTO THE PD/PU END.

RODENT SHIELDS DETAIL

(ALTERNATES) NOT TO SCALE

REVISIONS	DATE
Pipe Drain Added to Labels	5/19/2009
Revised Type A to Type B Aggregate	12/20/12
Removed HMA Shldr & Agg	11/20/13



APPROVED BY: M. G. ZEMAITIS
DATE: APRIL 1, 2007

SUB-SURFACE DRAINS

LC6020

PENTABLE = ...\\lisle\\pen\\tbl\\TransPen.tbl



PATRICK ENGINEERING INC.
4970 VARSITY DRIVE
LISLE, IL 60532
patrickengineering.com

USER NAME = thoeppen(Rdwg.Lisle)
PLOT CONFIG = pdf\\NOLAYERS\\bw.plt\\c\\fg
PLOT SCALE = 1:100
PLOT DATE = 7/2/2014 11:51:37 PM

DESIGNED -
DRAWN -
CHECKED -
DATE - 6/30/2014

REVISED -
REVISED -
REVISED -
REVISED -


STATE OF ILLINOIS
DEPARTMENT OF TRANSPORTATION

WASHINGTON STREET FROM HARYAN WAY TO LAKE STREET
LAKE COUNTY DOT STANDARDS


SCALE: SHEET NO. STA. TO STA.

F.A.U. RTE.	SECTION	COUNTY	TOTAL SHEETS	SHEET NO.
187	11-00121-11-BR	LAKE	496	336
FED. ROAD DIST. NO.			ILLINOIS FED. AID PROJECT	

61A63

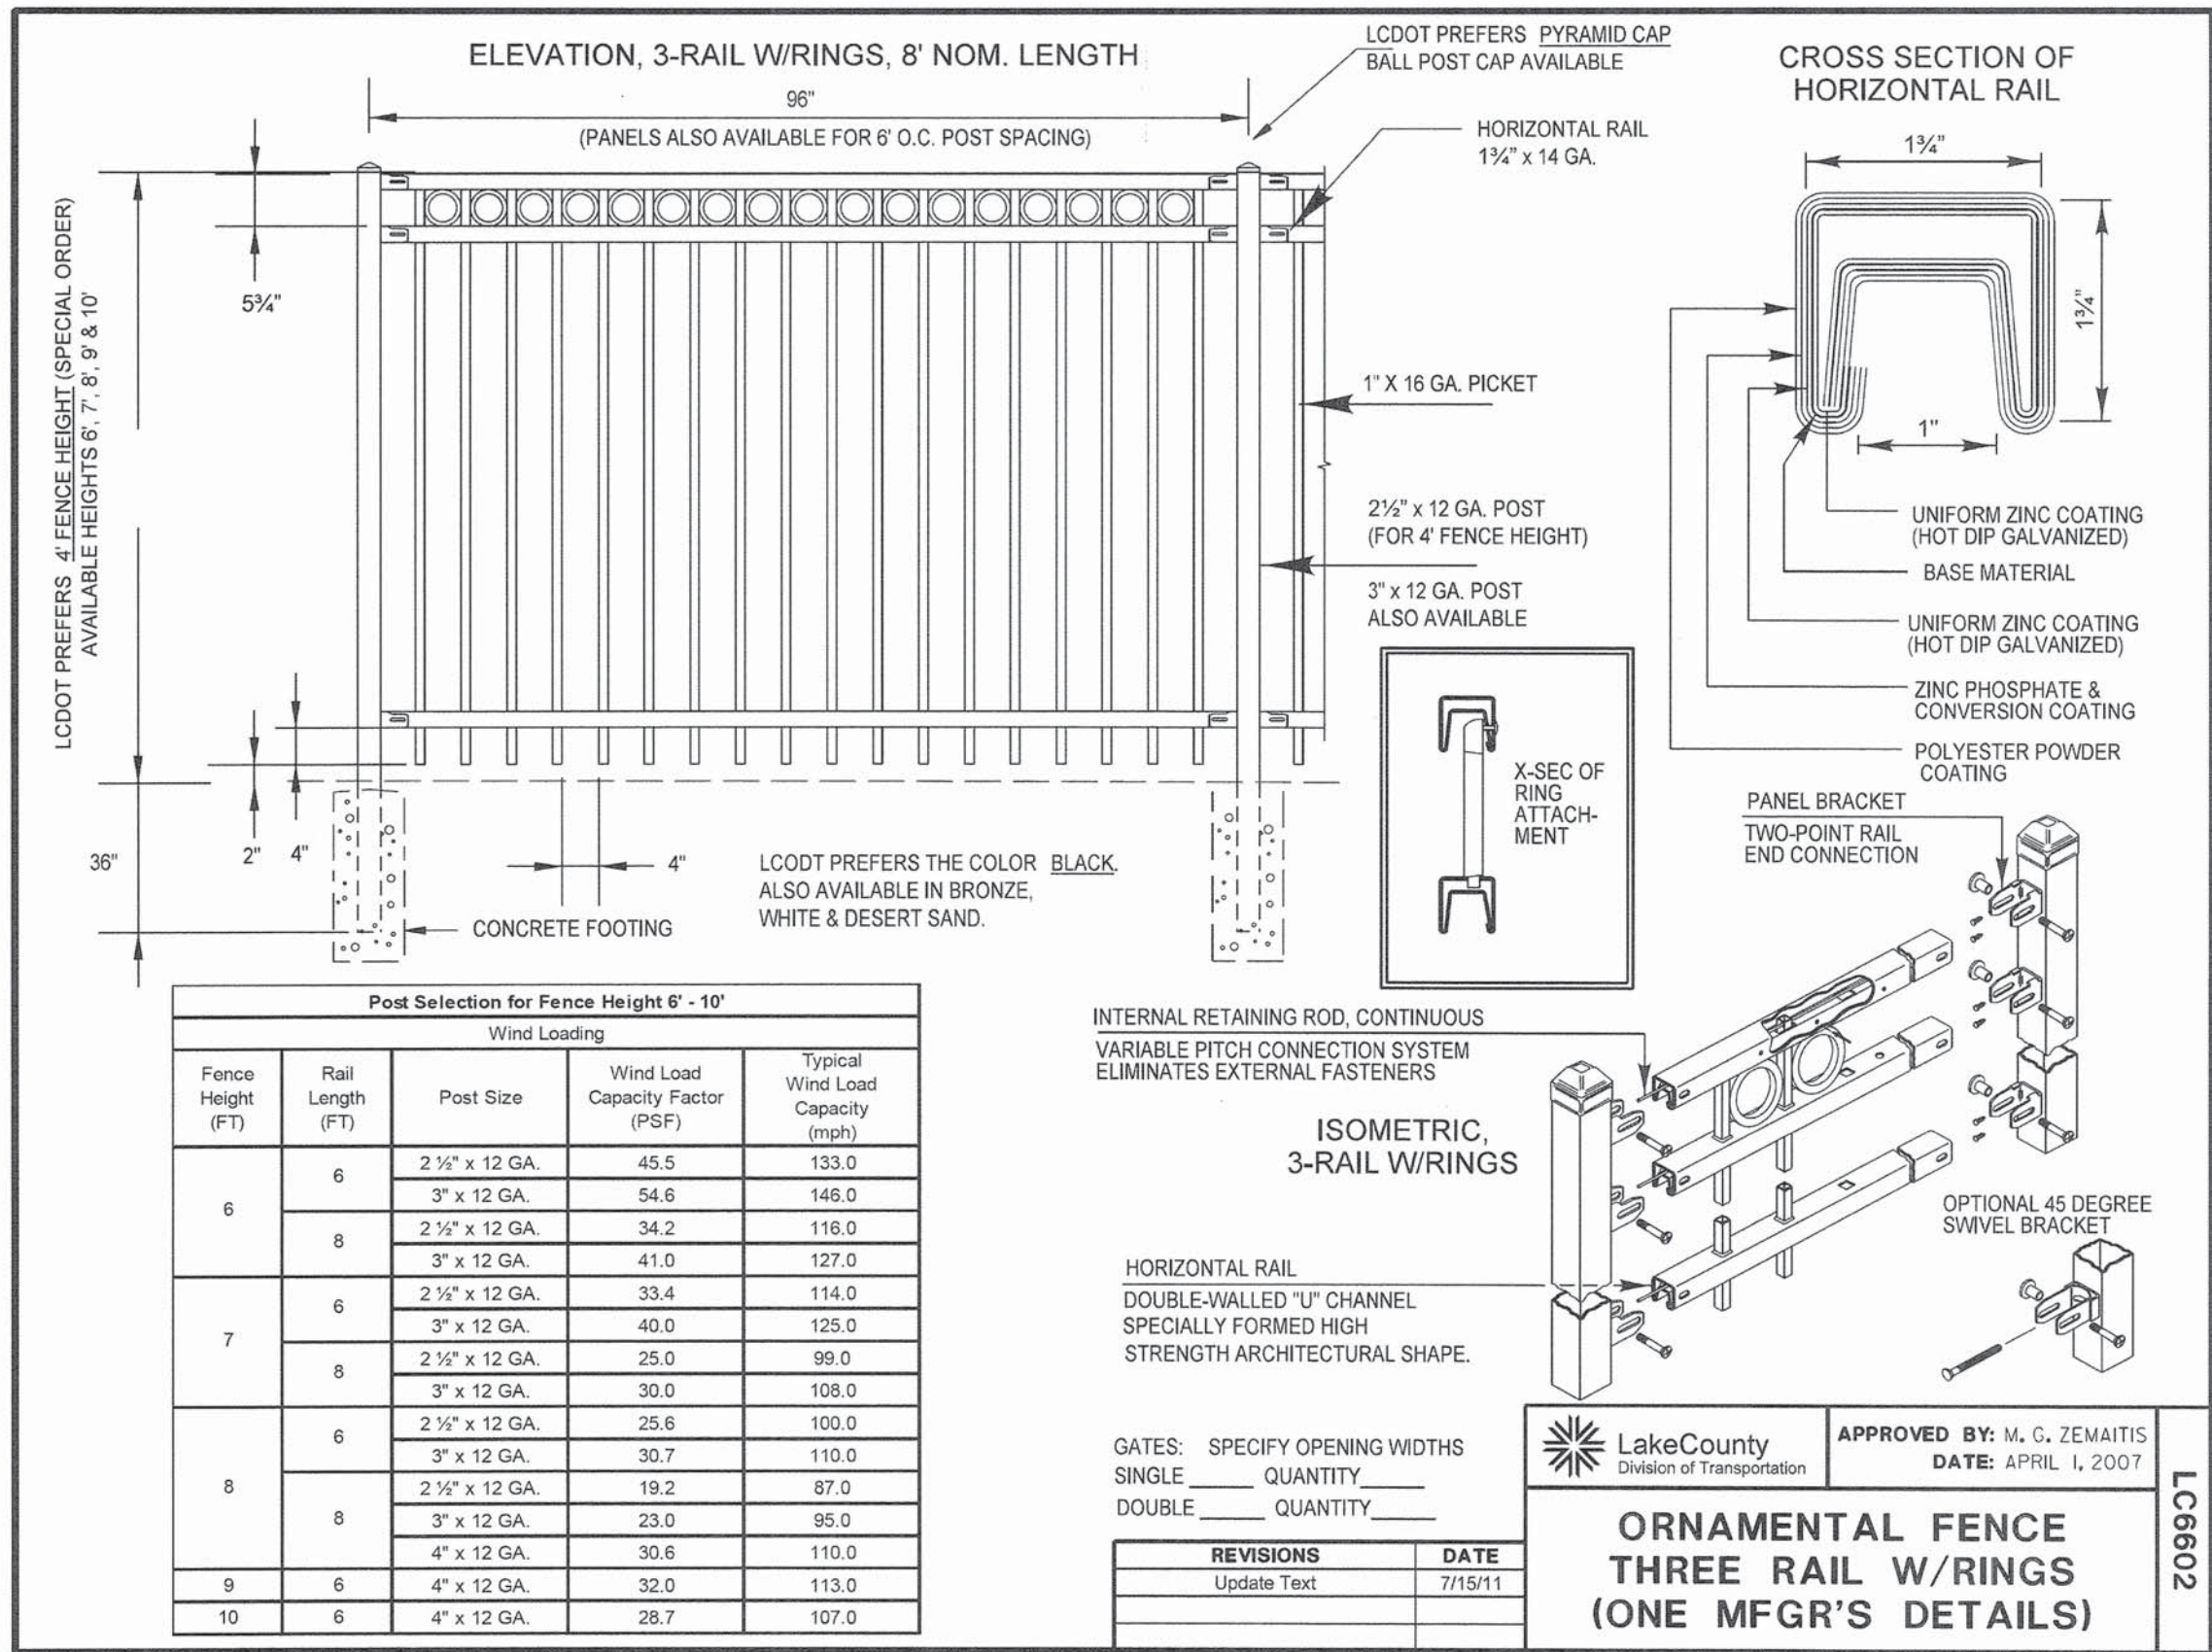

D:\L\DOT\21158\004\Drawings\Auto\Std\STD.LC6602.dgn

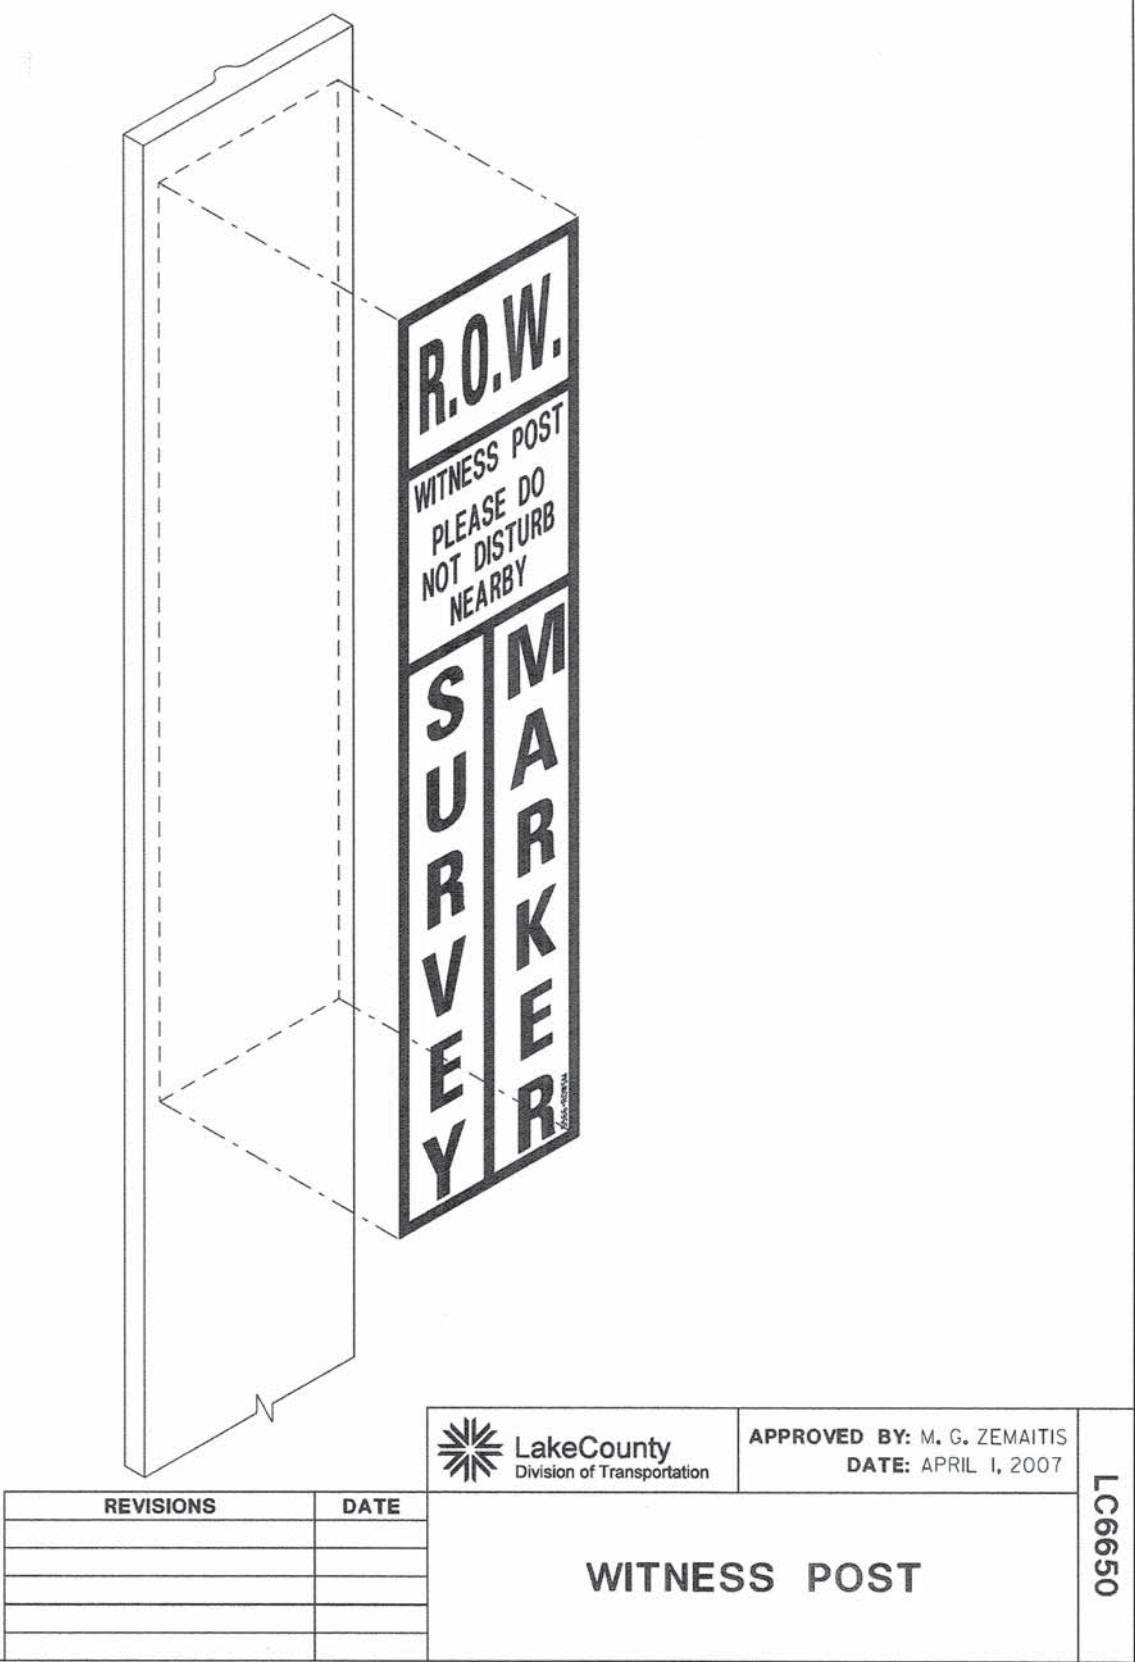


REVISIONS	DATE

 Lake County Division of Transportation	APPROVED BY: M. G. ZEMAITIS DATE: APRIL 1, 2007	LC6650
WITNESS POST		

PENITABLE = ...\\lisle\\PenTable\\TrendPen.tbl

TYPICAL APPLICATION OF TRAFFIC CONTROL DEVICES
for HIGHWAY CONSTRUCTION, CONTRACT MAINTENANCE
and UTILITY OPERATIONS

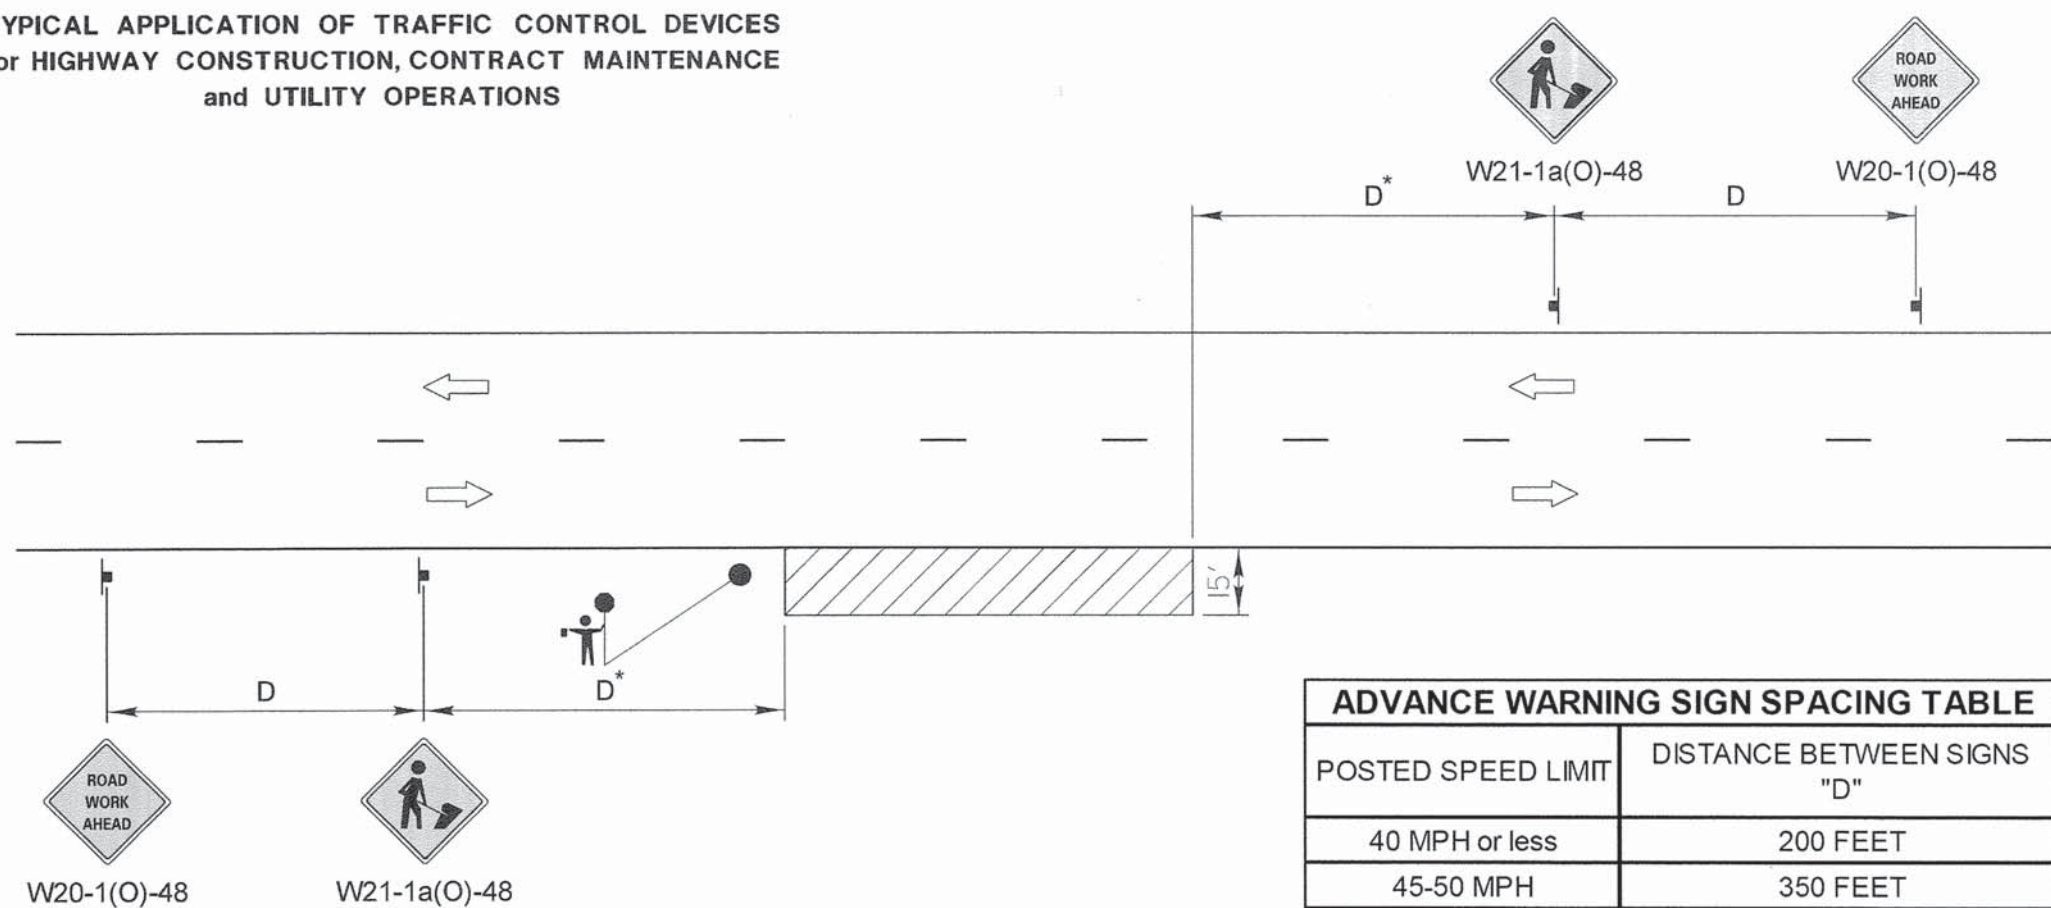

ADVANCE WARNING SIGN SPACING TABLE	
POSTED SPEED LIMIT	DISTANCE BETWEEN SIGNS "D"
40 MPH or less	200 FEET
45-50 MPH	350 FEET
55 MPH	500 FEET

GENERAL NOTES:

This special detail is used at any time, any vehicle, equipment, workers or their activities require a stationary, intermittent or continuous moving operation within 15 feet of the traffic lane, where the average speed is 1 mph or less.

* Minimum distance "D" is shown in the Advance Warning Sign Spacing Table. If the work is a moving operation, the maximum distance "D" may be extended to ½ the length required for one normal working day's operation or 4 miles, whichever is less.

If the work operation does not exceed 60 minutes, traffic control may be according to I.D.O.T. Highway Standard 701301.

SYMBOLS

- WORK AREA
- SIGN ON PORTABLE OR PERMANENT SUPPORT
- FLAGGER WITH TRAFFIC CONTROL SIGN WHEN REQUIRED

MODIFIED IDOT STANDARD 701011-02


REVISIONS	DATE	 LakeCounty Division of Transportation	APPROVED BY: A. KHAWAJA
Title Block Revision	8/1/09		DATE: APRIL 1, 2007
Reformat LCDOT Standard	7/15/10		
		TWO LANE, TWO WAY, OFF-ROAD OPERATIONS DAY OPERATIONS ONLY	

LC7000

NOT TO SCALE

PENFILE = ...\\lisle\\PenFile\\TransPen.tbl

CONES AT 25' CENTERS FOR 250'. ADDITIONAL
CONES MAY BE PLACED AT 50' CENTERS.
WHEN BARRICADES ARE USED, THE DISTANCE
BETWEEN DEVICES MAY BE DOUBLED.

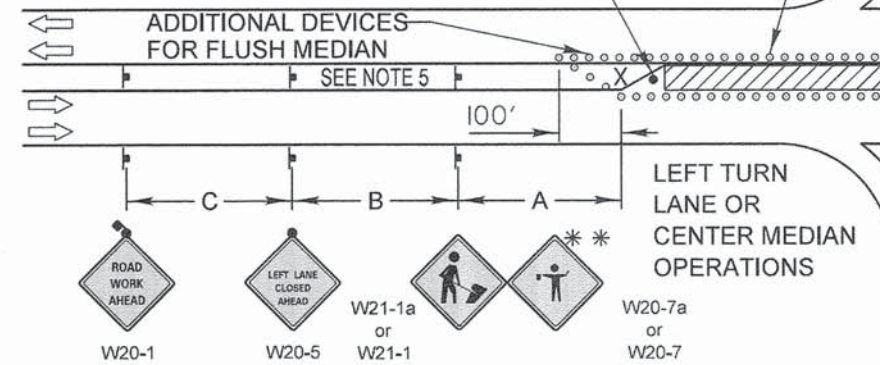

This Standard is used where at anytime, day or night, any vehicle, equipment, workers or their activities encroach on the pavement during shoulder operations or where construction requires lane closures in an urban area.

1. All warning signs shall have minimum dimensions of 48"x48". The Engineer may approve signs measuring 36"x36" when the posted speed limit is 30 mph or less.
2. All signs not on the traveled way shall be post mounted if the closure time exceeds four calendar days. All signs shall be posted with the bottom of the sign not less than 7" above the edge of pavement. "NO PARKING" signs shall be installed throughout the work area at the discretion of the Engineer.

<u>SPEED</u>	<u>FORMULA</u>
≤ 40 MPH	$L = (WS^2) / 60$
≥ 45 MPH	$L = LW \times S$

W = Width of Closure in FEET
 S = Normal Posted Speed Limit in MPH
 LW = Lane Width in FEET

- NOT TO SCALE

***TYPE II BARRICADE**

SHOULDER OPERATIONS

W20-7a or W20-7

W21-1a or W21-1

W20-1

A

B

CORNER/CORNER ISLAND OPERATIONS

***FLAGGERS ARE REQUIRED WHEN THE POSTED SPEED IS 45 MPH OR GREATER. USE OF THE "FLAGGER" SIGN IS LIMITED TO WHEN FLAGGERS ARE PRESENT.**

****HIGH LEVEL WARNING DEVICES ARE REQUIRED WHEN THE SPEED LIMIT IS 40 MPH OR LESS.**

POSTED SPEED LIMIT	DISTANCE BETWEEN SIGNS		
	"A"	"B"	"C"
40 MPH or less	400 FEET	200 FEET	200 FEET
45-50 MPH	400 FEET	350 FEET	350 FEET
55 MPH	500 FEET	500 FEET	500 FEET

SYMBOLS

 - WORK AREA
 - CONE, BARRICADE, OR DRUM
 - SIGN ON PORTABLE OR PERMANENT SUPPORT
 - ARROW BOARD
 - TYPE II BARRICADE W/TYPE A FLASHING LIGHT
 - HIGH LEVEL WARNING DEVICE **
 - FLAGGER WITH TRAFFIC CONTROL SIGN

W4-2

W20-5

W20-1

POSTED SPEED LIMIT	DISTANCE BETWEEN SIGNS		
	"A"	"B"	"C"
40 MPH or less	400 FEET	200 FEET	200 FEET
45-50 MPH	400 FEET	350 FEET	350 FEET
55 MPH	500 FEET	500 FEET	500 FEET

	WORK AREA
○	CONE, BARRICADE, OR DRUM
⌋	SIGN ON PORTABLE OR PERMANENT SUPPORT
←	ARROW BOARD
⌋	TYPE II BARRICADE W/TYPE A FLASHING LIGHT
X	HIGH LEVEL WARNING DEVICE **
	FLAGGER WITH TRAFFIC CONTROL SIGN

MODIFIED IDOT
STANDARD 701701-08

REVISIONS	DATE
Revised IDOT Reference	2/1/08
Title Block Revision	8/1/09
Reformat LCDOT Standard	7/15/10
Removed "Worker" & "Flagger" signs	6/26/12




APPROVED BY: ANTHONY KHAWAJA
DATE: APRIL 1, 2007

URBAN LANE CLOSURE MULTILANE INTERSECTION

LC7003

TYPICAL APPLICATION OF TRAFFIC CONTROL DEVICES for HIGHWAY CONSTRUCTION, CONTRACT MAINTENANCE and UTILITY OPERATIONS

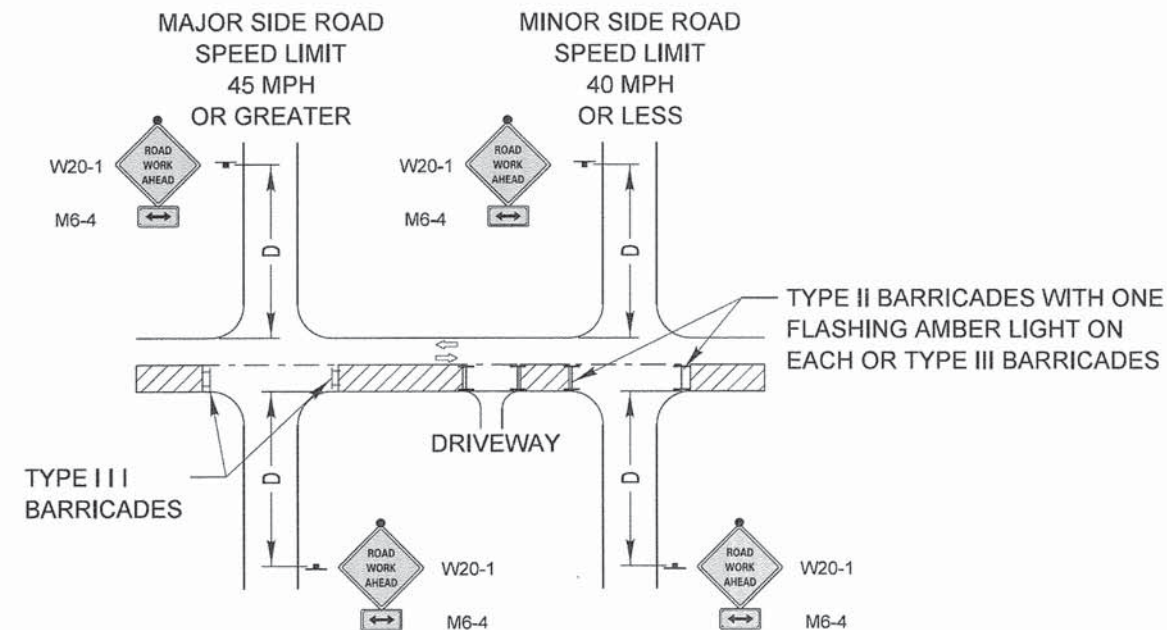

SYMBOLS

	WORK AREA
	SIGN ON PORTABLE OR PERMANENT SUPPORT
	TYPE II BARRICADE W/TYPE A FLASHING LIGHT
	TYPE III BARRICADE

POSTED SPEED LIMIT	DISTANCE BETWEEN SIGNS "D"
40 MPH or less	200 FEET
45-50 MPH	350 FEET
55 MPH	500 FEET

NOT TO SCALE

GENERAL NOTE:

This Standard is used where at anytime, day or night, any vehicle, equipment, workers or their activities encroach on the pavement or where construction requires lane closures.

DESIGN NOTES:

1. For a side road with a speed limit of 40 mph or less, the closed portion of the main route shall be protected by blocking with Type II or Type III barricades, 1/2 of the cross section of the closed portion of the roadway.
2. For a side road with a speed limit of 45 mph or greater, the closed portion of the main route shall be protected by blocking with Type III barricades, 1/2 of the cross section of the closed portion of the roadway.
3. All W20-1 "ROADWORK AHEAD" signs shall be 48" x 48" with fluorescent orange reflective sheeting with an amber Type A flashing light mounted on the sign.
4. When the side road lies between the beginning of the mainline signing and the work zone, a M6-1 Single Headed Arrow shall be used in lieu of the M6-4 Double Headed Arrow.
5. For a lane closure on a side road or driveway, use the applicable portions of the appropriate Highway Standard or Traffic Control Detail. The spacing of the signs and barricades shall be adjusted for field conditions as directed by the engineer. The directional arrow shall be covered or removed when no longer consistent with the side road lane closure.
6. Advance warning signs shall be omitted on driveways unless otherwise noted.
7. The traffic control and protection for side roads and intersections shall be included in the contract unit lump sum price for "TRAFFIC CONTROL AND PROTECTION."


MODIFIED IDOT DISTRICT ONE
SIDE ROAD DETAIL

REVISIONS	DATE	 LakeCounty Division of Transportation	APPROVED BY: ANTHONY KHAWAJA	LC/004
Title Block Revision	8/1/09		DATE: APRIL 1, 2007	
Reformat LCDOT Standard	7/15/10			
TRAFFIC CONTROL and PROTECTION for SIDEROADS, INTERSECTIONS and DRIVEWAYS				


TYPICAL APPLICATION OF TRAFFIC CONTROL DEVICES
for HIGHWAY CONSTRUCTION, CONTRACT MAINTENANCE
and UTILITY OPERATIONS

3 LANE ROAD SECTION with
2-WAY LEFT TURN LANE

NOT TO SCALE

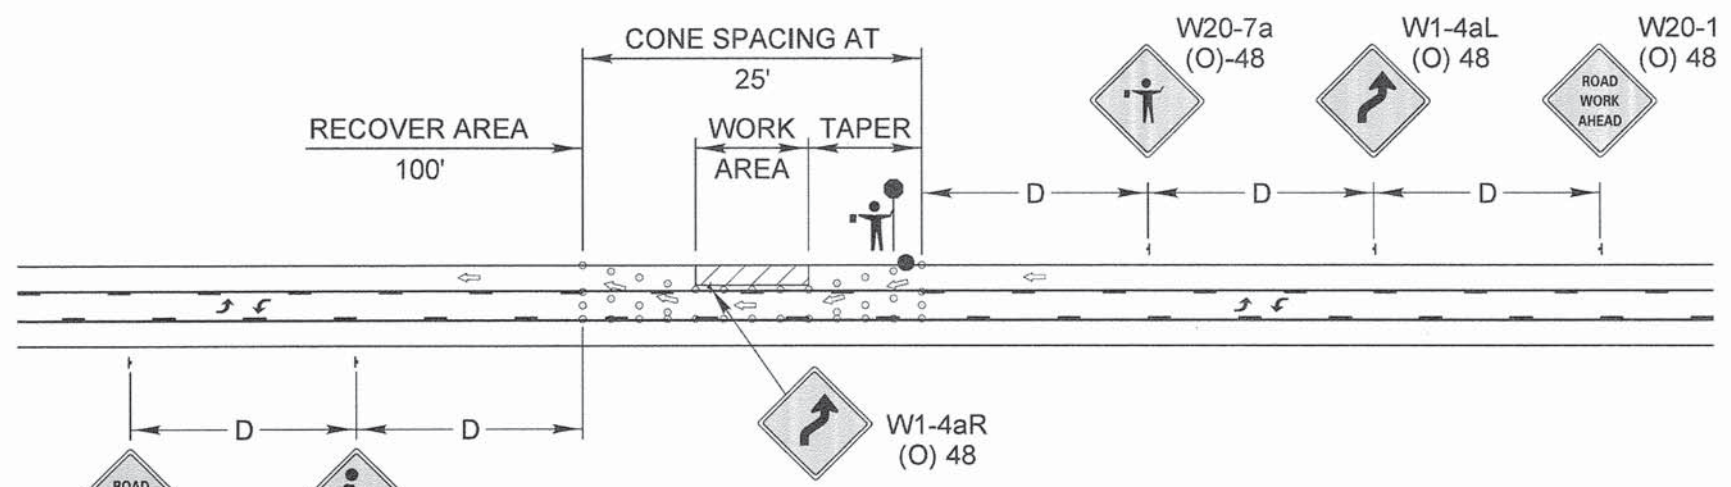

3 LANE ROAD SECTION with
FLUSH MEDIAN

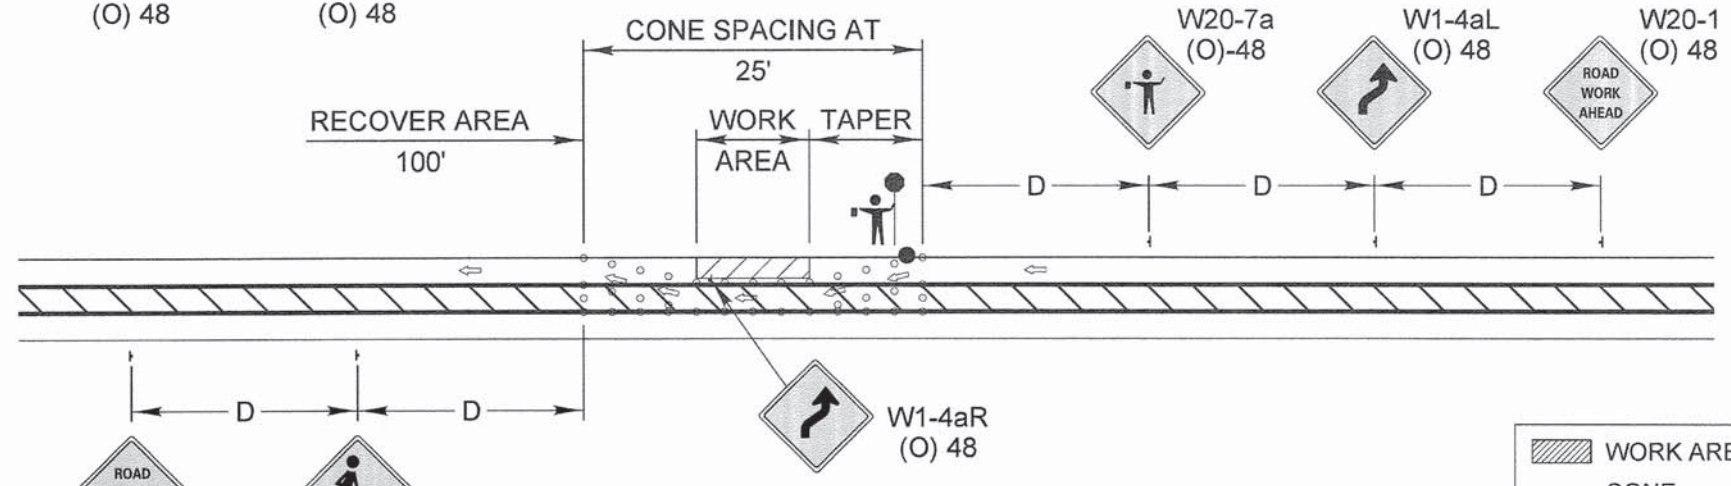

GENERAL NOTE:

This Standard is used where during the day only, any vehicle, equipment, workers or their activities encroach on a 3 lane, two way pavement requiring the closure of one traffic lane.

SYMBOLS

- WORK AREA
- CONE
- SIGN ON PORTABLE OR PERMANENT SUPPORT
- FLAGGER STATION
- FLAGGER WITH SLOW PADDLE

ADVANCE WARNING SIGN SPACING TABLE	
POSTED SPEED LIMIT	DISTANCE BETWEEN SIGNS "D"
40 MPH or less	200 FEET
45-50 MPH	350 FEET
55 MPH	500 FEET

LENGTH OF SHIFTING TAPER	
POSTED SPEED LIMIT	TAPER LENGTH
30 MPH	100'
35 MPH	125'
40 MPH	150'
45 MPH	275'
50 MPH	300'
55 MPH	325'

REVISIONS	DATE
Title Block Revision	8/1/09
Reformat LCDOT Standard	7/15/10

APPROVED BY: A. KHAWAJA
DATE: APRIL 1, 2007

**TYPICAL LANE CLOSURE
3 LANE ROAD SECTION**

LC7005

PENTABLE = ...\\luc\p\table\TransPen.tbl

FACING TOWARD TRAFFIC
(FRONT SIDE OF BARRICADE)



12" x 24"

8" x 24"

SHOULDER SIDE

ROAD SIDE

ROAD SIDE

SHOULDER SIDE

- 1) Direction Indicator Barricades shall be constructed from non-metallic Type II barricades meeting the requirements of Article 1106.02 of the Standard Specifications, except where modified by this detail.
- 2) The Direction Indicator Barricades shall be equipped with Type C steady burning lights if used to channelize traffic during the hours of darkness.
- 3) The reflective sheeting for the top panel shall be Type AZ fluorescent orange. The diagonal panels shall have orange and white Type A or better reflective sheeting.

LC7200



PATRICK ENGINEERING INC.
4970 VARSITY DRIVE
LISLE, IL 60532
patrickengineering.com

USER NAME = tkoepfen@dwg.lisle
PLOT CONFIG = pdfnolayersbwp1c
PLOT SCALE = 1:1000
PLOT DATE = 7/2/2014 11:54:50 PM

DESIGNED -
DRAWN -
CHECKED -
DATE - 6/30/2014

REVISED -
REVISED -
REVISED -
REVISED -


STATE OF ILLINOIS
DEPARTMENT OF TRANSPORTATION

WASHINGTON STREET FROM HARYAN WAY TO LAKE STREET
LAKE COUNTY DOT STANDARDS


SCALE: SHEET NO. STA. TO STA.

F.A.U. RTE.	SECTION	COUNTY	TOTAL SHEETS	SHEET NO.
187	11-00121-11-BR	LAKE	496	346
61A63				
FED. ROAD DIST. NO. ILLINOIS FED. AID PROJECT				


TYPICAL PAVEMENT MARKINGS

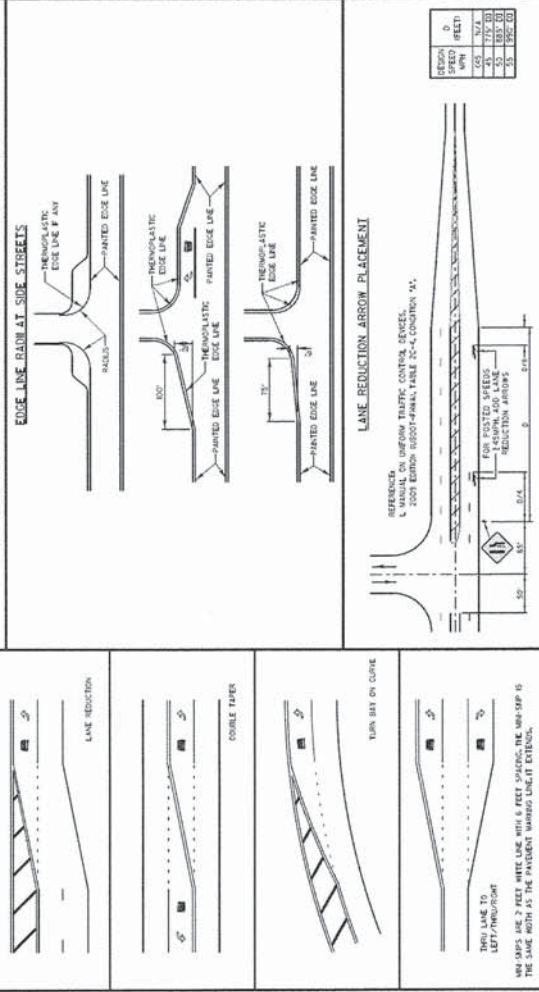


TYPICAL TURN BAY PAVEMENT MARKINGS

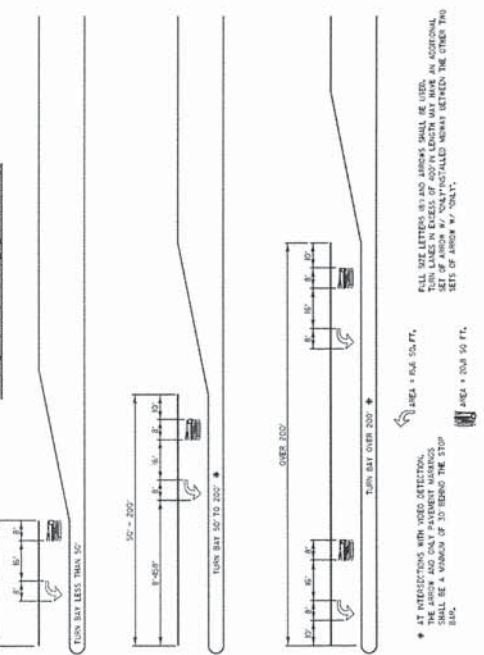

TYPICAL DIAGONAL SPACING

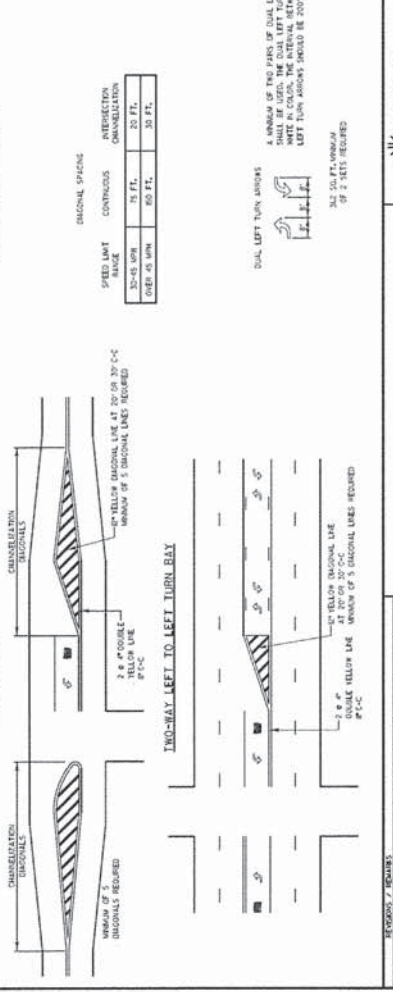

ALL TURN LINES IN EXCESS OF 400' LENGTH MAY HAVE AN ADDITIONAL SET OF ARROWS AT 100' INTERVALS.

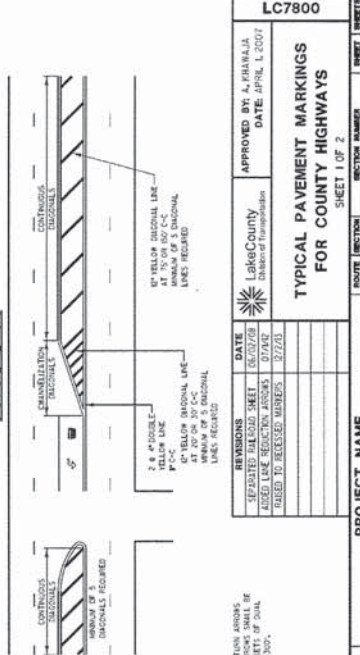

APPROVED BY: A. PAVANJA
DATE: APRIL 1, 2007

LAKE COUNTY
DIVISION OF TRANSPORTATION

PROJECT NAME
LAKE COUNTY STANDARDS & DETAILS

REVISIONS
DATE
DESCRIPTION


APPROVED BY: A. PAVANJA
DATE: APRIL 1, 2007

LAKE COUNTY
DIVISION OF TRANSPORTATION


PROJECT NAME
LAKE COUNTY STANDARDS & DETAILS

REVISIONS
DATE
DESCRIPTION

THRU LANE TO
TURN LANE CONVERSION

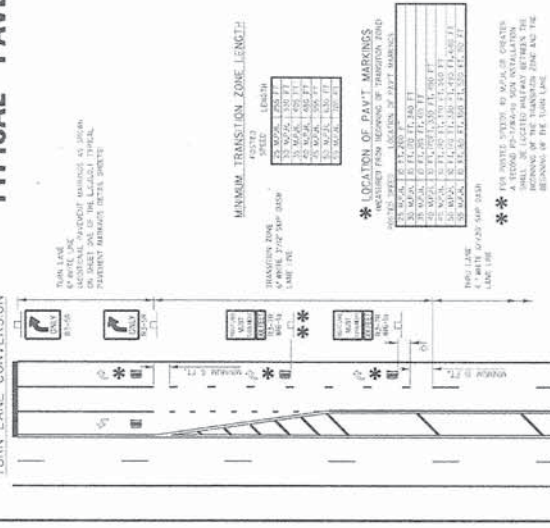

TYPICAL PAVEMENT MARKINGS AND RECESSED PAVEMENT MARKERS

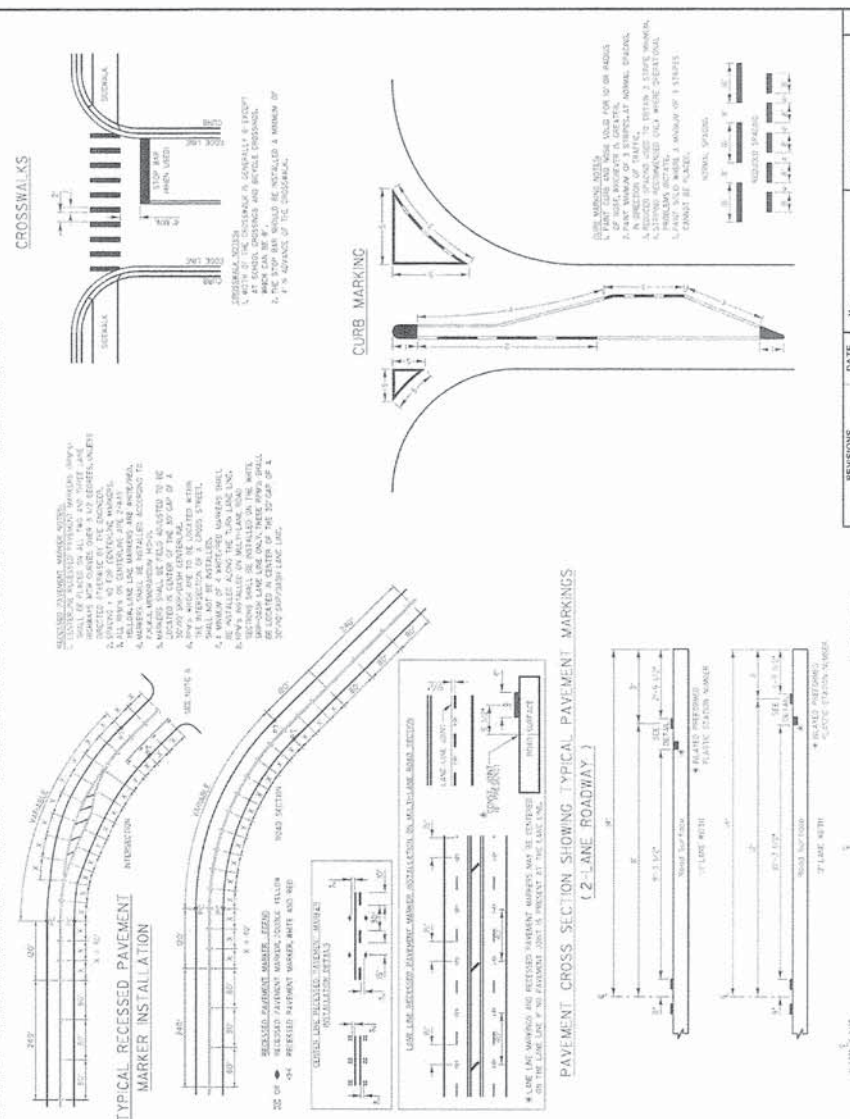

APPROVED BY: A. PAVANJA
DATE: APRIL 1, 2007

LAKE COUNTY
DIVISION OF TRANSPORTATION

PROJECT NAME
LAKE COUNTY STANDARDS & DETAILS

REVISIONS
DATE
DESCRIPTION


APPROVED BY: A. PAVANJA
DATE: APRIL 1, 2007

LAKE COUNTY
DIVISION OF TRANSPORTATION

PROJECT NAME
LAKE COUNTY STANDARDS & DETAILS

REVISIONS
DATE
DESCRIPTION

TYPICAL SHORT TERM PAVEMENT MARKINGS

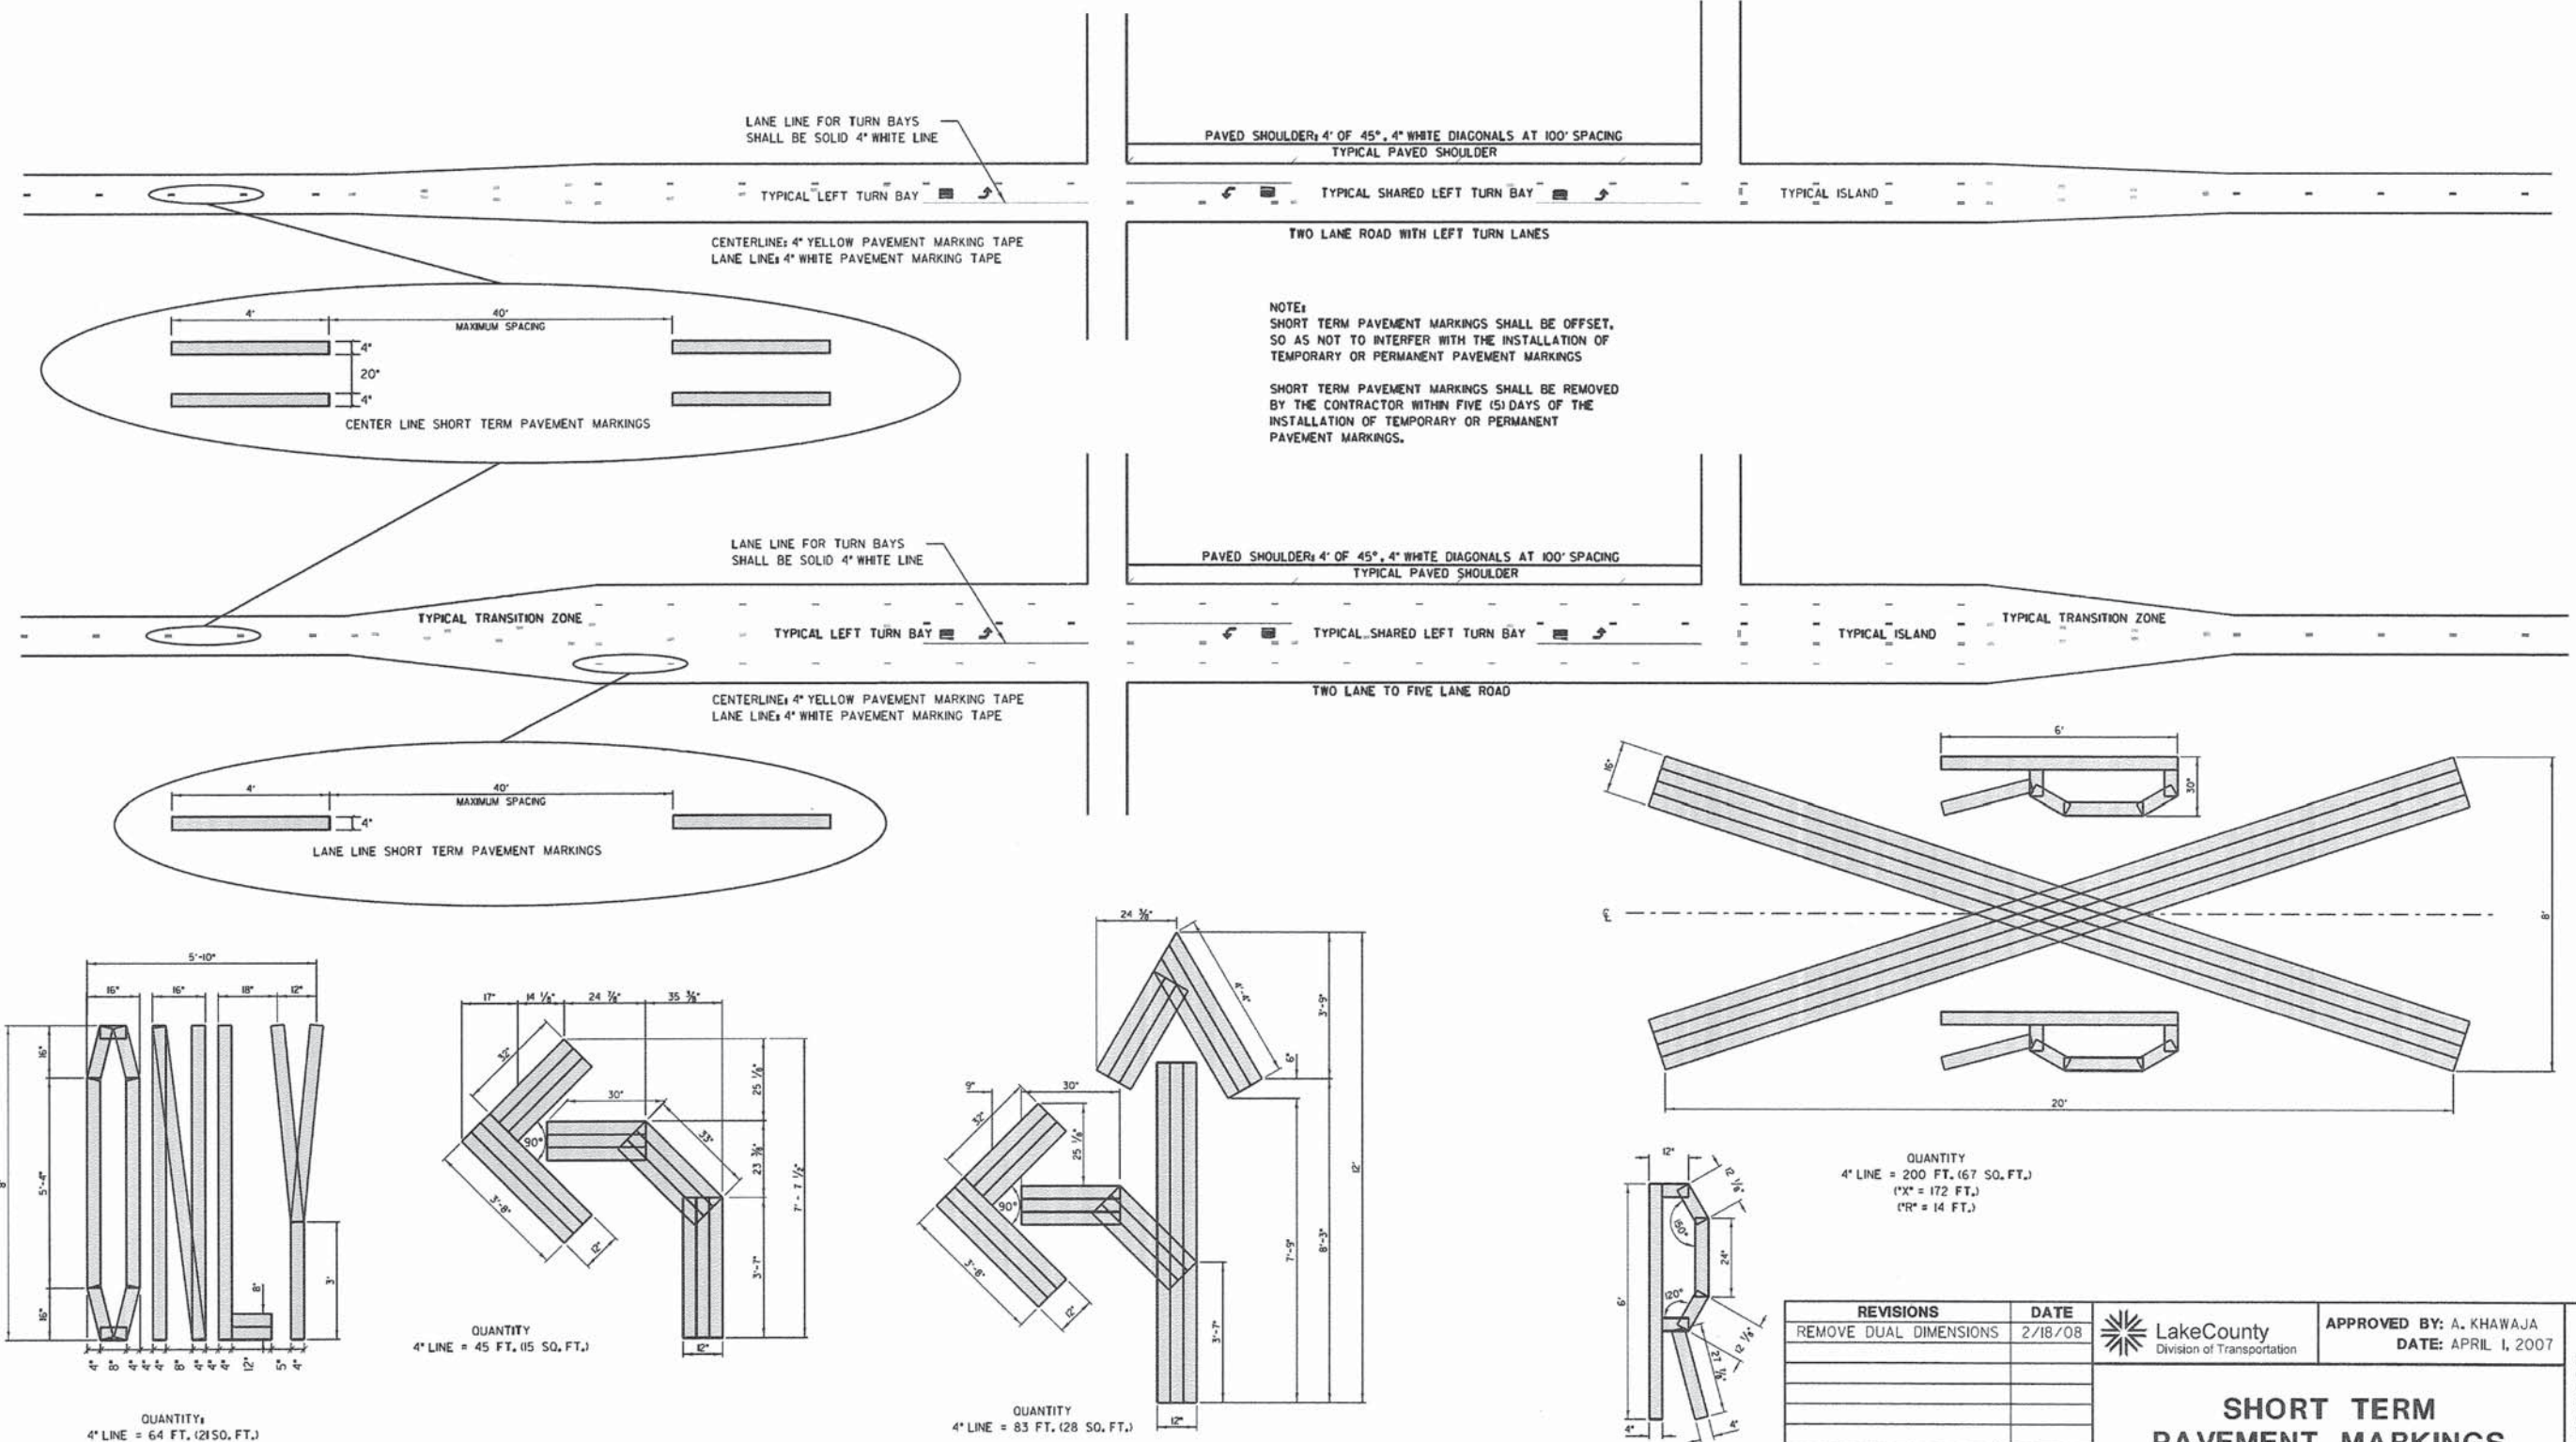

NO.	REVISIONS / REMARKS	DATE	BY	SURVEYOR
1	DESCRIPTION	DATE	BY	SURVEYOR
2	DESCRIPTION	DATE	BY	SURVEYOR
FILE NAME: C:\Documents and Settings\hdmgs\My Documents\LCDOT DETAILS\LC7802 SHORT TERM PAVEMENT MARKINGS.dgn



PROJECT NAME

LAKE COUNTY STANDARDS & DETAILS



APPROVED BY: A. KHAWAJA
DATE: APRIL 1, 2007

SHORT TERM PAVEMENT MARKINGS

LC7802


ROUTE	SECTION	SECTION NUMBER	SHEET	SHEETS
CHXX	XXX	XX-XXXXX-XX-XX	XX	XX

PENTABLE = ...\\Lisle\\Pentable\\TransPen.tbl


PATRICK ENGINEERING 4970 VARSITY DRIVE LISLE, IL 60532 patrickengineering.com	USER NAME = tkoeppen@dwg.lisle PLOT CONFIG = pdfnolayersbw.plt of g PLOT SCALE = 1:100 PLOT DATE = 7/2/2014 11:55:10 PM	DESIGNED - DRAWN - CHECKED - DATE - 6/30/2014	REVISED - REVISED - REVISED - REVISED -	STATE OF ILLINOIS DEPARTMENT OF TRANSPORTATION	WASHINGTON STREET FROM HARYAN WAY TO LAKE STREET LAKE COUNTY DOT STANDARDS	SCALE: SHEET NO. STA. TO STA.	F.A.U. RTE.	SECTION	COUNTY	TOTAL SHEETS	SHEET NO.
							187	11-00121-11-BR	LAKE	496	347
							FED. ROAD DIST. NO.	ILLINOIS	FED. AID PROJECT		61A63

TYPICAL RAILROAD RELATED PAVEMENT MARKINGS


TYPICAL PLACEMENT OF R.R. WARNING SIGNS AND PAVEMENT MARKINGS ON COUNTY HIGHWAYS

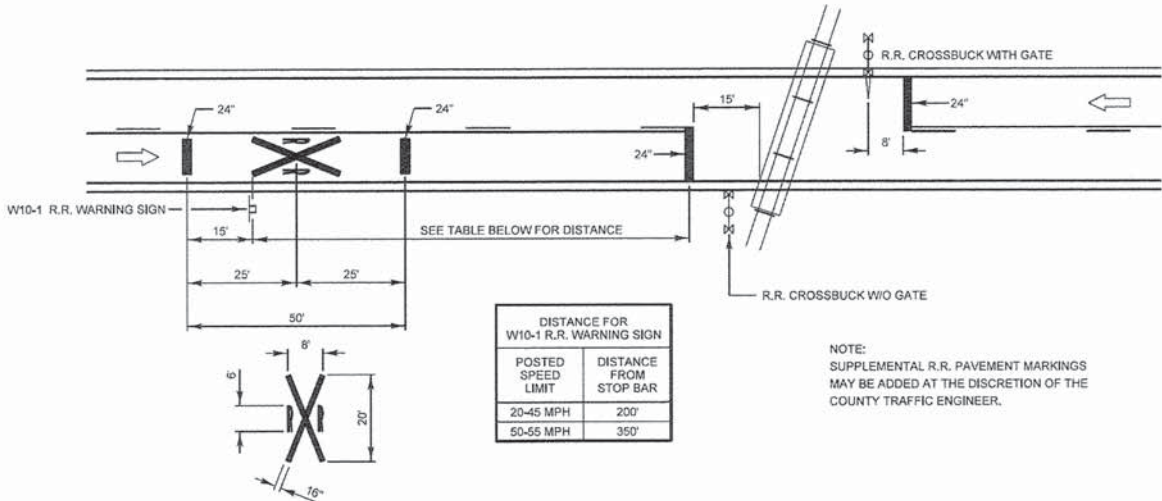



PAVEMENT MARKINGS FOR R.R. CROSSINGS AT SIGNALIZED INTERSECTIONS GREATER THAN 81 FEET - 300 FEET

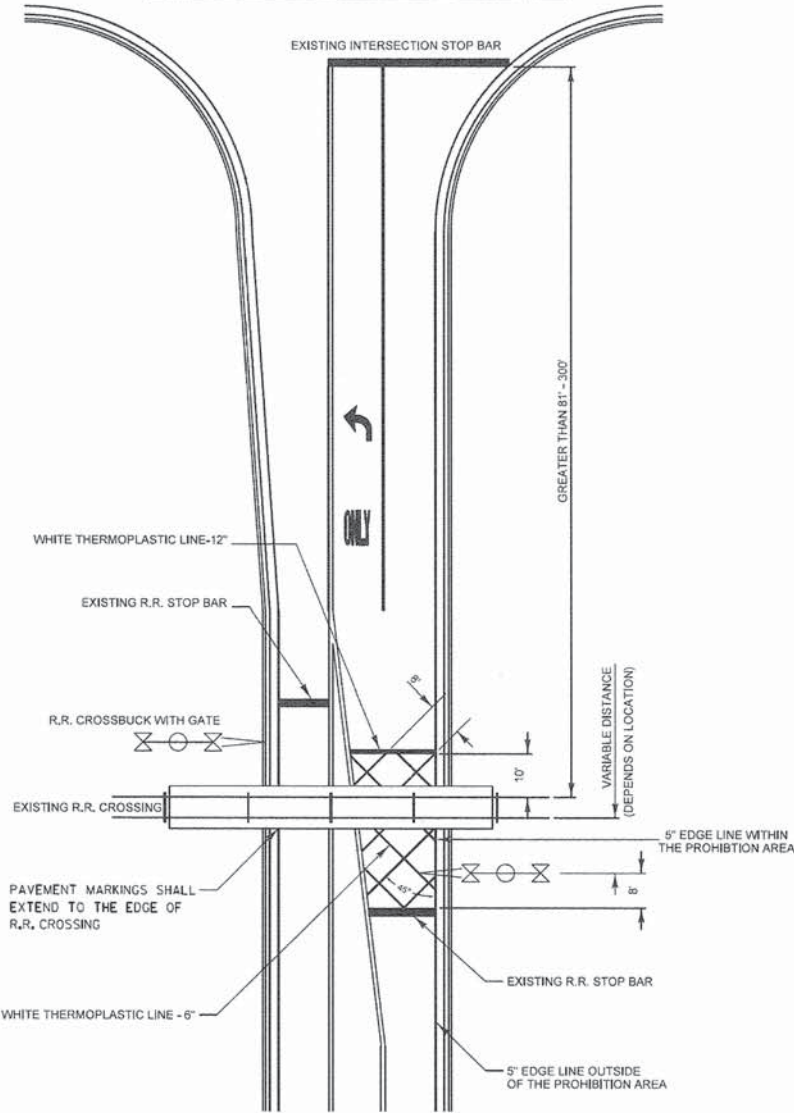

PAVEMENT MARKINGS FOR R.R. CROSSINGS AT NON-SIGNALIZED INTERSECTIONS 81 FEET OR LESS

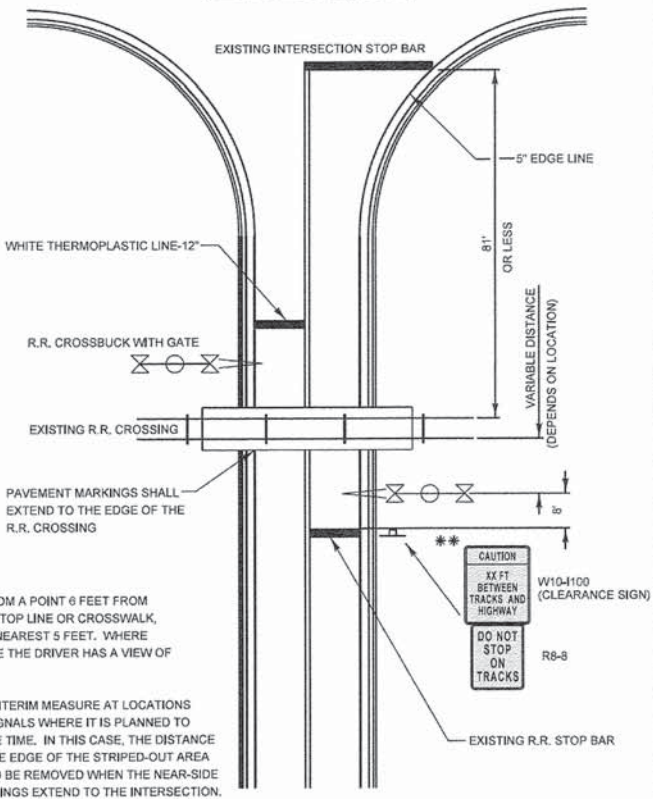

PAVEMENT MARKINGS FOR R.R. CROSSINGS AT SIGNALIZED INTERSECTIONS 81 FEET OR LESS

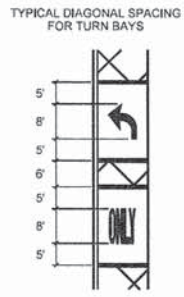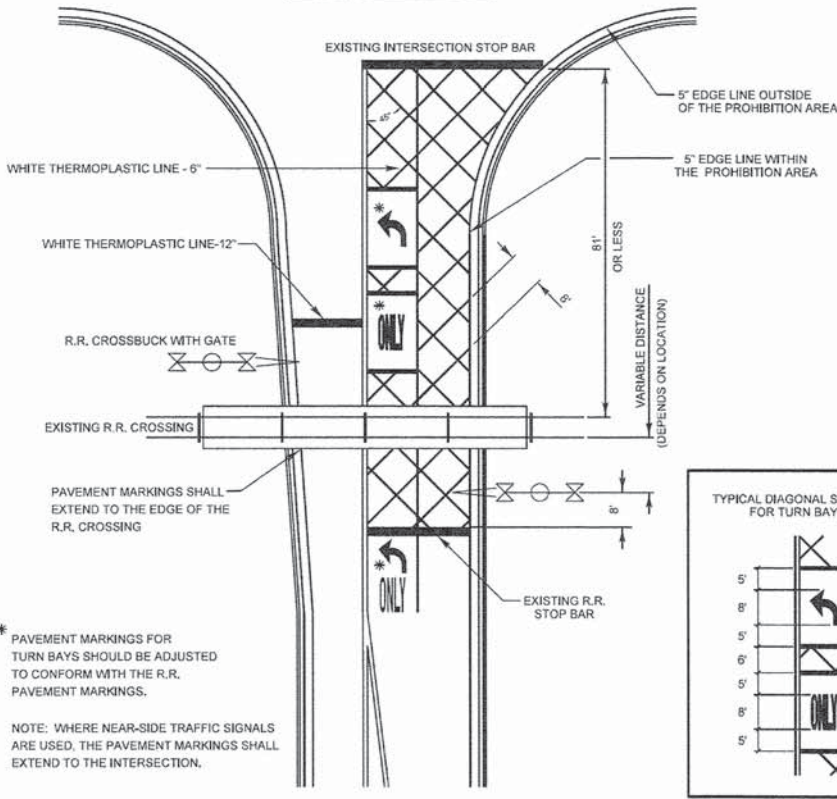

NOTE: DISTANCE TO BE SHOWN ON SIGN IS MEASURED FROM A POINT 6 FEET FROM THE RAIL CLOSEST TO THE INTERSECTION TO THE STOP LINE OR CROSSWALK, WHICHEVER IS CLOSEST, ROUNDED DOWN TO THE NEAREST 5 FEET. WHERE THERE IS NO STOP LINE, MEASURE TO POINT WHERE THE DRIVER HAS A VIEW OF APPROACHING TRAFFIC.

THE CLEARANCE SIGN IS ALSO TO BE USED AS AN INTERIM MEASURE AT LOCATIONS WITH INTERCONNECTED INTERSECTION TRAFFIC SIGNALS WHERE IT IS PLANNED TO CHANGE THEM TO NEAR-SIDE SIGNALS AT A FUTURE TIME. IN THIS CASE, THE DISTANCE TO BE SHOWN ON THE SIGN IS MEASURED FROM THE EDGE OF THE STRIPED-OUT AREA INSTEAD OF 6 FEET FROM THE RAIL. THE SIGN IS TO BE REMOVED WHEN THE NEAR-SIDE SIGNALS ARE INSTALLED AND THE PAVEMENT MARKINGS EXTEND TO THE INTERSECTION.

NOTE: DISTANCES GREATER THAN 300 FT MAY BE MARKED ACCORDING TO "TYPICAL PLACEMENT OF R.R. WARNING SIGNS AND PAVEMENT MARKINGS ON COUNTY HIGHWAYS".

REVISIONS / REMARKS				
NO.	DESCRIPTION	DATE	BY	SURVEYOR
1	REVISED TO IDOT DI TYPICAL X-ING	6/12/12	DKW	DSGNR/LIAISON
			PLOTTED BY	hddwk 7/2/2012

FILE NAME: C:\Documents and Settings\hddwk\Desktop\LC7803 TYPICAL PAVEMENT MARKINGS FOR RAILROAD CROSSINGS ON COUNTY HIGHWAYS.dgn



PROJECT NAME

LAKE COUNTY STANDARDS & DETAILS




APPROVED BY: A. KHAWAJA
DATE: June 2, 2008

TYPICAL PAVEMENT MARKINGS FOR RAILROAD CROSSINGS ON COUNTY HIGHWAYS

LC7803

ROUTE	SECTION	SECTION NUMBER	SHEET	SHEETS
CHXX	XXX	XX-XXXXX-XX-XX	XXX	XXX


PENITABLE = ...\\Lisite\PenTable\TransPen.tbl

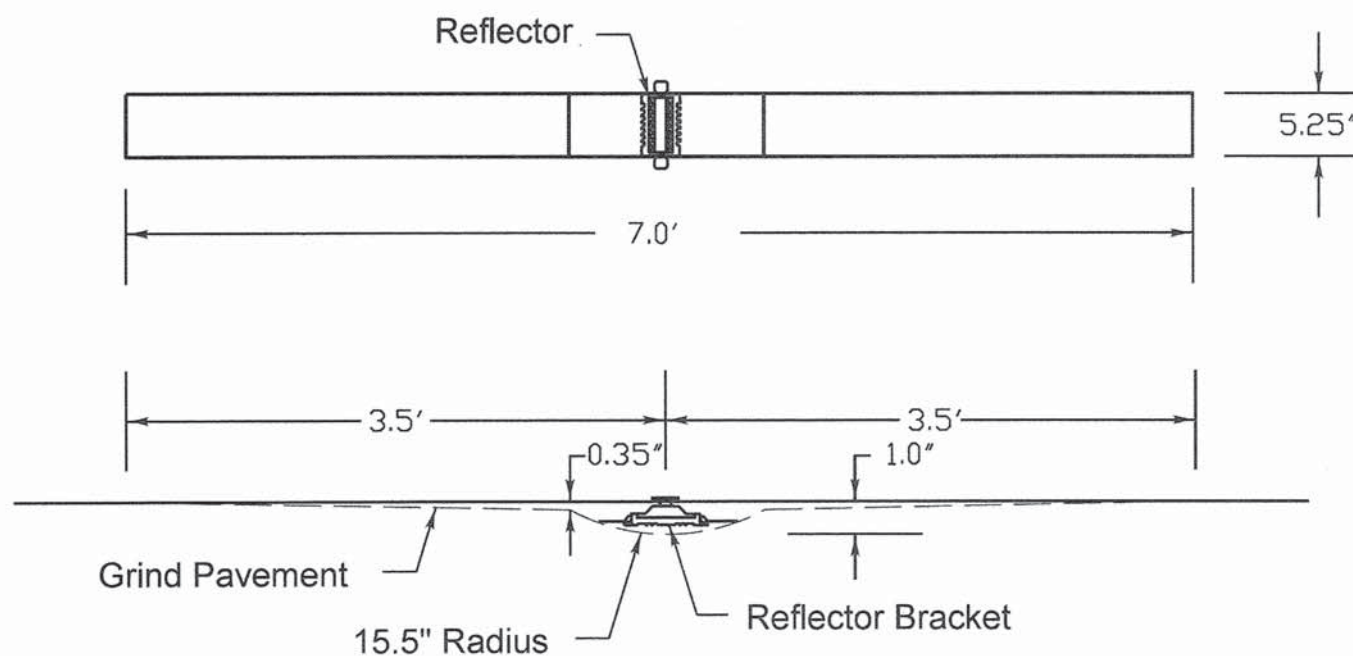

Notes

1. The reflective pavement marker lens shall be a 3M 190 series pavement marker or an approved equal.
2. The reflector bracket shall be made of a polycarbonate and shall be a MarkerOne Series R100 or an approved equal.
3. The adhesive used shall meet the requirements of AASHTO M237 specification for adhesives to be used in cementing asphalt surfaces.


4. Markers shall be placed at 40' intervals on lane lines and painted medians and 40' intervals on curves and approaching intersections as shown on LCDOT standard LC7800.

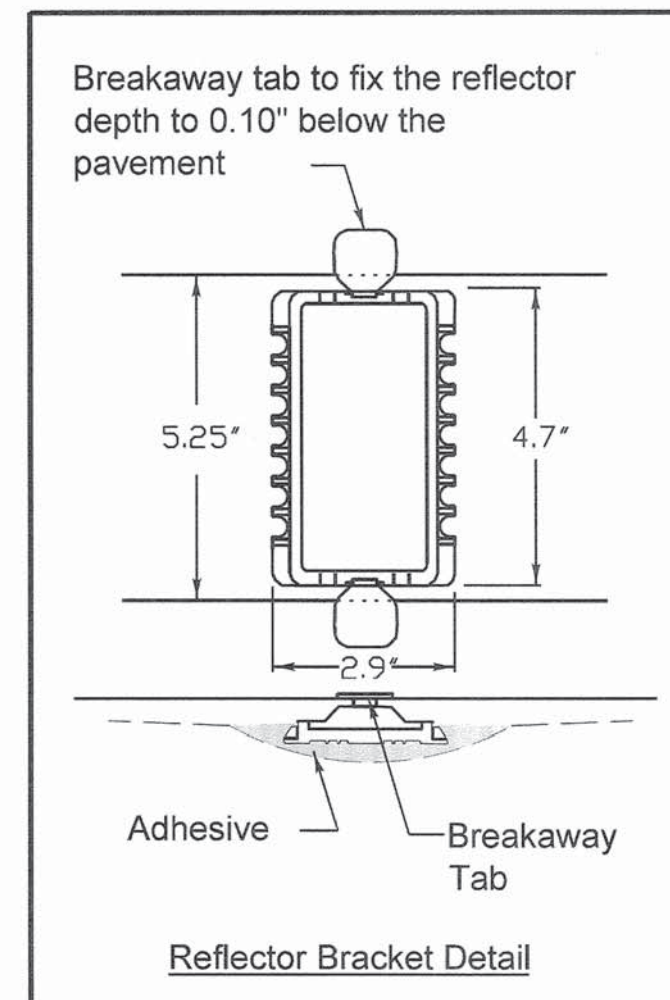

REVISIONS	DATE	 LakeCounty Division of Transportation	APPROVED BY: JN DATE: 12/02/13	LC7805
			RECESSED REFLECTIVE PAVEMENT MARKER	

P:\L\CDOT\21150\004\Drawings\Sheet\Std\STD.LC7805.dgn

 PATRICK ENGINEERING	PATRICK ENGINEERING INC. 4970 VARSITY DRIVE LISLE, IL 60532 patrickengineering.com	USER NAME = tkoeppen@dwg.lisle	DESIGNED -	REVISED -	STATE OF ILLINOIS DEPARTMENT OF TRANSPORTATION	WASHINGTON STREET FROM HARYAN WAY TO LAKE STREET LAKE COUNTY DOT STANDARDS				F.A.U RTE.	SECTION	COUNTY	TOTAL SHEETS	SHEET NO.
	PLOT CONFIG= pdfnolayersbwp.plt	DRAWN -	REVISED -	187						11-00121-11-BR	LAKE	496	349	
	PLOT SCALE = 1:100	CHECKED -	REVISED -	61A63										
	PLOT DATE = 7/2/2014 11:55:56 PM	DATE - 6/30/2014	REVISED -	SCALE:		SHEET NO.	STA.	TO STA.	FED. ROAD DIST. NO.	ILLINOIS	FED. AID PROJECT			

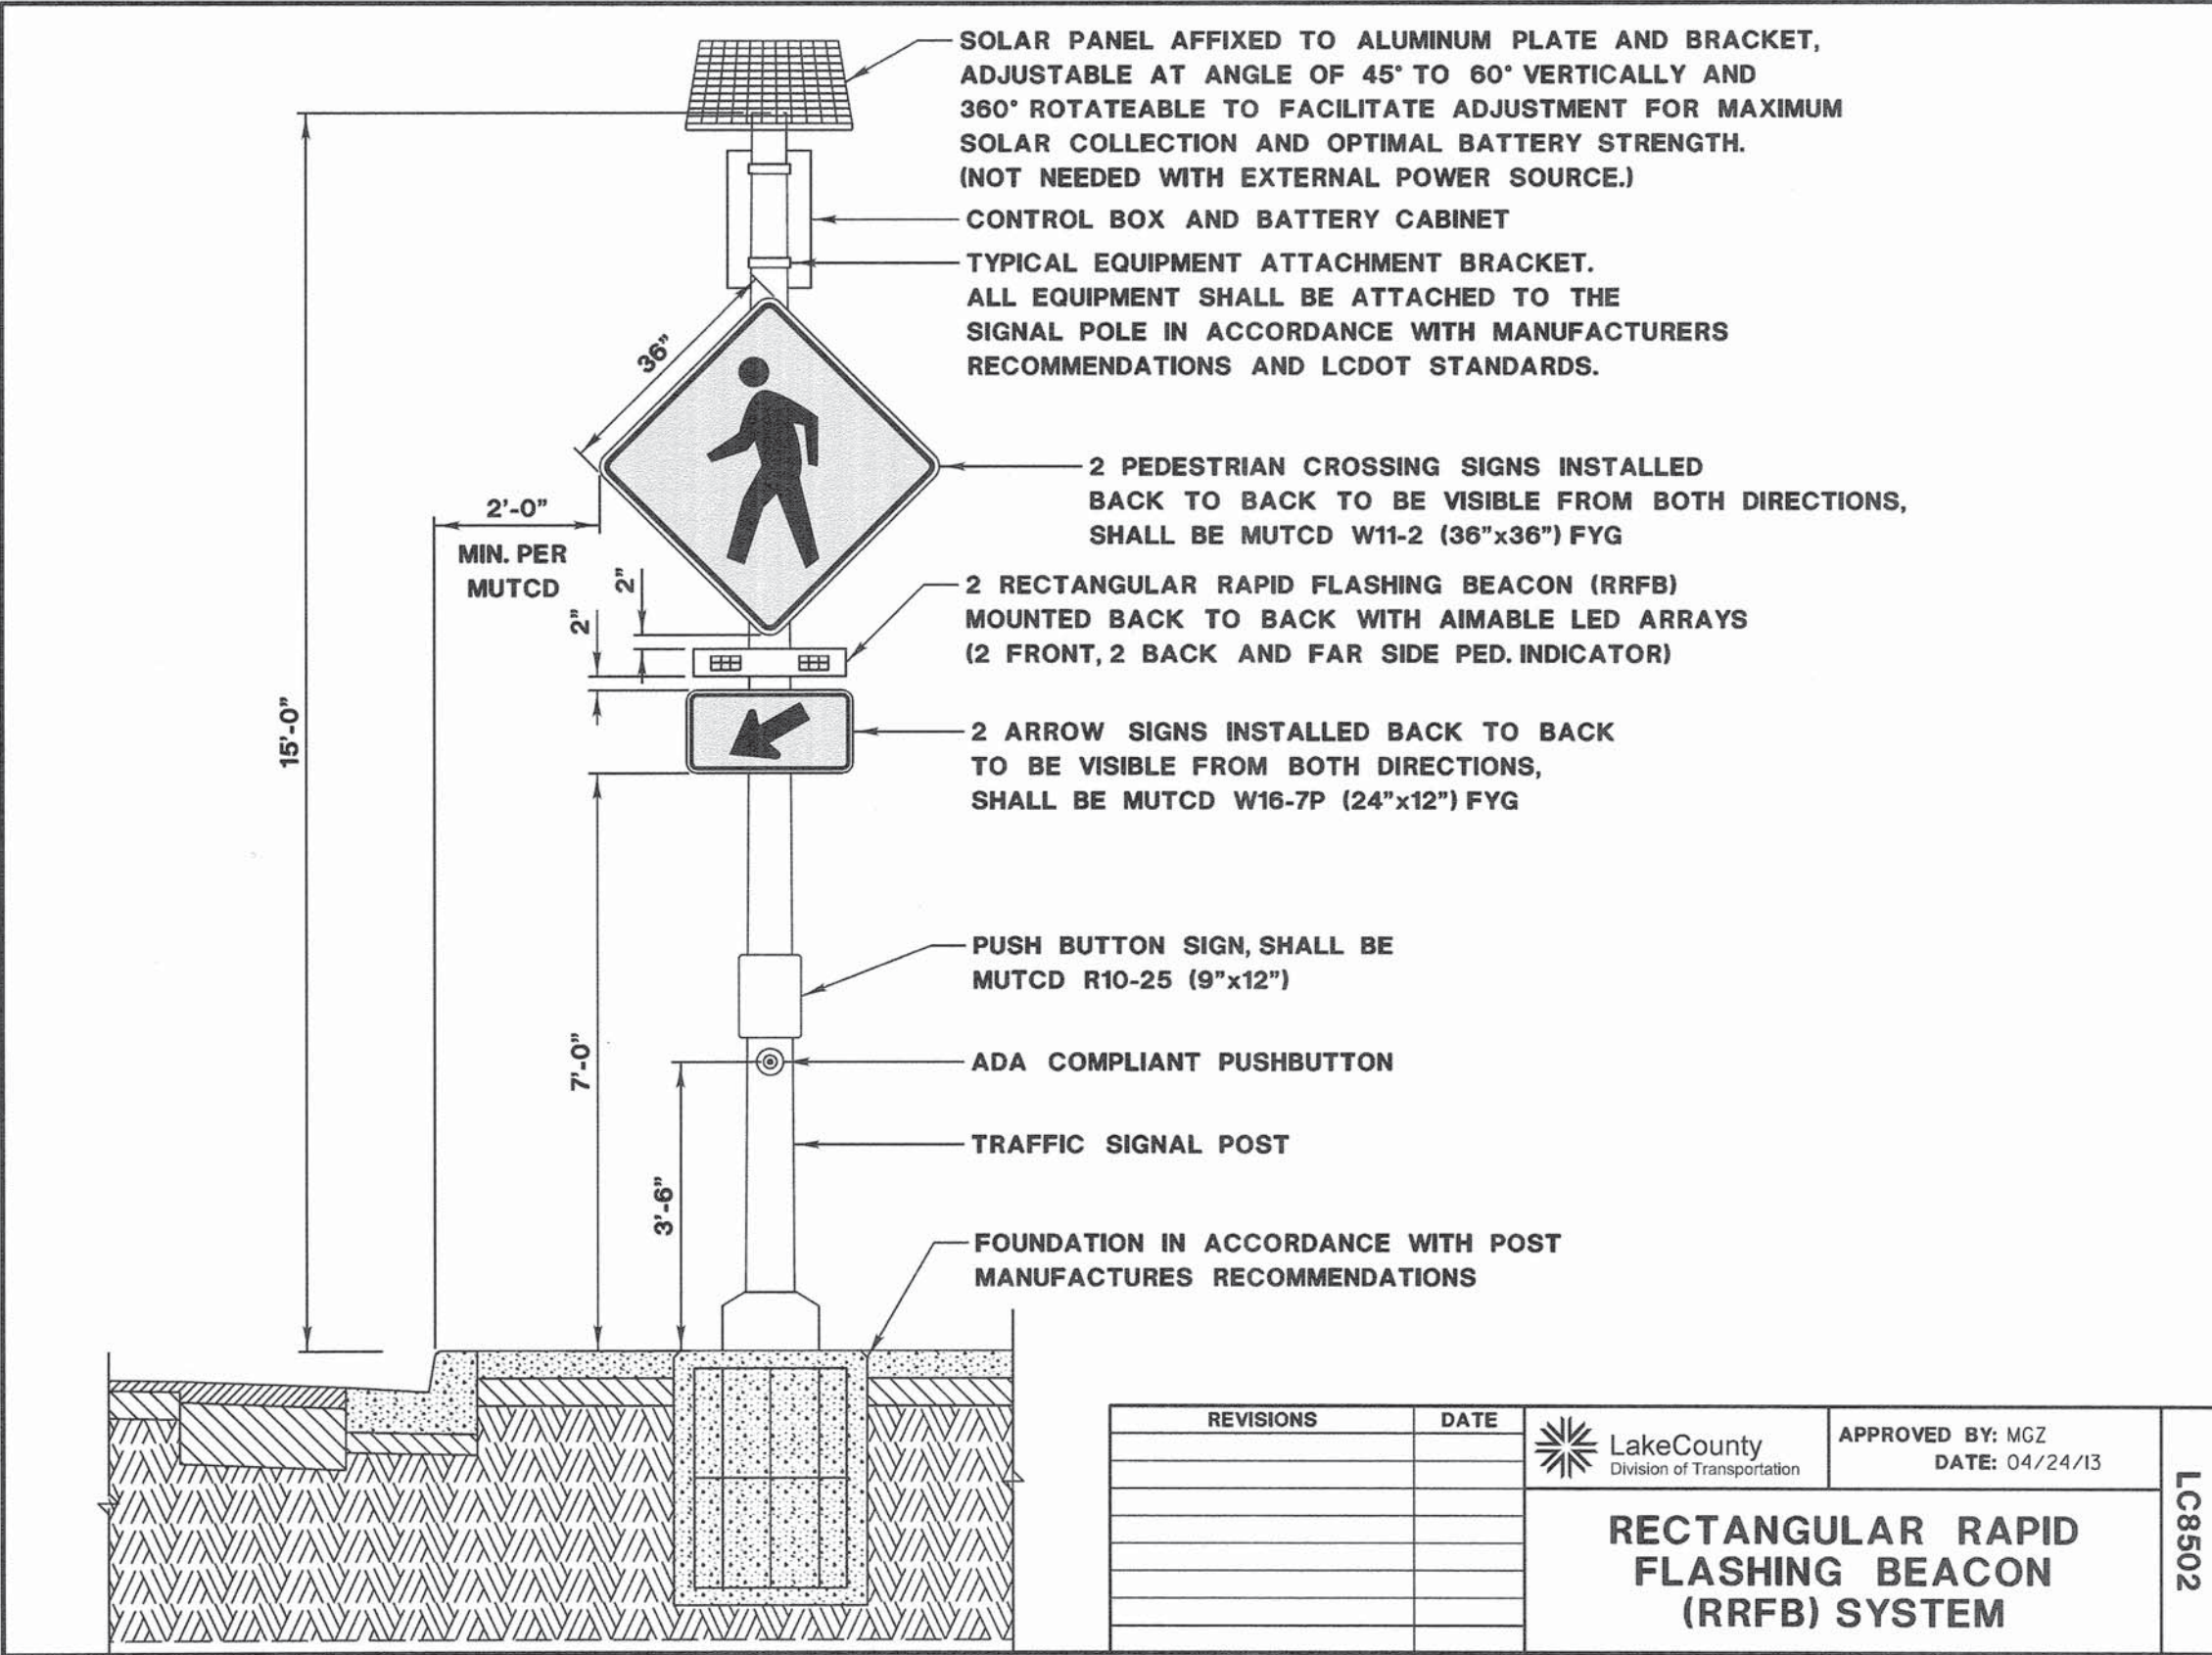

REVISIONS	DATE



LakeCounty
Division of Transportation




APPROVED BY: MGZ
DATE: 04/24/13

RECTANGULAR RAPID
FLASHING BEACON
(RRFB) SYSTEM




LC8502

PENTABLE = ...\\lisle\\pentable\\transpen.tbl

Q:\LC001\21150_004\Drawings\shs\stds\STD.LC001.LC8502.dgn

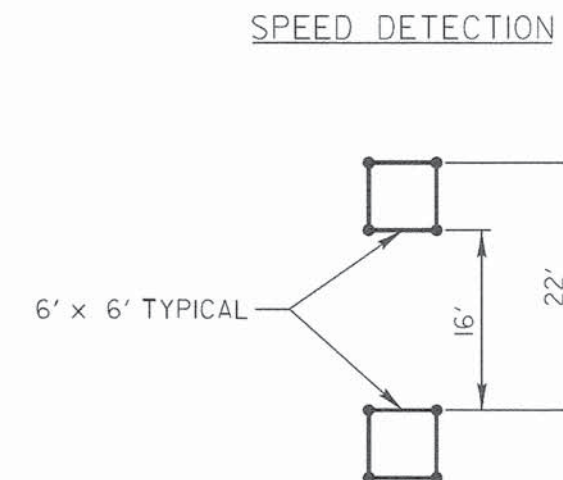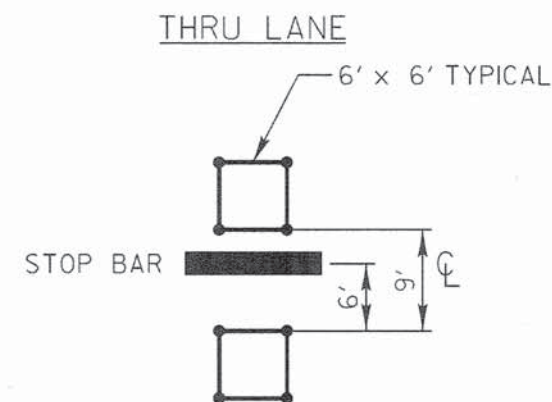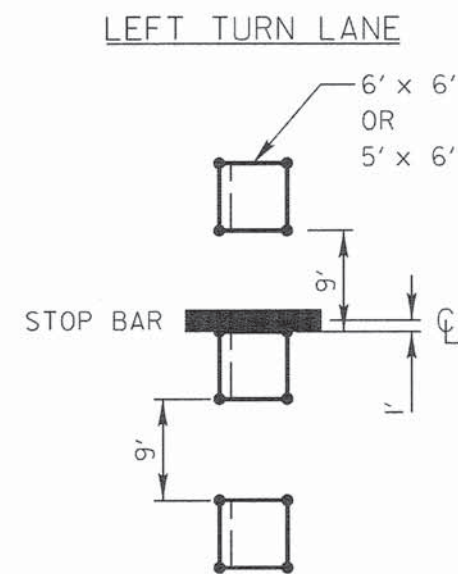

TYPICAL SPACING FOR DETECTOR LOOPS

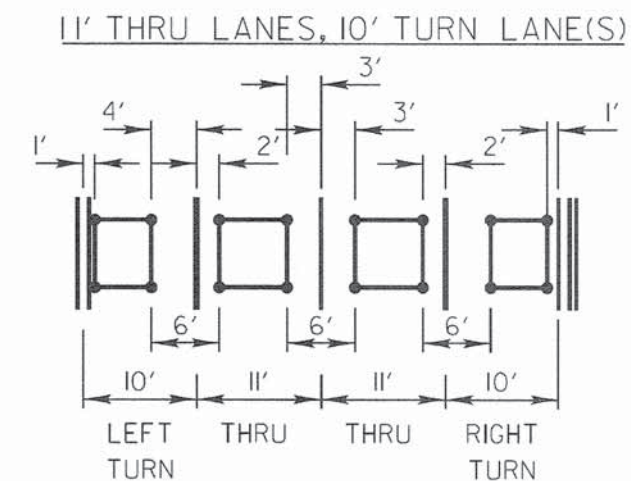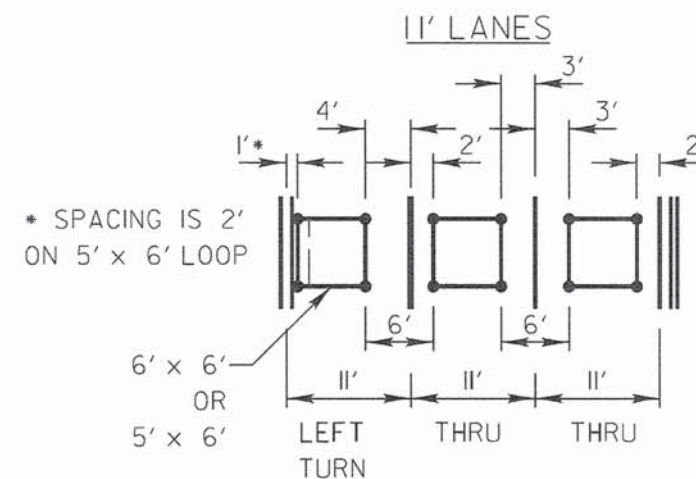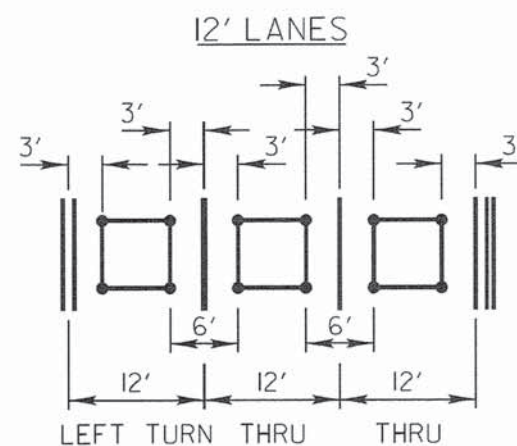


TYPICAL LATERAL PLACEMENT FOR DETECTOR LOOPS

REVISIONS	DATE	 LakeCounty Division of Transportation	APPROVED BY: A. KHAWAJA DATE: APRIL 1, 2007
		TYPICAL DETECTOR LOOP LAYOUTS	


LC8600

PENITABLE = ...\\litle\\Penitible\\TransPen.tbl

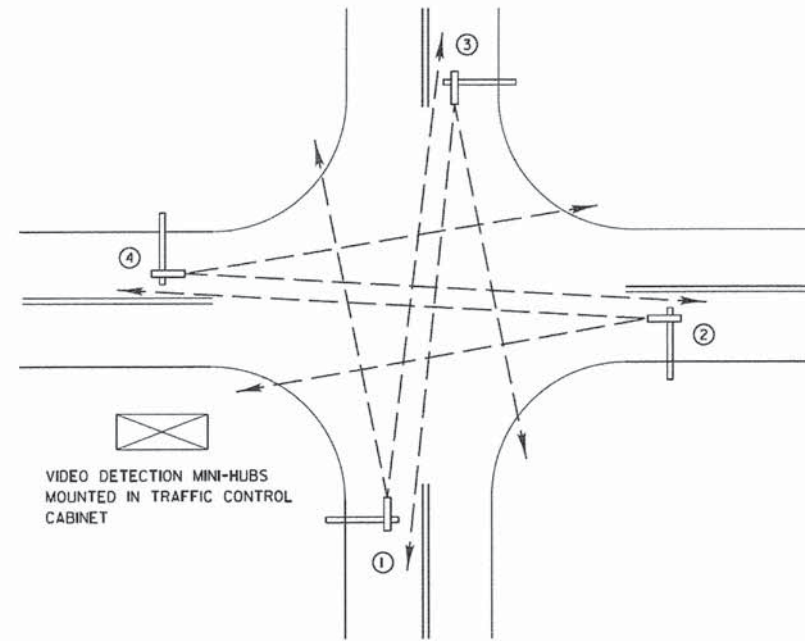

**TYPICAL VIDEO VEHICLE
DETECTION SYSTEM**
(NOT TO SCALE)

(4) MACHINE VISION PROCESSOR ASSEMBLIES AND BRACKETS ① ② ③ ④
POWER CABLE TO EACH MACHINE VISION PROCESSOR (24 VAC)

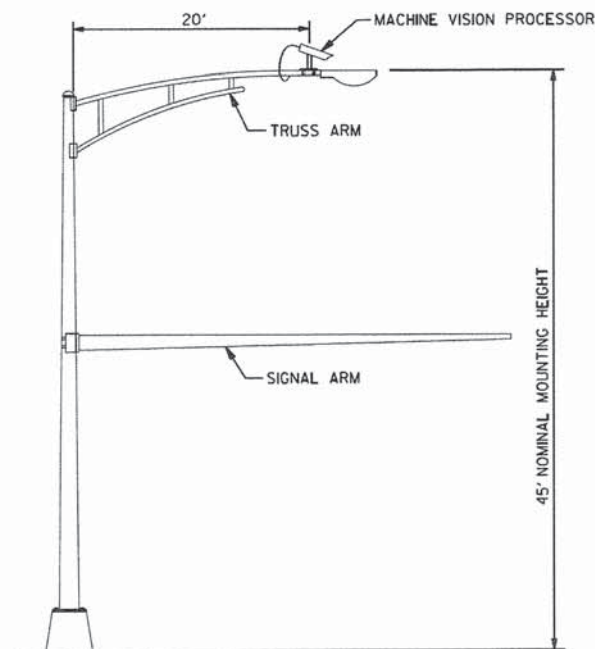

**COMBINATION MAST ARM ASSEMBLY
AND POLE DIMENSIONS**
(NOT TO SCALE)



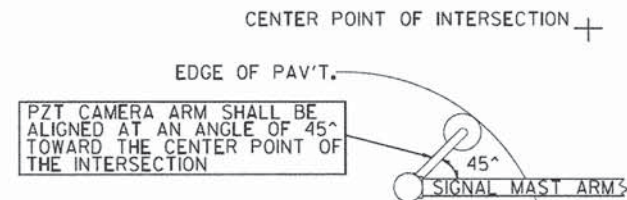


IMAGE SENSOR MOUNTING DETAILS
(NO SCALE)

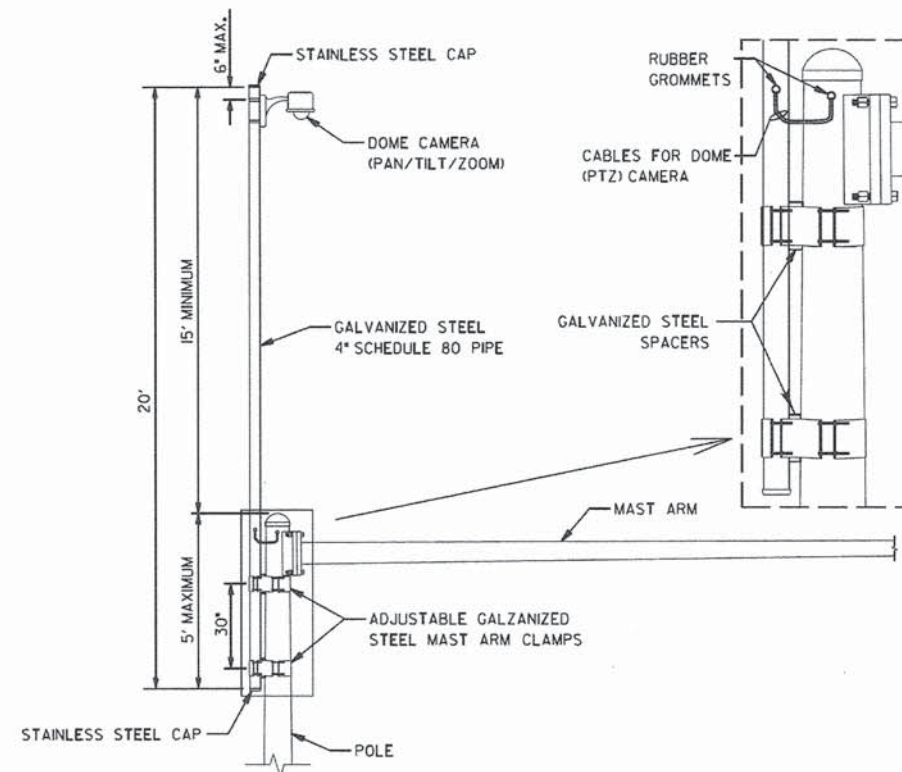

CAMERA MOUNTING ASSEMBLY DETAIL
(NOT TO SCALE)

NOTES:
- THE MAST ARM IS TAPERED.
- INSTALL EXTENSION POLE VERTICAL AND PLUM BY MODIFYING/INSTALLING BRACKETS AS NECESSARY. ADDITIONAL SPACERS REQUIRED ARE INCLUDED IN THE COST OF THE CAMERA MOUNTING ASSEMBLY OF THE TYPE SPECIFIED.
- SPACERS ARE TO BE INTEGRATED OR MANUFACTURED WITH THE MAST ARM BRACKETS

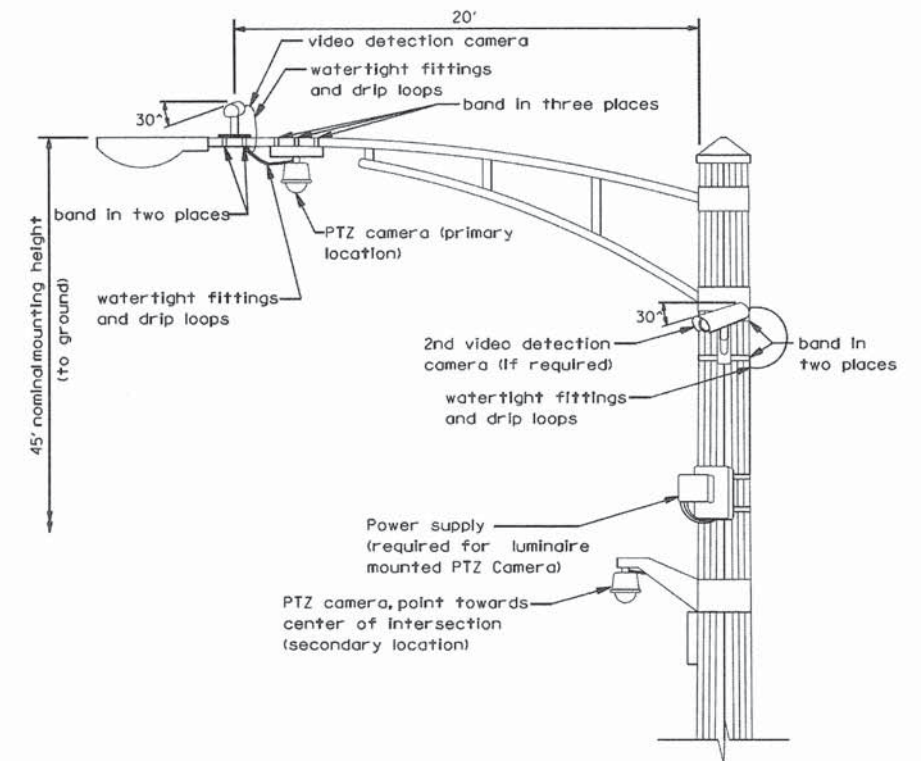

**VIDEO DETECTION CAMERA(S) AND
DOME (PTZ) CAMERA MOUNTING DETAIL**
(NOT TO SCALE)

NOTES FOR SINGLE, DUAL AND MULTIPLE MVP MOUNTING:
- MOUNT LUMINAIRE MOUNTING BRACKET AS HIGH AS POSSIBLE.
- AIM BRACKET TOWARD DIRECTION OF TRAFFIC TO BE DETECTED.
- MOUNT MACHINE VISION PROCESSOR AIMING DOWN AT 30 DEGREE ANGLE.

REVISIONS		DATE	 LakeCounty Division of Transportation	APPROVED BY: A. KHAWAJA			
Mounting Details Revised		05/01/08		DATE: APRIL 1, 2007			
2nd Camera Locat. added		01/14/09					
Mast Arm Taper Detail		06/01/12					
			VIDEO DETECTION DETAILS			LC8900	
PROJECT NAME			ROUTE	SECTION	SECTION NUMBER	SHEET	SHEET#
COUNTY STANDARDS & DETAILS			CHXX	XXX	XX-XXXXX-XX-XX	XXX	XXX

REVISIONS / REMARKS				
NO.	DESCRIPTION	DATE	BY	SURVEYOR
1	DESIGNER/LIAISON			
2	PLotted 8/2/2013	8/2/2013		

FILE NAME: C:\Documents and Settings\hdmr\Desktop\LC8900.DGN



**STATE OF ILLINOIS
DEPARTMENT OF TRANSPORTATION**

**WASHINGTON STREET FROM HARYAN WAY TO LAKE STREET
LAKE COUNTY DOT STANDARDS**


F.A.U. RTE.	SECTION	COUNTY	TOTAL SHEETS	SHEET NO.
187	11-00121-11-BR	LAKE	496	352
				61A63
FED. ROAD DIST. NO.		ILLINOIS FED. AID PROJECT		

	PATRICK ENGINEERING INC.		USER NAME = tkoesper@dwg-lis	DESIGNED -	REVISED -
	4970 VARSITY DRIVE		PLOT CONFIG = pdfnolayersbw.pltcf	DRAWN -	REVISED -
	LISLE, IL 60532		PLOT SCALE = 1:100	CHECKED -	REVISED -
	patrickengineering.com		PLOT DATE = 7/2/2014	DATE = 6/30/2014	REVISED -

DATE	BY	SURVEYED	DATE	BY
		NO. 1		
		NO. 2		
DATE	BY	SURVEYED	DATE	BY
		NO. 1		
		NO. 2		
PRINTABLE = ...\\PenTAbia\Store1_0rny0r-dt.tbl

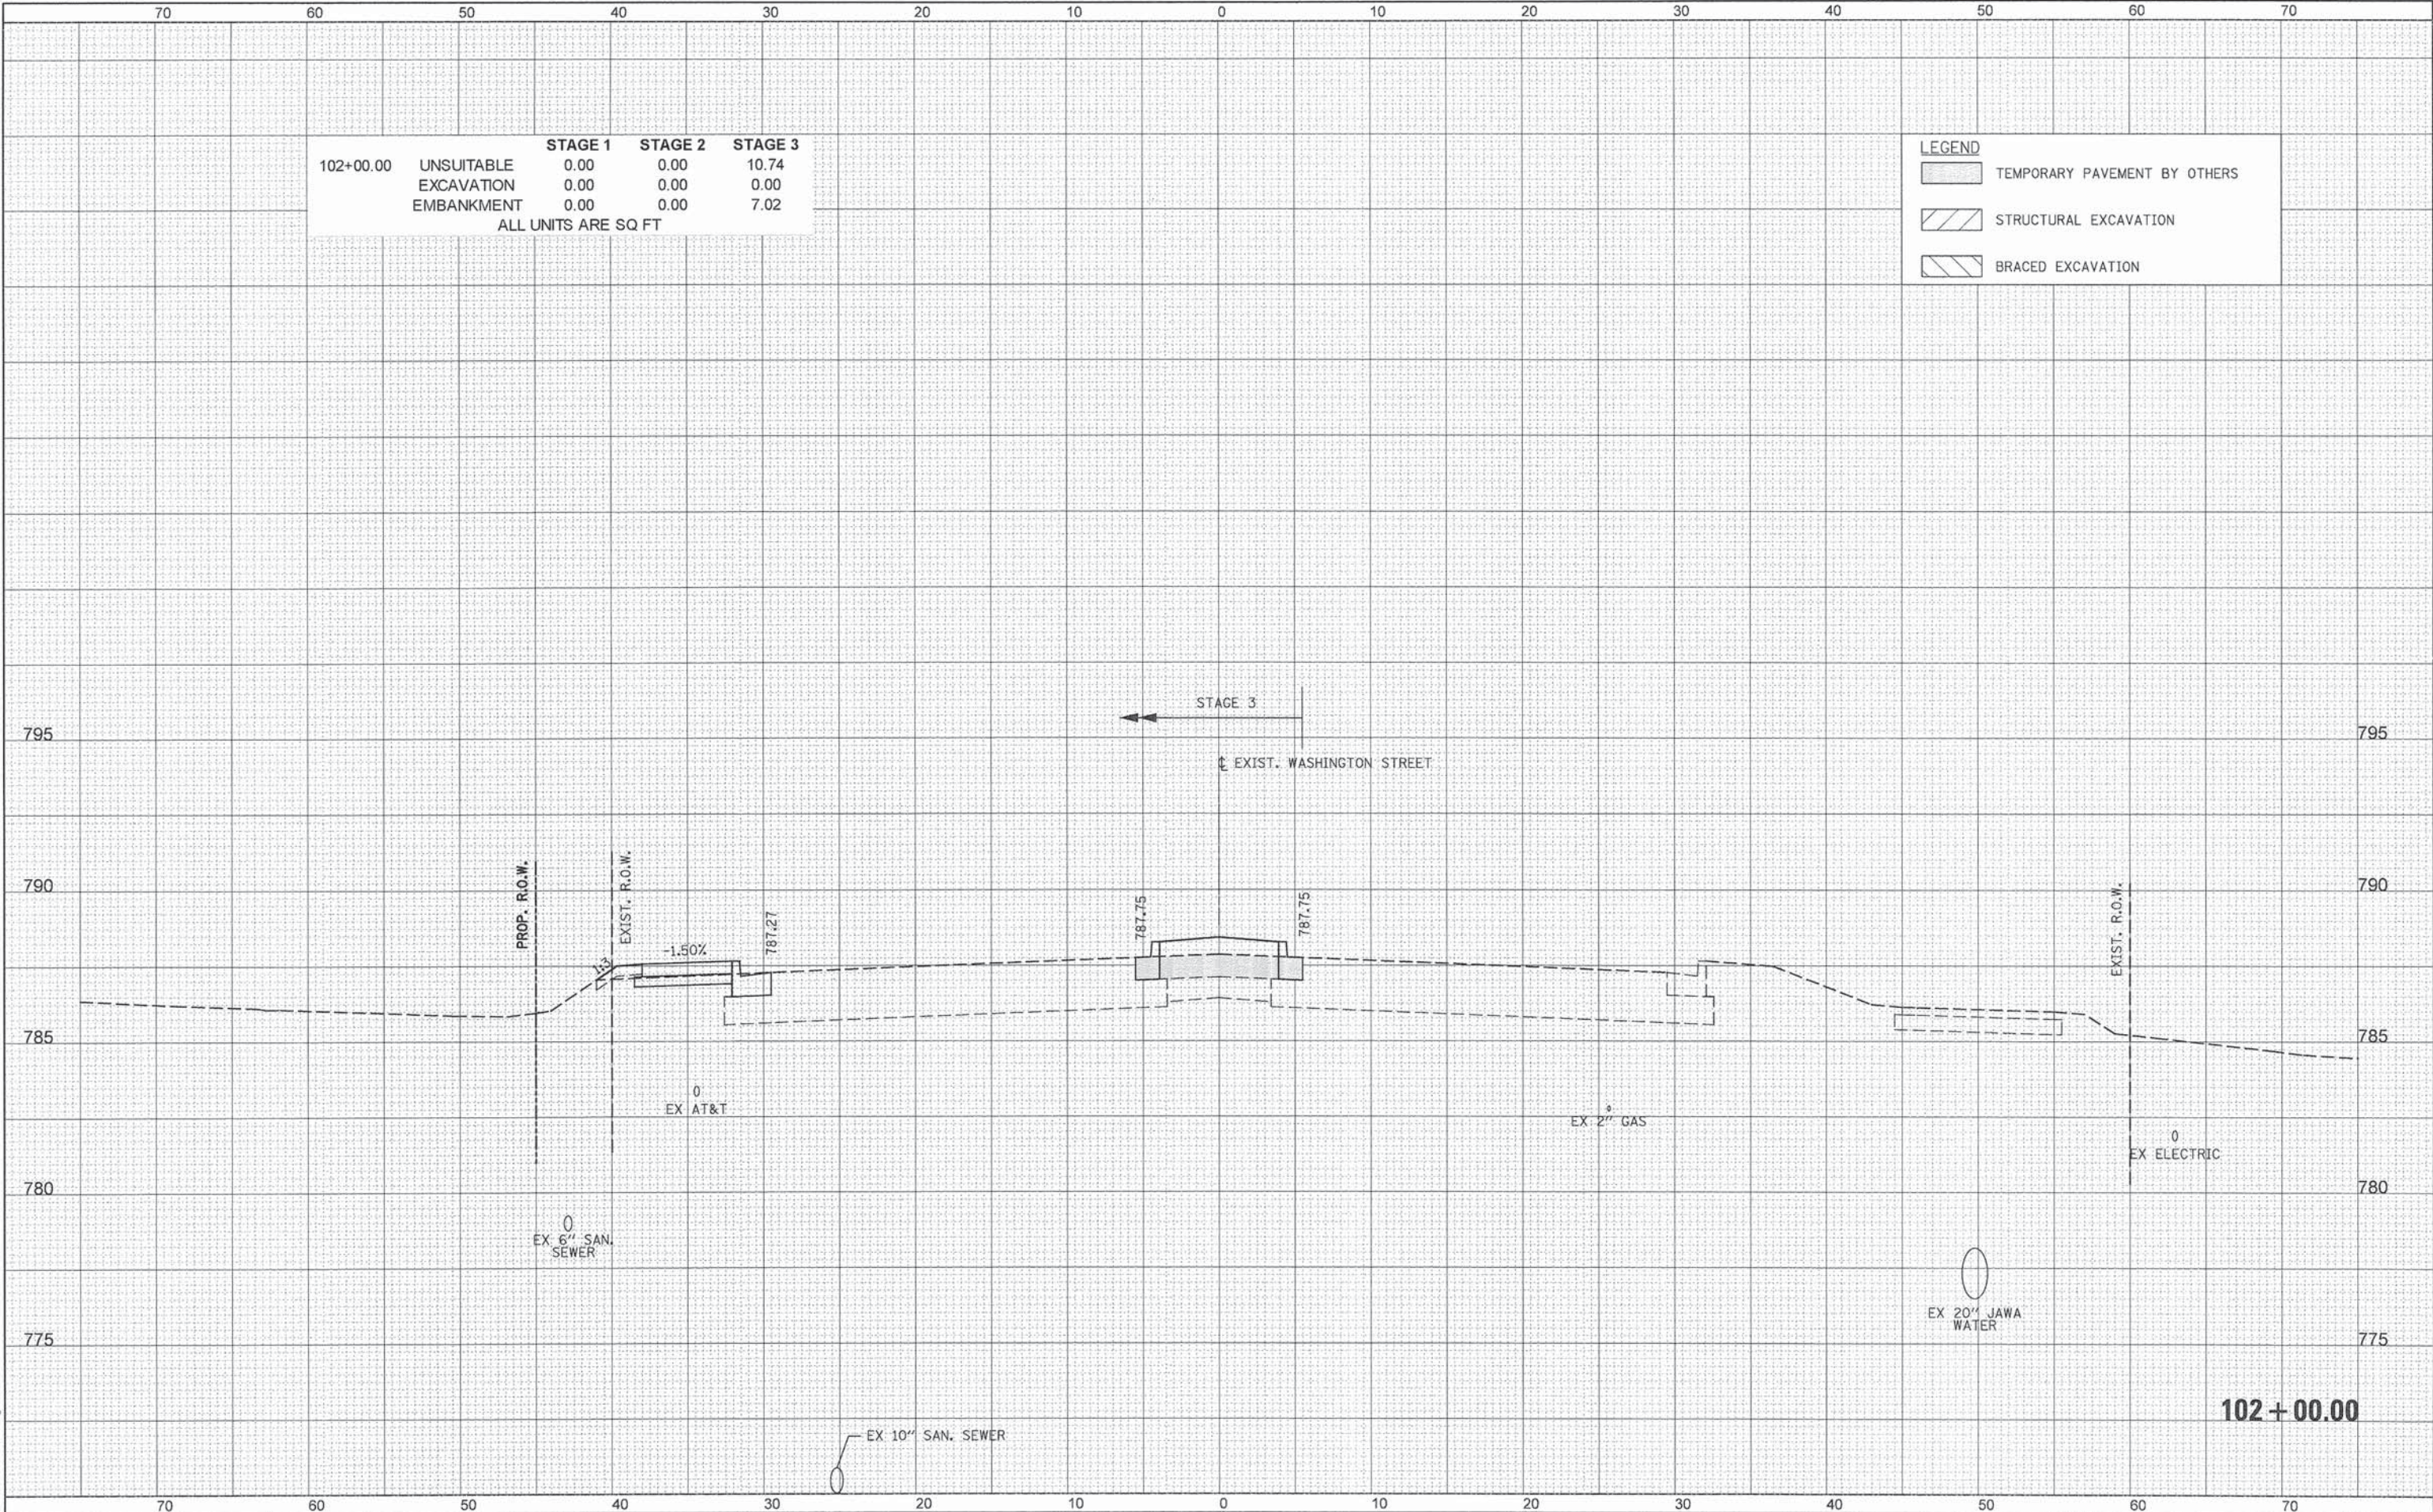


	PATRICK ENGINEERING INC. 4970 VARSITY DRIVE LISLE, IL 60532 patrickengineering.com	USER NAME = tkoeppen@dwg.Lisle	DESIGNED - MJV	REVISED -	STATE OF ILLINOIS DEPARTMENT OF TRANSPORTATION	WASHINGTON STREET FROM HARYAN WAY TO LAKE STREET WASHINGTON STREET CROSS SECTIONS				F.A.U. RTE. 187	SECTION 11-00121-11-BR	COUNTY LAKE	TOTAL SHEETS 496	SHEET NO. 353
		PLOT SCALE = 10.0000' / 1in.	DRAWN - MJV	REVISOR -		SCALE:	SHEET NO.	OF	SHEETS	STA. 102+00.00	TO STA. 102+00.00	CONTRACT NO. 61A63		
		PLOT DATE = 7/3/2014	CHECKED - MJP	REVISOR -		ILLINOIS FED. AID PROJECT								
			DATE - 6/30/2014	REVISOR -										

Q:\C007\21150_004\Drawings\Auto\Xsec\5.XS_Wash_21150_004.dgn

FINAL SURVEY	DATE
	BY
	SURVEYED
	NOTE BOOK
NO.	NO.
	NO.
	NO.
	NO.

ORIGINAL SURVEY	DATE
	BY
	SURVEYED
	NOTE BOOK
NO.	NO.
	NO.
	NO.
	NO.

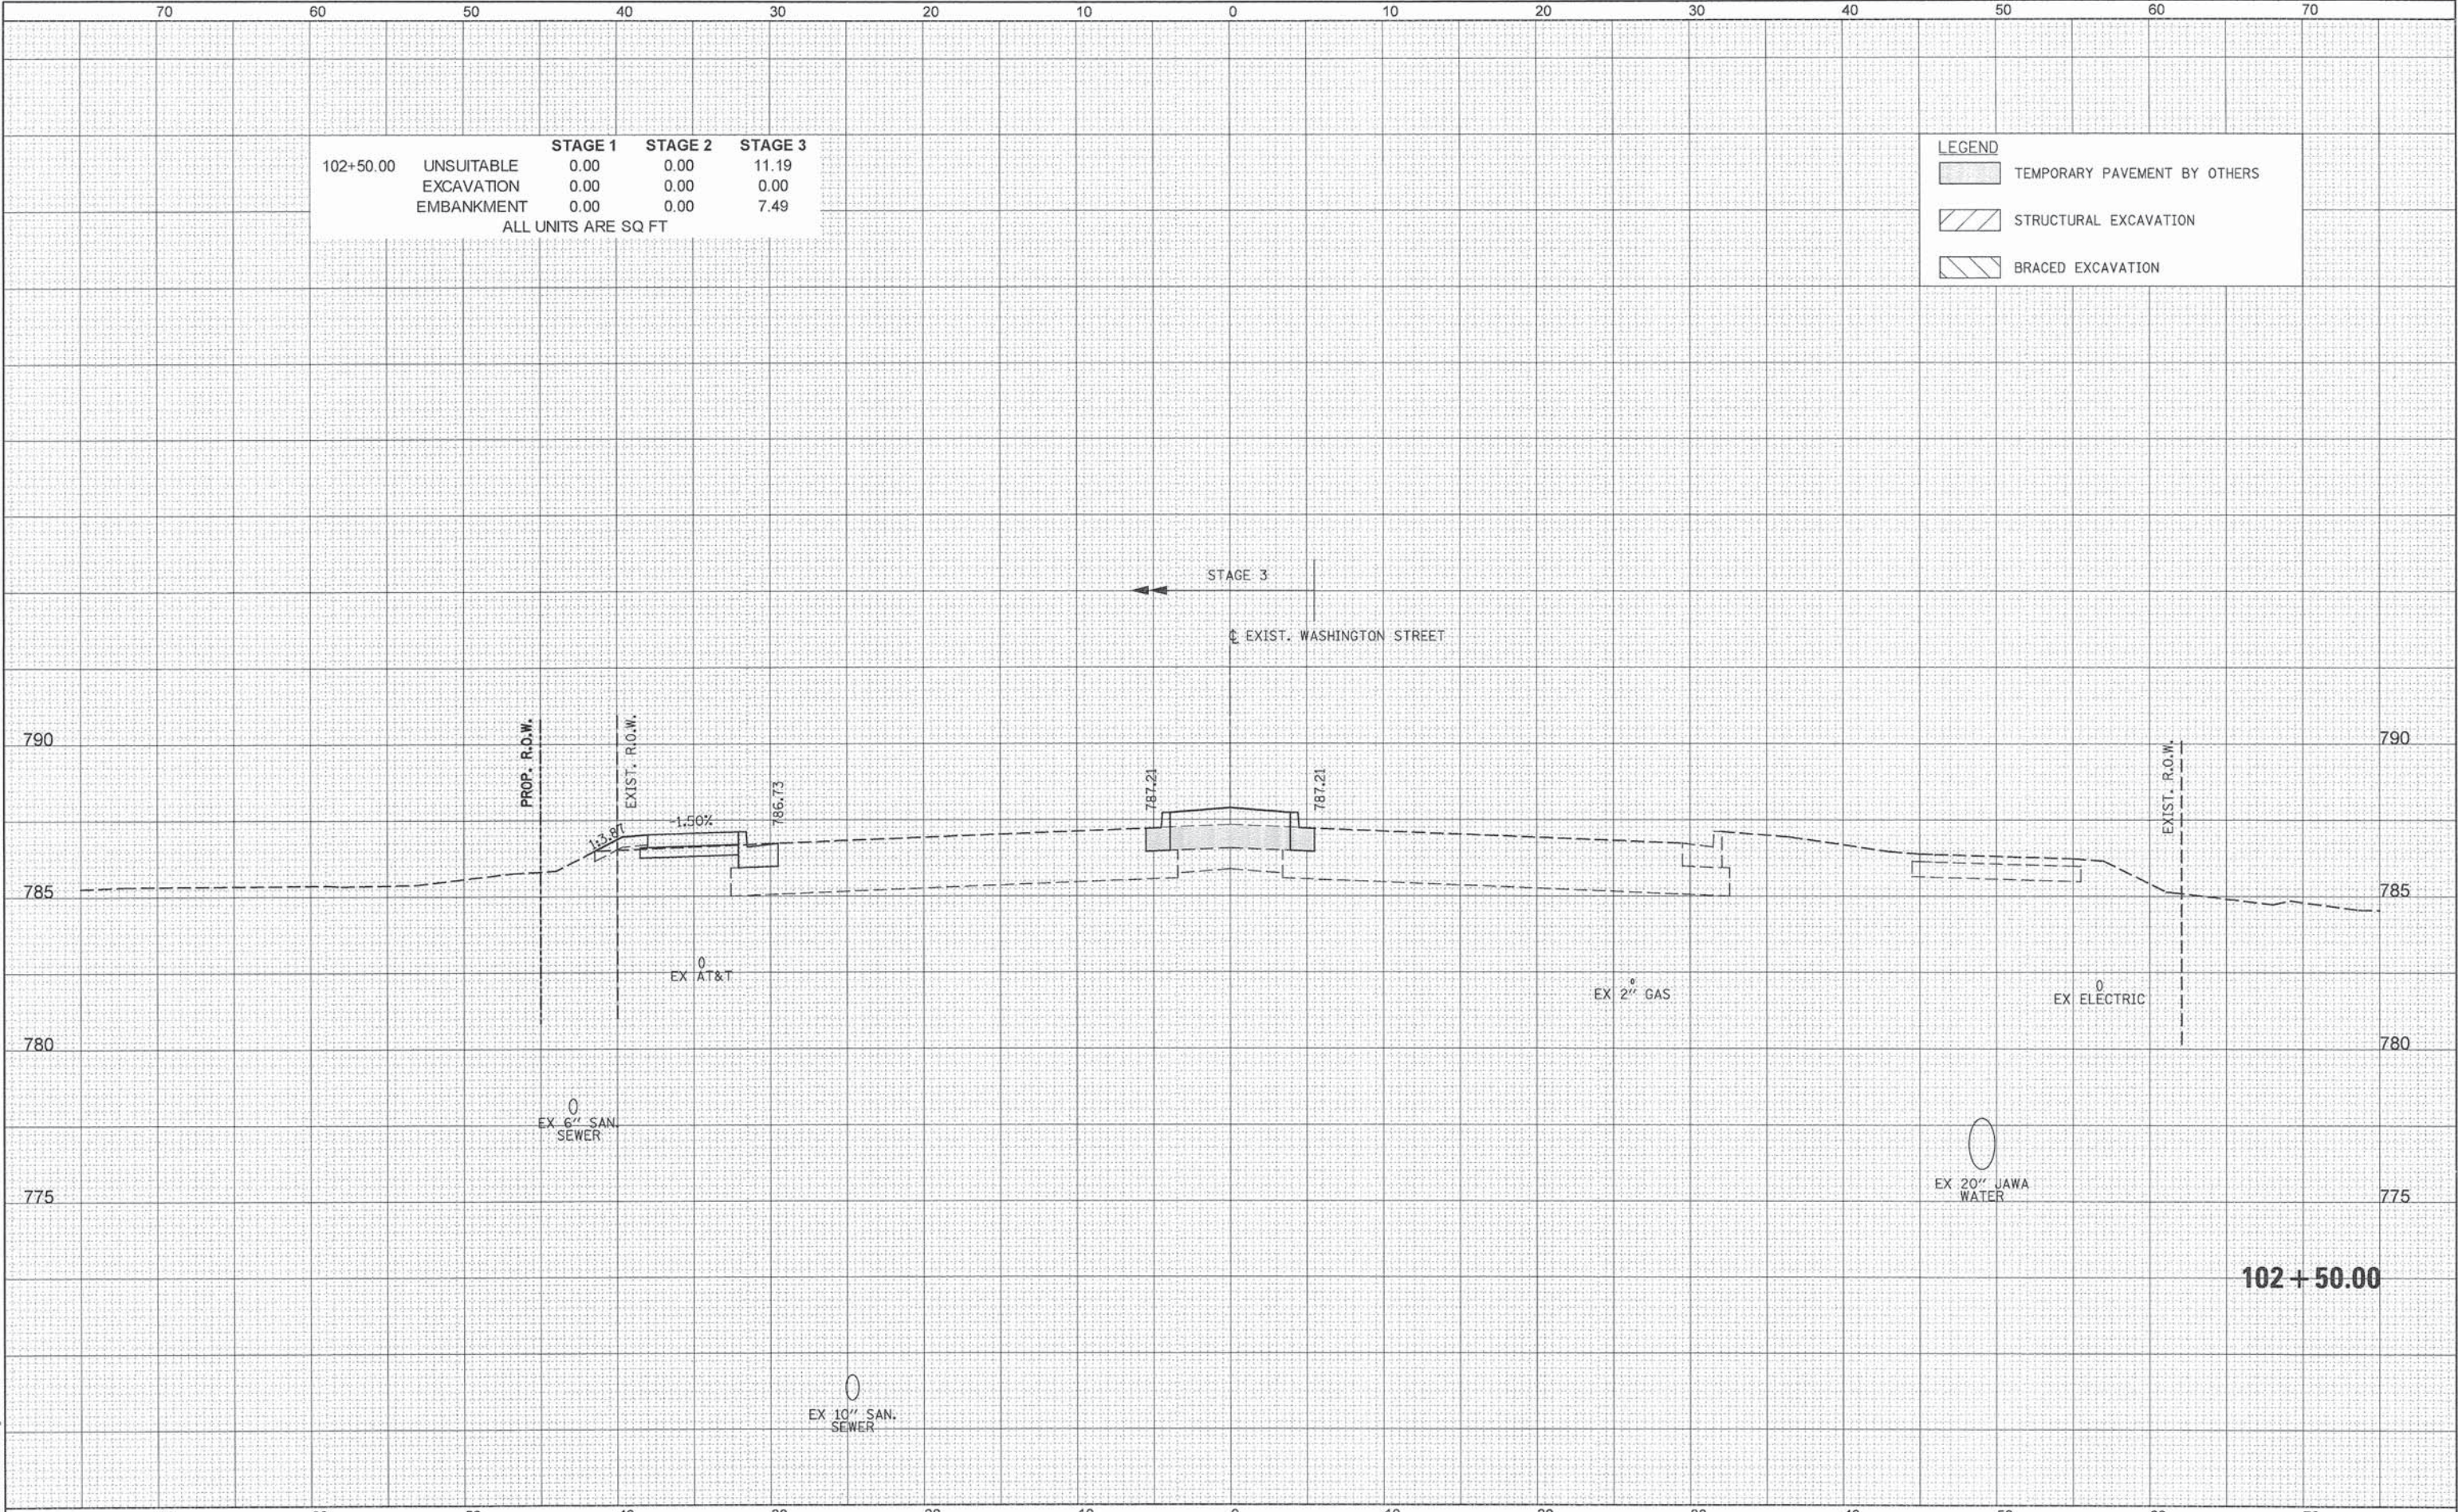


70		60		50		40		30		20		10		0		10		20		30		40		50		60		70									
PATRICK ENGINEERING PATRICK ENGINEERING INC. 4970 VARSITY DRIVE LISLE, IL 60532 patrickengineering.com		USER NAME = tkoeppen(Rdwy.Lisle)		DESIGNED - MJV		REVISED -		STATE OF ILLINOIS DEPARTMENT OF TRANSPORTATION										WASHINGTON STREET FROM HARYAN WAY TO LAKE STREET WASHINGTON STREET CROSS SECTIONS										F.A.U RTE.	SECTION		COUNTY	TOTAL SHEETS	SHEET NO.				
		DRAWN - MJV		REVISED -		187	11-00121-11-BR																					LAKE	496	354							
		PLOT SCALE = 10.0000' / 1in.		CHECKED - MJP		REVISED -																						CONTRACT NO. 61A63									
		PLOT DATE = 7/3/2014		DATE - 6/30/2014		REVISED -																															
								SCALE:										SHEET NO.	OF	SHEETS	STA. 102+50.00 TO STA. 102+50.00											ILLINOIS FED. AID PROJECT					

Q:\L\DOT\21150_004\Drawings\sheet\Xsec\X_S_XS_Wash_21150_004.dgn

DATE	BY	SURVEYED	DATE	BY	DATE
		FINAL			
		NO. 1			
		NO. 2			
DATE	BY	SURVEYED	DATE	BY	DATE
		ORIGINAL			
		NO. 1			
		NO. 2			
PRINTABLE = ...\\Pantable\\Start1.Dwg\\Pantable.dwg

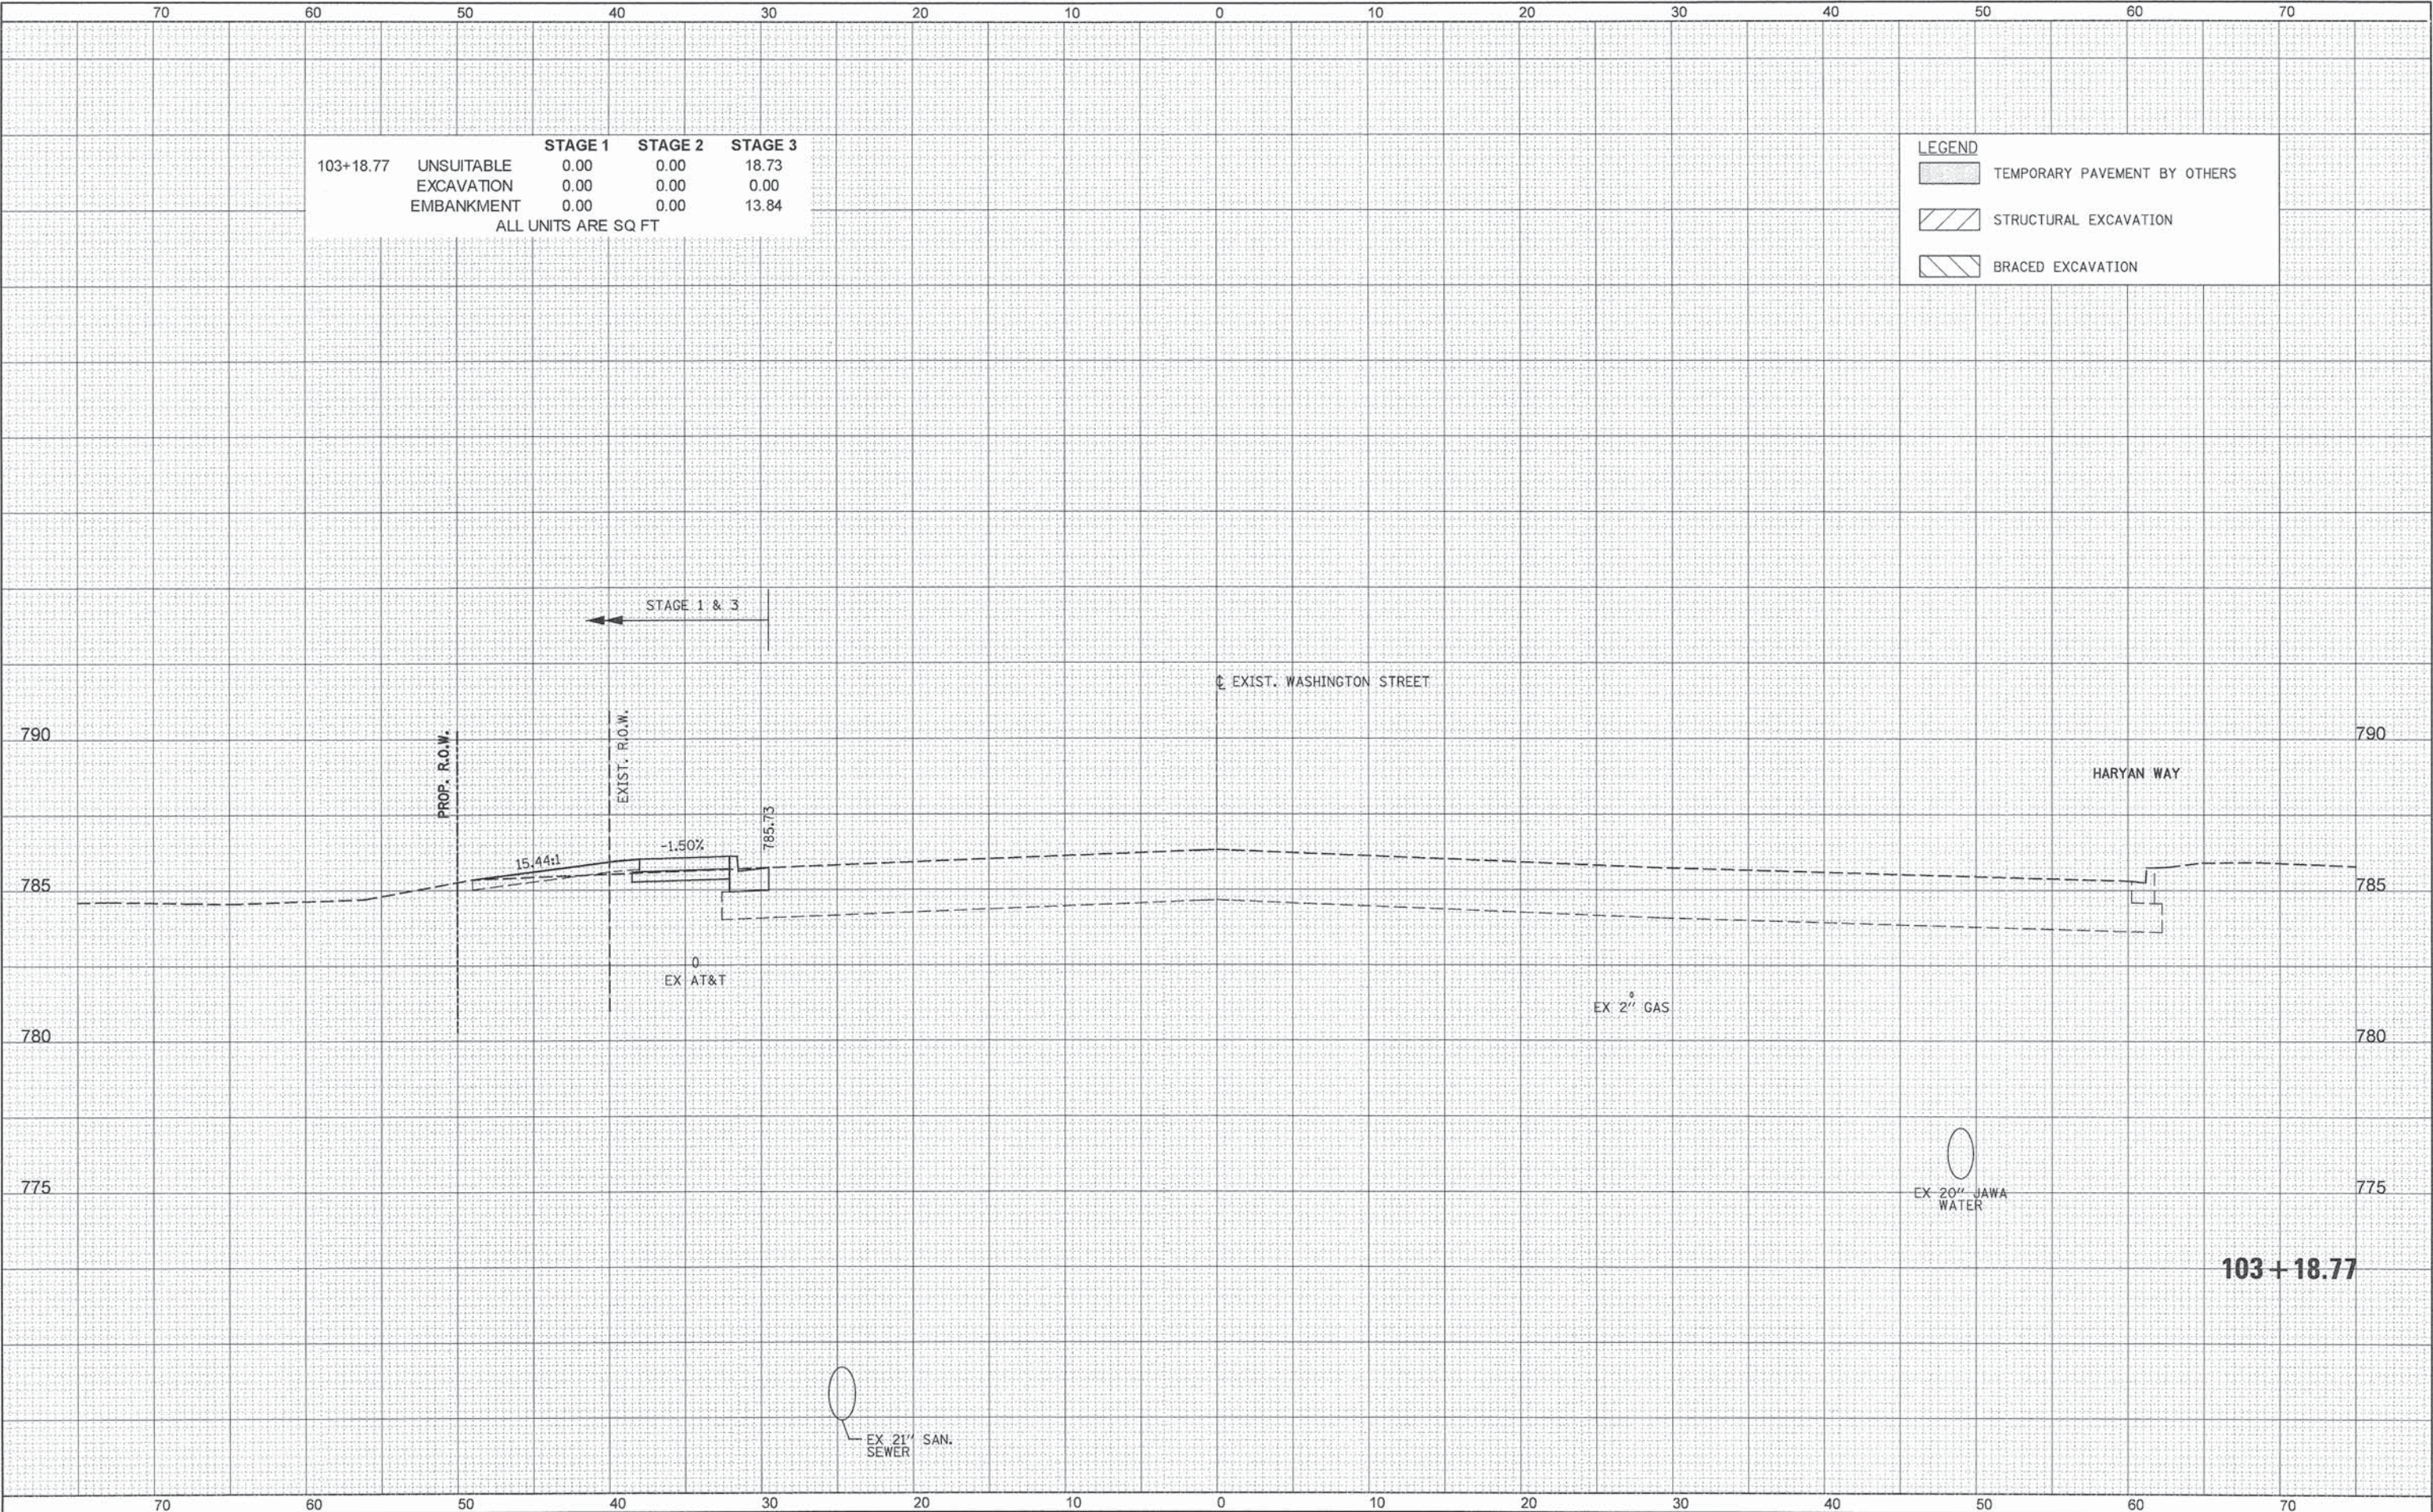


PATRICK ENGINEERING INC. 4970 VARSITY DRIVE LISLE, IL 60532 patrickengineering.com				DESIGNED - MJV DRAWN - MJV CHECKED - MJP DATE - 6/30/2014				REVISED - REVISED - REVISED - REVISED -				STATE OF ILLINOIS DEPARTMENT OF TRANSPORTATION				WASHINGTON STREET FROM HARYAN WAY TO LAKE STREET WASHINGTON STREET CROSS SECTIONS				SCALE: SHEET NO. OF SHEETS STA. 103+18.77 TO STA. 103+18.77				F.A.U. RTE. 187 SECTION 11-00121-11-BR COUNTY LAKE TOTAL SHEETS 496 SHEET NO. 355 CONTRACT NO. 61A63 ILLINOIS FED. AID PROJECT			
---	--	--	--	--	--	--	--	--	--	--	--	---	--	--	--	--	--	--	--	---	--	--	--	--	--	--	--

G:\C00T\21150_004\Drawings\shs\Xsec\S.XS.Wash.21150_004.dgn

FINAL SURVEY	DATE
SURVEYED	BY
PLOTTED	
NOTE BOOK	
AREAS CHECKED	
NO.	

ORIGINAL SURVEY	DATE
SURVEYED	BY
PLOTTED	
NOTE BOOK	
AREAS CHECKED	
NO.	

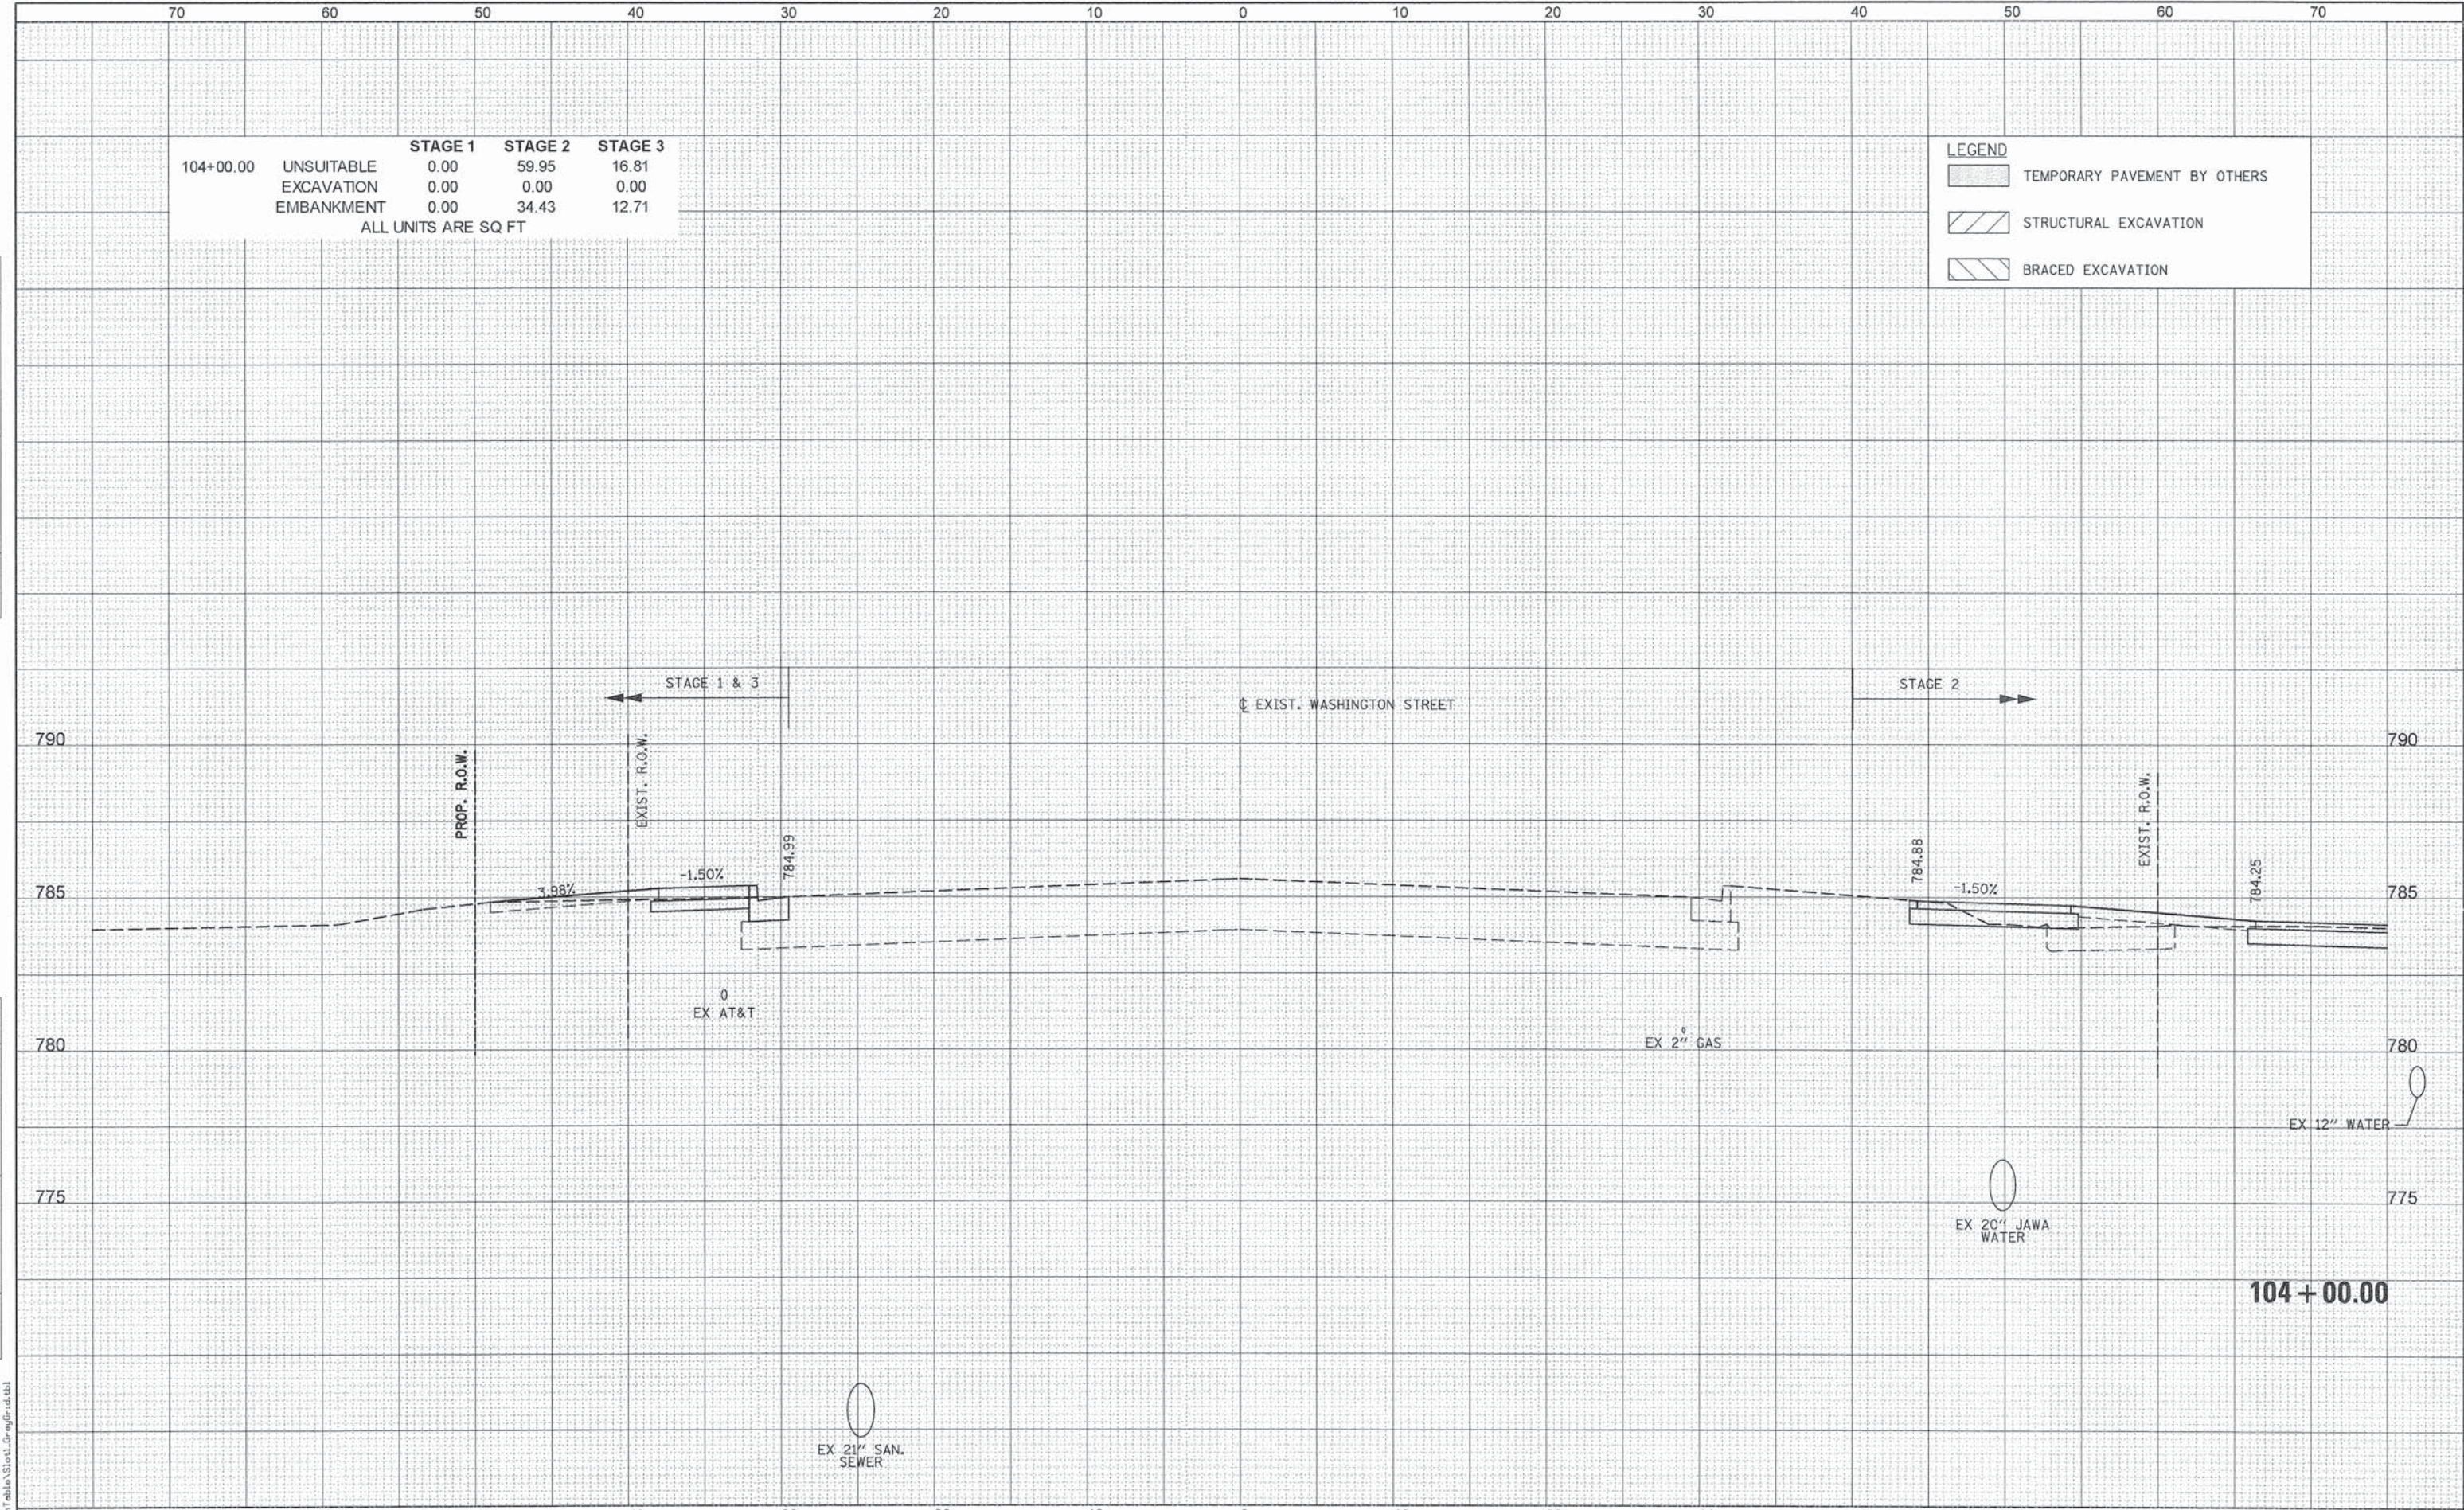


70		60		50		40		30		20		10		0		10		20		30		40		50		60		70						
 PATRICK ENGINEERING	PATRICK ENGINEERING INC. 4970 VARSITY DRIVE LISLE, IL 60532 patrickengineering.com		USER NAME = tkoeppen@dwg.Lisle		DESIGNED - MJV		REVISED -		STATE OF ILLINOIS DEPARTMENT OF TRANSPORTATION										WASHINGTON STREET FROM HARYAN WAY TO LAKE STREET WASHINGTON STREET CROSS SECTIONS						F.A.U. RTE.		SECTION		COUNTY		TOTAL SHEETS		SHEET NO.	
			PLOT SCALE = 10.0000' / 1" =		DRAWN - MJV		REVISED -																		187		11-00121-11-BR		LAKE		496		356	
			PLOT DATE = 7/3/2014		CHECKED - MJP		REVISED -																		CONTRACT NO. 61A63						ILLINOIS FED. AID PROJECT			
			DATE - 6/30/2014		REVISED -																													
SCALE:		SHEET NO.		OF		SHEETS		STA. 104+00.00		TO STA. 104+00.00																								

ORIGINAL SURVEY			
NOTE BOOK	SURVEYED _____	BY _____	DATE _____
	PLOTTED _____		
	TEMPLATE _____		
	AREAS _____		
NO. _____	AREAS CHECKED _____		



FINAL	SURVEYED	DATE
SURVEY	PLOTTED	BY
NOTE BOOK	REPLATE	
NO.	AREAS CHECKED	

ORIGINAL	SURVEYED	DATE
SURVEY	PLOTTED	BY
NOTE BOOK	REPLATE	
NO.	AREAS CHECKED	

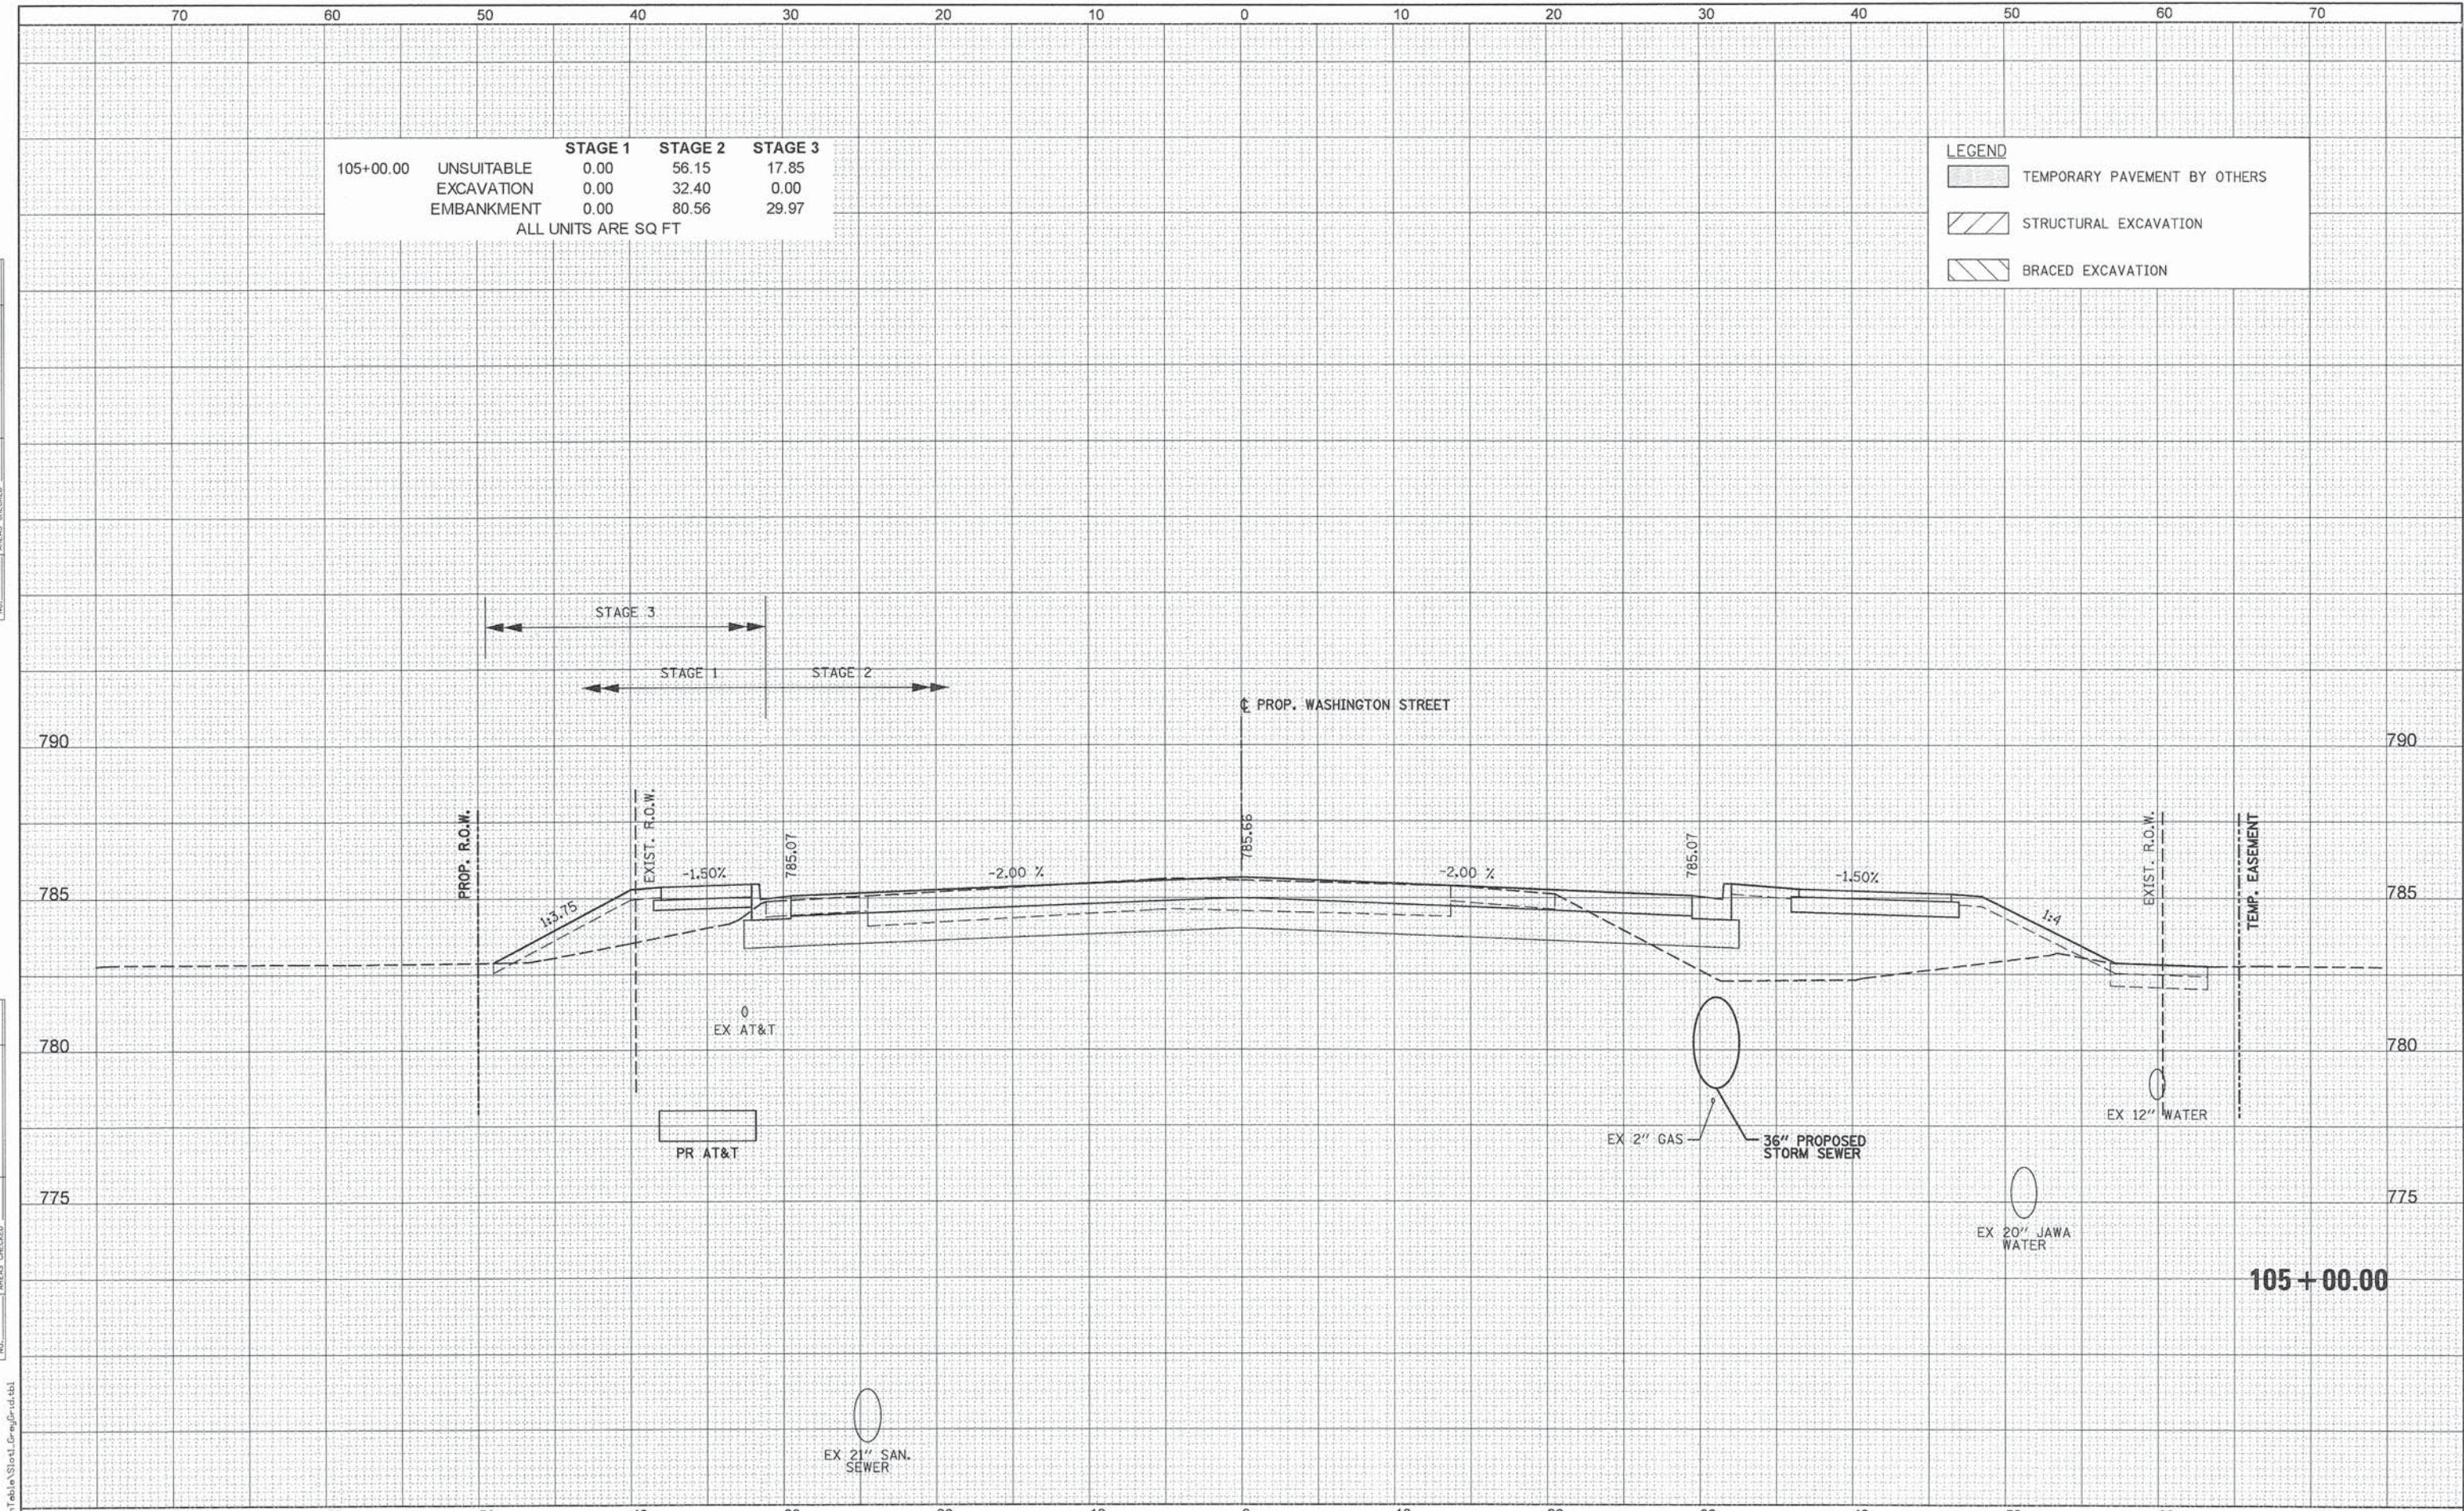

		STAGE 1	STAGE 2	STAGE 3
105+00.00	UNSUITABLE	0.00	56.15	17.85
	EXCAVATION	0.00	32.40	0.00
	EMBANKMENT	0.00	80.56	29.97
ALL UNITS ARE SQ FT				

LEGEND	
	TEMPORARY PAVEMENT BY OTHERS
	STRUCTURAL EXCAVATION
	BRACED EXCAVATION

	PATRICK ENGINEERING INC. 4970 VARSITY DRIVE LISLE, IL 60532 patrickengineering.com	DESIGNED - MJV	REVISED -	STATE OF ILLINOIS DEPARTMENT OF TRANSPORTATION	WASHINGTON STREET FROM HARYAN WAY TO LAKE STREET WASHINGTON STREET CROSS SECTIONS	SCALE: SHEET NO. OF SHEETS STA. 105+00.00 TO STA. 105+00.00	F.A.U. RTE. 187	SECTION	COUNTY	TOTAL SHEETS	SHEET NO.
		DRAWN - MJV	REVISED -					11-00121-11-BR	LAKE	496	358
		CHECKED - MJP	REVISED -					CONTRACT NO. 61A63			
		DATE - 6/30/2014	REVISED -					ILLINOIS FED. AID PROJECT			


Q:\C007\21150_004\Drawings\shs\Xseo\XS_Wash_21150_004.dgn

FINAL SURVEY	NO.	NOTE BOOK	AREAS CHECKED	BY	DATE

ORIGINAL SURVEY	NO.	NOTE BOOK	AREAS CHECKED	BY	DATE

		STAGE 1	STAGE 2	STAGE 3
105+50.00	UNSUITABLE	0.00	79.27	0.00
	EXCAVATION	0.00	16.54	0.00
	EMBANKMENT	0.00	192.49	0.00
ALL UNITS ARE SQ FT				

LEGEND	
	TEMPORARY PAVEMENT BY OTHERS
	STRUCTURAL EXCAVATION
	BRACED EXCAVATION

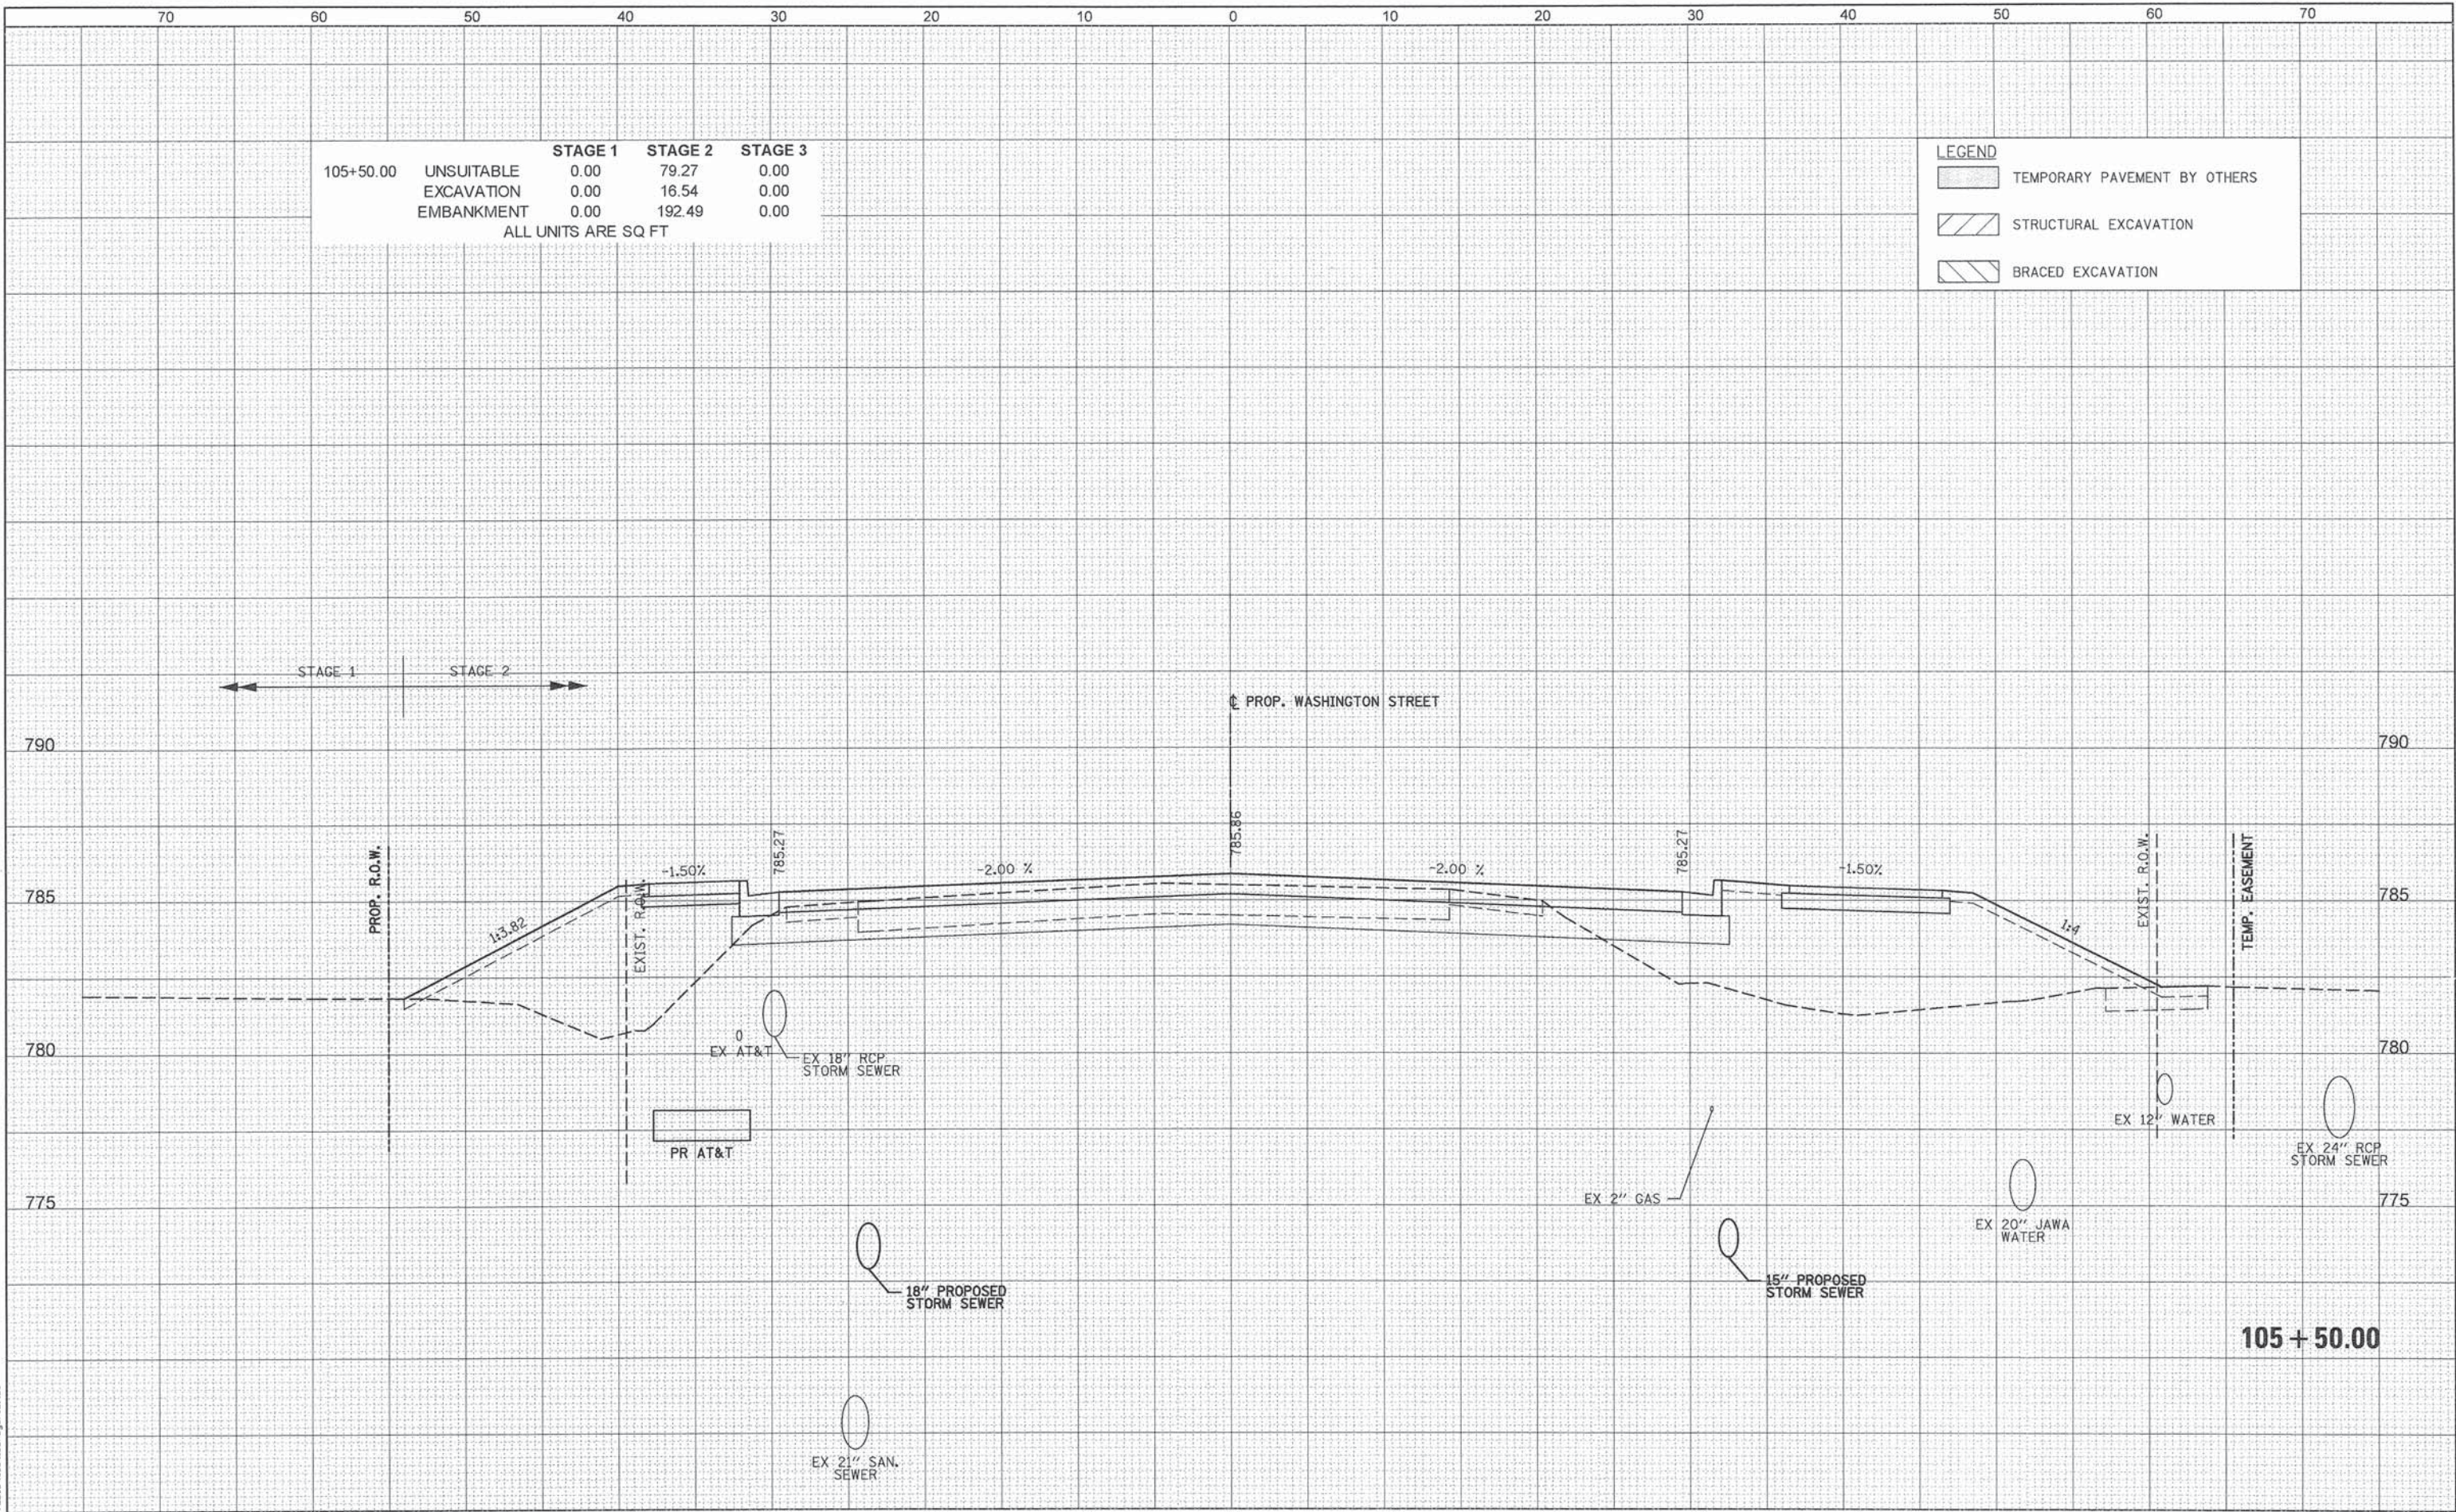


	PATRICK ENGINEERING INC. 4970 VARSITY DRIVE LISLE, IL 60532 patrickengineering.com	USER NAME = tkoopen@dwg.Lisle	DESIGNED - MJV	REVISED -	STATE OF ILLINOIS DEPARTMENT OF TRANSPORTATION	WASHINGTON STREET FROM HARYAN WAY TO LAKE STREET WASHINGTON STREET CROSS SECTIONS				F.A.U. RTE. 187	SECTION 11-00121-11-BR	COUNTY LAKE	TOTAL SHEETS 496	SHEET NO. 359
		PLOT SCALE = 10.0000' / in.	DRAWN - MJV	REVISED -		SCALE:	SHEET NO.	OF	SHEETS	STA. 105+50.00	TO STA. 105+50.00	CONTRACT NO. 61A63		
		PLOT DATE = 7/3/2014	CHECKED - MJP	REVISED -								ILLINOIS FED. AID PROJECT		
			DATE - 6/30/2014	REVISED -										

DATE	
BY	
SURVEYED	
NOTED	
TEMP.	
AREAS	
CHECKED	
NO.	

DATE	
BY	
SURVEYED	
NOTED	
TEMP.	
AREAS	
CHECKED	
NO.	

		STAGE 1	STAGE 2	STAGE 3
105+58.58	UNSUITABLE	0.00	82.43	0.00
	EXCAVATION	0.00	17.24	0.00
	EMBANKMENT	0.00	87.07	0.00
ALL UNITS ARE SQ FT				

LEGEND	
	TEMPORARY PAVEMENT BY OTHERS
	STRUCTURAL EXCAVATION
	BRACED EXCAVATION

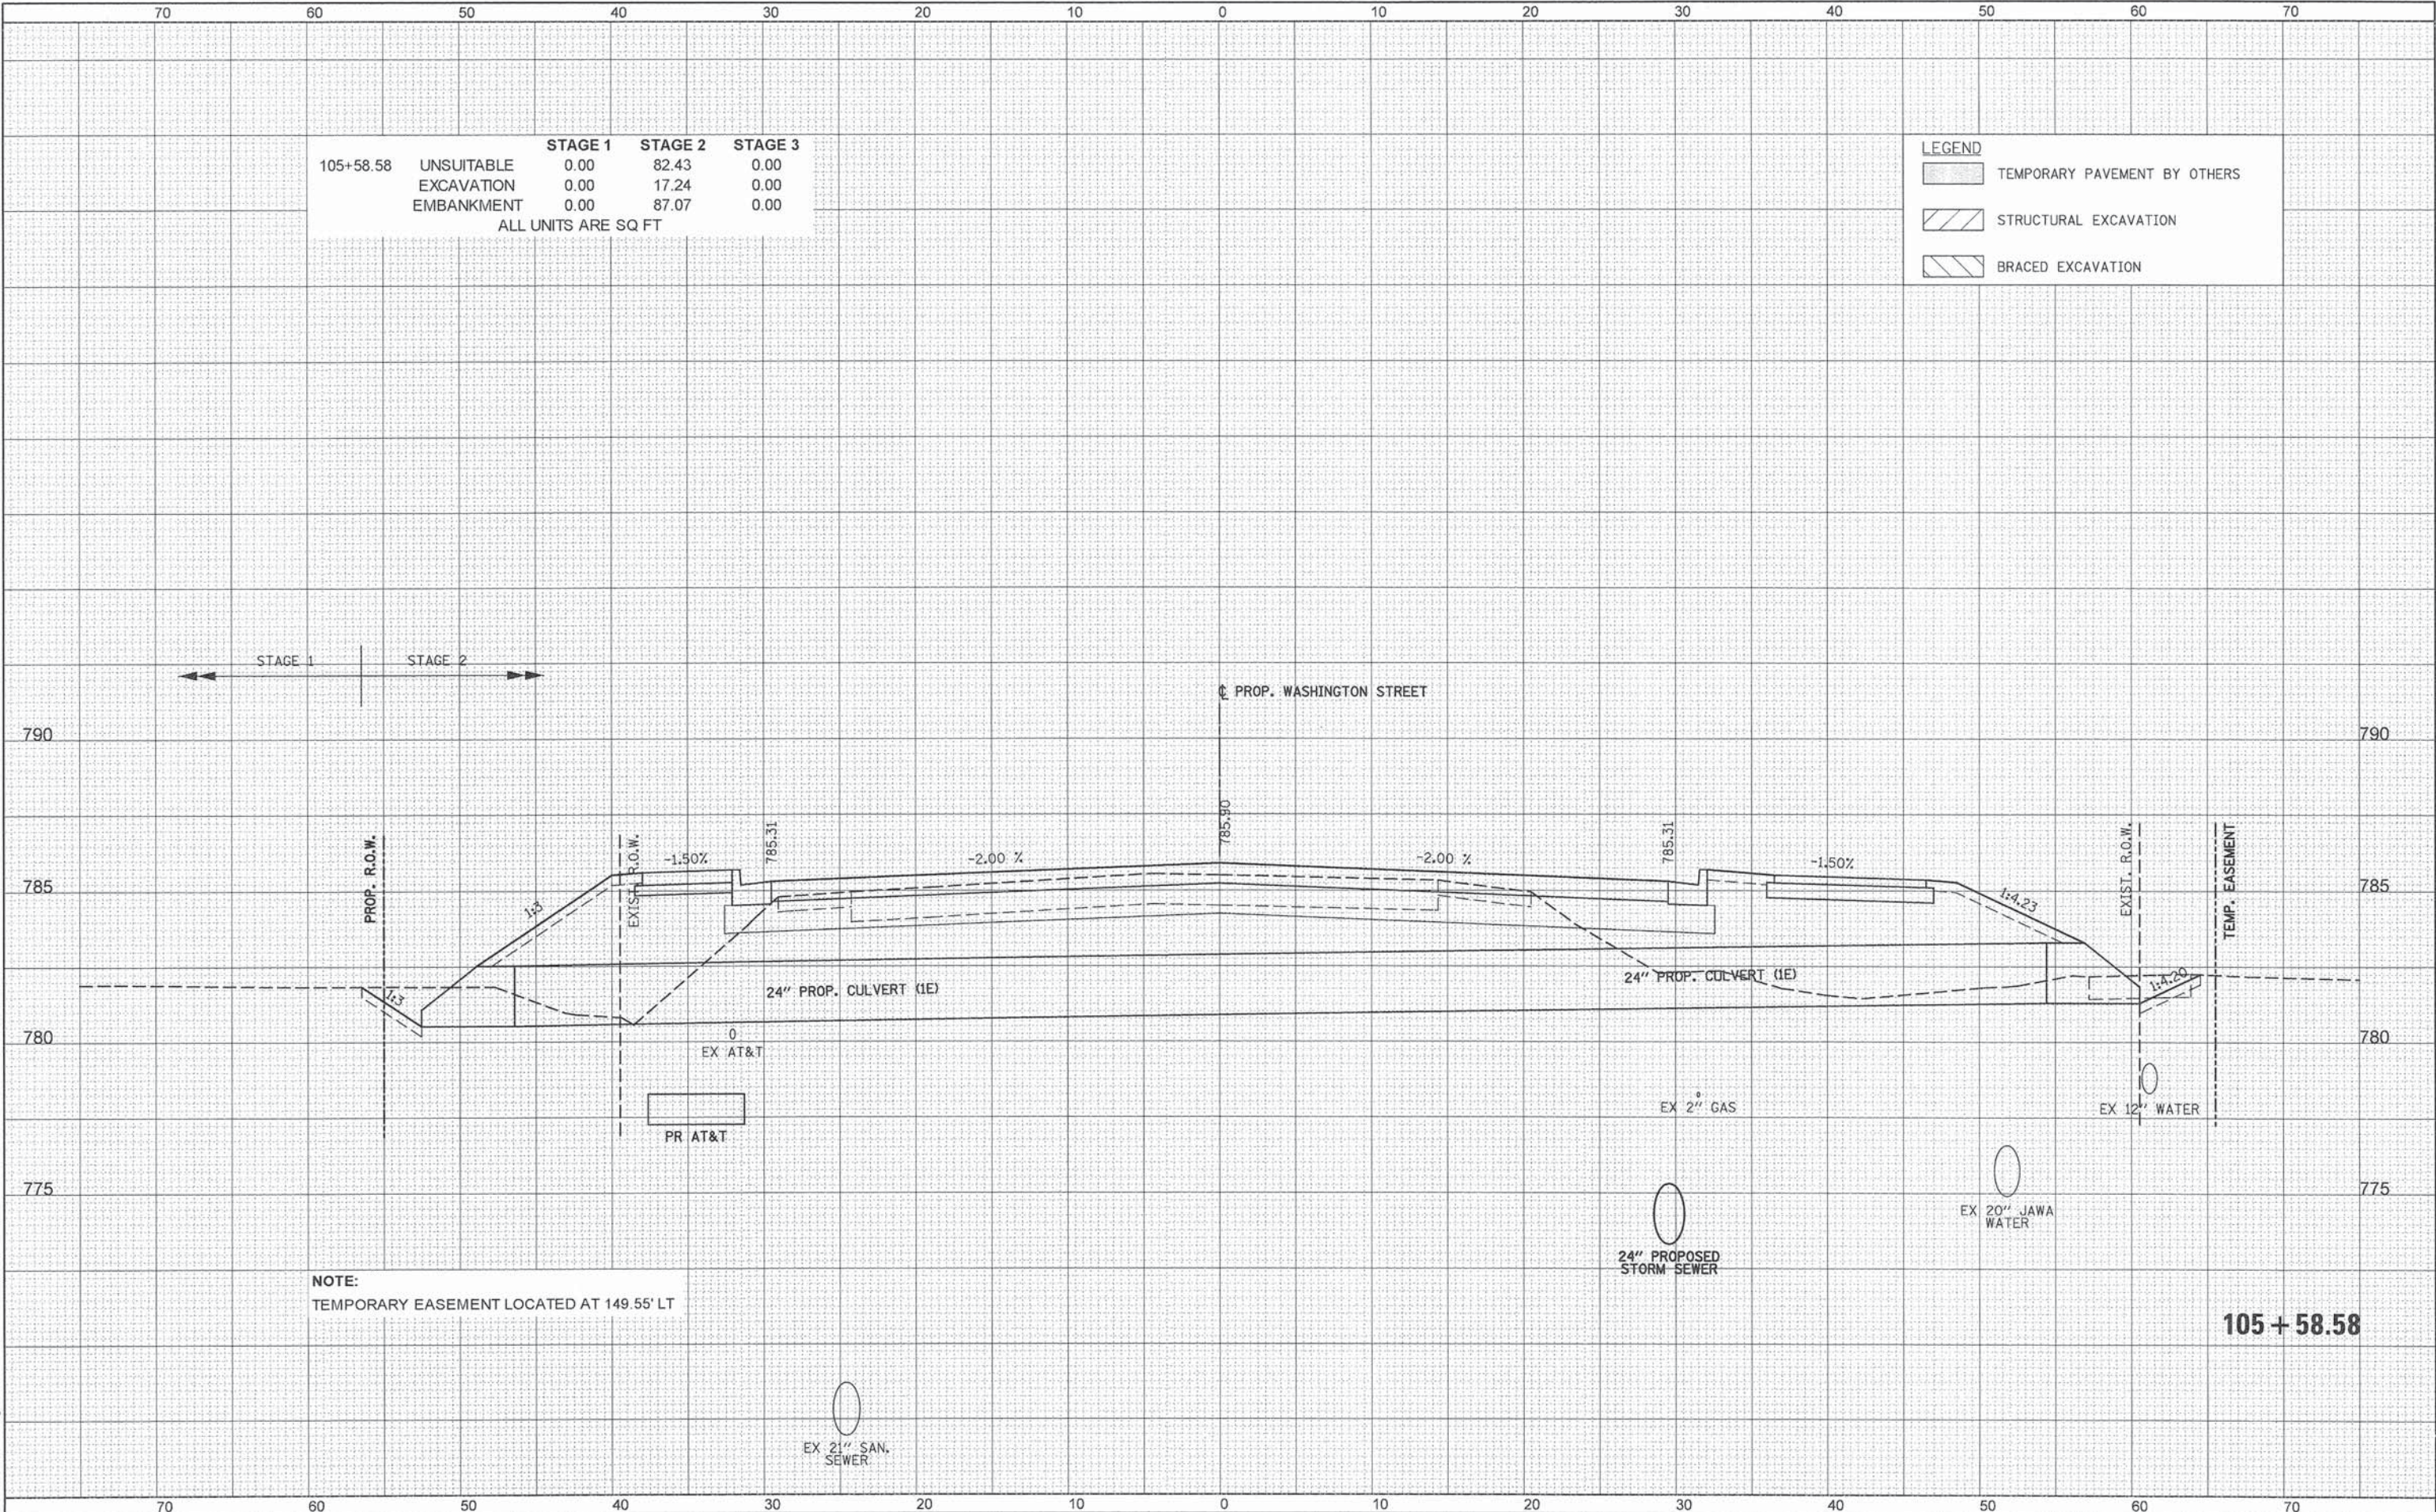


NOTE:
TEMPORARY EASEMENT LOCATED AT 149.55' LT

105 + 58.58

 PATRICK ENGINEERING	PATRICK ENGINEERING INC. 4970 VARSITY DRIVE LISLE, IL 60532 patrickengineering.com	USER NAME = kkoepen(Rdw-Lisle)	DESIGNED - MJV	REVISED -	STATE OF ILLINOIS DEPARTMENT OF TRANSPORTATION	WASHINGTON STREET FROM HARYAN WAY TO LAKE STREET WASHINGTON STREET CROSS SECTIONS				F.A.U RTE.	SECTION	COUNTY	TOTAL SHEETS	SHEET NO.	
		PLOT SCALE = 1/8"=20' 0" / 1"	DRAWN - MJV	REVISED -						187	11-00121-11-BR	LAKE	496	360	
		PLOT DATE = 7/3/2014	CHECKED - MJP	REVISED -						CONTRACT NO. 61A63					
			DATE - 6/30/2014	REVISED -						ILLINOIS FED. AID PROJECT					
		SCALE:		SHEET NO.		OF		SHEETS		STA. 105+58.58		TO STA. 105+58.58			

ORIGINAL SURVEY	SURVEYED _____		BY _____	DATE _____
	PLOTTED _____			
	TEMPLATE _____			
	AREAS _____			
	AREAS CHECKED _____			
NOTE BOOK				
NO. _____				

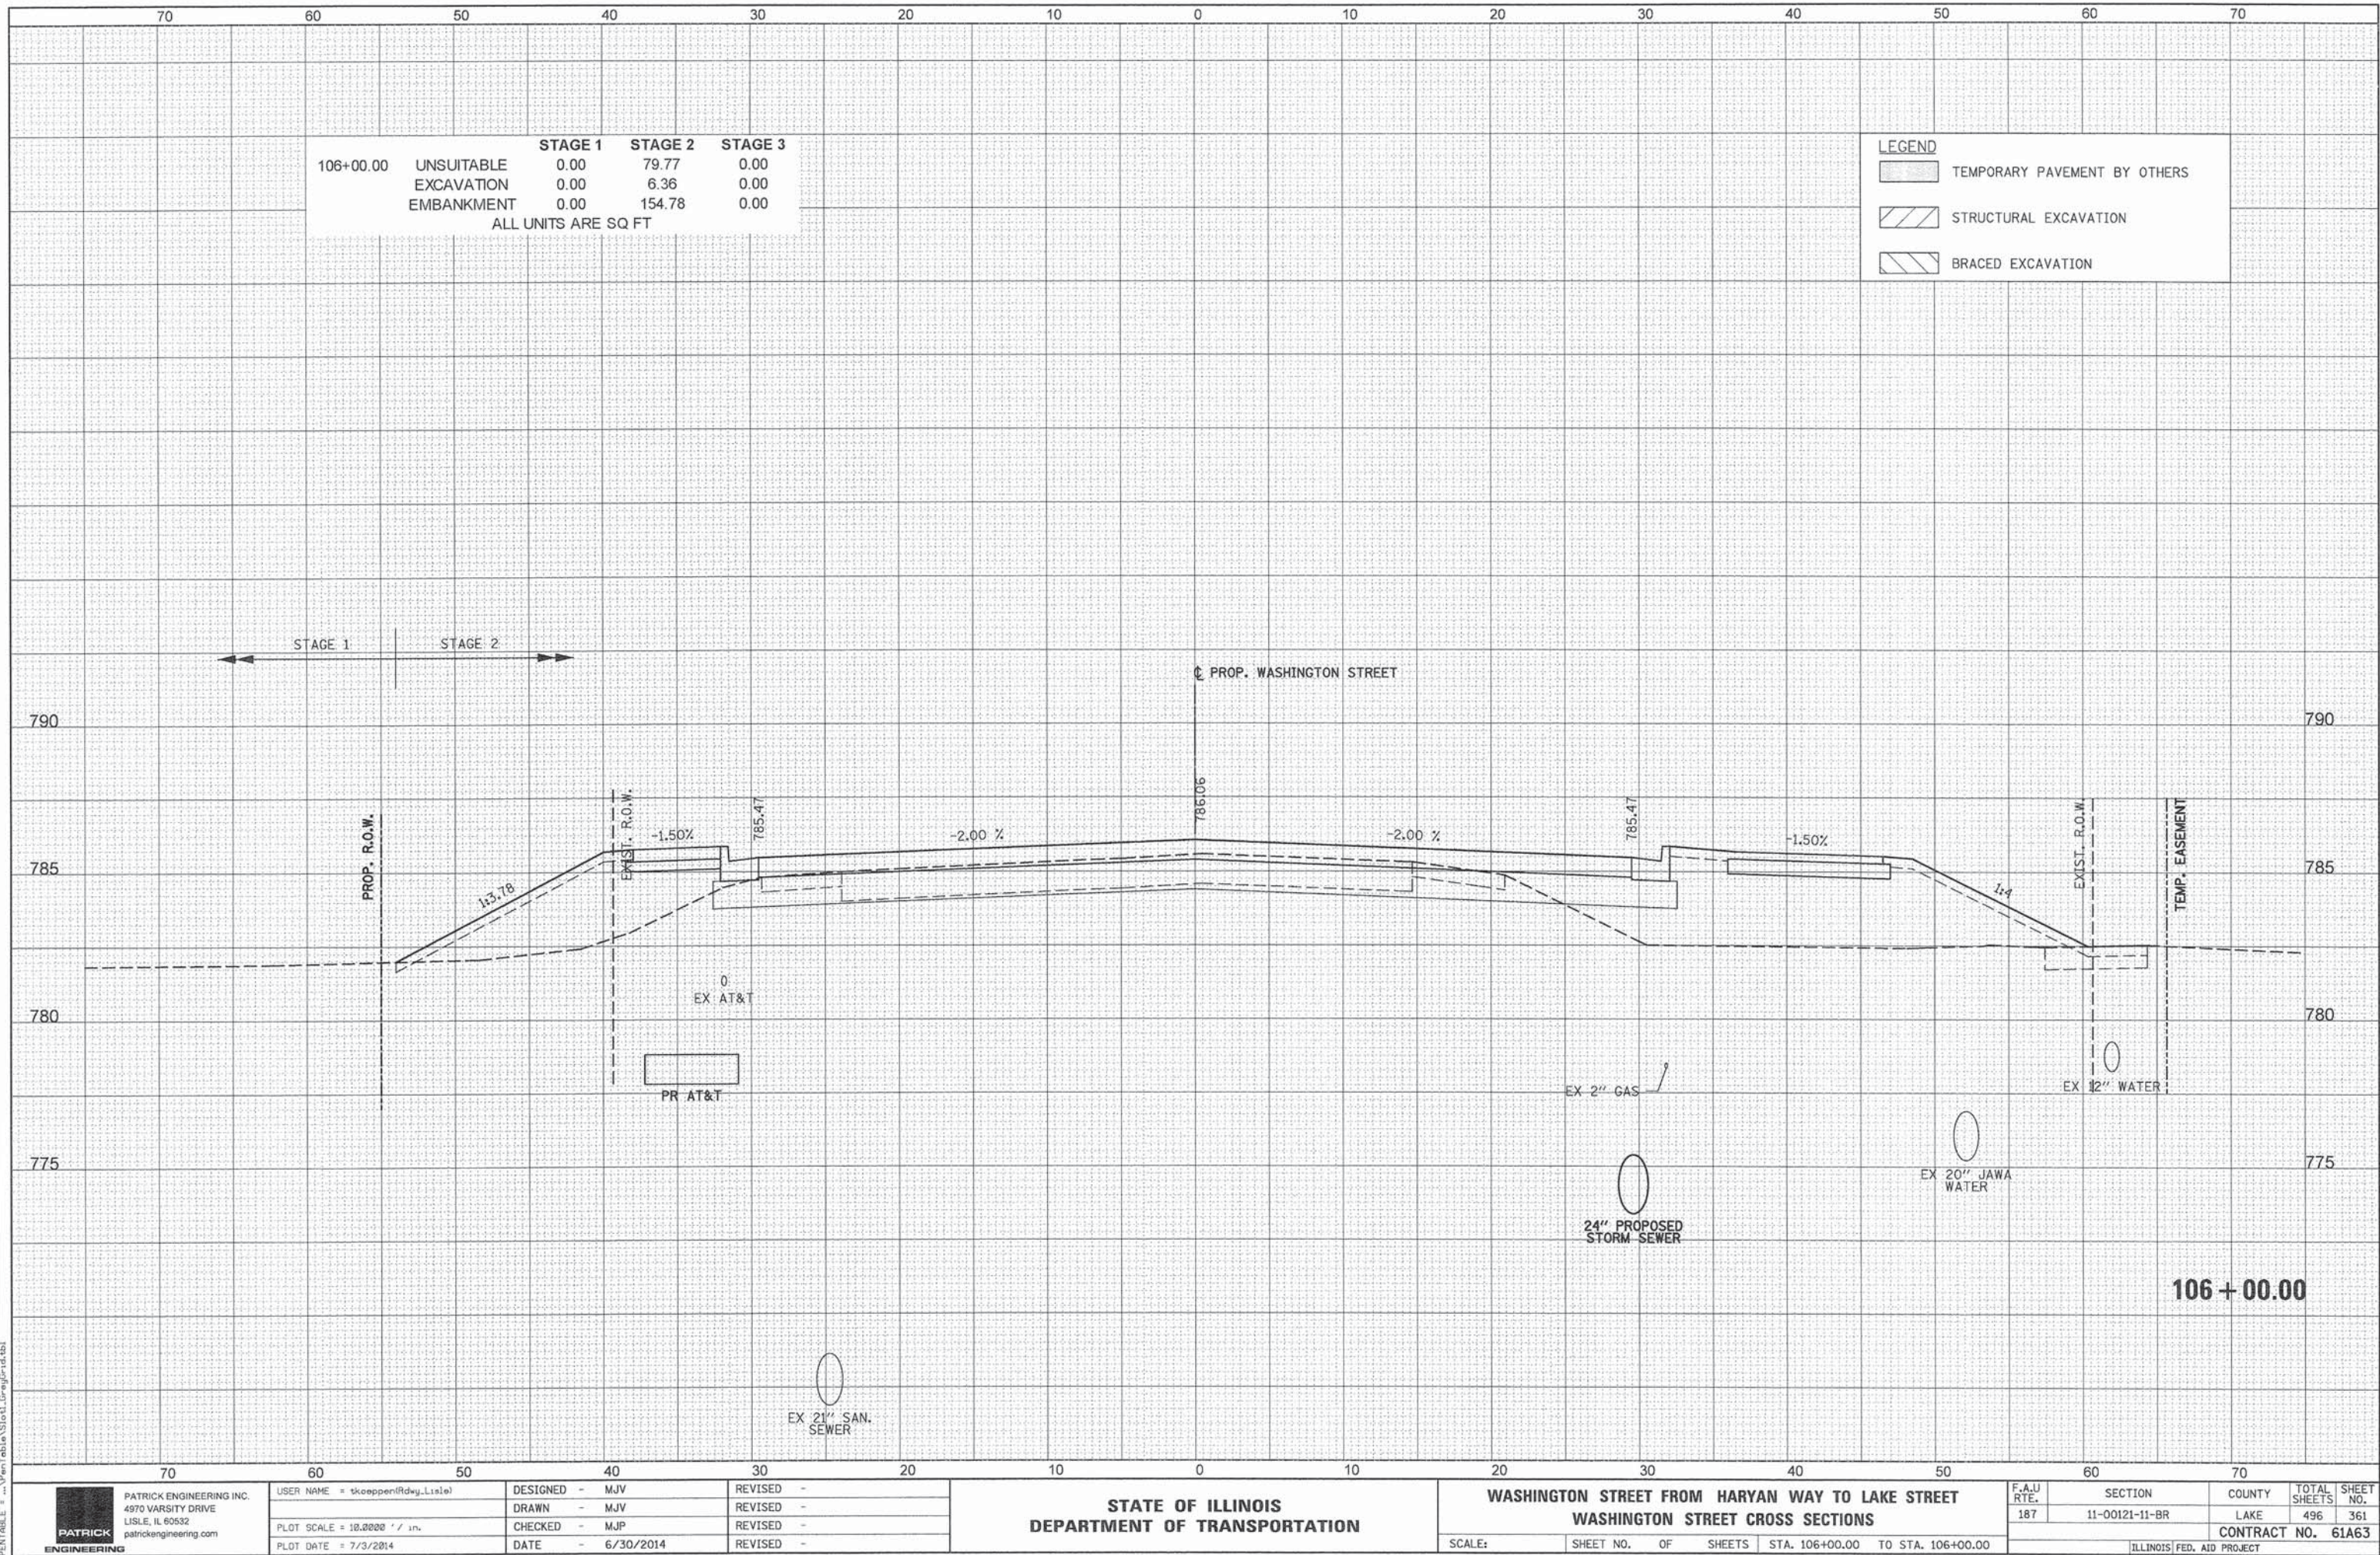


FINAL SURVEY	DATE
	BY
	SURVEYED
	PLOTTED
NOTE BOOK	NO.
	NO.
	NO.
	NO.

ORIGINAL SURVEY	DATE
	BY
	SURVEYED
	PLOTTED
NOTE BOOK	NO.
	NO.
	NO.
	NO.

		STAGE 1	STAGE 2	STAGE 3
106+50.00	UNSUITABLE	0.00	60.57	0.00
	EXCAVATION	0.00	1.80	0.00
	EMBANKMENT	0.00	140.48	0.00
ALL UNITS ARE SQ FT				

LEGEND	
	TEMPORARY PAVEMENT BY OTHERS
	STRUCTURAL EXCAVATION
	BRACED EXCAVATION

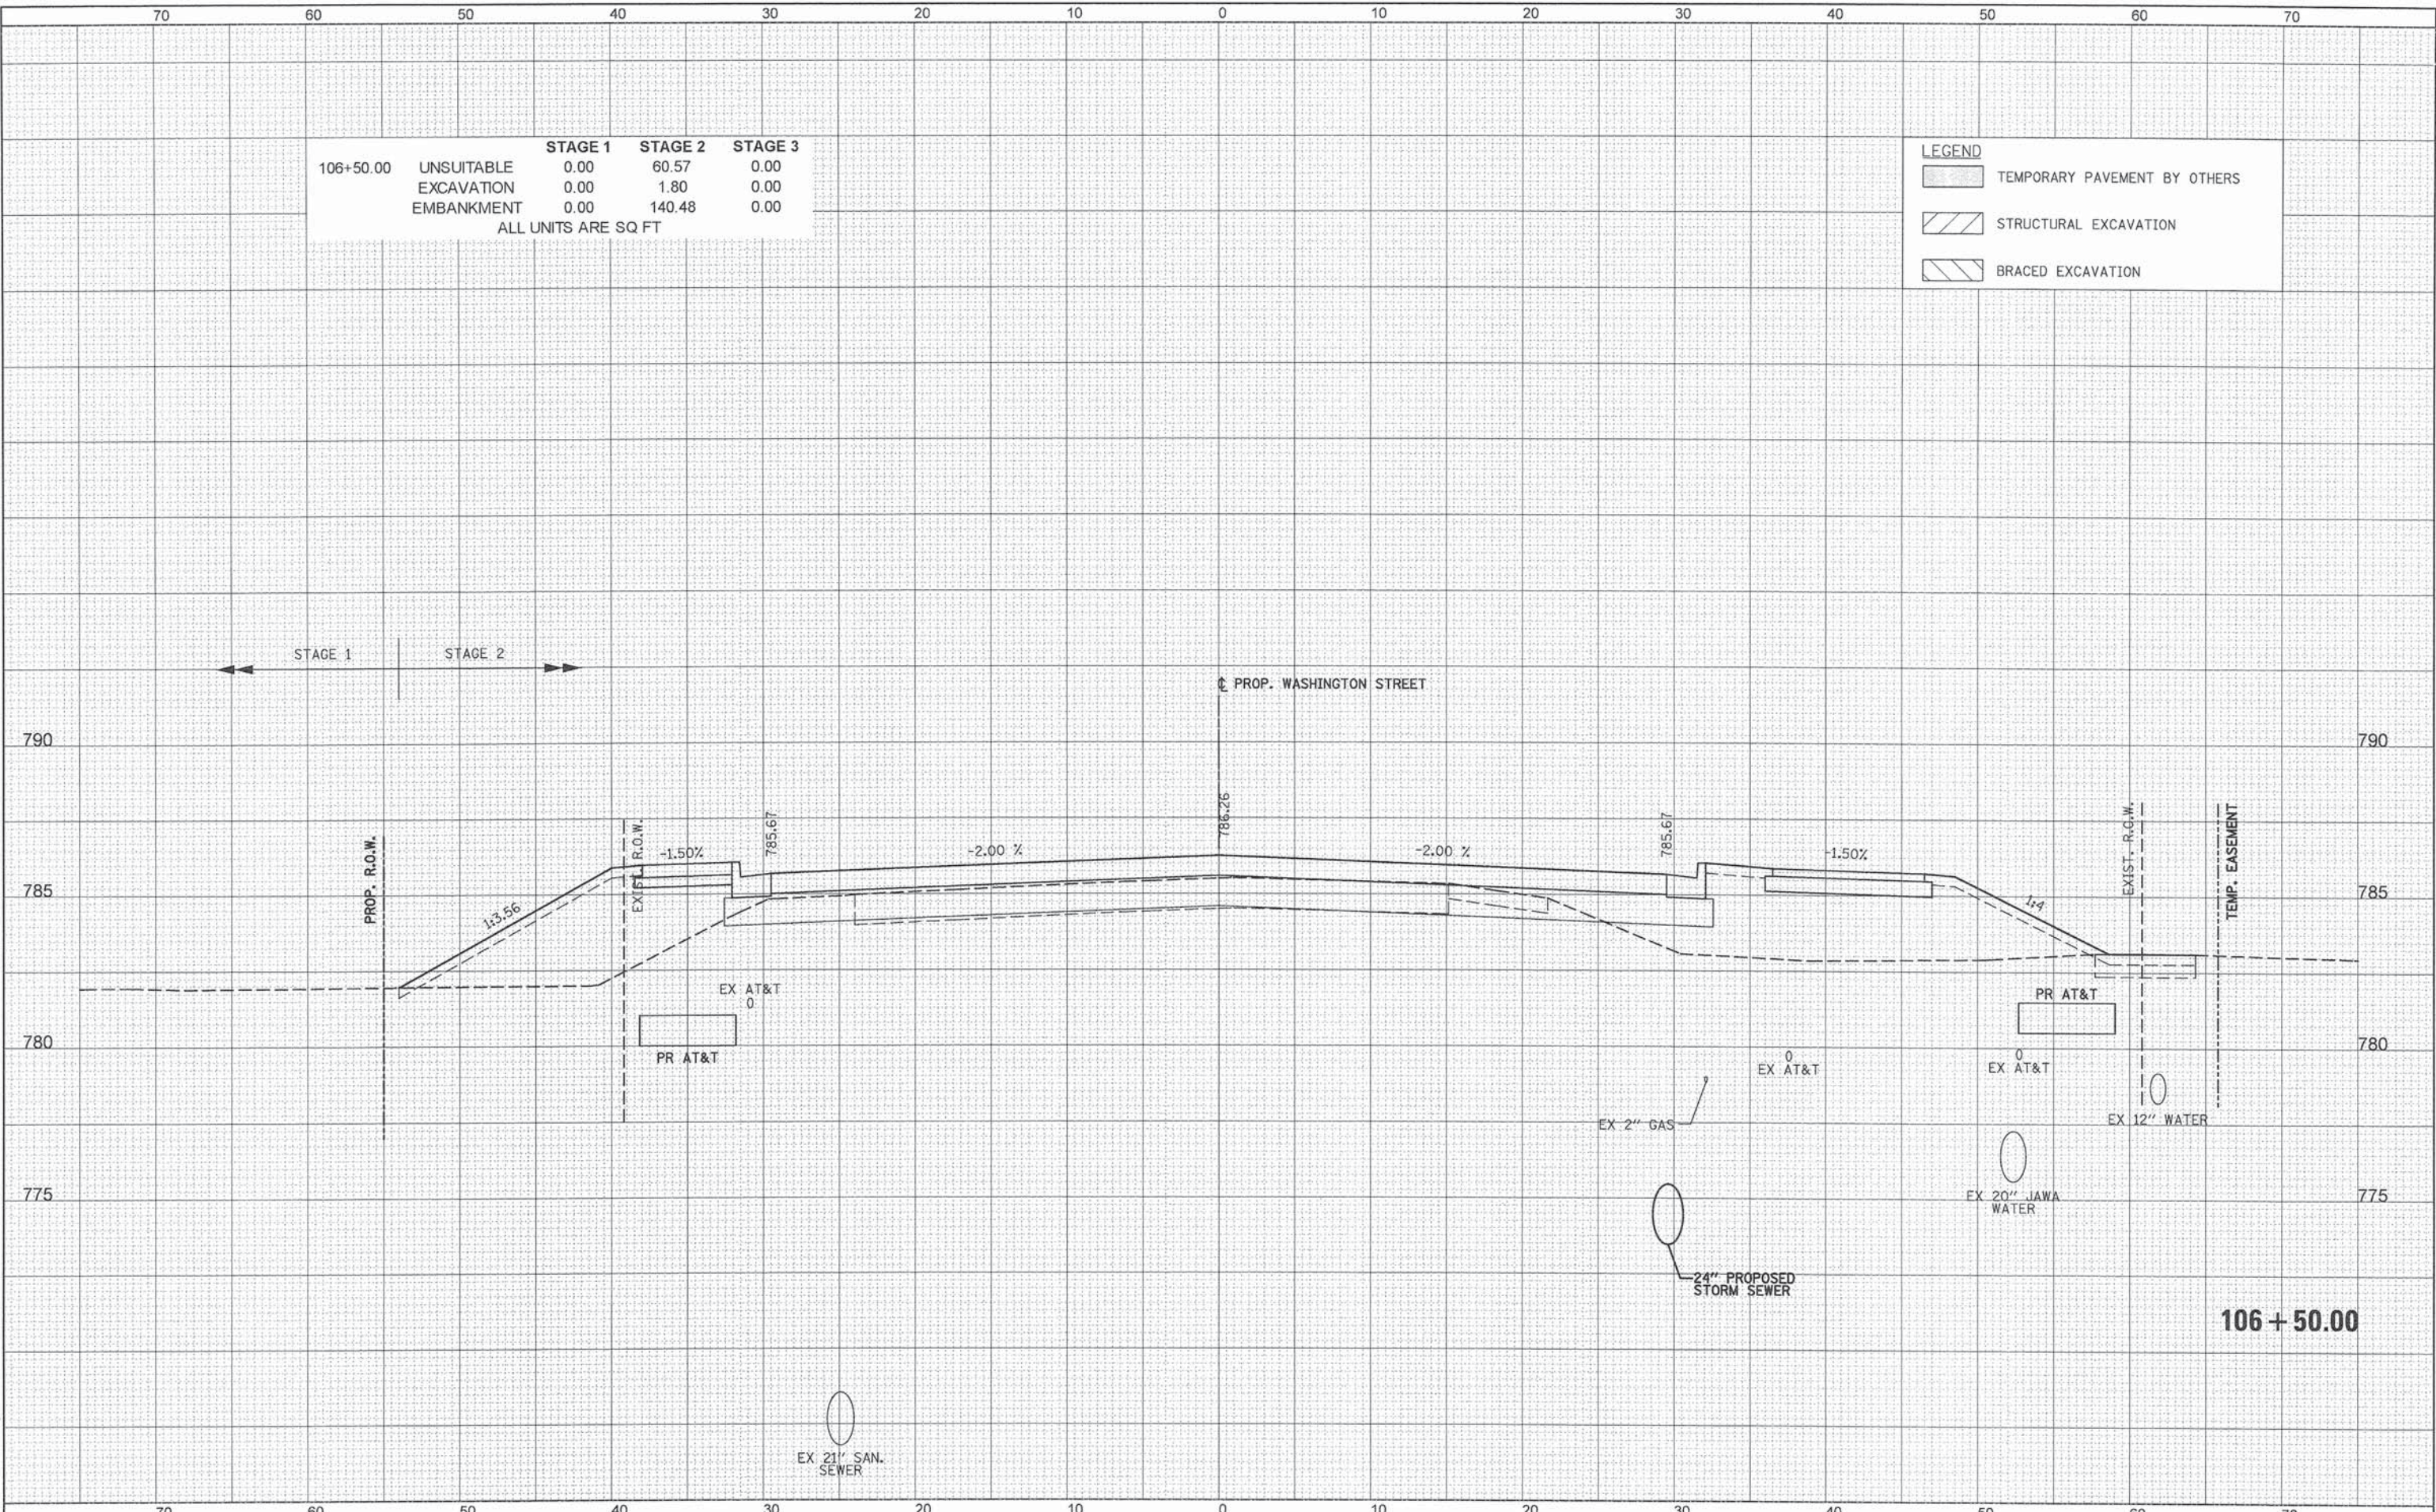

PENFILE = ...\\PenTable\\Stor1_Grading\\d.tbl

	PATRICK ENGINEERING INC. 4970 VARSITY DRIVE LISLE, IL 60532 patrickengineering.com	USER NAME = tkoepfen(Rdw.Lis1)	DESIGNED - MJV	REVISED -	STATE OF ILLINOIS DEPARTMENT OF TRANSPORTATION	WASHINGTON STREET FROM HARYAN WAY TO LAKE STREET WASHINGTON STREET CROSS SECTIONS				F.A.U. RTE. 187	SECTION 11-00121-11-BR	COUNTY LAKE	TOTAL SHEETS 496	SHEET NO. 362
	PLOT SCALE = 10.0000' / 1" =	CHECKED - MJP	REVIS	REVIS		SCALE:	SHEET NO.	OF	SHEETS	STA. 106+50.00	TO STA. 106+50.00	CONTRACT NO. 61A63		
	PLOT DATE = 7/3/2014	DATE - 6/30/2014	REVIS	REVIS		ILLINOIS FED. AID PROJECT								


FINAL SURVEY	SURVEYED PLOTTED	BY	DATE
NOTE BOOK	TEMPLATE		
NO.	AREAS CHECKED		

ORIGINAL SURVEY	SURVEYED PLOTTED	BY	DATE
NOTE BOOK	TEMPLATE		
NO.	AREAS CHECKED		

PENTABLE = ...\\PenTable\\Site1\\Eng\\Grid.tbl
Q:\\C007\\21150_004\\Drawings\\site\\Xsec\\S_XS_Wash_21150_004.dgn

		STAGE 1	STAGE 2	STAGE 3
107+00.00	UNSUITABLE	0.00	74.09	0.00
	EXCAVATION	0.00	0.00	0.00
	EMBANKMENT	0.00	153.98	0.00
ALL UNITS ARE SQ FT				

LEGEND	
	TEMPORARY PAVEMENT BY OTHERS
	STRUCTURAL EXCAVATION
	BRACED EXCAVATION

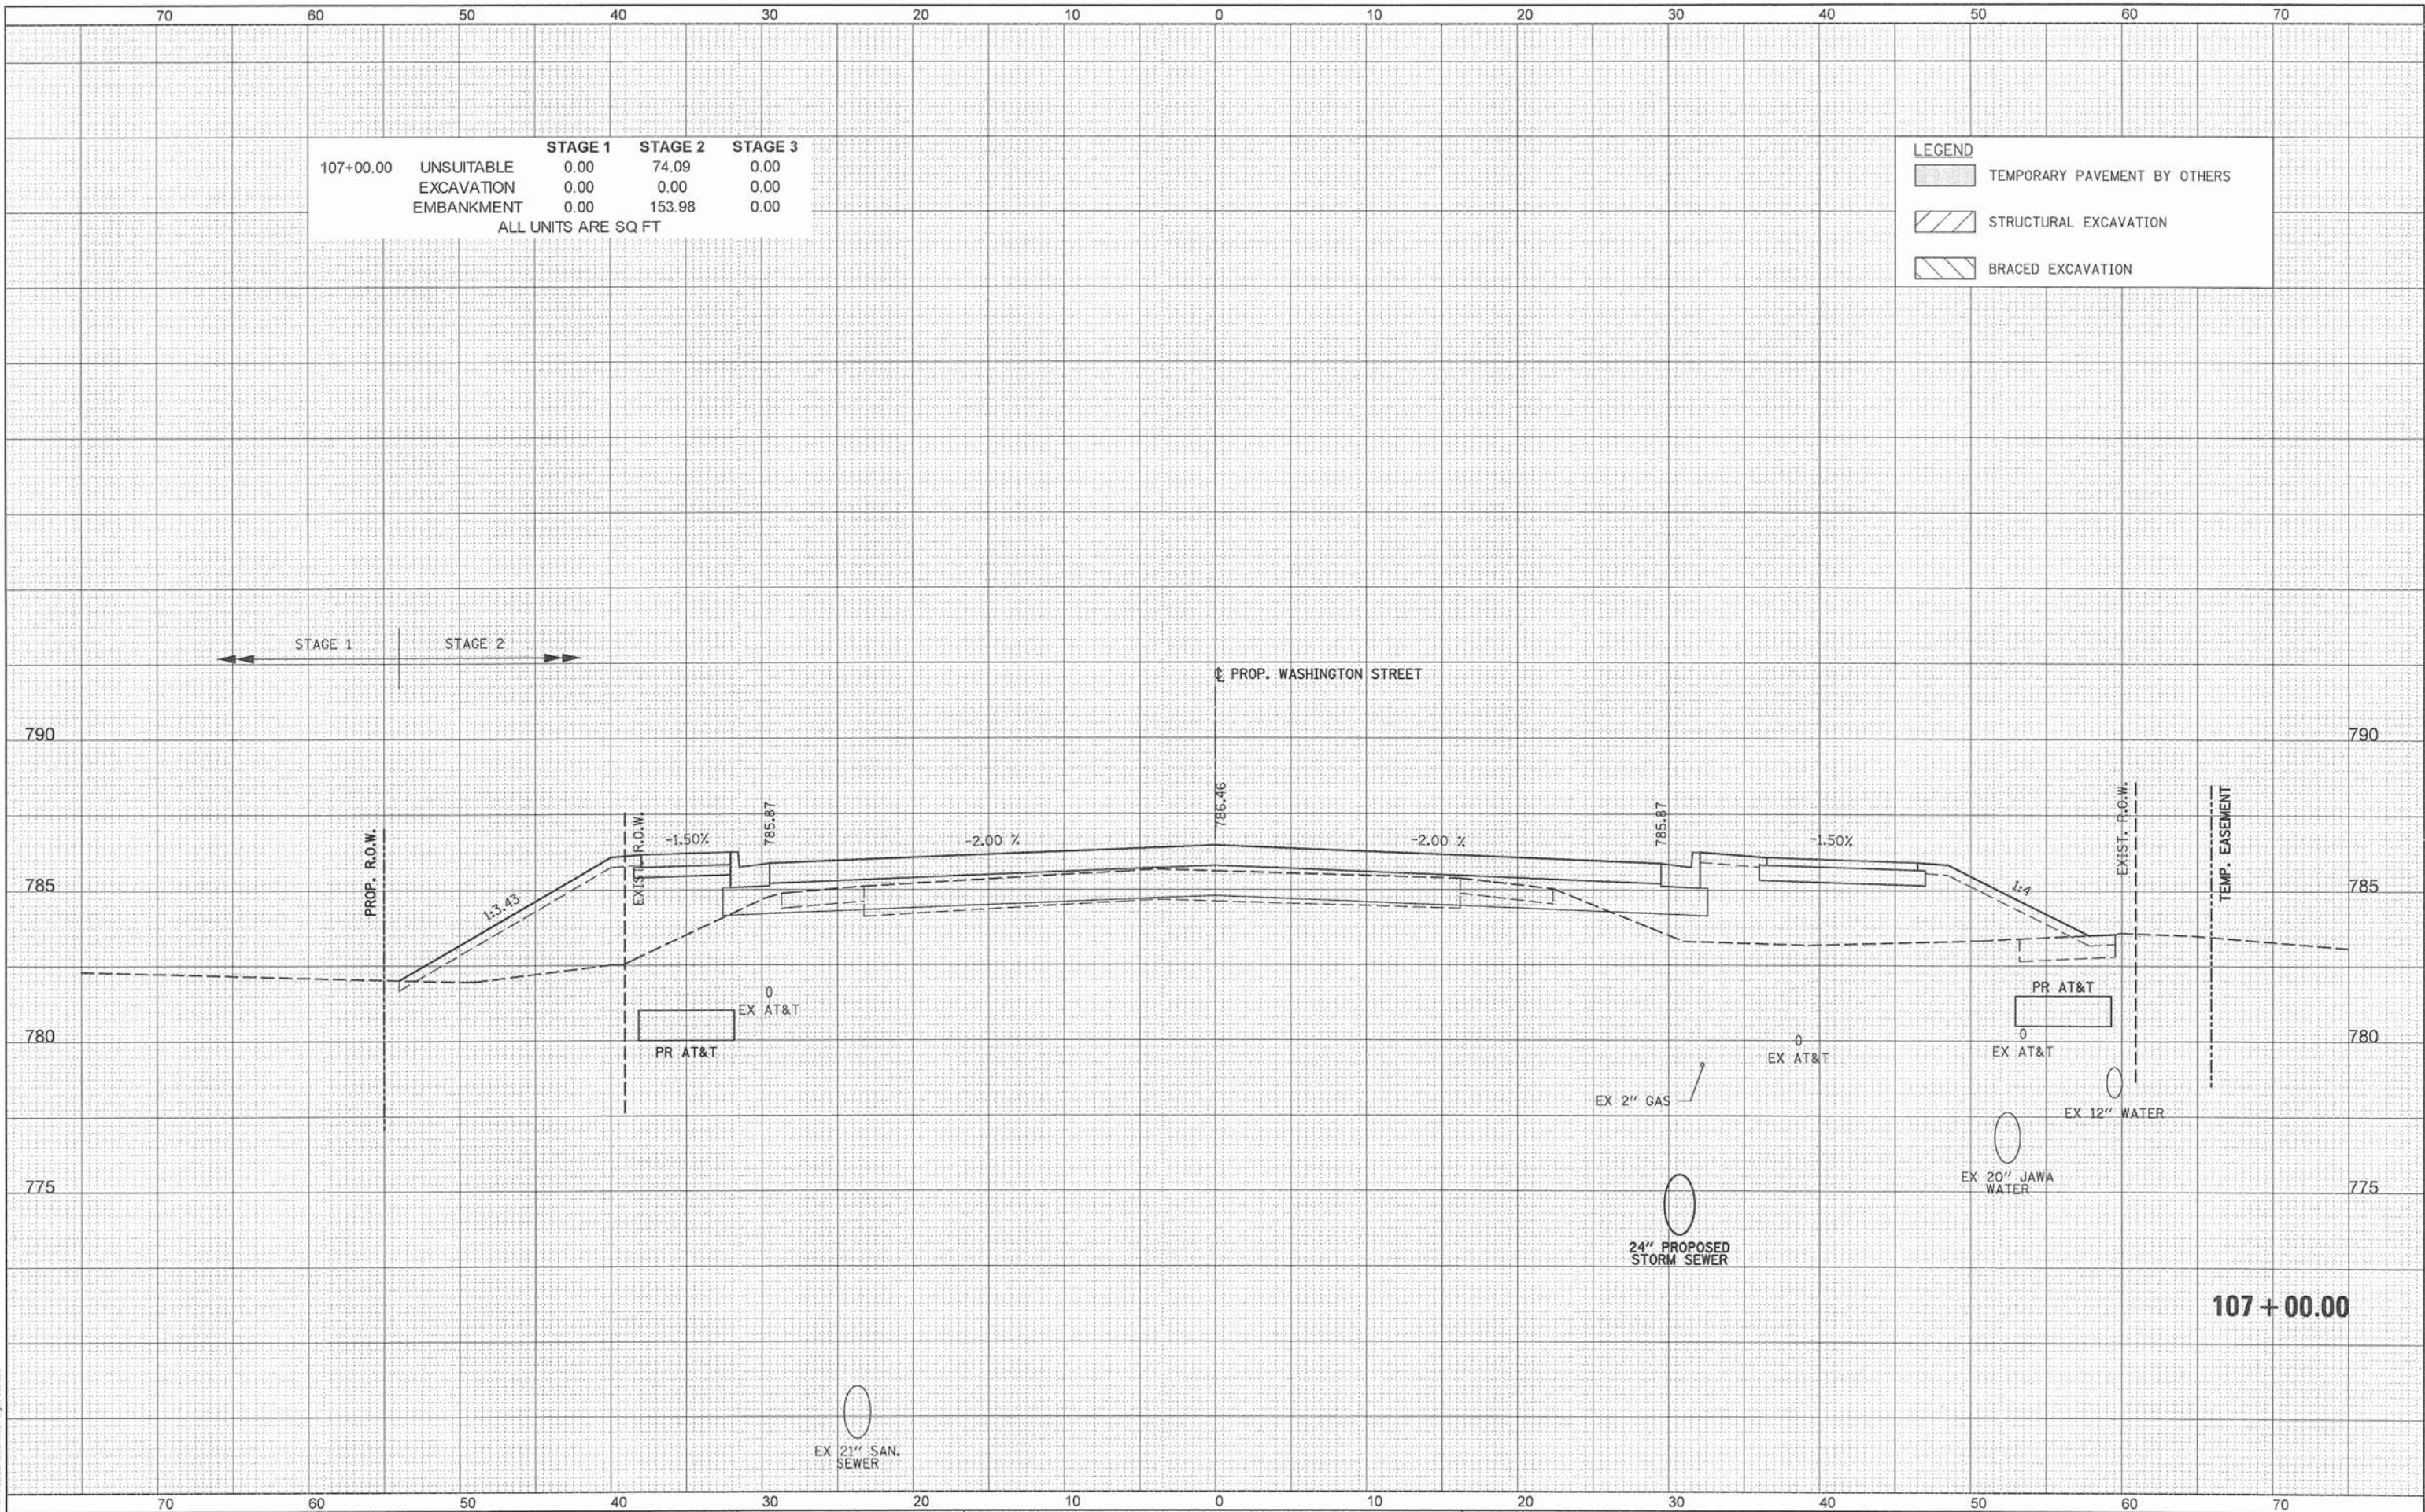


 PATRICK ENGINEERING	PATRICK ENGINEERING INC. 4970 VARSITY DRIVE LISLE, IL 60532 patrickengineering.com	USER NAME = tkoeppn(rday.Lisle)	DESIGNED - MJV	REVISED -	STATE OF ILLINOIS DEPARTMENT OF TRANSPORTATION	WASHINGTON STREET FROM HARYAN WAY TO LAKE STREET WASHINGTON STREET CROSS SECTIONS				F.A.U. RTE.	SECTION	COUNTY	TOTAL SHEETS	SHEET NO.
			DRAWN - MJV	REVISED -						187	11-00121-11-BR	LAKE	496	363
		PLOT SCALE = 10.0000' / in.	CHECKED - MJP	REVISED -		CONTRACT NO. 61A63								
		PLOT DATE = 7/3/2014	DATE - 6/30/2014	REVISED -		SCALE:	SHEET NO.	OF	SHEETS	STA. 107+00.00 TO STA. 107+00.00	ILLINOIS FED. AID PROJECT			

FINAL	SURVEYED	DATE
SURVEY	PLOTTED	BY
NOTE BOOK	TEMPLATE	
NO.	AREAS CHECKED	

ORIGINAL	SURVEYED	DATE
SURVEY	PLOTTED	BY
NOTE BOOK	TEMPLATE	
NO.	AREAS CHECKED	

	STAGE 1	STAGE 2	STAGE 3
107+50.00	UNSUITABLE	0.00	76.13
	EXCAVATION	0.00	0.00
	EMBANKMENT	0.00	143.40
			0.00
	ALL UNITS ARE SQ FT		

LEGEND	
	TEMPORARY PAVEMENT BY OTHERS
	STRUCTURAL EXCAVATION
	BRACED EXCAVATION

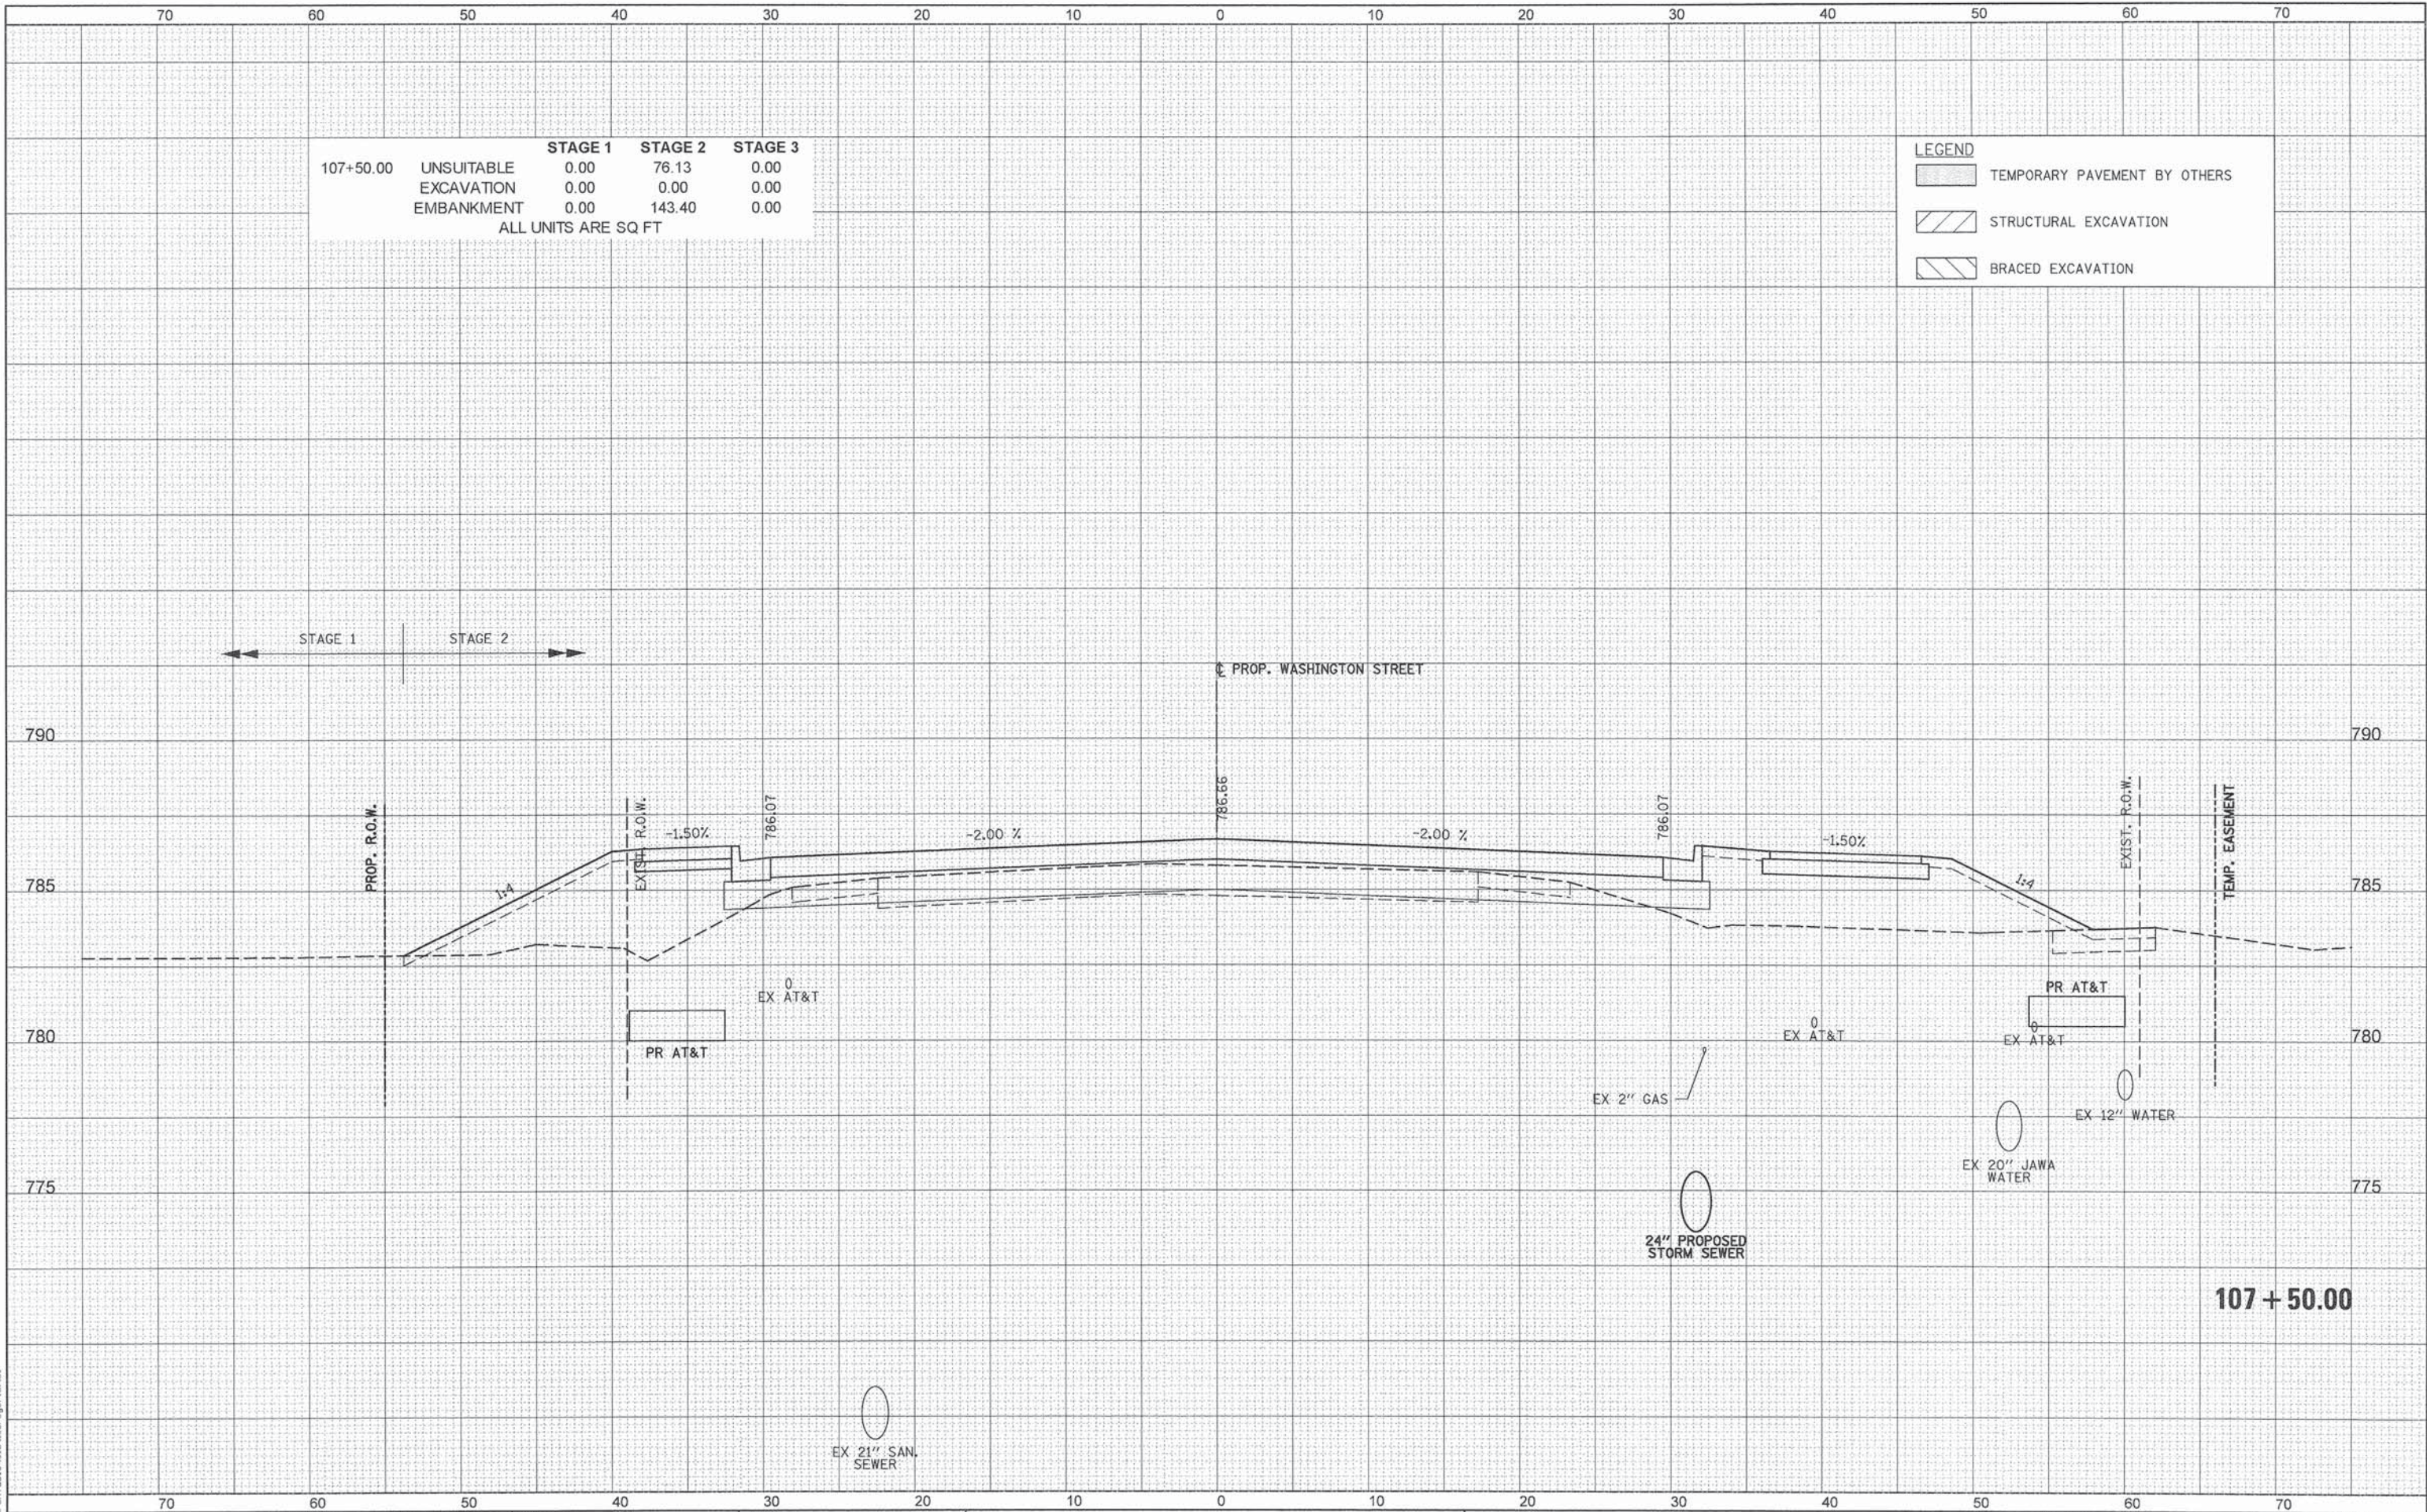


107 + 50.00

P:\CDOT\21150_004\Drawings\sheet\XSec\5_XS_Wash_21150_004.dgn

 PATRICK ENGINEERING INC. 4970 VARSITY DRIVE LISLE, IL 60532 patrickengineering.com	USER NAME = tkoeppen(Rdwy_Lisle)		DESIGNED - MJV	REVISED -	STATE OF ILLINOIS DEPARTMENT OF TRANSPORTATION					WASHINGTON STREET FROM HARYAN WAY TO LAKE STREET WASHINGTON STREET CROSS SECTIONS					F.A.U RTE.	SECTION		COUNTY	TOTAL SHEETS	SHEET NO.
	PLOT SCALE = 10.0000' / in.		DRAWN - MJV	REVISED -						SCALE:					SHEET NO.	OF	SHEETS	STA. 107+50.00	TO STA. 107+50.00	187
	PLOT DATE = 7/3/2014		CHECKED - MJP	REVISED -											CONTRACT NO. 61A63					
			DATE - 6/30/2014	REVISED -											ILLINOIS FED. AID PROJECT					

FINAL	SURVEYED	DATE
SURVEY	PLOTTED	BY
NOTE BOOK	TEMPLATE	
NO.	AREAS CHECKED	

ORIGINAL	SURVEYED	DATE
SURVEY	PLOTTED	BY
NOTE BOOK	TEMPLATE	
NO.	AREAS CHECKED	

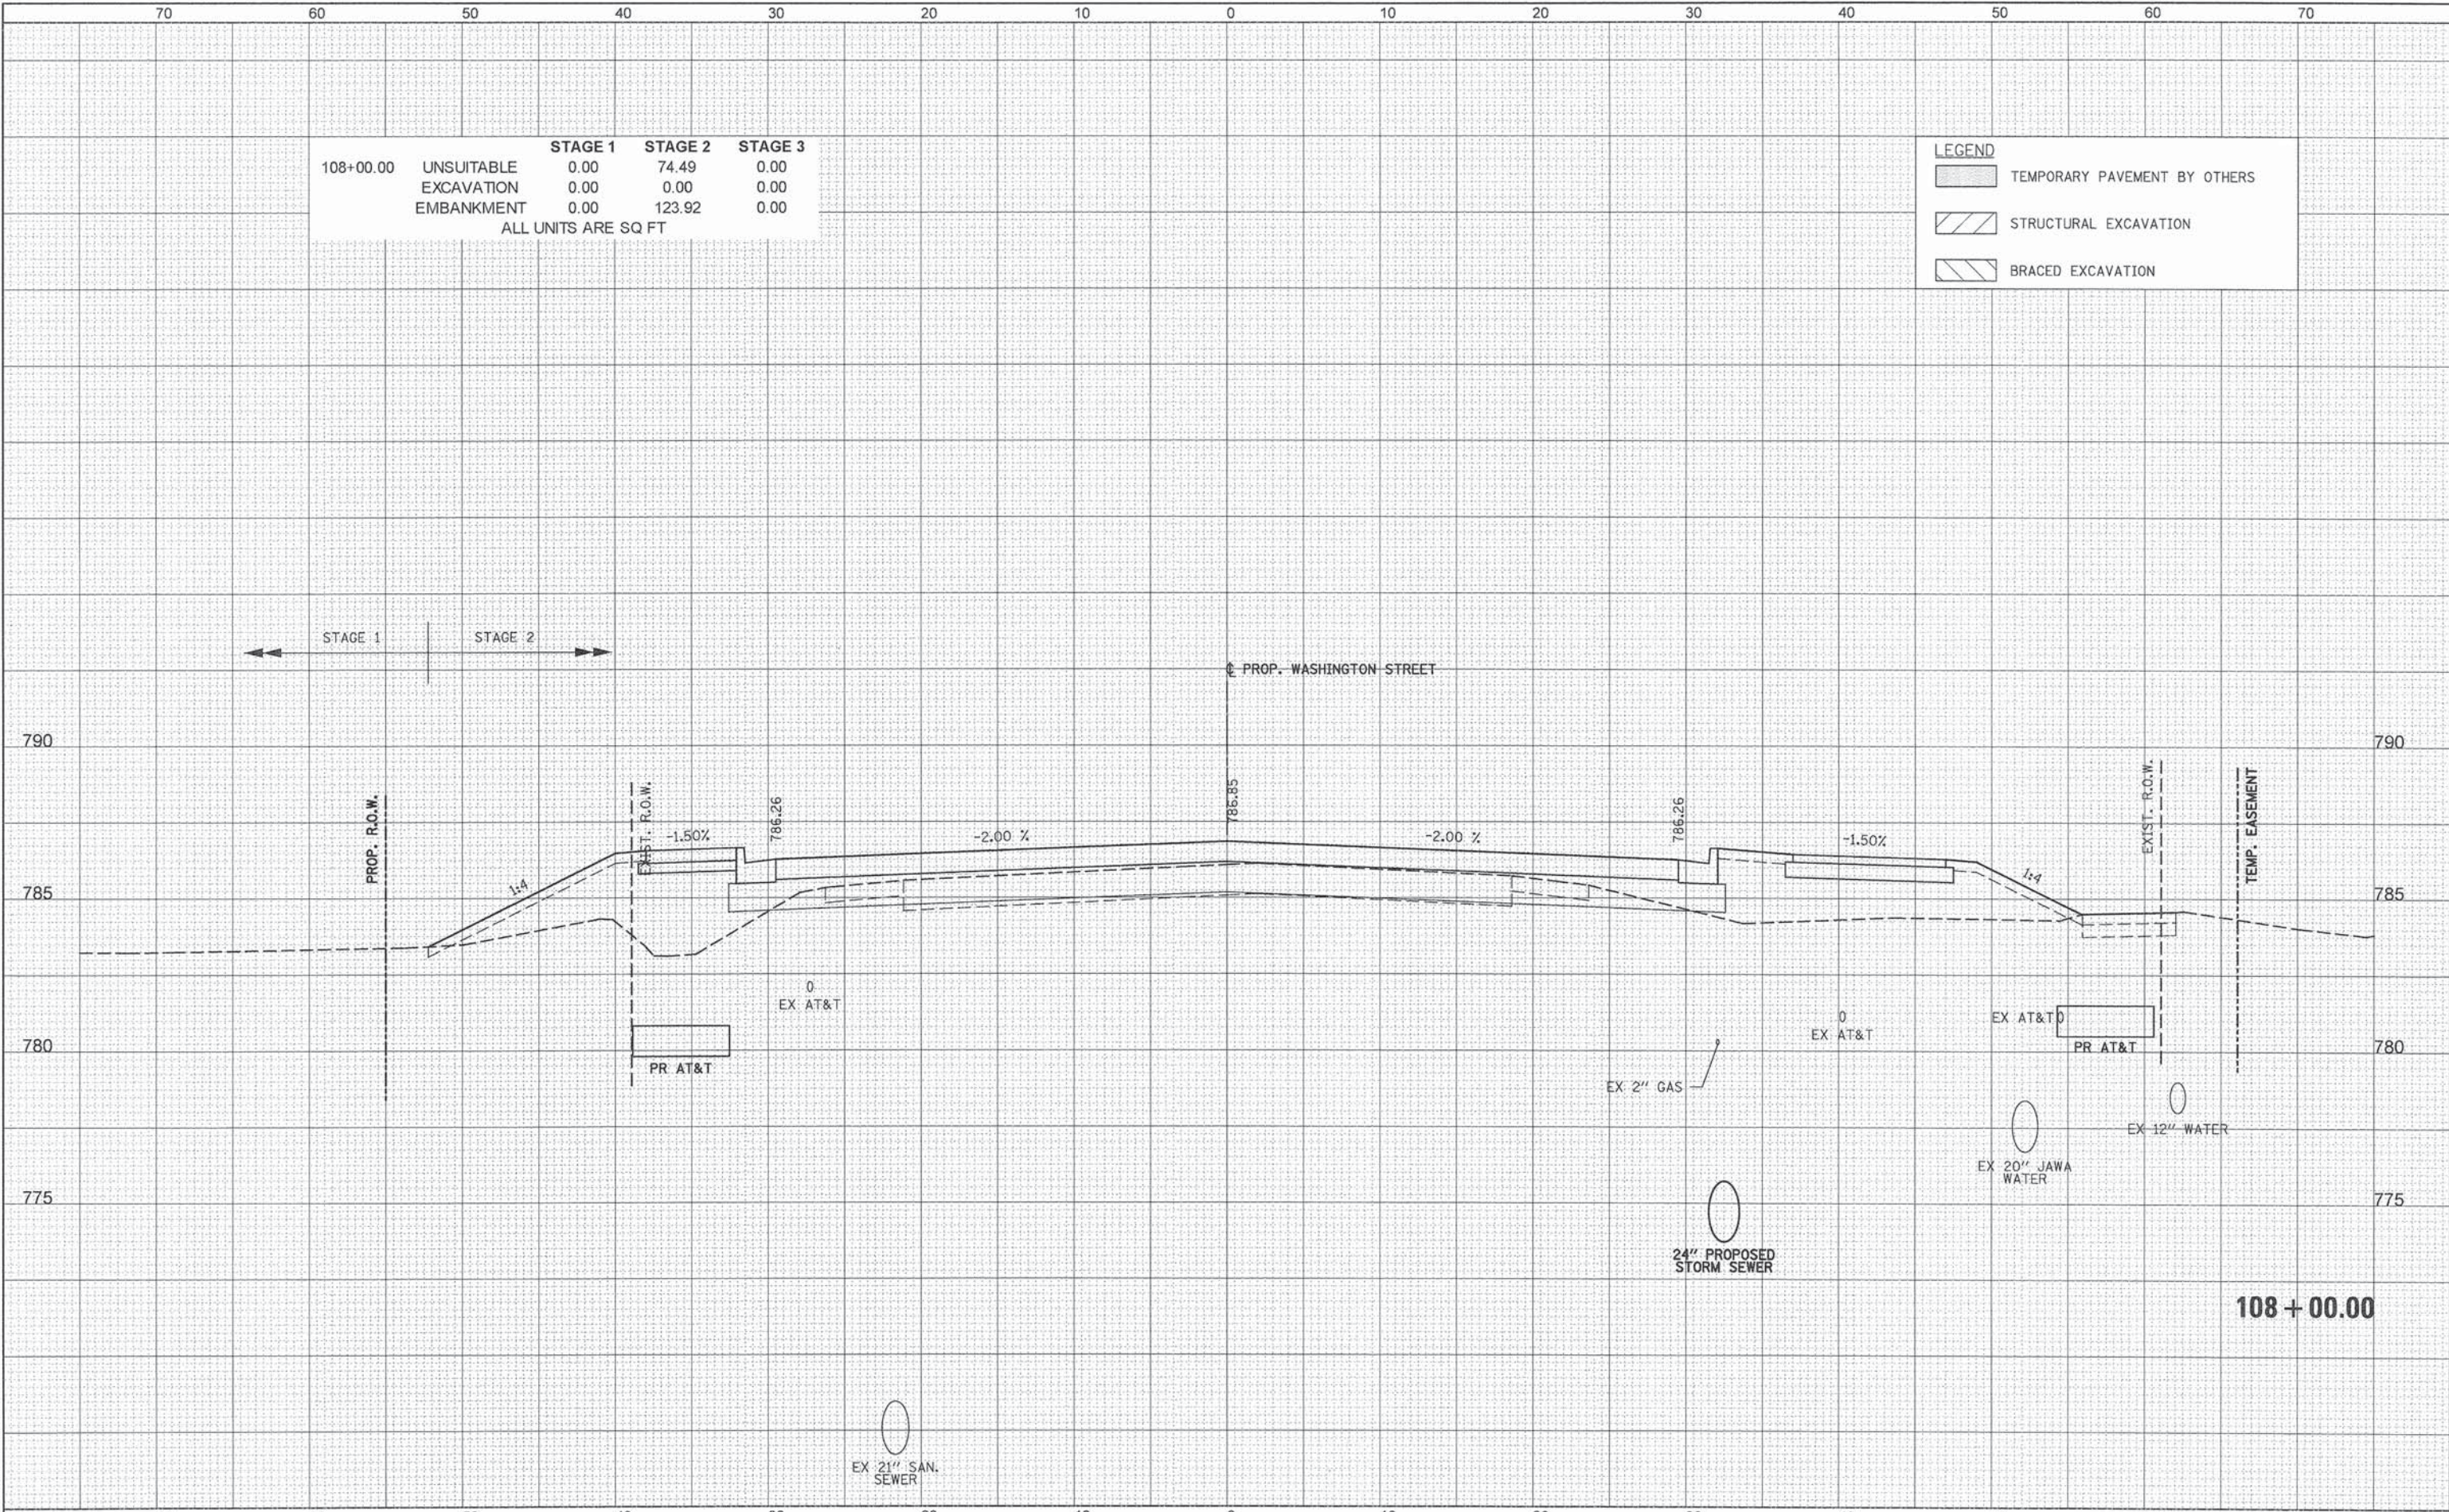

	STAGE 1	STAGE 2	STAGE 3
108+00.00	0.00	74.49	0.00
UNSUITABLE	0.00	0.00	0.00
EXCAVATION	0.00	123.92	0.00
EMBANKMENT	0.00	0.00	0.00

ALL UNITS ARE SQ FT

LEGEND	
	TEMPORARY PAVEMENT BY OTHERS
	STRUCTURAL EXCAVATION
	BRACED EXCAVATION


	PATRICK ENGINEERING INC. 4970 VARSITY DRIVE LISLE, IL 60532 patrickengineering.com	USER NAME = tkoeppen(Rdwy.Lisle)	DESIGNED - MJV	REVISED -	STATE OF ILLINOIS DEPARTMENT OF TRANSPORTATION	WASHINGTON STREET FROM HARYAN WAY TO LAKE STREET			F.A.U. RTE. 187	SECTION 11-00121-11-BR	COUNTY LAKE	TOTAL SHEETS 496	SHEET NO. 365
			DRAWN - MJV	REVISED -		WASHINGTON STREET CROSS SECTIONS							
		PLOT SCALE = 10.0000' / 1 in.	CHECKED - MJP	REVISED -		SCALE: SHEET NO. OF SHEETS STA. 108+00.00 TO STA. 108+00.00							
		PLOT DATE = 7/3/2014	DATE - 6/30/2014	REVISED -		CONTRACT NO. 61A63							
ILLINOIS FED. AID PROJECT													

DATE	BY	SURVEYED	PLOTTED	TEMPLATE	AREAS	CHECKED
NO.		FINAL	SURVEY	NOTE BOOK		

DATE	BY	SURVEYED	PLOTTED	TEMPLATE	AREAS	CHECKED
NO.		ORIGINAL	SURVEY	NOTE BOOK		

		STAGE 1	STAGE 2	STAGE 3
108+50.00	UNSUITABLE	0.00	73.27	0.00
	EXCAVATION	0.00	6.18	0.00
	EMBANKMENT	0.00	99.17	0.00
ALL UNITS ARE SQ FT				

LEGEND	
	TEMPORARY PAVEMENT BY OTHERS
	STRUCTURAL EXCAVATION
	BRACED EXCAVATION

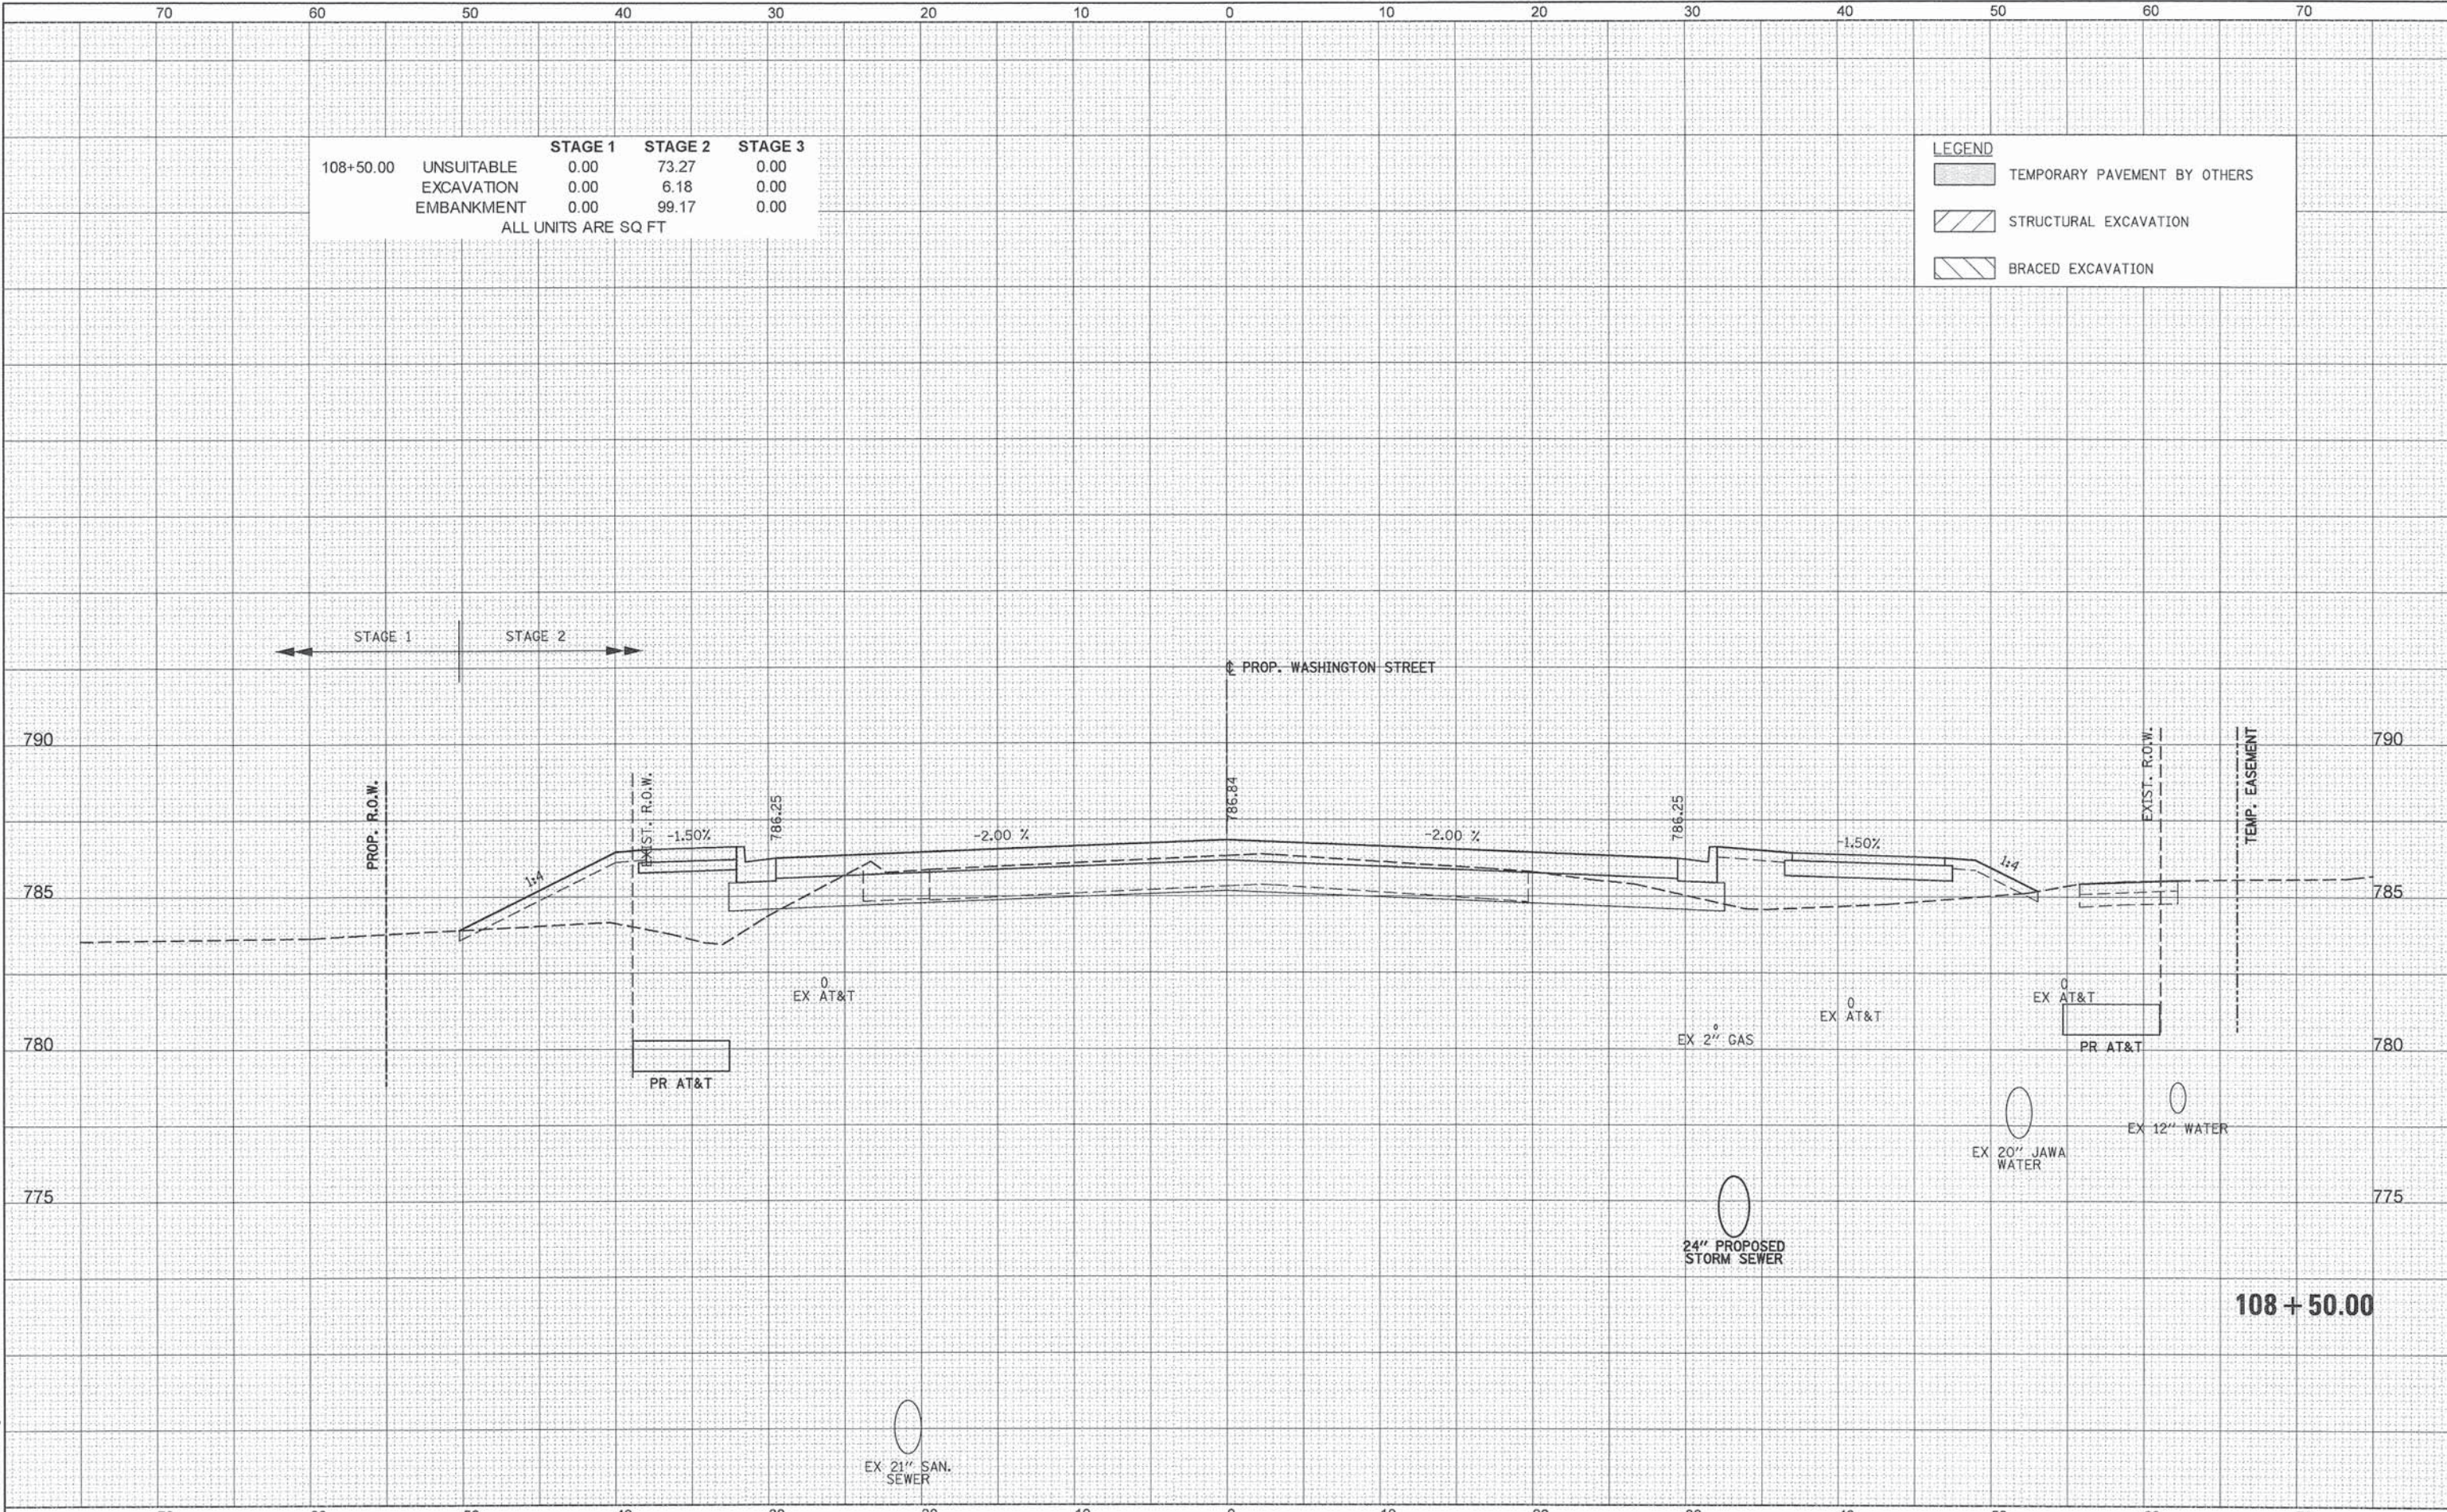


70		60		50		40		30		20		10		0		10		20		30		40		50		60		70							
	PATRICK ENGINEERING INC. 4970 VARSITY DRIVE LISLE, IL 60532 patrickengineering.com	USER NAME = tkoeppen(Rdwy.Lis.le)		DESIGNED - MJV		REVISED -		STATE OF ILLINOIS DEPARTMENT OF TRANSPORTATION										WASHINGTON STREET FROM HARYAN WAY TO LAKE STREET WASHINGTON STREET CROSS SECTIONS										F.A.U. RTE.	SECTION		COUNTY	TOTAL SHEETS	SHEET NO.		
		DRAWN - MJV		REVISED -		187	11-00121-11-BR																					LAKE	496	366					
		PLOT SCALE = 18.0000' / in.		CHECKED - MJP		REVISED -																										CONTRACT NO. 61A63			
		PLOT DATE = 7/3/2014		DATE - 6/30/2014		REVISED -																												ILLINOIS FED. AID PROJECT	
SCALE:		SHEET NO.		OF SHEETS		STA. 108+50.00 TO STA. 108+50.00																													

FINAL	SURVEYED	BY	DATE
SURVEY	PLOTTED		
NOTE BOOK	TEMPLATE		
NO.	AREAS CHECKED		

ORIGINAL	SURVEYED	BY	DATE
SURVEY	PLOTTED		
NOTE BOOK	TEMPLATE		
NO.	AREAS CHECKED		

	STAGE 1	STAGE 2	STAGE 3
108+81.00	UNSUITABLE	0.00	65.71
	EXCAVATION	0.00	31.04
	EMBANKMENT	0.00	40.72
			0.00
ALL UNITS ARE SQ FT			

LEGEND	
	TEMPORARY PAVEMENT BY OTHERS
	STRUCTURAL EXCAVATION
	BRACED EXCAVATION

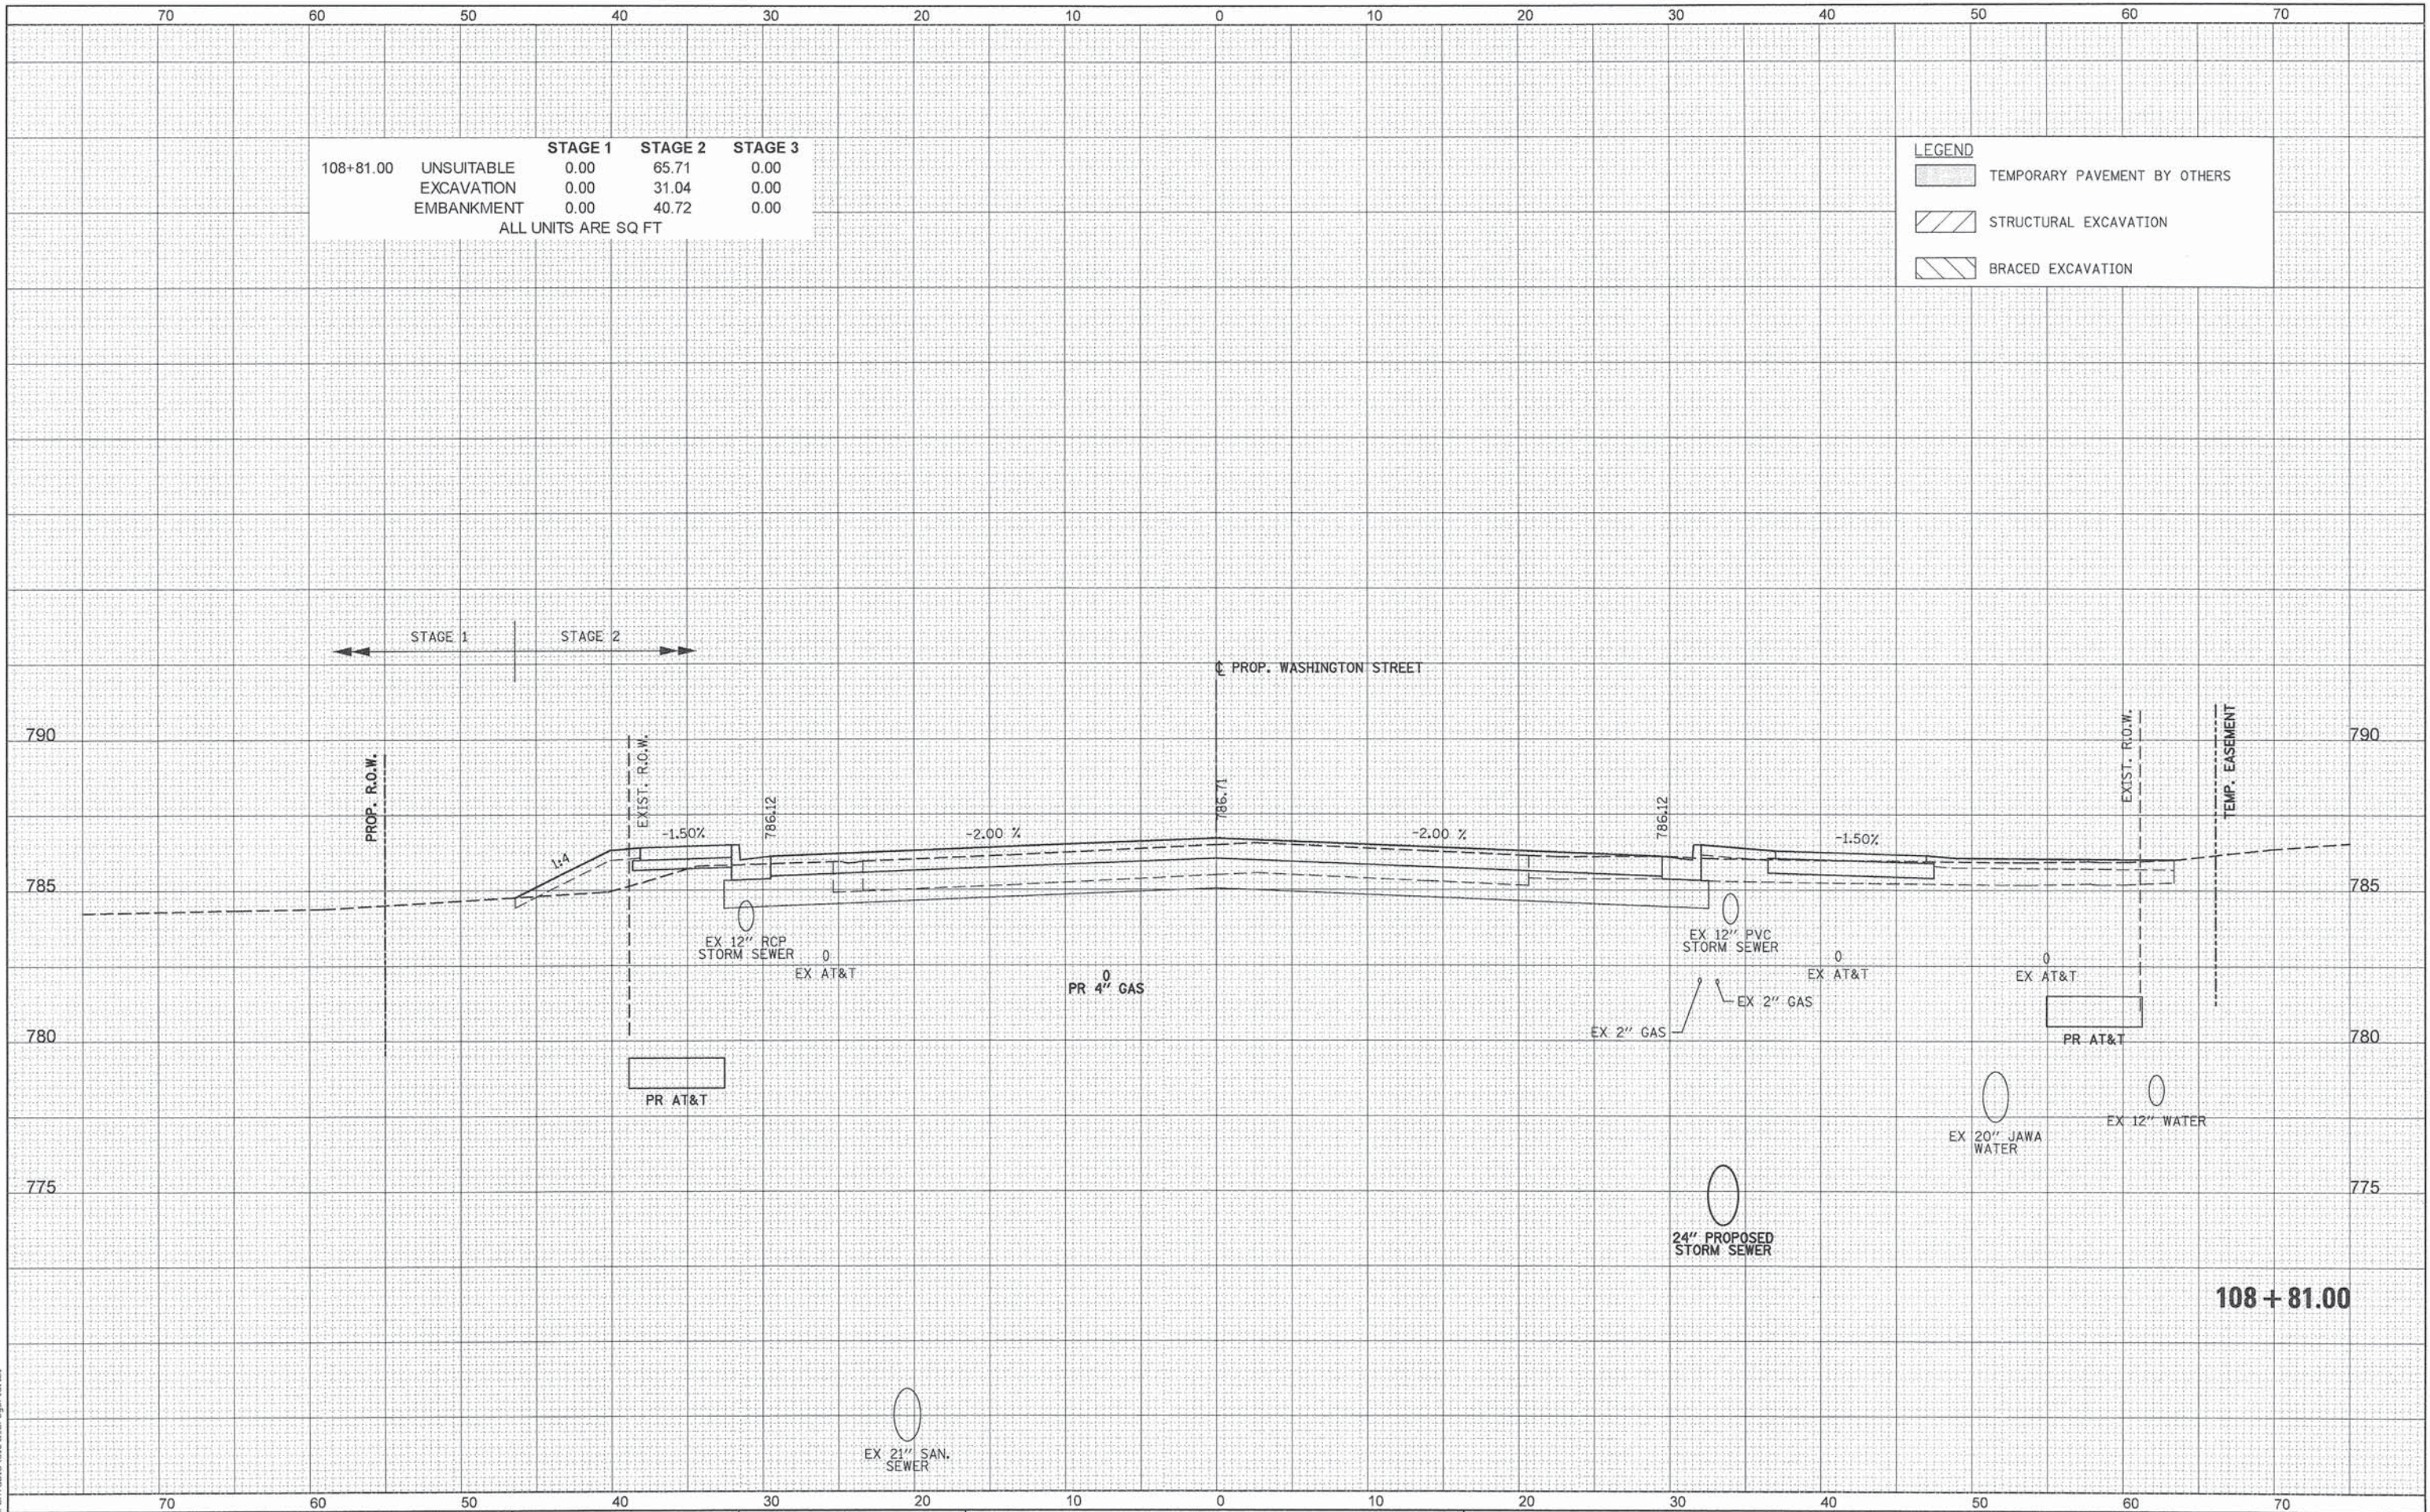


 PATRICK ENGINEERING INC. 4970 VARSITY DRIVE LISLE, IL 60532 patrickengineering.com	USER NAME = skoeppen(Rdwy.Lisle)	DESIGNED - MJV	REVISED -	STATE OF ILLINOIS DEPARTMENT OF TRANSPORTATION	WASHINGTON STREET FROM HARYAN WAY TO LAKE STREET WASHINGTON STREET CROSS SECTIONS				F.A.U. RTE.	SECTION	COUNTY	TOTAL SHEETS	SHEET NO.
	PLOT SCALE = 10.0000' / in.	DRAWN - MJV	REVISED -						187	11-00121-11-BR	LAKE	496	367
	PLOT DATE = 7/3/2014	CHECKED - MJP	REVISED -		CONTRACT NO. 61A63								
	DATE = 6/30/2014	REVISOR -	REVISOR -		ILLINOIS FED. AID PROJECT								
					SCALE:	SHEET NO.	OF	SHEETS	STA. 108+81.00	TO STA. 108+81.00			

G:\C007\21158_004\Drawings\shs\Xsec\XS.Wash.21158_004.dgn


FINAL SURVEY	SURVEYED	BY	DATE
	NOTE BOOK		
NO.	PLOTTED		
	TEMPLATE		
	AREAS		
	AREAS CHECKED		

ORIGINAL SURVEY	SURVEYED _____	BY _____	DATE _____
NOTE BOOK	PLOTTED _____		
NO.	TEMPLATE _____		
	AREAS _____		
	AREAS CHECKED _____		

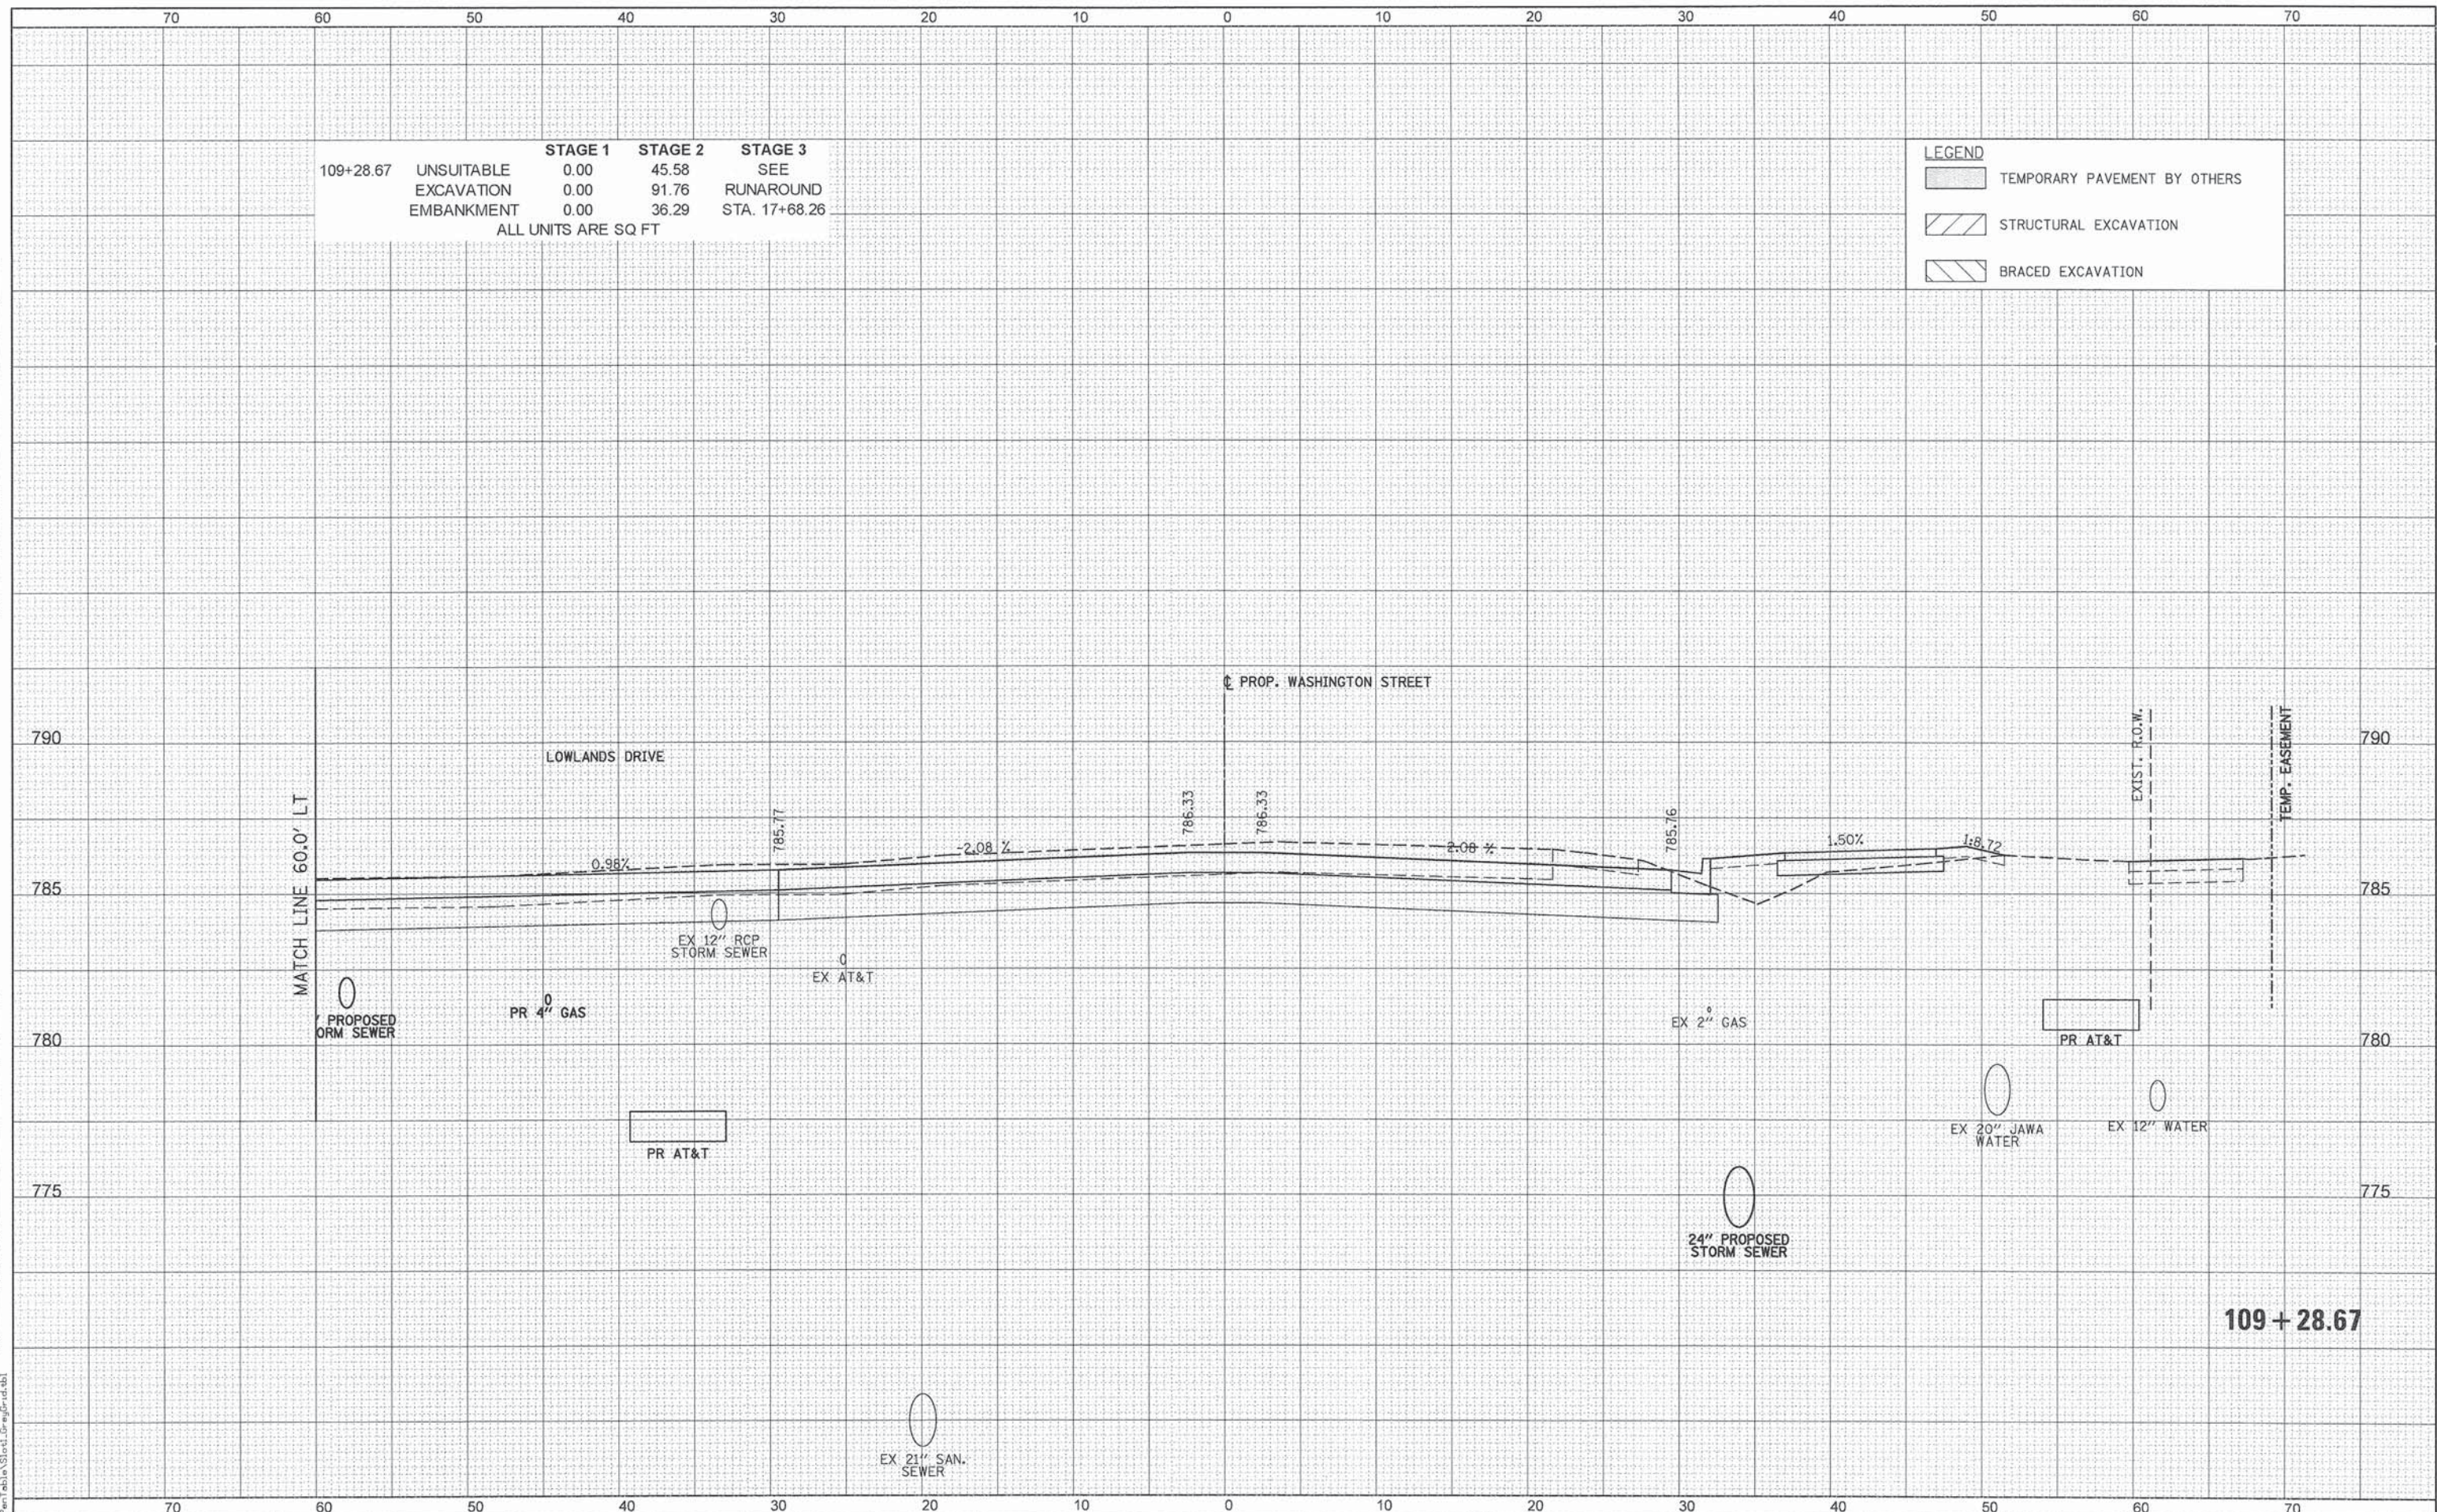

FINAL SURVEY	SURVEYED	BY	DATE
	PLOTTED		
	NOTE BOOK		
	AREAS CHECKED		


ORIGINAL SURVEY	SURVEYED	BY	DATE
	PLOTTED		
	NOTE BOOK		
	AREAS CHECKED		

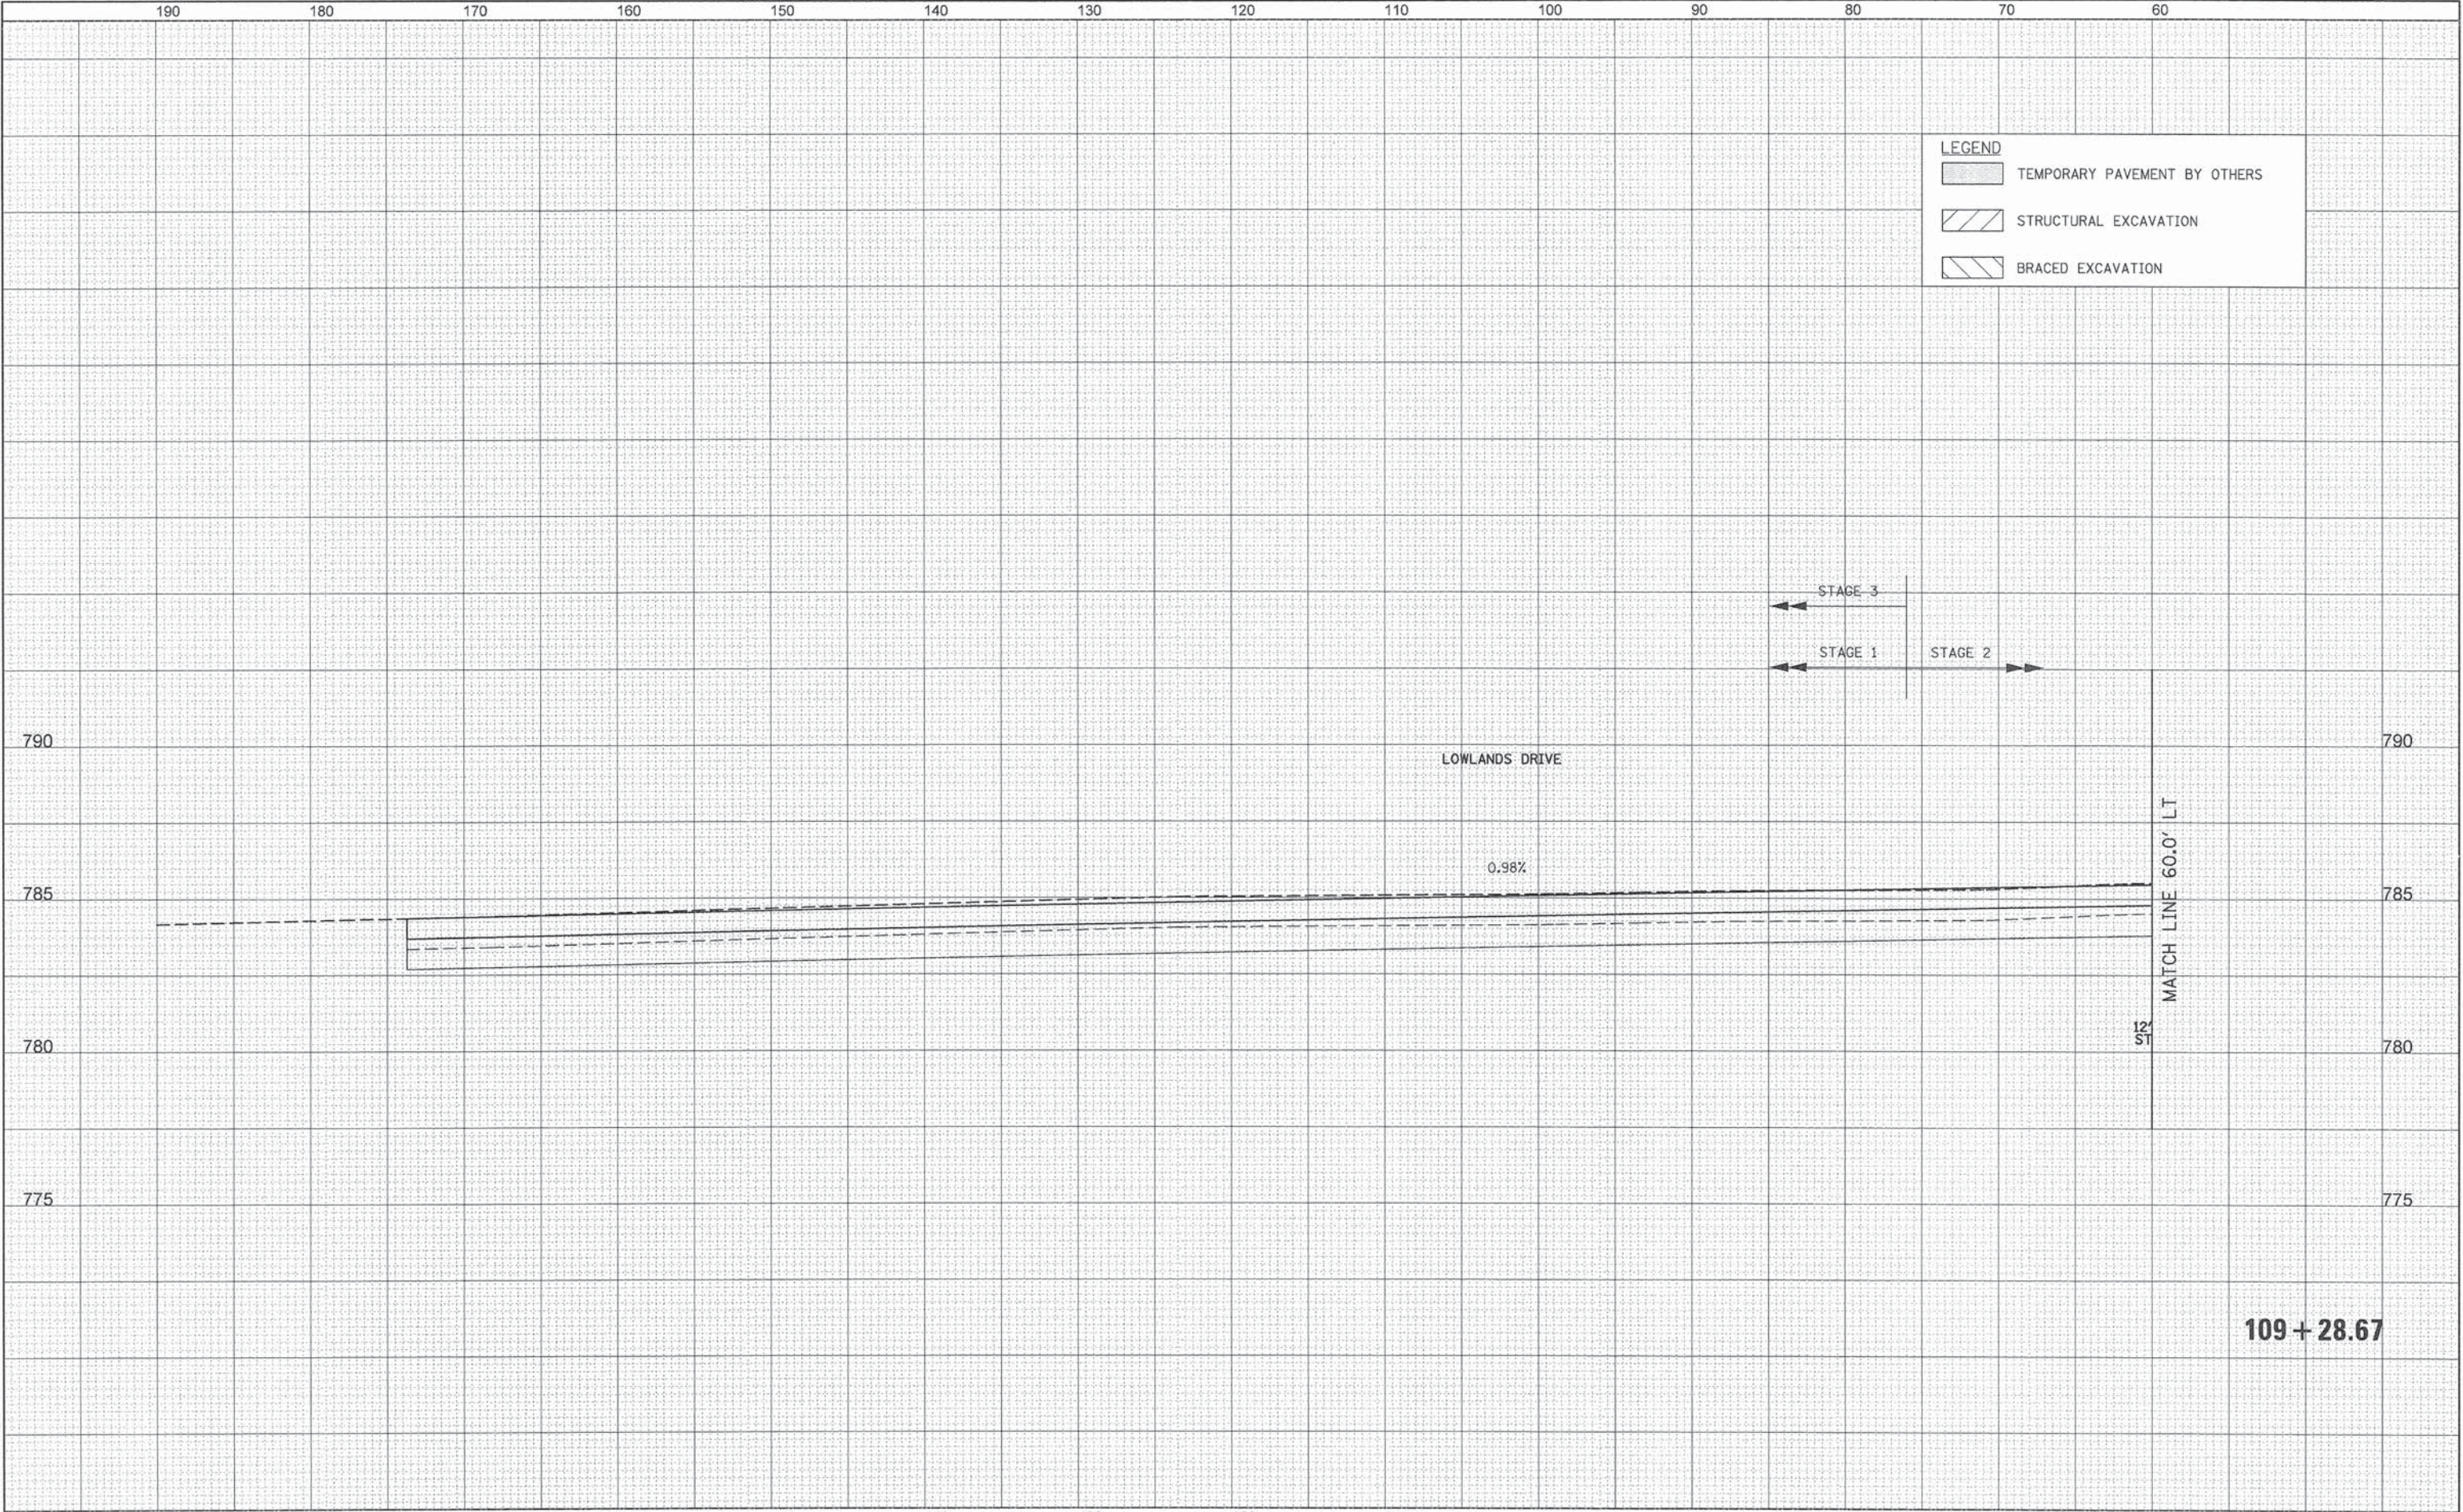

190		180		170		160		150		140		130		120		110		100		90		80		70		60																					
 PATRICK ENGINEERING	PATRICK ENGINEERING INC. 4970 VARSITY DRIVE LISLE, IL 60532 patrickengineering.com	USER NAME = koeppen(Rdwj.Lisle)		DESIGNED - MJV		REVISED -		STATE OF ILLINOIS DEPARTMENT OF TRANSPORTATION										WASHINGTON STREET FROM HARYAN WAY TO LAKE STREET WASHINGTON STREET CROSS SECTIONS										F.A.U RTE.		SECTION		COUNTY		TOTAL SHEETS		SHEET NO.											
		PLOT SCALE = 10.0000 ' / in.		CHECKED - MJP		REVISED -																						187		11-00121-11-BR		LAKE		496		369											
		PLOT DATE = 7/3/2014		DATE - 6/30/2014		REVISED -																						SCALE: SHEET NO. OF SHEETS STA. 109+28.67 TO STA. 109+28.67										CONTRACT NO. 61A63 ILLINOIS FED. AID PROJECT									

FINAL	SURVEYED	BY	DATE
SURVEY	PLOTTED		
NOTE BOOK	TEMPLATE		
NO.	AREAS CHECKED		

ORIGINAL	SURVEYED	BY	DATE
SURVEY	PLOTTED		
NOTE BOOK	TEMPLATE		
NO.	AREAS CHECKED		

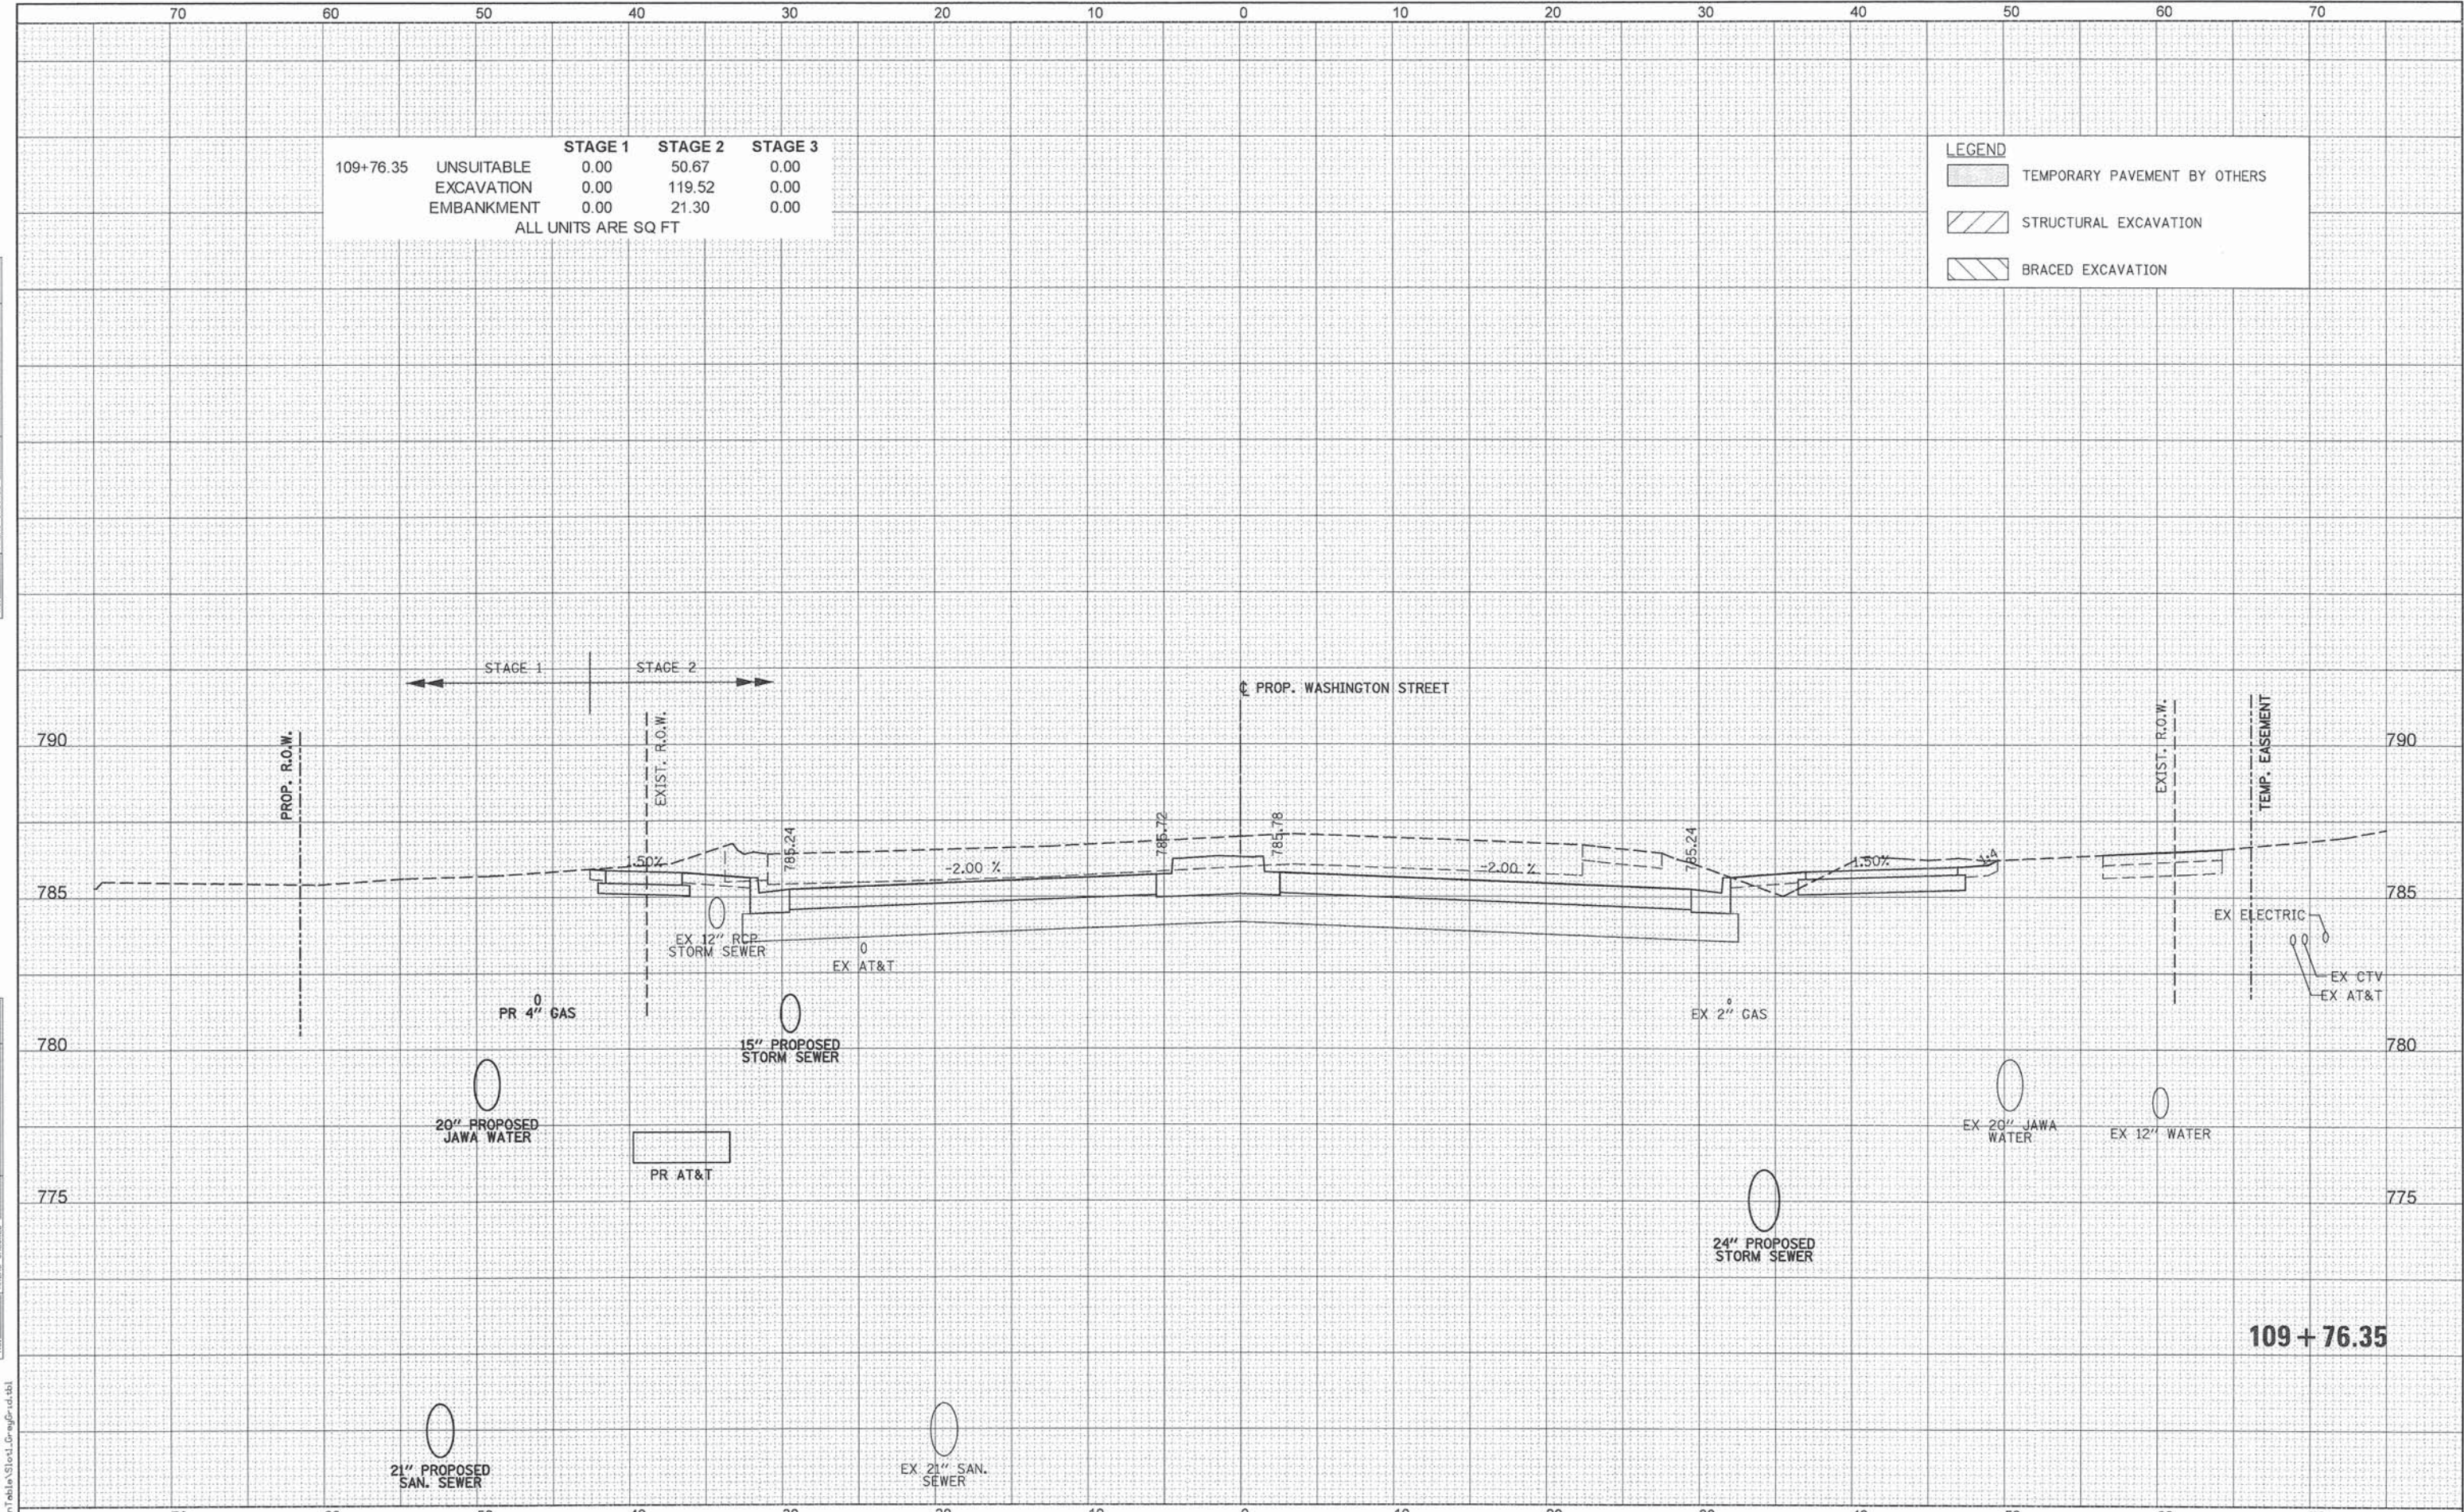

Q:\LCC001\21150_004\Drawings\Sheet\Xsec\5_XS_Wash_21150_004.dgn

 PATRICK ENGINEERING PATRICK ENGINEERING INC. 4970 VARSITY DRIVE LISLE, IL 60532 patrickengineering.com	USER NAME = tkoeppen(Rdwy_Lisle)		DESIGNED - MJV	REVISED -	STATE OF ILLINOIS DEPARTMENT OF TRANSPORTATION	WASHINGTON STREET FROM HARYAN WAY TO LAKE STREET WASHINGTON STREET CROSS SECTIONS				F.A.U. RTE. 187	SECTION	COUNTY	TOTAL SHEETS	SHEET NO.	
	PLOT SCALE = 10.0000 ' / in.		DRAWN - MJV	REVISED -		SCALE: SHEET NO. OF SHEETS STA. 109+76.35 TO STA. 109+76.35					11-00121-11-BR	LAKE	496	370	
	PLOT DATE = 7/3/2014		CHECKED - MJV	REVISED -											
			DATE - 6/30/2014	REVISED -									CONTRACT NO. 61A63		
											[ILLINOIS] FED. AID PROJECT				


DATE	BY	SURVEYED	PLOTTED	TEMPLATE	AREAS CHECKED
		NO.			

DATE	BY	SURVEYED	PLOTTED	TEMPLATE	AREAS CHECKED
		NO.			

	STAGE 1	STAGE 2	STAGE 3
110+00.00	0.00	48.09	0.00
UNSUITABLE	0.00	158.75	0.00
EXCAVATION	0.00	11.56	0.00
EMBANKMENT			

ALL UNITS ARE SQ FT

LEGEND	
	TEMPORARY PAVEMENT BY OTHERS
	STRUCTURAL EXCAVATION
	BRACED EXCAVATION

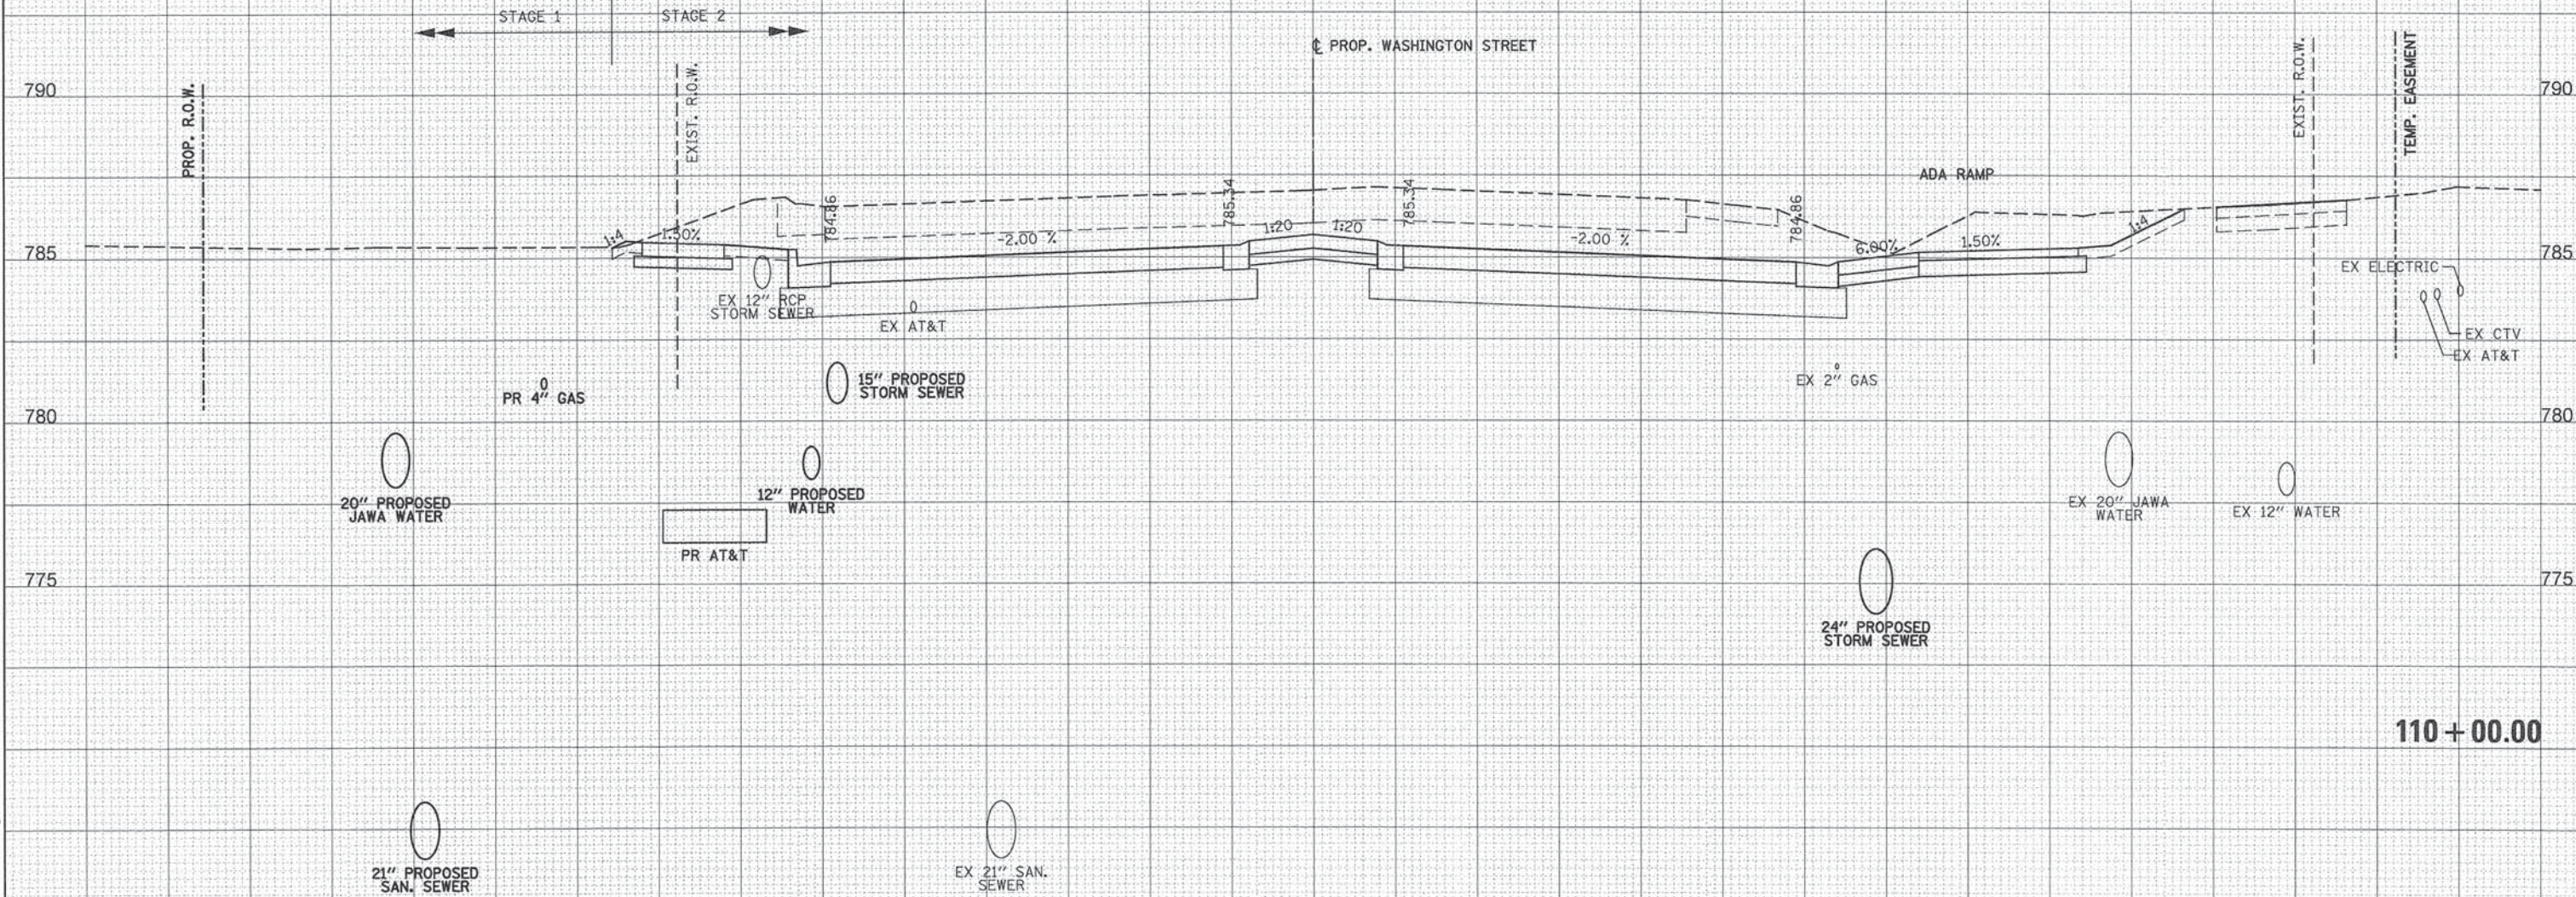


 PATRICK ENGINEERING	PATRICK ENGINEERING INC. 4970 VARSITY DRIVE LISLE, IL 60532 patrickengineering.com	USER NAME = koeppen(Rdwy.Lisle)	DESIGNED - MJV	REVISED -	STATE OF ILLINOIS DEPARTMENT OF TRANSPORTATION	WASHINGTON STREET FROM HARYAN WAY TO LAKE STREET WASHINGTON STREET CROSS SECTIONS				F.A.U RTE.	SECTION	COUNTY	TOTAL SHEETS	SHEET NO.
		PLOT SCALE = 18.0000' / 1in.	DRAWN - MJV	REVISED -		187	11-00121-11-BR	LAKE	496	371				
		PLOT DATE = 7/3/2014	CHECKED - MJP	REVISED -		CONTRACT NO. 61A63								
		DATE - 6/30/2014	REVISED -	SCALE:		SHEET NO.	OF	SHEETS	STA. 110+00.00	TO STA. 110+00.00	ILLINOIS FED. AID PROJECT			

Q:\LCDOT\21150_004\Drawings\sheet\Xsec\S.XS.Wash.21150_004.dgn

DATE	BY	SURVEYED	PLOTTED	TEMPLATE	AREAS	CHECKED
FINL						
SURVEY						
NOTE BOOK						
NO.						

DATE	BY	SURVEYED	PLOTTED	TEMPLATE	AREAS	CHECKED
ORIGINAL						
SURVEY						
NOTE BOOK						
NO.						

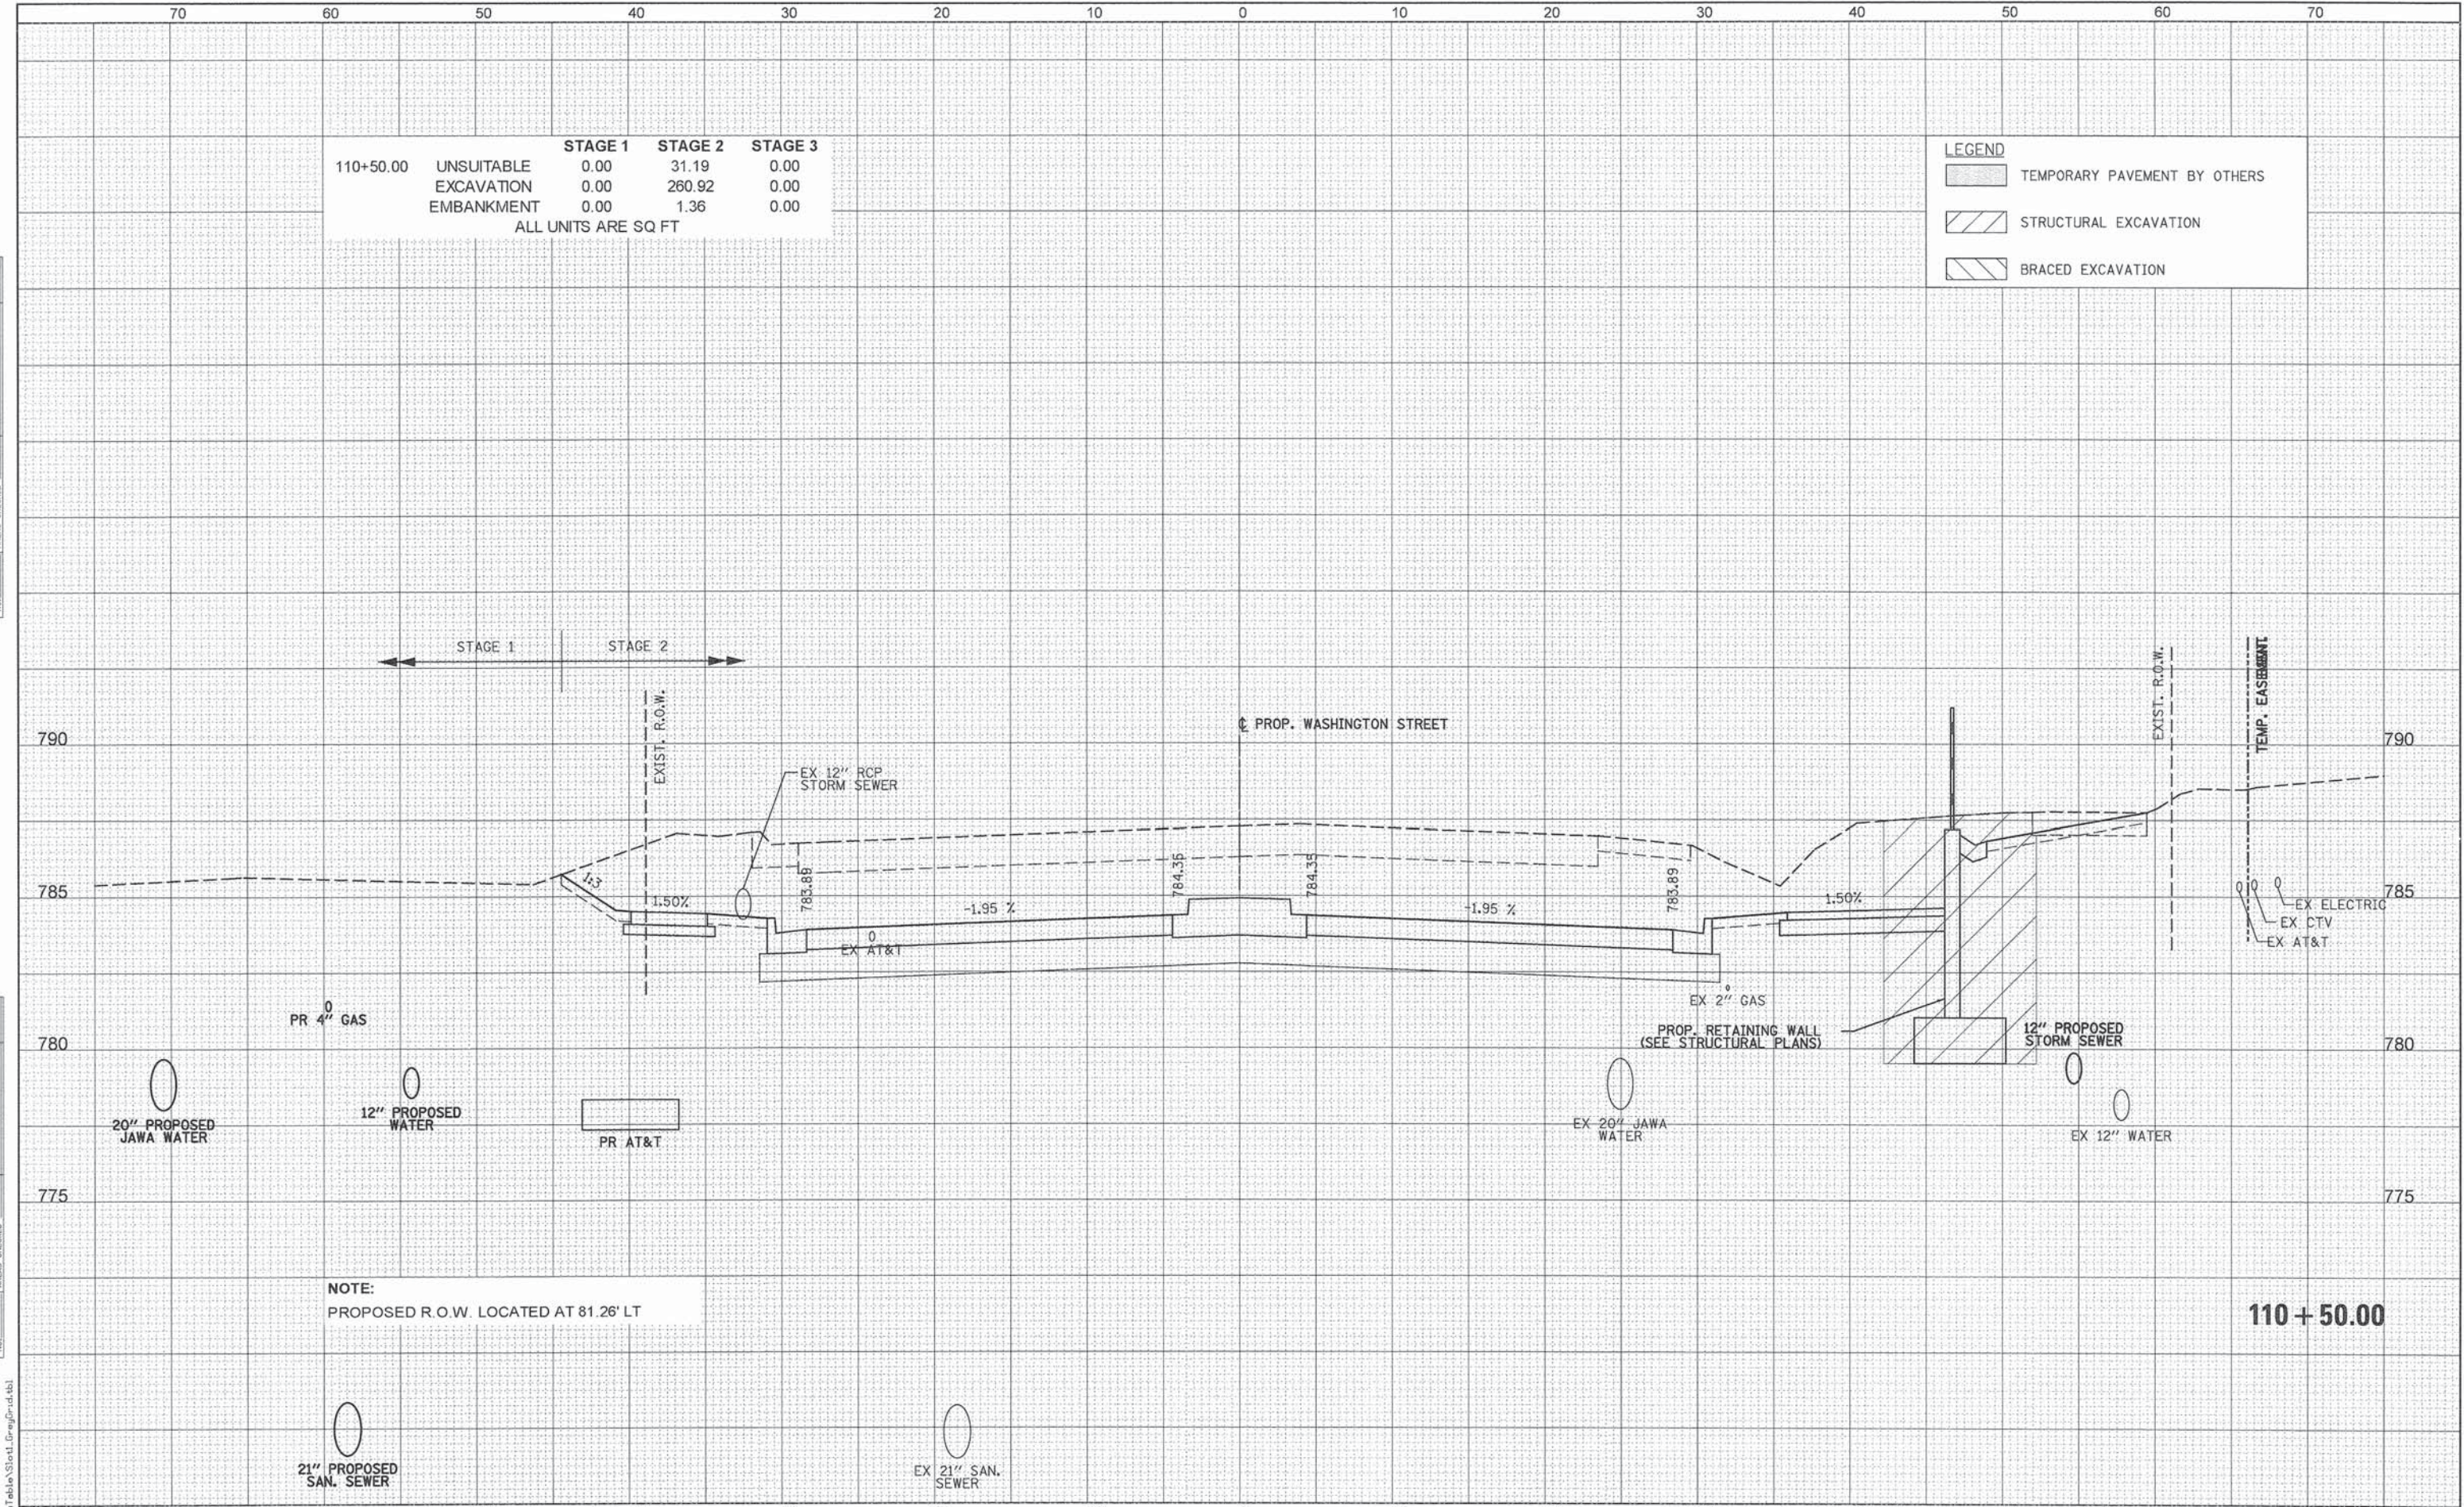

70		60		50		40		30		20		10		0		10		20		30		40		50		60		70														
 PATRICK ENGINEERING INC. 4970 VARSITY DRIVE LISLE, IL 60532 patrickengineering.com		USER NAME = tkoeppen(Rdwy.Lisle)		DESIGNED - MJV		REVISED -		STATE OF ILLINOIS DEPARTMENT OF TRANSPORTATION										WASHINGTON STREET FROM HARYAN WAY TO LAKE STREET WASHINGTON STREET CROSS SECTIONS										F.A.U RTE.	SECTION		COUNTY	TOTAL SHEETS	SHEET NO.									
		PLOT SCALE = 10.0000 ' / in.		CHECKED - MJP		REVISED -																						187	11-00121-11-BR		LAKE	496	372									
		PLOT DATE = 7/3/2014		DATE - 6/30/2014		REVISED -																																CONTRACT NO. 61A63				
																																						ILLINOIS FED. AID PROJECT				
																		SCALE:		SHEET NO.	OF	SHEETS	STA. 110+50.00		TO STA. 110+50.00																	

G:\LCCOT\21150_004\Drawings\shs\Xsec\S.XS.Wash_21150_004.dgn

FINAL SURVEY			
NOTE BOOK	SURVEYED _____	BY _____	DATE _____
	PLOTTED _____		
	TEMPLATE _____		
	AREAS _____		
	AREAS CHECKED _____		
NO. _____			

ORIGINAL SURVEY					
NOTE BOOK	SURVEYED _____	BY _____			DATE _____
NO.	PLOTTED _____				
	TEMPLATE _____				
	AREAS _____				
	AREAS CHECKED _____				

LEGEND

	TEMPORARY PAVEMENT BY OTHERS
	STRUCTURAL EXCAVATION
	BRACED EXCAVATION



STATE OF ILLINOIS
DEPARTMENT OF TRANSPORTATION

F.A.U RTE.	SECTION	COUNTY	TOTAL SHEETS	SHEET NO.
187	11-00121-11-BR	LAKE	496	373
		CONTRACT NO. 61A63		
ILLINOIS FED. AID PROJECT				


DATE	BY	SURVEYED	PLOTTED	TEMPLATE	AREAS	CHECKED
		NO.				

DATE	BY	SURVEYED	PLOTTED	TEMPLATE	AREAS	CHECKED
		NO.				

PenTable\Std1.dwg
G:\C00T\21150_004\Drawings\shs\XSS\Wash_21150_004.dgn

		STAGE 1	STAGE 2	STAGE 3
111+50.00	UNSUITABLE	0.00	43.35	0.00
	EXCAVATION	0.00	538.73	0.00
	EMBANKMENT	0.00	0.61	0.00
ALL UNITS ARE SQ FT				

LEGEND	
	TEMPORARY PAVEMENT BY OTHERS
	STRUCTURAL EXCAVATION
	BRACED EXCAVATION

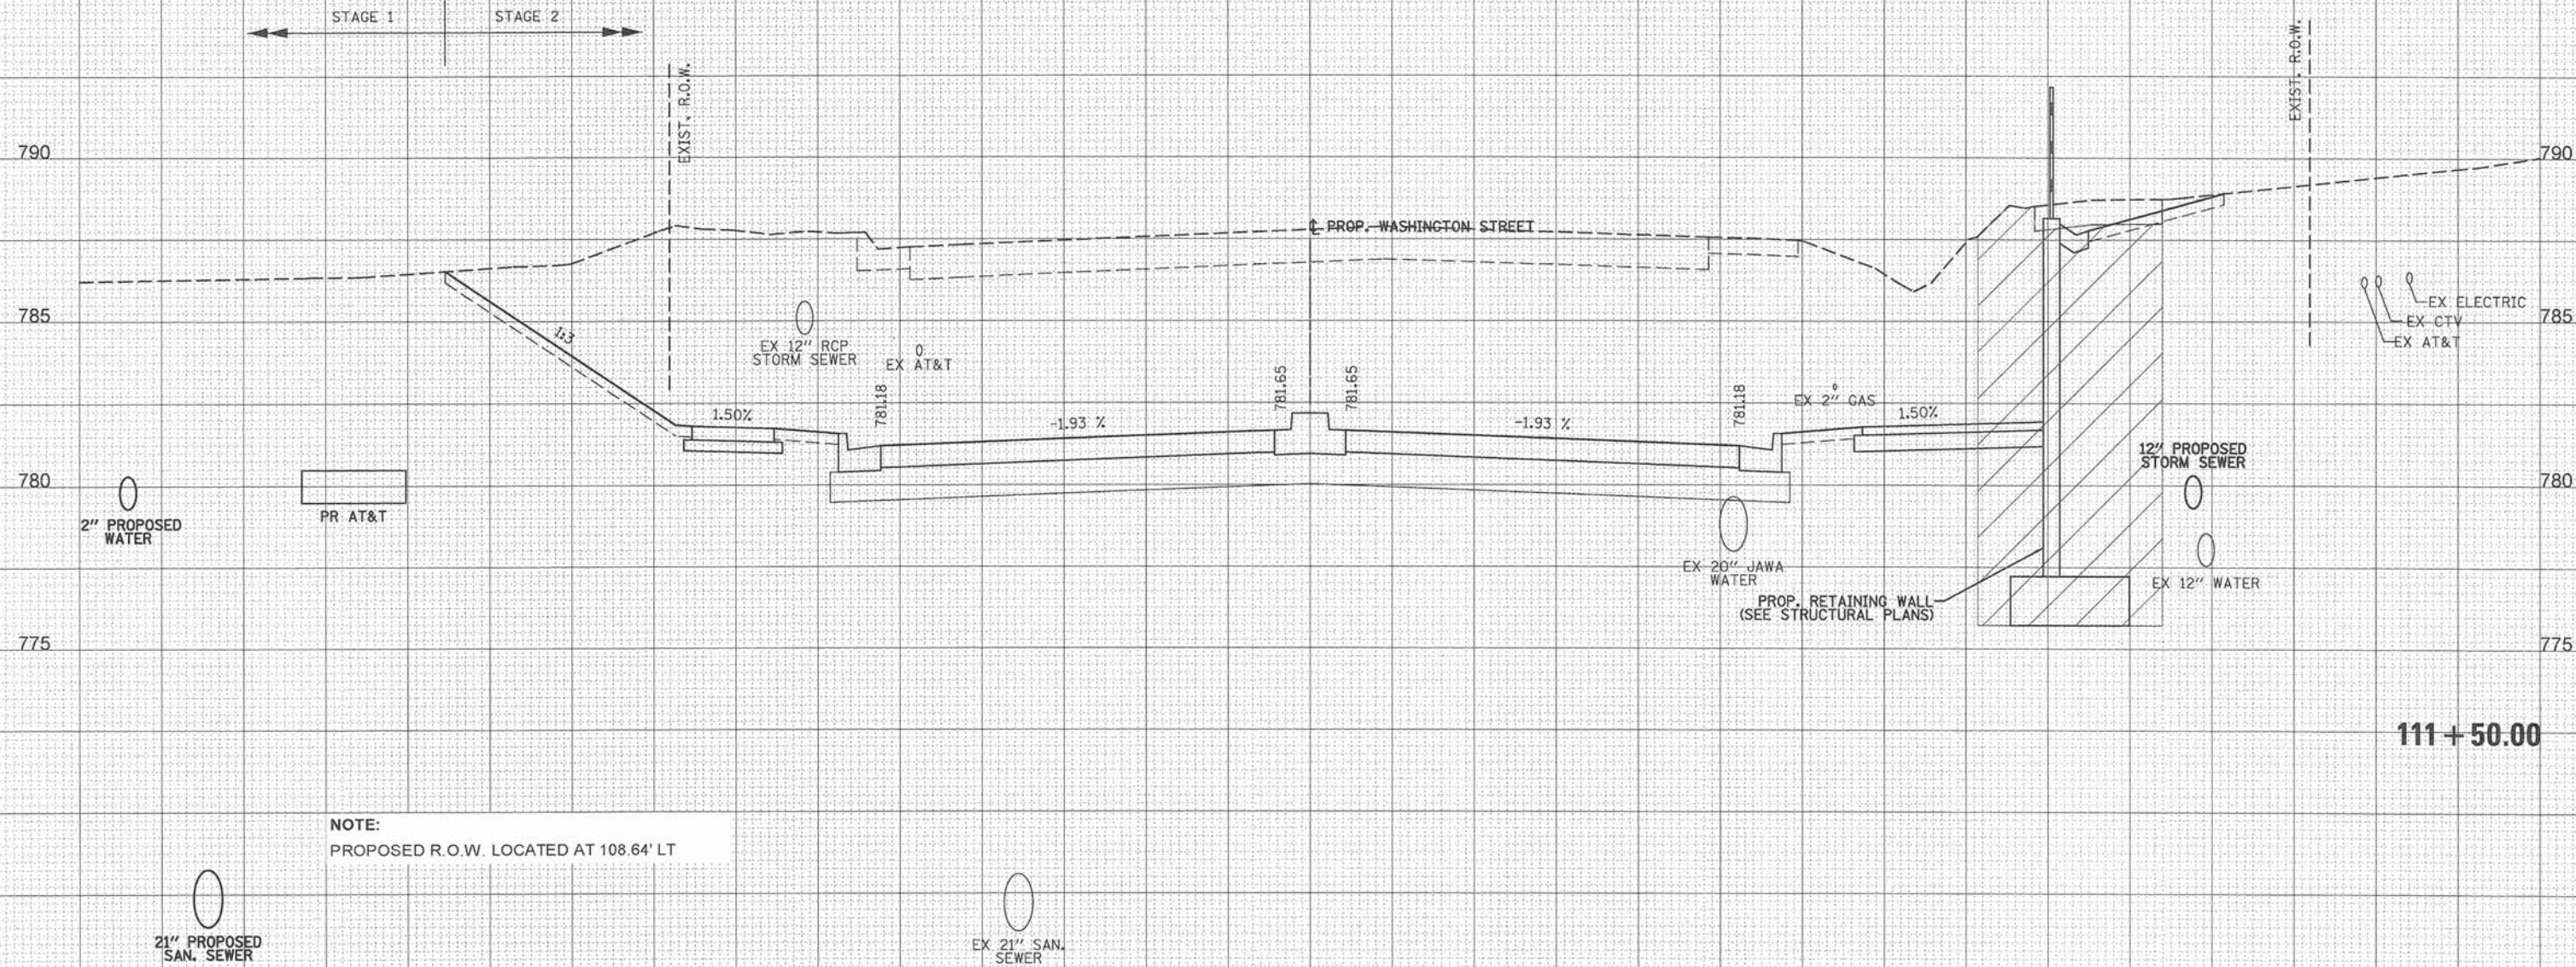

STATE OF ILLINOIS
DEPARTMENT OF TRANSPORTATION

WASHINGTON STREET FROM HARYAN WAY TO LAKE STREET
WASHINGTON STREET CROSS SECTIONS

SCALE: SHEET NO. OF SHEETS STA. 111+50.00 TO STA. 111+50.00

F.A.U. RTE.	SECTION	COUNTY	TOTAL SHEETS	SHEET NO.
187	11-00121-11-BR	LAKE	496	374
CONTRACT NO. 61A63				
ILLINOIS FED. AID PROJECT				

PATRICK ENGINEERING INC.
4970 VARSITY DRIVE
LISLE, IL 60532
patrickengineering.com

USER NAME = tkoeppen@dwg.lisle	DESIGNED - MJV	REVISED -
PLOT SCALE = 1/8" = 1' / 1/4"	DRAWN - MJV	REVISED -
PLOT DATE = 7/3/2014	CHECKED - MJV	REVISED -
	DATE - 6/30/2014	REVISED -

DATE	BY	SURVEYED	PLOTTED	TEMPLATE	AREAS CHECKED
		NO.			


DATE	BY	SURVEYED	PLOTTED	TEMPLATE	AREAS CHECKED
		NO.			

Q:\LCDOT\21150.004\Drawings\sheet\Xsec\S.XS.Wash.21150.004.dgn

	STAGE 1	STAGE 2	STAGE 3
112+00.00	0.00	51.76	0.00
UNSUITABLE	0.00	697.69	0.00
EXCAVATION	0.00	1.92	0.00
EMBANKMENT			

ALL UNITS ARE SQ FT

LEGEND	
	TEMPORARY PAVEMENT BY OTHERS
	STRUCTURAL EXCAVATION
	BRACED EXCAVATION

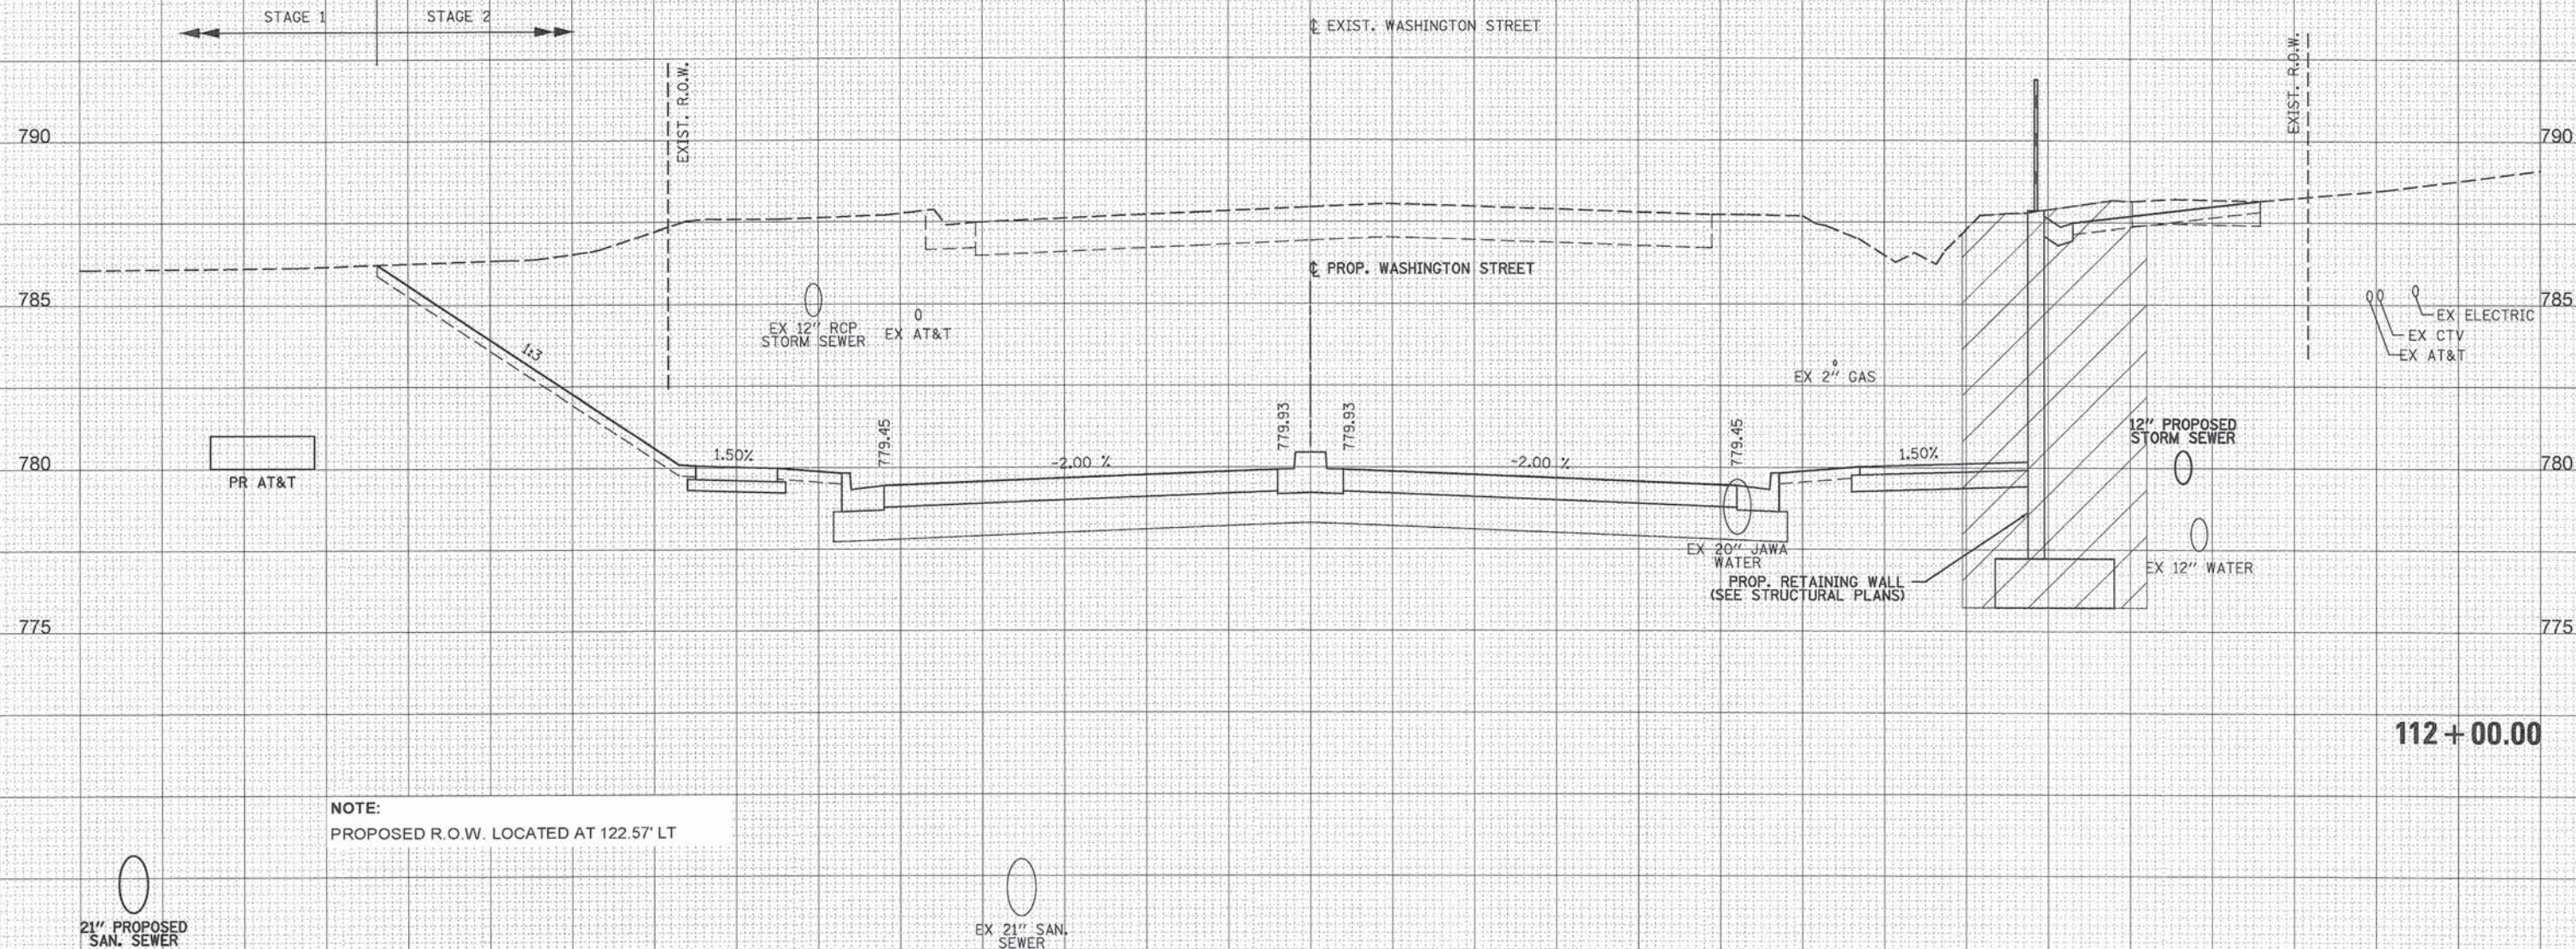

NOTE:
PROPOSED R.O.W. LOCATED AT 122.57' LT

21" PROPOSED
SAN. SEWER

EX 21" SAN.
SEWER

	PATRICK ENGINEERING INC. 4970 VARSITY DRIVE LISLE, IL 60532 patrickengineering.com	USER NAME = tkoeppen(Rdwy.Lisle)	DESIGNED - MJV	REVISED -	STATE OF ILLINOIS DEPARTMENT OF TRANSPORTATION	WASHINGTON STREET FROM HARYAN WAY TO LAKE STREET WASHINGTON STREET CROSS SECTIONS				F.A.U. RTE. 187	SECTION 11-00121-11-BR	COUNTY LAKE	TOTAL SHEETS 496	SHEET NO. 375
		PLOT SCALE = 18.0000' / in.	CHECKED - MJP	REVISED -		SCALE:	SHEET NO.	OF	SHEETS	STA. 112+00.00	TO STA. 112+00.00	CONTRACT NO. 61A63		
		PLOT DATE = 7/3/2014	DATE - 6/30/2014	REVISED -		ILLINOIS FED. AID PROJECT								


DATE	BY	SURVEYED	PLOTTED	TEMPLATE	AREAS CHECKED
		NO.			

DATE	BY	SURVEYED	PLOTTED	TEMPLATE	AREAS CHECKED
		NO.			

112+50.00
21" PROPOSED
SAN. SEWER

	STAGE 1	STAGE 2	STAGE 3
112+50.00 UNSUITABLE	0.00	106.31	0.00
EXCAVATION	0.00	815.36	0.00
EMBANKMENT	0.00	3.01	0.00
ALL UNITS ARE SQ. FT.			

LEGEND	
	TEMPORARY PAVEMENT BY OTHERS
	STRUCTURAL EXCAVATION
	BRACED EXCAVATION

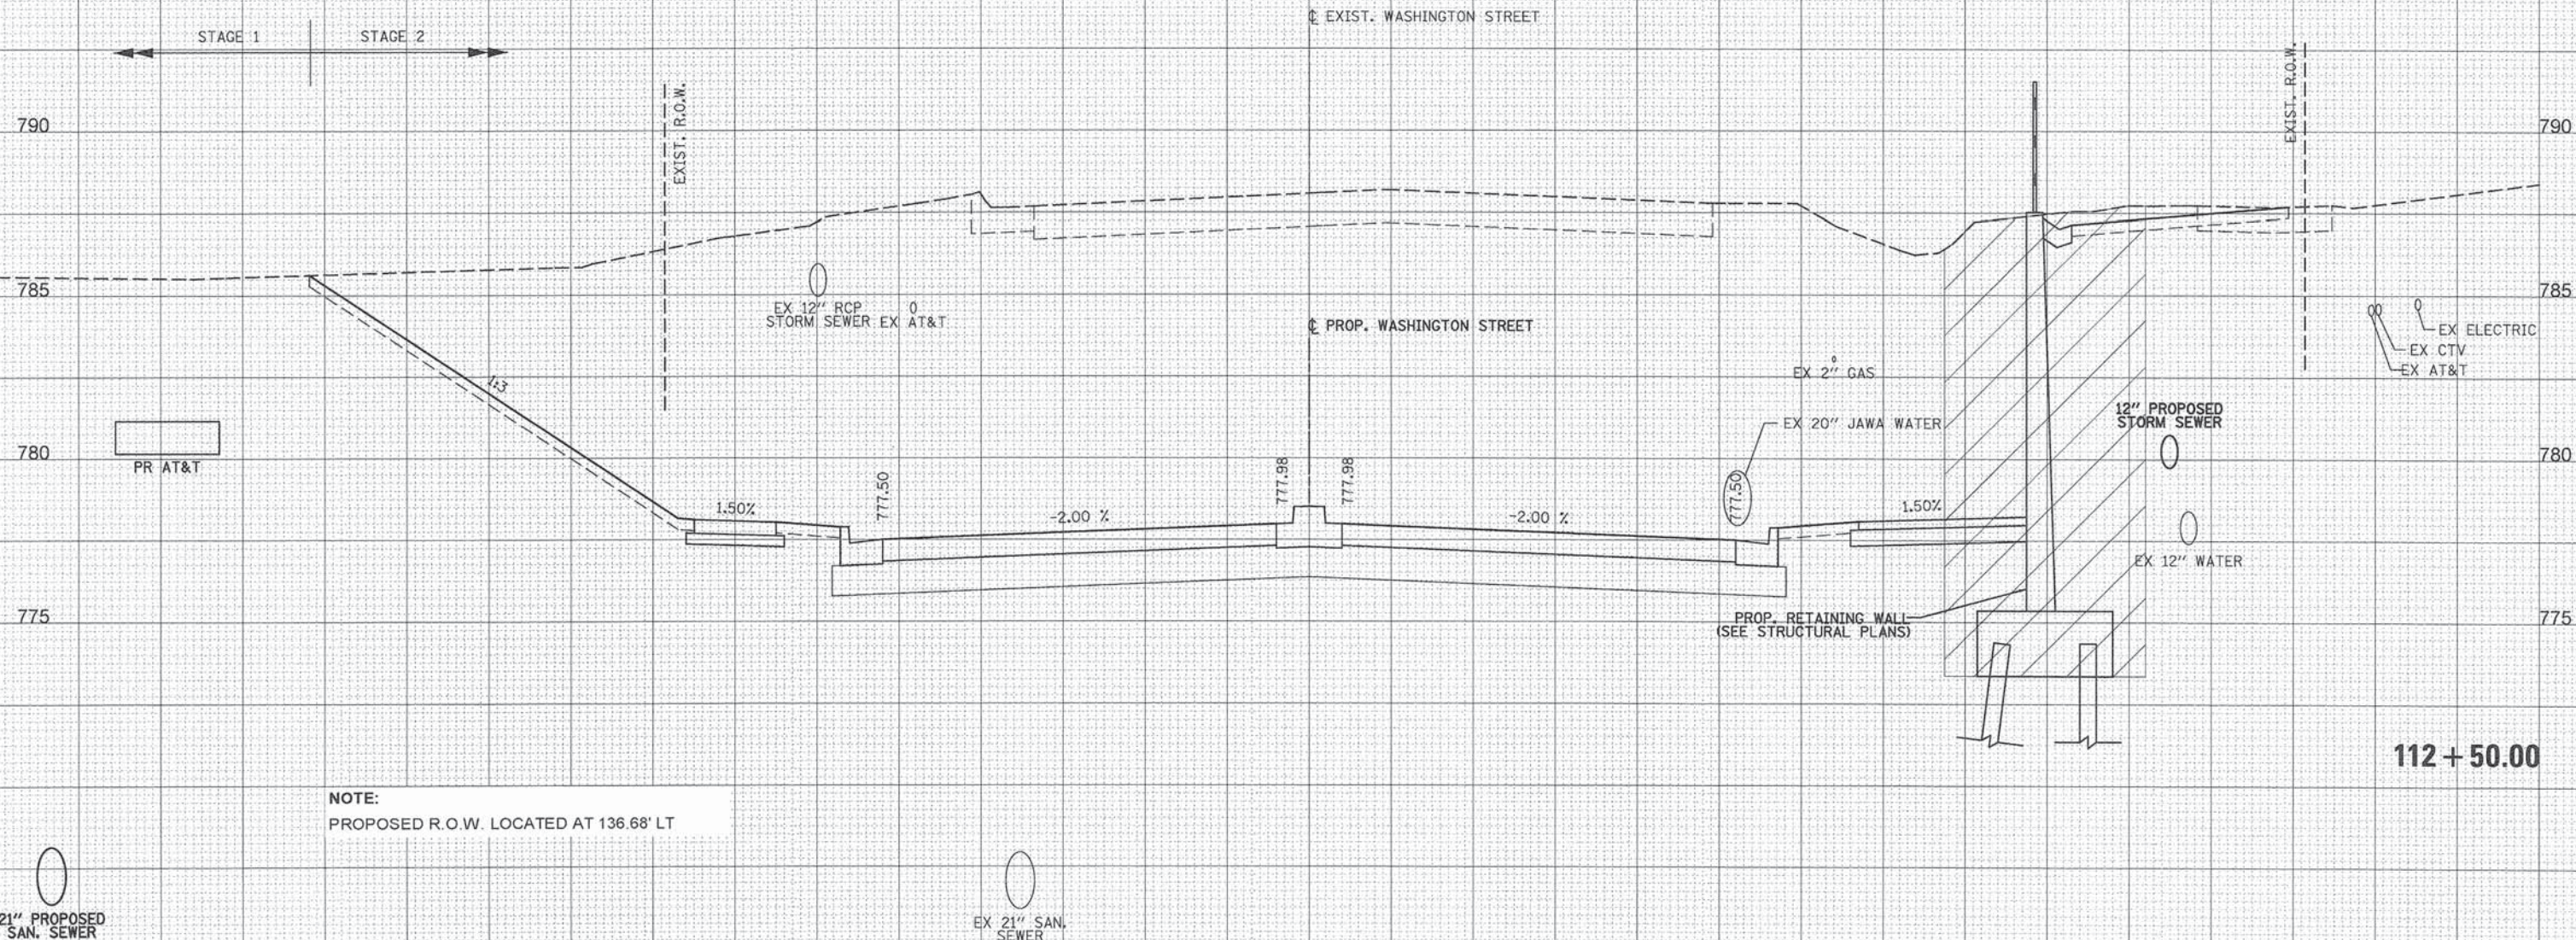

NOTE:
PROPOSED R.O.W. LOCATED AT 136.68' LT

STATE OF ILLINOIS
DEPARTMENT OF TRANSPORTATION

WASHINGTON STREET FROM HARYAN WAY TO LAKE STREET
WASHINGTON STREET CROSS SECTIONS

SCALE: SHEET NO. OF SHEETS STA. 112+50.00 TO STA. 112+50.00

F.A.U. RTE.	SECTION	COUNTY	TOTAL SHEETS	SHEET NO.
187	11-00121-11-BR	LAKE	496	376
CONTRACT NO. 61A63				
ILLINOIS FED. AID PROJECT				

PATRICK ENGINEERING INC.
4970 VARSITY DRIVE
LISLE, IL 60532
patrickengineering.com

USER NAME = tkoeppen@rdwy.lisle.il.us
PLOT SCALE = 1/8" = 1' / in.
PLOT DATE = 7/3/2014


DESIGNED - MJV
DRAWN - MJV
CHECKED - MJP
DATE - 6/30/2014

REVISED -
REVISED -
REVISED -
REVISED -

G:\CDOT\21150.004\Drawings\Sheet\Xsec\XS.Wash.21150.004.dgn

FINAL	SURVEYED	BY	DATE
SURVEY	PLOTTED		
NOTE BOOK	TEMPLATE		
NO.	AREAS CHECKED		

ORIGINAL	SURVEYED	BY	DATE
SURVEY	PLOTTED		
NOTE BOOK	TEMPLATE		
NO.	AREAS CHECKED		

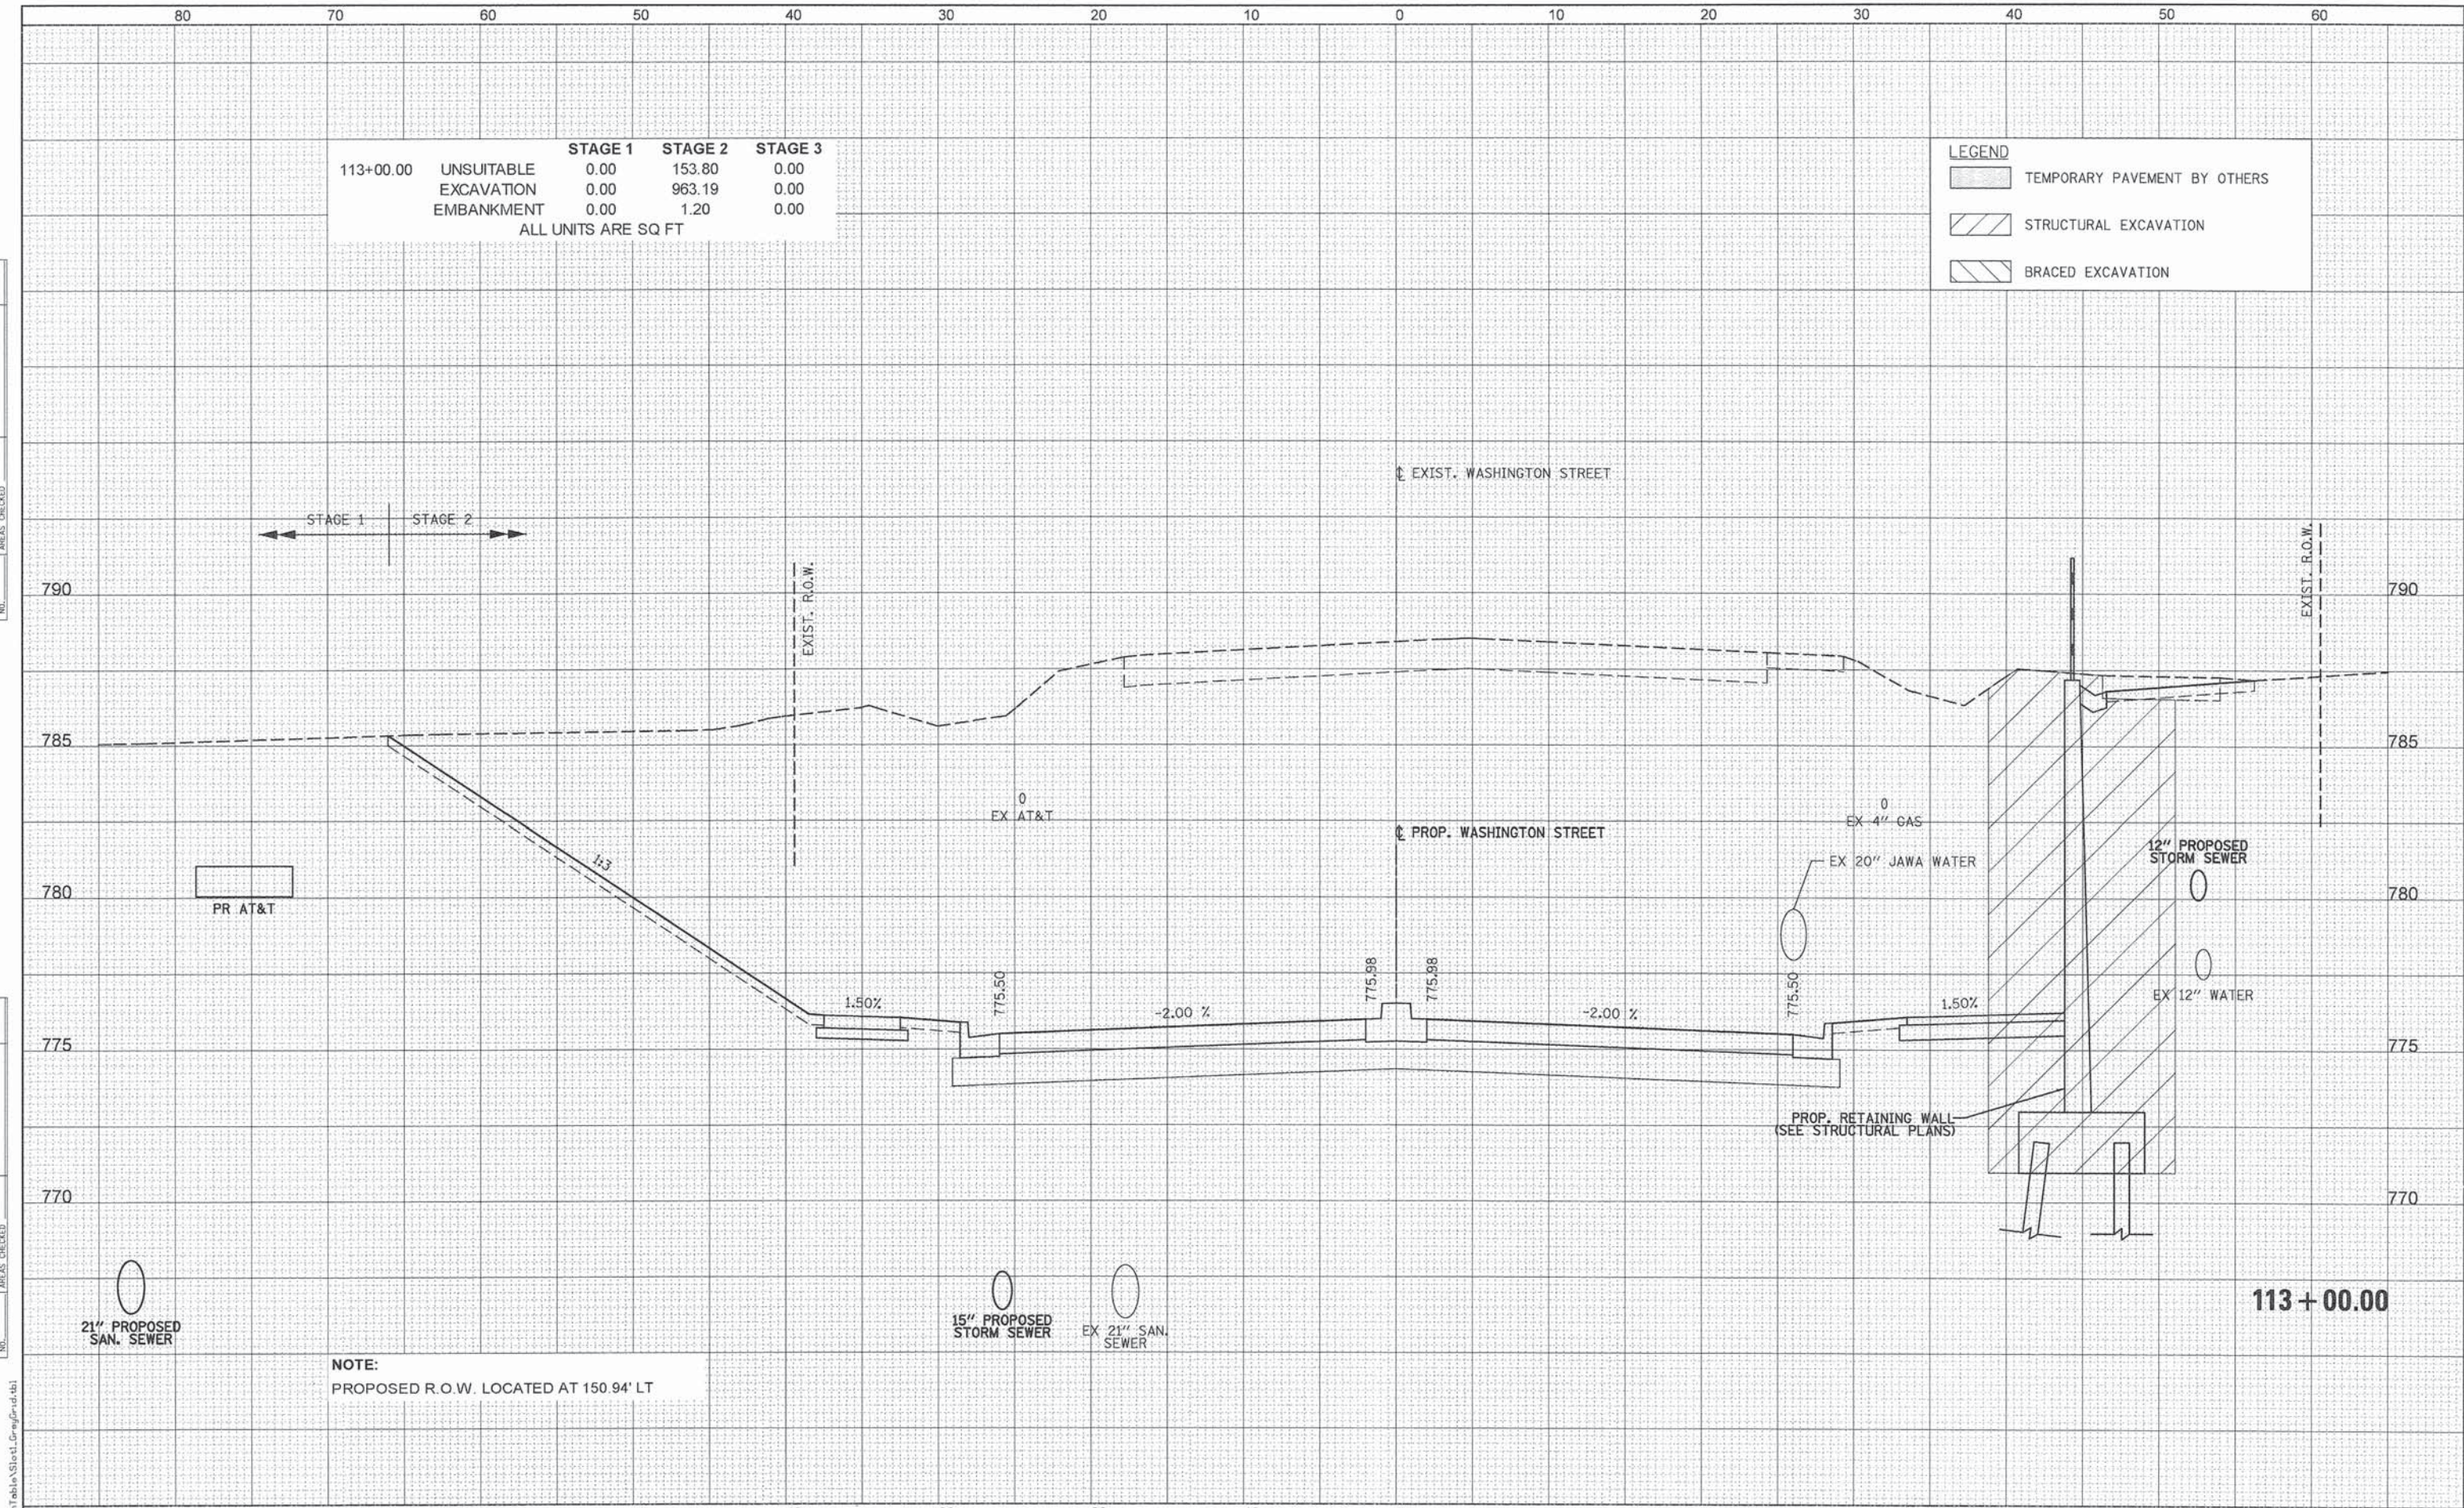

NOTE:
PROPOSED R.O.W. LOCATED AT 150.94' LT

PATRICK
ENGINEERING

PATRICK ENGINEERING INC.

4970 VARSITY DRIVE

LISLE, IL 60532

patrickengineering.com

USER NAME = tkoeppen@dwg.lisle

PLOT SCALE = 10.0000' / in.

PLOT DATE = 7/3/2014

DESIGNED - MJV

DRAWN - MJV

CHECKED - MJP

DATE - 6/30/2014

REVISED -

REVISED -

REVISED -

REVISED -

STATE OF ILLINOIS

DEPARTMENT OF TRANSPORTATION

WASHINGTON STREET FROM HARYAN WAY TO LAKE STREET

WASHINGTON STREET CROSS SECTIONS

SCALE: SHEET NO. OF SHEETS STA. 113+00.00 TO STA. 113+00.00

F.A.U. RTE. 187

SECTION 11-00121-11-BR

COUNTY LAKE

TOTAL SHEETS 496

SHEET NO. 377


CONTRACT NO. 61A63

ILLINOIS FED. AID PROJECT

G:\C00T\21150.004\Drawings\shs\Xsec\S.XS.Wash.21150.004.dgn

FINAL	SURVEYED	BY	DATE
SURVEY	PLOTTED		
NOTE BOOK	TEMPLATE		
NO.	AREAS CHECKED		

ORIGINAL	SURVEYED	BY	DATE
SURVEY	PLOTTED		
NOTE BOOK	TEMPLATE		
NO.	AREAS CHECKED		

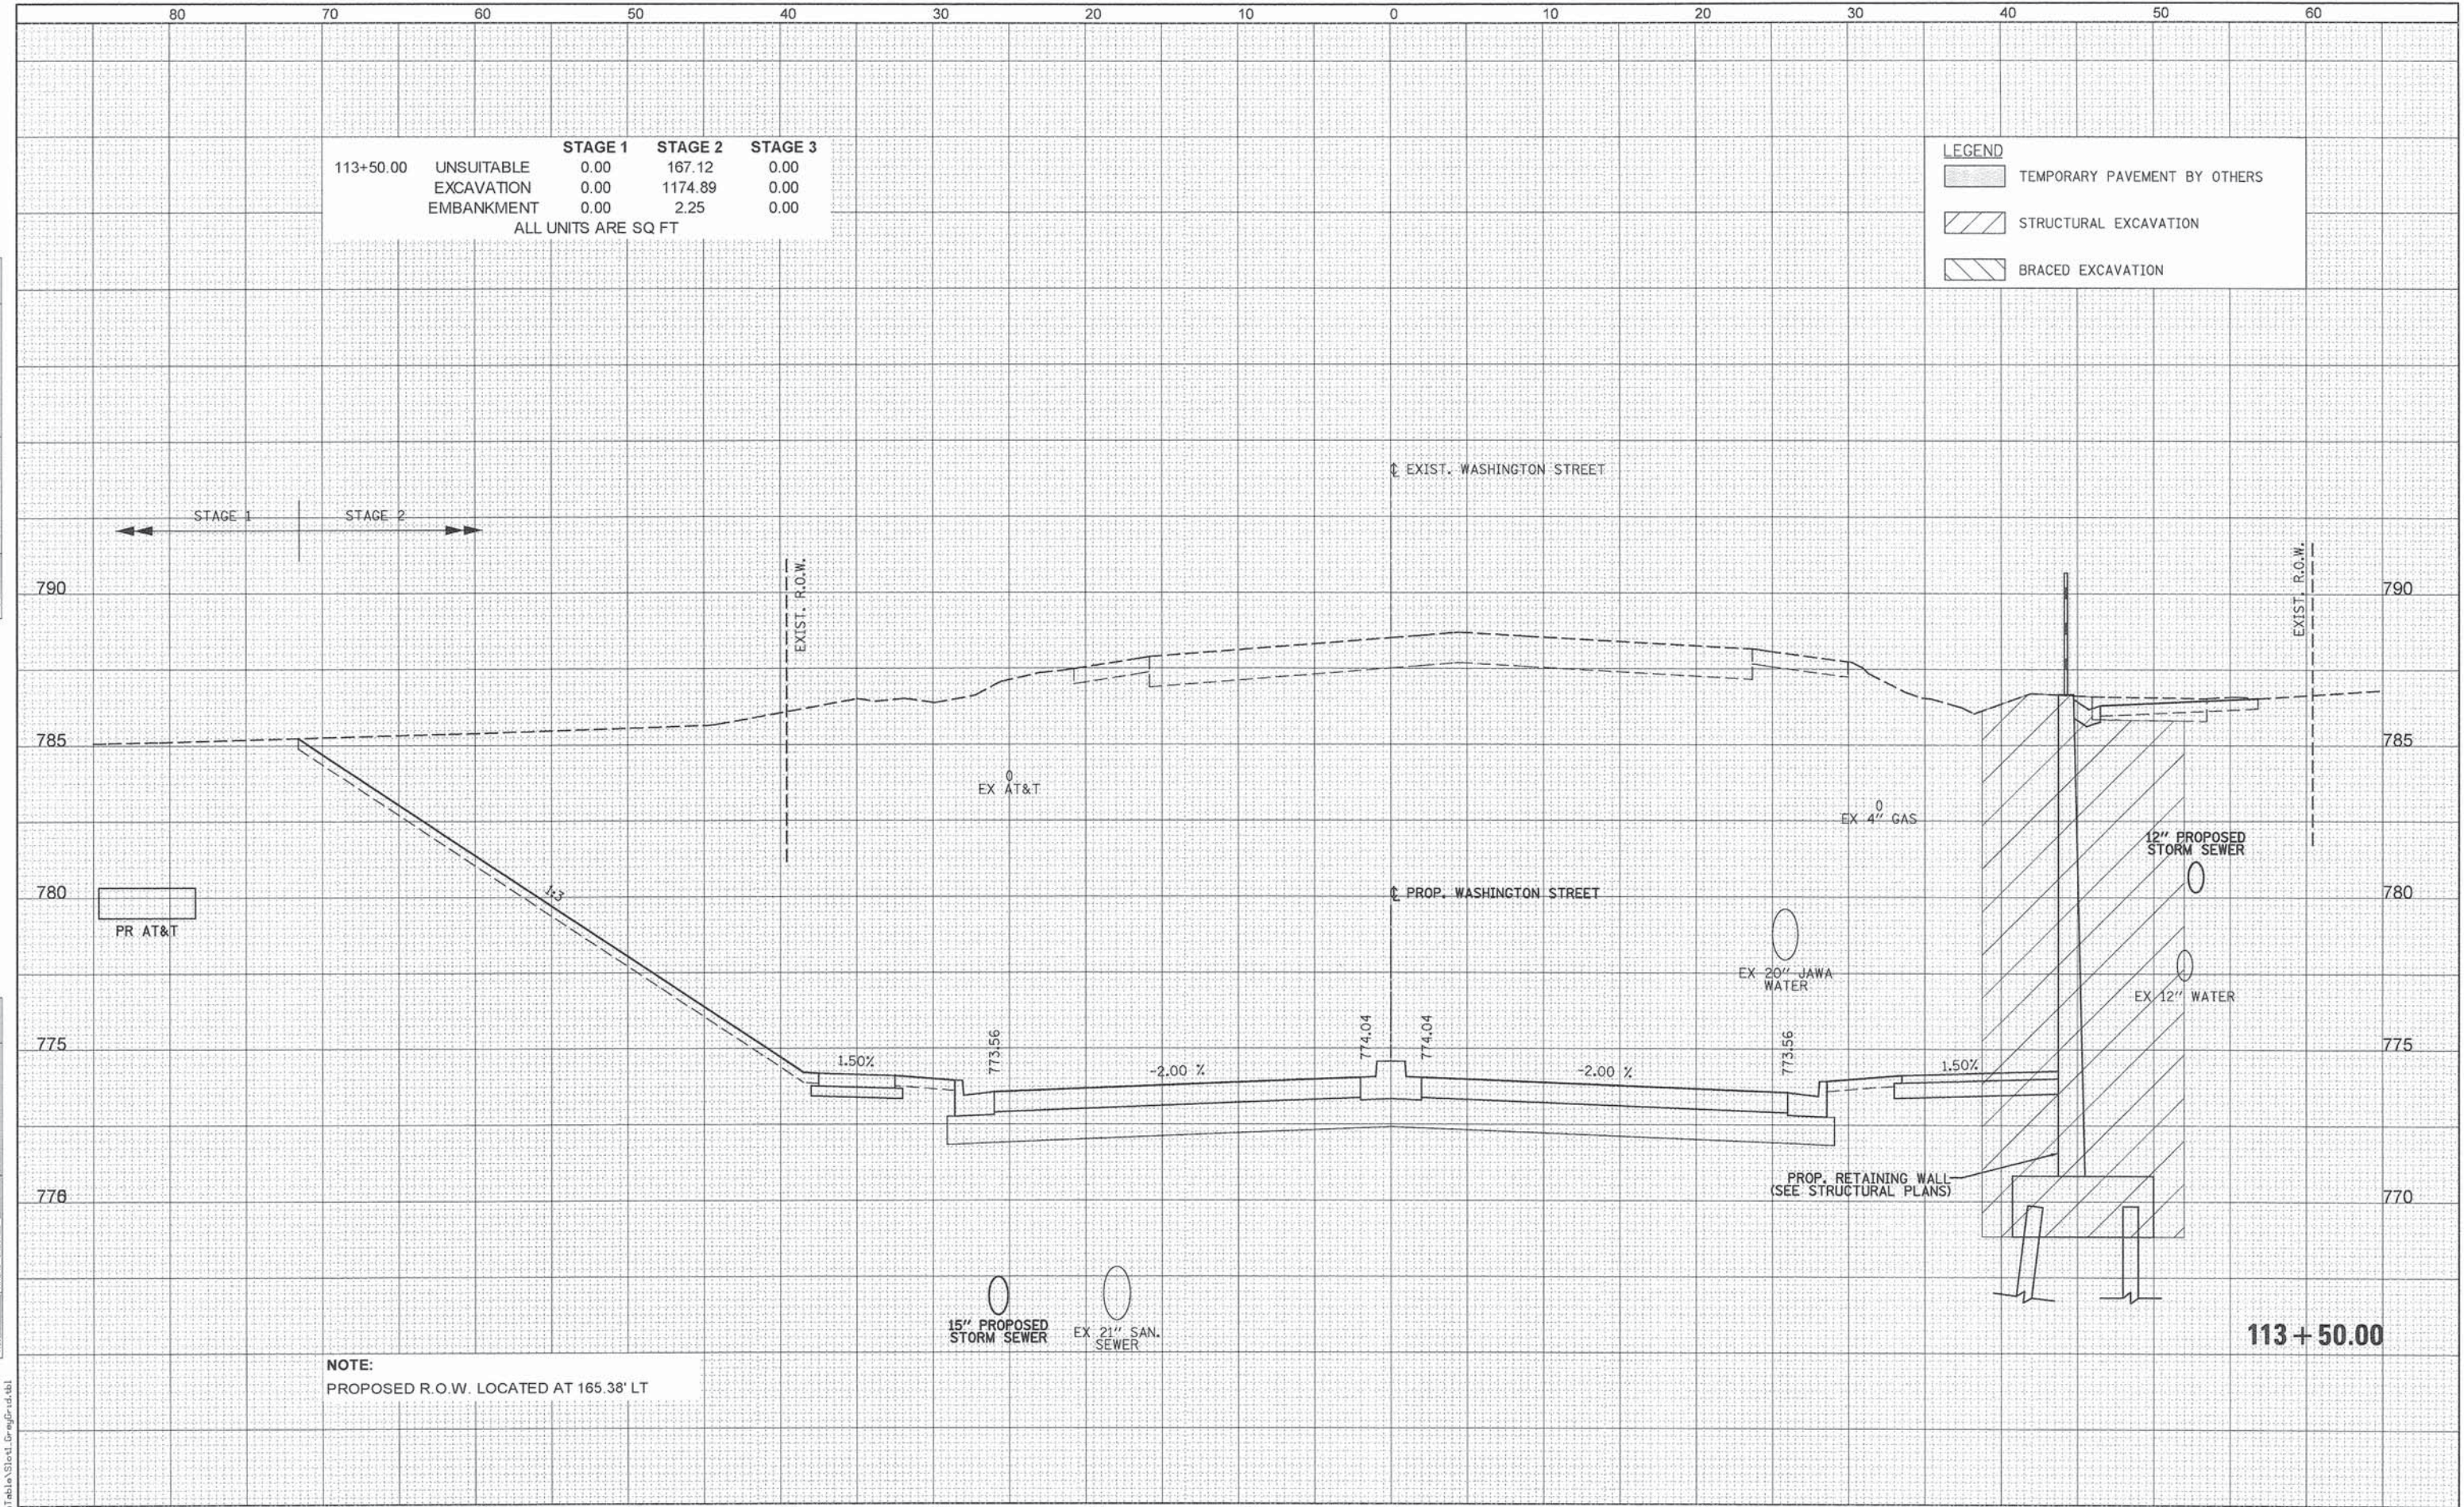

NOTE:
PROPOSED R.O.W. LOCATED AT 165.38' LT

STATE OF ILLINOIS
DEPARTMENT OF TRANSPORTATION

WASHINGTON STREET FROM HARYAN WAY TO LAKE STREET
WASHINGTON STREET CROSS SECTIONS

SCALE: SHEET NO. OF SHEETS STA. 113+50.00 TO STA. 113+50.00

F.A.U. RTE.	SECTION	COUNTY	TOTAL SHEETS	SHEET NO.
187	11-00121-11-BR	LAKE	496	378
CONTRACT NO. 61A63			ILLINOIS FED. AID PROJECT	

PATRICK ENGINEERING INC.
4970 VARSITY DRIVE
LISLE, IL 60532
patrickengineering.com

USER NAME = tkoepfen@dwg.Lisle	DESIGNED - MJV	REVISED -
PLOT SCALE = 10.0000' / in.	DRAWN - MJV	REVISED -
PLOT DATE = 7/3/2014	CHECKED - MJP	REVISED -
	DATE - 6/30/2014	REVISED -


G:\CDDT\21150_084\Drawings\shs\Xsec\S.XS.Wash.21150_084.dgn

DATE	BY
SURVEYED	PLOTTED
NOTE BOOK	AREAS CHECKED
NO.	

DATE	BY
SURVEYED	PLOTTED
NOTE BOOK	AREAS CHECKED
NO.	

		STAGE 1	STAGE 2	STAGE 3
114+00.00	UNSUITABLE	0.00	170.50	0.00
	EXCAVATION	0.00	1338.79	0.00
	EMBANKMENT	0.00	4.62	0.00
ALL UNITS ARE SQ FT				

LEGEND	
	TEMPORARY PAVEMENT BY OTHERS
	STRUCTURAL EXCAVATION
	BRACED EXCAVATION

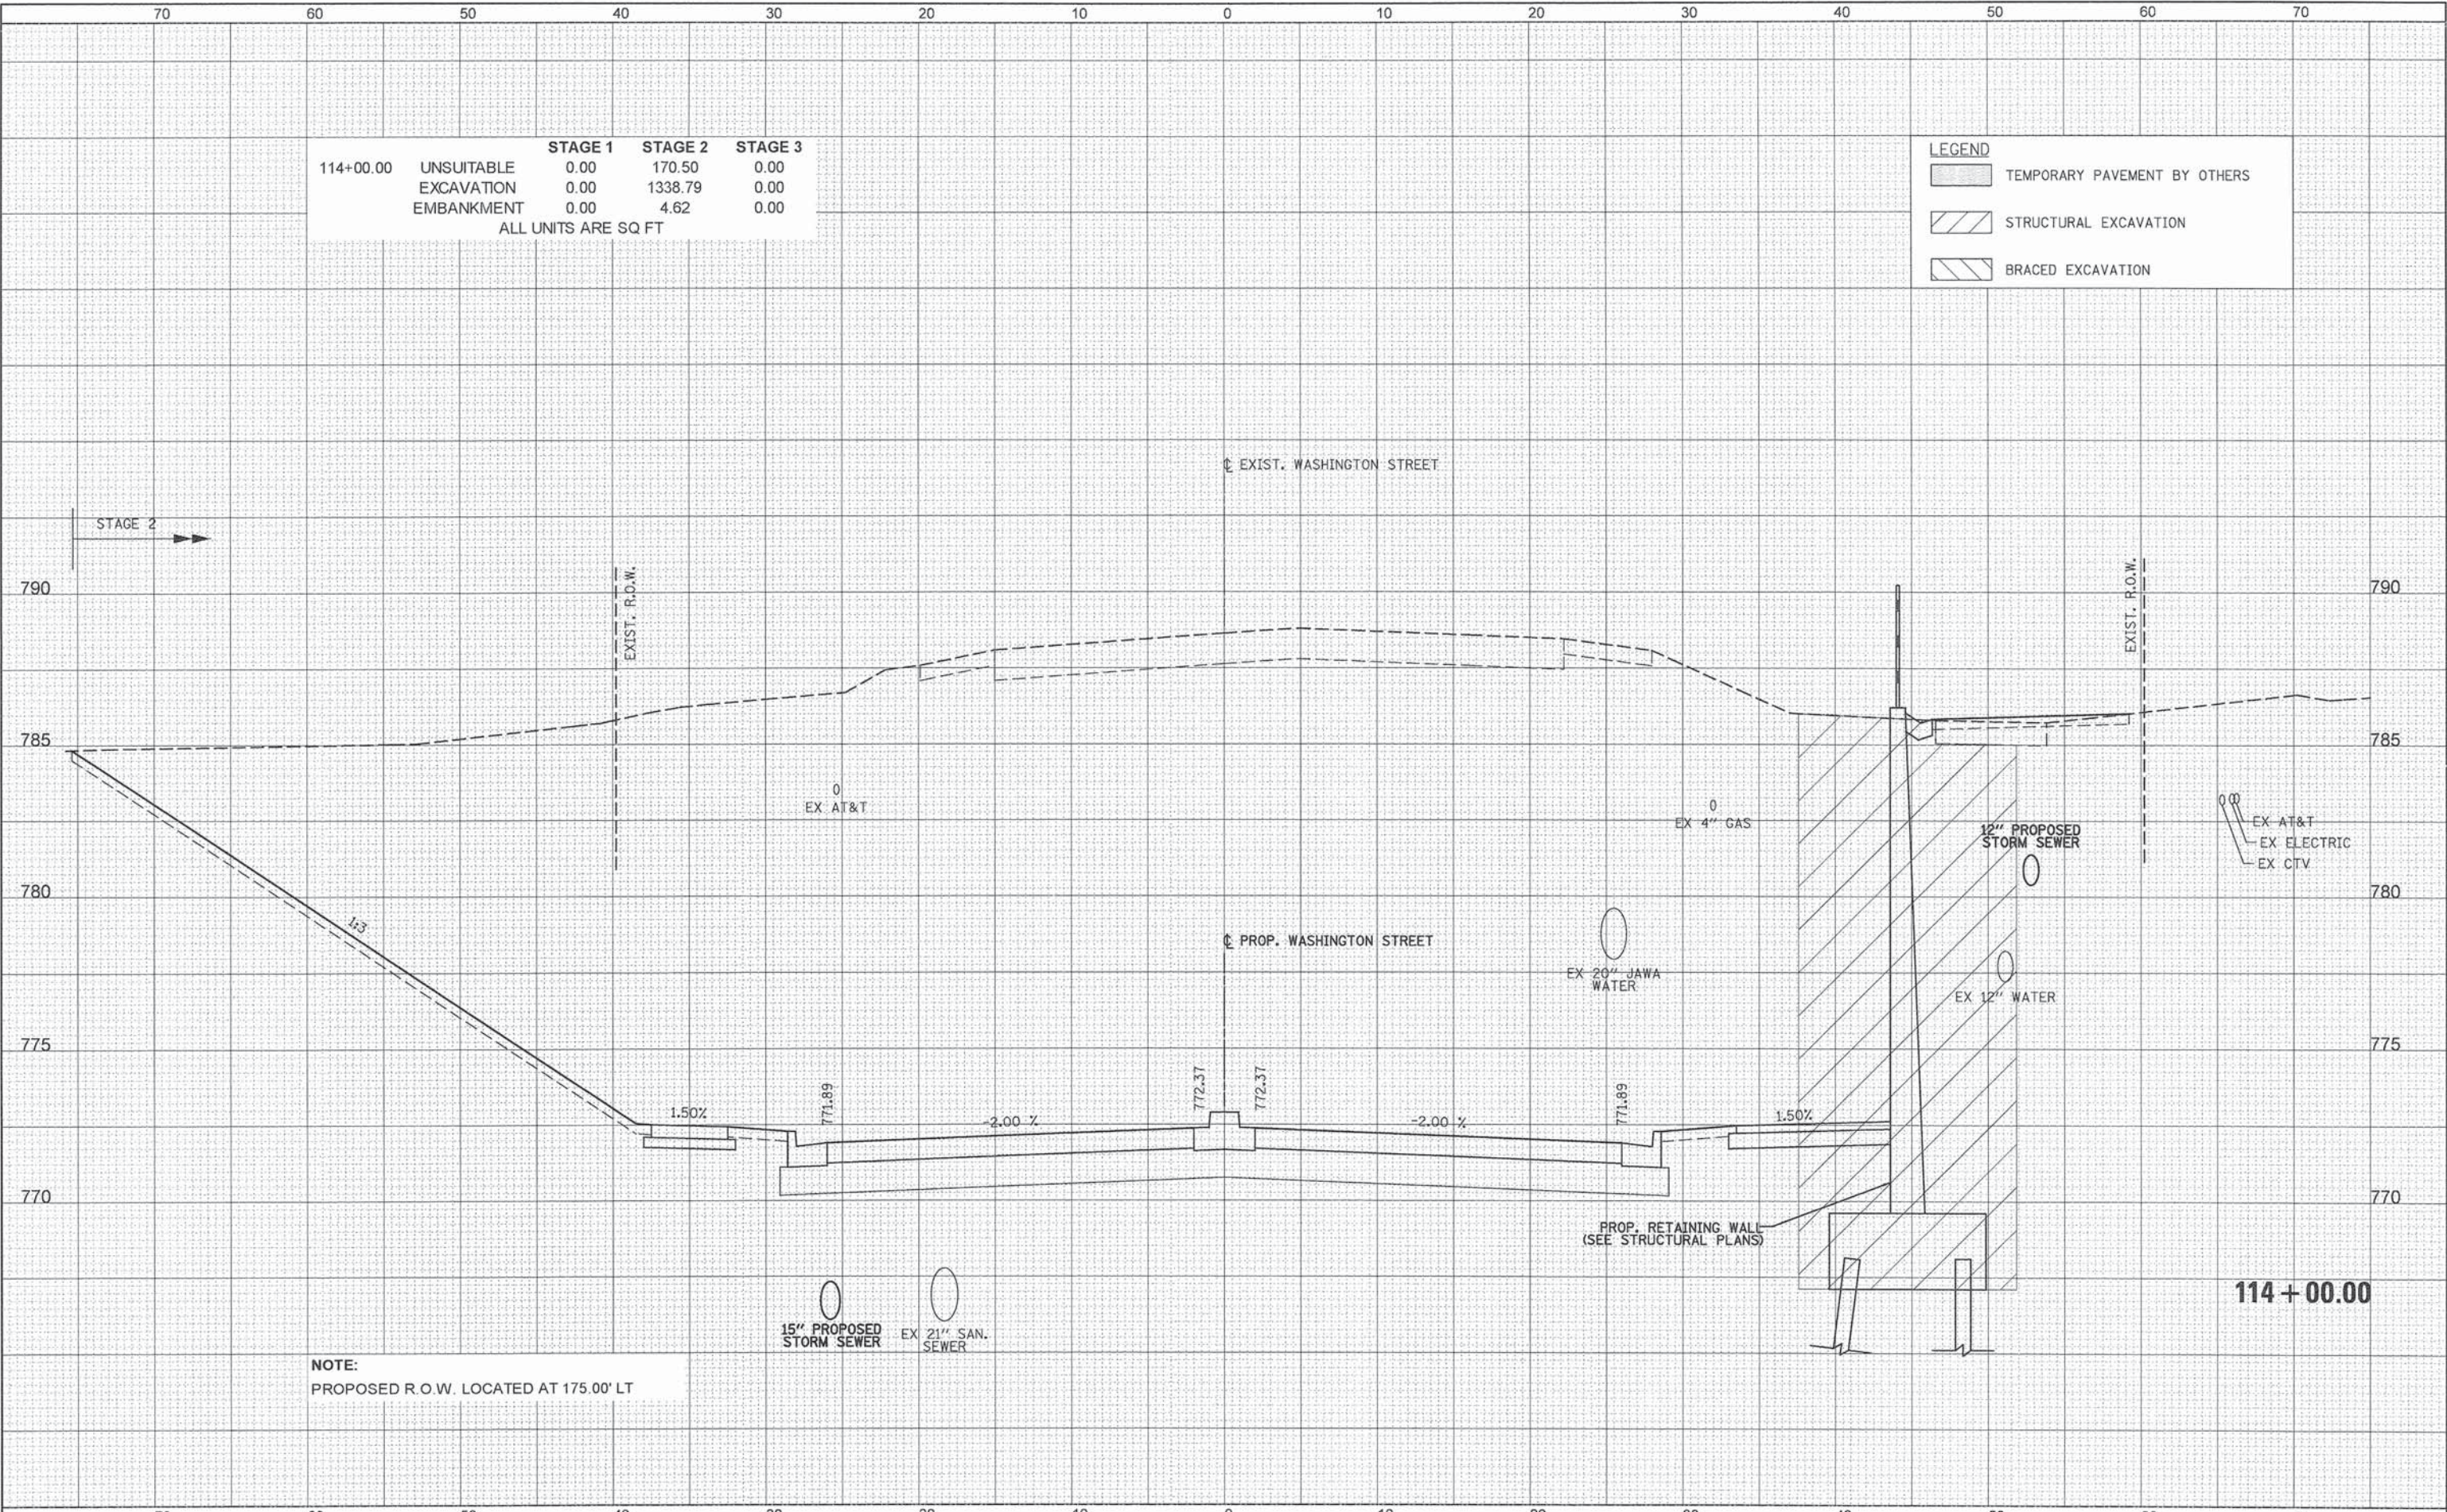

NOTE:
PROPOSED R.O.W. LOCATED AT 175.00' LT

	PATRICK ENGINEERING INC. 4970 VARSITY DRIVE LISLE, IL 60532 patrickengineering.com	DESIGNED - MJV	REVIS	STATE OF ILLINOIS DEPARTMENT OF TRANSPORTATION	WASHINGTON STREET FROM HARYAN WAY TO LAKE STREET WASHINGTON STREET CROSS SECTIONS	SCALE:	SHEET NO.	OF	SHEETS	STA. 114+00.00	TO STA. 114+00.00	F.A.U. RTE.	SECTION	COUNTY	LAKE	TOTAL SHEETS	SHEET NO.	CONTRACT NO. 61A63	ILLINOIS FED. AID PROJECT
		DRAWN - MJV	REVISED -																
		CHECKED - MJP	REVISED -																
		DATE - 6/30/2014	REVISED -																

G:\C00T\21150_004\Drawings\shs\Xsec\XS_Wash_21150_004.dgn

LEGEND

	TEMPORARY PAVEMENT BY OTHERS
	STRUCTURAL EXCAVATION
	BRACED EXCAVATION



LEGEND

	TEMPORARY PAVEMENT BY OTHERS
	STRUCTURAL EXCAVATION
	BRACED EXCAVATION




FINAL SURVEY	SURVEYED _____	BY	DATE
	PLOTTED _____		
	TEMPLATE _____		
	AREAS _____		
	CHECKED _____		
	NO. _____		

ORIGINAL SURVEY	SURVEYED _____	BY _____	DATE _____
NOTE BOOK	PLOTTED _____		
	TEMPLATE _____		
	AREAS _____		
NO. _____	AREAS CHECKED _____		

 PATRICK ENGINEERING	PATRICK ENGINEERING INC. 4970 VARSITY DRIVE LISLE, IL 60532 patrickengineering.com	USER NAME = tkoeppen@dkwz.lisle.il.gov	DESIGNED - MJV	REVISED -	STATE OF ILLINOIS DEPARTMENT OF TRANSPORTATION	WASHINGTON STREET FROM HARYAN WAY TO LAKE STREET WASHINGTON STREET CROSS SECTIONS					F.A.U RTE.	SECTION	COUNTY	TOTAL SHEETS	SHEET NO.
		DRAWN - MJV	REVISED -	187							11-00121-11-BR	LAKE	496	382	
		PLOT SCALE = 10.2000' / in.	CHECKED - MJP	REVISED -		CONTRACT NO. 61A63									
		PLOT DATE = 7/3/2014	DATE - 6/30/2014	REVISED -		SCALE:	SHEET NO.	OF	SHEETS	STA. 115+45.53	TO STA. 115+45.53	ILLINOIS FED. AID PROJECT			

LEGEND

	TEMPORARY PAVEMENT BY OTHERS
	STRUCTURAL EXCAVATION
	BRACED EXCAVATION

 

115 + 77.60
(START OF NORTH ABUTMENT)

DATE	BY
NO.	NO.
ORIGINAL SURVEY	SURVEYED
NOTE BOOK	PLOTTED
AREAS CHECKED	TEMPLATE


DATE	BY
NO.	NO.
ORIGINAL SURVEY	SURVEYED
NOTE BOOK	PLOTTED
AREAS CHECKED	TEMPLATE

Q:\C00T\21150.004\Drawings\shs\Xsec\5.XS.Wash.21150.004.dgn

	STAGE 1	STAGE 2	STAGE 3
116+28.84	0.00	193.82	0.00
UNSUITABLE	0.00	1158.55	0.00
EXCAVATION	0.00	0.00	0.00
EMBANKMENT			

ALL UNITS ARE SQ FT

LEGEND	
	TEMPORARY PAVEMENT BY OTHERS
	STRUCTURAL EXCAVATION
	BRACED EXCAVATION

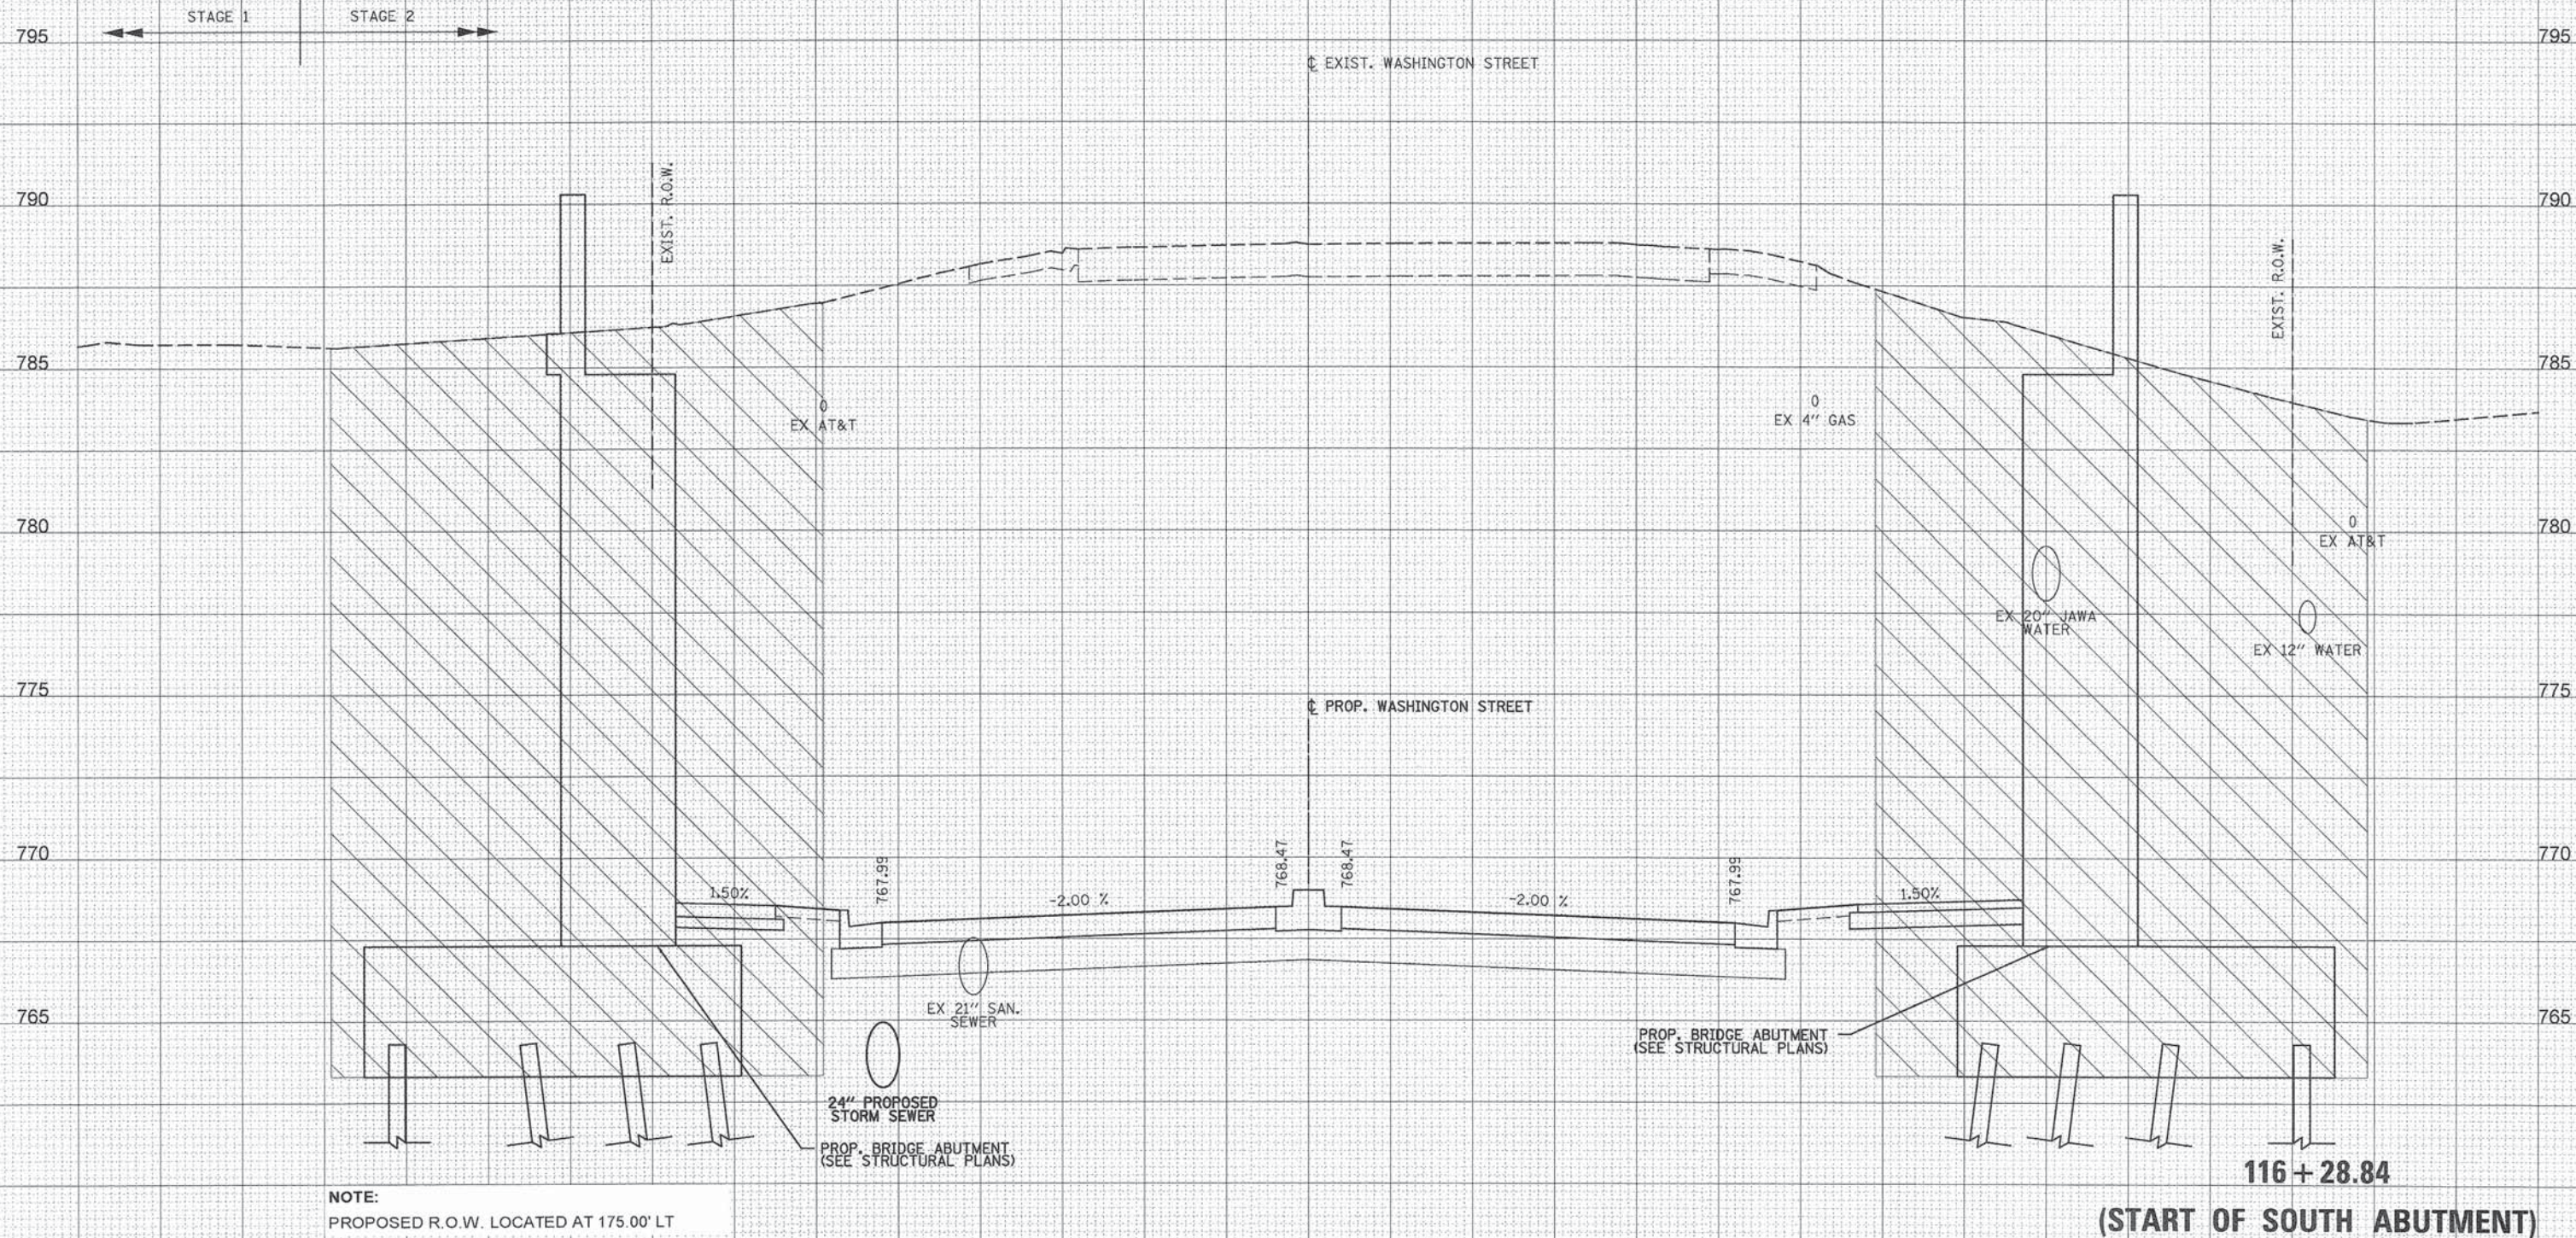

NOTE:
PROPOSED R.O.W. LOCATED AT 175.00' LT

116+28.84
(START OF SOUTH ABUTMENT)

STATE OF ILLINOIS
DEPARTMENT OF TRANSPORTATION


WASHINGTON STREET FROM HARYAN WAY TO LAKE STREET
WASHINGTON STREET CROSS SECTIONS

SCALE: SHEET NO. OF SHEETS STA. 116+28.84 TO STA. 116+28.84

F.A. RTE.	SECTION	COUNTY	TOTAL SHEETS	SHEET NO.
187	11-00121-11-BR	LAKE	496	384
CONTRACT NO. 61A63				
ILLINOIS FED. AID PROJECT				

FINAL SURVEY	BY		DATE
NOTE BOOK			
NO.			
	SURVEYED		
	PLOTTED		
	TEMPLATE		
	AREAS		
	AREAS CHECKED		

ORIGINAL SURVEY	SURVEYED _____	BY _____	DATE _____
NOTE BOOK	PLOTTED _____		
	TEMPLATE _____		
	AREAS _____		
NO.	AREAS CHECKED _____		

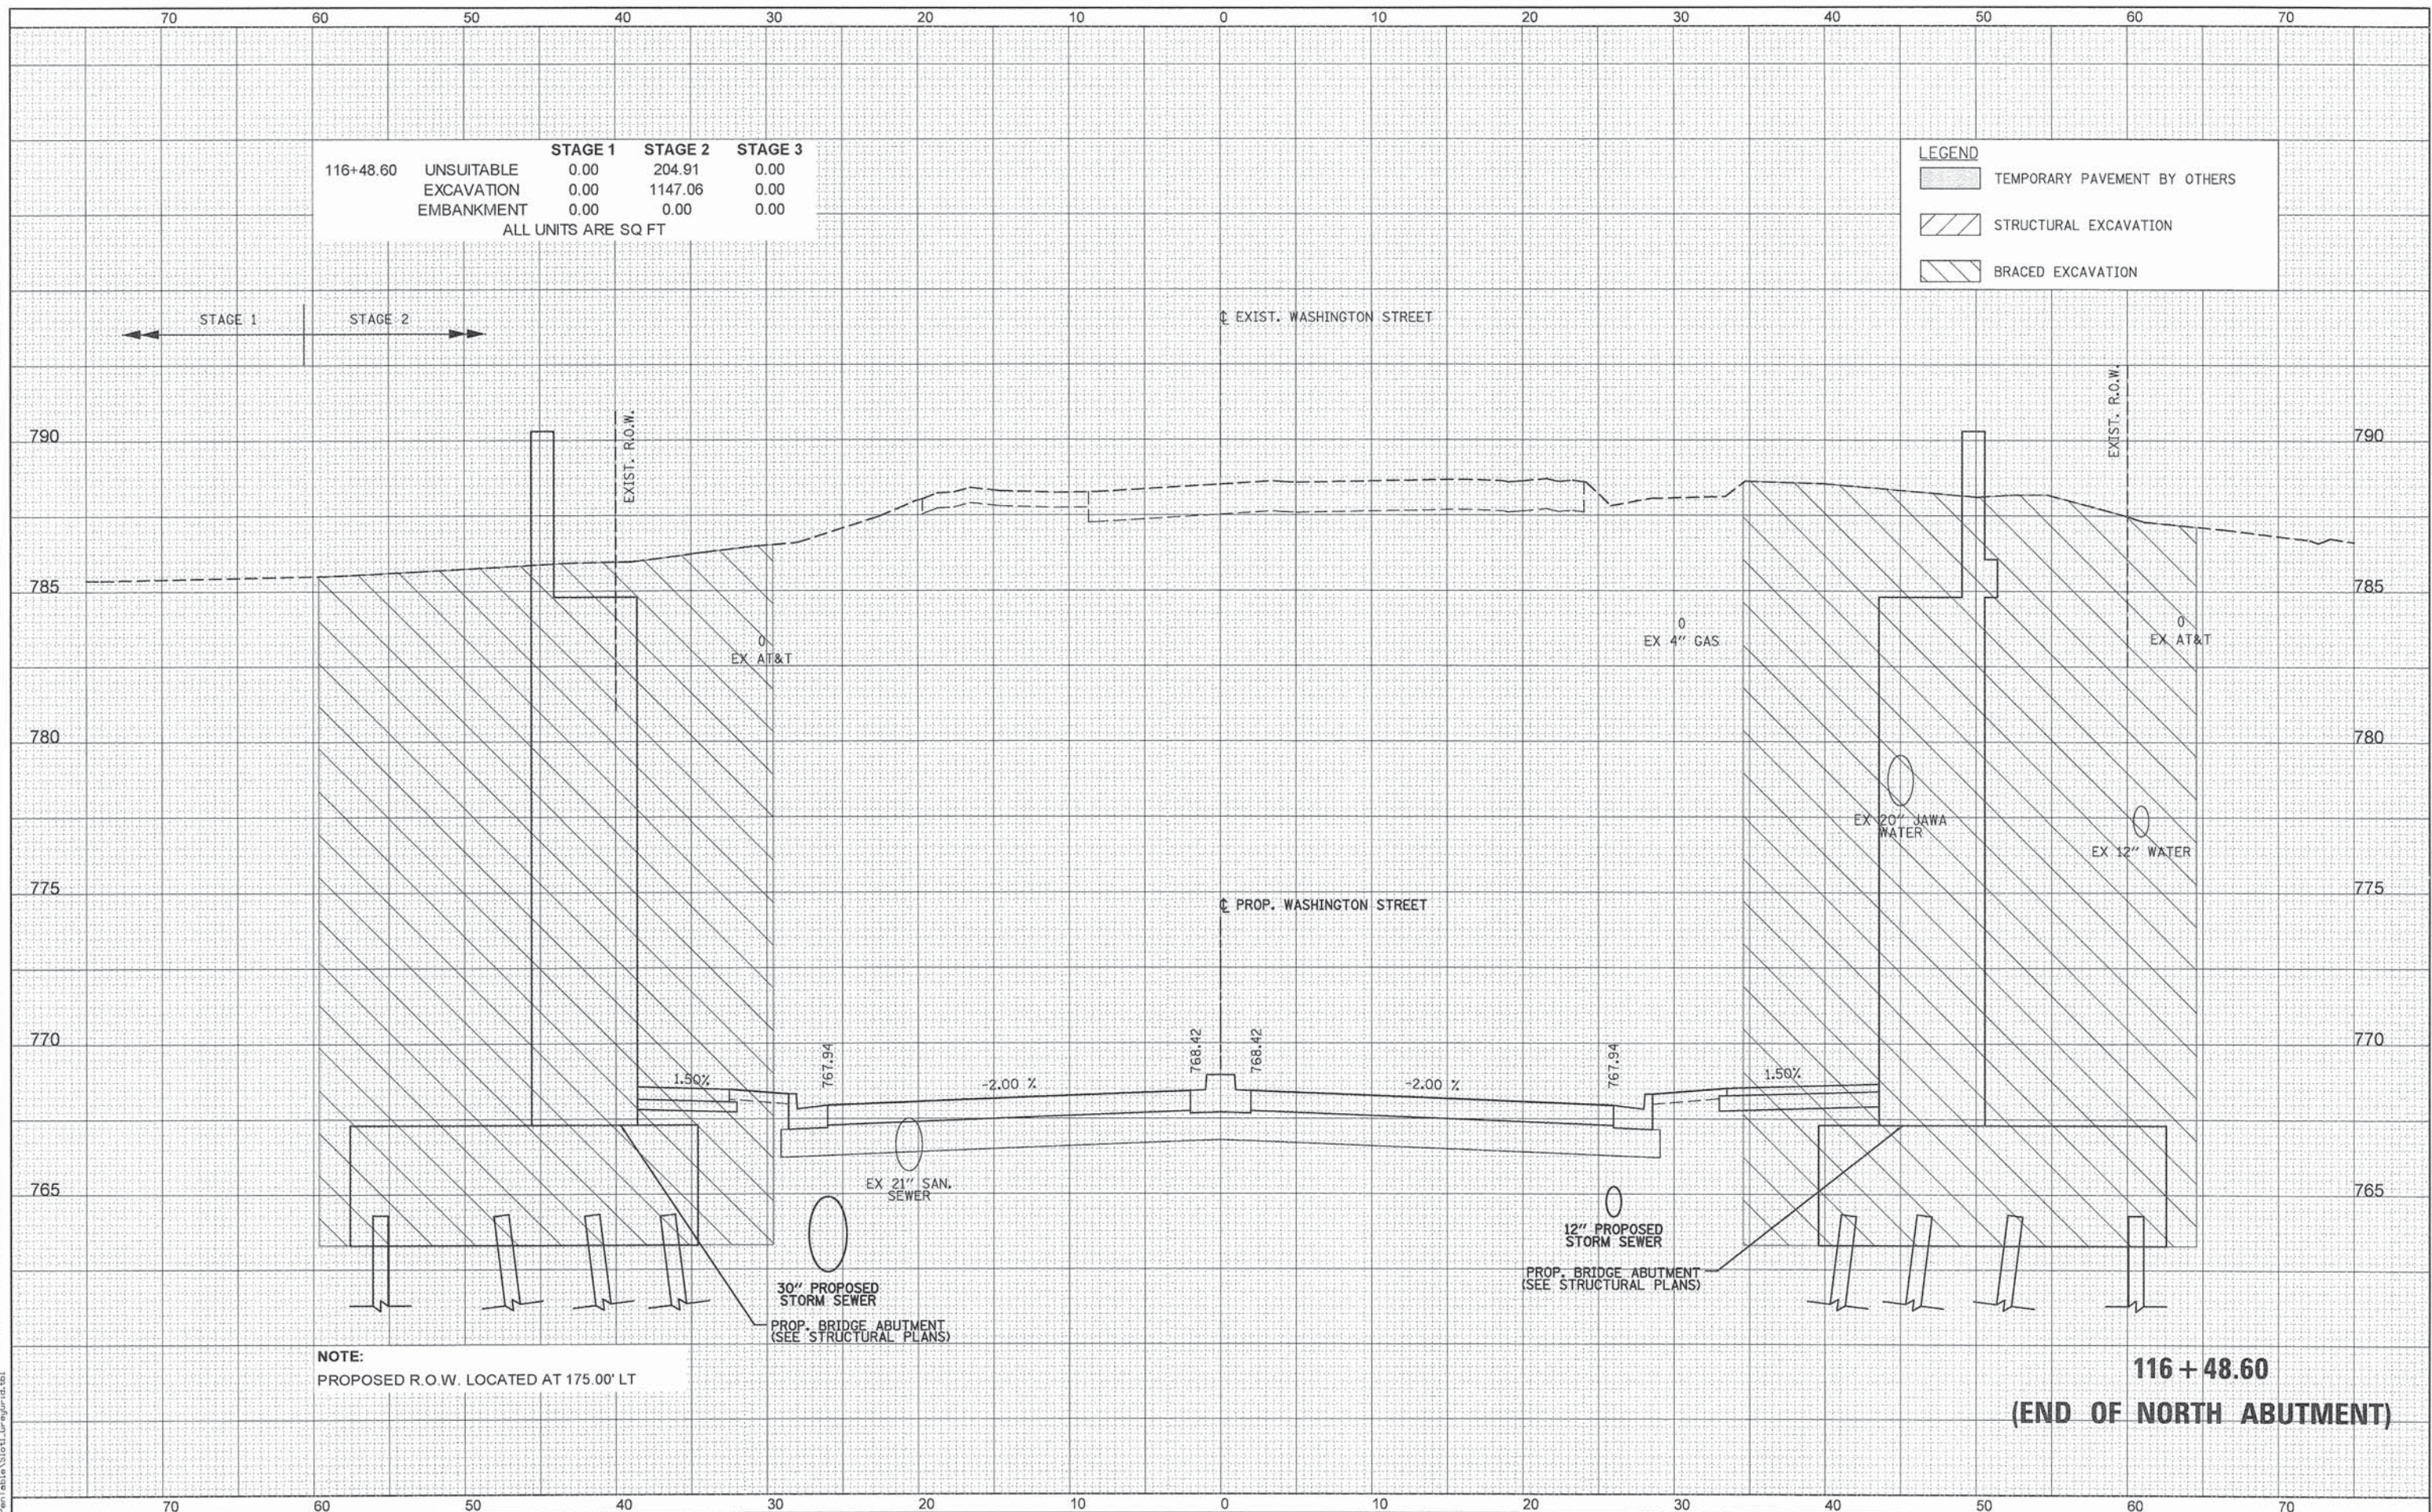

NOTE:
PROPOSED R.O.W. LOCATED AT 175.00' LT

116 + 48.60
(END OF NORTH ABUTMENT)


DATE	BY
SURVEYED	PLOTTED
NO.	NO.
NOTE BOOK	AREAS CHECKED

DATE	BY
SURVEYED	PLOTTED
NO.	NO.
NOTE BOOK	AREAS CHECKED

PENTABLE = ...PenTable\Start1.dwg\Grid.tbl
G:\C00T\21150_004\Drawings\shs\Xss\XS_Wash-21150_004.dgn

		STAGE 1	STAGE 2	STAGE 3
116+68.57	UNSUITABLE	0.00	225.63	0.00
	EXCAVATION	0.00	1442.32	0.00
	EMBANKMENT	0.00	0.00	0.00
ALL UNITS ARE SQ FT				

LEGEND	
	TEMPORARY PAVEMENT BY OTHERS
	STRUCTURAL EXCAVATION
	BRACED EXCAVATION

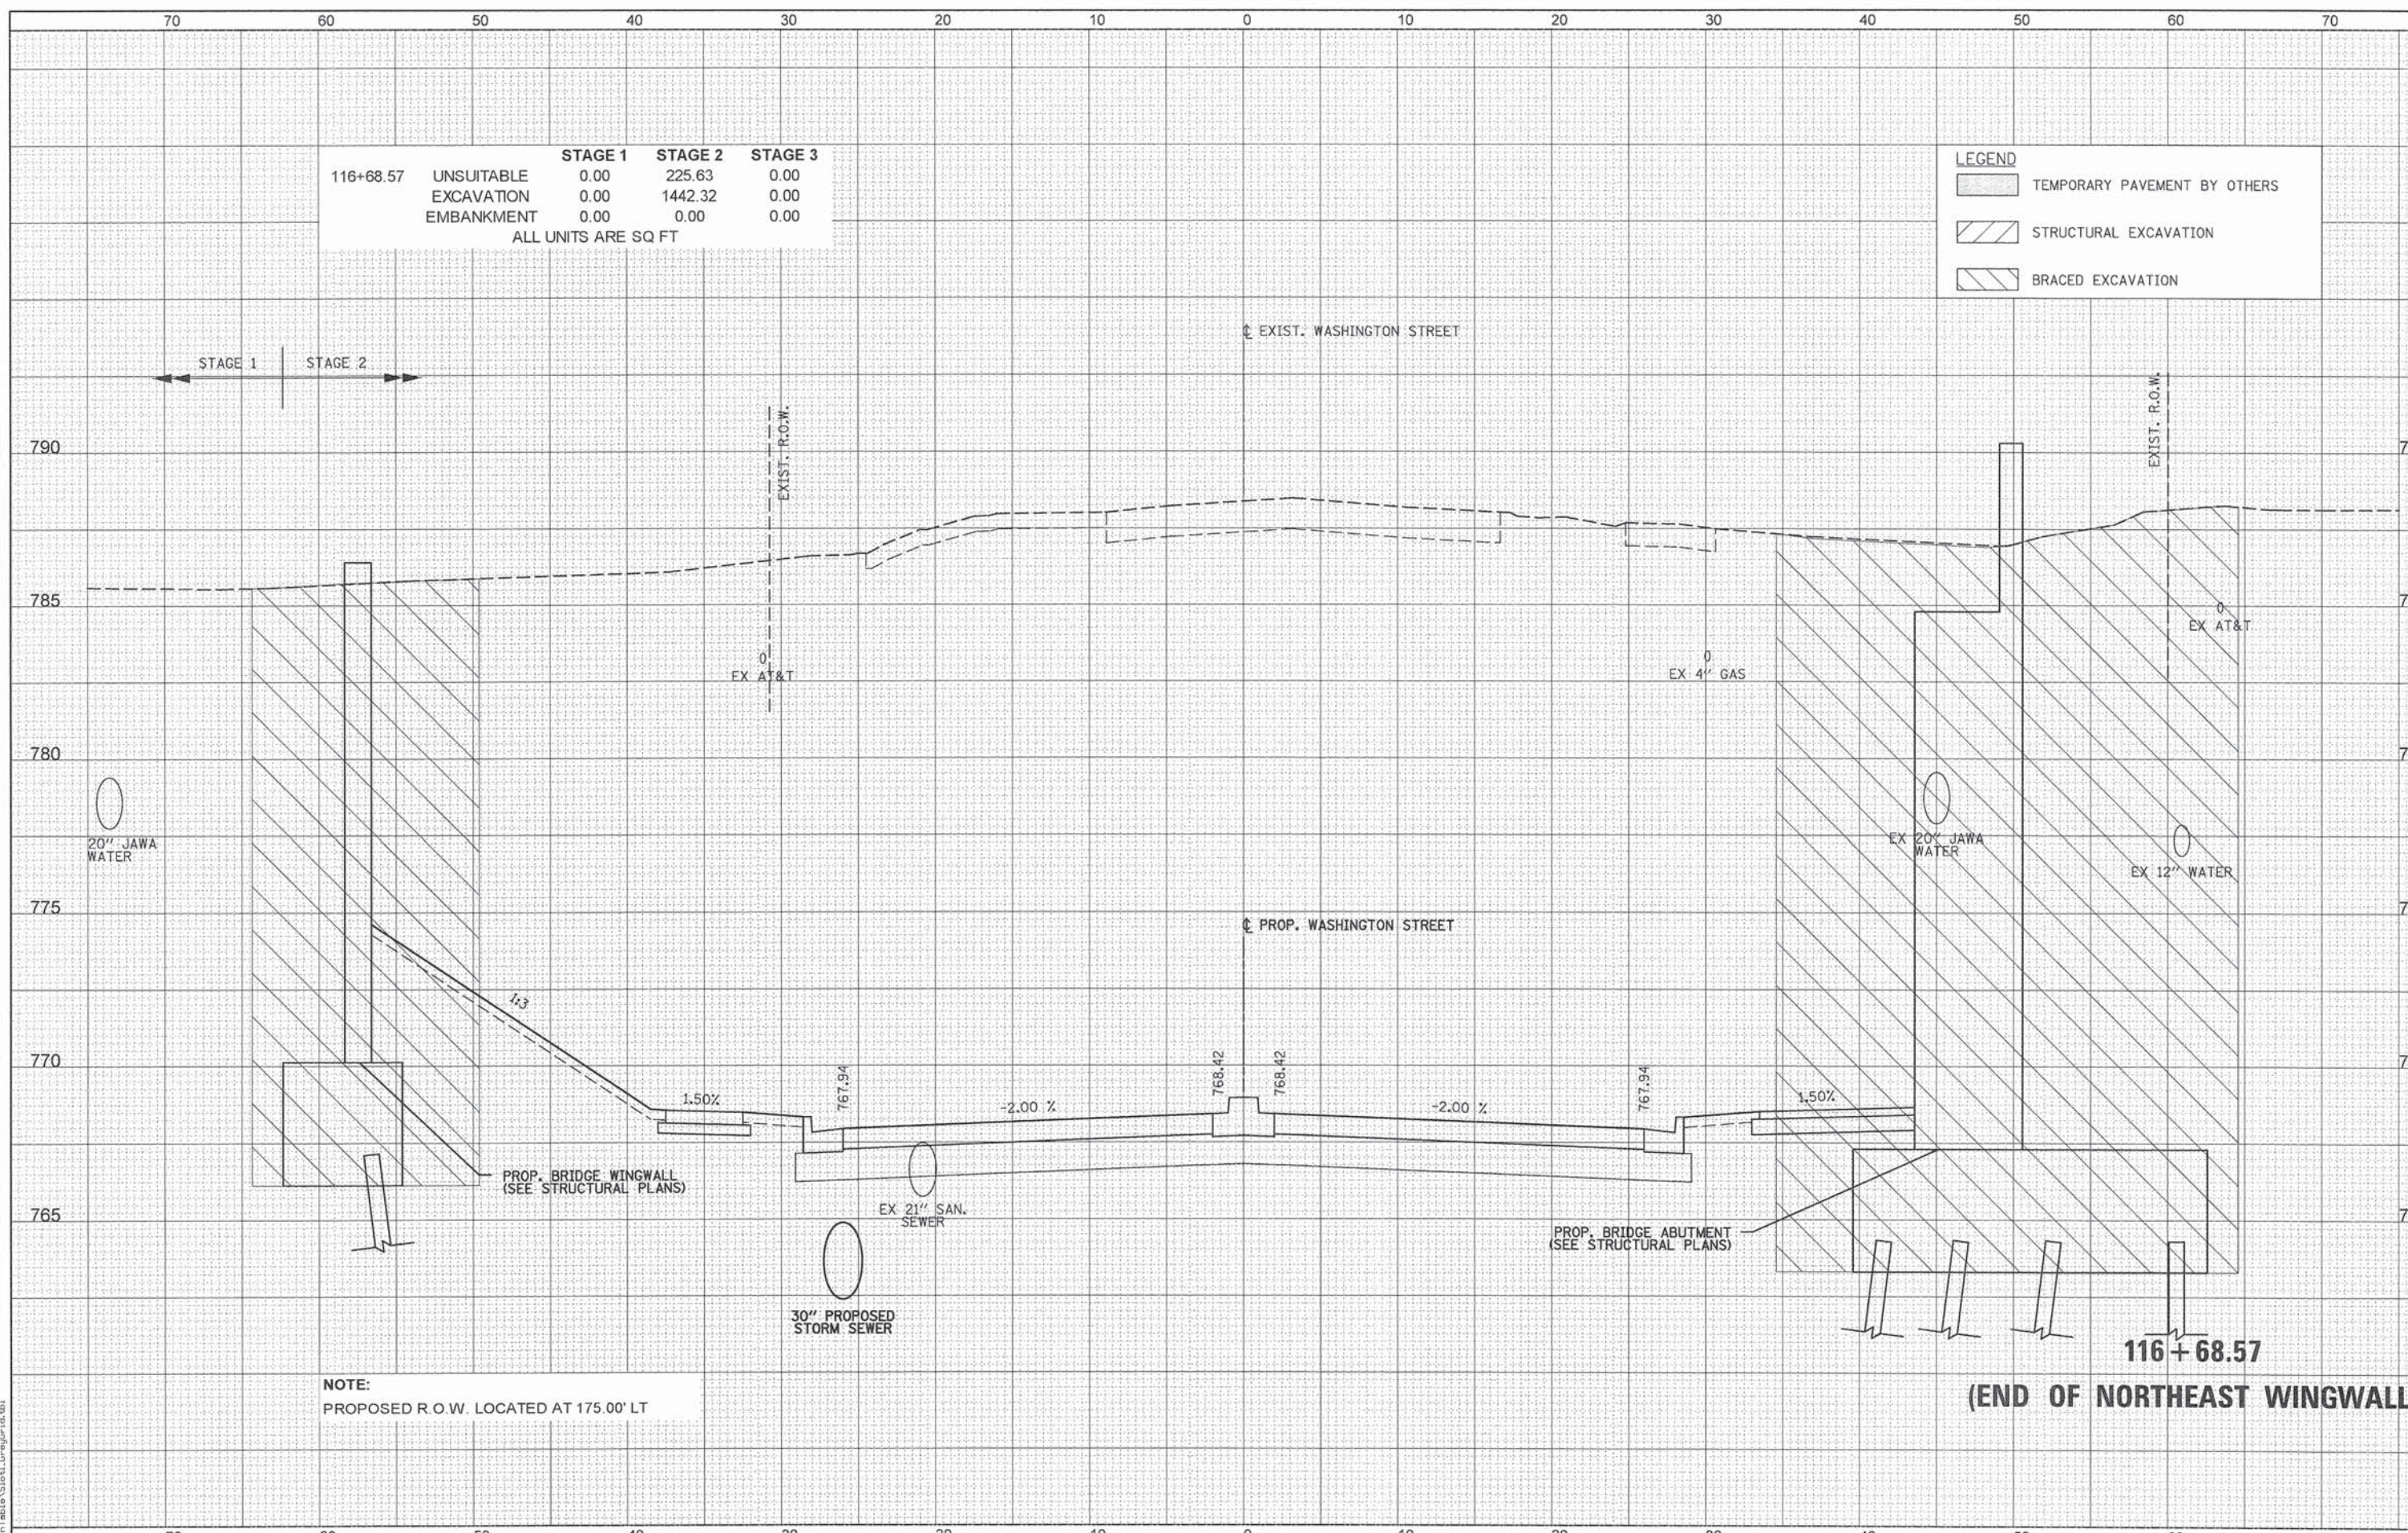

NOTE:
PROPOSED R.O.W. LOCATED AT 175.00' LT

116+68.57
(END OF NORTHEAST WINGWALL)

DATE	
BY	
SURVEYED	
PLOTTED	
TEMPLATE	
AREAS	
CHECKED	
NO.	

DATE	
BY	
SURVEYED	
PLOTTED	
TEMPLATE	
AREAS	
CHECKED	
NO.	


		STAGE 1	STAGE 2	STAGE 3
117+00.00	UNSUITABLE	0.00	390.20	67.28
	EXCAVATION	0.00	1624.06	60.27
	EMBANKMENT	0.00	0.00	17.85
ALL UNITS ARE SQ FT				

LEGEND

TEMPORARY PAVEMENT BY OTHERS

STRUCTURAL EXCAVATION

BRACED EXCAVATION

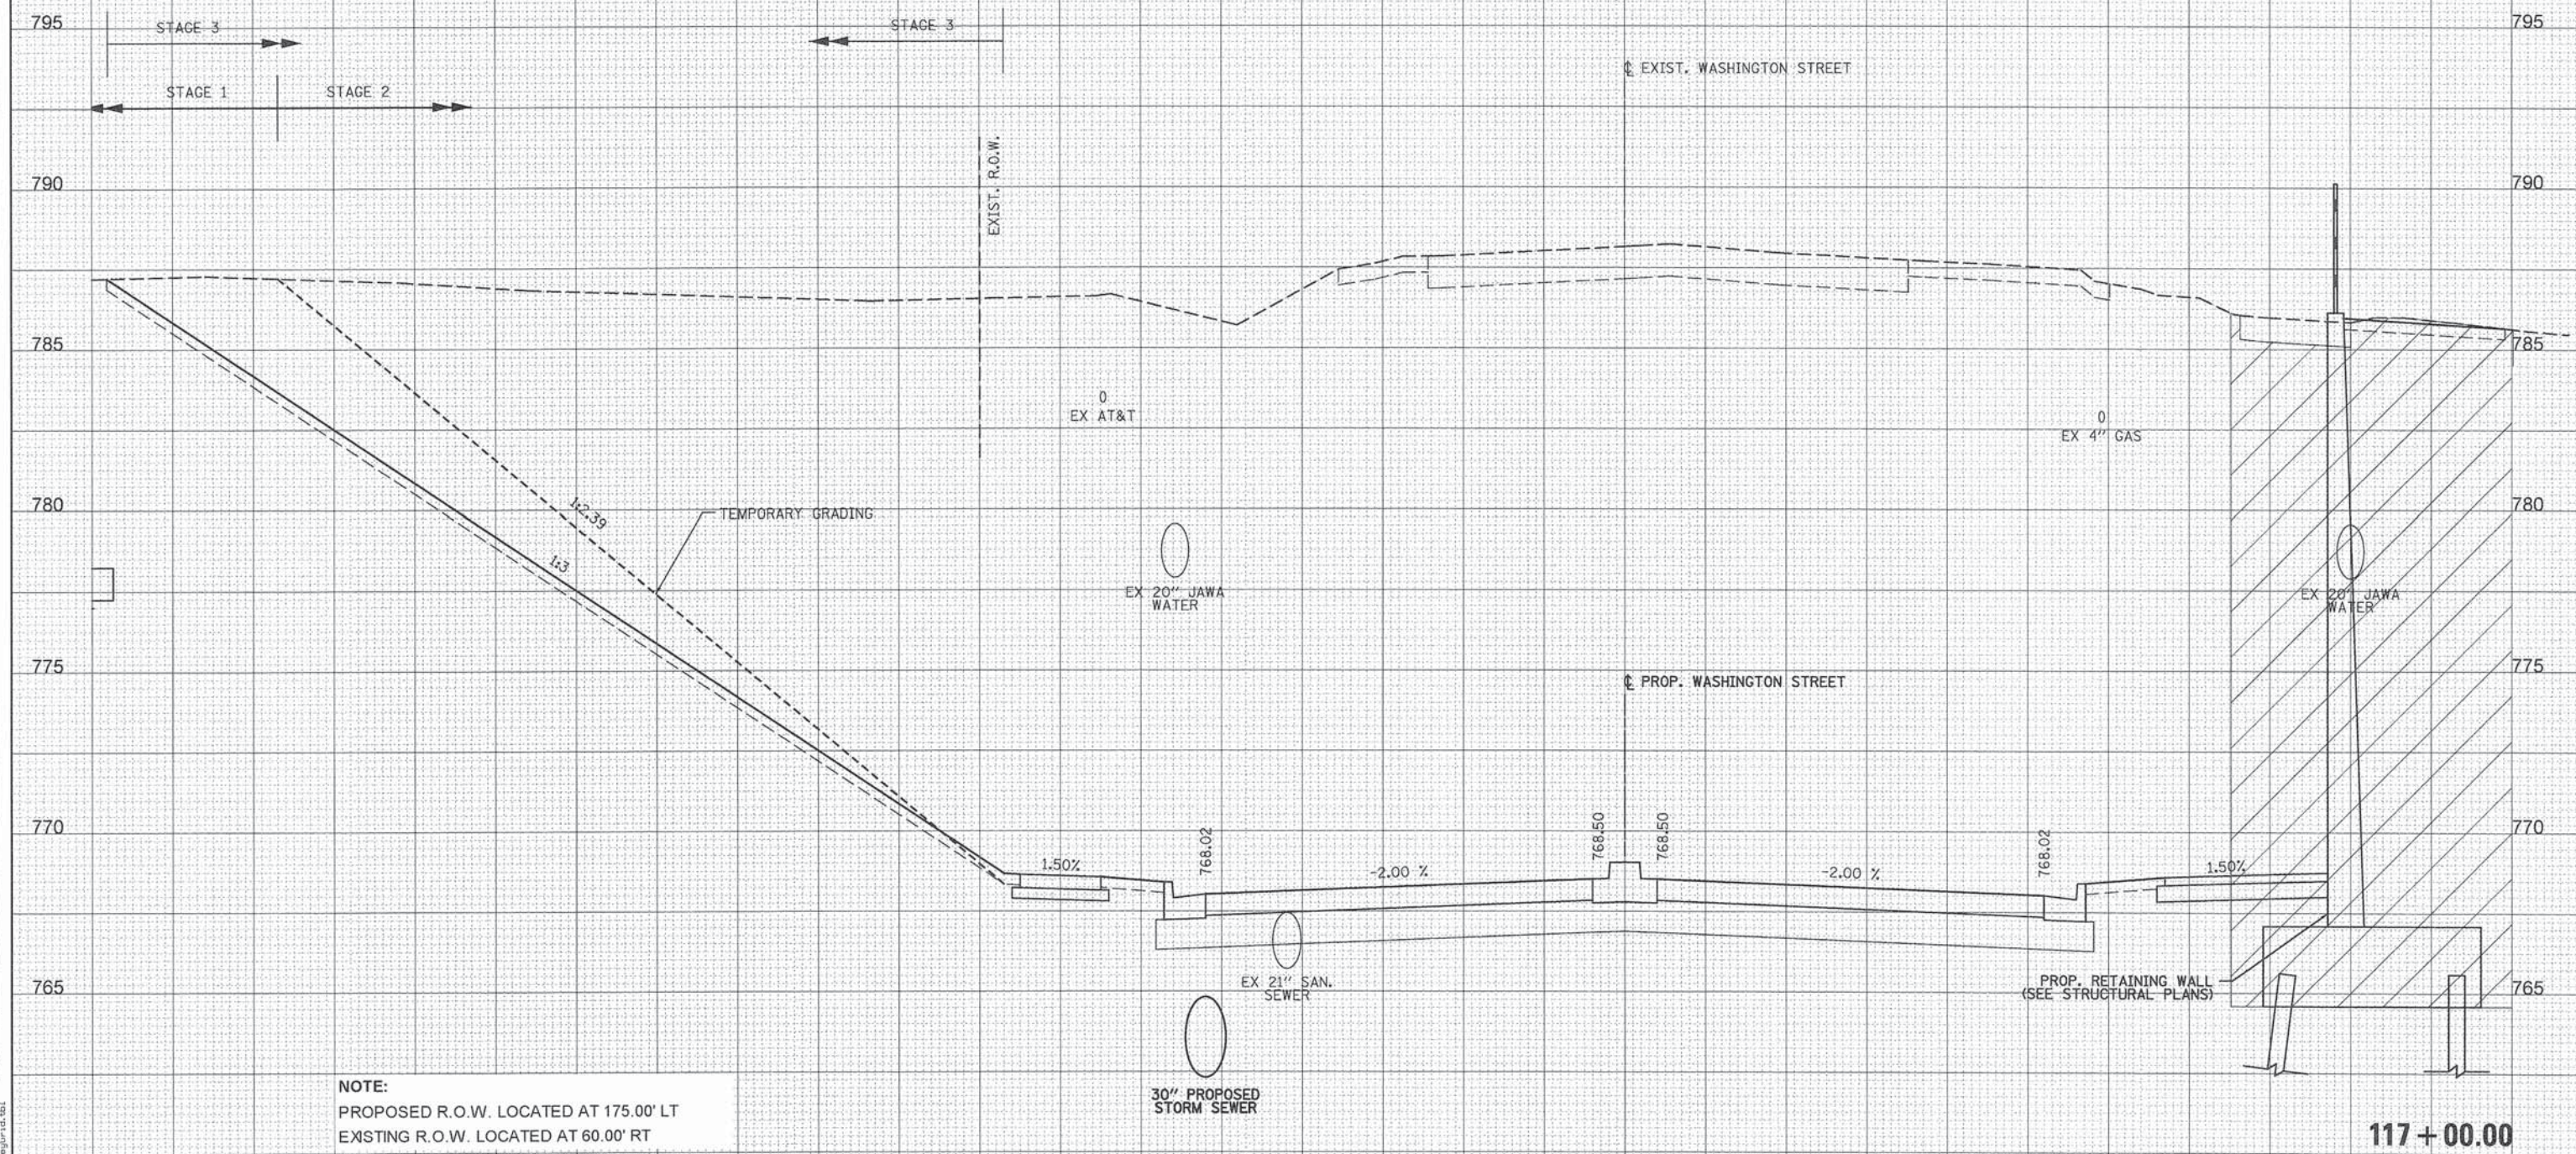

NOTE:
PROPOSED R.O.W. LOCATED AT 175.00' LT
EXISTING R.O.W. LOCATED AT 60.00' RT

117 + 00.00

FINAL SURVEY	SURVEYED _____	BY _____	DATE _____
	PLOTTED _____		
	TEMPLATE _____		
	AREAS _____		
	AREAS CHECKED _____		
NO.			

ORIGINAL SURVEY	SURVEYED _____	BY _____	DATE _____
	PLOTTED _____ TEMPLATE _____ AREAS _____ AREAS CHECKED _____		
NOTE BOOK NO.			

NOTE:
PROPOSED R.O.W. LOCATED AT 175.00' LT AND 87.73' RT.
EXISTING R.O.W. LOCATED AT 60.01' RT

PENTABLE = ... \PentTable\Slot1_GreyGrid.tbl

REVISED	-
REVISED	-
REVISED	-
REVISED	-


WASHINGTON STREET FROM HARYAN WAY TO LAKE STREET
WASHINGTON STREET CROSS SECTIONS

SCALE:	SHEET NO.	OF	SHEETS	STA. 117+50.00	TO STA. 117+50.00
--------	-----------	----	--------	----------------	-------------------

F.A.U RTE.	SECTION	COUNTY	TOTAL SHEETS	SHEET NO.
187	11-00121-11-BR	LAKE	496	388
		CONTRACT NO. 61A63		
ILLINOIS FED. AID PROJECT				


LEGEND

	TEMPORARY PAVEMENT BY OTHERS
	STRUCTURAL EXCAVATION
	BRACED EXCAVATION

 

FINAL SURVEY		BY	DATE
NOTE BOOK			
NO.			
SURVEYED			
PLOTTED			
TEMPLATE			
AREAS			
AREAS CHECKED			

ORIGINAL		BY	DATE
SURVEY			
NOTE BOOK			
NO.			
AREAS CHECKED			

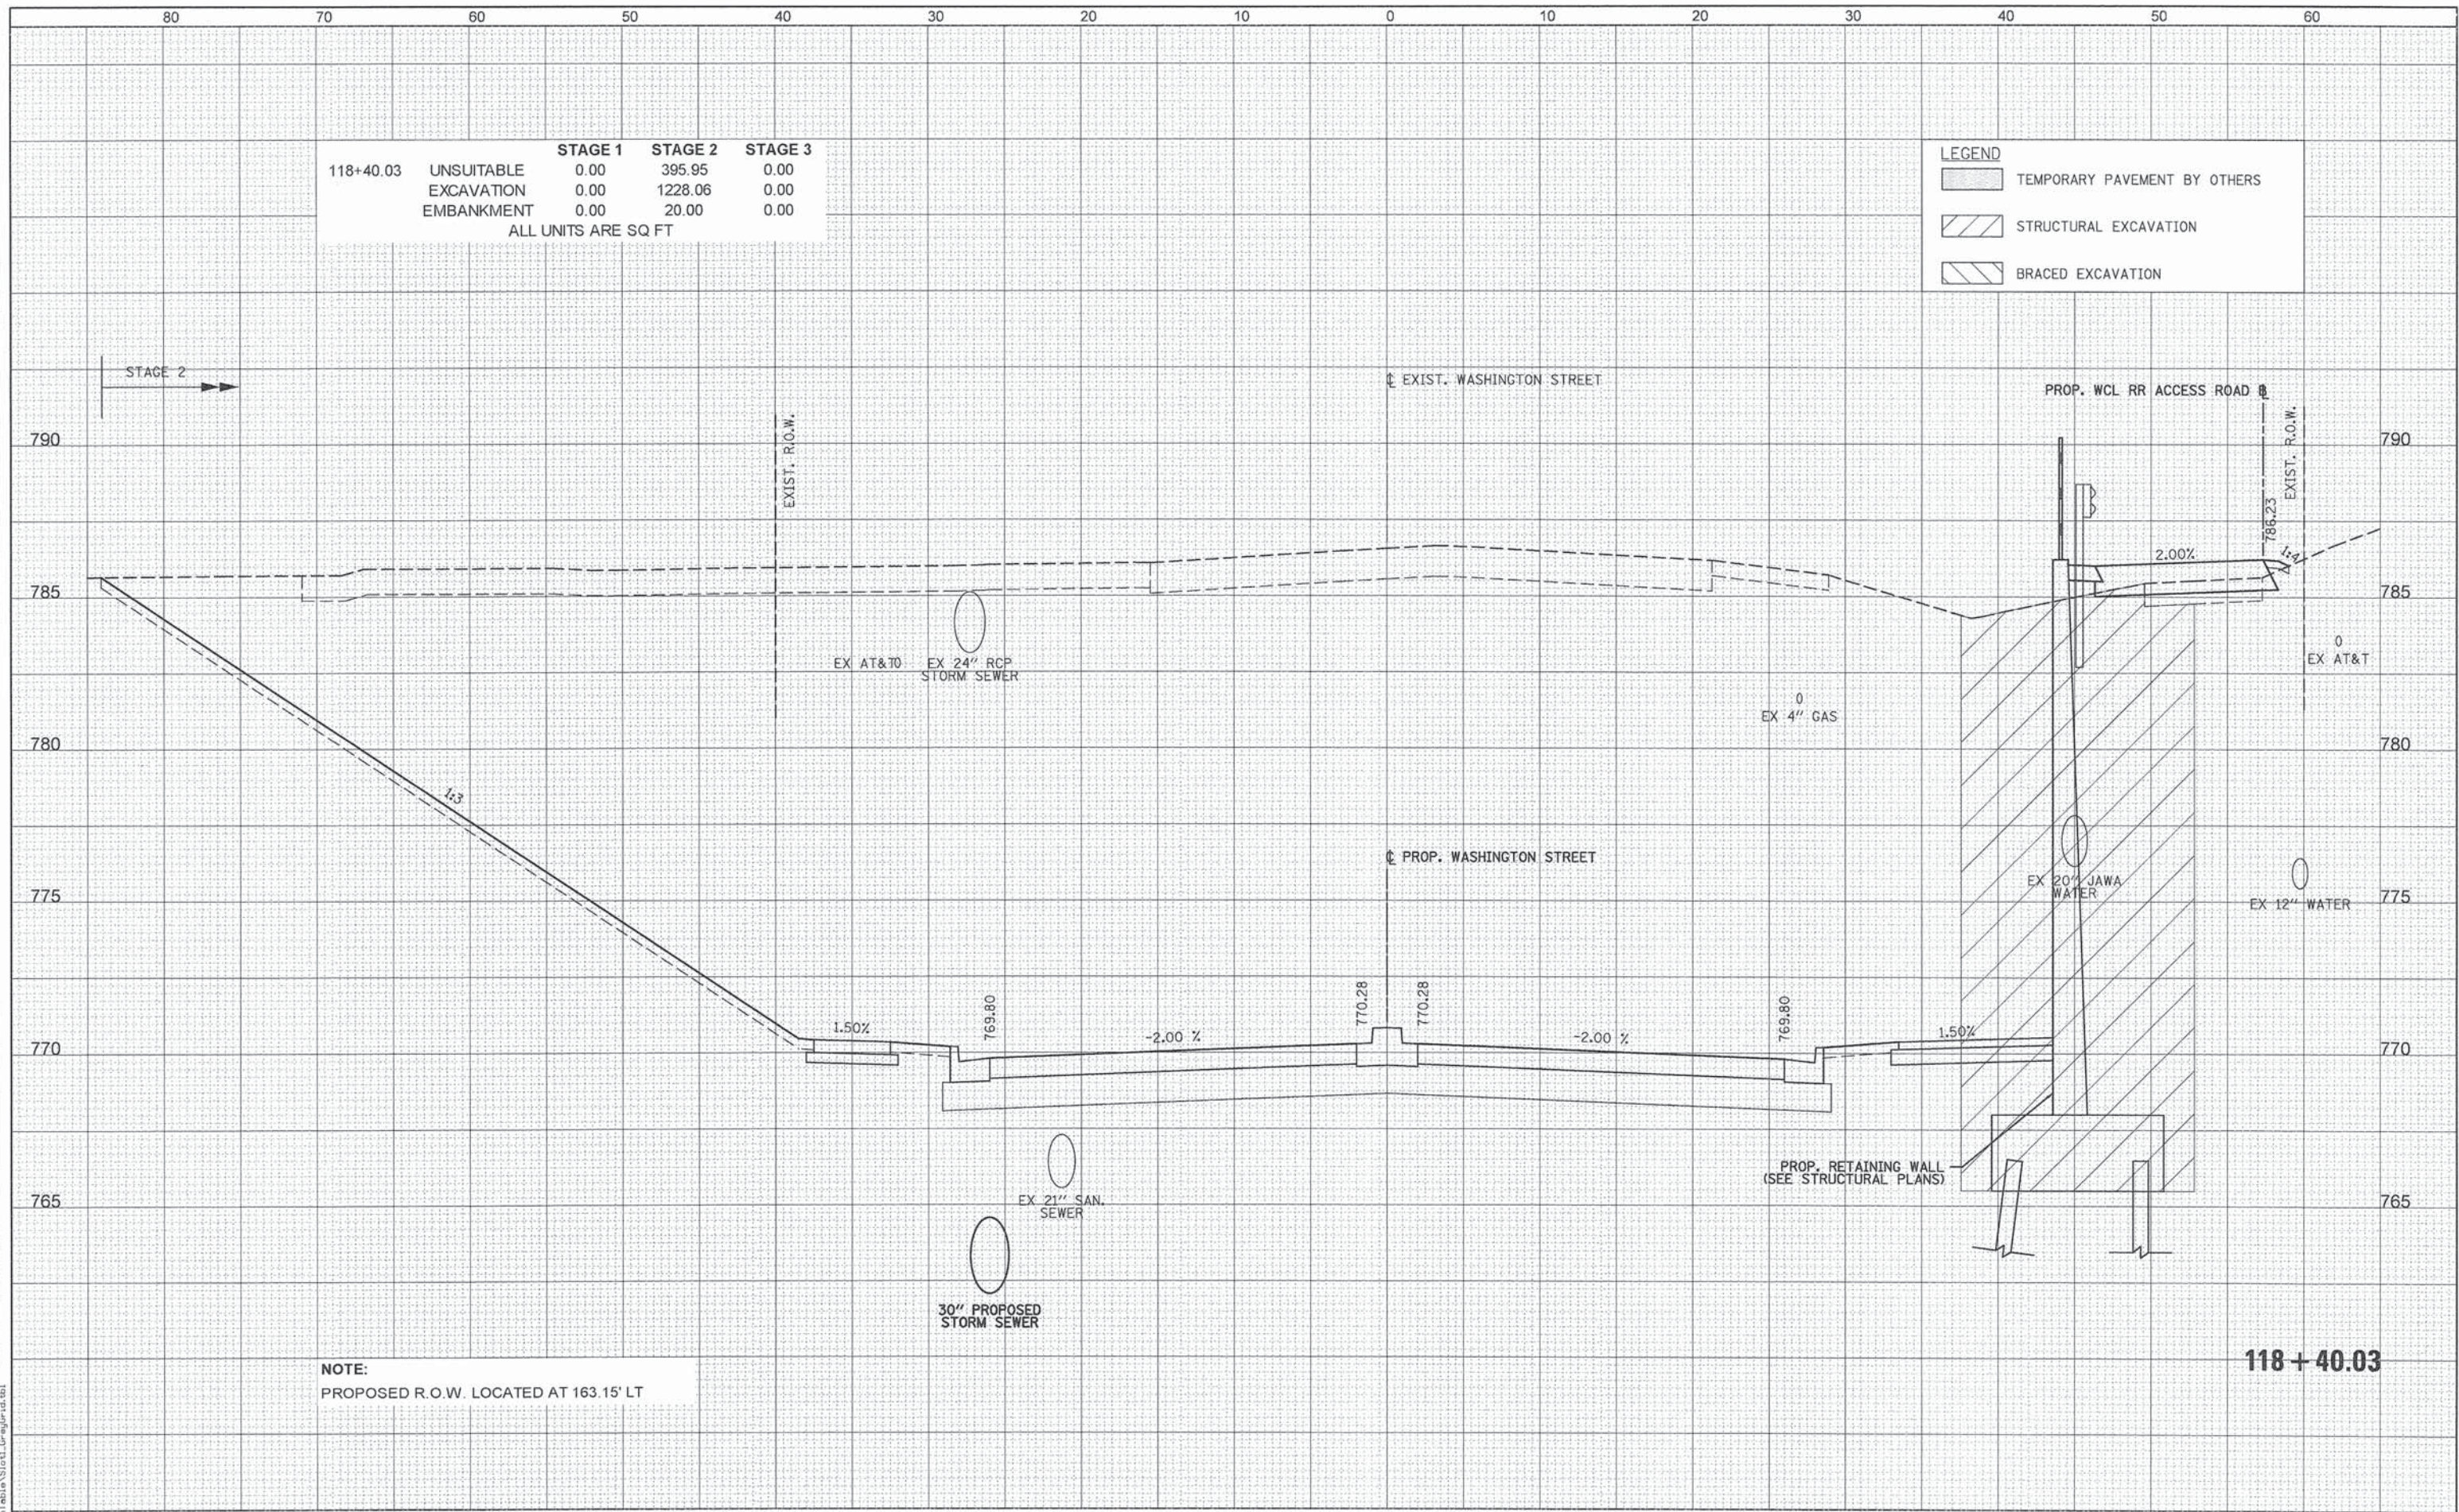

USER NAME = tkoeppen(Rdwy,Liste)	DESIGNED - MJV
	DRAWN - MJV
PLOT SCALE = 10.0000' / in.	CHECKED - MJP
PLOT DATE = 7/3/2014	DATE - 6/30/2014

STATE OF ILLINOIS
DEPARTMENT OF TRANSPORTATION

WASHINGTON STREET FROM HARYAN WAY TO LAKE STREET
WASHINGTON STREET CROSS SECTIONS

F.A.U. RTE.	SECTION	COUNTY	TOTAL SHEETS	SHEET NO.
187	11-00121-11-BR	LAKE	496	390
		CONTRACT NO. 61A63		
ILLINOIS FED. AID PROJECT				

PENTABLE = ...\\PentTable\\Slot1_GreyGrid.tbl

G:\C00T\21150_004\Drawings\shts\Xseo\S_XS_Wash_21150_004.dgn


DATE	BY	SURVEYED	PLOTTED	TEMPLATE	AREAS	CHECKED
		NO.				

DATE	BY	SURVEYED	PLOTTED	TEMPLATE	AREAS	CHECKED
		NO.				

PenTable\Stor1.dwg
G:\C00T\21150.004\Drawings\hts\Xsec\S_KS_Wash.21150.004.dgn

		STAGE 1	STAGE 2	STAGE 3
119+00.00	UNSUITABLE	0.00	356.36	0.00
	EXCAVATION	0.00	912.32	0.00
	EMBANKMENT	0.00	6.38	0.00
ALL UNITS ARE SQ FT				

LEGEND	
	TEMPORARY PAVEMENT BY OTHERS
	STRUCTURAL EXCAVATION
	BRACED EXCAVATION

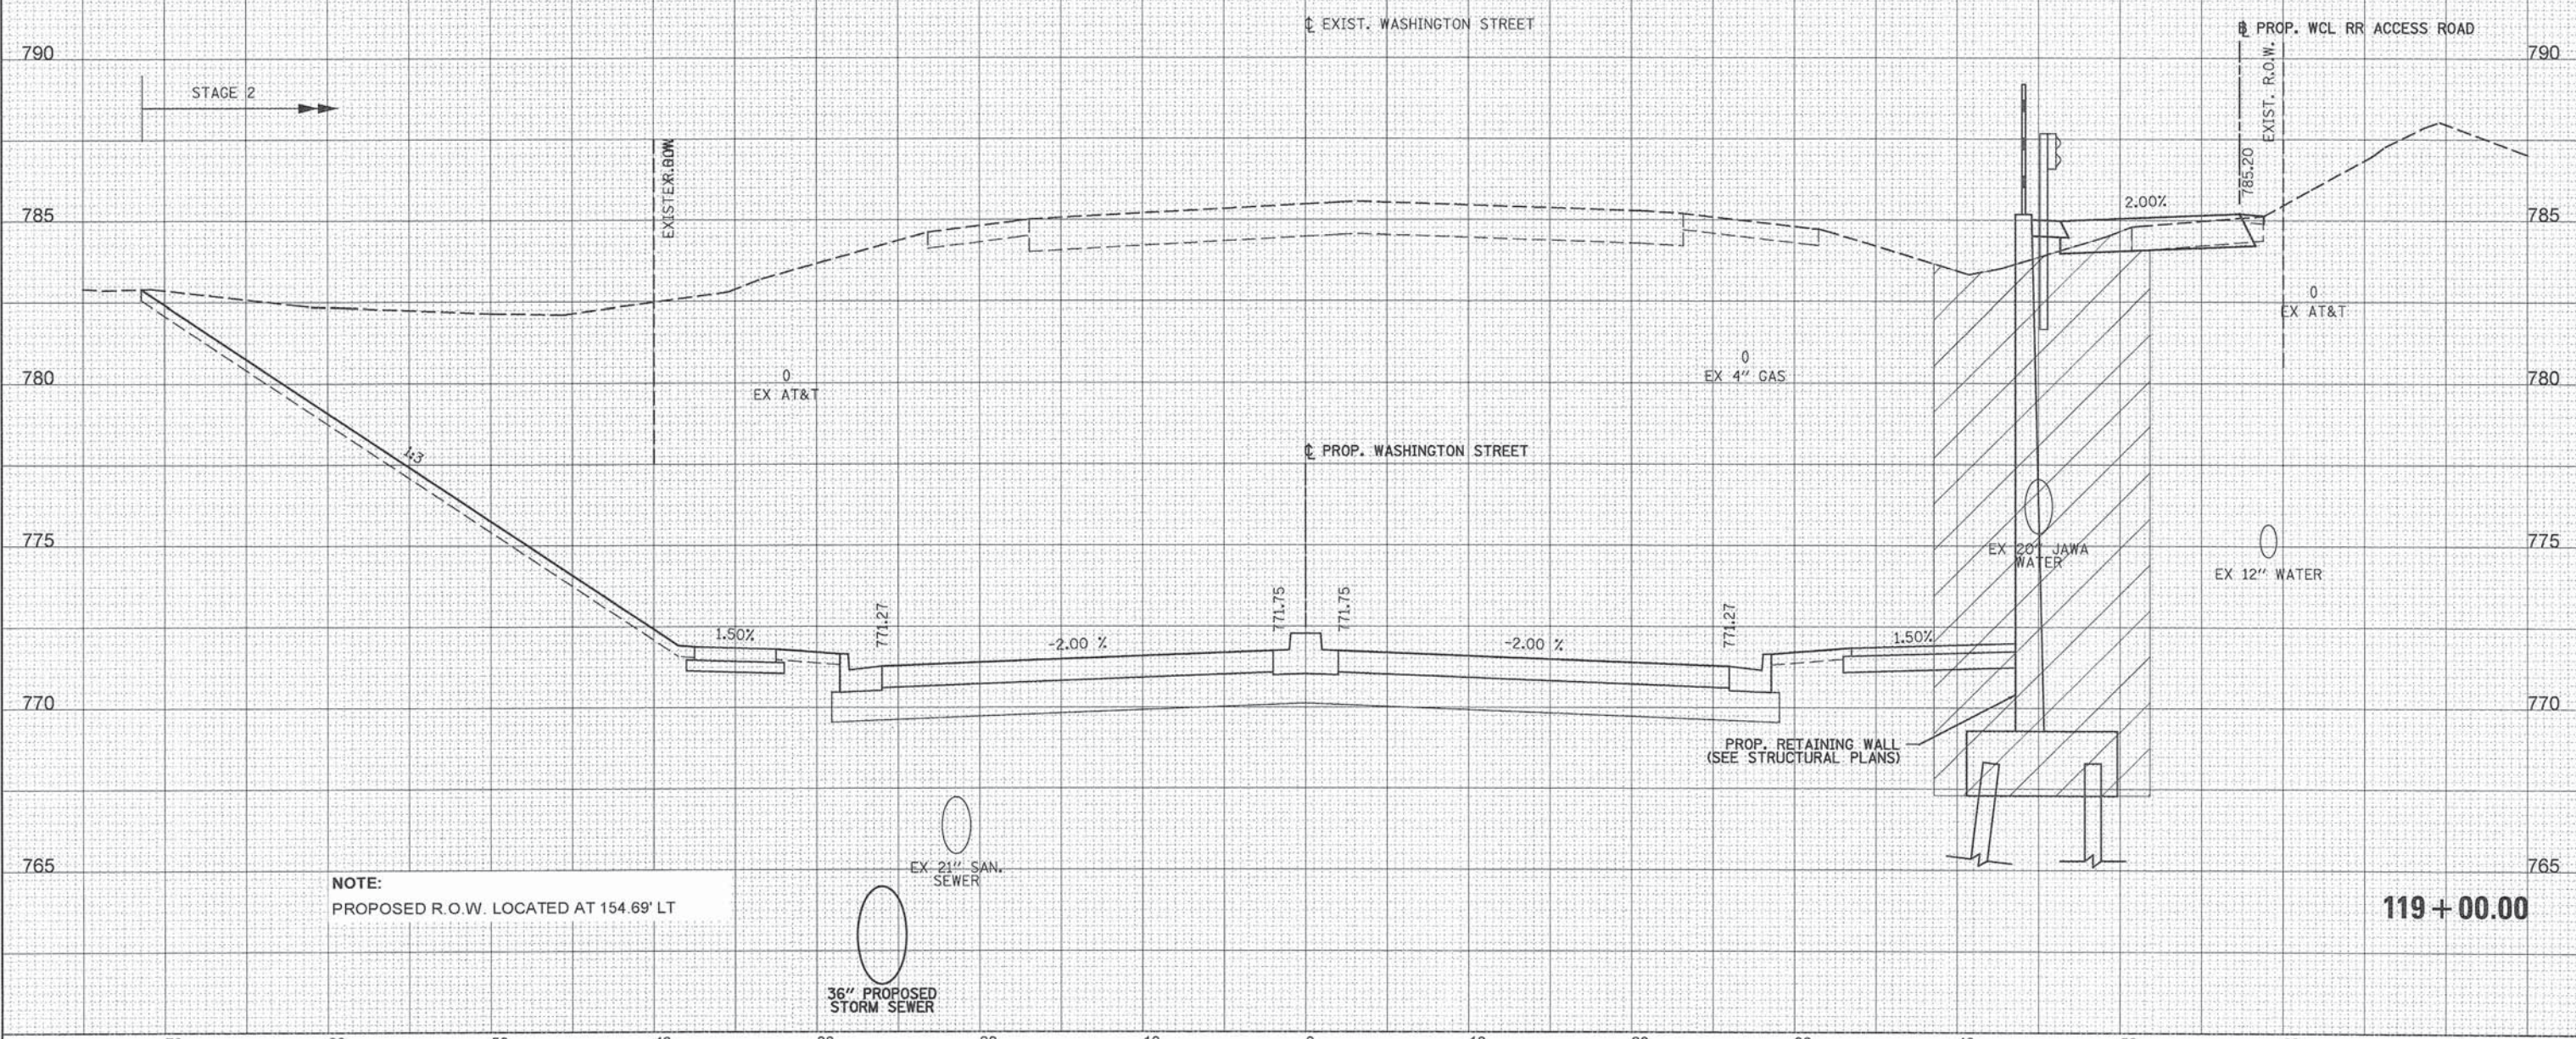

NOTE:
PROPOSED R.O.W. LOCATED AT 154.69' LT

PATRICK ENGINEERING INC.
4970 VARSITY DRIVE
LISLE, IL 60532
patrickengineering.com

USER NAME = tkoeppen(Rdwy.Lisle)
PLOT SCALE = 10.0000' / in.
PLOT DATE = 7/3/2014

DESIGNED - MJV
DRAWN - MJV
CHECKED - MJP
DATE - 6/30/2014

REVISED -
REVISED -
REVISED -
REVISED -

STATE OF ILLINOIS
DEPARTMENT OF TRANSPORTATION

WASHINGTON STREET FROM HARYAN WAY TO LAKE STREET
WASHINGTON STREET CROSS SECTIONS

SCALE: SHEET NO. OF SHEETS STA. 119+00.00 TO STA. 119+00.00

F.A.U. RTE.	SECTION	COUNTY	TOTAL SHEETS	SHEET NO.
187	11-00121-11-BR	LAKE	496	391
CONTRACT NO. 61A63				
ILLINOIS FED. AID PROJECT				

DATE	BY	SURVEYED	PLOTTED	TEMPLATE	AREAS	CHECKED
		NO.				


DATE	BY	SURVEYED	PLOTTED	TEMPLATE	AREAS	CHECKED
		NO.				

PEWFILE = ...\\PewTable\\S\\ord_6\\p\\ord\\tbl

	STAGE 1	STAGE 2	STAGE 3
119+50.00	UNSUITABLE	0.00	359.20
	EXCAVATION	0.00	630.02
	EMBANKMENT	0.00	1.44
			0.00

ALL UNITS ARE SQ FT

LEGEND	
	TEMPORARY PAVEMENT BY OTHERS
	STRUCTURAL EXCAVATION
	BRACED EXCAVATION

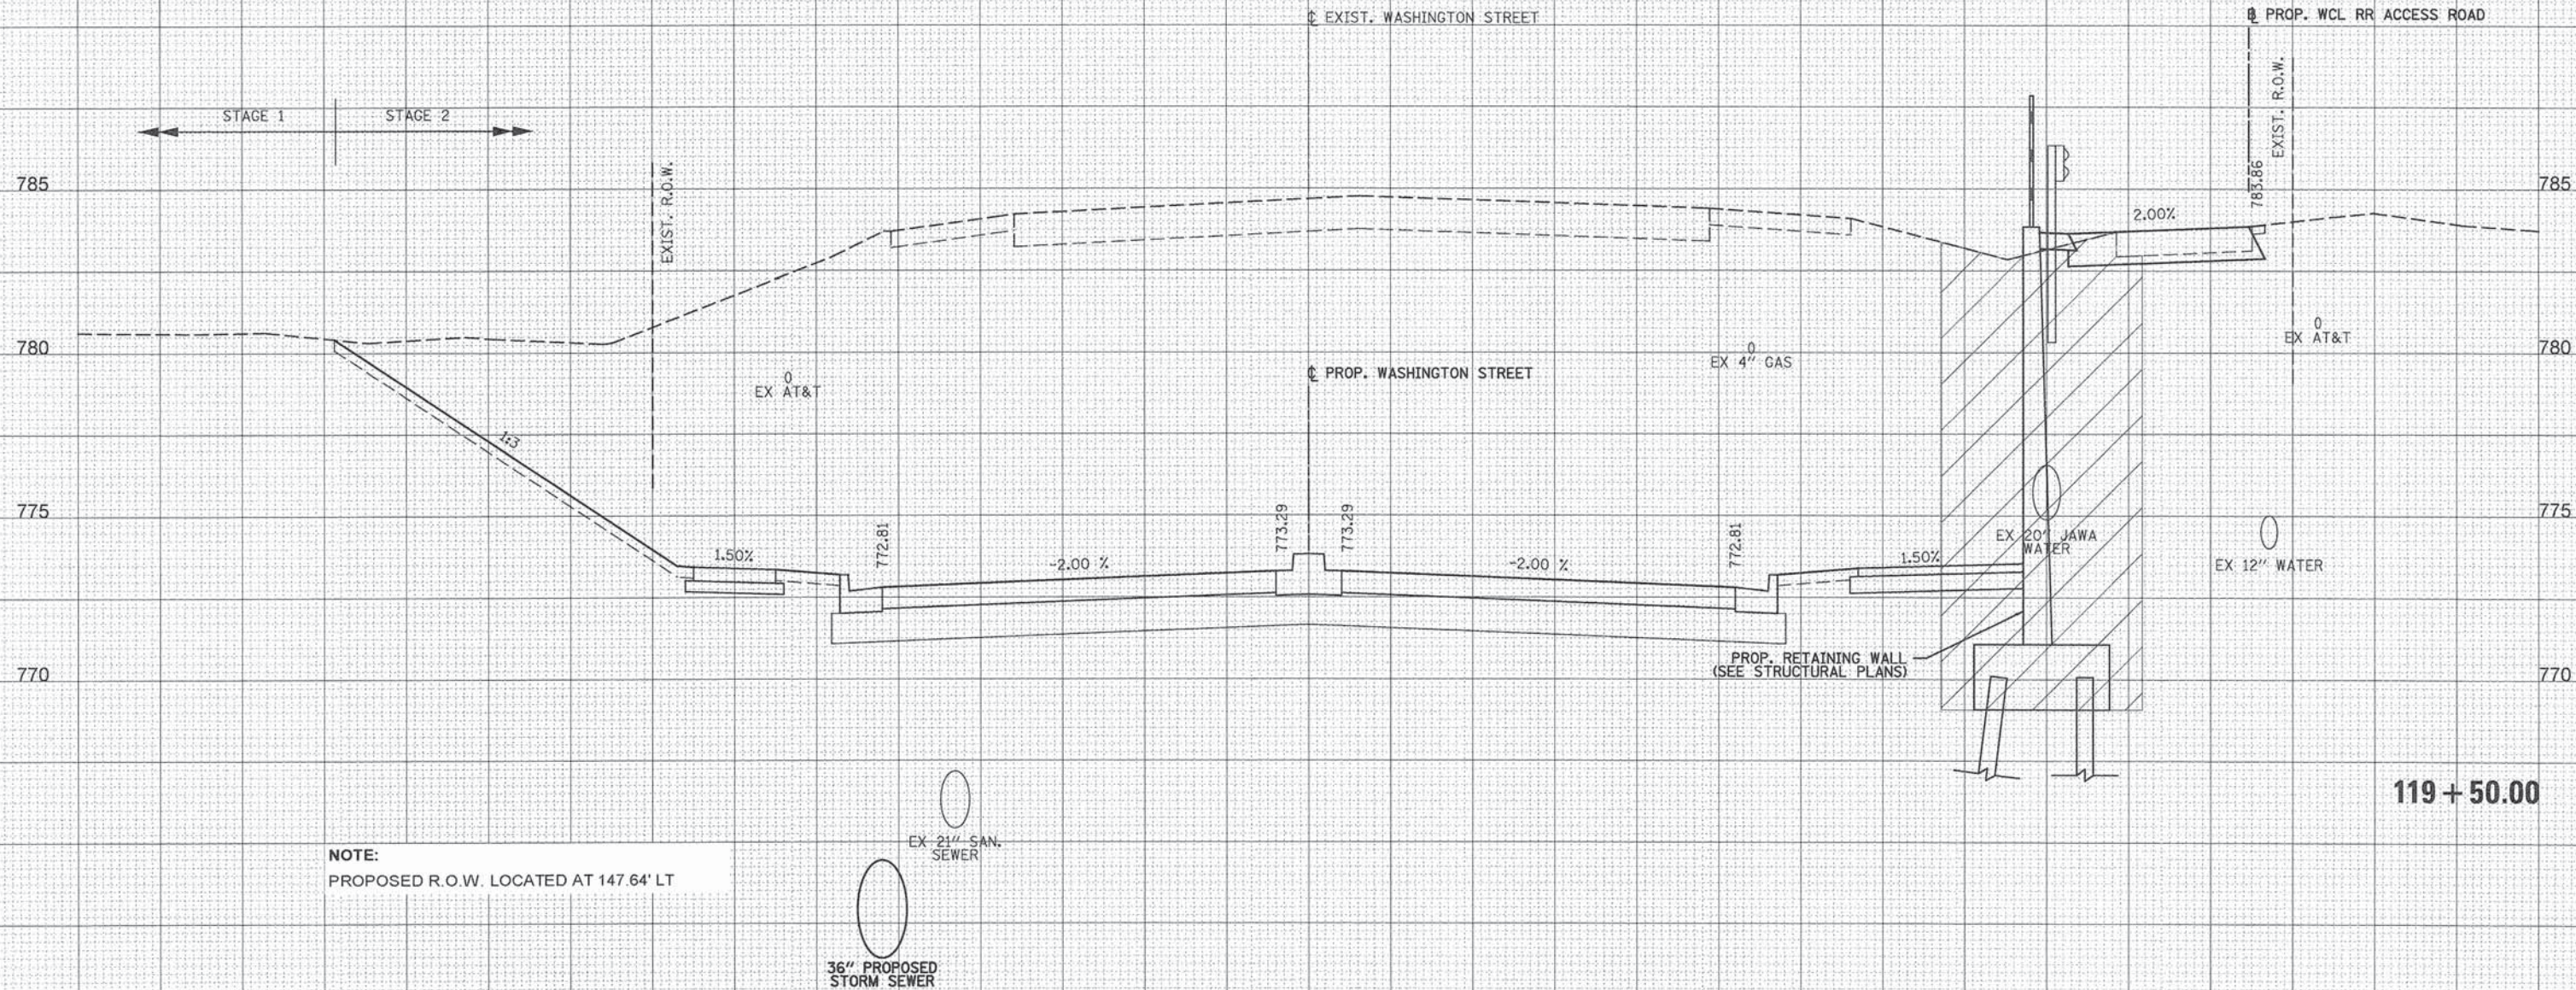

NOTE:
PROPOSED R.O.W. LOCATED AT 147.64' LT

EX 21" SAN. SEWER
36" PROPOSED STORM SEWER

	PATRICK ENGINEERING INC. 4970 VARSITY DRIVE LISLE, IL 60532 patrickengineering.com	USER NAME = tkoeppen(fdwg.Lisle)	DESIGNED - MJV	REVISED -	STATE OF ILLINOIS DEPARTMENT OF TRANSPORTATION	WASHINGTON STREET FROM HARYAN WAY TO LAKE STREET WASHINGTON STREET CROSS SECTIONS				F.A.U. RTE.	SECTION	COUNTY	TOTAL SHEETS	SHEET NO.
		PLOT SCALE = 10.0000' / in.	DRAWN - MJV	REVISED -						187	11-00121-11-BR	LAKE	496	392
		PLOT DATE = 7/3/2014	CHECKED - MJP	REVISED -						CONTRACT NO. 61A63				
		DATE = 6/30/2014	REVISED -	ILLINOIS FED. AID PROJECT										
		SCALE:		SHEET NO. OF SHEETS		STA. 119+50.00 TO STA. 119+50.00								

G:\LCDOT\21150_004\Drawings\shhs\Xsec\XS.Wash.21150_004.dgn

DATE	BY	SURVEYED	PLOTTED	NO.
		NOTE BOOK	AREAS CHECKED	


DATE	BY	SURVEYED	PLOTTED	NO.
		NOTE BOOK	AREAS CHECKED	


PENITABLE = ...PenTableSheet1.dwg

70 60 50 40 30 20 10 0 10 20 30 40 50 60 70

	STAGE 1	STAGE 2	STAGE 3
120+00.00	UNSUITABLE 0.00	369.43	0.00
	EXCAVATION 0.00	406.73	0.00
	EMBANKMENT 0.00	5.26	0.00
ALL UNITS ARE SQ FT			

LEGEND	
	TEMPORARY PAVEMENT BY OTHERS
	STRUCTURAL EXCAVATION
	BRACED EXCAVATION

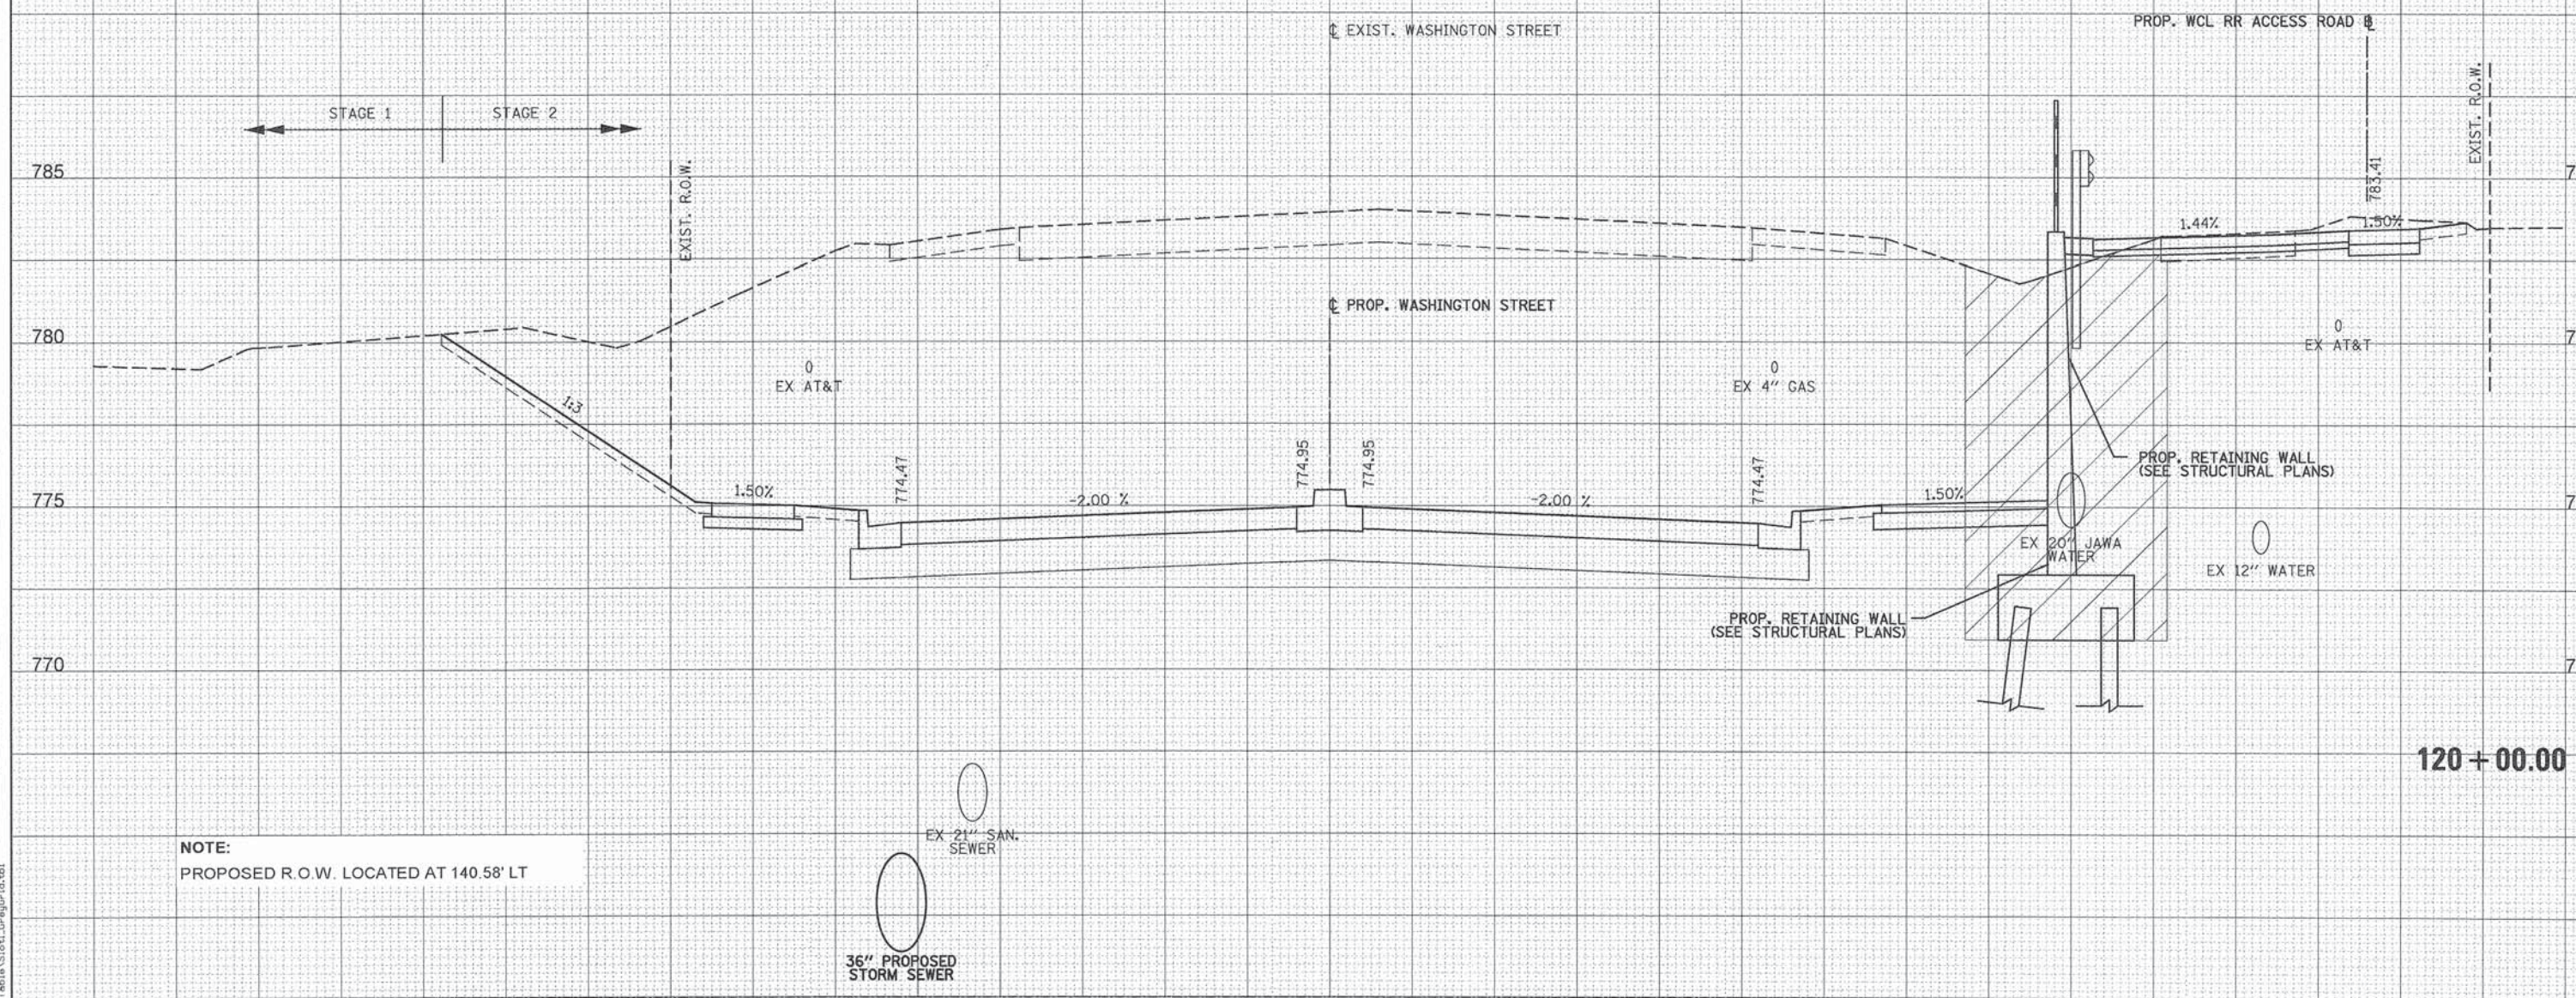

 70		60		50		40		30		20		10		0		10		20		30		40		50		60		70				
 PATRICK ENGINEERING	PATRICK ENGINEERING INC. 4970 VARSITY DRIVE LISLE, IL 60532 patrickengineering.com		USER NAME = tkoeppen@dwg.Lisle		DESIGNED - MJV		REVISED -		STATE OF ILLINOIS DEPARTMENT OF TRANSPORTATION										WASHINGTON STREET FROM HARYAN WAY TO LAKE STREET WASHINGTON STREET CROSS SECTIONS						F.A.U RTE.		SECTION		COUNTY		TOTAL SHEETS	
			DRAWN - MJV		REVISED -		187																		11-00121-11-BR		LAKE		49			
			PLOT SCALE = 10.0000' / in.		CHECKED - MJP		REVISED -																		CONTRACT NO.							
			PLOT DATE = 7/3/2014		DATE - 6/30/2014		REVISED -																									
																		SCALE:		SHEET NO.		OF		SHEETS		STA. 120+00.00 TO STA. 120+00.00		ILLINOIS FED. AID PROJECT				


DATE	BY	SURVEYED	PLOTTED	TEMP	AREAS	CHECKED
		NO.				

DATE	BY	SURVEYED	PLOTTED	TEMP	AREAS	CHECKED
		NO.				

PENTABLE = ...\\PenTable\\Sheet1.dwg\\Grid.tbl
G:\LCOOT\21150_004\Drawings\shs\Xseo\S_XS_Wash_21150_004.dgn

		STAGE 1	STAGE 2	STAGE 3
120+50.00	UNSUITABLE	0.00	402.46	0.00
	EXCAVATION	0.00	192.30	0.00
	EMBANKMENT	0.00	7.84	0.00
ALL UNITS ARE SQ FT				

LEGEND	
	TEMPORARY PAVEMENT BY OTHERS
	STRUCTURAL EXCAVATION
	BRACED EXCAVATION

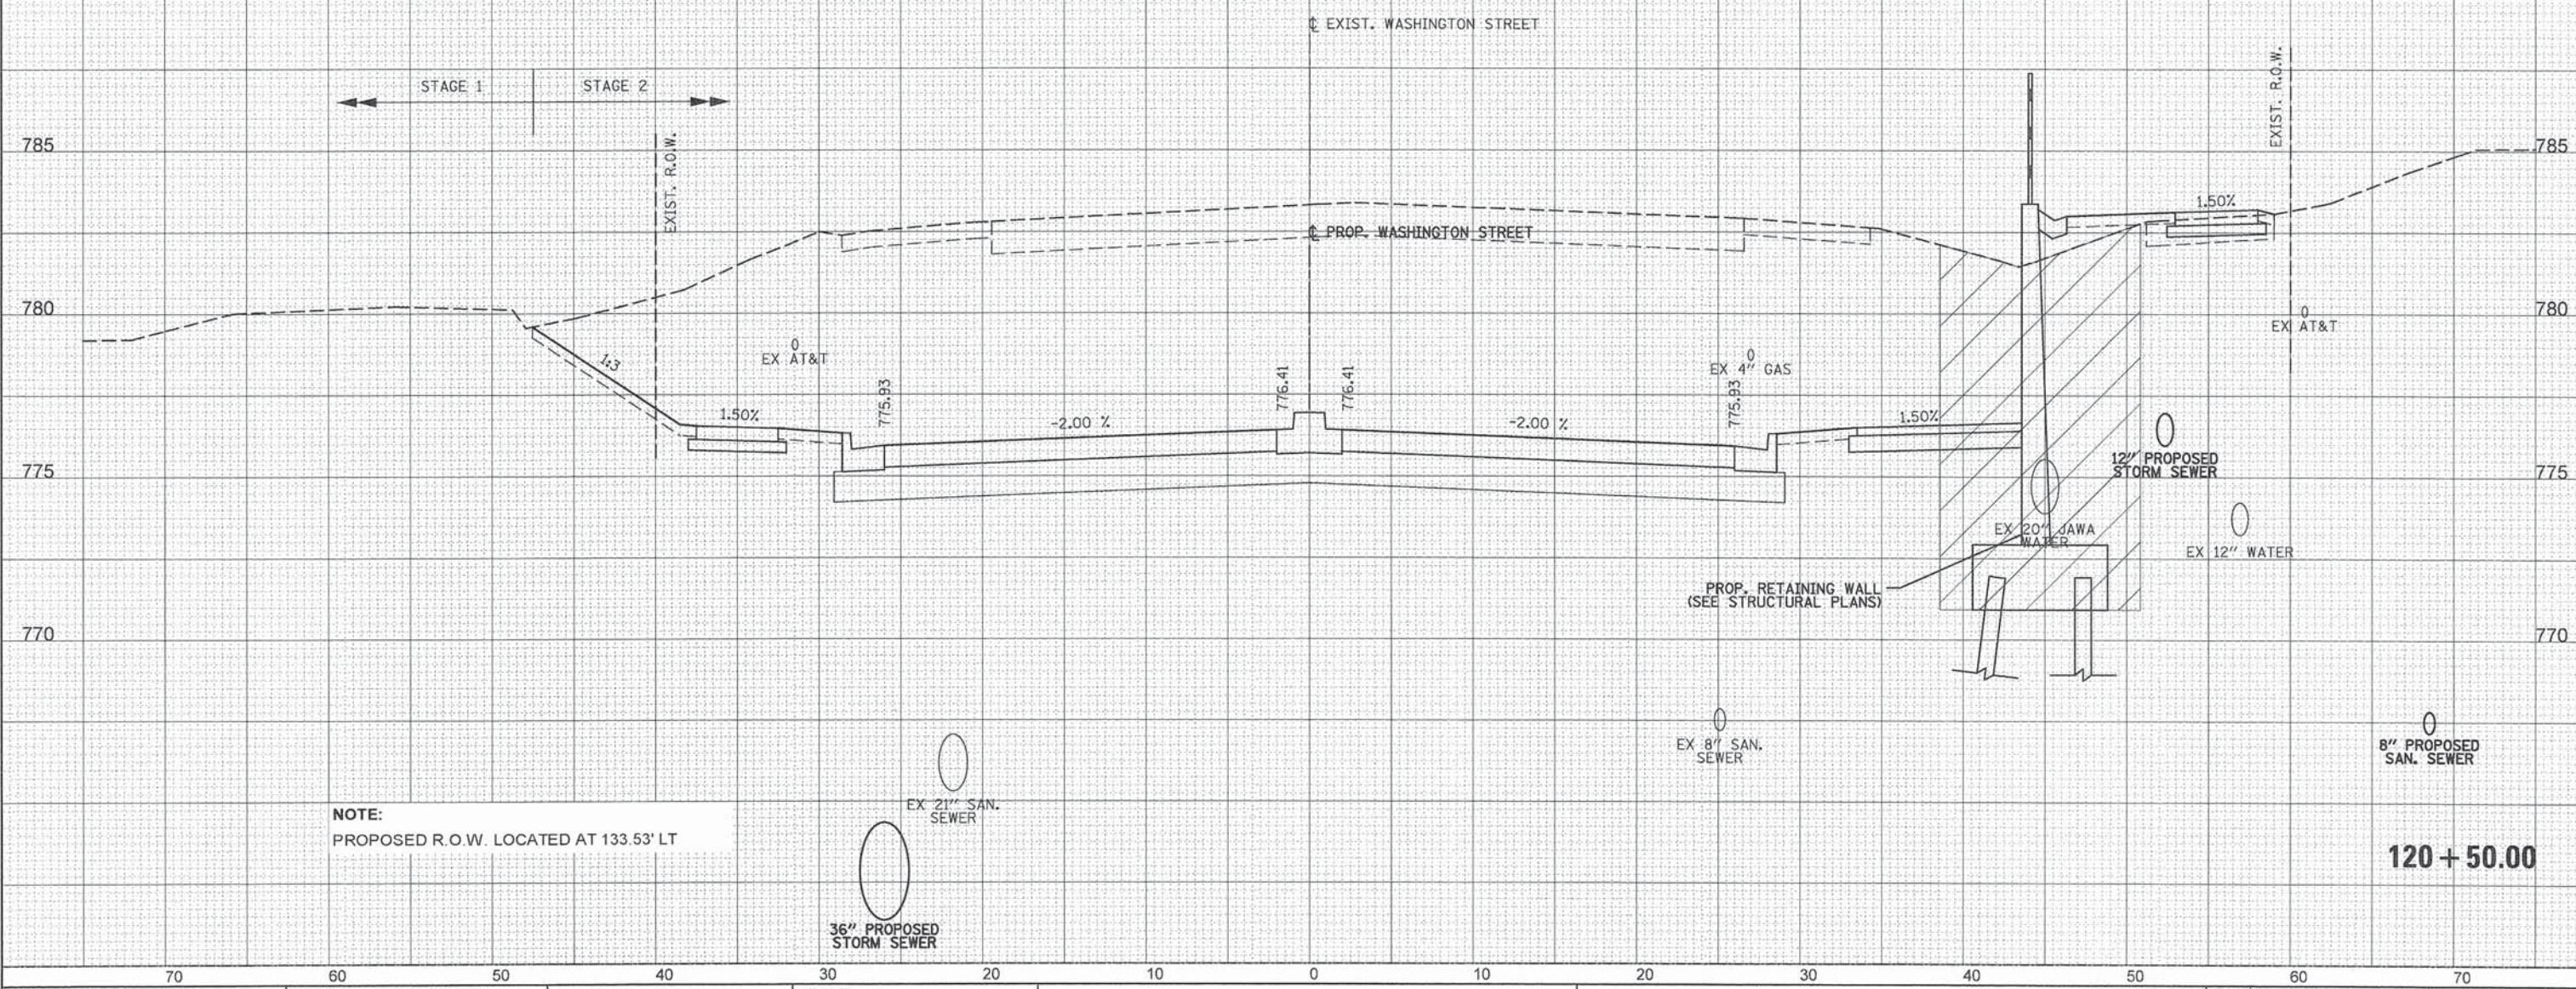


NOTE:
PROPOSED R.O.W. LOCATED AT 133.53' LT

 PATRICK ENGINEERING INC. 4970 VARSITY DRIVE LISLE, IL 60532 patrickengineering.com	USER NAME = tkoeppen(Rdwy.Lisle)	DESIGNED - MJV	REVISED -	STATE OF ILLINOIS DEPARTMENT OF TRANSPORTATION	WASHINGTON STREET FROM HARYAN WAY TO LAKE STREET WASHINGTON STREET CROSS SECTIONS				F.A.U RTE.	SECTION	COUNTY	TOTAL SHEETS	SHEET NO.
		DRAWN - MJV	REVISED -		187	11-00121-11-BR	LAKE	496	394				
	PLOT SCALE = 10.0000' / in.	CHECKED - MJP	REVISED -		CONTRACT NO. 61A63								
	PLOT DATE = 7/3/2014	DATE - 6/30/2014	REVISED -		ILLINOIS FED. AID PROJECT								
					SCALE:	SHEET NO.	OF	SHEETS	STA. 120+50.00	TO	STA. 120+50.00		

FINAL SURVEY		BY	DATE
NOTE BOOK			
NO.			
SURVEYED			
PLOTTED			
TEMPLATE			
AREAS			
AREAS CHECKED			

ORIGINAL SURVEY	SURVEYED _____	BY _____	DATE _____
NOTE BOOK	PLOTTED _____		
	TEMPLATE _____		
	AREAS _____		
NO. _____	AREAS CHECKED _____		

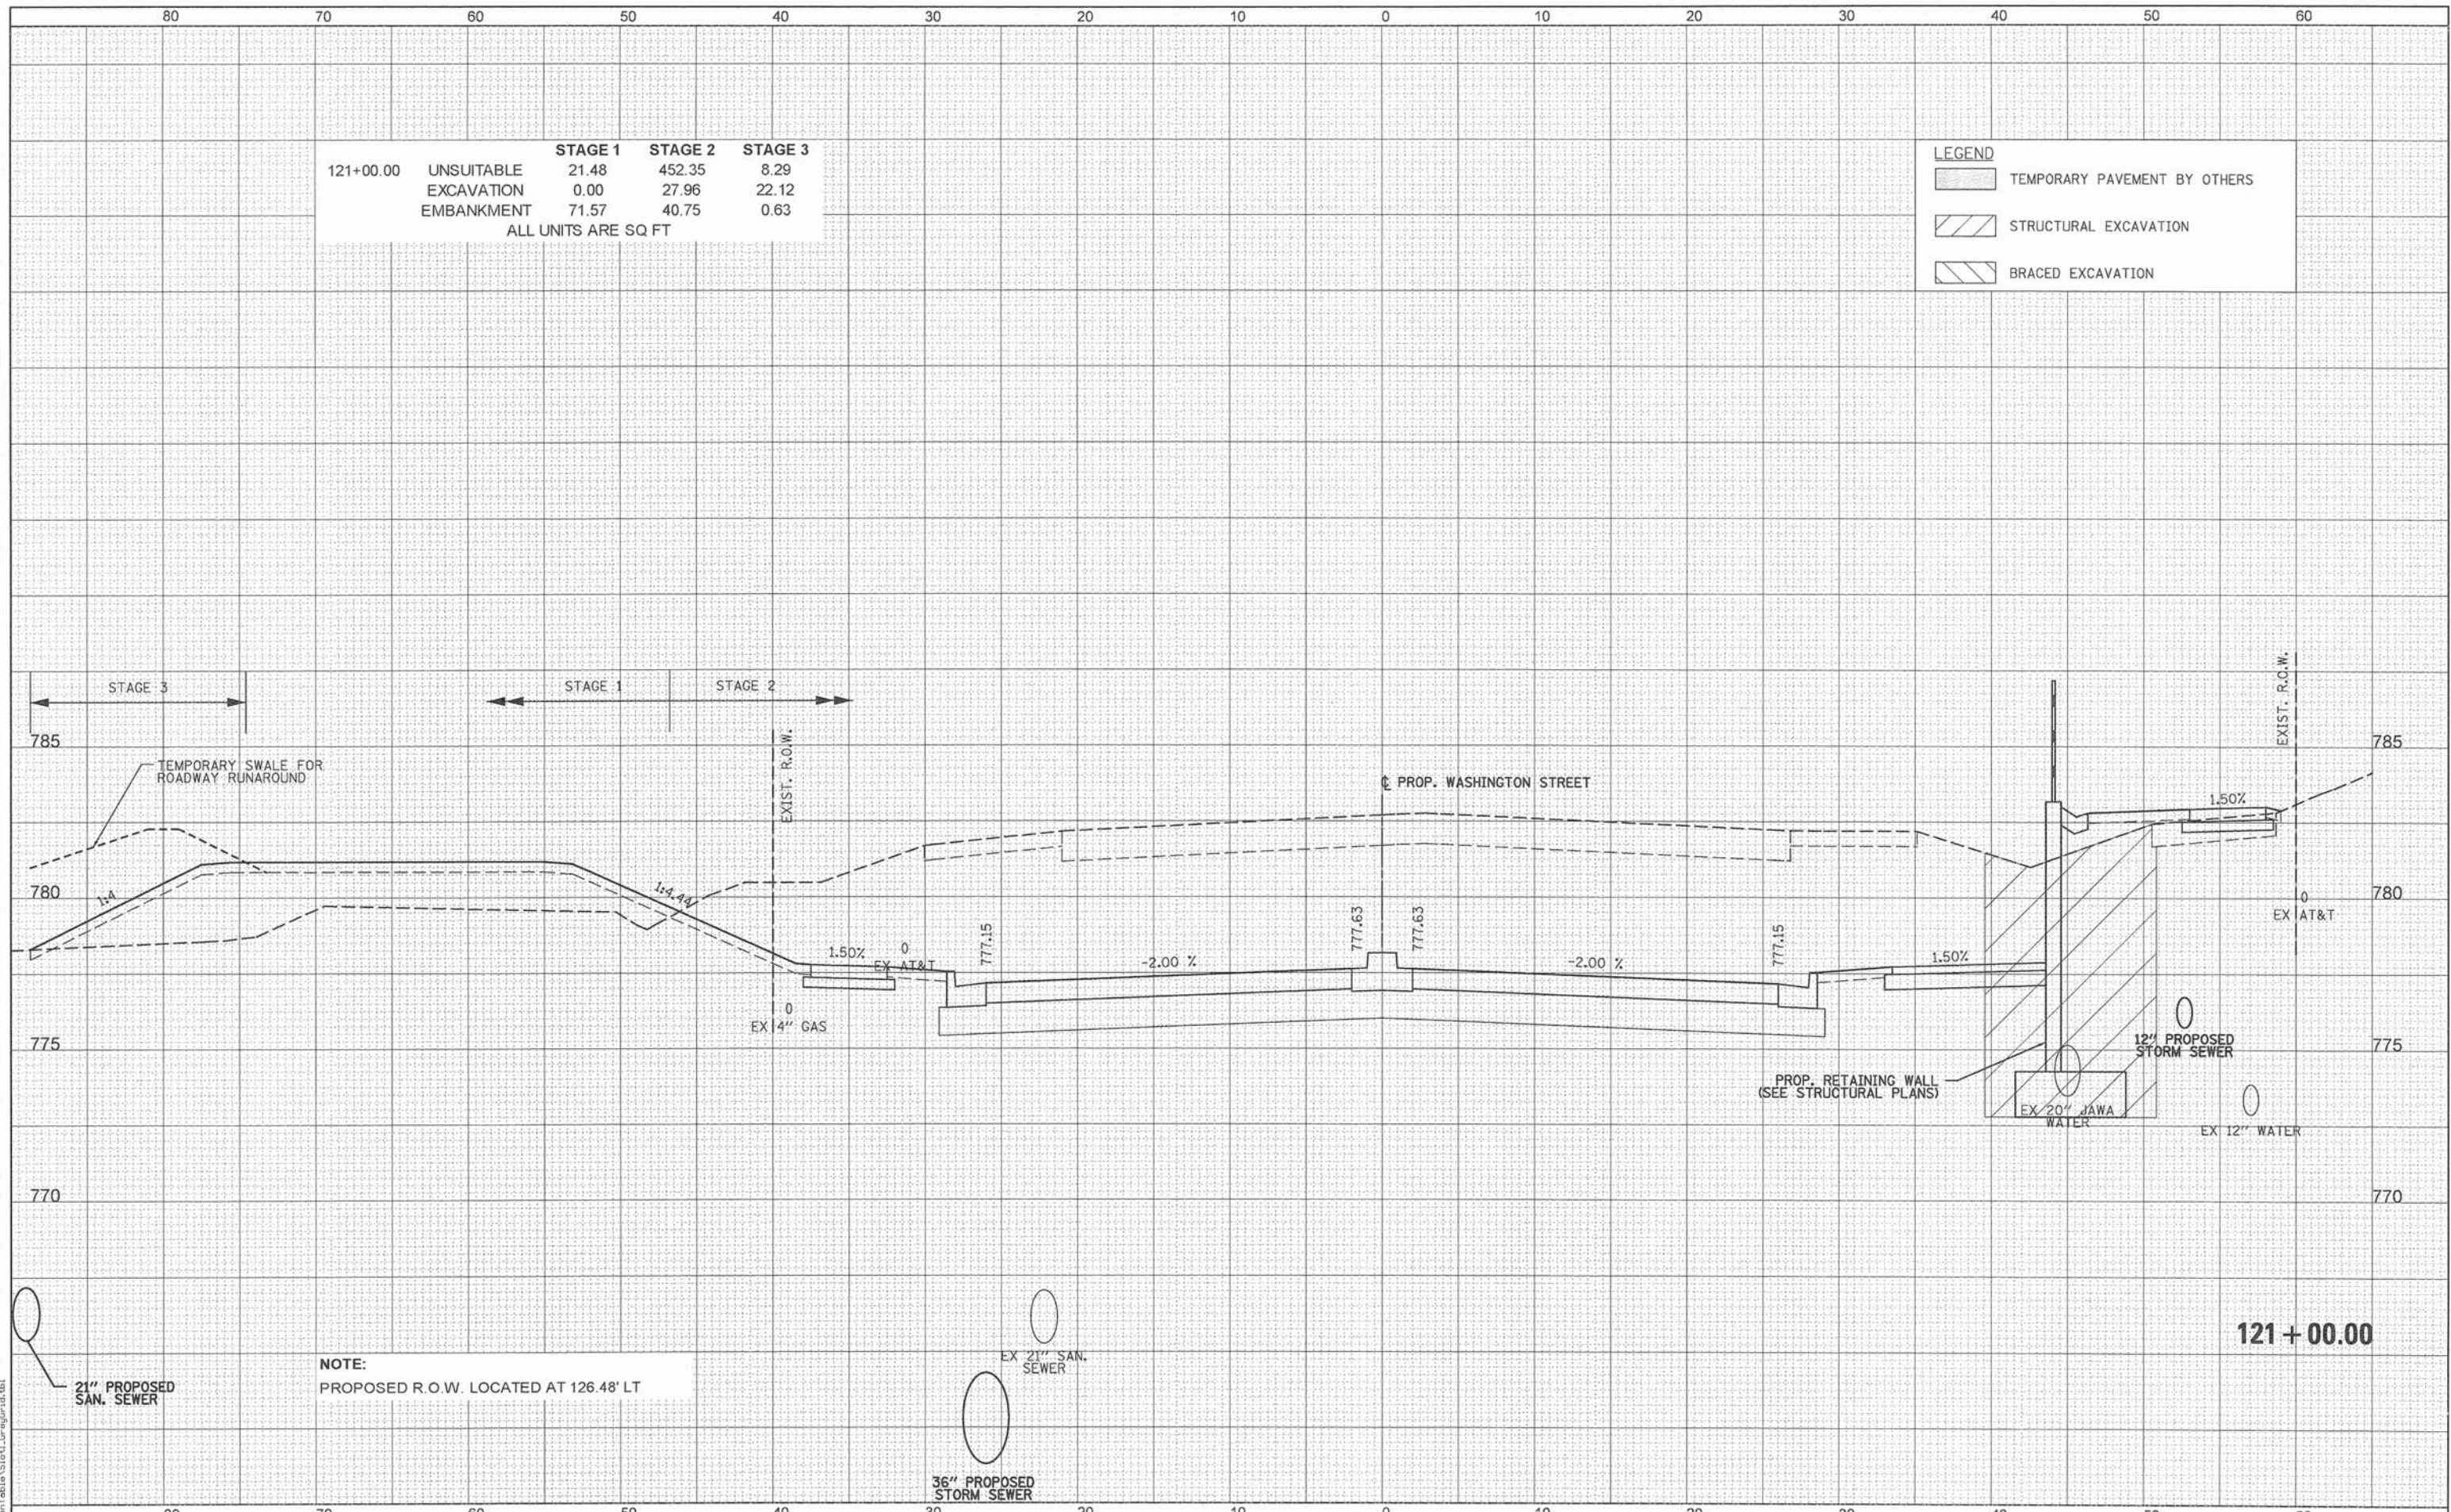


 PATRICK ENGINEERING INC. 4970 VARSITY DRIVE LISLE, IL 60532 patrickengineering.com		USER NAME = tkosper(Rdwg,List)	DESIGNED - MJV	REVISED -	STATE OF ILLINOIS DEPARTMENT OF TRANSPORTATION	WASHINGTON STREET FROM HARYAN WAY TO LAKE STREET WASHINGTON STREET CROSS SECTIONS				F.A.U RTE.	SECTION	COUNTY	TOTAL SHEETS	SHEET NO.	
		PLOT SCALE = 10.0000' / 1in.	CHECKED - MJP	REVISED -						187	11-00121-11-BR	LAKE	496	395	
		PLOT DATE = 7/3/2014	DATE - 6/30/2014	REVISED -		SCALE:				SHEET NO.	OF	SHEETS	STA. 121+00.00	TO STA. 121+00.00	CONTRACT NO. 61A63
ILLINOIS FED. AID PROJECT															

G:\LC00T\21150-004\Drawings\shots\Xsec\S.XS.Wash.21150-004.dgn

DATE	BY	SURVEYED	PLOTTED	TEMPLATE	AREAS CHECKED
		NO.			

DATE	BY	SURVEYED	PLOTTED	TEMPLATE	AREAS CHECKED
		NO.			

PENTABLE = ...\\PenTable\\Sheet1.dwg\\Grid.tbl

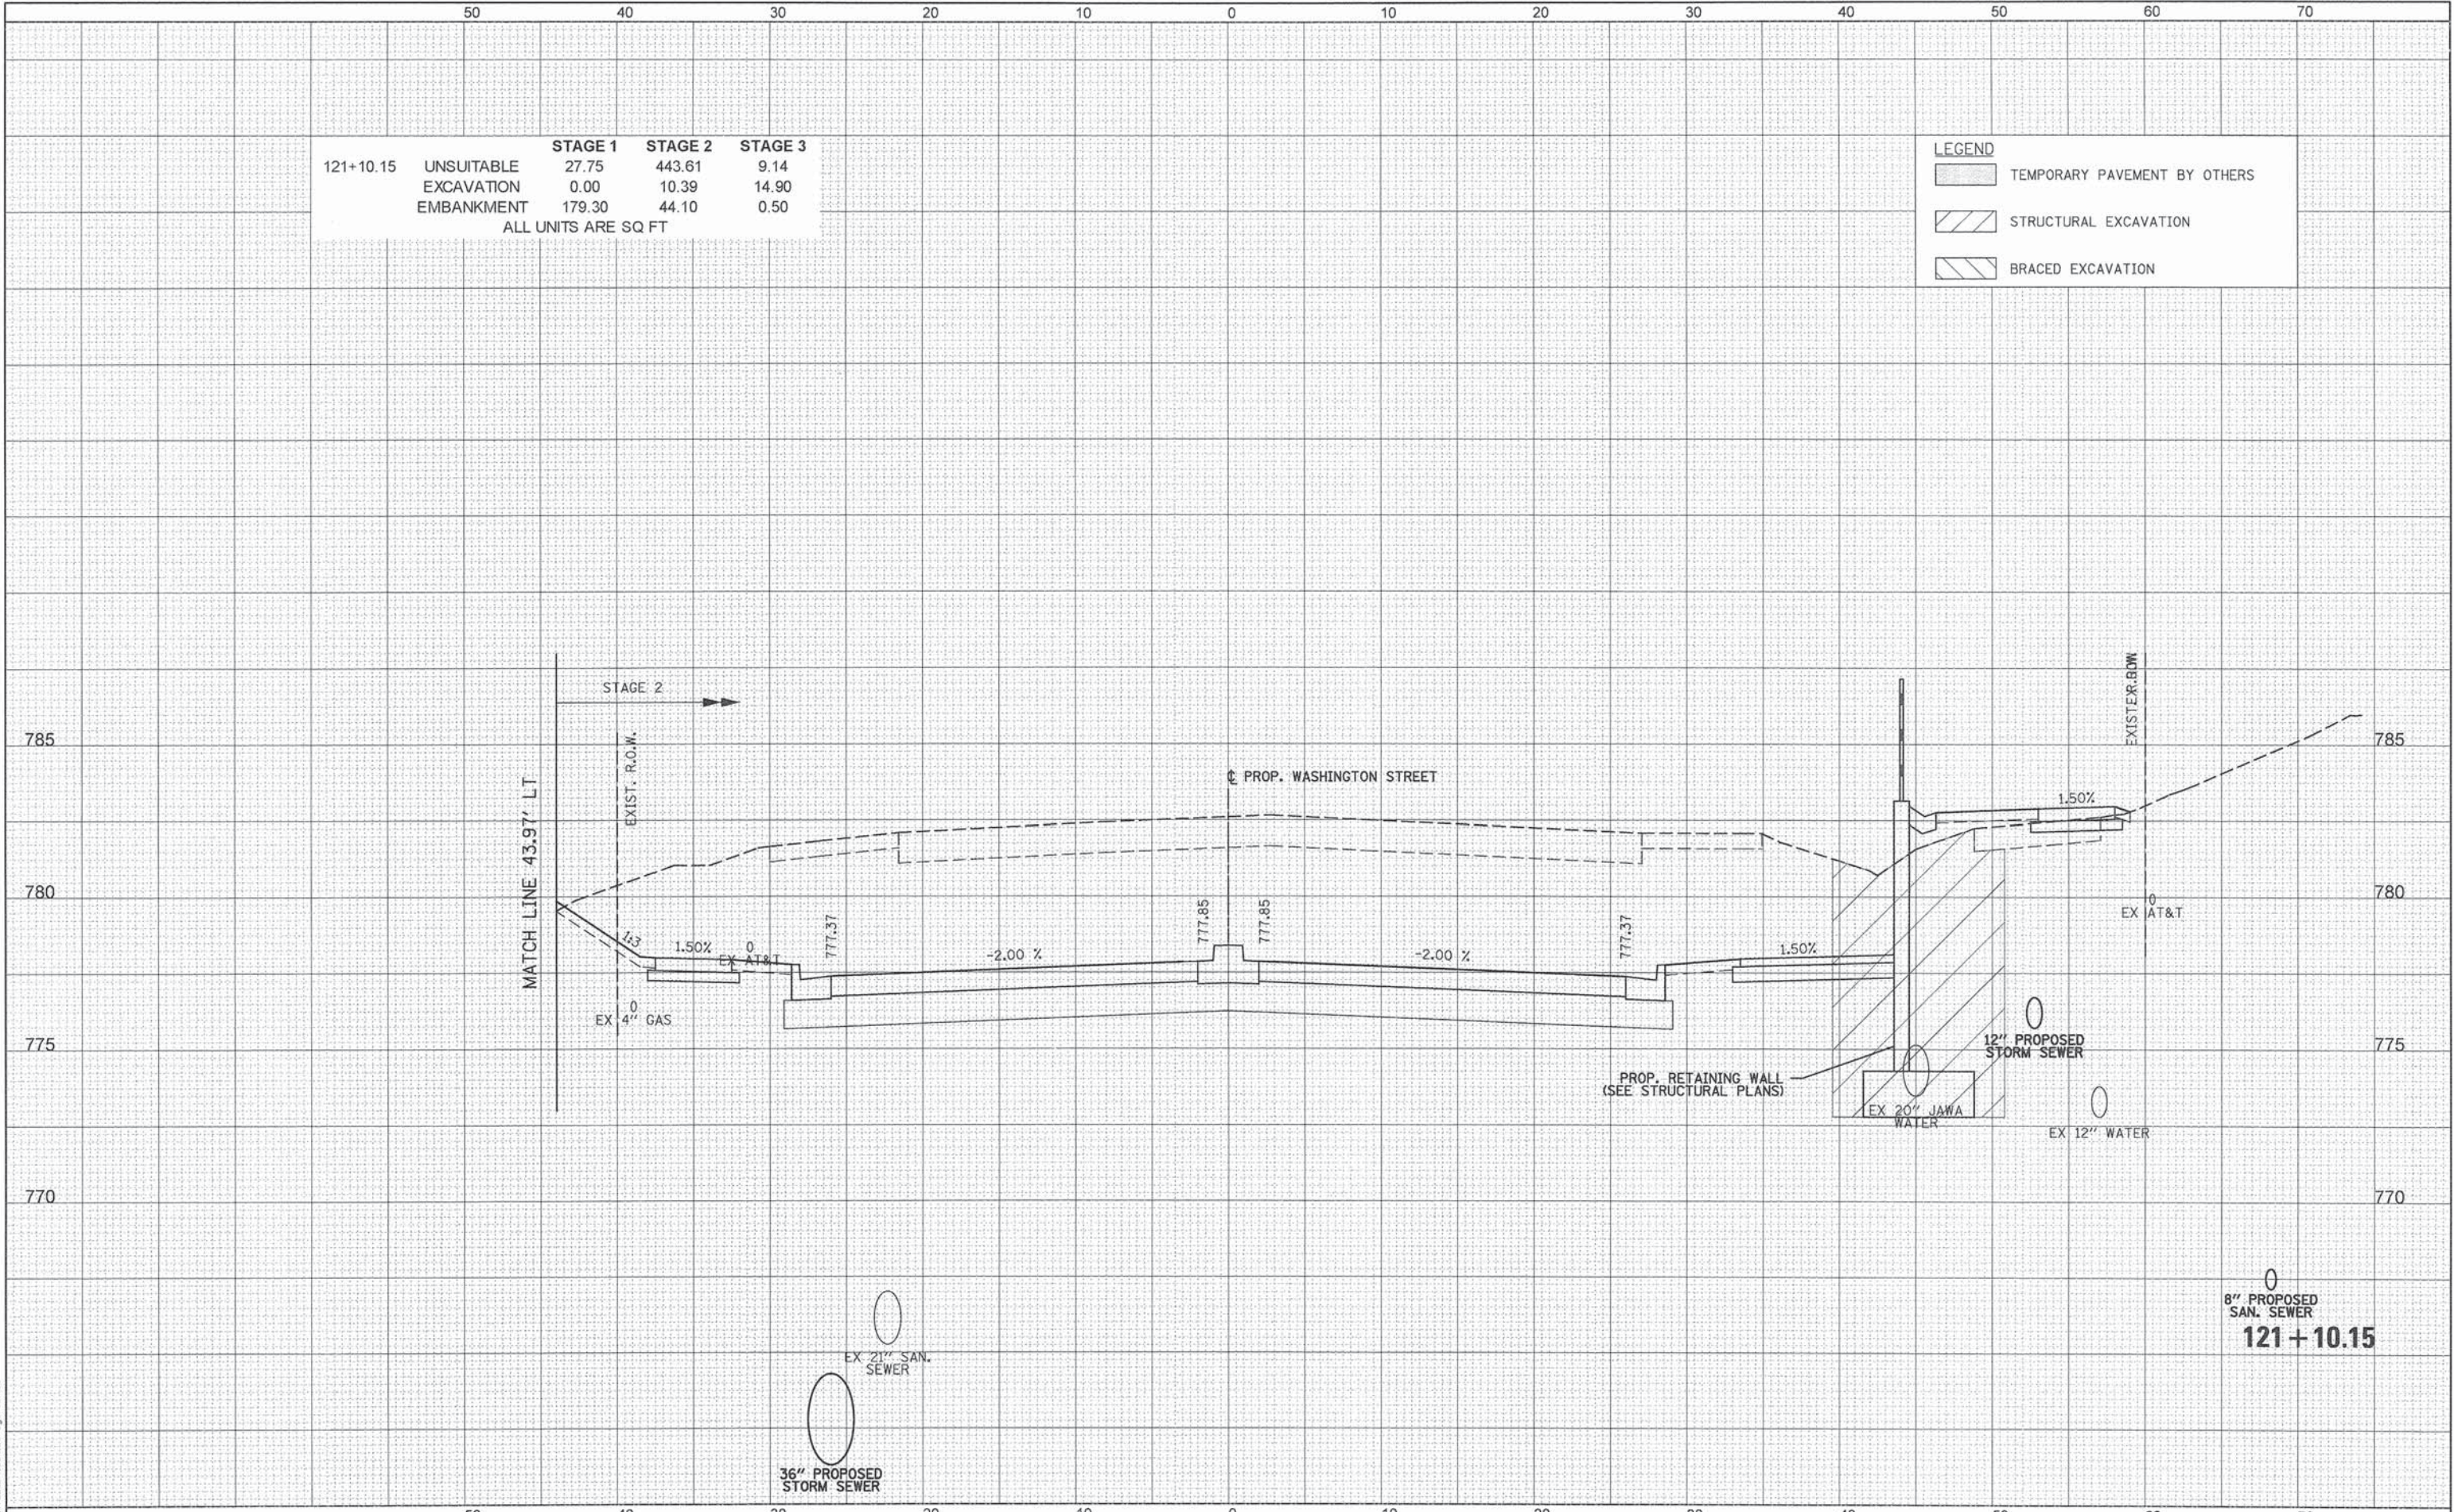


 PATRICK ENGINEERING	PATRICK ENGINEERING INC. 4970 VARSITY DRIVE LISLE, IL 60532 patrickengineering.com	USER NAME = tkoeppen\\Rdwy.Lisle	DESIGNED - MJV	REVISED -	STATE OF ILLINOIS DEPARTMENT OF TRANSPORTATION	WASHINGTON STREET FROM HARYAN WAY TO LAKE STREET WASHINGTON STREET CROSS SECTIONS				F.A.U RTE.	SECTION	COUNTY	TOTAL SHEETS	SHEET NO.
			DRAWN - MJV	REVISED -						187	11-00121-11-BR	LAKE	496	396
		PLOT SCALE = 10.0000' / in.	CHECKED - MJP	REVISED -		CONTRACT NO. 61A63								
		PLOT DATE = 7/3/2014	DATE - 6/30/2014	REVISED -		SCALE:	SHEET NO.	OF	SHEETS	STA. 121+10.15	TO STA. 121+10.15	ILLINOIS FED. AID PROJECT		

G:\C00T\21150_004\Drawings\shs\Xseo\S.XS.Wash.21150_004.dgn

FINAL SURVEY	BY	DATE
SURVEYED		
PLOTTED		
NOTE BOOK		
NO.		

ORIGINAL SURVEY	BY	DATE
SURVEYED		
PLOTTED		
NOTE BOOK		
NO.		

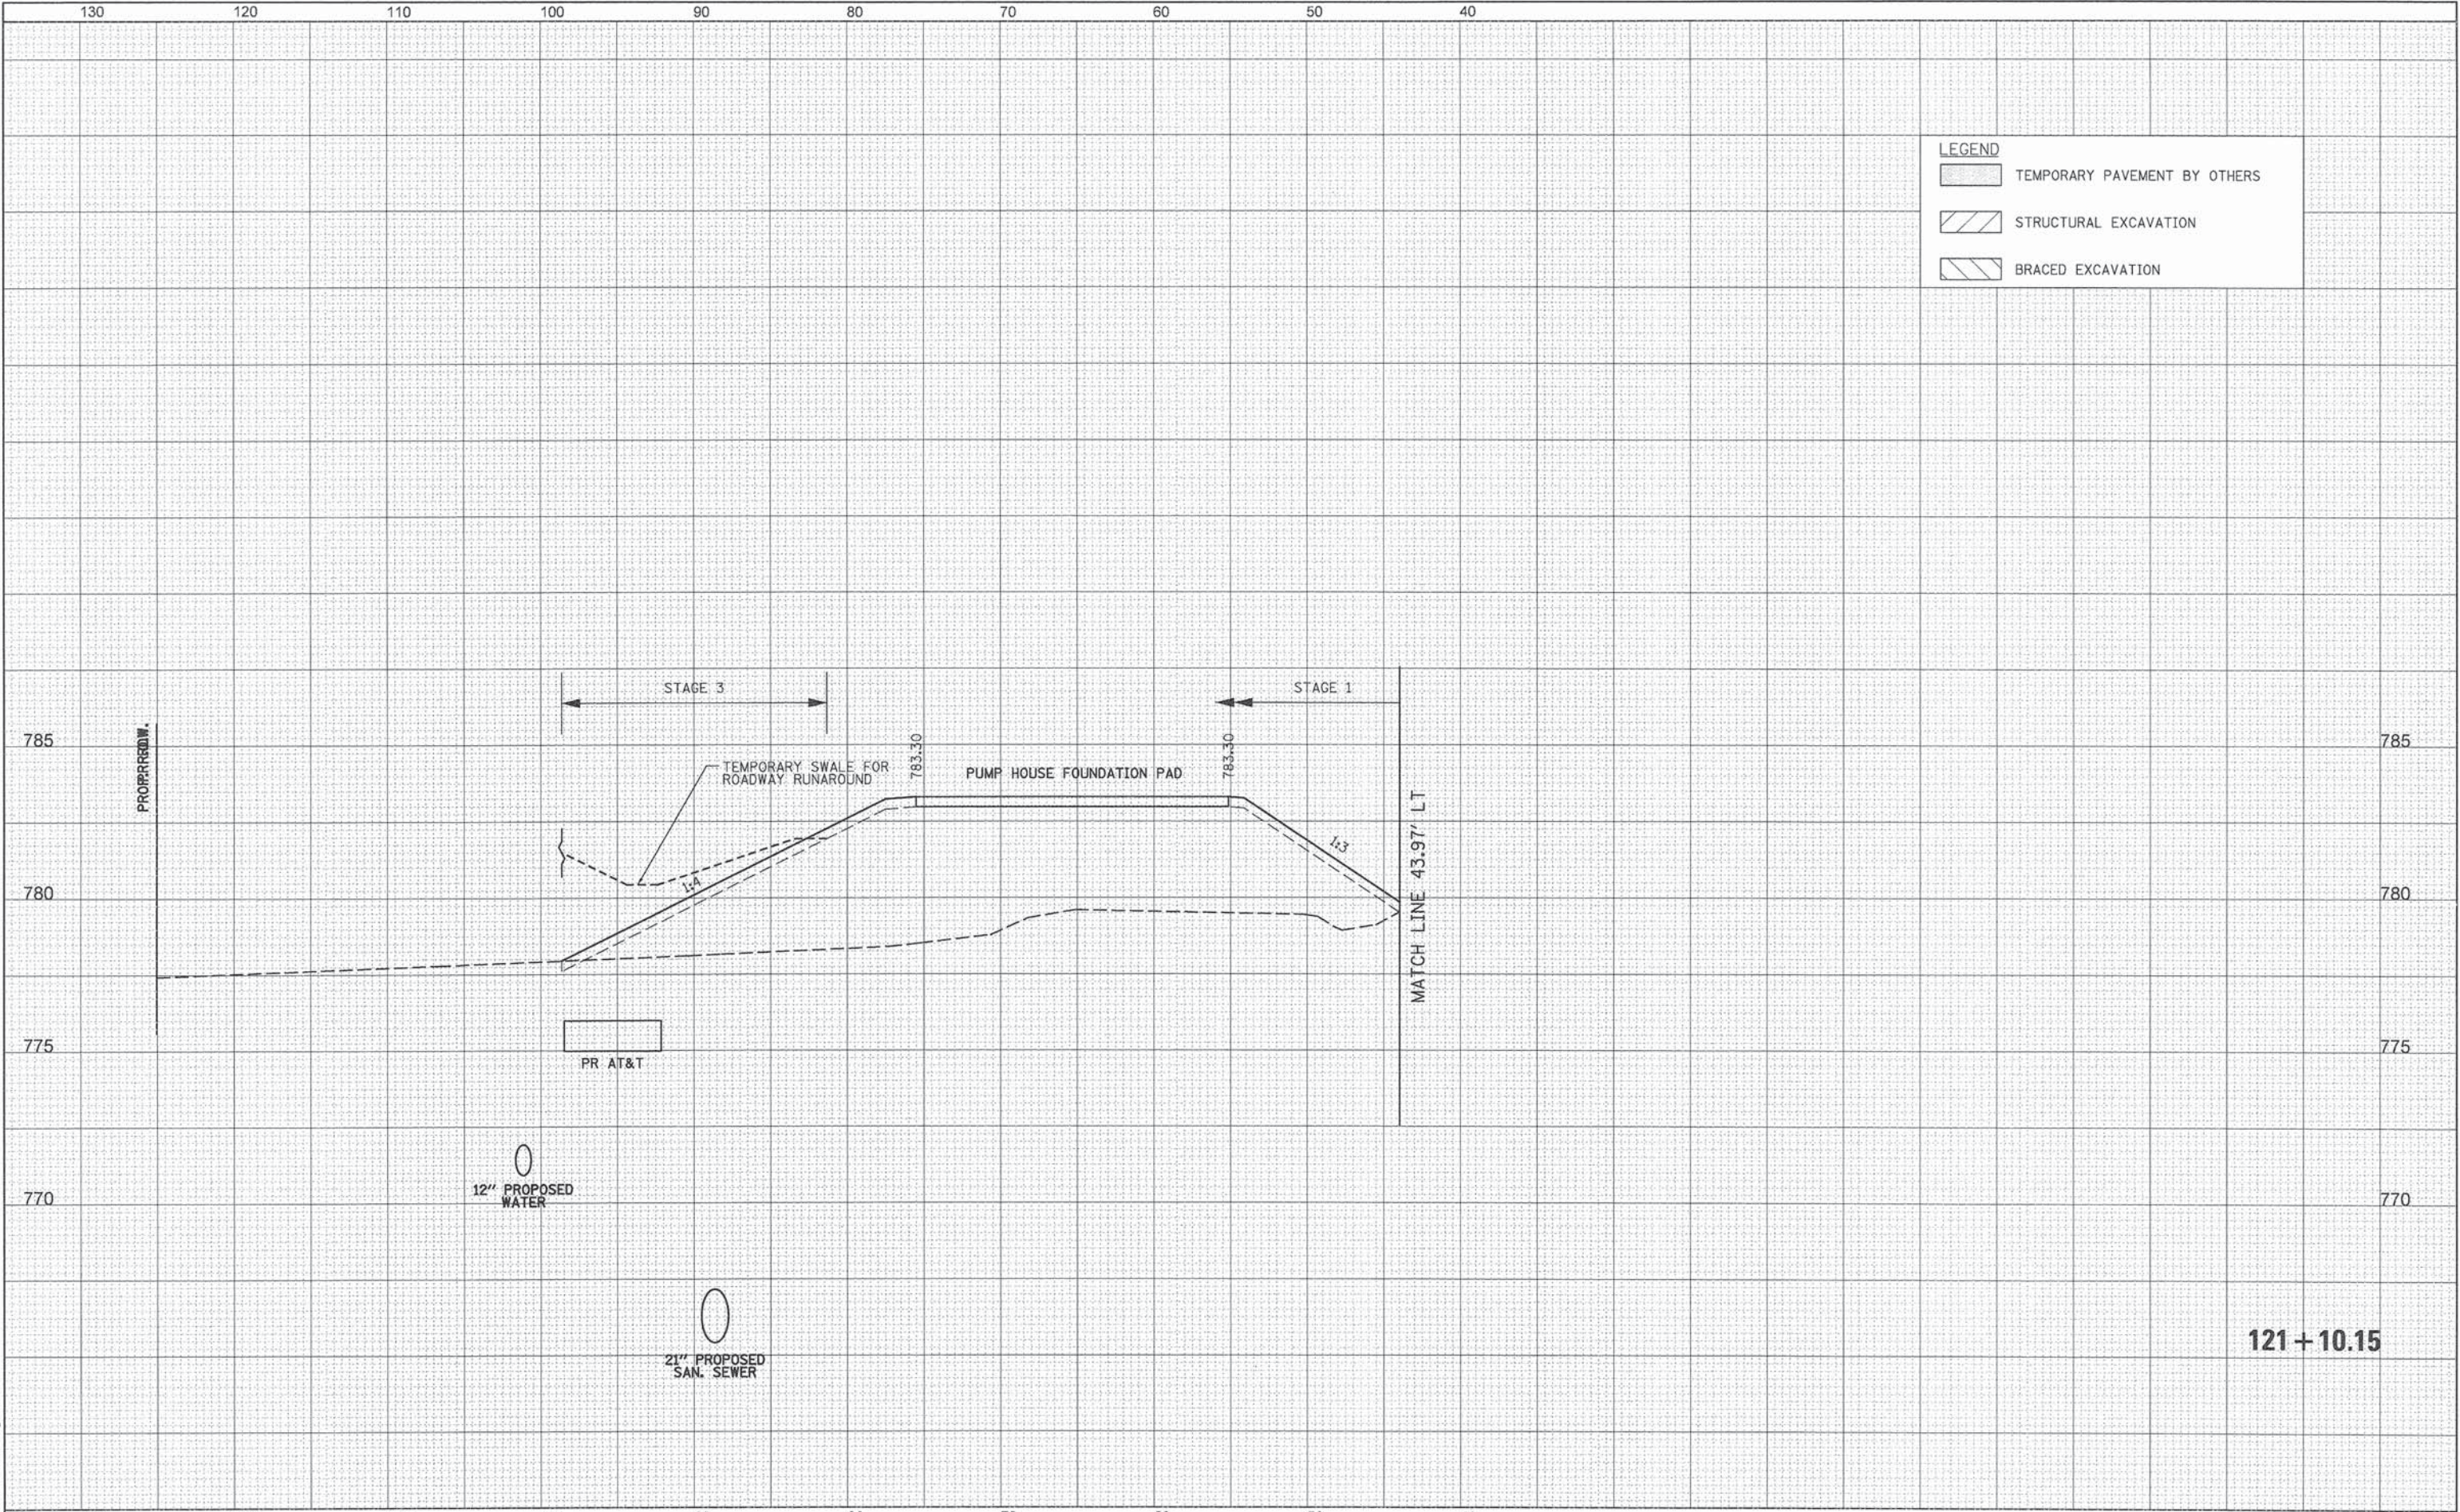


PATRICK ENGINEERING 4970 VARSITY DRIVE LISLE, IL 60532 patrickengineering.com				USER NAME = tkoeppen(Rdwy.Lisle)				DESIGNED - MJV DRAWN - MJV CHECKED - MJP DATE - 6/30/2014				REVISED - REVISED - REVISED - REVISED -				STATE OF ILLINOIS DEPARTMENT OF TRANSPORTATION				WASHINGTON STREET FROM HARYAN WAY TO LAKE STREET WASHINGTON STREET CROSS SECTIONS				SCALE: SHEET NO. OF SHEETS STA. 121+10.15 TO STA. 121+10.15				F.A.U. RTE. 187 SECTION 11-00121-11-BR COUNTY LAKE TOTAL SHEETS 496 SHEET NO. 397 CONTRACT NO. 61A63				ILLINOIS FED. AID PROJECT			
--	--	--	--	----------------------------------	--	--	--	--	--	--	--	--	--	--	--	---	--	--	--	--	--	--	--	---	--	--	--	--	--	--	--	---------------------------	--	--	--

DATE	BY	SURVEYED	PLOTTED	TEMPLATE	AREAS	CHECKED
		FINAL	NO.	NO.	NO.	NO.

DATE	BY	SURVEYED	PLOTTED	TEMPLATE	AREAS	CHECKED
		ORIGINAL	NO.	NO.	NO.	NO.

121+43.11	UNSUITABLE	STAGE 1	STAGE 2	STAGE 3
	EXCAVATION	34.42	390.66	34.46
	EMBANKMENT	0.00	0.00	44.81
		100.95	66.78	93.01
ALL UNITS ARE SQ FT				

LEGEND	TEMPORARY PAVEMENT BY OTHERS
STRUCTURAL EXCAVATION	
BRACED EXCAVATION	

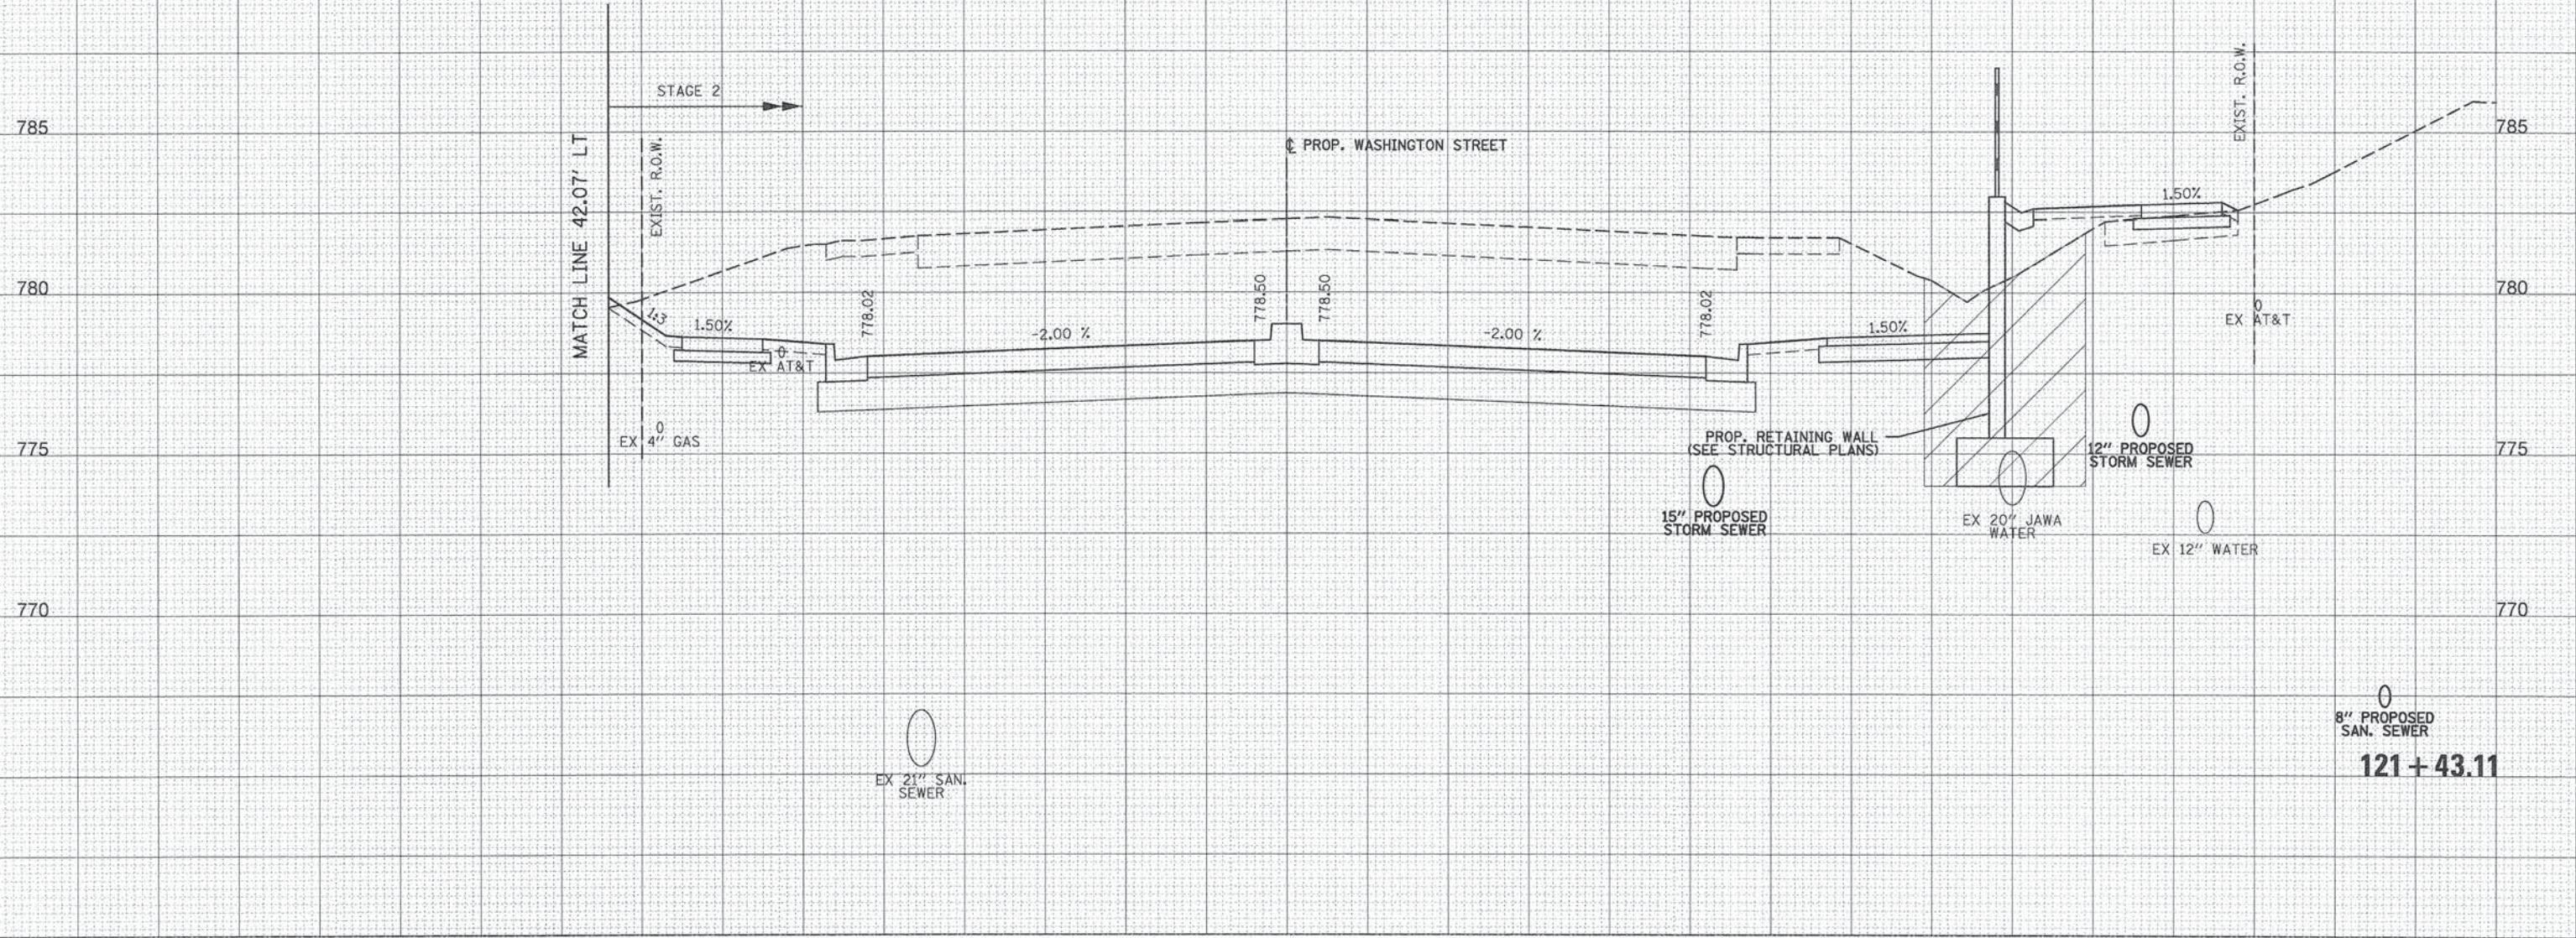


\\P:\Projects\11-00121-11-001\Drawings\11-00121-11-001.dgn

 PATRICK ENGINEERING	PATRICK ENGINEERING INC. 4970 VARSITY DRIVE LISLE, IL 60532 patrickengineering.com	USER NAME = tkoeppen(Rdwy,Lisle)	DESIGNED - MJV	REVISED -	STATE OF ILLINOIS DEPARTMENT OF TRANSPORTATION	WASHINGTON STREET FROM HARYAN WAY TO LAKE STREET WASHINGTON STREET CROSS SECTIONS				F.A.U. RTE.	SECTION	COUNTY	TOTAL SHEETS	SHEET NO.
			DRAWN - MJV	REVISED -						187	11-00121-11-BR	LAKE	496	398
		PLOT SCALE = 18.0000 ' / in.	CHECKED - MJP	REVISED -		CONTRACT NO. 61A63								
		PLOT DATE = 7/3/2014	DATE - 6/30/2014	REVISED -		SCALE:	SHEET NO.	OF	SHEETS	STA. 121+43.11	TO STA. 121+43.11	ILLINOIS FED. AID PROJECT		

DATE	BY	SURVEYED	PLOTTED	TEMP.	AREAS
		NO.	NO.	NO.	NO.
FINAL					
SURVEY					
NOTE					
BOOK					
NO.					

DATE	BY	SURVEYED	PLOTTED	TEMP.	AREAS
		NO.	NO.	NO.	NO.
ORIGINAL					
SURVEY					
NOTE					
BOOK					
NO.					

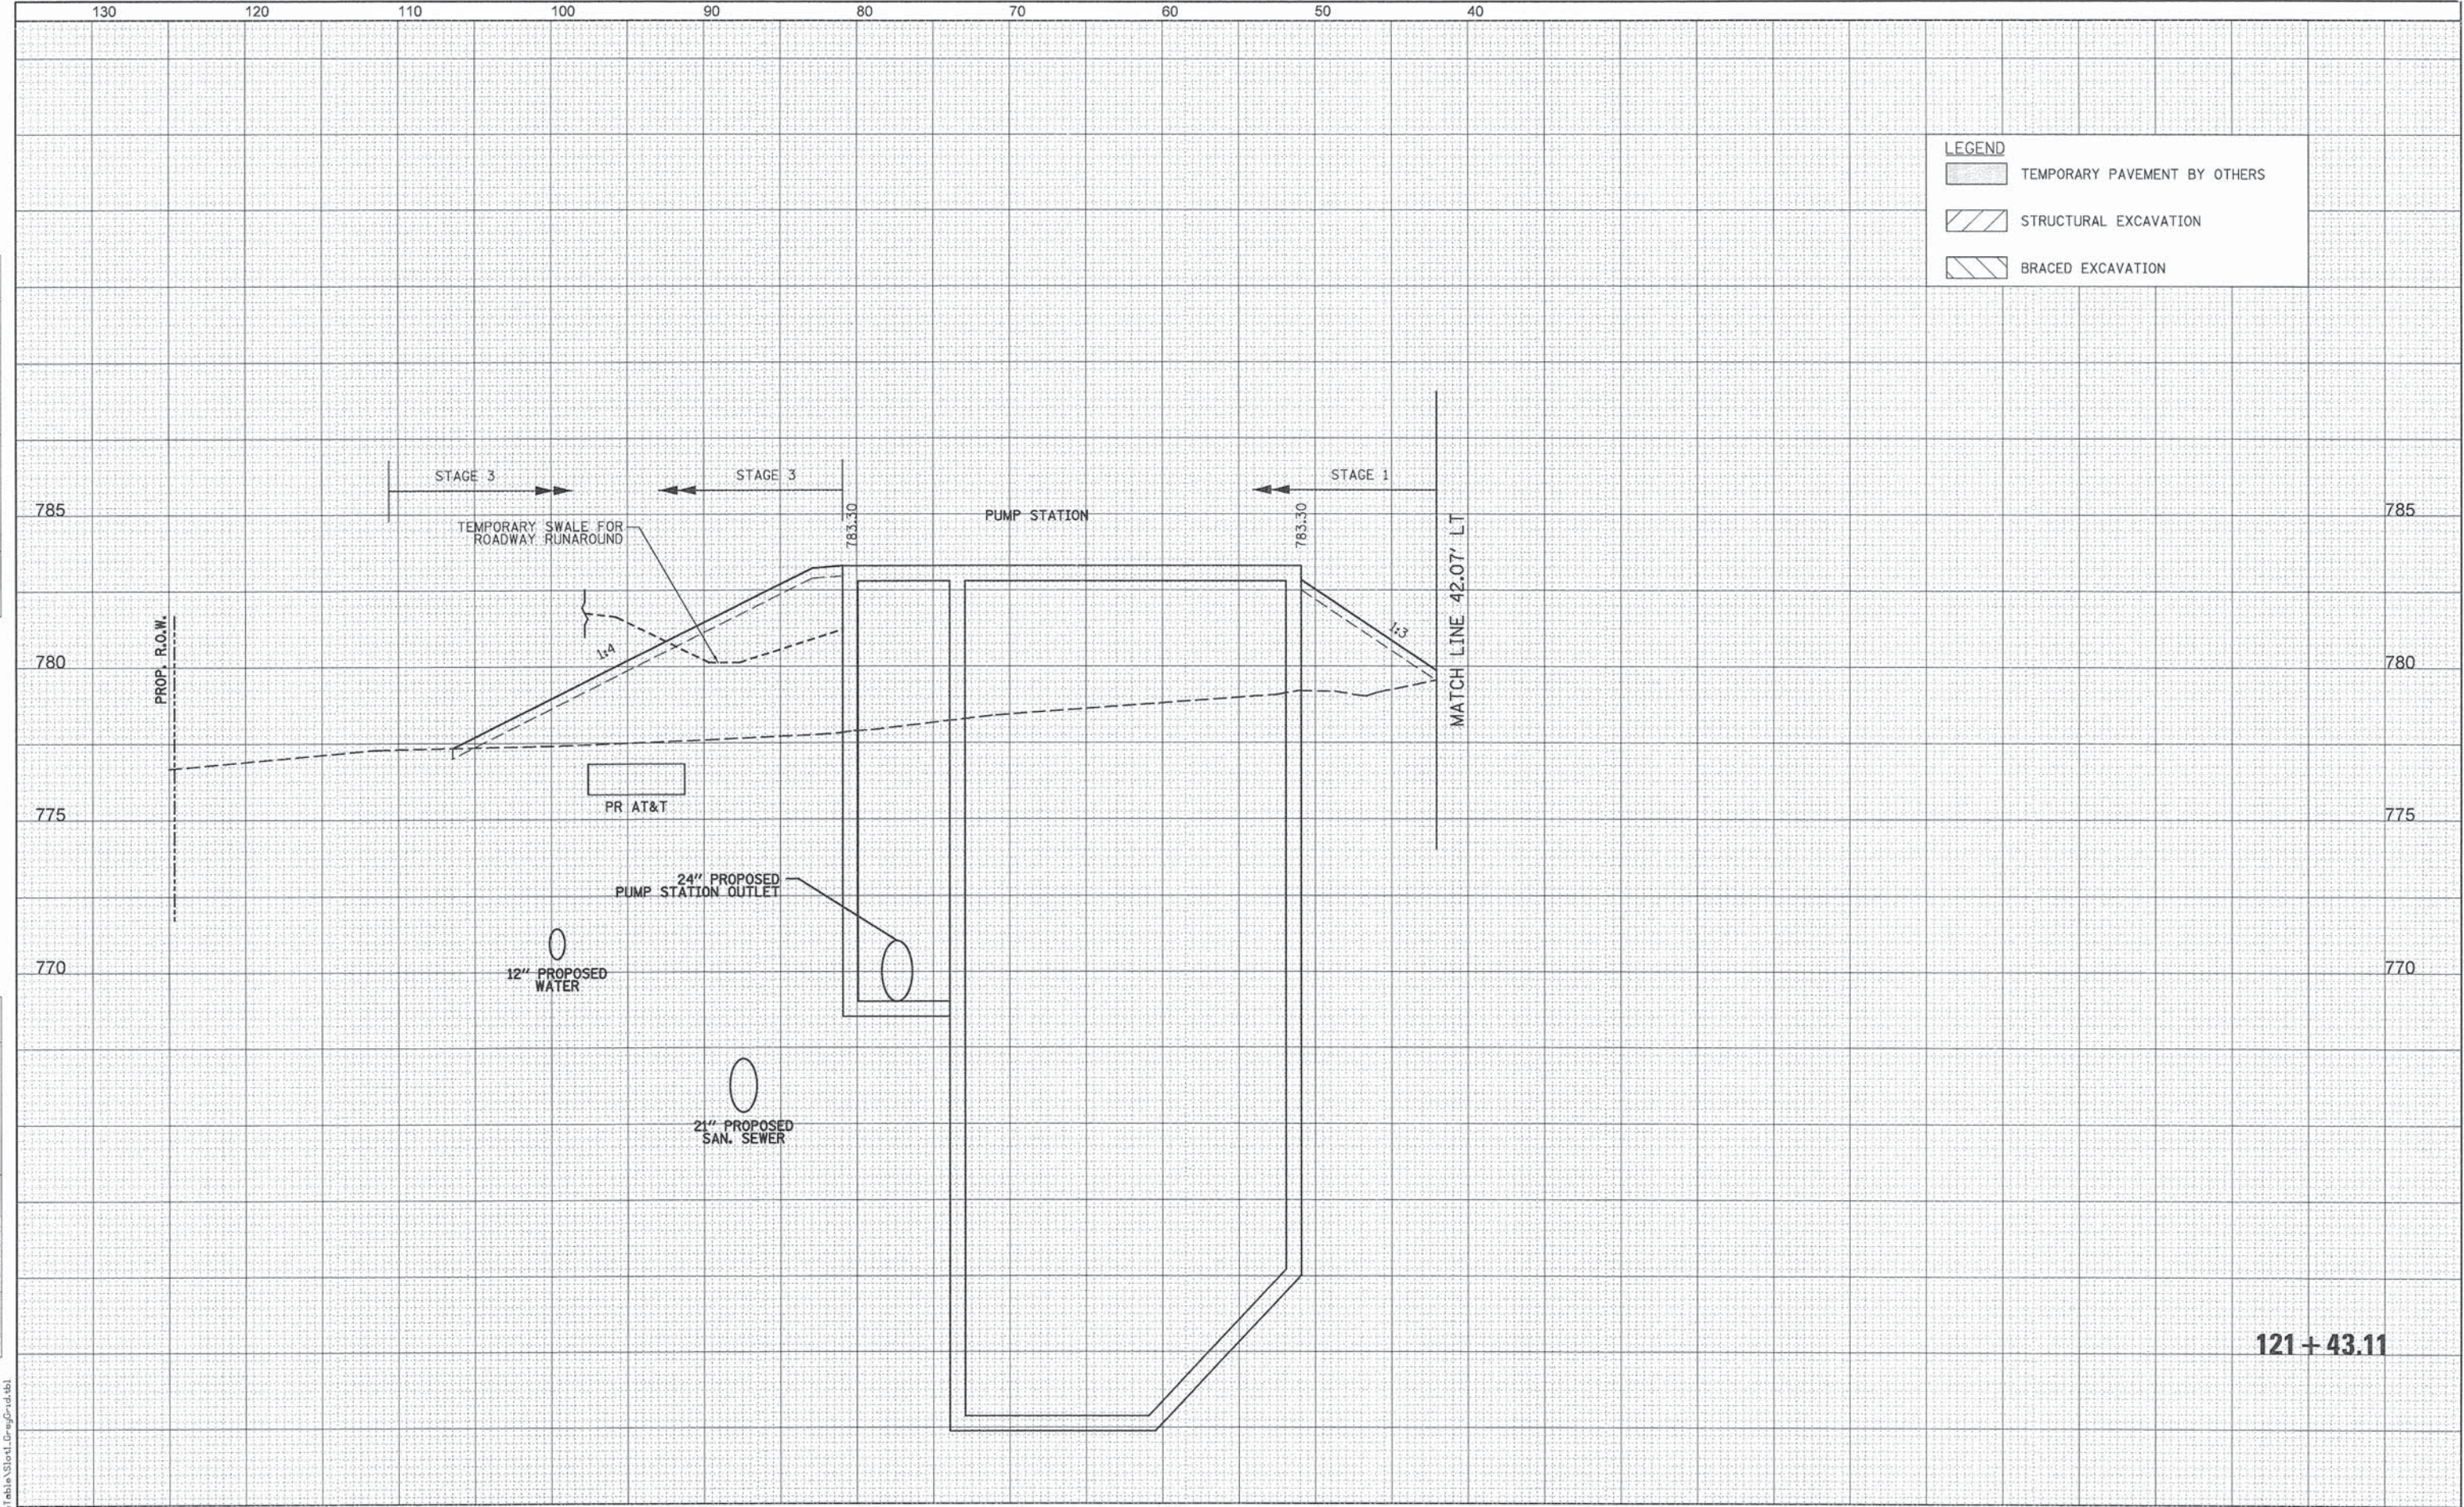

130		120		110		100		90		80		70		60		50		40	
 PATRICK ENGINEERING INC. 4970 VARSITY DRIVE LISLE, IL 60532 patrickengineering.com		USER NAME = tkoepen(Rdw_Lisle)		DESIGNED - MJV		REVISED -		STATE OF ILLINOIS DEPARTMENT OF TRANSPORTATION												WASHINGTON STREET FROM HARYAN WAY TO LAKE STREET												F.A.U. RTE.	SECTION		COUNTY	TOTAL SHEETS	SHEET NO.	
		PLOT SCALE = 10.0000 ' / in.		DRAWN - MJV		REVISED -														WASHINGTON STREET CROSS SECTIONS												187	11-00121-11-BR		LAKE	496	399	
		PLOT DATE = 7/3/2014		CHECKED - MJP		REVISED -														SCALE:												SHEET NO.	OF	SHEETS	STA. 121+43.11	TO STA. 121+43.11	

G:\CDOT\21150_004\Drawings\shs\Xsec\5.XS.Wash.21150_004.dgn


DATE	BY	SURVEYED	PLOTTED	TEMPLATE	AREAS CHECKED
		NO.			

DATE	BY	ORIGINAL SURVEY	PLOTTED	TEMPLATE	AREAS CHECKED
		NO.			

FILETABLE = ...\\PenTable\\Sheet1.Dwg\\Grid.tbl

		STAGE 1	STAGE 2	STAGE 3
121+50.00	UNSUITABLE	0.00	387.93	63.21
	EXCAVATION	0.00	0.00	0.00
	EMBANKMENT	0.00	80.25	178.20
ALL UNITS ARE SQ FT				

LEGEND	
	TEMPORARY PAVEMENT BY OTHERS
	STRUCTURAL EXCAVATION
	BRACED EXCAVATION

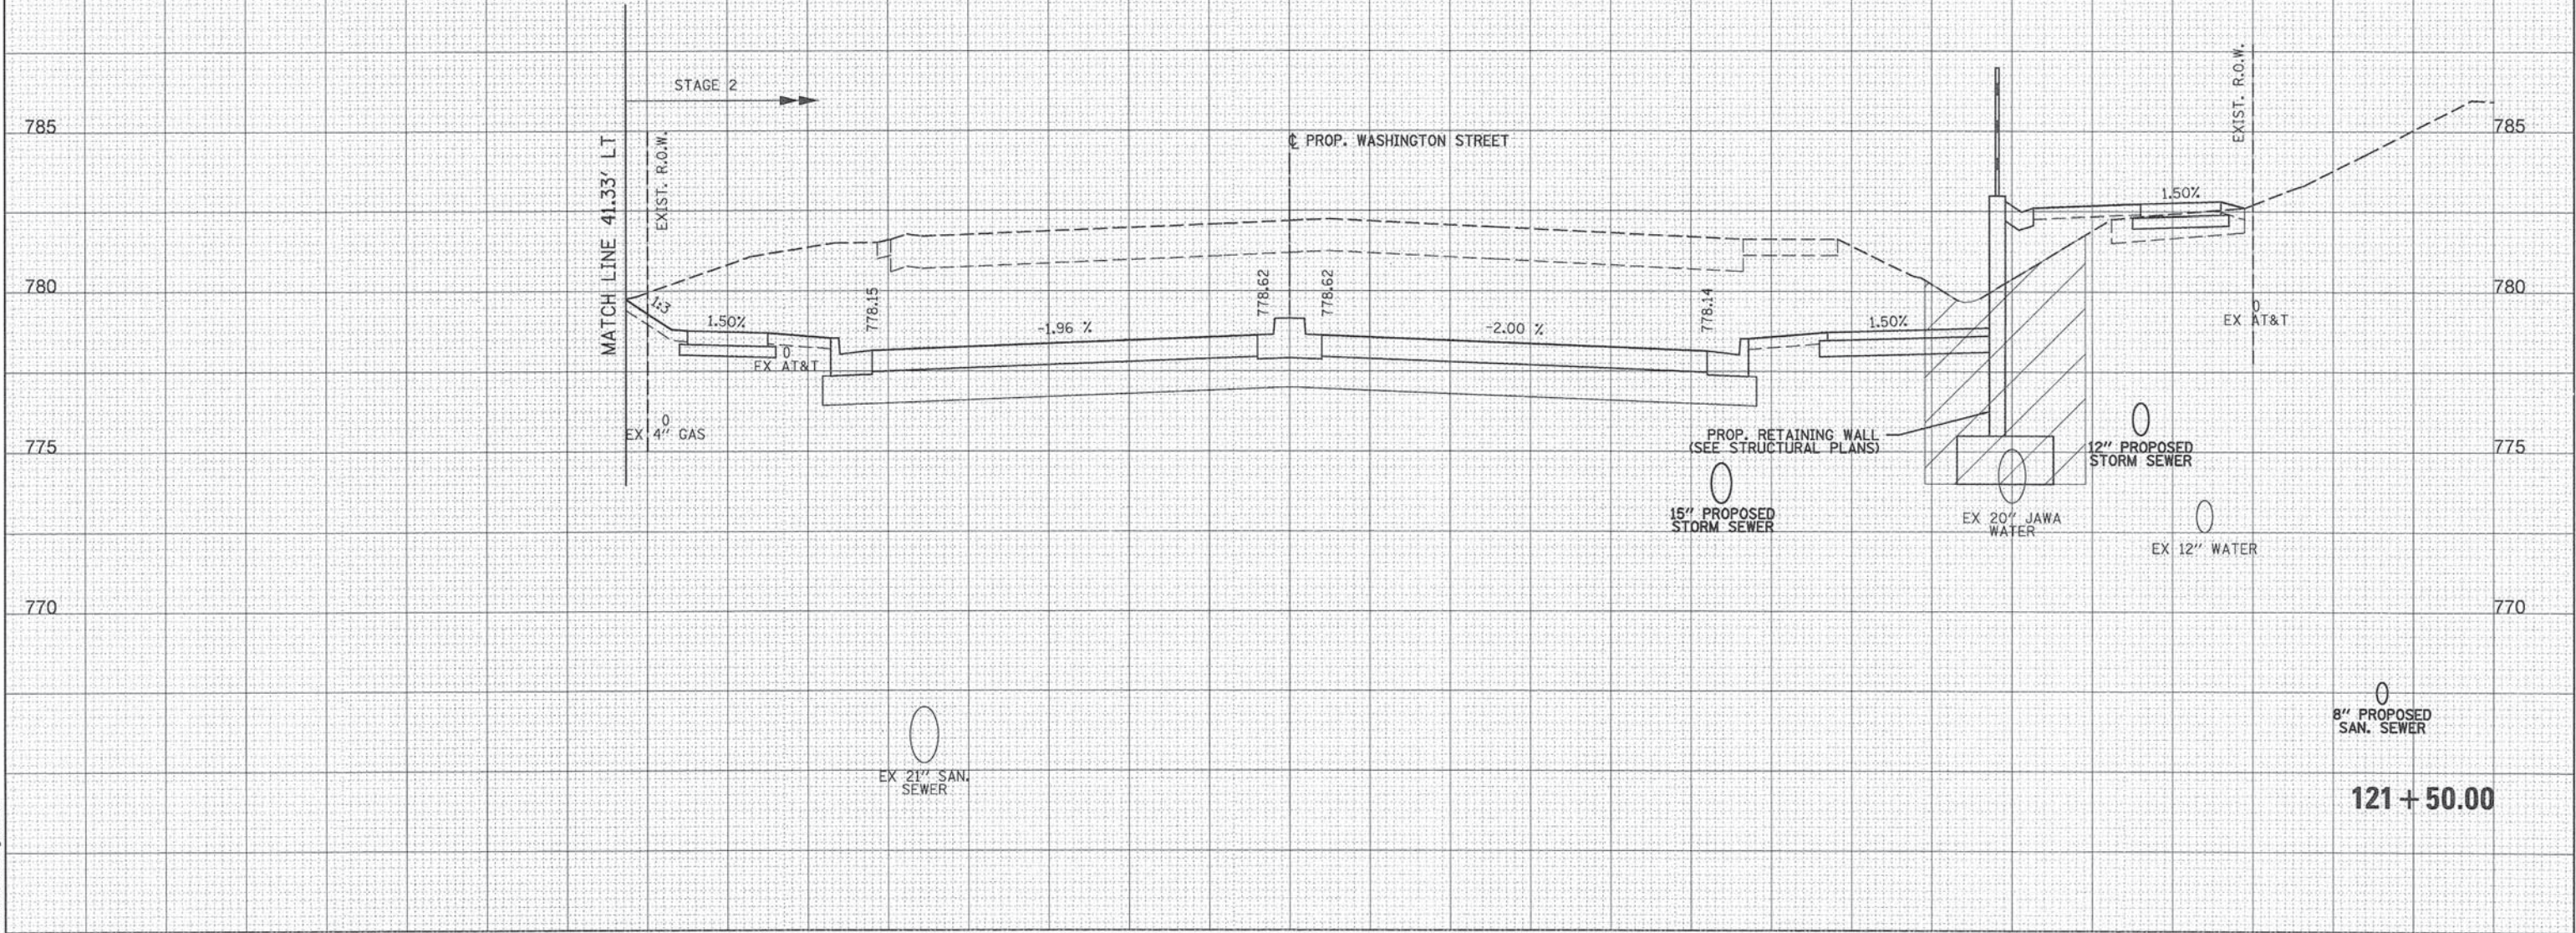

		50	40	30	20	10	0	10	20	30	40	50	60	70					
 PATRICK ENGINEERING	PATRICK ENGINEERING INC. 4970 VARSITY DRIVE LISLE, IL 60532 patrickengineering.com	USER NAME = tkoeppen(Rdwy.Lisle)	DESIGNED - MJV	REVISED -	STATE OF ILLINOIS DEPARTMENT OF TRANSPORTATION WASHINGTON STREET FROM HARYAN WAY TO LAKE STREET WASHINGTON STREET CROSS SECTIONS										F.A.U. RTE.	SECTION	COUNTY	TOTAL SHEETS	SHEET NO.
		PLOT SCALE = 10.0000' / in.	DRAWN - MJV	REVISED -											187	11-00121-11-BR	LAKE	496	400
		CHECKED - MJP	REVISED -	CONTRACT NO. 61A63															
		PLOT DATE = 7/3/2014	DATE - 6/30/2014	REVISED -	SCALE:	SHEET NO.	OF	SHEETS	STA. 121+50.00	TO STA. 121+50.00	ILLINOIS FED. AID PROJECT								

G:\CDDT\21150.004\Drawings\shs\Xsec\XS.Wash.21150.004.dgn