

STATE OF ILLINOIS
DEPARTMENT OF TRANSPORTATION

**IMPROVEMENT LOCATED IN THE CITY OF
COUNTRYSIDE AND LYONS TOWNSHIP**

FOR INDEX OF SHEETS, SEE SHEET NO. 2

DESIGN DESIGNATION

JOLIET RD.: MINOR ARTERIAL

BRAINARD AVE. (NORTH): MAJOR COLLECTOR

BRAINARD AVE. (SOUTH): LOCAL ROAD

TRAFFIC DATA

JOLIET RD. ADT 21,000 (2023)

BRAINARD AVE. (NORTH) ADT 6,100 (2022)

DESIGN SPEED (POSTED SPEED)

JOLIET RD. 40 MPH (40 MPH)

BRAINARD AVE. (NORTH) 35 MPH (35 MPH)

BRAINARD AVE. (SOUTH) 20 MPH (20 MPH)

**FAU ROUTE 3562: JOLIET RD AT BRAINARD AVE
SECTION (430Y)N-1
PROJECT STP-11LY(522)
INTERSECTION AND ADA IMPROVEMENTS
COOK COUNTY**

C-91-083-16

END STA. 52+80 (BRAINARD AVE.)


END STA. 179+50 (JOLIET RD.)

STATION EQUATION

STA. 175+78.10 (JOLIET RD.) =

STA. 47+96.57 (BRAINARD AVE.)

BEGIN STA. 171+65 (JOLIET RD.)

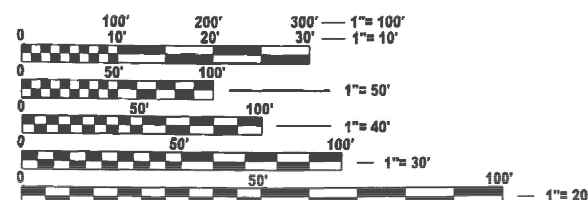


FULL SIZE PLANS HAVE BEEN PREPARED USING STANDARD
ENGINEERING SCALES. REDUCED SIZED PLANS WILL NOT
CONFORM TO STANDARD SCALES. IN MAKING MEASUREMENTS
ON REDUCED PLANS, THE ABOVE SCALES MAY BE USED.

J.U.L.I.E.
JOINT UTILITY LOCATION INFORMATION FOR EXCAVATION
1-800-892-0123
OR 811

PROJECT ENGINEER: LUKASZ POCIECHA, P.E. (847) 705-4255
PROJECT MANAGER: VESELIN VELICHKOV, P.E.

CONTRACT NO. 62B64

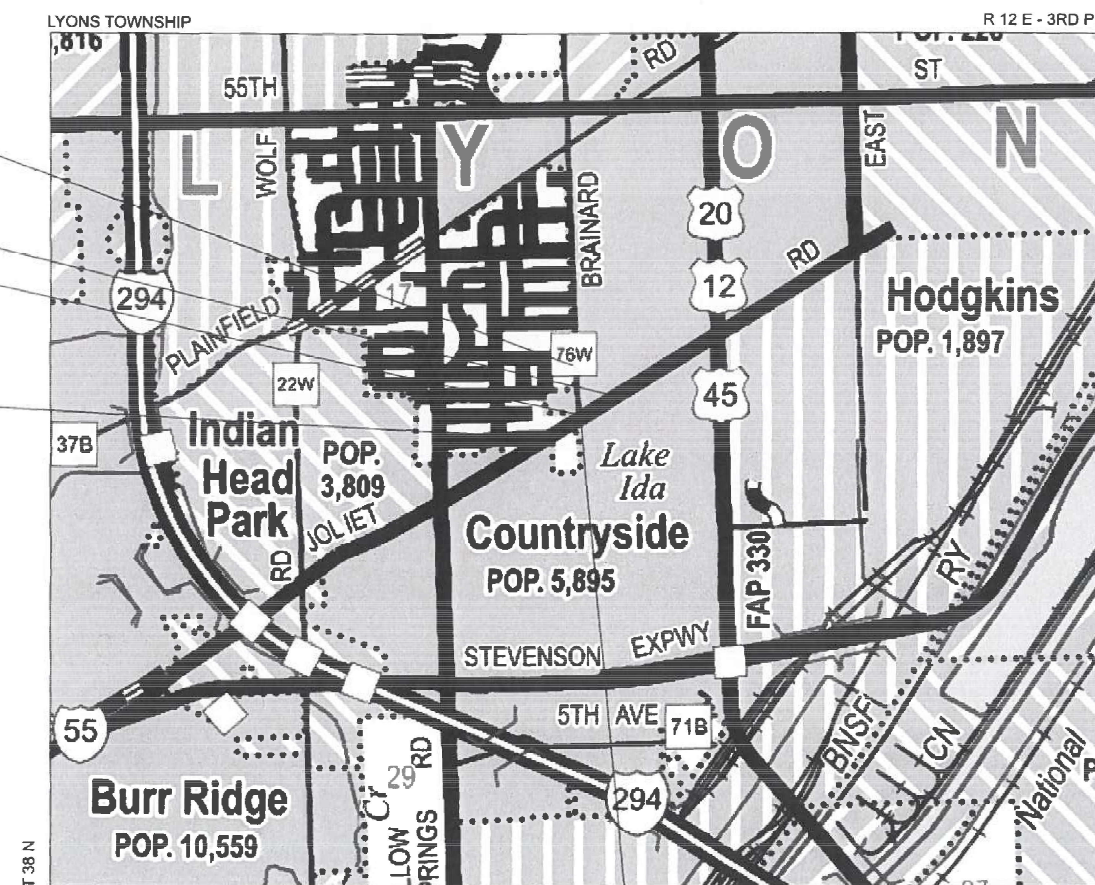

LOCATION MAP NOT TO SCALE

BEGIN STA. 47+11 (BRAINARD AVE.)


GROSS LENGTH = 785 FT. = 0.149 MILE, JOLIET RD.
= 569 FT. = 0.107 MILE, BRAINARD AVE.
TOTAL LENGTH = 1354 FT. = 0.256 MILE



LICENSE EXPIRES 11-30-2025
JHAMAL J. DAVIS
ACCURATE GROUP, INC.
SHEETS 72-93



LICENSE EXPIRES 11-30-2025
AHMEDI BEE
ACCURATE GROUP, INC.
SHEETS 23-24, 32-45, 70-71

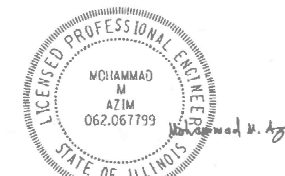

LICENSE EXPIRES 11-30-2025
MOHAMMED M AZIM
ACCURATE GROUP, INC.
SHEETS 46-53



LICENSE EXPIRES 11-30-2025
ROBERT BRZEZON
MICHAEL BAKER INTERNATIONAL
SHEETS 1-22, 25-31, 61-69, 107-117

Michael Baker

INTERNATIONAL

200 W Adams Street, Suite 1800, Chicago, IL 60606
Phone: (312) 707-8770 • M.BAKERINTL.COM

F.A.U. RTE.	SECTION	COUNTY	TOTAL SHEETS	SHEET NO.
3562	(430Y)N-1	COOK	117	1
		ILLINOIS	CONTRACT NO. 62B64	

D-91-083-16



LOCATION OF SECTION INDICATED THUS: -

**STATE OF ILLINOIS
DEPARTMENT OF TRANSPORTATION**

SUBMITTED June 25th 2025
Michael Baker
REGIONAL ENGINEER
August 15 2025
Scott A. Etkin
ENGINEER OF DESIGN AND ENVIRONMENT
August 15 2025
Michael Baker
DIRECTOR OF HIGHWAYS PROJECT IMPLEMENTATION

**PRINTED BY THE AUTHORITY
OF THE STATE OF ILLINOIS**

MODEL - Index Sheet [Sheet]
FILE NAME: c:\w\mb-us-pw-03\Documents\Chicago_IL\01_Projects\D1_DOT_Var_DEsens_PTB208_005\W06 - 198565\3.0 Deliverables\3.3 CADD Data\Sheets\0162B64-sht-Index.dgn

INDEX OF SHEETS

SHEET NO.	SHEET TITLE
1	COVER SHEET
2	INDEX OF SHEETS AND HIGHWAY STANDARDS
3	GENERAL NOTES
4 - 16	SUMMARY OF QUANTITIES
17 - 18	TYPICAL SECTIONS
19 - 24	SCHEDULE OF QUANTITIES
25	ALIGNMENT, TIES AND BENCHMARKS
26 - 27	ROADWAY REMOVAL
28 - 31	ROADWAY PLAN AND PROFILE
32	MAINTENANCE OF TRAFFIC GENERAL NOTES
33	MAINTENANCE OF TRAFFIC SEQUENCE OF CONSTRUCTION
34 - 35	MAINTENANCE OF TRAFFIC TYPICAL SECTIONS
36 - 39	MAINTENANCE OF TRAFFIC PLANS
40	EROSION AND SEDIMENT CONTROL NOTES
41 - 43	EROSION AND SEDIMENT CONTROL PLANS
44 - 45	EROSION AND SEDIMENT CONTROL DETAILS
46 - 50	DRAINAGE PLAN AND PROFILE
51 - 52	DRAINAGE SCHEDULE
53	DRAINAGE DETAIL
54 - 55	S.U.E. PLANS
56 - 60	PLAT OF HIGHWAYS
61	INTERSECTION DETAILS
62 - 67	ADA DETAILS
68 - 69	PAVEMENT MARKING & SIGNING PLAN
70 - 71	LANDSCAPING PLANS
72 - 80	DISTRICT 1 TRAFFIC SIGNAL DETAILS
81 - 84	TEMPORARY TRAFFIC SIGNALS
85 - 86	PROPOSED TRAFFIC SIGNAL PLAN
87	TRAFFIC SIGNAL SCHEDULE OF QUANTITIES
88 - 90	TEMPORARY INTERCONNECT PLAN
91 - 93	PROPOSED INTERCONNECT PLAN
94	(BD-01) DRIVEWAY DETAIL - DISTANCE BETWEEN R.O.W. AND FACE OF CURB EDGE OF SHOULDER GREATER OR EQUAL TO 15' (4.5 m)
95	(BD-07) STORM SEWER CONNECTION TO EXISTING SEWER
96	(BD-08) FRAMES AND LIDS ADJUSTMENT WITH MILLING
97	(BD-24) CURB OR CURB AND GUTTER REMOVAL AND REPLACEMENT
98	(BD-32) BUTT JOINTS AND HMA TAPER
99	(BD-33) HMA TAPER AT EDGE OF PCC PAVEMENT
100	(TC-10) TRAFFIC CONTROL AND PROTECTION FOR SIDE ROADS, INTERSECTIONS AND DRIVEWAYS
101	(TC-11) TYPICAL APPLICATIONS RAISED REFLECTIVE PAVEMENT MARKERS (SNOW PLOW RESISTANT)
102	(TC-13) DISTRICT ONE TYPICAL PAVEMENT MARKINGS
103	(TC-14) TRAFFIC CONTROL AND PROTECTION AT TURN BAYS (TO REMAIN OPEN TO TRAFFIC)
104	(TC-16) SHORT-TERM PAVEMENT MARKING LETTERS AND SYMBOLS
105	(TC-22) ARTERIAL ROAD INFORMATION SIGN
106	(TC-26) DRIVEWAY ENTRANCE SIGNING
107 - 117	CROSS SECTIONS

STATE HIGHWAY STANDARDS

STD. NO.	DESCRIPTION
000001-08	STANDARD SYMBOLS, ABBREVIATIONS AND PATTERNS
001001-02	AREAS OF REINFORCEMENT BAR
001006	DECIMAL OF AN INCH AND OF A FOOT
280001-07	TEMPORARY EROSION CONTROL SYSTEMS
424001-12	PERPENDICULAR CURB RAMPS FOR SIDEWALKS
424021-07	DEPRESSED CORNER FOR SIDEWALKS
424026-04	ENTRANCE/ALLEY PEDESTRIAN CROSSINGS
542301-03	PRECAST REINFORCED CONCRETE FLARED END SECTION
602001-02	CATCH BASIN TYPE A
602401-07	PRECAST MANHOLE, TYPE A, 4' DIAMETER
602402-03	PRECAST MANHOLE, TYPE A, 5' DIAMETER
602406-11	PRECAST MANHOLE, TYPE A, 6' DIAMETER
602701-02	MANHOLE STEPS
604001-05	FRAME AND LIDS TYPE 1
604081-06	FRAME AND GRATE TYPE 22
604091-05	FRAME AND GRATE TYPE 24
606001-08	CONCRETE CURB TYPE B AND COMBINATION CONCRETE CURB AND GUTTER
701001-02	OFF-RD OPERATIONS, 2L, 2W, MORE THAN 15' (4.5 m) AWAY
701006-05	OFF-RD OPERATIONS, 2L, 2W, 15' (4.5 m) TO 24" (600 mm) FROM PAVEMENT EDGE
701101-05	OFF-ROAD OPERATIONS, MULTILANE, 15" (4.5 m) TO 24" (600 mm) FROM EDGE OF PAVEMENT
701106-02	OFF-ROAD OPERATIONS, MULTILANE, MORE THAN 15' (4.5 m) AWAY
701301-04	LANE CLOSURE, 2L, 2W, SHORT TIME OPERATIONS
701311-03	LANE CLOSURE 2L, 2W MOVING OPERATIONS-DAY ONLY
701427-05	LANE CLOSURE, MULTILANE, INTERMITTENT OR MOVING OPER., FOR SPEEDS ≤ 40 MPH
701501-06	URBAN LANE CLOSURE, 2L, 2W, UNDIVIDED
701606-10	URBAN SINGLE LANE CLOSURE, MULTILANE, 2W WITH MOUNTABLE MEDIAN
701701-10	URBAN LANE CLOSURE, MULTILANE INTERSECTION
701801-06	SIDEWALK, CORNER OR CROSSWALK CLOSURE
701901-10	TRAFFIC CONTROL DEVICES
720001-01	SIGN PANEL MOUNTING DETAILS
720006-04	SIGN PANEL ERECTION DETAILS
720011-01	METAL POSTS FOR SIGNS, MARKERS AND DELINEATORS
720016-04	MAST ARM MOUNTED STREET NAME SIGNS
728001-01	TELESCOPING STEEL SIGN SUPPORT
729001-01	APPLICATIONS OF TYPES A AND B METAL POSTS (FOR SIGNS AND MARKERS)
731001-01	BASE FOR TELESCOPING STEEL SIGN SUPPORT
780001-05	TYPICAL PAVEMENT MARKINGS
781001-04	TYPICAL APPLICATIONS RAISED REFLECTIVE PAVEMENT MARKERS
805001-01	ELECTRICAL SERVICE INSTALLATION DETAILS
814001-03	HANDHOLES
814006-03	DOUBLE HANDHOLES
857001-01	STANDARD PHASE DESIGNATION DIAGRAMS AND PHASE SEQUENCES
862001-01	UNINTERRUPTABLE POWER SUPPLY (UPS)
873001-02	TRAFFIC SIGNAL GROUNDING AND BONDING
876001-04	PEDESTRIAN PUSH BUTTON POST
877001-08	STEEL MAST ARM ASSEMBLY AND POLE 16' THROUGH 55'
877011-10	STEEL COMBINATION MAST ARM ASSEMBLY AND POLE 16' THROUGH 55'
878001-11	CONCRETE FOUNDATION DETAILS
880001-01	SPAN WIRE MOUNTED SIGNALS AND FLASHING BEACON INSTALLATION
880006-01	TRAFFIC SIGNAL MOUNTING DETAILS
886001-01	DETECTOR LOOP INSTALLATIONS
886006-01	TYPICAL LAYOUT FOR DETECTION LOOPS

Michael Baker

INTERNATIONAL
200 West Adams Street, Suite 1800, Chicago, IL 60606
Phone: (312) 707-8770 • M.BAKER@MINTL.COM

USER NAME = Connor, Liss

DESIGNED - ZJT

REVISED -

PLOT SCALE = 0.16666633"/in.

CHECKED - RBB

REVISED -

PLOT DATE = 6/25/2025

DATE - 07/15/2024

REVISED -

STATE OF ILLINOIS
DEPARTMENT OF TRANSPORTATION

INDEX OF SHEETS AND HIGHWAY STANDARDS
JOLIET ROAD AT BRAINARD AVENUE

SCALE: NONE

SHEET 1

OF 1

SHEETS

STA.

TO STA.

F.A.U.
RTE.

SECTION

COUNTY

TOTAL
SHEETS

SHEET
NO.

3562

(430Y)N-1

COOK

117

2

CONTRACT NO. 62B64

ILLINOIS FED. AID PROJECT

MODEL: Index Sheet [Sheet]
FILE NAME: c:\pw\mb-us-pw-03\Documents\Chicago_IL\01_Projects\D1_IDOT_Var_DEsens_PTB208_005\W06 - 198565\3.0 Deliverables\3.3 CADD Data\Sheets\0162B64-sht-GenNotes.dgn

GENERAL NOTES

1. THE CONTRACTOR WILL NOT BE ALLOWED TO SET UP A YARD OR FIELD OFFICE ON THE STATE PROPERTY WITHOUT WRITTEN PERMISSION FROM THE DEPARTMENT.
2. IT SHALL BE CONTRACTOR'S RESPONSIBILITY TO VERIFY ALL DIMENSIONS AND CONDITIONS EXISTING IN THE FIELD PRIOR TO CONSTRUCTION AND ORDERING OF MATERIALS.
3. ALL ELEVATIONS, STATIONS AND OFFSETS SHOWN ON THE PLANS SHALL BE FIELD-VERIFIED BY THE CONTRACTOR PRIOR TO CONSTRUCTION.
4. PRIOR TO THE CONSTRUCTION OF ANY PROPOSED UTILITIES, THE CONTRACTOR SHALL EXCAVATE AND LOCATE THE EXISTING UTILITIES TO VERIFY THEIR LOCATION, SIZE AND DEPTH TO ENSURE THAT GRADE CONFLICTS WILL NOT OCCUR.
5. THE CONTRACTOR SHALL CONTACT KALPANA KANNAN-HOSADURGA, THE DISTRICT ONE TRAFFIC CONTROL SUPERVISOR, AT KALPANA.KANNAN@ILLINOIS.GOV AT (847) 705-4155. A MINIMUM OF 72 HOURS PRIOR TO THE PLACEMENT OF ANY TEMPORARY TRAFFIC CONTROL DEVICES.
6. THE CONTRACTOR SHALL CONTACT EMAD ALHUSSEINI, ARE TRAFFIC FIELD ENGINEER, AT EMAD.ALHUSSEINI@ILLINOIS.GOV AT LEAST (2) WEEKS PRIOR TO THE PLACEMENT OF PERMANENT PAVEMENT MARKINGS.
7. THE CONTRACTOR SHALL USE CARE IN GRADING OR EXCAVATING NEAR ANY AND ALL EXISTING ITEMS THAT WILL NOT BE REMOVED. ANY DAMAGE DONE TO THE EXISTING ITEMS BY THE CONTRACTOR SHALL BE REPAIRED OR REPLACED TO THE SATISFACTION OF THE ENGINEER AT NO ADDITIONAL COST TO THE DEPARTMENT.
8. ANY SIGNAGE, PAVEMENT MARKINGS, AND REFLECTORS DAMAGED DURING CONSTRUCTION SHALL BE REPLACED AT NO ADDITIONAL COST TO THE DEPARTMENT.
9. THE CONTRACTOR SHALL MAINTAIN POSITIVE DRAINAGE THROUGHOUT THE DURATION OF THE CONTRACT AND MAINTAIN ALL PUBLIC AND PRIVATE DRAINS.
10. WHEN ARTIFICIAL LIGHTING IS USED IN NIGHT OPERATIONS, THE CONTRACTOR SHALL EXERCISE THE UTMOST PRECAUTIONS IN PREVENTING ADVERSE VISIBILITY TO THE MOTORING PUBLIC.
11. THE CONTRACTOR SHALL OBTAIN ALL NECESSARY PERMITS, AS REQUIRED, PRIOR TO COMMENCING WITH CONSTRUCTION.
12. BEFORE BEGINNING ANY WORK, THE CONTRACTOR SHALL RETAIN AND RECORD FOR FUTURE REFERENCE ALL EXISTING PAVEMENT MARKING LINES (AND RAISED REFLECTIVE PAVEMENT MARKERS) IN ORDER THAT THESE LOCATIONS CAN BE RE-ESTABLISHED FOR STRIPING. EXACT LOCATIONS OF ALL PAVEMENT MARKINGS SHALL BE AS DIRECTED BY THE ENGINEERS.
13. THE SUBGRADE STABILITY SHALL BE VERIFIED BY PROOF ROLLING WITH A FULLY LOADED TANDEM-AXLE TRUCK.
14. GEOTECHNICAL FABRIC FOR GROUND STABILIZATION AND/OR AGGREGATE SUBGRADE IMPROVEMENT (CU YD) HAVE BEEN PROVIDED FOR USE AT THE LOCATIONS INDICATED FOR SOILS THAT TEND TO BE UNSTABLE AND/OR UNSUITABLE. THE ACTUAL NEED FOR REMOVAL AND REPLACEMENT WITH ABOVE ITEM WILL BE DETERMINED IN THE FIELD AT THE TIME OF CONSTRUCTION BY THE GEOTECHNICAL ENGINEER. ALL POTENTIALLY UNSTABLE SOILS SHOULD BE TESTED WITH A STATIC OR DYNAMIC CONE PENETROMETER AND TREATED IN ACCORDANCE WITH ARTICLE 301.04 OF THE SSRBC AND IDOT SUBGRADE STABILITY MANUAL. IF UNSTABLE AND/OR UNSUITABLE SOILS ARE NOT ENCOUNTERED, THEN THE QUANTITY SHALL BE DEDUCTED AND NO ADDITIONAL COMPENSATION WILL BE DUE TO THE CONTRACTOR.
15. ANY AGGREGATE SUBGRADE IMPROVEMENT CONTAMINATED AND/OR DAMAGED BY THE CONTRACTOR'S VEHICLES AND/OR EQUIPMENTS IS TO BE REMOVED AND REPLACED AS DIRECT BY THE ENGINEER AT NO ADDITIONAL COST TO THE DEPARTMENT.
16. THE AGGREGATE GRADATION FOR THE AGGREGATE SUBGRADE IMPROVEMENT 12" LOWER LIFT SHALL BE CS 1 OR RR 1.
17. BACKFILLING STORM SEWER CONSTRUCTED UNDER THE ROADWAY SPECIFIED UNDER ART. 550.07(b, c) OF THE STANDARD SPECIFICATIONS FOR ROAD AND BRIDGE CONSTRUCTION WILL NOT BE ALLOWED.
18. EXISTING BROKEN FRAMES AND LIDS SHALL BE REMOVED AND DISPOSED OF BY THE CONTRACTOR AND SHALL BE REPLACED AS DIRECTED BY THE ENGINEER. REPLACEMENT FRAMES AND LIDS WILL BE PAID FOR ACCORDING TO ARTICLE 109.04 OF THE STANDARD SPECIFICATIONS UNLESS A SEPARATE PAY ITEM HAS BEEN PROVIDED.

COMMITMENTS

1. TO CONSERVE THE NORTHERN LONG EARED BAT (NLEB), NO TREE REMOVAL SHALL OCCUR BETWEEN APRIL 1 AND OCTOBER 31 OF ANY GIVEN YEAR.
2. THE CITY OF COUNTRYSIDE REQUIRES TWO (2) WEEKS' ADVANCE NOTICE OF ALL ACTIVITIES AFFECTING ACCESS TO THE MUNICIPAL COMPLEX AT 803 JOLIET RD, COUNTRYSIDE, IL 60525. PARTIAL ACCESS TO ALL DRIVEWAYS SHALL BE MAINTAINED THROUGHOUT THE DURATION OF THE PROJECT. NOTIFY THE CITY ADMINISTRATOR, GAIL PAUL, AT (708) 485-2462.

Michael Baker

INTERNATIONAL
200 West Adams Street, Suite 1800, Chicago, IL 60606
Phone: (312) 707-8770 • MBAKER@INTL.COM

USER NAME	= Connor,Liss
PLOT SCALE	= 0.16666633' / in.
PLOT DATE	= 6/25/2025

DESIGNED	-	ZJT
DRAWN	-	MFK
CHECKED	-	RBB
DATE	-	07/15/2024

REVISED	-
REVISED	-
REVISED	-
REVISED	-

STATE OF ILLINOIS
DEPARTMENT OF TRANSPORTATION

GENERAL NOTES
JOLIET ROAD AT BRAINARD AVENUE

SCALE: NONE	SHEET 1	OF 1	SHEETS	STA.	TO STA.
-------------	---------	------	--------	------	---------

F.A.U. RTE.	SECTION	COUNTY	TOTAL SHEETS	SHEET NO.
3562	(430Y)N-1	COOK	117	3
		CONTRACT NO. 62B64		
		ILLINOIS	FED. AID PROJECT	

MODEL - Summary of Quantities [Sheet]
FILE NAME - pw:\mb-us-pw-03\Documents\Chicago_IL\01_Projects\D1_DOT_Var_DEservs_PTB208_005\W06 - 198565\3.0 Deliverables\3.3 CADD Data\Sheets\0162B64-sht-SQ001.dgn

CODE NO.	ITEM	UNIT	TOTAL QUANTITY	CONSTRUCTION CODE							
				80% FEDERAL 20% STATE	TRAFFIC SIGNALS 80% FEDERAL 20% STATE **	EVP 100% PLEASANTVIEW FIRE PROT. DISTRICT	ILLUMINATED STREET NAME SIGN 100% CITY OF COUNTRYSIDE				
				ROADWAY 0004	SAFETY 0021	SAFETY 0021	SAFETY 0021				
				URBAN	URBAN	URBAN	URBAN				
20200100	EARTH EXCAVATION	CU YD	1,200	1,200							
20201200	REMOVAL AND DISPOSAL OF UNSUITABLE MATERIAL	CU YD	53	53							
20800150	TRENCH BACKFILL	CU YD	447	447							
21001000	GEOTECHNICAL FABRIC FOR GROUND STABILIZATION	SQ YD	161	161							
* 21101615	TOPSOIL FURNISH AND PLACE, 4"	SQ YD	212	212							
* 25000312	SEEDING, CLASS 4A	ACRE	0.25	0.25							
* 25000400	NITROGEN FERTILIZER NUTRIENT	POUND	5	5							
* 25000600	POTASSIUM FERTILIZER NUTRIENT	POUND	5	5							
25100630	EROSION CONTROL BLANKET	SQ YD	212	212							
* 25200110	SODDING, SALT TOLERANT	SQ YD	980	980							
* 25200200	SUPPLEMENTAL WATERING	UNIT	15	15							
28000250	TEMPORARY EROSION CONTROL SEEDING	POUND	13	13							
28000400	PERIMETER EROSION BARRIER	FOOT	1,222	1,222							
28000510	INLET FILTERS	EACH	16	16							
28001100	TEMPORARY EROSION CONTROL BLANKET	SQ YD	621	621							

* SPECIALTY ITEM
△ NON-PARTICIPATING (100% STATE)

** 10% STATE
5% COOK COUNTY
5% LYONS TOWNSHIP
(HOWEVER, LOCAL COST SHARE COVERED BY STATE
UNDER THE 40 MILLION SETTLEMENT)

Michael Baker INTERNATIONAL 200 West Adams Street, Suite 1800, Chicago, IL 60606 Phone: (312) 707-8770 - MBAKERINTL.COM	USER NAME = Connor.Liss	DESIGNED - ZJT	REVISED -	STATE OF ILLINOIS DEPARTMENT OF TRANSPORTATION	SUMMARY OF QUANTITIES JOLIET ROAD AT BRAINARD AVENUE				F.A.U. RTE.	SECTION	COUNTY	TOTAL SHEETS	SHEET NO.
		DRAWN - MFK	REVISED -						3562	(430Y)N-1	COOK	117	4
	PLOT SCALE = 0.16666633' / in.	CHECKED - RBB	REVISED -		SCALE: NONE			SHEET 1 OF 13 SHEETS			STA. TO STA.		
	PLOT DATE = 6/25/2025	DATE = 07/15/2024	REVISED -								CONTRACT NO. 62B64		
													ILLINOIS

MODEL - Summary of Quantities [Sheet]
FILE NAME - pw:\mb-us-pw-03\Documents\Chicago_IL\01_Projects\DOT_Var_DEservs_PTB208_005\W06 - 198565\3.0 Deliverables\3.3 CADD Data\Sheets\162B64-sht-SQ002.dgn

CODE NO.	ITEM	UNIT	TOTAL QUANTITY	CONSTRUCTION CODE							
				80% FEDERAL 20% STATE	TRAFFIC SIGNALS 80% FEDERAL 20% STATE **	EVP 100% PLEASANTVIEW FIRE PROT. DISTRICT	ILLUMINATED STREET NAME SIGN 100% CITY OF COUNTRYSIDE				
				ROADWAY 0004	SAFETY 0021	SAFETY 0021	SAFETY 0021				
				URBAN	URBAN	URBAN	URBAN				
30300001	AGGREGATE SUBGRADE IMPROVEMENT	CU YD	53	53							
30300112	AGGREGATE SUBGRADE IMPROVEMENT 12"	SQ YD	1,031	1,031							
31101200	SUBBASE GRANULAR MATERIAL, TYPE B 4"	SQ YD	1,034	1,034							
35501315	HOT-MIX ASPHALT BASE COURSE, 7 3/4"	SQ YD	590	590							
35501316	HOT-MIX ASPHALT BASE COURSE, 8"	SQ YD	84	84							
35600707	HOT-MIX ASPHALT BASE COURSE WIDENING, 7 3/4"	SQ YD	72	72							
40600290	BITUMINOUS MATERIALS (TACK COAT)	POUND	5,729	5,729							
40600370	LONGITUDINAL JOINT SEALANT	FOOT	4,088	4,088							
40600400	MIXTURE FOR CRACKS, JOINTS, AND FLANGEWAYS	TON	5	5							
40600982	HOT-MIX ASPHALT SURFACE REMOVAL - BUTT JOINT	SQ YD	90	90							
40601005	HOT-MIX ASPHALT REPLACEMENT OVER PATCHES	TON	12	12							
40602985	HOT-MIX ASPHALT BINDER COURSE, IL-9.5, N70	TON	364	364							
40603085	HOT-MIX ASPHALT BINDER COURSE, IL-19.0, N70	TON	293	293							
40604060	HOT-MIX ASPHALT SURFACE COURSE, IL-9.5, MIX "D", N50	TON	10	10							
40605026	POLYMERIZED HOT-MIX ASPHALT SURFACE COURSE, STONE MATRIX ASPHALT, 9.5, MIX "F", N80	TON	725	725							

* SPECIALTY ITEM
△ NON-PARTICIPATING (100% STATE)

** 10% STATE
5% COOK COUNTY
5% LYONS TOWNSHIP
(HOWEVER, LOCAL COST SHARE COVERED BY STATE
UNDER THE 40 MILLION SETTLEMENT)

Michael Baker INTERNATIONAL 200 West Adams Street, Suite 1800, Chicago, IL 60606 Phone: (312) 707-8770 - MBAKERINTL.COM	USER NAME = Connor.Liss	DESIGNED - ZJT	REVISED -	STATE OF ILLINOIS DEPARTMENT OF TRANSPORTATION	SUMMARY OF QUANTITIES JOLIET ROAD AT BRAINARD AVENUE				F.A.U. RTE.	SECTION	COUNTY	TOTAL SHEETS	SHEET NO.
		DRAWN - MFK	REVISED -						3562	(430Y)N-1	COOK	117	5
	PLOT SCALE = 0.16666633' / in.	CHECKED - RBB	REVISED -						CONTRACT NO. 62B64				
	PLOT DATE = 6/25/2025	DATE = 07/15/2024	REVISED -						SCALE: NONE	SHEET 2	OF 13	SHEETS	STA.
					ILLINOIS FED. AID PROJECT								

MODEL - Summary of Quantities [Sheet]
FILE NAME - pw:\mb-us-pw-03\Documents\Chicago_IL\01_Projects\DOT_Ver_DEservs_PTB208_005\W06 - 198565\3.0 Deliverables\3.3 CADD Data\Sheets\0162B64-sht-SQ003.dgn

CODE NO.	ITEM	UNIT	TOTAL QUANTITY	CONSTRUCTION CODE							
				80% FEDERAL 20% STATE	TRAFFIC SIGNALS 80% FEDERAL 20% STATE **	EVP 100% PLEASANTVIEW FIRE PROT. DISTRICT	ILLUMINATED STREET NAME SIGN 100% CITY OF COUNTRYSIDE				
				ROADWAY 0004	SAFETY 0021	SAFETY 0021	SAFETY 0021				
				URBAN	URBAN	URBAN	URBAN				
42001300	PROTECTIVE COAT	SQ YD	1,425	1,425							
42300400	PORTLAND CEMENT CONCRETE DRIVEWAY PAVEMENT, 8 INCH	SQ YD	140	140							
42400200	PORTLAND CEMENT CONCRETE SIDEWALK 5 INCH	SQ FT	7,139	7,139							
42400410	PORTLAND CEMENT CONCRETE SIDEWALK 8 INCH	SQ FT	904	904							
42400800	DETECTABLE WARNINGS	SQ FT	204	204							
44000162	HOT-MIX ASPHALT SURFACE REMOVAL, 3 1/4"	SQ YD	601	601							
44000165	HOT-MIX ASPHALT SURFACE REMOVAL, 4"	SQ YD	279	279							
44000200	DRIVEWAY PAVEMENT REMOVAL	SQ YD	256	256							
44000500	COMBINATION CURB AND GUTTER REMOVAL	FOOT	1,790	1,790							
44000600	SIDEWALK REMOVAL	SQ FT	3,265	3,265							
44002210	HOT-MIX ASPHALT REMOVAL OVER PATCHES, 2 1/2"	SQ YD	82	82							
44201789	CLASS D PATCHES, TYPE II, 12 INCH	SQ YD	24	24							
44201794	CLASS D PATCHES, TYPE III, 12 INCH	SQ YD	18	18							
44201796	CLASS D PATCHES, TYPE IV, 12 INCH	SQ YD	33	33							
48101600	AGGREGATE SHOULDERS, TYPE B 8"	SQ YD	10	10							

- * SPECIALTY ITEM
△ NON-PARTICIPATING (100% STATE)

** 10% STATE
5% COOK COUNTY
5% LYONS TOWNSHIP
(HOWEVER, LOCAL COST SHARE COVERED BY STATE
UNDER THE 40 MILLION SETTLEMENT)

Michael Baker INTERNATIONAL 200 West Adams Street, Suite 1800, Chicago, IL 60606 Phone: (312) 707-8770 · MBAKERINTL.COM	USER NAME = Connor.Liss	DESIGNED - ZJT	REVISED -	STATE OF ILLINOIS DEPARTMENT OF TRANSPORTATION	SUMMARY OF QUANTITIES JOLIET ROAD AT BRAINARD AVENUE				F.A.U. RTE.	SECTION	COUNTY	TOTAL SHEETS	SHEET NO.
		DRAWN - MFK	REVISED -						3562	(430Y)N-1	COOK	117	6
	PLOT SCALE = 0.16666633' / in.	CHECKED - RBB	REVISED -						CONTRACT NO. 62B64				
	PLOT DATE = 6/25/2025	DATE - 07/15/2024	REVISED -		SCALE: NONE	SHEET 3	OF 13	SHEETS	STA.	TO STA.	ILLINOIS FED. AID PROJECT		

MODEL - Summary of Quantities [Sheet]
FILE NAME: pw:\mb-us-pw-03\Documents\Chicago_IL\01_Projects\D1_DOT_Ver_DEservs_PTB208_005\W06 - 198565\3.0 Deliverables\3.3 CADD Data\Sheets\D162B64-sht-SQ004.dgn

CODE NO.	ITEM	UNIT	TOTAL QUANTITY	CONSTRUCTION CODE							
				80% FEDERAL 20% STATE	TRAFFIC SIGNALS 80% FEDERAL 20% STATE **	EVP 100% PLEASANTVIEW FIRE PROT. DISTRICT	ILLUMINATED STREET NAME SIGN 100% CITY OF COUNTRYSIDE				
				ROADWAY 0004	SAFETY 0021	SAFETY 0021	SAFETY 0021				
				URBAN	URBAN	URBAN	URBAN				
54213447	END SECTIONS 12"	EACH	1	1							
54216190	REINFORCED CONCRETE PIPE TEE, 18" PIPE WITH 12" RISER	EACH	1	1							
550A0330	STORM SEWERS, CLASS A, TYPE 2 10"	FOOT	24	24							
550A0340	STORM SEWERS, CLASS A, TYPE 2 12"	FOOT	72	72							
550A0360	STORM SEWERS, CLASS A, TYPE 2 15"	FOOT	181	181							
550A0430	STORM SEWERS, CLASS A, TYPE 2 30"	FOOT	95	95							
550A5300	STORM SEWERS, CLASS A, TYPE 2 EQUIVALENT ROUND-SIZE 36"	FOOT	43	43							
55100400	STORM SEWER REMOVAL 10"	FOOT	24	24							
55100500	STORM SEWER REMOVAL 12"	FOOT	137	137							
55100700	STORM SEWER REMOVAL 15"	FOOT	140	140							
56400100	FIRE HYDRANTS TO BE MOVED	EACH	2	2							
60201340	CATCH BASINS, TYPE A, 4'-DIAMETER, TYPE 24 FRAME AND GRATE	EACH	6	6							
60218400	MANHOLES, TYPE A, 4'-DIAMETER, TYPE 1FRAME, CLOSED LID	EACH	1	1							
60219540	MANHOLES, TYPE A, 4'-DIAMETER, TYPE 24 FRAME AND GRATE	EACH	1	1							
60221100	MANHOLES, TYPE A, 5'-DIAMETER, TYPE 1FRAME, CLOSED LID	EACH	2	2							

- * SPECIALTY ITEM
△ NON-PARTICIPATING (100% STATE)

** 10% STATE
5% COOK COUNTY
5% LYONS TOWNSHIP
(HOWEVER, LOCAL COST SHARE COVERED BY STATE
UNDER THE 40 MILLION SETTLEMENT)

Michael Baker INTERNATIONAL 200 West Adams Street, Suite 1800, Chicago, IL 60606 Phone: (312) 707-8770 - MBAKERINTL.COM	USER NAME = Comor,Liss	DESIGNED - ZJT	REVISED -	STATE OF ILLINOIS DEPARTMENT OF TRANSPORTATION	SUMMARY OF QUANTITIES JOLIET ROAD AT BRAINARD AVENUE				F.A.U. RTE.	SECTION	COUNTY	TOTAL SHEETS	SHEET NO.	
		DRAWN - MFK	REVISED -						3562	(430Y)N-1	COOK	117	7	
	PLOT SCALE = 0.16666633' / in.	CHECKED - RBB	REVISED -		CONTRACT NO. 62B64									
	PLOT DATE = 6/25/2025	DATE = 07/15/2024	REVISED -		SCALE: NONE	SHEET 4	OF 13	SHEETS	STA.	TO STA.				
									ILLINOIS		FED. AID PROJECT			

MODEL - Summary of Quantities (Sheet)
FILE NAME: pw:\mb-us-pw-03\Documents\Chicago_IL\01_Projects\D1_DOT_Ver_DEservs_PTB208_005\W06 - 198565\3.0 Deliverables\3.3 CADD Data\Sheets\D162B64-sht-SQ005.dgn

CODE NO.	ITEM	UNIT	TOTAL QUANTITY	CONSTRUCTION CODE							
				80% FEDERAL 20% STATE	TRAFFIC SIGNALS 80% FEDERAL 20% STATE **	EVP 100% PLEASANTVIEW FIRE PROT. DISTRICT	ILLUMINATED STREET NAME SIGN 100% CITY OF COUNTRYSIDE				
				ROADWAY 0004	SAFETY 0021	SAFETY 0021	SAFETY 0021				
				URBAN	URBAN	URBAN	URBAN				
60221700	MANHOLES, TYPE A, 5'-DIAMETER, TYPE 8 GRATE	EACH	1	1							
60223800	MANHOLES, TYPE A, 6'-DIAMETER, TYPE 1 FRAME, CLOSED LID	EACH	1	1							
60224005	MANHOLES, TYPE A, 6'-DIAMETER, TYPE 8 GRATE	EACH	1	1							
60250200	CATCH BASINS TO BE ADJUSTED	EACH	1	1							
60255500	MANHOLES TO BE ADJUSTED	EACH	4	4							
60260100	INLETS TO BE ADJUSTED	EACH	3	3							
60265700	VALVE VAULTS TO BE ADJUSTED	EACH	2	2							
60500040	REMOVING MANHOLES	EACH	1	1							
60500050	REMOVING CATCH BASINS	EACH	2	2							
60500060	REMOVING INLETS	EACH	6	6							
60600605	CONCRETE CURB, TYPE B	FOOT	68	68							
60603800	COMBINATION CONCRETE CURB AND GUTTER, TYPE B-6.12	FOOT	47	47							
60605000	COMBINATION CONCRETE CURB AND GUTTER, TYPE B-6.24	FOOT	1,546	1,546							
* 66900200	NON-SPECIAL WASTE DISPOSAL	CU YD	865	865							
* 66900530	SOIL DISPOSAL ANALYSIS	EACH	4	4							

* SPECIALTY ITEM
△ NON-PARTICIPATING (100% STATE)

** 10% STATE
5% COOK COUNTY
5% LYONS TOWNSHIP
(HOWEVER, LOCAL COST SHARE COVERED BY STATE
UNDER THE 40 MILLION SETTLEMENT)

Michael Baker INTERNATIONAL 200 West Adams Street, Suite 1800, Chicago, IL 60606 Phone: (312) 707-8770 - MBAKERINTL.COM	USER NAME = Connor.Liss	DESIGNED - ZJT	REVISED -	STATE OF ILLINOIS DEPARTMENT OF TRANSPORTATION	SUMMARY OF QUANTITIES JOLIET ROAD AT BRAINARD AVENUE				F.A.U. RTE.	SECTION	COUNTY	TOTAL SHEETS	SHEET NO.	
		DRAWN - MFK	REVISED -						3562	(430Y)N-1	COOK	117	8	
	PLOT SCALE = 0.16666633' / in.	CHECKED - RBB	REVISED -		CONTRACT NO. 62B64									
	PLOT DATE = 6/25/2025	DATE = 07/15/2024	REVISED -		SCALE: NONE	SHEET 5	OF 13	SHEETS	STA.	TO STA.				
									ILLINOIS		FED. AID PROJECT			

MODEL - Summary of Quantities [Sheet]
FILE NAME: pw/mb-us-pw-03/Documents/Chicago_IL01_Projects/D1_DOT_Var_DEservs_PTB208_005/W06 - 198565/3.0 Deliverables/3.3 CADD Data/Sheets/D162B64-sht-SQ006.dgn

				CONSTRUCTION CODE							
CODE NO.	ITEM	UNIT	TOTAL QUANTITY	80% FEDERAL 20% STATE	TRAFFIC SIGNALS 80% FEDERAL 20% STATE **	EVP 100% PLEASANTVIEW FIRE PROT. DISTRICT	ILLUMINATED STREET NAME SIGN 100% CITY OF COUNTRYSIDE				
				ROADWAY	SAFETY	SAFETY	SAFETY				
				0004	0021	0021	0021				
				URBAN	URBAN	URBAN	URBAN				
*	66901001	REGULATED SUBSTANCES PRE-CONSTRUCTION PLAN	L SUM	1	1						
*	66901003	REGULATED SUBSTANCES FINAL CONSTRUCTION REPORT	L SUM	1	1						
*	66901006	REGULATED SUBSTANCES MONITORING	CAL DA	30	30						
	67100100	MOBILIZATION	L SUM	1	1						
	70103815	TRAFFIC CONTROL SURVEILLANCE	CAL DA	20	20						
	70107025	CHANGEABLE MESSAGE SIGN	CAL DA	196	196						
	70300100	SHORT TERM PAVEMENT MARKING	FOOT	1,456	1,456						
	70300150	SHORT TERM PAVEMENT MARKING REMOVAL	SQ FT	4,834	4,834						
	70300211	TEMPORARY PAVEMENT MARKING LETTERS AND SYMBOLS - PAINT	SQ FT	366	366						
	70300221	TEMPORARY PAVEMENT MARKING - LINE 4"- PAINT	FOOT	1,329	1,329						
	70307100	TEMPORARY PAVEMENT MARKING LETTERS AND SYMBOLS - TYPE IV TAPE	SQ FT	110	110						
	70307120	TEMPORARY PAVEMENT MARKING - LINE 4" - TYPE IV TAPE	FOOT	11,009	11,009						
	70307210	TEMPORARY PAVEMENT MARKING - LINE 24"- TYPE IV TAPE	FOOT	285	285						
*	72400735	REMOVE AND RELOCATE SIGN PANEL - TYPE 1	SQ FT	25	25						
*	72800100	TELESCOPING STEEL SIGN SUPPORT	FOOT	30	30						

* SPECIALTY ITEM
△ NON-PARTICIPATING (100% STATE)

** 10% STATE
5% COOK COUNTY
5% LYONS TOWNSHIP
(HOWEVER, LOCAL COST SHARE COVERED BY STATE
UNDER THE 40 MILLION SETTLEMENT)

Michael Baker INTERNATIONAL 200 West Adams Street, Suite 1800, Chicago, IL 60606 Phone: (312) 707-8770 · MBAKERINTL.COM	USER NAME = Connor.Liss	DESIGNED - ZJT	REVISED -	STATE OF ILLINOIS DEPARTMENT OF TRANSPORTATION	SUMMARY OF QUANTITIES JOLIET ROAD AT BRAINARD AVENUE			F.A.U. RTE.	SECTION	COUNTY	TOTAL SHEETS	SHEET NO.
		DRAWN - MFK	REVISED -					3562	(430Y)N-1	COOK	117	9
	PLOT SCALE = 0.16666633' / in.	CHECKED - RBB	REVISED -					CONTRACT NO. 62B64				
	PLOT DATE = 6/25/2025	DATE - 07/15/2024	REVISED -		SCALE: NONE	SHEET 6	OF 13 SHEETS	STA.	TO STA.	ILLINOIS FED. AID PROJECT		

MODEL - Summary of Quantities [Sheet]
FILE NAME - pw:\mb-us-pw-03\Documents\Chicago_IL\01_Projects\D1_DOT_Var_DEservs_PTB208_005\W06 - 198565\3.0 Deliverables\3.3 CADD Data\Sheets\D162B64-sht-SQ007.dgn

				CONSTRUCTION CODE							
CODE NO.	ITEM	UNIT	TOTAL QUANTITY	80% FEDERAL 20% STATE	TRAFFIC SIGNALS 80% FEDERAL 20% STATE **	EVP 100% PLEASANTVIEW FIRE PROT. DISTRICT	ILLUMINATED STREET NAME SIGN 100% CITY OF COUNTRYSIDE				
				ROADWAY	SAFETY	SAFETY	SAFETY				
				0004	0021	0021	0021				
				URBAN	URBAN	URBAN	URBAN				
*	78000100	THERMOPLASTIC PAVEMENT MARKING - LETTERS AND SYMBOLS	SQ FT	276	276						
*	78000200	THERMOPLASTIC PAVEMENT MARKING - LINE 4"	FOOT	3,477	3,477						
*	78000400	THERMOPLASTIC PAVEMENT MARKING - LINE 6"	FOOT	983	983						
*	78000500	THERMOPLASTIC PAVEMENT MARKING - LINE 8"	FOOT	104	104						
*	78000600	THERMOPLASTIC PAVEMENT MARKING - LINE 12"	FOOT	875	875						
*	78000650	THERMOPLASTIC PAVEMENT MARKING - LINE 24"	FOOT	129	129						
*	78100100	RAISED REFLECTIVE PAVEMENT MARKER	EACH	98	98						
	78300200	RAISED REFLECTIVE PAVEMENT MARKER REMOVAL	EACH	94	94						
	78300202	PAVEMENT MARKING REMOVAL - WATER BLASTING	SQ FT	1,273	1,273						
*	81028200	UNDERGROUND CONDUIT, GALVANIZED STEEL, 2" DIA.	FOOT	1,177		1,177					
*	81028220	UNDERGROUND CONDUIT, GALVANIZED STEEL, 3" DIA.	FOOT	181		181					
*	81028240	UNDERGROUND CONDUIT, GALVANIZED STEEL, 4" DIA.	FOOT	552		552					
*	81400100	HANDHOLE	EACH	3		3					
*	81400200	HEAVY-DUTY HANDHOLE	EACH	2		2					
*	81400300	DOUBLE HANDHOLE	EACH	3		3					

* SPECIALTY ITEM
△ NON-PARTICIPATING (100% STATE)

** 10% STATE
5% COOK COUNTY
5% LYONS TOWNSHIP
(HOWEVER, LOCAL COST SHARE COVERED BY STATE
UNDER THE 40 MILLION SETTLEMENT)

Michael Baker INTERNATIONAL 200 West Adams Street, Suite 1800, Chicago, IL 60606 Phone: (312) 707-8770 - MBAKERINTL.COM	USER NAME = Connor.Liss	DESIGNED - ZJT	REVISED -	STATE OF ILLINOIS DEPARTMENT OF TRANSPORTATION	SUMMARY OF QUANTITIES JOLIET ROAD AT BRAINARD AVENUE				F.A.U. RTE.	SECTION	COUNTY	TOTAL SHEETS	SHEET NO.
	PLOT SCALE = 0.16666633' / in.	DRAWN - MFK	REVISED -						3562	(430Y)N-1	COOK	117	10
	PLOT DATE = 6/25/2025	CHECKED - RBB	REVISED -		CONTRACT NO. 62B64								
	DATE = 07/15/2024	REVISED -	SCALE: NONE		SHEET 7	OF 13	SHEETS	STA.	TO STA.	ILLINOIS	FED. AID PROJECT		

MODEL - Summary of Quantities (Sheet)
FILE NAME - pw:/mb-us-pw-03/Documents/Chicago_IL/01_Projects/D1_DOT_Var_DEservs_PTB208_005/W06 - 198565/3.0 Deliverables/3.3 CADD Data/Sheets/D162B64-sht-SQ008.dgn

CODE NO.	ITEM	UNIT	TOTAL QUANTITY	CONSTRUCTION CODE							
				80% FEDERAL 20% STATE	TRAFFIC SIGNALS 80% FEDERAL 20% STATE **	EVP 100% PLEASANTVIEW FIRE PROT. DISTRICT	ILLUMINATED STREET NAME SIGN 100% CITY OF COUNTRYSIDE				
				ROADWAY 0004	SAFETY 0021	SAFETY 0021	SAFETY 0021				
				URBAN	URBAN	URBAN	URBAN				
*	85000200	MAINTENANCE OF EXISTING TRAFFIC SIGNAL INSTALLATION	EACH	1	1						
*	86400100	TRANSCEIVER - FIBER OPTIC	EACH	1	1						
*	87300925	ELECTRIC CABLE IN CONDUIT, TRACER, NO. 14 1C	FOOT	6,027	6,027						
*	87301215	ELECTRIC CABLE IN CONDUIT, SIGNAL NO. 14 2C	FOOT	1,375	1,375						
*	87301225	ELECTRIC CABLE IN CONDUIT, SIGNAL NO. 14 3C	FOOT	1,755	1,755						
*	87301245	ELECTRIC CABLE IN CONDUIT, SIGNAL NO. 14 5C	FOOT	2,675	2,675						
*	87301255	ELECTRIC CABLE IN CONDUIT, SIGNAL NO. 14 7C	FOOT	1,308	1,308						
*	87301305	ELECTRIC CABLE IN CONDUIT, LEAD-IN, NO. 14 1PAIR	FOOT	931	931						
*	87301805	ELECTRIC CABLE IN CONDUIT, SERVICE, NO. 6 2 C	FOOT	98	98						
*	87301900	ELECTRIC CABLE IN CONDUIT, EQUIPMENT GROUNDING CONDUCTOR, NO. 6 1C	FOOT	1,231	1,231						
*	87502500	TRAFFIC SIGNAL POST, GALVANIZED STEEL 16 FT.	EACH	3	3						
*	87700170	STEEL MAST ARMASSEMBLY AND POLE, 26 FT.	EACH	1	1						
*	87700180	STEEL MAST ARMASSEMBLY AND POLE, 28 FT.	EACH	1	1						
*	87700230	STEEL MAST ARMASSEMBLY AND POLE, 38 FT.	EACH	1	1						
*	87700250	STEEL MAST ARMASSEMBLY AND POLE, 42 FT.	EACH	1	1						

* SPECIALTY ITEM
△ NON-PARTICIPATING (100% STATE)

** 10% STATE
5% COOK COUNTY
5% LYONS TOWNSHIP
(HOWEVER, LOCAL COST SHARE COVERED BY STATE
UNDER THE 40 MILLION SETTLEMENT)

MODEL - Summary of Quantities (Sheet)
FILE NAME: pw:/mb-us-pw-03/Documents/Chicago_IL/01_Projects/D1_DOT_Var_DEservs_PTB208_005/W06 - 198565/3.0 Deliverables/3.3 CADD Data/Sheets/D162B64-sht-SQ009.dgn

				CONSTRUCTION CODE							
CODE NO.	ITEM	UNIT	TOTAL QUANTITY	80% FEDERAL 20% STATE	TRAFFIC SIGNALS 80% FEDERAL 20% STATE **	EVP 100% PLEASANTVIEW FIRE PROT. DISTRICT	ILLUMINATED STREET NAME SIGN 100% CITY OF COUNTRYSIDE				
				ROADWAY	SAFETY	SAFETY	SAFETY				
				0004	0021	0021	0021				
				URBAN	URBAN	URBAN	URBAN				
*	87700270	STEEL MAST ARM ASSEMBLY AND POLE, 46 FT.	EACH	1	1						
*	87800100	CONCRETE FOUNDATION, TYPE A	FOOT	20	20						
*	87800150	CONCRETE FOUNDATION, TYPE C	FOOT	4	4						
*	87800400	CONCRETE FOUNDATION, TYPE E 30-INCH DIAMETER	FOOT	34	34						
*	87800415	CONCRETE FOUNDATION, TYPE E 36-INCH DIAMETER	FOOT	26	26						
*	87900200	DRILL EXISTING HANDHOLE	EACH	2	2						
*	88030020	SIGNAL HEAD, LED, 1-FACE, 3-SECTION, MAST-ARM MOUNTED	EACH	8	8						
*	88030050	SIGNAL HEAD, LED, 1-FACE, 3-SECTION, BRACKET MOUNTED	EACH	5	5						
*	88030100	SIGNAL HEAD, LED, 1-FACE, 5-SECTION, BRACKET MOUNTED	EACH	3	3						
*	88030110	SIGNAL HEAD, LED, 1-FACE, 5-SECTION, MAST-ARM MOUNTED	EACH	3	3						
*	88102717	PEDESTRIAN SIGNAL HEAD, LED, 1-FACE, BRACKET MOUNTED WITH COUNTDOWN TIMER	EACH	8	8						
*	88200410	TRAFFIC SIGNAL BACKPLATE, LOUVERED, FORMED PLASTIC	EACH	11	11						
*	88500100	INDUCTIVE LOOP DETECTOR	EACH	6	6						
*	88600100	DETECTOR LOOP, TYPE I	FOOT	232	232						
*	89000100	TEMPORARY TRAFFIC SIGNAL INSTALLATION	EACH	1	1						

* SPECIALTY ITEM
△ NON-PARTICIPATING (100% STATE)

** 10% STATE
5% COOK COUNTY
5% LYONS TOWNSHIP
(HOWEVER, LOCAL COST SHARE COVERED BY STATE
UNDER THE 40 MILLION SETTLEMENT)

MODEL: Summary of Quantities [Sheet]
FILE NAME: pw://mb-us-pw.bentley.com

[illegible]

* SPECIALTY ITEM

△ NON-PARTICIPATING (100% STATE)

** 10% STATE
5% COOK COUNTY
5% LYONS TOWNSHIP
(HOWEVER, LOCAL COST SHARE COVERED BY STATE
UNDER THE 40 MILLION SETTLEMENT)

Michael Baker INTERNATIONAL 200 West Adams Street, Suite 1800, Chicago, IL 60606 Phone: (312) 707-8770 · MBAKERINTL.COM	USER NAME = Winson.Teng	DESIGNED - ZJT	REVISED -	STATE OF ILLINOIS DEPARTMENT OF TRANSPORTATION	SUMMARY OF QUANTITIES JOLIET ROAD AT BRAINARD AVENUE				F.A.U. RTE.	SECTION	COUNTY	TOTAL SHEETS	SHEET NO.
		DRAWN - MFK	REVISED -						3562	(430Y)N-1	COOK	117	13
	PLOT SCALE = 0.16666633' / in.	CHECKED - RBB	REVISED -		CONTRACT NO. 62B64								
	PLOT DATE = 6/25/2025	DATE - 07/15/2024	REVISED -		SCALE: NONE	SHEET 10	OF 13 SHEETS	STA.	TO STA.	ILLINOIS	FED. AID PROJECT		

MODEL: Summary of Quantities [Sheet]
FILE NAME: pw://mb-us-pw.bentley.com

[illegible]

* SPECIALTY ITEM

△ NON-PARTICIPATING (100% STATE)

** 10% STATE
5% COOK COUNTY
5% LYONS TOWNSHIP
(HOWEVER, LOCAL COST SHARE COVERED BY STATE
UNDER THE 40 MILLION SETTLEMENT)

Michael Baker INTERNATIONAL 200 West Adams Street, Suite 1800, Chicago, IL 60606 Phone: (312) 707-8770 · MBAKERINTL.COM	USER NAME = Winson.Teng	DESIGNED - ZJT	REVISED -	STATE OF ILLINOIS DEPARTMENT OF TRANSPORTATION	SUMMARY OF QUANTITIES JOLIET ROAD AT BRAINARD AVENUE				F.A.U. RTE.	SECTION	COUNTY	TOTAL SHEETS	SHEET NO.
		DRAWN - MFK	REVISED -						3562	(430Y)N-1	COOK	117	14
	PLOT SCALE = 0.16666633' / in.	CHECKED - RBB	REVISED -		CONTRACT NO. 62B64								
	PLOT DATE = 6/25/2025	DATE - 07/15/2024	REVISED -		SCALE: NONE	SHEET 11	OF 13 SHEETS	STA.	TO STA.				

MODEL - Summary of Quantities (Sheet)
FILE NAME: c:\pw\mbs-us-pw-03\Documents\Chicago_IL\01_Projects\DOT_Ver_DEsens_PTB2008_005\W06 - 198565\3.0 Deliverables\3.3 CADD Data\Sheets\162B64-sht-SOQ12.dgn

				CONSTRUCTION CODE							
CODE NO.	ITEM	UNIT	TOTAL QUANTITY	80% FEDERAL 20% STATE	TRAFFIC SIGNALS 80% FEDERAL 20% STATE **	EVP 100% PLEASANTVIEW FIRE PROT. DISTRICT	ILLUMINATED STREET NAME SIGN 100% CITY OF COUNTRYSIDE				
				ROADWAY 0004	SAFETY 0021	SAFETY 0021	SAFETY 0021				
				URBAN	URBAN	URBAN	URBAN				
X1200274	TEMPORARY BYPASS PUMPING SYSTEM	L SUM	1	1							
*	X1400150	SERVICE INSTALLATION, GROUND MOUNTED, METERED	EACH	1	1						
*	X1400367	PEDESTRIAN SIGNAL POST, 10 FT.	EACH	1	1						
*	X1400378	PEDESTRIAN SIGNAL POST, 5 FT.	EACH	1	1						
*	X1400424	ELECTRIC CABLE IN CONDUIT, STREET NAME SIGN, NO. 14 3C, TYPE SOOW	FOOT	925			925				
	X2010350	TREE REMOVAL, ACRES (SPECIAL)	ACRE	0.25	0.25						
	X2800500	INLET PROTECTION (SPECIAL)	EACH	1	1						
	X4401198	HOT-MIX ASPHALT SURFACE REMOVAL, VARIABLE DEPTH	SQ YD	5,756	5,756						
	X4402805	ISLAND REMOVAL	SQ FT	87	87						
	X5021507	DEWATERING	L SUM	1	1						
	X5427602	REMOVE EXISTING FLARED END SECTION	EACH	1	1						
	X5509900	ABANDON AND FILL EXISTING STORM SEWER	FOOT	55	55						
	X5510012	PROPOSED STORM SEWER CONNECTION TO EXISTING STORM SEWER	EACH	5	5						
△	X5537800	STORM SEWERS TO BE CLEANED 12"	FOOT	44	44						
△	X5537900	STORM SEWERS TO BE CLEANED 15"	FOOT	39	39						
	X6020094	MANHOLES, TYPE A, 6'-DIAMETER, TYPE 1 FRAME, CLOSED LID, RESTRICTOR PLATE	EACH	1	1						

* SPECIALTY ITEM

△ NON-PARTICIPATING (100% STATE)

** 10% STATE
5% COOK COUNTY
5% LYONS TOWNSHIP
(HOWEVER, LOCAL COST SHARE COVERED BY STATE
UNDER THE 40 MILLION SETTLEMENT)

Michael Baker

INTERNATIONAL
200 West Adams Street, Suite 1800, Chicago, IL 60606
Phone: (312) 707-8770 · MBAKERINTL.COM

USER NAME = Winson, Teng
PLOT SCALE = 0.16666633' / in.
PLOT DATE = 6/25/2025

DESIGNED - ZJT
DRAWN - MFK
CHECKED - RBB
DATE - 07/15/2024

REVISED -
REVISED -
REVISED -
REVISED -

STATE OF ILLINOIS
DEPARTMENT OF TRANSPORTATION

SUMMARY OF QUANTITIES
JOLIET ROAD AT BRAINARD AVENUE

SCALE: NONE SHEET 12 OF 13 SHEETS STA. TO STA.

F.A.U. RTE.	SECTION	COUNTY	TOTAL SHEETS	SHEET NO.
3562	(430Y)N-1	COOK	117	15
CONTRACT NO. 62B64				
ILLINOIS		FED. AID PROJECT		

MODEL - Summary of Quantities [Sheet]
FILE NAME - pw/mb-us-pw-03/Documents/Chicago_IL01_Projects/D1_IDOT_Var_DEservs_PTB208_005/W06 - 198565/3.0 Deliverables/3.3 CADD Data/Sheets/D162B64-sht-SQ013.dgn

CODE NO.	ITEM	UNIT	TOTAL QUANTITY	CONSTRUCTION CODE							
				80% FEDERAL 20% STATE	TRAFFIC SIGNALS 80% FEDERAL 20% STATE **	EVP 100% PLEASANTVIEW FIRE PROT. DISTRICT	ILLUMINATED STREET NAME SIGN 100% CITY OF COUNTRYSIDE				
				ROADWAY 0004	SAFETY 0021	SAFETY 0021	SAFETY 0021				
				URBAN	URBAN	URBAN	URBAN				
X6020502	CATCH BASINS, TYPE A, 5'-DIAMETER, TYPE 22 FRAME AND GRATE (SPECIAL)	EACH	2	2							
X6026050	SANITARY MANHOLES TO BE ADJUSTED	EACH	5	5							
X6030310	FRAMES AND LIDS TO BE ADJUSTED (SPECIAL)	EACH	4	4							
X6700407	ENGINEER'S FIELD OFFICE, TYPE A (D1)	CAL MO	12	12							
X7010216	TRAFFIC CONTROL AND PROTECTION, (SPECIAL)	L SUM	1	1							
X7200061	TEMPORARY INFORMATION SIGNING	SQ FT	127	127							
X7830050	RAISED REFLECTIVE PAVEMENT MARKER, REFLECTOR REMOVAL	EACH	12	12							
X7830052	RAISED REFLECTIVE PAVEMENT MARKER, REFLECTOR REPLACEMENT	EACH	12	12							
* X8130125	REMOVE EXISTING JUNCTION BOX	EACH	2		2						
* X8570233	FULL-ACTUATED CONTROLLER AND TYPE SUPER P CABINET (SPECIAL)	EACH	1		1						
* X8620200	UNINTERRUPTABLE POWER SUPPLY (SPECIAL)	EACH	1		1						
* X8710200	FIBER OPTIC CABLE IN CONDUIT, NO. 62.5/125, MM12F SM36F	FOOT	6,079		6,079						
* X8760200	ACCESSIBLE PEDESTRIAN SIGNALS	EACH	8		8						
* X8809005	LED SIGNAL FACE, LENS COVER	EACH	19		19						
* X8891009	VIDEO VEHICLE DETECTION SYSTEM, SINGLE APPROACH	EACH	2		2						
* X8950510	REMOVE FIBER OPTIC CABLE FROM CONDUIT	FOOT	5,012		5,012						
Ø Z0076600	TRAINEES	HOURL	500	500							
Ø Z0076604	TRAINEES - TRAINING PROGRAM GRADUATE	HOURL	500	500							

* SPECIALTY ITEM

△ NON-PARTICIPATING (100% STATE)

** 10% STATE
5% COOK COUNTY
5% LYONS TOWNSHIP
(HOWEVER, LOCAL COST SHARE COVERED BY STATE
UNDER THE 40 MILLION SETTLEMENT)

Michael Baker

INTERNATIONAL

200 West Adams Street, Suite 1800, Chicago, IL 60606
Phone: (312) 707-8770 - MBAKERINTL.COM

USER NAME = Winson.Teng	DESIGNED - ZJT	REVISED -
	DRAWN - MFK	REVISED -
PLOT SCALE = 0.16666633' / in.	CHECKED - RBB	REVISED -
PLOT DATE = 6/25/2025	DATE - 07/15/2024	REVISED -

STATE OF ILLINOIS

DEPARTMENT OF TRANSPORTATION

SUMMARY OF QUANTITIES

JOLIET ROAD AT BRAINARD AVENUE


SCALE: NONE

SHEET 13 OF 13 SHEETS

STA. TO STA.

F.A.U. RTE.	SECTION	COUNTY	TOTAL SHEETS	SHEET NO.
3562	(430Y)N-1	COOK	117	16
CONTRACT NO. 62B64				
		ILLINOIS	FED. AID PROJECT	


MODEL: Roadway Typical Section - 1 (Sheet)
FILE NAME: p:\r\mb-us-pw-c3\Documents\Chicago_IL\01_Projects\01_DOT_Var_Desens_PTB208_005\006 - 198565\3.0 Deliverables\3.3 CADD Data\Sheets\0162B64-shr-TypicalSections01.dgn

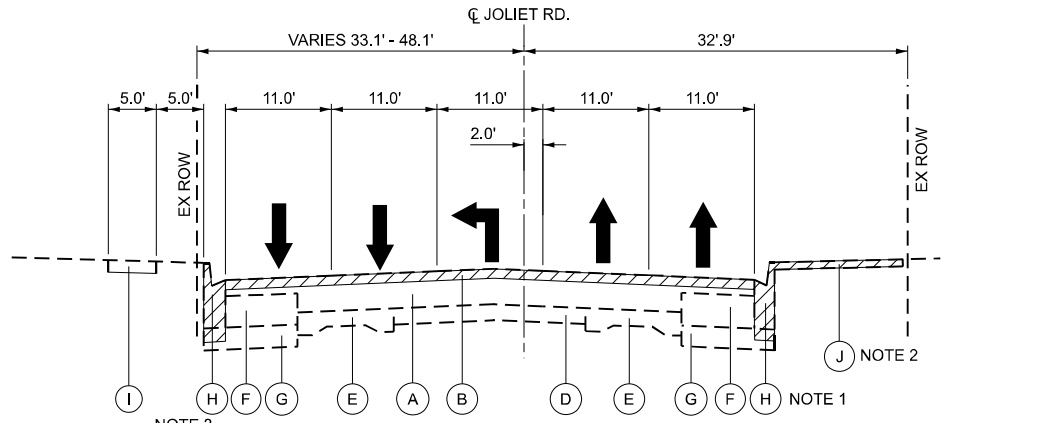

EXISTING TYPICAL SECTION

JOLIET RD.

STA 171+65.00 TO STA 175+78.00
NOTE 1. STA 173+03.95 TO STA 175+15.00
NOTE 2. STA 174+42.10 TO STA 175+10.27
NOTE 3. STA 174+70.23 TO STA 175+21.88
CL JOLIET RD.

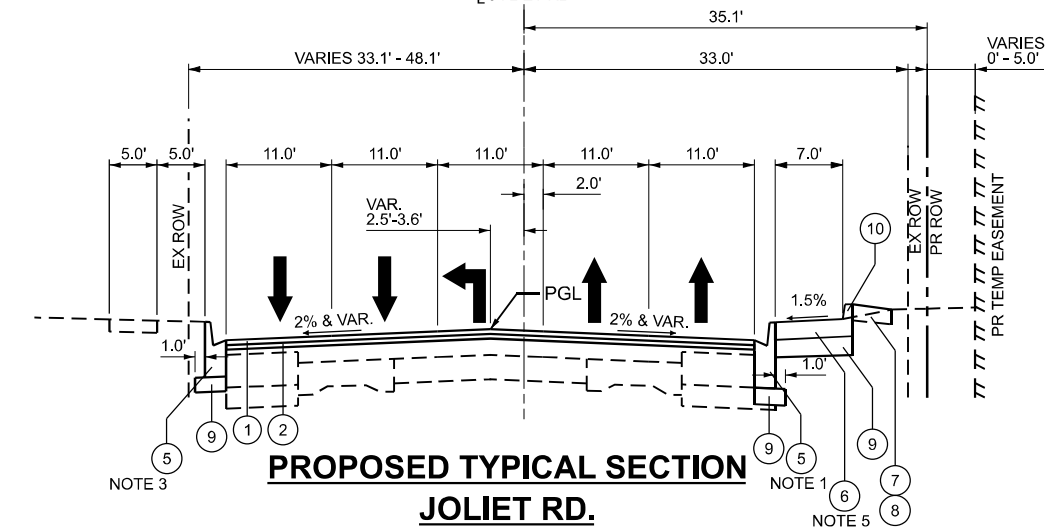

PROPOSED TYPICAL SECTION

JOLIET RD.

STA 171+65.00 TO STA 175+78.00
NOTE 5. STA 173+06.06 TO STA 175+30.20

MIXTURE TYPE	AIR VOIDS @ NDES	QMP
PAVEMENT RESURFACING (JOLIET ROAD - WEST LEG, BRAINARD AVENUE)		
POLYMERIZED HOT-MIX ASPHALT SURFACE COURSE, SMA, IL-9.5, MIX "F", N80 (13/4")	3.5% @ 80 Gyr.	QC/QA
HOT-MIX ASPHALT BINDER COURSE, IL-9.5, N70 (1 1/2")	4% @ 70 Gyr.	QC/QA
PAVEMENT WIDENING (JOLIET ROAD - WEST LEG, BRAINARD AVENUE)		
POLYMERIZED HOT-MIX ASPHALT SURFACE COURSE, SMA, IL-9.5, MIX "F", N80 (13/4")	3.5% @ 80 Gyr.	QC/QA
HOT-MIX ASPHALT BINDER COURSE, IL-9.5, N70 (1 1/2")	4% @ 70 Gyr.	QC/QA
HOT-MIX ASPHALT BASE COURSE, 7 3/4" (HMA BINDER IL-19.0)	4% @ 90 Gyr.	QC/QA
HOT-MIX ASPHALT BASE COURSE WIDENING, 7 3/4" (HMA BINDER IL-19.0)	4% @ 90 Gyr.	QC/QA
PAVEMENT RESURFACING (JOLIET ROAD - EAST LEG)		
POLYMERIZED HOT-MIX ASPHALT SURFACE COURSE, SMA, IL-9.5, MIX "F", N80 (13/4")	3.5% @ 80 Gyr.	QC/QA
HOT-MIX ASPHALT BINDER COURSE, IL-19.0, N70 (2 1/4")	4% @ 70 Gyr.	QC/QA
PAVEMENT WIDENING (JOLIET ROAD - EAST LEG)		
POLYMERIZED HOT-MIX ASPHALT SURFACE COURSE, SMA, IL-9.5, MIX "F", N80 (13/4")	3.5% @ 80 Gyr.	QC/QA
HOT-MIX ASPHALT BINDER COURSE, IL-19.0, N70 (2 1/4")	4% @ 70 Gyr.	QC/QA
HOT-MIX ASPHALT BASE COURSE, 7 3/4" (HMA BINDER IL-19.0)	4% @ 90 Gyr.	QC/QA
HOT-MIX ASPHALT BASE COURSE WIDENING, 7 3/4" (HMA BINDER IL-19.0)	4% @ 90 Gyr.	QC/QA
DRIVEWAYS		
HOT-MIX ASPHALT SURFACE COURSE, IL-9.5, MIX "D", N50 (2")	4% @ 50 Gyr.	QC/QA
HOT-MIX ASPHALT BASE COURSE (HMA BINDER IL-19.0) (C.E.: 8")	4% @ 50 Gyr.	QC/QA
PATCHING		
CLASS D PATCHES (HMA BINDER IL-19.0)	4% @ 70 Gyr.	QC/QA
HOT-MIX ASPHALT REPLACEMENT OVER PATCHES (HMA BINDER IL-19.0)	4% @ 70 Gyr.	QC/QA
QMP DESIGNATIONS: QUALITY CONTROL/QUALITY ASSURANCE (QC/QA); QUALITY CONTROL FOR PERFORMANCE (QCP)		

NOTES:


1. THE UNIT WEIGHT USED TO CALCULATE ALL HOT-MIX ASPHALT SURFACE MIXTURE QUANTITIES IS 112 LBS/SQ YD/IN.
2. THE AC TYPE FOR POLYMERIZED HMA MIXES SHALL BE "SBS/SBR PG 76-22" AND FOR NON-POLYMERIZED HMA THE "AC SHALL BE "PG 64-22", UNLESS MODIFIED BY RECLAIMED MATERIALS
3. CONTRACTOR SHALL PATCH FIRST BEFORE MILLING.

Michael Baker

INTERNATIONAL
200 West Adams Street, Suite 1800, Chicago, IL 60606
Phone: (312) 707-8770 • M.BAKER@INTL.COM

USER NAME = Connor,Liss	DESIGNED - ZJT	REVISED -
PLOT SCALE = 0.16666633' / in.	DRAWN - MFK	REVISED -
PLOT DATE = 6/25/2025	CHECKED - RBB	REVISED -
	DATE - 07/15/2024	REVISED -


STATE OF ILLINOIS
DEPARTMENT OF TRANSPORTATION

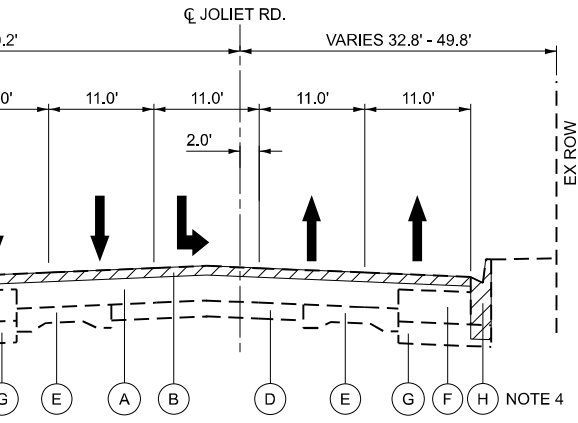

EXISTING TYPICAL SECTION

JOLIET RD.

STA 175+78.00 TO STA 179+50.00
NOTE 4. STA 176+10.00 TO STA 178+65.42

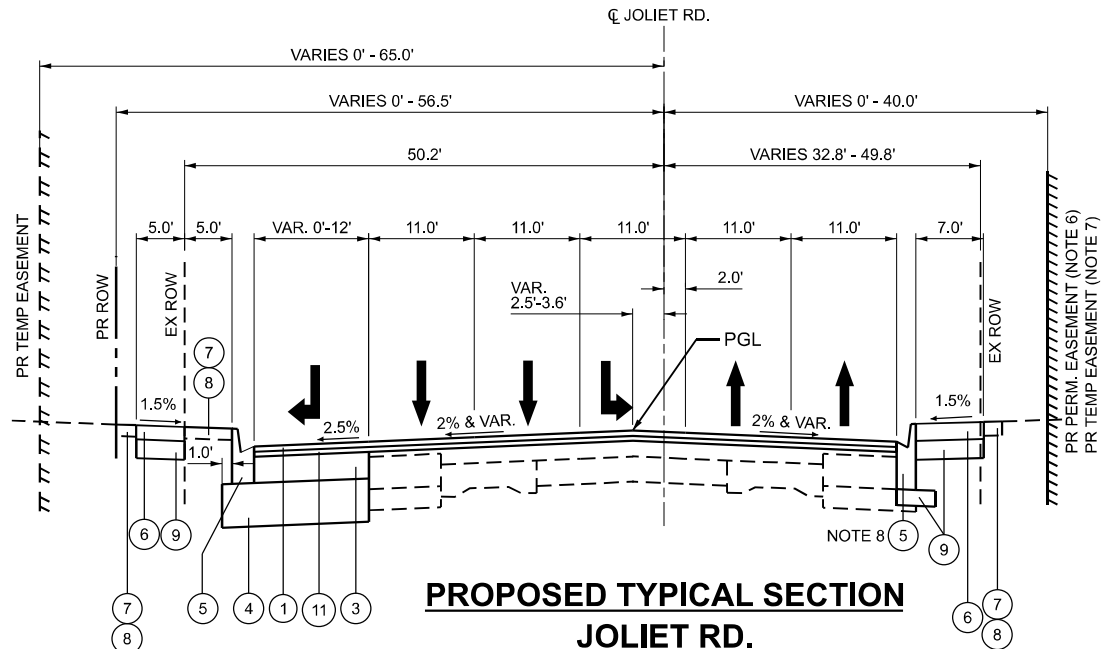

PROPOSED TYPICAL SECTION

JOLIET RD.

STA 175+78.00 TO STA 179+50.00
NOTE 6. STA 175+98.16 TO 176+35.00
NOTE 7. STA 176+35.00 TO STA 178+08.60
NOTE 8 . STA 176+08.48 TO STA 178+65.42

EXISTING LEGEND:


- (A) EX HMA PAVEMENT, 7 1/4" AND VARIES
- (B) EX HMA SURFACE REMOVAL
- (C) NOT USED
- (D) EX PCC PAVEMENT 7"
- (E) EX PCC PAVEMENT, VARIES 7" TO 9"
- (F) EX PCC BASE COURSE, 9"
- (G) EX SUB-BASE GRANULAR MATERIAL, TYPE A, 6"
- (H) EX COMB CONCRETE CURB AND GUTTER, TYPE B-6.24
- (I) EX PCC SIDEWALK
- (J) EX BRICK PAVERS
- (Hatched) REMOVAL

PROPOSED LEGEND

- (1) POLYMERIZED HMA SURFACE COURSE, IL-9.5, SMA, MIX "F", N80, 1 3/4"
- (2) HOT-MIX ASPHALT BINDER COURSE, IL-9.5, N70 (1 1/2")
- * (3) HMA BASE COURSE WIDENING OR HMA BASE COURSE, 7 3/4"
- (4) AGGREGATE SUBGRADE IMPROVEMENT, 12"
- (5) COMBINATION CONCRETE CURB AND GUTTER, TYPE B-6.24
- (6) PCC SIDEWALK, 5"
- (7) SODDING, SALT TOLERANT
- (8) TOPSOIL FURNISH AND PLACE, 4"
- (9) SUBBASE GRANULAR MATERIAL, TYPE B 4"
- (10) CONCRETE CURB, TYPE B
- (11) HOT-MIX ASPHALT BINDER COURSE, IL-19.0, N70 (2 1/4")


* BINDER COURSE SHALL BE PAID FOR AS EITHER:
"HMA BASE COURSE WIDENING, 7 3/4" INCH" - FOR WIDENING 6 FT. OR LESS
"HMA BASE COURSE, 7 3/4" INCH" - FOR WIDENING GREATER THAN 6 FT.

TYPICAL SECTIONS				F.A.U. RTE.	SECTION	COUNTY	TOTAL SHEETS	SHEET NO.
JOLIET ROAD AT BRAINARD AVENUE				3562	(430Y)N-1	COOK	117	17
SCALE: N/A				SHEET 1 OF 2 SHEETS		STA.	TO STA.	
						ILLINOIS	FED. AID PROJECT	

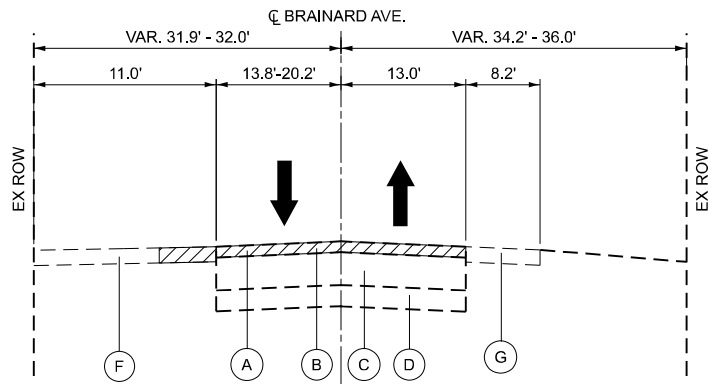


**EXISTING TYPICAL SECTION
BRAINARD AVE.**

STA 47+11.16 TO STA 47+69.95
INTERSECTION OMISSION
STA 47+69.95 TO STA 48+30.59

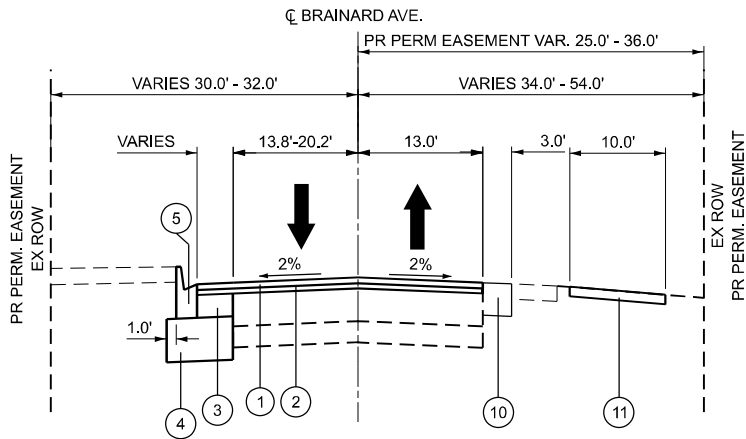


**PROPOSED TYPICAL SECTION
BRAINARD AVE.**

STA 47+11.16 TO STA 47+69.95
INTERSECTION OMISSION
STA 47+69.95 TO STA 48+30.59

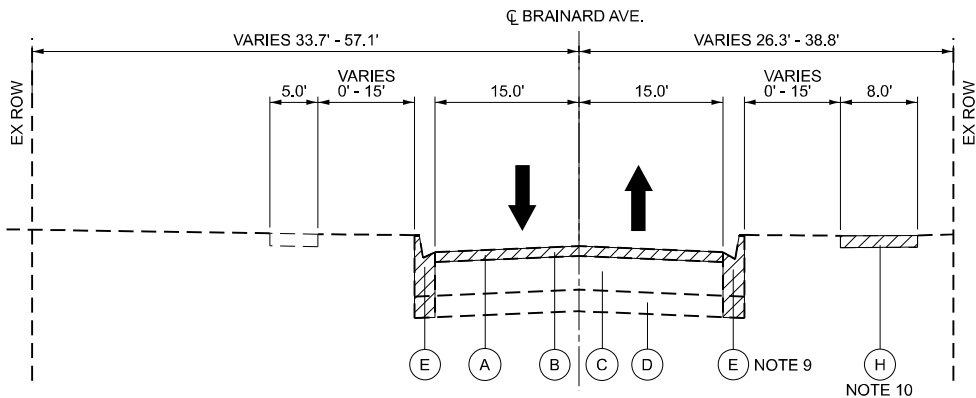

**EXISTING TYPICAL SECTION
BRAINARD AVE.**

STA 48+30.59 TO STA 52+80.00
NOTE 9. STA 48+92.71 TO STA 50+32.23
NOTE 10. STA 48+92.71 TO STA 49+27.94

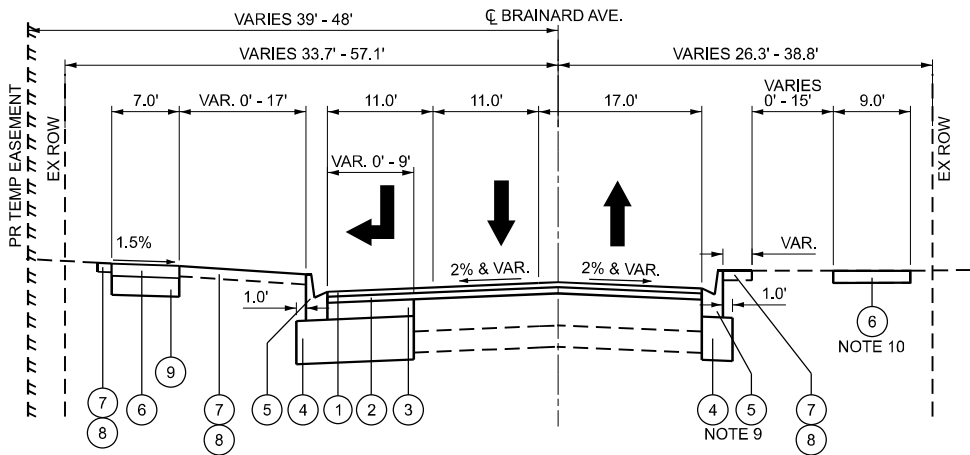

**PROPOSED TYPICAL SECTION
BRAINARD AVE.**

STA 48+30.59 TO STA 52+80.00

EXISTING LEGEND:

- (A) EX HMA PAVEMENT, 3"
- (B) EX HMA SURFACE REMOVAL
- (C) EX PCC BASE COURSE, 9"
- (D) EX SUB-BASE GRANULAR MATERIAL, TYPE A, 6"
- (E) EX COMB CONCRETE CURB AND GUTTER, TYPE B-6.24
- (F) EX HMA DRIVEWAY
- (G) EX AGGREGATE SHOULDER
- (H) EX HMA MULTI-USE PATH
- (I) EX PCC SIDEWALK
- (Hatched) REMOVAL

PROPOSED LEGEND

- (1) POLYMERIZED HMA SURFACE COURSE, IL-9.5, SMA, MIX "F", N80, 1 3/4"
- (2) HOT-MIX ASPHALT BINDER COURSE, IL-9.5, N70 (1 1/2")
- ** (3) HMA BASE COURSE WIDENING OR HMA BASE COURSE, 7 3/4"
- (4) AGGREGATE SUBGRADE IMPROVEMENT, 12"
- (5) COMBINATION CONCRETE CURB AND GUTTER, TYPE B-6.24
- (6) PCC SIDEWALK, 5"
- (7) SODDING, SALT TOLERANT
- (8) TOPSOIL FURNISH AND PLACE, 4"
- (9) SUBBASE GRANULAR MATERIAL, TYPE B 4"
- (10) AGGREGATE SHOULDERS, TYPE B 8"
- (11) AGGREGATE SURFACE COURSE, TYPE B 4"

** BINDER COURSE SHALL BE PAID FOR AS EITHER:
"HMA BASE COURSE WIDENING, 7 3/4" INCH" - FOR WIDENING 6 FT. OR LESS
"HMA BASE COURSE, 7 3/4" INCH" - FOR WIDENING GREATER THAN 6 FT.

MODEL: Roadway Typical Section - 2 (Sheet)
FILE NAME: p:\m\mb-us-pw-03\Documents\Chicago_IL\01_Projects\DOT_Var_DEsens_PTB208_005\1\06 - 198565\3.0 Deliverables\3.3 CADD Data\Sheets\0162B64-sht-TypicalSections02.dgn

Michael Baker

INTERNATIONAL
200 West Adams Street, Suite 1800, Chicago, IL 60606
Phone: (312) 707-8770 • MBAKERINTL.COM

USER NAME = Connor.Liss	DESIGNED - ZJT	REVISED -
	DRAWN - MFK	REVISED -
PLOT SCALE = 0.16666633' / in.	CHECKED - RBB	REVISED -
PLOT DATE = 6/25/2025	DATE - 07/15/2024	REVISED -

**STATE OF ILLINOIS
DEPARTMENT OF TRANSPORTATION**

**TYPICAL SECTIONS
JOLIET ROAD AT BRAINARD AVENUE**

SCALE: SHEET 2 OF 2 SHEETS STA. TO STA.

F.A.U. RTE.	SECTION	COUNTY	TOTAL SHEETS	SHEET NO.
3562	(430Y)N-1	COOK	117	18
CONTRACT NO. 62B64				
ILLINOIS FED. AID PROJECT				

EARTHWORK QUANTITIES

JOLIET ROAD									
STATION TO STATION		LENGTH (FT)	EARTH EXCAVATION (CU YD)	AFTER SHRINKAGE (15%) (CU YD)	EMBANKMENT (CU YD)	EARTHWORK BALANCE WASTE(+) OR SHORTAGE(-) (CU YD)	TOP SOIL EXCAVATOIN (CU YD)	TOPSOIL FURNISH AND PLACE, 4" (CU YD)	TOPSOIL BALANCE WASTE(+) OR SHORTAGE(-) (CU YD)
FROM STATION	TO STATION		20200100				21101505	21101615	
171+65	172+00	35	0	0	0	0	0	0	0
172+00	172+50	50	16	14	0	14	0	0	0
172+50	173+00	50	8	6	0	6	0	0	0
173+00	173+50	50	3	3	0	3	0	0	0
173+50	174+00	50	13	11	2	10	0	0	0
174+00	174+50	50	17	15	2	13	0	0	0
174+50	175+00	50	5	4	1	3	0	0	0
175+00	175+50	50	21	17	1	16	0	0	0
175+50	176+00	50	36	31	1	29	3	0	3
176+00	176+50	50	55	47	1	46	8	2	6
176+50	177+00	50	77	65	7	58	6	1	5
177+00	177+50	50	77	65	14	51	16	4	12
177+50	178+00	50	56	48	14	34	9	4	5
178+00	178+50	50	37	31	11	20	15	4	11
178+50	178+85	35	53	45	7	38	14	5	9
TOTAL			480	410	70	340	80	20	60

BRAINARD AVENUE									
STATION TO STATION		LENGTH (FT)	EARTH EXCAVATION (CU YD)	AFTER SHRINKAGE (15%) (CU YD)	EMBANKMENT (CU YD)	EARTHWORK BALANCE WASTE(+) OR SHORTAGE(-) (CU YD)	TOP SOIL EXCAVATOIN (CU YD)	TOPSOIL FURNISH AND PLACE, 4" (CU YD)	TOPSOIL BALANCE WASTE(+) OR SHORTAGE(-) (CU YD)
FROM STATION	TO STATION		20200100				21101505	21101615	
47+11	47+50	39	0	0	0	0	0	2	-2
47+50	48+00	50	14	12	1	11	12	1	11
48+00	48+50	50	59	50	1	49	4	1	3
48+50	49+00	50	76	64	8	56	8	8	0
49+00	49+50	50	100	85	8	77	12	8	4
49+50	50+00	50	117	99	1	99	18	6	12
50+00	50+50	50	100	85	2	83	17	5	12
50+50	51+00	50	69	58	1	58	5	3	2
51+00	51+50	50	34	29	0	29	10	2	8
51+50	52+00	50	64	55	0	55	8	2	6
52+00	52+50	50	54	46	0	46	6	2	4
52+50	52+80	30	30	26	0	26	2	1	1
TOTAL			720	610	30	580	110	50	60

MODEL: Index Sheet [Sheet]
FILE NAME: c:\pw\m\mb-us-pw-03\Documents\Chicago_IL\01_Projects\D1_DOT_Var_DEservs_PTB208_005\W06 - 198565\3.0 Deliverables\3.3 CADD Data\Sheets\0162B64-sh-EarthWorkQuantity.dgn

Michael Baker

INTERNATIONAL
200 West Adams Street, Suite 1800, Chicago, IL 60606
Phone: (312) 707-8770 • MBAKER@NTL.COM

USER NAME = Connor.Liss
PLOT SCALE = 0.16666633" / in.
PLOT DATE = 6/25/2025

DESIGNED - CL
DRAWN - MFK
CHECKED - RBB
DATE - 07/15/2024

REVISED -
REVISED -
REVISED -
REVISED -

STATE OF ILLINOIS
DEPARTMENT OF TRANSPORTATION

SCHEDULE OF QUANTITIES
JOLIET ROAD AT BRAINARD AVENUE

SCALE: NONE SHEET 1 OF 6 SHEETS STA. TO STA.

F.A.U. RTE.	SECTION	COUNTY	TOTAL SHEETS	SHEET NO.
3562	(430Y)N-1	COOK	117	19
CONTRACT NO. 62B64				
ILLINOIS		FED. AID PROJECT		

SCHEDULE OF QUANTITIES

CODE #	PAY ITEM				UNIT
30300112	AGGREGATE SUBGRADE IMPROVEMENT 12"				SQ YD
FROM STA.	OFFSET	TO STA.	OFFSET	QUANTITY	
	LT/RT		LT/RT		
JOLIET RD					
175+20.55	31.05' LT	176+07.38	100.26' LT	115.3	
176+36.60	87.08' LT	179+05.23	31.09' LT	385.7	
175+23.44	26.99' RT	175+26.78	69.63' RT	24.7	
BRAINARD AVE					
49+00.00	15.55' LT	52+80.37	31.62' LT	435.5	
49+00.01	17.51' RT	50+32.22	14.61' RT	69.0	
TOTAL:					1031

CODE #	PAY ITEM				UNIT
40600290	BITUMINOUS MATERIALS (TACK COAT)				POUND
FROM STA.	OFFSET	TO STA.	OFFSET	QUANTITY	
	LT/RT		LT/RT		
JOLIET RD					
176+36.00	31.77' LT	178+36.00	31.09' LT	124.2	
171+65.00	LT/RT	179+50.00	LT/RT	2937.4	
171+65.00	LT/RT	179+50.00	LT/RT	1305.6	
BRAINARD AVE					
#REF!	0	0+00.00	0	141.2	
0+00.00	0	0+00.00	0	805.8	
171+65.00	LT/RT	179+50.00	LT/RT	358.2	
TOTAL:					5673

CODE #	PAY ITEM				UNIT
35501315	HOT-MIX ASPHALT BASE COURSE, 7 3/4"				SQ YD
FROM STA.	OFFSET	TO STA.	OFFSET	QUANTITY	
	LT/RT		LT/RT		
JOLIET RD					
176+36.00	31.77' LT	178+36.00	31.09' LT	275.9	
BRAINARD AVE					
48+39.00	27 LT	51+69.00	15 LT	313.7	
TOTAL:					590

CODE #	PAY ITEM				UNIT
35600707	HOT-MIX ASPHALT BASE COURSE WIDENING, 7 3/4"				SQ YD
FROM STA.	OFFSET	TO STA.	OFFSET	QUANTITY	
	LT/RT		LT/RT		
JOLIET RD					
175+25.00	27 RT	175+33.00	69 RT	6.7	
178+35.00	31 LT	179+05.00	31 LT	22.1	
BRAINARD AVE					
48+08.00	53 LT	48+39.00	27 LT	13.3	
51+69.00	15 LT	52+76.00	27 LT	29.2	
TOTAL:					72

CODE #	PAY ITEM				UNIT
42300400	PORTLAND CEMENT CONCRETE DRIVEWAY PAVEMENT, 8 INCH				SQ YD
FROM STA.	OFFSET	TO STA.	OFFSET	QUANTITY	
	LT/RT		LT/RT		
JOLIET RD					
173+98.96	27.42 RT	174+46.67	27.44 RT	46.2	
175+27.00	51 RT	175+26.00	69 RT	11.8	
177+53.14	45.58 LT	177+75.13	45.16 LT	31.7	
BRAINARD AVE					
50+54.58	26.23 LT	50+92.60	25.17 LT	49.7	
TOTAL:					140

CODE #	PAY ITEM				UNIT
40602985	HOT-MIX ASPHALT BINDER COURSE, IL-9.5, N70				TON
FROM STA.	OFFSET	TO STA.	OFFSET	QUANTITY	
	LT/RT		LT/RT		
JOLIET RD					
171+65	LT/RT	175+78	LT/RT	243.1	
BRAINARD AVE					
49+00.00	LT/RT	52+80.00	LT/RT	89.0	
47+11.00	LT/RT	47+70.00	LT/RT	9.3	
48+30.00	LT/RT	49+48.00	LT/RT	22.4	
TOTAL:					364

CODE #	PAY ITEM				UNIT
40605026	POLY. HOT-MIX ASPHALT SURFACE COURSE, STONE MATRIX ASPHALT, 9.5, MIX "F", N80				TON
FROM STA.	OFFSET	TO STA.	OFFSET	QUANTITY	
	LT/RT		LT/RT		
JOLIET RD					
171+65.00	LT/RT	179+50.00	LT/RT	568.70	
BRAINARD AVE					
49+00.00	LT/RT	52+80.00	LT/RT	156.00	
TOTAL:					725

CODE #	PAY ITEM				UNIT
42400410	PORTLAND CEMENT CONCRETE SIDEWALK 8 INCH				SQ FT
FROM STA.	OFFSET	TO STA.	OFFSET	QUANTITY	
JOLIET RD					
175+12.00	RT	175+30.00	RT	152	
175+37.00	LT	175+76.00	LT	257	
175+80.00	RT	176+08.00	RT	181	
176+47.00	LT	176+74.00	LT	314	
TOTAL:					904

CODE #	PAY ITEM				UNIT
40603085	HOT-MIX ASPHALT BINDER COURSE, IL-19.0, N70				TON
FROM STA.	OFFSET	TO STA.	OFFSET	QUANTITY	
	LT/RT		LT/RT		
JOLIET RD WEST LEG					
175+78.00	LT/RT	179+50.00	LT/RT	292.0	
TOTAL:					293

CODE #	PAY ITEM				UNIT
31101200	SUBBASE GRANULAR MATERIAL, TYPE B 4"				SQ YD
FROM STA.	OFFSET	TO STA.	OFFSET	QUANTITY	
	LT/RT		LT/RT		
JOLIET RD					
173+06.00	33.60 RT	174+03.00	33.60 RT	73.1	
174+43.00	33.61 RT	175+12.00	42.15 RT	57.1	
175+67.00	51.87 RT	178+69.00	33.42 RT	231.6	
176+74.00	56.00 LT	177+55.00	50.58 LT	47.8	
177+72.00	50.40 LT	178+65.00	42.75 LT	52.9	
175+21.00	41.39 LT	175+82.00	111.7 LT	51.3	
175+12.00	RT	175+30.00	RT	16.9	
175+37.00	LT	175+76.00	LT	28.6	
175+80.00	RT	176+08.00	RT	20.2	
176+47.00	LT	176+74.00	LT	34.9	
173+98.96	27.42 RT	174+46.67	27.44 RT	46.2	
175+27.00	51 RT	175+26.00	69 RT	11.8	
177+53.14	45.58 LT	177+75.13	45.16 LT	31.7	
BRAINARD AVE					
49+00.00	42.49 LT	50+58.00	33.06 LT	87.2	
50+89.00	32.30 LT	52+75.00	45.70 LT	154.1	
49+00.00	28.05 RT	49+28.00	27.60 RT	38.5	
50+54.58	26.23 LT	50+92.60	25.17 LT	49.7	
TOTAL:					1034

CODE #	PAY ITEM				UNIT
42400200	PORTLAND CEMENT CONCRETE SIDEWALK 5 INCH				SQ FT
FROM STA.	OFFSET	TO STA.	OFFSET	QUANTITY	
	LT/RT		LT/RT		
JOLIET RD					
173+06.00	33.60 RT	174+03.00	33.60 RT	657.6	
174+43.00	33.61 RT	175+12.00	42.15 RT	513.4	
175+67.00	51.87 RT	178+69.00	33.42 RT	2083.6	
176+74.00	56.00 LT	177+55.00	50.58 LT	429.7	
177+72.00	50.40 LT	178+65.00	42.75 LT	475.3	
175+21.00	41.39 LT	175+82.00	111.7 LT	461.0	
BRAINARD AVE					
49+00.00	42.49 LT	50+58.00	33.06 LT	784.6	
50+89.00	32.30 LT	52+75.00	45.70 LT	1386.7	
49+00.00	28.05 RT	49+28.00	27.60 RT	346.2	
TOTAL:					7139

MODEL: Schedule of Quantities [Sheet]
FILE NAME: c:\pw\mb-us-pw-03\Documents\Chicago_IL\01_Projects\01_DOT_Var_DEservs_PTB208_005\W06 - 198565\3.0 Deliverables\3.3 CADD Data\Sheets\0162B64-sht-schedule01.dgn

Michael Baker

INTERNATIONAL

200 West Adams Street, Suite 1800, Chicago, IL 60606
Phone: (312) 707-8770 • MBAKER@INTL.COM

USER NAME = Connor,Liss	DESIGNED - ZJT	REVISED -
	DRAWN - MFK	REVISED -
PLOT SCALE = 0.16666833' / In.	CHECKED - RBB	REVISED -
PLOT DATE = 6/25/2025	DATE - 07/15/2024	REVISED -

STATE OF ILLINOIS
DEPARTMENT OF TRANSPORTATION

SCHEDULE OF QUANTITIES			
JOLIET ROAD AT BRAINARD AVENUE			
SCALE: NONE	SHEET 2	OF 6 SHEETS	STA. TO STA.

F.A.U. RTE.	SECTION	COUNTY	TOTAL SHEETS	SHEET NO.
3562	(430Y)N-1	COOK	117	20
CONTRACT NO. 62B64				
		ILLINOIS	FED. AID PROJECT	

CODE #	PAY ITEM			UNIT
60600605	CONCRETE CURB, TYPE B			FOOT
FROM STA.	OFFSET	TO STA.	OFFSET	QUANTITY
	LT/RT		LT/RT	
JOLIET RD				
173+99.00	RT	174+04.00	RT	11
174+42.00	RT	174+47.00	RT	8
177+53.00	LT	177+56.00	LT	11
177+71.00	LT	177+75.00	LT	12
178+62.00	RT	178+73.00	RT	26
BRAINARD AVE				
TOTAL:				68

Baker
INTERNATIONAL
Suite 1800, Chicago, IL 60606
• MBAKERINTL.COM

DESIGNED	-	ZJT
DRAWN	-	MFK
CHECKED	-	RBB
DATE	-	07/15/2024

STATE OF ILLINOIS
DEPARTMENT OF TRANSPORTATION

CODE #	PAY ITEM				UNIT
78000200	THERMOPLASTIC PAVEMENT MARKING - LINE 4"				FOOT
FROM STA.	OFFSET	TO STA.	OFFSET	NOTES	QUANTITY
	LT/RT		LT/RT		
JOLIET RD					
171+65.00	LT	175+25.00	LT	10' DASH 30' SKIP	90.7
176+68.00	LT	182+96.00	LT	10' DASH 30' SKIP	157.1
171+65.00	RT	175+17.00	RT	10' DASH 30' SKIP	88.0
176+66.00	RT	179+50.00	RT	10' DASH 30' SKIP	70.9
171+65.00	LT	175+25.00	LT	DOUBLE YELLOW	719.0
171+65.00	RT	173+74.00	LT	DOUBLE YELLOW	419.4
176+35.00	RT	179+50.00	RT	DOUBLE YELLOW	629.2
177+78.00	RT	179+50.00	LT	DOUBLE YELLOW	345.6
BRAINARD AVE					
47+11.00	LT/RT	47+53.00	LT/RT	DOUBLE YELLOW	84.0
48+69.00	LT	53+78.00	LT	DOUBLE YELLOW	873.0
TOTAL:					3477

	REVISED -
	REVISED -
	REVISED -
2024	REVISED -

CODE #	PAY ITEM				UNIT
78000500	THERMOPLASTIC PAVEMENT MARKING - LINE 8"				FOOT
FROM STA.	OFFSET	TO STA.	OFFSET	NOTES	QUANTITY
	LT/RT		LT/RT		
JOLIET RD					
176+20.00	LT	176+34.00	LT	SOLID WHITE	53.0
176+46.00	LT	176+48.00	LT	SOLID WHITE	15.1
176+23.00	LT	176+28.00	LT	SOLID WHITE	16.1
176+30.00	LT	176+41.00	LT	SOLID WHITE	18.9
TOTAL:					104

SCHEDULE OF QUANTITIES JOLIET ROAD AT BRAINARD AVENUE					
SCALE: NONE	SHEET 3	OF 6	SHEETS	STA.	TO STA.

CODE #	PAY ITEM				UNIT
78000650	THERMOPLASTIC PAVEMENT MARKING - LINE 24"				FOOT
FROM STA.	OFFSET	TO STA.	OFFSET	NOTES	QUANTITY
	LT/RT		LT/RT		
JOLIET RD					
175+58.00	RT	175+72.00	RT	SOLID WHITE	13.7
175+82.00	LT	176+06.00	LT	SOLID WHITE	24.4
175+14.00	RT	175+24.00	LT	SOLID WHITE	33.0
176+37.00	RT	176+58.00	LT	SOLID WHITE	39.5
176+54.00	LT	176+62.00	LT	SOLID WHITE	18.0
TOTAL:					129

F.A.U. RTE.	SECTION	COUNTY	TOTAL SHEETS	SHEET NO.
3562	(430Y)N-1	COOK	117	21
		CONTRACT NO. 62B64		
ILLINOIS		FED. AID PROJECT		

SCHEDULE OF QUANTITIES

CODE #	PAY ITEM				UNIT
40600982	HOT-MIX ASPHALT SURFACE REMOVAL-BUTT JOINT				SQ YD
FROM STA	OFFSET	TO STA	OFFSET	QUANTITY	
	LT/RT		LT/RT		
JOLIET RD					
171+69.50	31.00' LT	171+69.50	24.03' LT	27.6	
179+45.47	30.82' LT	179+45.47	24.06' RT	27.5	
175+28.64	65.5' RT	175+52.62	77.78' RT	13.6	
BRAINARD AVE					
52+72.45	23.61' LT	52+75.49	14.92' RT	20.6	
TOTAL:					90

CODE #	PAY ITEM				UNIT
X4401198	HOT-MIX ASPHALT SURFACE REMOVAL, VARIABLE DEPTH				SQ YD
FROM STA	OFFSET	TO STA	OFFSET	QUANTITY	
	LT/RT		LT/RT		
JOLIET RD					
172+25.00	LT/RT	179+00.00	LT/RT	4119	
BRAINARD AVE					
49+00.00	RT	52+00.00	RT	1636.6	
TOTAL:					5756

CODE #	PAY ITEM				UNIT
44000200	DRIVEWAY PAVEMENT REMOVAL				SQ YD
FROM STA	OFFSET	TO STA	OFFSET	QUANTITY	
	LT/RT		LT/RT		
JOLIET RD					
173+98.00	24' RT	174+40.00	24' RT	28.0	
177+46.00	34' LT	177+81.00	34' LT	61.3	
175+27.00	51' RT	175+26.00	69' RT	11.7	
174+03.00	34' RT	175+22.00	36' RT	71.5	
BRAINARD AVE					
50+47.00	18' LT	50+97.00	16' LT	83.8	
TOTAL:					257

CODE #	PAY ITEM				UNIT
44000162	HOT-MIX ASPHALT SURFACE REMOVAL, 3 1/4"				SQ YD
FROM STA	OFFSET	TO STA	OFFSET	QUANTITY	
	LT/RT		LT/RT		
JOLIET RD					
171+65.00	LT/RT	172+25.00	LT/RT	337	
BRAINARD AVE					
52+00.00	LT/RT	52+80.00	LT/RT	263	
TOTAL:					601

CODE #	PAY ITEM				UNIT
44000600	SIDEWALK REMOVAL				SQ FT
FROM STA	OFFSET	TO STA	OFFSET	QUANTITY	
	LT/RT		LT/RT		
JOLIET RD					
176+55.01	45' LT	177+55.92	45.8' LT	505.0	
177+72.03	45.64' LT	178+65.46	42.68' LT	464.0	
17520.54	41.5' LT	175+90.00	100' LT	486.0	
BRAINARD AVE					
48+90.00	35.5' LT	50+58.44	31.68' LT	795.0	
50+88.29	30.15' LT	52+74.79	45.66' LT	1015.0	
TOTAL:					3265

CODE #	PAY ITEM				UNIT
44000500	COMBINATION CURB AND GUTTER REMOVAL				FOOT
FROM STA	OFFSET	TO STA	OFFSET	QUANTITY	
	LT/RT		LT/RT		
JOLIET RD					
173+04.00	24.11' RT	175+27.00	69.36' RT	269.0	
173+02.00	39.63' RT	173+10.00	27.33' RT	16.1	
174+01.00	27.29' RT	174+05.00	33.23' RT	7.9	
174+41.00	33.01' RT	174+49.00	26.94' RT	10.6	
175+60.00	59.85' RT	178+65.00	23.75' RT	321.5	
178+63.00	27.78' RT	178+73.00	48.71' RT	24.9	
174+70.00	30.97' LT	176+07.00	100.26' LT	170.7	
176+37.00	87.10' LT	179+05.00	31.09' LT	303.9	
176+18.00	31.35' LT	0+00.00	0	58.0	
177+46.00	34.33' LT	177+56.00	45.80' LT	15.9	
177+72.00	45.64' LT	177+81.00	34.70' LT	14.5	
BRAINARD AVE					
49+00.00	14.55' LT	52+80.00	30.82' LT	386.2	
49+00.00	17.46' RT	50+32.00	14.65' RT	132.5	
50+47.00	18.96' LT	50+63.00	42.17' LT	29.4	
50+85.00	40.33' LT	50+97.00	17.31' LT	28.2	
TOTAL:					1790

CODE #	PAY ITEM				UNIT
44000165	HOT-MIX ASPHALT SURFACE REMOVAL, 4"				SQ YD
FROM STA	OFFSET	TO STA	OFFSET	QUANTITY	
	LT/RT		LT/RT		
JOLIET RD					
179+00.00	LT/RT	179+50.00	LT/RT	279	
TOTAL:					279

CODE #	PAY ITEM				UNIT
X4402805	ISLAND REMOVAL				SQ FT
FROM STA	OFFSET	TO STA	OFFSET	QUANTITY	
	LT/RT		LT/RT		
JOLIET RD					
176+09.86	31.295 LT	176+28.35	33.38 LT	86.7	
TOTAL:					87

CODE #	PAY ITEM				UNIT
X0327036	BIKE PATH REMOVAL				SQ YD
FROM STA	OFFSET	TO STA	OFFSET	QUANTITY	
	LT/RT		LT/RT		
JOLIET RD					
176+39.00	75 LT	176+63.00	50 LT	76.0	
TOTAL:					76

MODEL: Schedule of Quantities [Sheet]
FILE NAME: j:\w\m\p-us-pw\03\Documents\Chicago_IL\01_Projects\01_DOT_Var_DEserus_PTB208_005\W06 - 198565\3.0 Deliverables\3.3 CADD Data\Sheets\0162B64-es\schedule03.dgn

Michael Baker

INTERNATIONAL
200 West Adams Street, Suite 1900, Chicago, IL 60606
Phone: (312) 707-8770 • MBAKER@MBAKERINTL.COM

USER NAME = Connor.Liss
PLOT SCALE = 0.16666468" / In.
PLOT DATE = 6/25/2025

DESIGNED - ZJT
DRAWN - MFK
CHECKED - RBB
DATE - 07/15/2024

REVISED -
REVISED -
REVISED -
REVISED -

STATE OF ILLINOIS
DEPARTMENT OF TRANSPORTATION

SCHEDULE OF QUANTITIES
JOLIET ROAD AT BRAINARD AVENUE
SCALE: NONE SHEET 4 OF 6 SHEETS STA. TO STA.

F.A.U. RTE.	SECTION	COUNTY	TOTAL SHEETS	SHEET NO.
3562	(430Y)N-1	COOK	117	22
		CONTRACT NO. 62B64		
		ILLINOIS	FED. AID PROJECT	

SCHEDULE OF QUANTITIES

CODE #	PAY ITEM				UNIT
21101615	TOPSOIL FURNISH AND PLACE, 4"				SQ YD
FROM STA.	TO STA.	OFFSET	AREA (SQ FT)	QUANTITY	
176+32.00	178+71.00	RT	1575	175	
47+15.00	50+00.00	RT	332	37	
TOTAL:				212	

CODE #	PAY ITEM				UNIT
25100630	EROSION CONTROL BLANKET				SQ YD
FROM STA.	TO STA.	OFFSET	AREA (SQ FT)	QUANTITY	
176+32.00	178+71.00	RT	1575.00	175	
47+15.00	50+00.00	RT	331.94	37	
TOTAL:				212	

CODE #	PAY ITEM			UNIT
28000250	TEMPORARY EROSION CONTROL SEEDING			POUND
LOCATION	FROM STA.	TO STA.	AREA (SQ FT)	QUANTITY
JOLIET RD	174+60.00	175+34.00	1.18	1.2
BRAINARD AVE	48+10.00	50+61.00	8.04	8.0
BRAINARD AVE	50+86.00	52+69.00	3.15	3.2
BRAINARD AVE	52+75.00	52+85.00	0.47	0.5
TOTAL:			13	

CODE #	PAY ITEM				UNIT
25000312	SEEDING, CLASS 4A				ACRE
FROM STA.	TO STA.	OFFSET	AREA (SQ YD)	QUANTITY	
176+32.00	178+71.00	RT	175	0.04	
47+15.00	50+00.00	RT	37	0.01	
ROUNDED TOTAL				0.25	

CODE #	PAY ITEM				UNIT
25200110	SODDING, SALT TOLERANT				SQ YD
FROM STA.	TO STA.	OFFSET	AREA (SQ FT)	QUANTITY	
173+00.00	174+03.00	RT	142.36	16	
174+60.00	175+34.00	LT	516.99	57	
175+10.00	175+45.00	LT	66.82	7	
176+72.00	177+55.00	LT	404.01	45	
176+79.00	177+55.00	LT	115.41	13	
177+70.00	179+31.00	LT	605.45	67	
177+73.00	179+28.00	LT	904.83	101	
47+04.00	47+64.00	RT	804.49	89	
48+54.00	50+53.00	LT	1994.96	222	
48+92.00	49+45.00	LT	93.14	10	
49+00.00	50+34.00	RT	1234.13	137	
49+05.00	49+38.00	RT	44.62	5	
49+53.00	50+61.00	LT	312.58	35	
50+86.00	52+69.00	LT	1372.43	152	
52+75.00	52+85.00	LT	203.95	23	
TOTAL:				980	

CODE #	PAY ITEM			UNIT
28000400	PERIMETER EROSION BARRIER			FOOT
LOCATION	FROM STA.	TO STA.	LENGTH	QUANTITY
JOLIET RD. STAGE 1	176+59.00	177+49.00	118	118
JOLIET RD. STAGE 1	177+77.00	179+32.00	172	172
JOLIET RD. STAGE 1	176+10.00	178+71.00	263	263
BRAINARD STAGE 1	46+90.00	47+76.00	93	93
BRAINARD STAGE 1	49+09.00	49+97.00	88	88
BRAINARD STAGE 2	48+12.00	50+61.00	272	272
BRAINARD STAGE 2	50+87.00	51+84.00	215	215
TOTAL:			1222	

CODE #	PAY ITEM				UNIT
25000400	NITROGEN FERTILIZER NUTRIENT				POUND
FROM STA.	TO STA.	OFFSET	AREA (ACRE)	QUANTITY	
176+32.00	178+71.00	RT	0.04	4	
47+15.00	50+00.00	RT	0.01	1	
TOTAL:				5	

CODE #	PAY ITEM		UNIT
28000510	INLET FILTERS		EACH
LOCATION	STA.	OFFSET	QUANTITY
JOLIET RD	172+11.00	32' LT	1
JOLIET RD	173+88.00	33' LT	1
JOLIET RD	173+87.00	25' RT	1
JOLIET RD	175+05.00	33' LT	1
JOLIET RD	175+06.00	25' RT	1
JOLIET RD	175+32.00	37' RT	1
JOLIET RD	177+07.00	32' LT	1
JOLIET RD	177+07.00	25' RT	1
JOLIET RD	179+15.00	25' RT	1
JOLIET RD	179+13.00	32' LT	1
BRAINARD AVE	50+23.00	15' RT	1
BRAINARD AVE	50+25.00	17' LT	1
BRAINARD AVE	50+28.00	28' LT	1
BRAINARD AVE	51+80.00	16' RT	1
BRAINARD AVE	51+80.00	17' LT	1
BRAINARD AVE	52+80.00	35' LT	1
TOTAL:		16	

CODE #	PAY ITEM				UNIT
25000600	POTASSIUM FERTILIZER NUTRIENT				POUND
FROM STA.	TO STA.	OFFSET	AREA (ACRE)	QUANTITY	
176+32.00	178+71.00	RT	0.04	3.60	
47+15.00	50+00.00	RT	0.01	0.90	
TOTAL:				5	

CODE #	PAY ITEM				UNIT
25200200	SUPPLEMENTAL WATERING				UNIT
FROM STA.	TO STA.	OFFSET	AREA (SQ YD)	QUANTITY	
173+00.00	174+03.00	RT	15.8	0.2	
174+60.00	175+34.00	LT	57.4	0.9	
175+10.00	175+45.00	LT	7.4	0.1	
176+72.00	177+55.00	LT	44.9	0.7	
176+79.00	177+55.00	LT	12.8	0.2	
177+70.00	179+31.00	LT	67.3	1.0	
177+73.00	179+28.00	LT	100.5	1.5	
47+04.00	47+64.00	RT	89.4	1.3	
48+54.00	50+53.00	LT	221.7	3.3	
48+92.00	49+45.00	LT	10.3	0.2	
49+00.00	50+34.00	RT	137.1	2.1	
49+05.00	49+38.00	RT	5.0	0.1	
49+53.00	50+61.00	LT	34.7	0.5	
50+86.00	52+69.00	LT	152.5	2.3	
52+75.00	52+85.00	LT	22.7	0.3	
TOTAL:				15	

CODE #	PAY ITEM			UNIT
28001100	TEMPORARY EROSION CONTROL BLANKET			SQ YD
LOCATION	FROM STA.	TO STA.	AREA (SQ FT)	QUANTITY
JOLIET RD.	174+60.00	175+34.00	515.17	57
BRAINARD AVE.	48+10.00	50+61.00	3501.19	389
BRAINARD AVE.	50+86.00	52+69.00	1372.43	152
BRAINARD AVE.	52+75.00	52+85.00	202.62	23
TOTAL:			621	

MODEL: Schedule of Quantities (Sheet)
FILE NAME: jwr\mfp-uspw-bentley.com\mb-us-pw-c03\Documents\Chicago_IL01_Projects\D1_DOT_Var_DEserus_PTB208_005\NV06 - 198565\3.0 Deliverables\3.3 CADD Data\Sheets\0162B64-eslschedule04.dgn



USER NAME = Connor,Liss	DESIGNED - ZJT	REVISED -
	DRAWN - MFK	REVISED -
PLOT SCALE = 0.16666468' / in.	CHECKED - RBB	REVISED -
PLOT DATE = 6/25/2025	DATE - 07/15/2024	REVISED -

STATE OF ILLINOIS
DEPARTMENT OF TRANSPORTATION

SCHEDULE OF QUANTITIES
JOLIET ROAD AT BRAINARD AVENUE

SCALE: NONE SHEET 5 OF 6 SHEETS STA. TO STA.

F.A.U. RTE.	SECTION	COUNTY	TOTAL SHEETS	SHEET NO.
3562	(430Y)N-1	COOK	117	23
CONTRACT NO. 62B64				
ILLINOIS		FED.AID PROJECT		

SCHEDULE OF QUANTITIES

CODE #	PAY ITEM		UNIT
X2800500	INLET PROTECTION SPECIAL		EACH
LOCATION	FROM STA.	OFFSET	QUANTITY
JOLIET RD.	178+93.00	62' LT	1
BRAINARD AVE	51+18.00	26' LT	1
TOTAL:			2

CODE #	PAY ITEM			UNIT
70107025	CHANGEABLE MESSAGE SIGN			CAL DA
LOCATION	NUMBER OF SIGNS	DURATION CAL DA	STAGES	QUANTITY
JOLIET RD	2	14	4	112
BRAINARD AVE	2	14	2	56
ADDITIONAL	2	14	1	28
TOTAL:				196

CODE #	PAY ITEM				UNIT
70300150	SHORT TERM PAVEMENT MARKING REMOVAL				SQ FT
STAGE 1					
LOCATION	DIRECTION	FROM STA.	TO STA.	LINE TYPE	QUANTITY
JOLIET RD	WB	177+00		RT ARROW	15.2
JOLIET RD	WB	177+20.00		ONLY	21.4
STAGE 1					
JOLIET RD	WB	176+43.00	176+43.00	STOP BAR	38.0
JOLIET RD	WB	176+43.00	176+52.00	STOP BAR	28.0
STAGE 1					
JOLIET RD	WB	176+75.00	182+96.00	WHITE SOLID	207.0
BRAINARD AVE	NB	47+54.00	50+46.00	WHITE SOLID	97.3
BRAINARD AVE	NB	48+46.00	50+46.00	DOUBLE YELLOW CL	133.3
STAGE 2					
BRAINARD AVE	NB	48+68.00	50+35.00	DOUBLE YELLOW CL	111.3
BRAINARD AVE	NB	51+06.00	52+56.00	DOUBLE YELLOW CL	100.0
BRAINARD AVE	NB	53+29.00	53+79.00	DOUBLE YELLOW CL	33.3
BRAINARD AVE	NB	48+68.00	50+35.00	WHITE SOLID	72.3
BRAINARD AVE	NB	51+06.00	52+56.00	WHITE SOLID	83.3
BRAINARD AVE	NB	53+29.00	54+65.00	WHITE SOLID	62.0
JOLIET RD	WB	173+98.00	175+22.00	WHITE SOLID	73.0
JOLIET RD	WB	176+21.00	177+68.00	WHITE SOLID	49.0
JOLIET RD	WB	176+21.00	177+68.00	WHITE SOLID	49.0
JOLIET RD	WB	177+53.00	179+14.00	WHITE SOLID	70.3
JOLIET RD	WB	179+76.00	181+71.00	WHITE SOLID	81.7
STAGE 2					
JOLIET RD	WB	176+53.00	176+53.00	STOP BAR	64.0
JOLIET RD	WB	176+53.00	176+63.00	STOP BAR	38.0
JOLIET RD	SB	48+68.00	48+68.00	STOP BAR	22.0
TOTAL:					1450

CODE #	PAY ITEM			UNIT
70307100	TEMPORARY PAVEMENT MARKING LETTERS AND SYMBOLS - TYPE IV TAPE			SQ FT
LOCATION	STATION	AREA (SQ. FT)	NUMBER	QUANTITY
JOLIET RD	177+00	15.2	1	15.2
JOLIET RD	17720	21.4	1	21.4
APPLICATION FACTOR				3.0
TOTAL:				110

CODE #	PAY ITEM				UNIT
70307120	TEMPORARY PAVEMENT MARKING - LINE 4" - TYPE IV TAPE				FOOT
FROM STA.	TO STA.	OFFSET	LINE TYPE	QUANTITY	
176+75.00	182+82.00	LT	WHITE SOLID	607	
47+54.00	50+46.00	RT	WHITE SOLID	292	
48+46.00	50+46.00	LT	DOUBLE YELLOW CL	400	
48+68.00	50+35.00	RT	DOUBLE YELLOW CL	334	
51+06.00	52+56.00	RT	DOUBLE YELLOW CL	300	
53+29.00	53+79.00	RT	DOUBLE YELLOW CL	100	
48+68.00	50+35.00	RT	WHITE SOLID	217	
51+06.00	52+56.00	RT	WHITE SOLID	250	
53+29.00	54+65.00	RT	WHITE SOLID	186	
173+50.00	175+22.00	LT	WHITE SOLID	267	
176+21.00	177+68.00	LT	WHITE SOLID	147	
176+21.00	177+68.00	LT	WHITE SOLID	147	
177+53.00	179+14.00	LT	WHITE SOLID	211	
179+76.00	181+71.00	LT	WHITE SOLID	245	
APPLICATION FACTOR				3.0	
TOTAL:					11109

CODE #	PAY ITEM		UNIT
70307210	TEMPORARY PAVEMENT MARKING - LINE 24" TYPE IV TAPE		FOOT
FROM STA.	TO STA.	OFFSET	QUANTITY
176+43.00	176+43.00	LT	19
176+43.00	176+52.00	LT	14
176+53.00	176+53.00	LT	32
176+53.00	176+63.00	LT	19
48+68.00	48+68.00	LT/RT	11
APPLICATION FACTOR			3.0
TOTAL:			285

CODE #	PAY ITEM				UNIT
78300202	PAVEMENT MARKING REMOVAL - WATER BLASTING				SQ FT
FROM STA.	TO STA.	OFFSET	LINE TYPE	QUANTITY	
178+00.00	182+96.00	LT	10'-30' SKIP	41	
48+47.00	51+46.00	CL	DBL CL	199	
176+22.00	176+22.00	LT	STOPBAR	60	
176+22.00	176+76.00	LT	10'-30' SKIP	5	
177+67.00	178+00.00	LT	10'-30' SKIP	3	
51+46.00	53+79.00	CL	DBL CL	155	
TOTAL:				464	

CODE #	PAY ITEM		UNIT
A2005616	TREE, OSTRYA VIRGINIANA (AMERICAN HOPHORNBEAM), 2" CALIPER, BALLED AND		SQ YD
FROM STA.	TO STA.	OFFSET	QUANTITY
177+50.00	179+50.00	RT	3
47+15.00	50+00.00	RT	3
			6

CODE #	PAY ITEM			UNIT
K0012970	PERENNIAL PLANTS, BULB TYPE			UNIT
FROM STA.	TO STA.	OFFSET	TYPE	QUANTITY
176+00.00	177+00.00	LT	SIBERIAN SQUILL	4
176+00.00	177+00.00	LT	DUTCH MASTER DAFFODILS	4
47+00.00	50+00.00	LT	SIBERIAN SQUILL	10
47+00.00	50+00.00	LT	DUTCH MASTER DAFFODILS	10
TOTAL:				28

CODE #	PAY ITEM			UNIT
K0013110	PERENNIAL PLANTS, WOODLAND TYPE, GALLON POT			EACH
FROM STA.	TO STA.	OFFSET	TYPE	QUANTITY
176+00.00	177+00.00	RT	VIRGINIA BLUEBELLS	3
TOTAL:				3

CODE #	PAY ITEM			UNIT
X7830050	RAISED REFLECTIVE PAVEMENT MARKER, REFLECTOR REMOVAL			EACH
LOCATION	BEGIN STA	END STA	LENGTH	QUANTITY
JOLIET RD	179+50.00	182+96.00	346	9
BRAINARD AVE	52+80.00	53+79.00	99	3
TOTAL:				12

CODE #	PAY ITEM			UNIT
Z0030850	TEMPORARY INFORMATION SIGNING			SQ FT
LOCATION	STA	SIZE	NUMBER OF SIGNS	QUANTITY
BRAINARD AVE	N/A	25.7	1	26
JOLIET RD	N/A	25.7	1	26
JOLIET RD	179+90.00	6.25	2	13
JOLIET RD	179+90.00	6.25	2	13
BRAINARD AVE	50+25.00	6.25	2	13
BRAINARD AVE	N/A	25.7	1	26
BRAINARD AVE	50+25.00	6.25	2	13
BRAINARD AVE	50+72.00	6.25	1	6
TOTAL:				133

MODEL: Schedule of Quantities (Sheet)
FILE NAME: \\pwr\mfr-us-pw-us-pw-03\Documents\Chicago_IL\01_Projects\D1_DOT_Var_DEsenus_PTB208_005\NV06 - 198565\3.0 Deliverables\3.3 CADD Data\Sheets\0162B64-es-h-schedule05.dgn



USER NAME = Connor,Liss
PLOT SCALE = 0.16666468' / In.
PLOT DATE = 6/25/2025

DESIGNED - ZJT
DRAWN - MFK
CHECKED - RBB
DATE - 07/15/2024


REVISED -
REVISED -
REVISED -
REVISED -

STATE OF ILLINOIS
DEPARTMENT OF TRANSPORTATION

SCHEDULE OF QUANTITIES
JOLIET ROAD AT BRAINARD AVENUE


SCALE: NONE SHEET 6 OF 6 SHEETS STA. TO STA.

F.A.U. RTE.	SECTION	COUNTY	TOTAL SHEETS	SHEET NO.
3562	(430Y)N-1	COOK	117	24
CONTRACT NO. 62B64				
ILLINOIS		FED. AID PROJECT		

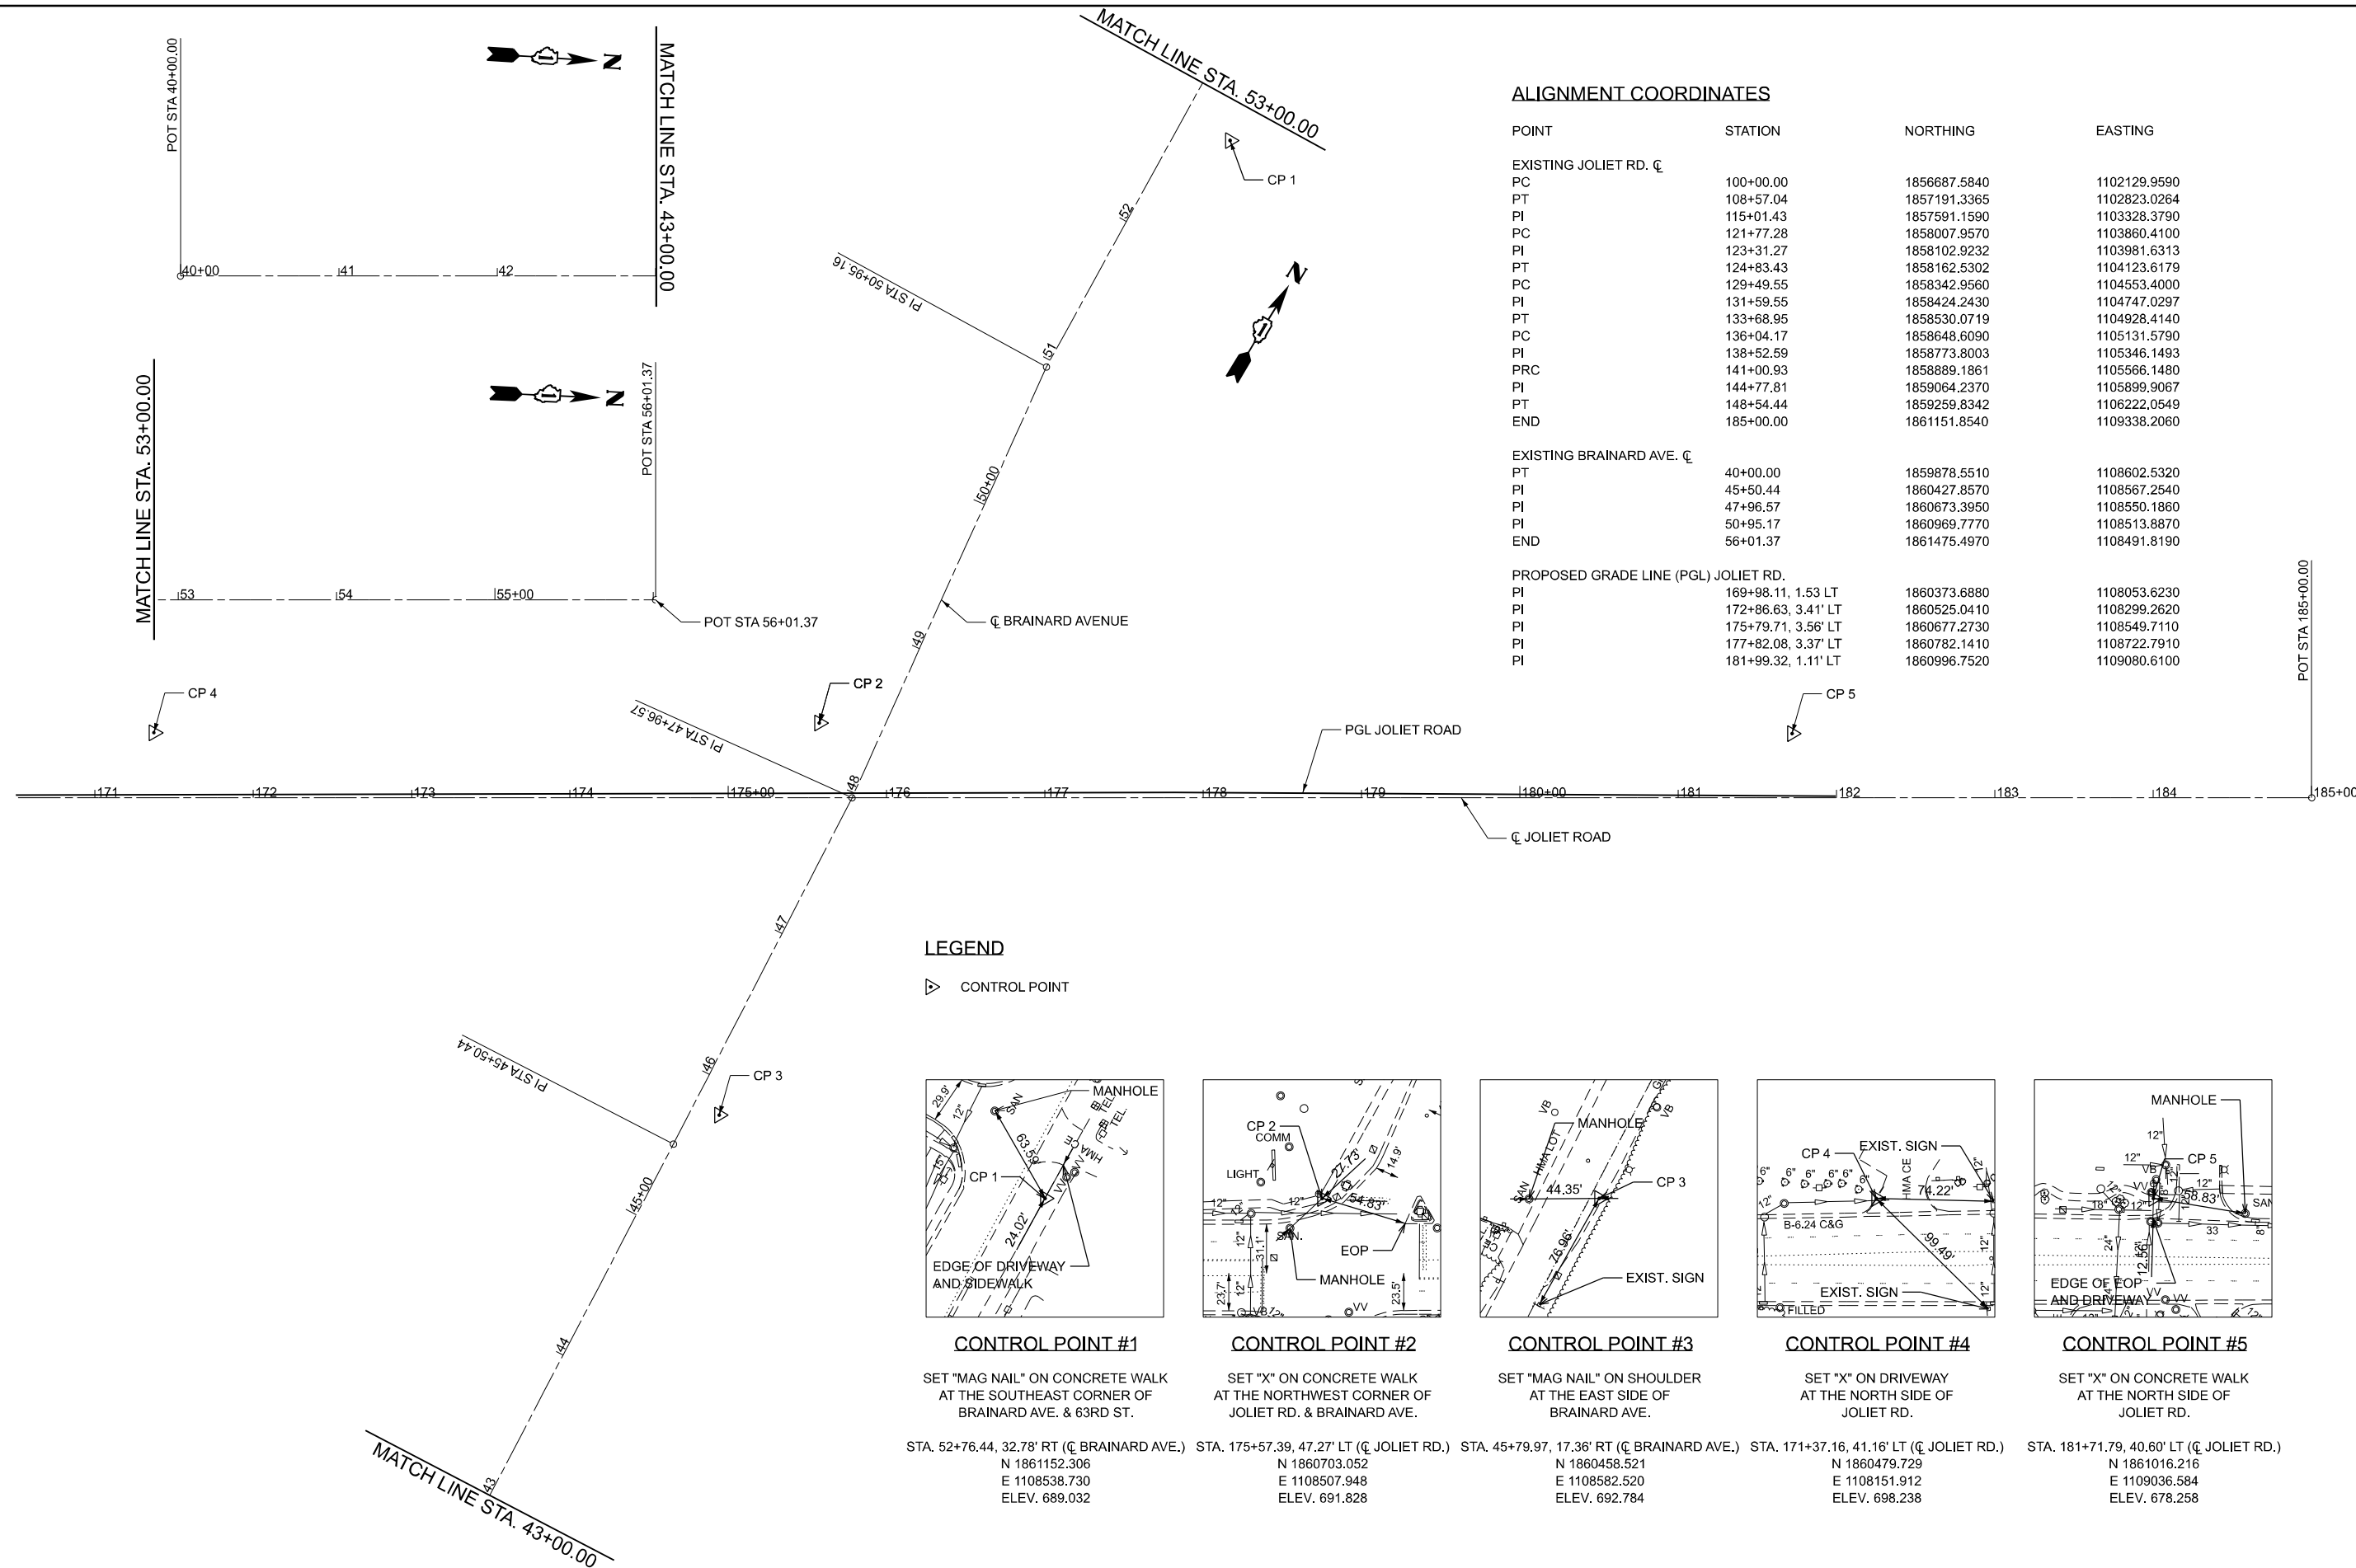

LEGEND


 CONTROL POINT

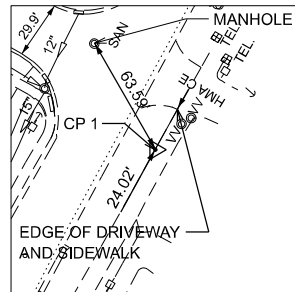

CONTROL POINT #1

SET "MAG NAIL" ON CONCRETE WALK
AT THE SOUTHEAST CORNER OF
BRAINARD AVE. & 63RD ST.


STA. 52+76.44, 32.78' RT (Q BRAINARD AVE.
N 1861152.306
E 1108538.730
ELEV. 689.032

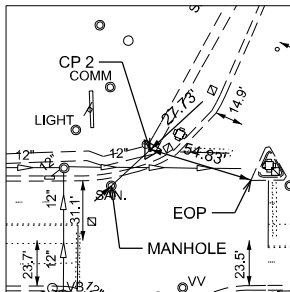

CONTROL POINT #2

SET "X" ON CONCRETE WALK
AT THE NORTHWEST CORNER OF
JOLIET RD. & BRAINARD AVE.


STA. 175+57.39, 47.27' LT (C JOLIET RD.)
N 1860703.052
E 1108507.948
ELEV. 691.828

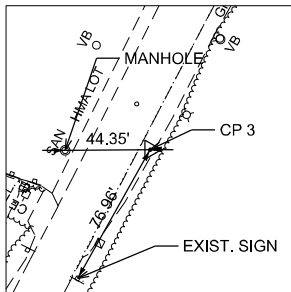

CONTROL POINT #3

SET "MAG NAIL" ON SHOULDER
AT THE EAST SIDE OF
BRAINARD AVE.


STA. 45+79.97, 17.36' RT (Q BRAINARD AVE.)
N 1860458.521
E 1108582.520
ELEV. 692.784

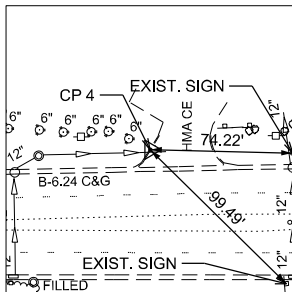

CONTROL POINT #4

SET "X" ON DRIVEWAY
AT THE NORTH SIDE OF
JOLIET RD.

STA. 171+37.16, 41.16' LT (C JOLIET RD.)
N 1860479.729
E 1108151.912
ELEV. 698.238

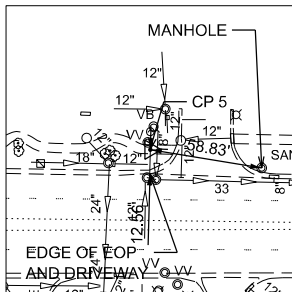

CONTROL POINT #5

SET "X" ON CONCRETE WALK
AT THE NORTH SIDE OF
JOLIET RD.

STA. 181+71.79, 40.60' LT (C JOLIET RD.)
N 1861016.216
E 1109036.584
ELEV. 678.258



ALIGNMENT COORDINATES

POINT	STATION	NORTHING	EASTING
EXISTING JOLIET RD. ☐			
PC	100+00.00	1856687.5840	1102129.9590
PT	108+57.04	1857191.3365	1102823.0264
PI	115+01.43	1857591.1590	1103328.3790
PC	121+77.28	1858007.9570	1103860.4100
PI	123+31.27	1858102.9232	1103981.6313
PT	124+83.43	1858162.5302	1104123.6179
PC	129+49.55	1858342.9560	1104553.4000
PI	131+59.55	1858424.2430	1104747.0297
PT	133+68.95	1858530.0719	1104928.4140
PC	136+04.17	1858648.6090	1105131.5790
PI	138+52.59	1858773.8003	1105346.1493
PRC	141+00.93	1858889.1861	1105566.1480
PI	144+77.81	1859064.2370	1105899.9067
PT	148+54.44	1859259.8342	1106222.0549
END	185+00.00	1861151.8540	1109338.2060
EXISTING BRAINARD AVE. ☐			
PT	40+00.00	1859878.5510	1108602.5320
PI	45+50.44	1860427.8570	1108567.2540
PI	47+96.57	1860673.3950	1108550.1860
PI	50+95.17	1860969.7770	1108513.8870
END	56+01.37	1861475.4970	1108491.8190
PROPOSED GRADE LINE (PGL) JOLIET RD.			
PI	169+98.11, 1.53 LT	1860373.6880	1108053.6230
PI	172+86.63, 3.41' LT	1860525.0410	1108299.2620
PI	175+79.71, 3.56' LT	1860677.2730	1108549.7110
PI	177+82.08, 3.37' LT	1860782.1410	1108722.7910
PI	181+99.32, 1.11' LT	1860996.7520	1109080.6100

MODEL: ATB (Sheet)
FILE NAME: pw://mb-us-pw.bentley.com:mb-us-pw-03/Documents/Chicago IL/01 Projects/D1 IDOT Var DEServs PTB208 005/W06 - 198565/3.0 Deliverables/3.3 CADD Data/Sheets/D162B64-sht-ATB.dgn

Michael Baker INTERNATIONAL 200 West Adams Street, Suite 1800, Chicago, IL 60606 Phone: (312) 707-8770 • MBAKERINTL.COM	USER NAME = Connor.Liss	DESIGNED - ZJT	REVISED -	STATE OF ILLINOIS DEPARTMENT OF TRANSPORTATION	ALIGNMENT, TIES, AND BENCHMARKS JOLIET ROAD AT BRAINARD AVENUE					F.A.U. RTE.	SECTION	COUNTY	TOTAL SHEETS	SHEET NO.
	PLOT SCALE = 0.16666633' / in.	DRAWN - MFK	REVISED -							3562	(430°)N-1	COOK	117	25
	PLOT DATE = 6/25/2025	CHECKED - RBB	REVISED -		CONTRACT NO. 62B64									
	DATE = 07/15/2024	REVISED -	SCALE: 1"=50' SHEET 1 OF 1 SHEETS STA. TO STA.											





MODEL: Joliet Rd-Plan [Sheet]
FILE NAME: c:\m\p-us-pw-03\Documents\Chicago_IL\01_Projects\DOT_Var_DEsens_PTB208_005\W06 - 198565\3.0 Deliverables\3.3 CADD Data\Sheets\162B64-shr-removal01.dgn

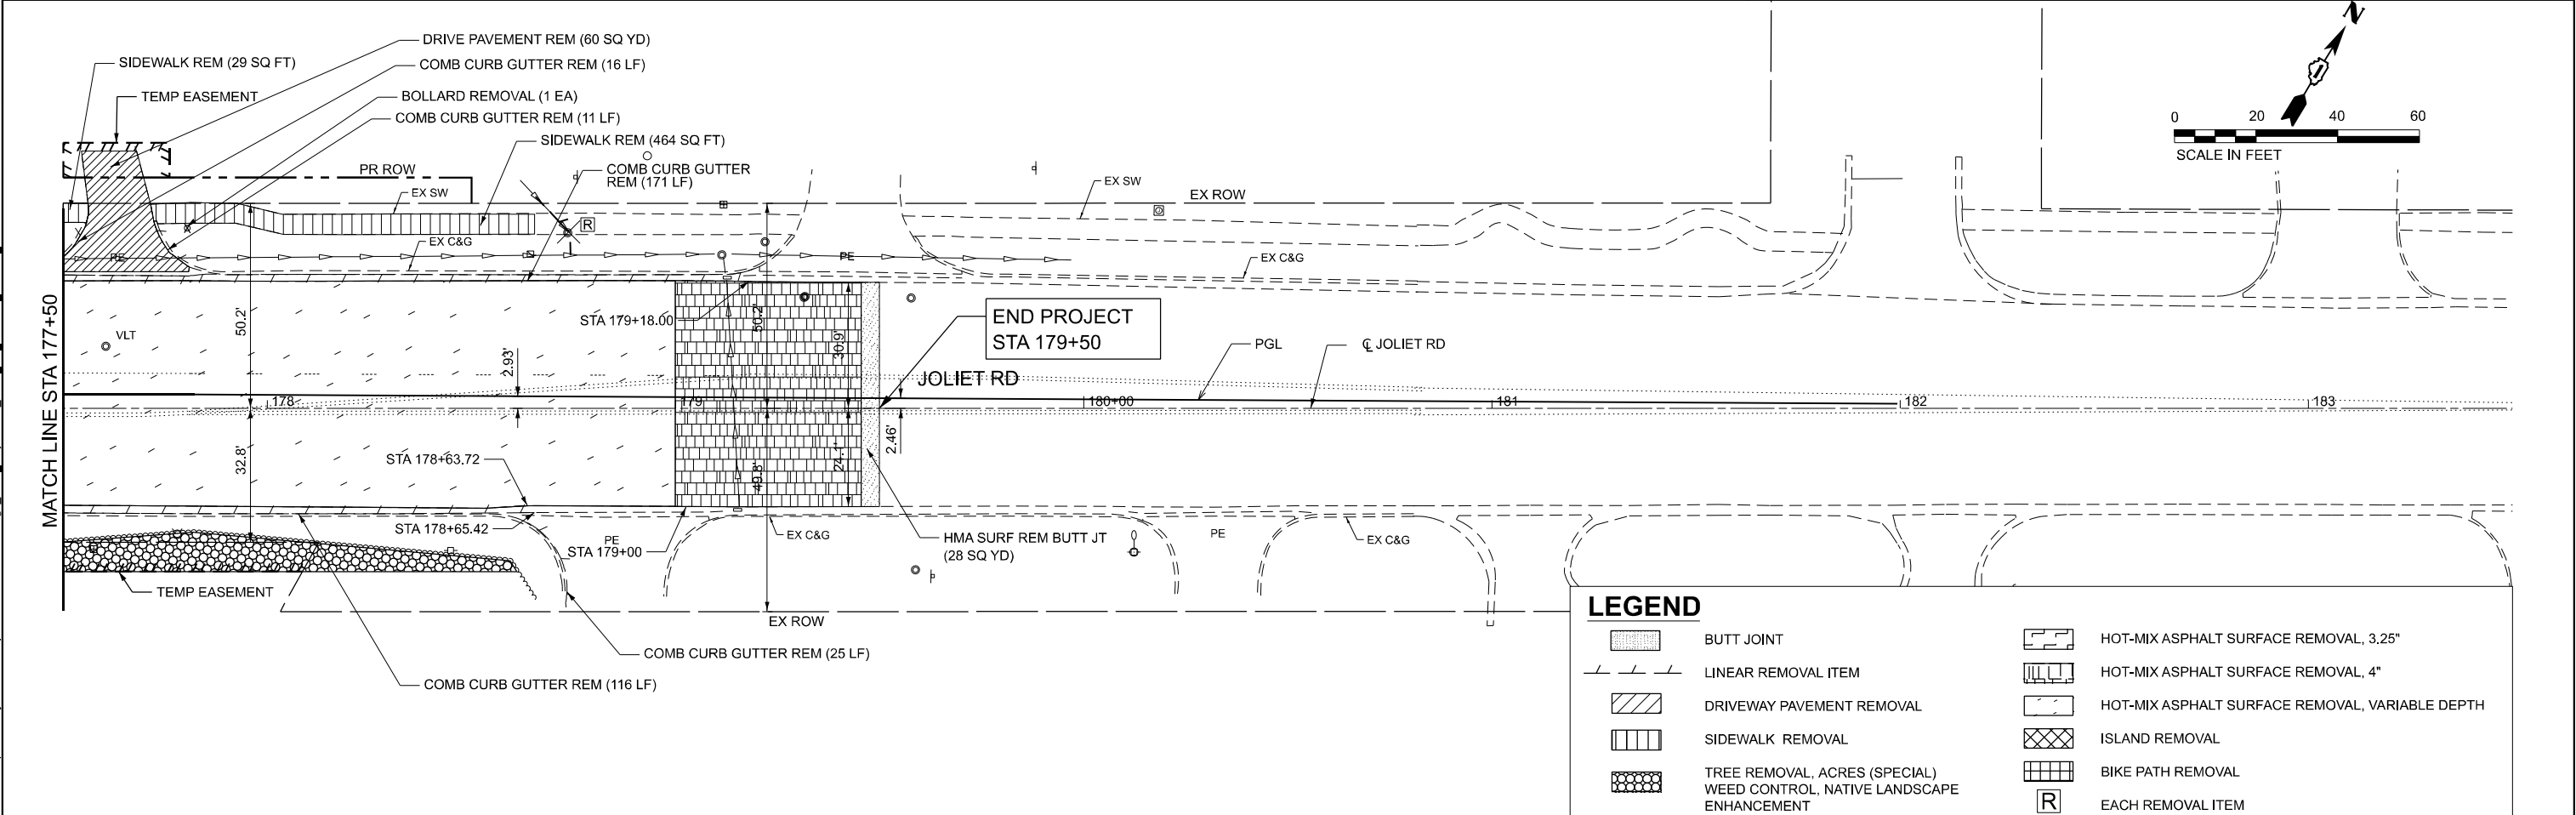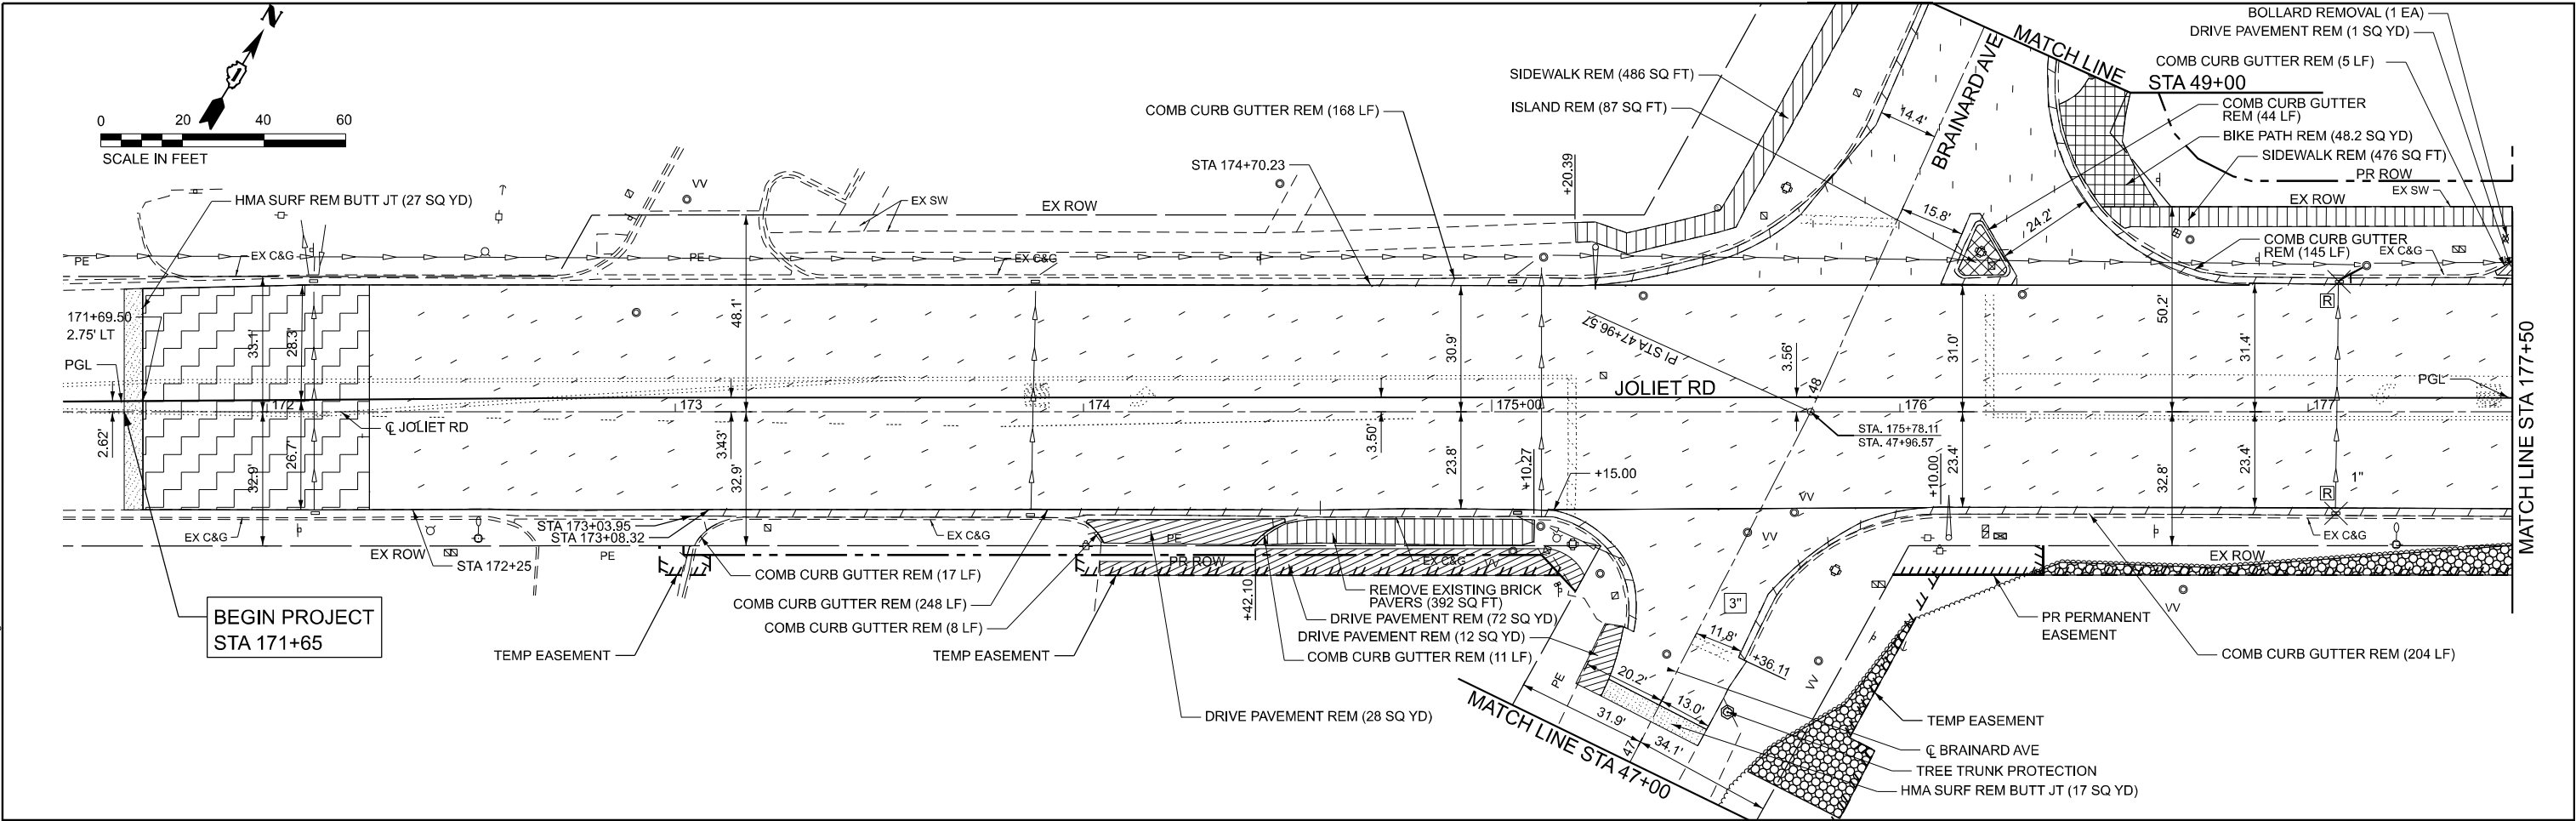

LEGEND

	BUTT JOINT		HOT-MIX ASPHALT SURFACE REMOVAL, 3.25"
	LINEAR REMOVAL ITEM		HOT-MIX ASPHALT SURFACE REMOVAL, 4"
	DRIVEWAY PAVEMENT REMOVAL		HOT-MIX ASPHALT SURFACE REMOVAL, VARIABLE DEPTH
	SIDEWALK REMOVAL		ISLAND REMOVAL
	TREE REMOVAL, ACRES (SPECIAL)		BIKE PATH REMOVAL
	WEED CONTROL, NATIVE LANDSCAPE ENHANCEMENT		EACH REMOVAL ITEM

Michael Baker INTERNATIONAL 200 West Adams Street, Suite 1800, Chicago, IL 60606 Phone: (312) 707-8770 • MBAKERINTL.COM	USER NAME = Connor.Liss		DESIGNED - ZJT	REVISED - ____	STATE OF ILLINOIS DEPARTMENT OF TRANSPORTATION	ROADWAY REMOVAL PLAN JOLIET ROAD AT BRAINARD AVENUE				F.A.U. RTE.	SECTION	COUNTY	TOTAL SHEETS	SHEET NO.
	PLOT SCALE = 0.16666633' / in.		DRAWN - MFK	REVISED - ____		3562	(430Y)N-1	COOK	117	26				
	PLOT DATE = 6/25/2025		CHECKED - RBB	REVISED - ____		CONTRACT NO. 62B64								
	DATE = 07/15/2024		REVISD - ____	REVISED - ____		ILLINOIS FED. AID PROJECT								
						SCALE: 1"=20'	SHEET 1	OF 2	SHEETS	STA. 171+50.00	TO STA. 183+50.00			

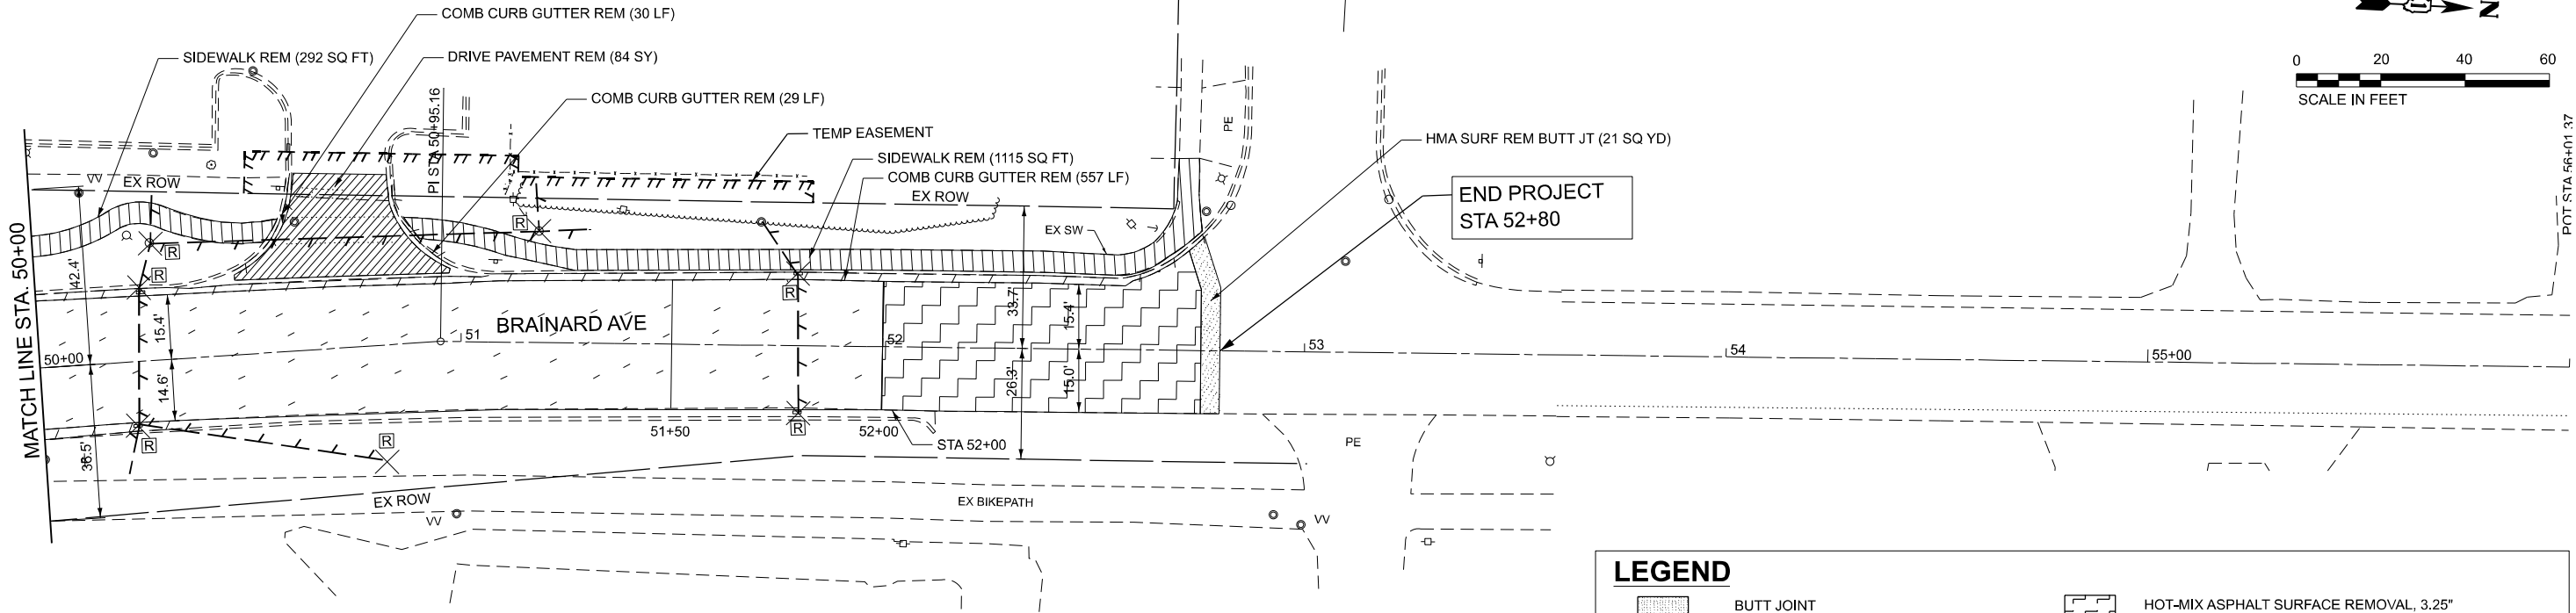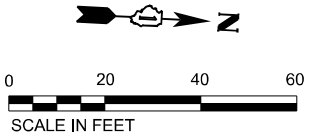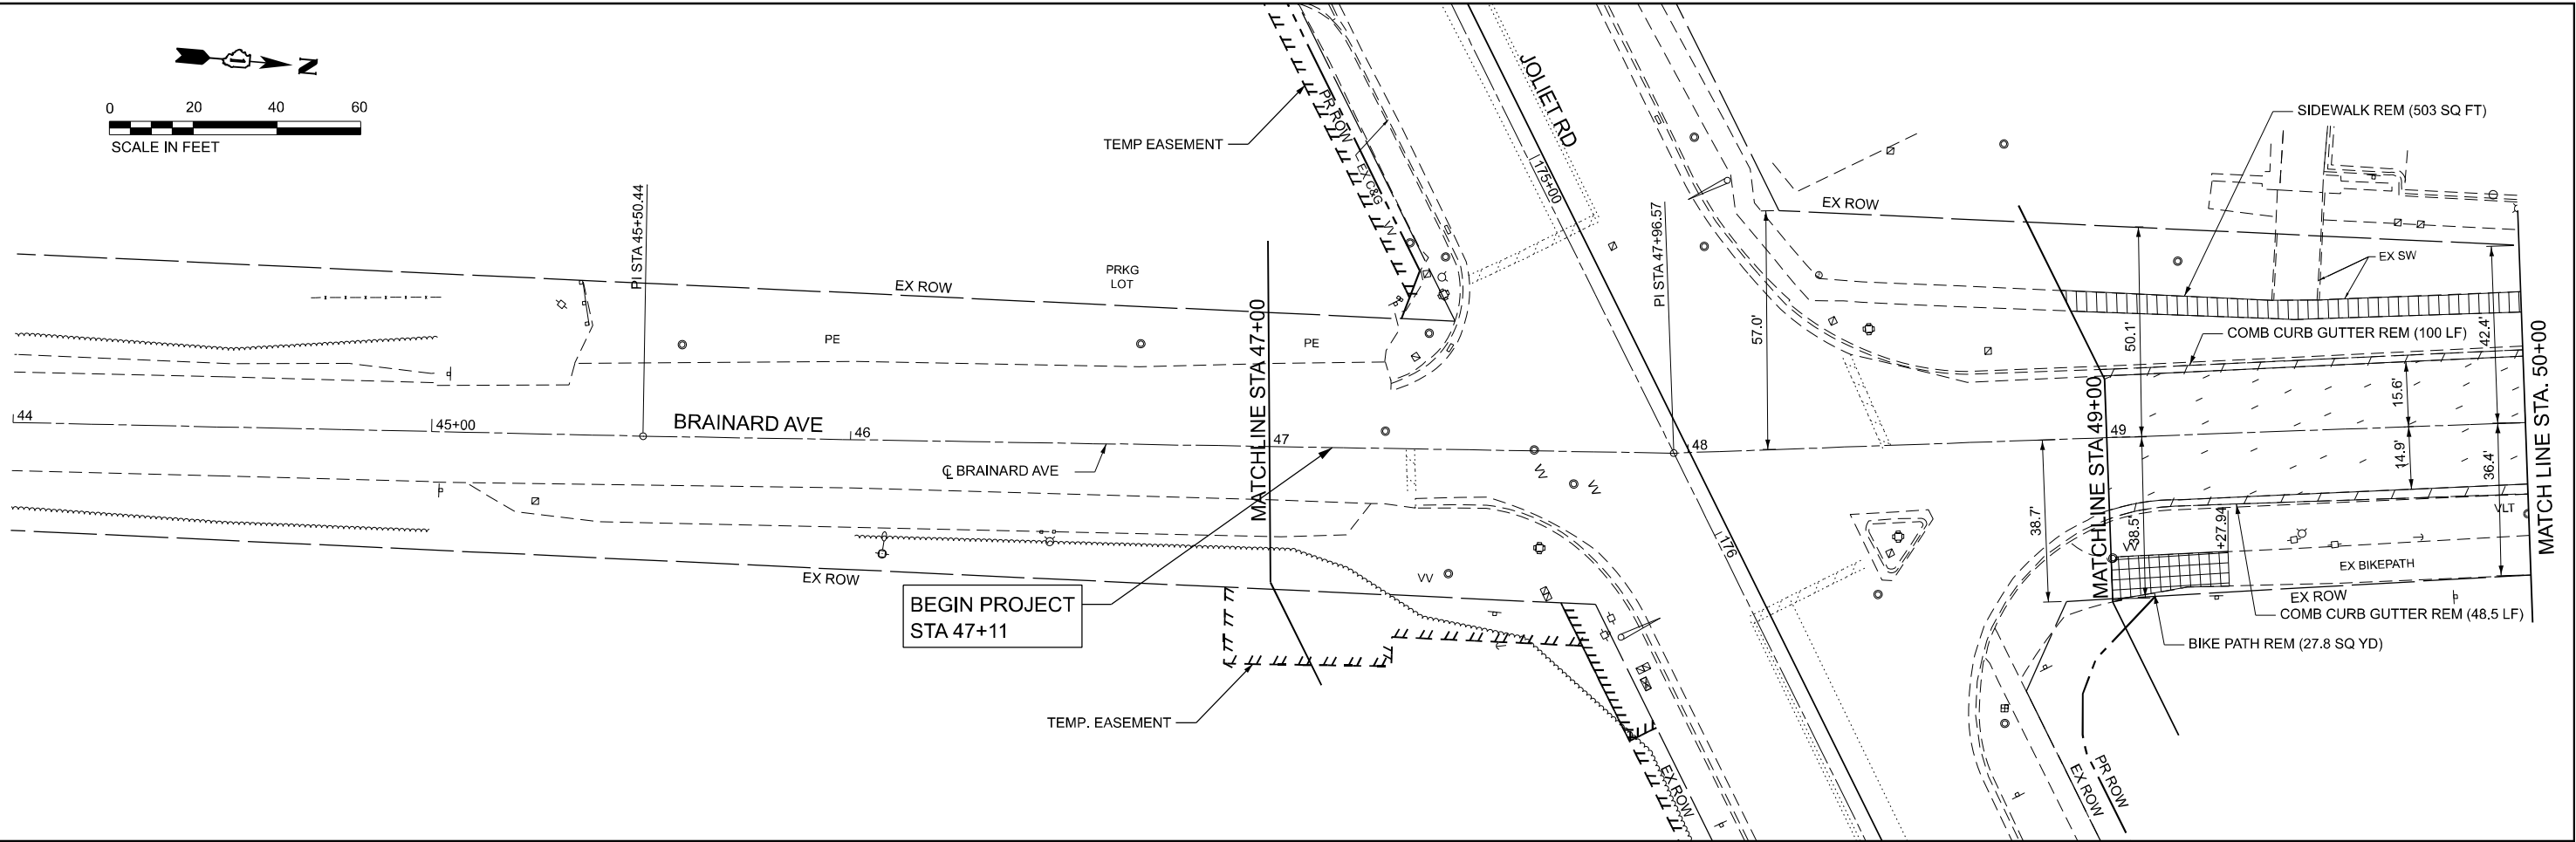
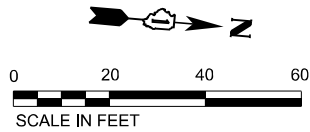



LEGEND	
	BUTT JOINT
	LINEAR REMOVAL ITEM
	DRIVEWAY PAVEMENT REMOVAL
	SIDEWALK REMOVAL
	TREE REMOVAL, ACRES (SPECIAL) WEED CONTROL, NATIVE LANDSCAPE ENHANCEMENT
	HOT-MIX ASPHALT SURFACE REMOVAL, 3.25"
	HOT-MIX ASPHALT SURFACE REMOVAL, 4"
	HOT-MIX ASPHALT SURFACE REMOVAL, VARIABLE DEPTH
	ISLAND REMOVAL
	BIKE PATH REMOVAL
	EACH REMOVAL ITEM

MODEL: Brainard Ave-Plan 1 [Sheet]
FILE NAME: c:\p\mb-us-pw-03\Documents\Chicago_IL\01_Projects\DOT_IDOT_Var_DEsens_PTB208_005\W06-198565\3.0 Deliverables\3.3 CADD Data\Sheets\0162B64-shr-removal02.dgn

Michael Baker INTERNATIONAL 200 West Adams Street, Suite 1800, Chicago, IL 60606 Phone: (312) 707-8770 • MBAKERINTL.COM	USER NAME = Connor.Liss	DESIGNED - ZJT	REVISED -	STATE OF ILLINOIS DEPARTMENT OF TRANSPORTATION	ROADWAY REMOVAL PLAN JOLIET ROAD AT BRAINARD AVENUE				F.A.U. RTE.	SECTION	COUNTY	TOTAL SHEETS	SHEET NO.
	PLOT SCALE = 0.16666633" / in.	DRAWN - MFK	REVISED -						3562	(430Y)N-1	COOK	117	27
	PLOT DATE = 6/25/2025	CHECKED - RBB	REVISED -		CONTRACT NO. 62B64								
	PLOT DATE = 6/25/2025	DATE - 07/15/2024	REVISED -										
					SCALE: 1"=20'	SHEET 2	OF 2 SHEETS	STA. 45+00.00	TO STA. 55+00.00		ILLINOIS FED. AID PROJECT		

MODEL: Joliet Rd - Plan 1 [Sheet]
FILE NAME: c:\m\us-cpw\beniley.com\mb-us-cpw-03\Documents\Chicago_IL\01_Projects\01_DOT_Var_DEsens_PTB208_005\N06 - 198565\3.0 Deliverables\3.3 CADD Data\Sheets\0162B64-shr-FNP01.dgn

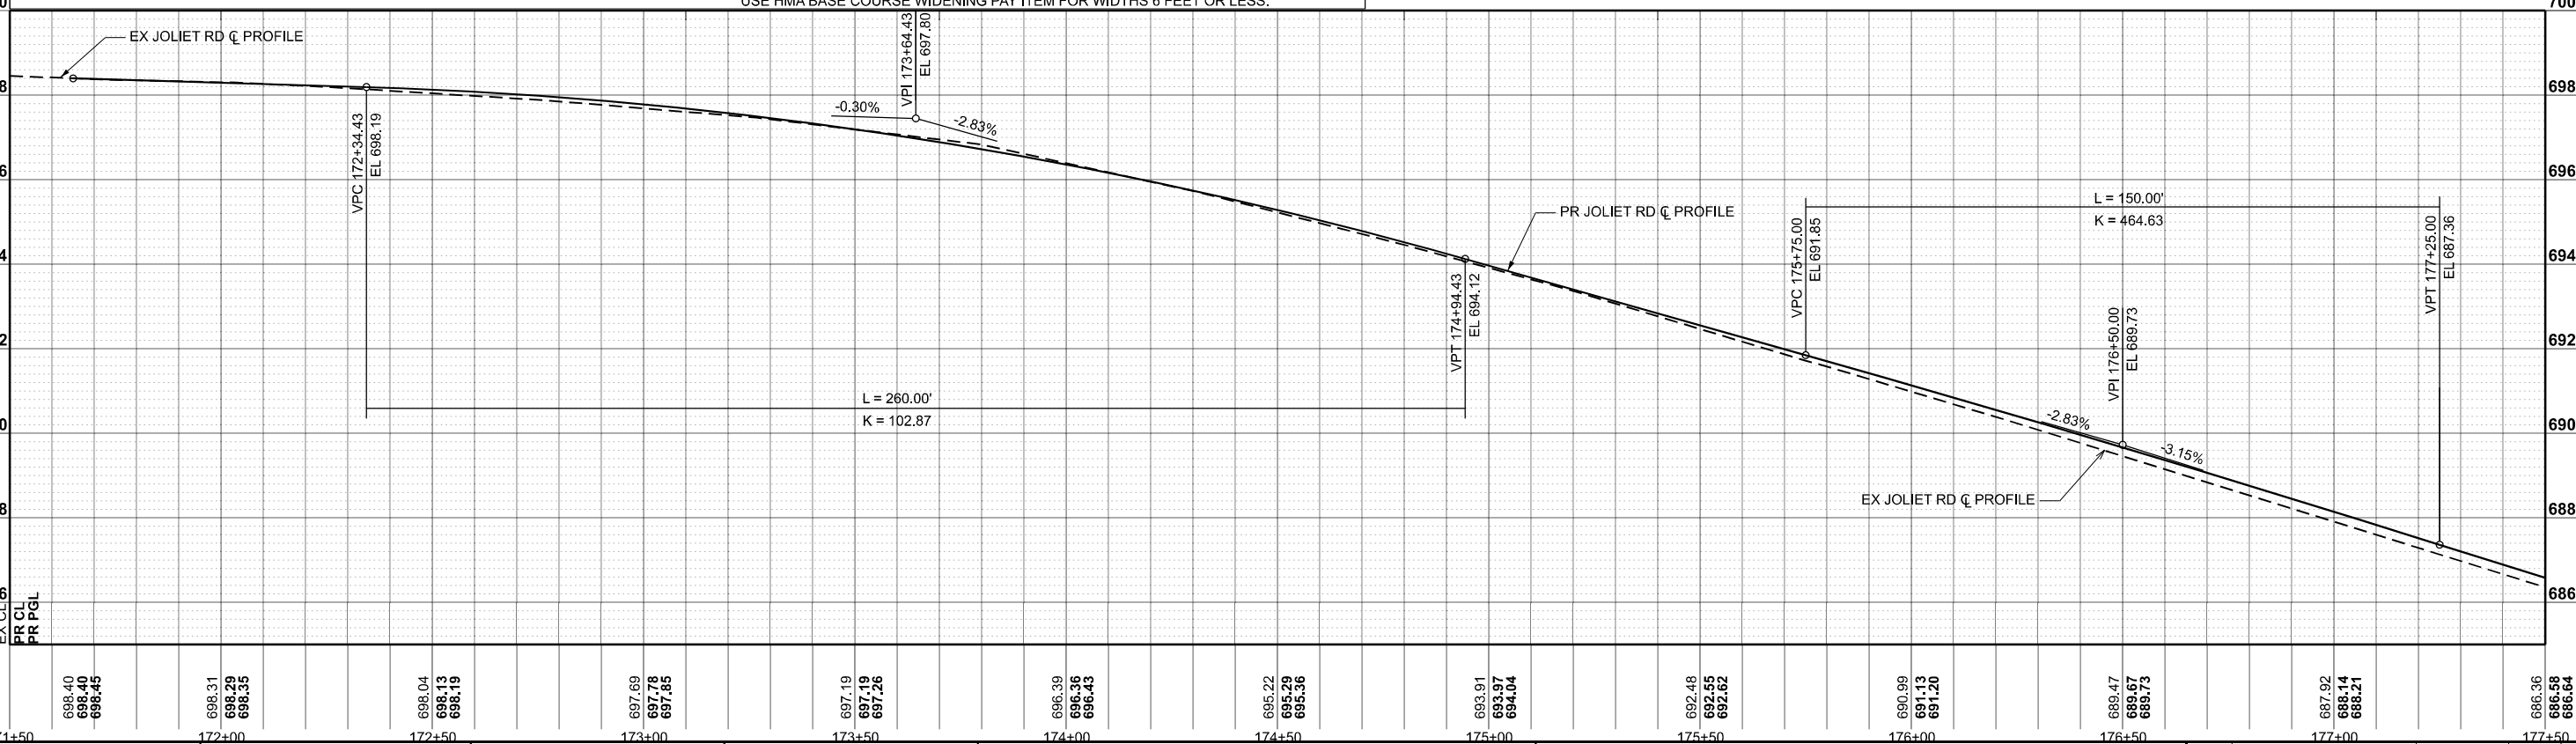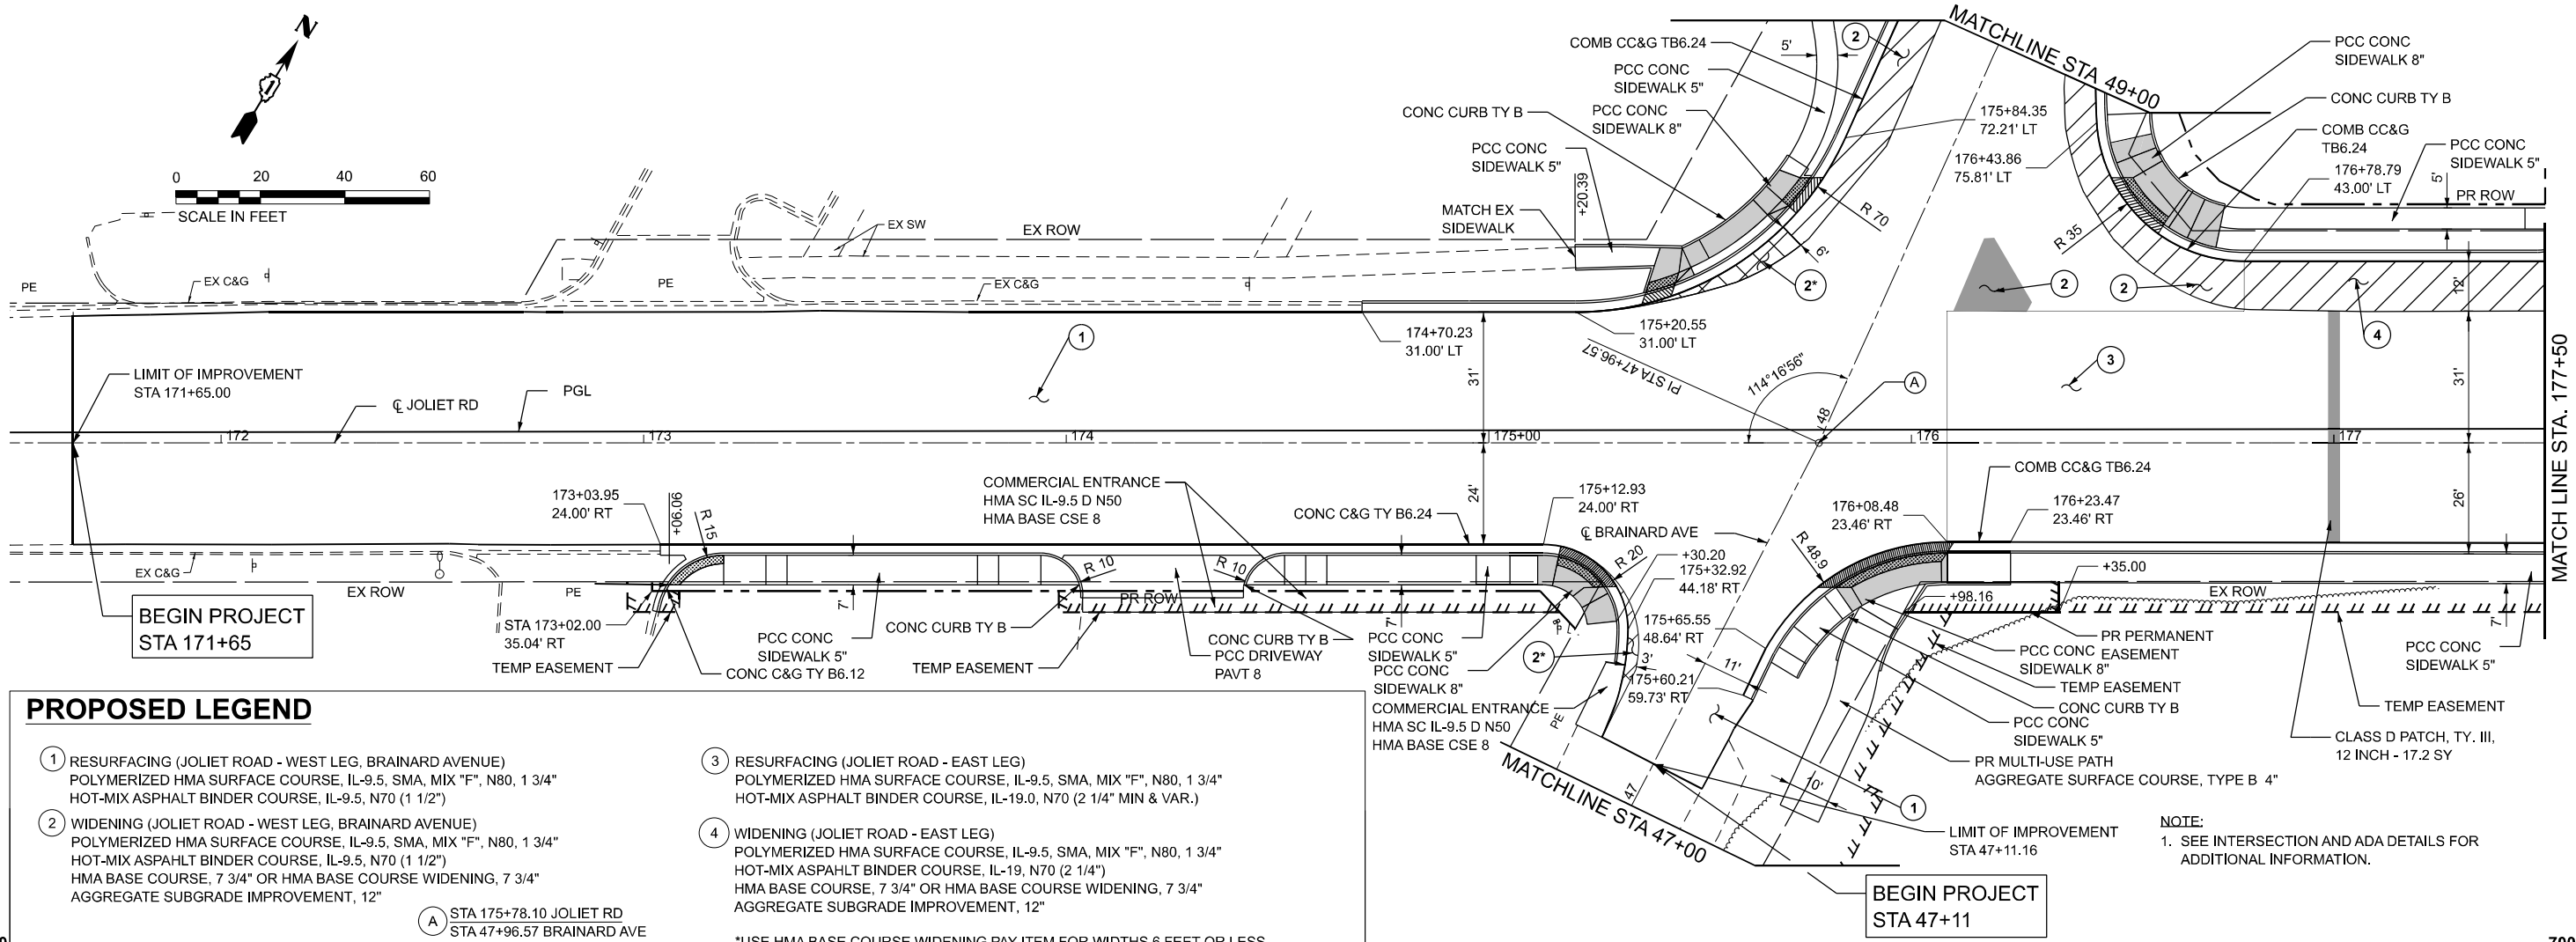

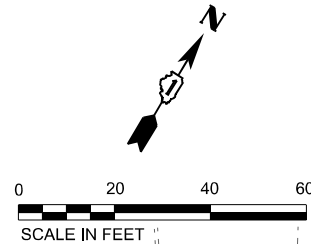

PROPOSED LEGEND

- (A) STA 175+78.10 JOLIET RD
STA 47+96.57 BRAINARD AVE

PR JOLIET RD C/L PROFILE

EX JOLIET RD C/L PROFILE

VPC 178+35.51
EL 683.88

VPT 179+35.51
EL 681.29

L = 100.00'
K = 90.17

-3.15%

-2.04%

686.36
686.58
686.64
684.86
685.00
685.07
683.35
683.44
683.50
682.06
682.08
682.14
680.99
680.99
681.04
680.09
679.49
679.13
676.00

177+50
178+00
178+50
179+00
179+50
180+00
180+50
181+00
181+50
182+00
182+50
183+00
183+50

STA 47+96.57 BRAINARD AVE

*USE HMA BASE COURSE WIDENING PAY ITEM FOR WIDTHS 6 FEET OR LESS.

SCALE: 1"=20'	SHEET 2	OF 4	SHEETS	STA. 177+50.00	TO STA. 183+50.00
---------------	---------	------	--------	----------------	-------------------

F.A.U. RTE.	SECTION	COUNTY	TOTAL SHEETS	SHEET NO.
3562	(430Y)N-1	COOK	117	29
CONTRACT NO. 62B64				
ILLINOIS		FED. AID PROJECT		

MODEL: Joliet Rd. - Plan 2 [Sheet]
FILE NAME: pw:/mb-us-pw-bentley.com:mb-us-pw-03/Documents/Chicago IL/01 Projects/D1 IDOT Var DEServs PTB208 005/V06 - 198565/3.0 Deliverables/3.3 CADD Data/Sheets/D162B64-sh1-PNP01.dgn




- *USE HMA BASE COURSE WIDENING PAY ITEM FOR WIDTHS 6 FEET OR LESS.

(A) STA 175+78.10 JOLIET RD
STA 47+96.57 BRAINARD AVE



F.A.U. RTE.	SECTION	COUNTY	TOTAL SHEETS	SHEET NO.
3562	(430Y)N-1	COOK	117	30
CONTRACT NO. 62B64				
ILLINOIS		FED. AID PROJECT		

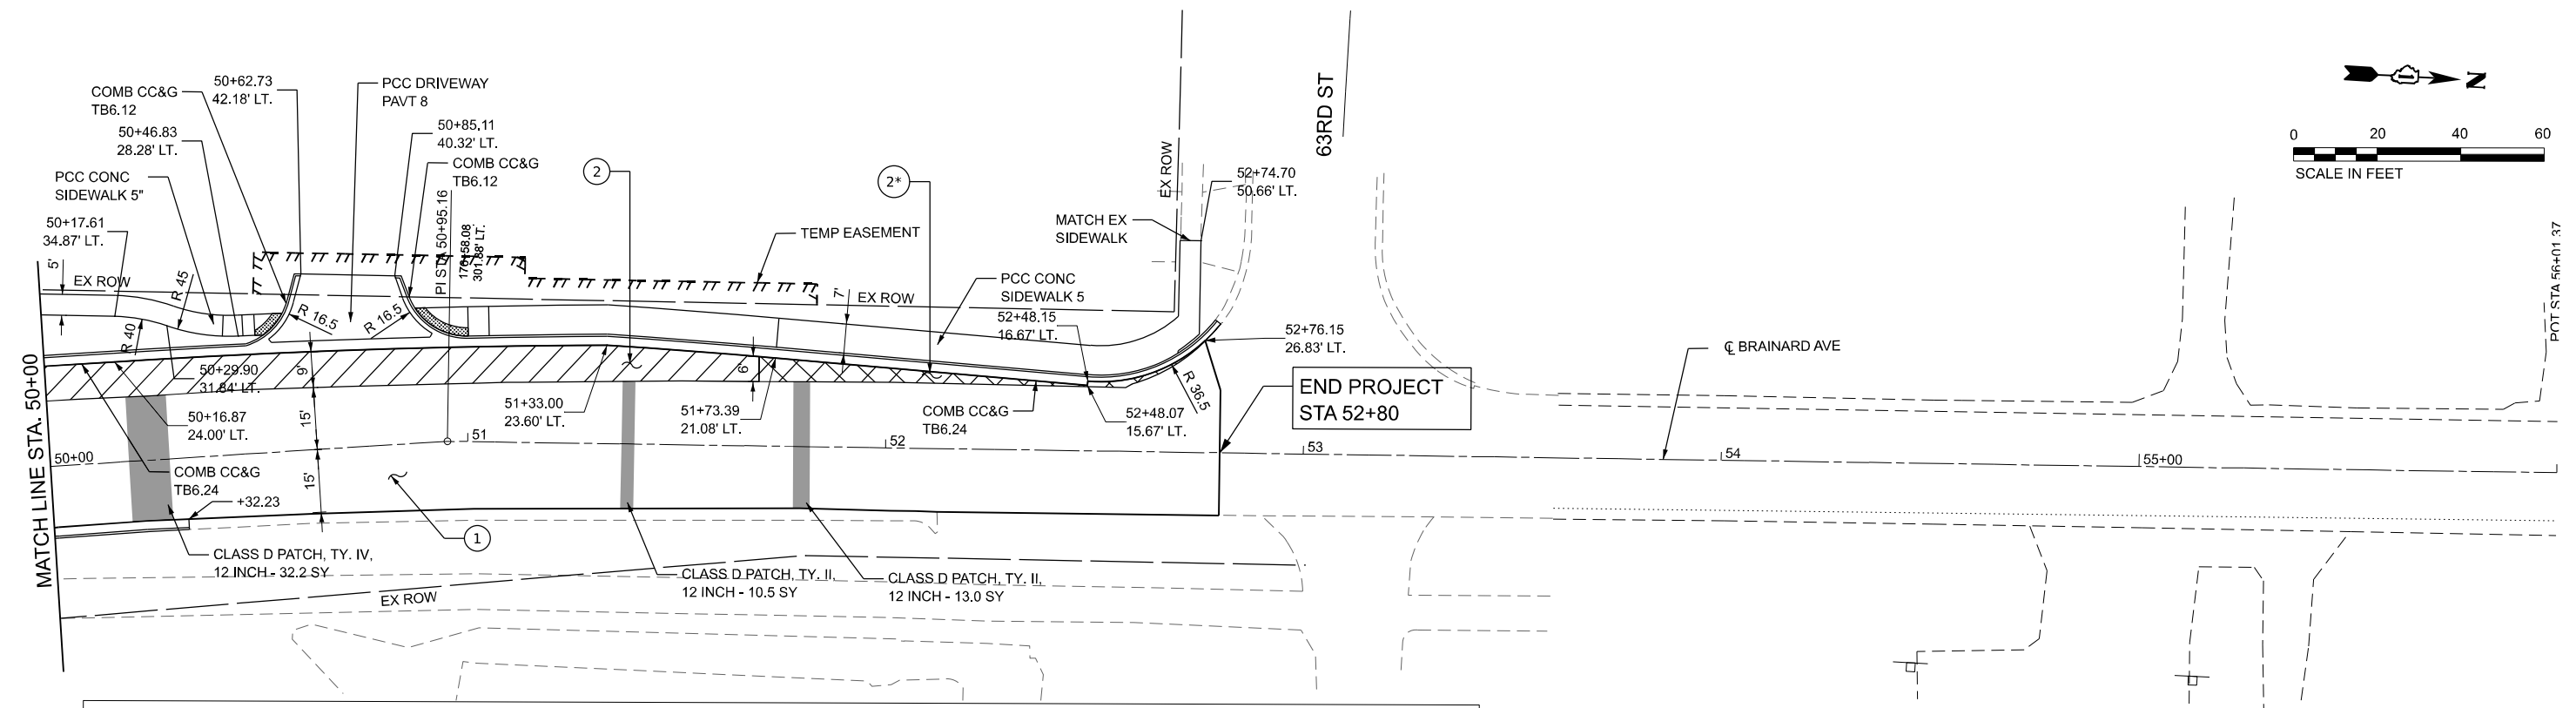


PROPOSED LEGEND

- | | |
|---|---|
| <p>① RESURFACING (JOLIET ROAD - WEST LEG, BRAINARD AVENUE)
POLYMERIZED HMA SURFACE COURSE, IL-9.5, SMA, MIX "F", N80, 1 3/4"
HOT-MIX ASPHALT BINDER COURSE, IL-9.5, N70 (1 1/2")</p> | <p>③ RESURFACING (JOLIET ROAD - EAST LEG)
POLYMERIZED HMA SURFACE COURSE, IL-9.5, SMA, MIX "F", N80, 1 3/4"
HOT-MIX ASPHALT BINDER COURSE, IL-19.0, N70 (2 1/4" MIN & VAR.)</p> |
| <p>② WIDENING (JOLIET ROAD - WEST LEG, BRAINARD AVENUE)
POLYMERIZED HMA SURFACE COURSE, IL-9.5, SMA, MIX "F", N80, 1 3/4"
HOT-MIX ASPHALT BINDER COURSE, IL-9.5, N70 (1 1/2")
HMA BASE COURSE, 7 3/4" OR HMA BASE COURSE WIDENING, 7 3/4"
AGGREGATE SUBGRADE IMPROVEMENT, 12"</p> | <p>④ WIDENING (JOLIET ROAD - EAST LEG)
POLYMERIZED HMA SURFACE COURSE, IL-9.5, SMA, MIX "F", N80, 1 3/4"
HOT-MIX ASPHALT BINDER COURSE, IL-19, N70 (2 1/4")
HMA BASE COURSE, 7 3/4" OR HMA BASE COURSE WIDENING, 7 3/4"
AGGREGATE SUBGRADE IMPROVEMENT, 12"</p> |

(A) STA 175+78.10 JOLIET RD
STA 47+96.57 BRAINARD AVE

*USE HMA BASE COURSE WIDENING PAY ITEM FOR WIDTHS 6 FEET OR LESS.

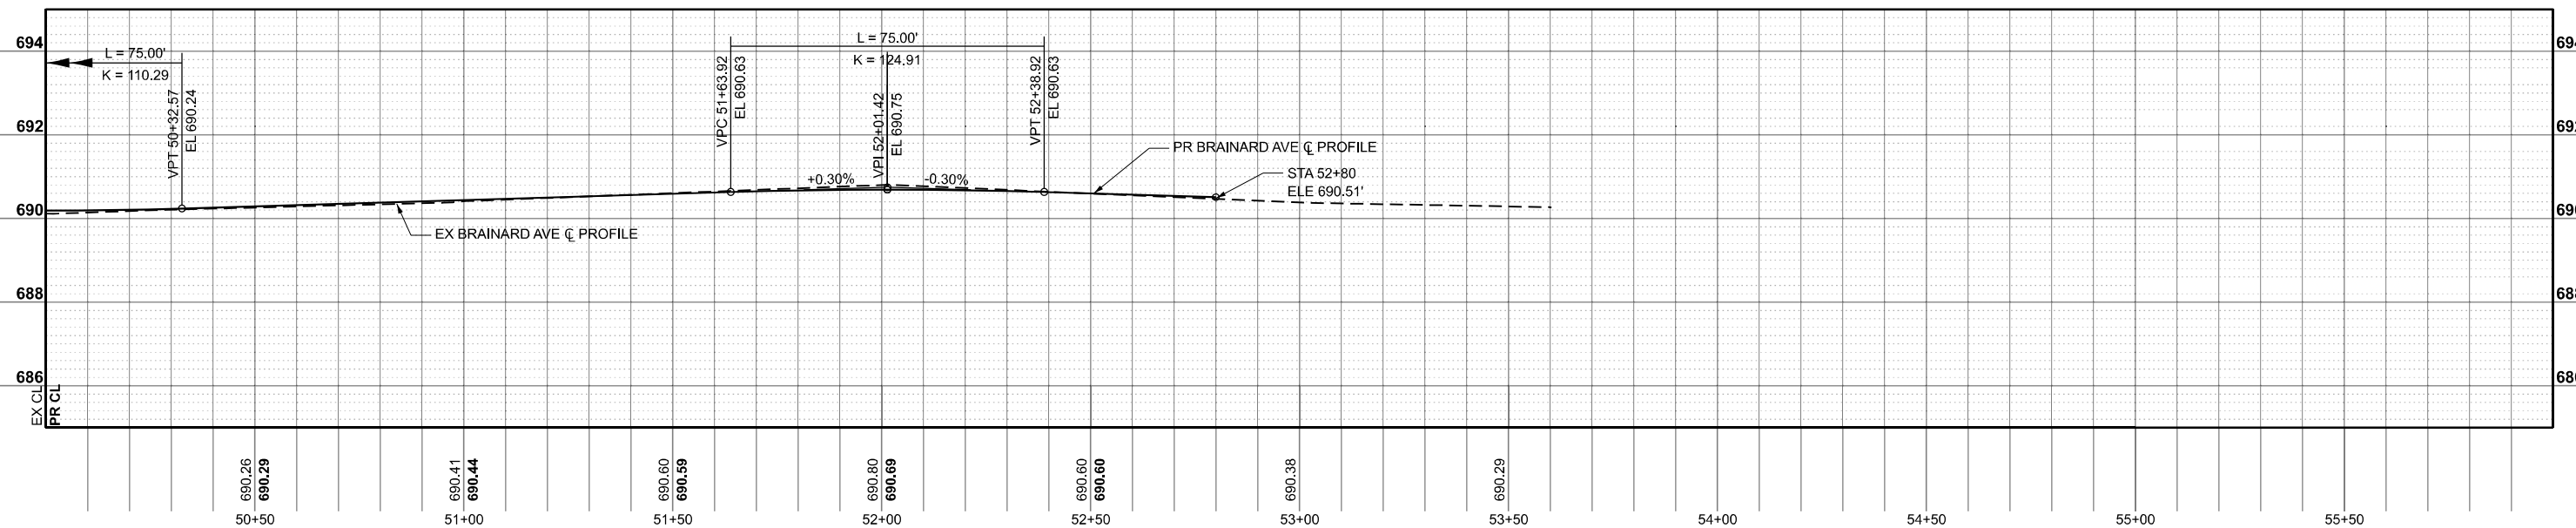

MODEL: Brainard Ave. - Plan 2 [Sheet]
FILE NAME: pw://mb-us-pw.bentley.com

Michael Baker
INTERNATIONAL
200 West Adams Street, Suite 1800, Chicago, IL 60606
Phone: (312) 707-8770 • mbakerintl.com

USER NAME = Connor,Liss	DESIGNED - ZJT	REVISED -
	DRAWN - MFK	REVISED -
PLOT SCALE = 0.16666633 "/in.	CHECKED - RBB	REVISED -
PLOT DATE = 6/25/2025	DATE = 07/15/2024	REVISED -

**STATE OF ILLINOIS
DEPARTMENT OF TRANSPORTATION**

ROADWAY PLAN AND PROFILE JOLIET ROAD AT BRAINARD AVENUE

SCALE: 1"=20'	SHEET 4	OF 4	SHEETS	STA. 50+00.00	TO STA. 56+00.00
---------------	---------	------	--------	---------------	------------------

F.A.U. RTE.	SECTION	COUNTY	TOTAL SHEETS	SHEET NO.
3562	(430Y)N-1	COOK	117	31
CONTRACT NO. 62B64				
ILLINOIS		FED. AID PROJECT		

MODEL: MOT General Notes [Sheet]
FILE NAME: c:\w\int-us-pw-us-pw-03\Documents\Chicago_IL\01_Projects\ID1_IDOT_Var_DEsenus_PTB208_005\N06 - 198565\3.0 Deliverables\3.3 CADD Data\Sheets\0162B64-shh-MOT-gennote.dgn

GENERAL NOTES

1. THE TRAFFIC CONTROL DEPICTED HEREIN IS THE MINIMUM REQUIREMENT. ADDITIONAL TRAFFIC CONTROL DEVICES AS SPECIFIED IN THE STATE HIGHWAY STANDARDS AS SHOWN ON THE INDEX OF SHEETS AND THE SPECIAL PROVISIONS SHALL BE PLACED BY THE CONTRACTOR TO THE SATISFACTION OF THE ENGINEER. ALL TRAFFIC CONTROL DEVICES SHALL BE CONSIDERED INCLUDED IN THE COST OF TRAFFIC CONTROL AND PROTECTION, (SPECIAL) UNLESS OTHERWISE INDICATED WITHIN THESE GENERAL NOTES, PLANS OR SPECIAL PROVISIONS.
2. TRAFFIC CONDITIONS, ACCIDENTS, AND OTHER UNFORESEEN EMERGENCY CONDITIONS MAY REQUIRE THE ENGINEER TO RESTRICT, MODIFY OR REMOVE LANE CLOSURES OR CHANNELIZATION SHOWN IN THE PLANS. THE CONTRACTOR SHALL PROMPTLY RESPOND AT THE TIME OF NOTIFICATION BY THE ENGINEER FOR THE MAINTENANCE OF TRAFFIC CONTROL DEVICES.
3. DRUMS OR TYPE II BARRICADES SHALL BE PROVIDED AS SHOWN IN THE PLANS. THESE TRAFFIC CONTROL DEVICES SHALL BE SPACED 20 FEET CENTER TO CENTER IN TAPERS, 50 FEET CENTER TO CENTER IN TANGENTS, AND 25 FEET CENTER TO CENTER IN RADII IN THE CONSTRUCTION WORK ZONE.
4. THE CONTRACTOR SHALL BE REQUIRED TO MAINTAIN TRAFFIC IN ACCORDANCE WITH THE MAINTENANCE OF TRAFFIC PLANS, SPECIAL PROVISIONS, APPLICABLE STATE STANDARDS, AND AS DIRECTED BY THE ENGINEER. ANY CHANGES TO THE TRAFFIC CONTROL AND PROTECTION SHALL BE SUBMITTED TO THE ENGINEER FOR APPROVAL PRIOR TO IMPLEMENTING ANY CHANGES.
5. THE CONTRACTOR SHALL BE RESPONSIBLE FOR PROVIDING LABOR, SIGNS, AND TRAFFIC CONTROL DEVICES NECESSARY FOR THE TRAFFIC CONTROL AND PROTECTION UNLESS OTHERWISE NOTED IN THE SPECIAL PROVISIONS.
6. THE CONTRACTOR SHALL CONTACT THE DISTRICT ONE TRAFFIC CONTROL SUPERVISOR KALPANA KANNAN-HOSADURGA, AT KALPANA.KANNAN-HOSADURGA@ILLINOIS.GOV A MINIMUM OF 72 HOURS IN ADVANCE OF BEGINNING OF WORK.
7. VEHICULAR ACCESS TO LOCAL PROPERTIES SHALL BE MAINTAINED AT ALL TIMES DURING CONSTRUCTION.
8. MAINTAIN BOTH ACCESS POINTS TO CITY OF COUNTRYSIDE MUNICIPAL COMPLEX AT ALL TIMES. ADVANCED NOTICE IS REQUIRED TO THE CITY OF COUNTRYSIDE POLICE DEPARTMENT PRIOR TO BEGINNING WORK AT THE COUNTRYSIDE MUNICIPAL COMPLEX DRIVEWAY. THE DRIVEWAY IS TO BE CONSTRUCTED WHILE MAINTAINING ACCESS AT ALL TIMES.
9. THE CONTRACTOR SHALL COORDINATE WITH PACE REGARDING THE RELOCATION OF BUS STOPS PRIOR TO BEGINNING WORK.
10. DURING CONSTRUCTION OF PROPOSED IMPROVEMENTS ALONG COOK COUNTY HIGHWAYS, TWO-WAY TRAFFIC SHALL REMAIN OPEN FOR ALL TRAFFIC AT ALL TIMES. IF ANY ACTIVITY REQUIRES ENCROACHMENT INTO A LANE OPEN FOR TRAFFIC, THAT ACTIVITY SHALL BE RESTRICTED TO WITHIN THE HOURS OF 9:00 AM TO 3:00 PM FOLLOWING THE APPLICABLE IDOT AND IDOT-DISTRICT 1 TRAFFIC CONTROL STANDARDS INCLUDED IN THE PLANS FOR OFF-ROAD AND ON-ROAD APPLICATIONS.
11. THE "ROAD CONSTRUCTION AHEAD" SIGNS SHALL REMAIN INSTALLED UNTIL THE COMPLETION OF THE PROJECT OR WHEN NO ROADWAY HAZARDS REMAIN WITHIN THE WORK ZONE.
12. ALL EXISTING LANE LINE PAVEMENT MARKINGS AND RAISED REFLECTIVE PAVEMENT MARKER REFLECTORS LOCATED WITHIN TEMPORARY LANE CLOSURE TAPERS, LANE SHIFT TAPERS OR IN LOCATIONS THAT CONFLICT WITH THE TEMPORARY PAVEMENT MARKING TAPE USED FOR STAGING SHALL BE REMOVED VIA WATER BLASTING WITH VACUUM RECOVERY IF THE STAGING WILL REMAIN IN PLACE FOR MORE THAN 14 DAYS. THE EXISTING PAVEMENT MARKINGS AND RAISED REFLECTIVE PAVEMENT MARKER REFLECTORS THAT WERE REMOVED SHALL BE RESTORED IN KIND AFTER THE COMPLETION OF THE STAGING.
13. TEMPORARY INFORMATION SIGNS ON TEMPORARY SUPPORTS SHALL BE PROVIDED FOR ALL COMMERCIAL DRIVEWAYS THAT ARE LOCATED WITHIN A WORK AREA. THIS WORK SHALL BE PAID FOR PER DISTRICT 1 DETAIL TC-26. THESE SIGNS SHALL BE RELOCATED AS REQUIRED FOR EACH CONSTRUCTION STAGE AND SHALL BE PLACED AS DIRECTED BY THE ENGINEER. THIS SIGN RELOCATION WORK WILL NOT BE PAID FOR SEPARATELY AND SHALL BE INCLUDED IN THE CONTRACT UNIT PRICE PER SQUARE FOOT FOR TEMPORARY INFORMATION SIGNING.
14. THE CONTRACTOR SHALL PLACE ONE PCMS AT EACH END OF THE PROJECT ALONG BRAINARD RD AND JOLIET RD AT LOCATIONS DESIGNATED BY THE ENGINEER TO INFORM MOTORISTS OF THE UPCOMING ROAD WORK A MINIMUM OF FOURTEEN (14) DAYS IN ADVANCE OF THE ROAD WORK AND ANY SUBSEQUENT STAGE CHANGES. THE MESSAGE SHALL BE APPROVED BY THE ENGINEER. THE WORK SHALL BE PAID FOR AT THE CONTRACT UNIT PRICE PER CALENDAR DAY FOR CHANGEABLE MESSAGE SIGNS.
15. DROP-OFFS ADJACENT TO THE TRAVEL LANE SHALL BE KEPT TO A MINIMUM. PROTECTION OF THE DROP-OFF SHALL BE ACCORDING TO THE IDOT BUREAU OF SAFETY PROGRAMS AND ENGINEERING, SAFETY ENGINEERING POLICY MEMORANDUM 4-21. DROP-OFFS GREATER THAN OR EQUAL TO 24" WILL NOT BE ALLOWED AT LOCATIONS WHERE THE DROP-OFF IS LOCATED WITHIN 8 FT OF THE EDGE OF THE TRAVEL LANE. THE CONTRACTOR SHALL BE RESPONSIBLE FOR ENSURING THAT THE DROP-OFF AREAS MEET THE OFFSET, HEIGHT AND DURATION REQUIREMENTS TO USE BARRICADES AT THE END OF EACH WORKDAY. THIS MAY REQUIRE THE CONTRACTOR TO REPLACE OR PLACE SUFFICIENT MATERIAL IN THE EXCAVATION TO REDUCE THE DROP-OFF TO BE COMPLIANT WITH THE REQUIREMENTS FOR USE OF BARRICADES. NO ADDITIONAL COMPENSATION SHALL BE ALLOWED TO COMPLY WITH THIS REQUIREMENT. WHERE POSITIVE PROTECTION (TEMPORARY CONCRETE BARRIER PER STD. 704001) IS PROVIDED, THIS REQUIREMENT IS NULLIFIED.
16. IF ANY EXISTING PAVEMENT MARKING AND/OR SIGNING ALONG COOK COUNTY ROADWAYS IS DAMAGED DUE TO CONSTRUCTION OF PROPOSED IMPROVEMENTS, THE CONTRACTOR SHALL REPLACE THE DAMAGED TRAFFIC CONTROL DEVICES TO THE SATISFACTION OF COOK COUNTY PER IDOT AND IDOT DISTRICT 1 STANDARDS FOR TRAFFIC CONTROL DEVICES, PAVEMENT MARKING, AND SIGNAGE INCLUDED IN THE PLANS.



USER NAME	= Connor.Liss
PLOT SCALE	= 0.16666667' / in.
PLOT DATE	= 6/25/2025

DESIGNED	-	JLS
DRAWN	-	JLS
CHECKED	-	AB
DATE	-	02/22/2024

REVISED	-
REVISED	-
REVISED	-
REVISED	-

STATE OF ILLINOIS
DEPARTMENT OF TRANSPORTATION

MAINTENANCE OF TRAFFIC GENERAL NOTES
JOLIET ROAD AT BRAINARD AVENUE

SCALE: NONE	SHEET 1	OF 1	SHEETS	STA.	TO STA.
-------------	---------	------	--------	------	---------

F.A.U. RTE.	SECTION	COUNTY	TOTAL SHEETS	SHEET NO.
3562	(430Y)N-1	COOK	117	32
CONTRACT NO. 62B64				
		ILLINOIS	FED. AID PROJECT	

MODEL: Unnamed Plan-1 - Plan 2 (Sheet)
FILE NAME: \\gw\m\us-sw-bentley.com\mb-us-pw-03\Documents\Chicago_IL\01_Projects\D1_IDOT_Var_DEservs_PTB208_005\W06 - 198565\3.0 Deliverables\3.3 CADD Data\Sheets\0162B64-sh-H-MOT-Sequence.dgn

SUGGESTED SEQUENCE OF CONSTRUCTION AND MAINTENANCE OF TRAFFIC

THE FOLLOWING SEQUENCE OF CONSTRUCTION AND MAINTENANCE OF TRAFFIC IS SUGGESTED. VARIATIONS MAY BE MADE WITH THE APPROVAL OF THE ENGINEER. FOR EACH STAGE OF CONSTRUCTION, PROVIDE TRAFFIC CONTROL AS SHOWN ON THE MAINTENANCE OF TRAFFIC PLANS. COORDINATE INSTALLATION OF TRAFFIC CONTROL DEVICES WITH THE EXISTING TRAFFIC PATTERNS AT THE ENDS OF THE PROJECT ALONG JOLIET ROAD, BRAINARD AVENUE AND IMPACTED CROSS STREETS. THE IMPROVEMENTS WILL BE CONSTRUCTED USING LANE CLOSURES AND LANE SHIFT TAPERS PER DISTRICT ONE STANDARDS TC-10, TC-11, TC-13, TC-14, TC-22, TC-26 AND STATE HIGHWAY STANDARDS 701301, 701311, 701602, 701606, 701701 AND 701901. ACCESS TO DRIVEWAYS MUST BE MAINTAINED THROUGHOUT THE DURATION OF THE PROJECT.

PRE-STAGE

- UTILIZE HIGHWAY STANDARD 701701 TO REMOVE THE EXISTING ISLAND AT THE NORTHWEST CORNER OF JOLIET RD AND BRAINARD AVE INTERSECTION AND PATCH THE ROADWAY PAVEMENT AS SHOWN IN THE ROADWAY PLANS. INSTALL TEMPORARY TRAFFIC SIGNALS AS SHOWN IN TRAFFIC SIGNAL PLANS.

STAGE 1

- UTILIZE IDOT HIGHWAY STANDARD 701606 AND 701701 TO SET UP TRAFFIC CONTROL DEVICES AND ADVANCE SIGNS AS DESCRIBED IN THE FOLLOWING STEPS, AND AS SHOWN IN THE PLANS.
- CLOSE THE WESTBOUND OUTSIDE LANE ALONG JOLIET ROAD TO TRAFFIC AS SHOWN ON THE PLANS.
- SHIFT THE NORTHBOUND AND SOUTHBOUND TRAFFIC ON THE NORTHSIDE OF BRAINARD 4' TO THE WEST TO PROVIDE 8'-0" OF BUFFER FROM WORK ZONE ON NE CORNER OF THE INTERSECTION. MAINTAIN A MINIMUM OF 11' LANE WIDTH ALONG THE ENTIRE LENGTH OF THE SHIFT.
- CONSTRUCT WESTBOUND RIGHT TURN LANE ALONG THE EAST LEG OF JOLIET RD. THE ASSOCIATED WORK INCLUDES PAVEMENT WIDENING, DRAINAGE STRUCTURES AND STORM SEWER INSTALLATION, DRIVEWAY, SIDEWALK AND CURB AND GUTTER CONSTRUCTION.

STAGE 2

- UTILIZE IDOT HIGHWAY STANDARD 701606 AND 701701 TO SET UP TRAFFIC CONTROL DEVICES DESCRIBED IN THE FOLLOWING STEPS, AND AS SHOWN ON THE PLANS.
- CLOSE THE WESTBOUND OUTSIDE LANE ALONG JOLIET ROAD TO TRAFFIC AS INDICATED IN MOT STAGE 2 PLANS. SET UP TRAFFIC CONTROL DEVICES AS PER PLANS AND AS PER DISTRICT 1 STANDARD DETAIL TC-14 TO KEEP ACCESS TO THE WESTBOUND RIGHT TURN LANE ON JOLIET ROAD TO BRAINARD AVE.
- SHIFT THE NORTHBOUND AND SOUTHBOUND TRAFFIC ON THE NORTHSIDE OF BRAINARD 4' TO THE EAST. MAINTAIN A MINIMUM OF 11' LANE WIDTH ALONG THE ENTIRE LENGTH OF THE SHIFT.
- CONSTRUCT SOUTHBOUND RIGHT TURN LANE ALONG THE NORTH LEG OF BRAINARD AVENUE, THE ASSOCIATED WORK INCLUDES PAVEMENT WIDENING, DRAINAGE STRUCTURES AND STORM SEWER INSTALLATION, DRIVEWAY REMOVAL AND RECONSTRUCTION, SIDEWALK AND CURB AND GUTTER CONSTRUCTION.

STAGE 3

- UTILIZE IDOT HIGHWAY STANDARD 701501 AND 701701 TO INSTALL THE STORM SEWER ACROSS BRAINARD AVE.
- UTILIZE IDOT HIGHWAY STANDARD 701611, DAILY LANE CLOSURES, NON-PEAK HOURS ONLY TO CONSTRUCT SIDEWALK AND CURB AND GUTTER ON THE SOUTH SIDE OF JOLIET RD, INSTALL THE STORM SEWER ACROSS JOLIET RD.
- MAINTAIN EXISTING STORM SEWER ACROSS JOLIET RD UNTIL NEW STORM SEWER IS INSTALLED AND OPERATES AND FILL IT WITH CLSM TO ABANDON THE EXISTING STORM SEWER.
- INSTALL PERMANENT TRAFFIC SIGNALS.
- UTILIZE APPROPRIATE HIGHWAY STANDARD AND RESURFACE AND RESTORE THE ROADWAY AS SHOWN ON ROADWAY AND PAVEMENT MARKING PLANS.
- RESTORE THE DISTURBED AREA AS SHOWN IN THE LANDSCAPING PLANS.
- REMOVE ALL TEMPORARY EROSION CONTROL MEASURES AND TRAFFIC CONTROL DEVICES.



USER NAME = Connor,Liss
PLOT SCALE = 0.16666667' / in.
PLOT DATE = 6/25/2025

DESIGNED - JLS
DRAWN - JLS
CHECKED - AB
DATE - 02/22/2024

REVISED -
REVISED -
REVISED -
REVISED -


STATE OF ILLINOIS
DEPARTMENT OF TRANSPORTATION

MAINTENANCE OF TRAFFIC SEQUENCE OF CONSTRUCTION
JOLIET ROAD AT BRAINARD AVENUE


SCALE: NONE SHEET 1 OF 1 SHEETS STA. 0+00.00 TO STA. 45+00.00

F.A.U. RTE.	SECTION	COUNTY	TOTAL SHEETS	SHEET NO.
3562	(430Y)N-1	COOK	117	33
CONTRACT NO. 62B64				
		ILLINOIS	FED. AID PROJECT	


MODEL: Unnamed Plan - Plan 1 [Sheet]
FILE NAME: \\ow\m\us\w\benlly.com\mb-us-pw-03\Documents\Chicago_IL\01_Projects\D1_DOT_Var_DEsens_PTB208_005\W06 - 198565\3.0 Deliverables\3.3 CADD Data\Sheets\0162B64-sht-MOT-Typsec01.dgn

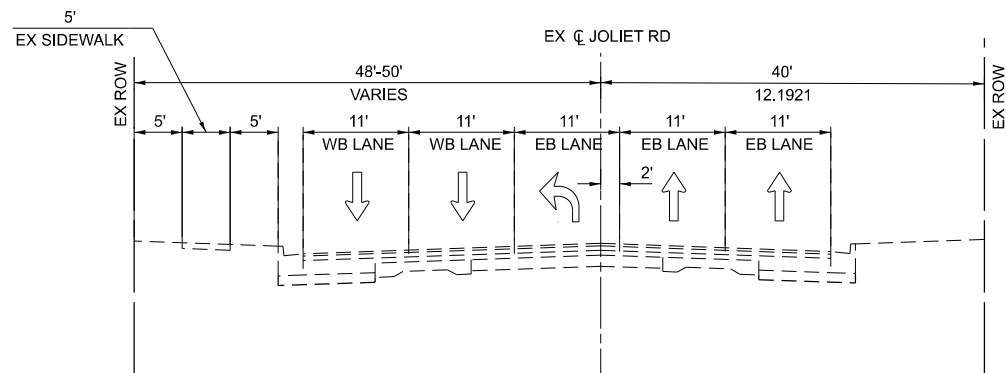


EXISTING TYPICAL SECTION
JOLIET ROAD - WEST LEG
STA 171+65 TO 175+78
(LOOKING EAST)

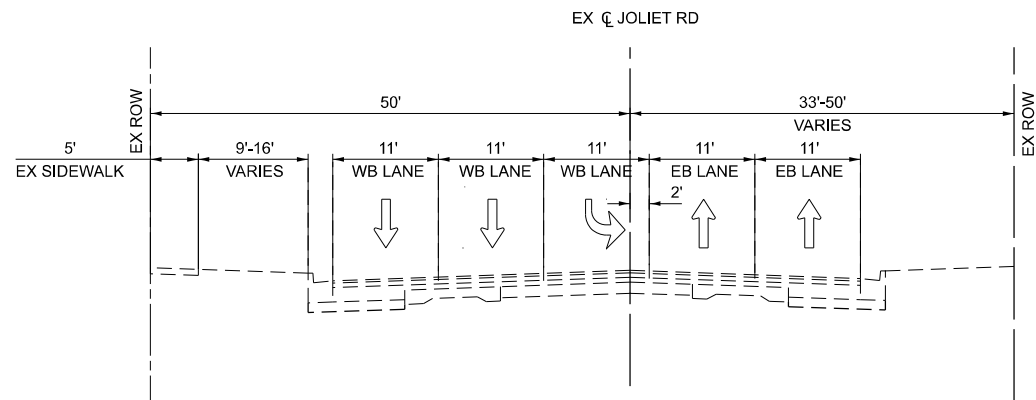

EXISTING TYPICAL SECTION
JOLIET ROAD - EAST LEG
STA 175+78 TO 179+50
(LOOKING EAST)

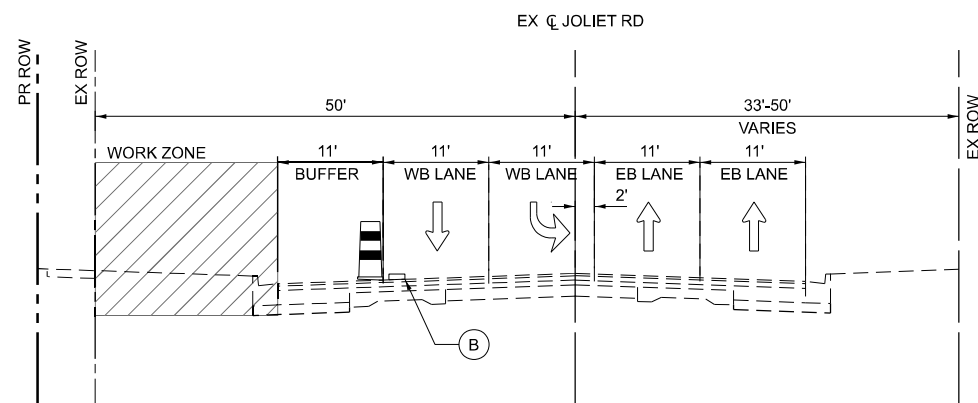

STAGE 1 TYPICAL SECTION
JOLIET ROAD - EAST LEG
STA 175+78 TO 179+50

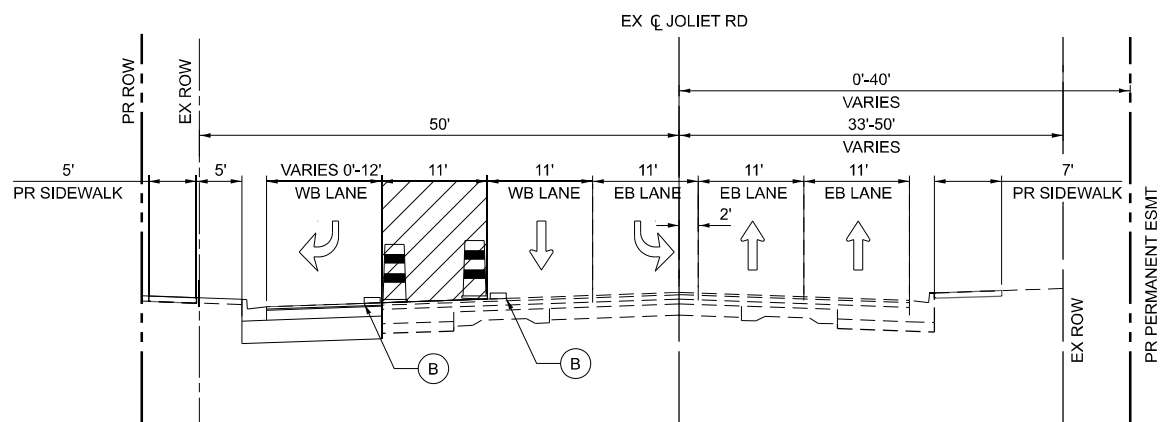

STAGE 2 TYPICAL SECTION
JOLIET ROAD - EAST LEG
STA 175+78 TO 179+50

LEGEND

WORK AREA

DRUMS OR TYPE II BARRICADES

DIRECTION OF TRAFFIC

TEMPORARY PAVEMENT MARKINGS,
TYPE IV TAPE, OF THICKNESS AND COLOR:

(A) 4 INCH, DOUBLE YELLOW

(B) 4 INCH, SOLID WHITE



USER NAME = Connor.Liss	DESIGNED - MA	REVISED -
	DRAWN - MA	REVISED -
PLOT SCALE = 0.16666667' / in.	CHECKED - AB	REVISED -
PLOT DATE = 6/25/2025	DATE - 03/15/2024	REVISED -


STATE OF ILLINOIS
DEPARTMENT OF TRANSPORTATION

MOT TYPICAL SECTIONS
JOLIET ROAD AT BRAINARD AVENUE


SCALE: 1"=10' SHEET 1 OF 2 SHEETS STA. TO STA.

F.A.U. RTE.	SECTION	COUNTY	TOTAL SHEETS	SHEET NO.
3562	(430Y)N-1	COOK	117	34
CONTRACT NO. 62B64				
ILLINOIS FED. AID PROJECT				


MODEL: Unnamed Plan - Plan 1 [Sheet]
FILE NAME: \\ow\m\us\pw\benlly.com\mb-us-pw-03\Documents\Chicago_IL\01_Projects\DOT_Ver_DEservs_PTB208_005\N06 - 198565\3.0 Deliverables\3.3 CADD Data\Sheets\0162B64-sht-MOT-typsec02.dgn

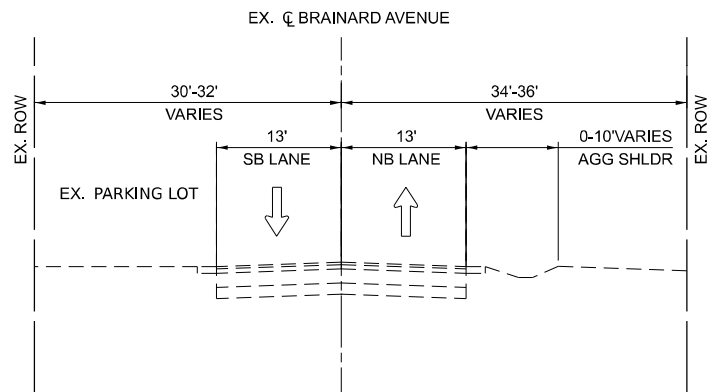


**EXISTING TYPICAL SECTION
BRAINARD AVENUE - SOUTH LEG**

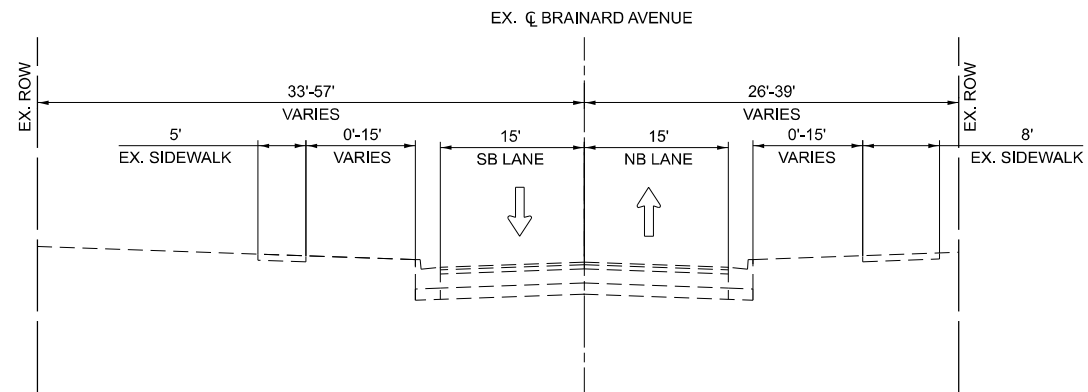

**EXISTING TYPICAL SECTION
BRAINARD AVENUE - NORTH LEG**

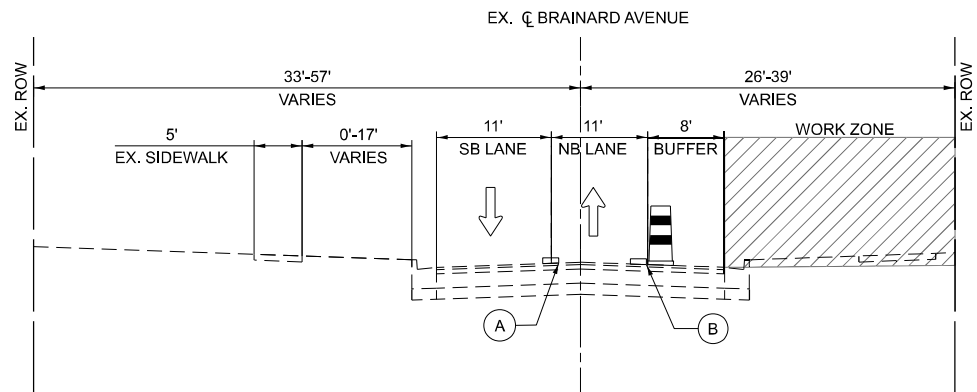

**STAGE 1 TYPICAL SECTION
BRAINARD AVENUE - NORTH LEG**

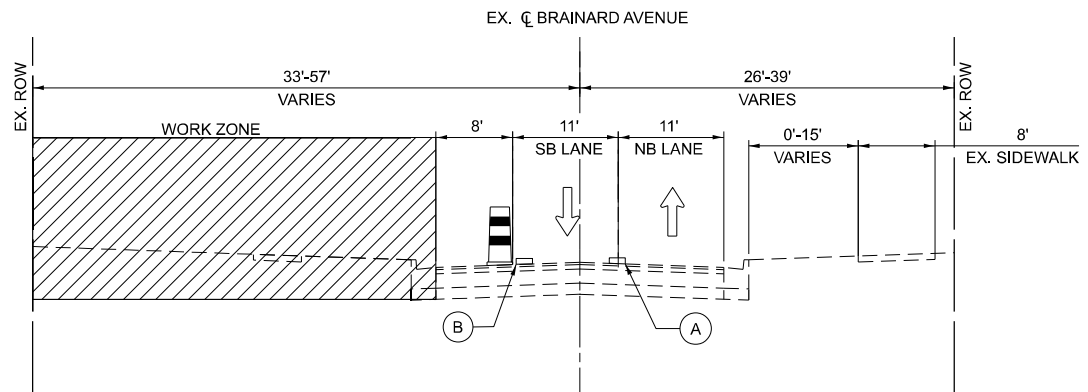

**STAGE 2 TYPICAL SECTION
BRAINARD AVENUE - NORTH LEG**

LEGEND

- WORK AREA
- DRUMS OR TYPE II BARRICADES
- DIRECTION OF TRAFFIC

TEMPORARY PAVEMENT MARKINGS,
TYPE IV TAPE, OF THICKNESS AND COLOR:

- 4 INCH, DOUBLE YELLOW
- 4 INCH, SOLID WHITE



USER NAME = Connor.Liss	DESIGNED - JP	REVISED -
	DRAWN - MA	REVISED -
PLOT SCALE = 0.16666667' / in.	CHECKED - AB	REVISED -
PLOT DATE = 6/25/2025	DATE - 03/15/2024	REVISED -


**STATE OF ILLINOIS
DEPARTMENT OF TRANSPORTATION**

**MOT TYPICAL SECTIONS
JOLIET ROAD AT BRAINARD AVENUE**

SCALE: 1"=10' SHEET 2 OF 2 SHEETS STA. TO STA.

F.A.U. RTE.	SECTION	COUNTY	TOTAL SHEETS	SHEET NO.
3562	(430Y)N-1	COOK	117	35
CONTRACT NO. 62B64				
ILLINOIS FED. AID PROJECT				


MODEL: Joliet Rd - MOT (SHEET VIEW)
FILE NAME: c:\p\m\p-us\w\kenilley.com\mb-us-pw-c3\Documents\Chicago_IL\01_Projects\DOT_Var_DEsens_PTB208_005\N06 - 198565\3.0 Deliverables\3.3 CADD Data\Sheets\0162B64-sht-MOT01S1

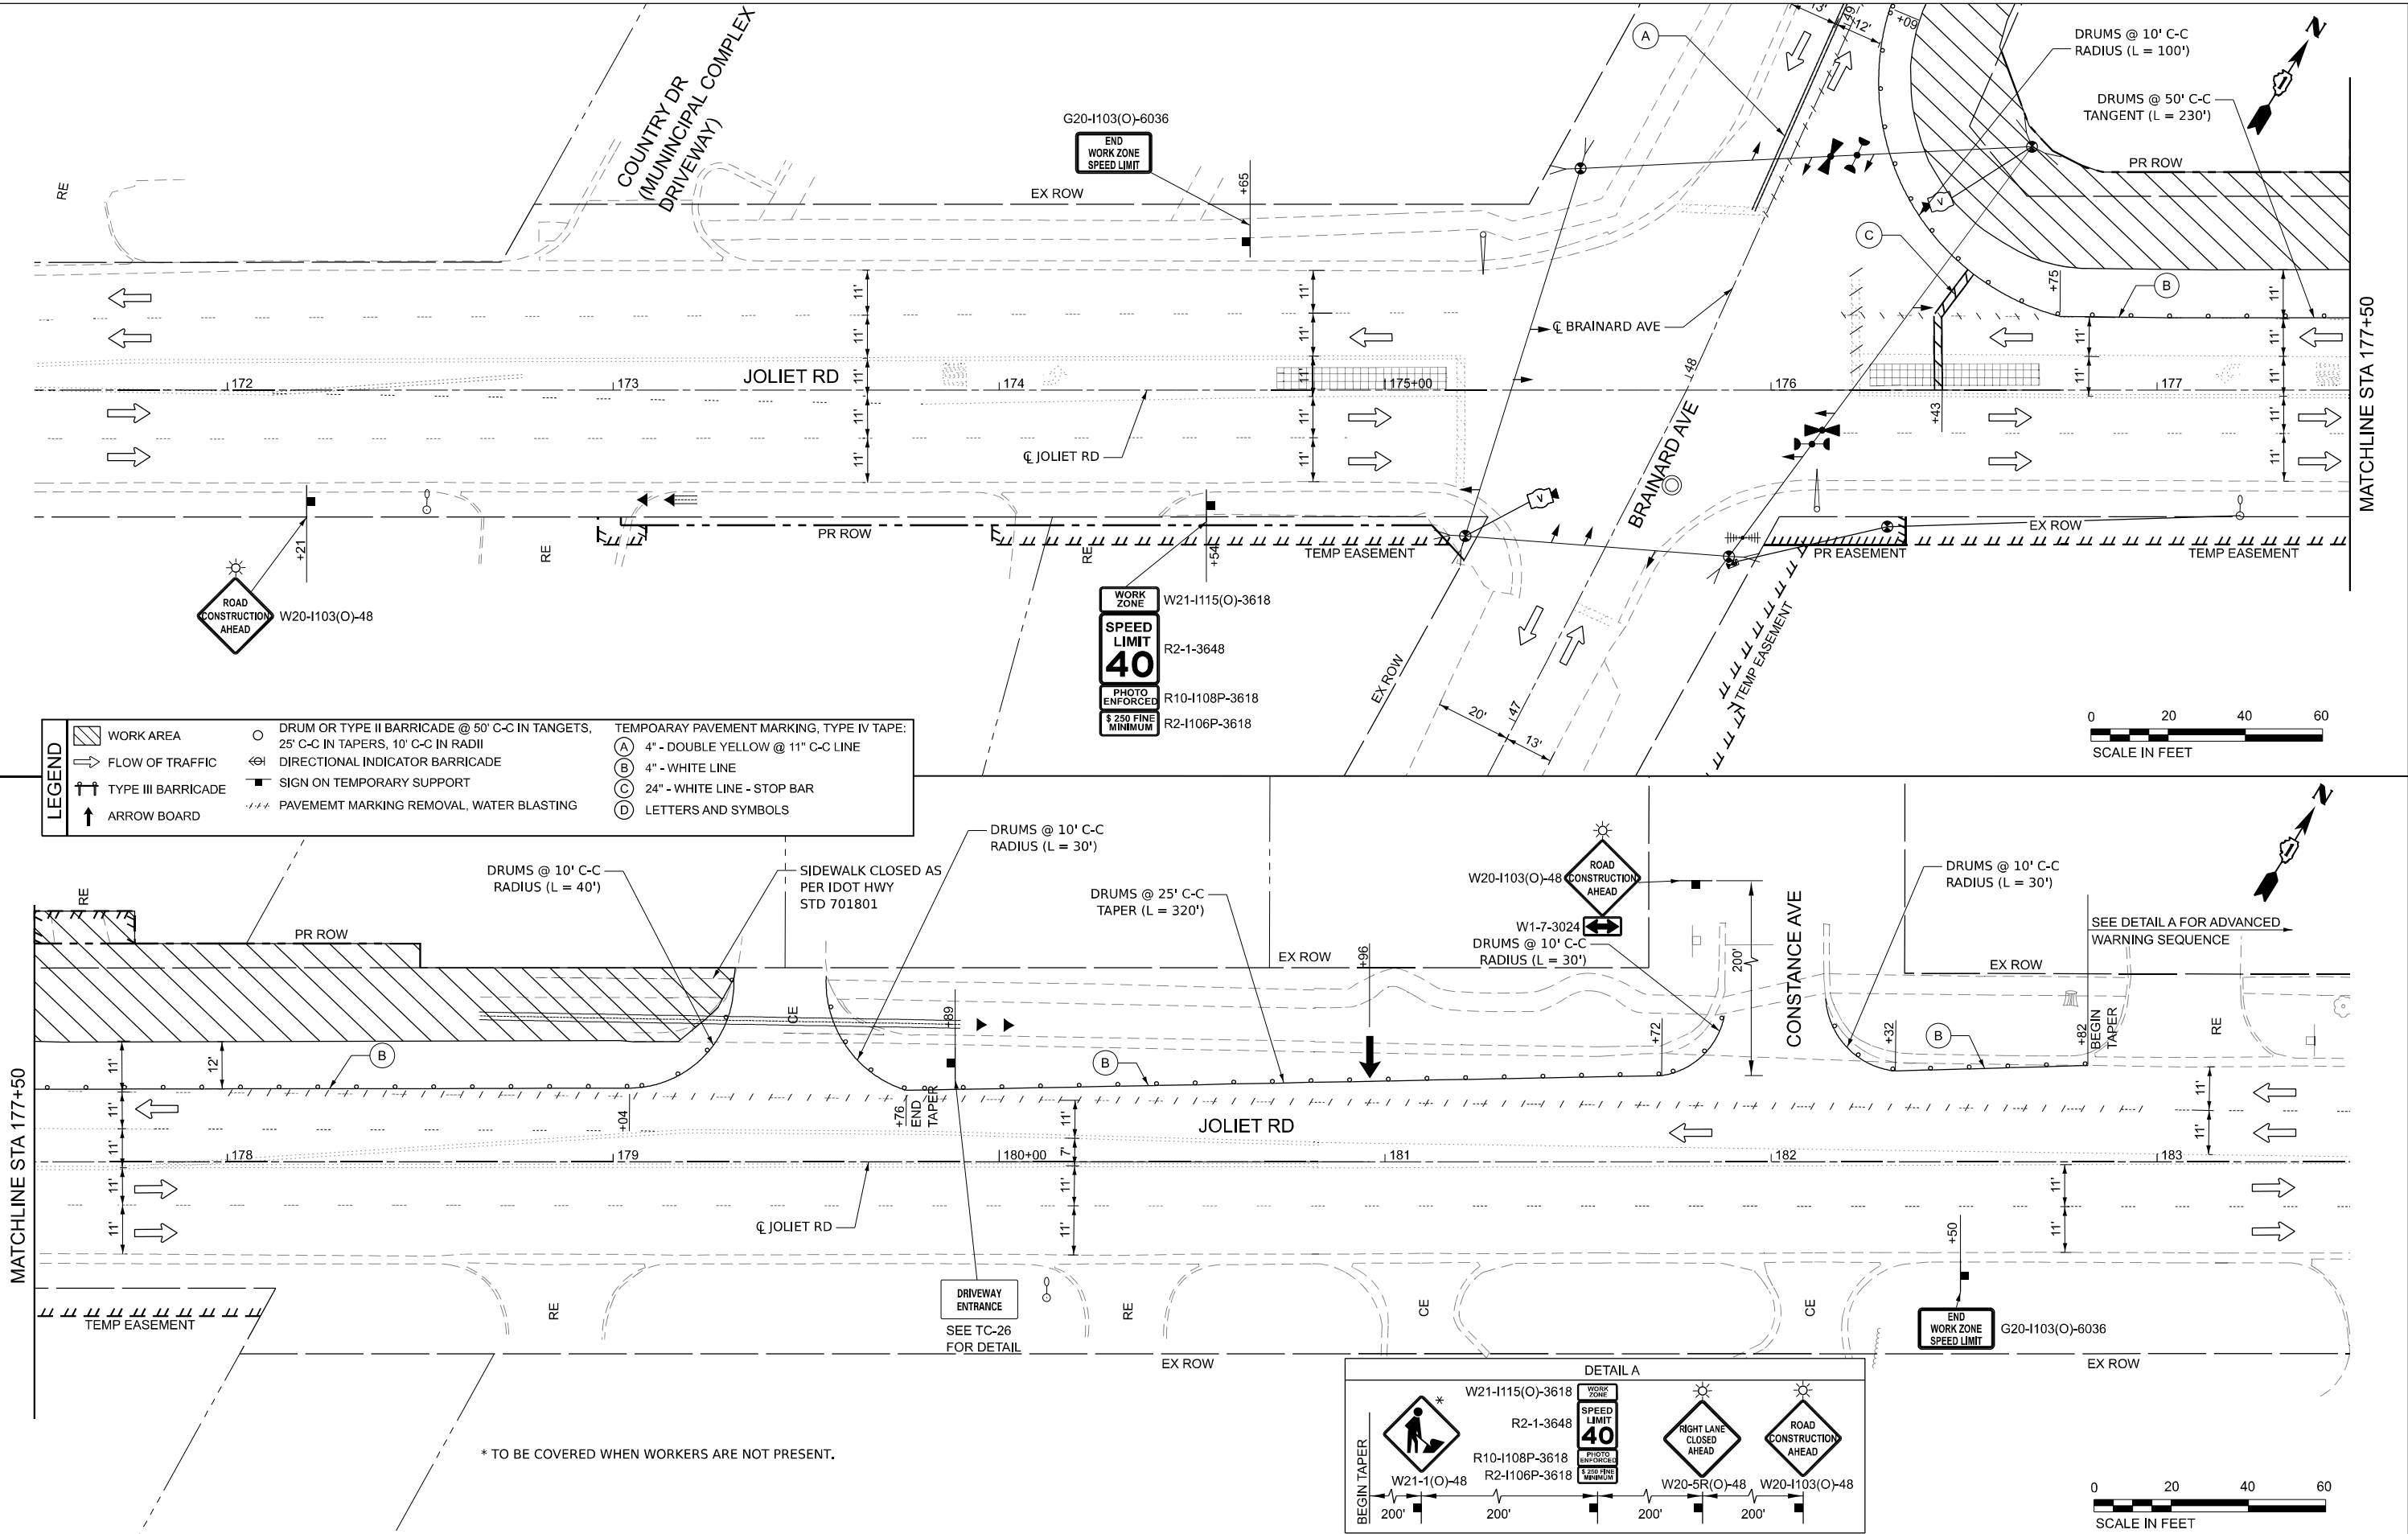

MATCHLINE STA 177+50

MATCHLINE STA 177+50

* TO BE COVERED WHEN WORKERS ARE NOT PRESENT.

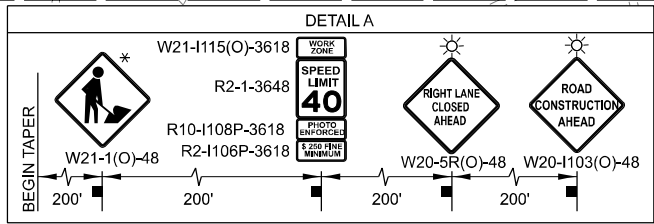

USER NAME	= Connor.Liss	DESIGNED	- JP	REVISED	-
DRAWN	- JP	REVIS	-	REVIS	-
PLOT SCALE	= 0.16666667' / in.	CHECKED	- AB	REVIS	-
PLOT DATE	= 6/25/2025	DATE	- 02/12/2024	REVIS	-


STATE OF ILLINOIS
DEPARTMENT OF TRANSPORTATION

MOT PLANS - STAGE 1-1
JOLIET ROAD AT BRAINARD AVENUE



SCALE: 1"=20' SHEET 1 OF 2 SHEETS STA. 171+50.00 TO STA. 183+50.00

F.A.U. RTE.	SECTION	COUNTY	TOTAL SHEETS	SHEET NO.
3562	(430Y)N-1	COOK	117	36
CONTRACT NO. 62B64				
ILLINOIS FED. AID PROJECT				

MODEL: Brainard Ave, [Sheet]
FILE NAME: \\pwr\m\p-us-pw-c03\Documents\Chicago_IL\01_Projects\DOT_Var_DEsenus_PTB208_005\W06 - 198565\3.0 Deliverables\3.3 CADD Data\Sheets\0162B64-sht-MOT02S1

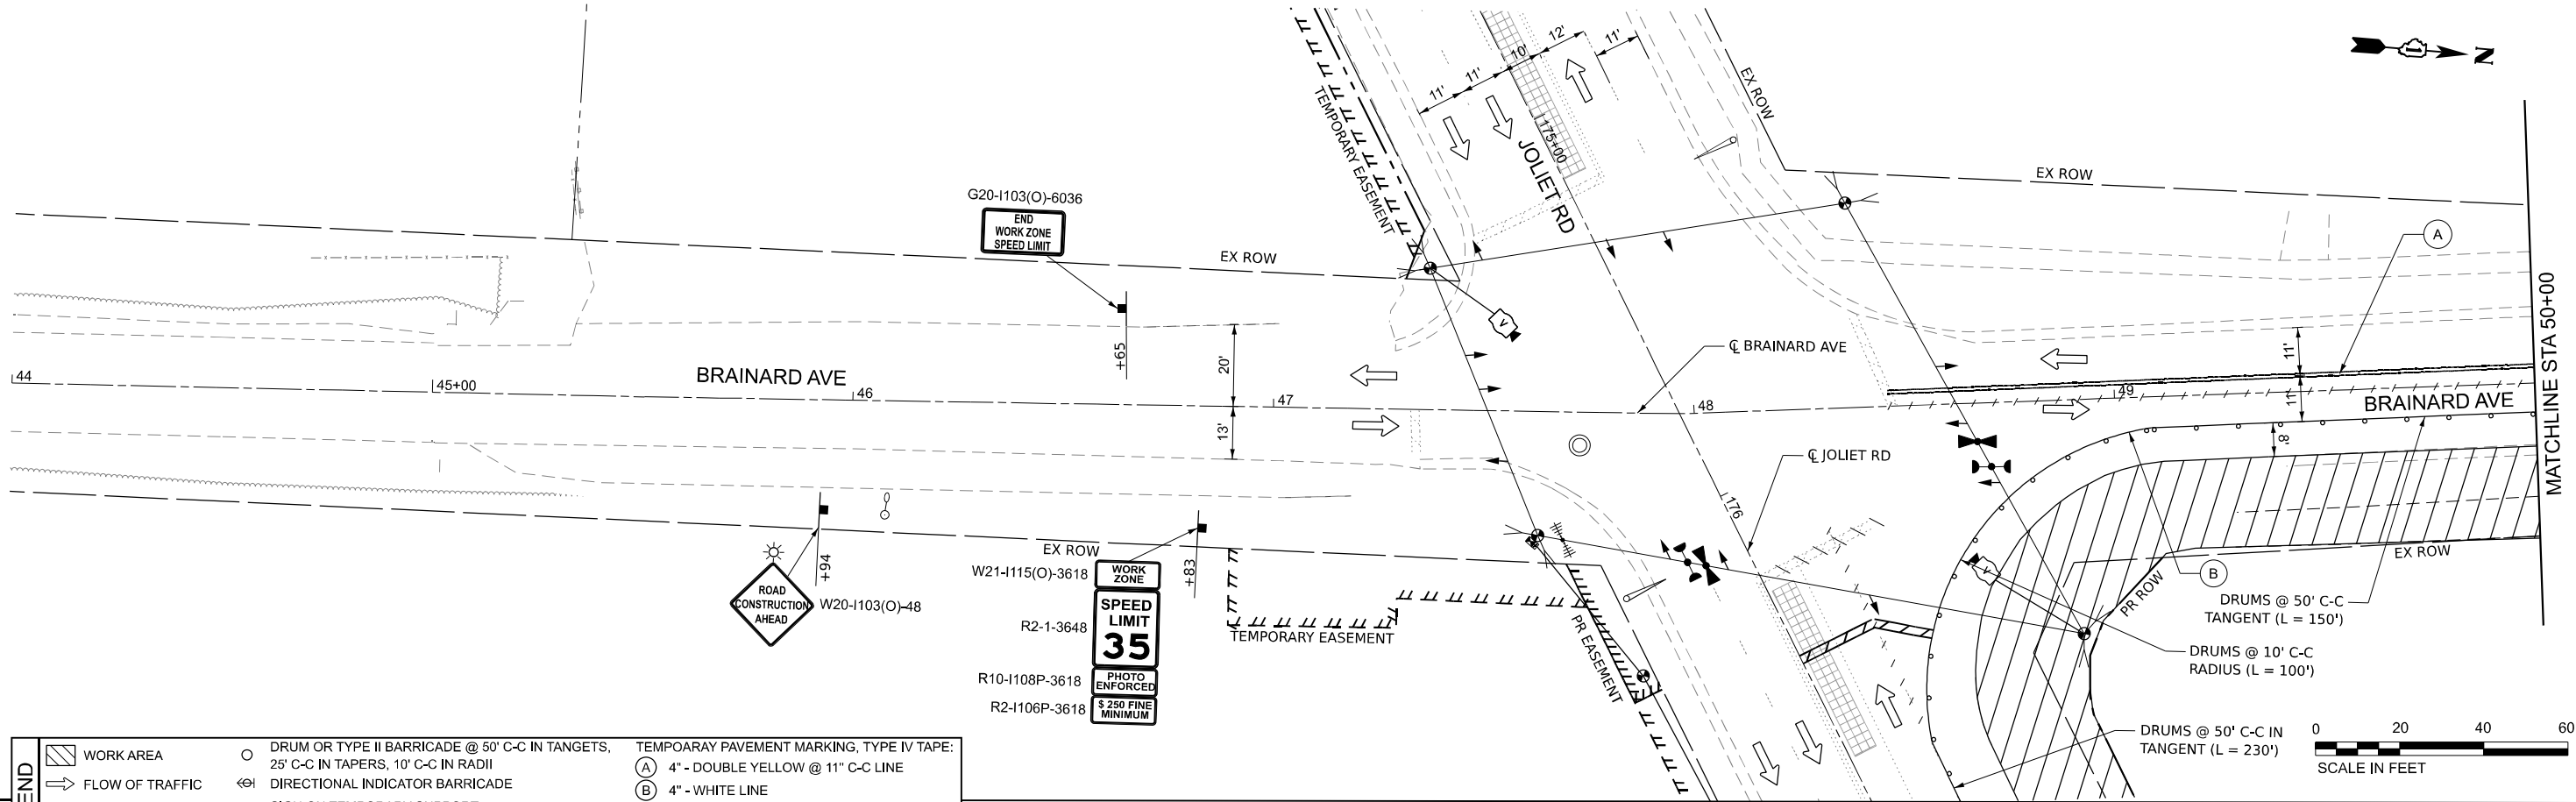

LEGEND	
	WORK AREA
	FLOW OF TRAFFIC
	TYPE III BARRICADE
	ARROW BOARD
	DRUM OR TYPE II BARRICADE @ 50' C-C IN TARGETS, 25' C-C IN TAPERS, 10' C-C IN RADII
	DIRECTIONAL INDICATOR BARRICADE
	SIGN ON TEMPORARY SUPPORT
	PAVEMENT MARKING REMOVAL, WATER BLASTING
	TEMPORARY PAVEMENT MARKING, TYPE IV TAPE: 4" - DOUBLE YELLOW @ 11" C-C LINE
	4" - WHITE LINE
	24" - WHITE LINE - STOP BAR
	LETTERS AND SYMBOLS

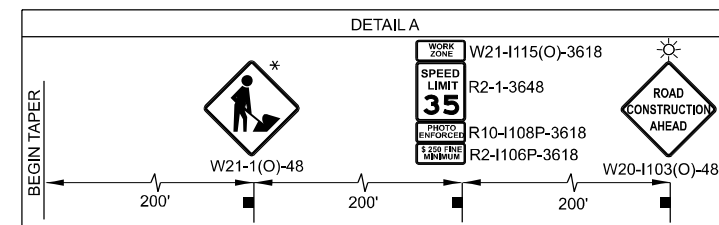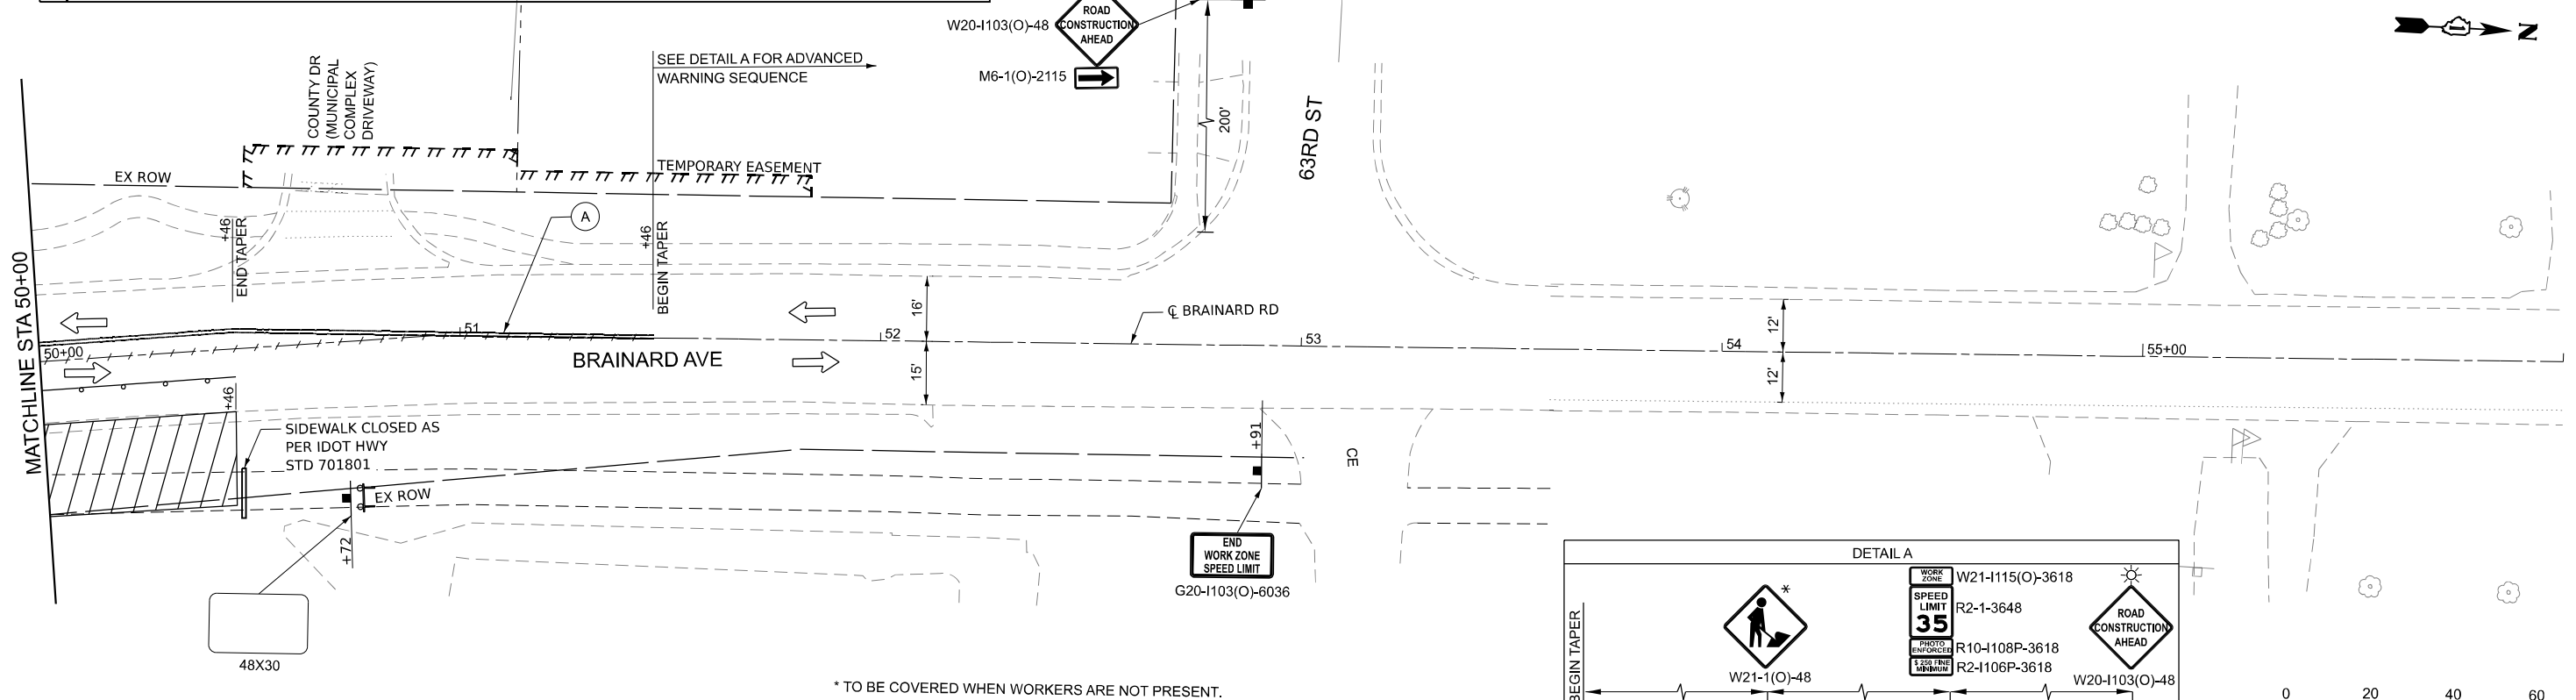

* TO BE COVERED WHEN WORKERS ARE NOT PRESENT.



USER NAME = Connor.Liss	DESIGNED - JP	REVISED -
PLOT SCALE = 0.1666667' / in.	DRAWN - JP	REVISED -
PLOT DATE = 6/25/2025	CHECKED - AB	REVISED -
	DATE - 02/12/2024	REVISED -


STATE OF ILLINOIS
DEPARTMENT OF TRANSPORTATION

MOT PLANS - STAGE 1
JOLIET ROAD AT BRAINARD AVENUE

SCALE: 1"=20' SHEET 2 OF 2 SHEETS STA. 44+00.00 TO STA. 56+00.00

F.A.U. RTE.	SECTION	COUNTY	TOTAL SHEETS	SHEET NO.
3562	(430Y)N-1	COOK	117	37
CONTRACT NO. 62B64				
ILLINOIS FED. AID PROJECT				

MODEL: Joliet Rd - MOT (SHEET VIEW)
FILE NAME: cwr\m\p-uspw\w\benlley.com\mb-us-pw-c03\Documents\Chicago_IL\01_Projects\DOT_Var_DEsens_PTB208_005\N06 - 198565\3.0 Deliverables\3.3 CADD Data\Sheets\0162B64-sht-MOT01\S2

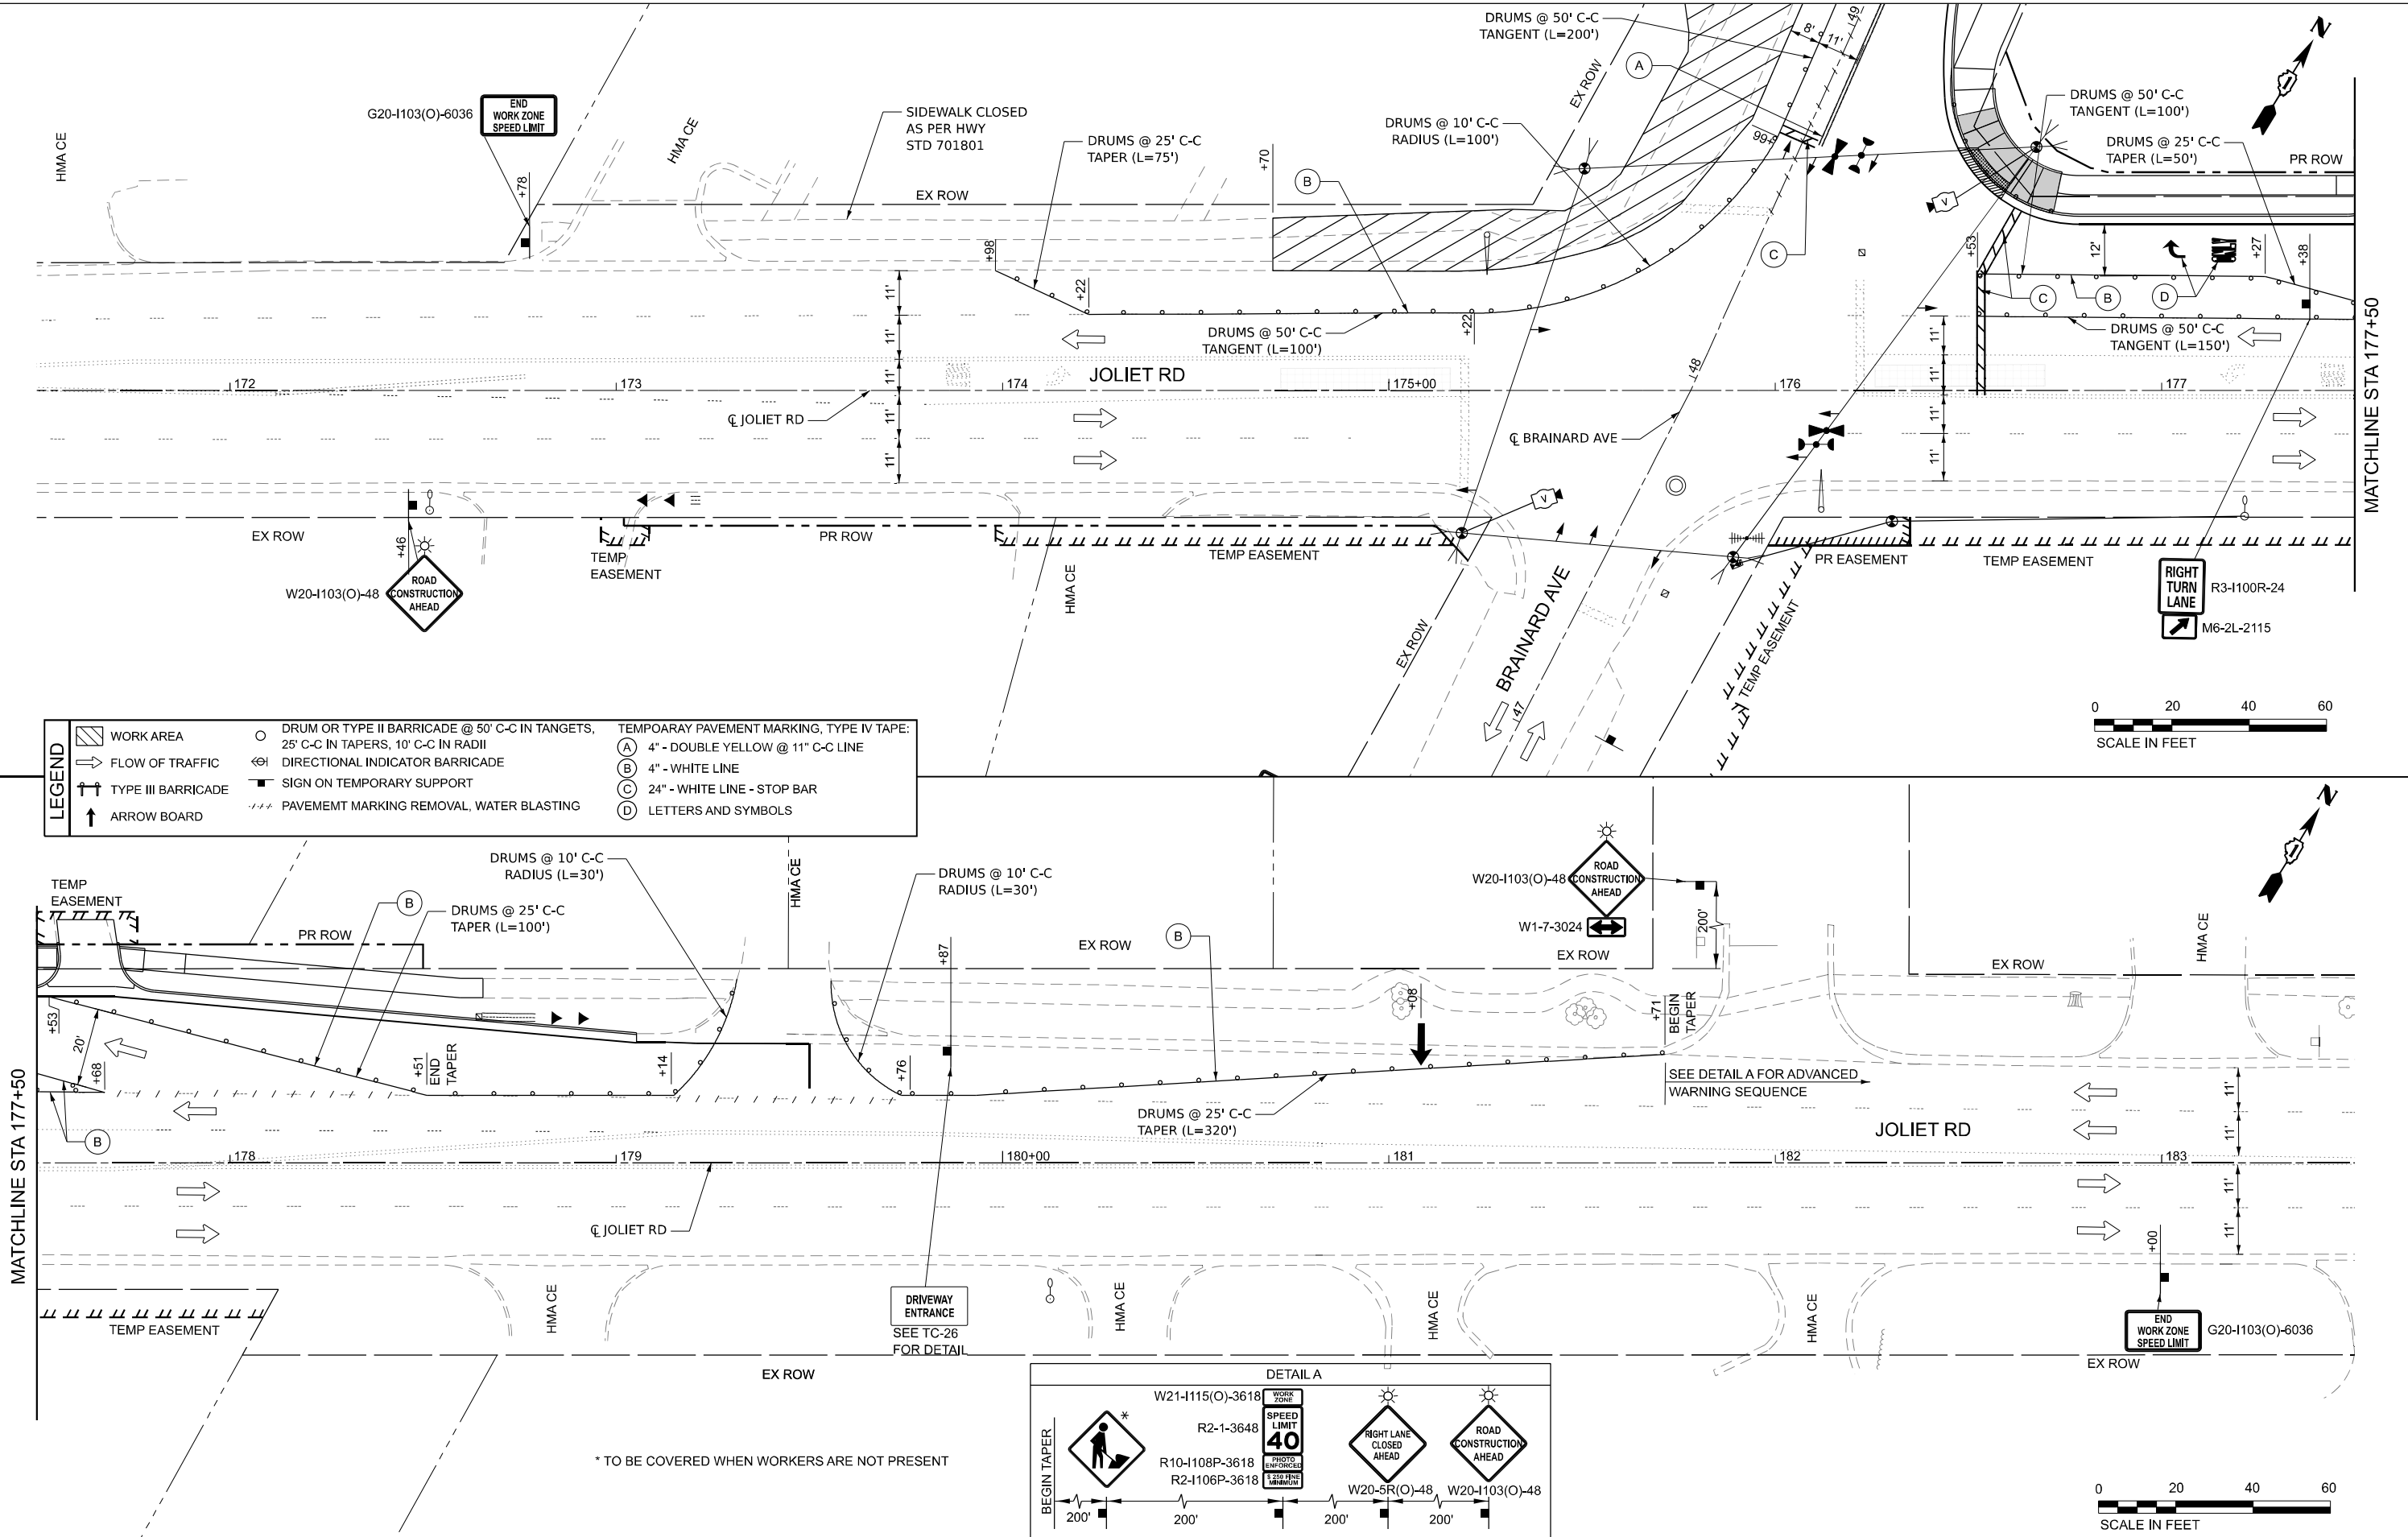


MATCHLINE STA 177+50

MATCHLINE STA 177+50

MATCHLINE STA 177+50

* TO BE COVERED WHEN WORKERS ARE NOT PRESENT

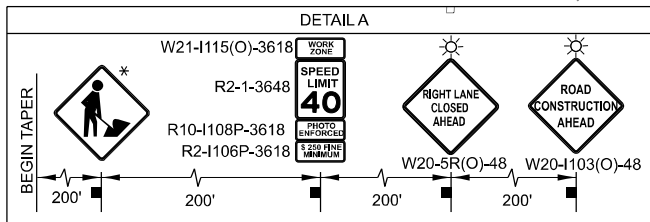

USER NAME = Connor.Liss	DESIGNED - JP	REVISED -
DRAWN - JP	REVISED -	
PLOT SCALE = 0.16666667" / in.	CHECKED - AB	REVISED -
PLOT DATE = 6/25/2025	DATE - 02/12/2024	REVISED -



STATE OF ILLINOIS
DEPARTMENT OF TRANSPORTATION

MOT PLANS - STAGE 2-1
JOLIET ROAD AT BRAINARD AVENUE

SCALE: 1"=20' SHEET 1 OF 2 SHEETS STA. 171+50.00 TO STA. 183+50.00

F.A.U. RTE.	SECTION	COUNTY	TOTAL SHEETS	SHEET NO.
3562	(430Y)N-1	COOK	117	38
CONTRACT NO. 62B64				
ILLINOIS FED. AID PROJECT				

MODEL: Brainard Ave, [Sheet]
FILE NAME: \\pwr\m\p-us-pw-c03\Documents\Chicago_IL\01_Projects\DOT_Var_DEsenus_PTB208_005\N06 - 198565\3.0 Deliverables\3.3 CADD Data\Sheets\0162B64-sha-MOT02S2

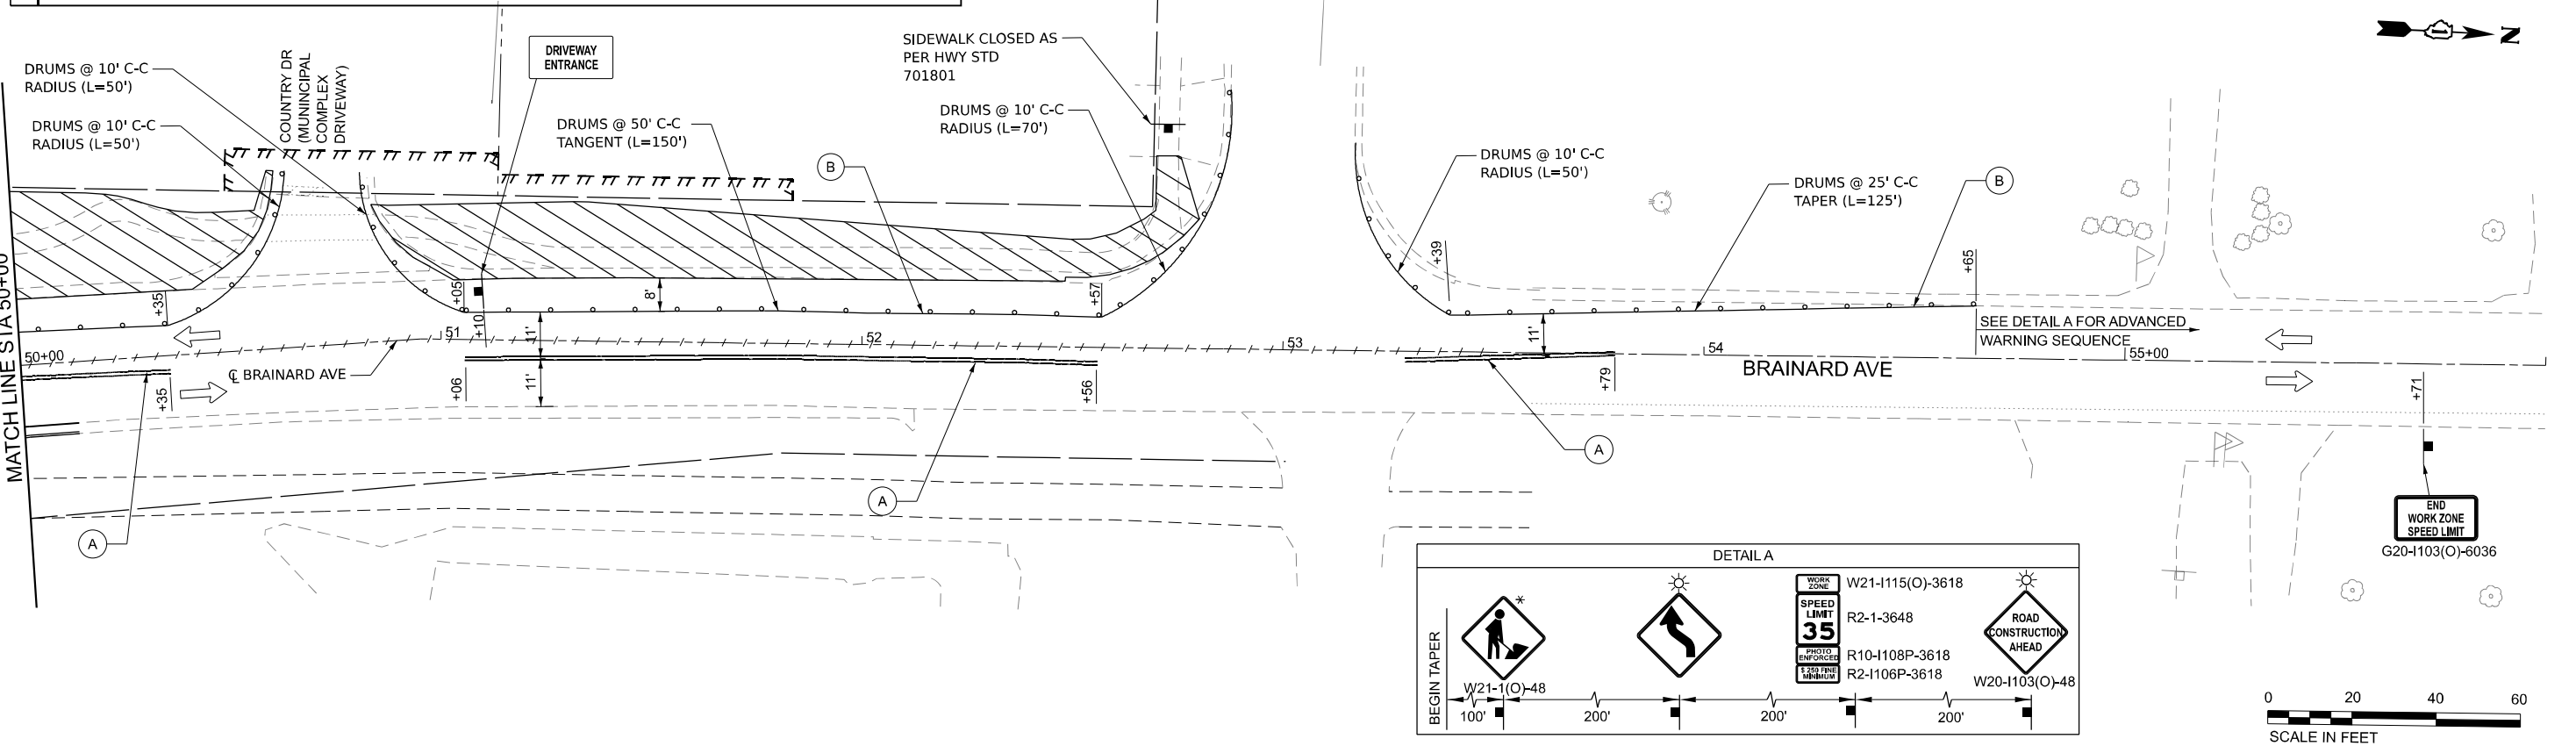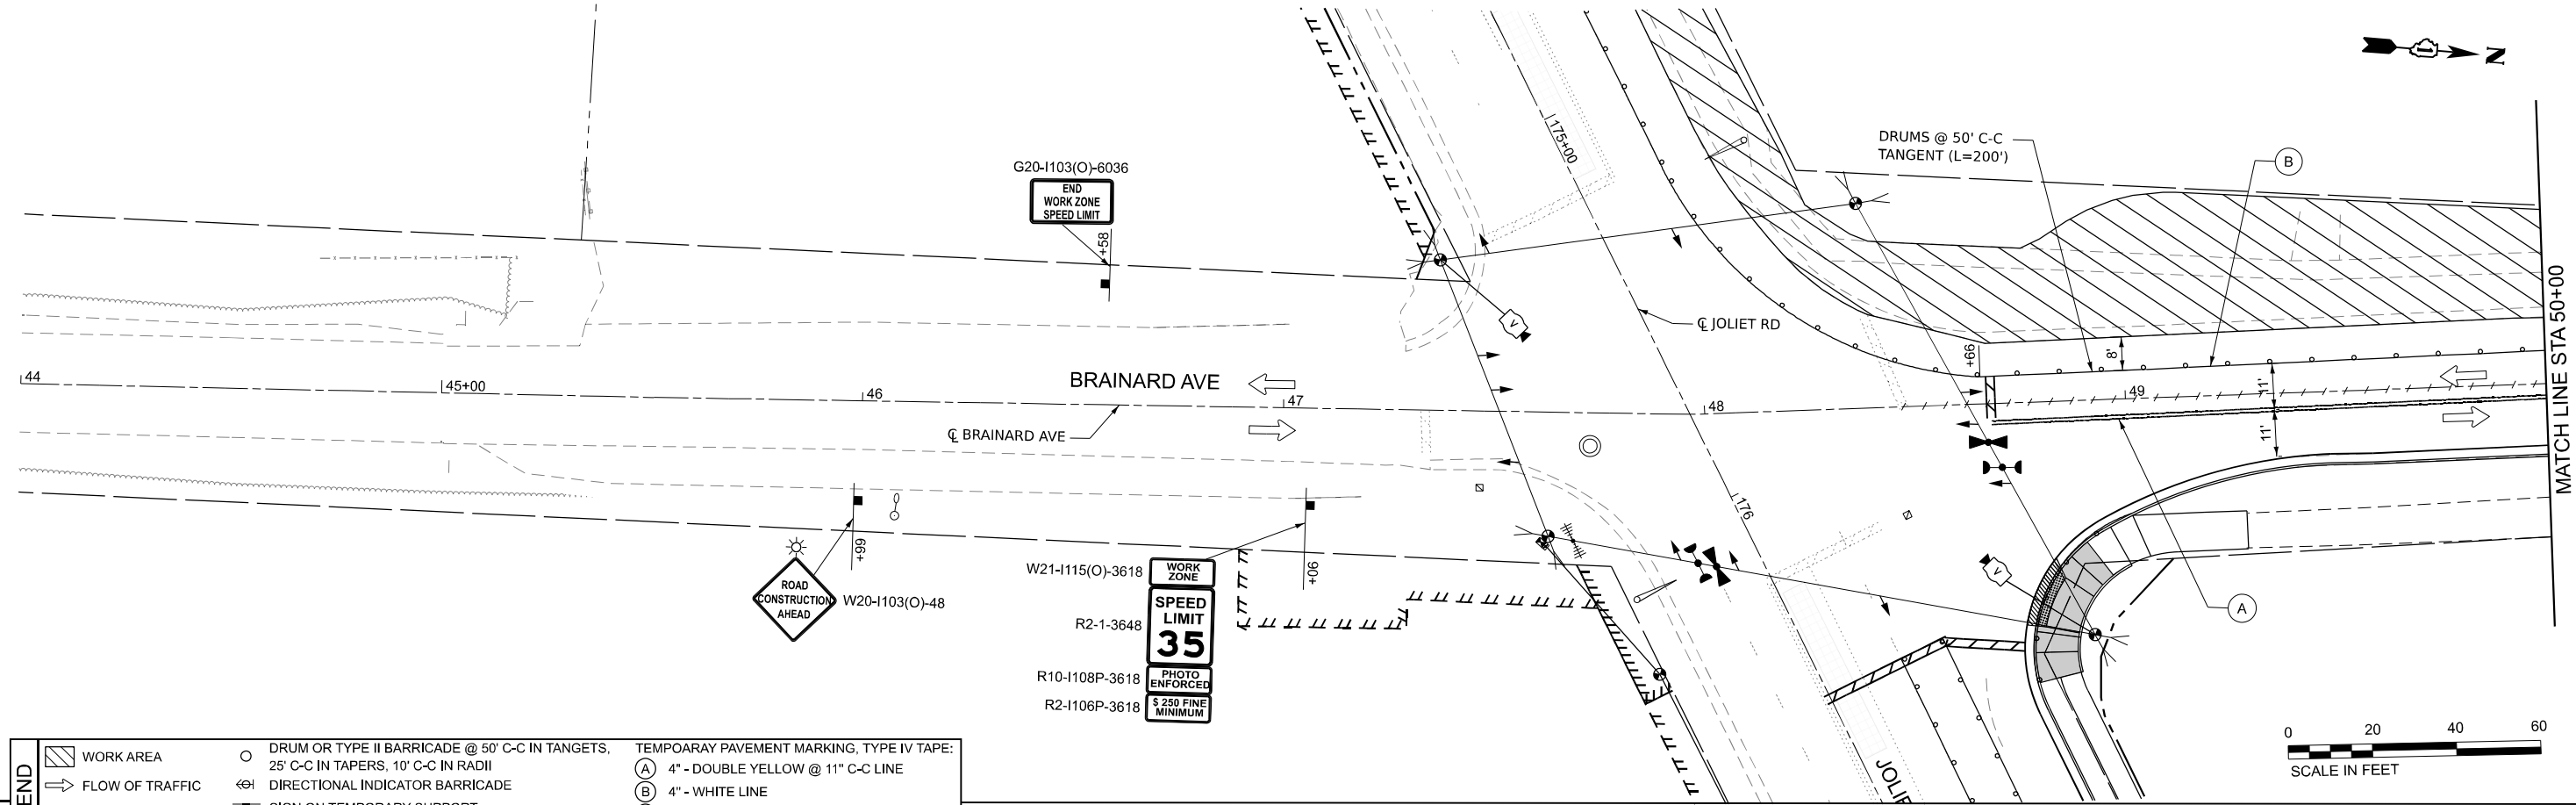

USER NAME	= Connor.Liss	DESIGNED	- JP	REVISED	-
DRAWN	- JP	REVIS	-	REVIS	-
PLOT SCALE	= 0.16666667" / in.	CHECKED	- AB	REVIS	-
PLOT DATE	= 6/25/2025	DATE	- 02/12/2024	REVIS	-

STATE OF ILLINOIS
DEPARTMENT OF TRANSPORTATION

MOT PLANS - STAGE 2
JOLIET ROAD AT BRAINARD AVENUE

SCALE: 1"=20' SHEET 2 OF 2 SHEETS STA. 44+00.00 TO STA. 56+00.00

F.A.U. RTE.	SECTION	COUNTY	TOTAL SHEETS	SHEET NO.
3562	(430Y)N-1	COOK	117	39
CONTRACT NO. 62B64				
ILLINOIS FED. AID PROJECT				

MODEL - Erosion and Sediment Control Notes (Sheet)
FILE NAME: c:\w\mf-uspw-bentley.com\mb-uspw-c03\Documents\Chicago_IL\01_Projects\DOT_Var_DEserus_PTB2008_005\W06 - 198565\3.0 Deliverables\3.3 CADD Data\Sheets\0162B64-esht-EscNotes.dgn

EROSION AND SEDIMENT CONTROL NOTES:

1.

ALL CONTROL MEASURES NECESSARY MUST MEET THE MINIMUM REQUIREMENTS AS DESCRIBED IN THE LATEST EROSION AND SEDIMENT CONTROL FIELD GUIDE FOR CONSTRUCTION INSPECTION BY THE ILLINOIS DEPARTMENT OF TRANSPORTATION. ADDITIONAL DETAILS AND BMPs ARE ALSO AVAILABLE AND CAN BE UTILIZED AS SHOWN IN THE ILLINOIS URBAN MANUAL, REVISED TO LATEST VERSION AS AMENDED. ALL ESC MEASURES WILL BE MAINTAINED IN ACCORDANCE WITH THE IDOT EROSION AND SEDIMENT CONTROL FIELD GUIDE FOR CONSTRUCTION INSPECTION AND IDOT'S BEST MANAGEMENT PRACTICES - MAINTENANCE GUIDE: (HTTP://WWW.IDOT.ILLINOIS.GOV/TRANSPORTATION-SYSTEM/ENVIRONMENT/EROSION-AND-SEDIMENT-CONTROL).
2.

ALL THE SOIL EROSION AND SEDIMENT CONTROL FEATURES MUST BE CONSTRUCTED PRIOR TO THE COMMENCEMENT OF UPLAND DISTURBANCE. SOIL DISTURBANCE MUST BE PHASED OR ENACTED IN SUCH A MANNER AS TO MINIMIZE EROSION. SOIL STABILIZATION MEASURES MUST CONSIDER THE TIME OF YEAR, SITE CONDITIONS AND THE USE OF TEMPORARY AND/OR PERMANENT MEASURES.
3.

IT IS THE RESPONSIBILITY OF THE CONTRACTOR TO ENSURE THAT SEDIMENT TRANSPORT OFF THE SITE IS REDUCED BY A COMBINATION OF MINIMIZATION OF EROSION AT THE SOURCE AND THE INSTALLATION OF SPECIFIC MEASURES TO CONTROL OR REDUCE THE TRANSPORT OF SEDIMENT. A COPY OF THE EROSION AND SEDIMENT CONTROL SCHEDULE BEING IMPLEMENTED BY THE CONTRACTOR MUST BE APPROVED BY THE ENGINEER AND WILL BE ON THE CONSTRUCTION SITE AT ALL TIMES.
4.

ALL RUNOFF ORIGINATING ON DISTURBED AREAS ASSOCIATED WITH THIS PROJECT WILL PASS THROUGH ONE OR MORE MEASURES THAT WILL MINIMIZE THE OFF-SITE SEDIMENT IMPACTS OF THE CONSTRUCTION ACTIVITIES.
5.

DISTURBED AREAS ARE TO BE PROTECTED FROM EROSION IN A TIMELY MANNER. UPON COMPLETION OF GRADING OR CONSTRUCTION ACTIVITY, THE AREA WILL BE STABILIZED (USING PERMANENT MEASURES WHEN POSSIBLE) WITHIN ONE (1) CALENDAR DAY.
6.

THE CONTRACTOR MUST CLEAN UP, GRADE THE WORK AREA AS THE PROJECT PROGRESSES AND INSTALL EROSION PROTECTION TO ELIMINATE THE CONCENTRATION OF RUNOFF, OR MUST INSTALL APPROPRIATE SEDIMENT CONTROL DEVICES TO TRAP SEDIMENT. PAVEMENT MUST BE CLEANED DAILY OR AS NECESSARY TO REMOVE EARTHEN MATERIAL TO THE SATISFACTION OF THE ENGINEER OR AUTHORIZED IDOT PERSONNEL.
7.

STABILIZATION OF CUT OR FILL SLOPES WITH TEMPORARY OR PERMANENT EROSION CONTROL MEASURES IS REQUIRED WHENEVER THE CUT OR FILL ACTIVITY REACHES 10-FT VERTICALLY OR THE FINISHED SLOPE EQUALS 30-FT, WHICHEVER IS MORE RESTRICTIVE. ONCE THE STABILIZATION MEASURES ARE INSTALLED, THE PLACEMENT OF FILL EXCAVATION ACTIVITIES ARE ALLOWED TO PROCEED.
8.

THE CONTRACTOR WILL ASSUME RESPONSIBILITY FOR MAINTENANCE OF ALL SOIL EROSION CONTROL DURING CONSTRUCTION. THE CONTRACTOR SHALL DESIGNATE ONE OF HIS EMPLOYEES TO BE RESPONSIBLE FOR IMPLEMENTATION OF THE EROSION AND SEDIMENT CONTROL PLAN ON ALL DISTURBED AREAS THROUGHOUT THE PROJECT.
9.

THE CONTRACTOR'S REPRESENTATIVE HAS TO BE KNOWLEDGEABLE ABOUT INSTALLATION AND MAINTENANCE OF THE REQUIRED MEASURES AND HAVE TAKEN AN ILLINOIS DEPARTMENT OF TRANSPORTATION OR APPROVED EQUAL EROSION AND SEDIMENT CONTROL COURSE. THIS PERSON SHALL HAVE THE AUTHORITY TO CARRY OUT THE IMPLEMENTATION OF ANY INSTRUCTION CONCERNING THE EROSION AND SEDIMENT CONTROL PLAN PROVIDED BY THE ENGINEER. THIS INDIVIDUAL AND THE ENGINEER MUST MAKE INSPECTIONS A MINIMUM OF ONCE EVERY SEVEN DAYS OF THE FOLLOWING:

A.

DISTURBED AREAS OF THE PROJECT SITE THAT HAVE NOT BEEN FULLY STABILIZED.

B.

STRUCTURAL CONTROL MEASURES (SUCH AS PERIMETER EROSION BARRIER, ETC.)

C.

LOCATIONS WHERE VEHICLES ENTER OR EXIT THE PROJECT SITE.

D.

AN ADDITIONAL INSPECTION OF THE ITEMS LISTED ABOVE MUST BE MADE WITHIN 24-HOURS AFTER A 24-HOUR RAINFALL OR EQUIVALENT SNOWFALL EVENT GREATER THAN 0.5-INCH. DURING WINTER MONTHS, ALL MEASURES MUST BE CHECKED BY THE CONTRACTOR AFTER EACH SIGNIFICANT SNOWMELT.
10.

ALL THE EROSION AND SEDIMENT CONTROL MEASURES SHALL BE MAINTAINED DURING THE CONSTRUCTION SEASON, AS WELL AS OVER THE WINTER SHUTDOWN PERIOD AND OTHER DAYS WHEN THE PROJECT IS CLOSED DOWN FOR A LONGER DURATION. ANY CONTROL MEASURES FILLED MORE THAN 75% MUST BE CLEANED AND RESET AND THESE SPOILS REMOVED TO AN APPROVED SITE.
11.

SALVAGED TOPSOIL SHALL BE PLACED ON WELL DRAINED LAND AWAY FROM INTERMITTENT AND ACTIVE DRAINAGE PATHS WITH THE APPROPRIATE RUNOFF CONTROL AND SEDIMENT CONTROL MEASURES INSTALLED AROUND THE STORAGE SITE. IMMEDIATELY AFTER THE FINAL SHAPING OF THE STOCKPILE, THE TOPSOIL WILL BE STABILIZED IN ACCORDANCE WITH THE METHOD APPROVED BY IDOT. THE CONTRACTOR WILL PROVIDE ADEQUATE QUANTITY OF SILT FENCE TO CONTROL THE PERIMETER OF THE STOCKPILE.

12.

EXCAVATION TO BE USED FOR EMBANKMENTS SHALL NOT BE STOCKPILED UNLESS PERIMETER CONTROLS ARE UTILIZED. WHEN THIS MATERIAL IS STOCKPILED FOR THE CONVENIENCE OF THE CONTRACTOR, THE COST OF THE CONTROLS WILL BE BORNE BY THE CONTRACTOR. IF THE MATERIAL IS STOCKPILED AT THE DIRECTION OF THE ENGINEER, THE DEPARTMENT WILL ASSUME THE COST OF INSTALLING AND MAINTAINING THE CONTROLS.
13.

IF AND/OR WHEN THE CONTRACTOR REQUESTS CHANGE TO POSTPONE COMPLETION OF THE EXCAVATION OF A SPECIFIC AREA AS A CONTINUOUS OPERATION AND PLACING THE TOPSOIL AS DEFINED IN THE STANDARD SPECIFICATIONS, THE ENGINEER MAY ALLOW THE CONTRACTOR TO STABILIZE THE AREA USING TEMPORARY STABILIZATION WITH STRAW MULCH 25 FEET AWAY FROM THE SHOULDER OF THE ROAD PROVIDED THE FOLLOWING CONDITIONS ARE MET:

A.

ALL AREAS BEING STABILIZED ARE 1:3 SLOPES OR FLATTER

B.

THE CONTRACTOR BEARS THE COST OF PREPARING THE SEED BED AND STABILIZING THE AREA WITH TEMPORARY STABILIZATION WITH MULCH METHOD 3.

C.

ALL REQUIRED SEDIMENT CONTROL MEASURES FOR THE SECTION OF ROAD IN QUESTION HAVE BEEN INSTALLED AND ARE BEING MAINTAINED.
14.

TOPSOIL PLACEMENT:

TOPSOIL WILL BE PLACED ON FINAL SLOPES WHICH WILL NOT BE DISTURBED BY FUTURE CONSTRUCTION. TOPSOIL WILL NOT BE PLACED ON SURFACES WHICH WILL BE PAVED IN THE FUTURE NOR ON TEMPORARY STEEP SLOPES.
15.

IN AREAS WHERE A PERMANENT VEGETATIVE COVER IS PRACTICABLE AND INCLUDED IN THE CONTRACT DOCUMENTS, A SPECIAL EFFORT SHOULD BE MADE TO ESTABLISH A COVER AS SOON AS A DISTURBED AREA IS BROUGHT TO FINAL GRADE. UNDER NO CIRCUMSTANCES SHALL THE CONTRACTOR PROLONG FINAL GRADING AND SHAPING SO THAT THE ENTIRE PROJECT CAN BE PERMANENTLY SEEDED AT ONE TIME.
16.

THE CONTRACTOR'S REPRESENTATIVE AND THE ENGINEER MUST KEEP A WRITTEN REPORT SUMMARIZING THE REQUIRED INSPECTIONS. THE REPORTS MUST BE KEPT AT THE SITE DURING CONSTRUCTION. THE REPORT MUST ALSO BE RETAINED FOR THREE YEARS FROM THE DATE THE SITE IS FINALLY STABILIZED.
17.

ANY SEDIMENT LADEN DEWATERING DISCHARGE MUST BE DIRECTED TO AN APPROVED SEDIMENT TRAPPING CONTROL MEASURE PRIOR TO RELEASE FROM THE PROJECT SITE.
18.

NO WORK IS ALLOWED BEYOND THE PERMITTED AREA. ANY WORK WITHIN A CREEK OR DITCH CAPABLE OF CONVEYING WATER MUST BE CONDUCTED IN THE DRY. PROVISIONS MUST BE MADE TO BYPASS PUMP OR DEWATER ANY AREAS IN WHICH WORK WILL BE CONDUCTED. IN HIGH FLOW CHANNELS WHERE DEWATERING IS NOT POSSIBLE OR PRACTICAL, SILT FENCE OR SEDIMENT CURTAINS MAY BE INSTALLED PARALLEL TO THE STREAM BANK. IN NO CASE WILL THE CURTAINS BE INSTALLED PERPENDICULAR TO THE FLOW. DEWATERING MUST BE DISCHARGED TO A STABLE, NON-ERODIBLE SURFACE AND IN-STREAM WORK BARRIERS MUST BE COMPOSED OF NON-ERODIBLE MATERIAL.
19.

SEEDING USAGE

CLASS 4A:

USED ON FINAL DISTURBED CONSTRUCTION AREAS AS INDICATED ON THE PLANS.

SODDING, SALT TOLERANT:

USED ON FINAL DISTURBED CONSTRUCTION AREAS INDICATED ON THE PLANS. CONTRACTOR SHALL PROVIDE SPADE EDGES FOR ALL SODDING AREAS ABUTTING EXISTING OR NEW TREES BY MAINTAINING THE MULCH RING AROUND THE TREE.

TEMPORARY EROSION CONTROL SEEDING:

USED IN AREAS REQUIRING SHORT TERM TEMPORARY SEEDING DURING CONSTRUCTION.
20.

THE CONTRACTOR MUST COOPERATE WITH THE ENGINEER AND HIS/HER REPRESENTATIVE WHO WILL MAKE SITE VISITS TO REVIEW THE COMPLIANCE OF THE PLANS IN THE FIELD AND AUDIT IF NECESSARY. THE CONTRACTOR MUST PREPARE THE LOGS AND RECORDS WHEN REQUIRED AND SUBMIT TO IDOT AND/OR APPROPRIATE AGENCIES.
21.

THE INSTALLATION, MAINTENANCE, REMOVAL AND RESTORATION OF THE AREA DISTURBED BY THE PLACEMENT OF THE PERIMETER EROSION BARRIER ARE INCLUDED IN THE CONTRACT UNIT PRICE FOR PERIMETER EROSION BARRIER. AFTER ALL PERIMETER EROSION BARRIER IS REMOVED, THE AREAS DAMAGED BY THE PERIMETER EROSION CONTROL BARRIER MUST BE RESTORED TO THEIR ORIGINAL CONDITION.
22.

TEMPORARY OR PERMANENT STABILIZATION MEASURES SHALL BE INITIATED IMMEDIATELY WHERE CONSTRUCTION ACTIVITIES HAVE TEMPORARILY OR PERMANENTLY CEASED, BUT IN NO CASE MORE THAN ONE (1) DAY AFTER THE CONSTRUCTION ACTIVITY IN THAT PORTION OF THE SITE HAS TEMPORARILY OR PERMANENTLY CEASED ON ALL DISTURBED PORTIONS OF THE SITE WHERE CONSTRUCTION WILL NOT OCCUR FOR A PERIOD OF FOURTEEN (14) OR MORE CALENDAR DAYS.
23.

THE CONTRACTOR WILL PROVIDE THE ENGINEER A PLAN TO ENSURE THAT A STABILIZED FLOW LINE WILL BE PROVIDED DURING STORM SEWER CONSTRUCTION. THIS IS IMPORTANT WHERE NEW STORM SEWER CONNECTS TO EXISTING CULVERTS. USE A STABILIZED FLOW LINE BETWEEN INSTALLED STORM SEWER AND OPEN DISTURBANCE, ESPECIALLY WHEN RAIN IS FORECAST, SO THAT

- FLOW WILL NOT BE EROSION AND WILL REDUCE THE POTENTIAL FOR THE OFFSITE DISCHARGE OF SEDIMENT-BEARING WATERS. THE LACK OF AN APPROVED PLAN OR FAILURE TO COMPLY WILL RESULT IN AN ESC DEFICIENCY DEDUCTION.
24.

ANY LOOSE MATERIAL DEPOSITED IN THE FLOW LINE OF DRAINAGE STRUCTURES, WHICH OBSTRUCTS THE NATURAL FLOW OF WATER, SHALL BE REMOVED AT THE CLOSE OF EACH WORKING DAY. PRIOR TO ACCEPTANCE OF THE IMPROVEMENT, ALL DRAINAGE STRUCTURES SHALL BE FREE OF DIRT AND DEBRIS. THIS WORK WILL NOT BE PAID FOR SEPARATELY, BUT SHALL BE CONSIDERED INCLUDED IN THE UNIT BID PRICES OF THE CONTRACT.
25.

EROSION CONTROL ITEMS ARE CONSIDERED TO BE A HIGH PRIORITY ON THIS CONTRACT. THE CONTRACTOR IS RESPONSIBLE FOR INSTALLATION OF ANY ADDITIONAL EROSION CONTROL MEASURES NECESSARY TO PREVENT EROSION AND SEDIMENTATION AS DETERMINED BY THE ENGINEER.
26.

THE CONTRACTOR IS REQUIRED TO PROVIDE WASHOUT FACILITIES AND STABILIZED CONSTRUCTION ENTRANCES TO COMPLY WITH EROSION CONTROL PERMITS. ALL COST ASSOCIATED WITH INSTALLATION AND MAINTENANCE OF STABILIZED CONSTRUCTION ENTRANCE AND CONCRETE WASHOUTS SHALL BE CONSIDERED IN THE UNIT BID PRICES OF THE CONTRACT.
27.

THE CONTRACTOR SHALL ATTACH AN ALUMINUM SIGN WITH THE FOLLOWING TEXT: "PROTECTED WETLAND - NO INTRUSION". THE SIGN(S) WILL BE ATTACHED TO THE STAKES BY THE METHOD APPROVED BY THE ENGINEER. THE SIGN(S) WILL BE PROVIDED BY THE DEPARTMENT AND SHALL BE PICKED UP BY THE CONTRACTOR FROM THE DISTRICT ONE ROADSIDE DEVELOPMENT ARCHITECT IN SCHAUMBURG, ILLINOIS. SCHEDULING THE PICK UP OF THE SIGNS CAN BE ARRANGED BY CONTACTING THE DISTRICT ONE ROADSIDE DEVELOPMENT UNIT AT (847) 705-4171. WHEN WORK HAS BEEN COMPLETED, THE SIGN(S) SHALL BE RETURNED TO THE DISTRICT ONE ROADSIDE DEVELOPMENT UNIT. THE COST OF PICKING UP, ATTACHING THE SIGNS TO THE TEMPORARY STAKES AND RETURNING THE SIGNS WILL NOT BE PAID FOR SEPARATELY, BUT SHALL BE INCLUDED IN THE CONTRACT UNIT PRICE FOR TEMPORARY FENCE.
28.

THE US ARMY CORPS OF ENGINEERS MUST BE NOTIFIED 10 DAYS PRIOR TO THE PRE-CONSTRUCTION CONFERENCE, ONE WEEK PRIOR TO THE COMMENCEMENT OF LAND DISTURBING ACTIVITIES AND ONE WEEK PRIOR TO THE FINAL INSPECTION.
29.

THIS PROJECT REQUIRES A US ARMY CORPS OF ENGINEERS (USACE) 404 PERMIT THAT WILL BE SECURED BY THE DEPARTMENT. ALL CONDITIONS OF THE 404 PERMIT FOUND IN THE SPECIAL PROVISIONS MUST BE FOLLOWED. AS CONDITION OF THE PERMIT, THE CONTRACTOR WILL NEED TO SUBMIT AN IN-STREAM WORK PLAN (INCLUDING WORK WITHIN WETLANDS) TO THE DEPARTMENT FOR APPROVAL. GUIDELINES ON ACCEPTABLE IN-STREAM WORK TECHNIQUES (INCLUDING WORK WITHIN WETLANDS) CAN BE FOUND ON THE USAGE WEBSITE. THE USAGE DEFINES AND DETERMINES IN-STREAM WORK. THE COST OF ALL MATERIALS AND LABOR NECESSARY TO COMPLY WITH THE ABOVE PROVISIONS TO PREPARE AND IMPLEMENT AN IN-STREAM WORK PLAN (INCLUDING WORK WITHIN WETLANDS WILL NOT BE PAID FOR SEPARATELY, BUT SHALL BE CONSIDERED AS INCLUDED IN THE UNIT BID PRICES OF THE CONTRACT AND NO ADDITIONAL COMPENSATION WILL BE ALLOWED.

SOIL PROTECTION SCHEDULE:

STABILIZATION TYPE	JAN.	FEB.	MAR.	APR.	MAY	JUN.	JUL.	AUG.	SEP.	OCT.	NOV.	DEC.
PERMANENT SEEDING						→				→		
DORMANT SEEDING	→		→							→		→
TEMPORARY SEEDING										→		
EROSION BLANKET / HYDROMULCH											→	

SOIL EROSION AND SEDIMENT CONTROL STRATEGY:

1.

INSTALL TRAFFIC CONTROL DEVICES.
2.

ERECT PERIMETER EROSION BARRIERS AS SHOWN ON THE PLANS.
3.

INSTALL INLET FILTERS AS SHOWN IN THE PLANS.
4.

ESTABLISH STABILIZED CONSTRUCTION ENTRANCES.
5.

REMOVE EXISTING PAVEMENTS AND SIDEWALKS AS SHOWN ON THE PLANS.
6.

CONSTRUCT PROJECT IMPROVEMENTS AS SHOWN ON THE PLANS.
7.

INSPECT AND MAINTAIN ALL EROSION AND SEDIMENT CONTROL MEASURES FOR THE DURATION OF CONSTRUCTION.
8.

TEMPORARY STABILIZATION OF EACH STAGE SHOULD BE COMPLETED BEFORE WORK BEGINS ON SUBSEQUENT STAGES.
9.

STABILIZE DISTURBED AREAS WITH TEMPORARY EROSION CONTROL MEASURES. USE SEEDING AND SODDING AS SHOWN ON THE PLANS FOR PERMANENT STABILIZATION.
10.

WHEN THE PERMANENT STABILIZATION IS ESTABLISHED, REMOVE ALL TEMPORARY EROSION CONTROL MEASURES.

STATE HIGHWAY STANDARDS

STD. NO.


280001

TITLE


TEMPORARY EROSION CONTROL SYSTEMS

Accurate GROUP, INC.	USER NAME = Connor.Liss	DESIGNED - JLS	REVISED -	STATE OF ILLINOIS DEPARTMENT OF TRANSPORTATION	EROSION AND SEDIMENT CONTROL NOTES JOLIET ROAD AT BRAINARD AVENUE	SCALE:	SHEET 1 OF 1 SHEETS	STA.	TO STA.	F.A.U. RTE.	SECTION	COUNTY	TOTAL SHEETS	SHEET NO.
		DRAWN - JLS	REVISED -							3652	(430Y)N-1	COOK	117	40
	PLOT SCALE = 0.16666667" / 1in.	CHECKED - AB	REVISED -							CONTRACT NO. 62B64				
	PLOT DATE = 6/25/2025	DATE - 9/20/2024	REVISED -							ILLINOIS FED. AID PROJECT				

MODEL: Joliet Rd - Landscape-sheet view
FILE NAME: gwr\m\p-usw\paw-bentley.com\mb-us-pw-c3\Documents\Chicago_IL\01_Projects\D1_IDOT_Var_DEserus_PTB208_005\N06-198565\3.0 Deliverables\3.3 CADD Data\Sheets\0162B64-eh-Esc01

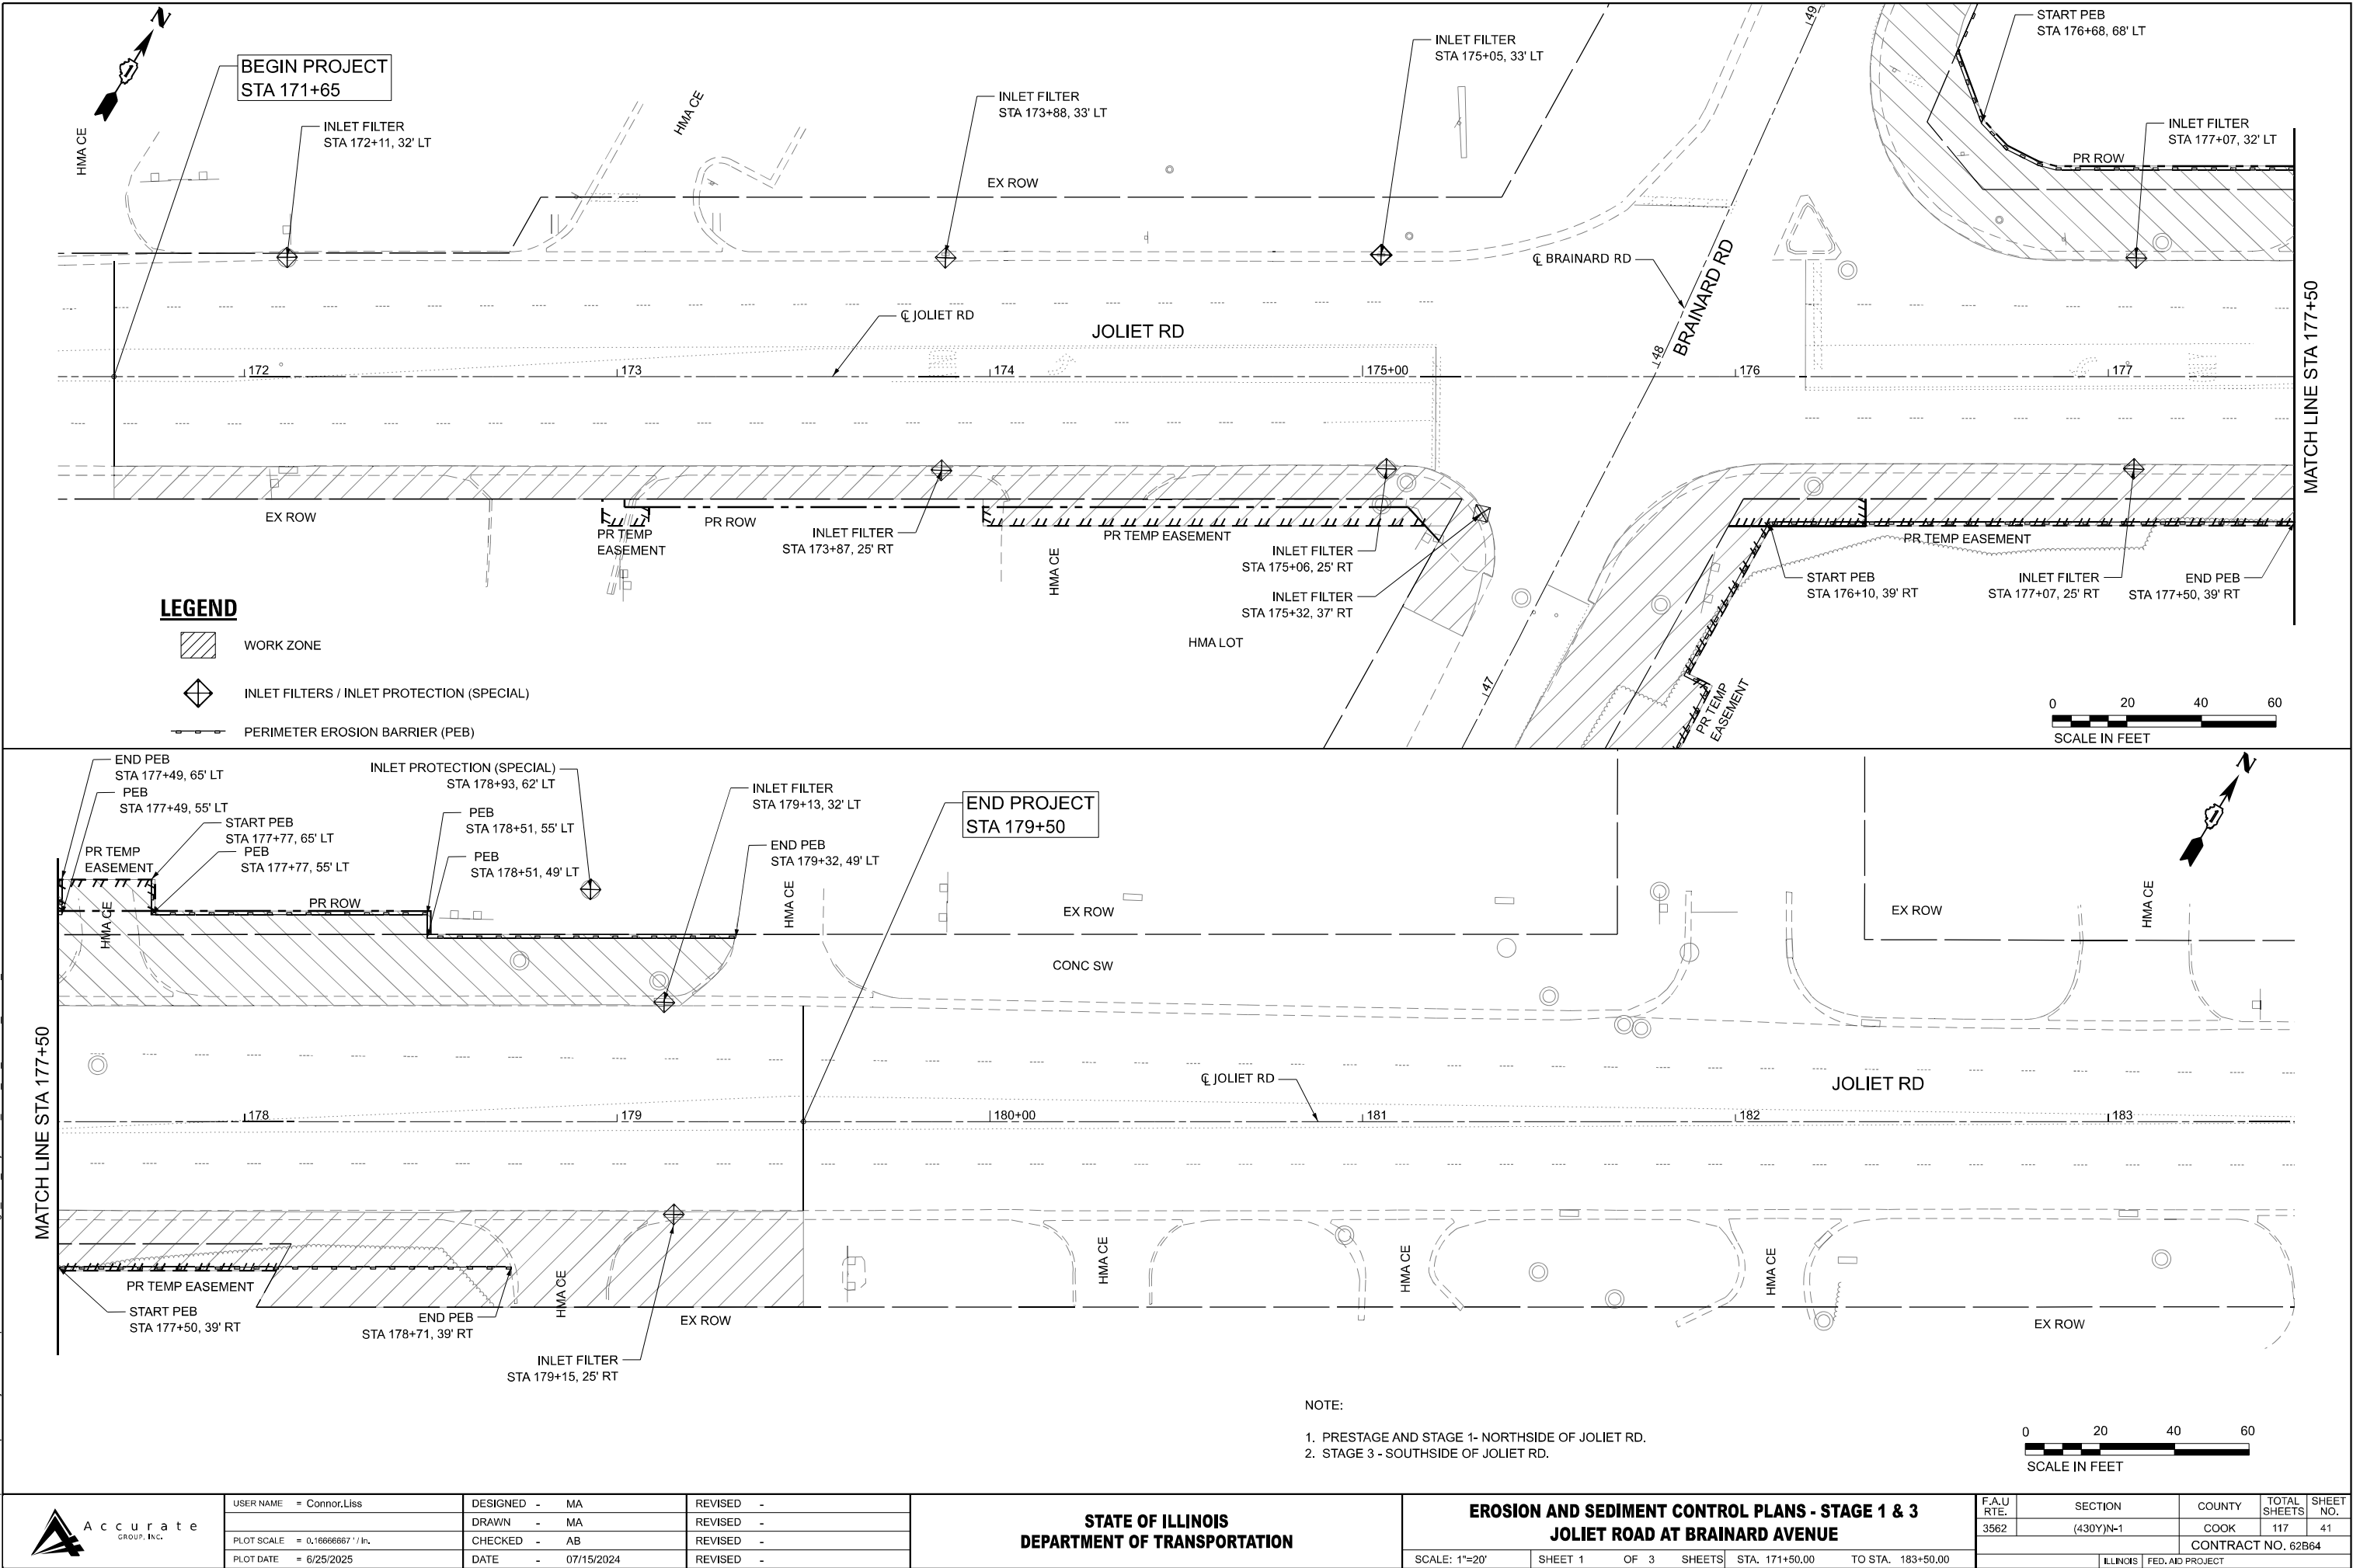

MODEL: Brainard Ave, Esc (Sheet)
FILE NAME: \\pwr\m\p-us-pw-03\Documents\Chicago_IL\01_Projects\DOT_Var_DEsens_PTB208_005\N06 - 198565\3.0 Deliverables\3.3 CADD Data\Sheets\0162B64-eh-Esc02

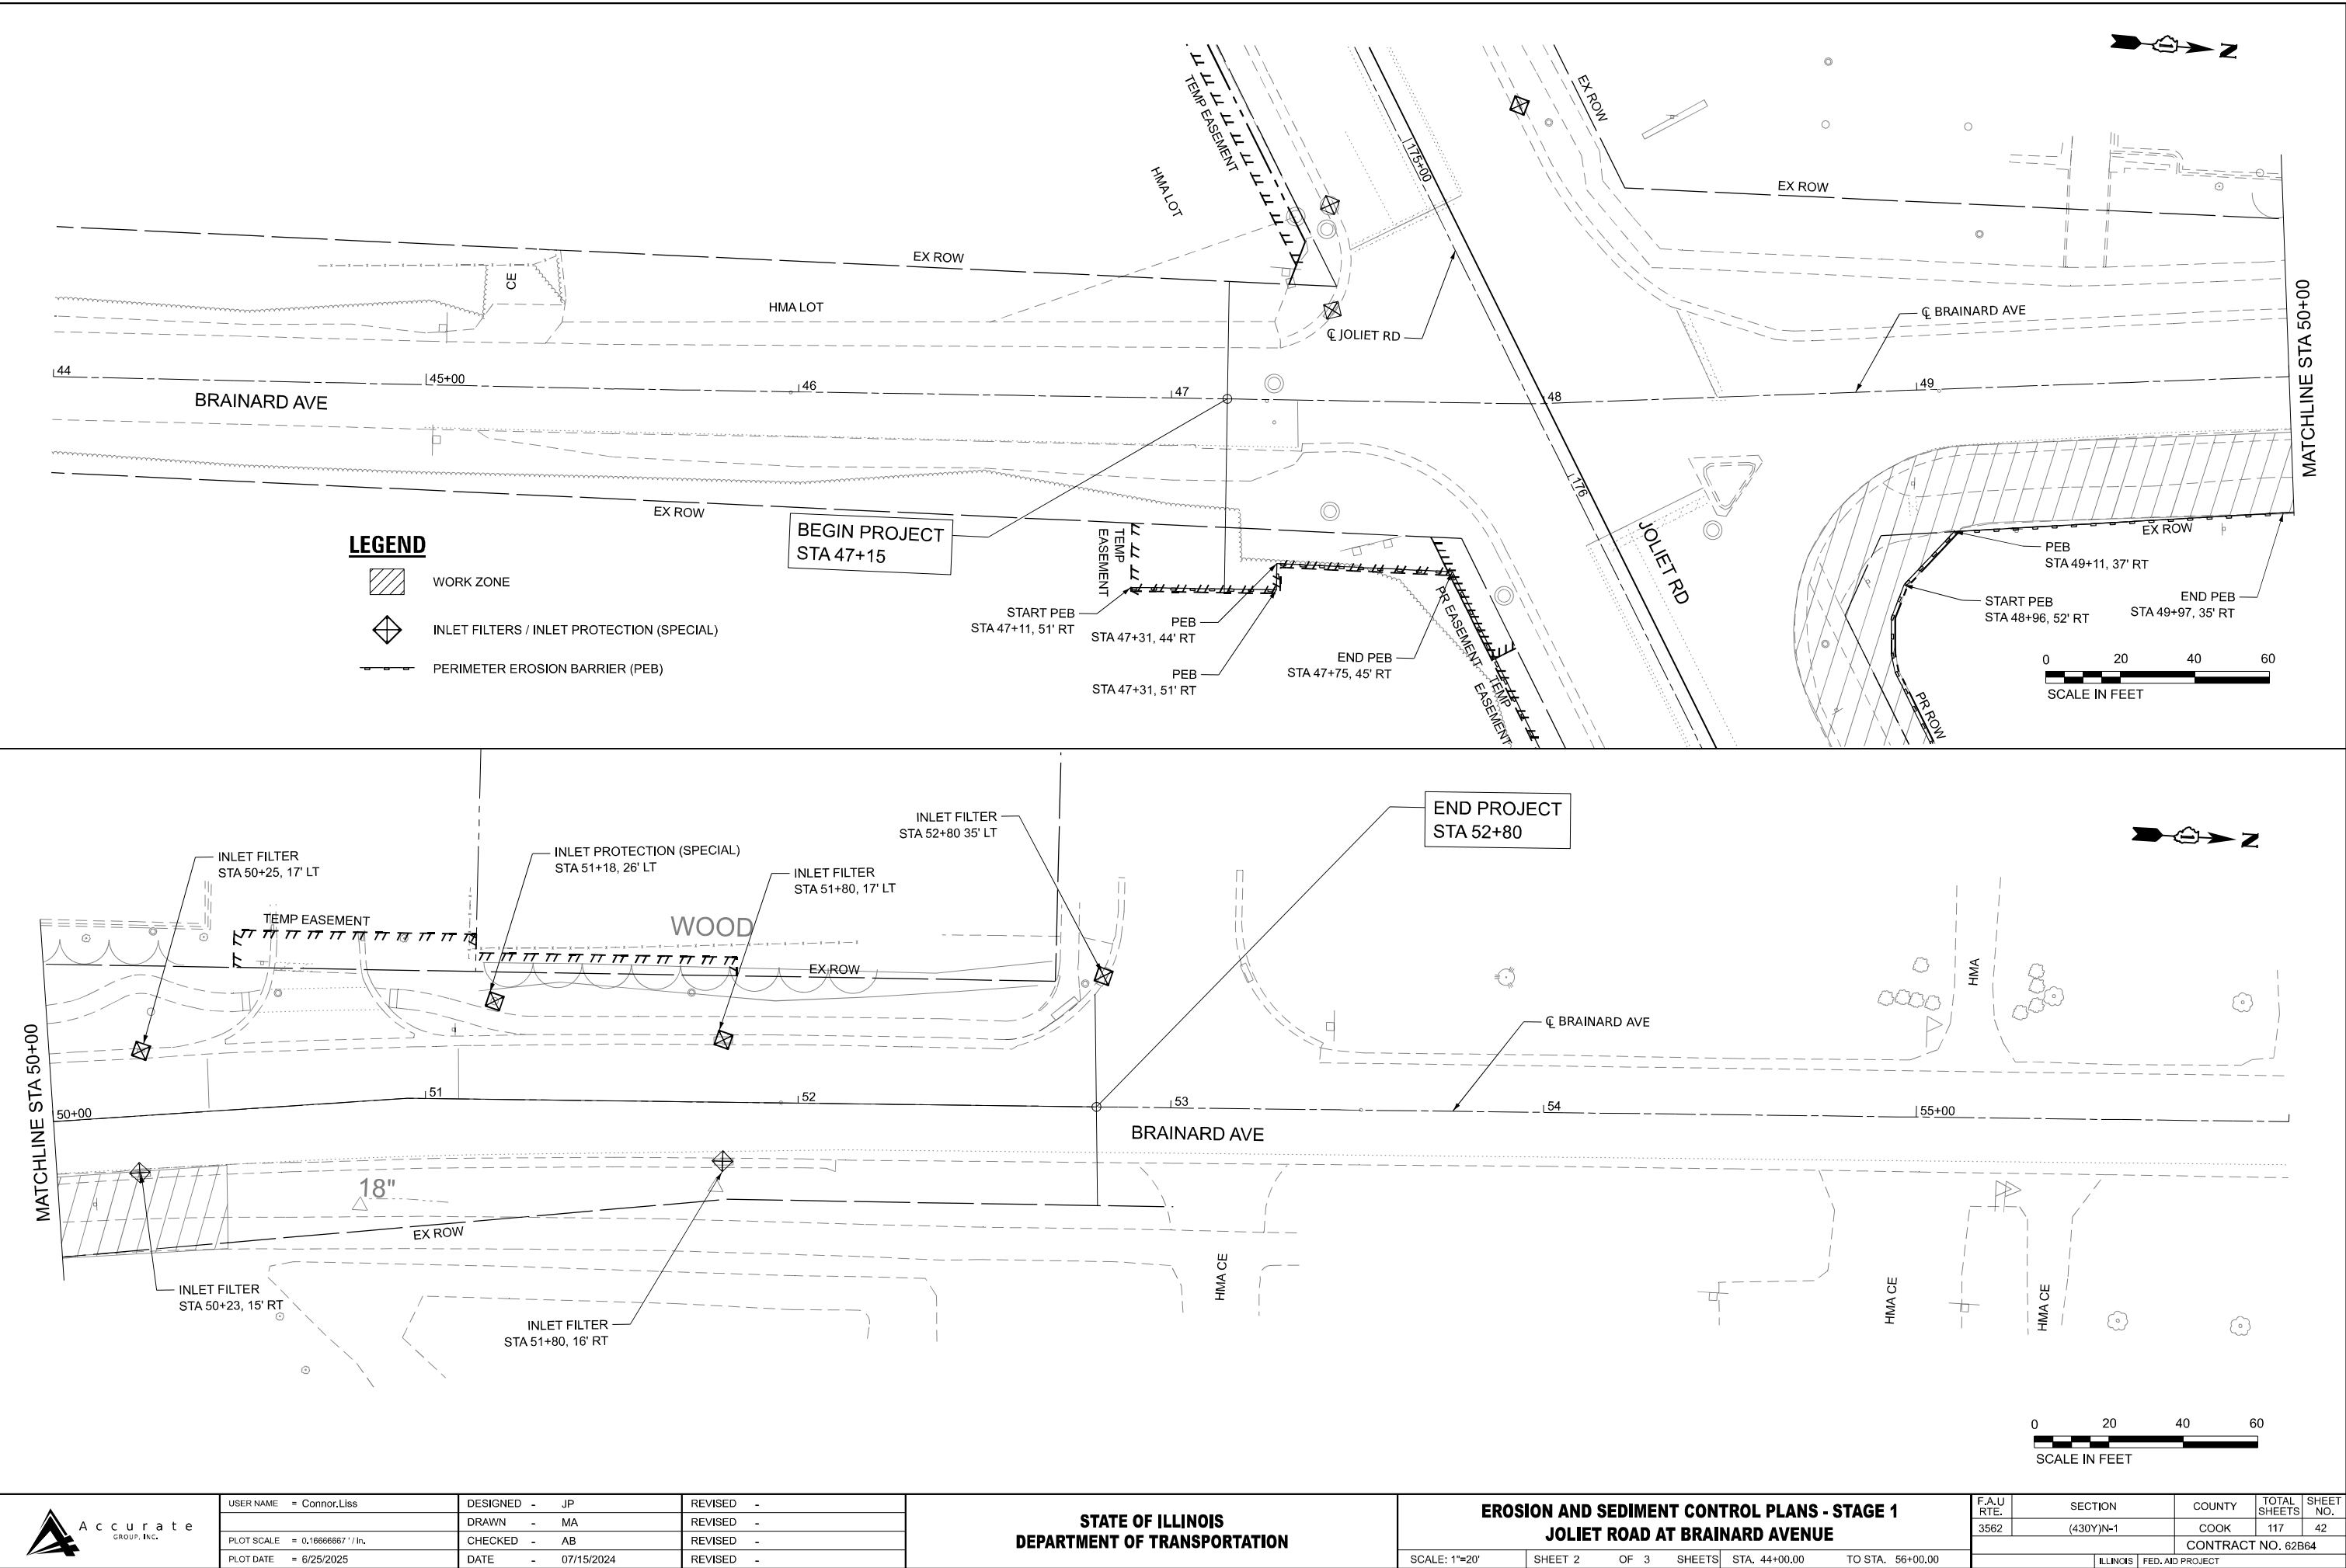

USER NAME = Connor.Liss	DESIGNED - JP	REVISED -
DRAWN - MA	REVISED -	
PLOT SCALE = 0.16666667' / in.	CHECKED - AB	REVISED -
PLOT DATE = 6/25/2025	DATE - 07/15/2024	REVISED -



STATE OF ILLINOIS
DEPARTMENT OF TRANSPORTATION

EROSION AND SEDIMENT CONTROL PLANS - STAGE 1
JOLIET ROAD AT BRAINARD AVENUE

SCALE: 1"=20' SHEET 2 OF 3 SHEETS STA. 44+00.00 TO STA. 56+00.00

F.A.U. RTE.	SECTION	COUNTY	TOTAL SHEETS	SHEET NO.
3562	(430Y)N-1	COOK	117	42
CONTRACT NO. 62B64				
ILLINOIS FED. AID PROJECT				

MODEL: Brainard Ave, Esc (Sheet)
FILE NAME: \\pwr\mpt-us-pw-03\Documents\Chicago_IL\01_Projects\DOT_Var_DEsenv_PTB208_005\N06 - 198565\3.0 Deliverables\3.3 CADD Data\Sheets\0162B64-esh-Esc0252

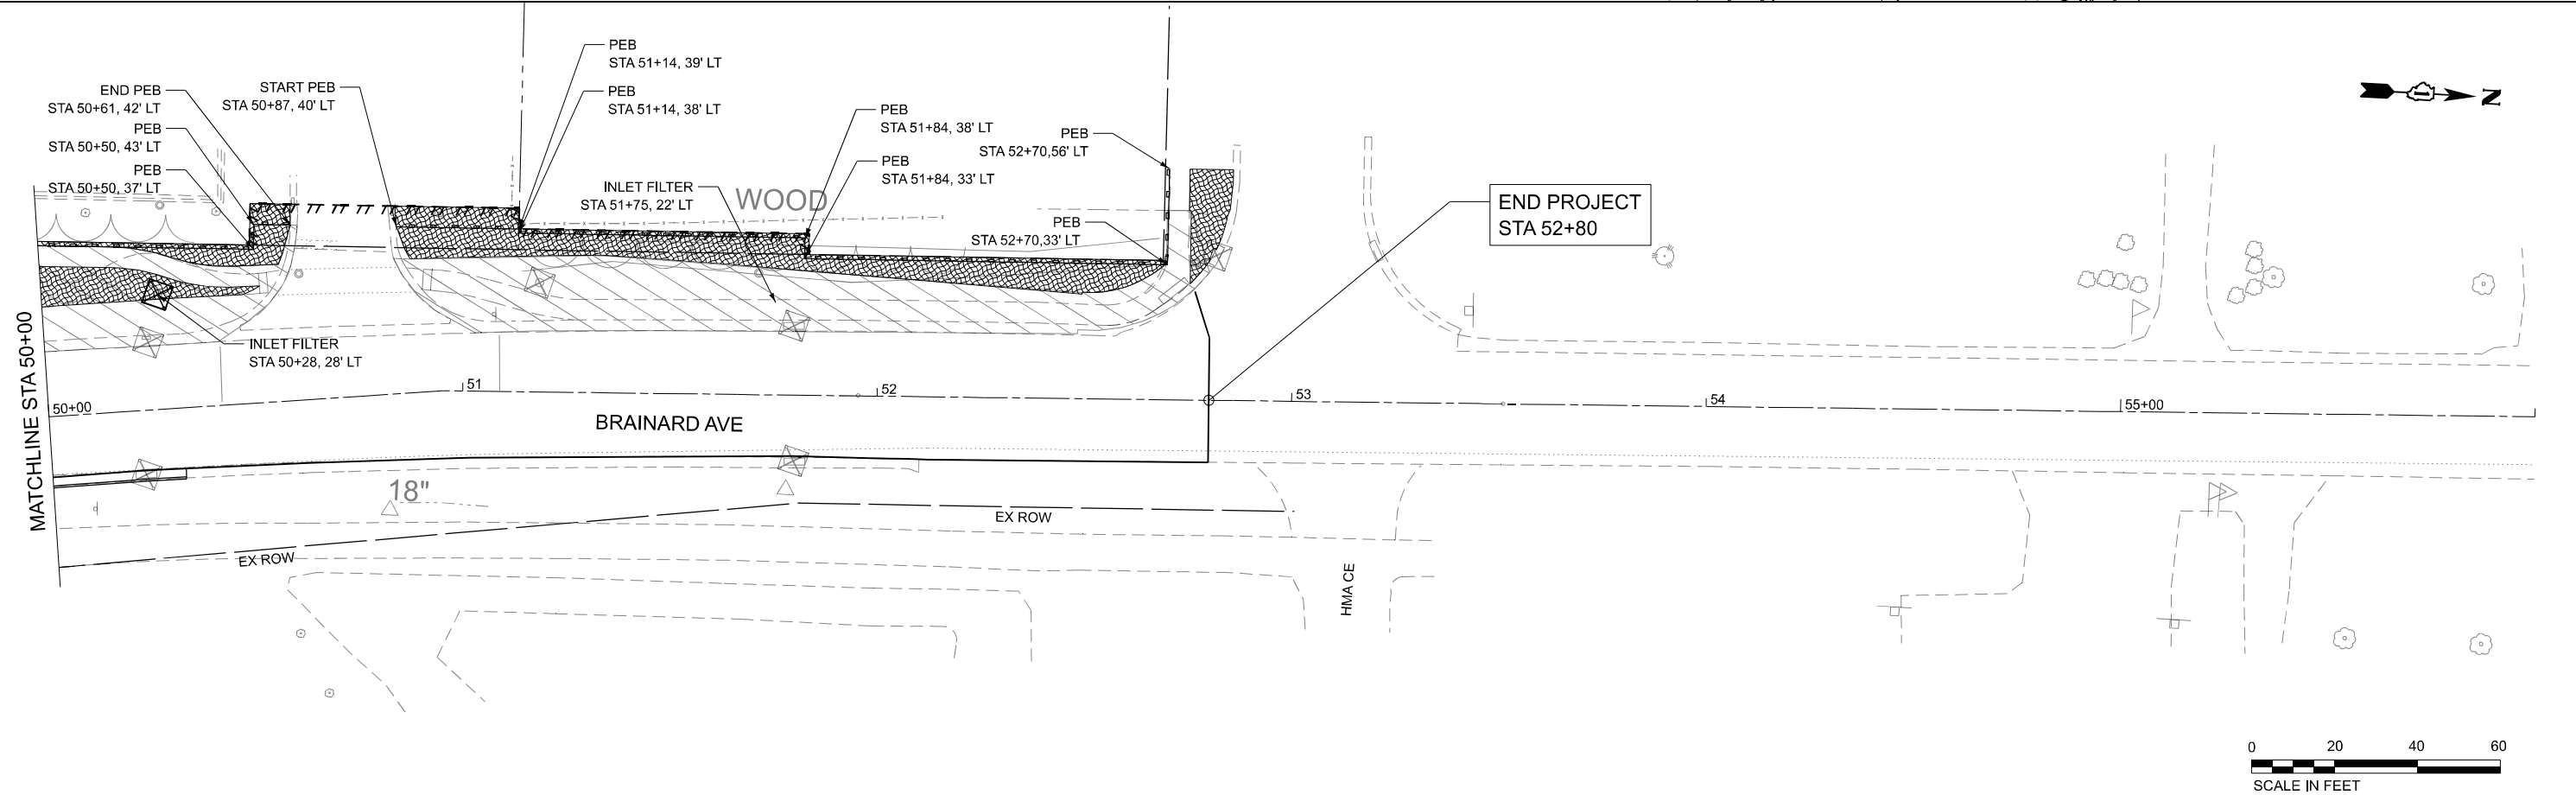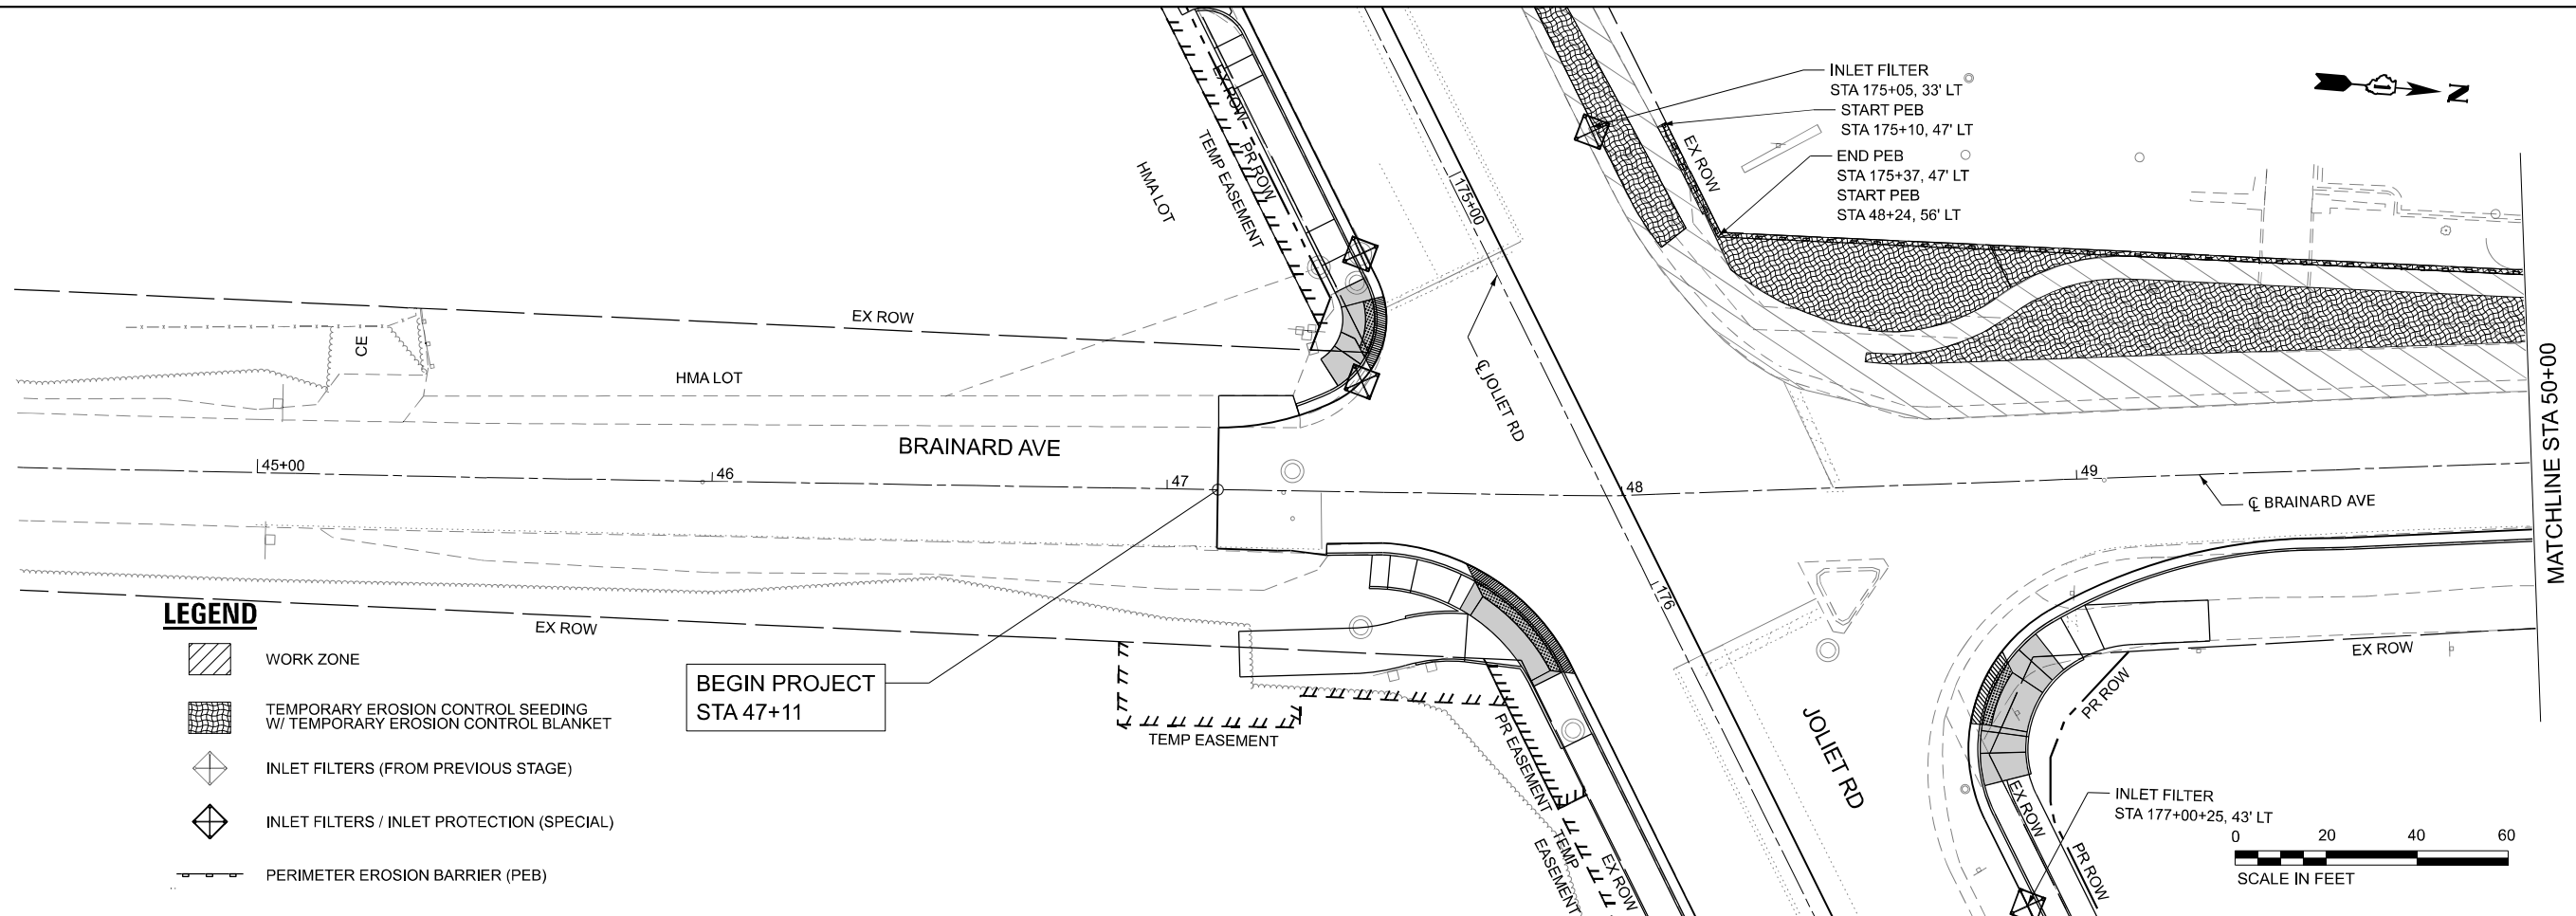

USER NAME	= Connor.Liss	DESIGNED	- JP	REVISED	-
DRAWN	- MA	REVISIONS	-	REVISIONS	-
PLOT SCALE	= 0.16666667' / in.	CHECKED	- AB	REVISIONS	-
PLOT DATE	= 6/25/2025	DATE	- 02/22/2024	REVISIONS	-



STATE OF ILLINOIS
DEPARTMENT OF TRANSPORTATION

EROSION AND SEDIMENT CONTROL PLANS - STAGE 2
JOLIET ROAD AT BRAINARD AVENUE

SCALE: 1"=20' SHEET 3 OF 3 SHEETS STA. 44+00.00 TO STA. 56+00.00

F.A.U. RTE.	SECTION	COUNTY	TOTAL SHEETS	SHEET NO.
3562	(430Y)N-1	COOK	117	43
CONTRACT NO. 62B64				
ILLINOIS FED. AID PROJECT				

MODEL: Erosion and Sediment Control Details 1 (Sheet)
FILE NAME: nwr\mb-us-pw\erdc\com\mb-us-pw\3\Documents\Chicago_IL\01_Projects\DI_IDOT_Ver_DEseers_PTB208_005\W06-19855\3.0 Deliverables\3.3 CADD Data\Sheets\DI62B64-sft-EscDetails.dgn

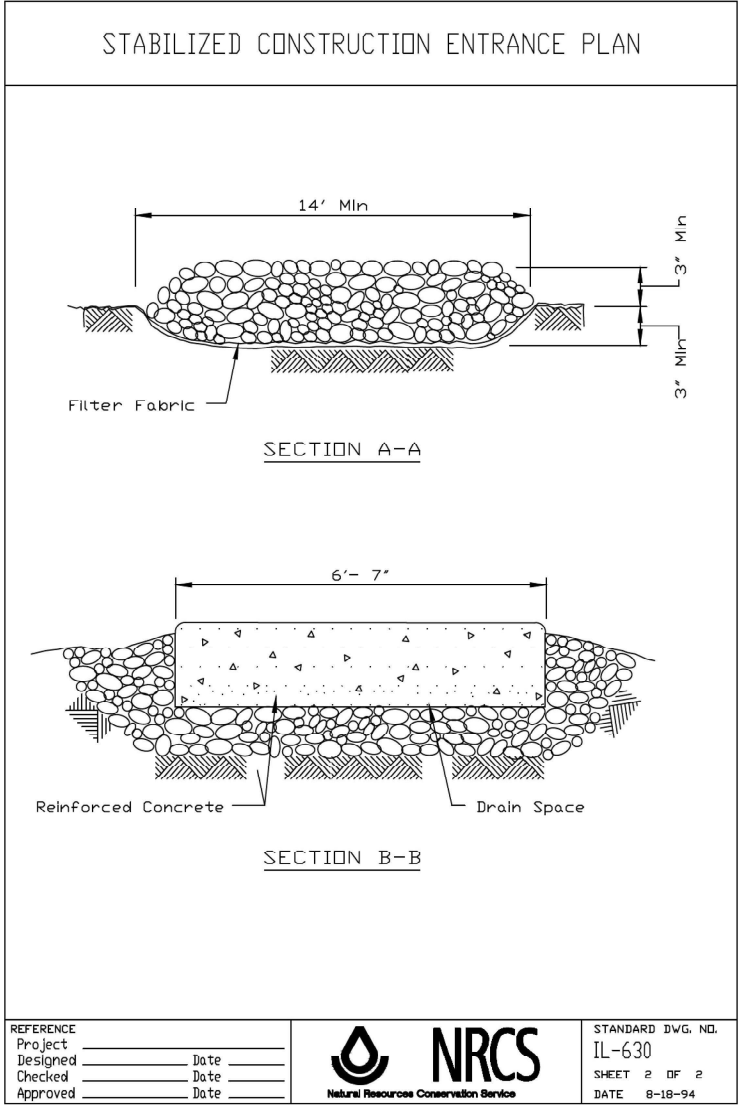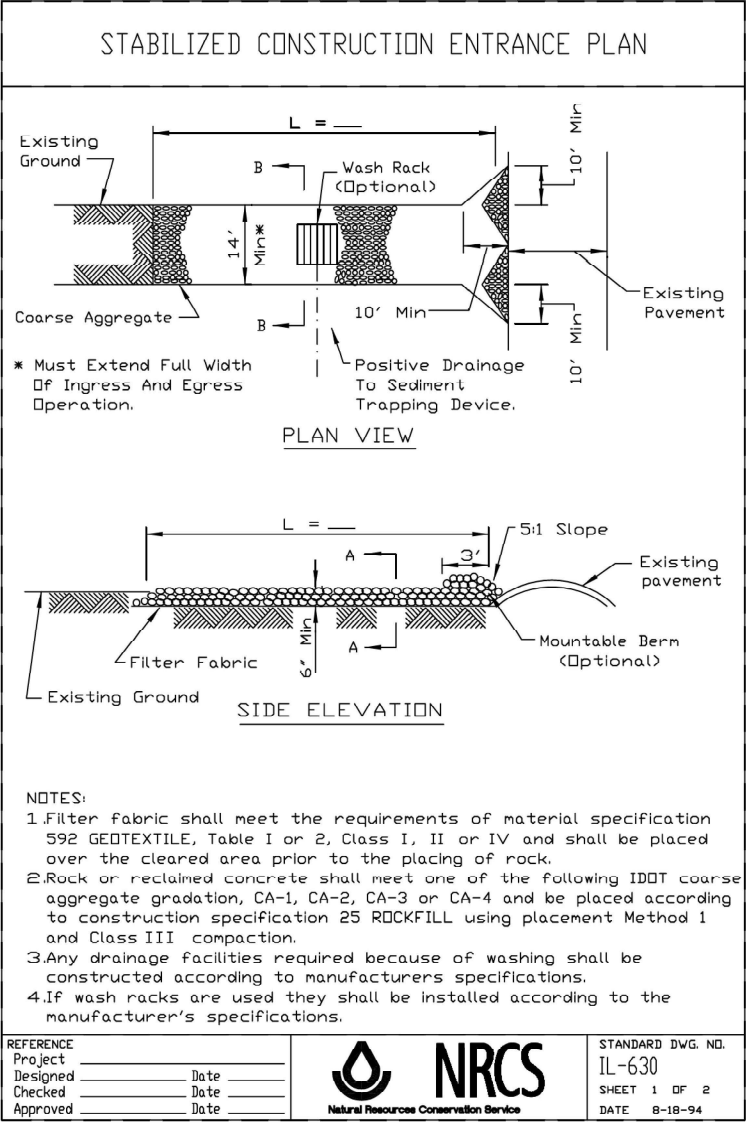

USER NAME	= Connor.Liss
DESIGNED	- JLS
DRAWN	- JLS
CHECKED	- AB
DATE	- 02/22/2024

REVISED	-
REVISED	-
REVISED	-
REVISED	-


**STATE OF ILLINOIS
DEPARTMENT OF TRANSPORTATION**

**EROSION AND SEDIMENT CONTROL DETAILS
JOLIET ROAD AT BRAINARD AVENUE**

SCALE: NONE SHEET 1 OF 2 SHEETS STA. TO STA.

F.A.U. RTE.	SECTION	COUNTY	TOTAL SHEETS	SHEET NO.
3562	(430Y)N-1	COOK	117	44
CONTRACT NO. 62B64				
ILLINOIS FED. AID PROJECT				

MODEL: Joliet Rd-1 - Plan 1 (Sheet)
FILE NAME: c:\p\m\p-usw\sew\sew\com\mb-usw-pw-c3\Documents\Chicago_IL\01_Projects\01_IDOT_Var_DEsens_PTB208_005\N06-198565\3.0 Deliverables\3.3 CADD Data\Sheets\0162B64-sh-Drainage01

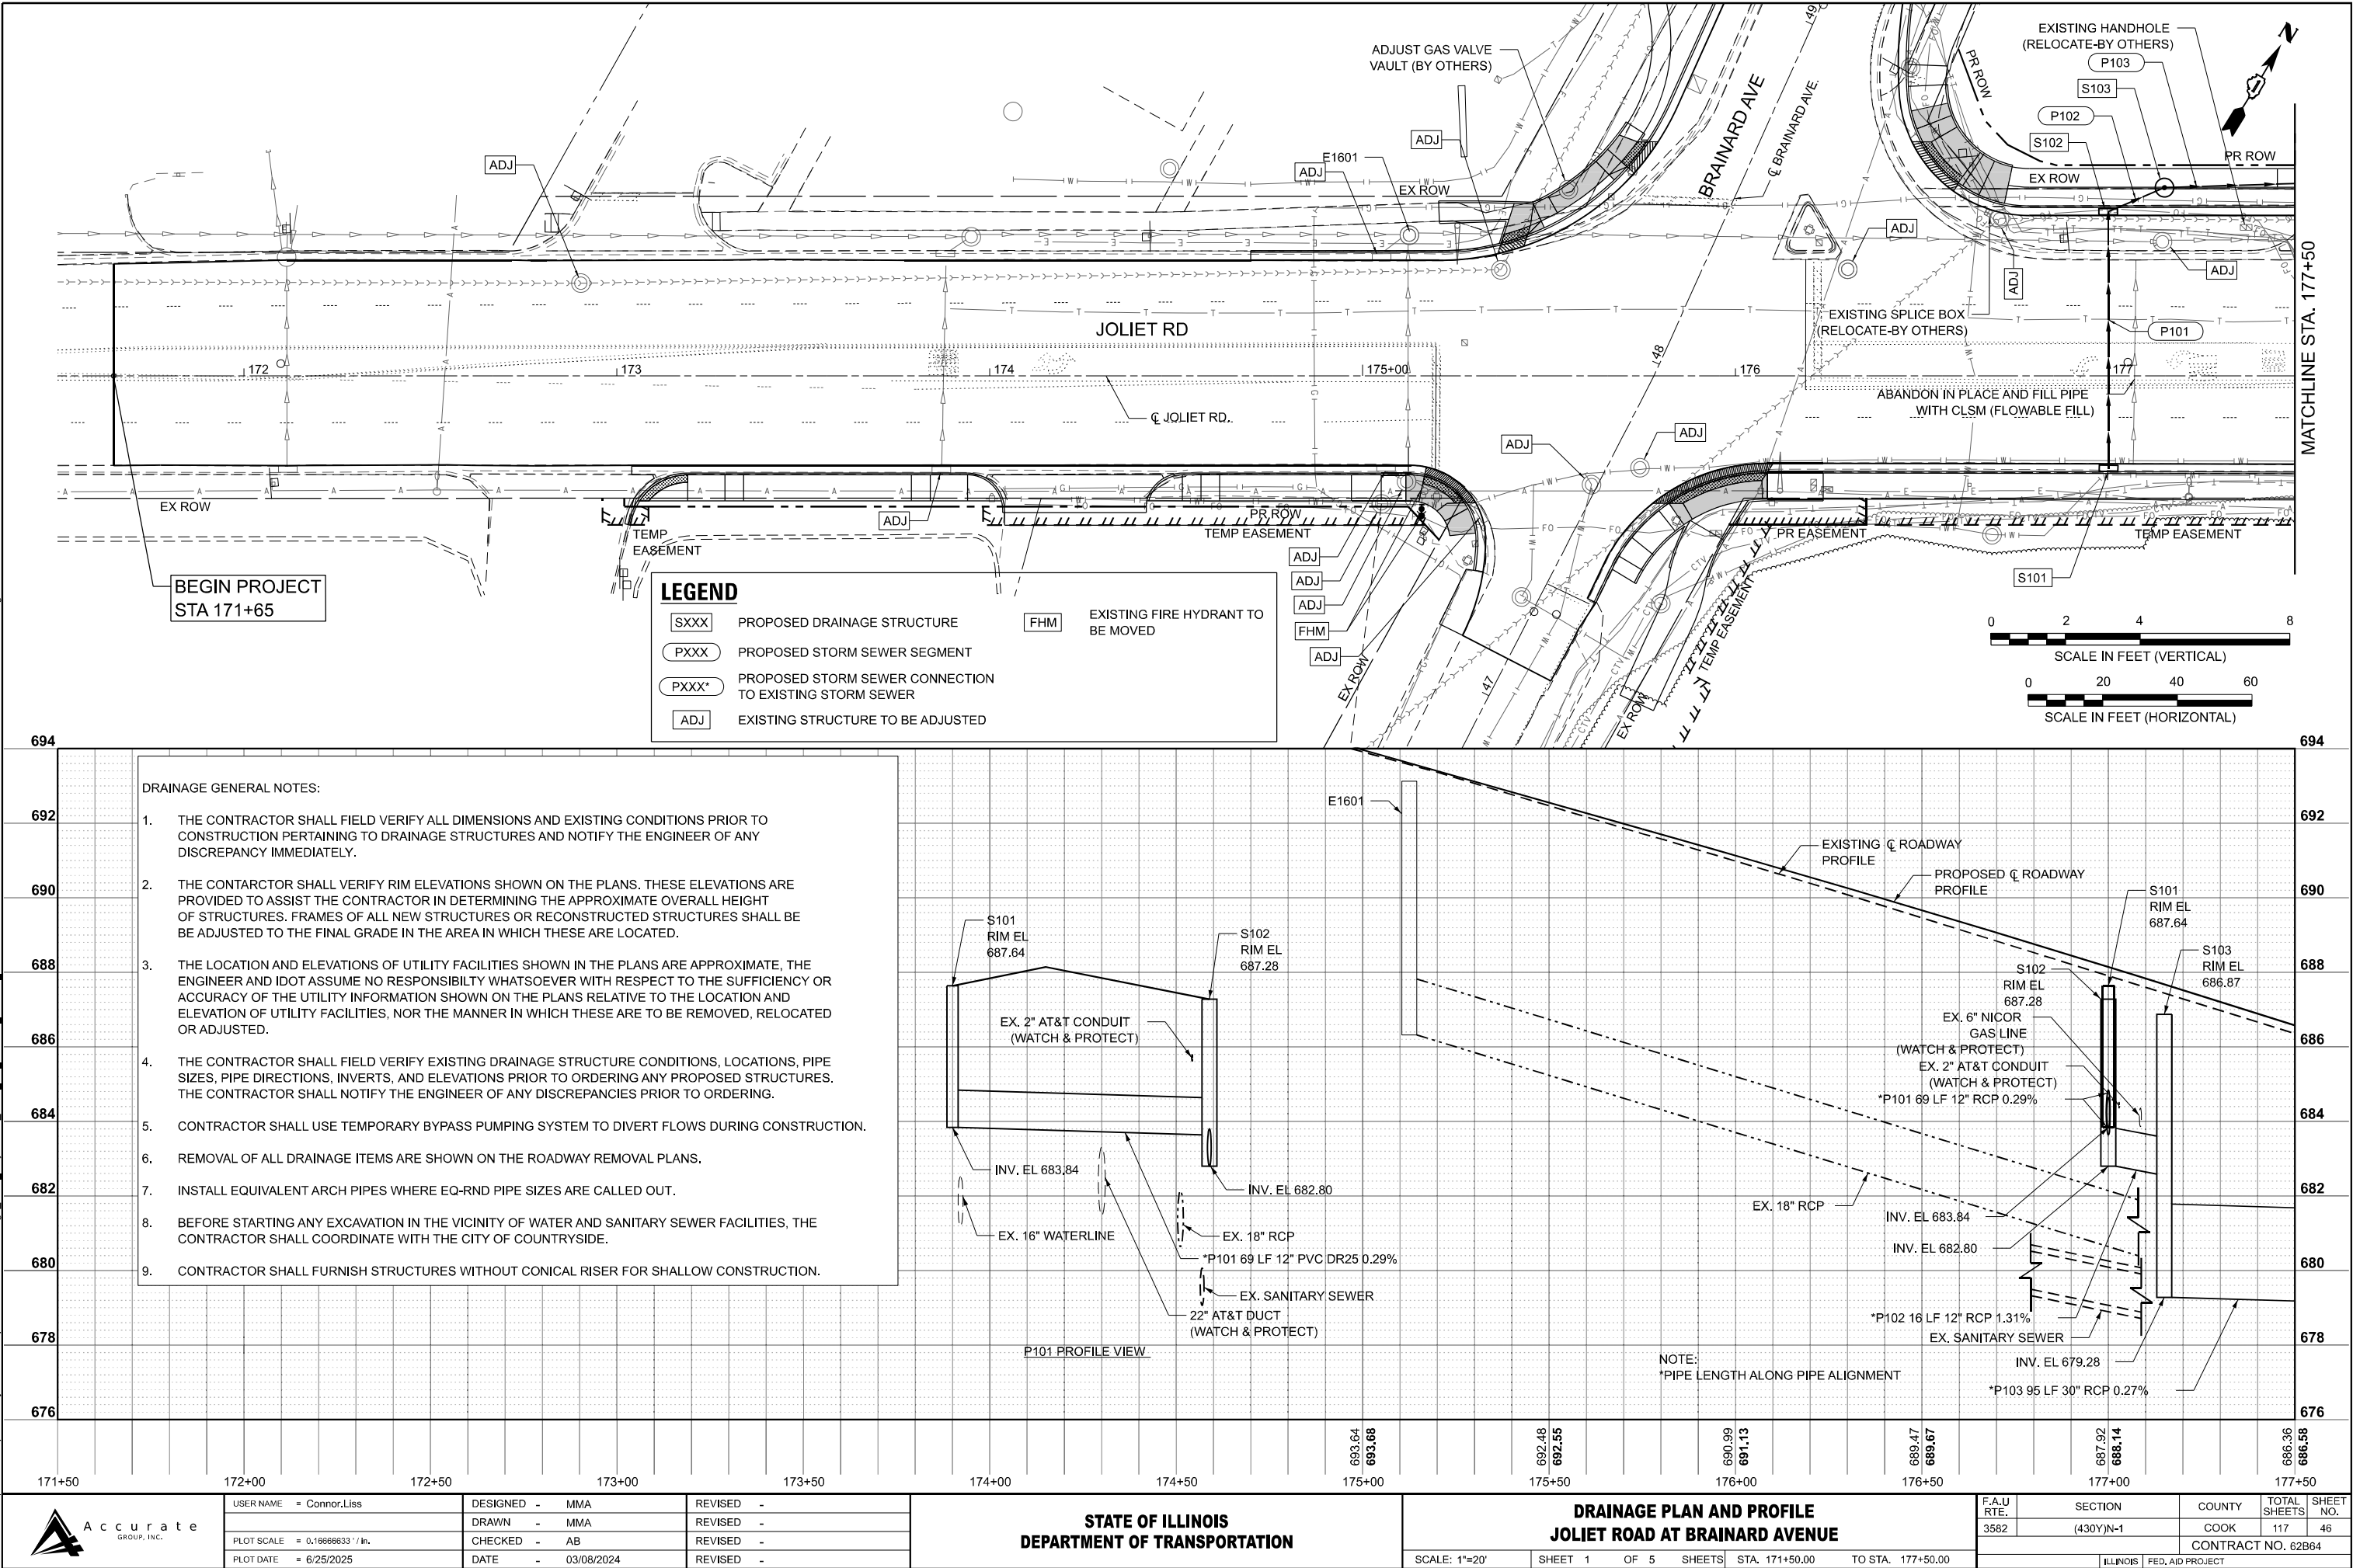

USER NAME = Connor,Liss
DESIGNED - MMA
DRAWN - MMA
PLOT SCALE = 0.16666633' / in.
CHECKED - AB
PLOT DATE = 6/25/2025
DATE - 03/08/2024

DESIGNED - MMA
DRAWN - MMA
CHECKED - AB
DATE - 03/08/2024

REVISED -
REVISED -
REVISED -
REVISED -


STATE OF ILLINOIS
DEPARTMENT OF TRANSPORTATION

DRAINAGE PLAN AND PROFILE
JOLIET ROAD AT BRAINARD AVENUE


SCALE: 1"=20'
SHEET 1 OF 5 SHEETS
STA. 171+50.00 TO STA. 177+50.00


F.A.U. RTE.	SECTION	COUNTY	TOTAL SHEETS	SHEET NO.
3582	(430')N-1	COOK	117	46
CONTRACT NO. 62B64				
ILLINOIS FED. AID PROJECT				

MODEL: Brainard Ave-1 - Plan 1 [Sheet]
FILE NAME: p:\w\mp-us-pw-bentley.com\mb-us-pw-03\Documents\Chicago_IL\01_Projects\DOT_Var_DEsens_PTB208_005\N06 - 198565\3.0 Deliverables\3.3 CADD Data\Sheets\D162B64-shd-Drainage02

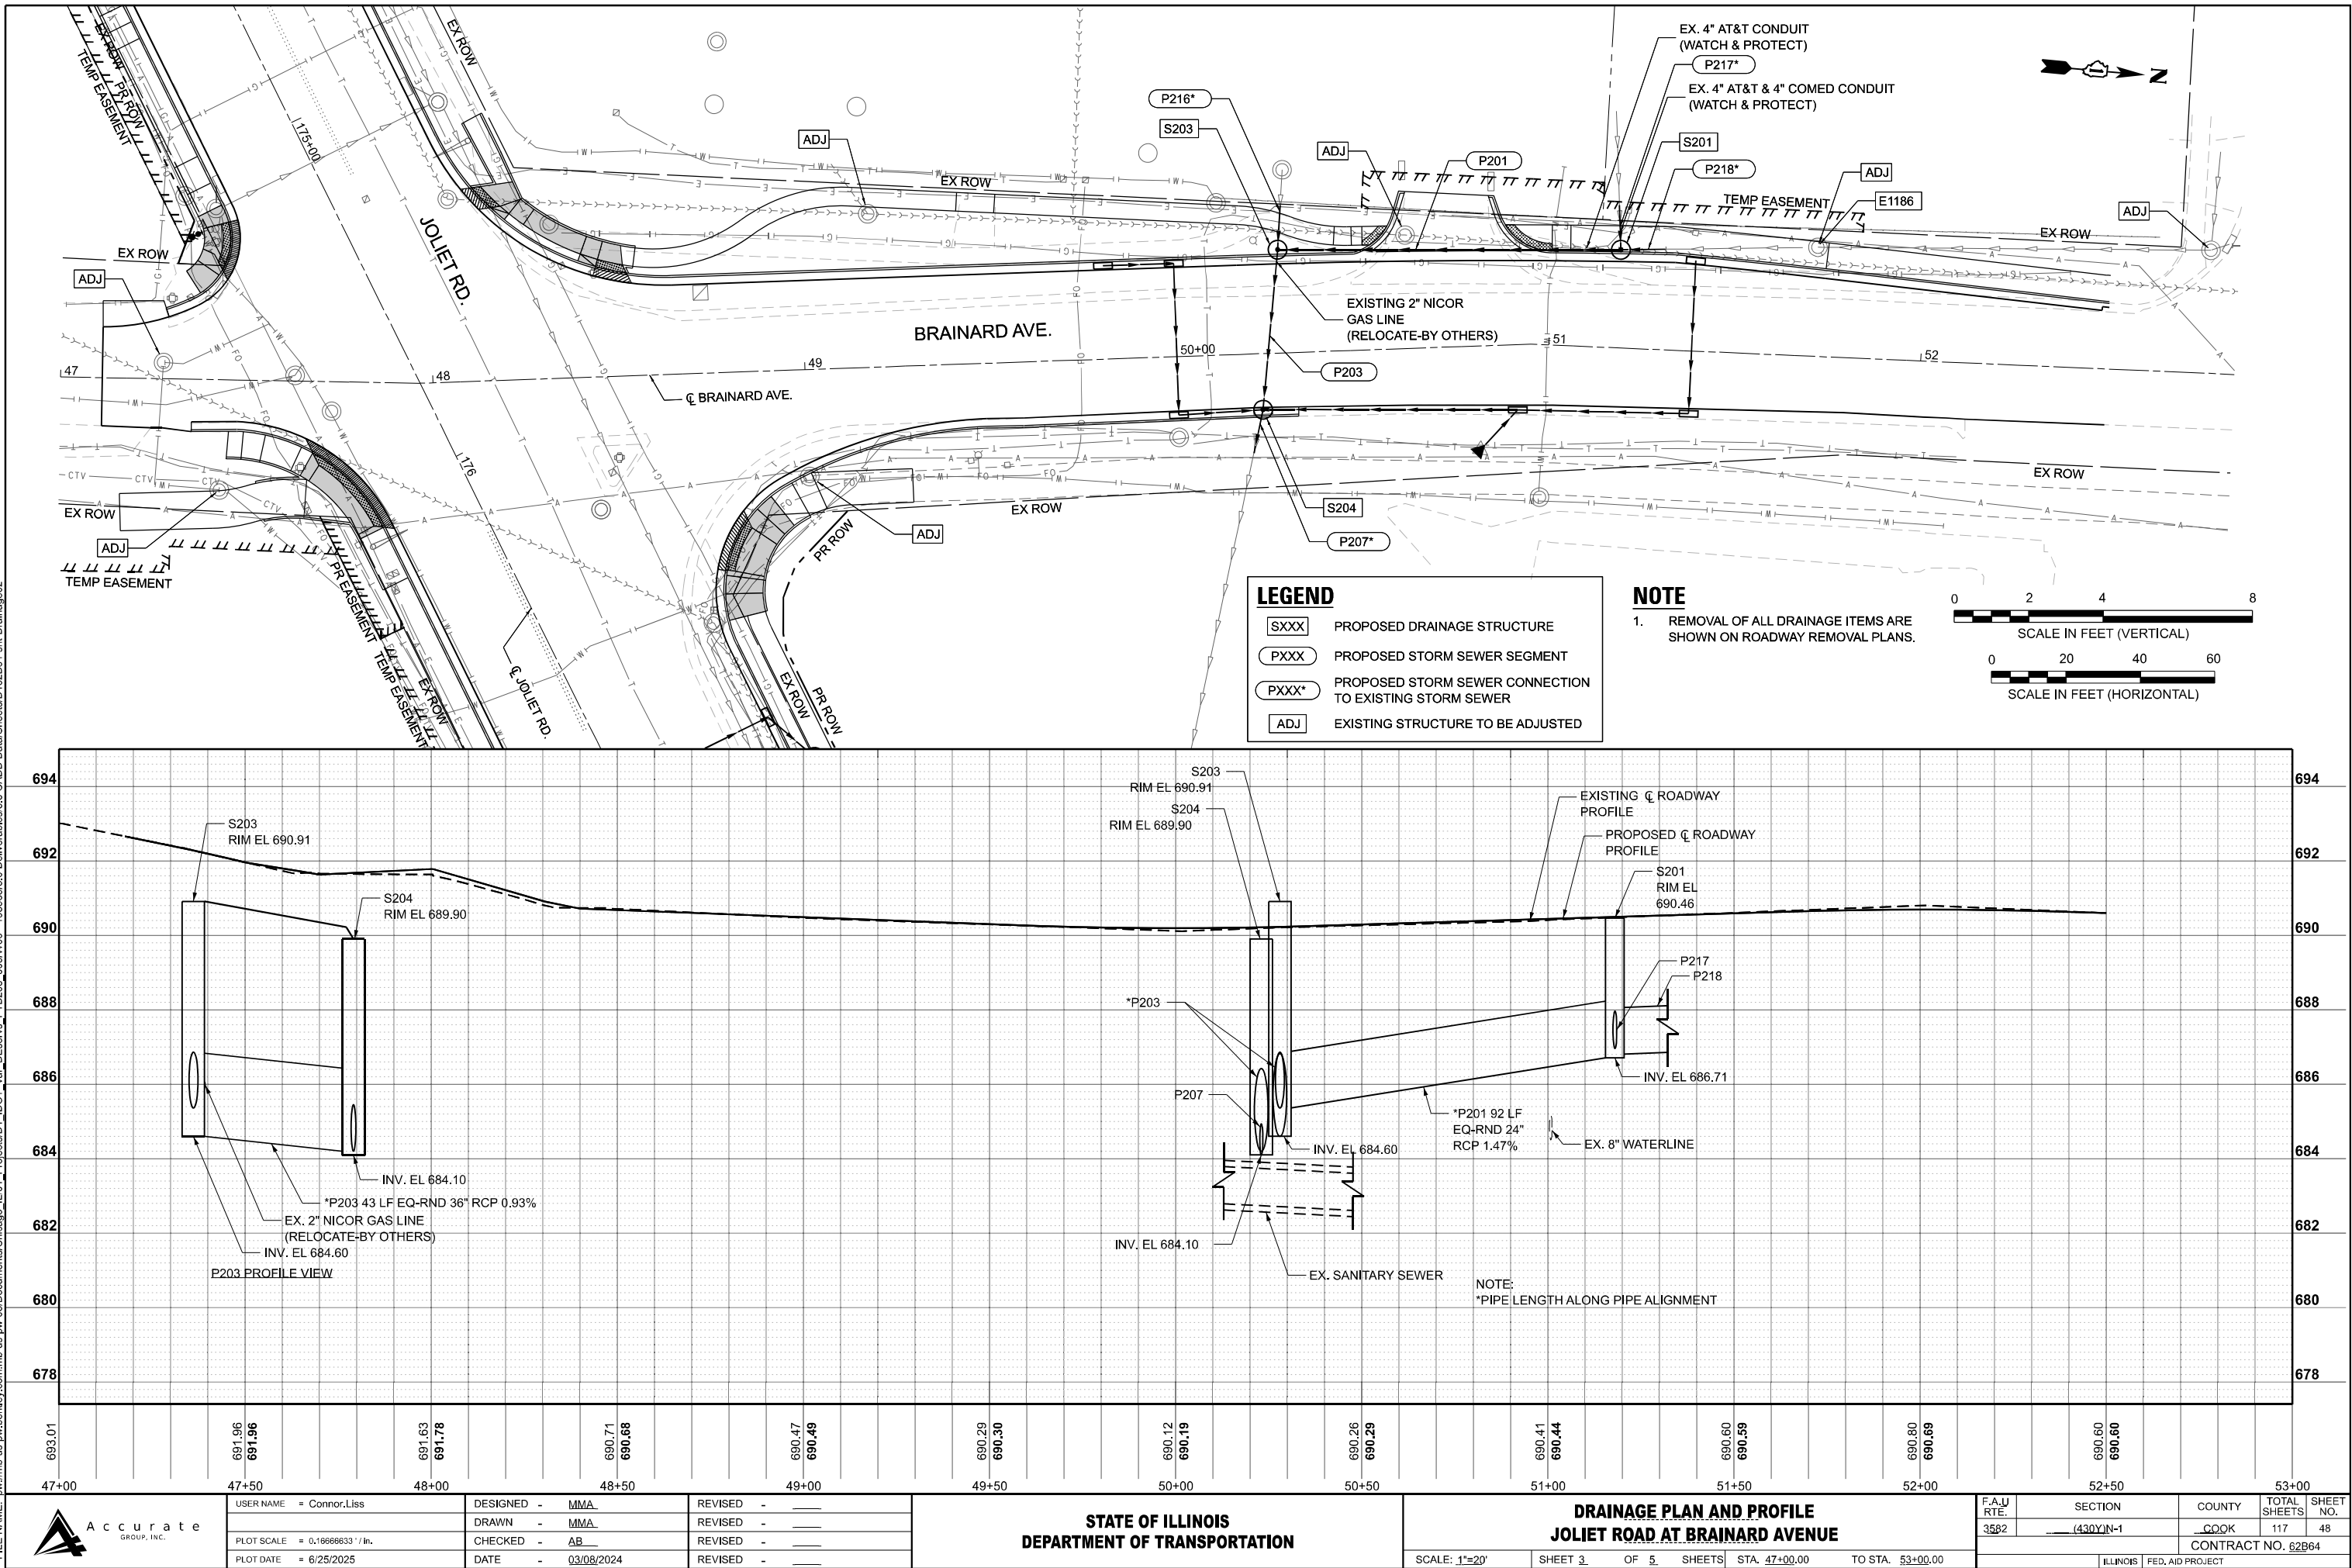

MODEL: Brainard Ave-1-Plan 2 [Sheet]
FILE NAME: p:\w\mp-us-pw-bentley.com\mb-us-pw-03\Documents\Chicago_IL\01_Projects\DOT_IDOT_Var_DEsens_PTB208_005\N06-198565\3.0 Deliverables\3.3 CADD Data\Sheets\0162B64-sh-Drainage03

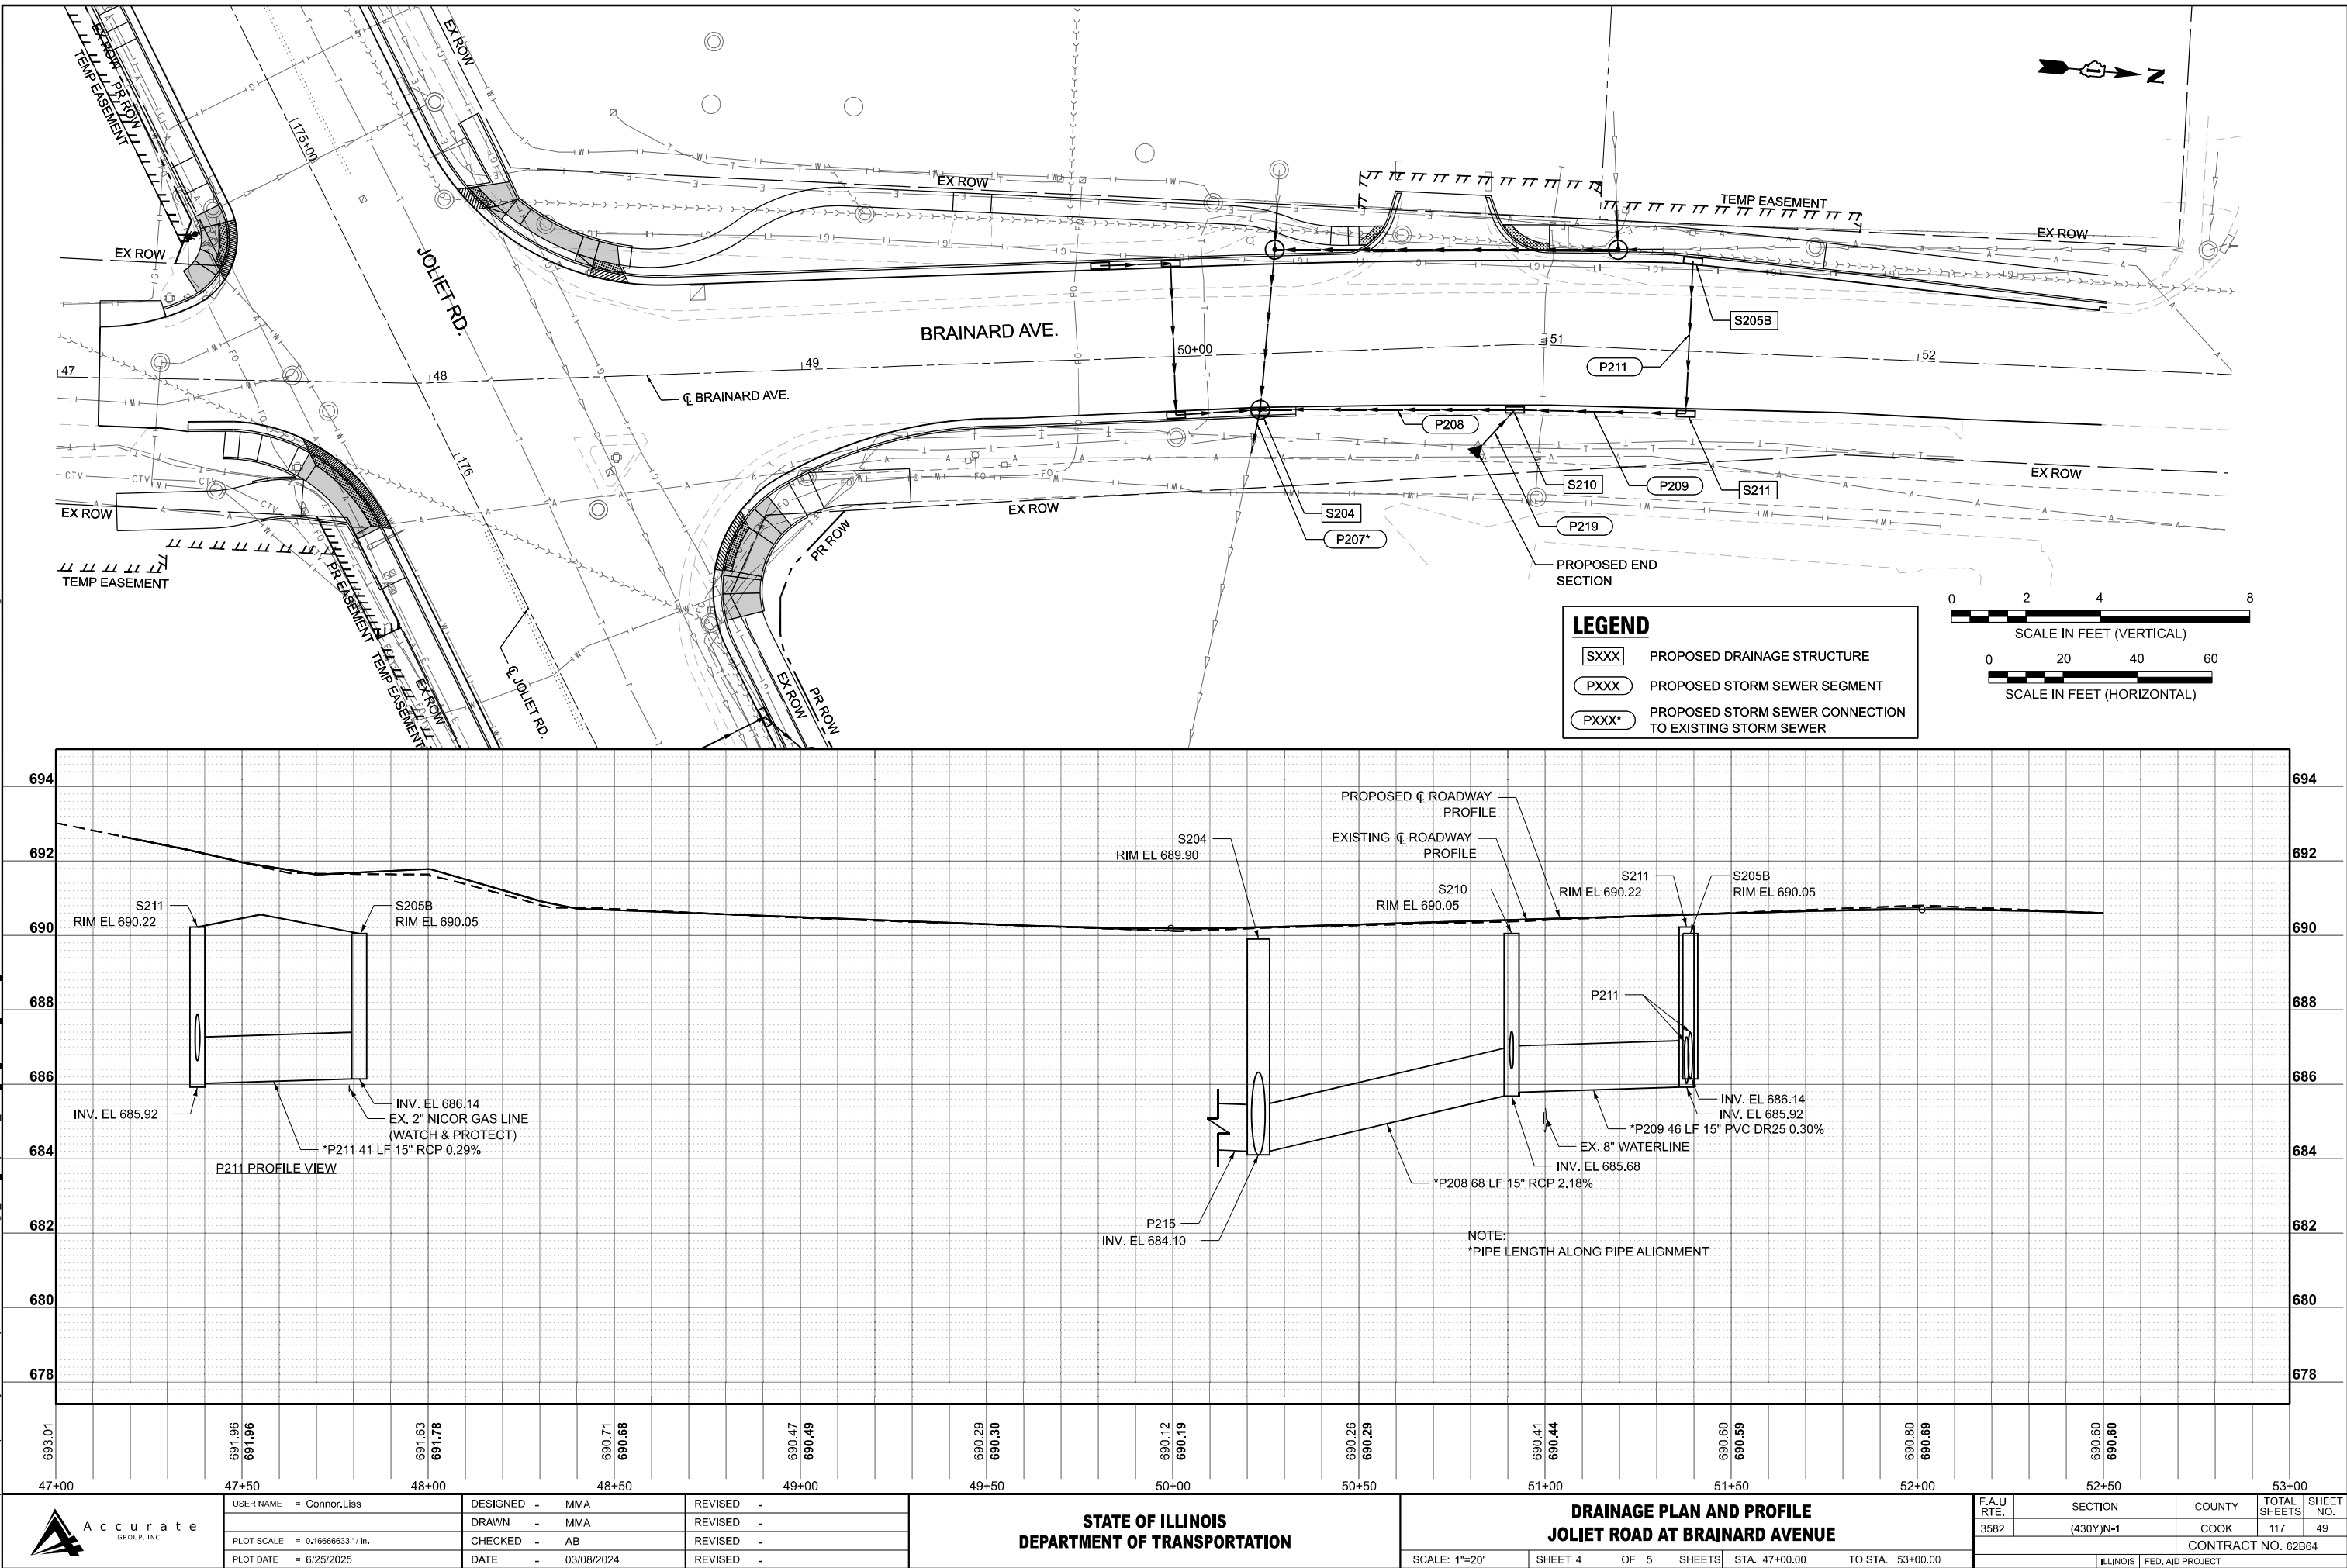

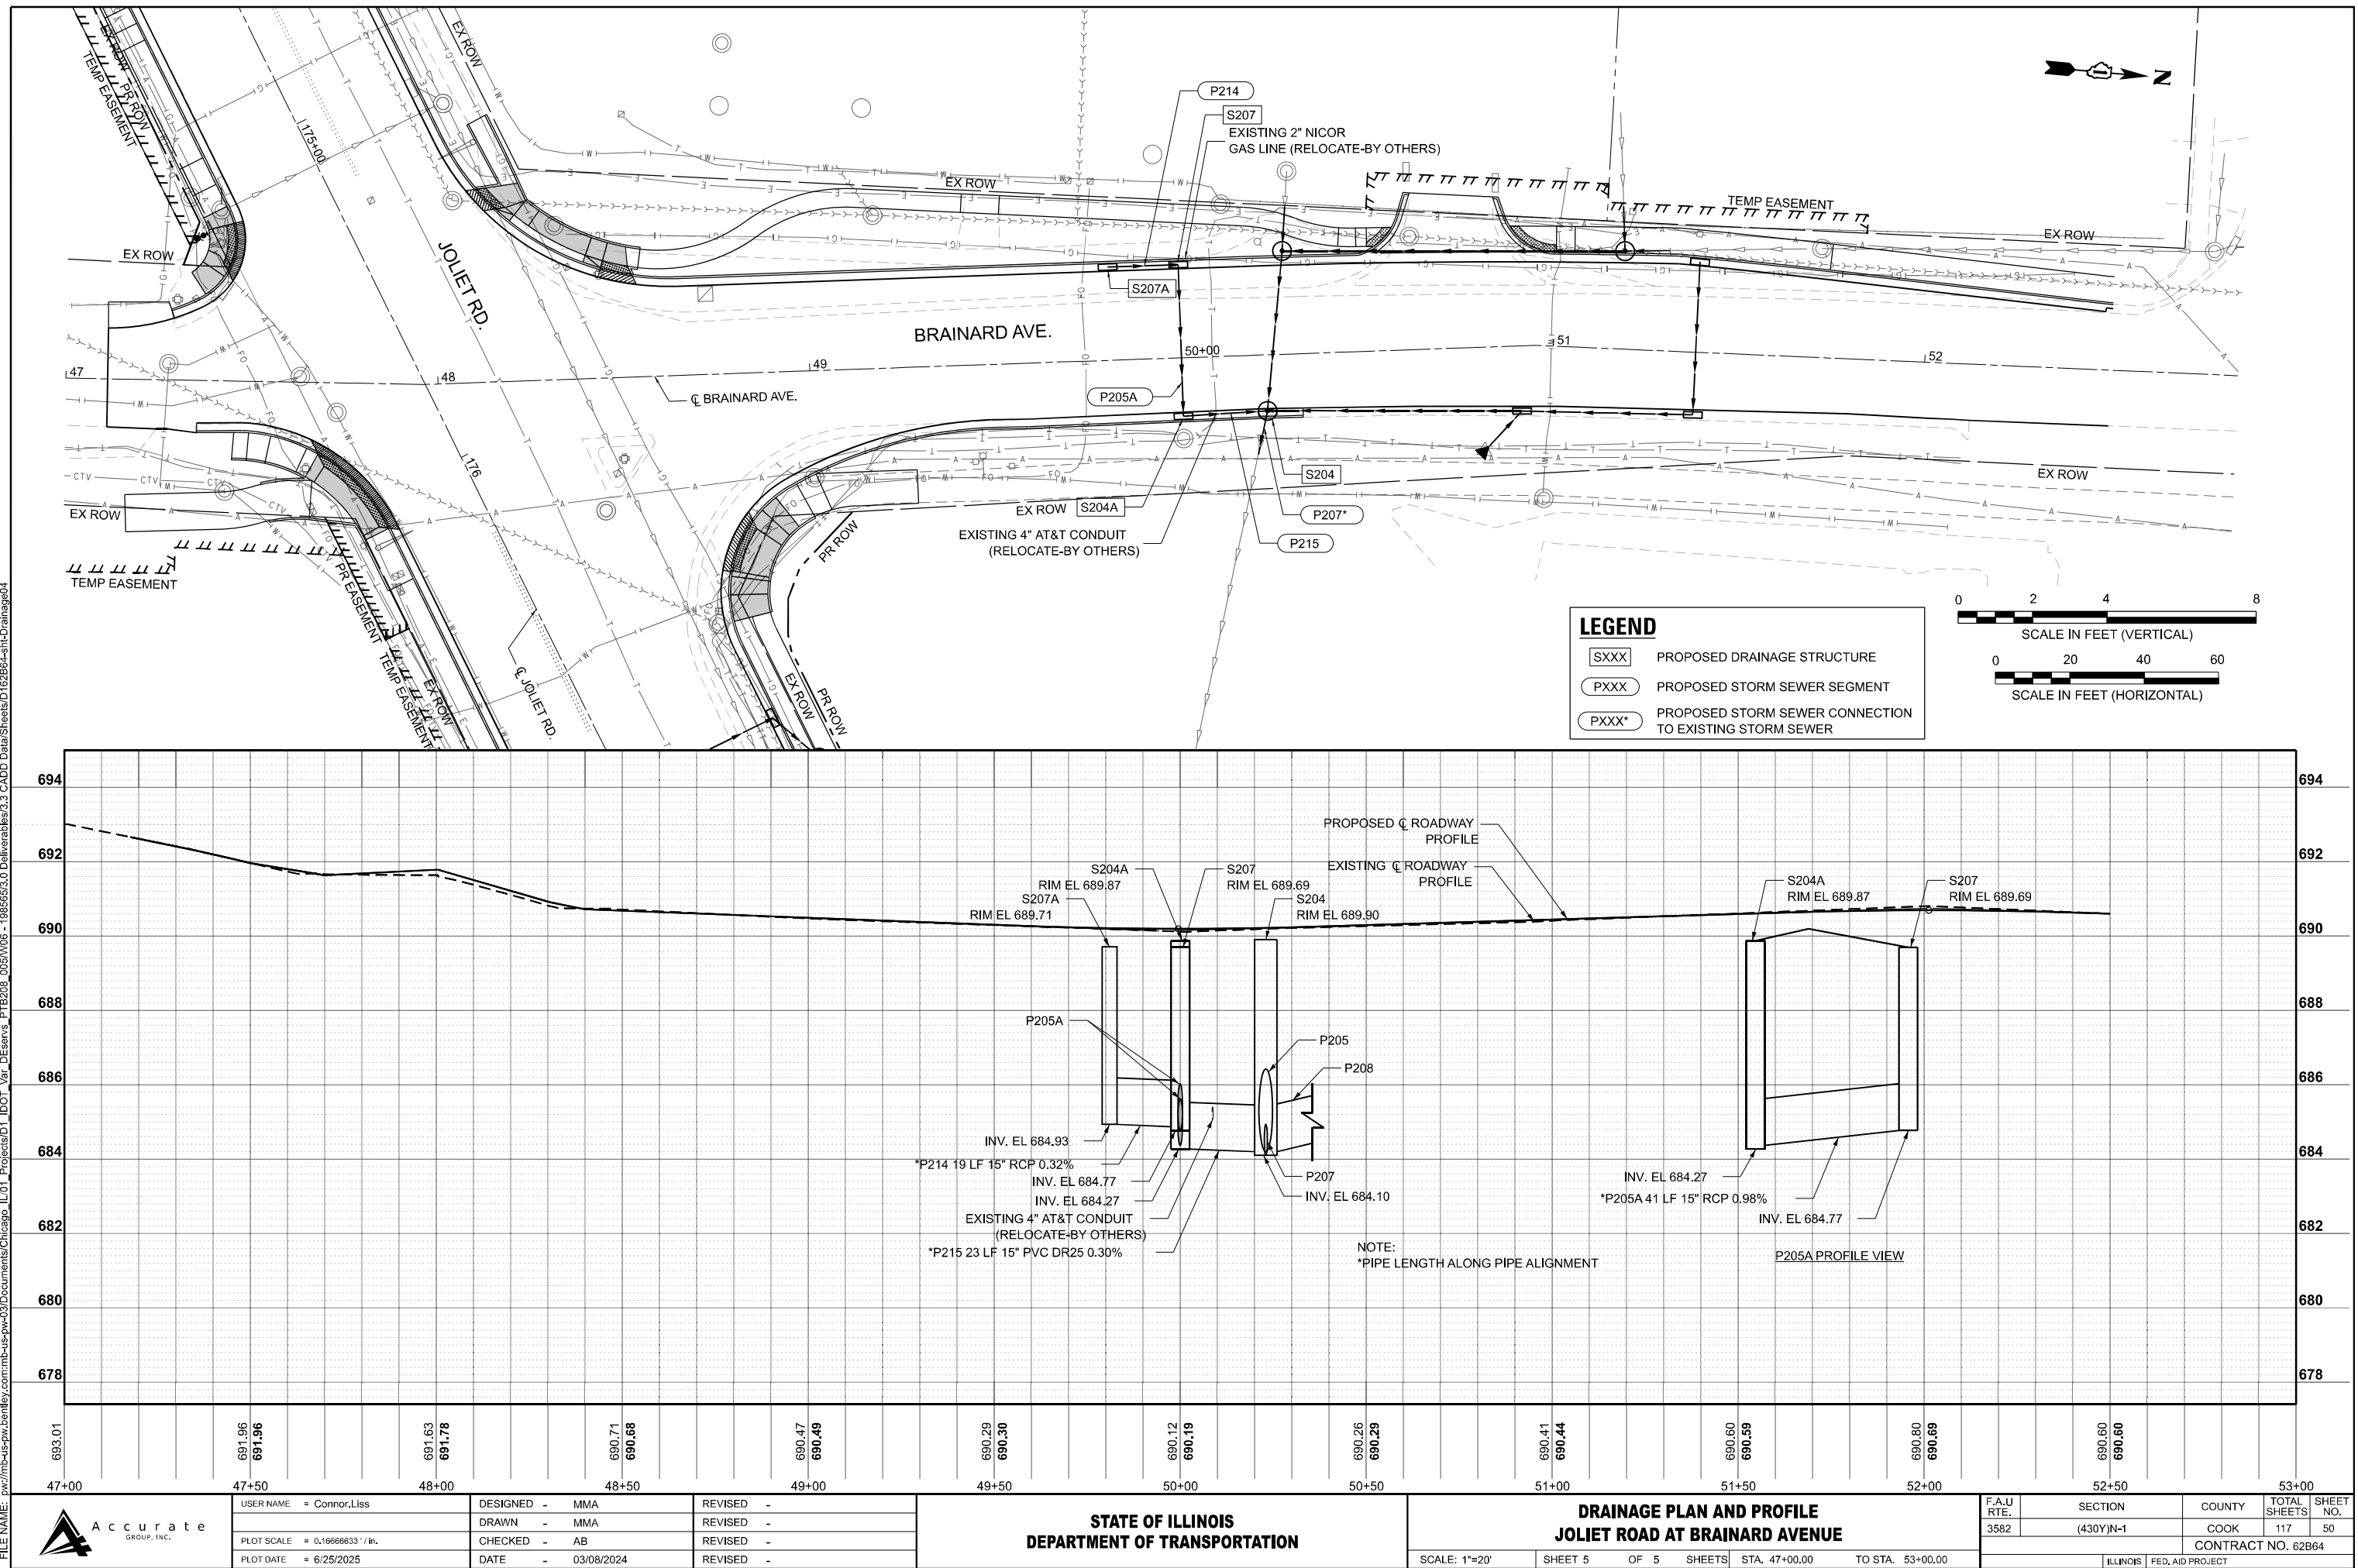

MODEL: Drainage Schedule 1 [Sheet]
FILE NAME: p:\w\mb-us-pw-03\Documents\Chicago_IL\01_Projects\DOT_Var_DEsens_PTB208_005\W06 - 198565\3.0 Deliverables\3.3 CADD Data\Sheets\0162B64-sht-DrainageSchedule.dgn

JOLIET ROAD								
55100400	STORM SEWER REMOVAL 10"				TOTAL (FT)		12	TRENCH BACKFILL (CY) **
	FROM STATION	OFFSET	DIR	TO STATION	OFFSET	DIR	*SUBTOTAL (FT)	
	178+66	52.0	LT	178+74	43.0	LT	12	
JOLIET ROAD								
55100500	STORM SEWER REMOVAL 12"				TOTAL (FT)		11	TRENCH BACKFILL (CY) 5.56 **
	FROM STATION	OFFSET	DIR	TO STATION	OFFSET	DIR	*SUBTOTAL (FT)	
	177+15	36.0	LT	177+07	32.0	LT	8	
	178+74	38.0	LT	178+74	41.0	LT	3	
NOTES: * LENGTH ALONG PIPE ALIGNMENT ** INCLUDED IN TRENCH BACKFILL SCHEDULE								

BRAINARD AVENUE								
55100400	STORM SEWER REMOVAL 10"			TOTAL (FT)		12		TRENCH BACKFILL (CY)
	FROM STATION	OFFSET	DIR	TO STATION	OFFSET	DIR	*SUBTOTAL (FT)	
	50+20	26.0	RT	50+23	15.0	RT	12	

55100500	STORM SEWER REMOVAL 12"			TOTAL (FT)		126		TRENCH BACKFILL (CY)
	FROM STATION	OFFSET	DIR	TO STATION	OFFSET	DIR	*SUBTOTAL (FT)	
	50+25	17.0	LT	50+23	15.0	RT	33	
	50+25	17.0	LT	50+28	28.0	LT	11	6.15
	50+23	15.0	RT	50+81	28.0	RT	58	21.16
	50+28	28.0	LT	50+28	39.0	LT	12	9.23
	51+18	26.0	LT	51+17	38.0	LT	12	3.22

55100700	STORM SEWER REMOVAL 15"			TOTAL (FT)		140		TRENCH BACKFILL (CY)
	FROM STATION	OFFSET	DIR	TO STATION	OFFSET	DIR	*SUBTOTAL (FT)	
	51+18	26.0	LT	50+28	27.0	LT	92	
	51+71	29.0	LT	51+80	17.0	LT	15	4.69
	51+80	16.0	RT	51+80	17.0	LT	33	4.04

NOTES: * LENGTH ALONG PIPE ALIGNMENT
** INCLUDED IN TRENCH BACKFILL SCHEDULE

X5509900	ABANDON AND FILL EXISTING STORM SEWER			TOTAL (FT)		55	
	FROM STATION	OFFSET	DIR	TO STATION	OFFSET	DIR	*SUBTOTAL (FT)
	177+07	24.0	RT	177+07	32.0	LT	55

JOLIET ROAD				
60500060	REMOVING INLETS		TOTAL (EACH)	2
	STATION	OFFSET	DIR	SUBTOTAL (EACH)
	177+07	31	LT	1
	177+07	24	RT	1

60500040	REMOVING MANHOLES		TOTAL (EACH)	1
DRAWING	STATION	OFFSET	DIR	SUBTOTAL (EACH)
	178+74	43	LT	1

BRAINARD AVENUE				
60500060	REMOVING INLETS		TOTAL (EACH)	4
	STATION	OFFSET	DIR	SUBTOTAL (EACH)
	50+25	17	LT	1
	50+23	15	RT	1
	51+80	17	LT	1
	51+80	16	RT	1

60500050	REMOVING CATCH BASINS		TOTAL (EACH)	2
	STATION	OFFSET	DIR	SUBTOTAL (EACH)
	50+28	28	LT	1
	51+18	26	LT	1

X5427602	REMOVE EXISTING FLARED END SECTION		TOTAL (EACH)	1
	STATION	OFFSET	DIR	SUBTOTAL (EACH)
	50+82	27	RT	1

JOLIET ROAD									
TRENCH BACKFILL SCHEDULE									
PIPE NO.	FROM RIM ELEV	FROM INVERT	TO RIM ELEV	TO INVERT	TRENCH LENGTH (FT)	TRENCH WIDTH (FT)	*AVG. TRENCH DEPTH (FT)	PIPE SIZE (IN)	SUBTOTALS (CU YD)
P101	687.64	683.84	687.28	683.64	69	2.83	2.59	12	15.15
P102	687.28	682.80	686.87	682.59	16	2.83	3.71	12	5.81
P103	686.87	679.28	684.48	679.02	95	5.50	5.27	30	93.39
P104	684.48	678.92	683.68	678.75	25	5.50	3.94	30	17.09
P105	683.68	678.75	682.17	678.5	39	3.58	3.63	10	18.20
P106	683.89	679.16	684.48	679.13	13	4.33	4.37	12	8.77
BLIND CONN	682.17	678.44	682.17	678.42	6	2.83	2.11	12	1.17

JOLIET ROAD										
TRENCH BACKFILL SCHEDULE										
PIPE NO.	PIPE SEGMENT	FROM RIM/SURFACE ELEV	FROM INVERT	TO RIM/SURFACE ELEV	TO INVERT	TRENCH LENGTH (FT)	TRENCH WIDTH (FT)	*AVG. TRENCH DEPTH (FT)	PIPE SIZE (IN)	SUBTOTALS (CU YD)
P107	NORTH	682.17	679.48	682.17	679.44	12	2.64	2.14	10	2.28

BRAINARD AVENUE										
TRENCH BACKFILL SCHEDULE										
PIPE NO.	FROM RIM ELEV	FROM INVERT	TO RIM ELEV	TO INVERT	TRENCH LENGTH (FT)	TRENCH WIDTH (FT)	*AVG. TRENCH DEPTH (FT)	ARCH PIPE		SUBTOTALS (CU YD)
								SPAN (IN)	RISE (IN)	
P201	690.46	686.71	690.91	685.36	92	5.13	3.91	28.5	18	61.15
P205	690.91	684.60	689.90	684.20	43	7.31	3.72	43.75	26.63	36.95

BRAINARD AVENUE									
TRENCH BACKFILL SCHEDULE									
PIPE NO.	FROM RIM ELEV	FROM INVERT	TO RIM ELEV	TO INVERT	TRENCH LENGTH (FT)	TRENCH WIDTH (FT)	*AVG. TRENCH DEPTH (FT)	PIPE SIZE (IN)	SUBTOTALS (CU YD)
P208	689.90	684.20	690.05	685.68	68	3.88	3.26	15	30.50
P209	690.05	685.78	690.05	685.92	46	3.13	2.43	15	11.16
P211	690.05	686.14	690.22	686.02	41	3.13	2.28	15	9.26
P214	689.71	684.93	689.69	684.87	19	4.63	3.03	15	9.13
P215	689.87	684.27	689.90	684.20	23	4.63	3.88	15	14.40
P219	688.00	686.83	690.05	686.49	13	2.83	1.22	12	1.15
P205A	689.69	684.77	689.87	684.37	41	4.63	3.44	15	22.58

BRAINARD AVENUE										
TRENCH BACKFILL SCHEDULE										
PIPE NO.	PIPE SEGMENT	FROM RIM/SURFACE ELEV	FROM INVERT	TO RIM/SURFACE ELEV	TO INVERT	TRENCH LENGTH (FT)	TRENCH WIDTH (FT)	*AVG. TRENCH DEPTH (FT)	PIPE SIZE (IN)	SUBTOTALS (CU YD)
P216	WEST	690.91	685.30	690.91	685.26	12	4.33	4.96	12	9.23
P207	EAST	689.90	684.14	689.90	684.10	12	4.14	5.21	10	9.35
P217	WEST	690.46	687.00	690.46	686.96	12	2.83	2.83	12	3.22
P218	NORTH	690.46	686.85	690.46	686.81	12	3.13	2.81	15	3.45

NOTE: * AVG. TRENCH DEPTH TO SPRINGLINE



USER NAME = Connor,Liss	DESIGNED - MMA	REVISED -
	DRAWN - MMA	REVISED -
PLOT SCALE = 0.16666633' / in.	CHECKED - AB	REVISED -
PLOT DATE = 6/25/2025	DATE - 07/02/2024	REVISED -

STATE OF ILLINOIS
DEPARTMENT OF TRANSPORTATION

DRAINAGE SCHEDULE
JOLIET ROAD AT BRAINARD AVENUE

SCALE: NONE SHEET 1 OF 2 SHEETS STA. TO STA.

F.A.U. RTE.	SECTION	COUNTY	TOTAL SHEETS	SHEET NO.
3562	(430Y)N-1	COOK	117	51
CONTRACT NO. 62B64				
ILLINOIS FED. AID PROJECT				

MODEL: Drainage Schedule 2 [Sheet]
FILE NAME: p:\r\mb-us-pw-c3\Documents\Chicago_IL\01_Projects\D1_DOT_Var_DEsens_PTB208_005\W06 - 198565\3.0 Deliverables\3.3 CADD Data\Sheets\D162B64-sh-DrainageSchedule.dgn

DRAINAGE STRUCTURE SCHEDULE										
PAY ITEM NUMBER	STRUCTURE NO.	STATION	OFFSET	DIR.	STRUCTURE TYPE	RIM ELEVATION	INVERT ELEVATION			
							NORTH	EAST	SOUTH	WEST
60219540	S101	177+00	25'	RT	MANHOLES, TYPE A, 4'-DIAMETER, TYPE 24 FRAME AND GRATE	687.64	683.84 (NW)			
60201340	S102	177+00	43'	LT	CATCH BASINS, TYPE A, 4'-DIAMETER, TYPE 24 FRAME AND GRATE	687.28		682.80 (NE)	683.64 (SE)	
60218400	S103	177+15	50.5'	LT	MANHOLES, TYPE A, 4'-DIAMETER, TYPE 1 FRAME, CLOSED LID	686.87		679.28 (NE)		682.59 (SW)
60201340	S104	178+10	40'	LT	CATCH BASINS, TYPE A, 4'-DIAMETER, TYPE 24 FRAME AND GRATE	683.89	679.16 (NW)			
60221100	S105	178+10	54.0'	LT	MANHOLES, TYPE A, 5'-DIAMETER, TYPE 1 FRAME, CLOSED LID	684.48		678.92 (NE)	679.13 (SE)	679.02 (SW)
X6020094	S106	178+35	47'	LT	MANHOLES, TYPE A, 6'-DIAMETER, TYPE 1 FRAME, CLOSED LID, RESTRICTOR PLATE	683.68		678.75 (NE)		678.85 (SW)
60221100	S107	178+74	43'	LT	MANHOLES, TYPE A, 5'-DIAMETER, TYPE 1 FRAME, CLOSED LID	682.17	679.44 (NW)		678.42 (SE)	678.50 (SW)
	BLIND CONN. AT 18" MAIN	178+74	38'	LT	BLIND CONNECTION	N/A	678.42 (NW)			
	E1601	175+13	38'	LT	EXISTING MANHOLE	693.13		686.32	686.47	686.36
60221700	S201	51+18	26'	LT	MANHOLES, TYPE A, 5'-DIAMETER, TYPE 8 GRATE	690.46	686.81		686.71	686.96
60224005	S203	50+28	28'	LT	MANHOLES, TYPE A, 6'-DIAMETER, TYPE 8 GRATE	690.91	685.36 (NW)	684.60		685.26
60223800	S204	50+23	15'	RT	MANHOLES, TYPE A, 6'-DIAMETER, TYPE 1 FRAME, CLOSED LID	689.90	684.20	684.10	684.20	684.20
X6020502	S204A	50+00	16'	RT	CATCH BASINS, TYPE A, 5'-DIAMETER, TYPE 22 FRAME AND GRATE (SPECIAL)	689.87	684.27			684.37
60201340	S205B	51+39	25'	LT	CATCH BASINS, TYPE A, 4'-DIAMETER, TYPE 24 FRAME AND GRATE	690.05		686.14		
60201340	S210	50+91	18'	RT	CATCH BASINS, TYPE A, 4'-DIAMETER, TYPE 24 FRAME AND GRATE	690.05	685.78	686.49 (SE)	685.68	
60201340	S211	51+38	17'	RT	CATCH BASINS, TYPE A, 4'-DIAMETER, TYPE 24 FRAME AND GRATE	690.22			685.92	686.02
X6020502	S207	50+00	25'	LT	CATCH BASINS, TYPE A, 5'-DIAMETER, TYPE 22 FRAME AND GRATE (SPECIAL)	689.69		684.77	684.87	
60201340	S207A	49+81	25'	LT	CATCH BASINS, TYPE A, 4'-DIAMETER, TYPE 24 FRAME AND GRATE	689.71	684.93			
54213447	END SECTION	50+82	27'	RT	END SECTIONS 12"	*688.00	686.83 (NW)			
	E1186	51+71	29'	LT	EXISTING MANHOLE	691.41	686.93		687.01	687.21
NOTES:	*APPROX. GROUND ELEVATION CONTRACTOR SHALL FURNISH STRUCTURES WITHOUT CONICAL RISER FOR SHALLOW CONSTRUCTION									

STORM SEWER SCHEDULE								
PAYITEM NO.	PIPE NO.	PIPE DESCRIPTION	PIPE SIZE	LENGTH (FT)	SLOPE (%)	DRAWING NO.	FROM	TO STRUCTURE
Z0056608	P101	STORM SEWER (WATER MAIN REQUIREMENTS) 12 INCH	12"	69	0.29		S101	S102
550A0340	P102	STORM SEWERS, CLASS A, TYPE 2 12"	12"	16	1.31		S102	S103
550A0430	P103	STORM SEWERS, CLASS A, TYPE 2 30"	30"	95	0.27		S103	S105
Z0056620	*P104	STORM SEWER (WATER MAIN REQUIREMENTS) 30 INCH	30"	25	0.28		S105	S106
Z0056606	*P105	STORM SEWER (WATER MAIN REQUIREMENTS) 10 INCH	10"	39	0.64		S106	S107
550A0340	P106	STORM SEWERS, CLASS A, TYPE 2 12"	12"	13	0.23		S104	S105
550A0330	P107	STORM SEWERS, CLASS A, TYPE 2 10"	10"	12	±0.30 (ASSUMED)		NORTH SEGMENT	S107
550A0340	BLIND CONN.	STORM SEWERS, CLASS A, TYPE 2 12"	12"	6	±0.30 (ASSUMED)		18" MAIN	S107
Z0056631	P201	STORM SEWER (WATER MAIN REQUIREMENTS) EQUIVALENT ROUND-SIZE 24 INCH	EQ. RND. 24"	92	1.47		S201	S203
550A5300	P203	STORM SEWERS, CLASS A, TYPE 2 EQUIVALENT ROUND-SIZE 36"	EQ. RND. 36"	43	0.93		S203	S204
550A0360	P205A	STORM SEWERS, CLASS A, TYPE 2 15"	15"	41	0.98		S204A	S207
550A0360	P208	STORM SEWERS, CLASS A, TYPE 2 15"	15"	68	2.18		S204	S210
Z0056610	P209	STORM SEWER (WATER MAIN REQUIREMENTS) 15 INCH	15"	46	0.30		S210	S211
550A0360	P211	STORM SEWERS, CLASS A, TYPE 2 15"	15"	41	0.29		S211	S205B
550A0360	P214	STORM SEWERS, CLASS A, TYPE 2 15"	15"	19	0.32		S207A	S207
Z0056610	*P215	STORM SEWER (WATER MAIN REQUIREMENTS) 15 INCH	15"	23	0.30		S204A	S204
550A0330	P207	STORM SEWERS, CLASS A, TYPE 2 10"	10"	12	±0.30 (ASSUMED)		EAST SEGMENT	S204
550A0340	P216	STORM SEWERS, CLASS A, TYPE 2 12"	12"	12	±0.30 (ASSUMED)		WEST SEGMENT	S203
550A0340	P217	STORM SEWERS, CLASS A, TYPE 2 12"	12"	12	±0.30 (ASSUMED)		WEST SEGMENT	S201
550A0360	P218	STORM SEWERS, CLASS A, TYPE 2 15"	15"	12	0.72		NORTH SEGMENT	S201
550A0340	P219	STORM SEWERS, CLASS A, TYPE 2 12"	12"	13	2.83		END SECTION	S210
NOTES: *THESE STORM SEWER PIPES ARE SPECIFIED AS EQUIVALENT TO "WATER MAIN REQUIREMENTS" PIPES FOR THEIR THINWALLED PROPERTIES TO ALLOW FLEXIBILITY IN MANEUVERING AROUND UTILITIES TO AVOID CONFLICTS								

STRUCTURE ADJUSTMENT SCHEDULE						
PAY ITEM NUMBER	STATION	OFFSET	DIR.	DESCRIPTION	EXISTING RIM ELEVATION	PROPOSED RIM ELEVATION
X6030310	47+28	4'	LT	FRAMES AND LIDS TO BE ADJUSTED (SPECIAL)	692.42	692.25
60265700	47+43	30'	RT	VALVE VAULTS TO BE ADJUSTED	692.93	692.93
60265700	49+00	29'	RT	VALVE VAULTS TO BE ADJUSTED	690.02	689.98
X6026050	49+18	42'	LT	SANITARY MANHOLES TO BE ADJUSTED	692.44	691.87
X6026050	50+63	31'	LT	SANITARY MANHOLES TO BE ADJUSTED	690.58	689.61
60255500	51+71	29'	LT	MANHOLES TO BE ADJUSTED	691.41	690.68
60260100	173+87	25'	RT	INLETS TO BE ADJUSTED	695.83	695.32
60260100	175+32	37'	RT	INLETS TO BE ADJUSTED	692.13	692.44
60260100	175+05	33'	LT	INLETS TO BE ADJUSTED	693.25	693.18
60250200	175+06	25'	RT	CATCH BASINS TO BE ADJUSTED	693.07	693.18
60255500	175+05	34'	RT	MANHOLES TO BE ADJUSTED	693.45	693.84
60255500	175+12	28'	RT	MANHOLES TO BE ADJUSTED	693.36	693.55
X6030310	176+30	29'	LT	FRAMES AND LIDS TO BE ADJUSTED (SPECIAL)	689.61	689.72
60255500	177+14	36'	LT	MANHOLES TO BE ADJUSTED	687.18	687.1
X6030310	175+61	29'	RT	FRAMES AND LIDS TO BE ADJUSTED (SPECIAL)	691.67	691.59
X6030310	175+74	25'	RT	FRAMES AND LIDS TO BE ADJUSTED (SPECIAL)	691.34	691.37
X6026050	172+90	25'	LT	SANITARY MANHOLES TO BE ADJUSTED	697.31	697.45
X6026050	175+37	28'	LT	SANITARY MANHOLES TO BE ADJUSTED	692.24	692.51
X6026050	176+71	42'	LT	SANITARY MANHOLES TO BE ADJUSTED	688.66	688.39






USER NAME = Connor,Liss	DESIGNED - MMA	REVISED -
	DRAWN - MMA	REVISED -
PLOT SCALE = 0.16666833' / in.	CHECKED - AB	REVISED -
PLOT DATE = 6/25/2025	DATE - 07/02/2024	REVISED -

STATE OF ILLINOIS
DEPARTMENT OF TRANSPORTATION

DRAINAGE SCHEDULE
JOLIET ROAD AT BRAINARD AVENUE

SCALE: NONE SHEET 2 OF 2 SHEETS STA. TO STA.

F.A.U. RTE.	SECTION	COUNTY	TOTAL SHEETS	SHEET NO.
3562	(430Y)N-1	COOK	117	52
CONTRACT NO. 62B64				
ILLINOIS FED. AID PROJECT				

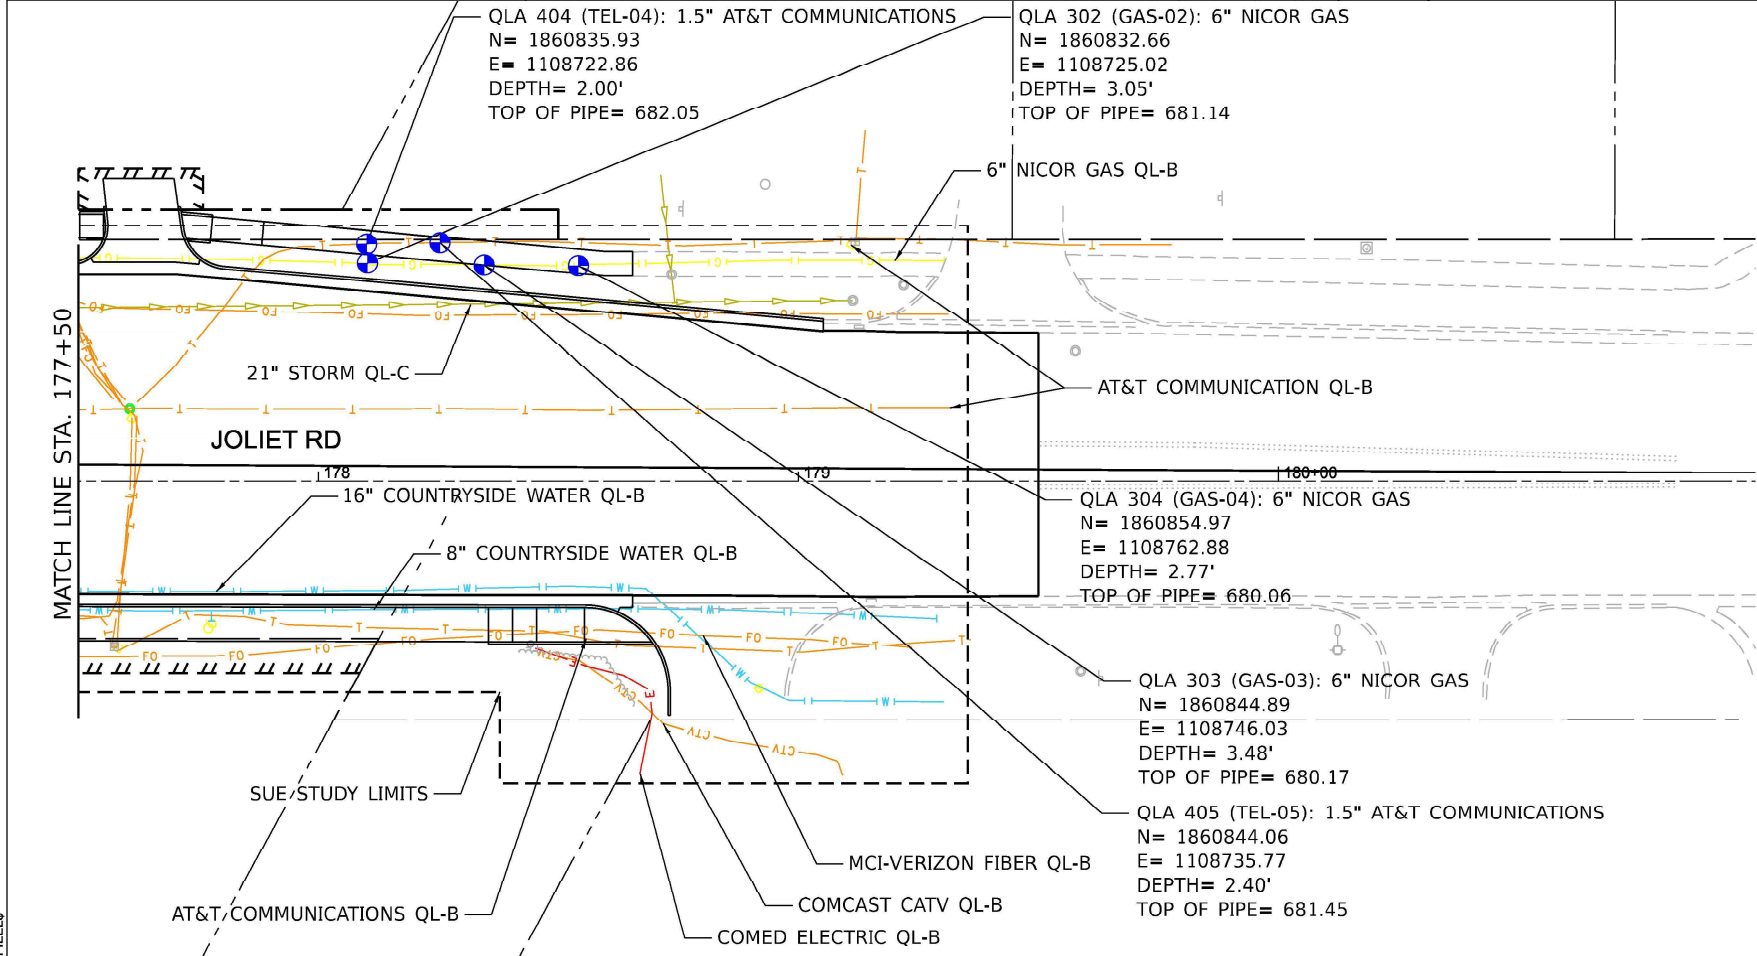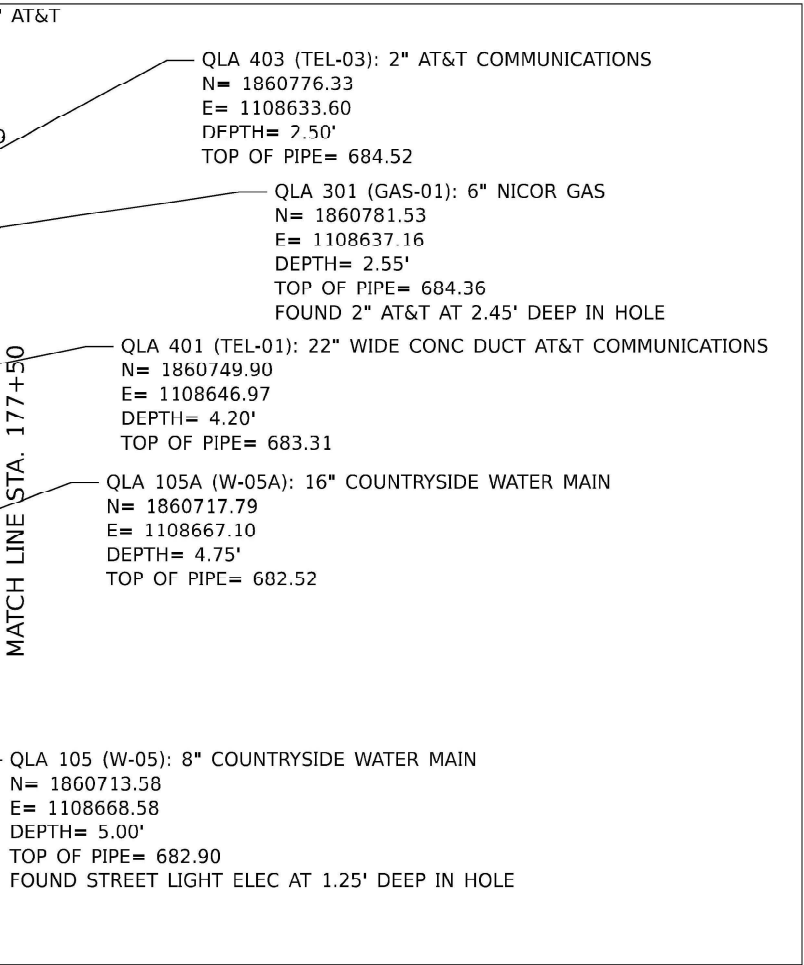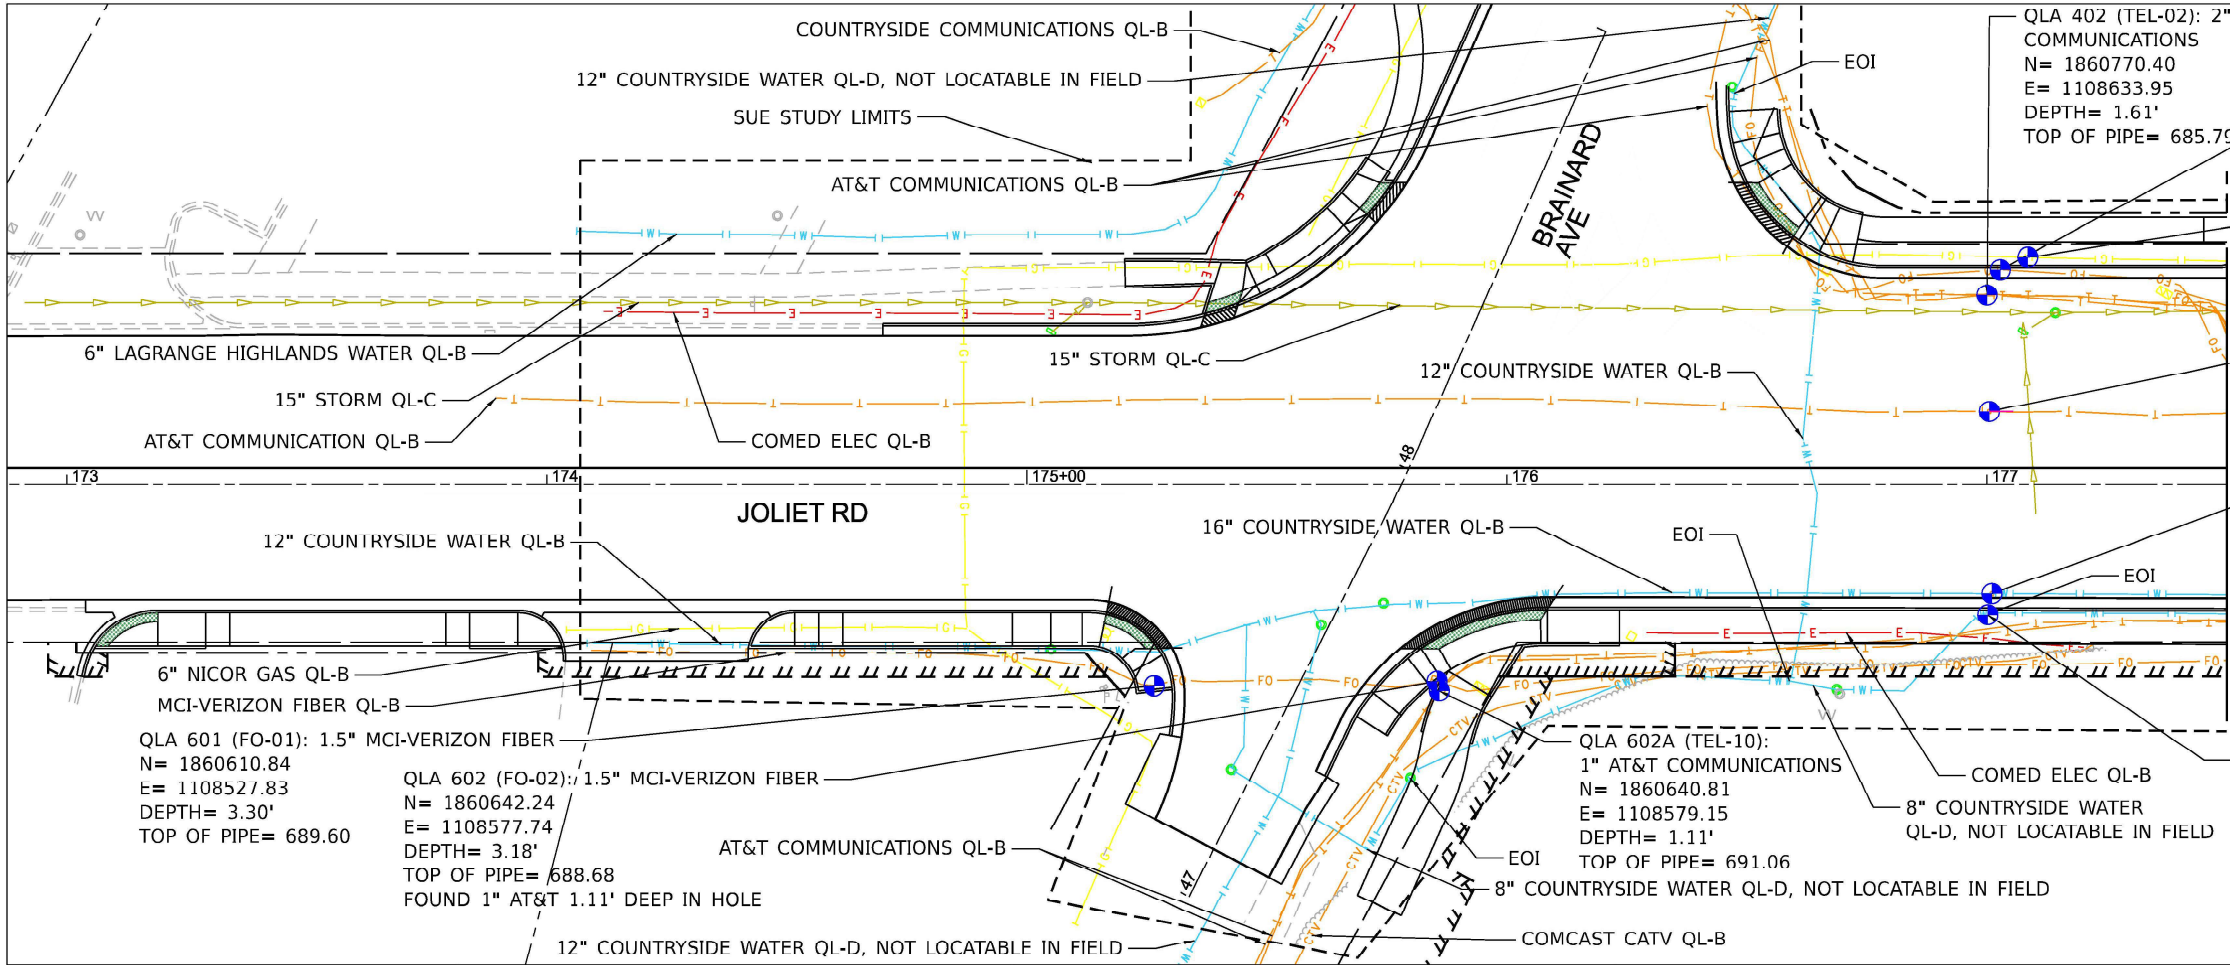

UTILITY LINE LEGEND

	EXISTING TELEPHONE
	EXISTING WATER
	EXISTING ELECTRIC
	EXISTING GAS
	EXISTING CABLE TV
	EXISTING FIBER OPTIC
	EXISTING SANITARY
	EXISTING STORM SEWER
	EXISTING AERIAL LINE
	END OF INFORMATION
	ELECTRONIC DEPTH (IN FEET)
	VENT PIPE
	QUALITY LEVEL A (QLA)
	TEST HOLE COMPLETED

STATE OF ILLINOIS)
) S.S.
COUNTY OF COOK)

UTILITY(IES) LOCATIONS WERE COLLECTED AND DEPICTED AS SHOWN HEREON BY ASE IN ACCORDANCE WITH SUE INDUSTRY STANDARDS ASCE/UES/CI 38-22 FOR QUALITY LEVEL A (QLA), QUALITY LEVEL B (QLB), AND QUALITY LEVEL C (QLC). ALL OTHER INFORMATION SHOWN HAS BEEN PROVIDED BY OTHERS.

FIELD WORK WAS PERFORMED BETWEEN THE 16TH DAY OF SEPTEMBER, 2024 TO THE 19TH DAY OF NOVEMBER, 2024.

IN WITNESS WHEREOF, I HAVE HEREUNTO SET MY HAND AND SEAL THIS 7TH DAY OF FEBRUARY A.D., 2025. CHICAGO, IL.



THOMAS A. SANDERSON - ILLINOIS PROFESSIONAL ENGINEER NUMBER 062-054022
MY LICENSE EXPIRES 11/30/2025

- GENERAL SUE NOTES**
- HORIZONTAL CONTROL, VERTICAL CONTROL, CENTERLINE ALIGNMENT, TOPOGRAPHIC FEATURES, AND RIGHT-OF-WAY WERE SUPPLIED BY ILLINOIS DEPARTMENT OF TRANSPORTATION ON SEPTEMBER 13TH, 2024.
 - ELECTRONIC DEPTH INFORMATION IS APPROXIMATE ONLY. DEPTHS ON THE LEVEL B LOCATES WERE CAPTURED FROM THE LOCATING EQUIPMENT AND ARE NOT LEVEL A QUALITY. ESTIMATED ELECTRONIC DEPTHS ARE MEASURED TO THE CENTER OF THE UTILITY AND MAY VARY. FOR SPECIFIC POINT DEPTHS EACH ESTIMATED ALONG A UTILITY LINE, PLEASE SEE THE POINT DATA LOCATED WITHIN THE CADD FILE OR RAW DATA FILE. SUE LEVEL A LOCATES SHOULD BE PERFORMED TO OBTAIN ACCURATE DEPTH INFORMATION.
 - UTILITIES ARE REPRESENTED AS A COMBINATION OF THE MOST ACCURATE INFORMATION GATHERED (FIELD LOCATES, ATLASES, ETC.) IN AREAS WHERE UTILITIES WERE NOT LOCATED, UTILITIES WERE DRAWN IN AS QUALITY LEVEL D FROM ATLAS INFORMATION.
 - THE QLA STUDY IS ONLY ON THE UTILITIES REQUESTED BY THE DESIGNER, NOT ALL UTILITIES SHOWN IN SUE STUDY HAD QLAs PERFORMED.
 - THIS SUE STUDY DOES NOT INCLUDE IDOT OWNED UTILITY LOCATES (FIBER/ELECTRIC).
 - THIS SUE STUDY DOES NOT INCLUDE SANITARY SEWER LOCATES.
 - THIS SUE STUDY DOES NOT INCLUDE TRAFFIC SIGNAL OR STREET LIGHT ELECTRIC LOCATES.
 - THIS SUE STUDY DOES NOT INCLUDE STORM SEWER LOCATES WITH THE EXCEPTION OF THE MAINLINE STORM SEWER ALONG JOLIET ROAD WHICH WAS REQUESTED BY THE DESIGNER.

MODEL: SMOELNAMES
FILE NAME: SFILE5



USER NAME	• \$USERS\$	DESIGNED	- CM	REVISED	-
		DRAWN	- MM	REVISED	-
PLOT SCALE	• \$SCALE\$	CHECKED	- TS	REVISED	-
PLOT DATE	• \$DATE\$	DATE	- 1/3/2025	REVISED	-

STATE OF ILLINOIS
DEPARTMENT OF TRANSPORTATION

SUE STUDY
JOLIET ROAD AT BRAINARD AVENUE

SCALE: 1" = 20' SHEET 1 OF 2 SHEETS STA. TO STA.

F.A.U RTE.	SECTION	COUNTY	TOTAL SHEETS	SHEET NO.
3562	(430Y)N-1	COOK	117	54
CONTRACT NO. 62B64				
ILLINOIS FED. AID PROJECT				

UTILITY LINE LEGEND

- T EXISTING TELEPHONE
W EXISTING WATER
E EXISTING ELECTRIC
G EXISTING GAS
CTV EXISTING CABLE TV
FO EXISTING FIBER OPTIC
S EXISTING SANITARY
SS EXISTING STORM SEWER
A EXISTING AERIAL LINE
EOI END OF INFORMATION
ED ELECTRONIC DEPTH (IN FEET)
V VENT PIPE
Q QUALITY LEVEL A (QLA)
T TEST HOLE COMPLETED

STATE OF ILLINOIS)
COUNTY OF COOK) S.S.

UTILITY(IES) LOCATIONS WERE COLLECTED AND DEPICTED AS SHOWN HEREON BY ASE IN ACCORDANCE WITH SUE INDUSTRY STANDARDS ASCE/UES/CI 38-22 FOR QUALITY LEVEL A (QLA), QUALITY LEVEL B (QLB), AND QUALITY LEVEL C (QLC). ALL OTHER INFORMATION SHOWN HAS BEEN PROVIDED BY OTHERS.

FIELD WORK WAS PERFORMED BETWEEN THE 16TH DAY OF SEPTEMBER, 2024 TO THE 19TH DAY OF NOVEMBER, 2024.

IN WITNESS WHEREOF, I HAVE HEREUNTO SET MY HAND AND SEAL THIS 7TH DAY OF FEBRUARY A.D., 2025. CHICAGO, IL.



Thomas A. Sanderson

THOMAS A. SANDERSON • ILLINOIS PROFESSIONAL
ENGINEER NUMBER 62-054022
MY LICENSE EXPIRES 11/30/2025

12" COUNTRYSIDE WATER QL-B
AT&T COMMUNICATION QL-B
6" NICOR GAS QL-B
MCI-VERIZON FIBER QL-B
SUE STUDY LIMITS
QLA 601 (FO-01): 1.5" MCI-VERIZON FIBER
N= 1860610.84
E= 1108527.83
DEPTH= 3.30'
TOP OF PIPE= 689.60

QLA 602 (FO-02): 1.5" MCI-VERIZON FIBER
N= 1860642.24
E= 1108577.74
DEPTH= 3.18'
TOP OF PIPE= 688.68
FOUND 1" AT&T 1.11' DEEP IN HOLE

12" COUNTRYSIDE WATER QL-D, NOT LOCATABLE IN FIELD

AT&T COMMUNICATIONS QL-B

COMCAST CATV QL-B

8" COUNTRYSIDE WATER QL-D,
NOT LOCATABLE IN FIELD

QLA 602A (TEL-10): 1" AT&T COMMUNICATIONS
N= 1860640.81
E= 1108579.15
DEPTH= 1.11'
TOP OF PIPE= 691.06

8" COUNTRYSIDE WATER QL-B

12" COUNTRYSIDE WATER QL-B

SUE STUDY LIMITS

6" LAGRANGE HIGHLANDS WATER QL-B

COUNTRYSIDE COMMUNICATIONS QL-B

COMED ELEC QL-B

2" NICOR GAS QL-B

BRAINARD AVE

12" COUNTRYSIDE WATER QL-B

EOI

EOI

EOI

EOI

EOI

EOI

EOI

EOI

EOI

EOI

EOI

EOI

EOI

EOI

EOI

EOI

EOI

EOI

EOI

EOI

EOI

EOI

EOI

EOI

EOI

EOI

EOI

EOI

EOI

EOI

EOI

EOI

EOI

EOI

EOI

EOI

EOI

EOI

EOI

EOI

EOI

EOI

EOI

EOI

EOI

EOI

QLA 501 (ELEC-01): 4" COMED ELECTRIC
N= 1860896.62
E= 1108484.44
DEPTH= 9.50'
TOP OF PIPE= 681.84
PROBED TO TOP OF PIPE DUE TO
GROUNDWATER CONDITIONS

QLA 103 (W-03): 8" COUNTRYSIDE WATER MAIN
IN 20" STEEL CASING
N= 1860974.65
E= 1108490.56
DEPTH= 5.25'
TOP OF PIPE= 685.17
FOUND 4" AT&T AT 4.15'
DEEP IN HOLE

QLA 409 (TEL-09): 4" AT&T COMMUNICATIONS
N= 1860992.34
E= 1108480.54
DEPTH= 1.25'
TOP OF PIPE= 690.28
FOUND 1" ELECTRIC AT 1.72' DEEP IN HOLE

QLA 502 (ELEC-02): 4" COMED ELECTRIC
N= 1860992.09
E= 1108482.09
DEPTH= 4.10'
TOP OF PIPE= 687.12
FOUND 15" SANITARY AT 2.94'
DEEP IN HOLE

QLA 408 (TEL-08): 4" AT&T COMMUNICATIONS
N= 1860981.65
E= 1108487.07
DEPTH= 3.80'
TOP OF PIPE= 686.71
FOUND 15" SANITARY AT 2.12' DEEP IN HOLE

BRAINARD AVE

SUE STUDY LIMITS

12" COUNTRYSIDE WATER QL-B

QLA 104 (W-04): 8" COUNTRYSIDE WATER MAIN
IN 20" STEEL CASING
N= 1860975.47
E= 1108532.16
DEPTH= 4.92'
TOP OF PIPE= 685.38
FOUND 2" CUT/ABDN AT&T AT 2.22' DEEP IN HOLE

QLA 306 (GAS-06): 2" NICOR GAS
N= 1860911.90
E= 1108496.43
DEPTH= 4.87'
TOP OF PIPE= 685.90

AT&T COMMUNICATIONS QL-B

QLA 407 (TEL-07): 4" AT&T COMMUNICATIONS
N= 1860880.85
E= 1108501.20
DEPTH= 6.34'
TOP OF PIPE= 684.74

QLA 406 (TEL-06): 4" AT&T COMMUNICATIONS
N= 1860885.94
E= 1108540.97
DEPTH= 4.35'
TOP OF PIPE= 685.40

QLA 305 (GAS-05): 2" NICOR GAS
N= 1860891.63
E= 1108497.89
DEPTH= 4.92'
TOP OF PIPE= 686.18

QLA 307 (GAS-07): 2" NICOR GAS
N= 1860967.54
E= 1108493.15
DEPTH= 5.30'
TOP OF PIPE= 685.65

8" COUNTRYSIDE WATER QL-B

6" LAGRANGE HIGHLANDS WATER QL-D
NOT LOCATABLE IN FIELD

2" NICOR GAS QL-B

MATCH LINE STA. 50+00

GENERAL SUE NOTES

1. HORIZONTAL CONTROL, VERTICAL CONTROL, CENTERLINE ALIGNMENT, TOPOGRAPHIC FEATURES, AND RIGHT-OF-WAY WERE SUPPLIED BY ILLINOIS DEPARTMENT OF TRANSPORTATION ON SEPTEMBER 13TH, 2024.
2. ELECTRONIC DEPTH INFORMATION IS APPROXIMATE ONLY. DEPTHS ON THE LEVEL B LOCATES WERE CAPTURED FROM THE LOCATING EQUIPMENT AND ARE NOT LEVEL A QUALITY. ESTIMATED ELECTRONIC DEPTHS ARE MEASURED TO THE CENTER OF THE UTILITY AND MAY VARY. FOR SPECIFIC POINT DEPTHS EACH ESTIMATED ALONG A UTILITY LINE, PLEASE SEE THE POINT DATA LOCATED WITHIN THE CADD FILE OR RAW DATA FILE. SUE LEVEL A LOCATES SHOULD BE PERFORMED TO OBTAIN ACCURATE DEPTH INFORMATION.
3. UTILITIES ARE REPRESENTED AS A COMBINATION OF THE MOST ACCURATE INFORMATION GATHERED (FIELD LOCATES, ATLASES, ETC.) IN AREAS WHERE UTILITIES WERE NOT LOCATED, UTILITIES WERE DRAWN IN AS QUALITY LEVEL D FROM ATLAS INFORMATION.
4. THE QLA STUDY IS ONLY ON THE UTILITIES REQUESTED BY THE DESIGNER, NOT ALL UTILITIES SHOWN IN SUE STUDY HAD QLAS PERFORMED.
5. THIS SUE STUDY DOES NOT INCLUDE IDOT OWNED UTILITY LOCATES (FIBER/ELECTRIC).
6. THIS SUE STUDY DOES NOT INCLUDE SANITARY SEWER LOCATES.
7. THIS SUE STUDY DOES NOT INCLUDE TRAFFIC SIGNAL OR STREET LIGHT ELECTRIC LOCATES.
8. THIS SUE STUDY DOES NOT INCLUDE STORM SEWER LOCATES WITH THE EXCEPTION OF THE MAINLINE STORM SEWER ALONG JOLIET ROAD WHICH WAS REQUESTED BY THE DESIGNER.

MODEL: SMOELNAMES
FILE NAME: SFILE5



USER NAME	* \$USERS	DESIGNED	- CM	REVISED	-
DRAWN	- MM	REVISID	-		
PLOT SCALE	* \$SCALE\$	CHECKED	- TS	REVISED	-
PLOT DATE	* \$DATE\$	DATE	- 1/3/2025	REVISED	-


STATE OF ILLINOIS
DEPARTMENT OF TRANSPORTATION

SUE STUDY
JOLIET RD AT BRAINARD AVE

SCALE: 1"=20' SHEET 2 OF 2 SHEETS STA. TO STA.

F.A.U. RTE.	SECTION	COUNTY	TOTAL SHEETS	SHEET NO.
3562	(430Y)N-1	COOK	117	55
CONTRACT NO. 62B64				
ILLINOIS FED. AID PROJECT				

SEE SHEET 4

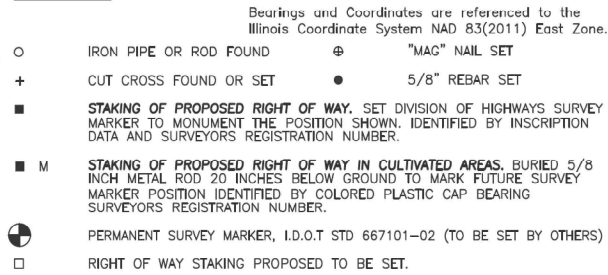* Date Filed

See Sheet 6
for Total Holdings
Parcel 00117001 &
00117001T.E.-A & B

REVISION DATE

REVISION

SCALE:	SHEET 1	OF 5	SHEETS	STA.	TO STA.
--------	---------	------	--------	------	---------

F.A.U. RTE.	SECTION	COUNTY	TOTAL SHEETS	SHEET NO.
3562	(430Y)N-1	COOK	117	56
		CONTRACT NO. 62B64		
ILLINOIS		FED. AID PROJECT		

BUREAU OF LAND ACQUISITION
201 WEST CENTER COURT
SCHAUMBURG, ILLINOIS 60196

JORGENSEN & ASSOCIATES, INC.
120 PARK AVENUE
LAKE VILLA, ILLINOIS 60046
(847) 356-3371

ILLINOIS PROFESSIONAL LAND SURVEYOR NO. 35-2797
LICENSE EXPIRATION DATE: NOVEMBER 30, 2024
THIS PROFESSIONAL SERVICE CONFORMS TO THE CURRENT
ILLINOIS MINIMUM STANDARDS FOR A BOUNDARY SURVEY.
All dimensions are measured unless otherwise specified.
Areas shown on this plot are ground.
All measured and computed distances are grid not ground.
To obtain ground distances, divide grid distances shown by
the combined factor of 0.9999650758.

PROJECT COORDINATES			
Illinois Coordinate System		NAD 83(2011) East Zone	
STATION	OFFSET	NORTH	EAST
45+32.38	36.96' Lt.	1,860,407.466	1,108,531.531
47+31.03	31.04' Lt.	1,860,605.861	1,108,523.767
172+71.06	33.14' Lt.	1,860,542.370	1,108,270.539
172+79.47	48.14' Lt.	1,860,559.553	1,108,269.937
172+96.13	32.86' Rt.	1,860,498.968	1,108,326.214
172+96.13	40.01' Rt.	1,860,492.856	1,108,329.926
173+02.00	32.86' Rt.	1,860,502.014	1,108,331.230
173+02.00	35.05' Rt.	1,860,500.143	1,108,332.366
173+08.44	40.02' Rt.	1,860,499.234	1,108,340.462

PLAT OF HIGHWAYS
STATE OF ILLINOIS
DEPARTMENT OF TRANSPORTATION

LIMITS: AT BRAINARD AVENUE COUNTY: COOK
SECTION: JOB NO.: R-90-001-17
STATION 45+00 TO STATION 49+00
STATION 171+00 TO STATION 177+00
SCALE: 1"=20' SHEET 2 OF 7

STATE OF ILLINOIS
DEPARTMENT OF TRANSPORTATION

Michael Baker

INTERNATIONAL
200 West Adams Street, Suite 1800, Chicago, IL 60606
Phone: (312) 707-8770 • MBAKERINTL.COM

MODEL: ROW Plat-1 [Street]
FILE NAME: pw://mb-us-pw-03/Documents/Chicago_IL/01_Projects/D1_IDOT_Var_Deservs_PTB208_005/W06-198555/3.0_Deliverables/3.3_CADD_Data/Sheets/D162B64-sht-row.dgn

MODEL: ROW Plat-2 [Street]
FILE NAME: pwr://mb-us-pw-bentley.com:mb-us-pw-03/Documents/Chicago IL/01 Projects/D1 IDOT Var DEServs PTB208 005/W06 - 198555/3.0 Deliverables/3.3 CADD Data/Sheets/D162B64-sht-row.dgn

SEE SHEET 2

SEE SHEET 4

SEE SHEET 2 for Parcel 00117002 & 00117002T.E.

SEE SHEET 4 for Parcel 00117004 & 00117004T.E.

Brainerd Avenue

Joliet Road

Parcel 00117003P.E.-A

Parcel 00117003P.E.-B

Parcel 00117003T.E.-A

Parcel 00117003T.E.-B

Parcel 00117003T.E.-C

SECTION
CORNER




QUARTER
SECTION
CORNER



N

 

SECTION LINE
QUARTER SECTION LINE
QUARTER, QUARTER SECTION LINE
PLATTED LOT LINE
PROPERTY (DEED) LINE

 

APPARENT PROPERTY LINE
EXISTING CENTER LINE
PROPOSED CENTER LINE
EXISTING RIGHT OF WAY LINE
PROPOSED RIGHT OF WAY LINE
EXISTING EASEMENT
PROPOSED EASEMENT
EXISTING ACCESS CONTROL LINE
PROPOSED ACCESS CONTROL LINE
MEASURED DIMENSION
COMPUTED DIMENSION
RECORD DIMENSION



0 20' 40'

SCALE: 1"=20'



EXISTING BUILDING

Bearings and Coordinates are referenced to the
Illinois Coordinate System NAD 83(2011) East Zone.

○	IRON PIPE OR ROD FOUND	⊗	"MAG" NAIL SET
+	CUT CROSS FOUND OR SET	●	5/8" REBAR SET

■ **STAKING OF PROPOSED RIGHT OF WAY.** SET DIVISION OF HIGHWAYS SURVEY MARKER TO MONUMENT THE POSITION SHOWN. IDENTIFIED BY INSCRIPTION DATA AND SURVEYORS' REGISTRATION NUMBER.

■ **M STAKING OF PROPOSED RIGHT OF WAY IN CULTIVATED AREAS.** BURIED 5/8 INCH METAL ROD 20 INCHES BELOW GROUND TO MARK FUTURE SURVEY MARKER POSITION IDENTIFIED BY COLORED PLASTIC CAP BEARING SURVEYORS' REGISTRATION NUMBER.

⊙ PERMANENT SURVEY MARKER, I.D.O.T STD 667101-02 (TO BE SET BY OTHERS)

□ RIGHT OF WAY STAKING PROPOSED TO BE SET.

STATE OF ILLINOIS }
COUNTY OF LAKE } SS

THIS IS TO CERTIFY THAT WE, JORGENSEN & ASSOCIATES, INC., AN ILLINOIS PROFESSIONAL DESIGN FIRM LAND SURVEYING CORPORATION, NUMBER 184-2771, HAVE SURVEYED THE PLAT OF HIGHWAYS SHOWN HEREON BETWEEN SECTION 20, TOWNSHIP 38N., RANGE 12E AND SECTION 21, TOWNSHIP 38N., RANGE 12E., OF THE THIRD PRINCIPAL MERIDIAN, COOK COUNTY, THAT THE SURVEY IS TRUE AND COMPLETE AS SHOWN TO THE BEST OF MY KNOWLEDGE AND BELIEF, THAT THE PLAT CORRECTLY REPRESENTS SAID SURVEY, THAT ALL MONUMENTS FOUND AND ESTABLISHED ARE OF PERMANENT QUALITY AND OCCUPY THE POSITIONS SHOWN THEREON AND THAT THE MONUMENTS ARE SUFFICIENT TO ENABLE THE SURVEY TO BE RETRACED. MADE FOR THE PURPOSE OF TRANSPORTATION, STATE OF ILLINOIS.

DATED AT LAKE VILLA, ILLINOIS THIS _____ DAY OF _____ 20__ A.D.

PROJECT COORDINATES			
Illinois	Coordinate System	NAD 83(2011)	East Zone
STATION	OFFSET	NORTH	EAST
175+44.89	0	1,860,656.160	1,108,521.799
175+44.99	0.18' Lt.	1,860,656.366	1,108,521.791
176+02.16	32.81' Rt.	1,860,657.839	1,108,587.782
176+35.00	32.80' Rt.	1,860,674.884	1,108,615.844
176+35.00	40.01' Rt.	1,860,668.724	1,108,619.584
176+66.38	50.20' Lt.	1,860,762.118	1,108,699.589
176+03.17	49.78' Rt.	1,860,747.654	1,108,768.401
176+08.59	40.00' Rt.	1,860,758.032	1,108,767.964
176+12.60	32.78' Rt.	1,860,767.082	1,108,767.641
176+30.91	0.23' Lt.	1,860,804.795	1,108,766.165
176+69.16	49.77' Rt.	1,860,781.916	1,108,824.809

PROJECT COORDINATES				
Illinois Coordinate System NAD 83(2011) East Zone				
STATION	OFFSET	NORTH	EAST	
46+90.00	33.75' Rt.	1,860,569.424	1,108,591.241	
46+90.00	52.00' Rt.	1,860,570.689	1,108,609.451	
47+30.00	44.98' Rt.	1,860,610.106	1,108,599.677	
47+30.00	52.00' Rt.	1,860,610.593	1,108,606.677	
47+70.21	36.18' Rt.	1,860,649.610	1,108,588.104	
47+75.46	46.36' Rt.	1,860,655.557	1,108,597.898	
48+88.99	38.73' Rt.	1,860,769.839	1,108,577.394	
175+26.68	52.82' Rt.	1,860,618.654	1,108,523.267	
175+37.32	48.18' Lt.	1,860,693.410	1,108,490.319	

JORGENSEN & ASSOCIATES, INC.
120 PARK AVENUE
LAKE VILLA, ILLINOIS 60046
(847) 356-3371

**PLAT OF HIGHWAYS
STATE OF ILLINOIS
DEPARTMENT OF TRANSPORTATION
JOLIET ROAD**

LIMITS: AT DRAINARD AVENUE	COUNTY: COOK
SECTION:	JOB NO.: R-90-001-17
STATION 46+00	TO STATION 50+00
STATION 175+00	TO STATION 179+00
SCALE: 1"=20'	SHEET <u>3</u> OF <u>7</u>

**BUREAU OF LAND ACQUISITION
201 WEST CENTER COURT
SCHAUMBURG, ILLINOIS 60196**

IDOT USE ONLY

APPROVED
By Miguel.Coroano at 10:55 am, Dec 07, 2007

REVISION	DATE	REVISION
----------	------	----------

Michael Baker
INTERNATIONAL
200 West Adams Street, Suite 1800, Chicago, IL 60606
Phone: (312) 707-8770 · MBAKERINTL.COM

USER NAME = Connor.Liss	DESIGNED -	REVISED -
	DRAWN -	REVISED -
PLOT SCALE = 0.10000033" / in.	CI CHECKED -	REVISED -
PLOT DATE = 6/25/2025	DATE -	REVISED -


STATE OF ILLINOIS
DEPARTMENT OF TRANSPORTATION

PLAT OF HIGHWAYS

JOLIET ROAD AT BRAINARD AVENUE

SCALE:	SHEET 2	OF 5	SHEETS	STA.	TO STA.
--------	---------	------	--------	------	---------


F.A.U. RTE.	SECTION	COUNTY	TOTAL SHEETS	SHEET NO.
3562	(430Y)N-1	COOK	117	57
CONTRACT NO. 62B64				
ILLINOIS		FED. AID PROJECT		

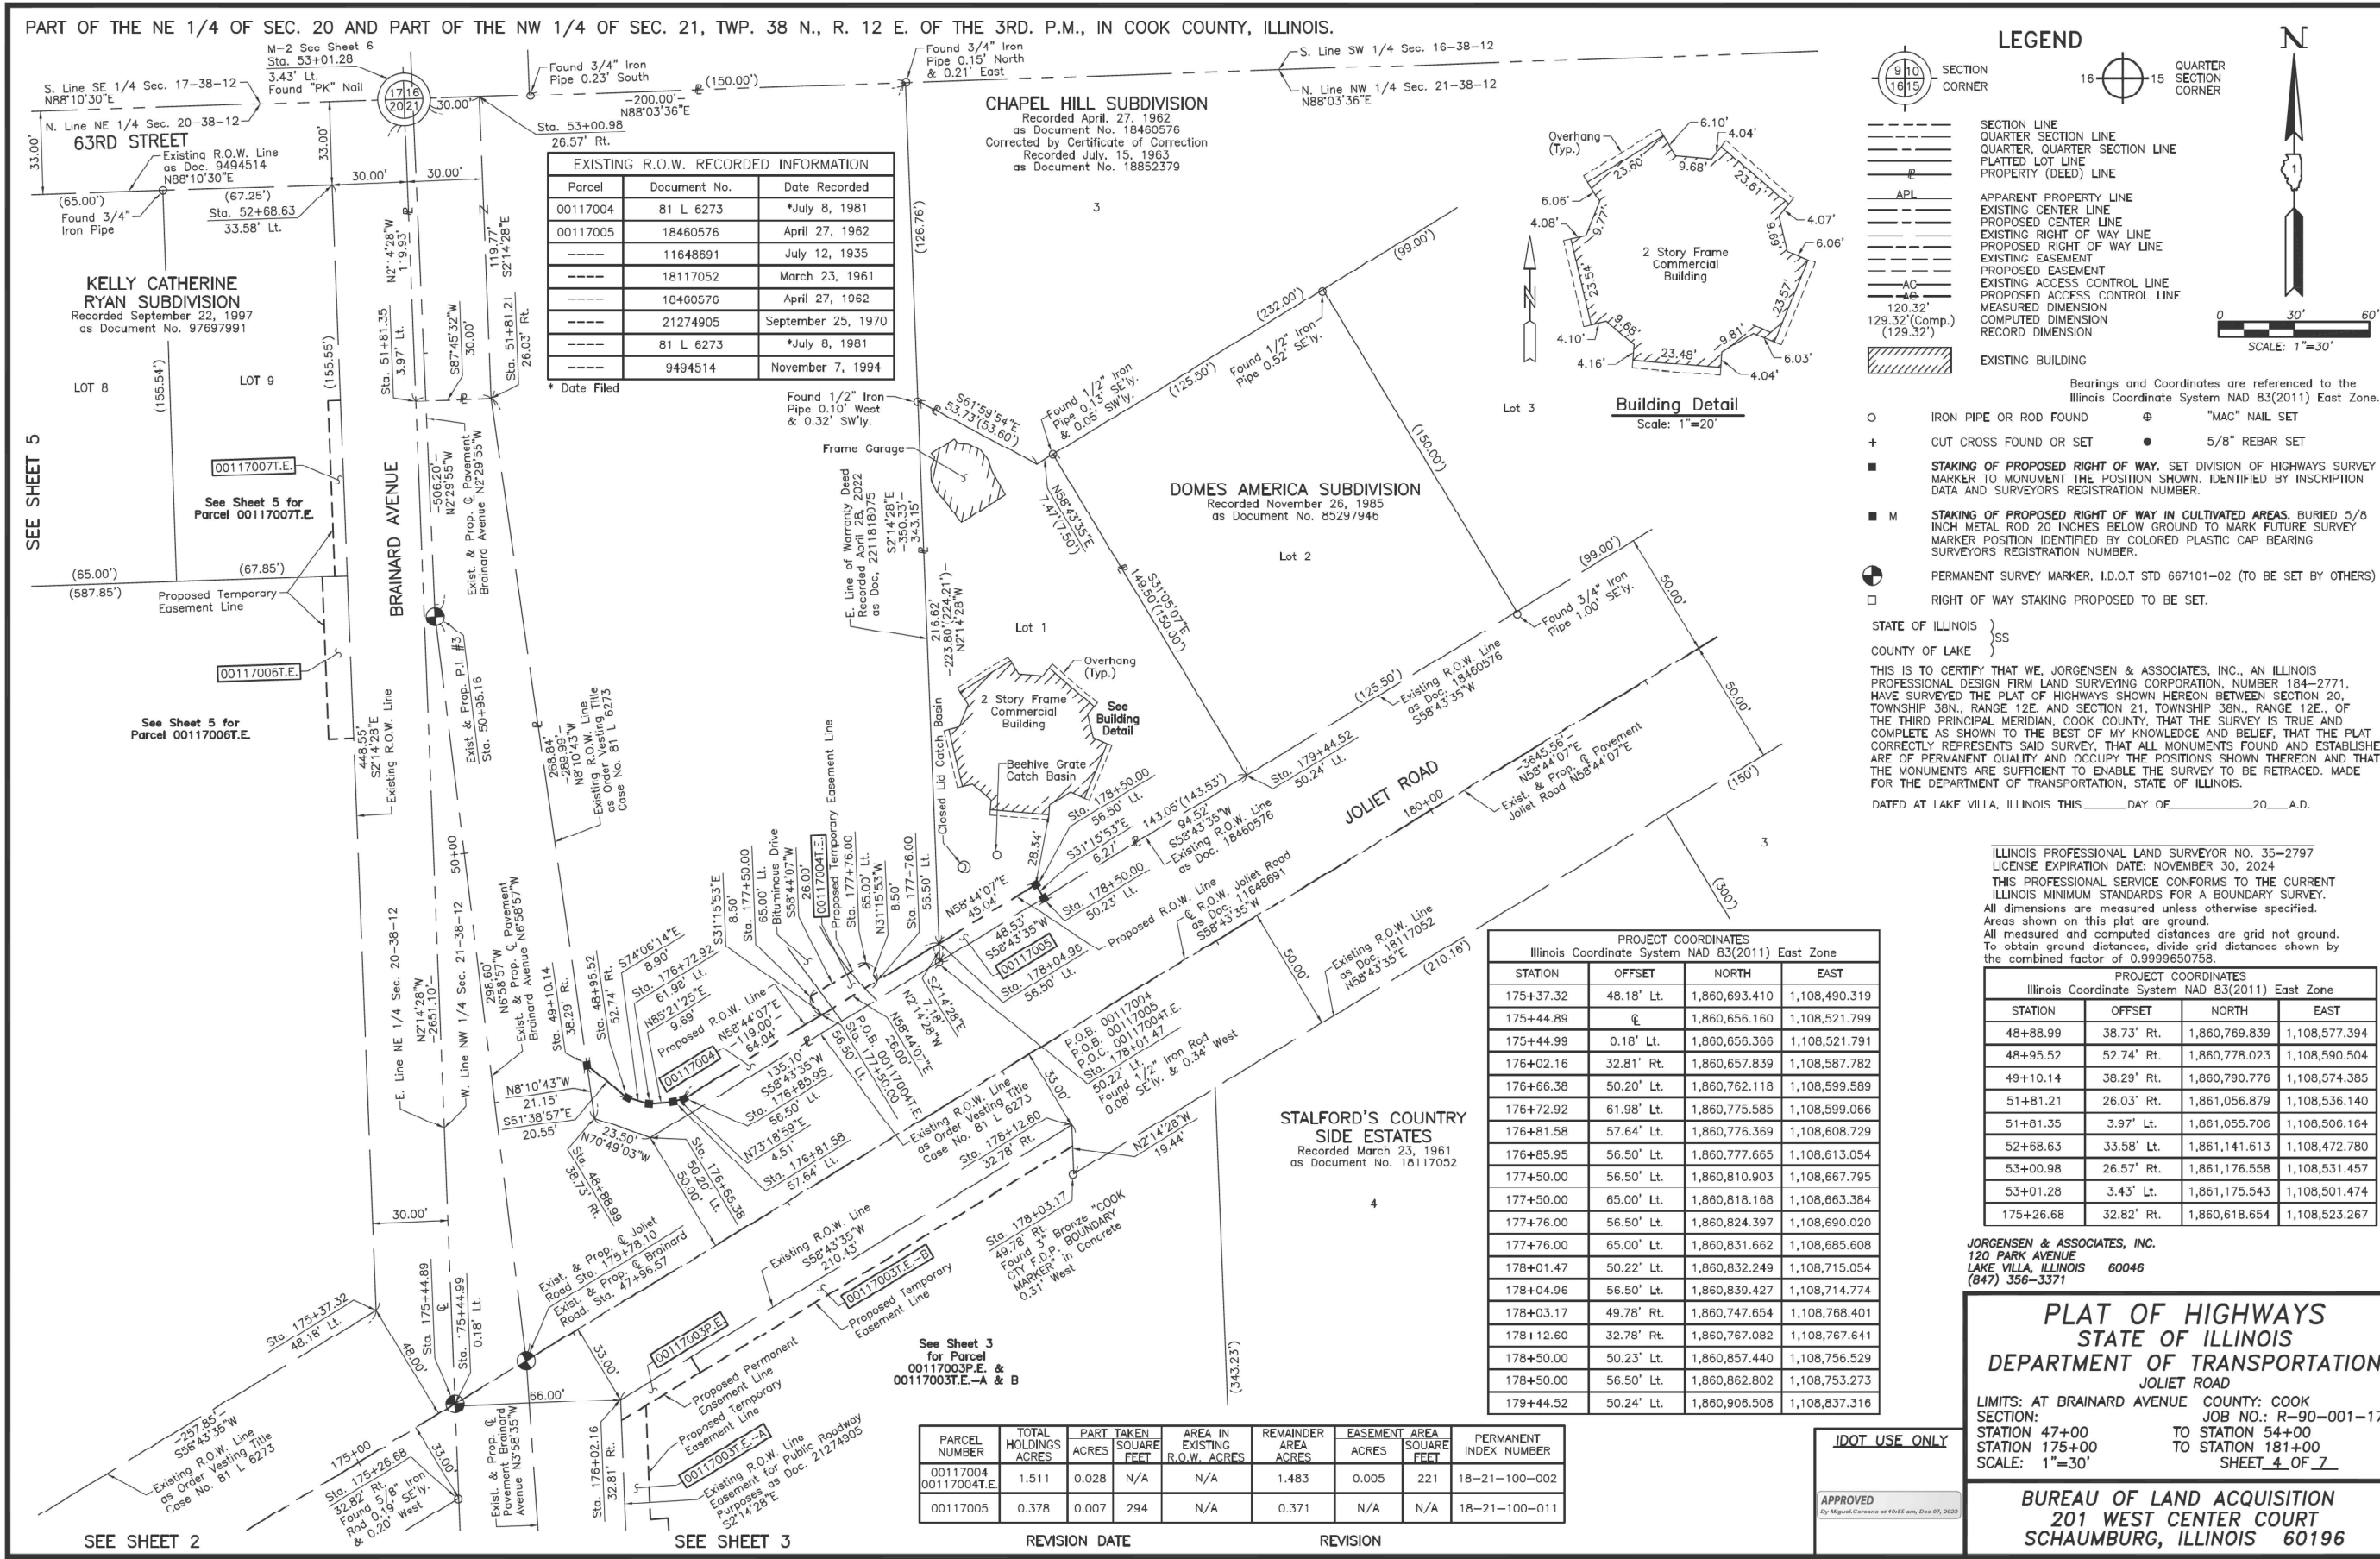

MODEL: ROW Plat-3 [Sheet]
FILE NAME: p:\m\us-pw-33\Documents\Chicago_IL\01_Projects\DOT_Ver_DEsigs_PTB2208_005\I\06-198555\3.0 Deliverables\3.3 CADD Data\Sheets\1626B64-sfr-row.dgn

PART OF THE NE 1/4 OF SEC. 20 AND PART OF THE NW 1/4 OF SEC. 21, TWP. 38 N., R. 12 E. OF THE 3RD. P.M., IN COOK COUNTY, ILLINOIS.

PARCEL NUMBER	TOTAL HOLDINGS ACRES	PART TAKEN ACRES	AREA IN EXISTING R.O.W. ACRES	REMAINDER AREA ACRES	EASEMENT AREA ACRES	SQUARE FEET	PERMANENT INDEX NUMBER
00117006T.E.	3.408	N/A	N/A	3.408	0.015	N/A	18-20-200-058 18-20-200-059 18-20-200-081 18-20-200-082
00117007T.E.	0.241	N/A	N/A	0.241	0.008	349	18-20-200-130

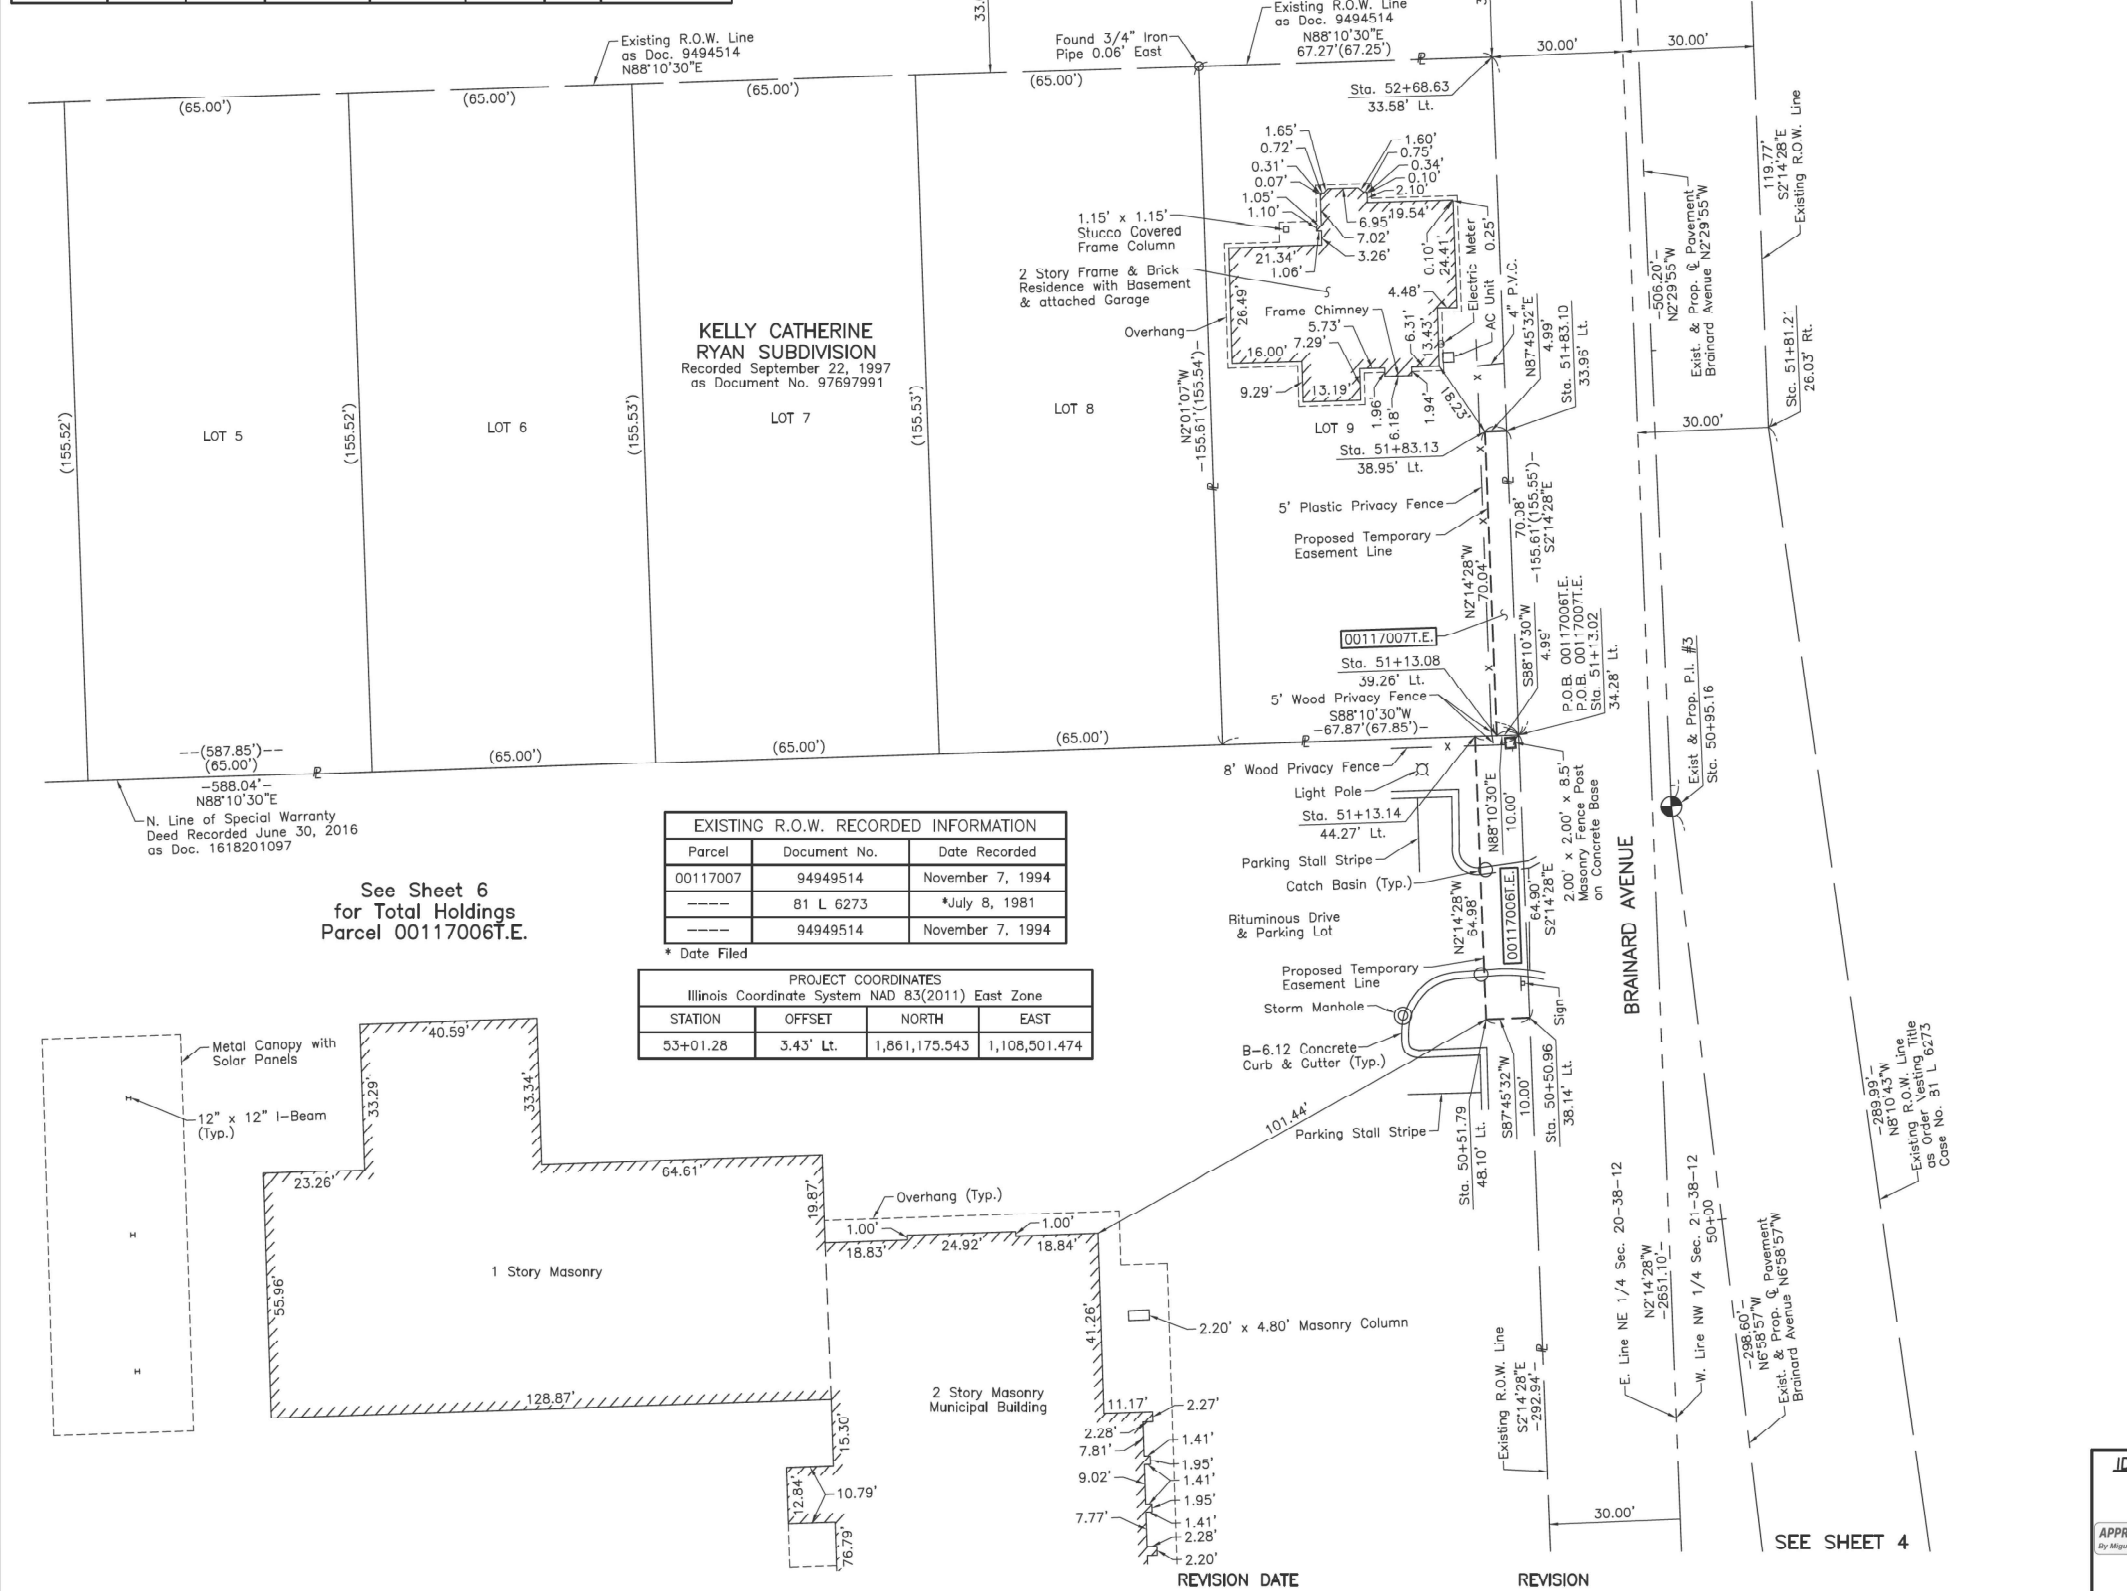

LEGEND

SECTION LINE
QUARTER SECTION LINE
QUARTER, QUARTER SECTION LINE
PLATTED LOT LINE
PROPERTY (DEED) LINE

APL
APPARENT PROPERTY LINE
EXISTING CENTER LINE
PROPOSED CENTER LINE
EXISTING RIGHT OF WAY LINE
PROPOSED RIGHT OF WAY LINE
EXISTING EASEMENT
PROPOSED EASEMENT
EXISTING ACCESS CONTROL LINE
PROPOSED ACCESS CONTROL LINE
MEASURED DIMENSION
COMPUTED DIMENSION
RECORD DIMENSION

EXISTING BUILDING

Bearings and Coordinates are referenced to the Illinois Coordinate System NAD 83(2011) East Zone.

○ IRON PIPE OR ROD FOUND ⊕ "MAG" NAIL SET
+ CUT CROSS FOUND OR SET ● 5/8" REBAR SET

■ STAKING OF PROPOSED RIGHT OF WAY, SET DIVISION OF HIGHWAYS SURVEY MARKER TO MONUMENT THE POSITION SHOWN, IDENTIFIED BY INSCRIPTION DATA AND SURVEYORS REGISTRATION NUMBER.

■ M STAKING OF PROPOSED RIGHT OF WAY IN CULTIVATED AREAS, BURIED 5/8 INCH METAL ROD 20 INCHES BELOW GROUND TO MARK FUTURE SURVEY MARKER POSITION IDENTIFIED BY COLORED PLASTIC CAP BEARING SURVEYORS REGISTRATION NUMBER.

⊙ PERMANENT SURVEY MARKER, I.D.O.T STD 667101-02 (TO BE SET BY OTHERS)

□ RIGHT OF WAY STAKING PROPOSED TO BE SET.

STATE OF ILLINOIS }
COUNTY OF LAKE }SS

THIS IS TO CERTIFY THAT WE, JORGENSEN & ASSOCIATES, INC., AN ILLINOIS PROFESSIONAL DESIGN FIRM LAND SURVEYING CORPORATION, NUMBER 184-2771, HAVE SURVEYED THE PLAT OF HIGHWAYS SHOWN HEREON BETWEEN SECTION 20, TOWNSHIP 38N., RANGE 12E. AND SECTION 21, TOWNSHIP 38N., RANGE 12E., OF THE THIRD PRINCIPAL MERIDIAN, COOK COUNTY, THAT THE SURVEY IS TRUE AND COMPLETE AS SHOWN TO THE BEST OF MY KNOWLEDGE AND BELIEF, THAT THE PLAT CORRECTLY REPRESENTS SAID SURVEY, THAT ALL MONUMENTS FOUND AND ESTABLISHED ARE OF PERMANENT QUALITY AND OCCUPY THE POSITIONS SHOWN THEREON AND THAT THE MONUMENTS ARE SUFFICIENT TO ENABLE THE SURVEY TO BE RETRACED. MADE FOR THE DEPARTMENT OF TRANSPORTATION, STATE OF ILLINOIS.

DATED AT LAKE VILLA, ILLINOIS THIS ____ DAY OF ____ 20__ A.D.

EXISTING R.O.W. RECORDED INFORMATION		
Parcel	Document No.	Date Recorded
00117007	94949514	November 7, 1994
-----	81 L 6273	*July 8, 1981
-----	94949514	November 7, 1994

* Date Filed

PROJECT COORDINATES			
Illinois Coordinate System NAD 83(2011) East Zone			
STATION	OFFSET	NORTH	EAST
53+01.28	3.43' Lt.	1,861,175.343	1,108,501.474

PROJECT COORDINATES			
Illinois Coordinate System NAD 83(2011) East Zone			
STATION	OFFSET	NORTH	EAST
50+50.96	38.14' Lt.	1,860,921.269	1,108,481.403
50+51.79	48.10' Lt.	1,860,920.878	1,108,471.416
51+13.02	34.28' Lt.	1,860,986.123	1,108,478.605
51+13.08	39.26' Lt.	1,860,985.964	1,108,473.882
51+13.14	44.27' Lt.	1,860,985.805	1,108,468.074
51+81.21	26.03' Rt.	1,861,056.879	1,108,536.140
51+83.10	33.96' Lt.	1,861,056.151	1,108,476.125
51+83.13	38.95' Lt.	1,861,055.956	1,108,471.143
52+68.63	33.58' Lt.	1,861,141.613	1,108,472.780
53+00.98	26.57' Rt.	1,861,176.558	1,108,531.457

JORGENSEN & ASSOCIATES, INC.
120 PARK AVENUE
LAKE VILLA, ILLINOIS 60046
(847) 356-3371


PLAT OF HIGHWAYS
STATE OF ILLINOIS
DEPARTMENT OF TRANSPORTATION
JOLIET ROAD

LIMITS: AT BRAINARD AVENUE COUNTY: COOK
SECTION: JOB NO.: R-90-001-17
STATION 49+00 TO STATION 54+00
SCALE: 1"=20' SHEET 5 OF 7

BUREAU OF LAND ACQUISITION
201 WEST CENTER COURT
SCHAUMBURG, ILLINOIS 60196

MODEL: ROW Plat-4 (Street)
FILE NAME: p:\r\mb-us-pw-33\Documents\Chicago_IL\01_Projects\DI_IDOT_Ver_DEseigns_PTB228_005\W06-19855\3.0 Deliverables\3.3 CADD Data\Sheets\DI162B64-sfr-row.dgn

PART OF THE NE 1/4 OF SEC. 20 AND PART OF THE NW 1/4 OF SEC. 21, TWP. 38 N., R. 12 E. OF THE 3RD. P.M., IN COOK COUNTY, ILLINOIS.

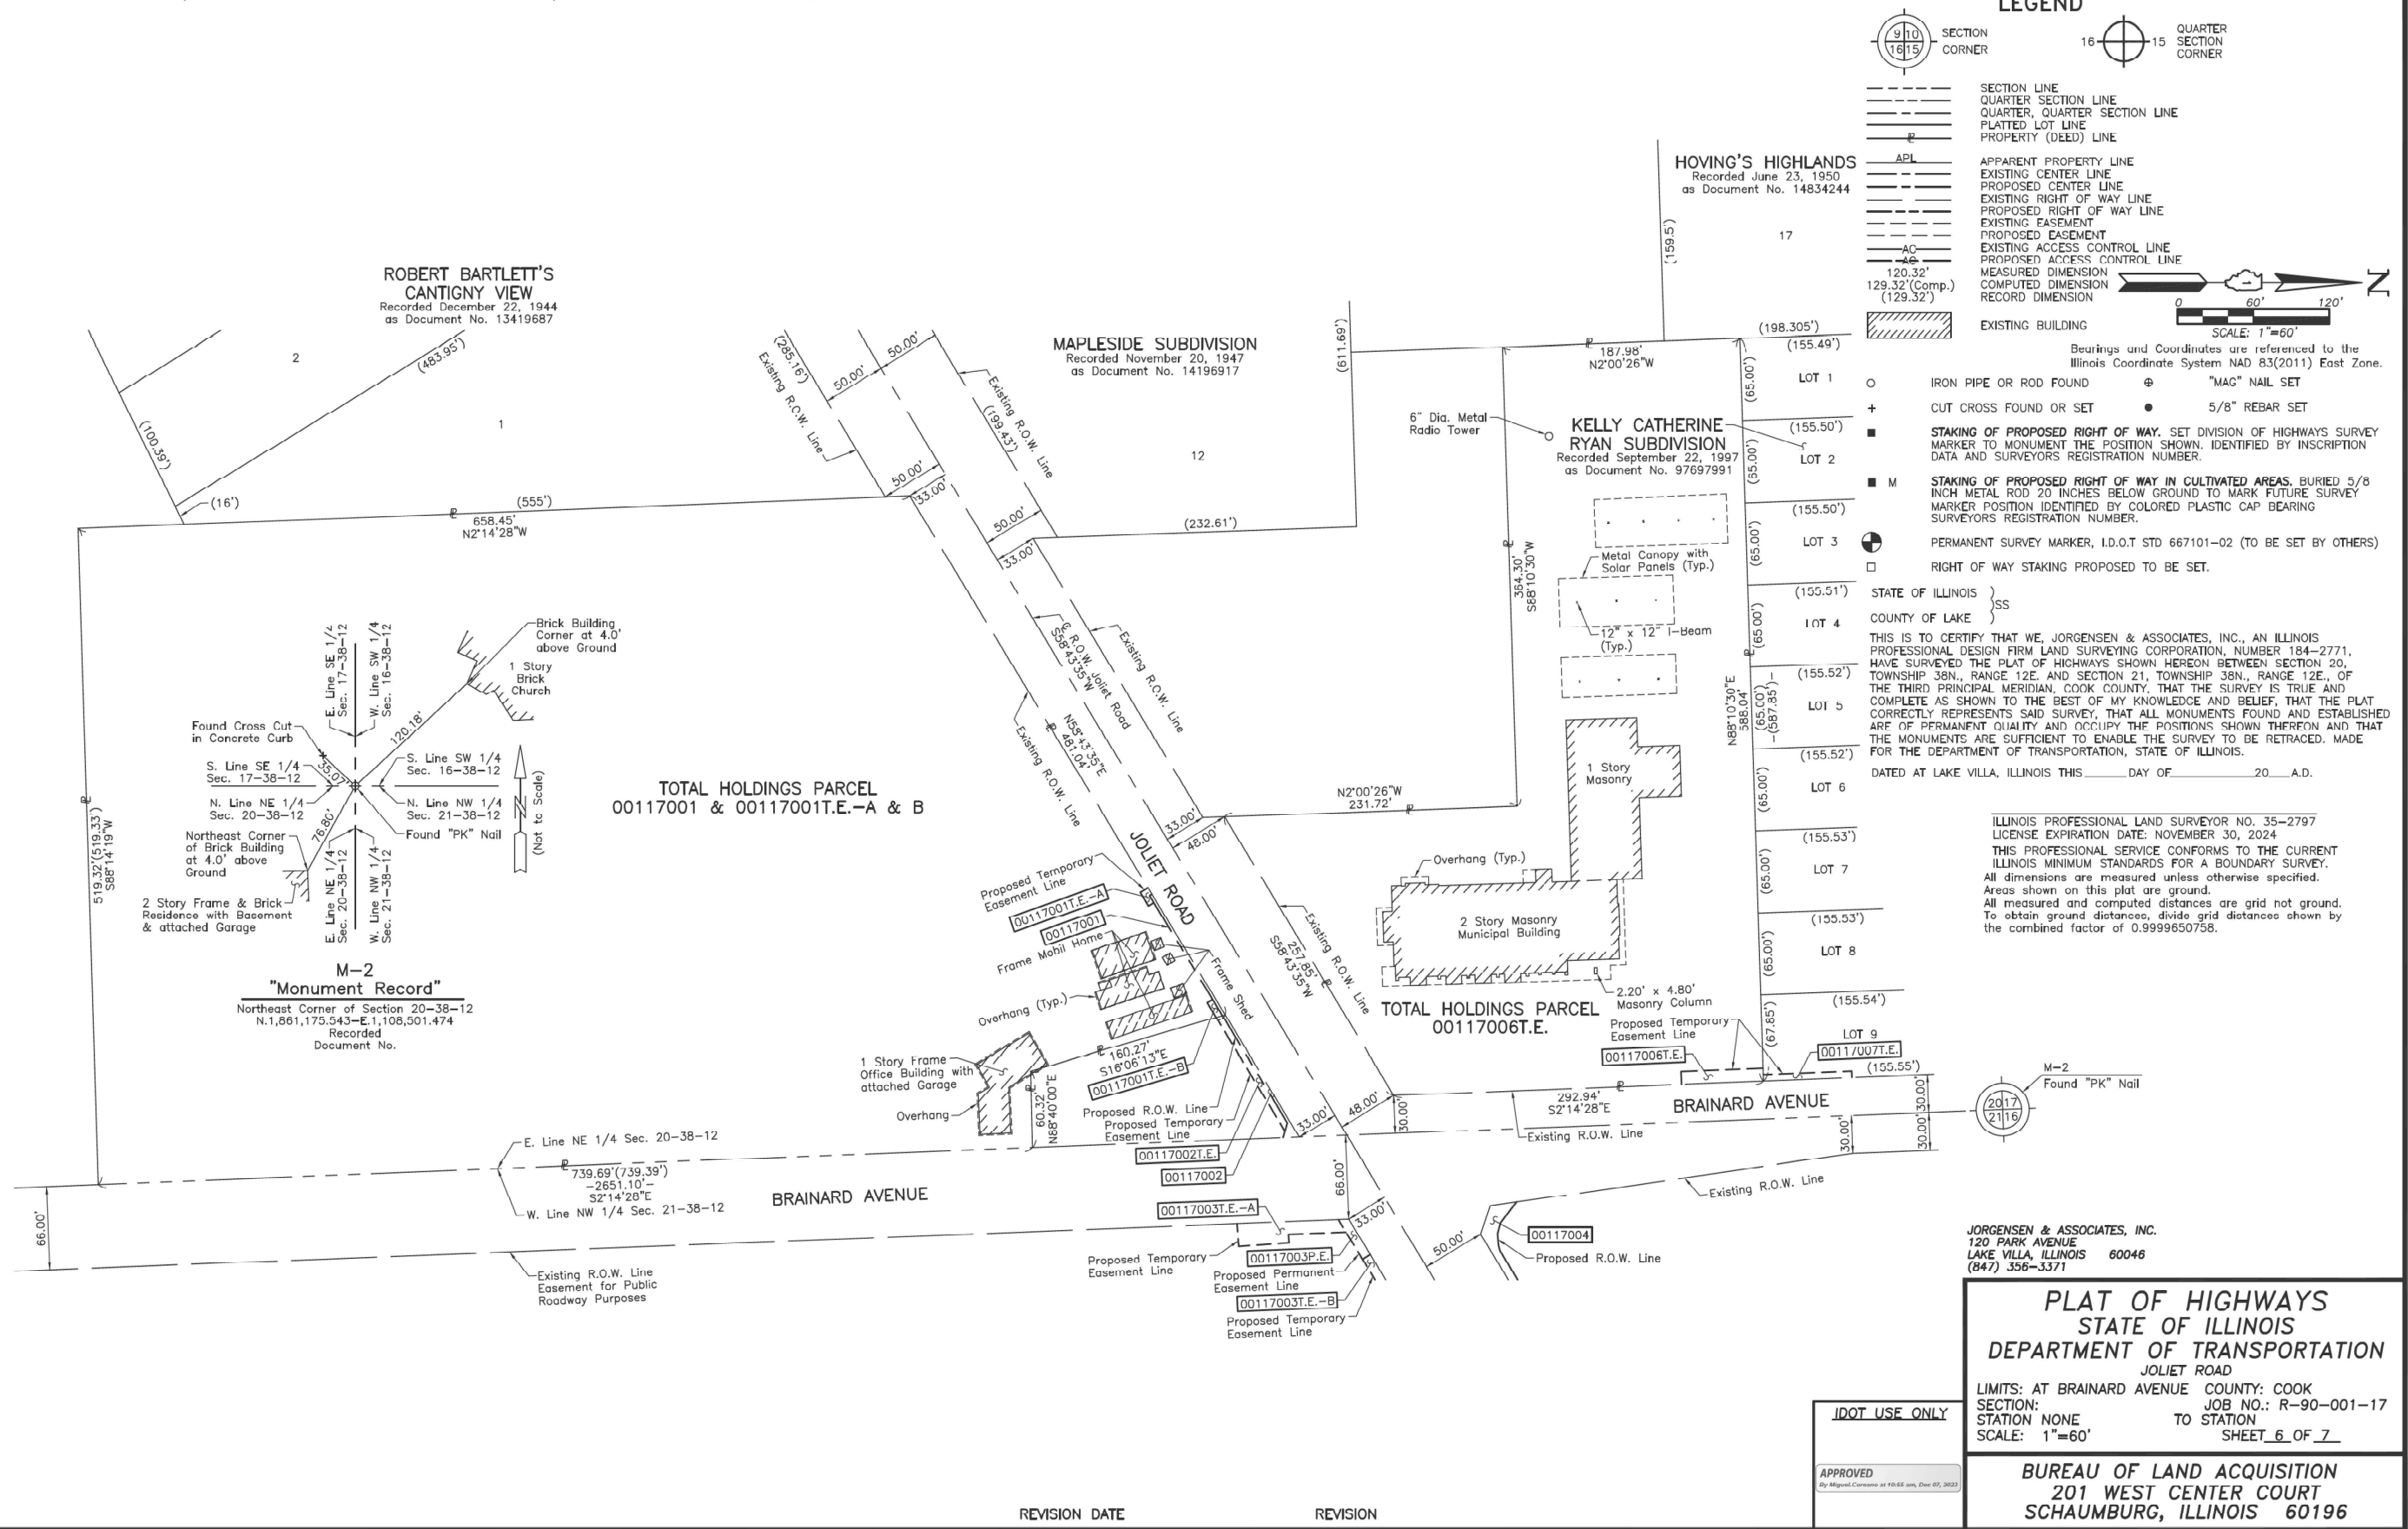

MODEL: ROW Plat-5 [Street]
FILE NAME: p:\m\p-us-pw-33\Documents\Chicago_IL\01_Projects\DI_IDOT_Ver_DEserys_PTB208_005\W06-198555\3.0 CADD Data\Sheets\16162664-sfr-row.dgn

Michael Baker
INTERNATIONAL
200 West Adams Street, Suite 1800, Chicago, IL 60606
Phone: (312) 707-8770 · MBAKERINTL.COM

USER NAME = Connor.Liss	DESIGNED -	REVISED -
	DRAWN -	REVISED -
PLOT SCALE: = 0.10000033 1/in.	CHECKED -	REVISED -
PLOT DATE = 6/25/2025	DATE -	REVISED -



STATE OF ILLINOIS
DEPARTMENT OF TRANSPORTATION

PLAT OF HIGHWAYS
JOLIET ROAD AT BRAINARD AVENUE

SCALE: SHEET 5 OF 5 SHEETS STA. TO STA.

F.A.U. RTE.	SECTION	COUNTY	TOTAL SHEETS	SHEET NO.
3562	(430Y)N-1	COOK	117	60
CONTRACT NO. 62B64				
ILLINOIS FED. AID PROJECT				

MODEL: Intersection Details (Sheet)
FILE NAME: c:\p\mb-us-pw-03\Documents\Chicago_IL\01_Projects\01_IDOT_Var_DEsens_PTB208_005\006 - 198565\3.0 Deliverables\3.3 CADD Data\Sheets\0162B64-sht-Intersec.dgn

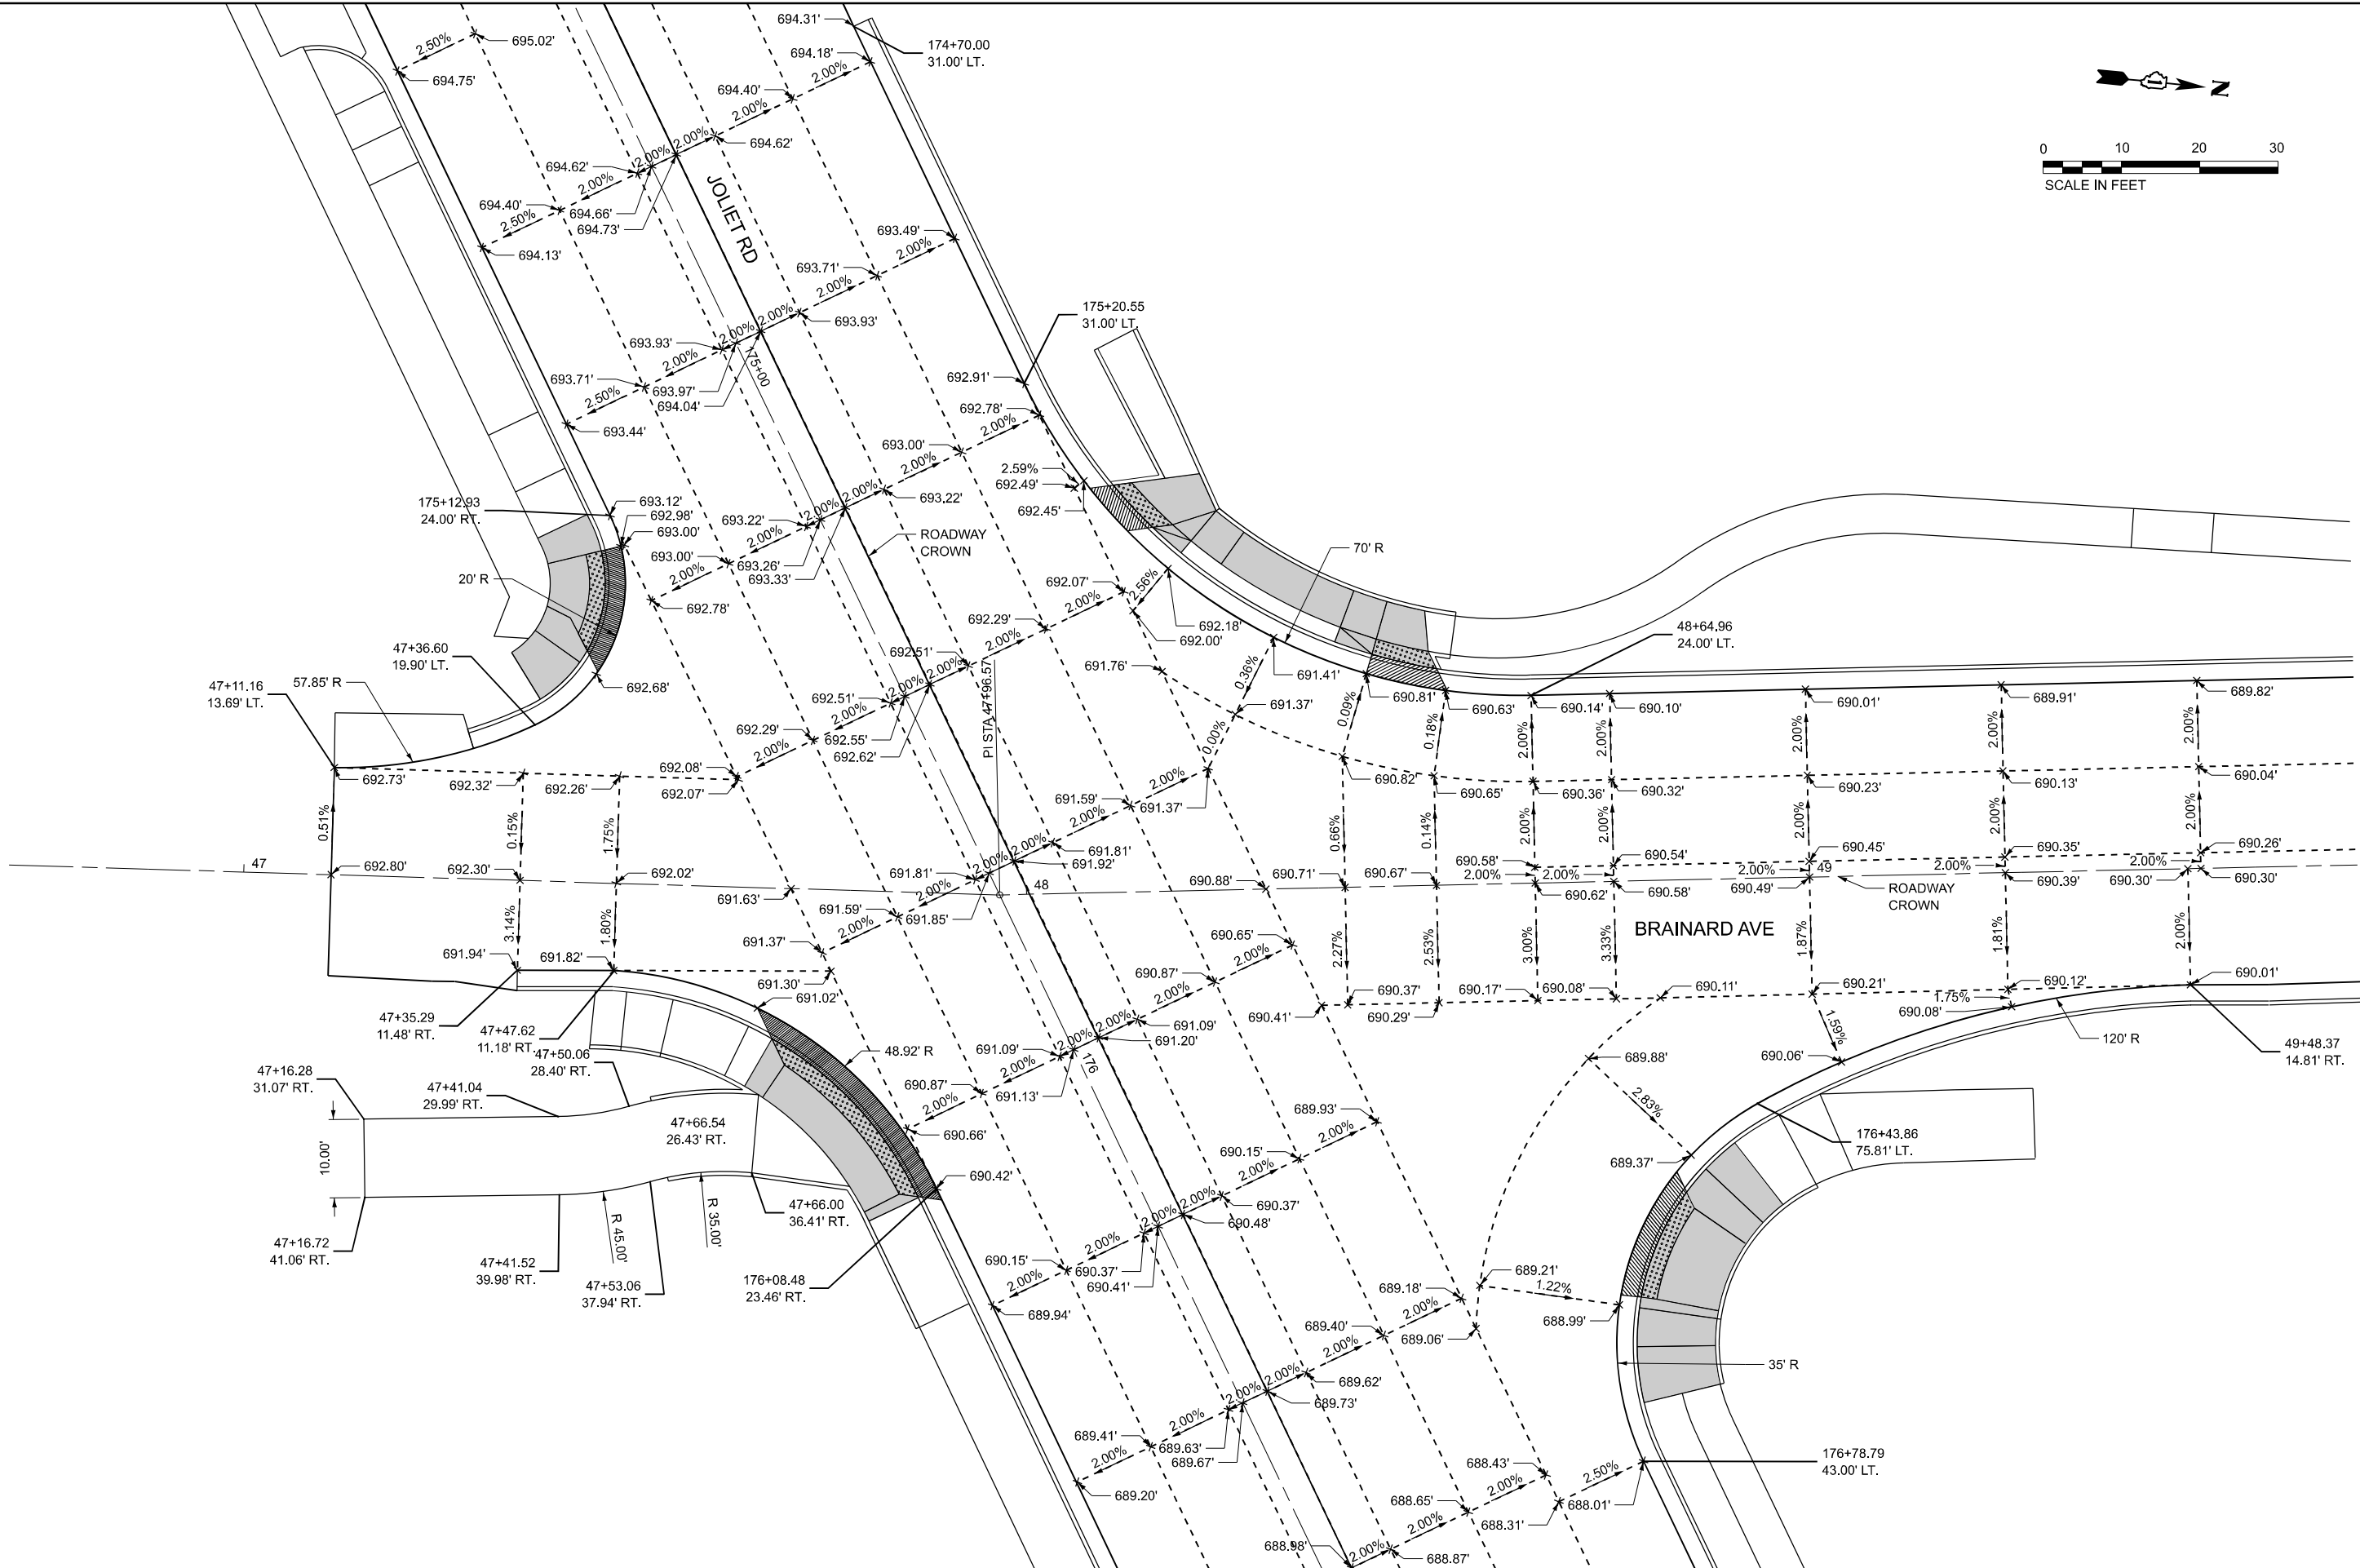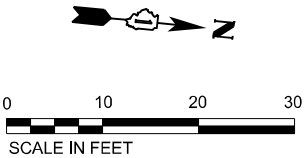

Michael Baker

INTERNATIONAL
200 West Adams Street, Suite 1800, Chicago, IL 60606
Phone: (312) 707-8770 • M^BAKER^{INTL}.COM

USER NAME	= Connor.Liss
PLOT SCALE	= 0.16666633" / in.
PLOT DATE	= 6/25/2025

DESIGNED	- ZJT
DRAWN	- MFK
CHECKED	- RBB
DATE	- 07/15/2024

REVISED	-
REVISED	-
REVISED	-
REVISED	-


STATE OF ILLINOIS
DEPARTMENT OF TRANSPORTATION

INTERSECTION DETAILS
JOLIET ROAD AT BRAINARD AVENUE

SCALE: 1"=10' SHEET 1 OF 1 SHEETS STA. 46+70.00 TO STA. 49+70.00

F.A.U. RTE.	SECTION	COUNTY	TOTAL SHEETS	SHEET NO.
3562	(430Y)N-1	COOK	117	61
CONTRACT NO. 62B64				
ILLINOIS FED. AID PROJECT				

MODEL: ADA Detail 1 [Sheet]
FILE NAME: p:\r\mb-us-pw-c3\Documents\Chicago_IL\01_Projects\D1_DOT_Var_DEservs_PTB208_005\N06 - 198565\3.0 Deliverables\3.3 CADD Data\Sheets\162B64-sh-ADA

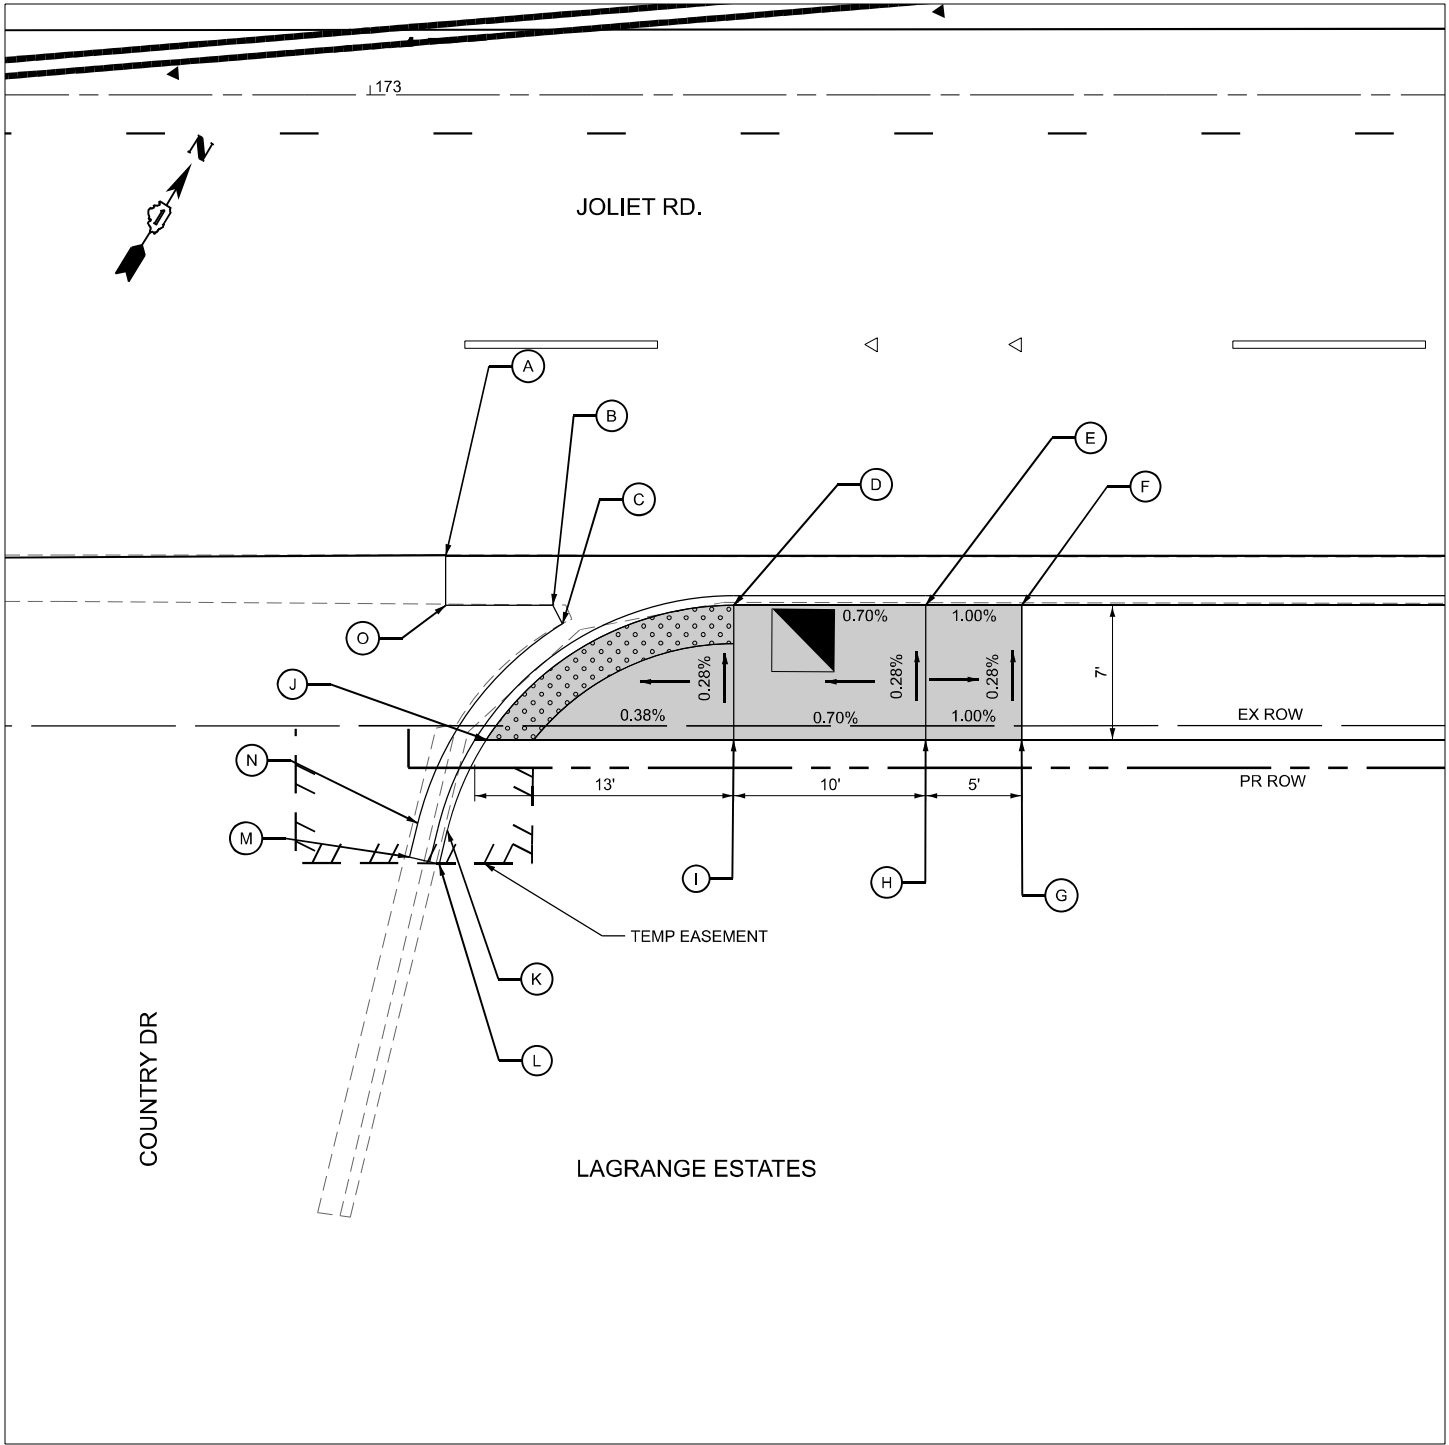

SCALE IN FEET


LEGEND



PROPOSED SIDEWALK RAMP



DETECTABLE WARNINGS

 

SIDE CURB

(XXX.XX)

EXISTING

	STATION	OFFSET	ELEVATION		STATION	OFFSET	ELEVATION
A	173+03.95	24.00' RT	696.99	I	173+18.95	33.58' RT	697.13
B	173+09.54	26.58' RT	696.94	J	173+06.06	33.58' RT	697.06
C	173+10.03	27.53' RT	696.95	K	173+04.03	38.30' RT	697.53
D	173+18.95	26.58' RT	697.11	L	173+03.61	40.06' RT	697.49
E	173+28.95	26.58' RT	697.18	M	173+02.07	39.69' RT	697.07
F	173+33.95	26.58' RT	697.13	N	173+02.49	37.93' RT	697.11
G	173+33.95	33.58' RT	697.15	O	173+03.95	33.58' RT	697.01
H	173+28.95	33.58' RT	697.20				

Michael Baker

INTERNATIONAL
200 West Adams Street, Suite 1800, Chicago, IL 60606
Phone: (312) 707-8770 • M^BAKER^IN^TL.COM

USER NAME	= Connor.Liss
PLOT SCALE	= 0.16666633''/in.
PLOT DATE	= 6/25/2025

DESIGNED	- ZJT
DRAWN	- MFK
CHECKED	- WJT
DATE	- 07/15/2024

REVISED	-
REVISED	-
REVISED	-
REVISED	-

STATE OF ILLINOIS
DEPARTMENT OF TRANSPORTATION

ADA DETAILS
JOLIET ROAD AT BRAINARD AVENUE

SCALE: 1"=5'

SHEET 1

OF 6

SHEETS

STA.

TO STA.

F.A.U.
RTE.

3562

SECTION

(430Y)N-1

COUNTY

COOK

TOTAL
SHEETS

117

SHEET
NO.


62

CONTRACT NO. 62B64

ILLINOIS

FED. AID PROJECT

MODEL: ADA Detail 2 [Sheet]
FILE NAME: pwr/mb-us-pw-c3/Documents/Chicago_IL/01_Projects/D1_DOT_Var_DEsens_PTB208_005/V06 - 198565/3.0 Deliverables/3.3 CADD Data/Sheets/D162B64-shr-ADA

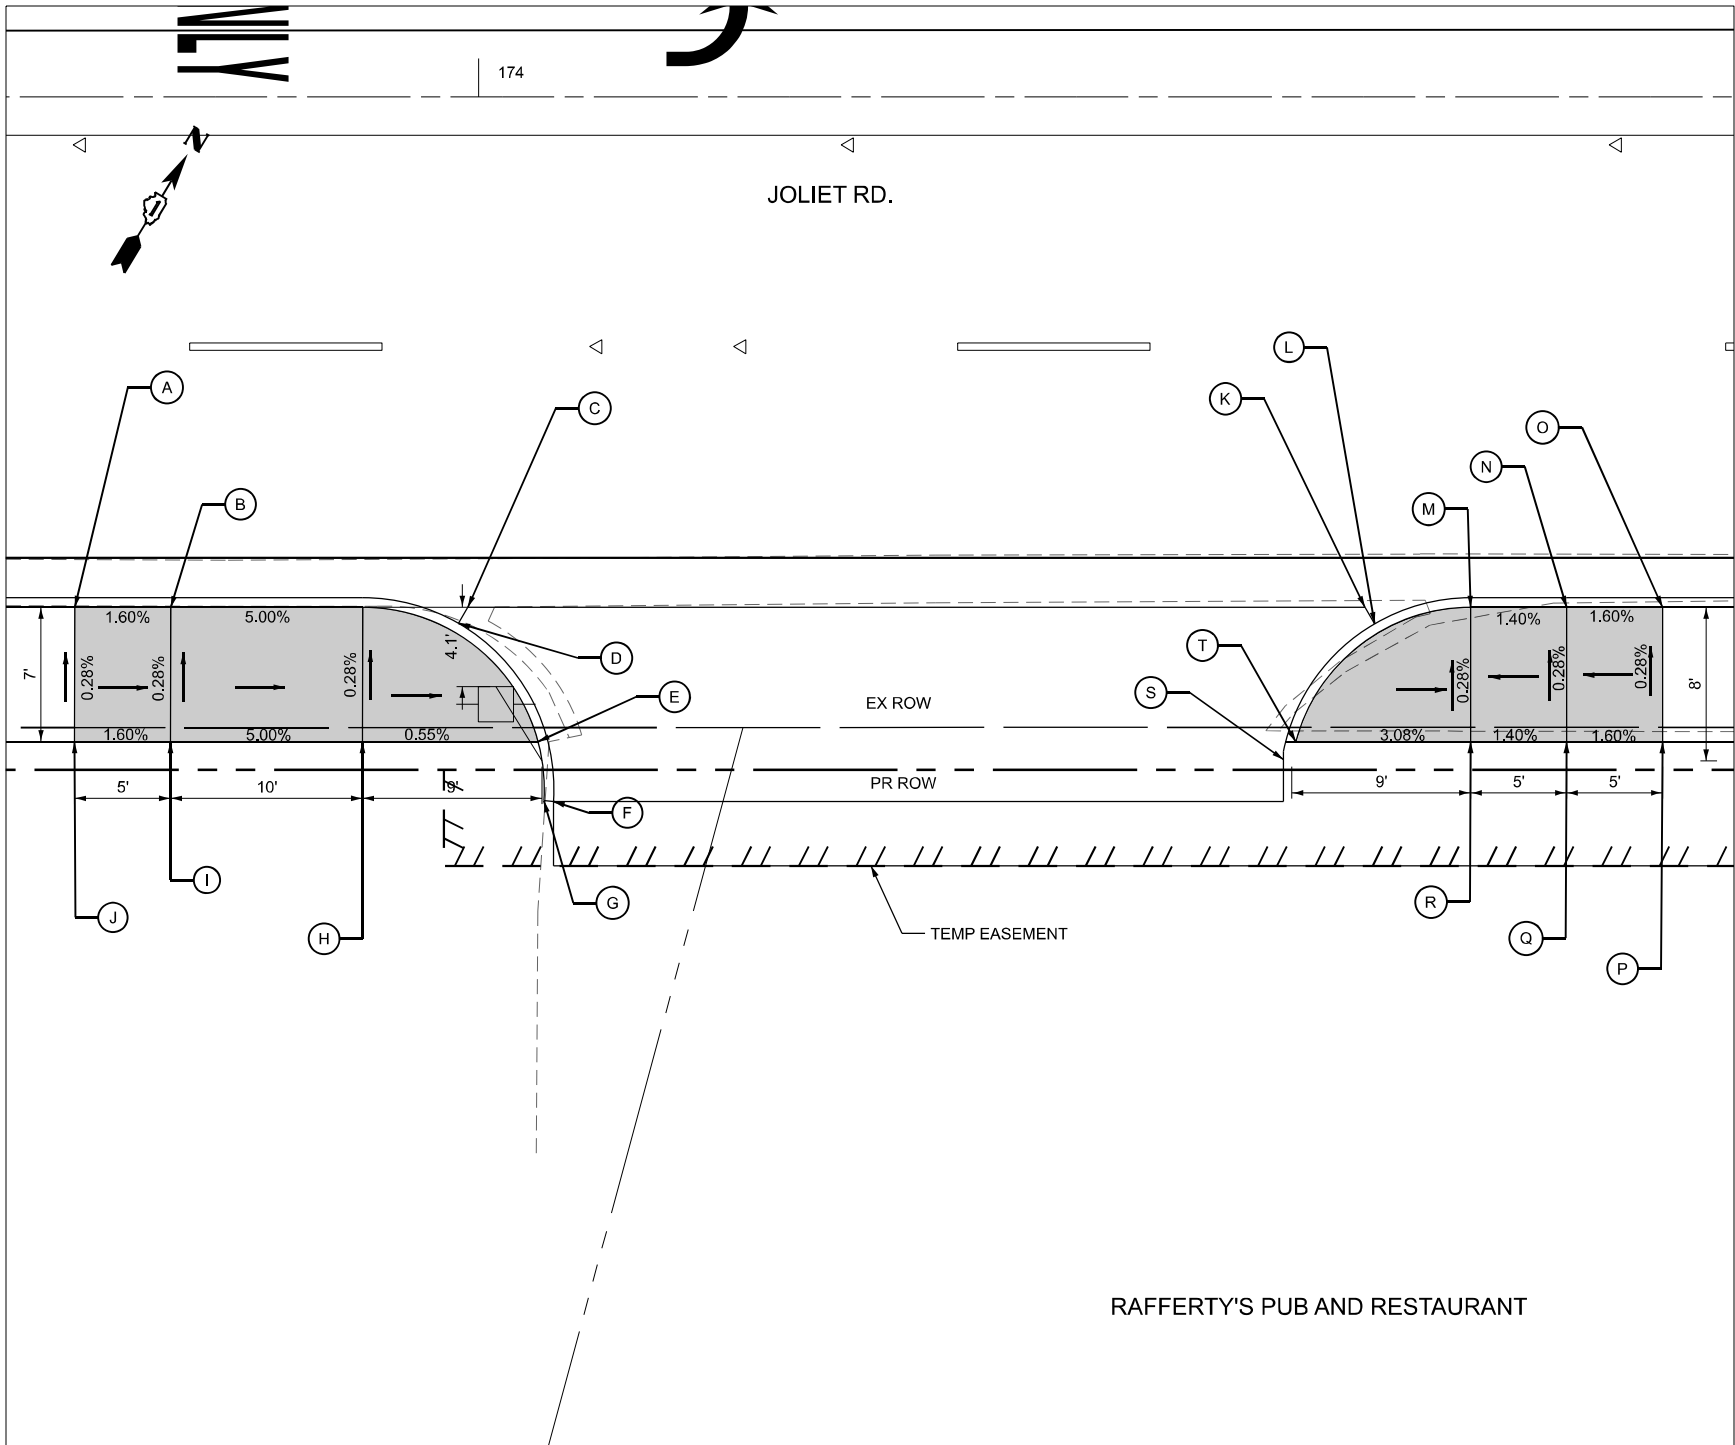

	STATION	OFFSET	ELEVATION		STATION	OFFSET	ELEVATION
A	173+78.97	26.58' RT	696.48	K	174+46.17	26.58' RT	694.83
B	173+83.97	26.58' RT	696.40	L	174+46.67	27.44' RT	694.82
C	173+99.45	26.58' RT	695.75	M	174+51.67	26.58' RT	694.67
D	173+99.01	27.45' RT	695.80	N	174+56.67	26.58' RT	694.74
E	174+03.10	33.58' RT	695.85	O	174+61.67	26.58' RT	694.82
F	174+03.90	36.69' RT	695.92	P	174+61.67	33.58' RT	694.84
G	174+03.40	36.65' RT	695.85	Q	174+56.67	33.58' RT	694.76
H	173+93.96	33.58' RT	695.92	R	174+51.67	33.58' RT	694.69
I	173+83.96	33.58' RT	696.42	S	174+41.94	34.08' RT	694.85
J	173+78.96	33.58' RT	696.50	T	174+42.56	33.58' RT	694.93

LEGEND


PROPOSED SIDEWALK RAMP

DETECTABLE WARNINGS


SIDE CURB

(XXX.XX)

EXISTING

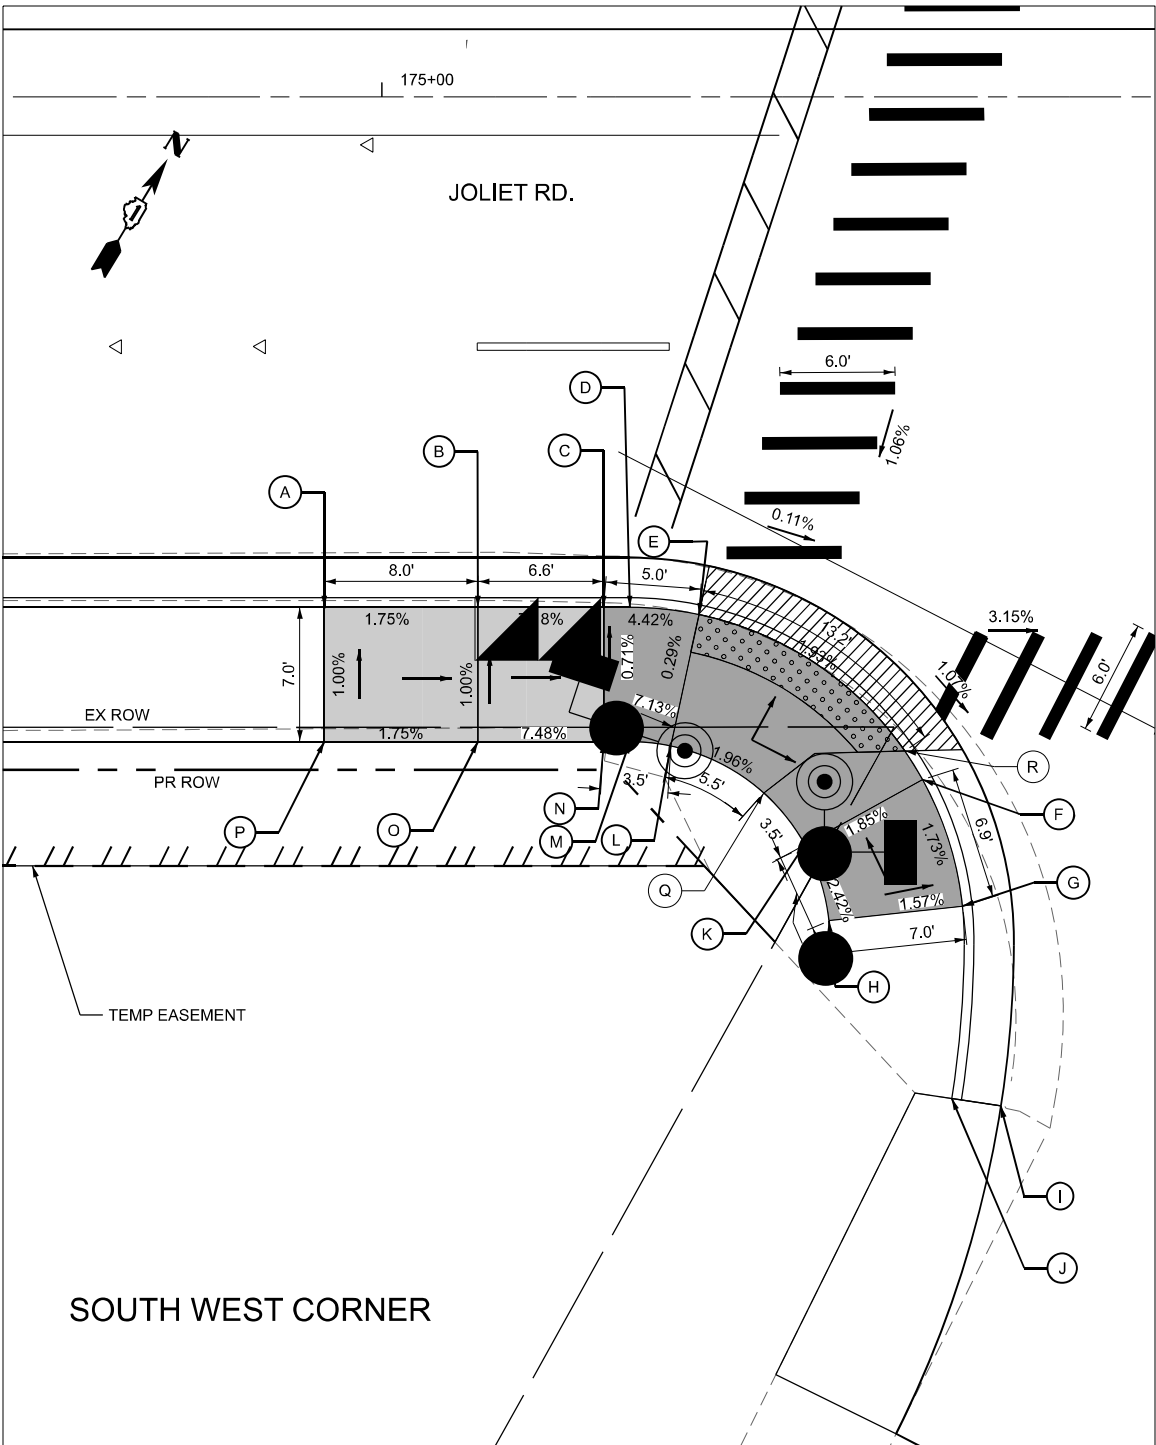

	STATION	OFFSET	ELEVATION		STATION	OFFSET	ELEVATION
A	174+97.00	26.58' RT	693.81	J	175+29.69	52.17' RT	692.06
B	175+05.00	26.58' RT	693.67	K	175+22.03	38.95' RT	692.83
C	175+11.55	26.58' RT	693.20	L	175+15.05	33.80' RT	693.00
D	175+12.93	26.58' RT	693.15	M	175+12.93	33.58' RT	693.16
E	175+16.51	26.96' RT	692.98	N	175+11.55	33.58' RT	693.25
F	175+28.16	35.55' RT	692.70	O	175+05.00	33.58' RT	693.74
G	175+30.24	42.15' RT	692.82	P	174+97.00	33.58' RT	693.88
H	175+23.28	42.89' RT	692.93	Q	175+19.89	36.26' RT	692.89
I	175+32.24	52.56' RT	692.12	R	175+27.23	34.07' RT	692.73

 

SCALE IN FEET

Michael Baker

INTERNATIONAL
200 West Adams Street, Suite 1800, Chicago, IL 60606
Phone: (312) 707-8770 • MBAKER@MBAKERINTL.COM

USER NAME = Connor.Liss	DESIGNED - ZJT	REVISED -
	DRAWN - MFK	REVISED -
PLOT SCALE = 0.16666633" / in.	CHECKED - WJT	REVISED -
PLOT DATE = 6/25/2025	DATE - 07/15/2024	REVISED -


STATE OF ILLINOIS
DEPARTMENT OF TRANSPORTATION

ADA DETAILS
JOLIET ROAD AT BRAINARD AVENUE

SCALE: 1"=5' SHEET 2 OF 6 SHEETS STA. TO STA.

F.A.U. RTE.	SECTION	COUNTY	TOTAL SHEETS	SHEET NO.
3562	(430Y)N-1	COOK	117	63
CONTRACT NO. 62B64				
ILLINOIS FED. AID PROJECT				

MODEL: ADA Detail 3 [Sheet]
FILE NAME: p:\r\mb-us-pw-03\Documents\Chicago_IL01_Projects\D1_IDOT_Var_DEservs_PTB208_005\N06 - 198565\3.0 Deliverables\3.3 CADD Data\Sheets\D162B64-sh-ADA

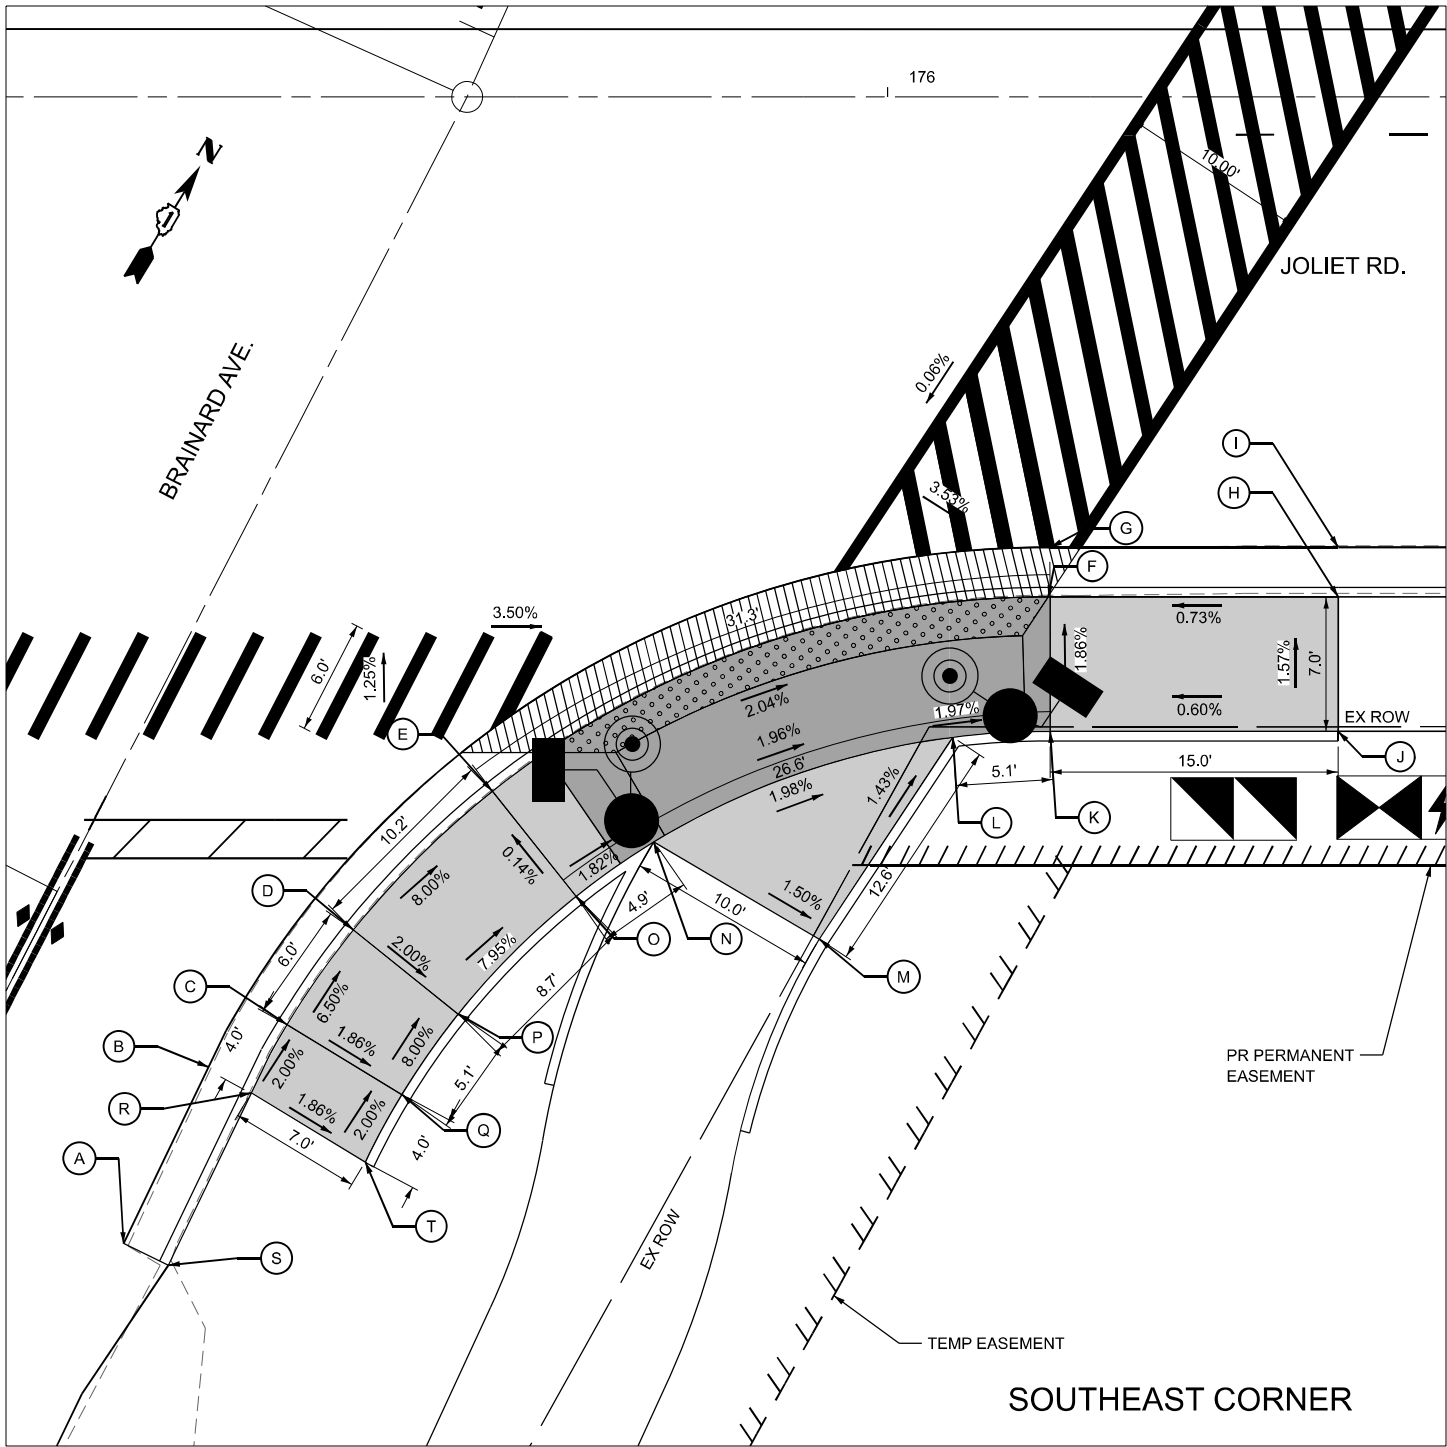

	STATION	OFFSET	ELEVATION		STATION	OFFSET	ELEVATION
A	175+60.21	59.72' RT	691.94	K	176+08.46	33.04' RT	690.38
B	175+64.64	50.53' RT	691.85	L	176+03.40	33.35' RT	690.48
C	175+68.72	48.32' RT	692.10	M	175+96.45	43.86' RT	690.66
D	175+72.18	43.39' RT	691.71	N	175+87.83	38.80' RT	690.81
E	175+79.41	36.16' RT	690.89	O	175+83.78	41.63' RT	690.90
F	176+08.48	26.04' RT	690.25	P	175+77.64	47.76' RT	691.57
G	176+08.48	23.45' RT	690.27	Q	175+74.70	51.95' RT	691.97
H	176+23.47	26.04' RT	690.36	R	175+66.86	51.87 RT	692.18
I	176+23.47	23.45' RT	689.98	S	175+62.54	60.84' RT	692.32
J	176+23.47	33.04' RT	690.47	T	175+72.80	55.48 RT	692.05



SCALE IN FEET

LEGEND


PROPOSED SIDEWALK RAMP

DETECTABLE WARNINGS

SIDE CURB

(XXX.XX)

EXISTING

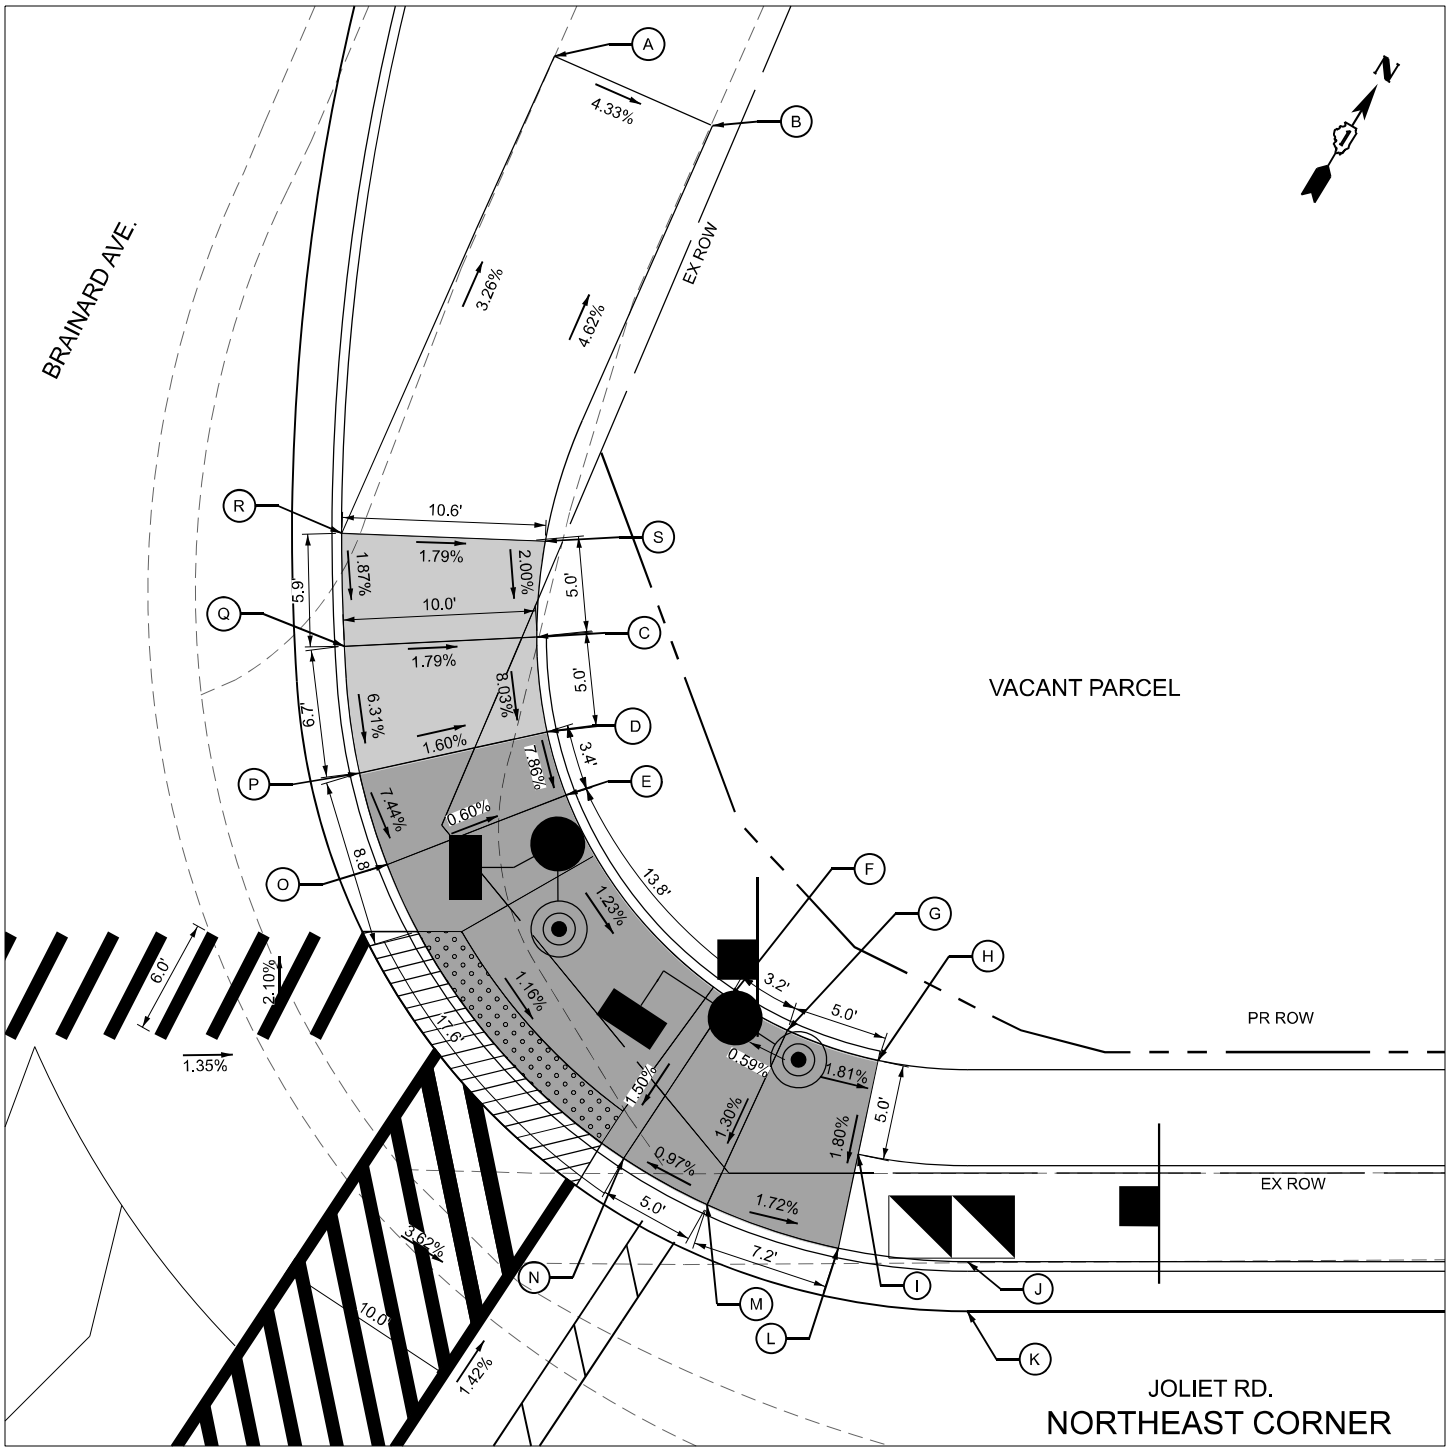

	STATION	OFFSET	ELEVATION		STATION	OFFSET	ELEVATION
A	176+57.30	108.37' LT	(688.94)	K	176+78.79	43.00' LT	688.02
B	176+65.52	104.75' LT	(688.97)	L	176+72.07	46.29' LT	688.83
C	176+56.37	78.13' LT	689.92	M	176+65.24	48.55' LT	688.97
D	176+56.90	73.18' LT	689.52	N	176+60.89	50.97' LT	688.93
E	176+57.89	69.89' LT	689.25	O	176+48.57	66.27' LT	689.31
F	176+66.41	59.31' LT	689.08	P	176+47.13	71.04' LT	689.68
G	176+69.42	57.64' LT	689.10	Q	176+46.34	77.65' LT	690.10
H	176+74.14	56.07' LT	689.01	R	176+46.21	83.53' LT	690.21
I	176+73.10	51.17' LT	688.92	S	176+56.80	83.11' LT	690.02
J	176+78.79	45.58' LT	688.40				

Michael Baker
INTERNATIONAL

200 West Adams Street, Suite 1800, Chicago, IL 60606
Phone: (312) 707-8770 • M.BAKER@INTL.COM

USER NAME	= Connor,Liss	DESIGNED	- ZJT	REVISED	-
		DRAWN	- MFK	REVISED	-
PLOT SCALE	= 0.16666633" / in.	CHECKED	- WJT	REVISED	-
PLOT DATE	= 6/25/2025	DATE	- 07/15/2024	REVISED	-


STATE OF ILLINOIS
DEPARTMENT OF TRANSPORTATION

ADA DETAILS
JOLIET ROAD AT BRAINARD AVENUE

SCALE: 1"=5' SHEET 3 OF 6 SHEETS STA. TO STA.

F.A.U. RTE.	SECTION	COUNTY	TOTAL SHEETS	SHEET NO.
3562	(430Y)N-1	COOK	117	64
CONTRACT NO. 62B64				
ILLINOIS FED. AID PROJECT				

MODEL: ADA Detail 4 [Sheet]
FILE NAME: pwr/mb-us-pw-03/Documents/Chicago_IL01_Projects/D1_IDOT_Var_DEsens_PTB208_005/V06 - 198565/3.0 Deliverables/3.3 CADD Data/Sheets/D162B64-sh-ADA

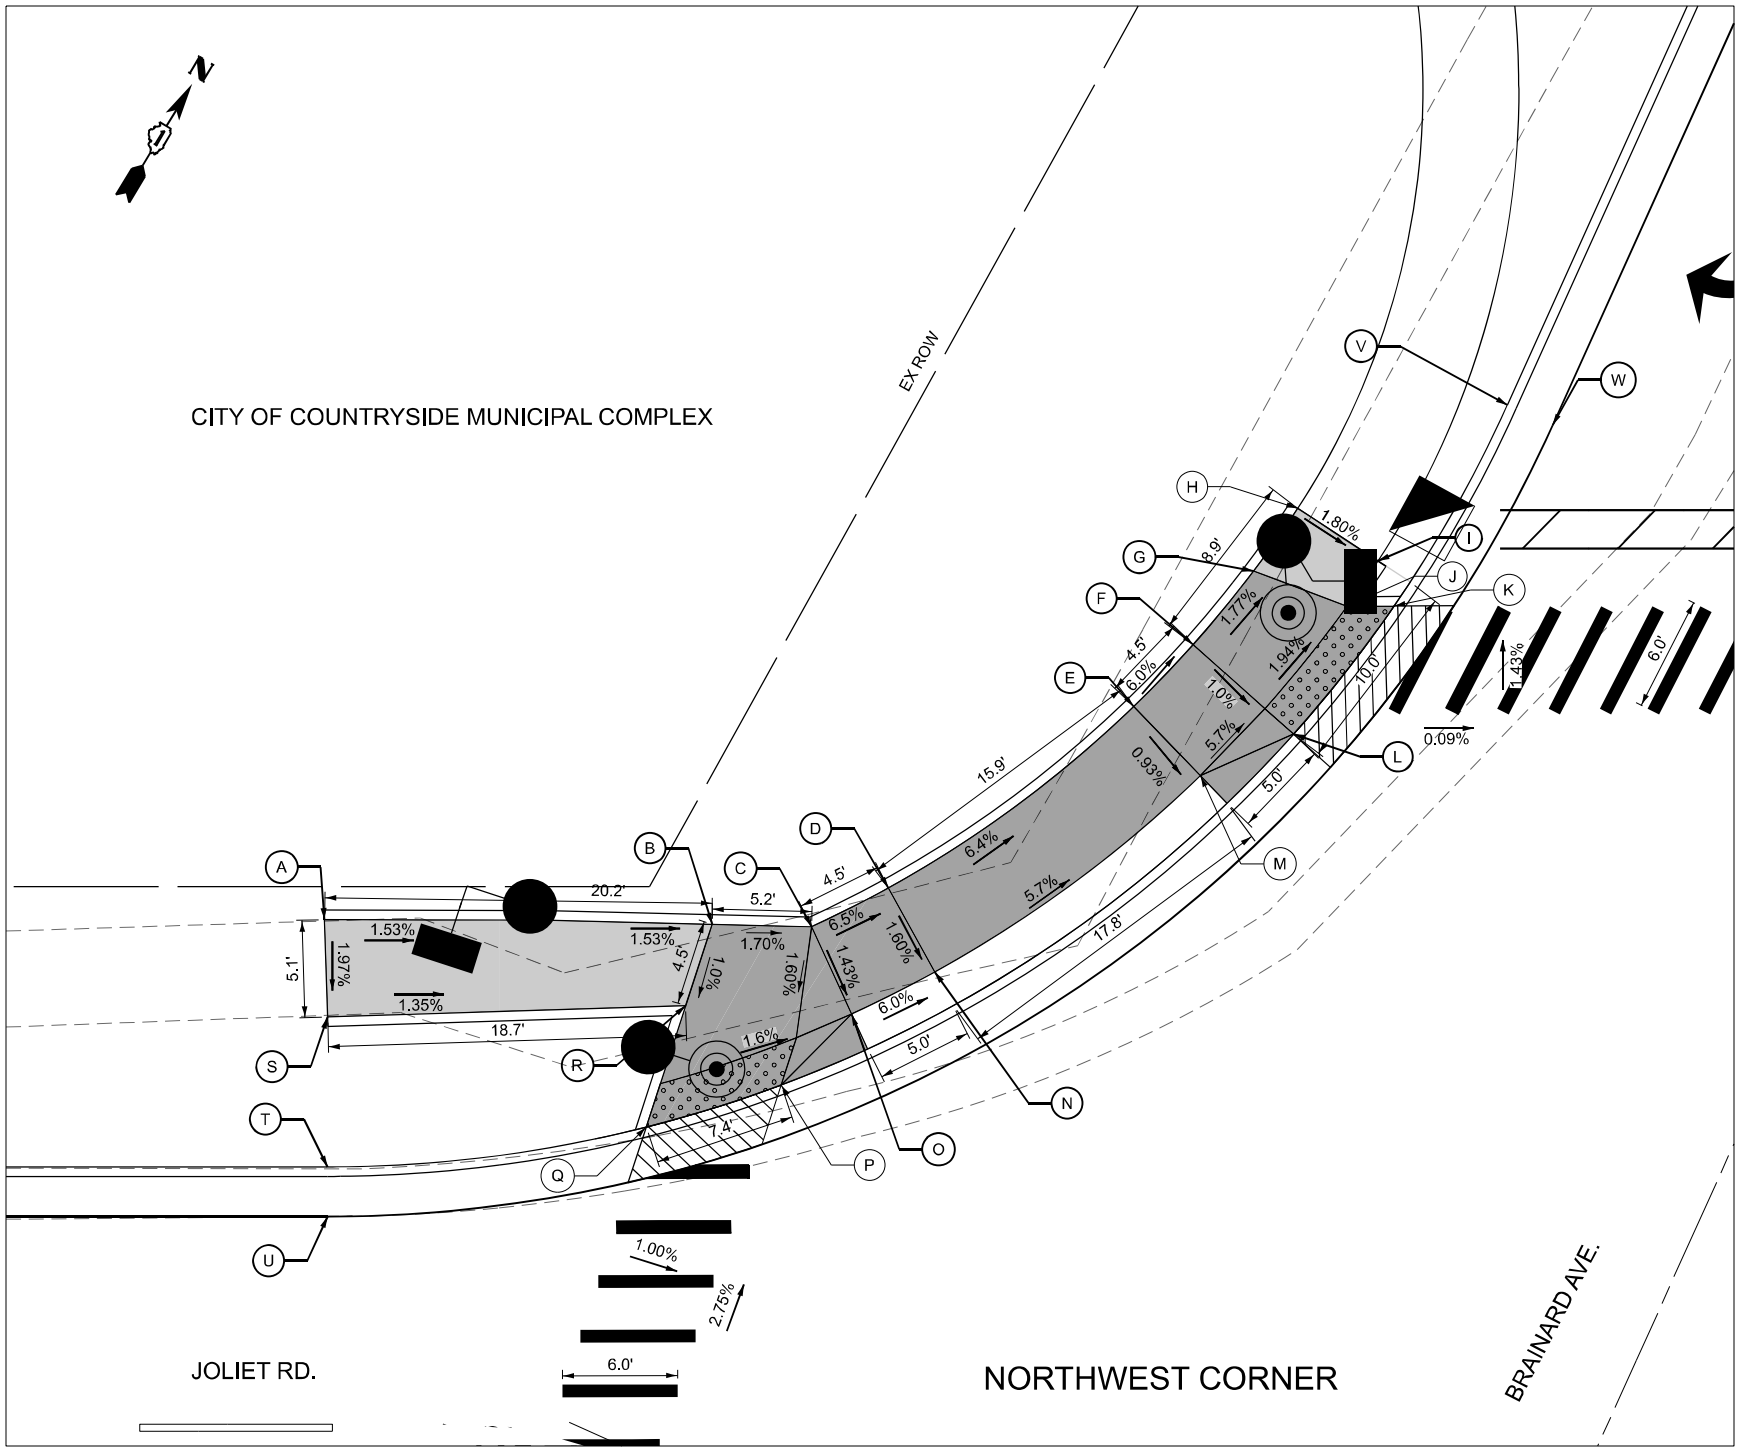

	STATION	OFFSET	ELEVATION		STATION	OFFSET	ELEVATION
A	175+20.39	46.47' LT	(692.85)	K	175+76.09	62.78' LT	690.66
B	175+40.57	46.22' LT	692.54	L	175+70.86	56.12' LT	690.82
C	175+45.76	46.10' LT	692.45	M	175+66.01	53.96' LT	690.10
D	175+49.75	48.11' LT	692.16	N	175+52.17	43.73' LT	692.08
E	175+62.54	57.56' LT	691.15	O	175+47.85	41.55' LT	692.38
F	175+65.64	60.79' LT	690.88	P	175+44.18	37.86' LT	692.33
G	175+68.78	64.62' LT	690.79	Q	175+37.14	35.64' LT	692.45
H	175+71.08	67.88' LT	690.71	R	175+39.20	41.98' LT	692.50
I	175+75.26	65.14' LT	690.66	S	175+20.55	41.39' LT	(692.75)
J	175+73.64	62.78' LT	690.70				



SCALE IN FEET


LEGEND




PROPOSED SIDEWALK RAMP




DETECTABLE WARNINGS

 

SIDE CURB

 

EXISTING

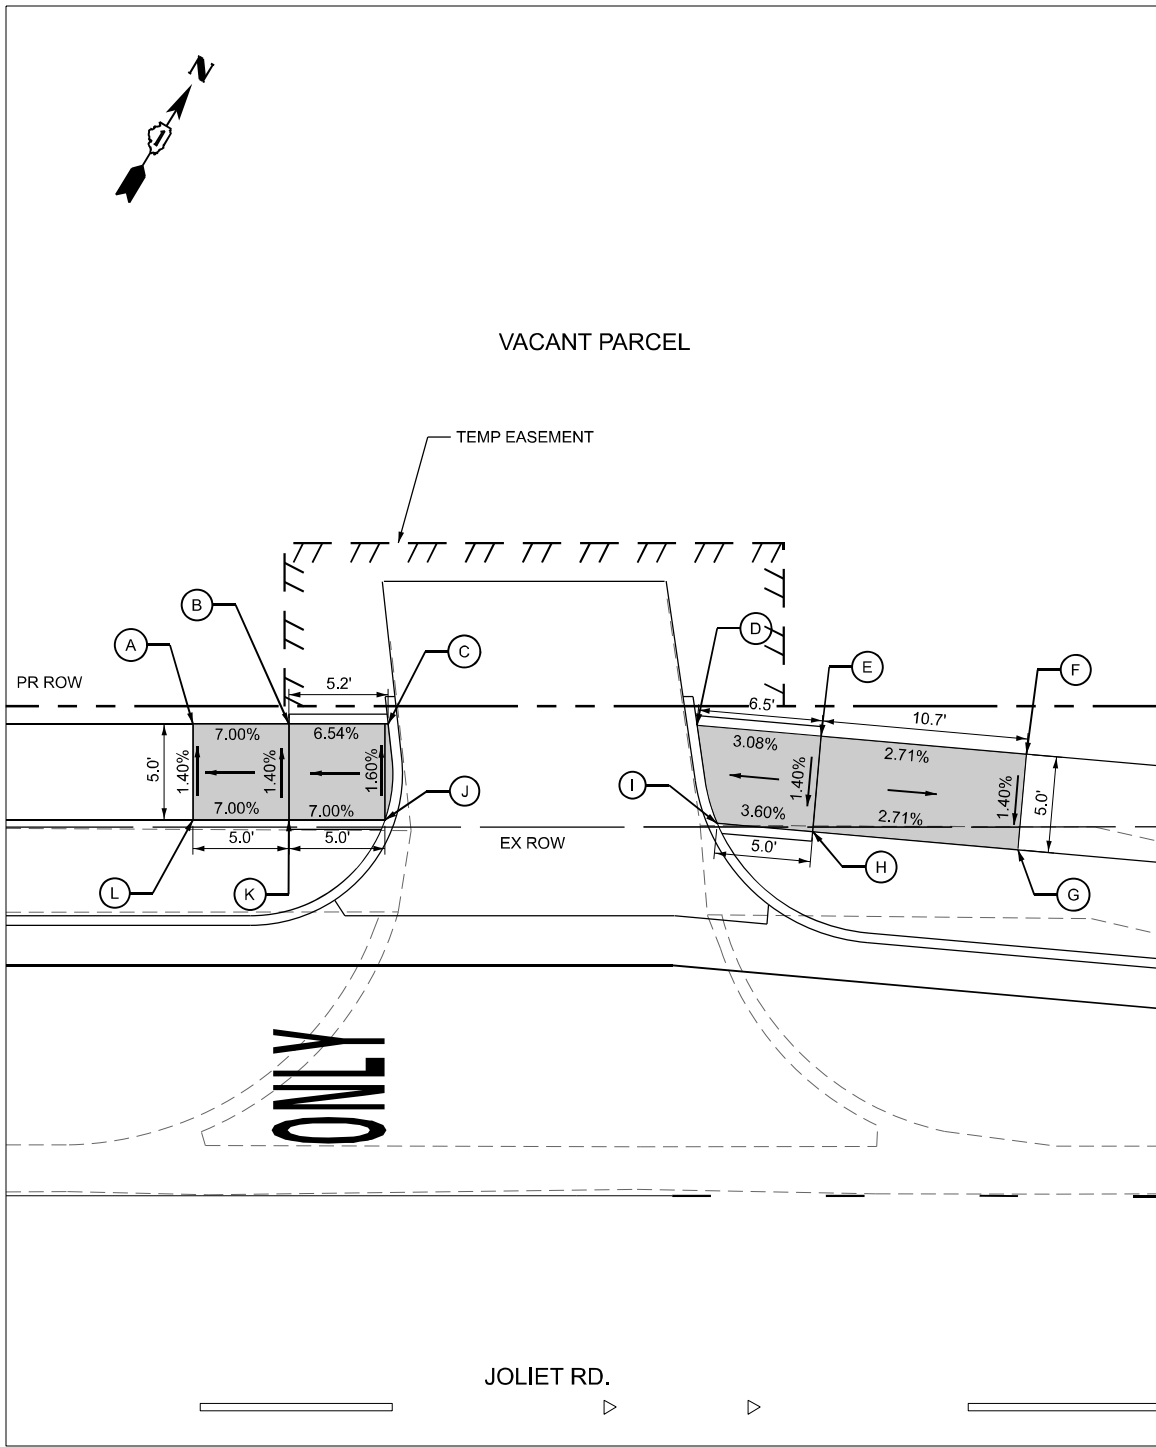

	STATION	OFFSET	ELEVATION		STATION	OFFSET	ELEVATION
A	177+45.23	55.58' LT	684.94	J	177+55.23	50.58' LT	685.71
B	177+50.23	55.58' LT	685.29	K	177+50.23	50.58' LT	685.36
C	177+55.40	55.58' LT	685.63	L	177+45.23	50.58' LT	685.01
D	177+71.48	55.52' LT	685.26				
E	177+77.95	54.95' LT	685.46				
F	177+88.64	54.01' LT	685.17				
G	177+88.20	49.03' LT	685.10				
H	177+77.51	49.97' LT	685.39				
I	177+72.53	50.41' LT	685.21				

Michael Baker
INTERNATIONAL
200 West Adams Street, Suite 1800, Chicago, IL 60606
Phone: (312) 707-8770 • M.BAKER@INTL.COM

USER NAME = Connor, Liss
PLOT SCALE = 0.16666633" / in.
PLOT DATE = 6/25/2025

DESIGNED - ZJT
DRAWN - MFK
CHECKED - WJT
DATE - 07/15/2024

REVISED -
REVISED -
REVISED -
REVISED -

STATE OF ILLINOIS
DEPARTMENT OF TRANSPORTATION

ADA DETAILS
JOLIET ROAD AT BRAINARD AVENUE

SCALE: 1"=5'

SHEET 4

OF 6

SHEETS

STA.

TO STA.

F.A.U.
RTE.

3562

SECTION

(430Y)N-1

COUNTY

COOK

TOTAL
SHEETS

117


SHEET
NO.

65

CONTRACT NO. 62B64

ILLINOIS FED. AID PROJECT

MODEL: ADA Detail 5 [Sheet]
FILE NAME: pwr/mb-us-pw-c03/Documents/Chicago_IL/01_Projects/D1_DOT_Var_DEsens_PTB208_005/W06 - 198565/3.0 Deliverables/3.3 CADD Data/Sheets/D162B64-sh-ADA

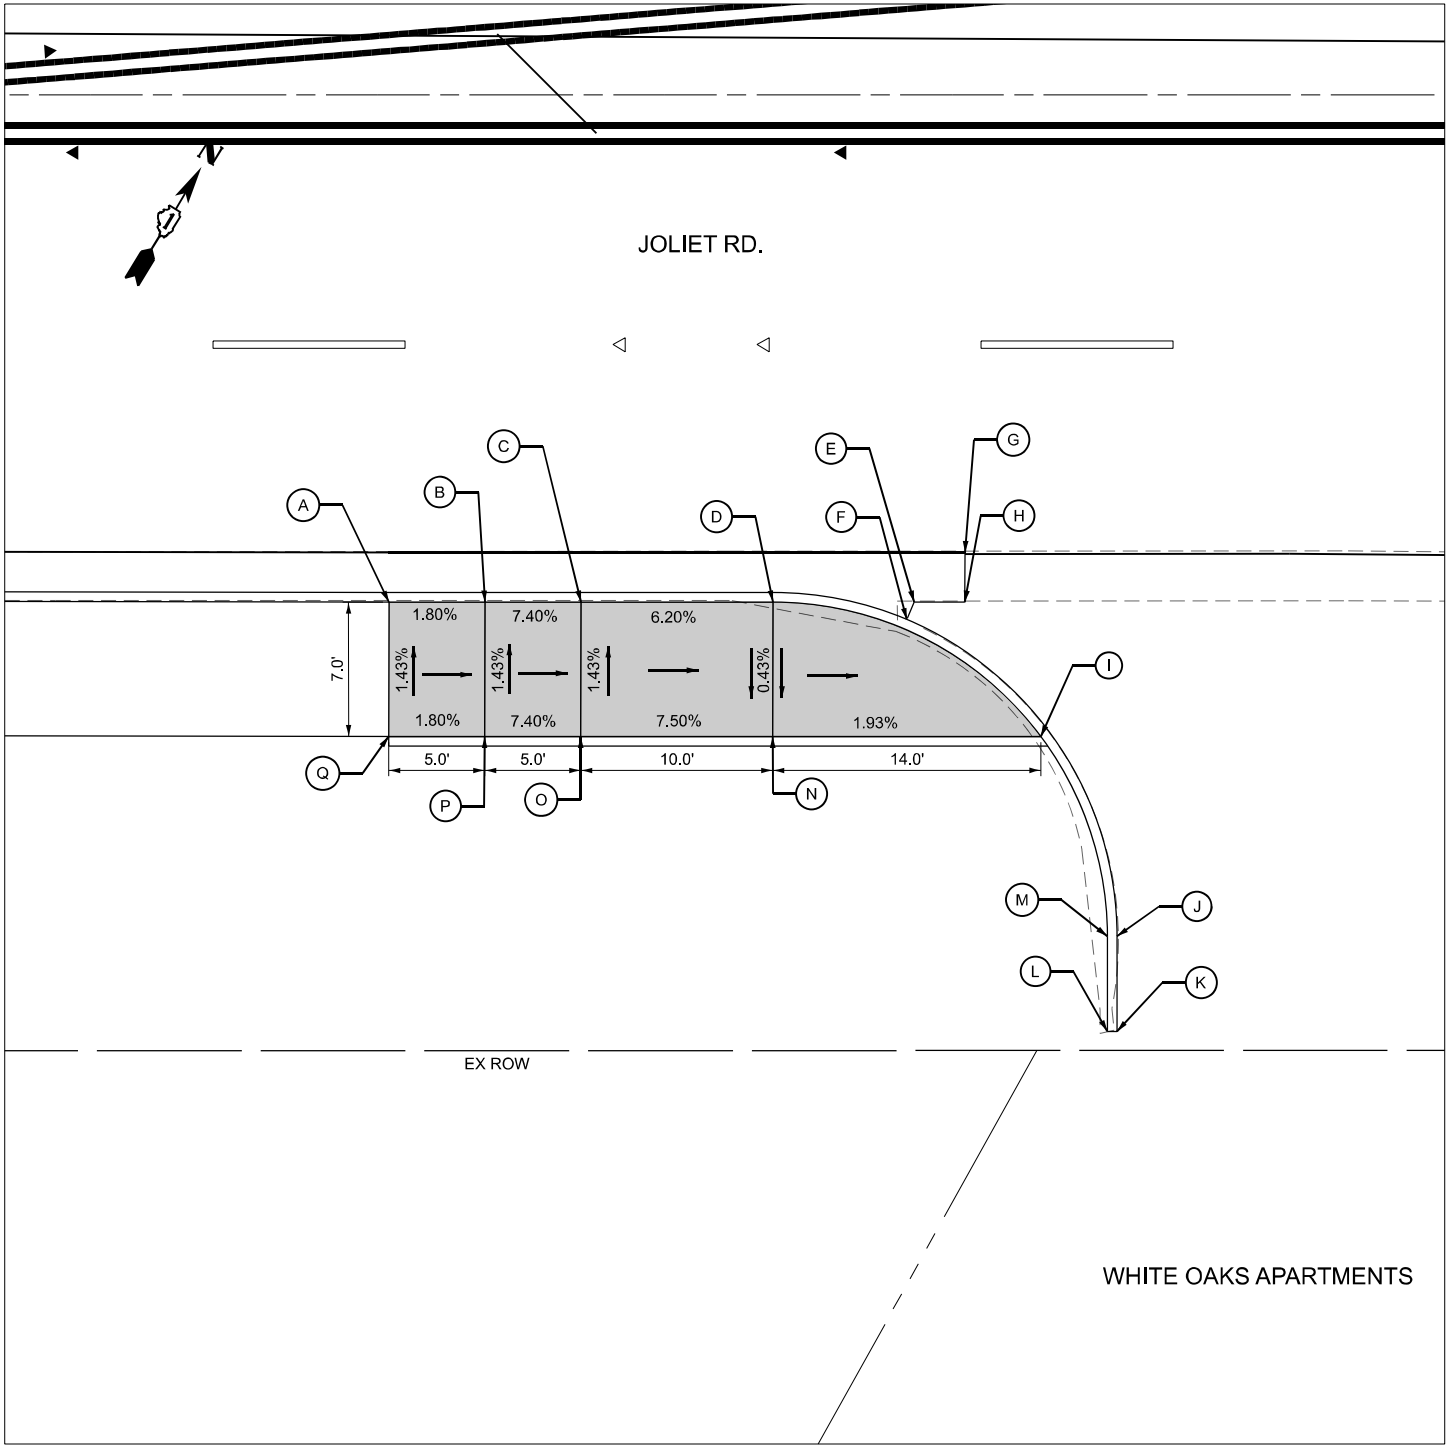

	STATION	OFFSET	ELEVATION		STATION	OFFSET	ELEVATION
A	178+35.42	26.41' RT	683.79	J	178+73.34	43.82' RT	681.72
B	178+40.42	26.41' RT	683.70	K	178+73.34	48.77' RT	681.60
C	178+45.42	26.41' RT	683.33	L	178+72.84	48.77' RT	682.10
D	178+55.42	26.41' RT	682.71	M	178+72.84	43.82' RT	682.22
E	178+62.78	26.41' RT	682.56	N	178+55.41	33.41' RT	682.68
F	178+62.40	27.32' RT	682.58	O	178+45.41	33.41' RT	683.43
G	178+65.42	23.82' RT	682.48	P	178+40.41	33.41' RT	683.80
H	178+65.42	26.41' RT	682.50	Q	178+35.41	33.41' RT	683.89
I	178+69.38	33.41' RT	682.41				



SCALE IN FEET

LEGEND

PROPOSED SIDEWALK RAMP

DETECTABLE WARNINGS

SIDE CURB

(XXX.XX)

EXISTING

Michael Baker

INTERNATIONAL

200 West Adams Street, Suite 1800, Chicago, IL 60606
Phone: (312) 707-8770 • M.BAKER@MINTL.COM

USER NAME	= Connor.Liss	DESIGNED	- ZJT	REVISED	-
		DRAWN	- MFK	REVISED	-
PLOT SCALE	= 0.16666633"/in.	CHECKED	- WJT	REVISED	-
PLOT DATE	= 6/25/2025	DATE	- 07/15/2024	REVISED	-

STATE OF ILLINOIS

DEPARTMENT OF TRANSPORTATION

ADA DETAILS

JOLIET ROAD AT BRAINARD AVENUE

SCALE: 1"=5'

SHEET 5

OF 6


SHEETS

STA.


TO STA.

F.A.U. RTE.	SECTION	COUNTY	TOTAL SHEETS	SHEET NO.
3562	(430Y)N-1	COOK	117	66
CONTRACT NO. 62B64				
		ILLINOIS	FED. AID PROJECT	

MODEL: ADA Detail 6 [Sheet]
FILE NAME: pwr/mb-us-pw-c3/Documents/Chicago_IL/01_Projects/D1_IDOT_Var_DEservs_PTB208_005/V06 - 198565/3.0 Deliverables/3.3 CADD Data/Sheets/D162B64-sh-ADA

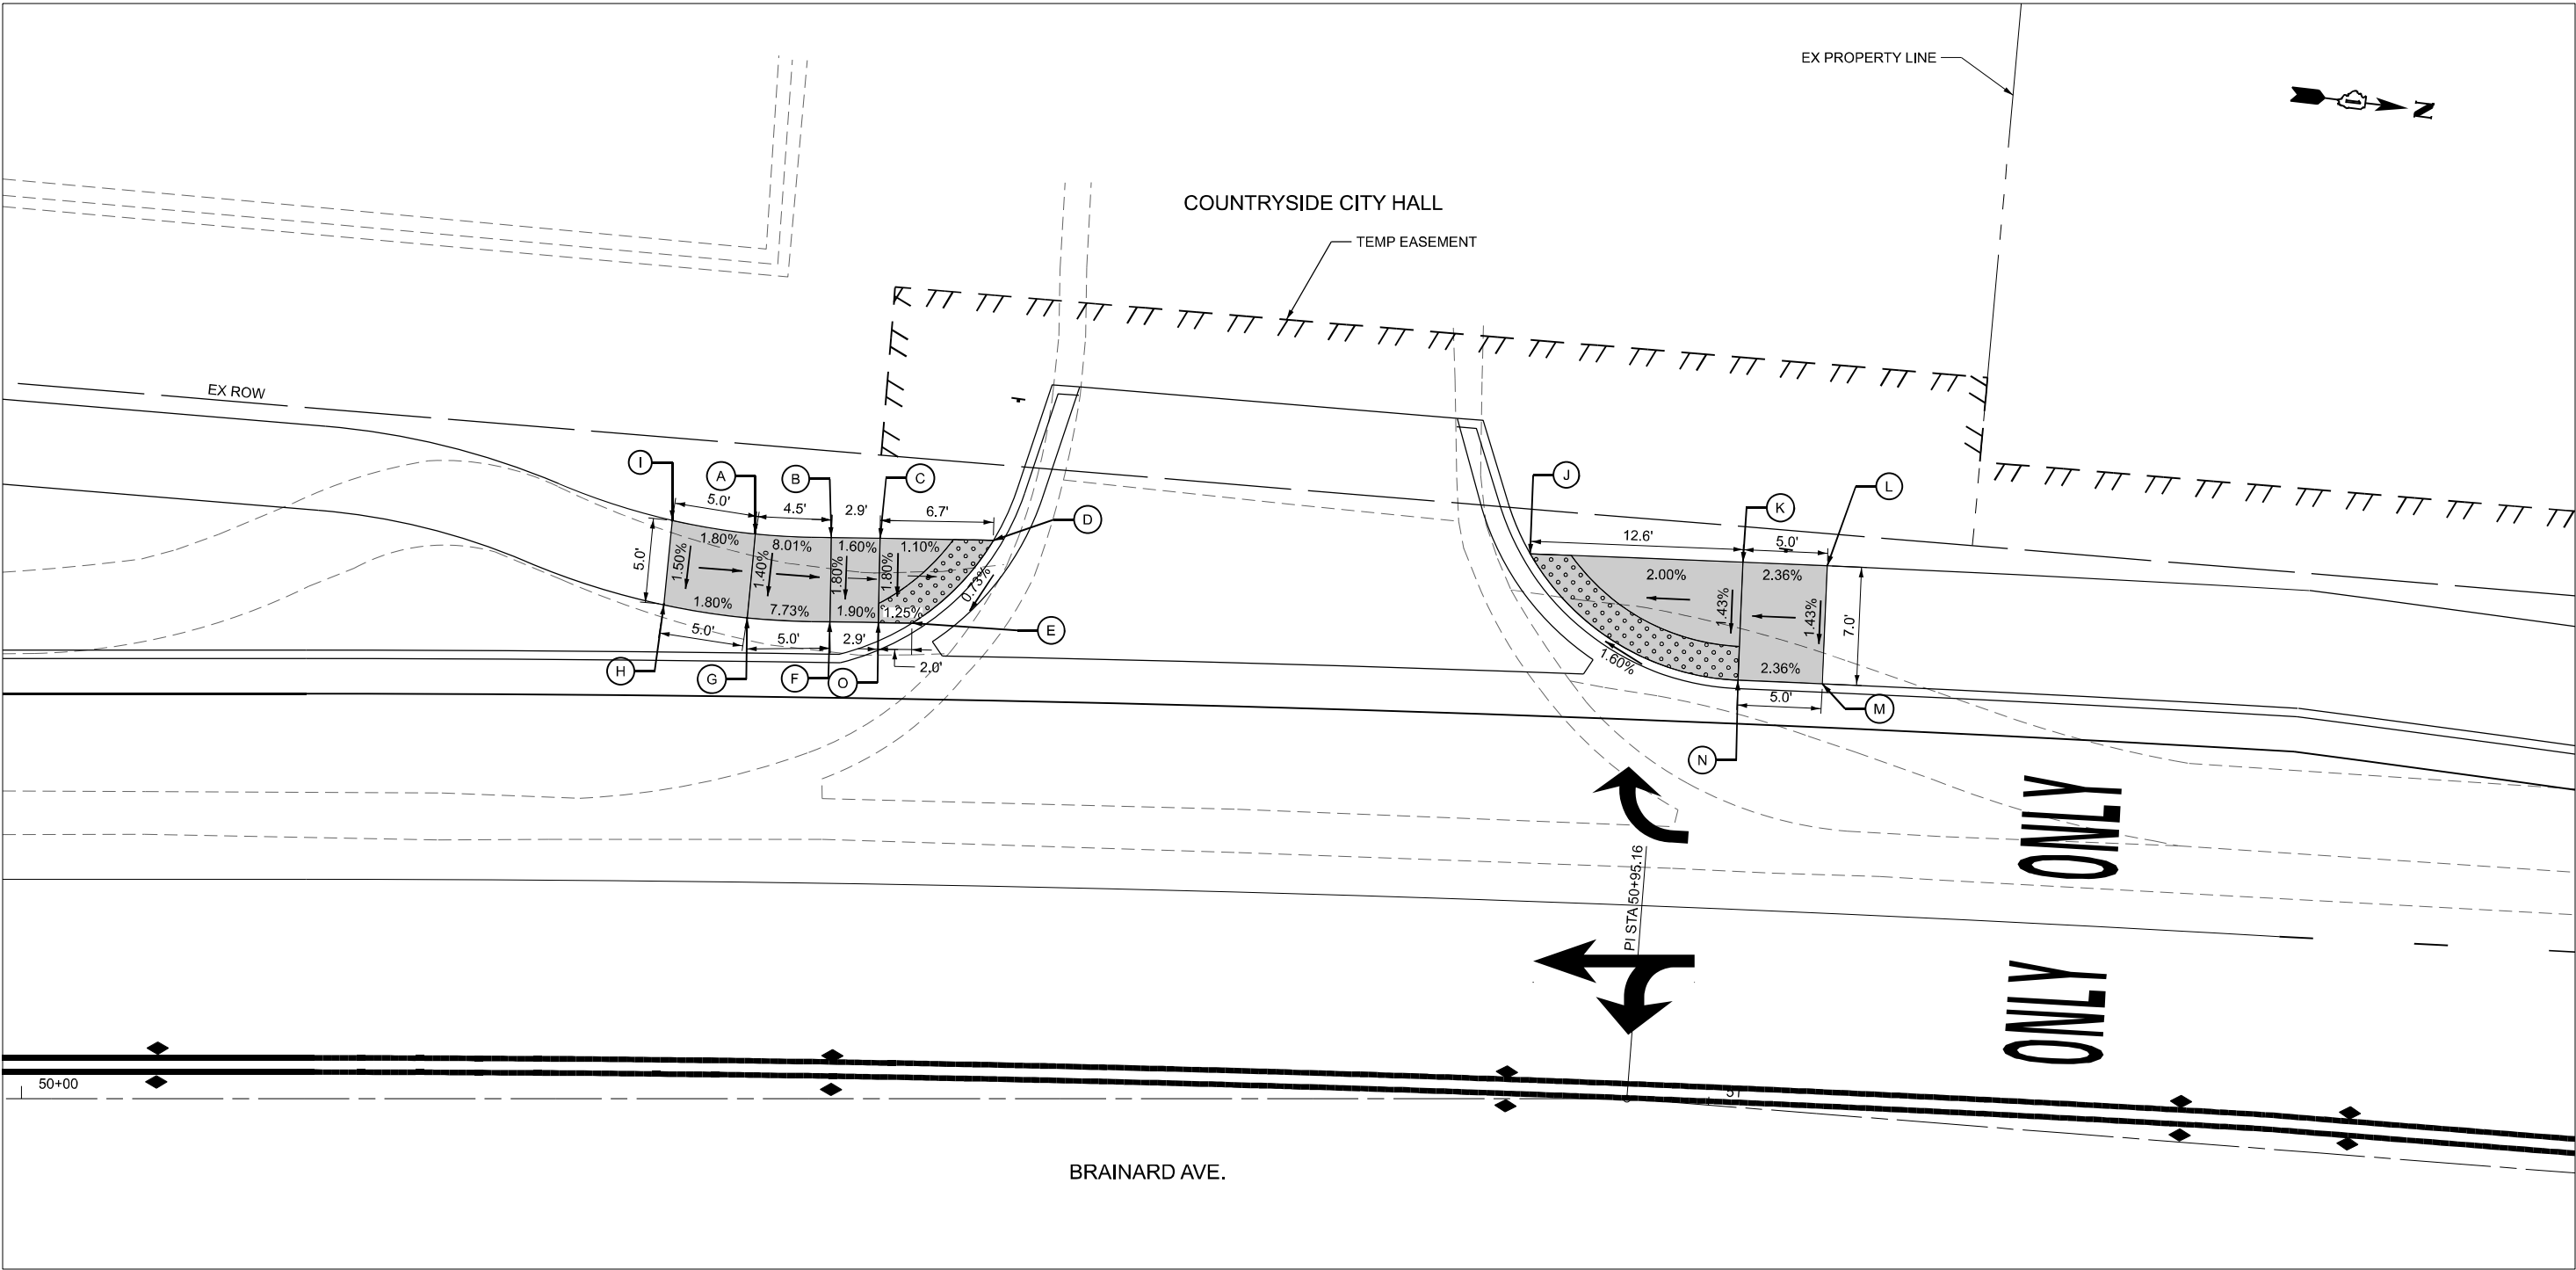

	STATION	OFFSET	ELEVATION		STATION	OFFSET	ELEVATION
A	50+43.51	33.47' LT	690.43	J	50+89.44	32.29' LT	690.13
B	50+48.00	33.26' LT	690.07	K	50+99.54	32.24' LT	690.38
C	50+50.88	33.21' LT	690.02	L	51+04.54	32.41' LT	690.50
D	50+57.61	33.09' LT	689.95	M	51+04.79	25.42' LT	690.40
E	50+52.79	28.18' LT	689.90	N	50+99.79	25.24' LT	690.28
F	50+47.92	28.26' LT	689.98	O	50+50.79	28.22' RT	689.93
G	50+43.01	28.49' LT	690.36				
H	50+38.08	29.30' LT	690.45				
I	50+38.57	34.27' LT	690.52				

 

SCALE IN FEET

LEGEND

PROPOSED SIDEWALK RAMP

DETECTABLE WARNINGS

SIDE CURB

(XXX.XX)

EXISTING

Michael Baker
INTERNATIONAL

200 West Adams Street, Suite 1800, Chicago, IL 60606
Phone: (312) 707-8770 • MBAKER@MINTL.COM

USER NAME	= Connor.Liss
PLOT SCALE	= 0.16666633" / in.
PLOT DATE	= 6/25/2025

DESIGNED	- ZJT	REVISED	-
DRAWN	- MFK	REVISED	-
CHECKED	- WJT	REVISED	-
DATE	- 07/15/2024	REVISED	-



STATE OF ILLINOIS
DEPARTMENT OF TRANSPORTATION

ADA DETAILS
JOLIET ROAD AT BRAINARD AVENUE

SCALE: 1"=5'	SHEET 6	OF 6	SHEETS	STA.	TO STA.
--------------	---------	------	--------	------	---------

F.A.U. RTE.	SECTION	COUNTY	TOTAL SHEETS	SHEET NO.
3562	(430Y)N-1	COOK	117	67
CONTRACT NO. 62B64				
ILLINOIS FED. AID PROJECT				





MODEL: Joliet Rd - Pavement Marking Plan (Sheet)
FILE NAME: c:\p\mb-us-pw-bentley.com\mb-us-pw-03\Documents\Chicago_IL\01_Projects\DOT_IDOT_Var_DEsens_PTB208_005\N06-198565\3.0 Deliverables\3.3 CADD Data\Sheets\162B64-sh-cmb01.dgn

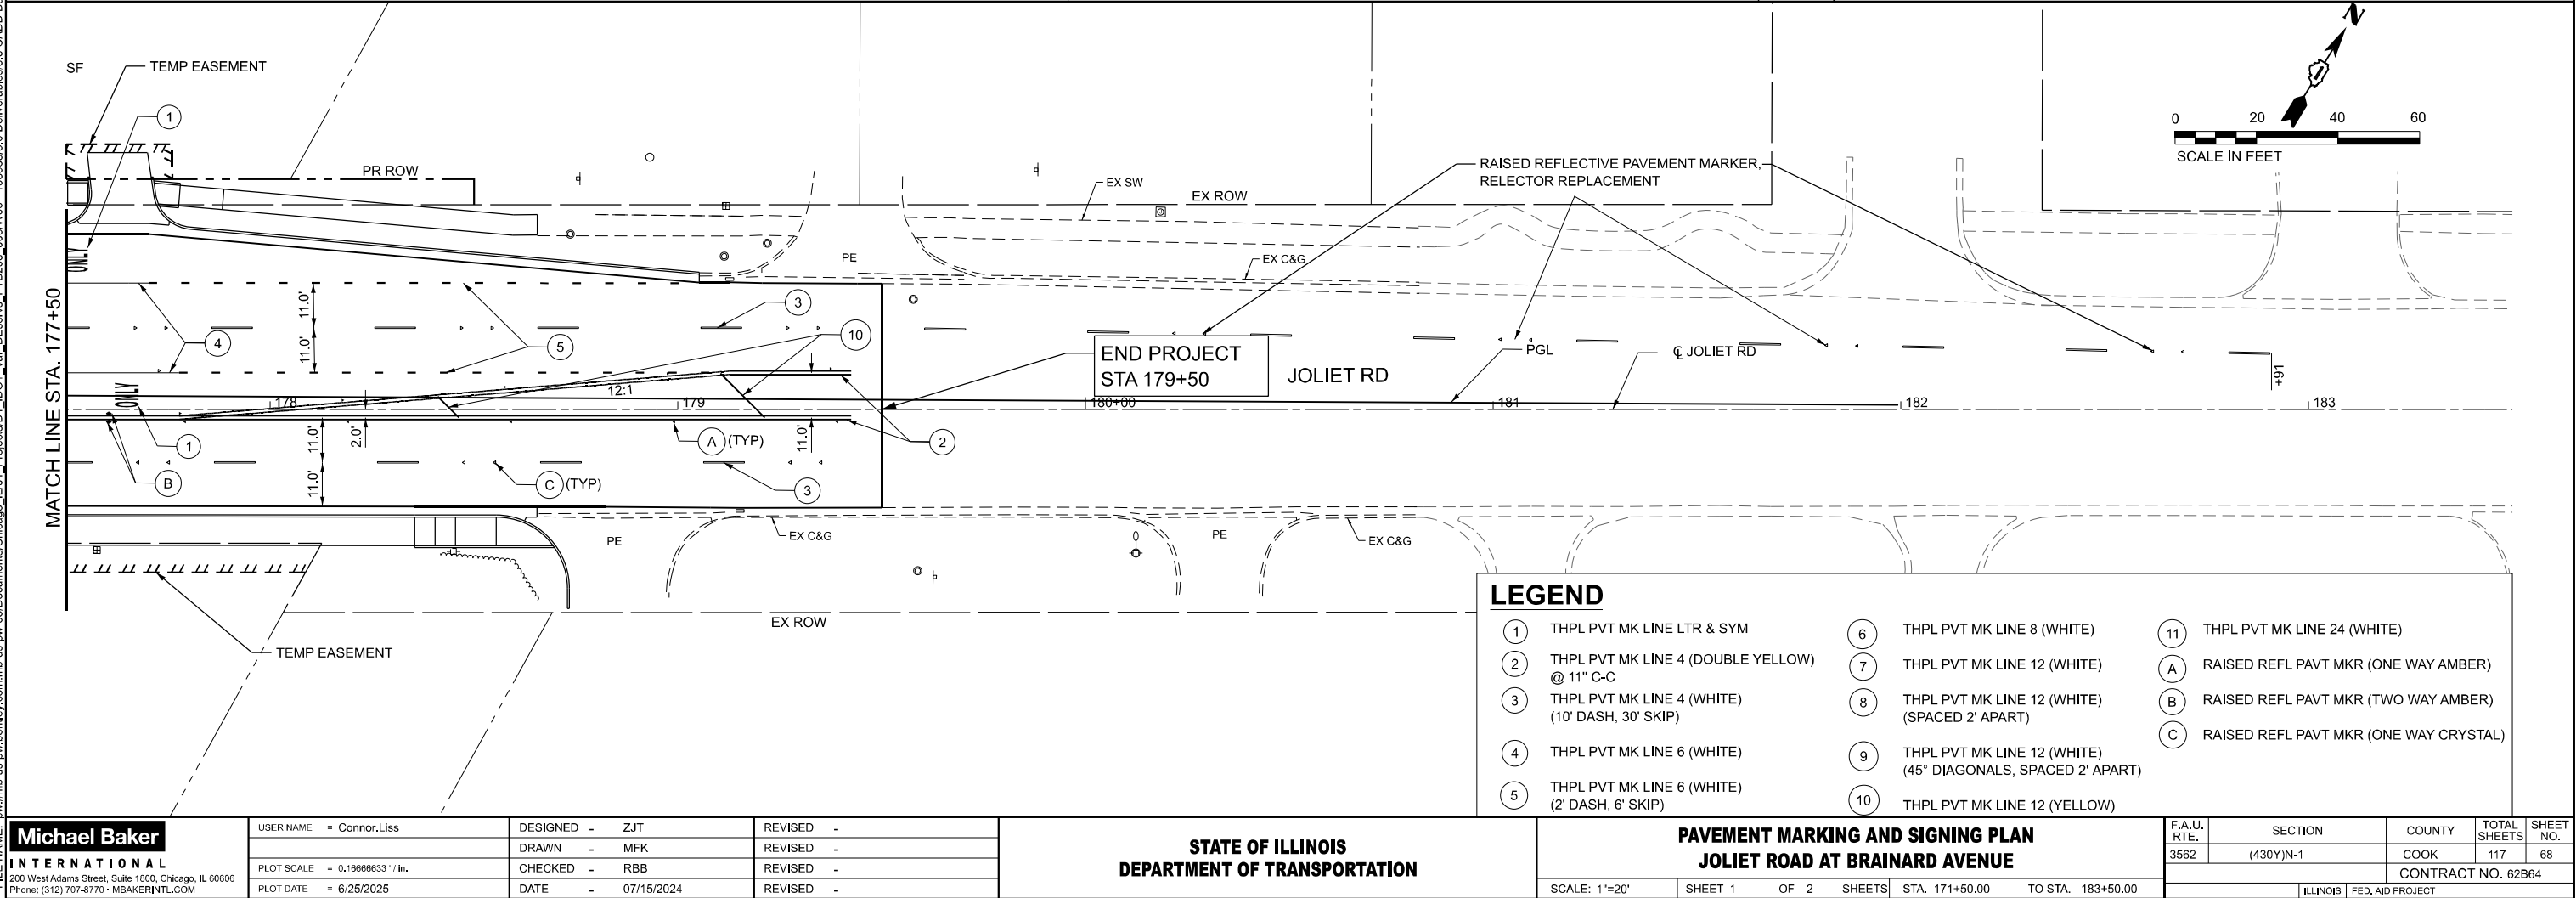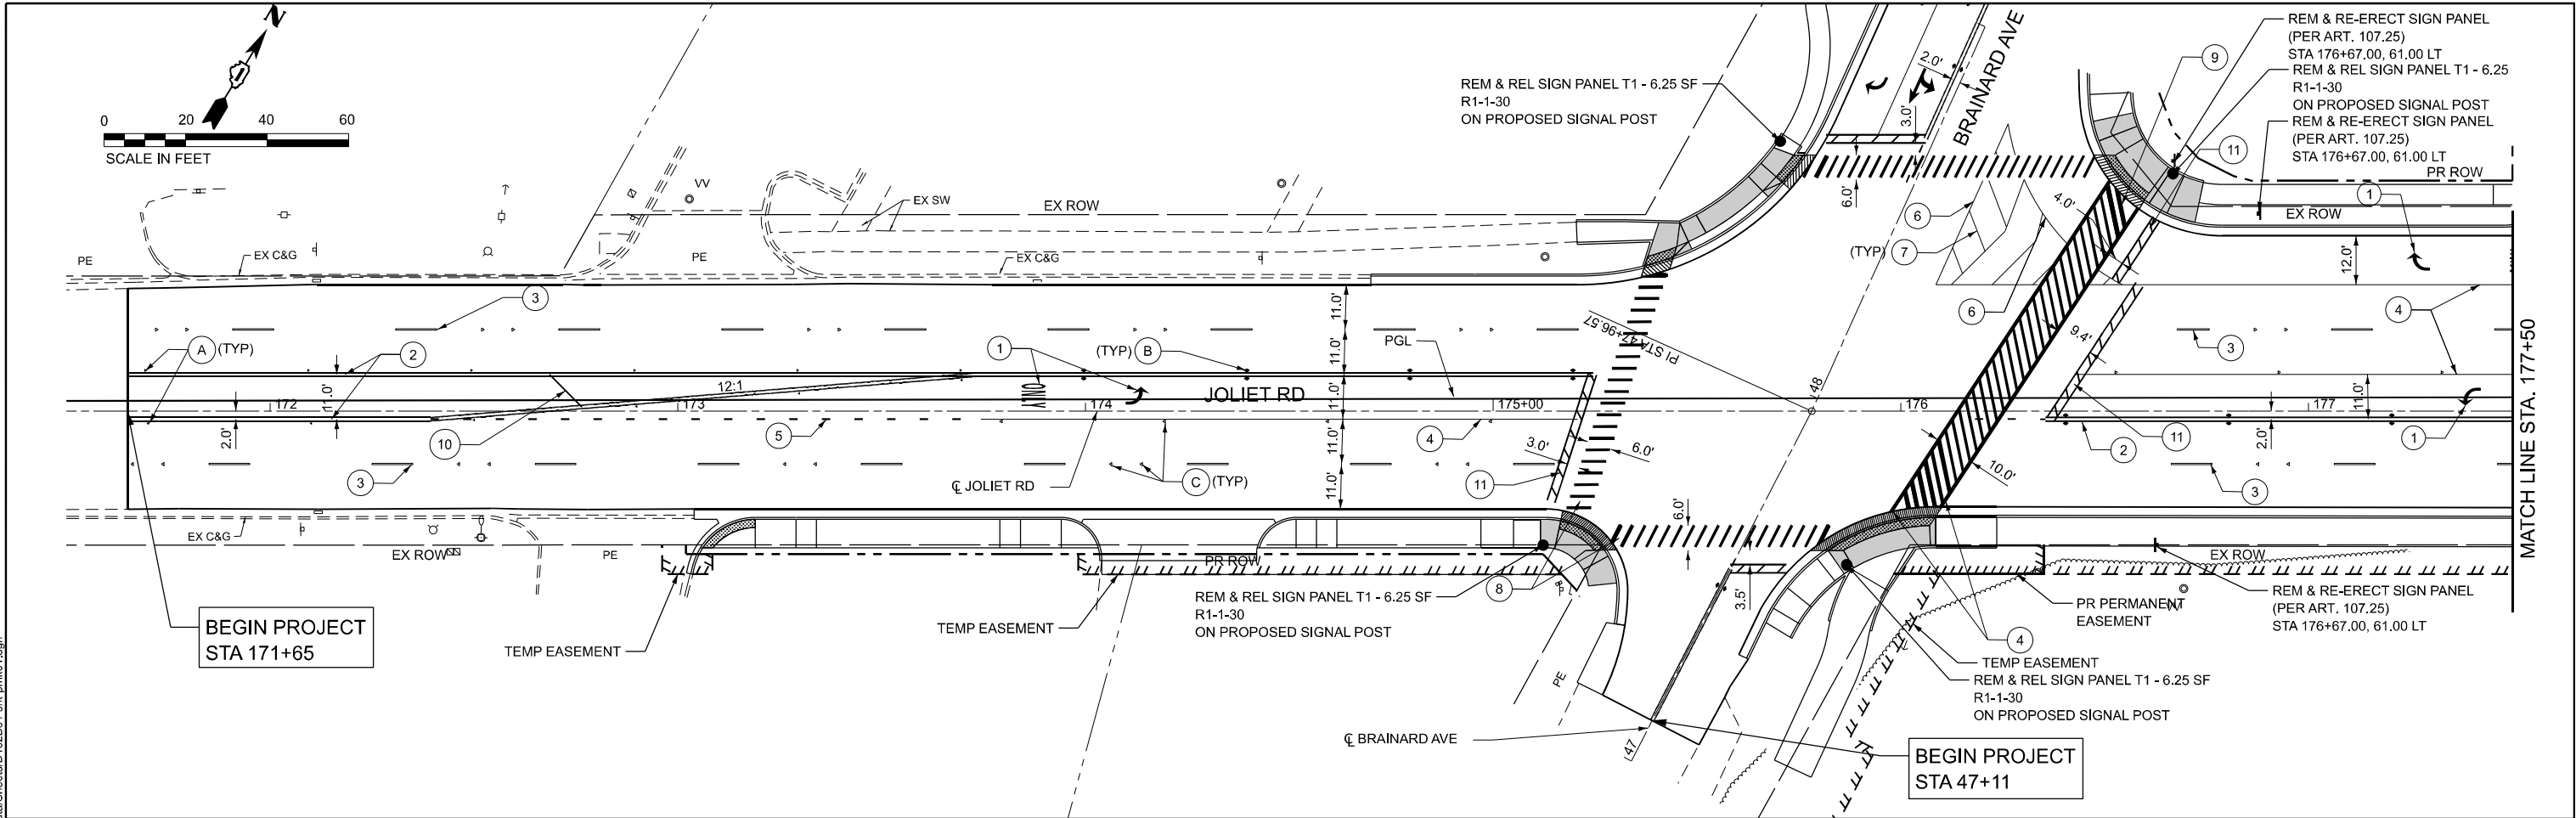

LEGEND

1	THPL PVT MK LINE LTR & SYM	6	THPL PVT MK LINE 8 (WHITE)	11	THPL PVT MK LINE 24 (WHITE)
2	THPL PVT MK LINE 4 (DOUBLE YELLOW) @ 11" C-C	7	THPL PVT MK LINE 12 (WHITE)	A	RAISED REFL PAVT MKR (ONE WAY AMBER)
3	THPL PVT MK LINE 4 (WHITE) (10' DASH, 30' SKIP)	8	THPL PVT MK LINE 12 (WHITE) (SPACED 2' APART)	B	RAISED REFL PAVT MKR (TWO WAY AMBER)
4	THPL PVT MK LINE 6 (WHITE)	9	THPL PVT MK LINE 12 (WHITE) (45° DIAGONALS, SPACED 2' APART)	C	RAISED REFL PAVT MKR (ONE WAY CRYSTAL)
5	THPL PVT MK LINE 6 (WHITE) (2' DASH, 6' SKIP)	10	THPL PVT MK LINE 12 (YELLOW)		

Michael Baker INTERNATIONAL 200 West Adams Street, Suite 1800, Chicago, IL 60606 Phone: (312) 707-8770 • MBAKER@MINTL.COM	USER NAME = Connor.Liss	DESIGNED - ZJT	REVISED -	STATE OF ILLINOIS DEPARTMENT OF TRANSPORTATION	PAVEMENT MARKING AND SIGNING PLAN JOLIET ROAD AT BRAINARD AVENUE				F.A.U. RTE.	SECTION	COUNTY	TOTAL SHEETS	SHEET NO.
		DRAWN - MFK	REVISED -						3562	(430Y)N-1	COOK	117	68
	PLOT SCALE = 0.16666633" / in.	CHECKED - RBB	REVISED -						CONTRACT NO. 62B64				
	PLOT DATE = 6/25/2025	DATE - 07/15/2024	REVISED -										
					SCALE: 1"=20'	SHEET 1	OF 2 SHEETS	STA. 171+50.00	TO STA. 183+50.00	ILLINOIS FED. AID PROJECT			

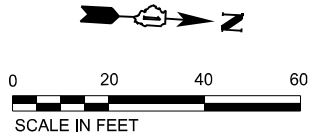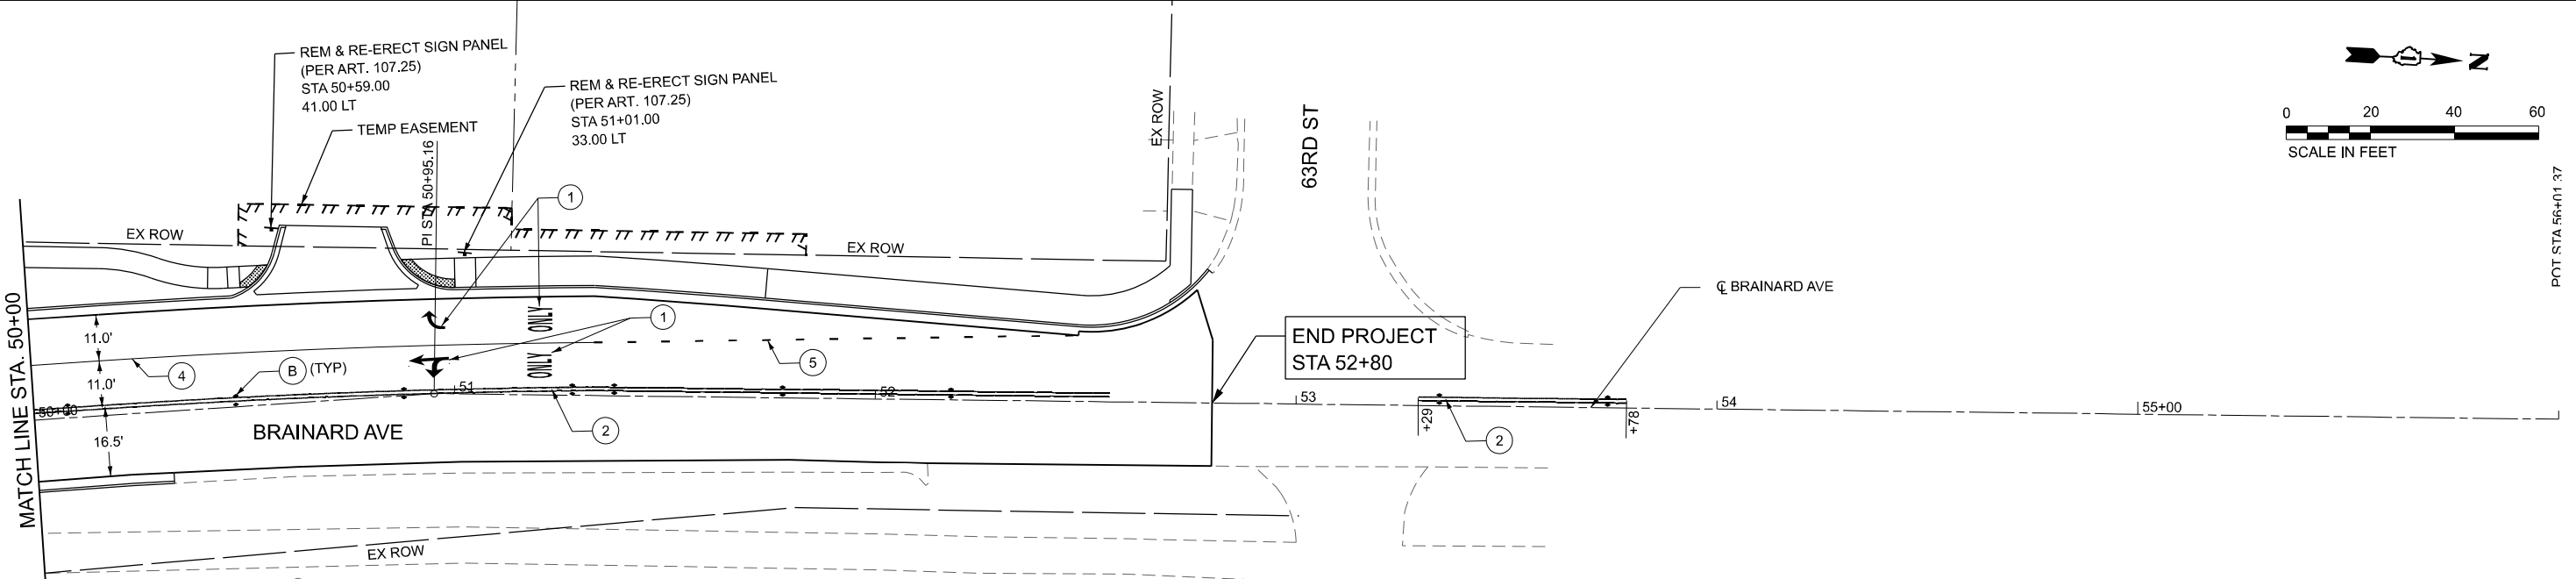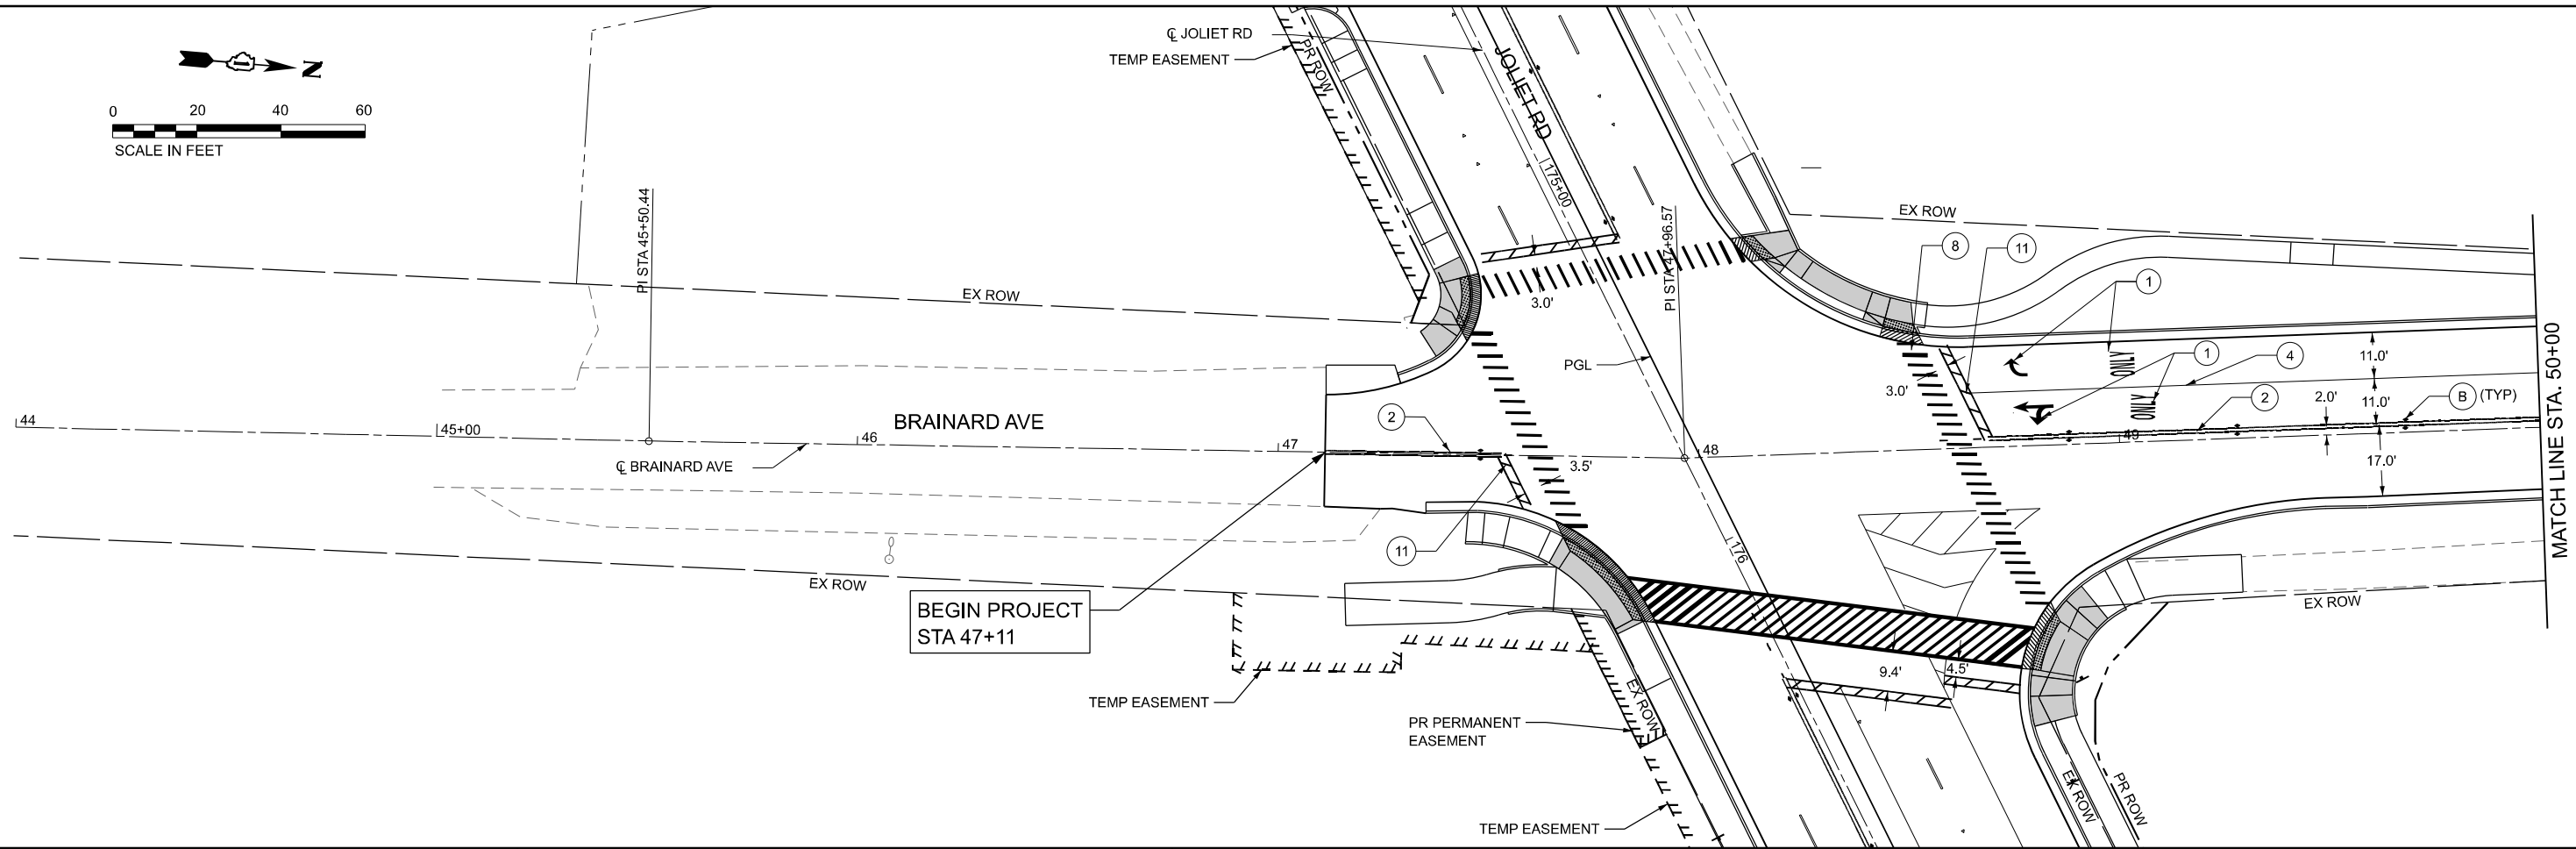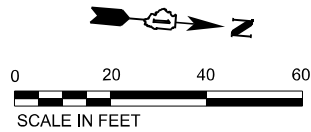

LEGEND

1	THPL PVT MK LINE LTR & SYM	6	THPL PVT MK LINE 8 (WHITE)	11	THPL PVT MK LINE 24 (WHITE)
2	THPL PVT MK LINE 4 (DOUBLE YELLOW) @ 11" C-C	7	THPL PVT MK LINE 12 (WHITE)	A	RAISED REFL PAVT MKR (ONE WAY AMBER)
3	THPL PVT MK LINE 4 (WHITE) (10' DASH, 30' SKIP)	8	THPL PVT MK LINE 12 (WHITE) (SPACED 2' APART)	B	RAISED REFL PAVT MKR (TWO WAY AMBER)
4	THPL PVT MK LINE 6 (WHITE)	9	THPL PVT MK LINE 12 (WHITE) (45° DIAGONALS, SPACED 2' APART)	C	RAISED REFL PAVT MKR (ONE WAY CRYSTAL)
5	THPL PVT MK LINE 6 (WHITE) (2' DASH, 6' SKIP)	10	THPL PVT MK LINE 12 (YELLOW)		

MODEL: Brainard Ave-Pavement Marking Plan 1 [Sheet]
FILE NAME: c:\w\m\p-us-pw-bentley.com\mb-us-pw-c3\Documents\Chicago_IL\01_Projects\01_IDOT_Var_DEsens_PTB208_005\N06 - 198565\3.0 Deliverables\3.3 CADD Data\Sheets\0162B64-sh-cmk02.dgn

Michael Baker

INTERNATIONAL

200 West Adams Street, Suite 1800, Chicago, IL 60606

Phone: (312) 707-8770 • M.BAKER@INTL.COM

USER NAME = Connor.Liss

PLOT SCALE = 0.16666633"/in.

PLOT DATE = 6/25/2025

DESIGNED - ZJT

DRAWN - MFK

CHECKED - RBB

DATE - 07/15/2024

REVISED -

REVISED -

REVISED -

REVISED -

STATE OF ILLINOIS

DEPARTMENT OF TRANSPORTATION

PAVEMENT MARKING AND SIGNING PLAN

JOLIET ROAD AT BRAINARD AVENUE


SCALE: 1"=20'

SHEET 2 OF 2 SHEETS


STA. 45+00.00 TO STA. 55+00.00


F.A.U. RTE.	SECTION	COUNTY	TOTAL SHEETS	SHEET NO.
3562	(430Y)N-1	COOK	117	69
CONTRACT NO. 62B64				
ILLINOIS FED. AID PROJECT				

MODEL: Joliet Rd - Landscaping-Plan 3
FILE NAME: c:\p\m\p-us-pw-c03\Documents\Chicago_IL\01_Projects\01_IDOT_Var_DEsens_PTB208_005\N06 - 198565\3.0 Deliverables\3.3 CADD Data\Sheets\0162B64-sht-Landscaping01

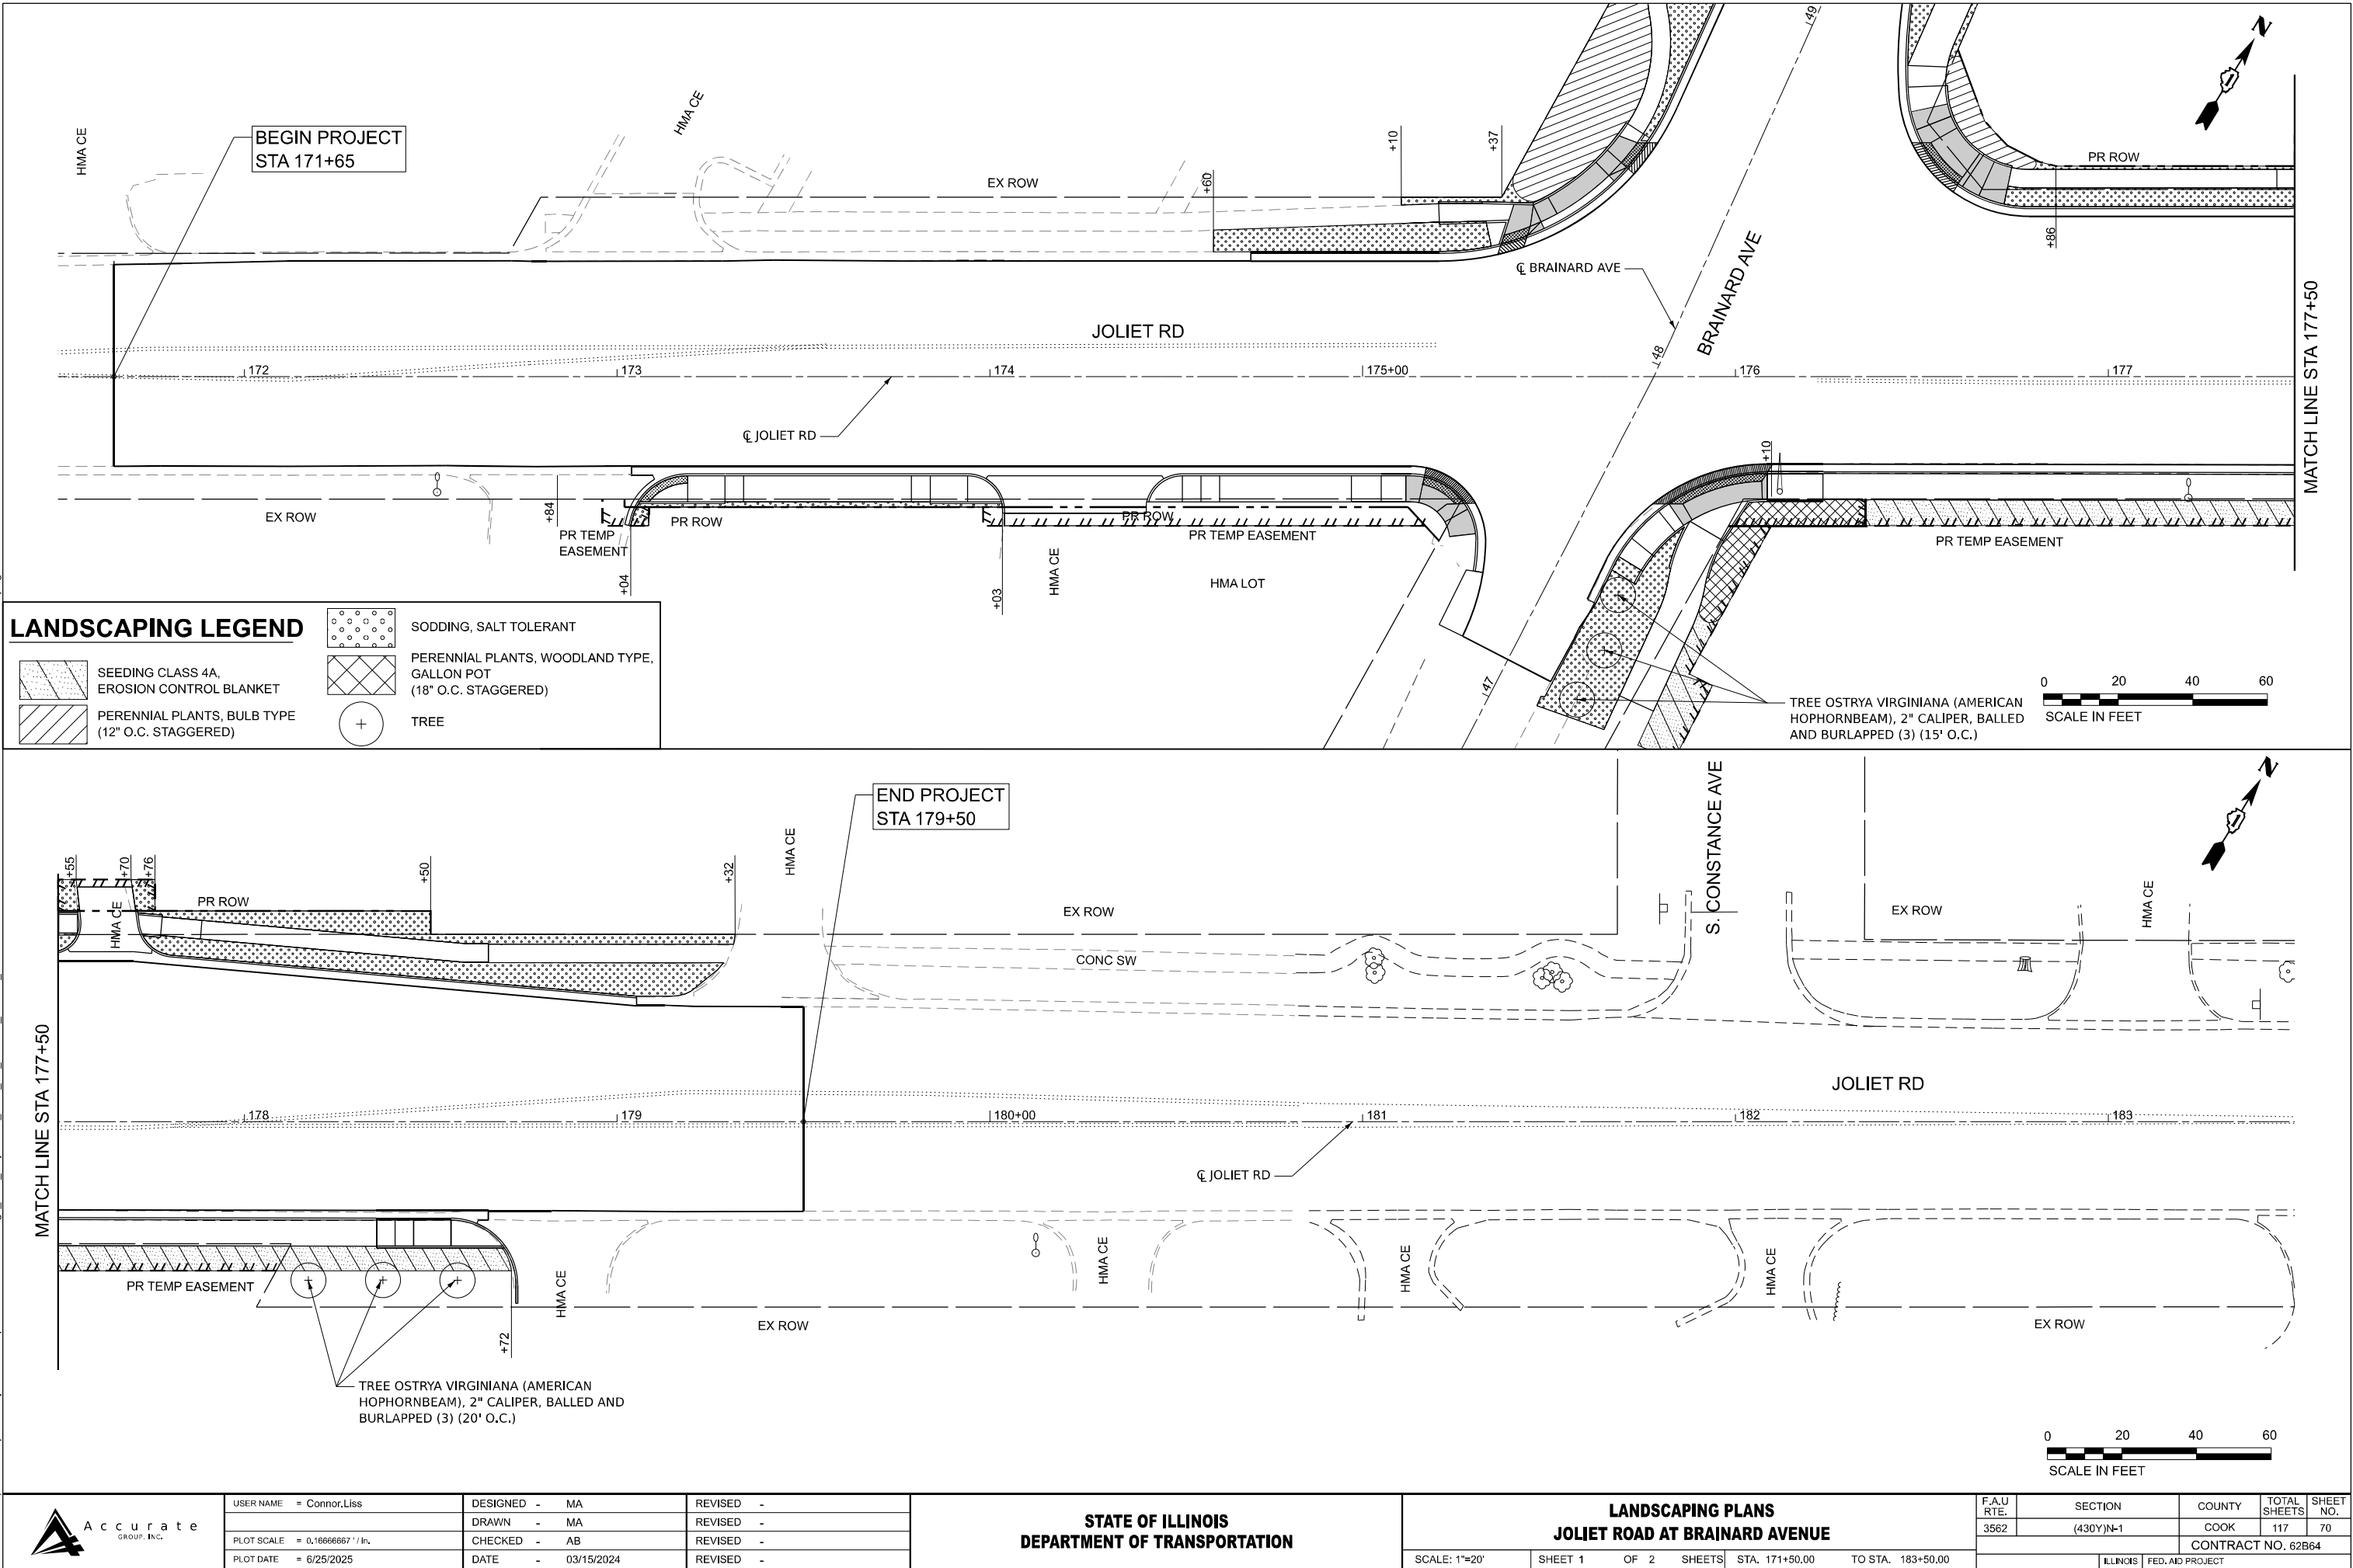

MODEL: Brainerd Ave, [Sheet]
FILE NAME: \\pwr\m\p-us-pw-03\Documents\Chicago_IL\01_Projects\DOT_Var_DEservs_PTB208_005\N06 - 198565\3.0 Deliverables\3.3 CADD Data\Sheets\0162B64-shd-Landscaping02

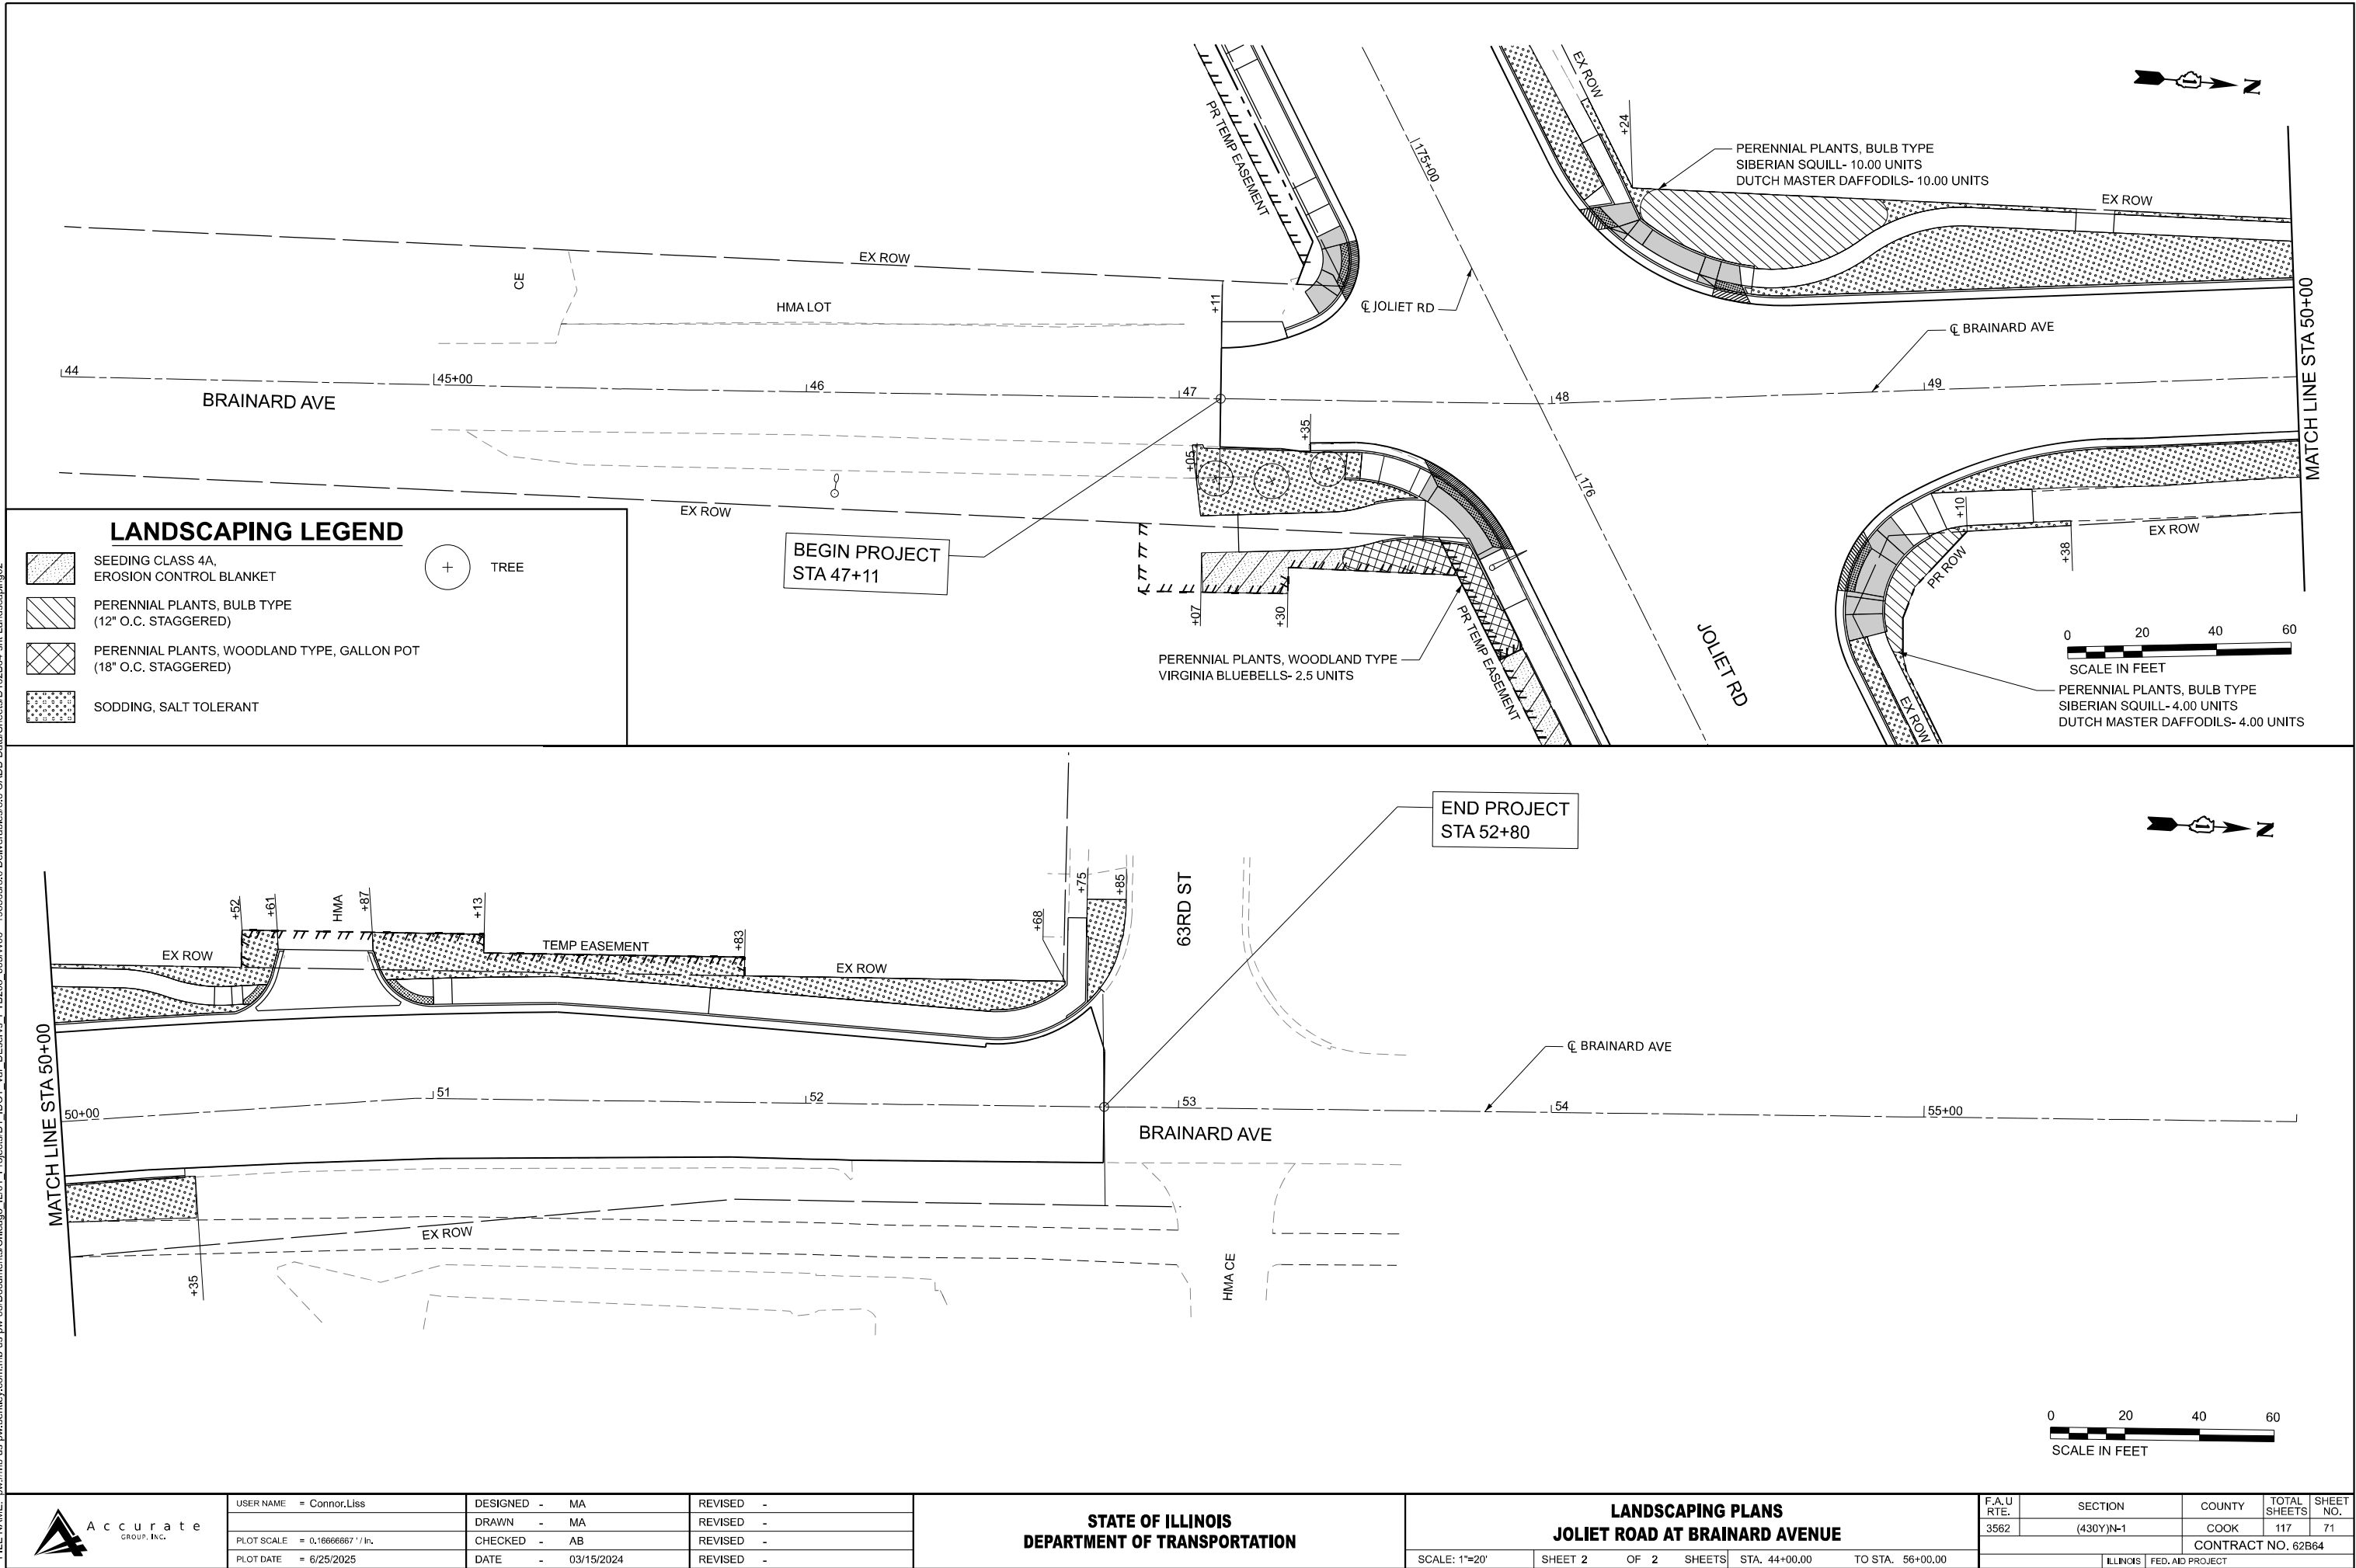


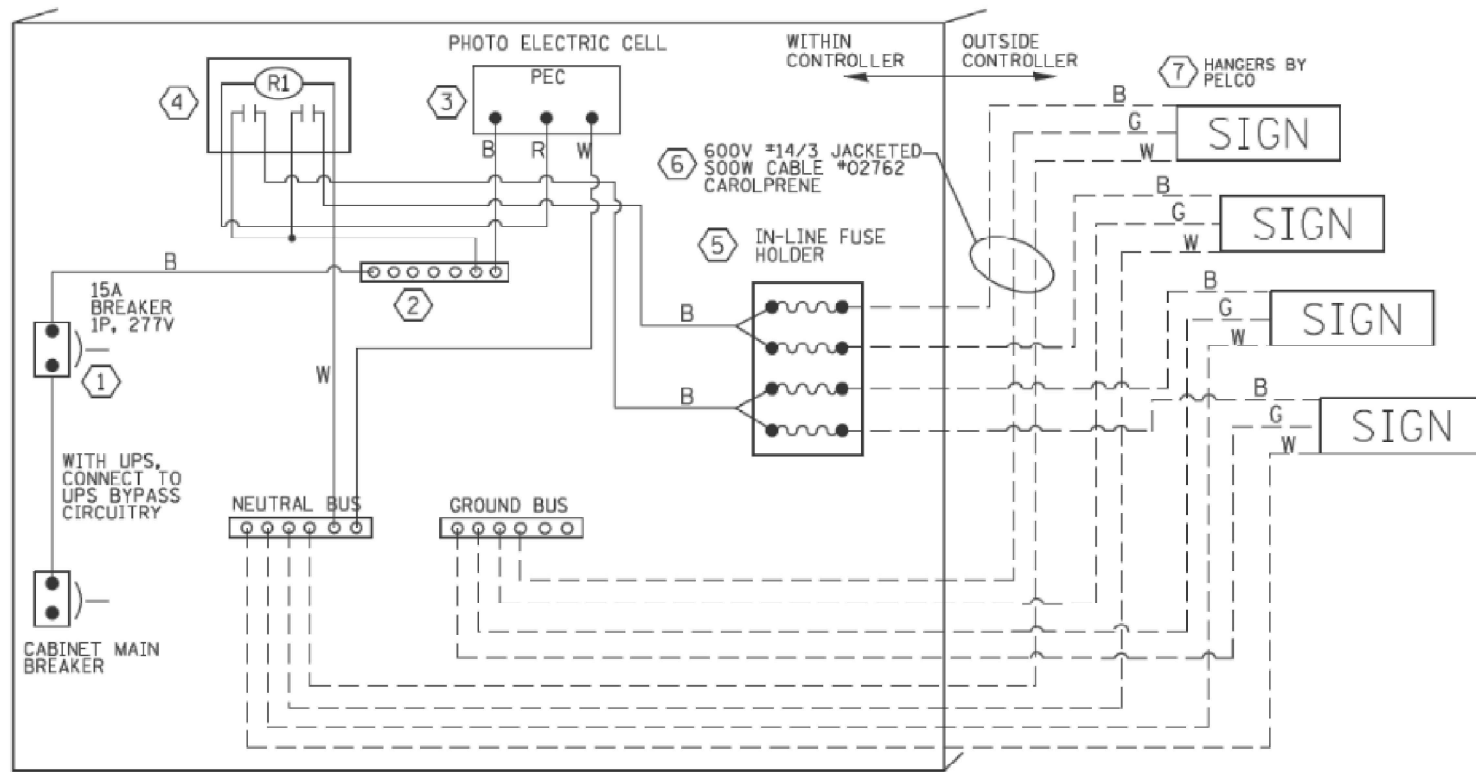


LED SIGN WIRING DETAIL

DESCRIPTION	MANUFACTURER	MODEL	NOTES
① CIRCUIT BREAKER		15 AMPERE	Molded case, Thermal Mag. min. R.I. of 14K R.M.S. symmetrical ampere at 277V.
② TERMINAL BLOCK	MARATHON	1502 DJSV	
③ PHOTO ELECTRIC CONTROL	FISHER PIERCE	B124-1.5-07762	
④ CONTROL RELAY	SQUARE D	8501X020V02	BOLT ON W/SCREW TERMINAL
⑤ INLINE FUSE HOLDER WITH 5 AMP FUSE	BUSSMAN	S-8000 BK/S-8-3-4-R	
⑥ ELECTRIC CABLE, NO. 14, 3/C (BLACK, WHITE, GREEN)	CAROLPRENE/S00W	02762	
⑦ SIGN MOUNTING HARDWARE	PELCO	SE-5015	S.S. HARDWARE


BILL OF MATERIALS

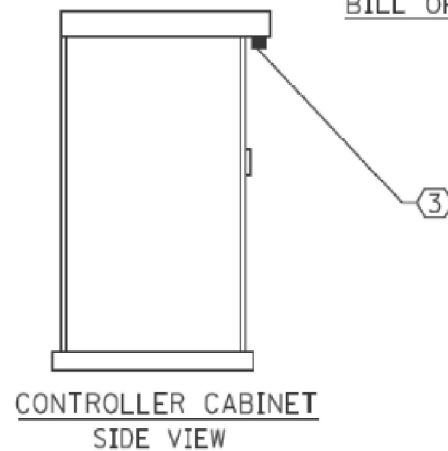


CONTROLLER CABINET
SIDE VIEW

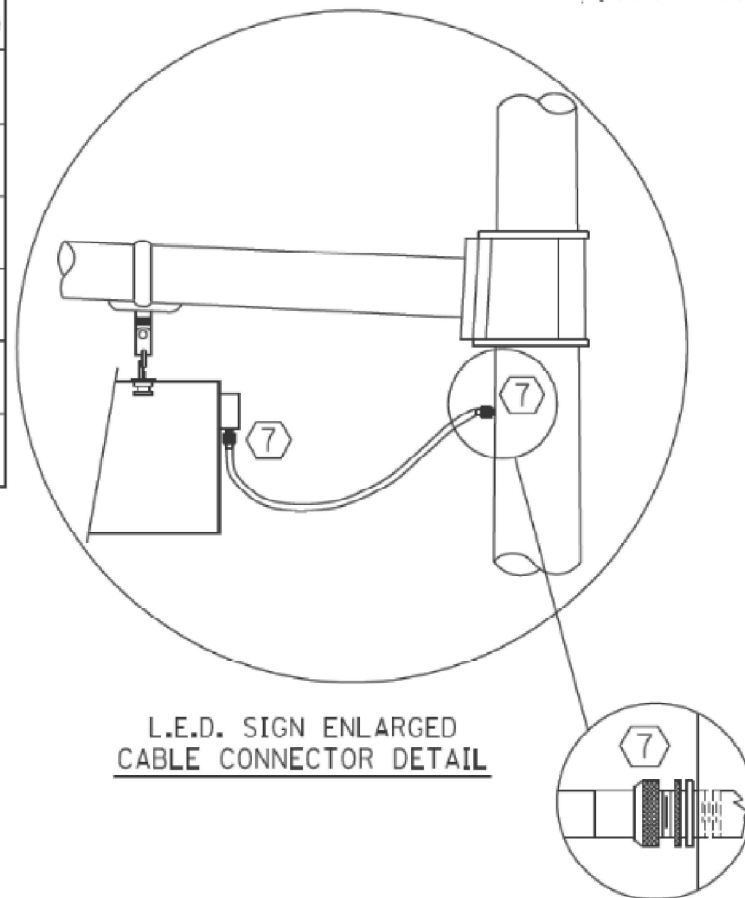

L.E.D. SIGN ENLARGED
CABLE CONNECTOR DETAIL

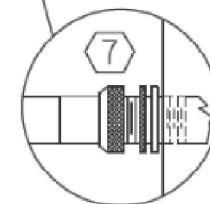

L.E.D. SIGN ENLARGED
CABLE CONNECTOR DETAIL

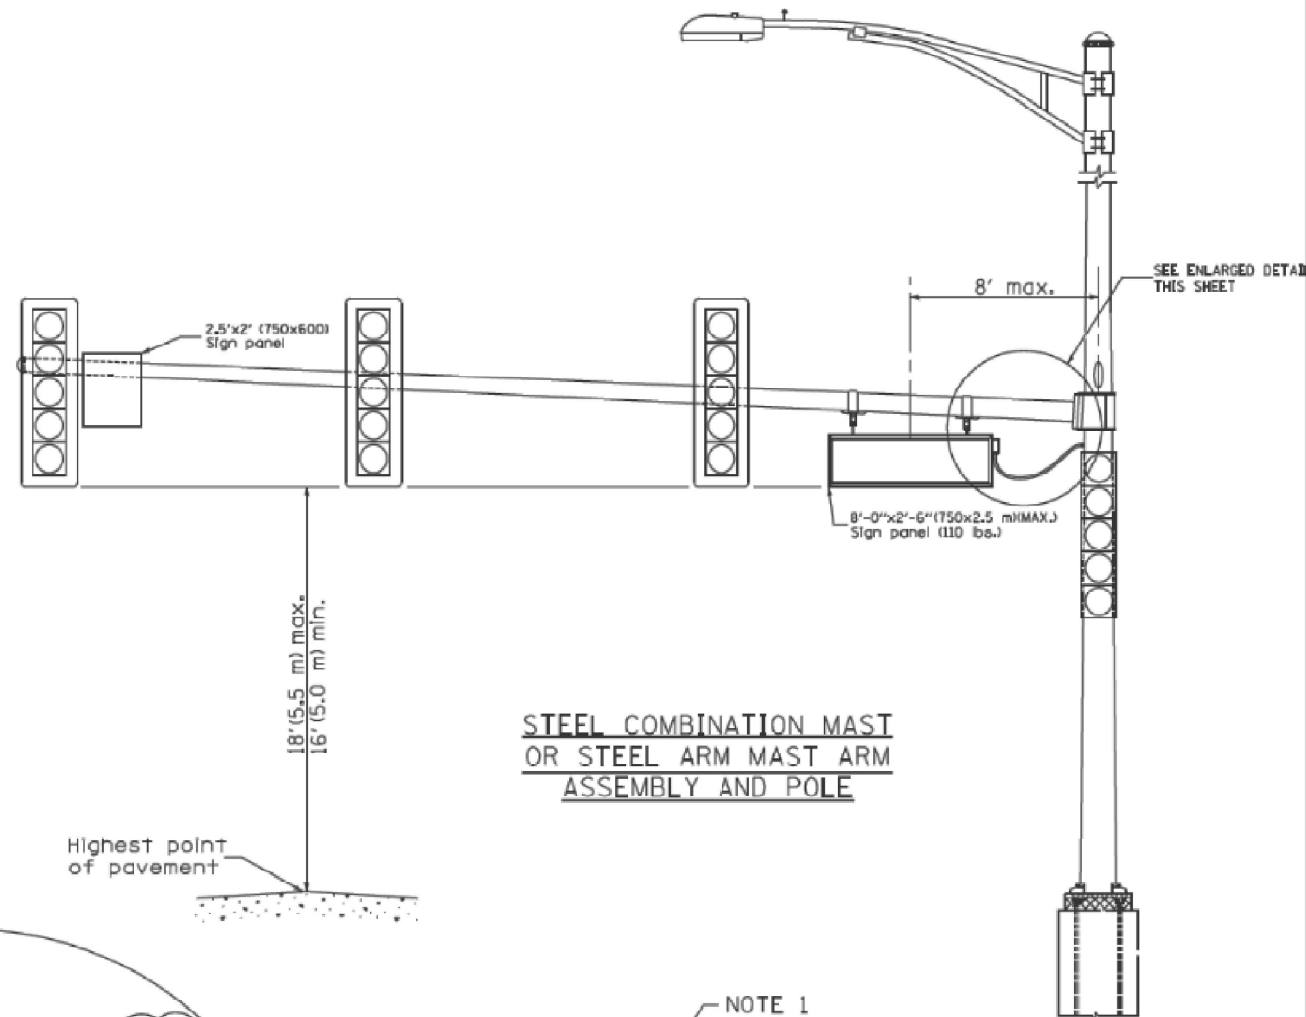

STEEL COMBINATION MAST
OR STEEL ARM MAST ARM
ASSEMBLY AND POLE



LED ILLUMINATED SIGN PANEL


8'0 x 2'6" (750 mm x 2.5 mm)(MAX)
C or D FONT

NOTES:

- SIGNS SHALL BE DUAL SIDED. FRONT AND BACK OF SIGN WILL BE THE SAME.
- SIGNS SHALL NOT BE ENERGIZED WHEN TRAFFIC SIGNALS ARE POWERED BY THE UPS. THE SIGNS SHALL BE CONNECTED TO THE UPS BYPASS CIRCUITRY.
- ALL WIRING WITHIN THE CABINET SHALL BE COLOR CODED AS INDICATED:
R = RED BL = BLUE W = WHITE
B = BLACK Y = YELLOW G = GREEN
- ALL 120 VOLT SYSTEM AND ALL CONTROL WIRING SHALL BE #12AWG STRANDED UNLESS OTHERWISE INDICATED.
- ALL WIRING SHALL BE NEATLY DRESSED AND SUPPORTED.

MODEL: TS-05a [Sheet]
FILE NAME: pwr\mb-us-pw-bentley.com\mb-us-pw-33\Documents\Chicago_IL\01_Projects\01_IDOT_Ver_DEsigns_PTB2208_005\W06-198555\3.0_Deliverables\3.3_CADD_Data\Sheets\0162B64-sht-502.dgn

SIGN PANEL – TYPE 1 OR TYPE 2

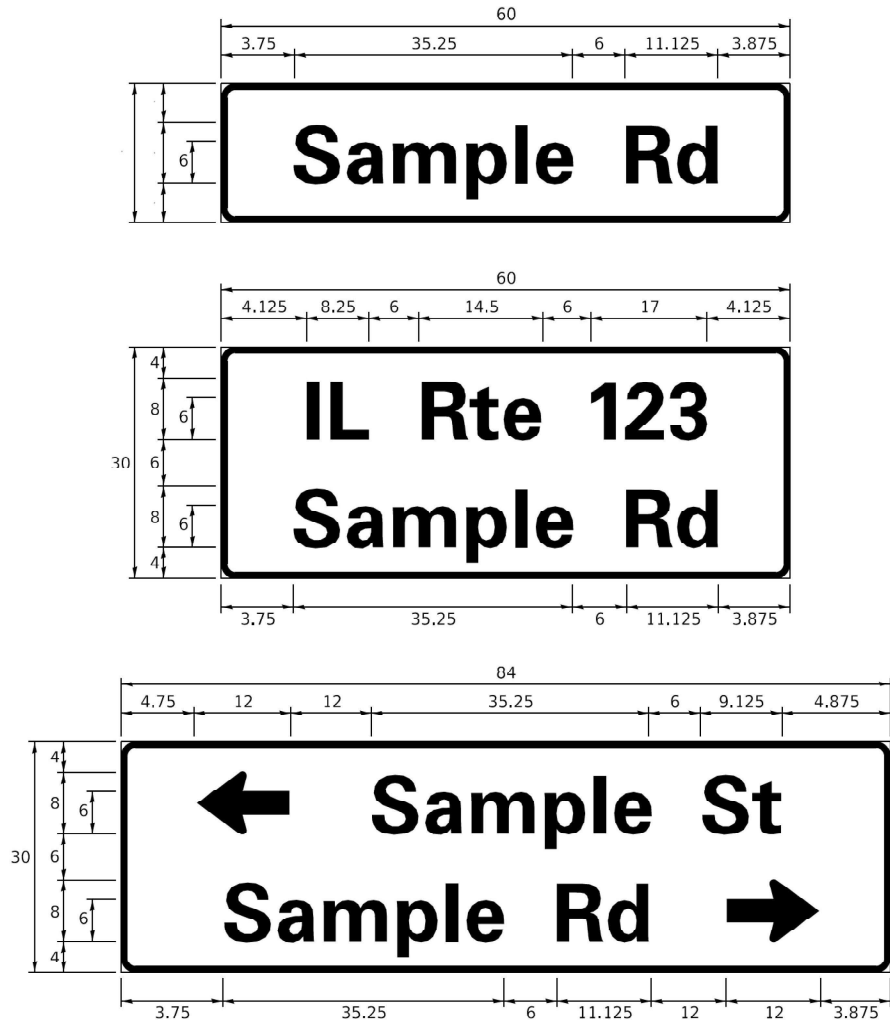

DESIGN SERIES	AREA (SQ FT)	SIGN PANEL TYPE	SHEETING TYPE	QTY. REQUIRED
D OR C	-	1 OR 2	ZZ	-

COMMON STREET NAME ABBREVIATIONS AND WIDTHS

NAME	ABBREVIATION	WIDTH (INCH)	
		SERIES "C"	SERIES "D"
AVENUE	Ave	15.000	18.250
BOULEVARD	Blvd	17.125	20.000
CIRCLE	Cir	11.125	13.000
COURT	Cl	8.250	9.625
DRIVE	Dr	8.625	10.125
HIGHWAY	Hwy	18.375	22.000
ILLINOIS	IL	7.000	8.250
LANE	Ln	9.125	10.750
PARKWAY	Pkwy	23.375	27.375
PLACE	Pl	7.125	7.750
ROAD	Rd	9.625	11.125
ROUTE	Rte	12.625	14.500
STREET	St	8.000	9.125
TERRACE	Ter	12.625	14.625
TRAIL	Tr	7.750	9.125
UNITED STATES	US	10.375	12.250

GENERAL NOTES

- WHERE MAST ARM MOUNTED STREET NAME SIGNS ARE SPECIFIED, THE MAST ARM ASSEMBLY AND POLES SHALL BE DESIGNED TO SUPPORT THE LOADINGS CALLED FOR ON STANDARDS 877001, 877002, 877006, 877011 AND 877012, AS APPLICABLE, PLUS TWO (2) SIGN PANELS 2'-6" x 8'-0" MOUNTED AS SHOWN. THE DESIGN SHALL BE IN ACCORDANCE WITH THE REQUIREMENTS OF THE CURRENT "STANDARD SPECIFICATIONS FOR STRUCTURAL SUPPORTS FOR HIGHWAY SIGNS, LUMINAIRES, AND TRAFFIC SIGNALS" AS PUBLISHED BY THE AMERICAN ASSOCIATION OF STATE HIGHWAY AND TRANSPORTATION OFFICIALS FOR 80 M.P.H. WIND VELOCITY.
- ALL SIGNS SHALL CONSIST OF A WHITE LEGEND AND BORDER (TYPE ZZ SHEETING) ON A GREEN BACKGROUND (TYPE ZZ SHEETING)
- THE SIGN LENGTH SHALL BE IN 6-INCH INCREMENTS, BUT THE OVERALL LENGTH SHALL NOT EXCEED 8'-0", ALL BORDERS IF POSSIBLE, BUT MAY BE REDUCED TO 5" WHEN SPACING IS CRITICAL. A MINIMUM OF 2-1/2" SHALL BE INCLUDED BETWEEN THE WORD AND THE RIGHT AND LEFT EDGES OF THE SIGN.
- A PREFERRED METHOD FOR THE SIGN DESIGN IS TO USE SERIES "D" LETTER ON A ONE-LINE SIGN 18" IN HEIGHT AND A MAXIMUM OF 8'-0" IN WIDTH. IF SERIES "D" DOES NOT FIT ON A 8'-0" SIGN, THEN SERIES "C" SHOULD BE TRIED. IF SERIES "C" DOES NOT FIT ON A 8'-0" SIGN, A 30" HIGH TWO-LINE SIGN CAN BE USED. THE CROSSROAD DESIGNATION AS TO STREET, AVENUE, ETC. SHOULD BE SPELLED OUT ON THE SECOND LINE, IF THE ABBREVIATION CANNOT FIT ON THE FIRST LINE.
- LED ILLUMINATED STREET NAME SIGNS CAN BE USED IN PLACE OF REGULAR SIGN PANELS BUT ANY SPECIAL WORDING AND SYMBOLOGY MUST BE APPROVED BY THE DEPARTMENT. GENERAL DESIGN REQUIREMENT AS LISTED ABOVE (COLOR, FONT, SIZE, ETC.) MUST BE FOLLOWED.
- SIGNFIX ALUMINUM CHANNEL FRAMING SYSTEM SHALL BE USED FOR ALL SIGNS ATTACHED TO SIGNAL POLES AND POSTS.

LOCAL SUPPLIERS:

- J.O. HERBERT COMPANY, INC
MIDLOTHIAN, VA


- WESTERN REMAC, INC.
WOODRIDGE, IL

PARTS LISTING:


SIGN CHANNEL
SIGN SCREWS
PART #HPN053 (MED. CHANNEL)
1/4" x 14 x 1" H.W.H. #3
SELF TAPPING WITH NEOPRENE WASHER
PART #HPN034 (UNIVERSAL)
CHANNEL CLAMPS WITH STAINLESS STEEL STRAPPING

OTHER BRANDS OF MOUNTING HARDWARE ARE ACCEPTABLE, BASED UPON THE DEPARTMENT'S APPROVAL AND COMPATIBILITY WITH THE CHANNEL/BACKET OF THE ABOVE PRODUCT.

MOUNTING LOCATION

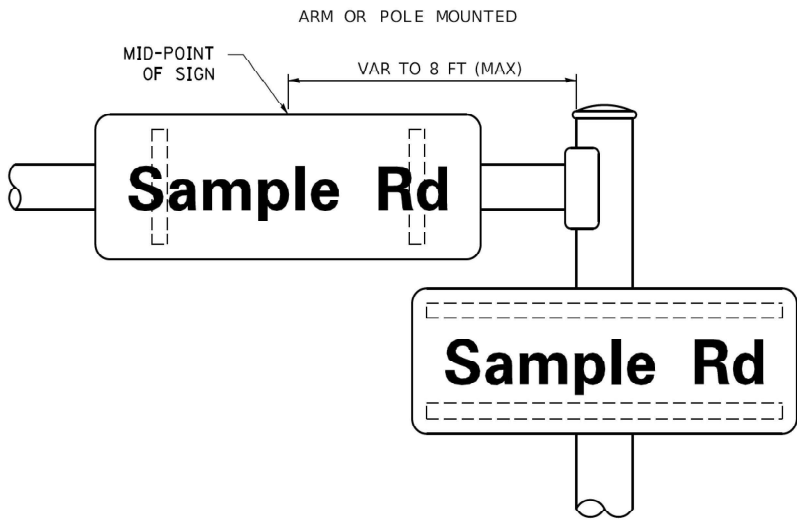

SUPPORTING CHANNELS

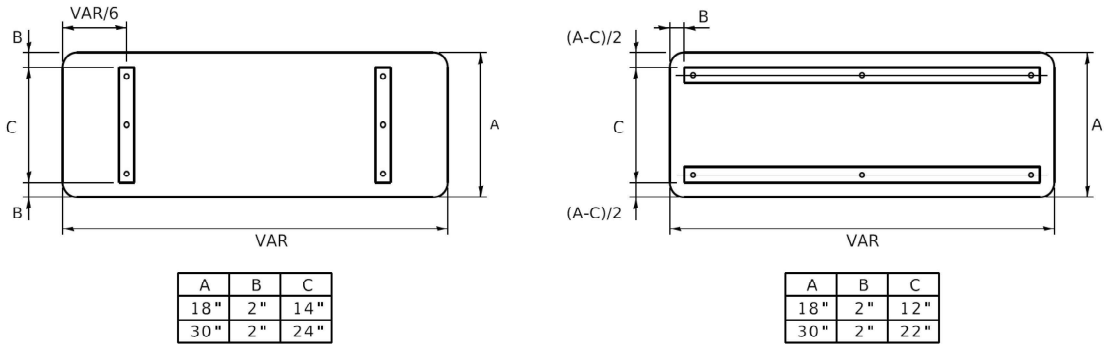

STANDARD ALPHABETS SPACING CHART

(8") UPPER CASE AND (6") LOWER CASE

FHWA SERIES "C"				FHWA SERIES "D"			
CHARACTER	LEFT SPACING (INCH)	WIDTH (INCH)	RIGHT SPACING (INCH)	CHARACTER	LEFT SPACING (INCH)	WIDTH (INCH)	RIGHT SPACING (INCH)
A	0.240	5.122	0.240	A	0.240	6.804	0.240
B	0.880	4.482	0.480	B	0.960	5.446	0.400
C	0.720	4.482	0.720	C	0.800	5.446	0.800
D	0.880	4.482	0.720	D	0.960	5.446	0.800
E	0.880	4.082	0.480	E	0.960	4.962	0.400
F	0.880	4.082	0.240	F	0.960	4.962	0.240
G	0.720	4.482	0.720	G	0.800	5.446	0.800
H	0.880	4.482	0.880	H	0.960	5.446	0.960
I	0.880	1.120	0.880	I	0.960	1.280	0.960
J	0.240	4.082	0.880	J	0.240	5.122	0.960
K	0.880	4.482	0.480	K	0.960	5.604	0.400
L	0.880	4.082	0.240	L	0.960	4.962	0.240
M	0.880	5.284	0.880	M	0.960	6.244	0.960
N	0.880	4.482	0.880	N	0.960	5.446	0.960
O	0.720	4.722	0.720	O	0.800	5.684	0.800
P	0.880	4.482	0.720	P	0.960	5.446	0.240
Q	0.720	4.722	0.720	Q	0.800	5.684	0.800
R	0.880	4.482	0.480	R	0.960	5.446	0.400
S	0.480	4.482	0.480	S	0.400	5.446	0.400
T	0.240	4.082	0.240	T	0.240	4.962	0.240
U	0.880	4.482	0.880	U	0.960	5.446	0.960
V	0.240	4.962	0.240	V	0.240	6.084	0.240
W	0.240	6.084	0.240	W	0.240	7.124	0.240
X	0.240	4.722	0.240	X	0.400	5.446	0.400
Y	0.240	5.122	0.240	Y	0.240	6.884	0.240
Z	0.480	4.482	0.480	Z	0.400	5.446	0.400
a	0.320	3.842	0.640	a	0.400	4.562	0.720
b	0.720	4.082	0.480	b	0.800	4.802	0.480
c	0.480	4.002	0.240	c	0.480	4.722	0.240
d	0.480	4.082	0.720	d	0.480	4.802	0.800
e	0.480	4.082	0.320	e	0.480	4.722	0.320
f	0.320	2.480	0.160	f	0.320	2.882	0.160
g	0.480	4.082	0.720	g	0.480	4.802	0.800
h	0.720	4.082	0.640	h	0.800	4.722	0.720
i	0.720	1.120	0.720	i	0.800	1.280	0.800
j	0.000	2.320	0.720	j	0.000	2.642	0.800
k	0.720	4.322	0.160	k	0.800	5.122	0.160
l	0.720	1.120	0.720	l	0.800	1.280	0.800
m	0.720	6.724	0.640	m	0.800	7.926	0.720
n	0.720	4.082	0.640	n	0.800	4.722	0.720
o	0.480	4.082	0.480	o	0.480	4.882	0.480
p	0.720	4.082	0.480	p	0.800	4.802	0.480
q	0.480	4.082	0.720	q	0.480	4.802	0.800
r	0.720	2.642	0.160	r	0.800	3.042	0.160
s	0.320	3.362	0.240	s	0.320	3.762	0.240
t	0.080	2.882	0.080	t	0.080	3.202	0.080
u	0.640	4.082	0.720	u	0.720	4.722	0.800
v	0.160	4.722	0.160	v	0.160	5.684	0.160
w	0.160	7.524	0.160	w	0.160	9.046	0.160
x	0.000	5.202	0.000	x	0.000	6.244	0.000
y	0.160	4.962	0.160	y	0.160	6.004	0.160
z	0.240	3.362	0.240	z	0.240	4.002	0.240
1	0.720	1.680	0.880	1	0.800	2.000	0.960
2	0.480	4.482	0.480	2	0.800	5.446	0.800
3	0.480	4.482	0.480	3	1.440	5.446	0.800
4	0.240	4.962	0.720	4	0.160	6.004	0.960
5	0.480	4.482	0.480	5	0.800	5.446	0.800
6	0.720	4.482	0.720	6	0.800	5.446	0.800
7	0.240	4.482	0.720	7	0.560	5.446	0.560
8	0.480	4.482	0.480	8	0.800	5.446	0.800
9	0.480	4.482	0.480	9	0.800	5.446	0.800
0	0.720	4.722	0.720	0	0.800	5.684	0.800
-	0.240	2.802	0.240	-	0.240	2.802	0.240



USER NAME = Connor.Liss
PLOT SCALE = 0.10000000 1/16"
PLOT DATE = 6/25/2025

DESIGNED -
DRAWN -
CHECKED -
DATE -

REVISED -
REVISED -
REVISED -
REVISED -

STATE OF ILLINOIS
DEPARTMENT OF TRANSPORTATION

DISTRICT ONE
MAST ARM MOUNTED STREET NAME SIGNS

SCALE: NONE SHEET 1 OF 1 SHEETS STA. TO STA.

F.A.U. RTE. 3562

SECTION (430Y)N-1

COUNTY COOK

TOTAL SHEETS 117 SHEET NO. 73














CONTRACT NO. 62B64

TS-02 ILLINOIS FED. AID PROJECT

MODEL: TS-05a [Sheet]
FILE NAME: pwr\mb-us-pw-bentley.com\mb-us-pw-23\Documents\Chicago_IL\01_Projects\DI_IDOT_Ver_DEseeris_PTB208_005\006-19855\3.0 Deliverables\3.3 CADD Data\Sheets\0162B64-sht-us05a.dgn

TRAFFIC SIGNAL LEGEND


(NOT TO SCALE)

  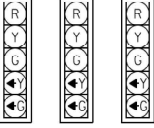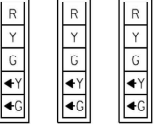         ITEM	EXISTING	PROPOSED	ITEM	EXISTING	PROPOSED	ITEM	EXISTING	PROPOSED
CONTROLLER CABINET			HANDHOLE -SQUARE -ROUND			SIGNAL HEAD -(P) PROGRAMMABLE SIGNAL HEAD		
COMMUNICATION CABINET			HEAVY DUTY HANDHOLE -SQUARE -ROUND					
MASTER CONTROLLER			DOUBLE HANDHOLE			SIGNAL HEAD WITH BACKPLATE -(P) PROGRAMMABLE SIGNAL HEAD -(RB) RETROREFLECTIVE BACKPLATE		
MASTER MASTER CONTROLLER			JUNCTION BOX					
UNINTERRUPTABLE POWER SUPPLY			RAILROAD CANTILEVER MAST ARM					
SERVICE INSTALLATION -(P) POLE MOUNTED			RAILROAD FLASHING SIGNAL					
SERVICE INSTALLATION -(G) GROUND MOUNTED -(GM) GROUND MOUNTED MEIERED			RAILROAD CROSSING GATE					
TELEPHONE CONNECTION			RAILROAD CROSSBUCK					
STEEL MAST ARM ASSEMBLY AND POLE			RAILROAD CONTROLLER CABINET					
ALUMINUM MAST ARM ASSEMBLY AND POLE			UNDERGROUND CONDUIT (UC), GALVANIZED STEEL					
STEEL COMBINATION MAST ARM ASSEMBLY AND POLE WITH LUMINAIRE			TEMPORARY SPAN WIRE, TETHER WIRE, AND CABLE					
SIGNAL POST -(BM) BARREL MOUNTED - TEMPORARY			SYSTEM ITEM	5	SP	ILLUMINATED SIGN "NO LEFT TURN"/"NO RIGHT TURN"		
WOOD POLE			INTERSECTION ITEM	I	IP	NUMBER OF CONDUCTORS, ELECTRIC CABLE NO. 14, UNLESS NOTED OTHERWISE. ALL DETECTOR LOOP CABLE TO BE SHIELDED		
GUY WIRE			REMOVE ITEM		R	GROUND CABLE IN CONDUIT, NO. 6 SOLID COPPER (GREEN)		
SIGNAL HEAD			RELOCATE ITEM		RL	ELECTRIC CABLE IN CONDUIT, TRACER NO. 14 1/C		
SIGNAL HEAD WITH BACKPLATE			ABANDON ITEM		A	COAXIAL CABLE		
SIGNAL HEAD OPTICALLY PROGRAMMED			CONTROLLER CABINET AND FOUNDATION TO BE REMOVED		RCF	VENDOR CABLE		
FLASHER INSTALLATION -(FS) SOLAR POWERED			MAST ARM POLE AND FOUNDATION TO BE REMOVED		RMF	COPPER INTERCONNECT CABLE, NO. 18, 3 PAIR TWISTED, SHIELDED		
PEDESTRIAN SIGNAL HEAD			SIGNAL POST AND FOUNDATION TO BE REMOVED		RPF	FIBER OPTIC CABLE -NO. 62.5/125, MM12F -NO. 62.5/125, MM12F 5M12F -NO. 62.5/125, MM12F SM24F		
PEDESTRIAN PUSH BUTTON -(APS) ACCESSIBLE PEDESTRIAN PUSH BUTTON			DETECTOR LOOP, TYPE I			GROUND ROD -(C) CONTROLLER -(M) MAST ARM -(P) POST -(S) SERVICE		
RADAR DETECTION SENSOR			PREFORMED DETECTOR LOOP					
VIDEO DETECTION CAMERA			SAMPLING (SYSTEM) DETECTOR					
RADAR/VIDEO DETECTION ZONE			INTERSECTION AND SAMPLING (SYSTEM) DETECTOR					
PAN, TILT, ZOOM (PTZ) CAMERA			QUEUE AND SAMPLING (SYSTEM) DETECTOR					
EMERGENCY VEHICLE LIGHT DETECTOR			WIRELESS DETECTOR SENSOR					
CONFIMATION BEACON			WIRELESS ACCESS POINT					
WIRELESS INTERCONNECT								
WIRELESS INTERCONNECT RADIO REPEATER								


LOOP DETECTOR NOTES

- EACH PAIR OF LOOP WIRES SHALL BE PLACED IN A SEPARATE EMPTY COILABLE NONMETALLIC CONDUIT FROM THE EDGE OF PAVEMENT TO THE HANDHOLE. SPACING BETWEEN THE HOLES DRILLED IN THE PAVEMENT SHALL NOT BE LESS THAN 6" (150 mm). EMPTY COILABLE NONMETALLIC CONDUIT SHALL BE INCLUDED IN THE COST OF THE LOOP WIRE.
- THE NUMBER OF LOOP TURNS SHALL BE AS RECOMMENDED BY THE AMPLIFIER MANUFACTURER. ALL ADJACENT SIDES OF THE LOOPS SHALL BE INSTALLED IN SUCH A WAY THAT THE CURRENT FLOW IS IN THE SAME DIRECTION TO REINFORCE ITS MAGNETIC FIELDS FOR SMALL VEHICLE DETECTION.
- EACH LOOP LEAD-IN SHALL BE IDENTIFIED AND PERMANENTLY TAGGED IN THE HANDHOLE. EACH LEAD-IN CABLE TAG SHALL INDICATE THE LOCATION OF THE LOOP, LOOP ROTATION (CLOCKWISE/COUNTERCLOCKWISE), LOOP LEAD-IN DIRECTION (IN OR OUT), LOOP CABLE NUMBER AND LOCATION IN CABINET, AND NUMBER OF TURNS IN THE DETECTOR LOOPS IN WATER PROOF INK AS INDICATED ON THE DISTRICT 1 STANDARD TRAFFIC SIGNAL DESIGN DETAIL. THE CONTRACTOR SHALL MARK LOOP LOCATIONS ON RECORD DRAWINGS AND PRESENT TO THE ENGINEER AFTER FINAL INSPECTION. LOOPS SHALL BE MARKED BY LANE AND LOOP NUMBER. SEE DETAIL BELOW.
- ALL LOOP CABLE SHALL BE FASTENED WITH PLASTIC TIE WRAP TO THE HANDHOLE HOOKS.
- IN ASPHALT PAVEMENT, LOOPS SHOULD BE PLACED IN THE BINDER AND DIVEHOLES MARKED AT THE CURB WITH A SAW-CUT. THE SAW-CUT SHALL BE CUT IN ACCORDANCE WITH LOCAL AND E.P.A. DUST CONTROL REQUIREMENTS. DETECTOR LOOP(S) SHALL NOT BE INSTALLED IN WET CONDITIONS AND THE SAW-CUTS MUST BE FREE OF DEBRIS AND RESIDUE SUCH AS DUST AND WATER WHICH IS TO BE ACHIEVED BY THE USE OF COMPRESSED AIR, WIRE BRUSHING AND HEAT DRYING ACCORDING TO SEALANT MANUFACTURER REQUIREMENTS. THE DETECTOR WIRE SHALL BE HELD IN PLACE BY THE USE OF FORM WEDGES. WEDGES SHALL BE SPACED NO MORE THAN 18" (450 mm) APART.
- LOOP SPLICES SHALL BE SOLDERED USING A SOLDERING IRON. BLOW TORCHES OR OTHER DEVICES WHICH OXIDIZE COPPER CABLE SHALL NOT BE ALLOWED FOR SOLDERING OPERATIONS. SEE DETAIL BELOW RIGHT.
- PREFORMED DETECTOR LOOPS SHALL BE USED, AS SHOWN ON THE PLANS, WHERE NEW CONCRETE PAVEMENT IS PROPOSED. THE INSTALLATION OF PREFORMED LOOPS SHALL BE IN ACCORDANCE WITH THE DISTRICT 1 SPECIFICATIONS OR AS DIRECTED BY THE ENGINEER.

LOOP LEAD-IN CABLE TAG

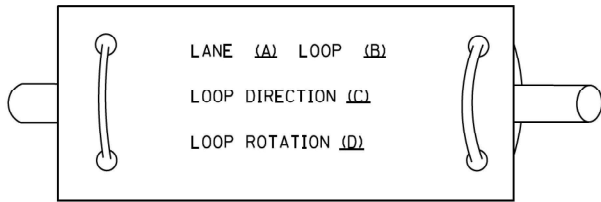


- A. LANE 1 IS THE LANE CLOSEST TO THE CENTERLINE OF THE ROADWAY
B. LOOP #1 IS THE LOOP IN THE LANE CLOSEST TO THE INTERSECTION.
C. LABEL LOOP CABLE "IN" OR LOOP CABLE "OUT".
D. LABEL LOOP CABLE CLOCKWISE OR LOOP CABLE COUNTERCLOCKWISE.

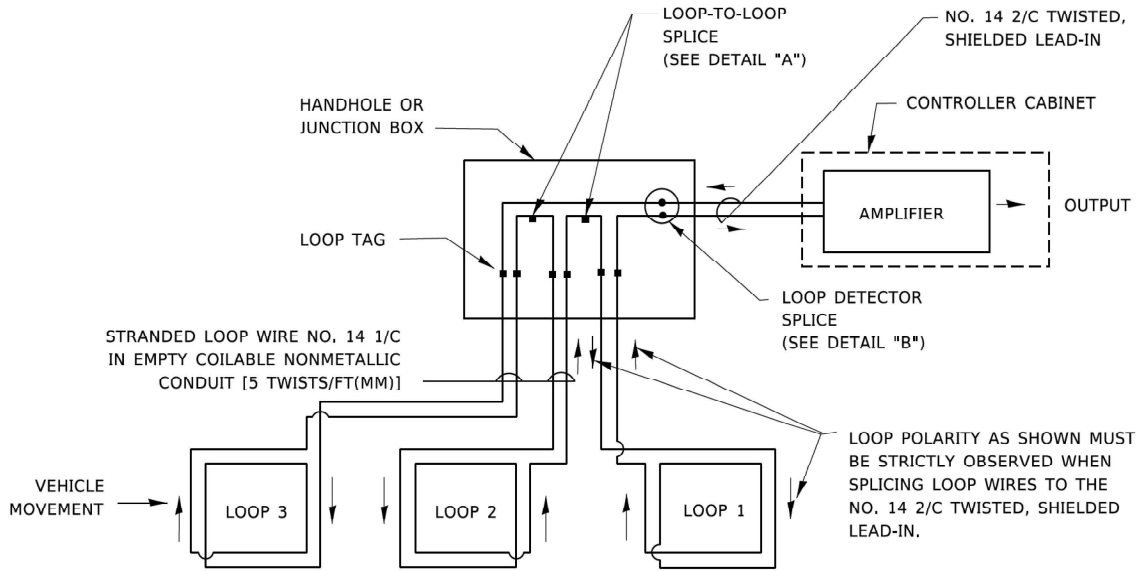


DETECTOR LOOP WIRING SCHEMATIC

- LOOPS SHALL BE SPLICED IN SERIES. SAW-CUTS SHALL BE A MINIMUM WIDTH OF 5/16" (8 mm).
- SAW-CUT DEPTHS SHALL BE 3" (75 mm). IF IN CONCRETE,
- THE SAW-CUT DEPTH SHALL BE TO THE TOP OF THE REINFORCEMENT.
- LOOP CORNERS SHALL BE DRILLED WITH A 2" (50 mm) DIAMETER CORE.

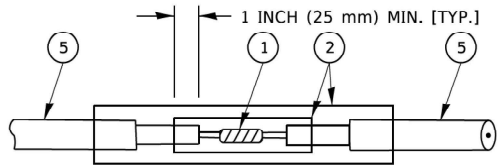


DETAIL "A"
LOOP-TO-LOOP SPlice

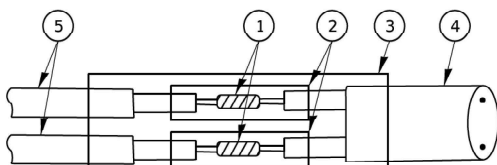


DETAIL "B"
LOOP-TO-CONTROLLER SPlice

TYPE I LOOP

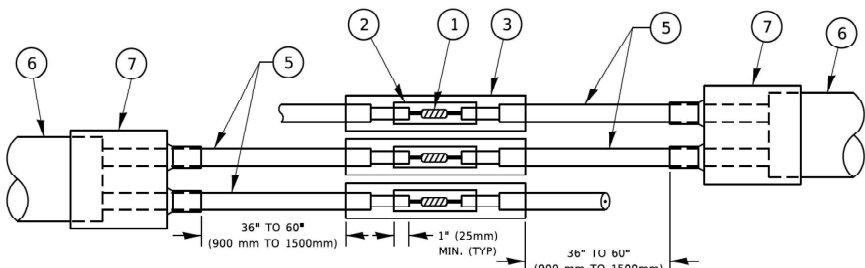

DETAIL "A"
LOOP-TO-LOOP SPlice

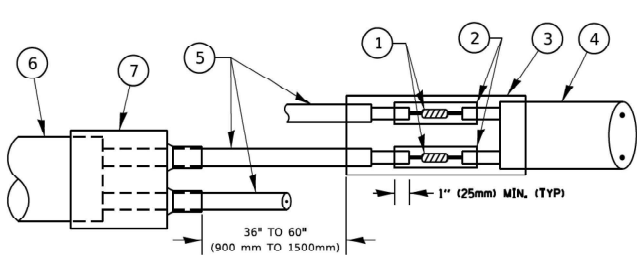

DETAIL "B"
LOOP-TO-CONTROLLER SPlice

PRE-FORMED LOOP

LOOP DETECTOR SPlice

- ① WESTERN UNION SPlice SOLDERED WITH ROSIN CORE FLUX. ALL EXPOSED SURFACES OF THE SOLDER SHALL BE SMOOTH. THE WESTERN UNION SPLICES SHALL BE STAGGERED.
② WCSMW 30/100 HEAT SHRINK TUBE, MINIMUM LENGTH 3" (75 mm), UNDERWATER GRADE.
③ WCS 200/750 HEAT SHRINK TUBE, MINIMUM LENGHT 6" (150 mm), UNDERWATER GRADE.
④ NO. 14 2/C TWISTED, SHIELDED CABLE.
- ⑤ LOOP CONDUCTOR WITH FLEXIBLE PLASTIC TUBE. PRE-FORMED LOOP
⑥ XL POLYOLEFIN 2 CONDUCTOR
⑦ BREAKOUT SEALS. TYCO CBR-2 OR APPROVED EQUAL



USER NAME = Connor.Liss	DESIGNED -	REVISED -
	DRAWN -	REVISED -
PLOT SCALE = 0.10000007 1/in.	CHECKED -	REVISED -
PLOT DATE = 6/25/2025	DATE -	REVISED -

STATE OF ILLINOIS
DEPARTMENT OF TRANSPORTATION

DISTRICT ONE
STANDARD TRAFFIC SIGNAL DESIGN DETAILS


SCALE: NONE SHEET 2 OF 7 SHEETS STA. TO STA.

F.A.U. RTE.	SECTION	COUNTY	TOTAL SHEETS	SHEET NO.
3562	(430Y)N-1	COOK	117	75
CONTRACT NO. 62B64				
TS-05 ILLINOIS FED. AID PROJECT				

MODEL: TS-05c [Sheet]
FILE NAME: pwr\mb-us-pw-bentley.com\mb-us-pw-33\Documents\Chicago_IL\01_Projects\DI1_IDOT_Ver_DEsigns_PTB2028_005\N06-198555\3.0 Deliverables\3.3 CADD Data\Sheets\DI162B64-sht-us05c.dgn

TRAFFIC SIGNAL MAST ARM AND SIGNAL POST


MAST ARM MOUNTED SIGNALS IN EXISTING, PROPOSED OR FUTURE SIDEWALK/BICYCLE PATH AREA. INTERSECTION SHOWN WITH PEDESTRIAN SIGNALS AND PEDESTRIAN PUSHBUTTON DETECTORS.

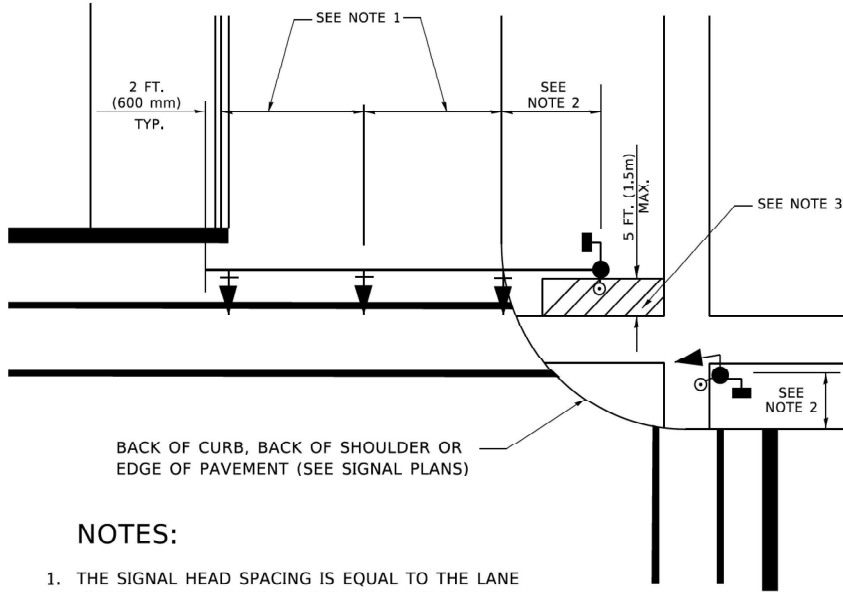

NOTES:

1. THE SIGNAL HEAD SPACING IS EQUAL TO THE LANE WIDTH OR AS SHOWN ON THE TRAFFIC SIGNAL PLAN.
2. REFER TO THE TRAFFIC SIGNAL EQUIPMENT OFFSET TABLE.
3. PROVIDE A LEVEL ALL-WEATHER SURFACE (CONCRETE SIDEWALK, ASPHALT BICYCLE PATH SURFACE OR MATCHING MATERIAL TO THE ADJACENT SURFACE) UP TO THE MAST ARM SHAFT OR THE SIGNAL POST.
4. THE FACE OF THE PEDESTRIAN PUSHBUTTON SHALL BE PARALLEL TO THE CROSSWALK TO BE USED.
5. THE LOCATIONS AND INSTALLATION OF PEDESTRIAN SIGNAL HEADS AND PEDESTRIAN PUSHBUTTONS SHALL MEET THE REQUIREMENTS OF THE MUTCD AND INFORMATION FOUND IN THE "AMERICANS WITH DISABILITIES ACT ACCESSIBILITY GUIDELINES FOR BUILDINGS AND FACILITIES."


PEDESTRIAN SIGNAL POST
AND
PEDESTRIAN PUSH BUTTON POST

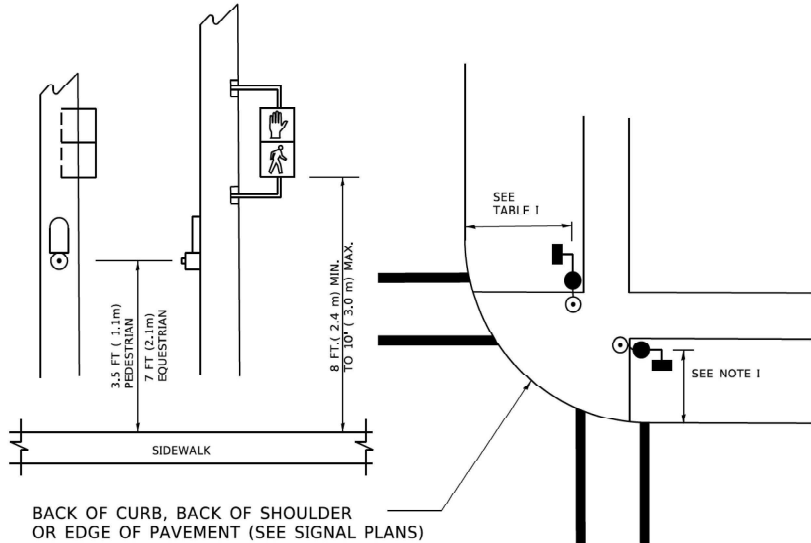

NOTES:

1. REFER TO THE TRAFFIC SIGNAL EQUIPMENT OFFSET TABLE.
2. PROVIDE A LEVEL ALL-WEATHER SURFACE (CONCRETE SIDEWALK, ASPHALT BICYCLE PATH SURFACE OR MATCHING MATERIAL TO THE ADJACENT SURFACE) UP TO THE PEDESTRIAN SIGNAL POST OR THE PEDESTRIAN PUSH BUTTON POST.
3. THE FACE OF THE PEDESTRIAN PUSHBUTTON SHALL BE PARALLEL TO THE CROSSWALK TO BE USED.
4. THE LOCATIONS AND INSTALLATION OF PEDESTRIAN SIGNAL HEADS AND PEDESTRIAN PUSHBUTTONS SHALL MEET THE REQUIREMENTS OF THE MUTCD AND INFORMATION FOUND IN THE "AMERICANS WITH DISABILITIES ACT ACCESSIBILITY GUIDELINES FOR BUILDINGS AND FACILITIES."

RECOMMENDED PUSHBUTTON LOCATIONS

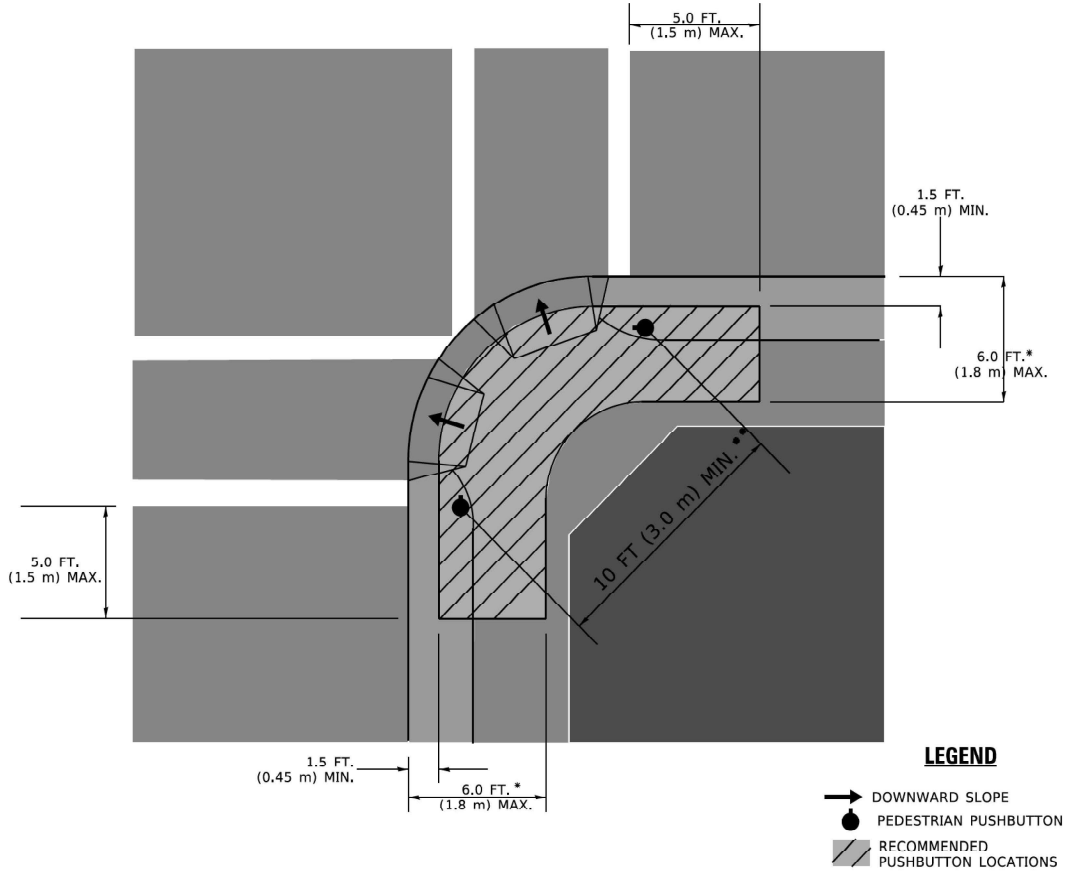

* WHERE THERE ARE CONSTRAINTS THAT MAKE IT IMPRACTICAL TO PLACE THE PEDESTRIAN PUSHBUTTON BETWEEN 1.5 FT (0.45 m) AND 6 FT (1.8 m) FROM THE EDGE OF THE CURB, SHOULDER, OR PAVEMENT, IT SHOULD NOT BE FURTHER THAN 10 FT (3 m) FROM THE EDGE OF CURB, SHOULDER, OR PAVEMENT.

** WHERE THERE ARE CONSTRAINTS ON A PARTICULAR CORNER THAT MAKE IT IMPRACTICAL TO PROVIDE THE 10 FT (3 m) SEPERATION BETWEEN THE TWO PEDESTRIAN PUSHBUTTONS, THE PUSHBUTTONS MAY BE PLACED CLOSER TOGETHER OR ON THE SAME POLE.

NOTES:

1. PEDESTRIAN SIGNAL HEADS SHALL BE MOUNTED WITH THE BOTTOM OF THE SIGNAL HOUSING INCLUDING BRACKETS NOT LESS THAN 8 FT (2.4 m) OR MORE THAN 10 FT (3 m) ABOVE SIDEWALK LEVEL, AND SHALL BE POSITIONED AND ADJUSTED TO PROVIDE MAXIMUM VISIBILITY AT THE BEGINNING OF THE CONTROLLED CROSSWALK.
2. THE BOTTOM OF THE SIGNAL HOUSING (INCLUDING BRACKETS) OF A VEHICULAR SIGNAL FACE THAT IS NOT LOCATED OVER A HIGHWAY SHALL BE AT LEAST 8 FT (2.4 m) BUT NOT MORE THAN 19 FT (5.8 m) ABOVE THE SIDEWALK OR, IF THERE IS NO SIDEWALK, ABOVE THE PAVEMENT GRADE AT THE CENTER OF THE ROADWAY.
3. THE BOTTOM OF THE SIGNAL HOUSING AND ANY RELATED ATTACHMENTS TO A SIGNAL FACE LOCATED OVER ANY PORTION OF A HIGHWAY SHALL BE ACCORDING TO CURRENT STATE STANDARDS 877001, 877002, 877006, 877011 AND 877012 WITH A MINIMUM OF 16 FT (5.0 m) AND A MAXIMUM OF 18 FT. (5.5 m) FROM THE HIGHEST POINT OF PAVEMENT.
4. THE BOTTOM OF THE TEMPORARY SPAN WIRE MOUNTED SIGNAL HOUSING AND ANY RELATED ATTACHMENTS TO A SIGNAL FACE LOCATED OVER ANY PORTION OF A HIGHWAY SHALL BE ACCORDING TO CURRENT STATE STANDARD 880001 WITH A MINIMUM OF 17 FT (5.18 m) FROM THE HIGHEST POINT OF PAVEMENT.
5. THE TOP OF THE SIGNAL HOUSING OF A SIGNAL FACE LOCATED OVER ANY PORTION OF A HIGHWAY SHALL NOT BE MORE THAN 25.6 FT (7.8 m) ABOVE THE PAVEMENT.

TRAFFIC SIGNAL EQUIPMENT OFFSET

TRAFFIC SIGNAL EQUIPMENT	COMBINATION CONCRETE CURB AND GUTTER (MINIMUM DISTANCE FROM BACK OF CURB TO CENTERLINE OF FOUNDATION)	SHOULDER/NON-CURBED AREA (MINIMUM DISTANCE FROM EDGE OF PAVEMENT TO CENTERLINE OF FOUNDATION)
TRAFFIC SIGNAL MAST ARM POLE	6 FT (1.8m)	SHOULDER WIDTH + 2 FT (0.6m), MINIMUM 10 FT (3.0m)
TRAFFIC SIGNAL POST	4 FT (1.2m)	SHOULDER WIDTH + 2 FT (0.6m), MINIMUM 10 FT (3.0m)
PEDESTRIAN SIGNAL POST	4 FT (1.2m)	SHOULDER WIDTH + 2 FT (0.6m), MINIMUM 10 FT (3.0m)
PEDESTRIAN PUSHBUTTON POST	4 FT (1.2m)	SHOULDER WIDTH + 2 FT (0.6m), MINIMUM 10 FT (3.0m)
TEMPORARY WOOD POLE	6 FT (1.8m)	SHOULDER WIDTH + 2 FT (0.6m), MINIMUM 10 FT (3.0m)
CONTROLLER CABINET	6 FT (1.8m) MINIMUM DISTANCE SEE NOTE 2	SHOULDER WIDTH + 6 FT (1.8m), MINIMUM 16 FT (4.9m) SEE NOTE 3.
SERVICE INSTALLATION, GROUND MOUNT	6 FT (1.8m) MINIMUM DISTANCE SEE NOTE 2	SHOULDER WIDTH + 6 FT (1.8m), MINIMUM 16 FT (4.9m) SEE NOTE 3.

NOTES:

1. CONTACT THE "AREA TRAFFIC SIGNAL MAINTENANCE AND OPERATIONS ENGINEER" FOR ASSISTANCE IN LOCATING THE TRAFFIC SIGNAL EQUIPMENT WHEN THERE ARE CONFLICTS WITH DITCHES OR THE MINIMUM OFFSET DISTANCES CANNOT BE MET.
2. MINIMUM DISTANCE FROM THE BACK OF CURB TO THE ROADWAY SIDE OF THE FOUNDATION.
3. MINIMUM DISTANCE FROM THE EDGE OF PAVEMENT TO THE ROADWAY SIDE OF THE FOUNDATION.
4. ANY CHANGES TO THE OFFSETS OF THE FOUNDATIONS, FROM THE MINIMUM DISTANCES LISTED IN THE "TRAFFIC SIGNAL EQUIPMENT OFFSET" CHART AND THE TRAFFIC SIGNAL INSTALLATION PLAN, COULD EFFECT THE PLACEMENT OF THE SIGNAL HEADS, PEDESTRIAN SIGNAL HEADS AND THE PEDESTRIAN PUSHBUTTONS. THE SIGNAL HEAD PLACEMENT ON THE MAST ARMS SHALL REMAIN AS PER THE TRAFFIC SIGNAL INSTALLATION PLAN AND THE "TRAFFIC SIGNAL MAST ARM AND SIGNAL POST" DETAIL ABOVE. THE PROPOSED MAST ARM LENGTHS MAY NEED TO BE REVISED TO MEET THE ABOVE REQUIREMENTS. THE PEDESTRIAN SIGNAL HEADS AND PEDESTRIAN PUSHBUTTONS MUST MEET THE REQUIREMENTS UNDER THE DETAILS ON THIS SHEET.



USER NAME = Connor.Liss
DESIGNED -
DRAWN -
PLOT SCALE = 0.10000007 1/in.
CHECKED -
PLOT DATE = 6/25/2025
DATE -

DESIGNED -
DRAWN -
CHECKED -
DATE -



REVISED -
REVISED -
REVISED -
REVISED -

STATE OF ILLINOIS
DEPARTMENT OF TRANSPORTATION

DISTRICT ONE
STANDARD TRAFFIC SIGNAL DESIGN DETAILS

SCALE: NONE SHEET 3 OF 7 SHEETS STA. TO STA.

F.A.U. RTE.	SECTION	COUNTY	TOTAL SHEETS	SHEET NO.
3562	(430Y)N-1	COOK	117	76
CONTRACT NO. 62B64				
TS-05 ILLINOIS FED. AID PROJECT				

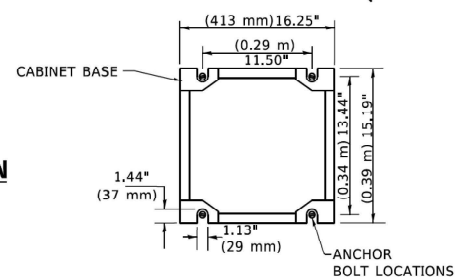 

- ### HANDHOLE COVER & FRAME – GROUNDING DETAIL



-


- MAST ARM POLE /POST-GROUNDING DETAIL**
(NOT TO SCALE)

CABLE SLACK LENGTH	FEET	METER
HANDHOLE	6.5	2.0
DOUBLE HANDHOLE	13.0	4.0
SIGNAL POST	2.0	0.6
MAST ARM	2.0	0.6
CONTROLLER CABINET	1.5	0.5
FIBER OPTIC AT CABINET	13.0	4.0
ELECTRIC SERVICE AT (CABINET OR SERVICE LOCATION)	1.5	0.5
GROUND CABLE (SIGNAL POST, MAST ARM, CABINET)	1.5	0.5
GROUND CABLE (BETWEEN FRAME AND COVER)	5.0	1.6


CABLE SLACK

VERTICAL CABLE LENGTH	FEET	METER
MAST ARM POLE (MAST ARM MOUNTED SIGNAL HEAD) (L = MAST ARM LENGTH - DISTANCE TO SIGNAL HEAD FROM END OF ARM)	20.0+L	6.0+L
BRACKET MOUNTED (MAST ARM POLE OR SIGNAL POLE)	13.0	4.0
PEDESTRIAN PUSH BUTTON	6.0	2.0
SERVICE INSTALLATION POLE MOUNT TO SERVICE DROP	13.5	4.1
SERVICE INSTALLATION POLE MOUNT TO GROUND	13.5	4.1
SERVICE INSTALLATION GROUND MOUNT	6.0	2.0
FOUNDATION (SIGNAL POST, MAST ARM POLE, CONTROLLER CABINET, SERVICE-GROUND MOUNT)	3.0	1.0

VERTICAL CABLE LENGTH

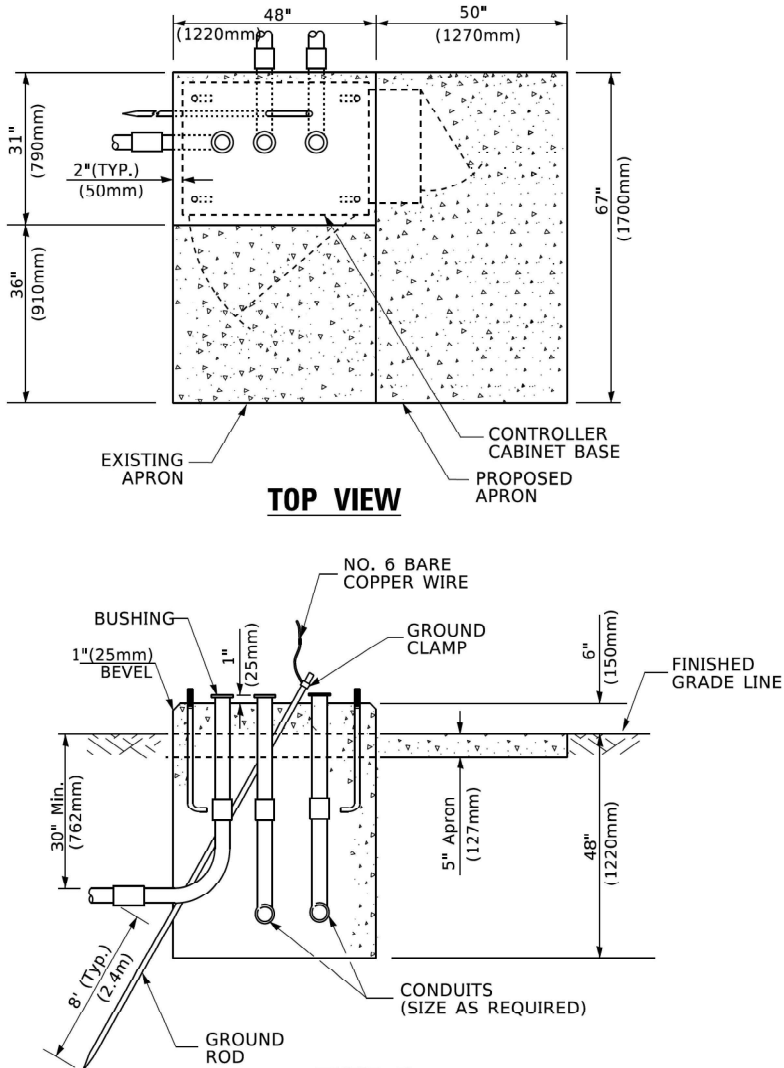

TYPE D
FOR GROUND MOUNTED
CONTROLLER CABINET
AND UPS BATTERY CABINET

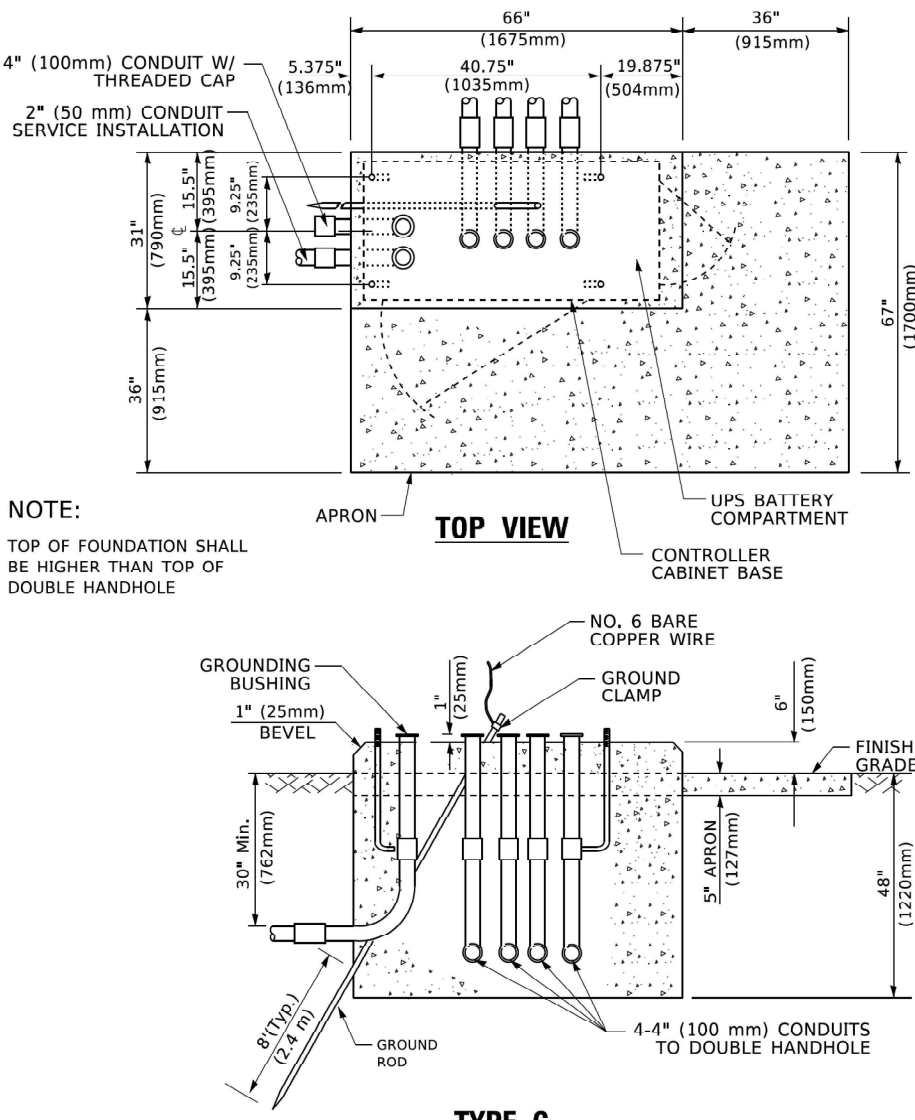

TYPE C
FOR GROUND MOUNTED
SUPER P (TYPE IV) AND SUPER R (TYPE V)
CONTROLLER CABINETS

FOUNDATION	DEPTH
TYPE A - Signal Post	4'-0" (1.2m)
TYPE C - CONTROLLER W/ UPS	4'-0" (1.2m)
TYPE D - CONTROLLER	4'-0" (1.2m)
SERVICE INSTALLATION, GROUND MOUNT, TYPE A - SQUARE	4'-0" (1.2m)


DEPTH OF FOUNDATION

MAST ARM LENGTH	① FOUNDATION DEPTH	FOUNDATION DIAMETER	SPIRAL DIAMETER	QUANTITY OF REBARS	SIZE OF REBARS
Less than 30' (9.1 m)	10'-0" (3.0 m)	30" (750mm)	24" (600mm)	8	6(19)
Greater than or equal to 30' (9.1 m) and less than 40' (12.2 m)	13'-6" (4.1 m)	30" (750mm)	24" (600mm)	8	6(19)
Greater than or equal to 40' (12.2 m) and less than 50' (15.2 m)	11'-0" (3.4 m)	36" (900mm)	30" (750mm)	12	7(22)
Greater than or equal to 50' (15.2 m) and up to 55' (16.8 m)	13'-0" (4.0 m)	36" (900mm)	30" (750mm)	12	7(22)
Greater than or equal to 55' (16.8 m) and up to 65' (19.8 m)	15'-0" (4.6 m)	36" (900mm)	30" (750mm)	12	7(22)
Greater than or equal to 65' (19.8 m) and less than 75' (22.9 m)	21'-0" (6.4 m)	42" (1060mm)	36" (900mm)	16	8(25)
Greater than or equal to 75' (22.9 m)	25'-0" (7.6 m)	42" (1060mm)	36" (900mm)	16	8(25)

NOTES:

- These foundation depths are for sites which have cohesive soils (clayey silt, sandy clay, etc.) along the length of the shaft, with an average Unconfined Compressive Strength (Qu) > 1.0 tsf (100 kpa). This strength shall be verified by boring data prior to construction or with testing by the Engineer during foundation drilling. The Bureau of Bridges & Structures should be contacted for a revised design if other conditions are encountered.
- Combination mast arm assemblies under 55 feet (16.8 m) shall use 36" (900 mm) diameter foundations.
- Combination mast arm assemblies under 56 feet (16.8 m) through 75 feet (22.9 m) shall use 42" (1060 mm) diameter foundations.
- For mast arm assemblies with dual arms refer to state standard 878001..


DEPTH OF MAST ARM FOUNDATIONS, TYPE E

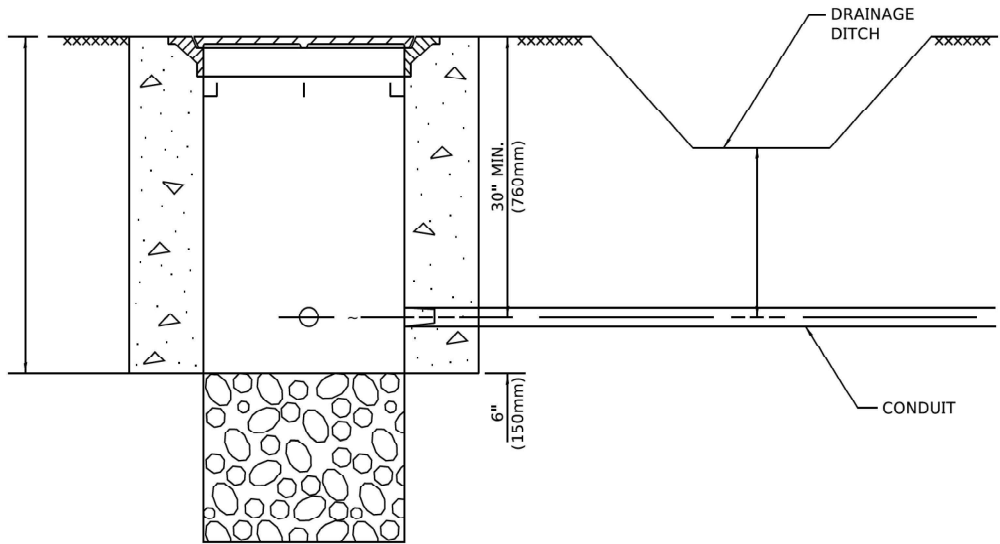

NOTES:

- CONDUIT DEPTH SHALL BE A MINIMUM OF 30" (760mm) BELOW THE BOTTOM OF THE DRAINAGE DITCH OR ANY SLOPING GROUND
- THE MINIMUM CONDUIT DEPTH APPLIES TO ALL CONDUIT PLACED UNDER ROADWAY PAVEMENT, MULTI-USE PATHS, SIDEWALKS AND SOIL SURFACES.
- THE MINIMUM CONDUIT DEPTH APPLIES TO ALL HANDHOLES, HEAVY DUTY HANDHOLES AND DOUBLE HANDHOLES.


HANDHOLE WITH MINIMUM CONDUIT DEPTH
(NOT TO SCALE)

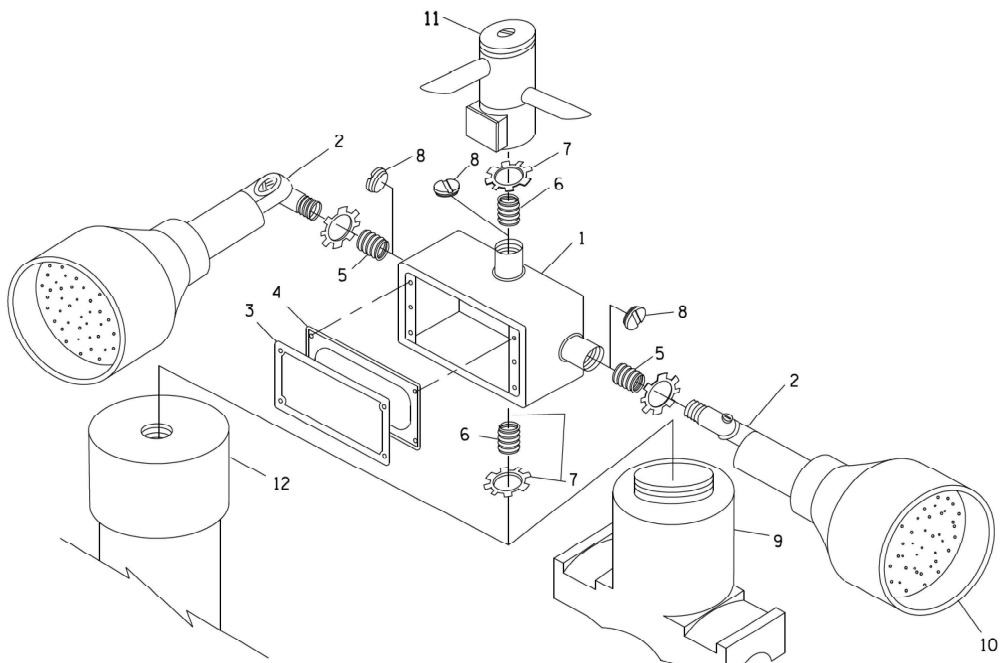


POST CAP MOUNT

MAST ARM MOUNT

**EMERGENCY VEHICLE DETECTOR WITH CONFIRMATION
BEACON MOUNTING DETAIL**

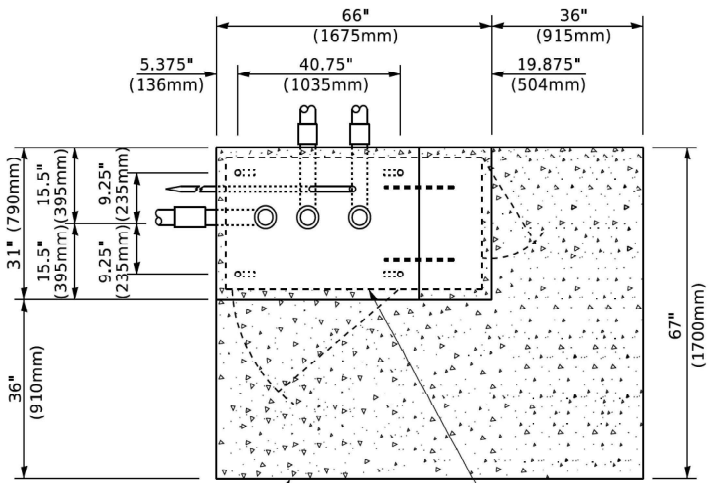

TOP VIEW
(NOT TO SCALE)

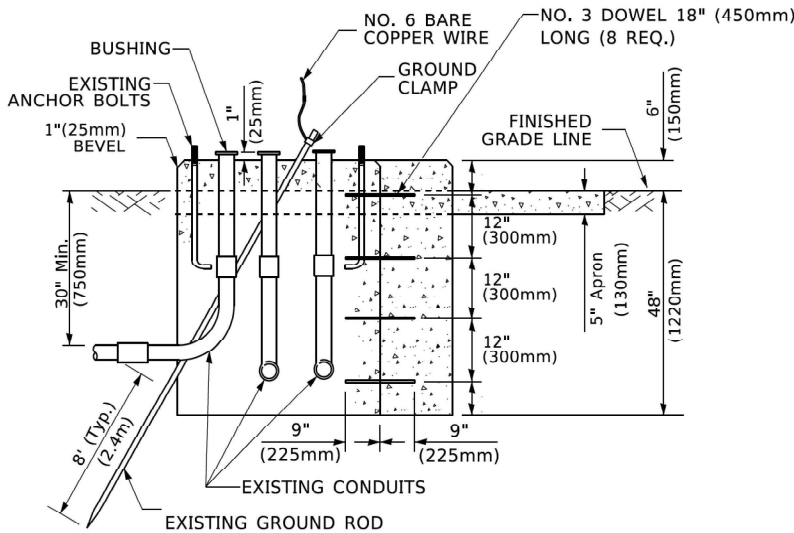


**MODIFY EXISTING TYPE "D" FOUNDATION
TO TYPE "C" FOUNDATION**
(NOT TO SCALE)

ITEM NO.	IDENTIFICATION
1	OUTLET BOX - GALV. 21 CU.IN. (0.000344 CU.M)
2	LAMP HOLDER AND COVER
3	OUTLET BOX COVER
4	RUBBER COVER GASKET
5	REDUCING BUSHING
6	3/4"(19 mm) CLOSE NIPPLE
7	3/4"(19 mm) LOCKNUT
8	3/4"(19 mm) HOLE PLUG
9	SADDLE BRACKET - GALV.
10	6 WATT PAR 38 LED FLOOD LAMP
11	DETECTOR UNIT
12	POST CAP [18 FT. (5.4 m) POST MIN.]

NOTES:

- ALL ELECTRICAL ITEMS, EXCEPT ITEMS #2 AND #11 SHALL BE ALUMINUM OR GALVANIZED
- ITEM #1- OZ/GEDNEY FSX-1-50 OR EQUIVALENT
ITEM #2- MULBERRY CON-O-SHADE LAMP SHIELD OR EQUIVALENT
ITEM #9- "BAND-IT" SADDLE BRACKET OR EQUIVALENT
- WHEN POST MOUNTING IS SPECIFIED, ITEM #9 SHALL NOT BE REQUIRED. THE DETECTION UNIT SHALL BE MOUNTED DIRECTLY ON TOP OF THE CAP BY DRILLING AND TAPPING A 3/4 "(19 mm) HOLE WITH PIPE THREADS. THE POST CAP SHALL EITHER BE SCREWED TO THE TOP OF THE POST OR A MINIMUM OF 3 TIGHTENING SCREWS SHALL BE REQUIRED ON EACH CAP.

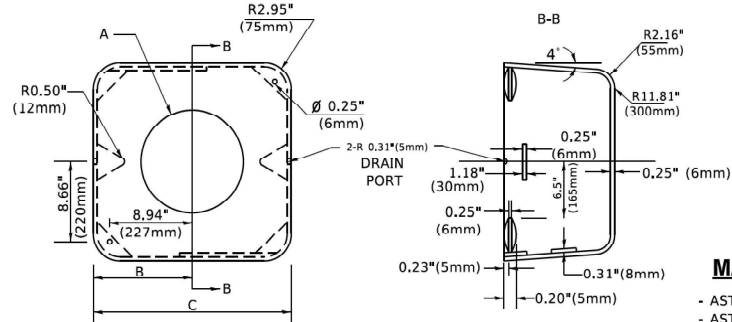

MATERIAL

- ASTM A36 STEEL
- ASTM A-123 HOT DIPPED GALVANIZED

A	B	C	HEIGHT	WEIGHT
VARIES	9.5"(241mm)	19"(483mm)	7" (178mm) - 12" (300mm)	53 lbs (24kg)
VARIES	10.75"(273mm)	21.5"(546mm)	7" (178mm) - 12" (300mm)	68 lbs (31 kg)
VARIES	13.0"(330mm)	26"(660mm)	7" (178mm) - 12" (300mm)	81 lbs (37 kg)
VARIES	18.5"(470mm)	37"(940mm)	7" (178mm) - 12" (300mm)	126 lbs (57 kg)


SHROUD

NOTES:


- DIMENSION "A" IS EQUAL TO THE DIAMETER OF THE MAST ARM POLE AT THE TOP OF THE SHROUD. THE SHROUD SHALL BE TIGHT TO THE MAST ARM POLE.
- THE SUPPLIER SHALL VERIFIED THE ABOVE DIMENSIONS BASED ON MAST ARM REQUIREMENTS.
- THE HEIGHT OF THE SHROUD SHALL COVER THE ANCHOR BOLTS, NUTS AND MAST ARM POLE BASE.

NOTE:

SUPPORT EXISTING CABINET AND CONTROL EQUIPMENT ABOVE FOUNDATION TO KEEP TRAFFIC SIGNAL FUNCTIONING WHILE FOUNDATION MODIFICATION WORK IS PROCEEDING.

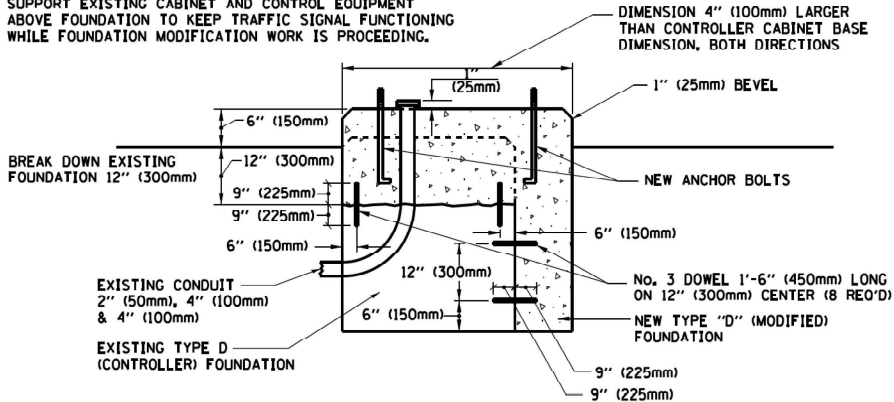

MODIFY EXISTING TYPE "D" FOUNDATION

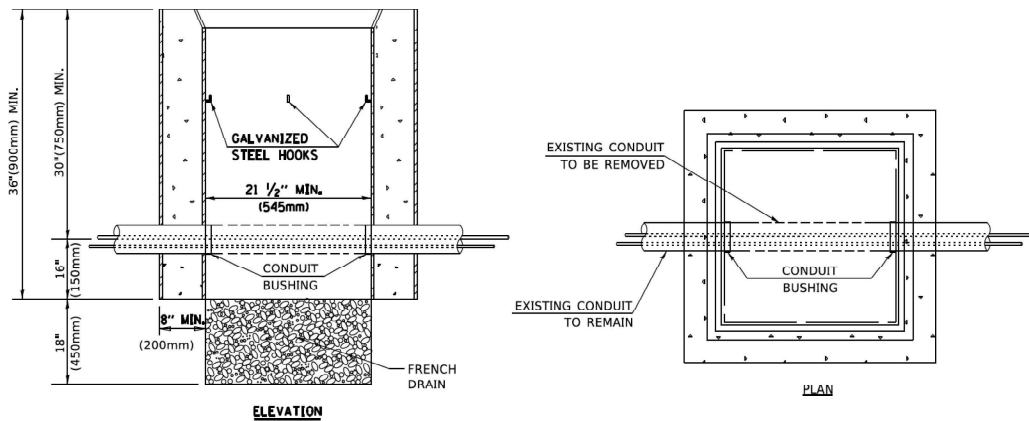

NOTES:

- HANDHOLE CONSTRUCTED PER STATE STANDARD 814001.
- REMOVAL OF THE EXISTING CONDUIT FROM THE HANDHOLE AND THE INSTALLATION OF THE CONDUIT BUSHINGS SHALL BE INCLUDED WITH THE COST OF THE HANDHOLE.

HANDHOLE TO INTERCEPT EXISTING CONDUIT



USER NAME = Connor.Liss	DESIGNED -	REVISED -
	DRAWN -	REVISED -
PLOT SCALE = 0.10000007 1/in.	CHECKED -	REVISED -
PLOT DATE = 6/25/2025	DATE -	REVISED -


**STATE OF ILLINOIS
DEPARTMENT OF TRANSPORTATION**

**DISTRICT ONE
STANDARD TRAFFIC DESIGN DETAILS**

SCALE: NONE SHEET 6 OF 7 SHEETS STA. TO STA.


F.A.U. RTE.	SECTION	COUNTY	TOTAL SHEETS	SHEET NO.
3562	(430Y)N-1	COOK	117	79
CONTRACT NO. 62B64				
TS-05 ILLINOIS FED.AID PROJECT				

MODEL: TS-05g (Sheet)
FILE NAME: p:\pmb-us-pw-bentley.com\mb-us-pw-33\Documents\Chicago_IL\01_Projects\DI1_IDOT_Ver_DEseers_PTB2028_005\N06-198555\3.0 Deliverables\3.3 CADD Data\Sheets\DI162B64-sht-us05g.dgn

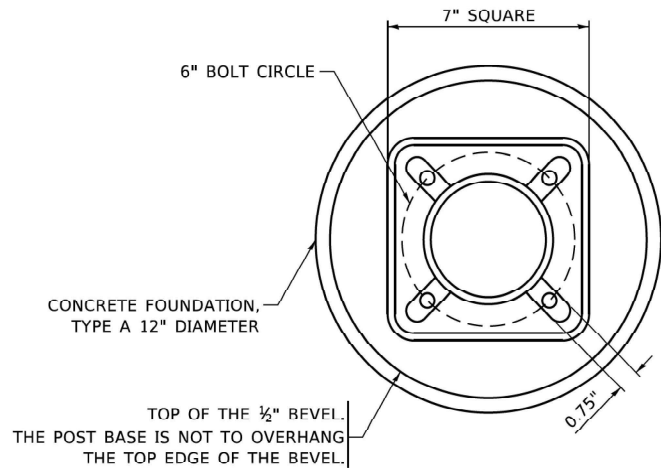


BOLT PATTERN


NOTE:
1. IF THE PEDESTRIAN SIGNAL POST FOUNDATION IS INSTALLED WITHIN OR BEHIND A BARRIER CURB, THE TOP OF THE FOUNDATION SHALL BE INSTALLED FLUSH WITH THE TOP OF THE BARRIER CURB.

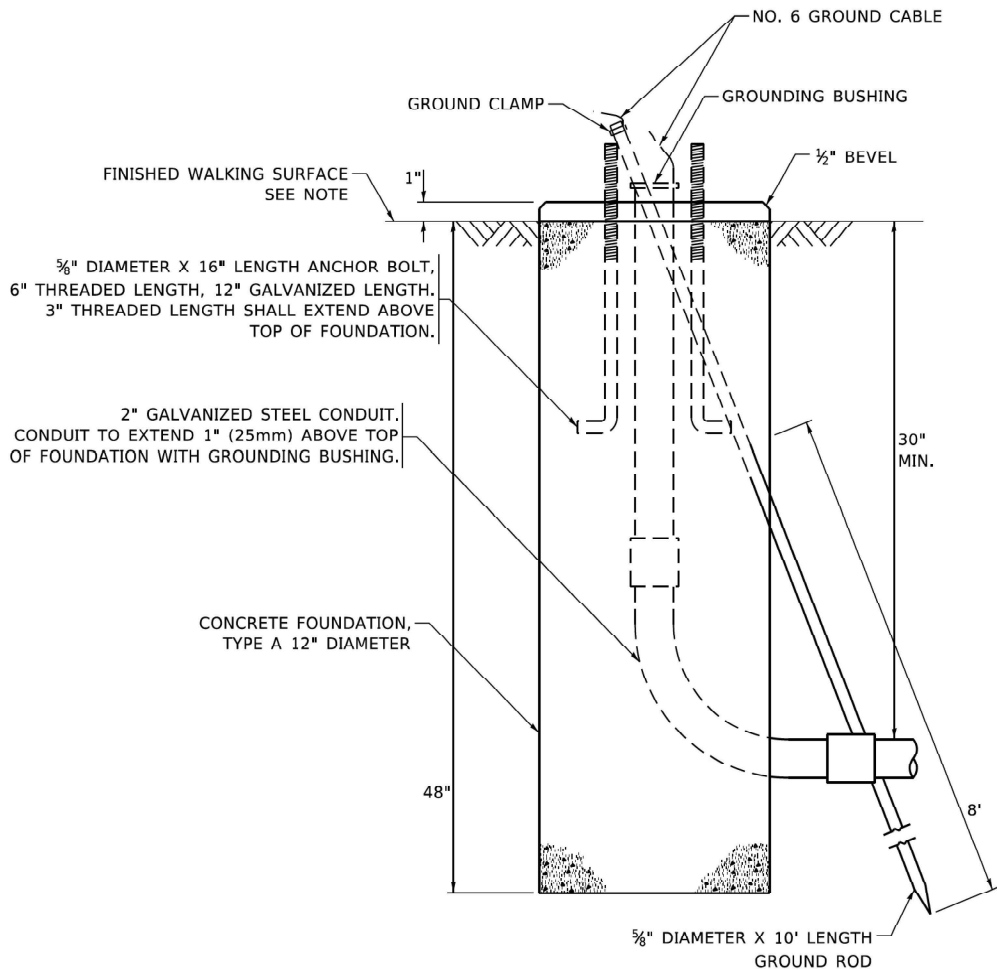


CONCRETE FOUNDATION,
TYPE A 12-INCH DIAMETER

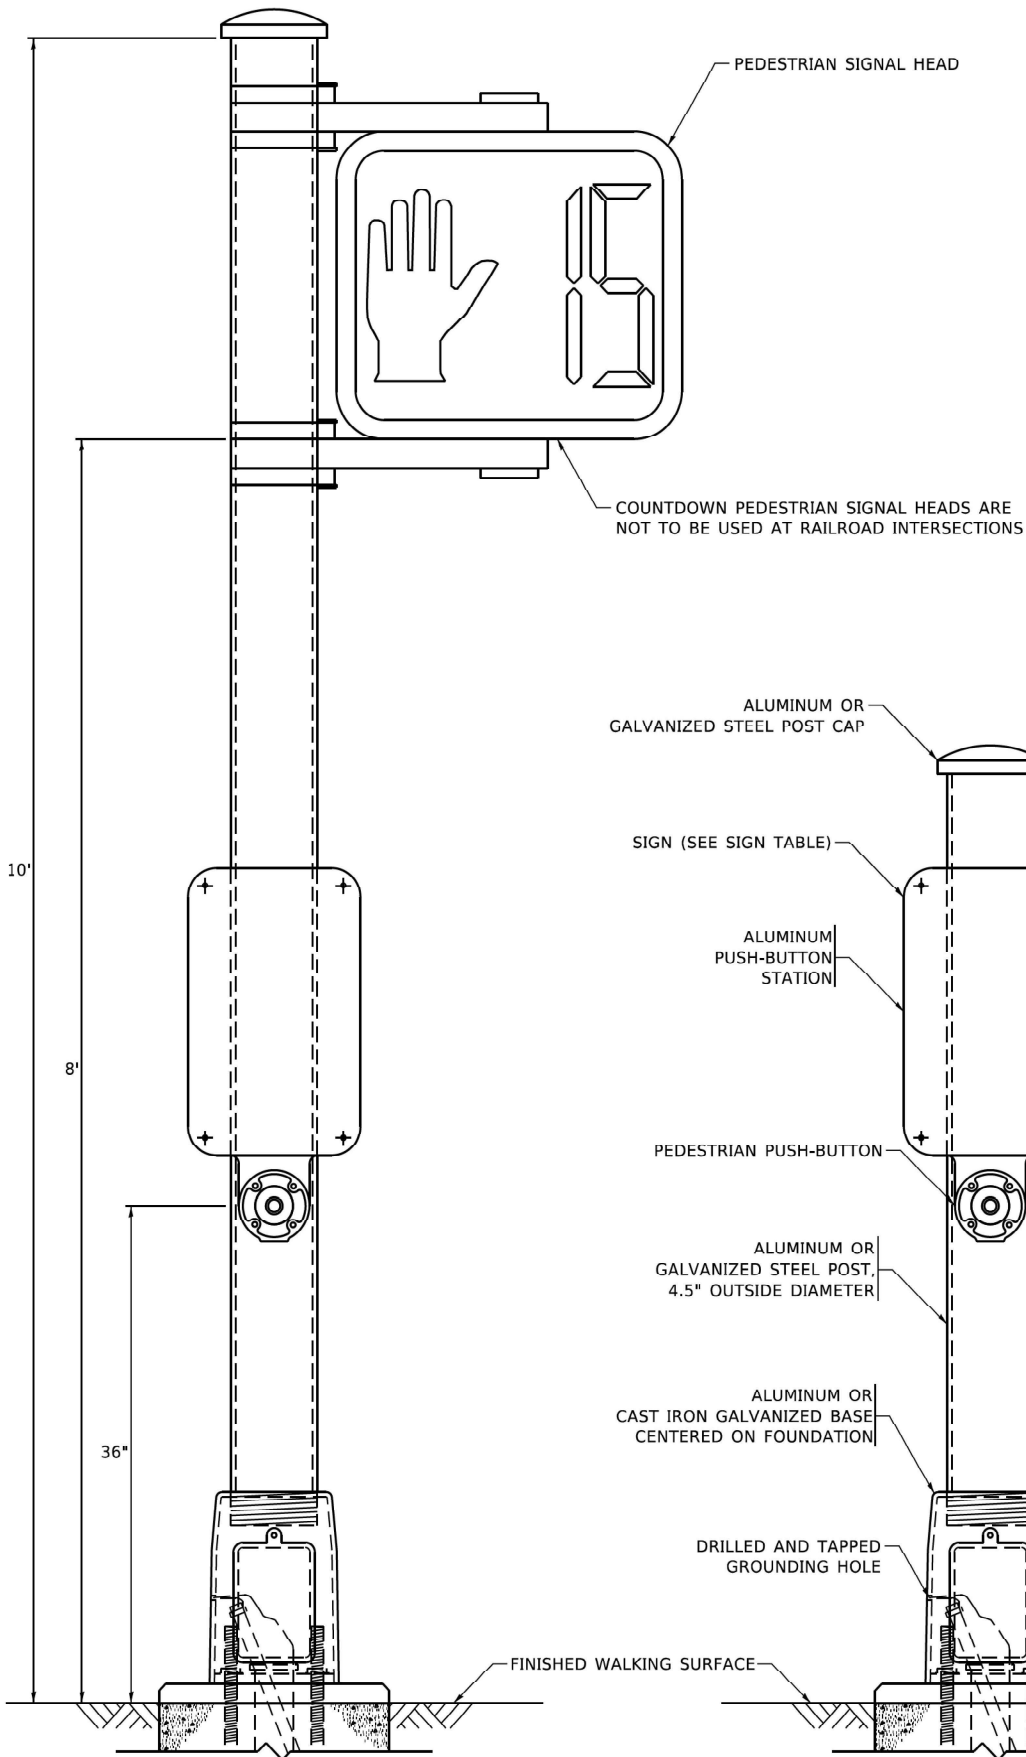

PEDESTRIAN SIGNAL POST, 10 FT.

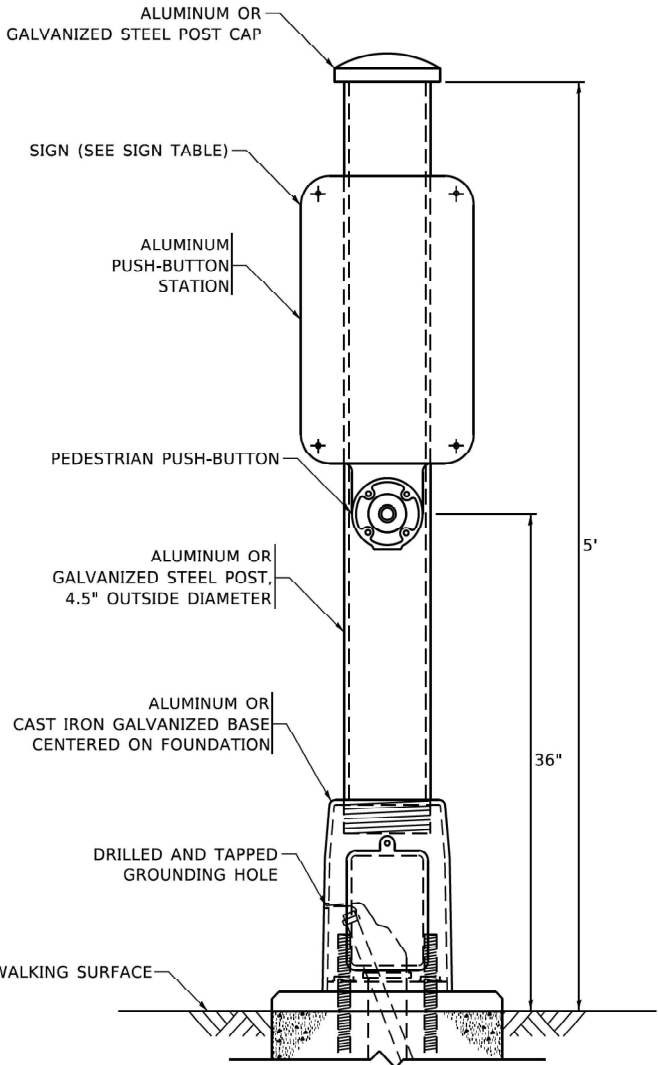


PEDESTRIAN SIGNAL POST, 5 FT.

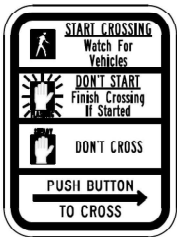

R10-3b



R10-3d

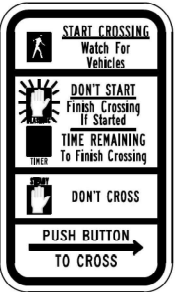

R10-3e

SIGN TABLE

SIGN	DIMENSIONS
R10-3b (RAILROAD ONLY)	9" X 12"
R10-3d (RAILROAD ONLY)	9" X 12"
R10-3e	9" X 12"

NOTES:
1. THE SIGN PANELS SHALL BE TYPE AP SHEETING.
2. THE ARROW ON SIGNS FOR PUSH-BUTTONS SERVING TWO DIRECTIONS ON THE SAME PHASE SHALL BE BI-DIRECTIONAL.
3. THE SIGN FOR DUAL-CALL PUSH-BUTTONS SHALL HAVE NO ARROW.



USER NAME = Connor.Liss	DESIGNED -	REVISED - 10/15/2020
	DRAWN -	REVISED -
PLOT SCALE = 0.10000007 1/in.	CHECKED -	REVISED -
PLOT DATE = 6/25/2025	DATE -	REVISED -

STATE OF ILLINOIS
DEPARTMENT OF TRANSPORTATION

DISTRICT ONE
STANDARD TRAFFIC DESIGN DETAILS

SCALE: NONE SHEET 7 OF 7 SHEETS STA. TO STA.

F.A.U. RTE.	SECTION	COUNTY	TOTAL SHEETS	SHEET NO.
3562	(430Y)N-1	COOK	117	80
CONTRACT NO. 62B64				
TS-05 ILLINOIS FED. AID PROJECT				



USER NAME = Connor,Liss	DESIGNED - JD	REVISED -
	DRAWN - JD	REVISED -
PLOT SCALE = 0.16666667' / in.	CHECKED - AB	REVISED -
PLOT DATE = 6/25/2025	DATE - 02/23/2024	REVISED -

STATE OF ILLINOIS
DEPARTMENT OF TRANSPORTATION

TEMPORARY TRAFFIC SIGNAL INSTALLATION PLAN AND
REMOVE EXISTING TRAFFIC SIGNAL EQUIPMENT PLAN - STAGE 1
JOLIET ROAD AT BRAINARD AVENUE

SCALE: 1"=20' SHEET 1 OF 1 SHEETS STA. 173+00.00 TO STA. 179+00.00

F.A.U. RTE.	SECTION	COUNTY	TOTAL SHEETS	SHEET NO.
3562	(430Y)N-1	COOK	117	81
CONTRACT NO. 62B64				
ILLINOIS FED. AID PROJECT				

REMOVAL AND RELOCATION NOTES:


THE FOLLOWING ITEMS SHALL BE REMOVED BY THE CONTRACTOR AND SHALL BE DISPOSED OF BY THEM OUTSIDE THE RIGHT-OF-WAY AT THEIR EXPENSE. THE SALVAGE VALUE OF THE REMOVED EQUIPMENT SHALL BE REFLECTED IN THE CONTRACT BID PRICE.

5	EACH	TRAFFIC SIGNAL POST
2	EACH	STEEL MAST ARM ASSEMBLY AND POLE
10	EACH	3-SECTION SIGNAL HEAD
4	EACH	5-SECTION SIGNAL HEAD
1	EACH	SERVICE INSTALLATION
2	EACH	TRAFFIC SIGNAL BACKPLATE

THE FOLLOWING EXISTING TRAFFIC SIGNAL EQUIPMENT SHALL BE REMOVED BY THE CONTRACTOR AND SHALL REMAIN THE PROPERTY OF THE AGENCY LISTED BELOW. THE CONTRACTOR SHALL SAFELY STORE AND ARRANGE FOR THE PICK UP OF ALL THE EQUIPMENT TO BE RETURNED TO THE LISTED AGENCY.

ILLINOIS DEPARTMENT OF TRANSPORTATION
STATE SPARE PART DEPARTMENT

1	EACH	CONTROLLER AND CABINET (COMPLETE)
1	EACH	UNINTERRUPTABLE POWER SUPPLY
2	EACH	CONFIRMATION BEACON
2	EACH	LIGHT DETECTOR
1	EACH	LIGHT DETECTOR AMPLIFIER

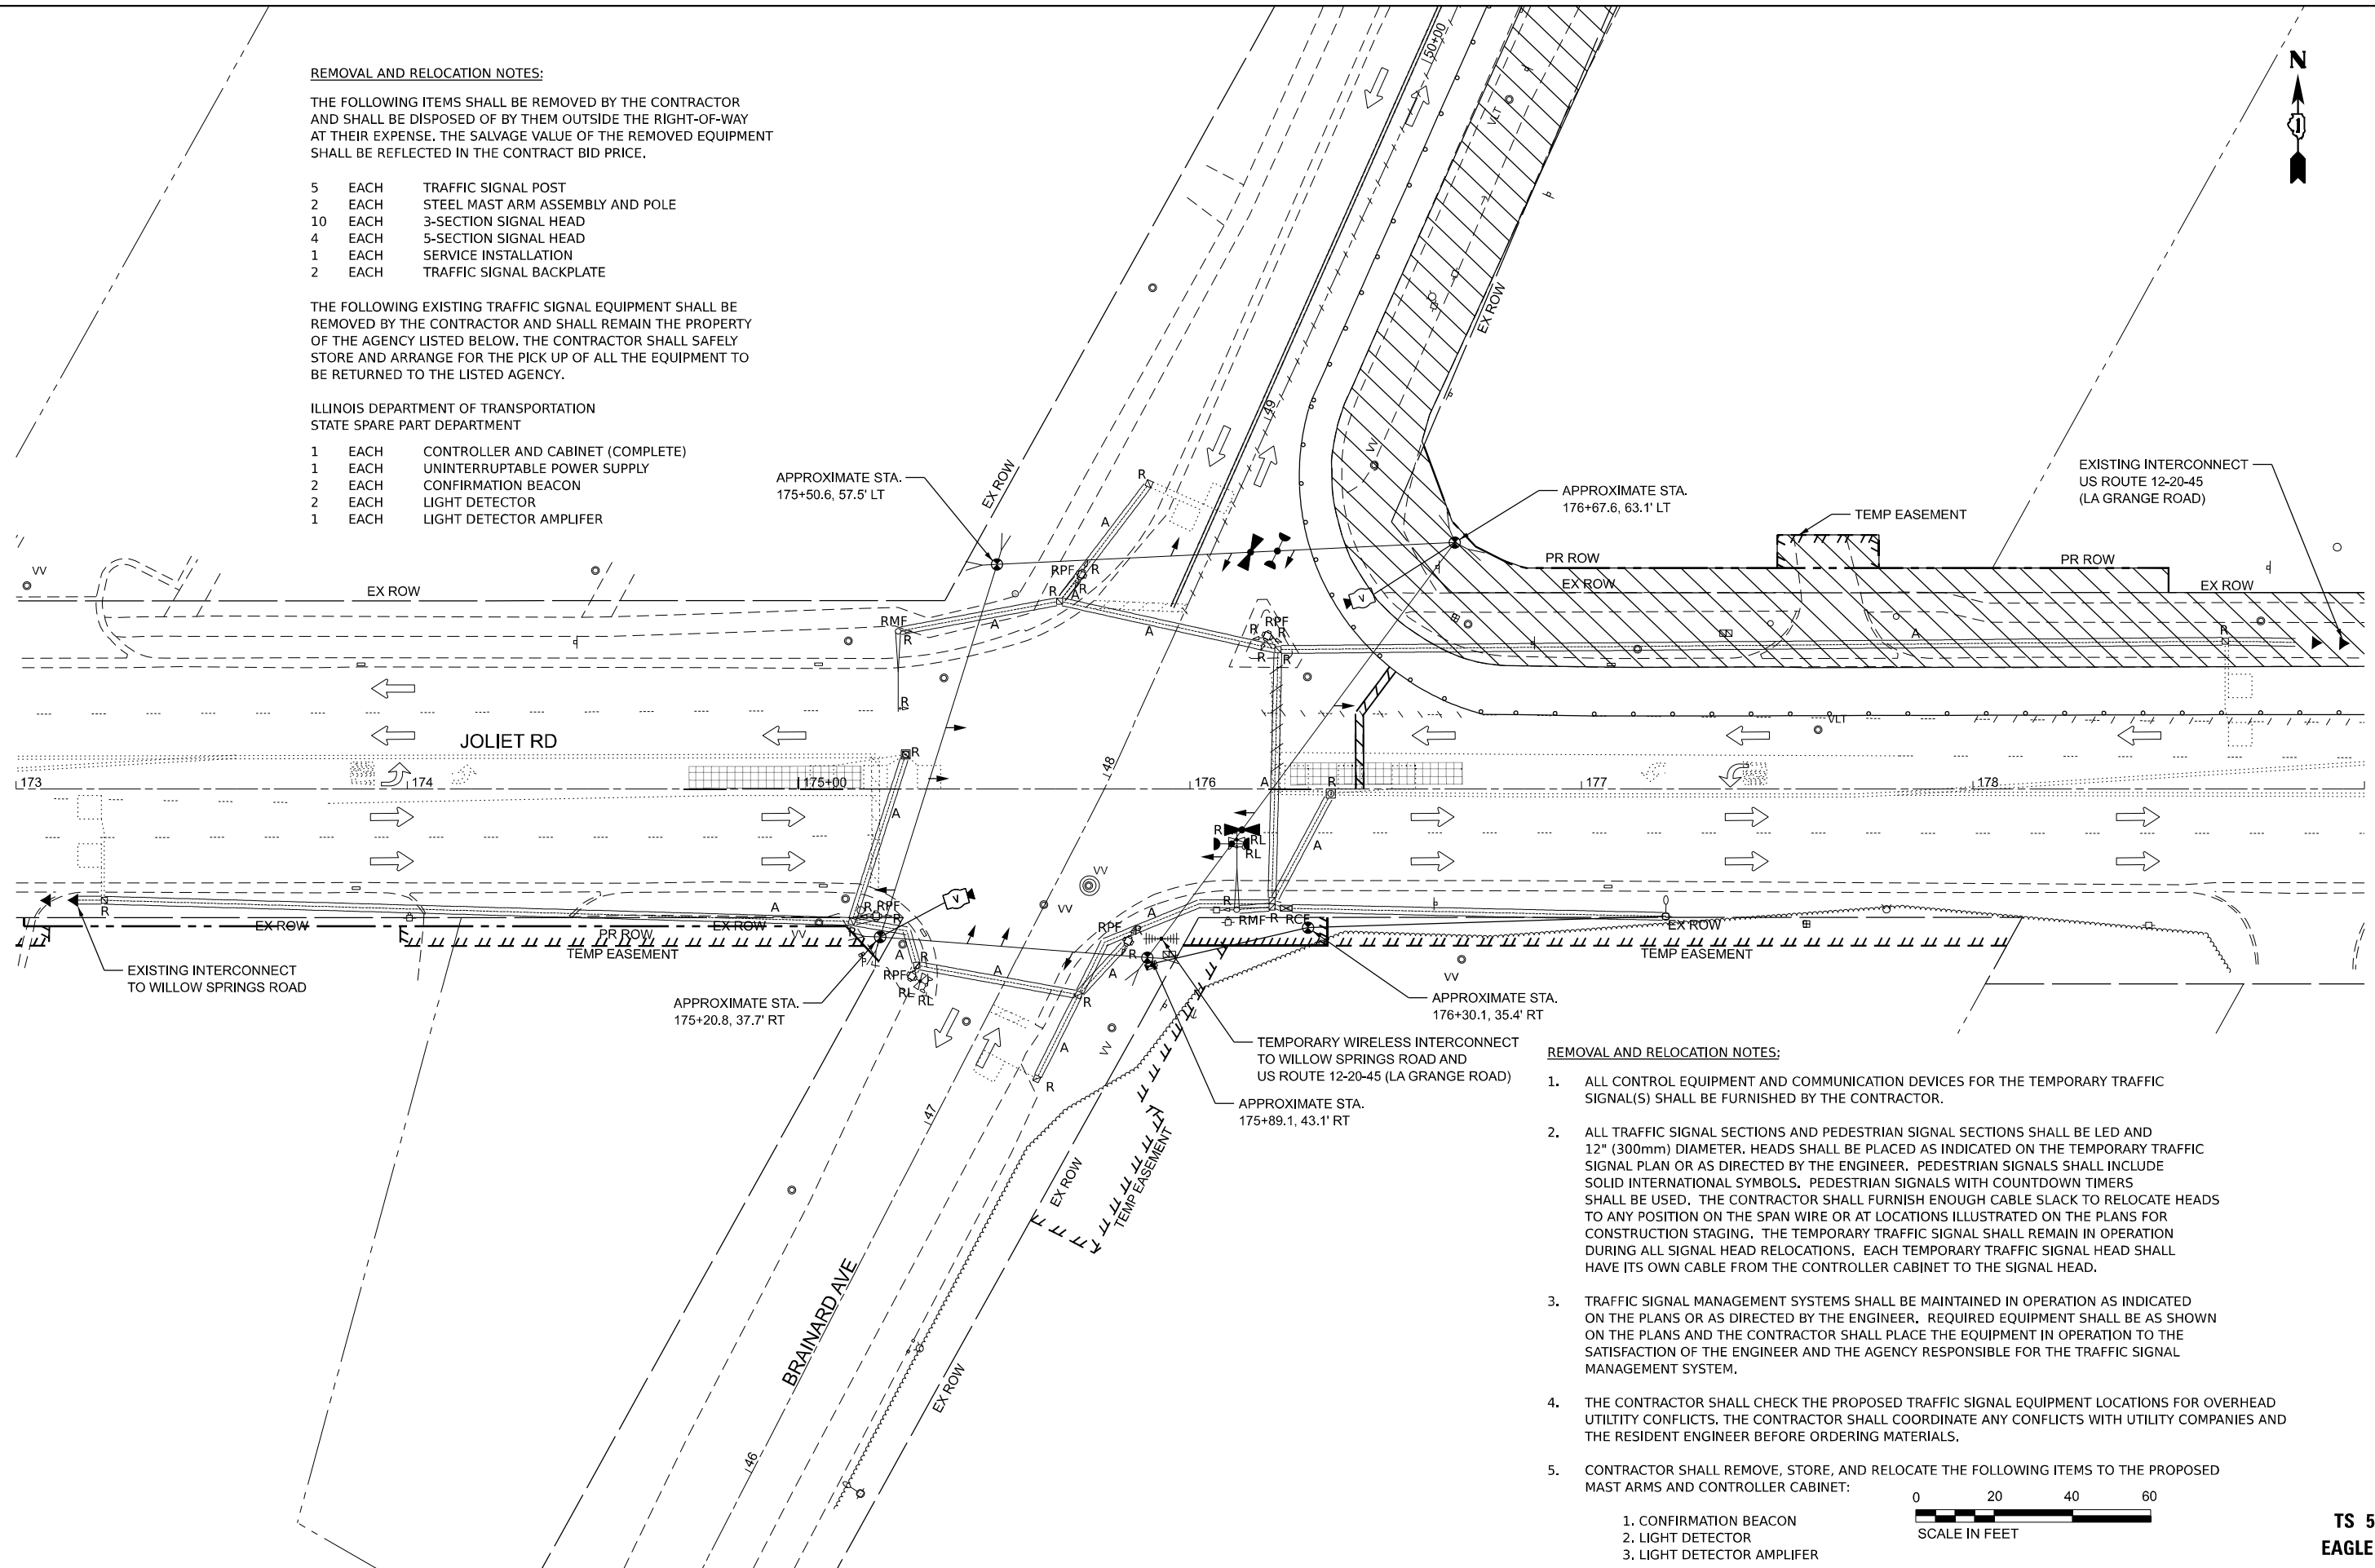

REMOVAL AND RELOCATION NOTES:

- ALL CONTROL EQUIPMENT AND COMMUNICATION DEVICES FOR THE TEMPORARY TRAFFIC SIGNAL(S) SHALL BE FURNISHED BY THE CONTRACTOR.
- ALL TRAFFIC SIGNAL SECTIONS AND PEDESTRIAN SIGNAL SECTIONS SHALL BE LED AND 12" (300mm) DIAMETER. HEADS SHALL BE PLACED AS INDICATED ON THE TEMPORARY TRAFFIC SIGNAL PLAN OR AS DIRECTED BY THE ENGINEER. PEDESTRIAN SIGNALS SHALL INCLUDE SOLID INTERNATIONAL SYMBOLS. PEDESTRIAN SIGNALS WITH COUNTDOWN TIMERS SHALL BE USED. THE CONTRACTOR SHALL FURNISH ENOUGH CABLE SLACK TO RELOCATE HEADS TO ANY POSITION ON THE SPAN WIRE OR AT LOCATIONS ILLUSTRATED ON THE PLANS FOR CONSTRUCTION STAGING. THE TEMPORARY TRAFFIC SIGNAL SHALL REMAIN IN OPERATION DURING ALL SIGNAL HEAD RELOCATIONS. EACH TEMPORARY TRAFFIC SIGNAL HEAD SHALL HAVE ITS OWN CABLE FROM THE CONTROLLER CABINET TO THE SIGNAL HEAD.
- TRAFFIC SIGNAL MANAGEMENT SYSTEMS SHALL BE MAINTAINED IN OPERATION AS INDICATED ON THE PLANS OR AS DIRECTED BY THE ENGINEER. REQUIRED EQUIPMENT SHALL BE AS SHOWN ON THE PLANS AND THE CONTRACTOR SHALL PLACE THE EQUIPMENT IN OPERATION TO THE SATISFACTION OF THE ENGINEER AND THE AGENCY RESPONSIBLE FOR THE TRAFFIC SIGNAL MANAGEMENT SYSTEM.
- THE CONTRACTOR SHALL CHECK THE PROPOSED TRAFFIC SIGNAL EQUIPMENT LOCATIONS FOR OVERHEAD UTILITY CONFLICTS. THE CONTRACTOR SHALL COORDINATE ANY CONFLICTS WITH UTILITY COMPANIES AND THE RESIDENT ENGINEER BEFORE ORDERING MATERIALS.
- CONTRACTOR SHALL REMOVE, STORE, AND RELOCATE THE FOLLOWING ITEMS TO THE PROPOSED MAST ARMS AND CONTROLLER CABINET:

- CONFIRMATION BEACON
- LIGHT DETECTOR
- LIGHT DETECTOR AMPLIFIER



TS 5355
EAGLE 2B


TYPE	NO. OF LAMPS	LED WATTAGE	% OPERATION	TOTAL WATTAGE
(RED)	12	11	50	66.0
(YELLOW)	12	20	5	12.0
(GREEN)	12	12	45	64.8
PERMISSIVE ARROW	8	10	10	8.0
PED. SIGNAL	0	20	100	0.0
VIDEO SYSTEM	2	150	100	300.0
CONTROLLER	1	100	100	100.0
UPS	1	25	100	25.0

COMED REPRESENTATIVE
(866) 639-3532
COMMONWEALTH EDISON



PLOT SCALE	= 0.16666633
PLATE SCALE	= 0.16666633

 DUAL ENTRY PHASE
 PEDESTRIAN PHASE
 OVERLAP
 * REFERS TO ASSOCIATED PHASE

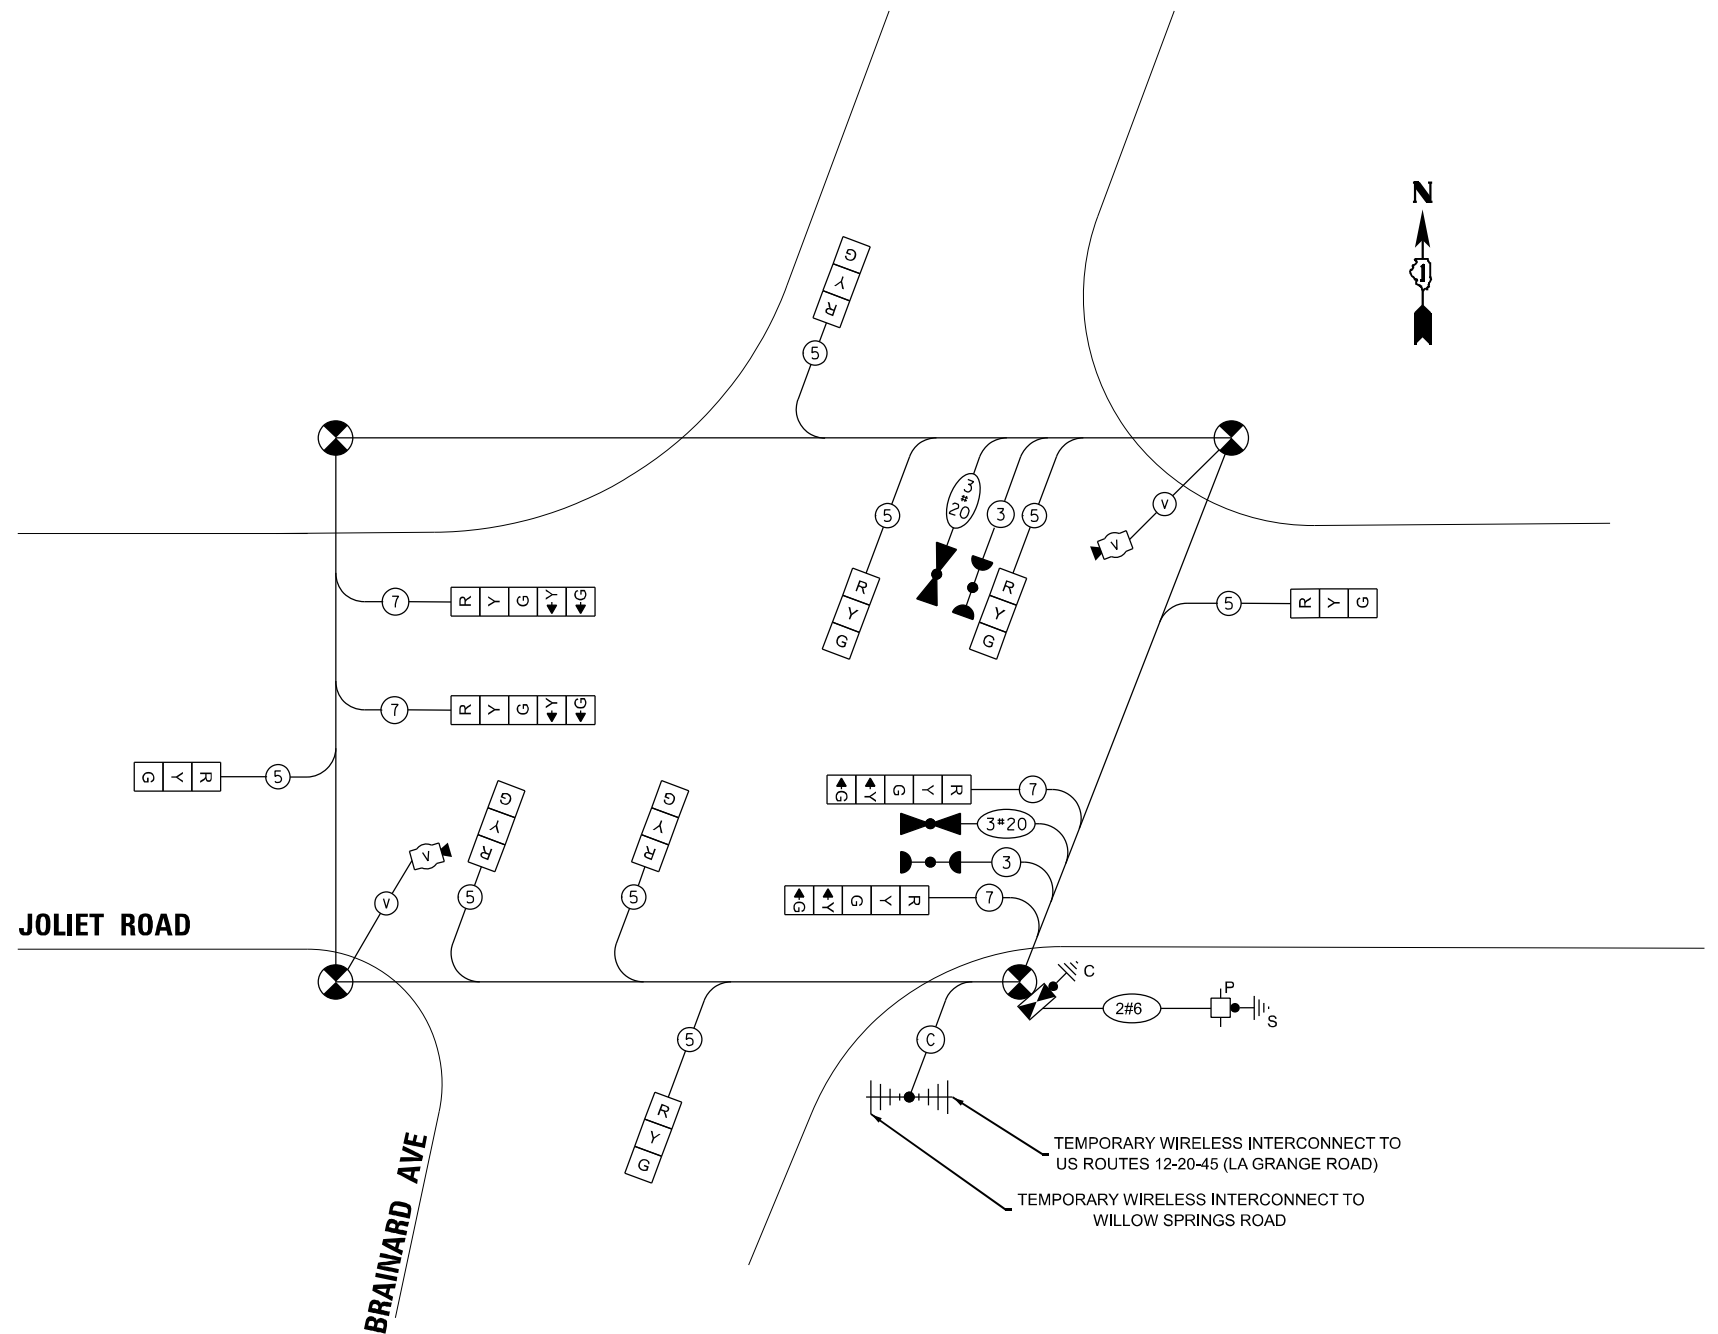

NOT TO SCALE

MODEL: Temporary Traffic Signal Cable Plan - Stage 1 [Sheet]
FILE NAME: pwt\\mb-us-pw-bentley.com\\mb-us-pw-03\\Documents\\Chicago_IL\\01 Projects\\D1 IDOT Var DEServs PTB208 005\\W06 - 199565\\5.0 Deliverables\\3.3 CADD Data\\Sheets\\D1B2864-sht-Traffic Signal- Cable Plan Stage 1.dgn

	TOTAL SHEETS	SHEET NO.
	117	82
CT NO. 62B64		

MODEL: INTERSECTION-STAGE 2 [Sheet]
FILE NAME: pwr\mb-us-pw\entl\ey.com\mb-us-pw-03\Documents\Chicago_IL\01_Projects\D1_IDOT_Var_DEsens_PTB208_005\N06-198565\3.0 Deliverables\3.3 CADD Data\Sheets\0162B64-sht-Traffic Signal-Stage 2



USER NAME	= Connor.Liss
PLOT SCALE	= 0.16666633" / ft.
PLOT DATE	= 6/25/2025

DESIGNED	- JJD
DRAWN	- JLS
CHECKED	- JJD
DATE	- 07/02/2024


REVISED	-
REVISED	-
REVISED	-
REVISED	-

STATE OF ILLINOIS
DEPARTMENT OF TRANSPORTATION


TEMPORARY TRAFFIC SIGNAL INSTALLATION PLAN - STAGE 2
JOLIET ROAD AT BRAINARD AVENUE

SCALE: 1"=20' SHEET 1 OF 1 SHEETS STA. 173+00.00 TO STA. 179+00.00

F.A.U. RTE.	SECTION	COUNTY	TOTAL SHEETS	SHEET NO.
3562	(430Y)N-1	COOK	117	83
CONTRACT NO. 62B64				
ILLINOIS FED. AID PROJECT				

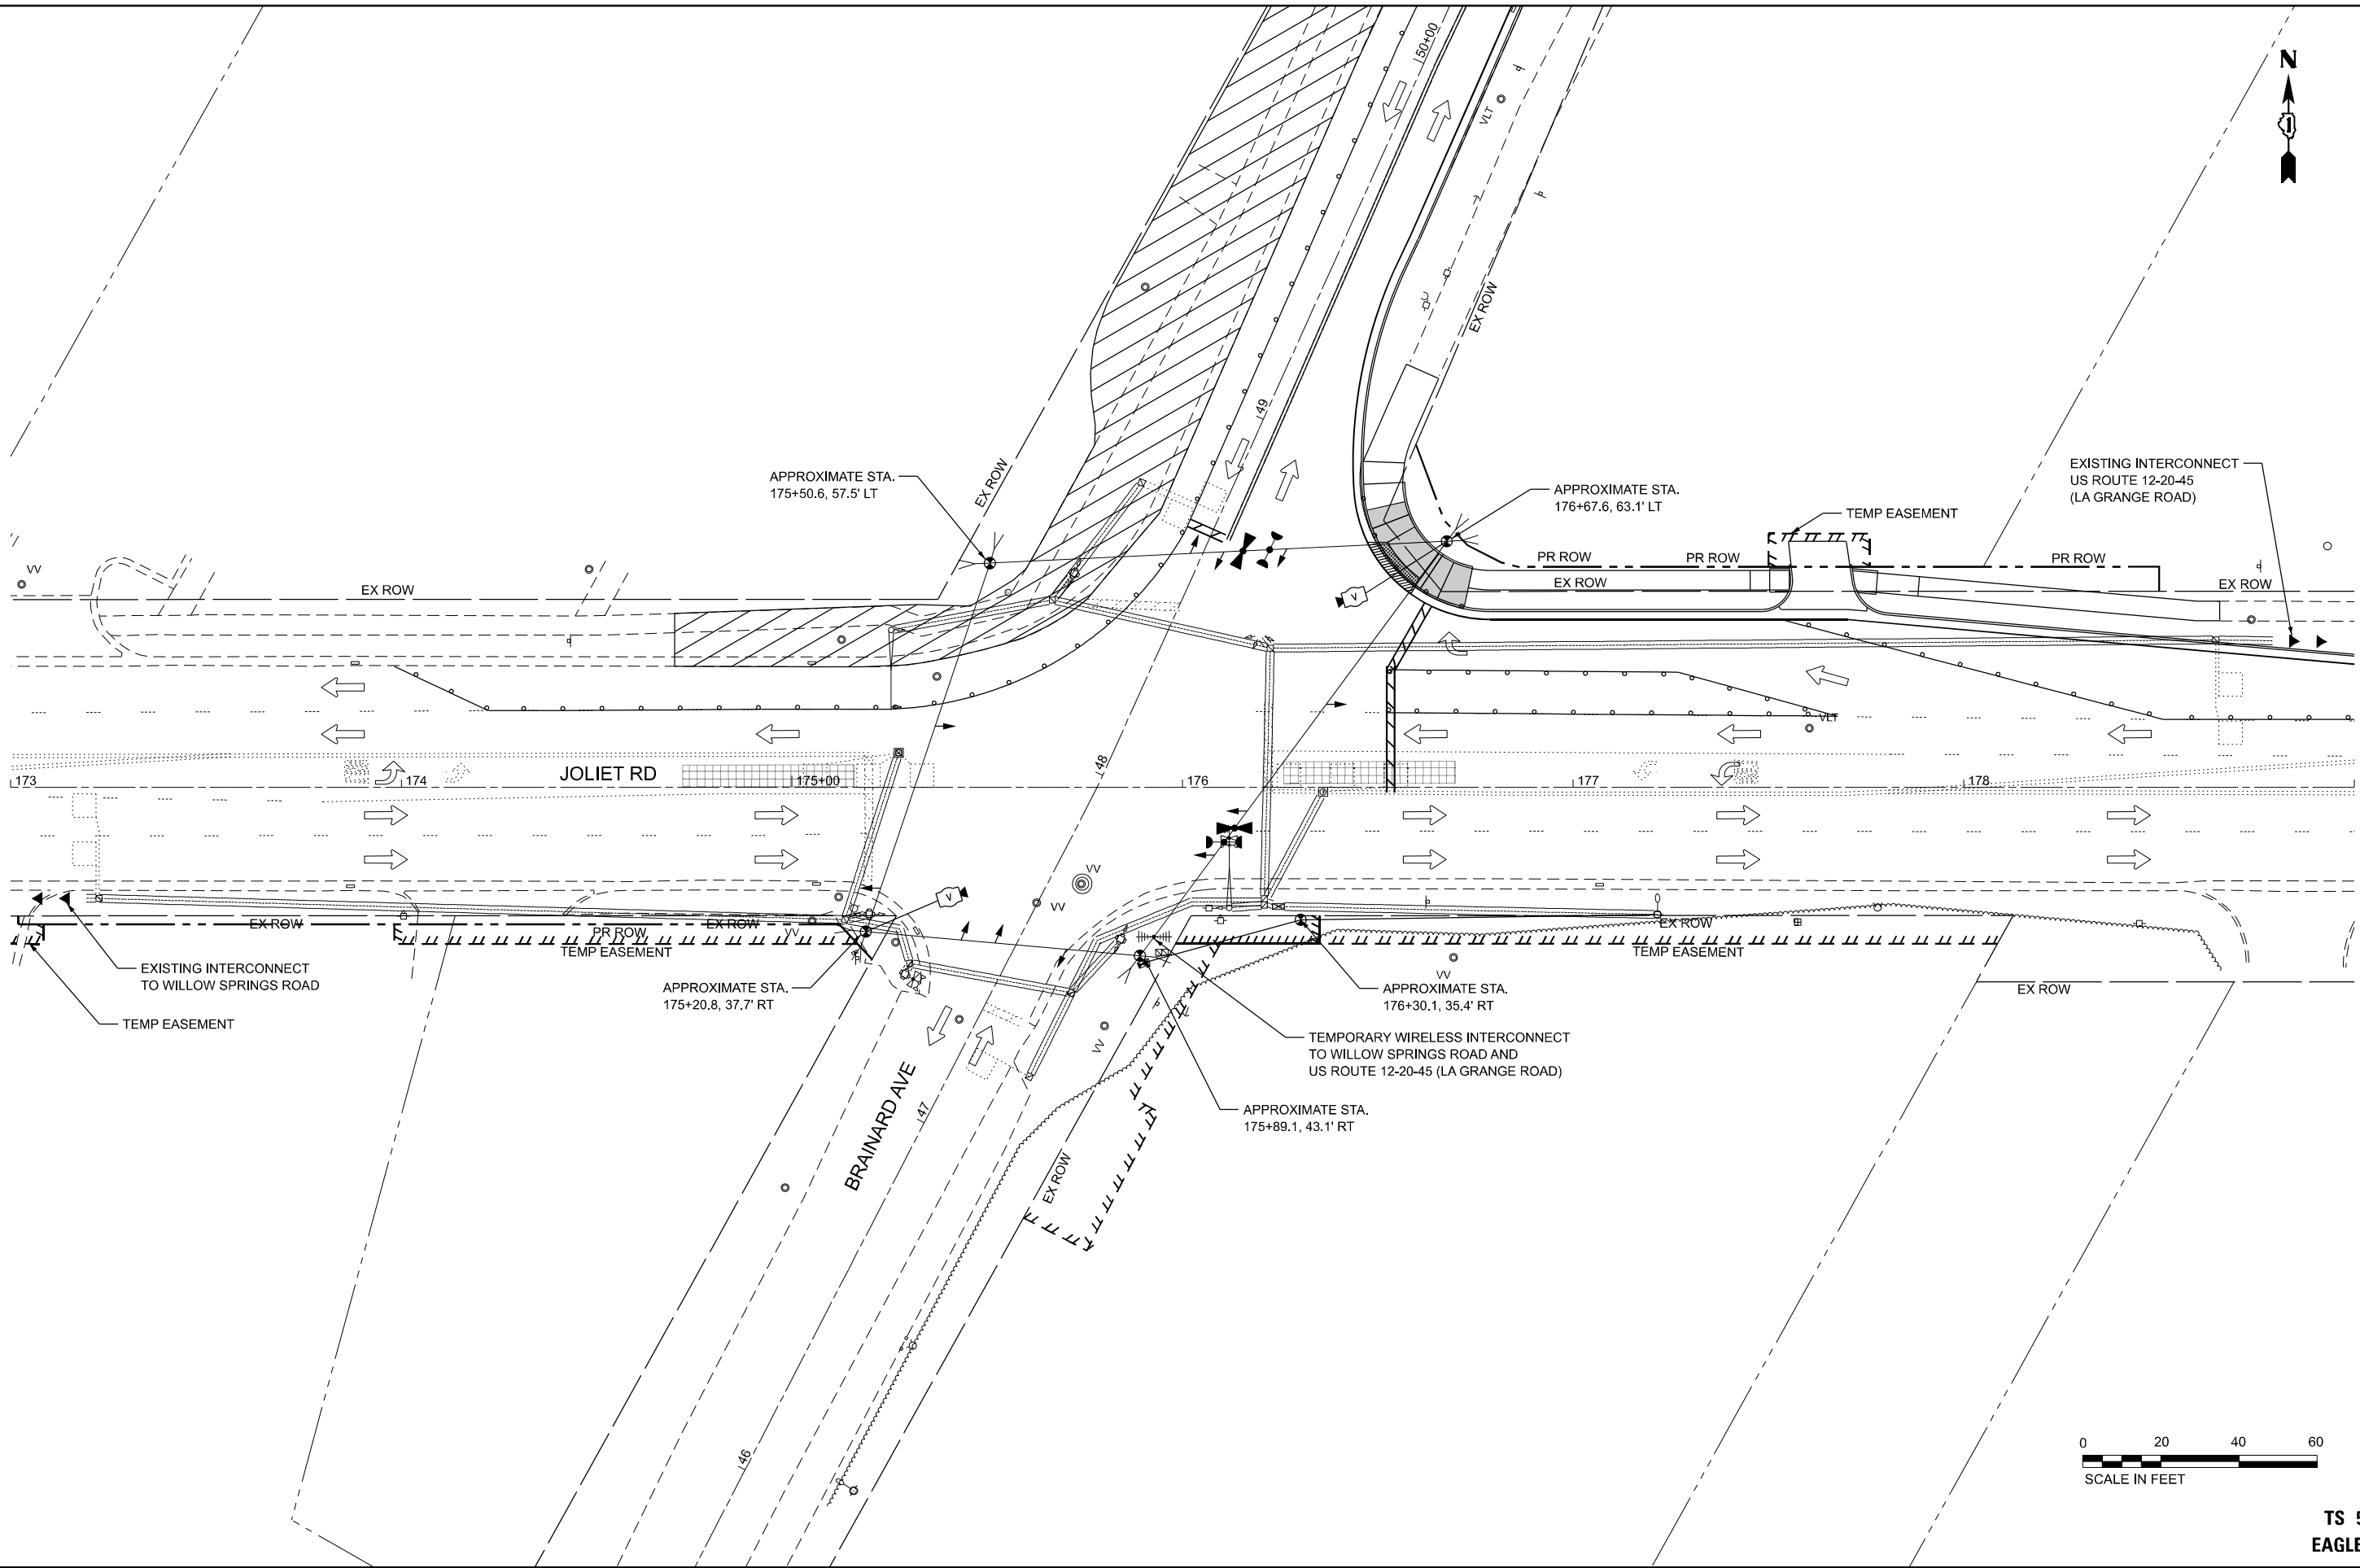

TEMPORARY EMERGENCY VEHICLE PREEMPTION SEQUENCE – STAGE 2

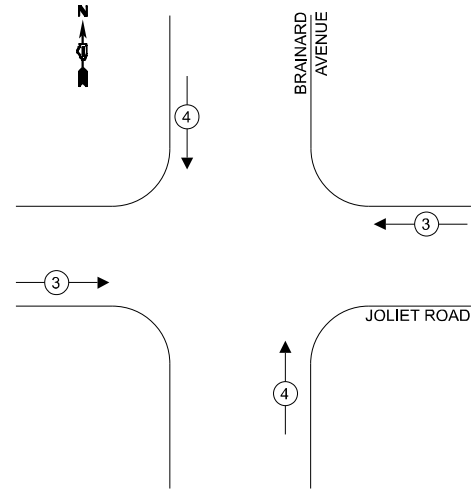

 DUAL ENTRY PHASE
 PEDESTRIAN PHASE
 OL OVERLAP
 * REFERS TO ASSOCIATED PHASE

TRAFFIC SIGNAL				
ELECTRICAL SERVICE REQUIREMENTS				
TYPE	NO. OF LAMPS	LED WATTAGE	% OPERATION	TOTAL WATTAGE
(RED)	12	11	50	66.0
(YELLOW)	12	20	5	12.0
(GREEN)	12	12	45	64.8
PERMISSIVE ARROW	8	10	10	8.0
PED. SIGNAL	0	20	100	0.0
VIDEO SYSTEM	2	150	100	300.0
CONTROLLER	1	100	100	100.0
UPS	1	25	100	25.0
			TOTAL =	575.8

COMED REPRESENTATIVE
(866) 639-3532
COMMONWEALTH EDISON



PLOT DATE	= 6/25/2025
-----------	-------------

DATE	-	02/23/2024
------	---	------------

REVISÉ -

**TEMPORARY CABLE PLAN, PHASE DESIGNATION DIAGRAM, AND
TEMPORARY EMERGENCY VEHICLE PREEMPTION SEQUENCE - STAGE 2
JOLIET ROAD AT BRAINARD AVENUE**

TO STA

	ILLIN
--	-------


PROJECT

TS 5355
EAGLE 2B

1. EACH DETECTOR LOOP SHALL HAVE ITS OWN 1" COILABLE NON-METALLIC CONDUIT BETWEEN THE EDGE OF PAVEMENT AND THE ADJACENT HANDHOLE AS SHOWN ON THE PLANS AND AS STATED IN THE TRAFFIC SIGNAL SPECIFICATIONS.
2. THE CONTRACTOR SHALL CONFIRM THE FINAL LOCATION OF THE PEDESTRIAN EQUIPMENT BEFORE INSTALLATION WITH THE TRAFFIC ENGINEER.
3. APS SHALL BE PLACED PARALLEL TO THE CORRESPONDING CROSSWALK.
4. WORK SHALL MEET THE REQUIREMENTS OF THE SPECIAL PROVISIONS, DETECTOR LOOP REPLACEMENT AND/OR INSTALLATION (ROADWAY GRINDING, RESURFACING, AND PATCHING OPERATIONS).
5. ALL PUSH BUTTONS SHALL BE APS.
6. VIDEO DETECTION SYSTEMS SHALL BE MOUNTED ON RISER BRACKETS AT THE LENGTH DETERMINED BY THE MANUFACTURER. FINAL CAMERA LOCATIONS SHALL BE OPTIMAL TO MINIMIZE OCCLUSION BASED FALSE CALLS FROM TRAFFIC IN ADJACENT LANES.
7. THERE SHALL BE A MINIMUM OF 4' OF SIDEWALK CLEARANCE NEXT TO THE TRAFFIC SIGNAL FOUNDATIONS TO BE ADA COMPLIANT.
8. THIS LOCATION HAS BEEN DESIGNED TO BE ADA COMPLIANT. ANY DEVIATION FROM THIS PLAN FOR THE POSTS AND/OR MAST ARMS THAT HAVE PEDESTRIAN EQUIPMENT WILL HAVE TO BE APPROVED BY THE ENGINEER TO ENSURE ADA COMPLIANCE.



TS 5355
EAGLE 2B

 

TRAFFIC SIGNAL MODERNIZATION PLAN

JOLIET ROAD AT BRAINARD AVENUE


SCALE: 1"=20'	SHEET 1	OF 1	SHEETS	STA. 173+00.00	TO STA. 179+00.00
---------------	---------	------	--------	----------------	-------------------

F.A.U. RTE.	SECTION	COUNTY	TOTAL SHEETS	SHEET NO.
3562	(430Y)N-1	COOK	117	85
CONTRACT NO. 62B64				
ILLINOIS		FED. AID PROJECT		


TS SHT NO. 14

MODEL: INTERSECTION VIEW-1 [Sheet]
FILE NAME: pwr\mb-us-pw-bentley.com\mb-us-pw-03\Documents\Chicago IL\01 Projects\ID1 IDOT Var DEServs PTB208 005\W06 - 198555\3.0 Deliverables\3.3 CADD Data\Sheets\DI162B64-sht-Traffic Signal Proposed

PROPOSED CONTROLLER SEQUENCE

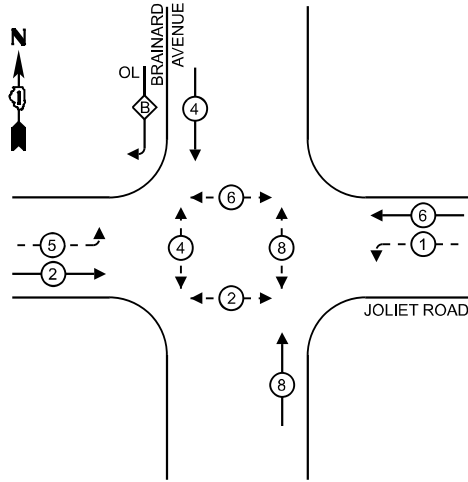

PROPOSED EMERGENCY VEHICLE
PREEMPTION SEQUENCE

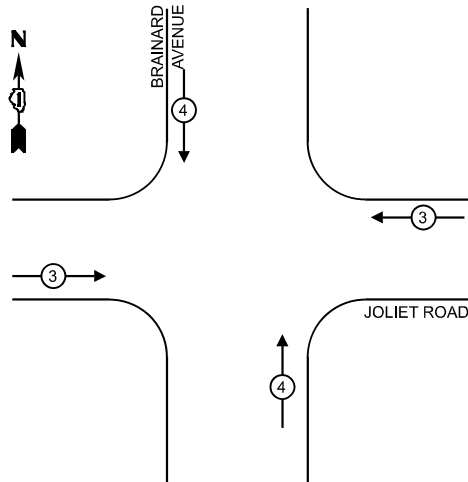

TRAFFIC SIGNAL
ELECTRICAL SERVICE REQUIREMENTS

TYPE	NO. OF LAMPS	LED WATTAGE	% OPERATION	TOTAL WATTAGE
SIGNAL (RED)	19	11	50	104.5
(YELLOW)	19	20	5	19.0
(GREEN)	19	12	45	102.6
PERMISSIVE ARROW	12	10	10	12.0
PED. SIGNAL	8	20	100	160.0
VIDEO SYSTEM	2	150	100	300.0
CONTROLLER	1	100	100	100.0
UPS	1	25	100	25.0
ST. NAME SIGNS	4	120	50	240.0
TOTAL =				1063.1

ILLINOIS DEPARTMENT OF TRANSPORTATION
201 W. CENTER CT
SCHAUMBURG, IL 60196

COMED REPRESENTATIVE
(866) 639-3532
COMMONWEALTH EDISON



USER NAME = Connor, Liss
DESIGNED - JJD
DRAWN - JLS
CHECKED - JJD
DATE - 07/02/2024
PLOT SCALE = 0.16666633" / ft.
PLOT DATE = 6/25/2025

DESIGNED - JJD
DRAWN - JLS
CHECKED - JJD
DATE - 07/02/2024
REVISED -
REVISED -
REVISED -
REVISED -

STATE OF ILLINOIS
DEPARTMENT OF TRANSPORTATION

PROPOSED CABLE PLAN, PHASE DESIGNATION DIAGRAM,
AND EMERGENCY VEHICLE PREEMPTION SEQUENCE
JOLIET ROAD AT BRAINARD AVENUE

SCALE: NONE SHEET 1 OF 1 SHEETS STA. TO STA.

F.A.U. RTE.	SECTION	COUNTY	TOTAL SHEETS	SHEET NO.
3562	(430Y)N-1	COOK	117	86
CONTRACT NO. 62B64				
ILLINOIS FED. AID PROJECT				

LEGEND

- PROTECTED PHASE
- PROTECTED/PERMITTED PHASE
- PEDESTRIAN PHASE
- OVERLAP
- * REFERS TO ASSOCIATED PHASE


RIGHT TURN OVERLAP

PHASE DESIGNATION:

OVERLAP LETTER	PERMISSIVE PHASE	PROTECTED PHASE
B	= 4 + 5	

NOTE:

- ALL RED SIGNAL INDICATIONS SHALL HAVE A LENS COVER.

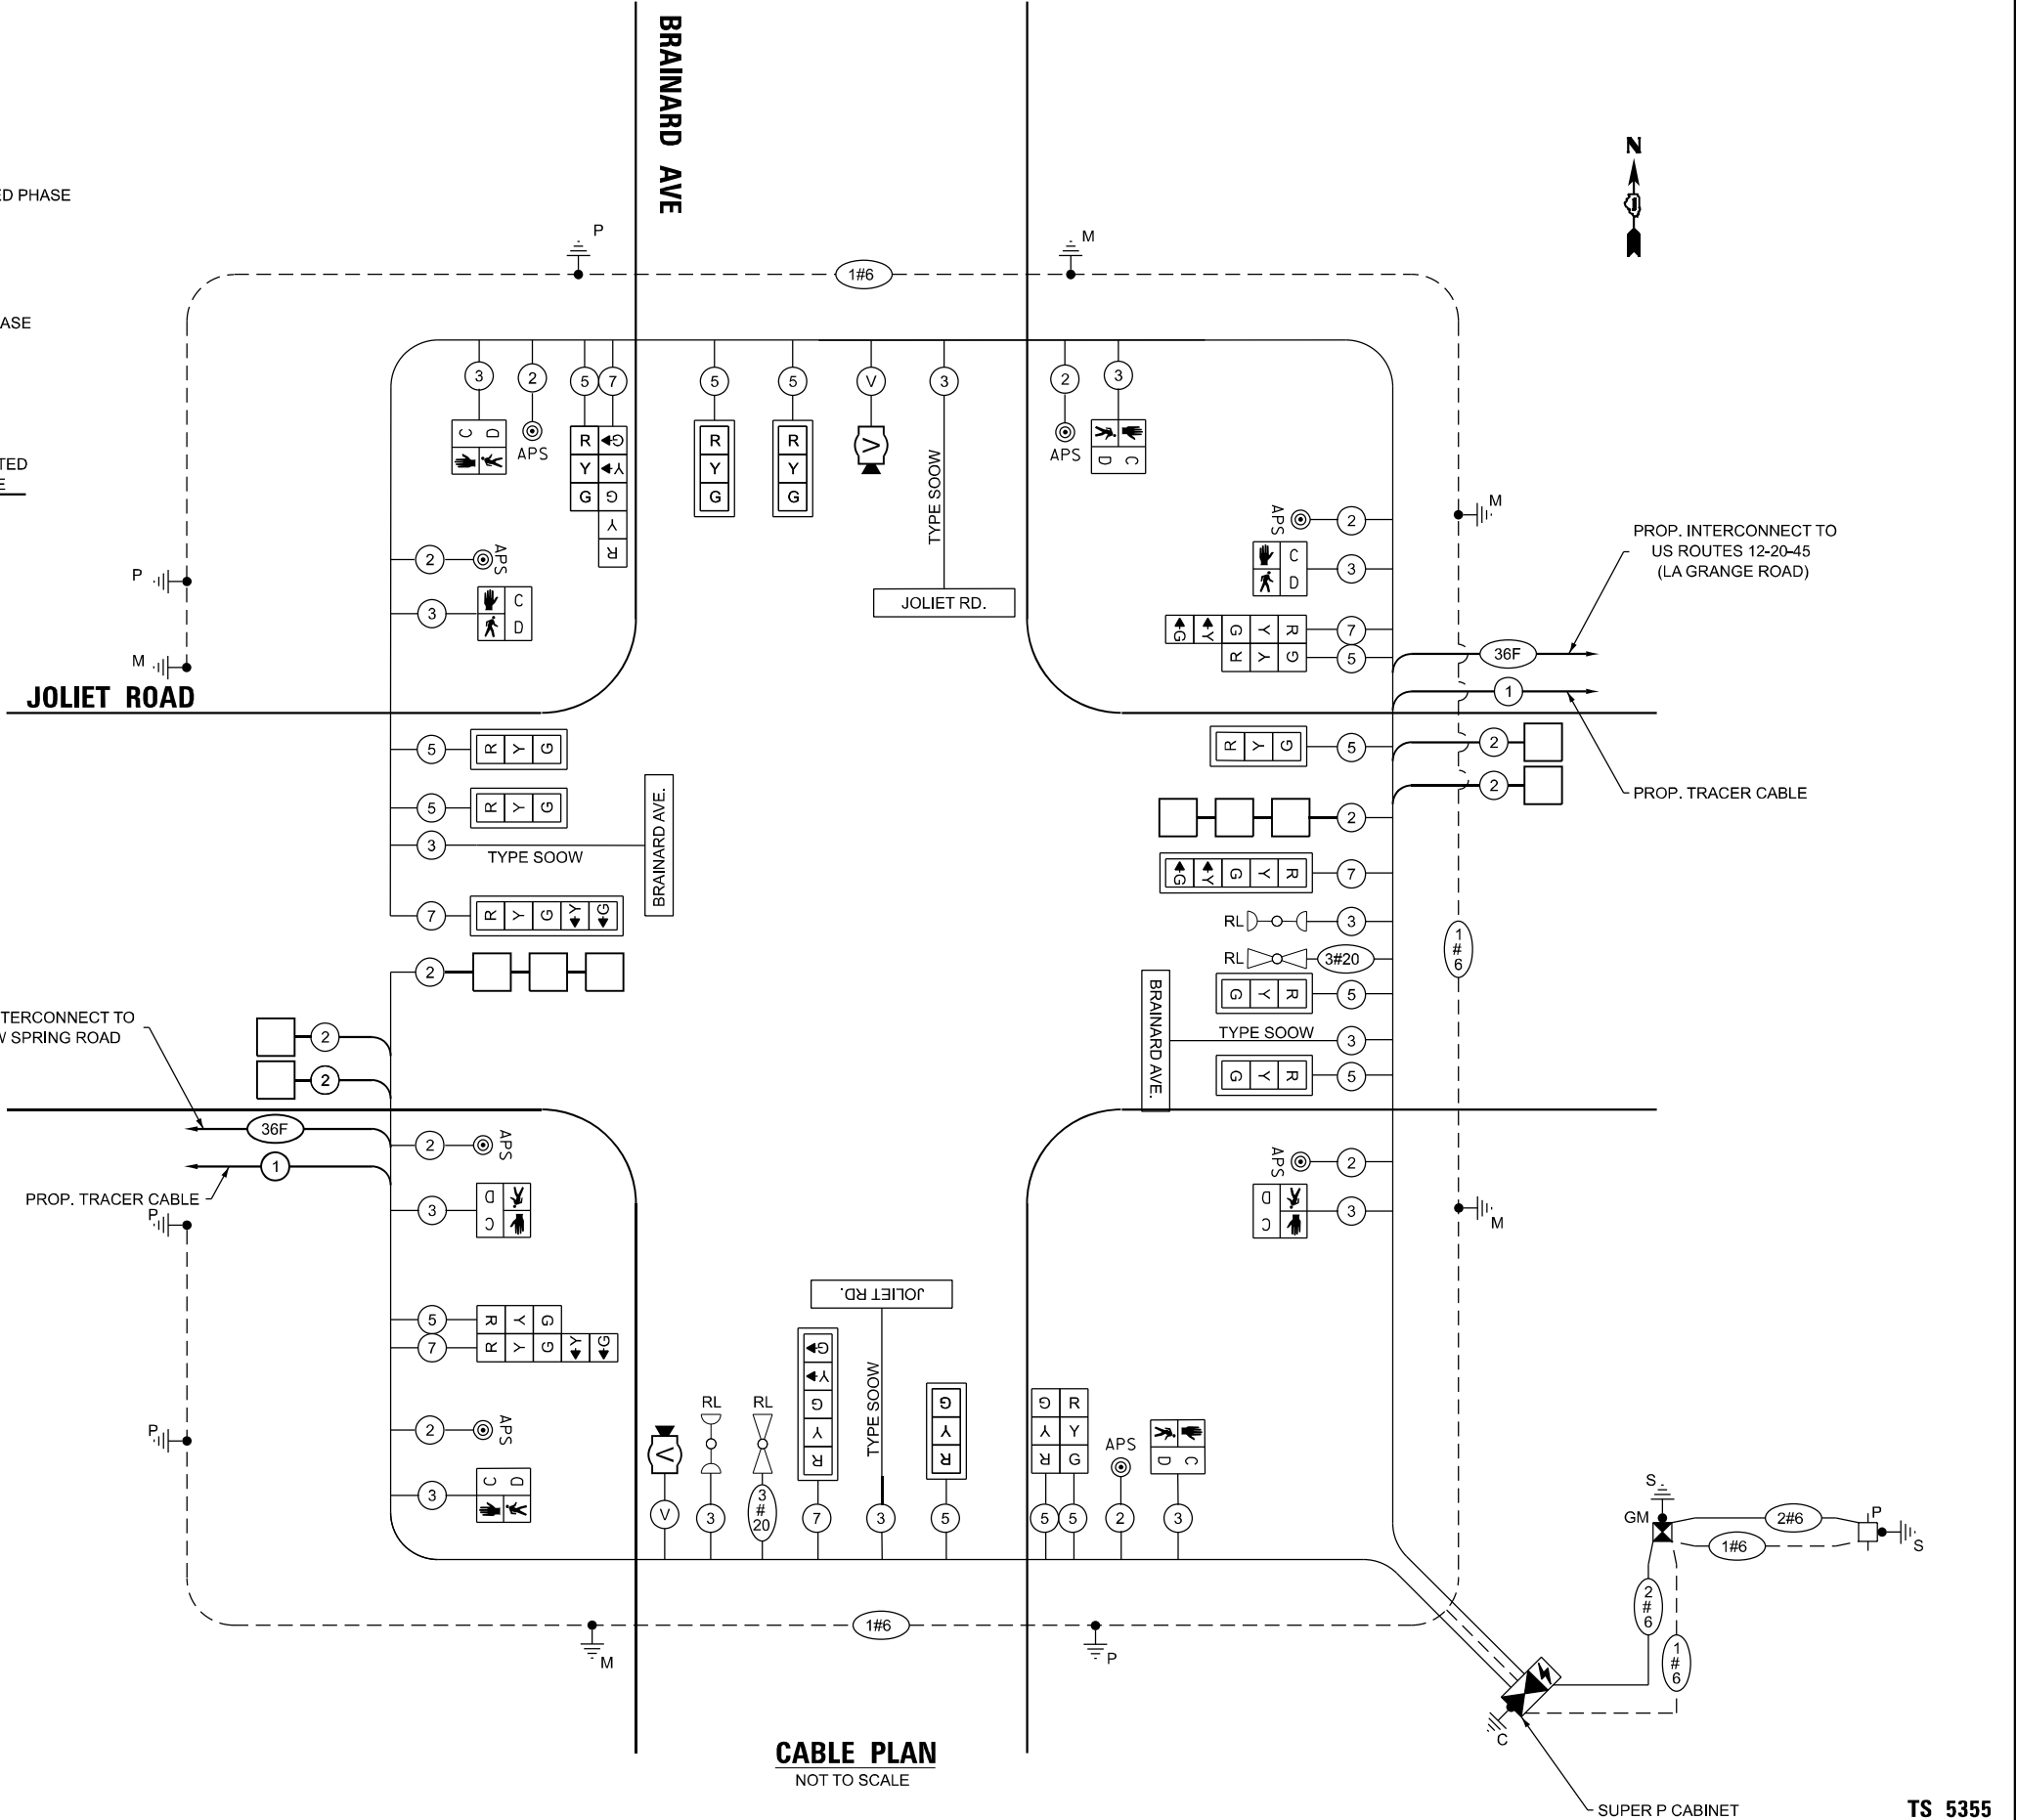


CABLE PLAN
NOT TO SCALE

TS 5355
EAGLE 2B

MODEL: Traffic Signal Schedule of Quantities-1 [Sheet]
FILE NAME: p:\w\mt-uspw-bentley.com\mb-us-pw-03\Documents\Chicago_IL\01_Projects\D1_IDOT_Var_DEsens_PTB208_005\W06-198565\3.0 Deliverables\3.3 CADD Data\Sheets\0162B64-sht-Traffic Signal-schedule.dgn


LED INTERNALLY ILLUMINATED STREET NAME SIGNS

ALL DIMENSIONS ARE INCHES UNLESS NOTED OTHERWISE

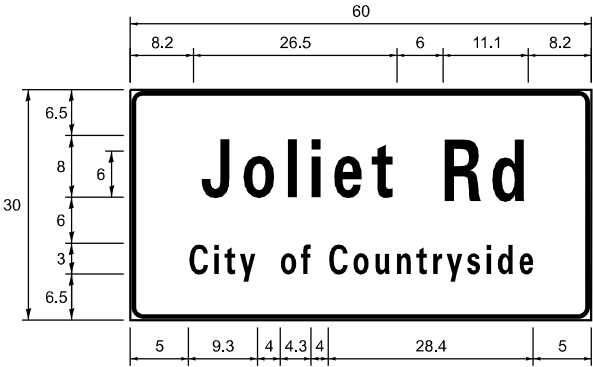

SIGNS SHALL BE DOUBLE SIDED

DESIGN SERIES	AREA (SQ FT)	SIGN PANEL TYPE	SHEETING TYPE	QTY. REQUIRED
D	9	LED	ZZ	2

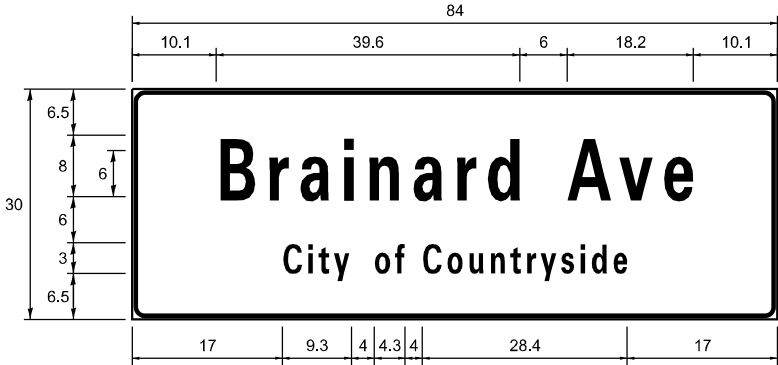

SIGNS SHALL BE DOUBLE SIDED

DESIGN SERIES	AREA (SQ FT)	SIGN PANEL TYPE	SHEETING TYPE	QTY. REQUIRED
D	12	LED	ZZ	2

NOTE

1. FOR ADDITIONAL DESIGN AND INSTALLATION INFORMATION, PLEASE SEE TS-02 DISTRICT ONE MAST ARM MOUNTED STREET SIGNS

ITEM DESCRIPTION	UNIT	TOTAL QTY
UNDERGROUND CONDUIT, GALVANIZED STEEL, 3" DIA.	FOOT	181
UNDERGROUND CONDUIT, GALVANIZED STEEL, 4" DIA.	FOOT	552
HANDHOLE	EACH	3
HEAVY-DUTY HANDHOLE	EACH	2
DOUBLE HANDHOLE	EACH	3
MAINTENANCE OF EXISTING TRAFFIC SIGNAL INSTALLATION	EACH	1
ELECTRIC CABLE IN CONDUIT, SIGNAL NO. 14 2C	FOOT	1375
ELECTRIC CABLE IN CONDUIT, SIGNAL NO. 14 3C	FOOT	1755
ELECTRIC CABLE IN CONDUIT, SIGNAL NO. 14 5C	FOOT	2675
ELECTRIC CABLE IN CONDUIT, SIGNAL NO. 14 7C	FOOT	1308
ELECTRIC CABLE IN CONDUIT, LEAD-IN, NO. 14 1 PAIR	FOOT	931
ELECTRIC CABLE IN CONDUIT, SERVICE, NO. 6 2 C	FOOT	98
ELECTRIC CABLE IN CONDUIT, EQUIPMENT GROUNDING CONDUCTOR, NO. 6 1C	FOOT	1231
TRAFFIC SIGNAL POST, GALVANIZED STEEL 16 FT.	EACH	3
STEEL MAST ARM ASSEMBLY AND POLE, 26 FT.	EACH	1
STEEL MAST ARM ASSEMBLY AND POLE, 28 FT.	EACH	1
STEEL MAST ARM ASSEMBLY AND POLE, 38 FT.	EACH	1
STEEL MAST ARM ASSEMBLY AND POLE, 42 FT.	EACH	1
STEEL MAST ARM ASSEMBLY AND POLE, 46 FT.	EACH	1
CONCRETE FOUNDATION, TYPE A	FOOT	20
CONCRETE FOUNDATION, TYPE C	FOOT	4
CONCRETE FOUNDATION, TYPE E 30-INCH DIAMETER	FOOT	34
CONCRETE FOUNDATION, TYPE E 36-INCH DIAMETER	FOOT	26
DRILL EXISTING HANDHOLE	EACH	2
SIGNAL HEAD, LED, 1-FACE, 3-SECTION, MAST-ARM MOUNTED	EACH	8
SIGNAL HEAD, LED, 1-FACE, 3-SECTION, BRACKET MOUNTED	EACH	5
SIGNAL HEAD, LED, 1-FACE, 5-SECTION, BRACKET MOUNTED	EACH	3
SIGNAL HEAD, LED, 1-FACE, 5-SECTION, MAST-ARM MOUNTED	EACH	3
PEDESTRIAN SIGNAL HEAD, LED, 1-FACE, BRACKET MOUNTED WITH COUNTDOWN TIMER	EACH	8
TRAFFIC SIGNAL BACKPLATE, LOUVERED, FORMED PLASTIC	EACH	11
INDUCTIVE LOOP DETECTOR	EACH	6
DETECTOR LOOP, TYPE I	FOOT	232
TEMPORARY TRAFFIC SIGNAL INSTALLATION	EACH	1
*1 RELOCATE EXISTING EMERGENCY VEHICLE PRIORITY SYSTEM, DETECTOR UNIT	EACH	2
*1 RELOCATE EXISTING EMERGENCY VEHICLE PRIORITY SYSTEM, PHASING UNIT	EACH	2
MODIFY EXISTING CONTROLLER	EACH	1
REMOVE EXISTING TRAFFIC SIGNAL EQUIPMENT	EACH	1
REMOVE EXISTING HANDHOLE	EACH	10
REMOVE EXISTING DOUBLE HANDHOLE	EACH	1
REMOVE EXISTING CONCRETE FOUNDATION	EACH	7
*2 LED INTERNALLY ILLUMINATED STREET NAME SIGN	EACH	4
SERVICE INSTALLATION, GROUND MOUNTED, METERED	EACH	1
PEDESTRIAN SIGNAL POST, 10 FT.	EACH	1
PEDESTRIAN SIGNAL POST, 5 FT.	EACH	1
*2 ELECTRIC CABLE IN CONDUIT, STREET NAME SIGN, NO. 14 3C, TYPE SOOW	FOOT	925
REMOVE EXISTING JUNCTION BOX	EACH	2
FULL-ACTUATED CONTROLLER AND TYPE SUPER P CABINET (SPECIAL)	EACH	1
UNINTERRUPTABLE POWER SUPPLY (SPECIAL)	EACH	1
FIBER OPTIC CABLE IN CONDUIT, NO. 62.5/125, MM12F SM36F	FOOT	6079
ACCESSIBLE PEDESTRIAN SIGNALS	EACH	8
LED SIGNAL FACE, LENS COVER	EACH	19
VIDEO VEHICLE DETECTION SYSTEM, SINGLE APPROACH	EACH	2
EMERGENCY VEHICLE PRIORITY SYSTEM LINE SENSOR CABLE, NO. 20 3/C	FOOT	321
TEMPORARY TRAFFIC SIGNAL TIMING	EACH	2
*1 RE-OPTIMIZE TRAFFIC SIGNAL SYSTEM LEVEL 2	EACH	1

*1 - 100% COST TO THE PLEASANTVIEW FIRE PROTECTION DISTRICT
*2 - 100% COST TO THE CITY OF COUNTRYSIDE



USER NAME = Connor,Liss	DESIGNED - JJD	REVISED -
	DRAWN - AK	REVISED -
PLOT SCALE = 0.16666633' / in.	CHECKED - JJD	REVISED -
PLOT DATE = 6/25/2025	DATE - 07/02/2024	REVISED -


STATE OF ILLINOIS
DEPARTMENT OF TRANSPORTATION

LED INTERNALLY ILLUMINATED STREET SIGNS
AND SCHEDULE OF QUANTITIES
JOLIET ROAD AT BRAINARD AVENUE

SCALE: NONE SHEET 1 OF 1 SHEETS STA. TO STA.

F.A.U RTE.	SECTION	COUNTY	TOTAL SHEETS	SHEET NO.
3562	(430Y)N-1	COOK	117	87
CONTRACT NO. 62B64				
ILLINOIS FED. AID PROJECT				

MODEL: Temporary Interconnect-1 [Sheet]
FILE NAME: pw://mb-us-pw.bentley.com:mb-us-pw-03/Documents/Chicago IL/01 Projects/D1 IDOT Var DEservs PTB208 005/W06 - 198565/3.0 Deliverables/3.3 CADD Data/Sheets/D162B64-sht-Temp Traffic Signal-Interconnect.dgn

 

DESIGNED	-	JJD
DRAWN	-	JLS
CHECKED	-	JJD
DATE	-	07/02/2024

REVISED	-
REVISED	-
REVISED	-
REVISED	-

TEMPORARY INTERCONNECT PLAN (SHEET 1 OF 2)
JOLIET ROAD AT BRAINARD AVENUE

SCALE: 1"=50'	SHEET 1 OF 2 SHEETS	STA. 141+00.00 TO STA. 171+00.00
---------------	---------------------	----------------------------------

F.A.U. RTE.	SECTION	COUNTY	TOTAL SHEETS	SHEET NO.
3562	(430Y)N-1	COOK	117	88
		CONTRACT NO. 62B64		
		ILLINOIS	FED. AID PROJECT	

[illegible]

Sanitary Sewer Main Diagram for Joliet Road, Eagle 2B. The diagram shows a horizontal sewer main with stationing from 156 to 170+00. It includes various manholes (VW, VV, VB, SAN, TEL, LP, BBW, OBBW), valves, and catch basins. Key features include a 594'-E-2" drop at station 156, a 501'-E-2" drop at station 159, and a 465'-E-2" drop at station 164. A north arrow is located in the top right corner, and a scale bar (0 to 100 feet) is in the bottom right corner. The diagram is labeled "JOLIET ROAD" and "EAGLE 2B". Match lines are shown at both ends: "SEE ABOVE" on the left and "MATCH LINE STA. 171+00" on the right.

MODEL: Temporary Interconnect-2 (Sheet)
FILE NAME: c:\p\mt-us-pw-bentley.com\mt-us-pw-03\Documents\Chicago_IL\01_Projects\DOT_Var_DEsens_PTB208_005\N06 - 198565\3.0 Deliverables\3.3 CADD Data\Sheets\DOT\TempTraffic Signal\Interconnect.dgn





USER NAME	= Connor.Liss
DESIGNED	- JJD
DRAWN	- JLS
PLOT SCALE	= 0.16666633" / in.
PLOT DATE	= 6/25/2025

REVISED	-
REVISED	-
REVISED	-
REVISED	-

STATE OF ILLINOIS
DEPARTMENT OF TRANSPORTATION

TEMPORARY INTERCONNECT PLAN (SHEET 2 OF 2)			
JOLIET ROAD AT BRAINARD AVENUE			
SCALE: 1"=50'	SHEET 2	OF 2 SHEETS	STA. 171+00.00 TO STA. 185+00.00

F.A.U. RTE.	SECTION	COUNTY	TOTAL SHEETS	SHEET NO.
3562	(430Y)N-1	COOK	117	89
CONTRACT NO. 62B64				
ILLINOIS FED. AID PROJECT				

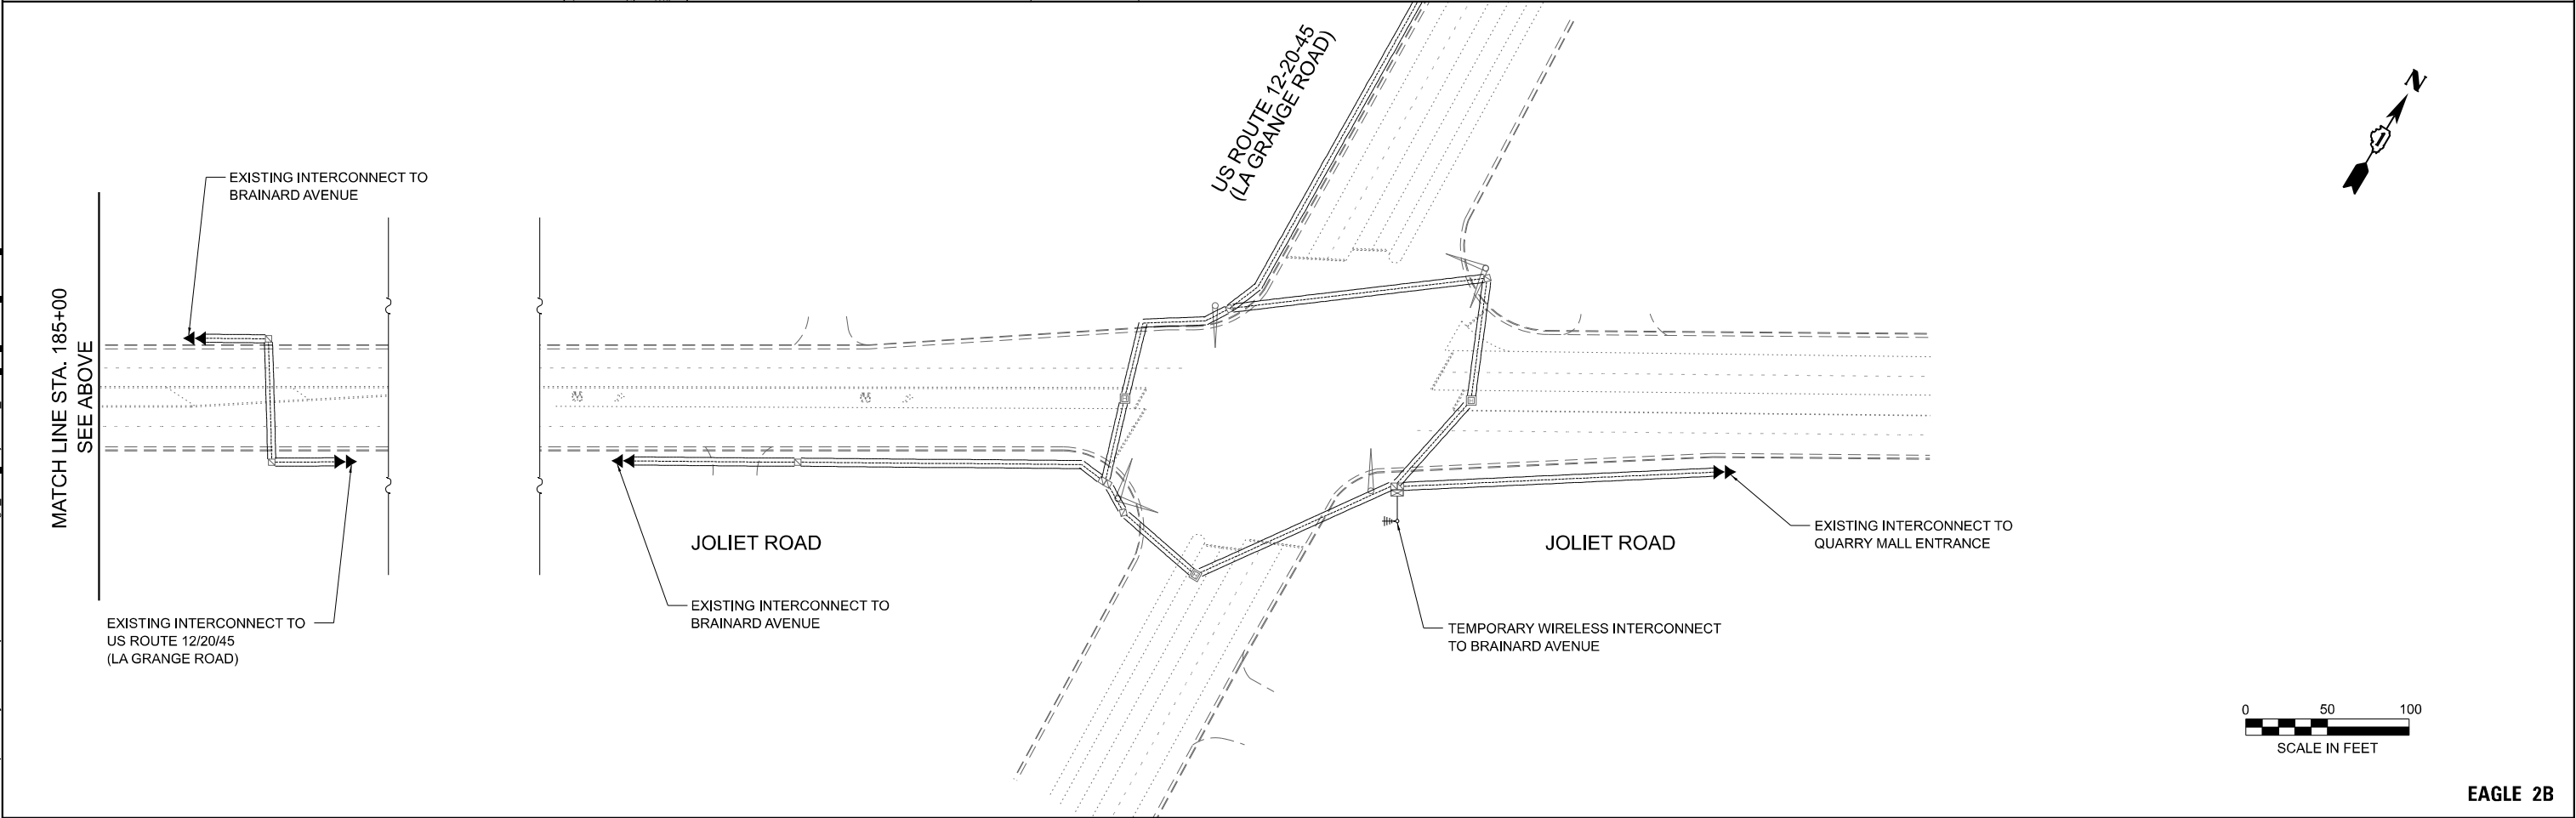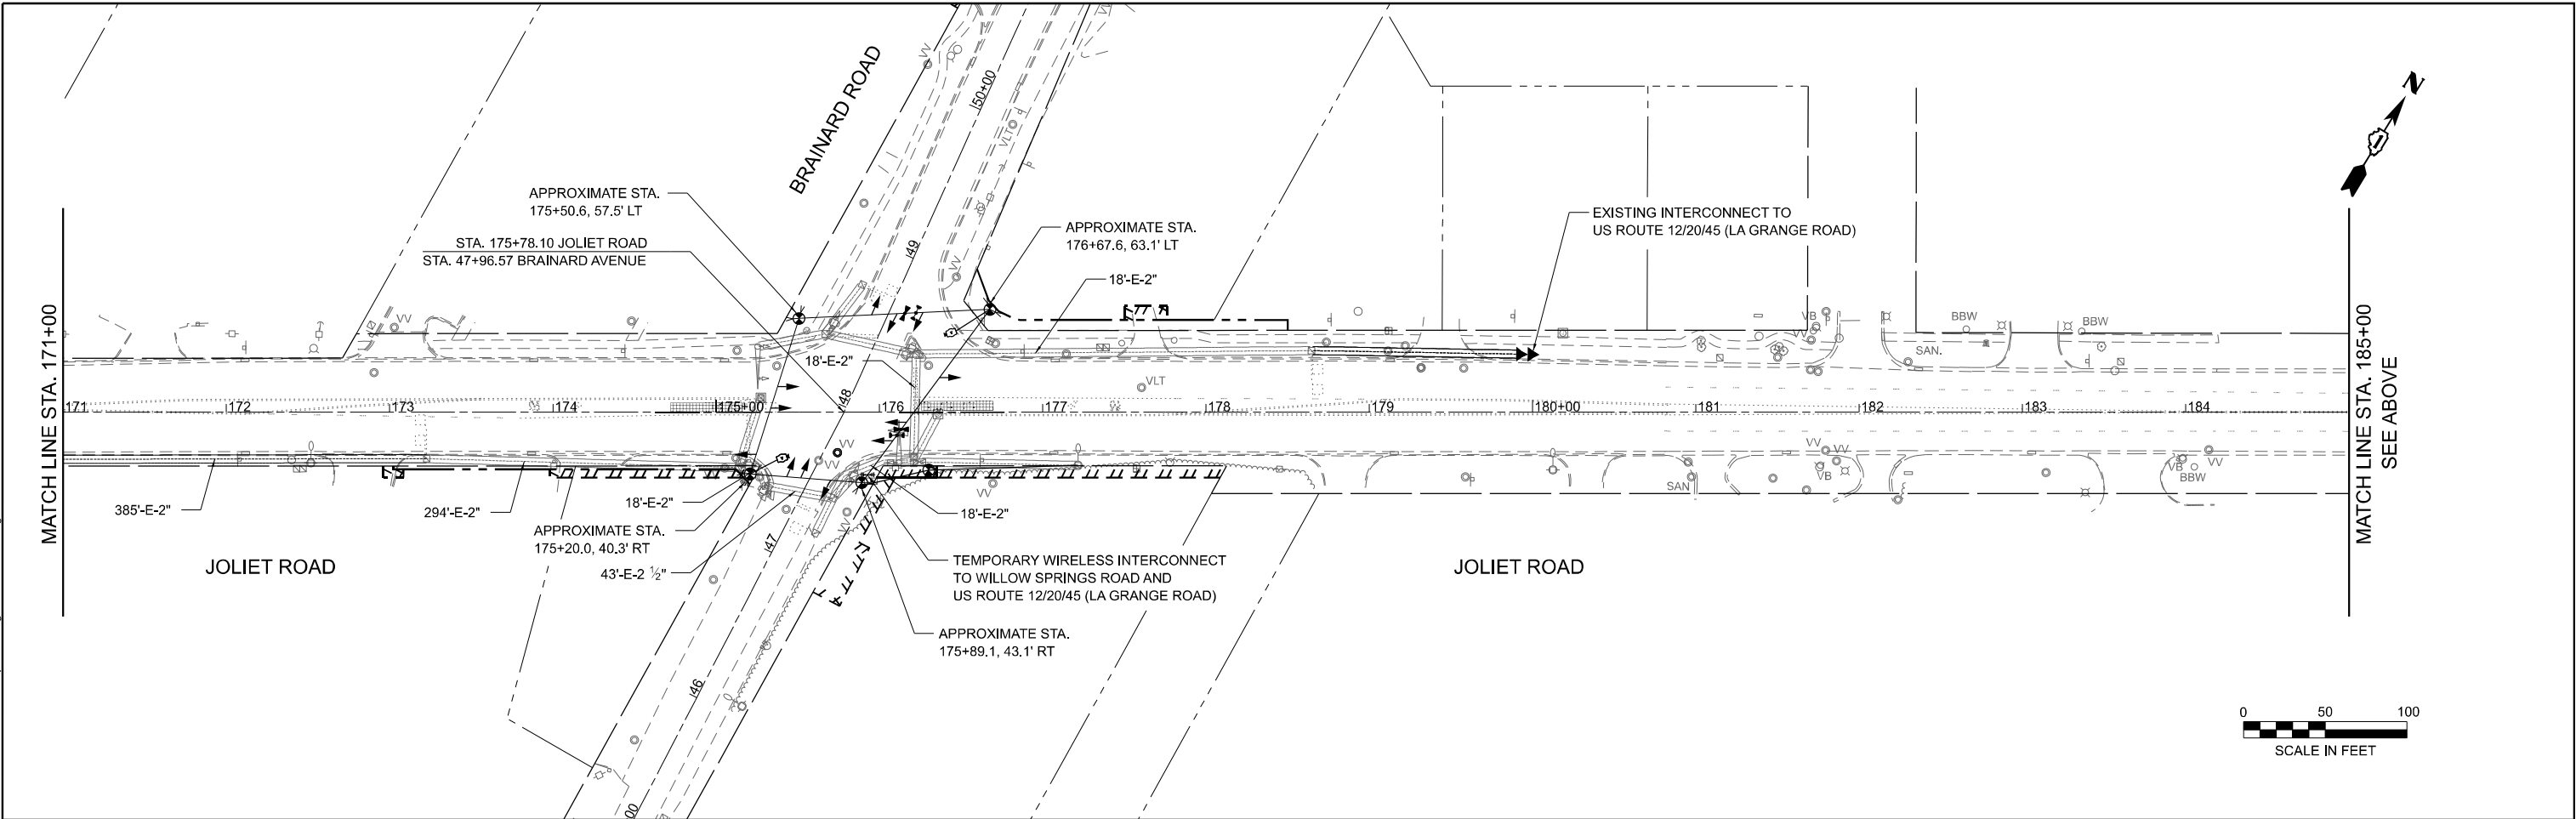

TS SHT NO. 19

MODEL: Interconnect Schematic-Temp-1 [Sheet]
FILE NAME: c:\w\mb-us-pw-03\Documents\Chicago_IL\01_Projects\D1_IDOT_Var_DEsens_PTB208_005\W06 - 198565\3.0 Deliverables\3.3 CADD Data\Sheets\D162B64-sht-TempTraffic Signal-Interconnect Schematic.dgn



USER NAME = Connor,Liss
PLOT SCALE = 0.16666633" / in.
PLOT DATE = 6/25/2025

DESIGNED - JJD
DRAWN - JLS
CHECKED - JJD
DATE - 07/02/2024

REVISED -
REVISED -
REVISED -
REVISED -


STATE OF ILLINOIS
DEPARTMENT OF TRANSPORTATION

TEMPORARY INTERCONNECT SCHEMATIC
JOLIET ROAD AT BRAINARD AVENUE

SCALE: NONE SHEET 1 OF 1 SHEETS STA. TO STA.



F.A.U. RTE.	SECTION	COUNTY	TOTAL SHEETS	SHEET NO.
3562	(430Y)N-1	COOK	117	90
CONTRACT NO. 62B64				
ILLINOIS FED. AID PROJECT				

EAGLE 2B

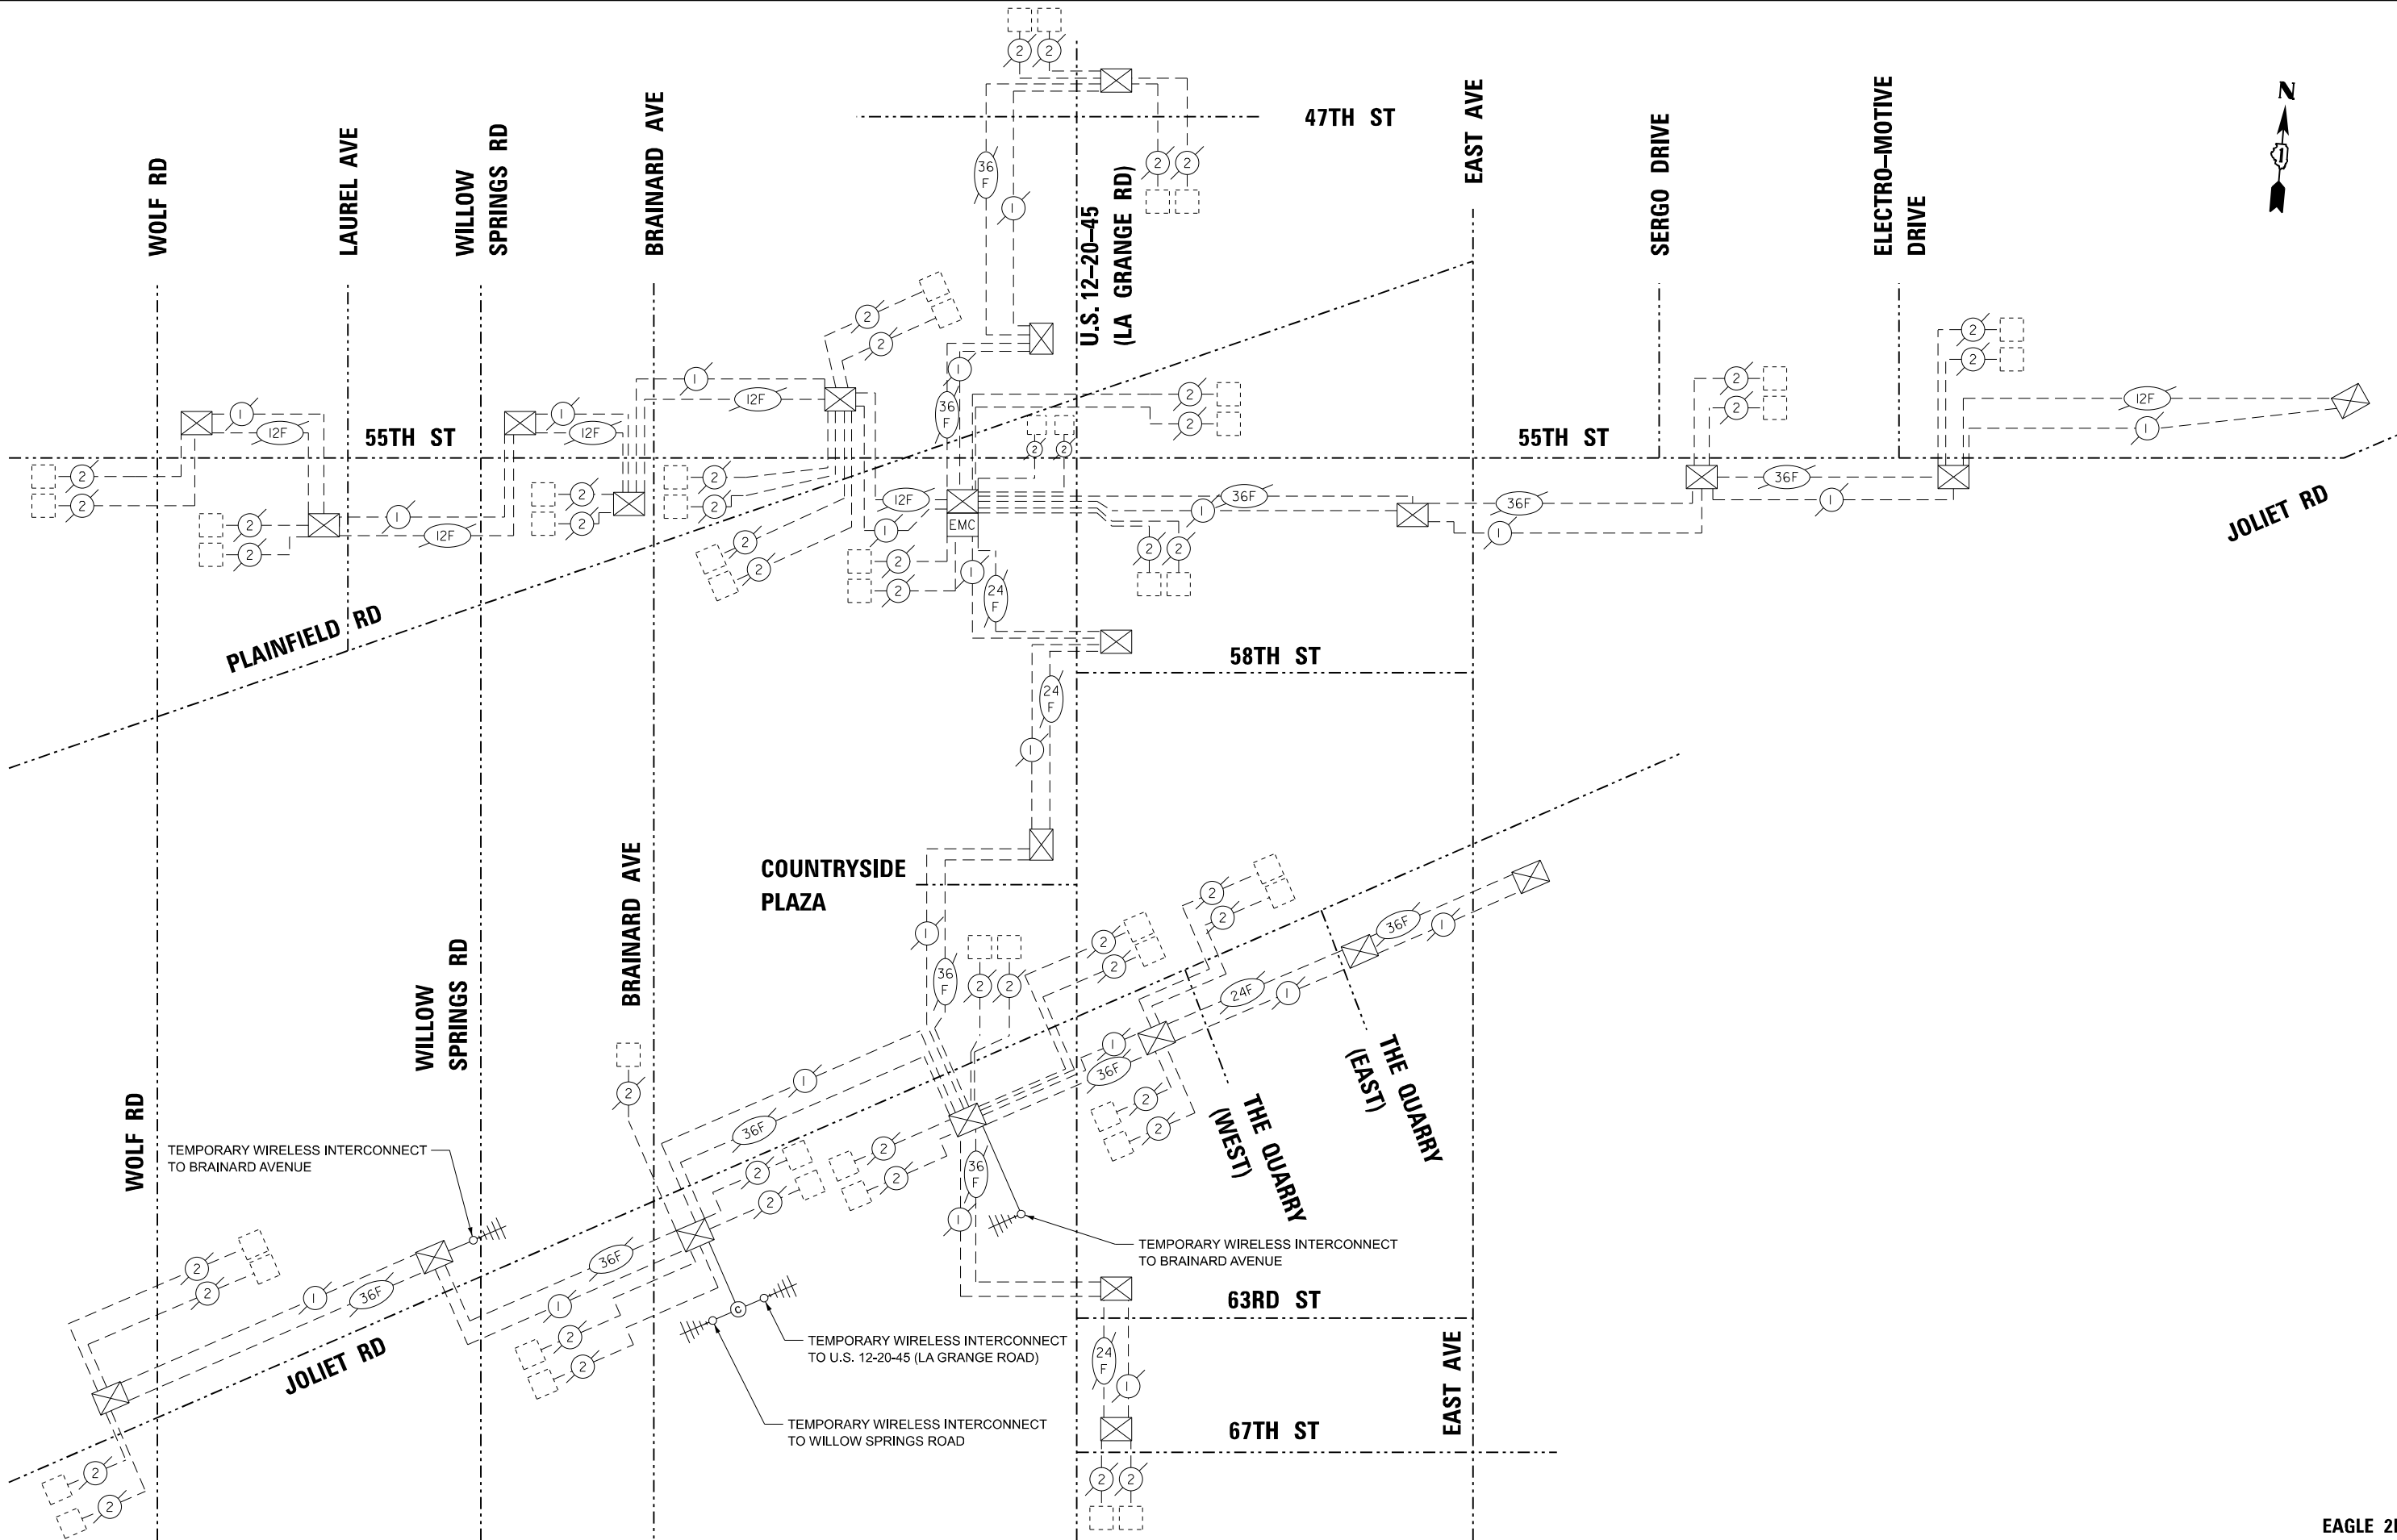

MODEL: Proposed Interconnect-1 [Sheet]
FILE NAME: c:\p\m\p-us-pw\Documents\Chicago_IL\01_Projects\DOT_Var_DEsens_PTB208_005\W06 - 198565\3.0 Deliverables\3.3 CADD Data\Sheets\162B64-sht-Proposed Traffic Signal-Interconnect.dgn

MATCH LINE STA. 156+00
SEE ABOVE

 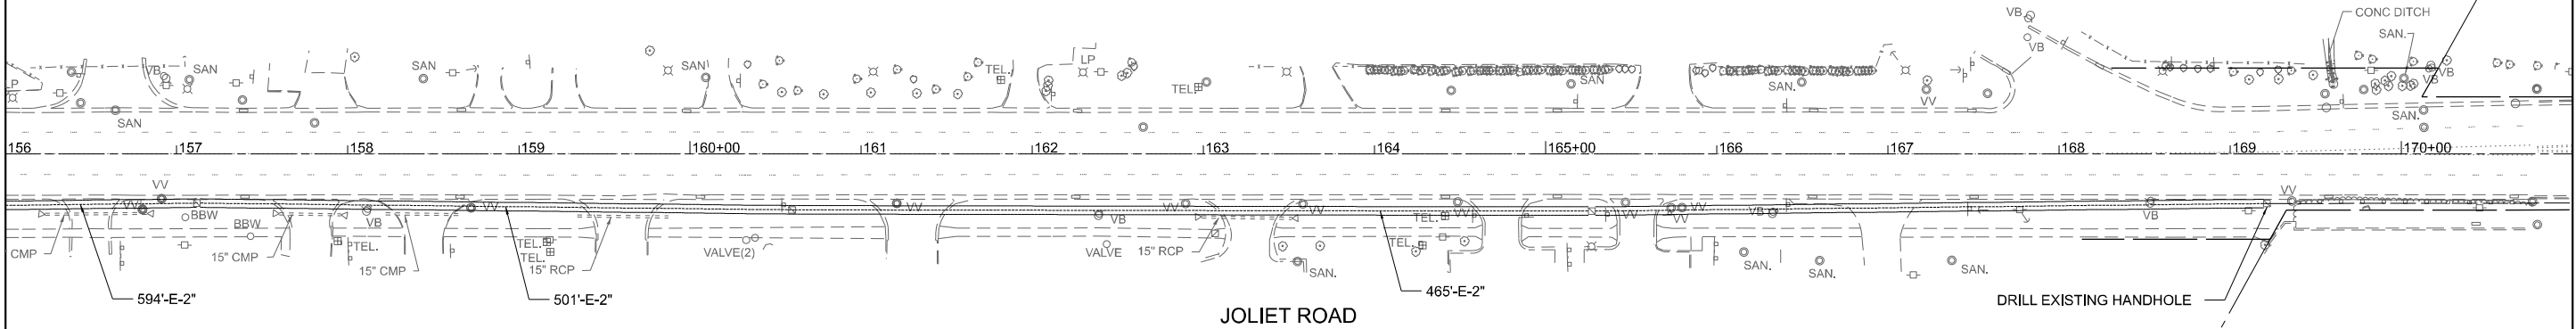

EAGLE 2B

	USER NAME = Connor.Liss		DESIGNED - JJD	REVISED -	STATE OF ILLINOIS DEPARTMENT OF TRANSPORTATION	PROPOSED INTERCONNECT PLAN (SHEET 1 OF 2) JOLIET ROAD AT BRAINARD AVENUE				F.A.U. RTE.	SECTION	COUNTY	TOTAL SHEETS	SHEET NO.
	DRAWN - JLS		REVIS	REVIS		3562	(430Y)N-1	COOK	117	91				
	PLOT SCALE = 0.16666633" / in.		CHECKED - JJD	REVIS		SCALE: 1"=50'		SHEET 1 OF 2 SHEETS		CONTRACT NO. 62B64				
	PLOT DATE = 6/25/2025		DATE - 07/02/2024	REVIS		STA. 141+00.00 TO STA. 171+00.00		ILLINOIS FED. AID PROJECT						

MODEL: Proposed Interconnect2 (Sheet)
FILE NAME: c:\w\mp-us-pw-bentley.com\mb-us-pw-03\Documents\Chicago_IL\01_Projects\D1_IDOT_Var_DEsens_PTB208_005\N06 - 198565\3.0 Deliverables\3.3 CADD Data\Sheets\D162B64-sht-Proposed Traffic Signal-Interconnect.dgn



USER NAME	= Connor.Liss	DESIGNED	- JJD	REVISED	-
DRAWN	- JLS	REVIS	-	REVIS	-
PLOT SCALE	= 0.16666633" / in.	CHECKED	- JJD	REVISED	-
PLOT DATE	= 6/25/2025	DATE	- 07/02/2024	REVISED	-

STATE OF ILLINOIS
DEPARTMENT OF TRANSPORTATION


PROPOSED INTERCONNECT PLAN (SHEET 2 OF 2)
JOLIET ROAD AT BRAINARD AVENUE

SCALE: 1"=50' SHEET 2 OF 2 SHEETS STA. 171+00.00 TO STA. 186+00.00

F.A.U. RTE.	SECTION	COUNTY	TOTAL SHEETS	SHEET NO.
3562	(430Y)N-1	COOK	117	92
CONTRACT NO. 62B64				
ILLINOIS FED. AID PROJECT				

EAGLE 2B

MATCH LINE STA. 171+00

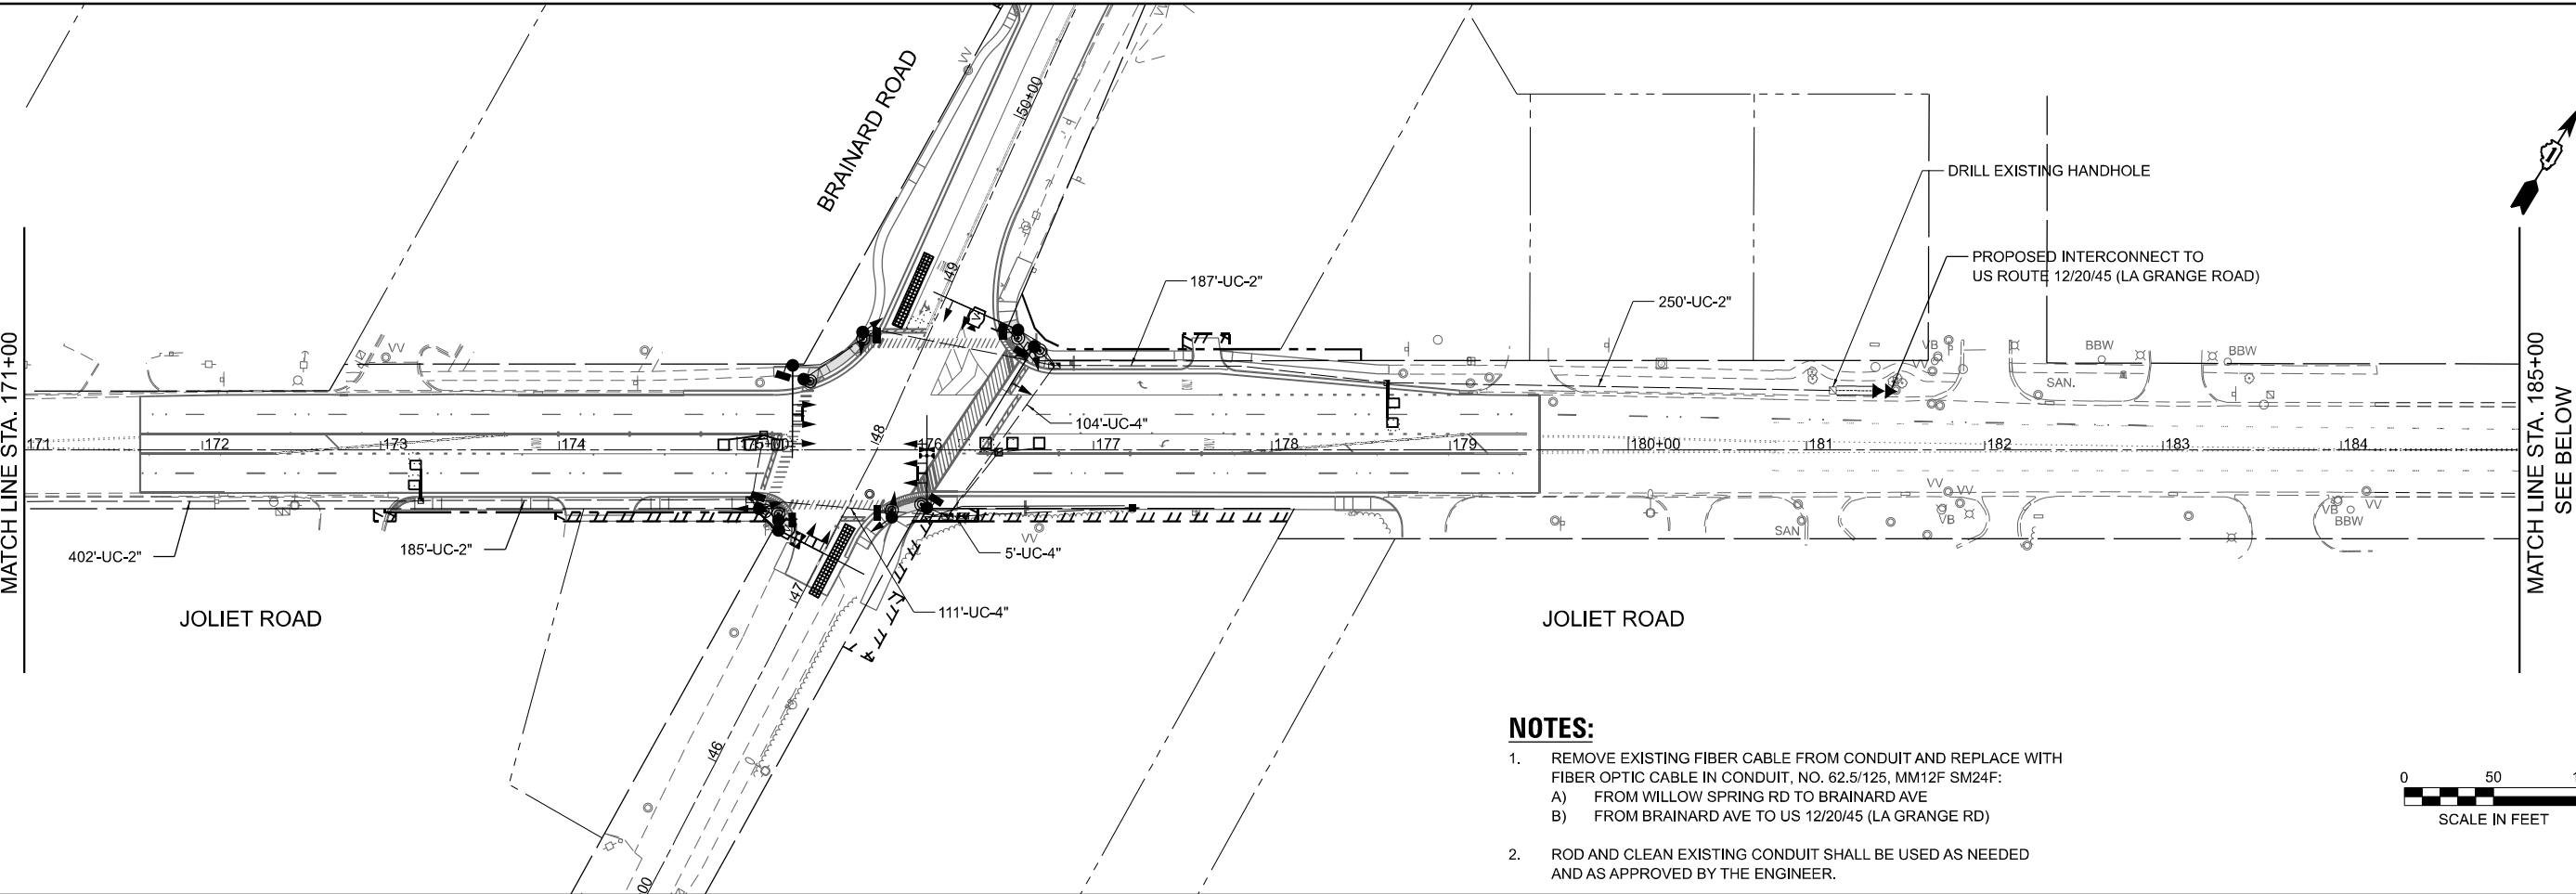


NOTES:

- REMOVE EXISTING FIBER CABLE FROM CONDUIT AND REPLACE WITH FIBER OPTIC CABLE IN CONDUIT, NO. 62.5/125, MM12F SM24F:
A) FROM WILLOW SPRING RD TO BRAINARD AVE
B) FROM BRAINARD AVE TO US 12/20/45 (LA GRANGE RD)
- ROD AND CLEAN EXISTING CONDUIT SHALL BE USED AS NEEDED AND AS APPROVED BY THE ENGINEER.

0 50 100
SCALE IN FEET

MATCH LINE STA. 185+00
SEE ABOVE

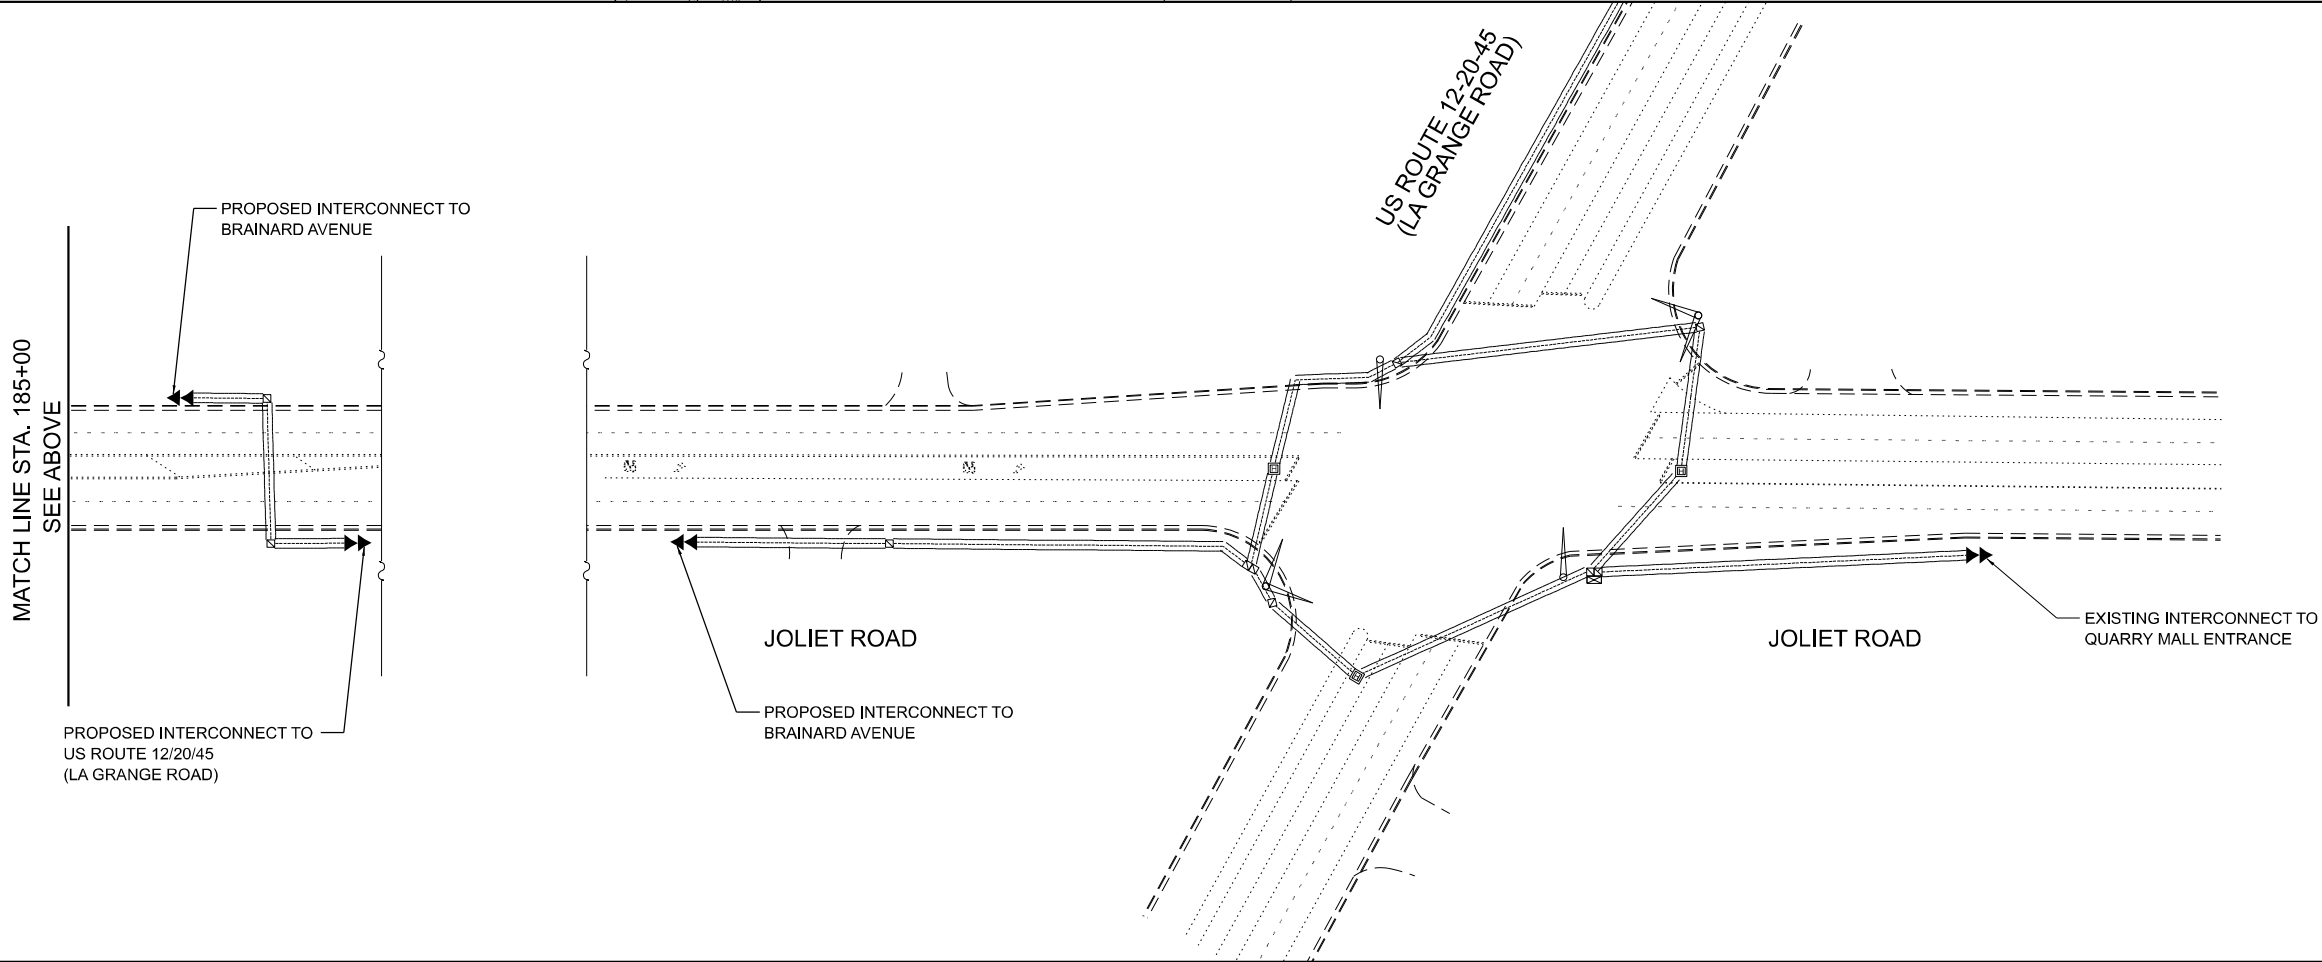

0 50 100
SCALE IN FEET

TS SHT NO. 22

MODEL: Proposed Interconnect Schematic (Sheet)
FILE NAME: c:\p\m\p-us-pw-bentley.com\mb-us-pw-03\Documents\Chicago_IL\01_Projects\D1_DOT_Var_DEsens_PTB208_005\W06 - 198565\3.0 Deliverables\3.3 CADD Data\Sheets\0162B64-sht-Proposed Traffic Signal-Interconnect Schematic.dgn



USER NAME	= Connor.Liss
DESIGNED	- JJD
DRAWN	- JLS
CHECKED	- JJD
DATE	- 07/15/2024
PLOT SCALE	= 0.16666633" / in.
PLOT DATE	= 6/25/2025


REVISED	-
REVISED	-
REVISED	-
REVISED	-

STATE OF ILLINOIS
DEPARTMENT OF TRANSPORTATION

PROPOSED INTERCONNECT SCHEMATIC
AND SCHEDULE OF QUANTITIES
JOLIET ROAD AT BRAINARD AVENUE

SCALE: NONE SHEET 1 OF 1 SHEETS STA. TO STA.


F.A.U RTE.	SECTION	COUNTY	TOTAL SHEETS	SHEET NO.
3562	(430Y)N-1	COOK	117	93
CONTRACT NO. 62B64				
ILLINOIS FED. AID PROJECT				

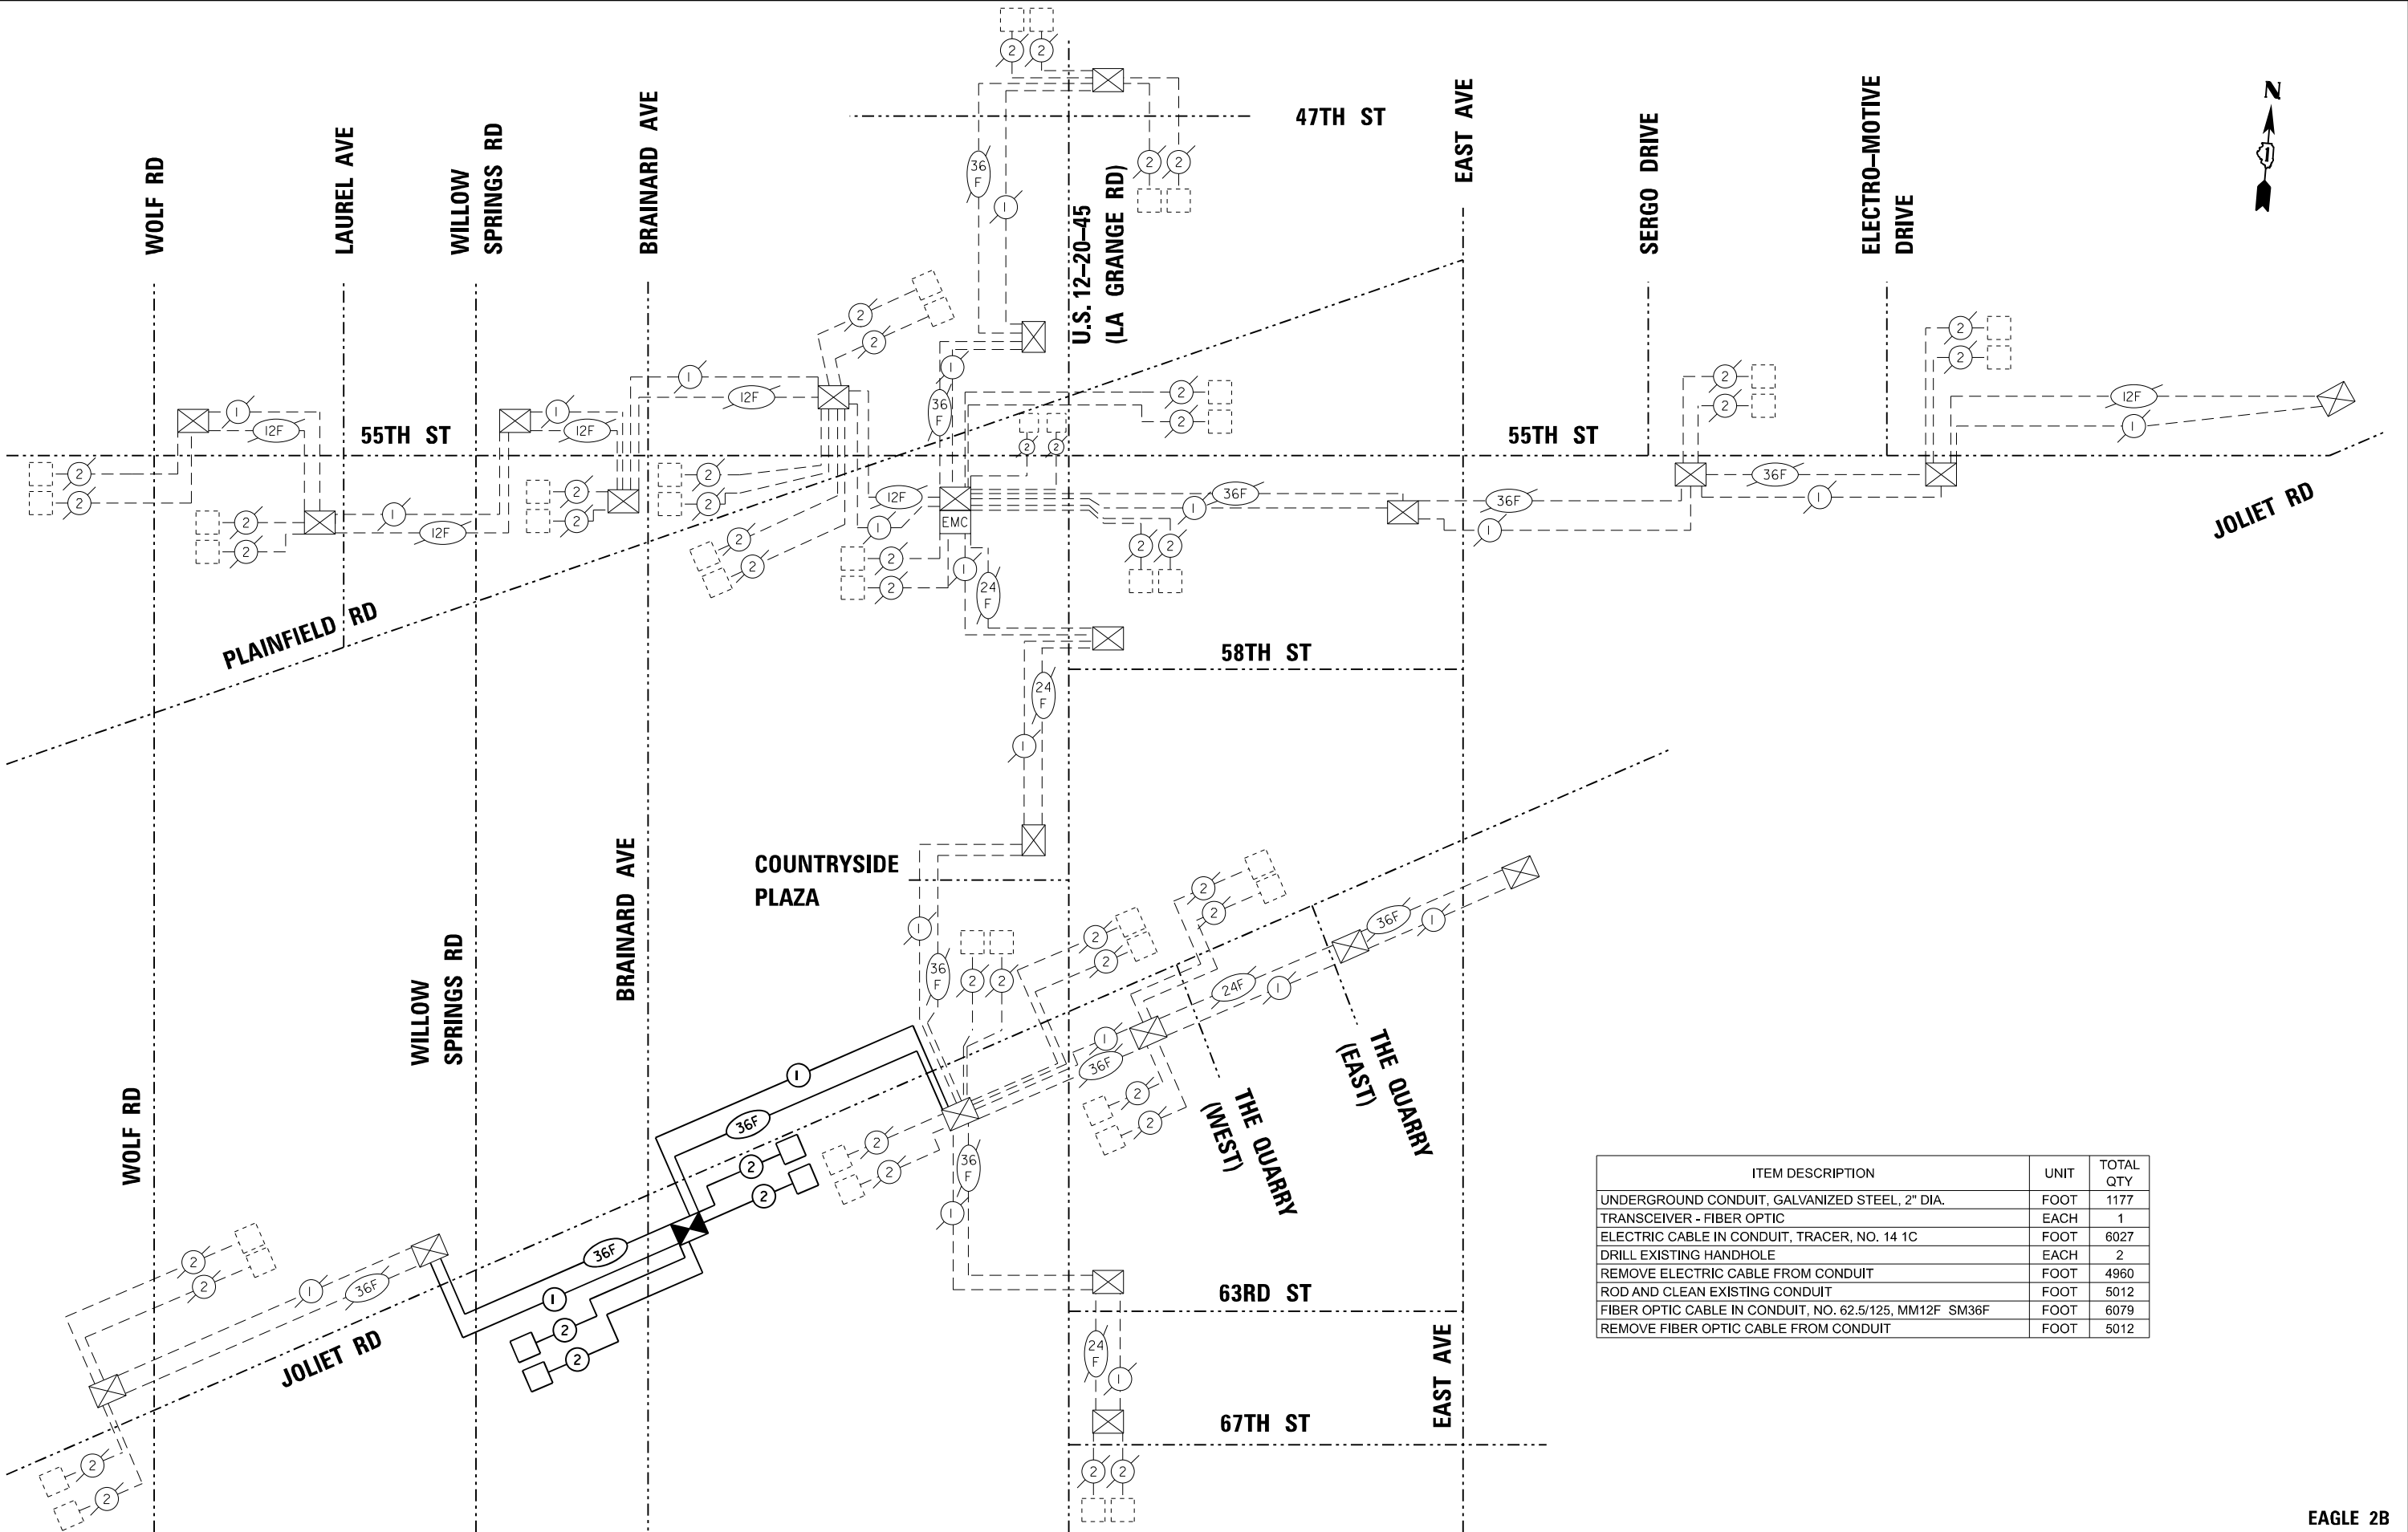


ITEM DESCRIPTION	UNIT	TOTAL QTY
UNDERGROUND CONDUIT, GALVANIZED STEEL, 2" DIA.	FOOT	1177
TRANSCIVER - FIBER OPTIC	EACH	1
ELECTRIC CABLE IN CONDUIT, TRACER, NO. 14 1C	FOOT	6027
DRILL EXISTING HANDHOLE	EACH	2
REMOVE ELECTRIC CABLE FROM CONDUIT	FOOT	4960
ROD AND CLEAN EXISTING CONDUIT	FOOT	5012
FIBER OPTIC CABLE IN CONDUIT, NO. 62.5/125, MM12F SM36F	FOOT	6079
REMOVE FIBER OPTIC CABLE FROM CONDUIT	FOOT	5012

EAGLE 2B

MODEL: District 1 Detail 1 (Sheet)
FILE NAME: p:\w\mb-us-pw-33\Documents\Chicago_IL\01_Projects\DI_1\001_Ver_DEservs_PTB2208_005\W06-19855\3.0 Deliverables\3.3 CADD Data\Sheets\DI162B64-sht-D1.dwg

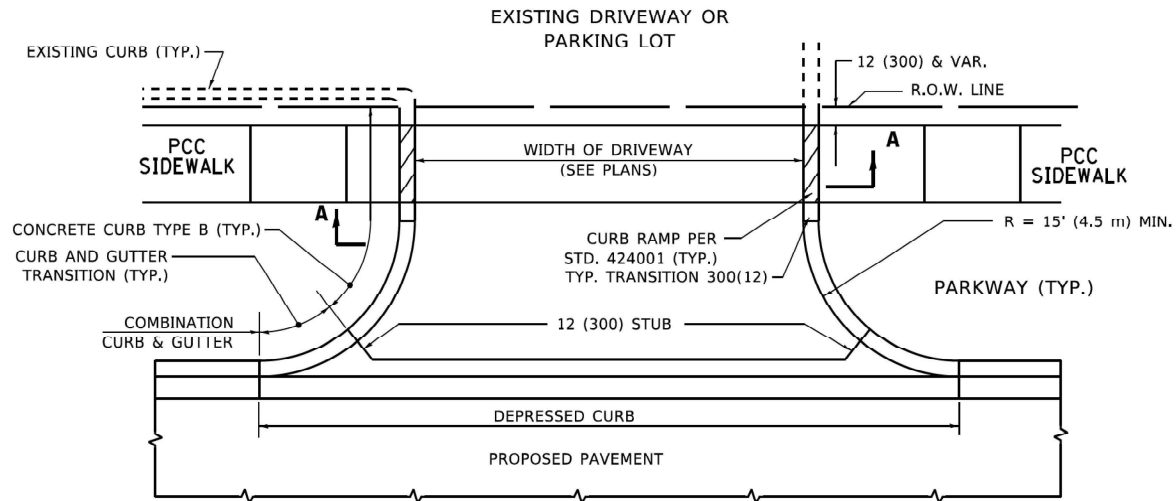

WITH CONCRETE CURB, TYPE B

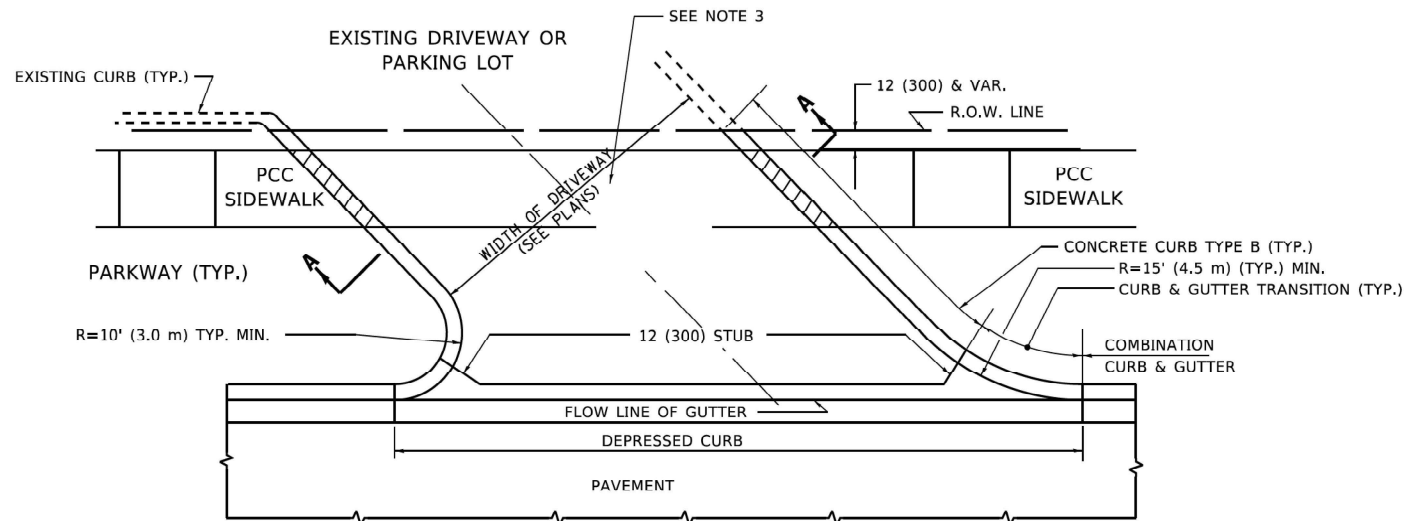

WITH CONCRETE CURB, TYPE B

RIGID DRIVEWAY

COMMERCIAL ENTRANCE (CE):
PCC DRIVEWAY PAVEMENT 8 (200)
MEASURED IN SQ. YD. (m²)

PRIVATE ENTRANCE (PE):
PCC DRIVEWAY PAVEMENT 6 (150)
MEASURED IN SQ. YD. (m²)

SECTION A-A




HMA DRIVEWAY


HMA SURFACE COURSE,
MIX "D", IL-9.5, N50, 2 (50)
MEASURED IN TONS (METRIC TONS)

COMMERCIAL ENTRANCE (CE):
HMA BASE COURSE, 8 (200)
MEASURED IN SQ. YD. (m²).


PRIVATE ENTRANCE (PE):
HMA BASE COURSE, 6 (150)
MEASURED IN SQ. YD. (m²).

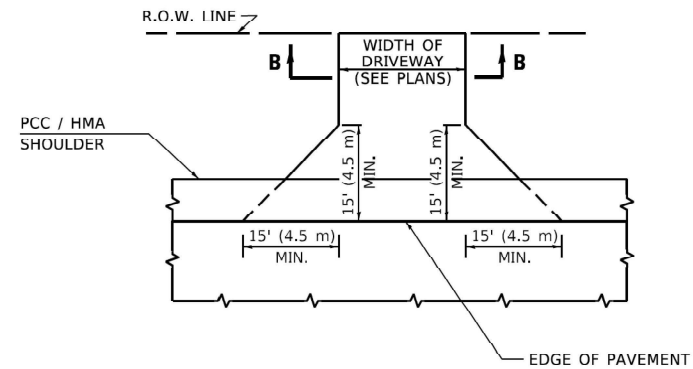

ADJACENT TO PCC /HMA SHOULDER

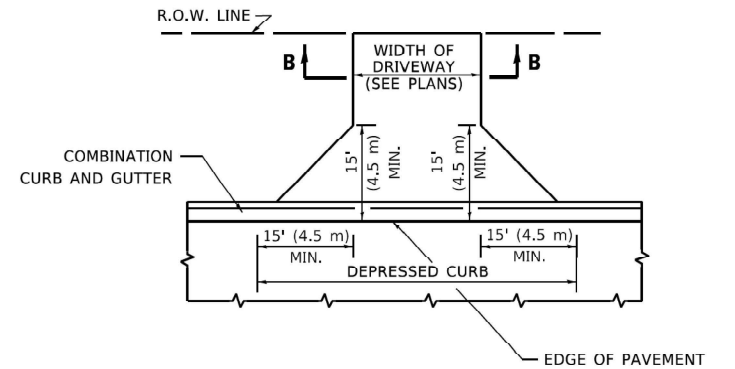

ADJACENT TO CURB AND GUTTER

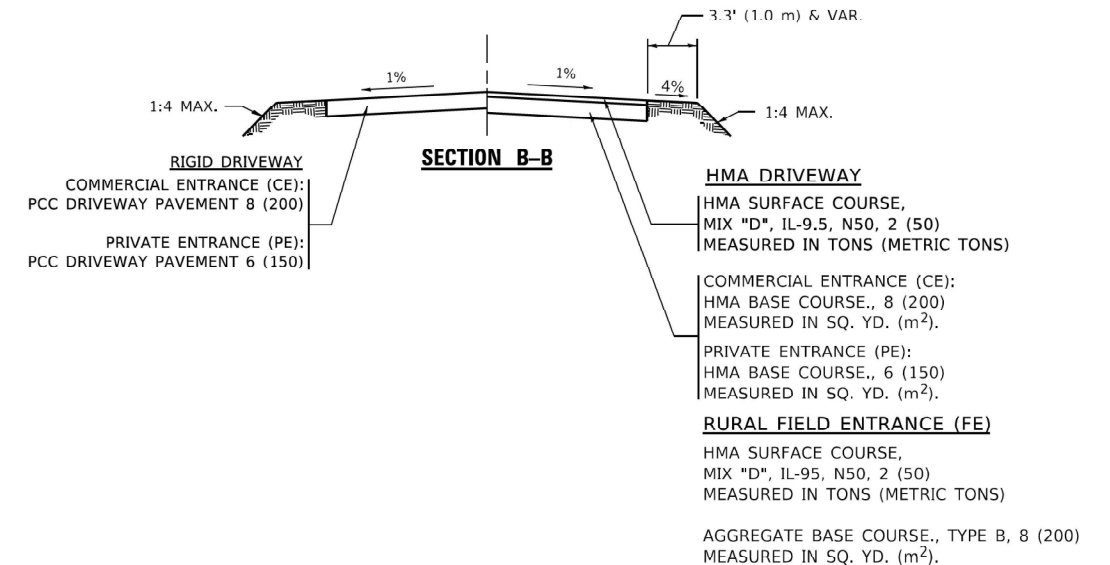

GENERAL NOTES

- DRIVEWAY SLOPES, LOCATIONS, & GEOMETRIC LAYOUT SHALL BE IN ACCORDANCE WITH THE LATEST EDITION OF THE "HANDBOOK FOR POLICY ON PERMITS FOR ACCESS DRIVEWAYS TO STATE HIGHWAYS". FOR FURTHER LAYOUT REQUIREMENTS, REFER TO ILLUSTRATIONS IN THE PERMIT HANDBOOK. DRIVEWAYS SHALL BE REPLACED IN KIND, UNLESS OTHERWISE NOTED ON THE PLANS.
- COMMERCIAL DRIVEWAYS SHALL BE CONSTRUCTED WITH CONCRETE CURB, TYPE B RETURNS EXCEPT WHEN THE SIDEWALK EDGE IS 4 FEET (1.2 METERS) OR LESS FROM THE BACK OF CURB, CONSTRUCT A FLARE DRIVEWAY WITHOUT CURB.

ALL DIMENSIONS ARE IN INCHES (MILLIMETERS)
UNLESS OTHERWISE NOTED.

Michael Baker

INTERNATIONAL
200 West Adams Street, Suite 1800, Chicago, IL 60606
Phone: (312) 707-8770 · MBAKERINTL.COM

USER NAME = Connor.Liss	DESIGNED -	REVISED -
	DRAWN -	REVISED -
PLOT SCALE = 0.10000000 1/16"	CHECKED -	REVISED -
PLOT DATE = 6/25/2025	DATE -	REVISED -


STATE OF ILLINOIS
DEPARTMENT OF TRANSPORTATION

DRIVEWAY DETAILS - DISTANCE BETWEEN R.O.W.
AND FACE OF CURB & EDGE OF SHOULDER ≥ 15' (4.5m)

SCALE: NONE SHEET 1 OF 1 SHEETS STA. TO STA.




F.A.U. RTE.	SECTION	COUNTY	TOTAL SHEETS	SHEET NO.
3562	(430Y)N-1	COOK	117	94
CONTRACT NO. 62B64				
BD400-01 (BD-01) ILLINOIS FED. AID PROJECT				

MODEL: D:\DEF-bd07
FILE NAME: pwr\mb-us-pw-33\Documents\Chicago_IL\01_Projects\DI_IDOT_Var_DEservs_PTB228_005\W06-19855\3.0 Deliverables\3.3 CADD Data\Sheets\DI162B64-sft4-D1cei-bd07.dgn

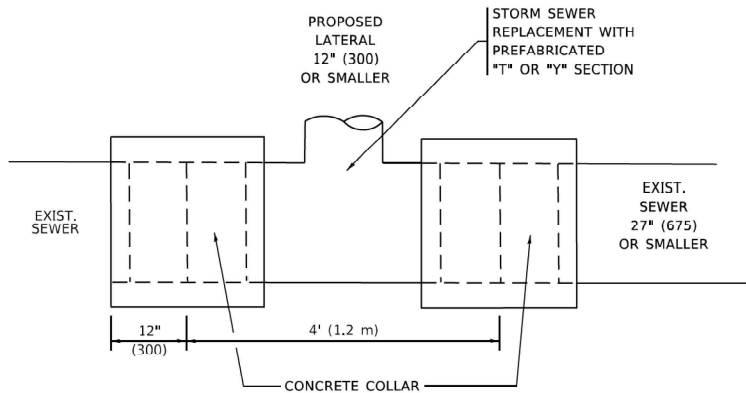


DETAIL "A"

LATERAL CONNECTION TO EXISTING SEWER
OF 27" (675) OR SMALLER

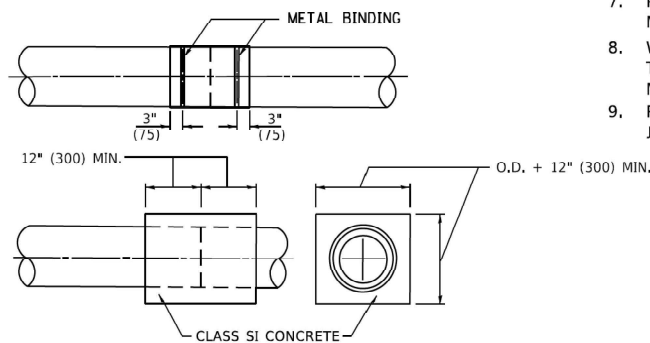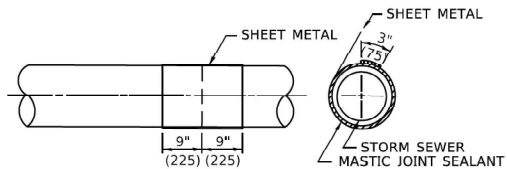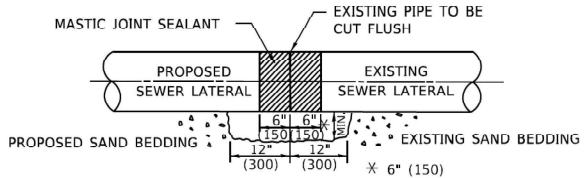

DETAIL "B"

CLASS SI CONCRETE COLLAR

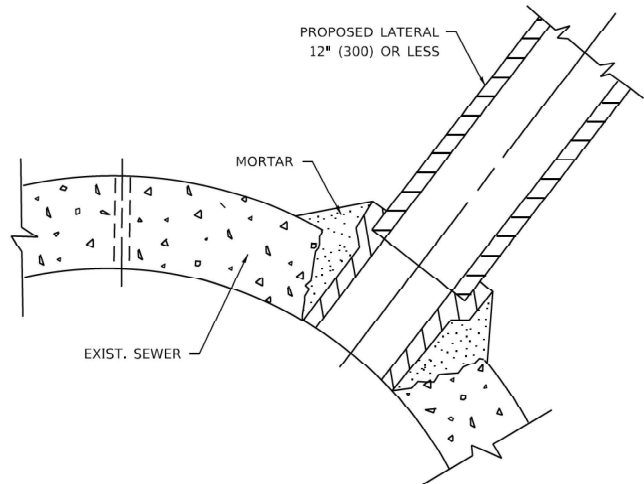

DETAIL "C"

PROPOSED LATERAL
CONNECTION TO EXISTING SEWER
OF 30" (750) OR LARGER

CONSTRUCTION SEQUENCE

1. CUT THE EXISTING END OF THE PIPE SO AS TO PRESENT A FLUSH BUTT JOINT. BRUSH AND CLEAN ALL PIPES.
2. APPLY THE MASTIC JOINT SEALANT TO THE FIRST 6" (150) OF EACH PIPE.
3. BUTT THE PIPES TOGETHER LEAVING A MINIMUM OF 12' x 6' (300 x 150) DEEP EXCAVATION UNDER AND AROUND EACH PIPE END.
4. CUT A PIECE OF SHEET METAL GAGE NO. 19 1.1 (0.0418) 18" (450) WIDE BY THE OUTSIDE CIRCUMFERANCE OF THE PIPE PLUS 3" (75) LONG.
5. WRAP THE SHEET METAL AROUND THE PIPES, 9" (225) ON EACH SIDE OF THE JOINT, STARTING AT THE TOP OF THE PIPE.
6. LAP THE SHEET METAL AT LEAST 3" (75) AT THE TOP OF THE PIPE AND PLACE THE MASTIC JOINT SEALANT BETWEEN THE LAP.
7. PLACE TWO METAL BANDS AROUND THE SHEET METAL AND TIGHTEN.
8. WIPE OFF ANY EXCESS MASTIC JOINT SEALANT THAT OOZES OUT FROM BETWEEN THE SHEET METAL AND THE PIPES.
9. PLACE CLASS SI CONCRETE AROUND THE JOINT.

NOTES:

MATERIAL

MATERIAL USED FOR THE TEE OR WYE SECTION SHALL BE COMPATIBLE WITH THE EXISTING STORM SEWER OR THE PROPOSED STORM SEWER.

CONSTRUCTION METHODS

- I. THIS WORK SHALL BE CONSTRUCTED IN CONFORMANCE WITH THE APPLICABLE PORTIONS OF SECTION 550 OF THE STANDARD SPECIFICATIONS.
- II. CONNECTION TO AN EXISTING STORM SEWER SHALL BE BY EITHER OF THE FOLLOWING METHODS:
 - A) PROPOSED STORM SEWER CONNECTION TO EXISTING SEWER OF 27" (675) OR SMALLER SEE DETAIL "A" AND "B".
 - B) PROPOSED STORM SEWER CONNECTION TO EXISTING SEWER OF 30" (750) OR LARGER SEE DETAIL "C".

IF THE EXISTING SEWER PIPE IS CRACKED, BROKEN OR OTHERWISE DAMAGED BY THE CONTRACTOR IN MAKING THE CIRCULAR OPENING, THE CONTRACTOR SHALL REPLACE THAT SECTION OF PIPE WITH PIPE EQUAL AND SIMILAR IN ALL RESPECTS TO THE PIPE IN THE EXISTING SEWER, IN A CAREFUL WORKMANLIKE MANNER, WITHOUT EXTRA COMPENSATION.


GENERAL

1. CARE MUST BE TAKEN TO PREVENT DEBRIS FROM ENTERING THE SEWER. ALL DEBRIS WHICH ENTERS THE SEWER MUST BE REMOVED. THE SEWER MUST BE LEFT CLEAN AND UNOBSTRUCTED UPON COMPLETION OF THE CONTRACT.
2. CARE MUST BE TAKEN TO PREVENT ANY PART OF THE NEW PIPE CONNECTION FROM PROJECTING INTO THE EXISTING SEWER.

BASIS OF PAYMENT

1. TEE OR WYE CONNECTIONS SHALL BE PAID FOR AT THE CONTRACT UNIT PRICE EACH FOR STORM SEWER TEE OR WYE OF THE TYPE AND SIZE SPECIFIED IN THE PLANS, THIS PRICE SHALL INCLUDE ALL EXCAVATION OF THE TRENCH, REMOVAL OF THE EXISTING STORM SEWER, FURNISHING AND INSTALLING THE SPECIFIED TEE OR WYE SECTION, FURNISHING AND INSTALLING THE REQUIRED CONCRETE COLLAR, AND ALL OTHER MATERIAL NECESSARY TO COMPLETE THIS WORK AS SHOWN AND SPECIFIED.
2. REMOVAL AND REINSTALLATION OF EXISTING STORM SEWER ADJACENT TO THE PROPOSED TEE OR WYE SECTION, FOR THE PURPOSE OF FACILITATING THE INSTALLATION OF THE TEE OR WYE SECTION, WILL NOT BE PAID FOR SEPARATELY BUT SHALL BE INCLUDED IN THE UNIT PRICE BID FOR THE WORK.
3. TRENCH BACKFILL, EXCAVATION IN ROCK AND REMOVAL AND REPLACEMENT OF UNSUITABLE MATERIAL BELOW PLAN BEDDING GRADE WILL BE PAID FOR SEPARATELY.
4. CONCRETE COLLAR FOR CONNECTING A PROPOSED STORM SEWER TO AN EXISTING STORM SEWER WILL NOT BE PAID FOR SEPARATELY BUT SHALL BE INCLUDED IN THE COST OF THE PROPOSED STORM SEWER.

* ALL DIMENSIONS ARE IN INCHES (MILLIMETERS)
UNLESS OTHERWISE SHOWN.

 

1. EXISTING BROKEN FRAMES AND LIDS SHALL BE REMOVED AND DISPOSED OF BY THE CONTRACTOR AND SHALL BE REPLACED AS DIRECTED BY THE ENGINEER. REPLACEMENT FRAMES AND LIDS WILL BE PAID FOR IN ACCORDANCE WITH ARTICLE 109.04 OF THE STANDARD SPECIFICATIONS UNLESS A SEPARATE PAY ITEM HAS BEEN PROVIDED.
2. IF THE EXISTING LIDS ARE OPEN, THE FRAME WILL BE ADJUSTED TO THE ELEVATION OF THE MILLED PAVEMENT SURFACE PRIOR TO THE MILLING OPERATION. THE FRAME WILL NOT BE REMOVED AND COVERED BY THE METAL PLATE.
3. CITY OF CHICAGO CASTINGS ARE THE PROPERTY OF THE CITY AND THE CONTRACTOR SHALL NOTIFY THE CITY FOR REMOVAL AND DISPOSITION OF THE CASTINGS.
4. THE METAL PLATE USED TO COVER THE STRUCTURE SHALL REMAIN THE PROPERTY OF THE CONTRACTOR.
5. THE CONTRACTOR SHALL REMOVE ALL TRAFFIC CONTROL DEVICES BY THE END OF EACH WORK SHIFT.

THE PROCEDURE EXPLAINED ABOVE SHALL CONFORM TO THE APPLICABLE PORTIONS OF SECTIONS 353, 406, 602, AND 603 OF THE STANDARD SPECIFICATIONS EXCEPT THAT "THE CONTRACTOR SHALL ADJUST THE STRUCTURES TO THE FINISHED PAVEMENT ELEVATION NO MORE THAN 5 CALENDAR DAYS PRIOR TO PLACEMENT OF THE FINAL LIFT OF SURFACE UNLESS APPROVED BY THE ENGINEER."

① SUB-BASE GRANULAR MATERIAL	⑥ FRAME AND LID (SEE NOTES)
② EXISTING PAVEMENT	⑦ CLASS PP-2* CONCRETE
③ 36 (900) DIAMETER METAL PLATE	⑧ PROPOSED HMA SURFACE COURSE
④ PROPOSED CRUSHED STONE AND HMA SURFACE MIX	⑨ PROPOSED HMA BINDER COURSE
⑤ EXISTING STRUCTURE	


THE CONTRACTOR WILL BE REQUIRED TO KEEP A RECORD OF THE LOCATIONS OF THE BURIED STRUCTURES ACCORDING TO THE STATION AND DISTANCE LEFT OR RIGHT OF THE CENTERLINE OF PAVEMENT. UPON COMPLETION OF THE WORK, THE CONTRACTOR WILL DELIVER THE RECORD TO THE ENGINEER.

1. REMOVING FRAMES AND LIDS ON DRAINAGE AND UTILITY STRUCTURES IN THE PAVEMENT PRIOR TO MILLING, AND ADJUSTING TO FINAL GRADE PRIOR TO PLACING THE SURFACE COURSE, WILL BE PAID FOR AT THE CONTRACT UNIT PRICE EACH FOR "FRAMES AND LIDS TO BE ADJUSTED (SPECIAL)."
2. THIS WORK WILL NOT BE PAID FOR WHEN DRAINAGE AND UTILITY STRUCTURES ARE SPECIFIED FOR PAYMENT AS STRUCTURE RECONSTRUCTION.
3. NEW FRAMES AND LIDS, WHEN SPECIFIED, WILL BE PAID FOR SEPARATELY.
4. WHEN STRUCTURES ARE TO BE ADJUSTED OR RECONSTRUCTED, THE LOWERING AND RAISING OF THE FRAMES AND LIDS WILL NOT BE PAID FOR SEPARATELY BUT WILL BE INCLUDED IN THE COST OF THE CORRESPONDING PAY ITEM.

MODEL: D1det-bd08 [Sheet]
FILE NAME: pw://mb-us-pw.bentley.com:mb-us-pw-33/Documents/Chicago IL/01 Projects/D1 IDOT Var DEServs PTB208 005/W06 - 198535/3.0 Deliverables/3.3 CADD Data/Sheets/D162B64-sht-D1det-bd08.dgn

Michael Baker INTERNATIONAL 200 West Adams Street, Suite 1800, Chicago, IL 60606 Phone: (312) 707-8770 • MBAKERINTL.COM	USER NAME = Connor.Liss	DESIGNED - R. SHAH	REVISED - R. BORO 03-09-11	STATE OF ILLINOIS DEPARTMENT OF TRANSPORTATION	DETAIL FOR FRAMES AND LIDS ADJUSTMENT WITH MILLING					F.A.U. RTE.	SECTION	COUNTY	TOTAL SHEETS	SHEET NO.
		DRAWN -	REVISED - R. BORO 12-06-11							3562	(430Y)N-1	COOK	117	96
	PLOT SCALE = 0.10000007 ' / in.	CHECKED -	REVISED - K. SMITH 11-10-22		CONTRACT NO. 62B64									
	PLOT DATE = 6/25/2025	DATE - 10/25/1994	REVISED - K. SMITH 09-15-23		SCALE: NONE	SHEET 1	OF 1	SHEETS	STA.	TO STA.	BD60-03 (BD-08)	ILLINOIS	FED. AID PROJECT	

MODEL: D:\get-bd24\Sheet1
FILE NAME: c:\r\mb-us-pw\3\Documents\Chicago_IL\01_Projects\DI_ID01_Ver_DEservs_PTB208_005\W06-198555\3.0 Deliverables\3.3 CADD Data\Sheets\DI162B64-sht-01cei-bd24.dgn

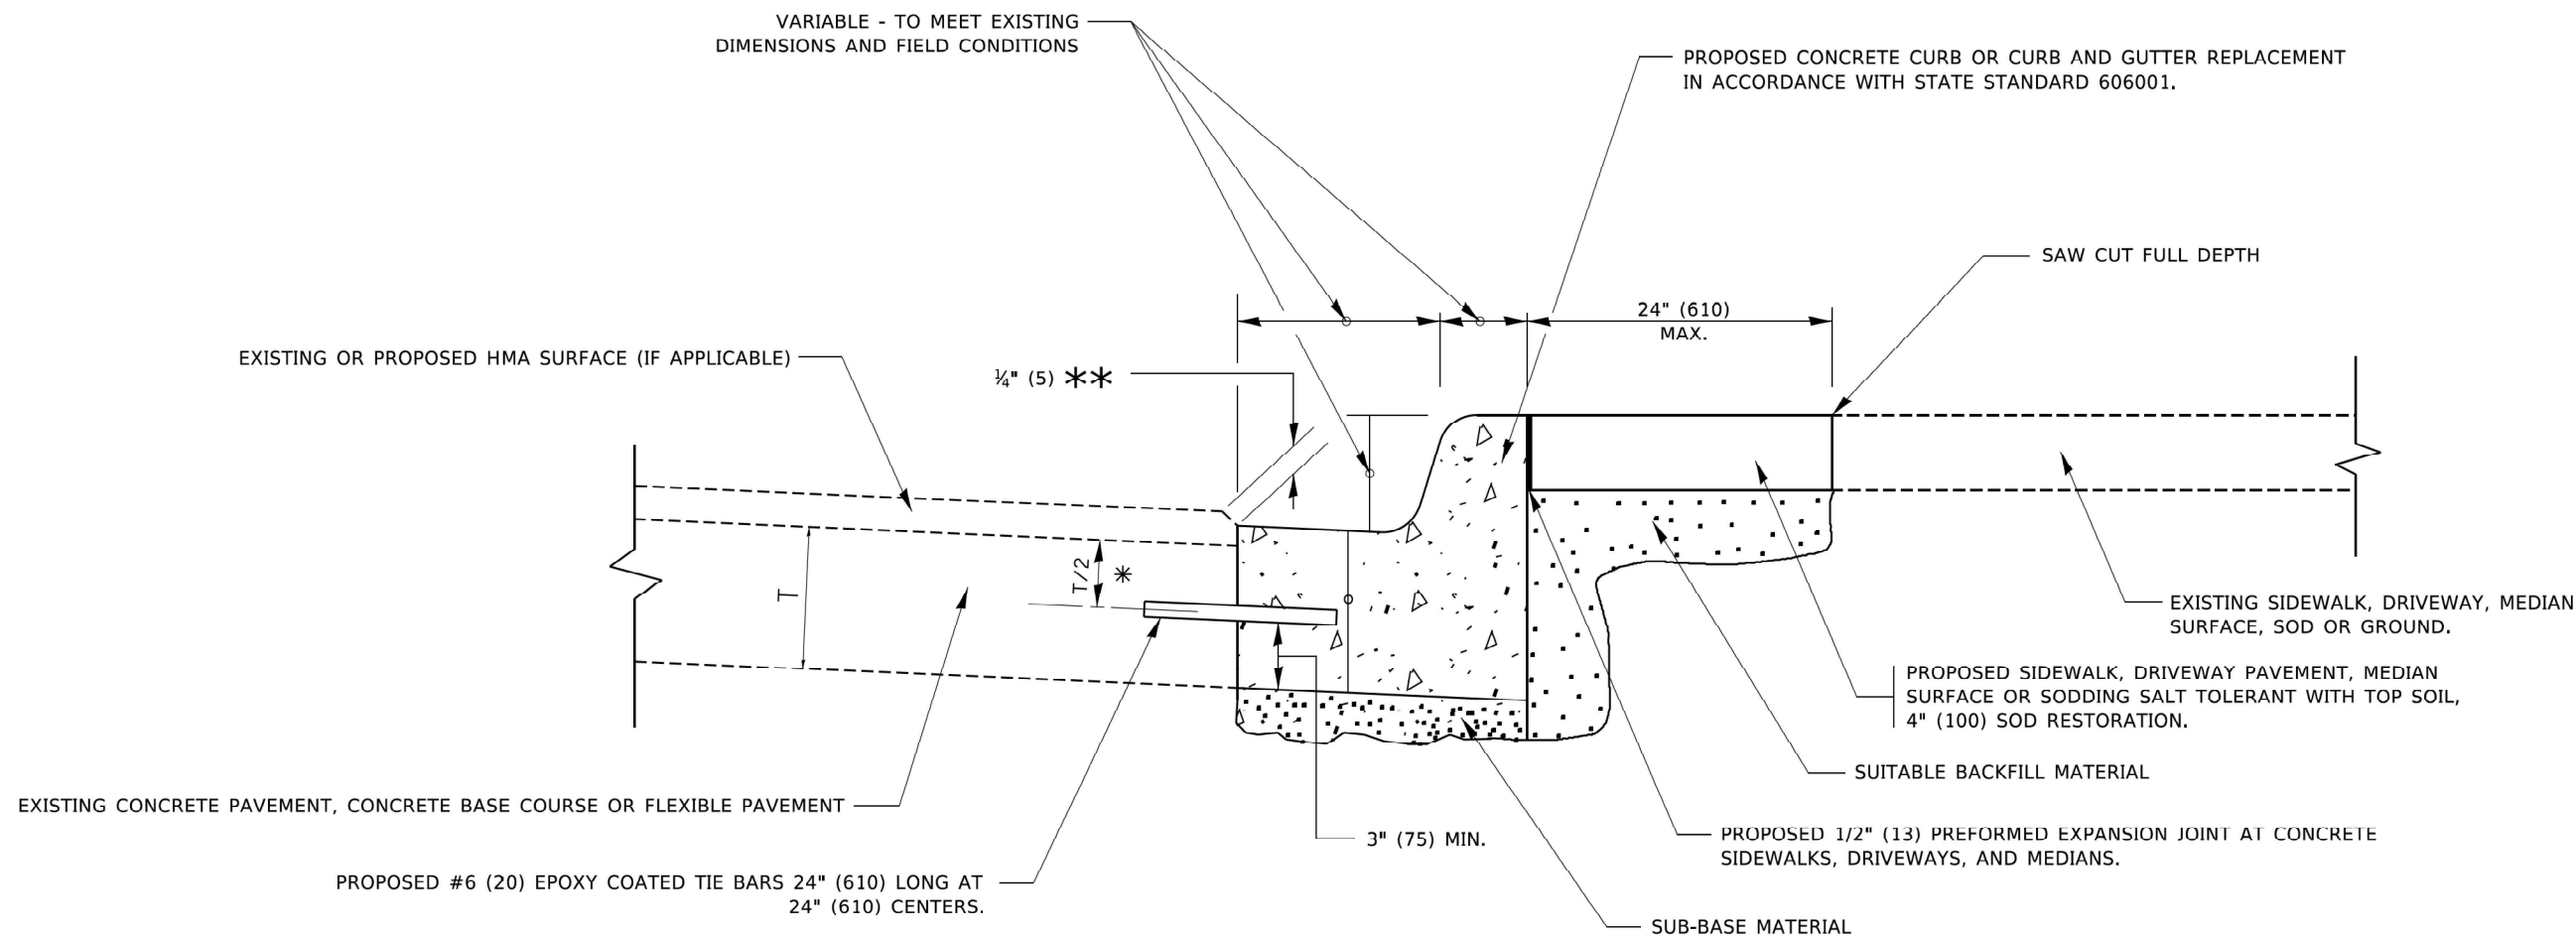

- * 3" (75) MINIMUM FROM TOP AND BOTTOM OF THE CONCRETE PAVEMENT OR BASE COURSE.
- ** IF THE FINAL SURFACE OF THE PAVEMENT IS CONCRETE, THE GUTTER IS TO BE FLUSH WITH THE PAVEMENT.

CURB OR CURB AND GUTTER REMOVAL AND REPLACEMENT

ALL DIMENSIONS ARE IN INCHES (MILLIMETERS)
UNLESS OTHERWISE SHOWN.

Michael Baker

INTERNATIONAL
200 West Adams Street, Suite 1800, Chicago, IL 60606
Phone: (312) 707-8770 • MBAKERINTL.COM

USER NAME = Connor.Liss	DESIGNED - A. HOUSEH	REVISED - A. ABBAS 03-21-97
	DRAWN -	REVISED - M. GOMEZ 01-22-01
PLOT SCALE = 0.10000007' / in.	CHECKED -	REVISED - R. BORO 12-15-09
PLOT DATE = 6/25/2025	DATE - 03/11/1994	REVISED - K. SMITH 07-11-19


STATE OF ILLINOIS
DEPARTMENT OF TRANSPORTATION

CURB OR CURB AND GUTTER
REMOVAL AND REPLACEMENT

SCALE: NONE SHEET 1 OF 1 SHEETS STA. TO STA.


F.A.U. RTE.	SECTION	COUNTY	TOTAL SHEETS	SHEET NO.
3562	(430Y)N-1	COOK	117	97
CONTRACT NO. 62B64				
BD600-06 (BD-24) ILLINOIS FED. AID PROJECT				

MODEL: D:\get-bd32 [Sheet]
FILE NAME: c:\w\mb-us-pw-33\Documents\Chicago_IL\01_Projects\DI_IDOT_Ver_DEservs_PTB208_005\006_198555\3.0 Deliverables\3.3 CADD Data\Sheets\DI162B64-sft-3\16e-bd32.dgn

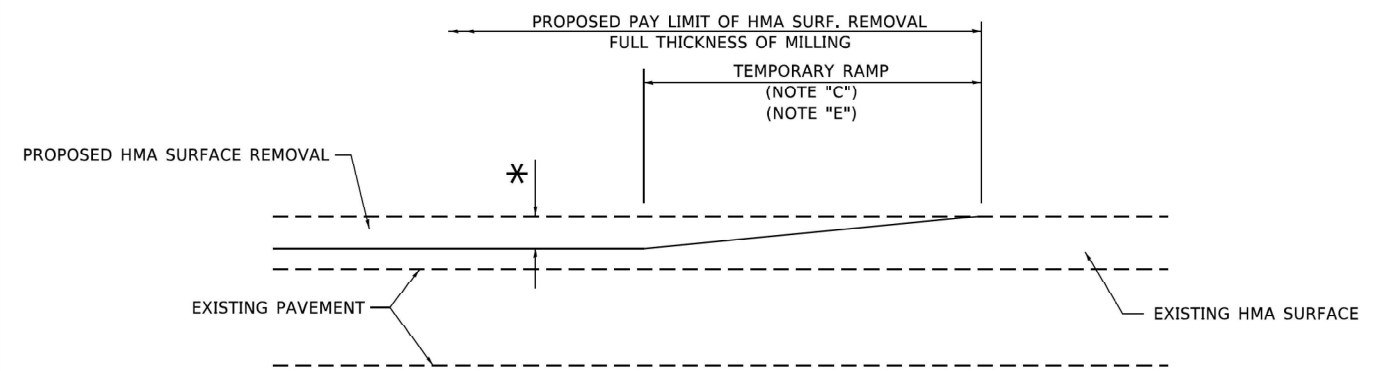

MILLED TEMPORARY RAMP
(FOR BUTT JOINT AND HMA TAPER SEE DETAIL BELOW)


OPTION 1

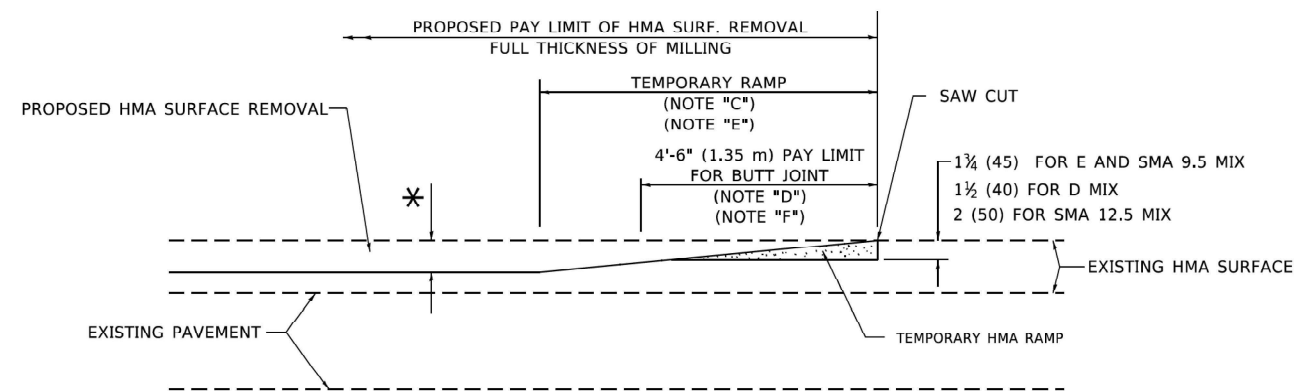

HMA CONSTRUCTED TEMPORARY RAMP
(FOR BUTT JOINT AND HMA TAPER SEE DETAIL BELOW)


OPTION 2

TYPICAL TEMPORARY RAMP

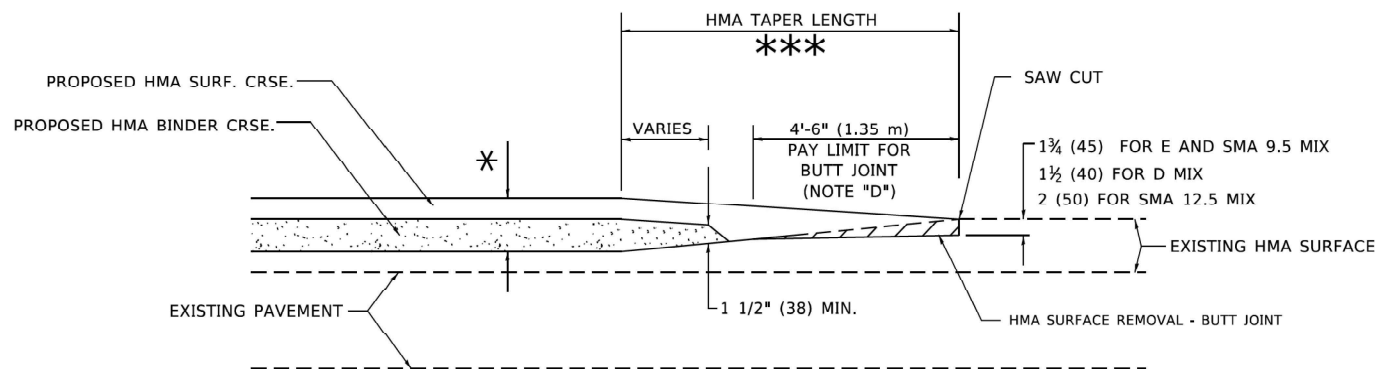


**BUTT JOINT AND
HMA TAPER**

**TYPICAL BUTT JOINT AND HMA TAPER
FOR MILLING AND RESURFACING**

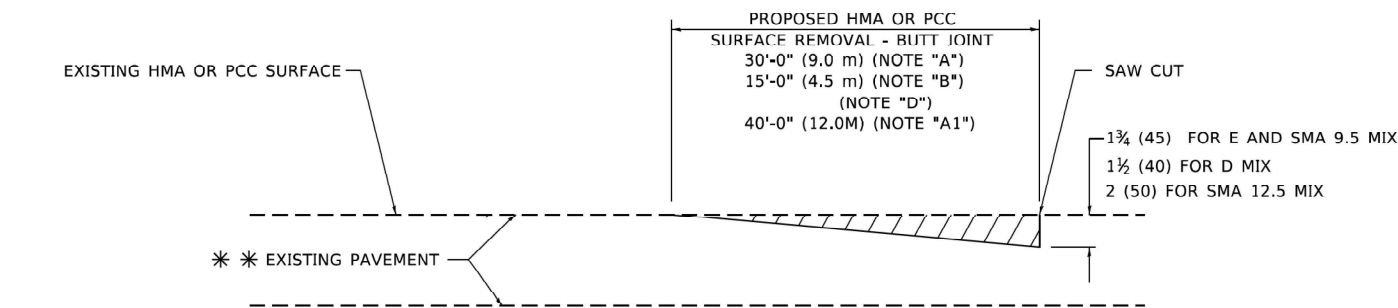

BUTT JOINT DETAIL

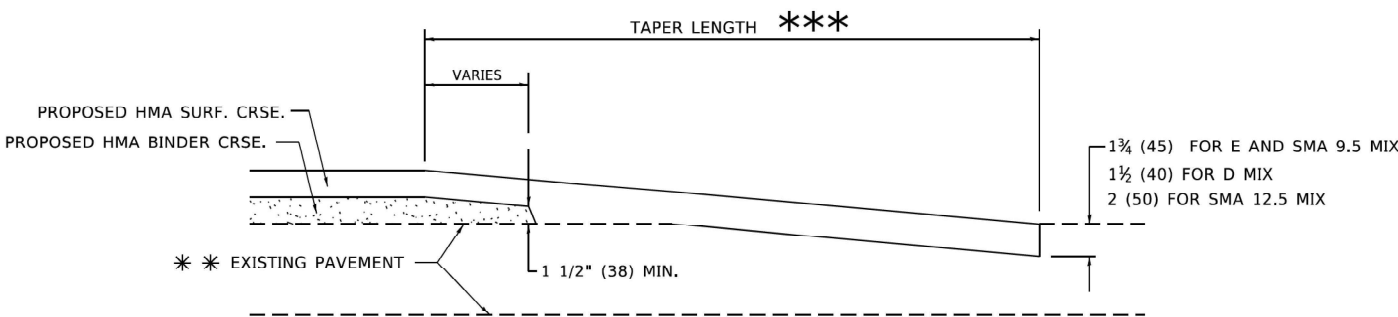

HMA TAPER DETAIL

**TYPICAL BUTT JOINT AND HMA TAPER
FOR RESURFACING ONLY**

*** PC CONCRETE, HMA OR HMA RESURFACED PAVEMENT.

GENERAL NOTES

- A. MAINLINE ARTERIAL ROADWAYS AND MAJOR SIDE ROADS.
- A1. INTERSTATES
- B. MINOR SIDE ROADS.
- C. THE TEMP. RAMP SHALL BE CONSTRUCTED IMMEDIATELY UPON REMOVAL OF THE EXISTING HMA SURFACE.
- D. THE BUTT JOINT SHALL BE CONSTRUCTED IMMEDIATELY PRIOR TO PLACING THE PROPOSED HMA COURSES.
- E. TAPER THE TEMP. RAMP AT A RATE OF 3' - 4" (1.02m) PER 1 INCH (25 mm) OF MILLING THICKNESS.
* SEE TYPICAL SECTIONS FOR MILLING THICKNESS.
- F. SEE ARTICLE 406.08 AND 406.14 OF THE STANDARD SPECIFICATIONS FOR "HMA AND/OR PCC SURFACE REMOVAL, BUTT JOINT".
- *** 20'-0" (6.1 m) PER 1 (25) RESURFACING (NOTE "A")
10'-0" (3.0 m) PER 1 (25) RESURFACING (NOTE "B")

BASIS OF PAYMENT

1. THE BUTT JOINT WILL BE PAID FOR AT THE CONTRACT UNIT PRICE PER SQUARE YARD (SQUARE METER) FOR "HOT-MIX ASPHALT SURFACE REMOVAL - BUTT JOINT" OR FOR "PORTLAND CEMENT CONCRETE SURFACE REMOVAL- BUTT JOINT".
2. THE TEMPORARY RAMP AND SAW CUT SHALL BE INCLUDED IN THE UNIT COST FOR HMA OR PCC SURFACE REMOVAL-BUTT JOINT.

ALL DIMENSIONS ARE IN INCHES (MILLIMETERS) UNLESS OTHERWISE SHOWN.

Michael Baker

INTERNATIONAL
200 West Adams Street, Suite 1800, Chicago, IL 60606
Phone: (312) 707-8770 · MBAKERINTL.COM

USER NAME = Connor.Liss	DESIGNED - M DE YONG	REVISED - A. ABBAS 03-21-97
	DRAWN -	REVISED - M. GOMEZ 04-06-01
PLOT SCALE = 0.10000007' / in.	CHECKED -	REVISED - R. BORO 01-01-07
PLOT DATE = 6/25/2025	DATE - 06/13/1990	REVISED - K. SMITH 11-18-22


**STATE OF ILLINOIS
DEPARTMENT OF TRANSPORTATION**

**BUTT JOINT AND
HMA TAPER DETAILS**

SCALE: NONE SHEET 1 OF 1 SHEETS STA. TO STA.

F.A.U. RTE.	SECTION	COUNTY	TOTAL SHEETS	SHEET NO.
3562	(430Y)N-1	COOK	117	98
CONTRACT NO. 62B64				
BD400-05 BD-32 ILLINOIS FED. AID PROJECT				

MODEL: D:\del-bd33 [Sheet]
FILE NAME: pwr\mb-us-pw-bd33\Documents\Chicago_IL\01_Projects\DI_IDOT_Ver_DEserys_PTB208_005\W06-198555\3.0 Deliverables\3.3 CADD Data\Sheets\DI62B64-sft-D1del-bd33.dgn

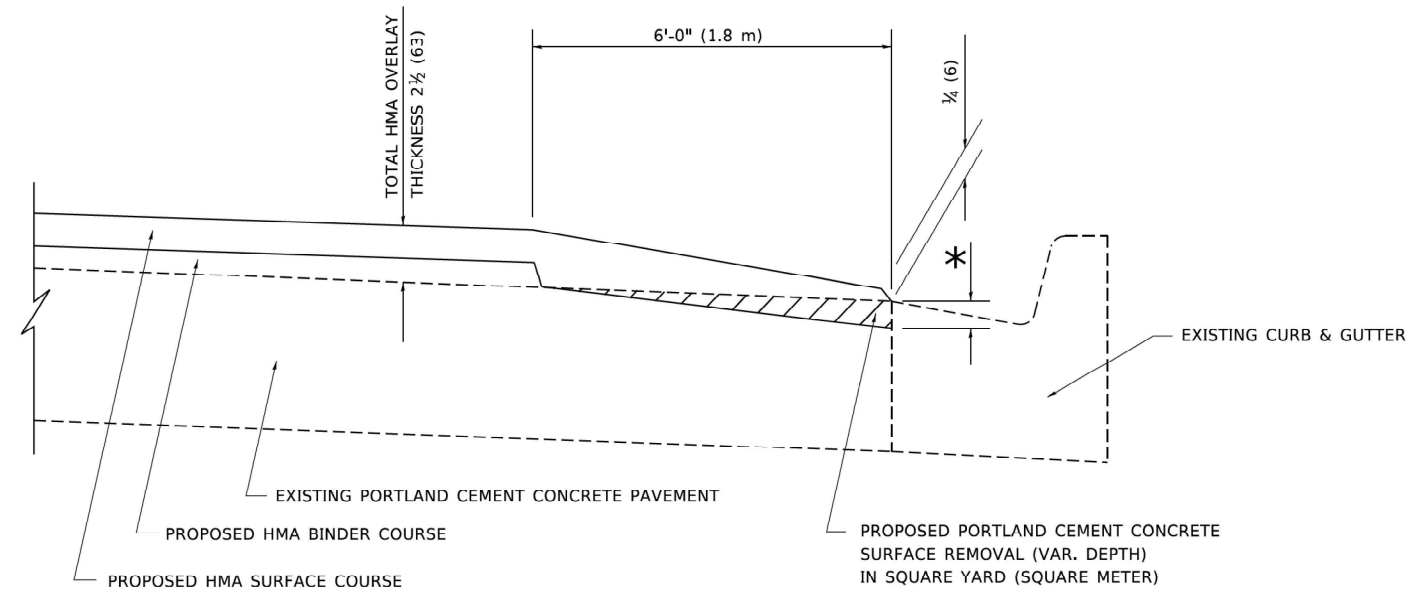

**HMA TAPER AT
EDGE OF P.C.C. PAVEMENT**

HMA SURFACE COURSE		HMA BINDER COURSE	
MIX	THICKNESS	THICKNESS	* MILLING AT GUTTER FLAG
D	1 1/2 (38)	1 (25)	1 1/4 (33)
E OR SMA 9.5	1 3/4 (44)	3/4 (19)	1 1/2 (30)

ALL DIMENSIONS ARE IN INCHES (MILLIMETERS) UNLESS
OTHERWISE SHOWN.

Michael Baker
INTERNATIONAL
200 West Adams Street, Suite 1800, Chicago, IL 60606
Phone: (312) 707-8770 · MBAKERINTL.COM

USER NAME = Connor.Liss
DESIGNED - R. SHAH
DRAWN - JIS
CHECKED - A. ADBAG
PLOT DATE = 6/25/2025

DESIGNED - R. SHAH
DRAWN - JIS
CHECKED - A. ADBAG
DATE - 09/10/1994

REVISED - E. GOMEZ 12-21-00
REVISED - R. BORO 01-01-07
REVISED - JP CHIANG 07-08-16
REVISED - K. SMITH 11-18-22

STATE OF ILLINOIS
DEPARTMENT OF TRANSPORTATION

**HMA TAPER AT
EDGE OF P.C.C. PAVEMENT**

SCALE: NONE SHEET 1 OF 1 SHEETS STA. TO STA.

F.A.U. RTE.	SECTION	COUNTY	TOTAL SHEETS	SHEET NO.
3562	(430Y)N-1	COOK	117	99
CONTRACT NO. 62B64				
BD400-06 BD-33	ILLINOIS	FED. AID PROJECT		

MODEL: D:\del-ct10 [Sheet]
FILE NAME: pwr\mb-us-pw-bentley.com\mb-us-pw-33\Documents\Chicago_IL\01_Projects\DI_IDOT_Ver_DEserys_PTB208_005\W06_198555\3.0 Deliverables\3.3 CADD Data\Sheets\DI62B64-sht-D1del-ct10.dgn

Michael Baker
INTERNATIONAL
200 West Adams Street, Suite 1800, Chicago, IL 60606
Phone: (312) 707-8770 · MBAKERINTL.COM

USER NAME = Connor.Liss	DESIGNED - L.H.A.	REVISED - A. HOUSEH 10-15-96
	DRAWN -	REVISED - T. RAMMACHER 01-06-00
PLOT SCALE = 0.10000007' / in.	CHECKED -	REVISED - A. SCHUETZE 07-01-13
PLOT DATE = 6/25/2025	DATE - 06-89	REVISED - A. SCHUETZE 09-15-16


STATE OF ILLINOIS
DEPARTMENT OF TRANSPORTATION

TRAFFIC CONTROL AND PROTECTION FOR
SIDE ROADS, INTERSECTIONS, AND DRIVEWAYS

SCALE: NONE SHEET 1 OF 1 SHEETS STA. TO STA.

All dimensions are in inches (millimeters)
unless otherwise shown.


F.A.U. RTE.	SECTION	COUNTY	TOTAL SHEETS	SHEET NO.
3562	(430Y)N-1	COOK	117	100
CONTRACT NO. 62B64				
TC-10		ILLINOIS	FED. AID PROJECT	

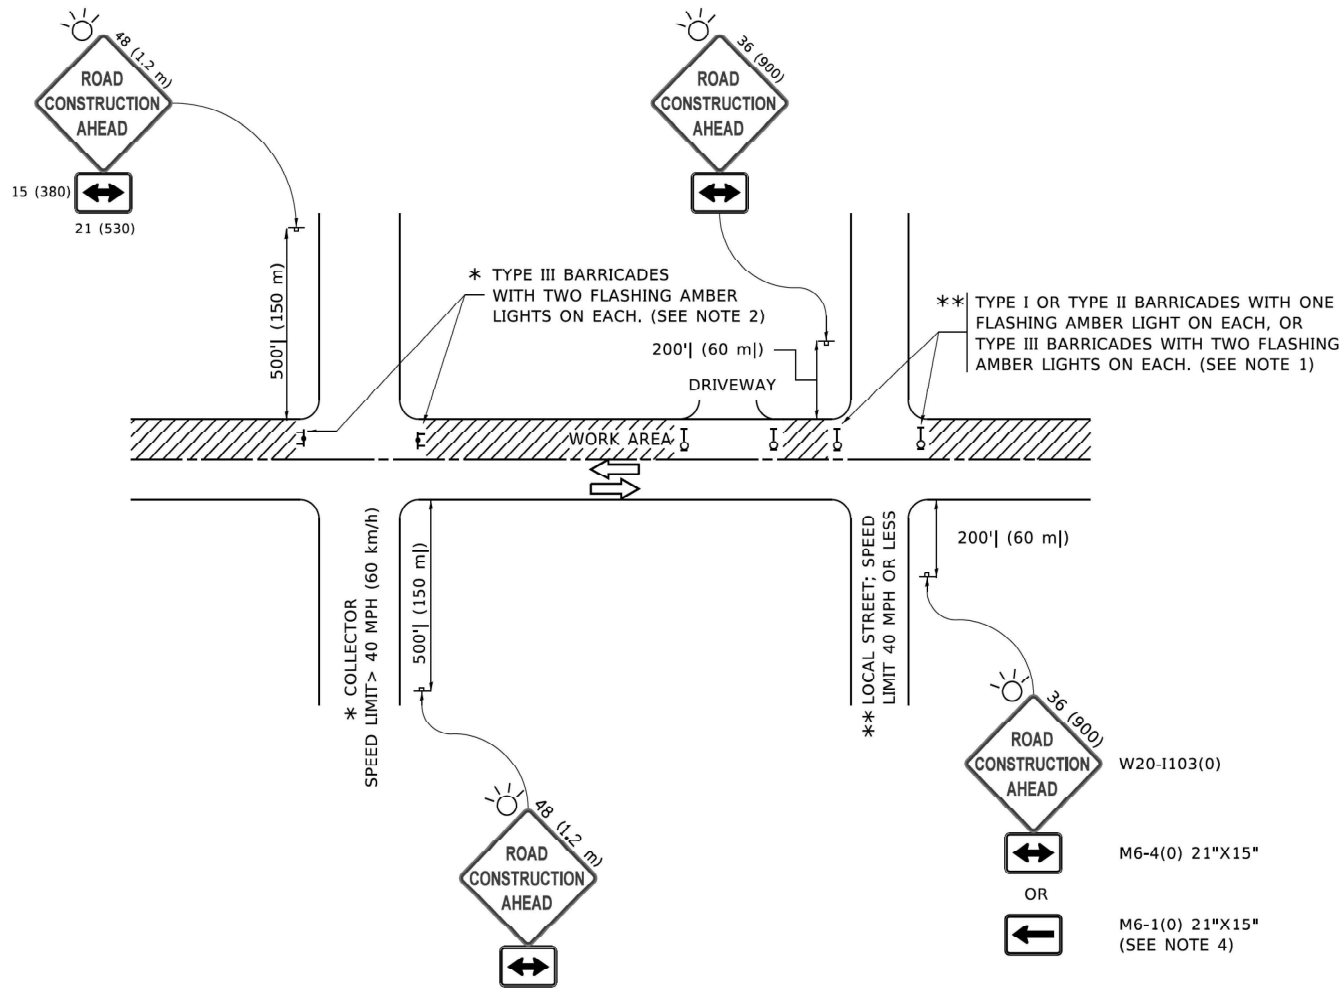


NOTES:

- SIDE ROAD WITH A SPEED LIMIT OF 40 MPH (60 km/h) OR LESS AS SHOWN ON THE DRAWING AND AS DIRECTED BY THE ENGINEER:
 - ONE "ROAD CONSTRUCTION AHEAD" SIGN 36 x 36 (900x900) WITH A FLASHER MOUNTED ON IT APPROXIMATELY 200' (60 m) IN ADVANCE OF THE MAIN ROUTE.
 - THE CLOSED PORTION OF THE MAIN ROUTE SHALL BE PROTECTED BY BLOCKING WITH TYPE I, TYPE II OR TYPE III BARRICADES, 1/3 OF THE CROSS SECTION OF THE CLOSED PORTION.
- SIDE ROAD WITH A SPEED LIMIT GREATER THAN 40 MPH (60 km/h) AS SHOWN ON THE DRAWING AND AS DIRECTED BY THE ENGINEER:
 - ONE "ROAD CONSTRUCTION AHEAD" SIGN 48 x 48 (1.2 m x 1.2 m) WITH A FLASHER MOUNTED ON IT APPROXIMATELY 500' (150 m) IN ADVANCE OF THE MAIN ROUTE.
 - THE CLOSED PORTION OF THE MAIN ROUTE SHALL BE PROTECTED BY BLOCKING WITH TYPE III BARRICADES, 1/2 OF THE CROSS SECTION OF THE CLOSED PORTION.
- CONES MAY BE SUBSTITUTED FOR BARRICADES OR DRUMS AT HALF THE SPACING DURING DAY OPERATIONS. CONES SHALL BE A MINIMUM OF 28 (710) IN HEIGHT.
- WHEN THE SIDE ROAD LIES BETWEEN THE BEGINNING OF THE MAINLINE
- SIGNING AND THE WORK ZONE, A SINGLE HEADED ARROW (M6-1) SHALL BE USED IN LIEU OF THE DOUBLE HEADED ARROW (M6-4).
- WHEN WORK IS BEING PERFORMED ON A SIDE ROAD OR DRIVEWAY, FOLLOW THE APPLICABLE STANDARD(S). THE DIRECTIONAL ARROW (M6-1 OR M6-4) SHALL BE COVERED OR REMOVED WHEN NO LONGER CONSISTENT WITH THE TRAFFIC CONTROL SET-UP.
- ADVANCE WARNING SIGNS ARE TO BE OMITTED ON DRIVEWAYS UNLESS OTHERWISE SPECIFIED IN THE PLANS OR BY THE ENGINEER.
- THE TRAFFIC CONTROL AND PROTECTION FOR SIDE ROADS, INTERSECTIONS, AND DRIVEWAYS SHALL BE INCLUDED IN THE COST OF SPECIFIED TRAFFIC CONTROL STANDARDS OR ITEMS.


MODEL: D:\etctc11 [Sheet]
FILE NAME: c:\r\mb-us-pw-03\Documents\Chicago_IL\01_Projects\DOT_1DOT_Var_DEsens_PTB208_005\W06 - 198565\3.0 Deliverables\3.3 CADD Data\Sheets\0162B64-sht-D1etctc11.dgn

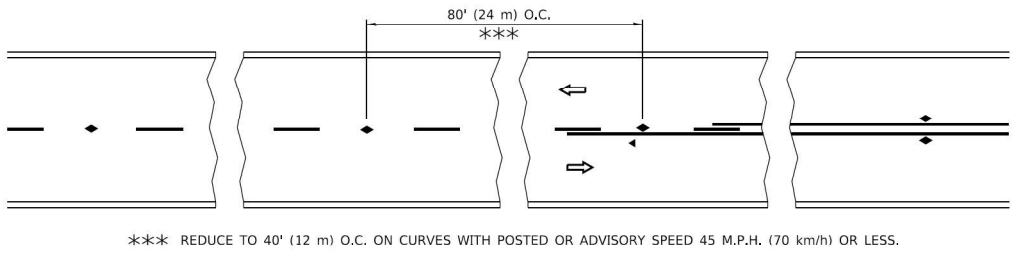


TWO-LANE/TWO-WAY

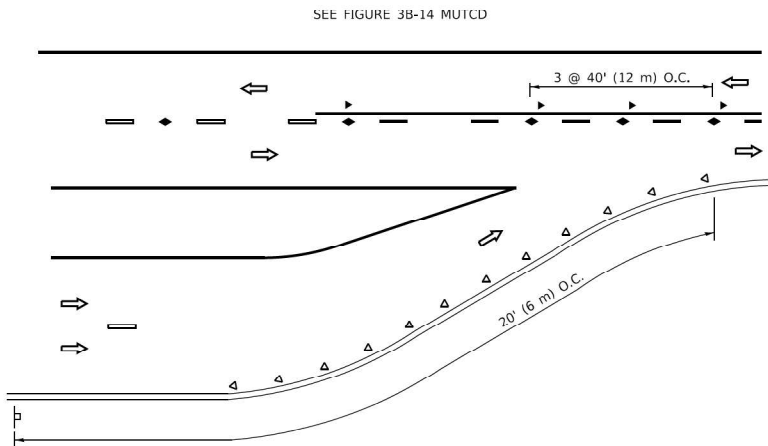


LANE REDUCTION TRANSITION

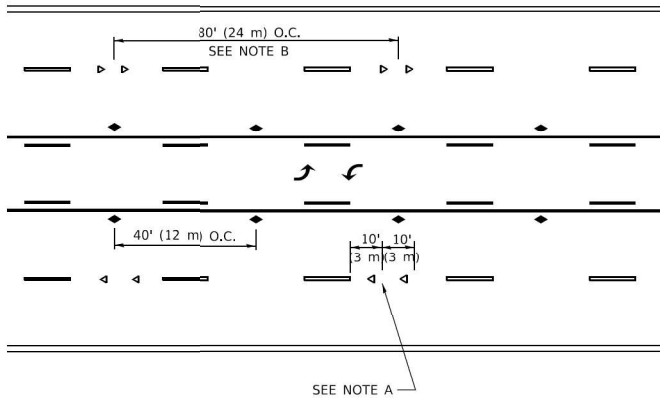

TWO-WAY LEFT TURN

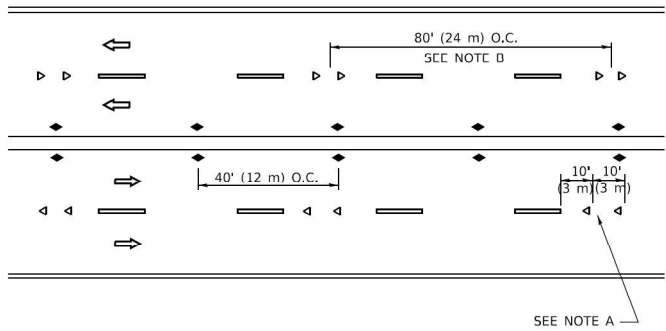

MULTI-LANE/UNDIVIDED

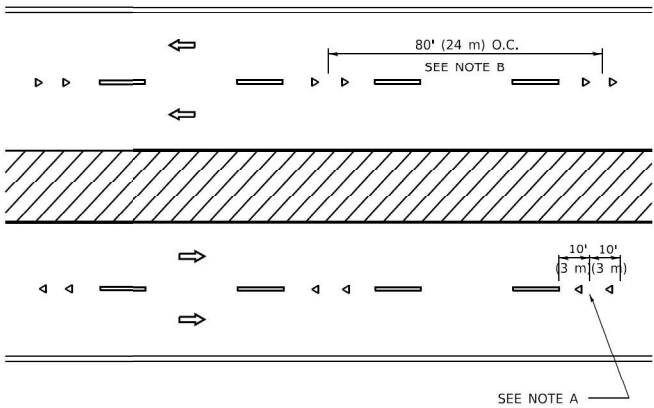

MULTI-LANE/DIVIDED

GENERAL NOTES

1. MARKERS USED WITH DASHED LINES SHALL BE CENTERED IN THE GAP BETWEEN SEGMENTS.
2. MARKERS USED ADJACENT TO SOLID LINES SHALL BE OFFSET 2 TO 3 (50 TO 75) TOWARD TRAFFIC AS SHOWN.
3. MARKERS THROUGH TANGENTS LESS THAN 500' (150 m) IN LENGTH BETWEEN CURVES SHALL BE INSTALLED AT THE LESSER OF THE TWO CURVE SPACINGS.
4. MARKERS ARE TO BE USED ADJACENT TO BOTH SOLID WHITE LINES IN DUAL LEFT TURN LANES

LANE MARKER NOTES



- A. USE DOUBLE LANE LINE MARKERS SPACED AS SHOWN.
- B. REDUCE TO 40' (12 m) O.C. ON CURVES WHERE ADVISORY SPEEDS ARE 10 M.P.H (20 km/h) LOWER THAN POSTED SPEEDS.

SYMBOLS

- YELLOW STRIPE
- WHITE STRIPE
- ◀ ONE-WAY AMBER MARKER
- ◀ ONE-WAY CRYSTAL MARKER (W/O)
- ◆ TWO-WAY AMBER MARKER

DESIGN NOTES

1. DOUBLE LANE LINE MARKERS SHALL BE USED UNLESS SPECIFIED OTHERWISE.
2. EXCEPT AS SHOWN ON THE LANE REDUCTION TRANSITION AND FREEWAY EXIT RAMP DETAIL, MARKERS ARE NOT TO BE SPECIFIED ON RIGHT EDGE LINES.
3. THE EXACT MARKER LIMITS, SPACING, AND COLOR SHALL BE INCLUDED IN THE PLANS WHEN STANDARD SPECIFICATIONS ARE NOT BEING USED.
4. MARKERS SHOULD NOT BE USED ALONGSIDE CURBS EXCEPT FOR EXTREMELY SHORT SECTIONS OF CURBS WHERE NOT MORE THAN TWO MARKERS WOULD BE INVOLVED.

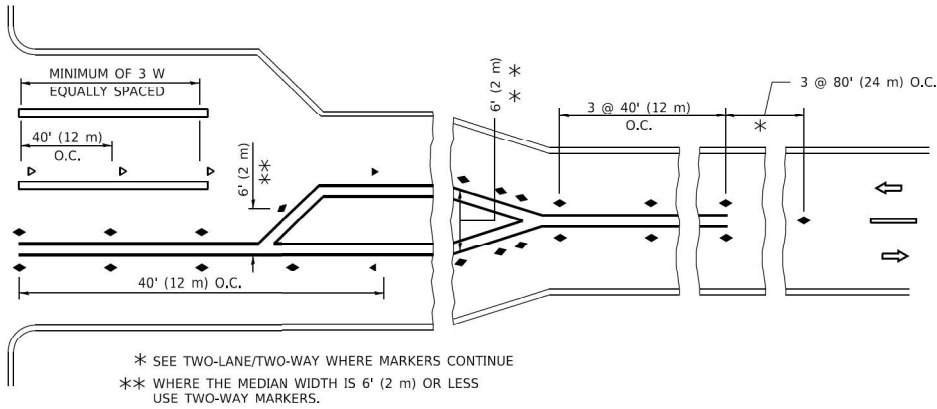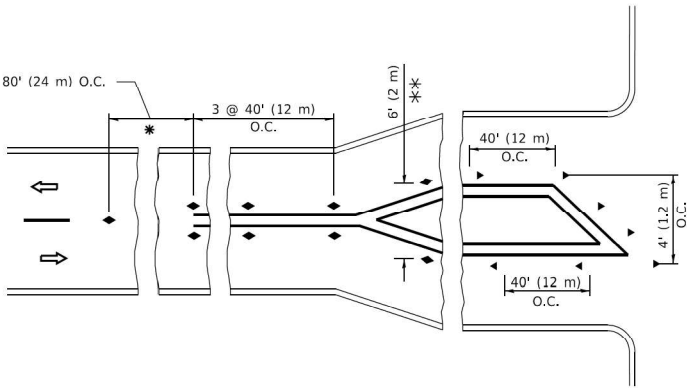

TURN LANES

All dimensions are in inches (millimeters) unless otherwise shown.

Michael Baker INTERNATIONAL
200 West Adams Street, Suite 1800, Chicago, IL 60606
Phone: (312) 707-8770 • M.BAKER@INTL.COM

USER NAME = Connor.Liss	DESIGNED -	REVISED - T. RAMMACH 03-12-99
	DRAWN -	REVISED - T. RAMMACH 01-06-00
PLOT SCALE = 0.16666633" / in.	CHECKED -	REVISED - C. JUCIUS 09-09-09
PLOT DATE = 6/25/2025	DATE -	REVISED - C. JUCIUS 07-01-13


**STATE OF ILLINOIS
DEPARTMENT OF TRANSPORTATION**

**TYPICAL APPLICATIONS
RAISED REFLECTIVE PAVEMENT MARKERS (SNOW PLOW RESISTANT)**


SCALE: NONE SHEET 1 OF 1 SHEETS STA. TO STA.

F.A.U. RTE.	SECTION	COUNTY	TOTAL SHEETS	SHEET NO.
3562	(430Y)N-1	COOK	117	101
CONTRACT NO. 62B64				
TC-11	ILLINOIS	FED. AID PROJECT		


MODEL: D:\del\c13 [Sheet]
FILE NAME: p:\r\mb-us-sw\bartley.com\mb-us-sw-33\Documents\Chicago_IL\01_Projects\DL1_DOT_Var_DES\vars_PTB2028_005\N06-198555\3.0_Deliverables\3.3_CADD_Data\Sheets\0162B64-sht-D1del-ct13.dgn

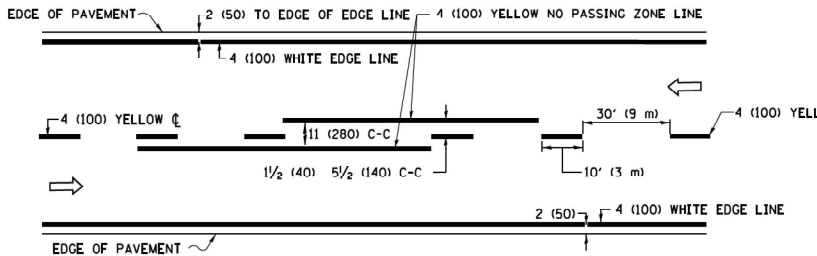

2-LANE ROADWAY

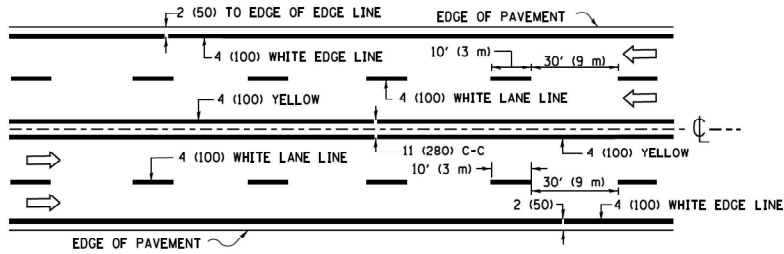


MULTI-LANE UNDIVIDED

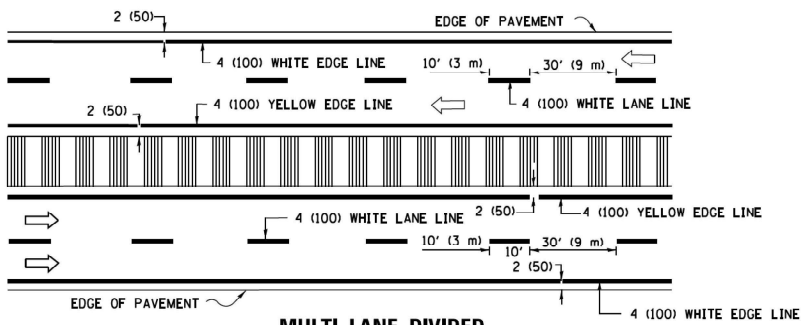

MULTI-LANE DIVIDED
WITH MEDIAN

TYPICAL LANE AND EDGE LINE MARKING

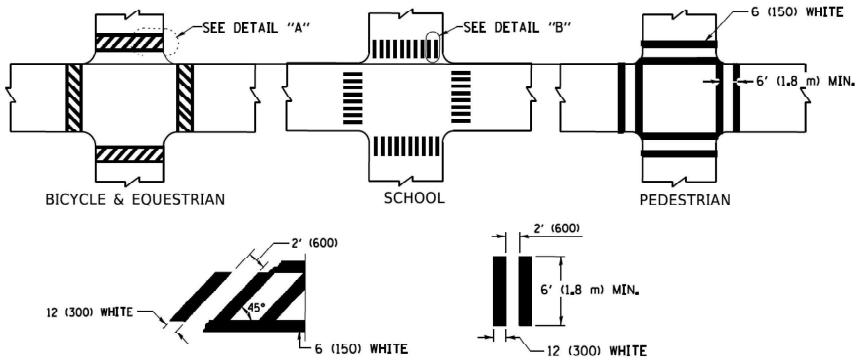


DETAIL "A"


DETAIL "B"

TYPICAL CROSSWALK MARKING

* MARKINGS SHALL BE INSTALLED PARALLEL TO THE CENTERLINE OF THE ROAD WHICH IT CROSSES

 


4' (1.2 m) WIDE MEDIANS ONLY

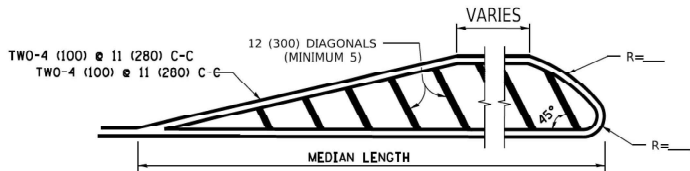


DIAGONAL LINE SPACING: 50' (15 m) C-C (LESS THAN 30MPH (50 km/h))
75' (25 m) C-C 30MPH (50 km/h) TO 45MPH (70 km/h)
150' (45 m) C-C (MORE THAN 45MPH (70 km/h))

MEDIANS OVER 4' (1.2 m) WIDE

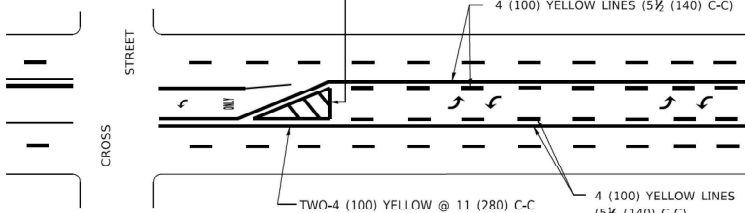


A MINIMUM OF TWO PAIRS OF TURN ARROWS SHALL BE USED, WHITE IN COLOR, ADDITIONAL PAIRS SHALL BE PLACED AT 200' (60 m) TO 300' (90 m) INTERVALS.

 

MEDIAN WITH TWO-WAY LEFT TURN LANE

TYPICAL PAINTED MEDIAN MARKING

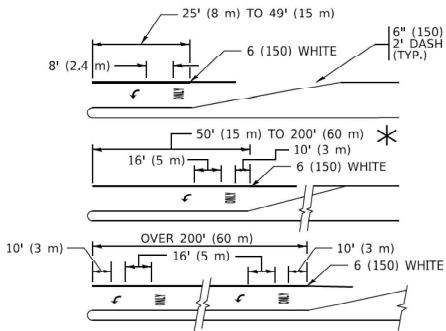


FULL SIZE LETTERS 8" (2.4 m) AND ARROWS SHALL BE USED.
AREA = 15.6 SQ. FT. (1.5 m²) ONLY AREA = 20.8 SQ. FT. (1.9 m²)


* TURN LANES IN EXCESS OF 400' (120 m) IN LENGTH MAY HAVE AN ADDITIONAL SET OF ARROW - "ONLY" INSTALLED MIDWAY BETWEEN THE OTHER TWO SETS OF ARROW - "ONLY".

TYPICAL LEFT (OR RIGHT) TURN LANE

TYPICAL TURN LANE MARKING

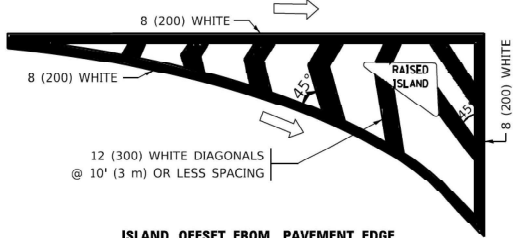


ISLAND OFFSET FROM PAVEMENT EDGE

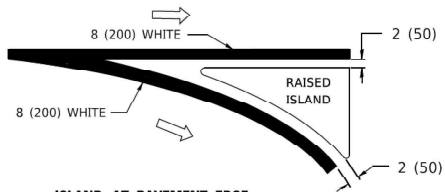


ISLAND AT PAVEMENT EDGE

TYPICAL ISLAND MARKING

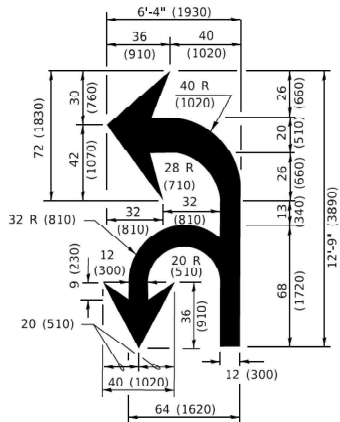

COMBINATION
LEFT AND U-TURN

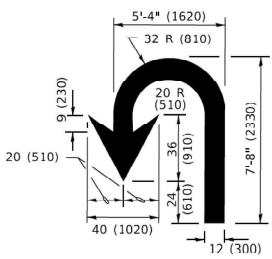

U-TURN

LANE REDUCTION TRANSITION

* LANE REDUCTION ARROWS REQUIRED AT SPEEDS OF 45 MPH OR GREATER OR WHEN SPECIFIED IN PLANS.

TYPE OF MARKING	WIDTH OF LINE	PATTERN	COLOR	SPACING / REMARKS
CENTERLINE ON 2 LANE PAVEMENT	4 (100)	SKIP-DASH	YELLOW	10' (3 m) LINE WITH 30' (9 m) SPACE
CENTERLINE ON MULTI-LANE UNDIVIDED PAVEMENT	2 @ 4 (100)	SOLID	YELLOW	11 (280) C-C
NO PASSING ZONE LINES: FOR ONE DIRECTION FOR BOTH DIRECTIONS	4 (100) 2 @ 4 (100)	SOLID SOLID	YELLOW YELLOW	5½ (140) C-C FROM SKIP-DASH CENTERLINE 11 (280) C-C OMIT SKIP-DASH CENTERLINE BETWEEN
LANE LINES	4 (100) 5 (125) ON FREEWAYS	SKIP-DASH SKIP-DASH	WHITE WHITE	10' (3 m) LINE WITH 30' (9 m) SPACE
DOTTED LINES (EXTENSIONS OF CENTER, LANE OR TURN LANE MARKINGS)	SAME AS LINE BEING EXTENDED	SKIP-DASH	SAME AS LINE BEING EXTENDED	2' (600) LINE WITH 6' (1.8 m) SPACE
EDGE LINES	4 (100)	SOLID	YELLOW-LEFT WHITE-RIGHT	OUTLINE MEDIANS IN YELLOW
TURN LANE MARKINGS	6 (150) LINE; FULL SIZE LETTERS & SYMBOLS (8' (2.4m))	SOLID	WHITE	SEE TYPICAL TURN LANE MARKING DETAIL
TWO WAY LEFT TURN MARKING	2 @ 4 (100) EACH DIRECTION 8' (2.4m) LEFT ARROW	SKIP-DASH AND SOLID IN PAIRS	YELLOW WHITE	10' (3 m) LINE WITH 30' (9 m) SPACE FOR SKIP-DASH; 5½ (140) C-C BETWEEN SOLID LINE AND SKIP-DASH LINE SEE TYPICAL TWO-WAY LEFT TURN MARKING DETAIL
CROSSWALK LINES (PEDESTRIAN) A. DIAGONALS (BIKE & EQUESTRIAN) B. LONGITUDINAL BARS (SCHOOL)	2 @ 6 (150) 12 (300) @ 45° 12 (300) @ 90°	SOLID SOLID SOLID	WHITE WHITE WHITE	NOT LESS THAN 6' (1.8 m) APART 2' (600) APART SEE TYPICAL CROSSWALK MARKING DETAILS.
STOP LINES	24 (600)	SOLID	WHITE	PLACE 4' (1.2 m) IN ADVANCE OF AND PARALLEL TO CROSSWALK, IF PRESENT. OTHERWISE, PLACE AT DESIRED STOPPING POINT. PARALLEL TO CROSSROAD CENTERLINE, WHERE POSSIBLE
PAINTED MEDIANS	2 @ 4 (100) WITH 12 (300) DIAGONALS @ 45° NO DIAGONALS USED FOR 4' (1.2 m) WIDE MEDIANS	SOLID	YELLOW: TWO WAY TRAFFIC WHITE: ONE WAY TRAFFIC	11 (280) C-C FOR THE DOUBLE LINE SEE TYPICAL PAINTED MEDIAN MARKING.
GORE MARKING AND CHANNELIZING LINES	8 (200) WITH 12 (300) DIAGONALS @ 45°	SOLID	WHITE	DIAGONALS: 15' (4.5 m) C-C (LESS THAN 30MPH (50 km/h)) 20' (6 m) C-C 30MPH (50 km/h) TO 45MPH (70 km/h) 30' (9 m) C-C (OVER 45MPH (70 km/h))
RAILROAD CROSSING	24 (600) TRANSVERSE LINES; "RR" IS 6' (1.8 m) LETTERS; 16 (400) LINE FOR "X"	SOLID	WHITE	SEE STATE STANDARD 780001 AREA OF: "R"=3.6 SQ. FT. (0.33 m ²) EACH "X"=94.0 SQ. FT. (5.0 m ²)
SHOULDER DIAGONALS (REQUIRED FOR SHOULDERS ≥ 8')	12 (300) @ 45°	SOLID	WHITE - RIGHT YELLOW - LEFT	50' (15 m) C-C (LESS THAN 30MPH (50 km/h)) 75' (25 m) C-C (30 MPH (50 km/h) TO 45MPH (70 km/h)) 150' (45 m) C-C (OVER 45MPH (70 km/h))
U TURN ARROW	SEE DETAIL	SOLID	WHITE	16.3 SF
2 ARROW COMBINATION LEFT AND U TURN	SEE DETAIL	SOLID	WHITE	30.4 SF

FOR FURTHER DETAILS ON PAVEMENT MARKING REFER TO
STANDARD SPECIFICATIONS FOR ROAD AND BRIDGE
CONSTRUCTION AND STATE STANDARD 780001.

All dimensions are in inches (millimeters)
unless otherwise shown.

Michael Baker

INTERNATIONAL
200 West Adams Street, Suite 1800, Chicago, IL 60606
Phone: (312) 707-8770 · MBAKERINTL.COM

USER NAME = Connor.Liss	DESIGNED - EVERS	REVISED - C. JUCIUS 09-09-09
PLOT SCALE = 0.10888887' / in.	DRAWN -	REVISED - C. JUCIUS 07-01-13
PLOT DATE = 6/25/2025	CHECKED -	REVISED - C. JUCIUS 12-21-15
	DATE - 03/19/1990	REVISED - C. JUCIUS 04-12-16

STATE OF ILLINOIS
DEPARTMENT OF TRANSPORTATION

DISTRICT ONE
TYPICAL PAVEMENT MARKINGS

SCALE: NONE SHEET 1 OF 1 SHEETS STA. TO STA.

F.A.U. RTE.	SECTION	COUNTY	TOTAL SHEETS	SHEET NO.
3562	(430Y)N-1	COOK	117	102
CONTRACT NO. 62B64				
TC-13 ILLINOIS FED. AID PROJECT				

TURN BAY ENTRANCE AT START OF LANE CLOSURE TAPER

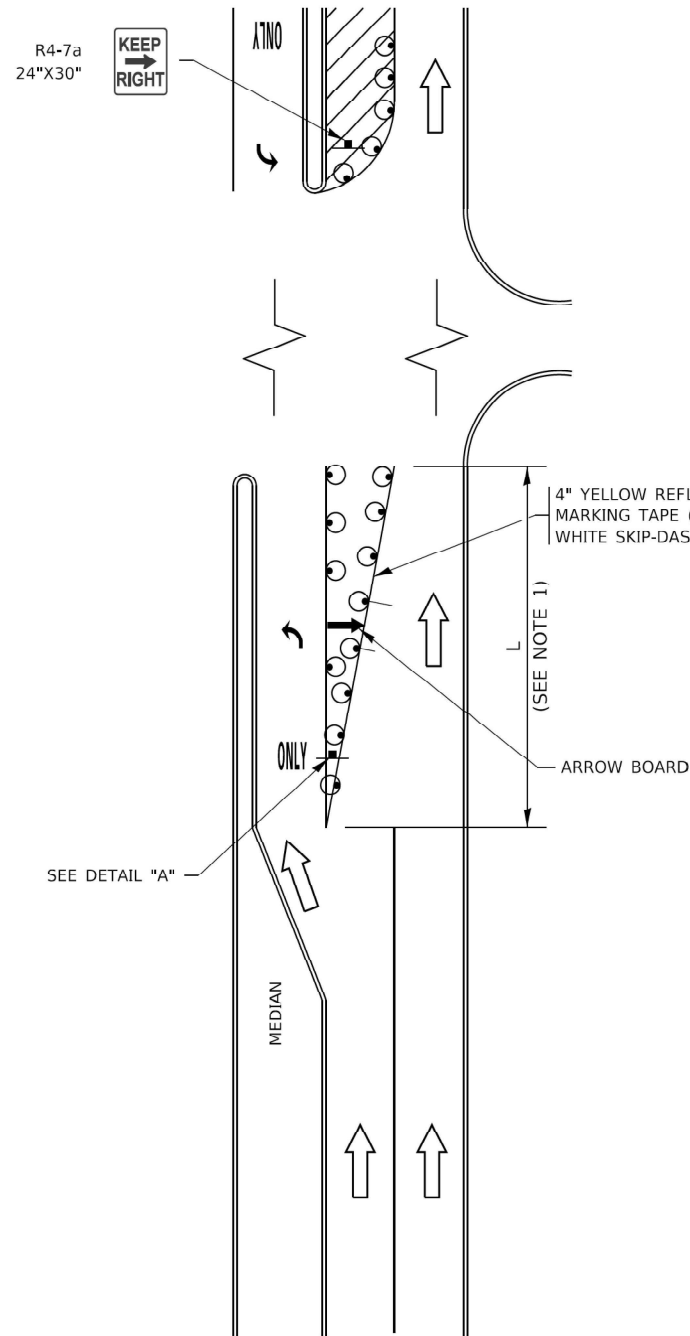


FIGURE 1

LEGEND

- WORK AREA
- LANE OPEN TO TRAFFIC
- ARROW BOARD
- TYPE I OR II BARRICADE OR DRUM WITH STEADY BURN LIGHT
- DRUM WITH STEADY BURN LIGHT
- SIGN ASSEMBLY
- TYPE I OR II CHECK BARRICADE WITH FLASHING LIGHT

NOTES:

- A) WHEN "L" IS $\leq$ THE STORAGE LENGTH OF THE TURN LANE (AS SHOWN IN FIG. 1), USE FIGURE 1.
B) WHEN "L" IS $>$ THE STORAGE LENGTH OF THE TURN LANE OR THE TURN LANE IS WITHIN THE LANE CLOSURE, USE FIGURE 2.
- CONES MAY BE SUBSTITUTED FOR BARRICADES OR DRUMS AT HALF THE SPACING DURING DAY OPERATIONS. CONES SHALL BE A MINIMUM OF 28 (710) IN HEIGHT.
- LIGHTS WILL NOT BE REQUIRED ON BARRICADES OR DRUMS FOR DAY OPERATIONS. ALL LIGHTS SHALL BE MONODIRECTIONAL.
- REFLECTIVE TEMPORARY PAVEMENT MARKINGS SHALL BE PLACED THROUGHOUT THE BARRICADED AREAS OF EACH TURN BAY AS SHOWN WHERE THE CLOSURE TIME IS GREATER THAN FOURTEEN (14) DAYS.
- THIS APPLICATION ALSO APPLIES WHEN WORK IS BEING PERFORMED IN THE RIGHT LANE(S) AND THE RIGHT TURN BAY IS TO REMAIN OPEN. UNDER THIS CONDITION, "RIGHT TURN LANE" R3-1100R 24 x 24 (600 x 600) AND M6-2R 21 x 15 (530 x 380) SHALL BE USED.
- THESE CONTROLS SHALL SUPPLEMENT MAINLINE TRAFFIC CONTROL FOR LANE CLOSURES.
- THE SIGNS SHALL BE MOUNTED ABOVE THE BARRICADES/DRUMS ON SEPARATE SIGN SUPPORTS THAT MEET NCHRP 350 OR MASH REQUIREMENTS.
- TRAFFIC CONTROL AND PROTECTION AT TURN BAYS (TO REMAIN OPEN TO TRAFFIC) SHALL BE INCLUDED IN THE COST OF SPECIFIED TRAFFIC CONTROL STANDARDS OR ITEMS.

TURN BAY ENTRANCE WITHIN A LANE CLOSURE


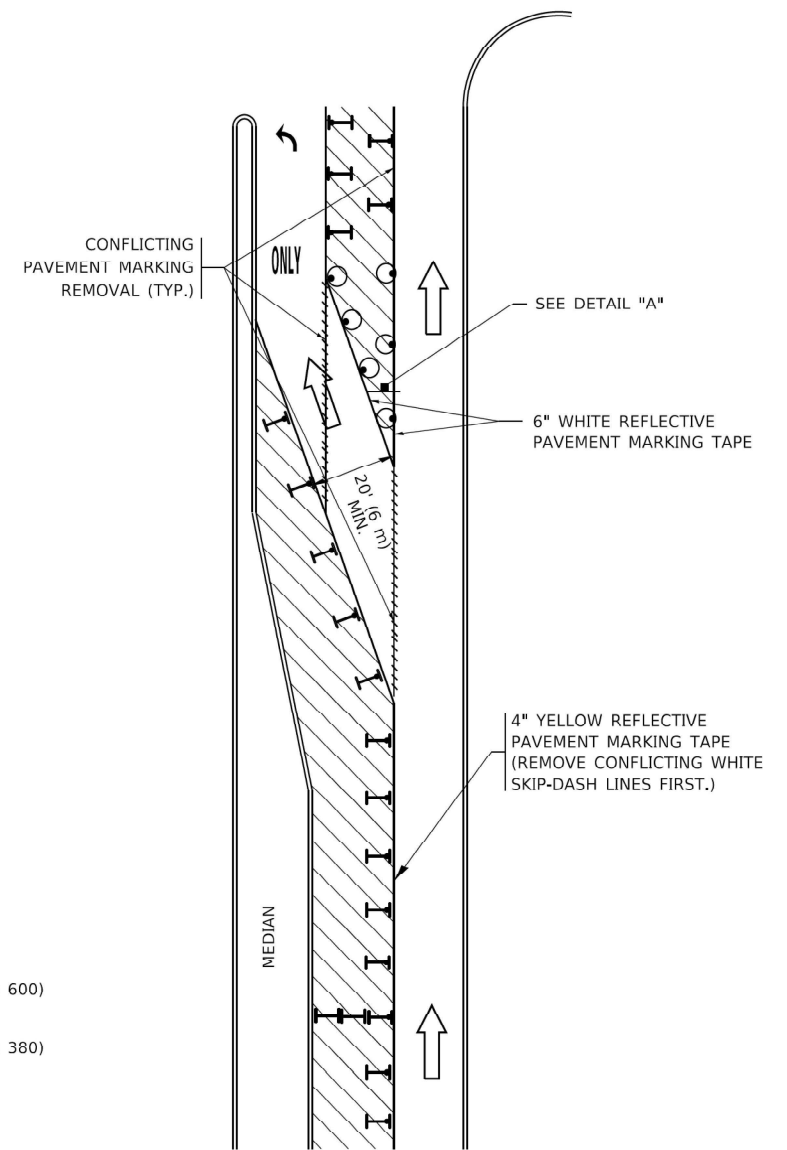


FIGURE 2

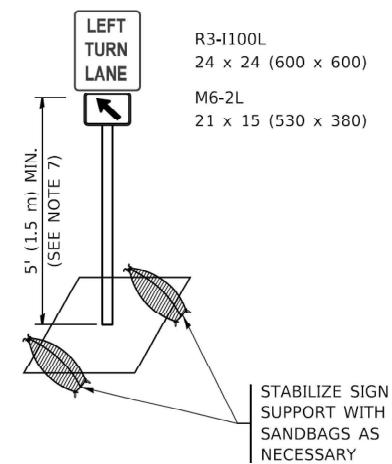

DETAIL A

All dimensions are in inches (millimeters) unless otherwise shown.

MODEL: D:\del-14\Sheet1.dwg
FILE NAME: p:\mb-us-pw-bentley.com\mb-us-pw-33\Documents\Chicago_IL\01_Projects\DOT_Ver_DEservs_PTB208_005\N06-19855\3.0 Deliverables\3.3 CADD Data\Sheets\0162B64-sh-01-del-14.dwg

Michael Baker
INTERNATIONAL
200 West Adams Street, Suite 1800, Chicago, IL 60606
Phone: (312) 707-8770 · MBAKERINTL.COM

USER NAME = Connor.Liss	DESIGNED - T. RAMMACHER 09-08-94	REVISED - R. BORO 09-14-09
	DRAWN - A. HOUSEH 11-07-95	REVISED - A. SCHUETZE 07-01-13
PLOT SCALE = 0.10000007' / in.	CHECKED - A. HOUSEH 10-12-96	REVISED - A. SCHUETZE 09-15-16
PLOT DATE = 6/25/2025	DATE - T. RAMMACHER 09-08-94	REVISED -


STATE OF ILLINOIS
DEPARTMENT OF TRANSPORTATION

TRAFFIC CONTROL AND PROTECTION AT TURN BAYS
(TO REMAIN OPEN TO TRAFFIC)

SCALE: NONE SHEET 1 OF 1 SHEETS STA. TO STA.


F.A.U. RTE.	SECTION	COUNTY	TOTAL SHEETS	SHEET NO.
3562	(430Y)N01	COOK	117	103
CONTRACT NO. 62B64				
TC-14 ILLINOIS FED. AID PROJECT				

MODEL: D:\del-ctc16 [Sheet]
FILE NAME: p:\r\mb-us-pw\3\Documents\Chicago_IL\01_Projects\DI_IDOT_Ver_DEsenvs_PTB208_005\N06-19855\3.0 Deliverables\3.3 CADD Data\Sheets\DI62B64-sft-3\del-ctc16.dgn

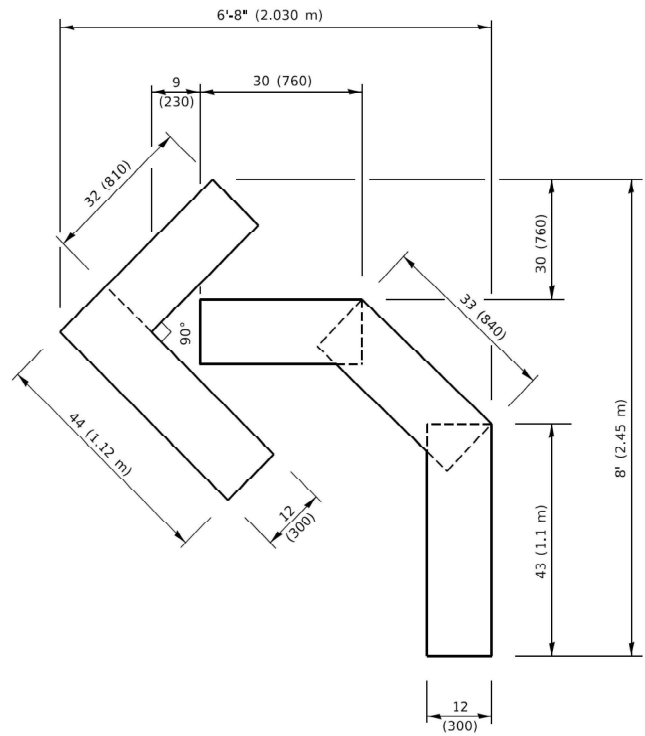


QUANTITY

4 (100) LINE = 45.5 ft. (13.9 m)
15.2 sq. ft. (1.41 sq. m)

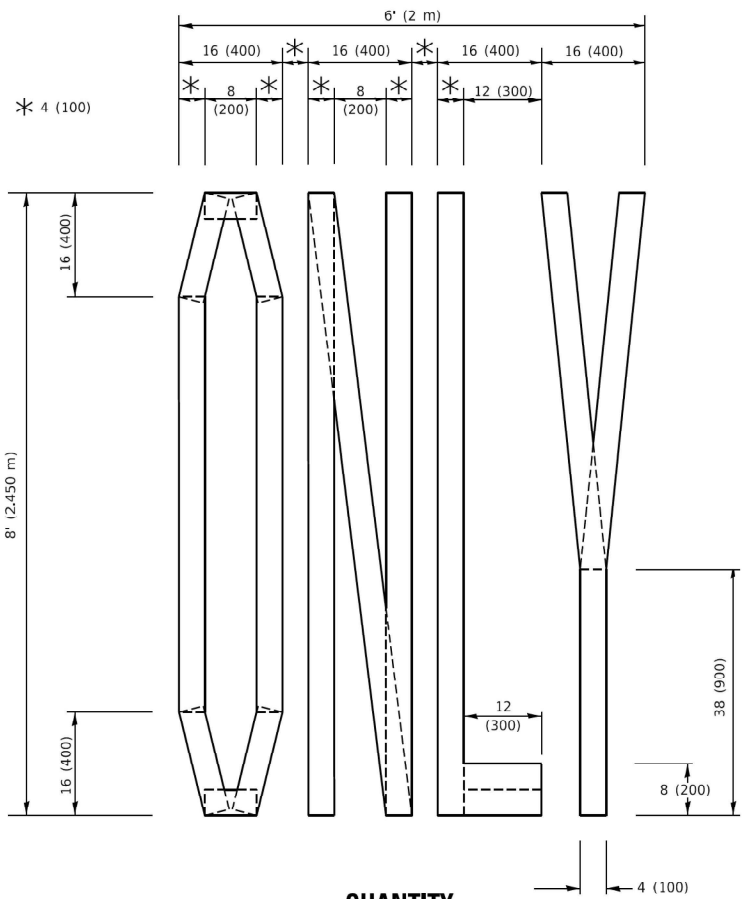

QUANTITY

4 (100) LINE = 64.1 ft. (19.5 m)
21.4 sq. ft. (1.99 sq. m)

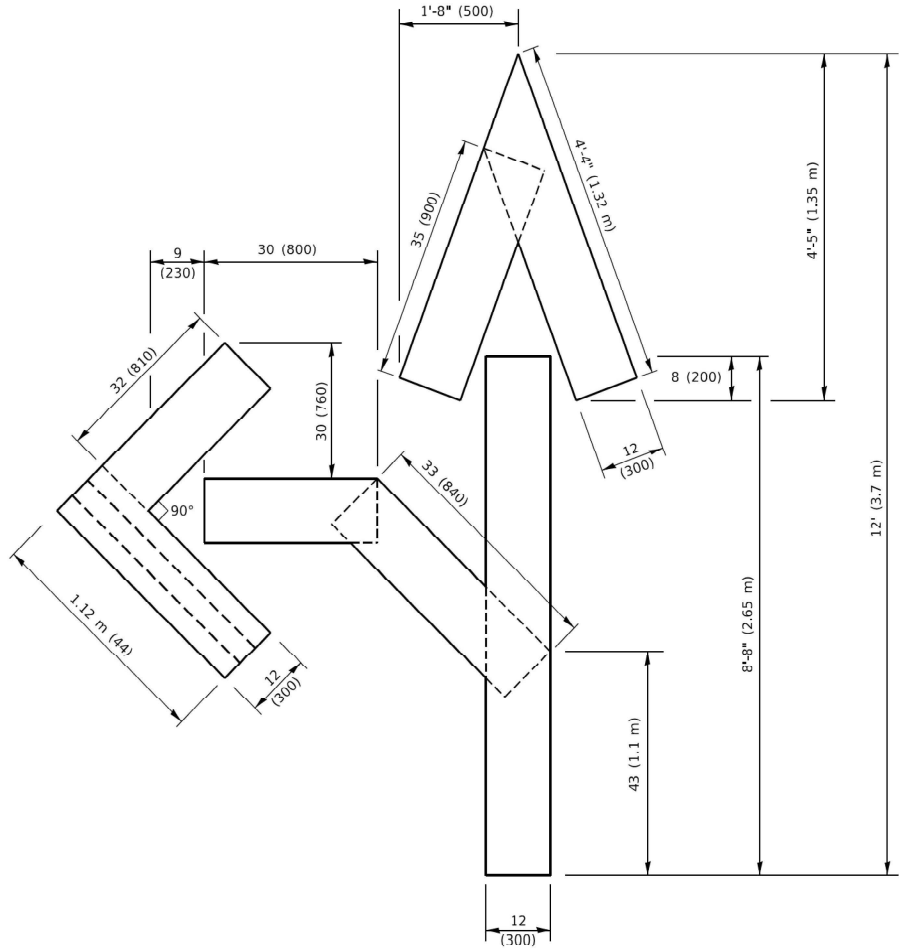


QUANTITY

4 (100) LINE = 82.5 ft. (25.1 m)
27.5 sq. ft. (2.53 sq. m)

NOTE:

ALL QUANTITIES OF PLACEMENT ARE REPRESENTED
IN LINEAR FEET OF 4" LINES TO MATCH THE
4" TEMPORARY TAPE PAY ITEM AND REPRESENTS
THE TOTAL QUANTITY OF 4" TAPE REQUIRED.

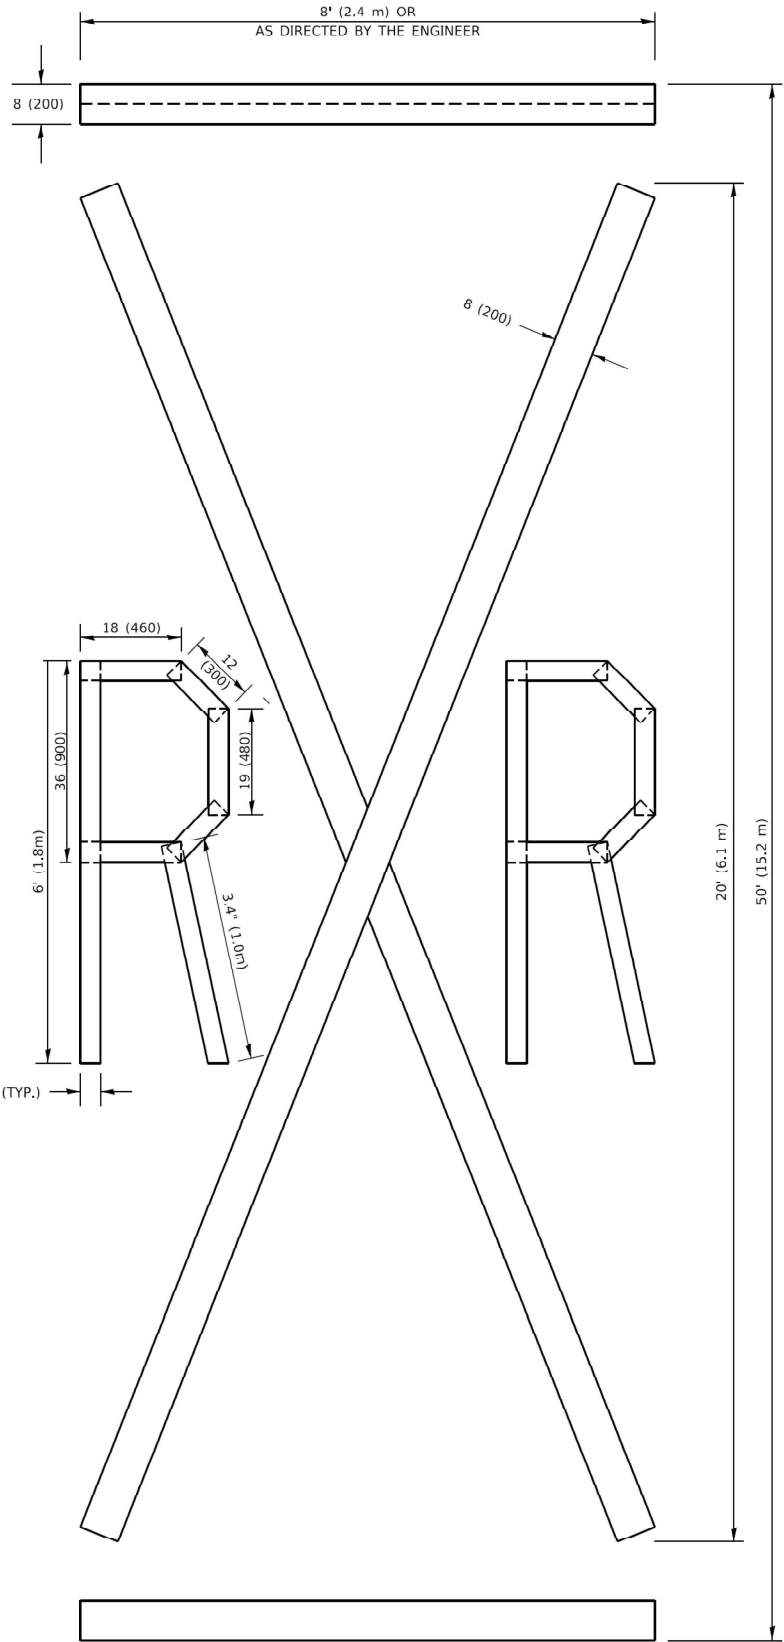

QUANTITY

4 (100) LINE = 225.9 ft. (68.9 m)
75.3 sq. ft. (6.99 sq. m)

All dimensions are in inches (millimeters)
unless otherwise shown.

Michael Baker

INTERNATIONAL
200 West Adams Street, Suite 1800, Chicago, IL 60606
Phone: (312) 707-8770 · MBAKERINTL.COM

USER NAME = Connor.Liss
DESIGNED -
DRAWN -
PLOT SCALE = 0.10000007' / in.
PLOT DATE = 6/25/2025

DESIGNED -
DRAWN -
CHECKED -
DATE = 09/18/1994

REVISED - T. RAMMACHER 03-02-98
REVISED - E. GOMEZ 08-28-00
REVISED - E. GOMEZ 08-28-00
REVISED - A. SCHUETZE 09-15-16


STATE OF ILLINOIS
DEPARTMENT OF TRANSPORTATION

SHORT TERM PAVEMENT LETTERS
AND SYMBOLS

SCALE: NONE SHEET 1 OF 1 SHEETS STA. TO STA.

F.A.U. RTE.	SECTION	COUNTY	TOTAL SHEETS	SHEET NO.
3562	(430Y)N-1	COOK	117	104
CONTRACT NO. 62B64				
TC-16		ILLINOIS FED. AID PROJECT		

MODEL: D:\del-ic22 [Sheet]
FILE NAME: c:\w\mb-us-pw-3\Documents\Chicago_IL\01_Projects\DI_IDOT_Ver_DEserys_PTB208_005\W06_198555\3.0 Deliverables\3.3 CADD Data\Sheets\DI62B64-sht-D1del-ic22.dgn

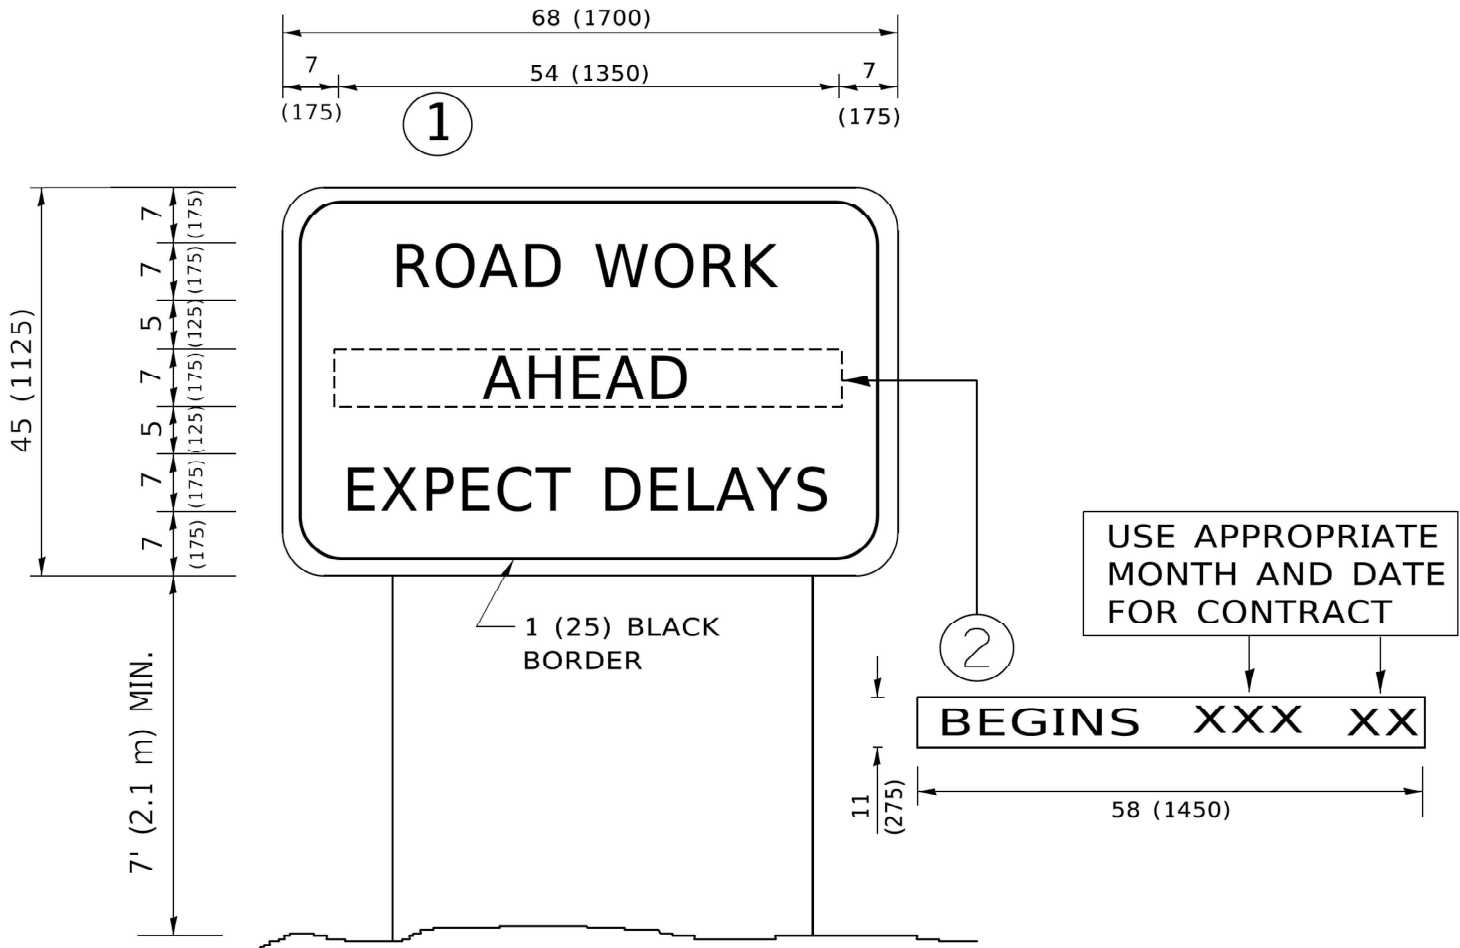

NOTES:

1. USE BLACK LETTERING ON ORANGE BACKGROUND.
2. ERECT SIGNS IN ADVANCE OF THE LOCATION FOR THE "ROAD CONSTRUCTION AHEAD" SIGN AT LOCATIONS AS DIRECTED BY THE ENGINEER.
3. ERECT SIGN ① WITH INSTALLED PANEL ② ONE WEEK PRIOR TO THE START OF CONSTRUCTION.
4. REMOVE PANEL ② SOON AFTER THE START OF CONSTRUCTION.
5. SEE SPECIAL PROVISION FOR "TEMPORARY INFORMATION SIGNING" FOR ADDITIONAL INFORMATION.
6. ONE SIGN ASSEMBLY EQUALS 25.70 SQ. FT. (2.3 SQ. M.)
7. SHALL BE PAID FOR AS TEMPORARY INFORMATION SIGNING.

ALL DIMENSIONS ARE IN INCHES (MILLIMETERS)
UNLESS OTHERWISE SHOWN.

Michael Baker

INTERNATIONAL
200 West Adams Street, Suite 1800, Chicago, IL 60606
Phone: (312) 707-8770 · MBAKERINTL.COM

USER NAME = Connor.Liss
PLOT SCALE = 0.10000007" / in.
PLOT DATE = 6/25/2025

DESIGNED -
DRAWN -
CHECKED -
DATE -


REVISED - R. MIRS 09-15-97
REVISED - R. MIRS 12-11-97
REVISED - T. RAMMACHIER 02-02-99
REVISED - C. JUCIUS 01-31-07

**STATE OF ILLINOIS
DEPARTMENT OF TRANSPORTATION**

**ARTERIAL ROAD
INFORMATION SIGN**

SCALE: NONE SHEET 1 OF 1 SHEETS STA. TO STA.

F.A.U. RTE.	SECTION	COUNTY	TOTAL SHEETS	SHEET NO.
3562	(430Y)N-1	COOK	117	105
CONTRACT NO. 62B64				
TC-22		ILLINOIS	FED. AID PROJECT	

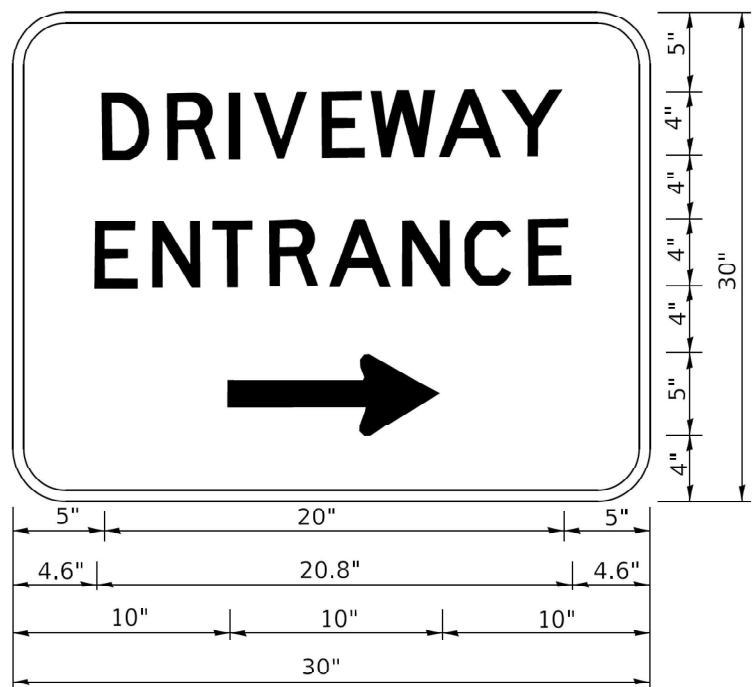

3.0" RADIUS, 0.5" BORDER, WHITE ON GREEN; REFLECTORIZED
"DRIVEWAY" D; "ENTRANCE" D; STANDARD ARROW CUSTOM 12.0" x 5.0"

- NOTES:
- 1. HALF OF THE SIGNS WILL REQUIRE A LEFT HAND FACING ARROW.
 - 2. TWO SIGNS SHALL BE USED AT EACH COMMERCIAL ENTRANCE
PLACED BACK-TO-BACK: ONE WITH A RIGHT HAND ARROW (SHOWN)
SHALL BE PLACED ON THE NEAR RIGHT SIDE THE DRIVEWAY
AND ONE WITH A LEFT HAND ARROW SHALL BE PLACED ON THE
FAR LEFT SIDE OF THE DRIVEWAY.
 - 3. SIGNS TO BE PAID FOR AS ITEM "TEMPORARY INFORMATION SIGNING".

MODEL: D:\set\c26 [Sheet]
FILE NAME: p:\r\mb-us-pw\bartley.com\mb-us-pw-33\Documents\Chicago_IL\01_Projects\DI_IDOT_Ver_DEsigns_PTB208_005\W06_19855\3.0 Deliverables\3.3 CADD Data\Sheets\DI62B64-sht-D1dr-nc26.dgn

Michael Baker
INTERNATIONAL
200 West Adams Street, Suite 1800, Chicago, IL 60606
Phone: (312) 707-8770 • MBAKERINTL.COM

USER NAME = Connor.Liss	DESIGNED -	REVISED - C. JUCIUS 02-15-07
	DRAWN -	REVISED -
PLOT SCALE = 0.10000007' / in.	CHECKED -	REVISED -
PLOT DATE = 6/25/2025	DATE -	REVISED -

STATE OF ILLINOIS
DEPARTMENT OF TRANSPORTATION

DRIVEWAY ENTRANCE
SIGNING

SCALE: NONE SHEET 1 OF 1 SHEETS STA. TO STA.

F.A.U. RTE.	SECTION	COUNTY	TOTAL SHEETS	SHEET NO.
3562	(430Y)N-1	COOK	117	106
CONTRACT NO. 62B64				
TC-26 ILLINOIS FED. AID PROJECT				

FINAL	SURVEYED	BY	DATE
SURVEY	PLOTTED		
NOTE BOOK	TEMPLATE		
NO.	AREAS CHECKED		

ORIGINAL	SURVEYED	BY	DATE
SURVEY	PLOTTED		
NOTE BOOK	TEMPLATE		
NO.	AREAS CHECKED		

MODEL: Joliet Rd.-1 - 171+65.00 (Sheet)
FILE NAME: dwt\md-06pw\delaney.com\mb-us-pw-03\Documents\Chicago_IL_01_Projects\JD1_IDOT_Var_DEservs_PTB208_005\N06 - 198565\3.0 Deliverables\3.3 CADD Data\Sheets\162B66-sh1-sssH.dgn

Michael Baker

INTERNATIONAL
200 West Adams Street, Suite 1800, Chicago, IL 60606
Phone: (312) 707-8770 • MBAKERINTL.COM

USER NAME	= Connor.Liss
DESIGNED	- ZJT
DRAWN	- MFK
CHECKED	- RBB
DATE	- 07/15/2024
PLOT SCALE	= 0.16666633" / in.
PLOT DATE	= 6/23/2025


REVISED	-
REVISED	-
REVISED	-
REVISED	-

STATE OF ILLINOIS
DEPARTMENT OF TRANSPORTATION


PROPOSED CROSS SECTIONS
JOLIET ROAD AT BRAINARD AVENUE

SCALE: 1"=10'-10" SHEET 1 OF 11 SHEETS STA. 171+65.01 TO STA. 171+65.01


F.A.U. RTE.	SECTION	COUNTY	TOTAL SHEETS	SHEET NO.
3562	(430Y)N-1	COOK	117	107
CONTRACT NO. 62B64				
ILLINOIS FED. AID PROJECT				

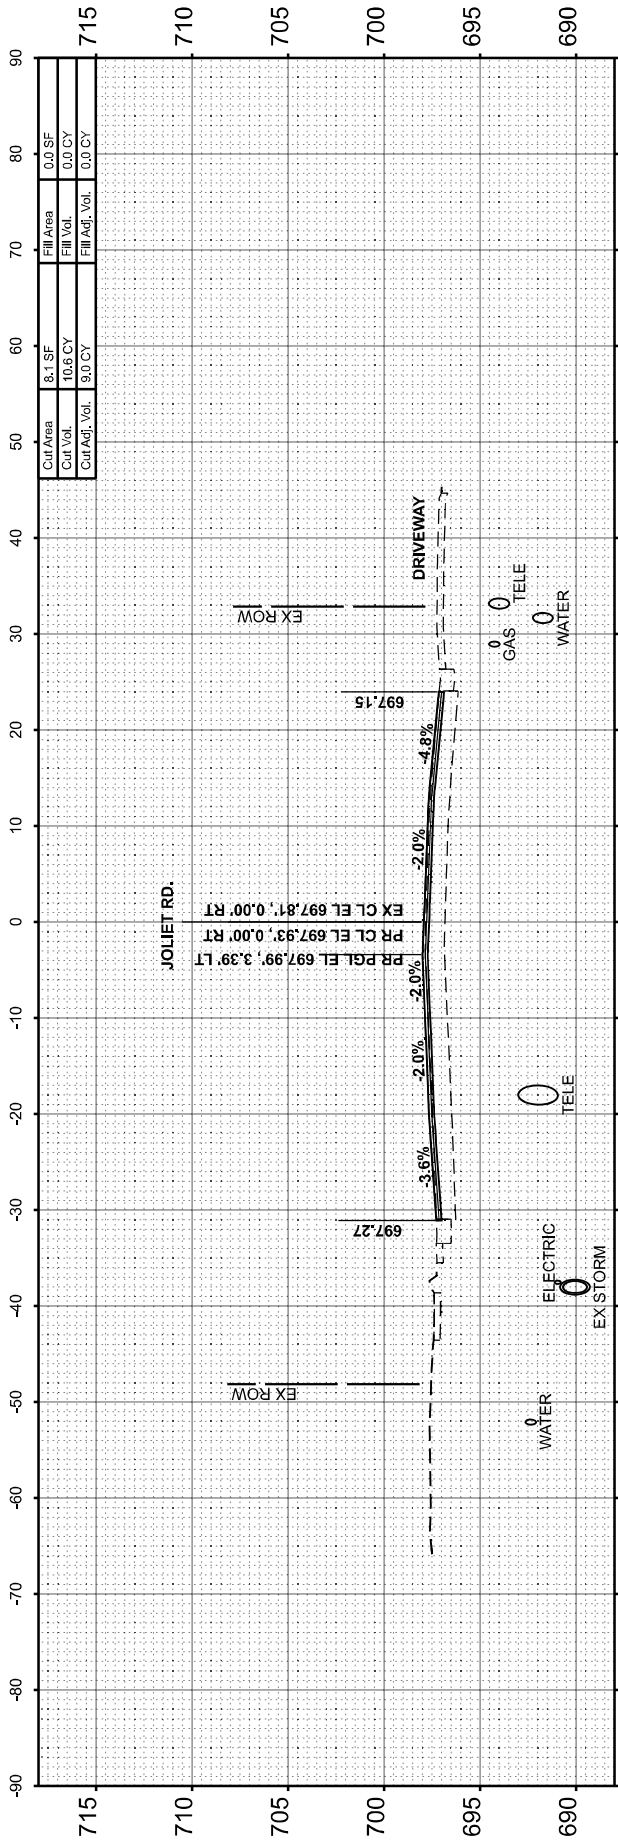


STA 172+83.00

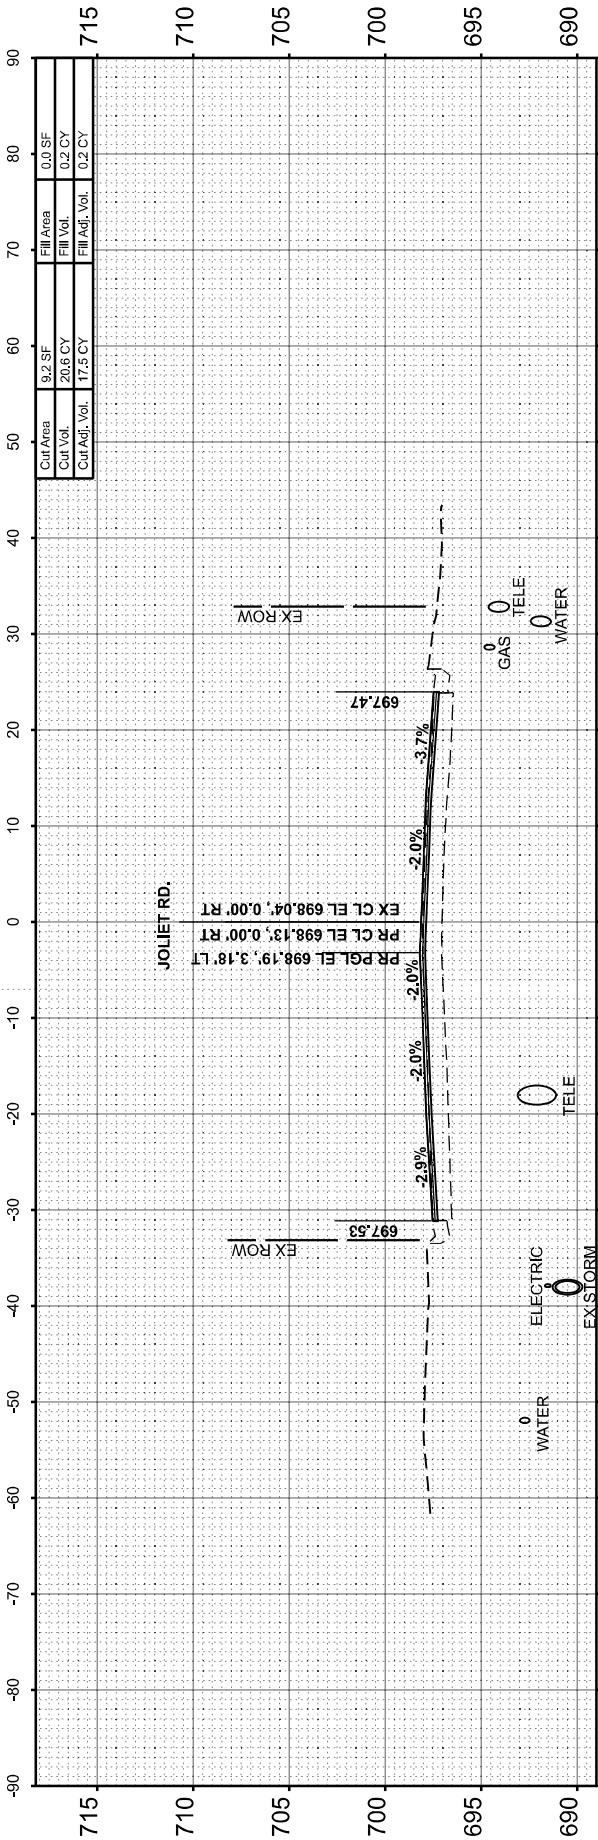

STA 172+50.00

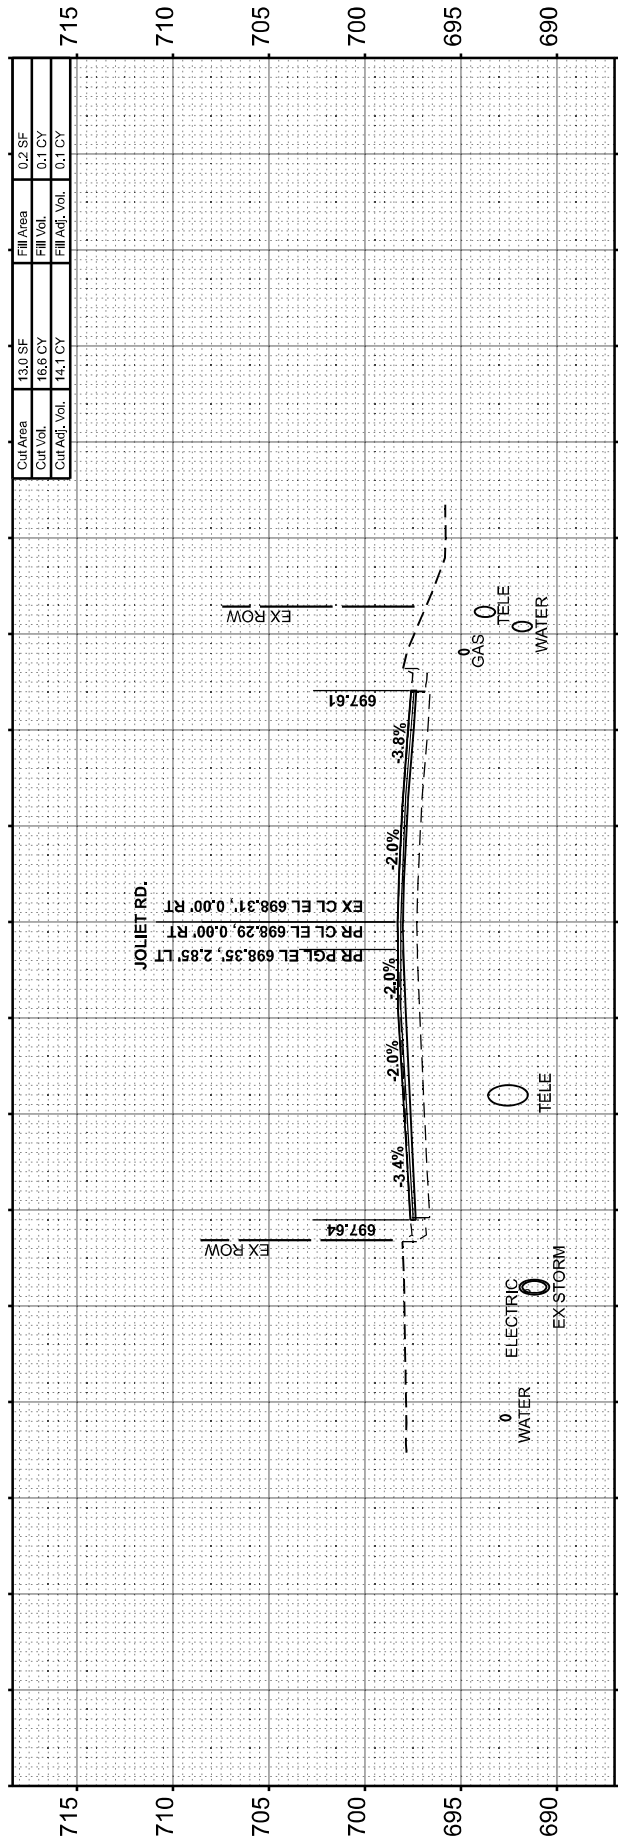

STA 172+00.00

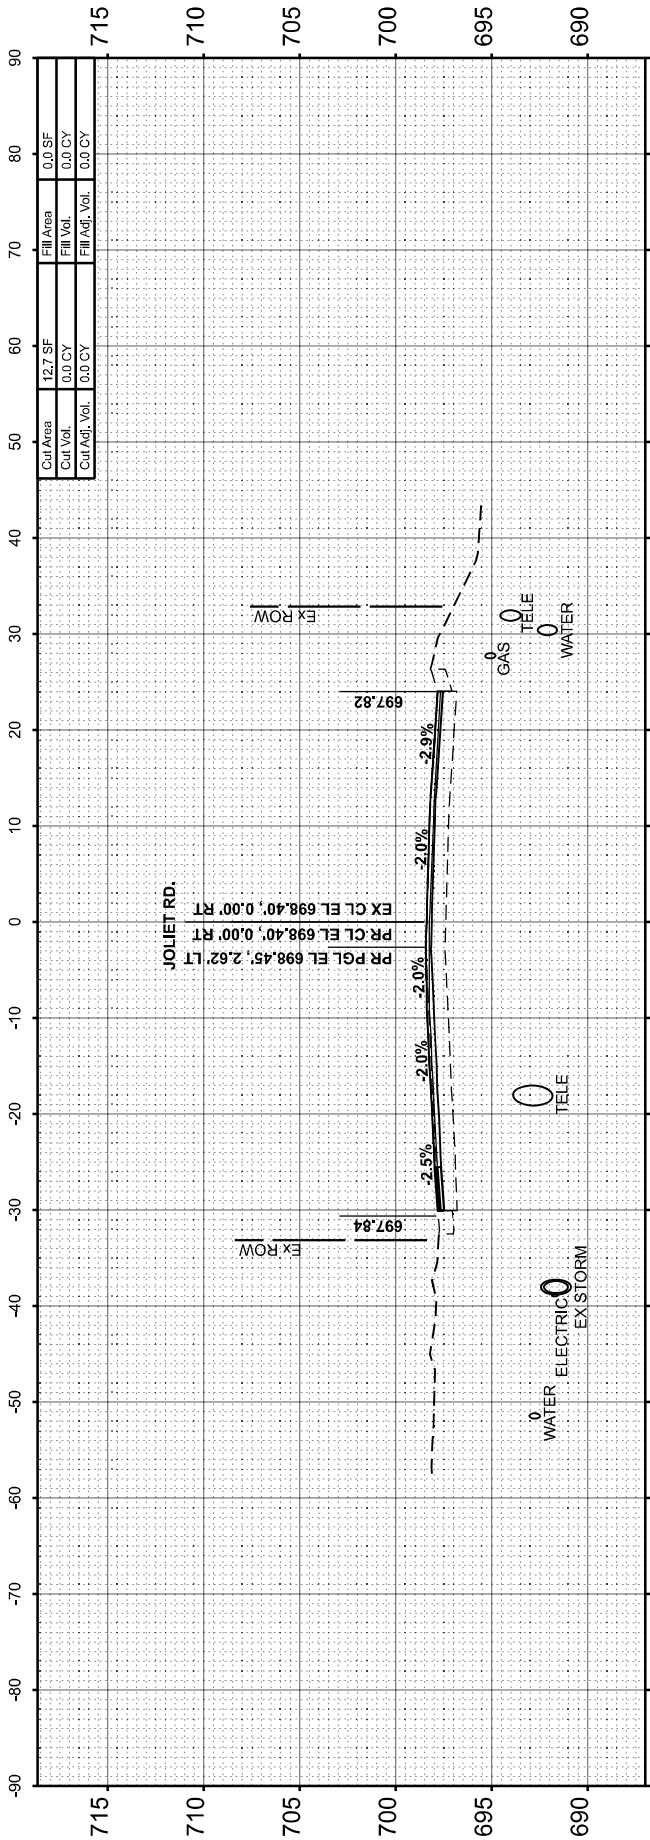

STA 171+65.00

ORIGINAL SURVEY	SURVEYED _____	BY _____	DATE _____
	PLOTTED _____		
	TEMPLATE _____		
	AREAS _____		
NO. _____	AREAS CHECKED _____		

Michael Baker

DESIGNED	-	ZJT
DRAWN	-	MFK
CHECKED	-	RBB
DATE	-	07/15/2024

STATE OF ILLINOIS

PROPOSED CROSS SECTIONS JOLIET ROAD AT BRAINARD AVENUE

F.A.U. RTE.	SECTION	COUNTY	TOTAL SHEETS	SHEET NO.
3562	(430Y)N-1	COOK	117	108
		CONTRACT NO. 62B64		
ILLINOIS		FED. AID PROJECT		



Cut Area	8.0 SF	Fill Area	1.3 SF
Cut Vol.	8.9 CY	Fill Vol.	0.9 CY
Cut Adj. Vol.	7.6 CY	Fill Adj. Vol.	0.9 CY

STA 174+25.00



Cut Area	11.1 SF	Fill Area	0.6 SF
Cut Vol.	21.5 CY	Fill Vol.	1.9 CY
Cut Adj. Vol.	18.3 CY	Fill Adj. Vol.	1.6 CY

STA 174+00.00



CUT AREA	12.1 SF	FILL AREA	1.4 SF
CUT VOL.	17.6 CY	FILL VOL.	1.6 CY
CUT ADJ. VOL.	14.9 CY	FILL ADJ. VOL.	1.3 CY

STA 173+50.00



Cut Area	6.9 SF	Fill Area	0.3 SF
Cut Vol.	4.7 CY	Fill Vol.	0.1 CY
Cut Adj. Vol.	4.0 CY	Fill Adj. Vol.	0.1 CY

STA 173+00.00

ORIGINAL SURVEY	SURVEYED	BY	DATE
NOTE BOOK	PLOTTED		
NO.	TEMPLATE		
	AREAS CHECKED		

FINAL SURVEY	SURVEYED	BY	DATE
NOTE BOOK	PLOTTED		
NO.	TEMPLATE		
	AREAS CHECKED		

MODEL: Joliet Rd.-1 - 174+50.00 (Sheet)

FILE NAME: c:\w\mb-us-pw-c3\Documents\Chicago IL 01_Points\DOT_Var_Devars_PTB208_005\N06 - 19856\3.0 Deliverables\3.3 CADD Data\Sheets\DOT162B6-sh-ssH.dgn

Michael Baker

INTERNATIONAL

200 West Adams Street, Suite 1800, Chicago, IL 60606

Phone: (312) 707-8770 • MBAKERINTL.COM

USER NAME	= Connor.Liss
PLOT SCALE	= 0.16666633' / in.
PLOT DATE	= 6/23/2025

DESIGNED	- ZJT
DRAWN	- MFK
CHECKED	- RBB
DATE	- 07/15/2024


REVISED	-
REVISED	-
REVISED	-
REVISED	-

STATE OF ILLINOIS
DEPARTMENT OF TRANSPORTATION


PROPOSED CROSS SECTIONS
JOLIET ROAD AT BRAINARD AVENUE

SCALE: 1"=10'	SHEET 3 OF 11 SHEETS	STA. 174+00.00 TO STA. 175+50.00
---------------	----------------------	----------------------------------


F.A.U. RTE.	SECTION	COUNTY	TOTAL SHEETS	SHEET NO.
3562	(430Y)N-1	COOK	117	109
CONTRACT NO. 62B64				
ILLINOIS FED. AID PROJECT				

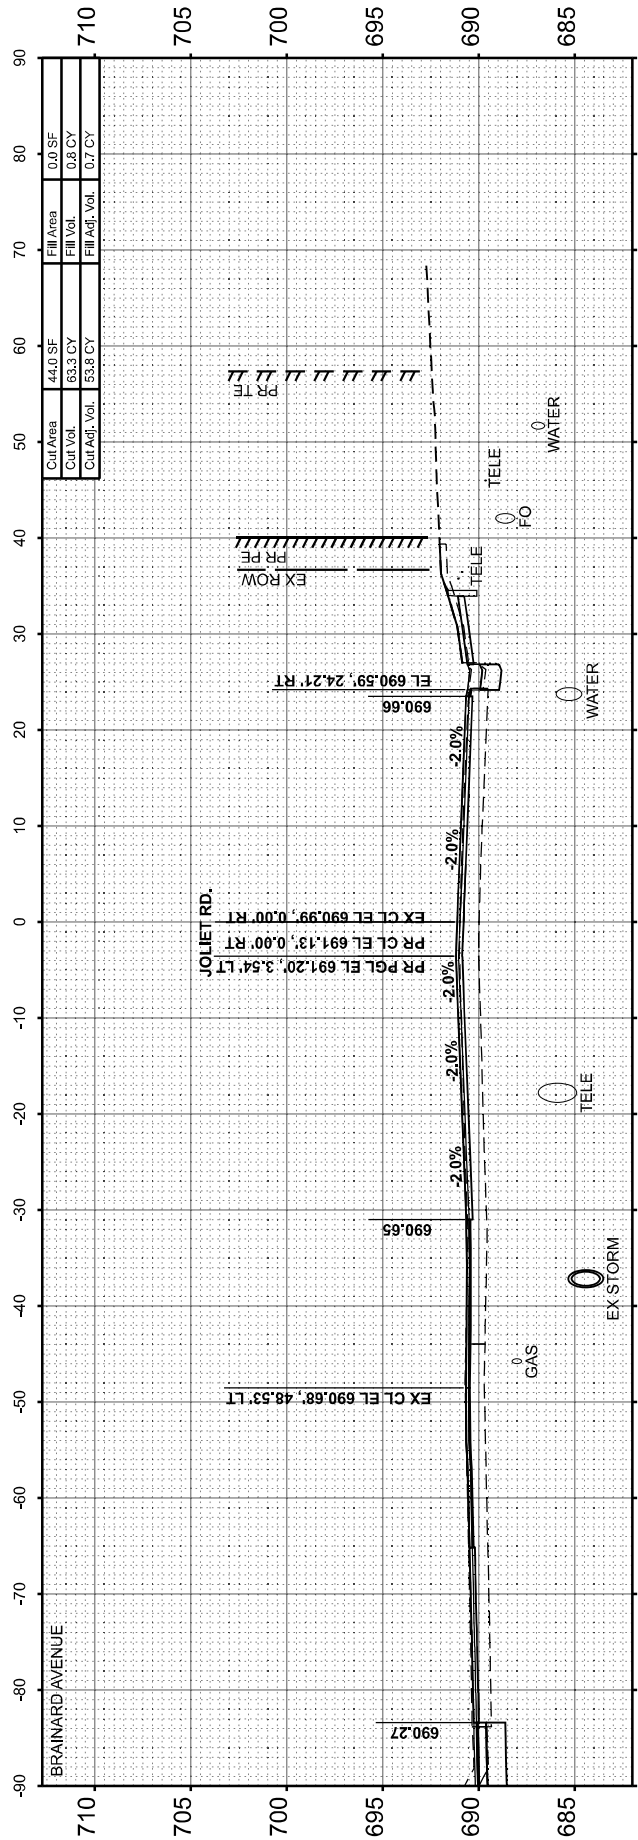


STA 176+00.00

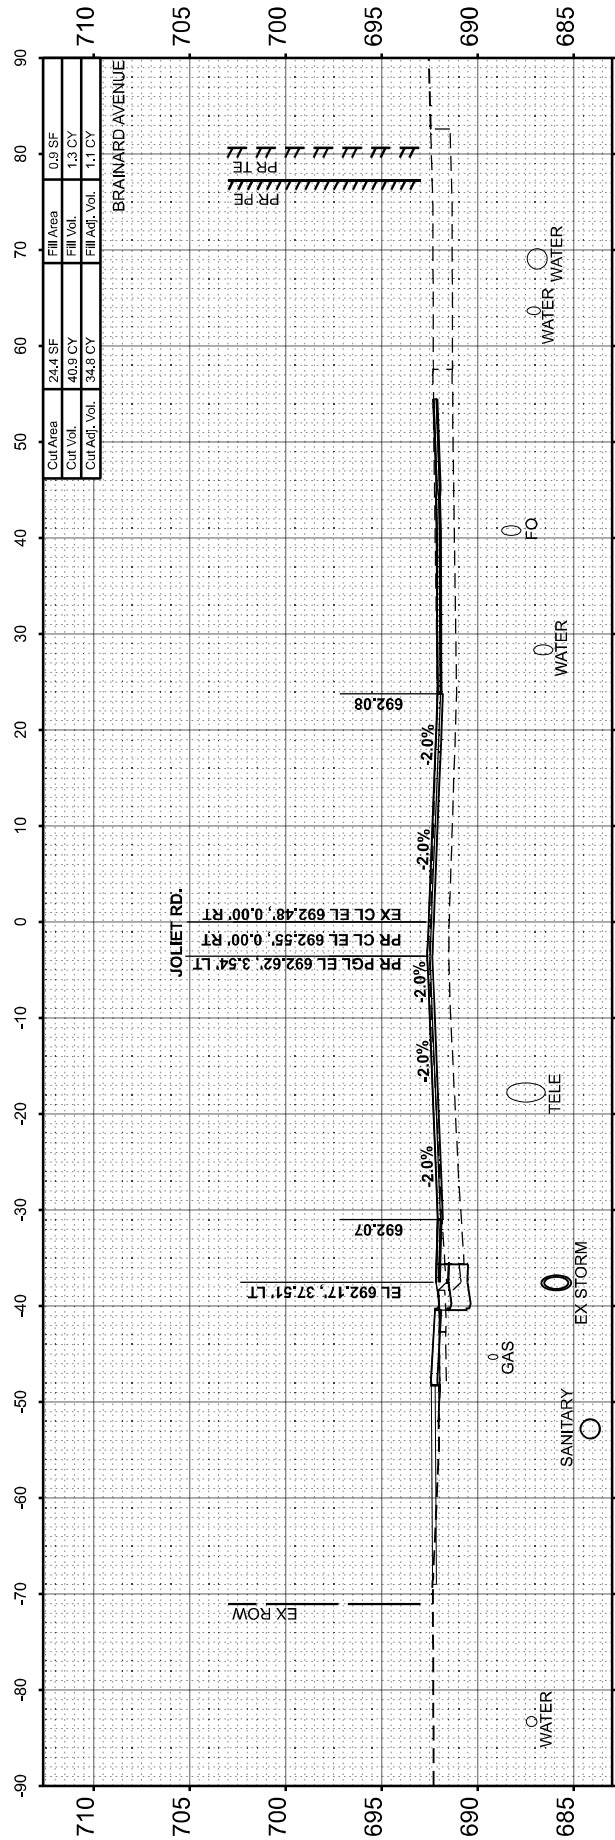

STA 175+50.00

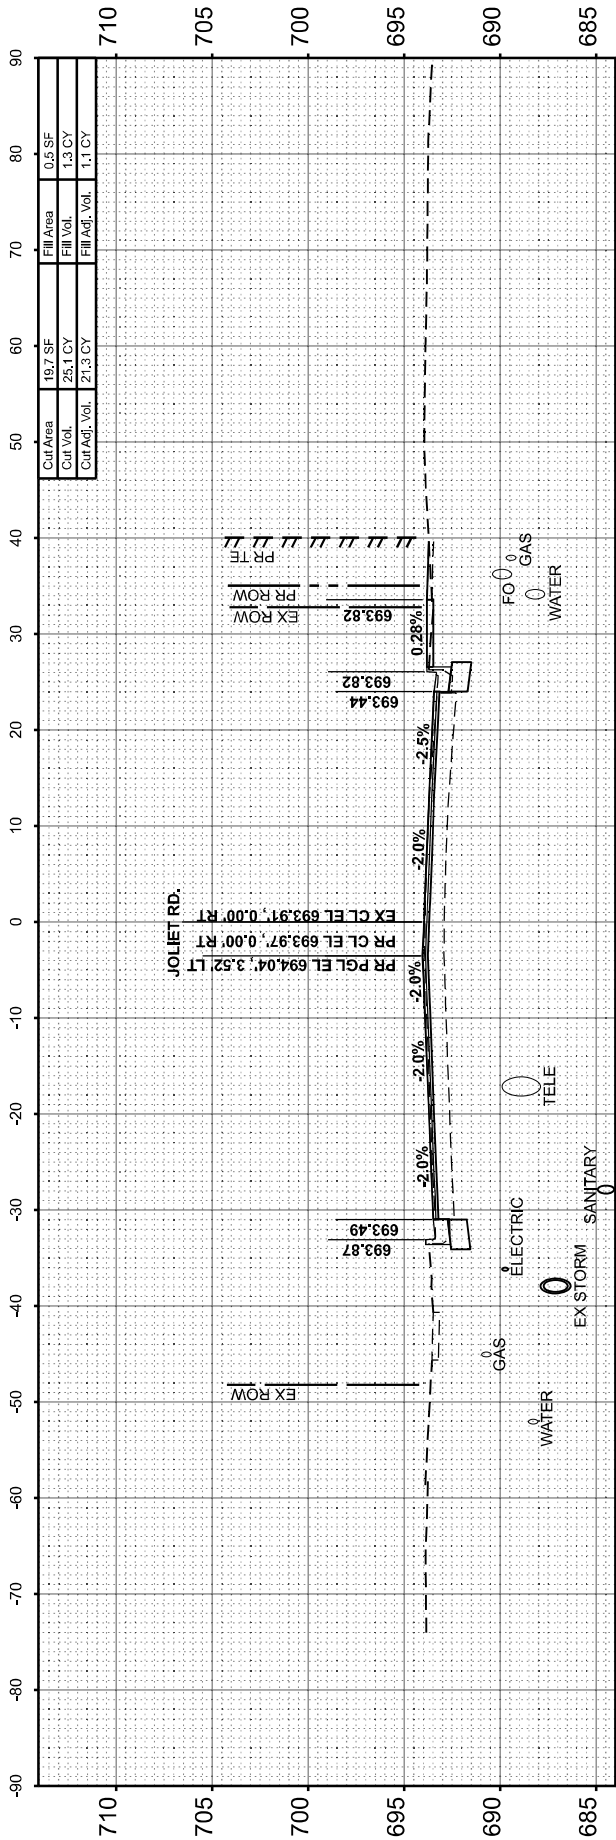

STA 175+00.00

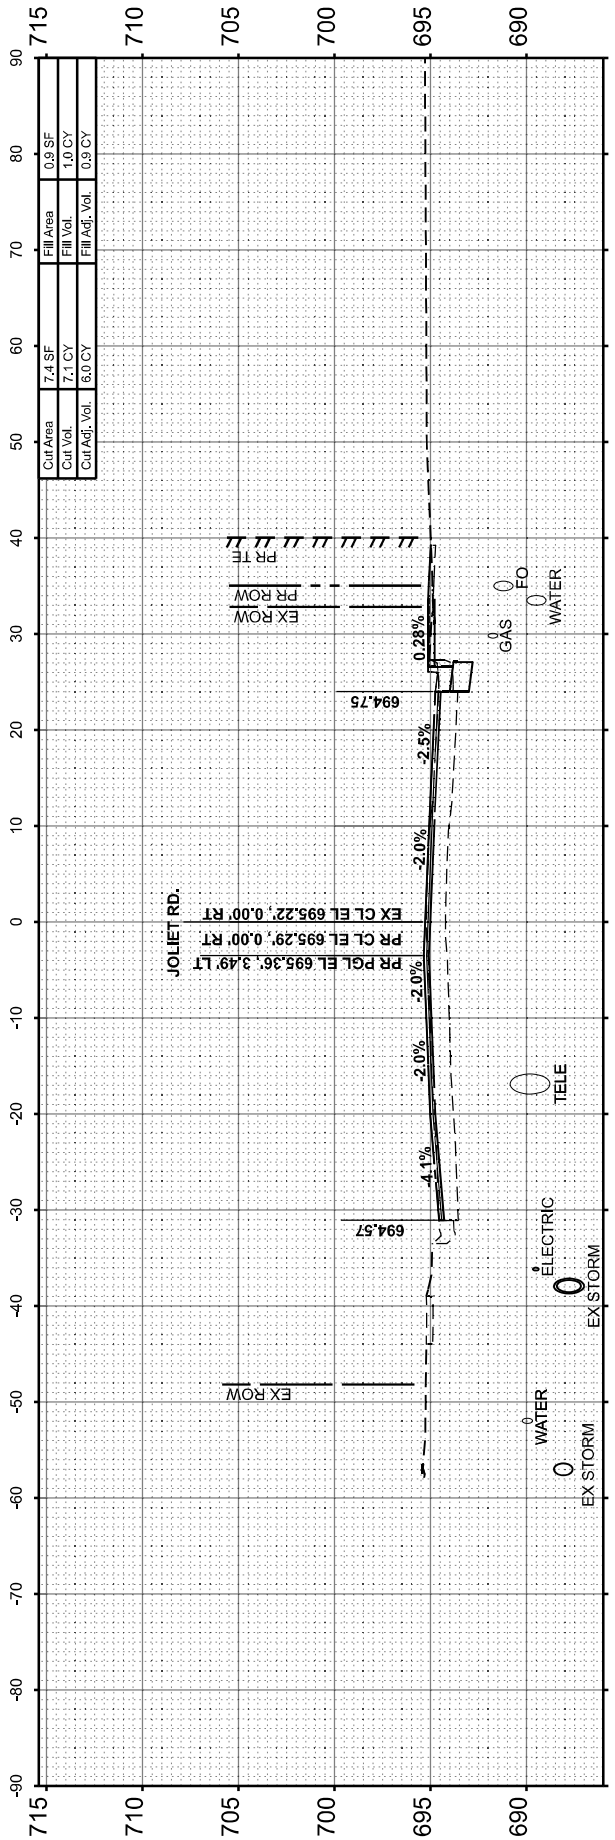

STA 174+50.00

FINAL	SURVEYED	BY	DATE
SURVEY	PLOTTED		
NOTE BOOK	TEMPLATE		
NO.	AREAS CHECKED		

ORIGINAL	SURVEYED	BY	DATE
SURVEY	PLOTTED		
NOTE BOOK	TEMPLATE		
NO.	AREAS CHECKED		


USER NAME = Connor.Liss	DESIGNED - ZJT	REVISED -
PLOT SCALE = 0.16666633' / in.	DRAWN - MFK	REVISED -
PLOT DATE = 6/23/2025	CHECKED - RBB	REVISED -
	DATE - 07/15/2024	REVISED -

STATE OF ILLINOIS
DEPARTMENT OF TRANSPORTATION


PROPOSED CROSS SECTIONS
JOLIET ROAD AT BRAINARD AVENUE

SCALE: 1"=10' SHEET 4 OF 11 SHEETS STA. 176+00.00 TO STA. 177+50.00


F.A.U. RTE.	SECTION	COUNTY	TOTAL SHEETS	SHEET NO.
3562	(430Y)N-1	COOK	117	110
CONTRACT NO. 62B64				
ILLINOIS FED. AID PROJECT				

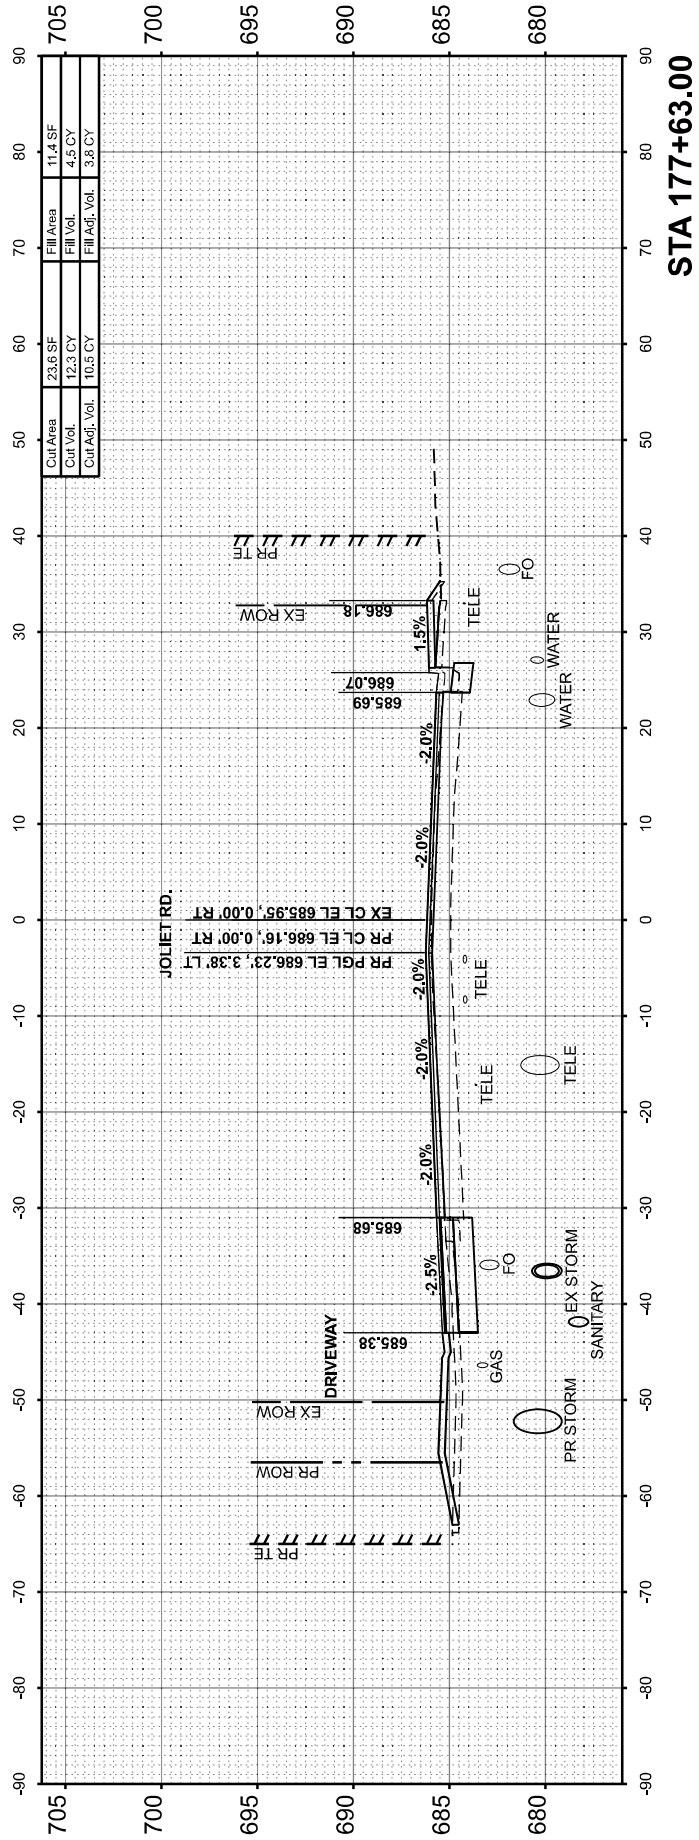


STA 177+63.00

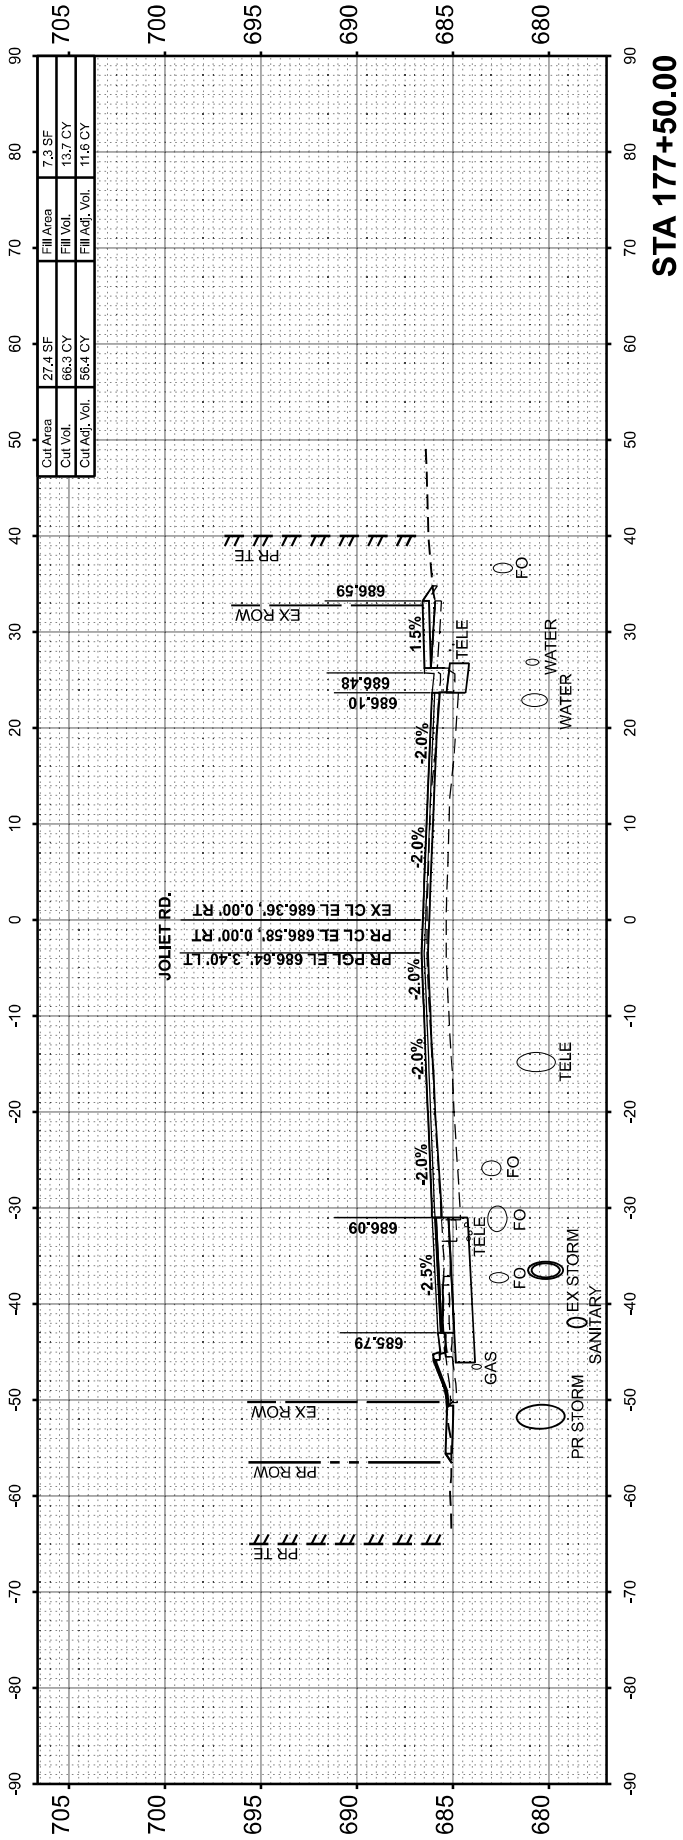

STA 177+50.00

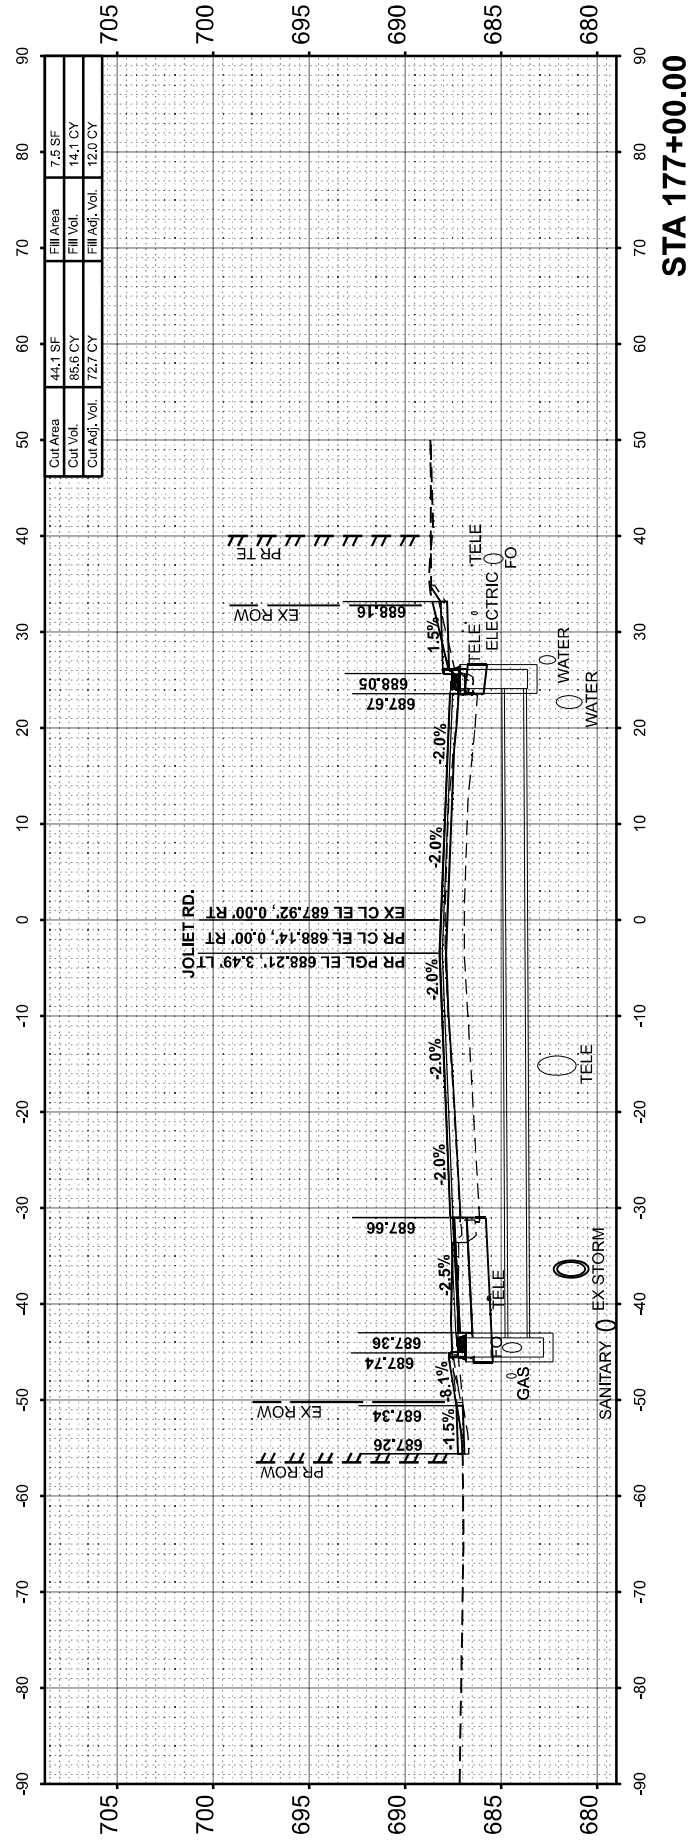

STA 177+00.00

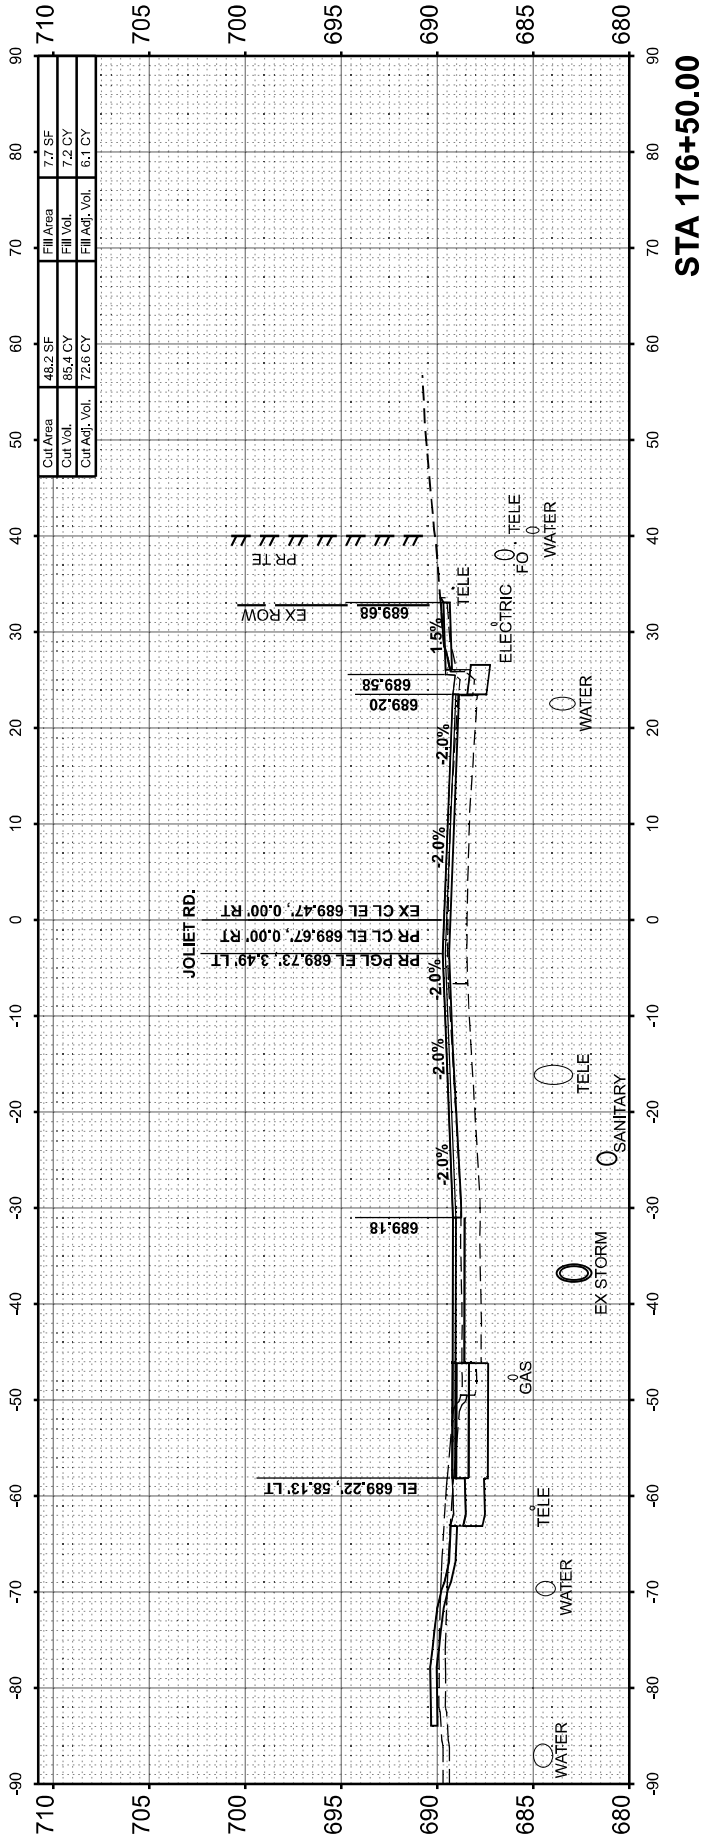

STA 176+50.00

FINAL SURVEY	SURVEYED	BY	DATE
NO.	AREAS CHECKED		
NOTE BOOK	TEMPLATES		
	AREAS		

ORIGINAL SURVEY	SURVEYED	BY	DATE
NO.	AREAS CHECKED		
NOTE BOOK	TEMPLATES		
	AREAS		

MODEL: Joliet Rd.-1 - 178+00.00 (Sheet)

FILE NAME: dwt\mb-us-pw-03\Documents\Chicago_IL_01_Projects\01_05\N06 - 198565\3.0 Deliverables\3.3 CADD Data\Sheets\0162B6-usht-ssht.dgn

Michael Baker

INTERNATIONAL

200 West Adams Street, Suite 1800, Chicago, IL 60606
Phone: (312) 707-8770 • MBAKERINTL.COM

USER NAME	= Connor.Liss
PLOT SCALE	= 0.16666633' / in.
PLOT DATE	= 6/23/2025

DESIGNED	- ZJT
DRAWN	- MFK
CHECKED	- RBB
DATE	- 07/15/2024





REVISED	-
REVISED	-
REVISED	-
REVISED	-

STATE OF ILLINOIS
DEPARTMENT OF TRANSPORTATION

PROPOSED CROSS SECTIONS
JOLIET ROAD AT BRAINARD AVENUE

SCALE: 1"=10'-10" SHEET 5 OF 11 SHEETS STA. 178+00.00 TO STA. 179+50.00

F.A.U. RTE.	SECTION	COUNTY	TOTAL SHEETS	SHEET NO.
3562	(430Y)N-1	COOK	117	111
CONTRACT NO. 62B64				
ILLINOIS FID, AID PROJECT				

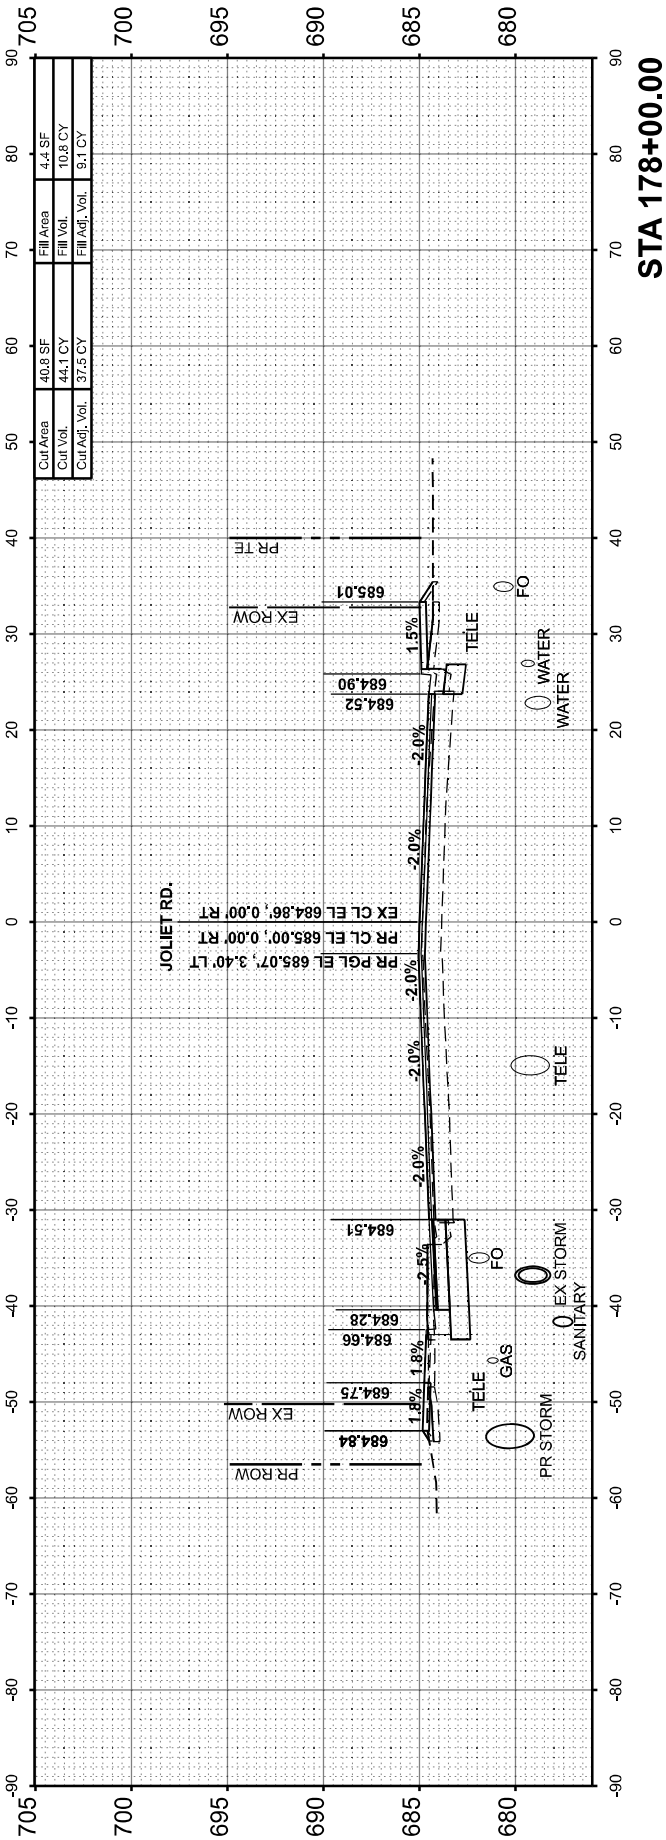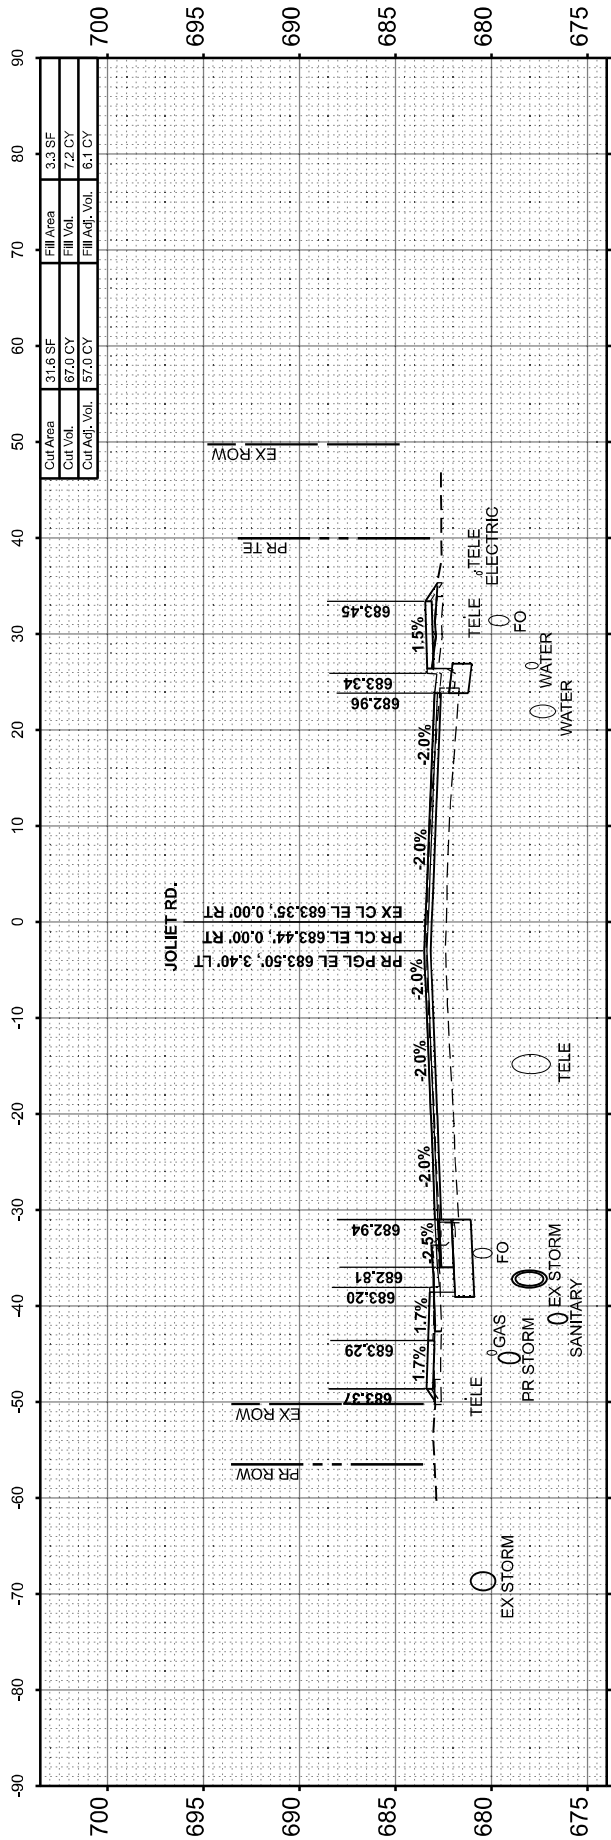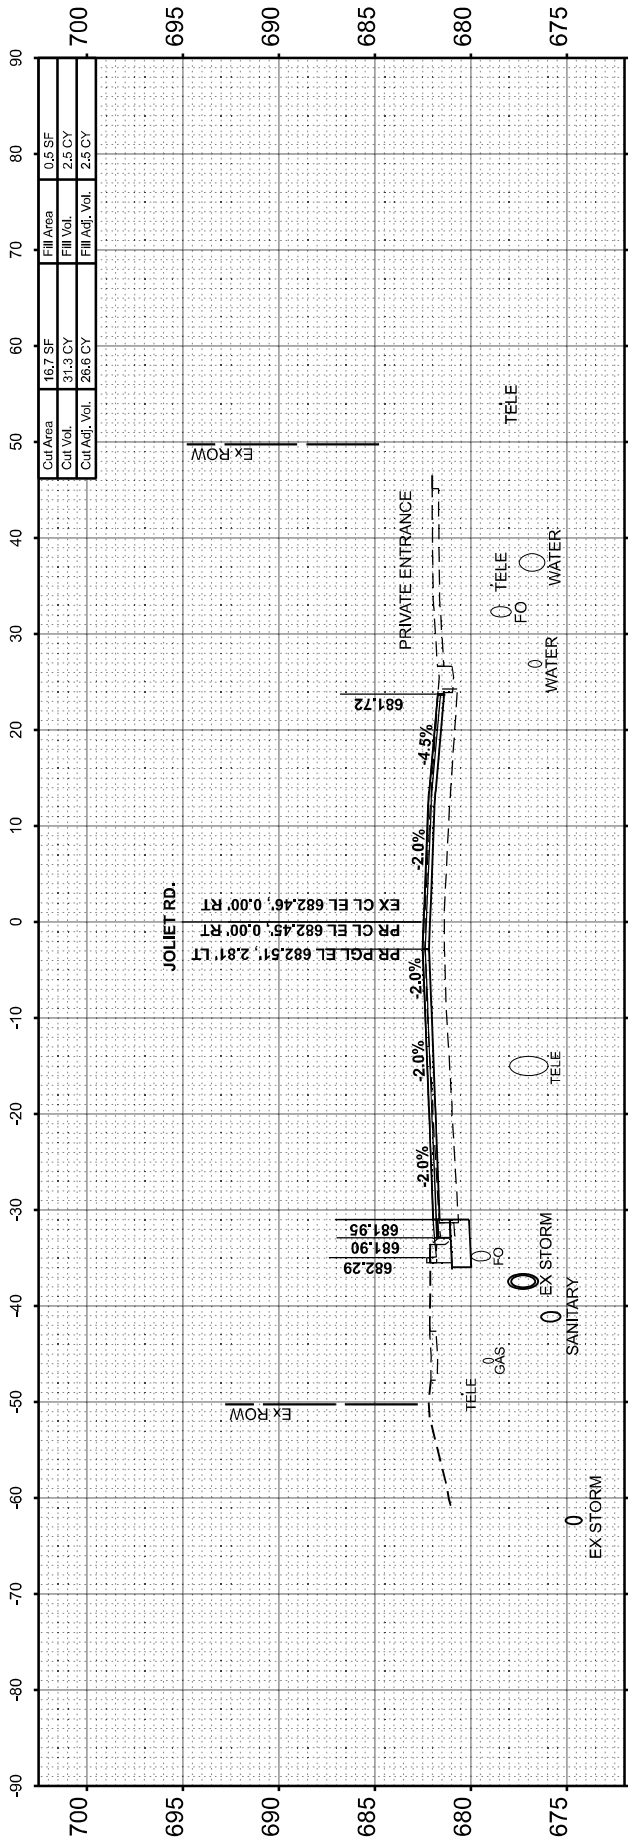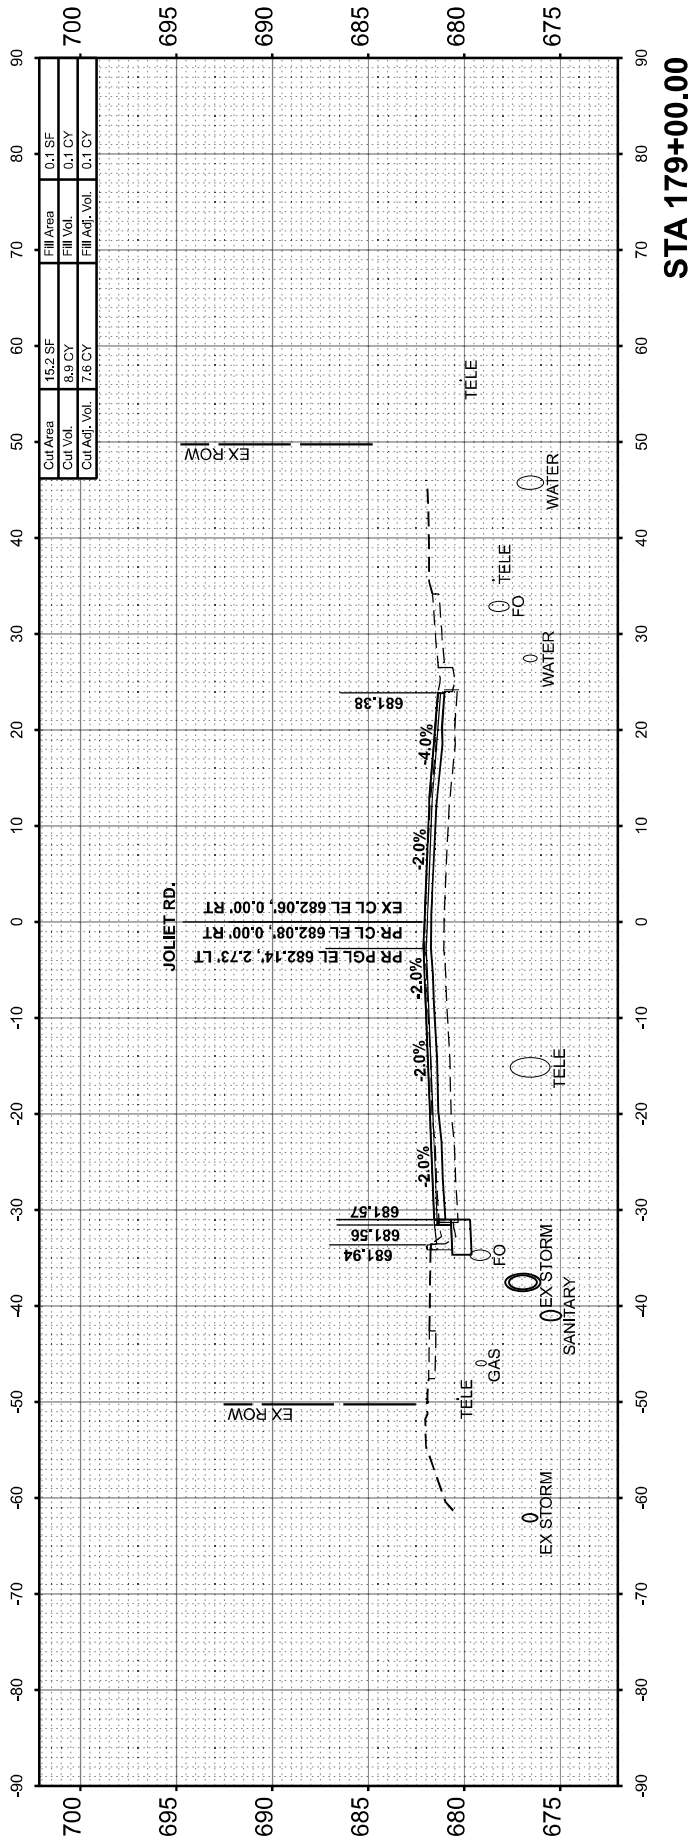

FINAL SURVEY NOTE BOOK NO.	SURVEYED PLOTTED TEMPLATE AREAS AREAS CHECKED	BY	DATE

ORIGINAL SURVEY NOTE BOOK NO.	SURVEYED PLOTTED TEMPLATE AREAS AREAS CHECKED	BY	DATE

MODEL: Joliet Rd.-1 - 179+50.00 (Sheet)
FILE NAME: pw\mb-us-pw\mb-us-pw\03\Documents\Chicago_IL\01_Projects\DOT_Var_DEservs_PTB208_005\N06 - 198565\3.0 Deliverables\3.3 CADD Data\Sheets\DOT208_005\N06--sh-vssht.dgn

Michael Baker

INTERNATIONAL

200 West Adams Street, Suite 1800, Chicago, IL 60606
Phone: (312) 707-8770 • MBAKERINTL.COM


USER NAME = Connor.Liss	DESIGNED - ZJT	REVISED -
	DRAWN - MFK	REVISED -
PLOT SCALE = 0.16666633" / in.	CHECKED - RBB	REVISED -
PLOT DATE = 6/23/2025	DATE - 07/15/2024	REVISED -

STATE OF ILLINOIS
DEPARTMENT OF TRANSPORTATION

PROPOSED CROSS SECTIONS
JOLIET ROAD AT BRAINARD AVENUE

SCALE: 1"=10'	SHEET 6	OF 11 SHEETS	STA. 178+85.00	TO STA. 178+85.00
---------------	---------	--------------	----------------	-------------------

F.A.U. RTE.	SECTION	COUNTY	TOTAL SHEETS	SHEET NO.
3562	(430Y)N-1	COOK	117	112
CONTRACT NO. 62B64				
ILLINOIS		FED. AID PROJECT		

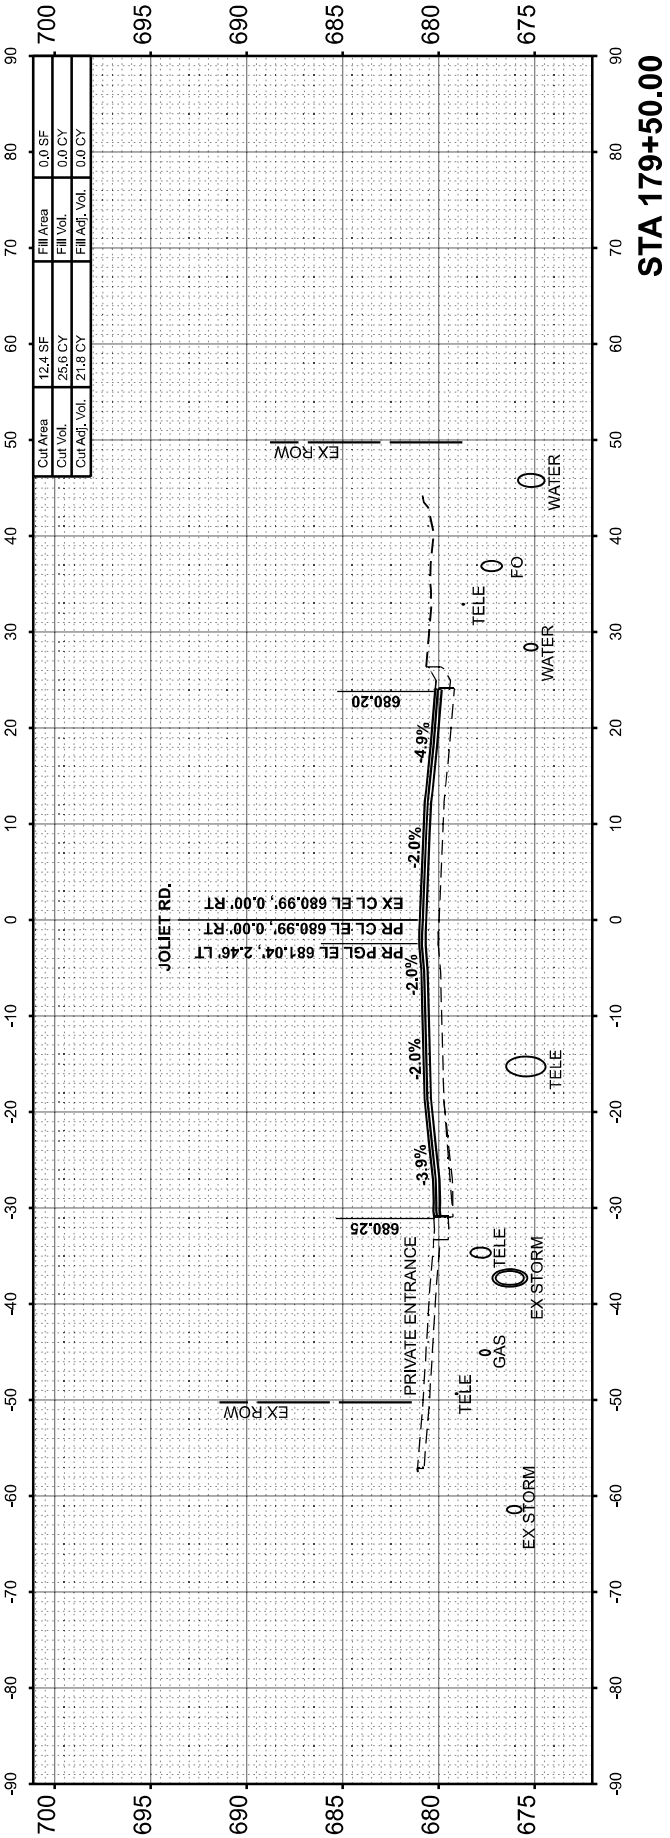

STA 179+50.00

ORIGINAL SURVEY NO.	SURVEYED PLOTTED AREAS CHECKED	BY	DATE
NO.	NO.		
NO.	NO.		
NO.	NO.		

ORIGINAL SURVEY NO.	SURVEYED PLOTTED AREAS CHECKED	BY	DATE
NO.	NO.		
NO.	NO.		
NO.	NO.		

MODEL: Brainard Ave. - 48+50.00 [Sheet]
FILE NAME: pwr\mb-us-pw\Documents\Chicago_IL\01_Projects\DOT_Var_Devars_PTB208_005\N06 - 198565\3.0 Deliverables\3.3 CADD Data\Sheets\DOT208-48+50+50.dgn

Michael Baker

INTERNATIONAL

200 West Adams Street, Suite 1800, Chicago, IL 60606
Phone: (312) 707-8770 • MBAKERINTL.COM

USER NAME	= Connor.Liss
PLOT SCALE	= 0.16666633' / in.
PLOT DATE	= 6/23/2025

DESIGNED	- ZJT
DRAWN	- MFK
CHECKED	- RBB
DATE	- 07/15/2024




REVISED	-
REVISED	-
REVISED	-
REVISED	-

STATE OF ILLINOIS
DEPARTMENT OF TRANSPORTATION

PROPOSED CROSS SECTIONS
JOLIET ROAD AT BRAINARD AVENUE

SCALE: 1"=10'-10" SHEET 8 OF 11 SHEETS STA. 48+50.00 TO STA. 49+50.00

F.A.U. RTE.	SECTION	COUNTY	TOTAL SHEETS	SHEET NO.
3562	(430Y)N-1	COOK	117	114
CONTRACT NO. 62B64				
ILLINOIS FED. AID PROJECT				

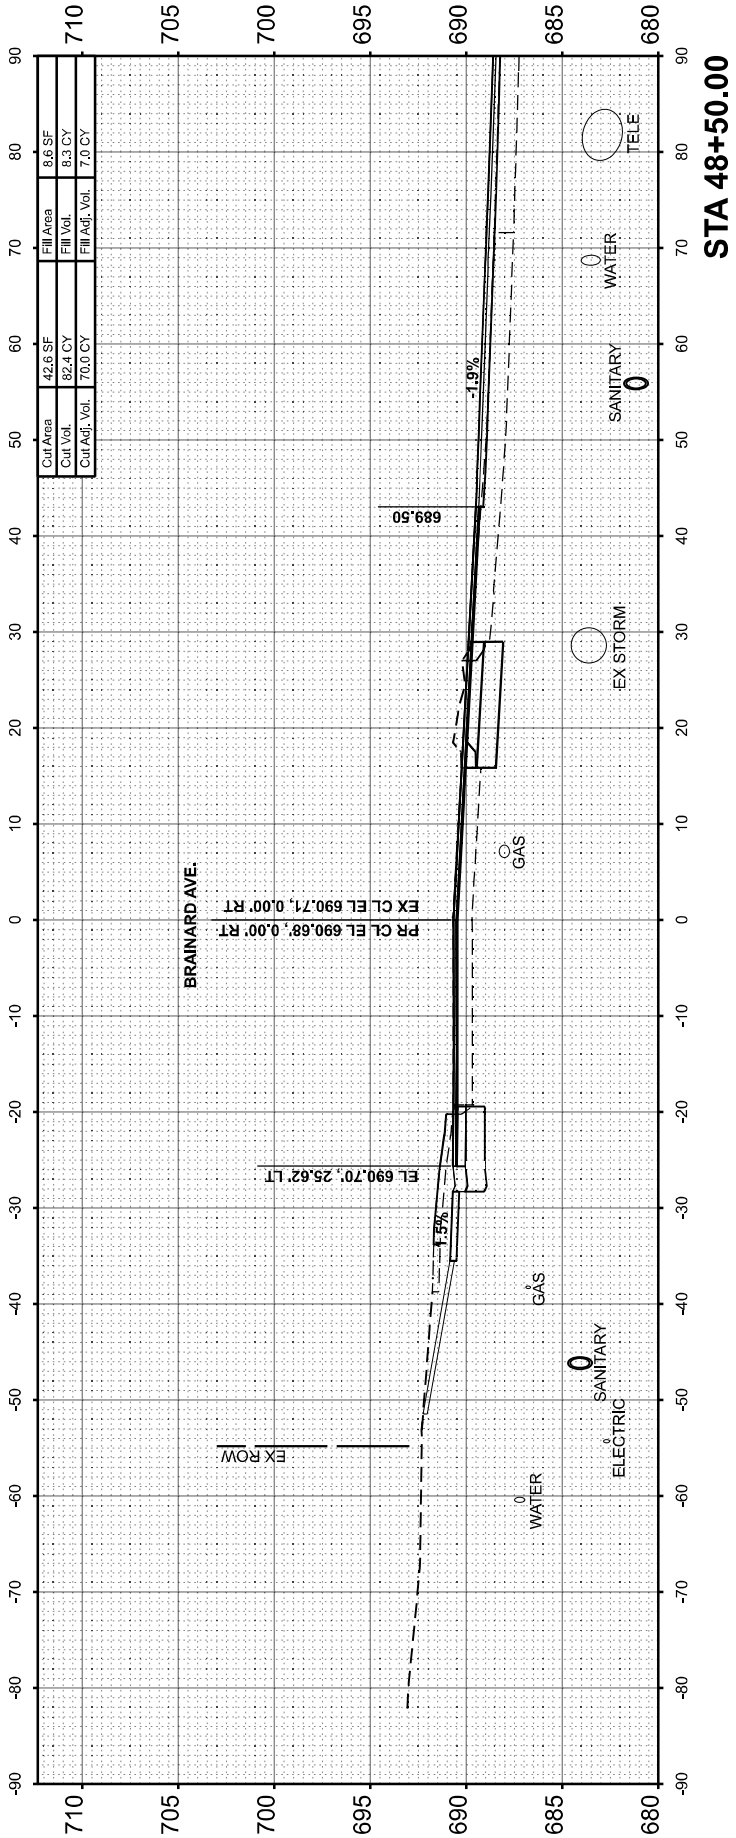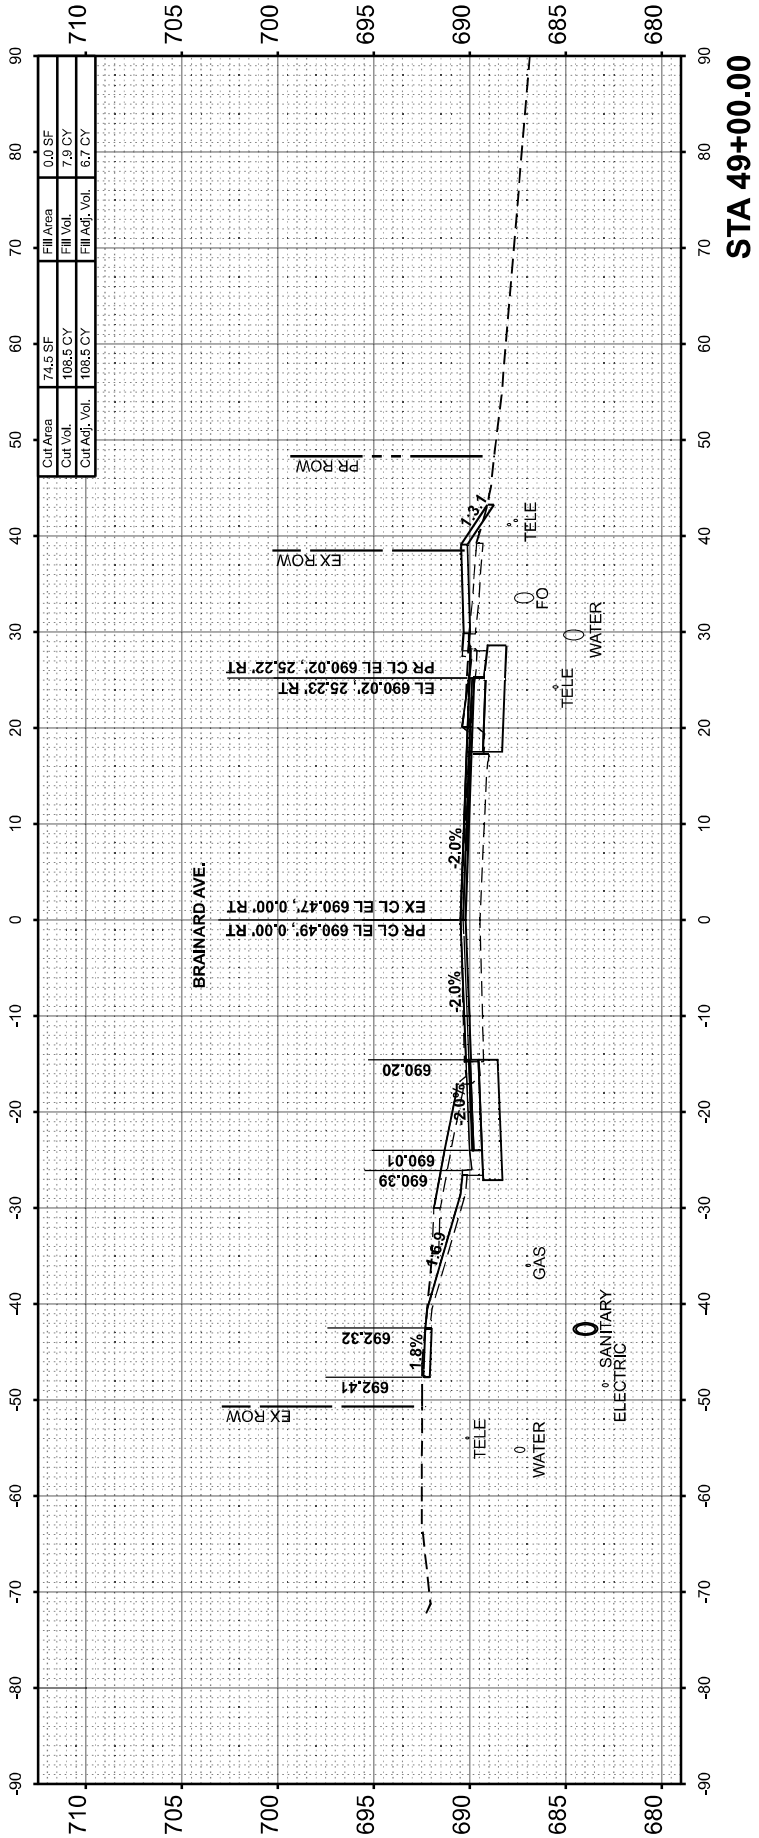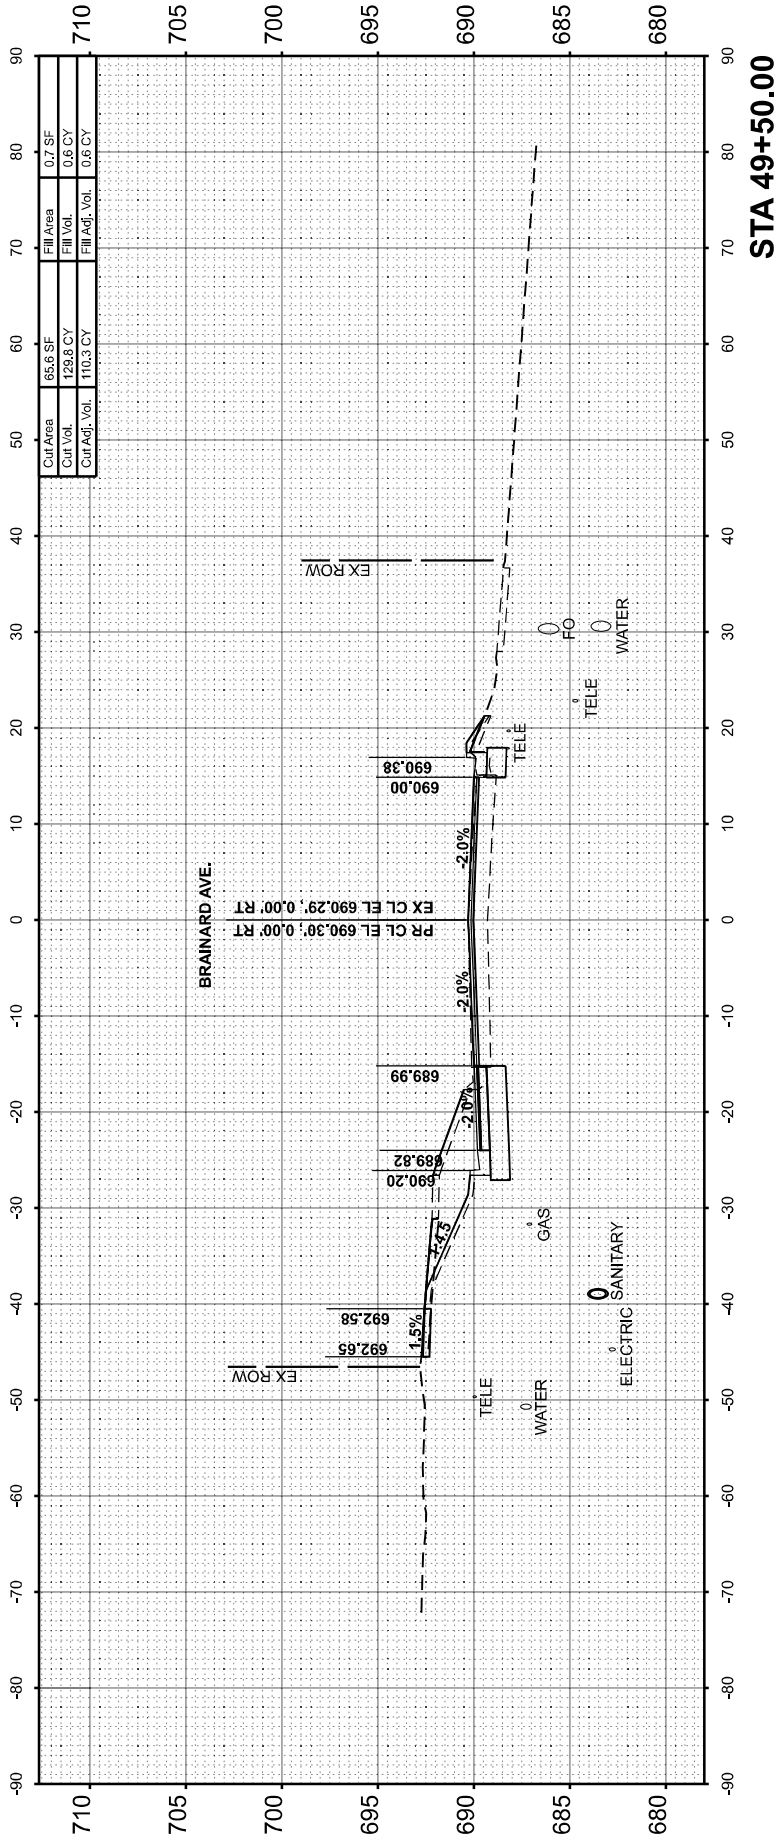

FINAL	SURVEYED	BY	DATE
SURVEY	PLOTTED		
NOTE BOOK	TEMPLATE		
NO.	AREAS CHECKED		

ORIGINAL	SURVEYED	BY	DATE
SURVEY	PLOTTED		
NOTE BOOK	TEMPLATE		
NO.	AREAS CHECKED		

MODEL: Brainard Ave. - 50+00.00 [Sheet]
FILE NAME: pwr\mb-us-pw-us\Documents\Chicago_IL\01_Projects\DOT_Va_DEservs_PTB208_005\N06 - 19856\3.0 Deliverables\3.3 CADD Data\Sheets\DOT208-sh-h-ss\h.dgn

Michael Baker

INTERNATIONAL
200 West Adams Street, Suite 1800, Chicago, IL 60606
Phone: (312) 707-8770 • MBAKERINTL.COM

USER NAME = Connor.Liss
PLOT SCALE = 0.16666633' / in.
PLOT DATE = 6/23/2025

DESIGNED - ZJT
DRAWN - MFK
CHECKED - RBB
DATE - 07/15/2024


REVISED -
REVISED -
REVISED -
REVISED -

STATE OF ILLINOIS
DEPARTMENT OF TRANSPORTATION


PROPOSED CROSS SECTIONS
JOLIET ROAD AT BRAINARD AVENUE

SCALE: 1"=10'-10" SHEET 9 OF 11 SHEETS STA. 50+00.00 TO STA. 51+00.00


F.A.U. RTE.	SECTION	COUNTY	TOTAL SHEETS	SHEET NO.
3562	(430Y)N-1	COOK	117	115
CONTRACT NO. 62B64				
ILLINOIS FED. AID PROJECT				

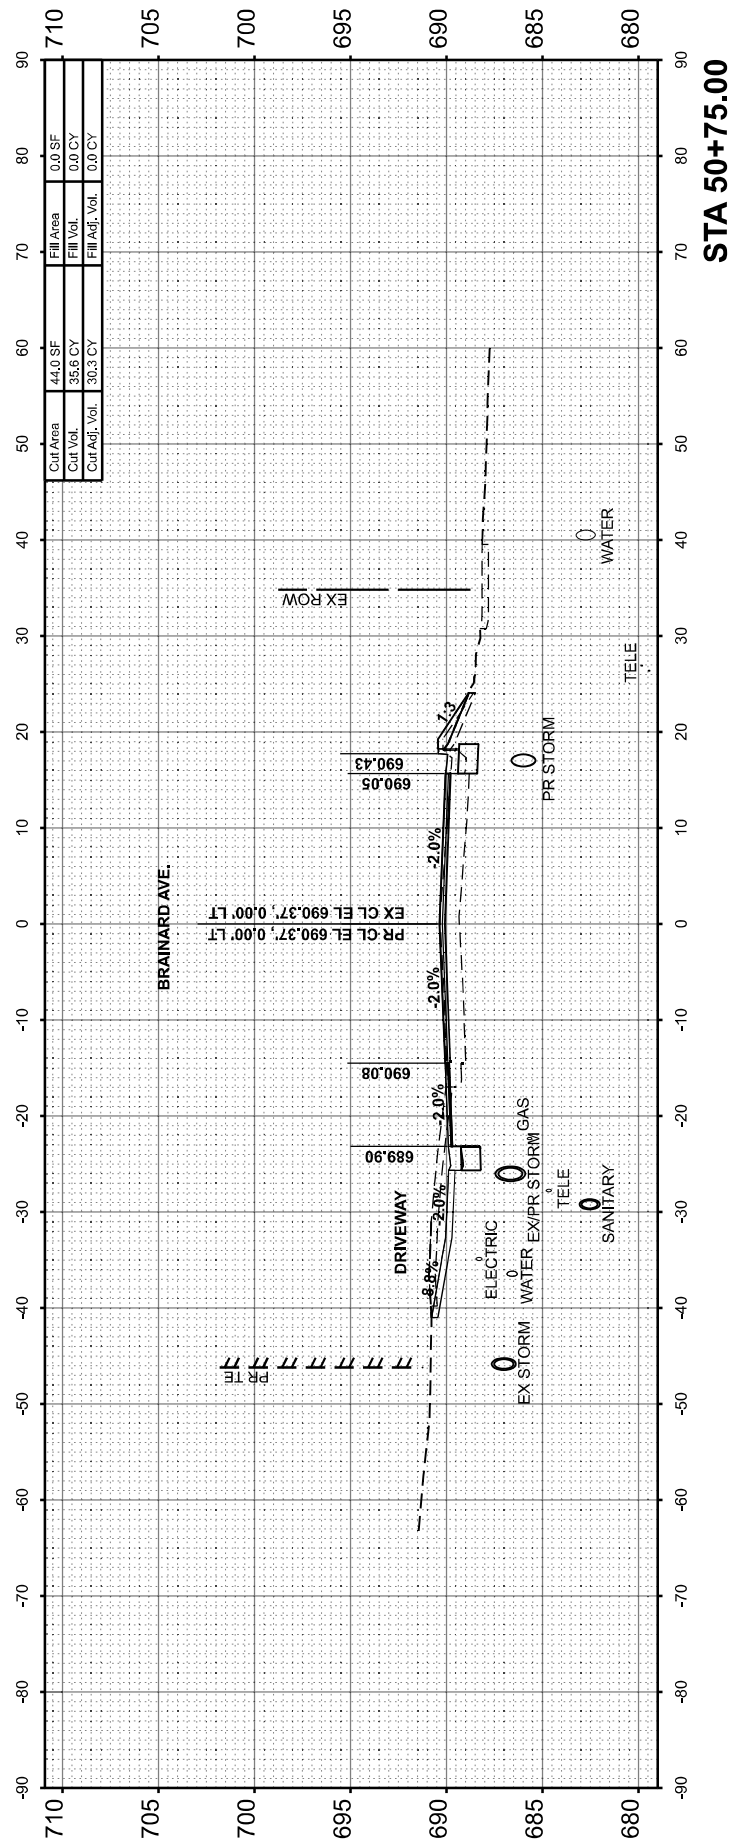


STA 50+75.00

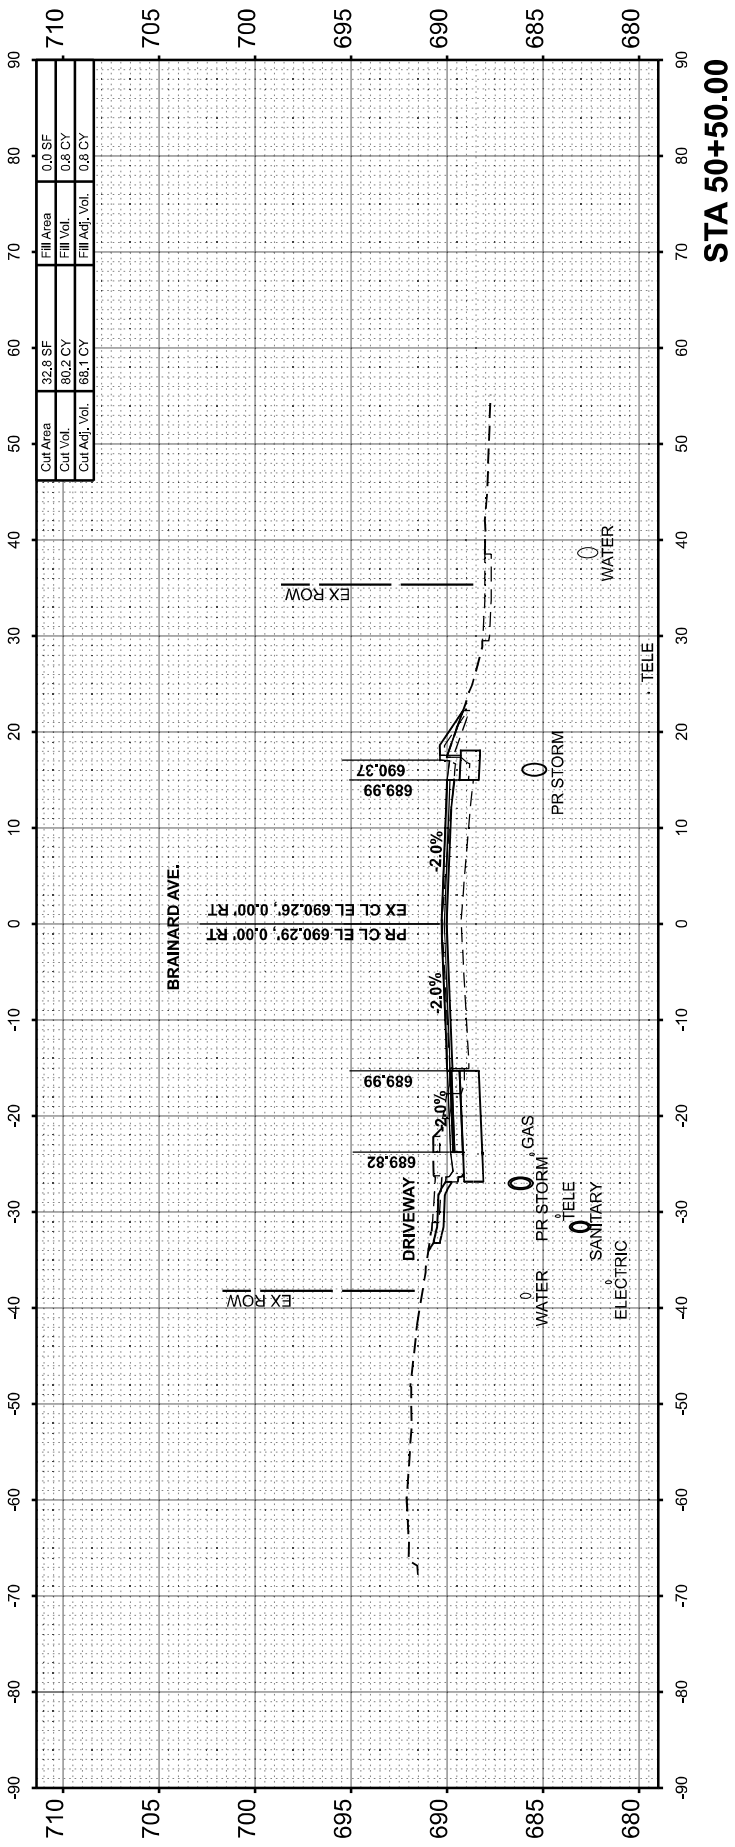

STA 50+50.00

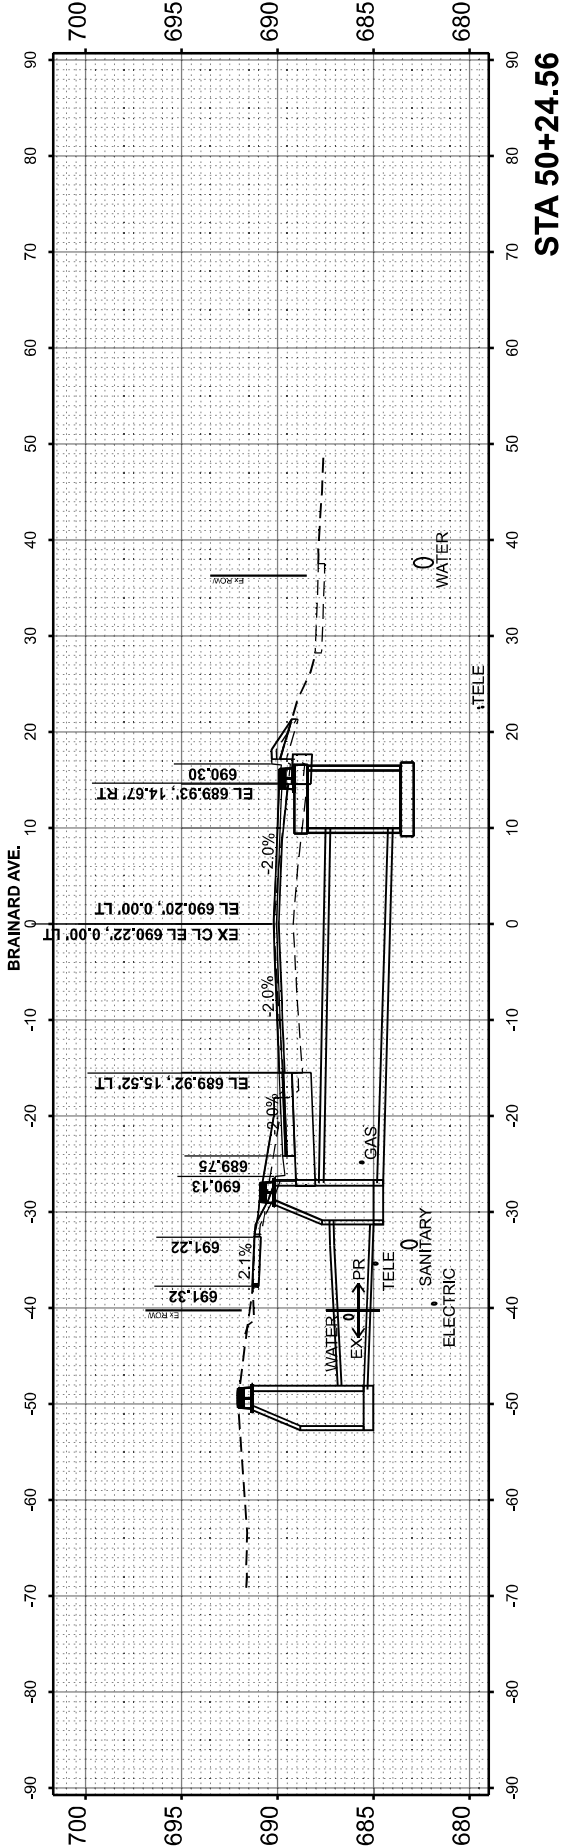

STA 50+24.56




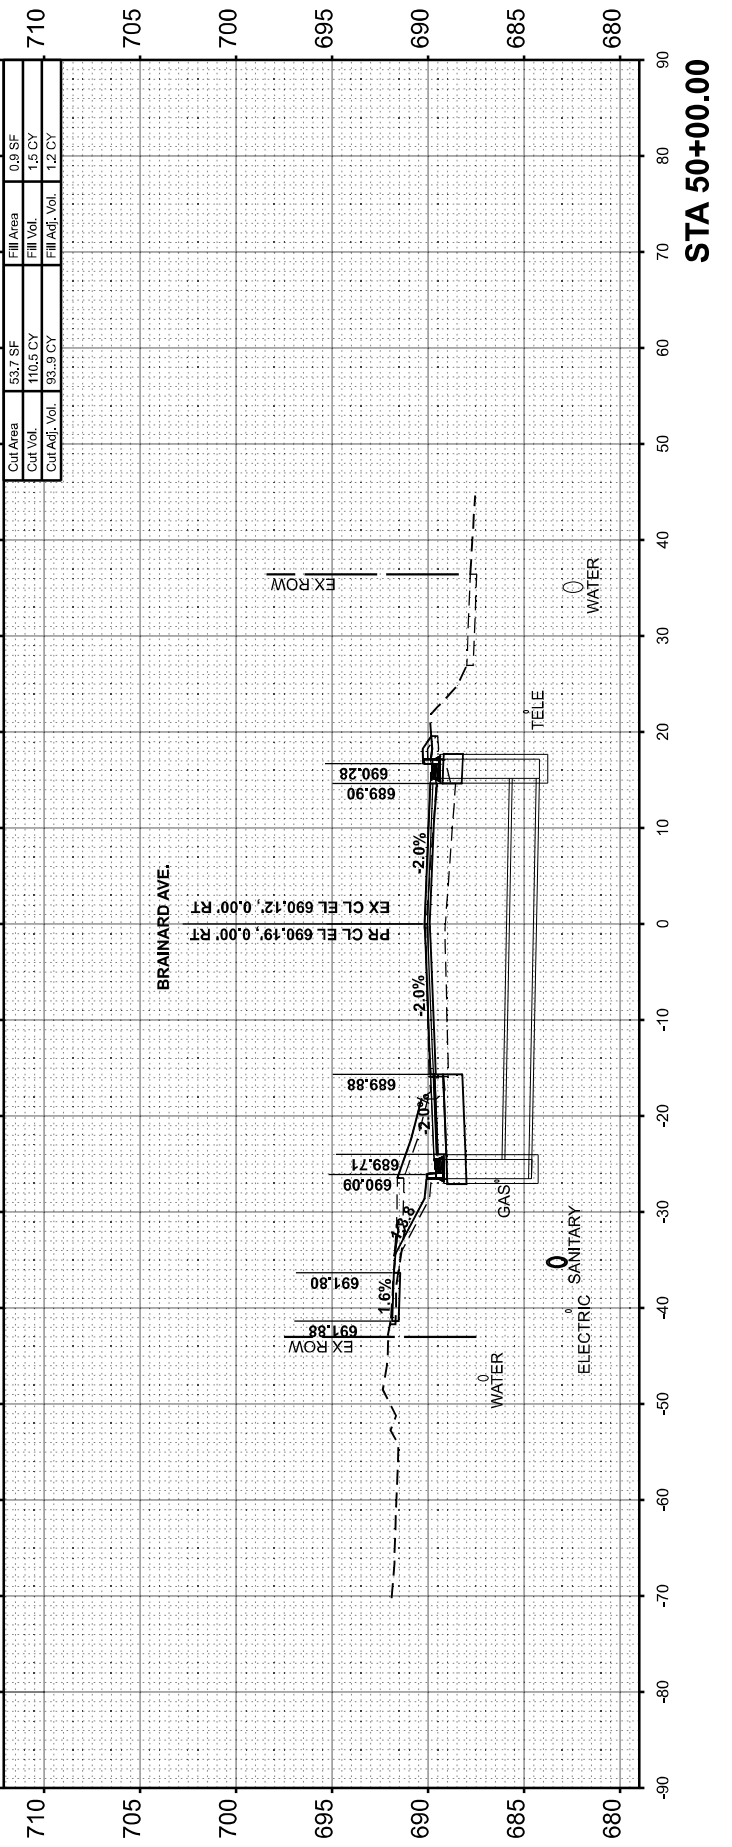


STA 50+00.00

FINAL SURVEY	SURVEYED NOTE BOOK	BY	DATE

ORIGINAL SURVEY	SURVEYED NOTE BOOK	BY	DATE

MODEL: Brainard Ave. - 51+00.00 [Sheet]
FILE NAME: pwr\mb-us-pw\Documents\Chicago_IL\01_Projects\DOT_Var_DEservs_PTB208_005\N06 - 198565\3.0 Deliverables\3.3 CADD Data\Sheets\DOT20864-sh-us\Hudgn

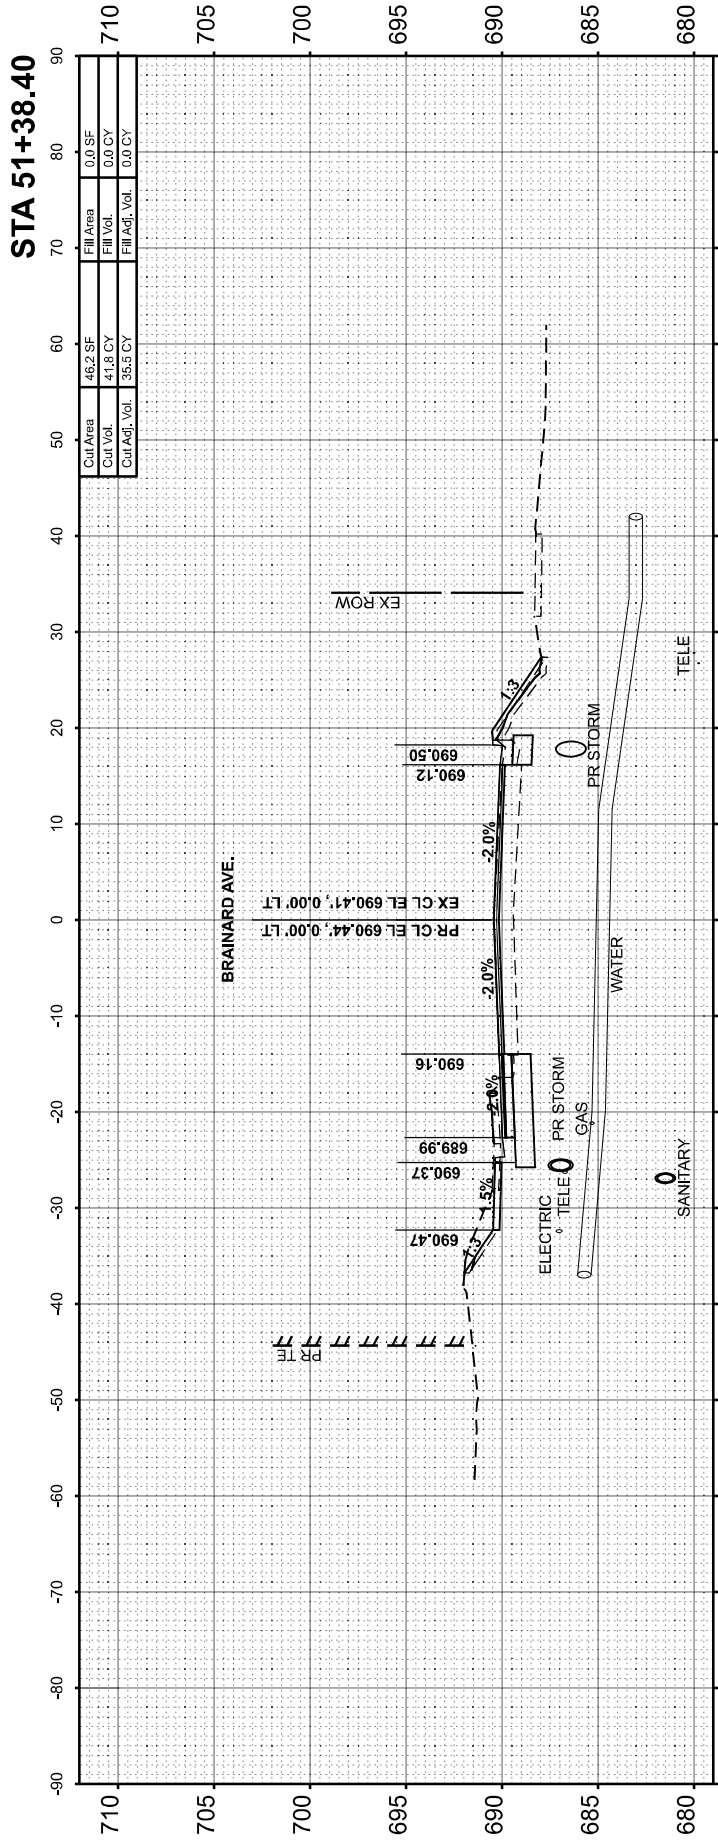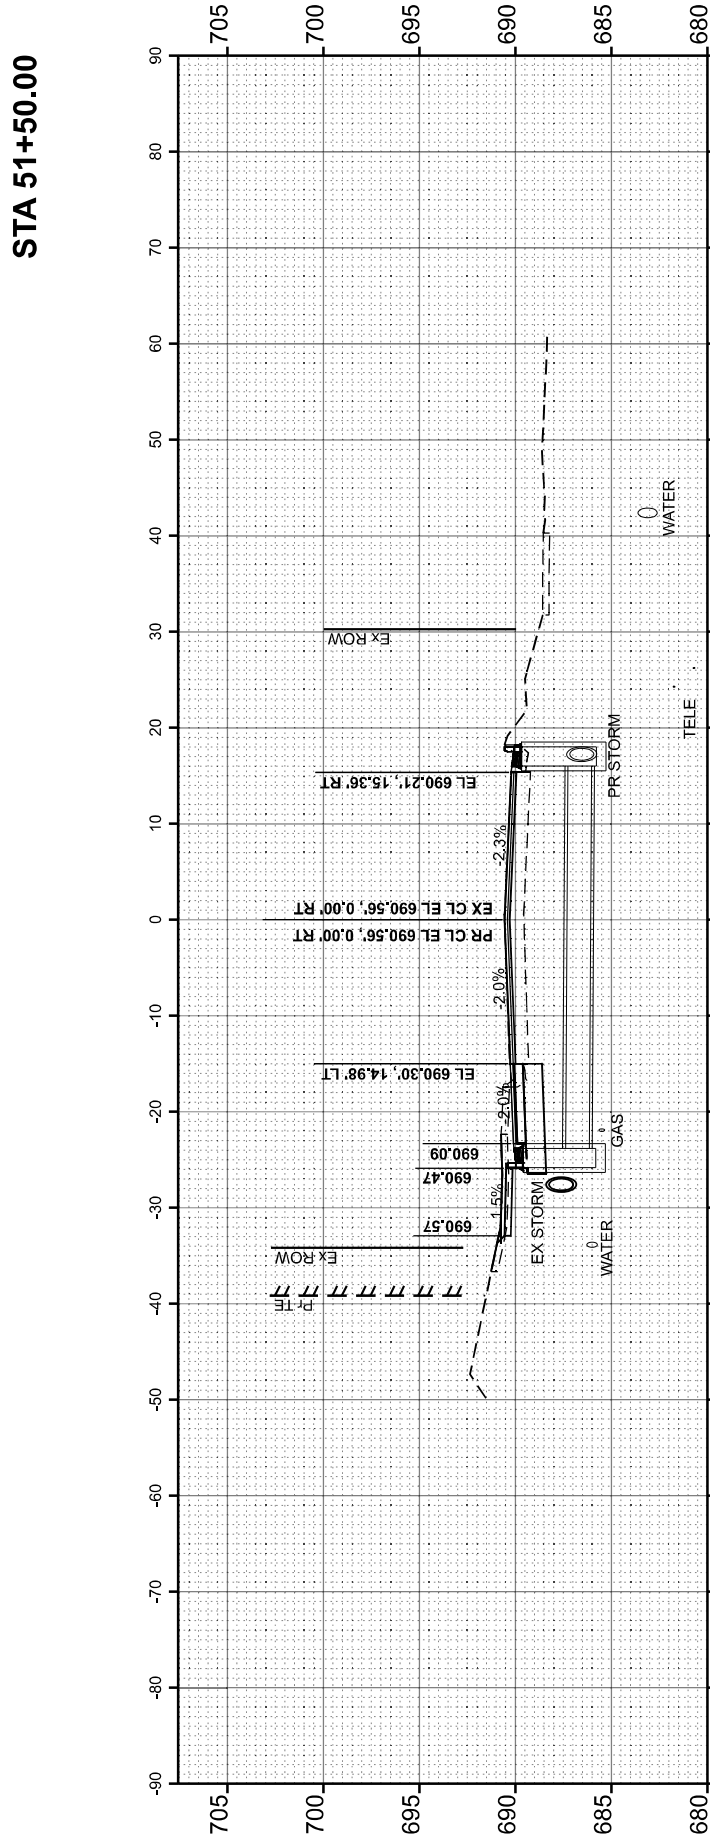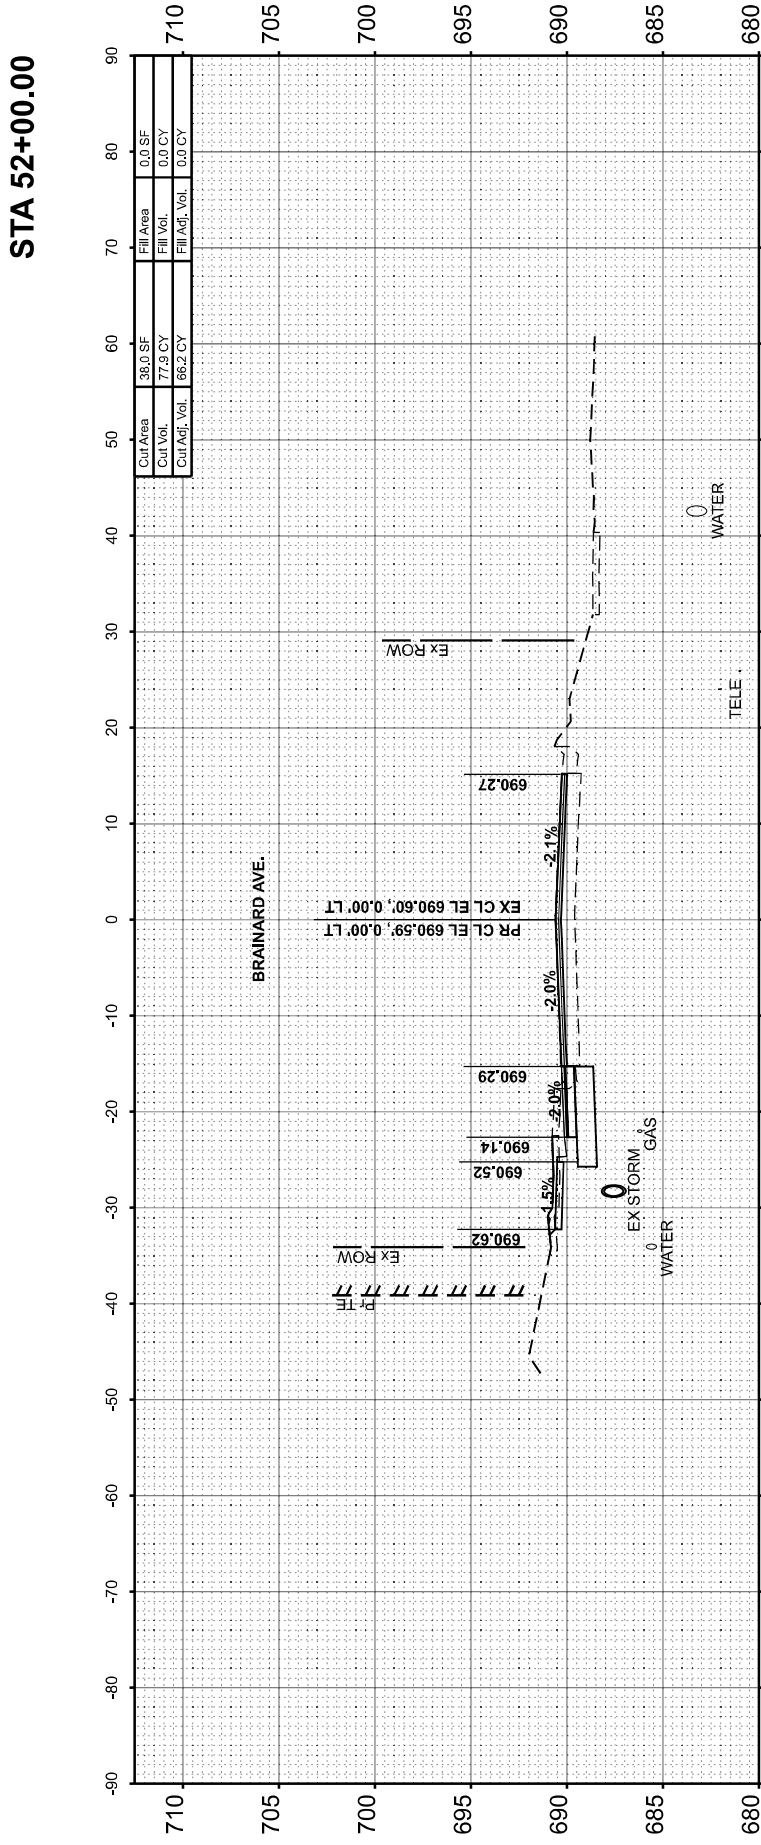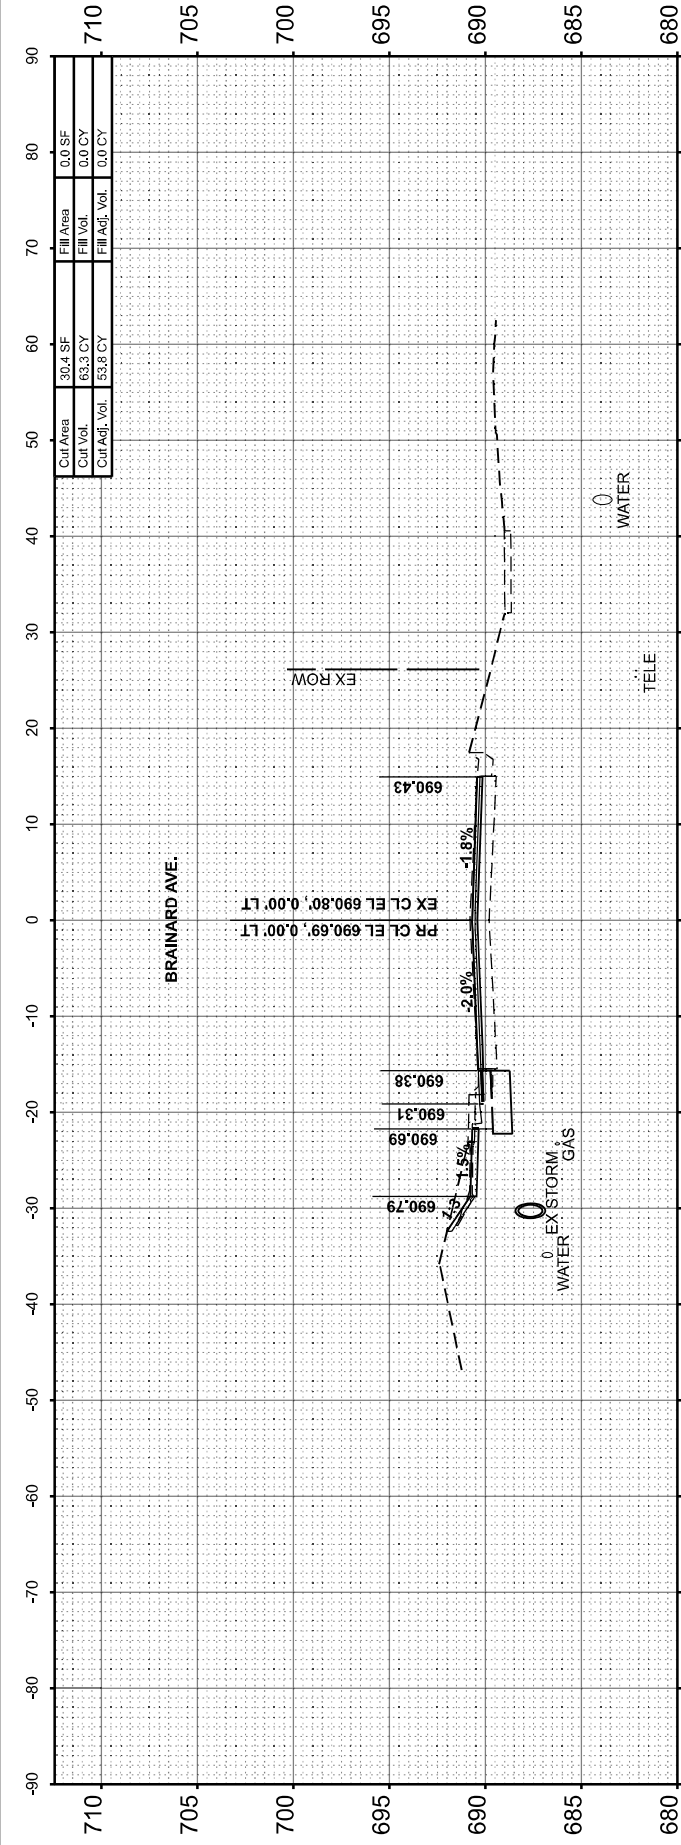

Michael Baker

INTERNATIONAL
200 West Adams Street, Suite 1800, Chicago, IL 60606
Phone: (312) 707-8770 • MBAKERINTL.COM

USER NAME = Connor.Liss
PLOT SCALE = 0.16666633' / in.
PLOT DATE = 6/23/2025

DESIGNED - ZJT
DRAWN - MFK
CHECKED - RBB
DATE - 07/15/2024

REVISED -
REVISED -
REVISED -
REVISED -

STATE OF ILLINOIS
DEPARTMENT OF TRANSPORTATION

PROPOSED CROSS SECTIONS
JOLIET ROAD AT BRAINARD AVENUE

SCALE: 1"=10' SHEET 10 OF 11 SHEETS STA. 50+75.00 TO STA. 50+75.00

F.A.U. RTE.	SECTION	COUNTY	TOTAL SHEETS	SHEET NO.
3562	(430Y)N-1	COOK	117	116
CONTRACT NO. 62B64				
ILLINOIS FED. AID PROJECT				

