

09-19-2025 LETTING ITEM 060

STATE OF ILLINOIS
DEPARTMENT OF TRANSPORTATION


FOR INDEX OF SHEETS, SEE SHEET NO. 2

PROPOSED
HIGHWAY PLANS

FAS ROUTE 2704 (OLD US 50)
SECTION (11BR-1)BR
PROJECT BR-TJQ5(383)
BRIDGE SUPERSTRUCTURE CLAY
COUNTY

ADT (2021) = 1400

C-97-021-14

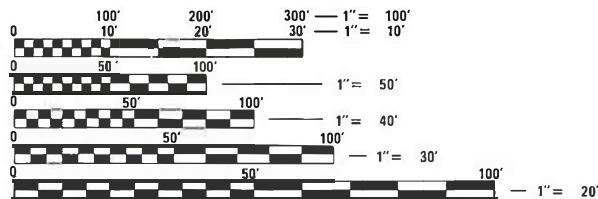


FULL SIZE PLANS HAVE BEEN PREPARED USING STANDARD
ENGINEERING SCALES. REDUCED SIZED PLANS WILL NOT
CONFORM TO STANDARD SCALES. IN MAKING MEASUREMENTS
ON REDUCED PLANS, THE ABOVE SCALES MAY BE USED.

J.U.L.I.E.
JOINT UTILITY LOCATION INFORMATION FOR EXCAVATORS
1-800-892-0123
OR 811

PROJECT ENGINEER BRIAN LEWIS
PROJECT MANAGER JESSICA HILLE

CONTRACT NO. 74654


LOCATION OF
PROPOSED
IMPROVEMENT

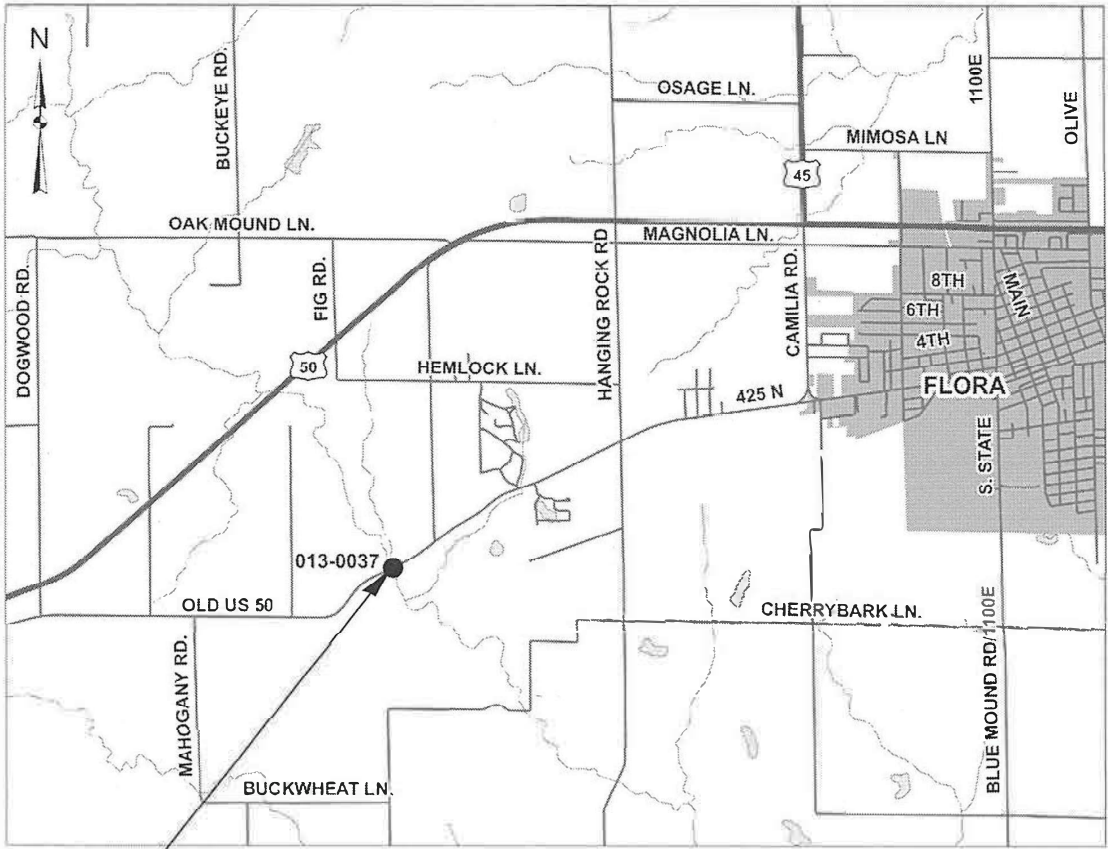

GROSS LENGTH = 113.0 FT. = 0.021 MILE

F.A.S. RTE.	SECTION	COUNTY	TOTAL SHEETS	SHEET NO.
2704	(11BR-1)BR	CLAY	38	1
		ILLINOIS	CONTRACT NO. 74654	

D-97-013-14

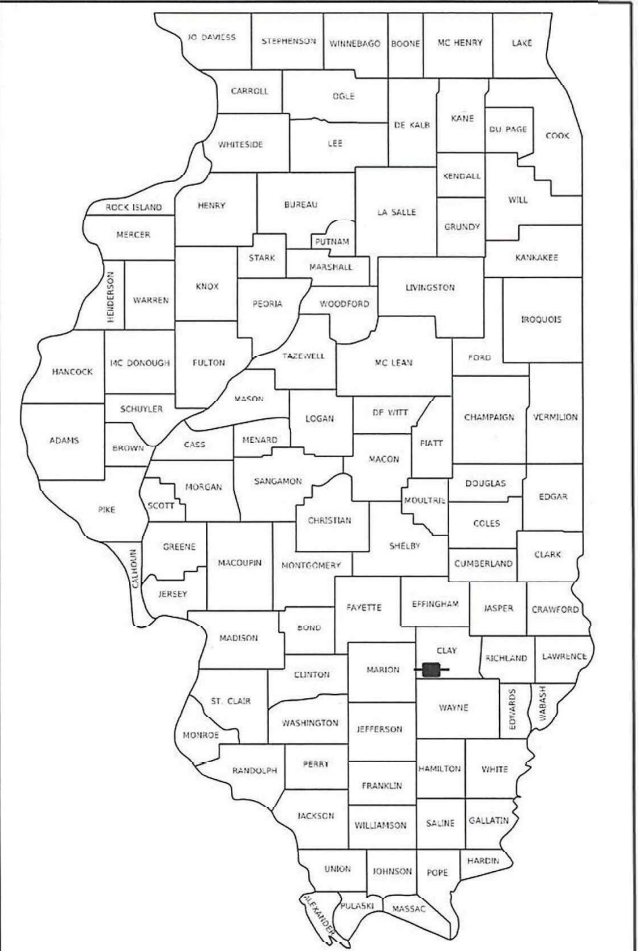

LOCATION OF SECTION INDICATED THUS: -

STATE OF ILLINOIS
DEPARTMENT OF TRANSPORTATION

SUBMITTED January 20, 2025
Lora Rensing REGIONAL ENGINEER

May 9, 2025
Scott A. Etkin ENGINEER OF DESIGN AND ENVIRONMENT

May 9, 2025
Cherry DIRECTOR OF HIGHWAYS PROJECT IMPLEMENTATION

PRINTED BY THE AUTHORITY
OF THE STATE OF ILLINOIS

Model: Default
File: \\wms-pw\usd-cw\entel\com-pw\DOT\Documents\DOT_Offices\District_7\Projects\7465\NCAD\data\CAD\sheet\077465-sht-general.dgn

GENERAL NOTES

THIS PROJECT IS LOCATED ON FAS ROUTE 2704 IN CLAY COUNTY, APPROXIMATELY 2.5 MILES WEST OF US 45(N) JUNCTION. THE WORK INCLUDED IN SECTION (11BR-1)BR CONSISTS OF REPLACING THE EXISTING DECK BEAMS, GUARDRAIL, PLACING GABION BASKETS AND SLOPE MATTRESS, CONSTRUCTING EMBANKMENT AND ALL OTHER WORK NECESSARY TO COMPLETE THIS SECTION.

SHORT TERM PAVEMENT MARKING SHALL BE TAPE.

CHANNEL EXCAVATION SHALL INCLUDE REMOVAL OF EXISTING RIPRAP AND EXCAVATION FOR PROPOSED RIPRAP TO THE ELEVATIONS SHOWN ON THE PLANS.

A NEW PERMANENT SURVEY MARKER SHALL BE INCORPORATED INTO ONE OF THE PROPOSED WINGWALLS.

TREES THREE (3) INCHES OR GREATER IN DIAMETER AT BREAST HEIGHT SHALL NOT BE CLEARED FROM APRIL 1ST THROUGH SEPTEMBER 30TH OF ANY GIVEN YEAR.

NO ENCROACHMENT INTO THE WETLANDS WILL BE ALLOWED.

THE FOLLOWING RATES WERE USED FOR CALCULATING PLAN QUANTITIES:

HOT-MIX ASPHALT 112 LB/SQ YD/INCH
BITUMINOUS MATERIALS (TACK COAT) 0.05 LB/SQ FT

THE FOLLOWING MIXTURE REQUIREMENTS ARE APPLICABLE TO THIS PROJECT:									
LOCATION(S)	MIXTURE USE(S)	PG	DESIGN AIR Voids	MIXTURE COMPOSITIO N	FRICTION AGGREGATE	MIXTURE WEIGHT	QUALITY MANAGEMENT PROGRAM	SUBLOT SIZE	MATERIAL TRANSFER DEVICE (REQUIRED?)
MAINLINE	HOT-MIX ASPHALT SURFACE COURSE, IL-9.5, MIX "C", N70	PG 64-22	4.0% @ N=70	IL - 9.5	N/A	N70	QC/QA	N/A	N/A
PAVEMENT CONNECTOR	HOT-MIX ASPHALT BINDER COURSE, IL-19.0, N70	PG 64-22	4.0% @ N=70	IL -19.0	N/A	N70	QC/QA	N/A	N/A

INDEX OF SHEETS

SHEET NO.	ITEM
1	COVER SHEET
2	GENERAL NOTES / INDEX OF SHEETS
3-4	SUMMARY OF QUANTITIES
5-6	TYPICAL SECTIONS
7	SCHEDULE OF QUANTITIES
8	PLAN & PROFILE SHEET
9-22	STRUCTURE PLANS
23	EROSION CONTROL PLAN
24	GUARDRAIL DETAILS
25-33	CROSS SECTIONS
34-37	PAVEMENT MARKING DETAILS
38	RIGHT OF WAY SHEET

HIGHWAY STANDARDS

THE FOLLOWING STANDARDS ARE A PART OF THESE PLANS AND ARE INCLUDED FOLOWING THE LAST NUMBERED SHEET OF THE PLANS.

000001 - 08	STANDARD SYMBOLS, ABBREVIATIONS, AND PATTERNS
001001 - 02	AREAS OF REINFORCEMENT BARS
001006	DECIMAL OF AN INCH AND OF A FOOT
280001 - 07	TEMPORARY EROSION CONTROL SYSTEMS
420406	PAVEMENT CONNECTOR (HMA) FOR BRIDGE APPROACH SLAB
515001 - 04	NAME PLATE FOR BRIDGES
630001 - 13	STEEL PLATE BEAM GUARDRAIL
631061 - 01	TRAFFIC BARRIER TERMINAL, TYPE 13
701001 - 02	OFF-ROAD OPERATIONS, 2L, 2W, MORE THAN 15' (4.5 M) AWAY
701006 - 05	OFF-ROAD OPERATIONS, 2L, 2W, 15' (4.5 M) TO 24" (600 MM) FROM PAVEMENT EDGE
701301 - 04	LANE CLOSURE, 2L, 2W, SHORT TIME OPERATIONS
701311 - 03	LANE CLOSURE, 2L, 2W, MOVING OPERATIONS - DAY ONLY
701901 - 10	TRAFFIC CONTROL DEVICES
725001 - 01	OBJECT AND TERMINAL MARKERS
780001 - 05	TYPICAL PAVEMENT MARKINGS
782006 - 01	GUARDRAIL AND BARRIER WALL REFLECTOR MOUNTING DETAILS
BLR-21 - 9	TYPICAL APPLICATION OF TRAFFIC CONTROL DEVICES FOR CONSTRUCTION ON RURAL LOCAL HIGHWAYS

REV - MS

	USER NAME = jessica.hille	DESIGNED -	REVISED -	STATE OF ILLINOIS DEPARTMENT OF TRANSPORTATION	GENERAL NOTES, INDEX OF SHEETS & HIGHWAY STANDARDS			F.A.S. RTE.	SECTION	COUNTY	TOTAL SHEETS	SHEET NO.
		DRAWN -	REVISED -					2704	(11BR-1)BR	CLAY	38	2
	PLOT SCALE = 100.0000 ' / in.	CHECKED -	REVISED -					CONTRACT NO. 74654				
	PLOT DATE = 1/29/2025	DATE -	REVISED -		SCALE:	SHEET	OF	SHEETS	STA.	TO	STA.	ILLINOIS FED. AID PROJECT

MODEL - Default
FILE - \\nas101-pw.bentley.com-ENVIDOT\Documents\DOT - Offices\District 2\Projects\74654\CADData\CAD\Sheets\0774654-sh-S00.dgn

SUMMARY OF QUANTITIES			TOTAL QUANTITIES	CONSTRUCTION TYPE CODE		
CODE NO	ITEM	UNIT		0013		
20200100	EARTH EXCAVATION	CU YD	18	18		
20300100	CHANNEL EXCAVATION	CU YD	427	427		
20400800	FURNISHED EXCAVATION	CU YD	285	285		
21101505	TOPSOIL EXCAVATION AND PLACEMENT	CU YD	116	116		
25100630	EROSION CONTROL BLANKET	SQ YD	1210	1210		
28000250	TEMPORARY EROSION CONTROL SEEDING	POUND	25	25		
28000400	PERIMETER EROSION BARRIER	FOOT	860	860		
28200200	FILTER FABRIC	SQ YD	816	816		
28400100	GABIONS	CU YD	77	77		
28401000	SLOPE MATTRESS 12"	SQ YD	612	612		
40600290	BITUMINOUS MATERIALS (TACK COAT)	POUND	141	141		
40600982	HOT-MIX ASPHALT SURFACE REMOVAL - BUTT JOINT	SQ YD	314	314		
40604052	HOT-MIX ASPHALT SURFACE COURSE, IL-9.5, MIX	TON	94	94		
	"C", N70					

SUMMARY OF QUANTITIES			TOTAL QUANTITIES	CONSTRUCTION TYPE CODE		
CODE NO	ITEM	UNIT		0013		
42000070	PAVEMENT CONNECTOR (HMA) FOR BRIDGE APPROACH	SQ YD	72	72		
	SLAB					
48101500	AGGREGATE SHOULDERS, TYPE B 6"	SQ YD	392	392		
50101500	REMOVAL OF EXISTING SUPERSTRUCTURES	EACH	1	1		
50102400	CONCRETE REMOVAL	CU YD	0.3	0.3		
50300225	CONCRETE STRUCTURES	CU YD	20.1	20.1		
50301350	CONCRETE SUPERSTRUCTURE (APPROACH SLAB)	CU YD	91.2	91.2		
50400405	PRECAST PRESTRESSED CONCRETE DECK BEAMS (21"	SQ FT	3568	3568		
	DEPTH)					
50800205	REINFORCEMENT BARS, EPOXY COATED	POUND	36390	36390		
* 50900211	STEEL RAILING, TYPE IL-OH	FOOT	275	275		
51500100	NAME PLATES	EACH	1	1		
58100200	WATERPROOFING MEMBRANE SYSTEM	SQ YD	610	610		
58300100	PORTLAND CEMENT MORTAR FAIRING COURSE	FOOT	781	781		

* SPECIALTY ITEM

REV - MS

	USER NAME = jessica.hille	DESIGNED -	REVISED -	STATE OF ILLINOIS DEPARTMENT OF TRANSPORTATION	SUMMARY OF QUANTITIES			F.A.S. RTE.	SECTION	COUNTY	TOTAL SHEETS	SHEET NO.
		DRAWN -	REVISED -					2704	(11BR-1)BR	CLAY	38	3
	PLOT SCALE = 100.0000 ' / in.	CHECKED -	REVISED -					CONTRACT NO. 74654				
	PLOT DATE = 1/29/2025	DATE -	REVISED -		SCALE:	SHEET 1	OF 2 SHEETS	STA.	TO STA.	ILLINOIS FED. AID PROJECT		



80% FED
20% STATE

[illegible]

* SPECIALTY ITEM

MODEL: Default
FILE NAME: pw:\idot-pw.bentlev.com:PWIDOT\Documents\IDOT_Offices\District_7\Projects\74654\CADData\CADsheets\ID74654-sht-\$00.dgn


FILE NAME: D:\	USER NAME = jessica.hille	DESIGNED -	REVISED -	STATE OF ILLINOIS DEPARTMENT OF TRANSPORTATION	SUMMARY OF QUANTITIES				F.A.S. RTE.	SECTION	COUNTY	TOTAL SHEETS	SHEET NO.	
		DRAWN -	REVISED -						2704	(11BR-1)BR	CLAY	38	4	
	PLOT SCALE = 100.0000 ' / in.	CHECKED -	REVISED -											
	PLOT DATE = 1/30/2025	DATE -	REVISED -											
					SCALE:	SHEET 2	OF 2 SHEETS	STA.	TO STA.					
					CONTRACT NO. 74654									

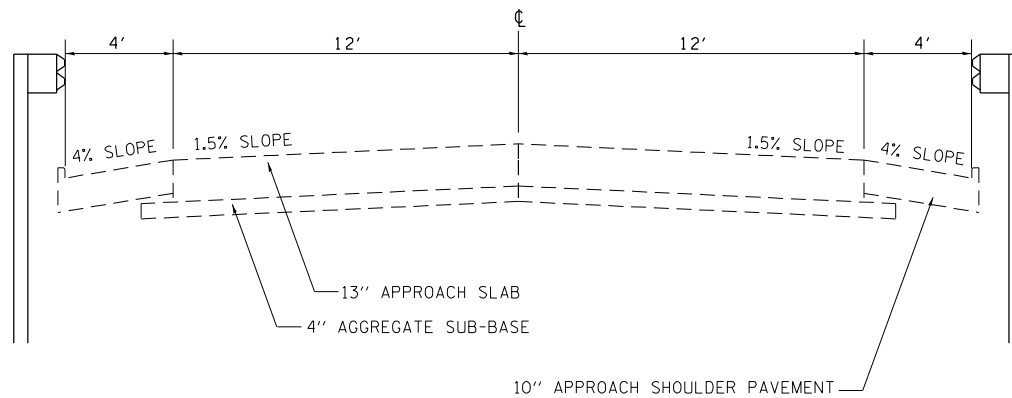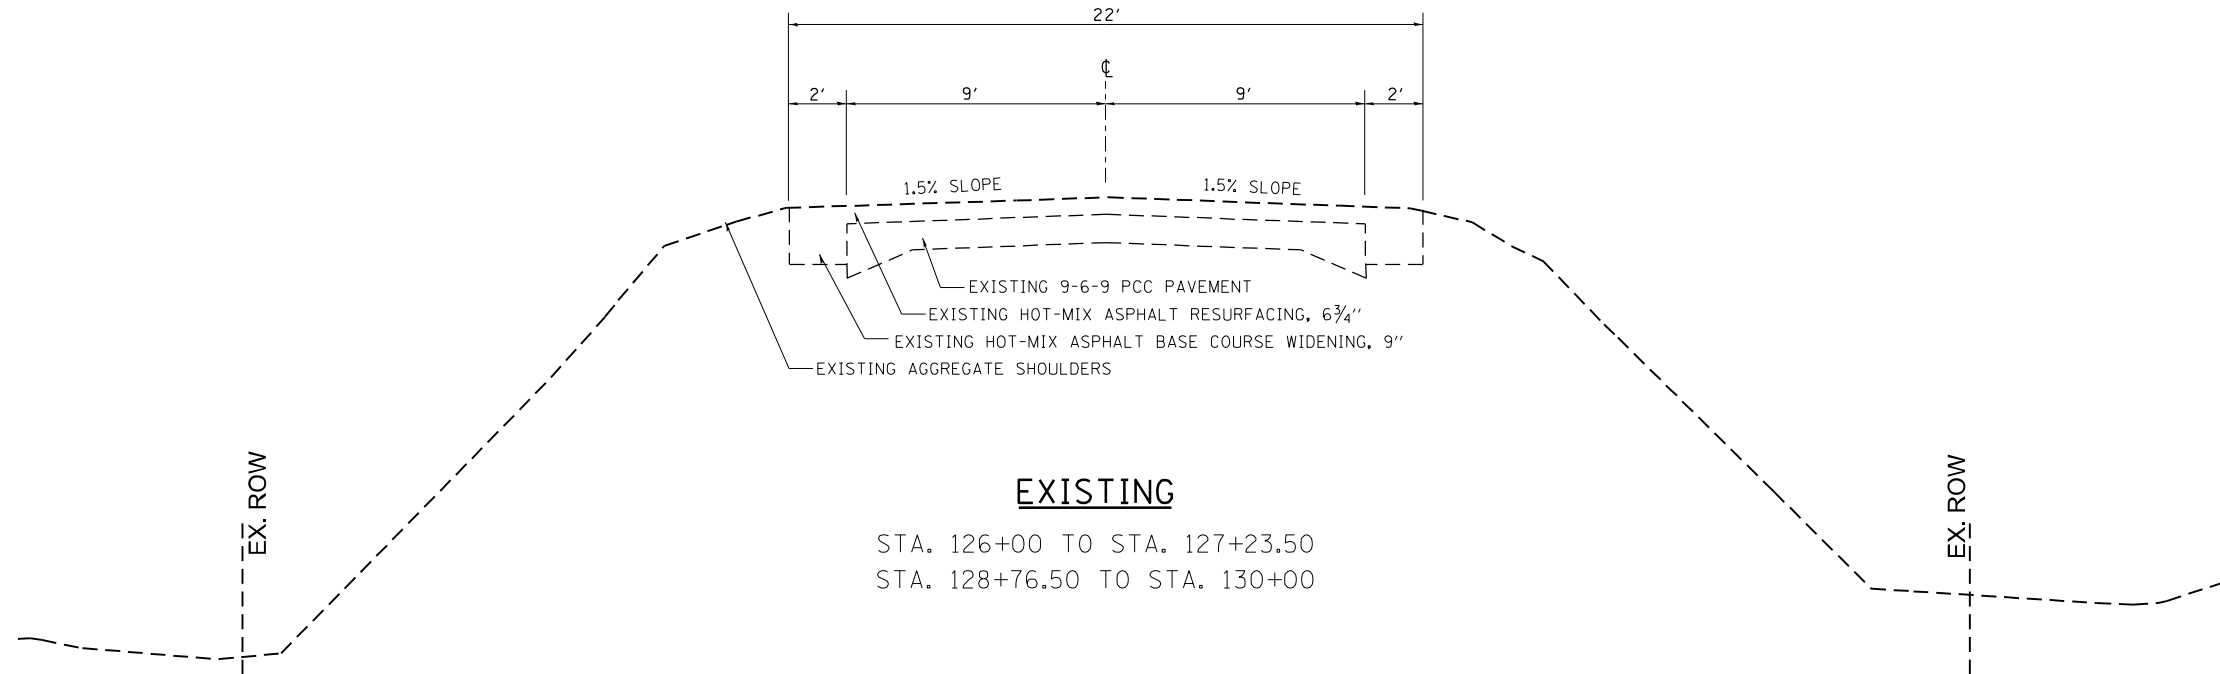

EXISTING
STA. 127+23.5 TO STA. 127+43.5
STA. 128+56.5 TO STA. 128+76.5

MODEL: Default
FILE: h:\miller\project\aw_bentley.com\p\w\DOT\Documents\DOT_Offices\District 7\Project\74654\CADD\Drawings\CADD\Drawings\74654-111-111-111.dgn

	USER NAME = jessica.miller	DESIGNED -	REVISED -	STATE OF ILLINOIS DEPARTMENT OF TRANSPORTATION	EXISTING TYPICAL SECTIONS			F.A.S. RTE.	SECTION	COUNTY	TOTAL SHEETS	SHEET NO.
		DRAWN -	REVISED -					2704	(118R-1)BR	CLAY	38	5
	PLOT SCALE = 100,0000 ' / in.	CHECKED -	REVISED -					CONTRACT NO. 74654				
	PLOT DATE = 1/29/2025	DATE -	REVISED -		SCALE:	SHEET	OF	SHEETS	STA.	TO STA.	ILLINOIS FED. AID PROJECT	

 

FURNISHING AND ERECTING ROW MARKERS		
125+75.00	LT	1 EACH
126+25.00	LT	1 EACH
130+00.00	LT	1 EACH
130+46.41	LT	1 EACH
125+50.00	RT	1 EACH
126+00.00	RT	1 EACH
129+50.00	RT	1 EACH
130+00.00	RT	1 EACH
TOTAL		8 EACH

PAVEMENT CONNECTOR (HMA) FOR BRIDGE APPROACH SLAB						
STATION	TO	STATION	LENGTH	WIDTH	SQ FT	SQ YD
127+04.17		127+14.17	10	32	320	35.6
128+85.83		128+95.83	10	32	320	35.6
TOTAL					71.1	
ROUNDED TOTAL					72	



EARTHWORK SCHEDULE				
LOCATION	EARTH EXCAVATION CU.YD.	EXCAVATION TO BE USED IN EMBANKMENT ADJUSTED FOR SHRINKAGE CU.YD.	EMBANKMENT CU.YD.	EARTHWORK BALANCE WASTE(+) SHORTAGE(-) CU.YD.
EXCAVATION	18	14		14
FILL			298	-298
CHANNEL EXCAVATION	427	0		
TOTALS	445	14	298	-285

	USER NAME = jesskaville	DESIGNED -	REVISED -	STATE OF ILLINOIS DEPARTMENT OF TRANSPORTATION	SCHEDULE OF QUANTITIES				F.A.S. RTE.	SECTION	COUNTY	TOTAL SHEETS	SHEET NO.	
		DRAWN -	REVISED -						2704	(11BR-1)BR	CLAY	38	7	
	PLOT SCALE = 100,0000 ' / in.	CHECKED -	REVISED -						CONTRACT NO. 74654					
	PLOT DATE = 1/29/2025	DATE -	REVISED -		SCALE:	SHEET	OF	SHEETS	STA.	TO STA.				

PLAN	SURVEYED	BY	DATE
NOTE BOOK NO.	PLOTTED	ALIGNMENT CHECKED	CADD FILE NAME

PROFILE	SURVEYED	BY	DATE
NOTE BOOK NO.	PLOTTED	GRADES CHECKED	STRUCTURE NOTATIONS CHWD

MODEL: Default
FILE NAME: p:\118r-1\br-clay\118r-1\DOT Documents\DOT Office\Drawings\118r-1\DOT Documents\118r-1\118r-1.dwg

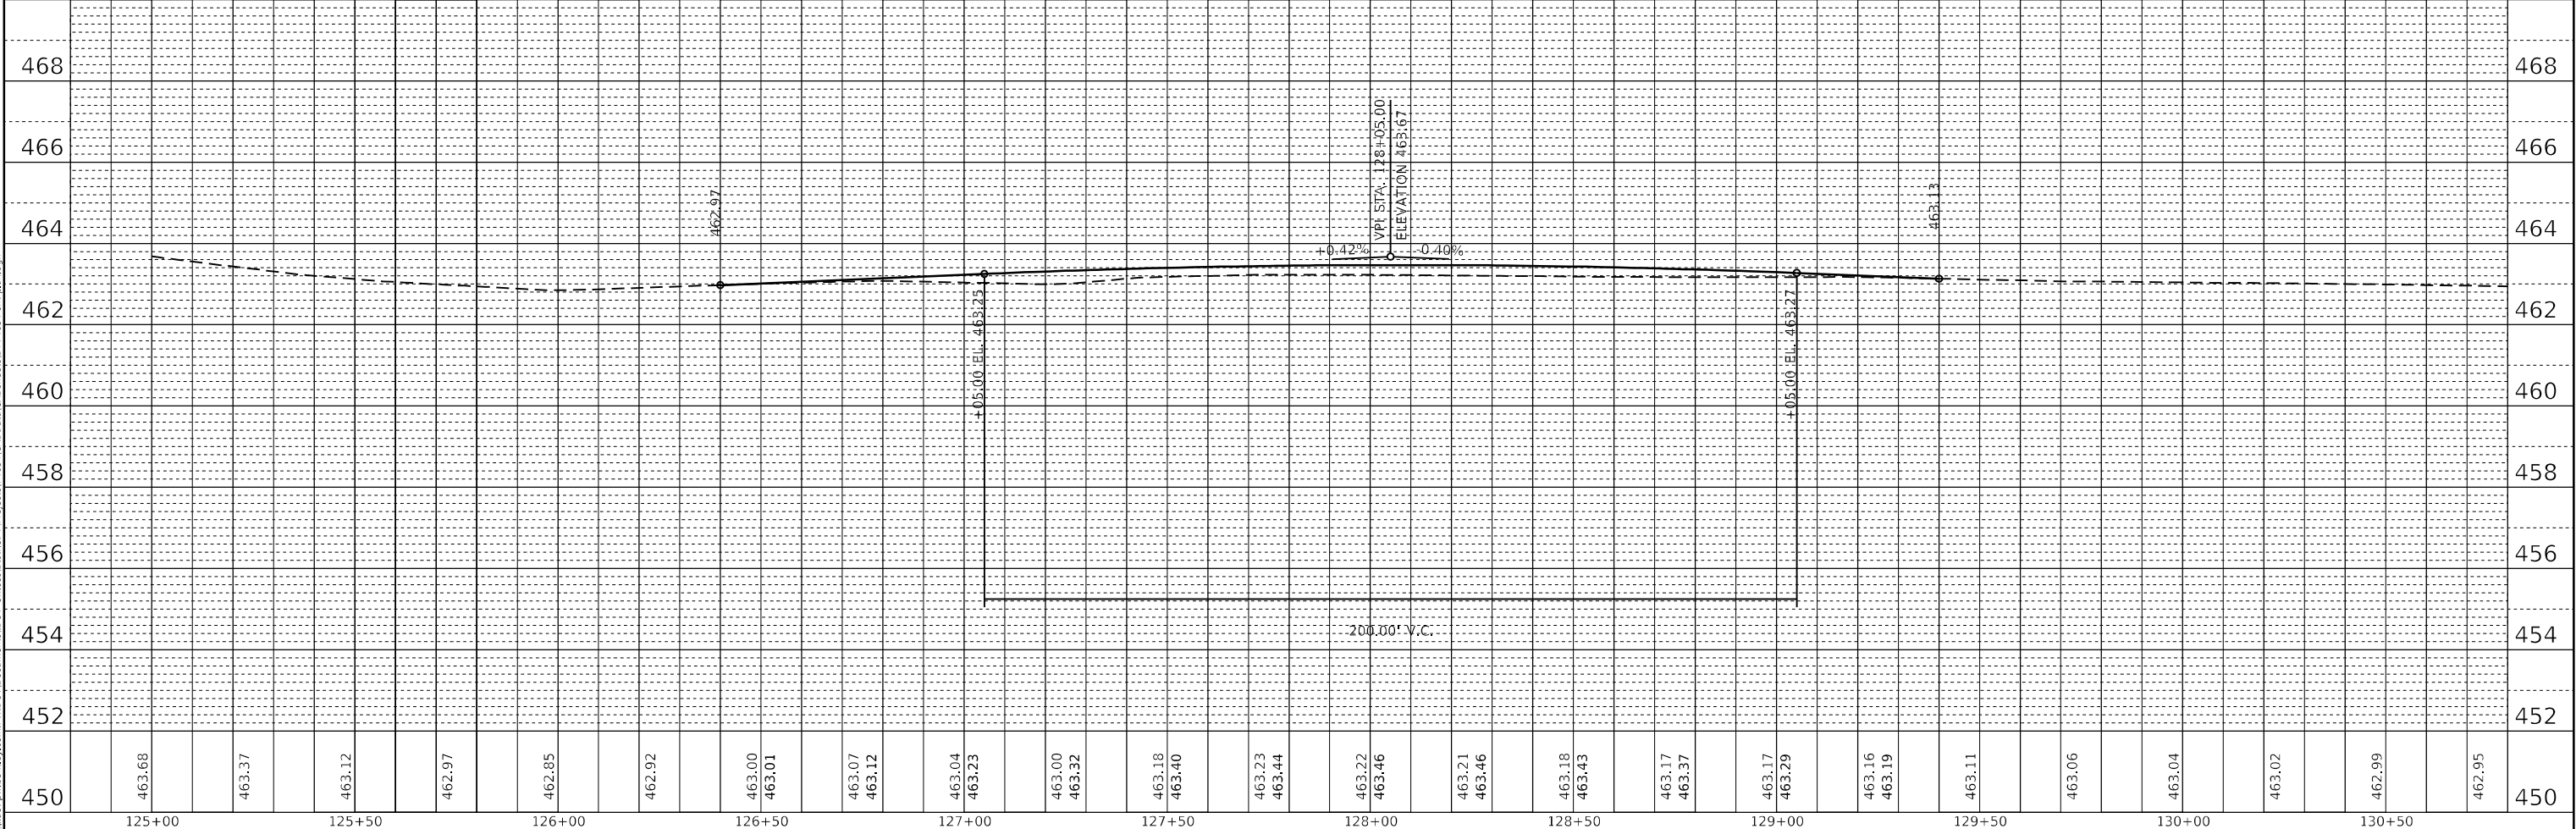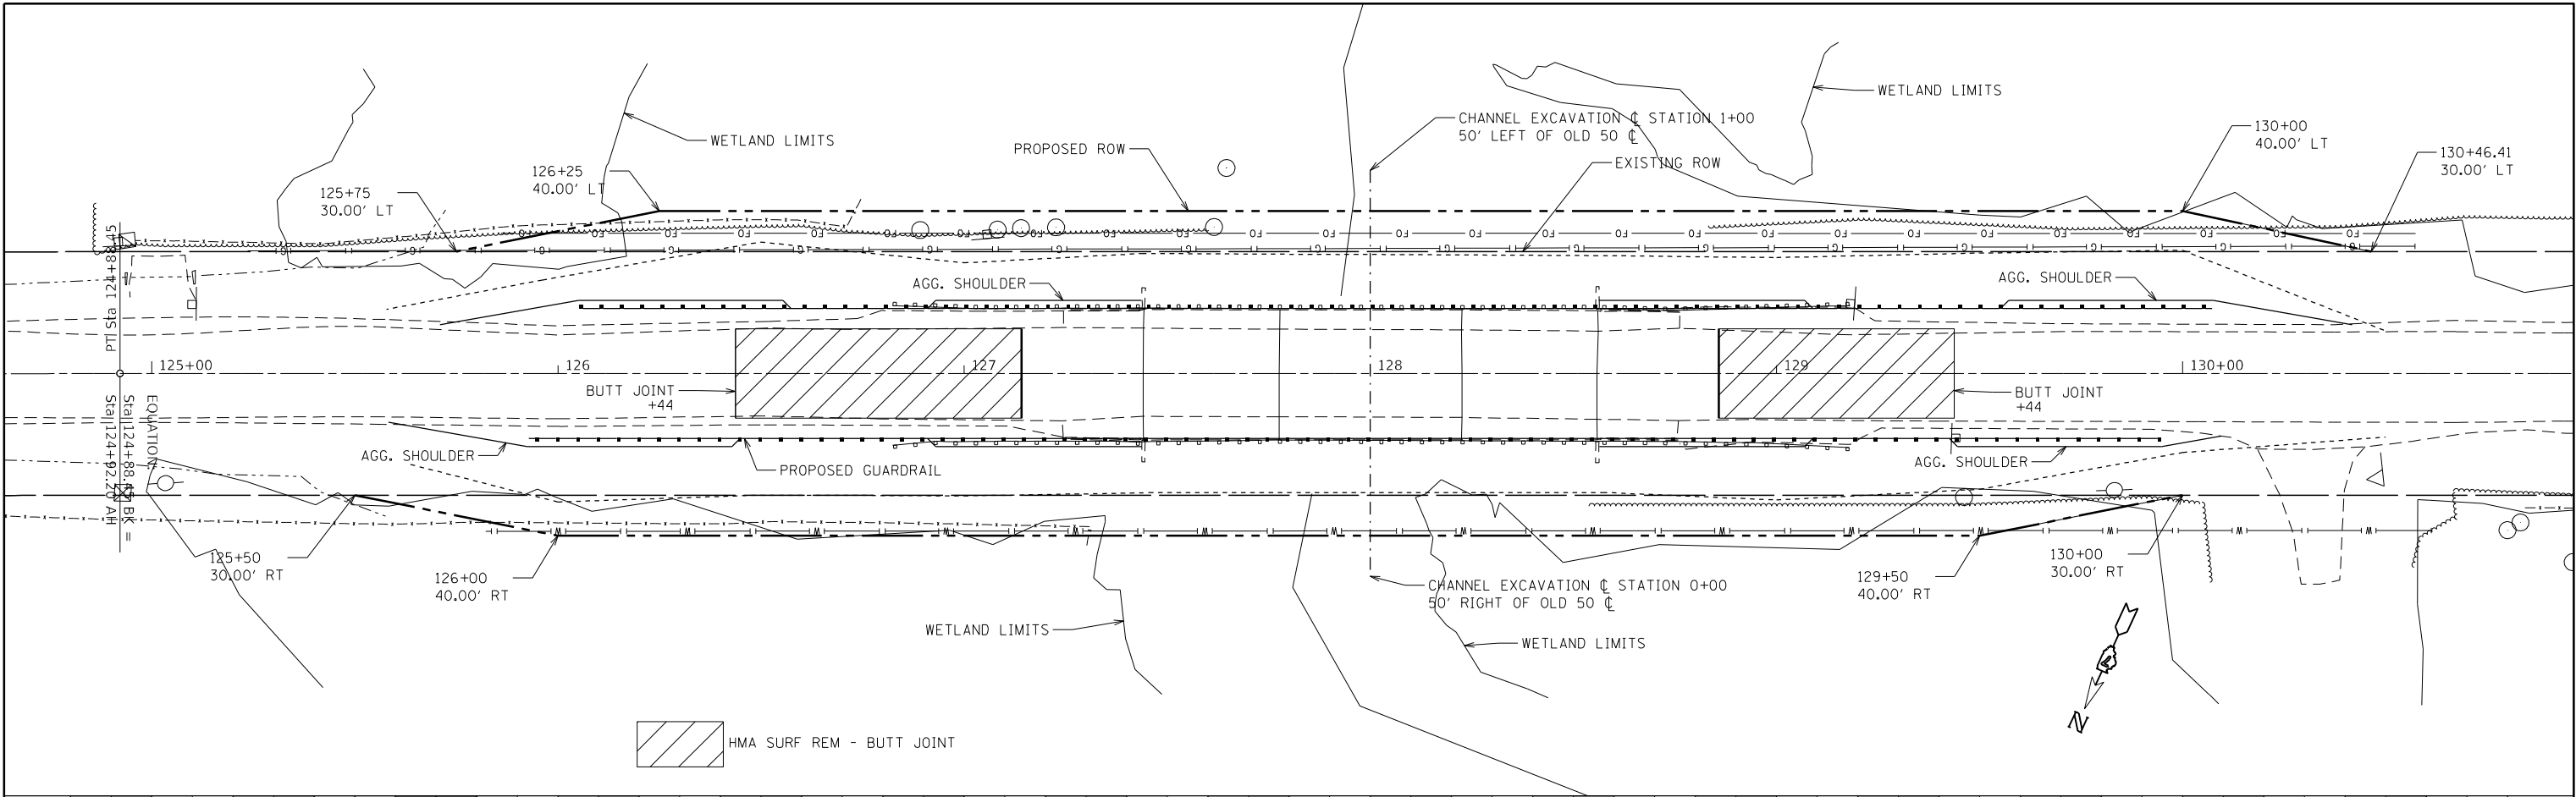

USER NAME = jessica.wille	DESIGNED -	REVISED -
PLOT SCALE = 40,000' = 1 in.	DRAWN -	REVISED -
PLOT DATE = 1/29/2025	CHECKED -	REVISED -
	DATE -	REVISED -

STATE OF ILLINOIS
DEPARTMENT OF TRANSPORTATION

PLAN AND PROFILE RACCOON CREEK			
SCALE:	SHEET	OF	SHEETS
STA.	TO	STA.	TO

F.A.S. RTE.	SECTION	COUNTY	TOTAL SHEETS	SHEET NO.
2704	(118R-1)BR	CLAY	38	8
CONTRACT NO. 74654				
ILLINOIS FED. AID PROJECT				



Benchmark (BM 602): IDOT survey disk located on the Northeast headwall of S.N. 013-0037. Station 127+40, 17.2' Rt. of centerline. Elevation 462.85.

Existing Structure: S.N. 013-0037 was built in 1992 as S.B.I. Rte. 12 (Old U.S. 50), Section 11BR-1 at Sta. 128+00. The existing structure consists of PPC deck beams with HMA overlay supported on open abutments and solid wall encased pile bent piers with H-piles. Back-to-back of abutment length is 113'-0" and out-to-out width of deck is 32'-0". The structure has no skew.

Existing superstructure to be removed and replaced. Construction will be performed under road closure.

No salvage.

* Hatched area indicates Channel Excavation, Removal of Existing Riprap, and Removal of Unsuitable Materials. For quantities see Roadway Plans.

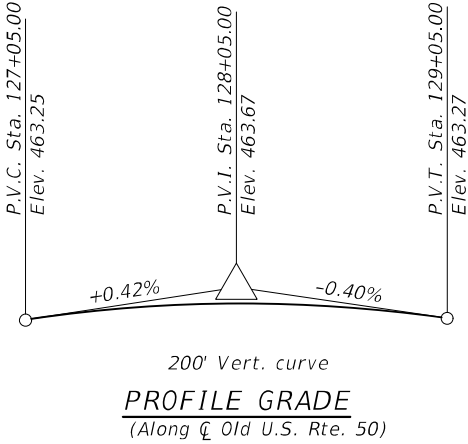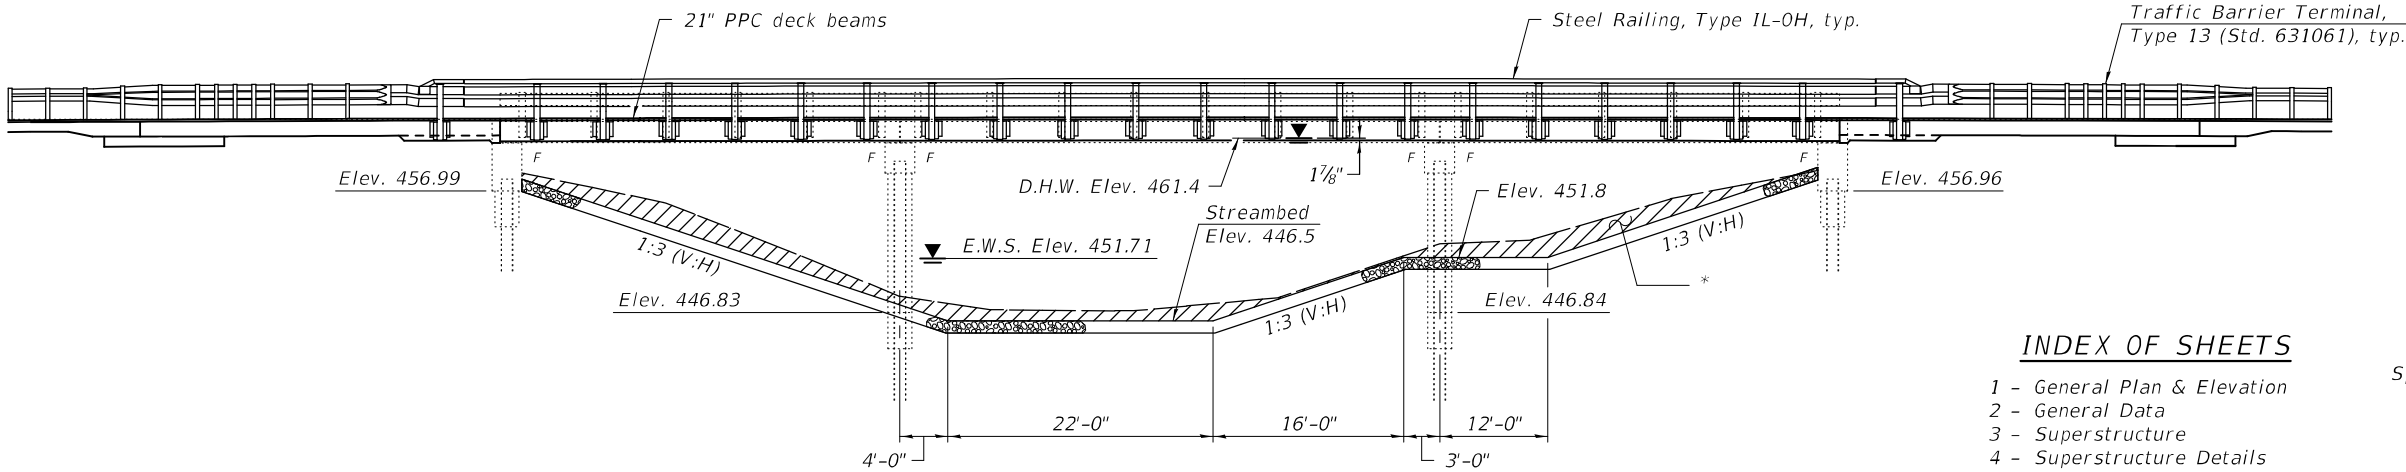

DESIGN SPECIFICATIONS
2020 AASHTO LRFD Bridge Design Specifications, Customary U.S. Units, 9th Edition

DESIGN STRESSES

EXISTING CONSTRUCTION
 $f'_c = 3,500$ psi
 $f_y = 60,000$ psi (reinforcement)



NEW CONSTRUCTION
 $f'_c = 3,500$ psi
 $f'_c = 4,000$ psi (approach slab concrete)
 $f_y = 60,000$ psi (reinforcement)

PRECAST PRESTRESSED UNITS

$f'_c = 6,000$ psi
 $f'_{ci} = 5,000$ psi
 $f_{pu} = 270,000$ psi ($\frac{1}{2}$ " $\emptyset$ low lax strands)
 $f_{pbt} = 201,960$ psi ($\frac{1}{2}$ " $\emptyset$ low lax strands)

LOADING HL-93
Allow 50#/sq. ft. for future wearing surface.

SEISMIC DATA
Seismic Performance Category (SPC) = A
Bedrock Acceleration Coefficient (A) = 0.089
Site Coefficient (S) = 2.0

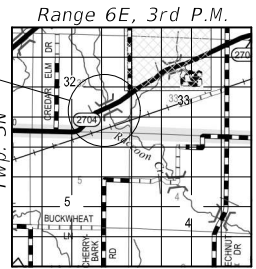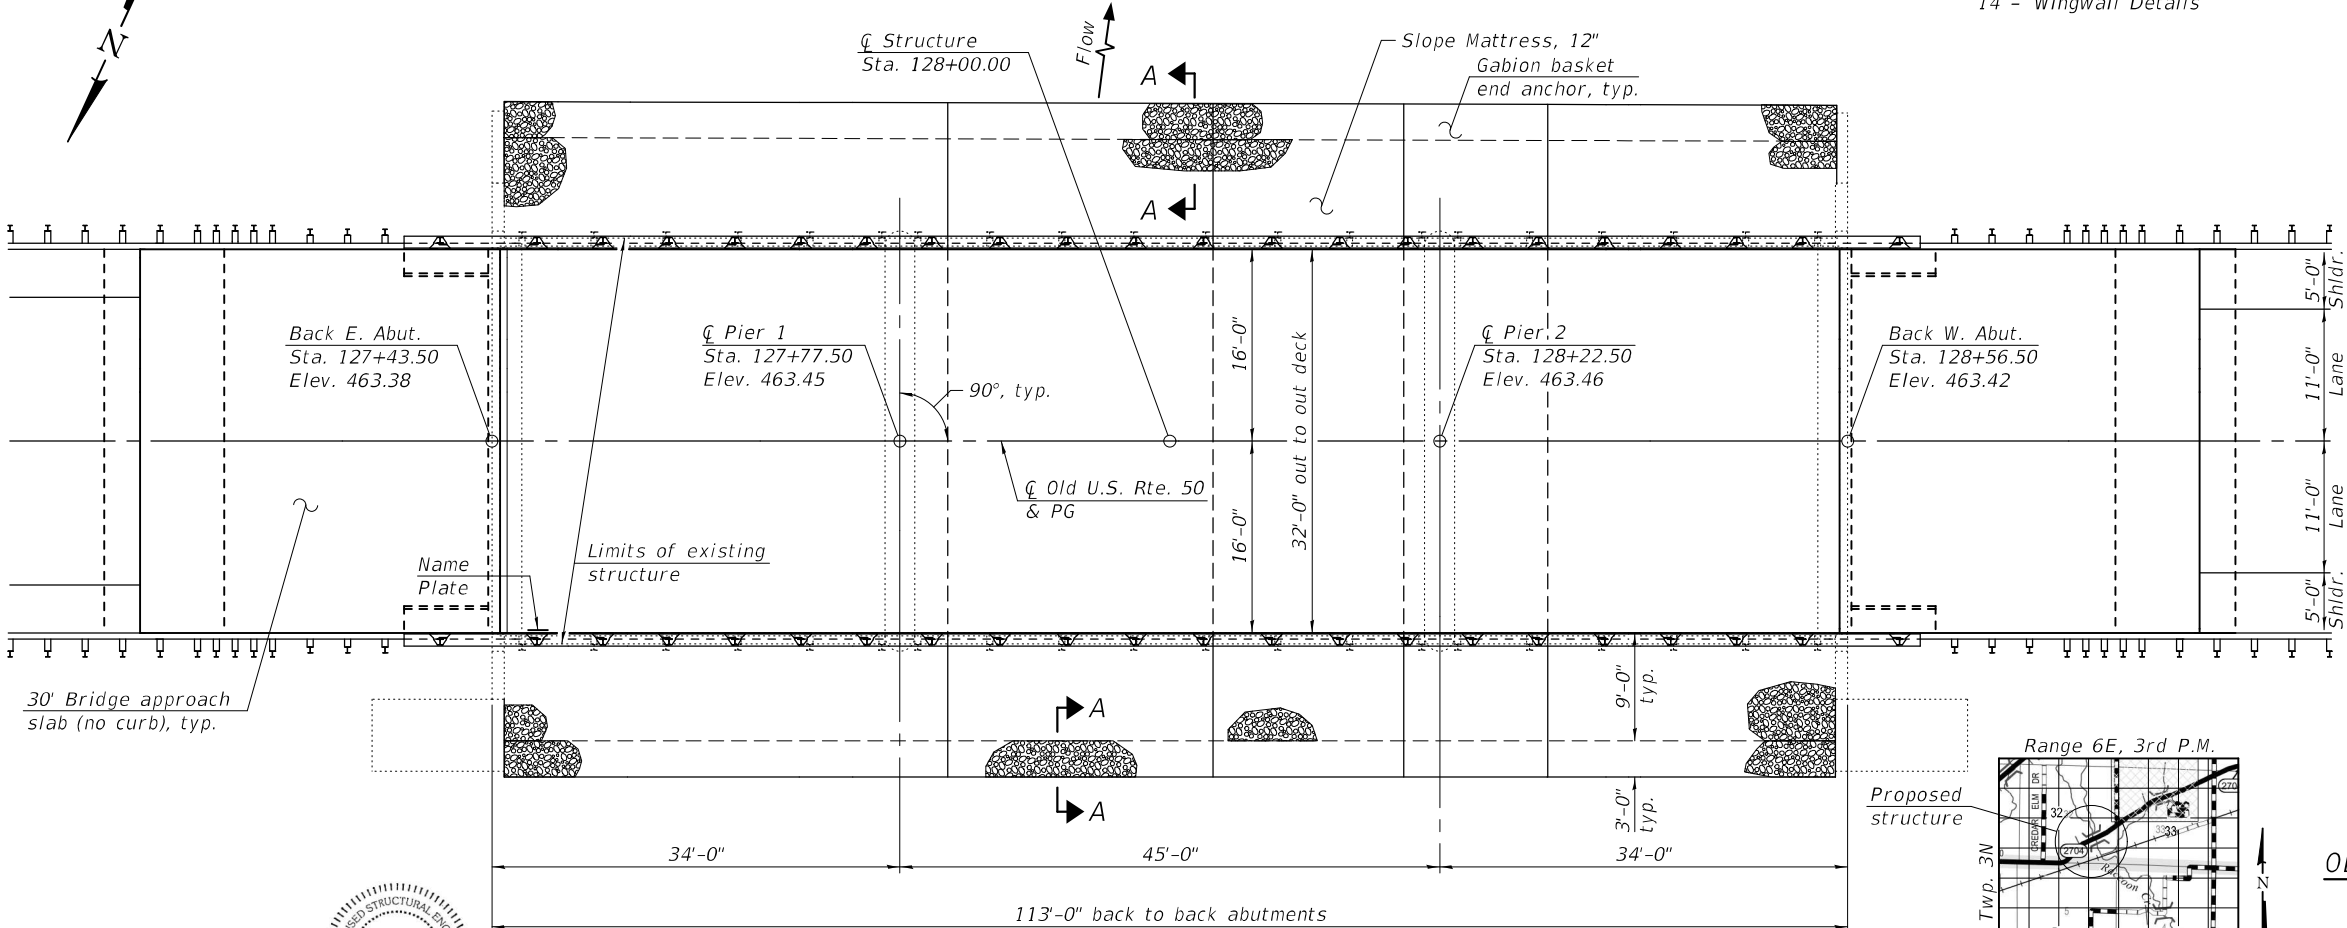

LOCATION SKETCH

GENERAL PLAN & ELEVATION
OLD U.S. ROUTE 50 OVER RACCOON CREEK
F.A.S. RTE. 2704 - SEC. (11BR-1)BR
CLAY COUNTY
STATION 128+00.00
STRUCTURE NO. 013-0037

MODEL: 0130037-74654-001
FILE NAME: pw:\idiot-projects\Bureau of Bridges and Structures\Projects\0130037\CADD Plans\0130037-74654.dgn



EXPIRES 11-30-2026

DESIGNED -	MICHAEL A. PAULIONIS
CHECKED -	RYAN P. NEGANGARD
DRAWN -	ANDRO R. SAMANIEGO
CHECKED -	M.A.P. / R.P.N. / G.R.A.

EXAMINED	<i>Mark Shaffer</i>
PASSED	<i>Jayme F. Schiff</i>
ENGINEER OF BRIDGE DESIGN	
ENGINEER OF BRIDGES AND STRUCTURES	

DATE -	5-13-2025
REVISED -	
REVISED -	

STATE OF ILLINOIS
DEPARTMENT OF TRANSPORTATION

SHEET 1 OF 14 SHEETS

F.A.S. RTE.	SECTION	COUNTY	TOTAL SHEETS	SHEET NO.
2704	(11BR-1)BR	CLAY	38	9
CONTRACT NO. 74654				
ILLINOIS FED. AID PROJECT				

MODEL: 0130037-74654-002
FILE NAME: pw:\lido-gw-bentley.com\FW\DOT\Documents\IDOT Offices\Bureau of Bridges and Structures\Projects\0130037\CADD Plans\0130037-74654.dgn

STATION 128+00.00
RE-BUILT 20 BY
STATE OF ILLINOIS
F.A.S. RTE. 2704 SEC. (11BR-1)BR
LOADING HL-93
STRUCTURE NO. 013-0037


NAME PLATE

See Std. 515001

Existing name plate shall be cleaned
and relocated next to new name plate.
Cost included with Name Plates.

DESIGN SCOUR ELEVATION TABLE

Event / Limit	Design Scour Elevations (ft.)				
	State	E. Abut.	Pier 1	Pier 2	W. Abut. Item 113
Q100		456.99	429.30	424.30	456.96
Q200		456.99	429.30	424.30	456.96
Design		456.99	443.83	443.84	456.96

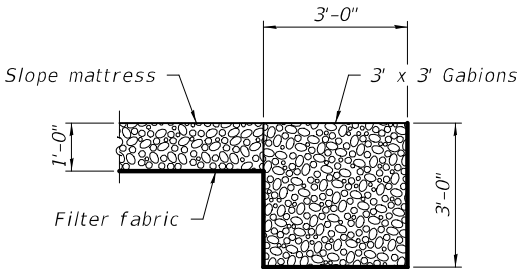

SECTION A-A

GENERAL NOTES

Reinforcement bars designated (E) shall be epoxy coated.
Plan dimensions and details relative to existing plans are subject to nominal construction variations. The Contractor shall field verify existing dimensions and details affecting new construction and make necessary approved adjustments prior to construction or ordering of materials. Such variations shall not be cause for additional compensation for a change in scope of the work, however, the Contractor will be paid for the quantity actually furnished at the unit price bid for the work.
The Contractor is advised that the existing PPC deck beams are in a deteriorated condition with reduced load carrying capacity. It is the Contractor's responsibility to account for the condition of the beams when developing construction procedures for the removal and replacement of the superstructure.
Layout of the slope protection system may be varied to suit ground conditions in the field as directed by the Engineer.

TOTAL BILL OF MATERIAL

ITEM	UNIT	SUPER	SUB	TOTAL
Filter Fabric	Sq. Yd.		816	816
Gabions	Cu. Yd.		77	77
Slope Mattress 12"	Sq. Yd.		612	612
Hot-Mix Asphalt Surface Course, IL-9.5, Mix "C", N70	Ton	63.9		63.9
Removal of Existing Superstructures	Each	1		1
Concrete Removal	Cu. Yd.		0.3	0.3
Concrete Structures	Cu. Yd.		20.1	20.1
Concrete Superstructure (Approach Slab)	Cu. Yd.	91.2		91.2
Precast Prestressed Concrete Deck Beams (21" Depth)	Sq. Ft.	3,568		3,568
Reinforcement Bars, Epoxy Coated	Pound	36,360	30	36,390
Steel Railing, Type IL-0H	Foot	275		275
Name Plates	Each	1		1
Waterproofing Membrane System	Sq. Yd.	610		610
Portland Cement Mortar Fairing Course	Foot	781		781

WATERWAY INFORMATION

Existing Overtopping Elev. = 462.84 at Sta. 125+95 Drainage Area = 21.8 sq. mi. Proposed Overtopping Elev. = 462.84 at Sta. 125+95									
Flood	Freq.	Q	Opening Ft ²		Nat.	Head - Ft.		Headwater El.	
	Yr.	C.F.S.	Exist.	Prop.	H.W.E.	Exist.	Prop.	Exist.	Prop.
	10	2920	821	821	459.6	0.9	0.9	460.5	460.5
Design	50	4630	963	963	461.4	0.6	0.6	462.0	462.0
Base	100	5380	963	963	462.2	0.8	0.8	463.0	463.0
Scour Design Check	100	5380	963	963	462.2	0.8	0.8	463.0	463.0
Overtop Exist./Prop.	100	5380	963	963	462.2	0.8	0.8	463.0	463.0
Max. Calc.	200	6170	963	963	462.9	0.7	0.7	463.6	463.6

10 Year velocity through existing structure = 3.6 ft./sec.
10 Year velocity through proposed structure = 3.6 ft./sec.

DESIGNED -	MICHAEL A. PAULIONIS
CHECKED -	RYAN P. NEGANGARD
DRAWN -	ANDRO R. SAMANIEGO
CHECKED -	M.A.P. / R.P.N. / G.R.A.

EXAMINED	 ENGINEER OF BRIDGE DESIGN
PASSED	 ENGINEER OF BRIDGES AND STRUCTURES




DATE -	MAY 13, 2025
REVISED -	
REVISED -	

STATE OF ILLINOIS
DEPARTMENT OF TRANSPORTATION

GENERAL DATA
STRUCTURE NO. 013-0037

SHEET 2 OF 14 SHEETS

F.A.S. RTE.	SECTION	COUNTY	TOTAL SHEETS	SHEET NO.
2704	(11BR-1)BR	CLAY	38	10
CONTRACT NO. 74654				
ILLINOIS		FED. AID PROJECT		

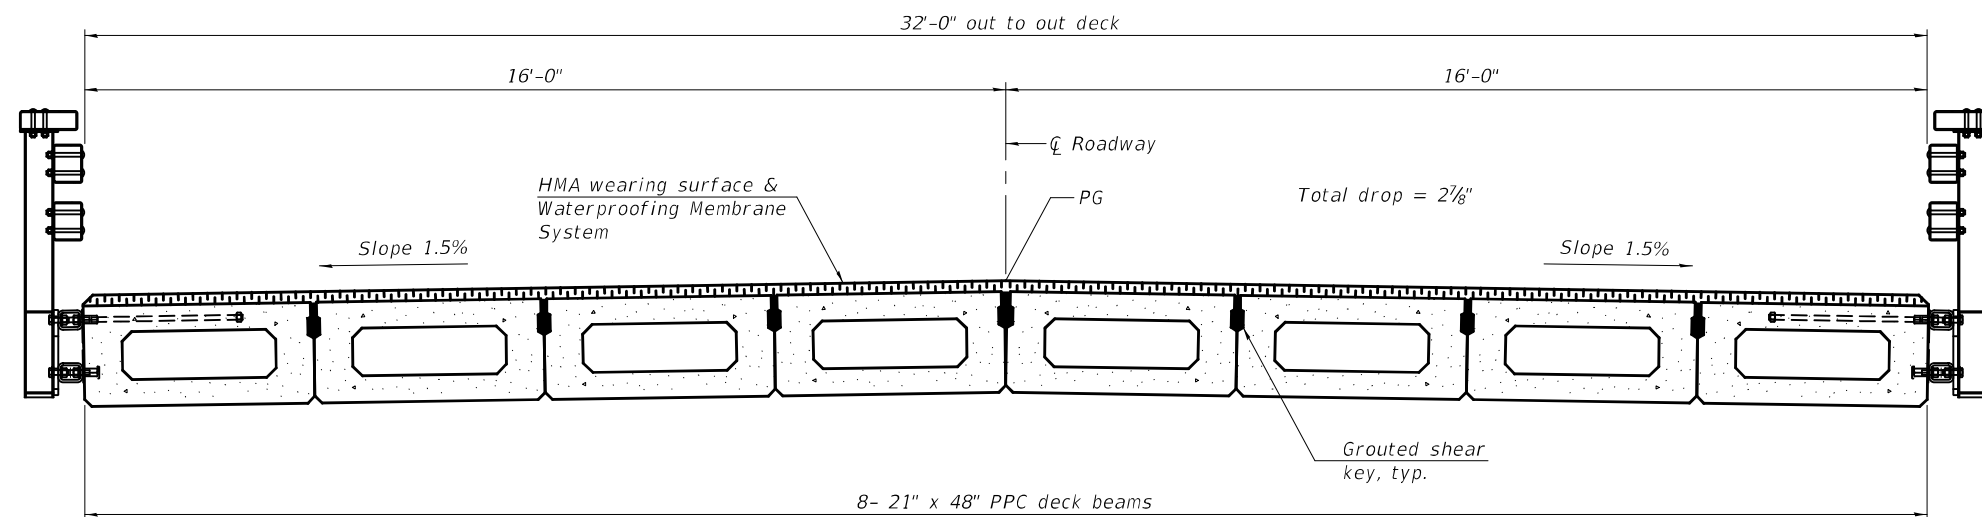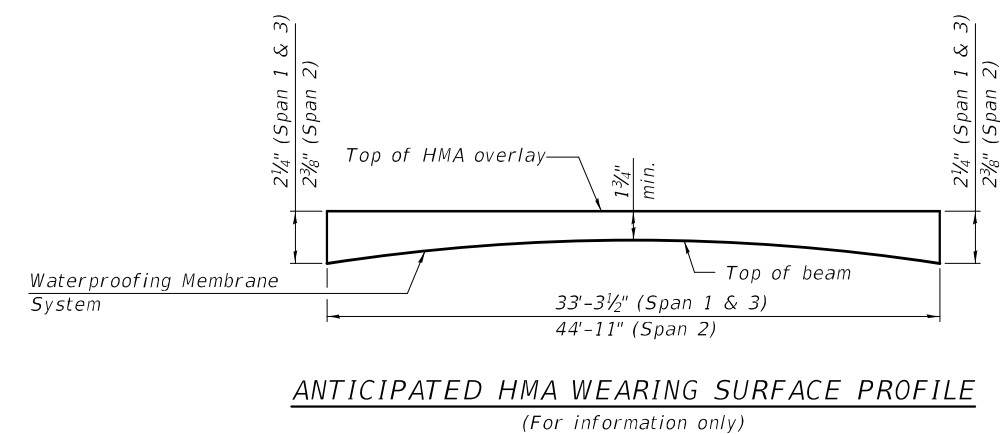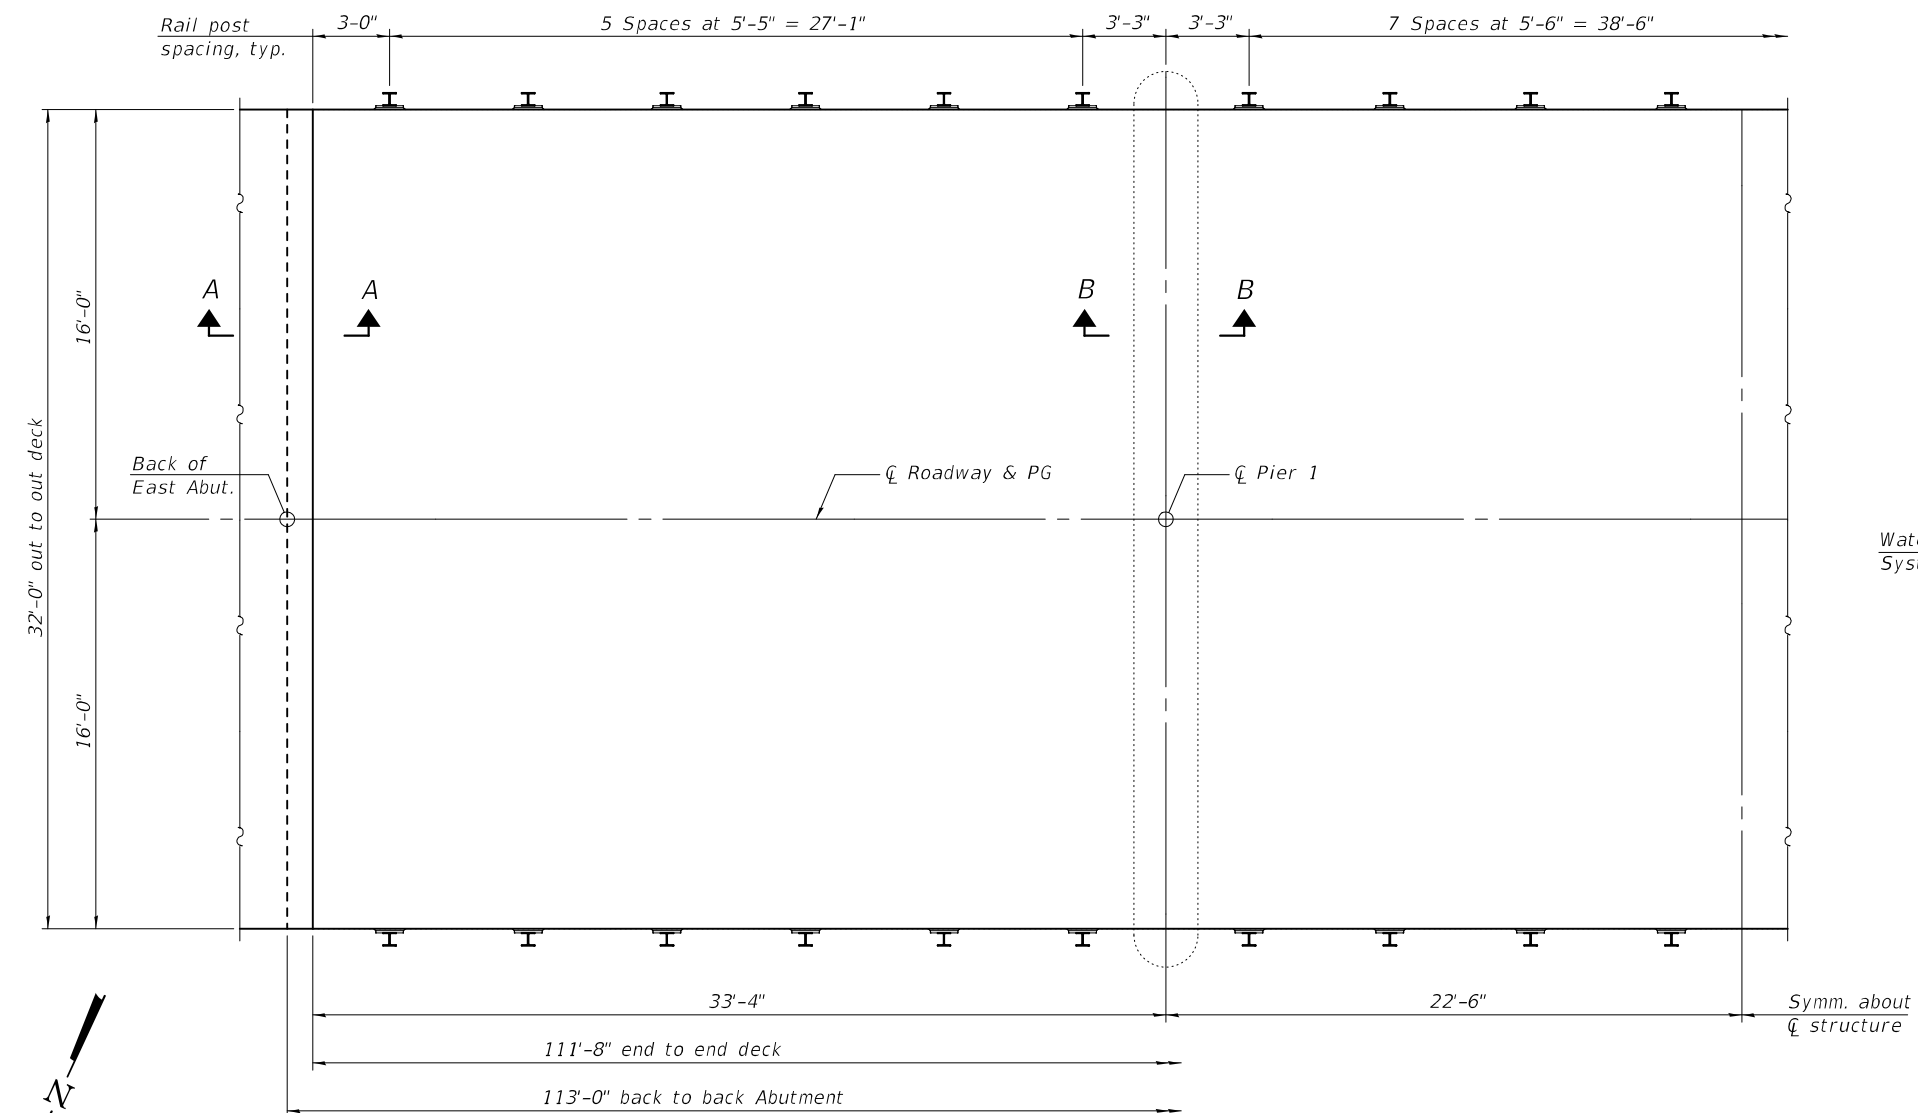

Type 1L-0H steel bridge rail, typ.
See sheet 10 of 14 for details.

Note:
See sheet 4 of 14 for Section A-A and B-B.

DESIGNED	-	MICHAEL A. PAULIONIS
CHECKED	-	RYAN P. NEGANGARD
DRAWN	-	ANDRO R. SAMANIEGO
CHECKED	-	M.A.P. / R.P.N. / G.R.A.

EXAMINED	 ENGINEER OF BRIDGE DESIGN
PASSED	 ENGINEER OF BRIDGES AND STRUCTURES


DATE	-	MAY 13, 2025
REVISED	-	
REVISED	-	

**STATE OF ILLINOIS
DEPARTMENT OF TRANSPORTATION**


SUPERSTRUCTURE
STRUCTURE NO. 013-0037

F.A.S. RTE.	SECTION	COUNTY	TOTAL SHEETS	SHEET NO.
2704	(11BR-1)BR	CLAY	38	11
		CONTRACT NO. 74654		
ILLINOIS		FED. AID PROJECT		

MODEL: 0130037-74654-004
FILE NAME: pw:\lido-ppw-bentley.com\FWIDOT\Documents\IDOT Offices\Bureau of Bridges and Structures\Projects\0130037\CADD Plans\0130037-74654.dgn
5/13/2025 2:49:41 PM

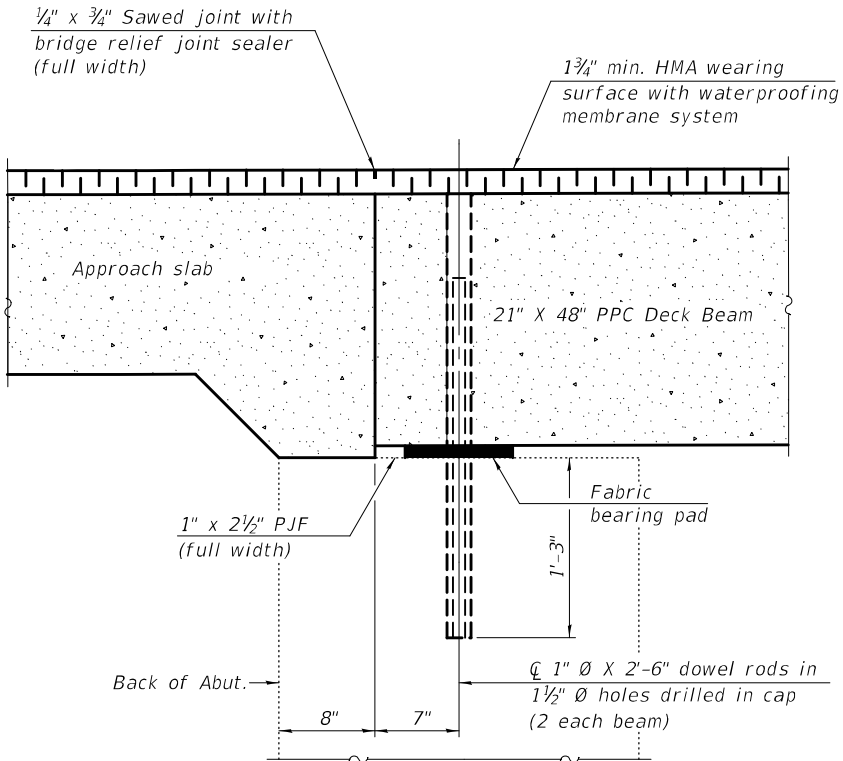

SECTION A-A

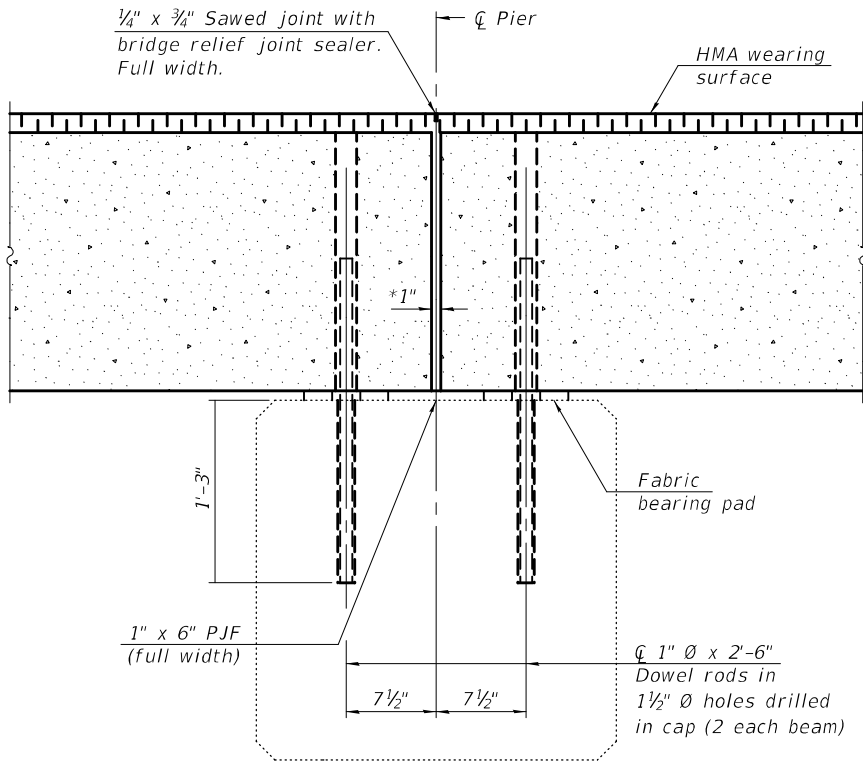


SECTION B-B

*1" Jt. shall be filled with non-shrink grout. 1" dimension may vary to accommodate tolerance in beam lengths.

Notes:
See sheet 7 of 14 for fabric bearing pad details.
Burn existing dowel rods flush with existing concrete surfaces. Grind existing dowel rod smooth and seal with epoxy. Cost included with Removal of Existing Superstructures.

DESIGNED	-	MICHAEL A. PAULIONIS
CHECKED	-	RYAN P. NEGANGARD
DRAWN	-	ANDRO R. SAMANIEGO
CHECKED	-	M.A.P. / R.P.N. / G.R.A.

 EXAMINED	
PASSED	

DATE	-	MAY 13, 2025
REVISED	-	
REVISED	-	


STATE OF ILLINOIS
DEPARTMENT OF TRANSPORTATION

SUPERSTRUCTURE DETAILS
STRUCTURE NO. 013-0037

SHEET 4 OF 14 SHEETS


F.A.S. RTE.	SECTION	COUNTY	TOTAL SHEETS	SHEET NO.
2704	(11BR-1)BR	CLAY	38	12
CONTRACT NO. 74654				
ILLINOIS FED. AID PROJECT				

MODEL: 0130037-74654-005
FILE NAME: pw:\lido-pw-bentley.com\FWIDOT\Documents\IDOT Offices\Bureau of Bridges and Structures\Projects\0130037\CADD Plans\0130037-74654.dgn
5/13/2025 2:49:41 PM

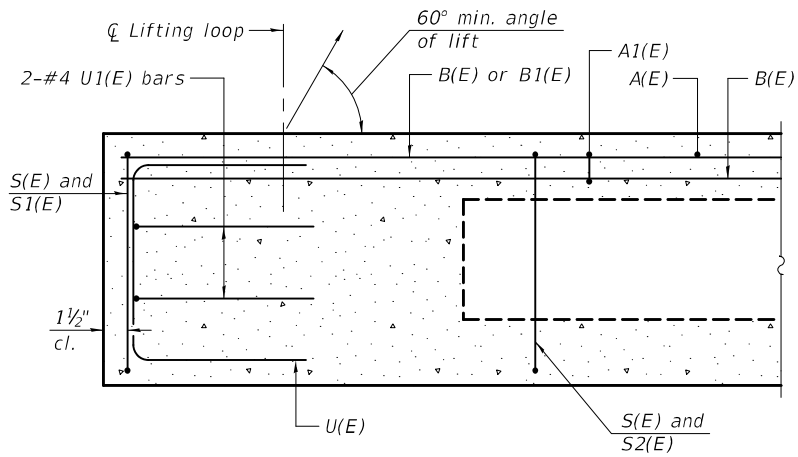


SECTION A-A

Omit key on exterior face of outside beams

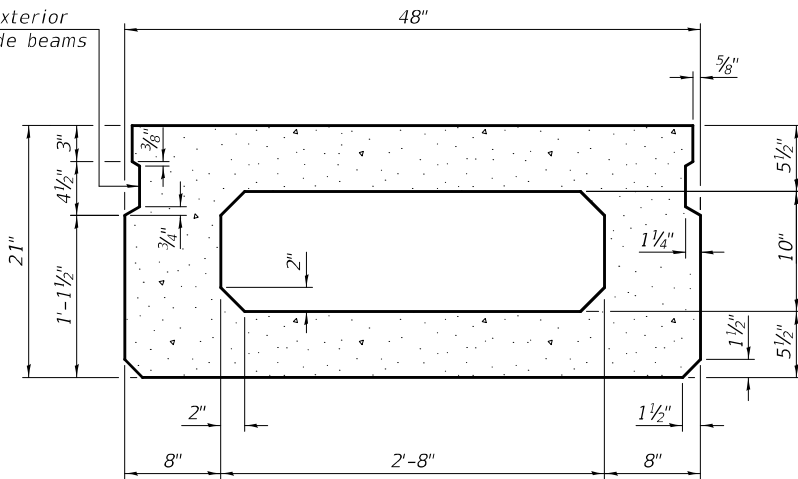


SECTION B-B

(Showing dimensions)

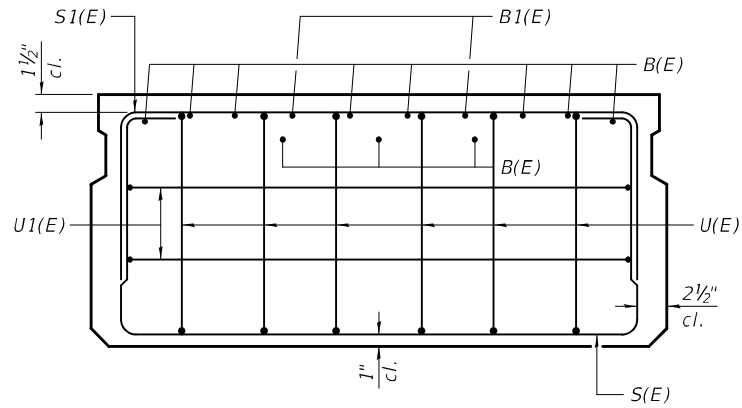


VIEW C-C

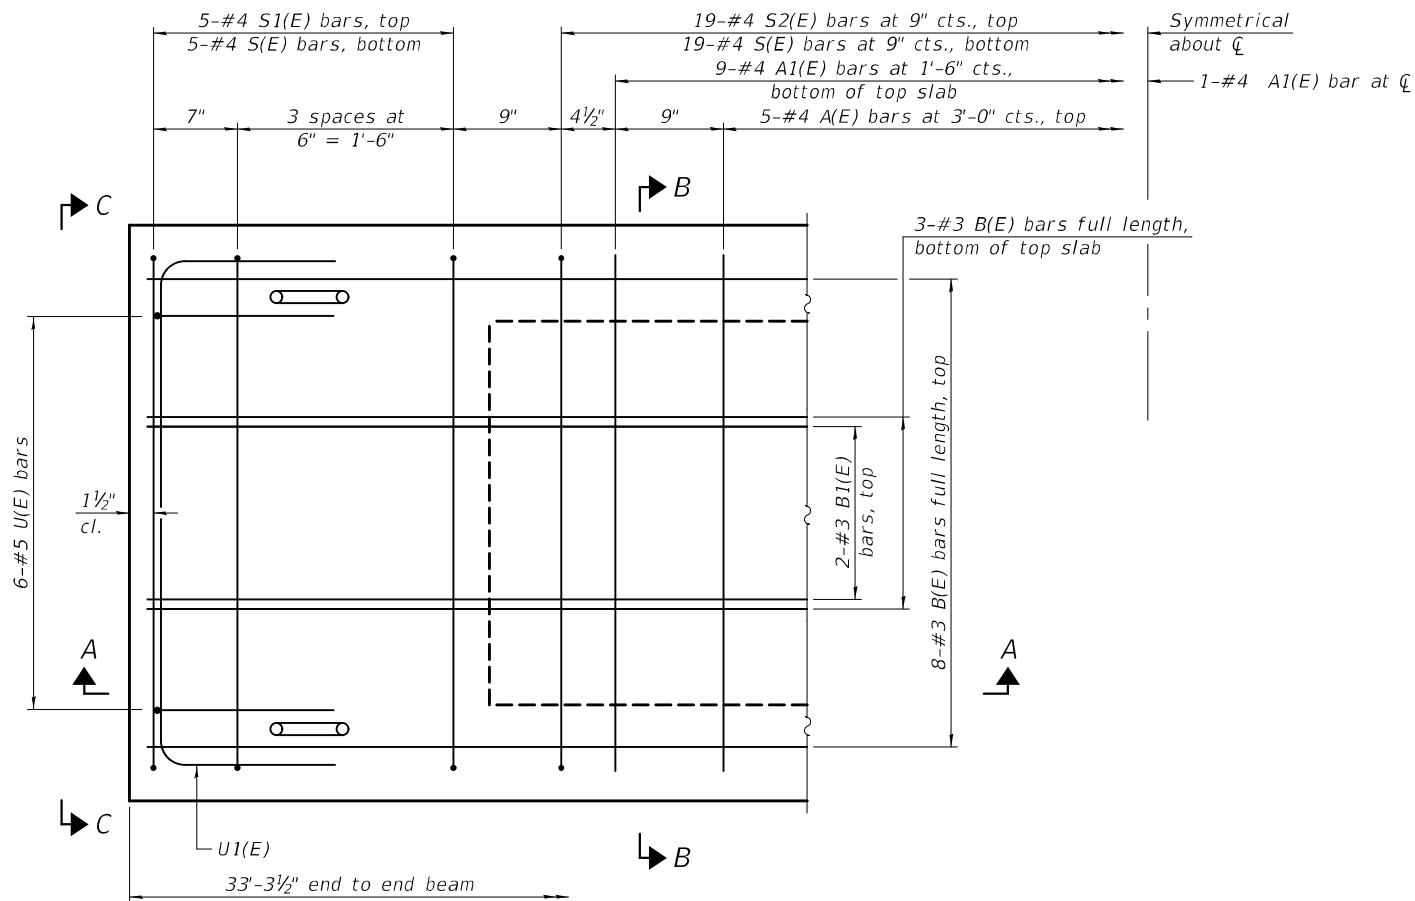

PLAN VIEW

Note:

Spacing of S(E) and S2(E) bars may be adjusted up to 4" in the immediate area of the transverse tie diaphragms to miss the block outs for the transverse ties.

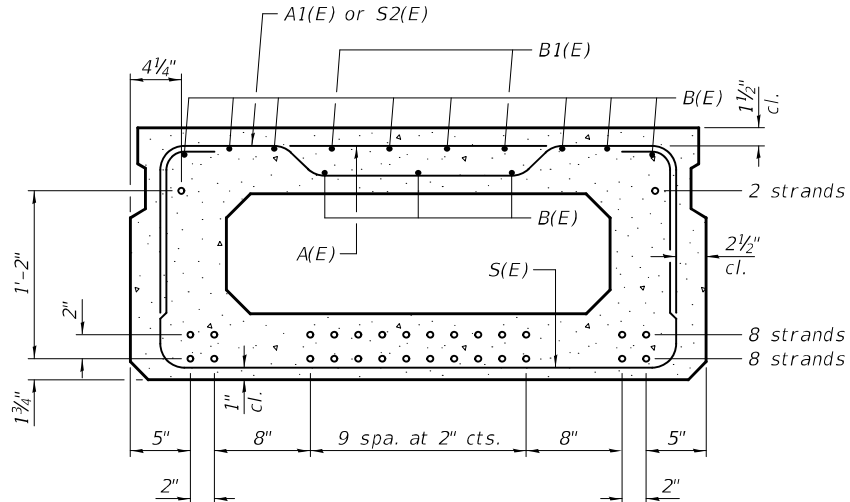

SECTION B-B

(Showing reinforcement and permissible strand locations)

Note:

Place the number of strands specified in each row symmetrically about the centerline of beam in the permissible strand locations shown.

MINIMUM BAR LAP

#3 bar = 1'-6"

BAR LIST

ONE BEAM ONLY

(For information only)

Bar	No.	Size	Length	Shape
A(E)	10	#4	3'-7"	—
A1(E)	19	#4	3'-10"	—
B(E)	11	#3	33'-0"	—
B1(E)	4	#3	10'-0"	—
S(E)	38	#4	7'-5"	┌
S1(E)	10	#4	5'-11"	┌
S2(E)	38	#4	6'-2"	┌
U(E)	12	#5	4'-0"	┌
U1(E)	4	#4	6'-0"	┌

Note:

See sheet 7 of 14 for additional details and Bill of Material.

PD-2148-0

1-1-2020

DESIGNED -	MICHAEL A. PAULIONIS
CHECKED -	RYAN P. NEGANGARD
DRAWN -	ANDRO R. SAMANIEGO
CHECKED -	M.A.P. / R.P.N. / G.R.A.

EXAMINED

PASSED

Mark Shuffin
ENGINEER OF BRIDGE DESIGN

James F. Schaff
ENGINEER OF BRIDGES AND STRUCTURES

DATE - MAY 13, 2025

REVISED -

REVISED -


STATE OF ILLINOIS
DEPARTMENT OF TRANSPORTATION

SPAN 1 & 3- 21" X 48" PPC DECK BEAM DETAILS
STRUCTURE NO. 013-0037





SHEET 5 OF 14 SHEETS

F.A.S. RTE.	SECTION	COUNTY	TOTAL SHEETS	SHEET NO.
2704	(11BR-1)BR	CLAY	38	13
CONTRACT NO. 74654				
ILLINOIS FED. AID PROJECT				

MODEL: 0130037-74654-006
FILE NAME: pw:\wido-pw\benley.com\FWIDOT\Documents\IDOT Offices\Bureau of Bridges and Structures\Projects\0130037\CADD Plans\0130037-74654.dgn

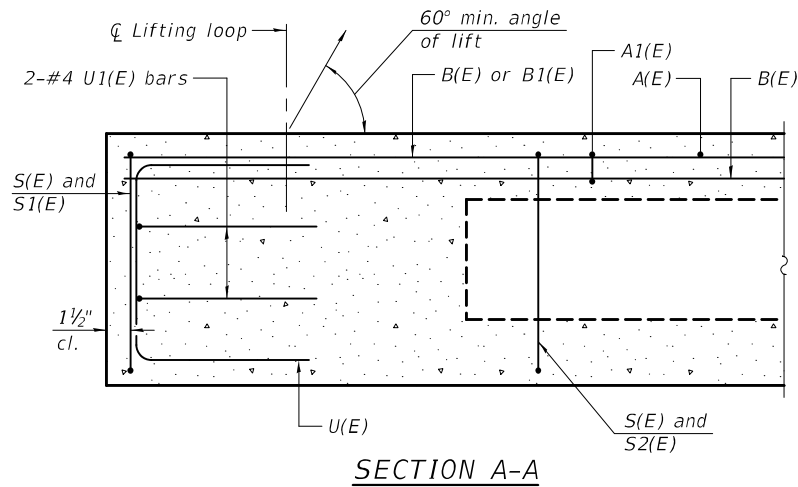

Omit key on exterior face of outside beams

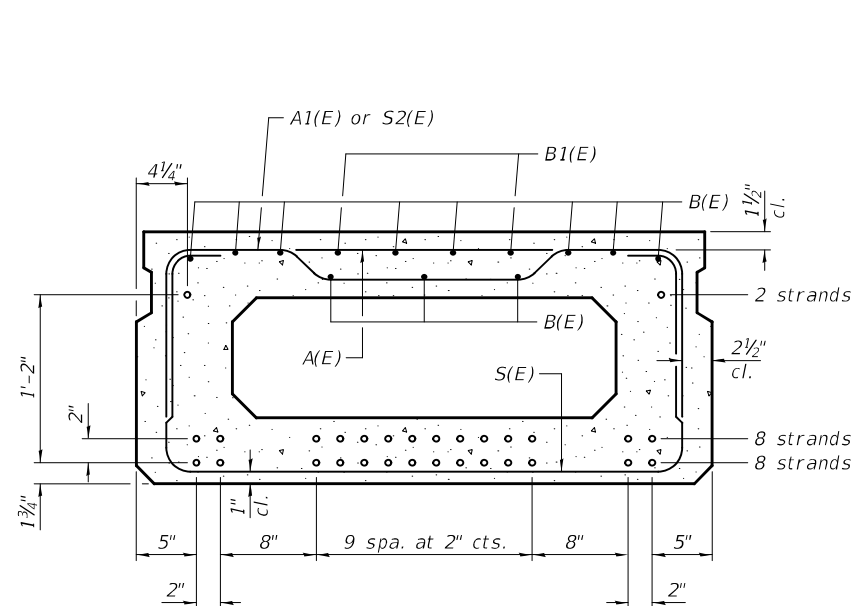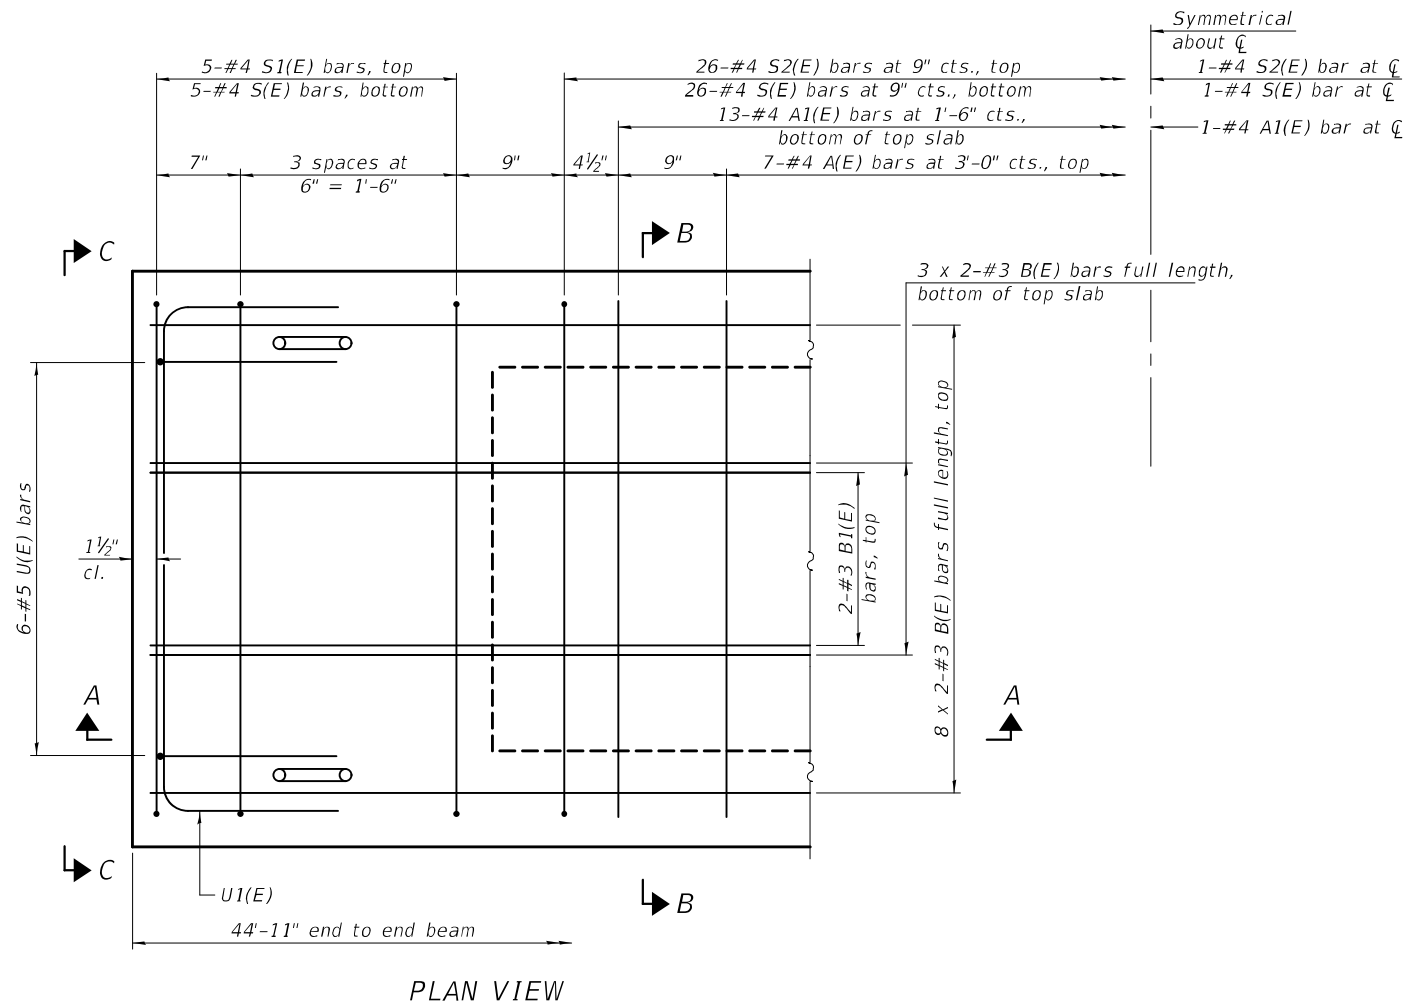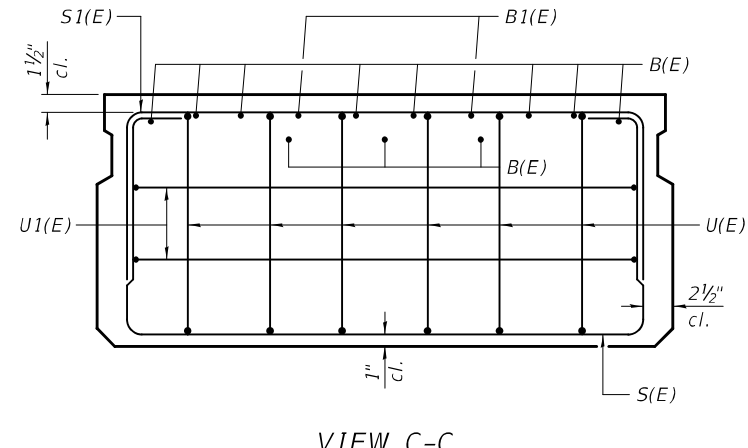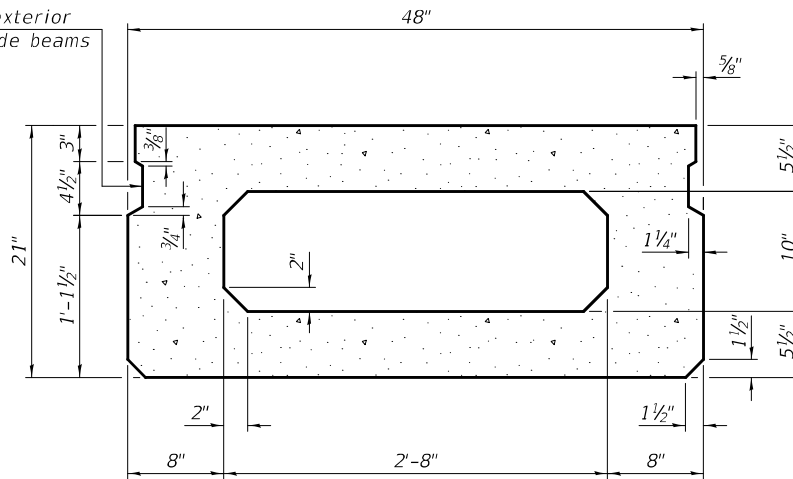

SECTION B-B
(Showing reinforcement and permissible strand locations)

Note:
Place the number of strands specified in each row symmetrically about the centerline of beam in the permissible strand locations shown.

MINIMUM BAR LAP
#3 bar = 1'-6"

BAR LIST
ONE BEAM ONLY
(For information only)

Bar	No.	Size	Length	Shape
A(E)	14	#4	3'-7"	—
A1(E)	27	#4	3'-10"	—
B(E)	22	#3	23'-1"	—
B1(E)	4	#3	10'-0"	—
S(E)	53	#4	7'-5"	⌌
S1(E)	10	#4	5'-11"	⌌
S2(E)	53	#4	6'-2"	⌌
U(E)	12	#5	4'-0"	⌌
U1(E)	4	#4	6'-0"	⌌

Note:
See sheet 7 of 14 for additional details and Bill of Material.
Bars indicated thus 8 x 2-#3 etc. indicates 8 lines of bars with 2 lengths per line.

PD-2148-0

1-1-2020

DESIGNED -	MICHAEL A. PAULIONIS
CHECKED -	RYAN P. NEGANGARD
DRAWN -	ANDRO R. SAMANIEGO
CHECKED -	M.A.P. / R.P.N. / G.R.A.

EXAMINED	Mark Shuffin ENGINEER OF BRIDGE DESIGN
PASSED	James F. Schaff ENGINEER OF BRIDGES AND STRUCTURES

DATE -	MAY 13, 2025
REVISED -	
REVISED -	

STATE OF ILLINOIS
DEPARTMENT OF TRANSPORTATION


SPAN 2- 21" X 48" PPC DECK BEAM DETAILS
STRUCTURE NO. 013-0037

SHEET 6 OF 14 SHEETS


F.A.S. RTE.	SECTION	COUNTY	TOTAL SHEETS	SHEET NO.
2704	(11BR-1)BR	CLAY	38	14
CONTRACT NO. 74654				
ILLINOIS FED. AID PROJECT				

5/13/2025 2:49:42 PM

MODEL: 0130037-74654-007
FILE NAME: pw:\lido-ppw-bentley.com\FWIDOT\Documents\IDOT Offices\Bureau of Bridges and Structures\Projects\0130037\CADD Plans\0130037-74654.dgn
5/13/2025 2:49:42 PM

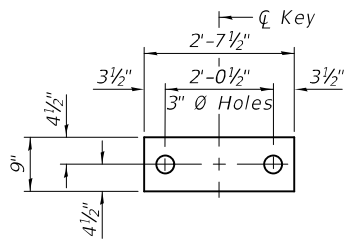

FABRIC BEARING PAD
(Interior)

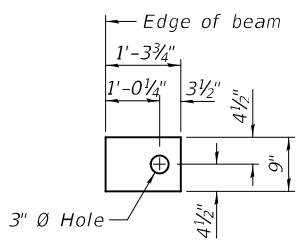

FABRIC BEARING PAD
(Exterior)


FIXED

Notes:


All bearing pads shall be 1" thick.

Omit holes when using expansion bearings.


Expansion bearing pads shall be bonded to the substructure.

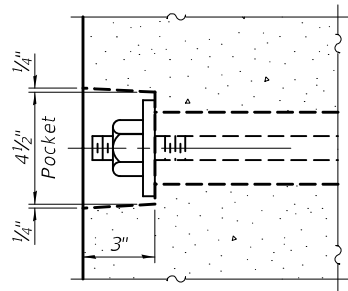


SECTION A-A

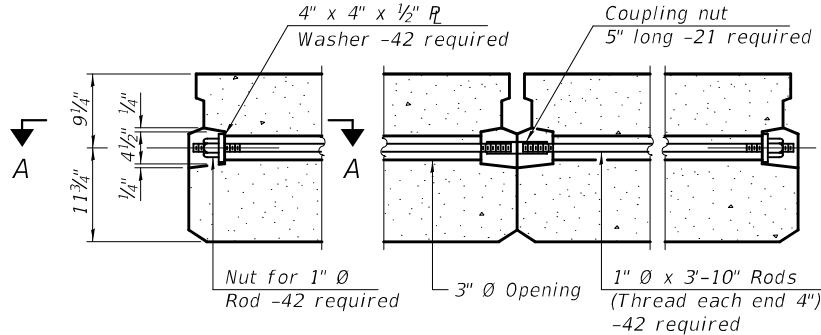


TYPICAL TRANSVERSE TIE ASSEMBLY

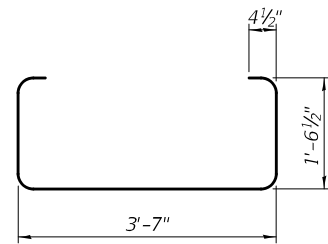


BAR S(E)

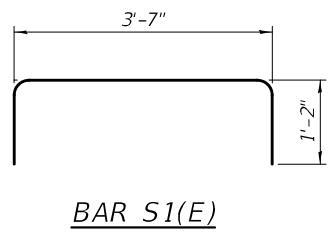


BAR S1(E)

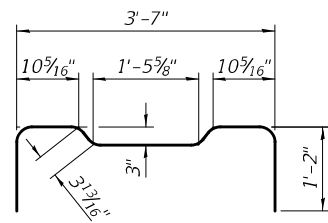


BAR S2(E)

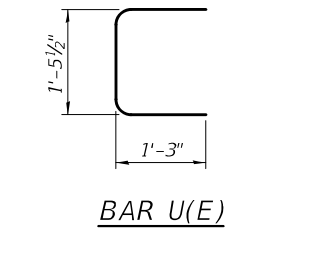


BAR U(E)

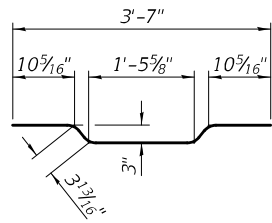

BAR A1(E)

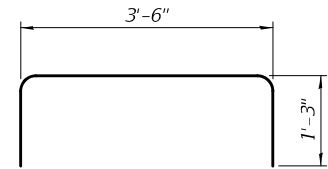

BAR U1(E)

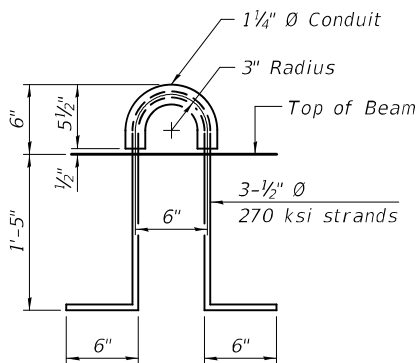

LIFTING LOOP DETAIL

Notes:

Prestressing steel shall be uncoated high strength, low relaxation 7-wire strand, Grade 270. The nominal diameter shall be 1/2" and the nominal cross-sectional area shall be 0.153 sq. in.

The 1" Ø rods in the transverse tie assembly shall be tightened to a snug fit and the threads set. Pockets on exterior faces of bridge shall be filled with grout after transverse tie assembly is in place.

Two 1/8" fabric adjusting shims of the dimensions of the exterior bearing pad shall be provided for each bearing pad location.

A minimum 2 1/2" Ø lifting pin shall be used to engage the lifting loops during handling.


Corrosion Inhibitor, per Article 1020.05(b)(10) and 1021.07 of the Standard Specifications, shall be used in the concrete for precast prestressed concrete deck beams.

Compressive strength of prestressed concrete, f'c, shall be 6000 psi.

Compressive strength of prestressed concrete at release, f'ci, shall be 5000 psi.

For rail post spacing, see sheet 3 of 14.

For railing and anchorage details, see sheet 10 thru 13 of 14.

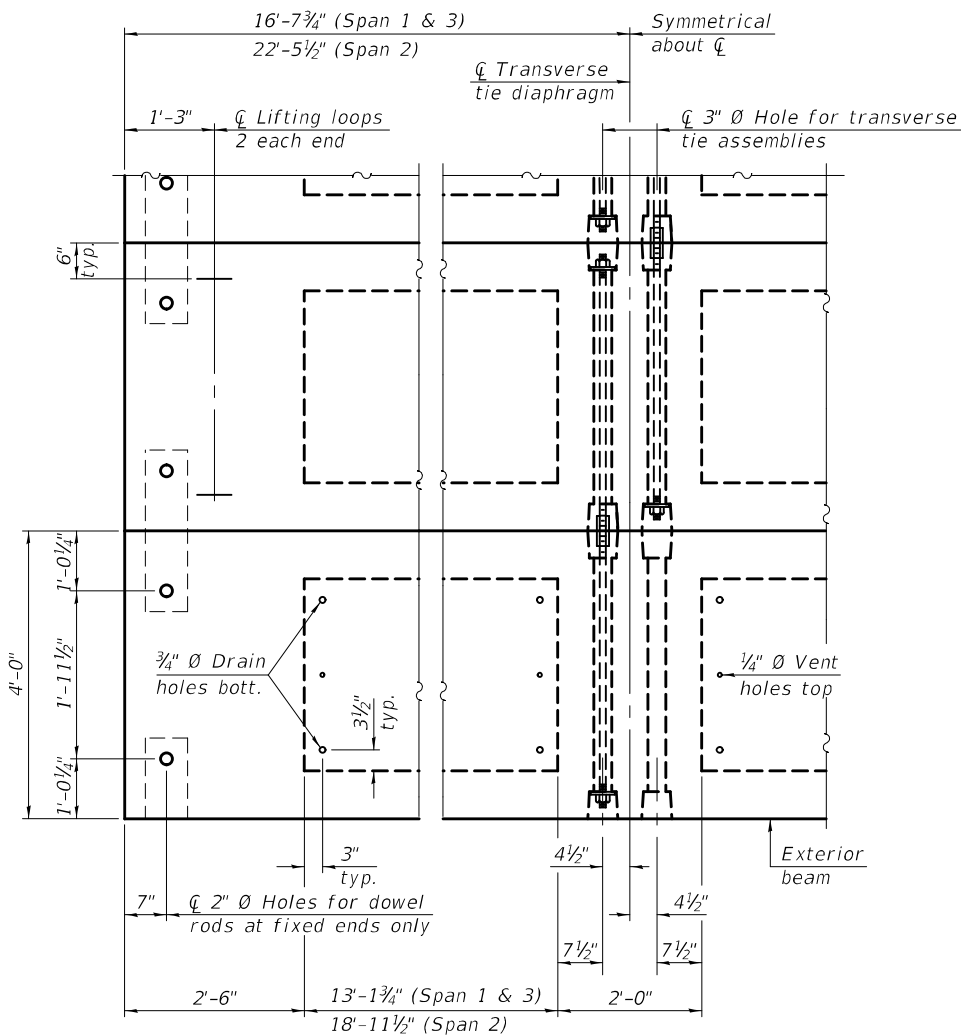

PLAN VIEW

Note:

Connect beams in pairs with the transverse tie configuration shown.

BILL OF MATERIAL

Precast Prestressed Conc. Deck Bms. (21" depth)	Sq. Ft.	3,568
---	---------	-------

PDD-2148-0

1-1-2020

DESIGNED -	MICHAEL A. PAULIONIS
CHECKED -	RYAN P. NEGANGARD
DRAWN -	ANDRO R. SAMANIEGO
CHECKED -	M.A.P. / R.P.N. / G.R.A.

EXAMINED		DATE -	MAY 13, 2025
PASSED		REVISED -	
	ENGINEER OF BRIDGES AND STRUCTURES	REVISED -	


STATE OF ILLINOIS
DEPARTMENT OF TRANSPORTATION

21" X 48" PPC DECK BEAM DETAILS
STRUCTURE NO. 013-0037



SHEET 7 OF 14 SHEETS

F.A.S. RTE.	SECTION	COUNTY	TOTAL SHEETS	SHEET NO.
2704	(11BR-1)BR	CLAY	38	15
CONTRACT NO. 74654				
ILLINOIS FED. AID PROJECT				

MODEL: 0130037-74654-008
FILE NAME: pw:\idiot-pw\benley.com\FWIDOT\Documents\IDOT Offices\Bureau of Bridges and Structures\Projects\0130037\CADD Plans\0130037-74654.dgn

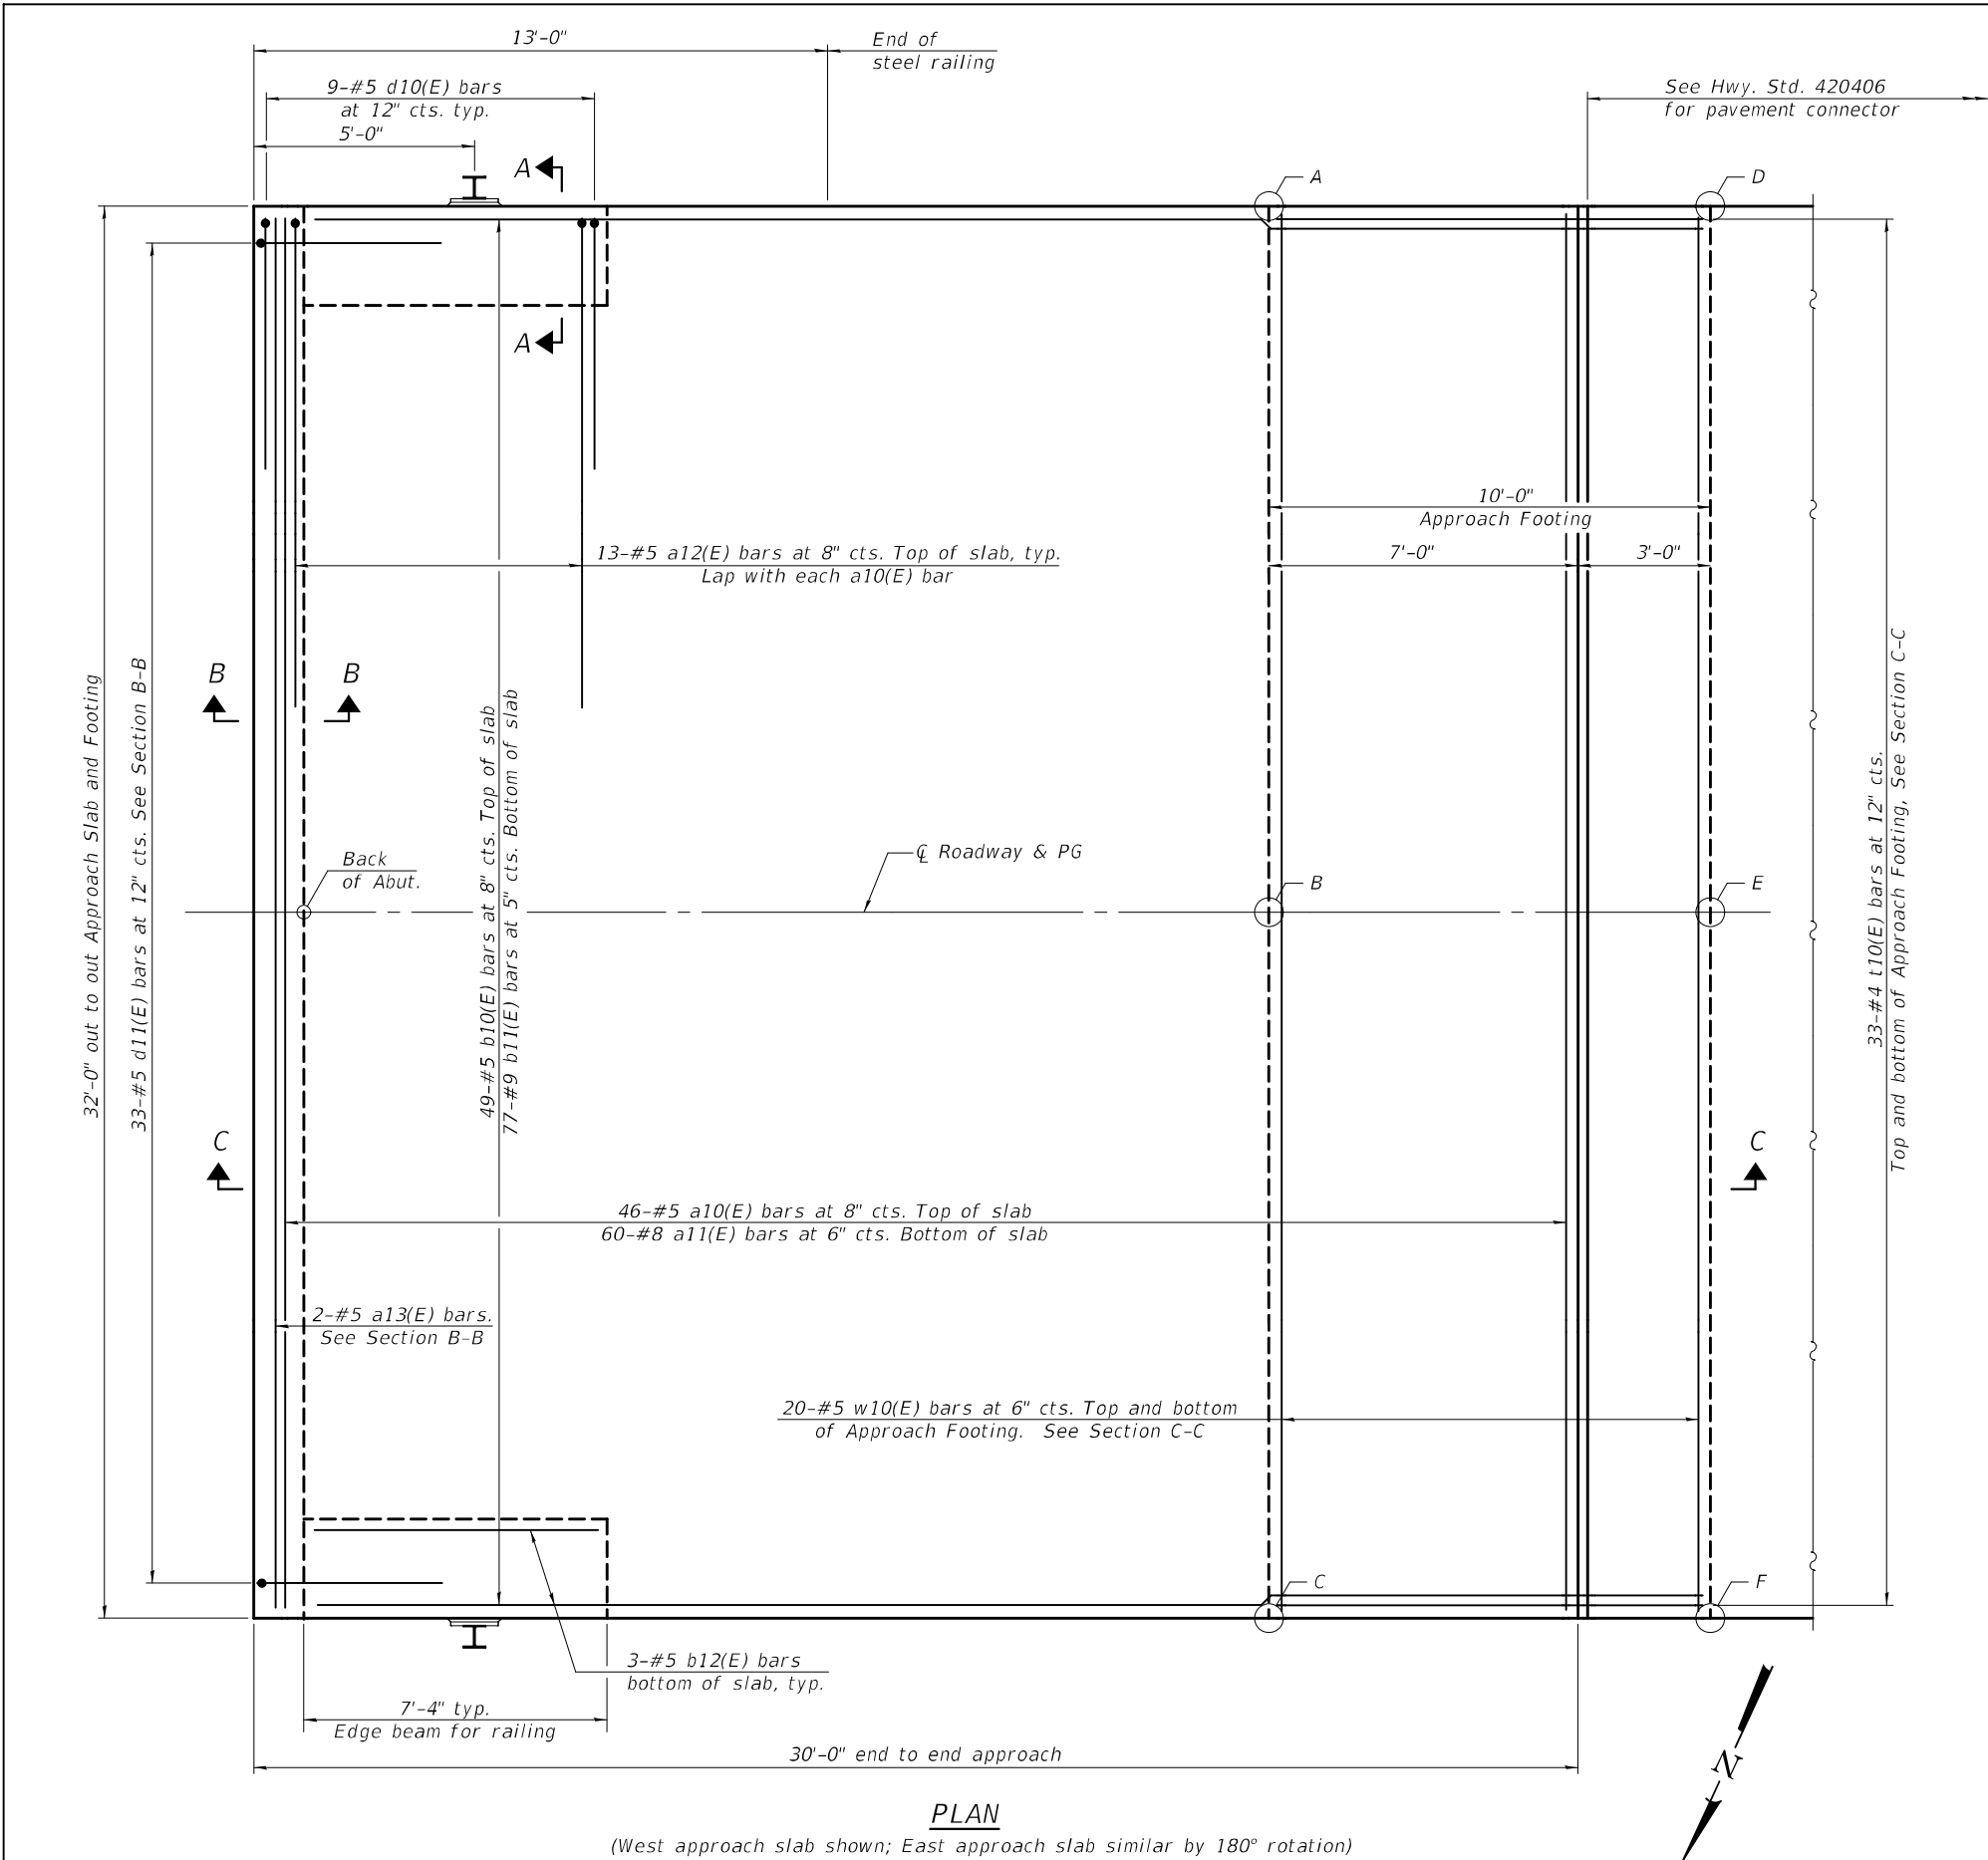

TOP AND BOTTOM ELEVATIONS FOR APPROACH FOOTING					
West Approach			East Approach		
Point/ Location	Top	Bottom	Point/ Location	Top	Bottom
A - SE	461.72	460.89	A - NW	461.67	460.84
B - E $\bar{C}$	461.96	461.13	B - W $\bar{C}$	461.91	461.08
C - NE	461.72	460.89	C - SW	461.67	460.84
D - SW	461.69	460.86	D - NE	461.64	460.81
E - W $\bar{C}$	461.93	461.10	E - E $\bar{C}$	461.88	461.05
F - NW	461.69	460.86	F - SE	461.64	460.81

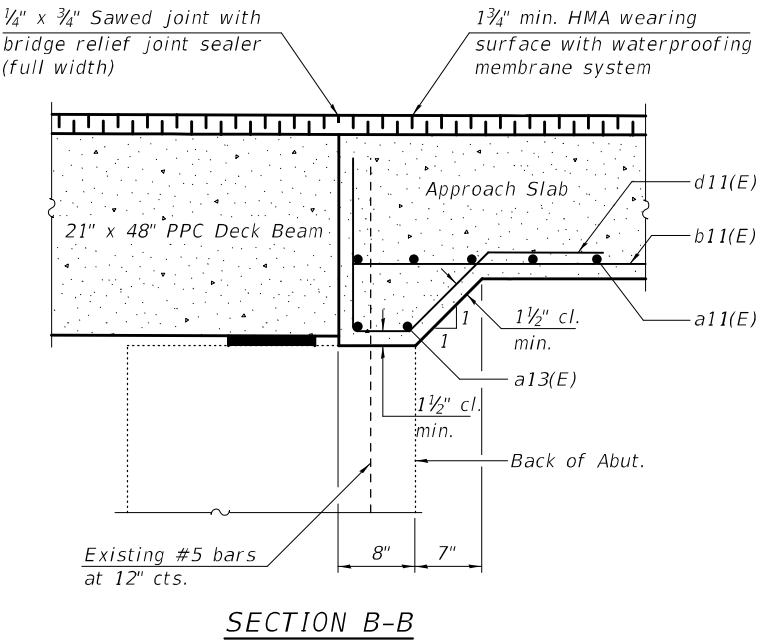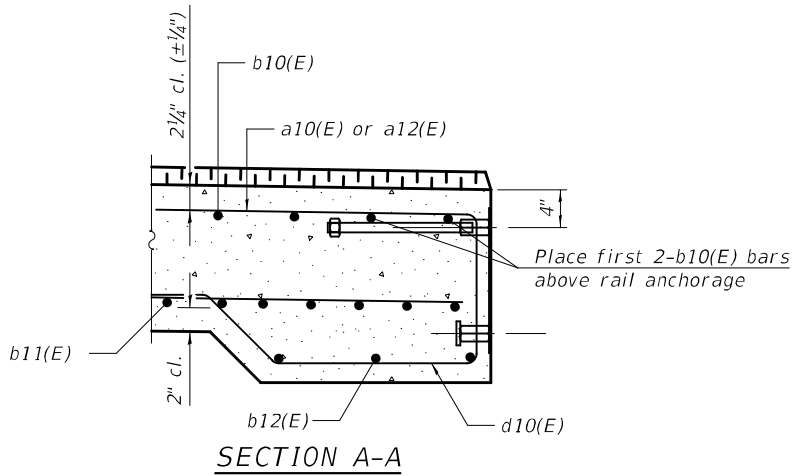


Note:
Existing reinforcement bars extending into the removal area shall be cleaned, straightened and incorporated into the new construction. Any reinforcement bars that are damaged during concrete removal operations shall be replaced with an approved bar splicer or anchorage system. Cost shall be included in Concrete Superstructure (Approach Slab).


(Sheet 1 of 2)

DESIGNED - MICHAEL A. PAULIONIS	EXAMINED	DATE - MAY 13, 2025	STATE OF ILLINOIS DEPARTMENT OF TRANSPORTATION	BRIDGE APPROACH SLAB DETAILS STRUCTURE NO. 013-0037	SHEET 8 OF 14 SHEETS	F.A.S. RTE.	SECTION	COUNTY	TOTAL SHEETS	SHEET NO.
CHECKED - RYAN P. NEGANGARD	PASSED					2704	(11BR-1)BR	CLAY	38	16
DRAWN - ANDRO R. SAMANIEGO		REVISED -				CONTRACT NO. 74654				
CHECKED - M.A.P. / R.P.N. / G.R.A.		REVISED -				ILLINOIS FED. AID PROJECT				

MODEL: 0130037-74654-009
FILE NAME: pw:\idiot-pw\benley.com\FWIDOT\Documents\IDOT Offices\Bureau of Bridges and Structures\Projects\0130037\CADD Plans\0130037-74654.dgn

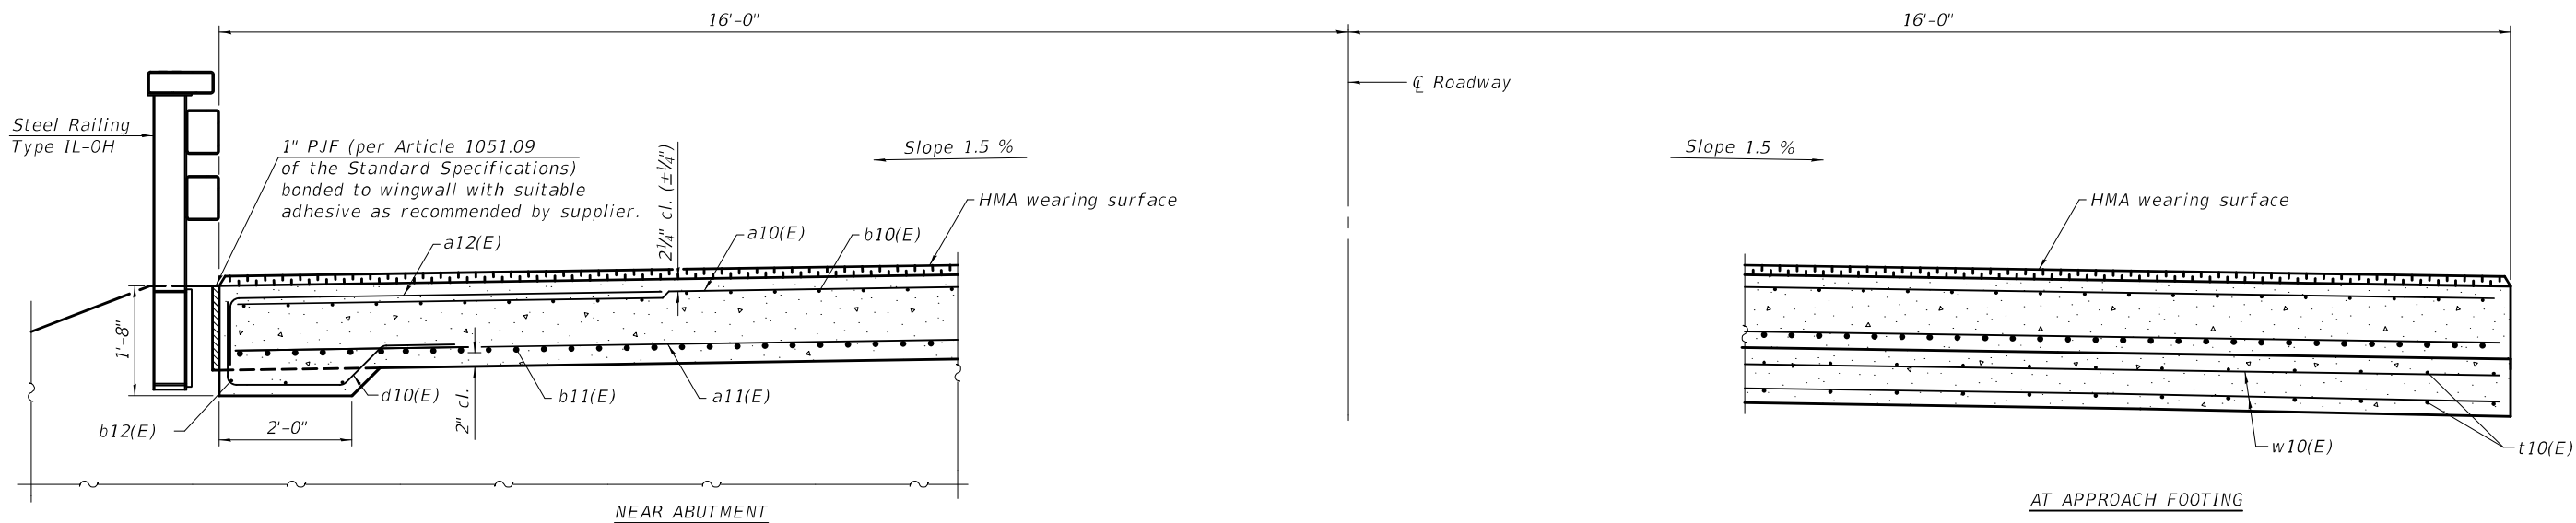

CROSS SECTION
(Looking East)

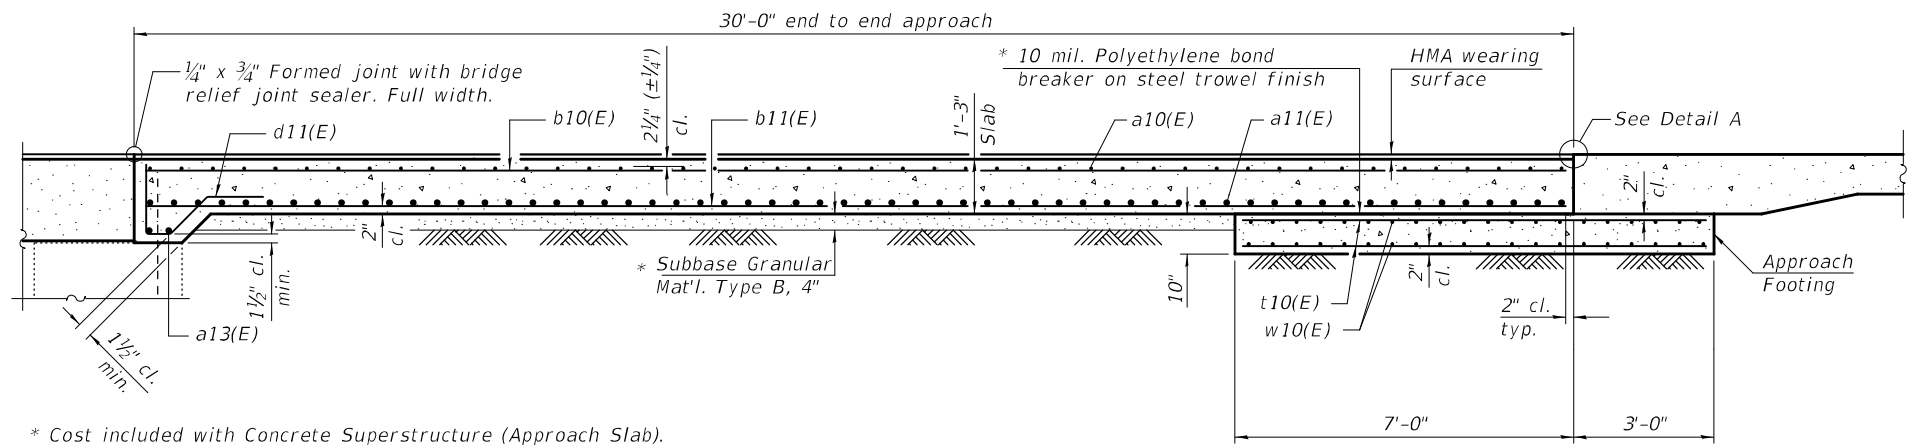


* Cost included with Concrete Superstructure (Approach Slab).

SECTION C-C


Notes:
The joint opening shall be adjusted for temperature per Article 520.04 of the Standard Specifications. However, since this detail is for jointless structures, the length of bridge used to calculate the adjustment shall be equal to half the total bridge length plus the length of the bridge approach slab.
Approach slab shall be paid for as Concrete Superstructure (Approach Slab).
Approach footing concrete shall be paid for as Concrete Structures.
The approach footing maximum applied service bearing pressure (Qmax) = 2.0 ksf.
Cost of excavation for approach footing included with Concrete Structures.
For railing details, see sheet 10 of 14.

TWO APPROACHES
BILL OF MATERIAL


Bar	No.	Size	Length	Shape
a10(E)	92	#5	31'-8"	—
a11(E)	120	#8	31'-8"	—
a12(E)	52	#5	7'-8"	—
a13(E)	4	#5	31'-8"	—
b10(E)	98	#5	29'-8"	—
b11(E)	154	#9	29'-8"	—
b12(E)	12	#5	7'-0"	—
d10(E)	36	#5	4'-11"	┐
d11(E)	66	#5	4'-4"	┐
t10(E)	132	#4	9'-8"	—
w10(E)	80	#5	31'-8"	—
Concrete Superstructure (Approach Slab)			Cu. Yd.	91.2
Concrete Structures			Cu. Yd.	19.8
Reinforcement Bars, Epoxy Coated			Pound	36,360

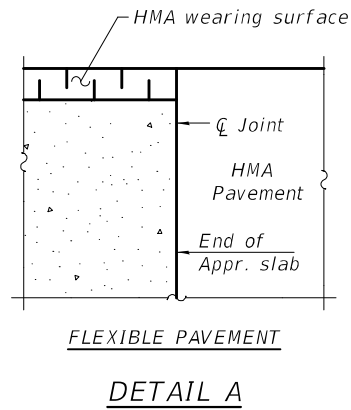


DETAIL A

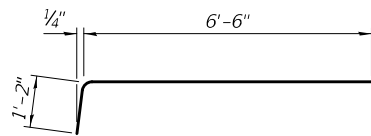

BAR a12(E)

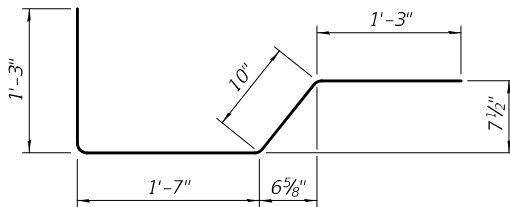

BAR d10(E)

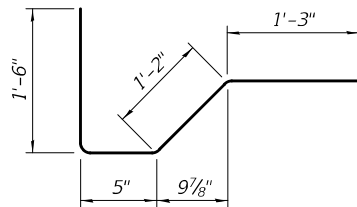

BAR d11(E)

(Sheet 2 of 2)

DESIGNED -	MICHAEL A. PAULIONIS
CHECKED -	RYAN P. NEGANGARD
DRAWN -	ANDRO R. SAMANIEGO
CHECKED -	M.A.P. / R.P.N. / G.R.A.

EXAMINED	<i>Mark Shuffin</i> ENGINEER OF BRIDGE DESIGN
PASSED	<i>Joey F. Schaff</i> ENGINEER OF BRIDGES AND STRUCTURES

DATE -	MAY 13, 2025
REVISED -	
REVISED -	

STATE OF ILLINOIS
DEPARTMENT OF TRANSPORTATION

BRIDGE APPROACH SLAB DETAILS
STRUCTURE NO. 013-0037

SHEET 9 OF 14 SHEETS

F.A.S. RTE.	SECTION	COUNTY	TOTAL SHEETS	SHEET NO.
2704	(11BR-1)BR	CLAY	38	17
CONTRACT NO. 74654				
ILLINOIS FED. AID PROJECT				

5/13/2025 2:17:25 PM



4-4-2025

EXAMINED
PASSED


DATE	-	MAY 13, 2025
REVISED	-	
REVISED	-	

STEEL RAILING, TYPE IL-OH
STRUCTURE NO. 013-0037


SHEET 11 OF 14 SHEETS

ILLINOIS	FED. AID PROJECT
----------	------------------


MODEL: 0130037-74654-014
FILE NAME: pw:\idiot-pw\benley.com\FWIDOT\Documents\IDOT Offices\Bureau of Bridges and Structures\Projects\0130037\CADD Plans\0130037-74654.dgn
5/13/2025 2:49:46 PM

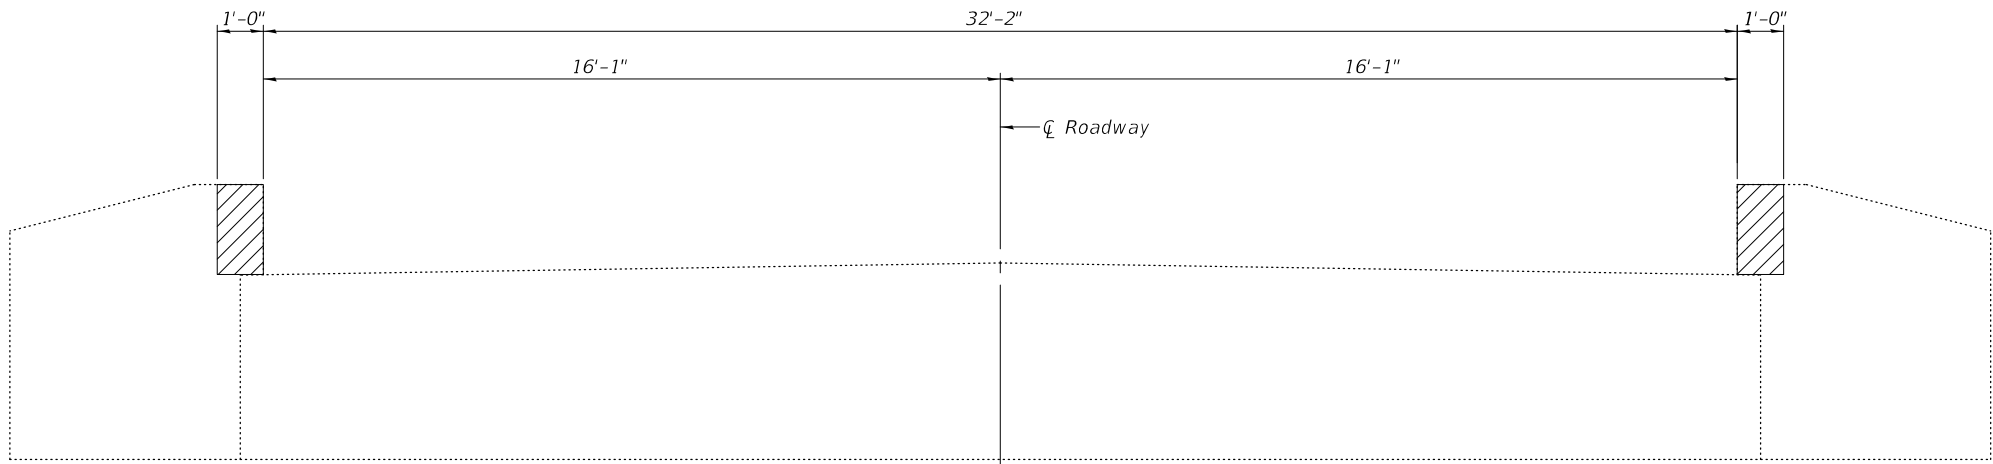

ELEVATION
(Looking at front face)

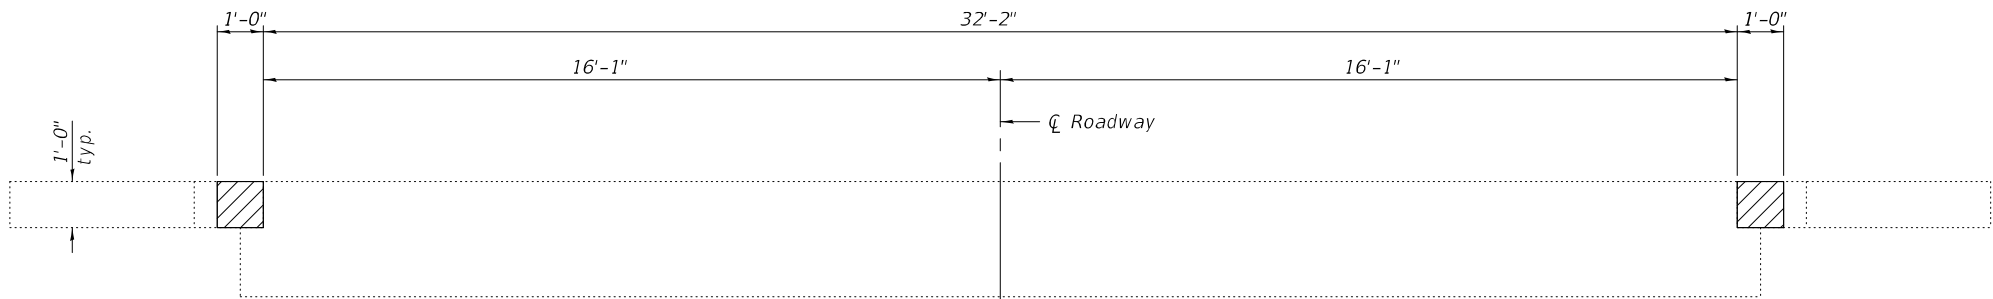


PLAN

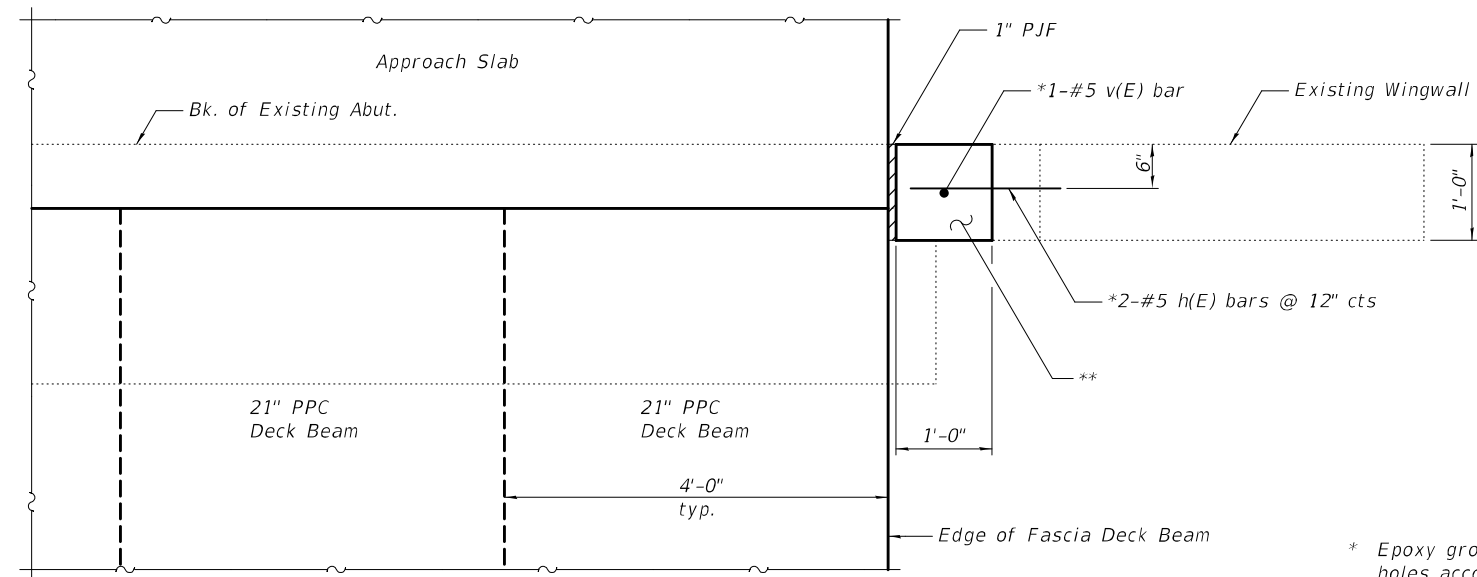

PLAN
(Typical all wingwalls)


BILL OF MATERIAL

Bar	No.	Size	Length	Shape
h(E)	8	#5	2'-2"	
v(E)	4	#5	2'-7"	
Concrete Removal			Cu. Yd.	0.3
Concrete Structures			Cu. Yd.	0.3
Reinforcement Bars, Epoxy Coated			Pound	30

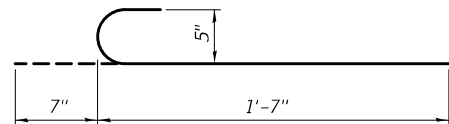

BAR h(E)

Notes:
Hatched areas indicate areas of Concrete Removal.
Existing vertical reinforcement bars extending into the new construction shall be cleaned, straightened and incorporated into the new construction. Cost included with Concrete Removal.

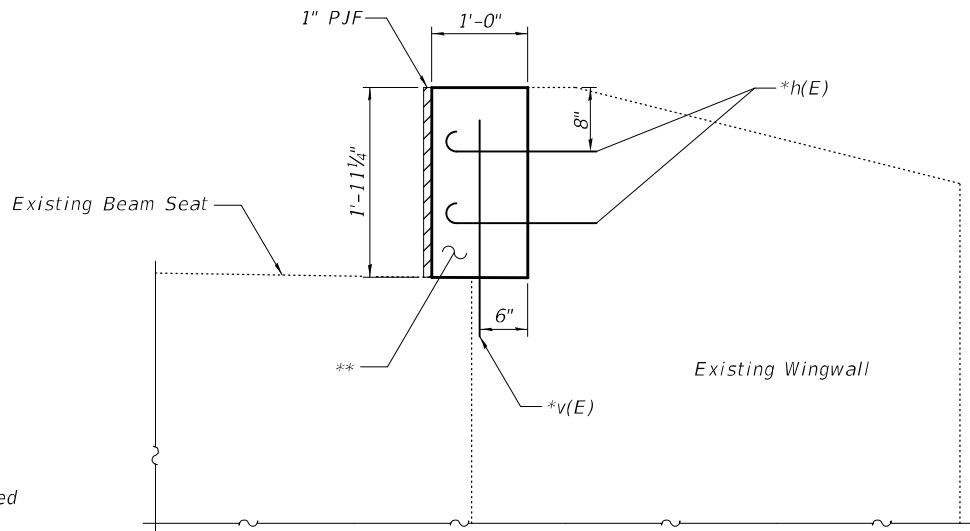

ELEVATION

* Epoxy grout h(E) & v(E) bars in 9" min. drilled holes according to Section 584 of Standard Specifications.

** Concrete to be placed after PPC deck beams have been erected and doweled into place.


STATE OF ILLINOIS
DEPARTMENT OF TRANSPORTATION

WINGWALL DETAILS
STRUCTURE NO. 013-0037

SHEET 14 OF 14 SHEETS

F.A.S. RTE.	SECTION	COUNTY	TOTAL SHEETS	SHEET NO.
2704	(11BR-1)BR	CLAY	38	22
CONTRACT NO. 74654				
ILLINOIS FED. AID PROJECT				

MODEL: Default
FILE: \\nslc-ar\project-aw-bentley.com\PIV\DOT\Documents\DOT_Offices\District 7\Projects\74654\CAD\Drawings\DOT74654-111-eros.dgn

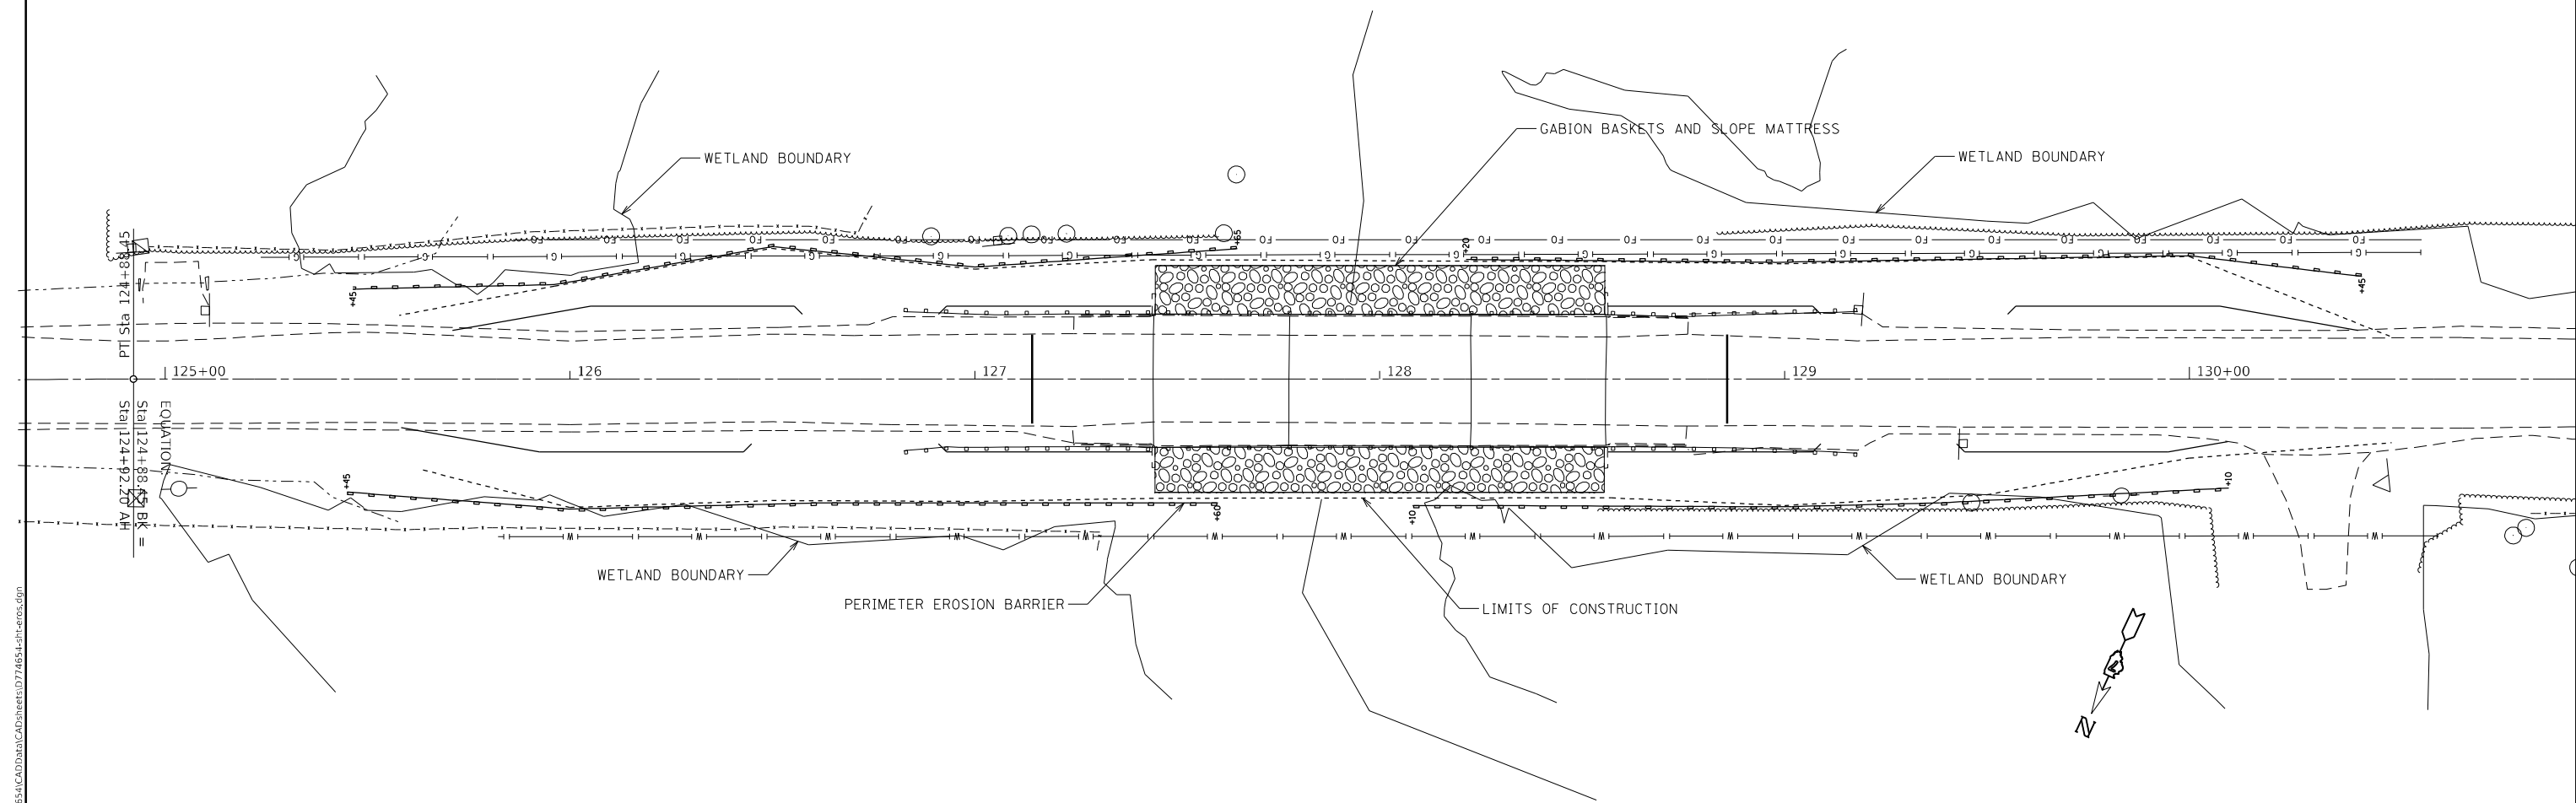


PERIMETER EROSION BARRIER	
LT STA 125+45 TO 127+65	220 FOOT
RT STA 125+45 TO 127+60	215 FOOT
LT STA 128+20 TO 130+45	225 FOOT
RT STA 128+10 TO 130+10	200 FOOT
TOTAL	860 FOOT

PERIMETER EROSION BARRIER
(TO BE CONSTRUCTED PRIOR TO PLACING
AGGREGATE SHOULDERS TYPE A)

NOTE: NO ENCROACHMENT INTO WETLAND AREAS
BEYOND LIMITS OF CONSTRUCTION WILL
BE ALLOWED EXCEPT THAT WHICH IS REQUIRED
TO PLACE PERIMETER EROSION BARRIER.

STATE OF ILLINOIS DEPARTMENT OF TRANSPORTATION	USER NAME = jessica.nille		DESIGNED -	REVISED -	EROSION CONTROL PLAN		F.A.S. RTE.	SECTION	COUNTY	TOTAL SHEETS	SHEET NO.
	DRAWN -		CHECKED -	REVISED -			2704	(118R-1)BR	CLAY	38	23
	PLOT SCALE = 40,0000' / in.		DATE -	REVISED -	SCALE:		CONTRACT NO. 74654				
	PLOT DATE = 1/29/2025				SHEET OF SHEETS		STA. TO STA.		ILLINOIS FED. AID PROJECT		

MODEL: Default
FILE: h:\miller\proj\ulster-cw.bentley.com\PIV\DOT Documents\DOT Offices\District 7\Projects\74654\CADD\data\CAD\sheet\0774654-gh-details.dgn

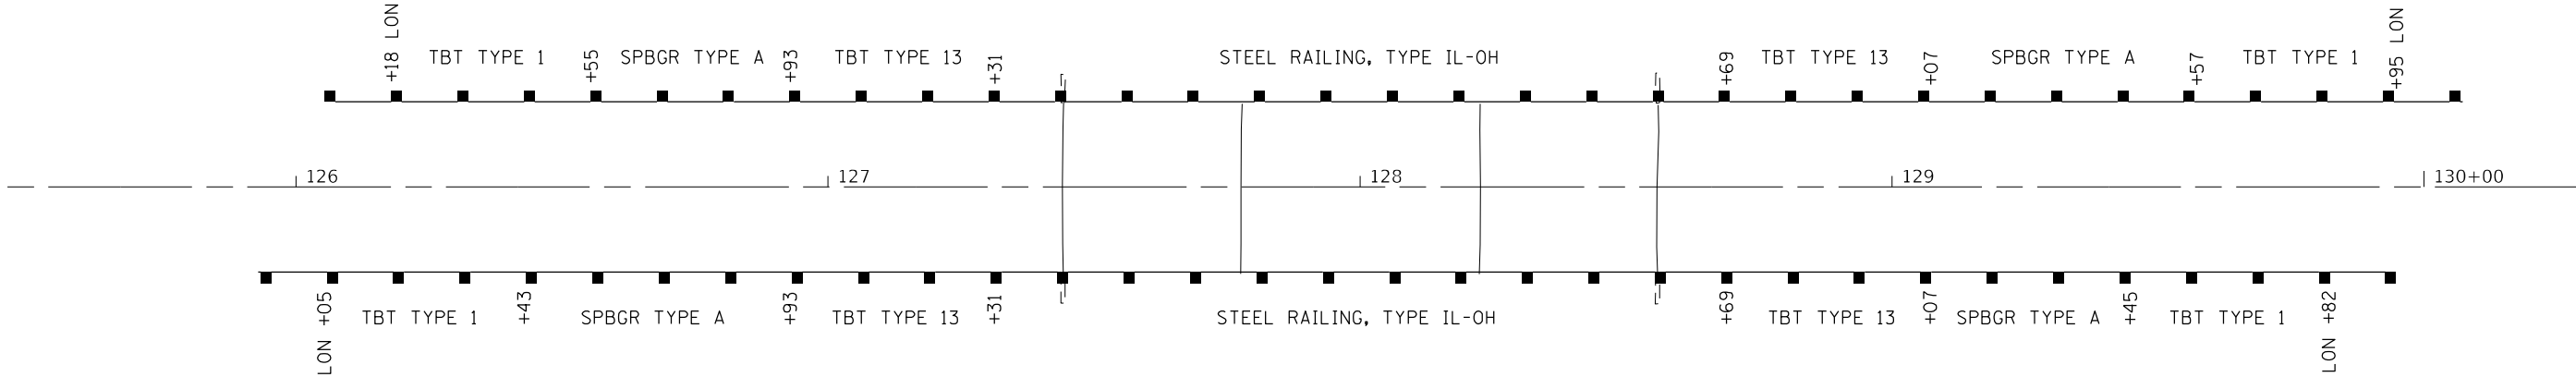


STATION	TO	STATION	SIDE	STEEL PLATE BEAM GUARDRAIL, TYPE A, 6 FOOT POSTS	TRAFFIC BARRIER TERMINAL, TYPE 1 (SPECIAL)	TRAFFIC BARRIER TERMINAL, TYPE 13	GUARDRAIL REFLECTORS, TYPE A	TERMINAL MARKER - DIRECT APPLIED
				FOOT	EACH	EACH	EACH	EACH
125+93.00	TO	126+43.00	RT		1			1
126+43.00	TO	129+93.00	RT	50.0			3	
126+93.00	TO	127+31.00	RT			1		
126+05.00	TO	126+55.00	LT		1			1
126+55.00	TO	126+93.00	LT	37.5			2	
126+93.00	TO	127+31.00	LT			1		
128+69.00	TO	129+07.00	RT			1		
129+07.00	TO	129+45.00	RT	37.5			2	
129+45.00	TO	129+95.00	RT		1			1
128+69.00	TO	129+07.00	LT			1		
129+07.00	TO	129+57.00	LT	50.0			3	
129+57.00	TO	130+07.00	LT		1			1
TOTALS=				175	4	4	10	4

	USER NAME = jessica.hille	DESIGNED -	REVISED -	STATE OF ILLINOIS DEPARTMENT OF TRANSPORTATION	GUARDRAIL DETAILS				F.A.S. RTE.	SECTION	COUNTY	TOTAL SHEETS	SHEET NO.
		DRAWN -	REVISED -						2704	(118R-1)BR	CLAY	38	24
	PLOT SCALE = 100,0000 ' / in.	CHECKED -	REVISED -		CONTRACT NO. 74654								
	PLOT DATE = 1/29/2025	DATE -	REVISED -		SCALE:	SHEET	OF	SHEETS	STA.	TO	STA.		
												ILLINOIS	FED. AID PROJECT

FINAL SURVEY NO.	SURVEYED NOTE BOOK NO.	PLOTTED TEMPLATE AREAS CHECKED	BY	DATE

ORIGINAL SURVEY NO.	SURVEYED NOTE BOOK NO.	PLOTTED TEMPLATE AREAS CHECKED	BY	DATE

MODEL: Default
FILE NAME: D:\Illinois\paw\kennedy\com\BVI\DOT Documents\DOT Office\DOT 7465\CAD\DATA\CAD\DOT 7465-111\DOT 7465-111.dgn

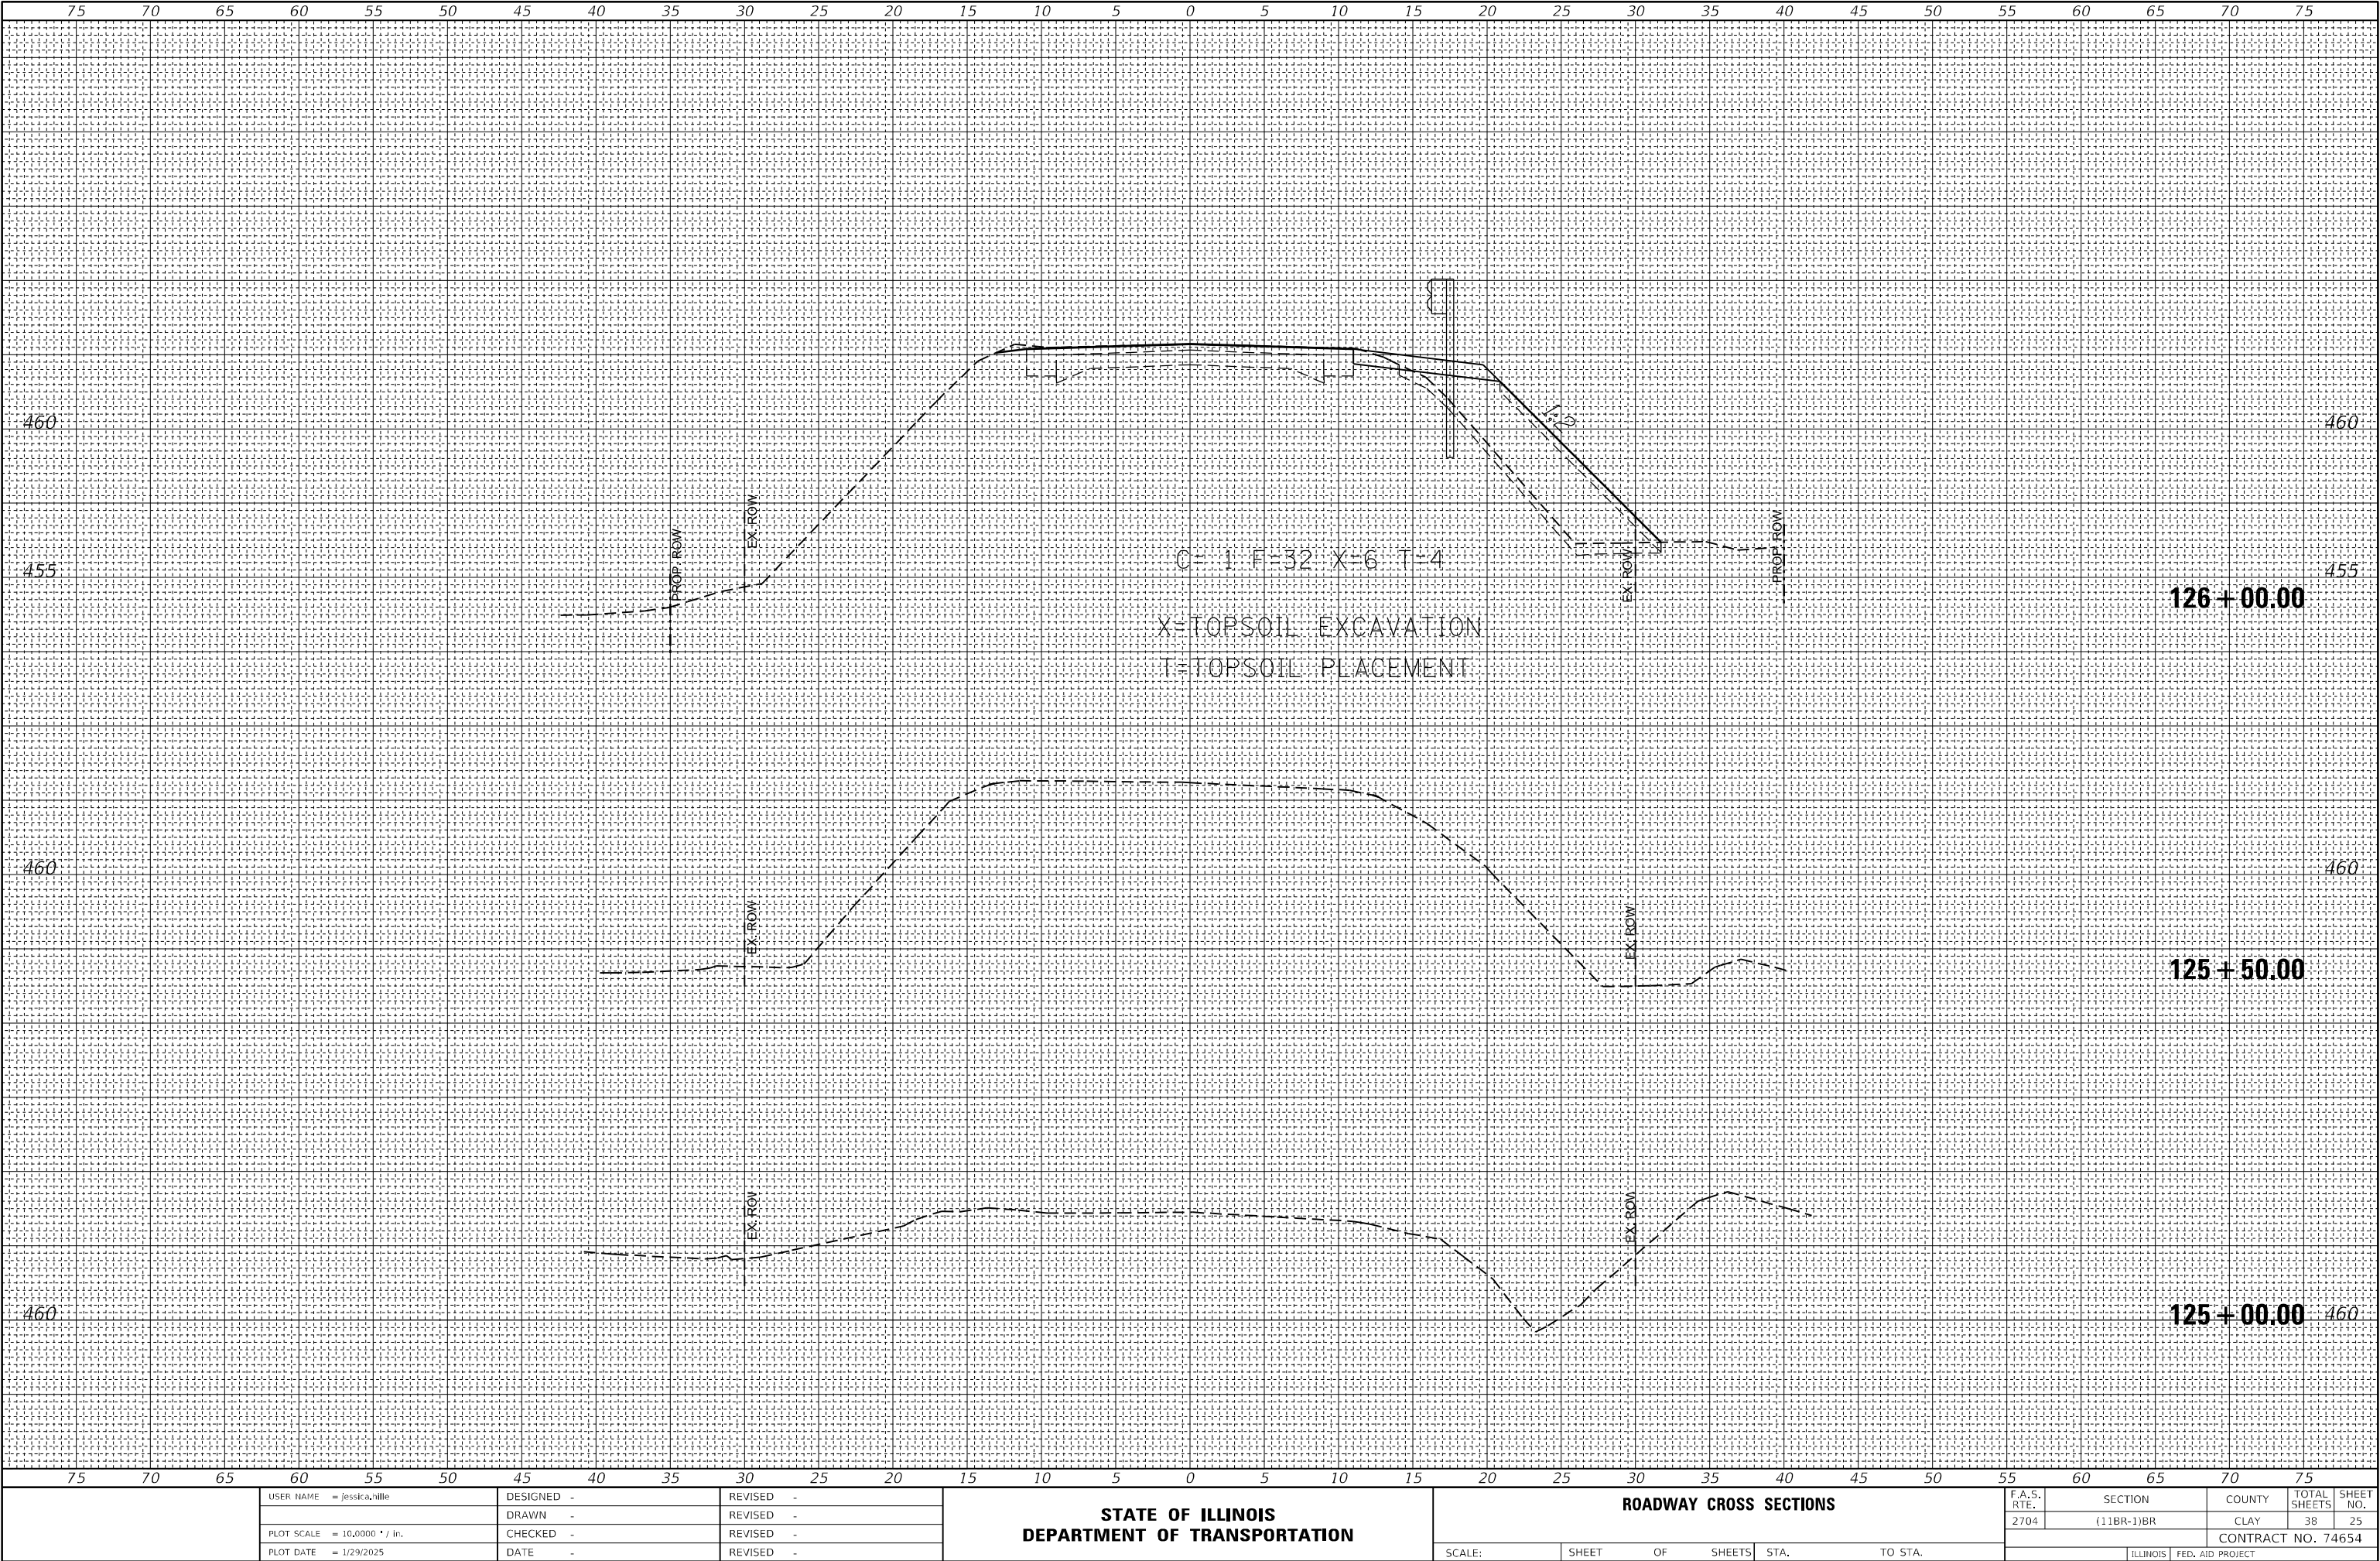

USER NAME = jessica,ville	DESIGNED -	REVISED -
	DRAWN -	REVISED -
PLOT SCALE = 10,000' / in.	CHECKED -	REVISED -
PLOT DATE = 1/29/2025	DATE -	REVISED -

STATE OF ILLINOIS
DEPARTMENT OF TRANSPORTATION

ROADWAY CROSS SECTIONS

SCALE: SHEET OF SHEETS STA. TO STA.

F.A.S. RTE.	SECTION	COUNTY	TOTAL SHEETS	SHEET NO.
2704	(11BR-1)BR	CLAY	38	25
CONTRACT NO. 74654				
ILLINOIS FED. AID PROJECT				

FINAL SURVEY NO.	SURVEYED BY	DATE

ORIGINAL SURVEY NO.	SURVEYED BY	DATE

MODEL: Default
FILE NAME: D:\Illinois\paw\kennedy\com\BVI\DOT Documents\DOT Office\DOT 7455\CAD\DATA\CAD\DOT 7455-SP-54307-2.dgn

USER NAME	= jessica.wille
PLOT SCALE	= 10,0000 * / in.
PLOT DATE	= 1/29/2025

DESIGNED	-
DRAWN	-
CHECKED	-
DATE	-


REVISED	-
REVISED	-
REVISED	-
REVISED	-

STATE OF ILLINOIS
DEPARTMENT OF TRANSPORTATION

ROADWAY CROSS SECTIONS

SCALE: SHEET OF SHEETS STA. TO STA.


F.A.S. RTE.	SECTION	COUNTY	TOTAL SHEETS	SHEET NO.
2704	(11BR-1)BR	CLAY	38	26
CONTRACT NO. 74654				
ILLINOIS FED. AID PROJECT				

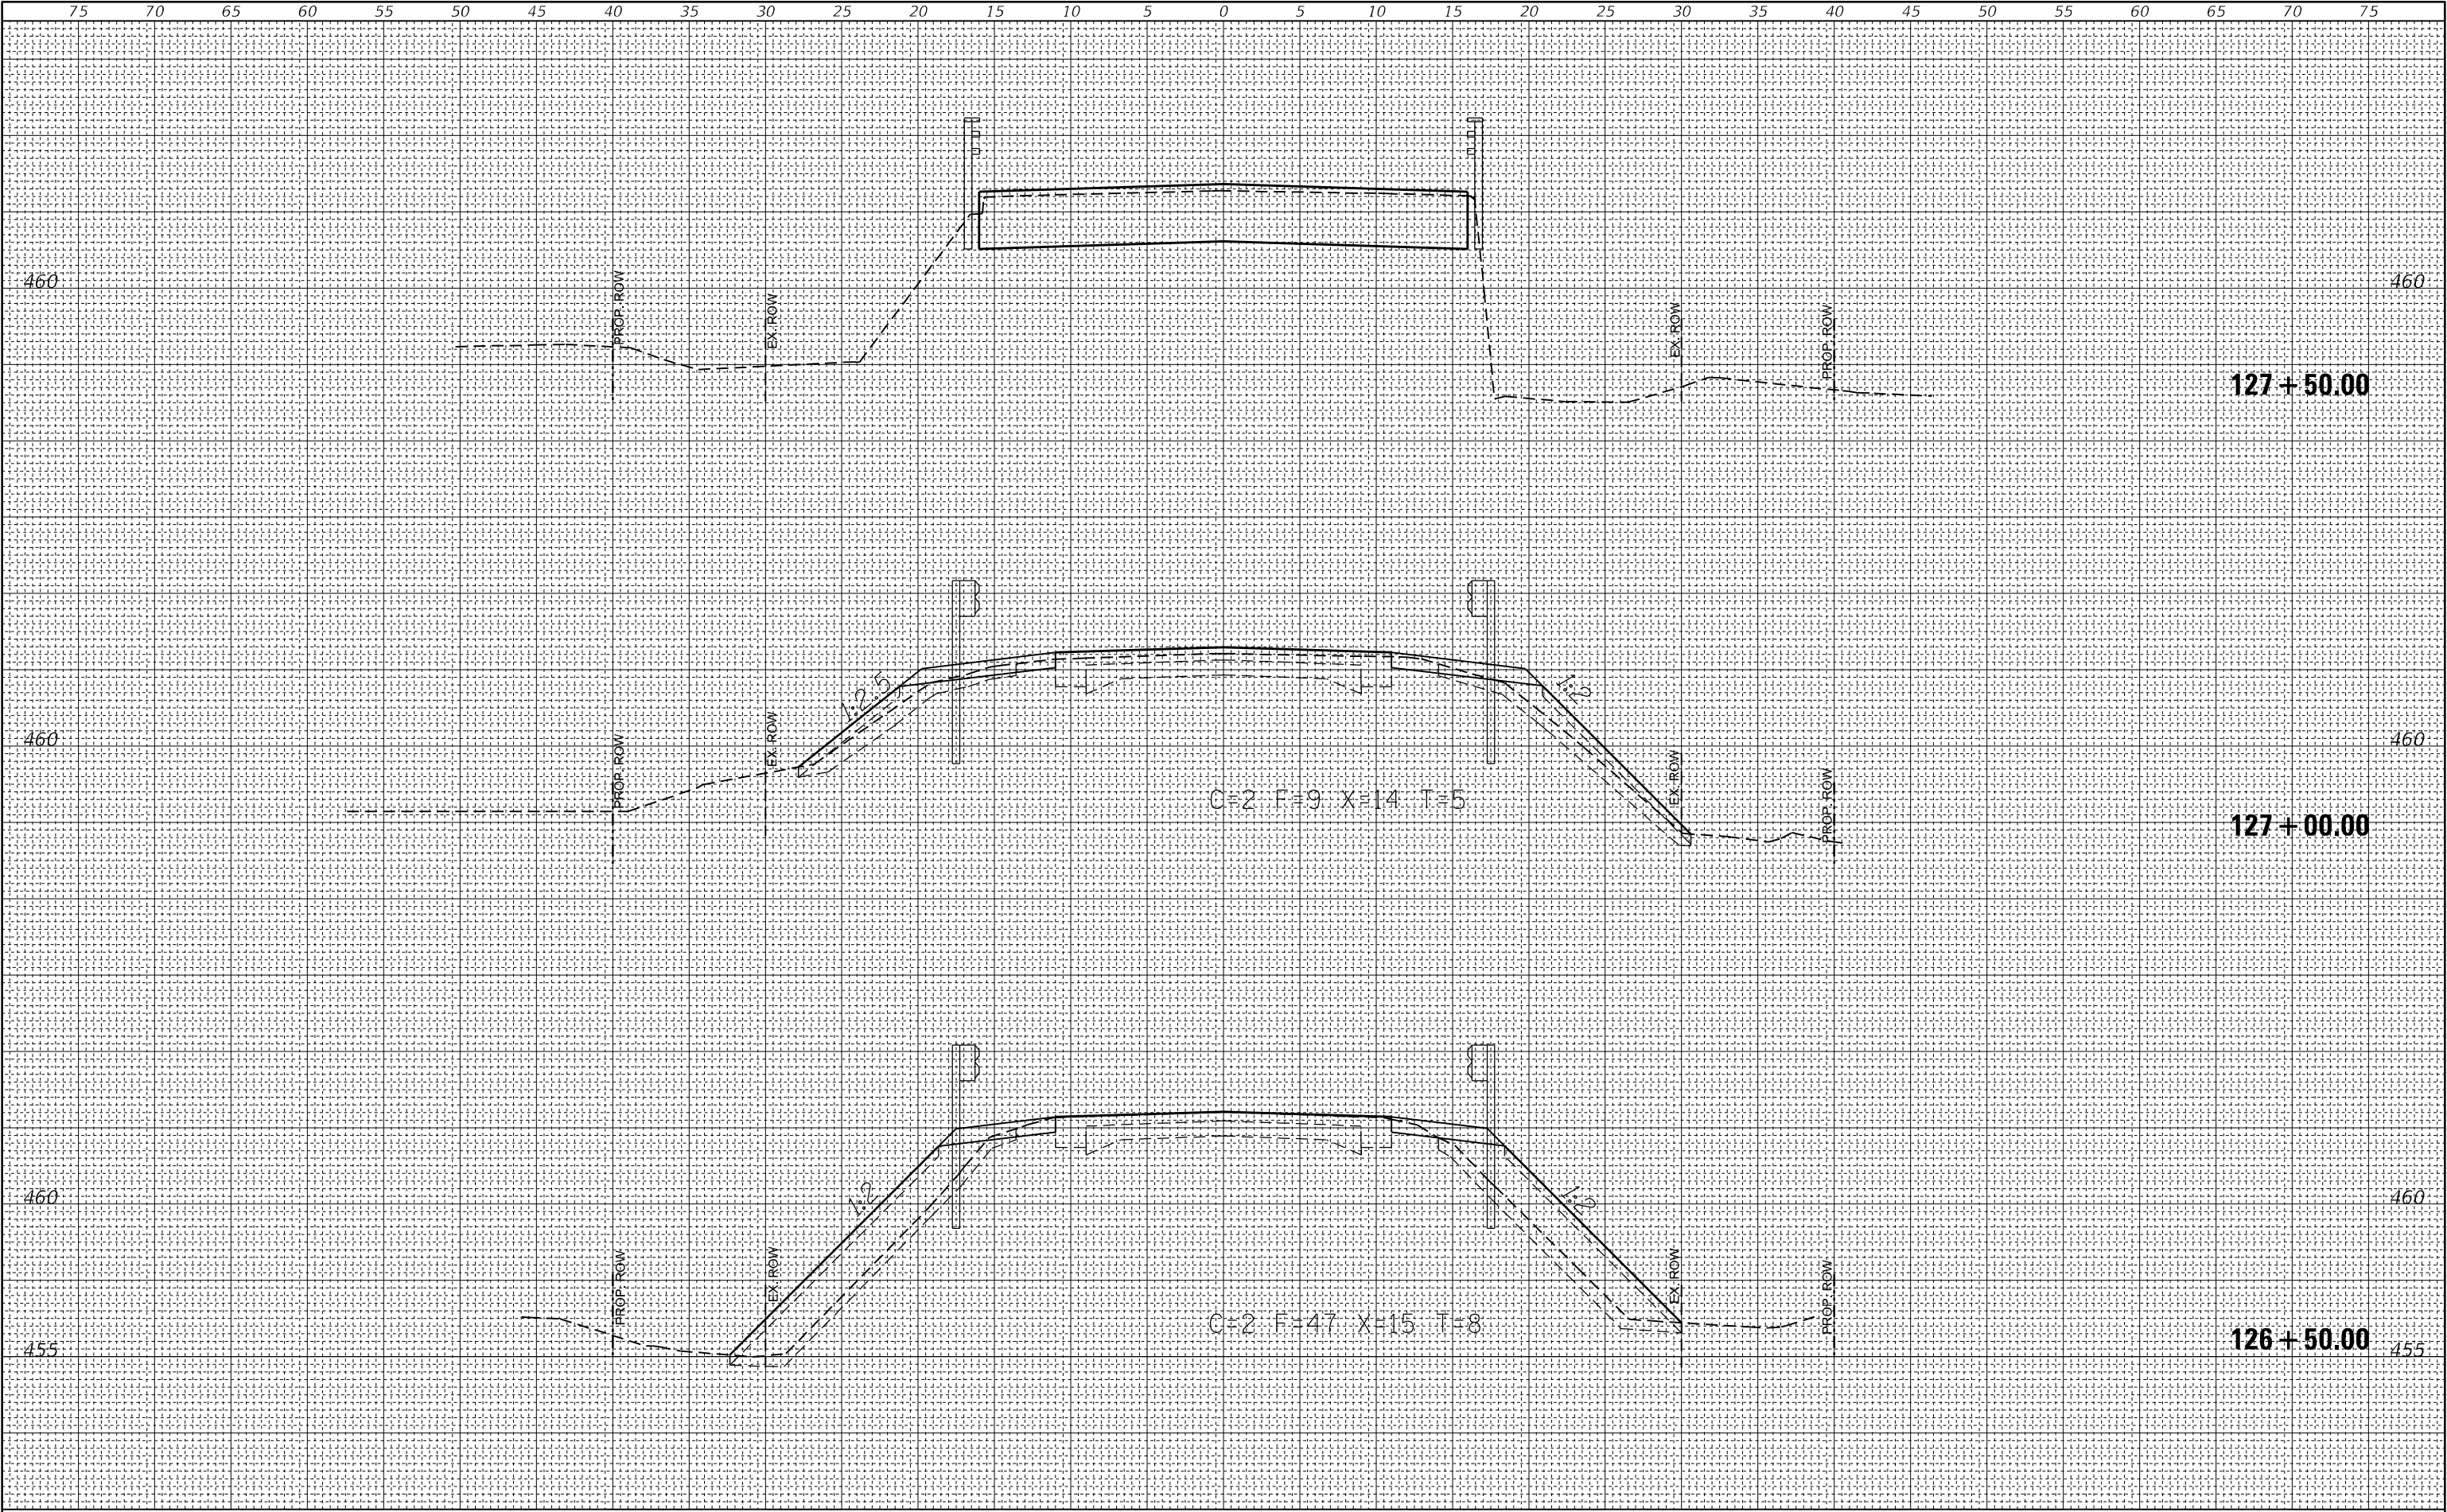

FINAL	SURVEYED	BY	DATE
SURVEY	PLOTTED		
NOTE BOOK	TEMPLATE		
NO.	AREAS CHECKED		

ORIGINAL	SURVEYED	BY	DATE
SURVEY	PLOTTED		
NOTE BOOK	TEMPLATE		
NO.	AREAS CHECKED		


MODEL: Default
FILE NAME: D:\Illinois\paw\kennedy.com\BUIDOT Documents\BUIDOT Project\74654\CAD\DATA\CAD\Bridges\0774654-SP-54654-2.dgn

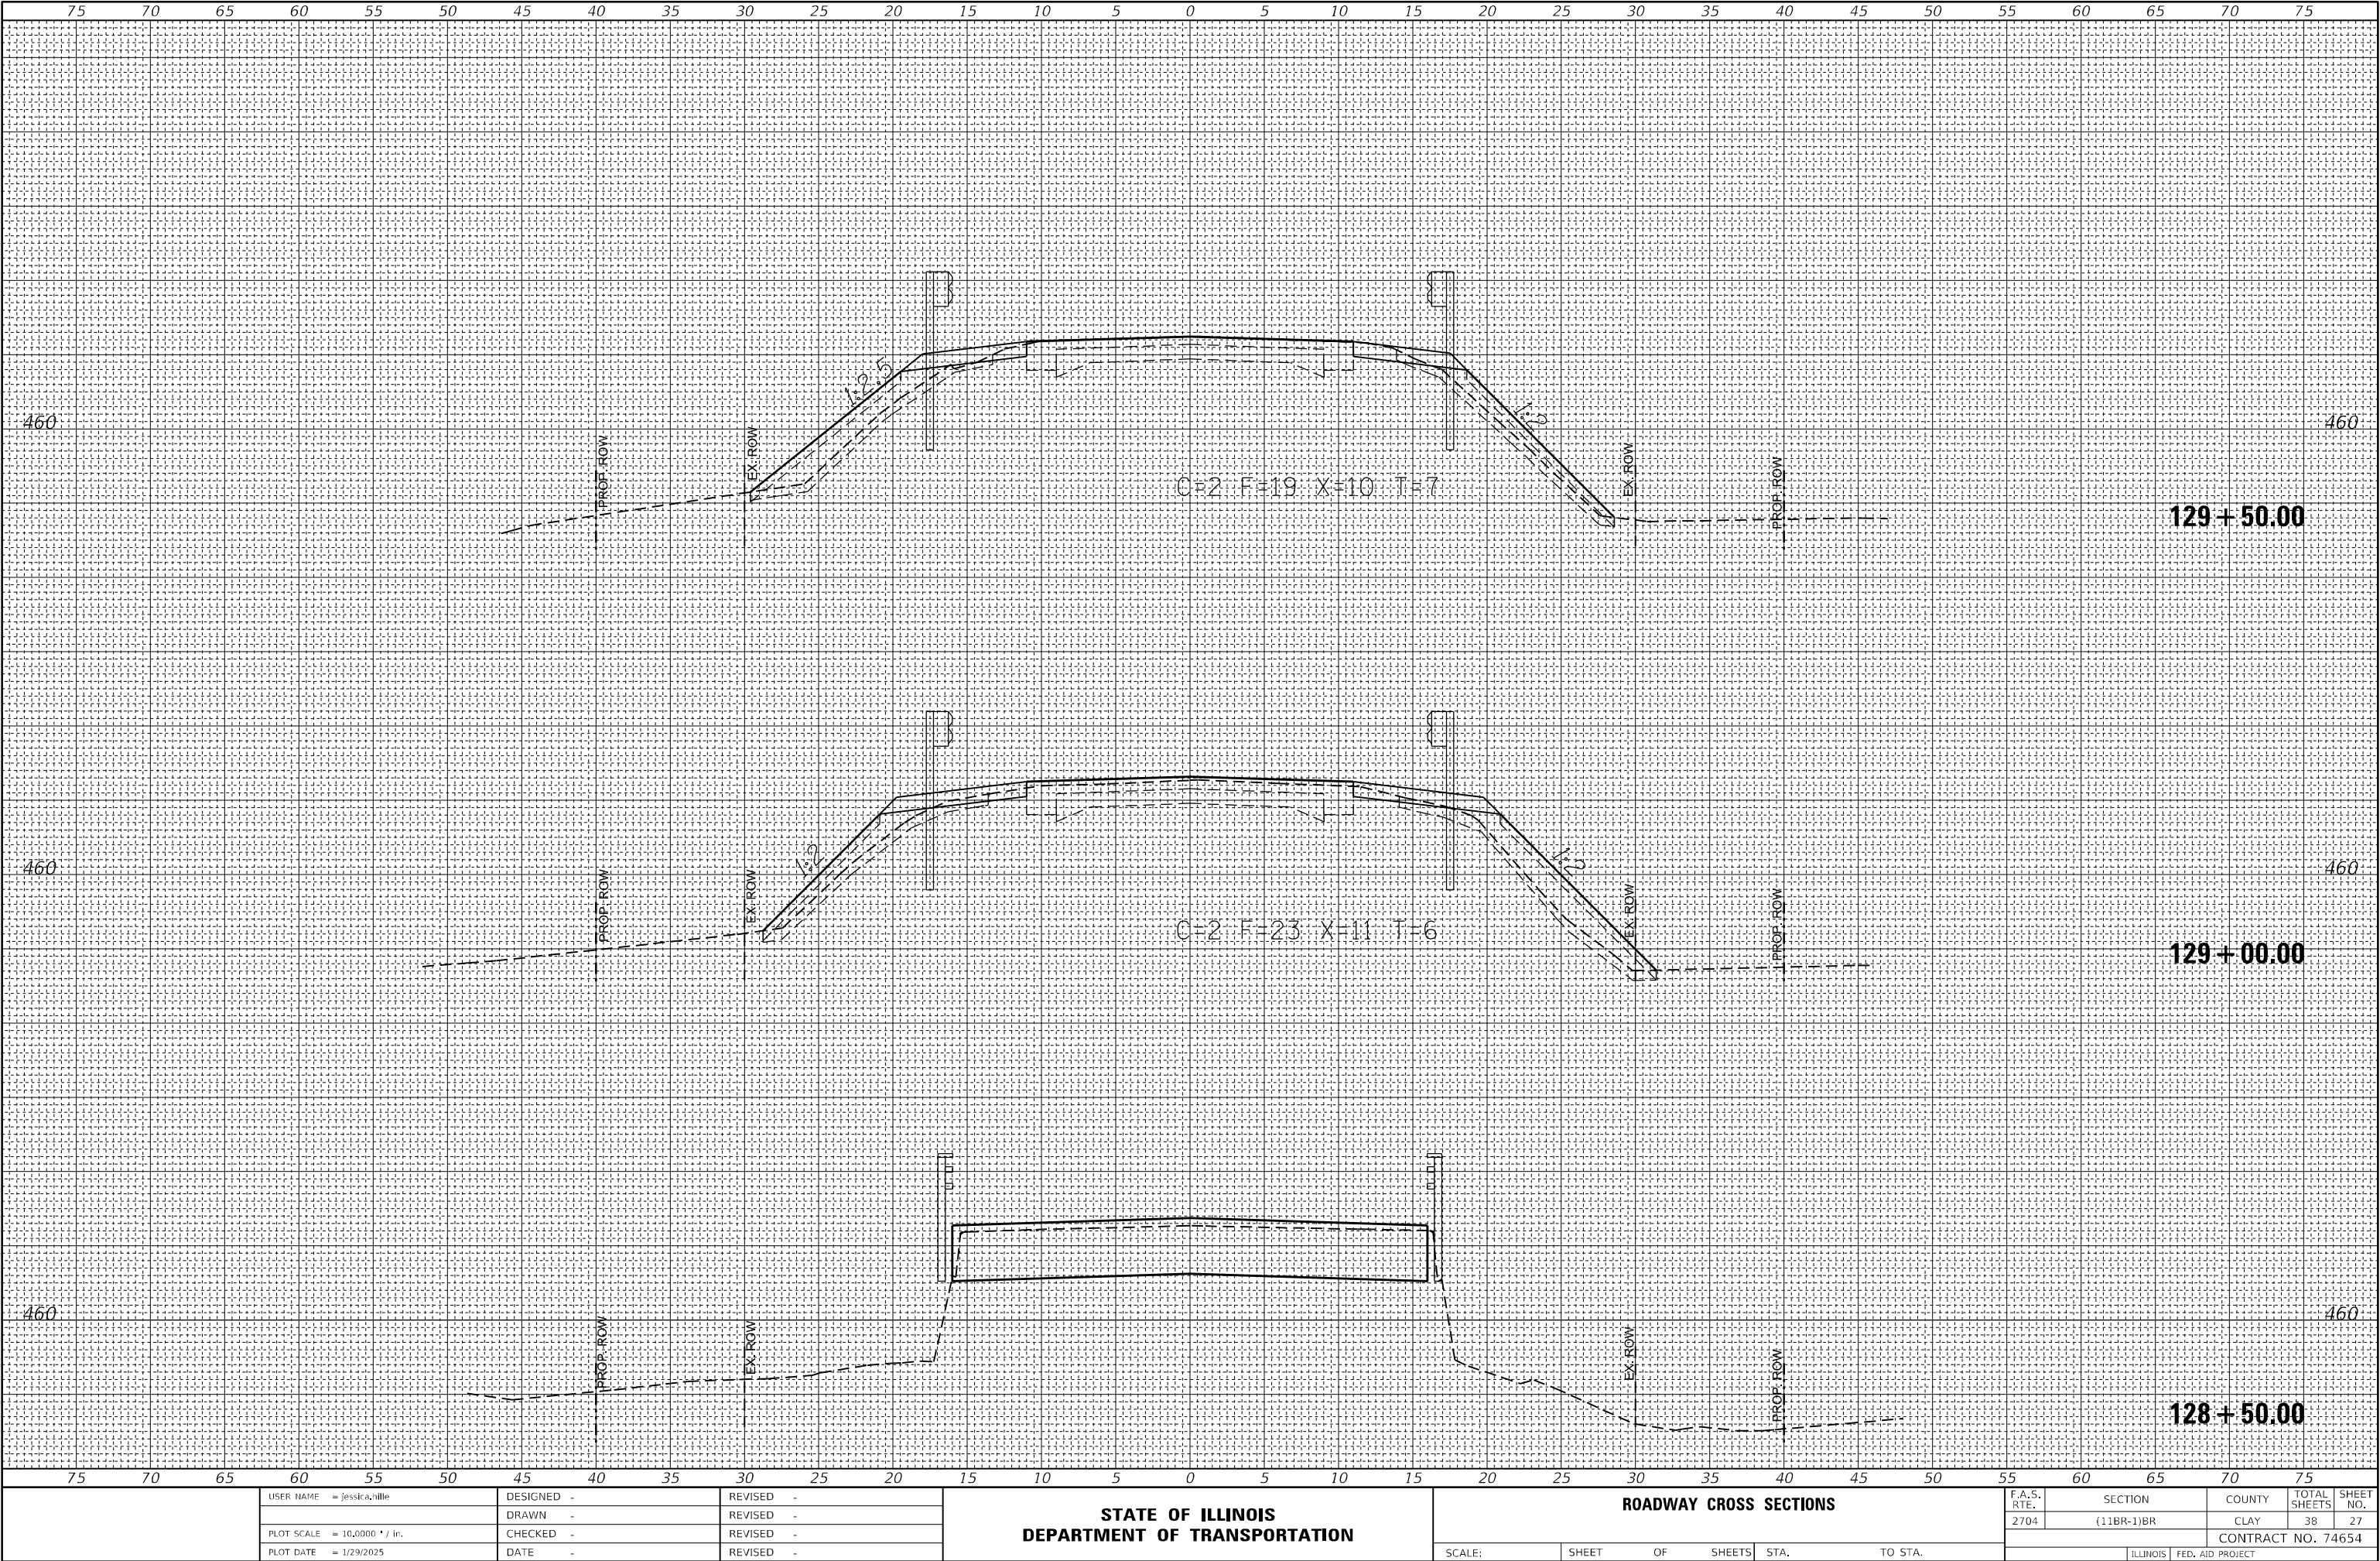

FINAL SURVEY NO.	SURVEYED NOTE BOOK	BY	DATE

ORIGINAL SURVEY NO.	SURVEYED NOTE BOOK	BY	DATE

MODEL: Default
FILE NAME: D:\Illinois\paw\kennedy.com\BUIDOT\Documents\BUIDOT\Project\74654\CAD\DATA\CAD\Sheet\0774654-SH-58107-2.dgn

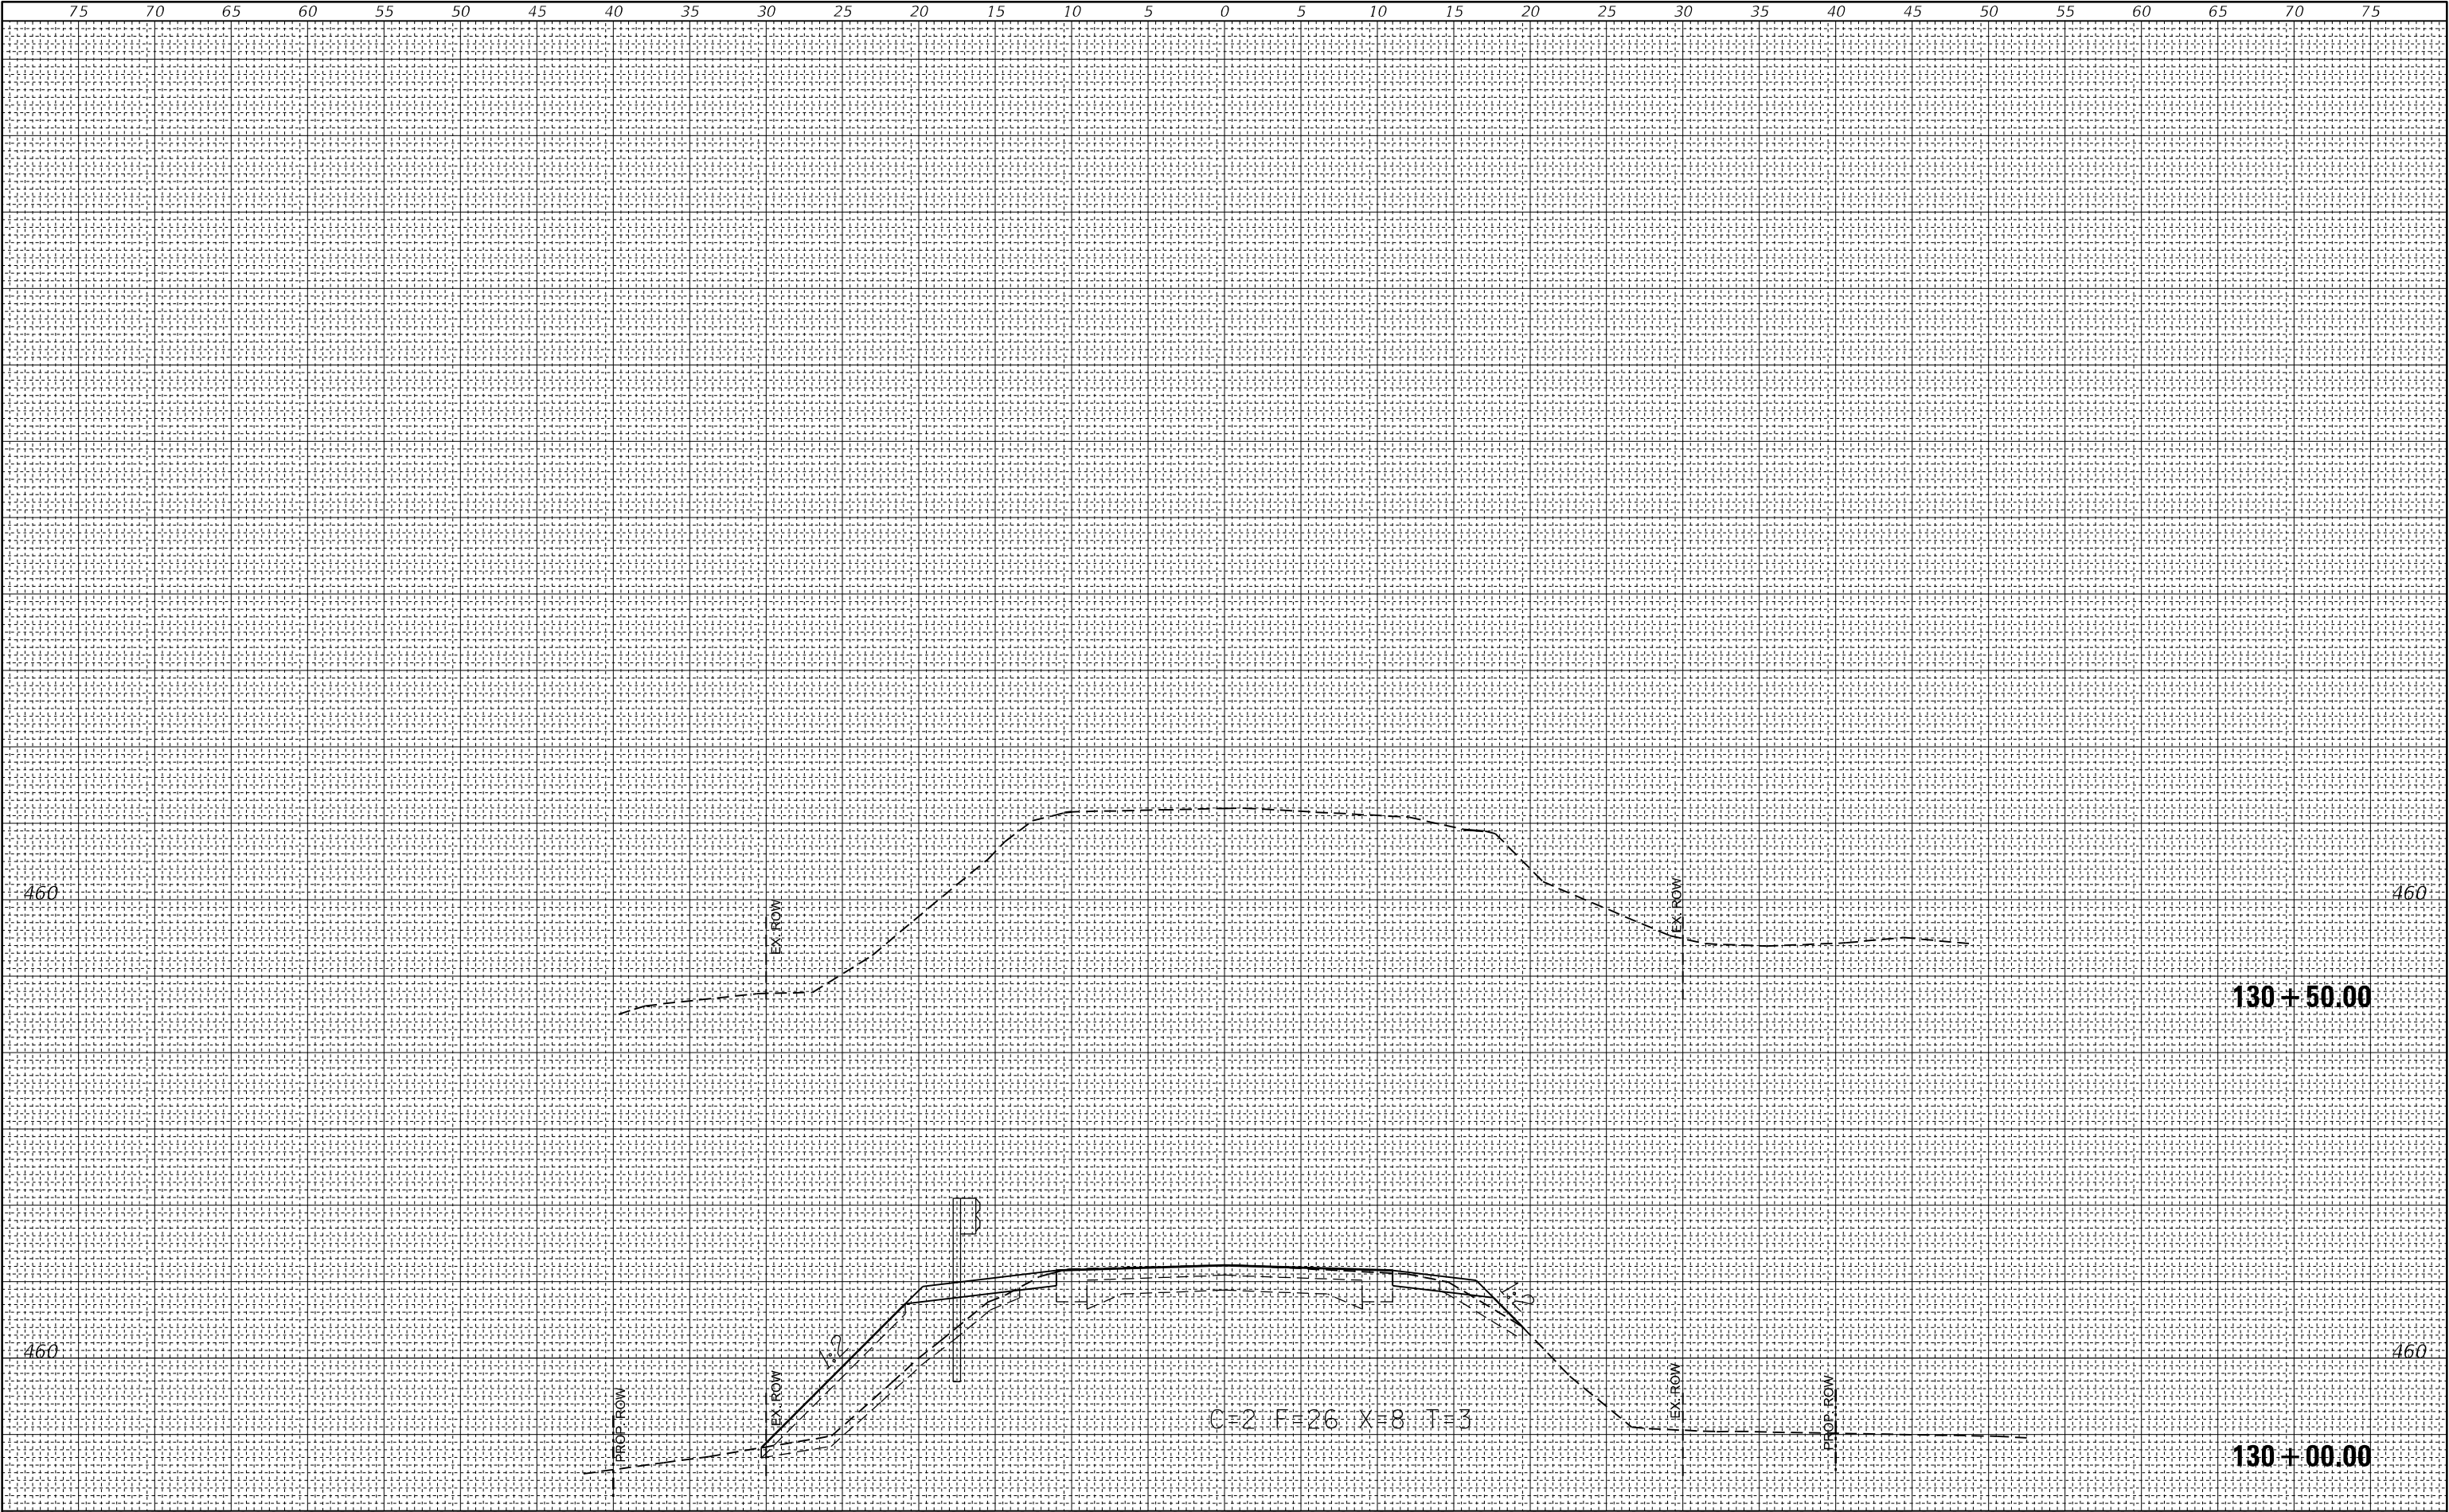

USER NAME = jessica.wille	DESIGNED -	REVISED -
	DRAWN -	REVISED -
PLOT SCALE = 10,000' / in.	CHECKED -	REVISED -
PLOT DATE = 1/29/2025	DATE -	REVISED -

STATE OF ILLINOIS
DEPARTMENT OF TRANSPORTATION


ROADWAY CROSS SECTIONS

SCALE: SHEET OF SHEETS STA. TO STA.

F.A.S. RTE.	SECTION	COUNTY	TOTAL SHEETS	SHEET NO.
2704	(11BR-1)BR	CLAY	38	28
CONTRACT NO. 74654				
ILLINOIS FED. AID PROJECT				

ORIGINAL SURVEY				BY		DATE
NOTE BOOK	SURVEYED _____					
	PLOTTED _____					
	TEMPLATE _____					
	AREAS _____					
NO. _____	AREAS CHECKED _____					


--

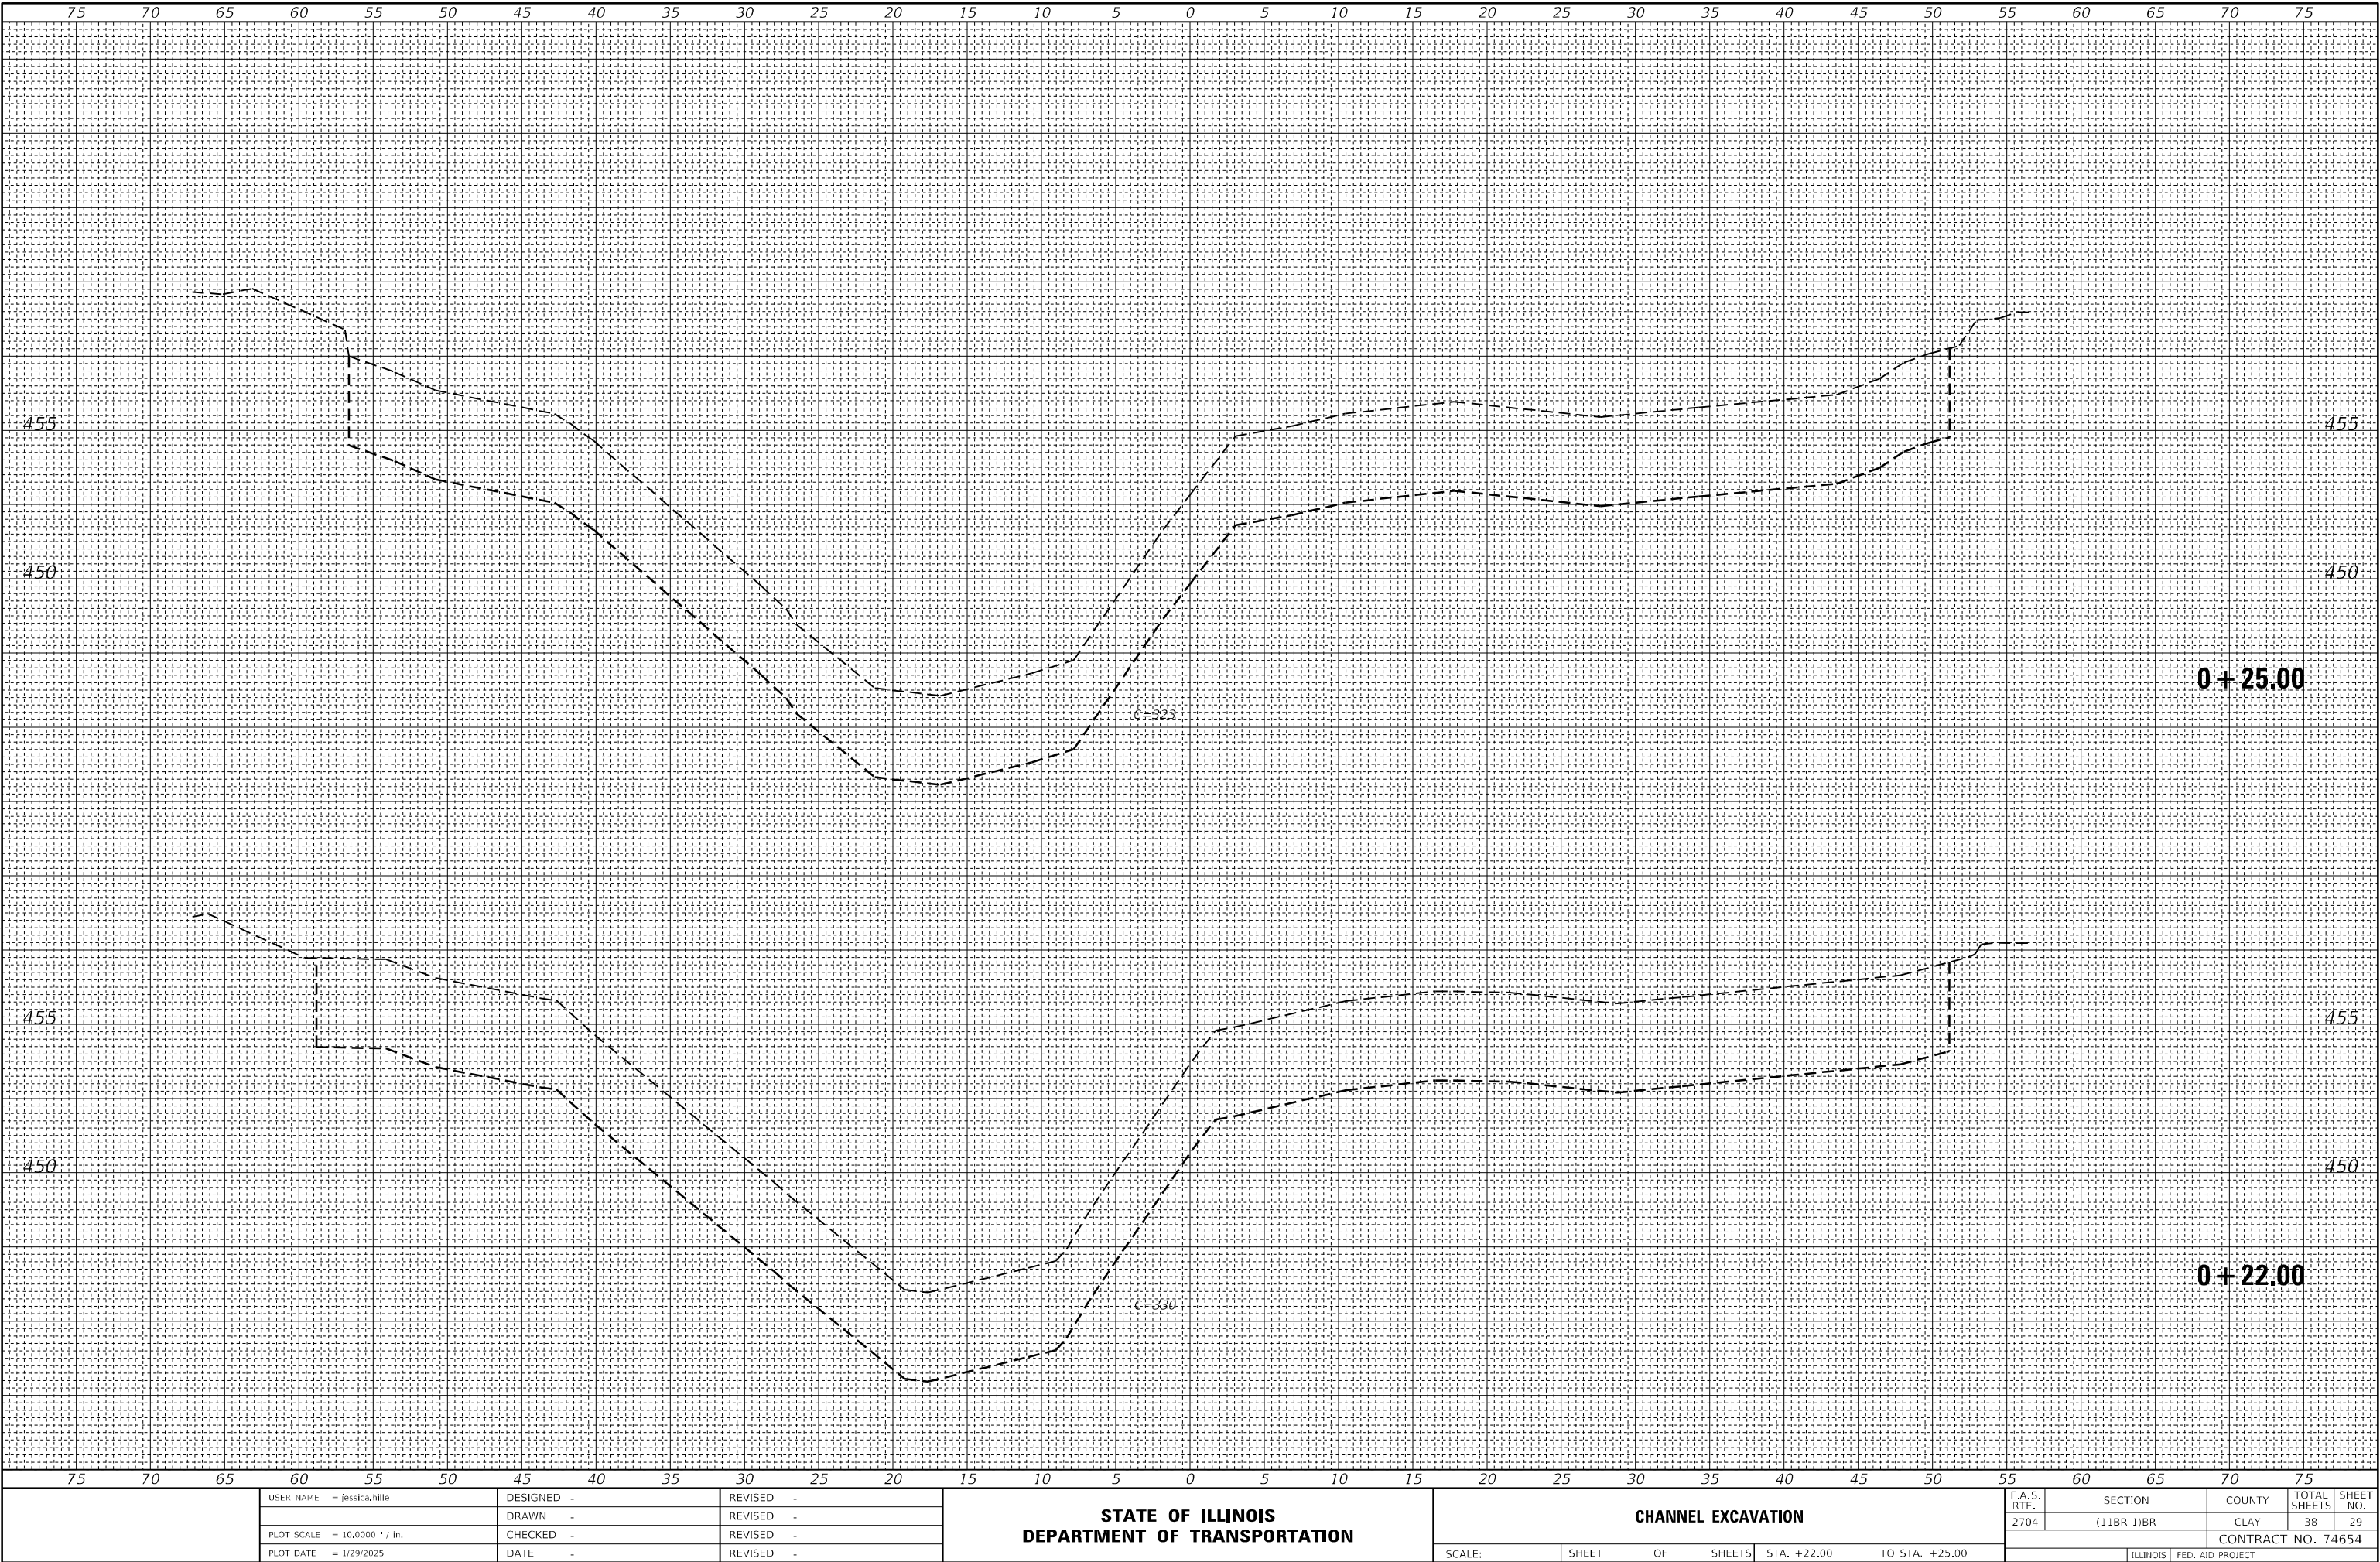

FINAL SURVEY NO.	SURVEYED NOTE BOOK	BY	DATE

ORIGINAL SURVEY NO.	SURVEYED NOTE BOOK	BY	DATE


MODEL: Default
FILE NAME: D:\Illinois\paw\kennedy\com\BVI\DOT Documents\DOT Office\DOT 74654\DOT Data\CAD\Sheet\DOT 74654-S1-S1-CH-Channel.dgn

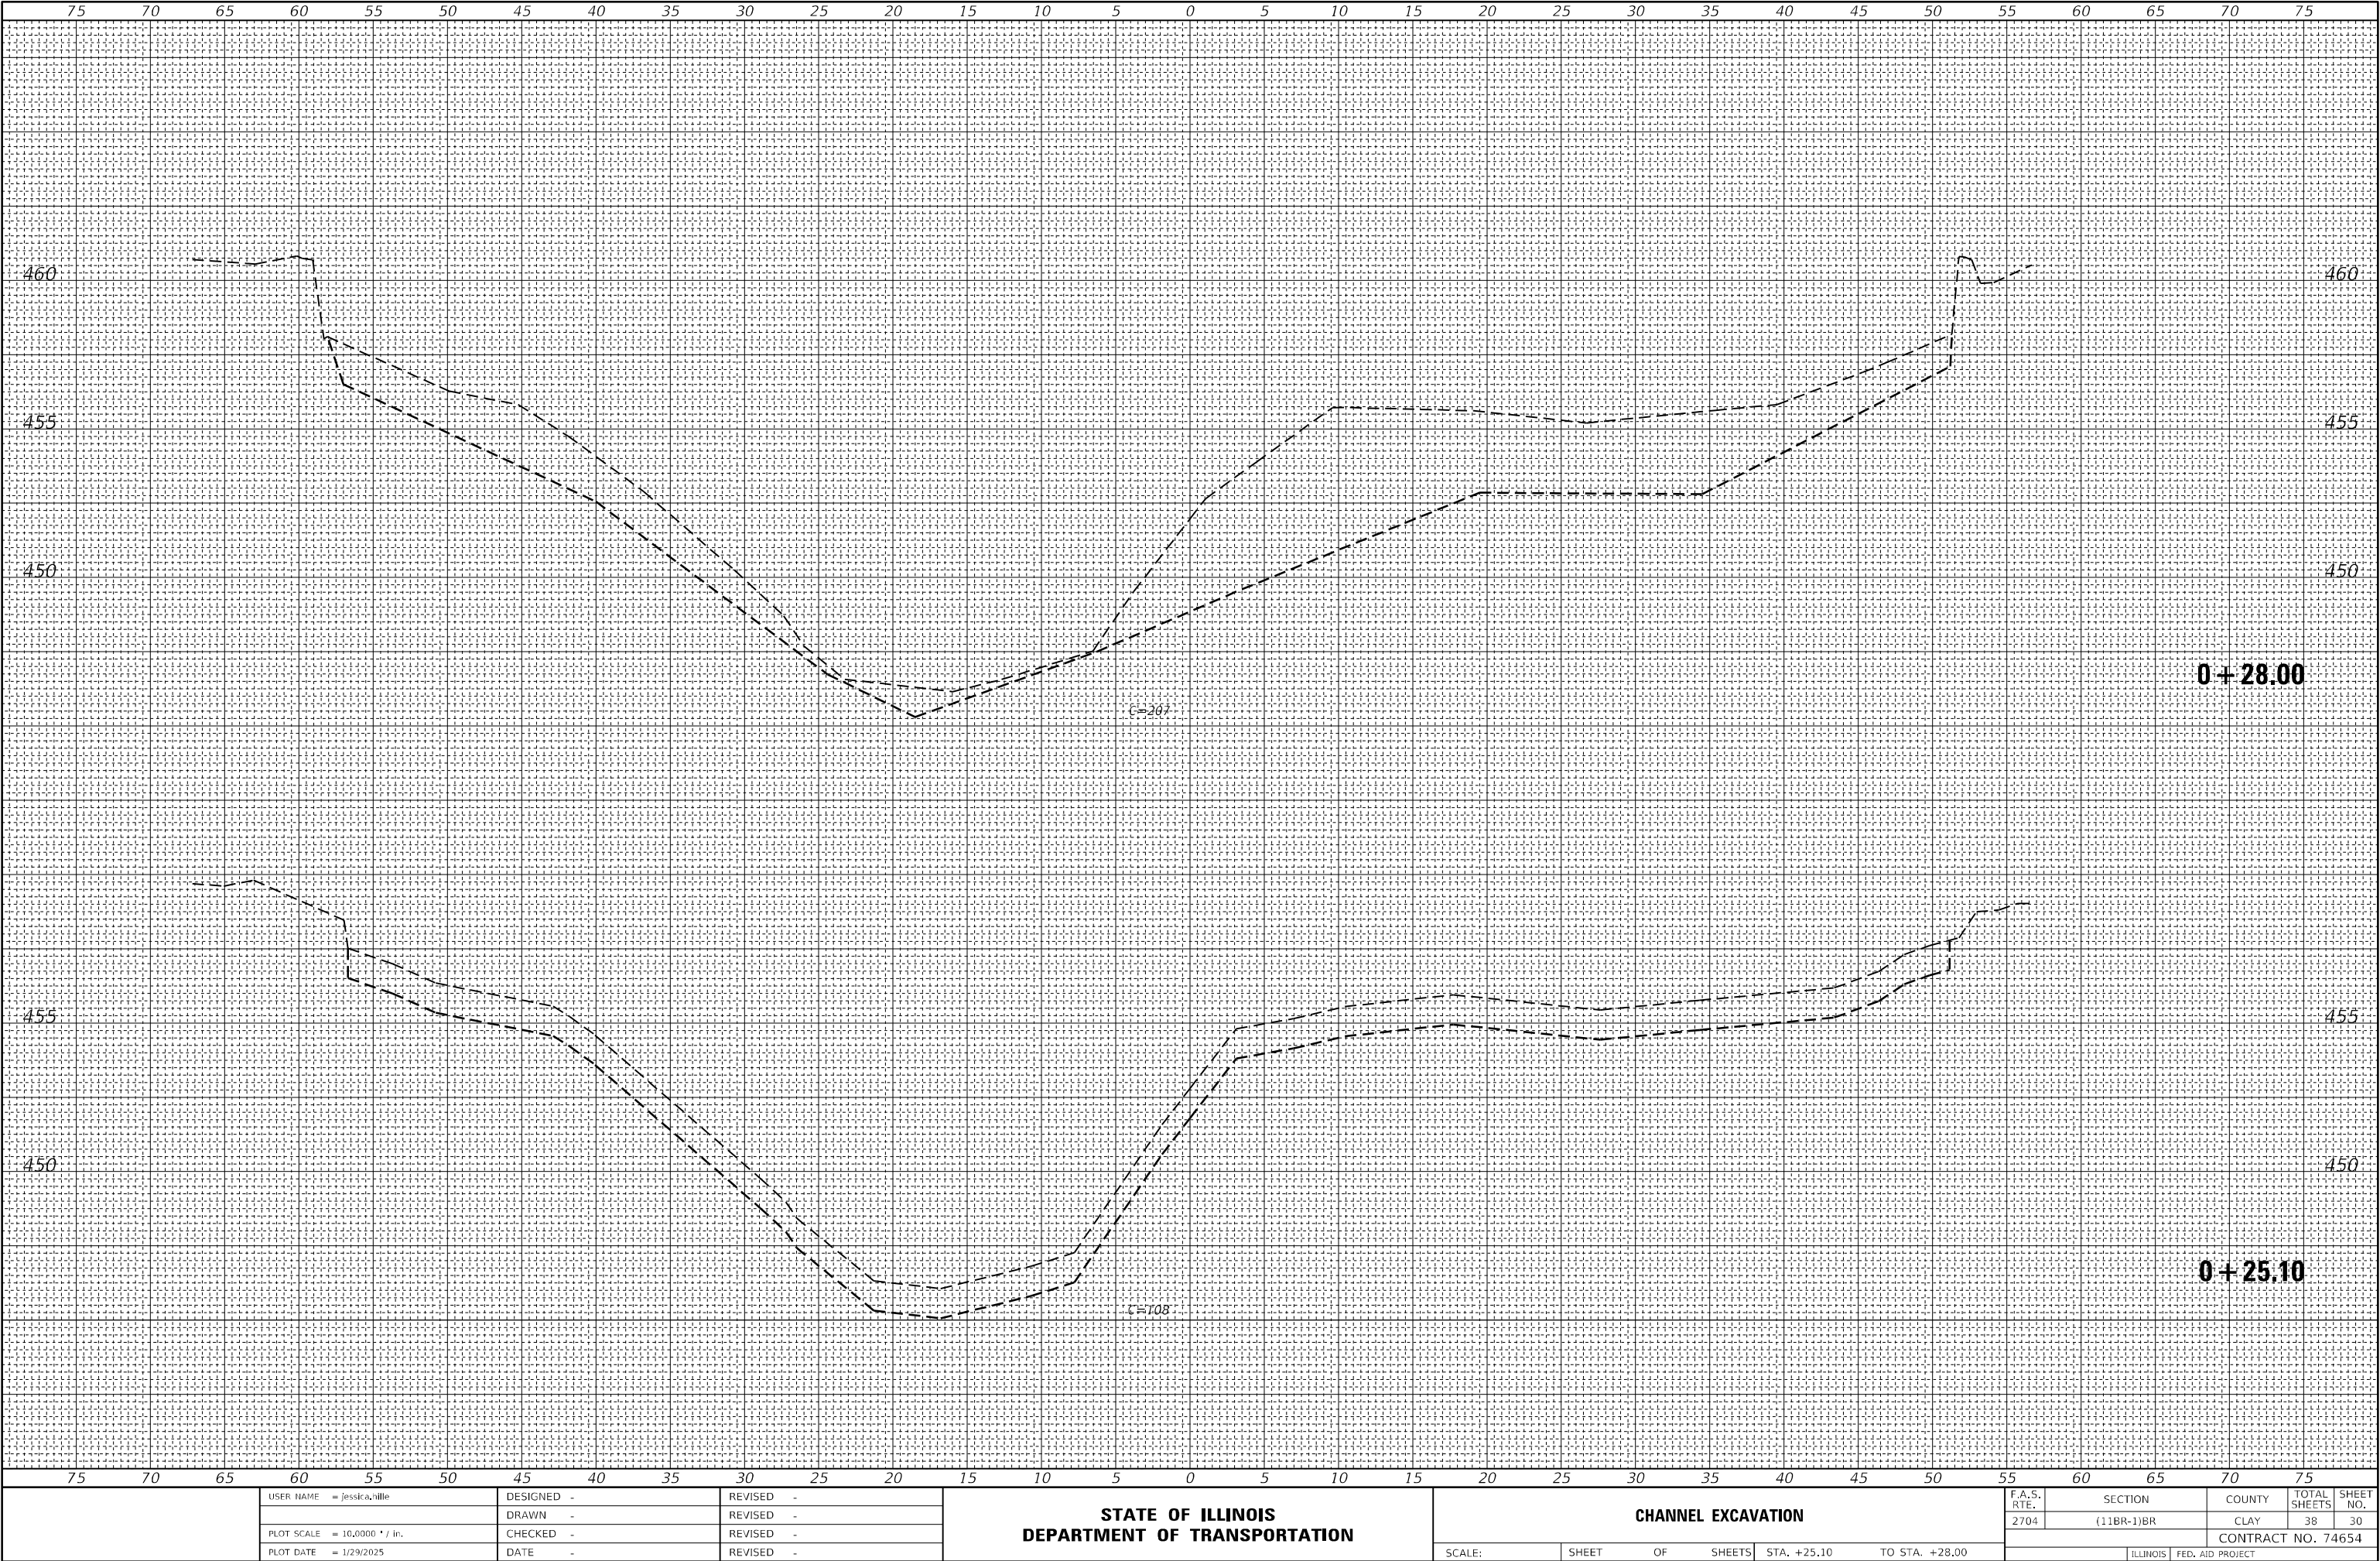

FINAL SURVEY NO.	SURVEYED NOTE BOOK	PLOTTED TEMPLATE	BY	DATE

ORIGINAL SURVEY NO.	SURVEYED NOTE BOOK	PLOTTED TEMPLATE	BY	DATE

MODEL: Default
FILE NAME: D:\Illinois\paw\kennedy\com\BVI\DOT Documents\DOT - Project\74654\CAD\DATA\CAD\Sheet\0774654-Survey-Channel.dgn

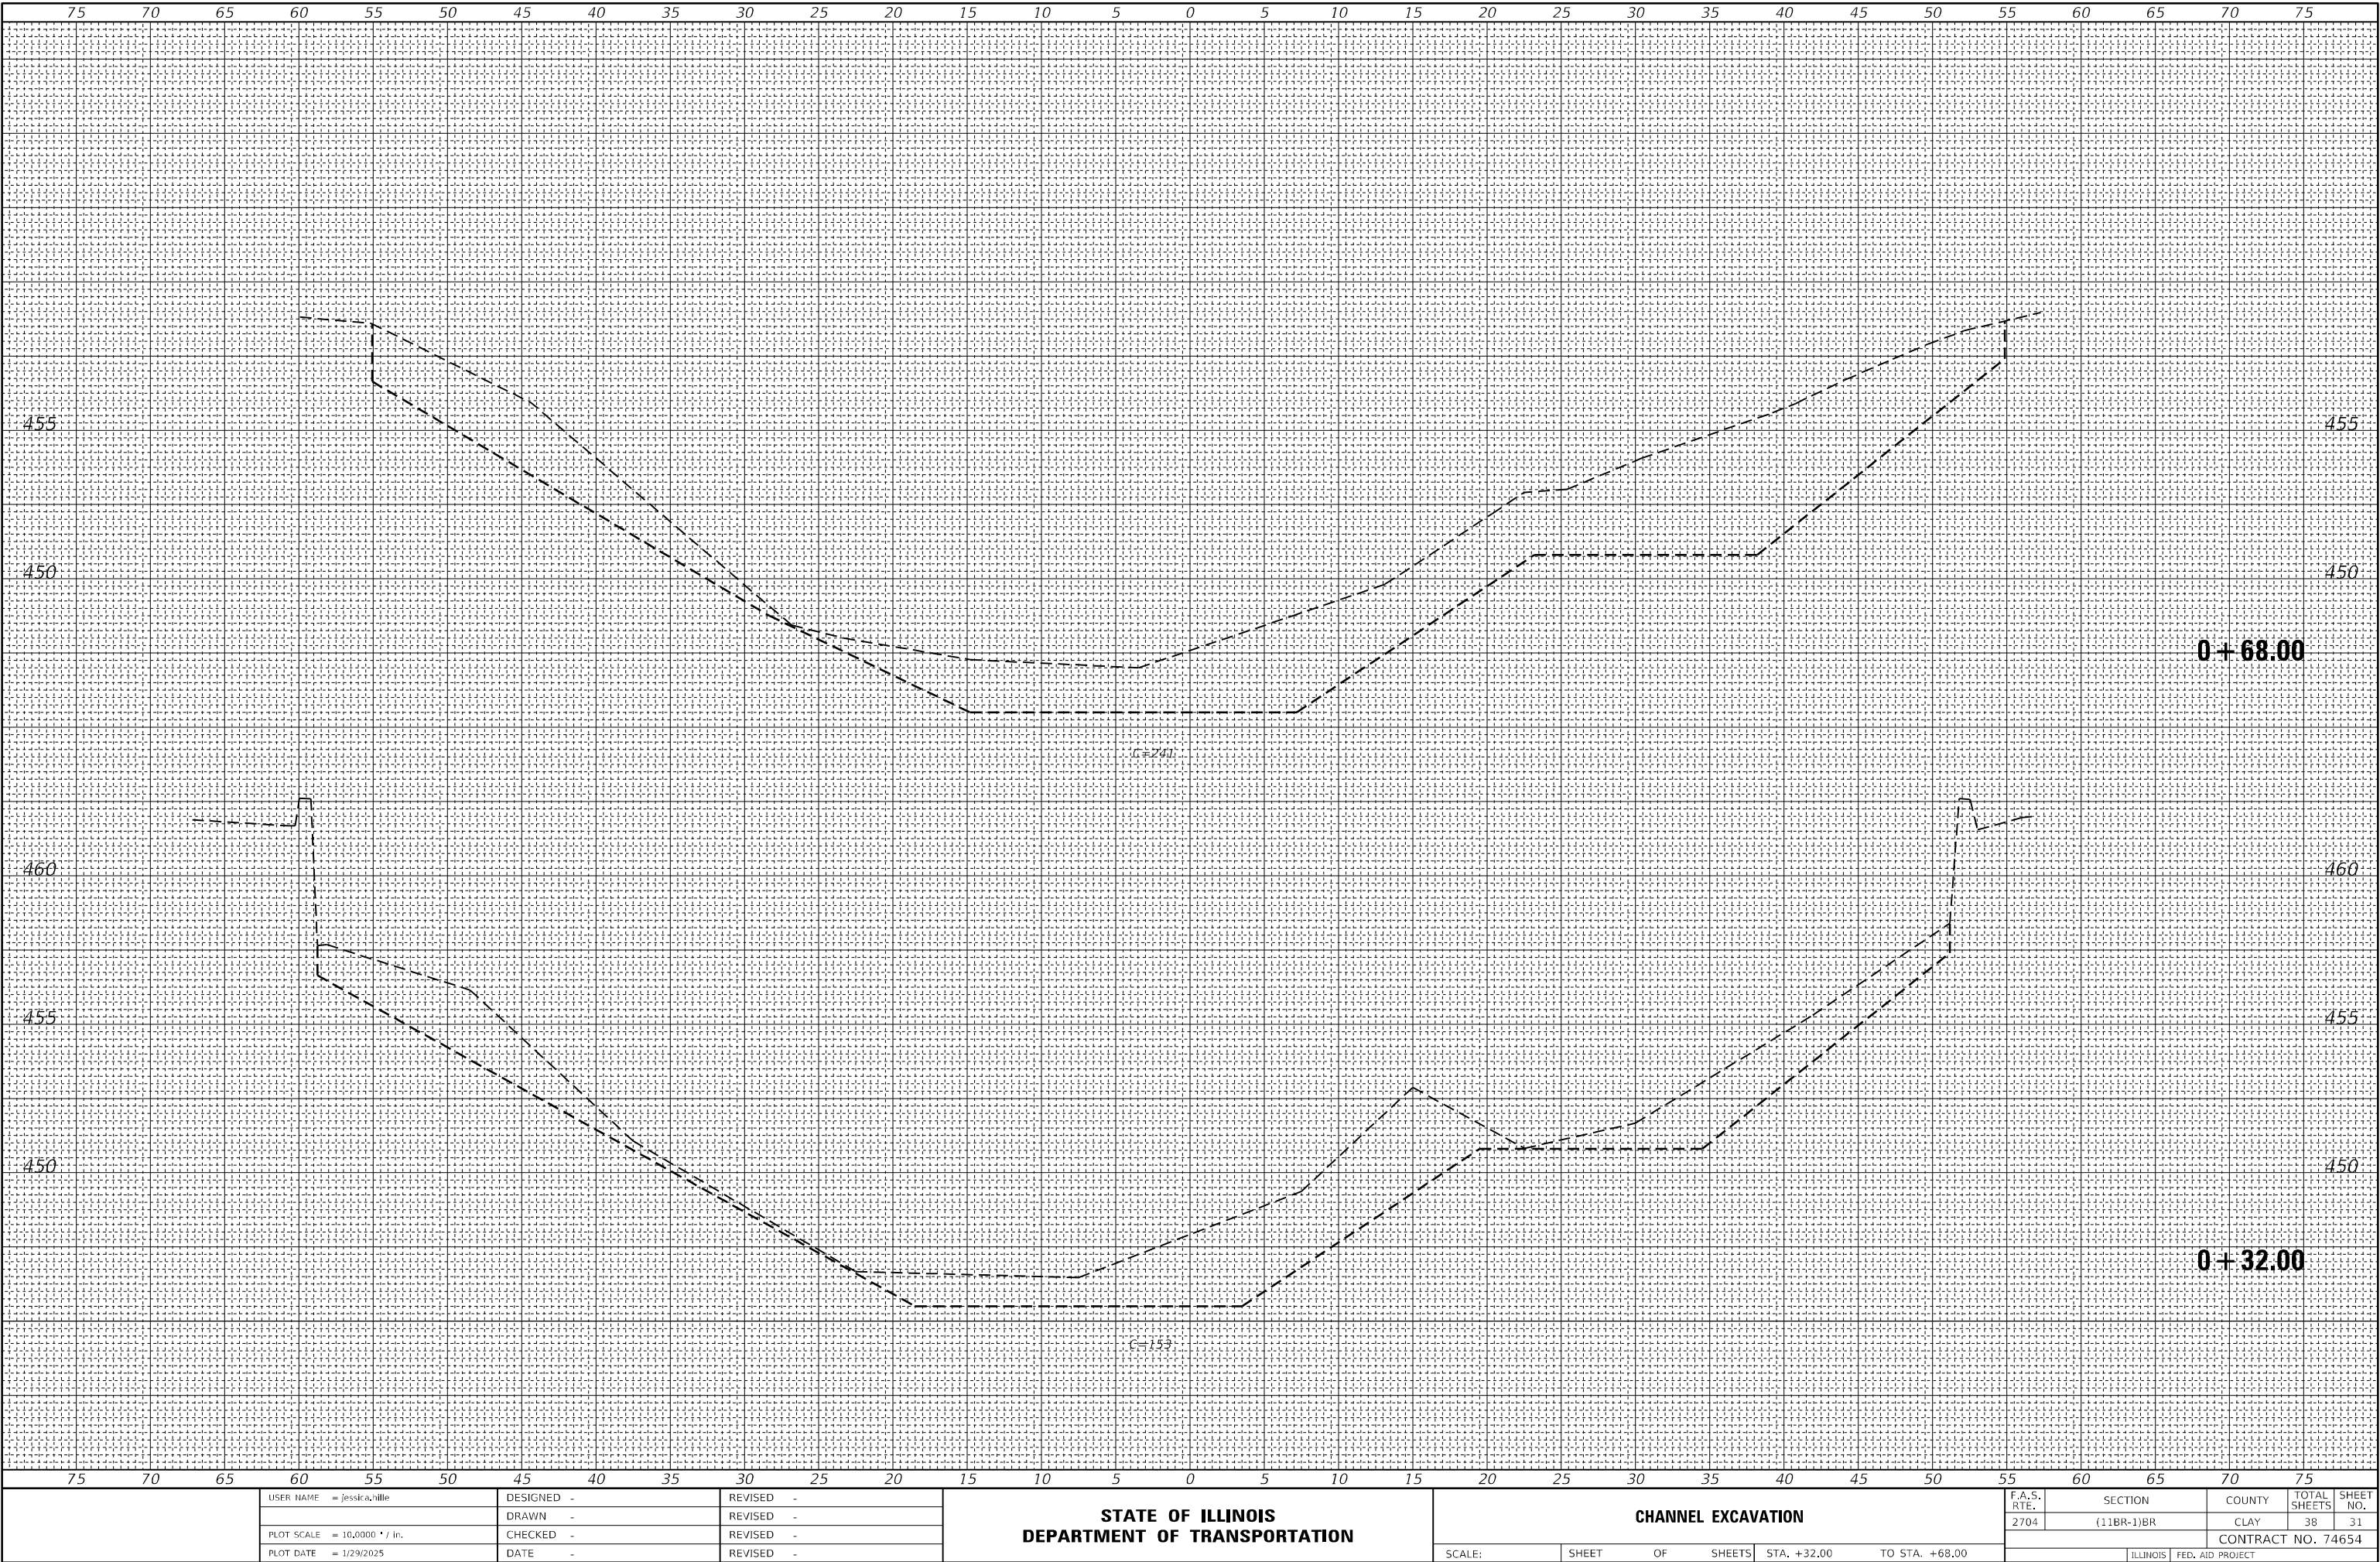

USER NAME = jessica.wille	DESIGNED -	REVISED -
	DRAWN -	REVISED -
PLOT SCALE = 10,000 * / in.	CHECKED -	REVISED -
PLOT DATE = 1/29/2025	DATE -	REVISED -

STATE OF ILLINOIS
DEPARTMENT OF TRANSPORTATION


CHANNEL EXCAVATION				
SCALE:	SHEET	OF	SHEETS	STA. +32.00 TO STA. +68.00

F.A.S. RTE.	SECTION	COUNTY	TOTAL SHEETS	SHEET NO.
2704	(11BR-1)BR	CLAY	38	31
CONTRACT NO. 74654				
ILLINOIS FED. AID PROJECT				

FINAL SURVEY NO.	SURVEYED NOTE BOOK	PLOTTED TEMPLATE	BY	DATE


ORIGINAL SURVEY NO.	SURVEYED NOTE BOOK	PLOTTED TEMPLATE	BY	DATE

MODEL: Default
FILE NAME: D:\Illinois\paw\kennedy\com\BVI\DOT Documents\DOT Office\DOT 74654\DOT Data\CAD\Sheet\DOT 74654-Sp-South-Channel.dgn

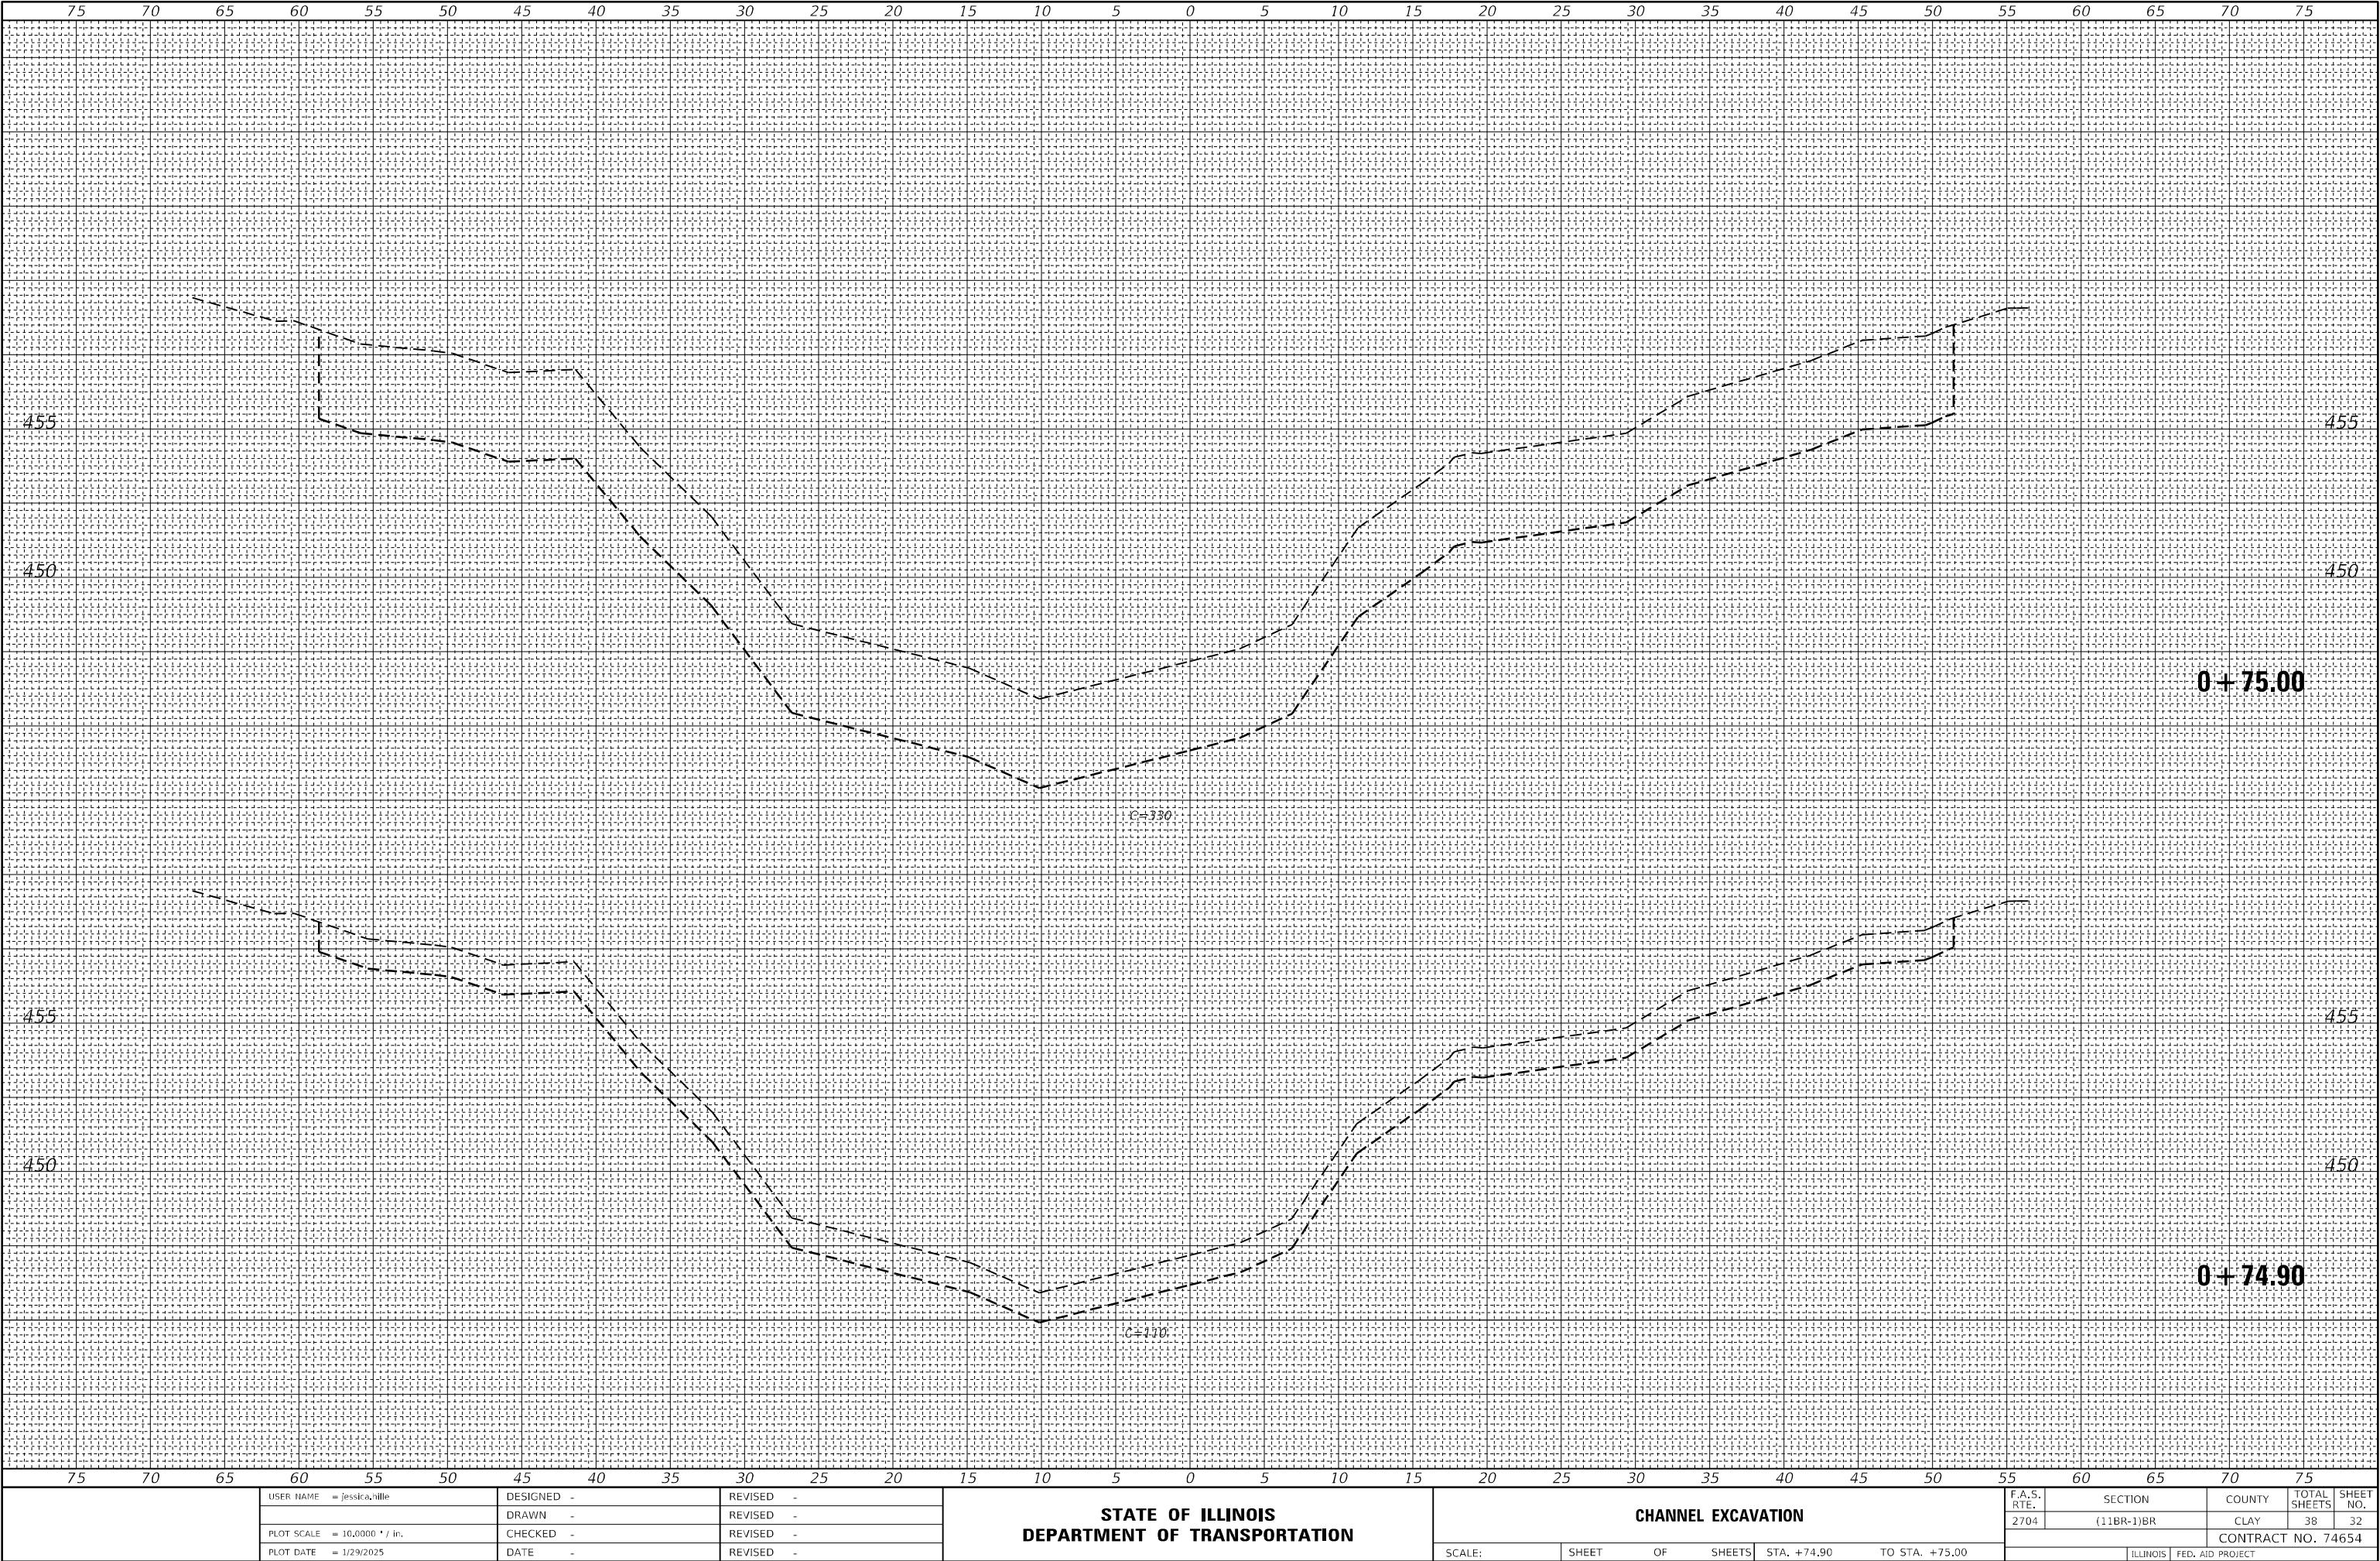

ORIGINAL SURVEY				BY		DATE
NOTE BOOK	SURVEYED _____					
	PLOTTED _____					
	TEMPLATE _____					
	AREAS _____					
	AREAS CHECKED _____					
NO. _____						


	USER NAME = jessica,nille	DESIGNED -	REVISED -	STATE OF ILLINOIS DEPARTMENT OF TRANSPORTATION	CHANNEL EXCAVATION				F.A.S. RTE.	SECTION	COUNTY	TOTAL SHEETS	SHEET NO.
		DRAWN -	REVISED -						2704	(11BR-1)BR	CLAY	38	33
	PLOT SCALE = 10,000' * 1/4" =	CHECKED -	REVISED -				CONTRACT NO. 74654						
	PLOT DATE = 1/29/2025	DATE -	REVISED -		SCALE:	SHEET OF SHEETS	STA. +78.00 TO STA. +78.00			ILLINOIS	FED. AID PROJECT		

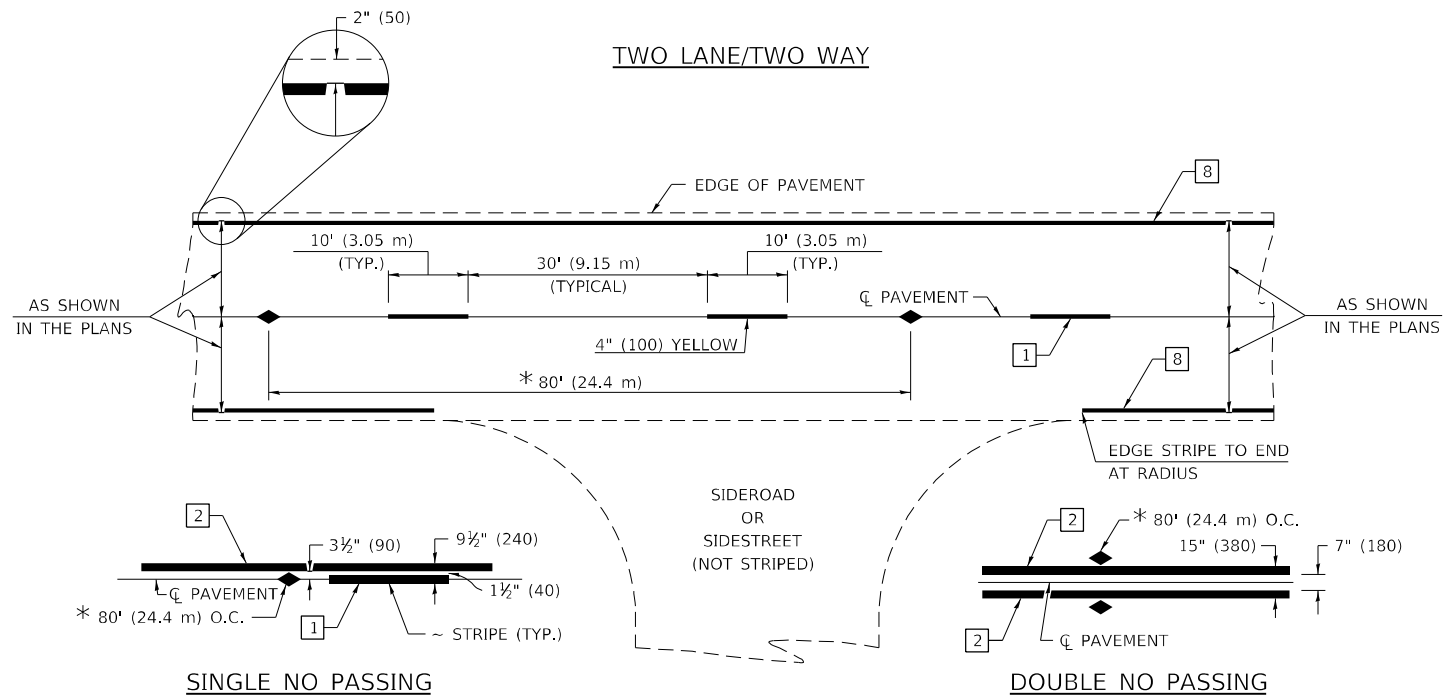

* REDUCE TO 40' (12.2 m) O.C. ON CURVES WITH POSTED OR ADVISORY SPEEDS OF 45 mph (70 km/h) OR LESS.

PAVEMENT MARKING LEGEND


- 1 4" (100) SKIP-DASH (YELLOW)
- 2 4" (100) SOLID (YELLOW)
- 3 12" (300) DIAGONAL (YELLOW)
- 4 4" (100) DOUBLE YELLOW (NARROW)
- 5 12" (300) SOLID WHITE
- 6 RESERVED
- 7 6" (150) SKIP-DASH (WHITE)
- 8 4" (100) SOLID (WHITE)
- 9 12" (300) DIAGONAL (WHITE)
- 10 6" (150) SOLID (WHITE)
- 11 24" (600) STOP BAR (WHITE)
- 12 8" (200) SOLID (WHITE)
- 13 4" (100) PARKING WHITE

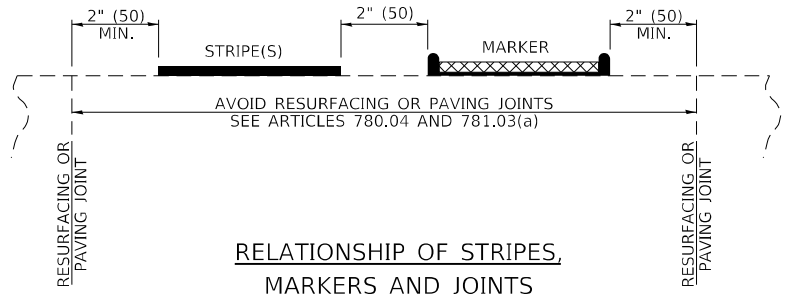

TYPICAL PAVEMENT MARKERS LEGEND

- ◆ TWO-WAY AMBER MARKER
- ▶ ONE-WAY AMBER MARKER
- ▷ ONE-WAY CRYSTAL MARKER

RAISED REFLECTIVE PAVEMENT MARKERS

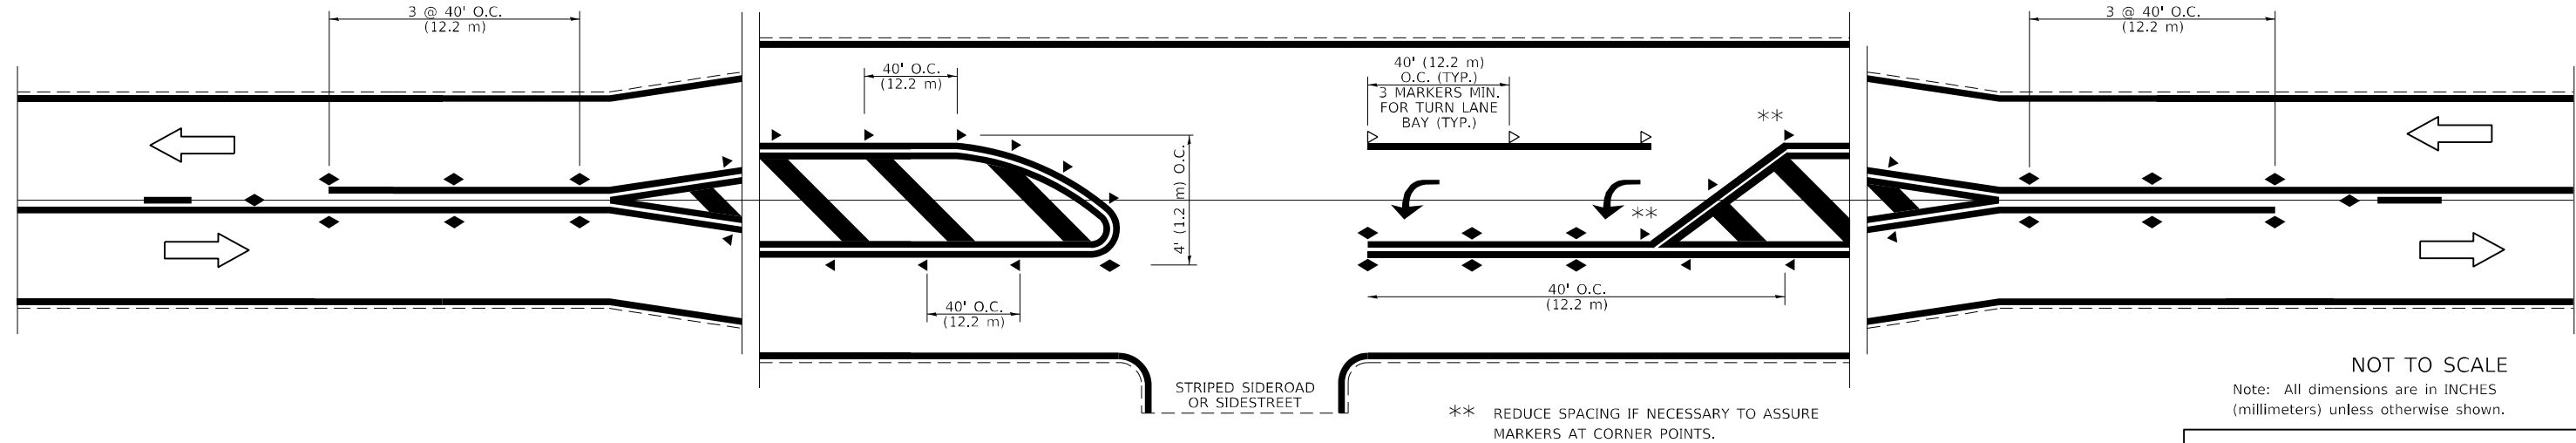

NOT TO SCALE
Note: All dimensions are in INCHES (millimeters) unless otherwise shown.

DISTRICT 7 DETAIL NO. 78000001

STATE OF ILLINOIS
DEPARTMENT OF TRANSPORTATION


PAVEMENT MARKING AND RAISED REFLECTIVE PAVEMENT MARKERS
(RURAL AND URBAN APPLICATIONS)

F.A.S. RTE.	SECTION	COUNTY	TOTAL SHEETS	SHEET NO.
2704	(11BR-1)BR	CLAY	38	34
CONTRACT NO. 74654				
ILLINOIS FED. AID PROJECT				


SCALE: SHEET 1 OF 4 SHEETS STA. TO STA.

MODEL: Default
FILE: h:\miller\pavement\dot\Documents\DOT Office\District 7\Projects\74654\ICADD\Detail\DOT74654-11-11-11.dgn

MODEL Default
FILE Name: p:\project-aw-beadley.com\p\DOT\Documents\DOT Office\District 7\Project\74654\CADD\data\CAD\sheet\0774654-rht-detail.kgm

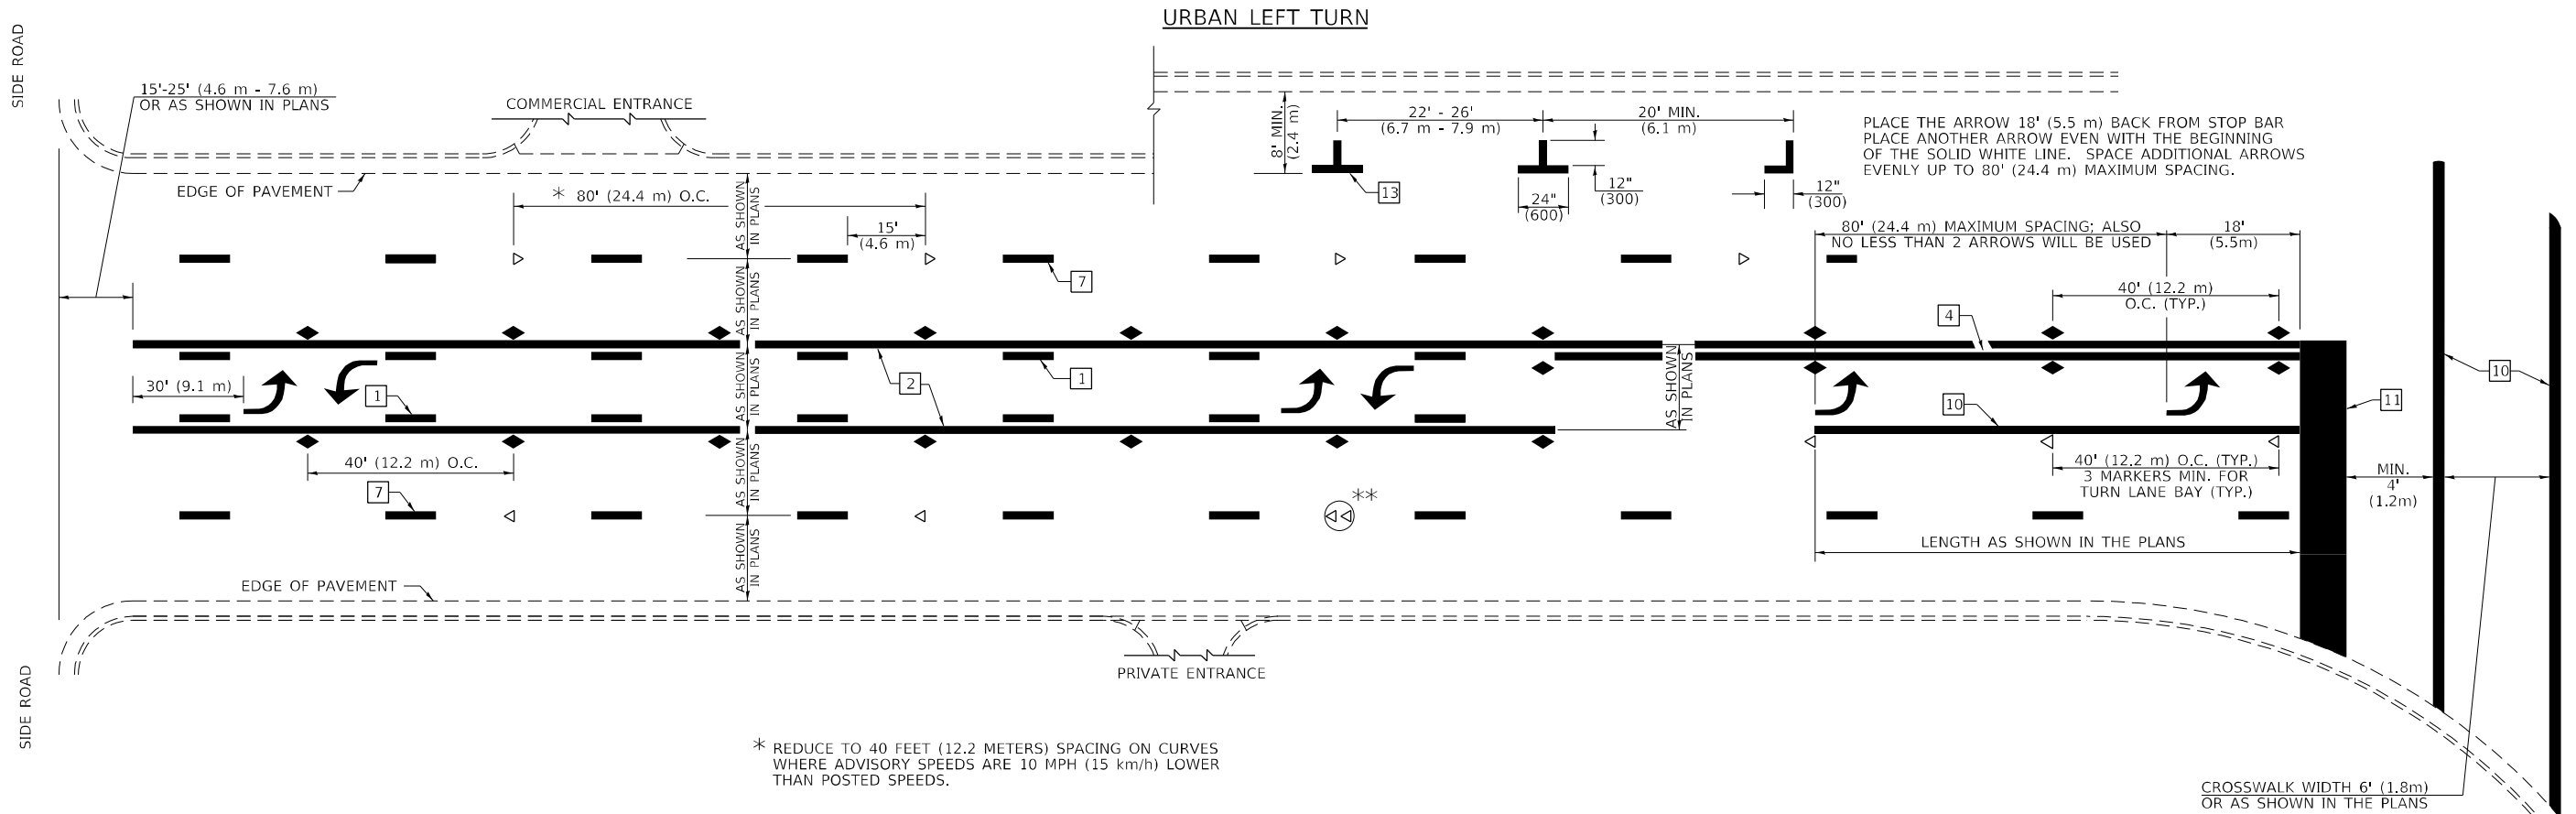


PAVEMENT MARKING LEGEND

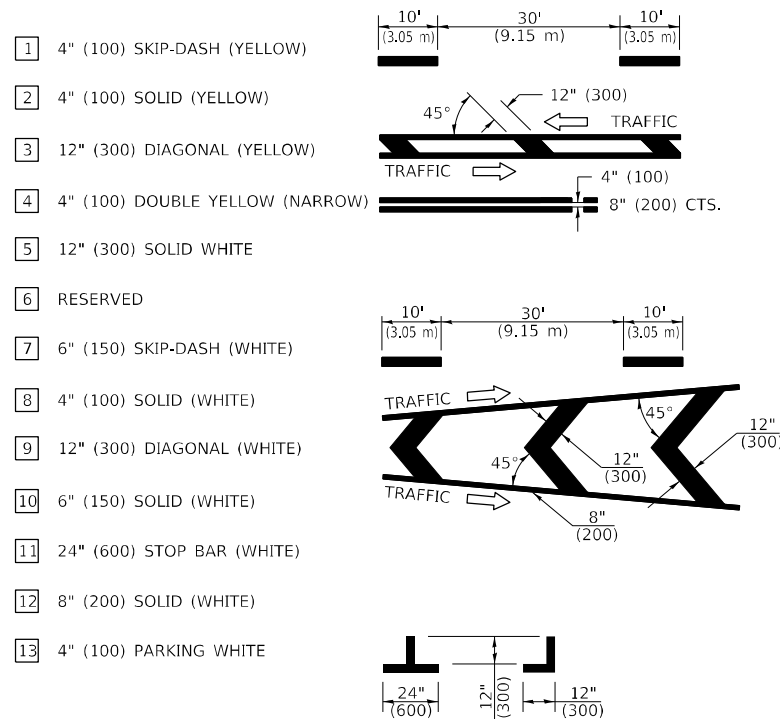


GENERAL NOTES


- TURN ARROW PAIRS SHALL BE PLACED AT 250'(75 m) INTERVALS AND SHALL BE EVENLY SPACED BETWEEN BOTH ENDS OF THE BIDIRECTIONAL LEFT TURN LANE. USE A MINIMUM OF TWO PAIRS PER BLOCK.
- THE SOLID YELLOW PAVEMENT MARKINGS SHOULD GENERALLY START OR END NEAR THE RADIUS POINT OF EACH STREET RETURN EXCEPT WHERE ONE OR BOTH ENDS WOULD INCLUDE STOP BARS.
- THE SKIP-DASH PAVEMENT MARKINGS OR SHOULD BE CENTERED BETWEEN BOTH ENDS OF EACH CITY BLOCK AND SHALL BE PLACED SO THEY LINE UP ACROSS FROM EACH OTHER.
- USE LARGE ARROW SIZE FOR BOTH RURAL AND URBAN LOCATIONS. (SEE LAST PAGE OF SECTION 780x FOR SYMBOLS TABLE)
- LANE LINE EXTENSIONS SHALL BE THE SAME COLOR AND WIDTH AS THE LANE LINE BEING EXTENDED.

 

LANE LINE EXTENSIONS

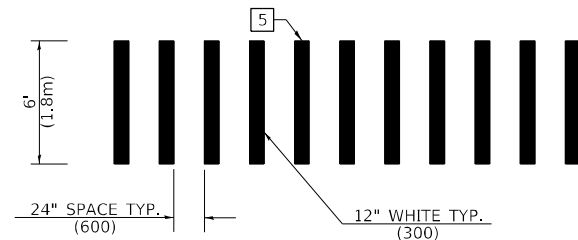


CROSSWALK DETAIL (DECATUR CITY LIMITS ONLY)

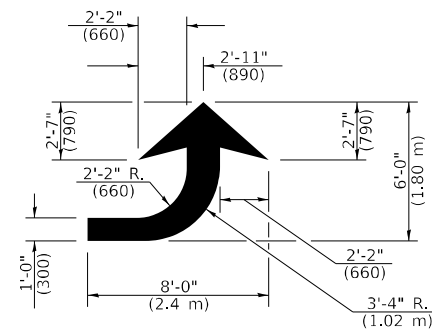

LEFT ARROW

REVERSE FOR RIGHT ARROW
AREA = 15.6 SQ. FT. (1.47 m²)
(WHITE)

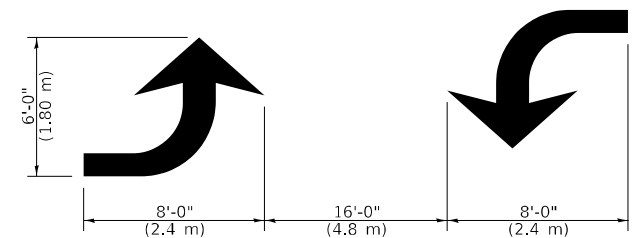

TYPICAL DOUBLE TURN ARROWS (WHITE)

NOT TO SCALE

Note: All dimensions are in INCHES
(millimeters) unless otherwise shown.

DISTRICT 7 DETAIL NO. 78000001

USER NAME = jessica.hille	DESIGNED -	REVISED -
PLOT SCALE = 100,0000 ' / in.	DRAWN -	REVISED -
PLOT DATE = 1/29/2025	CHECKED -	REVISED -
	DATE -	REVISED -


STATE OF ILLINOIS
DEPARTMENT OF TRANSPORTATION

PAVEMENT MARKING AND RAISED REFLECTIVE PAVEMENT MARKERS
(RURAL AND URBAN APPLICATIONS)

SCALE: SHEET 2 OF 4 SHEETS STA. TO STA.

F.A.S. RTE.	SECTION	COUNTY	TOTAL SHEETS	SHEET NO.
2704	(11BR-1)BR	CLAY	38	35
CONTRACT NO. 74654				
ILLINOIS FED. AID PROJECT				

MODEL: Default
FILE: h:\miller\project-aw-bentley.com\p\w\DOT Documents\DOT Office\District 7\Project\74654\CAD Data\CAD Sheets\0774654-shr-detail6.dgn

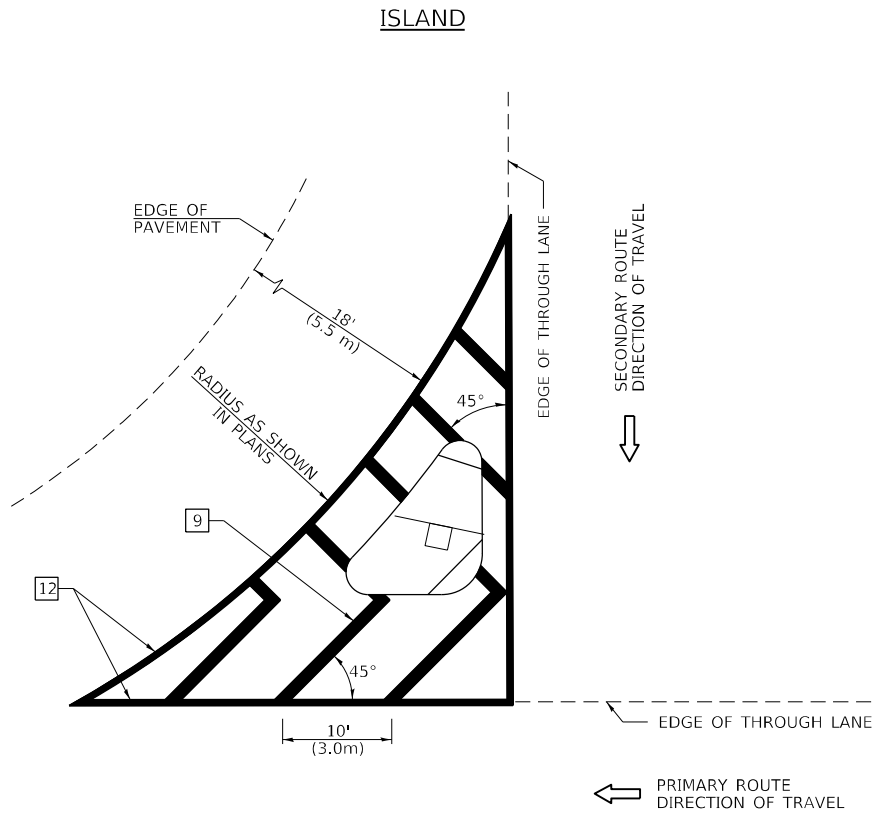

GENERAL NOTES


1. RAISED AND CORRUGATED MEDIANS SHALL BE OUTLINED WITH [2] IF PRESENT.
2. SOME OF THE INFORMATION INCLUDED WITH THIS DETAIL MAY NOT BE APPLICABLE TO THIS IMPROVEMENT.
3. PAVEMENT MARKINGS ARE TO BE EXTENDED THROUGH OMISSIONS WHEN APPLICABLE.
4. FINAL PAVEMENT MARKINGS SHALL BE IN PLACE PRIOR TO PLACING ANY RAISED REFLECTIVE PAVEMENT MARKERS.
5. THE FOLLOWING CRITERIA SHALL BE USED FOR SELECTING THE DIAGONAL PAVEMENT MARKING SPACING:

<30 MPH	(<50 km/h)	15' (4.5 m)
30-45 MPH	(50-75 km/h)	20' (6.0 m)
>45 MPH	(>75 km/h)	30' (9.0 m)

PAVEMENT MARKING LEGEND

- | | | |
|------|---------------------------------|--|
| [1] | 4" (100) SKIP-DASH (YELLOW) | |
| [2] | 4" (100) SOLID (YELLOW) | |
| [3] | 12" (300) DIAGONAL (YELLOW) | |
| [4] | 4" (100) DOUBLE YELLOW (NARROW) | |
| [5] | 12" (300) SOLID WHITE | |
| [6] | RESERVED | |
| [7] | 6" (150) SKIP-DASH (WHITE) | |
| [8] | 4" (100) SOLID (WHITE) | |
| [9] | 12" (300) DIAGONAL (WHITE) | |
| [10] | 6" (150) SOLID (WHITE) | |
| [11] | 24" (600) STOP BAR (WHITE) | |
| [12] | 8" (200) SOLID (WHITE) | |
| [13] | 4" (100) PARKING WHITE | |

RURAL LEFT TURN STRIPING

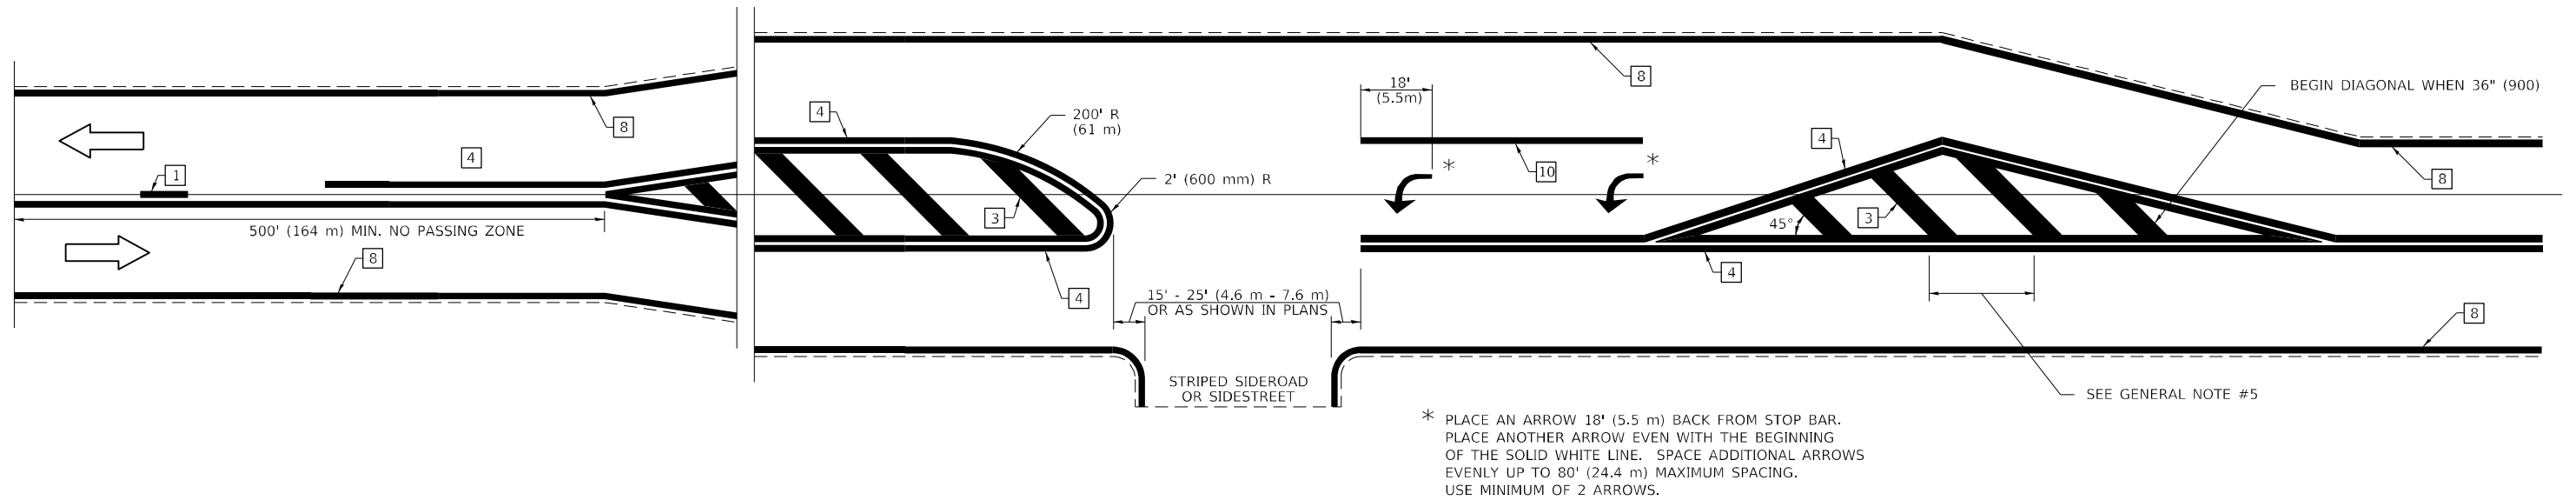

NOT TO SCALE

Note: All dimensions are in INCHES (millimeters) unless otherwise shown.

DISTRICT 7 DETAIL NO. 78000001

USER NAME	= jessica.miller	DESIGNED	-	REVISED	-
DRAWN	-	CHECKED	-	REVISED	-
PLOT SCALE	= 100,0000 ' / in.	DATE	-	REVISED	-
PLOT DATE	= 1/29/2025				


STATE OF ILLINOIS
DEPARTMENT OF TRANSPORTATION

PAVEMENT MARKING AND RAISED REFLECTIVE PAVEMENT MARKERS
(RURAL AND URBAN APPLICATIONS)

SCALE: SHEET 3 OF 4 SHEETS STA. TO STA.

F.A.S. RTE.	SECTION	COUNTY	TOTAL SHEETS	SHEET NO.
2704	(11BR-1)BR	CLAY	38	36
CONTRACT NO. 74654				
ILLINOIS FED. AID PROJECT				

PAVEMENT MARKING LEGEND

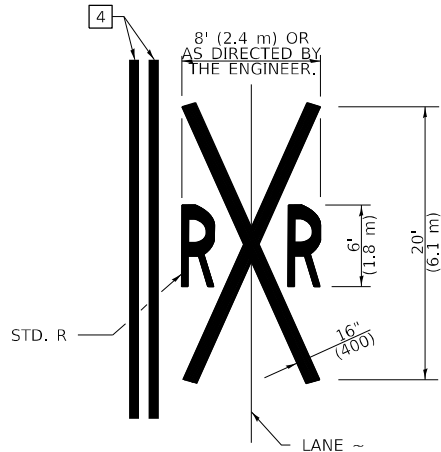


THE TRAVERSE SPREAD OF THE "X"
MAY VARY ACCORDING TO LANE WIDTH.


ON MULTI-LANE ROADS, THE STOP LINES SHALL EXTEND ACROSS ALL APPROACH LANES AND SEPARATE RXR SYMBOLS SHALL BE PLACED ADJACENT TO EACH OTHER IN EACH LANE.

WHEN THE PAVEMENT MARKING SYMBOL IS USED, A PORTION OF THE SYMBOL SHOULD BE LOCATED DIRECTLY ADJACENT TO THE ADVANCE WARNING SIGN (W10-1) AS PLACED BY TABLE II-1, CONDITION B OF THE MUTCD.

- | | |
|----|-----------------------------|
| 1 | 4" (100) SKIP-DASH (YELLOW) |
| 2 | 4" (100) SOLID (YELLOW) |
| 3 | 12" (300) DIAGONAL (YELLOW) |
| 4 | 4" (100) DOUBLE YELLOW (NA) |
| 5 | 12" (300) SOLID WHITE |
| 6 | RESERVED |
| 7 | 6" (150) SKIP-DASH (WHITE) |
| 8 | 4" (100) SOLID (WHITE) |
| 9 | 12" (300) DIAGONAL (WHITE) |
| 10 | 6" (150) SOLID (WHITE) |
| 11 | 24" (600) STOP BAR (WHITE) |
| 12 | 8" (200) SOLID (WHITE) |
| 13 | 4" (100) PARKING WHITE |

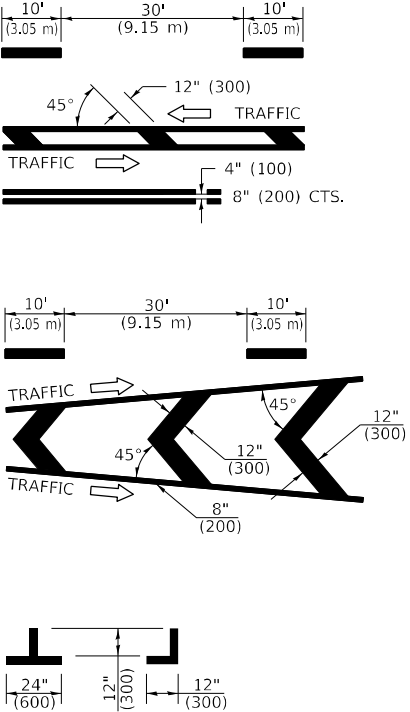

RAILROAD CROSSING WITH INTERCONNECT AND PRE-SIGNALS

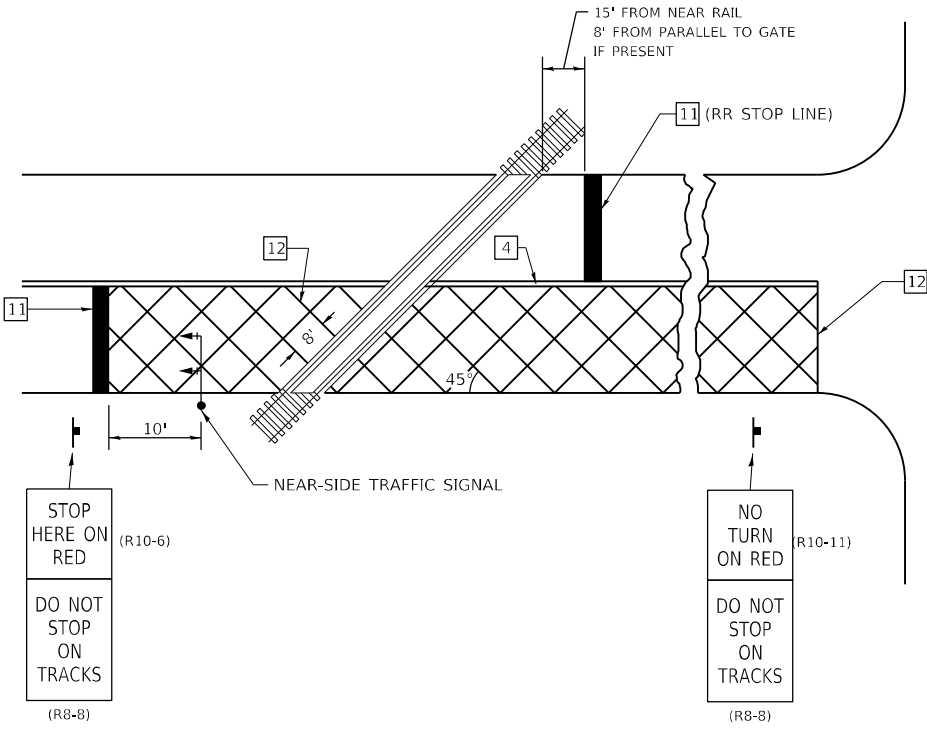


1. SUPPLEMENTAL PAVEMENT MARKINGS TO BE INSTALLED ONLY ON APPROACHES TO INTERSECTIONS CONTROLLED BY TRAFFIC SIGNALS WHICH ARE INTERCONNECTED WITH THE RAILROAD WARNING SIGNALS.
2. EXTEND PAVEMENT MARKINGS TO THE INTERSECTION ONLY WHERE NEAR-SIDE TRAFFIC SIGNALS ARE USED.

NOT TO SCALE

Note: All dimensions are in INCHES
(millimeters) unless otherwise shown.

	USER NAME = jessica.nille	DESIGNED -	REVISED -	STATE OF ILLINOIS DEPARTMENT OF TRANSPORTATION	PAVEMENT MARKING AND RAISED REFLECTIVE PAVEMENT MARKERS (RURAL AND URBAN APPLICATIONS)			F.A.S. RTE.	SECTION	COUNTY	TOTAL SHEETS	SHEET NO.
		DRAWN -	REVISED -					2704	(11BR-1)BR	CLAY	38	37
	PLOT SCALE = 100,0000' / in.	CHECKED -	REVISED -					CONTRACT NO. 74654				
	PLOT DATE = 1/29/2025	DATE -	REVISED -		SCALE:	SHEET 4 OF 4 SHEETS	STA.	TO STA.		ILLINOIS FED. AID PROJECT		

 

EXIST. CURVE CA	EXIST. CURVE C2
PI STA. = 121+87.10	PI STA. = 137+91.39
$\Delta = 11^{\circ} 06' 20''$ (RT)	$\Delta = 26^{\circ} 20' 39''$ (LT)
D = 1° 50' 13"	D = 4° 30' 31"
R = 3,119.21'	R = 1,270.80'
T = 303.25'	T = 297.41'
L = 604.60'	L = 584.30'
E = 14.71'	E = 34.34'
P.C. STA. = 118+83.85	P.C. STA. = 134+93.98
P.T. STA. = 124+88.45	P.T. STA. = 140+78.28

USER NAME = jessica.wille	DESIGNED - JMD	REVISED - 09/27/2023	STATE OF ILLINOIS DEPARTMENT OF TRANSPORTATION	RIGHT OF WAY PLANS			F.A.S. RTE.	SECTION	COUNTY	TOTAL SHEETS	SHEET NO.
	DRAWN - JMD	REVISED -					2704	(11BR-1)BR	CLAY	38	38
PLOT SCALE = 200,000' / in.	CHECKED - RDE	REVISED -					CONTRACT NO. 74654				
PLOT DATE = 1/29/2025	DATE - 03/08/2023	REVISED -		SCALE: 1" = 100'	SHEET 2 OF 2 SHEETS	STA. 114+00 TO 142+00	FED. ROAD DIST. NO.	ILLINOIS	FED. AID PROJECT	TJ05(383)	