



Final	USER NAME = Ander00846	DESIGNED - BAB	REVISED -	STATE OF ILLINOIS DEPARTMENT OF TRANSPORTATION	5TH STREET/LINCOLN PKWY INTERSECTION DETAIL				F.A. RTE.	SECTION	COUNTY	TOTAL SHEETS	SHEET NO.
		DRAWN - RLA	REVISED -						569	98-00081-00-PV	LOGAN	184	101
	PLOT SCALE = 0.16666000 ' / in.	CHECKED - MB	REVISED -		05S2092		CONTRACT NO. 93826						
	PLOT DATE = 11/21/2024	DATE - 11/22/2024	REVISED -		SCALE: 1"=5'	SHEET	OF	SHEETS	STA.	TO STA.			


MATCHLINE STA. 46+50.00

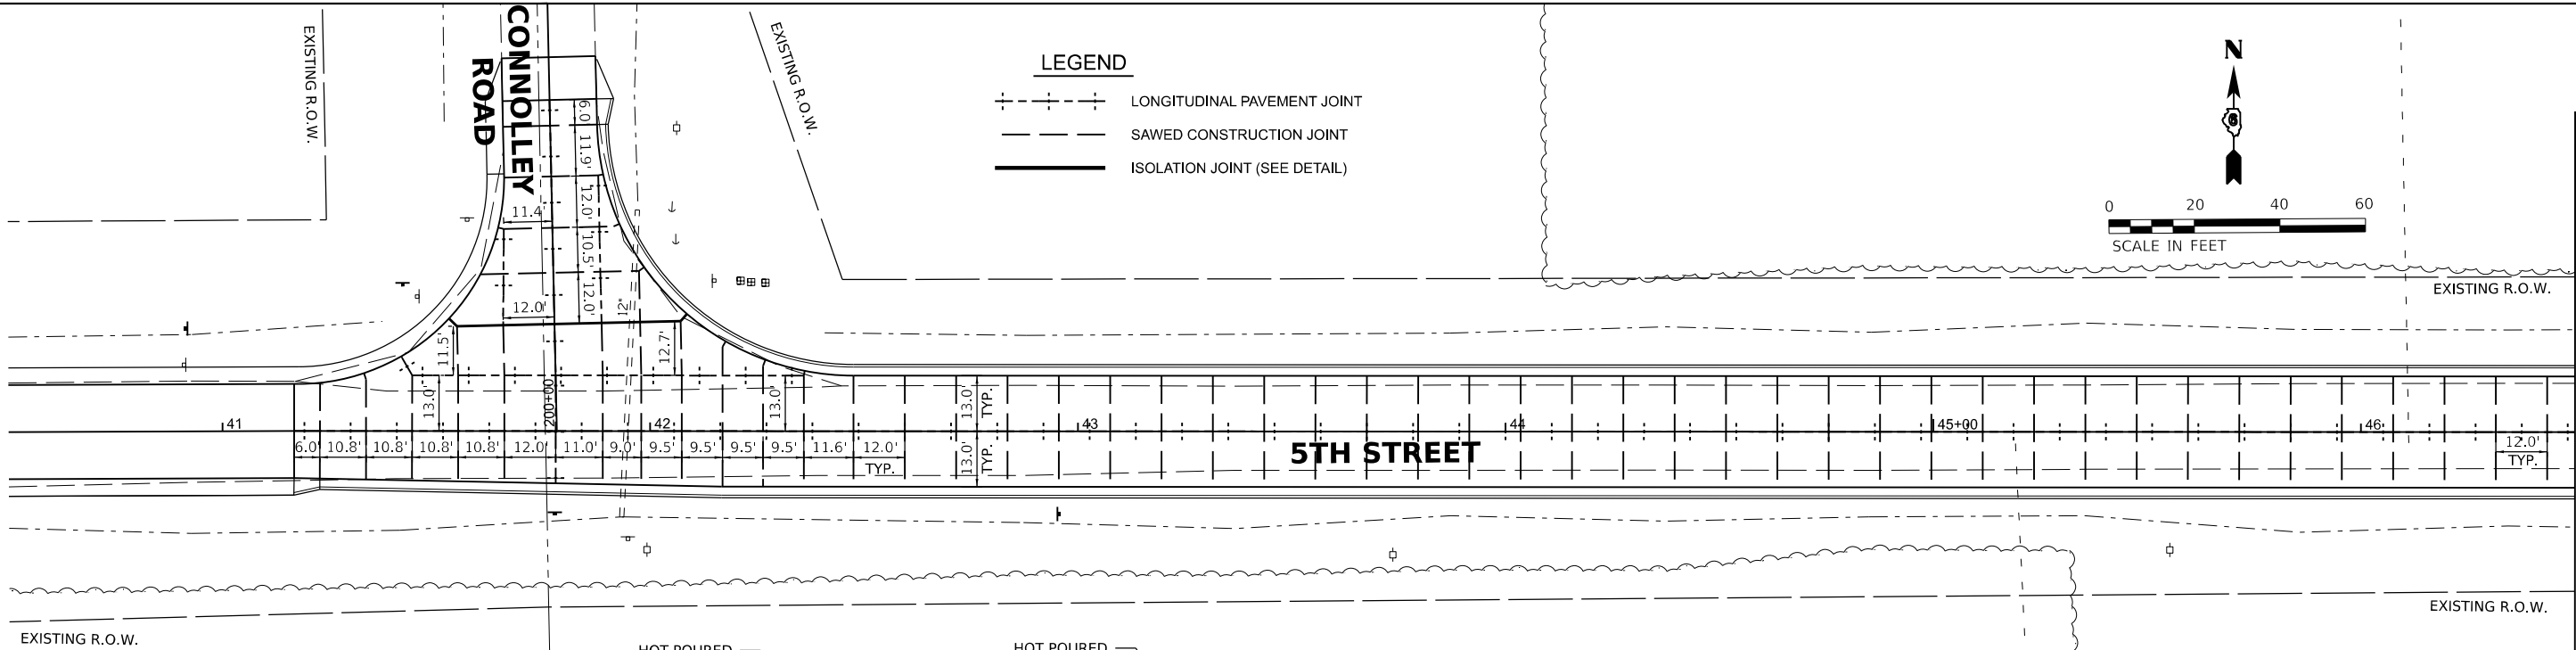


MATCHLINE STA. 46+50.00

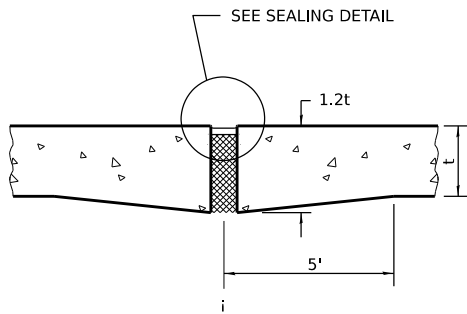


ISOLATION JOINT

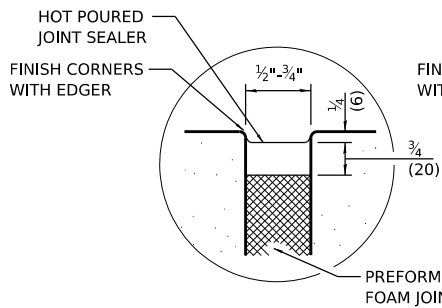

ISOLATION JOINT SEALING DETAIL

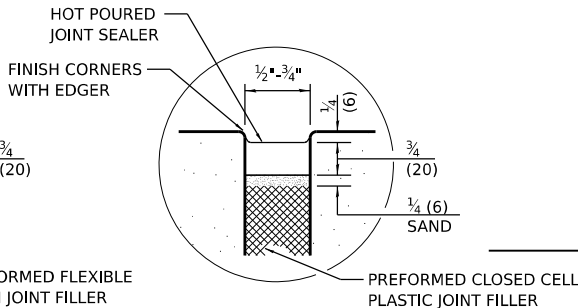

MEINERSHAGE
TRUS
2501 51
12-035-4

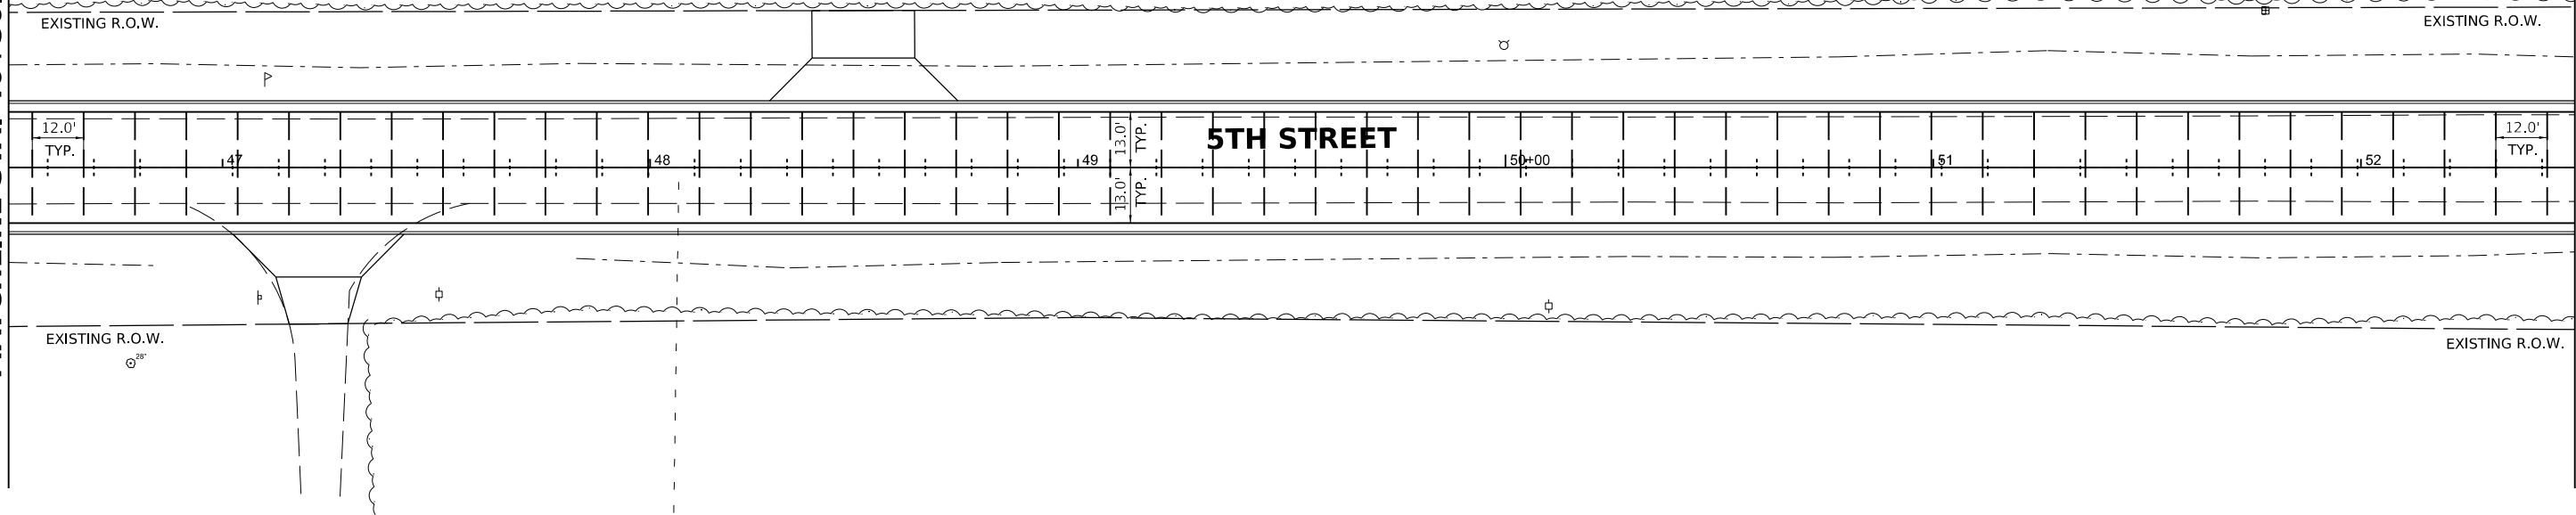

MATCHLINE STA. 52+50.00

IN ROBERT W
TEE
TH ST
020-10

MEINERSHAGEN ROBERT W
TRUSTEE
2501 5TH ST
12-035-020-10


Final	USER NAME = Ander00846	DESIGNED - BAB	REVISED -	STATE OF ILLINOIS DEPARTMENT OF TRANSPORTATION	5TH STREET ROAD JOINTING PLANS				F.A. RTE.	SECTION	COUNTY	TOTAL SHEETS	SHEET NO.
	DRAWN - RLA	CHECKED - MB	REVISED -						569	98-00081-00-PV	LOGAN	184	102
	PLOT SCALE = 0.16666685' / in.	DATE - 11/22/2024	REVISED -		05S2092		CONTRACT NO. 93826						
	PLOT DATE = 11/21/2024		REVISED -		ILLINOIS FED. AID PROJECT								
					SCALE: 1" = 20'	SHEET	OF	SHEETS	STA.	TO STA.			

DESIGNED	BAB	6/27/2024
DRAWN	RLA	6/27/2024
REVIEWED	MB	7/15/2024

MODEL: sta-joint02
FILE NAME: R:\0505052092\CAD\RoadSheet\Phase 2\sta-joint02.dgn



© Copyright Hanson Professional Services Inc. 2024

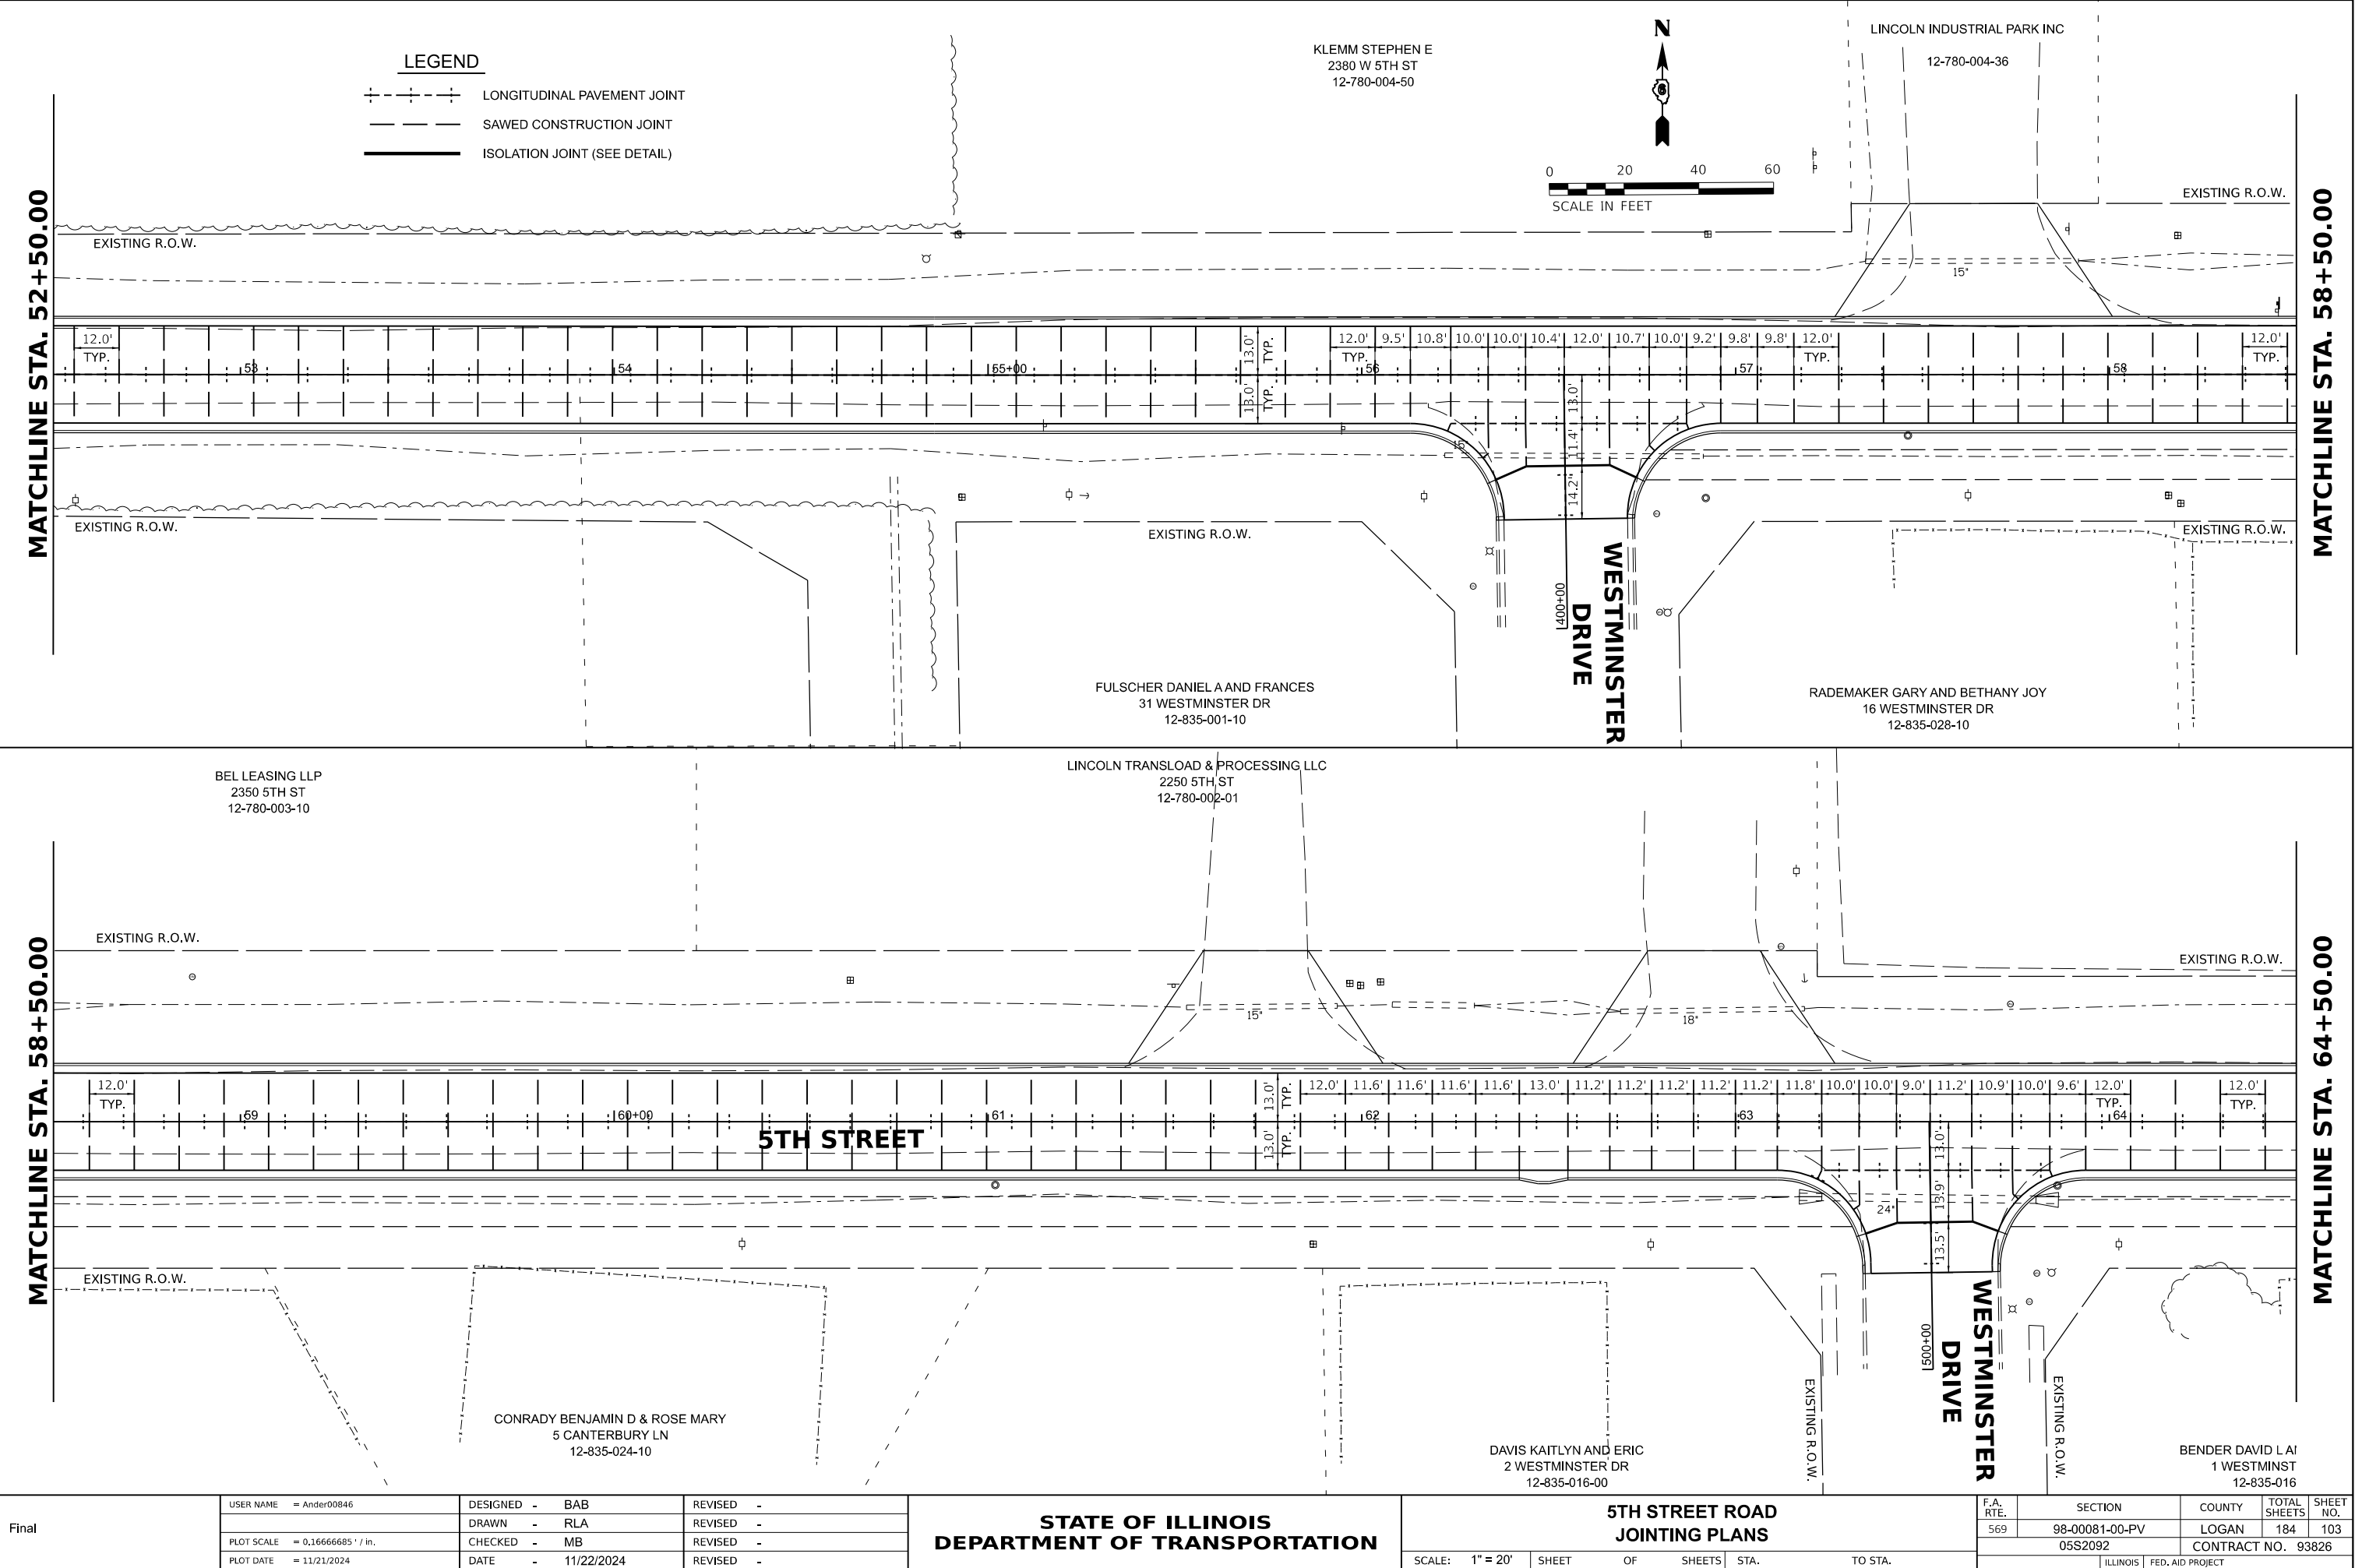

Final	USER NAME	= Ander00846	DESIGNED -	BAB	REVISED -	
	DRAWN	- RLA	CHECKED -	MB	REVISIED -	
	PLOT SCALE	= 0.16666685 ' / in.	DATE	- 11/22/2024	REVISED -	
	PLOT DATE	= 11/21/2024				

STATE OF ILLINOIS
DEPARTMENT OF TRANSPORTATION


5TH STREET ROAD JOINTING PLANS			
SCALE:	1" = 20'	SHEET	OF SHEETS
STA.	TO STA.		

F.A. RTE.	SECTION	COUNTY	TOTAL SHEETS	SHEET NO.
569	98-00081-00-PV	LOGAN	184	103
05S2092		CONTRACT NO. 93826		
		ILLINOIS	FED. AID PROJECT	

DESIGNED	BAB 6/27/2024
DRAWN	RLA 6/27/2024
REVIEWED	MB 7/15/2024




MODEL: sht-joint03
FILE NAME: R:\0305\0552092\CAD\Road\Sheet\Phase 2\jnt-joint03.dgn

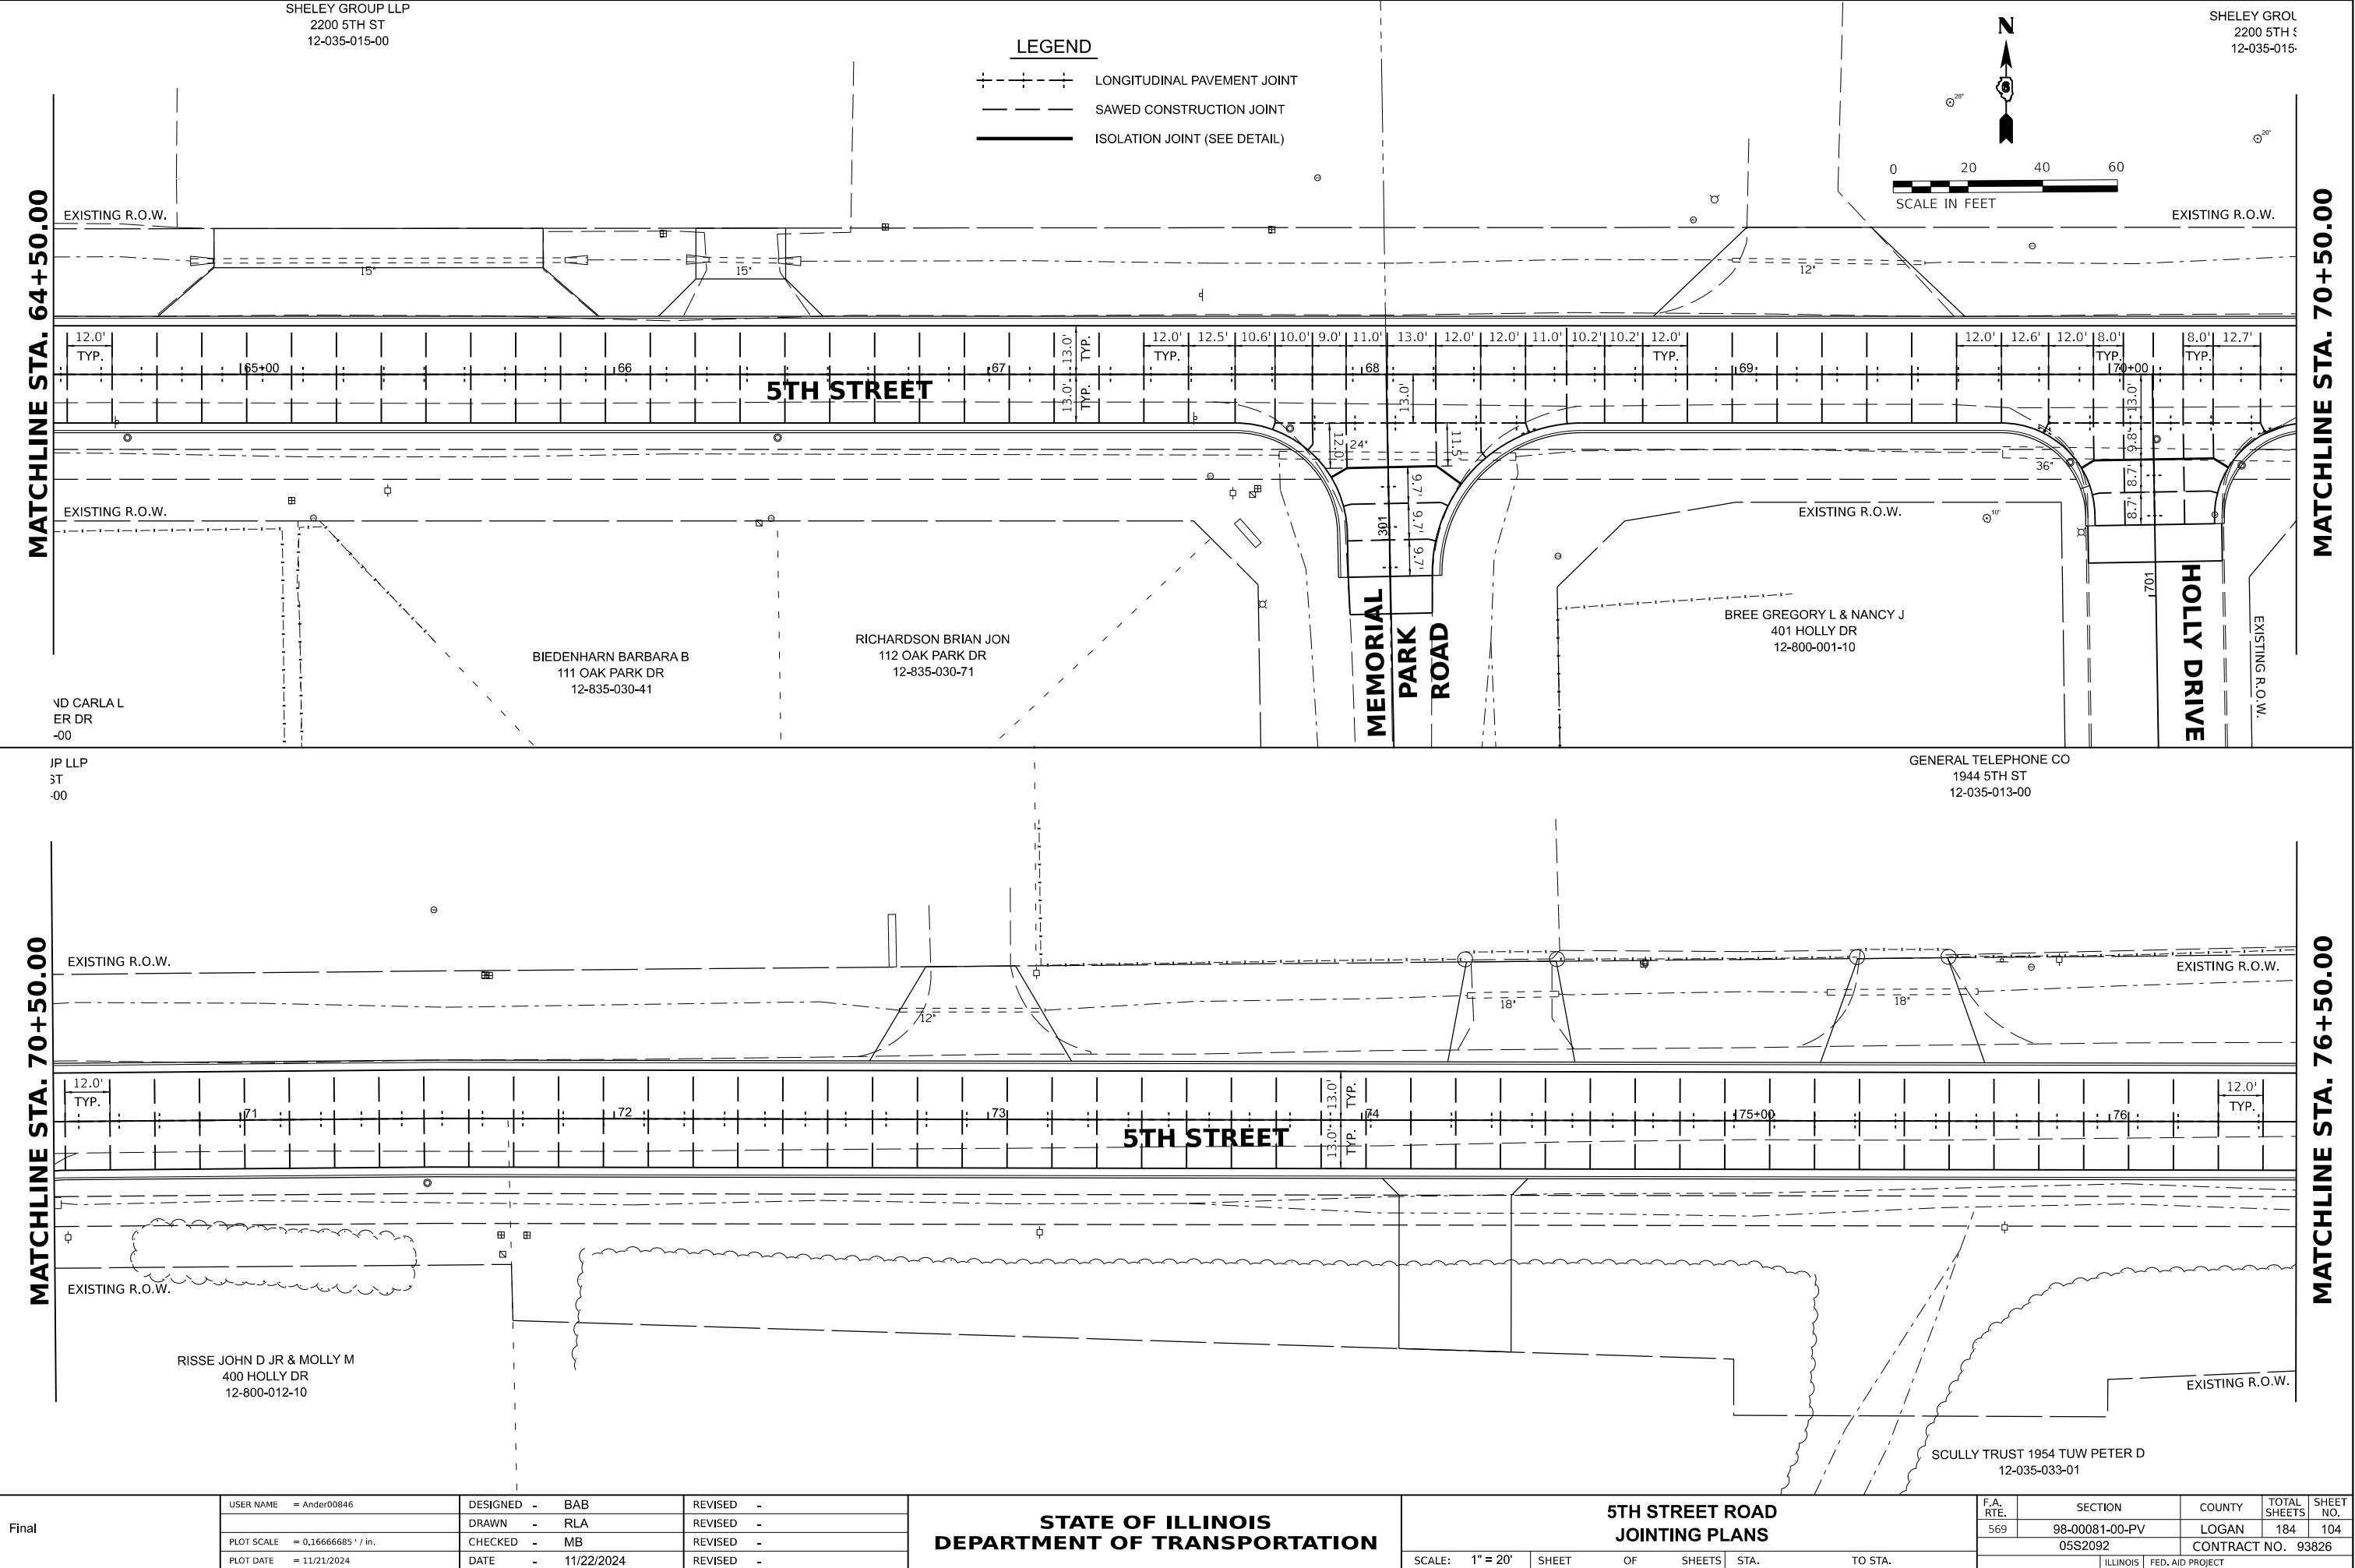

LEGEND

- LONGITUDINAL PAVEMENT JOINT
- SAWED CONSTRUCTION JOINT
- ISOLATION JOINT (SEE DETAIL)

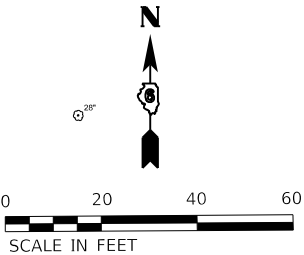

MATCHLINE STA. 64+50.00

MATCHLINE STA. 70+50.00


MATCHLINE STA. 70+50.00

MATCHLINE STA. 76+50.00

Final	USER NAME = Ander00846	DESIGNED - BAB	REVISED -	STATE OF ILLINOIS DEPARTMENT OF TRANSPORTATION	5TH STREET ROAD JOINTING PLANS				F.A. RTE.	SECTION	COUNTY	TOTAL SHEETS	SHEET NO.	
		DRAWN - RLA	REVISED -						569	98-00081-00-PV	LOGAN	184	104	
	PLOT SCALE = 0.16666685' / in.	CHECKED - MB	REVISED -						05S2092					CONTRACT NO. 93826
	PLOT DATE = 11/21/2024	DATE - 11/22/2024	REVISED -						SCALE: 1" = 20'					SHEET OF SHEETS

DESIGNED	BAB	6/27/2024
DRAWN	RLA	6/27/2024
REVIEWED	MB	7/15/2024

MODEL: sht-joint05
FILE NAME: R:\305a0552092\CAD\Road\Sheet\Phase 2\jnt-joint05.dgn

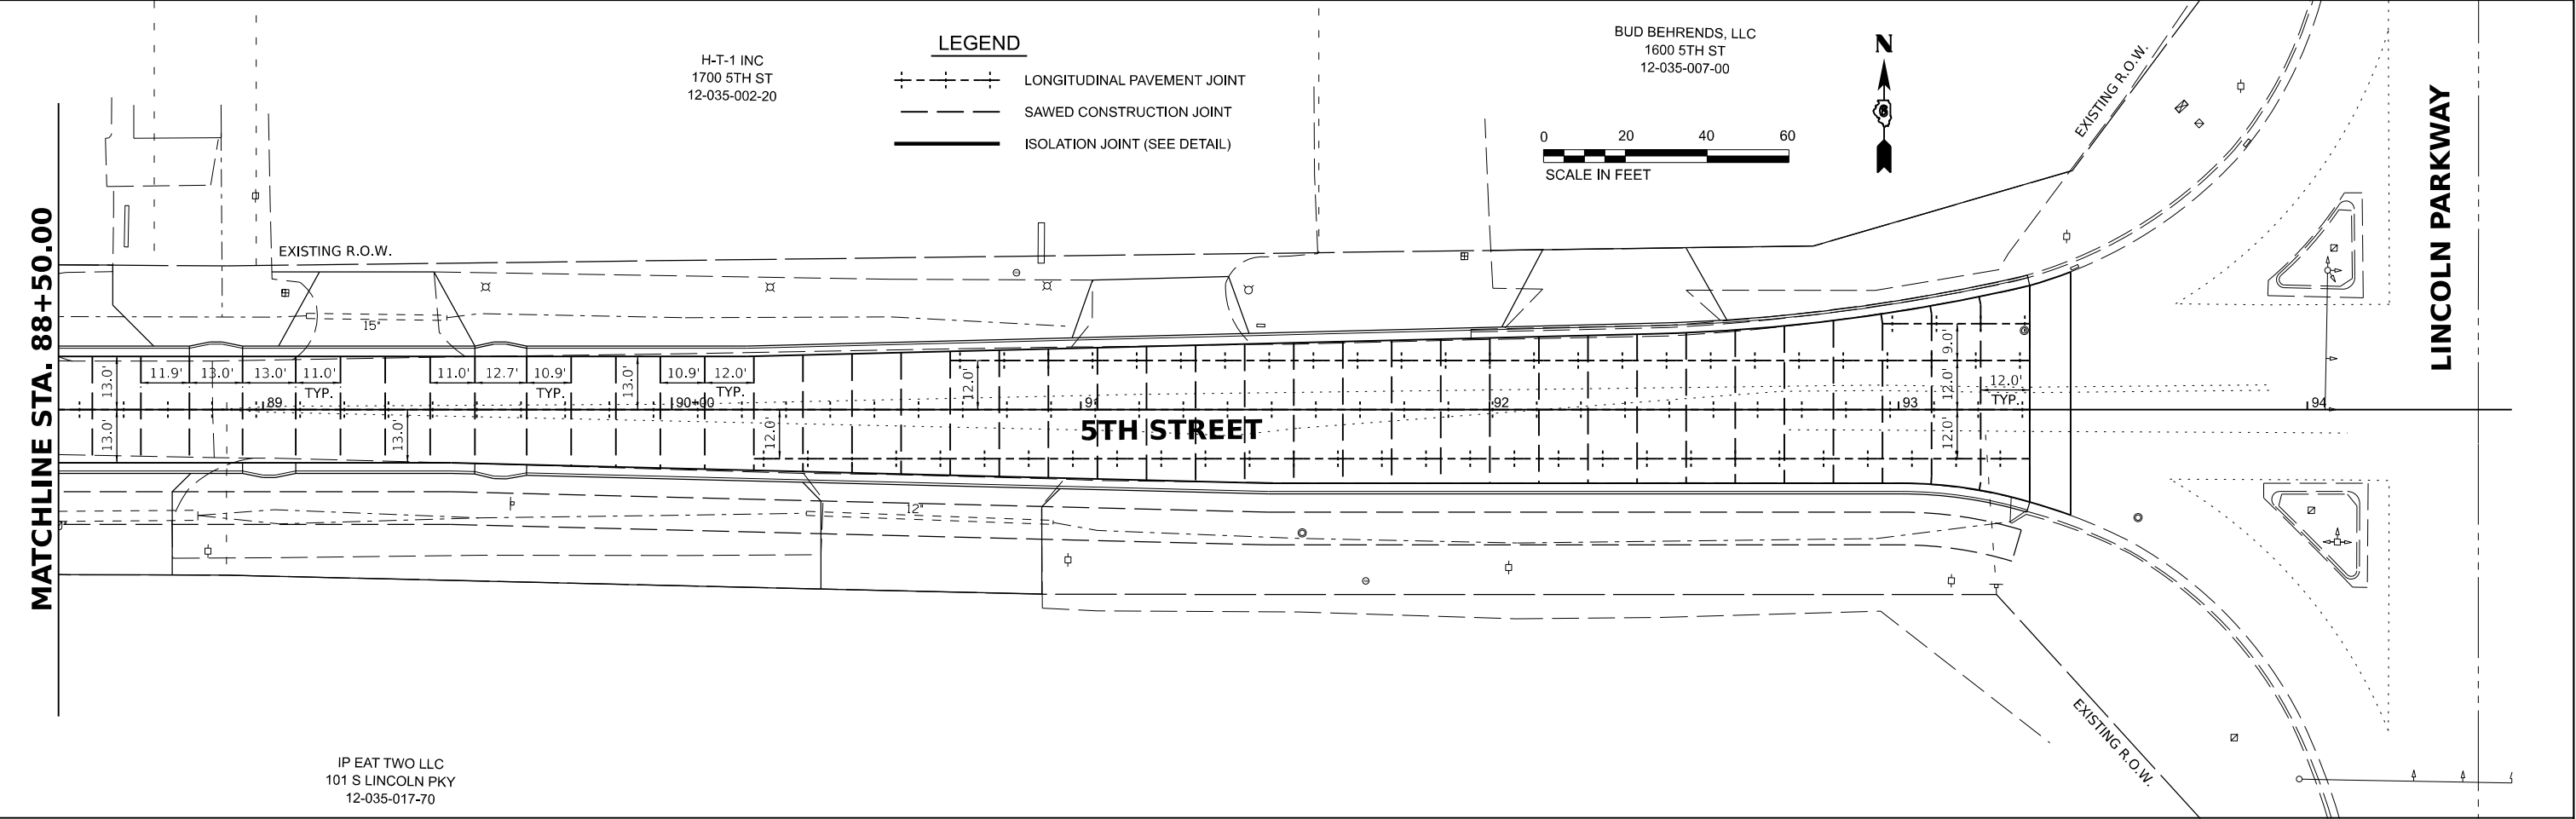


Final	USER NAME = Ander00846		DESIGNED - BAB	REVISED -	STATE OF ILLINOIS DEPARTMENT OF TRANSPORTATION	5TH STREET ROAD JOINTING PLANS				F.A. RTE.	SECTION	COUNTY	TOTAL SHEETS	SHEET NO.
			DRAWN - RLA	REVISED -		569	98-00081-00-PV	LOGAN	184	106				
	PLOT SCALE = 0.16666685 ' / in.		CHECKED - MB	REVISED -		05S2092					CONTRACT NO. 93826			
	PLOT DATE = 11/21/2024		DATE - 11/22/2024	REVISED -		SCALE: 1" = 20'	SHEET	OF	SHEETS	STA.	TO STA.			


DESIGNED	BAB	6/27/2024
DRAWN	RLA	6/27/2024
REVIEWED	MB	7/15/2024

MODEL: sh-pavemark01
FILE NAME: R:\03\05\05\092\CAD\Road\Sheet\Phase 2\sh-pavemark01.dgn

NOTE:
1. EXISTING SIGNS SHALL REMAIN UNLESS NOTED OTHERWISE. EXISTING SIGNS WITHIN THE LIMITS OF CONSTRUCTION WHICH INTERFERE WITH CONSTRUCTION OPERATIONS SHALL BE REMOVED IN ACCORDANCE WITH ARTICLE 107.25.

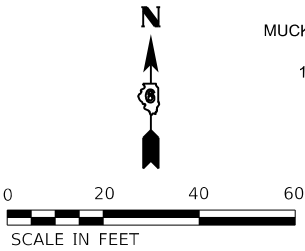

MUCK ETAL DOUGLAS
12-034-021-21

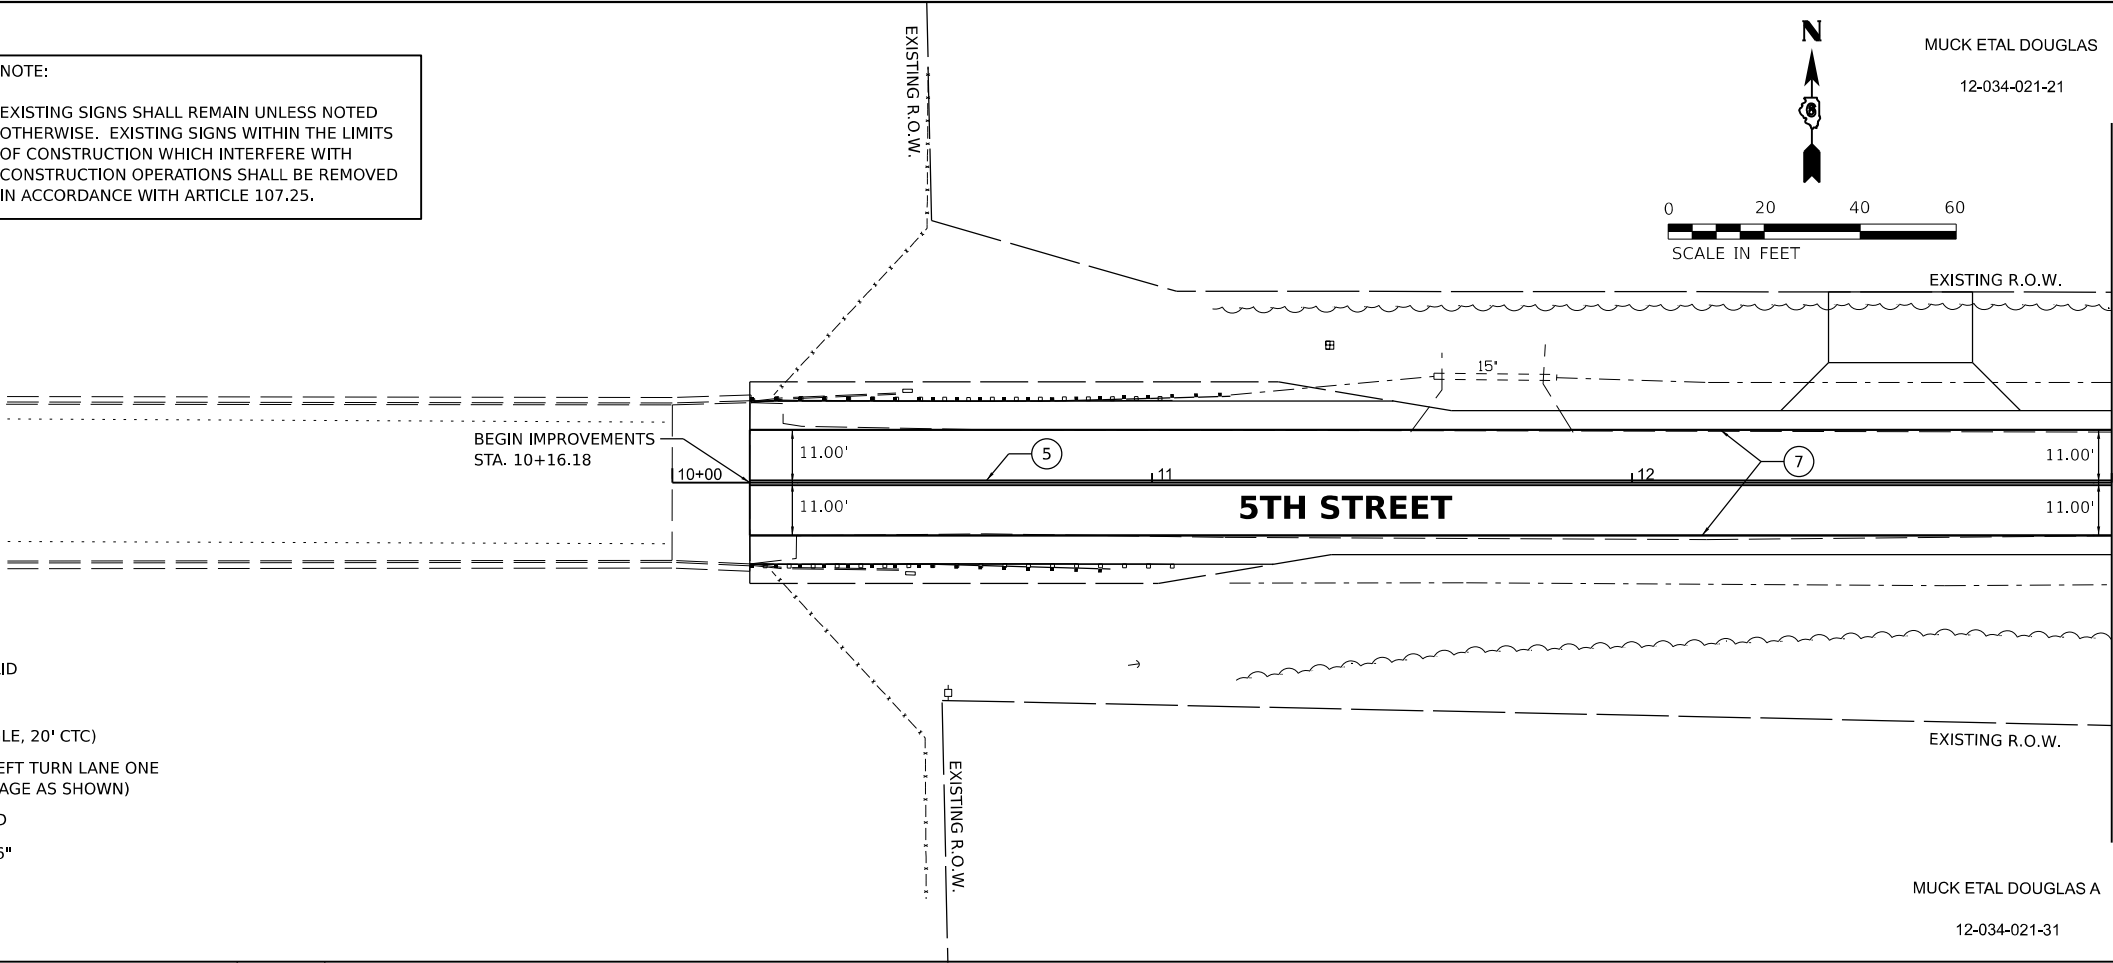

MATCHLINE STA. 13+00.00


LEGEND

- ① WHITE-MODIFIED URETHANE STOP BAR PAVEMENT MARKING LINE - 24" SOLID
- ② WHITE-MODIFIED URETHANE PAVEMENT MARKING LINE - 6" SOLID
- ③ YELLOW-MODIFIED URETHANE PAVEMENT MARKING LINE - 12" (ON 45° ANGLE, 20' CTC)
- ④ MODIFIED URETHANE PAVEMENT MARKING, LETTERS AND SYMBOLS (FOR LEFT TURN LANE ONE ARROW 20' FROM FRONT OF STORAGE AND ONE ARROW AT BACK OF STORAGE AS SHOWN)
- ⑤ DOUBLE-YELLOW MODIFIED URETHANE PAVEMENT MARKING LINE - 4" SOLID
- ⑥ WHITE-MODIFIED URETHANE PAVEMENT MARKING LINE - 2' LONG, 6' GAP - 6"
- ⑦ WHITE-MODIFIED URETHANE PAVEMENT MARKING LINE - 4" SOLID

AUKAMP GLEN
952 1575TH ST
12-034-002-22

MUCK ETAL DOUGLAS A
12-034-021-31

MATCHLINE STA. 13+00.00

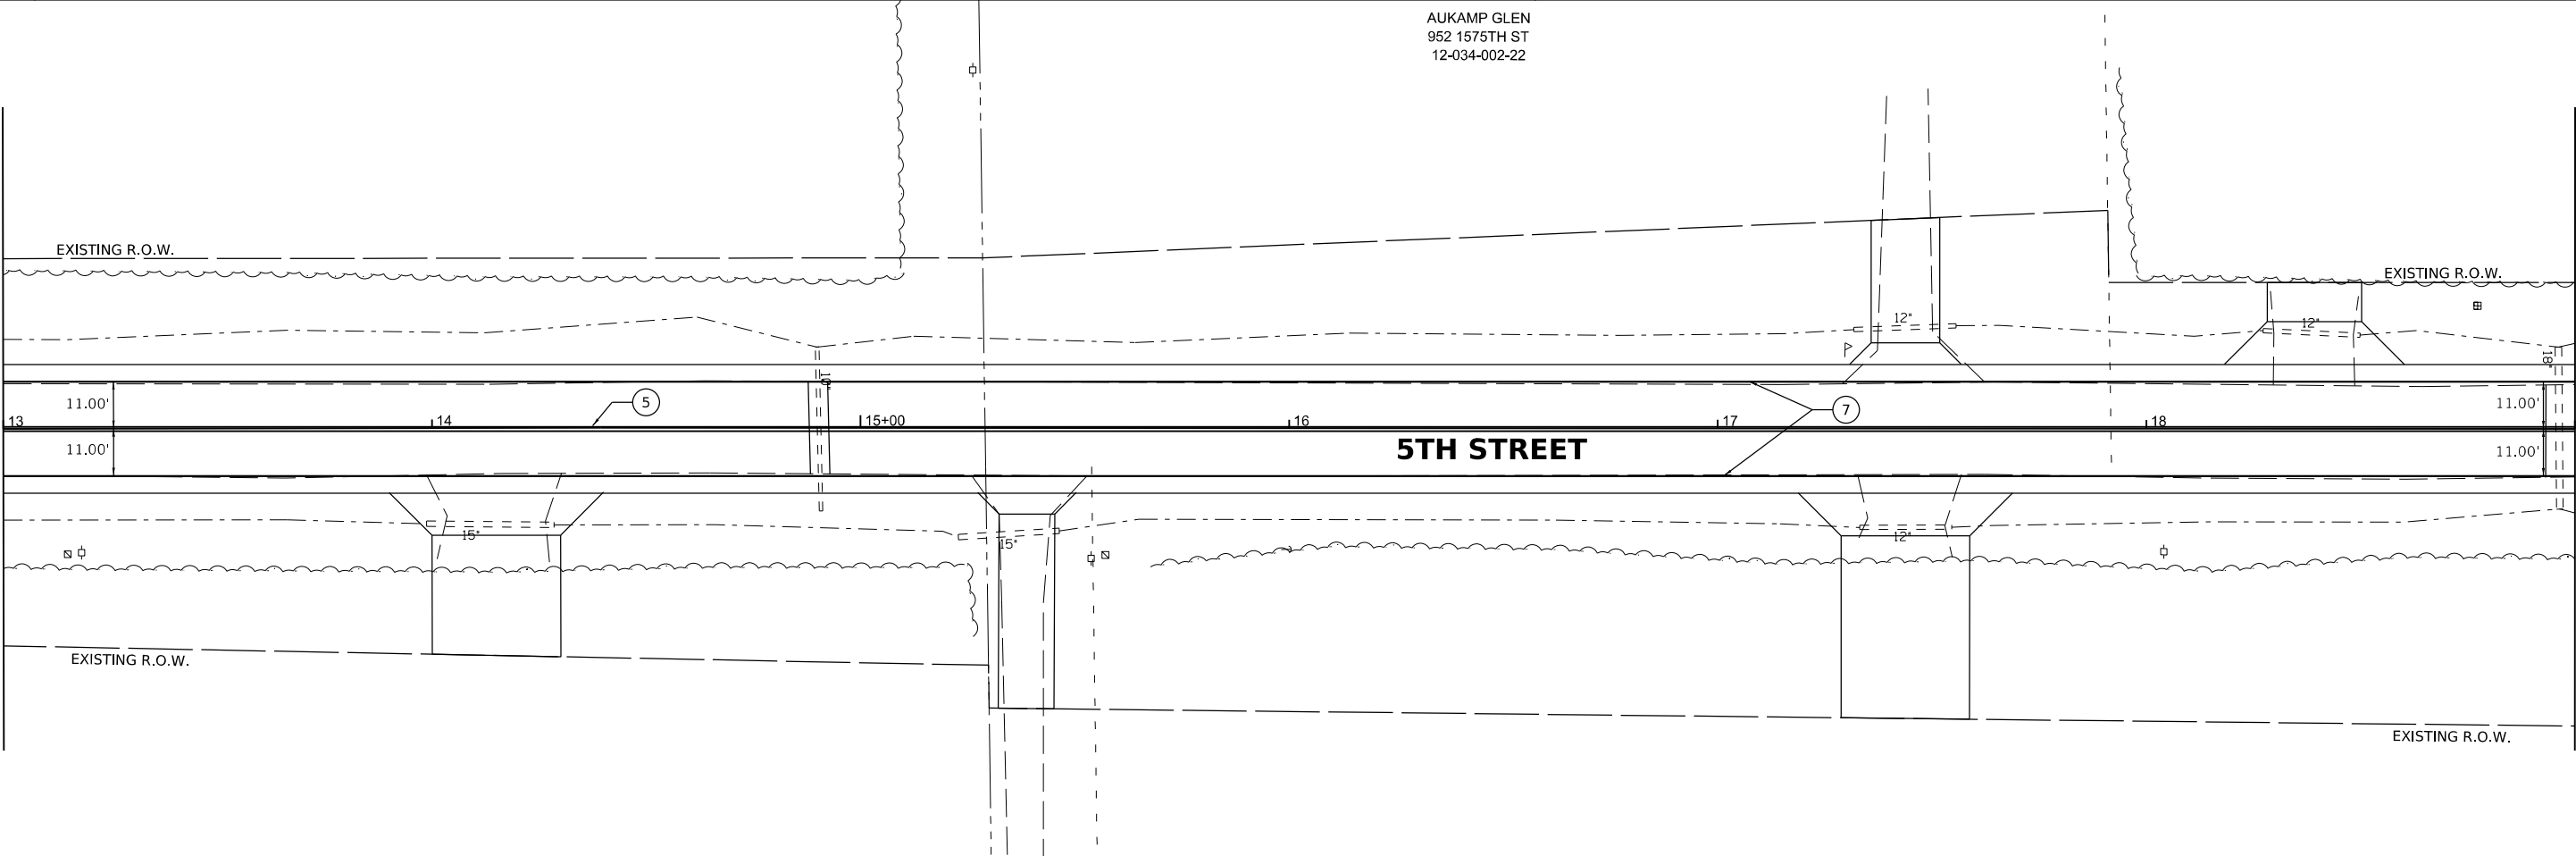

MATCHLINE STA. 19+00.00

Final	USER NAME = Ander00846	DESIGNED - BAB	REVISED -	STATE OF ILLINOIS DEPARTMENT OF TRANSPORTATION	5TH STREET ROAD PAVEMENT MARKINGS AND SIGNAGE PLANS				F.A. RTE.	SECTION	COUNTY	TOTAL SHEETS	SHEET NO.
		DRAWN - RLA	REVISED -						569	98-00081-00-PV	LOGAN	184	107
	PLOT SCALE = 0.16666685' / in.	CHECKED - MB	REVISED -		05S2092				CONTRACT NO. 93826				
	PLOT DATE = 11/21/2024	DATE - 11/22/2024	REVISED -		SCALE: 1" = 20'	SHEET OF SHEETS	STA. TO STA.	ILLINOIS FED. AID PROJECT					

DESIGNED	BAB	6/27/2024
DRAWN	RLA	6/27/2024
REVIEWED	MB	7/15/2024

MODEL: sth-pavemark02
FILE NAME: R0303055092CADRoadSheetPhase 21st-pavemark02.dgn

LEGEND

- ① WHITE-MODIFIED URETHANE STOP BAR PAVEMENT MARKING LINE - 24" SOLID
- ② WHITE-MODIFIED URETHANE PAVEMENT MARKING LINE - 6" SOLID
- ③ YELLOW-MODIFIED URETHANE PAVEMENT MARKING LINE - 12" (ON 45° ANGLE, 20' CTC)
- ④ MODIFIED URETHANE PAVEMENT MARKING, LETTERS AND SYMBOLS (FOR LEFT TURN LANE ONE ARROW 20' FROM FRONT OF STORAGE AND ONE ARROW AT BACK OF STORAGE AS SHOWN)
- ⑤ DOUBLE-YELLOW MODIFIED URETHANE PAVEMENT MARKING LINE - 4" SOLID
- ⑥ WHITE-MODIFIED URETHANE PAVEMENT MARKING LINE - 2' LONG, 6' GAP - 6"
- ⑦ WHITE-MODIFIED URETHANE PAVEMENT MARKING LINE - 4" SOLID

THE WOODS FOUNDATION
12-034-002-20

NOTE:

1. EXISTING SIGNS SHALL REMAIN UNLESS NOTED OTHERWISE. EXISTING SIGNS WITHIN THE LIMITS OF CONSTRUCTION WHICH INTERFERE WITH CONSTRUCTION OPERATIONS SHALL BE REMOVED IN ACCORDANCE WITH ARTICLE 107.25.

N



0 20 40 60


SCALE IN FEET

MATCHLINE STA. 19+00.00

MATCHLINE STA. 25+00.00

MATCHLINE STA. 25+00.00

MATCHLINE STA. 31+00.00

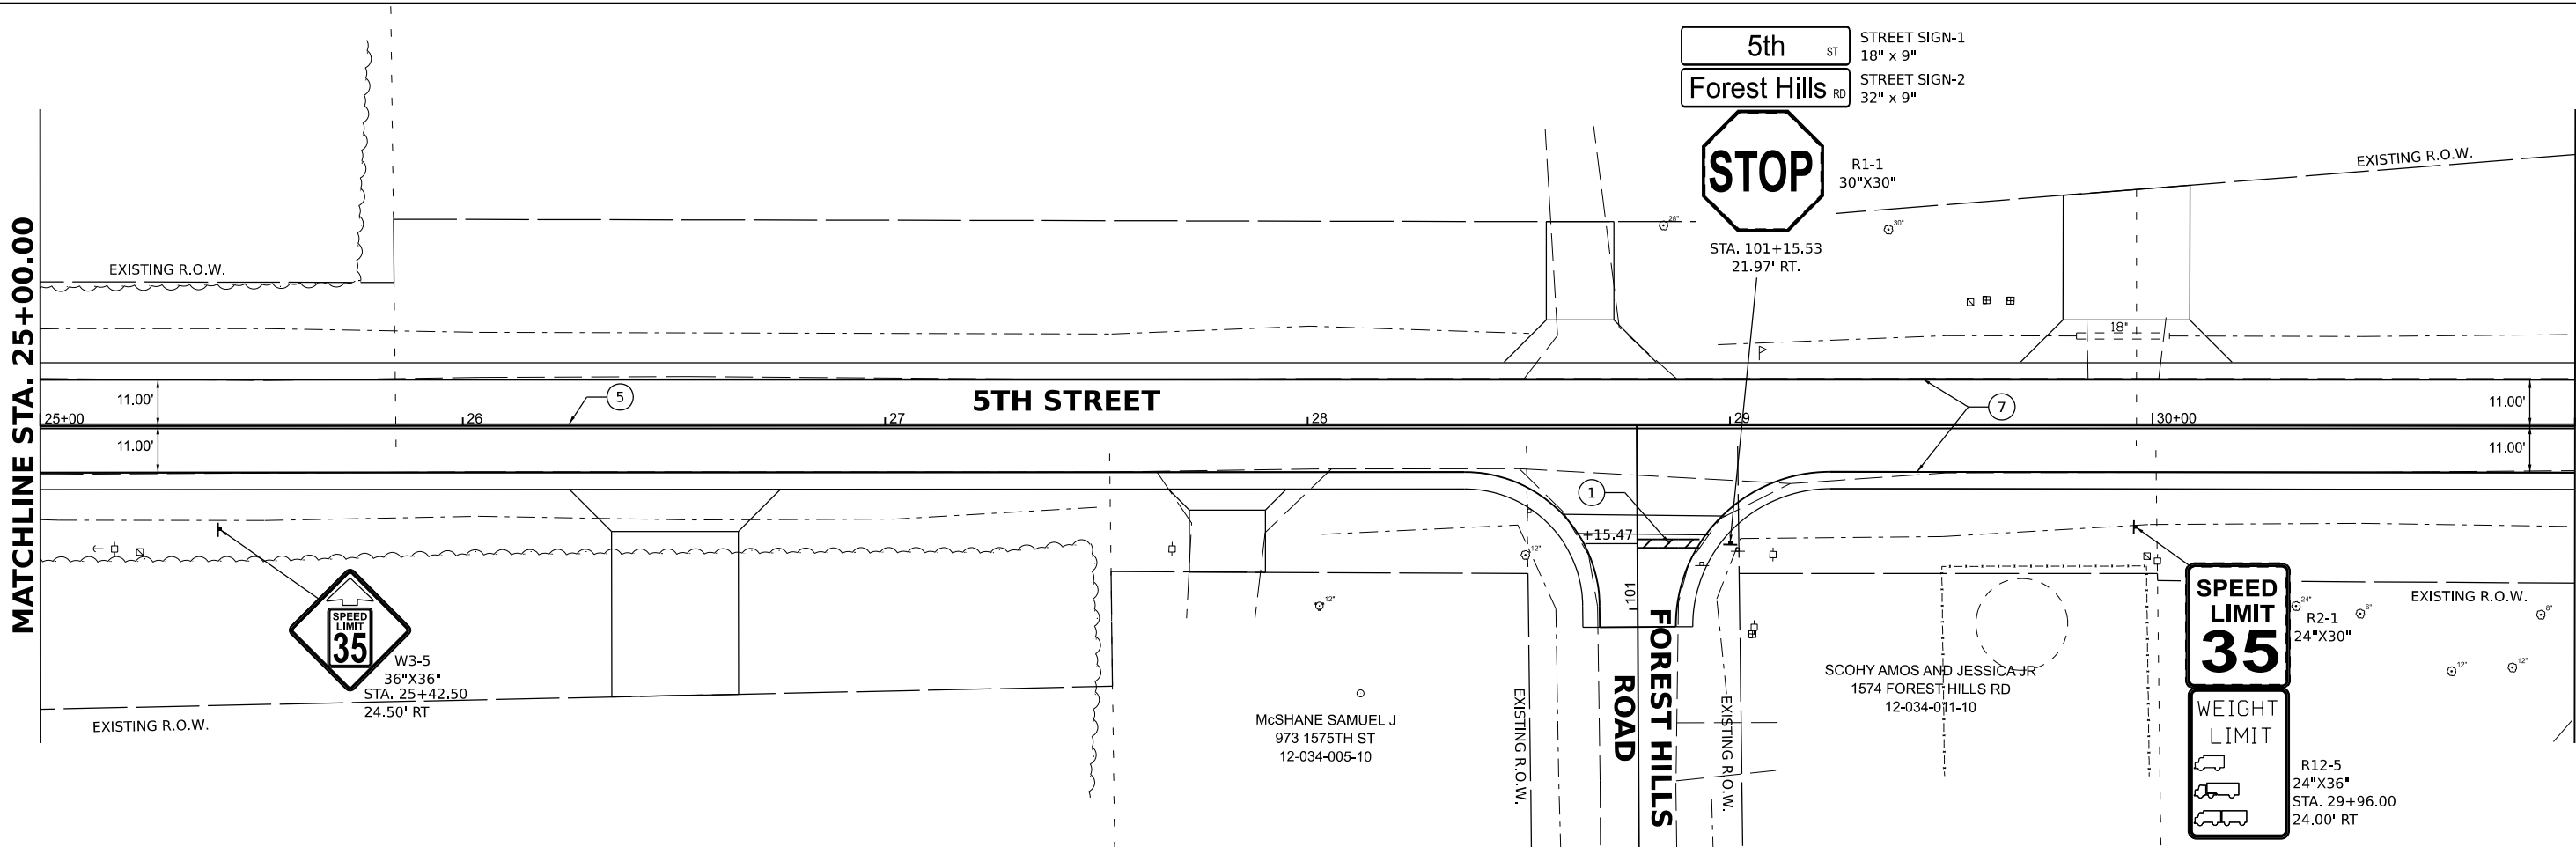


Final	USER NAME = Ander00846		DESIGNED - BAB	REVISED -	STATE OF ILLINOIS DEPARTMENT OF TRANSPORTATION	5TH STREET ROAD PAVEMENT MARKINGS AND SIGNAGE PLANS				F.A. RTE.	SECTION		COUNTY	TOTAL SHEETS	SHEET NO.
	PLOT SCALE = 0.16666685' / in.		DRAWN - RLA	REVISED -						569	98-00081-00-PV		LOGAN	184	108
	PLOT DATE = 11/21/2024		CHECKED - MB	REVISED -		05S2092		CONTRACT NO. 93826							
	DATE = 11/22/2024		DATE - 11/22/2024	REVISED -		SCALE: 1" = 20'		SHEET	OF	SHEETS	STA.	TO STA.			

LEGEND


- ① WHITE-MODIFIED URETHANE STOP BAR PAVEMENT MARKING LINE - 24" SOLID
- ② WHITE-MODIFIED URETHANE PAVEMENT MARKING LINE - 6" SOLID
- ③ YELLOW-MODIFIED URETHANE PAVEMENT MARKING LINE - 12" (ON 45° ANGLE, 20' CTC)
- ④ MODIFIED URETHANE PAVEMENT MARKING, LETTERS AND SYMBOLS (FOR LEFT TURN LANE ONE ARROW 20' FROM FRONT OF STORAGE AND ONE ARROW AT BACK OF STORAGE AS SHOWN)
- ⑤ DOUBLE-YELLOW MODIFIED URETHANE PAVEMENT MARKING LINE - 4" SOLID
- ⑥ WHITE-MODIFIED URETHANE PAVEMENT MARKING LINE - 2' LONG, 6' GAP - 6"
- ⑦ WHITE-MODIFIED URETHANE PAVEMENT MARKING LINE - 4" SOLID

NOTE:

- 1. EXISTING SIGNS SHALL REMAIN UNLESS NOTED OTHERWISE. EXISTING SIGNS WITHIN THE LIMITS OF CONSTRUCTION WHICH INTERFERE WITH CONSTRUCTION OPERATIONS SHALL BE REMOVED IN ACCORDANCE WITH ARTICLE 107.25.

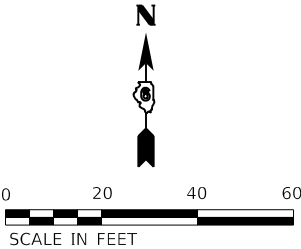

SYSO CENTRAL ILLINOIS INC
1601 CONNOLLEY RD
12-034-001-74

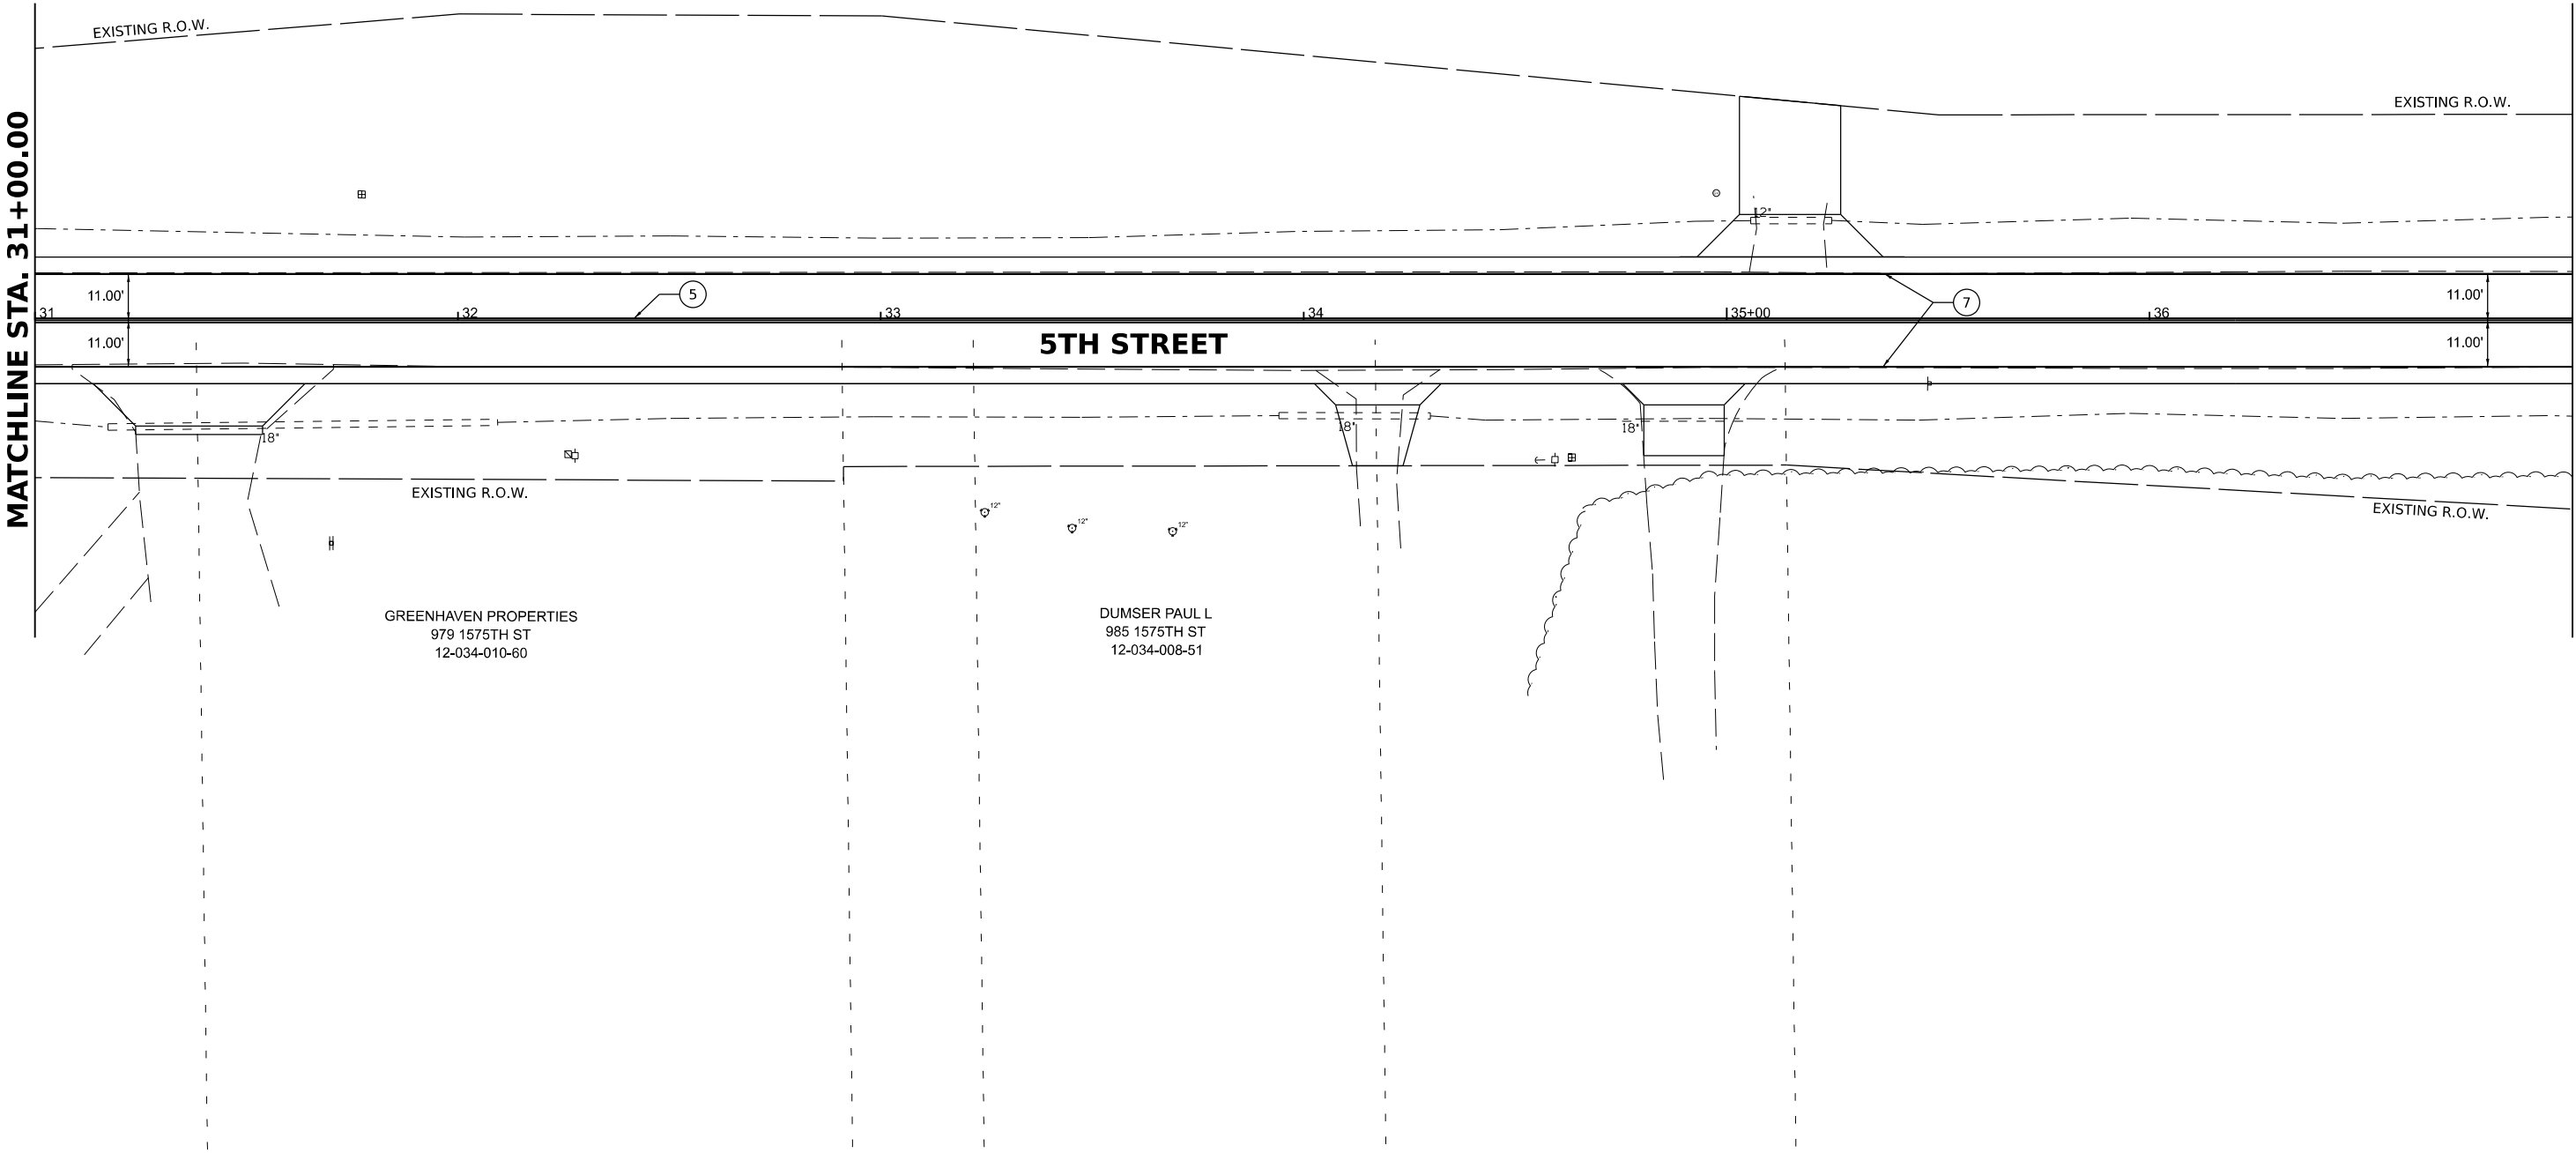

© Copyright Hanson Professional Services Inc. 2024
HANSON
Hanson Professional Services Inc.

DESIGNED	BAB	6/27/2024
DRAWN	RLA	6/27/2024
REVIEWED	MB	7/15/2024

MODEL: 5th-pavemark03
FILE NAME: R:\03030531092\CAD\Road\Sheet\Phase 2\5th-pavemark03.dgn

Final	USER NAME = Ander00846	DESIGNED - BAB	REVISED -
		DRAWN - RLA	REVISED -
	PLOT SCALE = 0.16666000 ' / in.	CHECKED - MB	REVISED -
	PLOT DATE = 11/21/2024	DATE - 11/22/2024	REVISED -

STATE OF ILLINOIS
DEPARTMENT OF TRANSPORTATION

5TH STREET ROAD
PAVEMENT MARKINGS AND SIGNAGE PLANS

SCALE: 1" = 20' SHEET OF SHEETS STA. TO STA.


F.A. RTE.	SECTION	COUNTY	TOTAL SHEETS	SHEET NO.
569	98-00081-00-PV	LOGAN	184	109
05S2092		CONTRACT NO. 93826		
		ILLINOIS	FED. AID PROJECT	

NOTE:

1. EXISTING SIGNS SHALL REMAIN UNLESS NOTED OTHERWISE. EXISTING SIGNS WITHIN THE LIMITS OF CONSTRUCTION WHICH INTERFERE WITH CONSTRUCTION OPERATIONS SHALL BE REMOVED IN ACCORDANCE WITH ARTICLE 107.25.

LEGEND

- ① WHITE-MODIFIED URETHANE STOP BAR PAVEMENT MARKING LINE - 24" SOLID
② WHITE-MODIFIED URETHANE PAVEMENT MARKING LINE - 6" SOLID
③ YELLOW-MODIFIED URETHANE PAVEMENT MARKING LINE - 12" (ON 45° ANGLE, 20' CTC)
④ MODIFIED URETHANE PAVEMENT MARKING, LETTERS AND SYMBOLS (FOR LEFT TURN LANE ONE ARROW 20' FROM FRONT OF STORAGE AND ONE ARROW AT BACK OF STORAGE AS SHOWN)
⑤ DOUBLE-YELLOW MODIFIED URETHANE PAVEMENT MARKING LINE - 4" SOLID
⑥ WHITE-MODIFIED URETHANE PAVEMENT MARKING LINE - 2' LONG, 6' GAP - 6"
⑦ WHITE-MODIFIED URETHANE PAVEMENT MARKING LINE - 4" SOLID

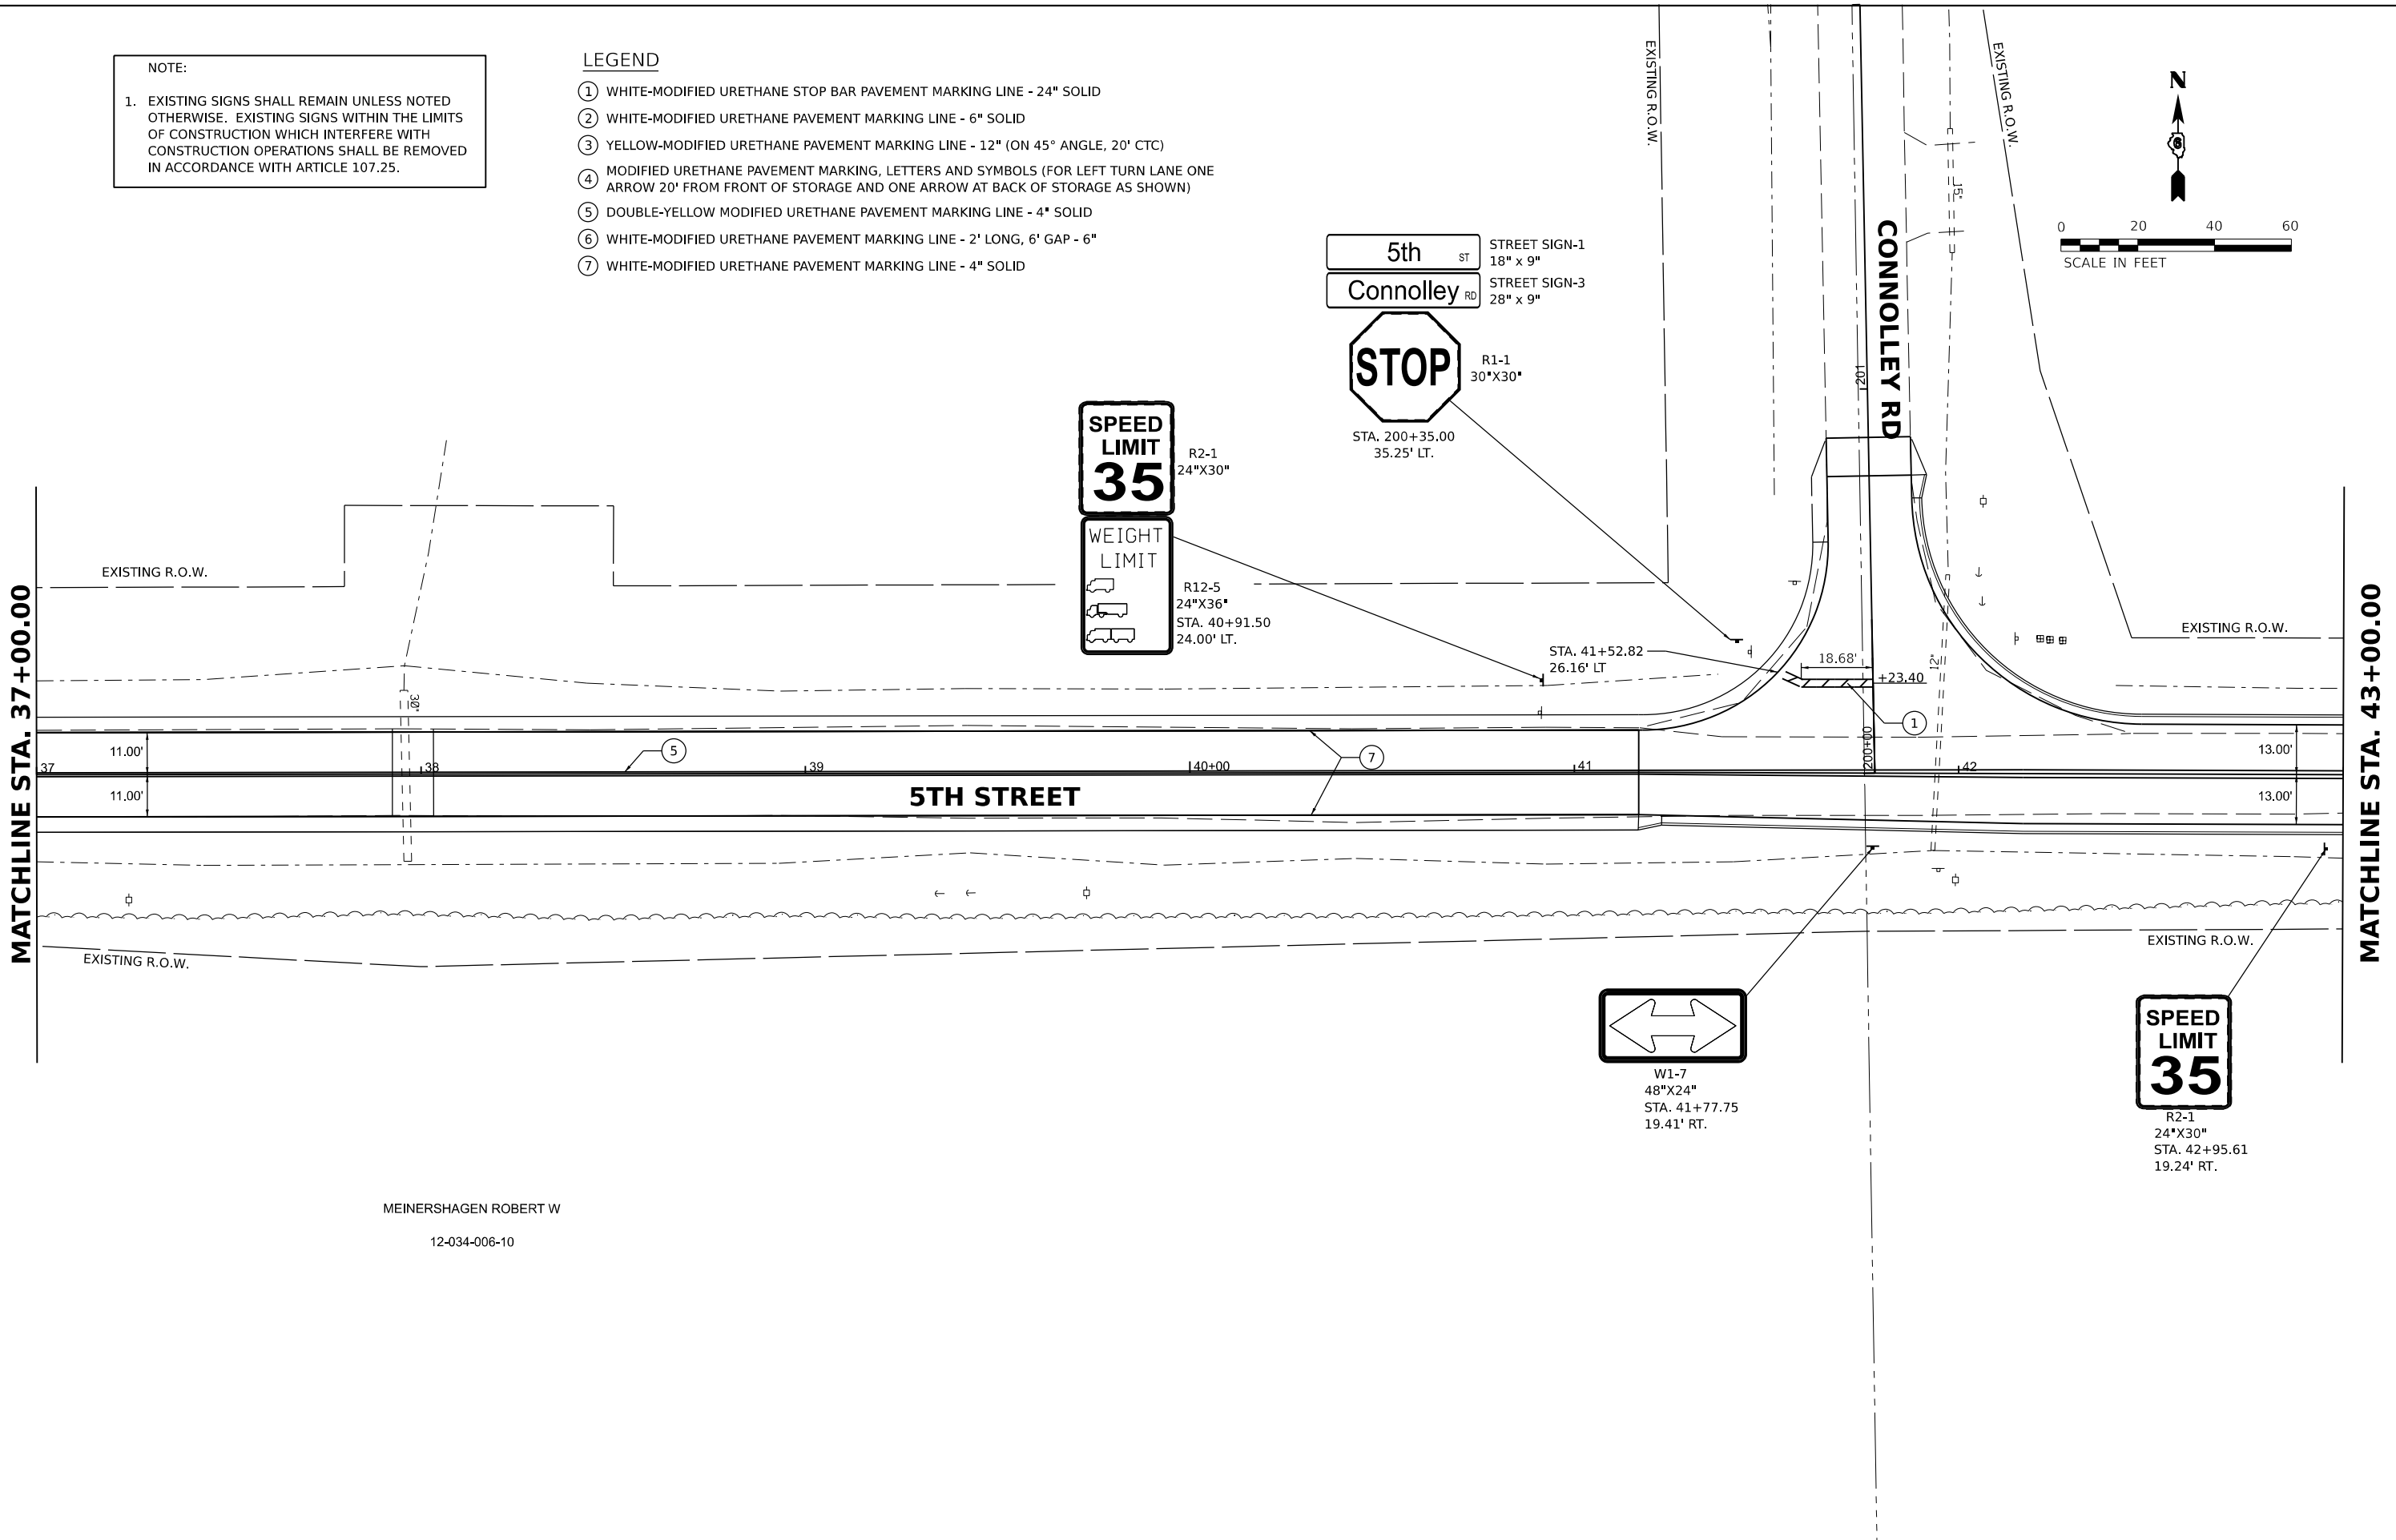

MEINERSHAGEN ROBERT W

12-034-006-10

DESIGNED	BAB	6/27/2024
DRAWN	RLA	6/27/2024
REVIEWED	MB	7/15/2024

MODEL: 5th-pavemark01
FILE NAME: R:\03030551092\CAD\RoadSheet\Phase 2\5th-pavemark04.dgn

Final	USER NAME	= Ander00846	DESIGNED -	BAB	REVISED -	
	DRAWN -	RLA	REVISED -			
	PLOT SCALE	= 0.16666000 " / in.	CHECKED -	MB	REVISED -	
	PLOT DATE	= 11/21/2024	DATE -	11/22/2024	REVISED -	

STATE OF ILLINOIS
DEPARTMENT OF TRANSPORTATION

5TH STREET ROAD
PAVEMENT MARKINGS AND SIGNAGE PLANS

SCALE: 1" = 20' SHEET OF SHEETS STA. TO STA.

F.A. RTE.	SECTION	COUNTY	TOTAL SHEETS	SHEET NO.
569	98-00081-00-PV	LOGAN	184	110
05S2092		CONTRACT NO. 93826		
		ILLINOIS	FED. AID PROJECT	

NOTE:
1. EXISTING SIGNS SHALL REMAIN UNLESS NOTED OTHERWISE. EXISTING SIGNS WITHIN THE LIMITS OF CONSTRUCTION WHICH INTERFERE WITH CONSTRUCTION OPERATIONS SHALL BE REMOVED IN ACCORDANCE WITH ARTICLE 107.25.



MATCHLINE STA. 43+00.00

MATCHLINE STA. 49+00.00

5TH STREET

LEGEND

- ① WHITE-MODIFIED URETHANE STOP BAR PAVEMENT MARKING LINE - 24" SOLID
- ② WHITE-MODIFIED URETHANE PAVEMENT MARKING LINE - 6" SOLID
- ③ YELLOW-MODIFIED URETHANE PAVEMENT MARKING LINE - 12" (ON 45° ANGLE, 20' CTC)
- ④ MODIFIED URETHANE PAVEMENT MARKING, LETTERS AND SYMBOLS (FOR LEFT TURN LANE ONE ARROW 20' FROM FRONT OF STORAGE AND ONE ARROW AT BACK OF STORAGE AS SHOWN)
- ⑤ DOUBLE-YELLOW MODIFIED URETHANE PAVEMENT MARKING LINE - 4" SOLID
- ⑥ WHITE-MODIFIED URETHANE PAVEMENT MARKING LINE - 2' LONG, 6' GAP - 6"
- ⑦ WHITE-MODIFIED URETHANE PAVEMENT MARKING LINE - 4" SOLID

MEINERSHAGEN ROBERT W
TRUSTEE
2501 5TH ST
12-035-020-10

MEINERSHAGEN ROBERT W
TRUSTEE
2501 5TH ST
12-035-020-10

5TH STREET

MATCHLINE STA. 49+00.00

MATCHLINE STA. 55+00.00

MEINERSHAGEN ROBERT W
TRUSTEE
2501 5TH ST
12-035-020-10

DESIGNED	BAB	6/27/2024
DRAWN	RLA	6/27/2024
REVIEWED	MB	7/15/2024

MODEL: 2ht-pavemark05
FILE NAME: R:\0305020\55092\CAD\RoadSheet\Phase 2\2ht-pavemark05.dgn

Final	USER NAME	= Ander00846	DESIGNED -	BAB	REVISED -	
			DRAWN -	RLA	REVISED -	
	PLOT SCALE	= 0.16666685" / in.	CHECKED -	MB	REVISED -	
	PLOT DATE	= 11/21/2024	DATE -	11/22/2024	REVISED -	

STATE OF ILLINOIS
DEPARTMENT OF TRANSPORTATION

5TH STREET ROAD
PAVEMENT MARKINGS AND SIGNAGE PLANS

SCALE: 1" = 20' SHEET OF SHEETS STA. TO STA.


F.A. RTE.	SECTION	COUNTY	TOTAL SHEETS	SHEET NO.
569	98-00081-00-PV	LOGAN	184	111
05S2092		CONTRACT NO. 93826		
		ILLINOIS	FED. AID PROJECT	

DESIGNED	BAB	6/27/2024
DRAWN	RLA	6/27/2024
REVIEWED	MB	7/15/2024

MODEL: sht-pavemrk05
FILE NAME: R0303055092CADRoadSheetPhase 2sht-pavemrk06.dgn



© Copyright Hanson Professional Services Inc. 2024

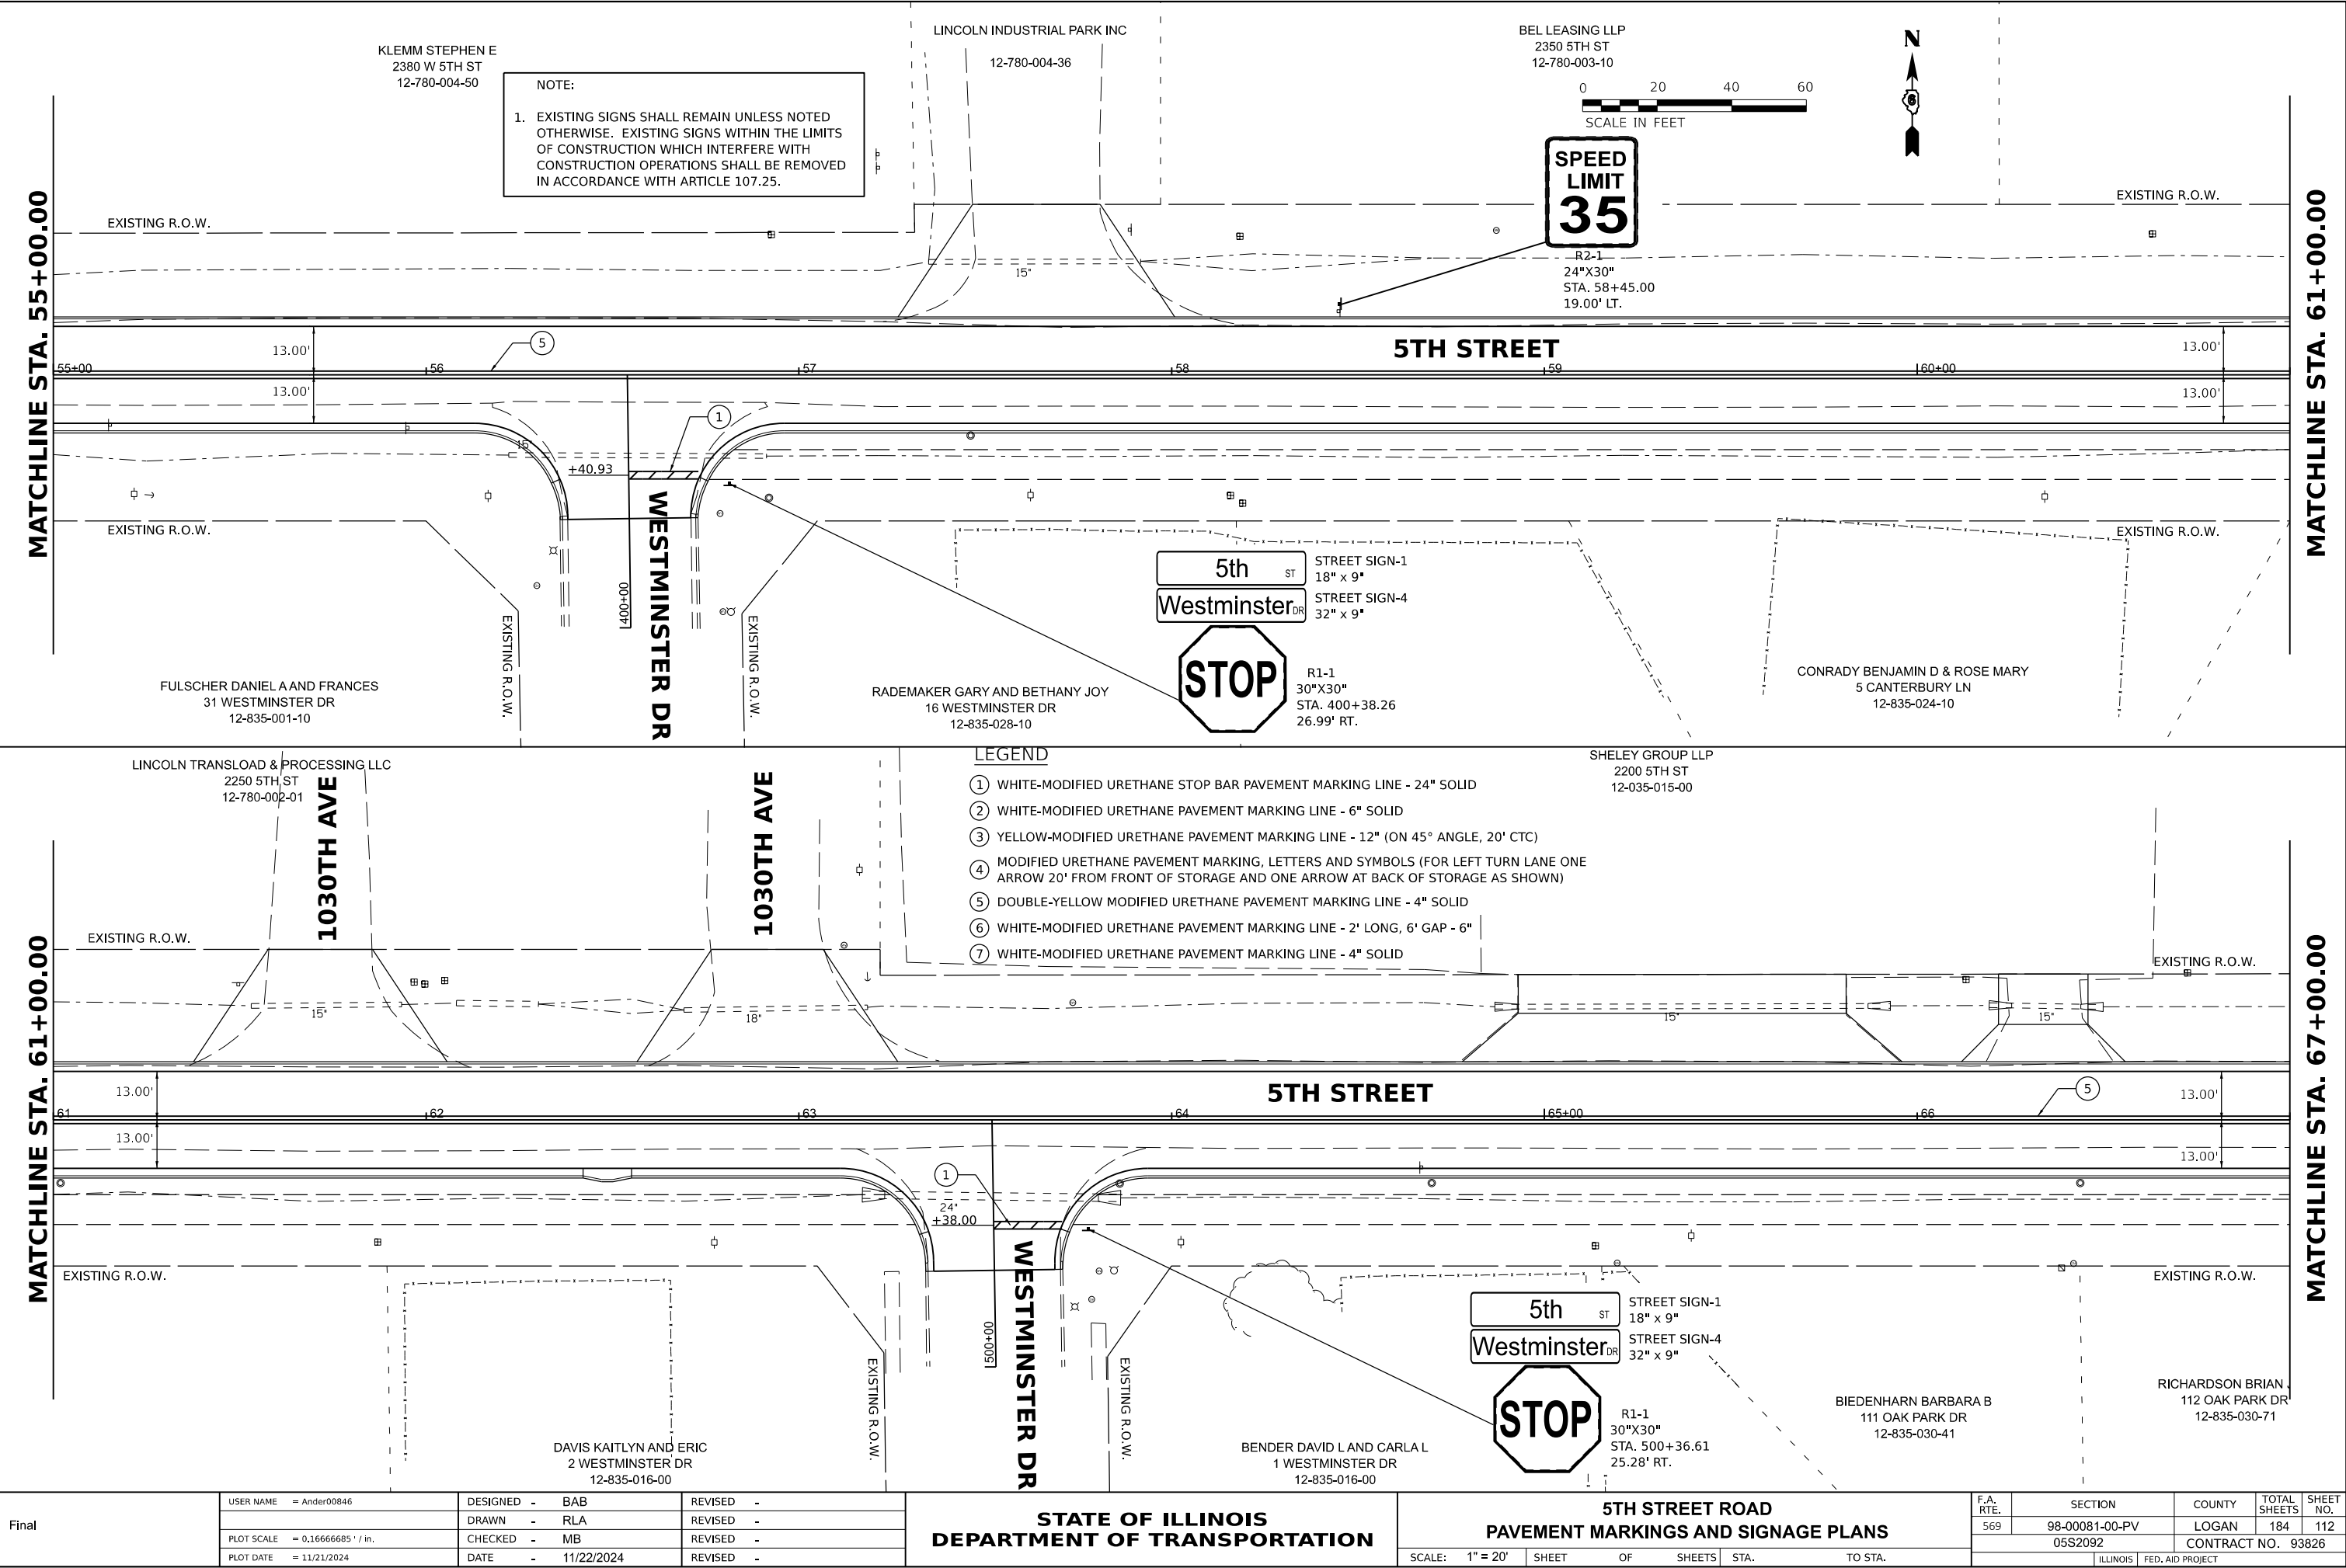

Final	USER NAME	= Ander00846	DESIGNED -	BAB	REVISED -	
	DRAWN	- RLA	CHECKED -	MB	REVISIED -	
	PLOT SCALE	= 0.16666685 ' / in.	DATE	- 11/22/2024	REVISIED -	
	PLOT DATE	= 11/21/2024				

STATE OF ILLINOIS
DEPARTMENT OF TRANSPORTATION

5TH STREET ROAD
PAVEMENT MARKINGS AND SIGNAGE PLANS

SCALE: 1" = 20' SHEET OF SHEETS STA. TO STA.

F.A. RTE.	SECTION	COUNTY	TOTAL SHEETS	SHEET NO.
569	98-00081-00-PV	LOGAN	184	112
05S2092		CONTRACT NO. 93826		
		ILLINOIS	FED. AID PROJECT	

DESIGNED	BAB	6/27/2024
DRAWN	RLA	6/27/2024
REVIEWED	MB	7/15/2024


MODEL: 5th-pavemark07
FILE NAME: R05303055092CADRoadSheetPhase 21st-pavemark07.dgn



© Copyright Hanson Professional Services Inc. 2024

NOTE:
1. EXISTING SIGNS SHALL REMAIN UNLESS NOTED OTHERWISE. EXISTING SIGNS WITHIN THE LIMITS OF CONSTRUCTION WHICH INTERFERE WITH CONSTRUCTION OPERATIONS SHALL BE REMOVED IN ACCORDANCE WITH ARTICLE 107.25.

SHELEY GROUP LLP
2200 5TH ST
12-035-015-00

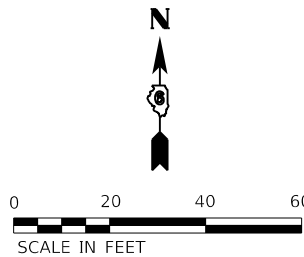


MATCHLINE STA. 67+00.00

MATCHLINE STA. 73+00.00

MATCHLINE STA. 73+00.00

MATCHLINE STA. 79+00.00

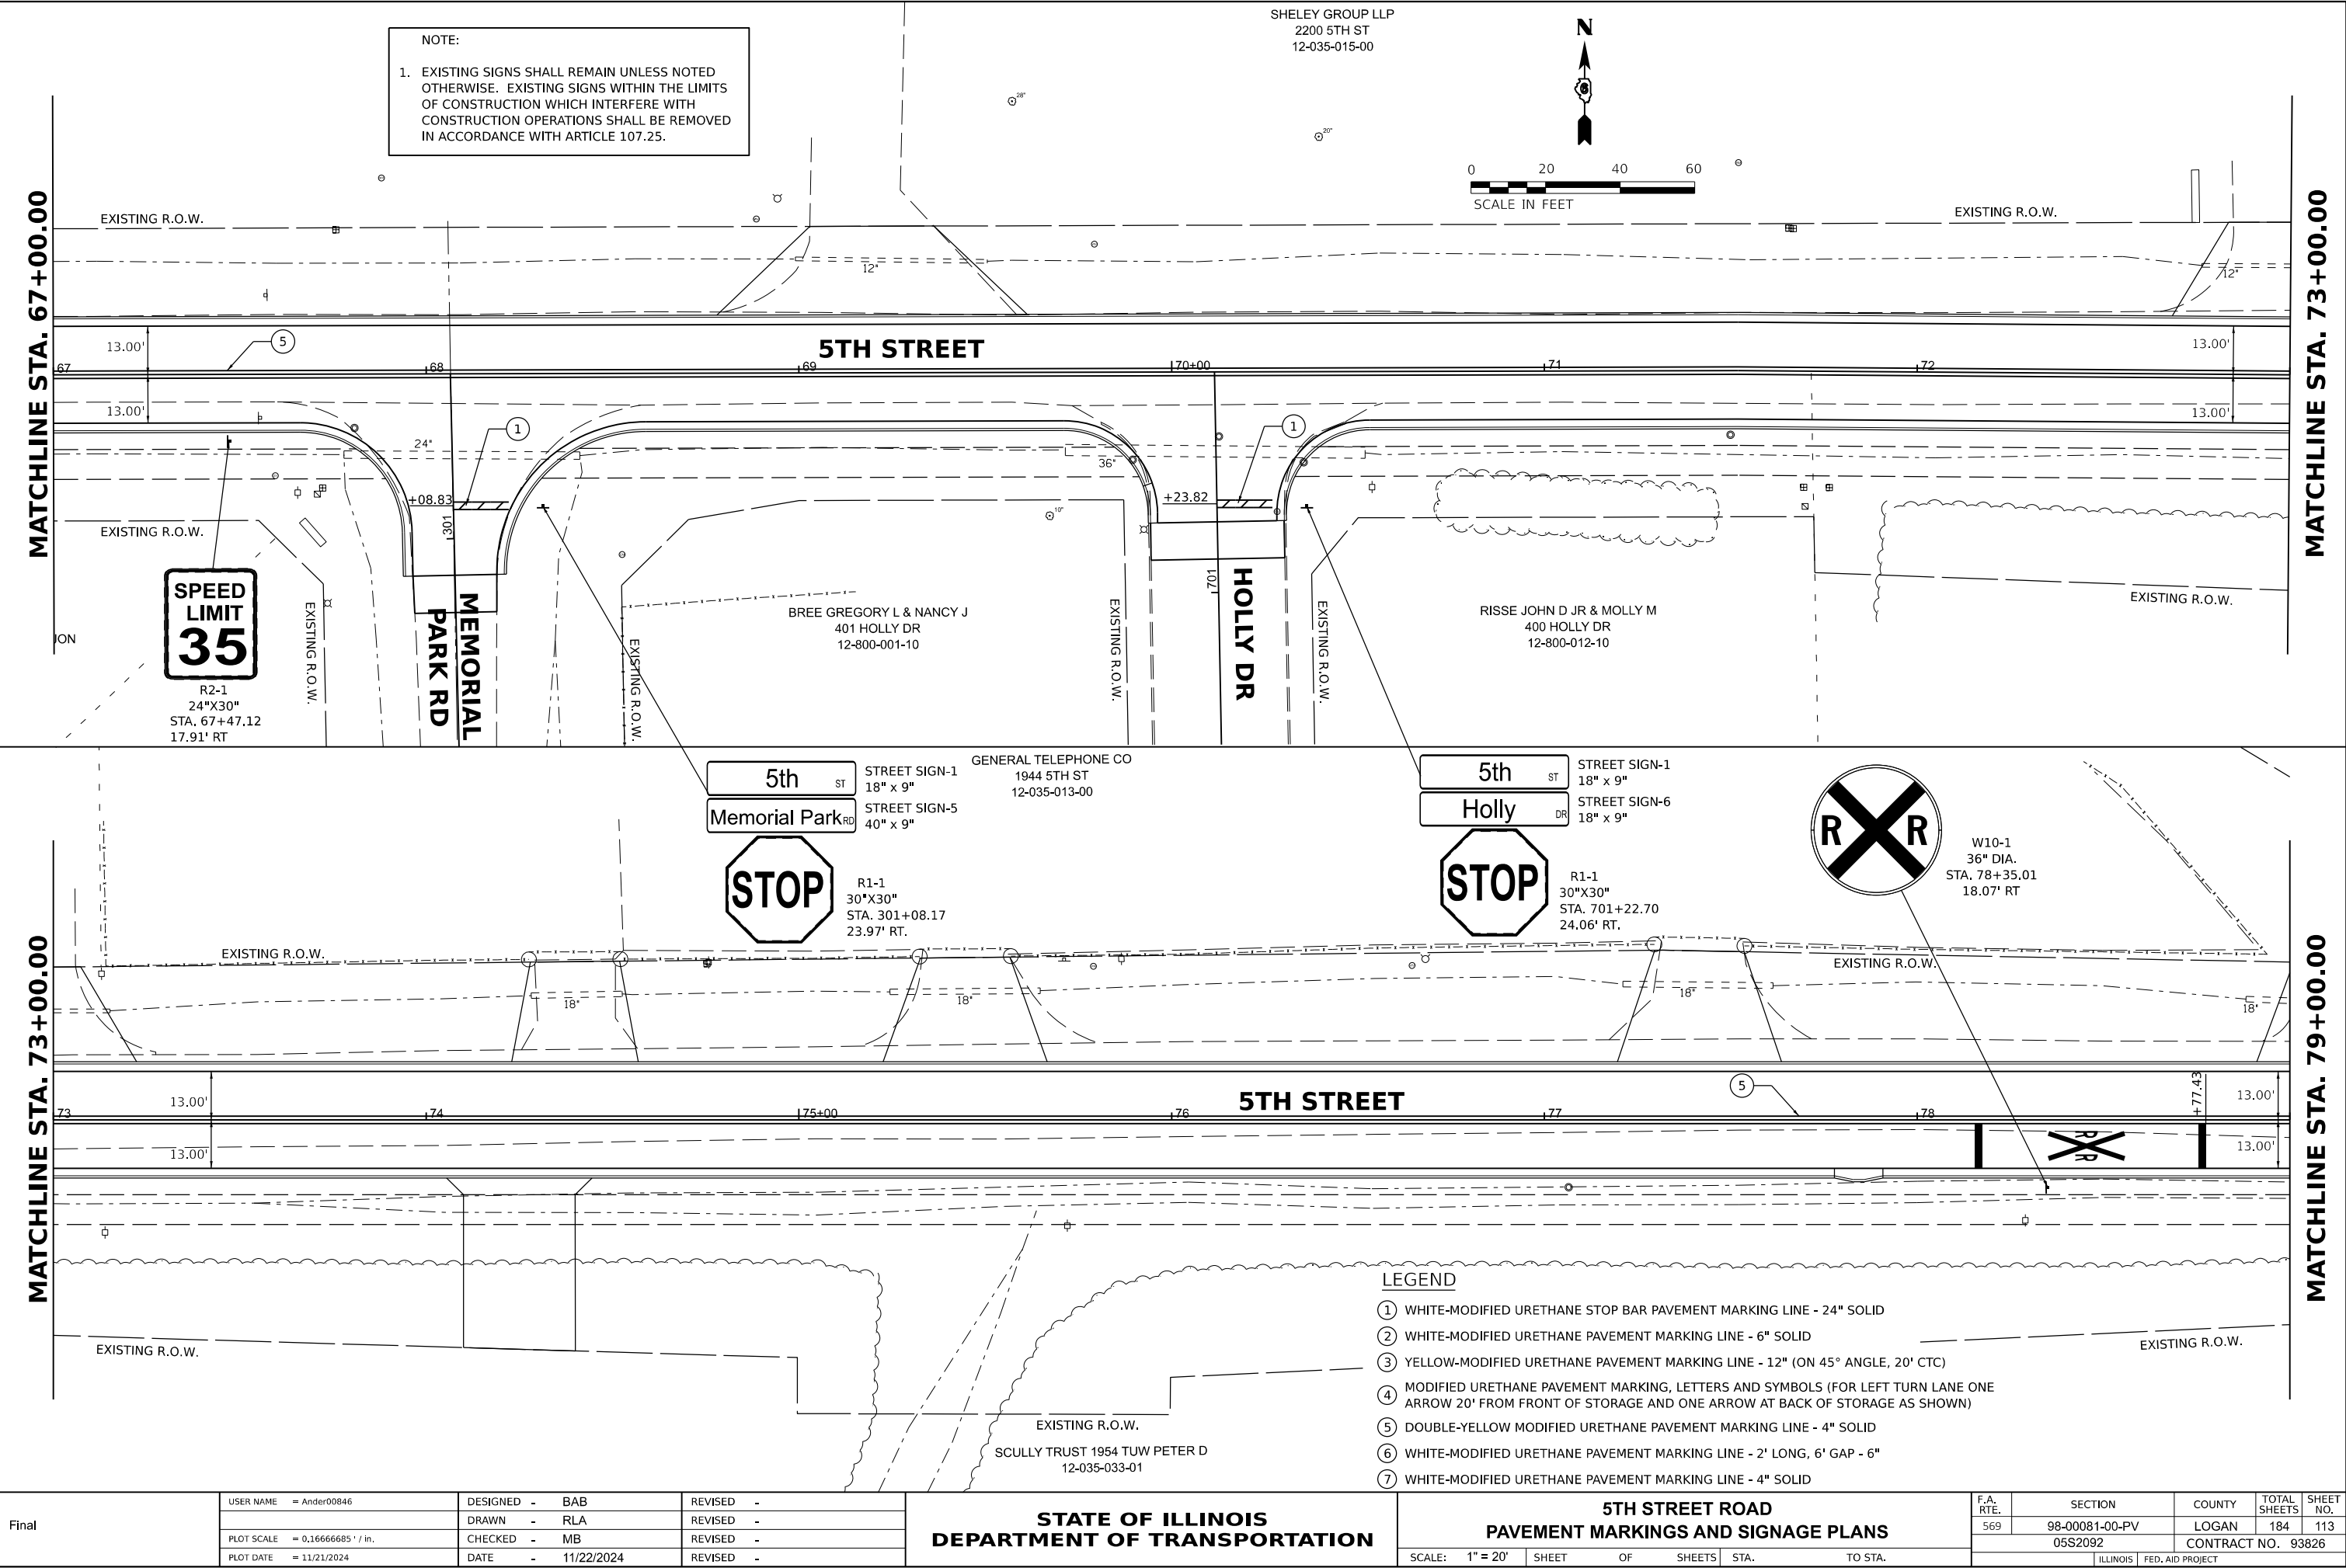

LEGEND

- ① WHITE-MODIFIED URETHANE STOP BAR PAVEMENT MARKING LINE - 24" SOLID
- ② WHITE-MODIFIED URETHANE PAVEMENT MARKING LINE - 6" SOLID
- ③ YELLOW-MODIFIED URETHANE PAVEMENT MARKING LINE - 12" (ON 45° ANGLE, 20' CTC)
- ④ MODIFIED URETHANE PAVEMENT MARKING, LETTERS AND SYMBOLS (FOR LEFT TURN LANE ONE ARROW 20' FROM FRONT OF STORAGE AND ONE ARROW AT BACK OF STORAGE AS SHOWN)
- ⑤ DOUBLE-YELLOW MODIFIED URETHANE PAVEMENT MARKING LINE - 4" SOLID
- ⑥ WHITE-MODIFIED URETHANE PAVEMENT MARKING LINE - 2' LONG, 6' GAP - 6"
- ⑦ WHITE-MODIFIED URETHANE PAVEMENT MARKING LINE - 4" SOLID

Final

USER NAME	= Ander00846	DESIGNED -	BAB	REVISED -	
		DRAWN -	RLA	REVISED -	
PLOT SCALE	= 0.16666685" / in.	CHECKED -	MB	REVISED -	
PLOT DATE	= 11/21/2024	DATE -	11/22/2024	REVISED -	

STATE OF ILLINOIS
DEPARTMENT OF TRANSPORTATION

5TH STREET ROAD
PAVEMENT MARKINGS AND SIGNAGE PLANS

SCALE: 1" = 20' SHEET OF SHEETS STA. TO STA.

F.A. RTE.	SECTION	COUNTY	TOTAL SHEETS	SHEET NO.
569	98-00081-00-PV	LOGAN	184	113
	05S2092	CONTRACT NO.	93826	
	ILLINOIS	FED. AID PROJECT		

DESIGNED	BAB	6/27/2024
DRAWN	RLA	6/27/2024
REVIEWED	MB	7/15/2024



© Copyright Hanson Professional Services Inc. 2024



MODEL: sht-pavemark08
FILE NAME: R0303055092CADRoadSheetPhase 2.sht-pavemark08.dgn

MATCHLINE STA. 79+00.00

MATCHLINE STA. 85+00.00

MATCHLINE STA. 85+00.00

MATCHLINE STA. 91+00.00

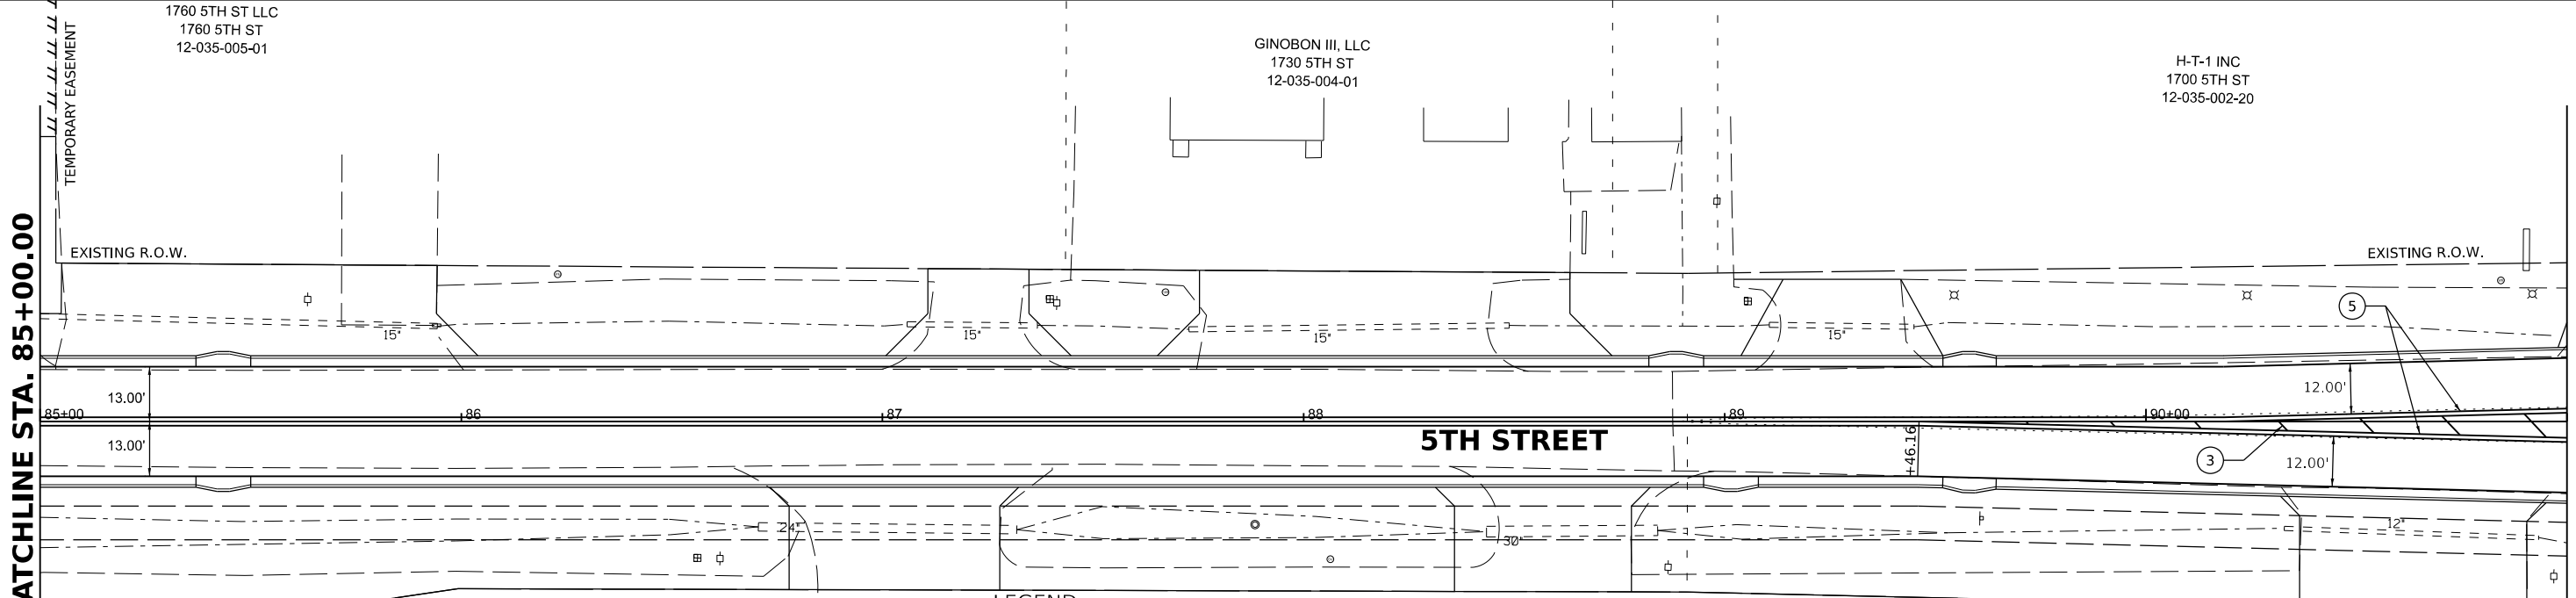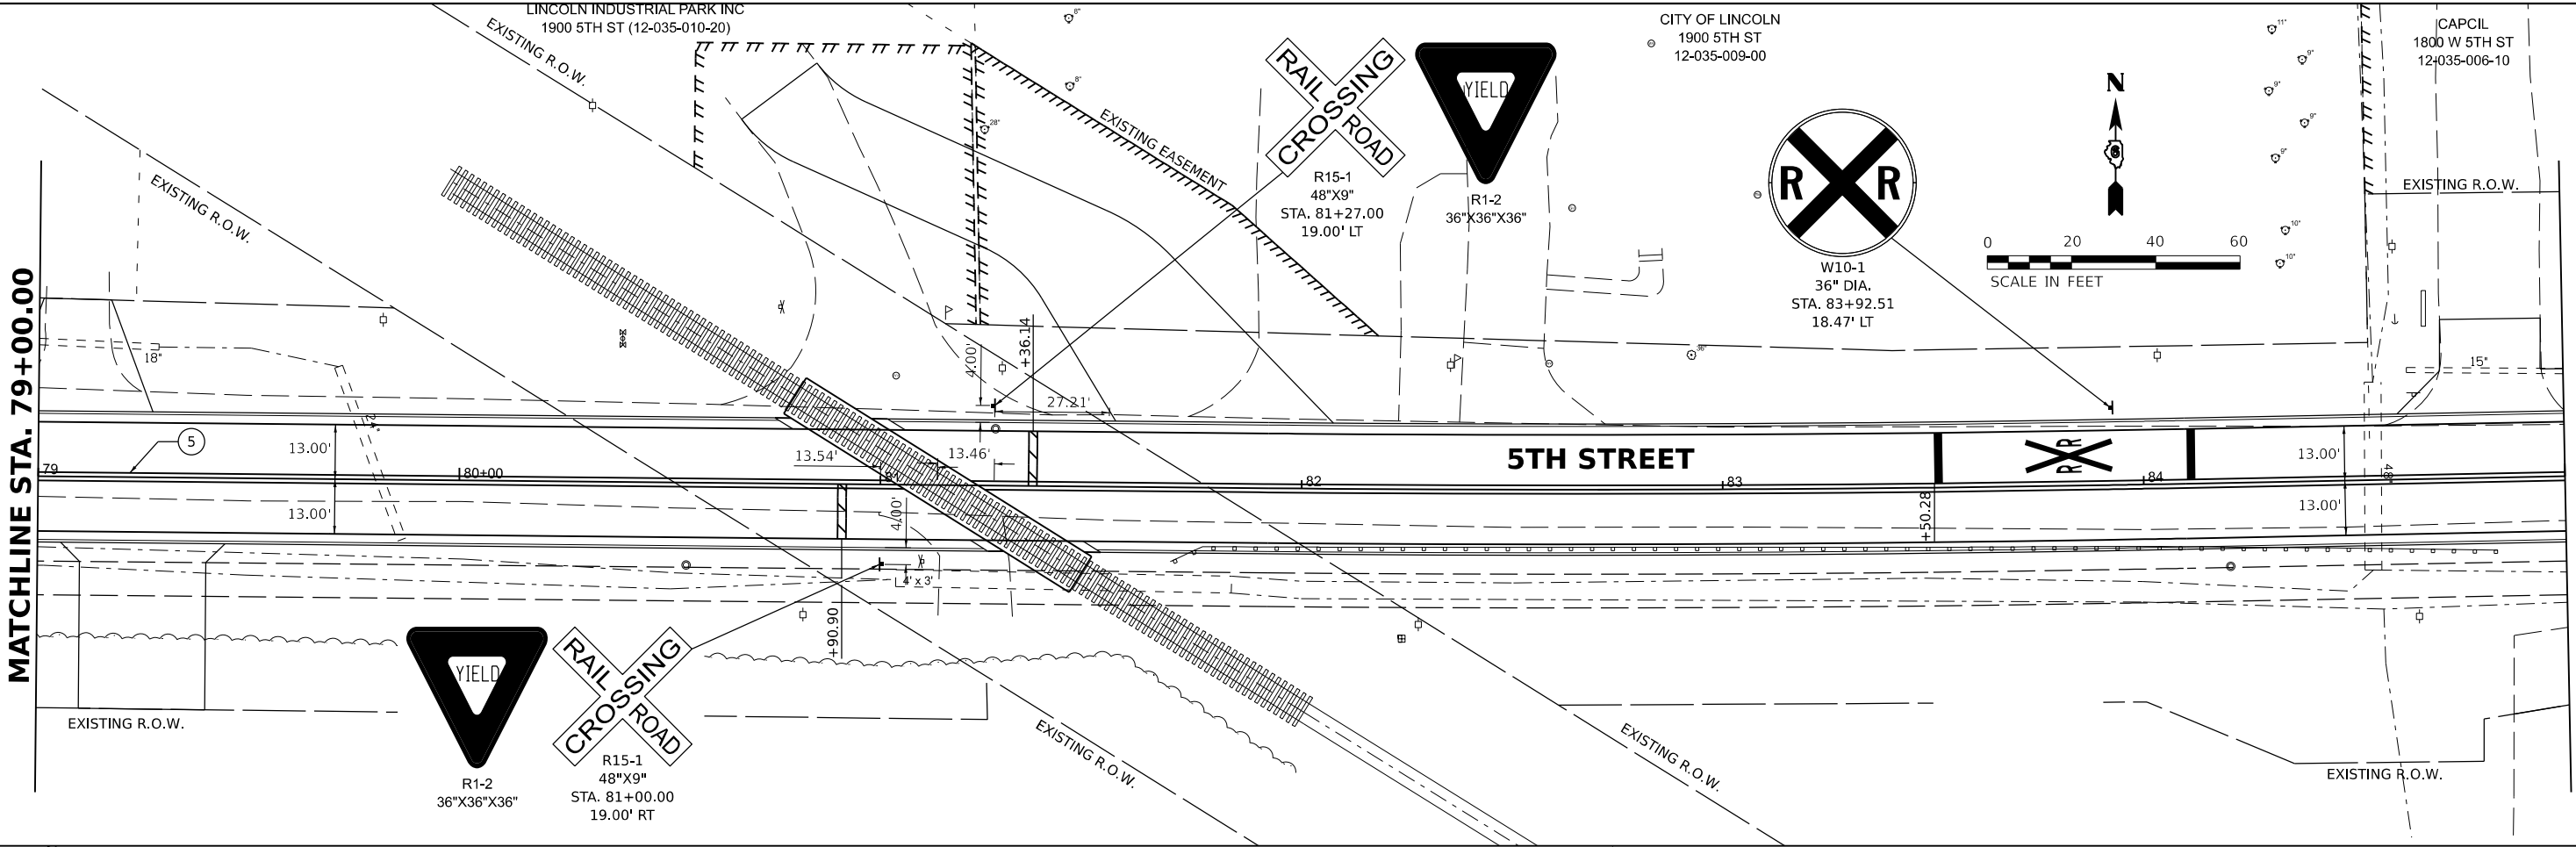

NOTE:
1. EXISTING SIGNS SHALL REMAIN UNLESS NOTED OTHERWISE. EXISTING SIGNS WITHIN THE LIMITS OF CONSTRUCTION WHICH INTERFERE WITH CONSTRUCTION OPERATIONS SHALL BE REMOVED IN ACCORDANCE WITH ARTICLE 107.25.

LEGEND

- ① WHITE-MODIFIED URETHANE STOP BAR PAVEMENT MARKING LINE - 24" SOLID
- ② WHITE-MODIFIED URETHANE PAVEMENT MARKING LINE - 6" SOLID
- ③ YELLOW-MODIFIED URETHANE PAVEMENT MARKING LINE - 12" (ON 45° ANGLE, 20' CTC)
- ④ MODIFIED URETHANE PAVEMENT MARKING, LETTERS AND SYMBOLS (FOR LEFT TURN LANE ONE ARROW 20' FROM FRONT OF STORAGE AND ONE ARROW AT BACK OF STORAGE AS SHOWN)
- ⑤ DOUBLE-YELLOW MODIFIED URETHANE PAVEMENT MARKING LINE - 4" SOLID
- ⑥ WHITE-MODIFIED URETHANE PAVEMENT MARKING LINE - 2' LONG, 6' GAP - 6"
- ⑦ WHITE-MODIFIED URETHANE PAVEMENT MARKING LINE - 4" SOLID

IP EAT TWO LLC
101 S LINCOLN PKY
12-035-017-70

Final	USER NAME = Ander00846			DESIGNED - BAB	REVISED -	STATE OF ILLINOIS DEPARTMENT OF TRANSPORTATION	5TH STREET ROAD PAVEMENT MARKINGS AND SIGNAGE PLANS			F.A. RTE.	SECTION	COUNTY	TOTAL SHEETS	SHEET NO.
	DRAWN - RLA			CHECKED - MB	REVISED -		SCALE: 1" = 20'			569	98-00081-00-PV	LOGAN	184	114
	PLOT SCALE = 0.16666685" / in.			DATE - 11/22/2024	REVISED -		SHEET OF SHEETS			05S2092		CONTRACT NO. 93826		
	PLOT DATE = 11/21/2024						STA. TO STA.			ILLINOIS		FED. AID PROJECT		

BUD BEHREND, LLC
1600 5TH ST
12-035-007-00

SPEED
LIMIT
35

R2-1
24"X30"
STA. 91+95.02
24.19' LT

MATCHLINE STA. 91+00.00

EXISTING R.O.W.

12.00'

12.00'

EXISTING R.O.W.

STA. 91+46.23
6.00' RT

5TH STREET

STA. 92+18.48
6.00' LT

+66.43

5.00'
6.00'

EXISTING R.O.W.


END IMPROVEMENTS
STA. 93+42.06

EXISTING R.O.W.

LINCOLN PARKWAY

NOTE:

- EXISTING SIGNS SHALL REMAIN UNLESS NOTED OTHERWISE. EXISTING SIGNS WITHIN THE LIMITS OF CONSTRUCTION WHICH INTERFERE WITH CONSTRUCTION OPERATIONS SHALL BE REMOVED IN ACCORDANCE WITH ARTICLE 107.25.

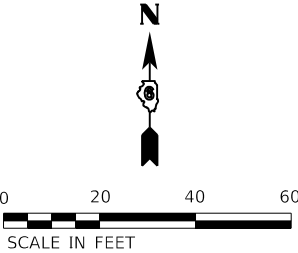

LEGEND

- WHITE-MODIFIED URETHANE STOP BAR PAVEMENT MARKING LINE - 24" SOLID
- WHITE-MODIFIED URETHANE PAVEMENT MARKING LINE - 6" SOLID
- YELLOW-MODIFIED URETHANE PAVEMENT MARKING LINE - 12" (ON 45° ANGLE, 20' CTC)
- MODIFIED URETHANE PAVEMENT MARKING, LETTERS AND SYMBOLS (FOR LEFT TURN LANE ONE ARROW 20' FROM FRONT OF STORAGE AND ONE ARROW AT BACK OF STORAGE AS SHOWN)
- DOUBLE-YELLOW MODIFIED URETHANE PAVEMENT MARKING LINE - 4" SOLID
- WHITE-MODIFIED URETHANE PAVEMENT MARKING LINE - 2' LONG, 6' GAP - 6"
- WHITE-MODIFIED URETHANE PAVEMENT MARKING LINE - 4" SOLID

DESIGNED	BAB	6/27/2024
DRAWN	RLA	6/27/2024
REVIEWED	MB	7/15/2024

MODEL: sh-pavemark09
FILE NAME: R03030551092CADRoadSheetPhase 2sh-pavemark09.dgn

Final	USER NAME = Ander00846	DESIGNED - BAB	REVISED -
		DRAWN - RLA	REVISED -
	PLOT SCALE = 0.16666685" / in.	CHECKED - MB	REVISED -
	PLOT DATE = 11/21/2024	DATE - 11/22/2024	REVISED -

STATE OF ILLINOIS
DEPARTMENT OF TRANSPORTATION


5TH STREET ROAD
PAVEMENT MARKINGS AND SIGNAGE PLANS

SCALE: 1" = 20' SHEET OF SHEETS STA. TO STA.

F.A. RTE.	SECTION	COUNTY	TOTAL SHEETS	SHEET NO.
569	98-00081-00-PV	LOGAN	184	115
05S2092		CONTRACT NO. 93826		
ILLINOIS		FED. AID PROJECT		

DESIGNED	BAB 6/27/2024
DRAWN	RLA 6/27/2024
REVIEWED	MB 7/15/2024

MODEL: sta-500101
FILE NAME: I:\05\05S2092\CAD\Road\Sheet\Phase 2\rt-500101.dgn

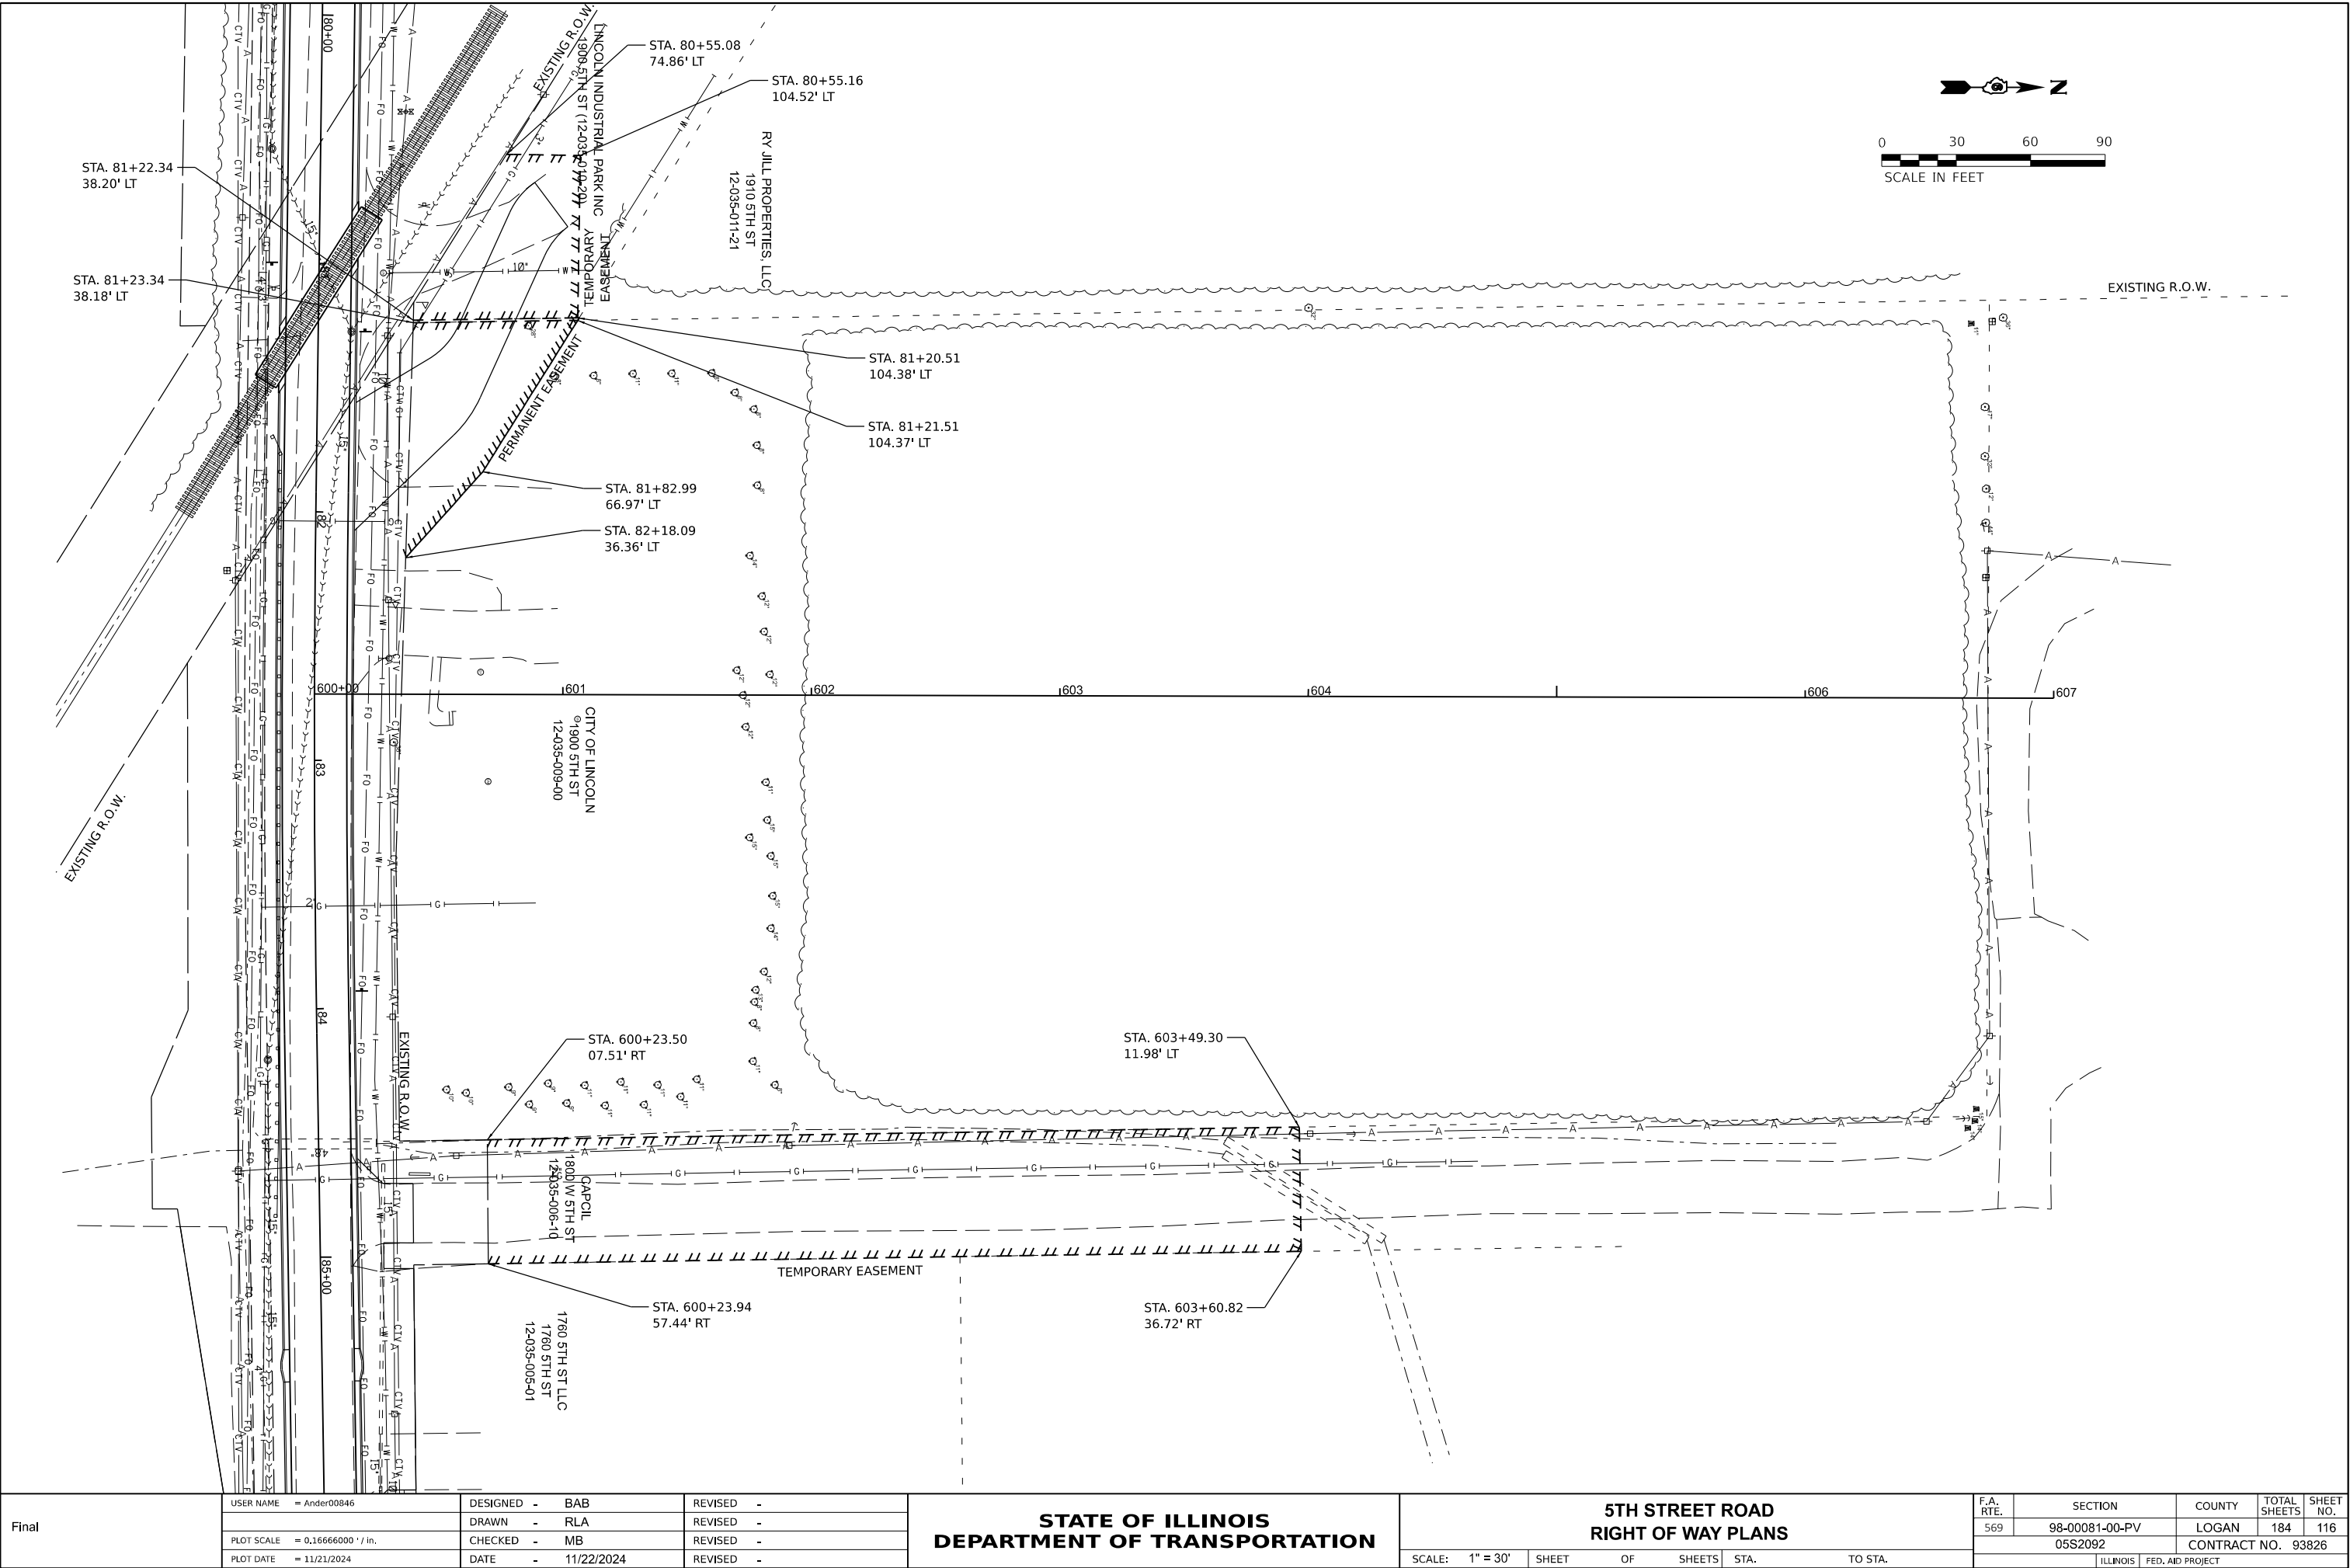

Final

USER NAME	= Ander00846
PLOT SCALE	= 0.16666000 ' / in.
PLOT DATE	= 11/21/2024

DESIGNED	-	BAB
DRAWN	-	RLA
CHECKED	-	MB
DATE	-	11/22/2024


REVISED	-
REVISED	-
REVISED	-
REVISED	-

**STATE OF ILLINOIS
DEPARTMENT OF TRANSPORTATION**

**5TH STREET ROAD
RIGHT OF WAY PLANS**


SCALE: 1" = 30' SHEET OF SHEETS STA. TO STA.

F.A. RTE.	SECTION	COUNTY	TOTAL SHEETS	SHEET NO.
569	98-00081-00-PV	LOGAN	184	116
05S2092		CONTRACT NO. 93826		
		ILLINOIS	FED. AID PROJECT	

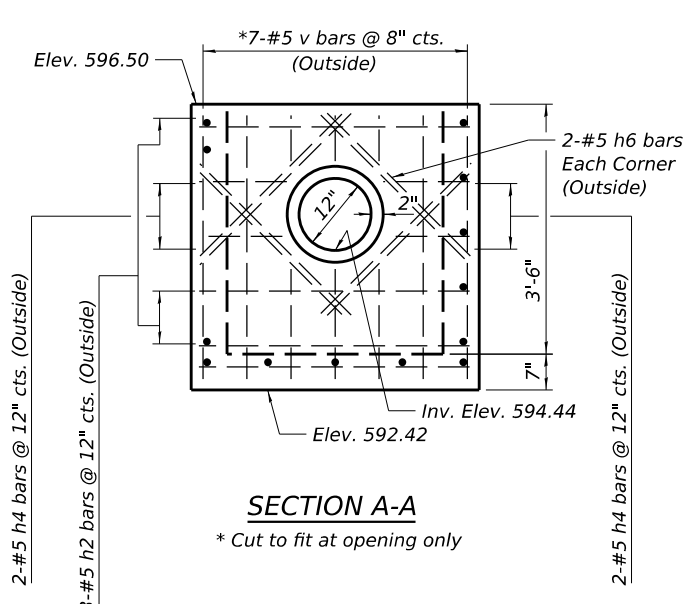


SECTION A-A


* Cut to fit at opening only

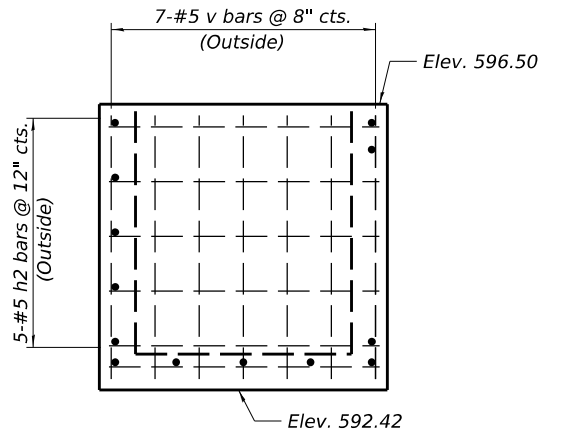

SECTION B-B

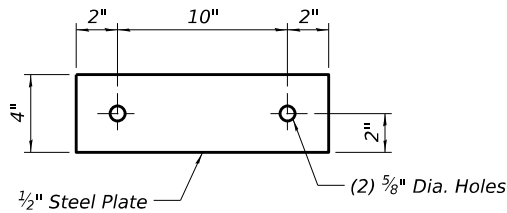

DETAIL A

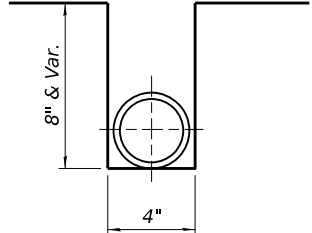

DETAIL "B"

BILL OF MATERIAL

Bar	No.	Size	Length	Shape
h	8	#4	4'-8"	————
h1	6	#4	3'-8"	————
h2	8	#5	3'-8"	————
h3	7	#5	4'-8"	————
h4	4	#5	1'-2"	————
h5	8	#5	2'-10"	————
h6	8	#5	2'-11"	————
v	32	#5	3'-8"	————
Reinforcement Bars			Pound	290
CL SI Conc.			Cu. Yd.	1.4
3 1/2" Galv. Steel Pipe			Each	2@4'-8"
1/2"x4"x14" Galv. Anchor Plate			Each	4
1/2" Dia. Galv. Exp. Bolts			Each	8


General Notes:

Steel pipes shall conform to ASTM A-53 (Type E or S) Grade B, Schedule 40, and shall be galvanized conforming to ASTM A-120.

Steel plates shall conform to AASHTO M-183 and shall be galvanized conforming to AASHTO M-111.


Bolts, nuts, and washers shall be in accordance with Article 1006.08 of the Standard Specifications and shall be galvanized.

The contract unit price "Each" for Drop Box No. 1 shall include the expansion bolts, galvanized pipes, CI SI concrete, bolts, nuts, reinforcement, washers, steel plates, earth excavation and necessary grading.

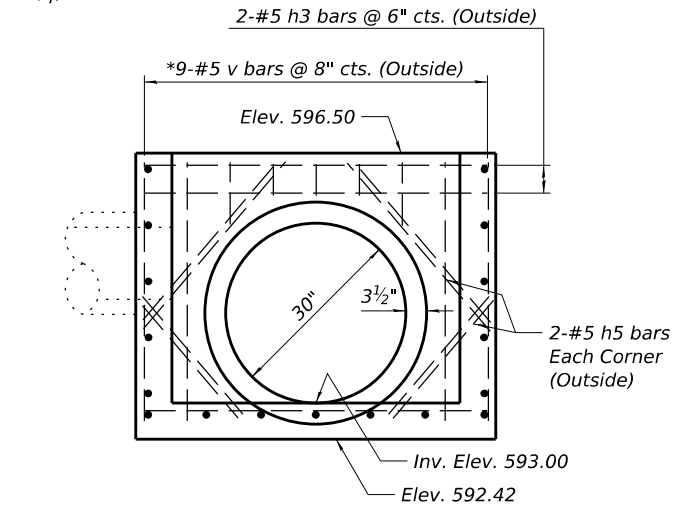


SECTION C-C


* Cut to fit at opening only

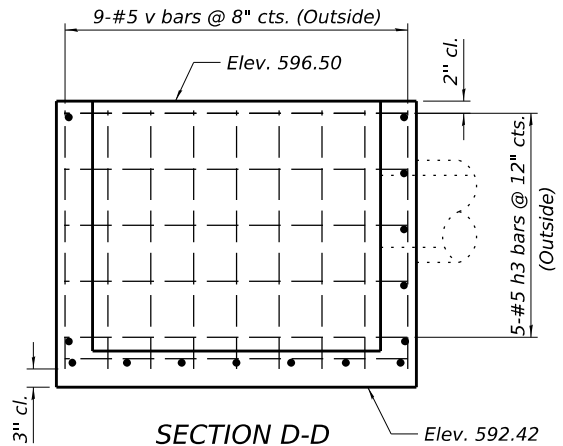


SECTION D-D

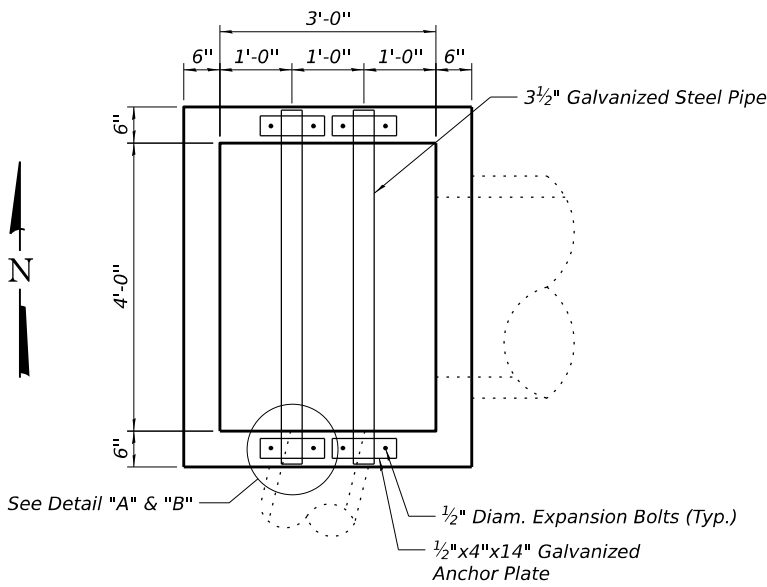

PLAN

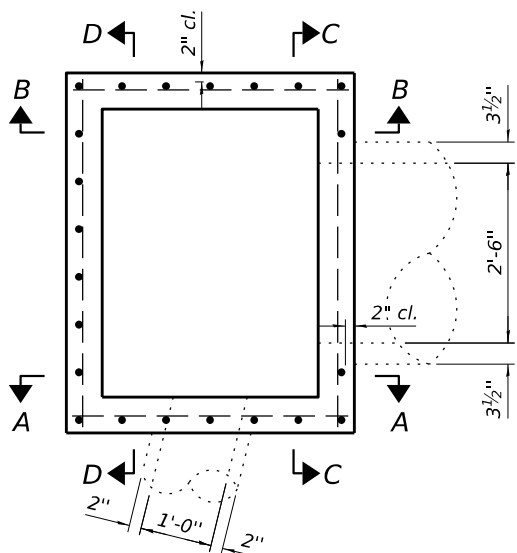

TOP VIEW

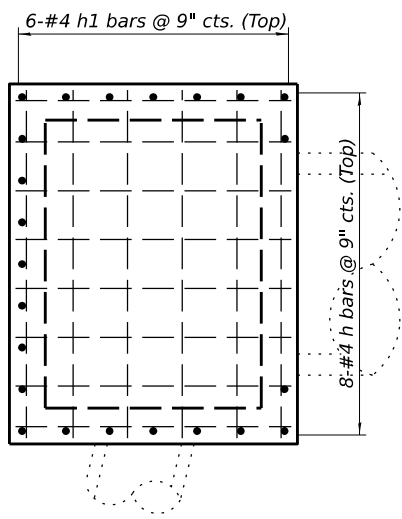

BOTTOM VIEW

Preliminary


USER NAME	= Ander00846	DESIGNED	- KMP	REVISED	-
PLOT SCALE	= 0:2.0000 "/ in.	DRAWN	- RSJ	REVISED	-
PLOT DATE	= 11/21/2024	CHECKED	- PMH	REVISED	-
		DATE	- 7/19/2024 12:00:00 AM	REVISED	-

STATE OF ILLINOIS
DEPARTMENT OF TRANSPORTATION


5TH STREET ROAD
DROP BOX NO. 1 (STR NO. S-81)

SCALE: SHEET OF SHEETS STA. TO STA.

F.A. RTE.	SECTION	COUNTY	TOTAL SHEETS	SHEET NO.
569	15-00110-01-FP	LOGAN	183	117
	05S2092			CONTRACT NO. 93826
		ILLINOIS		FED. AID PROJECT

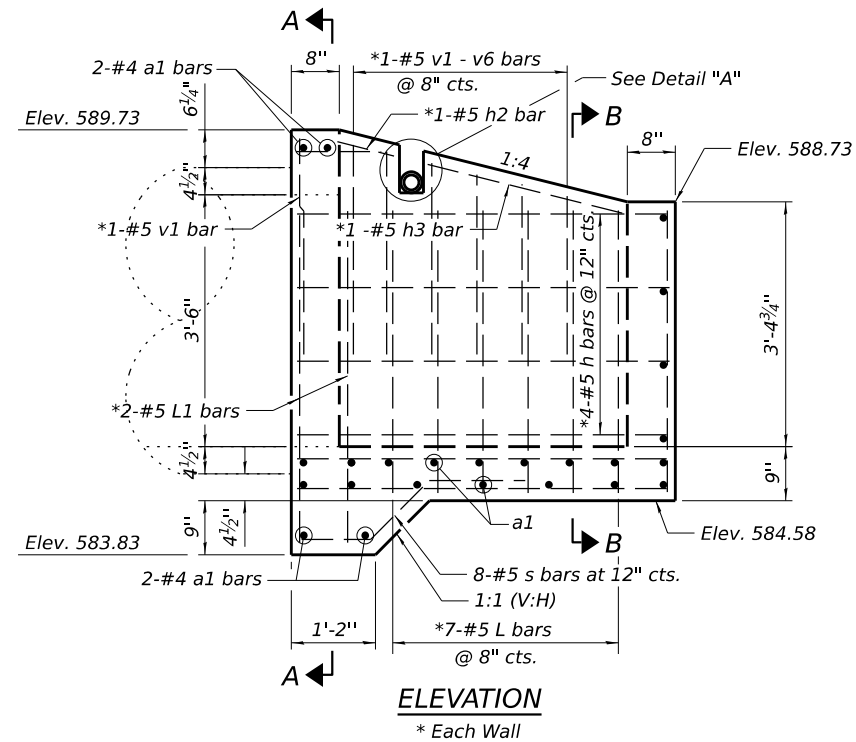

ELEVATION
* Each Wall

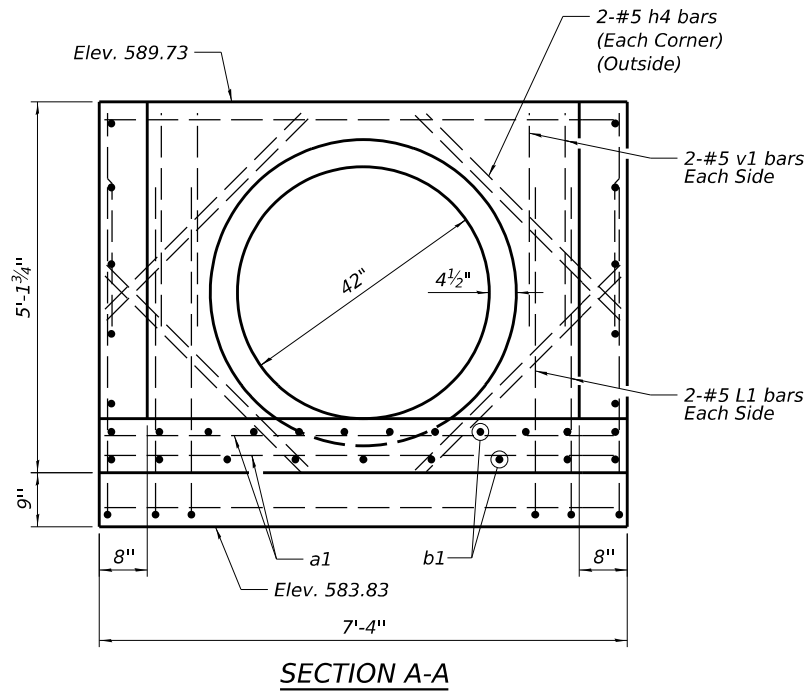

SECTION A-A


General Notes:

Steel pipes shall conform to ASTM A-53 (Type E or S) Grade B, Schedule 40, and shall be galvanized conforming to ASTM A-120.



Steel plates shall conform to AASHTO M-183 and shall be galvanized conforming to AASHTO M-111.

Bolts, nuts, and washers shall be in accordance with Article 1006.08 of the Standard Specifications and shall be galvanized.


The contract unit price "Each" for Drop Box No. 2 shall include the expansion bolts, galvanized pipes, CI SI concrete, bolts, nuts, reinforcement, washers, steel plates, earth excavation and necessary grading.

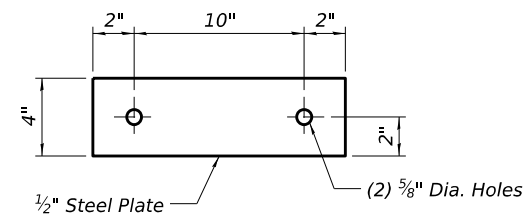

TOP ANCHOR PLATE

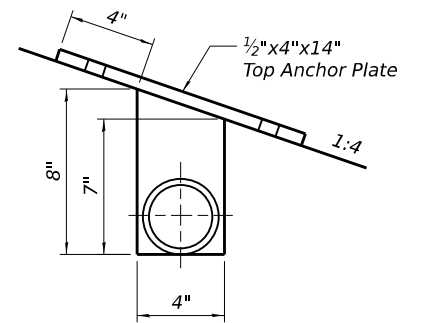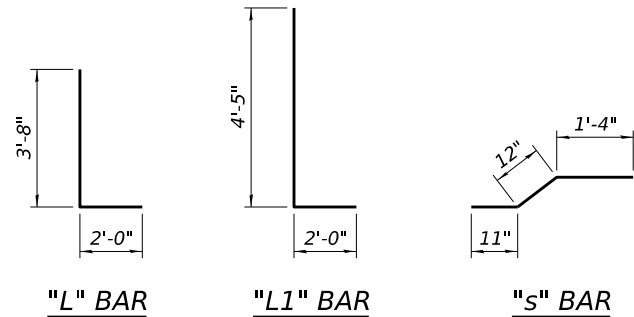


DETAIL "A"

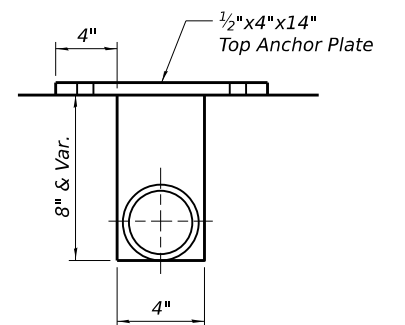


DETAIL "B"

BILL OF MATERIAL


Bar	No.	Size	Length	Shape
a1	19	#4	7'-0"	
b1	20	#4	5'-0"	
h	8	#5	5'-0"	
h1	4	#5	7'-0"	
h2	2	#5	1'-0"	
h3	2	#5	3'-0"	
h4	8	#5	4'-0"	
L	24	#5	5'-8"	
L1	8	#5	6'-8"	
v1	8	#5	3'-0"	
v2	2	#5	2'-10"	
v3	2	#5	2'-8"	
v4	2	#5	2'-6"	
v5	2	#5	2'-4"	
v6	2	#5	2'-2"	
s	8	#4	3'-3"	
Reinforcement Bars			Pound	550
CL SI Conc.			Cu. Yd.	3.3
3 1/2" Galv. Steel Pipe			Each	3 @ 4'-9" 1 @ 7'-6"
1/2"x4"x14" Galv. Anchor Plate			Each	5
5/8"x9" Galv. Bolts			Each	3
Galv. Steel Pipe Caps			Each	8
1/2" Galv. Exp. Bolts			Each	10
9" Sq. or Round			Each	5
1/4" Galv. Plate			Each	5

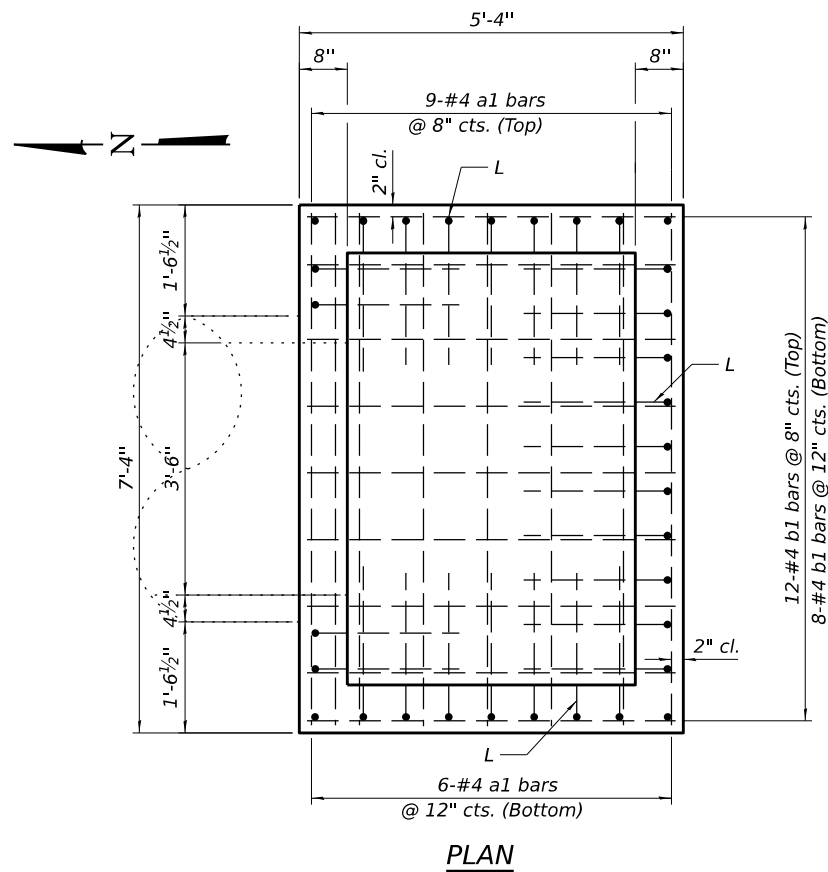

PLAN

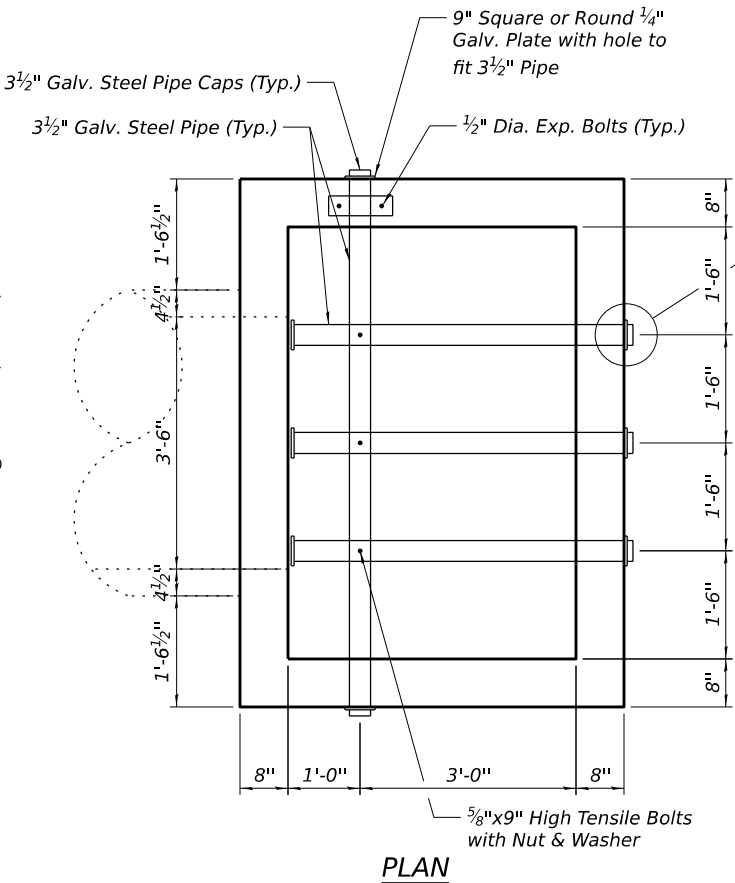

PLAN

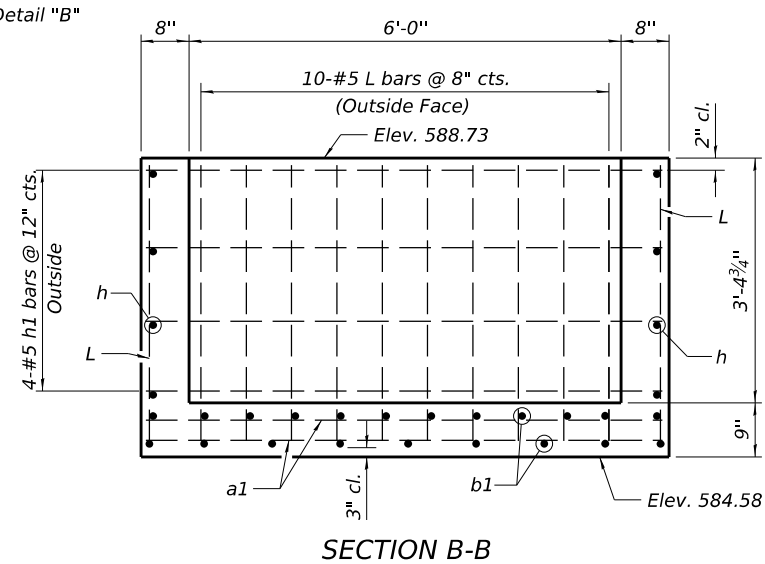

SECTION B-B

Preliminary

USER NAME	= Ander00846
DESIGNED	- KMP
DRAWN	- RSJ
CHECKED	- PMH
DATE	- 7/19/2024 12:00:00 AM
PLOT SCALE	= 0:2.0000 " = 1"
PLOT DATE	= 11/21/2024


REVISED	-
REVISED	-
REVISED	-
REVISED	-

**STATE OF ILLINOIS
DEPARTMENT OF TRANSPORTATION**


**5TH STREET ROAD
DROP BOX NO. 2 (STR NO. S-150)**

SCALE: SHEET OF SHEETS STA. TO STA.


F.A. RTE.	SECTION	COUNTY	TOTAL SHEETS	SHEET NO.
569	15-00110-01-FP	LOGAN	183	118
05S2092		CONTRACT NO. 93826		
		ILLINOIS FED. AID PROJECT		

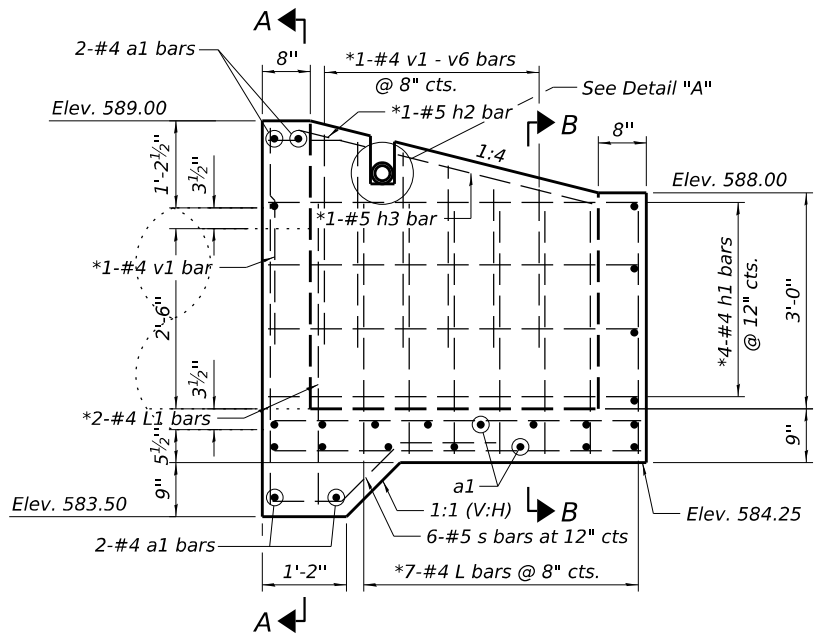


ELEVATION
* Each Wall

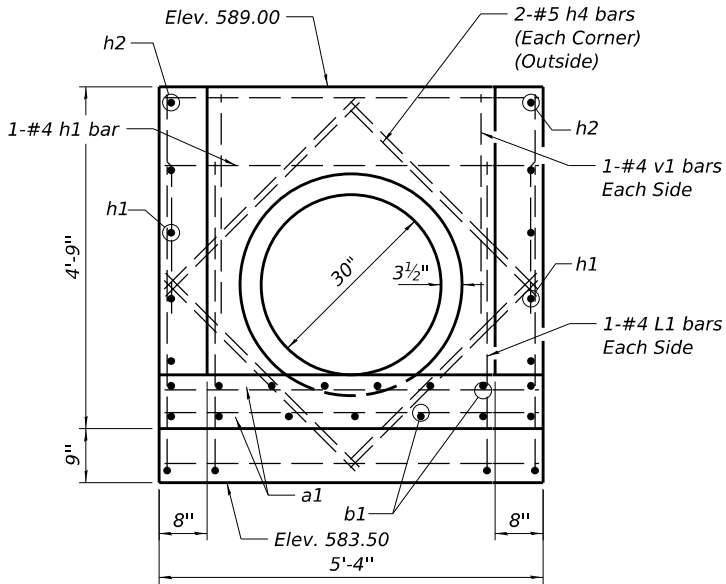

SECTION A-A

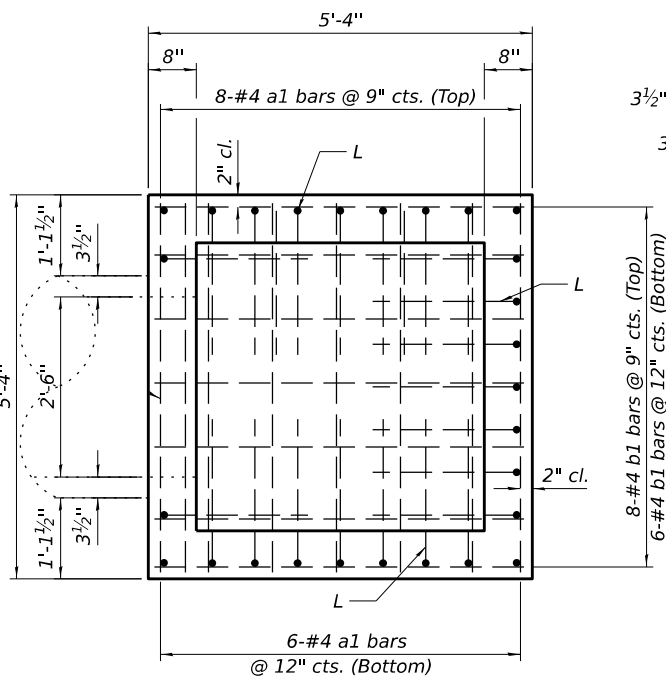

PLAN

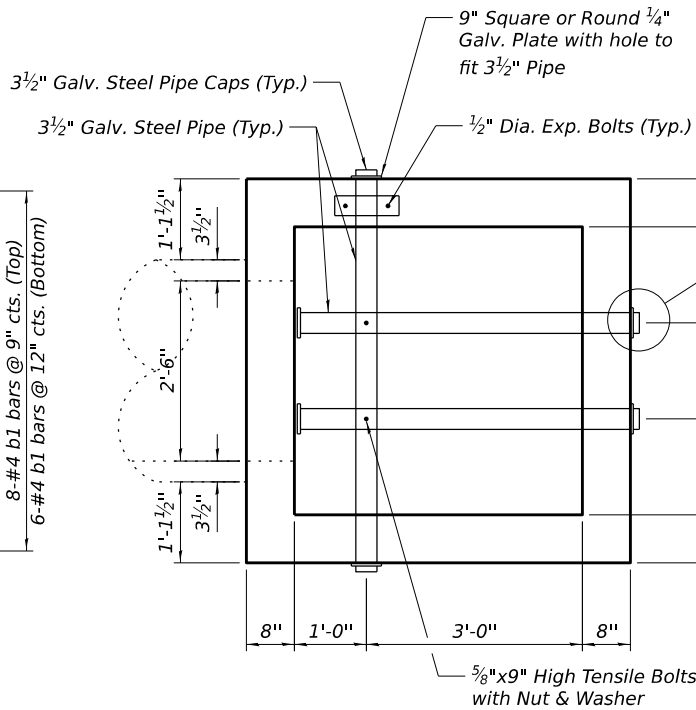

PLAN


General Notes:

Steel pipes shall conform to ASTM A-53 (Type E or S) Grade B, Schedule 40, and shall be galvanized conforming to ASTM A-120.


Steel plates shall conform to AASHTO M-183 and shall be galvanized conforming to AASHTO M-111.

Bolts, nuts, and washers shall be in accordance with Article 1006.08 of the Standard Specifications and shall be galvanized.

The contract unit price "Each" for Drop Box No. 3 shall include the expansion bolts, galvanized pipes, CI SI concrete, bolts, nuts, reinforcement, washers, steel plates, earth excavation and necessary grading.

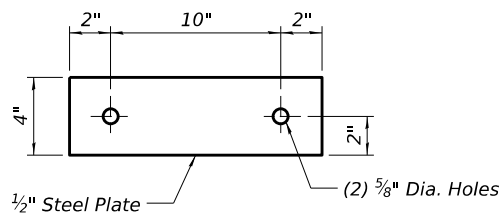


TOP ANCHOR PLATE

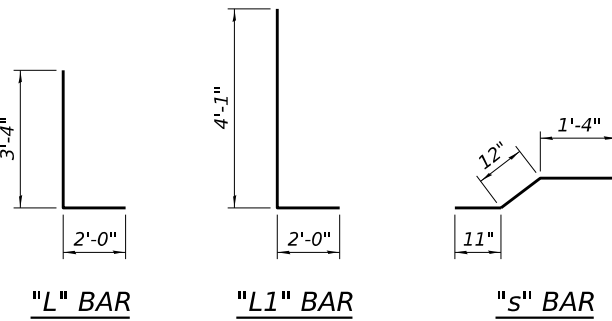


"L" BAR

"L1" BAR


"s" BAR

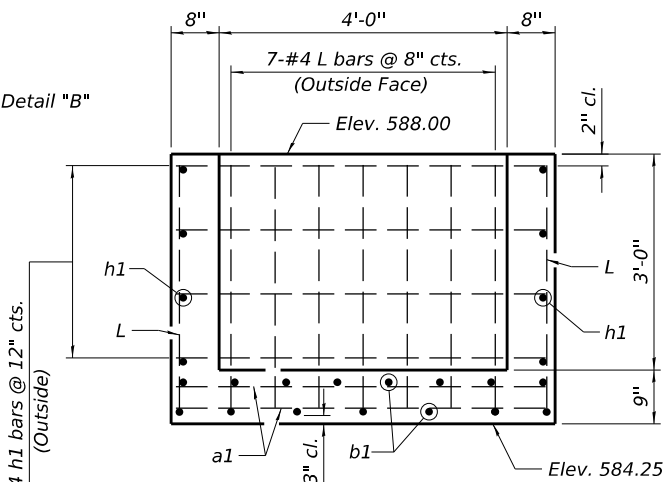

SECTION B-B

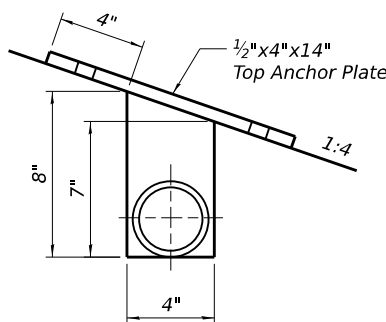

DETAIL "A"

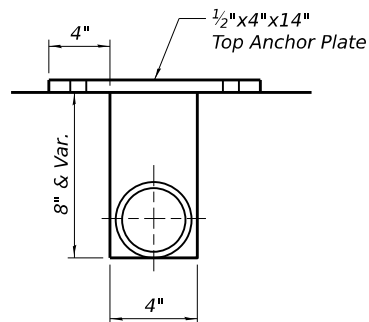

DETAIL "B"

BILL OF MATERIAL

Bar	No.	Size	Length	Shape
a1	18	#4	5'-0"	
b1	14	#4	5'-0"	
h1	13	#4	5'-0"	
h2	2	#4	1'-0"	
h3	2	#4	3'-0"	
h4	8	#5	3'-10"	
L	21	#4	5'-4"	
L1	6	#4	6'-1"	
v1	6	#4	3'-0"	
v2	2	#4	2'-10"	
v3	2	#4	2'-8"	
v4	2	#4	2'-6"	
v5	2	#4	2'-4"	
v6	2	#4	2'-2"	
s	6	#4	3'-3"	
Reinforcement Bars			Pound	340
CL SI Conc.			Cu. Yd.	2.5
3 1/2" Galv. Steel Pipe			Each	1 @ 5'-6" 2 @ 4'-9"
1/2"x4"x14" Galv. Anchor Plate			Each	4
5/8"x9" Galv. Bolts			Each	2
Galv. Steel Pipe Caps			Each	6
1/2" Dia. Galv. Exp. Bolts			Each	8
9" Sq. or Round			Each	4
1/4" Galv. Plate			Each	4

Preliminary

USER NAME	= Ander00846
DESIGNED	- KMP
DRAWN	- RSJ
CHECKED	- PMH
DATE	- 7/19/2024 12:00:00 AM
PLOT SCALE	= 0:2.0000 " = 1" / in.
PLOT DATE	= 11/21/2024


DESIGNED	- KMP
DRAWN	- RSJ
CHECKED	- PMH
DATE	- 7/19/2024 12:00:00 AM
REVIS	-
REVIS	-
REVIS	-
REVIS	-

**STATE OF ILLINOIS
DEPARTMENT OF TRANSPORTATION**

**5TH STREET ROAD
DROP BOX NO. 3 (STR NO. S-158)**


SCALE: SHEET OF SHEETS STA. TO STA.

F.A. RTE.	SECTION	COUNTY	TOTAL SHEETS	SHEET NO.
569	15-00110-01-FP	LOGAN	183	119
05S2092		CONTRACT NO. 93826		
ILLINOIS		FED. AID PROJECT		

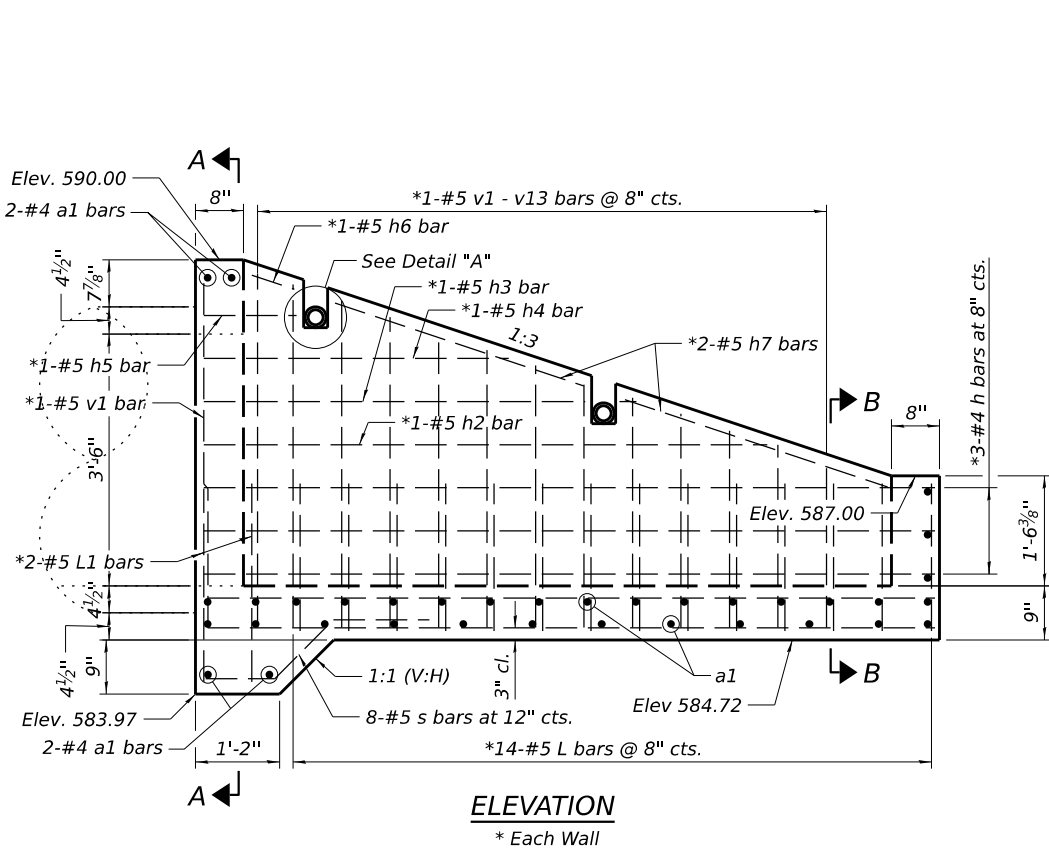


ELEVATION


* Each Wall

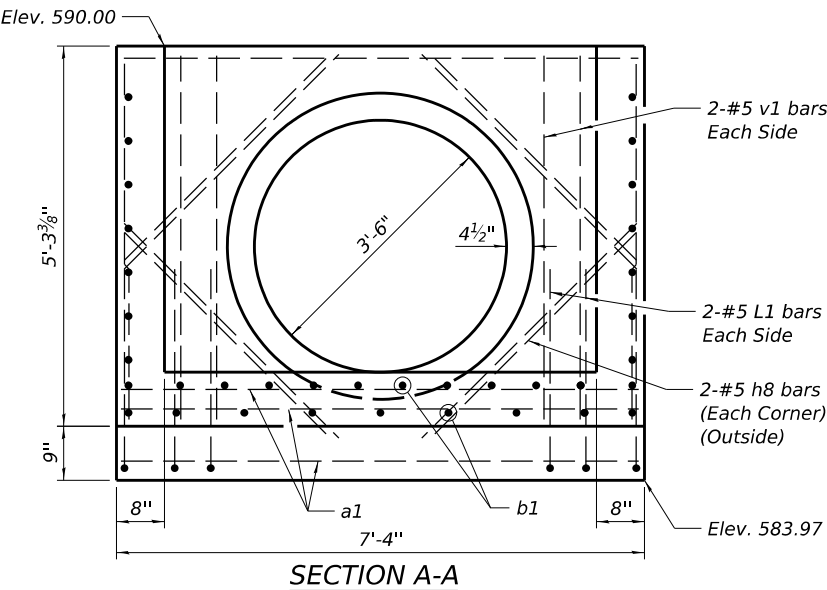


SECTION A-A

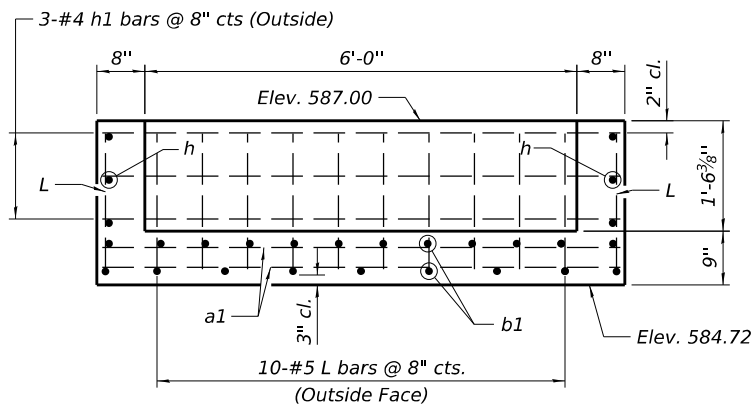

SECTION B-B

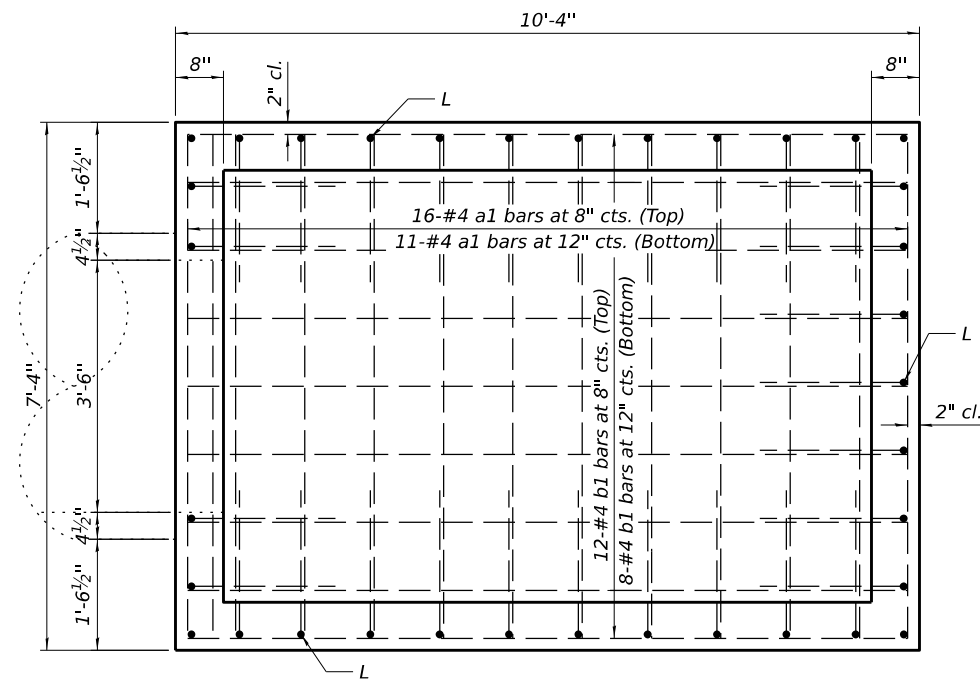

PLAN

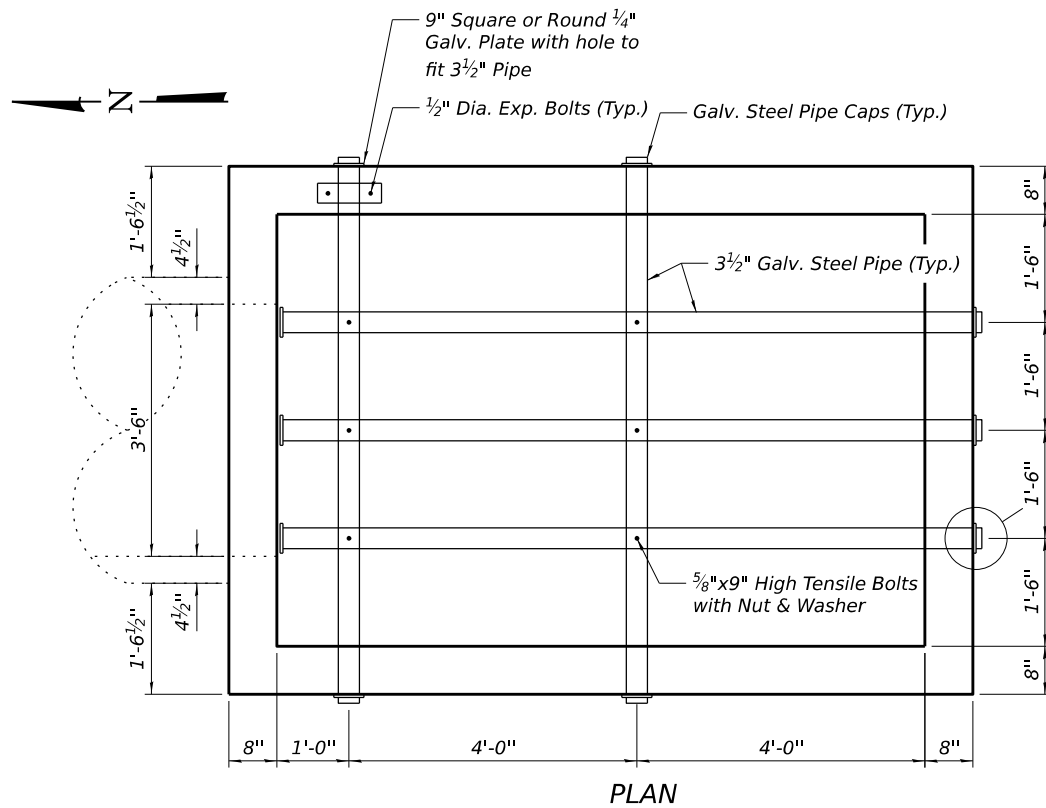

PLAN


General Notes:

Steel pipes shall conform to ASTM A-53 (Type E or S) Grade B, Schedule 40, and shall be galvanized conforming to ASTM A-120.


Steel plates shall conform to AASHTO M-183 and shall be galvanized conforming to AASHTO M-111.

Bolts, nuts, and washers shall be in accordance with Article 1006.08 of the Standard Specifications and shall be galvanized.

The contract unit price "Each" for Drop Box No. 4 shall include the expansion bolts, galvanized pipes, CI SI concrete, bolts, nuts, reinforcement, washers, steel plates, earth excavation and necessary grading.

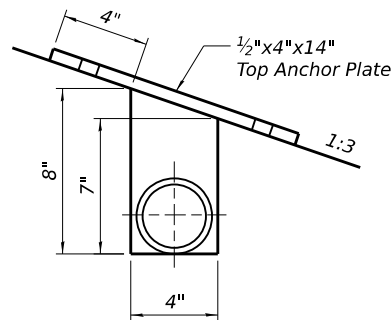


DETAIL "A"

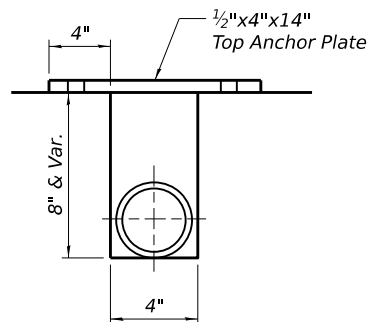


DETAIL "B"


See Detail "B"

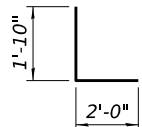

"L" BAR

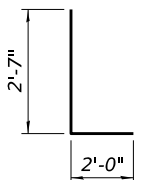


"L1" BAR

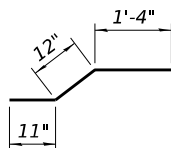

"s" BAR

BILL OF MATERIAL

Bar	No.	Size	Length	Shape
a1	31	#4	7'-0"	—
b1	20	#4	10'-0"	—
h	6	#4	10'-0"	—
h1	3	#4	7'-0"	—
h2	2	#4	7'-8"	—
h3	2	#4	5'-3"	—
h4	2	#4	4'-1"	—
h5	2	#4	1'-3"	—
h6	2	#4	1'-0"	—
h7	4	#4	3'-4"	—
h8	8	#5	4'-2"	—
L	38	#5	3'-10"	└
L1	8	#5	4'-7"	└
v1	8	#5	4'-10"	—
v2	2	#5	4'-7"	—
v3	2	#5	4'-4"	—
v4	2	#5	4'-1"	—
v5	2	#5	3'-11"	—
v6	2	#5	3'-8"	—
v7	2	#5	3'-5"	—
v8	2	#5	3'-2"	—
v9	2	#5	3'-0"	—
v10	2	#5	2'-9"	—
v11	2	#5	2'-6"	—
v12	2	#5	2'-3"	—
v13	2	#5	2'-1"	—
s	8	#4	3'-3"	—
Reinforcement Bars			Pound	750
CL SI Conc.			Cu. Yd.	4.6
3 1/2" Galv. Steel Pipe			Each	2 @ 7'-6" 3 @ 9'-9"
1/2" x 4" x 14" Galv. Anchor Plate			Each	7
5/8" x 9" Galv. Bolts			Each	6
Galv. Steel Pipe Caps			Each	10
1/2" Dia. Galv. Exp. Bolts			Each	14
9" Sq. or Round 1/4" Galv. Plate			Each	7

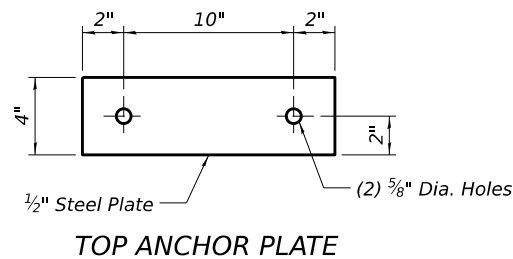

TOP ANCHOR PLATE

DESIGNED	BAB	6/27/2024
DRAWN	RLA	6/27/2024
REVIEWED	MB	7/15/2024


MODEL: sh-rd-rd-01
FILE NAME: I:\03\05\05S2092\CAD\RoadSheet\Phase 2\sh-rd-rd-01.dgn

Final	USER NAME	= Ander00846	DESIGNED -	BAB	REVISED -	
			DRAWN -	RLA	REVISED -	
	PLOT SCALE	= 0.16666000 " / in.	CHECKED -	MB	REVISED -	
	PLOT DATE	= 11/21/2024	DATE -	11/22/2024	REVISED -	

**STATE OF ILLINOIS
DEPARTMENT OF TRANSPORTATION**

5TH STREET ROAD RAILROAD DETAIL			
SCALE: 1" = 20'	SHEET	OF	SHEETS
STA.	TO STA.		


F.A. RTE.	SECTION	COUNTY	TOTAL SHEETS	SHEET NO.
569	98-00081-00-PV	LOGAN	184	121
05S2092		CONTRACT NO. 93826		
		ILLINOIS	FED. AID PROJECT	

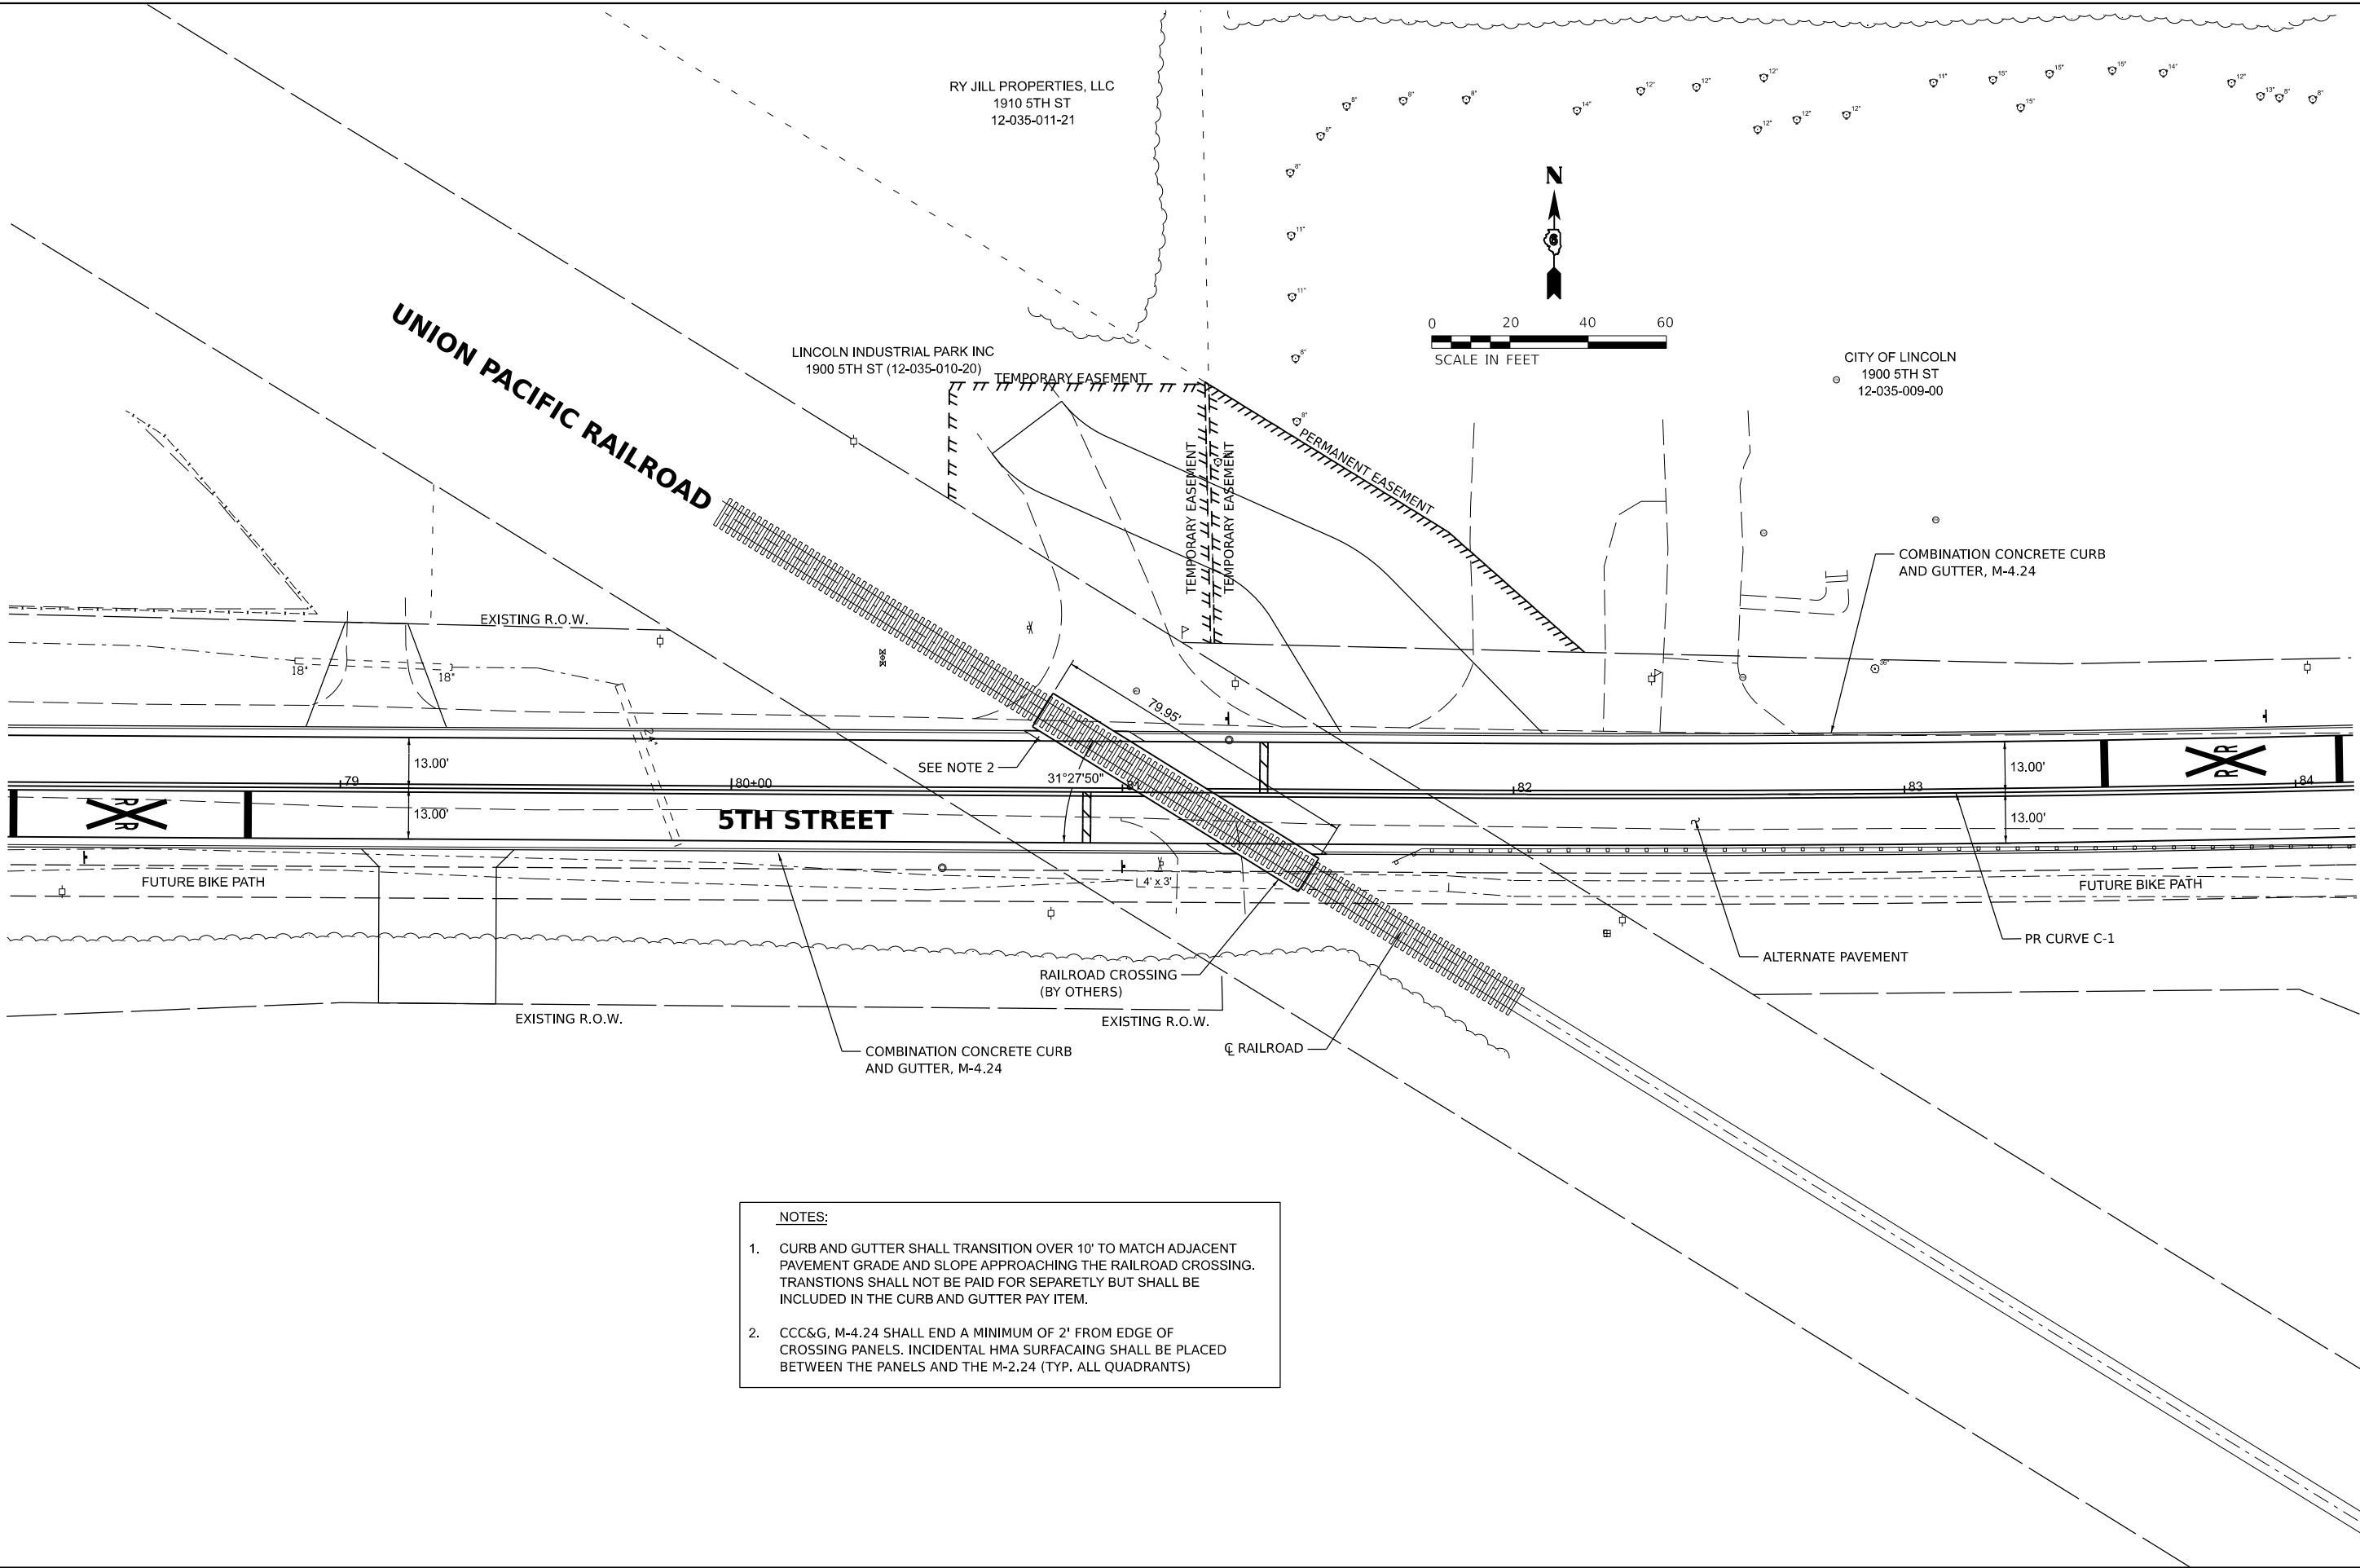

- NOTES:**
- CURB AND GUTTER SHALL TRANSITION OVER 10' TO MATCH ADJACENT PAVEMENT GRADE AND SLOPE APPROACHING THE RAILROAD CROSSING. TRANSITIONS SHALL NOT BE PAID FOR SEPARATELY BUT SHALL BE INCLUDED IN THE CURB AND GUTTER PAY ITEM.
 - CCC&G, M-4.24 SHALL END A MINIMUM OF 2' FROM EDGE OF CROSSING PANELS. INCIDENTAL HMA SURFACING SHALL BE PLACED BETWEEN THE PANELS AND THE M-2.24 (TYP. ALL QUADRANTS)


DESIGNED	BAB	6/27/2024
DRAWN	RLA	6/27/2024
REVIEWED	MB	7/15/2024

MODEL: sh-rd-rd-d02
FILE NAME: I:\05\05S2092\CAD\RoadSheet\Phase 2\sh-rd-rd-d02.dgn

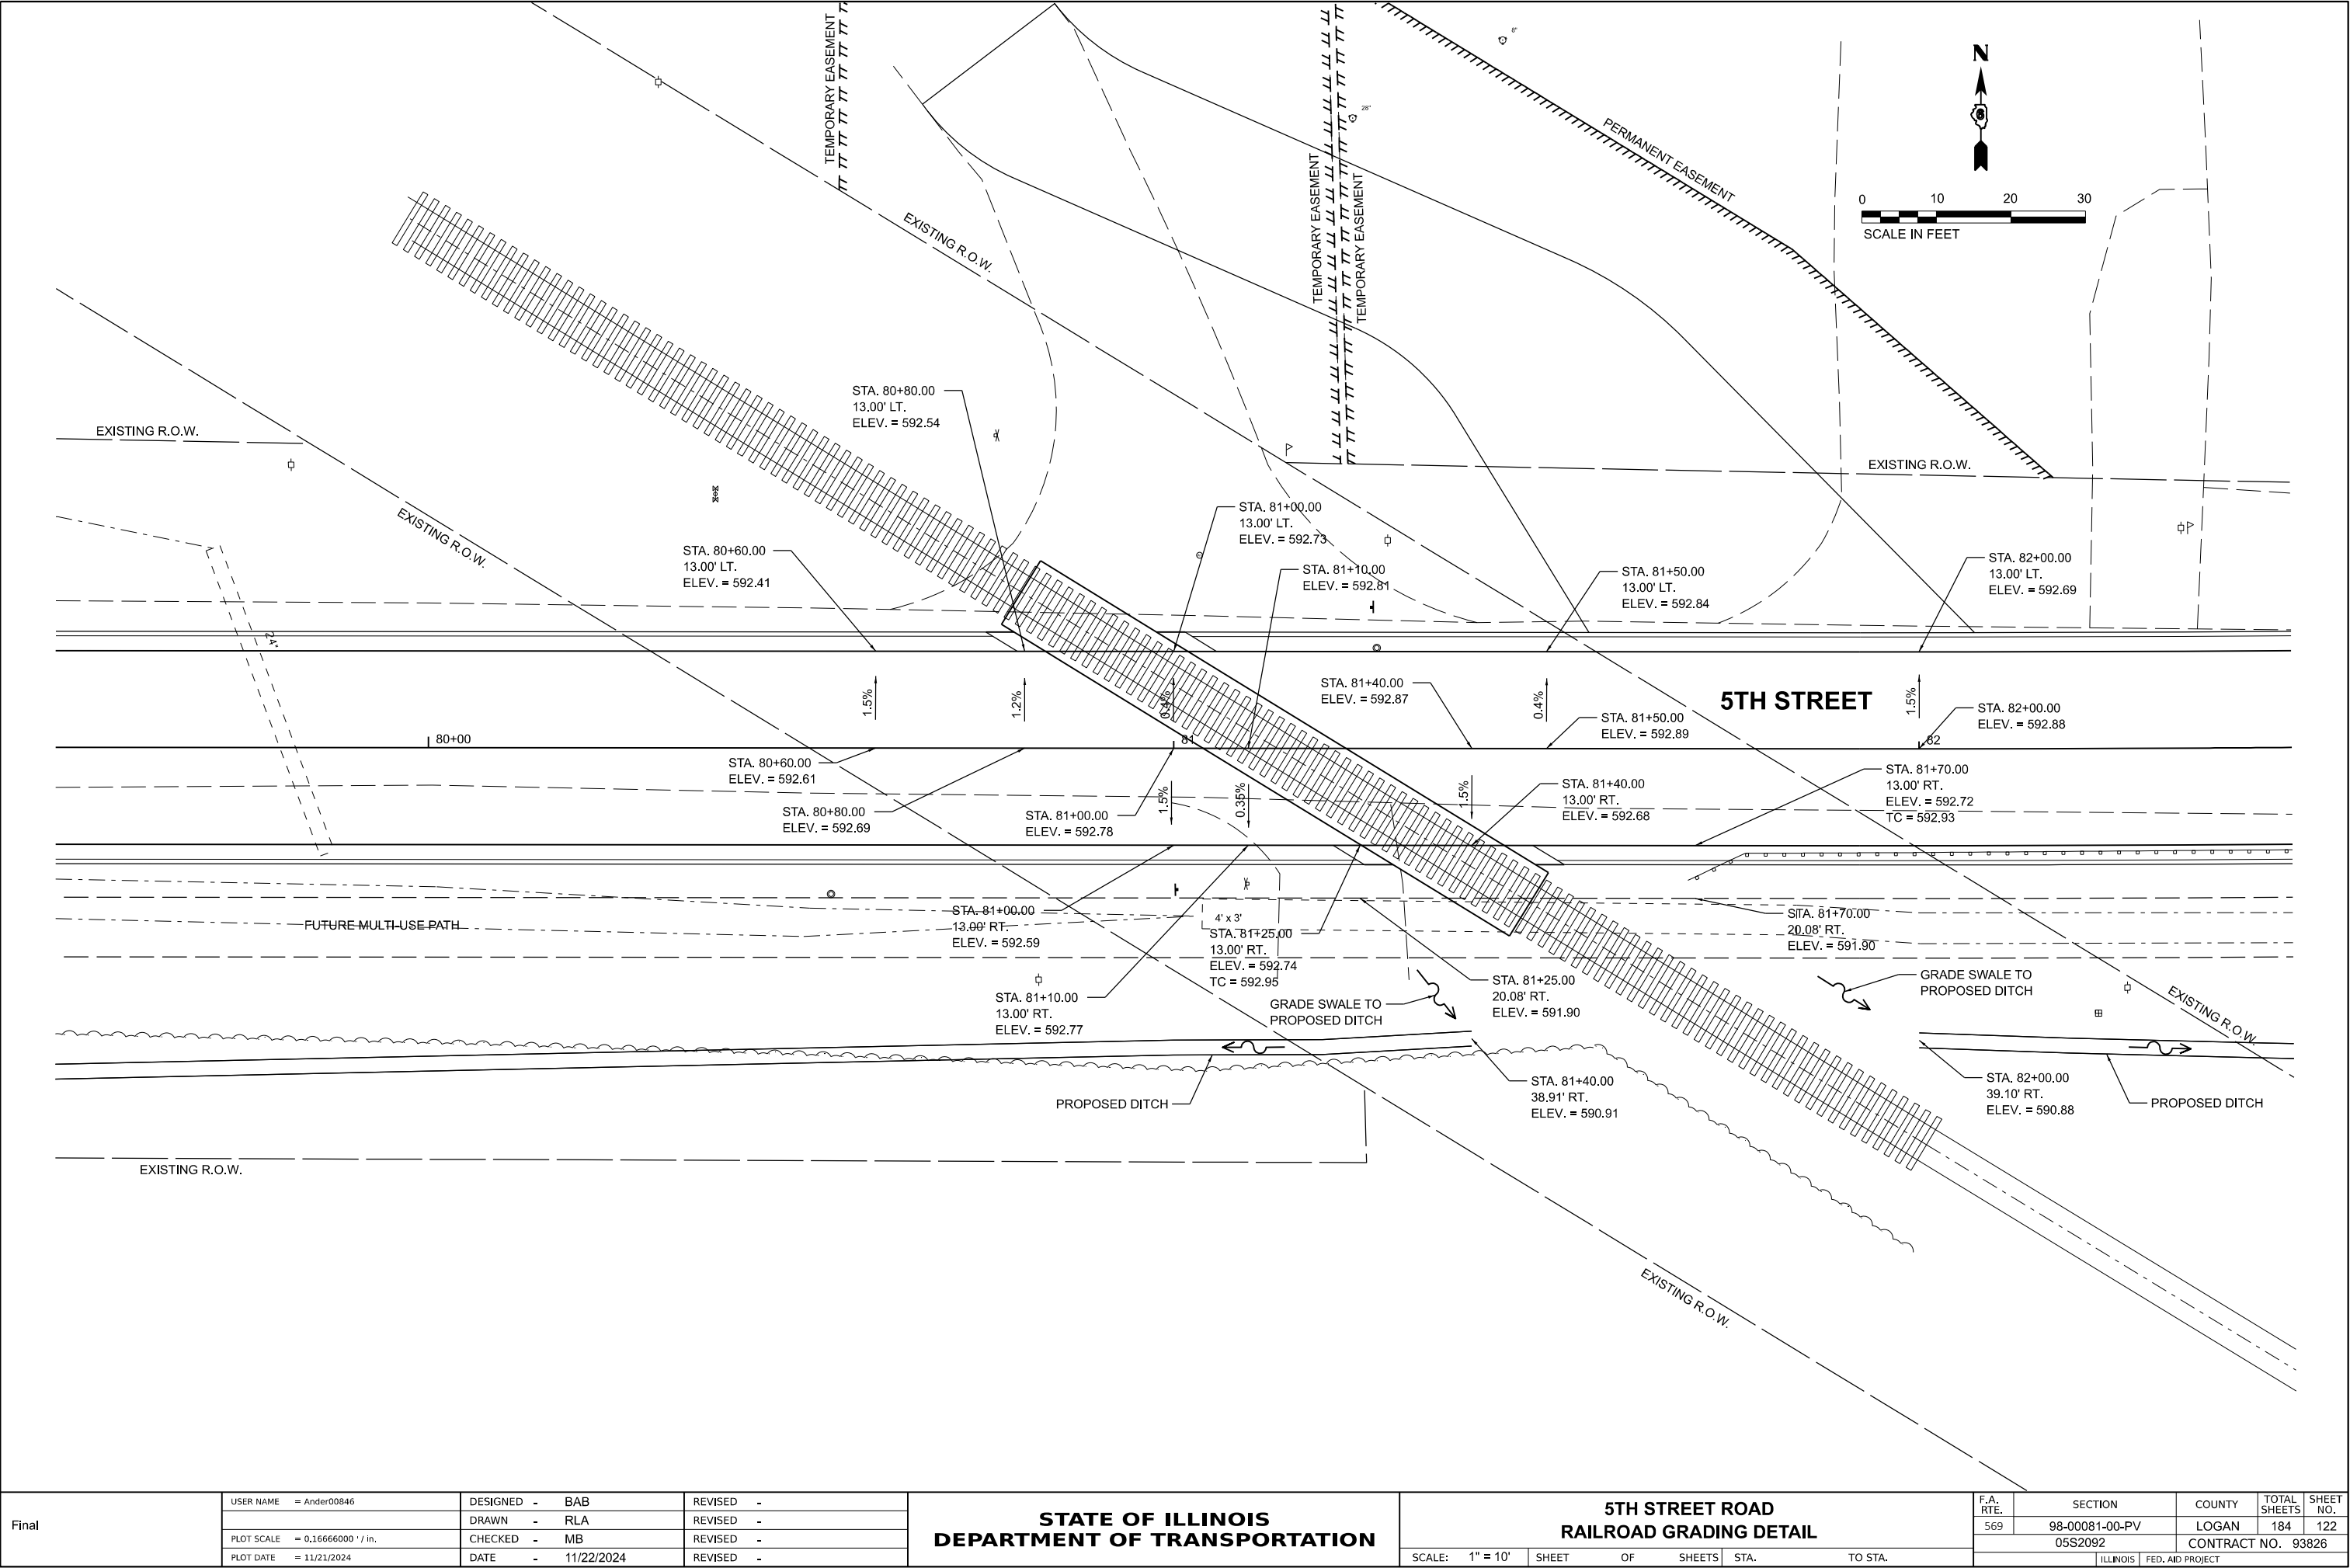

DESIGNED	BAB 6/27/2024
DRAWN	RLA 6/27/2024
REVIEWED	MB 7/15/2024


MODEL: sta-ent01
FILE NAME: I:\05\0552092\CAD\RoadSheetPhase 2\sta-ent01.dgn

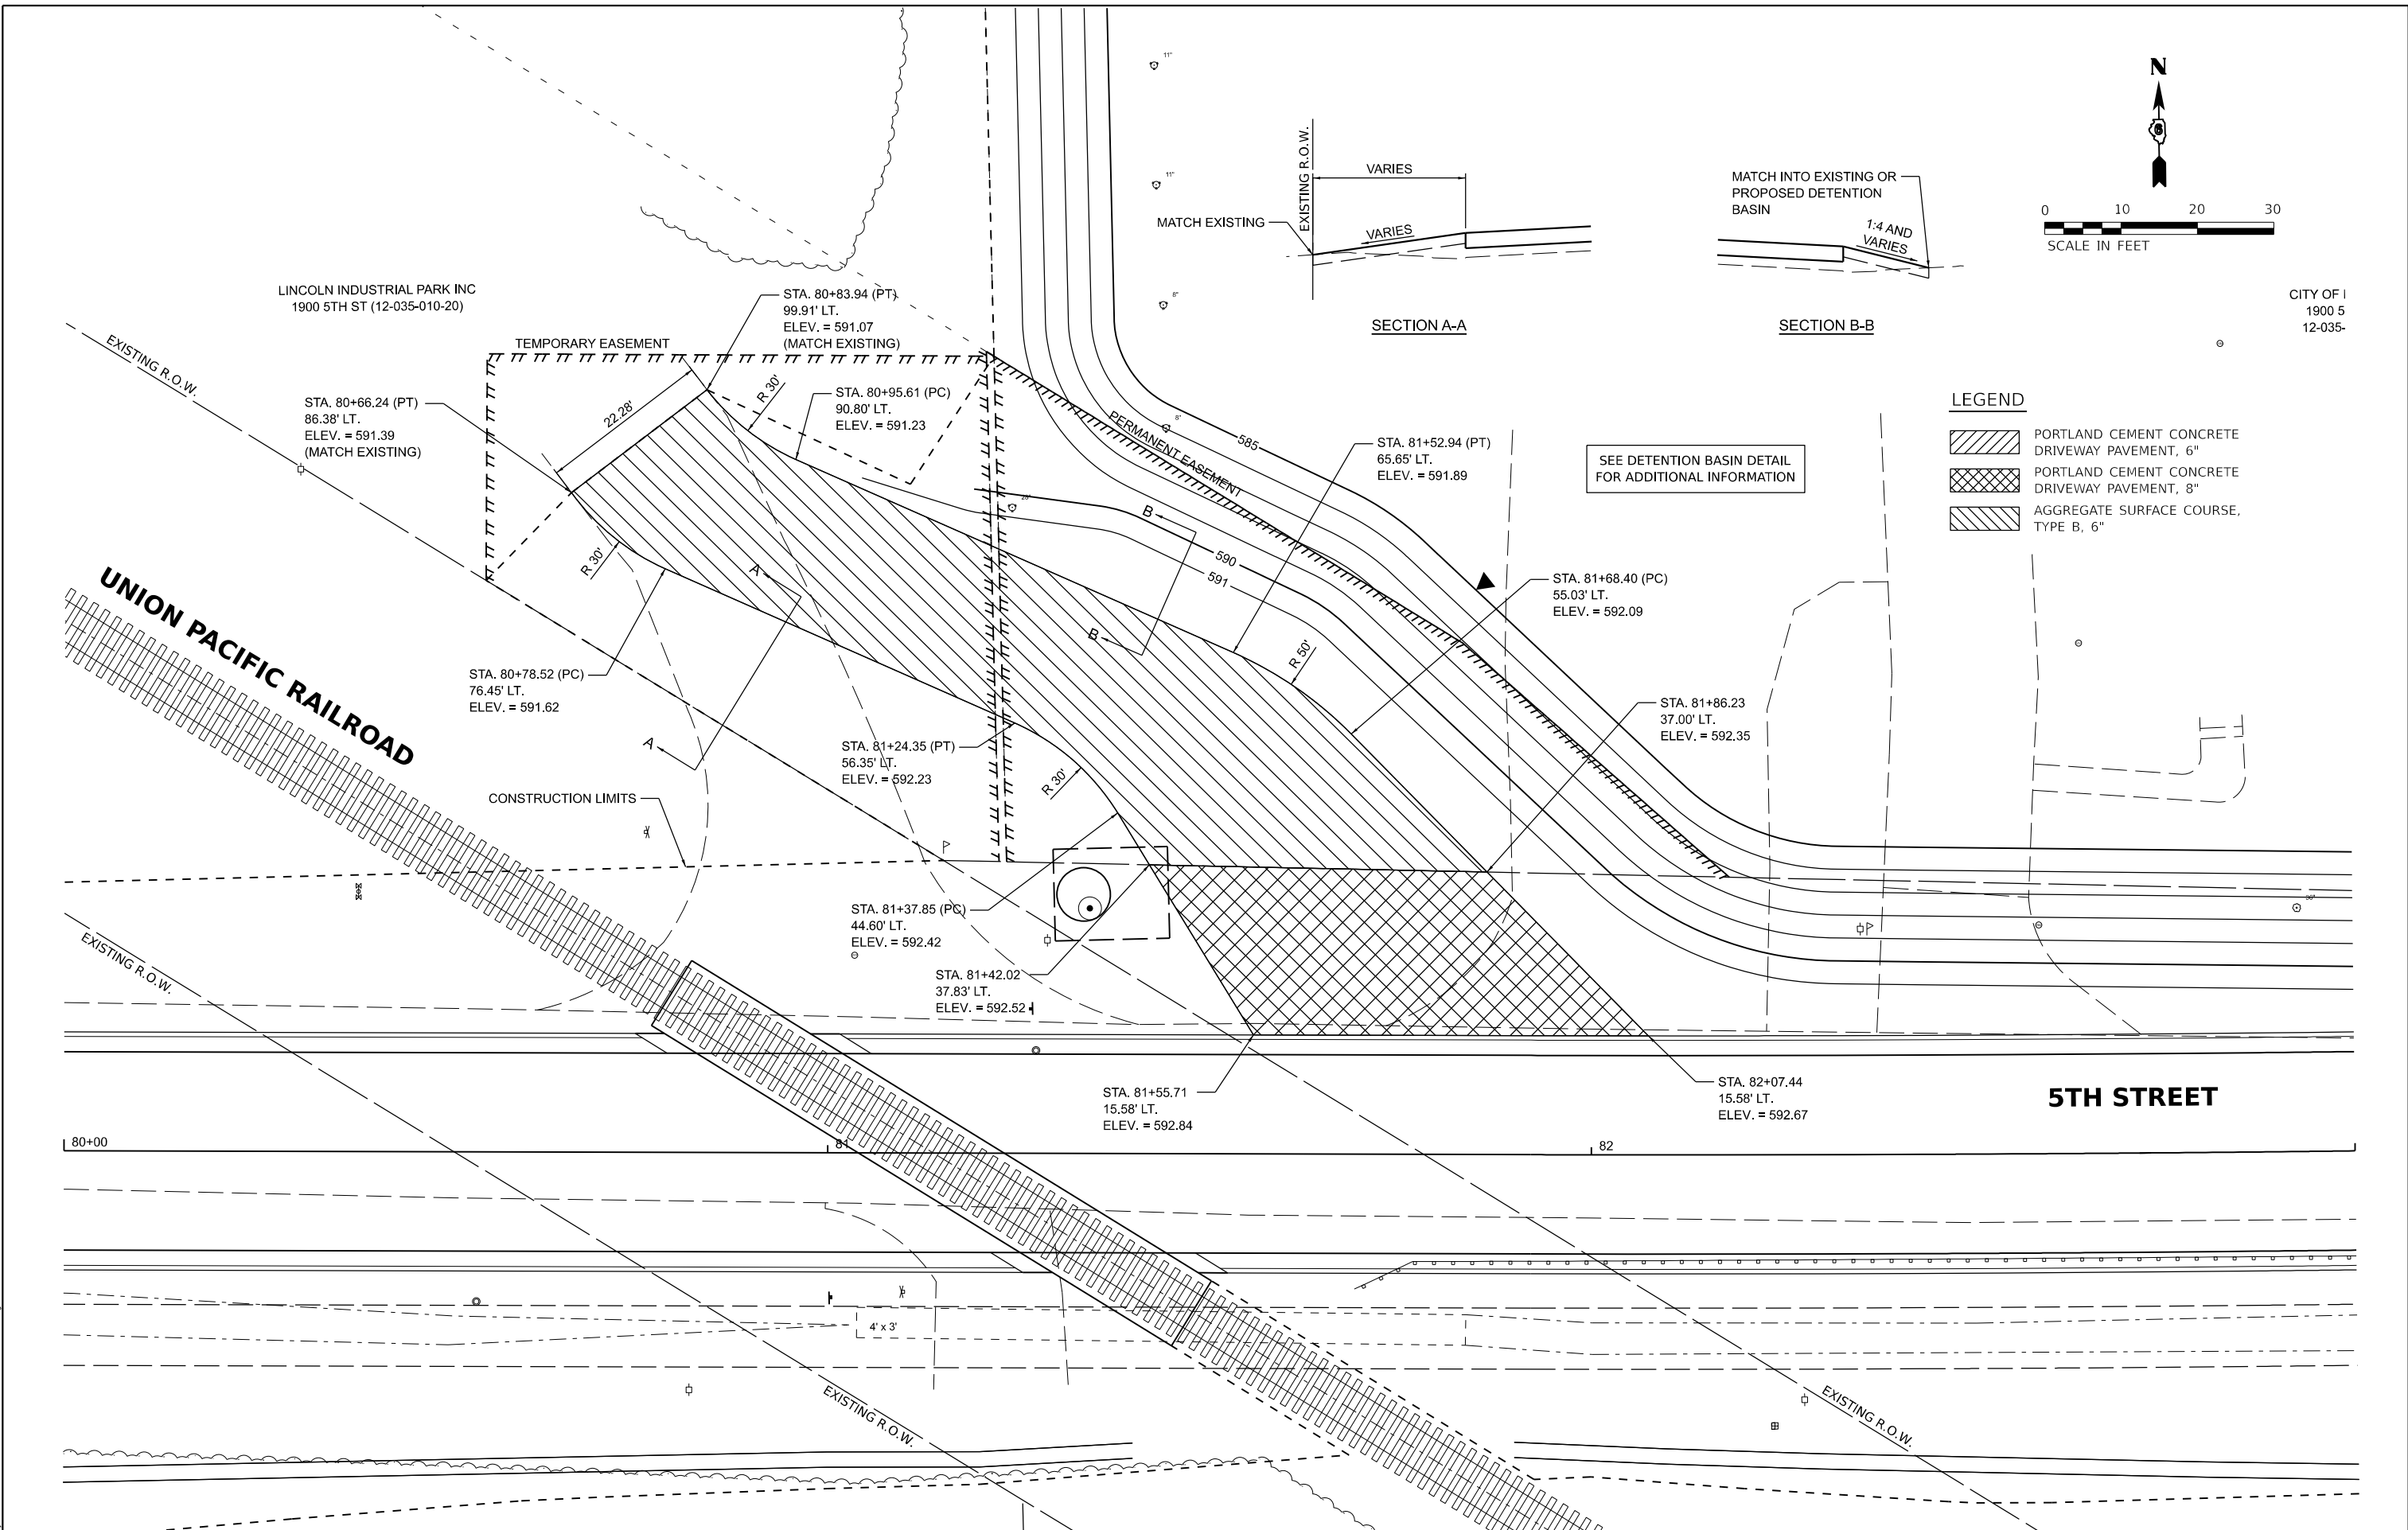

Final	USER NAME = Ander00846	DESIGNED - BAB	REVISED -	STATE OF ILLINOIS DEPARTMENT OF TRANSPORTATION	5TH STREET ROAD ENTRANCE DETAIL				F.A. RTE.	SECTION	COUNTY	TOTAL SHEETS	SHEET NO.
		DRAWN - RLA	REVISED -						569	98-00081-00-PV	LOGAN	184	123
	PLOT SCALE = 0.16666000 ' / in.	CHECKED - MB	REVISED -		05S2092		CONTRACT NO. 93826						
	PLOT DATE = 11/21/2024	DATE - 11/22/2024	REVISED -										
					SCALE: 1"=5'	SHEET	OF	SHEETS	STA.	TO STA.			

DESIGNED	BAB	6/27/2024
DRAWN	RLA	6/27/2024
REVIEWED	MB	7/15/2024

MODEL: ch-dtd103
FILE NAME: I:\05\052092\CAD\RoadSheet\Phase 2\ch-dtd1.dgn

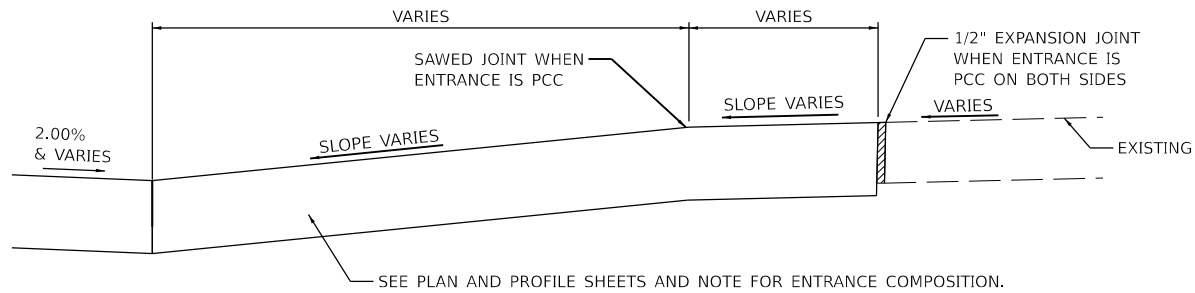


SECTION A-A

NOTE:
SEE PLAN AND PROFILE SHEETS
FOR ENTRANCE COMPOSITON

P.E.
6" PCC ON 4" AGG. BASE

C.E.
8" PCC ON 4" AGG. BASE

F.E.
6" AGG. SURF. CSE.

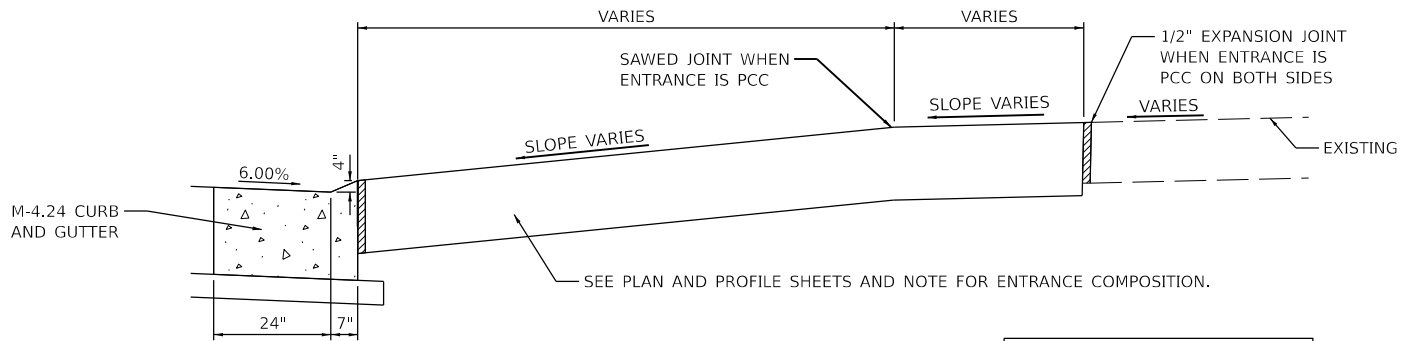


SECTION A-A

NOTE:
SEE PLAN AND PROFILE SHEETS
FOR ENTRANCE COMPOSITON

P.E.
6" PCC ON 4" AGG. BASE

C.E.
8" PCC ON 4" AGG. BASE


F.E.
6" AGG. SURF. CSE.

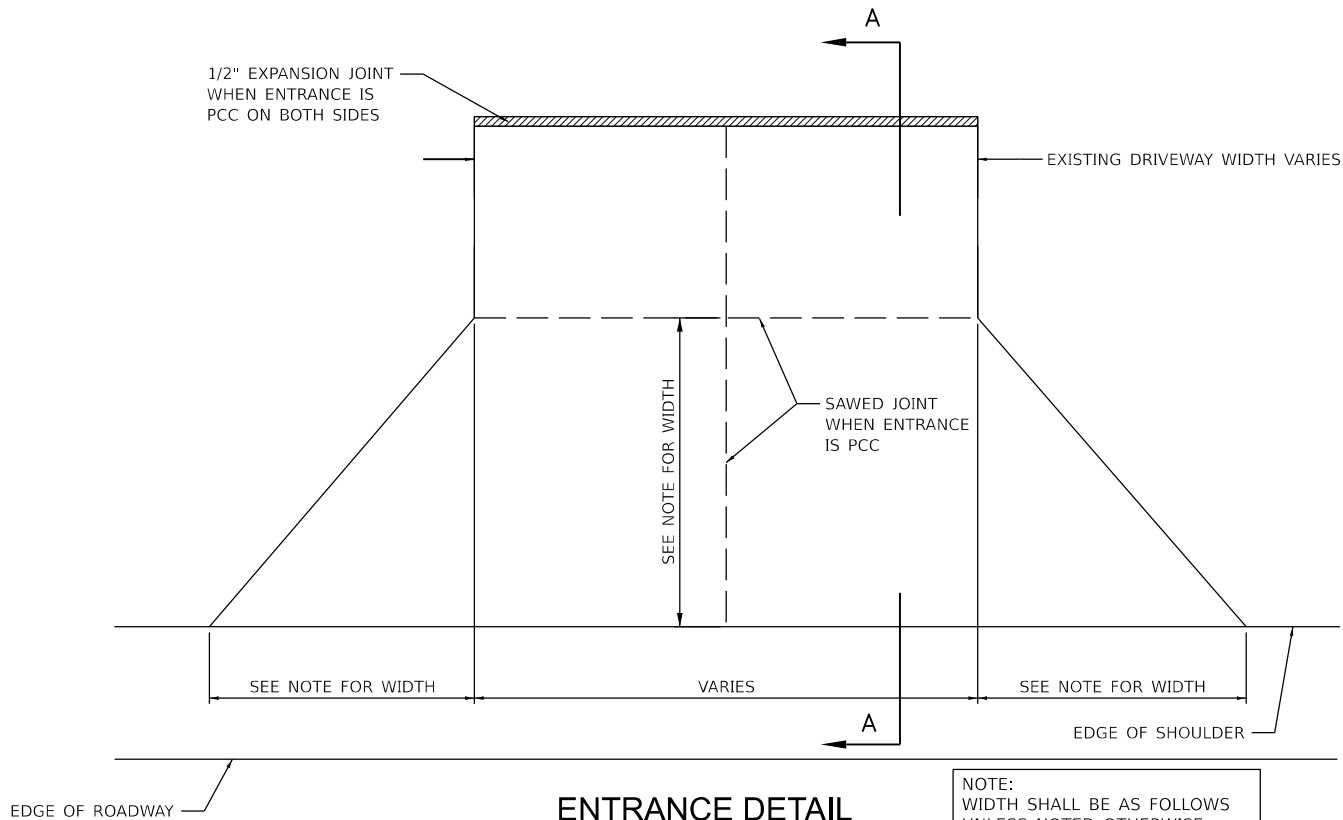

ENTRANCE DETAIL
ADJACENT TO HMA SHOULDER

NOTE:
WIDTH SHALL BE AS FOLLOWS
UNLESS NOTED OTHERWISE

P.E. - 5' / C.E. - 10' / F.E. - 10'

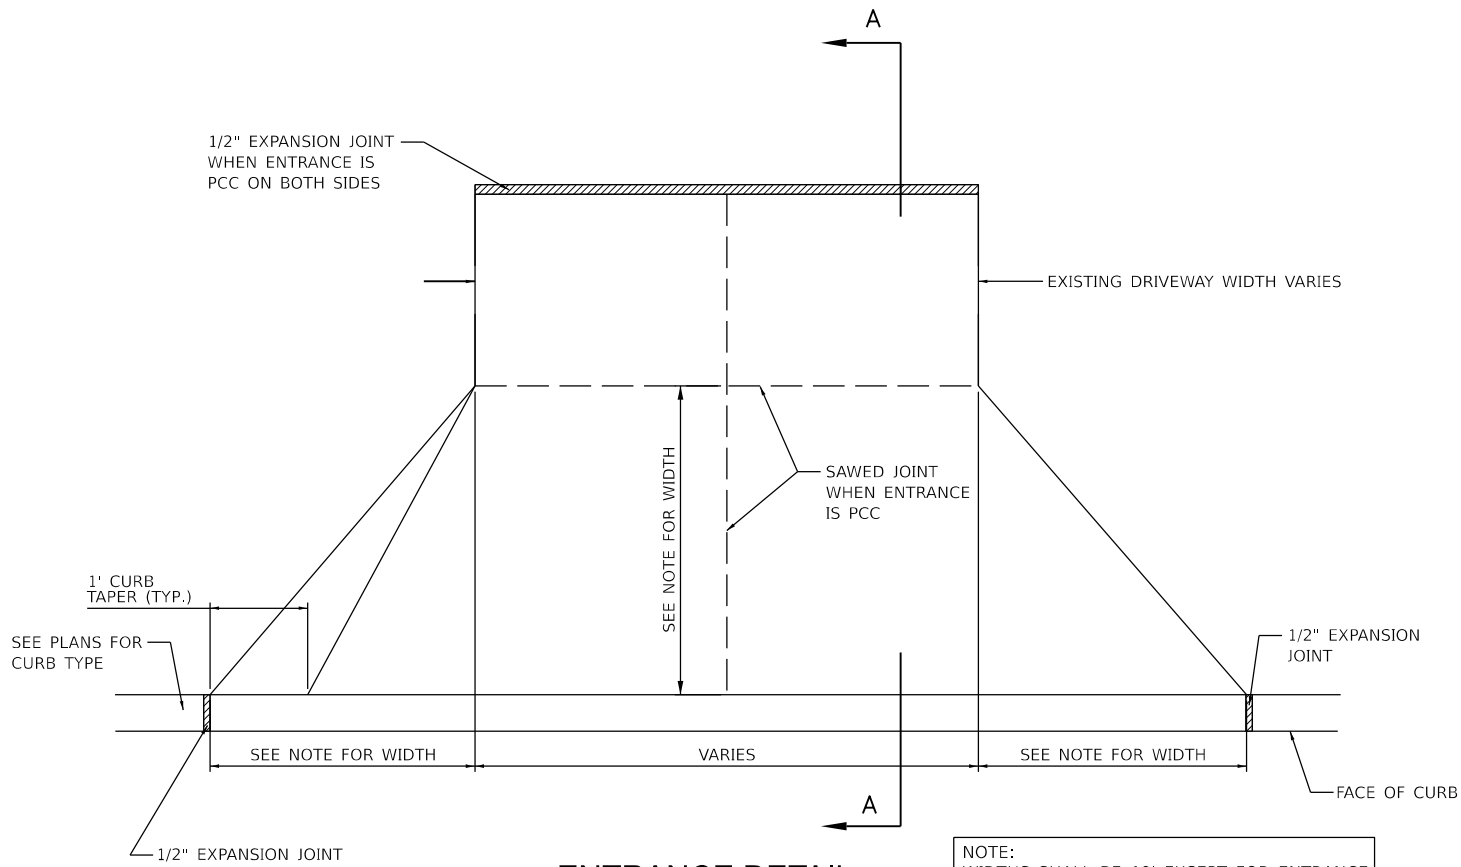

ENTRANCE DETAIL
ADJACENT TO PCC CURB AND GUTTER

NOTE:
WIDTHS SHALL BE 10' EXCEPT FOR ENTRANCE
LOCATIONS ADJACENT TO THE FUTURE MUP
WHERE THE WIDTH SHALL BE 4.5'.



Final	USER NAME	= Ander00846	DESIGNED -	BAB	REVISED -	
	DRAWN	- RLA	CHECKED -	MB	REVISIED -	
	PLOT SCALE	= 0.16666000 ' / in.	DATE	- 11/22/2024	REVISIED -	
	PLOT DATE	= 11/21/2024				

STATE OF ILLINOIS
DEPARTMENT OF TRANSPORTATION


5TH STREET ROAD
P.C.C. DRIVEWAY PAVEMENT DETAIL

SCALE: N/A SHEET OF SHEETS STA. TO STA.

F.A. RTE.	SECTION	COUNTY	TOTAL SHEETS	SHEET NO.
569	98-00081-00-PV	LOGAN	184	124
05S2092		CONTRACT NO. 93826		
		ILLINOIS FED. AID PROJECT		

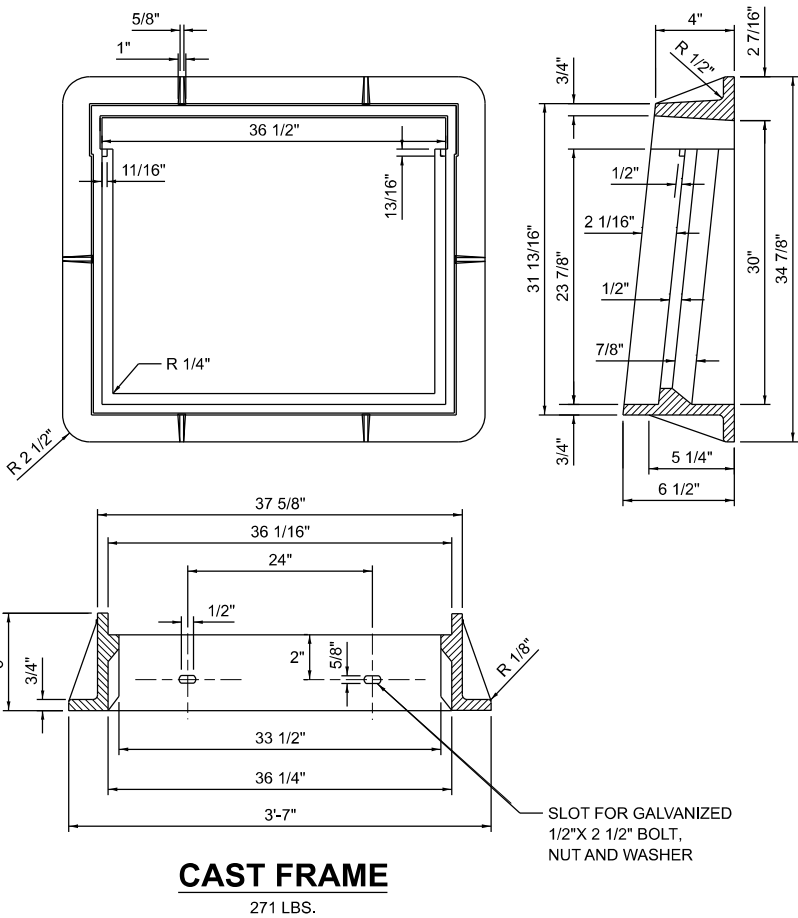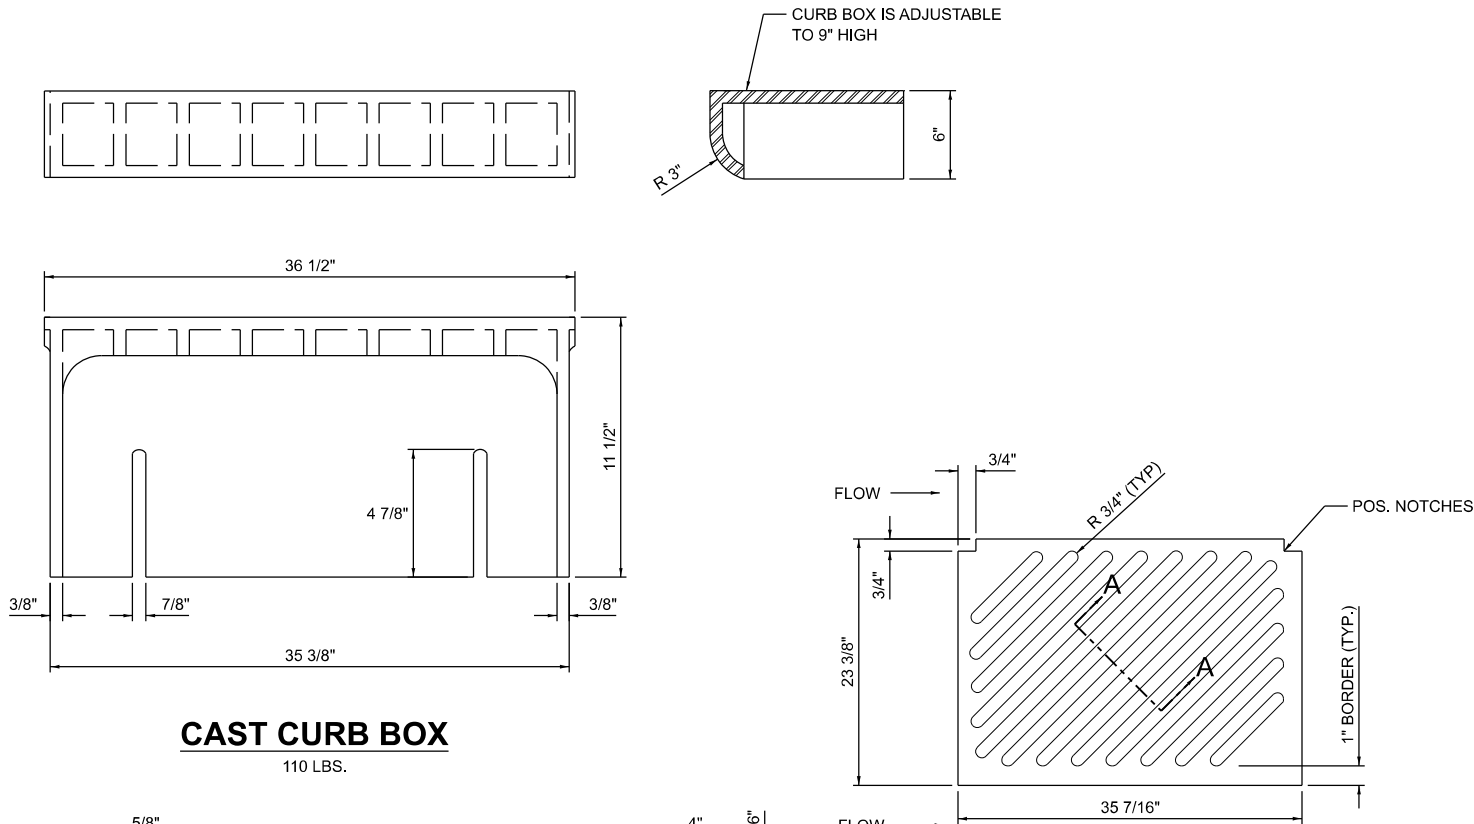

**FRAME & GRATES FOR TYPE G-1 AND TYPE G-1,
SPECIAL DRAINAGE STRUCTURES**

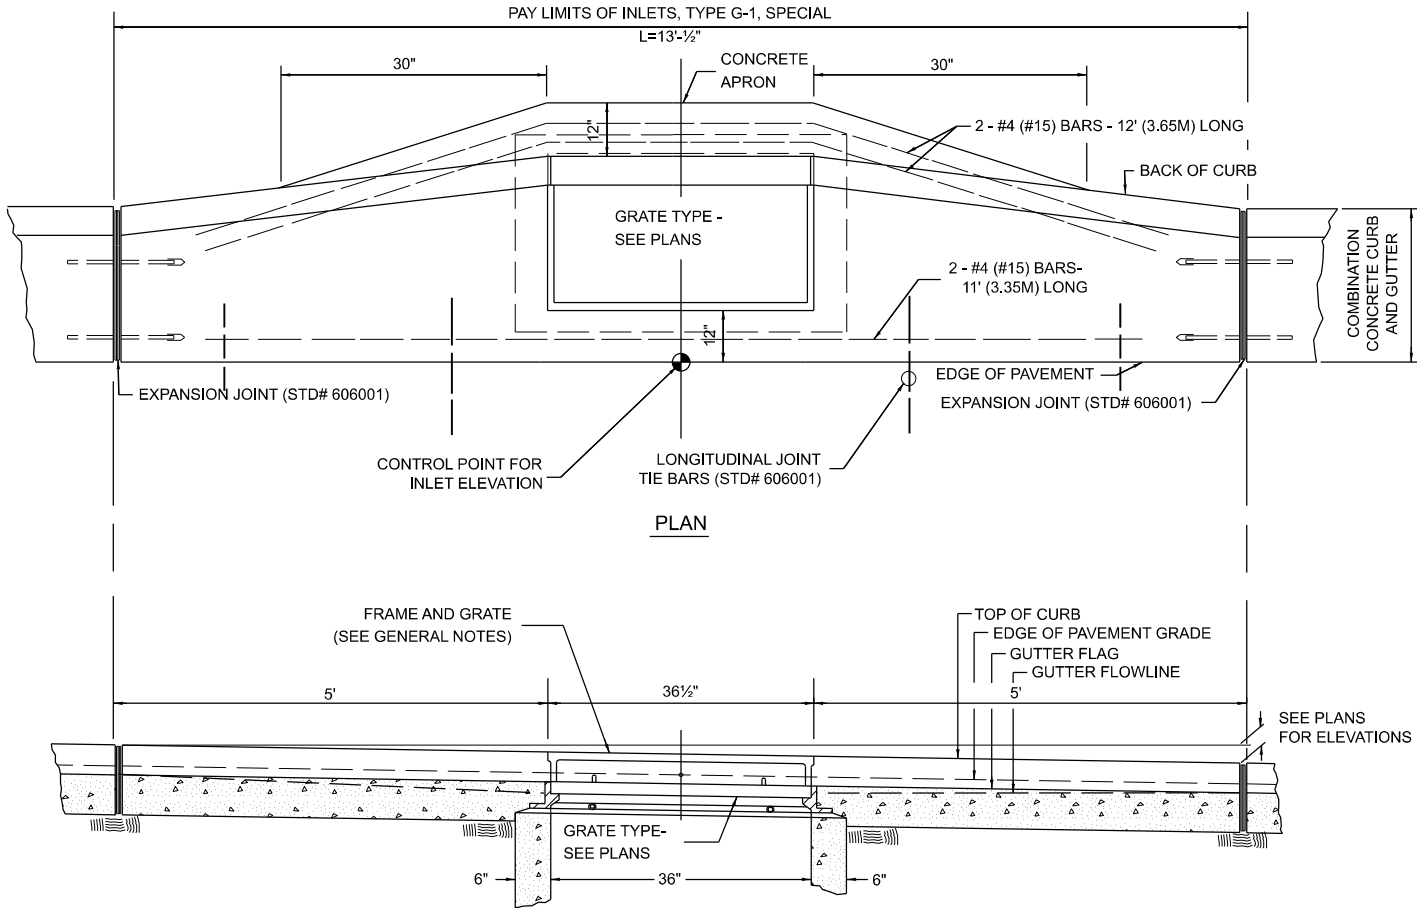

GENERAL NOTES

1. INLET CONSTRUCTION SHALL BE IN ACCORDANCE WITH SECTION 602 OF THE STANDARD SPECIFICATIONS.
2. COMBINATION CONCRETE CURB AND GUTTER SHALL BE CONSTRUCTED IN ACCORDANCE WITH SECTION 606 OF THE STANDARD SPECIFICATIONS.

DESIGNED	BAB	6/27/2024
DRAWN	RLA	6/27/2024
REVIEWED	MB	7/15/2024

MODEL: ch-dtd103
FILE NAME: IUS3050551092\CADRoadSheetPhase 2\ch-dtd103.dgn


Final	USER NAME = andr00846	DESIGNED - BAB	REVISED -
	PLOT SCALE = 0.16666000 ' / in.	DRAWN - RLA	REVISED -
	PLOT DATE = 2/27/2025	CHECKED - MB	REVISED -
		DATE - 11/22/2024	REVISED -

**STATE OF ILLINOIS
DEPARTMENT OF TRANSPORTATION**

5TH STREET ROAD MISCELLANEOUS DETAILS	SCALE: N/A	SHEET OF SHEETS	STA. TO STA.
--	------------	-----------------	--------------

F.A. RTE.	SECTION	COUNTY	TOTAL SHEETS	SHEET NO.
	98-00081-00-PV	LOGAN	184	125
	05S2092	CONTRACT NO.	93826	
	ILLINOIS	FED. AID PROJECT		


DESIGNED	BAB	6/27/2024
DRAWN	RLA	6/27/2024
REVIEWED	MB	7/15/2024

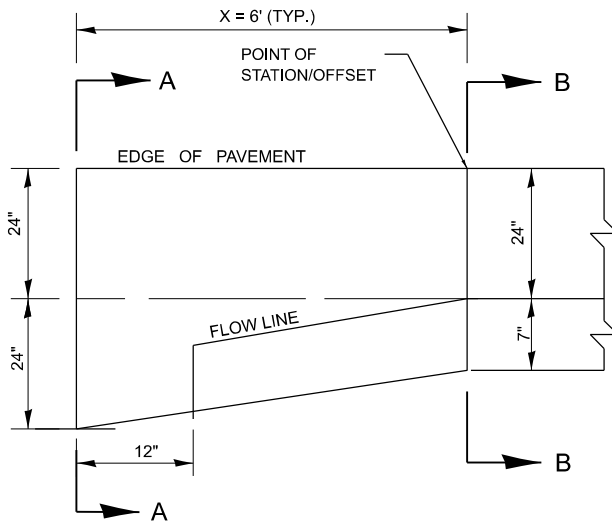

PLAN

CONCRETE CURB AND GUTTER END OUTLET SPECIAL DETAIL


1. ALL CONSTRUCTION JOINTS SHALL BE PROVIDED WITH A DOWEL BAR CONFORMING TO ARTICLE 1006.11(b).
2. THIS WORK WILL BE PAID FOR AT THE CONTRACT UNIT PRICE PER EACH FOR CONCRETE CURB AND GUTTER END OUTLET SPECIAL WHICH PRICE SHALL INCLUDE ALL LABOR AND MATERIAL AS SPECIFIED AND NO ADDITIONAL COMPENSATION WILL BE ALLOWED.
3. SEE PLAN SHEETS FOR LOCATIONS.
4. TAPER CURB HEIGHT FROM FULL HEIGHT AT SECTION B-B TO FLUSH AT SECTION A-A AS SHOWN IN THE SECTION VIEWS.

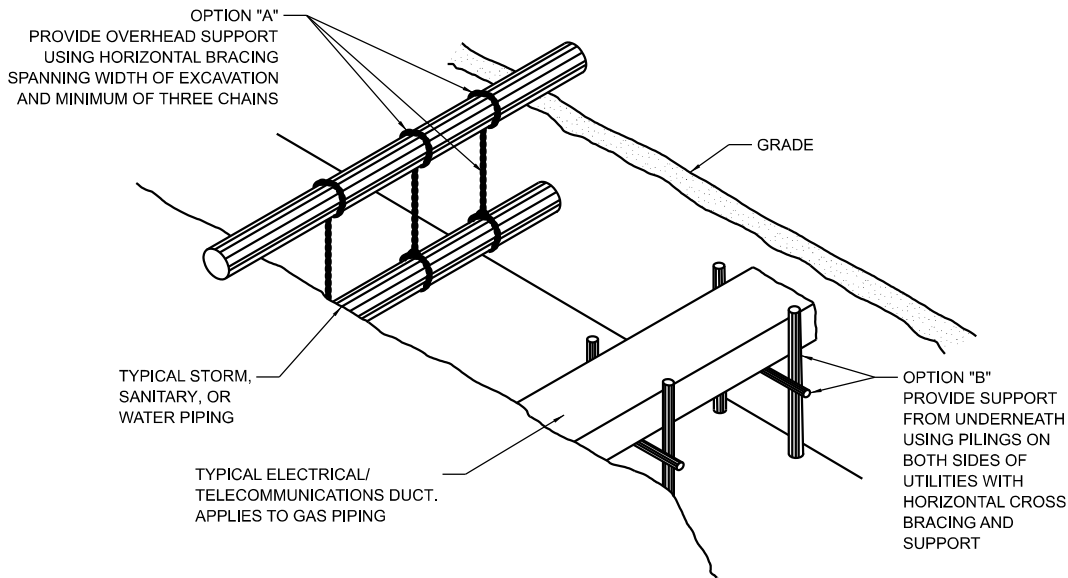


TEMPORARY SUPPORT OF EXISTING UTILITIES

NOTES:


1. STORM, SANITARY & WATER PIPING JOINTS MUST HAVE SUPPORTS ON BOTH SIDES OF JOINT.
2. THIS DETAIL IS FOR ILLUSTRATIVE PURPOSE ONLY. SPECIFIC METHODS OF SUPPORT ARE A MATTER OF MEANS AND METHODS TO BE DETERMINED AND DESIGNED BY THE CONTRACTOR.

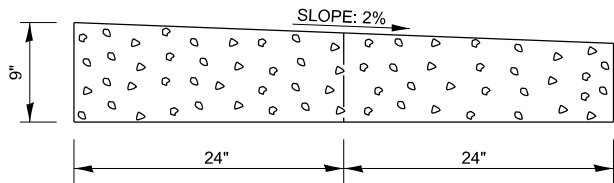


SECTION A-A

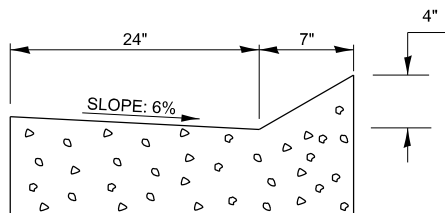


SECTION B-B

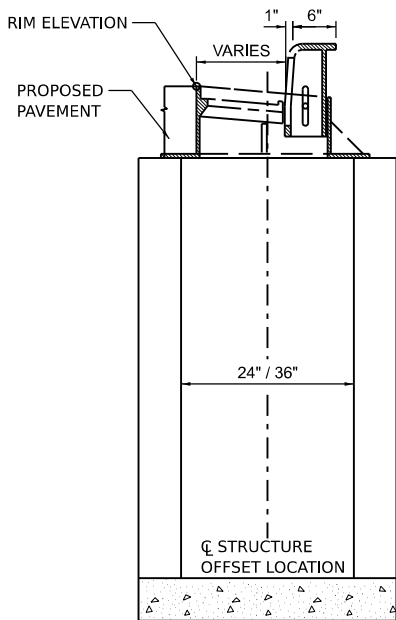

INLET, TYPE A / B

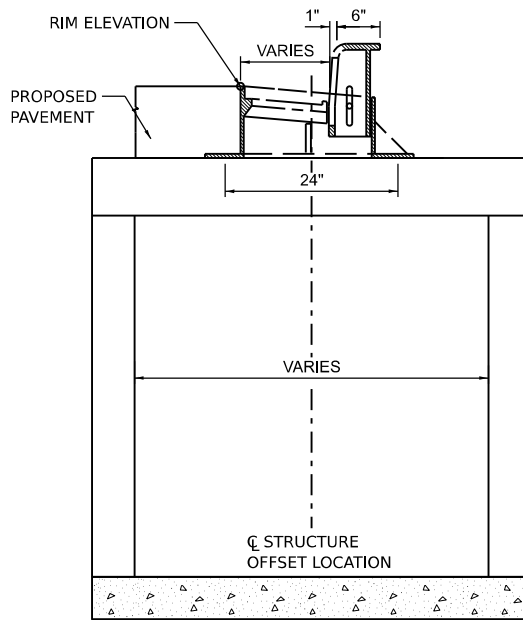


MANHOLE, TYPE A

 


NOTES:

1. EXCAVATION SHALL NOT EXCEED 15" WITHIN 15" OF EXISTING POLES. EXCAVATION GREATER THAN 15" SHALL BE COORDINATED WITH POLE OWNER IN THE FIELD.
2. AT LOCATIONS WHERE UNAVOIDABLE EXCAVATION ENCROACHES UPON THE RESTRICTED EXCAVATION AREAS, THE CONTRACTOR SHALL COORDINATE WITH POLE OWNER TO HOLD/STABILIZE THE POLE.


AERIAL POLE DETAIL

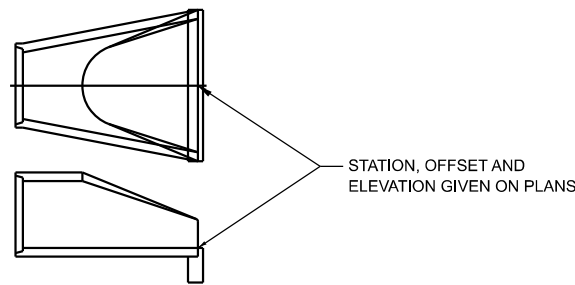


END SECTION OFFSETS

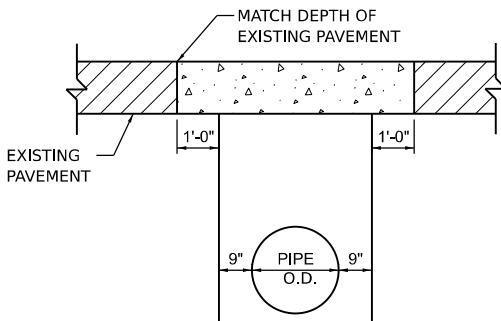

CLASS D PATCH DETAIL

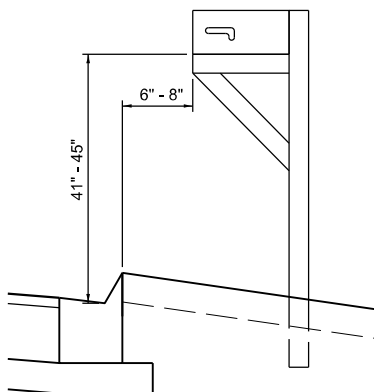


MAILBOX REMOVAL AND REINSTALLATION DETAIL

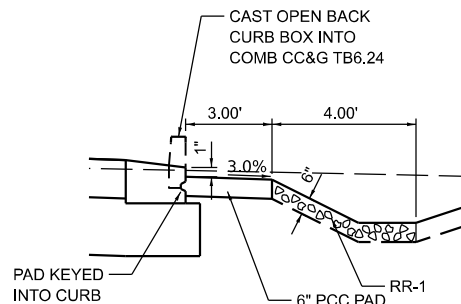

SECTION B-B

NOTES:


1. ALL WORK SHOWN IN THE DETAIL SHALL BE INCLUDED IN THE CONTRACT UNIT PRICE PER EACH FOR OUTLET SPECIAL.
2. CURB BOX SHALL BE IN ACCORDANCE WITH FRAME AND GRATE DETAIL FOR INLETS, TY G-1 EXCEPT BACK SHALL BE OPEN TO ALLOW WATER TO FLOW FREELY INTO DITCH.
3. THE GUTTER SLOPE ADJACENT TO THE OUTLET SPECIAL SHALL BE 12%. THE CURB AND GUTTER SHALL TRANSITION OVER 6 FEET FROM EACH SIDE OF THE INLET SPECIAL FROM THE STANDARD GUTTER SLOPE TO THE 12% ADJACENT TO THE OUTLET SPECIAL. THE TRANSITIONS SHALL NOT BE PAID FOR SEPARATELY BUT SHALL BE INCLUDED IN THE COST OF THE TYPE M-4.24 CURB AND GUTTER.

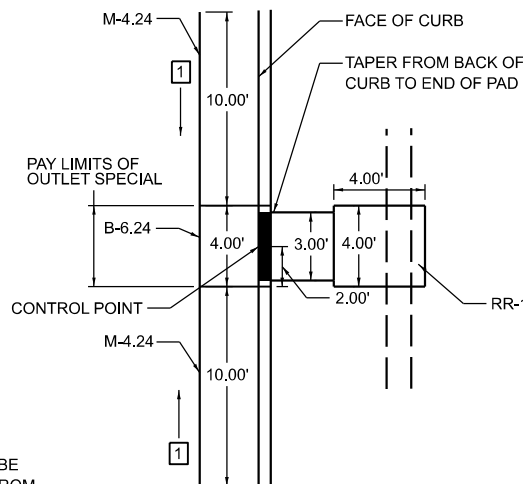


- NOTE:
10' TRANSITION FROM M-4.24 TO B-6.24 TO ALLOW OPEN BACK CURB BOX TO CAST INTO CURB AND GUTTER

OUTLET SPECIAL DETAIL

Final	USER NAME = ander00846			DESIGNED - BAB	REVISED -	STATE OF ILLINOIS DEPARTMENT OF TRANSPORTATION	5TH STREET ROAD MISCELLANEOUS DETAILS			F.A. RTE.	SECTION	COUNTY	TOTAL SHEETS	SHEET NO.
	DRAWN - RLA			DRAWN - RLA	REVISED -		SCALE: N/A				98-00081-00-PV	LOGAN	184	126
	PLOT SCALE = 0.16666000' / in.			CHECKED - MB	REVISED -		SHEET OF SHEETS				05S2092	CONTRACT NO.	93826	
	PLOT DATE = 2/27/2025			DATE - 11/22/2024	REVISED -		STA. TO STA.			ILLINOIS FED. AID PROJECT				

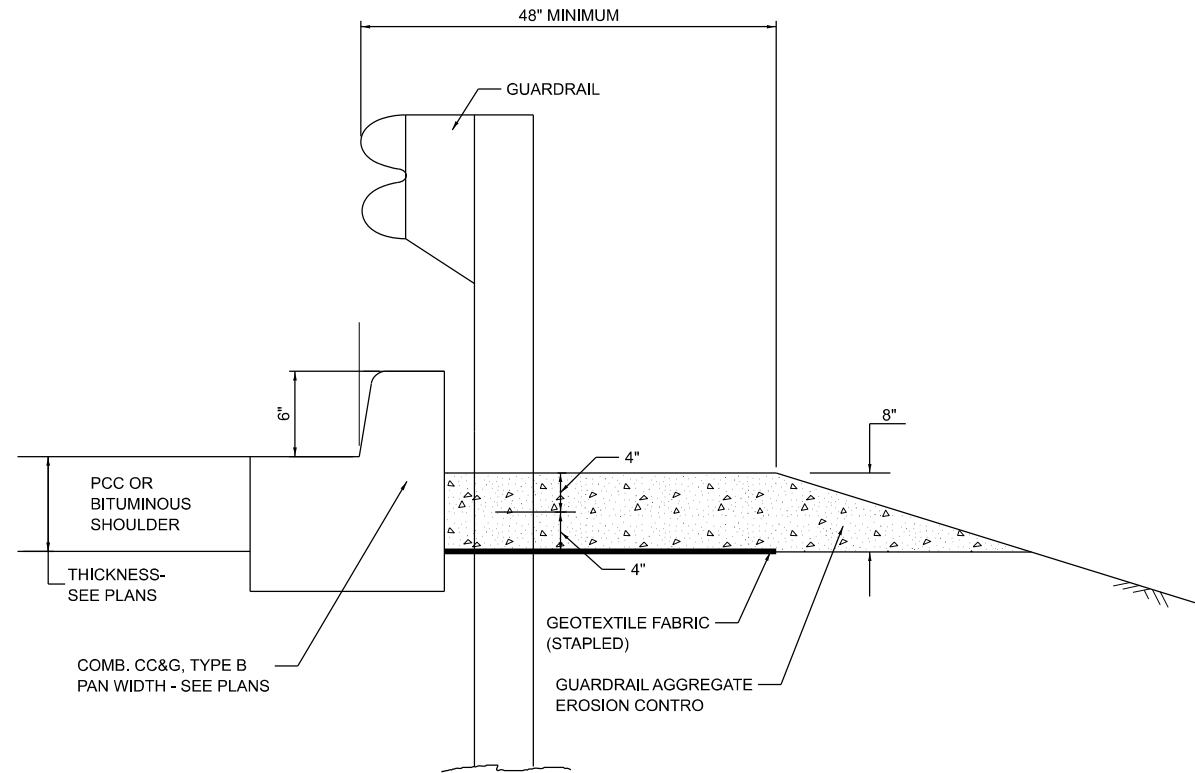


TYPICAL SECTION WITH COMBINATION CONCRETE CURB & GUTTER

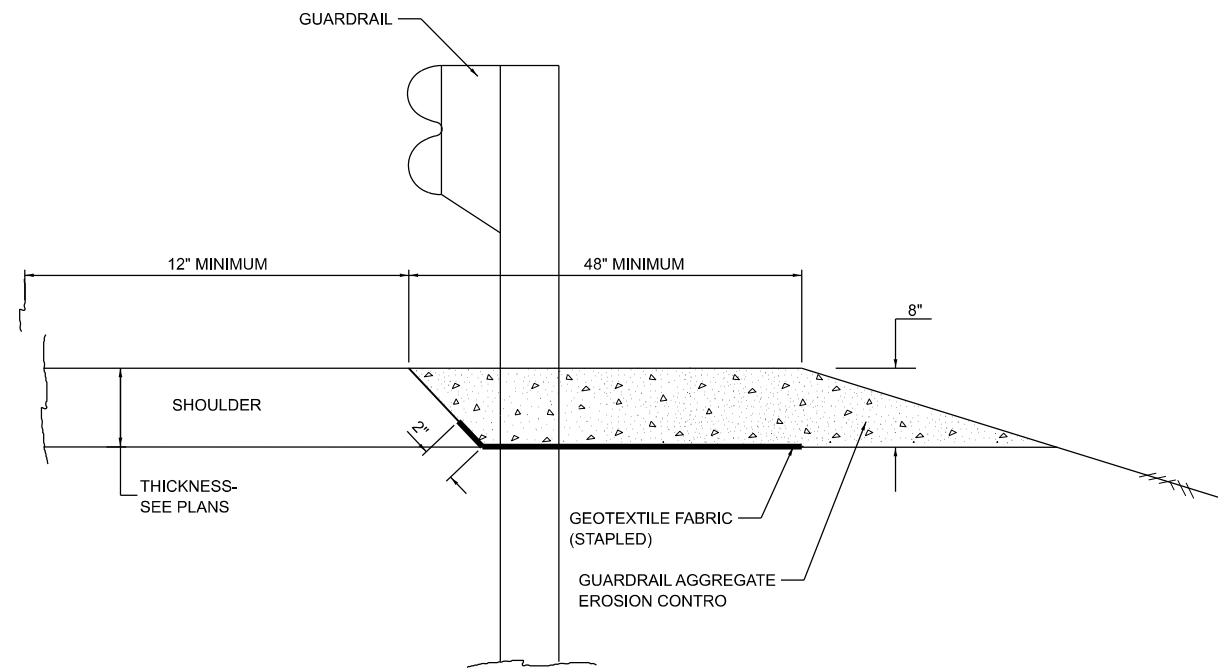

TYPICAL SECTION WITHOUT EROSION CONTROL CURB

GENERAL NOTES: GUARDRAIL AGGREGATE EROSION CONTROL


1. THIS WORK SHALL CONSIST OF GRADING AS NEEDED, FURNISHING AND INSTALLING GEOTEXTILE FABRIC AND STAPLES, AND FURNISHING, PLACING AND SHAPING CRUSHED AGGREGATE AROUND AND BEHIND STEEL PLATE BEAM GUARDRAIL POSTS IN ACCORDANCE WITH PLAN DETAILS.
2. BEFORE PLACING THE AGGREGATE AND THE GEOTEXTILE FABRIC, WEEDS AND GRASS SHALL BE REMOVED FROM THE AREA TO BE COVERED.
3. AFTER THE AREA HAS BEEN PREPARED, AND IN A DRY CONDITION, THE GEOTEXTILE FABRIC SHALL BE PLACED WITH A 12(300) MINIMUM OVERLAP. A KNIFE CUT FOR GUARDRAIL POST INSTALLATION IS NECESSARY.
4. THE AGGREGATE SHALL BE DEPOSITED, COMPACTED AND SHAPED BY EITHER MECHANICAL OR HAND METHODS, IN A MANNER REASONABLY TRUE TO LINE AND GRADE.
5. THE CONTRACTOR SHALL HAVE THE OPTION OF PLACING THE GUARDRAIL BEFORE OR AFTER THE GEOTEXTILE FABRIC AND AGGREGATE ARE IN PLACE. IF THE GUARDRAIL IS PLACED AFTER THE GEOTEXTILE FABRIC AND AGGREGATE, THEN ANY VOIDS MUST BE FILLED AND THE AGGREGATE RETURNED TO LINE AND GRADE.
6. MATERIALS SHALL MEET THE FOLLOWING REQUIREMENTS:
 - A. THE CRUSHED AGGREGATE SHALL BE CA1 GRADATION IN ACCORDANCE WITH ARTICLE 1004.01(C) OF THE STANDARD SPECIFICATIONS.
 - B. THE GEOTEXTILE FABRIC SHALL BE NONWOVEN FABRIC IN ACCORDANCE WITH ARTICLE 1080.02 OF THE STANDARD SPECIFICATIONS.

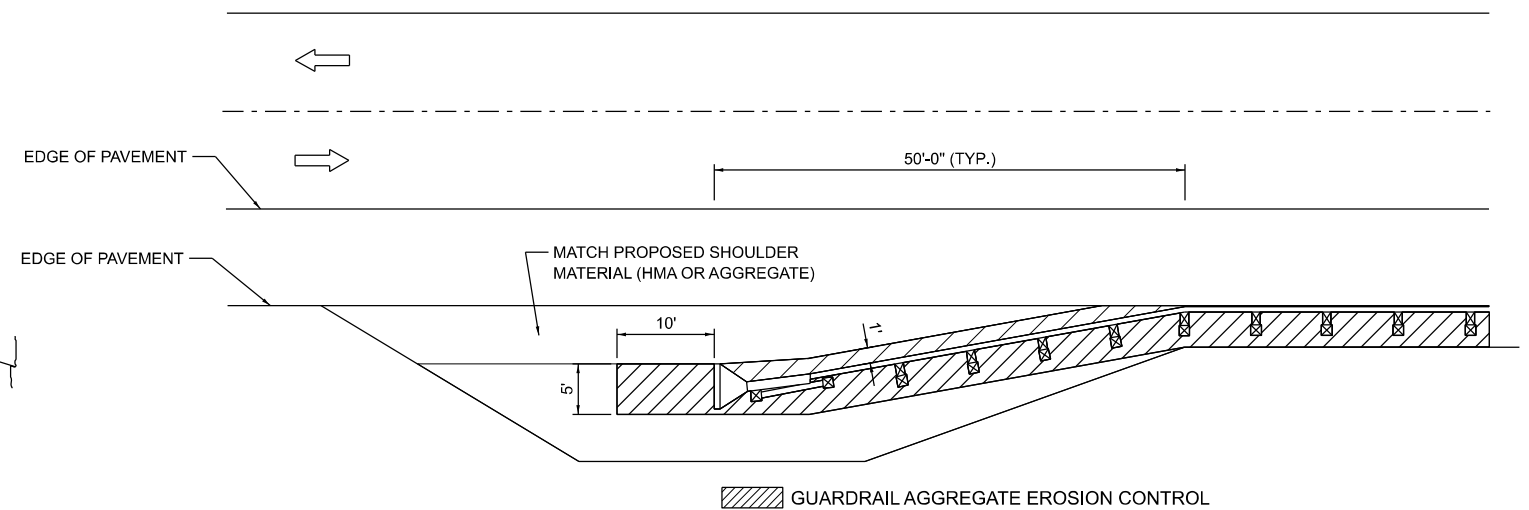

DESIGNED	BAB	6/27/2024
DRAWN	RLA	6/27/2024
REVIEWED	MB	7/15/2025


MODEL: chd-deta104
FILE NAME: I:\30305\0552092\CDRoadSheet\Phase 2\chd-deta104.dgn

Final	USER NAME = Ander00846			DESIGNED - BAB	REVISED -	STATE OF ILLINOIS DEPARTMENT OF TRANSPORTATION	5TH STREET ROAD GUARDRAIL EROSION CONTROL TREATMENTS			F.A. RTE.	SECTION	COUNTY	TOTAL SHEETS	SHEET NO.
	DRAWN - RLA			CHECKED - MB	REVISED -		SCALE: N/A			569	98-00081-00-PV	LOGAN	184	127
	PLOT SCALE = 0.16666000' / in.			DATE - 11/22/2024	REVISED -		SHEET OF SHEETS			05S2092			CONTRACT NO. 93826	
	PLOT DATE = 11/21/2024						STA. TO STA.			ILLINOIS			FED. AID PROJECT	

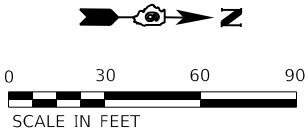

DESIGNED	BAB	6/27/2024
DRAWN	RLA	6/27/2024
REVIEWED	MB	7/15/2024

MODEL: 5th-basin01
FILE NAME: R:\0305\05S2092\CADD\RoadSheet\Phase 2\5th-basin01.dgn

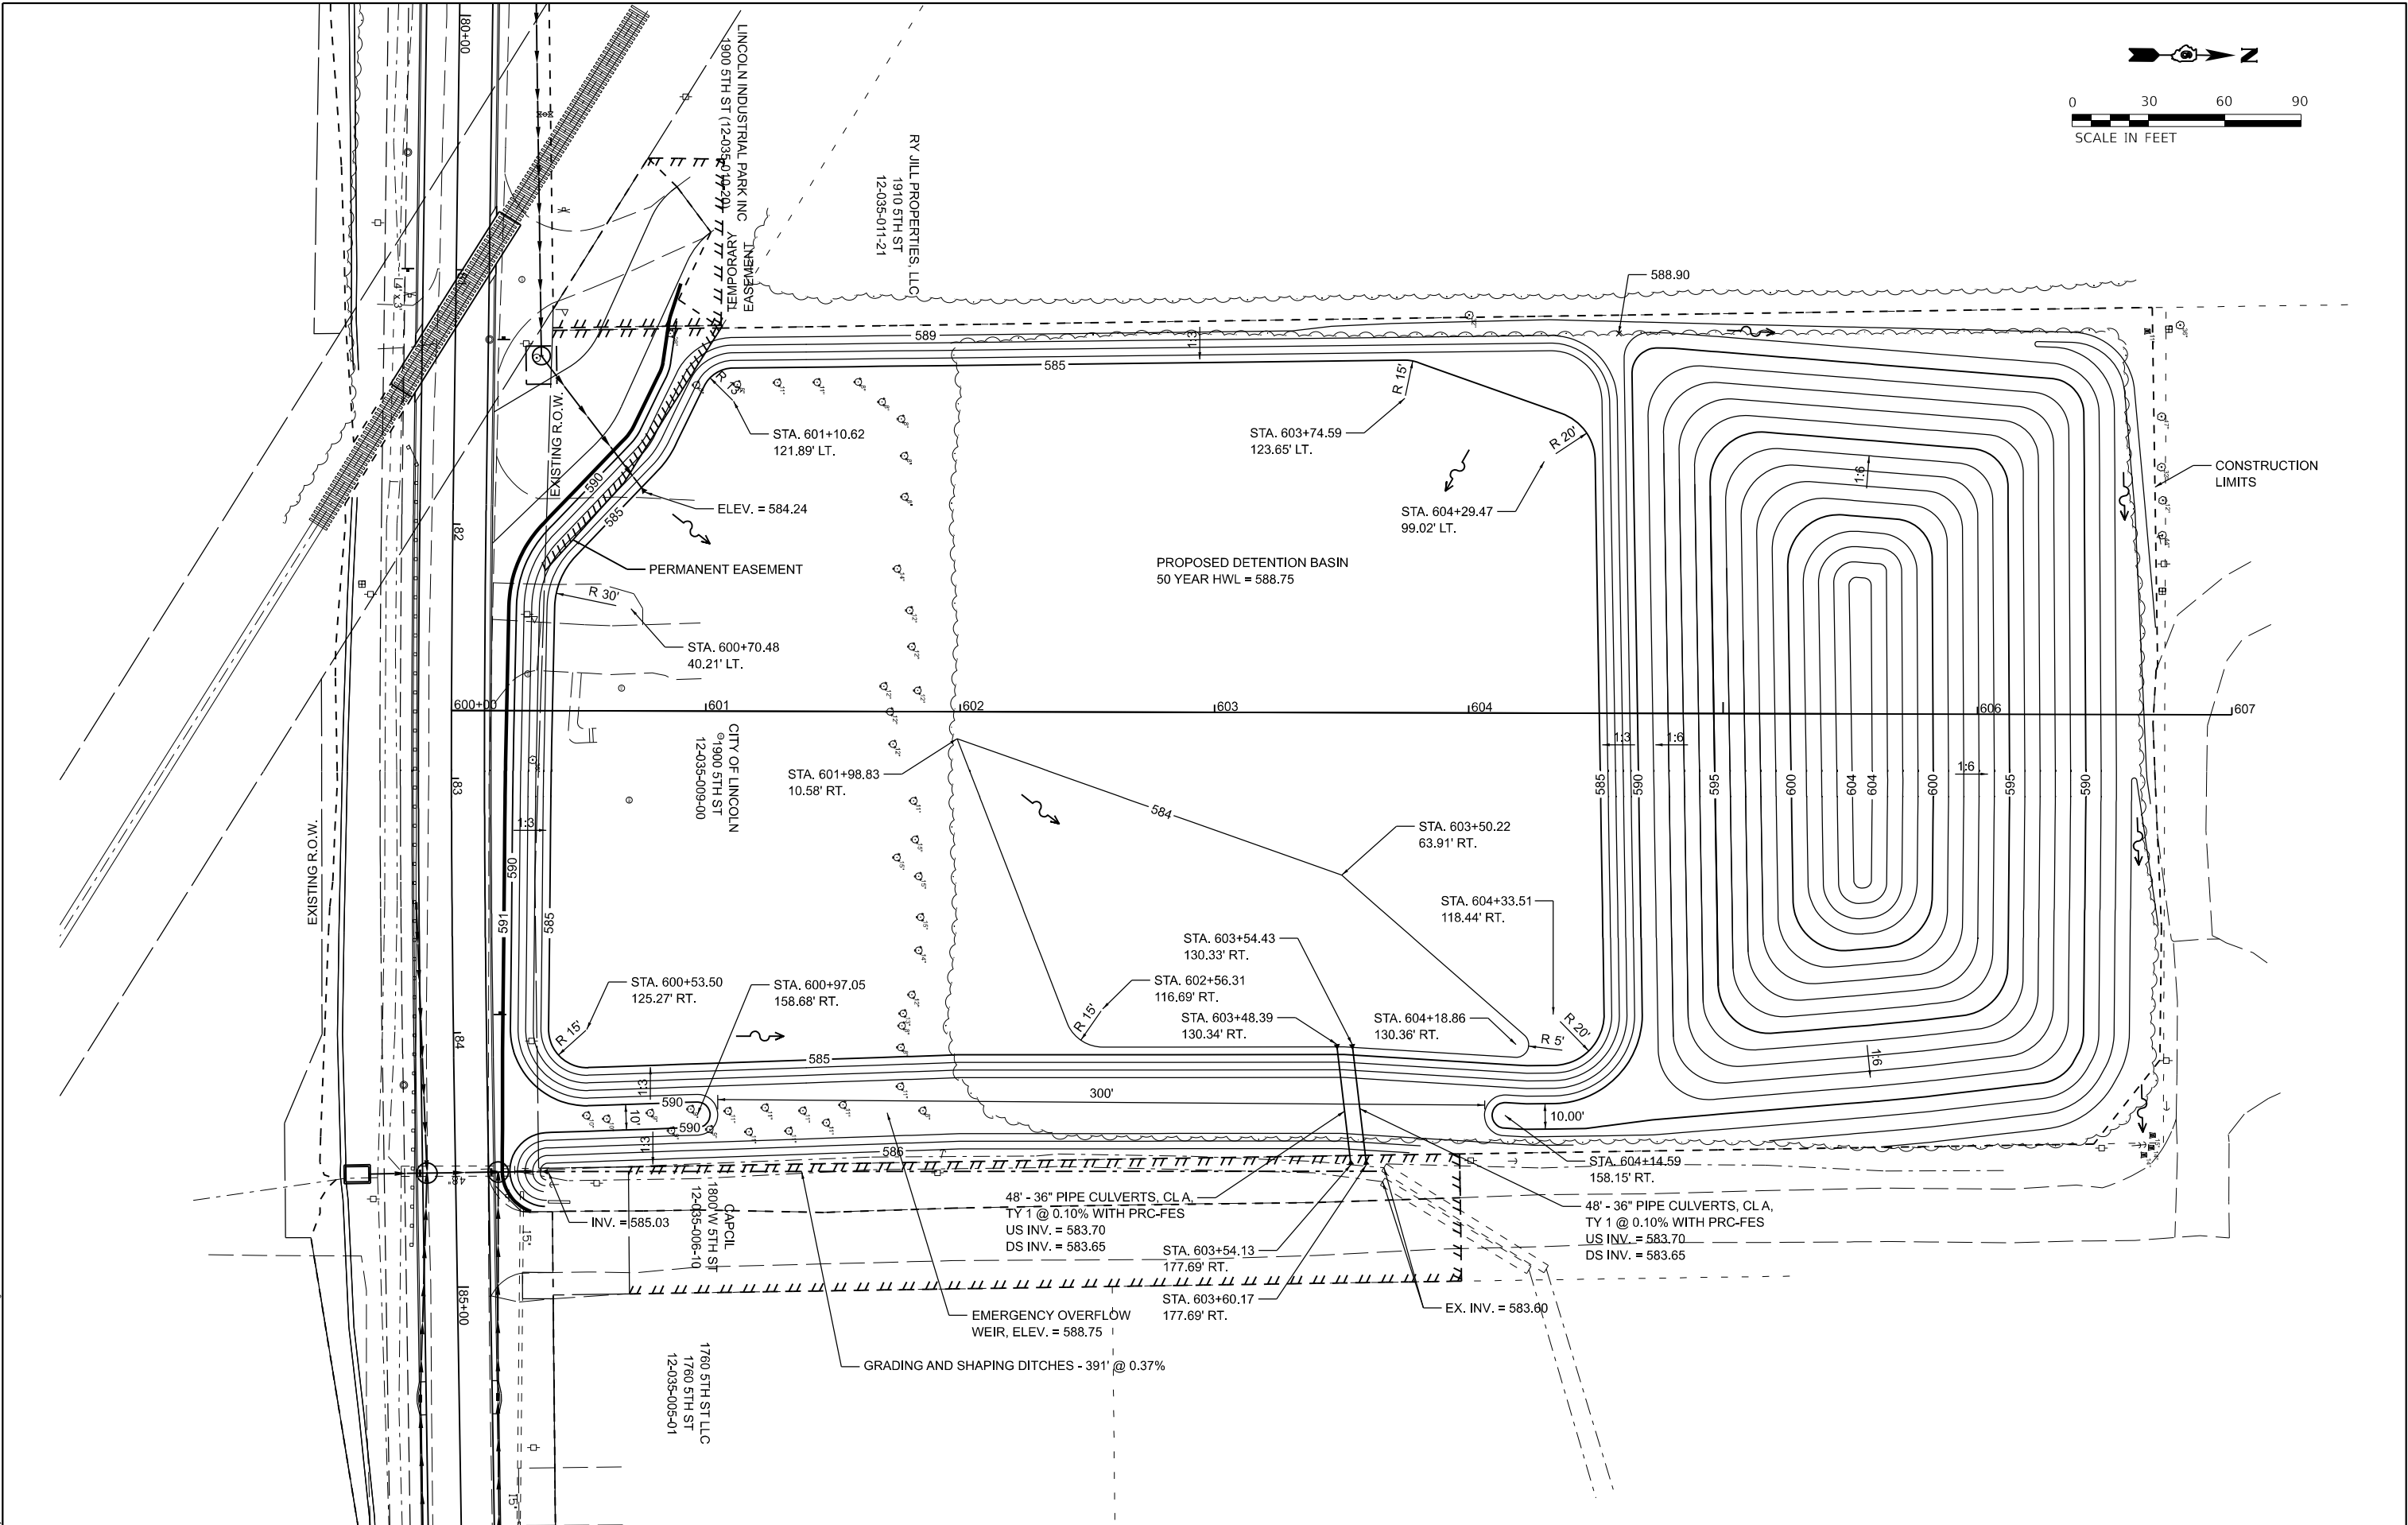

Final	USER NAME = Ander00846		DESIGNED -	BAB	REVISED -	STATE OF ILLINOIS DEPARTMENT OF TRANSPORTATION	5TH STREET ROAD DETENTION BASIN DETAIL				F.A. RTE.	SECTION		COUNTY	TOTAL SHEETS	SHEET NO.		
	DRAWN -		RLA	REVISED -	SCALE: 1"=30'		SHEET	OF	SHEETS	STA.	TO STA.	569	98-00081-00-PV		LOGAN	184	128	
	PLOT SCALE = 0.16666000 ' / in.		CHECKED -	MB								REVISED -	05S2092			CONTRACT NO. 93826		
	PLOT DATE = 11/21/2024		DATE -	11/22/2024								REVISED -						

FINAL	SURVEYED	BY	DATE
SURVEY	PLOTTED		
NOTE BOOK	TEMPLATE		
NO.	AREAS CHECKED		

ORIGINAL	SURVEYED	BY	DATE
SURVEY	PLOTTED		
NOTE BOOK	TEMPLATE		
NO.	AREAS CHECKED		

DESIGNED	
DRAWN	
REVIEWED	

MODEL: PA_5th_Rev15d - 10+16.18
FILE NAME: I:\05\052092\CAD\Road\Sheet\Phase 2\stc-sec01.dgn

Final




USER NAME	= Ander00846	DESIGNED -	BAB	REVISED -	
		DRAWN -	RLA	REVISED -	
PLOT SCALE	= 0.16666685' / in.	CHECKED -	MB	REVISED -	
PLOT DATE	= 11/21/2024	DATE -	11/22/2024	REVISED -	

STATE OF ILLINOIS
DEPARTMENT OF TRANSPORTATION

SCALE: 1" = 10' SHEET OF SHEETS STA.

5TH STREET ROAD
CROSS SECTIONS

F.A. RTE.	SECTION	COUNTY	TOTAL SHEETS	SHEET NO.
569	98-00081-00-PV	LOGAN	184	129
05S2092		CONTRACT NO. 93826		
		ILLINOIS	FED. AID PROJECT	

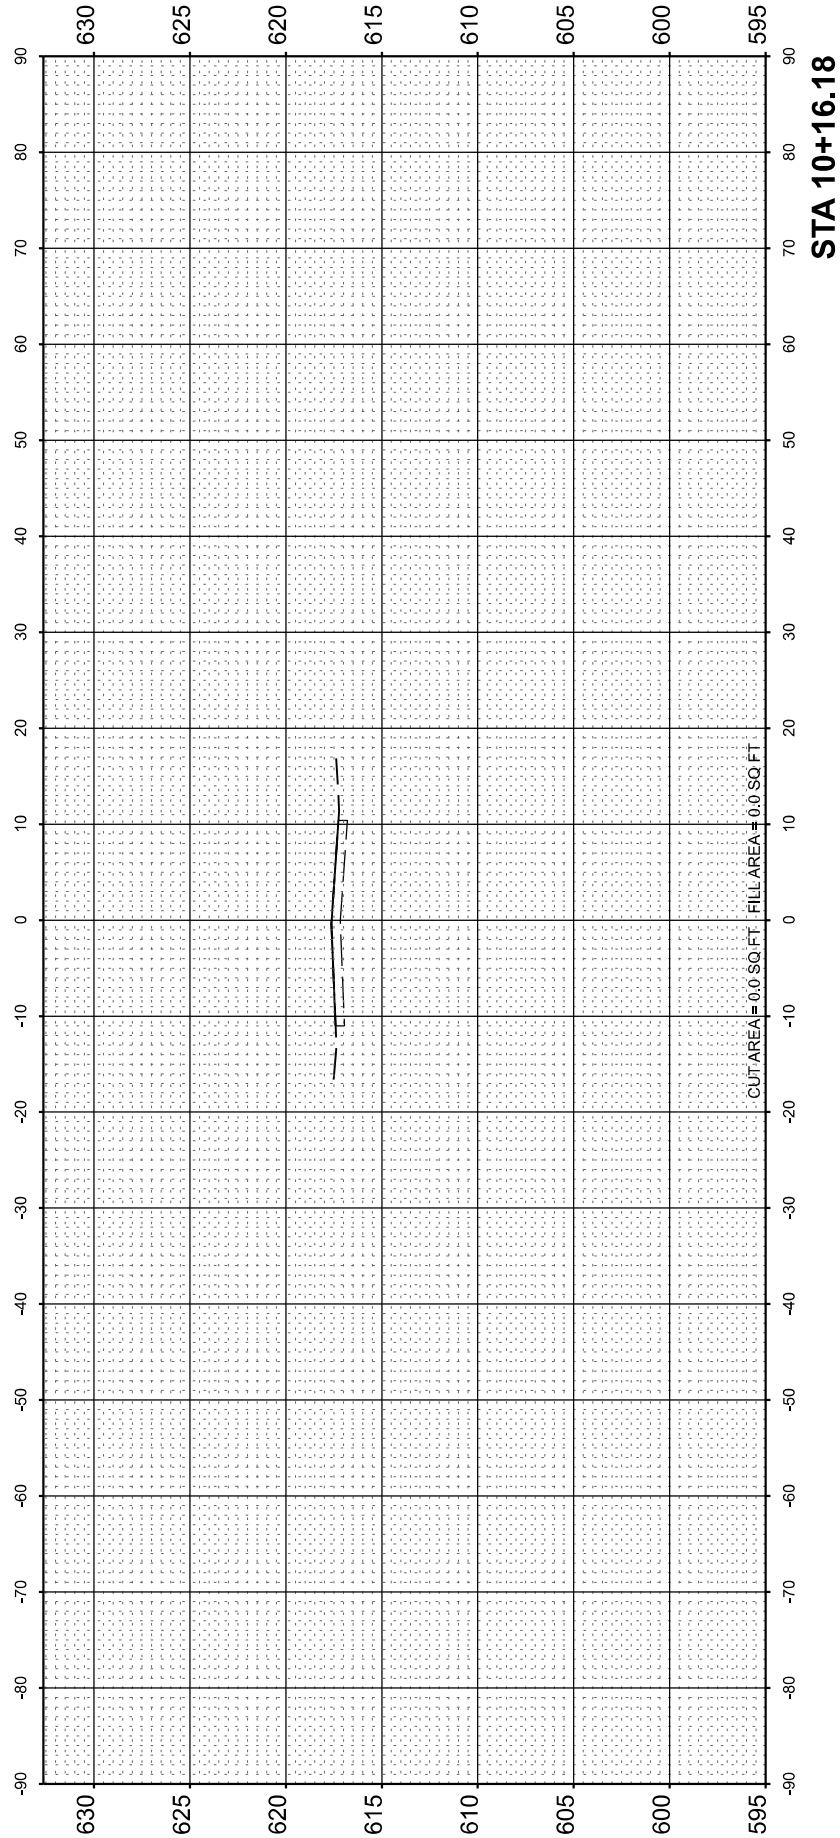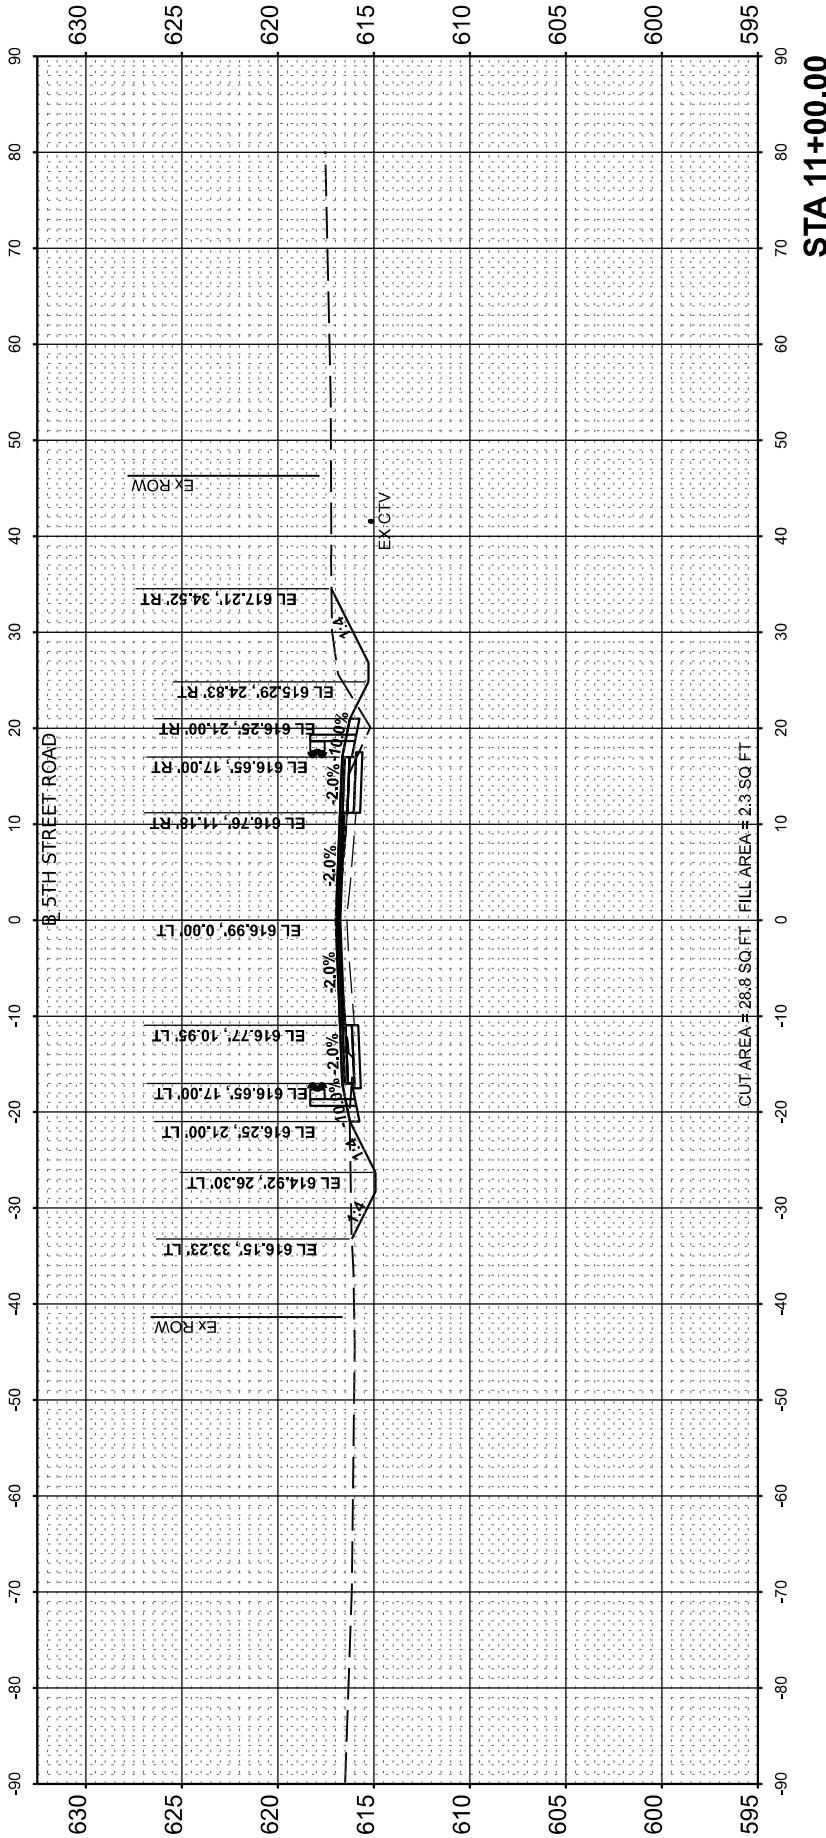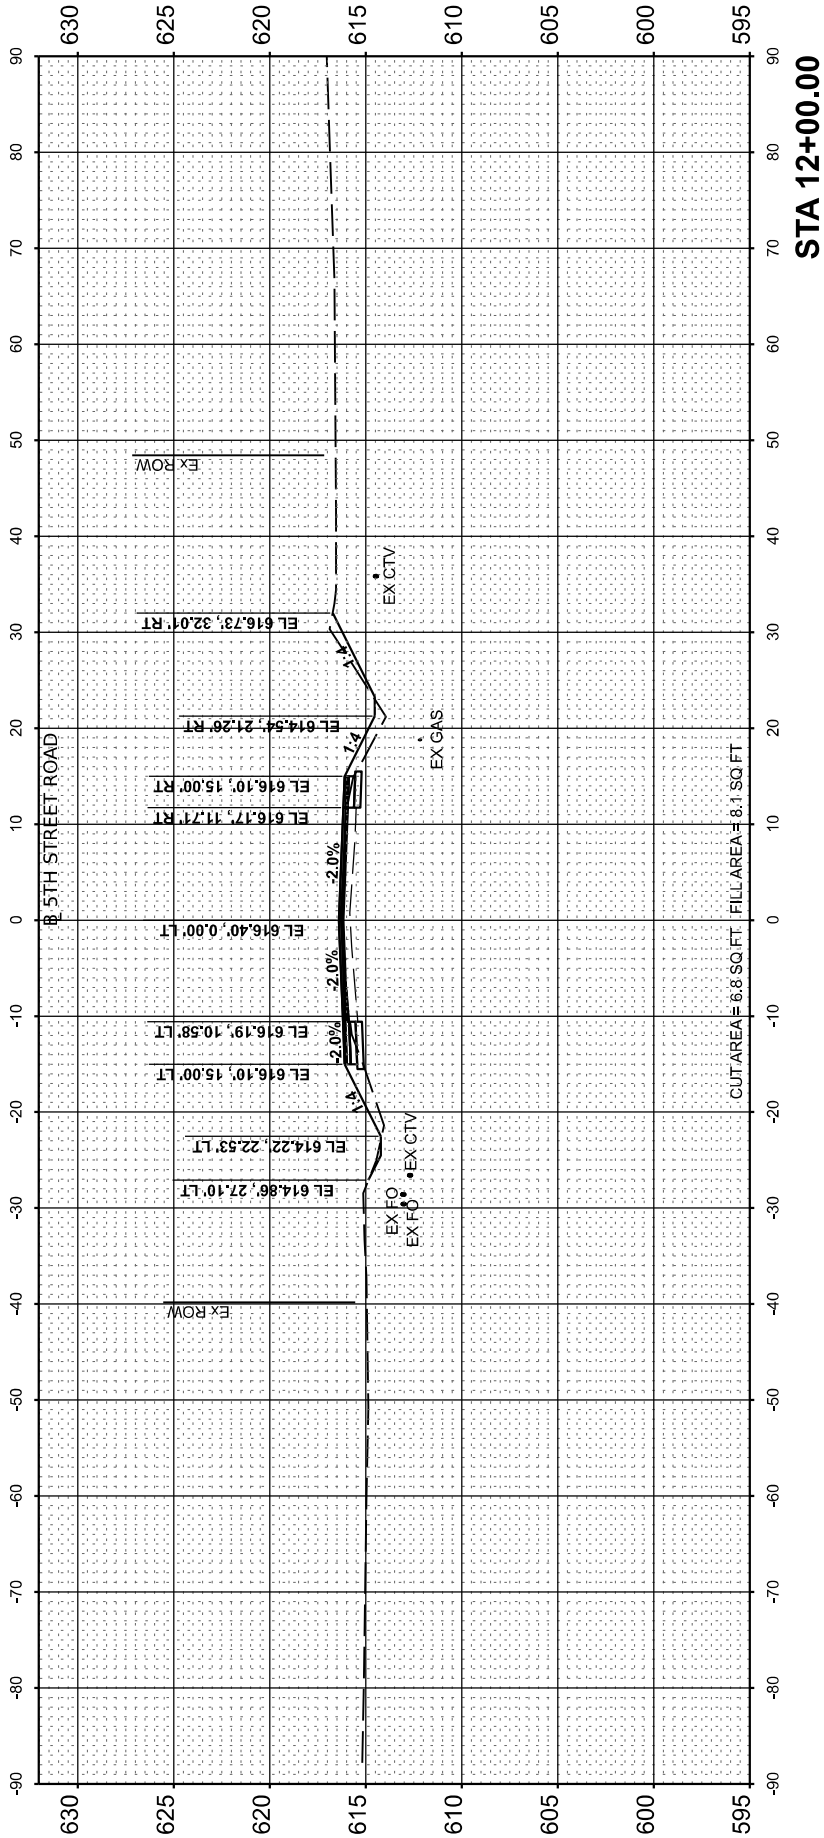

FINAL SURVEY	SURVEYED	BY	DATE
NO.	NOTE BOOK		
	PLOTTED		
	TEMPLATE		
	AREAS		
	CHECKED		

ORIGINAL SURVEY	SURVEYED	BY	DATE
NO.	NOTE BOOK		
	PLOTTED		
	TEMPLATE		
	AREAS		
	CHECKED		

DESIGNED	
DRAWN	
REVIEWED	

MODEL: PAL_5th_Revised - 12+56.00
FILE NAME: K:\0508052092\CAD\RoadSheet\Phase 2\stc-sec01.dgn

Final




USER NAME	= Ander00846	DESIGNED -	BAB	REVISED -	
		DRAWN -	RLA	REVISED -	
PLOT SCALE	= 0.16666685" / in.	CHECKED -	MB	REVISED -	
PLOT DATE	= 11/21/2024	DATE -	11/22/2024	REVISED -	

STATE OF ILLINOIS
DEPARTMENT OF TRANSPORTATION

5TH STREET ROAD
CROSS SECTIONS

SCALE: 1" = 10' SHEET OF SHEETS STA.

F.A. RTE.	SECTION	COUNTY	TOTAL SHEETS	SHEET NO.
569	98-00081-00-PV	LOGAN	184	130
	05S2092			CONTRACT NO. 93826
	ILLINOIS	FED. AID PROJECT		

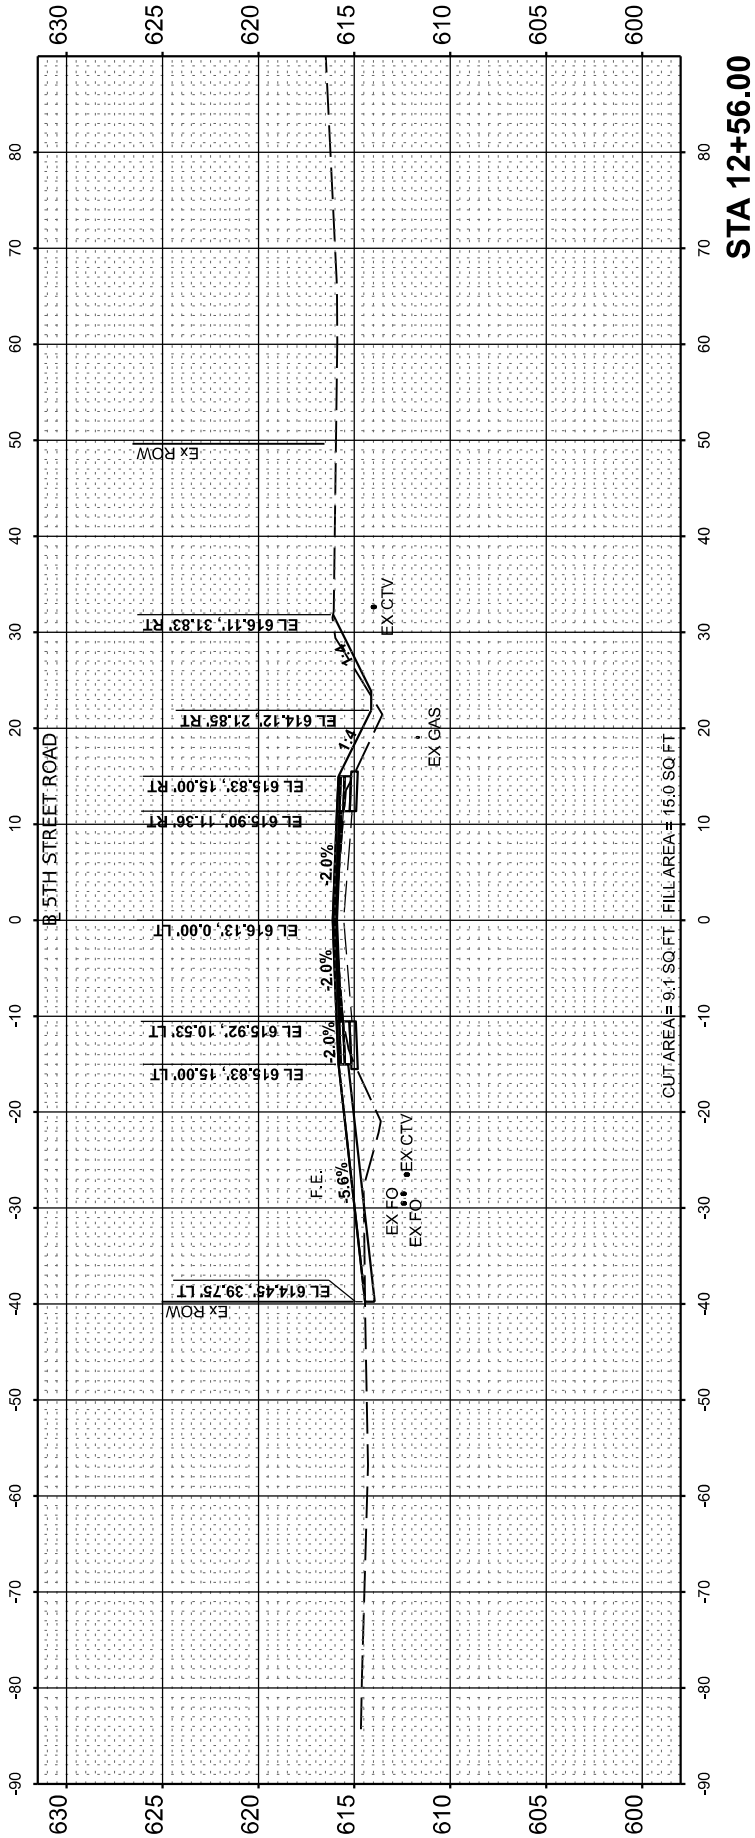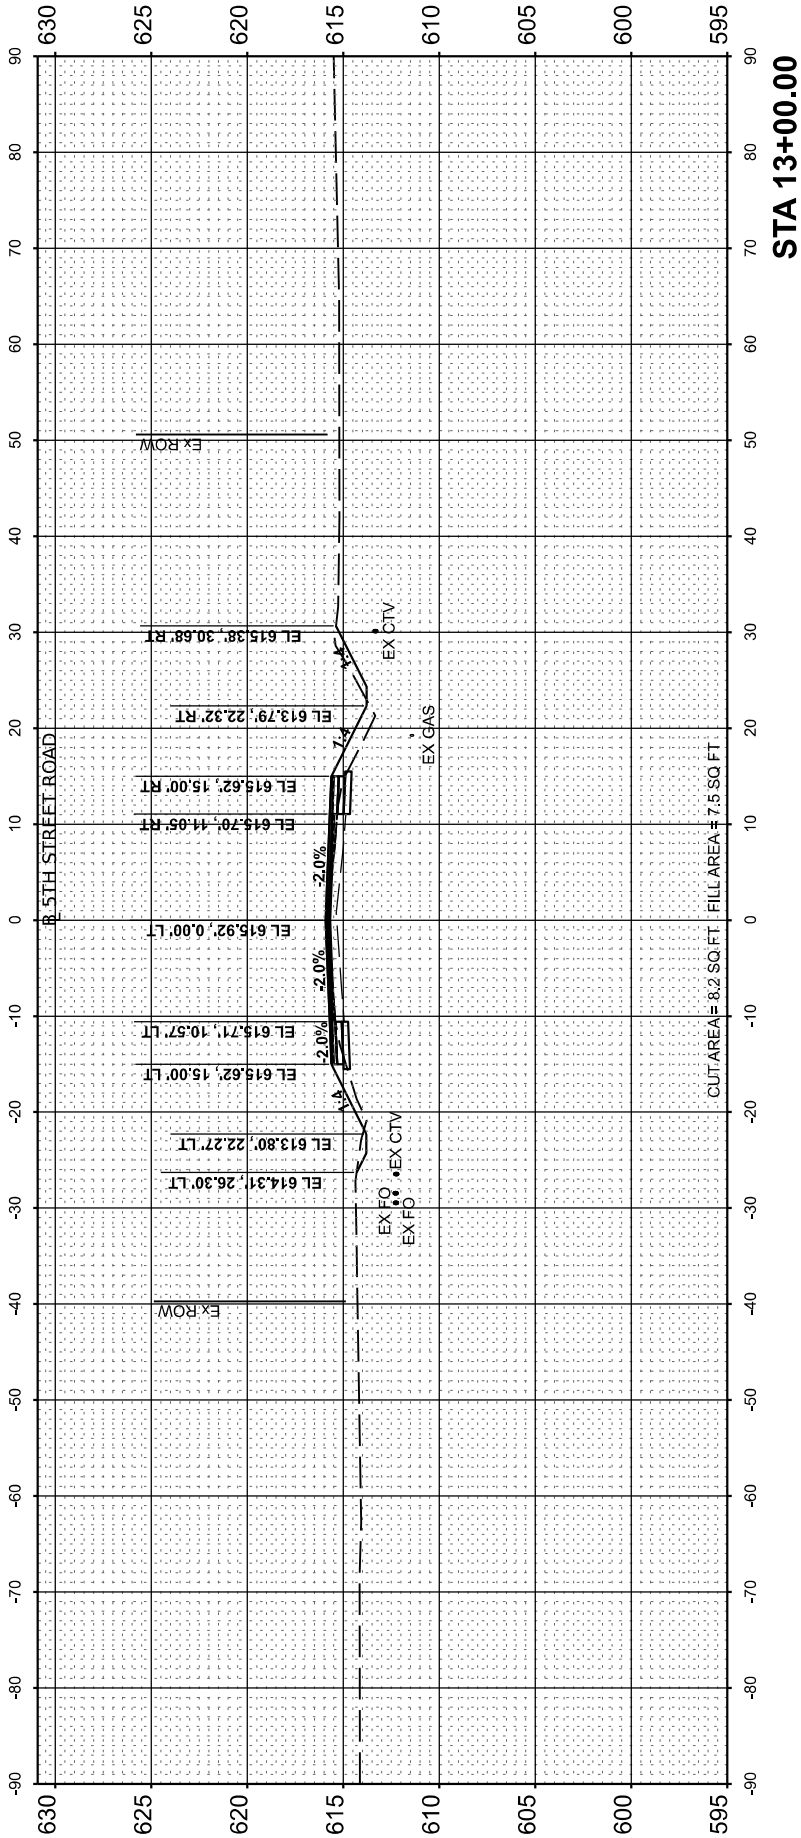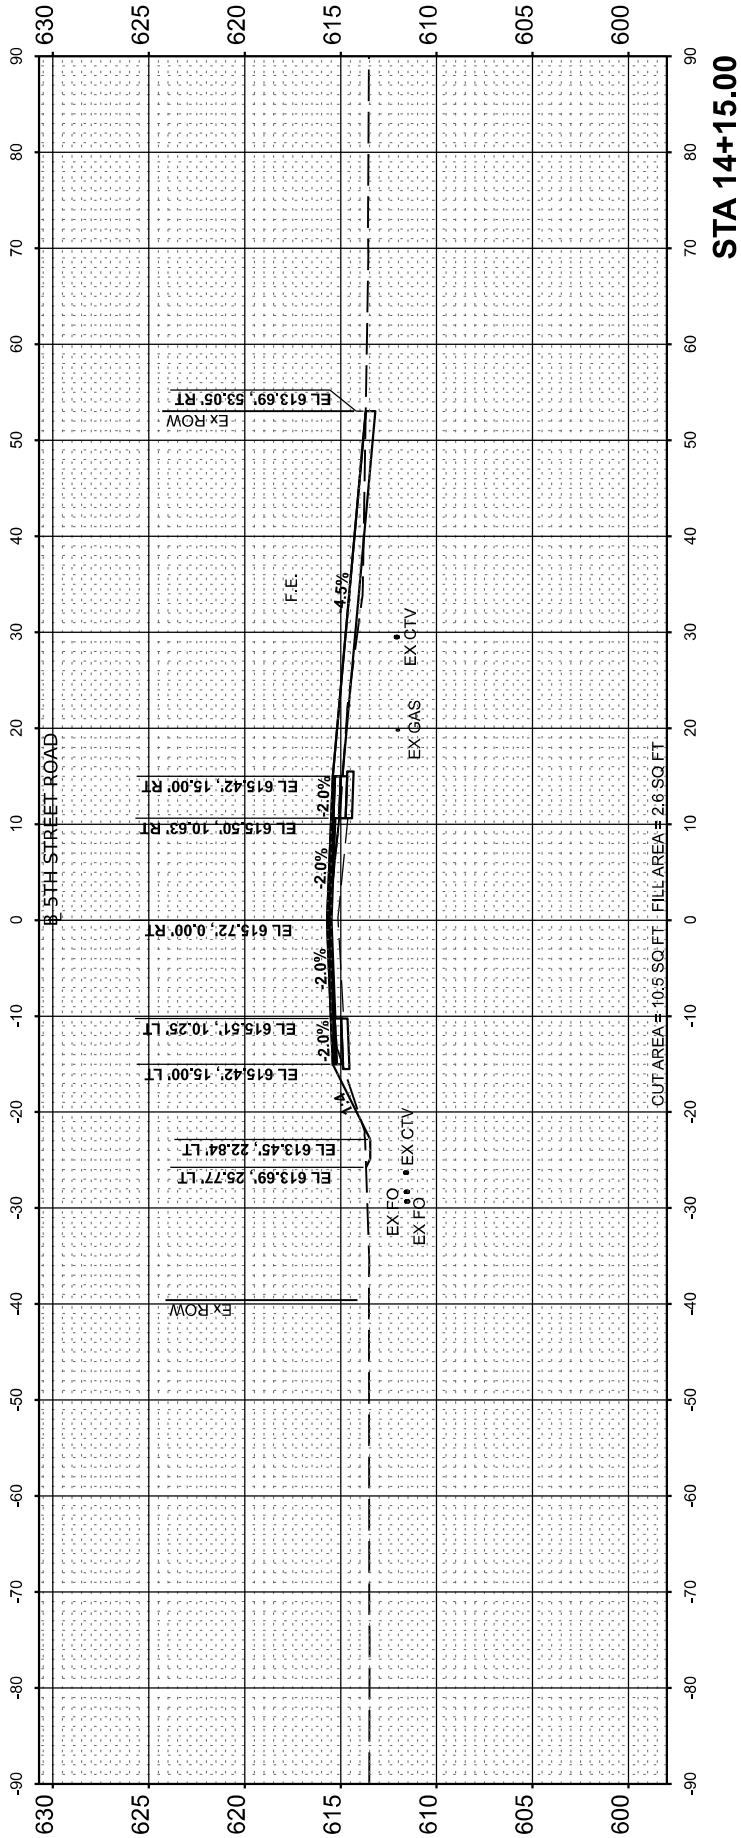

FINAL	SURVEYED	BY	DATE
SURVEY	PLOTTED		
NOTE BOOK	TEMPLATE		
NO.	AREAS CHECKED		

ORIGINAL	SURVEYED	BY	DATE
SURVEY	PLOTTED		
NOTE BOOK	TEMPLATE		
NO.	AREAS CHECKED		

DESIGNED	
DRAWN	
REVIEWED	

MODEL: P:\M_Sht_Revised - 15+00.00
FILE NAME: I:\050805\05S2092\CAD\Sheet\Phase 2\Sheet01.dgn

Final




USER NAME	= Ander00846	DESIGNED -	BAB	REVISED -	
		DRAWN -	RLA	REVISED -	
PLOT SCALE	= 0.16666685' / in.	CHECKED -	MB	REVISED -	
PLOT DATE	= 11/21/2024	DATE -	11/22/2024	REVISED -	

STATE OF ILLINOIS
DEPARTMENT OF TRANSPORTATION

5TH STREET ROAD
CROSS SECTIONS

SCALE: 1" = 10' SHEET OF SHEETS STA.

F.A. RTE.	SECTION	COUNTY	TOTAL SHEETS	SHEET NO.
569	98-00081-00-PV	LOGAN	184	131
	05S2092		CONTRACT NO.	93826
	ILLINOIS	FED. AID PROJECT		

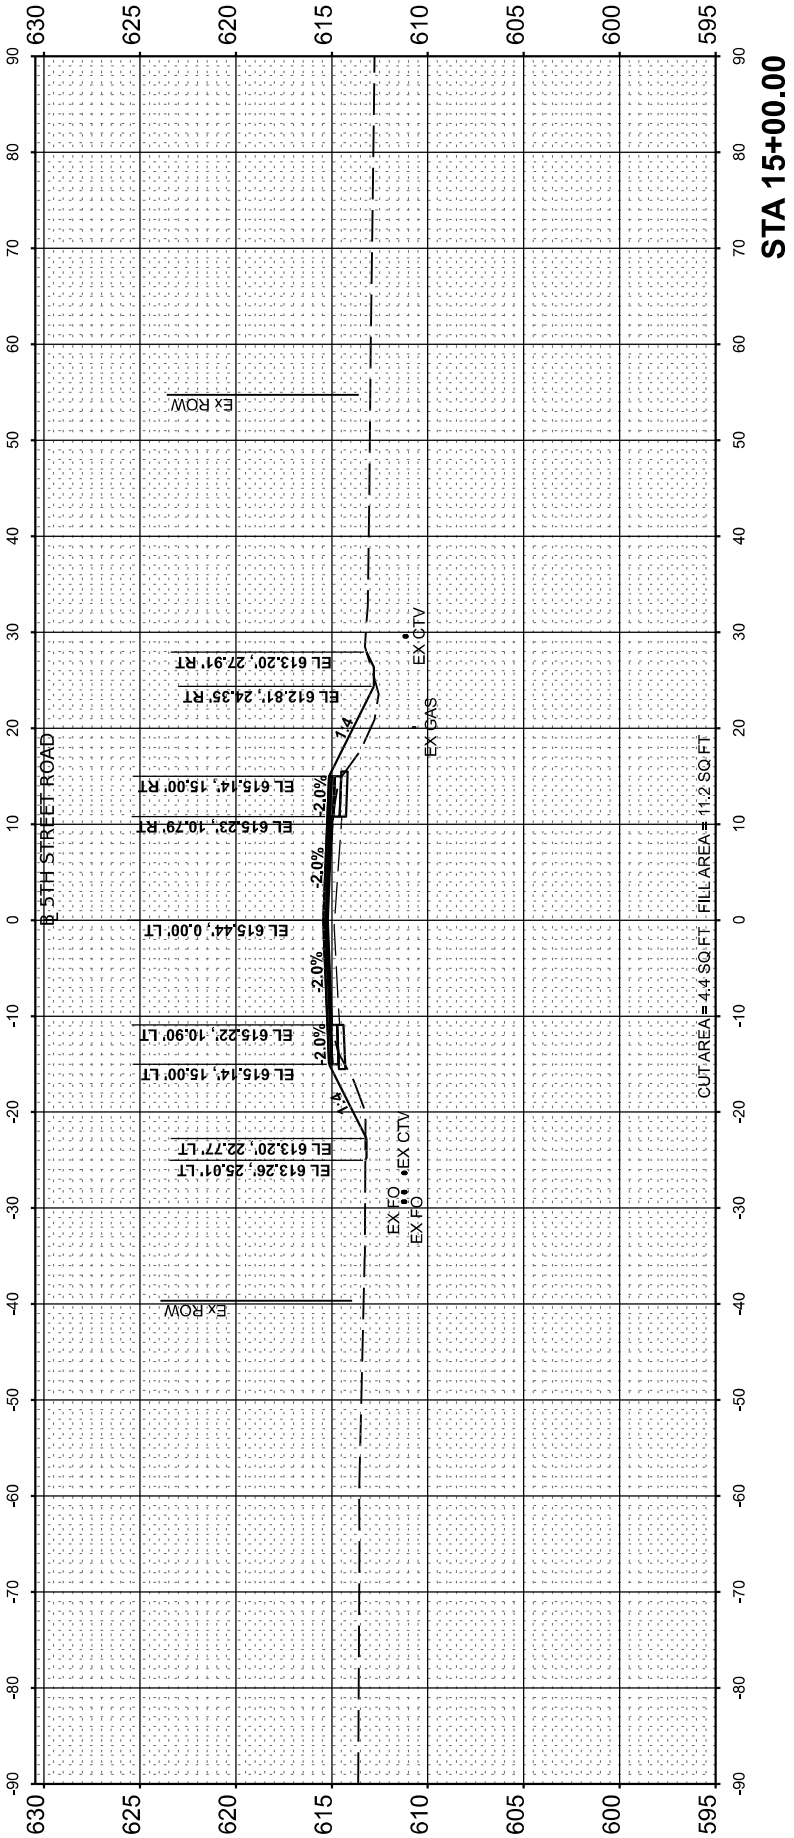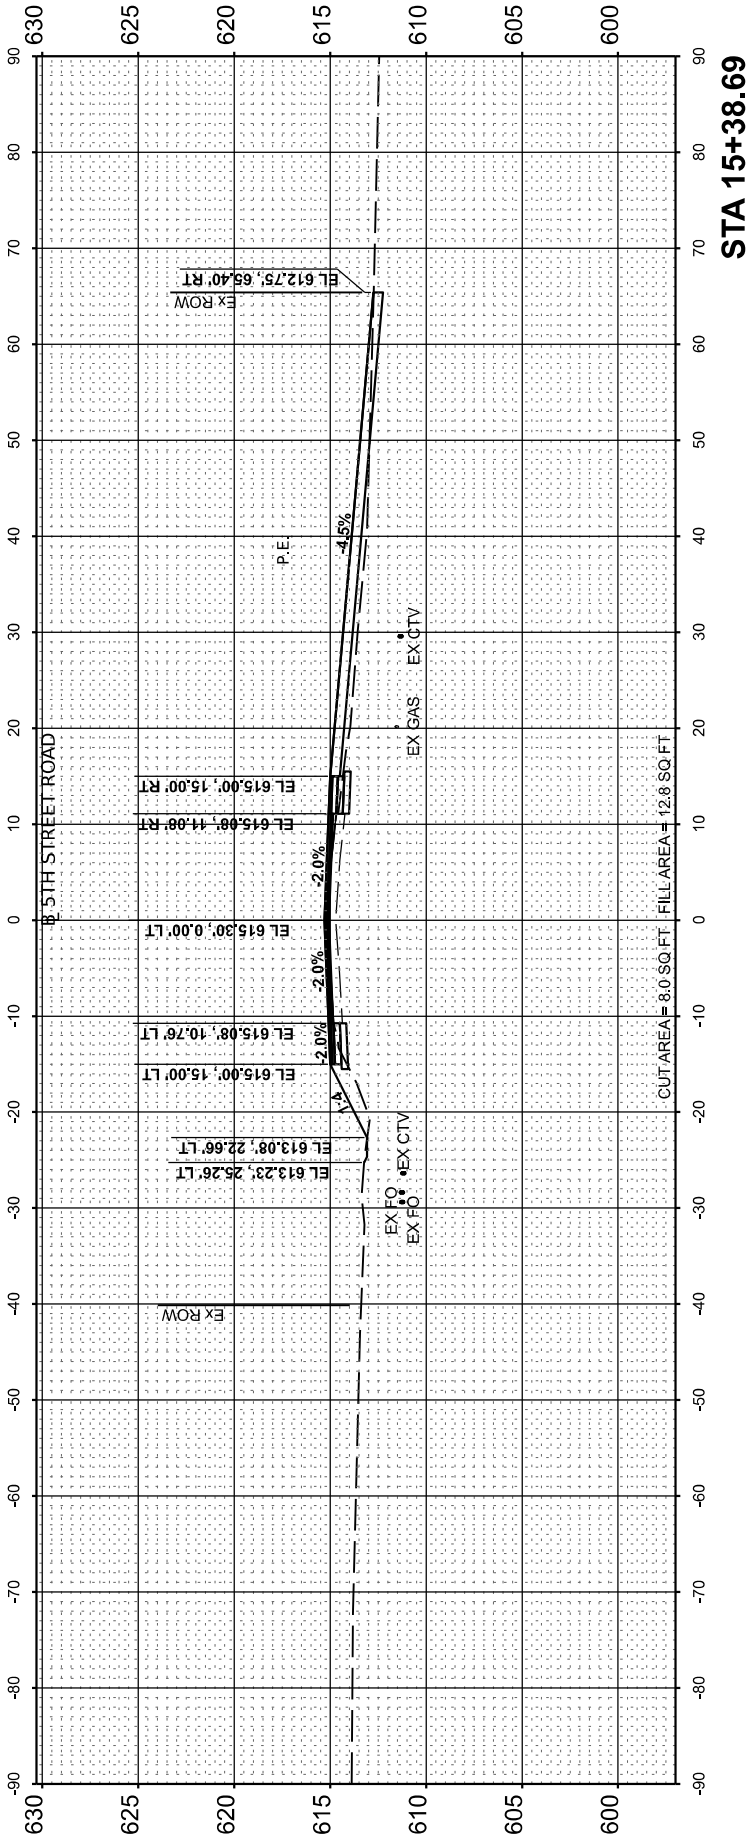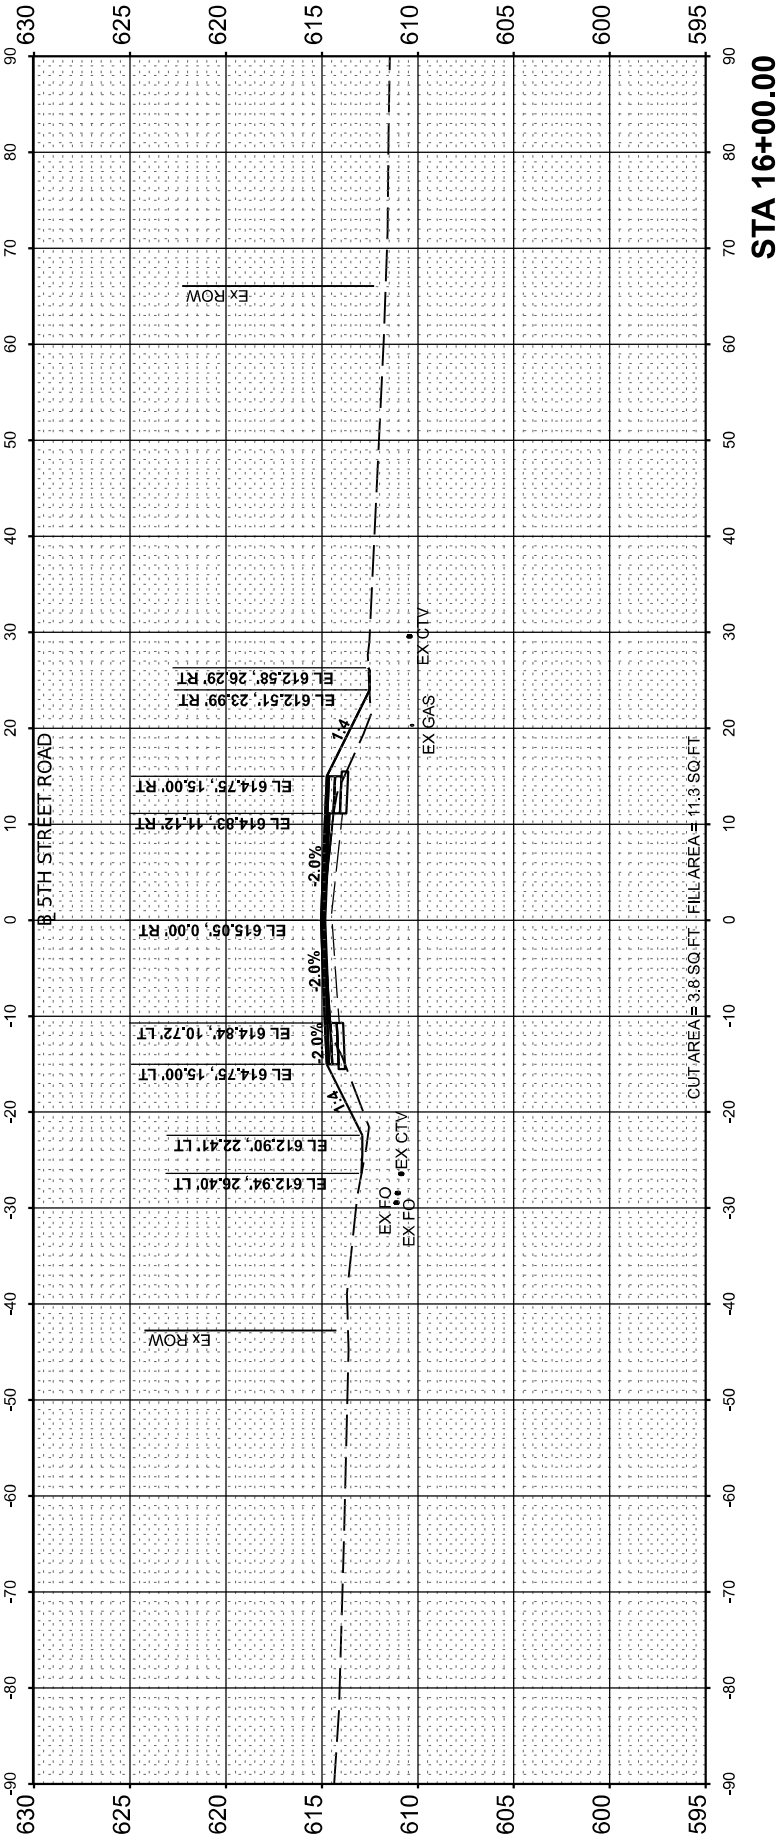

FINAL SURVEY		BY		DATE	
NO.	SURVEY	NOTE BOOK	PLOTTED	TEMPLATE	AREAS CHECKED

ORIGINAL SURVEY		BY		DATE	
NO.	SURVEY	NOTE BOOK	PLOTTED	TEMPLATE	AREAS CHECKED

MODEL: PAL_5th_Revised - 17+00.00
FILE NAME: K:\052092\CAD\Road\Sheet\Phase 2\stcrsec01.dgn

DESIGNED	
DRAWN	
REVIEWED	

Final




USER NAME	= Ander00846	DESIGNED -	BAB	REVISED -	
		DRAWN -	RLA	REVISED -	
PLOT SCALE	= 0.16666685' / in.	CHECKED -	MB	REVISED -	
PLOT DATE	= 11/21/2024	DATE -	11/22/2024	REVISED -	

STATE OF ILLINOIS
DEPARTMENT OF TRANSPORTATION

5TH STREET ROAD
CROSS SECTIONS

SCALE: 1" = 10' SHEET OF SHEETS STA.

F.A. RTE.	SECTION	COUNTY	TOTAL SHEETS	SHEET NO.
569	98-00081-00-PV	LOGAN	184	132
05S2092		CONTRACT NO. 93826		
		ILLINOIS	FED. AID PROJECT	

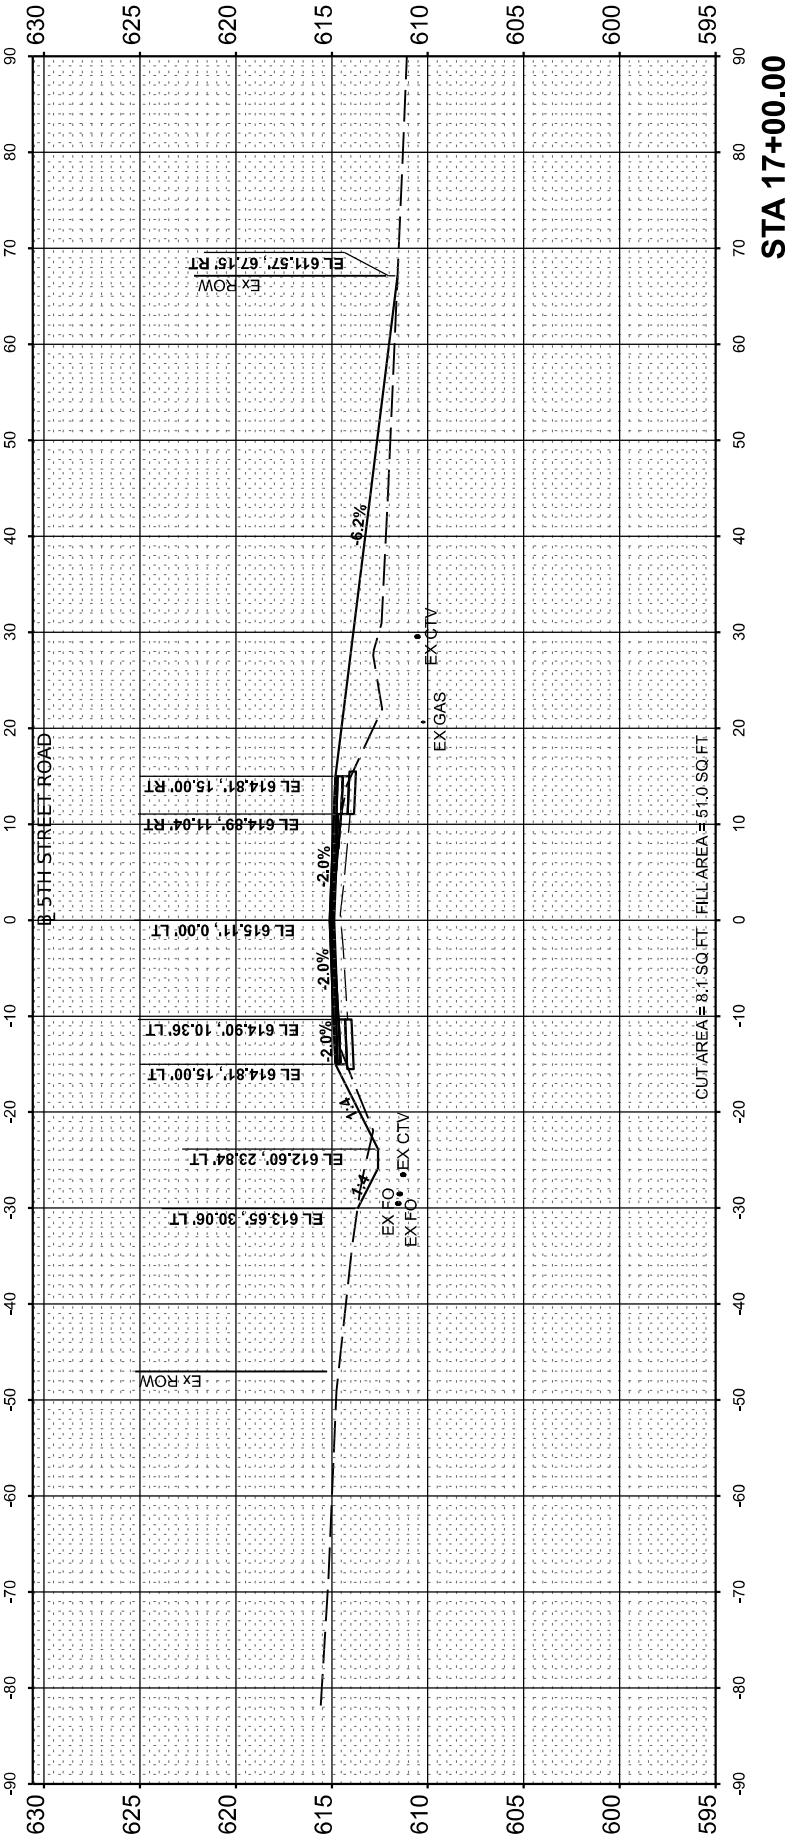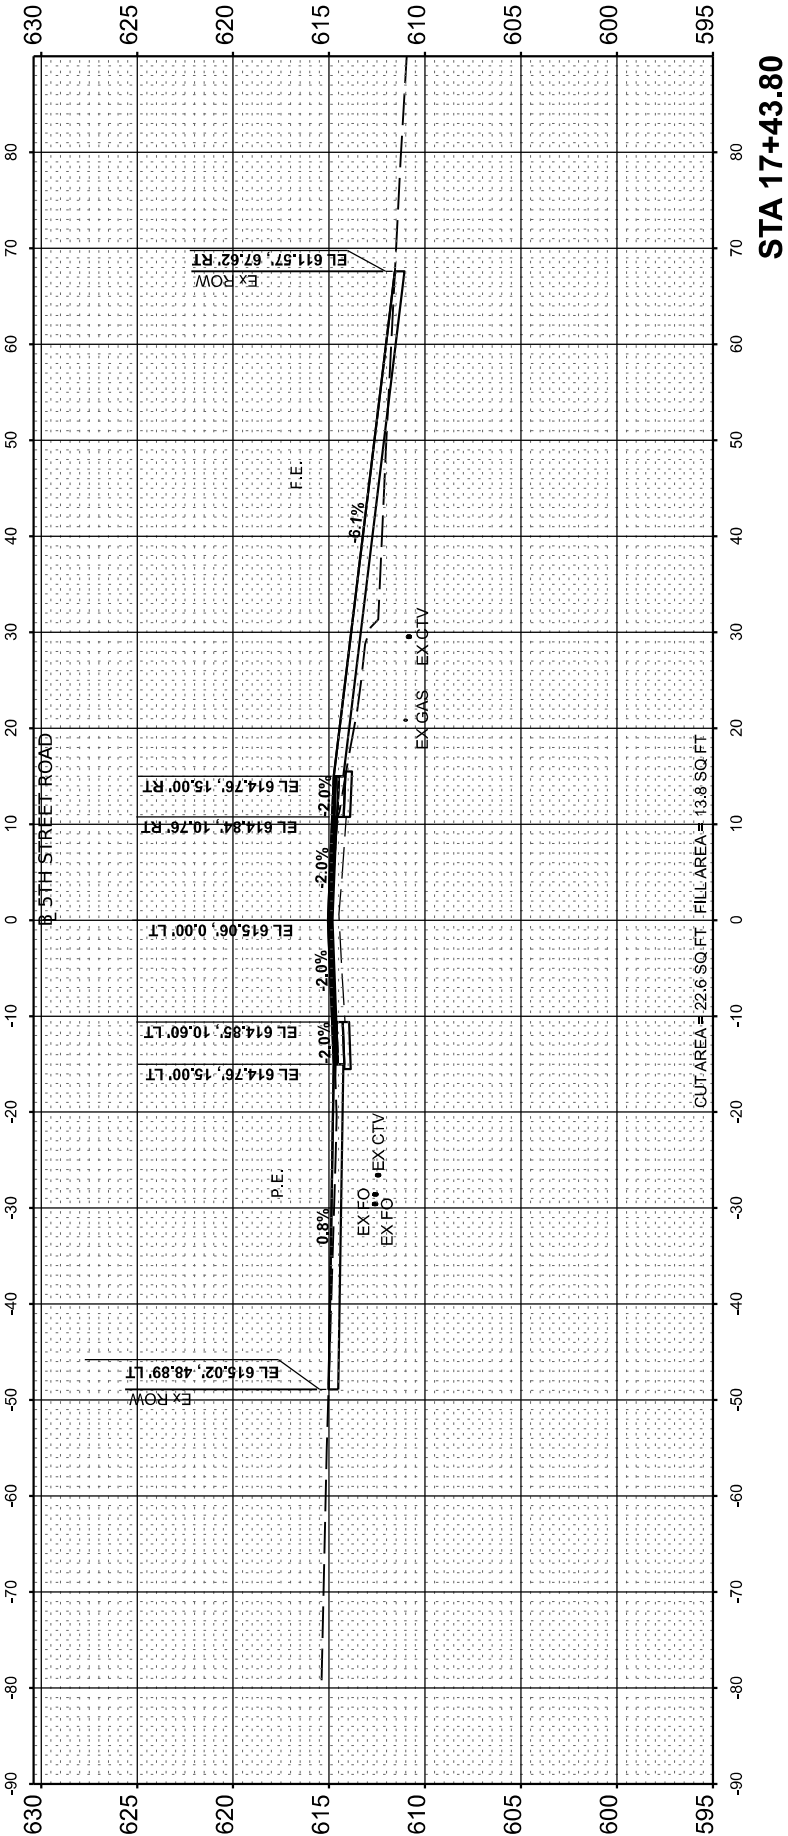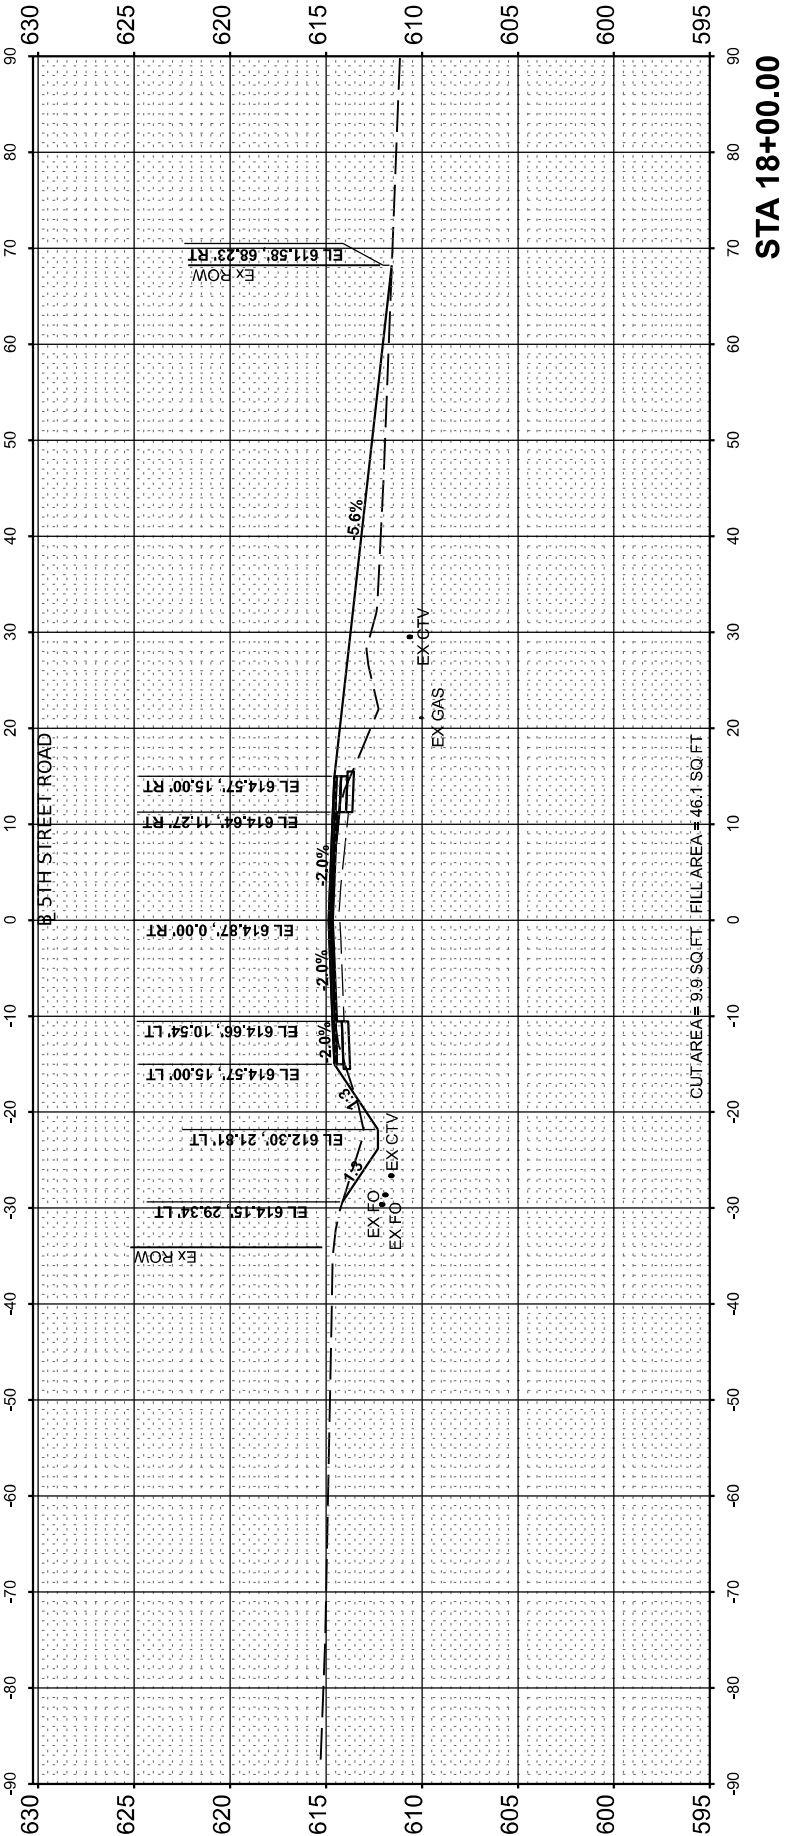

FINAL	SURVEYED	BY	DATE
SURVEY	PLOTTED		
NOTE BOOK	TEMPLATE		
NO.	AREAS CHECKED		

ORIGINAL	SURVEYED	BY	DATE
SURVEY	PLOTTED		
NOTE BOOK	TEMPLATE		
NO.	AREAS CHECKED		

DESIGNED	
DRAWN	
REVIEWED	

MODEL: PAL_5th_Revised - 18+39.20
FILE NAME: I:\05\052092\CAD\Road\Sheet\Phase 2\stc-sec01.dgn

Final




USER NAME	= Ander00846	DESIGNED -	BAB	REVISED -	
		DRAWN -	RLA	REVISED -	
PLOT SCALE	= 0.16666685" / in.	CHECKED -	MB	REVISED -	
PLOT DATE	= 11/22/2024	DATE -	11/22/2024	REVISED -	

STATE OF ILLINOIS
DEPARTMENT OF TRANSPORTATION

5TH STREET ROAD
CROSS SECTIONS

SCALE: 1" = 10' SHEET OF SHEETS STA.

F.A. RTE.	SECTION	COUNTY	TOTAL SHEETS	SHEET NO.
569	98-00081-00-PV	LOGAN	184	133
	05S2092			CONTRACT NO. 93826
	ILLINOIS	FED. AID PROJECT		

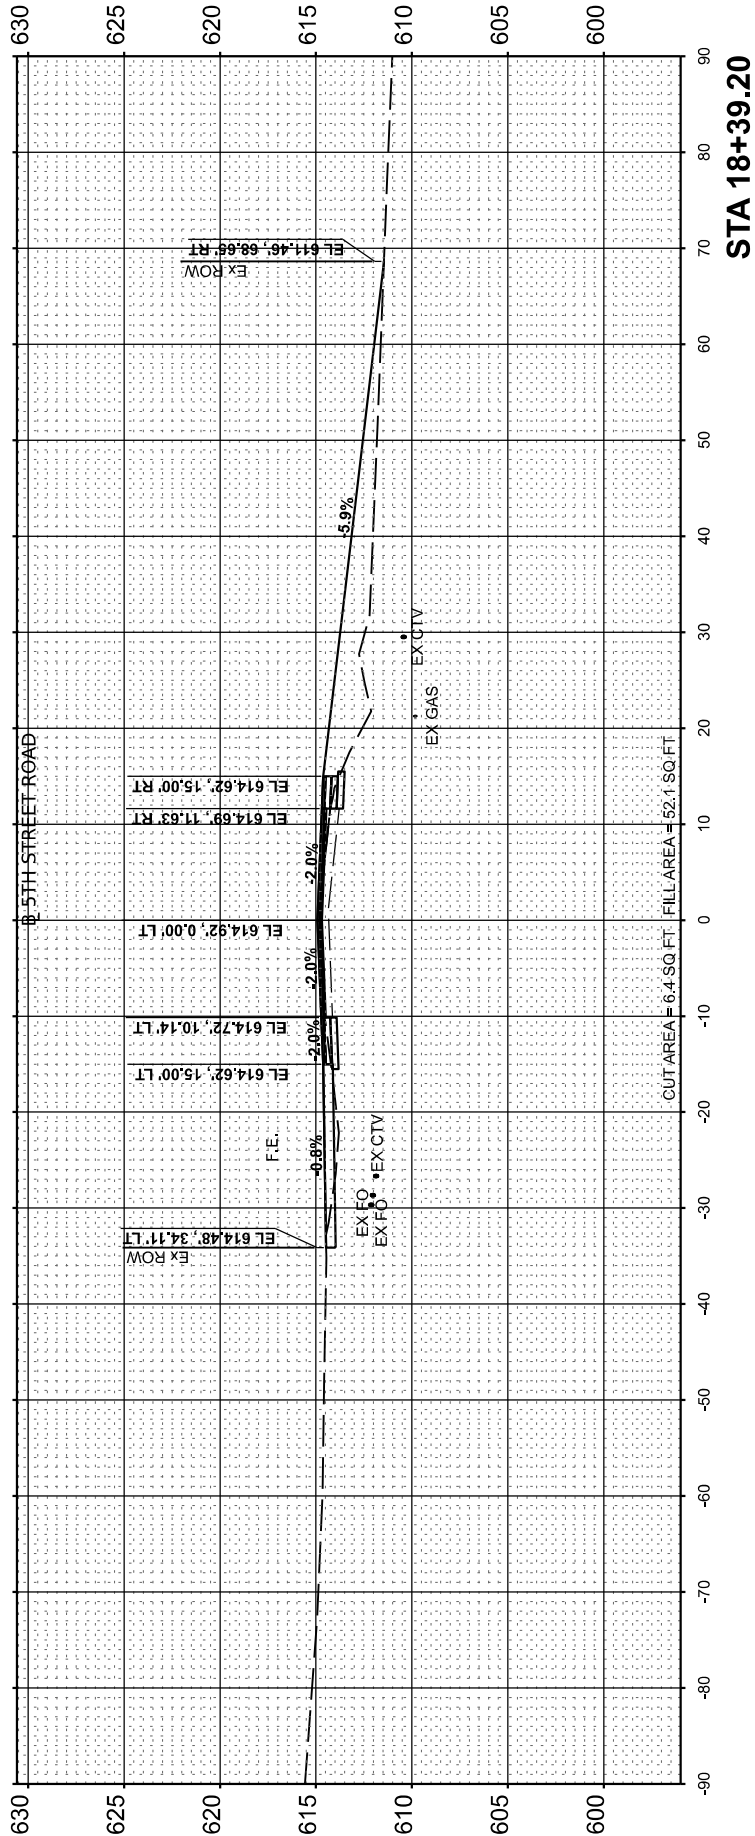
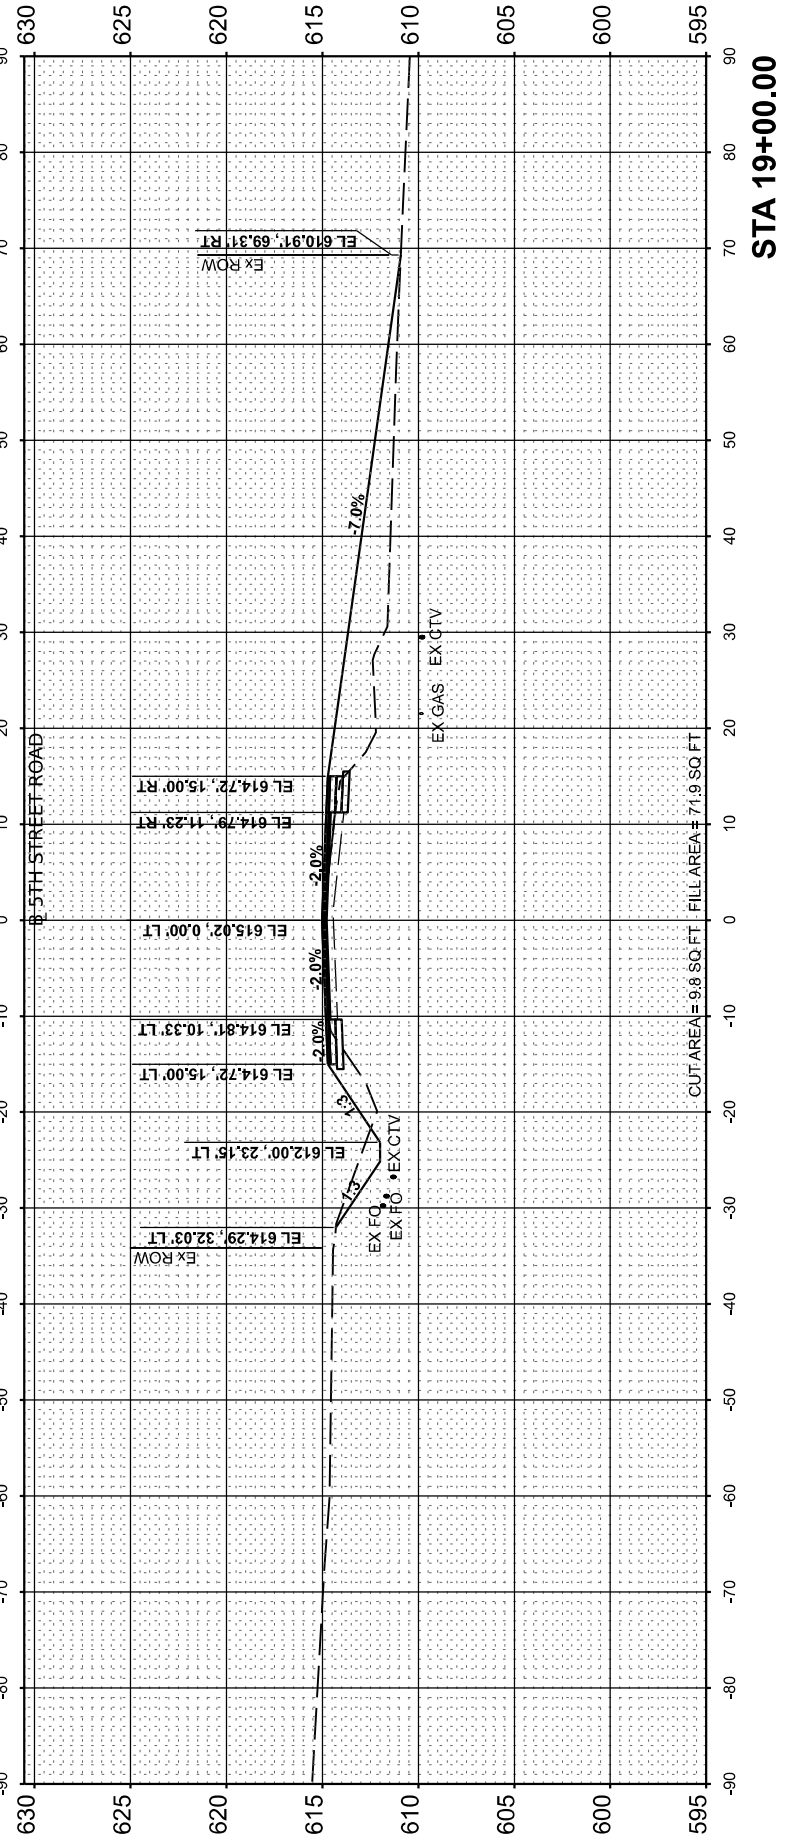
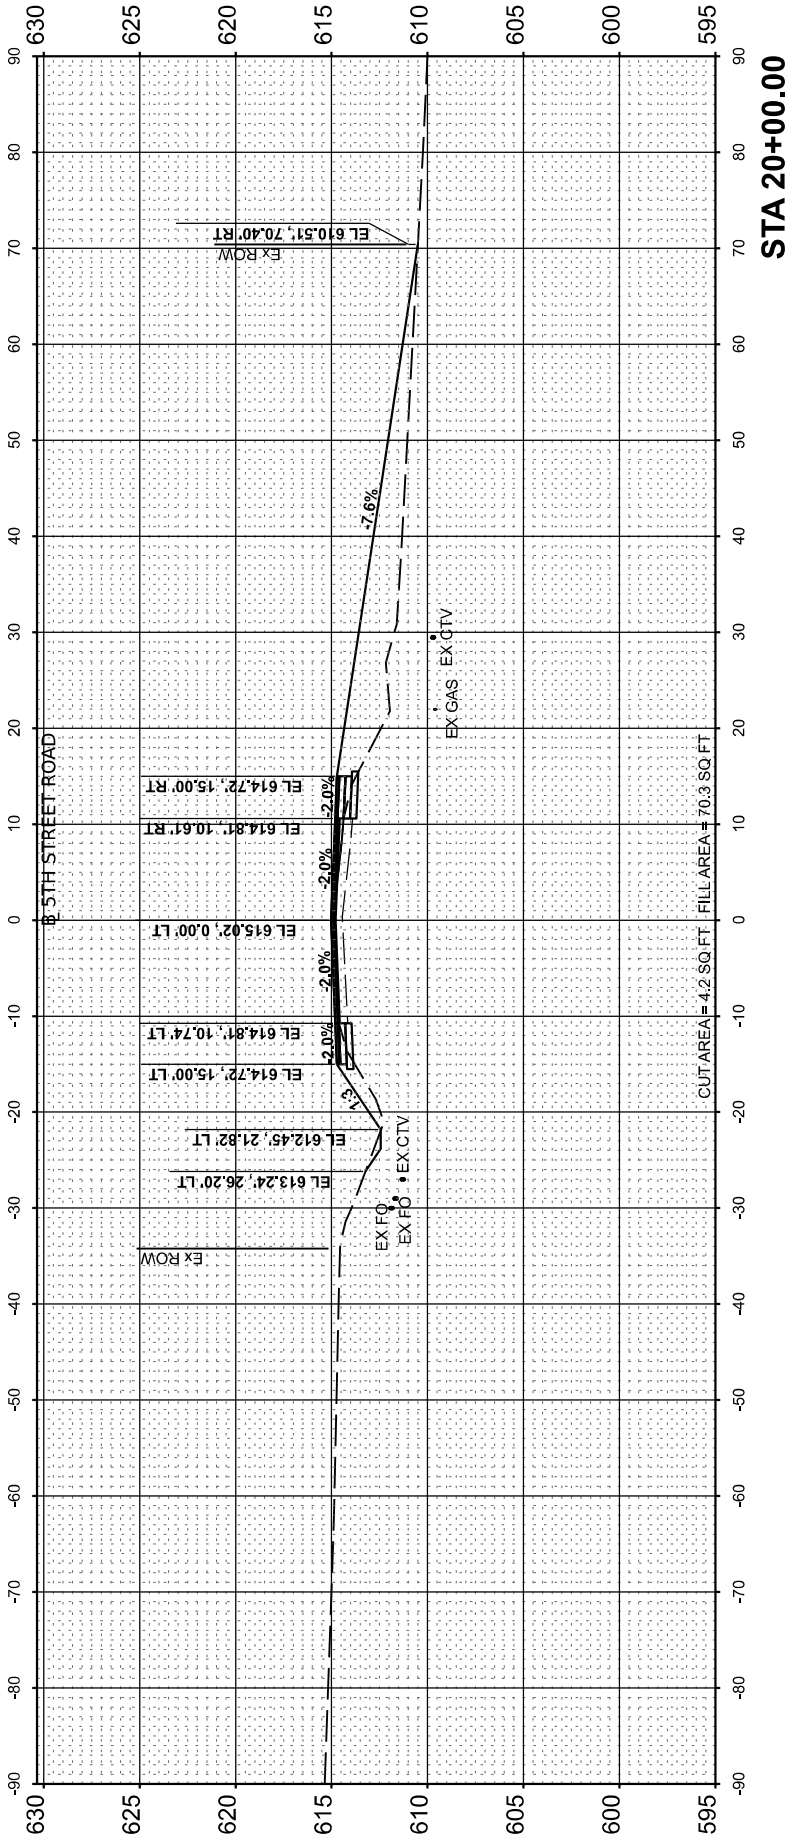


FINAL	SURVEYED	BY	DATE
SURVEY	PLOTTED		
NOTE BOOK	TEMPLATE		
NO.	AREAS CHECKED		

ORIGINAL	SURVEYED	BY	DATE
SURVEY	PLOTTED		
NOTE BOOK	TEMPLATE		
NO.	AREAS CHECKED		

DESIGNED	
DRAWN	
REVIEWED	

MODEL: PAL_Sht_Revise - 23+00.00
FILE NAME: I:\052092\052092\CAD\Sheet\SheetPhase 2\stcrsec01.dgn

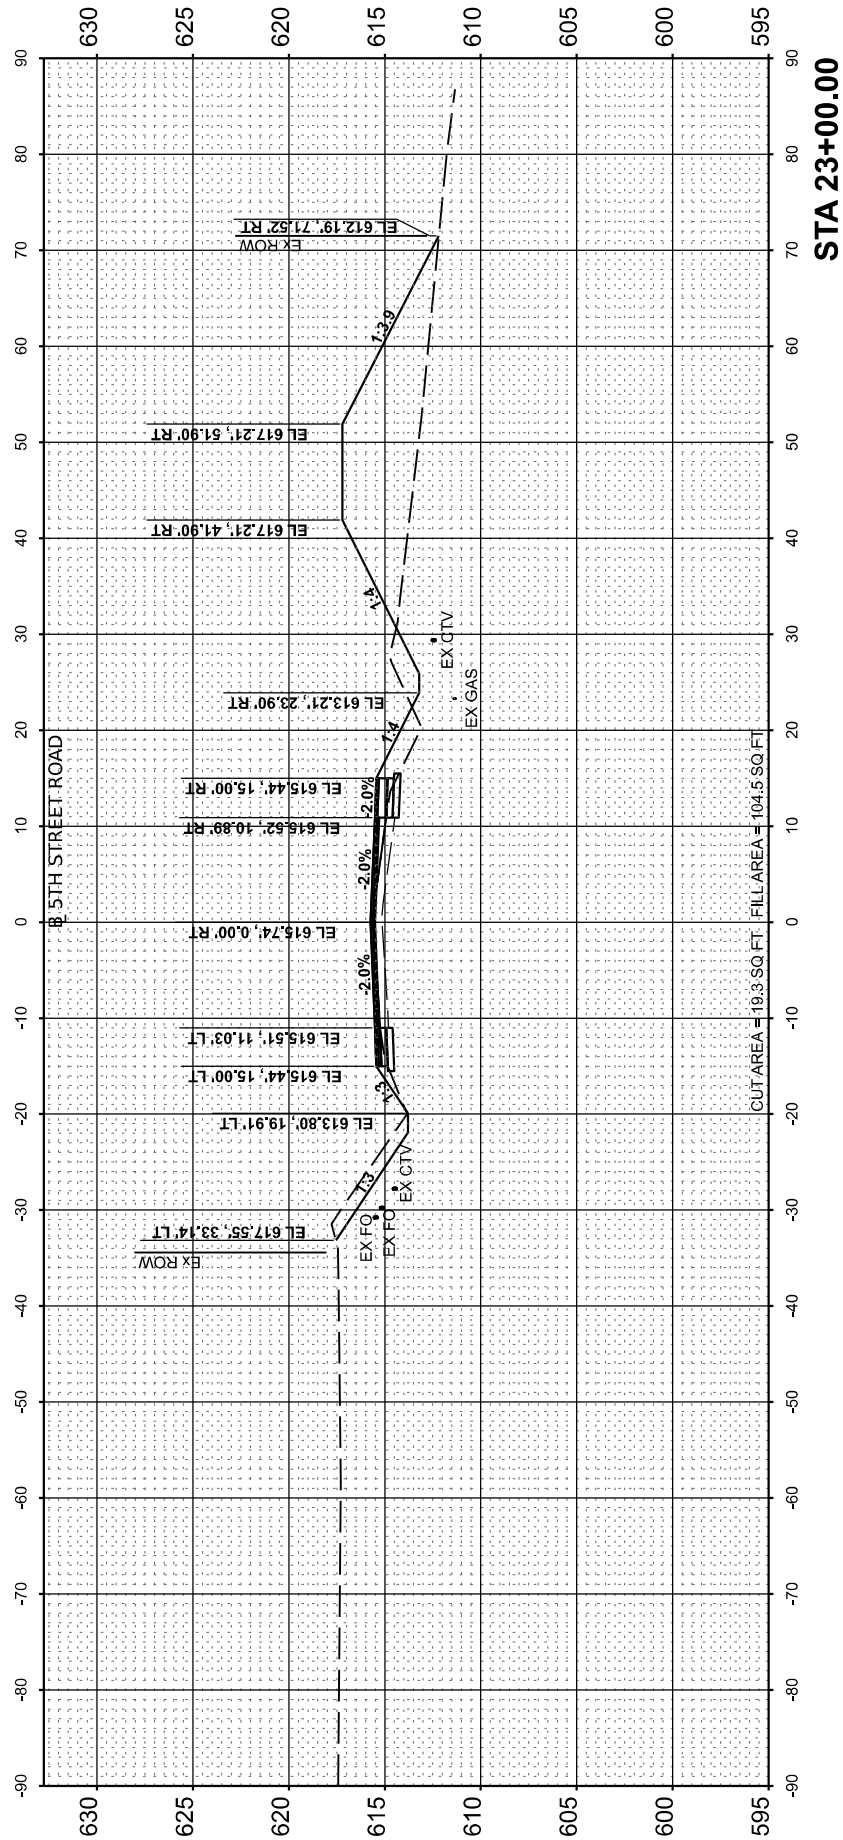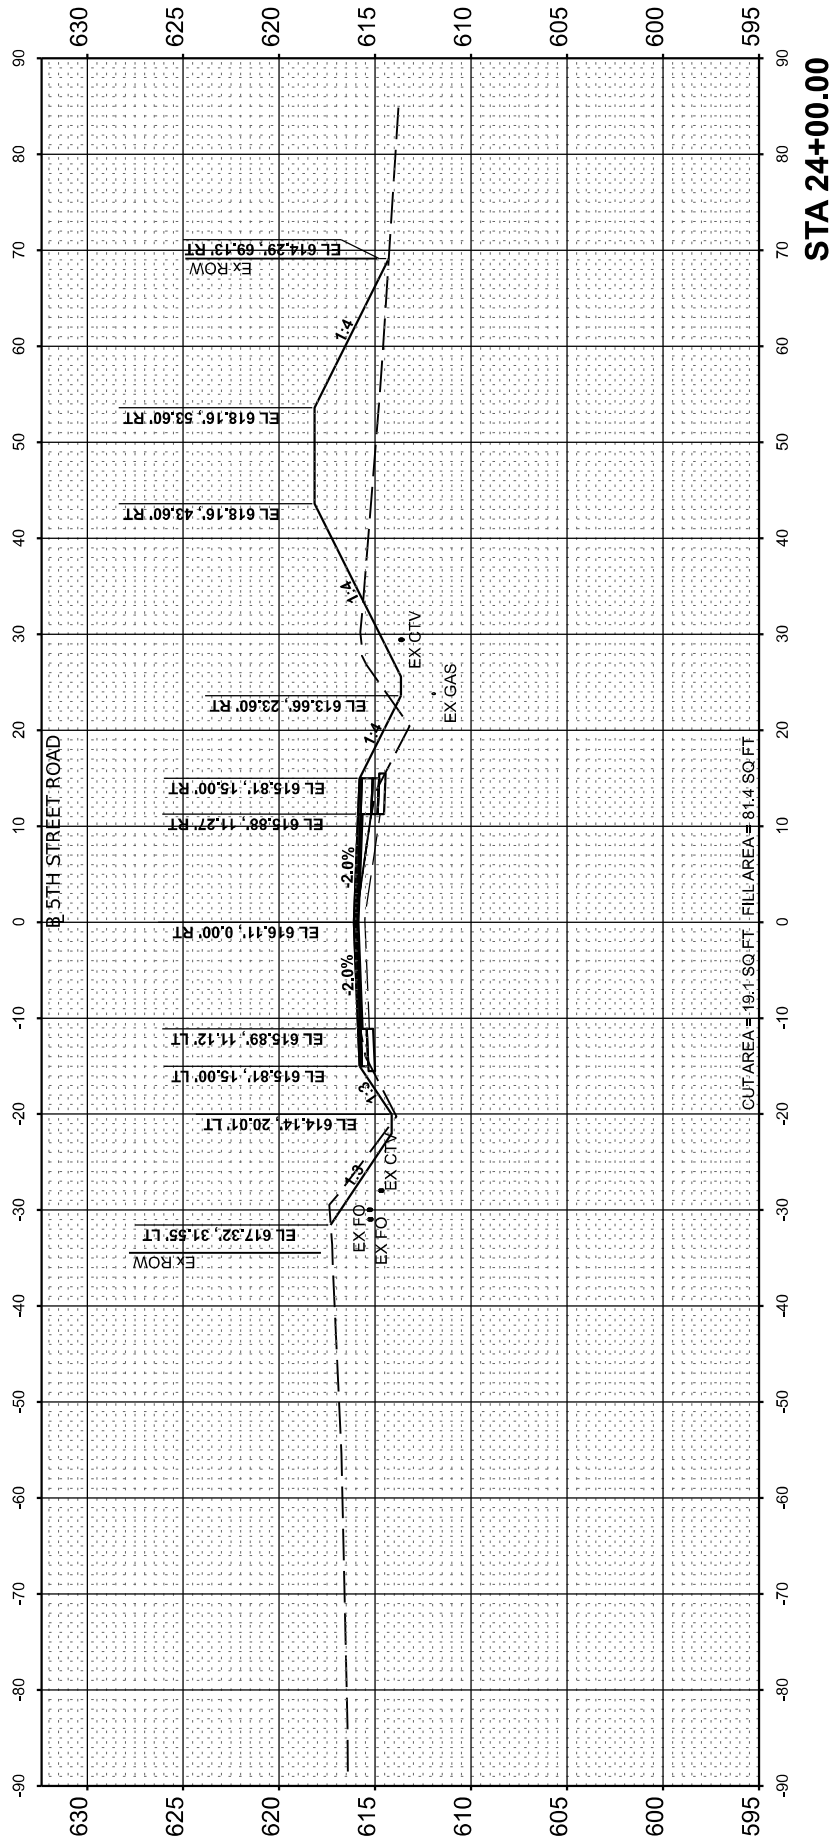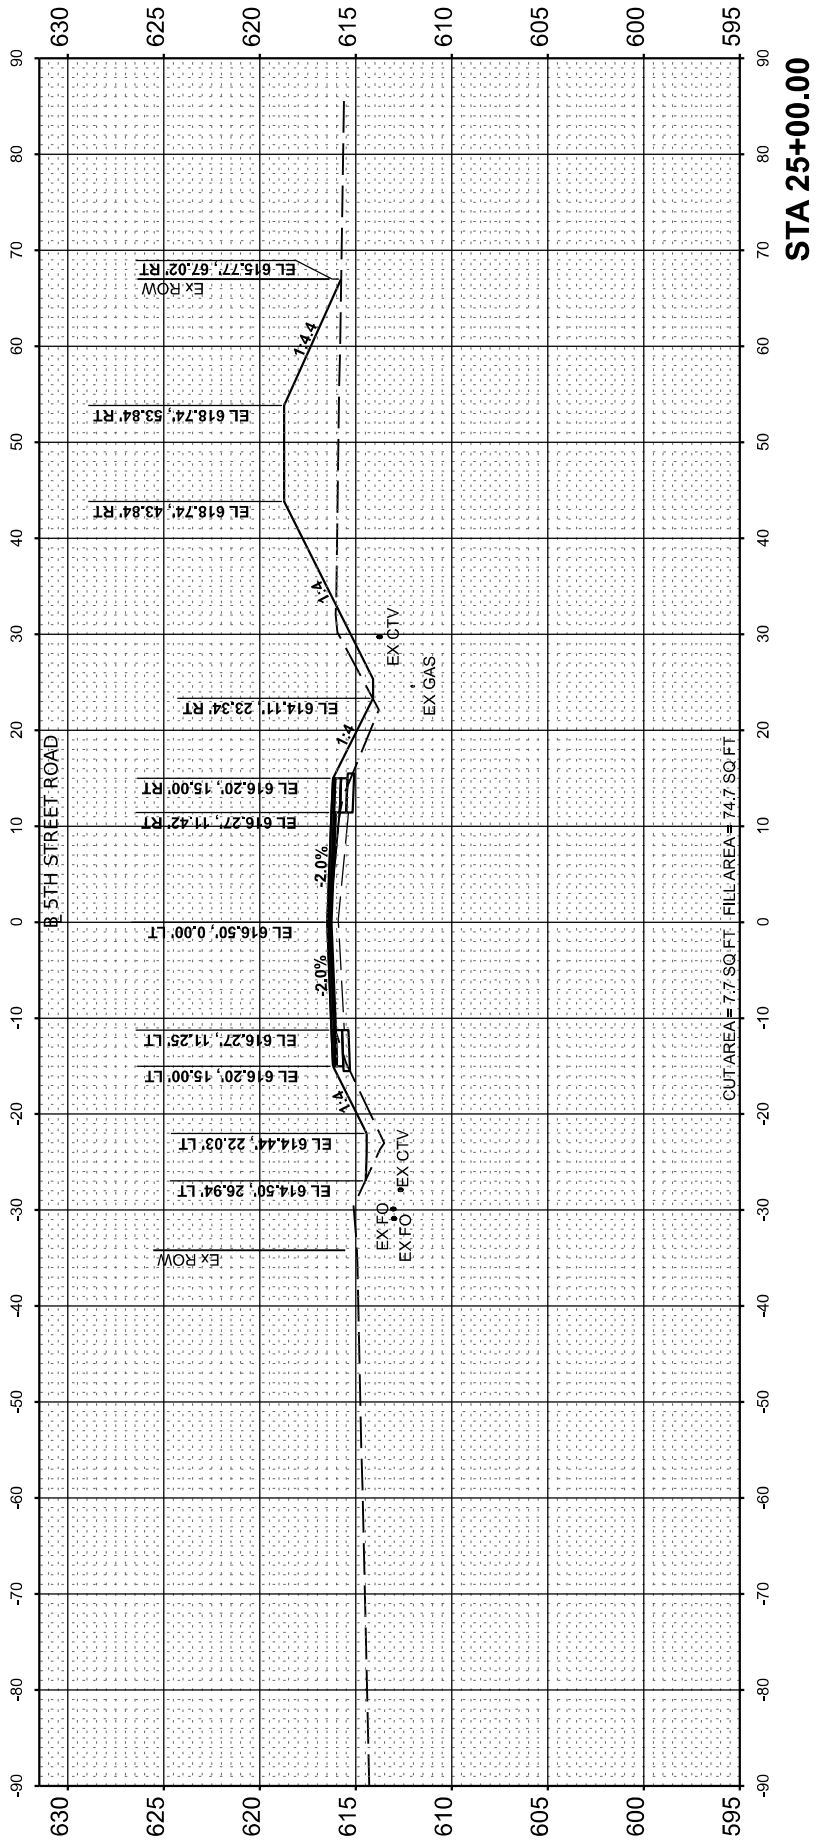

Final

USER NAME	= Ander00846	DESIGNED -	BAB	REVISED -	
		DRAWN -	RLA	REVISED -	
PLOT SCALE	= 0.16666685" / in.	CHECKED -	MB	REVISED -	
PLOT DATE	= 11/21/2024	DATE -	11/22/2024	REVISED -	

STATE OF ILLINOIS
DEPARTMENT OF TRANSPORTATION

SCALE: 1" = 10' SHEET OF SHEETS STA.

5TH STREET ROAD
CROSS SECTIONS

F.A. RTE.	SECTION	COUNTY	TOTAL SHEETS	SHEET NO.
569	98-00081-00-PV	LOGAN	184	135
05S2092		CONTRACT NO. 93826		
		ILLINOIS	FED. AID PROJECT	

FINAL SURVEY	SURVEYED _____	BY _____	DATE _____
	PLOTTED _____ TEMPLATE _____ AREAS _____ AREAS CHECKED _____		
NOTE BOOK			
NO. _____			

© Cambridge University Press 2013

MODEL • PAI 5th Revised = 26 ± 00.00




MODEL: PAL_5th_Revised - 26+00.00
FILE NAME: I:\05jobs\05S2092\CAD\RA

USER NAME = Ander00846	DESIGNED - BAB	REVISED -
	DRAWN - RLA	REVISED -
PLOT SCALE = 0.16666685 ' / in.	CHECKED - MB	REVISED -
PLOT DATE = 11/21/2024	DATE - 11/22/2024	REVISED -

**STATE OF ILLINOIS
DEPARTMENT OF TRANSPORTATION**

5TH STREET ROAD CROSS SECTIONS

F.A. RTE.	SECTION	COUNTY	TOTAL SHEETS	SHEET NO.
569	98-00081-00-PV	LOGAN	184	136
05S2092		CONTRACT NO. 93826		
ILLINOIS		FED. AID PROJECT		

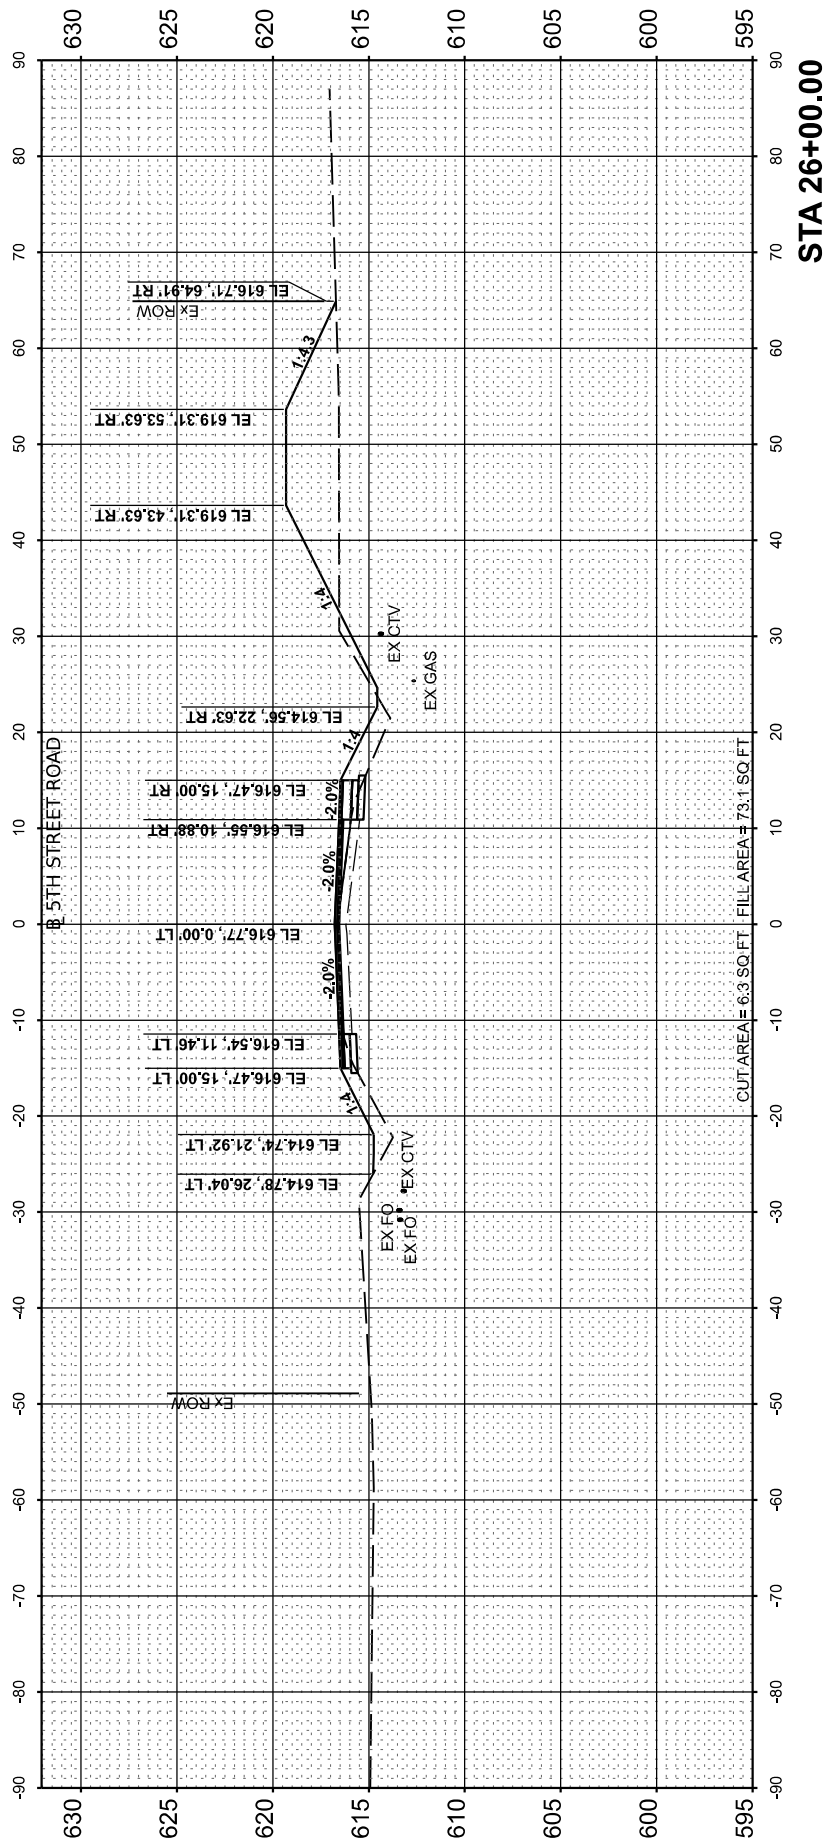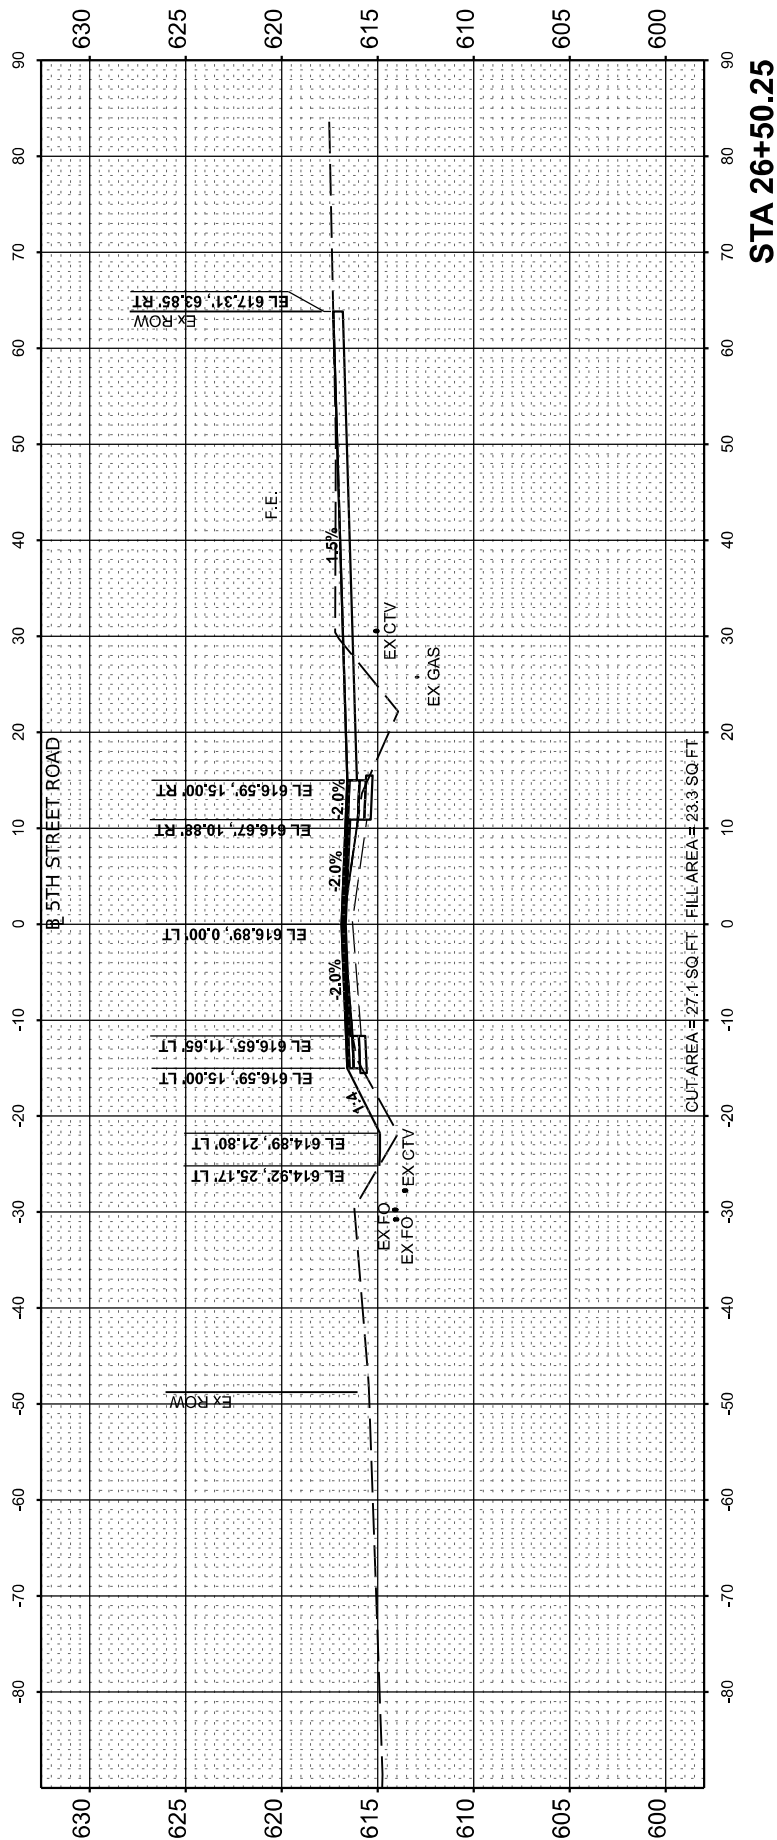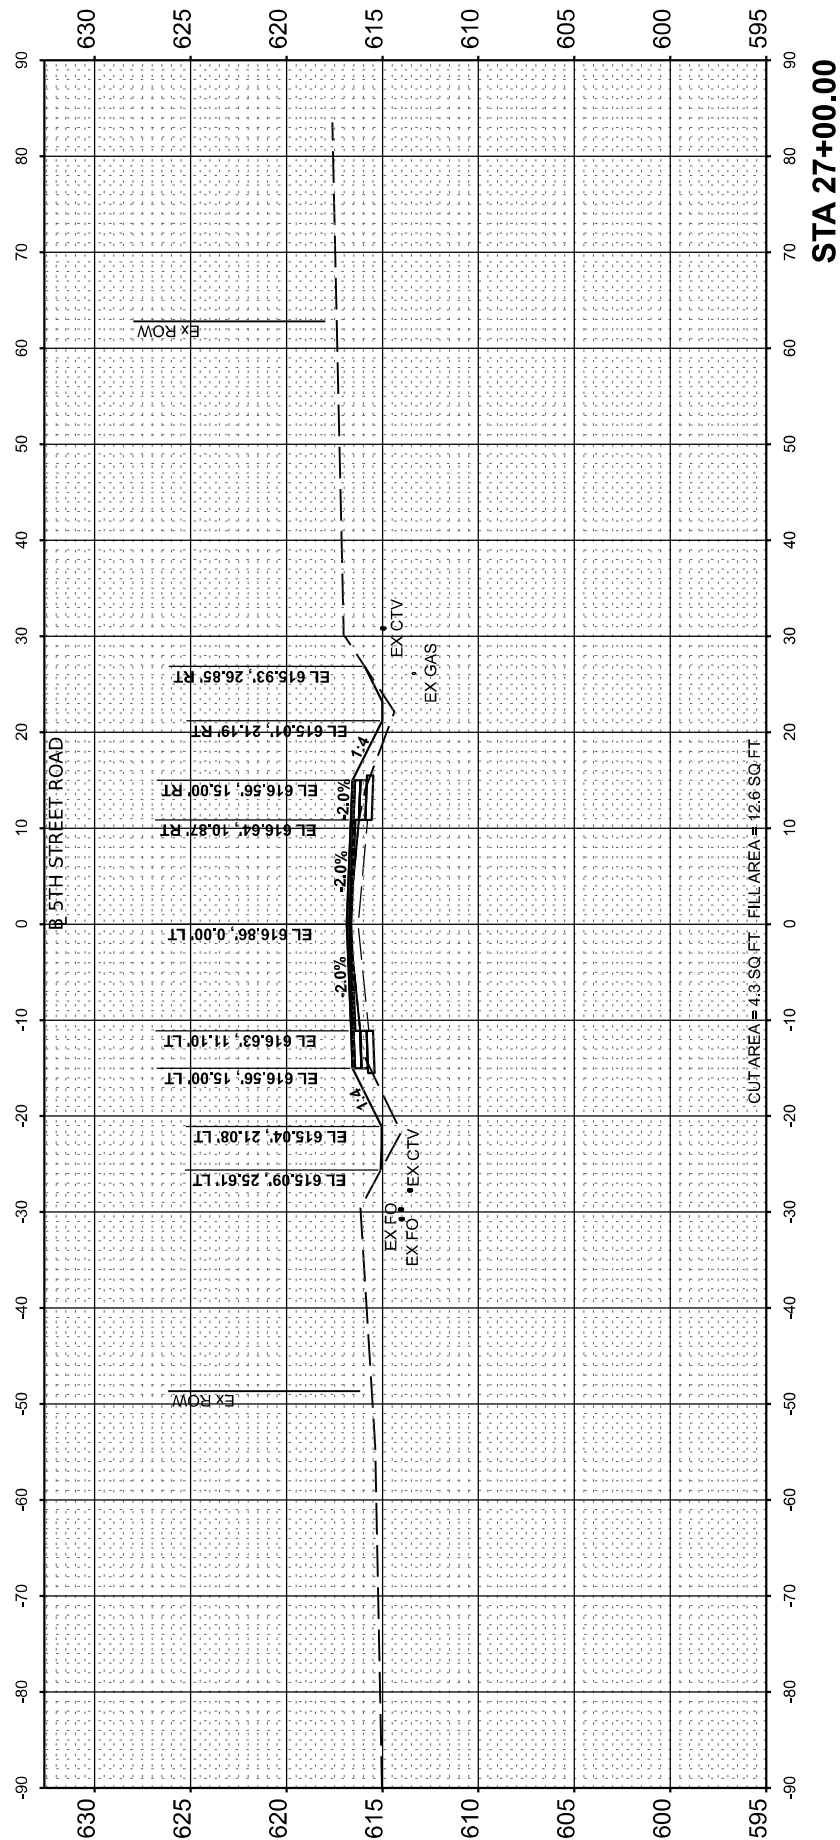

FINAL	SURVEYED	BY	DATE
SURVEY	PLOTTED		
NOTE BOOK	TEMPLATE		
NO.	AREAS CHECKED		

© Copyright Hanson Professional Services Inc. 2024

**HANSON**
Hanson Professional Services Inc.

ORIGINAL	SURVEYED	BY	DATE
SURVEY	PLOTTED		
NOTE BOOK	TEMPLATE		
NO.	AREAS CHECKED		

MODEL: PAL_Sht_Revised - 29+00.00
FILE NAME: I:\05\052092\CAD\Road\Sheet\Phase 2\stcrsec01.dgn

Final




USER NAME	= Ander00846	DESIGNED -	BAB	REVISED -	
		DRAWN -	RLA	REVISED -	
PLOT SCALE	= 0.16666685' / in.	CHECKED -	MB	REVISED -	
PLOT DATE	= 11/21/2024	DATE -	11/22/2024	REVISED -	

STATE OF ILLINOIS
DEPARTMENT OF TRANSPORTATION

5TH STREET ROAD
CROSS SECTIONS

SCALE: 1" = 10' SHEET OF SHEETS STA.

F.A. RTE.	SECTION	COUNTY	TOTAL SHEETS	SHEET NO.
569	98-00081-00-PV	LOGAN	184	138
	05S2092			CONTRACT NO. 93826
	ILLINOIS	FED. AID PROJECT		

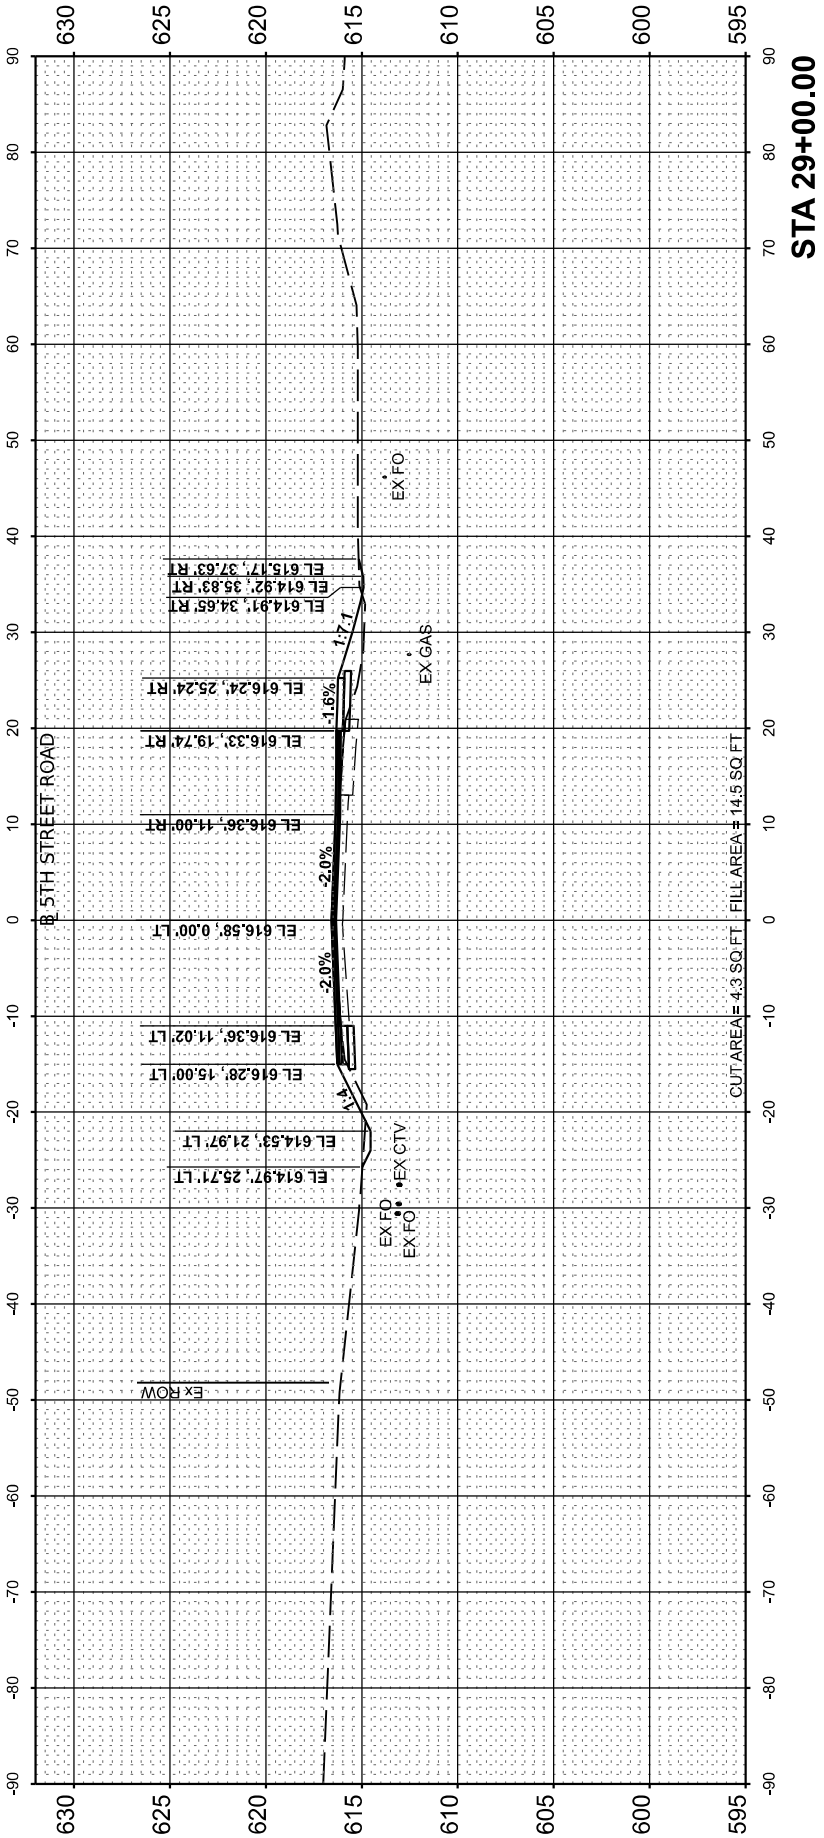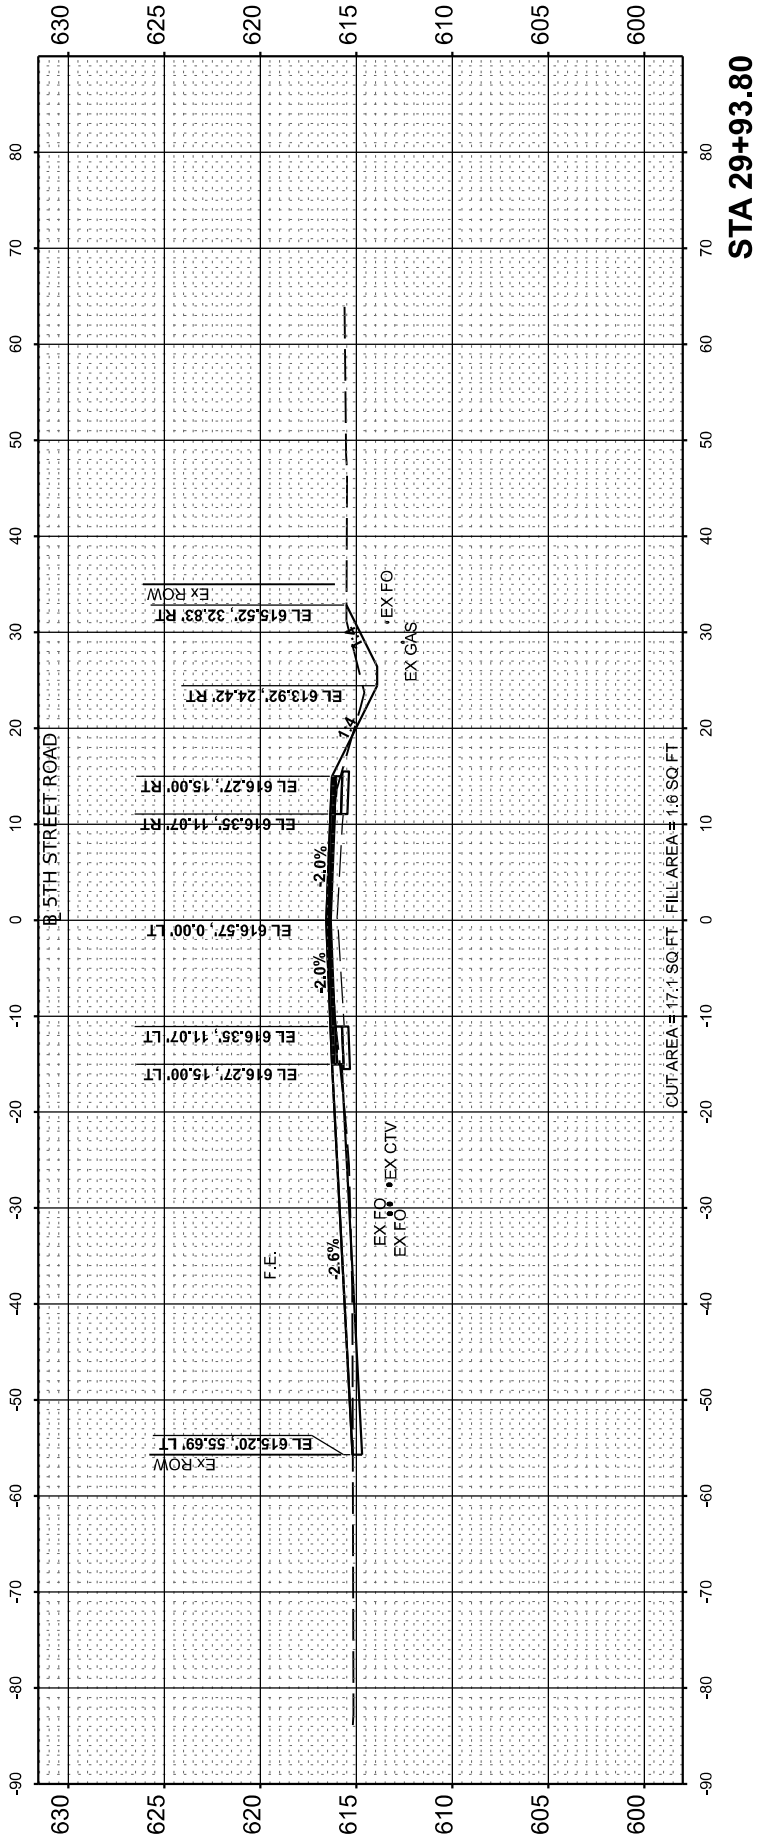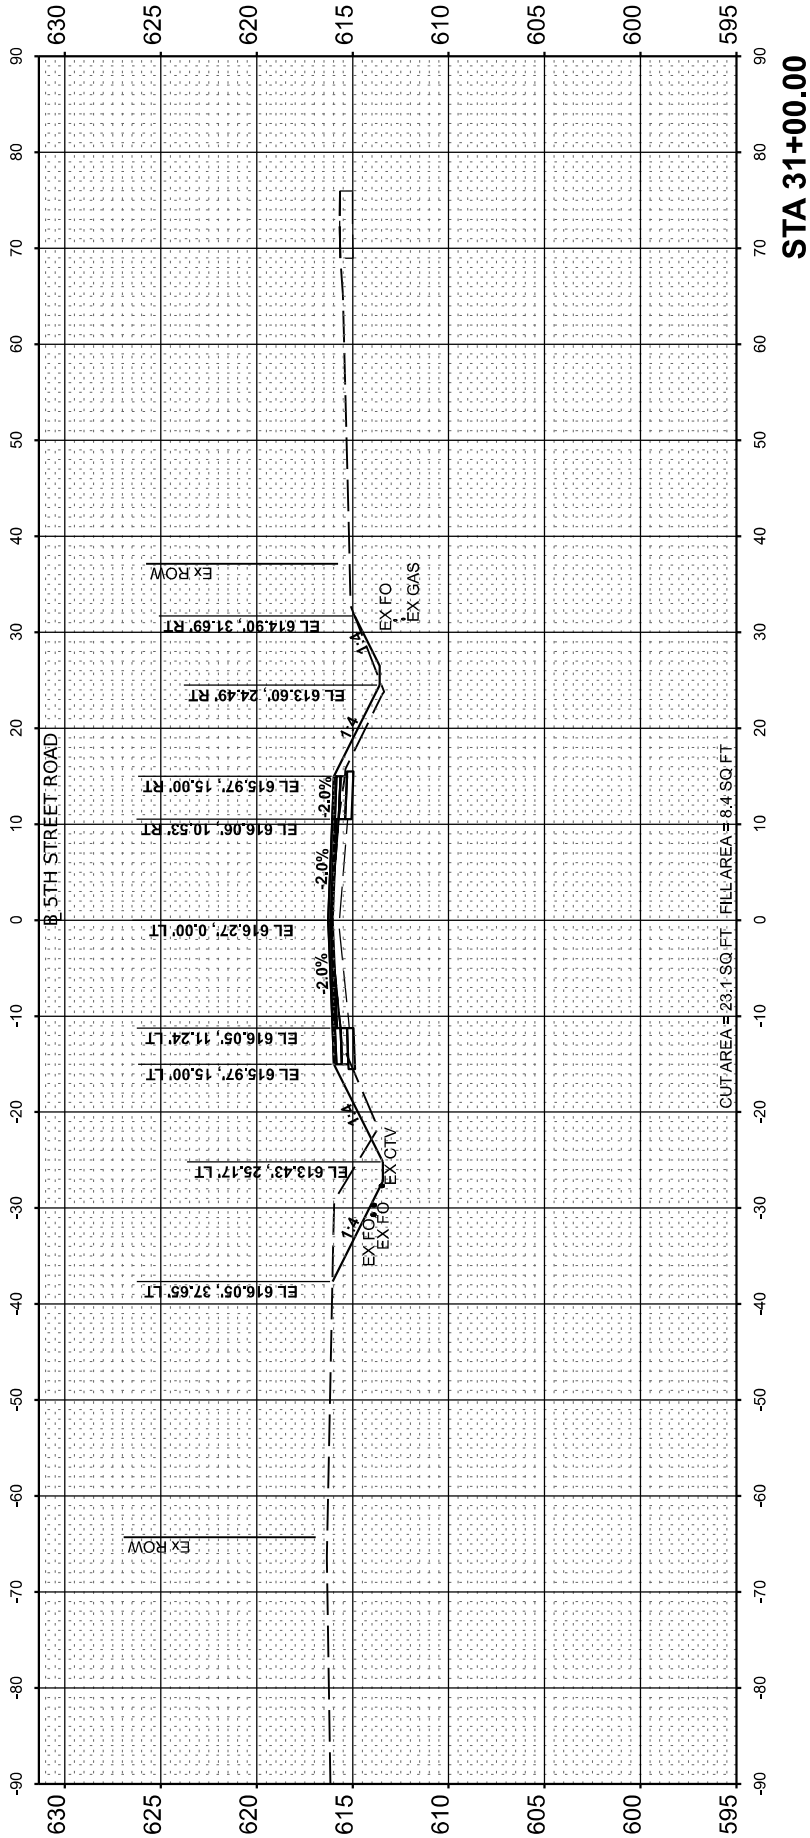

FINAL	SURVEYED	BY	DATE
SURVEY	PLOTTED		
NOTE BOOK	TEMPLATE		
NO.	AREAS CHECKED		

ORIGINAL	SURVEYED	BY	DATE
SURVEY	PLOTTED		
NOTE BOOK	TEMPLATE		
NO.	AREAS CHECKED		

MODEL: PA_5th_Rev18 - 34+00.00
FILE NAME: I:\05\052092\CAD\Road\Sheet\Phase 2\stcrsec01.dgn




DESIGNED	USER NAME	DESIGNED	REVISED
DRAWN	= Ander00846	- BAB	-
REVIEWED		DRAWN	REVISED
		- RLA	-
	PLOT SCALE	CHECKED	REVISED
	= 0.16666685' / in.	- MB	-
	PLOT DATE	DATE	REVISED
	= 11/21/2024	- 11/22/2024	-

STATE OF ILLINOIS
DEPARTMENT OF TRANSPORTATION

5TH STREET ROAD
CROSS SECTIONS

SCALE: 1" = 10' SHEET OF SHEETS STA.

F.A. RTE.	SECTION	COUNTY	TOTAL SHEETS	SHEET NO.
569	98-00081-00-PV	LOGAN	184	140
	05S2092		CONTRACT NO.	93826
	ILLINOIS	FED. AID PROJECT		

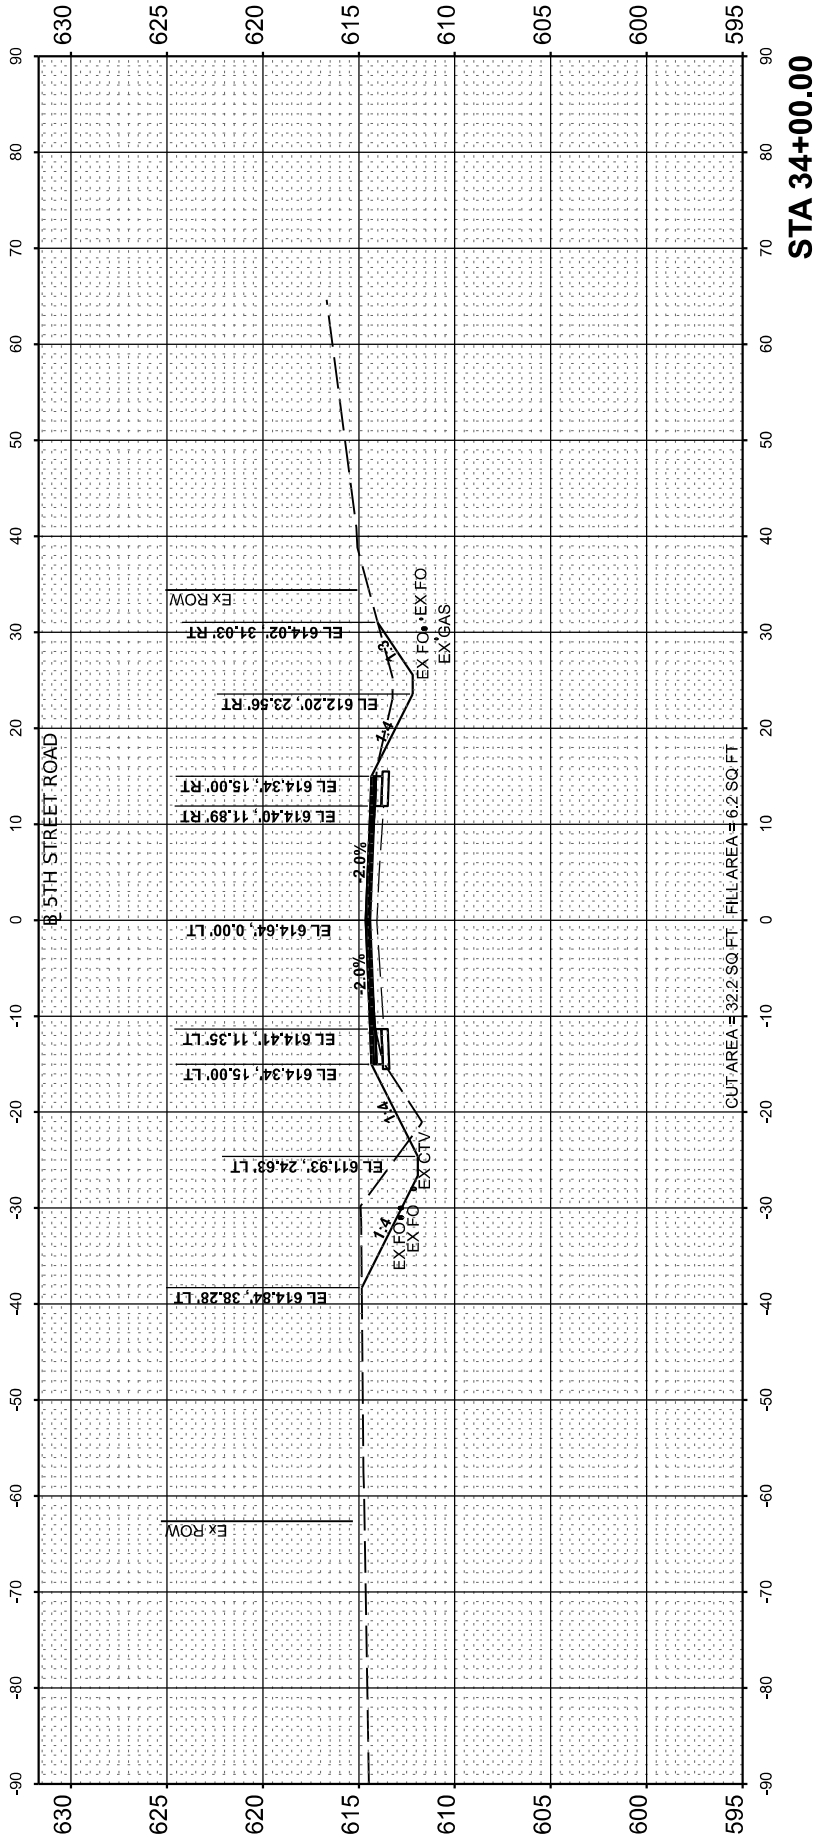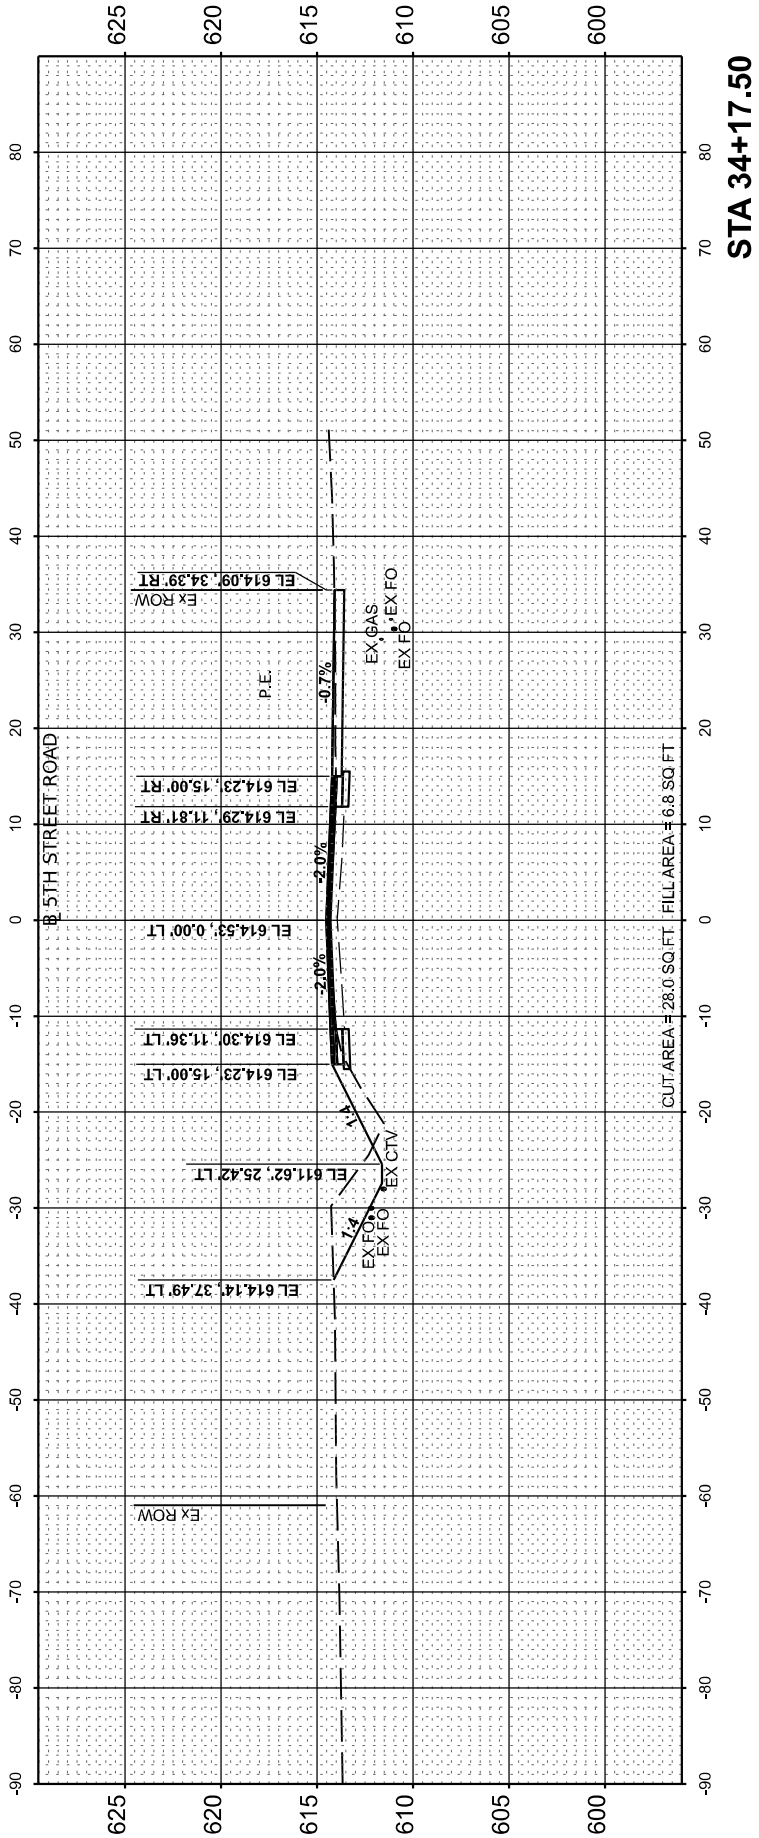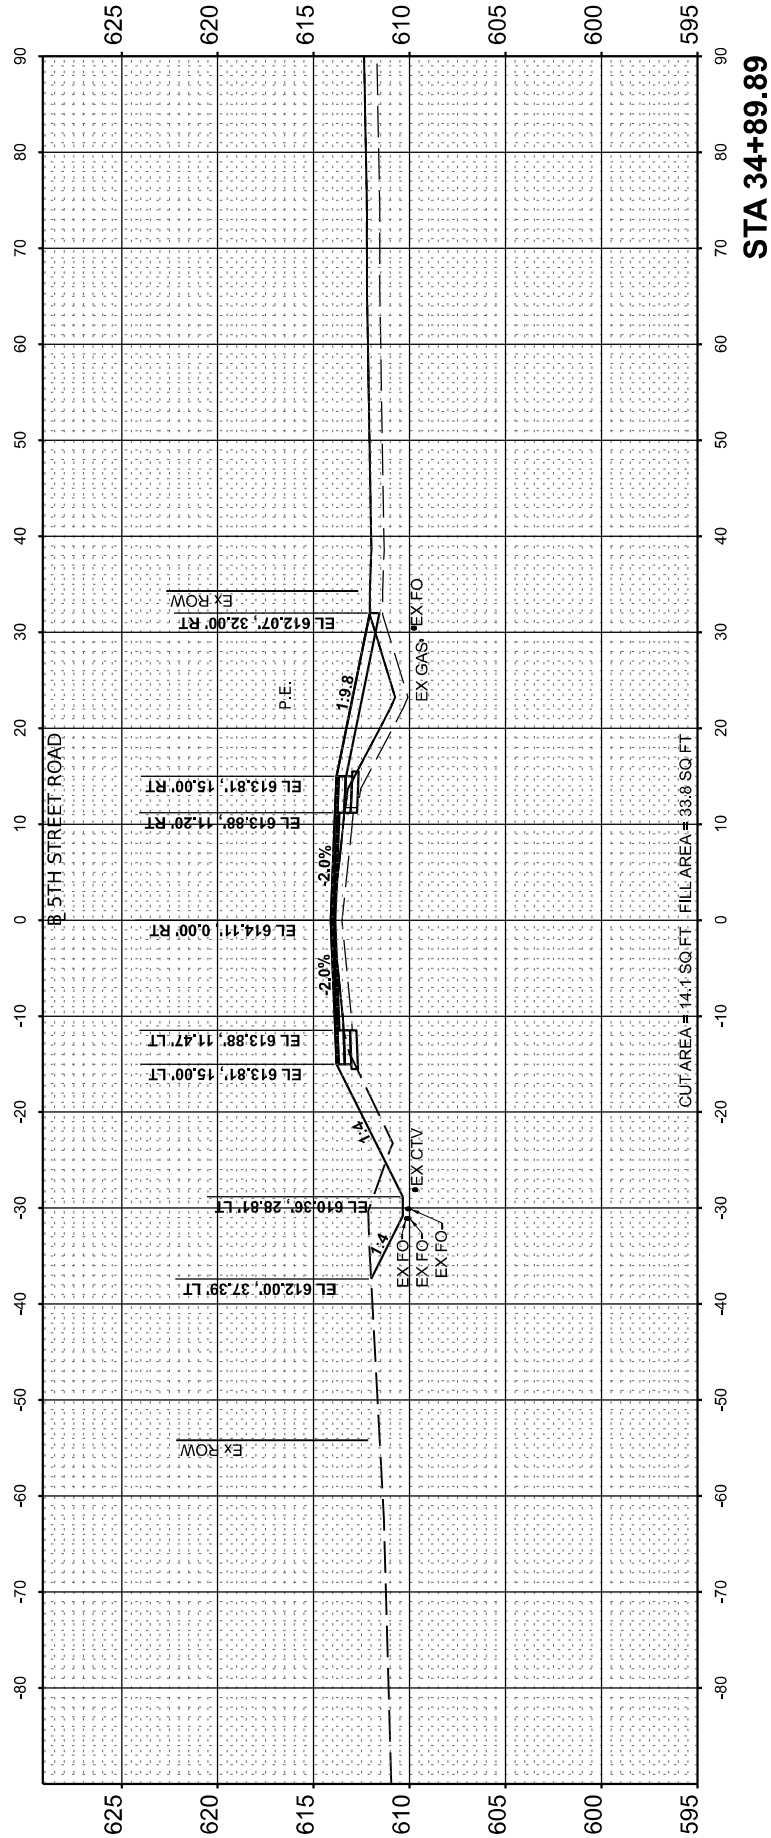

FINAL SURVEY NO.	SURVEYED PLOTTED NOTE BOOK AREAS CHECKED	BY	DATE

ORIGINAL SURVEY NO.	SURVEYED PLOTTED NOTE BOOK AREAS CHECKED	BY	DATE

DESIGNED	
DRAWN	
REVIEWED	

MODEL: PAL_5th_Rev15d - 35+15.00
FILE NAME: I:\052092\CAD\Sheet\Phase 2\1st-csec01.dgn



Final

USER NAME = Ander00846	DESIGNED - BAB	REVISED -
	DRAWN - RLA	REVISED -
PLOT SCALE = 0.16666685' / in.	CHECKED - MB	REVISED -
PLOT DATE = 11/21/2024	DATE - 11/22/2024	REVISED -




STATE OF ILLINOIS
DEPARTMENT OF TRANSPORTATION

SCALE: 1" = 10'

SHEET OF SHEETS STA.

5TH STREET ROAD
CROSS SECTIONS

F.A. RTE.	SECTION	COUNTY	TOTAL SHEETS	SHEET NO.
569	98-00081-00-PV	LOGAN	184	141
05S2092		CONTRACT NO. 93826		
ILLINOIS		FED. AID PROJECT		

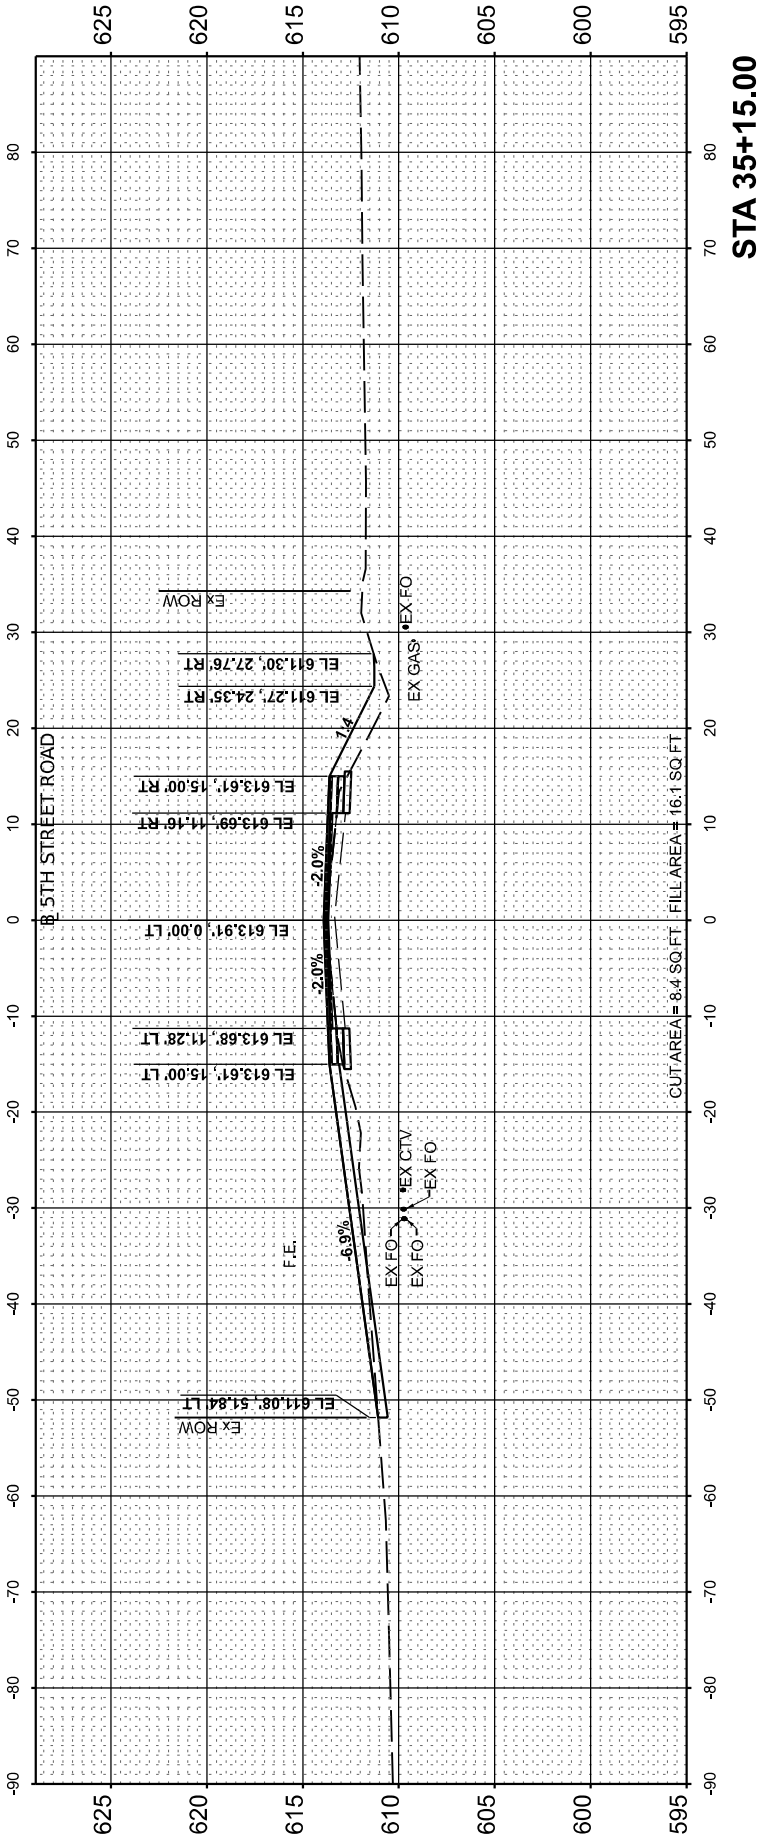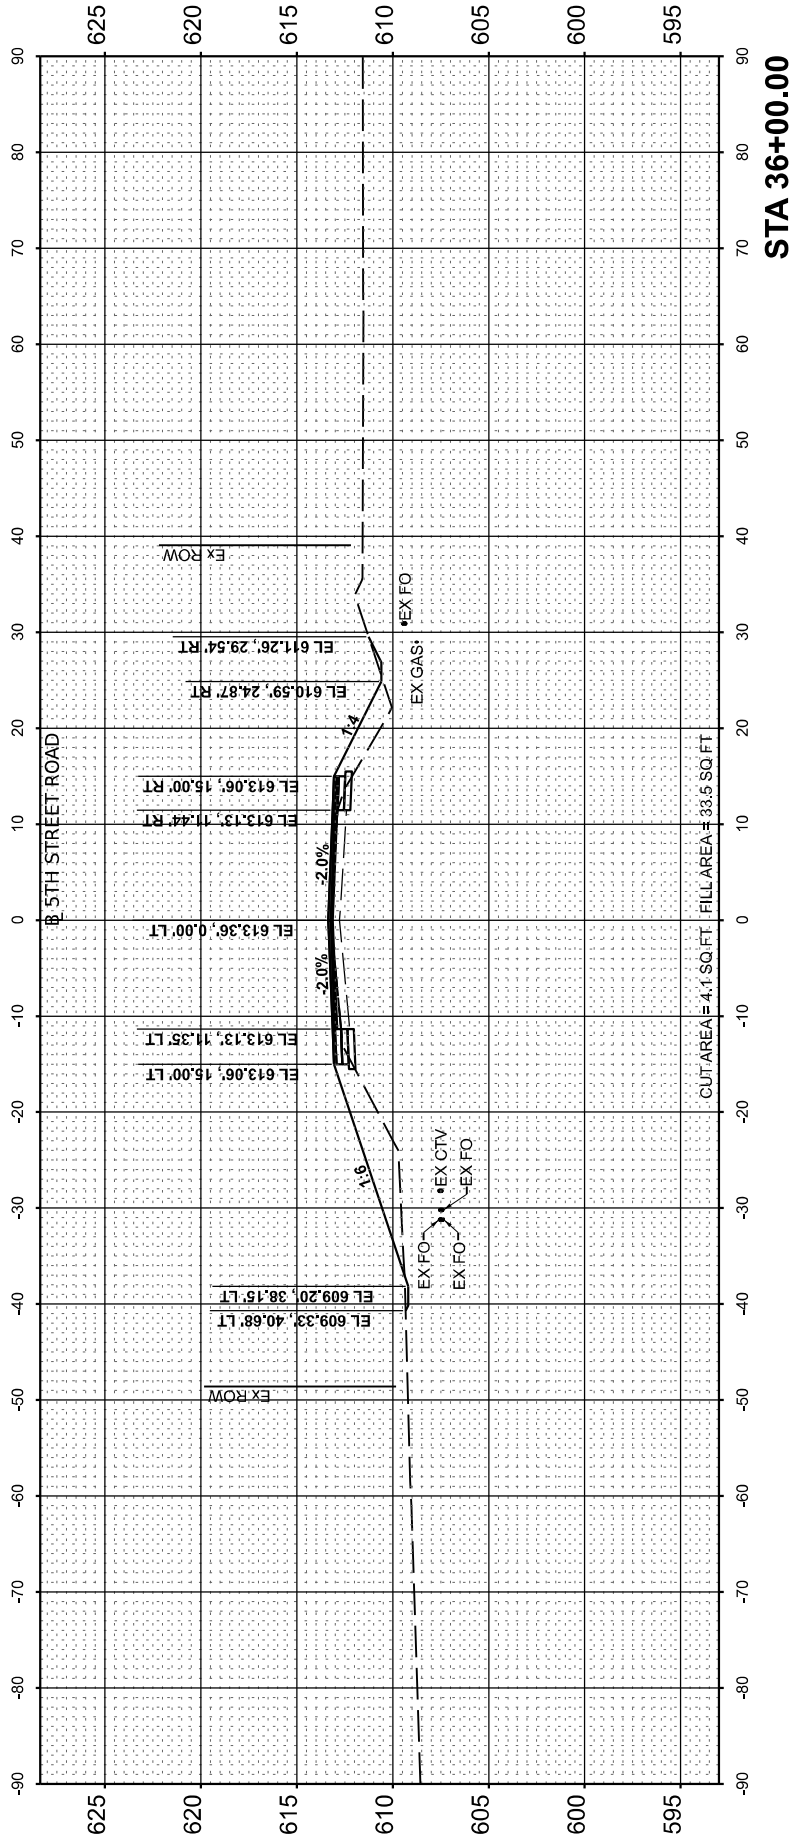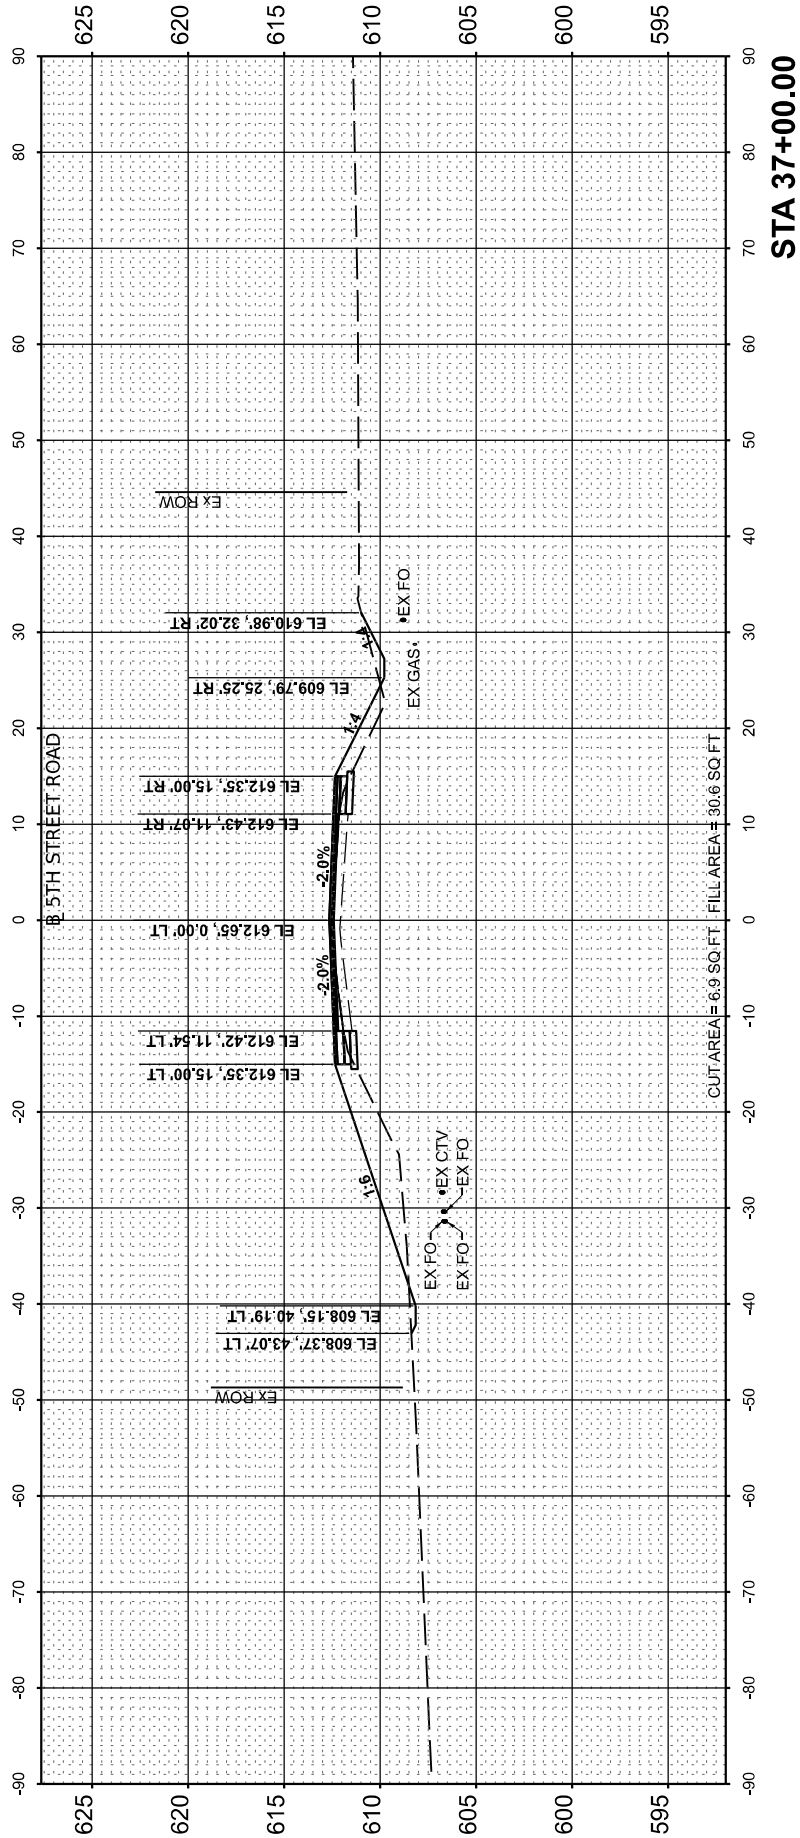

FINAL SURVEY NO.	SURVEYED PLOTTED NOTE BOOK AREAS CHECKED	BY	DATE



ORIGINAL SURVEY NO.	SURVEYED PLOTTED NOTE BOOK AREAS CHECKED	BY	DATE

DESIGNED	
DRAWN	
REVIEWED	

MODEL: PAL_Sht_Revised - 38+00.00
FILE NAME: I:\05\052092\CAD\Sheet\Sheet\Phase 2\stcrsec01.dgn

Final




USER NAME	= Ander00846	DESIGNED -	BAB	REVISED -	
		DRAWN -	RLA	REVISED -	
PLOT SCALE	= 0.16666685" / in.	CHECKED -	MB	REVISED -	
PLOT DATE	= 11/21/2024	DATE -	11/22/2024	REVISED -	

STATE OF ILLINOIS
DEPARTMENT OF TRANSPORTATION

5TH STREET ROAD
CROSS SECTIONS

SCALE: 1" = 10' SHEET OF SHEETS STA.

F.A. RTE.	SECTION	COUNTY	TOTAL SHEETS	SHEET NO.
569	98-00081-00-PV	LOGAN	184	142
05S2092		CONTRACT NO. 93826		
ILLINOIS		FED. AID PROJECT		

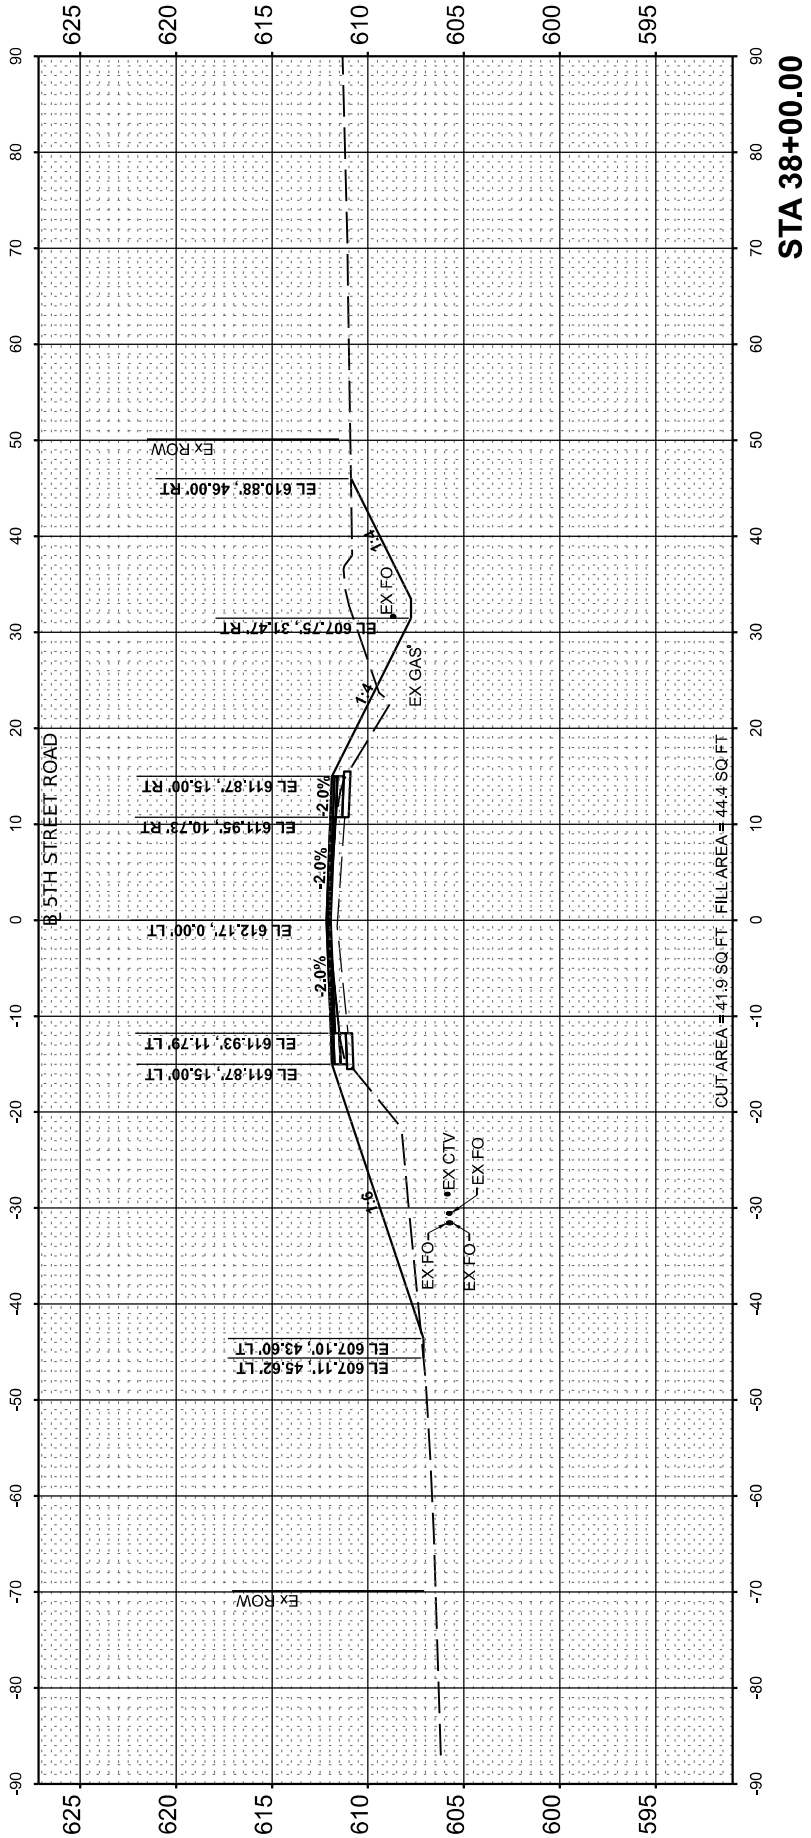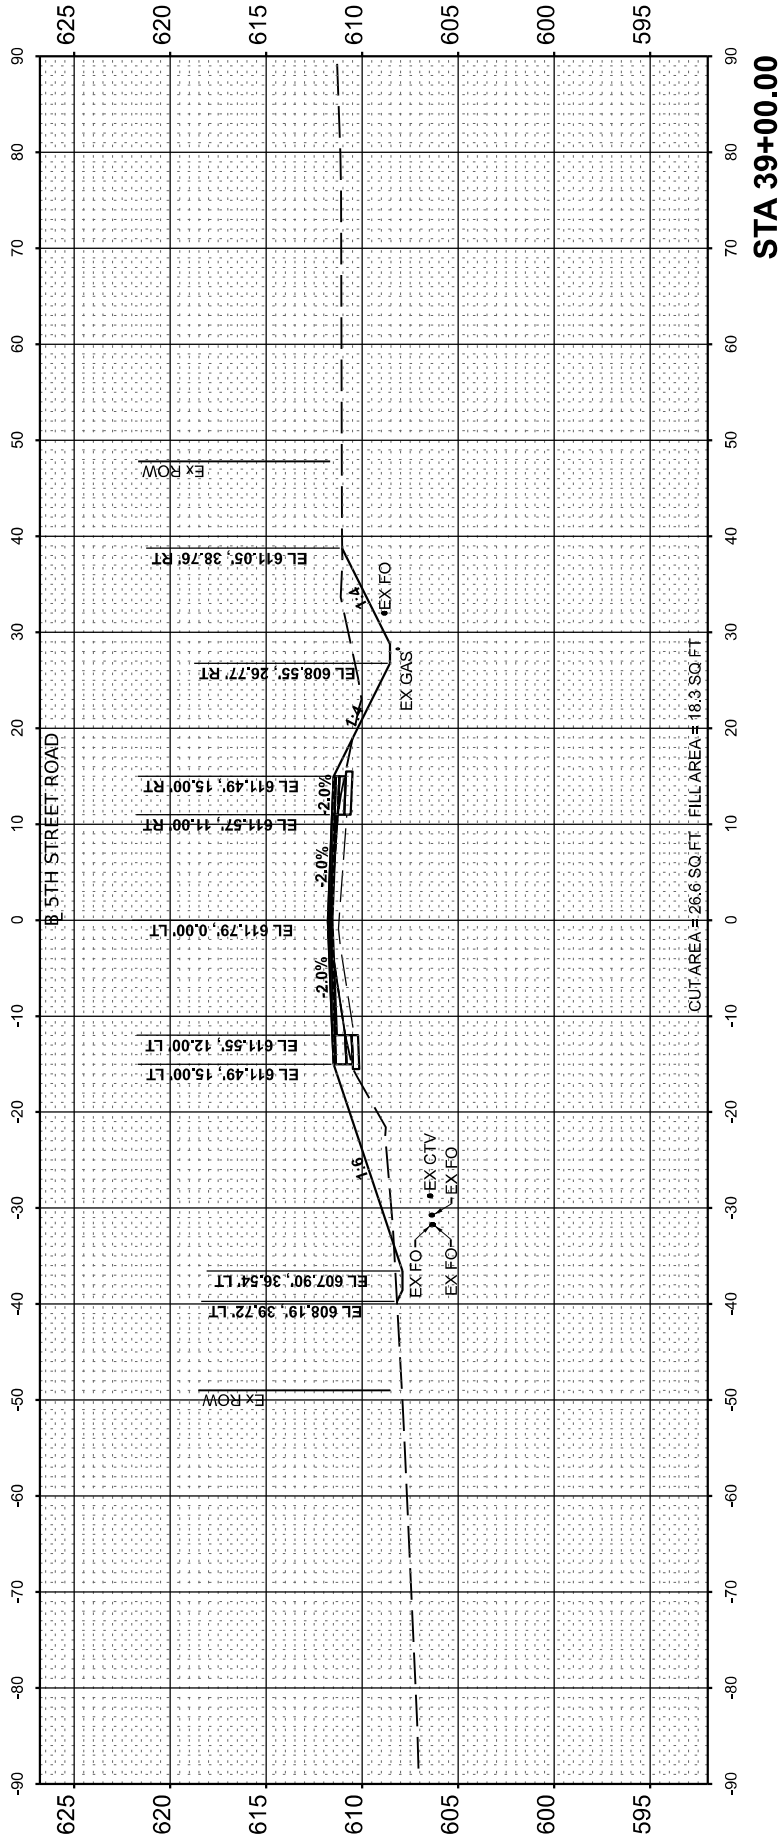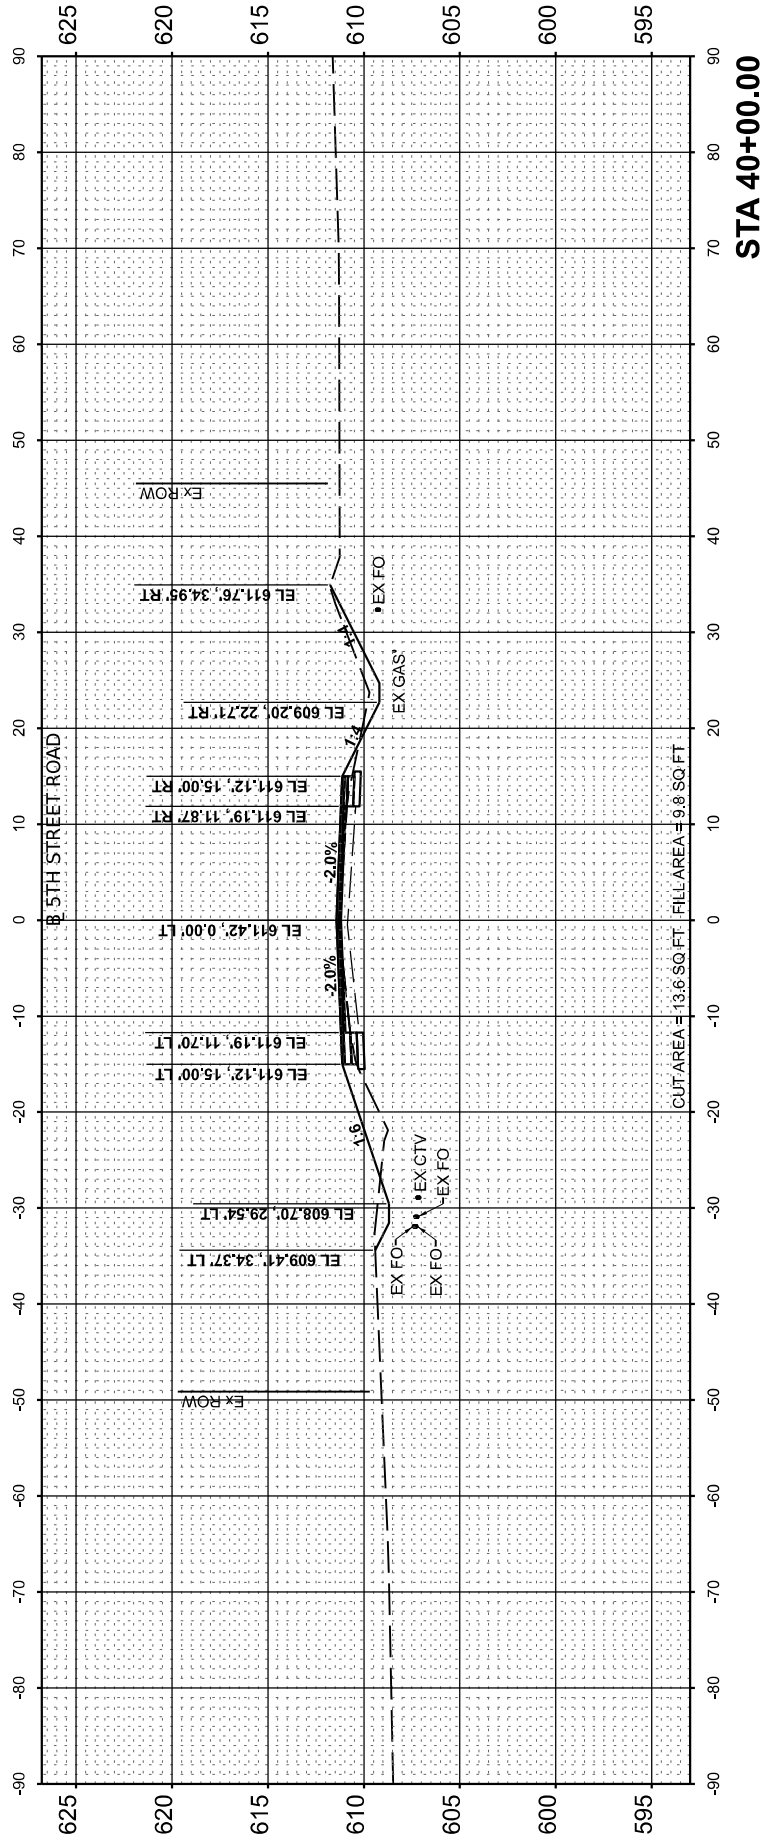

FINAL SURVEY NO.	SURVEYED PLOTTED TEMPLATE AREAS CHECKED	BY	DATE

ORIGINAL SURVEY NO.	SURVEYED PLOTTED TEMPLATE AREAS CHECKED	BY	DATE

DESIGNED	DRAWN	REVIEWED

MODEL: P:\AL_5th_Rev15ed - 41+00.00
FILE NAME: I:\050805\05S2092\CAD\RoadSheet\Phase 2\stcrsec01.dgn

Final




USER NAME	= Ander00846	DESIGNED -	BAB	REVISED -	
		DRAWN -	RLA	REVISED -	
PLOT SCALE	= 0.16666685' / in.	CHECKED -	MB	REVISED -	
PLOT DATE	= 11/21/2024	DATE -	11/22/2024	REVISED -	

STATE OF ILLINOIS
DEPARTMENT OF TRANSPORTATION

5TH STREET ROAD
CROSS SECTIONS

SCALE: 1" = 10' SHEET OF SHEETS STA.

F.A. RTE.	SECTION	COUNTY	TOTAL SHEETS	SHEET NO.
569	98-00081-00-PV	LOGAN	184	143
	05S2092			CONTRACT NO. 93826
	ILLINOIS	FED. AID PROJECT		

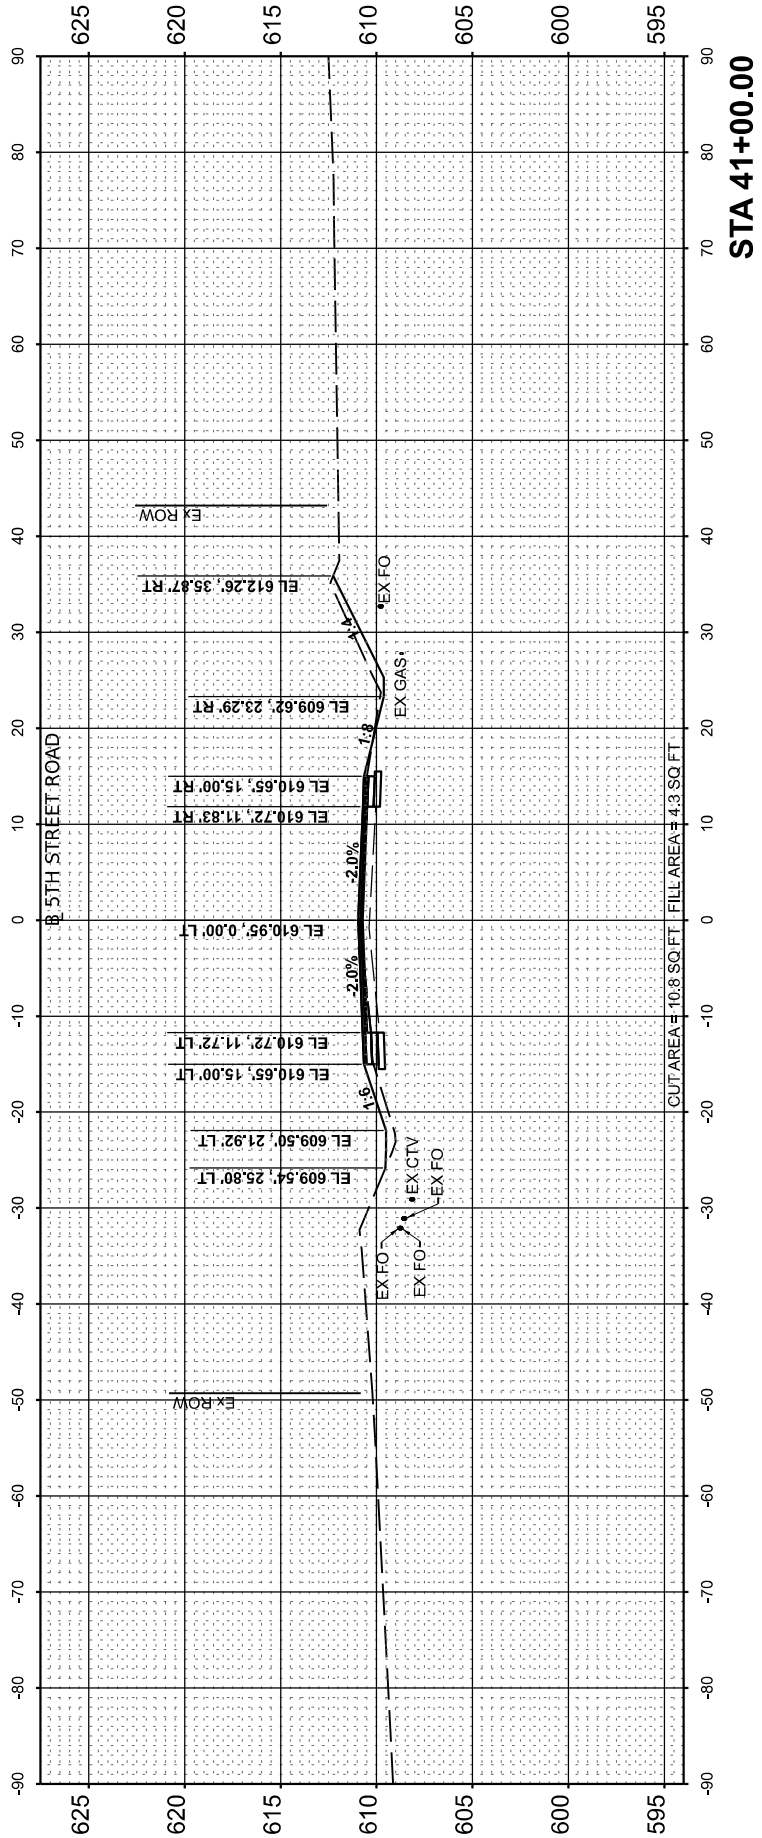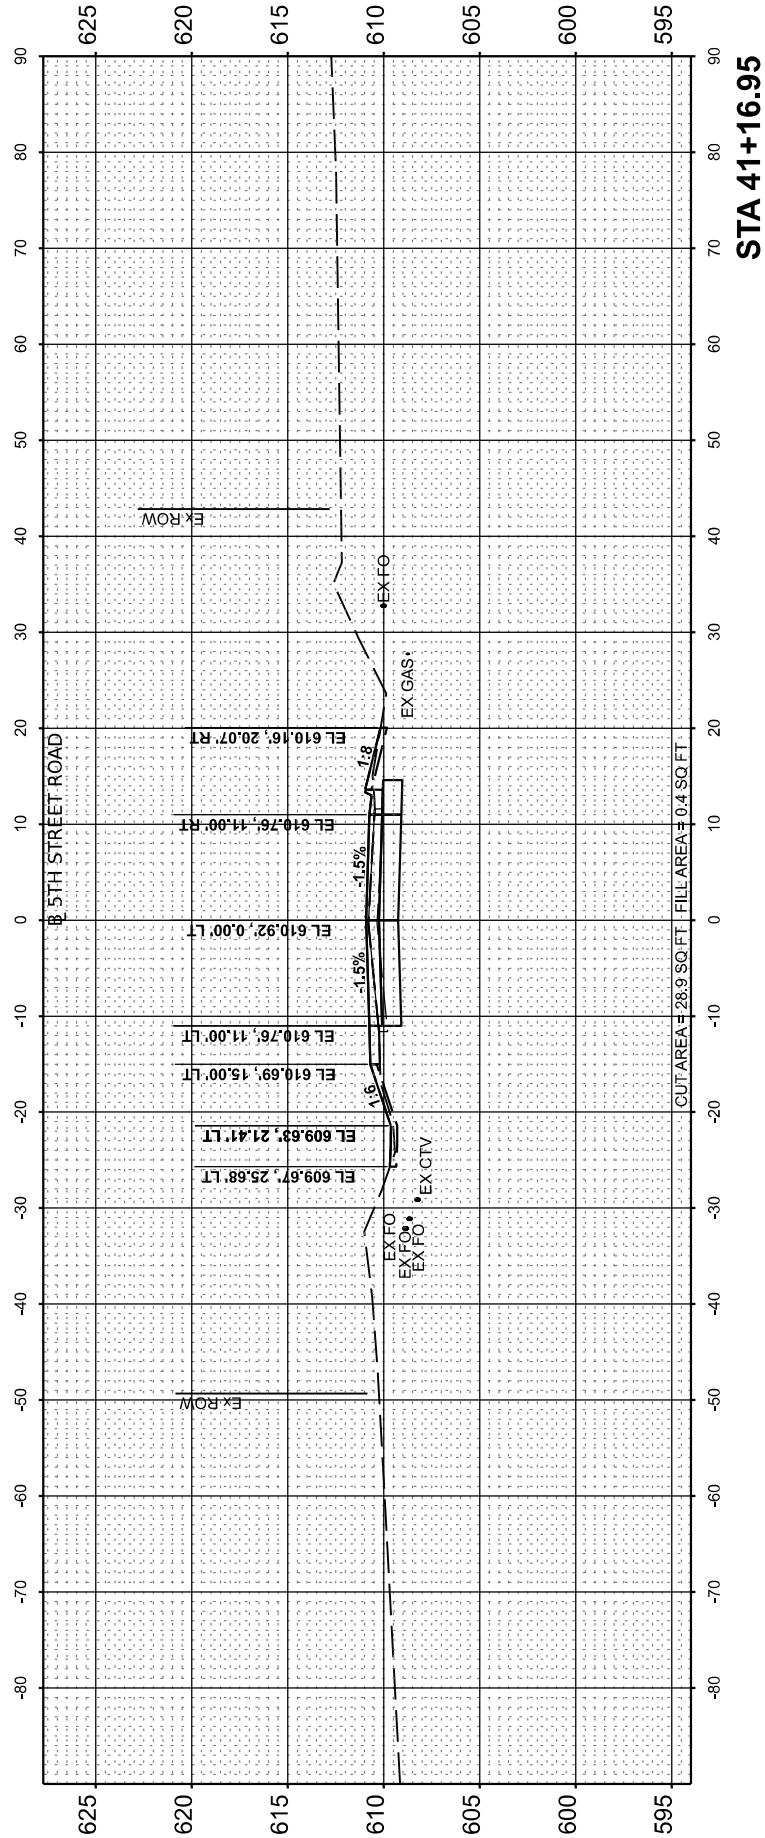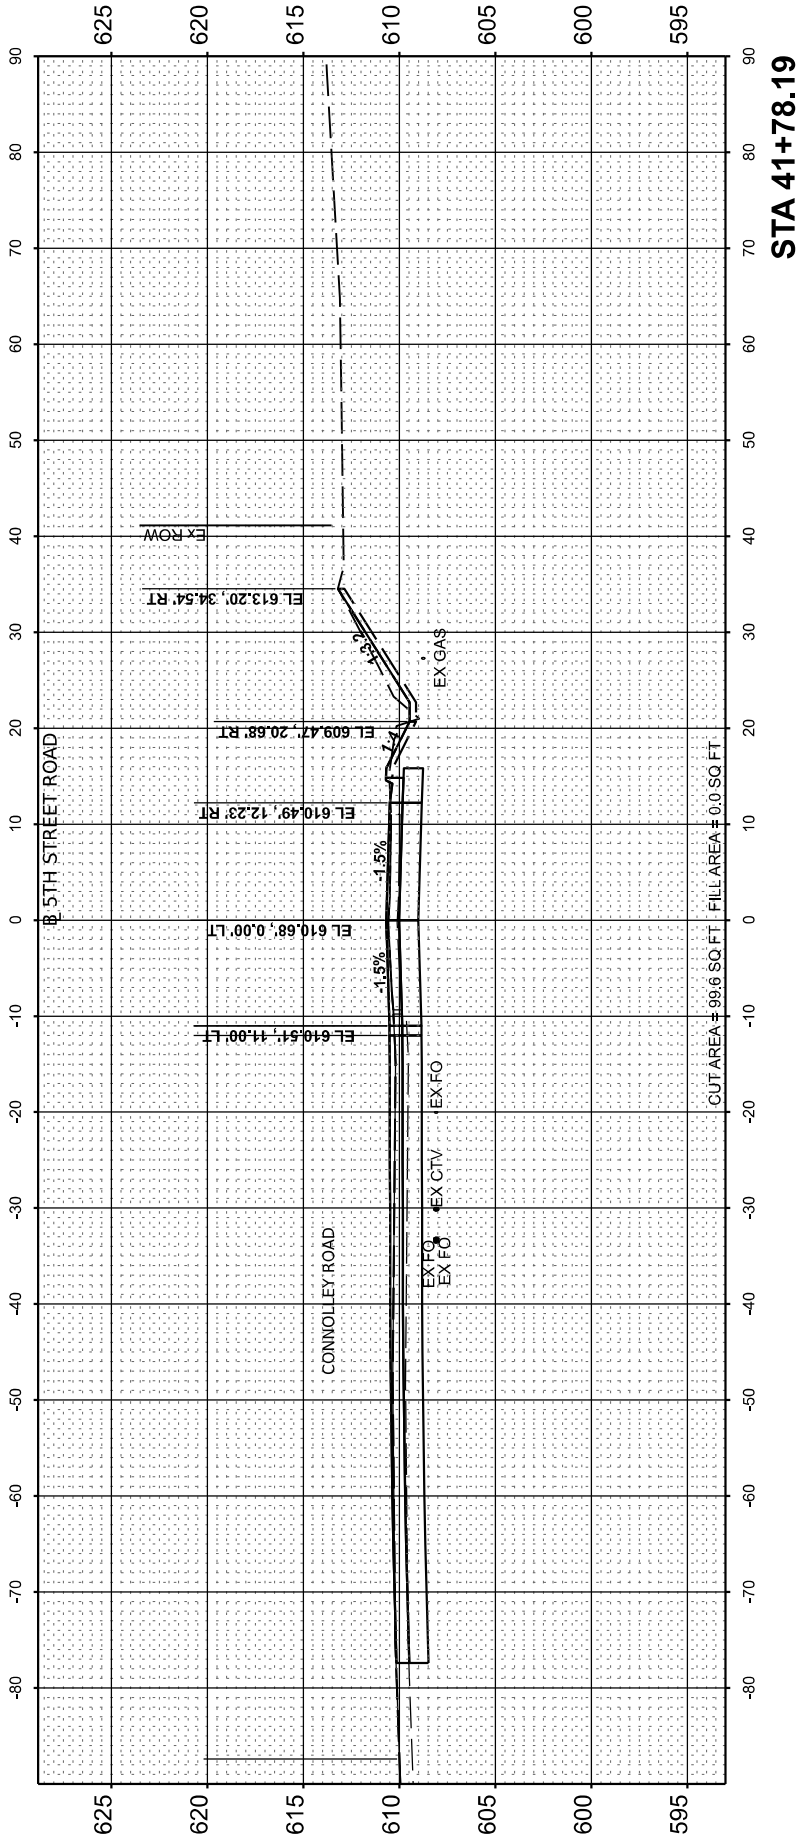

FINAL	SURVEYED	BY	DATE
SURVEY	PLOTTED		
NOTE BOOK	TEMPLATE		
NO.	AREAS CHECKED		

ORIGINAL	SURVEYED	BY	DATE
SURVEY	PLOTTED		
NOTE BOOK	TEMPLATE		
NO.	AREAS CHECKED		

DESIGNED	
DRAWN	
REVIEWED	




MODEL: PAL_5th_Rev15d - 42+00.00
FILE NAME: I:\05\052092\CAD\Road\Sheet\Phase 2\stc-sec01.dgn

Final	USER NAME	= Ander00846	DESIGNED -	BAB	REVISED -	
			DRAWN -	RLA	REVISED -	
	PLOT SCALE	= 0.16666685' / in.	CHECKED -	MB	REVISED -	
	PLOT DATE	= 11/21/2024	DATE -	11/22/2024	REVISED -	

STATE OF ILLINOIS
DEPARTMENT OF TRANSPORTATION

SCALE: 1" = 10'		SHEET	OF	SHEETS	STA.
5TH STREET ROAD CROSS SECTIONS					

F.A. RTE.	SECTION	COUNTY	TOTAL SHEETS	SHEET NO.
569	98-00081-00-PV	LOGAN	184	144
05S2092		CONTRACT NO. 93826		
ILLINOIS		FED. AID PROJECT		

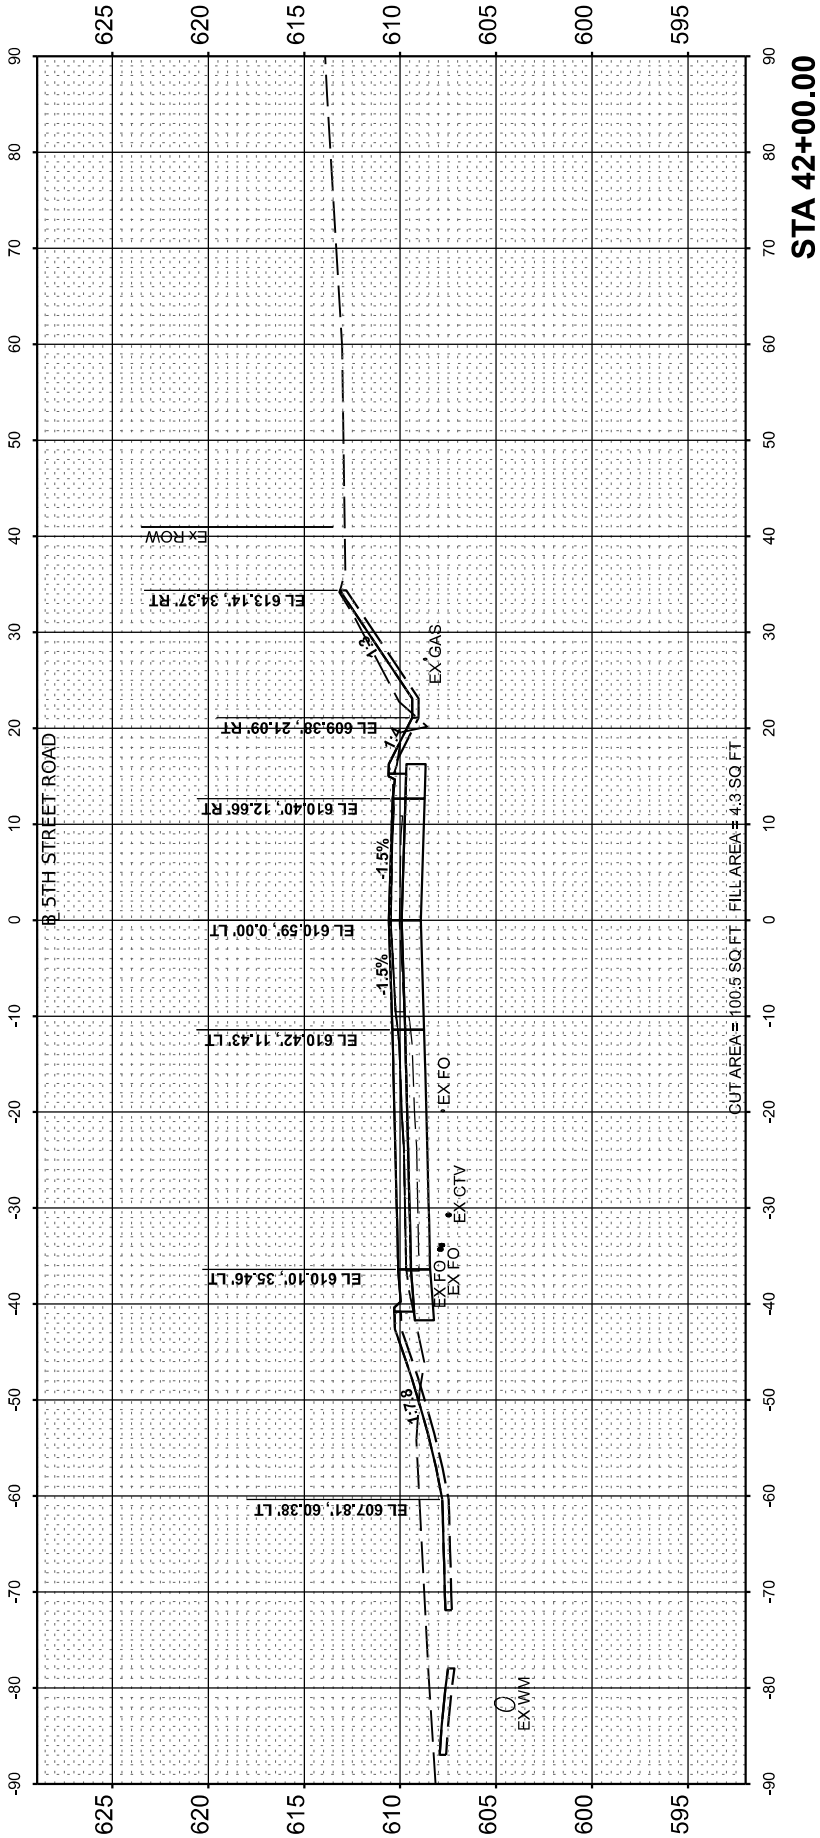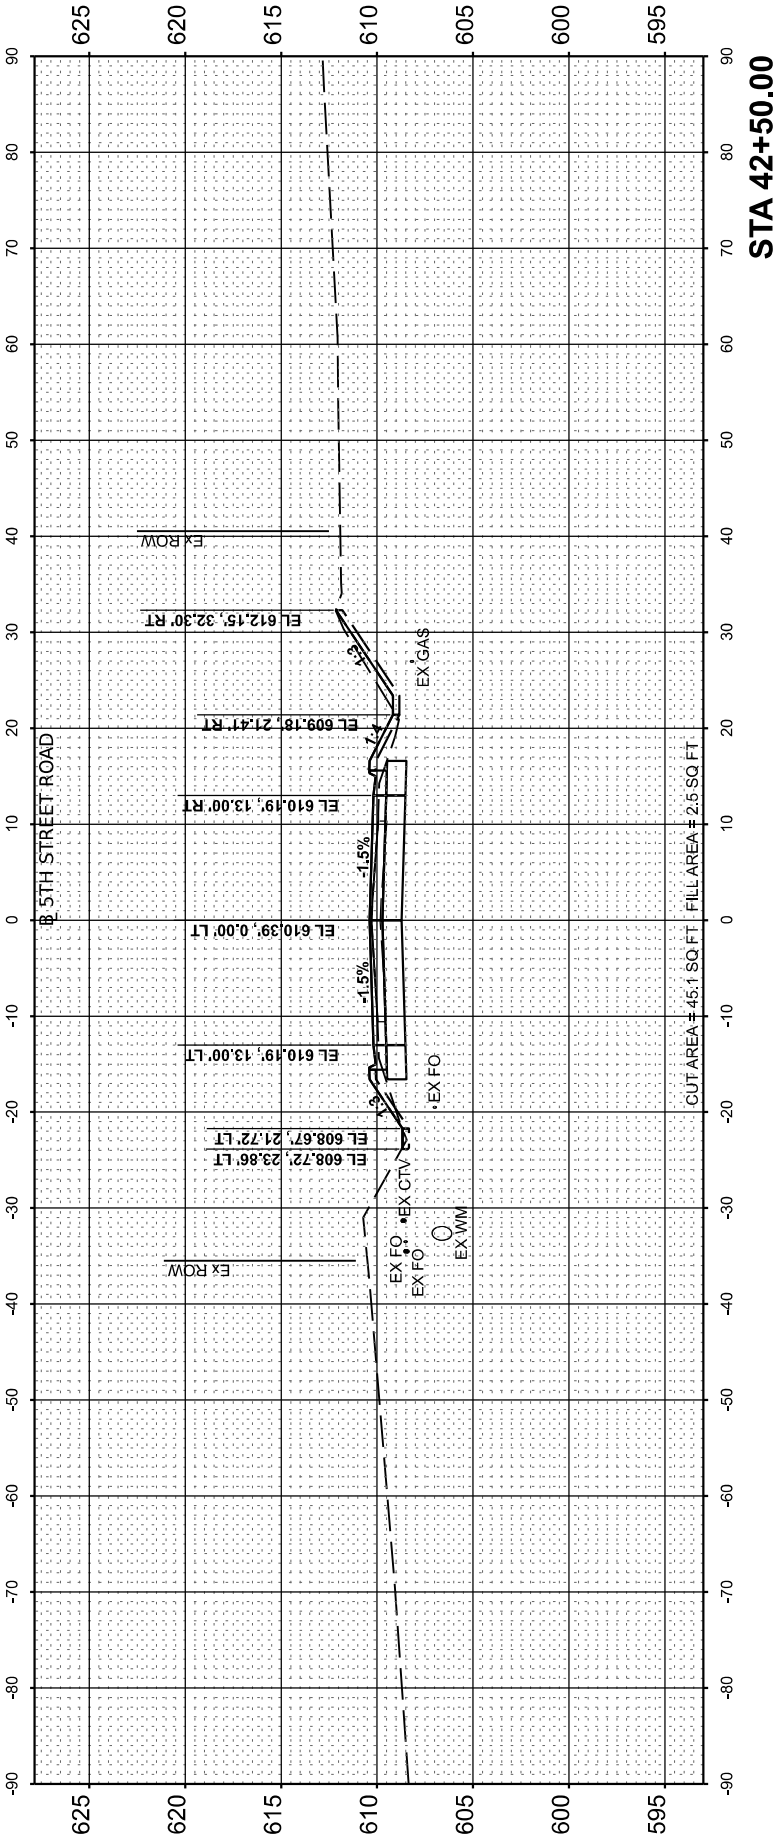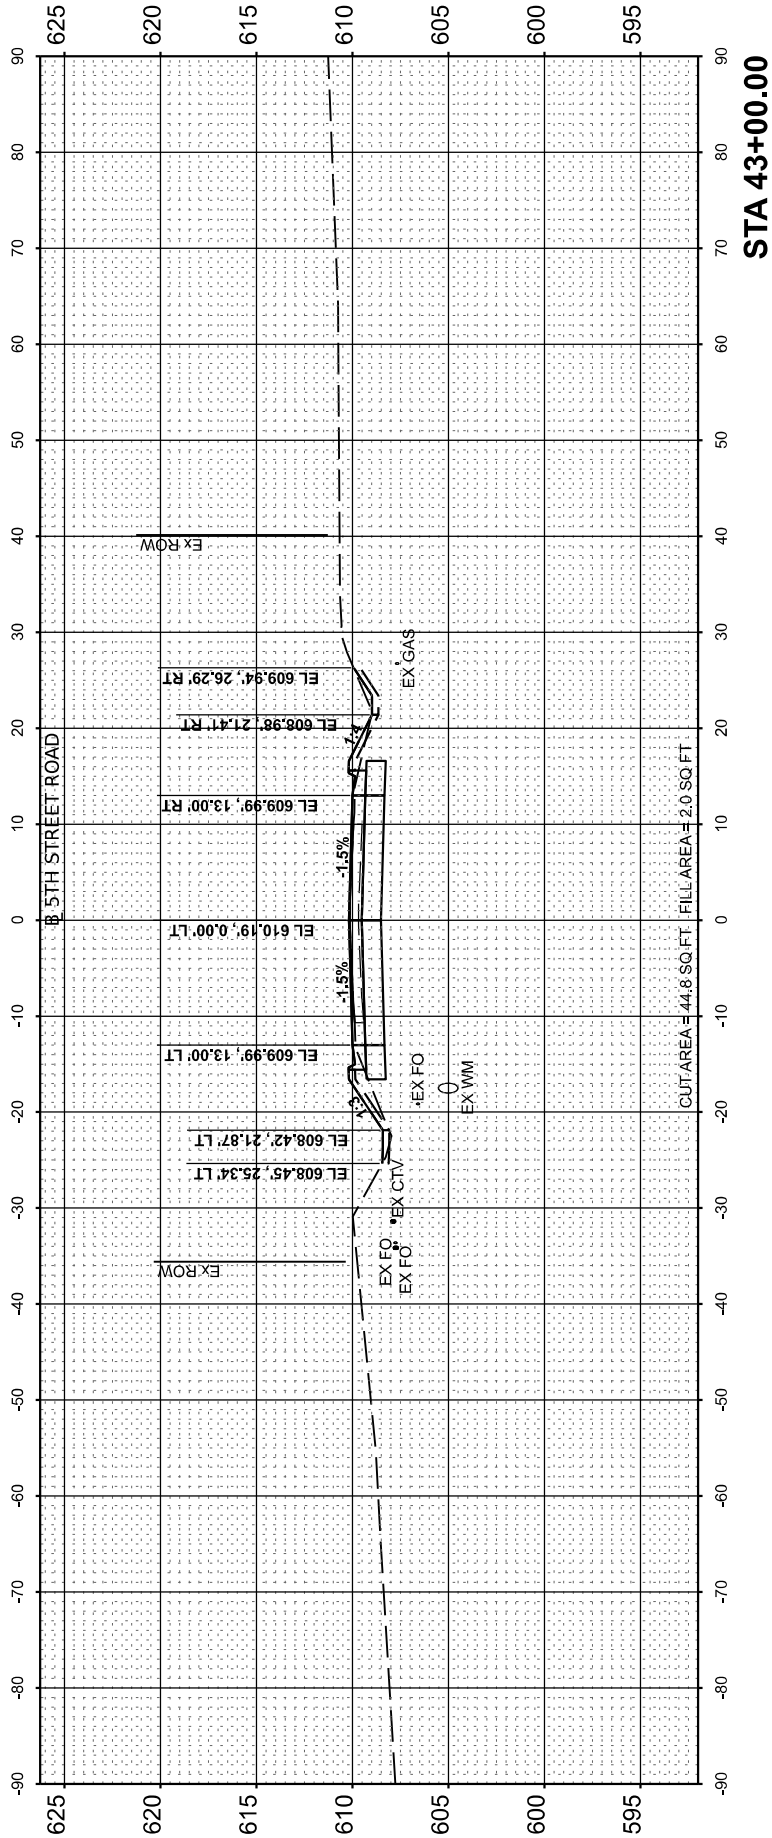

FINAL SURVEY NO.	NO.	NOTE BOOK	SURVEYED PLOTTED TEMPLATE AREAS CHECKED	BY	DATE

ORIGINAL SURVEY NO.	NO.	NOTE BOOK	SURVEYED PLOTTED TEMPLATE AREAS CHECKED	BY	DATE

DESIGNED	
DRAWN	
REVIEWED	

MODEL: PAL_5th_Revised - 43+50.00
FILE NAME: I:\05\052092\CAD\Road\Sheet\Phase 2\stcrsec01.dgn

Final




USER NAME	= Ander00846	DESIGNED -	BAB	REVISED -	
		DRAWN -	RLA	REVISED -	
PLOT SCALE	= 0.16666685 ' / in.	CHECKED -	MB	REVISED -	
PLOT DATE	= 11/21/2024	DATE -	11/22/2024	REVISED -	

STATE OF ILLINOIS
DEPARTMENT OF TRANSPORTATION

SCALE: 1" = 10' SHEET OF SHEETS STA.

5TH STREET ROAD
CROSS SECTIONS

F.A. RTE.	SECTION	COUNTY	TOTAL SHEETS	SHEET NO.
569	98-00081-00-PV	LOGAN	184	145
05S2092		CONTRACT NO. 93826		
		ILLINOIS	FED. AID PROJECT	

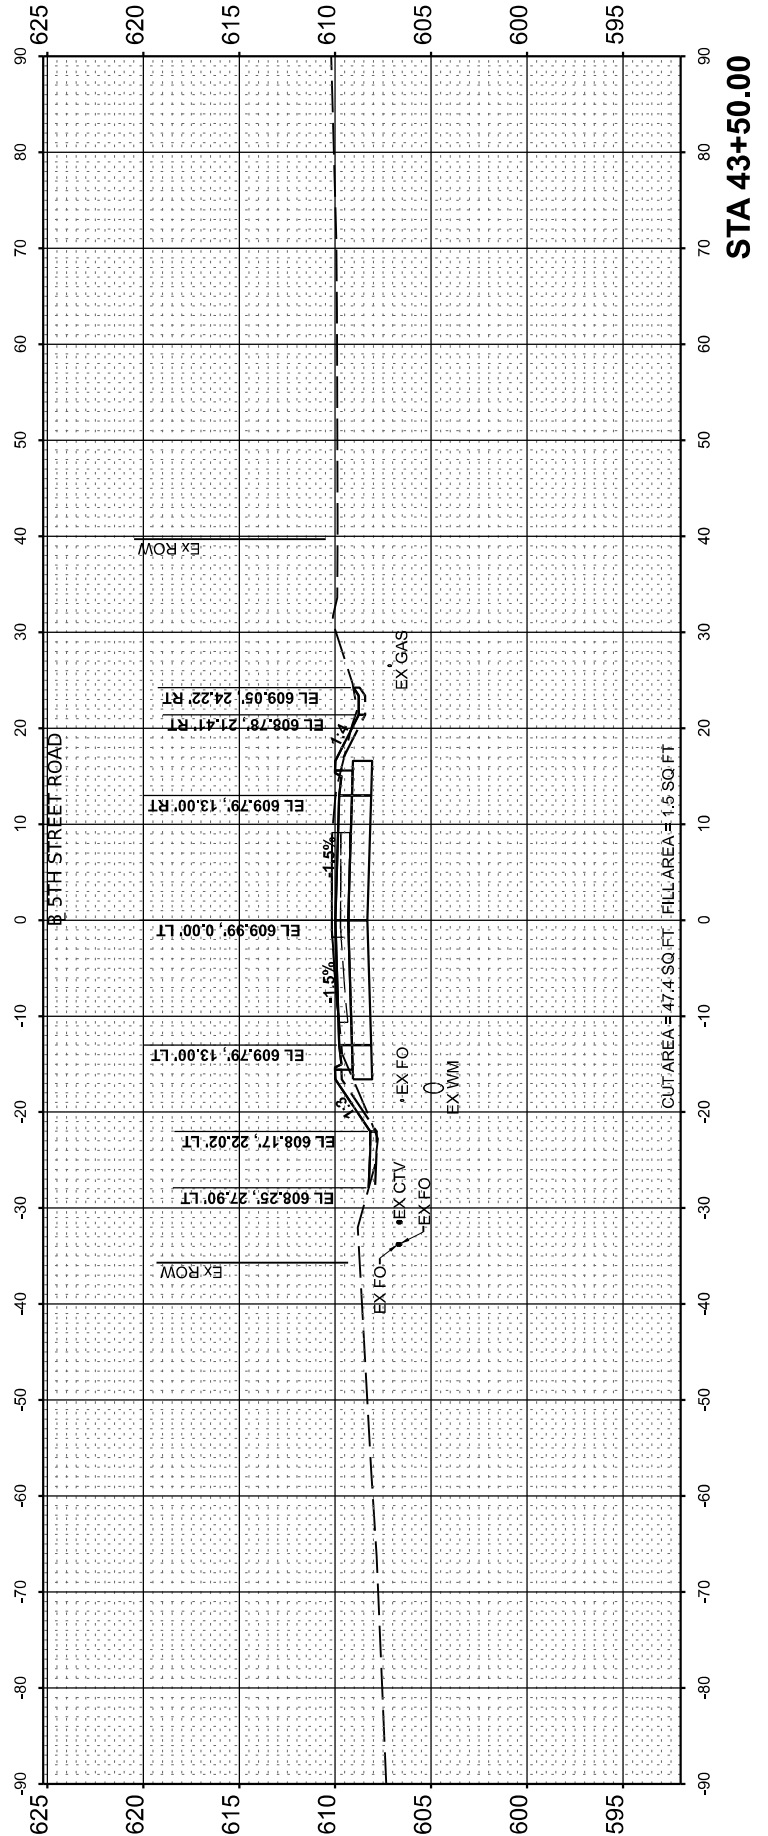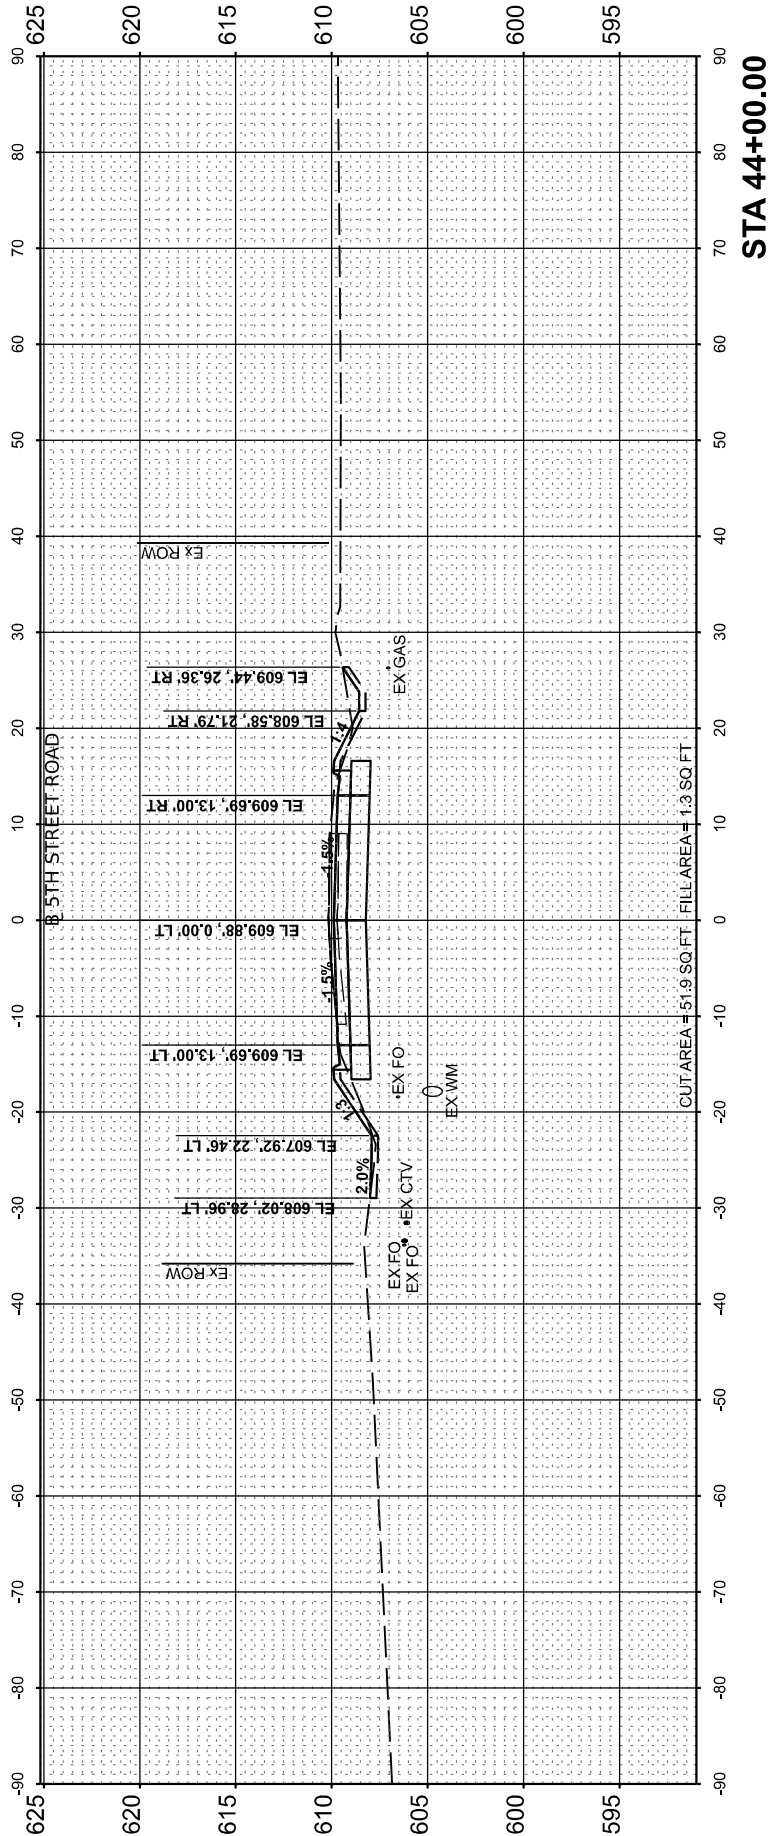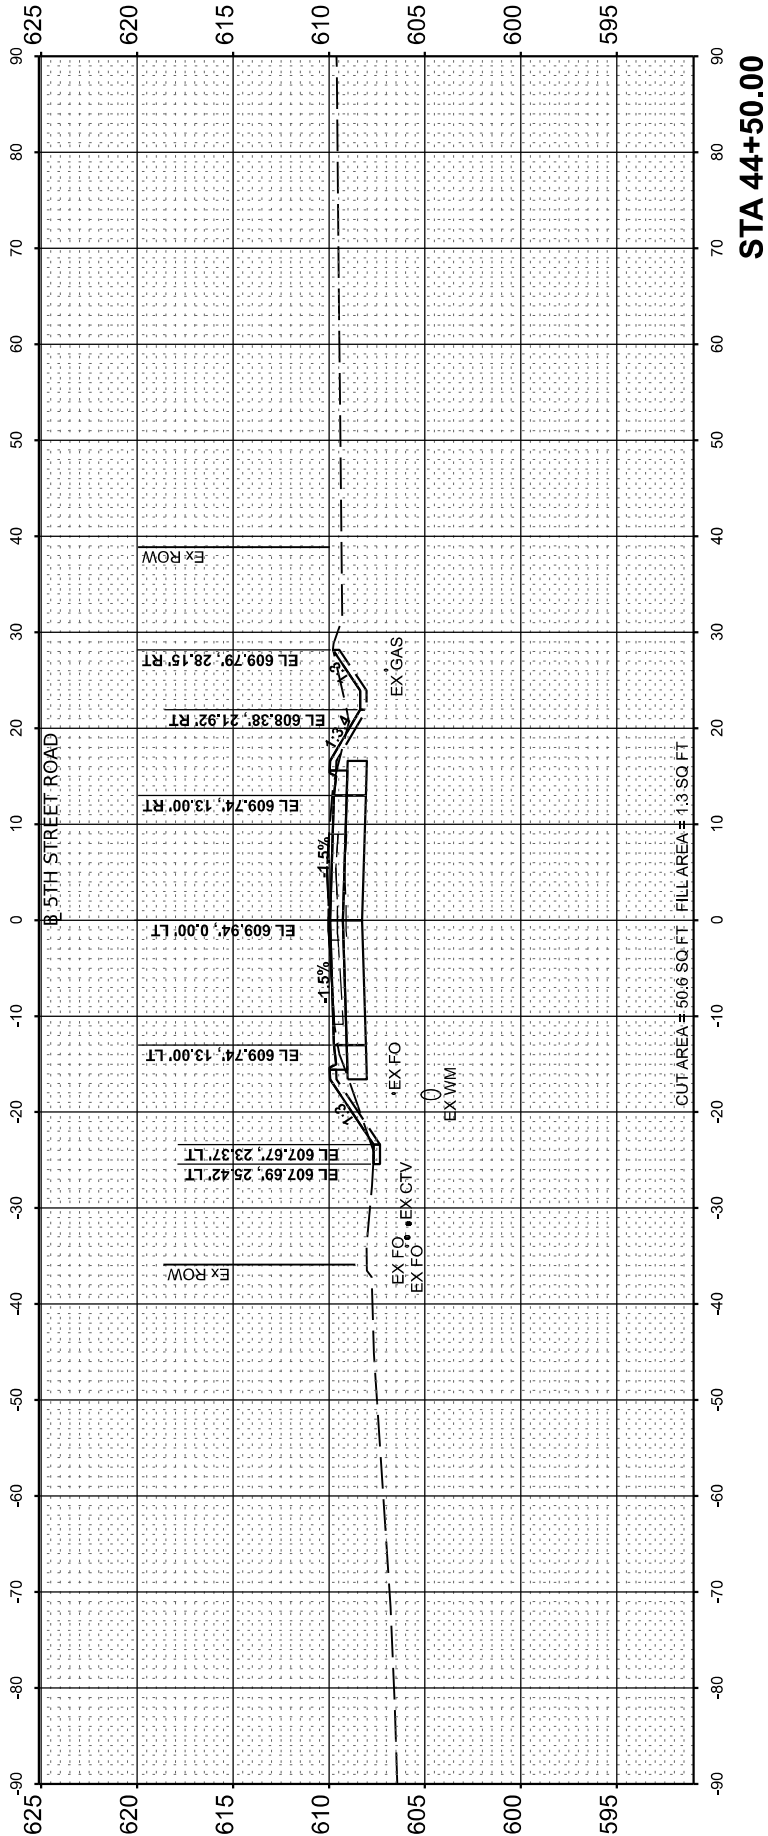

FINAL	SURVEYED	BY	DATE
SURVEY	PLOTTED		
NOTE BOOK	TEMPLATE		
NO.	AREAS CHECKED		

ORIGINAL	SURVEYED	BY	DATE
SURVEY	PLOTTED		
NOTE BOOK	TEMPLATE		
NO.	AREAS CHECKED		

MODEL: PA_5th_Rev15d - 46+50.00
FILE NAME: I:\05\052092\CAD\Road\Sheet\Phase 2\1st-csec01.dgn

USER NAME	= Ander00846	DESIGNED -	BAB	REVISED -	
PLOT SCALE	= 0.16666685" / in.	DRAWN -	RLA	REVISED -	
PLOT DATE	= 11/22/2024	CHECKED -	MB	REVISED -	
		DATE -	11/22/2024	REVISED -	


STATE OF ILLINOIS
DEPARTMENT OF TRANSPORTATION

SCALE: 1" = 10'


SHEET OF SHEETS STA.

5TH STREET ROAD
CROSS SECTIONS


F.A. RTE.	SECTION	COUNTY	TOTAL SHEETS	SHEET NO.
569	98-00081-00-PV	LOGAN	184	147
	05S2092			CONTRACT NO. 93826
	ILLINOIS	FED. AID PROJECT		

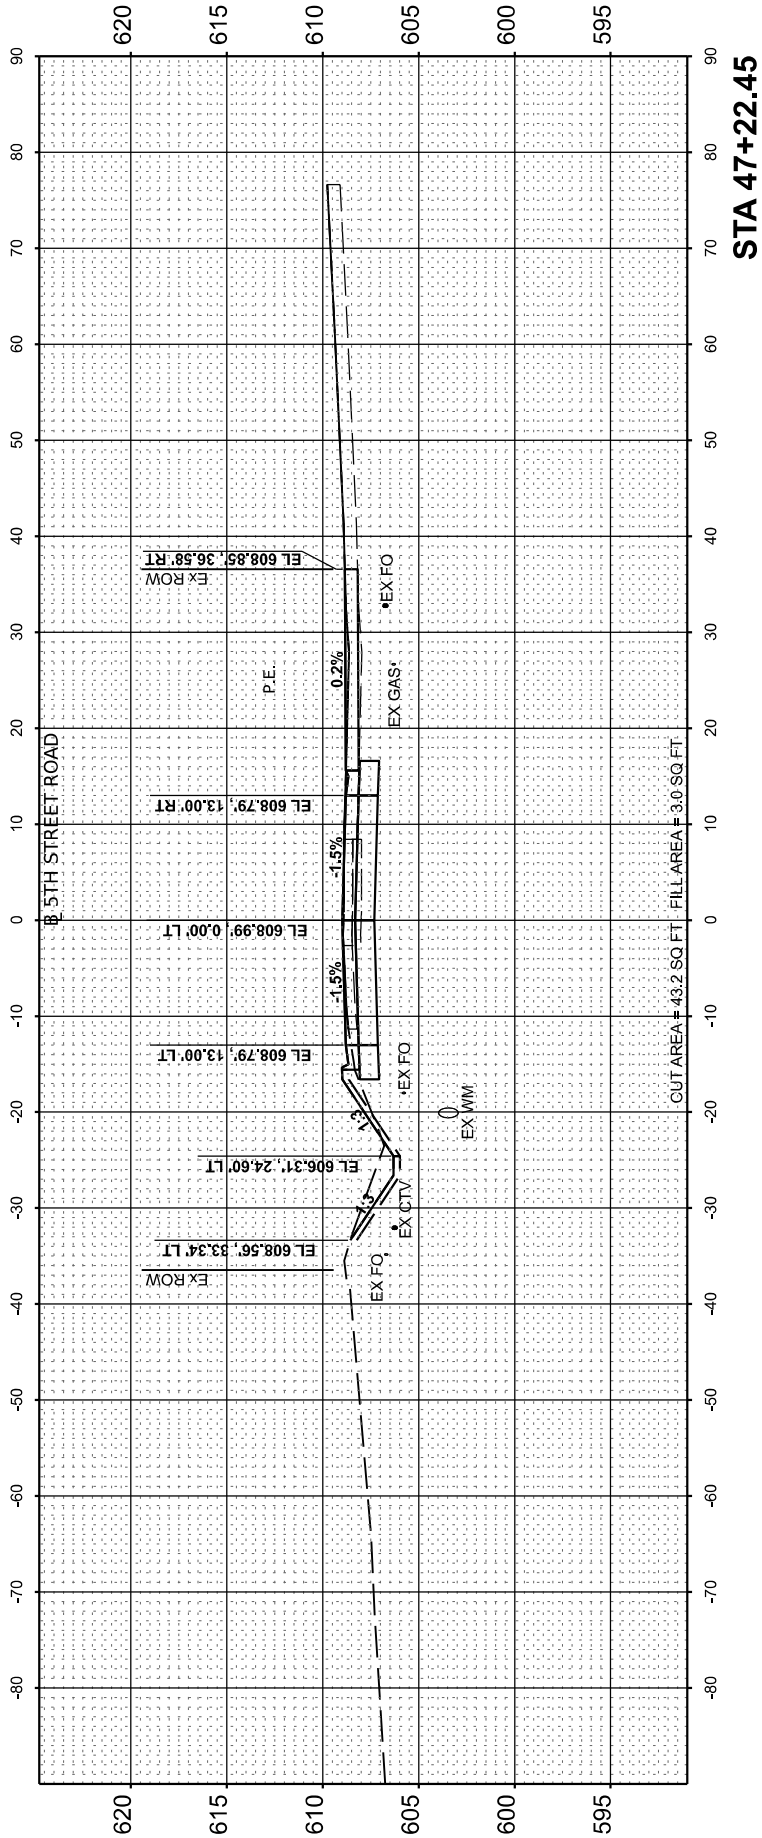

STA 47+22.45

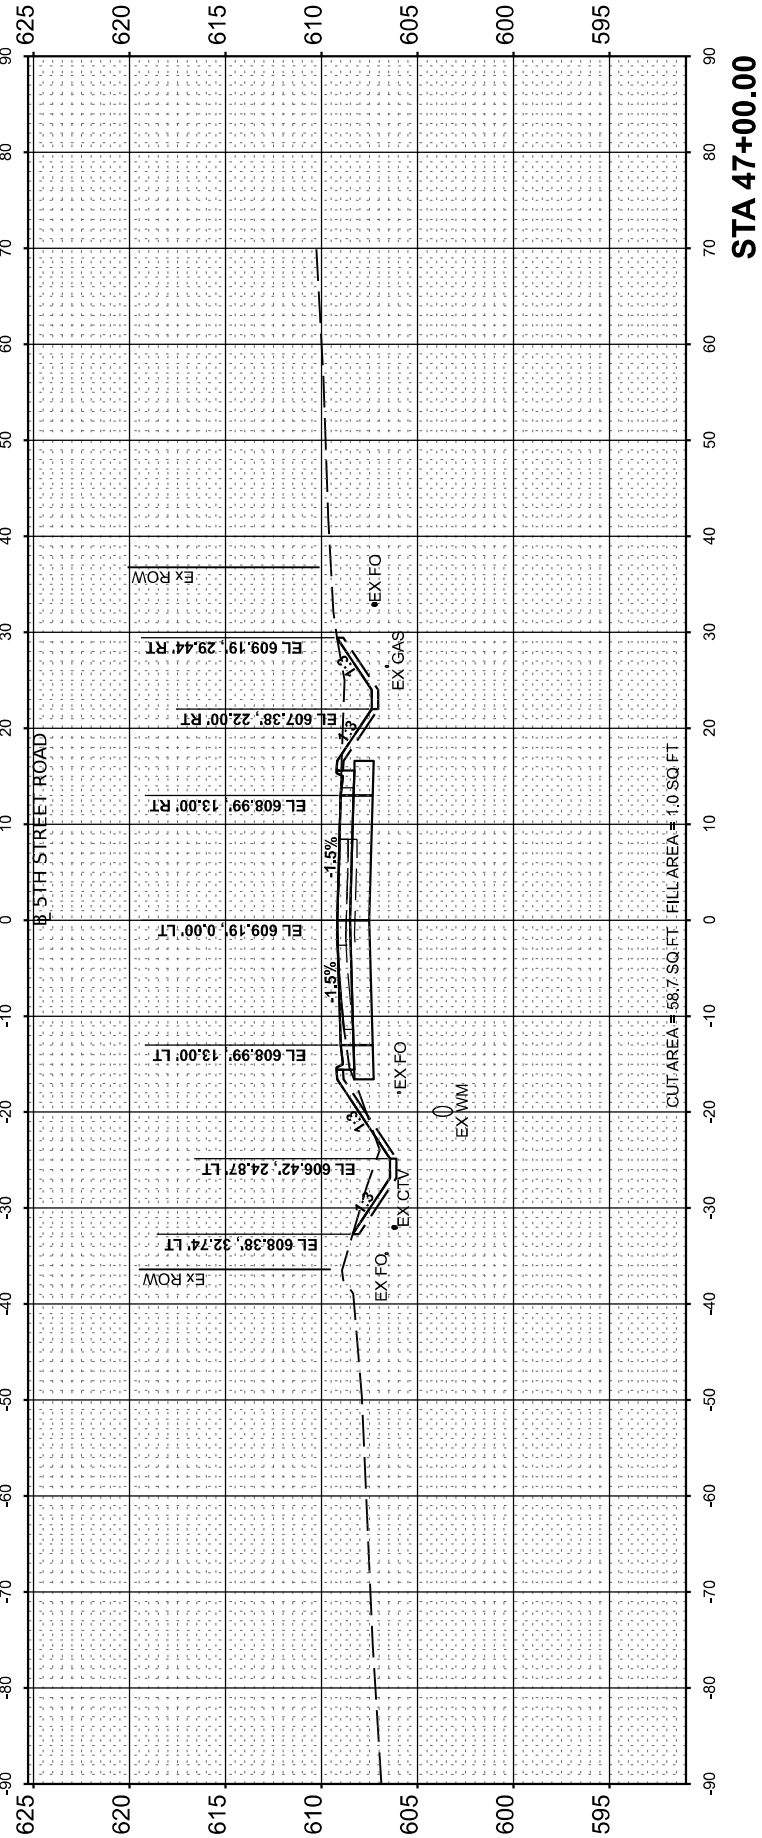

STA 47+00.00

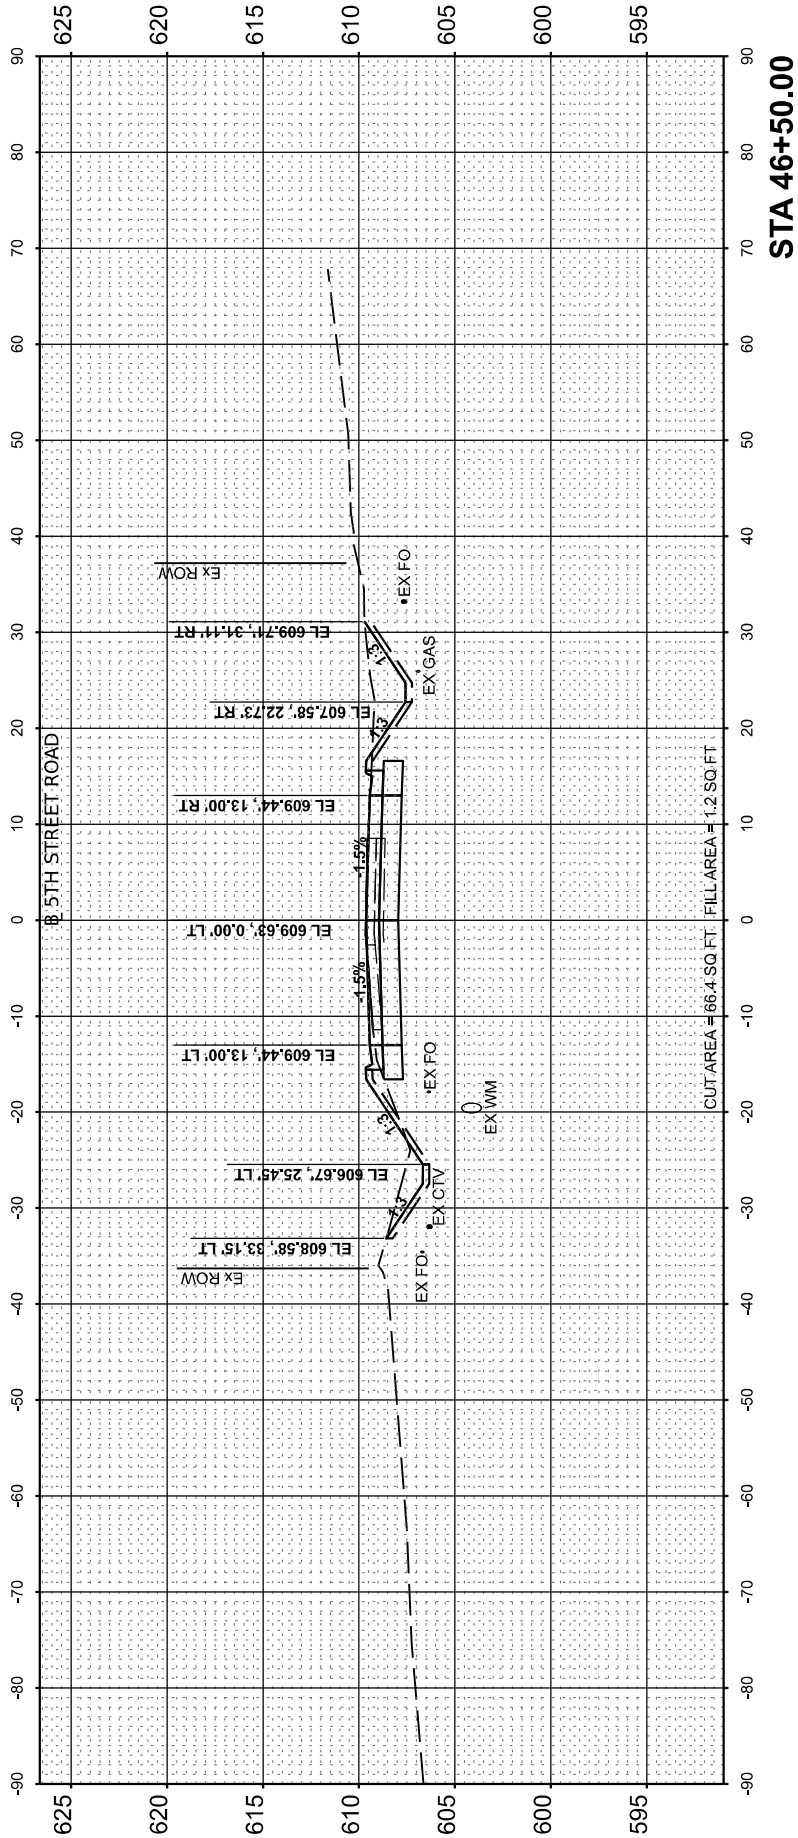

STA 46+50.00

FINAL SURVEY NO.	SURVEYED PLOTTED NOTE BOOK AREAS CHECKED	BY	DATE

ORIGINAL SURVEY NO.	SURVEYED PLOTTED NOTE BOOK AREAS CHECKED	BY	DATE

DESIGNED	
DRAWN	
REVIEWED	

MODEL: PA_5th_Revised - 47+50.00
FILE NAME: I:\052092\CAD\Road\Sheet\Phase 2\stc-sec01.dgn

Final	USER NAME = Ander00846	DESIGNED - BAB	REVISED -
		DRAWN - RLA	REVISED -
	PLOT SCALE = 0.16666685' / in.	CHECKED - MB	REVISED -
	PLOT DATE = 11/21/2024	DATE - 11/22/2024	REVISED -




STATE OF ILLINOIS
DEPARTMENT OF TRANSPORTATION

5TH STREET ROAD
CROSS SECTIONS

SCALE: 1" = 10'

SHEET OF SHEETS STA.

F.A. RTE.	SECTION	COUNTY	TOTAL SHEETS	SHEET NO.
	569 98-00081-00-PV	LOGAN	184	148
	05S2092	CONTRACT NO. 93826		
		ILLINOIS	FED. AID PROJECT	

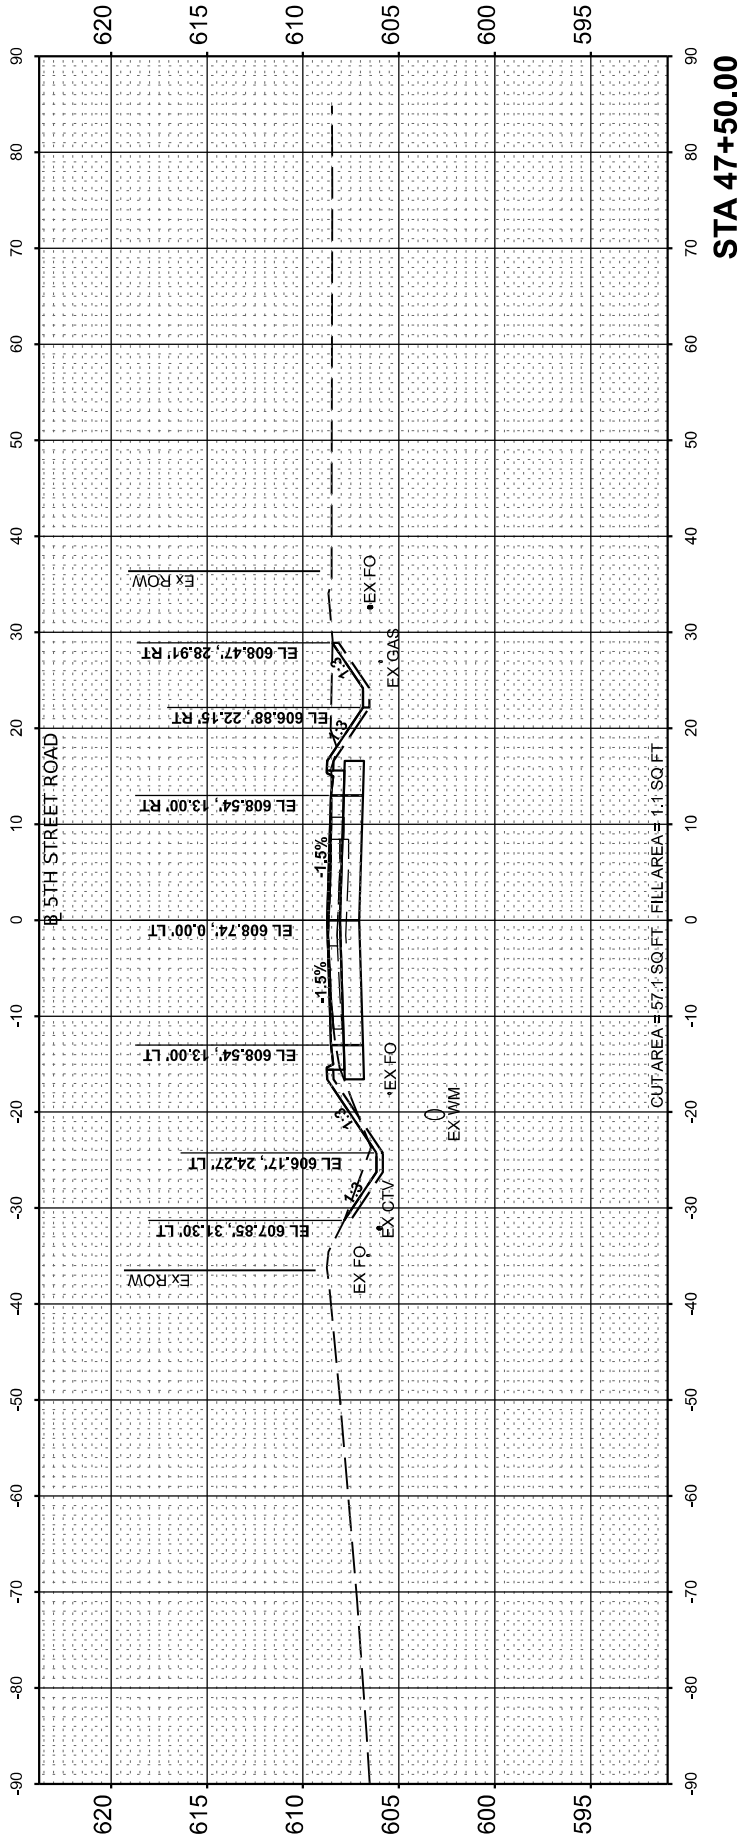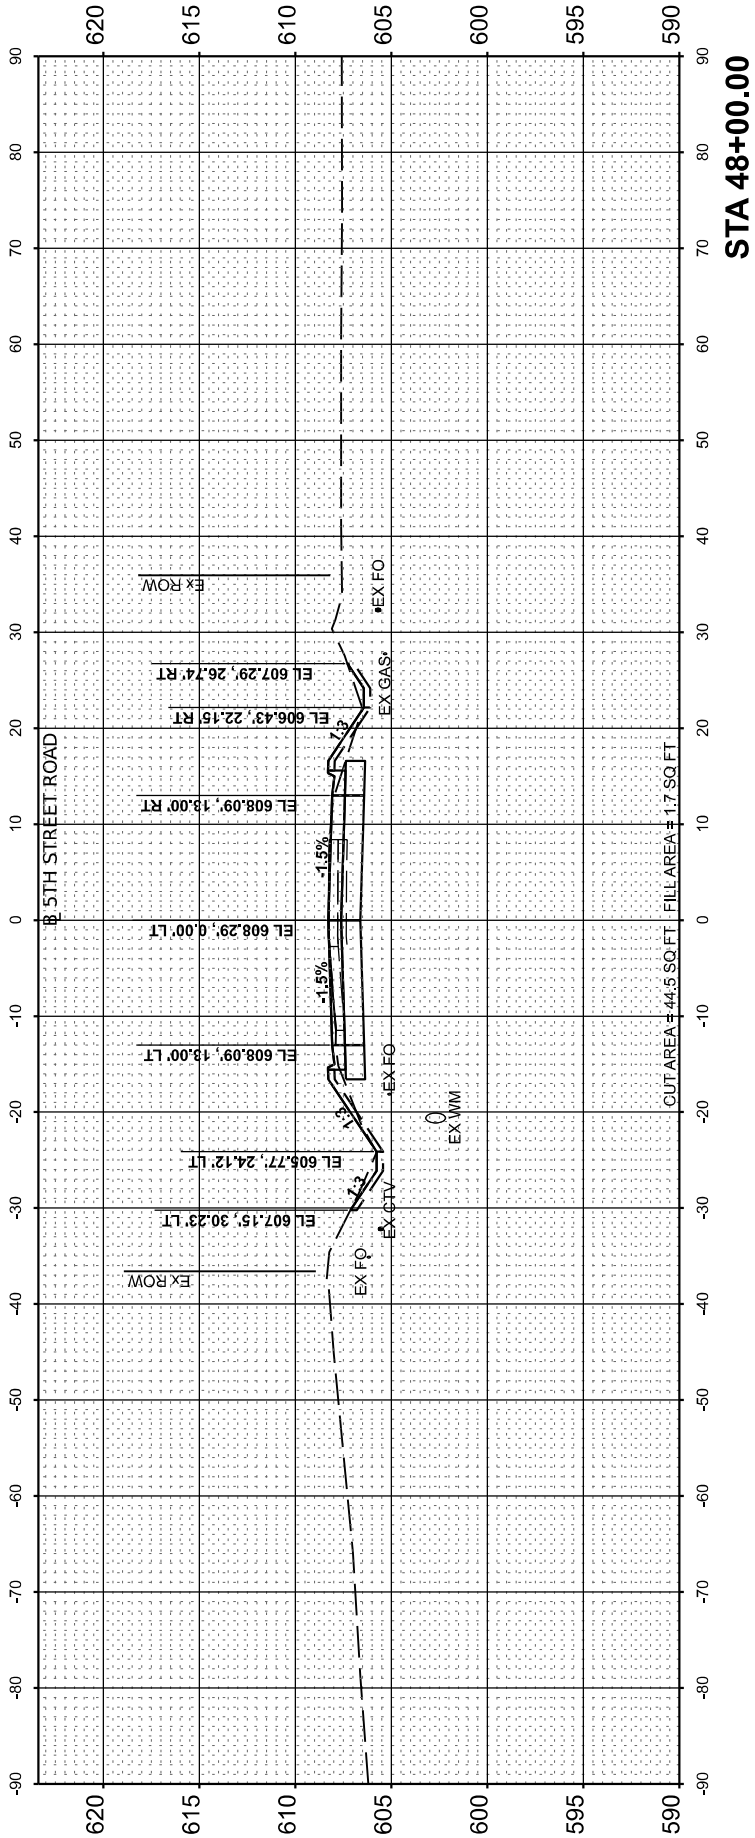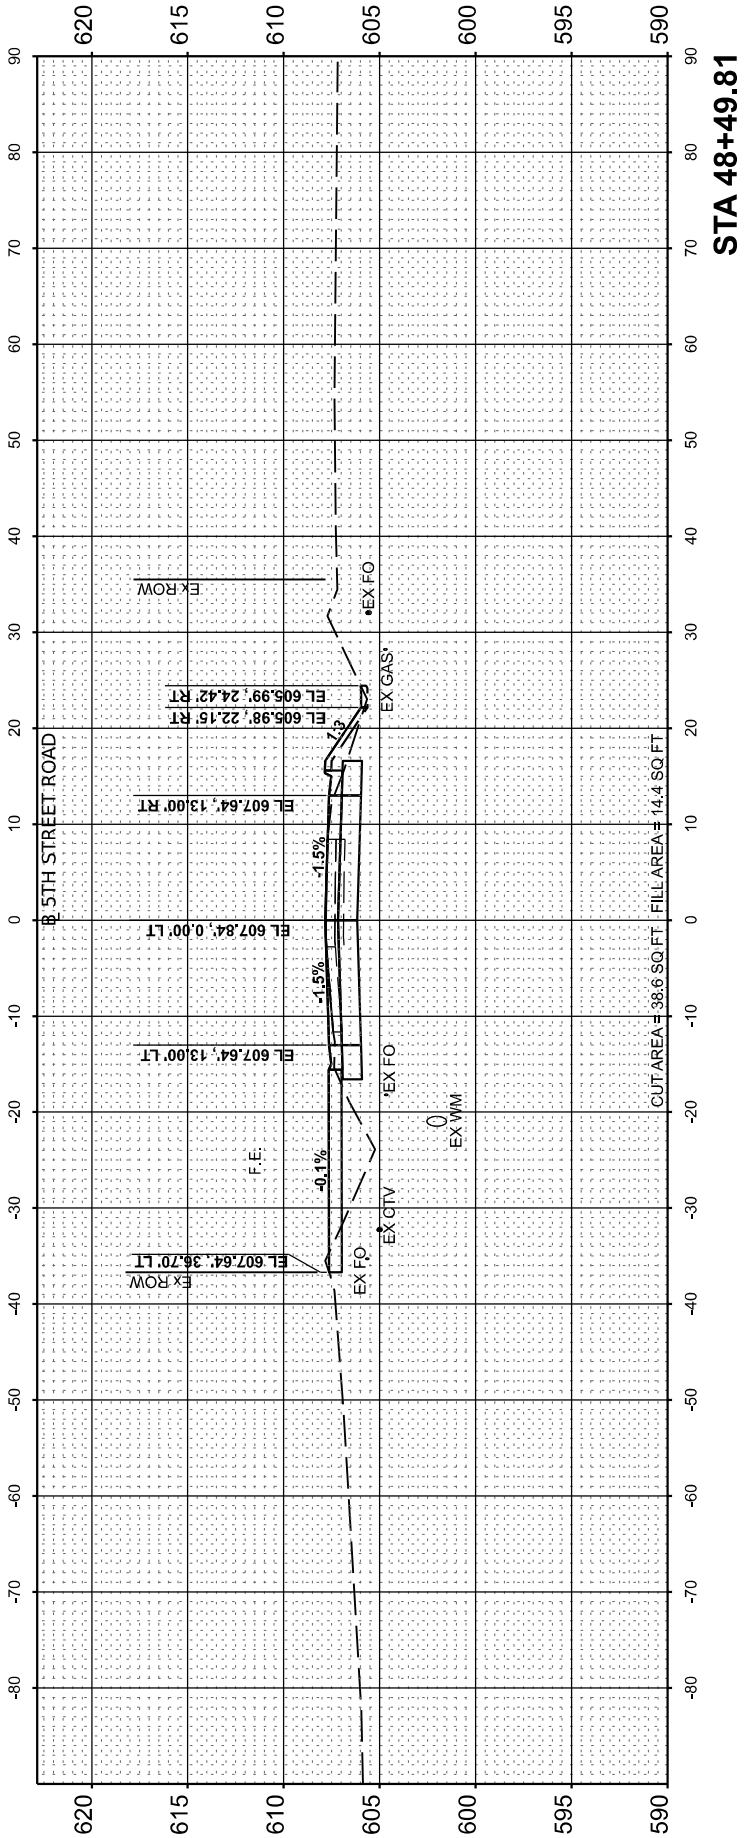

FINAL SURVEY NO.	SURVEYED PLOTTED NOTE BOOK AREAS CHECKED	BY	DATE

ORIGINAL SURVEY NO.	SURVEYED PLOTTED NOTE BOOK AREAS CHECKED	BY	DATE

DESIGNED DRAWN REVIEWED	

MODEL: PAL_5th_Revised - 48+50.00
FILE NAME: I:\050805\05S2092\CAD\Road\Sheet\Phase 2\stcrsec01.dgn

Final




USER NAME = Ander00846	DESIGNED - BAB	REVISED -
	DRAWN - RLA	REVISED -
PLOT SCALE = 0.16666685" / in.	CHECKED - MB	REVISED -
PLOT DATE = 11/21/2024	DATE - 11/22/2024	REVISED -

STATE OF ILLINOIS
DEPARTMENT OF TRANSPORTATION

5TH STREET ROAD
CROSS SECTIONS

SCALE: 1" = 10' SHEET OF SHEETS STA.

F.A. RTE.	SECTION	COUNTY	TOTAL SHEETS	SHEET NO.
569	98-00081-00-PV	LOGAN	184	149
05S2092		CONTRACT NO. 93826		
		ILLINOIS	FED. AID PROJECT	

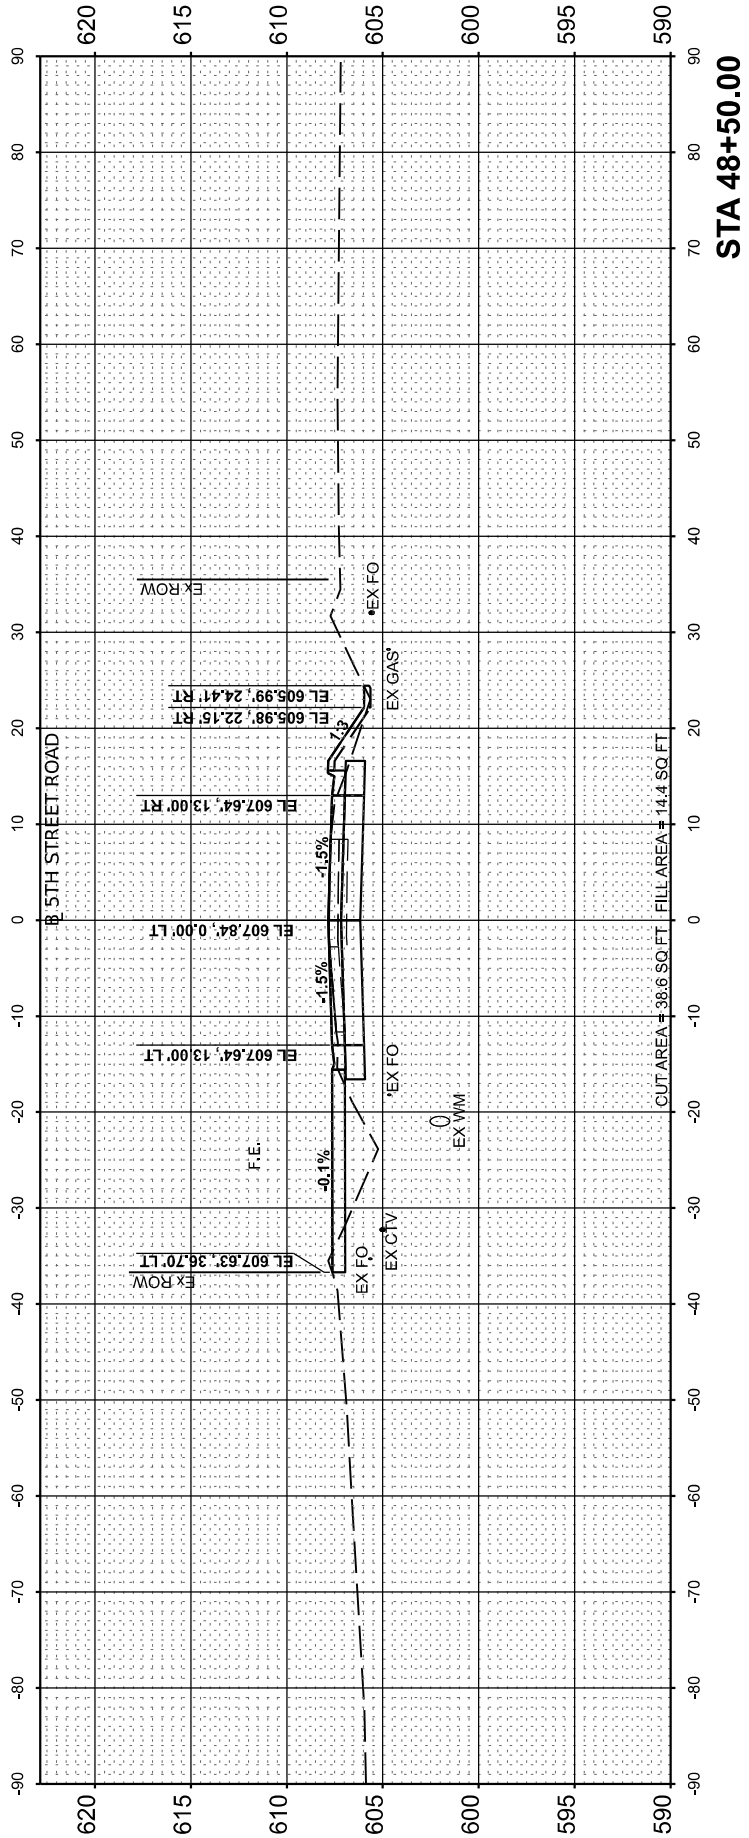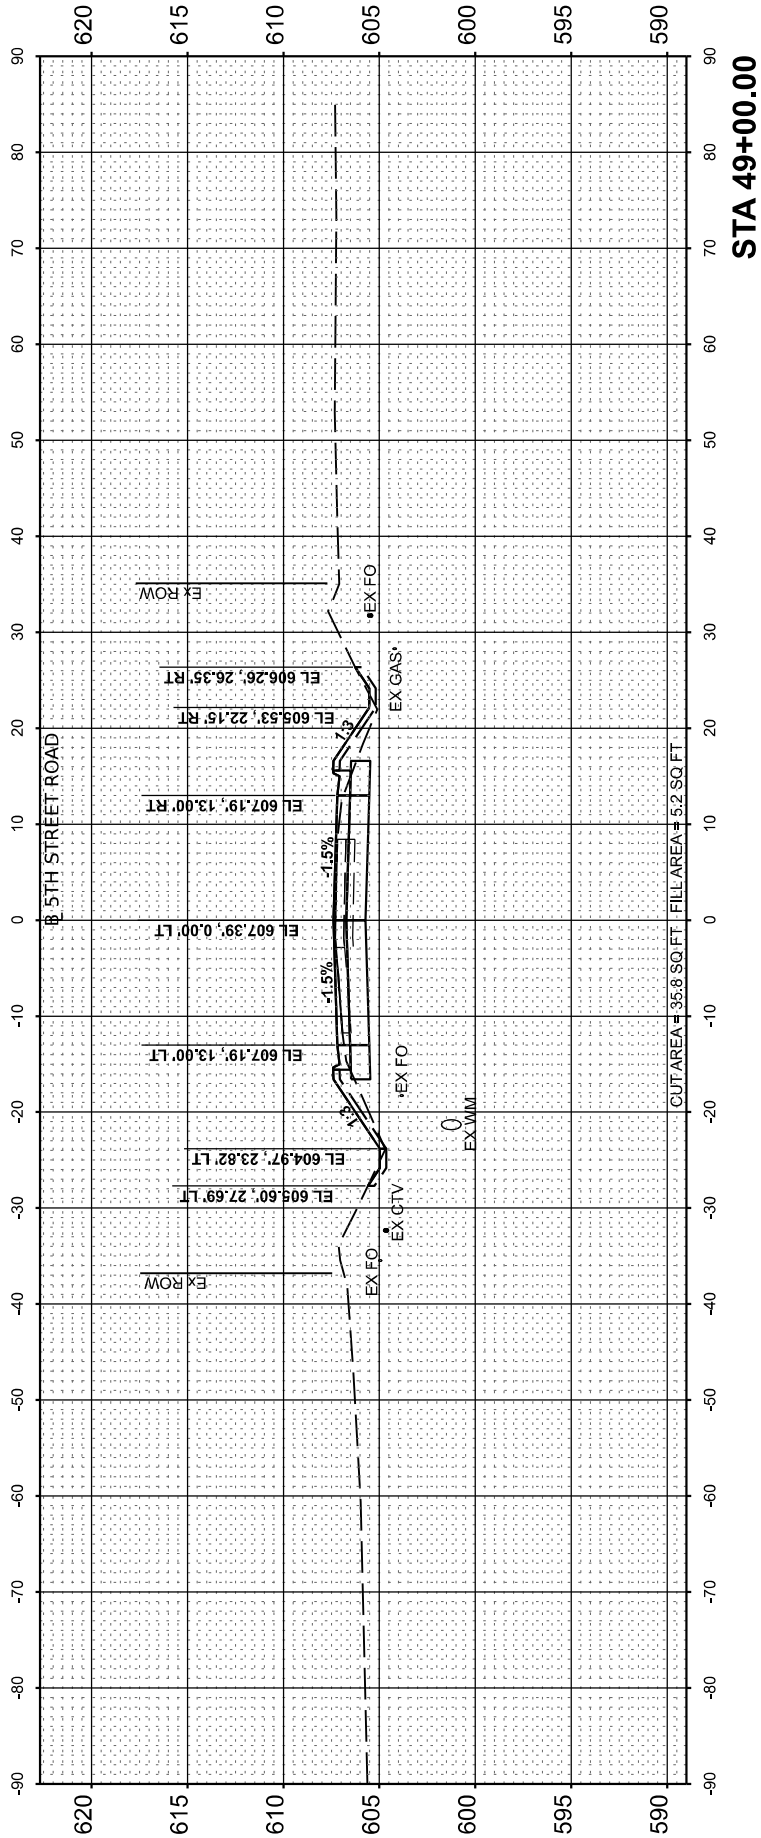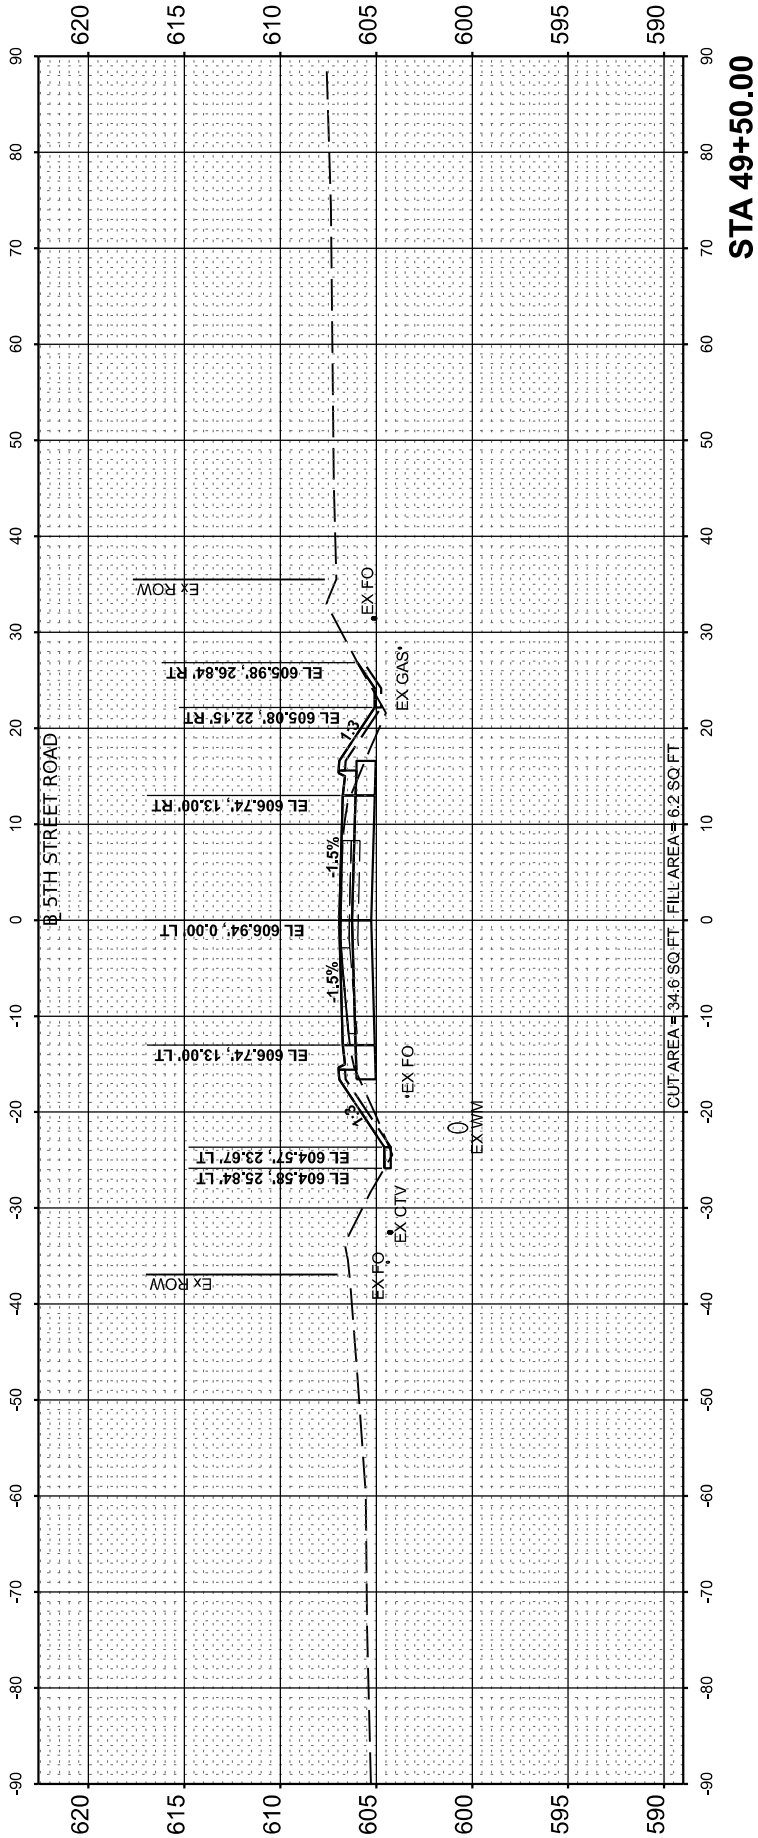

FINAL SURVEY NO.	SURVEYED PLOTTED NOTE BOOK AREAS CHECKED	BY	DATE

ORIGINAL SURVEY NO.	SURVEYED PLOTTED NOTE BOOK AREAS CHECKED	BY	DATE

DESIGNED

DRAWN

REVIEWED

MODEL: P:\AL_5th_Rev15d - 50+00.00

FILE NAME: I:\05\052092\CAD\Road\Sheet\Phase 2\stc-sec01.dgn

Final




USER NAME	= Ander00846	DESIGNED -	BAB	REVISED -	
		DRAWN -	RLA	REVISED -	
PLOT SCALE	= 0.16666685' / in.	CHECKED -	MB	REVISED -	
PLOT DATE	= 11/21/2024	DATE -	11/22/2024	REVISED -	

STATE OF ILLINOIS
DEPARTMENT OF TRANSPORTATION

5TH STREET ROAD
CROSS SECTIONS

SCALE: 1" = 10' SHEET OF SHEETS STA.

F.A. RTE.	SECTION	COUNTY	TOTAL SHEETS	SHEET NO.
569	98-00081-00-PV	LOGAN	184	150
05S2092		CONTRACT NO. 93826		
ILLINOIS		FED. AID PROJECT		

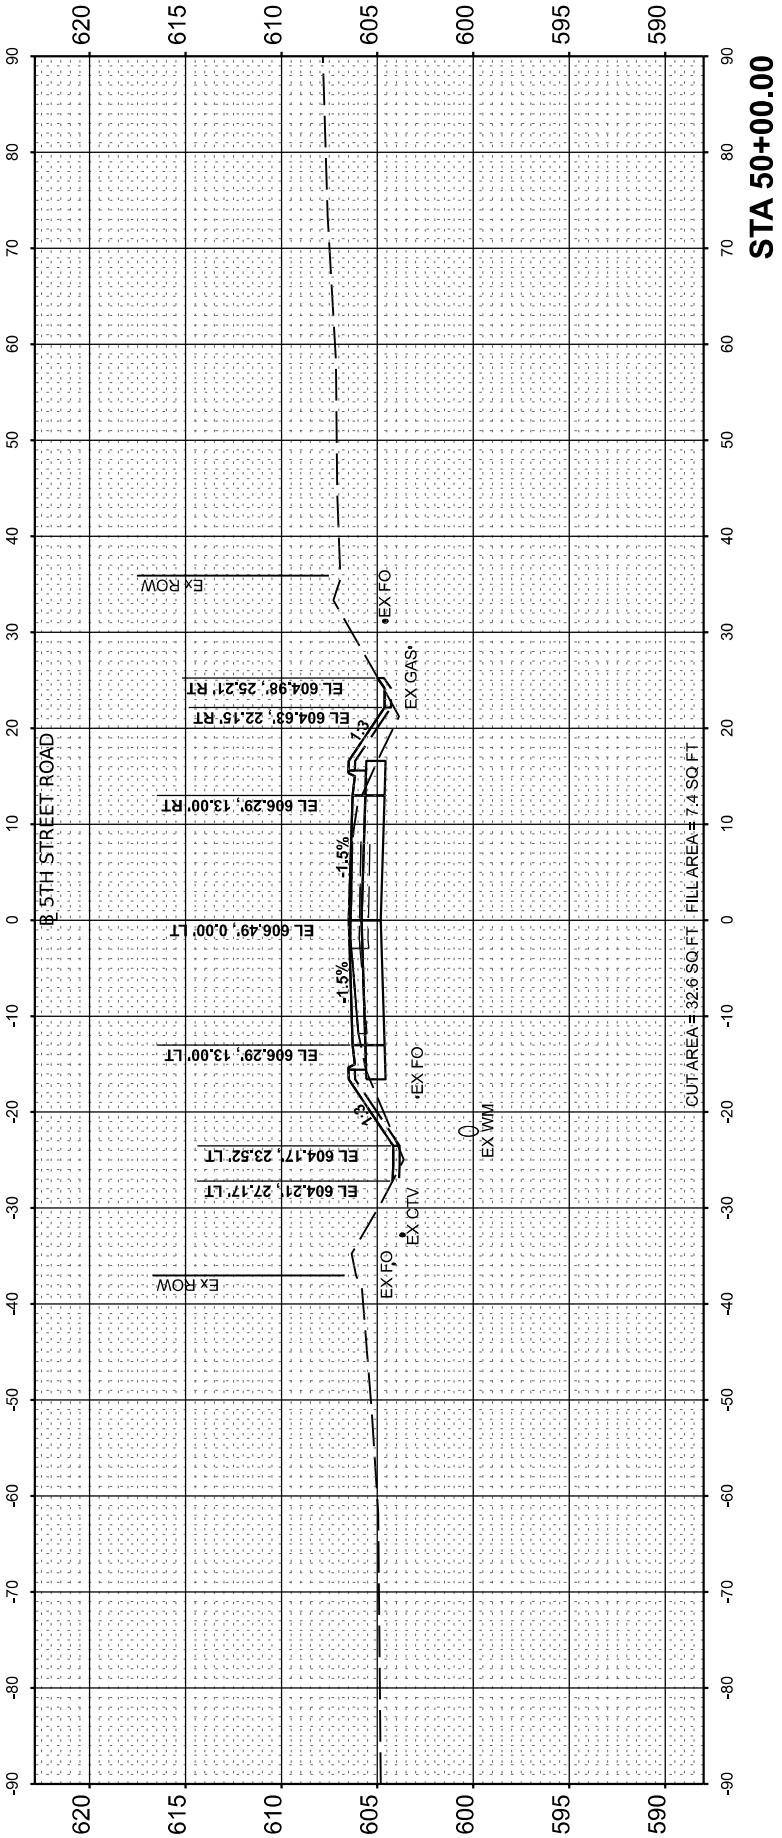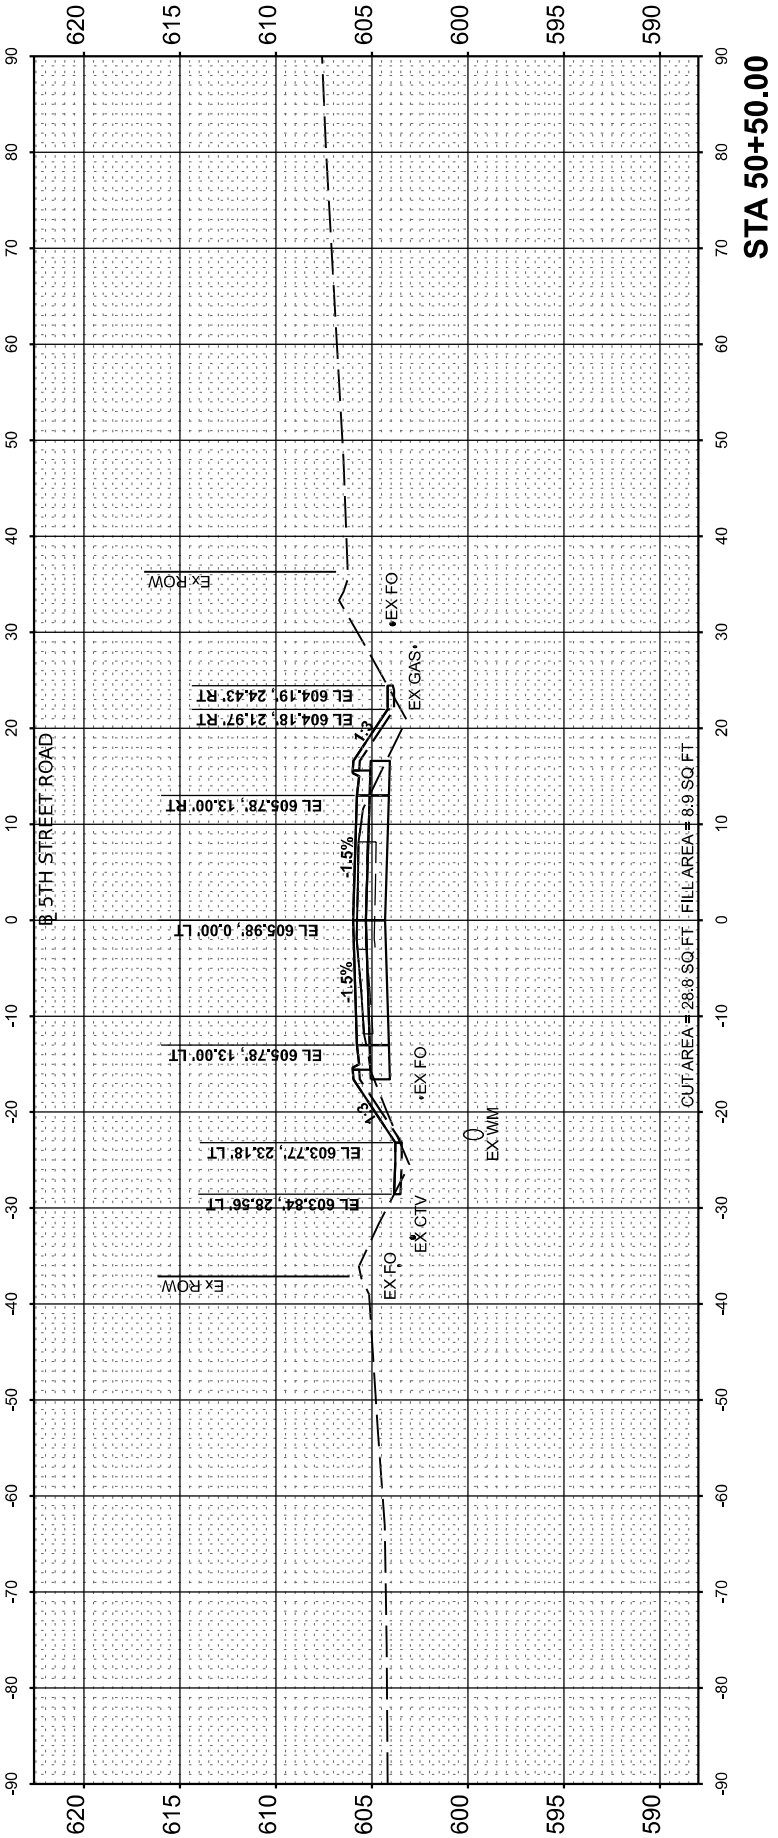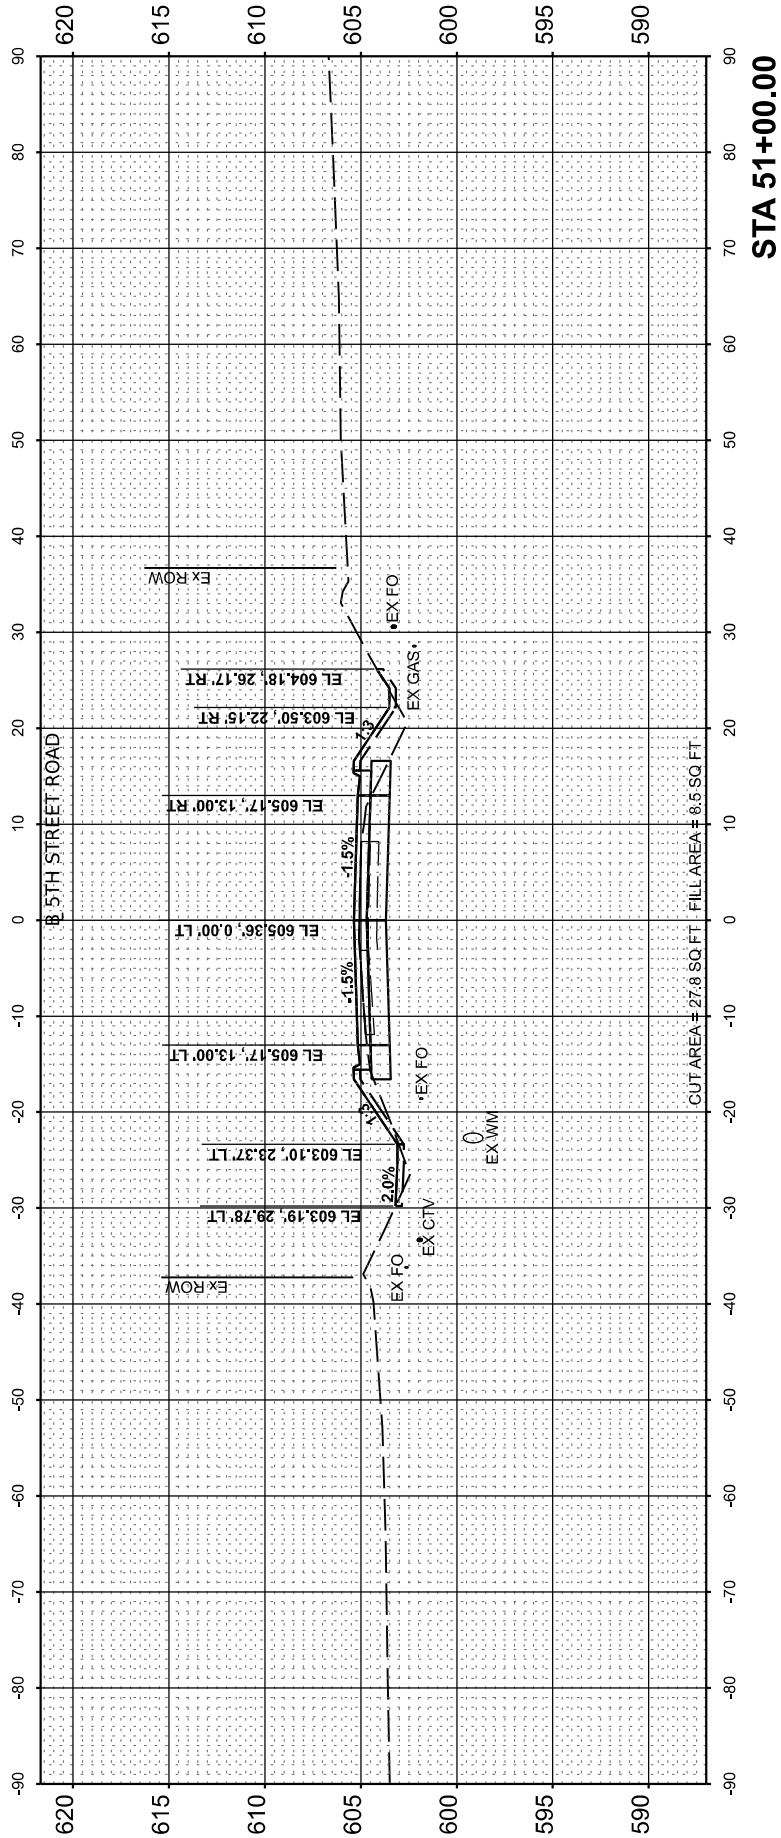

FINAL SURVEY	NO.	SURVEYED PLOTTED NOTE BOOK AREAS CHECKED	BY	DATE

ORIGINAL SURVEY	NO.	SURVEYED PLOTTED NOTE BOOK AREAS CHECKED	BY	DATE

DESIGNED	
DRAWN	
REVIEWED	

MODEL: PAL_5th_Rev15ed - 51+50.00
FILE NAME: I:\05\052092\CAD\Road\Sheet\Phase 2\stcrsec01.dgn

Final




USER NAME	= Ander00846	DESIGNED -	BAB	REVISED -	
		DRAWN -	RLA	REVISED -	
PLOT SCALE	= 0.16666685' / in.	CHECKED -	MB	REVISED -	
PLOT DATE	= 11/21/2024	DATE -	11/22/2024	REVISED -	

STATE OF ILLINOIS
DEPARTMENT OF TRANSPORTATION

5TH STREET ROAD
CROSS SECTIONS

SCALE: 1" = 10' SHEET OF SHEETS STA.

F.A. RTE.	SECTION	COUNTY	TOTAL SHEETS	SHEET NO.
569	98-00081-00-PV	LOGAN	184	151
05S2092		CONTRACT NO. 93826		
		ILLINOIS	FED. AID PROJECT	

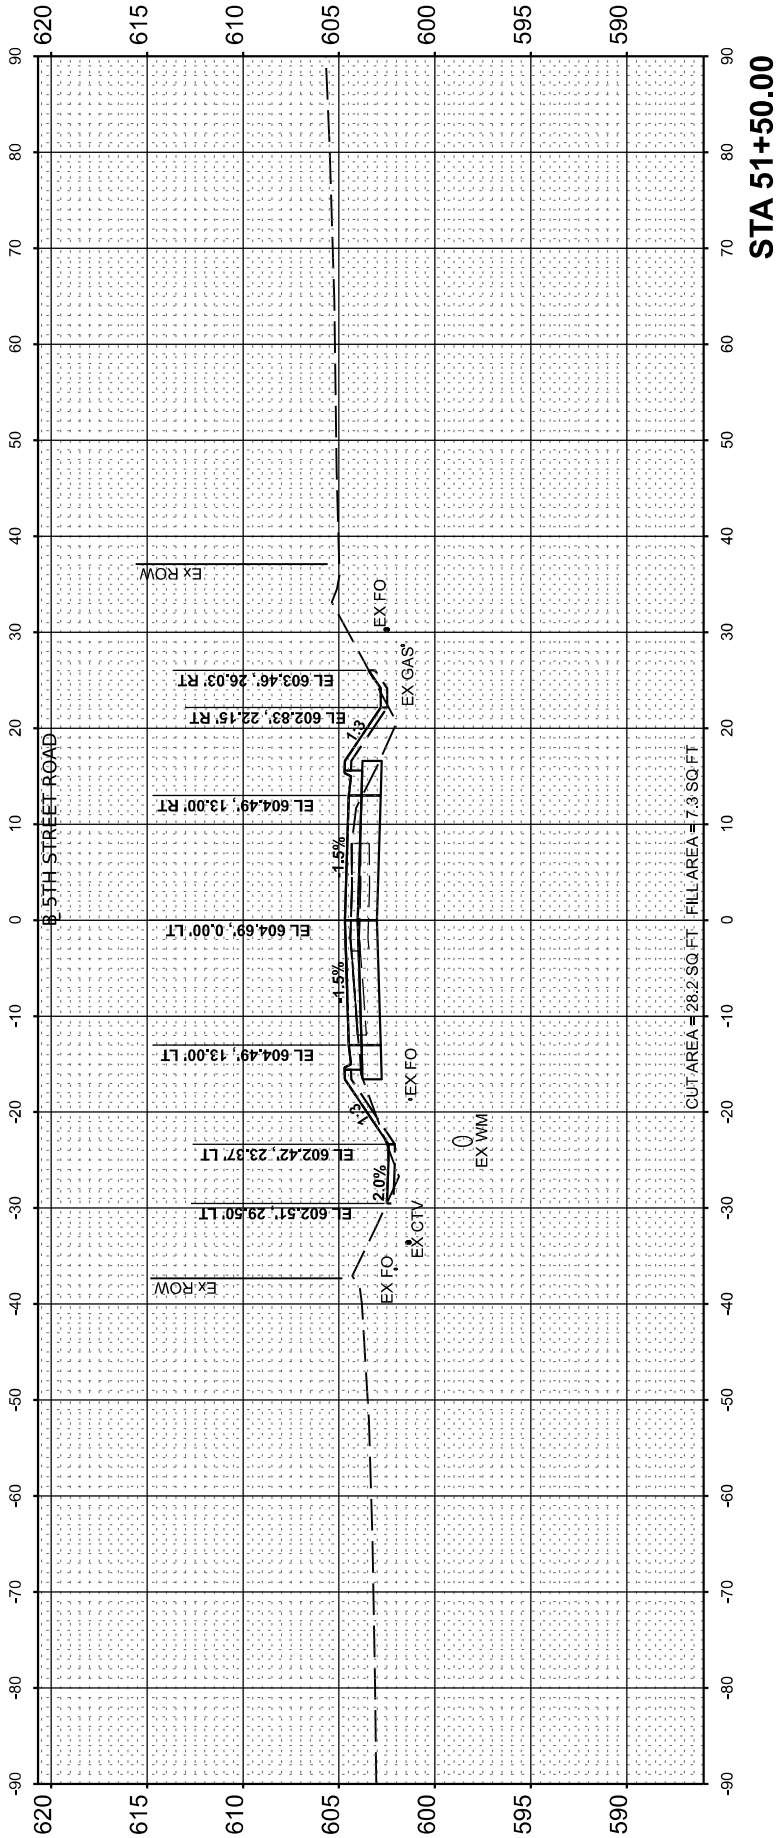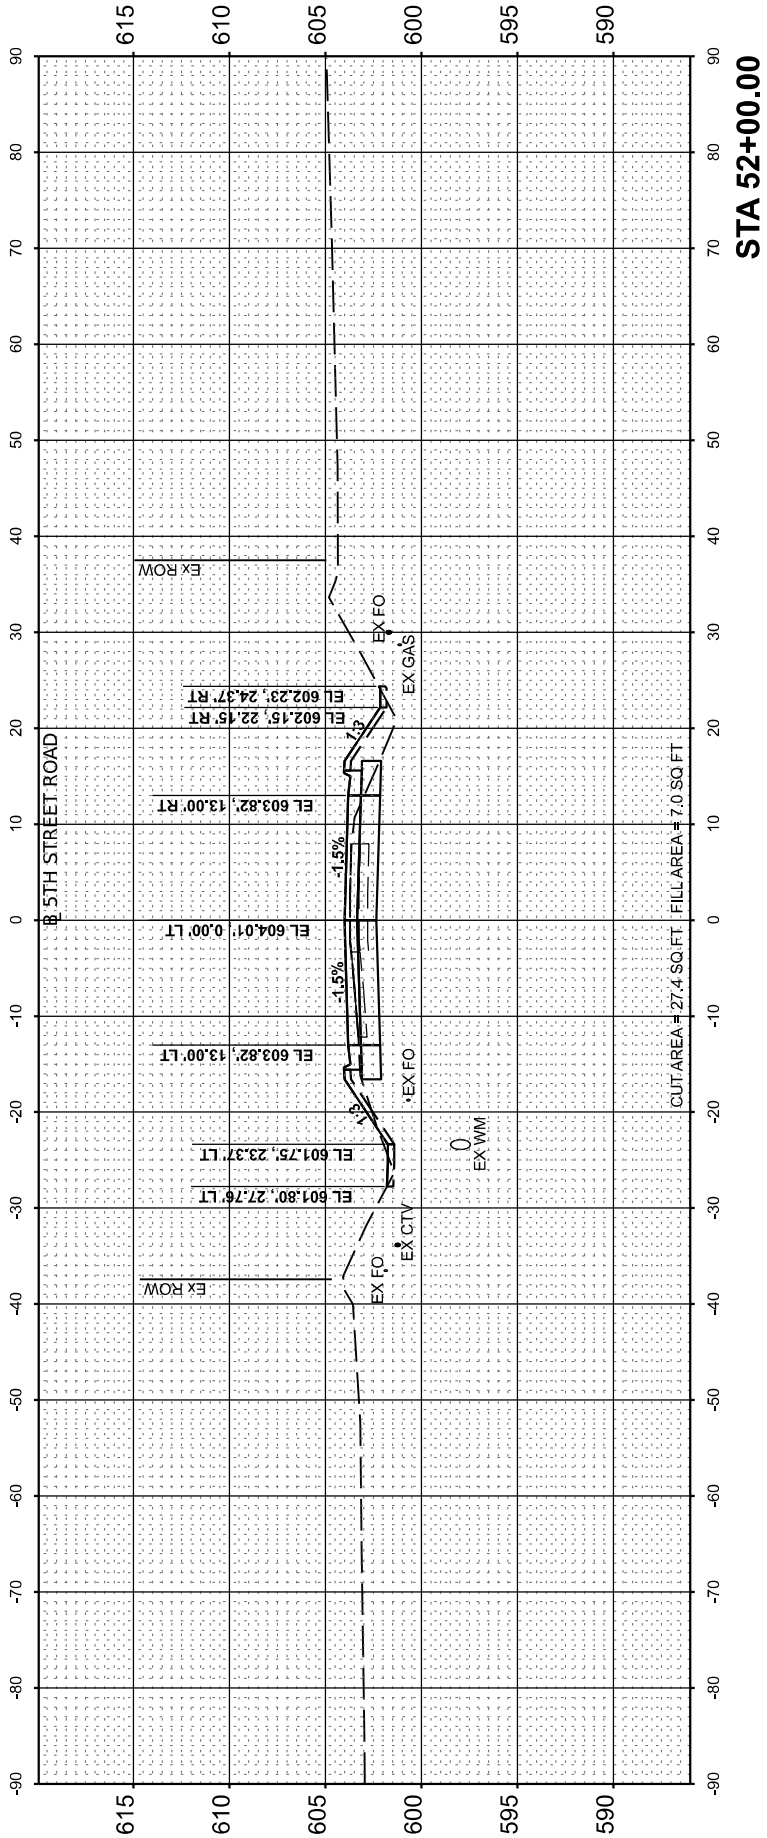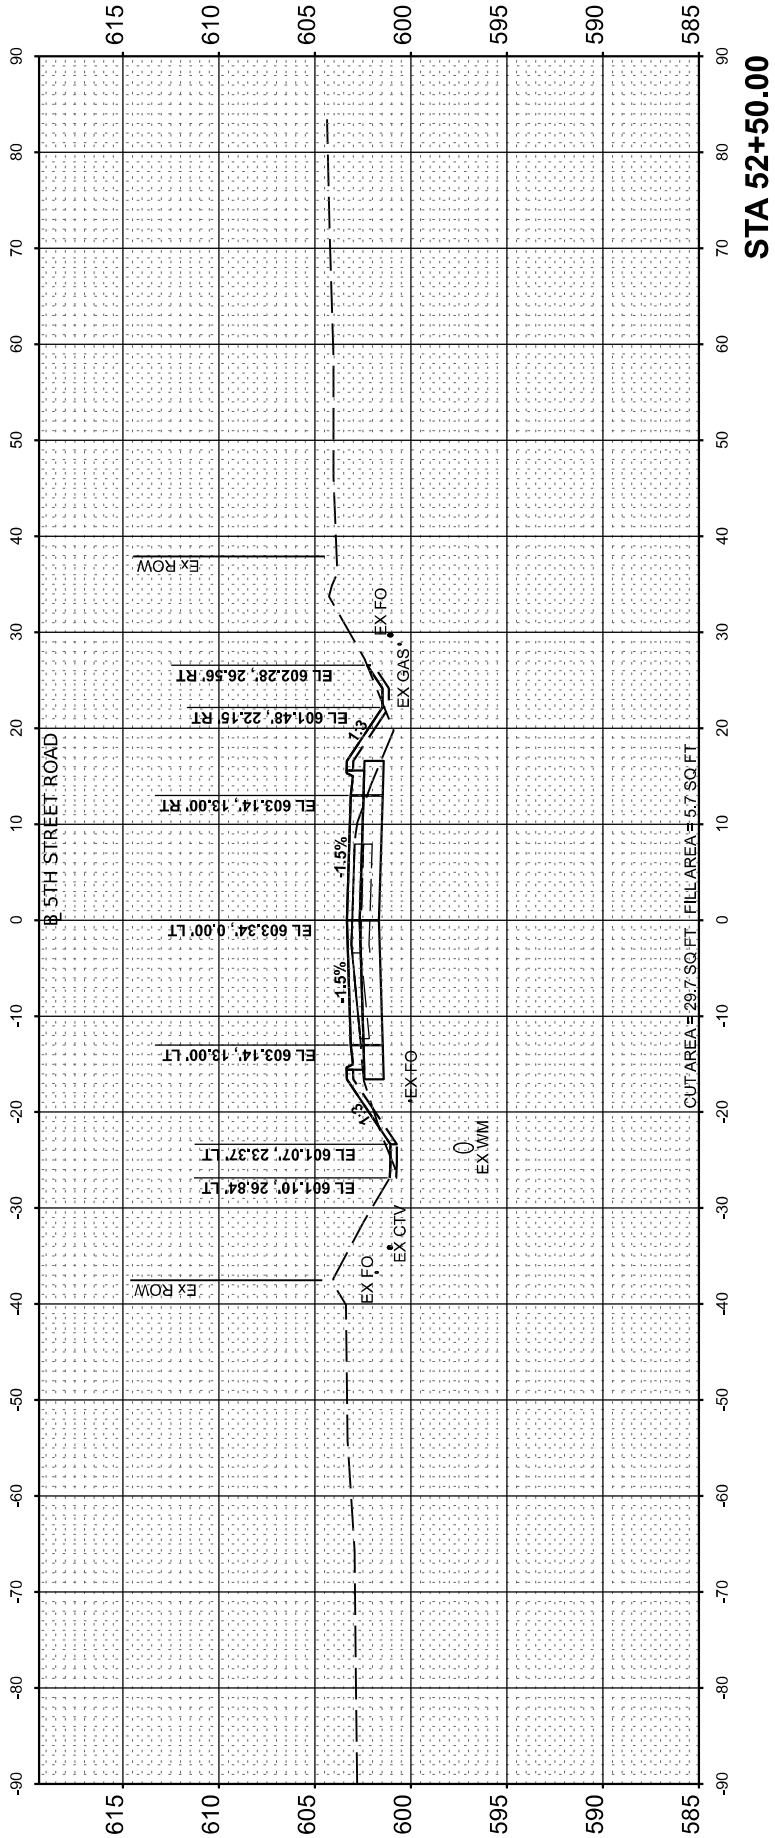

FINAL	SURVEYED	BY	DATE
SURVEY	PLOTTED		
NOTE BOOK	TEMPLATE		
NO.	AREAS CHECKED		

ORIGINAL	SURVEYED	BY	DATE
SURVEY	PLOTTED		
NOTE BOOK	TEMPLATE		
NO.	AREAS CHECKED		

DESIGNED	
DRAWN	
REVIEWED	

MODEL: PAL_5th_Rev15d - 56+00.00
FILE NAME: I:\05\052092\CAD\Sheet\Sheet\Phase 2\stcrsec01.dgn

Final




USER NAME	= Ander00846	DESIGNED -	BAB	REVISED -	
		DRAWN -	RLA	REVISED -	
PLOT SCALE	= 0.16666685" / in.	CHECKED -	MB	REVISED -	
PLOT DATE	= 11/22/2024	DATE -	11/22/2024	REVISED -	

STATE OF ILLINOIS
DEPARTMENT OF TRANSPORTATION

5TH STREET ROAD
CROSS SECTIONS

SCALE: 1" = 10' SHEET OF SHEETS STA.

F.A. RTE.	SECTION	COUNTY	TOTAL SHEETS	SHEET NO.
569	98-00081-00-PV	LOGAN	184	154
	05S2092			CONTRACT NO. 93826
	ILLINOIS	FED. AID PROJECT		

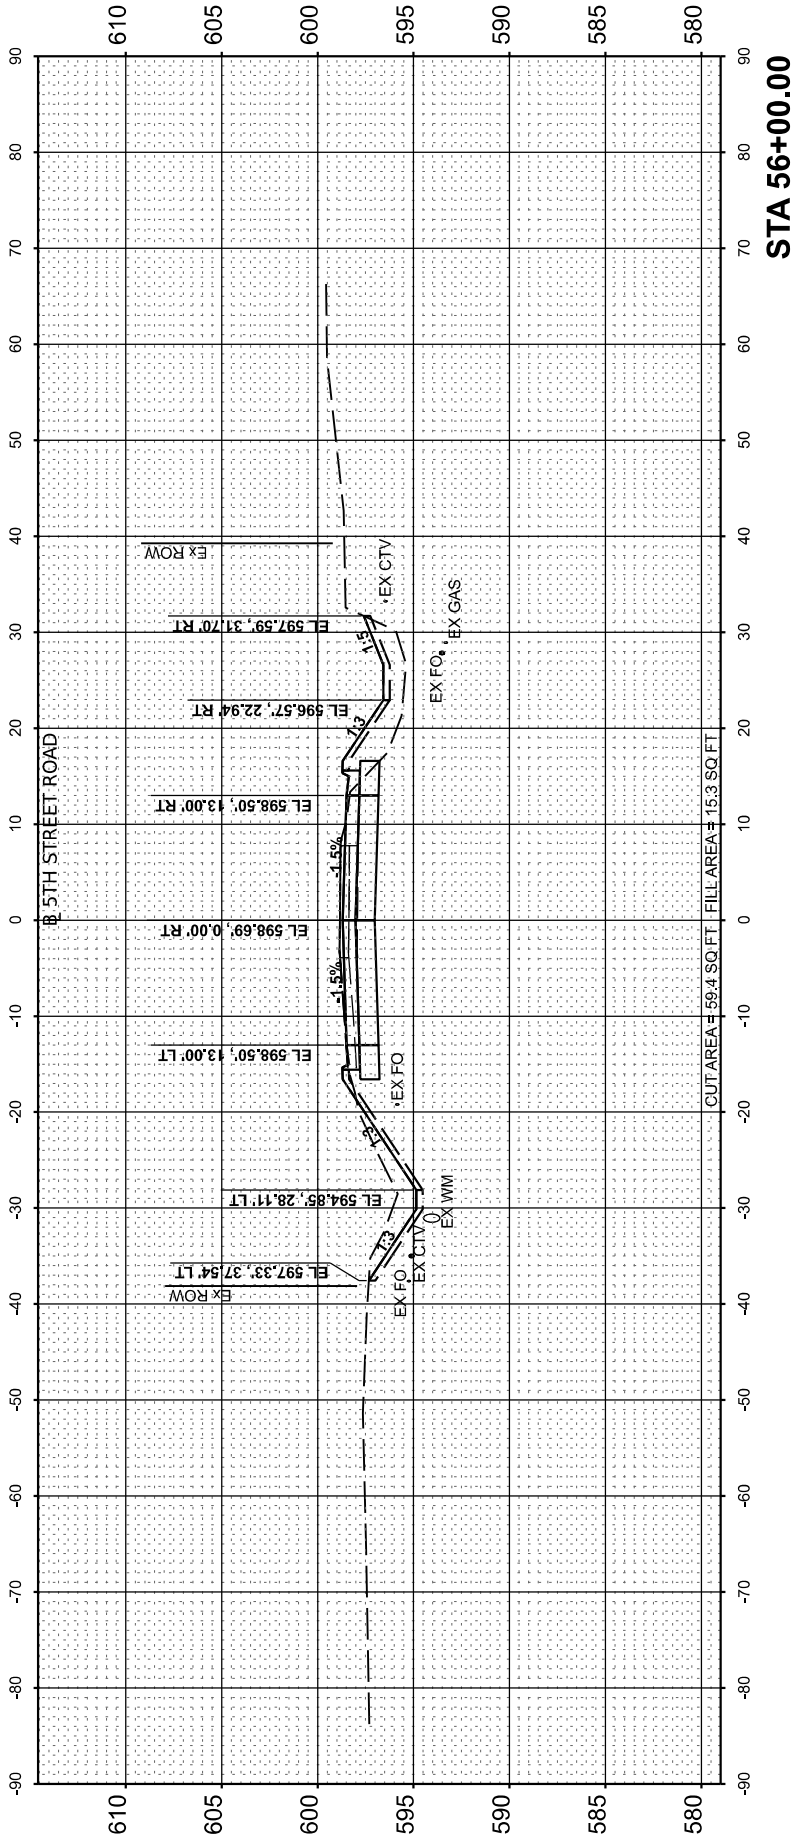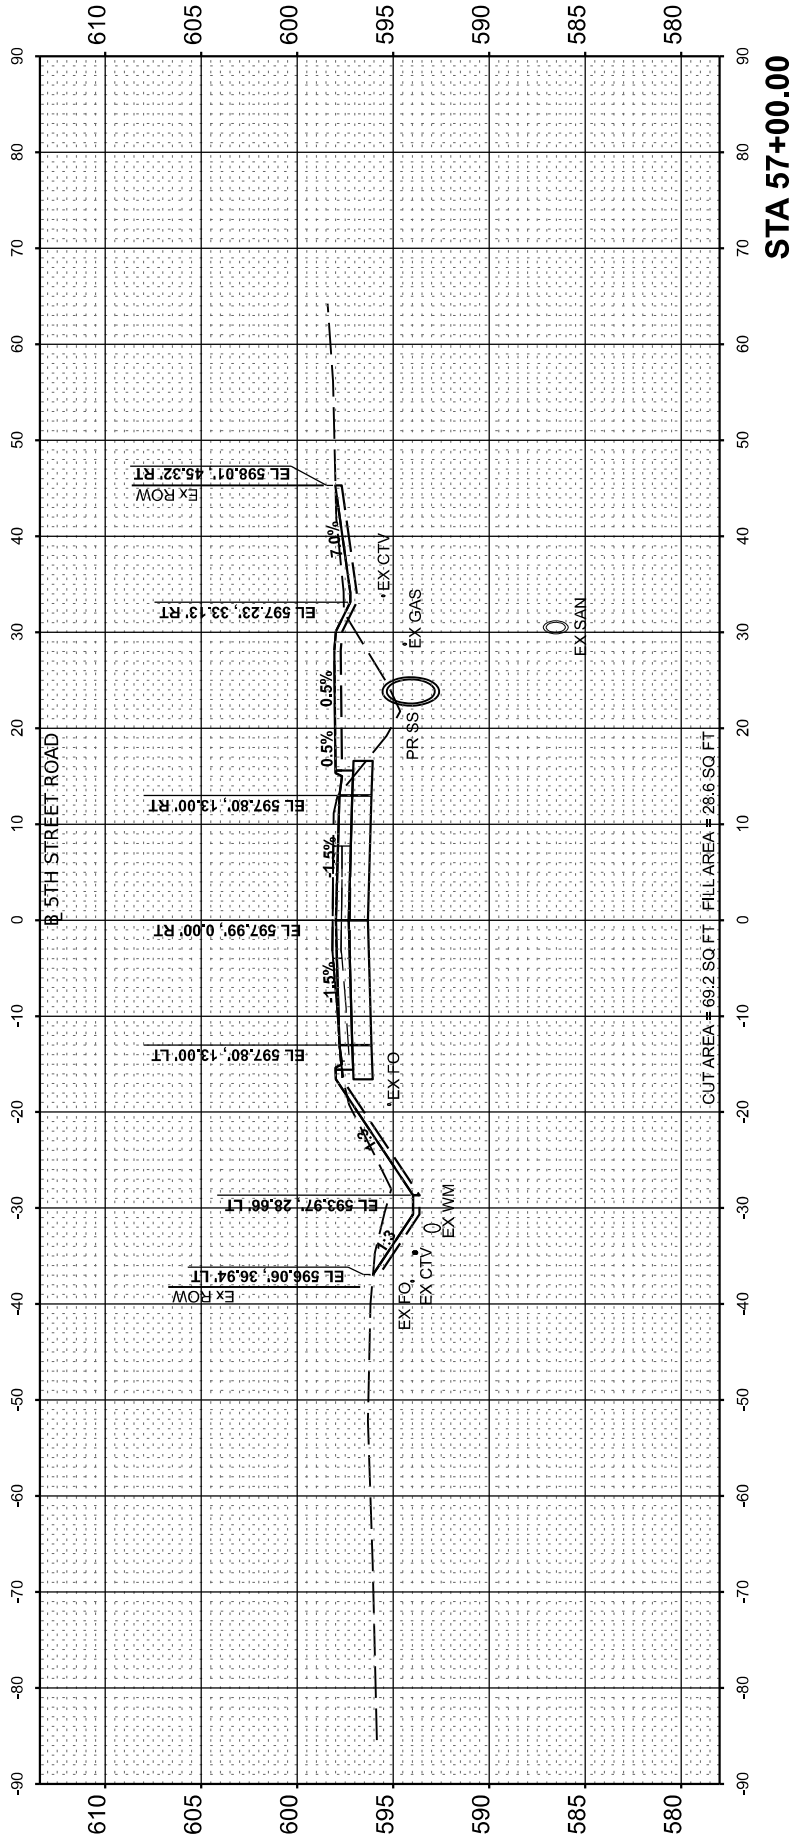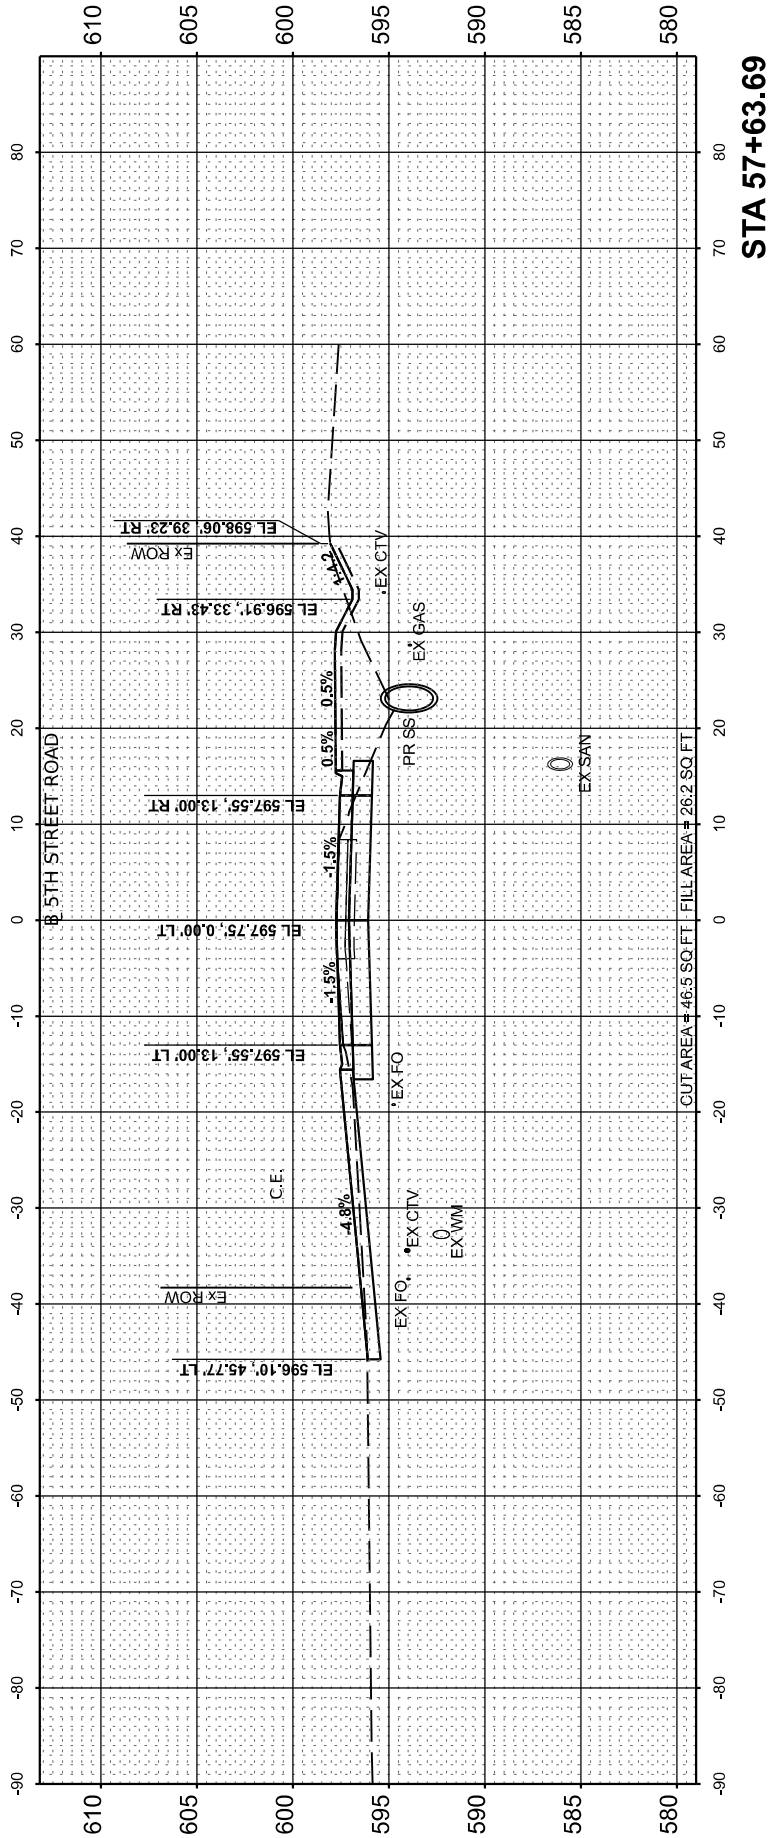

FINAL SURVEY NO.	SURVEYED PLOTTED NOTE BOOK AREAS CHECKED	BY	DATE

ORIGINAL SURVEY NO.	SURVEYED PLOTTED NOTE BOOK AREAS CHECKED	BY	DATE

DESIGNED

DRAWN

REVIEWED

MODEL: PAL_5th_Revised - 59+50.00

FILE NAME: I:\05\0525292\CAD\Road\Sheet\Phase 2\stc-sec01.dgn

Final




USER NAME = Ander00846	DESIGNED - BAB	REVISED -
	DRAWN - RLA	REVISED -
PLOT SCALE = 0.16666685' / in.	CHECKED - MB	REVISED -
	DATE - 11/22/2024	REVISED -

STATE OF ILLINOIS
DEPARTMENT OF TRANSPORTATION

SCALE: 1" = 10' SHEET OF SHEETS STA.

5TH STREET ROAD
CROSS SECTIONS

F.A. RTE.	SECTION	COUNTY	TOTAL SHEETS	SHEET NO.
	569 98-00081-00-PV	LOGAN	184	156
	05S2092	CONTRACT NO. 93826		
ILLINOIS		FED. AID PROJECT		

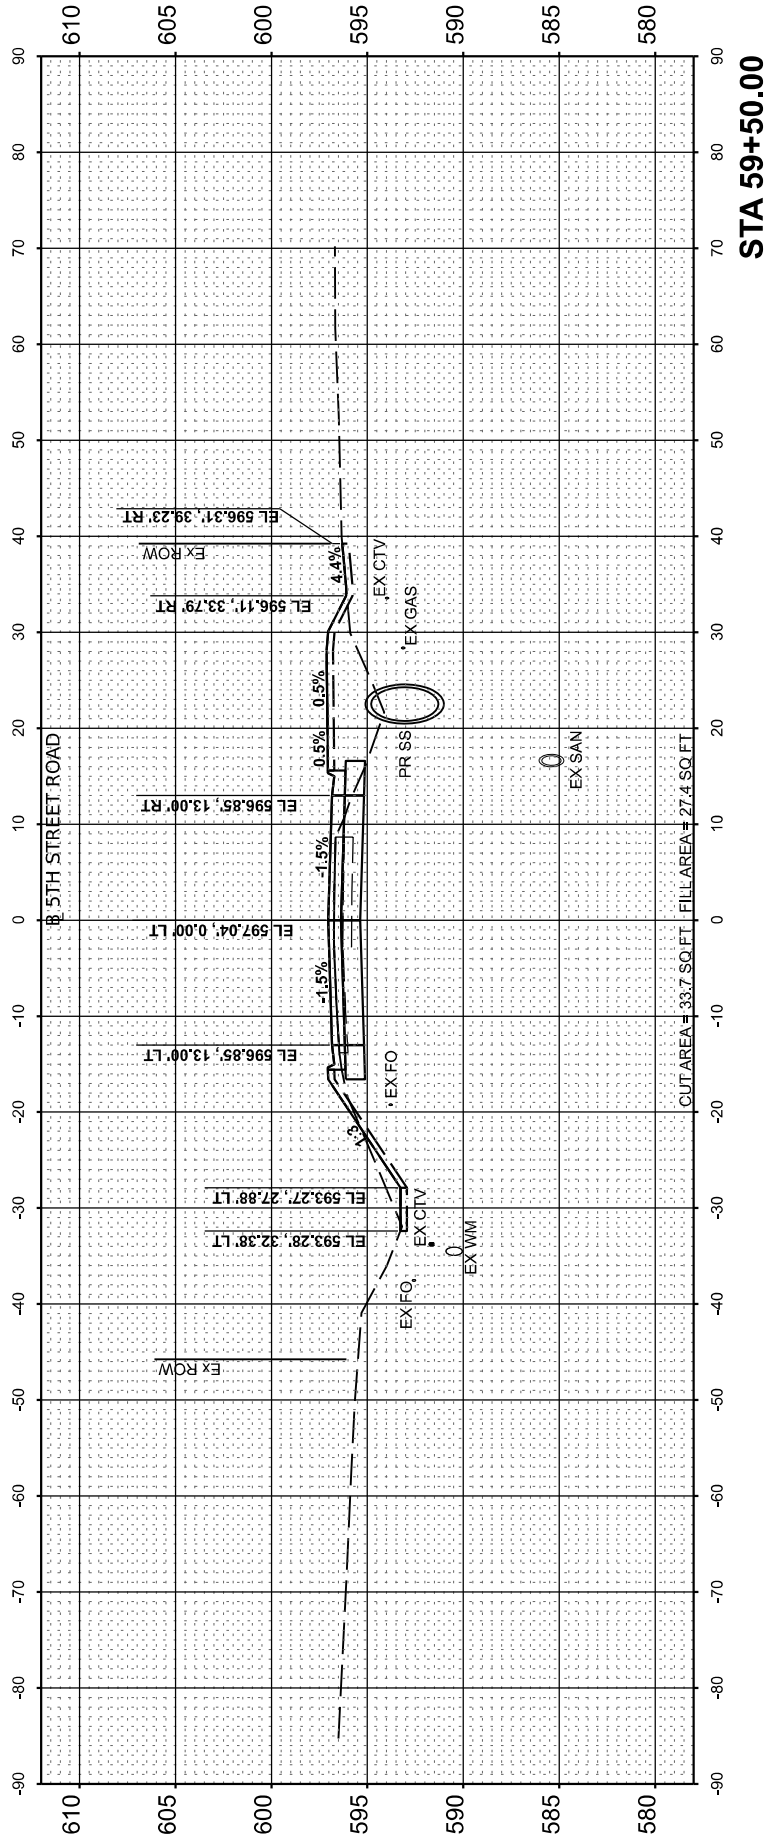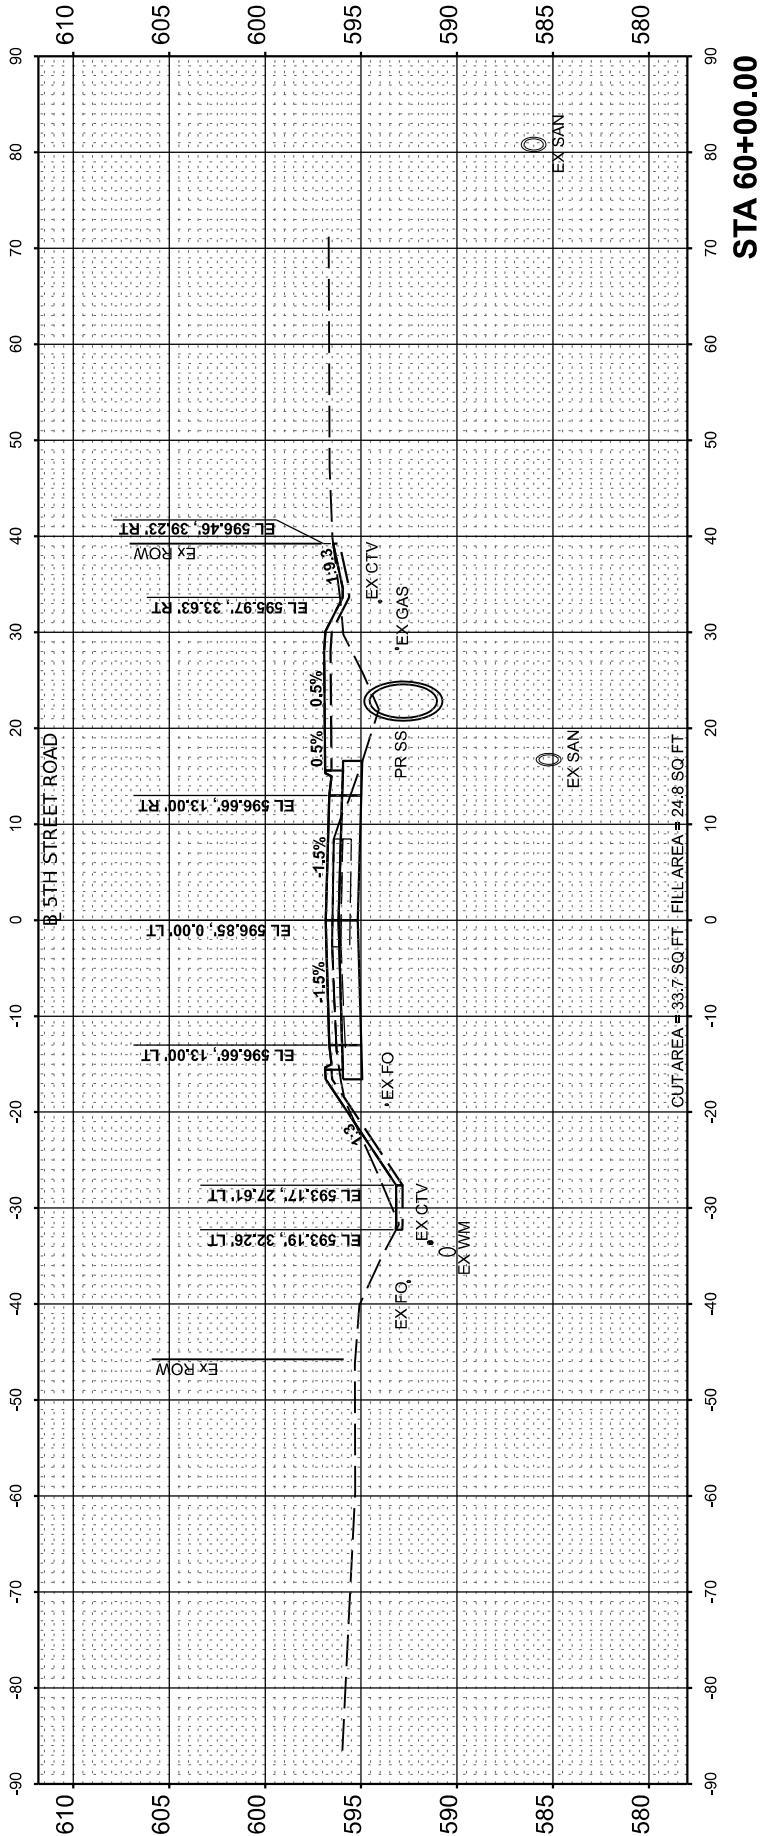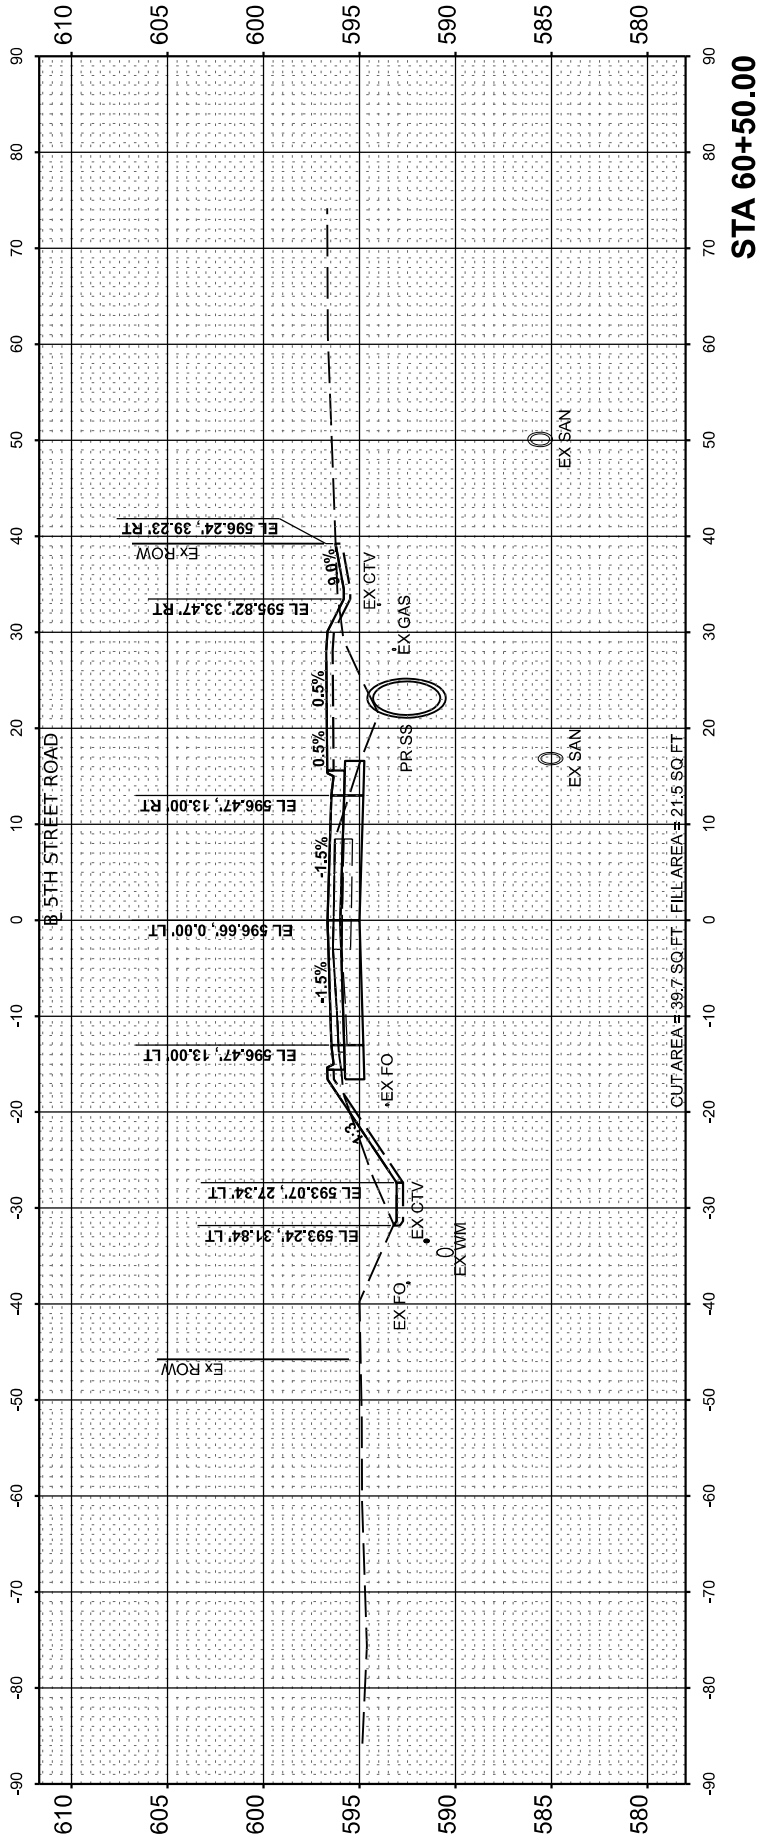

FINAL	SURVEYED	BY	DATE
SURVEY	PLOTTED		
NOTE BOOK	TEMPLATE		
NO.	AREAS CHECKED		

ORIGINAL	SURVEYED	BY	DATE
SURVEY	PLOTTED		
NOTE BOOK	TEMPLATE		
NO.	AREAS CHECKED		

DESIGNED	
DRAWN	
REVIEWED	

MODEL: PAL_5th_Revised - 61+00.00
FILE NAME: I:\05\052092\CAD\RoadSheet\Phase 2\stc-sec01.dgn

Final




USER NAME	= Ander00846	DESIGNED -	BAB	REVISED -	
		DRAWN -	RLA	REVISED -	
PLOT SCALE	= 0.16666685 ' / in.	CHECKED -	MB	REVISED -	
PLOT DATE	= 11/21/2024	DATE -	11/22/2024	REVISED -	

STATE OF ILLINOIS
DEPARTMENT OF TRANSPORTATION

5TH STREET ROAD
CROSS SECTIONS

SCALE: 1" = 10' SHEET OF SHEETS STA.

F.A. RTE.	SECTION	COUNTY	TOTAL SHEETS	SHEET NO.
569	98-00081-00-PV	LOGAN	184	157
	05S2092			CONTRACT NO. 93826
	ILLINOIS	FED. AID PROJECT		

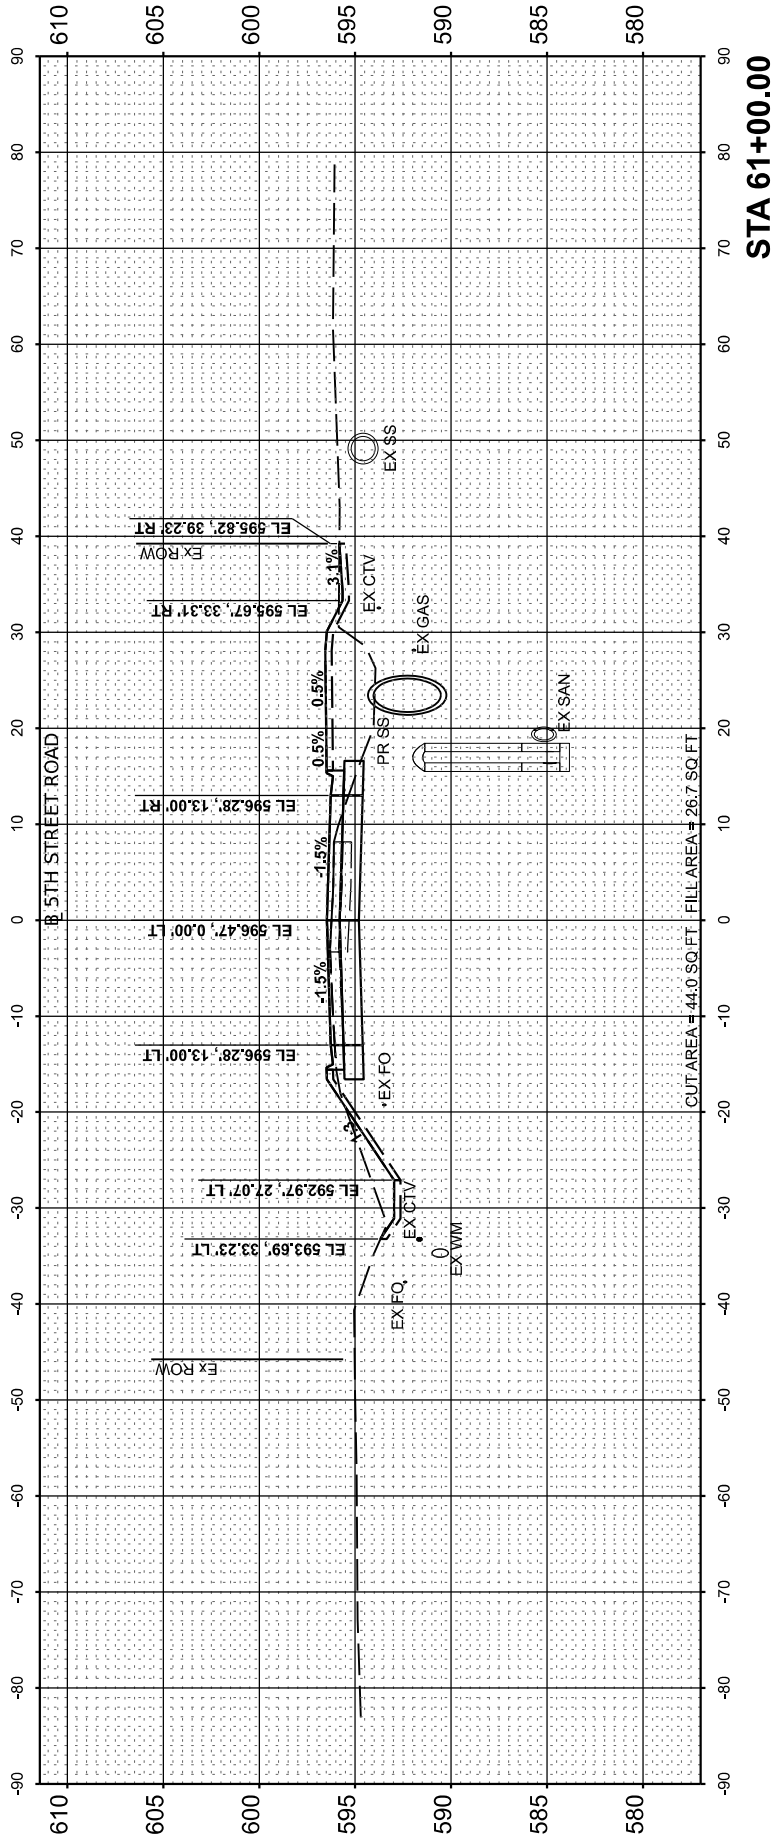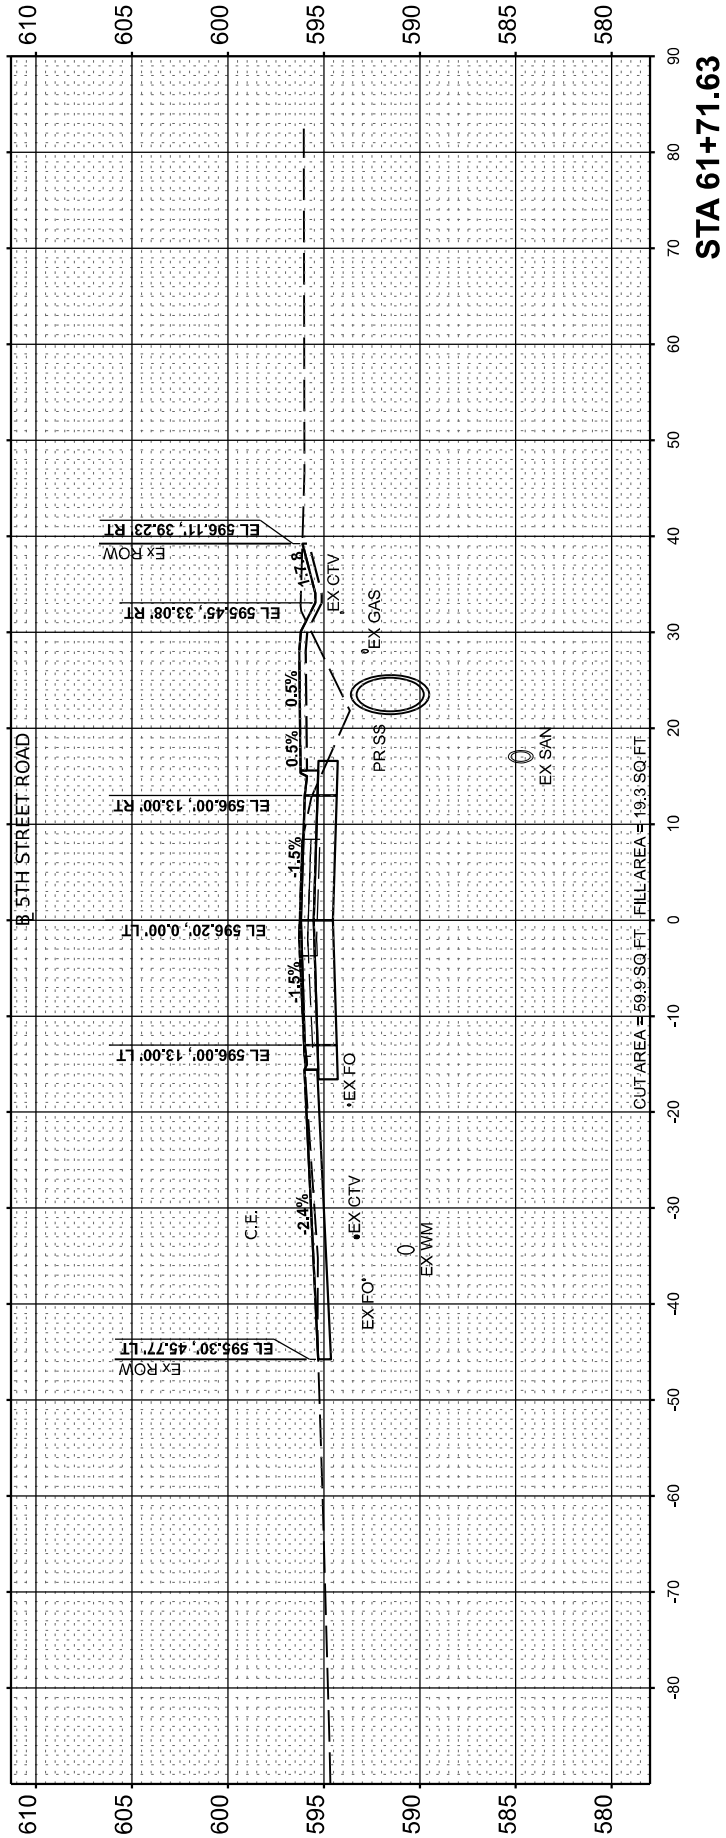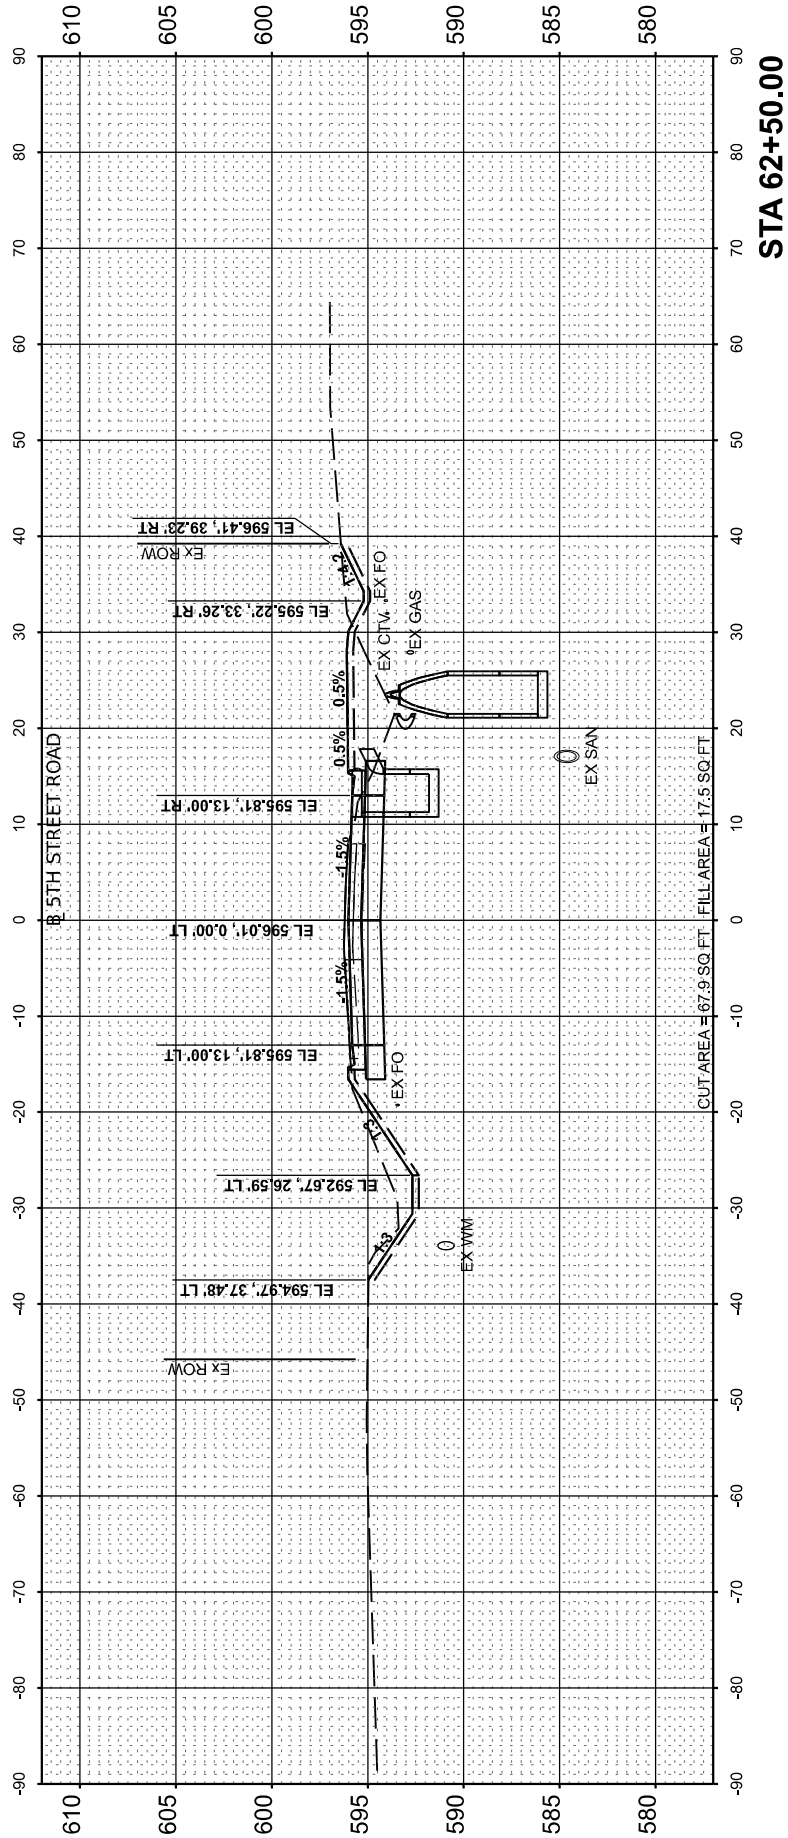

FINAL	SURVEYED	BY	DATE
SURVEY	PLOTTED		
NOTE BOOK	TEMPLATE		
NO.	AREAS CHECKED		

ORIGINAL	SURVEYED	BY	DATE
SURVEY	PLOTTED		
NOTE BOOK	TEMPLATE		
NO.	AREAS CHECKED		

DESIGNED	
DRAWN	
REVIEWED	

MODEL: PAL_5th_Revised - 62+91.55
FILE NAME: I:\05\052092\CAD\RoadSheet\Phase 2\stc-sec01.dgn

Final


USER NAME	= Ander00846	DESIGNED -	BAB	REVISED -	
PLOT SCALE	= 0.16666685' / in.	DRAWN -	RLA	REVISED -	
PLOT DATE	= 11/22/2024	CHECKED -	MB	REVISED -	
		DATE -	11/22/2024	REVISED -	

STATE OF ILLINOIS
DEPARTMENT OF TRANSPORTATION


5TH STREET ROAD
CROSS SECTIONS

SCALE: 1" = 10' SHEET OF SHEETS STA.


F.A. RTE.	SECTION	COUNTY	TOTAL SHEETS	SHEET NO.
569	98-00081-00-PV	LOGAN	184	158
	05S2092			CONTRACT NO. 93826
	ILLINOIS	FED. AID PROJECT		

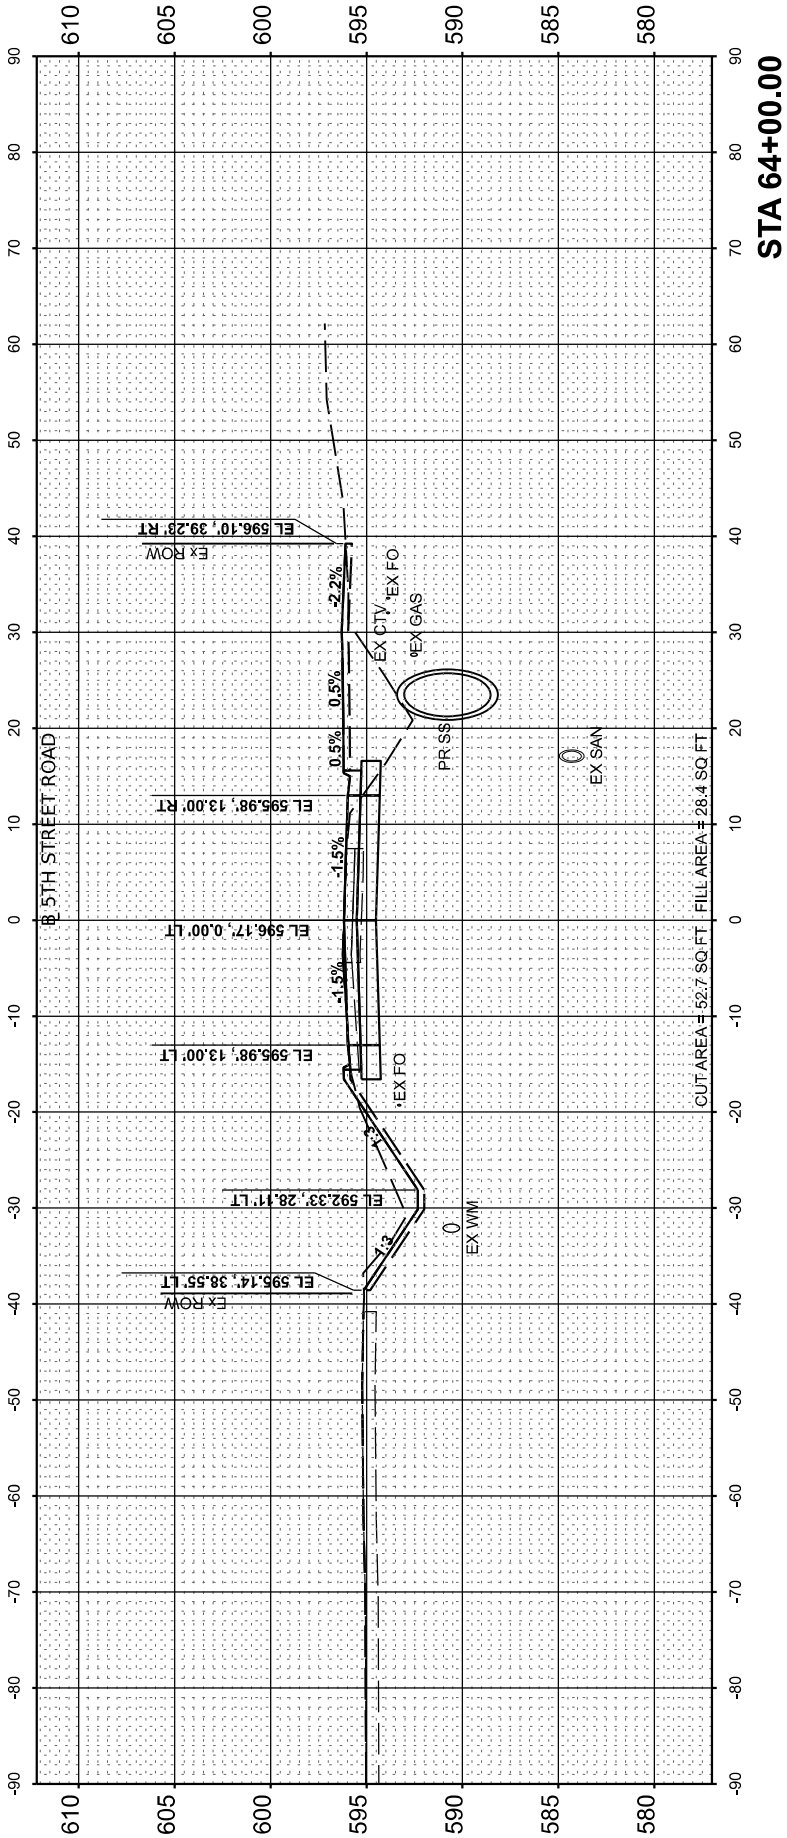

STA 64+00.00

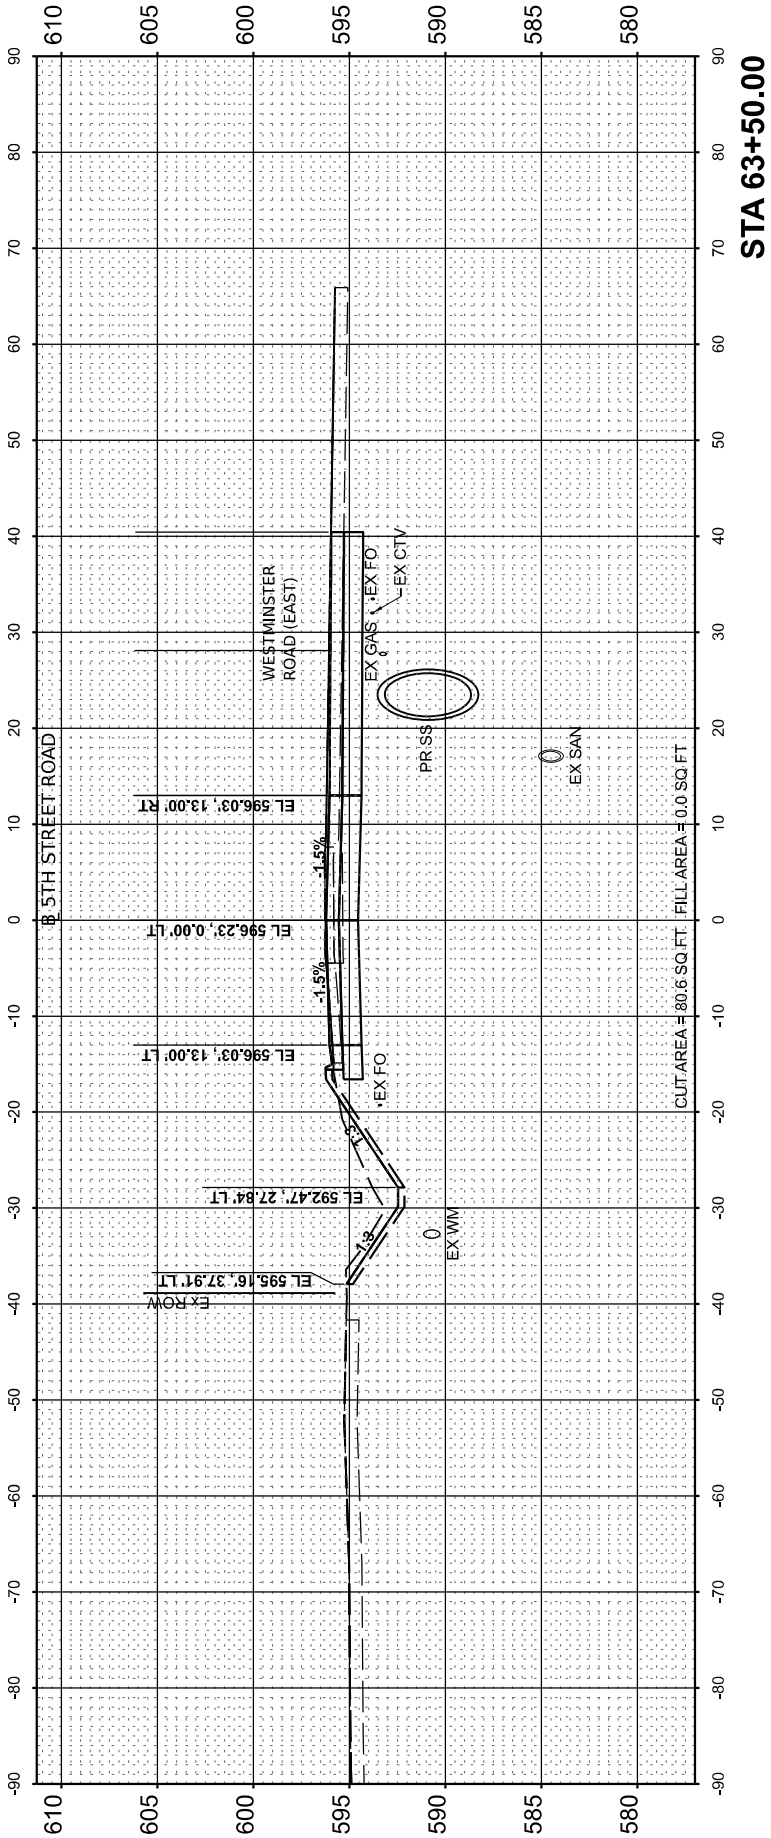

STA 63+50.00

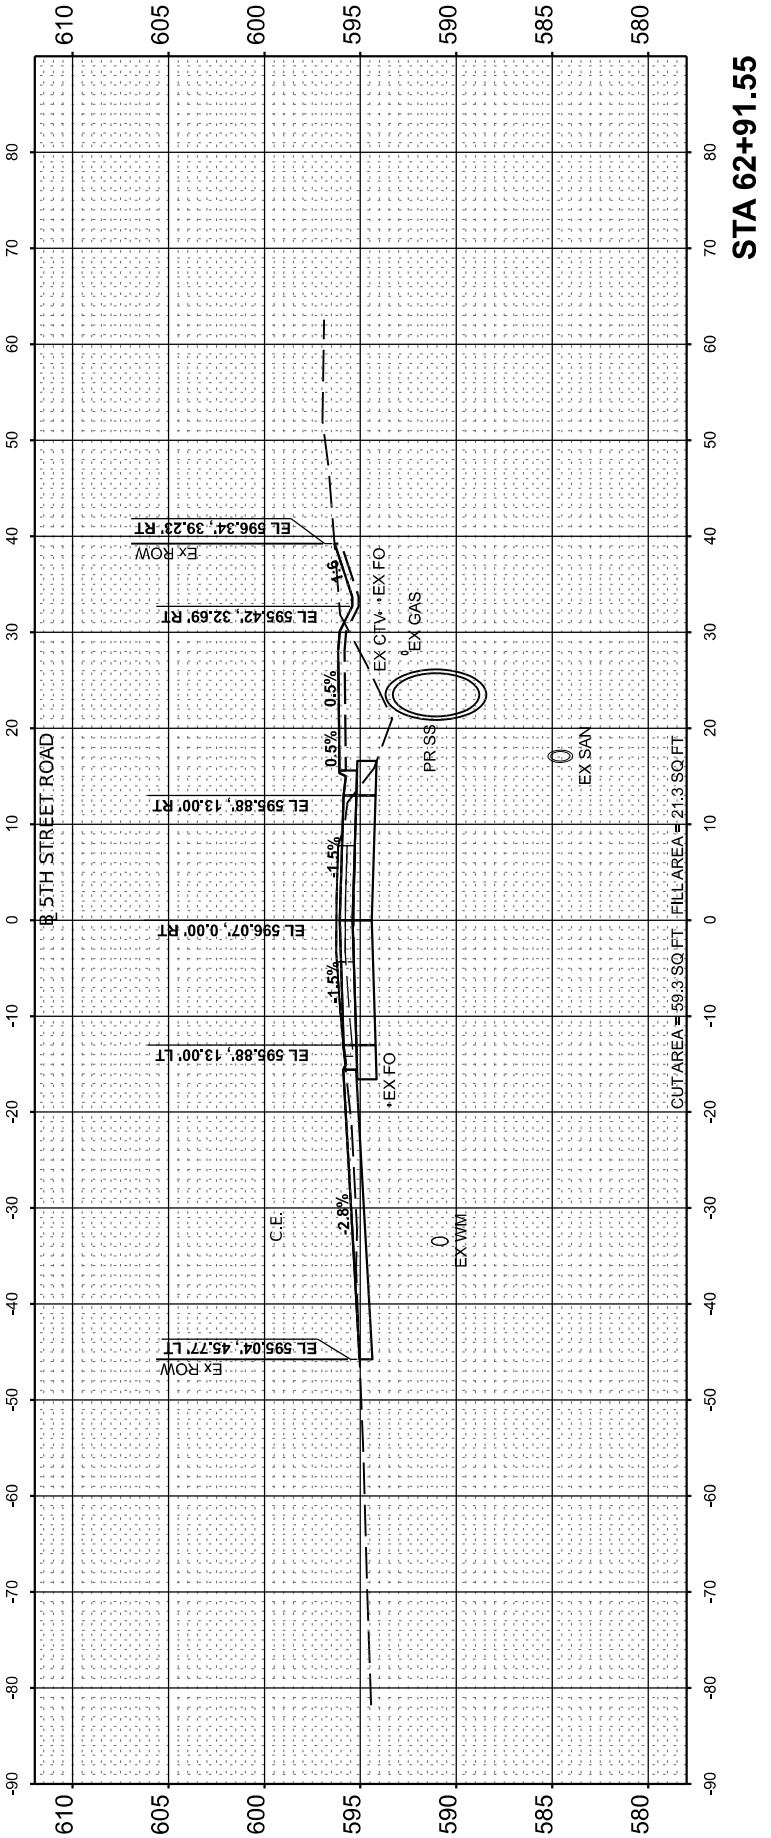

STA 62+91.55

FINAL	SURVEYED	BY	DATE
SURVEY	PLOTTED		
NOTE BOOK	TEMPLATE		
NO.	AREAS CHECKED		

ORIGINAL	SURVEYED	BY	DATE
SURVEY	PLOTTED		
NOTE BOOK	TEMPLATE		
NO.	AREAS CHECKED		

MODEL: PA_L_Sht_Revise - 66+00.00
FILE NAME: K:\052092\052092\CAD\Road\Sheet\Phase 2\stc-sec01.dgn

Final

USER NAME	= Ander00846	DESIGNED -	BAB	REVISED -	
		DRAWN -	RLA	REVISED -	
PLOT SCALE	= 0.16666685" / in.	CHECKED -	MB	REVISED -	
PLOT DATE	= 11/22/2024	DATE -	11/22/2024	REVISED -	

STATE OF ILLINOIS
DEPARTMENT OF TRANSPORTATION

SCALE: 1" = 10'

SHEET




OF

SHEETS

STA.

5TH STREET ROAD
CROSS SECTIONS

F.A. RTE.	SECTION	COUNTY	TOTAL SHEETS	SHEET NO.
569	98-00081-00-PV	LOGAN	184	160
	05S2092			CONTRACT NO. 93826
	ILLINOIS	FED. AID PROJECT		

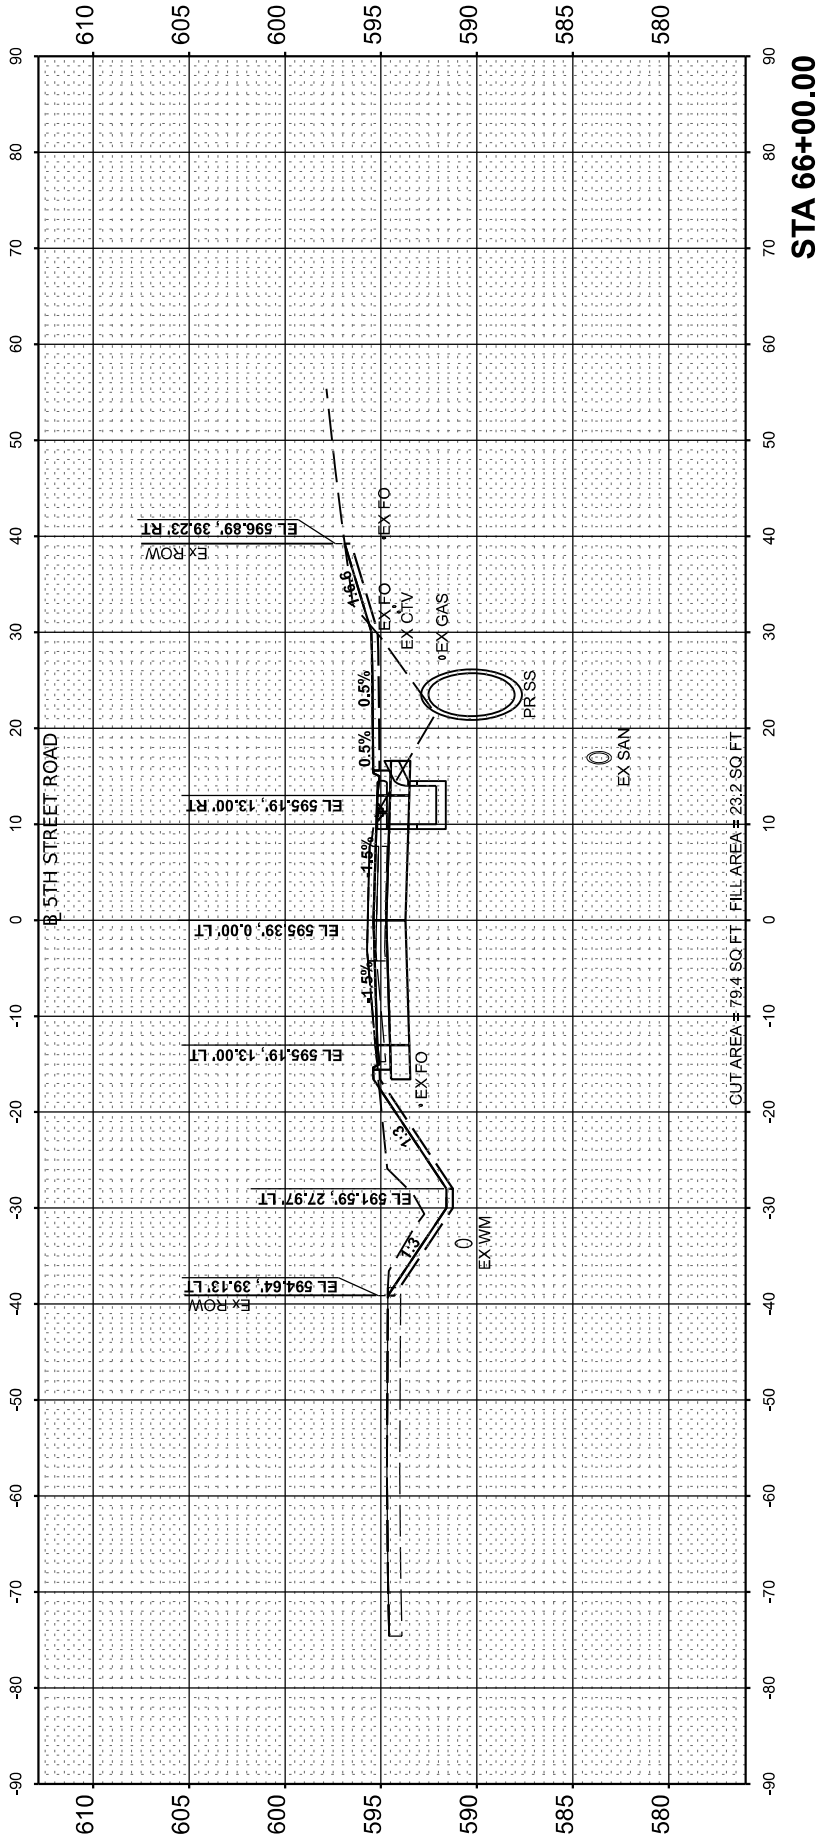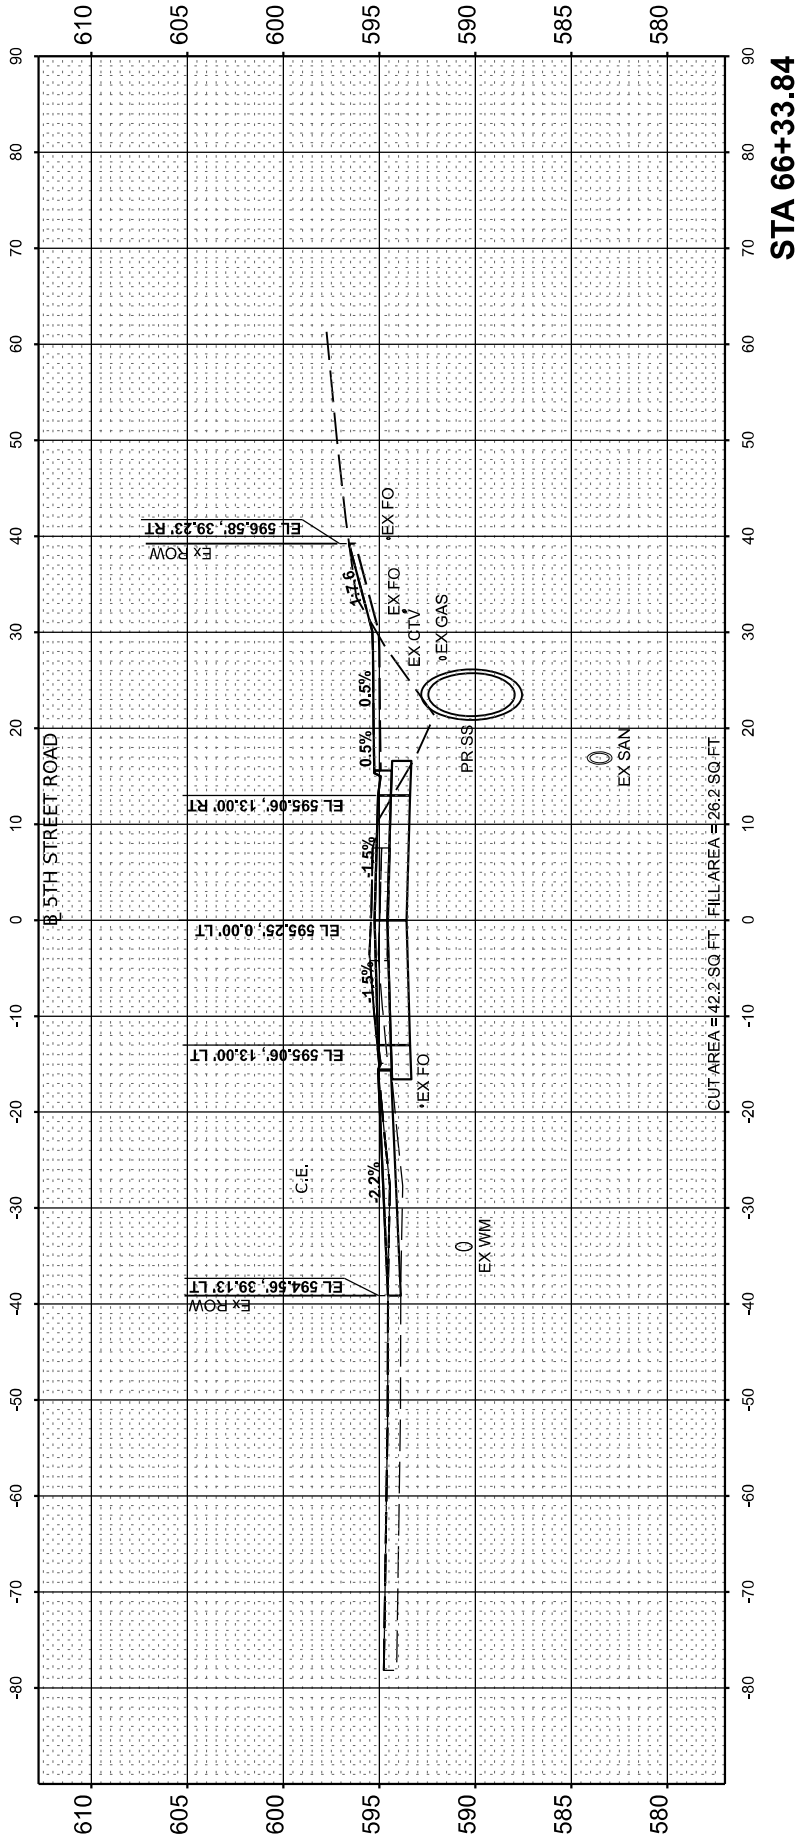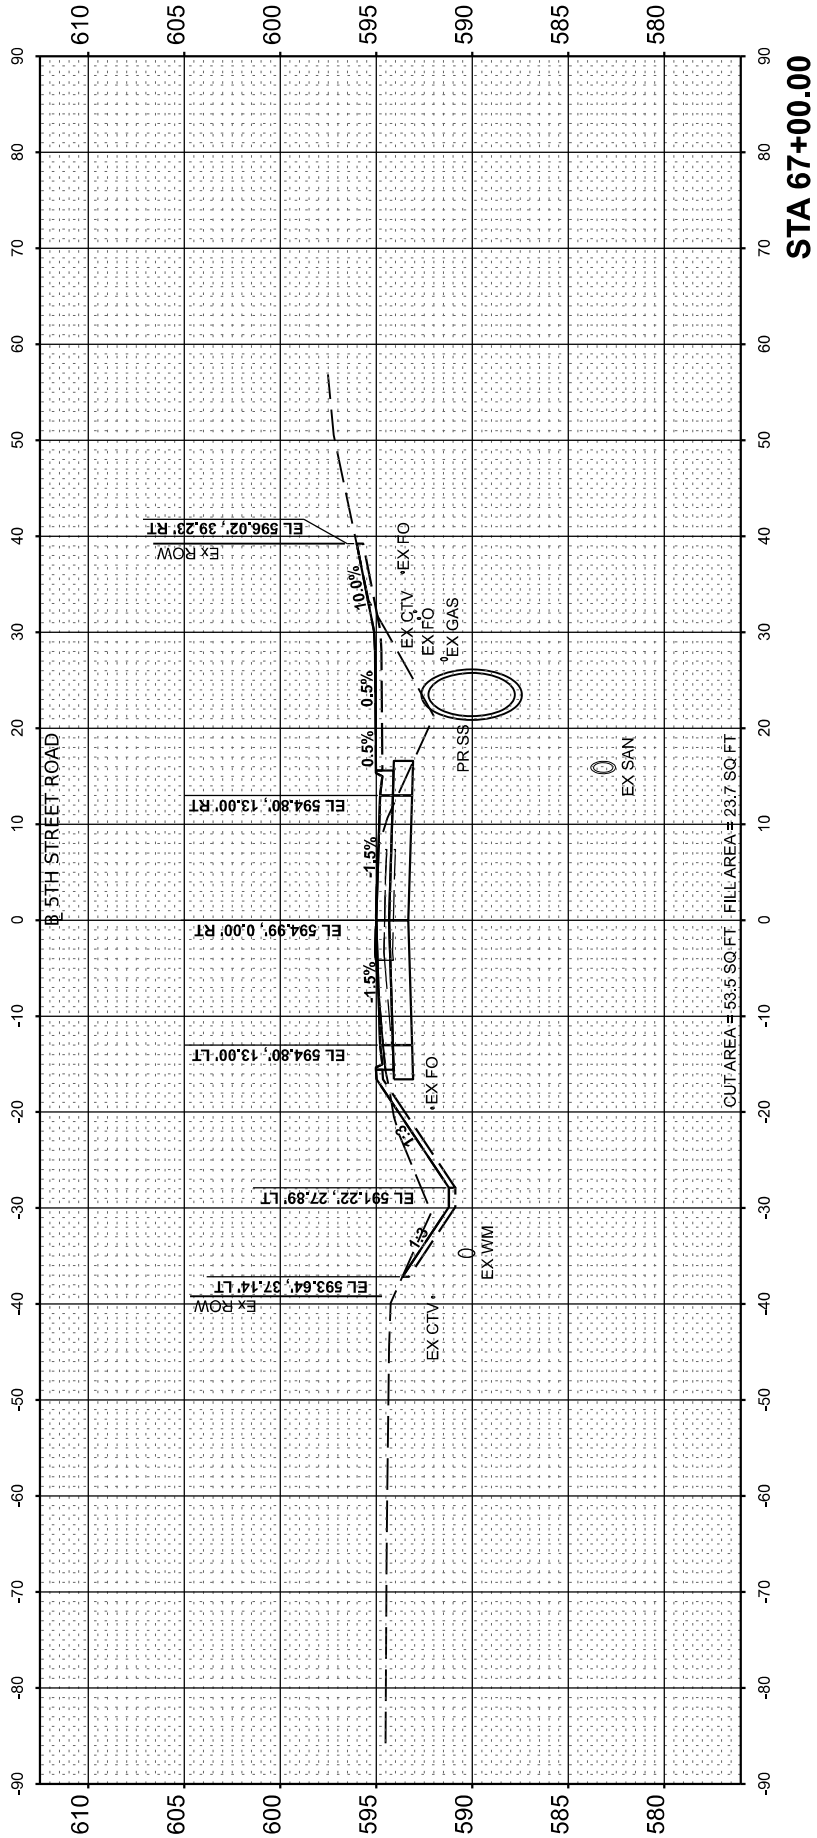

FINAL SURVEY NO.	SURVEYED PLOTTED NOTE BOOK AREAS CHECKED	BY	DATE

ORIGINAL SURVEY NO.	SURVEYED PLOTTED NOTE BOOK AREAS CHECKED	BY	DATE

DESIGNED	
DRAWN	
REVIEWED	

MODEL: PAL_5th_Revised - 67+50.00
FILE NAME: I:\052092\052092\CAD\Sheet\Phase 2\stcrsec01.dgn

Final




USER NAME	= Ander00846	DESIGNED -	BAB	REVISED -	
		DRAWN -	RLA	REVISED -	
PLOT SCALE	= 0.16666685" / in.	CHECKED -	MB	REVISED -	
PLOT DATE	= 11/22/2024	DATE -	11/22/2024	REVISED -	

STATE OF ILLINOIS
DEPARTMENT OF TRANSPORTATION

5TH STREET ROAD
CROSS SECTIONS

SCALE: 1" = 10' SHEET OF SHEETS STA.

F.A. RTE.	SECTION	COUNTY	TOTAL SHEETS	SHEET NO.
569	98-00081-00-PV	LOGAN	184	161
05S2092		CONTRACT NO. 93826		
		ILLINOIS	FED. AID PROJECT	

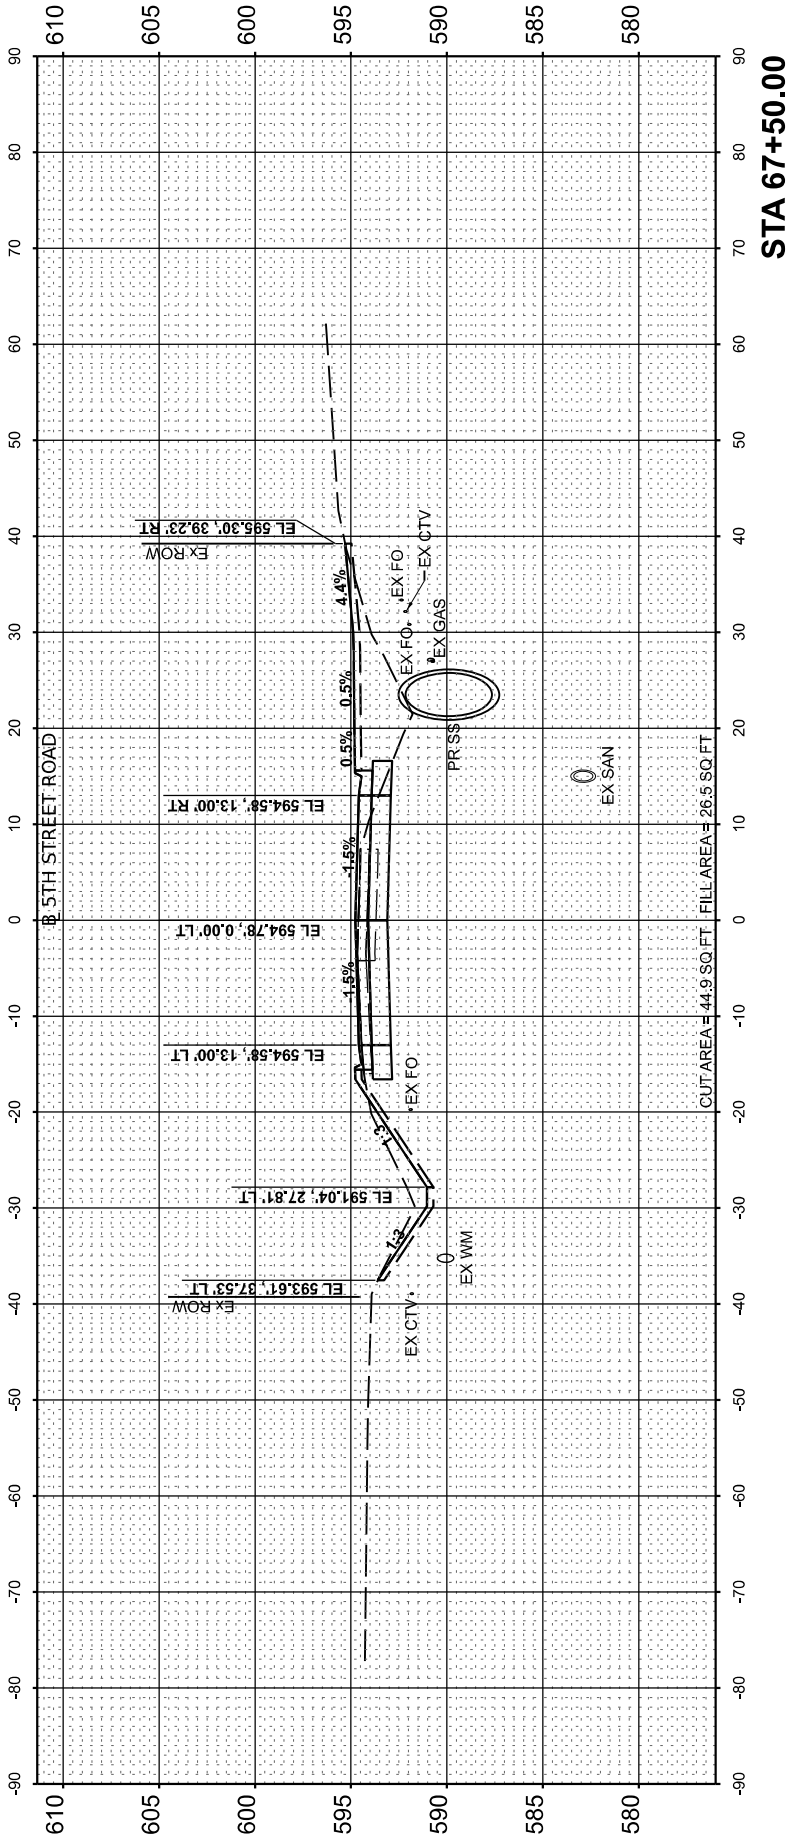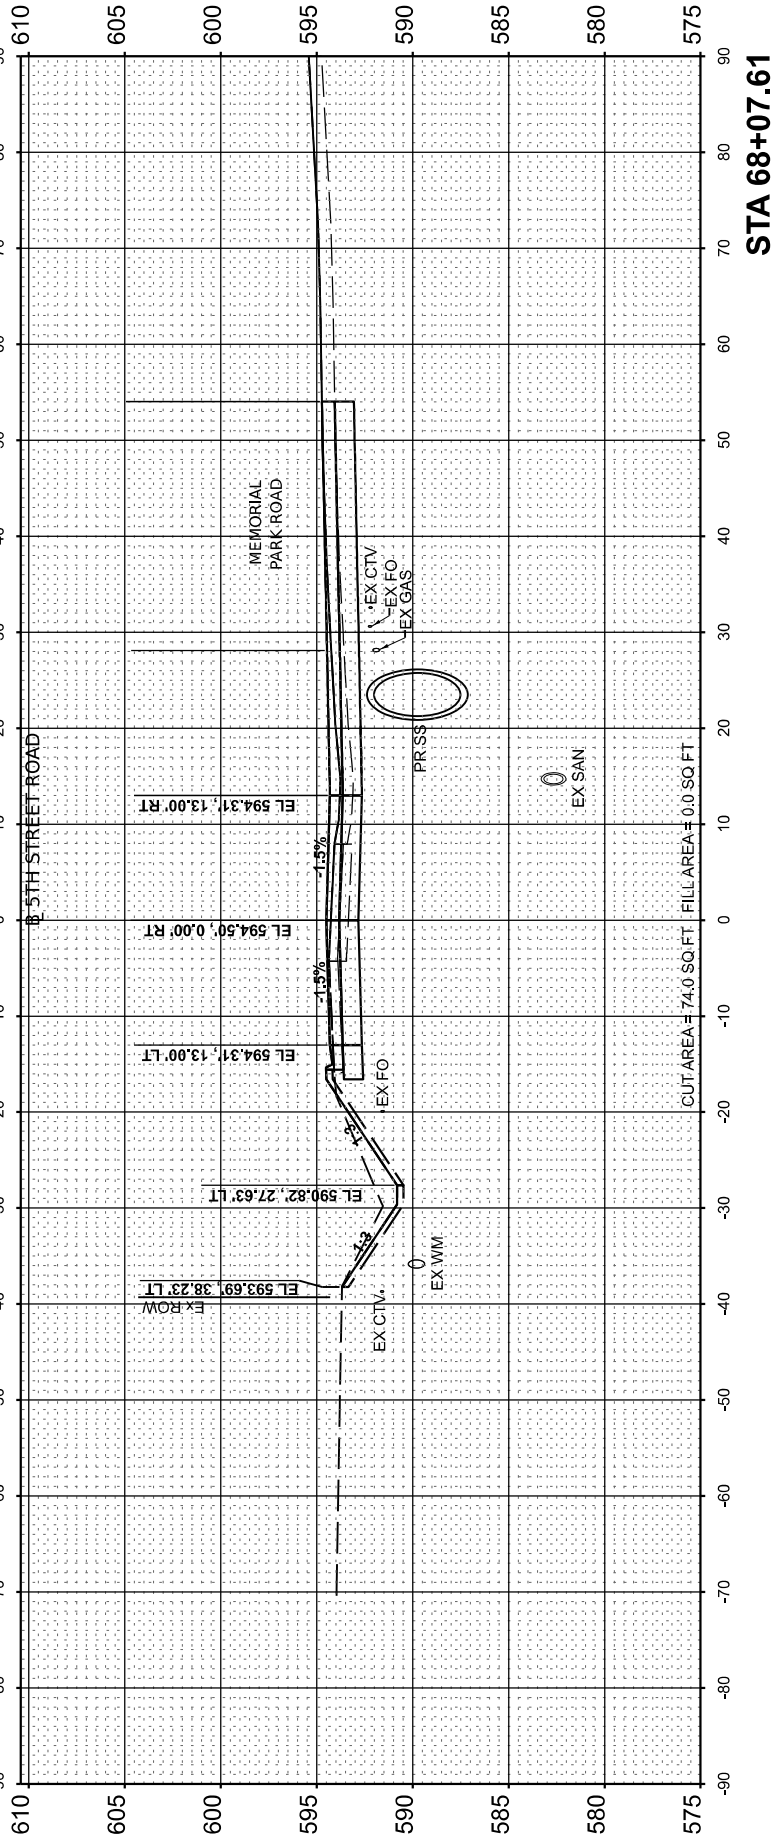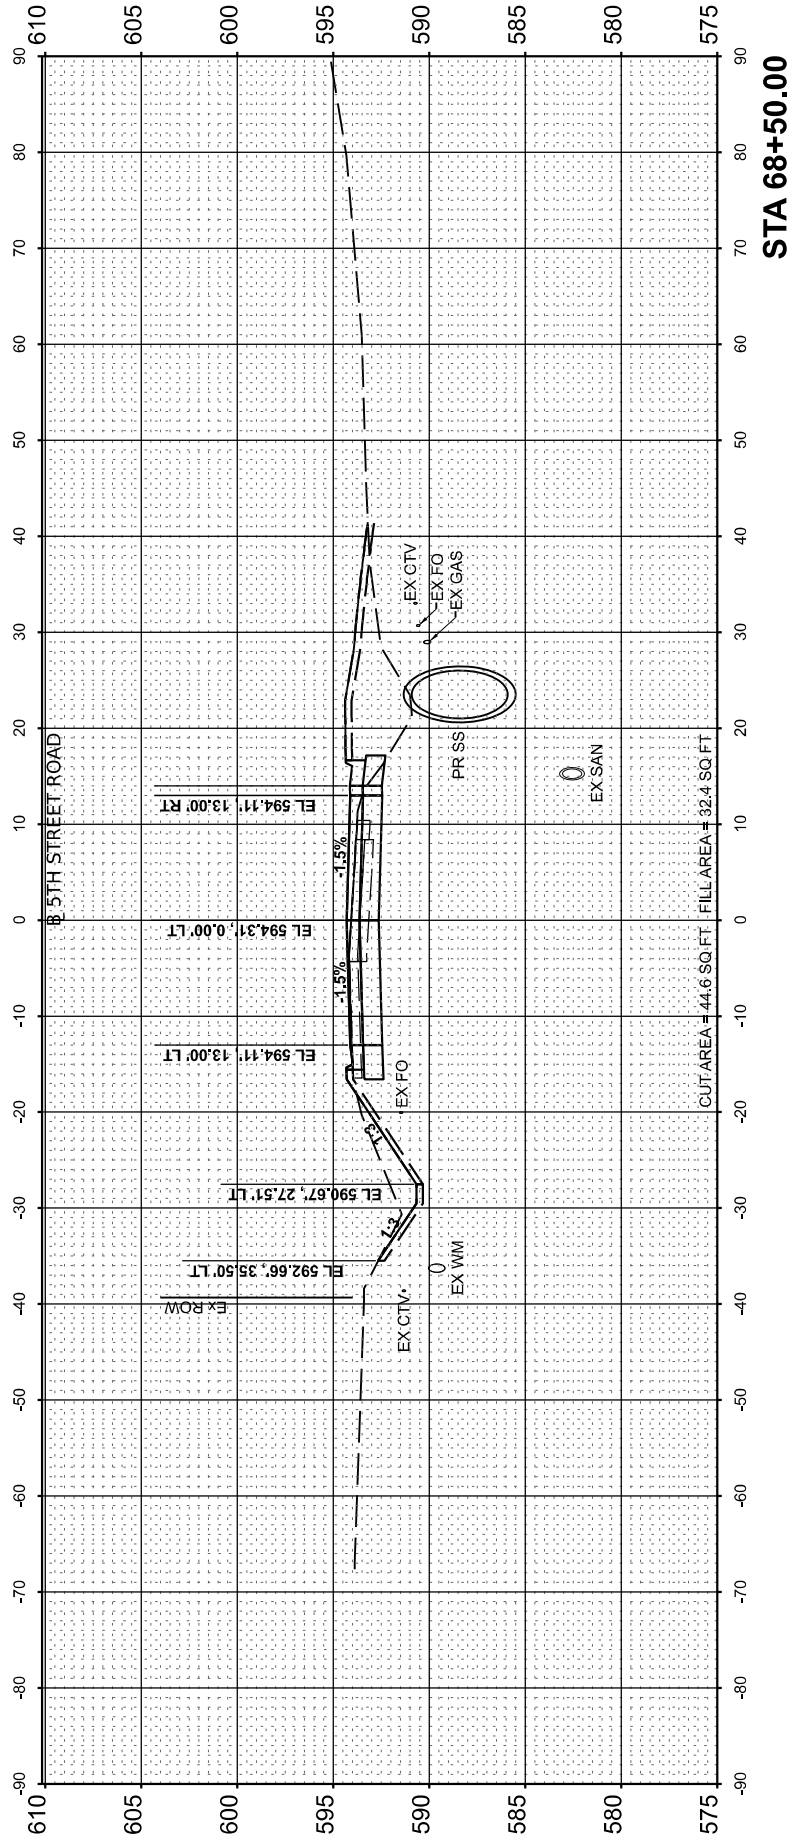

FINAL	SURVEYED	BY	DATE
SURVEY	PLOTTED		
NOTE BOOK	TEMPLATE		
NO.	AREAS CHECKED		

ORIGINAL	SURVEYED	BY	DATE
SURVEY	PLOTTED		
NOTE BOOK	TEMPLATE		
NO.	AREAS CHECKED		

DESIGNED	
DRAWN	
REVIEWED	

MODEL: PAL_5th_Revised - 69+19.66
FILE NAME: I:\052092\052092\CAD\Sheet\Sheet\Phase 2\stc-sec01.dgn

Final




USER NAME	= Ander00846	DESIGNED -	BAB	REVISED -	
		DRAWN -	RLA	REVISED -	
PLOT SCALE	= 0.16666685' / in.	CHECKED -	MB	REVISED -	
PLOT DATE	= 11/21/2024	DATE -	11/22/2024	REVISED -	

STATE OF ILLINOIS
DEPARTMENT OF TRANSPORTATION

5TH STREET ROAD
CROSS SECTIONS

SCALE: 1" = 10' SHEET OF SHEETS STA.

F.A. RTE.	SECTION	COUNTY	TOTAL SHEETS	SHEET NO.
569	98-00081-00-PV	LOGAN	184	162
	05S2092			CONTRACT NO. 93826
	ILLINOIS	FED. AID PROJECT		

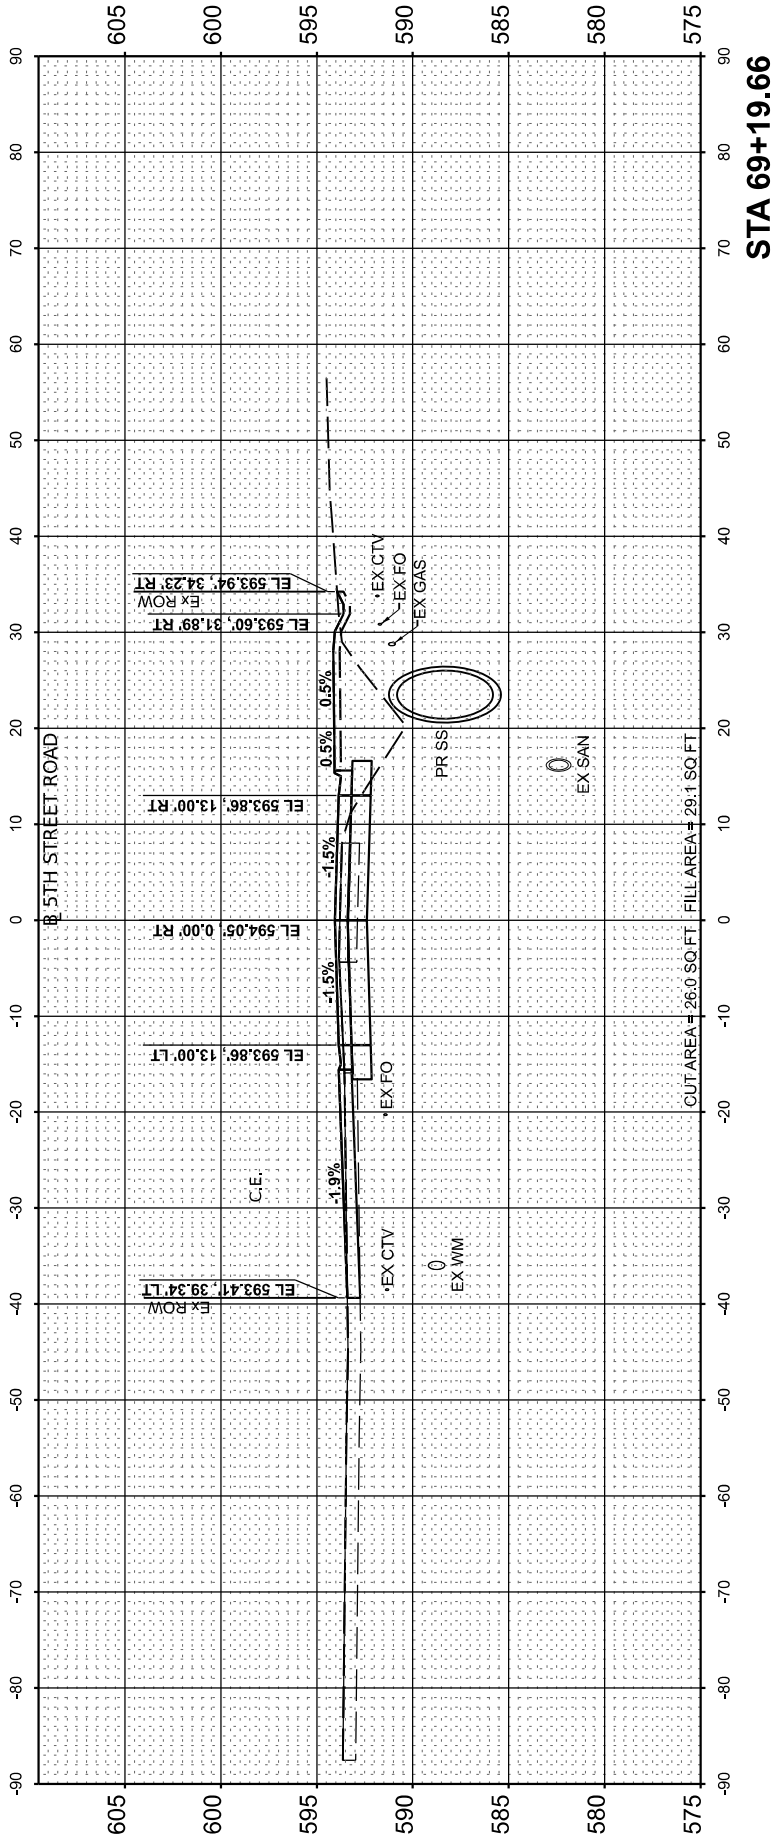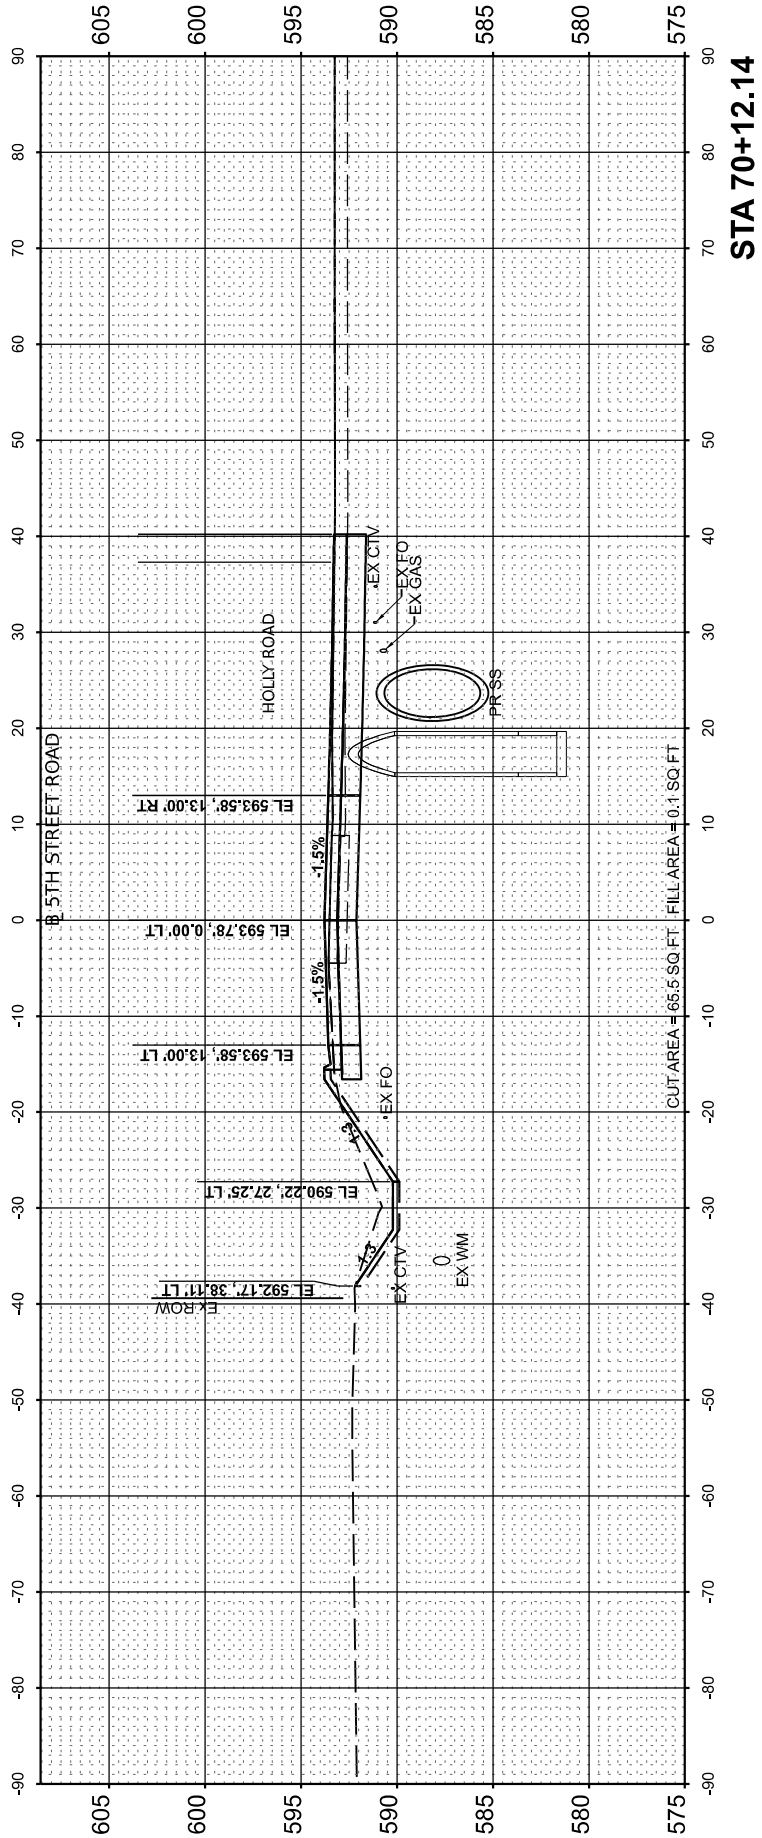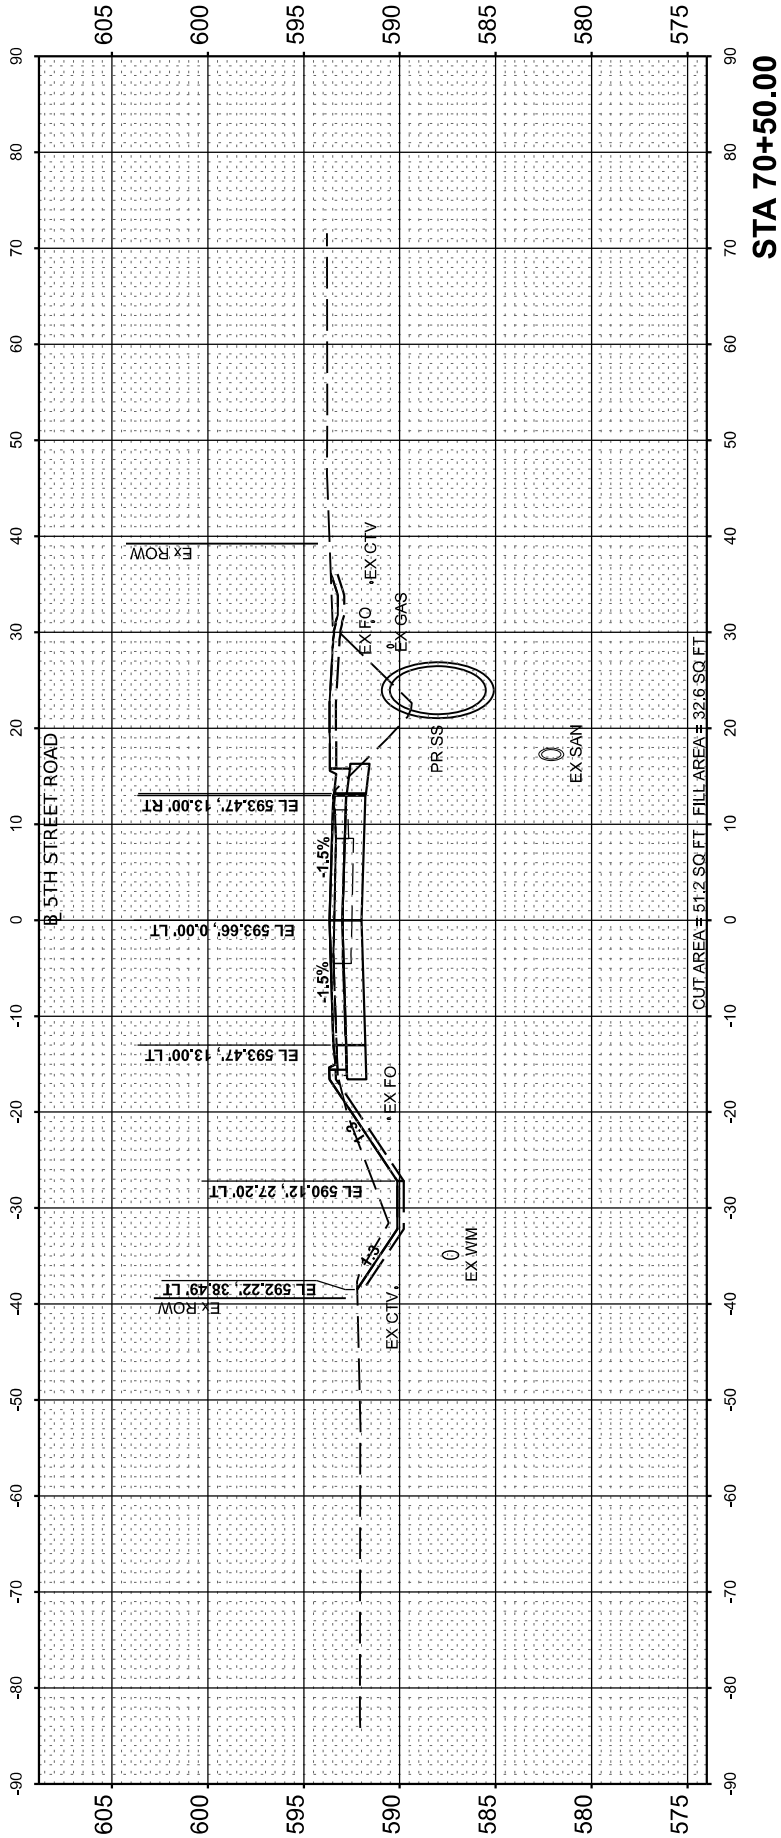

FINAL	SURVEYED	BY	DATE
SURVEY	PLOTTED		
NOTE BOOK	TEMPLATE		
NO.	AREAS CHECKED		

ORIGINAL	SURVEYED	BY	DATE
SURVEY	PLOTTED		
NOTE BOOK	TEMPLATE		
NO.	AREAS CHECKED		

DESIGNED
DRAWN
REVIEWED

MODEL: PA_5th_Rev1sed - 71+00.00
FILE NAME: I:\052092\CAD\Road\Sheet\Phase 2\stcrsec01.dgn

Final




USER NAME	= Ander00846	DESIGNED -	BAB	REVISED -	
		DRAWN -	RLA	REVISED -	
PLOT SCALE	= 0.16666685' / in.	CHECKED -	MB	REVISED -	
PLOT DATE	= 11/22/2024	DATE -	11/22/2024	REVISED -	

STATE OF ILLINOIS
DEPARTMENT OF TRANSPORTATION

5TH STREET ROAD
CROSS SECTIONS

SCALE: 1" = 10' SHEET OF SHEETS STA.

F.A. RTE.	SECTION	COUNTY	TOTAL SHEETS	SHEET NO.
569	98-00081-00-PV	LOGAN	184	163
	05S2092			CONTRACT NO. 93826
	ILLINOIS	FED. AID PROJECT		

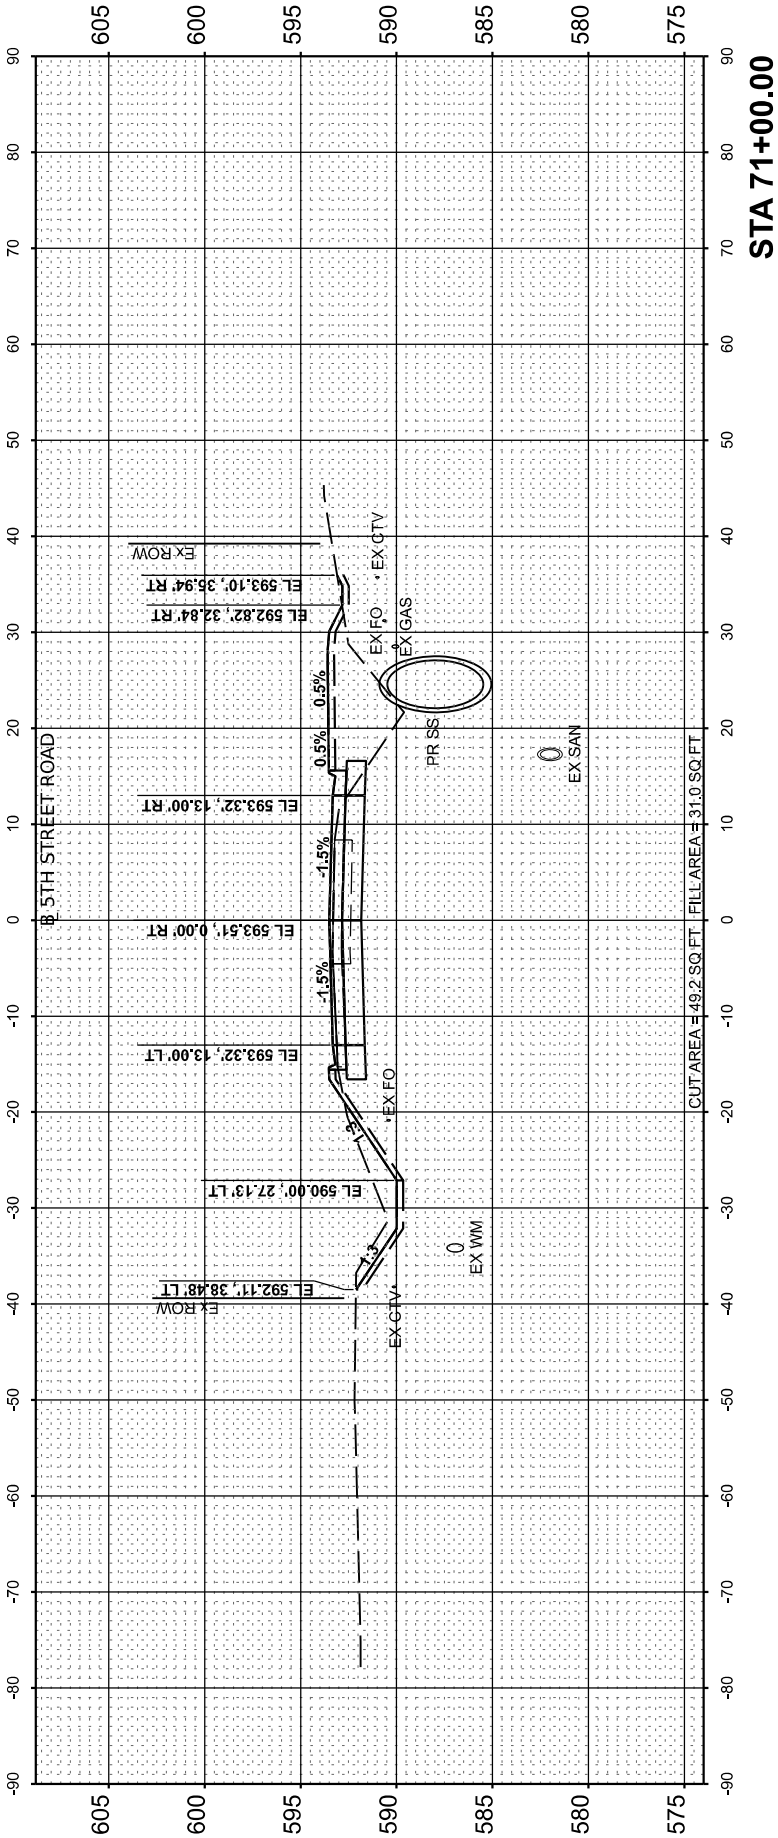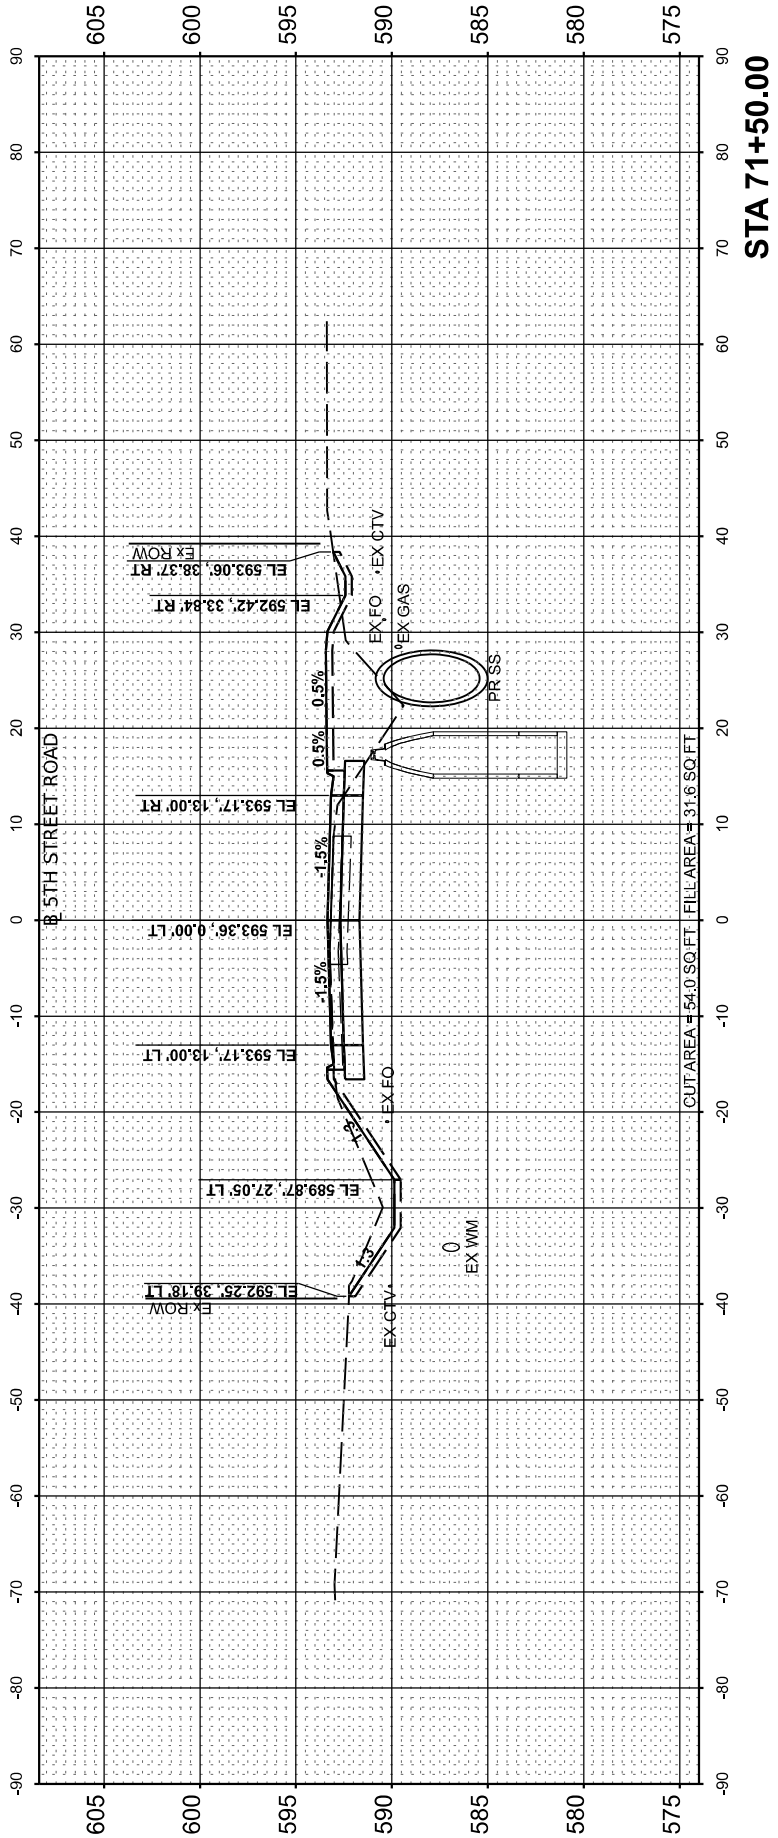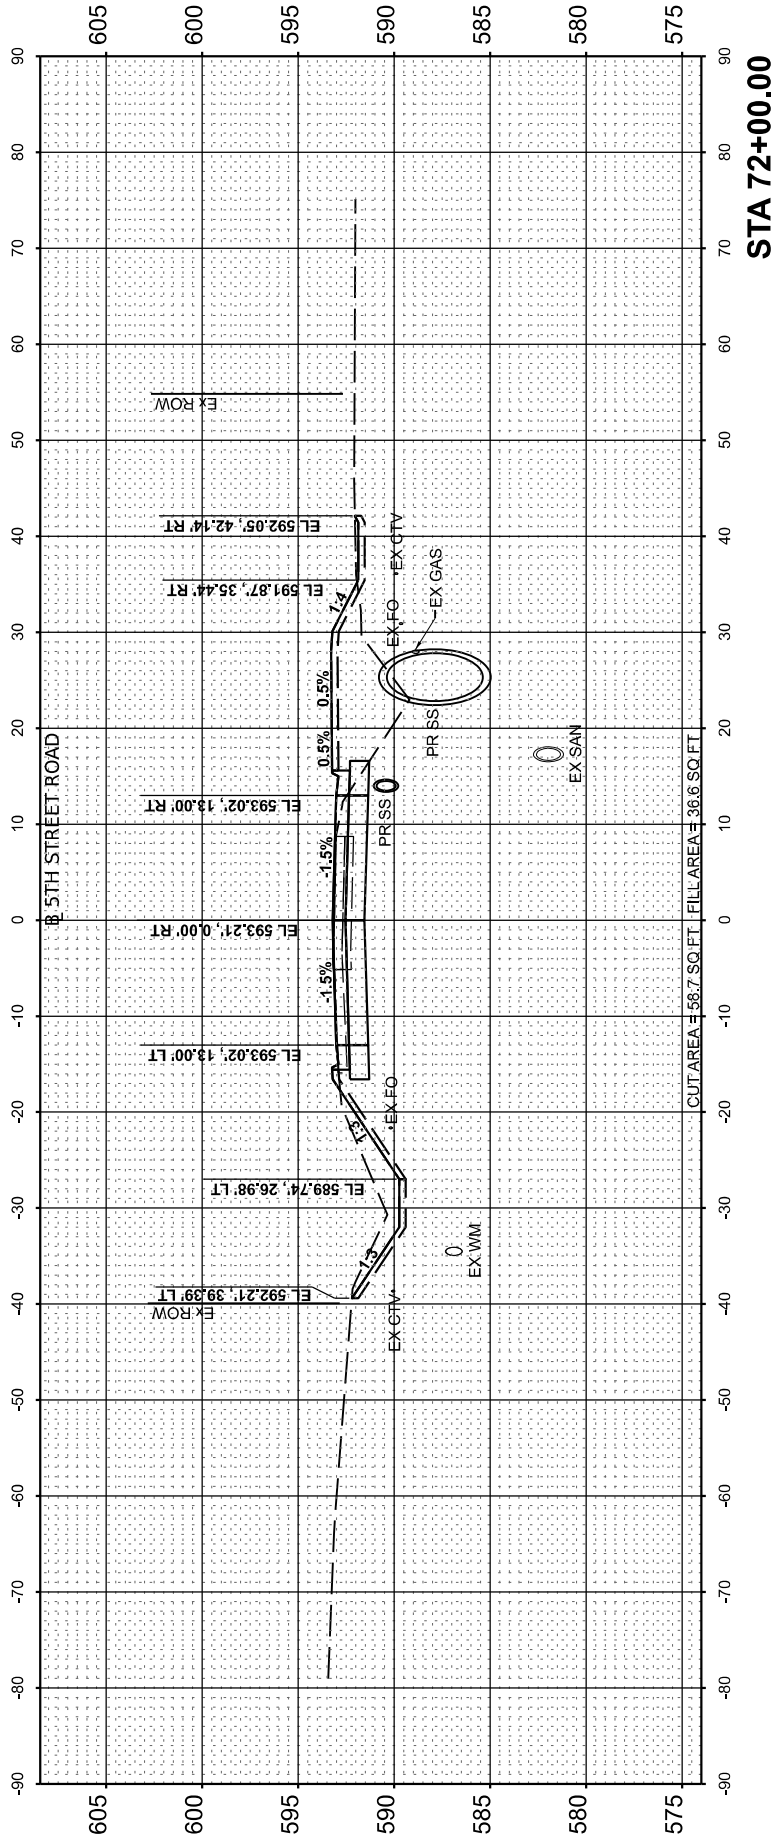

FINAL	SURVEYED	BY	DATE
SURVEY	PLOTTED		
NOTE BOOK	TEMPLATE		
NO.	AREAS CHECKED		

ORIGINAL	SURVEYED	BY	DATE
SURVEY	PLOTTED		
NOTE BOOK	TEMPLATE		
NO.	AREAS CHECKED		

DESIGNED	
DRAWN	
REVIEWED	

MODEL: P:\AL_5th_Revised - 72+50.00
FILE NAME: I:\052092\052092\CAD\Road\Sheet\Phase 2\stcrsec01.dgn

Final

USER NAME	= Ander00846
PLOT SCALE	= 0.16666685' / in.
PLOT DATE	= 11/21/2024

DESIGNED -	BAB
DRAWN -	RLA
CHECKED -	MB
DATE -	11/22/2024

REVISED -	
REVISED -	
REVISED -	
REVISED -	




STATE OF ILLINOIS
DEPARTMENT OF TRANSPORTATION

SCALE: 1" = 10'

SHEET OF SHEETS STA.

5TH STREET ROAD
CROSS SECTIONS

F.A. RTE.	SECTION	COUNTY	TOTAL SHEETS	SHEET NO.
569	98-00081-00-PV	LOGAN	184	164
05S2092		CONTRACT NO. 93826		
		ILLINOIS	FED. AID PROJECT	

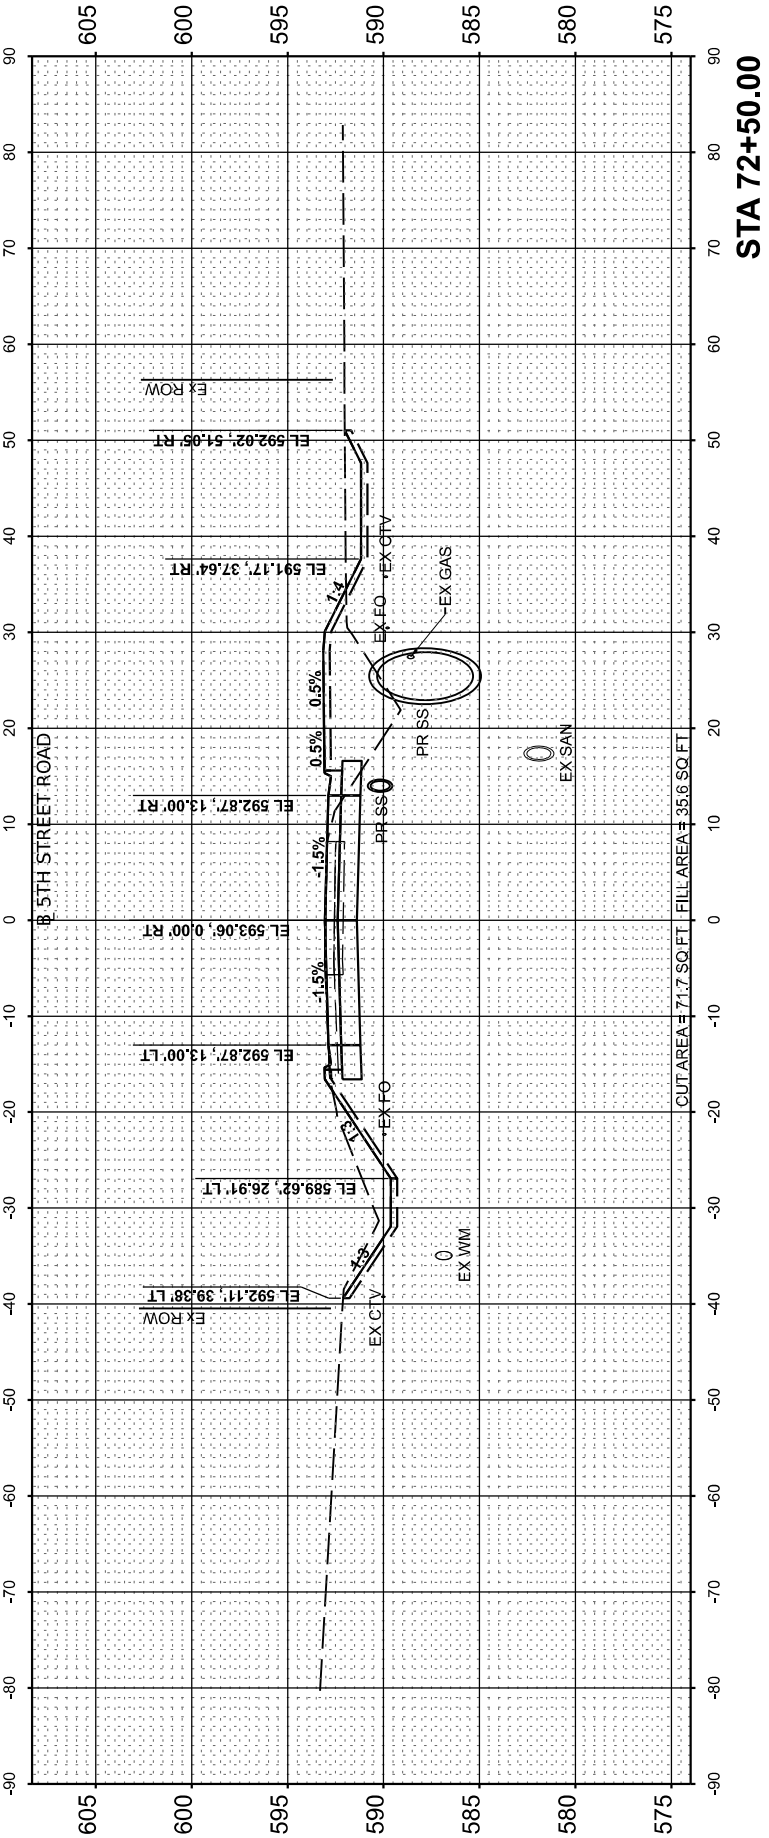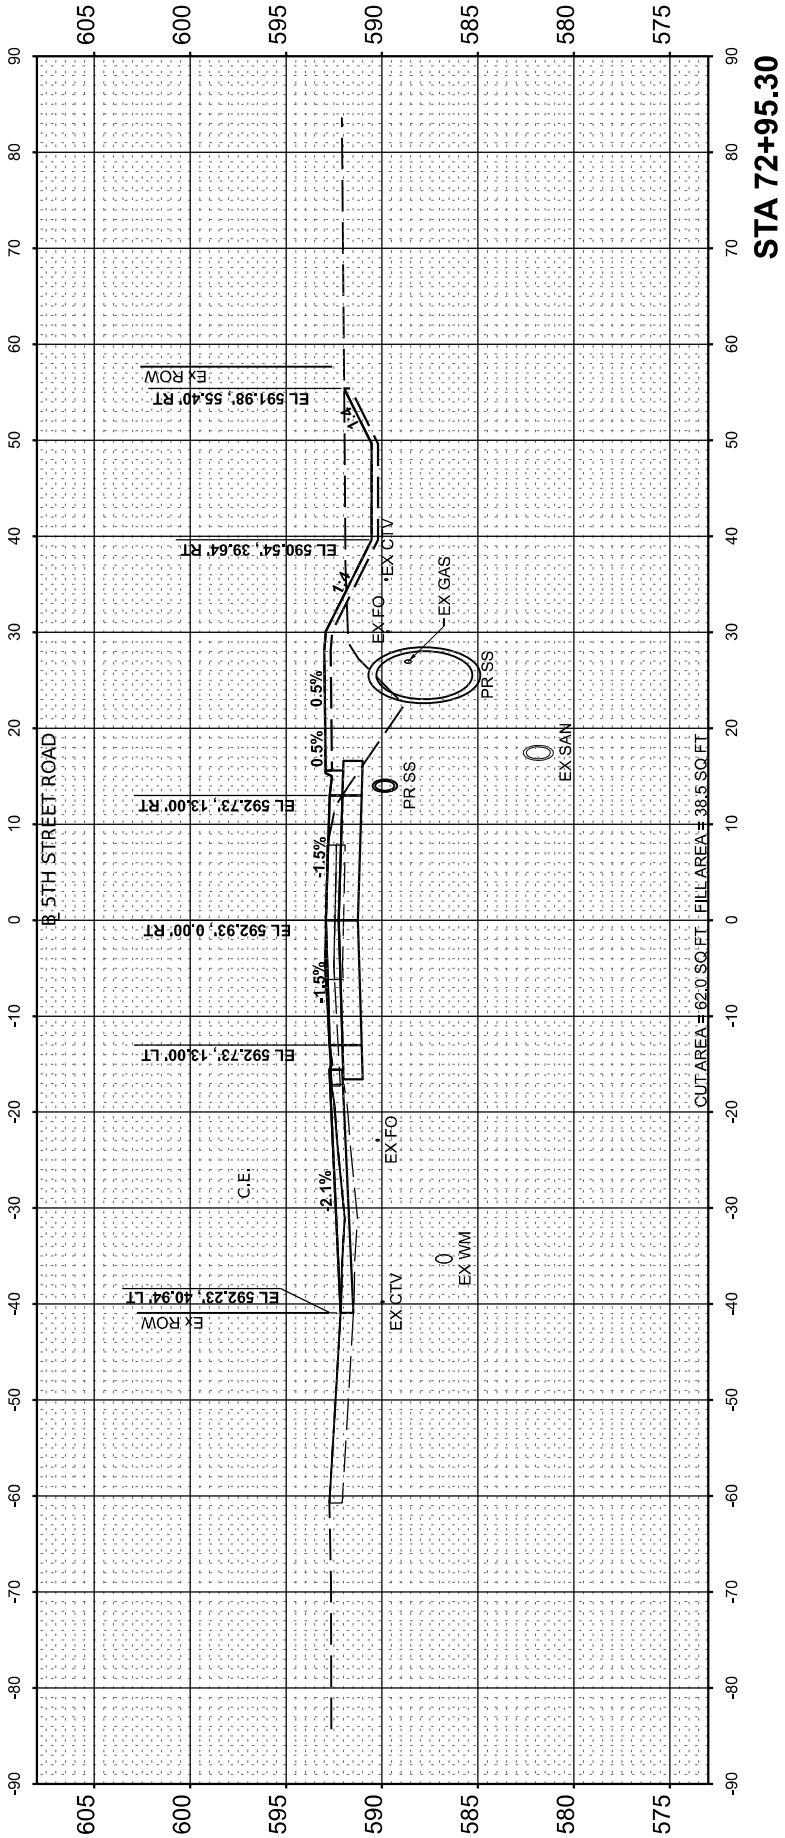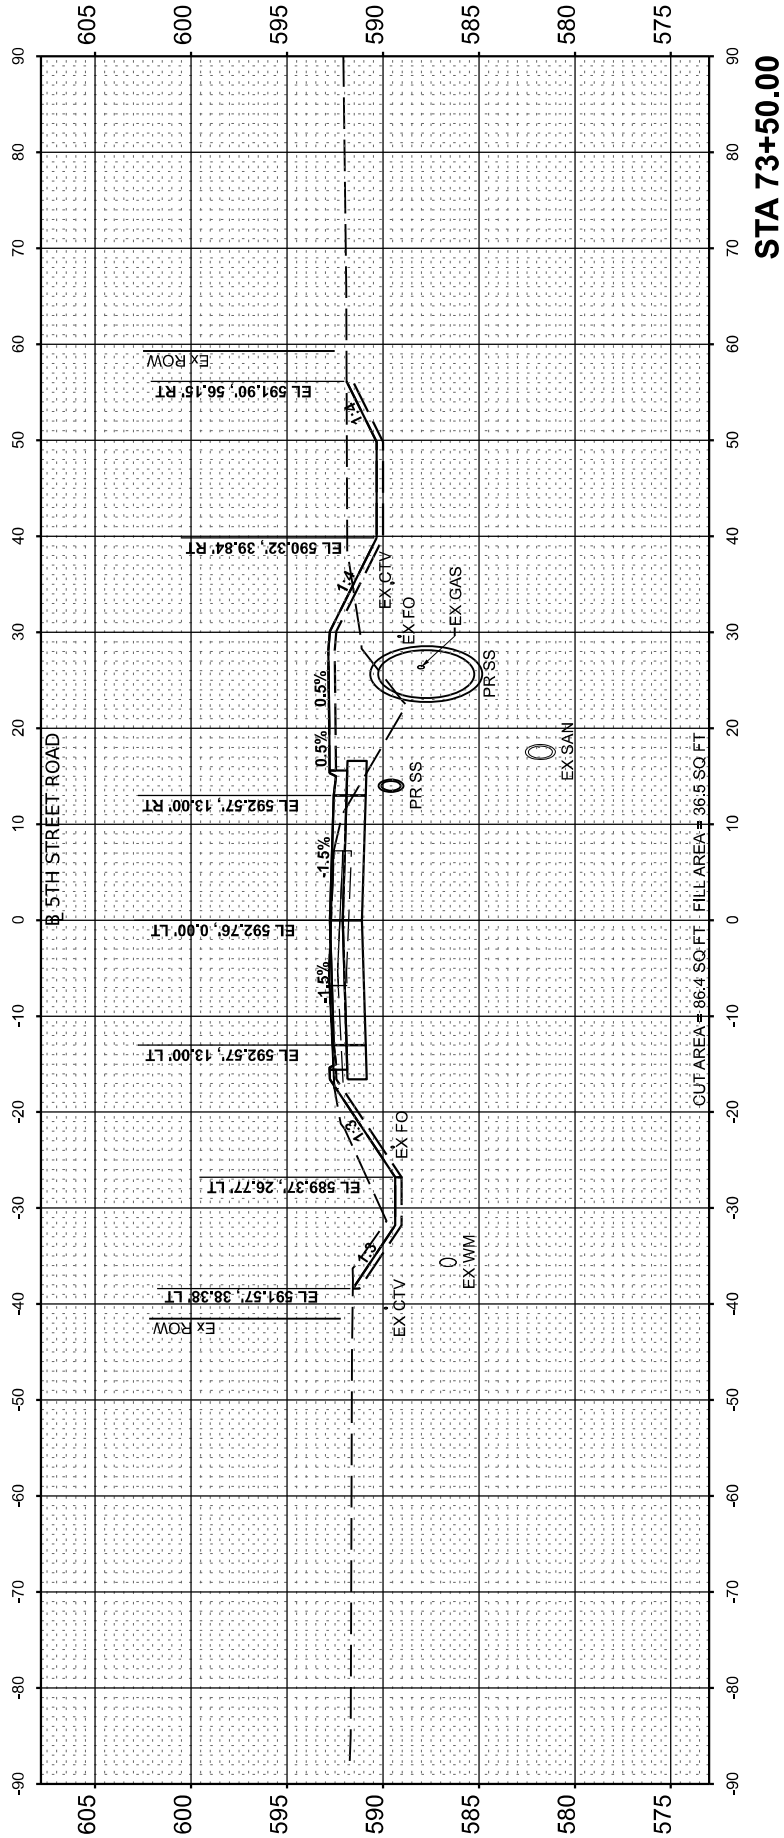

FINAL SURVEY NO.	SURVEYED PLOTTED NOTE BOOK AREAS CHECKED	BY	DATE

ORIGINAL SURVEY NO.	SURVEYED PLOTTED NOTE BOOK AREAS CHECKED	BY	DATE

DESIGNED	
DRAWN	
REVIEWED	

MODEL: P:\AL_5th_Rev15d - 74+00.00
FILE NAME: I:\05\08\0552092\CAD\Sheet\Sheet\Phase 2\stcrsec01.dgn

Final




USER NAME	= Ander00846	DESIGNED -	BAB	REVISED -	
		DRAWN -	RLA	REVISED -	
PLOT SCALE	= 0.16666685' / in.	CHECKED -	MB	REVISED -	
PLOT DATE	= 11/21/2024	DATE -	11/22/2024	REVISED -	

STATE OF ILLINOIS
DEPARTMENT OF TRANSPORTATION

5TH STREET ROAD
CROSS SECTIONS

SCALE: 1" = 10' SHEET OF SHEETS STA.

F.A. RTE.	SECTION	COUNTY	TOTAL SHEETS	SHEET NO.
569	98-00081-00-PV	LOGAN	184	165
05S2092		CONTRACT NO. 93826		
ILLINOIS		FED. AID PROJECT		

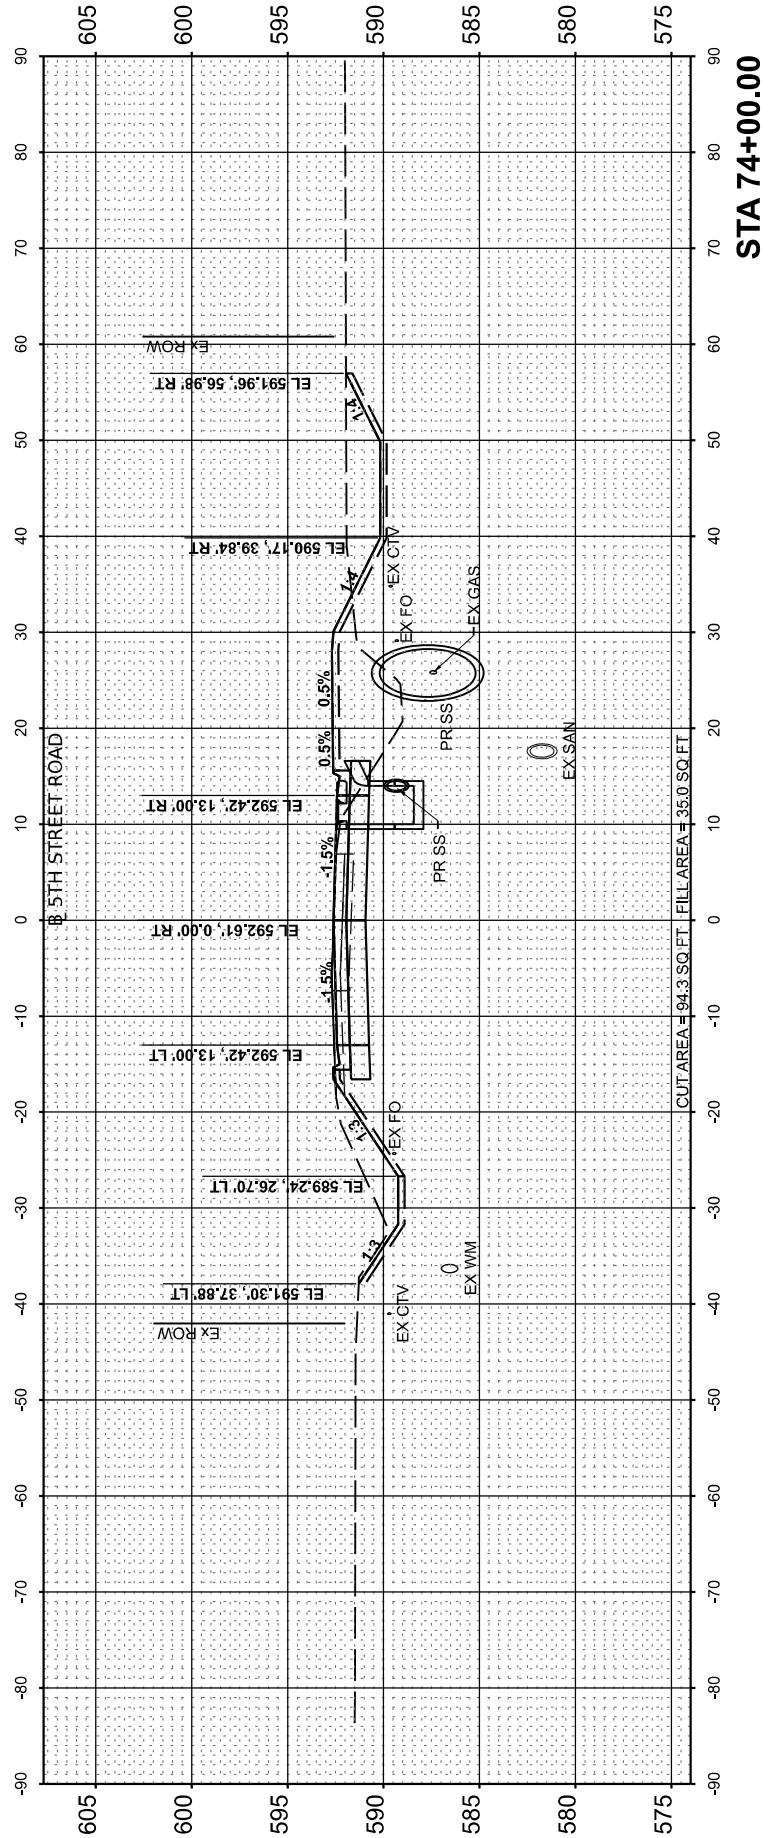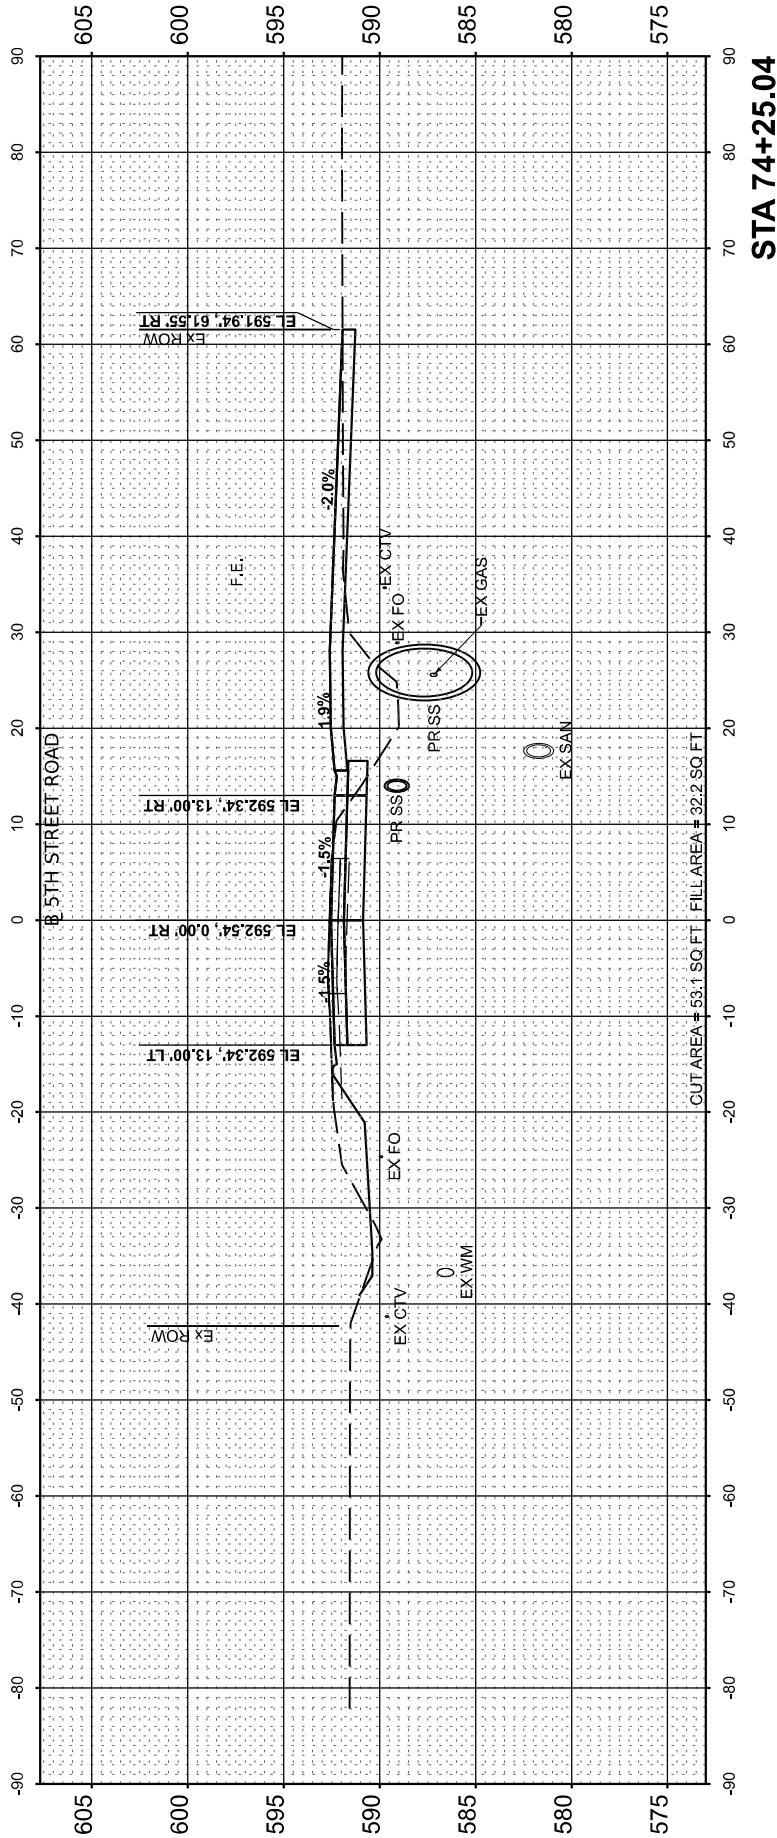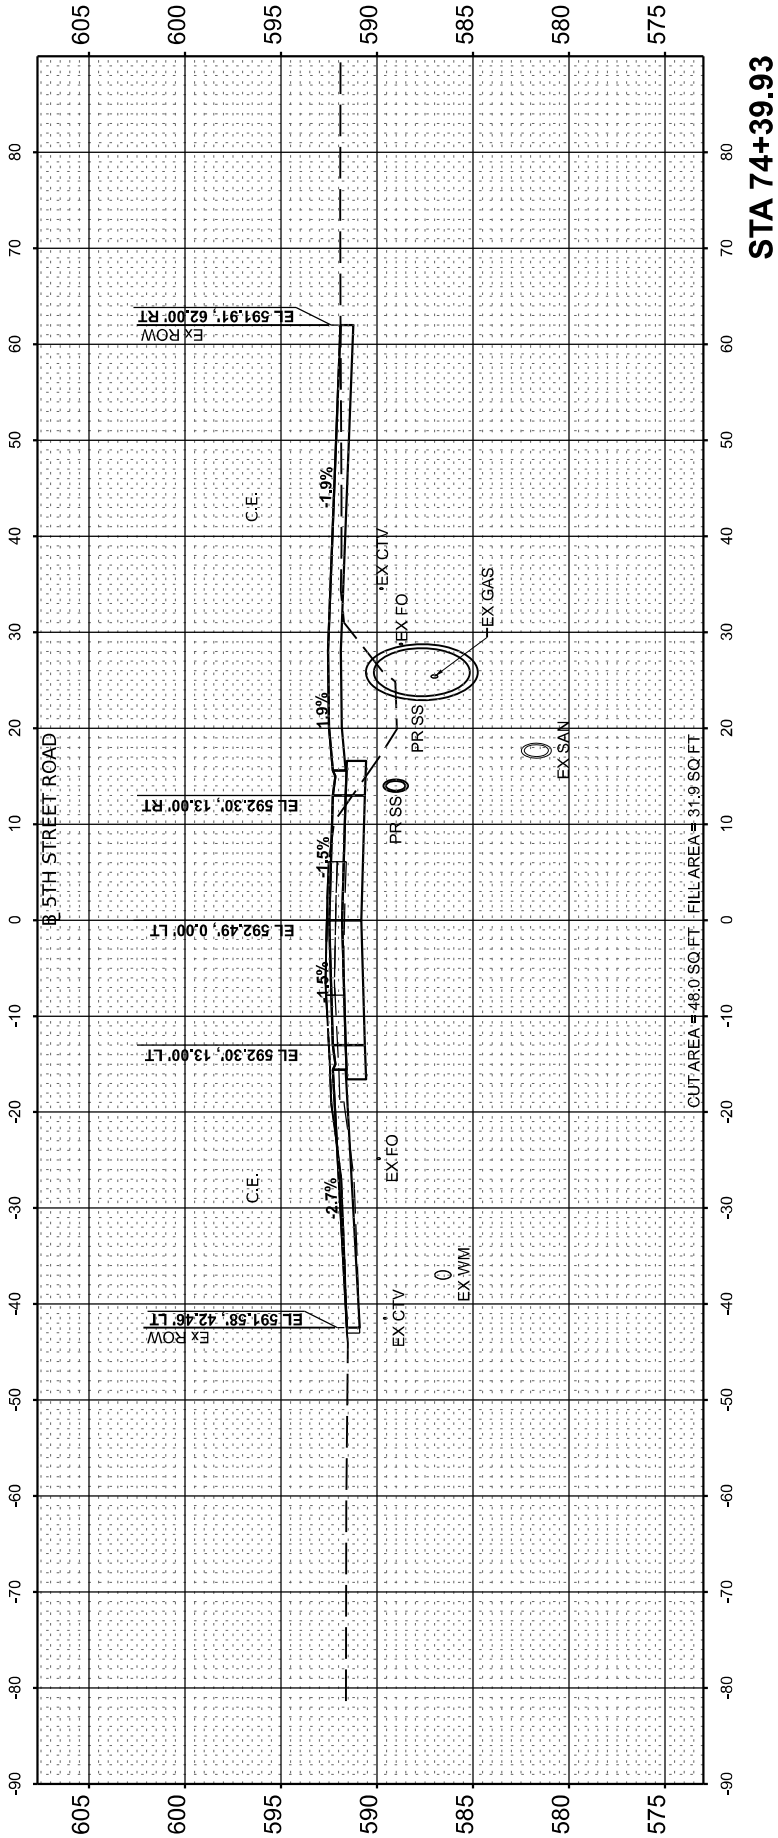

FINAL	SURVEYED	BY	DATE
SURVEY	PLOTTED		
NOTE BOOK	TEMPLATE		
NO.	AREAS CHECKED		

ORIGINAL	SURVEYED	BY	DATE
SURVEY	PLOTTED		
NOTE BOOK	TEMPLATE		
NO.	AREAS CHECKED		

DESIGNED	
DRAWN	
REVIEWED	

MODEL: P:\A_5th_Revise\75+00.00

FILE NAME: I:\05\052092\CAD\Sheet\Phase 2\stc-sec01.dgn



Hanson Professional Services Inc.

Final


USER NAME	= Ander00846	DESIGNED -	BAB	REVISED -	
		DRAWN -	RLA	REVISED -	
PLOT SCALE	= 0.16666685" / in.	CHECKED -	MB	REVISED -	
PLOT DATE	= 11/21/2024	DATE -	11/22/2024	REVISED -	

STATE OF ILLINOIS
DEPARTMENT OF TRANSPORTATION


5TH STREET ROAD
CROSS SECTIONS

SCALE: 1" = 10' SHEET OF SHEETS STA.


F.A. RTE.	SECTION	COUNTY	TOTAL SHEETS	SHEET NO.
569	98-00081-00-PV	LOGAN	184	166
	05S2092			CONTRACT NO. 93826
	ILLINOIS	FED. AID PROJECT		

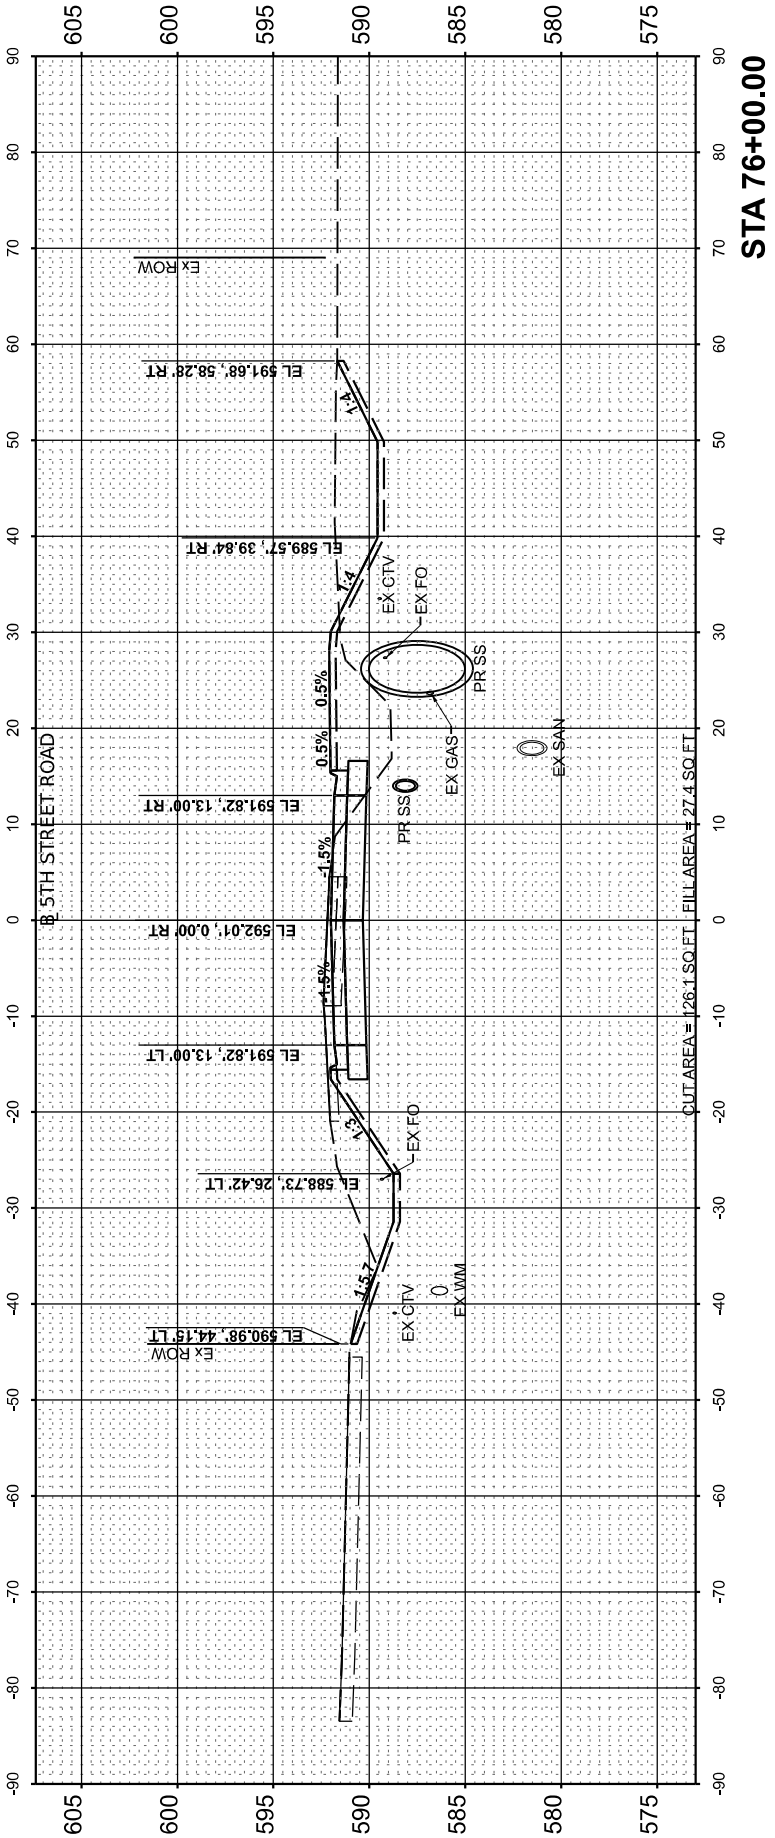

STA 76+00.00

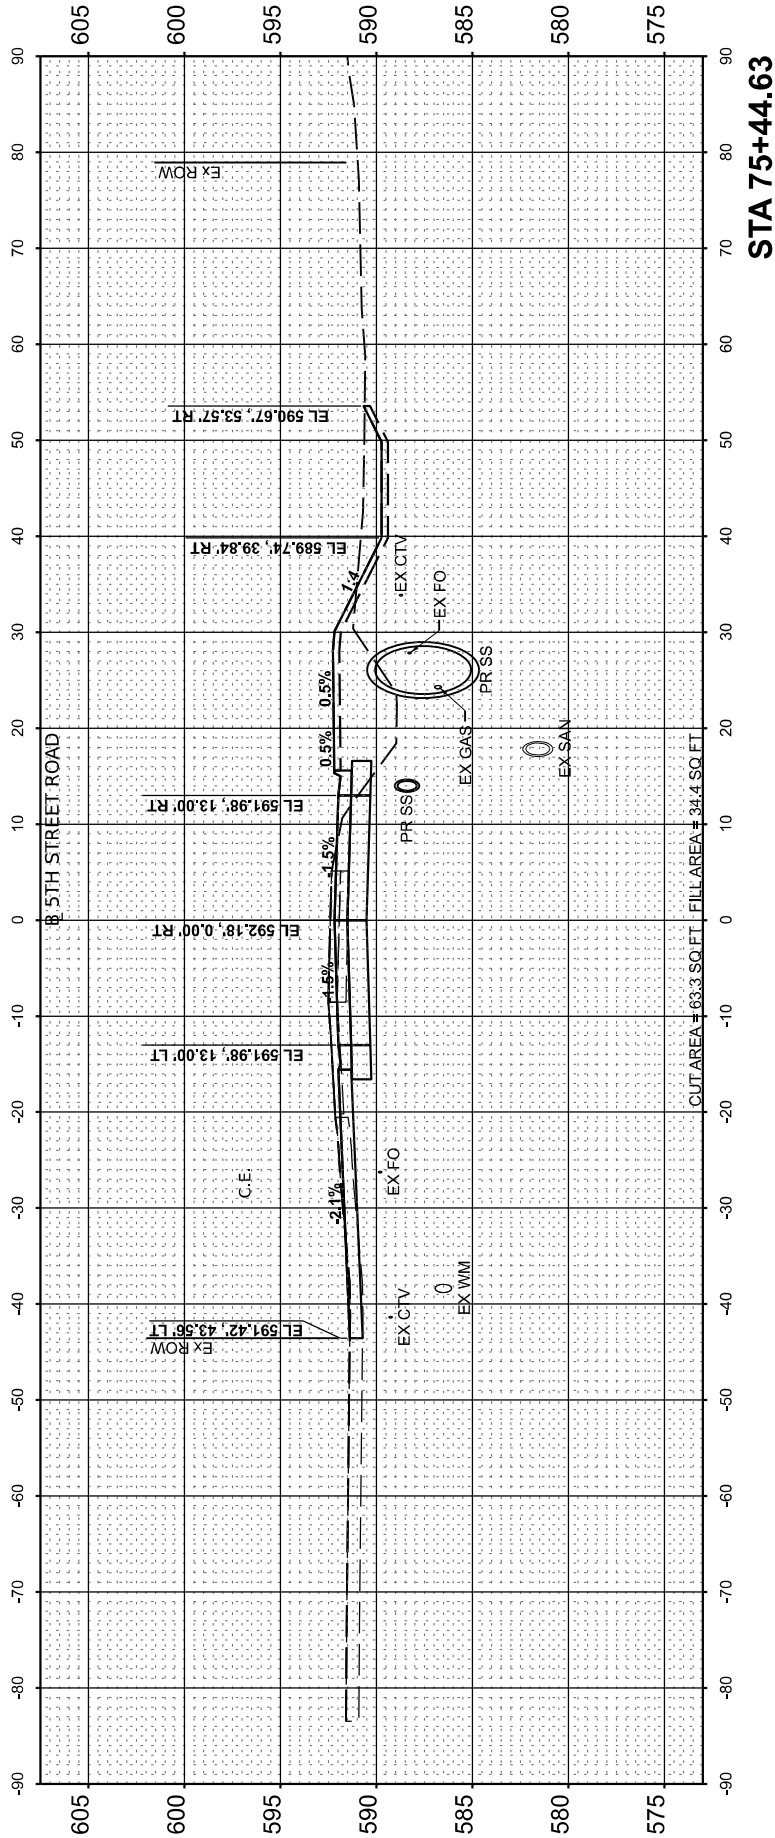

STA 75+44.63

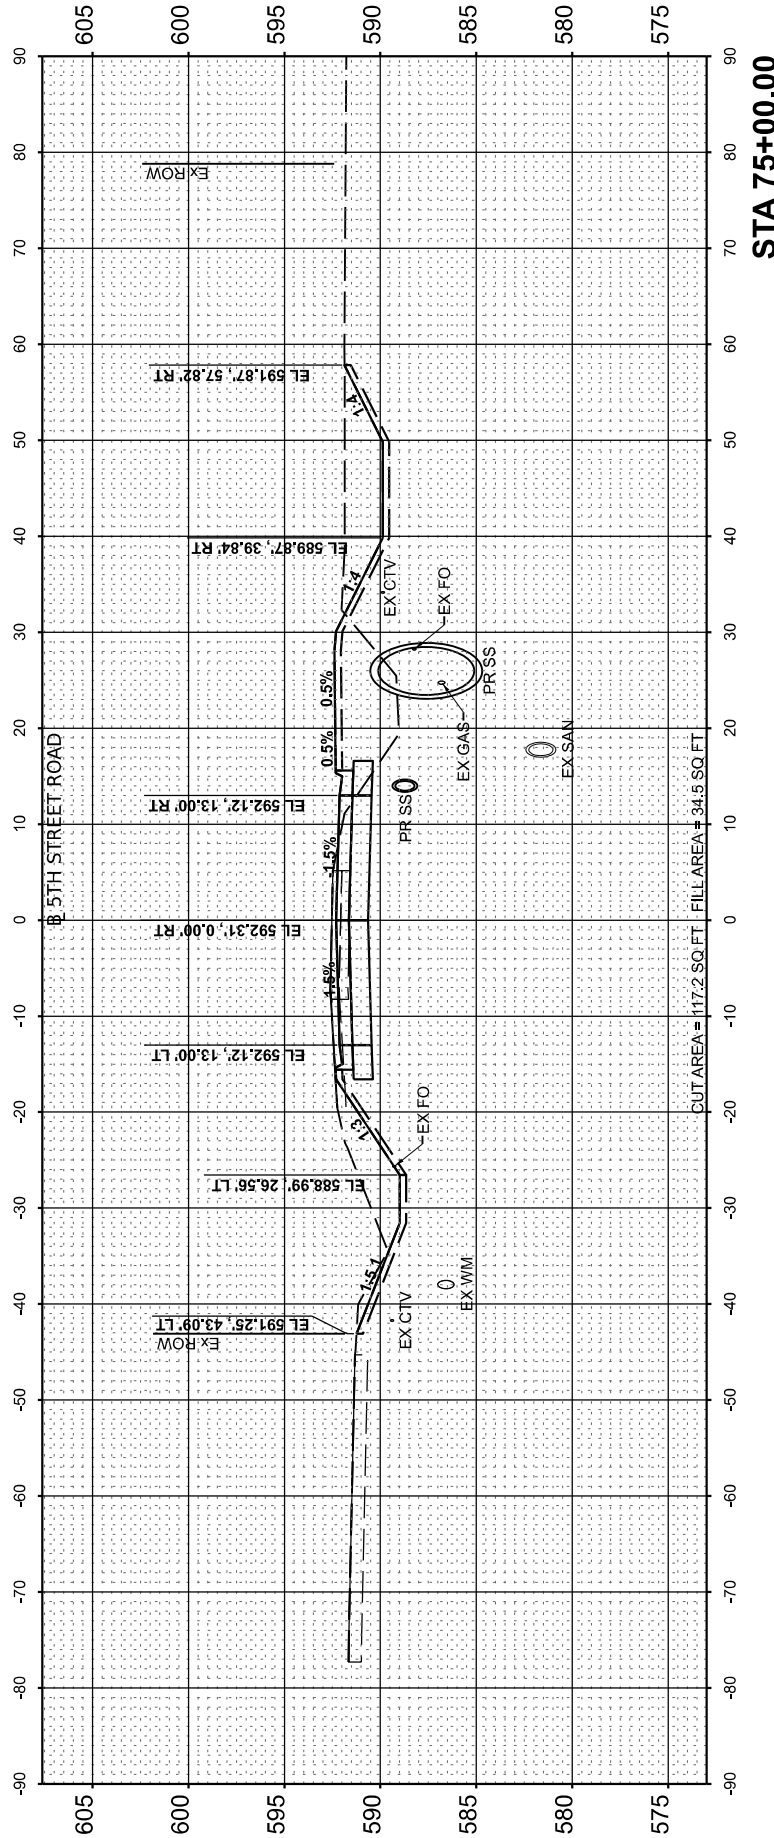

STA 75+00.00

FINAL	SURVEYED	BY	DATE
SURVEY	PLOTTED		
NOTE BOOK	TEMPLATE		
NO.	AREAS CHECKED		

ORIGINAL	SURVEYED	BY	DATE
SURVEY	PLOTTED		
NOTE BOOK	TEMPLATE		
NO.	AREAS CHECKED		

DESIGNED	
DRAWN	
REVIEWED	

MODEL: PAL_Sht_Revised - 76+50.00
FILE NAME: I:\05\052092\CAD\Road\Sheet\Phase 2\stcrsec01.dgn

Final




USER NAME	= Ander00846	DESIGNED -	BAB	REVISED -	
		DRAWN -	RLA	REVISED -	
PLOT SCALE	= 0.16666685" / in.	CHECKED -	MB	REVISED -	
PLOT DATE	= 11/21/2024	DATE -	11/22/2024	REVISED -	

STATE OF ILLINOIS
DEPARTMENT OF TRANSPORTATION

5TH STREET ROAD
CROSS SECTIONS

SCALE: 1" = 10' SHEET OF SHEETS STA.

F.A. RTE.	SECTION	COUNTY	TOTAL SHEETS	SHEET NO.
569	98-00081-00-PV	LOGAN	184	167
	05S2092			CONTRACT NO. 93826
	ILLINOIS	FED. AID PROJECT		

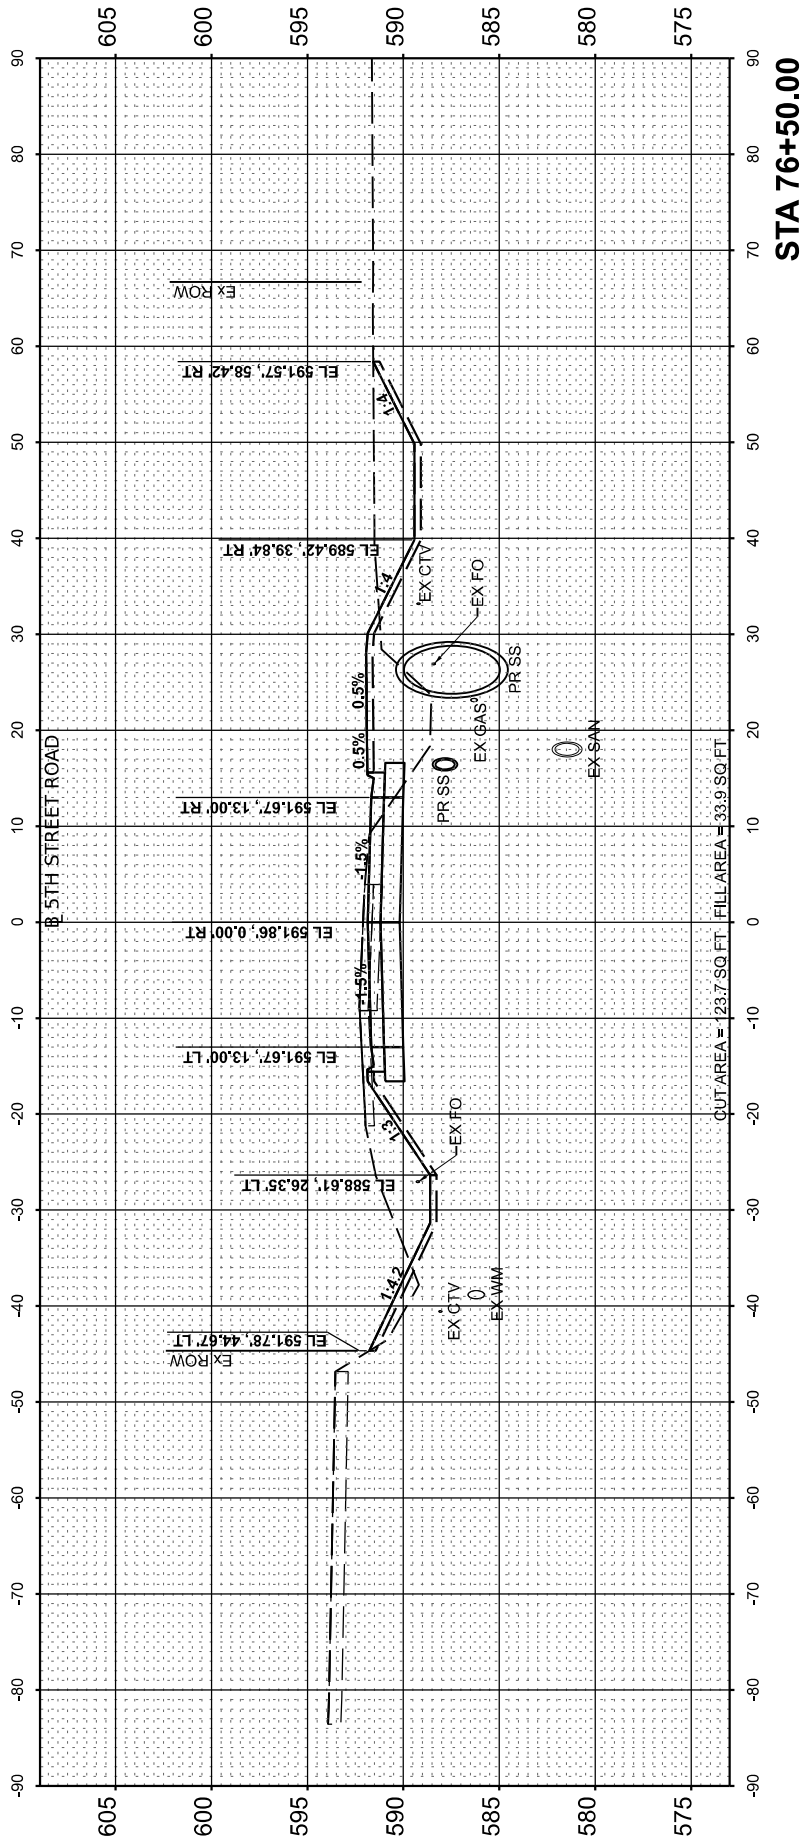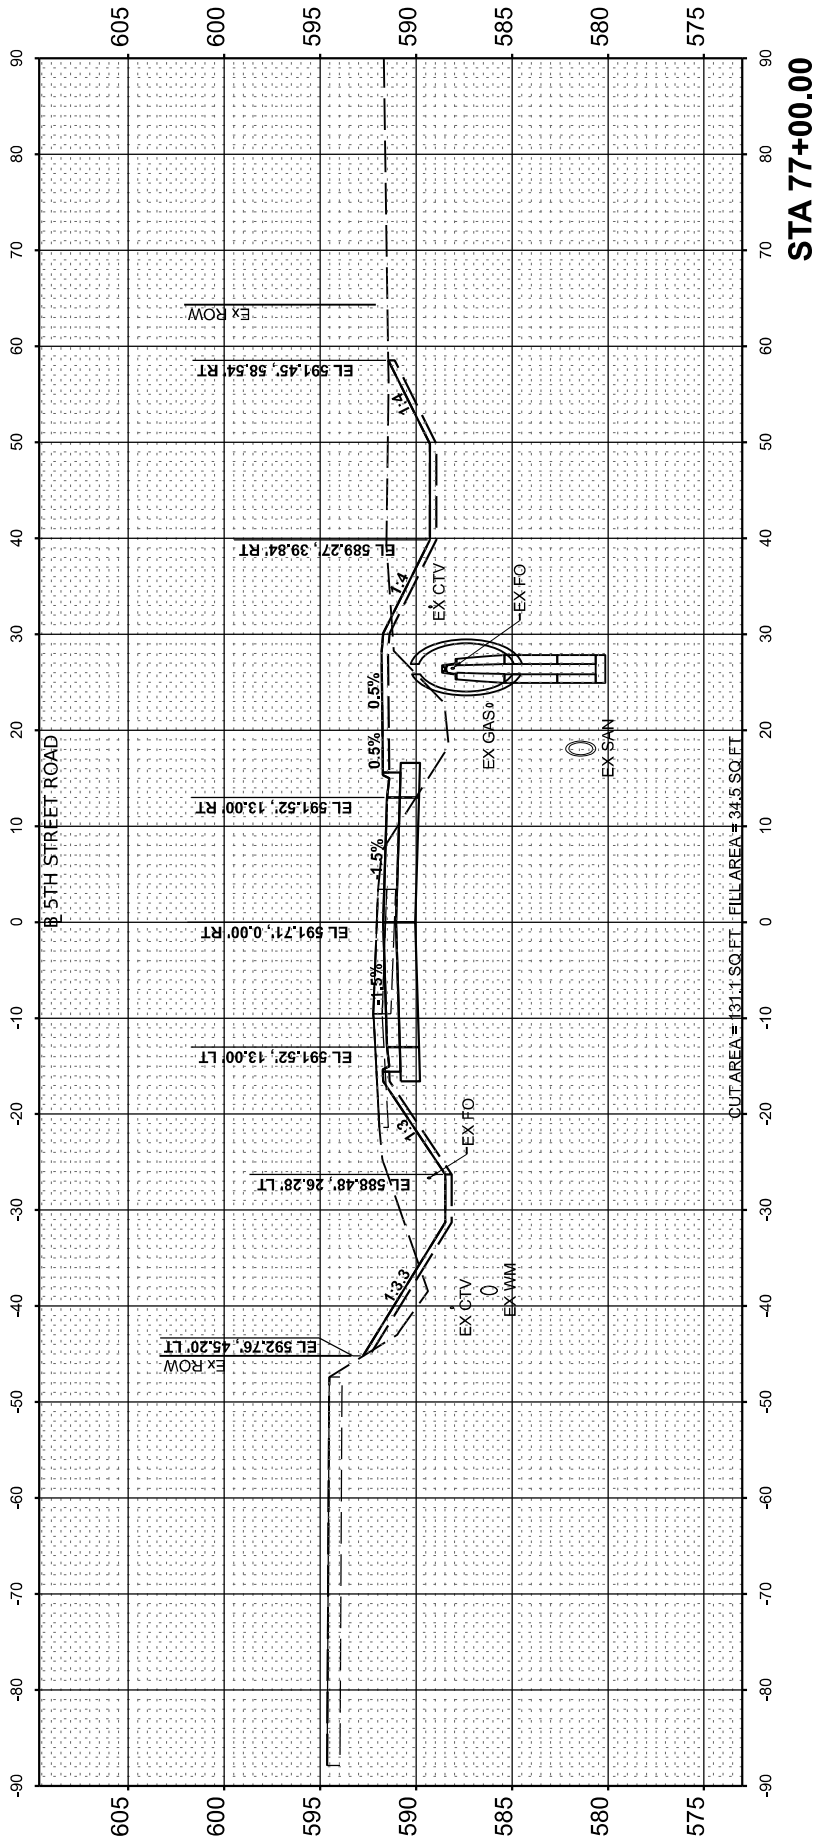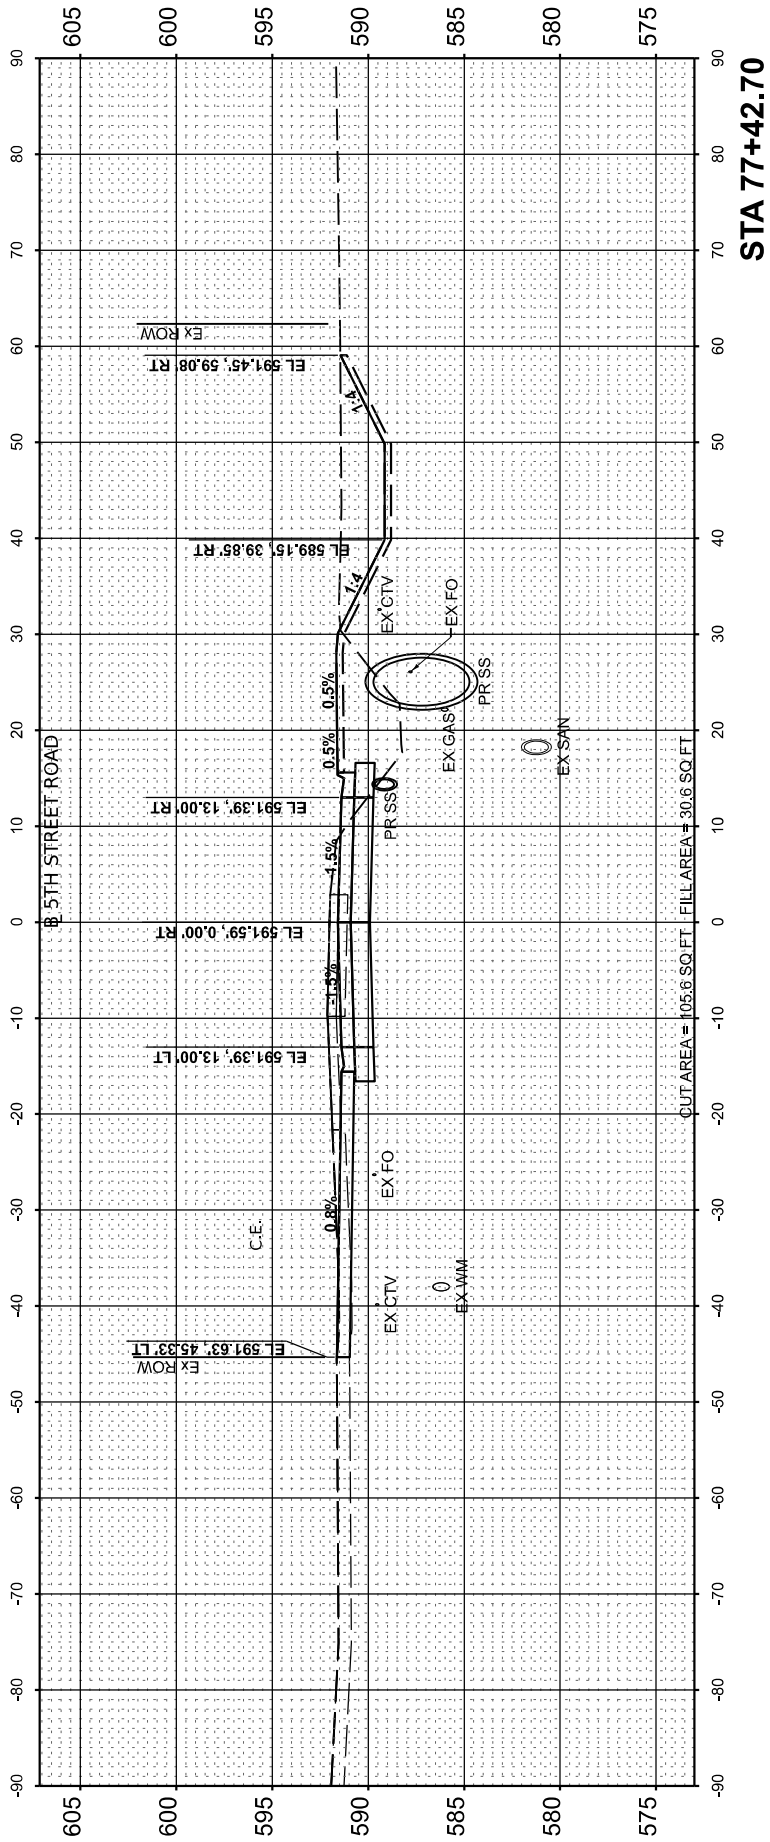




FINAL SURVEY	SURVEYED _____	BY _____	DATE _____
NOTE BOOK	PLOTTED _____		
	TEMPLATE _____		
	AREAS _____		
NO. _____	AREAS CHECKED _____		



ORIGINAL SURVEY	SURVEYED _____	BY _____	DATE _____
NOTE BOOK	PLOTTED _____		
	TEMPLATE _____		
	AREAS _____		
NO. _____	AREAS CHECKED _____		

DESIGNED		
DRAWN		
REVIEWED		

MODEL: PAL_5th_Revised - 78+00.00
FILE NAME: I:\05jobs\05S2092\CAD\RA

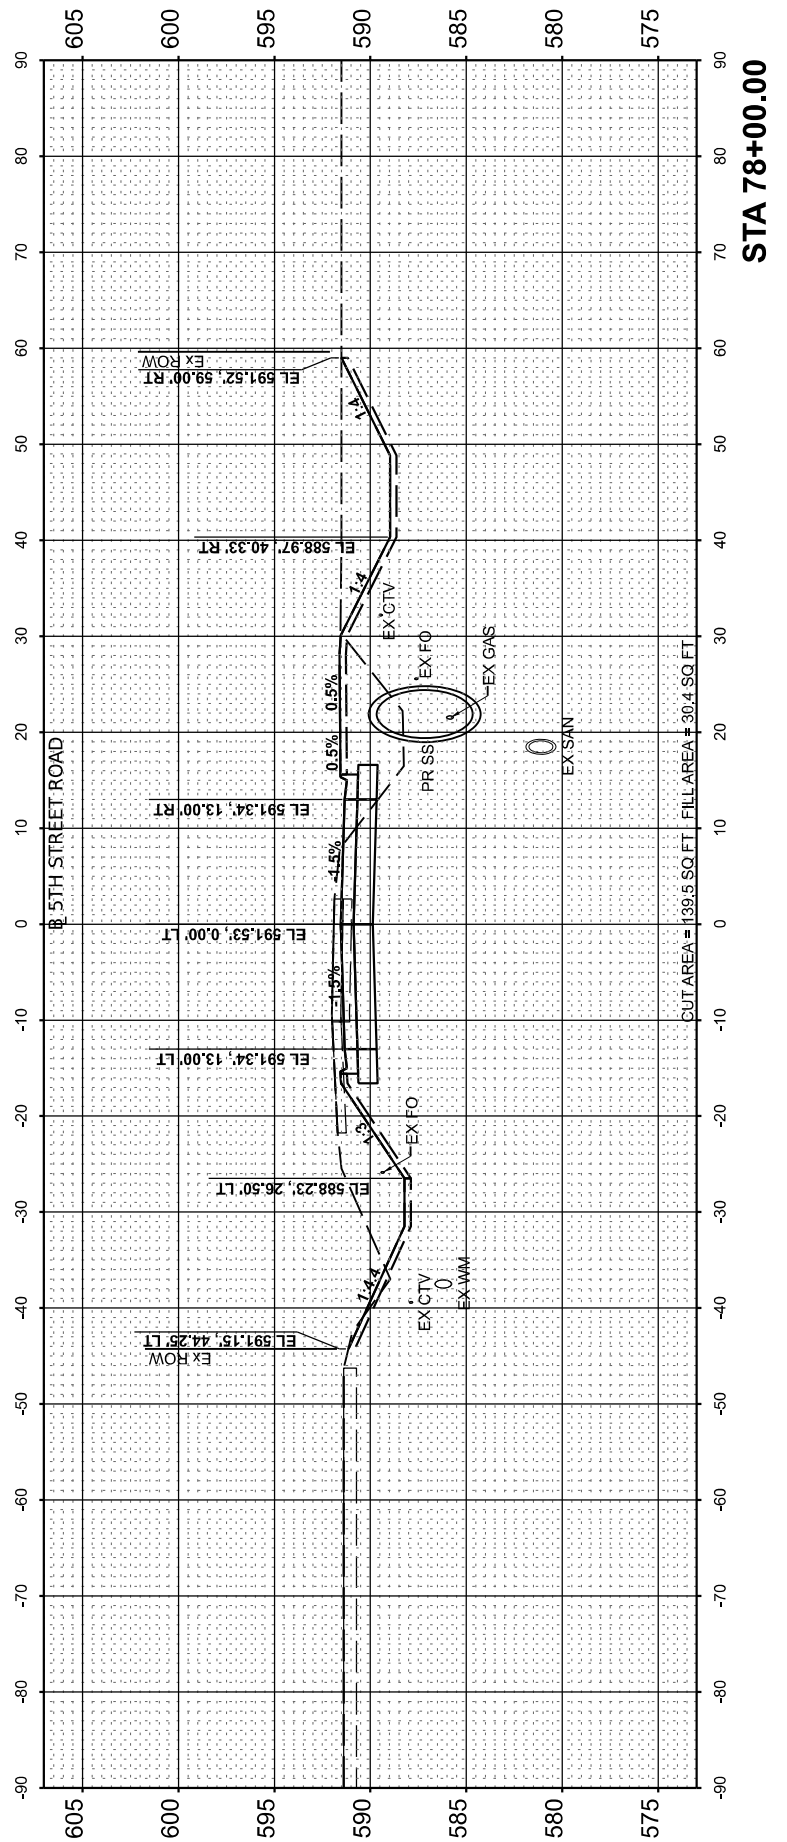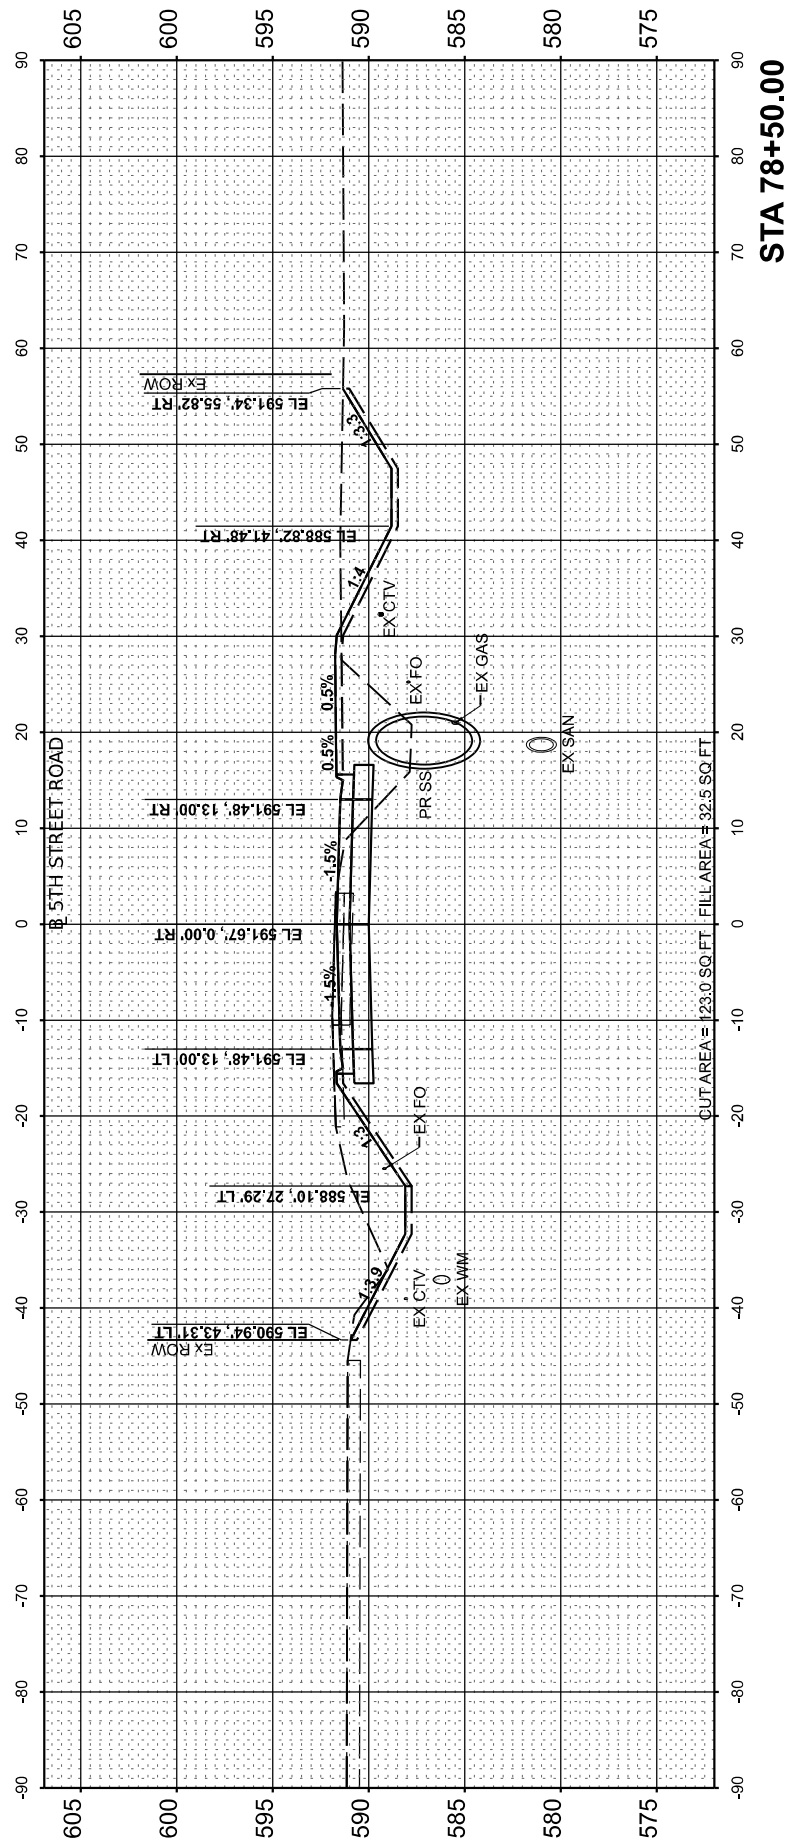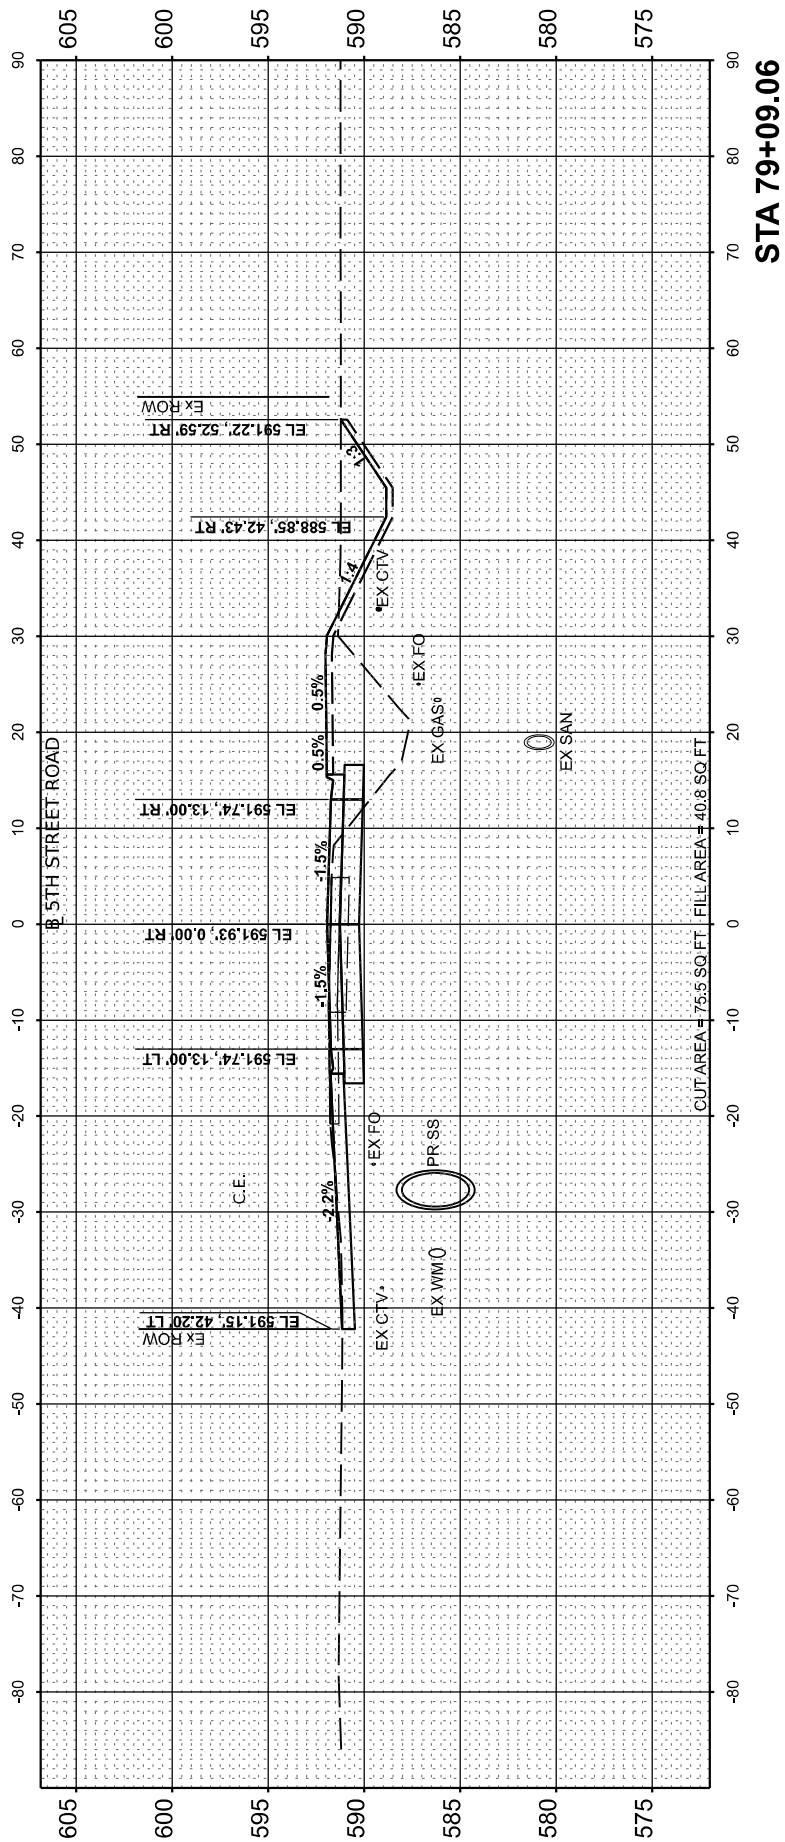

Final	USER NAME = Ander00846	DESIGNED - BAB	REVISED -	STATE OF ILLINOIS DEPARTMENT OF TRANSPORTATION	5TH STREET ROAD CROSS SECTIONS				F.A. RTE.	SECTION	COUNTY	TOTAL SHEETS	SHEET NO.
		DRAWN - RLA	REVISED -						569	98-00081-00-PV	LOGAN	184	168
	PLOT SCALE = 0.16666685" = 1 in.	CHECKED - MB	REVISED -		05S2092					CONTRACT NO. 93826			
	PLOT DATE = 11/21/2024	DATE - 11/22/2024	REVISED -		SCALE: 1" = 10'	SHEET OF	SHEETS	STA.					
										ILLINOIS	FED. AID PROJECT		

FINAL	SURVEYED	BY	DATE
SURVEY	PLOTTED		
NOTE BOOK	TEMPLATE		
NO.	AREAS CHECKED		

ORIGINAL	SURVEYED	BY	DATE
SURVEY	PLOTTED		
NOTE BOOK	TEMPLATE		
NO.	AREAS CHECKED		

DESIGNED	
DRAWN	
REVIEWED	

MODEL: PAL_5th_Rev18d - 79+25.03
FILE NAME: I:\05\052092\CAD\Sheet\SheetPhase 2\1st-csec01.dgn

Final




USER NAME	= Ander00846	DESIGNED -	BAB	REVISED -	
		DRAWN -	RLA	REVISED -	
PLOT SCALE	= 0.16666685" / in.	CHECKED -	MB	REVISED -	
PLOT DATE	= 11/21/2024	DATE -	11/22/2024	REVISED -	

STATE OF ILLINOIS
DEPARTMENT OF TRANSPORTATION

SCALE: 1" = 10' SHEET OF SHEETS STA.

5TH STREET ROAD
CROSS SECTIONS

F.A. RTE.	SECTION	COUNTY	TOTAL SHEETS	SHEET NO.
569	98-00081-00-PV	LOGAN	184	169
	05S2092			CONTRACT NO. 93826
	ILLINOIS	FED. AID PROJECT		

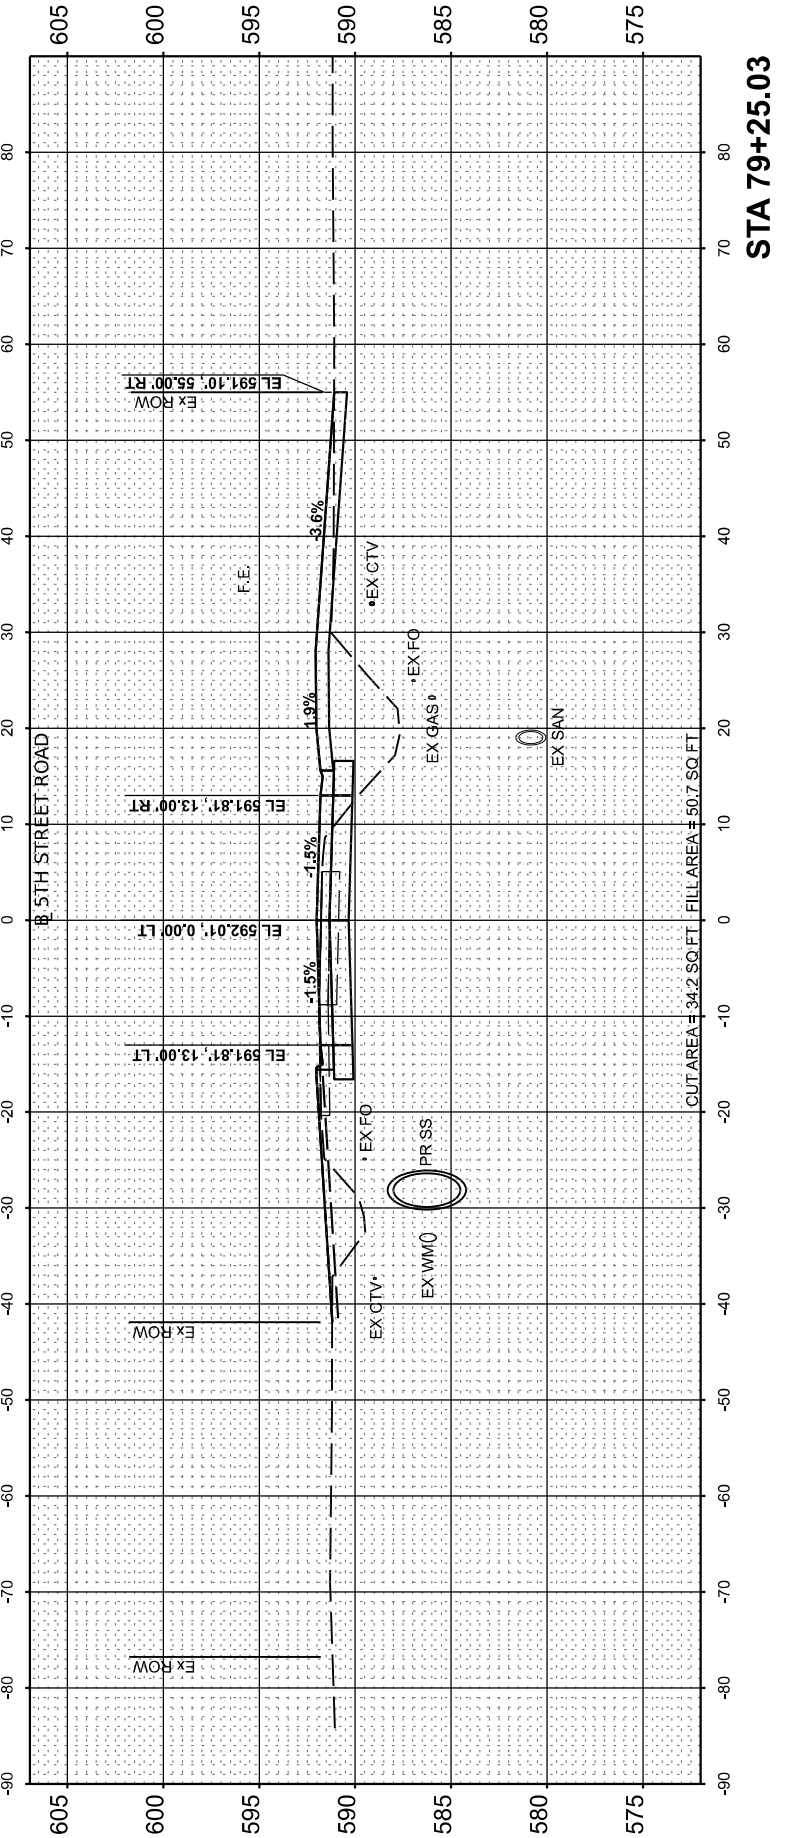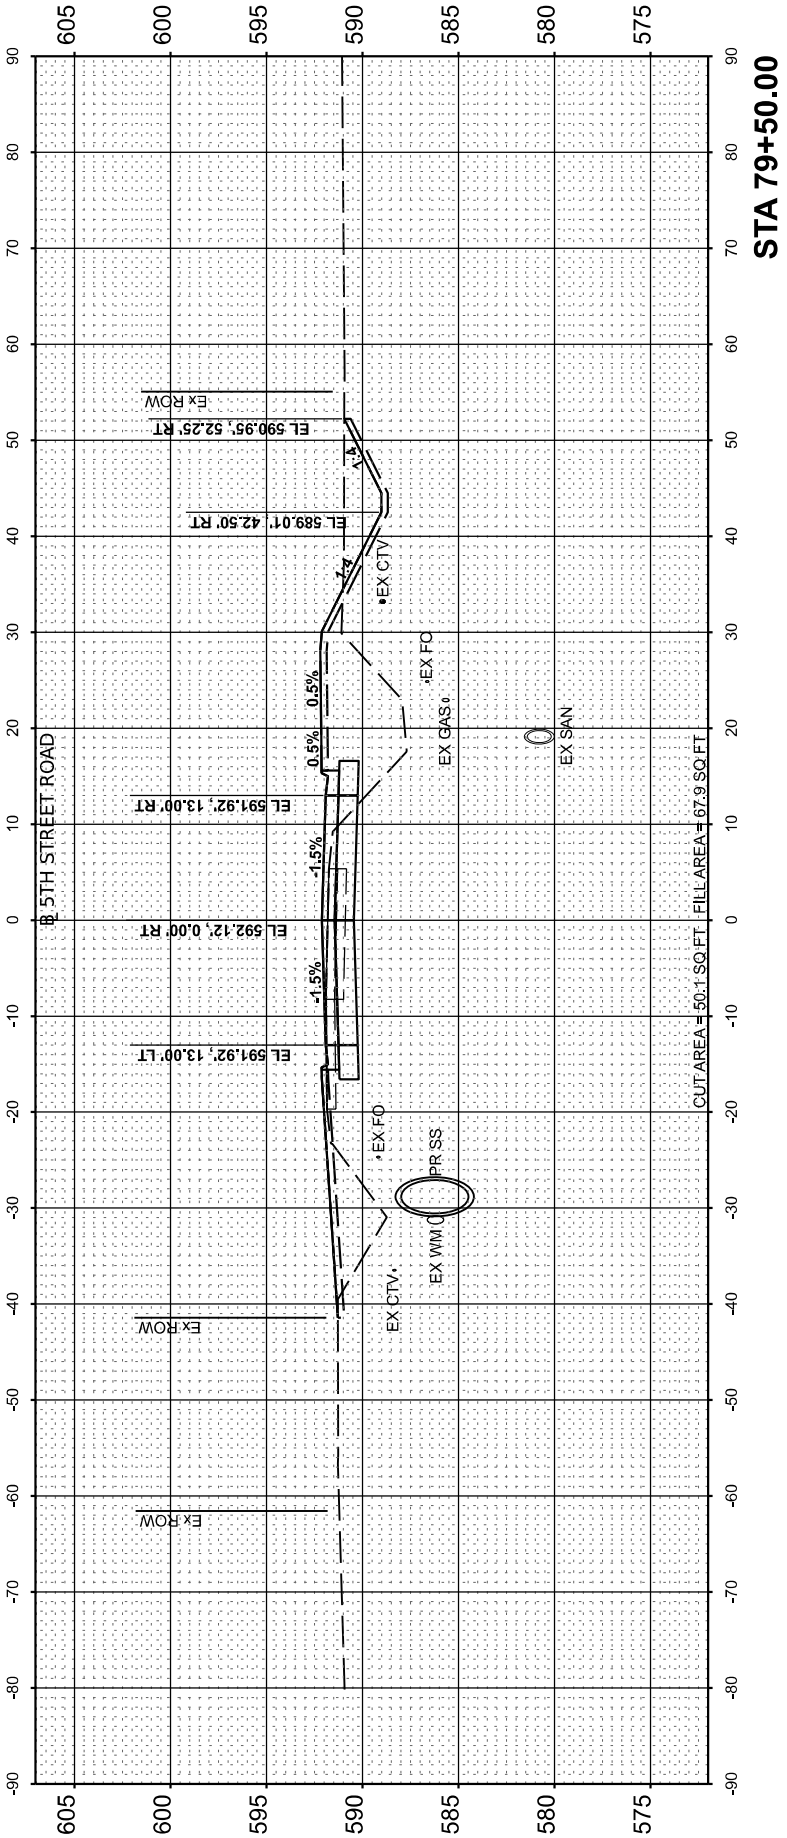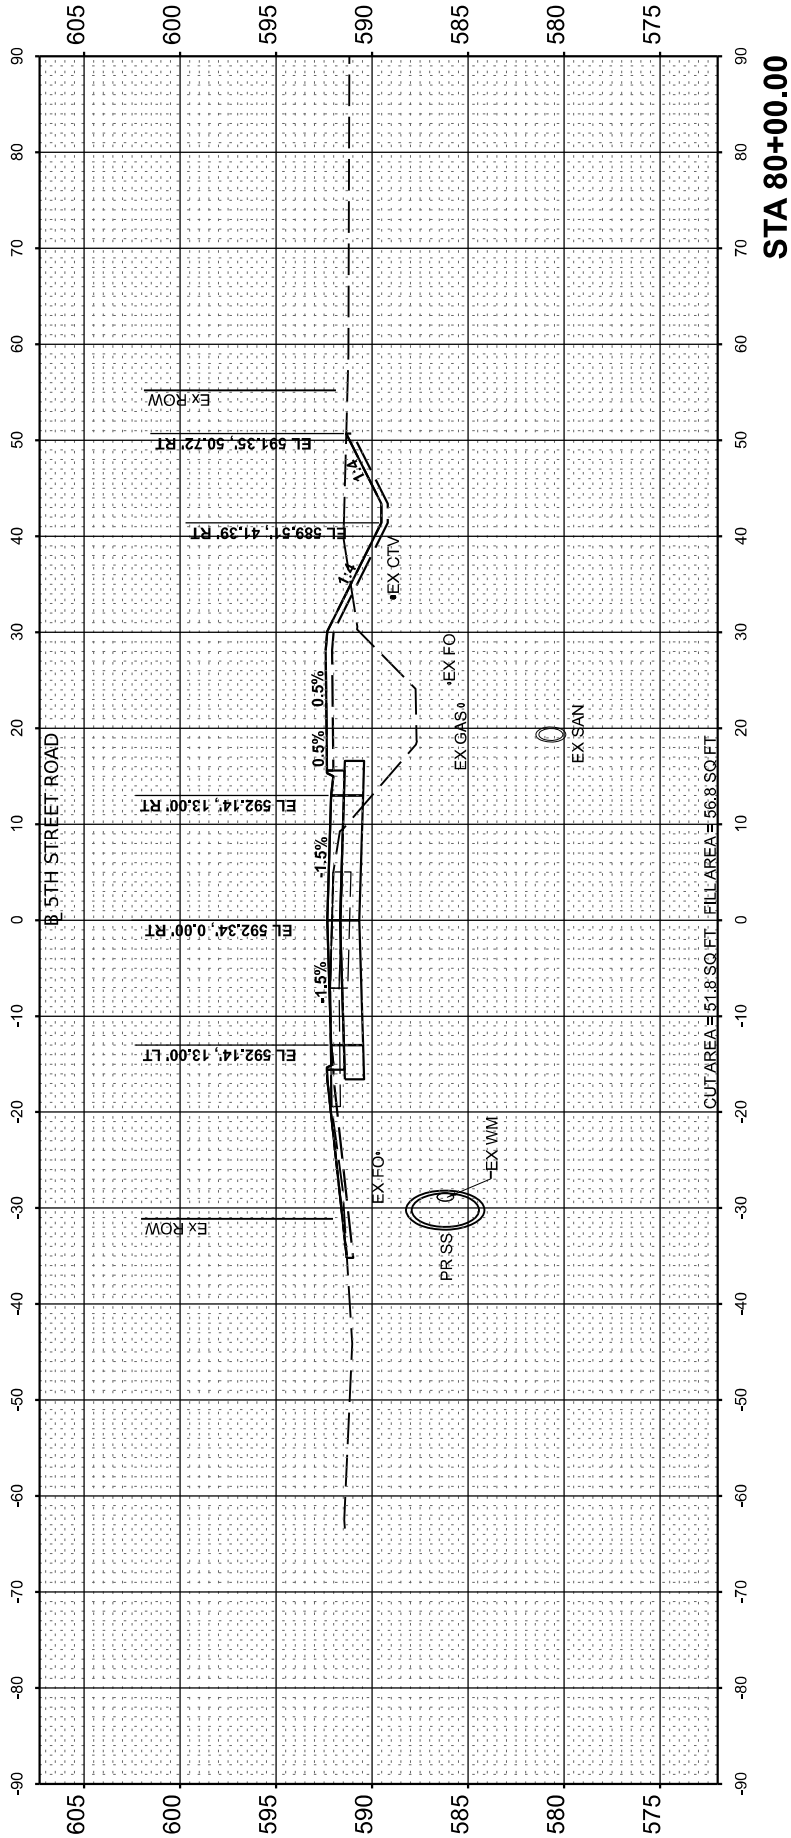

FINAL SURVEY NO.	SURVEYED PLOTTED TEMPLATE AREAS CHECKED	BY	DATE

ORIGINAL SURVEY NO.	SURVEYED PLOTTED TEMPLATE AREAS CHECKED	BY	DATE

MODEL: PAL_Sht_Rev01 - 80+50.00
FILE NAME: I:\05\052092\CAD\Sheet\SheetPhase 2\stcrsec01.dgn

DESIGNED	
DRAWN	
REVIEWED	

Final




USER NAME	= Ander00846	DESIGNED -	BAB	REVISED -	
		DRAWN -	RLA	REVISED -	
PLOT SCALE	= 0.16666685 ' / in.	CHECKED -	MB	REVISED -	
PLOT DATE	= 11/21/2024	DATE -	11/22/2024	REVISED -	

STATE OF ILLINOIS
DEPARTMENT OF TRANSPORTATION

5TH STREET ROAD
CROSS SECTIONS

SCALE: 1" = 10' SHEET OF SHEETS STA.

F.A. RTE.	SECTION	COUNTY	TOTAL SHEETS	SHEET NO.
569	98-00081-00-PV	LOGAN	184	170
	05S2092			CONTRACT NO. 93826
	ILLINOIS	FED. AID PROJECT		

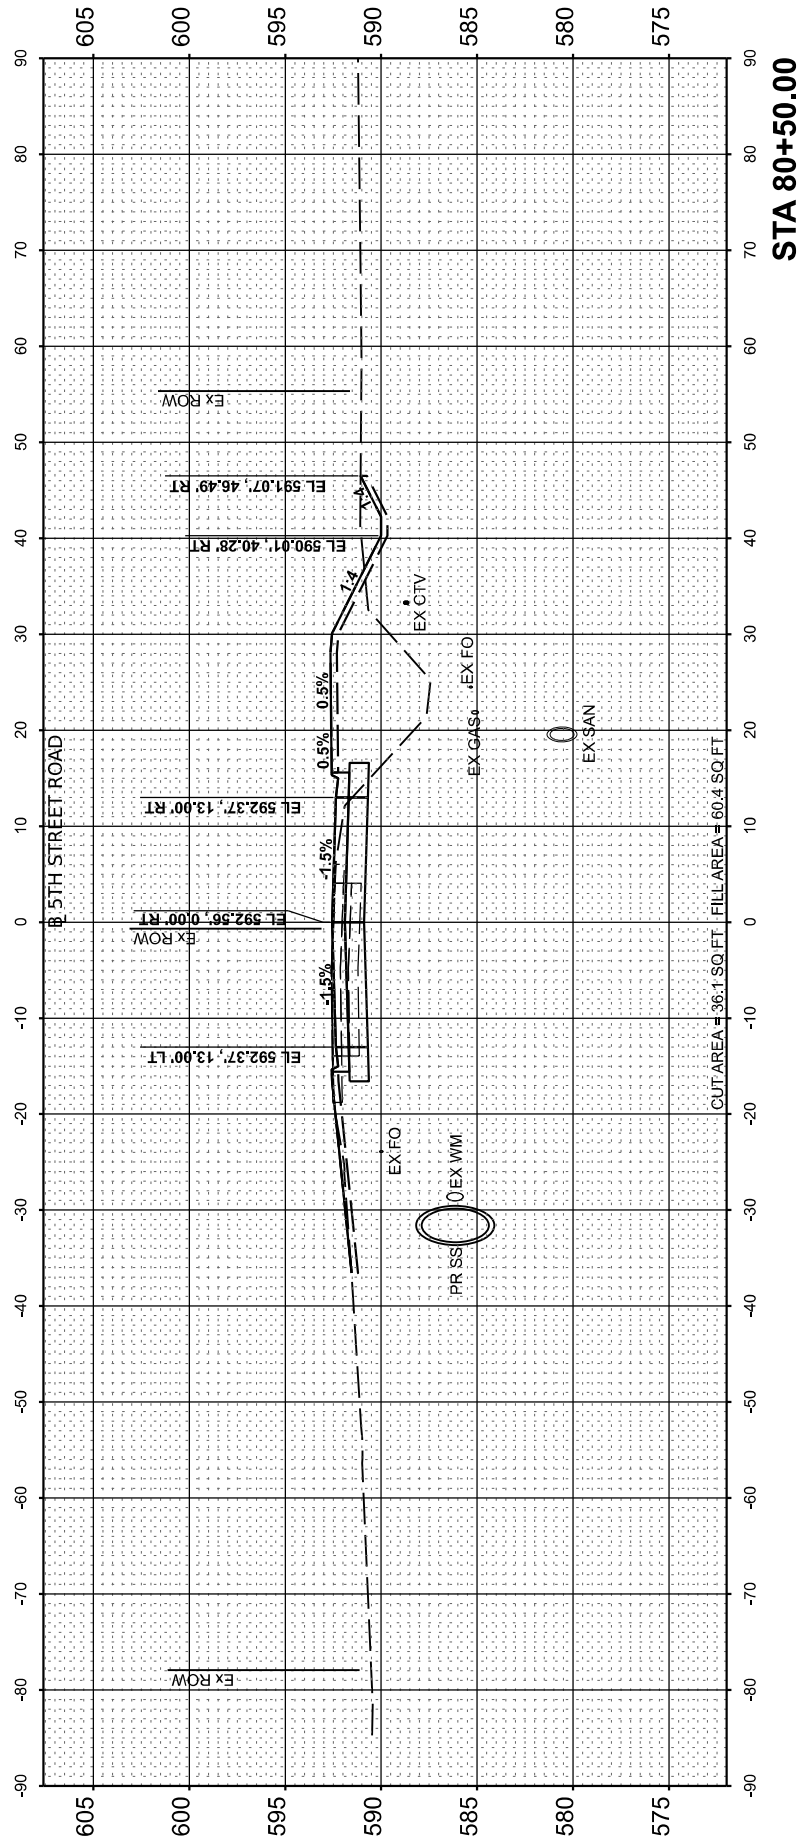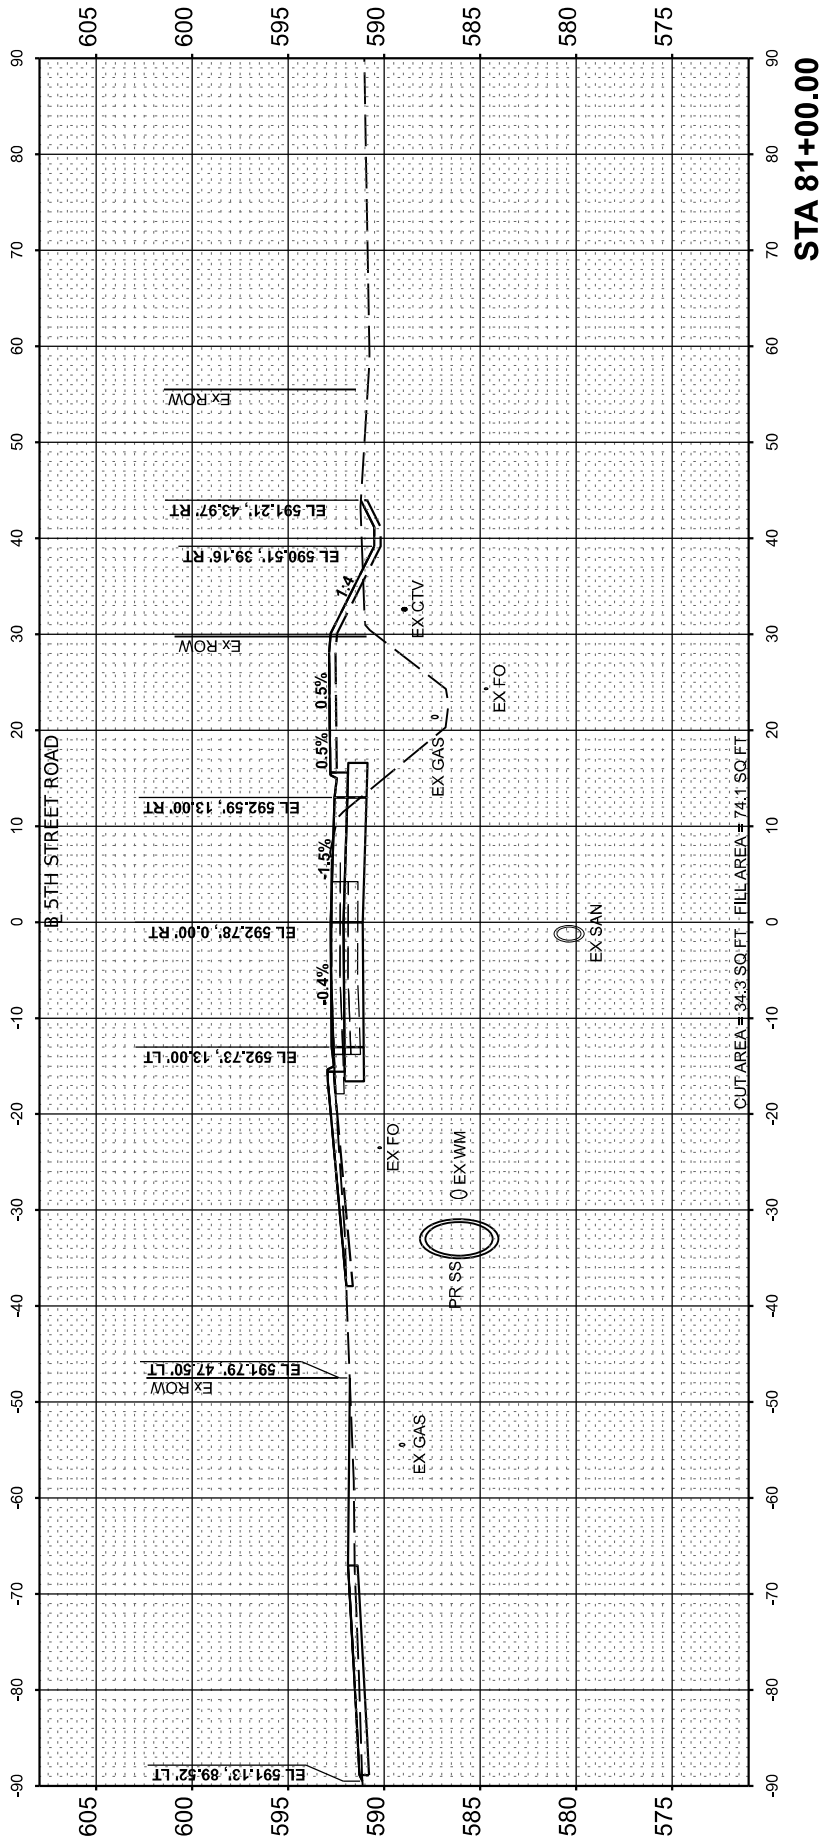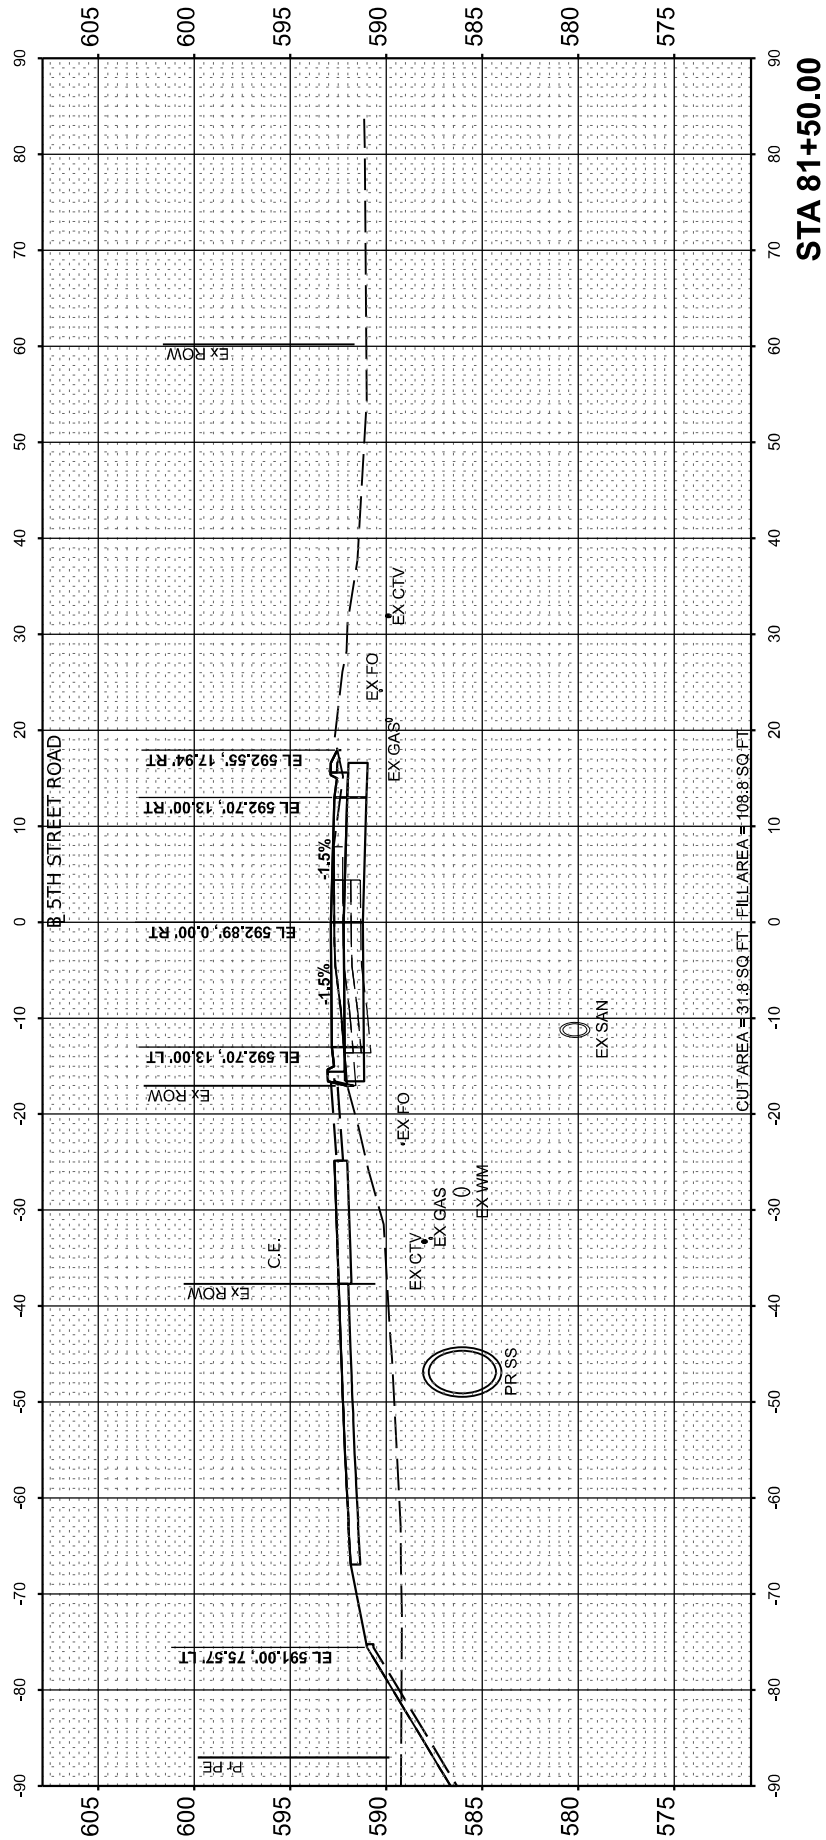

FINAL	SURVEYED	BY	DATE
SURVEY	PLOTTED		
NOTE BOOK	TEMPLATE		
NO.	AREAS CHECKED		

ORIGINAL	SURVEYED	BY	DATE
SURVEY	PLOTTED		
NOTE BOOK	TEMPLATE		
NO.	AREAS CHECKED		

DESIGNED
DRAWN
REVIEWED

MODEL: PA_5th_Rev18d - 82+00.00
FILE NAME: I:\05\08\05\2092\CAD\Road\Sheet\Phase 2\82+00.00.dgn

Final




USER NAME	= Ander00846	DESIGNED -	BAB	REVISED -	
		DRAWN -	RLA	REVISED -	
PLOT SCALE	= 0.16666685" / in.	CHECKED -	MB	REVISED -	
PLOT DATE	= 11/21/2024	DATE -	11/22/2024	REVISED -	

STATE OF ILLINOIS
DEPARTMENT OF TRANSPORTATION

SCALE: 1" = 10' SHEET OF SHEETS STA.

5TH STREET ROAD
CROSS SECTIONS

F.A. RTE.	SECTION	COUNTY	TOTAL SHEETS	SHEET NO.
569	98-00081-00-PV	LOGAN	184	171
	05S2092			CONTRACT NO. 93826
	ILLINOIS	FED. AID PROJECT		

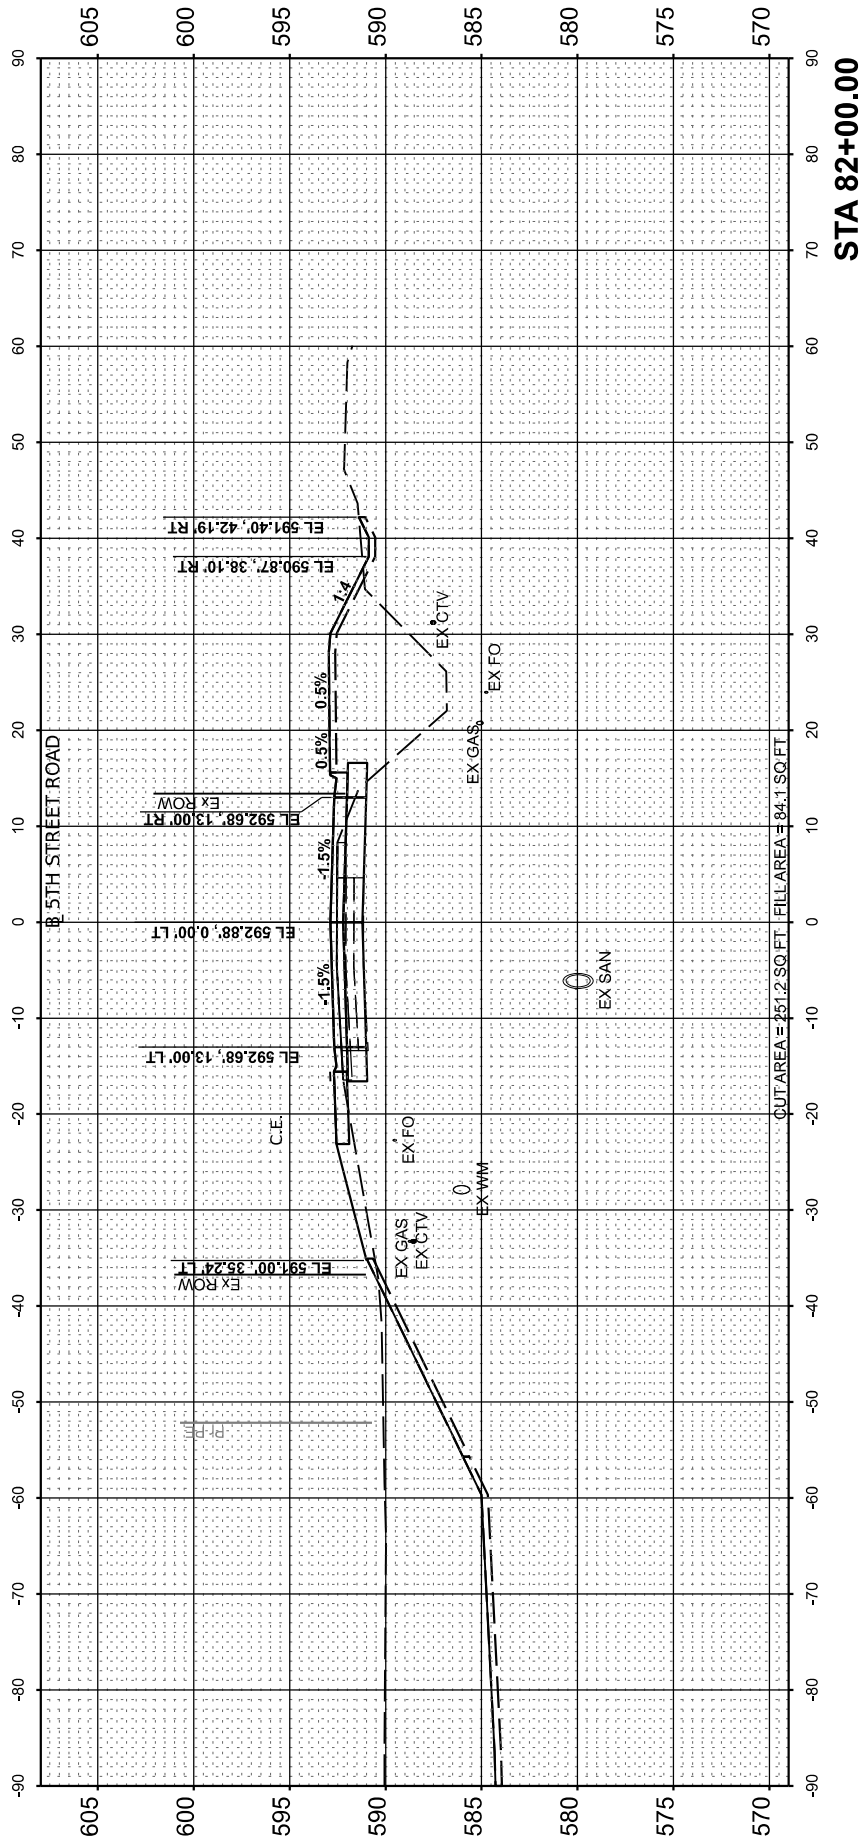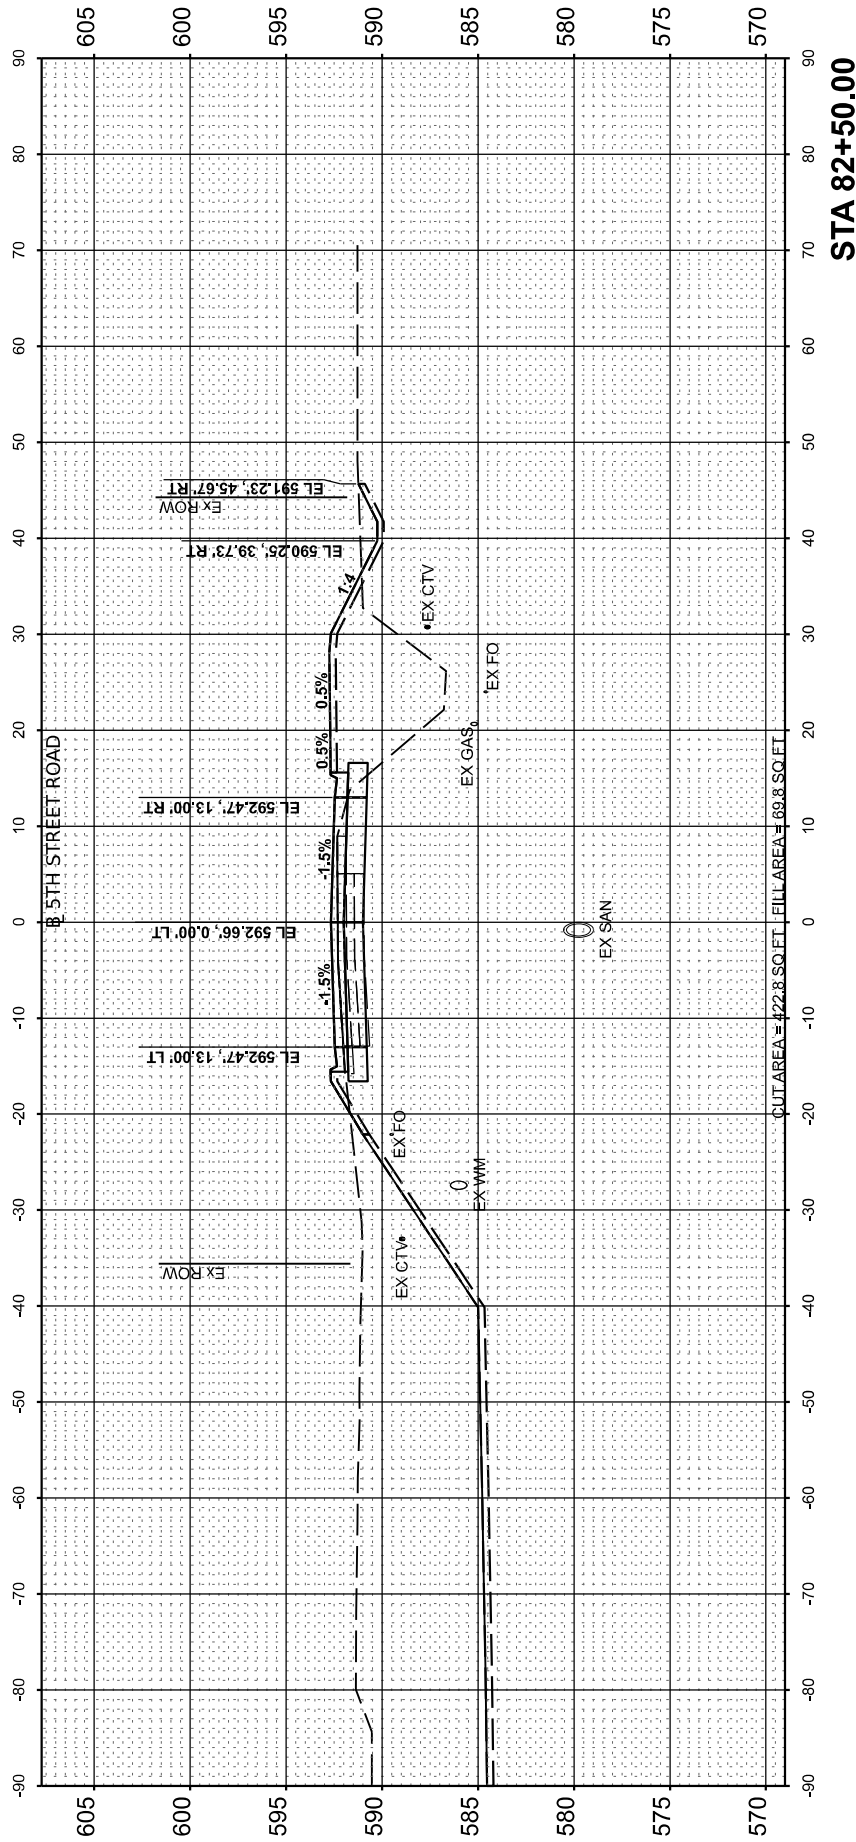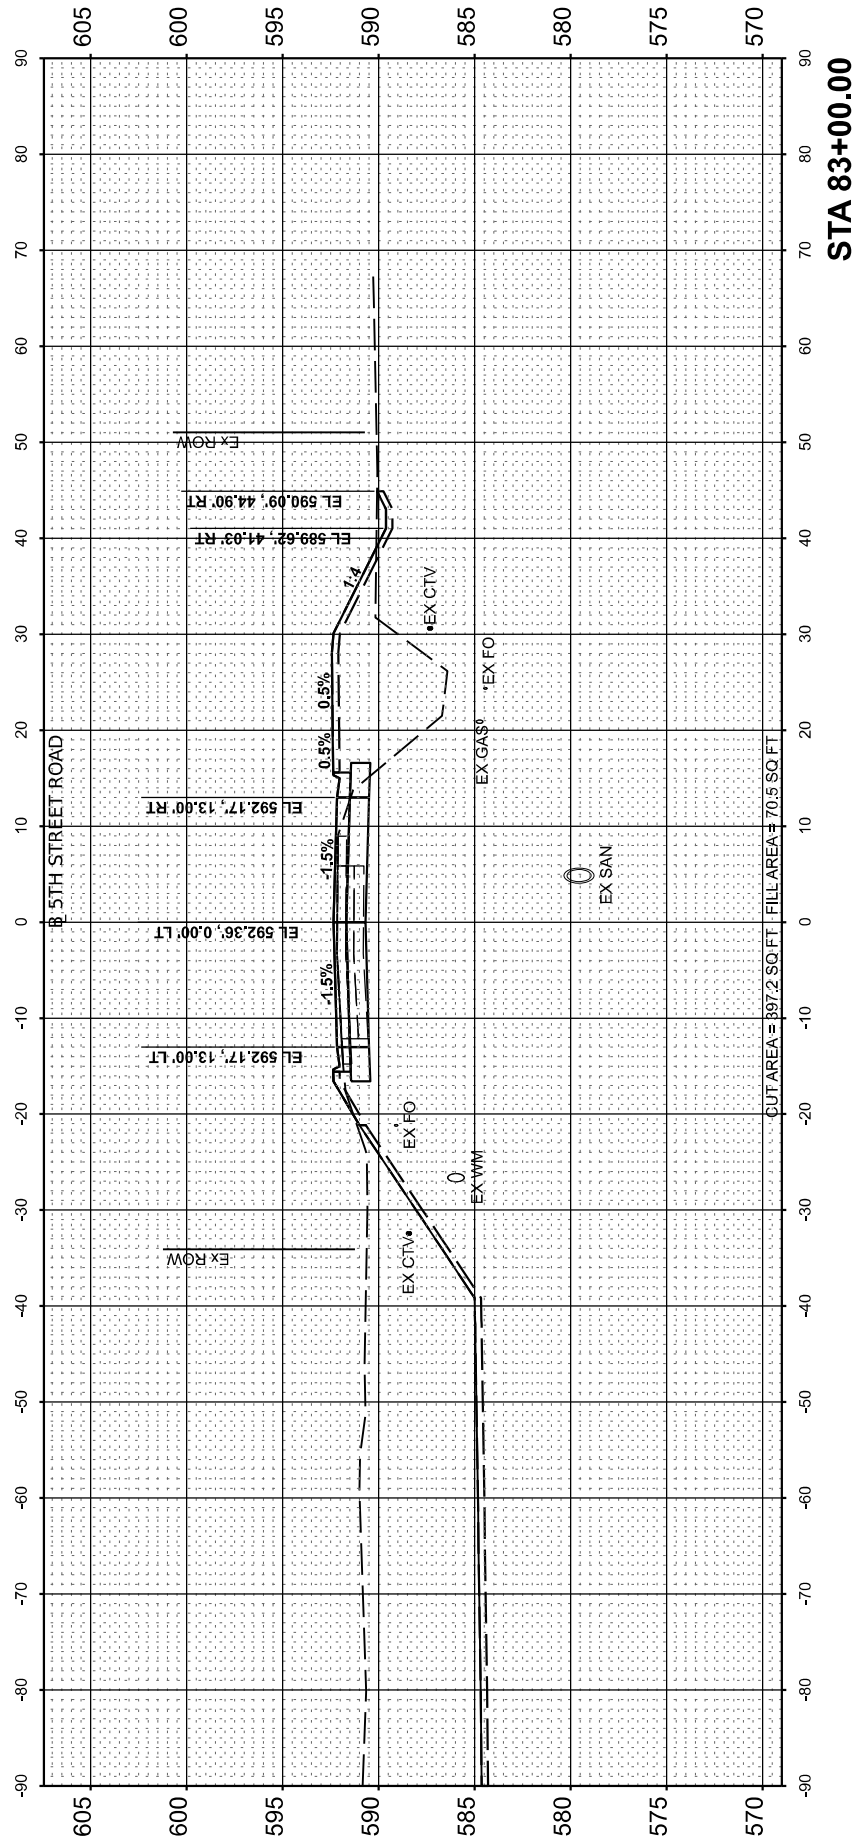



FINAL SURVEY	SURVEYED _____	BY _____	DATE _____
	PLOTTED _____		
NOTE BOOK	TEMPLATE _____		
	AREAS _____		
NO. _____	AREAS CHECKED _____		

© Cambridge University Press 2013

MODEL • PAI 5th Revised = 83÷50.00

MODEL: PAL_5th_Revised - 83+50.00
FILE NAME: I:\05jobs\05S2092\CAD\RA

FILE NAME: I:\05jobs\05S2092\CAD\Road\Sheet\Phase 2\sht-xsec01.dgn

  

**STATE OF ILLINOIS
DEPARTMENT OF TRANSPORTATION**

SCALE: 1" = 10'	SHEET	OF	SHEETS	STA.
-----------------	-------	----	--------	------

5TH STREET ROAD CROSS SECTIONS

F.A. RTE.	SECTION	COUNTY	TOTAL SHEETS	SHEET NO.
569	98-00081-00-PV	LOGAN	184	172
05S2092		CONTRACT NO. 93826		
ILLINOIS		FED. AID PROJECT		

FINAL SURVEY NOTE BOOK NO.	SURVEYED PLOTTED TEMPLATE AREAS CHECKED	BY	DATE

© Copyright Hanson Professional Services Inc. 2024

 **HANSON**
Hanson Professional Services Inc.

ORIGINAL SURVEY NOTE BOOK NO.	SURVEYED PLOTTED TEMPLATE AREAS CHECKED	BY	DATE

DESIGNED	
DRAWN	
REVIEWED	

MODEL: PAL_5th_Revised - 84+82.90
FILE NAME: I:\05\052092\CAD\RoadSheet\Phase 2\stcrsec01.dgn

Final	USER NAME	= Ander00846	DESIGNED	-	BAB	REVISED	-
			DRAWN	-	RLA	REVISED	-
	PLOT SCALE	= 0.16666685' / in.	CHECKED	-	MB	REVISED	-
	PLOT DATE	= 11/22/2024	DATE	-	11/22/2024	REVISED	-

STATE OF ILLINOIS
DEPARTMENT OF TRANSPORTATION




SCALE: 1" = 10'

SHEET OF SHEETS

STA.

5TH STREET ROAD
CROSS SECTIONS

F.A. RTE.	SECTION	COUNTY	TOTAL SHEETS	SHEET NO.
	98-00081-00-PV	LOGAN	184	173
	05S2092	CONTRACT NO. 93826		
ILLINOIS		FED. AID PROJECT		

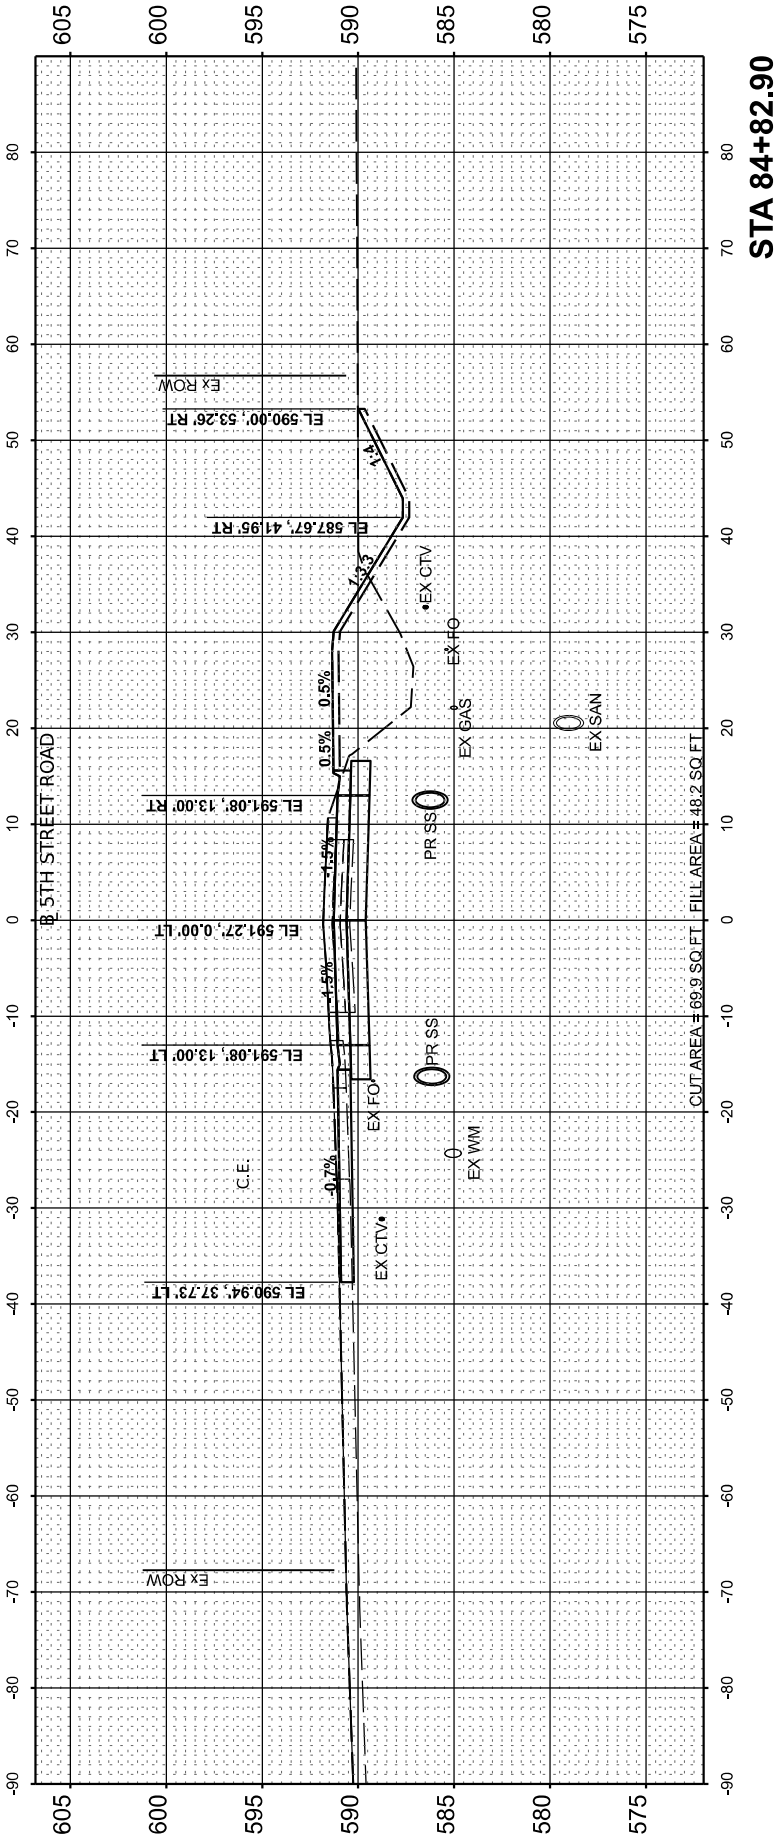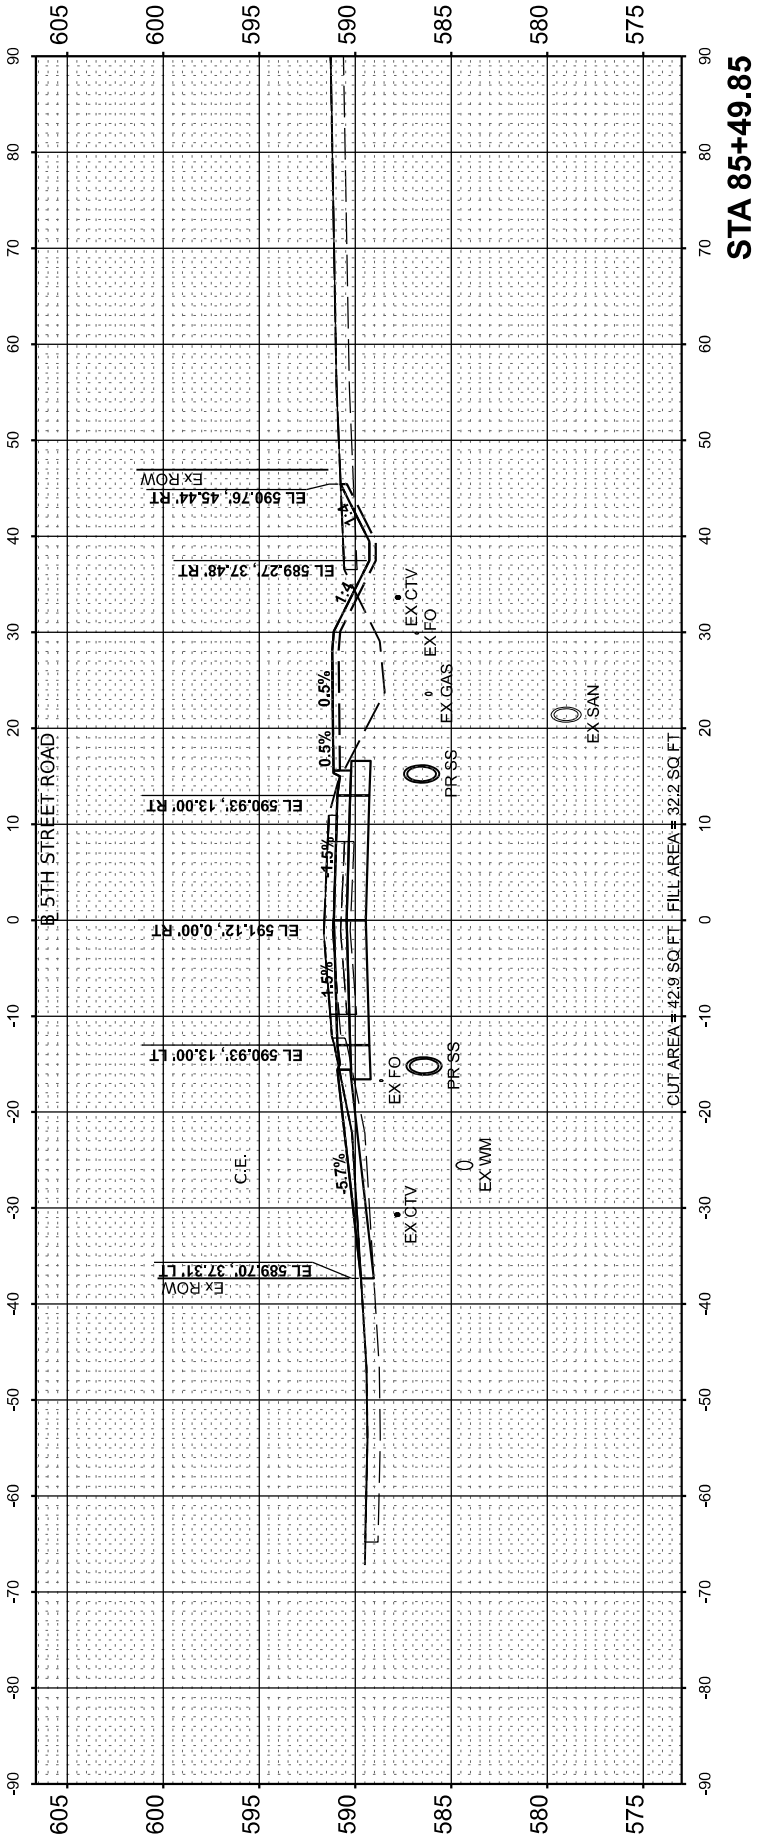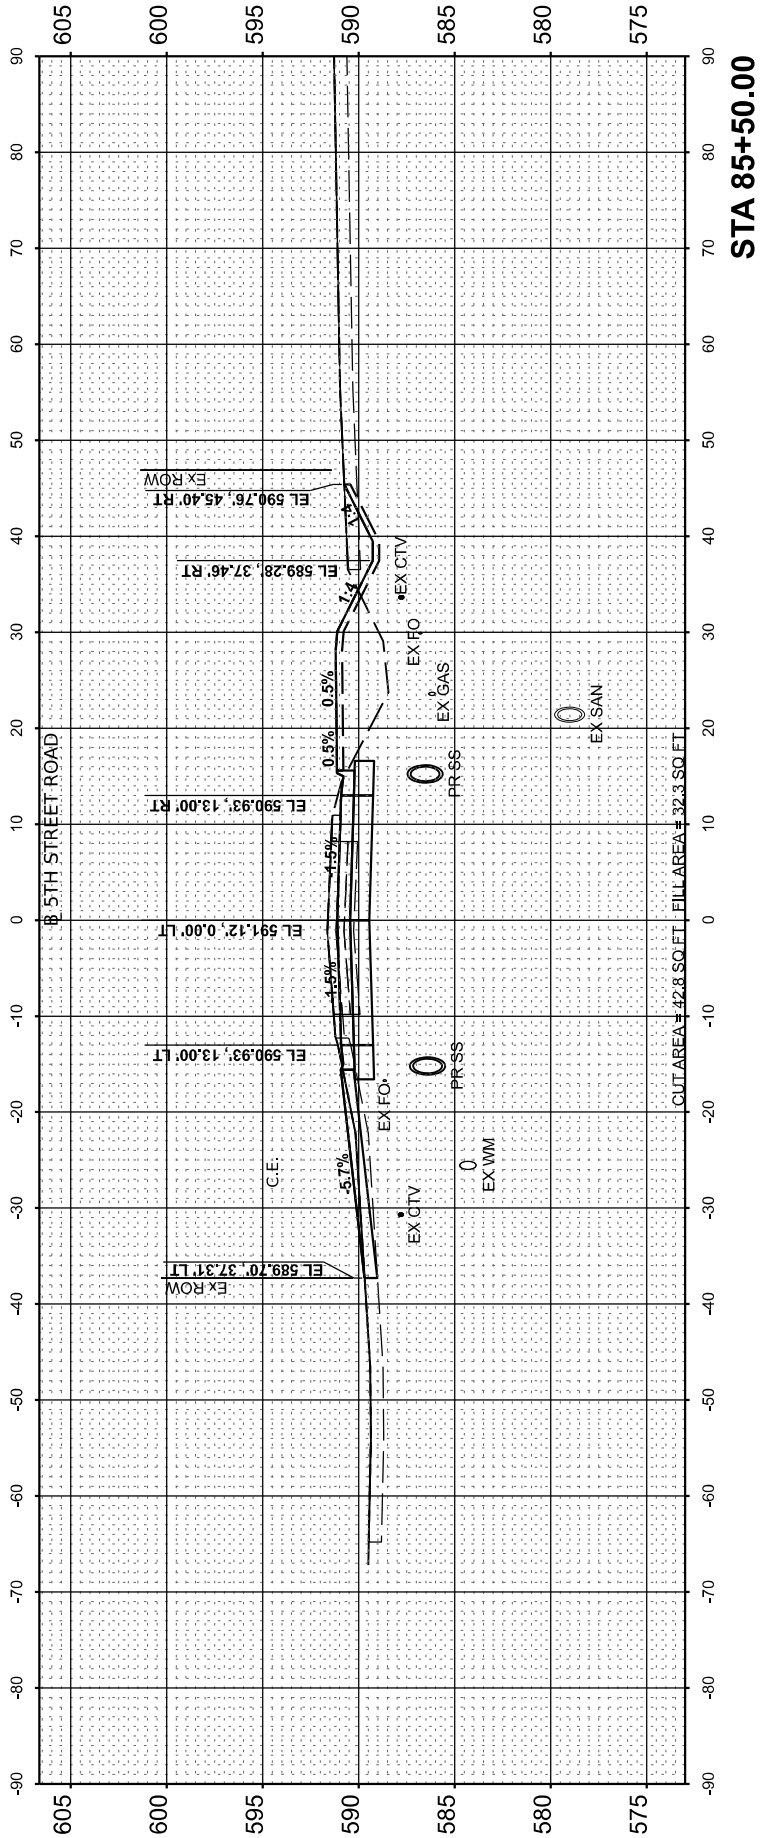

FINAL	SURVEYED	BY	DATE
SURVEY	PLOTTED		
NOTE BOOK	TEMPLATE		
NO.	AREAS CHECKED		

ORIGINAL	SURVEYED	BY	DATE
SURVEY	PLOTTED		
NOTE BOOK	TEMPLATE		
NO.	AREAS CHECKED		

MODEL: PAL_5th_Revised - 86+00.00
FILE NAME: K:\05\052092\CAD\Road\Sheet\Phase 2\stc-sec01.dgn

DESIGNED	
DRAWN	
REVIEWED	

Final


USER NAME	= Ander00846	DESIGNED -	BAB	REVISED -	
		DRAWN -	RLA	REVISED -	
PLOT SCALE	= 0.16666685' / in.	CHECKED -	MB	REVISED -	
PLOT DATE	= 11/22/2024	DATE -	11/22/2024	REVISED -	

STATE OF ILLINOIS
DEPARTMENT OF TRANSPORTATION


5TH STREET ROAD
CROSS SECTIONS

SCALE: 1" = 10' SHEET OF SHEETS STA.


F.A. RTE.	SECTION	COUNTY	TOTAL SHEETS	SHEET NO.
569	98-00081-00-PV	LOGAN	184	174
	05S2092			CONTRACT NO. 93826
	ILLINOIS	FED. AID PROJECT		

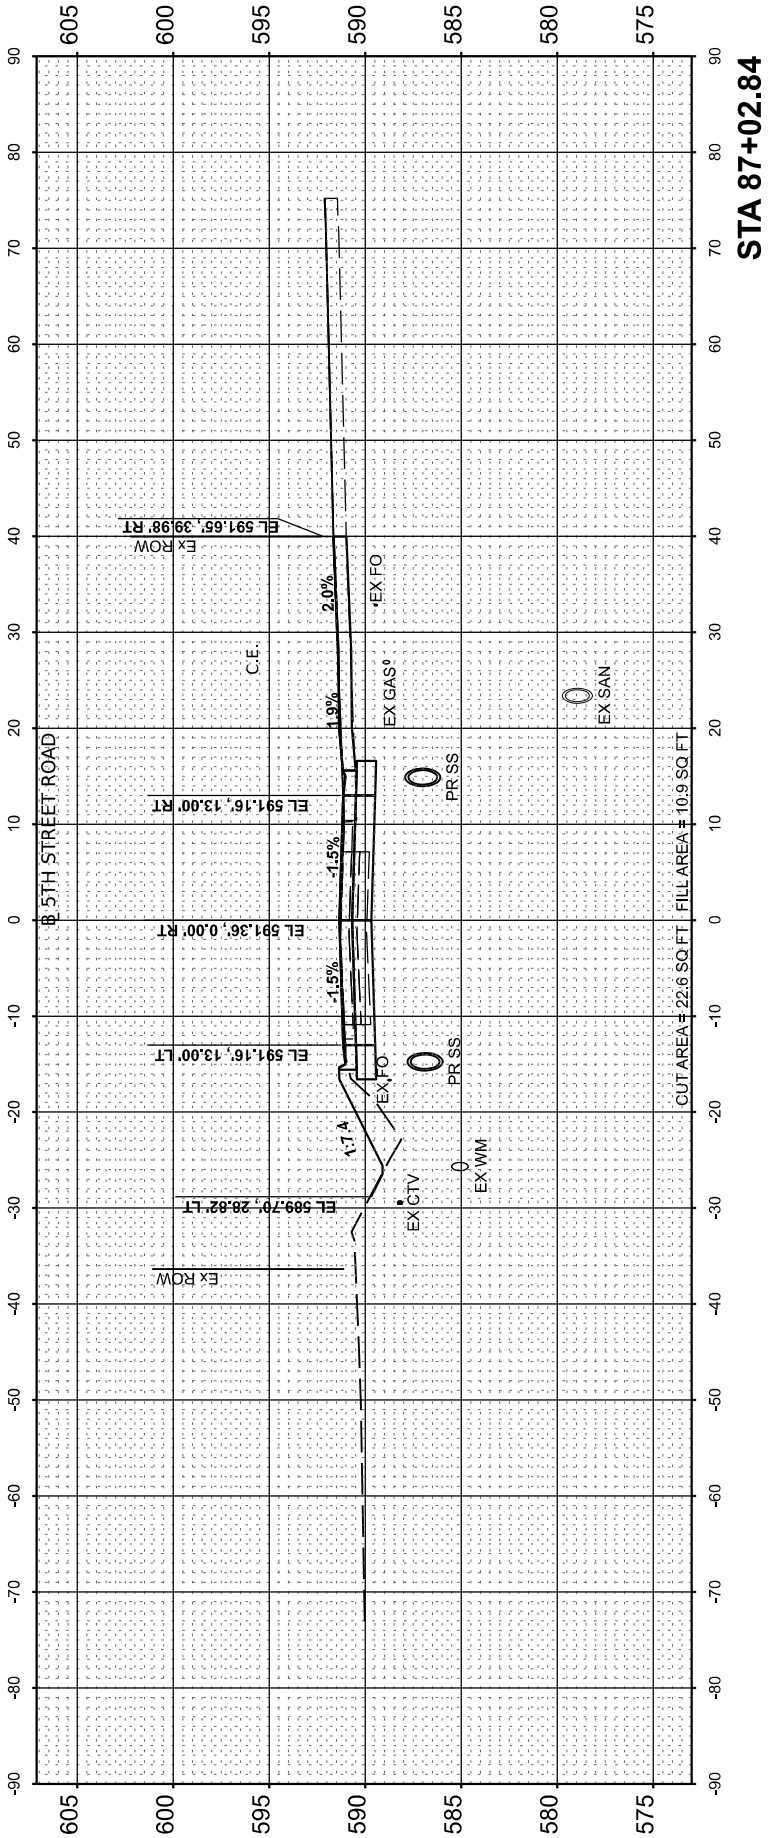

STA 87+02.84

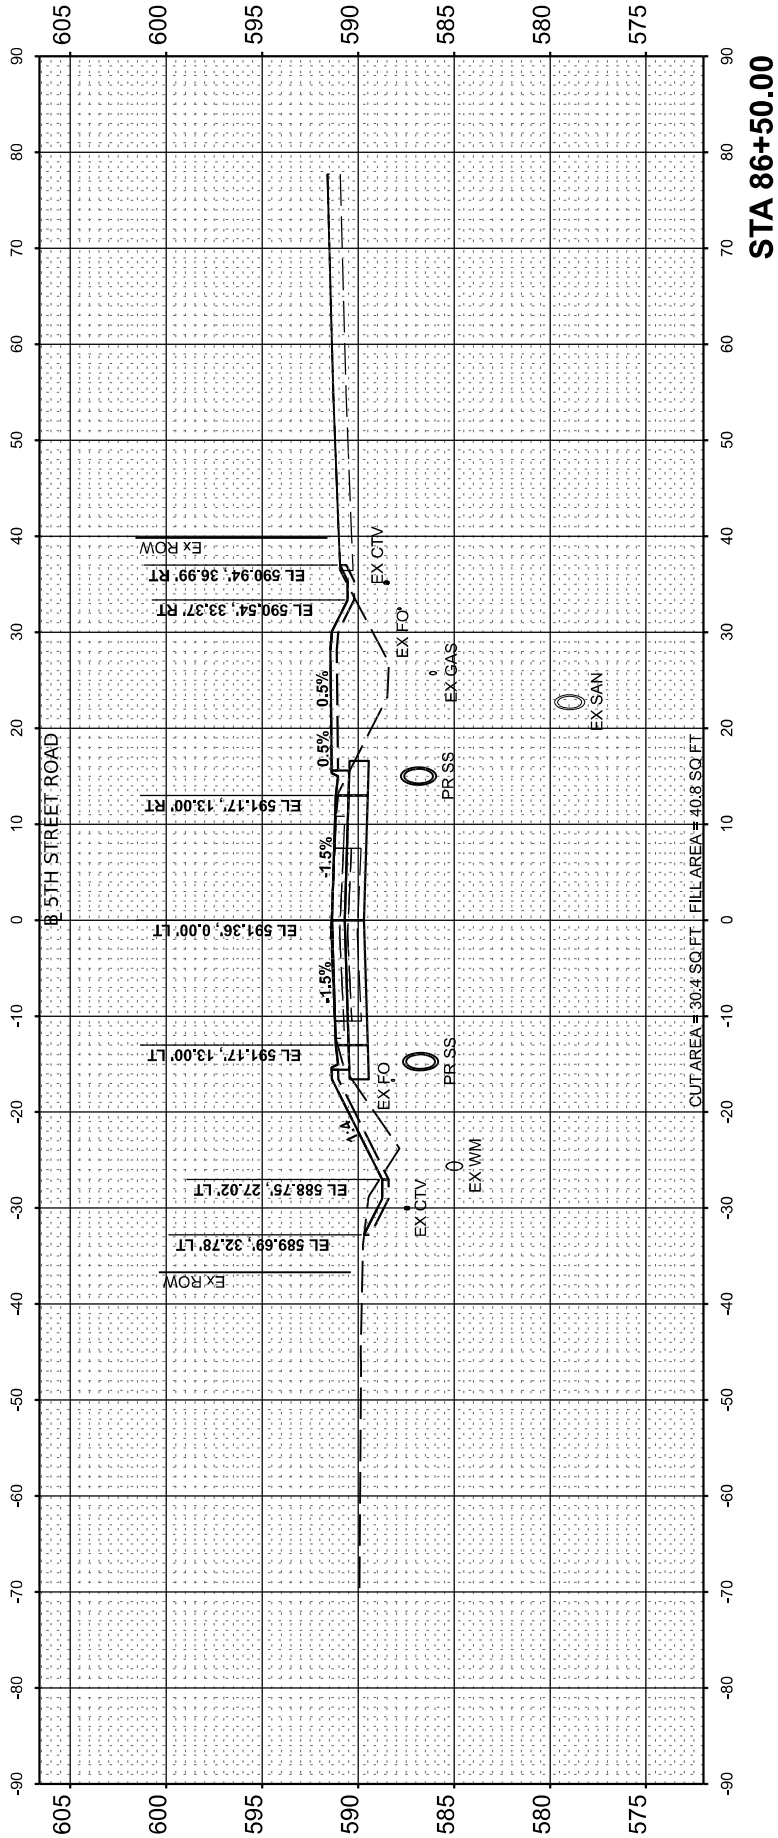

STA 86+50.00

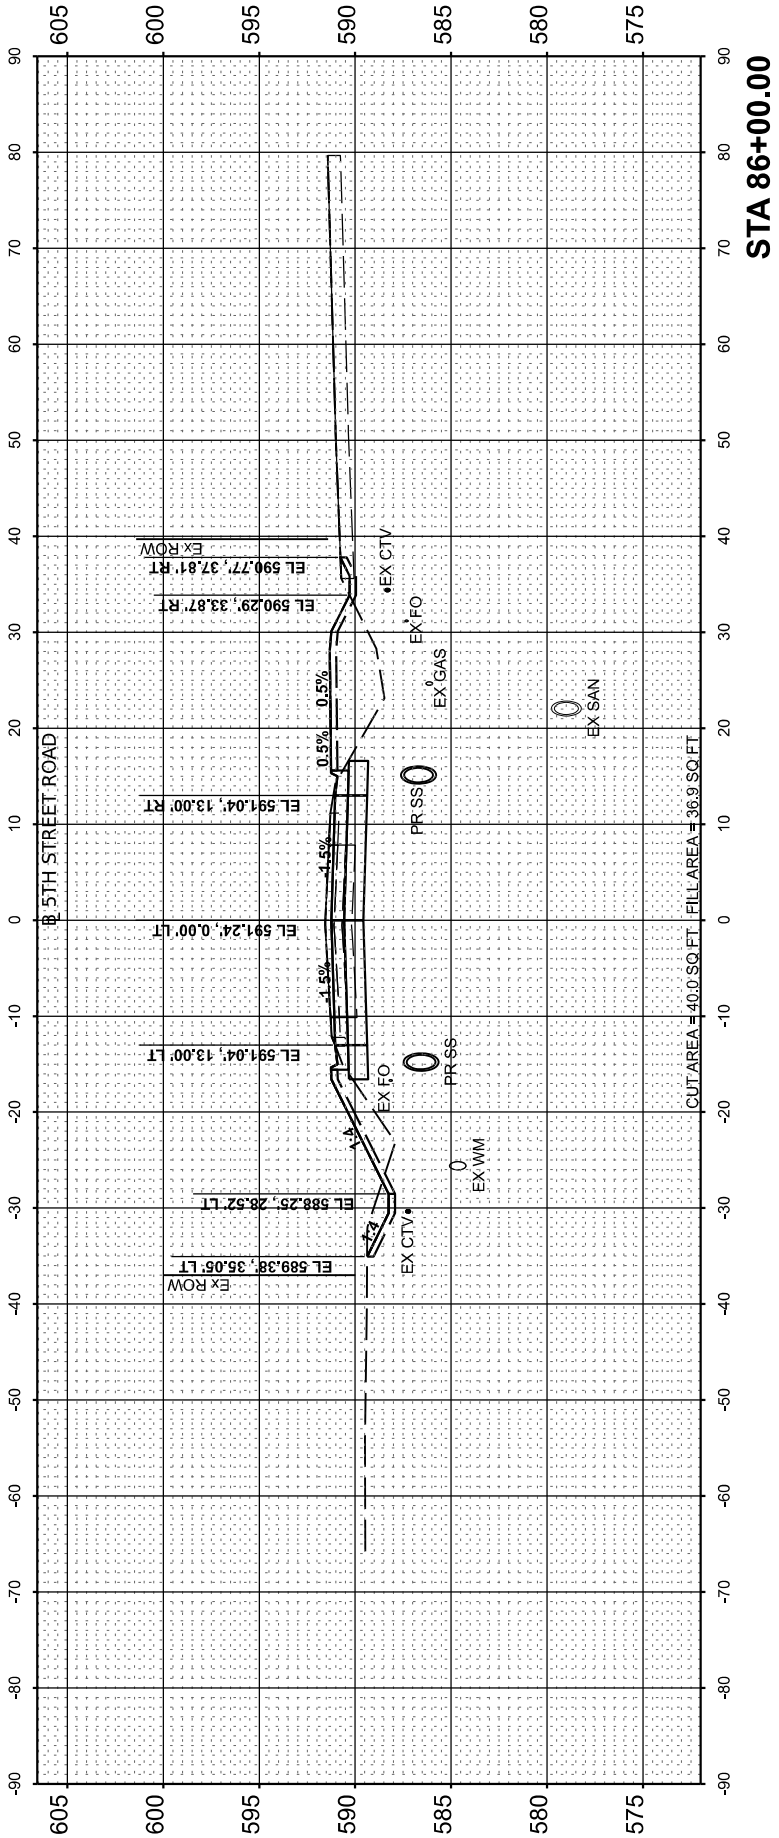

STA 86+00.00

FINAL SURVEY NOTE BOOK NO.	SURVEYED PLOTTED TEMPLATE AREAS CHECKED	BY	DATE

ORIGINAL SURVEY NOTE BOOK NO.	SURVEYED PLOTTED TEMPLATE AREAS CHECKED	BY	DATE

DESIGNED
DRAWN
REVIEWED

MODEL: PAL_5th_Revised - 87+22.80
FILE NAME: I:\05\052092\CAD\Road\Sheet\Phase 2\stcrsec01.dgn

Final


USER NAME	= Ander00846	DESIGNED -	BAB	REVISED -	
		DRAWN -	RLA	REVISED -	
PLOT SCALE	= 0.16666685 ' / in.	CHECKED -	MB	REVISED -	
PLOT DATE	= 11/21/2024	DATE -	11/22/2024	REVISED -	

STATE OF ILLINOIS
DEPARTMENT OF TRANSPORTATION


5TH STREET ROAD
CROSS SECTIONS

SCALE: 1" = 10' SHEET OF SHEETS STA.


F.A. RTE.	SECTION	COUNTY	TOTAL SHEETS	SHEET NO.
569	98-00081-00-PV	LOGAN	184	175
05S2092		CONTRACT NO. 93826		
		ILLINOIS	FED. AID PROJECT	

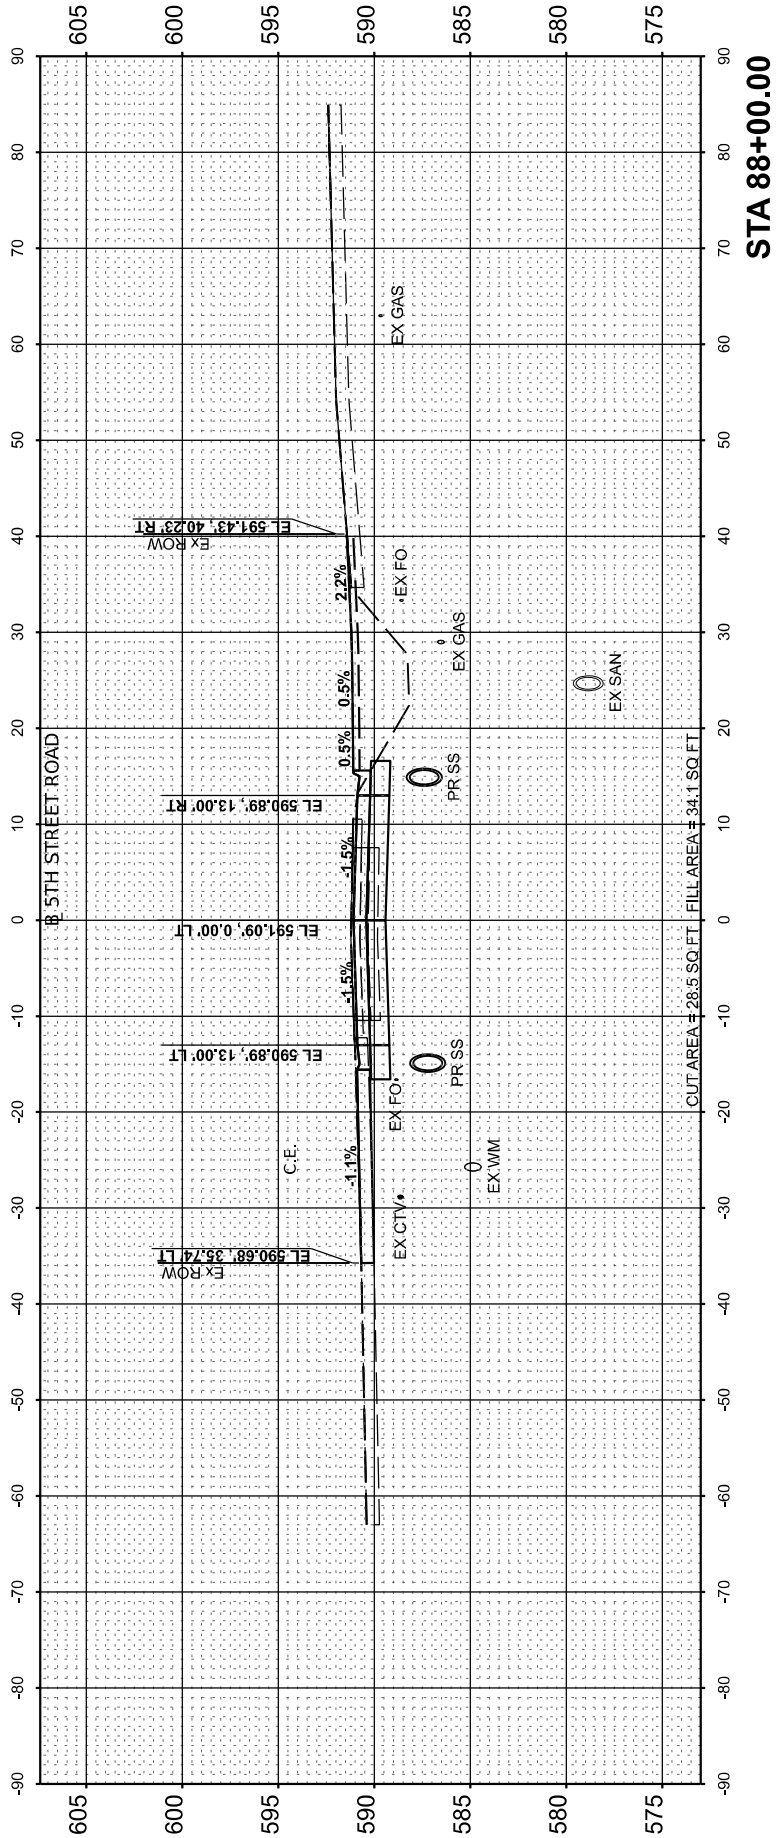

STA 88+00.00

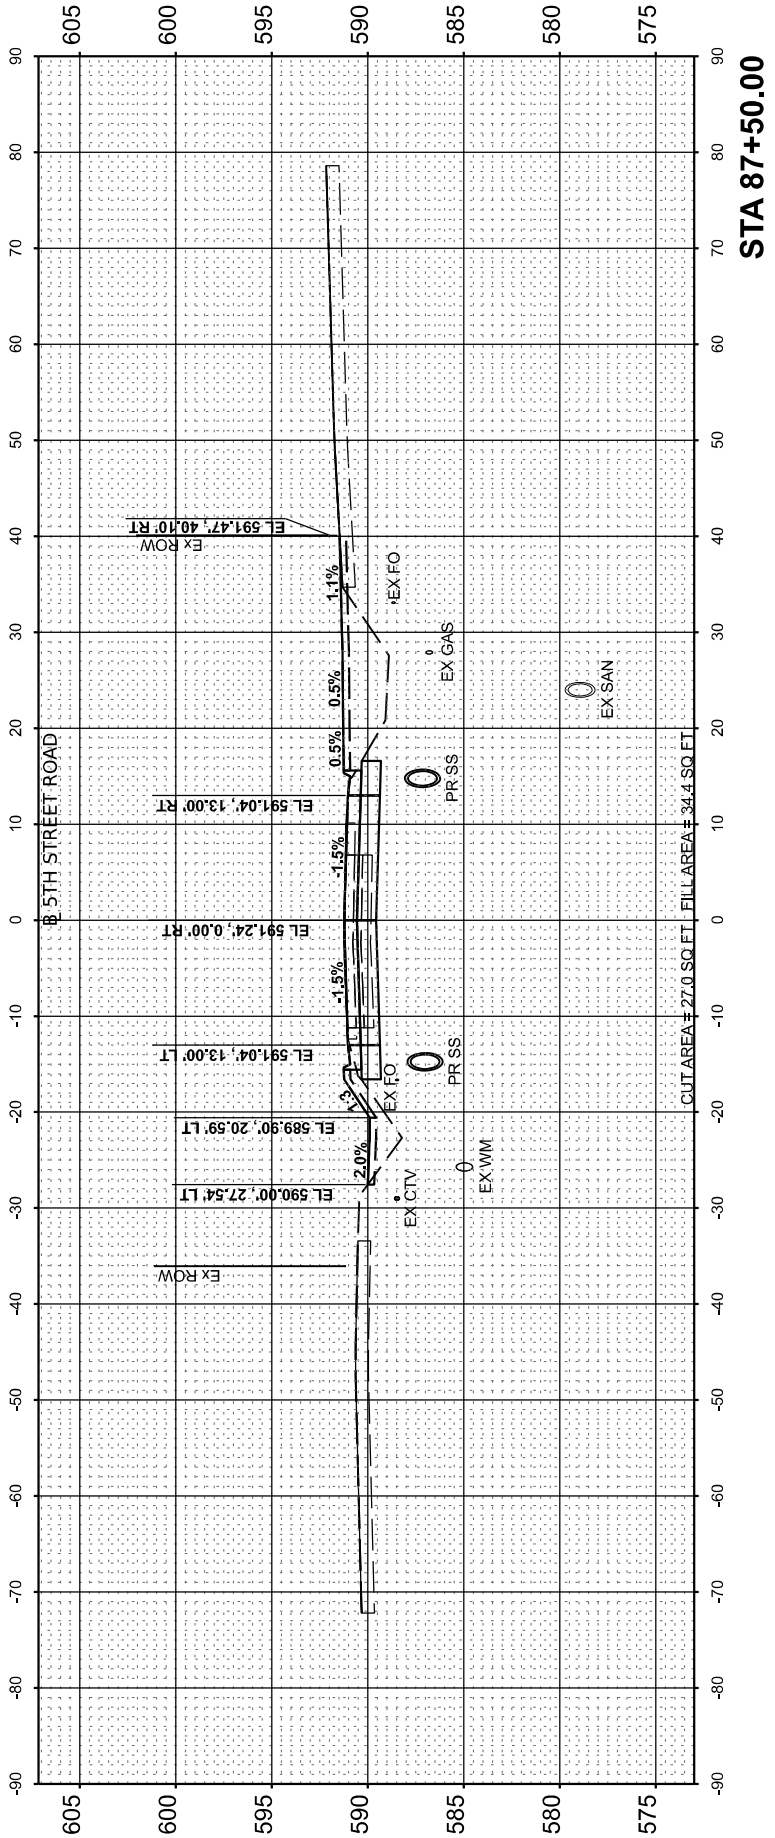

STA 87+50.00

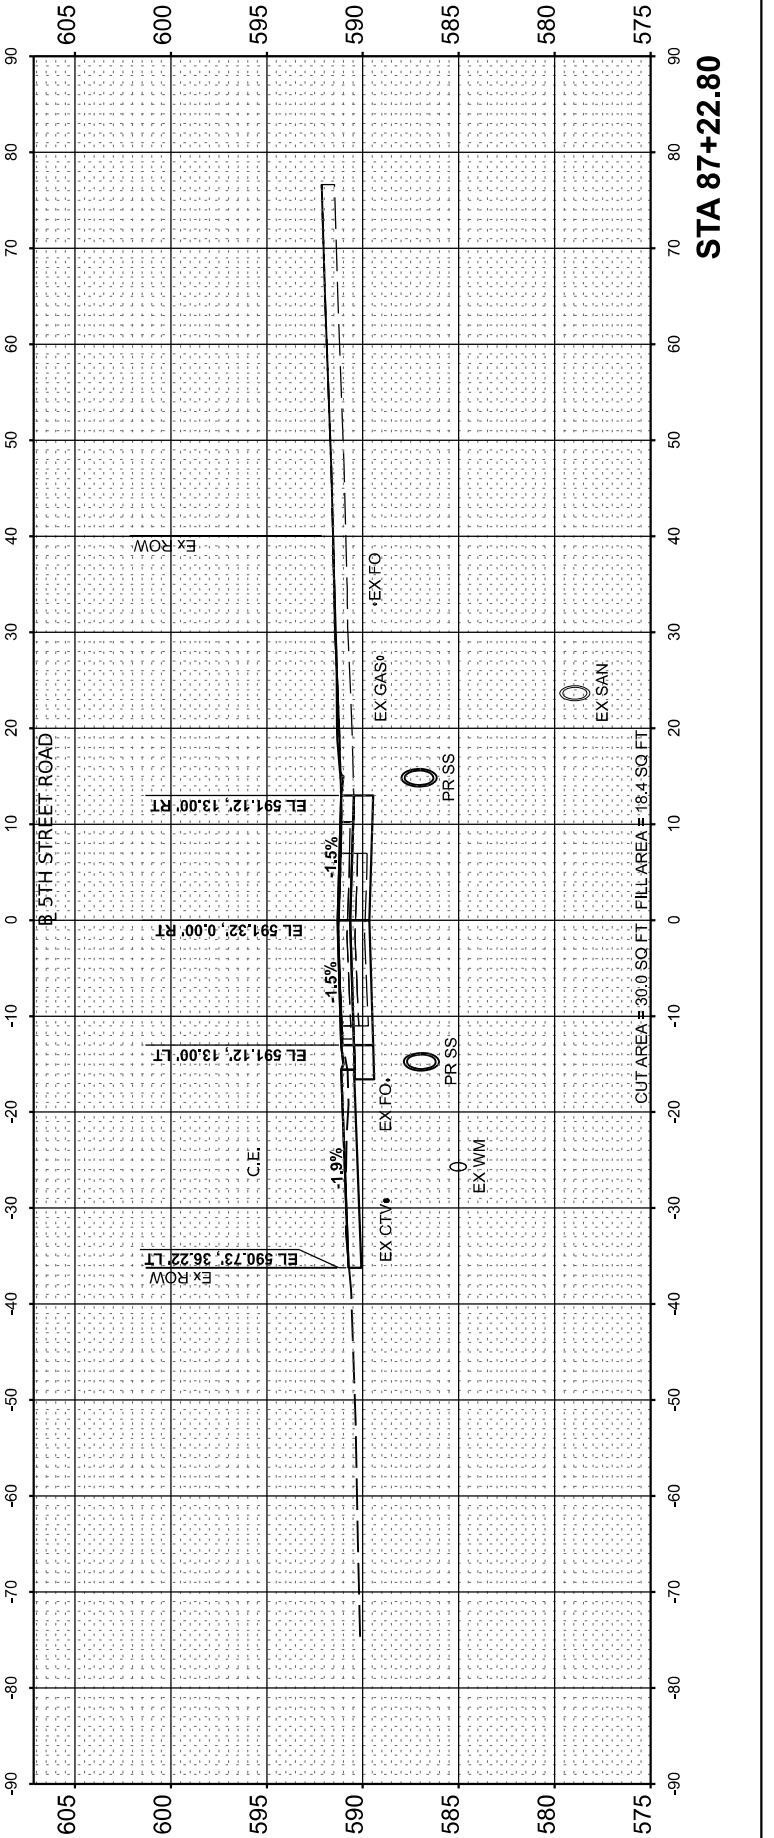

STA 87+22.80

FINAL	SURVEYED	BY	DATE
SURVEY	PLOTTED		
NOTE BOOK	TEMPLATE		
NO.	AREAS CHECKED		

ORIGINAL	SURVEYED	BY	DATE
SURVEY	PLOTTED		
NOTE BOOK	TEMPLATE		
NO.	AREAS CHECKED		

DESIGNED	
DRAWN	
REVIEWED	

MODEL: PAL_5th_Revised - 88+19.26
FILE NAME: I:\05\08\05\2092\CAD\Road\Sheet\Phase 2\stcrsec01.dgn



Hanson Professional Services Inc.

Final




USER NAME	= Ander00846	DESIGNED -	BAB	REVISED -	
		DRAWN -	RLA	REVISED -	
PLOT SCALE	= 0.16666685' / in.	CHECKED -	MB	REVISED -	
PLOT DATE	= 11/21/2024	DATE -	11/22/2024	REVISED -	

STATE OF ILLINOIS
DEPARTMENT OF TRANSPORTATION

5TH STREET ROAD
CROSS SECTIONS

SCALE: 1" = 10' SHEET OF SHEETS STA.

F.A. RTE.	SECTION	COUNTY	TOTAL SHEETS	SHEET NO.
569	98-00081-00-PV	LOGAN	184	176
05S2092		CONTRACT NO. 93826		
		ILLINOIS	FED. AID PROJECT	

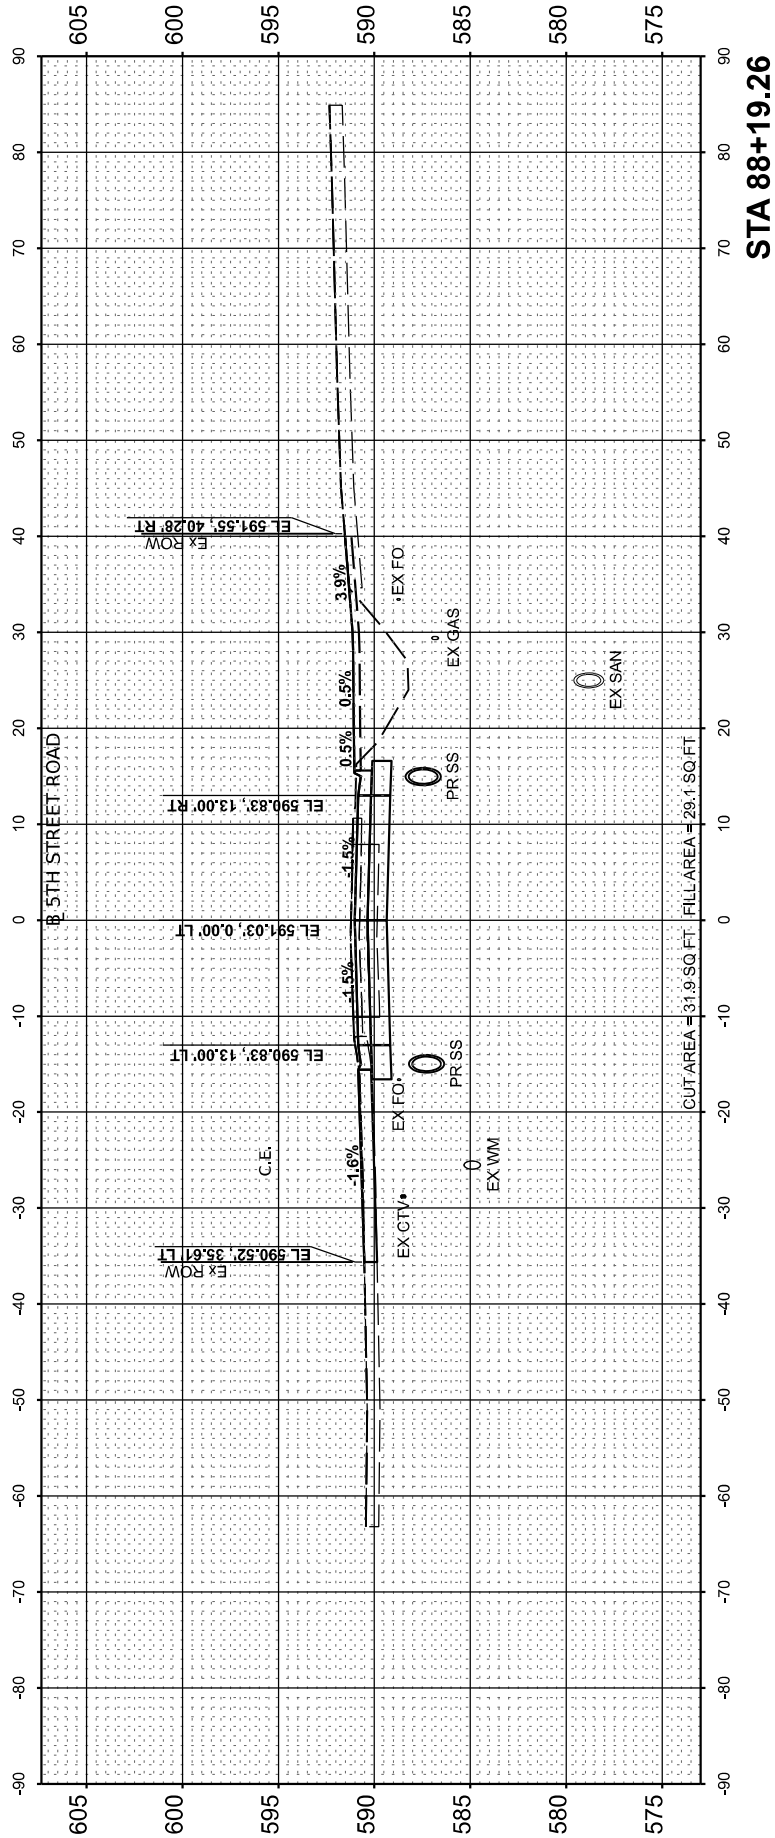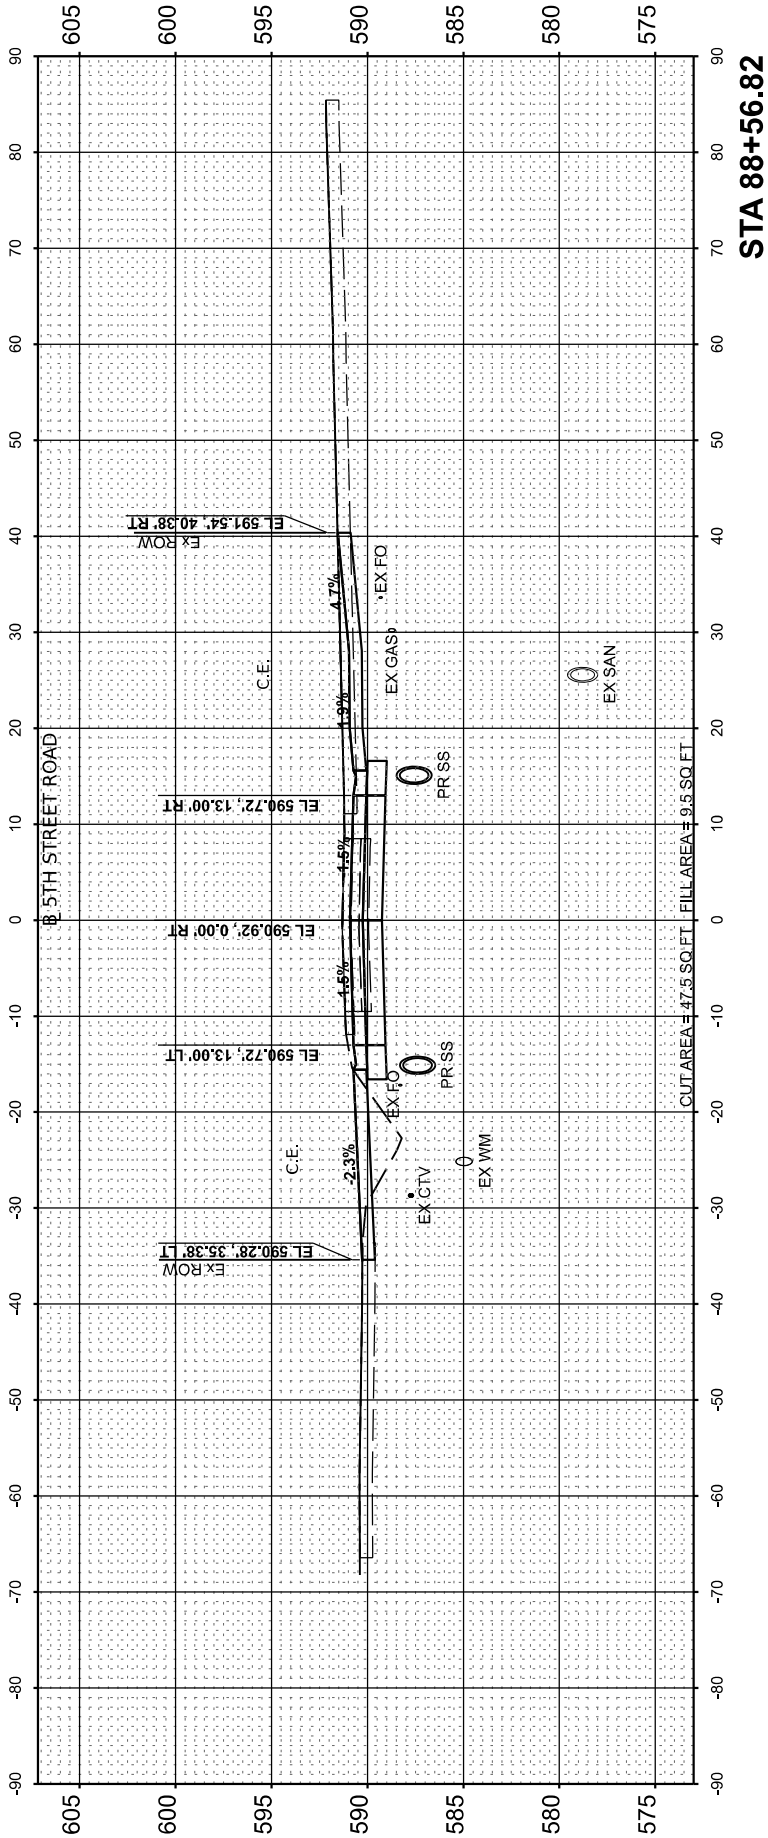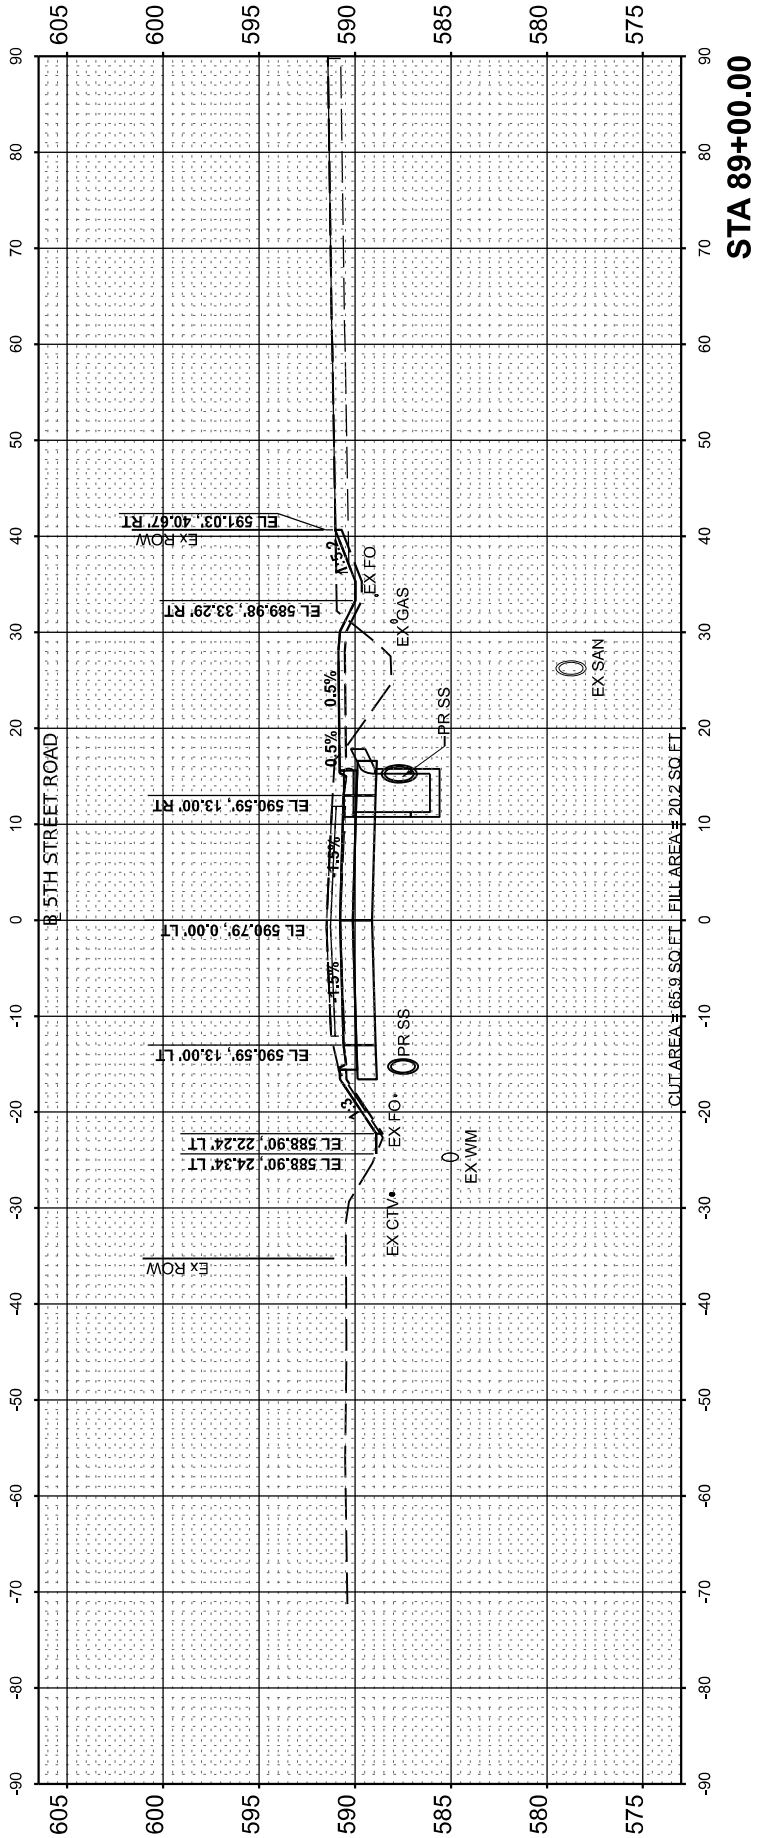

FINAL	SURVEYED	BY	DATE
SURVEY	PLOTTED		
NOTE BOOK	TEMPLATE		
NO.	AREAS CHECKED		

ORIGINAL	SURVEYED	BY	DATE
SURVEY	PLOTTED		
NOTE BOOK	TEMPLATE		
NO.	AREAS CHECKED		

MODEL: PAL_5th_Revised - 89+27.83
FILE NAME: I:\05\052092\CAD\Road\Sheet\Phase 2\stcrsec01.dgn

DESIGNED	
DRAWN	
REVIEWED	

Final




USER NAME	= Ander00846	DESIGNED -	BAB	REVISED -	
		DRAWN -	RLA	REVISED -	
PLOT SCALE	= 0.16666685' / in.	CHECKED -	MB	REVISED -	
PLOT DATE	= 11/21/2024	DATE -	11/22/2024	REVISED -	

STATE OF ILLINOIS
DEPARTMENT OF TRANSPORTATION

5TH STREET ROAD
CROSS SECTIONS

SCALE: 1" = 10' SHEET OF SHEETS STA.

F.A. RTE.	SECTION	COUNTY	TOTAL SHEETS	SHEET NO.
569	98-00081-00-PV	LOGAN	184	177
	05S2092			CONTRACT NO. 93826
	ILLINOIS	FED. AID PROJECT		

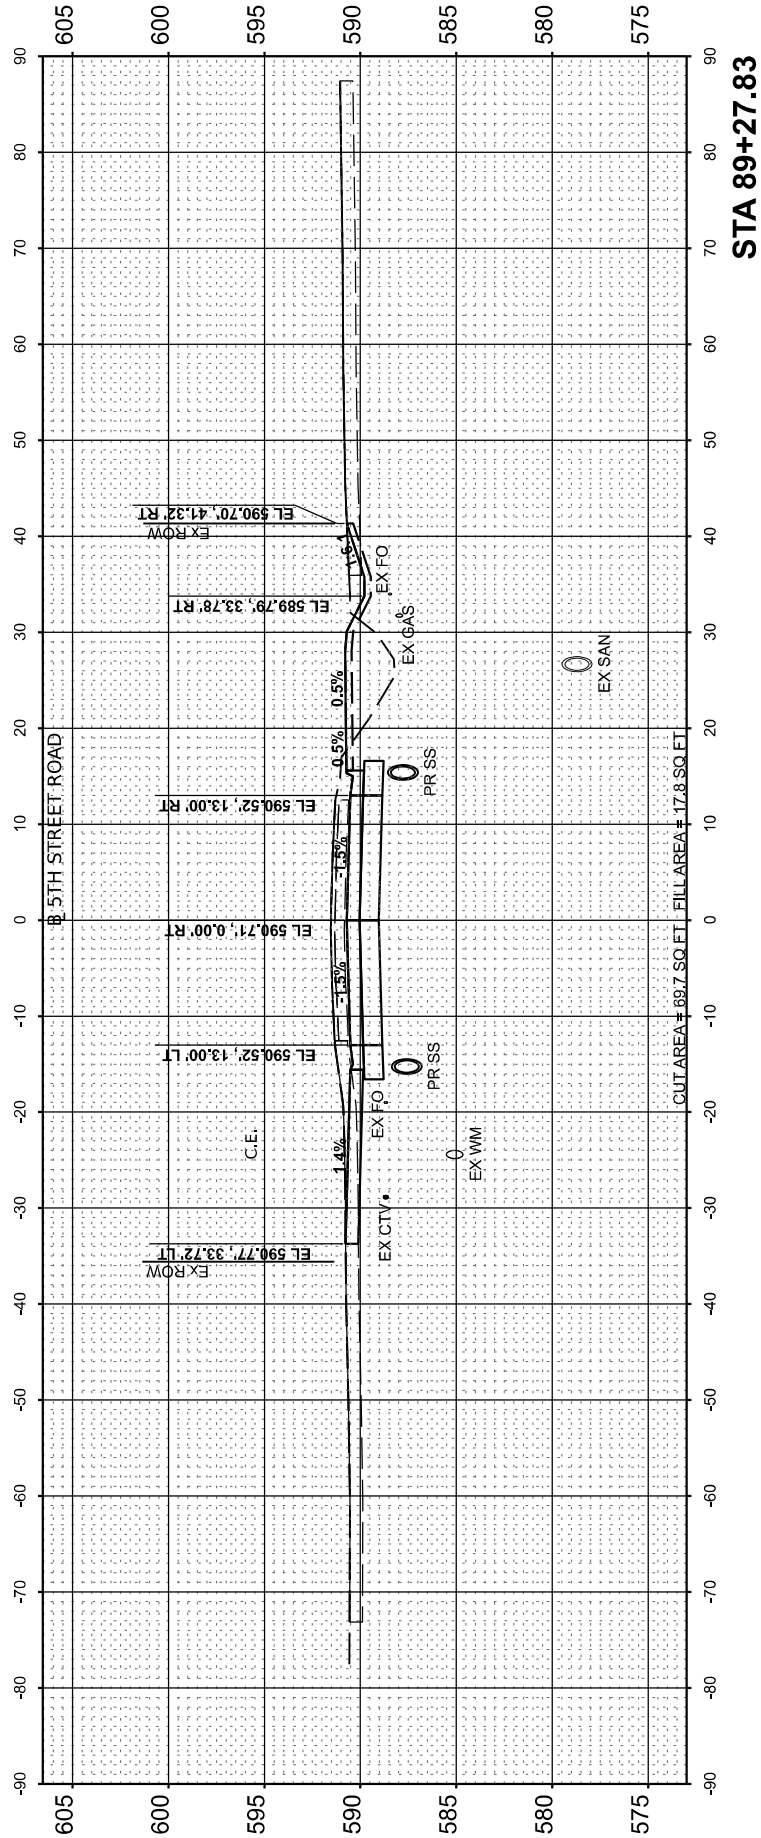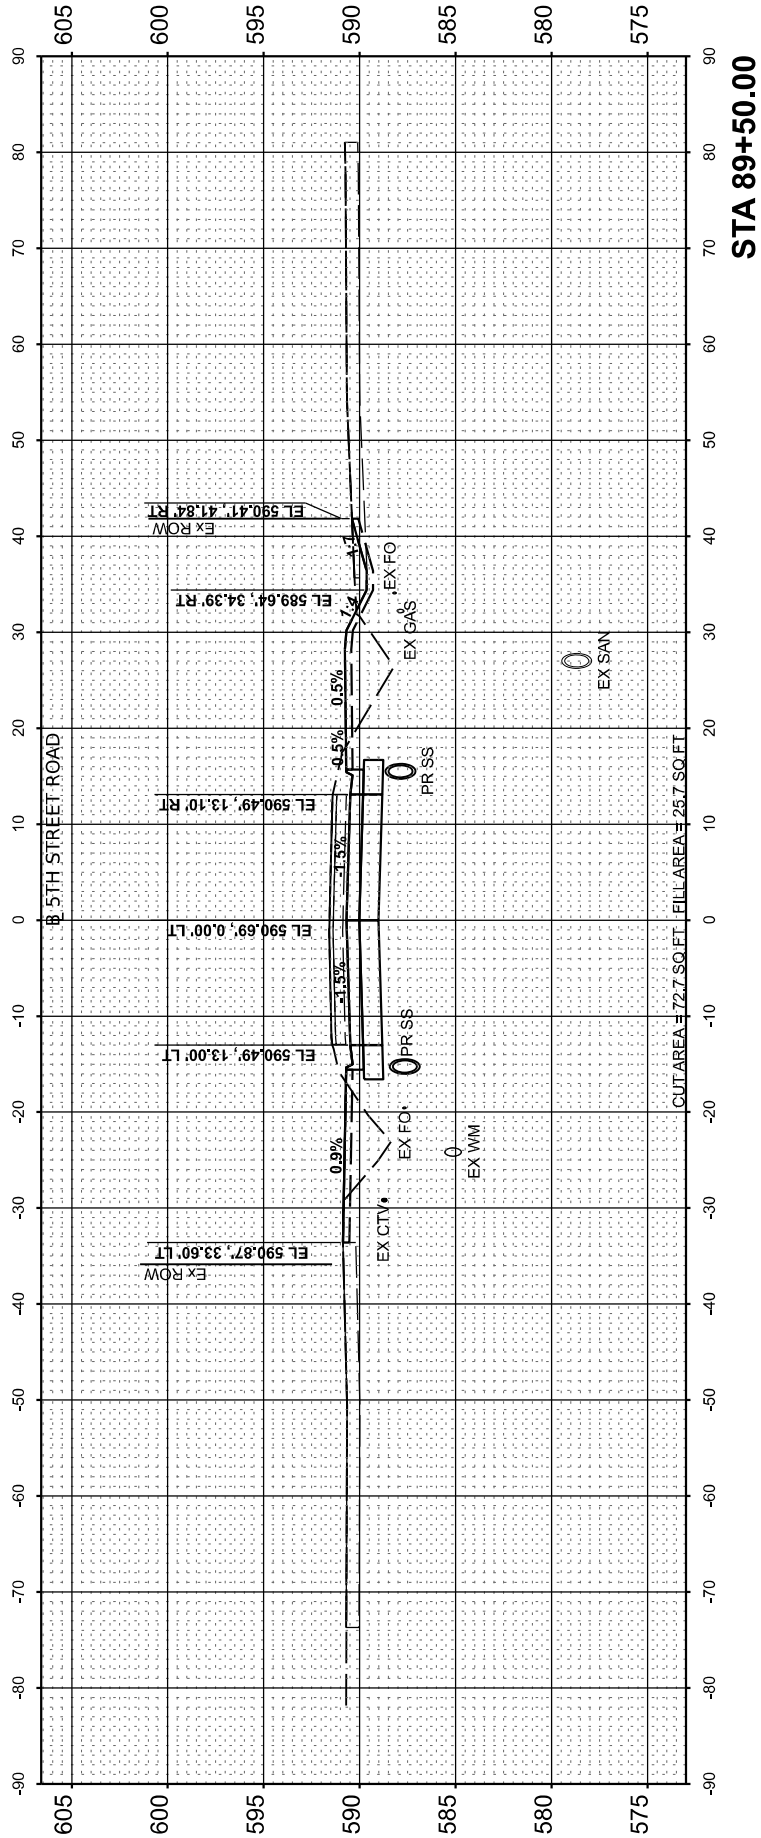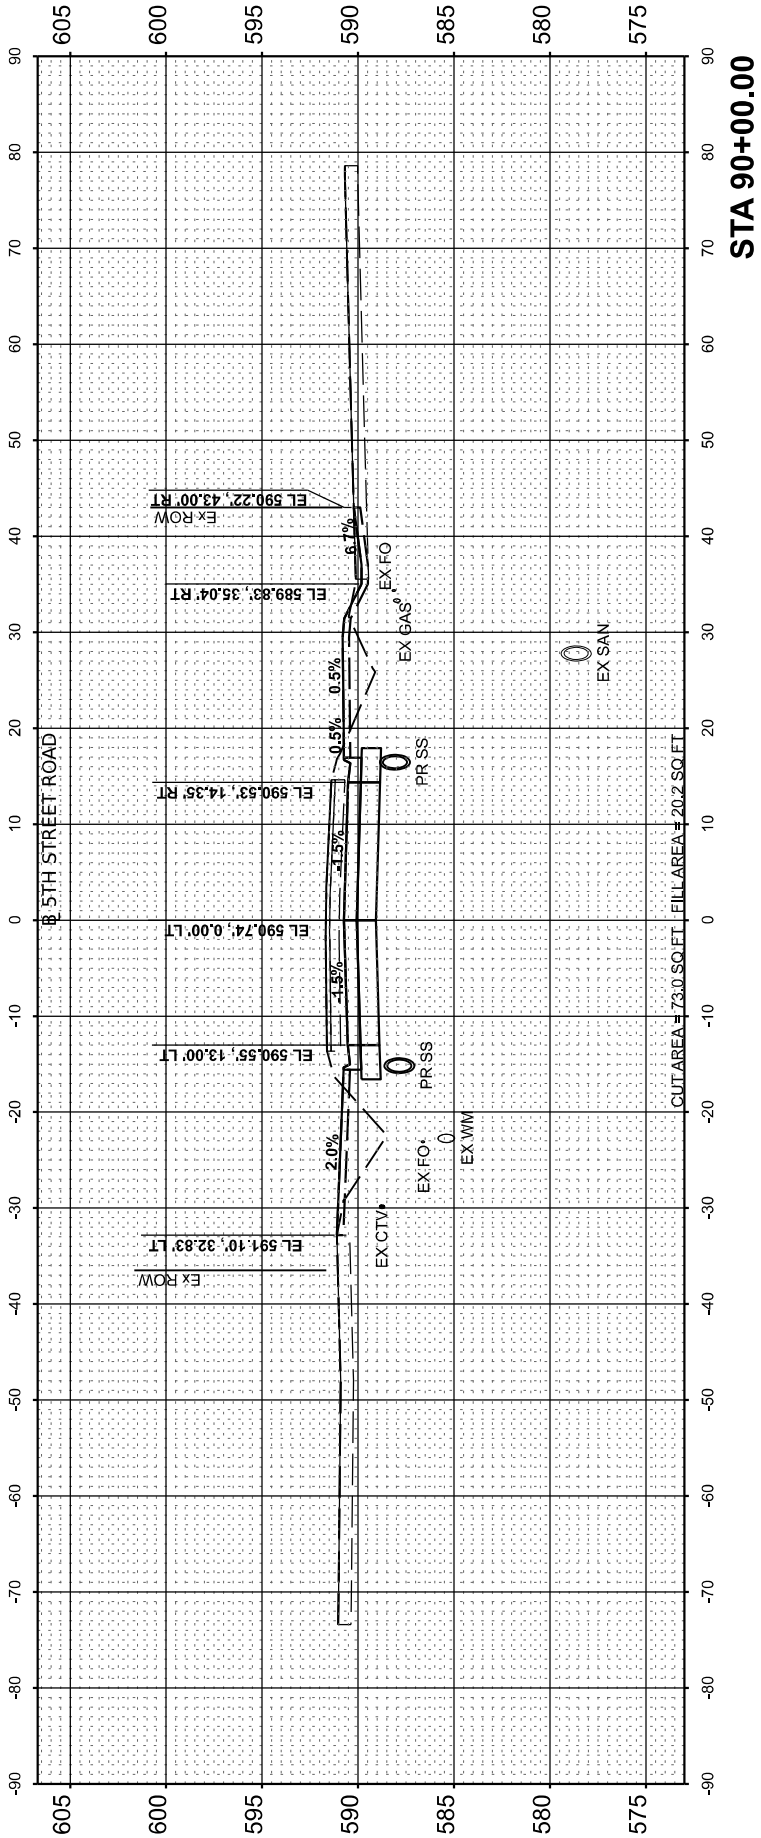


DESIGNED		
DRAWN		
REVIEWED		

DESIGNED				
DRAWN				
REVIEWED				

ORIGINAL SURVEY
NOTE BOOK
No.

MODEL: PAL_5th_Revised - 90-63.47
FILE NAME: I:\05Ishiba\0552092\CAD\RoadSheet\Phase 2\sheet-xsscd1.dwg

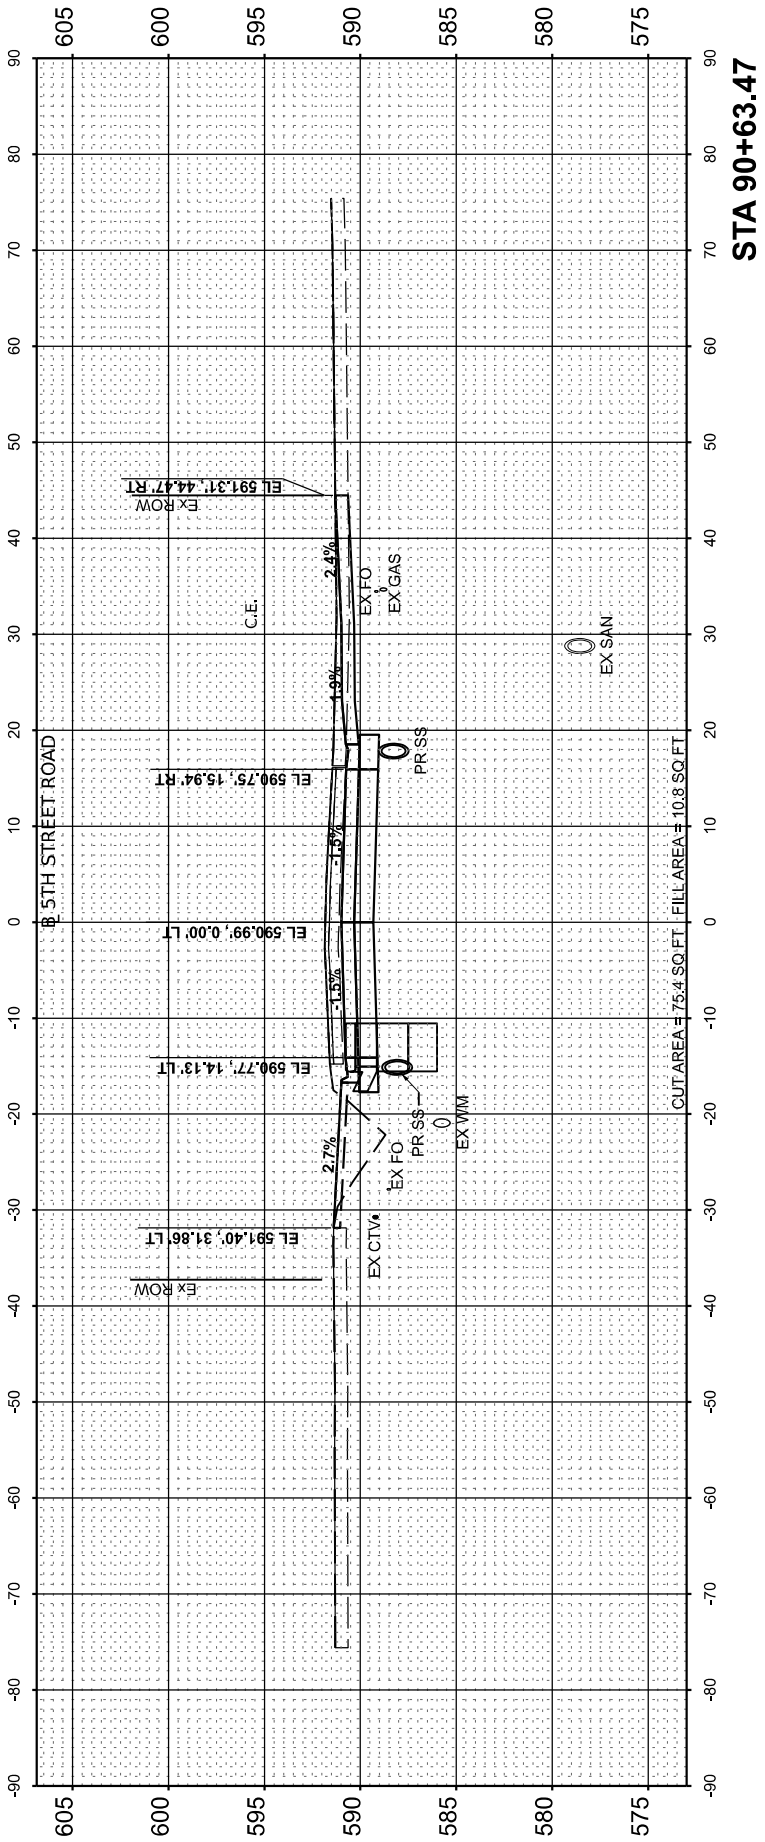

SCALE: 1" = 10'	SHEET	OF	SHEETS	STA.
-----------------	-------	----	--------	------

5TH STREET ROAD CROSS SECTIONS

F.A. RTE.	SECTION	COUNTY	TOTAL SHEETS	SHEET NO.
569	98-00081-00-PV	LOGAN	184	178
05S2092		CONTRACT NO. 93826		
ILLINOIS		FED. AID PROJECT		

FINAL SURVEY	NO.	SURVEYED NOTE BOOK	BY	DATE
PLOTTED TEMPLATE	NO.	PLOTS CHECKED	BY	DATE

ORIGINAL SURVEY	NO.	SURVEYED NOTE BOOK	BY	DATE
DRAWN REVISED	NO.	PLOTS CHECKED	BY	DATE

MODEL: PAL_Sht_Rev1 - 92+00.00
FILE NAME: I:\052092\052092\CAD\Sheet\Phase 2\Sheet01.dgn

Final




USER NAME	= Ander00846	DESIGNED -	BAB	REVISED -	
		DRAWN -	RLA	REVISED -	
PLOT SCALE	= 0.16666685' / in.	CHECKED -	MB	REVISED -	
PLOT DATE	= 11/21/2024	DATE -	11/22/2024	REVISED -	

STATE OF ILLINOIS
DEPARTMENT OF TRANSPORTATION

5TH STREET ROAD
CROSS SECTIONS

SCALE: 1" = 10' SHEET OF SHEETS STA.

F.A. RTE.	SECTION	COUNTY	TOTAL SHEETS	SHEET NO.
569	98-00081-00-PV	LOGAN	184	179
05S2092		CONTRACT NO. 93826		
		ILLINOIS	FED. AID PROJECT	

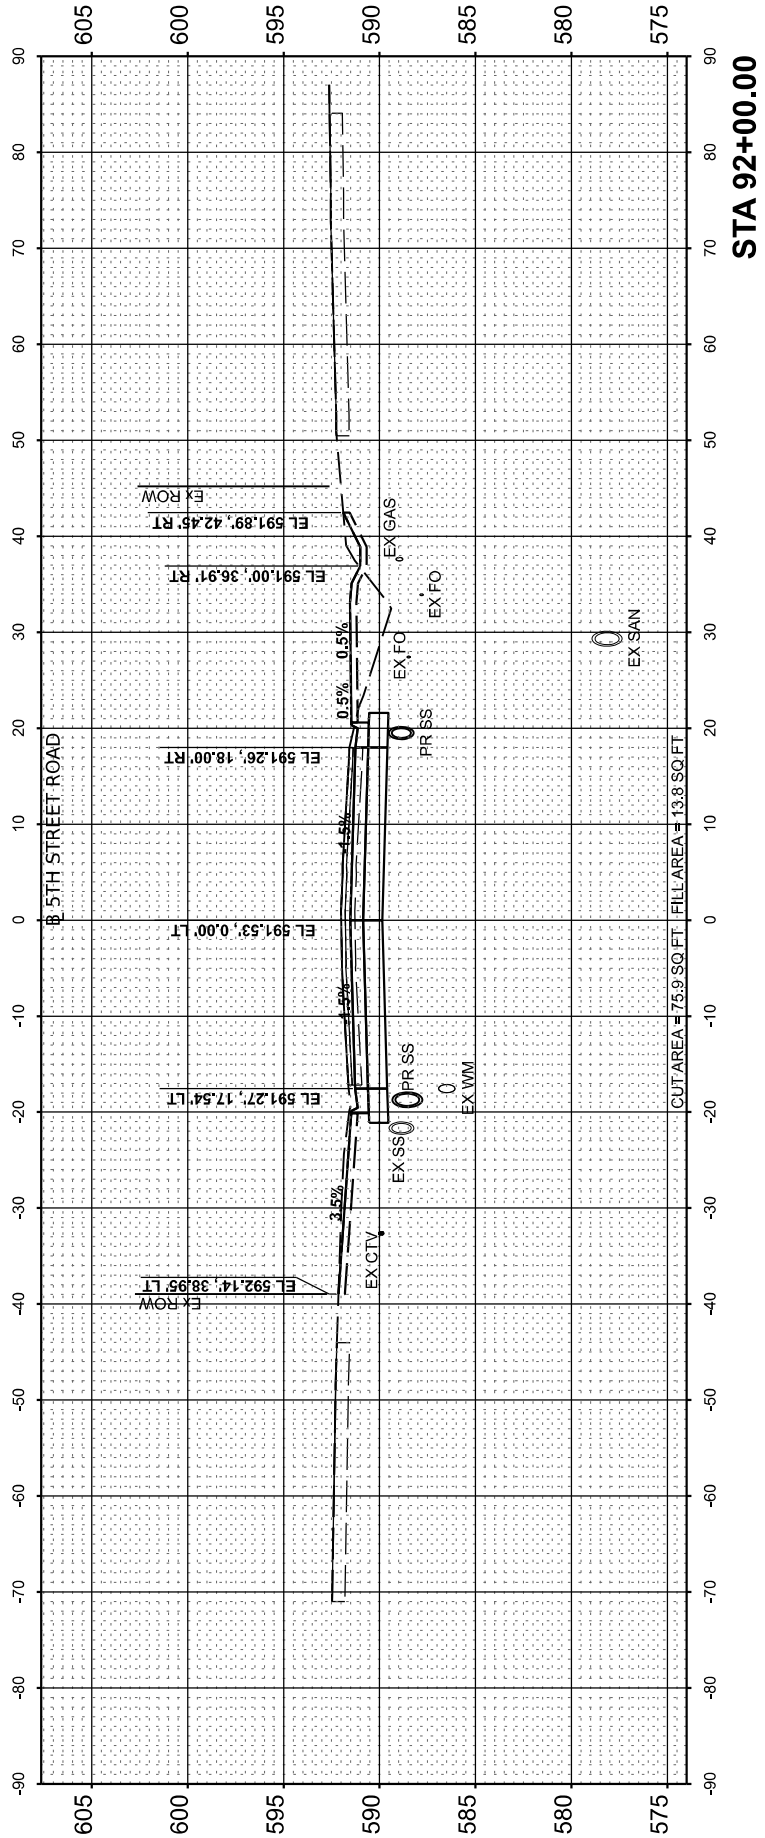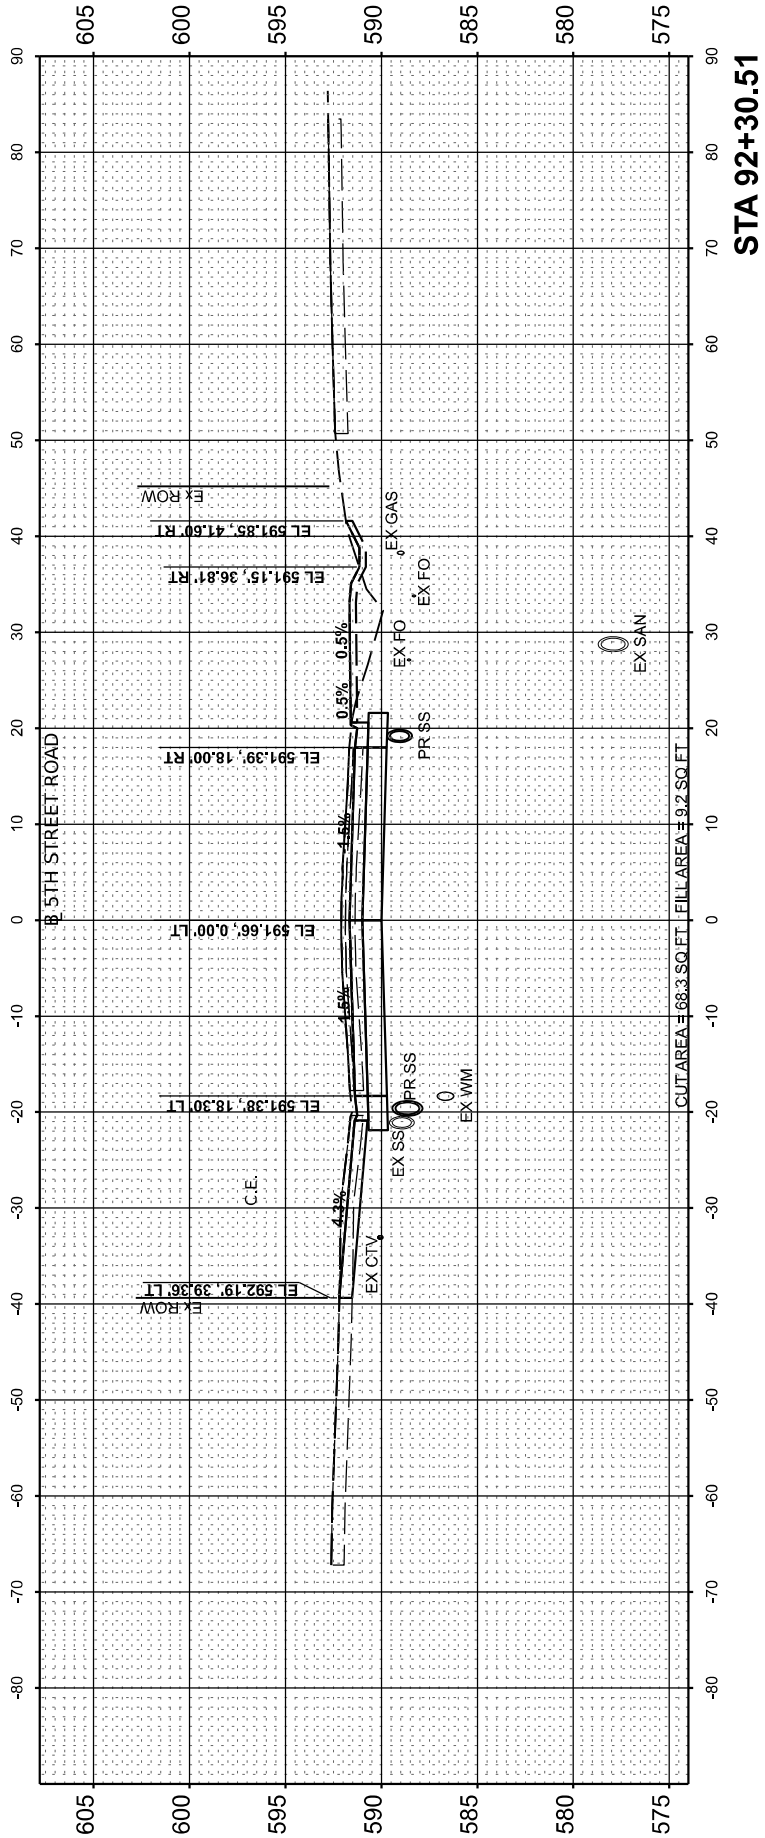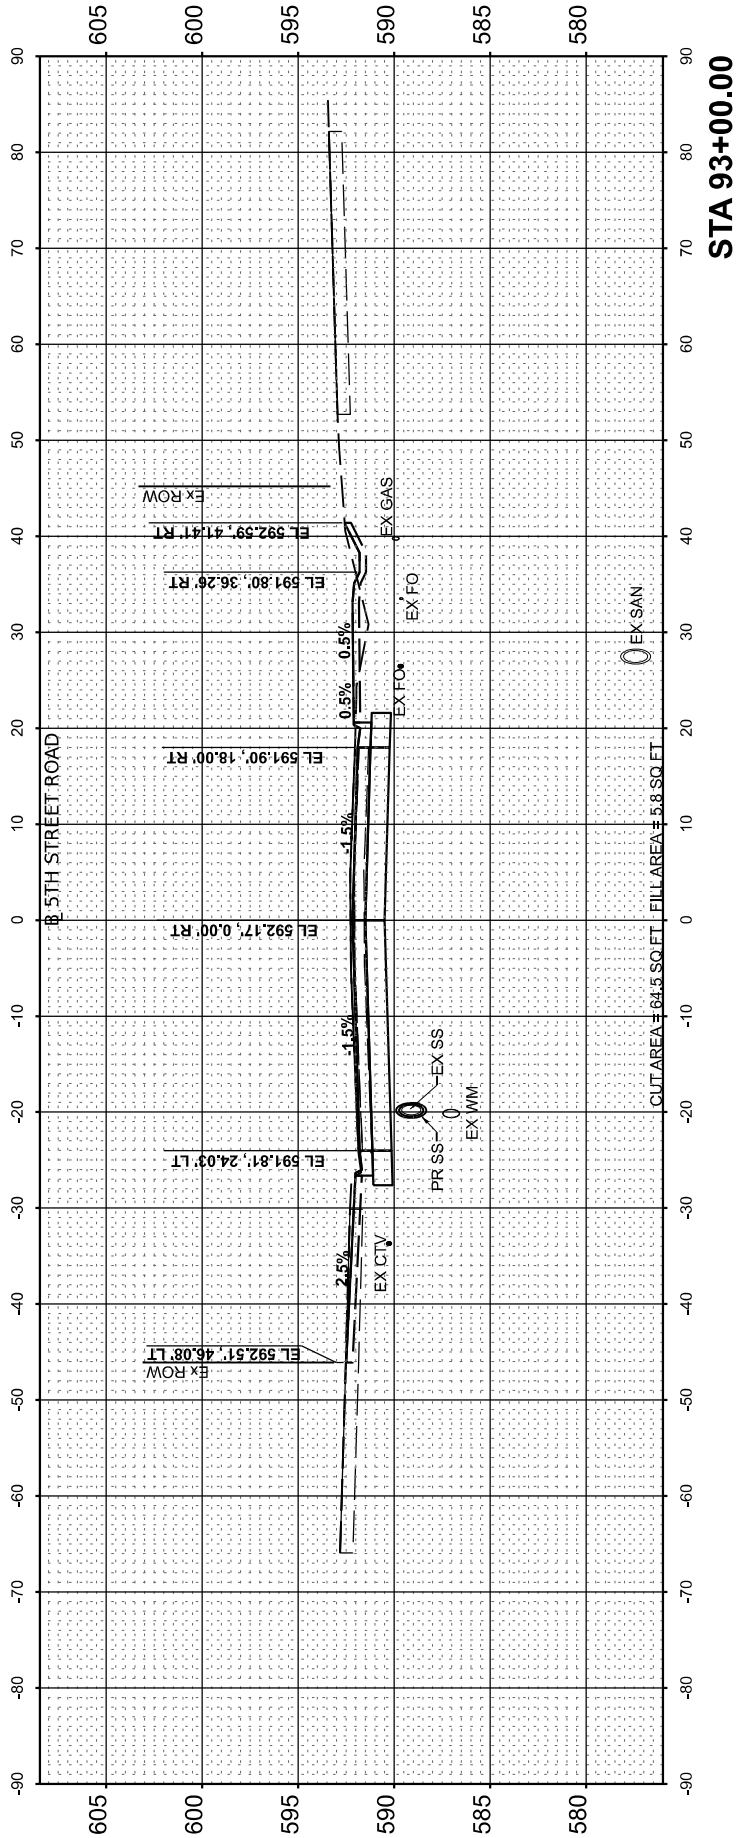

FINAL SURVEY NOTE BOOK NO.	SURVEYED PLOTTED TEMPLATE AREAS CHECKED	BY	DATE

ORIGINAL SURVEY NOTE BOOK NO.	SURVEYED PLOTTED TEMPLATE AREAS CHECKED	BY	DATE

DESIGNED DRAWN REVIEWED		

MODEL: PA_15th_Revised - 93+32.06
FILE NAME: R:\0508\05S2092\CAD\Road\Sheet\Phase 2\stc-sec01.dgn




STATE OF ILLINOIS
DEPARTMENT OF TRANSPORTATION

5TH STREET ROAD
CROSS SECTIONS

SCALE: 1" = 10' SHEET OF SHEETS STA.

F.A. RTE.	SECTION	COUNTY	TOTAL SHEETS	SHEET NO.
569	98-00081-00-PV	LOGAN	184	180
05S2092		CONTRACT NO. 93826		
		ILLINOIS	FED. AID PROJECT	

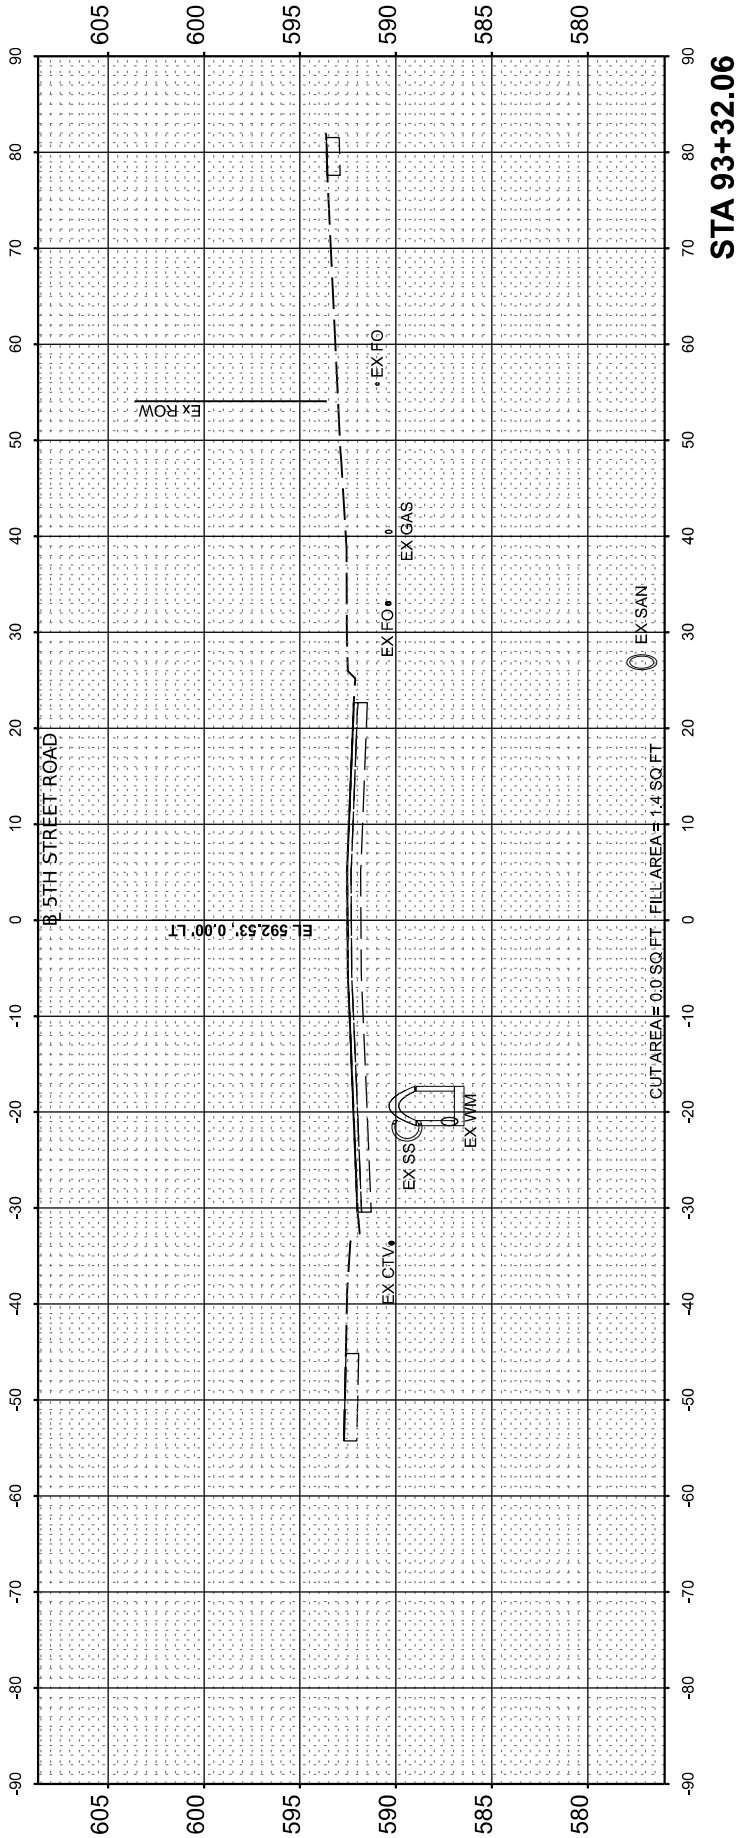

STA 93+32.06

FINAL SURVEY	NOTED BOOK	NO.	BY	DATE

© Copyright Hanson Professional Services Inc. 2024







HANSON
Professional Services Inc.

ORIGINAL SURVEY	NOTED BOOK	NO.	BY	DATE

DESIGNED	DRAWN	REVIEWED

MODEL: PAL_Basin - 600+90.04-1
FILE NAME: I:\052092\052092\CAD\Road\Sheet\Phase 2\8th-sec04.dgn

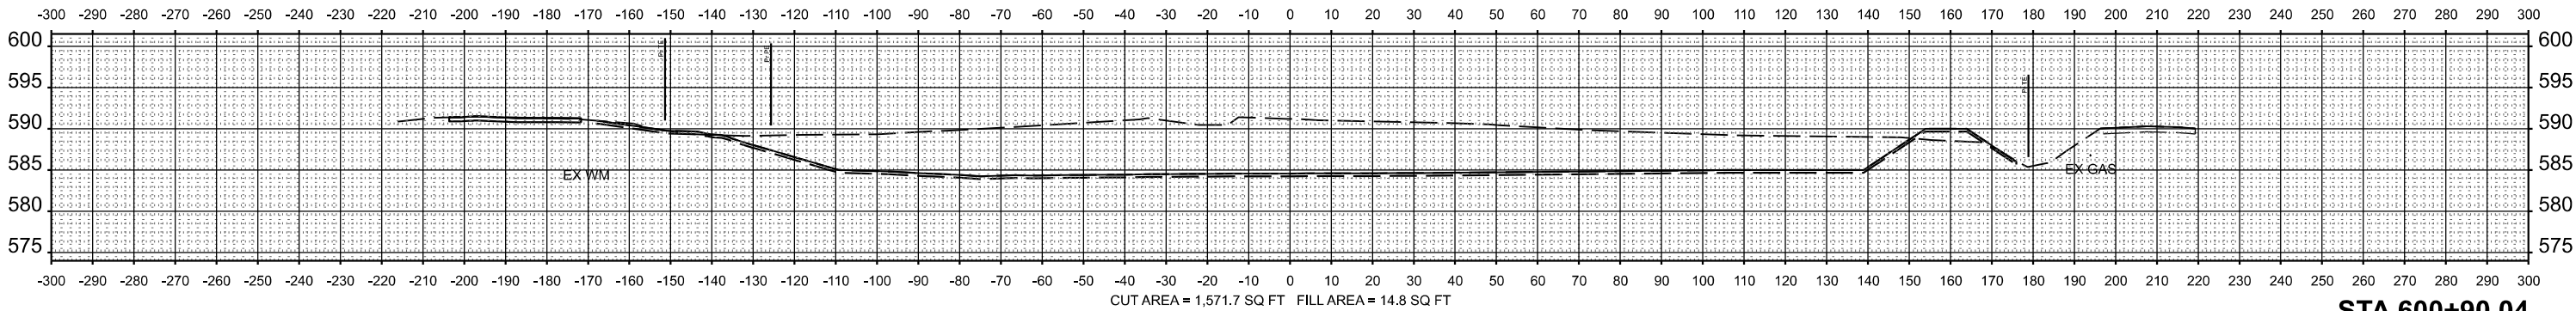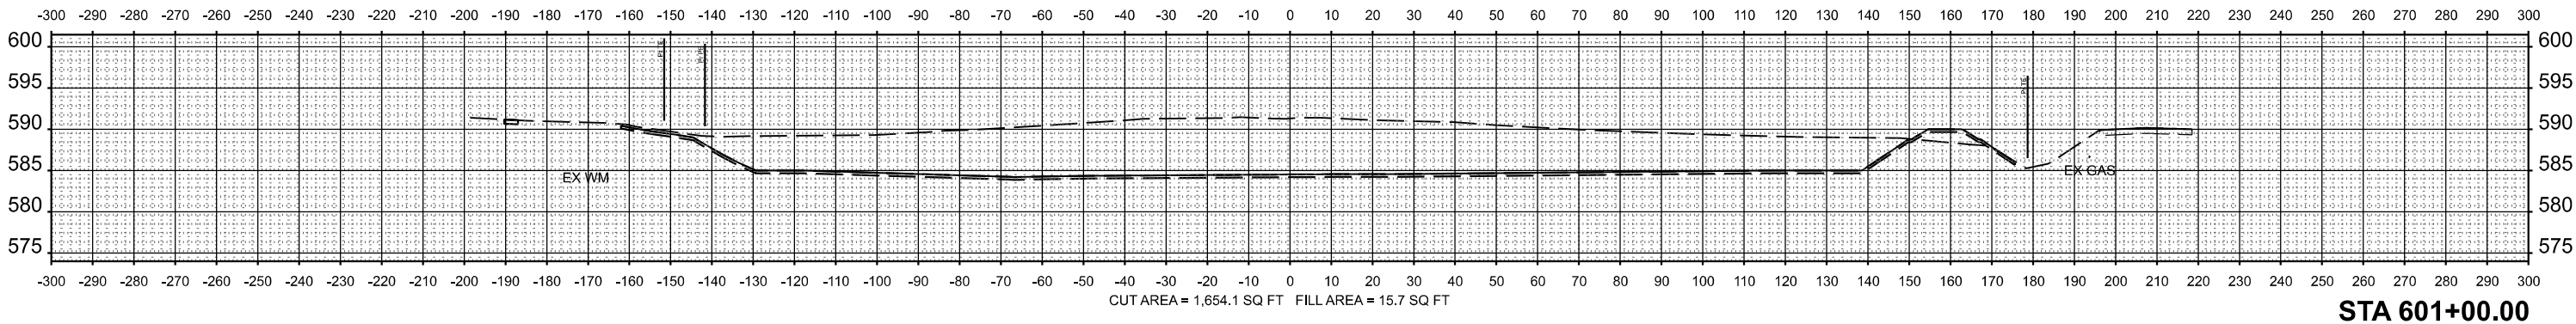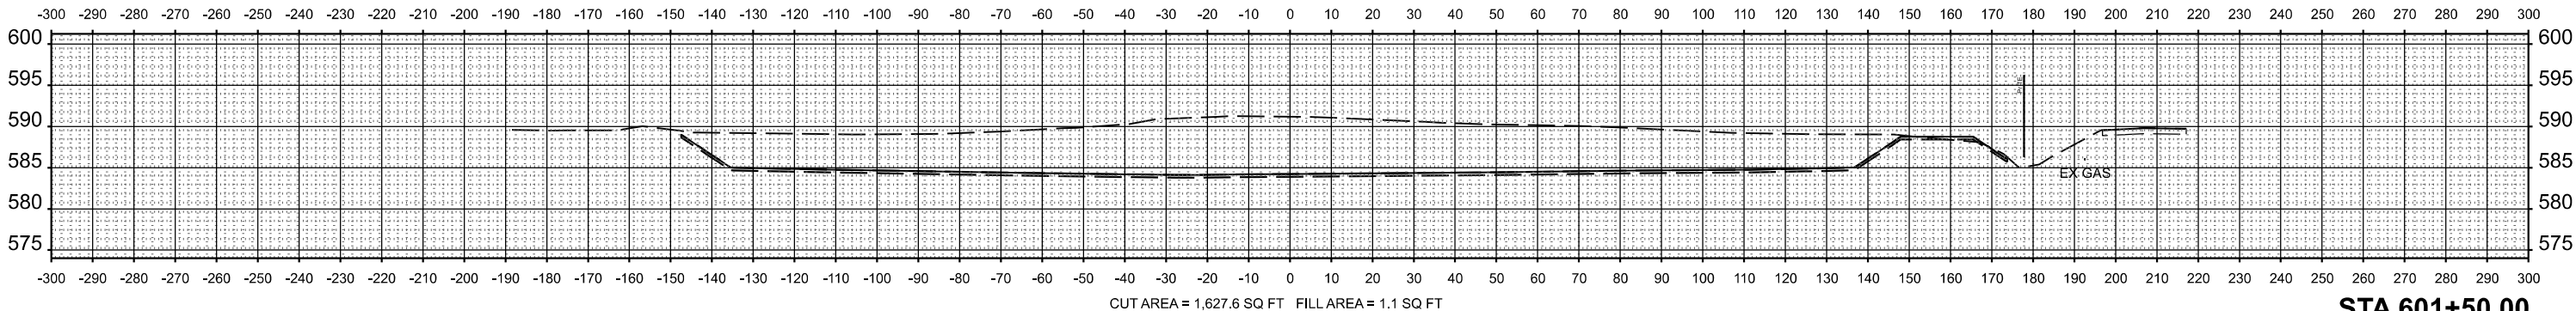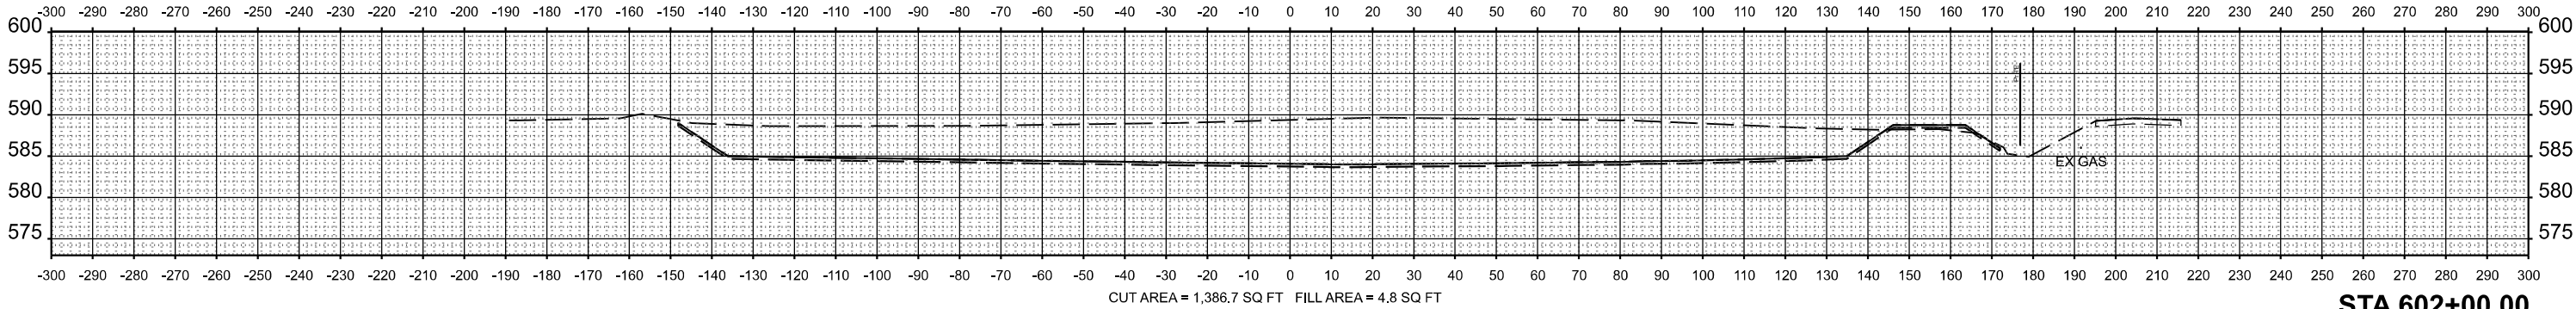

STATE OF ILLINOIS
DEPARTMENT OF TRANSPORTATION

5TH STREET ROAD
BASIN CROSS SECTIONS

SCALE: 1" = 10' SHEET OF SHEETS STA.

F.A. RTE.	SECTION	COUNTY	TOTAL SHEETS	SHEET NO.
569	98-00081-00-PV	LOGAN	184	181
05S2092		CONTRACT NO. 93826		
		ILLINOIS	FED. AID PROJECT	

FINAL SURVEY NO.	SURVEYED PLOTTED NOTE BOOK AREAS CHECKED	BY	DATE

© Copyright Hanson Professional Services, Inc. 2024




HANSON
Professional Services, Inc.

ORIGINAL SURVEY NO.	SURVEYED PLOTTED NOTE BOOK AREAS CHECKED	BY	DATE


DESIGNED
DRAWN
REVIEWED

MODEL: PAL_Basin - 6024-50-00-1
FILE NAME: I:\052092\052092\CAD\Road\Sheet\Phase 2\stc-sec04.dgn

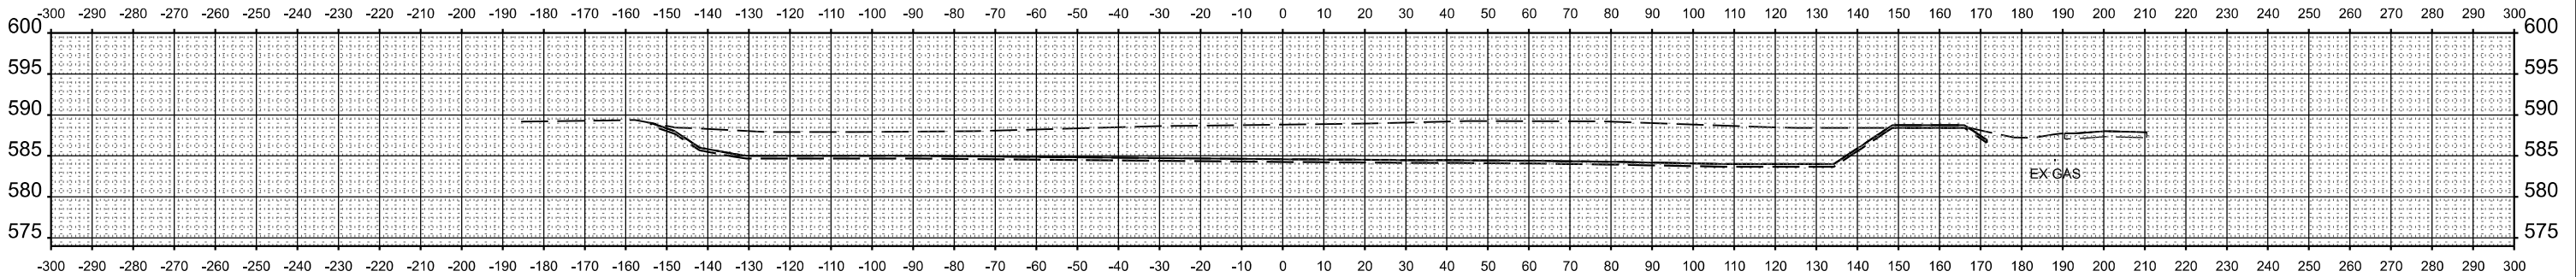


CUT AREA = 1,239.8 SQ FT FILL AREA = 0.2 SQ FT

STA 604+00.00

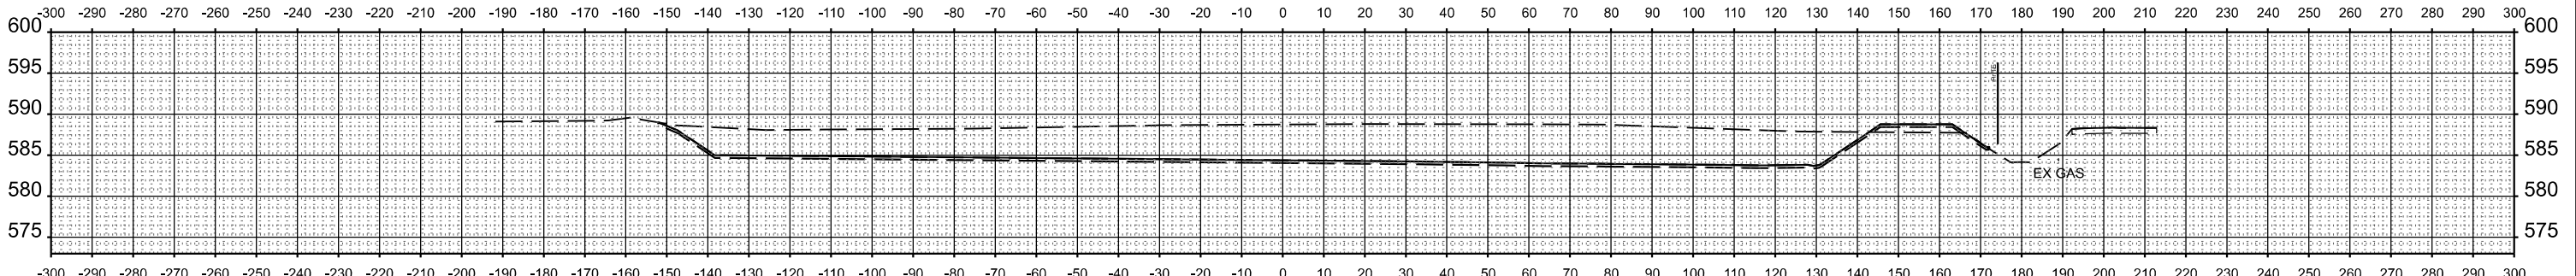


CUT AREA = 1,248.6 SQ FT FILL AREA = 12.4 SQ FT

STA 603+50.00

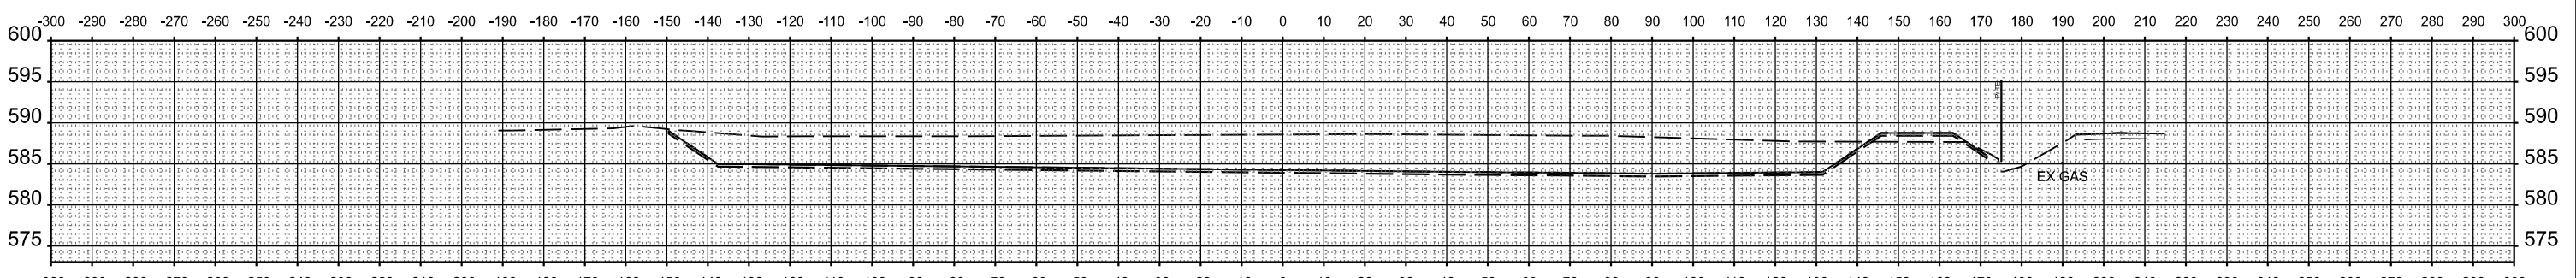

CUT AREA = 1,243.0 SQ FT FILL AREA = 14.6 SQ FT

STA 603+00.00

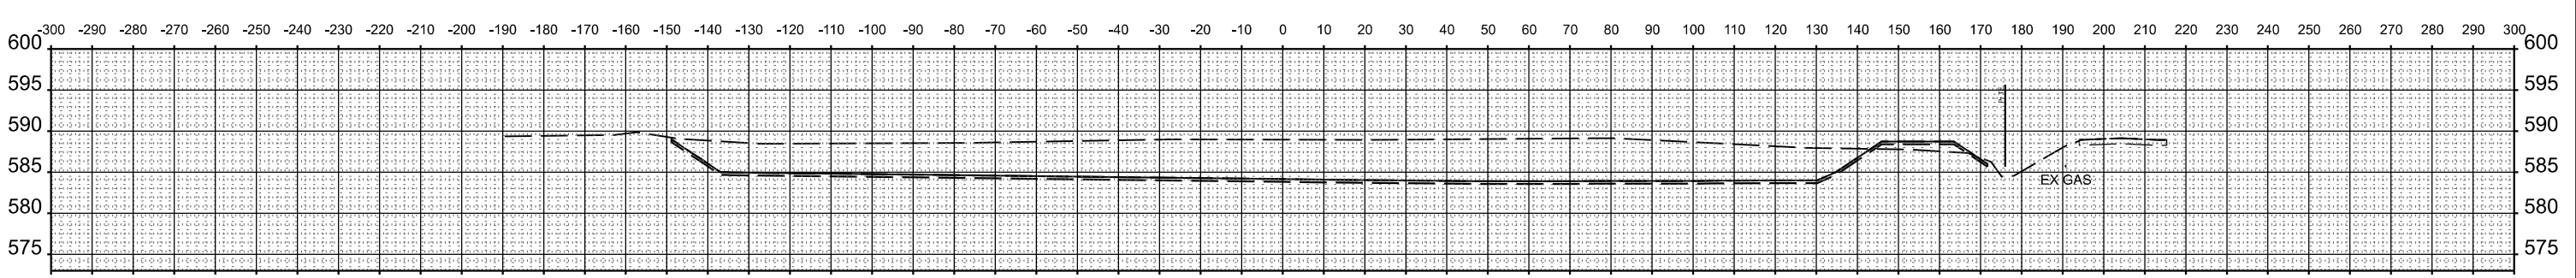

CUT AREA = 1,349.0 SQ FT FILL AREA = 15.0 SQ FT

STA 602+50.00

STATE OF ILLINOIS
DEPARTMENT OF TRANSPORTATION

5TH STREET ROAD
BASIN CROSS SECTIONS

SCALE: 1" = 10' SHEET OF SHEETS STA.

F.A. RTE.	SECTION	COUNTY	TOTAL SHEETS	SHEET NO.
569	98-00081-00-PV	LOGAN	184	182
05S2092		CONTRACT NO. 93826		
ILLINOIS		FED. AID PROJECT		

FINAL SURVEY	BY	DATE
NOTED	BY	DATE
PLANNED	BY	DATE
DESIGNED	BY	DATE
DRAWN	BY	DATE
CHECKED	BY	DATE
APPROVED	BY	DATE

© Copyright Hanson Professional Services Inc. 2024

**HANSON**
Hanson Professional Services Inc.

ORIGINAL SURVEY	BY	DATE
NOTED	BY	DATE
PLANNED	BY	DATE
DESIGNED	BY	DATE
DRAWN	BY	DATE
CHECKED	BY	DATE
APPROVED	BY	DATE

DESIGNED


DRAWN

CHECKED

APPROVED


MODEL: PAL_Basin - 604+50.00-1

FILE NAME: R:\052092\052092\CAD\Road\Sheet\Phase 2\8th-rte-cd.dgn

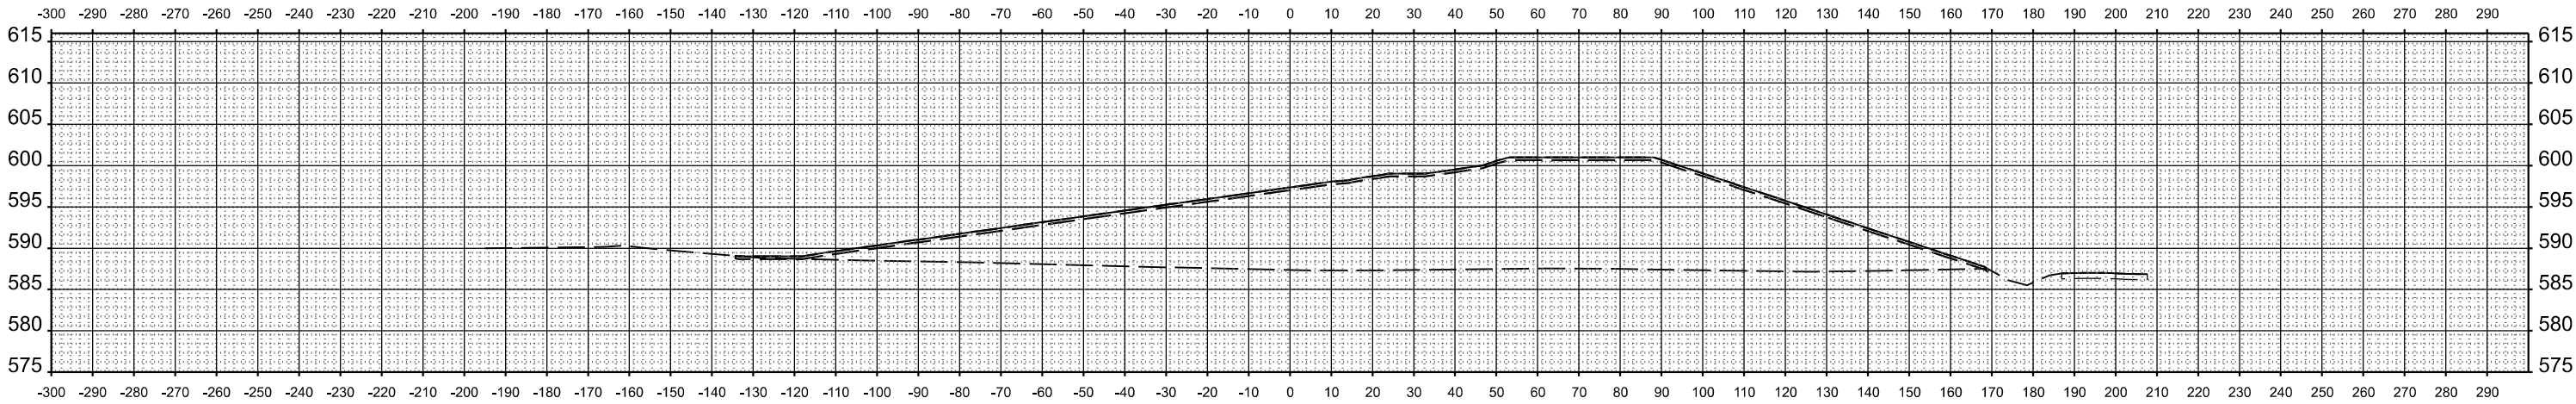


CUT AREA = 2.6 SQ FT FILL AREA = 2,167.9 SQ FT

STA 605+40.00

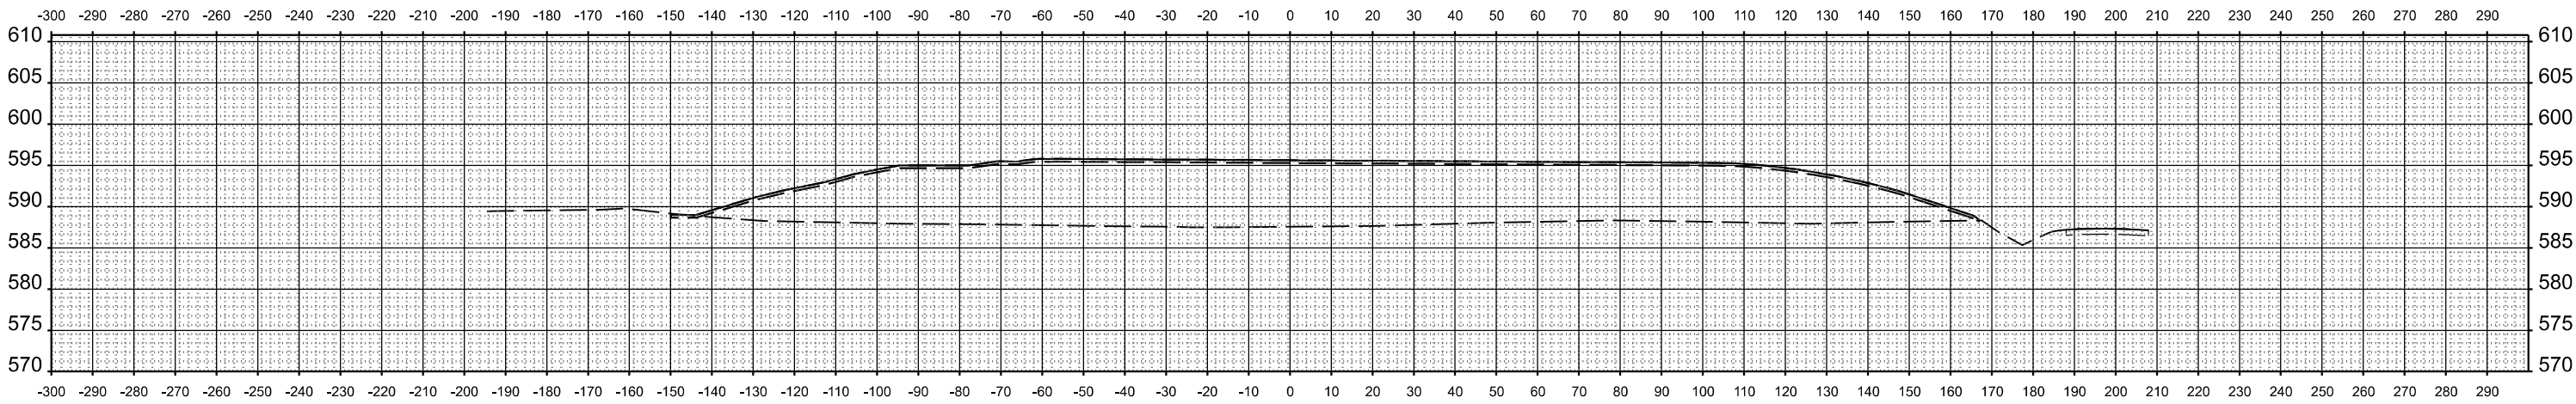

CUT AREA = 2.2 SQ FT FILL AREA = 1,913.1 SQ FT

STA 605+00.00

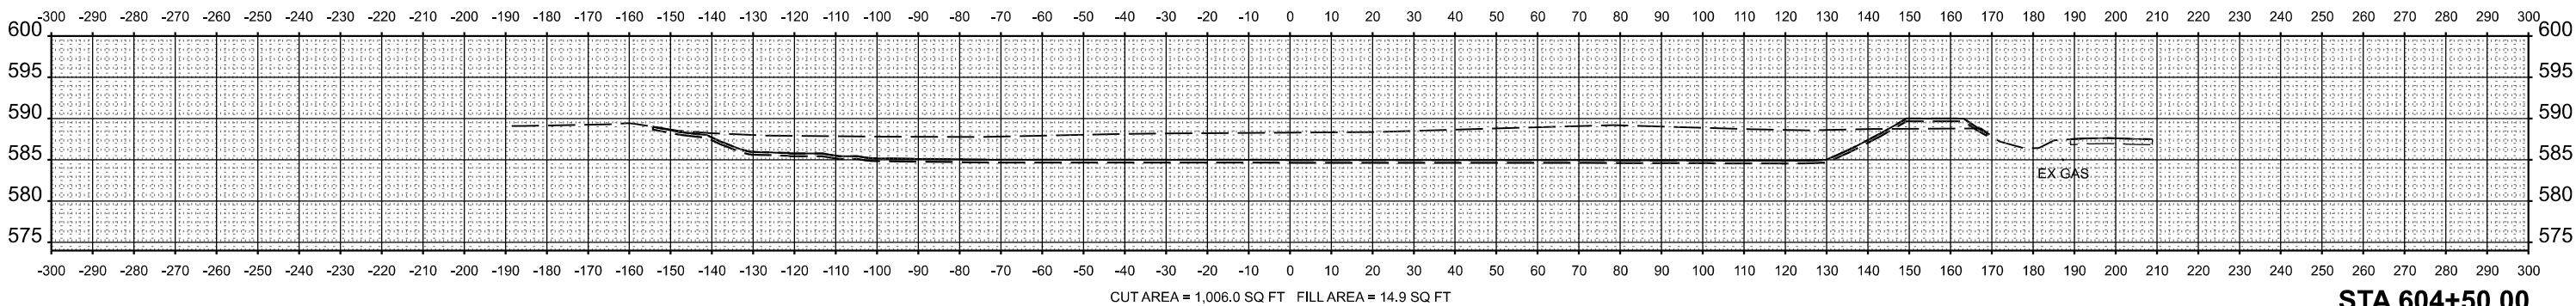

CUT AREA = 1,006.0 SQ FT FILL AREA = 14.9 SQ FT

STA 604+50.00

Final

USER NAME	= Ander00846	DESIGNED -	BAB	REVISED -	
		DRAWN -	RLA	REVISED -	
PLOT SCALE	= 0.16666685' / in.	CHECKED -	MB	REVISED -	
		DATE -	11/22/2024	REVISED -	

STATE OF ILLINOIS
DEPARTMENT OF TRANSPORTATION

5TH STREET ROAD
BASIN CROSS SECTIONS

SCALE: 1" = 10' SHEET OF SHEETS STA.

F.A. RTE.	SECTION	COUNTY	TOTAL SHEETS	SHEET NO.
569	98-00081-00-PV	LOGAN	184	183
05S2092		CONTRACT NO. 93826		
ILLINOIS		FED. AID PROJECT		

FINAL SURVEY		BY		DATE	
NO.	AREAS CHECKED	SURVEYED		PLOTTED	
		NOTE BOOK		TEMPLATE	

© Copyright Hanson Professional Services Inc. 2024




HANSON
Hanson Professional Services Inc.


ORIGINAL SURVEY		BY		DATE	
NO.	AREAS CHECKED	SURVEYED		PLOTTED	
		NOTE BOOK		TEMPLATE	

DESIGNED	
DRAWN	
REVIEWED	


MODEL: PAL_Basin - 606+00.00-1
FILE NAME: R:\05\052092\CAD\Road\Sheet\Phase 2\8th-rce-cd.dgn

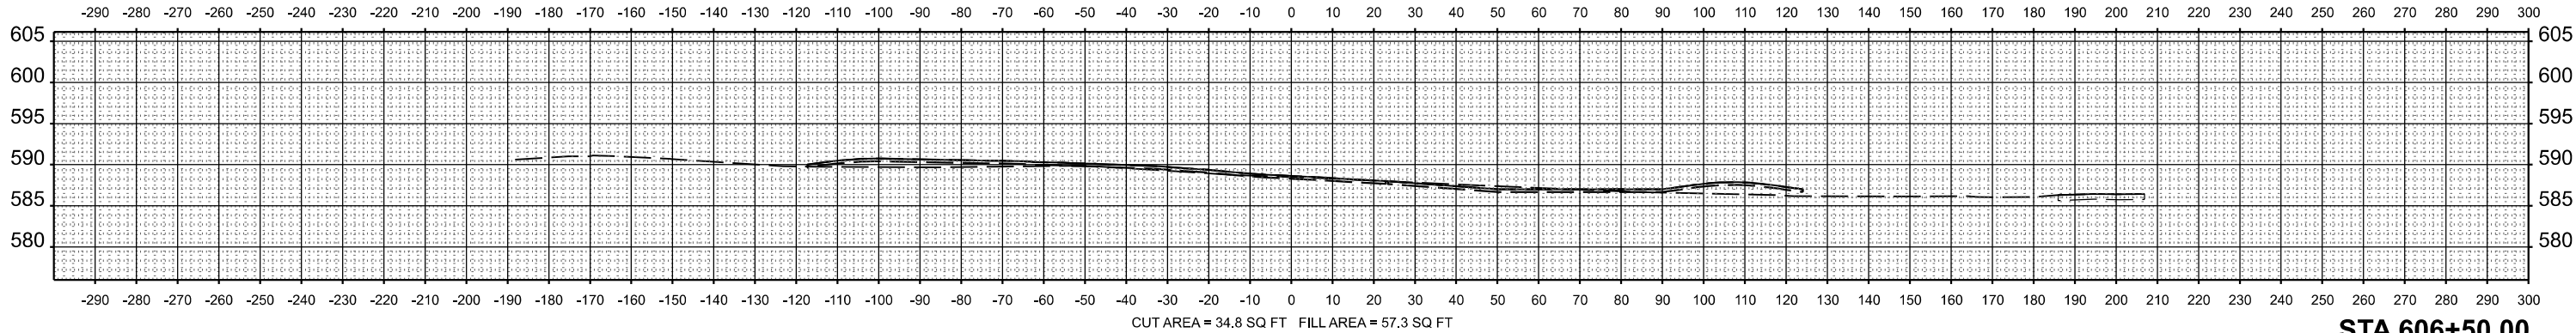

STA 606+50.00

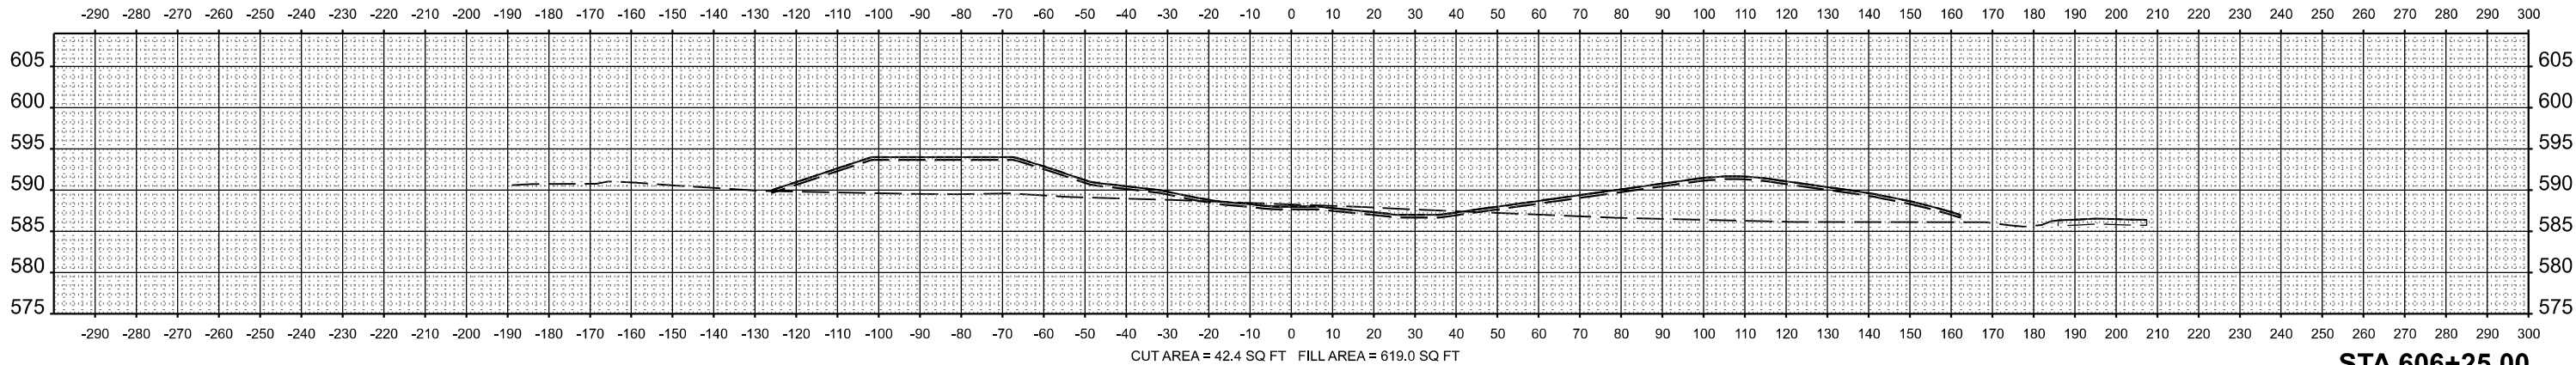

STA 606+25.00

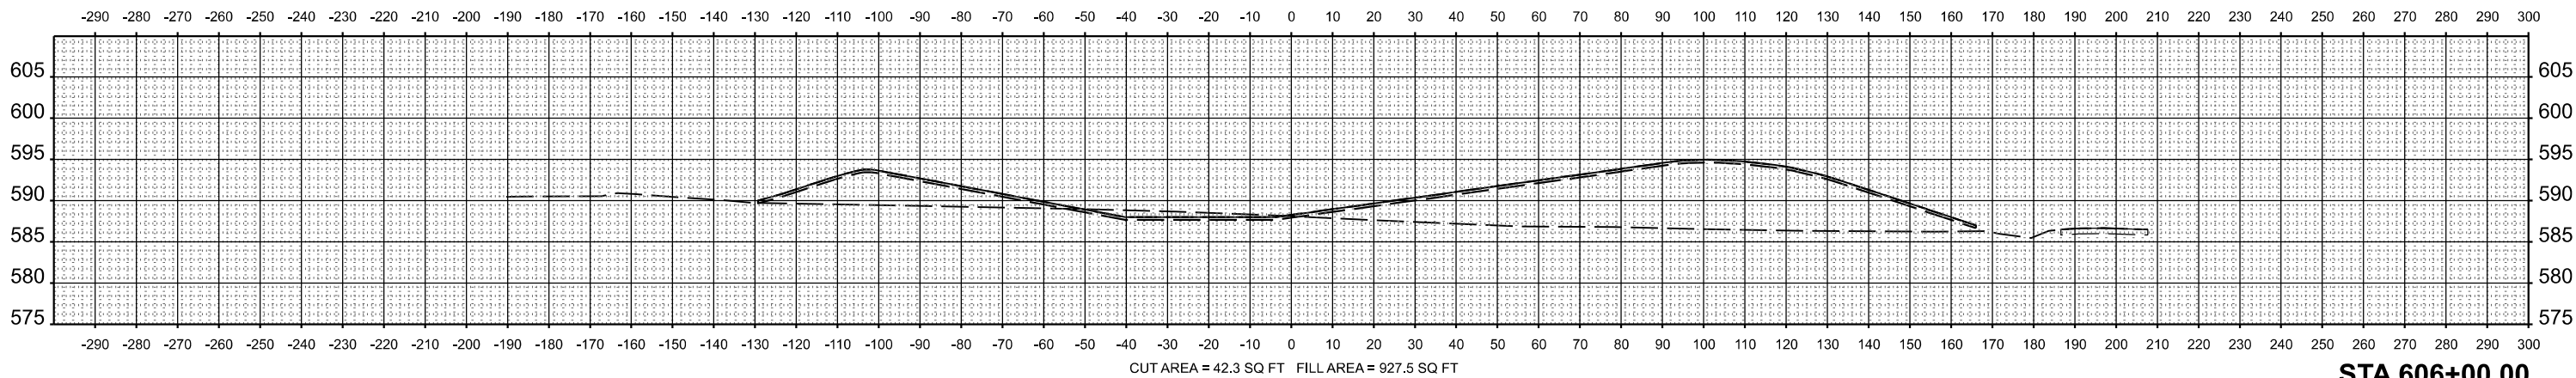

STA 606+00.00

STATE OF ILLINOIS
DEPARTMENT OF TRANSPORTATION

5TH STREET ROAD
BASIN CROSS SECTIONS

SCALE: 1" = 10' SHEET OF SHEETS STA.

F.A. RTE.	SECTION	COUNTY	TOTAL SHEETS	SHEET NO.
569	98-00081-00-PV	LOGAN	184	184
05S2092		CONTRACT NO. 93826		
		ILLINOIS	FED. AID PROJECT	

Final

USER NAME = Ander00846		DESIGNED - BAB	REVISED -
		DRAWN - RLA	REVISED -
PLOT SCALE = 0.16666685" / in.		CHECKED - MB	REVISED -
PLOT DATE = 11/21/2024		DATE - 11/22/2024	REVISED -