

YEAR CONSTRUCTED 2010

- X WATER MAIN
X STORM SEWER
X SANITARY SEWER
X SIDEWALK/PATH
X CURB & GUTTER
X BRIDGE/BOX CULVERT

INDEX of SHEETS

SHEET NO.	TITLE
1	COVER SHEET
2	GENERAL NOTES
3	SUMMARY OF QUANTITIES
4	PROJECT SCHEDULE
5-10	TYPICAL SECTIONS
11-13	SCHEDULE of QUANTITIES
14-16	HORIZONTAL and VERTICAL CONTROL PLAN
17	REMOVAL PLAN
18-23	PLAN and PROFILES
24-26	EROSION CONTROL PLAN
27	OVERALL DRAINAGE PLAN
28-29	EASEMENT SHEETS
30	PAVEMENT MARKING
31-35	LANDSCAPING PLAN
36-37	IRRIGATION PLAN
38	TRAFFIC SIGNALS
39-44	ELECTRICAL AND LIGHTING PLAN
45	OVERALL STRUCTURE SITE PLAN
46-50	STAIRWAY DETAILS
51-55	AMPHITHEATER PLAN and DETAILS
56-66	CABLE STAYED BRIDGE and DETAILS
67-74	PEDESTRIAN TRUSS BRIDGE
75	MODULAR RETAINING WALL NOTES
76	MODULAR RETAINING WALL SYSTEM No.1
77	MODULAR RETAINING WALL SYSTEM No.2
78	MODULAR RETAINING WALL SYSTEM No.3
79	MODULAR RETAINING WALL SYSTEM No.4
80-84	SOLDIER PILE RETAINING WALL No.20
85-89	SOLDIER PILE RETAINING WALL No.21
90-94	SOLDIER PILE RETAINING WALL No.22
95-98	SOLDIER PILE RETAINING WALL No.23
99-105	SOLDIER PILE RETAINING WALL No.24
106-108	CAST IN PLACE RETAINING WALL No.30
109-134	CROSS SECTIONS
135	OVERLOOK PAVING DETAILS
136-137	RAILING DETAILS
138	SITE FURNISHING DETAILS
139	COLUMN DETAILS
140	DISTRICT 2 PAVEMENT MARKINGS
141-142	CITY OF ROCKFORD DETAILS
143-144	CITY OF ROCKFORD WATER DIVISION DETAILS
145	RRWRD DETAILS
146	BOAT HOUSE, OVERLOOK #1 AND THICKENED EDGE DETAILS
147	INLET BOX, SPECIAL DETAILS
148	TURBIDITY BARRIER DETAILS

DESIGN DESIGNATION
PEDESTRIAN PATH

STATE STANDARDS

280001-05	TEMPORARY EROSION CONTROL SYSTEMS
424001-05	CURB RAMPS FOR SIDEWALKS
515001-03	NAME PLATE FOR BRIDGES
542301-02	PRECAST REINFORCED CONCRETE FLARED END SECTION
602301-02	INLET - TYPE A
602401-02	MANHOLE TYPE A
602801-02	PRECAST REINFORCED CONCRETE FLAT SLAB TOP
602701-02	MANHOLE STEPS
604001-03	FRAME AND LIDS TYPE 1
604038-02	GRATE TYPE B
606001-04	CONCRETE CURB TYPE B AND COMBINATION CURB AND GUTTER
606201-02	TYPE B GUTTER INLET, OUTLET & ENTRANCE
606301-04	PC CONCRETE ISLANDS AND MEDIANS
630001-08	STEEL PLATE BEAM GUARDRAIL
631011-06	TRAFFIC BARRIER TERMINAL, TYPE 2
701101-02	OFF-ROAD OPERATIONS, MULTILANE, 15'
701106-02	OFF-ROAD OPERATIONS, MULTILANE MORE THAN 15'
701301-03	LANE CLOSURE, 2L, 2W, SHORT TIME OPERATIONS
701601-06	URBAN LANE CLOSURE, MULTILANE, 1W OF 2W WITH NONTRAVERSABLE MEDIAN
701701-06	URBAN LANE CLOSURE, MULTILANE INTERSECTION
701801-04	URBAN LANE CLOSURE, MULTILANE, 1W OR 2W CROSSWALK OR SIDEWALK CLOSURE
701901-01	TRAFFIC CONTROL DEVICES
814001-02	HANDHOLES
878001-08	CONCRETE FOUNDATION DETAILS
836001	LIGHT POLE FOUNDATION
720011-01	METAL POSTS FOR SIGNS, MARKERS & DELINEATORS
728001-01	TELESCOPING STEEL SIGN SUPPORT
729001-01	APPLICATIONS OF TYPES A & B METAL POSTS (FOR SIGNS & MARKERS)

11-5-10 LETTING ITEM 01P


STATE OF ILLINOIS
DEPARTMENT OF TRANSPORTATION
DIVISION OF HIGHWAYS

PLANS FOR PROPOSED
TEA21 ENHANCEMENT FUND PROJECT

ROCKFORD RIVERWALK MUSEUM CAMPUS
SECTION 06-00543-00-BT
PROJECT No. TE-D2(133)
CITY OF ROCKFORD
WINNEBAGO COUNTY
JOB NO. C-92-019-07


CONTRACT NO. 85521
ITEP NO. 202028

DISCOVERY CENTER BURPEE MUSEUM
1,324 LF 698 LF
PHASE 1 TOTAL LENGTH = 2,022 LF (0.383 mi.)

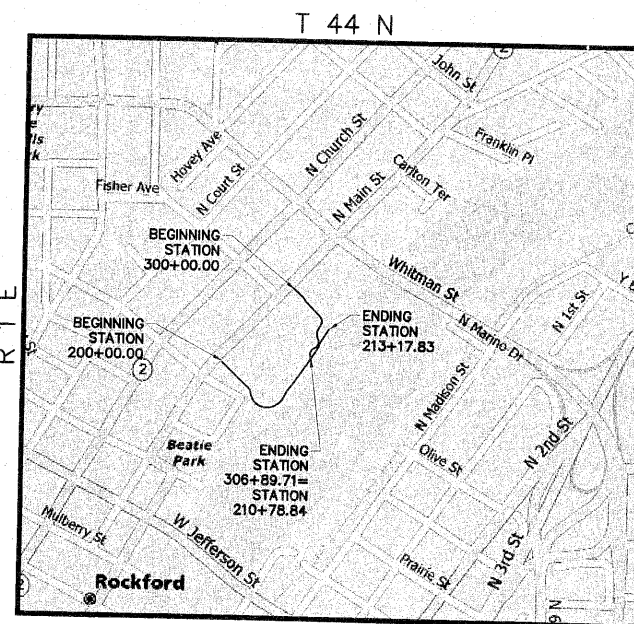

SCALES:
PLAN & PROFILE: 1" = 20' HORIZONTAL
1" = 5' VERTICAL
CROSS SECTION: 1" = 5' HORIZONTAL
1" = 5' VERTICAL

F.A. RTE.	SECTION	COUNTY	TOTAL SHEETS	SHEET NO.
	06-00543-00-BT	WINNEBAGO	148	1
FED. ROAD DIST. NO.		ILLINOIS	CONTRACT NO.	85521

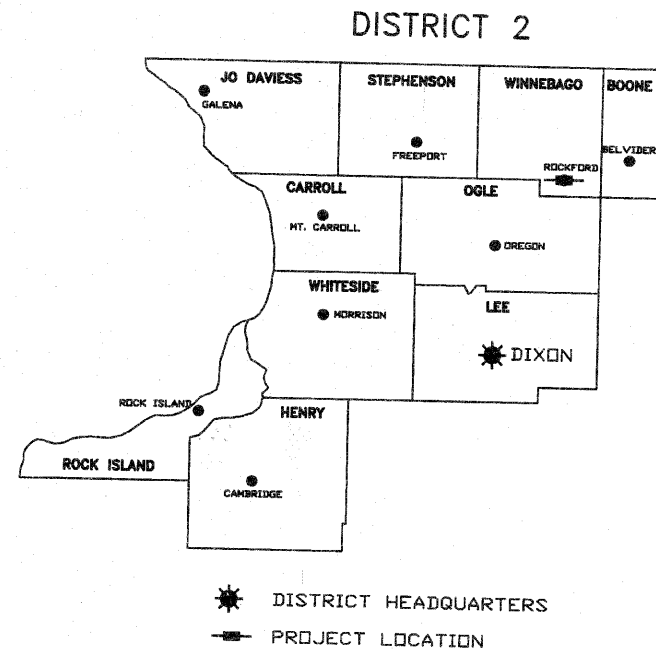

UTILITIES:

GAS: NICOR
300 WEST TERRA COTTA AVENUE
CRYSTAL LAKE, ILLINOIS 60014
(630) 435-0111

ELECTRIC: ComEd
123 ENERGY AVENUE
ROCKFORD, ILLINOIS 61109
(815) 490-2869

TELEPHONE: AT&T COMPANY
216 NORTH MAIN STREET
ROCKFORD, ILLINOIS 61101
(800) 222-0400

SEWER: ROCK RIVER WATER RECLAMATION DISTRICT
3501 KISHWAUKEE STREET
ROCKFORD, ILLINOIS 61126
(815) 387-7660

WATER: CITY OF ROCKFORD - PUBLIC WORKS
425 EAST STATE STREET
ROCKFORD, ILLINOIS 61104
(815) 987-5570

CABLE TELEVISION: COMCAST
4450 KISHWAUKEE STREET
ROCKFORD, ILLINOIS 61109
(815) 395-8977

HIGHWAY: CITY OF ROCKFORD - PUBLIC WORKS
425 EAST STATE STREET
ROCKFORD, ILLINOIS 61104
(815) 987-5570



811 or
1-800-892-0123



Dated 8/31/2010, 2010

Exp. 11/30/2011

PASSED	SEPTEMBER 13 2010
DISTRICT ENGINEER OF LOCAL ROADS & STREETS	
RELEASED FOR BID BASED ON LIMITED REVIEW	SEPTEMBER 13 2010
DEPUTY DIRECTOR OF HIGHWAYS, REGION 2 ENGINEER	
APPROVED	AUGUST 1 2010
CITY OF ROCKFORD ENGINEER	

SHEET REVIEW	
AGENCY	DATE

REVISIONS		
NO.	ITEM	DATE

SCALE:	N/A
DRAWN BY:	MS
CHECKED BY:	JWH
DATE:	AUGUST 13, 2010

McClure
Engineering Associates, Inc.
7282 Argus Drive
Rockford, Illinois 61107-5937
(815) 398-2332 FAX (815) 398-2496
Design Firm License: Illinois 184-000616
Copyright 2010 By McClure Engineering Associates, Inc.

COVER SHEET	
RIVERWALK MUSEUM CAMPUS	
711 NORTH MAIN STREET	ROCKFORD, IL
FILE:H:\08-008 RIVERWALK MUSEUM\DESIGN\DRAWINGS\08-008 COVER.DWG	
JOB:04-28-10-008	

SHEET NO.
1
OF
148

GENERAL NOTES

GENERAL

1. IN THE FOLLOWING, THE ILLINOIS DEPARTMENT OF TRANSPORTATION WILL BE REFERRED TO AS IDOT.
2. THIS PROJECT SHALL BE CONSTRUCTED IN ACCORDANCE WITH THE "STANDARD SPECIFICATIONS FOR ROAD AND BRIDGE CONSTRUCTION" PREPARED BY IDOT, ADOPTED JANUARY 1, 2007, "SUPPLEMENTAL SPECIFICATIONS AND RECURRING SPECIAL PROVISIONS" PREPARED BY IDOT, ADOPTED JANUARY 1, 2010, AND THE STANDARDS OF THE CITY OF ROCKFORD, WHERE APPLICABLE. ALL SEWER AND WATER MAIN CONSTRUCTION SHALL BE IN ACCORDANCE WITH THE "STANDARD SPECIFICATIONS FOR WATER AND SEWER MAIN CONSTRUCTION IN ILLINOIS", FIFTH EDITION AND THE STANDARDS OF THE CITY OF ROCKFORD WATER DEPARTMENT AND THE ROCK RIVER WATER RECLAMATION DISTRICT. SIGN CONSTRUCTION AND PAVEMENT MARKINGS SHALL CONFORM TO THE REQUIREMENTS OF THE "MANUAL ON UNIFORM TRAFFIC CONTROL DEVICES", CURRENT EDITION.
3. GENERAL SAFETY PROVISION: TO PROVIDE DRIVERS WITH SAFE TRAVEL CONDITIONS DURING THE CONSTRUCTION PROJECT, AND TO PROVIDE SAFE WORKING CONDITIONS FOR ALL EMPLOYEES, THE RULES, REGULATIONS, AND CONDITIONS STATED BELOW WILL PREVAIL FOR THE DURATION OF THIS CONTRACT. ANY EMPLOYEE OF THE CONTRACTOR OR HIS SUBCONTRACTORS WHO REFUSES TO COMPLY WITH THESE GENERAL SAFETY PROVISIONS SHALL BE REMOVED FROM THE JOB SITE IN ACCORDANCE WITH THE IDOT STANDARD SPECIFICATIONS. THE CONTRACTOR AND ANY SUBCONTRACTORS RETAINED BY HIM SHALL COMPLY WITH THE STATE AND FEDERAL REQUIREMENTS OF THE OCCUPATIONAL SAFETY AND HEALTH ACT OF 1970 (OSHA), AS IT RELATES TO HIS OPERATIONS, REVISED AS OF JULY 1, 1987.
4. THE CONTRACTOR WILL BE REQUIRED TO COMPLY WITH ALL STATE REGULATIONS REGARDING AIR, WATER, AND NOISE POLLUTION. HE WILL NOT BE ALLOWED TO BUILD FIRES ON THE SITE.
5. WHEN ARTIFICIAL LIGHTING IS UTILIZED DURING NIGHT OPERATIONS, THE CONTRACTOR SHALL EXERCISE UTMOST PRECAUTIONS IN PREVENTING ADVERSE VISIBILITY TO THE MOTORING PUBLIC, AS WELL AS ADJOINING RESIDENTIAL AREAS.
6. THE SCALE SHOWN ON THE DRAWINGS APPLIES ONLY TO THE FULL SIZE PLANS AND NOT REDUCED SIZE PLANS. DO NOT SCALE REDUCED PLANS FOR CONSTRUCTION DIMENSIONS.
7. THE ELEVATIONS SHOWN ON THE PLANS ARE FINISHED GRADES OF PROPOSED PAVEMENT, SURFACE COURSE OR DITCHES, UNLESS OTHERWISE INDICATED.
8. IT SHALL BE THE CONTRACTOR'S RESPONSIBILITY TO MAINTAIN DRAINAGE FLOWS AT ALL TIMES DURING THE PERFORMANCE OF THE WORK. METHODS USED BY THE CONTRACTOR SHALL BE SUBJECT TO THE APPROVAL OF THE ENGINEER. COST OF MAINTAINING DRAINAGE FLOWS SHALL BE INCLUDED IN THE VARIOUS UNIT PRICES FOR THE ITEMS BEING CONSTRUCTED. NO ADDITIONAL COMPENSATION WILL BE ALLOWED. THE CONTRACTOR SHALL BE RESPONSIBLE FOR MAINTAINING POSITIVE DRAINAGE AT THE CONCLUSION OF EACH WORKING DAY.
9. ANY FRAMES AND GRATES, SIGNS, FENCES, AND RETAINING WALLS DAMAGED BY THE CONTRACTOR DURING CONSTRUCTION, WHICH ARE NOT DESIGNATED TO BE REMOVED OR REPLACED, WILL BE REPLACED BY THE CONTRACTOR AT HIS EXPENSE.
10. THE CONTRACTOR IS RESPONSIBLE FOR COORDINATING HIS CONSTRUCTION OPERATIONS WITH OTHER CONSTRUCTION AND/OR MAINTENANCE OPERATIONS, INCLUDING UTILITY RELOCATIONS AND ADJUSTMENTS OF OTHER CONTRACTORS WORKING WITHIN THE LIMITS OF THE PROJECT AND ADJACENT TO THE PROJECT.
11. THE CONTRACTOR SHALL PROTECT AND CAREFULLY PRESERVE ALL PROPERTY MARKERS, MONUMENTS AND RIGHT-OF-WAY PINS UNTIL THE OWNER, AN AUTHORIZED SURVEYOR, OR AGENT HAS WITNESSED OR OTHERWISE REFERENCED THEIR LOCATION. THE CONTRACTOR SHALL BE RESPONSIBLE FOR HAVING AN AUTHORIZED SURVEYOR RE-ESTABLISH ANY SECTION OR SUBSECTION MONUMENTS DISTURBED OR DESTROYED BY HIS OPERATIONS. REPLACEMENT OF MONUMENTS WILL BE DETERMINED BY THE ENGINEER. PROPERTY MARKERS DAMAGED BY THE CONTRACTOR SHALL BE REPLACED AT THE EXPENSE OF THE CONTRACTOR AT NO ADDITIONAL EXPENSE TO THE OWNER.
12. IT IS THE CONTRACTOR'S RESPONSIBILITY TO ASCERTAIN THE EXISTING FIELD CONDITIONS BEFORE BIDDING ON THE PROJECT, ORDERING MATERIALS, OR BEGINNING CONSTRUCTION PARTICULARLY AS THEY RELATE TO LUMP SUM ITEMS. THE CONTRACTOR SHALL FIELD VERIFY THE ELEVATIONS OF THE BENCHMARKS PRIOR TO COMMENCING WORK. THE CONTRACTOR SHALL ALSO FIELD VERIFY LOCATION, ELEVATION, AND SIZE OF EXISTING UTILITIES, AND VERIFY PAVEMENT ELEVATIONS WHERE MATCHING INTO EXISTING WORK. THE CONTRACTOR SHALL FIELD VERIFY HORIZONTAL CONTROL BY REFERENCING KNOWN PROPERTY LINES, OR SURVEY MARKERS. THE CONTRACTOR SHALL NOTIFY THE ENGINEER OF DISCREPANCIES IN EITHER VERTICAL OR HORIZONTAL CONTROL PRIOR TO PROCEEDING WITH WORK.
13. THE CONTRACTOR SHALL REMOVE, STORE, AND RELOCATE TO THE SATISFACTION OF THE ENGINEER ALL EXISTING STREET NAME SIGNS WHICH ARE TO BE RELOCATED IN ACCORDANCE WITH ARTICLE 107.25 OF THE IDOT STANDARD SPECIFICATIONS. THE PLACEMENT OF ADDITIONAL SIGNING SHALL BE THE RESPONSIBILITY OF THE CITY OF ROCKFORD, OR THEIR APPROVED REPRESENTATIVES.
14. ANY PRIVATE OR COMMERCIAL SIGNS WHICH NEED TO BE REMOVED FOR CONSTRUCTION PURPOSES SHALL BE HANDLED AS FOLLOWS:
- A. WITHIN THE EXISTING RIGHT-OF-WAY; SIGNS SHALL BE REMOVED OR REMOVED AND REPLACED AS DIRECTED BY THE PLANS. PAYMENT FOR ALL MATERIALS AND LABOR REQUIRED FOR THIS WORK SHALL BE CONSIDERED AS INCLUDED IN THE UNIT BID PRICES OF THE CONTRACT AND NO ADDITIONAL COMPENSATION WILL BE ALLOWED.
- B. OUTSIDE THE EXISTING RIGHT-OF-WAY: THE CONTRACTOR SHALL USE CARE IN GRADING OR EXCAVATION NEAR ANY AND ALL EXISTING SIGNS OUTSIDE THE RIGHT-OF-WAY. ANY SIGNS REMOVED FOR CONSTRUCTION PURPOSES SHALL BE CAREFULLY REMOVED AND RE-ERECTED BY THE CONTRACTOR AT A LOCATION NEAREST TO THE ORIGINAL LOCATION, OR AT A LOCATION DETERMINED BY THE ENGINEER IN THE FIELD. ANY DAMAGE DONE TO EXISTING SIGNS BY THE CONTRACTOR'S OPERATIONS SHALL BE REPAIRED OR REPLACED AT NO ADDITIONAL EXPENSE TO THE OWNER.
15. ALL ITEMS SHALL INCLUDE ALL THE NECESSARY MATERIALS AND LABOR TO COMPLETE THE ITEM IN PLACE; MATERIALS AND LABOR NOT SPECIFICALLY IDENTIFIED SHALL BE CONSIDERED INCLUDED IN THE UNIT PRICE OF THE ITEM BEING CONSTRUCTED.
16. ALL MATERIALS SHALL MEET OR EXCEED CITY OF ROCKFORD AND SECTION 106 OF THE IDOT STANDARD SPECIFICATIONS.
17. THE CITY OF ROCKFORD AND McCLURE ENGINEERING SHALL BE NOTIFIED 48 HOURS PRIOR TO THE START OF CONSTRUCTION. THE CITY OF ROCKFORD WATER DEPARTMENT AND THE ROCK RIVER WATER RECLAMATION DISTRICT SHALL BE NOTIFIED 48 HOURS PRIOR TO PERFORMING WORK ON THE WATER AND/OR SANITARY SEWER SYSTEMS.
18. ALL RADII AND DIMENSIONS ARE REFERENCED TO THE BACK OF CURB UNLESS OTHERWISE NOTED.
19. THE CONTRACTOR SHALL SUBMIT A PROGRESS SCHEDULE TOGETHER WITH A LIST OF SUPPLIERS AND SUBCONTRACTORS AT THE PRE-CONSTRUCTION MEETING.
20. THE CONTRACTOR SHALL KEEP EXISTING ROADWAYS AND PAVEMENTS FREE OF MUD AND OTHER DEBRIS AND SHALL INSTITUTE DUST CONTROL MEASURES DURING CONSTRUCTION.
21. SOIL BORING LOGS ARE INCLUDED IN THE CONTRACT DOCUMENTS. A STRUCTURE GEOTECHNICAL REPORT IS AVAILABLE FOR INSPECTION AT THE CONTRACTOR'S REQUEST.

22. THE CONTRACTOR SHALL CONFINE WORK ACTIVITIES TO THE CONSTRUCTION LIMITS AS DEFINED ON THE TYPICAL SECTIONS AND CROSS-SECTIONS. AREAS DISTURBED OUTSIDE THE CONSTRUCTION LIMITS WILL BE RESTORED AT THE CONTRACTOR'S EXPENSE.
23. ALL WORK PERFORMED BY THE CONTRACTOR SHALL BE GUARANTEED BY THE CONTRACTOR FOR A PERIOD OF TWELVE MONTHS FROM THE DATE OF ACCEPTANCE BY THE OWNER. THE GUARANTEE SHALL COVER PROBLEMS RESULTING FROM DEFECTS IN MATERIALS AND WORKMANSHIP.
24. THE CONTRACTOR SHALL KEEP A SET OF APPROVED PROJECT PLANS AND SPECIFICATIONS ON THE SITE AT ALL TIMES.

TRAFFIC CONTROL

1. THE CONTRACTOR SHALL INSTITUTE TRAFFIC CONTROL MEASURES AT ALL TIMES, IN ACCORDANCE WITH THE STANDARD SPECIFICATIONS AND TRAFFIC CONTROL STANDARDS.
2. ROCKFORD MUSEUM PARK AND BURPEE PARKING SHALL BE OPEN TO LOCAL TRAFFIC AT ALL TIMES. ACCESS MUST BE MAINTAINED TO ALL EXISTING PROPERTIES DURING CONSTRUCTION PER ARTICLE 107.09 UNLESS ARRANGEMENTS ARE MADE IN WRITING BY THE CONTRACTOR WITH THE PROPERTY OWNER FOR SHORT-TERM CLOSURES. A COPY OF SAID ARRANGEMENT MUST BE GIVEN TO THE ENGINEER PRIOR TO ANY CLOSURES.
3. THE CONTRACTOR IS ADVISED THAT IN THE EVENT OF SNOW, HE WILL BE HELD RESPONSIBLE FOR THE IMMEDIATE REMOVAL OF ANY TRAFFIC CONTROL AND PROTECTION/MAINTENANCE OF TRAFFIC DEVICES REQUIRED FOR HIS OPERATIONS THAT WOULD INTERFERE WITH SNOW REMOVAL OPERATIONS.
4. THE CONTRACTOR SHALL AT ALL TIMES PROVIDE PROTECTION FOR THE TRAFFIC AS DIRECTED BY THE ENGINEER AND AS CALLED FOR IN THE SPECIAL PROVISIONS. ANY DROP-OFF GREATER THAN 3 INCHES ADJACENT TO THE EDGE OF PAVEMENT SHALL BE PROTECTED WITH BARRICADES AND SHALL BE INCLUDED IN THE UNIT PRICE FOR TRAFFIC CONTROL AND PROTECTION.
5. ALL TRAFFIC CONTROL DEVICES USED FOR THE MAINTENANCE OF TRAFFIC SHALL BE REFLECTORIZED PRIOR TO INSTALLATION AND CLEANED AS NECESSARY THROUGHOUT THE DURATION OF THE CONTRACT. ALL SIGNS SHALL BE FURNISHED, INSTALLED AND MAINTAINED BY THE CONTRACTOR. PAYMENT SHALL BE INCLUDED IN THE CONTRACT UNIT PRICE FOR TRAFFIC CONTROL AND PROTECTION.
6. TRAFFIC CONDITIONS, ACCIDENTS AND OTHER UNFORESEEN CONDITIONS MAY REQUIRE THE ENGINEER TO MODIFY THE LOCATION OF THE TRAFFIC CONTROL DEVICES. THE CONTRACTOR SHALL MAKE THE NECESSARY ADJUSTMENTS AS DIRECTED BY THE ENGINEER WITHOUT DELAY. THE CONTRACTOR SHALL RESPOND WITHIN 30 MINUTES FROM THE TIME OF NOTIFICATION BY THE ENGINEER TO ANY REQUEST MADE BY THE ENGINEER FOR CORRECTION, IMPROVEMENT OR MODIFICATION OF THE MAINTENANCE OF TRAFFIC CONTROL DEVICES.
7. THE CONTRACTOR SHALL SUPPLY THE CITY OF ROCKFORD AND THE ENGINEER WITH A PRIMARY AND ALTERNATE CONTACT PERSON WITH 24-HOUR, 7-DAY ACCESS WHO CAN REMEDY DEFICIENT OR EMERGENCY TRAFFIC CONTROL MEASURES. THE CONTRACTOR SHALL INSPECT THE TRAFFIC CONTROL DEVICES NOT LESS THAN TWICE DAILY TO ENSURE THAT ALL BARRELS, BARRICADES, AND WARNING DEVICES ARE IN THEIR PROPER PLACE AND OPERATIONAL.
8. THE ENGINEER SHALL BE INFORMED 48 HOURS IN ADVANCE OF ANY CHANGE IN CONSTRUCTION STAGING OR TRAFFIC CONTROL.
9. SINCE THIS IS A MUSEUM CAMPUS, THE CONTRACTOR SHALL EXPECT TO BE PERFORMING HIS WORK UNDER A VARIETY OF VEHICULAR AND PEDESTRIAN TRAFFIC. THE CONTRACTOR SHALL PROVIDE REASONABLE PEDESTRIAN ACCESS NEAR THE CONSTRUCTION SITE AT ALL TIMES FOR PERSONS ENTERING AND LEAVING THE CAMPUS, AND SHALL UTILIZE THE CONSTRUCTION ENTRANCE FOR CONSTRUCTION TRAFFIC. WHERE CONDITIONS DO NOT ALLOW SAFE PEDESTRIAN ACCESS, THE CONTRACTOR SHALL BE ALLOWED TO CLOSE CERTAIN SIDEWALKS OR BOARDWALKS IN CONSULTATION WITH THE OWNER ONCE A SATISFACTORY DETOUR ROUTE IS ESTABLISHED.
10. THE CONTRACTOR SHALL COORDINATE HIS WORK WITH THE MUSEUM DIRECTOR'S OR THEIR DESIGNATED REPRESENTATIVE AND SHALL ACCOMMODATE SCHEDULED MUSEUM EVENTS TO THE FULLEST EXTENT POSSIBLE. REGULAR PROGRESS MEETINGS WITH THE MUSEUM DIRECTORS WILL BE REQUIRED.
11. WORK AREAS SHALL BE PROTECTED WITH ORANGE CONSTRUCTION FENCE OR CHAIN LINK FENCE IF CONSTRUCTION OPERATIONS WILL PRECLUDE SAFE PEDESTRIAN ACCESS FOR PERIODS LONGER THAN 24 HOURS.
12. WHEN NEEDED BY CONTRACTOR FLAGGERS SHALL COMPLY WITH ALL REQUIREMENTS CONTAINED IN IDOT'S "FLAGGER HANDBOOK" WITH THE FOLLOWING EXCEPTION: THE ANSI CLASS 2 OR 3 VESTS WILL NOT BE SUPPLIED. WHEN THE ROAD IS CLOSED TO THROUGH TRAFFIC AND IT IS NECESSARY TO PROVIDE ACCESS FOR LOCAL TRAFFIC, ALL FLAGGERS AS SHOWN ON THE APPLICABLE STANDARDS WILL BE REQUIRED.
13. ALL SITE ACCESS MUST BE CONFINED TO THE CONSTRUCTION EXIT(S)/ENTRANCE(S). THE CONTRACTOR SHALL ESTABLISH A CONSTRUCTION SITE PERIMETER USING CONSTRUCTION FENCE OR CHAIN LINK FENCE TO SEPARATE THE CONSTRUCTION ZONE FROM MUSEUM TRAFFIC, PARKING, DELIVERIES, AND GENERAL ACCESS SHALL BE LIMITED TO THE CONSTRUCTION ENTRANCE.

REMOVAL

1. THE CONTRACTOR WILL PROTECT ALL TREES FROM DAMAGE DUE TO HIS OPERATIONS. ONLY THOSE TREES INDICATED ON THE PLANS OR DESIGNATED BY THE ENGINEER SHALL BE REMOVED OR TRIMMED. TREES DESIGNATED AS "REMOVE" SHALL BE SUBJECT TO FINAL REVIEW BY THE ENGINEER PRIOR TO REMOVAL.
2. BRUSH AND WOODY PLANTS SMALLER THAN 6" DIAMETER, GROUND LITTER AND NON-HAZARDOUS TRASH, BRICKS, AND NORMAL CONSTRUCTION DEBRIS SHALL BE REMOVED IN ACCORDANCE WITH SECTION 201.10 (c) "CLEARING" AND SHALL NOT BE MEASURED FOR PAYMENT UNLESS SPECIFICALLY INCLUDED AS A PAYMENT ITEM.
3. ALL ROADWAY REMOVAL ITEMS SHALL CONFORM TO SECTION 440 OF THE IDOT STANDARD SPECIFICATIONS. ALL JOINTS BETWEEN THE PORTION REMOVED AND THAT LEFT IN PLACE SHALL BE SAW CUT TO SUCH A DEPTH THAT A CLEAN, NEAT EDGE WILL RESULT WITH NO SPALLING TO THE REMAINING PORTION. ADDITIONAL SAW CUTTING MAY BE REQUIRED AS DIRECTED BY THE ENGINEER AT NO ADDITIONAL COST TO THE OWNER.
4. THE REMOVAL OF BITUMINOUS SURFACING WHICH IS NOT ON A RIGID TYPE BASE SHALL BE PAID FOR AS EARTH EXCAVATION. THE REMOVAL OF BITUMINOUS SURFACING ON A RIDGED TYPE BASE SHALL BE PAID FOR AS BITUMINOUS SURFACE REMOVAL.
5. ANY EXCAVATED BITUMINOUS PAVEMENT, CONCRETE, OR OTHER NON-SOIL MATERIAL SHALL BE HAULED OFF AND DISPOSED OF BY THE CONTRACTOR OFFSITE AT AN APPROVED DUMPING SITE OF HIS CHOOSING.
6. IF ANY ASH TREES REQUIRE REMOVAL, THE CONTRACTOR SHALL DOUBLE CHIP. NO CHIPPED MATERIAL SHALL BE LARGER THAN 1" DIAMETER ON ANY SURFACE. IF LOGS ARE TO REMAIN ON SITE, THEY SHALL BE STRIPPED. NO TREE OR STUMP MATERIALS WILL BE REMOVED BY CONTRACTORS TO LOCATIONS OUT OF THE COUNTY OR THE STATE.
7. SAW CUTTING, EXCEPT WHERE INDICATED ON THE PLANS FOR PAYMENT, WILL NOT BE PAID FOR SEPARATELY BUT SHALL BE CONSIDERED INCIDENTAL TO THE ITEM BEING REMOVED.

UTILITIES

1. ABANDONED UNDERGROUND UTILITIES THAT CONFLICT WITH CONSTRUCTION OR HAVE THE POTENTIAL FOR CREATING FUTURE PROBLEMS SHALL BE REMOVED AND DISPOSED OF OUTSIDE THE LIMITS OF THE RIGHT OF WAY OR EASEMENTS AT AN APPROVED LOCATION OBTAINED BY THE CONTRACTOR, ACCORDING TO ARTICLE 202.03 OF THE IDOT STANDARD SPECIFICATIONS AND AS DIRECTED BY THE ENGINEER. THIS WORK WILL NOT BE PAID FOR SEPARATELY BUT SHALL BE CONSIDERED INCLUDED IN THE CONTRACT BID PRICE FOR EARTH EXCAVATION. NO ADDITIONAL COMPENSATION WILL BE ALLOWED.
2. UTILITIES SHOWN ON THE PLANS ARE FOR ILLUSTRATIVE PURPOSES ONLY AND NO GUARANTEE OF THEIR ACCURACY IS MADE OR IMPLIED. THE LOCATIONS OF EXISTING UTILITIES AS SHOWN ON THE DRAWINGS REPRESENT DATA RECEIVED FROM VARIOUS SOURCES. IT IS NOT GUARANTEED TO BE CORRECT OR ALL-INCLUSIVE. THE CONTRACTOR SHALL CONDUCT HIS OWN INVESTIGATION INTO THE LOCATION, SIZE, DEPTH, NUMBER AND NATURE OF ANY AND ALL EXISTING UTILITIES WHICH MAY INTERFERE WITH THE WORK UNDER THIS CONTRACT. ANY EXISTING UTILITIES WHICH ARE TO REMAIN IN SERVICE SHALL BE FULLY PROTECTED BY THE CONTRACTOR AND ANY DAMAGE CAUSED BY THE CONSTRUCTION OPERATIONS SHALL BE IMMEDIATELY REPAIRED OR REPLACED TO THE SATISFACTION OF THE ENGINEER OR THE OWNER. THIS WORK SHALL BE AT THE CONTRACTORS EXPENSE.
3. THE CONTRACTOR SHALL CALL J.U.L.I.E. AT 811 OR 1-800-892-0123 48 HOURS PRIOR TO STARTING CONSTRUCTION FOR CONFIRMATION OF CURRENT UTILITY LOCATIONS AND FOR ALL NON-EMERGENCY WORK WITHIN THE PROJECT LIMITS OR IMMEDIATELY ADJACENT TO THE PROJECT CONSTRUCTION LIMITS. UTILITIES WHICH ARE NOT MEMBERS OF J.U.L.I.E. SHOULD BE NOTIFIED INDIVIDUALLY BY THE CONTRACTOR.
4. ALL TESTING, FITTINGS, BEDDING AND GRANULAR CRADLE WHERE NECESSARY, SHALL BE INCLUDED IN THE INSTALLATION OF UNDERGROUND FACILITIES. TRENCH BACKFILL IS REQUIRED WHEREVER UNDERGROUND PIPING AND UTILITIES PASS BENEATH OR WITHIN 2 FEET OF THE PAVEMENT, SIDEWALK, OR CURB.
5. ALL EXISTING CONDUITS WHICH WILL BE ABANDONED AND LEFT IN PLACE SHALL BE PLUGGED AT ALL OPEN ENDS WITH CONCRETE OR OTHER APPROVED MEANS. THE COST WILL BE CONSIDERED INCLUDED IN THE CONTRACT UNIT BID PRICE FOR THE ITEM BEING REMOVED OR ABANDONED.
6. ALL TRENCHING SHALL BE IN ACCORDANCE WITH OSHA STANDARDS. IT WILL BE THE CONTRACTOR'S RESPONSIBILITY TO EXCAVATE FAR ENOUGH IN ADVANCE OF THE PIPE LAYING OPERATION TO AVOID ANY UNNECESSARY DEFLECTION. IF THE CONTRACTOR HAS TO RELAY ANY PIPE BECAUSE HE LAID TOO CLOSE TO AN OBSTRUCTION, IT WILL BE AT HIS OWN EXPENSE.
7. IF DURING MANHOLE ADJUSTMENTS, THE CONTRACTOR DAMAGES EITHER THE FRAME OR LID, HE SHALL FURNISH A NEW FRAME AND LID, SAME OR EQUAL, AT NO ADDITIONAL COST. ALL NEW MANHOLES AND INLETS AND THOSE TO BE RECONSTRUCTED SHALL BE CONSTRUCTED WITH NEW FRAMES AND GRATES.
8. ALL UTILITY ADJUSTMENTS, EXCEPT WATER AND SEWER, SHALL BE MADE BY THEIR RESPECTIVE OWNERS. PER SB 699 (90 DAY UTILITY RELOCATION LAW), ONCE RIGHT-OF-WAY IS CLEAR TO AWARD THE PROJECT, A NOTICE WILL BE SENT TO THE UTILITY COMPANIES INSTRUCTING THEM TO HAVE THEIR FACILITIES RELOCATED WITHIN 90 DAYS. ESTIMATED DATE RELOCATION COMPLETE = LETTING DATE + 135 DAYS. TREE REMOVAL MAY BE NECESSARY PRIOR TO UTILITY COMPANIES BEING ABLE TO RELOCATE THEIR FACILITIES OUTSIDE THE CONSTRUCTION LIMITS. THE CONTRACTOR SHOULD COORDINATE ANY CONTRACT TREE REMOVAL ACTIVITIES WITH THE UTILITY COMPANIES TO ELIMINATE CONFLICTS AND POTENTIAL DELAYS CAUSED BY UTILITY TREE REMOVAL ACTIVITIES OR INCOMPLETE UTILITY RELOCATIONS.
9. RIM AND FLOW LINE ELEVATIONS ON DRAINAGE STRUCTURES (STORM AND SANITARY) ARE GIVEN ONLY TO ASSIST IN DETERMINING THE APPROXIMATE OVERALL HEIGHT OF THE STRUCTURE. THE CONTRACTOR SHALL FIELD VERIFY FLOW LINES OF EXISTING SEWER LINES PRIOR TO ORDERING INLETS AND MANHOLES. FRAMES ON ALL STRUCTURES SHALL BE ADJUSTED TO THE FINAL ELEVATION OF THE AREA IN WHICH THEY ARE LOCATED AS A PART OF THE STRUCTURE COST.
10. TRENCH BACKFILL MATERIAL WAS CALCULATED USING THE IDOT TRENCH BACKFILL DETAIL.
11. AT ALL LOCATIONS WHERE AN EXISTING INLET IS TO BE REMOVED, THE CONTRACTOR IS REQUIRED TO MAINTAIN STORM WATER FLOW AT ALL TIMES.
12. THE COST OF MAKING SEWER CONNECTIONS TO EXISTING OR PROPOSED STORM SEWER DRAINAGE STRUCTURES SHALL BE INCLUDED IN THE VARIOUS CONTRACT UNIT PRICES FOR STORM SEWER. WHERE A CONCRETE COLLAR IS REQUIRED TO CONNECT OR EXTEND STORM SEWER FROM DIFFERENT MANUFACTURERS, THE CONCRETE COLLAR SHALL NOT BE PAID FOR SEPARATELY BUT SHALL BE INCLUDED IN THE CONTRACT UNIT PRICE FOR STORM SEWER.
13. FRAMES AND GRATES OF DRAINAGE STRUCTURES TO BE REMOVED OR FILLED SHALL BE CAREFULLY SALVAGED AND SHALL REMAIN THE PROPERTY OF THE CITY OF ROCKFORD AND SHALL BE DELIVERED TO THE CITY YARD. THE COST FOR THIS SHALL BE INCLUDED IN THE VARIOUS BID ITEMS INVOLVED.
14. STORM SEWER INSTALLED WITHIN 10 FEET OF A WATER MAIN AND DESIGNATED WATER MAIN QUALITY (W.M.Q.) WILL REQUIRE FLEXIBLE "O" RING GASKETS AS SPECIFIED IN ARTICLE 550.06 OF THE STANDARD SPECIFICATIONS, UNLESS OTHER (W.M.Q.) PIPE IS USED.
15. MANHOLES TO BE ADJUSTED THAT FALL WITHIN THE PROPOSED ROADWAY OR SHOULDERS SHALL HAVE A NEW, HEAVY-DUTY CASTING PROVIDED.
16. STATIONS AND OFFSETS FOR DRAINAGE STRUCTURES LOCATED WITHIN THE ROADWAY OR EASEMENTS ARE TO THE BACK OF CURB. ALL STATIONS AND OFFSETS FOR DRAINAGE STRUCTURES NOT LOCATED WITHIN THE ROADWAY OR EASEMENTS ARE TO THE CENTER OF THE STRUCTURE. STATIONS AND OFFSETS FOR FIRE HYDRANTS ARE TO THE CENTER OF THE HYDRANT.
17. IF EXISTING SANITARY MANHOLES TO BE ADJUSTED DO NOT HAVE STANDARD NEENAH R-1670 OR E. JORDAN E-1117 CASTINGS, OR IF THE CASTINGS ARE IN POOR CONDITION, THE ROCK RIVER WATER RECLAMATION DISTRICT'S SUPPORTING SERVICES DEPARTMENT SHOULD BE CONTACTED PRIOR TO ADJUSTMENT FOR REPLACEMENT CASTINGS. THE CONTRACTOR IS RESPONSIBLE FOR EXCHANGING THE OLD CASTING FOR NEW ONES AT THE DISTRICT. IF REQUIRED, THE DISTRICT WILL FURNISH THE CASTINGS AND LIDS. THE CONTRACTOR SHALL BE RESPONSIBLE FOR INSTALLING THEM. EXTERNAL MANHOLE "CHIMNEY" SEALS WILL BE REQUIRED - MANHOLE SEAL INSTALLATION WILL BE CONTRACTOR'S RESPONSIBILITY.
18. NEW MANHOLE, VALVE VAULT, AND INLET LIDS ON THIS PROJECT SHALL HAVE THE WORDS "STORM", "SANITARY", OR "WATER" ON THE LID. IT WILL BE THE CONTRACTOR'S RESPONSIBILITY TO DETERMINE THE APPROPRIATE TYPE OF LID. NO ADDITIONAL COMPENSATION WILL BE ALLOWED FOR THIS WORK.
19. SANITARY MANHOLES SHALL BE ADJUSTED PER ROCK RIVER WATER RECLAMATION DISTRICT STANDARDS. THE CONTRACTOR SHALL ALSO NOTIFY THE ROCK RIVER WATER RECLAMATION DISTRICT WHEN ADJUSTING MANHOLES SO THEY MAY WITNESS THEM, AND SHALL FOLLOW DISTRICT SPECIFICATIONS WHICH REQUIRE:
- A. A MINIMUM OF 4 INCHES OF ADJUSTMENT RINGS (4" ADJUSTMENT RING NOT REQUIRED IN TURF AREA OR CURB AND GUTTER ROADWAYS)
- B. A MAXIMUM OF 12" ADJUSTING RINGS.
- C. NO MORE THAN ONE (1) 2" ADJUSTING RING PER MANHOLE.
- D. A MAXIMUM OF 30% OF THE TOP OF CASTING TO THE FIRST STEP.
- E. MANHOLE ADJUSTMENT BY GROUNDING PERMITTED.
- F. MANHOLE CASTINGS IN ROADWAYS SHOULD BE SHIMMED INTO ALIGNMENT WITH THE PAVEMENT SURFACE. FOR PITCHED CASTINGS, A MINIMUM OF THREE SHIMS (PLASTIC OR METAL) EQUALLY SPACED TO PREVENT ROCKING SHALL BE INSTALLED BETWEEN THE CASTING AND THE MASONRY. THE REMAINING SPACE BETWEEN THE CASTING AND MASONRY SHALL BE FILLED WITH HYDRAULIC CEMENT.
20. WHEREVER UTILITIES INCLUDING ELECTRIC, IRRIGATION, COMMUNICATION, OR FIBER-OPTIC, CROSS A PAVED SURFACE OR STRUCTURE, A PVC SLEEVE SHALL BE INSTALLED UNDER THE SIDEWALK, STRUCTURE OR PAVING. THE SLEEVE SHALL BE A MINIMUM OF 2" DIAMETER AND SHALL BE

F.A. AREA	SECTION	COUNTY	TOTAL SHEETS	SHEET NO.
	06-00543-00-BT	WINNEBAGO	148	2
FED. ROAD DIST. NO.		ILLINOIS	CONTRACT NO.	85521

TAPED ON THE ENDS UNTIL USE. THE SLEEVE SHALL EXTEND A MINIMUM OF 2 FEET BEYOND THE EDGE OF SIDEWALK OR PAVING. THE COST OF THE SLEEVE SHALL BE INCLUDED IN THE COST OF THE UTILITY BEING SERVED.

EXCAVATION / EARTHWORK

1. THE CONTRACTOR SHALL USE CARE IN GRADING OR EXCAVATING NEAR ANY AND ALL EXISTING ITEMS WHICH ARE NOT INDICATED TO BE REMOVED. ANY DAMAGE DONE TO EXISTING ITEMS BY THE CONTRACTOR'S OPERATIONS SHALL BE REPAIRED AT NO ADDITIONAL COST TO THE OWNER.
2. TOPSOIL IS TO BE PLACED AND COMPACTED IN ACCORDANCE WITH SECTION 211 OF THE STANDARD SPECIFICATIONS.
3. SEE CROSS SECTIONS FOR SPECIAL SLOPES AND SPECIAL DITCHES.
4. CLEARING SHALL BE DONE IN ACCORDANCE WITH SECTION 201 OF THE STANDARD SPECIFICATIONS AND SHALL NOT BE MEASURED FOR PAYMENT.
5. EARTH REMOVED IN SHAPING THE SUBGRADE OF THE PAVEMENT AND DITCHES AND NOT USED AS FILL SHALL BE DISPOSED OF BY THE CONTRACTOR AS DIRECTED BY THE ENGINEER, WITH NO ADDITIONAL COMPENSATION. THE COST OF PERFORMING SUCH WORK IS INCLUDED IN THE CONTRACT UNIT PRICE FOR EARTH EXCAVATION.
6. EXISTING TOPSOIL WHICH IS TO BE USED IN EMBANKMENT SHALL BE PLACED AND COMPACTED IN ACCORDANCE WITH SECTION 205 OF THE STANDARD SPECIFICATIONS.
7. WHENEVER THE CONTRACTOR WORKS NEAR EXISTING FACILITIES WITHIN THE LIMITS OF THE IMPROVEMENTS DURING TRENCHING OPERATIONS, HE WILL BE REQUIRED TO HAND TRENCH IN THAT AREA IN ORDER NOT TO DAMAGE THESE FACILITIES. PUSH HOLES AND SEARCH HOLES THAT ARE DUG BY THE CONTRACTOR SHALL BE BACKFILLED BY TAMPING THE REMOVED MATERIAL BACK IN PLACE TO KEEP SETTLEMENT TO A MINIMUM. NO ADDITIONAL COMPENSATION WILL BE ALLOWED.

ROADWAY ITEMS

1. DURING HOT-MIX ASPHALT SURFACE COURSE PAVING, NO LONGITUDINAL JOINTS WILL BE ALLOWED WITHIN THE THROUGH LANE.
2. PROTECTIVE COAT SHALL BE APPLIED TO ALL CONCRETE SURFACES PER ARTICLE 420.18 OF THE IDOT "STANDARD SPECIFICATIONS FOR ROAD AND BRIDGE CONSTRUCTION". THE COST OF THE PROTECTIVE COAT SHALL BE CONSIDERED INCLUDED IN THE CONTRACT UNIT PRICE TO WHICH IT IS APPLIED.
3. DETECTABLE WARNINGS SHALL BE PLACED AT ALL CURB RAMPS PER CITY STANDARDS.
4. PREFORMED FIBER EXPANSION JOINTS WHERE REQUIRED SHALL BE INCLUDED IN THE CONTRACT UNIT BID PRICE FOR WHICH IT IS APPLIED (SIDEWALK, CURB & GUTTER, DRIVEWAYS, ETC.)
5. EXISTING UNCONTAMINATED BASE COURSE MATERIAL MAY ALSO BE USED FOR THE PURPOSE OF BUILDING UP ENTRANCES FOR TEMPORARY ACCESS DURING CONSTRUCTION. HOWEVER, NO ADDITIONAL COMPENSATION WILL BE MADE BEYOND THE INITIAL EARTH EXCAVATION, ROADWAY CONTRACT UNIT BID PRICE FOR THE MATERIAL USED.
6. BITUMINOUS MATERIALS (PRIME COAT) SHALL BE APPLIED AT A RATE OF 0.075 GALLONS PER SQUARE YARD ON PAVED SURFACES AND 0.40 GALLONS PER SQUARE YARD ON AGGREGATE SURFACES.
7. ALL CONCRETE SHALL BE BROOM FINISHED WITH LETTER BOX JOINTS.
8. THE CONTRACTOR SHALL SUBMIT FOUR COPIES OF THE REQUIRED SHOP DRAWINGS FOR REVIEW AND APPROVAL BY THE ENGINEER. AFTER APPROVAL OF THE INITIAL SUBMITTAL, THE CONTRACTOR SHALL SUBMIT EIGHT SETS OF FINAL SHOP DRAWINGS TO BE DISTRIBUTED AS FOLLOWS:
- a. DISTRICT 2 REGIONAL ENGINEER (1)
- b. FABRICATOR (1)
- c. CONTRACTOR (2)
- d. RESIDENT ENGINEER (1)
- e. DISTRICT 2 BUREAU OF MATERIALS (2)
9. GROUND WATER MAY ENCROACH ON THE SUBSTRUCTURE ELEMENTS OF REQUIRED STRUCTURES. IT SHALL BE THE RESPONSIBILITY OF THE CONTRACTOR TO CONTROL THE GROUND WATER AND DIVERT THE STREAM FLOW DURING CONSTRUCTION IN ORDER TO KEEP THE CONSTRUCTION AREA FREE OF WATER. THE METHOD OF CONTROLLING WATER SHALL BE SUBJECT TO THE APPROVAL OF THE ENGINEER AND THE COST SHALL BE INCLUDED IN THE COST OF CONCRETE STRUCTURES.

TOPSOIL / SEEDING

1. DISTURBED AREAS ARE LOCATIONS WHERE THE CONTRACTOR'S OPERATIONS HAVE DAMAGED EXISTING GROUND COVER AND/OR TOPSOIL OUTSIDE OF THE LIMITS OF CONSTRUCTION AS SHOWN IN THE PLANS. SEEDING OF THESE DISTURBED AREAS IS INCLUDED IN ALL THE OTHER PROJECT PAY ITEMS AND NO ADDITIONAL COMPENSATION IS ALLOWED.
2. THE FINAL TOP 6 INCHES OF SOIL IN ANY AREA MUST BE A COHESIVE SOIL CAPABLE OF SUPPORTING VEGETATION.
3. FERTILIZER SHALL BE APPLIED AT A RATE OF 300 LBS/ACRE TO ALL DISTURBED AREAS AND INCORPORATED INTO THE SEEDBED PRIOR TO SOWING THE SEED. A SECOND FERTILIZER APPLICATION 3-WEEKS AFTER SEEDING OF 10-10-10, 250 LBS/ACRE, IF GOOD STAND IS ACHIEVED.
4. THE CONTRACTOR SHALL SEED ALL AREAS WITHIN THE LIMITS OF CONSTRUCTION WITH SEEDING, CLASS 1 IN ACCORDANCE WITH IDOT STANDARD SPECIFICATIONS OR AS APPROVED BY THE ENGINEER.
5. THE EXACT LOCATION OF PLANT PLACEMENT SHALL BE ADJUSTED IN THE FIELD TO AVOID UNDERGROUND AND OVERHEAD UTILITIES.

STRUCTURES

1. WHERE CALLED FOR ON THE PLANS, A WATERPROOFING MEMBRANE SHALL BE INSTALLED ACCORDING TO THE STANDARD SPECIFICATIONS FOR ROAD AND BRIDGE CONSTRUCTION. THE BUTYL RUBBER MEMBRANE SHALL EXTEND A MINIMUM OF ONE FOOT ON BOTH SIDES OF THE JOINT THAT IT IS INSTALLED TO SEAL, AND FOR THE FULL HEIGHT OF THE JOINT. MATERIAL FOR THE MEMBRANE SHALL CONFORM TO THE MATERIAL REQUIREMENTS OF SECTION 1060.09 OF THE STANDARD SPECIFICATIONS. THIS ITEM IS INTENDED FOR USE WHEREVER A CAST-IN-PLACE OR SOLDIER PILE WALL MEETS A PRECAST MODULAR BLOCK WALL AND FOR EXPANSION JOINTS WHERE INDICATED ON THE PLANS. USE OF THIS ITEM SHALL BE KEPT TO THE MINIMUM NECESSARY TO SEAL DISSIMILAR JOINTS AND NOT AS A GENERAL WALL TREATMENT. THE COST OF THIS ITEM SHALL BE INCLUDED IN THE COST OF CONCRETE STRUCTURES.
2. ALL JOINTS SHALL BE SEALED IN ACCORDANCE WITH THE STANDARD SPECIFICATIONS. THE CONTRACTOR SHALL TAKE NOTE THAT THE FORM LINER TEXTURED SURFACE WILL BE STAINED AND A COMPLEMENTARY COLOR SEALANT MUST BE USED. SUBMIT SAMPLES TO THE ENGINEER PRIOR TO ORDERING OR APPLICATION.
3. A STRUCTURE GEOTECHNICAL REPORT WITH ONE AMENDMENT WAS COMPLETED AS PART OF THIS PROJECT. THE SOIL BORING LOGS ARE INCLUDED IN THE CONTRACT DOCUMENTS. IF THE CONTRACTOR WISHES TO REVIEW THE COMPLETE REPORT, A COPY IS AVAILABLE FROM McCLURE ENGINEERING OR THE CITY OF ROCKFORD.

GENERAL NOTES

RIVERWALK MUSEUM CAMPUS

711 NORTH MAIN STREET
ROCKFORD, IL
FILE:H:\08-008 RIVERWALK MUSEUM\DESIGN\DRAWINGS\08-008 GENERAL NOTES.DWG
JOB:04-28-10-008

SHEET NO.

2
OF
148

SCALE:	Hor. 1"=40'
DRAWN BY:	BCS
CHECKED BY:	JWH
DATE:	AUGUST 13, 2010



McClure
Engineering Associates, Inc.
7282 Argus Drive
Rockford, Illinois 61107-6937
(815) 398-2332
Design Firm License: Illinois 184-000816
Copyright 2010 By McClure Engineering Associates, Inc.

SHEET REVIEW	
AGENCY	DATE

REVISIONS		
NO.	ITEM	DATE

F.A. RTE.	SECTION	COUNTY	TOTAL SHEETS	SHEET NO.
	06-00543-00-BT	WINNEBAGO	148	3
FED. ROAD DIST. NO.		ILLINOIS	CONTRACT NO.	85521

* SPECIAL PROVISION
Δ SPECIALTY ITEMS


SP	CODED PAY ITEM	ITEM	UNIT	QUANTITY	TYPE CODE 0042
Δ	* X0326498	GFCI 20 AMP DUPLEX RECEPTACLE	EACH	15	
	* X2810110	STONE RIPRAP, CLASS A5 (SPECIAL)	SQ YD	1973	
	* X4240440	PCC SIDEWALK, 6" (SPECIAL)	SQ FT	5083	
	* X5015225	PIPE CULVERT REMOVAL (SPECIAL)	FOOT	552	
	* X5021410	ROCK EXCAVATION FOR STRUCTURES (SPECIAL)	CU YD	191.9	
Δ	* X5090810	PEDESTRIAN RAIL (SPECIAL)	FOOT	531	
	* X5150110	NAME PLATES (SPECIAL)	EACH	2	
	* X6026050	SANITARY MANHOLES TO BE ADJUSTED	EACH	1	
	* XX001249	ORNAMENTAL FENCE	FOOT	150	
	* XX003308	TRENCH DRAIN	FOOT	80	
Δ	* XX003885	IRRIGATION SYSTEM	L SUM	1	
	* Z0003855	BICYCLE RACKS	EACH	10	
	* XX005913	TEMPORARY ACCESS CAUSEWAY	L SUM	1	
	* XX005963	ANTI-GRAFFITI COATING	SQ FT	1256	
	* XX007023	STAINING CONCRETE STRUCTURES	SQ YD	78	
	* XX007107	SILT CURTAIN	FOOT	600	
	* XX007297	MASONRY COLUMN, LARGE	EACH	2	
	* XX007298	MASONRY COLUMN, SMALL	EACH	7	
	* XX008402	TIMBER DECK REMOVE AND REPLACE	L SUM	1	
Δ	X7800630	URETHANE PAVEMENT MARKING - LINE 6"	FOOT	172	
Δ	X7800680	URETHANE PAVEMENT MARKING - LINE 24"	FOOT	44	
	* Z0004542	HOT-MIX ASPHALT SURFACE REMOVAL (SPECIAL)	SQ YD	795	
	X4402020	CONCRETE MEDIAN SURFACE REMOVAL	SQ FT	540	
	* Z0006700	BRIDGE DRAINAGE SYSTEM	EACH	2	
	Z0007118	UNTREATED TIMBER LAGGING	SQ FT	3570	
	* Z0007120	WELDED WIRE FABRIC 6" X 6"	SQ YD	547	
	* Z0007601	BUILDING REMOVAL No. 1	L SUM	1	
	* Z0007602	BUILDING REMOVAL No. 2	L SUM	1	
	* Z0026404	FURNISHING SOLDIER PILES (W SECTION)	FOOT	2544	
	* Z0043750	PRECAST MODULAR BLOCK WALL	SQ FT	6326	
Δ	* Z0056700	SANITARY SEWER 4"	FOOT	15	
	* Z0064540	SEEPAGE COLLAR	EACH	5	
	* Z0065000	SETTING PILE IN ROCK	EACH	16	
	* Z0075496	CONCRETE RETAINING WALL REMOVAL	FOOT	71	
	* X0008423	PRECAST CONCRETE LAGGING	SQ FT	1616	
Δ	* X0008424	LIGHT FIXTURE ASSEMBLY, TYPE A	EACH	15	
Δ	* X0008425	LIGHT FIXTURE ASSEMBLY, TYPE B	EACH	11	
Δ	* X0008426	LIGHT FIXTURE ASSEMBLY, TYPE C	EACH	11	
Δ	* X0008427	LIGHT FIXTURE ASSEMBLY, TYPE D	EACH	16	
Δ	* X0008428	LIGHT FIXTURE ASSEMBLY, TYPE E	EACH	16	
Δ	* X0008429	LIGHT FIXTURE ASSEMBLY, TYPE F	EACH	6	
Δ	* X0008430	LIGHT FIXTURE ASSEMBLY, TYPE G	EACH	4	
Δ	* X0008431	PANEL BOARD, NEMA X4, SPECIAL	EACH	1	
	* X0322508	PEDESTRIAN TRUSS SUPERSTRUCTURE	SQ FT	1097	
	* XX008421	PEDESTRIAN TRUSS SUPERSTRUCTURE, PREFABRICATED	SQ FT	2740	
	Z0076600	TRAINEES	HOUR		500

SHEET NO.
3
OF
148

PROJECT SCHEDULE

F.A. RTE.	SECTION	COUNTY	TOTAL SHEETS	SHEET NO.
	06-00543-00-BT	WINNEBAGO	148	4
FED. ROAD DIST. NO.		ILLINOIS	CONTRACT NO.	8552I

FOR INFORMATION ONLY

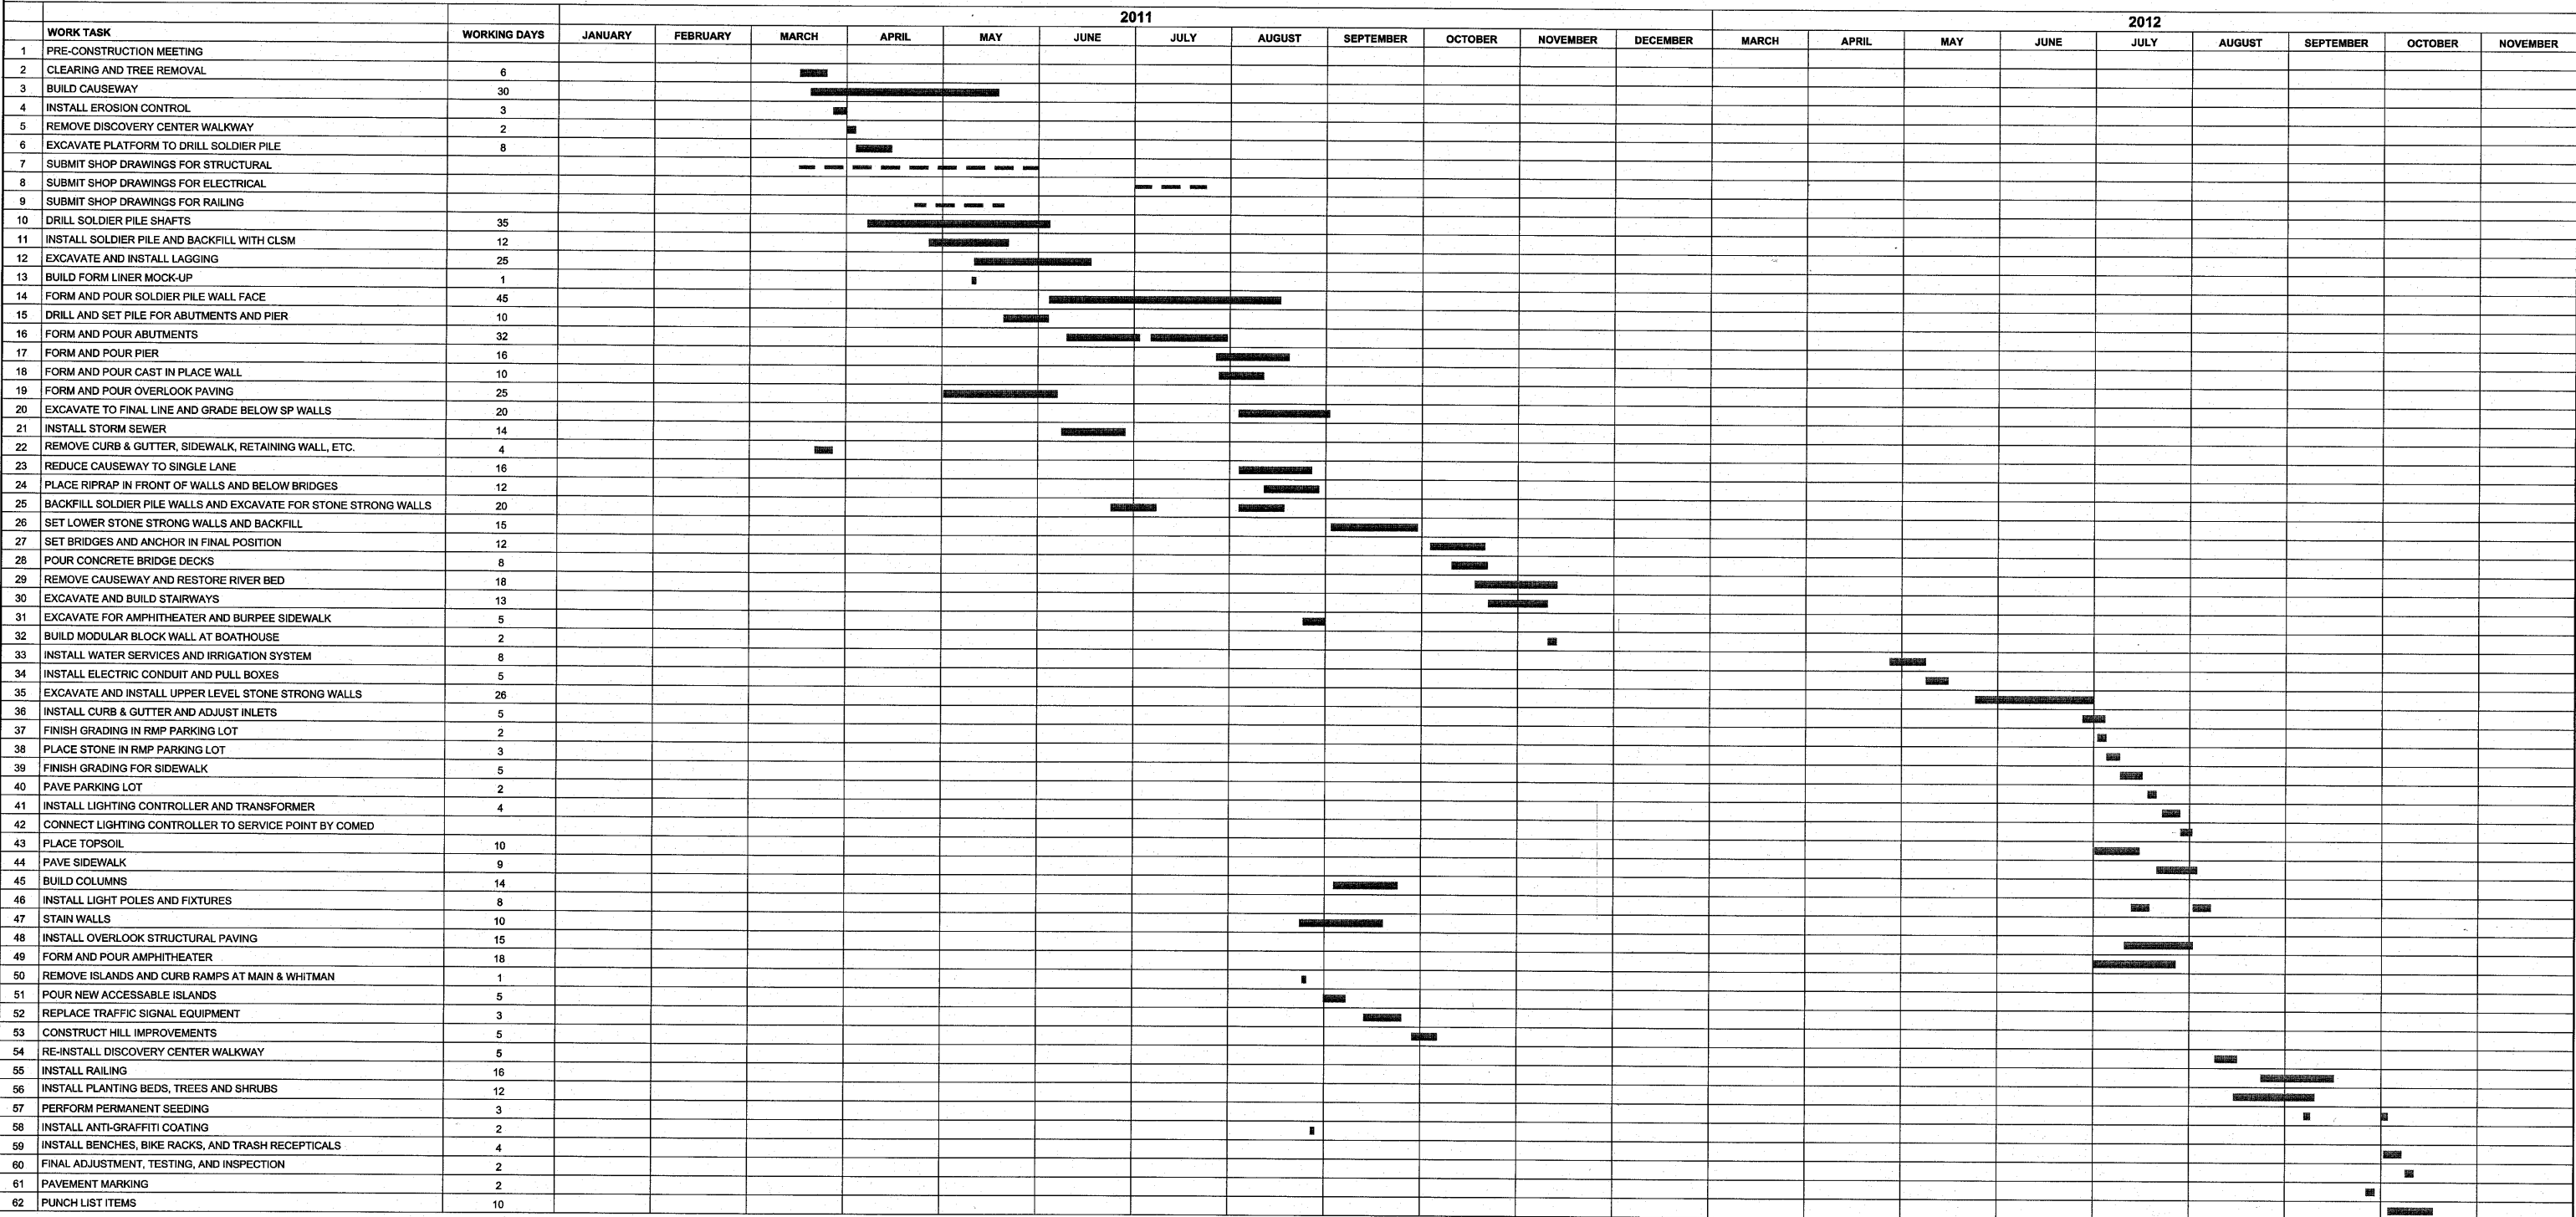

TOTAL 681 DAYS
TIME FROM OVERLAPPING OPERATIONS 161 DAYS
TOTAL WORKING DAYS 520 DAYS

SHEET REVIEW

AGENCY	DATE

REVISIONS

NO.	ITEM	DATE

SCALE: Hor. 1"=40'

DRAWN BY: BCS

CHECKED BY: JWH

DATE: AUGUST 13, 2010



McClure

Engineering Associates, Inc.

7282 Argus Drive
Rockford, Illinois 61107-5837
(815) 398-2332 FAX (815) 398-2496
Design Firm License: Illinois 184-000816
Copyright 2010 By McClure Engineering Associates, Inc.

PROJECT SCHEDULE

RIVERWALK MUSEUM CAMPUS

711 NORTH MAIN STREET
ROCKFORD, IL


FILE: H:\08-008 RIVERWALK MUSEUM\DESIGN\DRAWINGS\08-008 PROJECT SCHEDULE.DWG
JOB: 04-28-10-008

SHEET NO.


4

OF

148

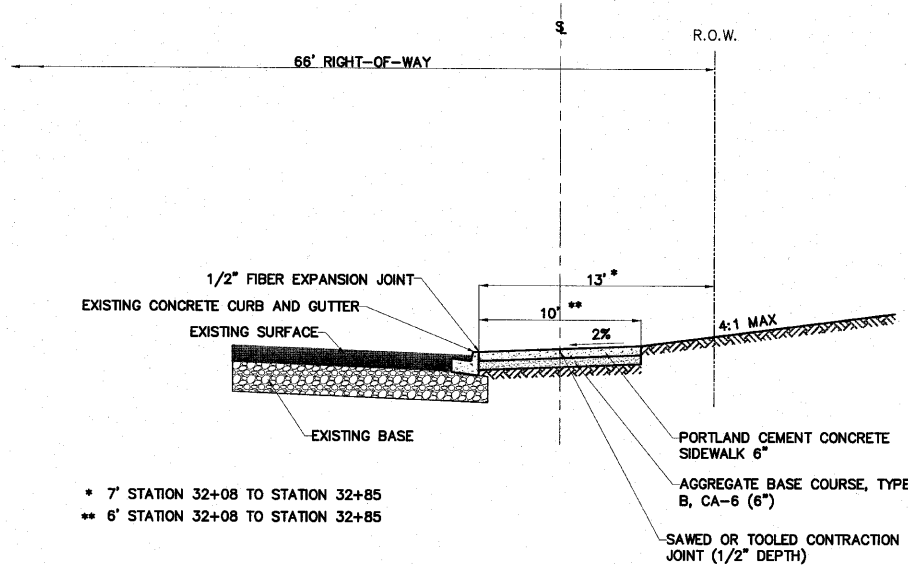


PROPOSED TYPICAL SECTION ALONG NORTH MAIN STREET
STATION 24+28 to 25+23
STATION 32+08 to 32+85

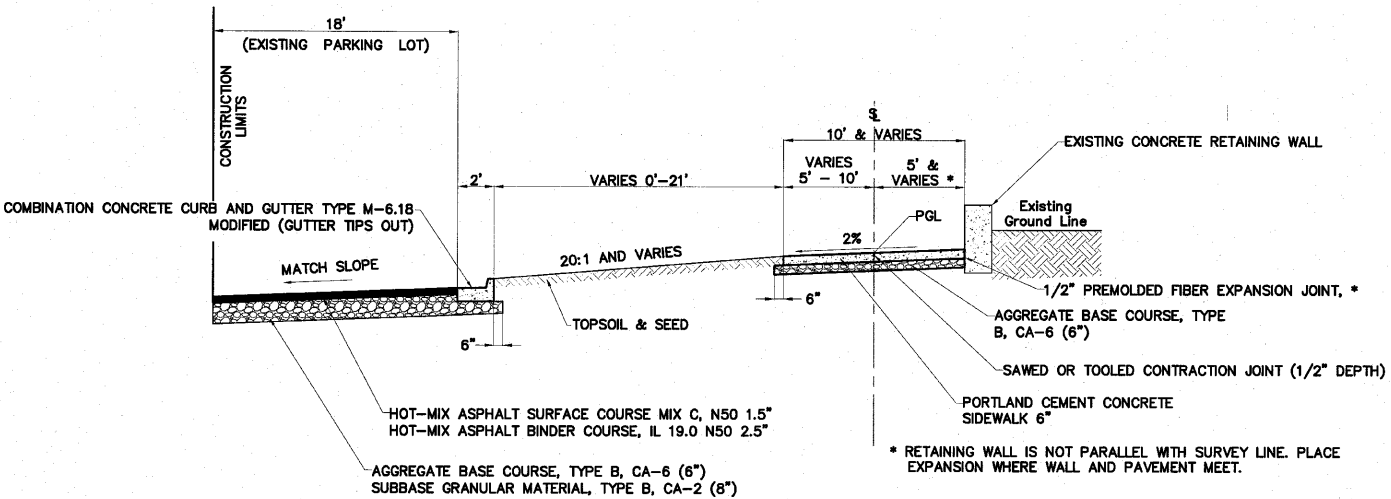

PROPOSED TYPICAL SECTION
STATION 200+04 to 200+39
201+57 to 201+65
202+38 to 203+01

INTENTIONALLY
BLANK

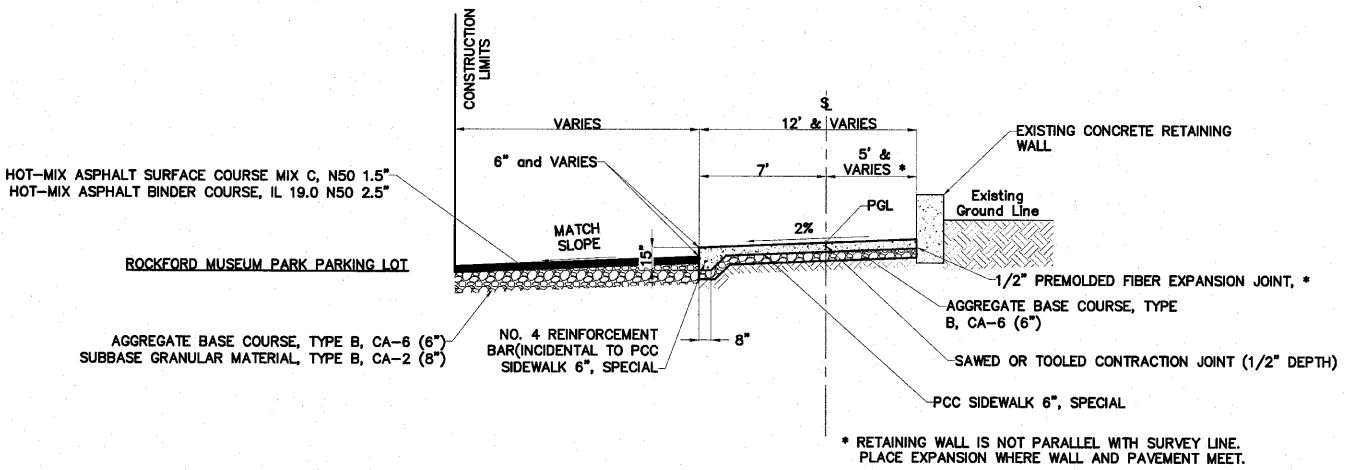

MIX USES:	Surface	Binder
PG:	PG 64-22	PG 64-22
Design Air Voids	4.0 @ N50	4.0 @ N50
Mixture Composition	IL 9.5 or 12.5	IL 19.0
Friction Aggregate	C	N/A
Mix Unit Weight	112 lbs/SY/in	

PROPOSED TYPICAL SECTION
STATION 200+39 to 201+57
STATION 201+65 to 202+38

--

SHEET REVIEW	
AGENCY	DATE


REVISIONS		
NO.	ITEM	DATE

SCALE:	N/A
DRAWN BY:	MS
CHECKED BY:	JMH
DATE:	AUGUST 13, 2010


**McClure**
Engineering Associates, Inc.
7282 Angus Drive
Rockford, Illinois 61107-5837
(815) 398-2332 FAX (815) 398-2498
Design Firm License: Illinois 184-000816
Copyright 2010 By McClure Engineering Associates, Inc.

TYPICAL SECTION		
711 NORTH MAIN STREET	RIVERWALK MUSEUM CAMPUS	ROCKFORD, IL
FILE:H:\08-008 RIVERWALK MUSEUM\DESIGN\DRAWINGS\08-008 TYPICAL SECTIONS.DWG		JOB:04-28-10-008


SHEET NO.
5
OF
148

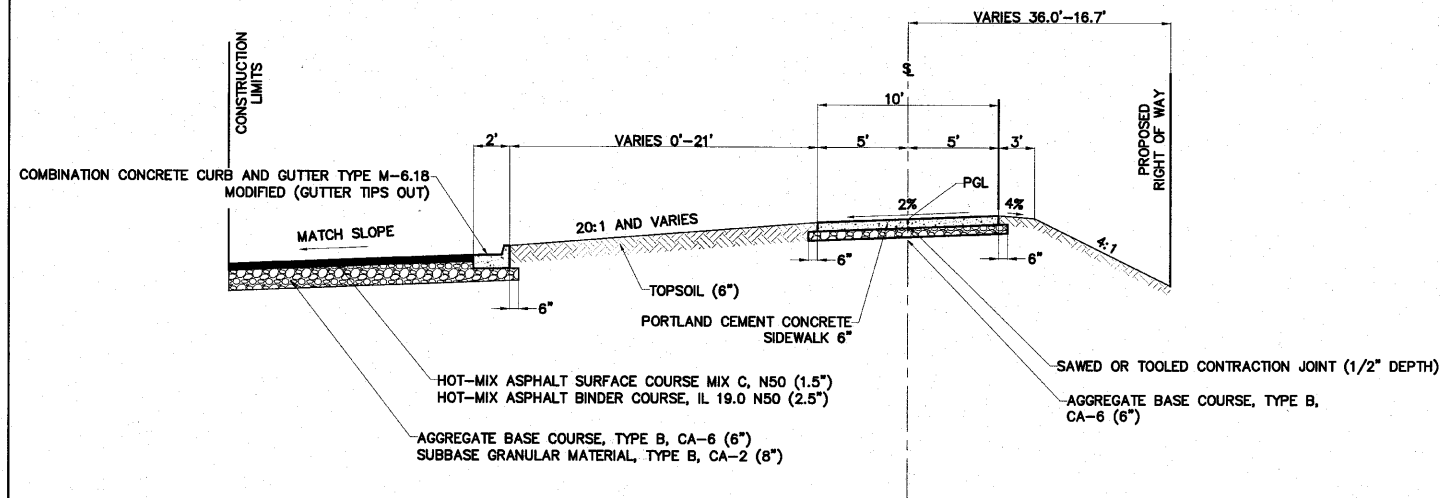


**PROPOSED TYPICAL SECTION
STATION 203+01 to 203+51**

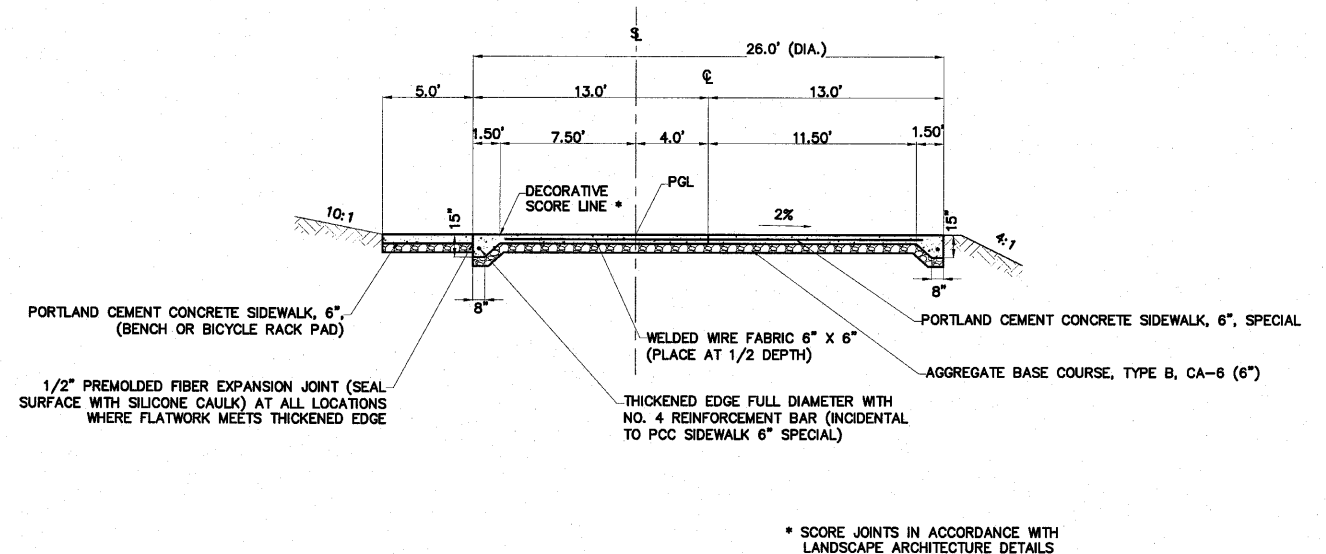

**PROPOSED TYPICAL SECTION
STATION 203+51 to 203+76
STATION 205+60 to 205+86**



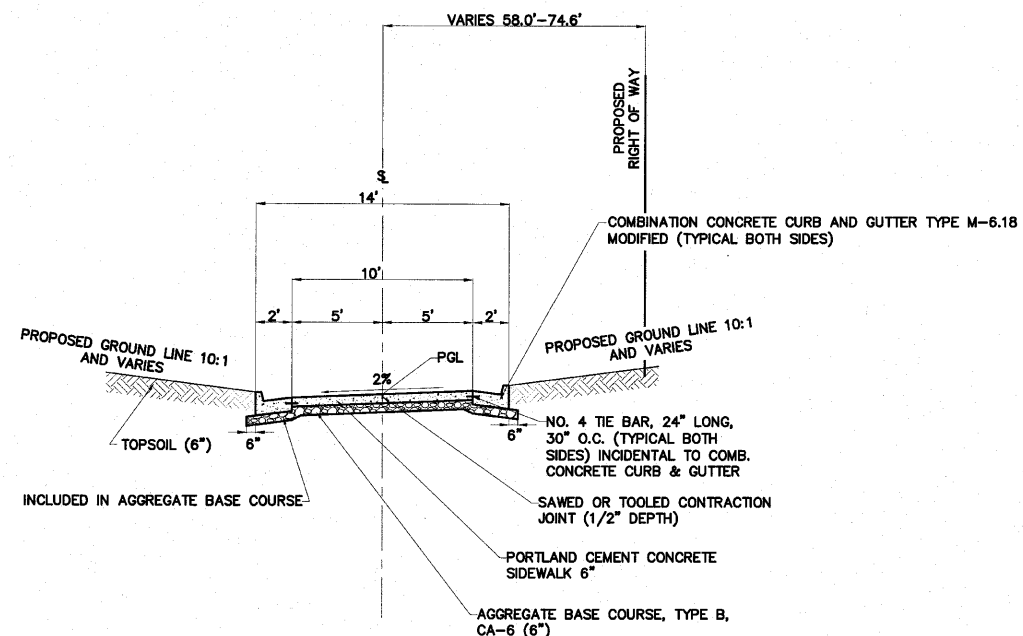


**PROPOSED TYPICAL SECTION
STATION 203+76 to 205+60**

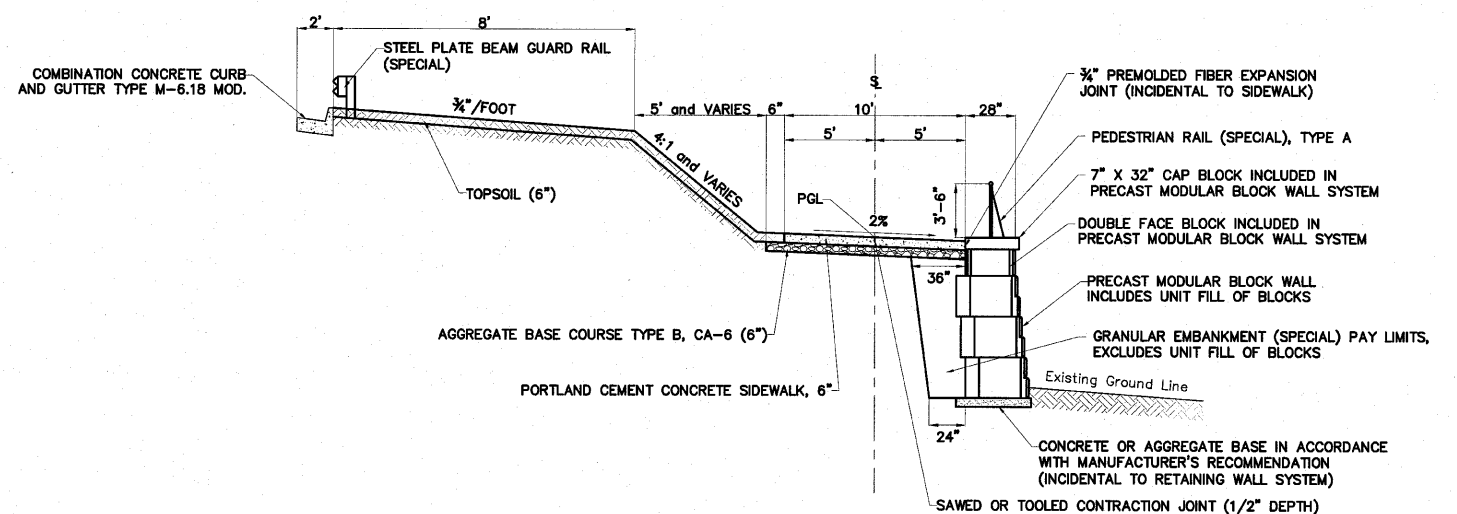


**PROPOSED TYPICAL SECTION
STATION 205+86 to 206+90**


INTENTIONALLY
BLANK

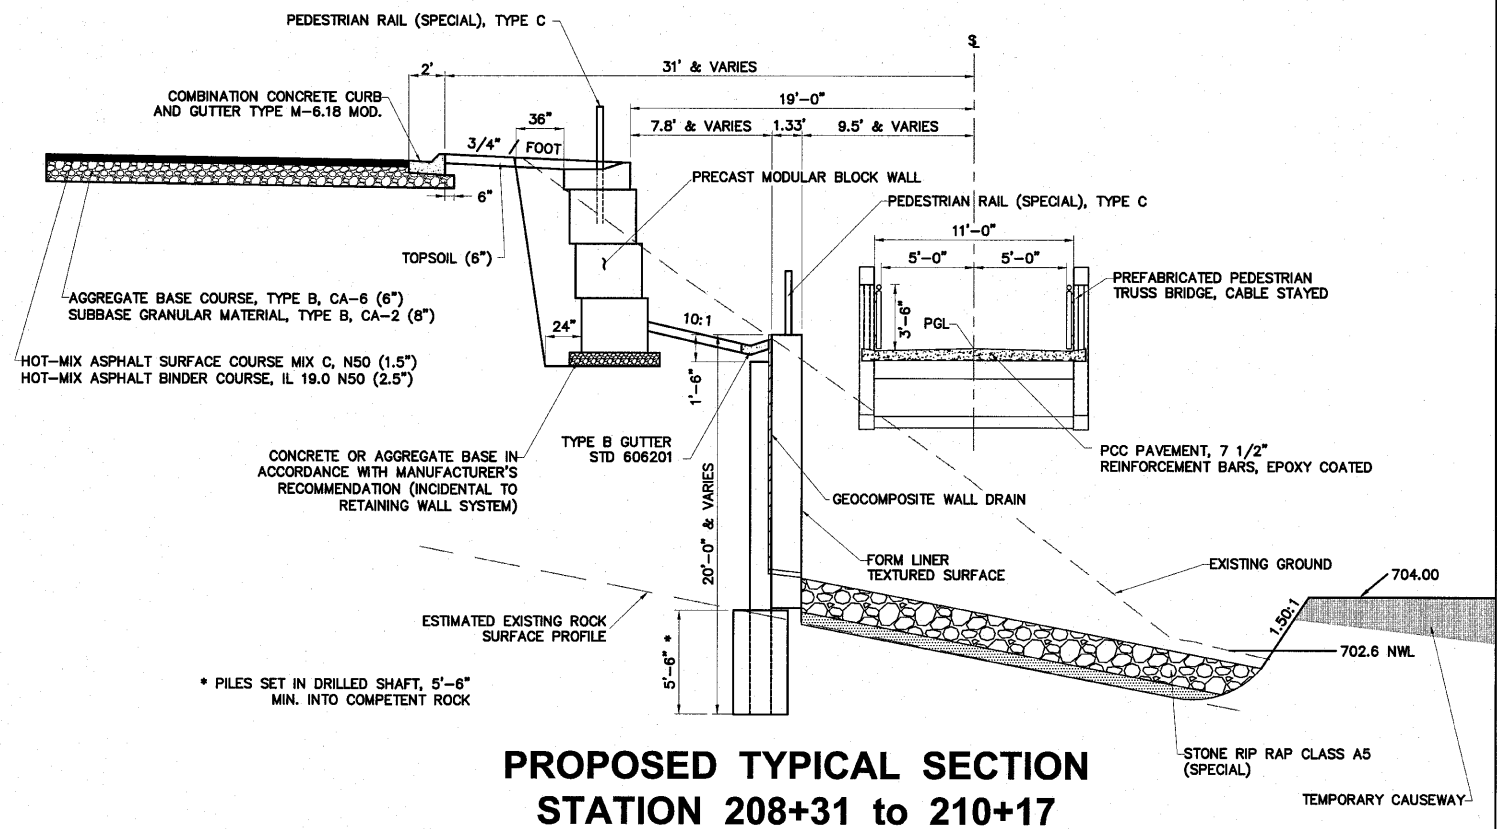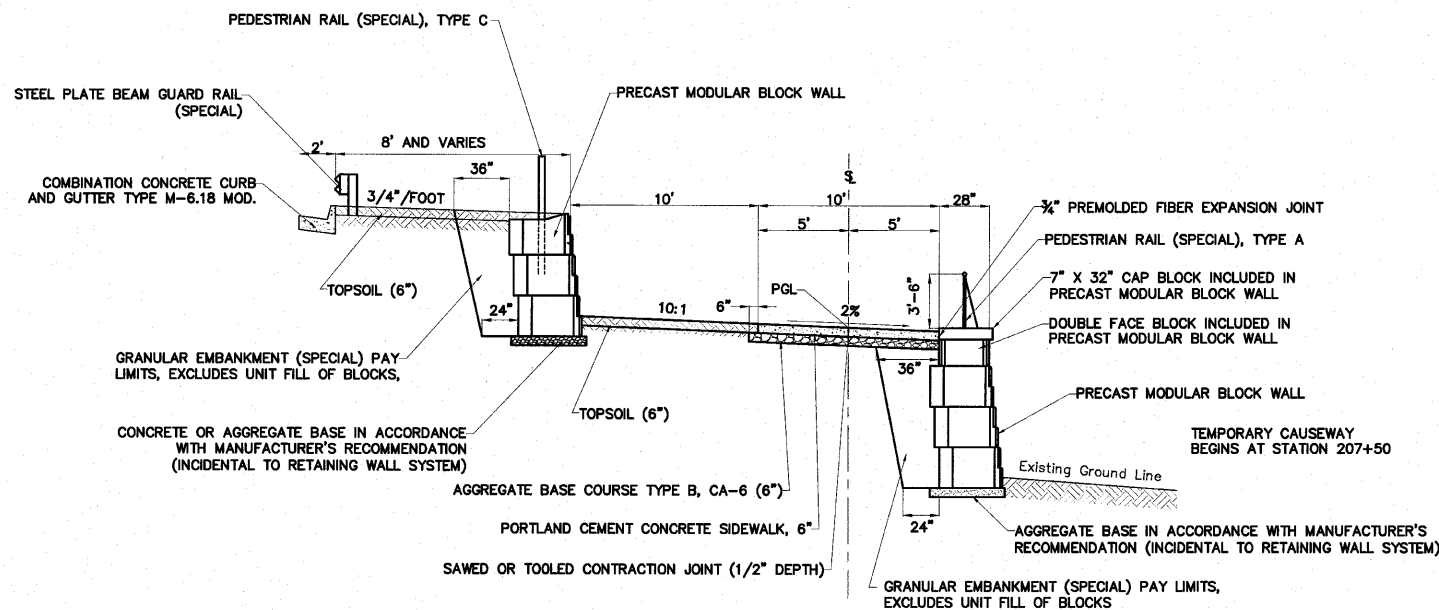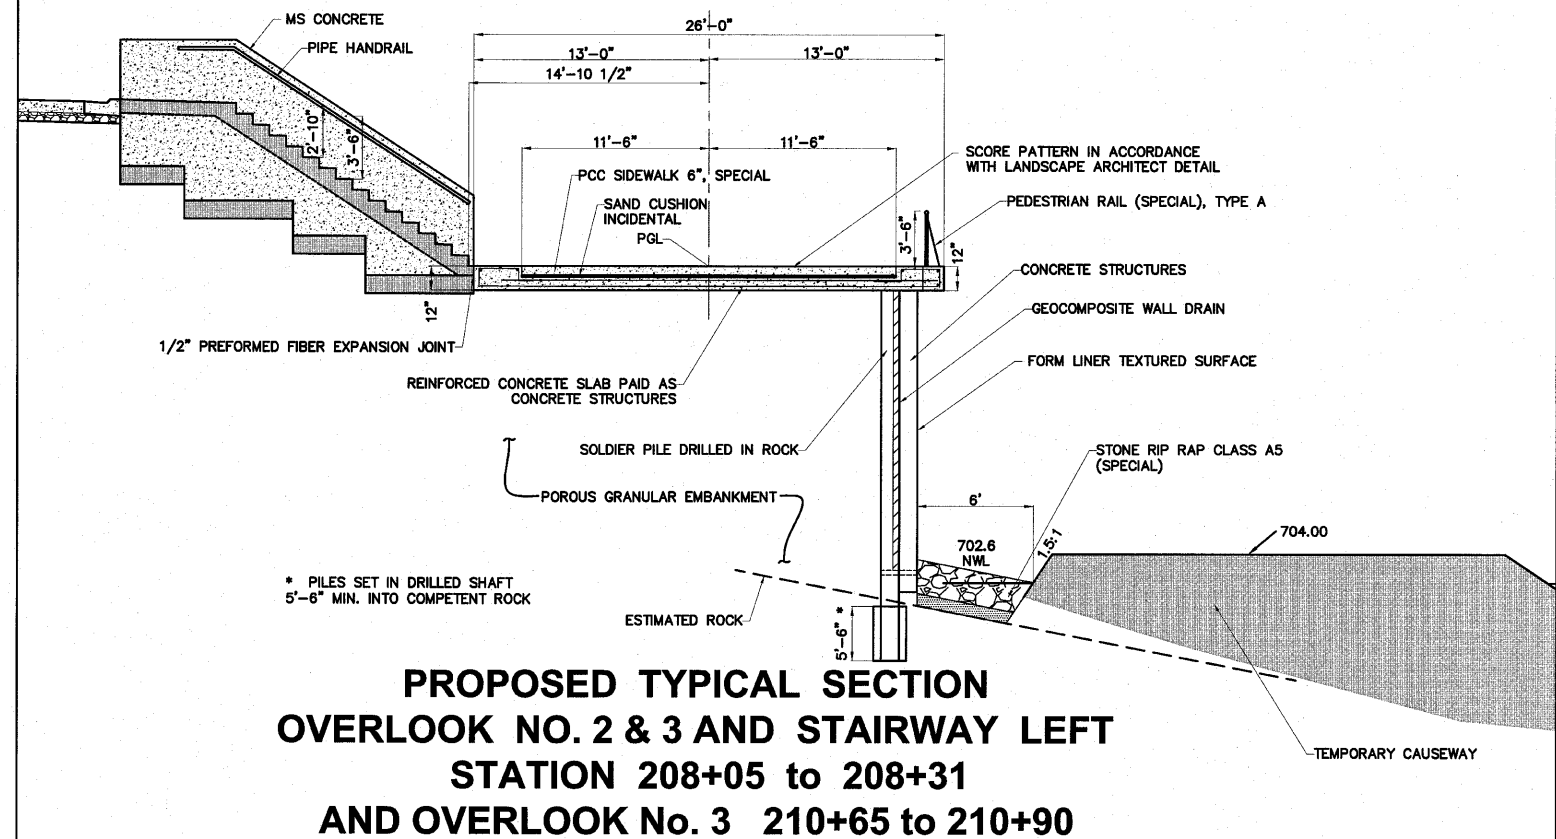


H:\08-008 RIVERWALK MUSEUM\DESIGN\DRAWINGS\08-008 TYPICAL SECTIONS.DWG, TYPECT-MUSEUM 2.1, 9/11/2010 2:31:15 PM, L.H. MONTY

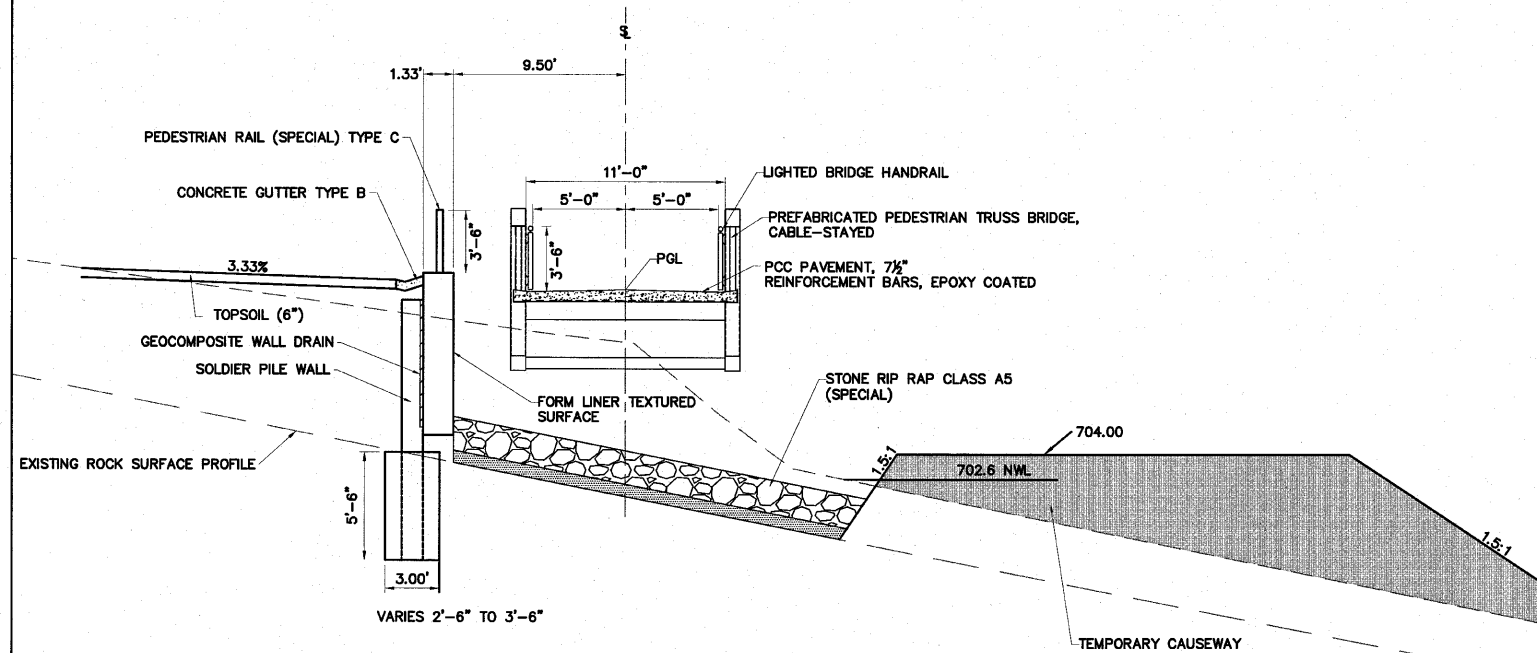


**PROPOSED TYPICAL SECTION
STATION 210+17 to 210+65**

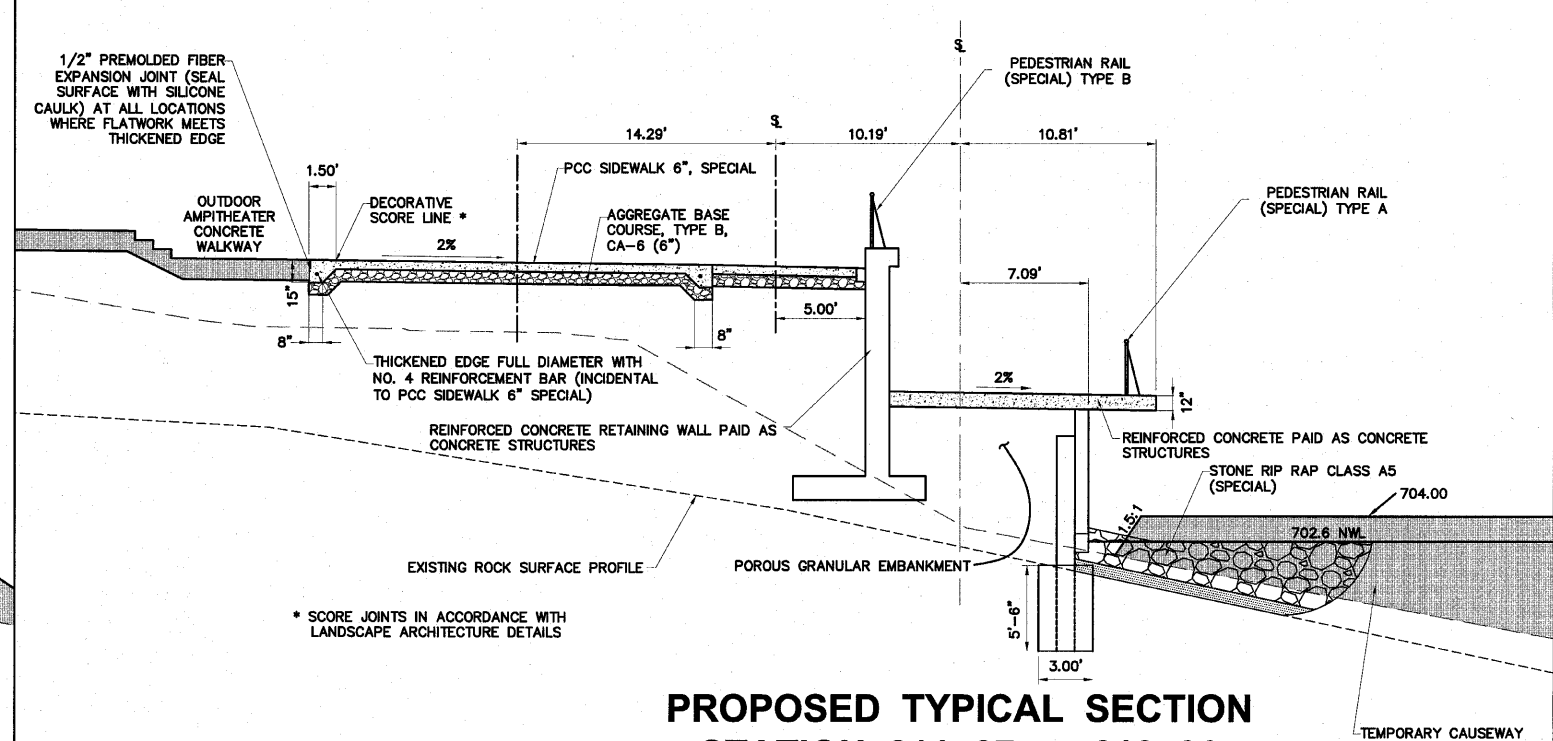


**PROPOSED TYPICAL SECTION
STATION 211+87 to 212+36**

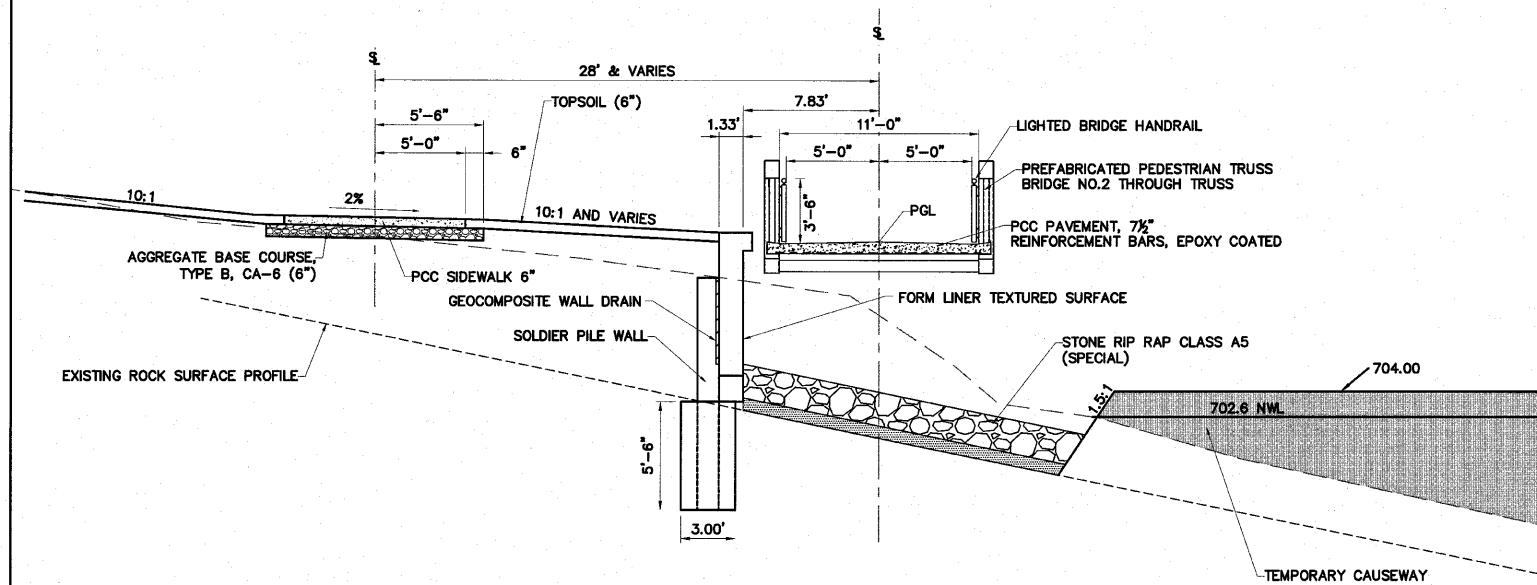


**PROPOSED TYPICAL SECTION
STATION 210+90 to 211+87**

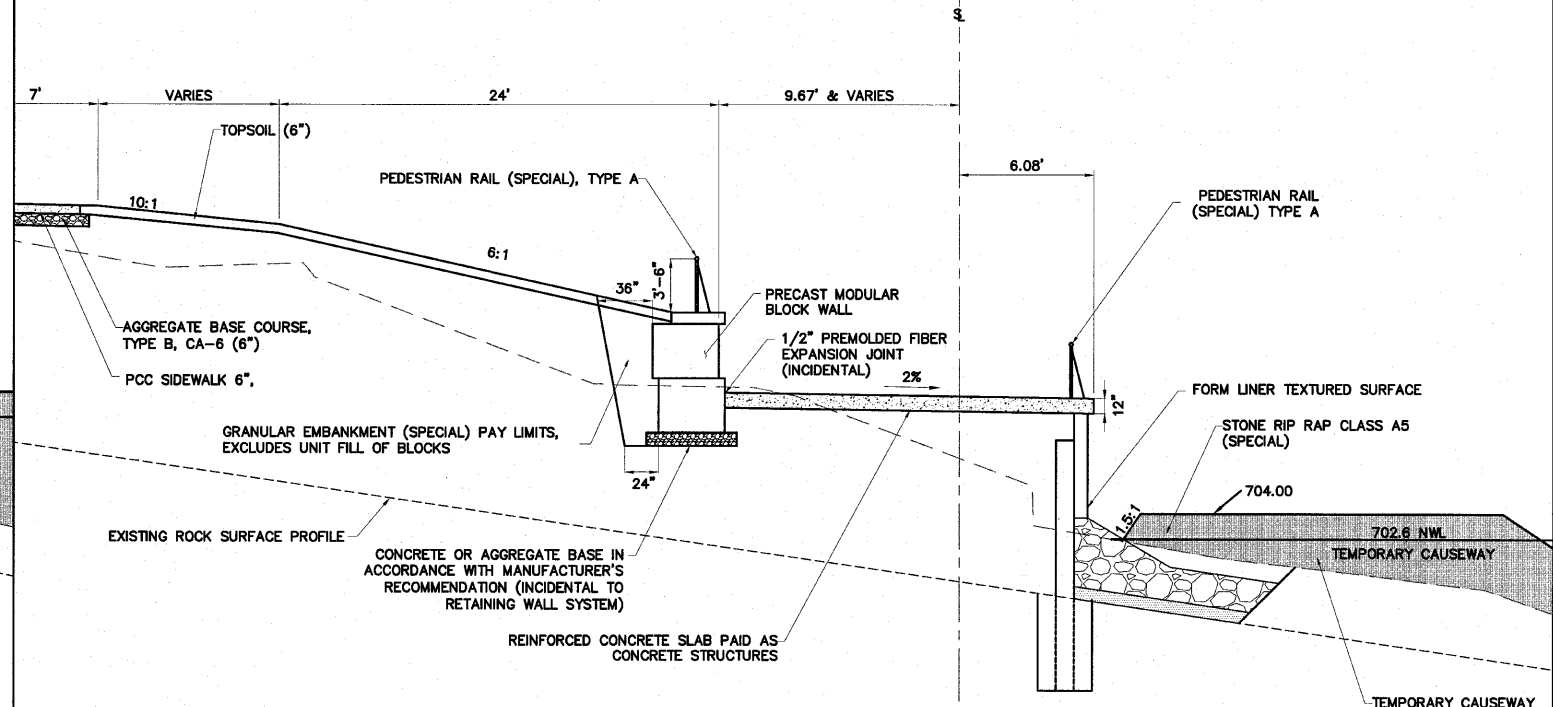


**PROPOSED TYPICAL SECTION
STATION 212+36 to 213+17.83**

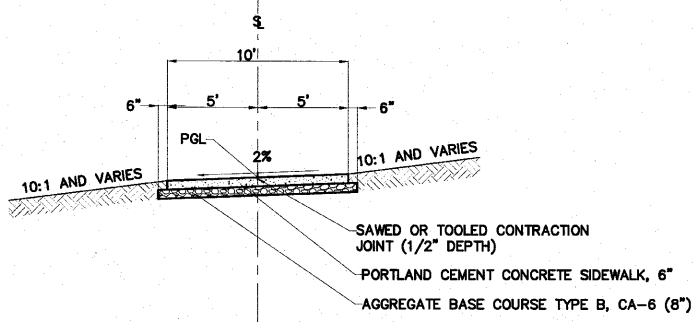


PROPOSED TYPICAL SECTION
STATION 300+00 to 302+27

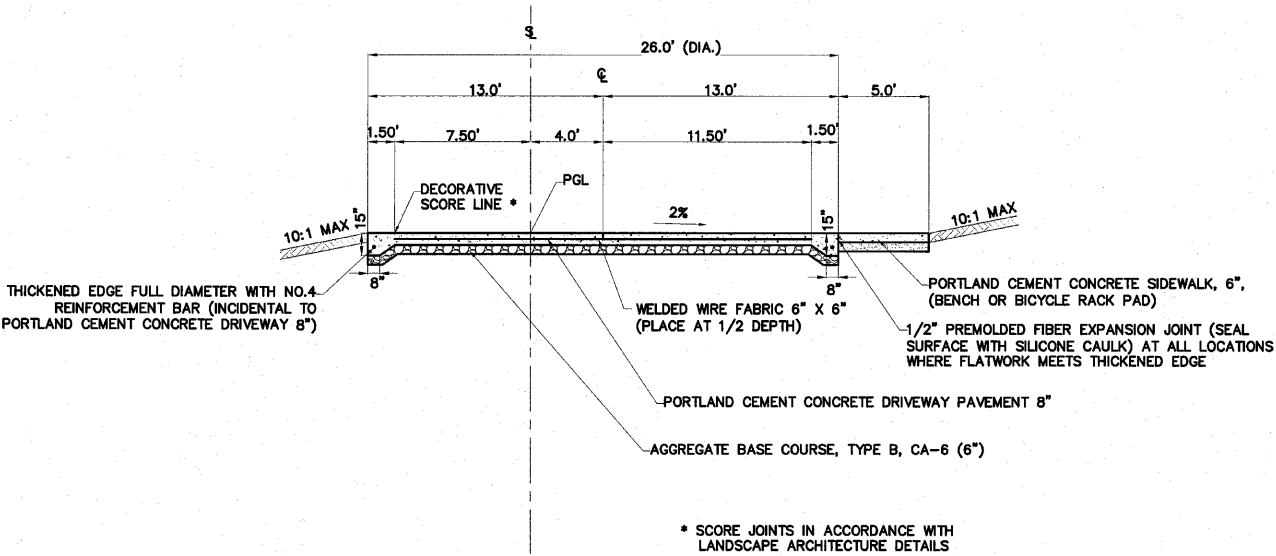


PROPOSED TYPICAL SECTION
STATION 304+04 to 304+30

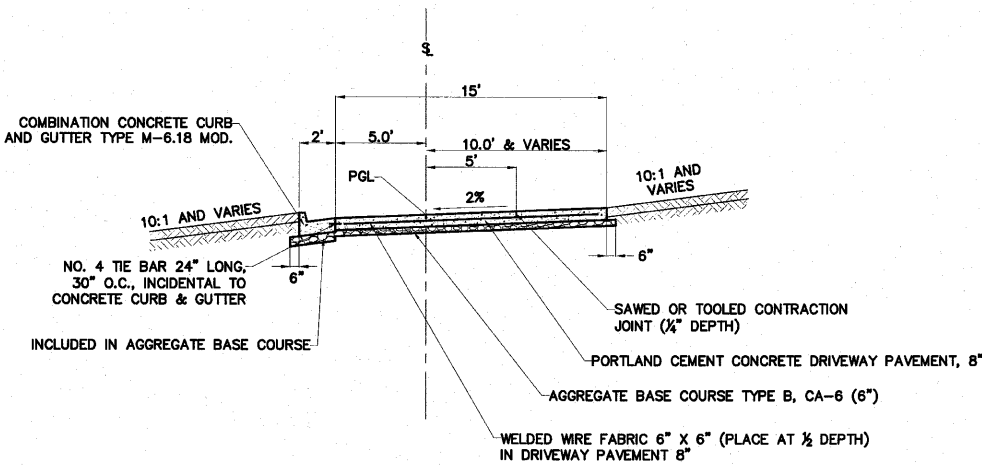


PROPOSED TYPICAL SECTION
STATION 302+27 to 304+04

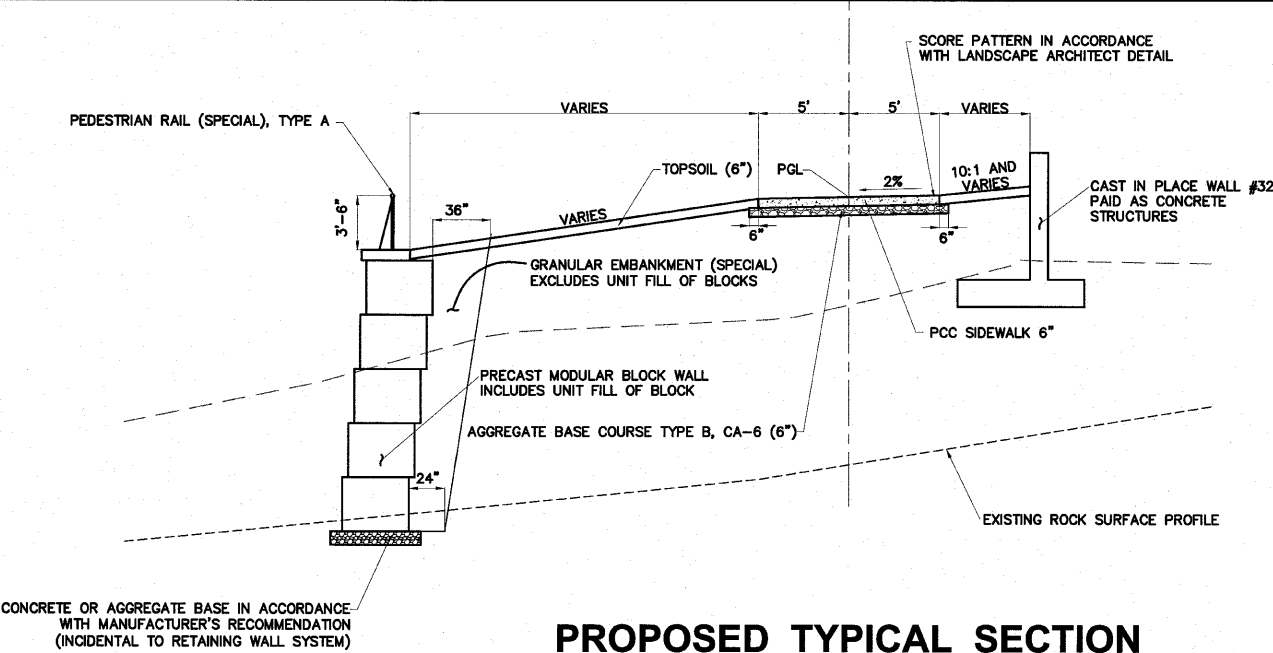

PROPOSED TYPICAL SECTION
STATION 304+30 to 305+10

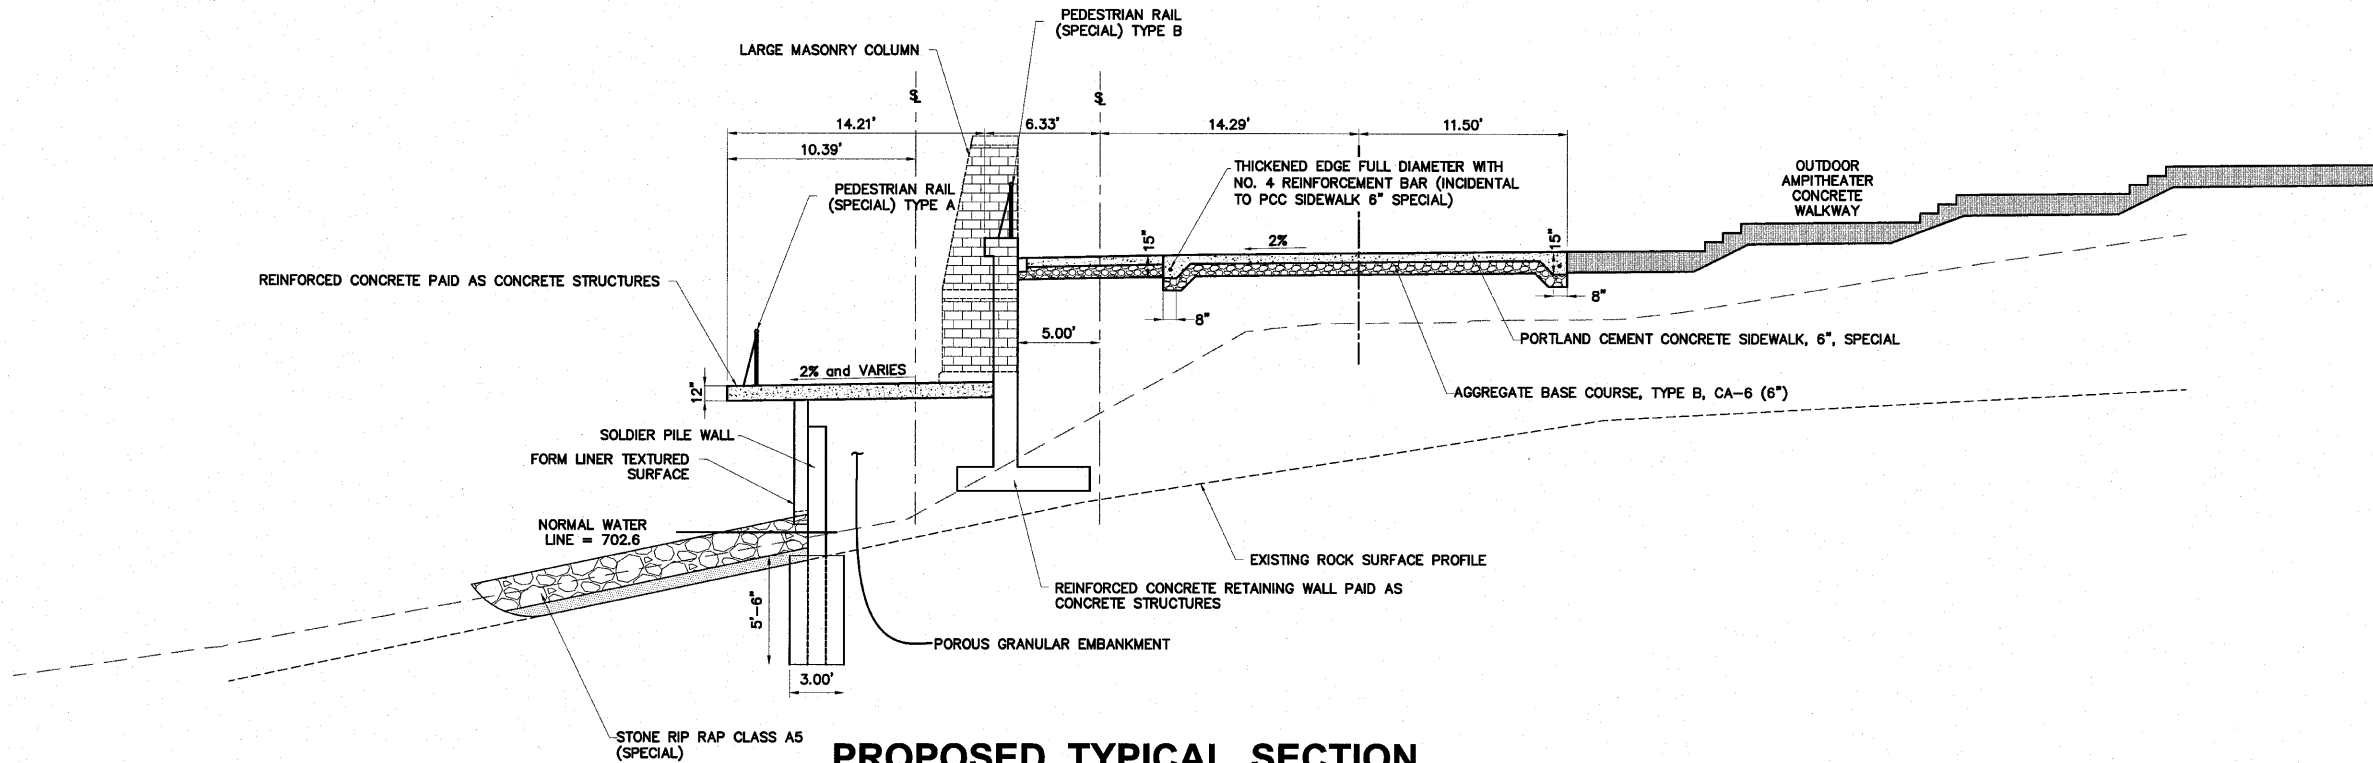

PROPOSED TYPICAL SECTION
STATION 305+10 to 305+60

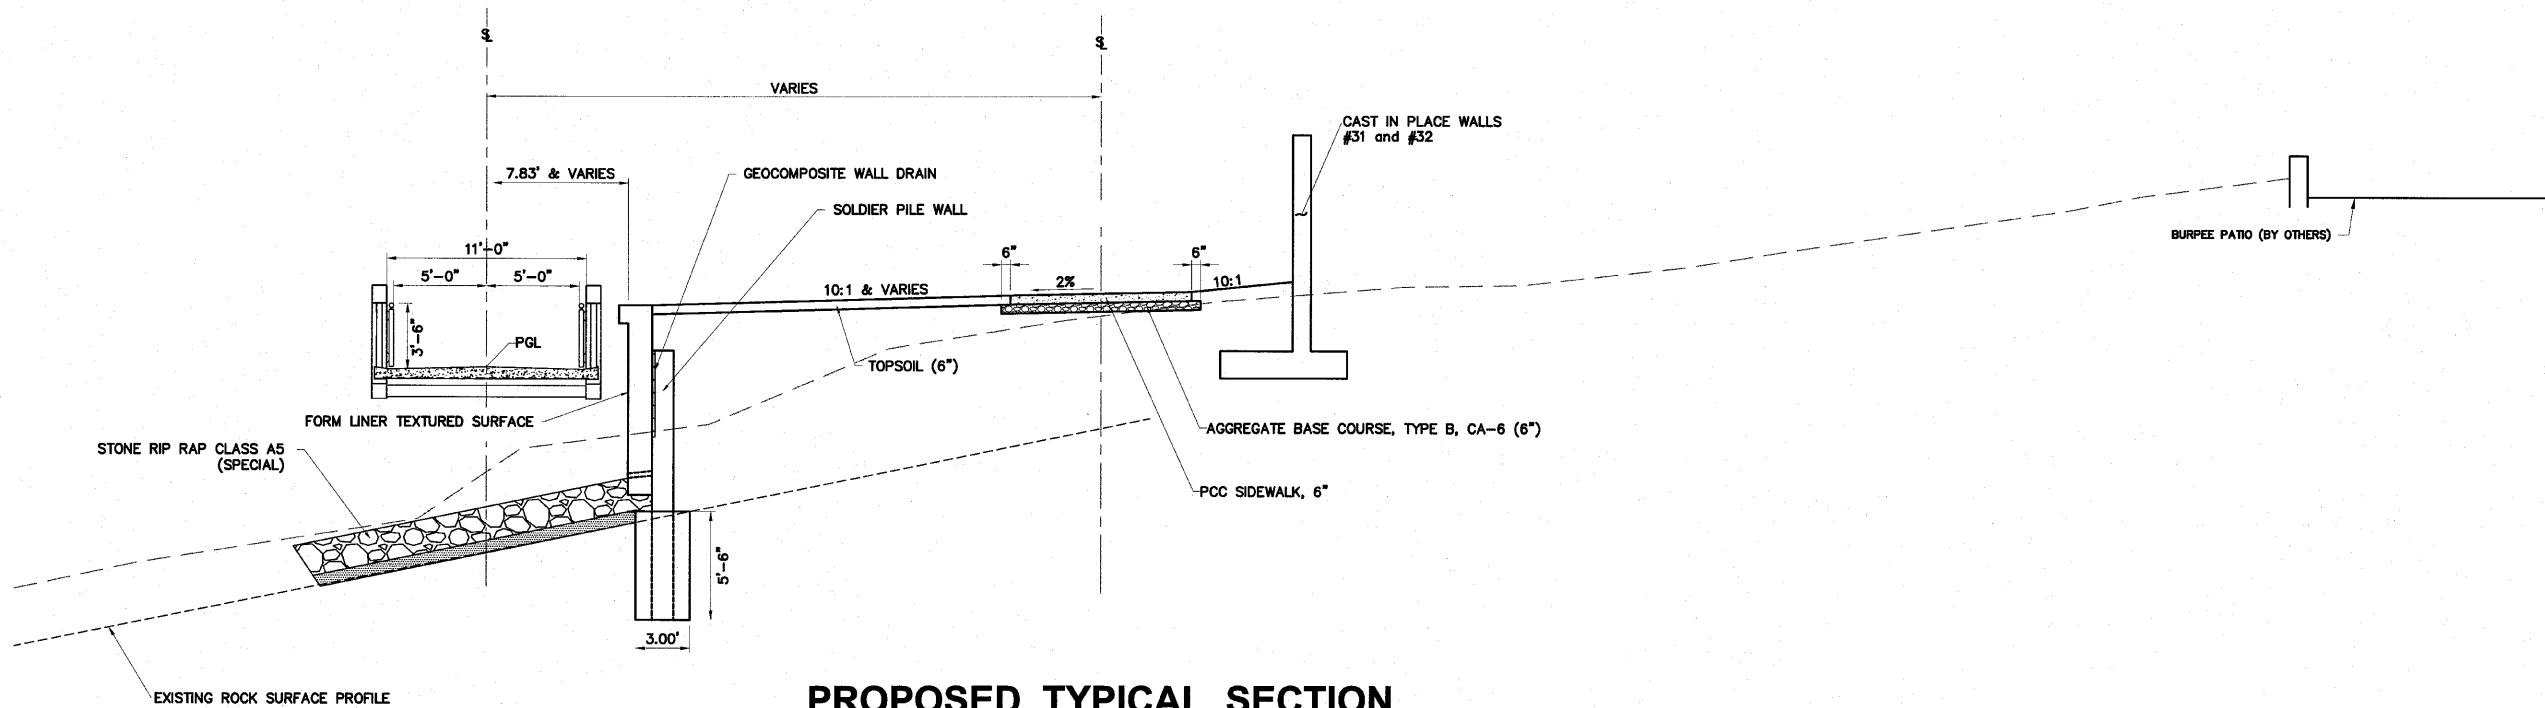

PROPOSED TYPICAL SECTION
STATION 305+60 to 306+76

H:\08-008 RIVERWALK MUSEUM\DESIGN\DRAWINGS\08-008 TYPICAL SECTIONS.DWG, TYPSECT-MUSEUM 5, 9/1/2010 2:31:35 PM, L1, MONTY

SHEET REVIEW	
AGENCY	DATE

REVISIONS	
NO.	DATE

SCALE:	
DRAWN BY:	MS
CHECKED BY:	JWH
DATE:	AUGUST 13, 2010

McClure	
Engineering Associates, Inc.	
7282 Argus Drive	Rockford, Illinois 61107-5537
(815) 398-2332	FAX (815) 398-2496
Design Firm License: Illinois 184-000816	
Copyright 2010 By McClure Engineering Associates, Inc.	

TYPICAL SECTION	
RIVERWALK MUSEUM CAMPUS	
711 NORTH MAIN STREET	ROCKFORD, IL
FILE:H:\08-008 RIVERWALK MUSEUM\DESIGN\DRAWINGS\08-008 TYPICAL SECTIONS.DWG	
JOB:04-28-10-008	

SHEET NO.	
10	
OF	
148	

TREE REMOVAL (6 TO 15 UNITS DIAMETER)			
STATION	OFFSET	SIDE	UD
200+11	53	LT	10
200+76	17	LT	4
201+05	17	LT	4
201+98	17	LT	4
202+28	17	LT	4
202+57	17	LT	4
203+18	12	RT	12
203+18	12	RT	12
203+18	12	RT	8
203+19	8	RT	6
203+27	6	RT	30
203+53	17	RT	15
203+54	20	RT	10
203+59	25	RT	10
203+59	30	RT	12
205+30	50	RT	6
205+31	43	RT	6
205+35	42	RT	12
205+38	38	RT	12
205+40	43	RT	14
205+42	42	RT	12
205+45	73	RT	12
205+48	31	RT	12
205+51	77	RT	8
205+55	71	RT	10
205+55	71	RT	10
205+55	71	RT	15
205+59	64	RT	12
205+59	64	RT	12
205+59	64	RT	12
205+59	58	RT	10
205+60	42	RT	10
205+61	44	RT	15
205+61	25	RT	15
205+63	32	RT	10
205+65	39	RT	8
205+65	43	RT	12
205+66	47	RT	12
205+66	51	RT	10
205+68	25	RT	12
205+70	21	RT	12
205+70	29	RT	12
205+70	33	RT	6
205+76	36	RT	6
205+85	21	RT	15
205+88	26	RT	12
205+90	19	RT	12
205+90	34	RT	12
205+92	39	RT	12
205+95	12	RT	6
205+95	16	RT	6
205+96	21	RT	8
205+98	24	RT	8
206+01	8	LT	15
206+01	13	LT	10
206+07	23	LT	12
206+09	8	RT	12
206+09	10	RT	6
206+17	26	RT	12
206+17	23	LT	8
206+23	12	LT	15
206+23	22	RT	10
206+29	18	RT	10
206+29	18	RT	10
206+29	18	RT	10
206+29	18	RT	6
206+30	16	LT	5
206+30	16	LT	6
206+30	16	LT	8
206+30	11	RT	12
206+38	29	LT	12
206+40	8	RT	8
206+40	12	LT	10
206+40	12	LT	12
206+50	15	LT	6
206+50	7	RT	8
206+50	7	RT	6
206+56	10	LT	6

TREE REMOVAL (6 TO 15 UNITS DIAMETER)			
STATION	OFFSET	SIDE	UD
206+57	1	LT	10
206+57	17	LT	8
206+60	15	RT	6
206+60	15	RT	6
206+60	40	LT	12
206+61	23	LT	12
206+61	23	LT	15
206+71	9	LT	10
206+71	9	LT	10
206+72	16	LT	8
206+72	16	LT	8
206+74	24	LT	10
206+80	25	LT	10
206+84	8	RT	8
206+84	8	RT	10
206+85	15	RT	6
206+85	6	LT	6
206+91	2	LT	8
206+91	10	LT	10
206+92	17	LT	10
206+96	19	LT	6
206+97	10	RT	8
206+97	10	RT	8
206+97	10	RT	6
207+02	33	LT	12
207+04	7	LT	6
207+05	20	LT	15
207+05	13	LT	15
207+05	8	RT	8
207+08	10	RT	8
207+10	17	LT	8
207+11	12	LT	8
207+12	30	LT	6
207+12	20	RT	12
207+13	25	LT	15
207+13	14	RT	10
207+14	20	RT	12
207+18	7	RT	10
207+18	7	RT	8
207+20	12	RT	12
207+21	1	LT	10
207+21	10	LT	6
207+22	17	LT	8
207+24	20	LT	6
207+28	9	RT	8
207+29	17	LT	6
207+31	8	RT	12
207+34	12	LT	12
207+34	18	LT	6
207+35	21	LT	6
207+35	21	LT	6
207+37	7	RT	8
207+38	19	RT	6
207+40	3	RT	6
207+41	20	RT	15
207+42	9	LT	8
207+42	11	LT	10
207+42	15	LT	12
207+48	2	LT	8
207+48	11	RT	10
207+51	6	LT	10
207+51	11	LT	12
207+51	17	LT	10
207+58	7	LT	8
207+58	6	RT	10
207+59	20	RT	10
207+61	20	RT	8
207+64	11	LT	8
207+64	11	LT	8
207+64	11	LT	10
207+64	20	RT	8
207+67	20	RT	15
207+70	10	LT	10
207+72	7	LT	15
207+76	3	RT	8
207+77	6	RT	6
207+80	4	RT	6
207+82	7	RT	10

TREE REMOVAL (6 TO 15 UNITS DIAMETER)			
STATION	OFFSET	SIDE	UD
207+82	7	RT	10
207+83	23	LT	10
207+86	0	RT	6
207+86	9	RT	12
207+87	4	LT	8
207+89	15	RT	6
207+89	9	LT	12
207+91	6	LT	10
207+91	8	LT	12
207+95	15	LT	10
207+96	23	LT	10
207+96	23	LT	10
207+96	23	LT	12
207+96	7	LT	6
207+97	8	LT	10
207+98	15	RT	15
208+01	10	RT	12
208+01	7	LT	8
208+01	9	LT	6
208+02	11	LT	6
208+05	12	LT	8
208+08	0	LT	10
208+08	6	RT	10
208+10	13	RT	10
208+10	13	RT	8
208+10	13	RT	10
208+11	5	RT	8
208+12	12	LT	12
208+12	12	LT	12
208+13	3	LT	8
208+13	3	LT	8
208+20	1	LT	15
208+20	3	RT	6
208+20	3	RT	8
208+20	3	RT	6
208+20	12	RT	6
208+20	12	RT	6
208+22	10	RT	10
208+28	2	RT	10
208+28	9	RT	8
208+32	5	LT	6
208+35	2	LT	6
208+35	2	RT	6
208+35	2	RT	8
208+49	12	LT	12
208+49	18	LT	10
208+51	8	RT	8
208+51	8	RT	12
208+56	3	LT	6
208+56	3	LT	8
208+57	20	LT	10
208+60	20	LT	15
208+60	24	LT	15
208+63	16	LT	15
208+63	22	LT	8
208+65	0	LT	12
208+69	23	LT	10
208+76	8	LT	12
208+76	8	LT	15
208+81	12	LT	8
208+81	12	LT	10
208+90	12	LT	6
209+02	8	RT	15
209+02	8	RT	12
209+05	13	LT	12
209+09	6	LT	6
209+11	14	LT	12
209+13	6	LT	10
209+18	11	LT	12
209+20	10	RT	10
209+20	10	RT	8
209+28	3	LT	15
209+30	4	RT	10
209+30	13	RT	15
209+31	11	RT	15
209+35	5	RT	10
209+37	6	RT	10
209+44	0	LT	8

TREE REMOVAL (6 TO 15 UNITS DIAMETER)			
STATION	OFFSET	SIDE	UD
209+50	0	LT	8
209+58	4	LT	6
209+58	11	RT	10
209+58	11	RT	8
209+58	11	RT	8
209+63	4	RT	10
209+63	4	RT	12
209+65	10	RT	8
209+65	13	RT	8
209+65	19	RT	15
209+71	2	LT	8
209+71	5	RT	6
209+71	7	RT	10
209+71	14	RT	15
209+74	7	RT	8
209+74	13	RT	6
209+74	18	RT	6
209+75	3	RT	10
209+78	7	LT	8
209+82	7	RT	6
209+87	3	RT	8
209+87	3	RT	8
209+87	3	RT	8
209+87	3	RT	15
209+89	6	LT	6
209+95	6	RT	6
210+00	14	RT	10
210+00	14	RT	8
210+02	1	RT	8
210+02	1	RT	8
210+15	3	RT	10
210+19	8	RT	10
210+24	3	RT	8
210+24	11	RT	8
210+38	3	LT	12
210+38	3	LT	8
210+50	12	LT	6
210+78	7	RT	8
210+90	10	RT	10
210+91	12	RT	6
210+93	12	RT	6
210+95	10	RT	12
211+10	8	RT	12
211+15	8	RT	8
211+35	8	RT	10
211+56	16	LT	15
211+58	4	RT	8
211+60	16	LT	12
211+70	2	RT	8
211+79	3	RT	12
212+05	3	RT	12
212+06	12	LT	15
212+28	10	LT	10
212+40	3	RT	6
212+50	13	LT	6
213+08	3	RT	15
213+18	4	RT	15
213+35	2	RT	10
213+39	2	RT	8
301+23	0	RT	7
302+46	10	LT	8
302+47	10	LT	8
304+36	3	RT	10
TOTAL			2847

TREE REMOVAL (OVER 15 UNITS DIAMETER)			
STATION	OFFSET	SIDE	UD
205+31	57	RT	18
205+38	68	RT	18
205+46	80	RT	36
205+75	30	RT	18
205+88	12	RT	18
206+95	22	LT	20
207+66	24	LT	30
207+82	25	LT	24
208+32	25	LT	20
208+38	22	LT	22
208+71	5	LT	18
209+02	8	RT	24
209+30	13	RT	20
209+40	21	LT	18
209+45	25	LT	18
210+25	3	LT	24
210+25	6	RT	18
210+35	10	RT	18
210+40	7	RT	18
210+92	25	LT	36
212+11	13	LT	18
212+25	5	LT	18
212+78	7	LT	18
212+90	1	RT	18
213+57	3	RT	18
213+57	3	RT	18
TOTAL			544

TREE TRUNK PROTECTION			
STATION	OFFSET	SIDE	EACH
300+22	11	RT	1
300+42	7	LT	1
302+63	31	RT	1
TOTAL			3

SUB-BASE GRANULAR MATERIAL, TYPE B							
	FROM			TO			
LOCATION	STATION	OFFSET	SIDE	STATION	OFFSET	SIDE	TON
ENTRANCE	24+62	3	LT	25+10	3	LT	21

AGGREGATE BASE COURSE, TYPE B							
	FROM			TO			
LOCATION	STATION	OFFSET	SIDE	STATION	OFFSET	SIDE	TON
ENTRANCE	24+62	3	LT+RT	25+10	3	LT+RT	15.88
PARKING LOT	200+28	63	LT	209+71	50	LT	1252.24
PARKING LOT	208+31	29	LT	208+51	71	LT	22.79
MAIN ST	24+28	3	LT+RT	28+46	3	LT+RT	20.84
MAIN ST	25+11	3	LT+RT	25+22	3	LT+RT	5.43
PATH	200+04	5	LT+RT	200+39	5	LT+RT	15.94
PATH	200+39	7	LT+RT	201+66	7	LT+RT	65.07
PATH	201+66	5	LT+RT	201+74	5	LT+RT	3.42
PATH	201+74	7	LT+RT	202+38	5	LT+RT	31.43
PATH	202+38	5	LT+RT	203+52	5	LT+RT	43.89
PATH TO LOT	202+64	5	LT	202+64	24	LT	6.83
CIRCLE	203+64	-	LT+RT	203+64	-	LT+RT	20.16
BIKE AREA	203+64	-	LT	203+64	-	LT	3.08
PATH	203+76	5	LT+RT	205+61	5	LT+RT	70.69
CIRCLE	205+74	-	LT+RT	205+74	-	LT+RT	20.16
BIKE AREA	205+74	-	LT	205+74	-	LT	3.08
PATH	205+86	5	LT+RT	208+05	5	LT+RT	83.33
OVERLOOK 2	208+18	-	LT+RT	208+18	-	LT+RT	20.16
PARKING LOT	208+29	24	LT	208+31	29	LT	3.49
PARKING LOT	208+42	51	LT	208+51	71	LT	10.74
OVERLOOK 3	210+79	-	LT+RT	210+79	-	LT+RT	20.16
MAIN ST	32+09	-	LT+RT	32+84	-	LT+RT	19.10
PATH	300+00	-	LT+RT	302+27	-	LT+RT	95.93
PATH	302+27	-	LT+RT	304+44	-	LT+RT	18.22
BIKE AREA	304+17	-	RT	304+17	-	RT	3.23
BOATHOUSE	303+84	31	LT	304+10	17	LT	9.15
BOATHOUSE	304+26	17	LT	304+70	5	LT	7.10
PATH	304+44	-	LT+RT	306+77	-	LT+RT	87.50
AMPHITHEATER	305+39	14	RT	305+39	14	RT	20.16
						TOTAL	1999

BITUMINOUS MATERIALS (PRIME COAT)							
	FROM			TO			
LOCATION	STATION	OFFSET	SIDE	STATION	OFFSET	SIDE	TON
ENTRANCE	24+62	3	LT	25+10	3	LT	0.1
PARKING LOT	200+28	63	LT	209+71	50	LT	11.0
PARKING LOT	208+31	29	LT	208+51	71	LT	0.2
						TOTAL	11.3

AGGREGATE (PRIME COAT)							
	FROM			TO			
LOCATION	STATION	OFFSET	SIDE	STATION	OFFSET	SIDE	TON
ENTRANCE	24+62	3	LT	25+10	3	LT	0.2
PARKING LOT	200+28	63	LT	209+71	50	LT	14.7
PARKING LOT	208+31	29	LT	208+51	71	LT	0.3
						TOTAL	15.2

HOT-MIX ASPHALT BINDER COURSE, IL-19.0, N50							
	FROM			TO			
LOCATION	STATION	OFFSET	SIDE	STATION	OFFSET	SIDE	TON
ENTRANCE	24+62	3	LT	25+10	3	LT	7
PARKING LOT	200+28	63	LT	209+71	50	LT	527
PARKING LOT	208+31	29	LT	208+51	71	LT	10
						TOTAL	544

HOT-MIX ASPHALT SURFACE COURSE, MIX C, N50							
	FROM			TO			
LOCATION	STATION	OFFSET	SIDE	STATION	OFFSET	SIDE	TON
ENTRANCE	24+62	3	LT	25+10	3	LT	4
PARKING LOT	200+28	63	LT	209+71	50	LT	316
PARKING LOT	208+31	29	LT	208+51	71	LT	6
						TOTAL	326

PCC PAVEMENT 7 1/2"					
LOCATION	STATION	SIDE	STATION	SIDE	SQ YD
CABLE STAYED BRIDGE	208+30	CL	210+66	CL	322
TRUSS BRIDGE	210+92	CL	211+86	CL	129
				TOTAL	451

PCC DRIVEWAY PAVEMENT 8"			
	FROM	TO	
LOCATION	STATION	STATION	SQ YD
PARKING LOT	208+31	208+51	59
PATH	302+27	304+44	481
		TOTAL	540

PCC SIDEWALK, 6"			
	FROM	TO	
LOCATION	STATION	STATION	SQ FT
MAIN ST	24+28	24+86	549
MAIN ST	25+11	25+22	143
MAIN ST	32+09	32+89	503
MAIN ST	36+16	36+35	119
MAIN ST	37+69	37+75	62
PATH	200+04	200+39	420
PATH	201+57	201+66	103
TO PARKING LOT	202+59	202+67	276
PATH	202+38	203+52	1156
BIKE AREA	203+64		81
PATH	203+76	205+61	1862
BIKE AREA	205+74		81
PATH	205+86	208+05	2195
PARKING LOT	207+71	208+27	220
OVERLOOK 2	208+18	TOP	73
OVERLOOK 2	208+18	BOTTOM	27
MAIN ST	32+09	32+84	503
PATH	300+00	302+27	2525
PATH	302+94	303+12	76
BIKE AREA	304+17		85
BOATHOUSE	303+84	304+70	588
PATH	304+44	306+77	2303
		TOTAL	13950

PCC SIDEWALK, 6" (SPECIAL)			
	FROM	TO	
LOCATION	STATION	STATION	SQ FT
THICK EDGE	200+39	201+57	1588
THICK EDGE	201+66	202+38	940
CIRCLE	203+64	-	531
OVERLOOK 1	205+74	-	533
OVERLOOK 2	208+18	-	536
OVERLOOK 3	210+79	-	542
AMPHITHEATER	305+39	-	415
		TOTAL	5083

DETECTABLE WARNINGS				
	FROM	TO		
LOCATION	STATION	OFFSET	SIDE	SQ FT
MAIN ST.	36+24	7.0	RT	6
MAIN ST.			LT	6
MAIN ST.			LT	6
MAIN ST.			LT	6
MAIN ST.			RT	6
MAIN ST.	200+00	23.0	LT	12
MAIN ST.	200+00	52.0	LT	12
PARKING LOT	202+64	21.0	LT	12
MAIN ST.	300+00	1.0	RT	12
MAIN ST.	300+00	52.0	LT	12
			TOTAL	102

HOT-MIX ASPHALT SURFACE REMOVAL (SPECIAL)							
	FROM			TO			
LOCATION	STATION	OFFSET	SIDE	STATION	OFFSET	SIDE	SQ YD
PARKING LOT	301+29	17	RT	304+44	9	RT	795
						TOTAL	795

COMBINATION CURB AND GUTTER REMOVAL							
	FROM			TO			
LOCATION	STATION	OFFSET	SIDE	STATION	OFFSET	SIDE	FOOT
MAIN ST	36+17	0	RT	36+38	15	RT	26
MAIN ST	36+25	15	LT	36+51	20	LT	23
MAIN ST	36+51	20	LT	36+52	7	RT	23
MAIN ST	36+52	7	RT	36+25	15	LT	30
MAIN ST	37+33	20	LT	37+62	20	LT	27
MAIN ST	37+62	20	LT	37+43	1	RT	26
MAIN ST	37+64	9	RT	37+82	6	LT	24
MAIN ST	37+43	1	RT	37+62	20	LT	21
ENTRANCE	199+96	3	RT	200+06	7	LT	20
ENTRANCE	199+96	55	LT	200+06	43	LT	19
PARKING LOT	200+27	63	LT	203+26	31	LT	340
PARKING LOT	203+41	10	LT	203+75	49	RT	70
PARKING LOT	205+53	17	RT	209+63	28	LT	407
BOAT HOUSE	303+81	13	LT	304+02	13	LT	62
						TOTAL	1118

SIDEWALK REMOVAL							
LOCATION	STATION	OFFSET	SIDE	STATION	OFFSET	SIDE	SQ FT
MAIN STREET	36+17	4	RT	36+38	18	RT	119
MAIN STREET	37+69	15	RT	37+75	7	RT	62
MAIN STREET	199+96	33	RT	200+04	63	LT	547
MAIN STREET	199+96	33	RT	200+04	63	LT	547
ARMORY	201+38	10	RT	201+68	10	RT	153
MAIN STREET	299+96	73	RT	301+00	4	LT	403
BOATHOUSE	303+80	17	LT	305+53	20	RT	2345
STAIRS	304+08	30	LT	304+08	47	LT	70
						TOTAL	4246

CONCRETE MEDIAN SURFACE REMOVAL					
LOCATION	STATION	SIDE	STATION	SIDE	SQ FT
MAIN STREET	36+92	LT	36+95	LT	26
MAIN STREET	36+28	LT	36+52	LT	245
MAIN STREET	37+36	LT	37+61	LT	269
				TOTAL	540

SAW CUTS							
	FROM			TO			
LOCATION	STATION	OFFSET	SIDE	STATION	OFFSET	SIDE	FOOT
MAIN ST	24+28	0.4	RT	24+28	8	RT	8
MAIN ST	24+53	7	LT	24+55	7	LT	2
MAIN ST	25+13	7	LT	25+15	7	LT	2
MAIN ST	25+23	2	RT	25+23	6	RT	5
MAIN ST	36+15	1	RT	36+15	6	RT	5
MAIN ST	36+25	S. ISLAND	LT	36+52	S. ISLAND	RT	96
MAIN ST	36+33	19	RT	36+37	13	RT	5
MAIN ST	36+94	10	LT	36+94	19	LT	23
MAIN ST	37+33	N. ISLAND	LT	37+64	N. ISLAND	RT	90
MAIN ST	200+08	12	RT	200+08	5	RT	7
PARKING LOT	200+05	63	LT	200+07	63	LT	2
PARKING LOT	200+28	63	LT	200+57	63	LT	29
PARKING LOT	200+57	63	LT	200+57	30	LT	33
PARKING LOT	200+57	30	LT	202+30	30	LT	173
ARMORY	201+37	5	RT	201+37	10	RT	5
ARMORY	201+68	5	RT	201+68	5	RT	5
PARKING LOT	202+30	30	LT	202+30	35	LT	5
PARKING LOT	202+30	35	LT	203+13	37	LT	90
PARKING LOT	203+13	37	LT	203+13	32	LT	5
PARKING LOT	203+13	32	LT	205+46	46	LT	167
PARKING LOT	205+46	46	LT	207+64	48	LT	170
PARKING LOT	207+64	48	LT	209+71	50	LT	206
PARKING LOT	208+46	52	LT	208+46	76	LT	27
PARKING LOT	208+46	76	LT	208+56	66	LT	14
PARKING LOT	208+56	66	LT	208+56	51	LT	17
MAIN ST	32+07	0.4	RT	32+12	6	LT	7
PARKING LOT	301+29	17	RT	301+40	21	RT	11
PARKING LOT	302+45	46	RT	302+58	45	RT	13
PARKING LOT	302+71	58	RT	302+72	78	RT	20
PARKING LOT	304+33	24	LT	304+44	9	LT	20
						TOTAL	1262

CONCRETE RETAINING WALL REMOVAL						
STATION	OFFSET	SIDE	STATION	OFFSET	SIDE	FOOT
201+37	6	RT	201+48	5	RT	11
201+58	5	RT	201+68	6	RT	11
202+94	6	RT	203+41	9	LT	49
					TOTAL	71

PIPE CULVERT REMOVAL (SPECIAL)			
LOCATION	FROM	TO	FOOT
HILL	205+50	205+76	49
PARKING LOT	205+50	206+48	99
PARKING LOT	206+48	207+62	101
PARKING LOT	207+62	208+50	86
HILL	208+48	208+48	41
PARKING LOT	208+50	208+60	10
HILL	209+65	209+65	41
YARD	211+14	211+14	2
YARD	212+07	212+48	79

STORM SEWERS, CLASS A, TYPE 1, 12"						
FROM			TO			
STATION	#	SIDE	STATION	#	SIDE	FOOT
205+60	A5	LT	206+18	A6	LT	46
206+18	A6	LT	207+59	A7	LT	118
					TOTAL	164

INLETS, SPECIAL, No.1			
STATION	#	SIDE	EACH
205+50	A3	RT	1
206+50	A4	LT	1
206+18	A6	LT	1
207+59	A7	LT	1
		TOTAL	4

CONCRETE GUTTER, TYPE B						
	FROM		TO			
LOCATION	STATION	OFFSET	STATION	OFFSET	SIDE	FOOT
PATH	208+30	10	209+96	11	LT	167
					TOTAL	167

HANDHOLE TO BE ADJUSTED			
STATION	OFFSET	SIDE	EACH
36+44	13	LT	1
36+93	14	LT	1
37+40	11	LT	1
		TOTAL	3

TRENCH DRAIN						
FROM			TO			
STATION	OFFSET	SIDE	STATION	OFFSET	SIDE	FOOT
303+85	29	LT	303+91	28	LT	10
305+23	19	RT	305+54	19	RT	20
305+13	6	LT	305+59	6	LT	50
					TOTAL	80

STORM SEWER, CLASS A, TYPE 1, 15"						
FROM			TO			
STATION	#	SIDE	STATION	#	SIDE	FOOT
208+48	B1	LT	208+48	B2	LT	2
208+48	B2	LT	208+50	B3	LT	15
208+50	B1	LT	208+50	B2	LT	4
209+65	C3	LT	209+67	C2	LT	10
209+67	C2	LT	209+67	C1	LT	2
304+02	F1	LT	304+66	E2	LT	51
					TOTAL	84

INLET SPECIAL No. 2			
STATION	#	SIDE	EACH
205+60	A5	LT	1
209+65	C3	LT	1
304+02	F1	LT	1
		TOTAL	3

COMBINATION CURB AND GUTTER TYPE M-6.18 (MOD)						
	FROM		TO			
LOCATION	STATION	OFFSET	STATION	OFFSET	SIDE	FOOT
MAIN ST	36+17	0	36+38	15	RT	26
MAIN ST	36+25	15	36+51	20	LT	23
MAIN ST	36+51	20	36+52	7	LT + RT	23
MAIN ST	36+52	7	36+25	15	RT + LT	30
MAIN ST	37+33	20	37+62	20	LT	27
MAIN ST	37+62	20	37+43	1	LT + RT	26
MAIN ST	37+64	9	37+82	6	RT + LT	24
MAIN ST	37+43	1	37+33	20	RT + LT	21
PARKING LOT	200+04	51	200+27	63	LT	30
PARKING LOT	200+04	24	200+40	7	LT	51
PATH	201+66	7	201+75	7	LT	38
PATH	202+38	7	209+68	28	LT	747
PATH	302+61	7	304+08	7	LT	156
					TOTAL	1222

REMOVAL OF EXISTING LIGHTING UNIT, SALVAGE			
STATION	OFFSET	SIDE	EACH
203+91	15	LT	1
205+40	50	LT	1
205+09	36	RT	1
301+30	2	RT	1
303+63	31	RT	1
		TOTAL	5

STORM SEWER, CLASS A, TYPE 1, 18"						
FROM			TO			
STATION	#	SIDE	STATION	#	SIDE	FOOT
304+66	E2	LT	304+70	E3	RT	28
304+66	E2	LT	212+71	E4	LT	16
212+71	E4	LT	212+72	E1	LT	27
211+21	D1	LT	306+31	D2	RT	63
					TOTAL	134

INLET BOX, SPECIAL, No.1			
STATION	#	SIDE	EACH
208+48	B2	LT	1
209+67	C2	RT	1
		TOTAL	2

CONCRETE MEDIAN SURFACE, 6 INCH					
LOCATION	STATION	SIDE	STATION	SIDE	SQ FT
MAIN STREET	36+92	LT	36+95	LT	26
MAIN STREET	36+28	LT	36+52	LT	245
MAIN STREET	37+36	LT	37+61	LT	269
					TOTAL 540

REMOVAL OF POLE FOUNDATION			
STATION	OFFSET	SIDE	EACH
203+91	15	LT	1
205+40	50	LT	1
205+09	36	RT	1
301+30	2	RT	1
303+63	31	RT	1
		TOTAL	5

STORM SEWER, CLASS A, TYPE 1, 24"						
FROM			TO			
STATION	#	SIDE	STATION	#	SIDE	FOOT
205+65	A1	RT	205+49	A2	RT	22
205+49	A2	RT	205+50	A3	RT	10
205+50	A3	RT	205+50	A4	LT	12
205+50	A4	LT	205+60	A5	LT	18
					TOTAL	62

MANHOLES TO BE RECONSTRUCTED WITH NEW TYPE 1 FRAME, OPEN LID			
STATION	#	SIDE	EACH
208+50	B3	LT	1
		TOTAL	1

STEEL PLATE BEAM GUARD RAIL (SPECIAL)						
FROM			TO			
STATION	OFFSET	SIDE	STATION	OFFSET	SIDE	FOOT
206+19	45	LT	207+64	24	LT	126
208+42	28	LT	209+61	26	LT	120
					TOTAL	246

SANITARY MANHOLES TO BE ADJUSTED					
STATION	OFFSET	SIDE	#		EACH
303+78	19	LT	034-135		1
			TOTAL		1

STORM SEWERS, CLASS B, TYPE 1, 6"						
FROM			TO			
STATION	OFFSET	SIDE	STATION	OFFSET	SIDE	FOOT
303+91	28	LT	303+98	25	LT	11
303+99	24	LT	304+02	12	LT	13
305+54	19	RT	305+65	9	LT	29
305+58	6	LT	305+65	6	LT	8
					TOTAL	61

SANITARY MANHOLES TO BE RECONSTRUCTED				
STATION	OFFSET	SIDE	#	EACH
206+05	23	RT	034-108	1
208+03	22	LT	034-109	1
209+00	25	LT	034-133	1
211+47	21	LT	034-134	1
			TOTAL	4

THERMOPLASTIC MARKING LINE - 6"				
	FROM	TO		
LOCATION	STATION	STATION	SIDE	FOOT
MAIN-WHITMAN	36+52	37+37	LT	86
MAIN-WHITMAN	36+52	37+37	LT	86
			TOTAL	172

BUILDING REMOVAL No. 1			
STATION	OFFSET	SIDE	EACH
302+77	22	RT	1
		TOTAL	1

MANHOLES, TYPE A, 4'-DIAMETER, TYPE 1 FRAME, CLOSED LID			
STATION	#	SIDE	EACH
205+49	A2	RT	1
304+66	E2	LT	1
304+85	E4	LT	1
306+32	D2	RT	1
		TOTAL	4

INLETS TO BE ADJUSTED			
STATION	OFFSET	SIDE	EACH
36+29	15	LT	1
36+31	8	RT	1
36+93	21	LT	1
37+40	4	LT	1
37+56	20	LT	1
37+71	3	RT	1
		TOTAL	6

THERMOPLASTIC MARKING LINE - 24"				
	FROM	TO		
LOCATION	STATION	STATION	SIDE	FOOT
MAIN-WHITMAN	36+97	37+41	RT	44
			TOTAL	44

BUILDING REMOVAL No. 2			
STATION	OFFSET	SIDE	EACH
305+80	19	RT	1
		TOTAL	1

INLETS, TYPE A, TYPE 8 GRATE			
STATION	#	SIDE	EACH
303+99	F2	LT	1
		TOTAL	1

REMOVE INLETS			
STATION	OFFSET	SIDE	EACH
205+46	20	RT	1
205+49	17	RT	1
205+50	19	RT	1
205+51	14	RT	1
206+49	38	LT	1
207+62	30	LT	1
209+65	25	LT	1
303+88	28	LT	1
304+02	18	LT	1
304+21	25	LT	1
		TOTAL	10

PAINT PAVEMENT MARKING LINE - 4"				
	FROM	TO		
LOCATION	STATION	STATION	SIDE	FOOT
PARKING LOT	200+49	201+48	LT	216
PARKING LOT	201+75	202+29	LT	126
PARKING LOT	203+10	203+84	LT	180
PARKING LOT	204+26	205+07	LT	126
PARKING LOT	206+65	207+58	LT	342
PARKING LOT	209+15	209+76	LT	736
			TOTAL	1726

SEEPAGE COLLARS			
STATION	#	SIDE	EACH
208+49	B1	LT	1
209+64	C1	LT	1
211+21	D1	LT	1
211+80	G1	LT	1
212+72	E1	RT	1
		TOTAL	5

--

SHEET REVIEW	
AGENCY	DATE


REVISIONS		
NO.	ITEM	DATE

SCALE:	N/A
DRAWN BY:	MS
CHECKED BY:	JMH
DATE:	AUGUST 13, 2010



McClure
Engineering Associates, Inc.
7282 Arcus Drive
(815) 398-2332
Rockford, Illinois 61107-5837
FAX (815) 398-2496
Design Firm License: Illinois 184-000816
Copyright 2010 By McClure Engineering Associates, Inc.

SCHEDULE OF QUANTITIES		
RIVERWALK MUSEUM CAMPUS		ROCKFORD, IL
711 NORTH MAIN STREET		
FILE:H:\08-008 RIVERWALK MUSEUM\DESIGN\DRAWINGS\08-008 SCHEDULE.DWG		JOB:04-28-10-008

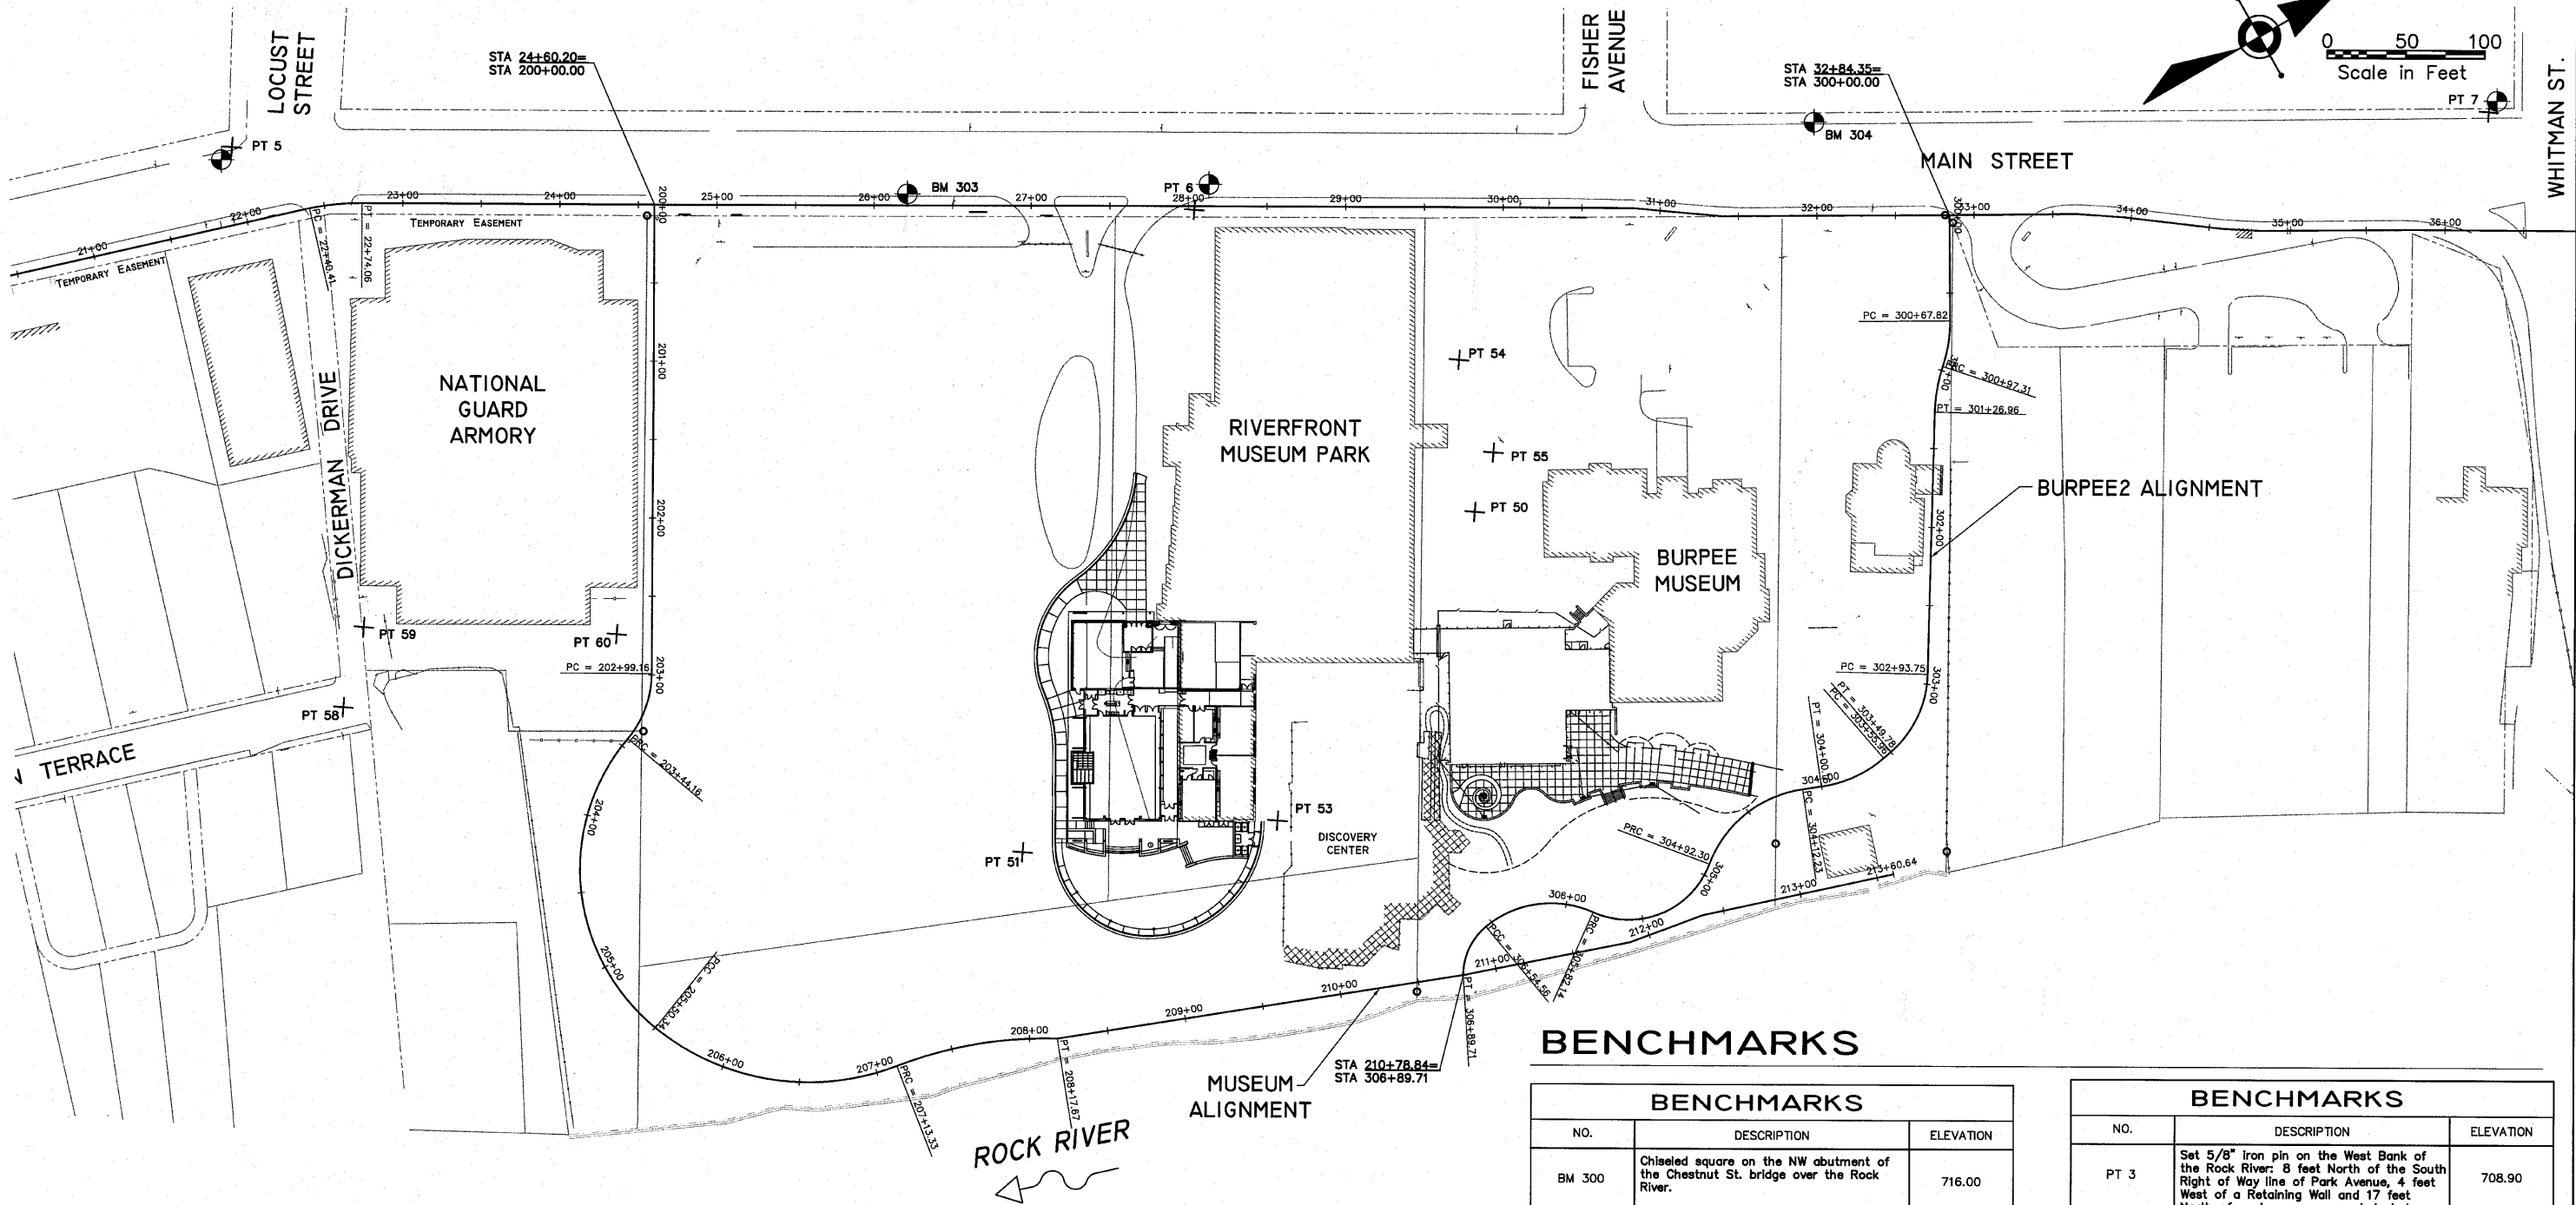

NOTES

1. COORDINATES ARE BASED ON WINGIS MONUMENT DE 7358 (WN 07.9N 03.6E) AND ARE EXPRESSED IN U.S. SURVEY FEET, ILLINOIS WEST ZONE STATE PLANE COORDINATES.

LEGEND



- EXISTING PROPERTY CORNERS TO BE PROTECTED (SEE GENERAL NOTES)
- EXISTING BENCHMARK
(ELEVATIONS ARE BASED ON NAVD 88 TAKEN FROM NGS VERTICAL CONTROL M222 AT THE GREEN STREET POST OFFICE.)

POINT TABLE				
PT NO.	NORTHING	EASTING	ELEV.	DESCRIPTION
3	2043975.0913	2587774.7922	708.90	Set 5/8"
4	2044265.9277	2587361.3868	722.69	Cut "x"
5	2044906.9166	2587647.3317	729.73	Set 5/8"
6	2045344.2473	2588077.8916	734.59	Cut "x"
7	2046007.9360	2588568.9947	726.90	Cut "x"
8	2044541.5452	2589006.1054	711.21	Set Mag Nail
50	2045353.2320	2588340.0472	0.00	Set Spk
51	2044993.7397	2588316.3650	730.47	MAG NAIL
52	2044167.6496	2587533.1930	0.00	Cut "x"
53	2045129.6375	2588407.1279	731.40	MAG NAIL
54	2045408.7853	2588260.3744	0.00	Set 5/8"
55	2045386.8667	2588319.1931	0.00	Set 5/8"
56	2044522.7361	2587507.5706	0.00	Set Cut "x"
57	2044396.8349	2587788.1872	0.00	Set Mag Nail
58	2044727.1296	2587963.7933	0.00	Set Mag Nail
59	2044770.2438	2587933.7226	0.00	Set Mag Nail
60	2044889.2452	2588042.2388	0.00	Set Spike

BENCHMARKS

BENCHMARKS		
NO.	DESCRIPTION	ELEVATION
BM 300	Chiseled square on the NW abutment of the Chestnut St. bridge over the Rock River.	716.00
BM 301	North Bonnet Bolt on Fire Hydrant at Southwest Corner of Wyman St. and Park Ave.	721.78
BM 302	Arrow Bonnet Bolt on top flange of Fire Hydrant south of First Presbyterian Church Entrance.	727.98
BM 303	North Bonnet Bolt on top flange of Fire Hydrant South of Museum Entrance in East ROW of Main St. STA 26+26 2' Lt.	736.60
BM 304	NE Bonnet Bolt on top flange of Fire Hydrant North of Fisher Ave. on West side of N. Main St. across from North Entrance to Burpee Museum 31+97, 61' Lt.	732.70
BM 305	Set Aluminum MEAL Disk in West End Northwest Wingwall of Whitman St. Bridge over the Rock River STA 37+75 290' Rt.	727.32

BENCHMARKS		
NO.	DESCRIPTION	ELEVATION
PT 3	Set 5/8" iron pin on the West Bank of the Rock River: 8 feet North of the South Right of Way line of Park Avenue, 4 feet West of a Retaining Wall and 17 feet North of a storm sewer manhole between the sidewalk and the River.	708.90
PT 5	Top of 5/8" iron pin on the SW corner of N. Main Street and Locust Street: 2 feet behind the back of curb, 9 feet Southeast of a Fire Hydrant, and 2 feet North of the South Right of Way of Locust Street between the sidewalk and the curb, STA 22+01, 49' Lt.	729.74
PT 6	Cut "x" in concrete sidewalk on the N. side of the Rockford Museum Park entrance: 5.5 feet behind the back of curb, 17 feet SW of the corner of Museum building, 7.5 feet West of a storm sewer manhole in the west edge of sidewalk along Main St.	734.60
PT 7	Cut "x" in concrete sidewalk in the SW corner of Whitman St. and N. Main St.: 3.5 feet West of the back of curb, 16 feet South of the South Right of Way line of Whitman Street, 20 feet South of a Traffic Signal and 1 foot East of the West Edge of the sidewalk, STA: 36+27, 76' Lt.	726.91

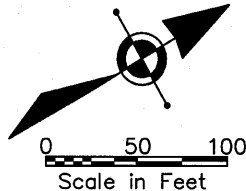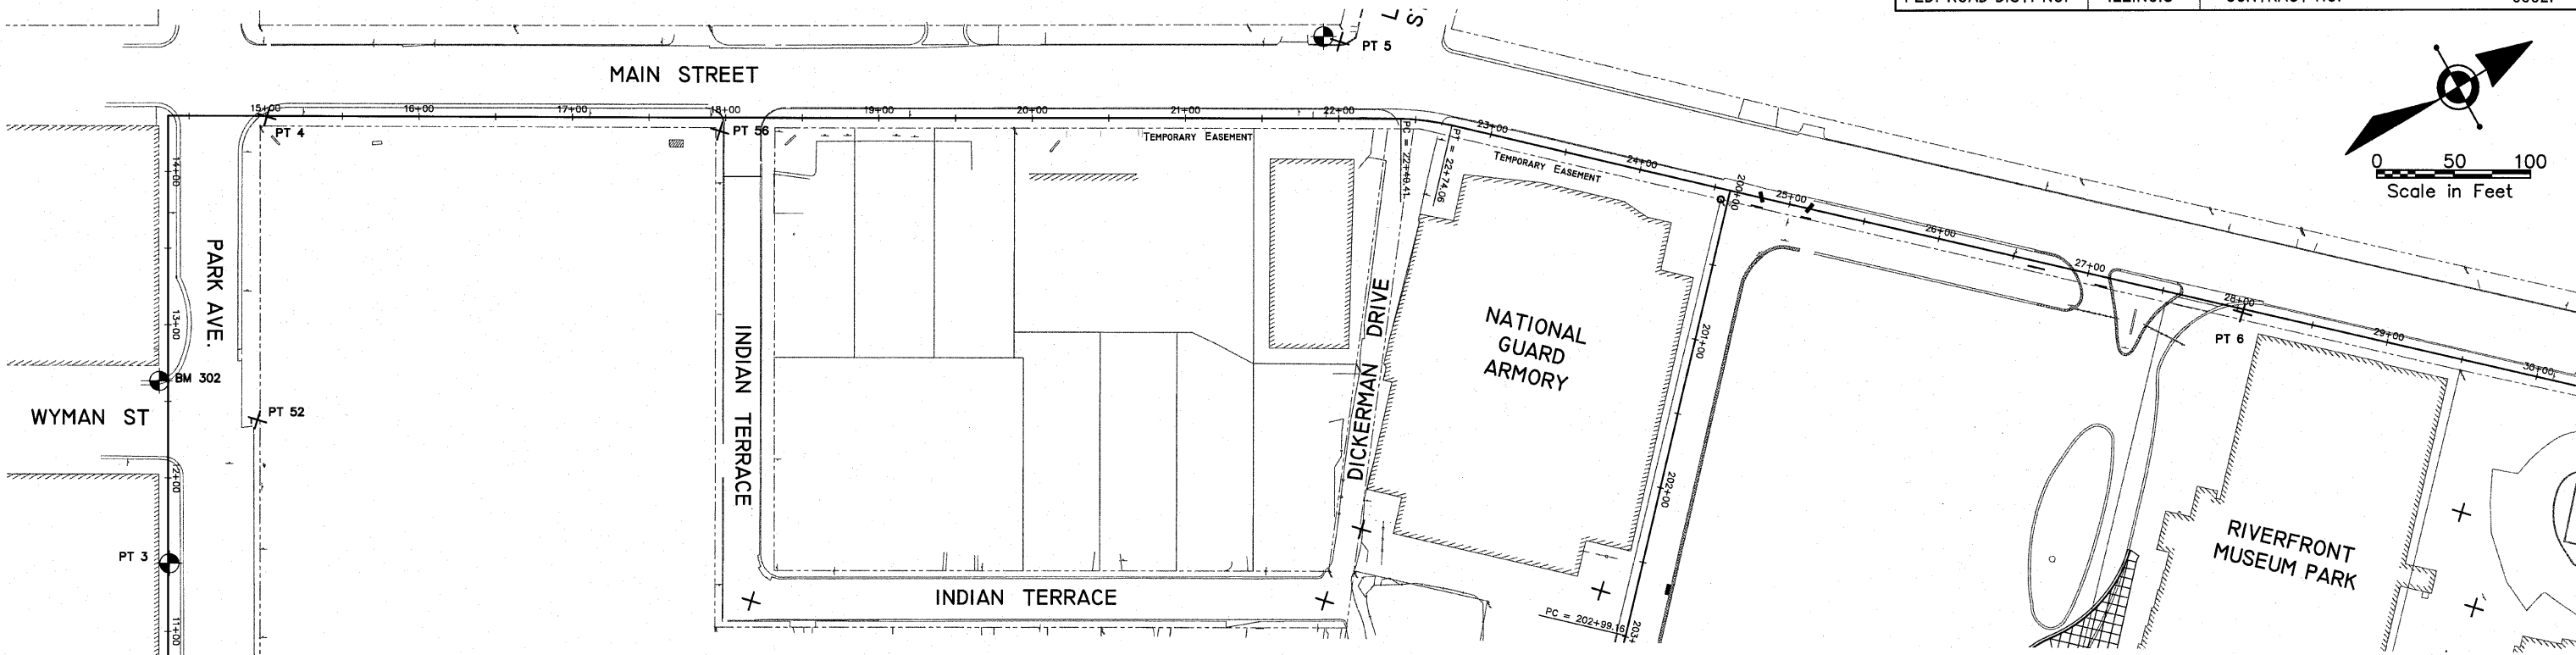

NOTES

1. COORDINATES ARE BASED ON WINGIS MONUMENT DE 7358 (WIN 07.9N 03.6E).

LEGEND

- EXISTING PROPERTY CORNERS TO BE PROTECTED (SEE GENERAL NOTES)
- EXISTING BENCHMARK

POINT TABLE						
PT NO.	NORTHING	EASTING	ELEV.	STATION	OFFSET	DESCRIPTION
3	2043975.0913	2587774.7922	708.90			Set 5/8"
4	2044265.9277	2587361.3868	722.69			Cut "x"
5	2044906.9166	2587647.3317	729.73			Set 5/8"
6	2045344.2473	2588077.8916	734.59			Cut "x"
7	2046007.9360	2588568.9947	726.90			Cut "x"
50	2045353.2320	2588340.0472				Set Spk
51	2044993.7397	2588316.3650	730.47			MAG NAIL
52	2044167.6496	2587533.1930				Cut "x"
53	2045129.6375	2588407.1279	731.40			MAG NAIL
54	2045408.7853	2588260.3744				Set 5/8"
55	2045386.8667	2588319.1931				Set 5/8"
56	2044522.7361	2587507.5706				Set Cut "x"
57	2044396.8349	2587788.1872				Set Mag Nail
58	2044727.1296	2587963.7933				Set Mag Nail
59	2044770.2438	2587933.7226				Set Mag Nail
60	2044889.2452	2588042.2388				Set Spike

BENCHMARKS

BENCHMARKS		
NO.	DESCRIPTION	ELEVATION
BM 300	Chiseled square on the NW abutment of the Chestnut St. bridge over the Rock River.	716.00
BM 301	North Bonnet Bolt on Fire Hydrant at Southwest Corner of Wyman St. and Park Ave.	721.78
BM 302	Arrow Bonnet Bolt on top flange of Fire Hydrant south of First Presbyterian Church Entrance.	727.98
BM 303	North Bonnet Bolt on top flange of Fire Hydrant South of Museum Entrance in East ROW of Main St. STA 26+26 2' Lt.	736.60
BM 304	NE Bonnet Bolt on top flange of Fire Hydrant North of Fisher Ave. on West side of N. Main St. across from North Entrance to Burpee Museum 31+97, 61' Lt.	732.70
BM 305	Set Aluminum MEAL Disk in West End Northwest Wingwall of Whitman St. Bridge over the Rock River STA 37+75 290' Rt.	727.32

BENCHMARKS		
NO.	DESCRIPTION	ELEVATION
PT 3	Set 5/8" Iron pin on the West Bank of the Rock River; 8 feet North of the South Right of Way line of Park Avenue, 4 feet West of a Retaining Wall and 17 feet North of a storm sewer manhole between the sidewalk and the River.	708.90
PT 5	Top of 5/8" Iron pin on the SW corner of N. Main Street and Locust Street; 2 feet behind the back of curb, 9 feet Southeast of a Fire Hydrant, and 2 feet North of the South Right of Way of Locust Street between the sidewalk and the curb, STA 22+01, 49' Lt.	729.74
PT 6	Cut "x" in concrete sidewalk on the N. side of the Rockford Museum Park entrance; 5.5 feet behind the back of curb, 17 feet SW of the corner of Museum building, 7.5 feet West of a storm sewer manhole in the west edge of sidewalk along Main St.	734.60
PT 7	Cut "x" in concrete sidewalk in the SW corner of Whitman St. and N. Main St.; 3.5 feet West of the back of curb, 16 feet South of the South Right of Way line of Whitman Street, 20 feet South of a Traffic Signal and 1 foot East of the West Edge of the sidewalk, STA: 36+27, 76' Lt.	726.91

Alignment: Burpee 2

Desc: Burpee Museum and along Rock River			
Desc. Station	Spiral/Curve Data	Northing	Easting

PI	300+00 Length:	82.70	Course:	2045705.4950 S 49-25-32 E	2588394.4798
PI	300+82.70 Length: Delta:	29.81 18-46-17	Course:	2045651.7034 S 30-39-15 E	2588457.2963
	Tangent Data				
	300+00 300+67.82 Length:	67.82	Course:	2045705.4950 2045661.3796 S 49-25-32 E	2588394.4798 2588445.9968
	Circular Curve Data				
PC CC PT	300+67.82 300+97.31 Delta: Radius: Length: Mid-Ord: Chord: Es:	18-46-17 90.00 29.49 1.20 29.35 1.22	Type: DOC: Tangent: External: Course:	RIGHT 63-39-43 14.88 1.22 S 40-02-23 E	2588445.9968 2588387.4576 2588464.8811
PI	301+12.25 Length: Delta:	211.47 16-59-20	Course:	2045626.0576 S 47-38-35 E	2588472.4959
	Circular Curve Data				
PC CC PT	300+97.31 301+26.96 Delta: Radius: Length: Mid-Ord: Chord: Es:	16-59-20 100.00 29.65 1.10 29.54 1.11	Type: DOC: Tangent: External: Course:	LEFT 57-17-45 14.94 1.11 S 39-08-55 E	2045638.9059 2045689.8913 2045615.9950 2588464.8811 2588550.9072 2588483.5326
PI	303+23.49 Length: Delta:	58.64 47-33-30	Course:	2045483.5833 S 00-05-05 E	2588628.7613
	Tangent Data				
	301+26.96 302+93.75 Length:	166.79	Course:	2045615.9950 2045503.6217 S 47-38-35 E	2588483.5326 2588606.7832
	Circular Curve Data				
PC CC PT	302+93.75 303+49.78 Delta: Radius: Length: Mid-Ord: Chord: Es:	47-33-30 67.50 56.03 5.73 54.43 6.26	Type: DOC: Tangent: External: Course:	RIGHT 84-52-57 29.74 6.26 S 23-51-50 E	2045503.6217 2045453.7417 2045453.8416 2588606.7832 2588561.3053 2588628.8053
PI	303+78.68 Length: Delta:	79.12 32-40-35	Course:	2045424.9414 S 32-35-30 W	2588628.8480
	Tangent Data				
	303+49.78 303+55.96 Length:	6.18	Course:	2045453.8416 2045447.6601 S 00-05-05 E	2588628.8053 2588628.8144

Alignment: Park-Main

Desc.	Station	Spiral/Curve Data	Northing	Easting
-------	---------	-------------------	----------	---------

PI	9+50	Length:	486.34	Course:	2043980.9195 N 61-59-47 W	2587760.1025
PI	14+36.34	Length:	163.66	Course:	2044209.2718 N 28-03-20 E	2587330.7010
		Delta:	90-03-07			
	9+50	Tangent Data			2043980.9195	2587760.1025
	14+36.34				2044209.2718	2587330.7010
		Length:	486.34	Course:	N 61-59-47 W	
PI	16+00	Length:	640.41	Course:	2044353.6969 N 28-03-20 E	2587407.6732
		Delta:	0-00-00			
	14+36.34	Tangent Data			2044209.2718	2587330.7010
	16+00				2044353.6969	2587407.6732
		Length:	163.66	Course:	N 28-03-20 E	
PI	22+40.41	Length:	16.89	Course:	2044918.8510 N 29-25-58 E	2587708.8751
		Delta:	1-22-38			
	16+00	Tangent Data			2044353.6969	2587407.6732
	22+40.41				2044918.8510	2587708.8751
		Length:	640.41	Course:	N 28-03-20 E	

Alignment: Museum

Desc.	Station	Spiral/Curve Data	Northing	Easting
Desc: Museum Campus and along Rock River				

PI	200+00 Length:	322.60	Course:	2045086.6901 S 48-49-35 E	2587850.4760
PI	203+22.60 Length: Delta:	155.43 39-40-02	Course:	2044874.3082 S 09-09-32 E	2588093.3051
Tangent Data					
	200+00 202+99.16 Length:	299.16	Course:	2045086.6901 2044889.7408 S 48-49-35 E	2587850.4760 2588075.6580
Circular Curve Data					
PC	202+99.16			2044889.7408	2588075.6580
CC				2044840.8141	2588032.8656
PT	203+44.16			2044851.1605	2588097.0369
	Delta:	39-40-02	Type:	RIGHT	
	Radius:	65.00	DOC:	88-08-50	
	Length:	45.00	Tangent:	23.44	
	Mid-Ord:	3.86	External:	4.10	
	Chord:	44.11	Course:	S 28-59-34 E	
	Es:	4.10			
PI	204+76.15 Length: Delta:	221.93 90-52-10	Course:	2044720.8552 N 79-58-17 E	2588118.0460
Circular Curve Data					
PC	203+44.16			2044851.1605	2588097.0369
CC				2044871.8531	2588225.3795
PT	205+50.34			2044743.8394	2588248.0175
	Delta:	90-52-10	Type:	LEFT	
	Radius:	130.00	DOC:	44-04-25	
	Length:	206.18	Tangent:	131.99	
	Mid-Ord:	38.78	External:	55.26	
	Chord:	185.24	Course:	S 54-35-37 E	
	Es:	55.26			
PI	206+40.28 Length: Delta:	89.94 60-15-02	Course:	2044759.5017 N 19-43-15 E	2588336.5852
Circular Curve Data					
PC	205+50.34			2044743.8394	2588248.0175
CC				2044896.4712	2588221.0280
PT	207+13.33			2044844.1685	2588366.9350
	Delta:	60-15-02	Type:	LEFT	
	Radius:	155.00	DOC:	36-57-54	
	Length:	162.99	Tangent:	89.94	
	Mid-Ord:	20.94	External:	24.21	
	Chord:	155.59	Course:	N 49-50-46 E	
	Es:	24.21			
PI	207+13.33 Length: Delta:	52.88 0-00-17	Course:	2044844.1685 N 19-43-32 E	2588366.9350
PI	207+66.21 Length: Delta:	52.88 22-59-01	Course:	2044893.9480 N 42-42-32 E	2588384.7836

PI	31+88.38 Length: Delta:	82.11 0-00-00	Course:	2045632.6206 N 40-37-28 E	2588332.0299

	31+40.45 31+88.38 Length:	Tangent Data		2045596.2425 2045632.6206 N 40-37-28 E	2588300.8232 2588332.0299

PI	32+70.49 Length: Delta:	95.41 0-12-15	Course:	2045694.9417 N 40-25-14 E	2588385.4918

	31+88.38 32+70.49 Length:	Tangent Data		2045632.6206 2045694.9417 N 40-37-28 E	2588332.0299 2588385.4918

PI	33+65.90 Length: Delta:	29.55 4-30-12	Course:	2045767.5776 N 44-55-26 E	2588447.3545

	32+70.49 33+65.90 Length:	Tangent Data		2045694.9417 2045767.5776 N 40-25-14 E	2588385.4918 2588447.3545

PI	33+95.44 Length: Delta:	62.63 2-44-37	Course:	2045788.4979 N 47-40-02 E	2588468.2192

	33+85.90 33+95.44 Length:	Tangent Data		2045767.5776 2045788.4979 N 44-55-26 E	2588447.3545 2588468.2192

PI	34+58.07			2045830.6750	2588514.5181

F.A. RTE.	SECTION	COUNTY	TOTAL SHEETS	SHEET NO.
	06-00543-00-BT	WINNEBAGO	148	16
FED. ROAD DIST. NO.	ILLINOIS	CONTRACT NO.	85521	

		Circular Curve Data					
PC	207+13.33				2044844.1685	2588366.9350	
CC					2044756.3751	2588611.7895	
PT	208+17.67				2044932.8066	2588420.6526	
	Delta:	22-59-01	Type:	RIGHT			
	Radius:	260.12	DOC:	22-01-37			
	Length:	104.34	Tangent:	52.88			
	Mid-Ord:	5.21	External:	5.32			
	Chord:	103.65	Course:	N 31-13-02 E			
	Es:	5.32					
PI	208+17.67				2044932.8066	2588420.6526	
	Length:	261.17	Course:	N 31-54-14 E			
	Delta:	10-48-18					
PI	210+78.84				2045154.5231	2588558.6800	
	Length:	108.17	Course:	N 29-37-21 E			
	Delta:	2-16-53					
Tangent Data							
	208+17.67				2044932.8066	2588420.6526	
	210+78.84				2045154.5231	2588558.6800	
	Length:	261.17	Course:	N 31-54-14 E			
PI	211+87.01				2045248.5524	2588612.1450	
	Length:	49.16	Course:	N 20-23-29 E			
	Delta:	9-13-52					
Tangent Data							
	210+78.84				2045154.5231	2588558.6800	
	211+87.01				2045248.5524	2588612.1450	
	Length:	108.17	Course:	N 29-37-21 E			
PI	212+36.17				2045294.6351	2588629.2750	
	Length:	124.47	Course:	N 28-44-08 E			
	Delta:	8-20-40					
Tangent Data							
	211+87.01				2045248.5524	2588612.1450	
	212+36.17				2045294.6351	2588629.2750	
	Length:	49.16	Course:	N 20-23-29 E			
PI	213+60.64				2045403.7726	2588689.1142	

Tangent Data		2045294.6351	2588629.2750
212+36.17		2045403.7726	2588689.1142
213+60.64			
Length:	124.47	Course:	N 28-44-08 E
Length:	24.68	Course:	N 44-05-28 E
Delta:	3-34-35		
Tangent Data			
33+95.44		2045788.4979	2588468.2192
34+58.07		2045830.6750	2588514.5181
Length:	62.63	Course:	N 47-40-02 E
PI	34+82.75	2045848.3975	2588531.6871
Length:	94.82	Course:	N 40-34-51 E
Delta:	3-30-37		
Tangent Data			
34+58.07		2045830.6750	2588514.5181
34+82.75		2045848.3975	2588531.6871
Length:	24.68	Course:	N 44-05-28 E
PI	35+77.56	2045920.4103	2588593.3678
Length:	187.27	Course:	N 41-20-39 E
Delta:	0-45-48		
Tangent Data			
34+82.75		2045848.3975	2588531.6871
35+77.56		2045920.4103	2588593.3678
Length:	94.82	Course:	N 40-34-51 E
PI	37+64.83	2046061.0045	2588717.0748
Tangent Data			
35+77.56		2045920.4103	2588593.3678
37+64.83		2046061.0045	2588717.0748
Length:	187.27	Course:	N 41-20-39 E

PC CC PT	303+55.96	Circular Curve Data		2045447.6601 2045447.5455 2045405.8002	2588628.8144 2588551.3145 2588616.6106
	304+00.16	Delta: 32-40-35 Radius: 77.50 Length: 44.20 Mid-Ord: 3.13 Chord: 43.60 Es: 3.26	Type: DOC: Tangent: External: Course:	RIGHT 73-55-48 22.72 3.26 S 16-15-12 W	
PI	304+56.56	Length: Delta:	102.89 61-10-11	Course: S 28-34-41 E	2045358.2797 2588586.2297
	304+00.16 304+12.23	Tangent Data		2045405.8002 2045395.6276 S 32-35-30 W	2588616.6106 2588610.1070
PC CC PT	304+12.23	Circular Curve Data		2045395.6276 2045355.2289 2045319.3522	2588610.1070 2588673.2968 2588607.4343
	304+92.30	Delta: 61-10-11 Radius: 75.00 Length: 80.07 Mid-Ord: 10.43 Chord: 76.32 Es: 12.12	Type: DOC: Tangent: External: Course:	LEFT 76-55-40 44.33 12.12 S 02-00-24 W	
PI	305+50.86	Length: Delta:	99.04 93-35-24	Course: S 65-00-42 W	2045267.9279 2588635.4463
	304+92.30	Circular Curve Data		2045319.3522 2045293.0426 2045243.1909	2588607.4343 2588559.1352 2588582.3690
PC CC PT	305+82.14	Delta: 93-35-24 Radius: 55.00 Length: 89.84 Mid-Ord: 17.35 Chord: 80.18 Es: 25.34	Type: DOC: Tangent: External: Course:	RIGHT 104-10-27 58.56 25.34 S 18-13-01 W	
PI	306+22.63	Length: Delta:	59.29 63-49-59	Course: S 01-10-43 W	2045226.0687 2588545.6736
	305+82.14	Circular Curve Data		2045243.1909 20454.2752 2045185.6124	2588582.3690 2588609.827 2588544.8408
PC CC PT	306+54.56	Delta: 63-49-59 Radius: 65.00 Length: 72.42 Mid-Ord: 9.83 Chord: 68.73 Es: 11.58	Type: DOC: Tangent: External: Course:	LEFT 88-08-50 40.48 11.58 S 33-05-43 W	
PI	306+73.38	Length: Delta:	18.80 50-20-58	Course: S 49-10-14 E	2045166.8153 2588544.4540
	306+54.56	Circular Curve Data		2045185.6124 2045184.7895 2045154.5231	2588544.8408 2588584.8323 2588558.6800
PC CC PT	306+89.71	Delta: 50-20-58 Radius: 40.00 Length: 35.15 Mid-Ord: 3.80 Chord: 34.03 Es: 4.20	Type: DOC: Tangent: External: Course:	LEFT 143-14-22 18.80 4.20 S 23-59-46 E	
PI	306+89.71				2045154.5231 2588558.6800

PI	22+57.29 Length: Delta:	16.89 11--33--07	Course:	2044933.5574 N 40--59--04 E	2587717.1728
Circular Curve Data					
PC	22+40.41			2044918.8510	2587708.8751
CC				2044836.8193	2587854.2638
PT	22+74.08			2044946.3042	2587728.2474
	Delta:	11--33--07	Type:	RIGHT	
	Radius:	168.93	DOC:	34--19--20	
	Length:	33.66	Tangent:	16.89	
	Mid--Ord:	0.85	External:	0.85	
	Chord:	33.60	Course:	N 35--12--31 E	
	Es:	0.85			
PI	22+74.06 Length: Delta:	808.10 0--03--37	Course:	2044946.3042 N 41--02--41 E	2587728.2474
PI	30+82.17 Length: Delta:	58.28 4--58--26	Course:	2045555.7716 N 46--01--07 E	2588258.8871
Tangent Data					
	22+74.06			2044946.3042	2587728.2474
	30+82.17			2045555.7716	2588258.8871
	Length:	808.10	Course:	N 41--02--41 E	
PI	31+40.45 Length: Delta:	47.93 5--23--39	Course:	2045596.2425 N 40--37--28 E	2588300.8232
Tangent Data					
	30+82.17			2045555.7716	2588258.8871
	31+40.45			2045596.2425	2588300.8232
	Length:	58.28	Course:	N 46--01--07 E	

SHEET REVIEW	
AGENCY	DATE


REVISIONS		
NO.	ITEM	DATE

SCALE:	N/A
DRAWN BY:	BCS
CHECKED BY:	JMH
DATE:	AUGUST 13, 2010





HORIZONTAL & VERTICAL CONTROL		
RIVERWALK MUSEUM CAMPUS		
711 NORTH MAIN STREET		ROCKFORD, IL
FILE:H:\08-008 RIVERWALK MUSEUM\DESIGN\DRAWINGS\08-008 OVERALL HORIZ-VERTICAL.DWG		JOB:04-28-10-008

SHEET NO.
16
OF
148

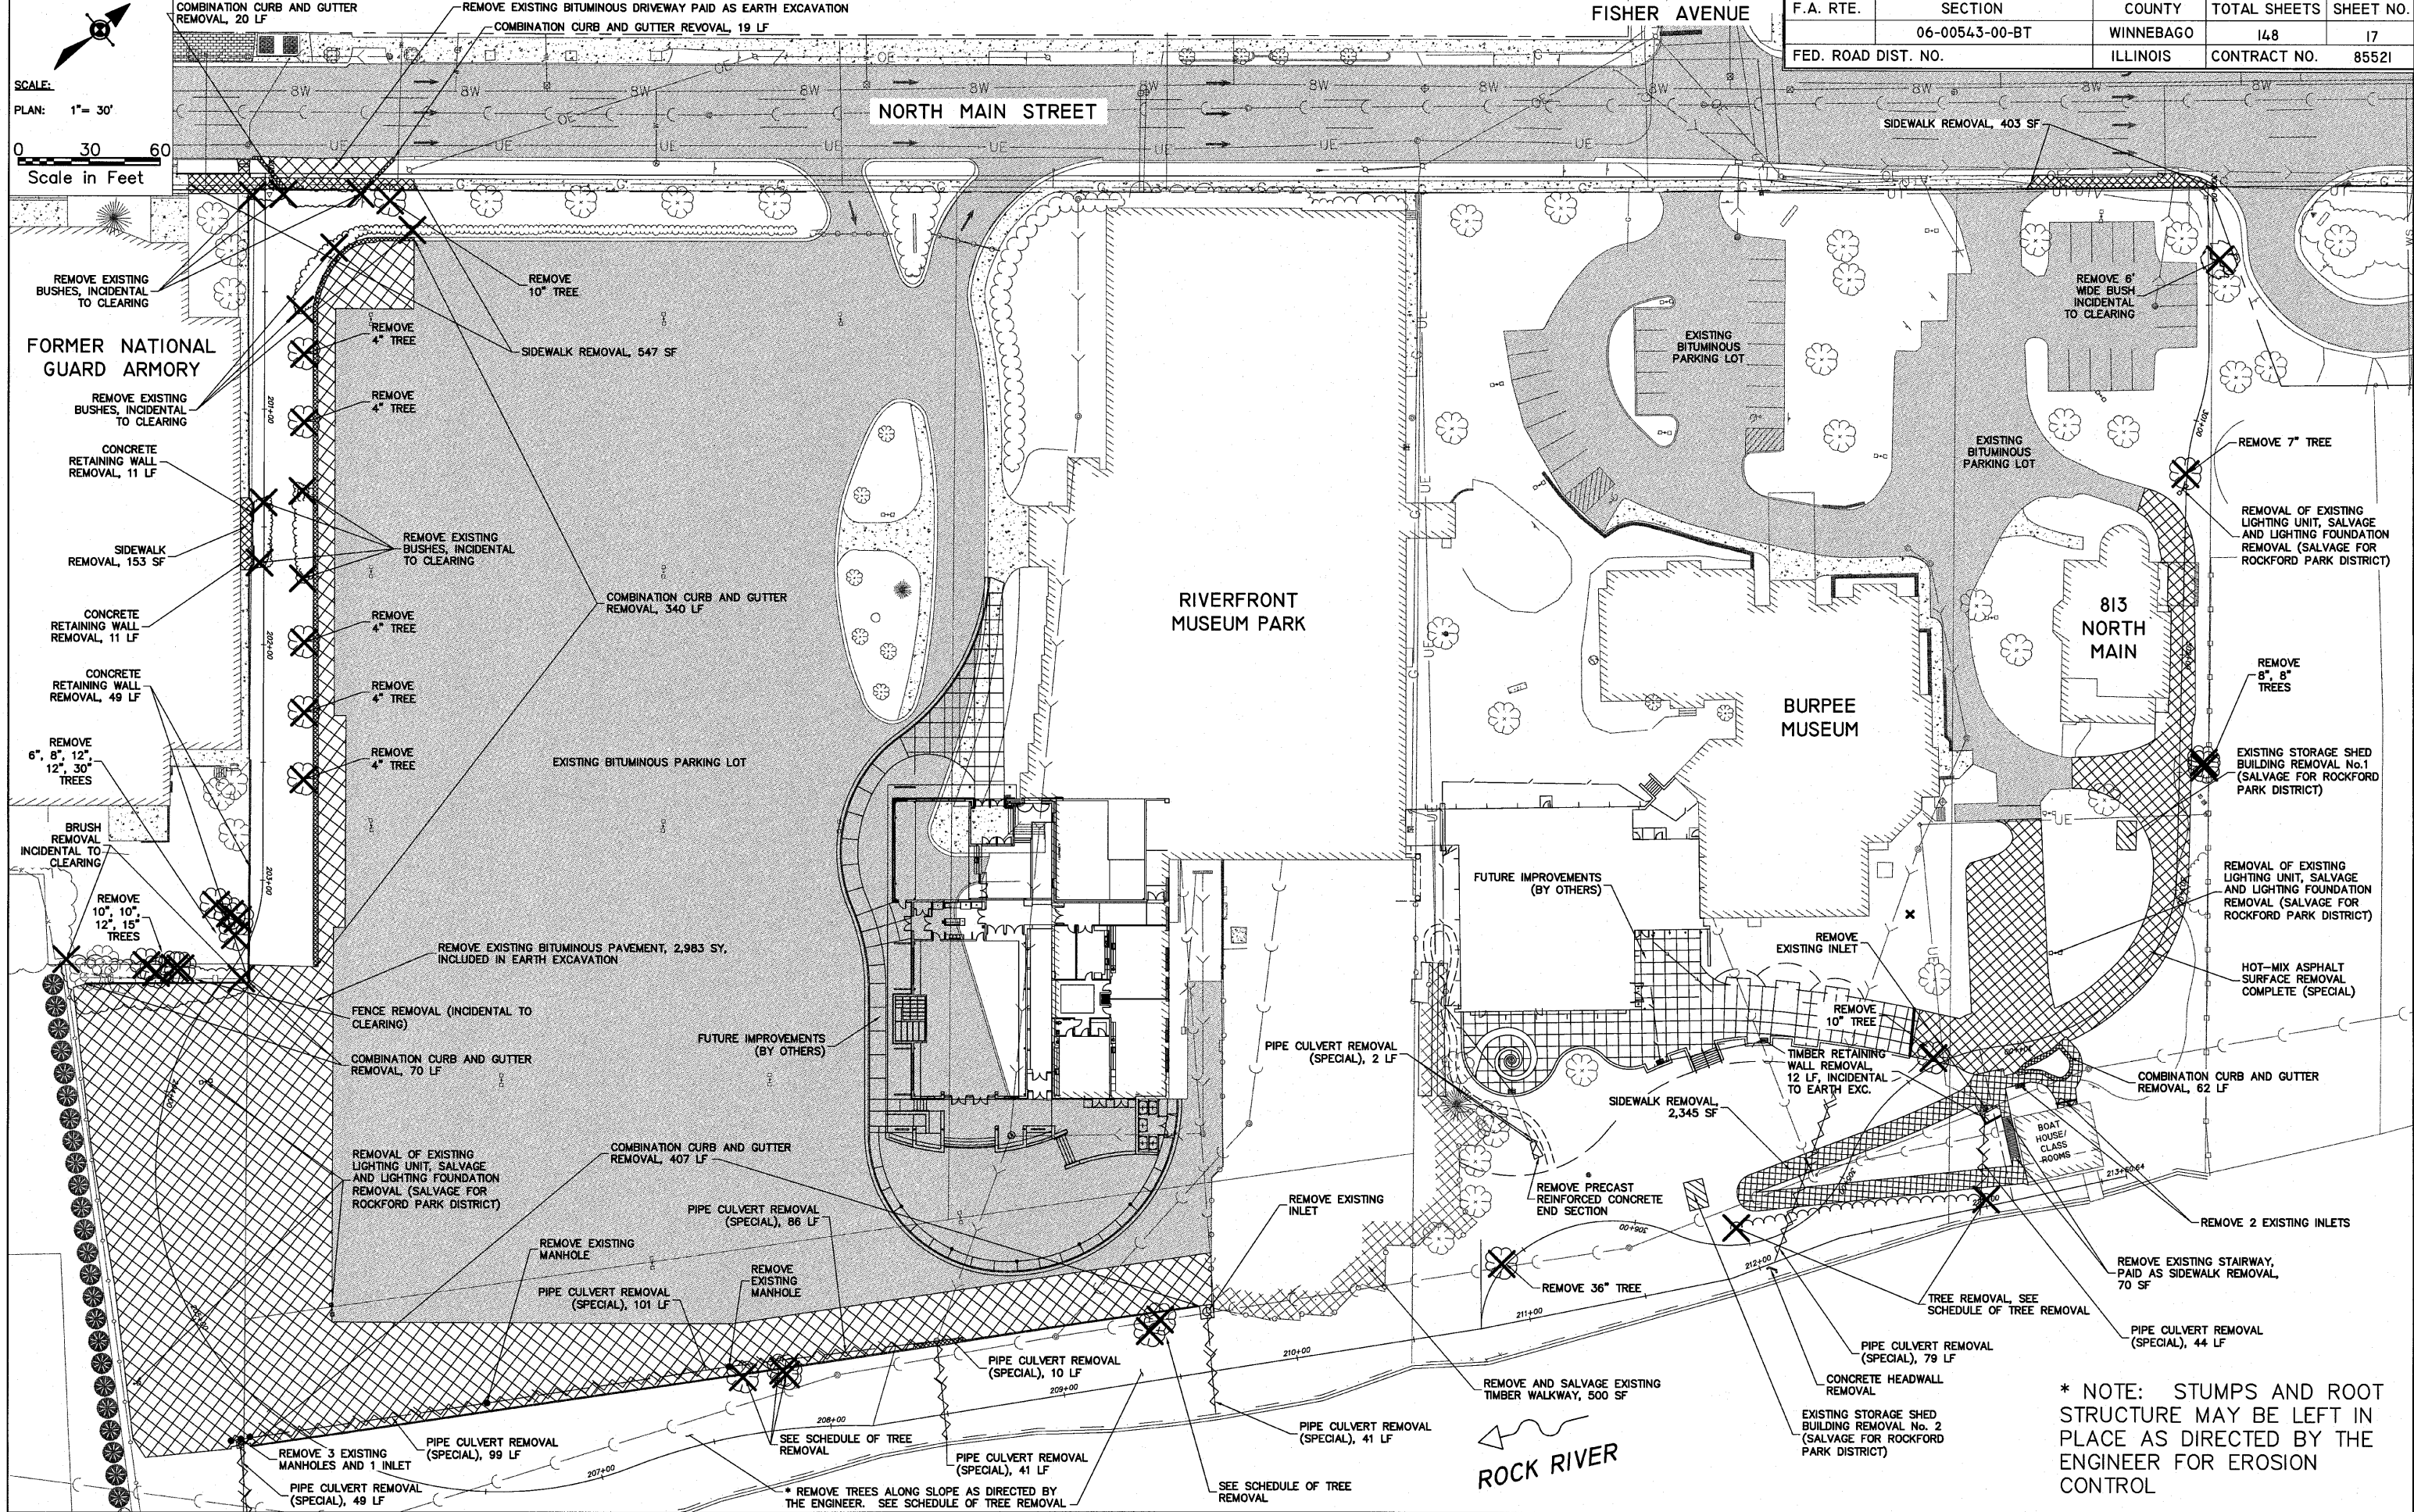

	SHEET REVIEW	REVISIONS	SCALE: Hor. 1"=30'	 McClure Engineering Associates, Inc. 7282 Argus Drive Rockford, Illinois 61107-5837 (815) 398-2332 FAX (815) 398-2486 Design Firm License: Illinois 184-00816 Copyright © 2010 By McClure Engineering Associates, Inc.	REMOVAL PLAN	SHEET NO.
	AGENCY DATE	NO. ITEM DATE	DRAWN BY: MS		RIVERWALK MUSEUM CAMPUS	17
			CHECKED BY: JWH		711 NORTH MAIN STREET ROCKFORD, IL	OF
			DATE: AUGUST 13, 2010		FILE:H:\08-008 RIVERWALK MUSEUM\DESIGN\DRAWINGS\08-008 REMOVAL PLAN.DWG JOB: 04-28-10-008	148

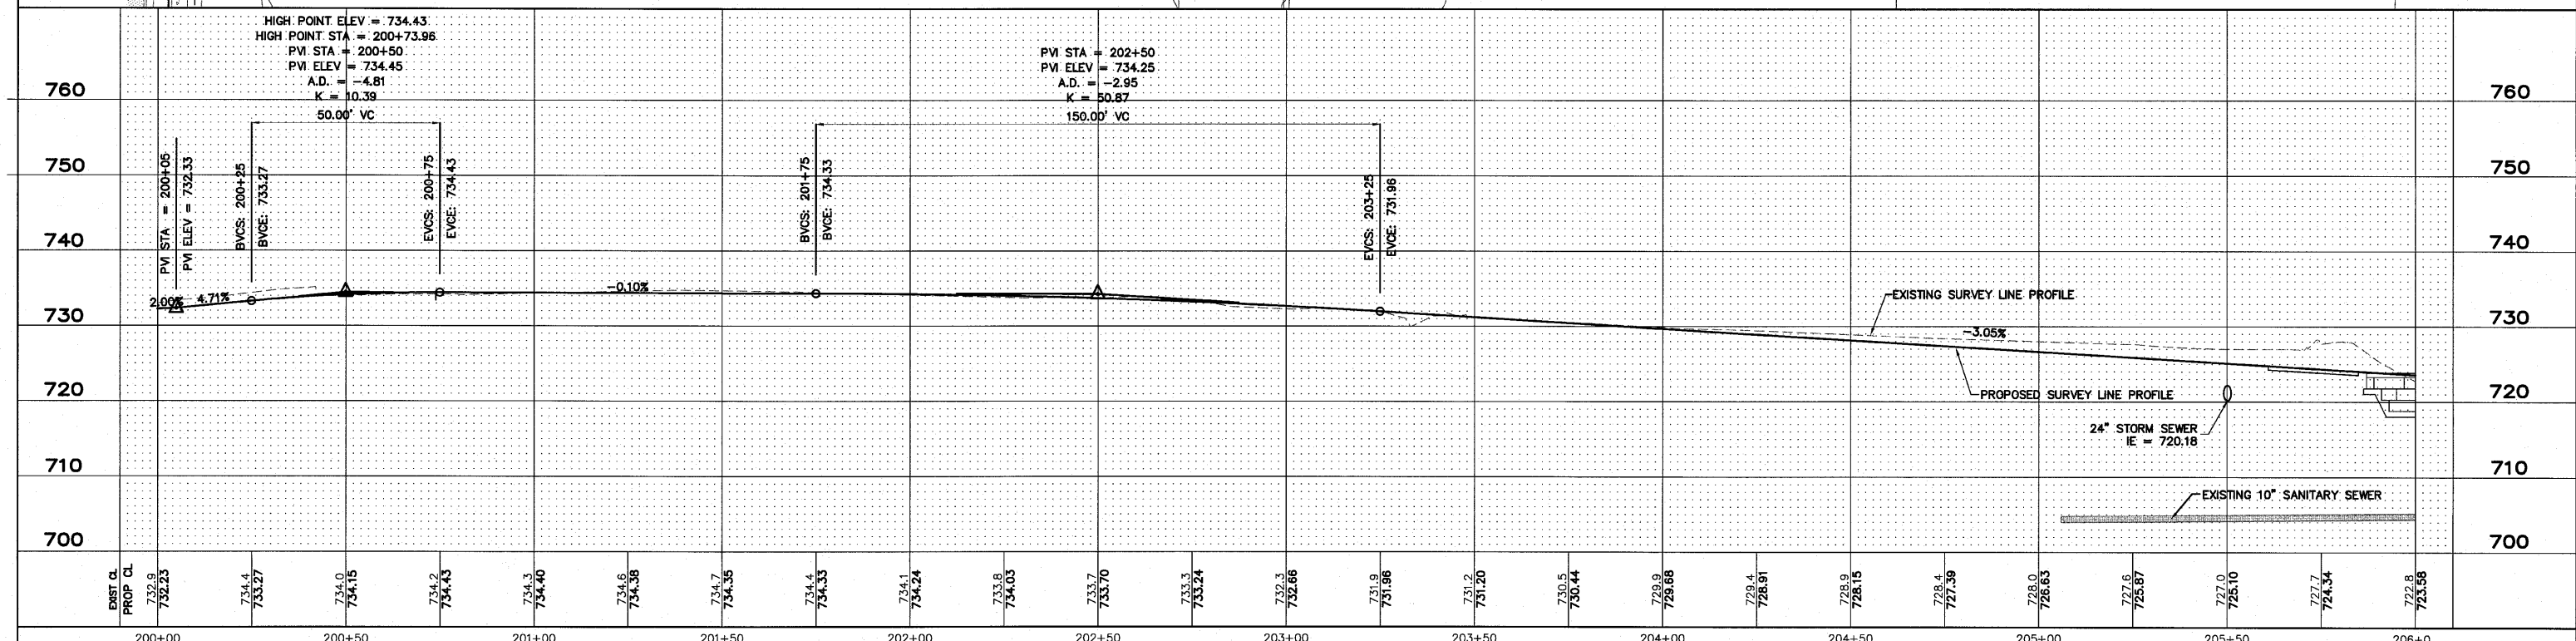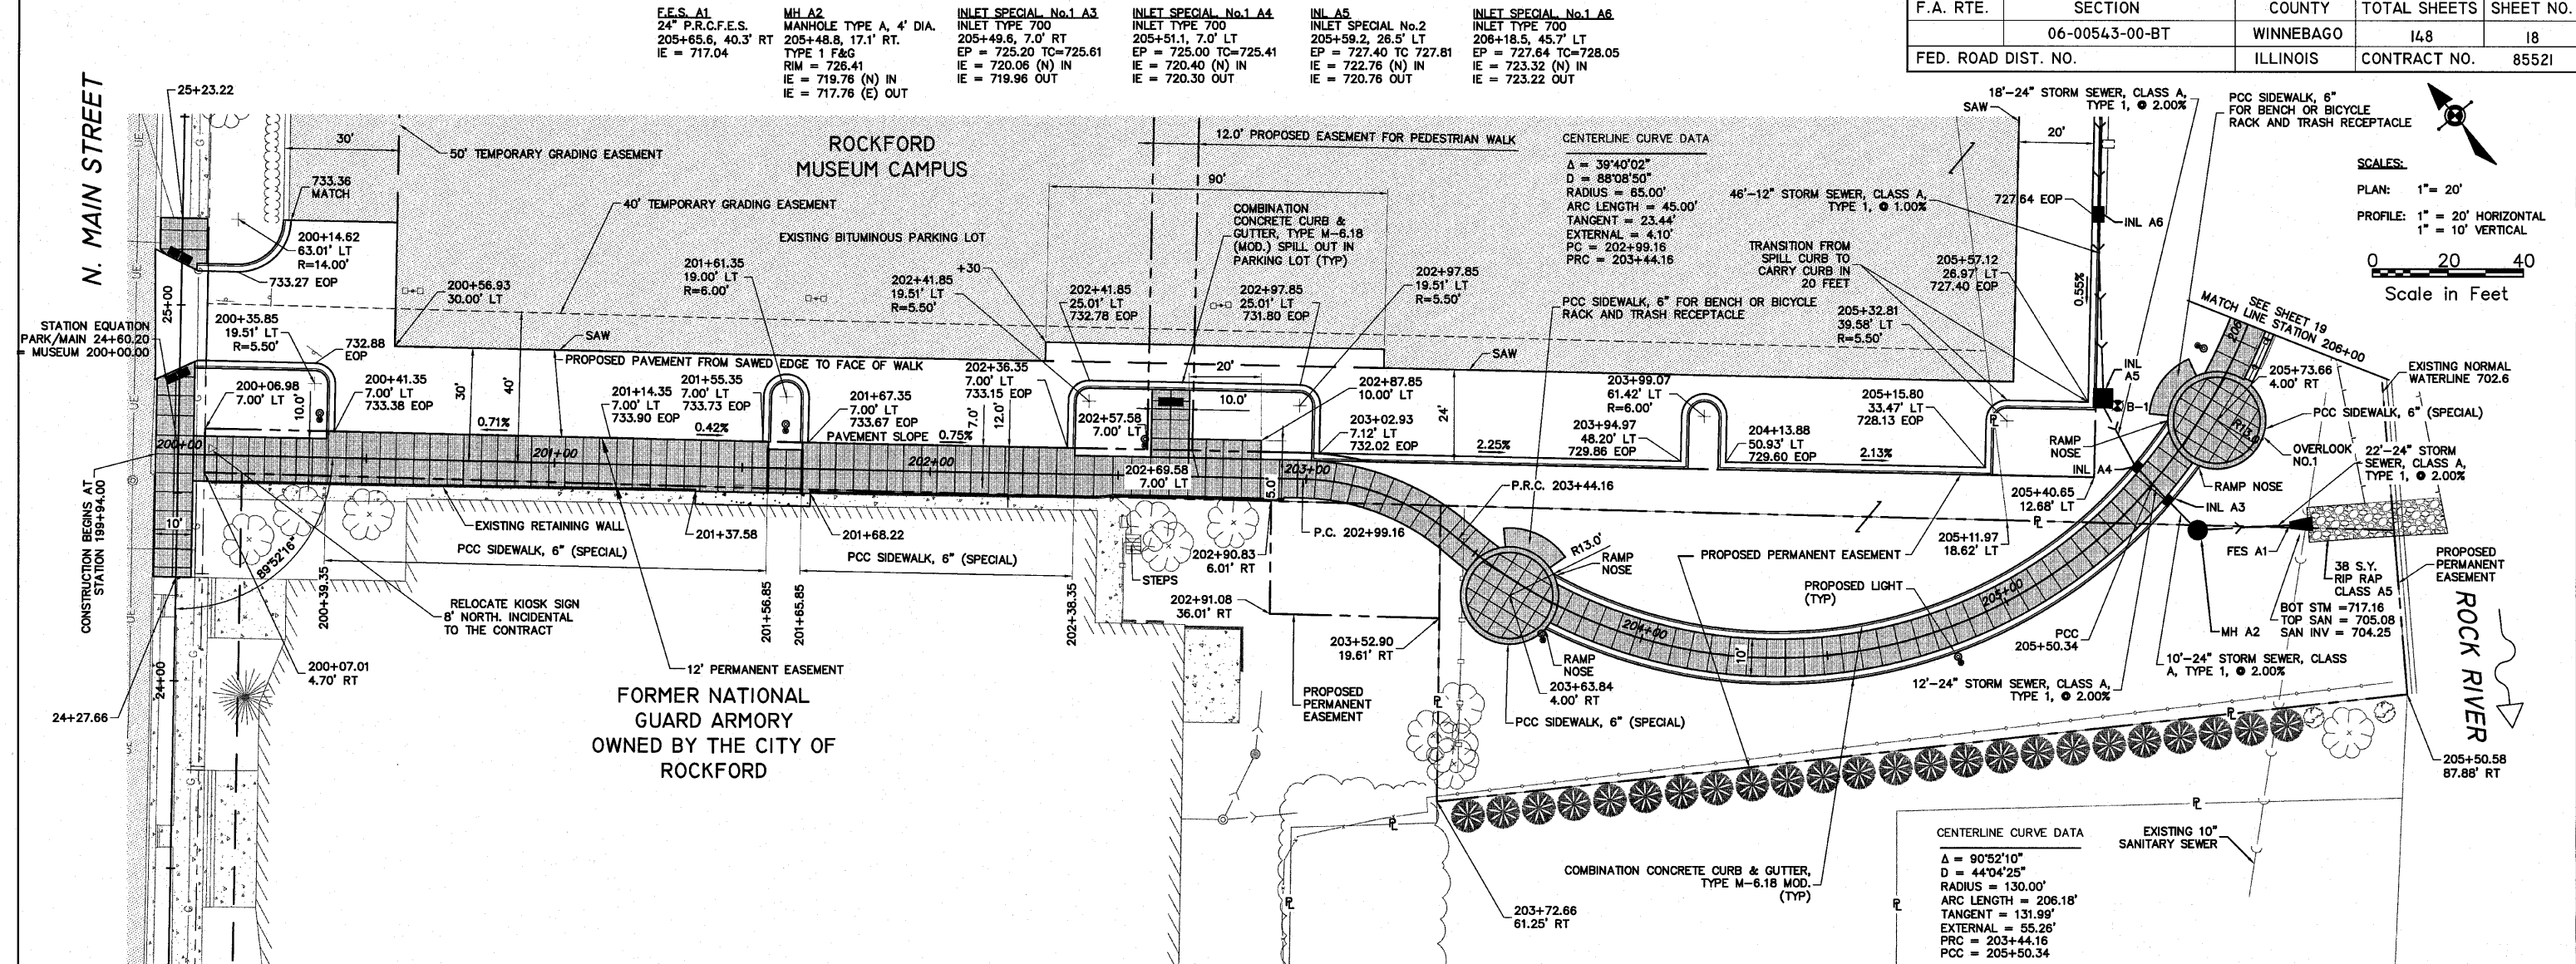

ROCKFORD MUSEUM CAMPUS

COORDINATE WITH ROCKFORD ASSOCIATES PLANS

F.A. RTE.	SECTION	COUNTY	TOTAL SHEETS	SHEET NO.
	06-00543-00-BT	WINNEBAGO	148	19
FED. ROAD DIST. NO.		ILLINOIS	CONTRACT NO.	85521

RRWRD MANHOLE NO. 034-108
TO BE RECONSTRUCTED
EXISTING RIM = 716.75
PROPOSED RIM = 714.75

INLET SPECIAL No.1 A6
INLET TYPE 700
206+18.5, 45.7' LT
EP = 727.64 TC=728.05
IE = 723.32 (N) IN
IE = 723.22 OUT

INLET SPECIAL No.1 A7
INLET TYPE 700
207+58.4, 25.8' LT
EP = 728.32 TC=728.73
IE = 724.50 OUT

* END OF PIPE B1
15" PIPE WALL OPENING
208+47.8, 9.3' LT
IE = 706.66

B2
INLET BOX, SPECIAL, No.1
CENTER AT BACK OF WALL
208+47.8, 10.66' IT.
TC = 719.45
IE = 711.18 (W) IN
IE = 706.78 (E) OUT

EX INL B3
RECONSTRUCT MANHOLE
208+50.2, 31.3' LT
TC = 729.89 EOP 729.48
EX IE (N)=723.48 EX
EX IE (W)=723.58 EX
IE OUT (15"E)=711.63
(NEW CONNECTION)
SUMP = 709.33
EX IE (24"S) = 709.88
(PLUG)
EX IE OUT (36"E)=709.33
(PLUG)

* END OF PIPE C1
15" PIPE WALL OPENING
209+66.8, 10.2' LT
IE = 706.98


C2
INLET BOX, SPECIAL, No.1
CENTER AT BACK OF WALL
209+66.8, 11.8' RT.
TC = 719.45
IE = 714.80 (W) IN
IE = 707.02 (E) OUT

INL C3
INLET SPECIAL No.2
W/STEPS
209+65.5, 28.5' LT
EP = 729.12 TC 729.52
IE = 715.00 OUT



* ANTI-SEEP
COLLAR REQUIRED

CENTERLINE CURVE DATA
Δ = 60°15'02"
D = 36°57'54"
RADIUS = 155.00'
ARC LENGTH = 162.99'
TANGENT = 89.94'
EXTERNAL = 24.21'
PCC = 205+50.34
PRC = 207+13.33

CENTERLINE CURVE DATA
Δ = 22°59'01"
D = 22°01'37"
RADIUS = 260.12'
ARC LENGTH = 104.34'
TANGENT = 52.88'
EXTERNAL = 5.32'
PCC = 207+13.33
PT = 208+17.67

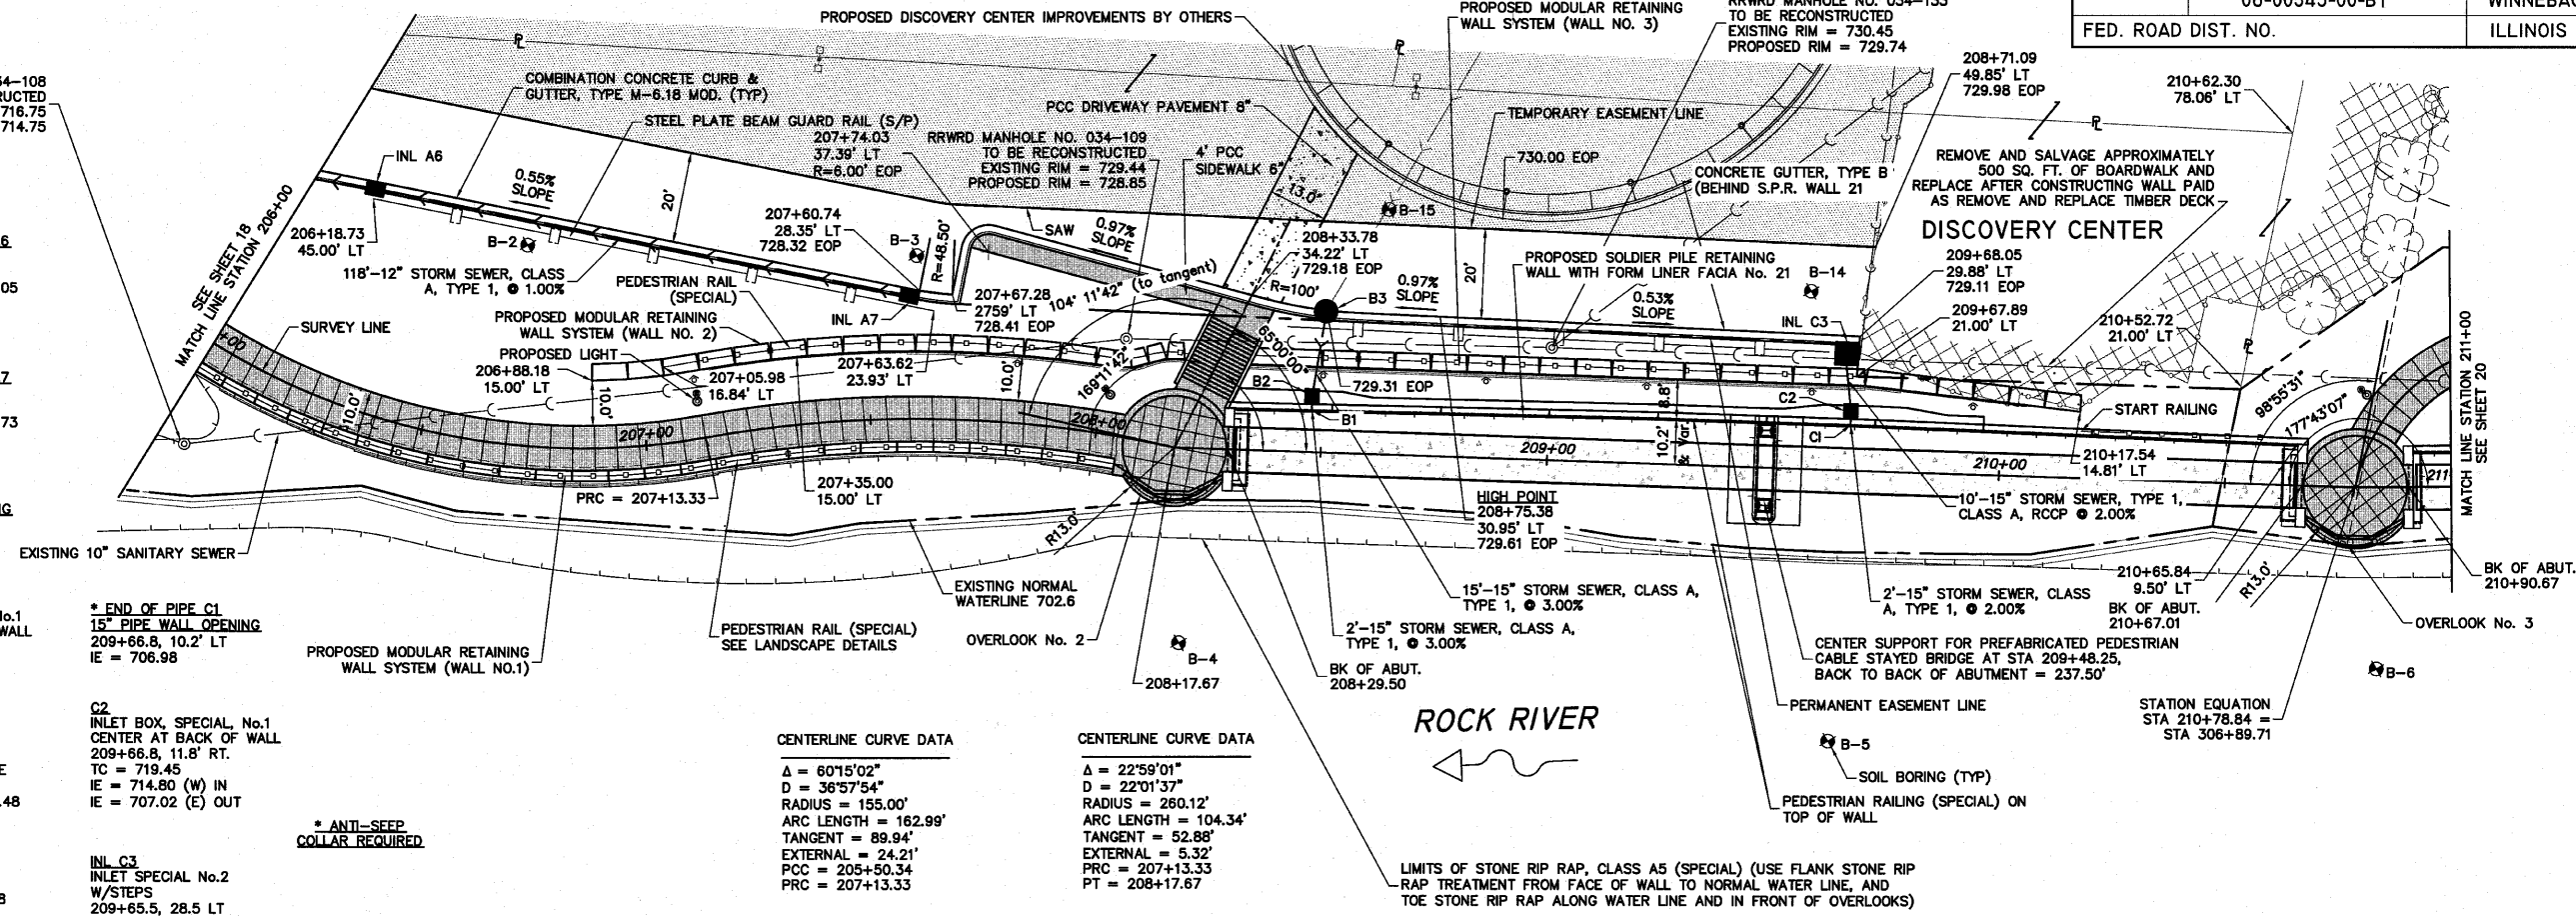


SCALES:
PLAN: 1" = 20'
PROFILE: 1" = 20' HORIZONTAL
1" = 10' VERTICAL

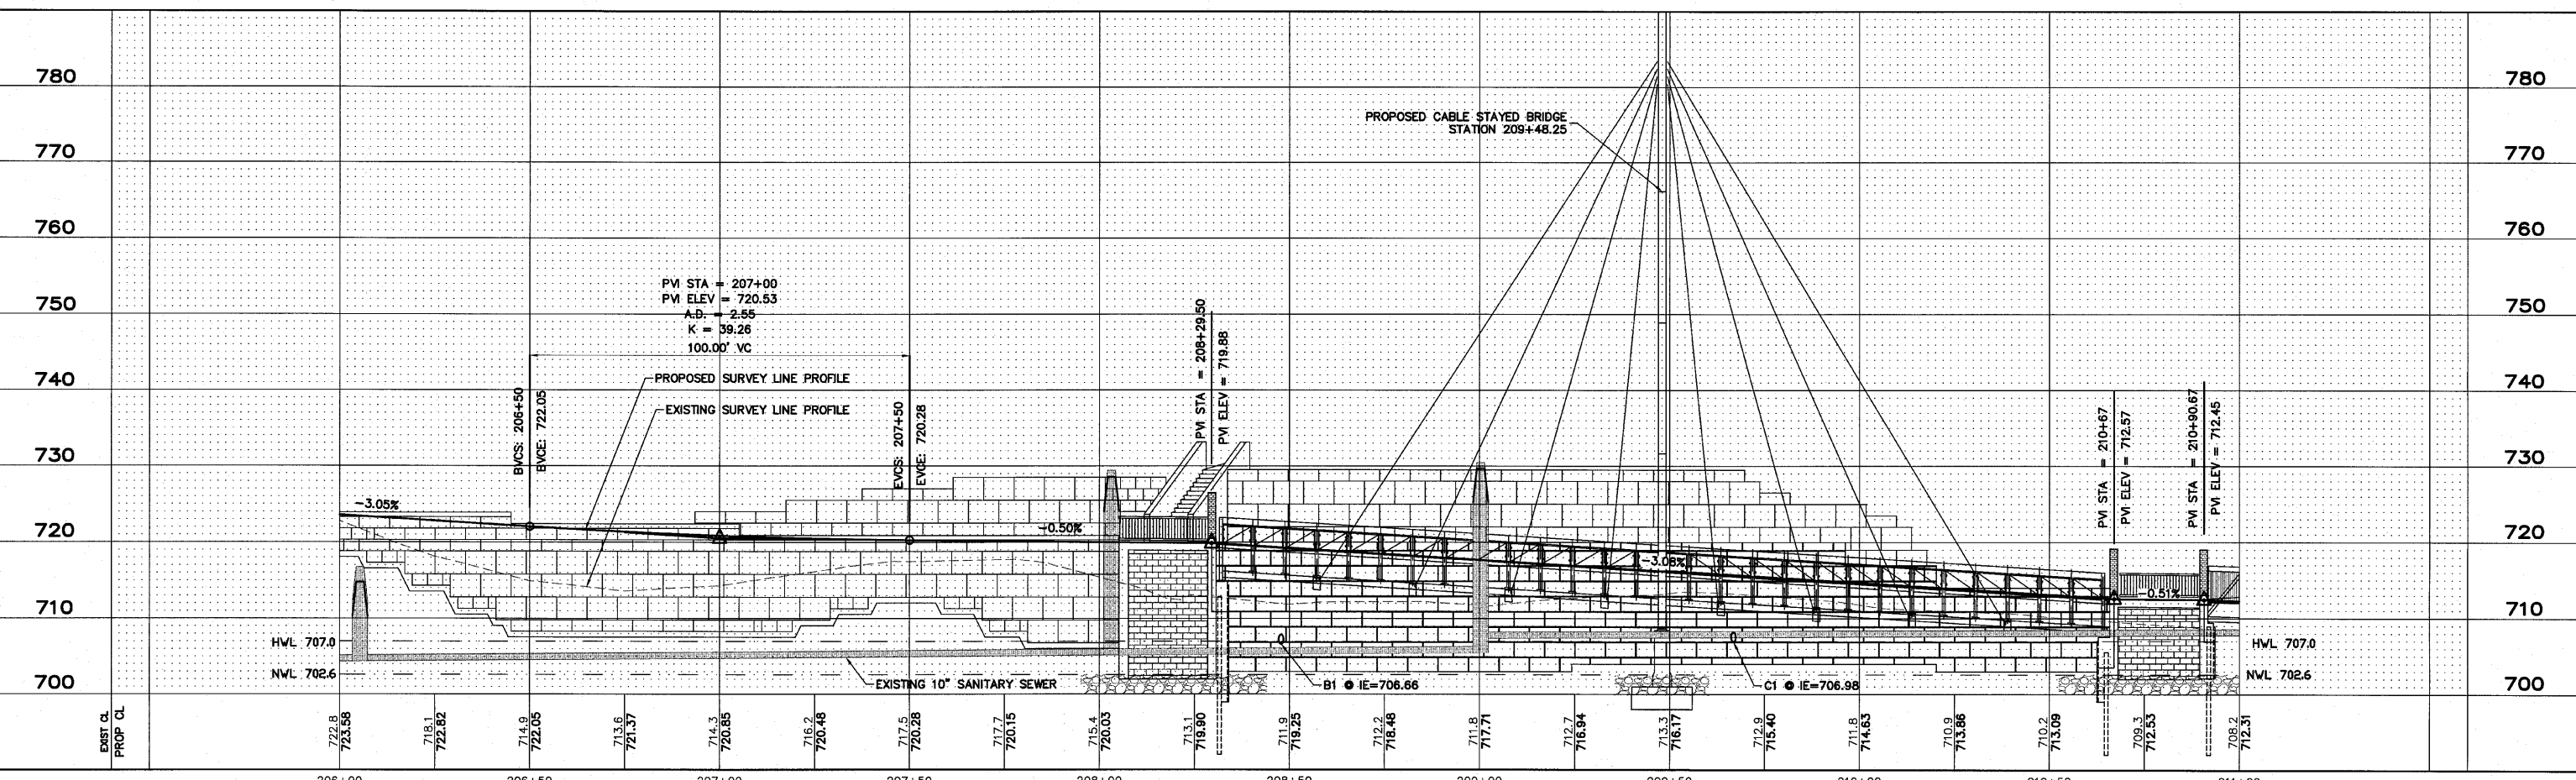 

SHEET REVIEW		REVISIONS		SCALE: Hor. 1"=20' Ver. 1"=5'	7282 Argus Drive Rockford, Illinois 61107-5837 (815) 398-2332 FAX (815) 398-2496 Design Firm License: Illinois 184-000816 Copyright 2010 By McClure Engineering Associates, Inc.	PLAN & PROFILE - 206+00 TO 211+00		711 NORTH MAIN STREET ROCKFORD, IL FILE:H:\08-008 RIVERWALK MUSEUM\DESIGN\DRAWINGS\08-008 PP 206+00 TO 211+00.DWG JOB:04-28-10-008	SHEET NO. 19 OF 148
AGENCY	DATE	NO.	ITEM	DATE		RIVERWALK MUSEUM CAMPUS			

BURPEE MUSEUM

DISCOVERY CENTER

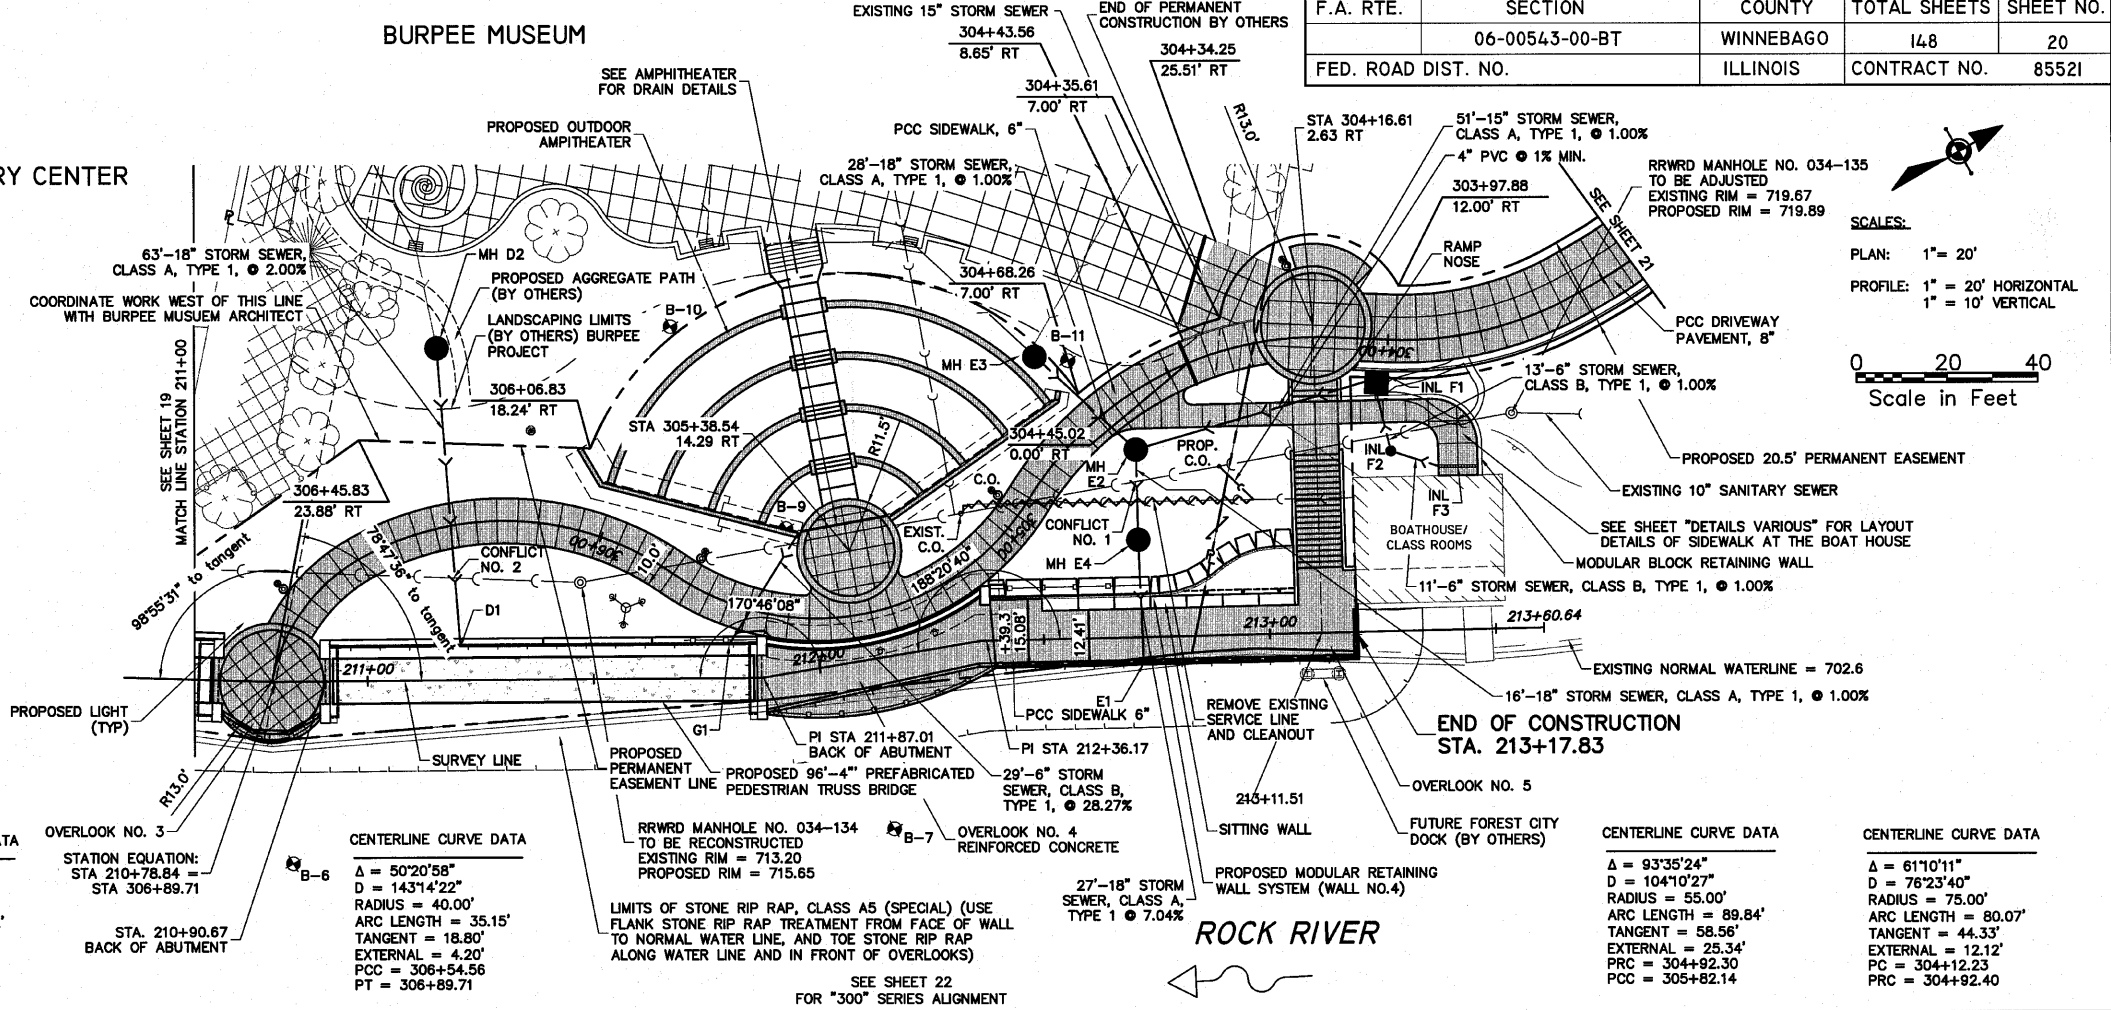

* END OF PIPE D1
18" PIPE WALL OPENING
211+20.6, 7.5' LT
IE = 709.79

MH D2
RESTRICTED DEPTH
MANHOLE, 4' DIA. WITH
TYPE 1 F&G LID
306+30.9, 32.9' RT
RIM = 719.53
IE = 713.64 (W) IN
IE = 711.05 (E) OUT

* END OF PIPE F1
18" PIPE WALL OPENING
212+72.0, 5.8' LT
IE = 702.15

MH E2
MANHOLE TYPE A, 4' DIA.
TYPE 1 F&G CLOSED LID
304+66.3, 10.7' LT
RIM = 720.25
IE = 715.67 (N) IN
IE = 711.79 (SW) IN
IE = 711.69 (E) OUT

EX MH E3
EXISTING V.I.F.
MANHOLE TYPE A, 4' DIA.
TYPE 1 F&G CLOSED LID
304+70.0, 19.5' RT
RIM = 721.47 (EX)
IE = 715.42 (EX 15'SW) IN
IE = 712.13 (EX 15' W) IN
IE = 712.07 (E) OUT
(NEW CONNECTION)
IE (EX 15') = 712.03
(PLUG)

MH E4
MANHOLE TYPE A, 4' DIA.
212+71.4, 21.6' LT.
TYPE 1 F&G
RIM = 718.10
IE = 711.53 (W) IN
IE = 704.05 (E) OUT

INL F1
INLET SPECIAL No.2
304+02.3, 7.0' LT
EP = 721.98 TC 722.38
IE = 716.30 (E) IN
IE = 716.18 OUT

INL F2
INLET TYPE A, WITH
TYPE 8 GRATE
303+98.8, 24.6' LT
RIM = 718.23
IE = 716.53 IN
IE = 716.43 OUT

INL F3
TRENCH DRAIN
MODEL-AGO DRAIN
KOSO-OUTLET 8
GRATE-SLOTTED COMP.
RIM = 719.15
IE = 716.50

* END OF PIPE G1
6" PIPE WALL OPENING
211+79.9, 7.5' LT
IE = 706.00

* ANTI-SEEP
COLLAR REQUIRED

CONFLICT NO. 1
BOT STM = 711.43
TOP SAN = 708.92
SAN INV = 708.10

CONFLICT NO. 2
BOT STM = 710.10
TOP SAN = 708.63
SAN INV = 707.80

CENTERLINE CURVE DATA
Δ = 63°49'59"
D = 88°08'50"
RADIUS = 65.00'
ARC LENGTH = 72.42'
TANGENT = 40.48'
EXTERNAL = 11.58'
PC = 305+82.14
PCC = 306+54.56

STATION EQUATION:
STA 210+78.84 =
STA 306+89.71

OVERLOOK NO. 3
STA. 210+90.67
BACK OF ABUTMENT

CENTERLINE CURVE DATA
Δ = 50°20'58"
D = 143°14'22"
RADIUS = 40.00'
ARC LENGTH = 35.15'
TANGENT = 18.80'
EXTERNAL = 4.20'
PC = 306+54.56
PT = 306+89.71


RRWR MANHOLE NO. 034-134
TO BE RECONSTRUCTED
EXISTING RIM = 713.20
PROPOSED RIM = 715.65

LIMITS OF STONE RIP RAP, CLASS A5 (SPECIAL) (USE
FLANK STONE RIP RAP TREATMENT FROM FACE OF WALL
TO NORMAL WATER LINE, AND TOE STONE RIP RAP
ALONG WATER LINE AND IN FRONT OF OVERLOOKS)



SEE SHEET 22
FOR "300" SERIES ALIGNMENT

CENTERLINE CURVE DATA
Δ = 93°35'24"
D = 104°10'27"
RADIUS = 55.00'
ARC LENGTH = 89.84'
TANGENT = 58.56'
EXTERNAL = 25.34'
PC = 304+92.30
PCC = 305+82.14

CENTERLINE CURVE DATA
Δ = 61°10'11"
D = 76°23'40"
RADIUS = 75.00'
ARC LENGTH = 80.07'
TANGENT = 44.33'
EXTERNAL = 12.12'
PC = 304+92.40
PCC = 304+92.40

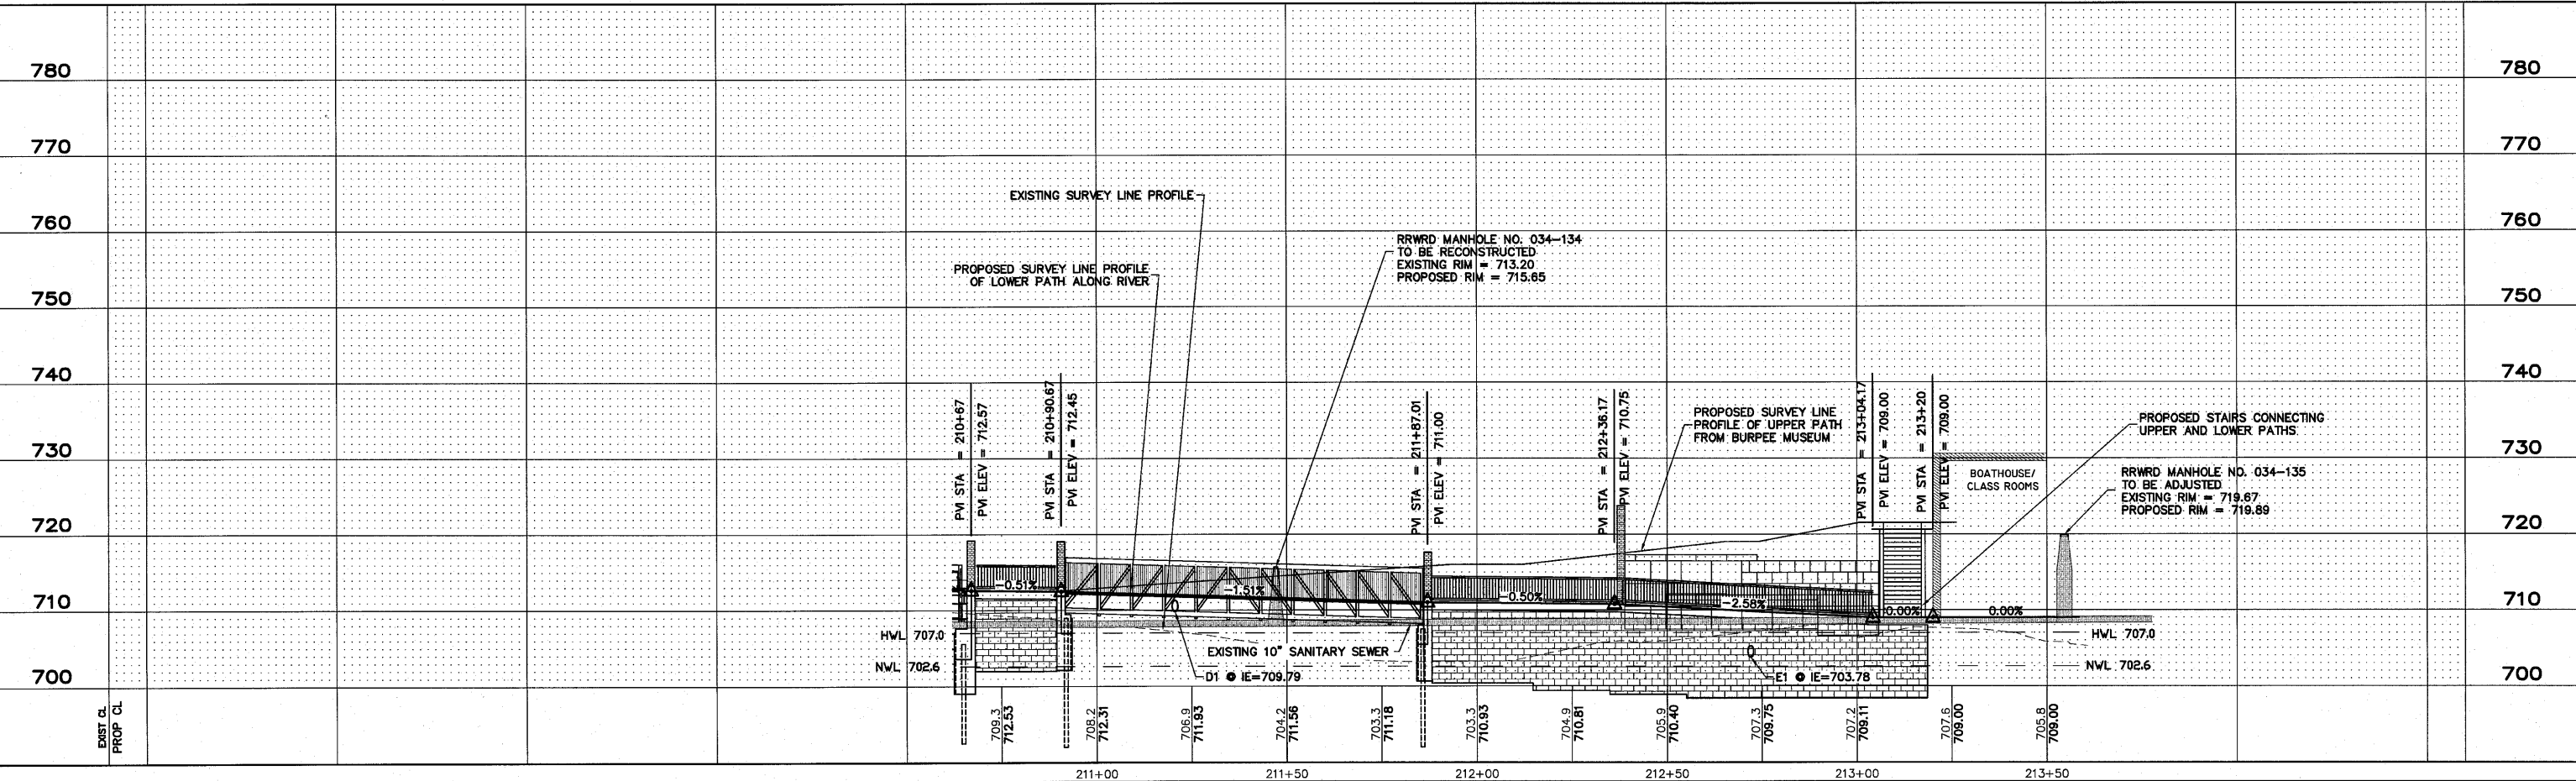

SHEET REVIEW		REVISIONS		SCALE: Hor. 1"=20' Ver. 1"=5'		McClure Engineering Associates, Inc.		PLAN & PROFILE - 211+00 TO END		SHEET NO.	
AGENCY	DATE	NO.	ITEM	DATE	DRAWN BY: MS	711 NORTH MAIN STREET	ROCKFORD, IL	RIVERWALK MUSEUM CAMPUS		20	
					CHECKED BY: JMH	FILE:H:\08-008 RIVERWALK MUSEUM\DESIGN\DRAWINGS\08-008 PP 211+00 TO END.DWG	JOB:04-28-10-008	148			
					DATE: AUGUST 13, 2010						

 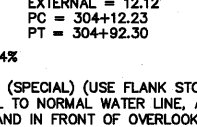


SHEET NO.
21
OF
148

CENTERLINE CURVE DATA
Δ = 61°10'11"
D = 76°23'40"
RADIUS = 75.00'
ARC LENGTH = 80.07'
TANGENT = 44.33'
EXTERNAL = 12.12'
PC = 304+12.23
PT = 304+92.40

CENTERLINE CURVE DATA
Δ = 93°35'24"
D = 104°10'27"
RADIUS = 55.00'
ARC LENGTH = 89.84'
TANGENT = 58.56'
EXTERNAL = 25.34'
PC = 304+92.30
PT = 305+82.14

CENTERLINE CURVE DATA
Δ = 63°49'59"
D = 88°08'50"
RADIUS = 65.00'
ARC LENGTH = 72.42'
TANGENT = 40.48'
EXTERNAL = 11.58'
PC = 305+82.14
PT = 306+54.56

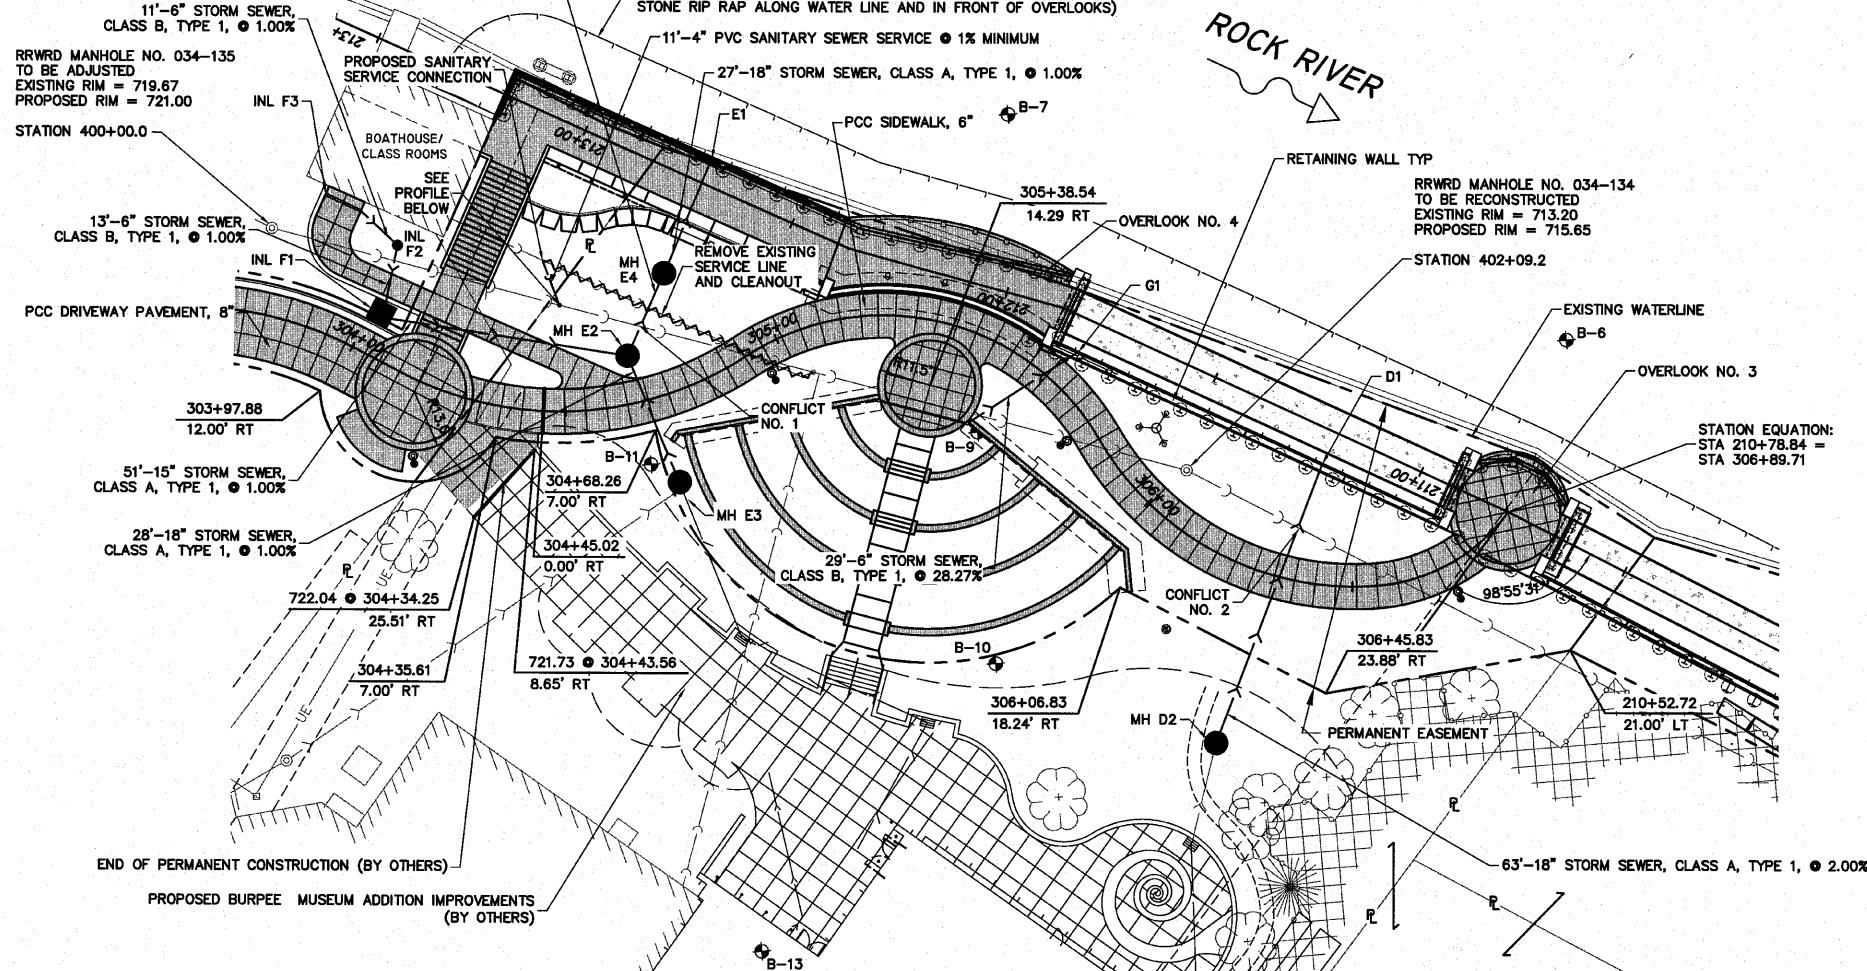

* END OF PIPE D1
18" PIPE WALL OPENING
211+20.6, 7.5' LT
IE = 709.79

INL F1
INLET SPECIAL No.2
304+02.3, 7.0' LT
EP = 721.98 TC 722.38
IE = 716.30 (E) IN
IE = 716.18 OUT

MH D2
RESTRICTED DEPTH
MANHOLE, 4' DIA. WITH
TYPE 1 F&G LID
306+30.9, 32.9' RT
RIM = 719.53
IE = 713.64 (W) IN
IE = 711.05 (E) OUT

* END OF PIPE E1
18" PIPE WALL OPENING
212+72.0, 5.8' LT
IE = 702.15

MH E2
MANHOLE TYPE A, 4' DIA.
TYPE 1 F&G CLOSED LID
304+66.3, 10.7' LT
RIM = 720.25
IE = 715.67 (N) IN
IE = 711.79 (SW) IN
IE = 711.69 (E) OUT

EX MH E3
EXISTING V.I.F.
MANHOLE TYPE A, 4' DIA.
TYPE 1 F&G CLOSED LID
304+70.0, 19.5' RT
RIM = 721.47 (EX)
IE = 715.42 (EX 15"SW) IN
IE = 712.13 (EX 15" W) IN
IE = 712.07 (E) OUT
(NEW CONNECTION)
IE (EX 15") = 712.03
(PLUG)

INL F2
INLET TYPE A, WITH
TYPE 8 GRATE
303+98.8, 24.6' LT
RIM = 718.23
IE = 716.53 IN
IE = 716.43 OUT



* END OF PIPE G1
8" PIPE WALL OPENING
305+65.4, 8.6' LT
IE = 706.00

* ANTI-SEEP
COLLAR REQUIRED

MH F4
MANHOLE TYPE A, 4' DIA.
212+71.4, 21.6' LT
TYPE 1 F&G
RIM = 718.10
IE = 711.53 (W) IN
IE = 704.05 (E) OUT

CONFLICT NO. 1
BOT STM = 711.43
TOP SAN = 708.92
SAN INV = 708.10

CONFLICT NO. 2
BOT STM = 710.10
TOP SAN = 708.63
SAN INV = 707.80

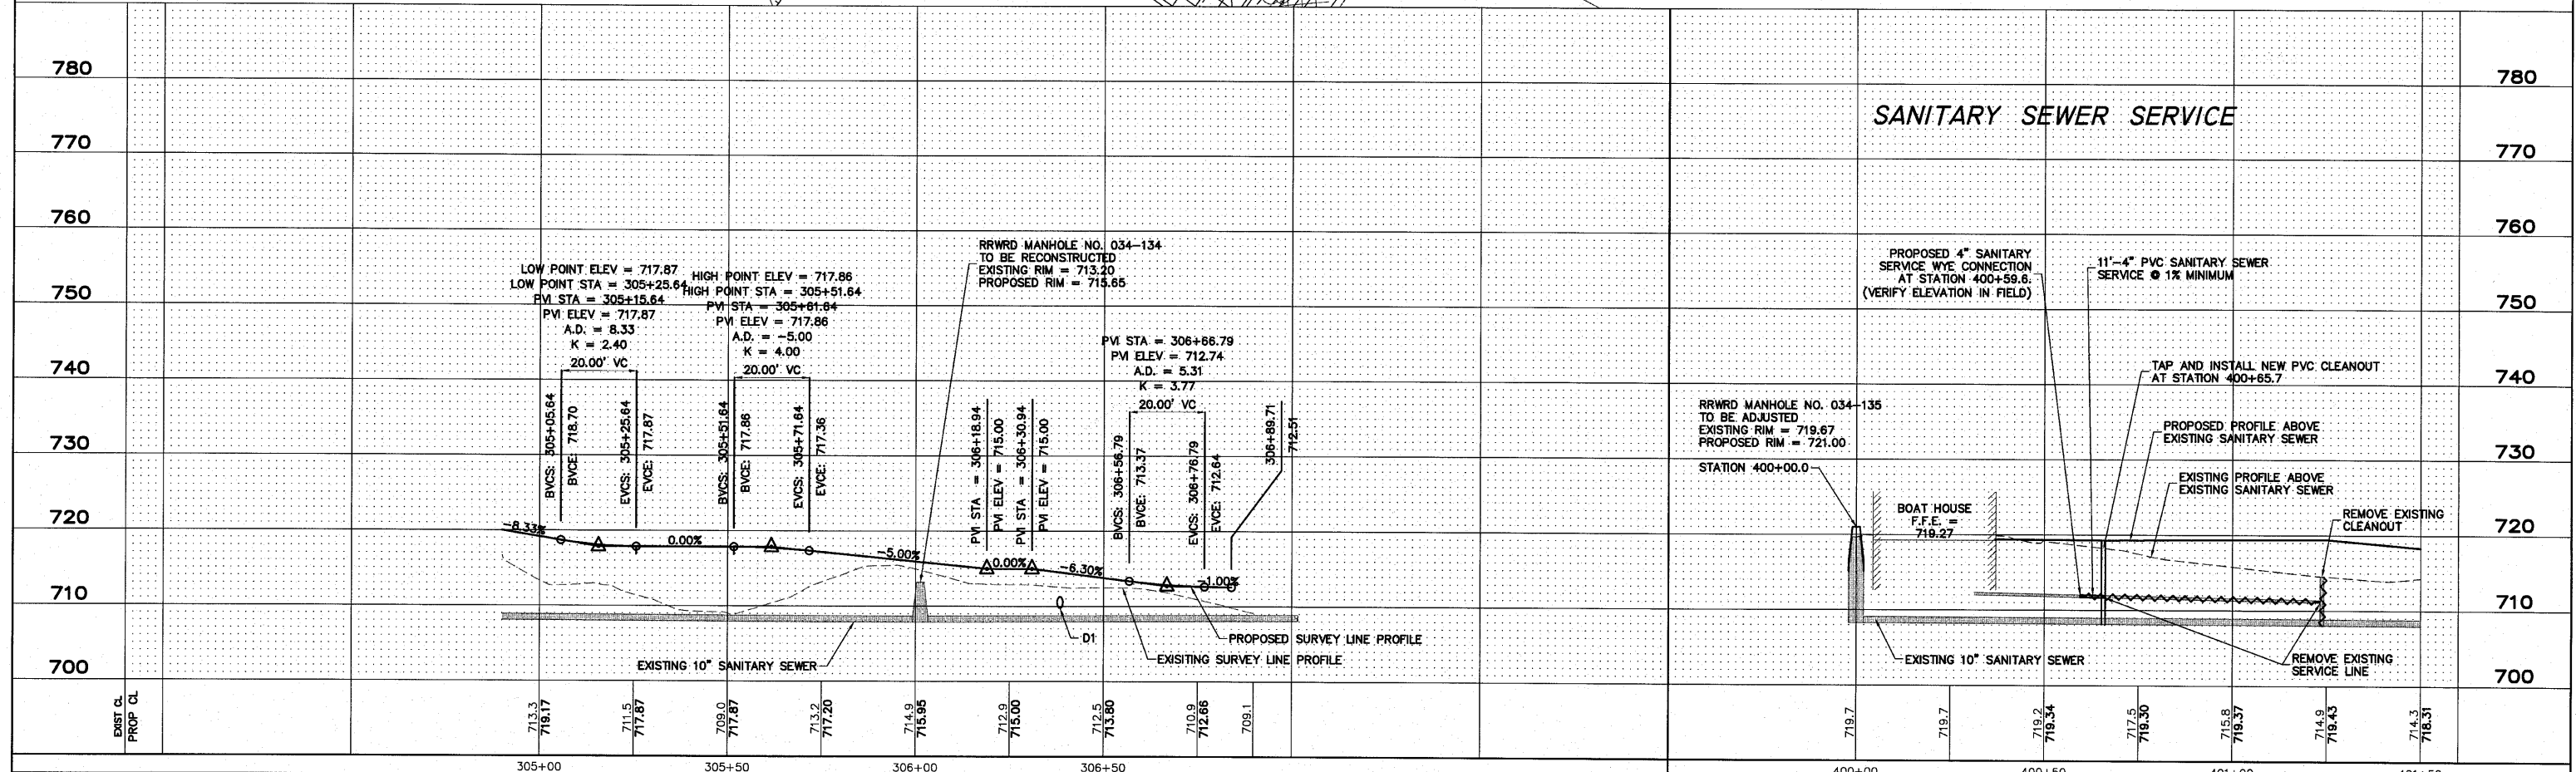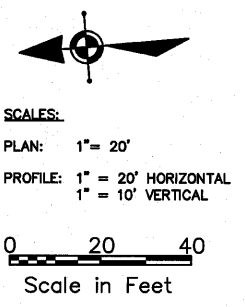

H:\08-008 RIVERWALK MUSEUM\DESIGN\DRAWINGS\08-008 PP 305+00 TO END.DWG, 9/1/2010 2:35:33 PM, H. MORTY

H:\08-008 RIVERWALK MUSEUM\DESIGN\DRAWINGS\08-008 PP 33+50 TO END.DWG, PLAN & PROFILE - 33+50 TO END, 9/14/2010 11:31:21 AM, JH, JWH

1. COMBINATION CONCRETE CURB AND GUTTER REMOVAL, 76 LF
2. CONCRETE MEDIAN SURFACE REMOVAL, 245 SF
3. ADJUST INLETS, 1 EACH
4. MAST ARM AND FOUNDATION TO REMAIN IN PLACE
5. COMBINATION CONCRETE CURB AND GUTTER, 76 LF TYPE-M6.18 (MOD)
6. CONCRETE MEDIAN SURFACE 4", 245 SF
7. DETECTABLE WARNINGS, 18 SF
8. HANDHOLE TO BE ADJUSTED, 1 EACH

1. COMBINATION CONCRETE CURB AND GUTTER, 74 LF
2. CONCRETE MEDIAN SURFACE REMOVAL, 269 SF
3. ADJUST INLETS, 2 EACH
4. MAST ARM AND FOUNDATION TO REMAIN IN PLACE
5. COMBINATION CONCRETE CURB AND GUTTER, 74 LF TYPE-M6.18 (MOD)
6. CONCRETE MEDIAN SURFACE 4", 269 SF
7. DETECTABLE WARNINGS, 12 SF
8. HANDHOLE TO BE ADJUSTED, 1 EACH

EXISTING DEPRESSED CURB RAMP WITH DETECTABLE WARNING MARKERS AND MARKED CROSSWALK

REMOVE AND REPLACE EXISTING CONCRETE ISLAND, SEE NOTE #1

EXISTING DEPRESSED CURB RAMP WITH DETECTABLE WARNING MARKERS AND MARKED CROSSWALK

REMOVE AND REPLACE EXISTING CONCRETE ISLAND, SEE NOTE #2

WINDSOR APARTMENT BUILDING

SCALES:


PLAN: 1" = 20'

PROFILE: 1" = 20' HORIZONTAL

1" = 10' VERTICAL

0 20 40

Scale in Feet

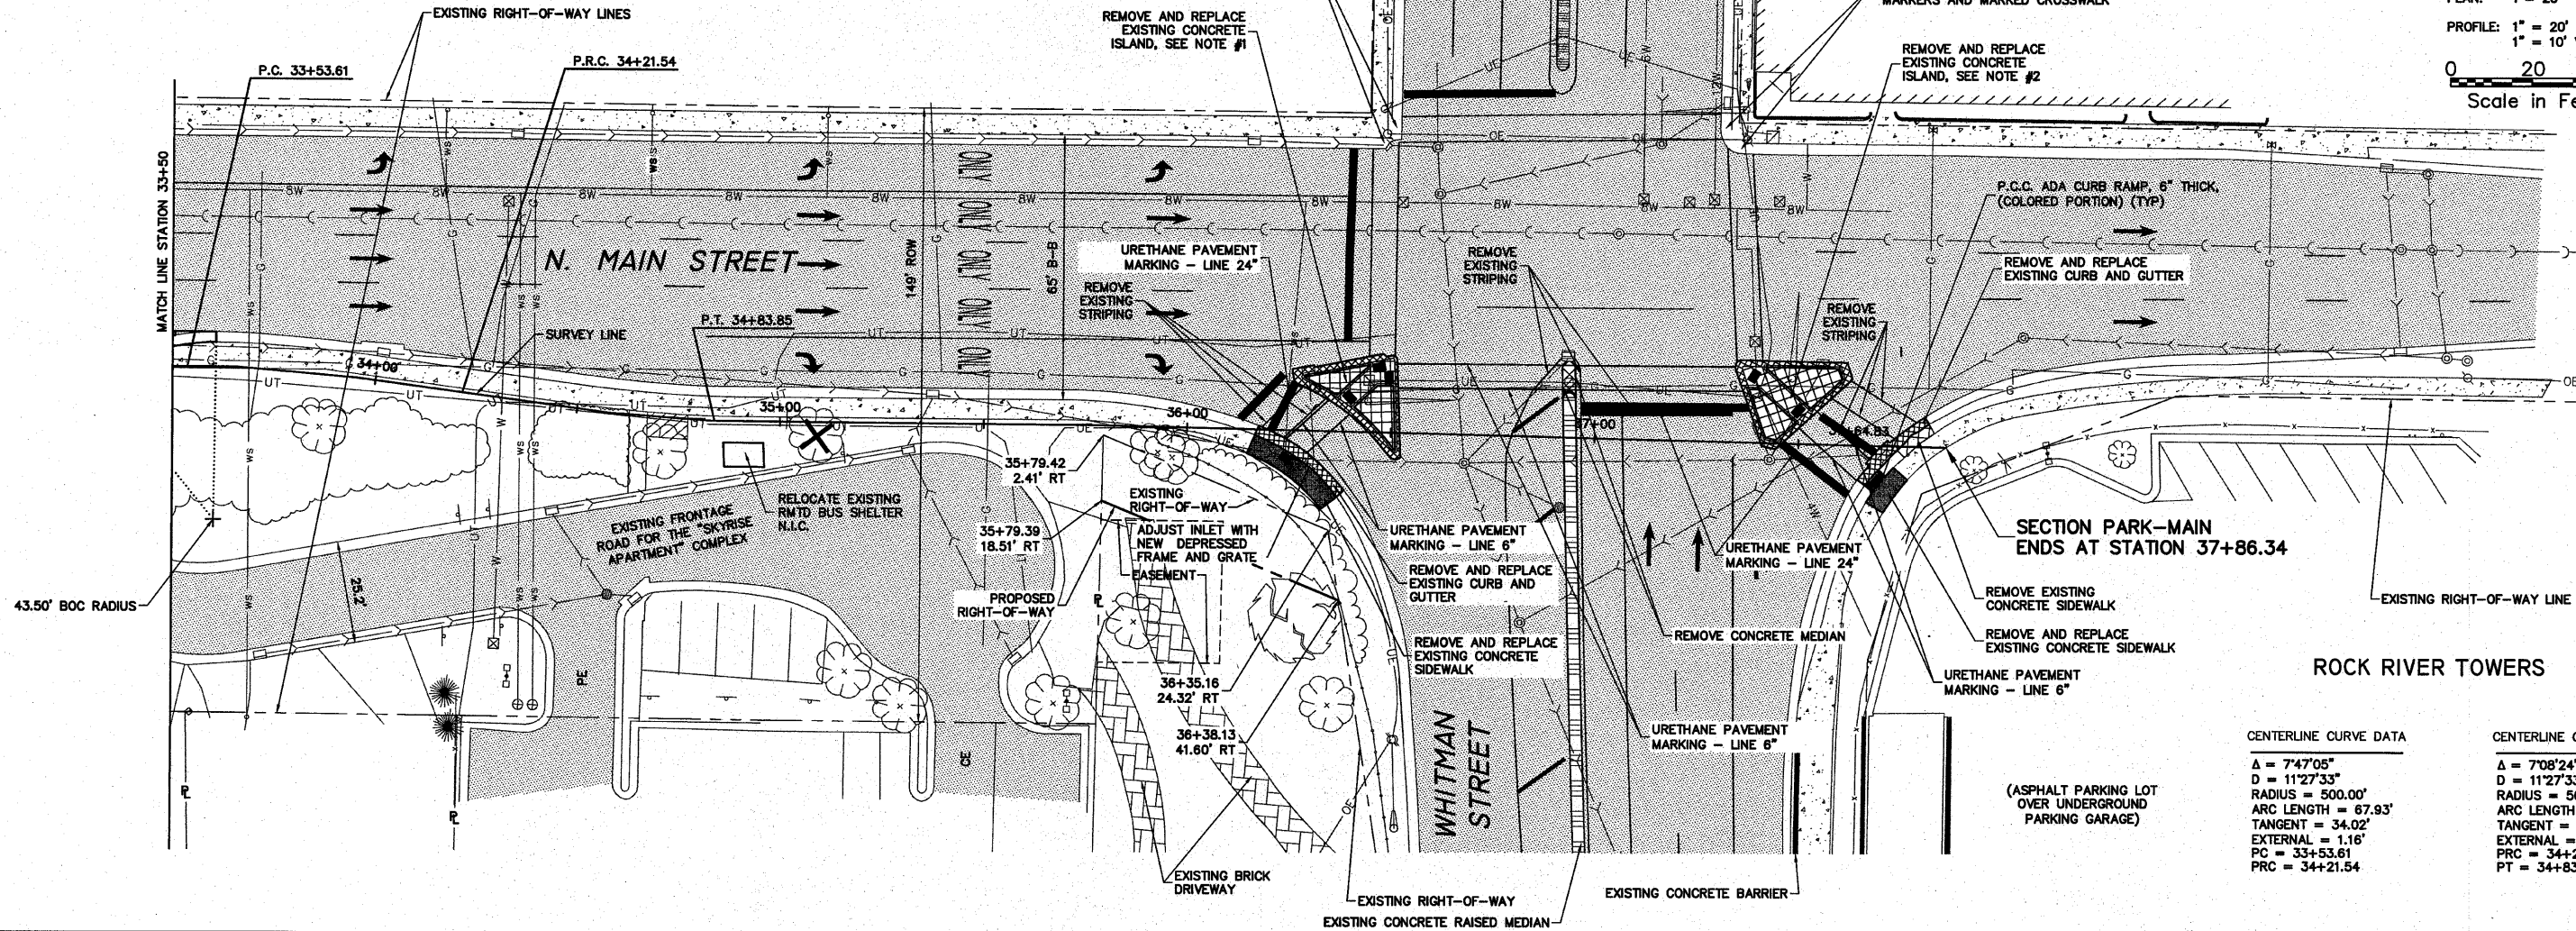

ROCK RIVER TOWERS


CENTERLINE CURVE DATA

$\Delta = 74^\circ 05'$
 $D = 11^\circ 27' 33''$
RADIUS = 500.00'
ARC LENGTH = 67.93'
TANGENT = 34.02'
EXTERNAL = 1.16'
PC = 33+53.61
PRC = 34+21.54

CENTERLINE CURVE DATA


$\Delta = 7^\circ 08' 24''$
 $D = 11^\circ 27' 33''$
RADIUS = 500.00'
ARC LENGTH = 62.31'
TANGENT = 31.19'
EXTERNAL = 0.97'
PC = 34+21.54
PT = 34+83.85

(ASPHALT PARKING LOT OVER UNDERGROUND PARKING GARAGE)

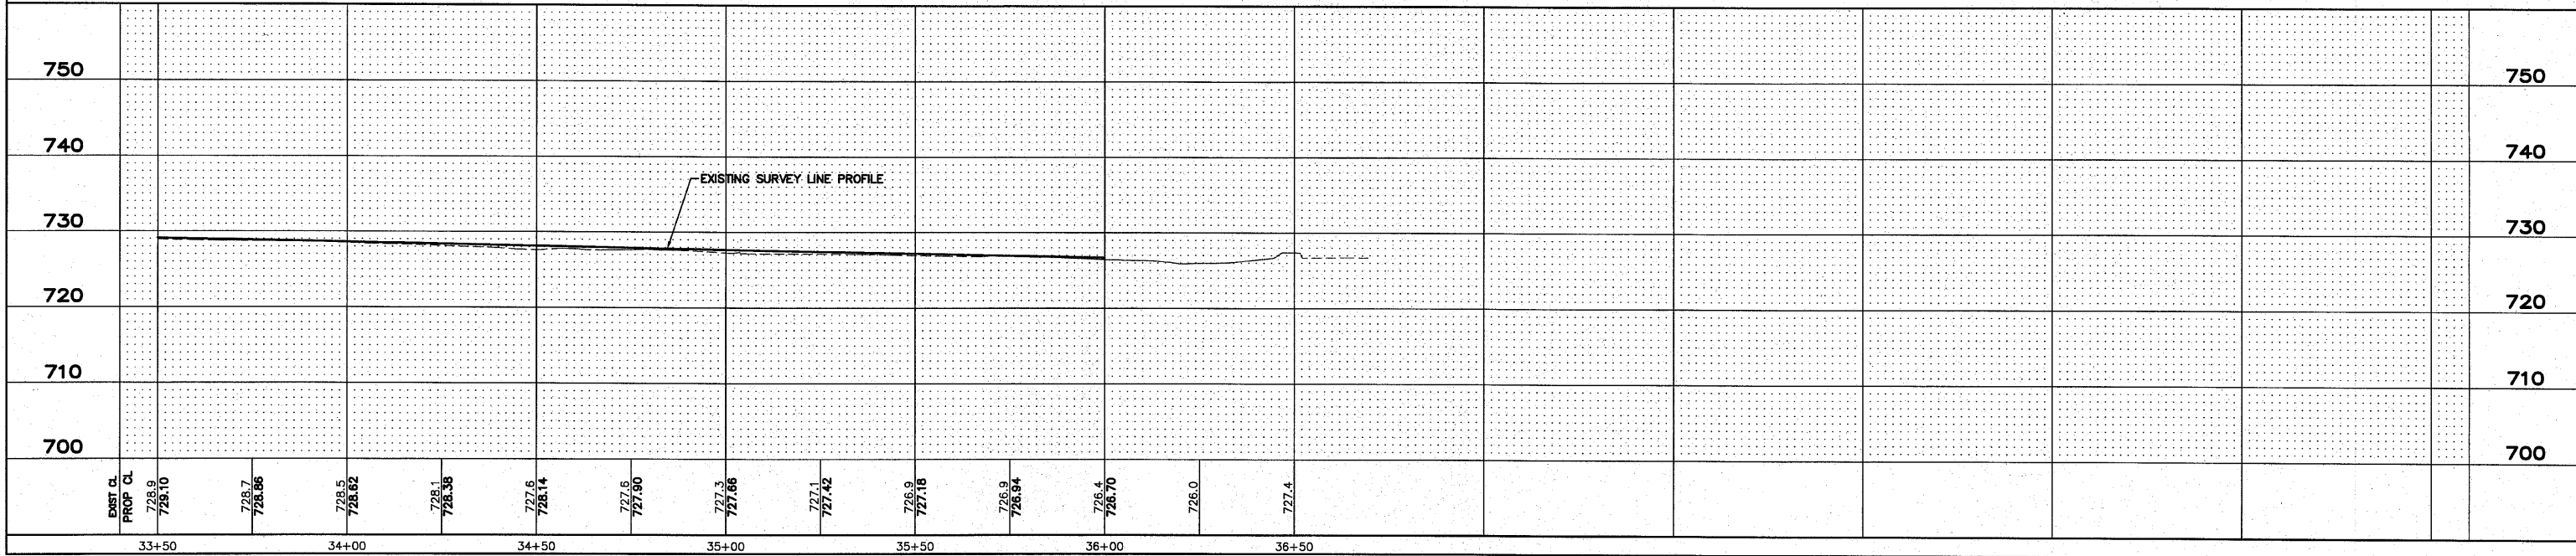

		SHEET REVIEW		REVISIONS		SCALE: Hor. 1"=20' Ver. 1"=5'		 McClure Engineering Associates, Inc. 7282 Argus Drive Rockford, Illinois 61107-5837 (815) 398-2332 FAX (815) 398-2496 Design Firm License: Illinois 184-000816 Copyright 2010 By McClure Engineering Associates, Inc.		PLAN & PROFILE - 33+50 TO END		SHEET NO.			
AGENCY		DATE		NO.		ITEM				DATE		RIVERWALK MUSEUM CAMPUS		23	
												711 NORTH MAIN STREET		OF	
												ROCKFORD, IL		148	
								DRAWN BY: MS				FILE:H:\08-008 RIVERWALK MUSEUM\DESIGN\DRAWINGS\08-008 PP 33+50 TO END.DWG		JOB: 04-28-10-008	
								CHECKED BY: JWH							
								DATE: AUGUST 13, 2010							

McClure
Engineering Associates, Inc.
7282 Argus Drive
Rockford, Illinois 61107-5837
(815) 398-2332 FAX (815) 398-2496
Design Firm License: Illinois 184-000816
Copyright 2010 By McClure Engineering Associates, Inc.

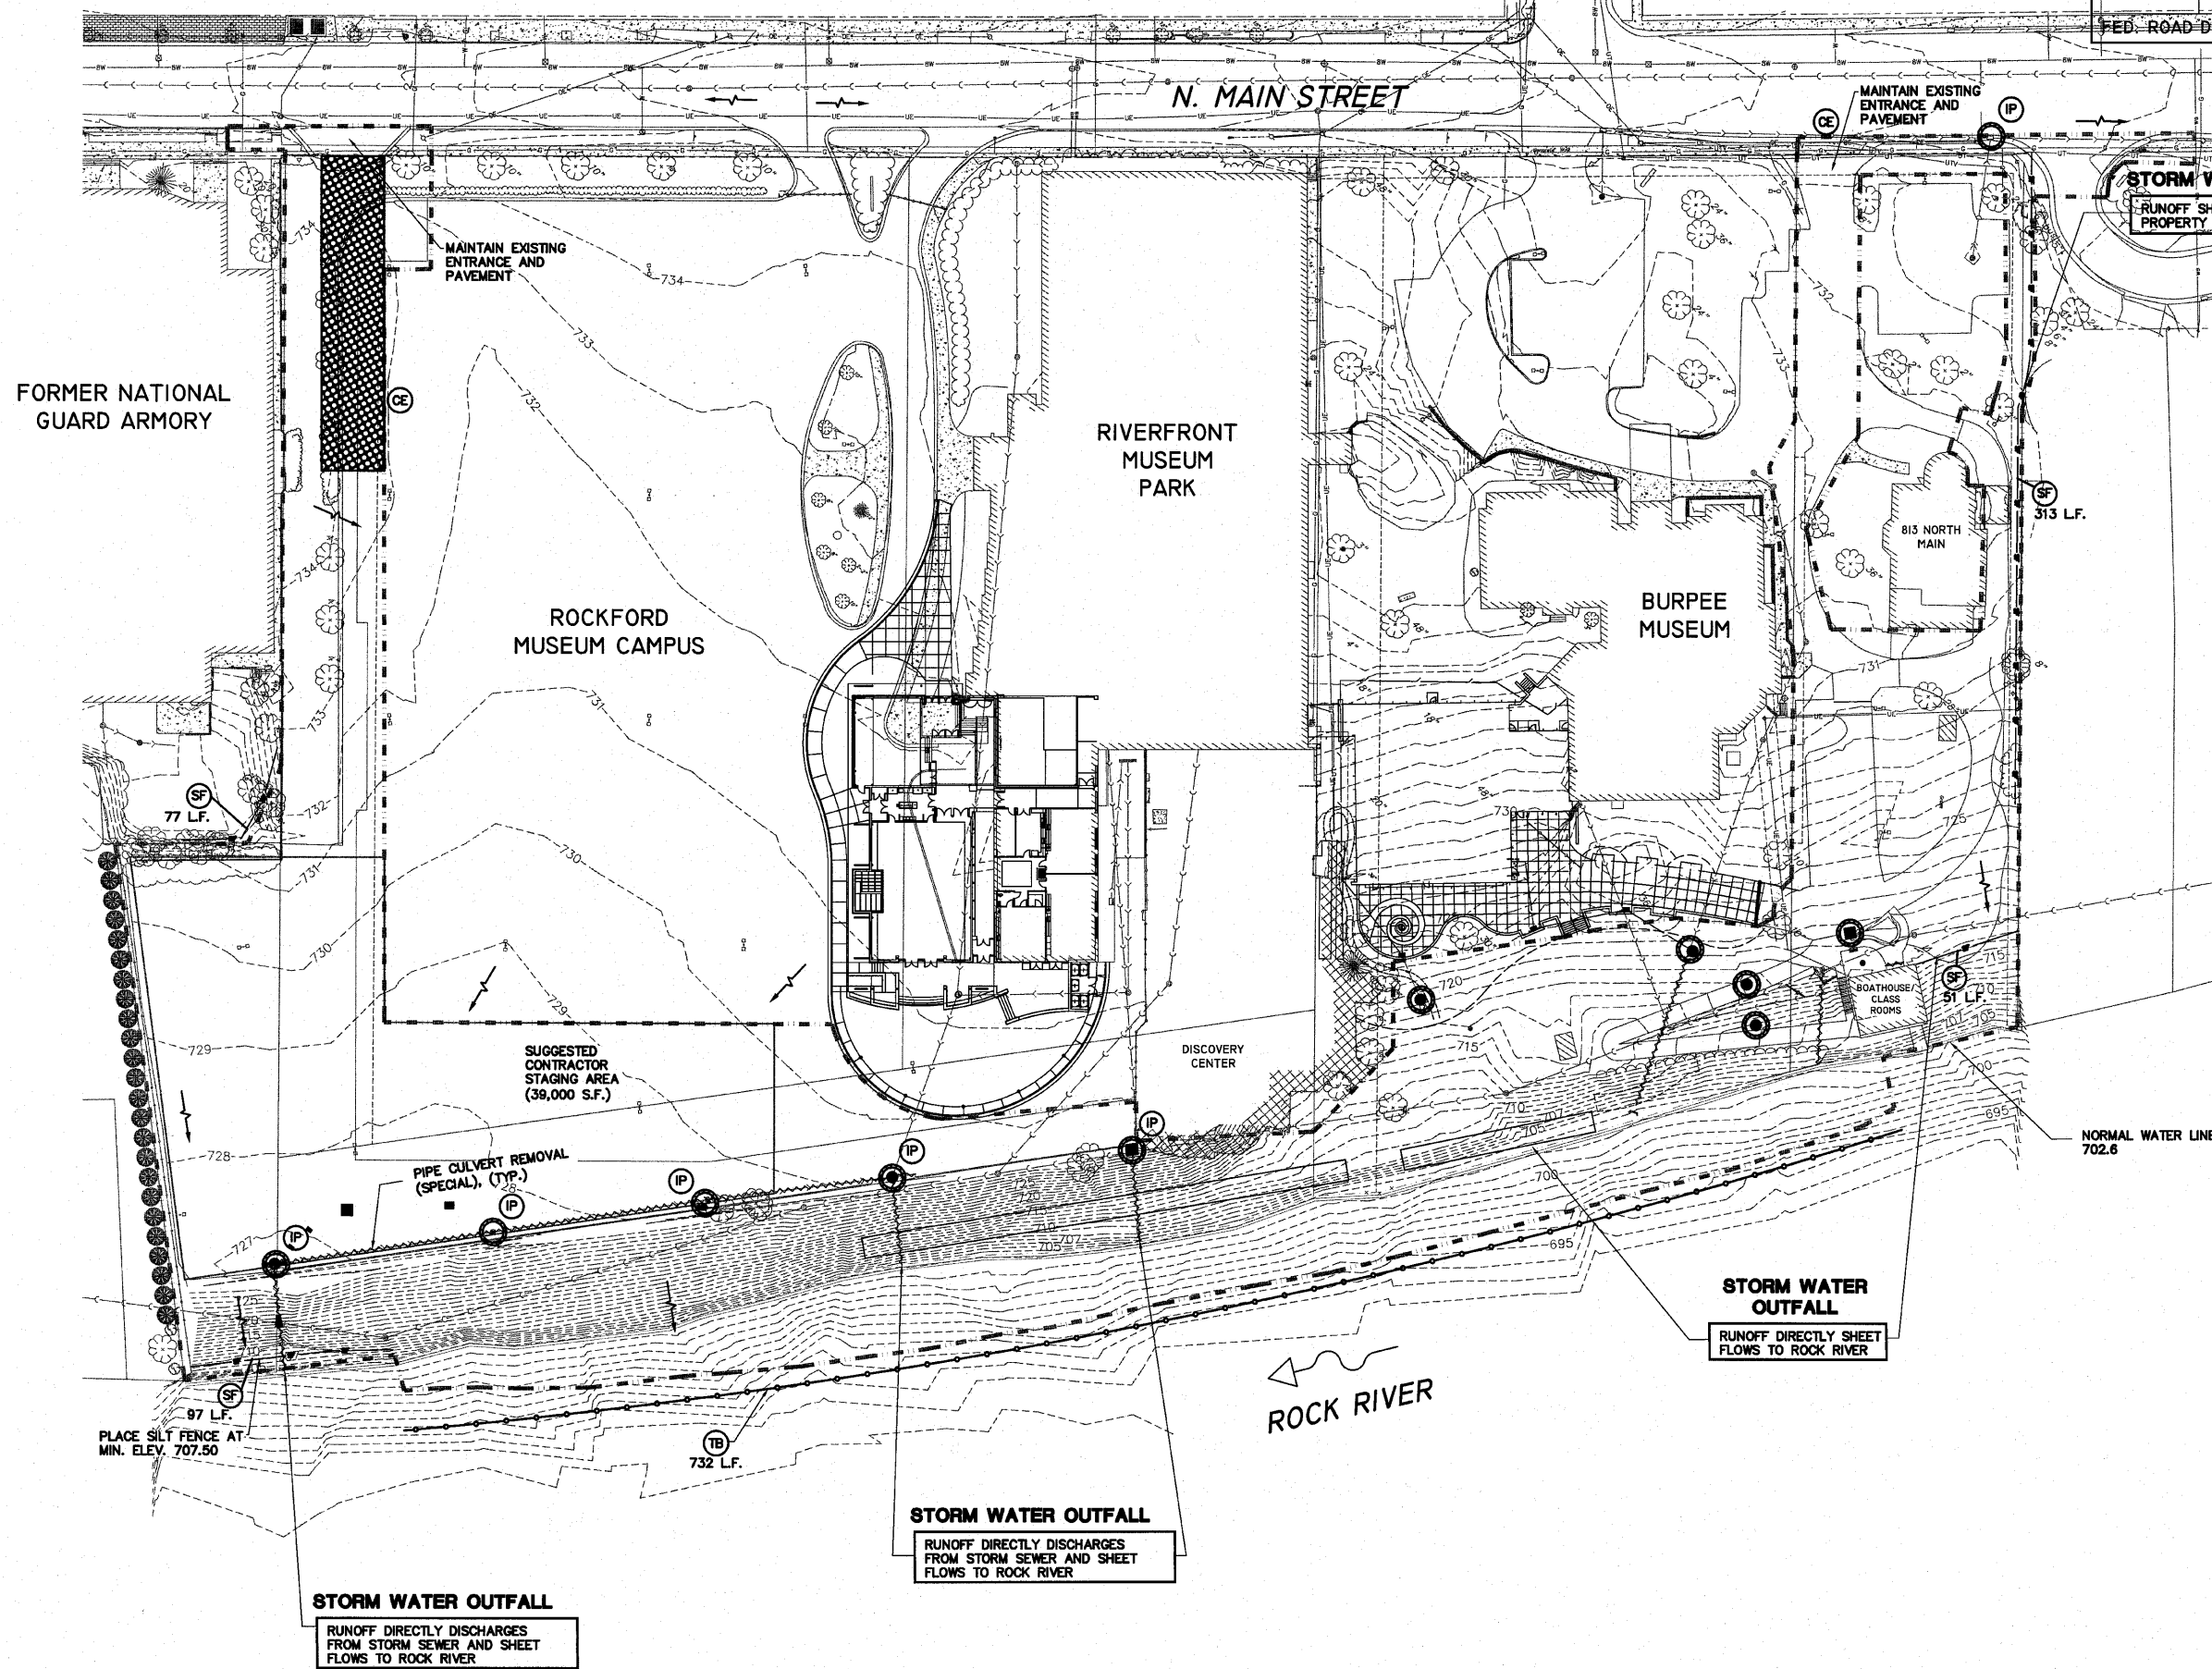

MAINTENANCE NOTES


ALL BMP MEASURES INSTALLED ON THIS STORM WATER POLLUTION PREVENTION MAP AND PLAN SHALL BE MAINTAINED IN FULLY FUNCTIONAL CONDITION UNTIL NO LONGER REQUIRED FOR A COMPLETED PHASE OF WORK OR FINAL STABILIZATION OF THE ROADWAY PROJECT. ALL EROSION AND SEDIMENTATION CONTROL MEASURES SHALL BE CHECKED AND ENTERED INTO INSPECTION RECORD LOG BY A QUALIFIED PERSON AT LEAST ONCE EVERY SEVEN (7) CALENDAR DAYS AND WITHIN 24 HOURS OF THE END OF A 0.5" RAINFALL EVENT, AND CLEANED AND REPAIRED IN ACCORDANCE WITH THE FOLLOWING:

1. INLET PROTECTION DEVICES AND BARRIERS SHALL BE REPAIRED OR REPLACED IF THEY SHOW SIGNS OF UNDERMINING, OR DETERIORATION.
2. ALL SEEDED AREAS SHOULD BE CHECKED REGULARLY TO SEE THAT A GOOD STAND HAS BEEN ACHIEVED AND MAINTAINED. AREAS SHOULD BE FERTILIZED, WATERED, MULCHED AND RESEED AS NEEDED.
3. SILT FENCES SHALL BE REPAIRED TO THEIR ORIGINAL CONDITIONS IF DAMAGED. SEDIMENT SHALL BE REMOVED FROM THE SILT FENCES WHEN IT REACHES ONE-HALF THE HEIGHT OF THE SILT FENCE.
4. THE CONSTRUCTION AREA ACCESSES SHALL BE MAINTAINED IN A CONDITION WHICH WILL PREVENT TRACKING OR FLOW OF MUD ONTO PAVED ROAD SURFACES OR OUTSIDE WORK AREA. THIS MAY REQUIRE PERIODIC ROAD SWEEPING.

GENERAL NOTE:

1. SEE GENERAL NOTES AND DETAILS PAGE FOR ADDITIONAL STORM WATER POLLUTION PREVENTION AND SEEDING/TOPSOIL NOTES.
2. VICINITY/LOCATION MAP, QUADRANGLE MAP, AND ADDITIONAL BMP DETAILS ARE LOCATED WITH DETAILS.
3. TURBIDITY BARRIER IS NOT REQUIRED WHERE TEMPORARY COFFERDAMS OR OTHER DEWATERING SYSTEMS PREVENT EROSION OR RUNOFF FROM ENTERING THE RIVER.
4. STUMPS AND ROOT MASS SHALL BE LEFT IN PLACE ALONG THE RIVER BANK AT THE DIRECTION OF THE ENGINEER WHERE GRADING OPERATIONS PERMIT AT THE DIRECTION OF THE ENGINEER.

KEY LEGEND

 - | | | |
|-------|----------------------------|---|
| (IP) | INLET PROTECTION |  |
| (SF) | SILT FENCE, J HOOK ENDS |  |
| | SURFACE FLOW |  |
| | LIMITS OF DISTURBANCE |  |
| | EXISTING CONTOUR |  |
| | EXISTING STORM SEWER |  |
| (FF) | FIBER FLOCCULENT ROLL |  |
| (CD) | SILT CHECK DAM |  |
| (BLS) | EROSION CONTROL BLANKET |  |
| (RR) | RIP-RAP PAD |  |
| (CE) | CONSTRUCTION ENTRANCE/EXIT |  |
| (TB) | TURBIDITY BARRIER |  |

SHEET REVIEW	
AGENCY	DATE

REVISIONS		
NO.	ITEM	DATE

SCALE:	Hor. 1"=40'
DRAWN BY:	BCS
CHECKED BY:	JWH
DATE:	AUGUST 13, 2010

McClure
Engineering Associates, Inc.



7282 Argus Drive
(815) 398-2332

Rockford, Illinois 61107-583
FAX (815) 398-249

Design Firm License: Illinois 184-000816
Copyright 2010 By McClure Engineering Associates, Inc.

EROSION AND SEDEMENTATION CONTROL MAP PH I		
RIVERWALK MUSEUM CAMPUS		
711 NORTH MAIN STREET		ROCKFORD, IL
FILE:H:\08-008 RIVERWALK MUSEUM\DESIGN\DRAWINGS\08-008 SWPPP.DWG		JOB:04-28-10-008

SHEET NO.
24
OF
148

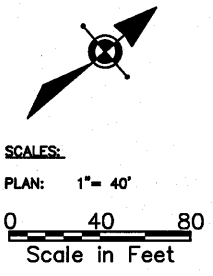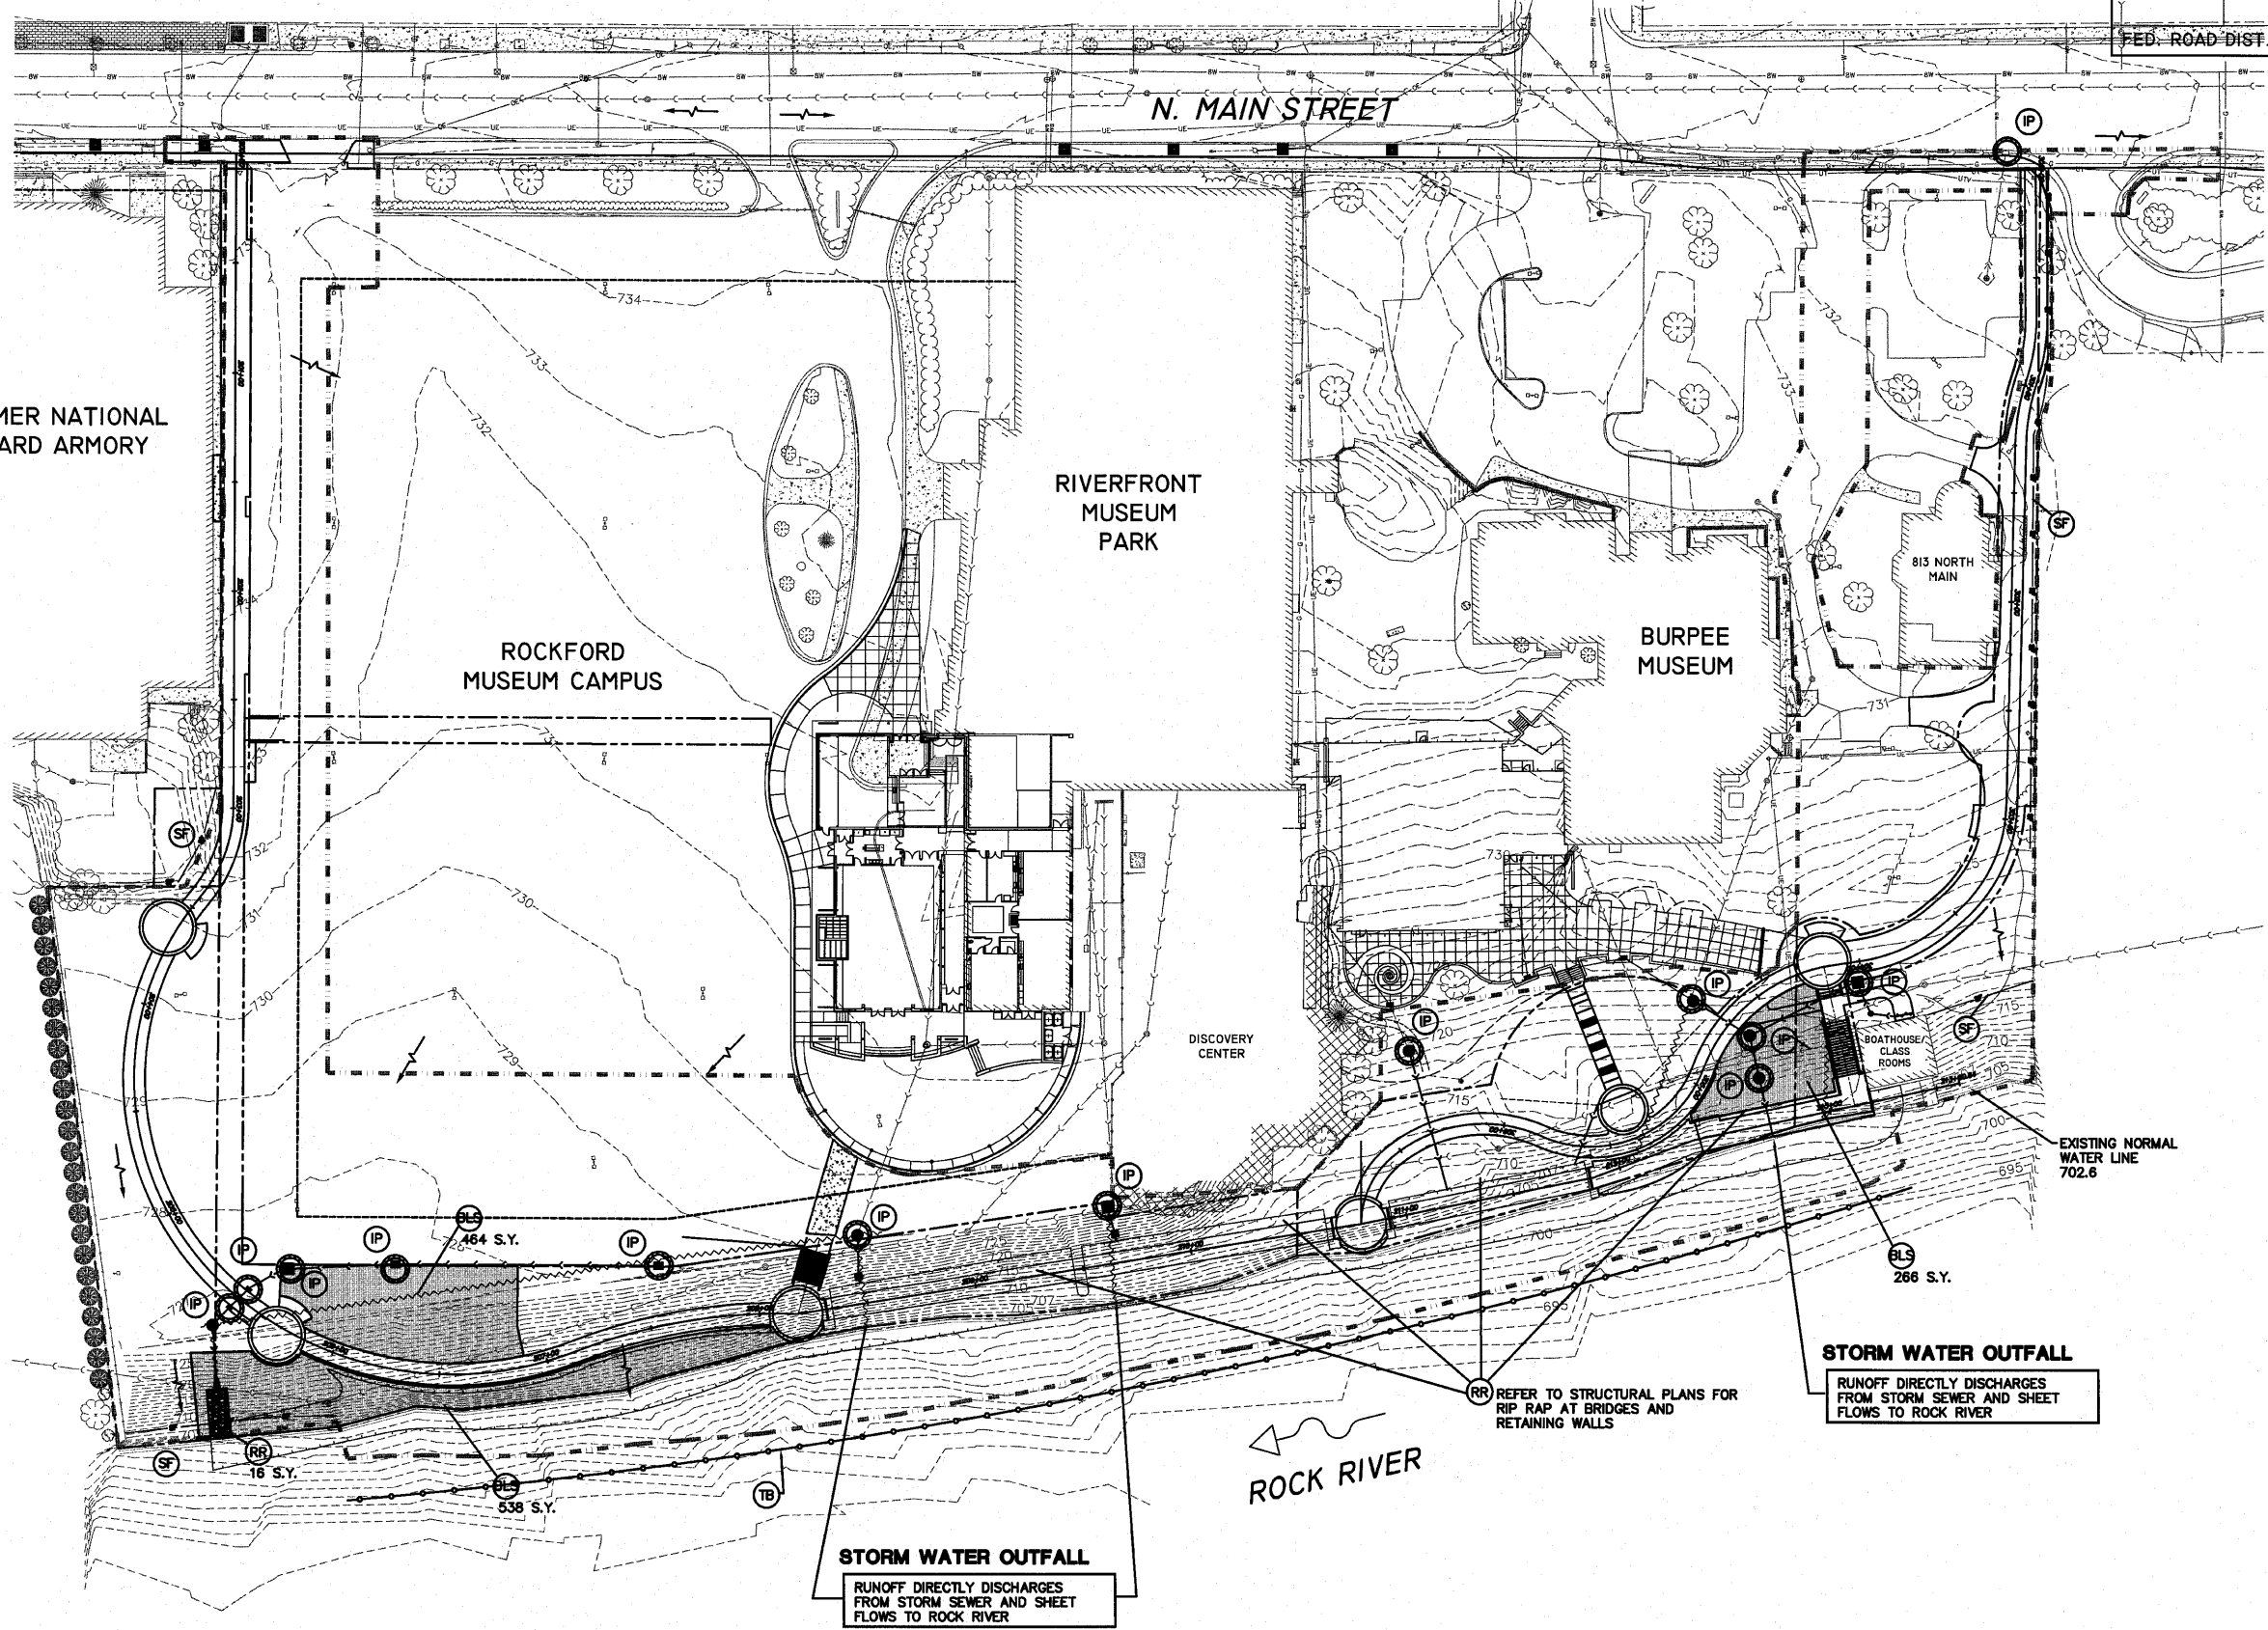

- MAINTENANCE NOTES**
- ALL BMP MEASURES STATED ON THIS STORM WATER POLLUTION PREVENTION MAP AND PLAN SHALL BE MAINTAINED IN FULLY FUNCTIONAL CONDITION UNTIL NO LONGER REQUIRED FOR A COMPLETED PHASE OF WORK OR FINAL STABILIZATION OF THE ROADWAY PROJECT. ALL EROSION AND SEDIMENTATION CONTROL MEASURES SHALL BE CHECKED AND ENTERED INTO INSPECTION RECORD LOG BY A QUALIFIED PERSON AT LEAST ONCE EVERY SEVEN (7) CALENDAR DAYS AND WITHIN 24 HOURS OF THE END OF A 0.5" RAINFALL EVENT, AND CLEANED AND REPAIRED IN ACCORDANCE WITH THE FOLLOWING:
1. INLET PROTECTION DEVICES AND BARRIERS SHALL BE REPAIRED OR REPLACED IF THEY SHOW SIGNS OF UNDERMINING, OR DETERIORATION.
 2. ALL SEEDED AREAS SHALL BE CHECKED REGULARLY TO SEE THAT A GOOD STAND IS ACHIEVED AND MAINTAINED. AREAS SHOULD BE FERTILIZED, WATERED, MULCHED AND RESEED AS NEEDED.
 3. SILT FENCES SHALL BE REPAIRED TO THEIR ORIGINAL CONDITIONS IF DAMAGED. SEDIMENT SHALL BE REMOVED FROM THE SILT FENCES WHEN IT REACHES ONE-HALF THE HEIGHT OF THE SILT FENCE.
 4. THE CONSTRUCTION AREA ACCESSES SHALL BE MAINTAINED IN A CONDITION WHICH WILL PREVENT TRACKING OR FLOW OF MUD ONTO PAVED ROAD SURFACES OR OUTSIDE WORK AREA. THIS MAY REQUIRE PERIODIC ROAD SWEEPING.

- GENERAL NOTE:**
1. SEE GENERAL NOTES AND DETAILS PAGE FOR ADDITIONAL STORM WATER POLLUTION PREVENTION AND SEEDING/TOPSOIL NOTES.
 2. VICINITY/LOCATION MAP, QUADRANGLE MAP, AND ADDITIONAL BMP DETAILS ARE LOCATED WITH DETAILS.
 3. TURBIDITY BARRIER IS NOT REQUIRED WHERE TEMPORARY COFFERDAMS OR OTHER DEWATERING SYSTEMS PREVENT EROSION OR RUNOFF FROM ENTERING THE RIVER.
 4. STUMPS AND ROOT MASS SHALL BE LEFT IN PLACE ALONG THE RIVER BANK AT THE DIRECTION OF THE ENGINEER WHERE GRADING OPERATIONS PERMIT AT THE DIRECTION OF THE ENGINEER.

- KEY LEGEND**
- | | | | |
|------|-------------------------|------|----------------------------|
| (IP) | INLET PROTECTION | (SF) | SILT FENCE, J HOOK ENDS |
| (SF) | SILT FENCE, J HOOK ENDS | (FF) | FIBER FLOCCULENT ROLL |
| (CD) | SILT CHECK DAM | (RR) | RIP-RAP |
| (BL) | EROSION CONTROL BLANKET | (CE) | CONSTRUCTION ENTRANCE/EXIT |
| (TB) | TURBIDITY BARRIER | | |
- EXISTING NORMAL WATER LINE 702.6

FORMER NATIONAL
GUARD ARMORY

ROCKFORD
MUSEUM CAMPUS

RIVERFRONT
MUSEUM
PARK

BURPEE
MUSEUM

DISCOVERY
CENTER

STORM WATER OUTFALL
RUNOFF DIRECTLY DISCHARGES
FROM STORM SEWER AND SHEET
FLOWS TO ROCK RIVER

STORM WATER OUTFALL
RUNOFF DIRECTLY DISCHARGES
FROM STORM SEWER AND SHEET
FLOWS TO ROCK RIVER


ROCK RIVER

MAINTENANCE NOTES

ALL BMP MEASURES STATED ON THIS STORM WATER POLLUTION PREVENTION MAP AND PLAN SHALL BE MAINTAINED IN FULLY FUNCTIONAL CONDITION UNTIL NO LONGER REQUIRED FOR A COMPLETED PHASE OF WORK OR FINAL STABILIZATION OF THE ROADWAY PROJECT. ALL EROSION AND SEDIMENTATION CONTROL MEASURES SHALL BE CHECKED AND ENTERED INTO INSPECTION RECORD LOG BY A QUALIFIED PERSON AT LEAST ONCE EVERY SEVEN (7) CALENDAR DAYS AND WITHIN 24 HOURS OF THE END OF A 0.5" RAINFALL EVENT, AND CLEANED AND REPAIRED IN ACCORDANCE WITH THE FOLLOWING:

1. INLET PROTECTION DEVICES AND BARRIERS SHALL BE REPAIRED OR REPLACED IF THEY SHOW SIGNS OF UNDERMINING, OR DETERIORATION.
2. ALL SEEDED AREAS SHALL BE CHECKED REGULARLY TO SEE THAT A GOOD STAND IS ACHIEVED AND MAINTAINED. AREAS SHOULD BE FERTILIZED, WATERED, MULCHED AND RESEEDED AS NEEDED.
3. SILT FENCES SHALL BE REPAIRED TO THEIR ORIGINAL CONDITIONS IF DAMAGED. SEDIMENT SHALL BE REMOVED FROM THE SILT FENCES WHEN IT REACHES ONE-HALF THE HEIGHT OF THE SILT FENCE.
4. THE CONSTRUCTION AREA ACCESSES SHALL BE MAINTAINED IN A CONDITION WHICH WILL PREVENT TRACKING OR FLOW OF MUD ONTO PAVED ROAD SURFACES OR OUTSIDE WORK AREA. THIS MAY REQUIRE PERIODIC ROAD SWEEPING.

SITE LOCATION MAP (N.T.S.)

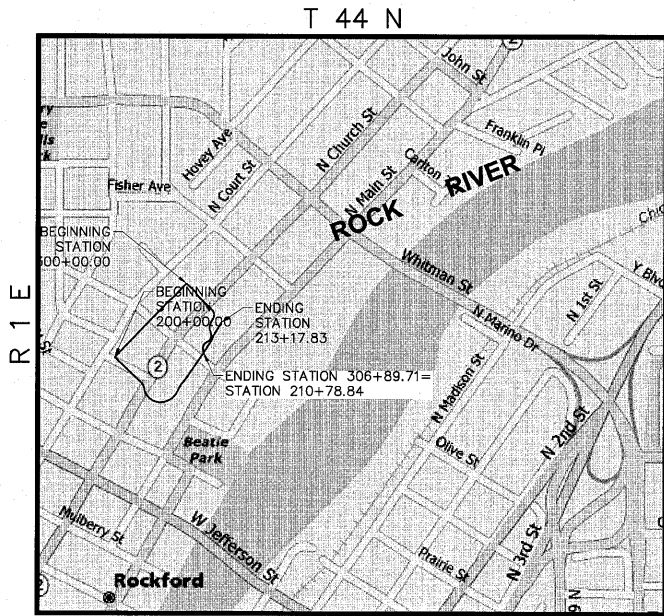


STORMWATER POLLUTION PREVENTION

1. THE STORMWATER POLLUTION PREVENTION PLAN IS COMPRISED OF THE PLAN DRAWING MAPS, SWPPP PLAN NARRATIVE SPECIFICATIONS, THE PERMIT AND ALL SUBSEQUENT REPORTS AND RELATED DOCUMENTS.
2. ALL CONTRACTORS AND SUBCONTRACTORS INVOLVED WITH STORM WATER POLLUTION PREVENTION SHALL OBTAIN A COPY OF THE STORM WATER POLLUTION PREVENTION PLAN, ILLINOIS EPA NPDES GENERAL PERMIT, CITY OF ROCKFORD NPDES PERMIT, AND BECOME FAMILIAR WITH THEIR CONTENTS.
3. CONTRACTOR SHALL IMPLEMENT BEST MANAGEMENT PRACTICES AS REQUIRED BY THE SWPPP. ADDITIONAL BEST MANAGEMENT PRACTICES SHALL BE IMPLEMENTED AS DICTATED BY CONDITIONS AT NO ADDITIONAL COST TO OWNER THROUGHOUT ALL PHASES OF CONSTRUCTION.
4. BEST MANAGEMENT PRACTICES (BMP'S) AND CONTROLS SHALL CONFORM TO FEDERAL, STATE, OR LOCAL REQUIREMENTS OR MANUAL OF PRACTICE, AS APPLICABLE. CONTRACTOR SHALL IMPLEMENT ADDITIONAL CONTROLS AS DIRECTED BY PERMITTING AGENCY OR OWNER.
5. GENERAL CONTRACTOR SHALL DENOTE ON PLAN THE TEMPORARY PARKING AND STORAGE AREA WHICH SHALL ALSO BE USED AS THE EQUIPMENT MAINTENANCE AND CLEANING AREA.
6. ALL WASH WATER (CONCRETE TRUCKS, VEHICLE CLEANING, EQUIPMENT CLEANING, ETC.) SHALL BE DETAINED AND PROPERLY TREATED OR DISPOSED.
7. SUFFICIENT OIL AND GREASE ABSORBING MATERIALS AND FLotation BOOMS SHALL BE MAINTAINED ON SITE OR READILY AVAILABLE TO CONTAIN AND CLEAN-UP FUEL OR CHEMICAL SPILLS AND LEAKS.
8. DISTURBED PORTIONS OF THE SITE WHERE CONSTRUCTION ACTIVITY HAS PERMANENTLY STOPPED SHALL BE PERMANENTLY SEEDED. THESE AREAS SHALL BE SEEDED NO LATER THAN 7 DAYS AFTER THE LAST CONSTRUCTION ACTIVITY OCCURRING IN THESE AREAS.
9. ALL MATERIALS SPILLED, DROPPED, WASHED, OR TRACKED FROM VEHICLES ONTO ROADWAY OR INTO STORM DRAINS MUST BE REMOVED IMMEDIATELY.
10. CONTRACTORS OR SUBCONTRACTORS WILL BE RESPONSIBLE FOR REMOVING SEDIMENT THAT MAY HAVE COLLECTED IN THE STORM SEWER DRAINAGE SYSTEMS IN CONJUNCTION WITH THE STABILIZATION OF THE SITE.
11. SLOPES SHALL BE LEFT IN A ROUGHENED CONDITION DURING THE GRADING PHASE TO REDUCE RUNOFF VELOCITIES AND EROSION.
12. DUE TO THE GRADE CHANGES DURING THE DEVELOPMENT OF THE PROJECT, THE CONTRACTORS SHALL BE RESPONSIBLE FOR ADJUSTING THE EROSION CONTROL MEASURES (SILT FENCES, DITCH CHECKS, ETC.) TO PREVENT EROSION.
13. ALL CONSTRUCTION SHALL BE STABILIZED AT THE END OF EACH WORKING DAY. THIS INCLUDES BACKFILLING OF TRENCHES FOR UTILITY CONSTRUCTION AND PLACEMENT OF GRAVEL OR HMA PAVING FOR ROAD CONSTRUCTION.
14. INLET PROTECTION MUST BE PROVIDED AND MAINTAINED FOR ALL PROPOSED INLETS UNTIL FINAL GRADES HAVE BEEN ESTABLISHED.
15. THE EROSION CONTROL MEASURES INDICATED ON THE DRAWING MAPS ARE THE MINIMUM REQUIREMENTS.
16. TEMPORARY SLOPES AND GROUND SHALL BE MAINTAINED IN ROUGHENED STATE AS A BMP TO DISCOURAGE RILL EROSION.





TOPSOIL / SEEDING


1. DISTURBED AREAS ARE LOCATIONS WHERE THE CONTRACTOR'S OPERATIONS HAVE DAMAGED EXISTING GROUND COVER AND/OR TOPSOIL OUTSIDE OF THE LIMITS OF CONSTRUCTION AS SHOWN IN THE PLANS. SEEDING OF THESE DISTURBED AREAS IS INCLUDED IN ALL THE OTHER PROJECT PAY ITEMS AND NO ADDITIONAL COMPENSATION IS ALLOWED.
2. THE FINAL TOP 6 INCHES OF SOIL IN ANY AREA MUST BE A COHESIVE SOIL CAPABLE OF SUPPORTING VEGETATION.
3. FERTILIZER SHALL BE APPLIED AT A RATE OF 300 LBS/ACRE TO ALL DISTURBED AREAS AND INCORPORATED INTO THE SEEDBED PRIOR TO SOWING THE SEED. A SECOND FERTILIZER APPLICATION 3-WEEKS AFTER SEEDING OF 10-10-10, 250 LBS/ACRE, IF GOOD STAND IS ACHIEVED.
4. THE CONTRACTOR SHALL SEED ALL AREAS WITHIN THE LIMITS OF CONSTRUCTION WITH SEEDING, CLASS 1 IN ACCORDANCE WITH IDOT STANDARD SPECIFICATIONS OR AS APPROVED BY THE ENGINEER.
5. THE EXACT LOCATION OF PLANT PLACEMENT SHALL BE ADJUSTED IN THE FIELD TO AVOID UNDERGROUND AND OVERHEAD UTILITIES.

ROCKFORD NORTH USGS QUADRANGLE MAP (N.T.S.)

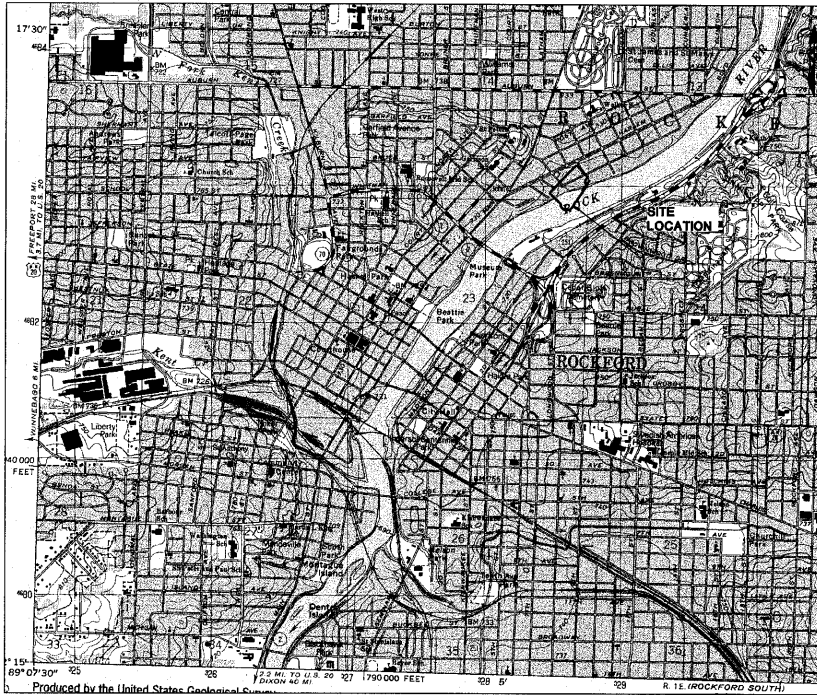

STANDARDS ARE INCLUDED IN THE CONTRACT DOCUMENTS

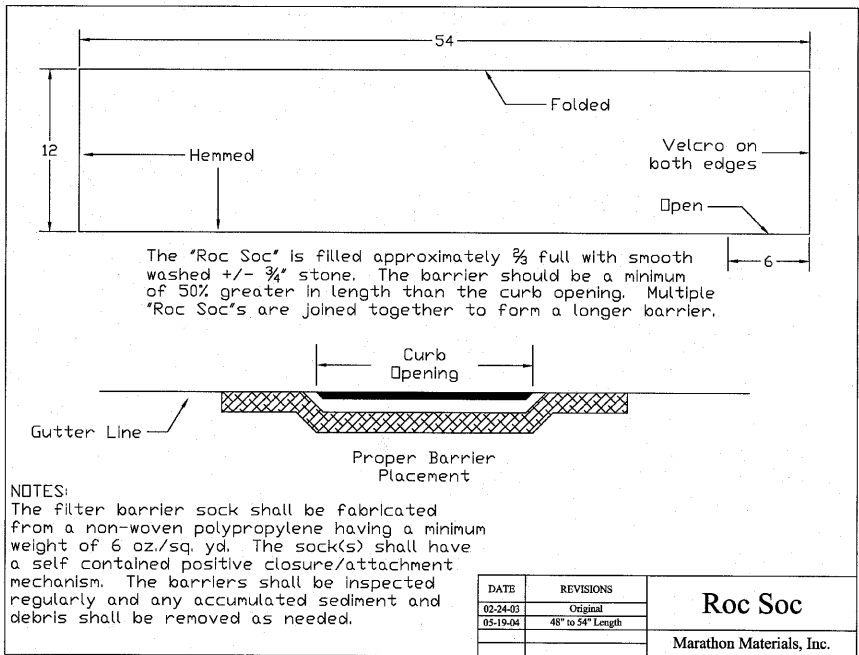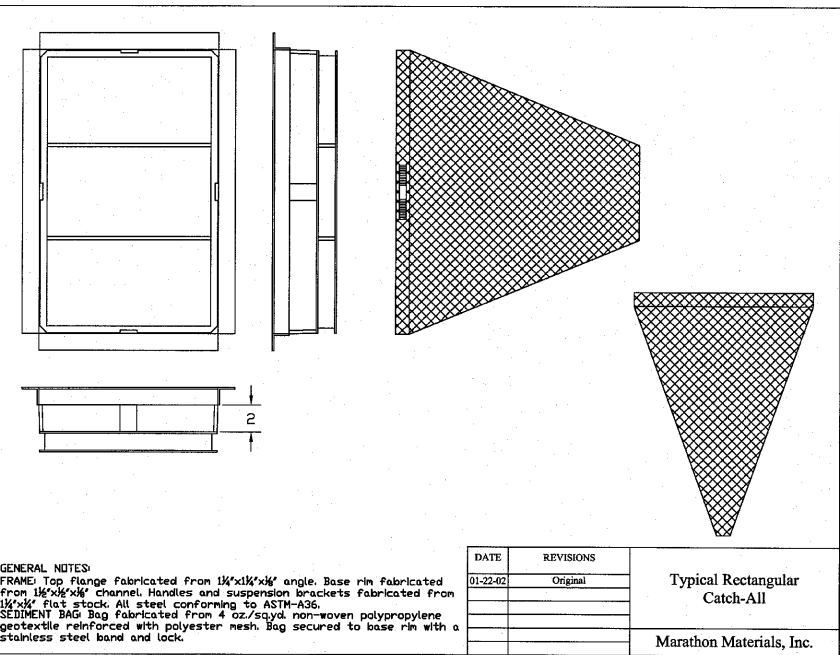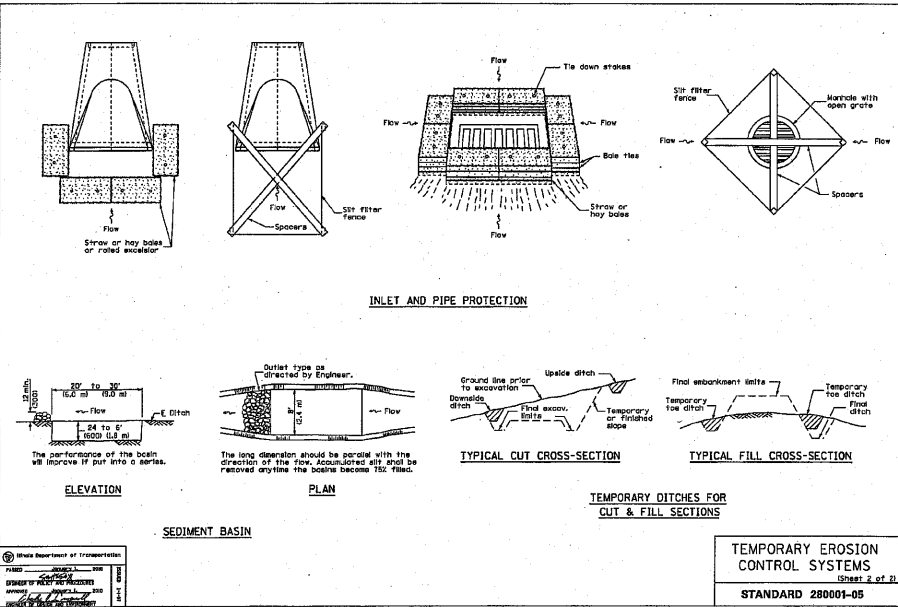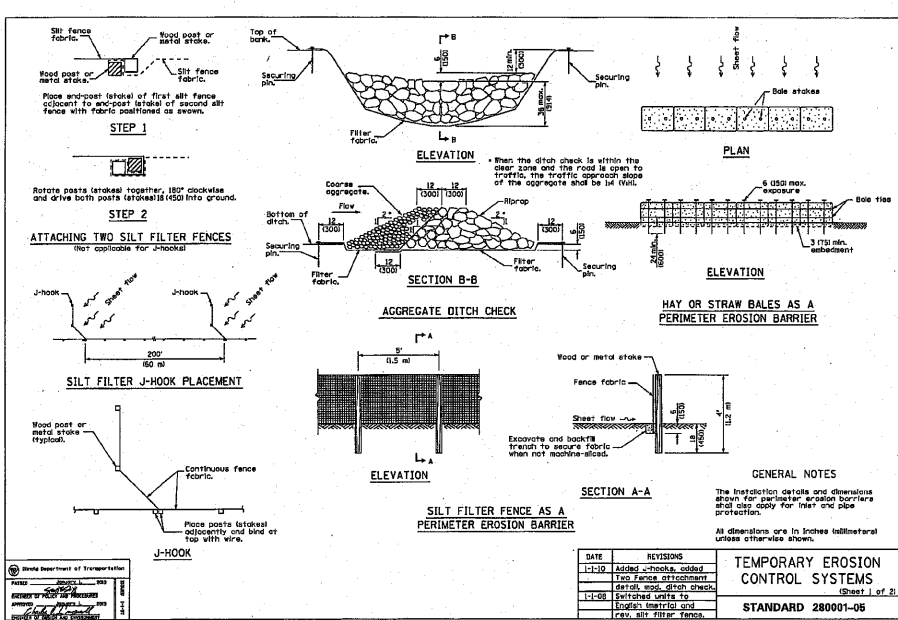

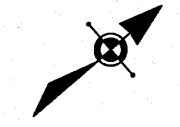

SCALES:
PLAN: 1" = 40'
0 40 80
Scale in Feet

LEGEND


- TOP OF PAVEMENT ELEVATION
- EXISTING SPOT ELEVATION
- PROPOSED CONTOUR
- EXISTING CONTOUR MAJOR
- EXISTING CONTOUR MINOR
- DIRECTION OF SHEET FLOW
- PROPOSED STORM SEWER
- EXISTING STORM SEWER
- PROPOSED INLET 700
- PROPOSED INLET SPECIAL
- PROPOSED MANHOLE
- STRUCTURE IDENTIFICATION NUMBER
- TOP OF CURB
- INVERT ELEVATION
- EDGE OF PAVEMENT
- VERIFY IN FIELD

FORMER NATIONAL
GUARD ARMORY

RIVERFRONT
MUSEUM
PARK

ROCKFORD
MUSEUM CAMPUS

BURPEE
MUSEUM

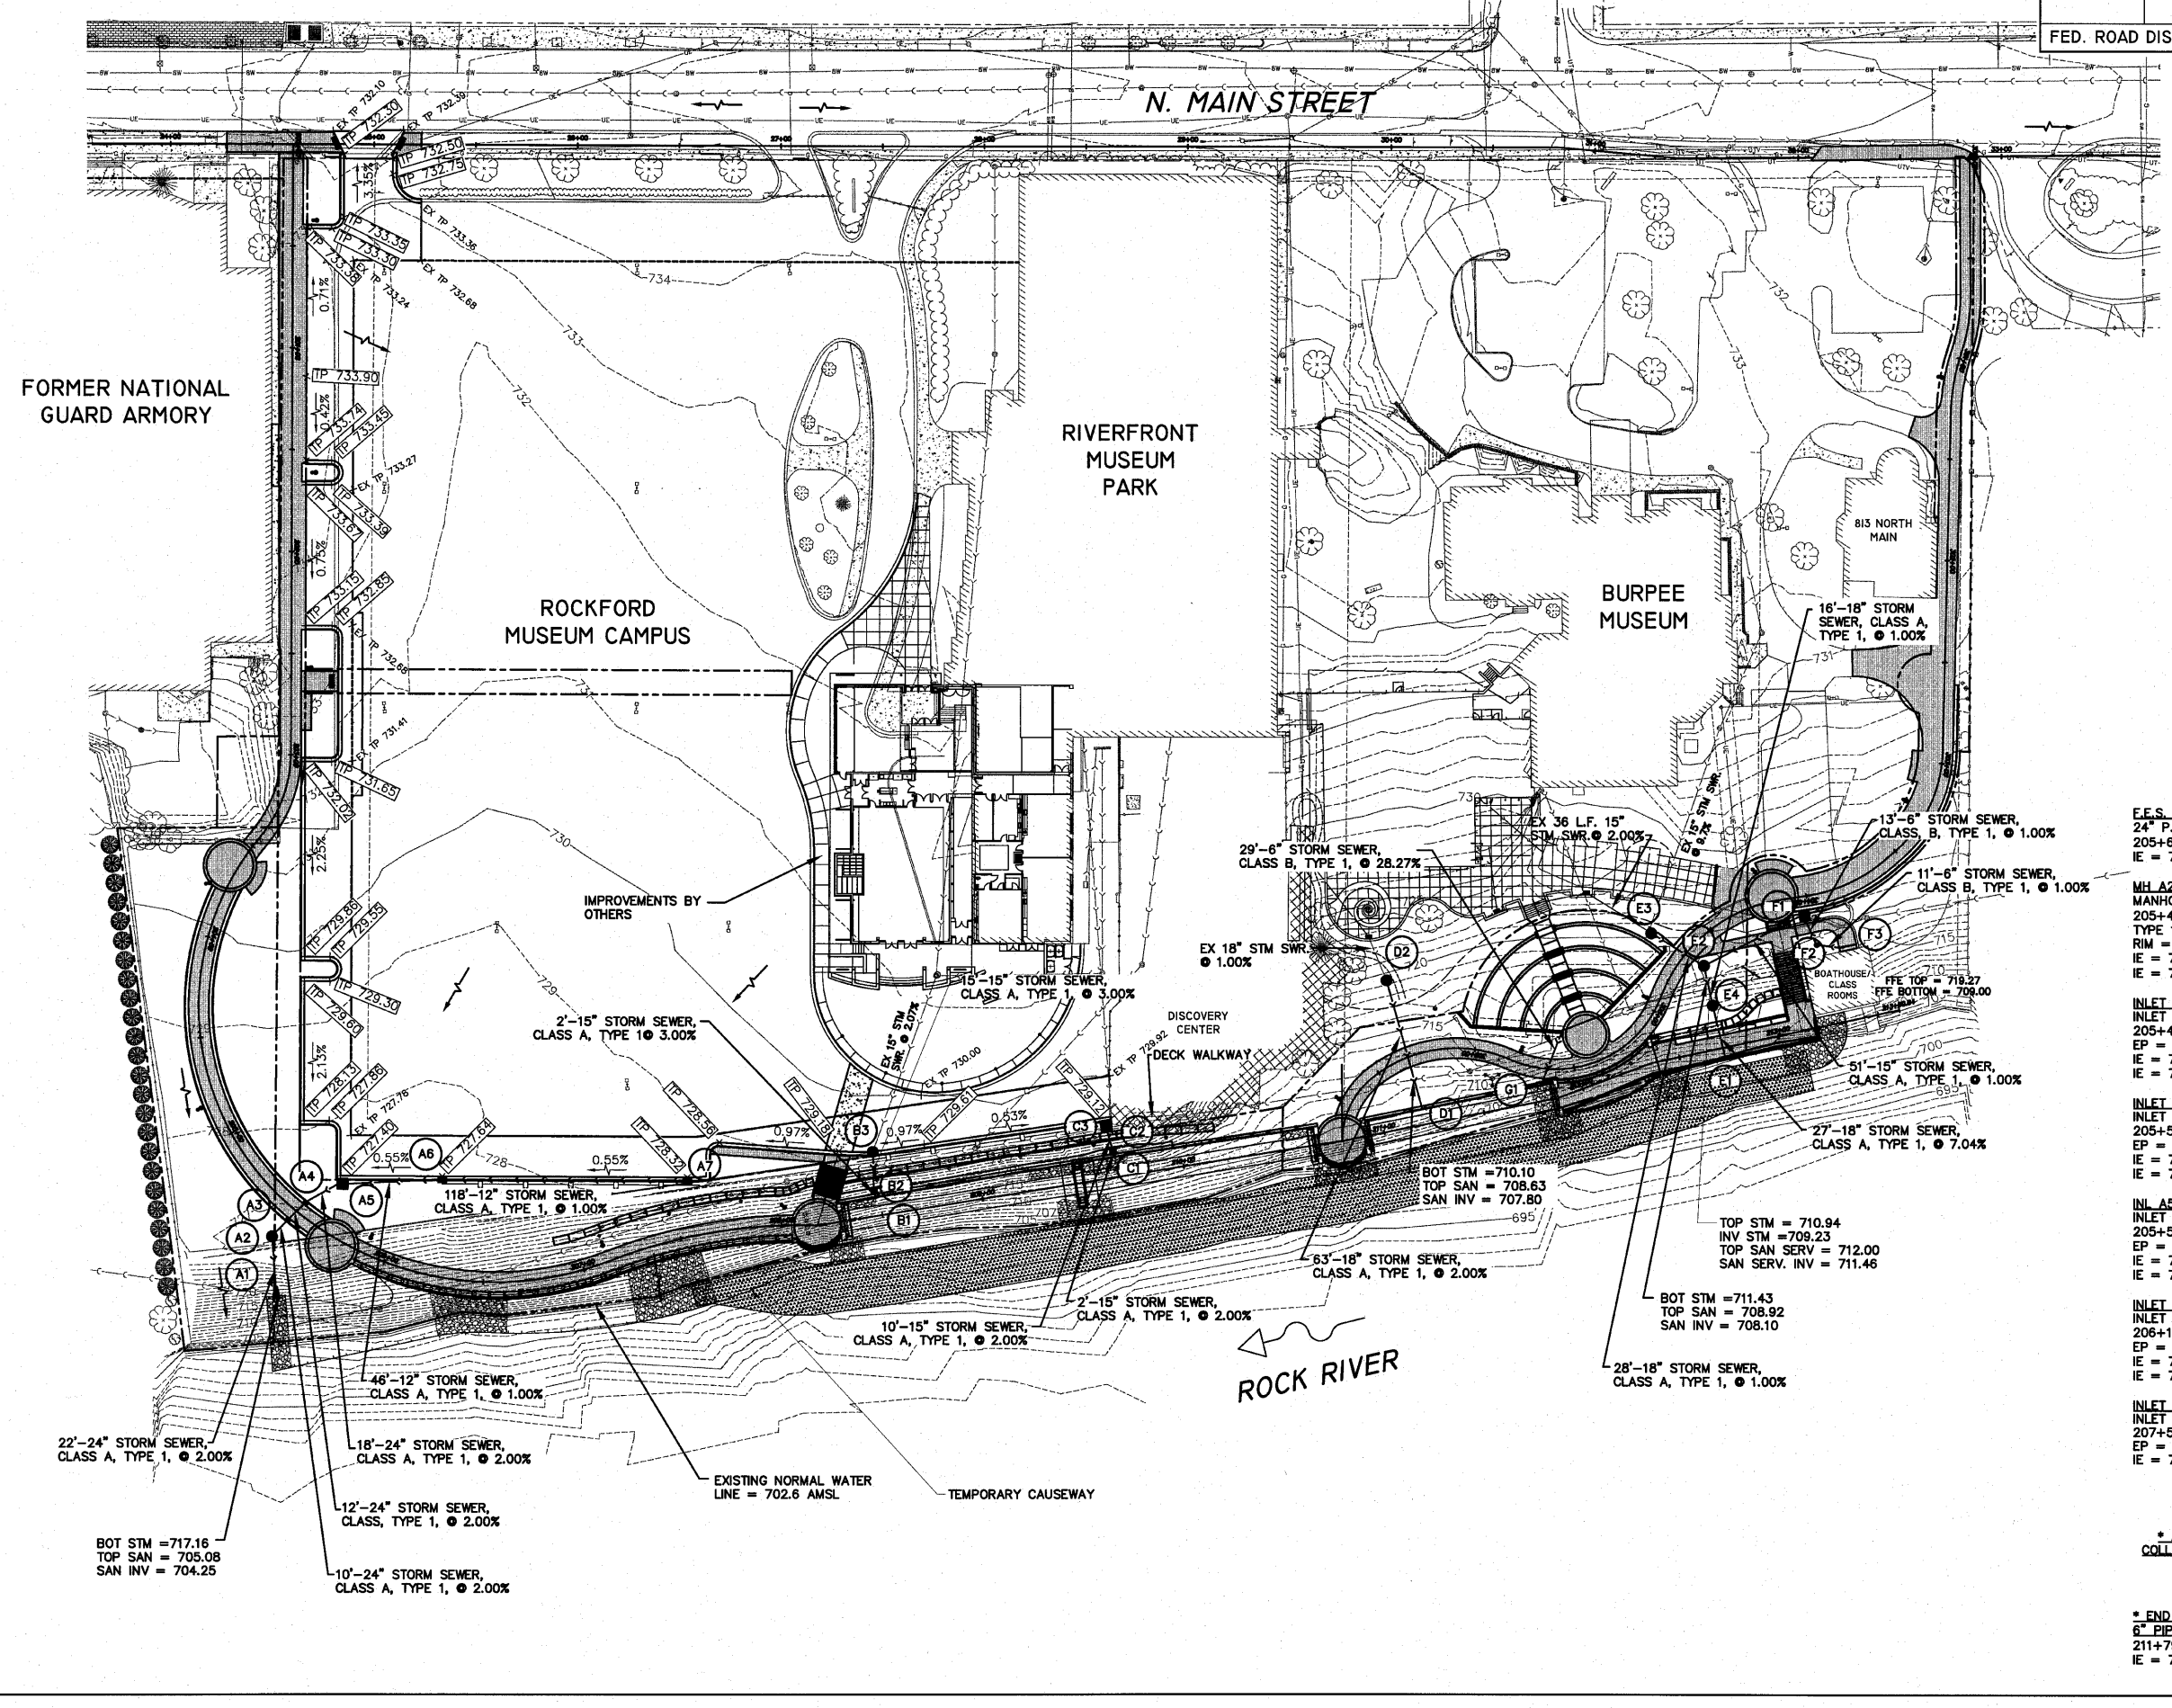

E.E.S. A1
24" P.R.C.F.E.S.
205+65.8, 40.3' RT
IE = 717.04

* END OF PIPE B1
15" PIPE WALL OPENING
208+47.8, 9.3' LT
IE = 706.66

* END OF PIPE E1
18" PIPE WALL OPENING
212+72.0, 5.8' LT
IE = 702.15

B2
INLET BOX, SPECIAL, No.1
CENTER AT BACK OF WALL
208+47.8, 10.66' LT.
TC = 719.45
IE = 719.76 (N) IN
IE = 706.78 (E) OUT

MH E2
MANHOLE TYPE A, 4' DIA.
TYPE 1 F&G CLOSED LID
304+66.3, 10.7' LT
RIM = 720.25
IE = 715.67 (N) IN
IE = 711.79 (SW) IN
IE = 711.69 (E) OUT

EX INH E3
EXISTING V.I.F.
MANHOLE TYPE A, 4' DIA.
TYPE 1 F&G CLOSED LID
304+70.0, 19.5' RT
RIM = 721.47 (EX)
IE = 715.42 (EX 15"SW) IN
IE = 712.13 (EX 15" W) IN
IE = 712.07 (E) OUT
(NEW CONNECTION)
IE (EX 15") = 712.03 (PLUG)

EX MH E4
MANHOLE TYPE A, 4' DIA.
212+71.4, 21.6' LT.
TYPE 1 F&G
RIM = 718.10
IE = 711.53 (W) IN
IE = 704.05 (E) OUT

INL E1
INLET SPECIAL NO. 2
304+02.3, 7.0' LT
EP = 721.98 TC 722.38
IE = 716.30 (E) IN
IE = 716.18 OUT






INL E2
INLET TYPE A, WITH
TYPE 8 GRATE
303+98.8, 24.6' LT
RIM = 718.23
IE = 716.53 IN
IE = 716.43 OUT

INL E3
TRENCH DRAIN
MODEL:ACO DRAIN
K030-OUTLET B
GRATE-SLOTTED COMP.
RIM = 719.15
IE = 716.50

* ANTI-SEEP
COLLAR REQUIRED

* END OF PIPE C1
6" PIPE WALL OPENING
211+79.9, 7.5' LT
IE = 706.00

MH D2
RESTRICTED DEPTH
MANHOLE, 4' DIA.
TYPE 1 F&G
306+30.9, 32.9' RT
RIM = 719.53
IE = 713.64 (W) IN
IE = 711.05 (E) OUT

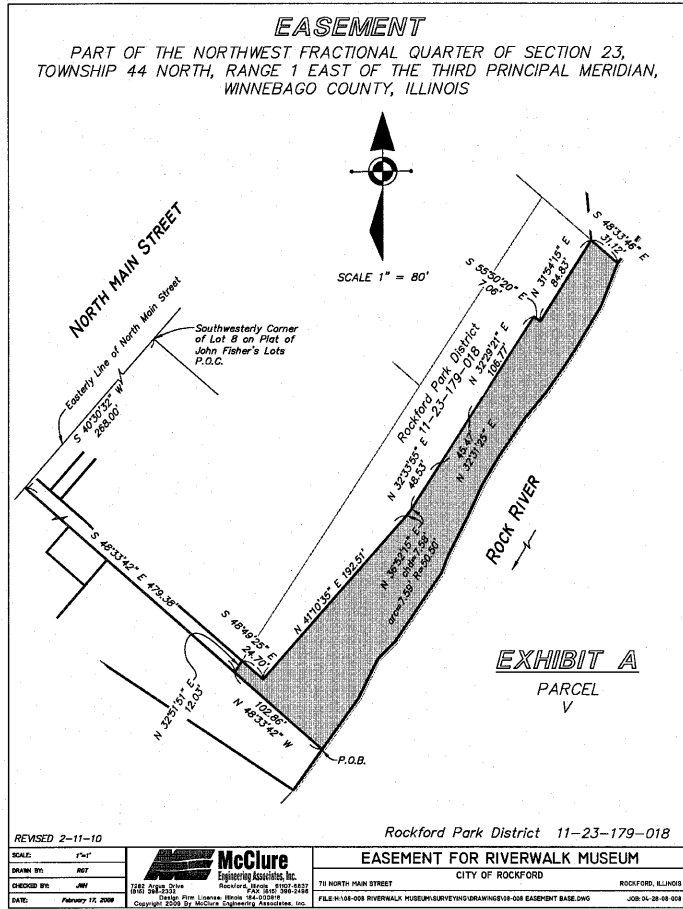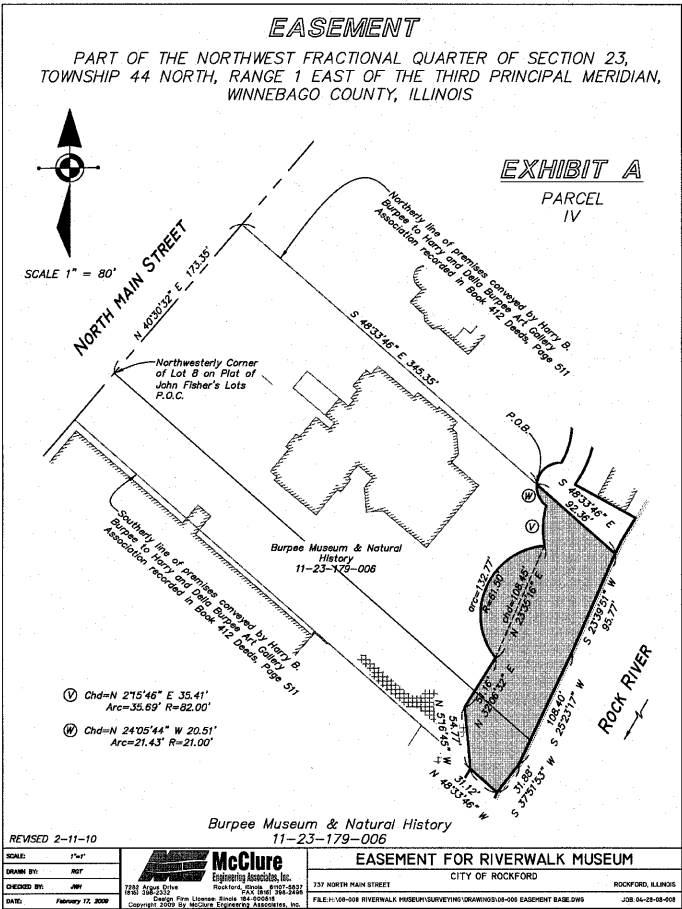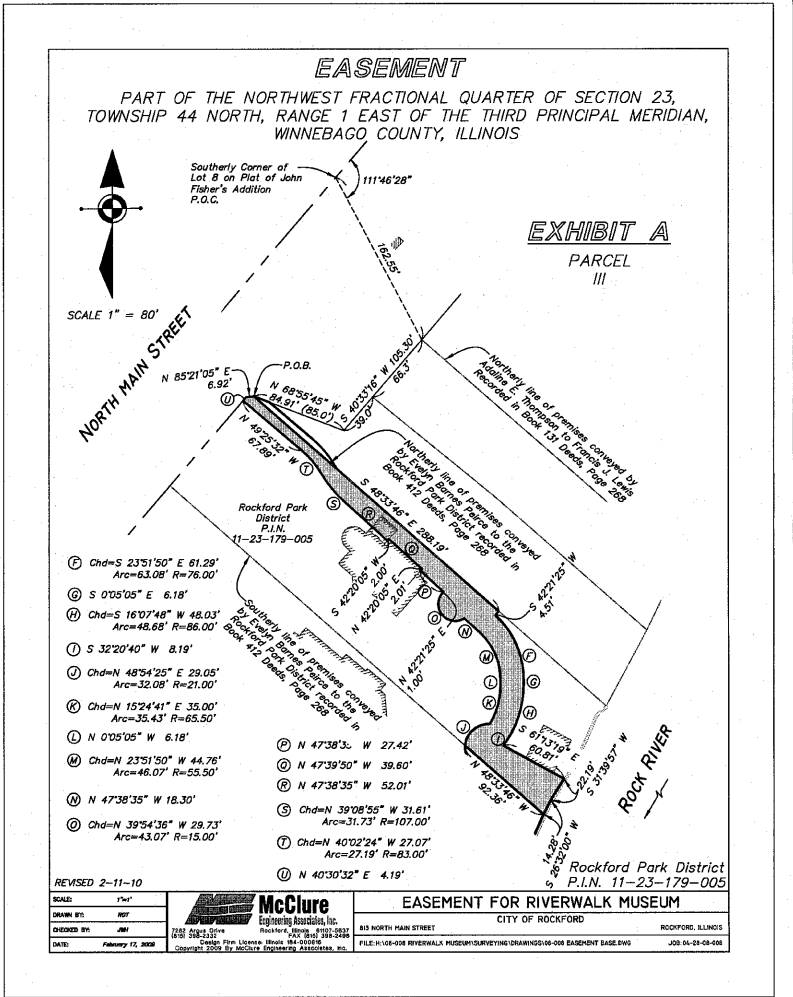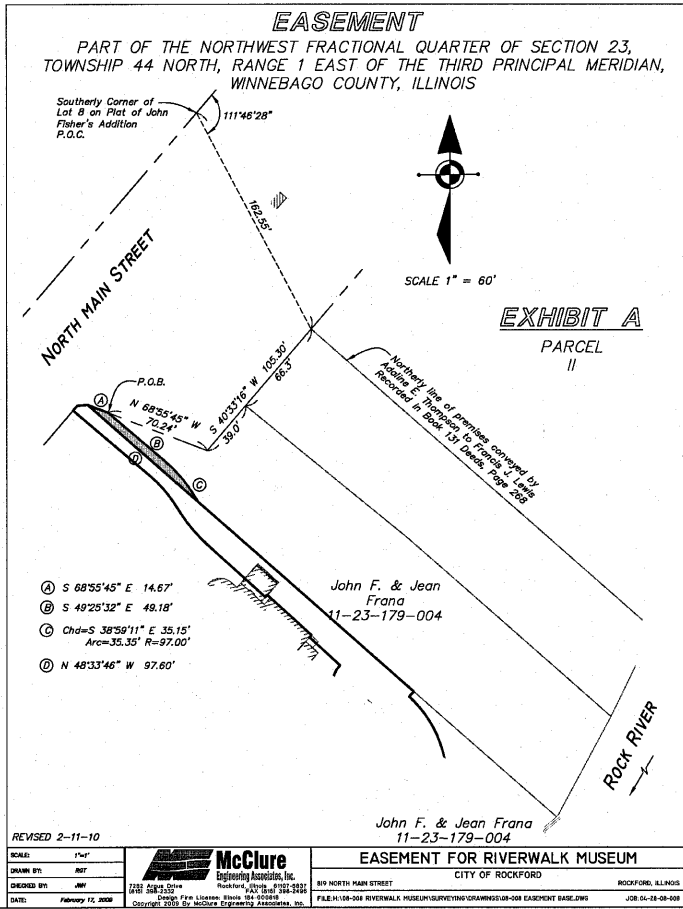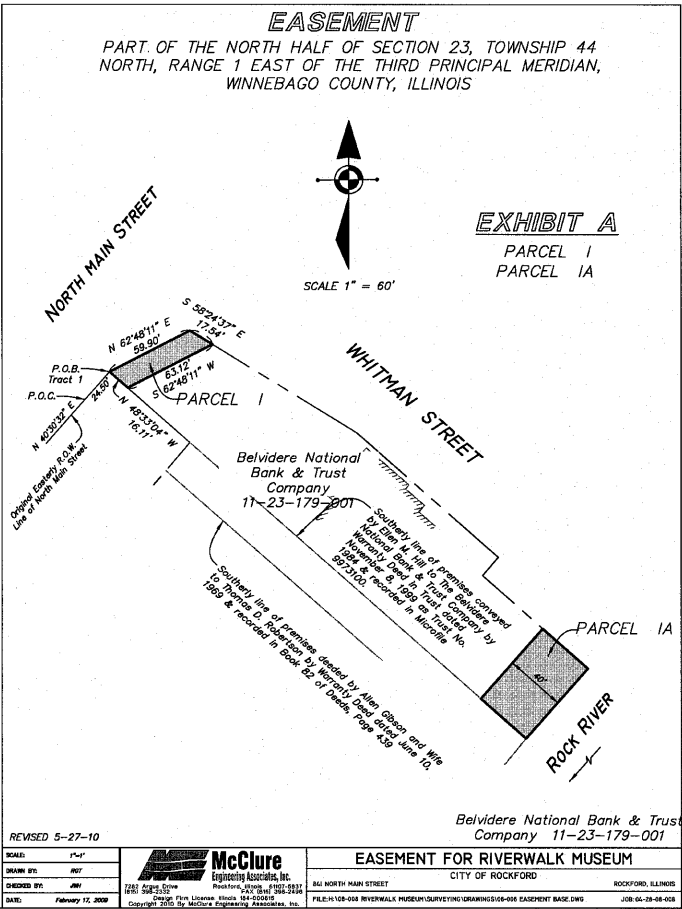




SHEET REVIEW	
AGENCY	DATE

REVISIONS	
NO.	ITEM

SCALE: Varies per Detail	
DRAWN BY:	MS
CHECKED BY:	JMH
DATE:	4/16/2010


McClure Engineering Associates, Inc.
7282 Arroyo Drive
Rockford, Illinois 61107-5937
(815) 398-2332
Design Firm License: Illinois 184-000816
Copyright 2010 By McClure Engineering Associates, Inc.

EASEMENTS	
RIVERWALK MUSEUM CAMPUS	
711 NORTH MAIN STREET	ROCKFORD, IL
FILE:H:\08-008 RIVERWALK MUSEUM\SURVEYING\DRAWINGS\08-008 EASEMENT BASE.DWG	
JOB:04-28-08-008	

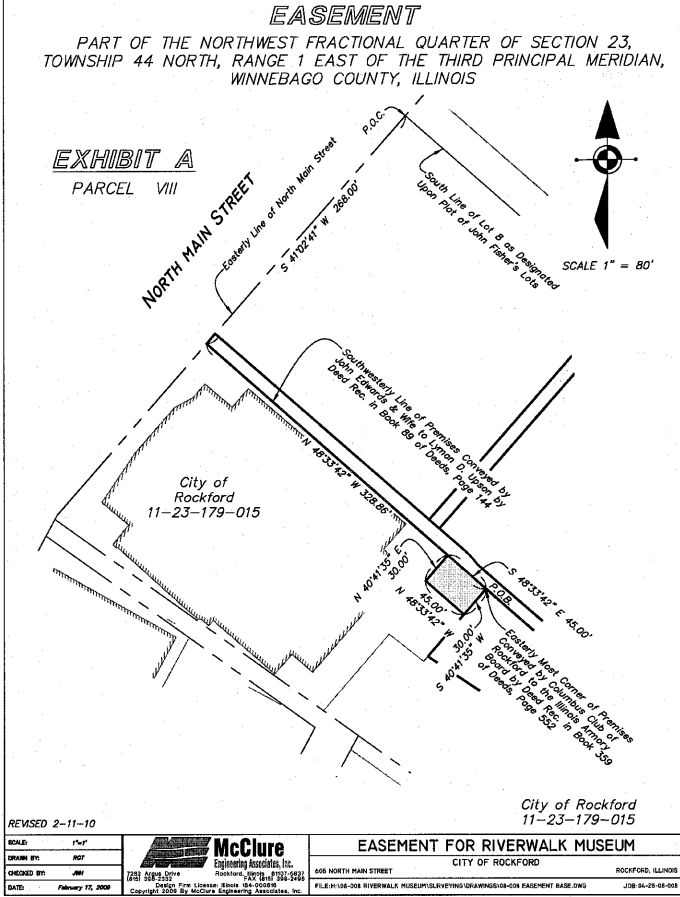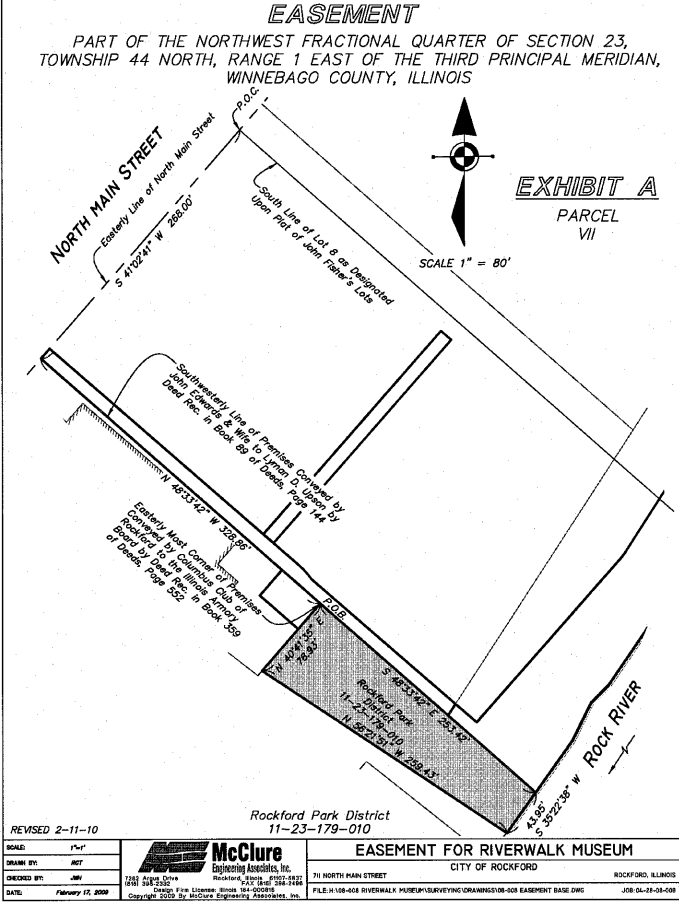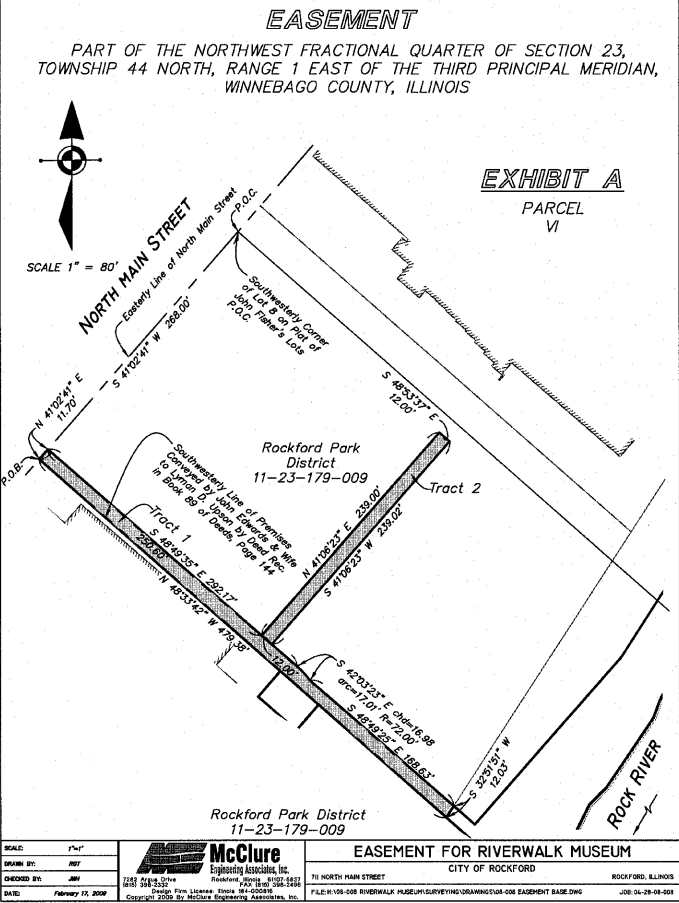

	SHEET REVIEW		REVISIONS			SCALE: <i>Varies per Detail</i>	 7282 Argus Drive (815) 398-2332 FAX (815) 398-2496 Design Firm License: Illinois 184-000816 Copyright 2010 By McClure Engineering Associates, Inc.	EASEMENTS		SHEET NO. 29 OF 148
	AGENCY	DATE	NO.	ITEM	DATE	DRAWN BY: <i>MS</i>		RIVERWALK MUSEUM CAMPUS		
						CHECKED BY: <i>JMH</i>		711 NORTH MAIN STREET	ROCKFORD, IL	
						DATE: <i>4/16/2010</i>		FILE: H:\08-008 RIVERWALK MUSEUM\SURVEYING\DRAWINGS\08-008 EASEMENT BASE.DWG		
								JOB: 04-28-10-008		

H:\08-008 RIVERWALK MUSEUM\DESIGN\DRAWINGS\08-008 STRIPING PLAN.DWG, STRIPING PLAN, 9/11/2010 2:58:13 PM, L1, MONTY

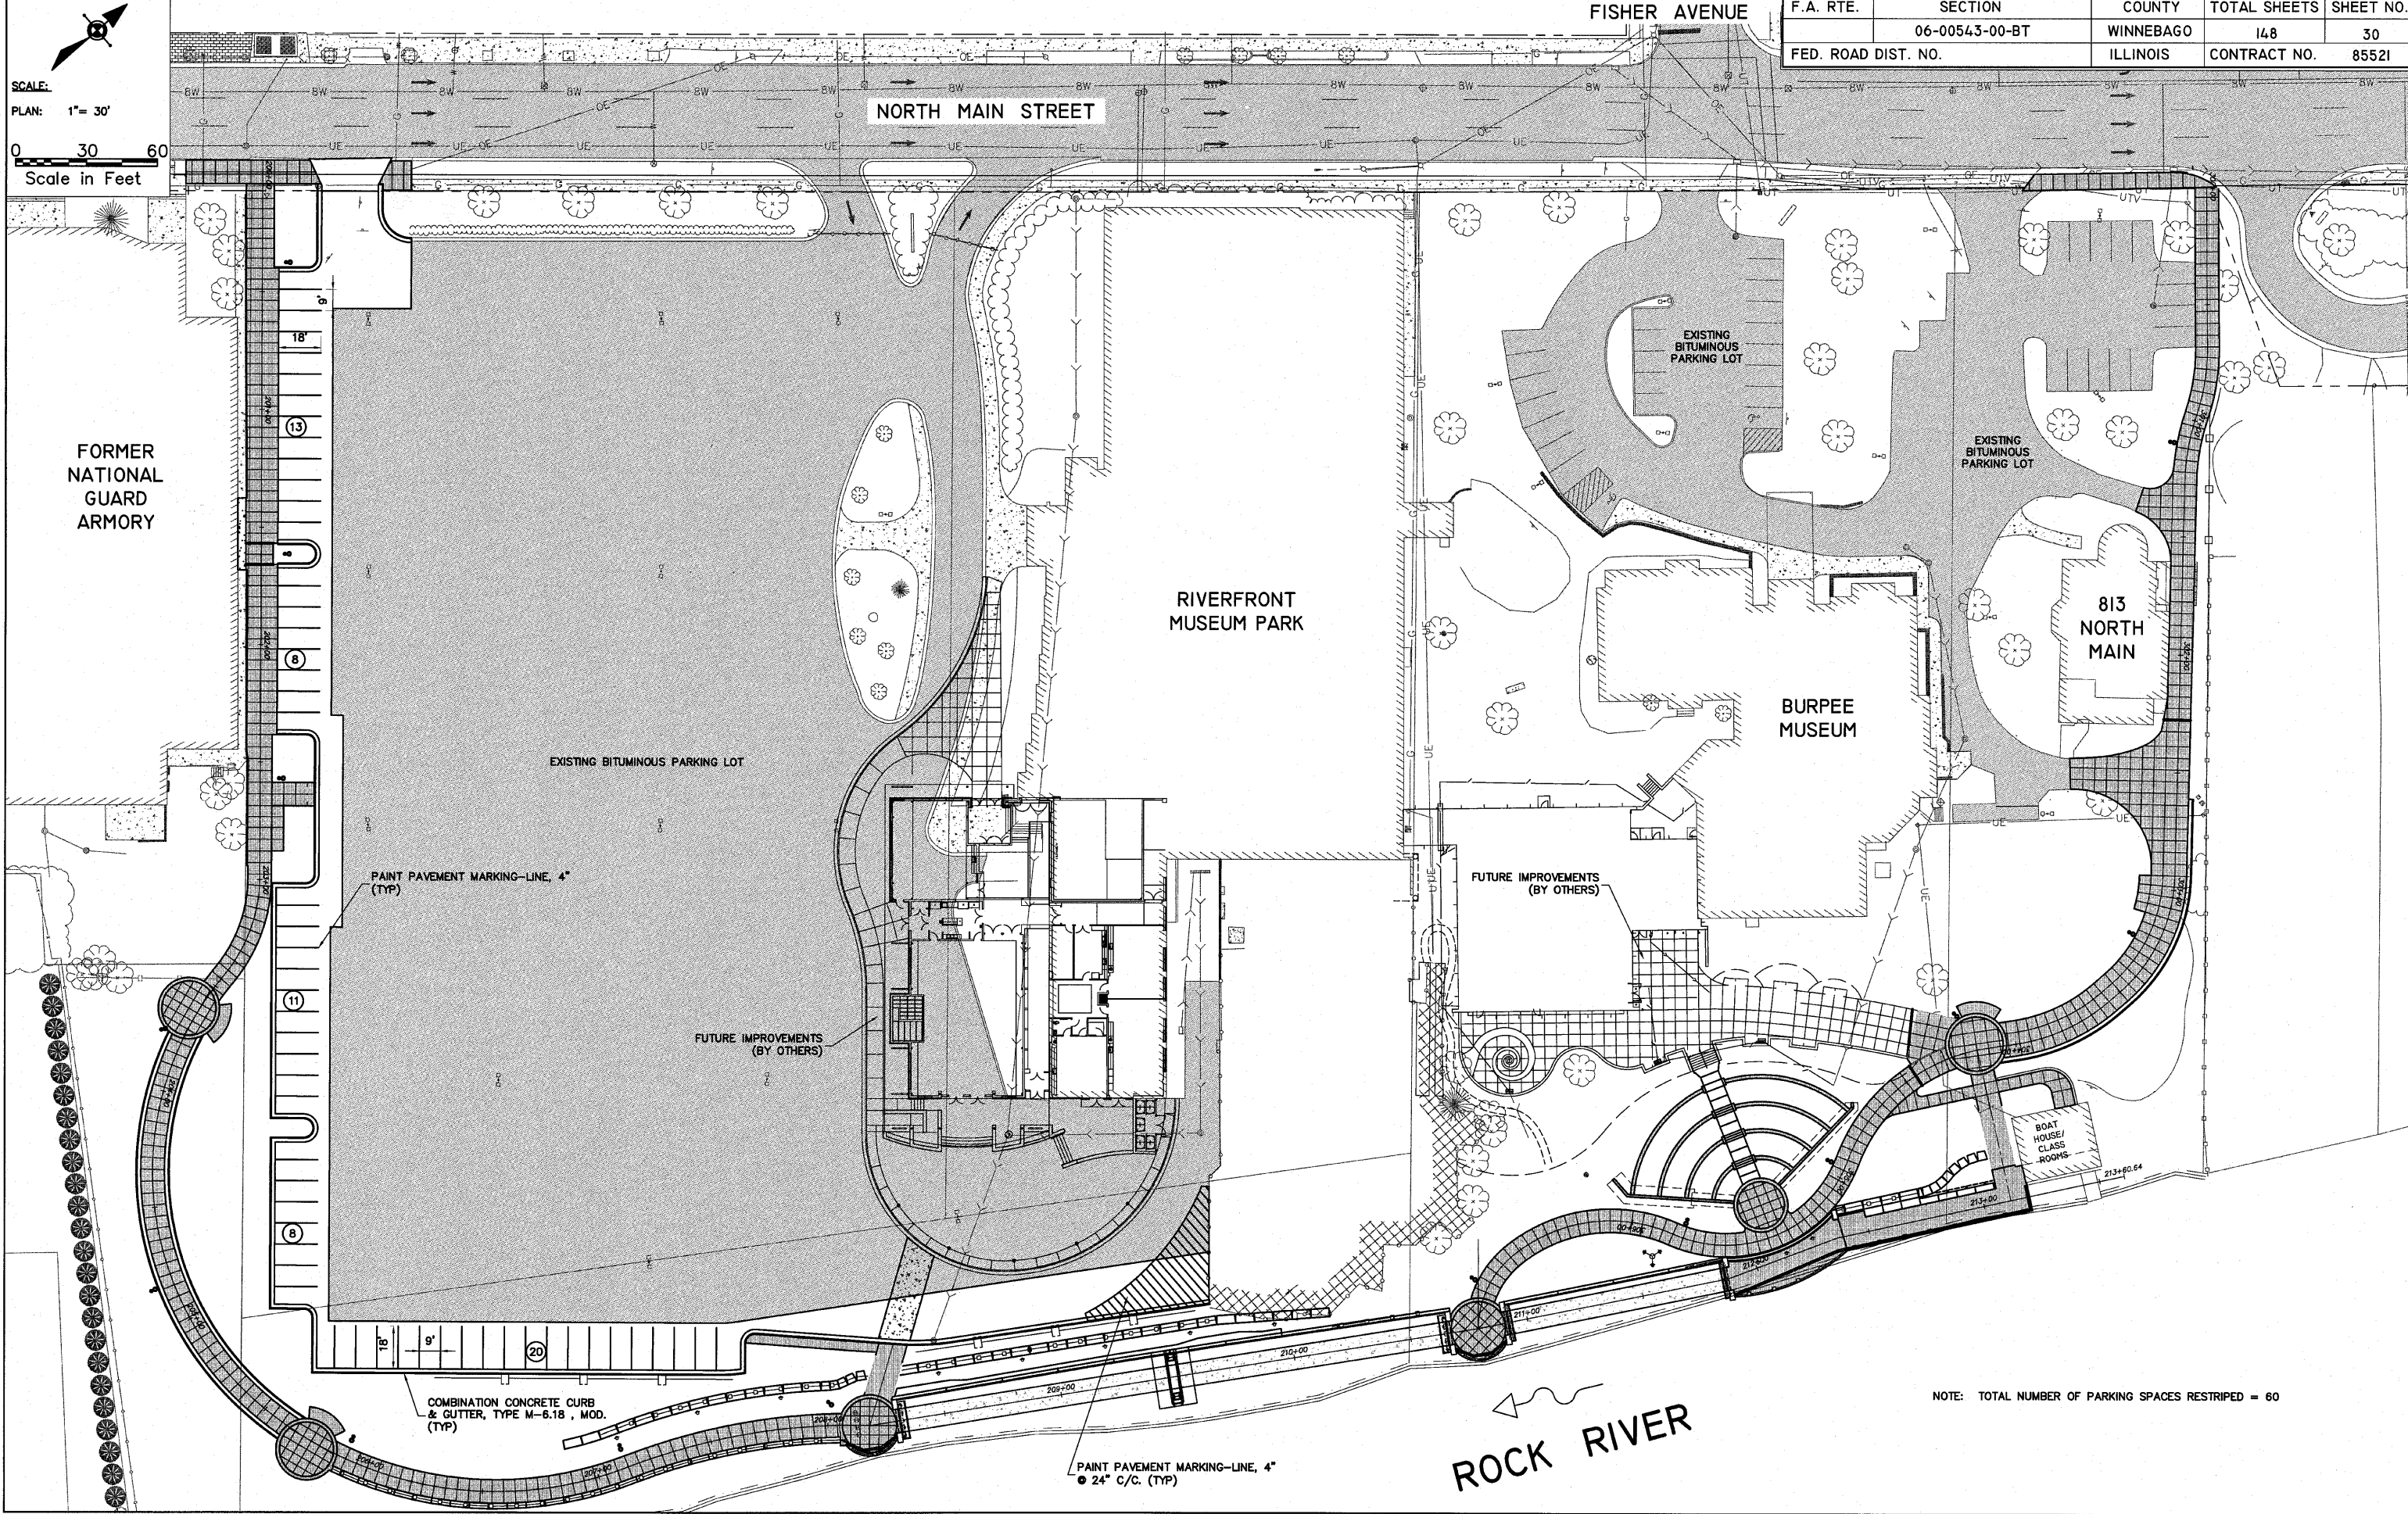

SHEET REVIEW	
AGENCY	DATE


REVISIONS		
NO.	ITEM	DATE

SCALE:	Hor. 1"=30'
DRAWN BY:	MS
CHECKED BY:	JMH
DATE:	AUGUST 13, 2010

**McClure**
Engineering Associates, Inc.
7282 Angus Drive
Rockford, Illinois 61107-5837
(815) 398-2332 FAX (815) 398-2496
Design Firm License: Illinois 184-000816
Copyright 2010 By McClure Engineering Associates, Inc.

PAVEMENT MARKING PLAN		
RIVERWALK MUSEUM CAMPUS		
711 NORTH MAIN STREET		ROCKFORD, IL
FILE:H:\08-008 RIVERWALK MUSEUM\DESIGN\DRAWINGS\08-008 STRIPING PLAN.DWG		JOB:04-28-10-008

SHEET NO.
30
OF
148

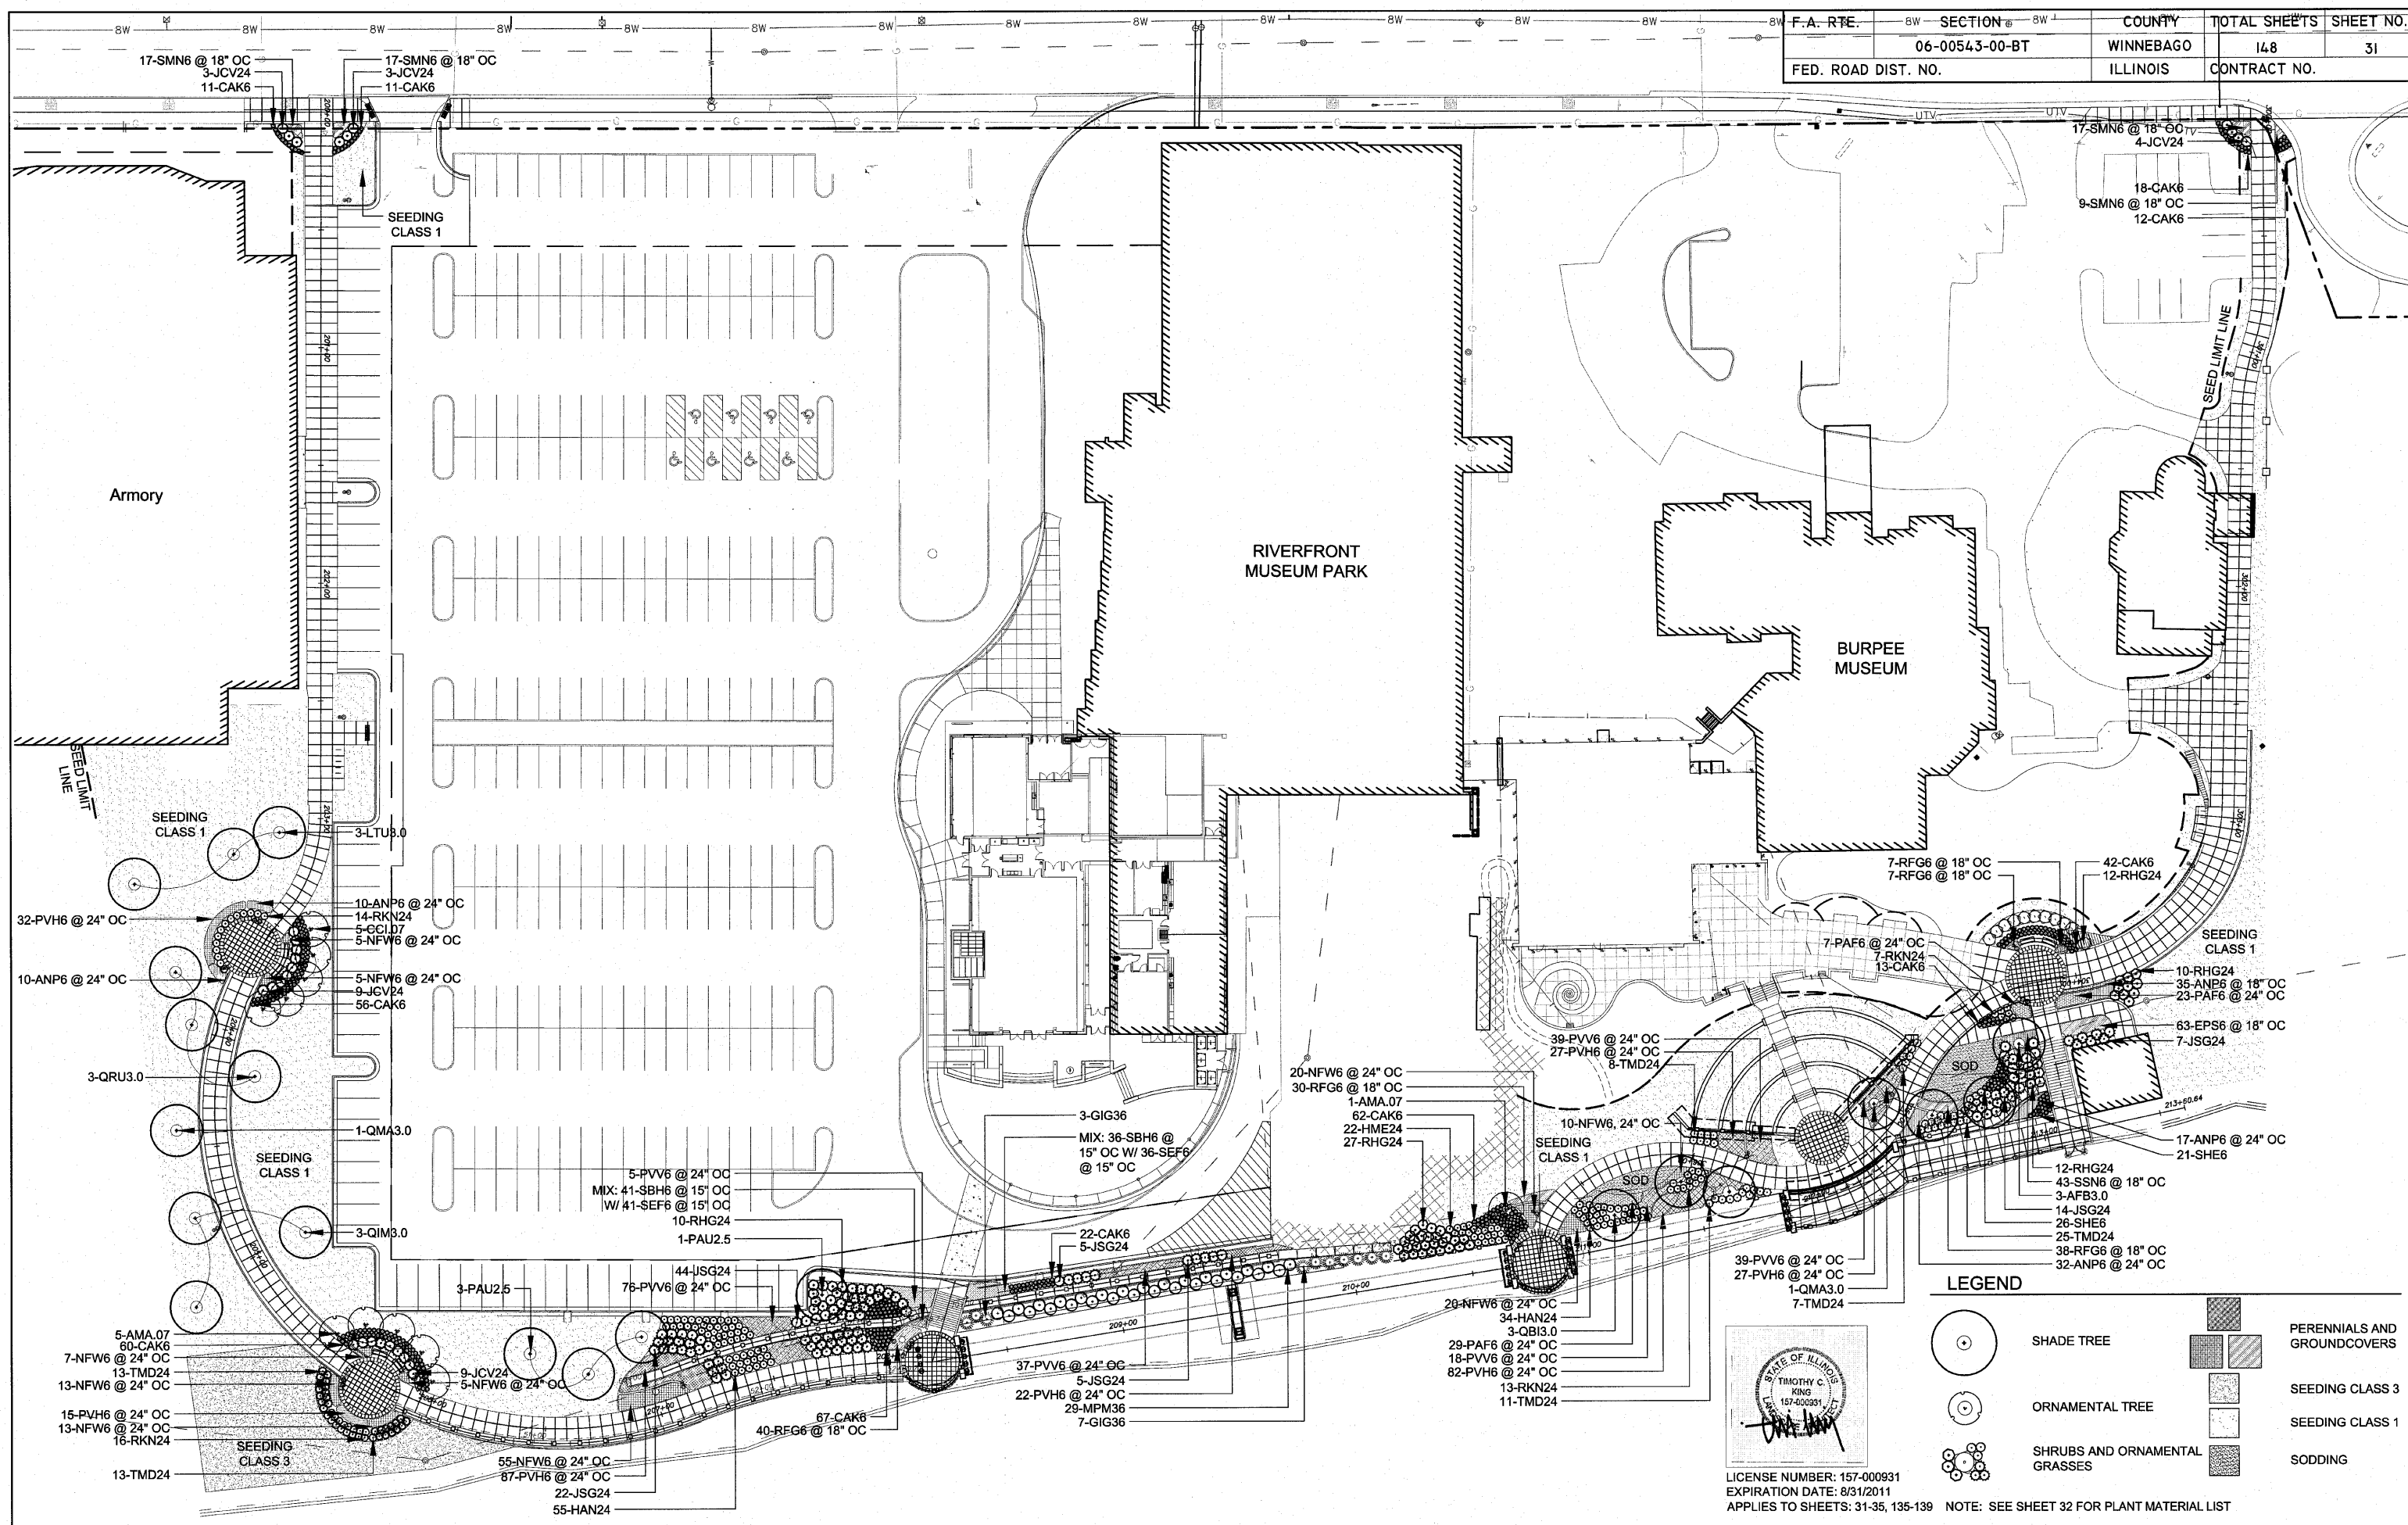


PLANT MATERIAL LIST

Code	Botanical Name	Common Name	Size	Qty
Shade Trees				
AFB3.0	Acer x freemanii 'Autumn Blaze'	Autumn Blaze Freeman Maple	3" C	3
LTU3.0	Liriodendron tulipifera	Tuliptree	3" C	3
PAU2.5	Platanus x acerifolia 'Bloodgood'	Bloodgood London Planetree	2.5" C	4
QBI3.0	Quercus bicolor	Swamp White Oak	3" C	3
QIM3.0	Quercus imbricaria	Shingle Oak	3" C	3
QMA3.0	Quercus macrocarpa	Bur Oak	3" C	2
QRU3.0	Quercus rubra	Red Oak	3" C	3
Intermediate Trees				
AMA.07	Amelanchier x grandiflora 'Autumn Brilliance'	Autumn Brilliance Serviceberry	7' HT	6
CCI.07	Crataegus crusgalli var. inermis	Thornless Cockspur Hawthorn	7' HT	5
Deciduous Shrubs				
HAN24	Hydrangea arbor. 'Annabelle'	Annabelle Smooth Hydrangea	24" HT	89
HME24	Hydrangea macrophylla 'Endless Summer'	Endless Summer Bigleaf Hydrangea	24" HT	22
MPM36	Myrica pensylvanica	Bayberry	36" HT	29
RHG24	Rhus aromatica 'Gro-Low'	Gro-Low Fragrant Sumac	24" W	71
RKN24	Rosa 'Knockout'	Knockout Rose	24" HT	50
Evergreen Shrubs				
JSG24	Juniperus chinensis 'Sea Green'	Sea Green Chinese Juniper	24" W	97
JCV24	Juniperus chinensis 'var. sargentii Viridis'	Green Sargent Juniper	24" W	28
TMD24	Taxus x media 'Densiflora'	Dense Anglojap Yew	24" W	77
Perennials				
ANP6	Aster novae angliae 'Purple Dome'	Purple Dome New England Aster	1 GAL	104
CAK6	Calamagrostis x acutiflora 'Karl Foerster'	Karl Foerster Feather Reed Grass	1 GAL	374
EPS6	Echinacea purpurea 'White Swan'	White Swan Coneflower	1 GAL	63
GIG6	Miscanthus giganteus	Giant Silver Grass	1 GAL	10
NFW6	Nepeta x faassenii 'Walker's Low'	Walker's Low Catmint	1 GAL	153
PVH6	Panicum virgatum 'Heavy Metal'	Heavy Metal Switch Grass	1 GAL	292
PAF6	Perovskia atriplicifolia 'Filigran'	Cutleaf Russian Sage	1 GAL	59
PVV6	Physostegia virginiana 'Vivid'	Vivid Obedient Plant	1 GAL	214
RFG6	Rudbeckia fulgida 'Goldsturm'	Goldsturm Black-eyed Susan	1 GAL	122
SBH6	Salvia x sylvestris 'Blue Hill'	Blue Hill Salvia	1 GAL	77
SMN6	Salvia x sylvestris 'Mainacht'	May Night Salvia	1 GAL	60
SEF6	Salvia x sylvestris 'Ostfriesland'	East Friesland Salvia	1 GAL	77
SSN6	Sedum spectabile 'Neon'	Neon Stonecrop^	1 GAL	43
SHE6	Sporobolus heterolepis "	Prairie Dropseed	1 GAL	47
Total quantity for pay item PERENNIAL PLANT ORNAMENTAL TYPE GALLON POT:			UNIT	16.95
(Unit = 100 Plants)				


PLANTING GENERAL NOTES

- SEED LIMIT LINE IS APPROXIMATE. SEED TO LIMITS OF GRADING AND DISTURBANCE.
- CONTRACTOR RESPONSIBLE FOR EROSION CONTROL IN ALL DISTURBED AREAS.
- TREE MULCH RINGS ARE 5' DIAMETER, TYP.
- ALL PERENNIALS TO BE PAID FOR AS K0012990 PERENNIAL PLANT ORNAMENTAL TYPE GALLON POT.
- PROVIDE TOPSOIL FOR ALL SEED AND SOD AREAS TO A 6 INCH MINIMUM DEPTH. PROVIDE TOPSOIL FOR ALL PLANTING BED AREAS TO AN 18 INCH MINIMUM DEPTH. AMEND TOPSOIL WITH SOIL CONDITIONER FOR ALL PLANTING BED AREAS AS SPECIFIED. REFER TO SPECIAL PROVISIONS FOR ADDITIONAL INFORMATION.
- PLANT SPACING PROVIDED FOR REFERENCE ONLY. PROVIDE THE NUMBER OF PLANTS INDICATED AND SPACE EVENLY THROUGHOUT THE PLANTING BED AREA.
- MULCH FOR PLANTS SHALL CONSIST OF SIX-MONTH OLD, WELL ROTTED, SHREDDED, NATIVE HARDWOOD BARK MULCH, 3" DEPTH, FREE OF WOOD CHIPS AND SAWDUST. REFER TO SPECIAL PROVISIONS FOR ADDITIONAL INFORMATION.

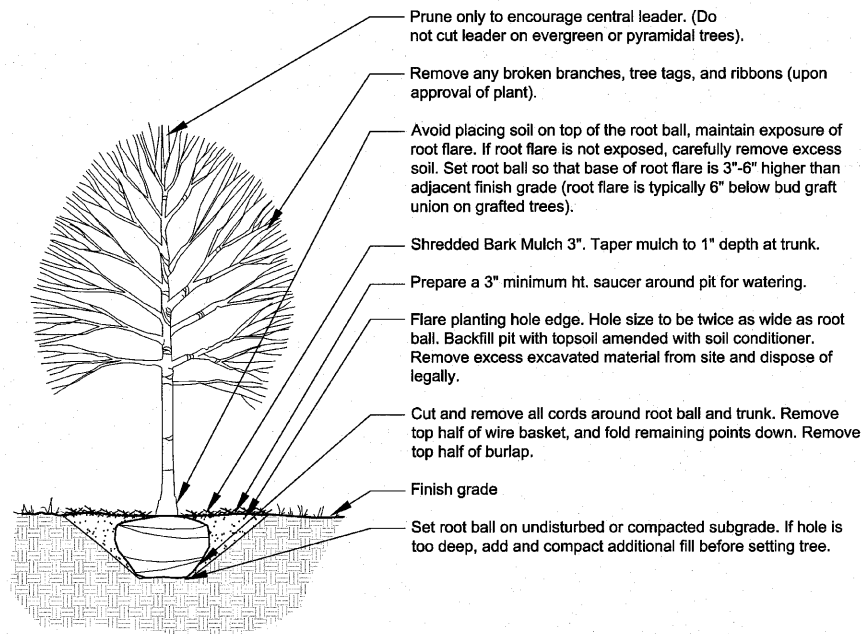


1 Deciduous Tree Planting

d-tree-dec
1/2" = 1'-0"

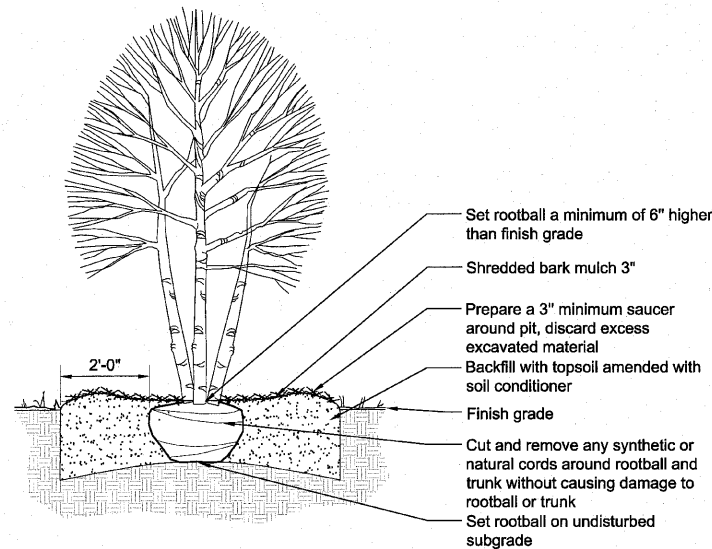


2 Ornamental Tree Planting

d-ornamental tree
1/2" = 1'-0"

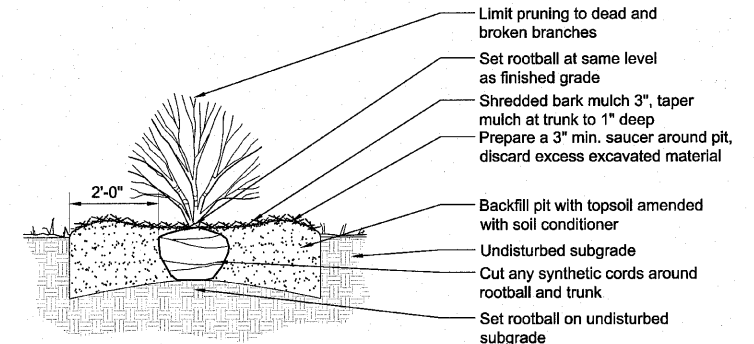


3 Shrub Planting

d-shrub
1/2" = 1'-0"

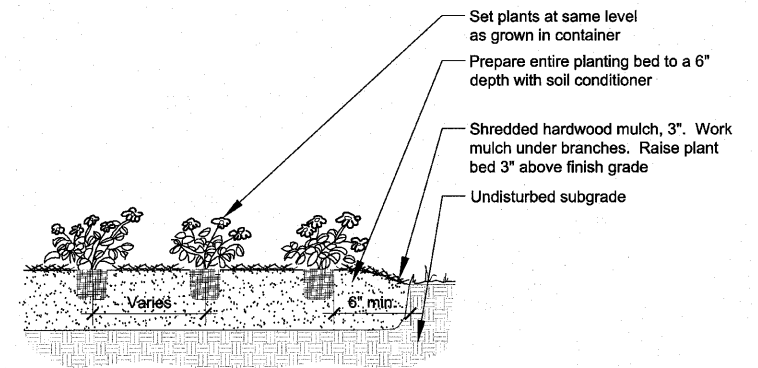


4 Perennial Planting




d-annual-perennial
1/2" = 1'-0"

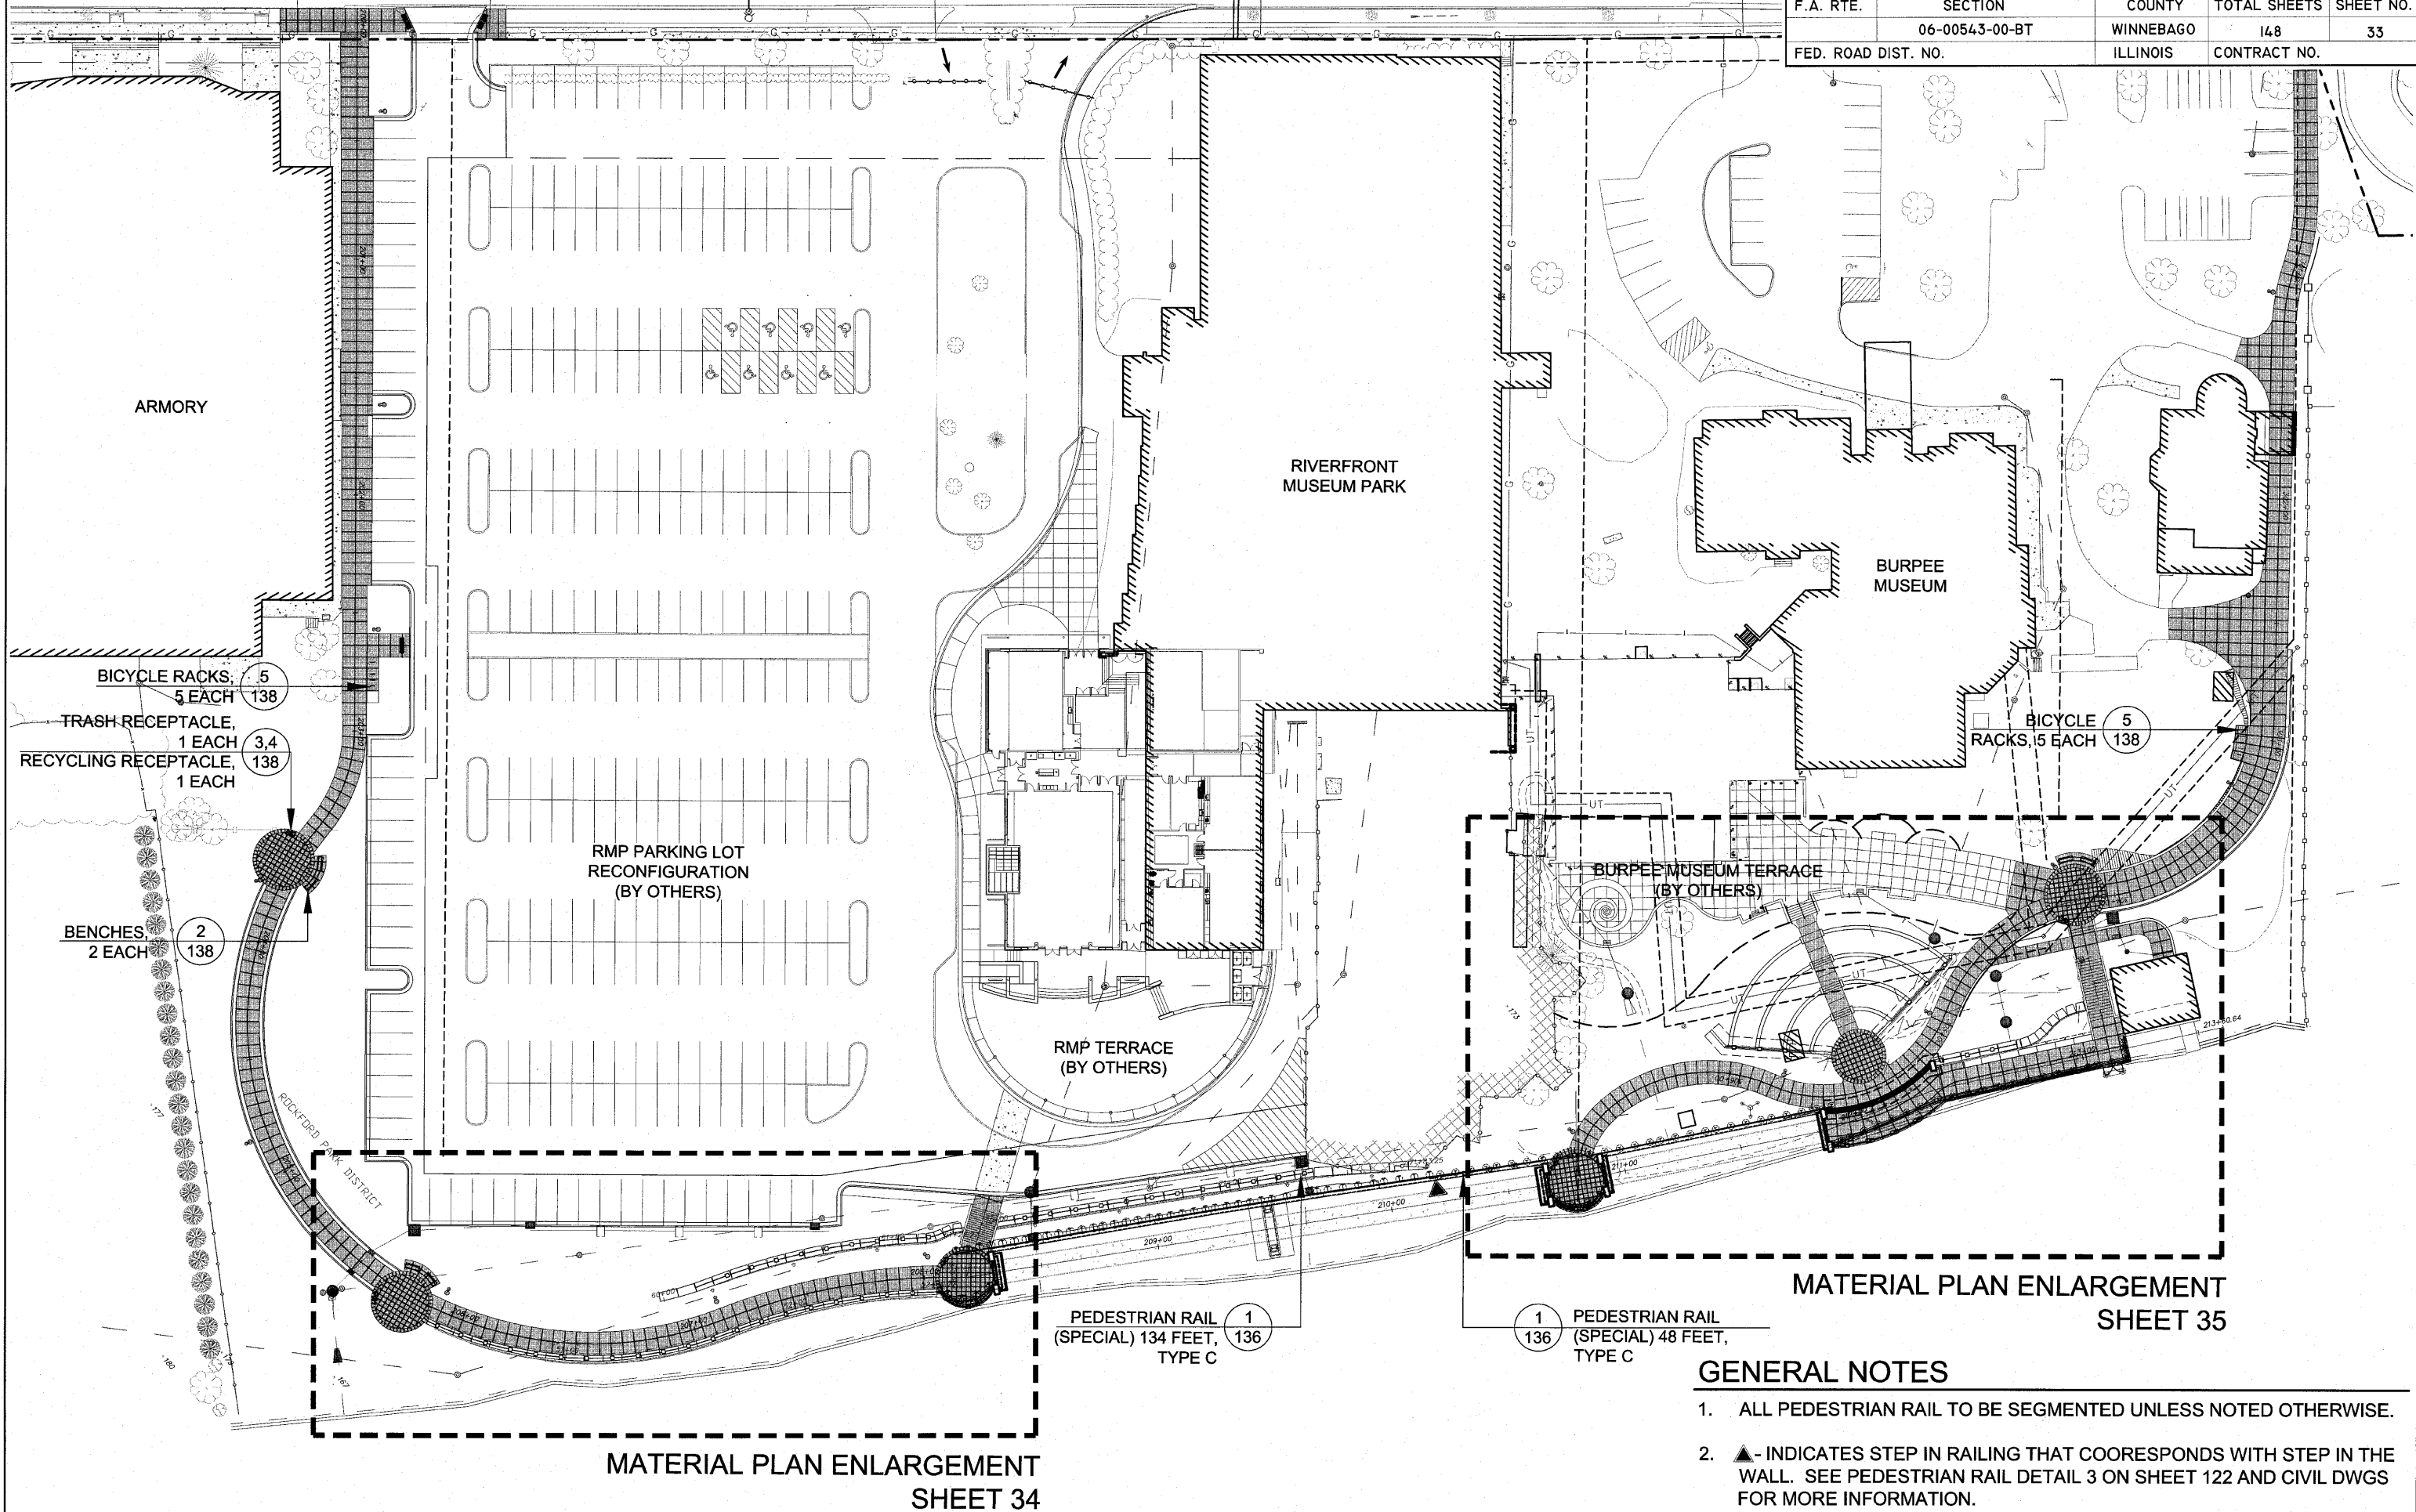

F.A. RTE.	SECTION	COUNTY	TOTAL SHEETS	SHEET NO.
	06-00543-00-BT	WINNEBAGO	148	35
FED. ROAD DIST. NO.		ILLINOIS	CONTRACT NO.	

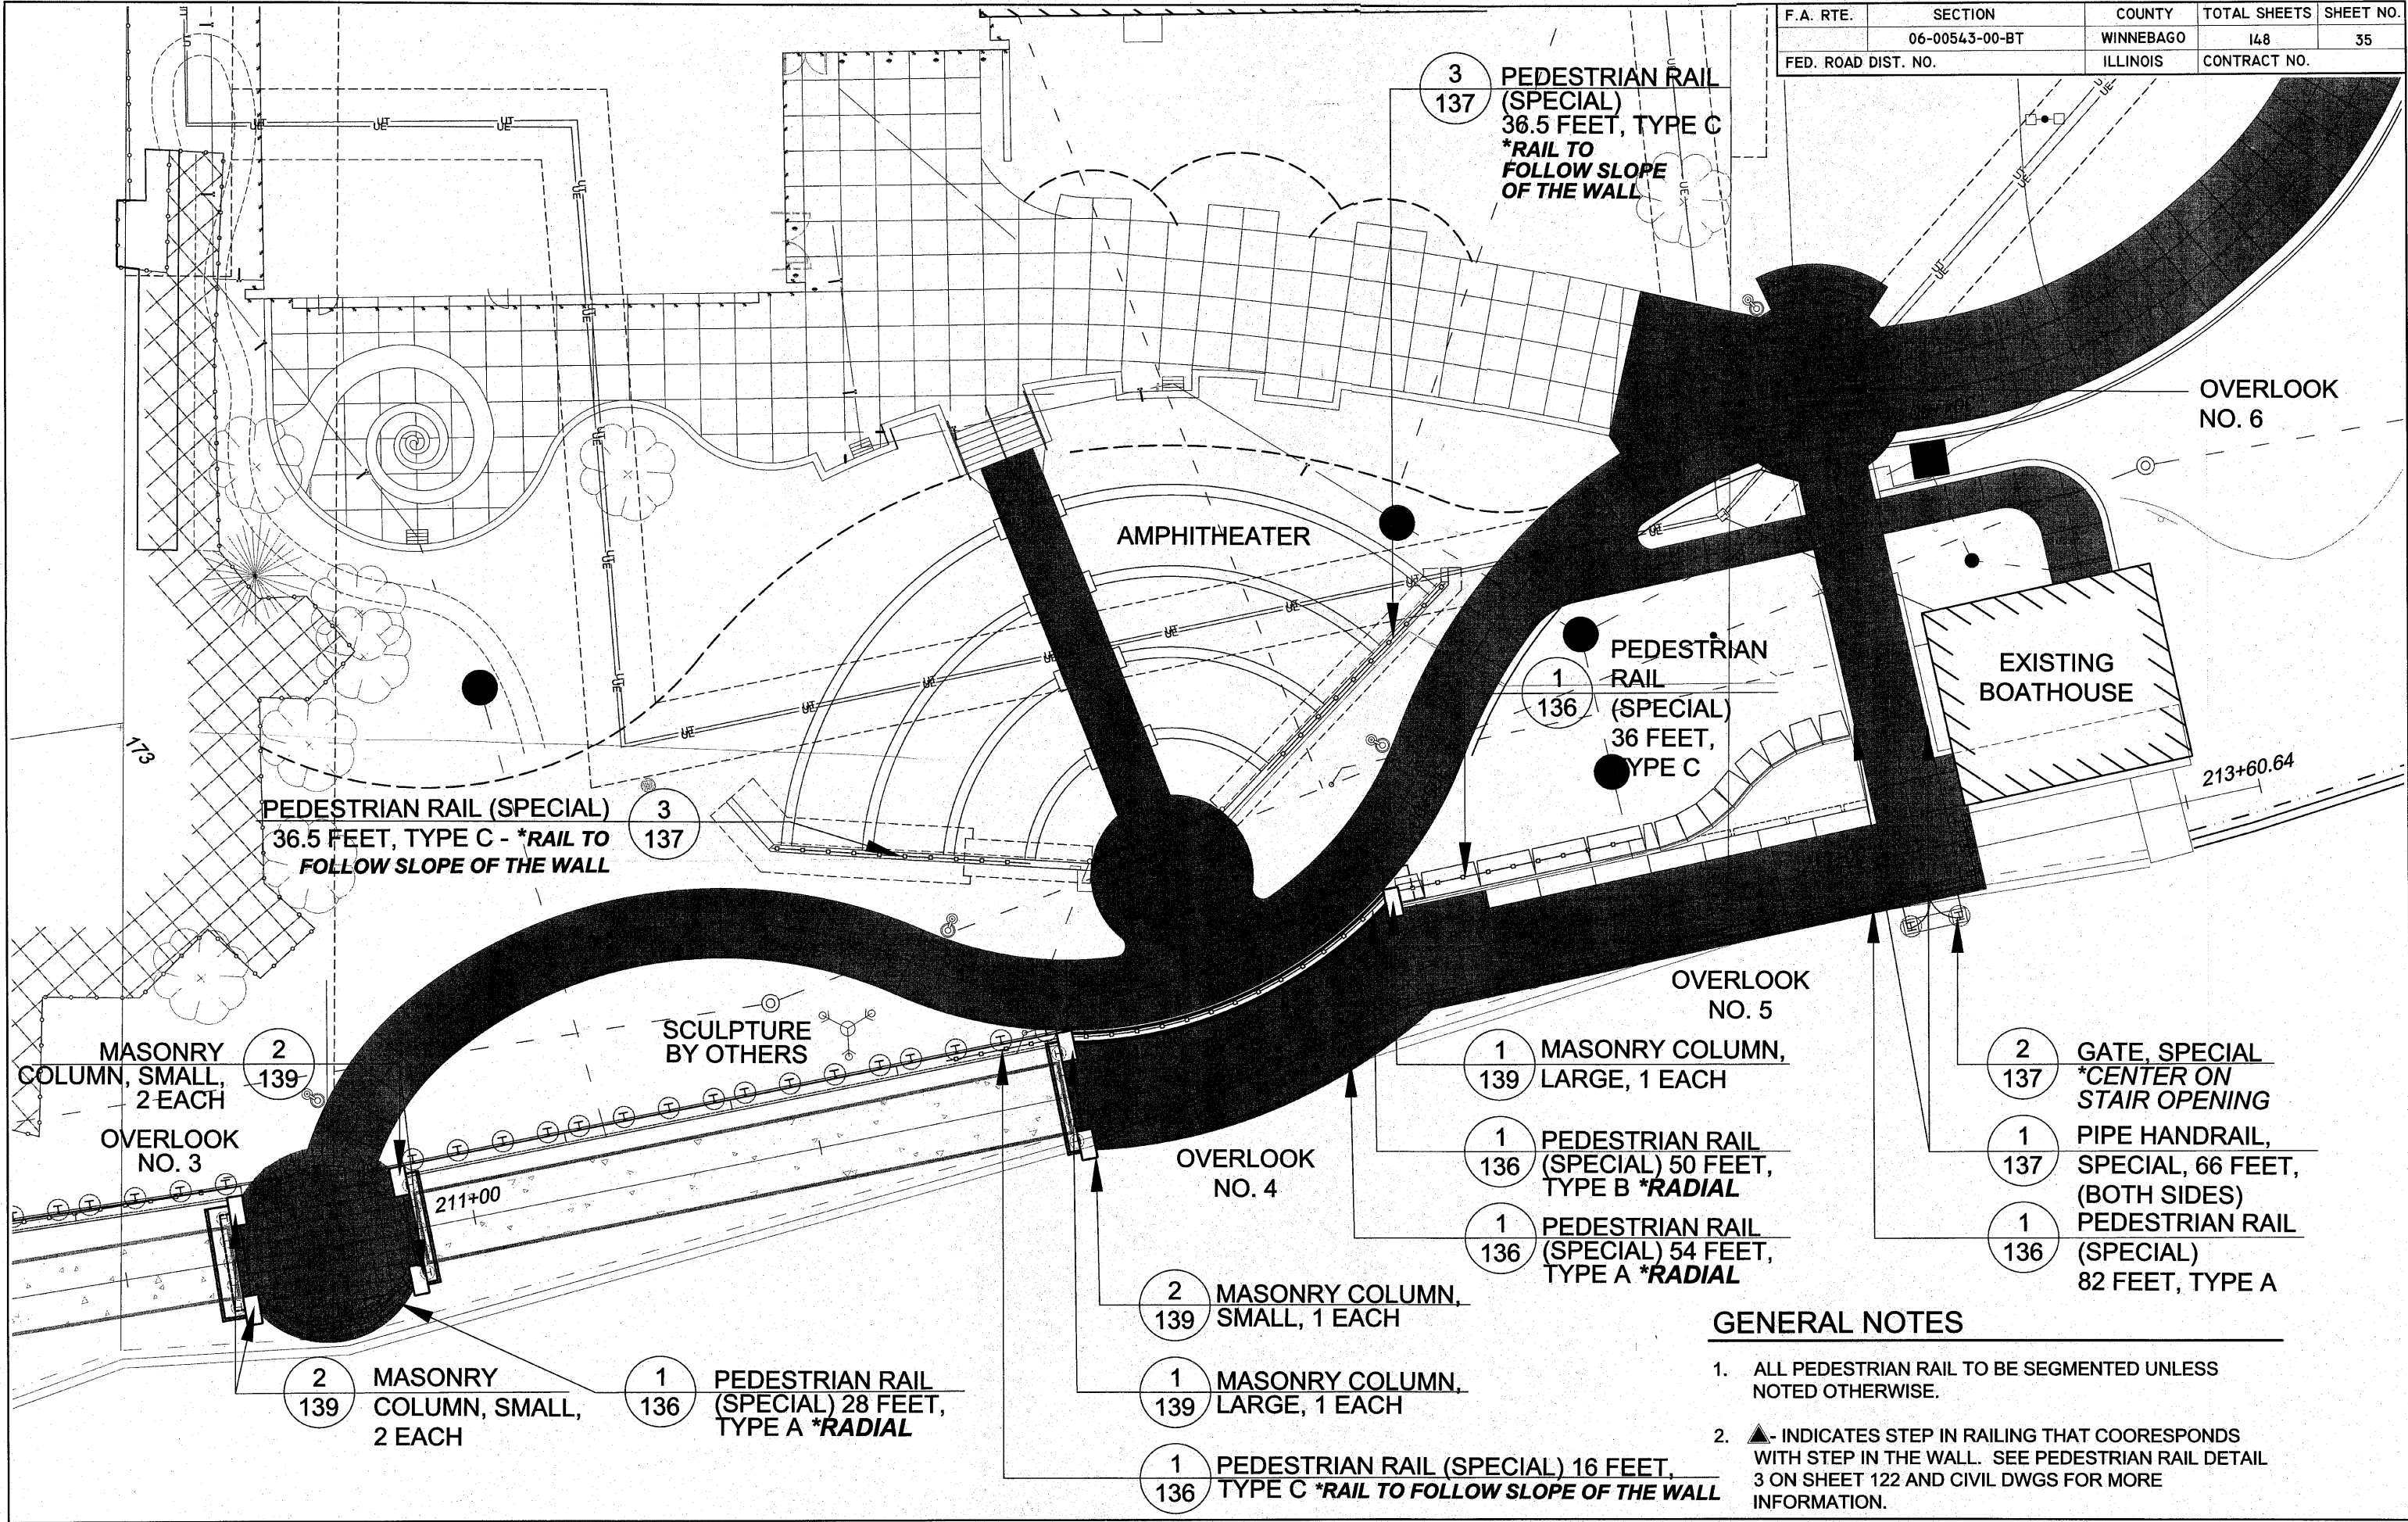

F.A. RTE.	SECTION	COUNTY	TOTAL SHEETS	SHEET NO.
	06-00543-00-BT	WINNEBAGO	148	36
FED. ROAD DIST. NO.	ILLINOIS		CONTRACT NO.	

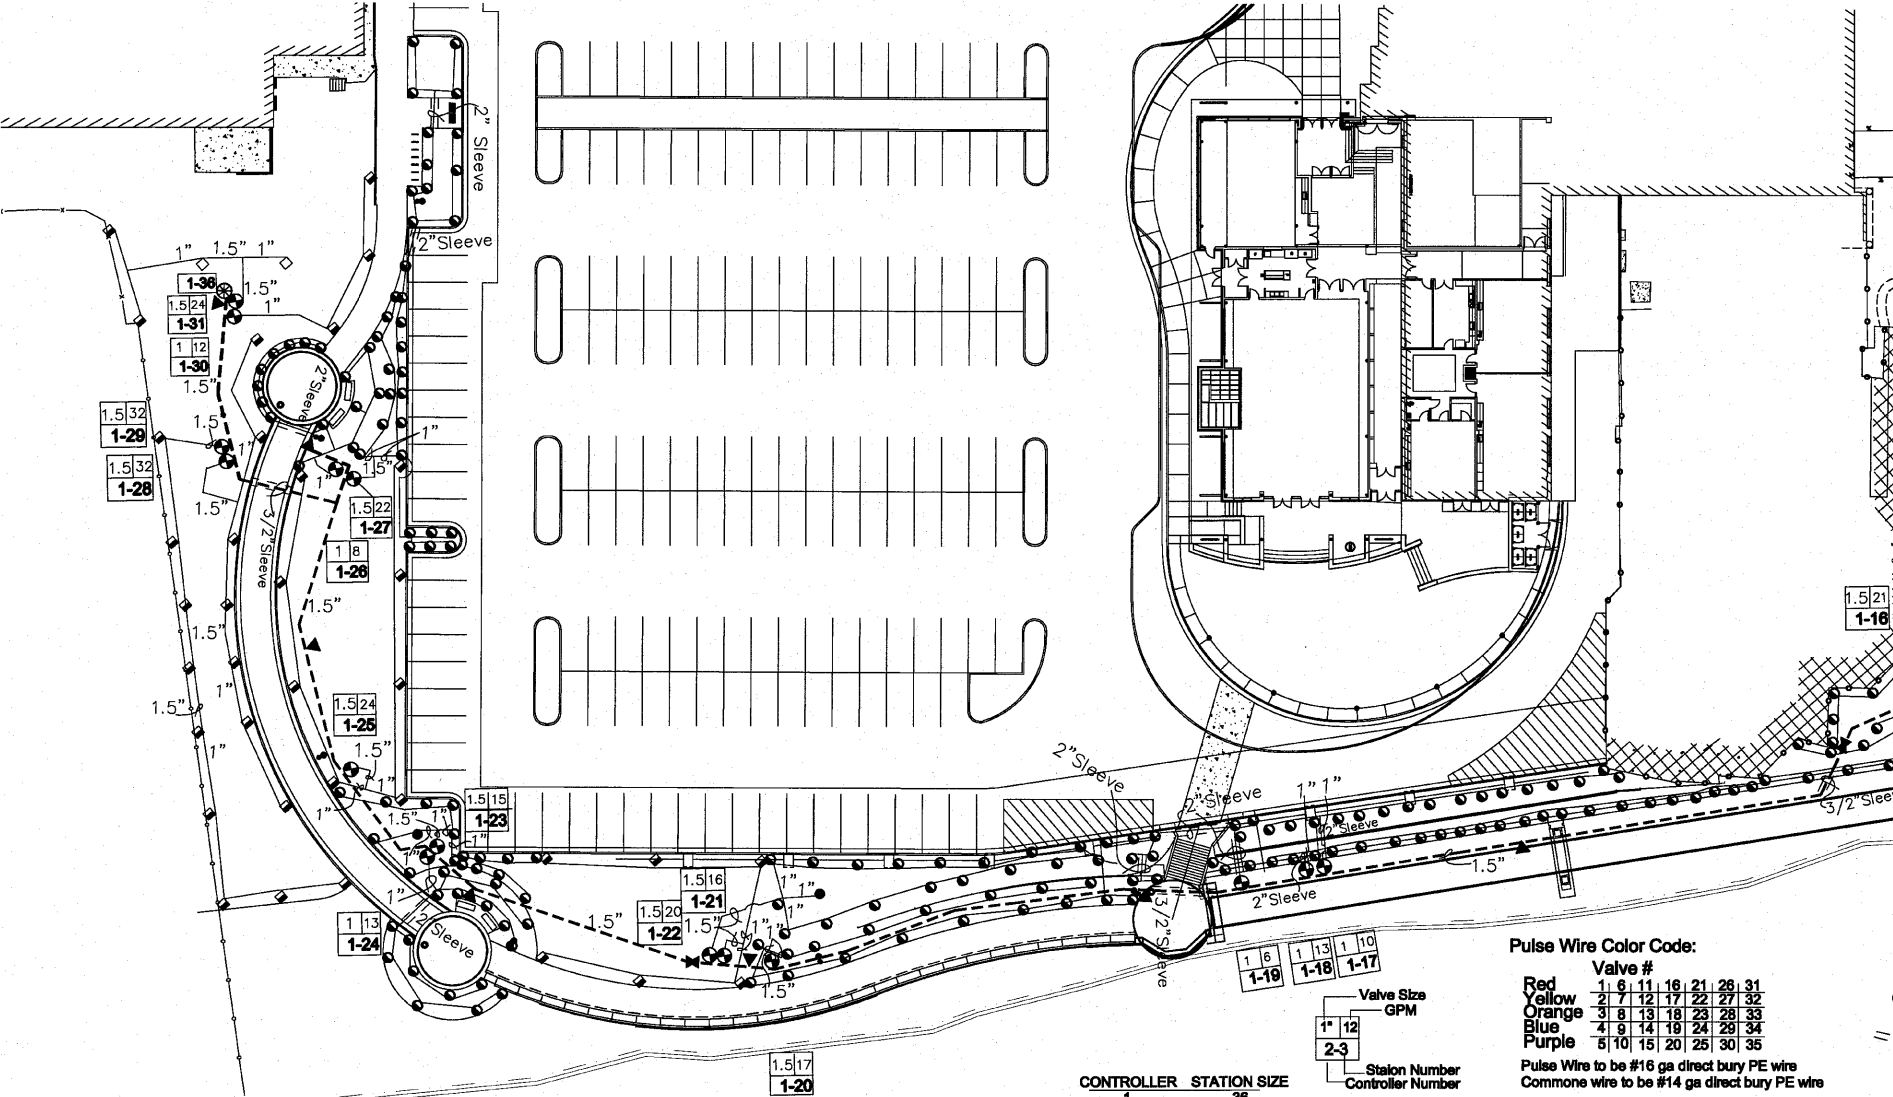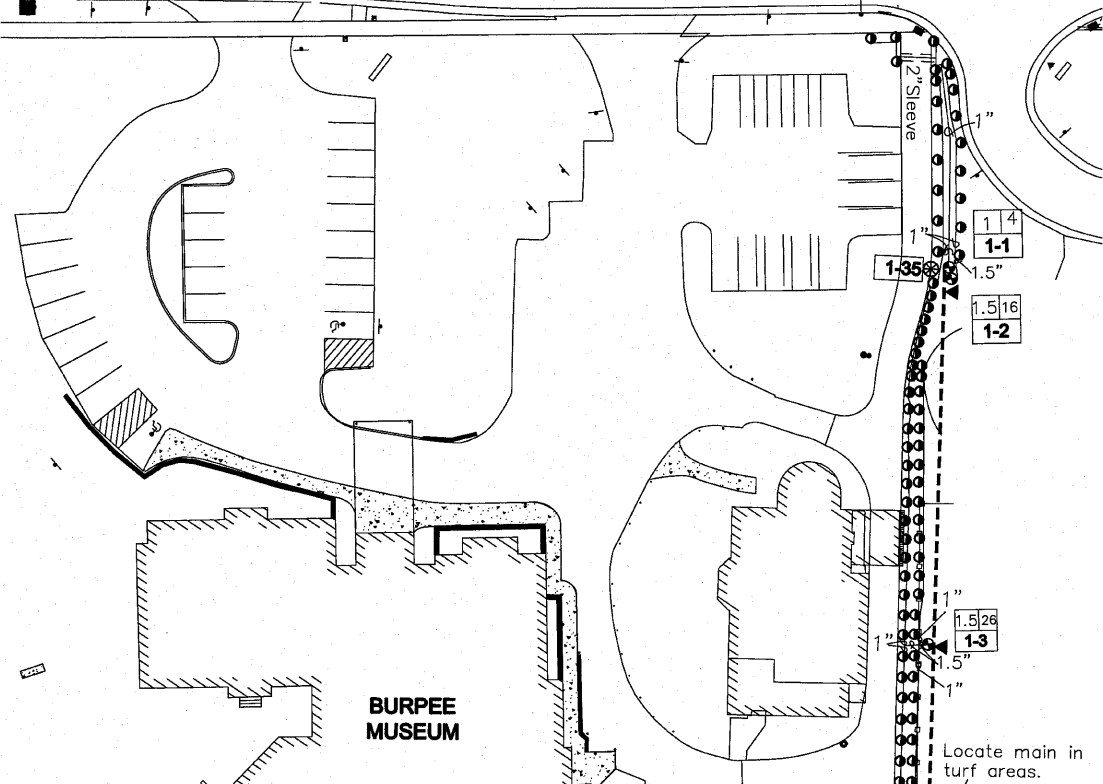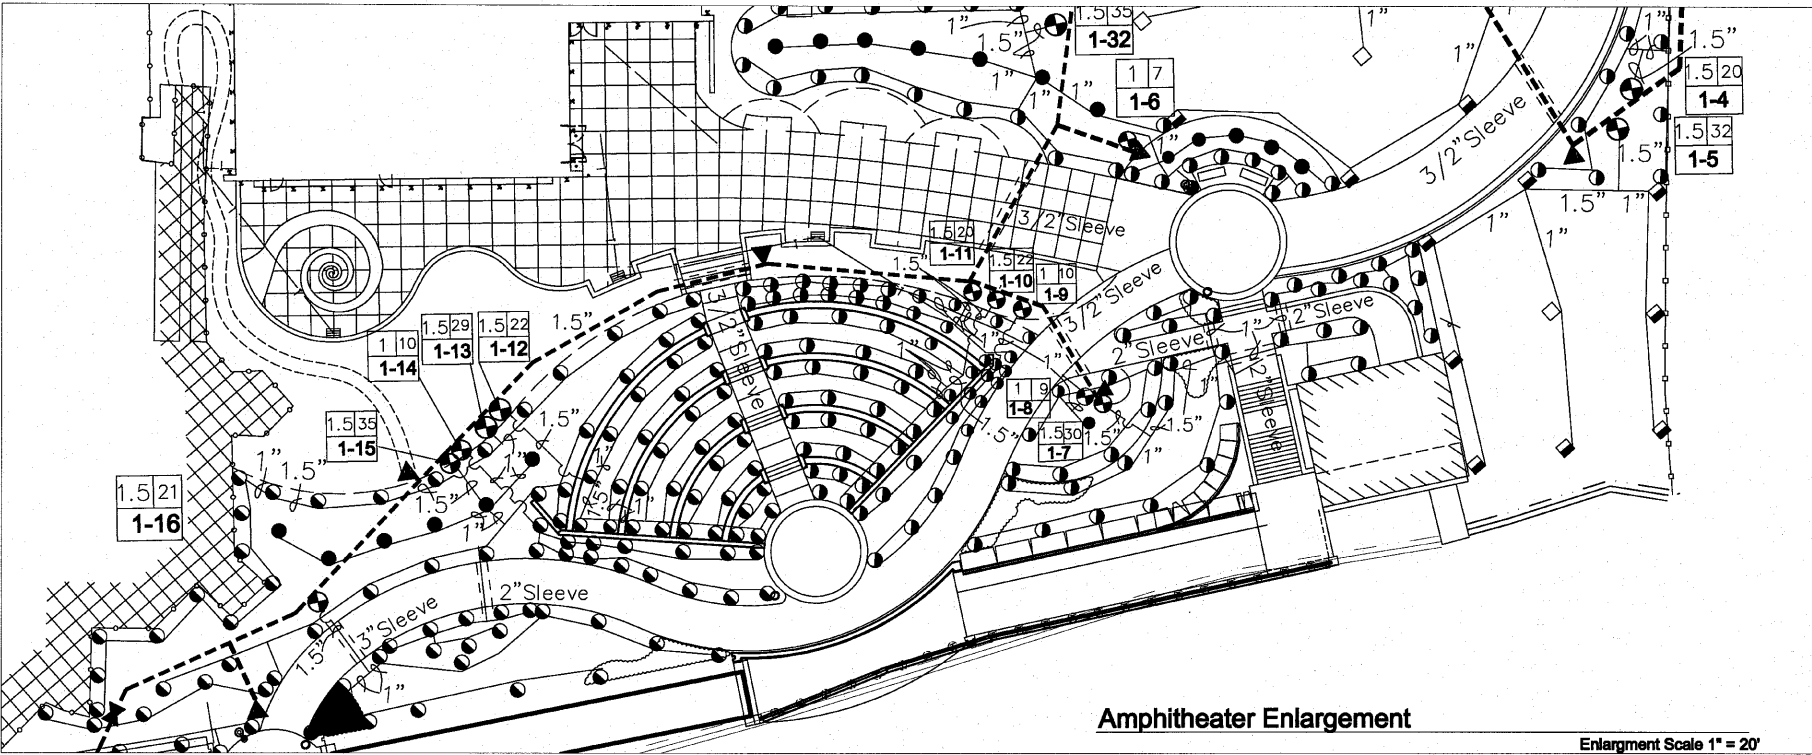

- KEY:**
- HUNTER INSTITUTIONAL SPRAYHEAD Part Circle - SPRAY NOZZLES VARY
RAIN BIRD 1800 PRS-SAM SERIES SPRAY HEAD Part Circle - SPRAY NOZZLES VARY
Or Approved equal, use 4" heads in turf and 12" heads in plantings
 - HUNTER INSTITUTIONAL SPRAYHEAD Full Circle - SPRAY NOZZLES VARY
RAIN BIRD 1800 PRS-SAM SERIES SPRAY HEAD Full Circle - SPRAY NOZZLES VARY
Or Approved equal, use 4" heads in turf and 12" heads in plantings
 - HUNTER 4" I-20 ROTOR Full Circle - NOZZLES VARY, use Ultra Blue nozzles
RAIN BIRD 4" 5000 PLUS SERIES Full Circle - Use Rain Curtain Nozzles, NOZZLES VARY
Or Approved equal
 - HUNTER 4" I-20 ROTOR Part Circle - NOZZLES VARY, use Ultra Blue nozzles
RAIN BIRD 4" 5000 PLUS SERIES Part Circle - Use Rain Curtain Nozzles, NOZZLES VARY
Or Approved equal
 - CL 160 PVC PIPE - Mainline
 - 1" & 1.5" PE PIPE - Lateral
 - HUNTER I-CORE CONTROLLER or Approved Equal
36 STATION CONTROLLER - Metal Cabinet
Mount on Exterior of Burpee Building.
Contractor responsible for providing power from tap area to controller
Provide (1) HUNTER ICR or approved equal receiver and remote.
Provide Hunter Rain Click Monitoring System or approved equal
Coordinate with site engineer for mounting
 - ISOLATION VALVE - SIZE TO PIPE

- HUNTER 1" & 1.5" PGV ELECTRIC VALVES - Sizes vary.
RAIN BIRD PGA 1" & 1.5" ELECTRIC VALVES - Sizes vary.
Or Approved Equal
- 1" Hunter HQ-44 Quick Coupler Valve
Or Approved Equal
- Point of Connection - Backflow and meter provided by others
- 1" Blow out tap
- Extra wire drop - locate in valve box and label
- 1" Pipe size
- PVC Class 160 Sleeve - Size per plan
- 4" / 2" Sleeve
- Wire Sleeve Size
- Pipe Sleeve Size

Pulse Wire Color Code:

Valve #	Color
1-6	Red
1-7	Yellow
1-8	Orange
1-9	Blue
1-10	Purple
1-11	Green
1-12	Brown
1-13	Pink
1-14	Grey
1-15	White
1-16	Black
1-17	Gold
1-18	Silver
1-19	Copper
1-20	Aluminum
1-21	Stainless Steel
1-22	Brass
1-23	Galvanized Steel
1-24	Cast Iron
1-25	Cast Steel
1-26	Cast Aluminum
1-27	Cast Bronze
1-28	Cast Nickel
1-29	Cast Copper
1-30	Cast Lead
1-31	Cast Tin
1-32	Cast Zinc

Pulse Wire to be #16 ga direct bury PE wire
Common wire to be #14 ga direct bury PE wire

Valve Size
GPM

Station Number
Controller Number

**Hitchcock
Design Group**
Creating Better Places™

221 West Jefferson Avenue
Naperville, Illinois 60540
T 630.961.1787
F 630.961.9925

SHEET REVIEW	
AGENCY	DATE

REVISIONS	
NO.	ITEM


SCALE:	Hor. 1"=30'
DRAWN BY:	DPF
CHECKED BY:	DPF
DATE:	9/3/2010

McClure
Engineering Associates, Inc.
7282 Arroyo Drive
Rockford, Illinois 61107-5837
(815) 398-2332 FAX (815) 398-2496
Design Firm License: Illinois 184-000616
Copyright 2010 By McClure Engineering Associates, Inc.

IRRIGATION PLAN	
RIVERWALK MUSEUM CAMPUS	ROCKFORD, IL
711 NORTH MAIN STREET	JOB: 04-28-10-008
FILE:	


SHEET NO.
36
OF
148

F.A. RTE.	SECTION	COUNTY	TOTAL SHEETS	SHEET NO.
	06-00543-00-BT	WINNEBAGO	148	37
FED. ROAD DIST. NO.	ILLINOIS		CONTRACT NO.	

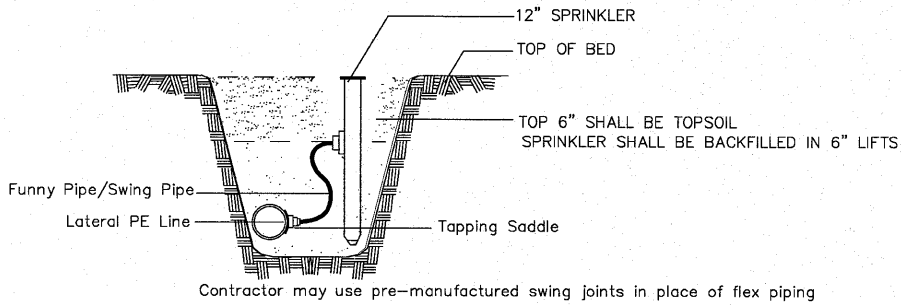


1 SPRINKLER HEAD

NO SCALE

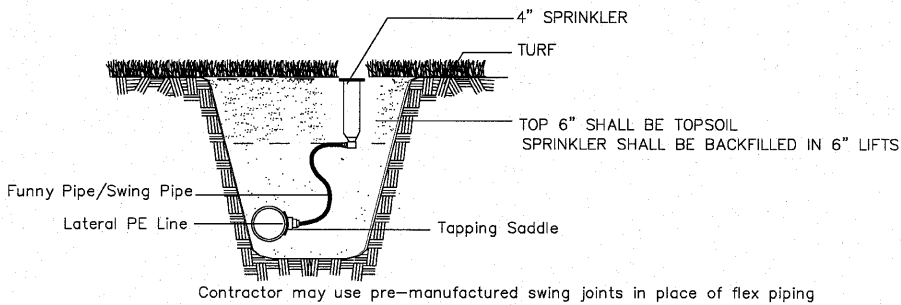


2 SPRINKLER HEAD

NO SCALE

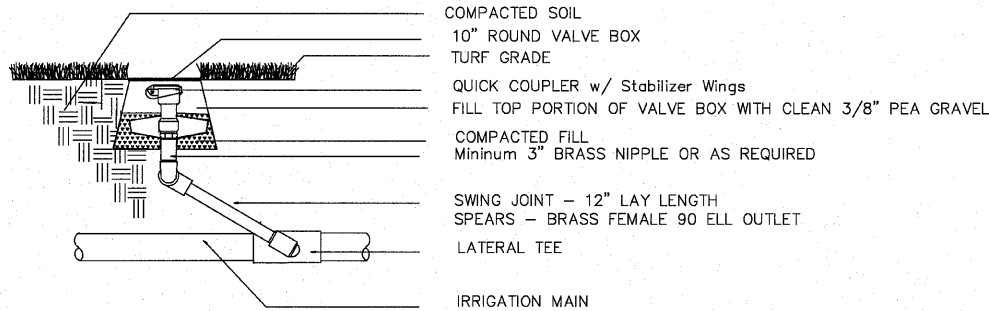

3 QUICK COUPLER VALVE

NO SCALE

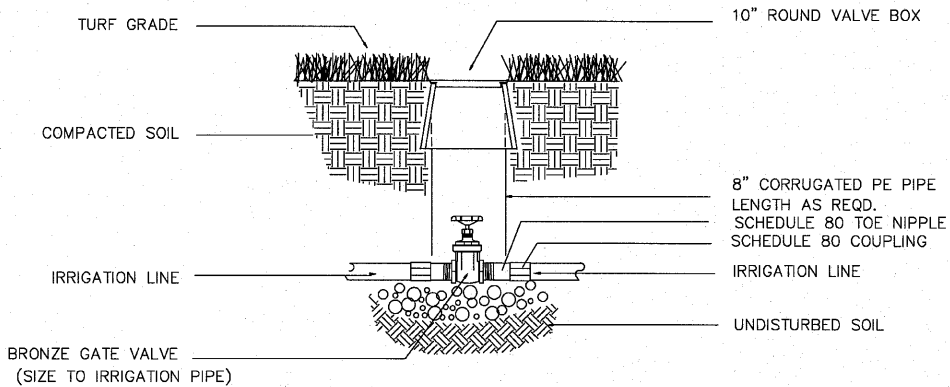


4 ISOLATION VALVE 3" and SMALLER

NO SCALE


GENERAL IRRIGATION NOTES

1. CONTACT ALL UTILITIES AND GENERAL CONTRACTOR AT LEAST 5 DAYS PRIOR TO THE START OF CONSTRUCTION.
2. MAINTAIN ALL CODES REQUIRED BY LOCAL AUTHORITIES.
3. COORDINATE ELECTRICAL HOOKUP WITH GENERAL CONTRACTOR, ELECTRICIAN AND OWNER
4. COORDINATE ALL SLEEVES AND PENETRATIONS WITH GENERAL CONTRACTOR
5. IRRIGATION CONTRACTOR IS RESPONSIBLE FOR BORES, SLEEVES OR PENETRATIONS RELATED TO THE IRRIGATION
6. IRRIGATION HEADS AND LINES ARE SCHEMATIC - FIELD ADJUSTMENTS MAY BE REQUIRED
7. INSTALL ALL PIPING AND FITTINGS USING GLUE METHODS CONSISTANT WITH MANUFACTURER'S RECOMMENDATIONS
8. MAINLINE PIPING SHALL BE INSTALLED AT MINIMUM OF 12" LATERAL LINES SHALL BE INSTALLED AT A MINIMUM DEPTH OF 12"
9. CAP OR PLUG ALL OPENINGS AS SOON AS LINES ARE INSTALLED TO PREVENT DEBRIS IN THE LINE.
10. THOROUGHLY FLUSH ALL LINES PRIOR TO THE OPERATION OF SPRINKLER HEADS.
11. INSTALL WIRES A MIN. OF 10" BELOW GRADE.
12. SPLICES ARE NOT ALLOWED IN THE TRENCH.
13. PROVIDE A 24" EXPANSION LOOP AT EACH CHANGE IN DIRECTION.
14. THE IRRIGATION SYSTEM SHALL BE TESTED AT OPERATING PRESSURE FOR A MINIMUM OF 4 HOURS. REPAIR ALL LEAKS AND RETEST AFTER CURING.
15. UPON COMPLETION OF TEST, COMPLETE ASSEMBLY OF ALL EQUIPMENT AND SPRINKLERS FOR PROPER DISTRIBUTION.
16. PROVIDE 'AS BUILT' DRAWINGS SHOWING ALL COMPONENTS OF THE SYTEM PRIOR TO FINAL PAYMENT.
17. PROVIDE FINAL GPM OF ZONES, WIRE RUNS, HEADS, VALVES, PIPE SIZES ETC...
18. SLEEVE UNDER ROAD, WALLS, PAVERS, AND DRIVES
19. SLEEVE WIRE AND PIPING SEPARATELY, SEE PLAN FOR SIZING
20. ALL DECODER WIRING TO BE SLEEVED IN A MINIMUM 2" SLEEVE
21. ALL GASKETED PRESSURE PIPE AND FITTINGS SHALL BE THRUST BLOCKED.
22. NO CONCRETE PREFORMED BLOCKS WILL BE ALLOWED.
23. ALL EXISTING UTILITIES WHICH ARE NOT SHOWN ON THESE DOCUMENTS WHICH NEED TO BE REMOVED, RELOCATED AND/OR ADJUSTED SHALL BE THE RESPONSIBILITY OF THE IRRIGATION CONTRACTOR.
24. ALL BIDDERS SHALL VISIT AND REVIEW THE SITE AND FAMILIAR THEMSELVES WITH THE SITE PRIOR TO SUBMITTING A BID.
25. CONTRACTOR TO PROVIDE BLOW OUT TAP ON THE DISCHARGE DROP PIPE
26. CONTRACTOR IS RESPONSIBLE FOR SUBMITTING AND AQUIRING ALL PERMITS
27. CONTRACTOR TO NOTIFY ENGINEER PRIOR TO BEGINNING WORK IF STATIC PRESSURE IS LESS THAN 50PSI

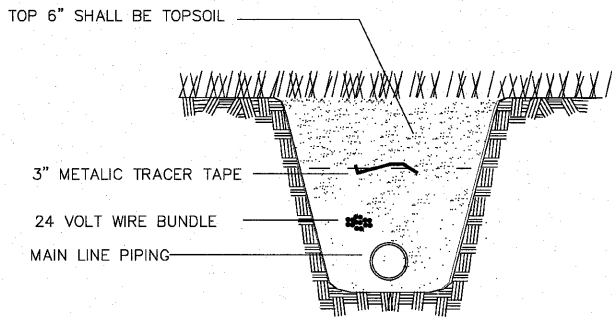


5 WIRE TRENCH

NO SCALE

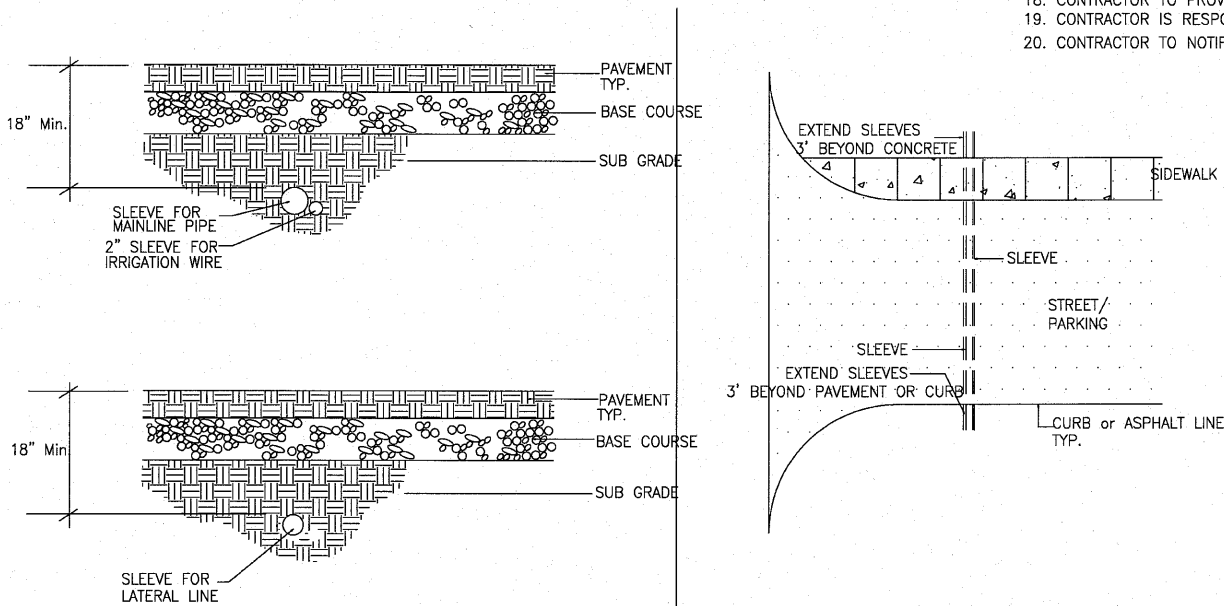

6 SLEEVING

NO SCALE

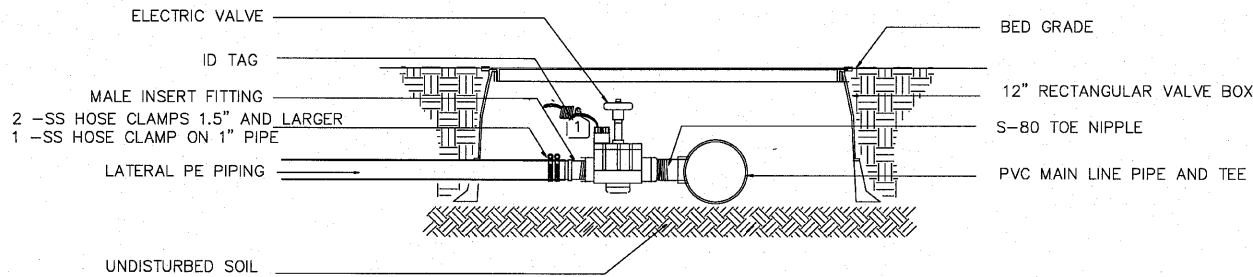

7 ELECTRIC VALVE - PE PIPE

NO SCALE

SHEET REVIEW	
AGENCY	DATE

REVISIONS		
NO.	ITEM	DATE



SCALE:	Hor. 1"=30'
DRAWN BY:	DPF
CHECKED BY:	DPF
DATE:	9/3/2010

IRRIGATION DETAILS	
711 NORTH MAIN STREET	ROCKFORD, IL
FILE:	JOB: 04-28-10-008



SCALES:

PLAN: 1"= 10'

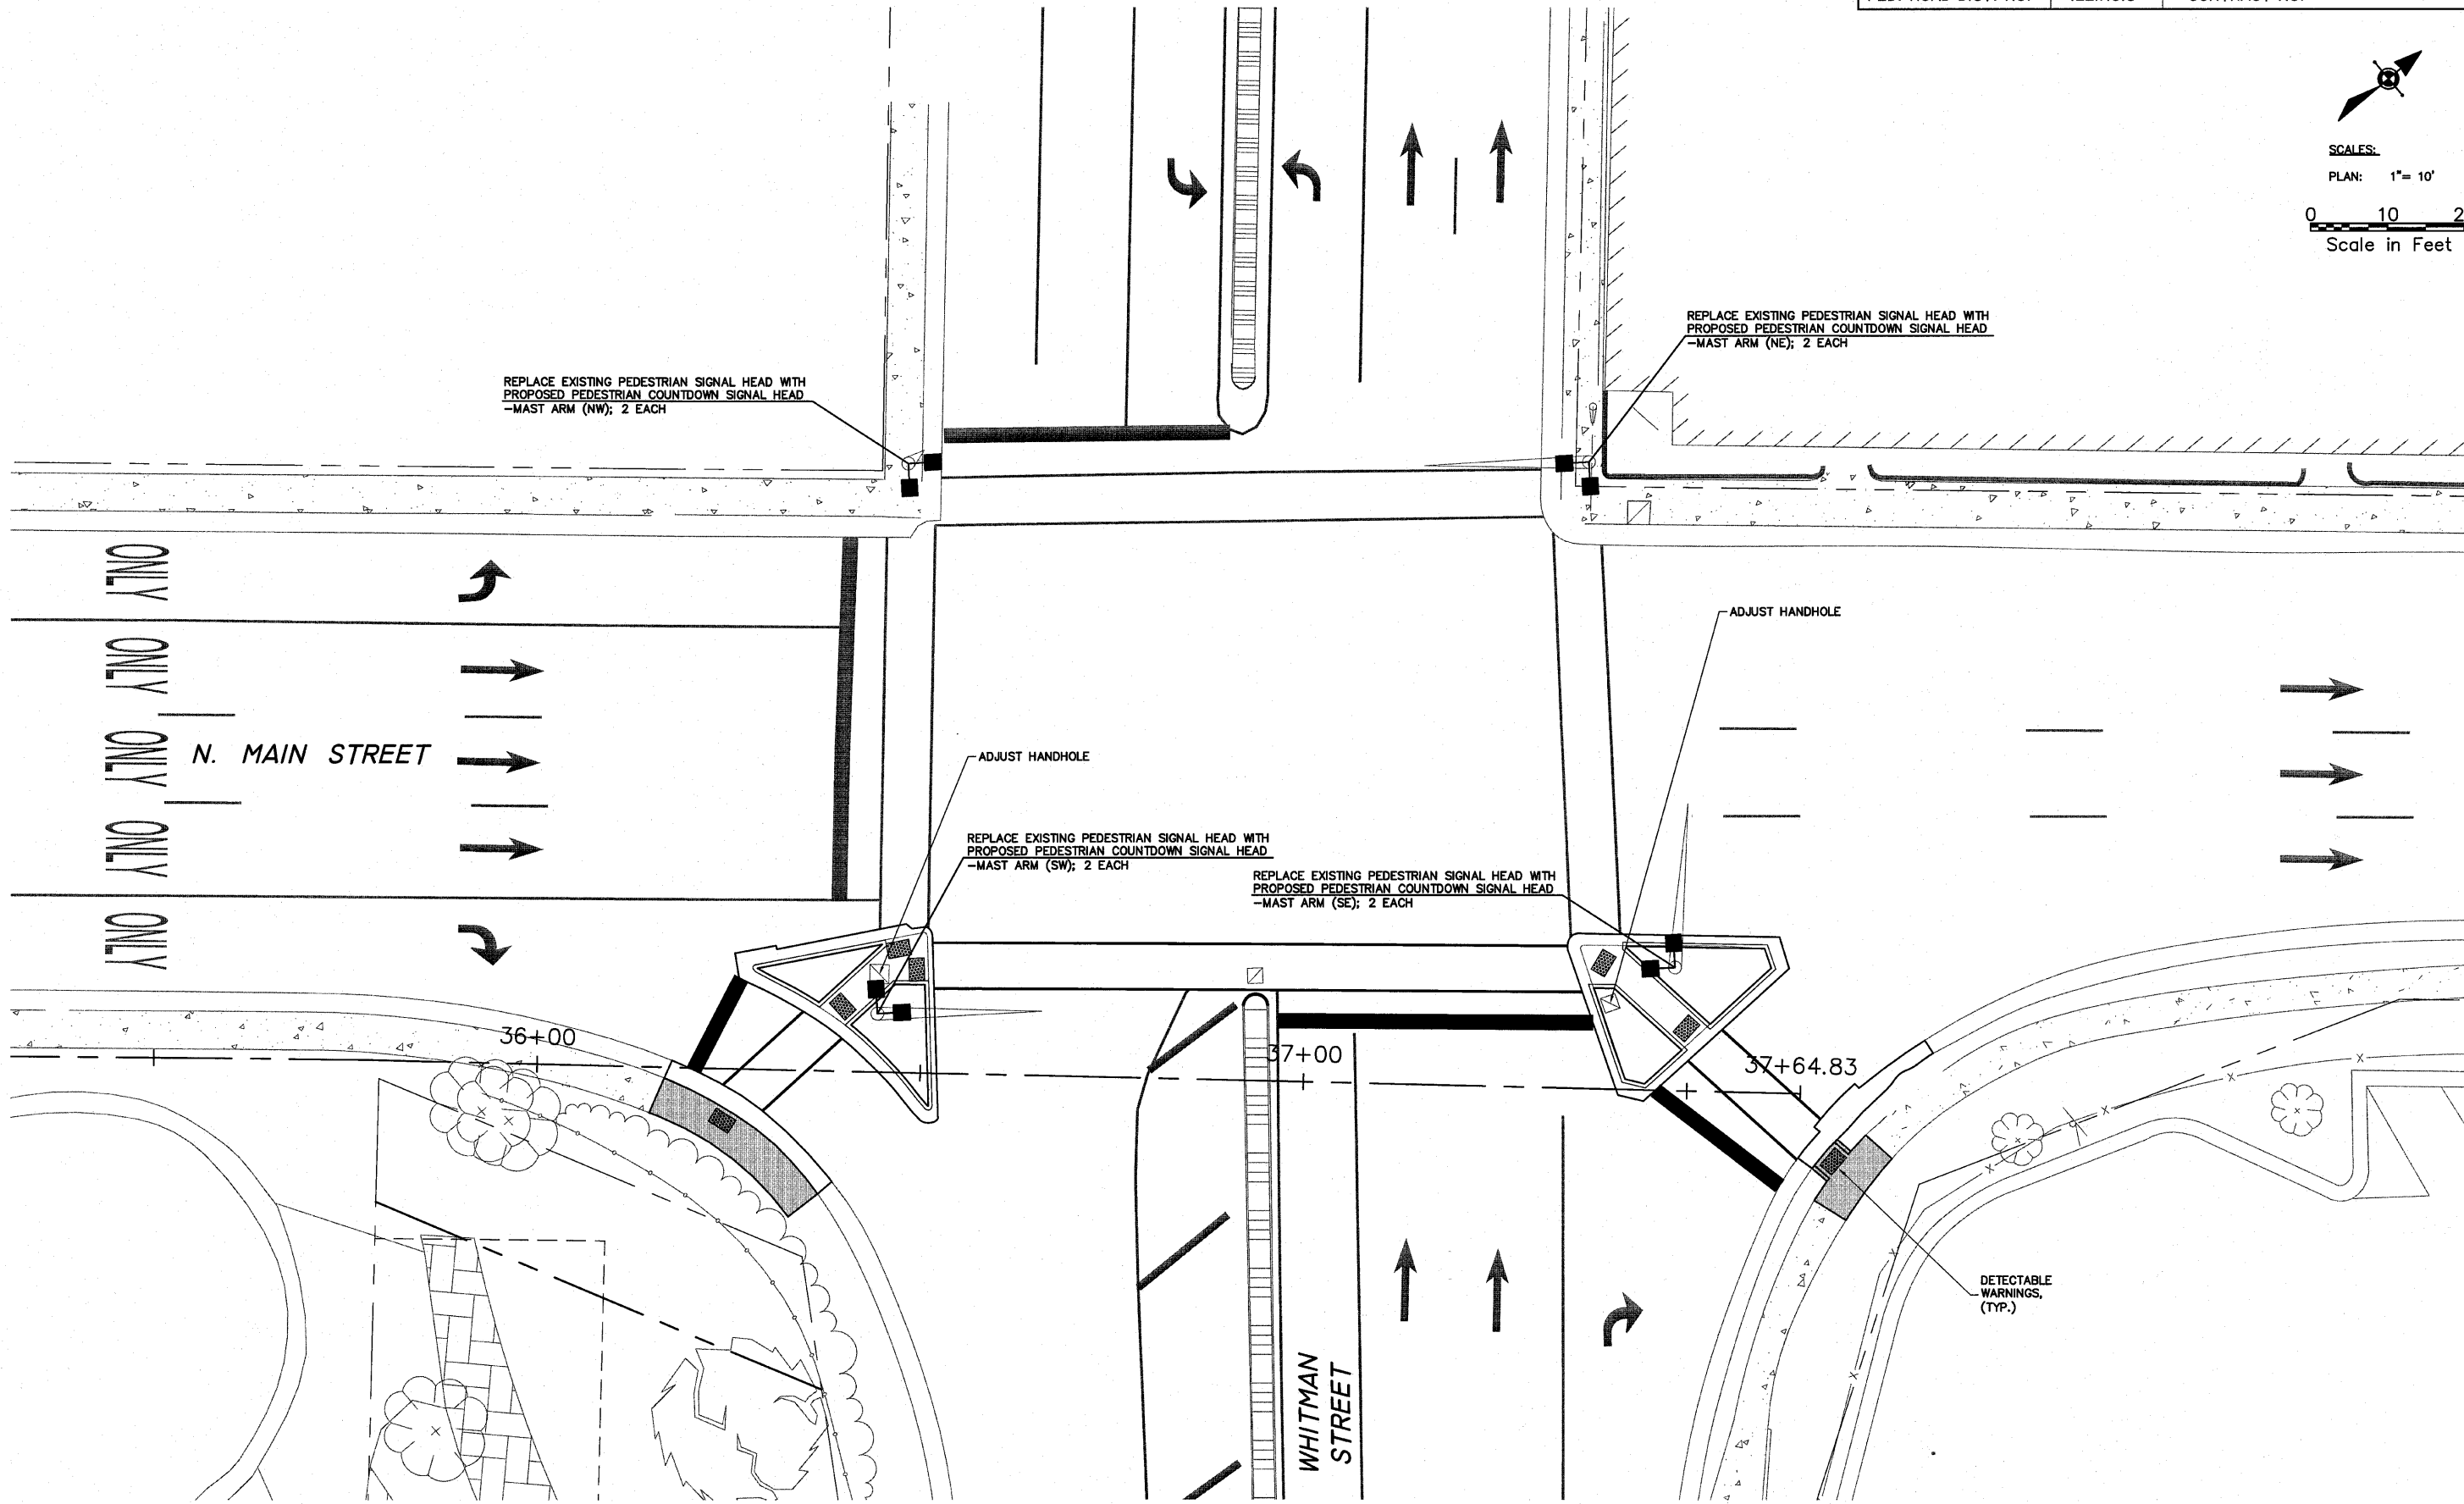 

--	--

SHEET REVIEW	
AGENCY	DATE


REVISIONS		
NO.	ITEM	DATE

SCALE:	Hor. 1"=10'
DRAWN BY:	TH
CHECKED BY:	JMH
DATE:	AUGUST 13, 2010

**McClure**
Engineering Associates, Inc.
7282 Argo Drive
(815) 398-2332
Rockford, Illinois 61107-5537
FAX: (815) 398-2496
Design Firm License: Illinois 184-000816
Copyright 2010 By McClure Engineering Associates, Inc.

PEDESTRIAN SIGNAL PLAN (WHITMAN & MAIN)
RIVERWALK MUSEUM CAMPUS
711 NORTH MAIN STREET
ROCKFORD, IL
FILE: H:\08-008 RIVERWALK MUSEUM\DESIGN\DRAWINGS\08-008 PEDESTRIAN SIGNAL PLAN (WHITMAN & MAIN).DWG-008

H:\08-008 RIVERWALK MUSEUM\DESIGN\DRAWINGS\08-008 PEDESTRIAN SIGNAL PLAN (WHITMAN & MAIN).DWG, PEDESTRIAN SIGNAL PLAN (WHITMAN & MAIN), 9/1/2010 2:35:33 PM, J. J. MOITY

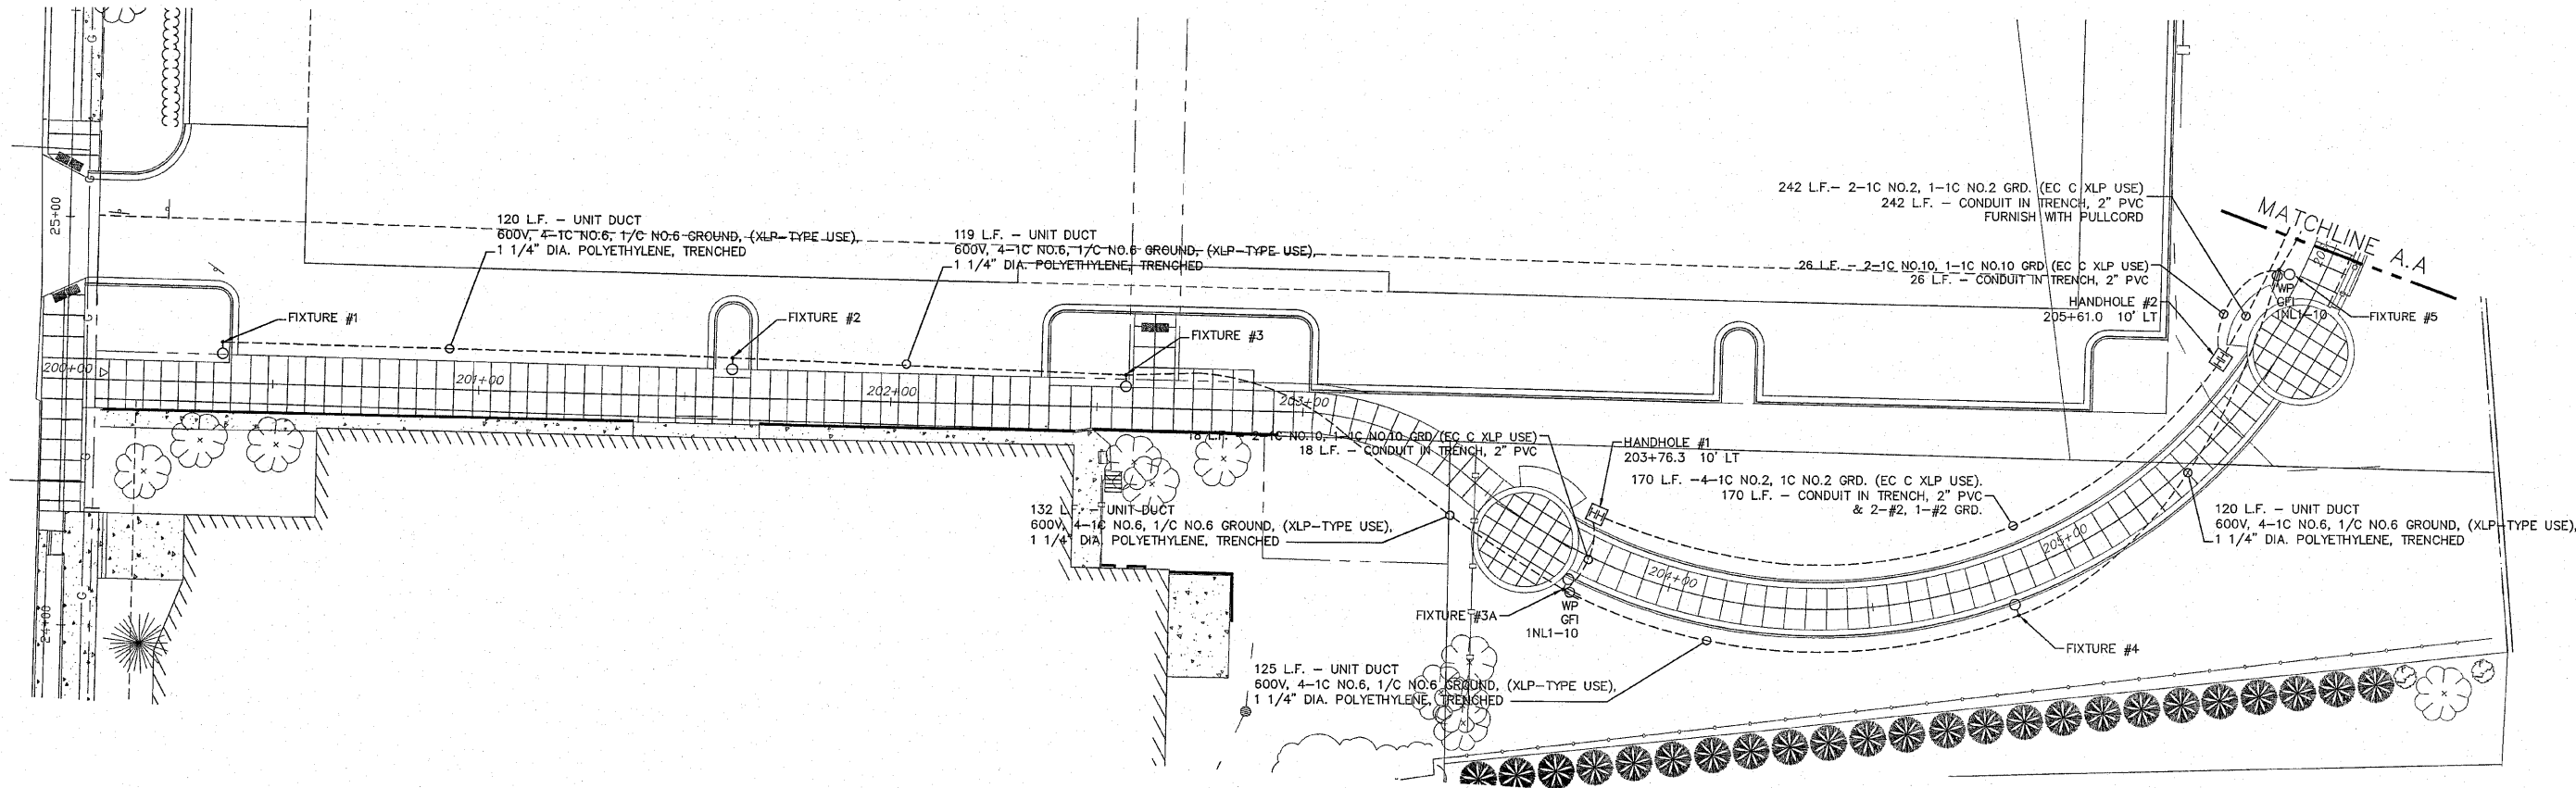

ELECTRICAL PLAN-200+00 TO 206+00
SCALE: 1" = 20'-0"

ELECTRICAL SYMBOLS

GENERAL ELECTRICAL SYMBOLS

- CONDUIT RUN ABOVE GRADE
- BURIED CONDUIT
- HANDHOLE
- PULL BOX
- JUNCTION BOX- EXPOSED
- JUNCTION BOX - RECESSED

LIGHTING SYMBOLS

- WALL MOUNTED HID LIGHTING FIXTURE. SIZE AND TYPE AS INDICATED ON SCHEDULE.
- INGRADE HID WALL WASH LIGHTING FIXTURE- SIZE AND TYPE AS INDICATED ON SCHEDULE.
- LIGHTING STANDARD - SINGLE FIXTURE, POLE MOUNTED. NUMBER IDENTIFIES FIXTURE.
- LIGHTING FIXTURES: REFER TO LIGHTING FIXTURE SCHEDULE FOR DESCRIPTION AND MOUNTING. "1" NUMBER INDICATES BRANCH CIRCUIT NUMBER(S). "a" LOWER CASE LETTER INDICATES SWITCH CONTROL(S).
- TIME CLOCK
- PHOTOCELL

POWER SYMBOLS


- DUPLEX RECEPTACLE
- RECEPTACLE HAS GROUND FAULT CIRCUIT INTERRUPTER
- RECEPTACLE WITH WEATHER PROOF COVER
- CONTACTOR-SEE SCHEDULE
- TRANSFORMER

ONE-LINE SYMBOLS

- PANELBOARD
- GROUNDING ELECTRODE CONDUCTOR
- UTILITY METER


ELECTRICAL ABBREVIATIONS

- | | | | |
|-----|-------------------|-----|--------------------------|
| C | CONDUIT | NC | NORMALLY CLOSED |
| EX | EXISTING | NEC | NATIONAL ELECTRICAL CODE |
| GRD | GROUND | NO | NORMALLY OPEN |
| JB | JUNCTION BOX | PH | PHASE (ø) |
| KW | KILOWATTS | PNL | PANEL |
| KVA | KILO VOLT AMPERES | UNO | UNLESS NOTED OTHERWISE |
| MAX | MAXIMUM | V | VOLTS |
| MFG | MANUFACTURER | WP | WEATHER PROOF |
| MIN | MINIMUM | FBO | FURNISHED BY OTHERS |

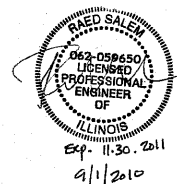

Larson & Darby Group
Architects Engineers Planners



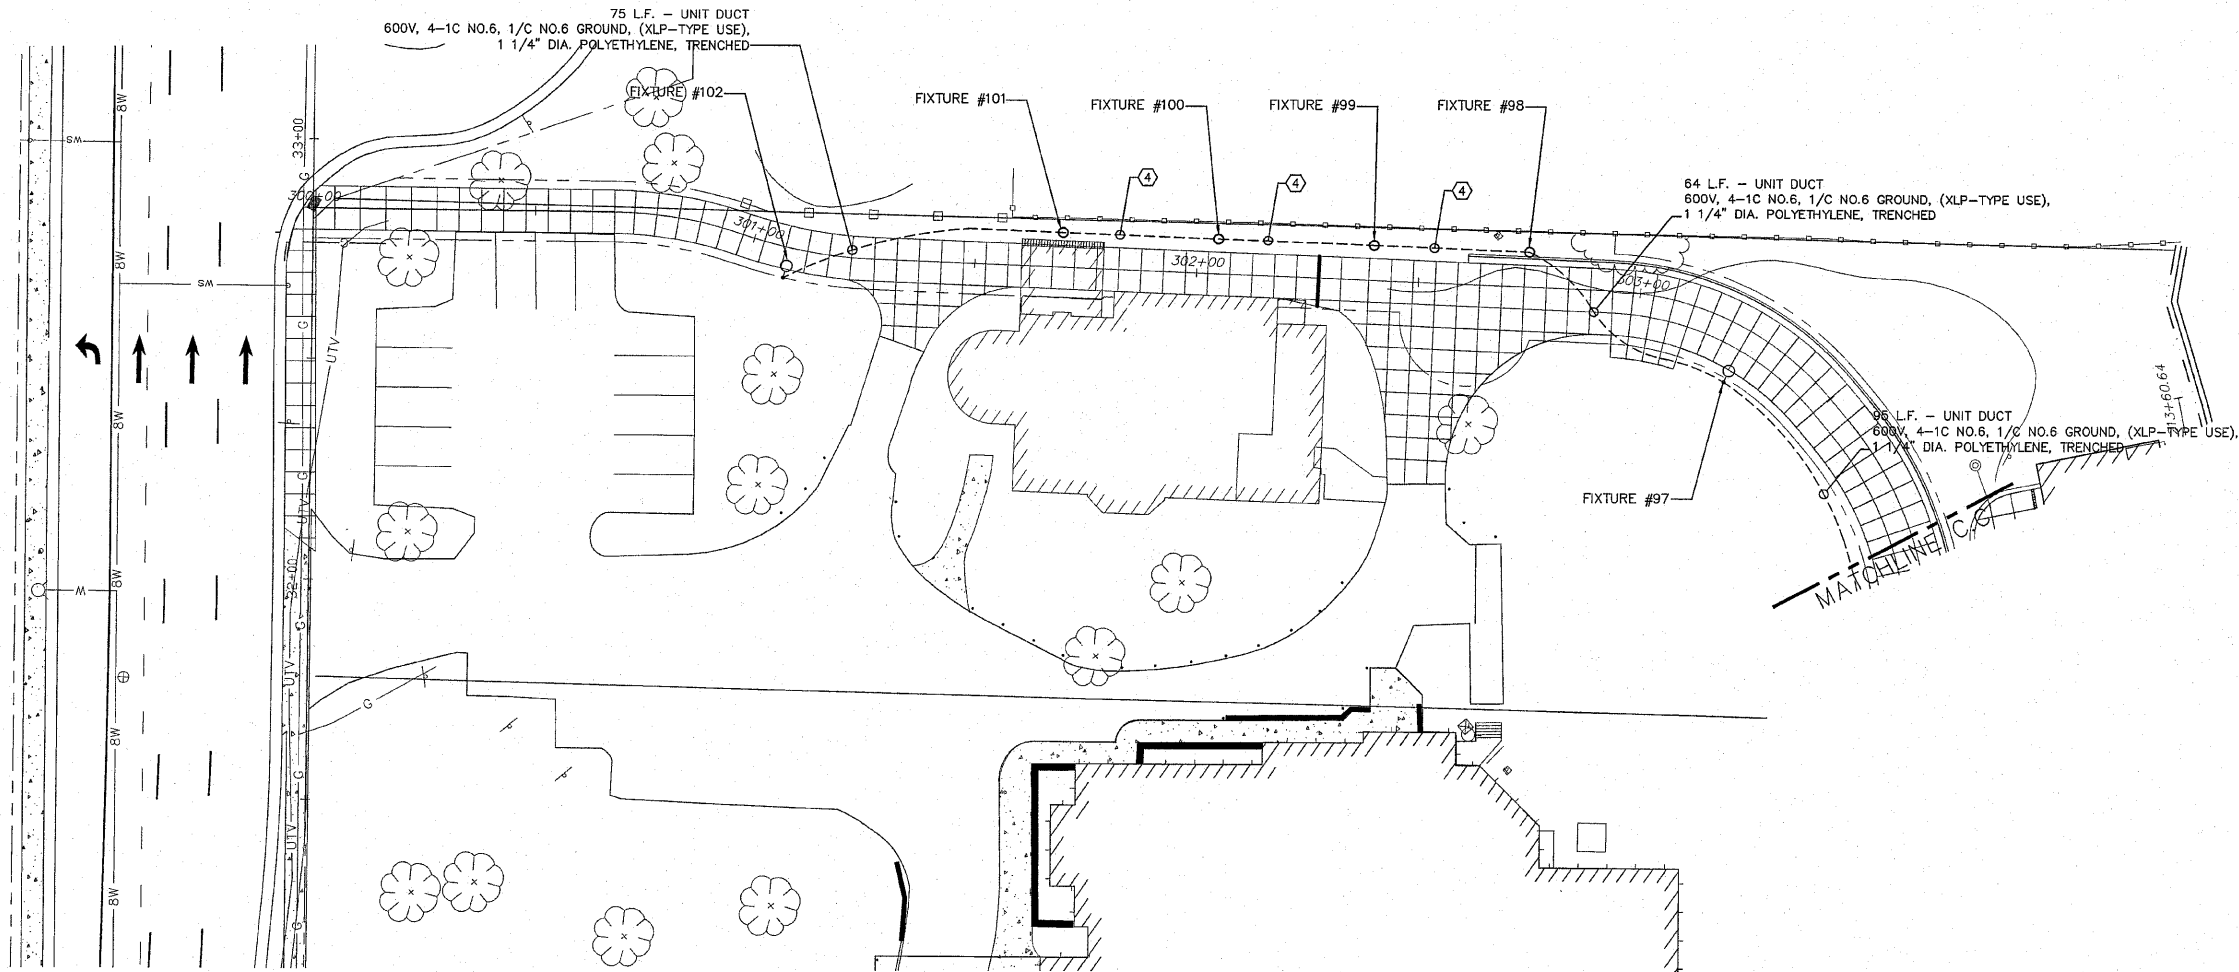

1 ELECTRICAL PLAN-300+00 TO 305+00
SCALE: 1" = 20'-0"

KEYED NOTES:

- 1 JUNCTION BOX #1, SPECIAL. RECESS INTO RETAINING WALL. HOMERUN TO PANEL '1NL2' WITH 1" WITH 12-#8, 1-#8 GRD.
- 2 MOUNT TYPE 'F' FLOUDDLIGHT BELOW BRIDGE DECK. MOUNT TO CONCRETE SUPPORT STRUCTURE 24" BELOW DECKING. HOMERUN TO PANEL '1NL1-13(15)'.
3 INSTALL IN-GRADE UPLIGHT FIXTURE FLUSH WITH FINISHED GRADE. HOMERUN TO '1NL1-6(8)'.
4 45 L.F. - UNIT DUCT
600V, 4-1C NO.6, 1/C NO.6 GROUND, (XLP-TYPE USE),
1 1/4" DIA. POLYETHYLENE, TRENCHED


ELECTRICAL FIXTURE SCHEDULE				
FIXTURE #	TYPE	LOCATION	CKT	
1	A	200+37.3 10' LT	1NL1-1(3)	
2	A	201+61.3 10' LT	1NL1-5(7)	
3	A	202+56.9 10' LT	1NL1-1(3)	
3A	AI	203+76.7 10' RT	1NL1-5(7)	
4	A	204+83.0 10' RT	1NL1-1(3)	
5	AI	205+89.1 10' LT	1NL1-5(7)	
6	A	207+13.0 10' LT	1NL1-1(3)	
7	B	207+13.0 13' LT	1NL1-6(8)	
8	B	207+47.3 13' LT	1NL1-6(8)	
9	B	207+81.4 13' LT	1NL1-6(8)	
10	AI	208+00.5 10' LT	1NL1-5(7)	
11	C	208+20.8 20.2' LT	1NL1-17	
12	C	208+29.2 16.2' LT	1NL1-17	
13	H	208+31.0-210+65.3	1NL1-4	
14	F	208+31.0 0' LT	1NL1-9(11)	
15	E	208+57.1 9.8' RT	1NL1-9(11)	
16	E	208+57.1 9' LT	1NL1-9(11)	
17	E	208+82.3 9.8' RT	1NL1-9(11)	
18	E	208+82.3 9' LT	1NL1-9(11)	
19	E	209+07.5 9.8' RT	1NL1-9(11)	
20	E	209+07.5 9' LT	1NL1-9(11)	
21	E	209+32.7 9.8' RT	1NL1-9(11)	
22	E	209+32.7 9' LT	1NL1-9(11)	

ELECTRICAL FIXTURE SCHEDULE				
FIXTURE #	TYPE	LOCATION	CKT	
23	F	209+47.0 0' LT	1NL1-9(11)	
24	F	209+49.0 0' LT	1NL1-9(11)	
25	E	209+63.4 9.8' RT	1NL1-9(11)	
26	E	209+63.4 9' LT	1NL1-9(11)	
27	E	209+88.5 9.8' RT	1NL1-9(11)	
28	E	209+88.5 9' LT	1NL1-9(11)	
29	E	210+14.0 9.8' RT	1NL1-9(11)	
30	E	210+14.0 9' LT	1NL1-9(11)	
31	E	210+39.0 9.8' RT	1NL1-9(11)	
32	E	210+39.0 9' LT	1NL1-9(11)	
33	F	210+65.1 0' LT	1NL1-9(11)	
34	B	208+50.0 17' LT	1NL1-6(8)	
35	B	208+86.0 17' LT	1NL1-6(8)	
36	B	209+21.5 17' LT	1NL1-6(8)	
37	B	209+58.0 17' LT	1NL1-6(8)	
38	B	209+93.8 15' LT	1NL1-6(8)	
39	E	211+52.3 11.7' LT	1NL1-1(3)	
40	E	211+62.8 12.8' LT	1NL1-1(3)	
41	D	208+28.5 7.3' LT	1NL1-17	
42	D	208+28.5 7.3' RT	1NL1-17	
43	D	209+46.8 8.3' LT	1NL1-17	
44	D	209+46.8 8.3' RT	1NL1-17	
45	AI	306+71.0 8' RT	1NL1-5(7)	

ELECTRICAL FIXTURE SCHEDULE				
FIXTURE #	TYPE	LOCATION	CKT	
46	C	212+55.1 6.3' LT	1NL1-17	
47	H	210+92.3-211+85.3	1NL1-4	
48	F	210+93.5 0' LT	1NL1-13(15)	
49	F	211+84.3 0' LT	1NL1-13(15)	
50	B	211+97.7 2.5' LT	1NL1-6(8)	
51	A	213+25.3 2.5' LT	1NL1-5(7)	
52	B	212+14.7 1.6' LT	1NL1-6(8)	
53	B	212+33.0 5.5' LT	1NL1-6(8)	
54	A	305+78.6 8' RT	1NL1-1(3)	
55	D	210+66.9 9.2' RT	1NL1-17	
56	D	210+66.9 9.2' LT	1NL1-17	
57	E	211+55.8 21.9' LT	1NL1-5(7)	
58	C	213+48.5 5' LT	1NL1-17	
59	C	213+31.0 5' LT	1NL1-17	
60	C	213+39.8 5' LT	1NL1-17	
61	AI	304+95.2 8' RT	1NL1-5(7)	
62	AI	304+15.2 19' RT	1NL1-1(3)	
63	D	210+66.9 9.2' LT	1NL1-17	
64	D	210+66.9 9.2' RT	1NL1-17	
65	C	212+70.6 6.3' LT	1NL1-17	
66	C	212+86.3 6.3' LT	1NL1-17	
67	C	306+01.5 19.5' RT	1NL1-2	
68	C	306+00.2 29.3' RT	1NL1-2	

ELECTRICAL FIXTURE SCHEDULE				
FIXTURE #	TYPE	LOCATION	CKT	
69	C	305+97.3 38.6' RT	1NL1-2	
70	C	305+90.0 39.9' RT	1NL1-2	
71	C	305+94.2 47.7' RT	1NL1-2	
72	C	305+87.8 46.7' RT	1NL1-2	
73	C	305+91.9 55.9' RT	1NL1-2	
74	C	305+87.8 63.9' RT	1NL1-2	
75	C	305+86.4 66.3' RT	1NL1-2	
76	C	304+83.0 55.0' RT	1NL1-2	
77	C	304+79.1 46.4' RT	1NL1-2	
78	C	304+79.1 46.4' RT	1NL1-2	
79	C	304+76.9 37.1' RT	1NL1-2	
80	C	304+84.2 33.4' RT	1NL1-2	
81	C	304+75.0 27.5' RT	1NL1-2	
82	C	304+74.2 17.6' RT	1NL1-2	
83	C	305+92.2 46.2' RT	1NL1-2	
84	C	305+76.4 45.5' RT	1NL1-2	
85	C	305+83.7 55.3' RT	1NL1-2	
86	C	305+82.3 57.9' RT	1NL1-2	
87	C	304+83.4 20.2' RT	1NL1-2	
88	C	304+91.9 24.2' RT	1NL1-2	
89	C	304+99.2 37.9' RT	1NL1-2	
90	C	305+14.4 26.8' RT	1NL1-2	
91	C	305+33.8 33.7' RT	1NL1-2	

ELECTRICAL FIXTURE SCHEDULE				
FIXTURE #	TYPE	LOCATION	CKT	
92	C	305+43.3 33.7' RT	1NL1-2	
93	C	305+27.8 45.5' RT	1NL1-2	
94	C	305+81.3 54.0' RT	1NL1-2	
95	C	305+63.0 45.7' RT	1NL1-2	
96	C	305+84.2 46.6' RT	1NL1-2	
97	A	303+67.5 13' RT	1NL1-5(7)	
98	G	302+74.6 8' LT	1NL1-1(3)	
99	G	302+39.6 8' LT	1NL1-5(7)	
100	G	302+04.6 8' LT	1NL1-1(3)	
101	G	301+69.6 8' LT	1NL1-5(7)	
102	A	300+52.8 8' RT	1NL1-1(3)	
103	D	211+89.3 6.8' LT	1NL1-17	
104	D	211+87.0 7.2' RT	1NL1-17	
105	C	208+24.2 27.6' LT	1NL1-17	
106	C	208+34.8 22.6' LT	1NL1-17	
-	-	-	-	
-	-	-	-	
-	-	-	-	
-	-	-	-	
-	-	-	-	
-	-	-	-	
-	-	-	-	
-	-	-	-	

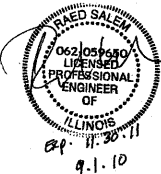


Larson & Darby Group
Architects Engineers Planners
Rockford, Illinois 61107-5837
Fax (815) 398-2436
Design Firm License: Illinois 184-000816
Copyright 2010 By McClure Engineering Associates, Inc.

SCALE: Hor. 1"=20' Ver. 1"=5'
DRAWN BY: MS
CHECKED BY: JWH
DATE: OCTOBER 1, 2010


McClure
Engineering Associates, Inc.
7282 Argus Drive
Rockford, Illinois 61107-5837
Fax (815) 398-2436
Design Firm License: Illinois 184-000816
Copyright 2010 By McClure Engineering Associates, Inc.

ELECTRICAL PLAN - 300+00 TO 305+00
RIVERWALK MUSEUM CAMPUS
711 NORTH MAIN STREET
ROCKFORD, IL
FILE: P:\20020 MCCLURE - ROCKFORD RIVERWALK\DWG\ELEC\08-008 PP 300+00 TO 305+00.DWG
JOB: 04-28-10-008

SHEET NO.
42
OF
138

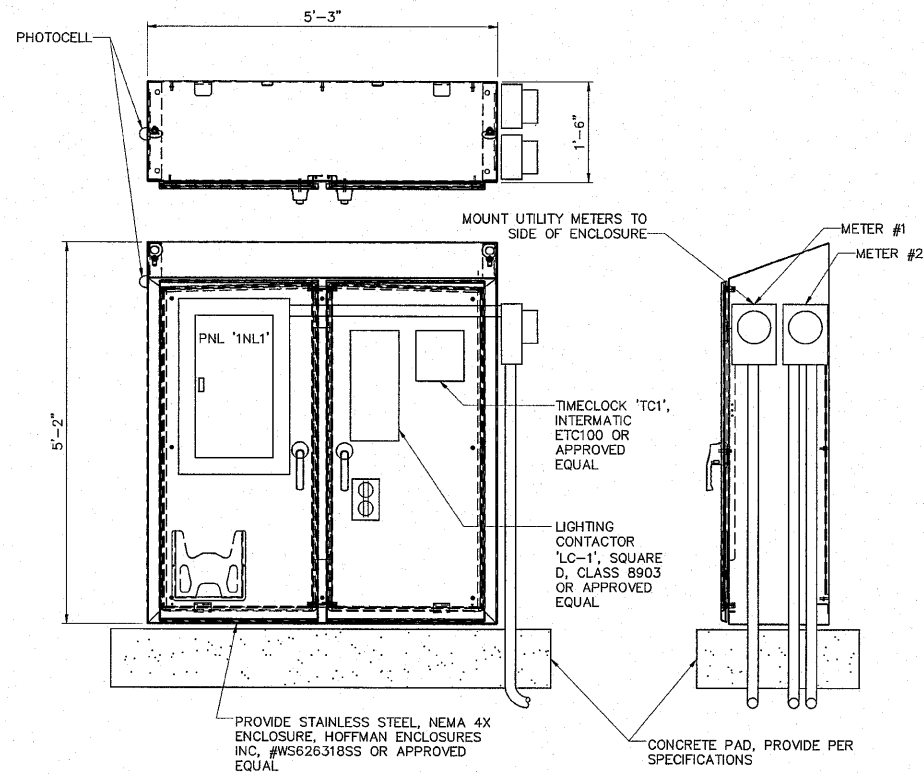


1 ENCLOSURE DETAIL
SCALE: NONE

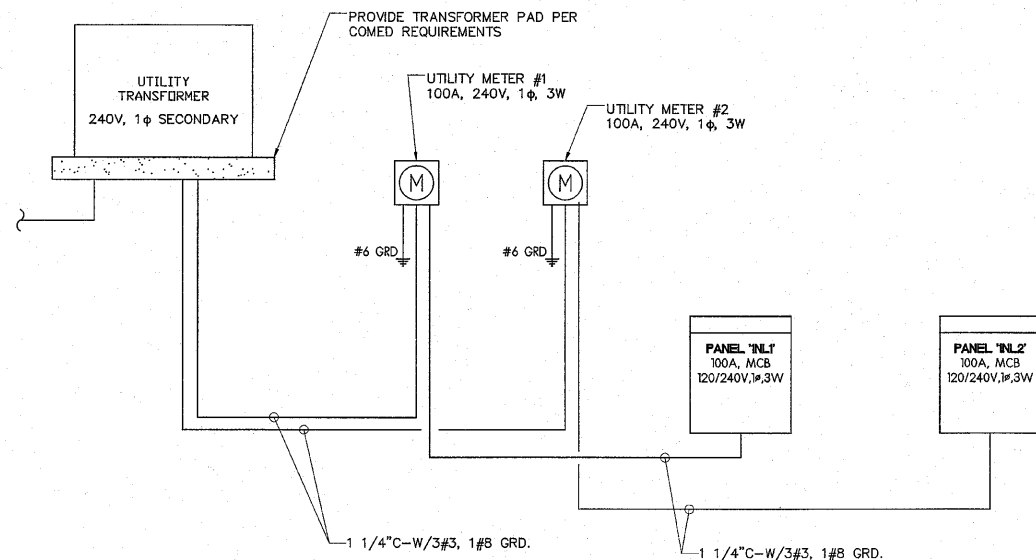


2 ONE-LINE DIAGRAM
SCALE: NONE

LIGHT POLE MOUNTING HEIGHT	BOLT CIRCLE DIAMETER	METAL FOUNDATION			CONCRETE FOUNDATION		
		SHAFT DIAMETER	SHAFT DEPTH	TOP PLATE (min)	SHAFT DIAMETER	SHAFT DEPTH	ANCHOR ROD LENGTH (1)
30' (9.1 m)	11 1/2 (292)	8 5/8 (220)	6' (1.83 m)	12 x 12 x 1 (300 x 300 x 25)	24 (610)	5'-0" (1.52 m)	4'-9" (1.45 m)
31'-35' (9.4 m - 10.7 m)	11 1/2 (292)	8 5/8 (220)	6' (1.83 m)	12 x 12 x 1 (300 x 300 x 25)	24 (610)	5'-6" (1.67 m)	5'-3" (1.60 m)
36'-40' (10.9 m - 12.2 m)	15 (381) (3)	8 5/8 (220)	6' (1.83 m) (2)	15 x 15 x 1 1/2 (375 x 375 x 31)	30 (762)	6'-0" (1.83 m)	5'-9" (1.75 m)
41'-45' (12.5 m - 13.7 m)	15 (381) (3)	8 5/8 (220)	6' (1.83 m) (2)	15 x 15 x 1 1/2 (375 x 375 x 31)	30 (762)	6'-6" (1.98 m)	6'-3" (1.90 m)
46'-50' (14.0 m - 15.2 m)	15 (381) (3)	8 5/8 (220)	8' (2.44 m)	15 x 15 x 1 1/2 (375 x 375 x 31)	30 (762)	7'-0" (2.13 m)	6'-9" (2.00 m)


- ① LENGTH DOES NOT INCLUDE 4(100) HOOK.
② 8 1/2 x 8'-0" (220x2.44m) FOR TWIN LUMINAIRES.
③ USE THE MAXIMUM ALLOWABLE BOLT CIRCLE DIAMETER (TYP. 17 (430)) FOR A TRANSFORMER BASE.

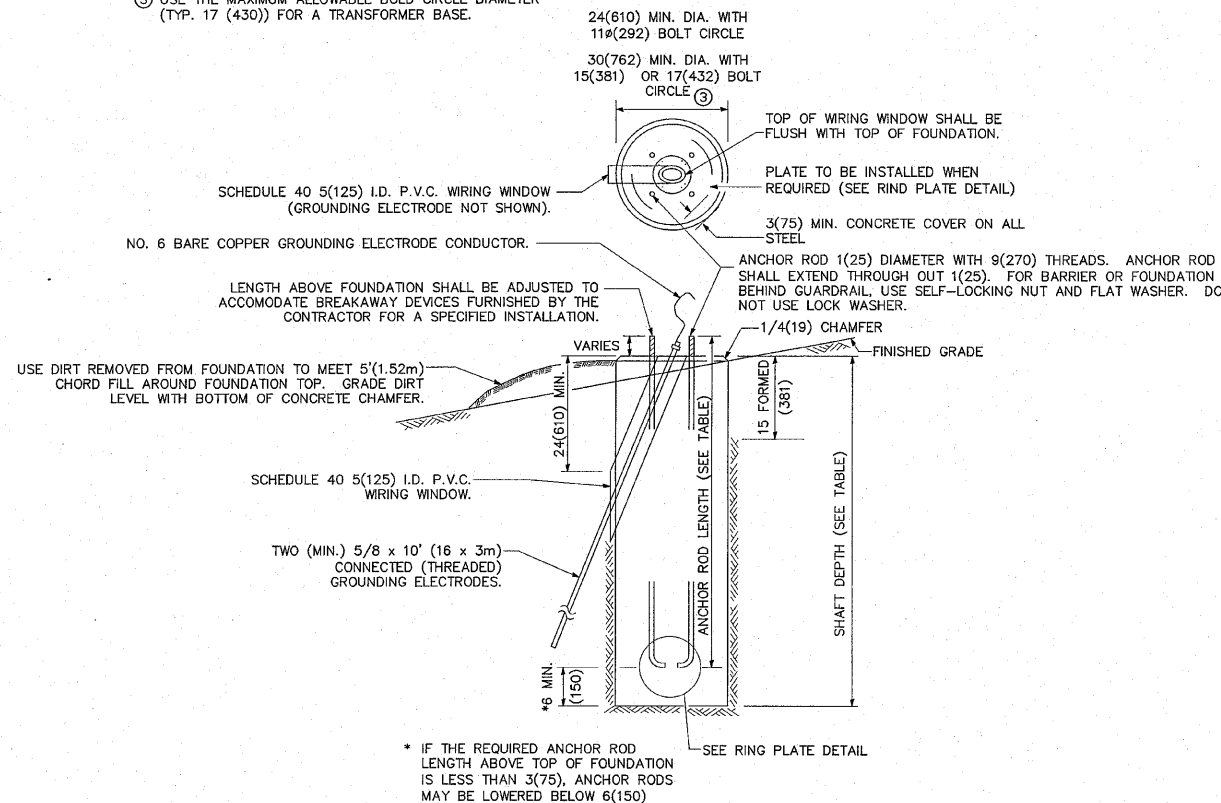


3 CONCRETE FOUNDATION
SCALE: NONE

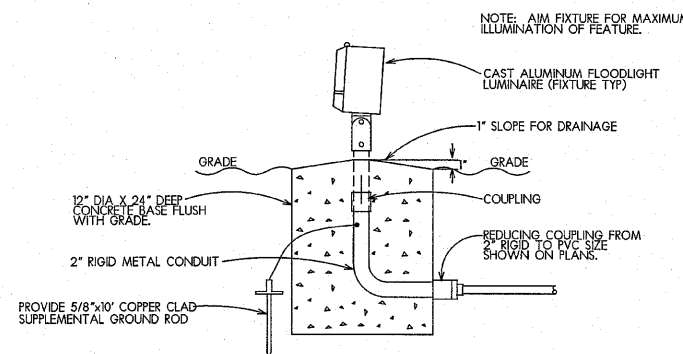


4 LIGHT FIXTURE FOUNDATION - SPECIAL
SCALE: NONE

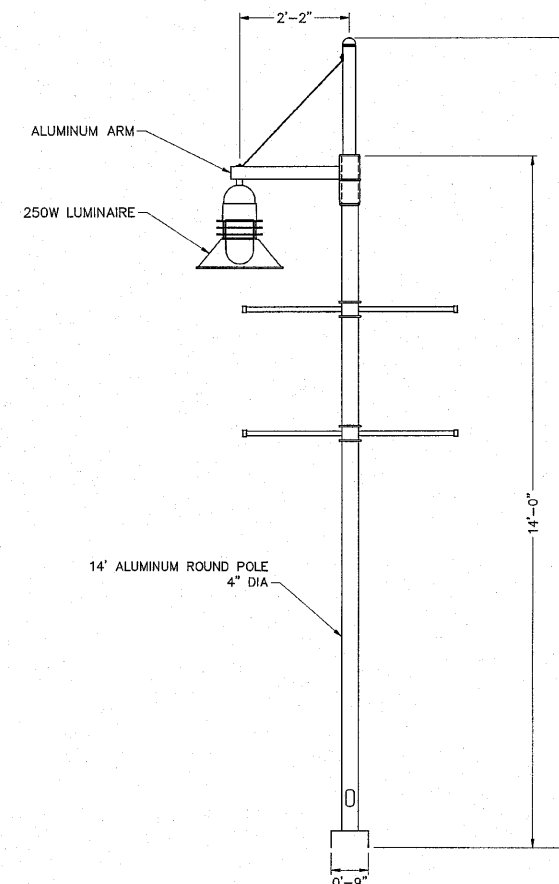

5 POLE DETAIL
SCALE: NONE

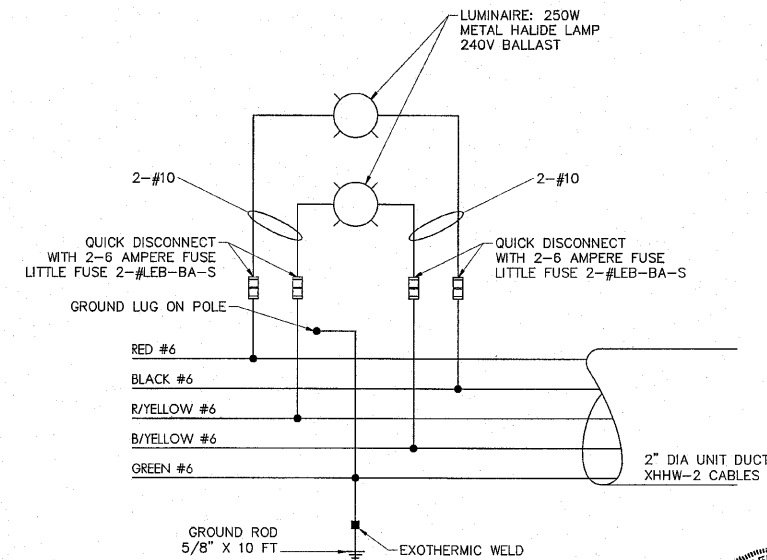


6 POLE WIRING DETAIL
SCALE: NONE

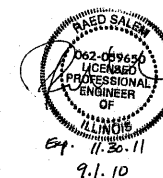



F.A. RTE.	SECTION	COUNTY	TOTAL SHEETS	SHEET NO.
	06-00543-00-BT	WINNEBAGO	71	----
FED. ROAD DIST. NO.		ILLINOIS	CONTRACT NO.	

Panel 1N1.1		Project Number:		20020	
Voltage: 120/240V, 1PH, 3W		Mounting:		Enclosure	
Mains: 100A MCB		Min. AIC:		10	
C K T	BRKR (A/P)	PH. A LOAD (VA)	PH. B LOAD (VA)	DESCRIPTION	BRKR. (A/P)
1	20	1180		AUD. STEPLIGHTS	20
3	2	850	1180	(TYPE C)	20
5	20	1180	1000	BRIDGE HAND RAILS	20
7	2	1623			20
9	30	2360	1180	INGRADE UPLIGHTS	20
11	2	540	1623	POLE RECEPTACLES	20
13	20	885	2360	SPARE	20
15	2	180		PANELBOARD	20
17	20		885	RECEPTACLE	20
19	20			SPARE	20
21	1			SPARE	20
23	20			SPARE	20
25	1			SPARE	20
27	20			SPARE	20
29	20			SPARE	20
31	1			SPARE	20
33				SPARE	30
35				SPARE	30
37				SPARE	30
39				SPARE	40
41				SPARE	40
Connected Load Phase A:		8.96 KVA			
Connected Load Phase B:		8.23 KVA		Max Connected Amps:	74.65


Panel	1NL2		Project Number:		2020
Voltage:		120/240V, 1PH, 3W	Mounting:		Exterior
Mains:		100A MCB	Min. AIC:		10 kA
C	BRKR	PH. A	PH. B		BRKR
T	(A/P)	LOAD	LOAD	DESCRIPTION	(A/P)
		Enclosure			
1	20	380		AUD. RECEPTACLE	20
2	20	380		AUD. RECEPTACLE	20
3	20		360	AUD. RECEPTACLE	30
4	20	360	360	AUD. RECEPTACLE	20
5	20	360		AUD. RECEPTACLE	20
6	20	360			20
7	20		360	RECEPTACLE	20
8	20				20
9	20			SPARE	20
10	20			SPARE	20
11	20			SPARE	20
12	20			SPARE	20
13	20			SPARE	20
14	20			SPARE	20
15	20			SPARE	20
16	20			SPARE	20
17	20			SPARE	20
18	20			SPARE	20
19	20			SPARE	20
20	20			SPARE	20
21	20			SPARE	20
22	20			SPARE	20
23	20			SPARE	20
24	20			SPARE	20
25	20			SPARE	20
26	20			SPARE	20
27	20			SPARE	20
28	20			SPARE	20
29	20			SPARE	20
30	20			SPARE	20
31				SPARE	30
32				SPARE	30
33				SPARE	30
34				SPARE	30
35				SPARE	30
36				SPARE	30
37				SPARE	30
38				SPARE	30
39				SPARE	40
40				SPARE	40
41				SPARE	40
Connected Load Phase A:		1.44 KVA	Max Connected Amperes:		17
Connected Load Phase B:		1.06 KVA			

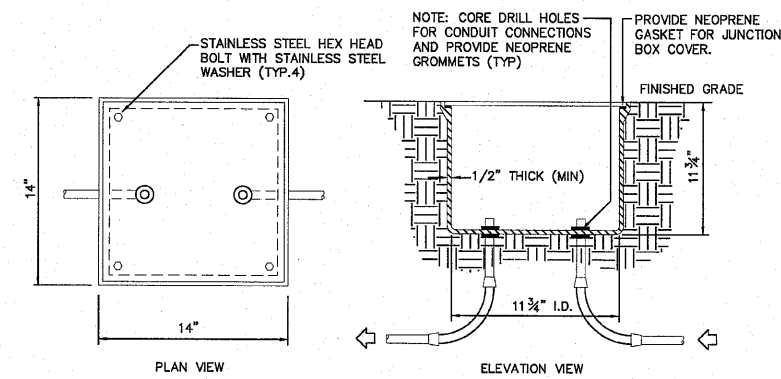

POLYMER CONCRETE JUNCTION BOX

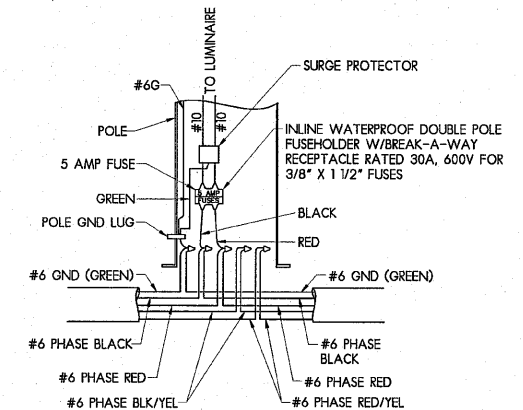
 


4 POLE BASE CONNECTION DETAIL
SCALE: NONE

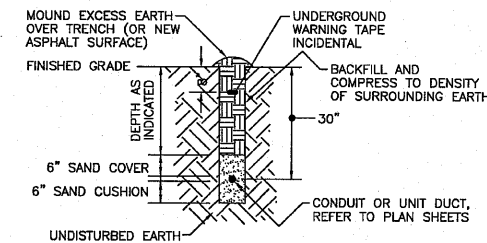


BRANCH LIGHTING CIRCUIT

NOTE: CONTRACTOR SHALL FURNISH THE CITY OF ROCKFORD DETAILED "AS-BUILT" PLANS SHOWING EXACT LOCATIONS OF INSTALLED CONDUITS AND CABLES FOR FUTURE REFERENCE.

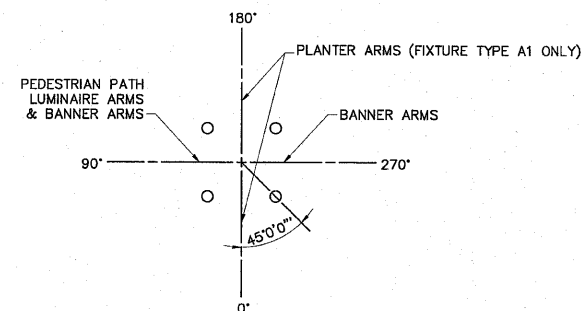 


3 POLE ORIENTATION DETAIL
SCALE: NONE

LIGHT FIXTURE SCHEDULE							
TAG	DESCRIPTION	VOLTAGE	NUMBER OF LAMPS	LAMP TYPE	MANUFACTURER	CATALOG NUMBER	FEATURES
A	SITE POLE LIGHT	240V	1	250W PSMH	ARCHITECTURAL AREA LIGHTING	UCL-LUM-ANG-H3-250PSMH-DBZ OR APPROVED EQUAL	LUMINOUS RINGS, ANGLED HOOD, TYPE 3 DISTRIBUTION, PULSE START BALLAST, DARK BRONZE FINISH, FURNISH WITH SLA-17 ARM AND 14" PR4-4R14-226-BBD4-Z4 POLE. FURNISH WITH BANNER ARMS.
A1	SITE POLE LIGHT	240V	1	250W PSMH	ARCHITECTURAL AREA LIGHTING	UCL-LUM-ANG-H3-250PSMH-DBZ OR APPROVED EQUAL	LUMINOUS RINGS, ANGLED HOOD, TYPE 3 DISTRIBUTION, PULSE START BALLAST, DARK BRONZE FINISH, FURNISH WITH SLA-17 ARM AND 14" PR4-4R14-226-BBD4-Z4 POLE. FURNISH WITH BANNER ARMS, PLANTER ARMS & GFI RECEPTACLE WITH LOCKABLE WEATHERPROOF COVER.
B	IN GRADE ACCENT LIGHT	240V	1	70W PSMH	KIM LIGHTING	LTV32-WW-70PMH1240 OR APPROVED EQUAL	BRONZE HOUSING, WALL WASH REFLECTOR.
C	STEPLIGHT	120V	-	15W LED	BEGA	2040LED-SLV OR APPROVED EQUAL	ALUMINUM HOUSING, LOUVER DOOR, SILVER FINISH.
D	LED ACCENT LIGHT	120V	-	4W LED	HESS	LEDIA-LF-OD-4-12-WH-N OR APPROVED EQUAL	ILLUMINATING TILE, WHITE 6500K COLOR, FURNISH EIGHT TILES & ONE DRIVER AT EACH LOCATION. COORDINATE INSTALLATION WITH COLUMN DETAILS SHEET 125.
E	SPOTLIGHT	240V	1	150W PSMH	HYDREL	7100-150CMT6-MVOLT-SP-KM-ISS-OS-ETO OR APPROVED EQUAL	SPOT DISTRIBUTION, KNUCKLE-MOUNT, INTERNAL SOURCE SHIELD, GLARE SHIELD, STEEL GRAY FINISH.
F	FLOODLIGHT	240V	1	150W PSMH	HYDREL	7100-150CMT6-MVOLT-NHSP-KM-ISS-DOBGS OR APPROVED EQUAL	NARROW HORIZONTAL FLOODLIGHT DISTRIBUTION, KNUCKLE MOUNT, INTERNAL SOURCE SHIELD, GLARE SHIELD, DARK BRONZE FINISH.
G	BOLLARD	240V	1	100W MH	HYDREL	3120 36 100M 240V FT GEB LP1 DBZ OR APPROVED EQUAL	36" TALL BOLLARD, DARK BRONZE FINISH, FORWARD THROW 180 DEGREE DISTRIBUTION, ELECTRONIC BALLAST.
H	LIGHTED HANDRAIL	120V	-	LED	INTENSE	IRV2-**-**-36-HO-40-60S-MOD OR APPROVED EQUAL	STAGGERED 8" LED SECTIONS, SILVER POWDER COATED ALUMINUM CONSTRUCTION, POST MOUNTED, WITH DRIVERS AND ALL ACCESSORIES. REFER TO QUOTE #08167-00-A427-QTE.

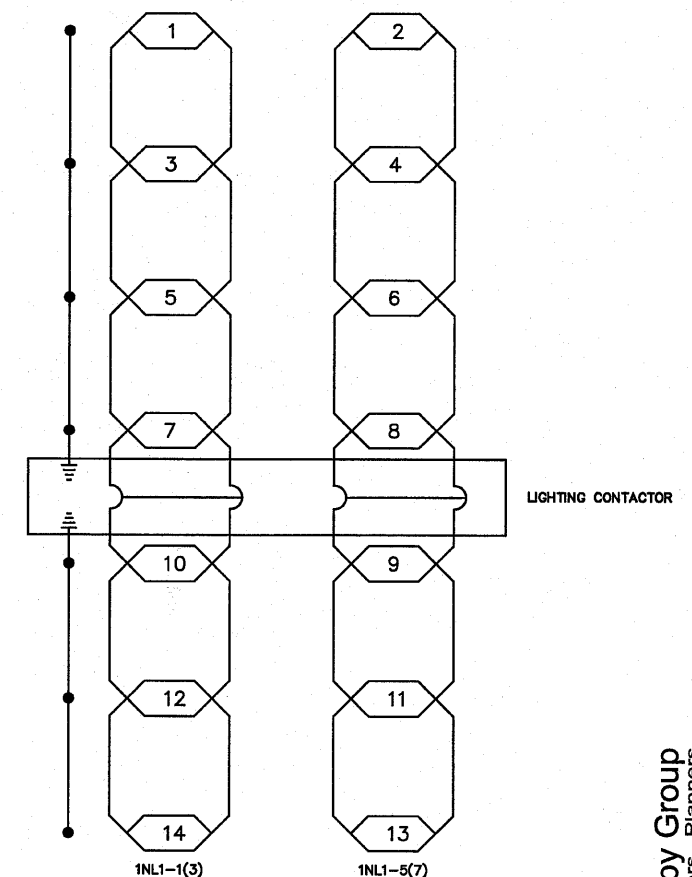

5 POLE FIXTURE CIRCUIT DIAGRAM

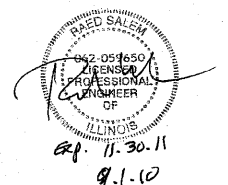

SHEET REVIEW	
AGENCY	DATE

REVISIONS		
NO.	ITEM	DATE

SCALE:	NA
DRAWN BY:	MS
CHECKED BY:	JWH
DATE:	4/16/2010






ELECTRICAL DETAILS		
RIVERWALK MUSEUM CAMPUS		
711 NORTH MAIN STREET		ROCKFORD, IL
FILE: P:\20020 MCCLURE - ROCKFORD RIVERWALK\DWG\ELEC\20020 E5.DWG		JOB: 04-28-10-008

Larson & Darby Group
Architects Engineers Planners

San Francisco Office: 1025 First Street, Suite 1000, San Francisco, CA 94103 Tel: 415/397-2266 Fax: 415/397-7840
Los Angeles Office: 1000 Wilshire Blvd., Suite 1000, Los Angeles, CA 90017 Tel: 213/461-1000 Fax: 213/461-1001
Portland Office: 1000 SW Alderton St., Portland, OR 97205 Tel: 503/593-3300 Fax: 503/593-3450

STATE OF ILLINOIS
DEPARTMENT OF TRANSPORTATION

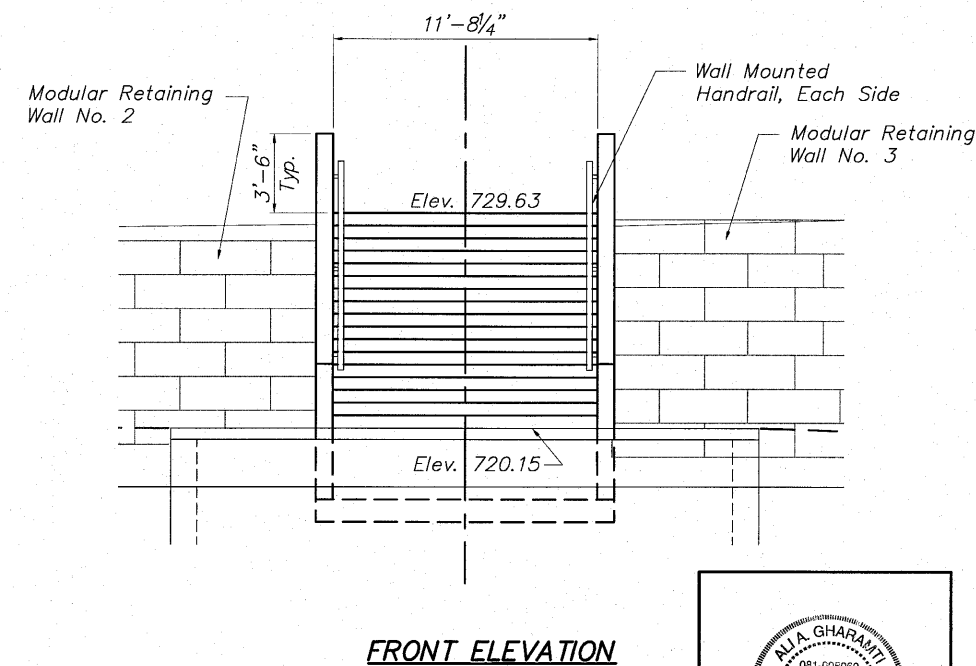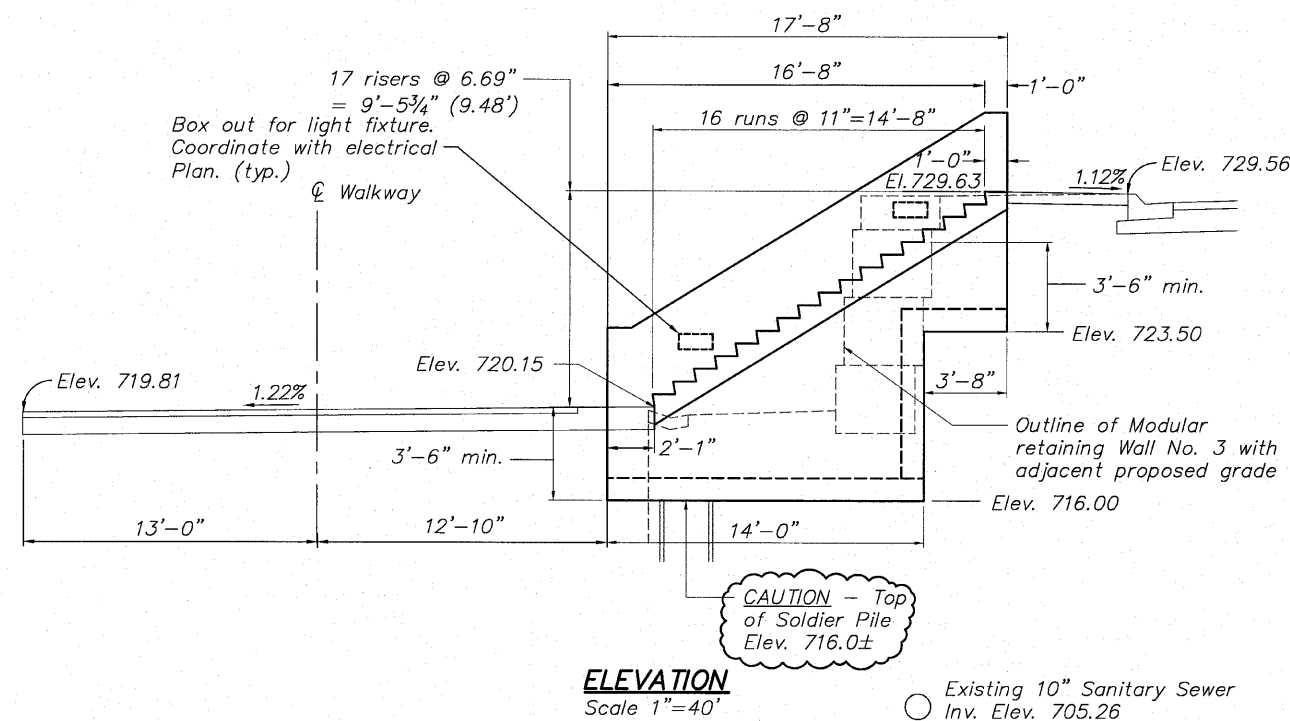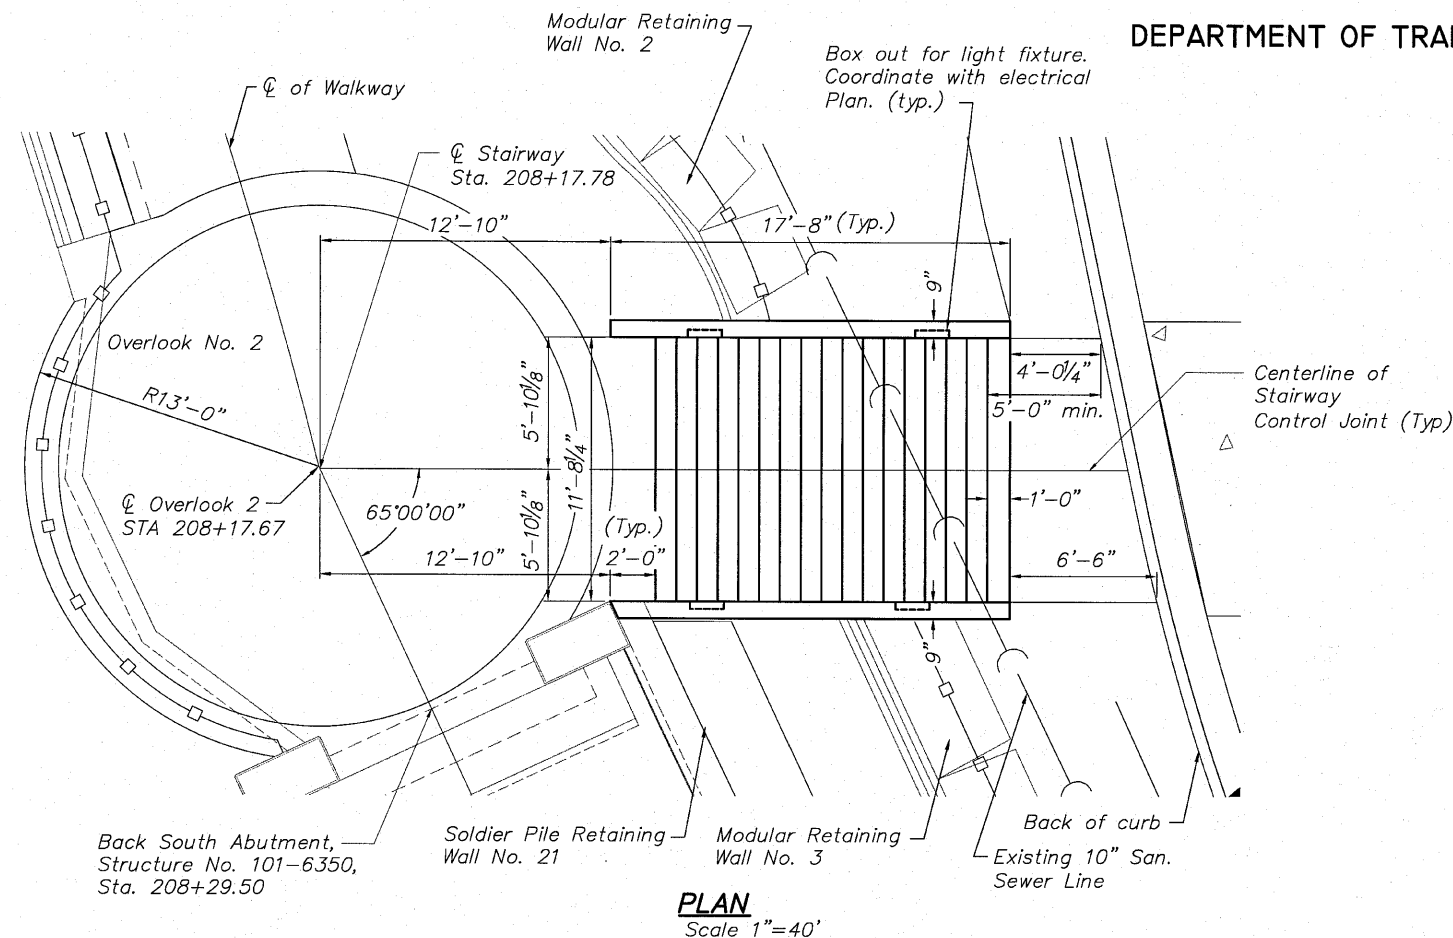


NOTES:

1. It shall be the responsibility of the Contractor to verify all dimensions and conditions existing in the field prior to construction and ordering materials.
2. The concrete shall be constructed as shown in accordance with Section 503 of the "Standard Specifications for Road and Bridge Construction".
3. All exposed edges of concrete walls shall have a 3/4" x 45° chamfer, except as shown otherwise. Chamfers on vertical edges shall be continued a minimum of one foot below finished ground level.
4. Stair tread edges shall be protected with Balco, Inc Model P-200 or equal installed according to manufactures instructions.
5. Reinforcement bars shall all be epoxy coated.
6. See Landscape Architect sheet 137 for handrail detail.
7. Refer to Electrical Plan sheet 40 for lighting insets. Provide box-out in sidewalls for flush panels.
8. Stair Tread Nosings shall be installed in two halves to allow for a scored or sawed contraction joint along the centerline of the stairs. The joint shall be sealed with a premium polyurethane sealant in accordance with the Standard Specifications.

INDEX OF STAIRWAY SHEETS

1. General Plan and Elevation at Overlook No. 2
2. General Plan and Elevation at Boat House
3. South Stairs at Overlook No. 2 Stairway Details
4. North Stairs at Boat House Stairway Details
5. North Stairs at Boat House Stairway Details

SOUTH STAIRS AT OVERLOOK NO. 2
PLAN AND ELEVATION
PEDESTRIAN RIVERWALK
ALONG THE ROCK RIVER
WINNEBAGO COUNTY
SECTION NO. 06-00543-00-BT
STATION 208+17.78

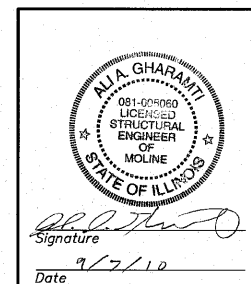


DESIGNED	CTB
CHECKED	AAG
DRAWN	JAW
CHECKED	JWH

McClure
Engineering Associates, Inc.
7202 Argus Drive
Rockford, Illinois 61107-5837
(815) 398-2332
Design Firm License: Illinois #184-000816
Created: 2010-09-07 10:00:00 AM


SHEET NO. 1
5 SHEETS

F.A. RTE.	SECTION	COUNTY	TOTAL SHEETS	SHEET NO.
	06-00543-00-BT	WINNEBAGO	148	46
		CONTRACT NO.		85521
FED. ROAD DIST. NO.	ILLINOIS	FED. AID PROJECT		


STATE OF ILLINOIS
DEPARTMENT OF TRANSPORTATION

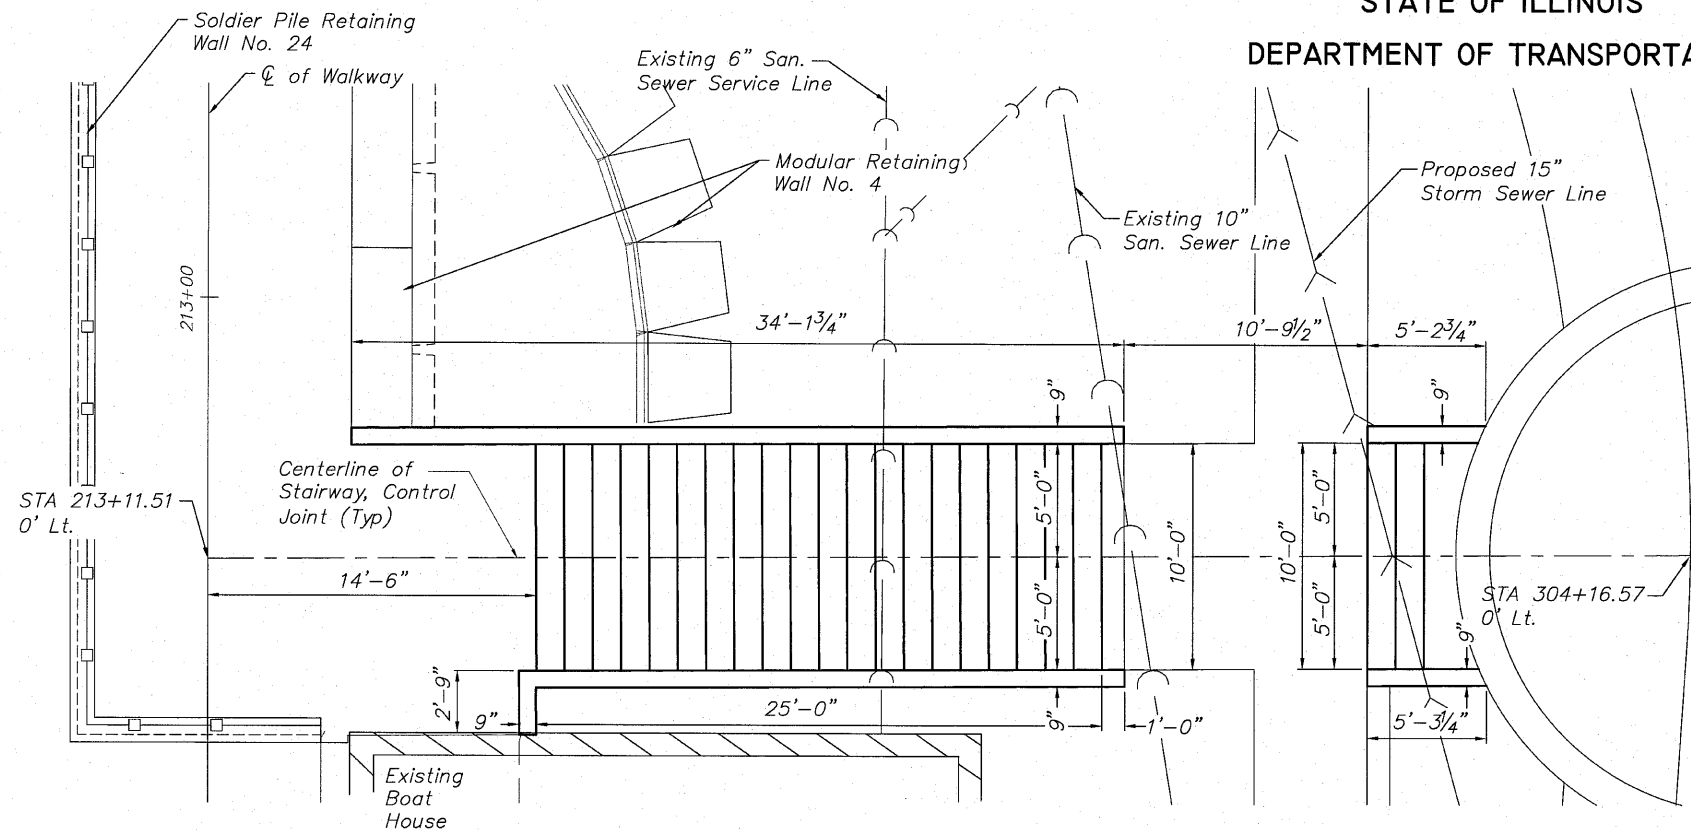

PLAN

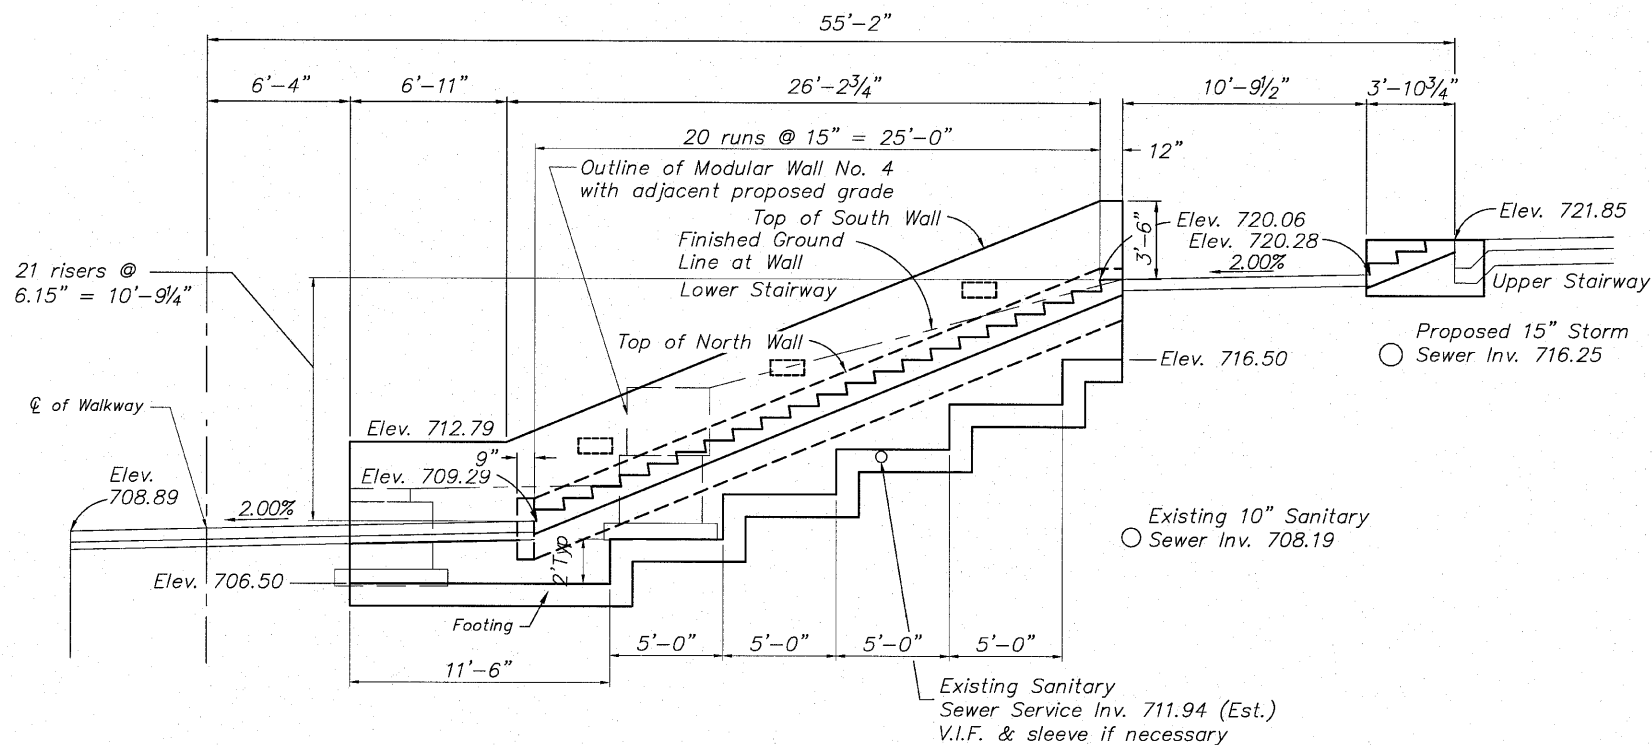

ELEVATION

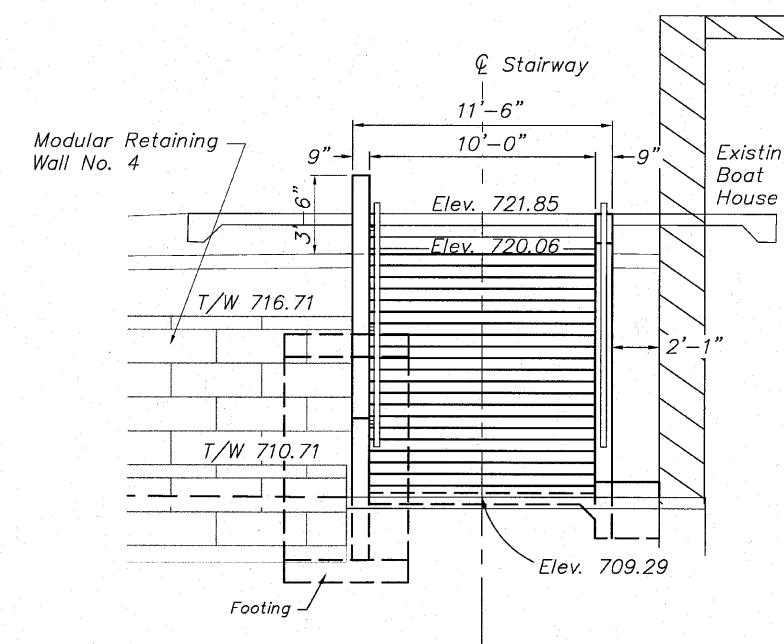

FRONT ELEVATION
SECTION B-B

NOTES:

1. It shall be the responsibility of the Contractor to verify all dimensions and conditions existing in the field prior to construction and ordering materials.
2. The concrete shall be constructed as shown in accordance with Section 503 of the "Standard Specifications for Road and Bridge Construction".
3. All exposed edges of concrete walls shall have a $\frac{3}{4}$ " x 45° chamfer, except as shown otherwise. Chamfers on vertical edges shall be continued a minimum of one foot below finished ground level.
4. Stair tread edges shall be protected with Balco, Inc Model P-200 or equal installed according to manufactures instructions.
5. Reinforcement bars shall all be epoxy coated.
6. See Landscape Architect sheet 137 for handrail detail.
7. Refer to Electrical Plan sheet 41 for lighting insets. Provide box-out in sidewalls for flush panels.
8. Stair Tread Nosings shall be installed in two halves to allow for a scored or sawed contraction joint along the centerline of the stairs. The joint shall be sealed with a premium polyurethane sealant in accordance with the Standard Specifications.

**NORTH STAIRS AT BOAT HOUSE
PLAN AND ELEVATION
PEDESTRIAN RIVERWALK
ALONG THE ROCK RIVER
WINNEBAGO COUNTY
SECTION NO. 06-00543-00-BT
STATION 213+11.51**


DESIGNED	CTB
CHECKED	AAG
DRAWN	JAW
CHECKED	JWH

McClure
Engineering Associates, Inc.
7282 Argus Drive
Rockford, Illinois 61107-5837
(815) 398-2332
Design Firm License: Illinois #184-000816
Contract: 2010-P-1102-01-0001

SHEET NO. 2
5 SHEETS


F.A. RTE.	SECTION	COUNTY	TOTAL SHEETS	SHEET NO.
	06-00543-00-BT	WINNEBAGO	148	47
FED. ROAD DIST. NO.	ILLINOIS	CONTRACT NO.		85521
		FED. AID PROJECT		

STATE OF ILLINOIS
DEPARTMENT OF TRANSPORTATION

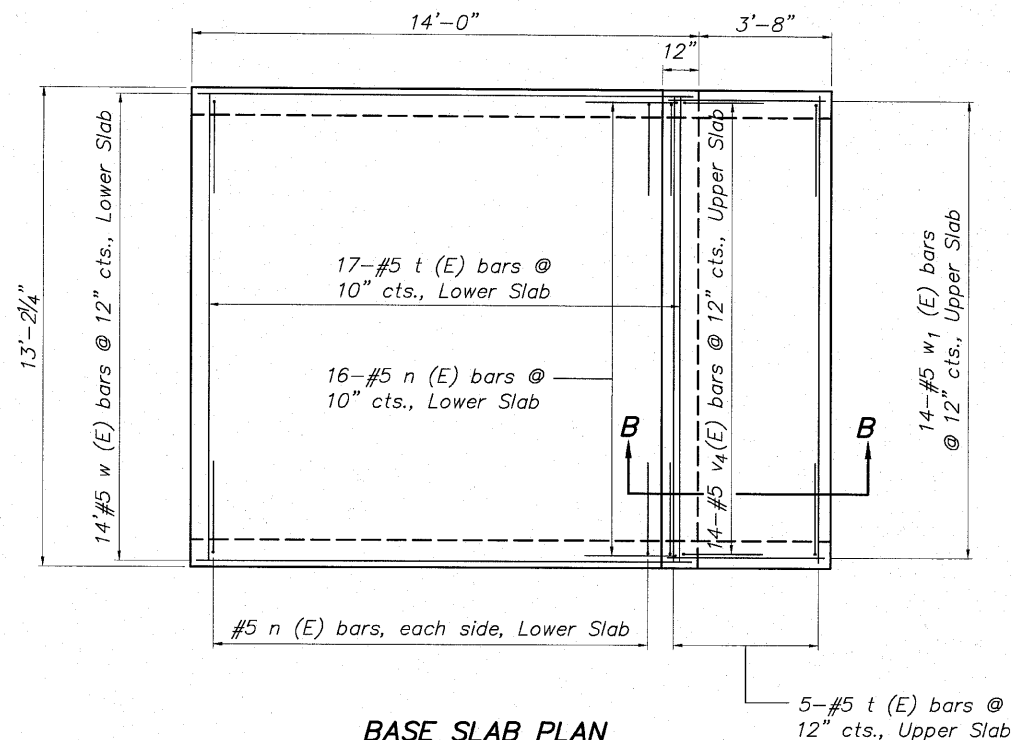


BASE SLAB PLAN
Showing Reinforcement


Box out for lighting fixture.
Coordinate with electrical Plan. (Typ.)

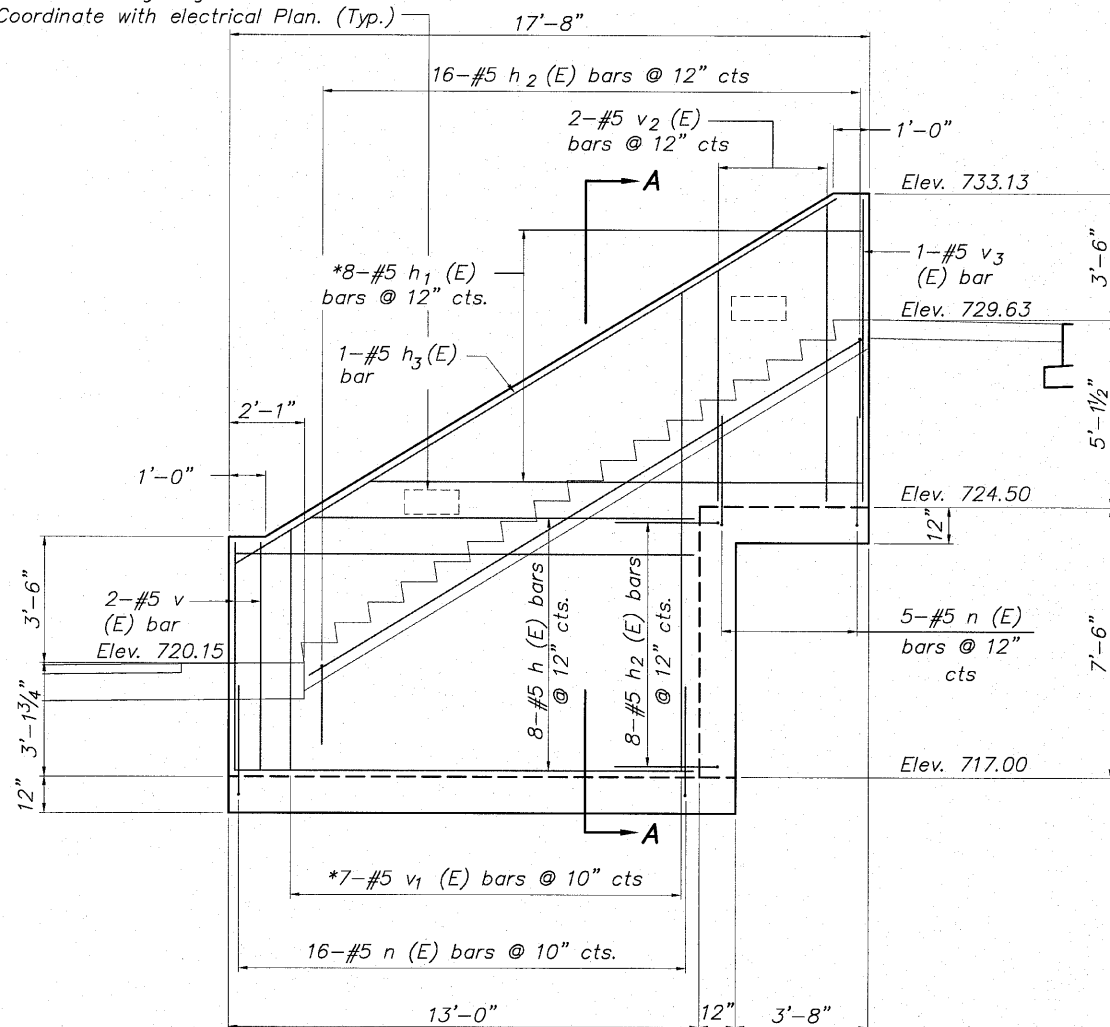

SIDEWALL ELEVATION
Showing Reinforcement

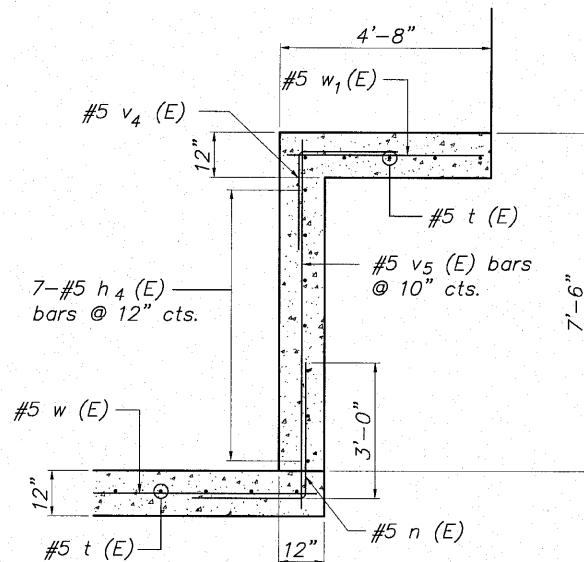


BACK WALL SECTION B-B

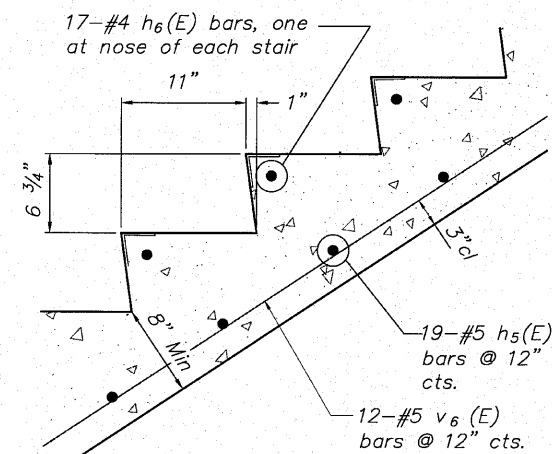

STAIR TREAD DETAIL
SECTION C-C
not to scale


* Order bars full length, cut
and use remainder at opposite
end of bar run, see cutting
diagrams

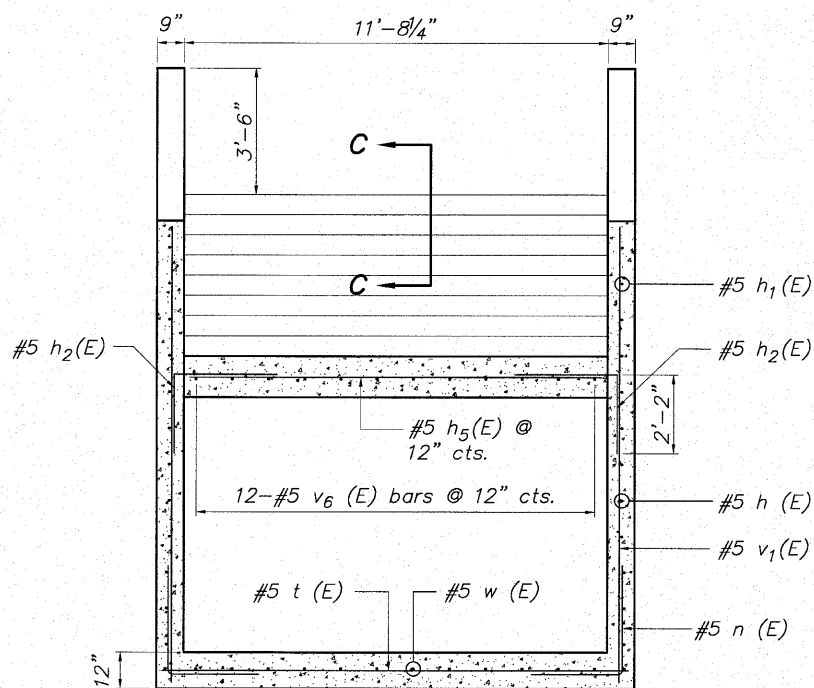


Bear on Understurbed
or Compacted
Engineered Fill (Typ.)

CAUTION - Top of
Soldier Pile Elev.
716.0±


SECTION A-A

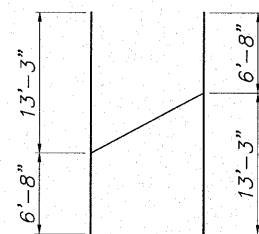

BAR v1 (E)
Cutting Diagram

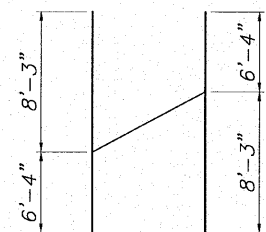

BAR v2 (E)
Cutting Diagram

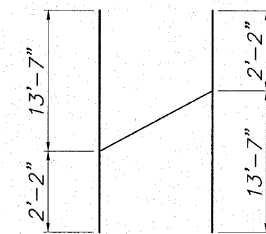


BAR h1 (E)
Cutting Diagram


BILL OF MATERIALS

SOUTH STAIRS AT OUTLOOK No. 2


Bar	No.	Size	Length	Shape
h (E)	16	#5	12'-8"	—
* h1 (E)	8	#5	15'-9"	—
h2 (E)	48	#5	5'-0"	└
h3 (E)	2	#5	19'-5"	—
h4 (E)	7	#5	12'-10"	—
h5 (E)	19	#5	11'-4"	—
h6 (E)	17	#4	11'-4"	—
n (E)	48	#5	5'-6"	└
t (E)	22	#5	12'-10"	—
v (E)	4	#5	6'-4"	—
* v1 (E)	14	#5	19'-11"	—
* v2 (E)	4	#5	14'-7"	—
v3 (E)	2	#5	8'-4"	—
v4 (E)	14	#5	4'-4"	└
v5 (E)	16	#5	8'-2"	—
v6 (E)	12	#5	17'-10"	—
w (E)	14	#5	13'-8"	—
w1 (E)	14	#5	4'-4"	—
Concrete Structures			Cu. Yd.	29.4
Reinforcement Bars (Epoxy Coated)			Pound	2,740
Rubbed Finish			Sq. Ft.	319

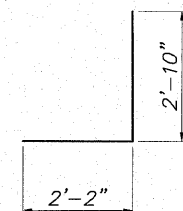

BAR h2 (E)

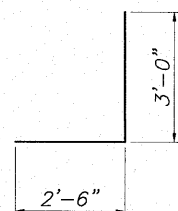

BAR n (E)

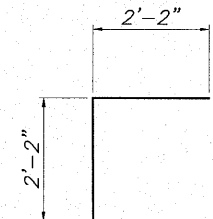

BAR v4 (E)

MINIMUM BAR LAP

No. 4 bars 1'-8"
No. 5 bars 2'-2"
No. 6 bars 2'-7"
No. 7 bars 3'-5"

SOUTH STAIRS AT OVERLOOK NO. 2
STAIRWAY DETAILS
PEDESTRIAN RIVERWALK
ALONG THE ROCK RIVER
WINNEBAGO COUNTY
SECTION NO. 06-00543-00-BT
STATION 208+17.78


DESIGNED	CTB
CHECKED	AAG
DRAWN	JAW
CHECKED	JWH

McClure
Engineering Associates, Inc.
7282 Argus Drive
Rockford, Illinois 61107-5837
(815) 398-2332
Fax (815) 398-2496
Design Firm License: Illinois #184-000816

SHEET NO. 3
5 SHEETS


F.A. RTE.	SECTION	COUNTY	TOTAL SHEETS	SHEET NO.
	06-00543-00-BT	WINNEBAGO	148	48
CONTRACT NO.			85521	
FED. ROAD DIST. NO.	ILLINOIS	FED. AID PROJECT		

DEPARTMENT OF TRANSPORTATION

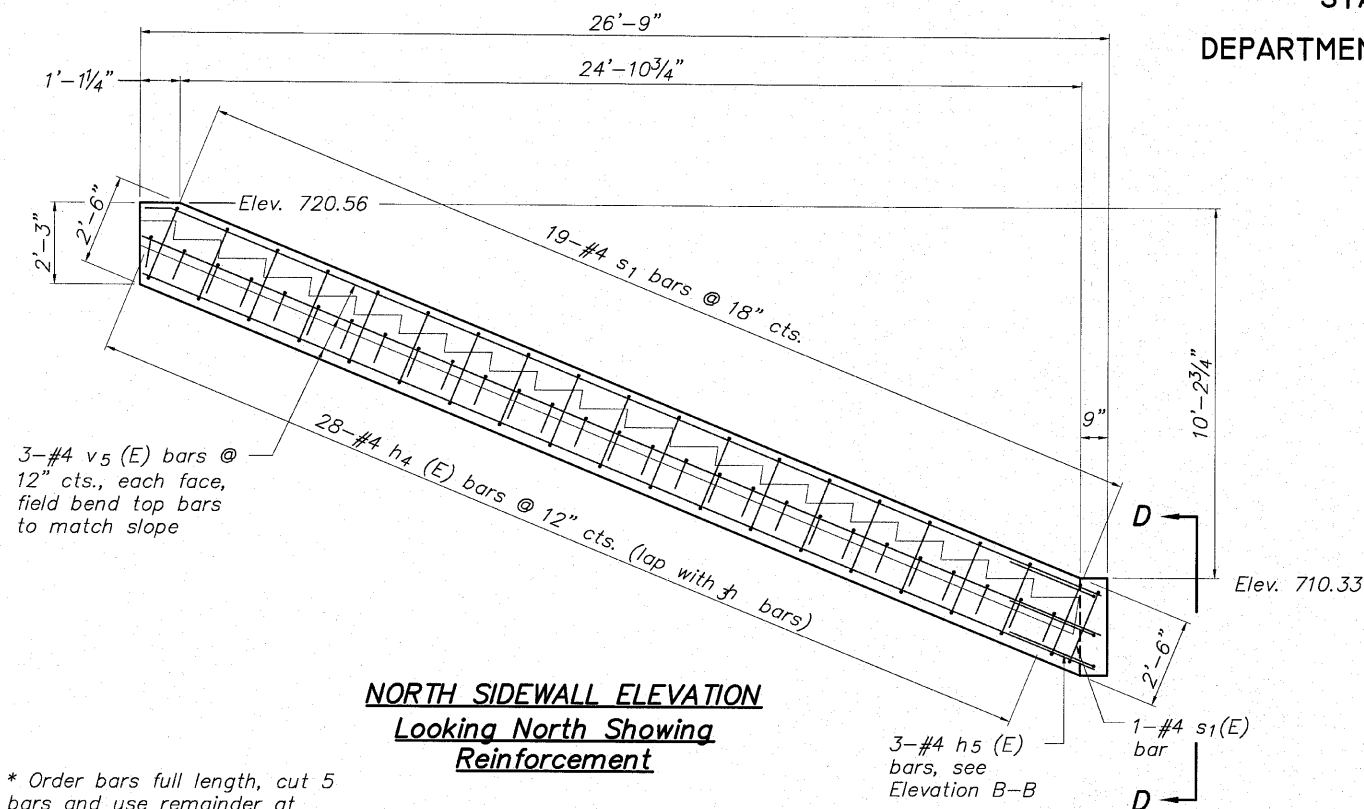


NORTH SIDEWALL ELEVATION
Looking North Showing
Reinforcement


* Order bars full length, cut 5 bars and use remainder at opposite end of opposite face, see cutting diagrams

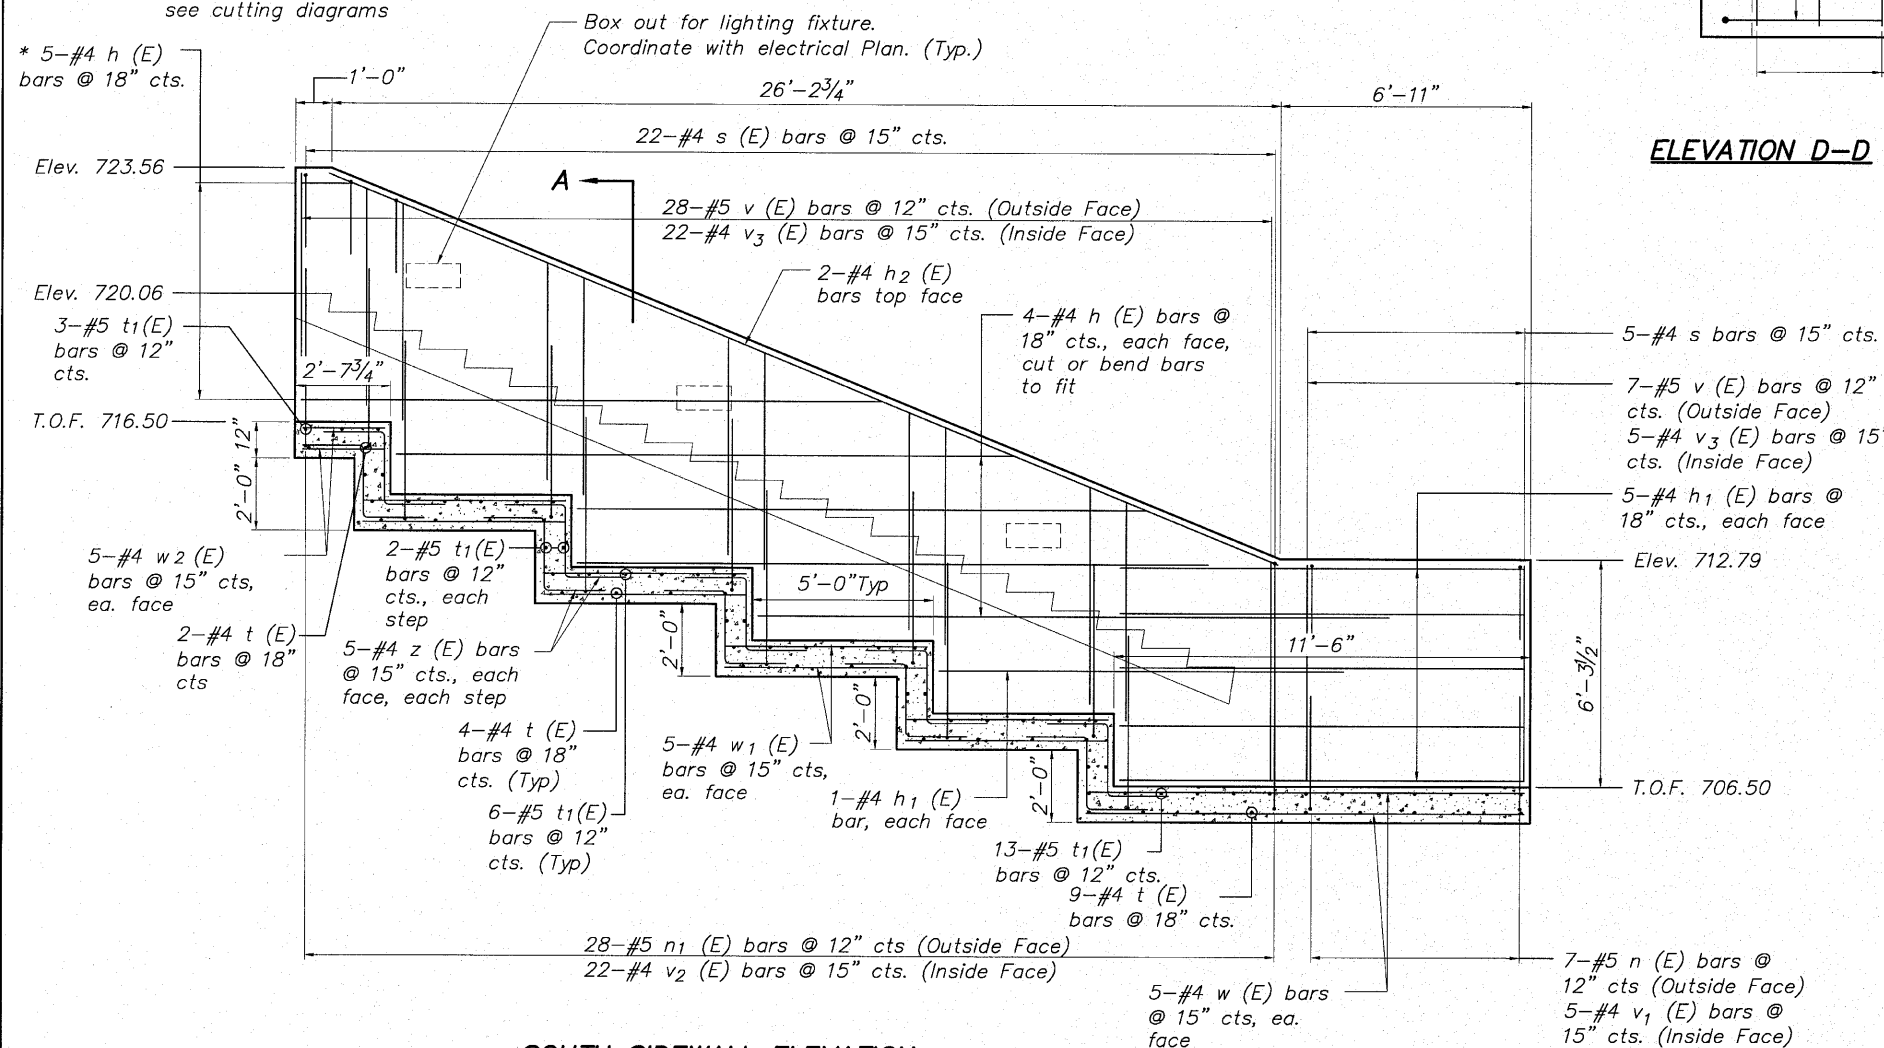


SOUTH SIDEWALL ELEVATION
Looking North Showing
Reinforcement

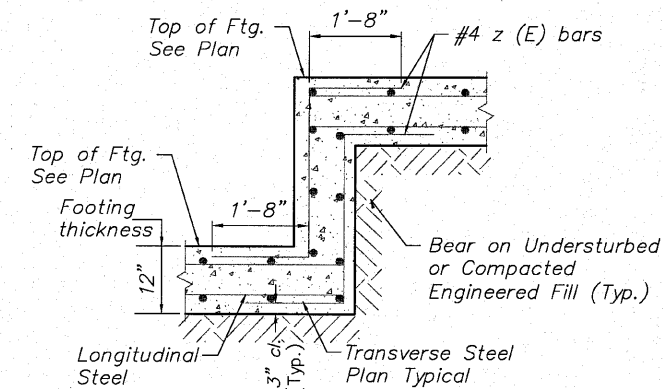

TYPICAL WALL FOOTING
STEP DETAIL

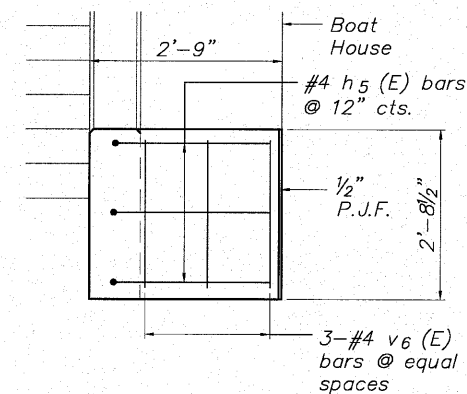


ELEVATION D-D

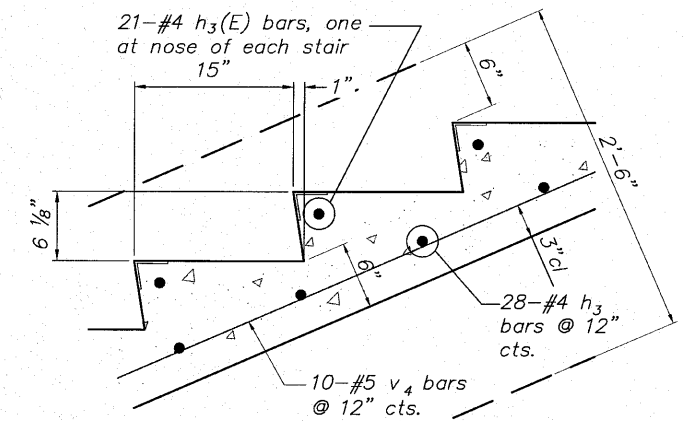

STAIR TREAD DETAIL

not to scale

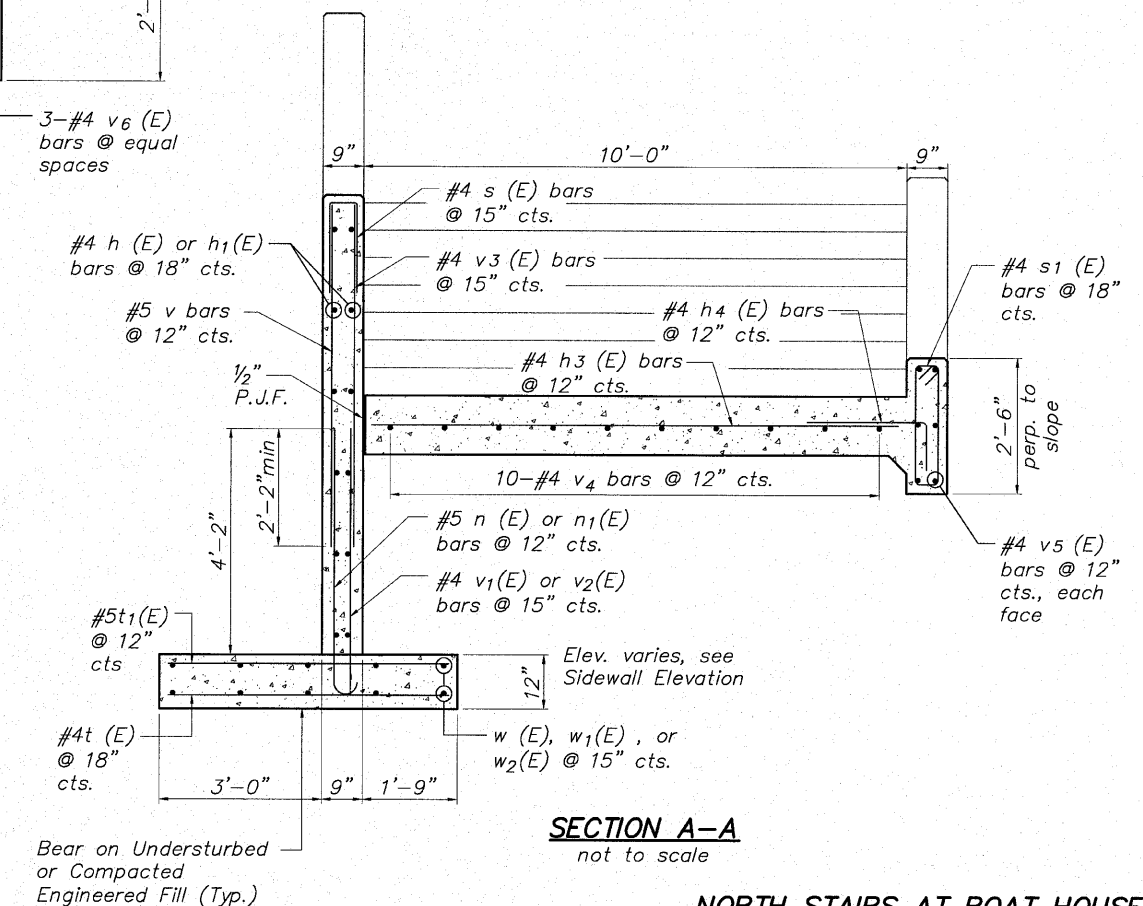


SECTION A-A
not to scale

NORTH STAIRS AT BOAT HOUSE
STAIRWAY DETAILS
PEDESTRIAN RIVERWALK
ALONG THE ROCK RIVER
WINNEBAGO COUNTY
SECTION NO. 06-00543-00-BT
STATION 213+11.51


DESIGNED	CTB
CHECKED	AAG
DRAWN	JAW
CHECKED	JWH

 McClure Engineering Associates, Inc. 7282 Argus Drive (815) 398-2332 Rockford, Illinois 61107-5837 Fax (815) 398-2495 <i>Design Firm License: Illinois #184-000816</i>	SHEET NO. 4 5 SHEETS	F.A. RTE.		SECTION	COUNTY	TOTAL SHEETS	SHEET NO.
				06-00543-00-BT	WINNEBAGO	148	49
				CONTRACT NO.		85521	
		FED. ROAD DIST NO.	ILLINOIS	FED. AID PROJECT			


STATE OF ILLINOIS
DEPARTMENT OF TRANSPORTATION

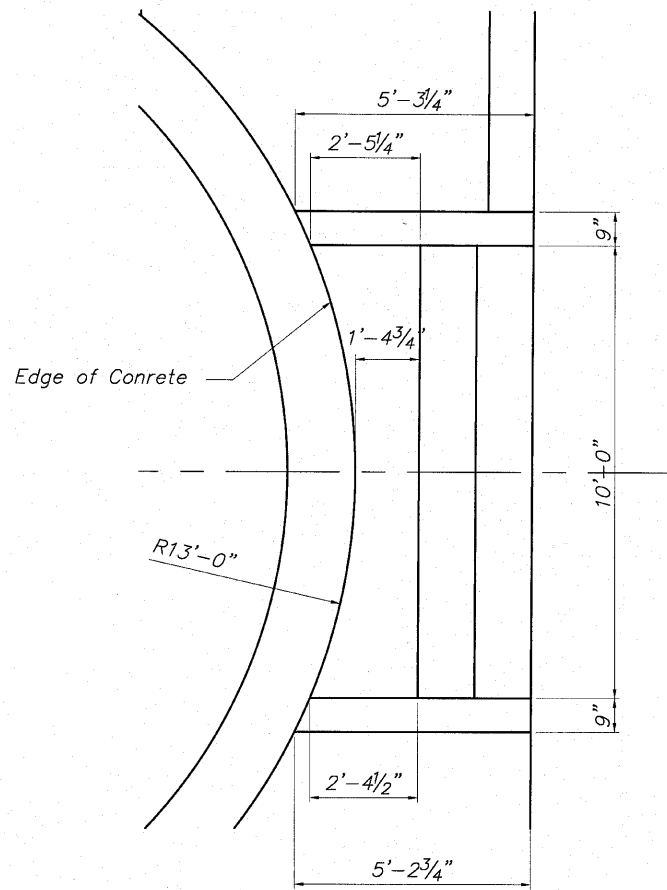


UPPER STAIRWAY PLAN
not to scale

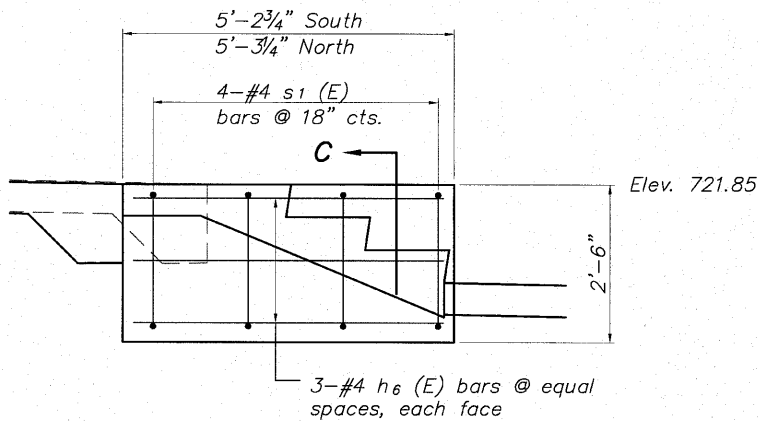


SIDEWALL ELEVATION
Looking North Showing
Reinforcement
not to scale

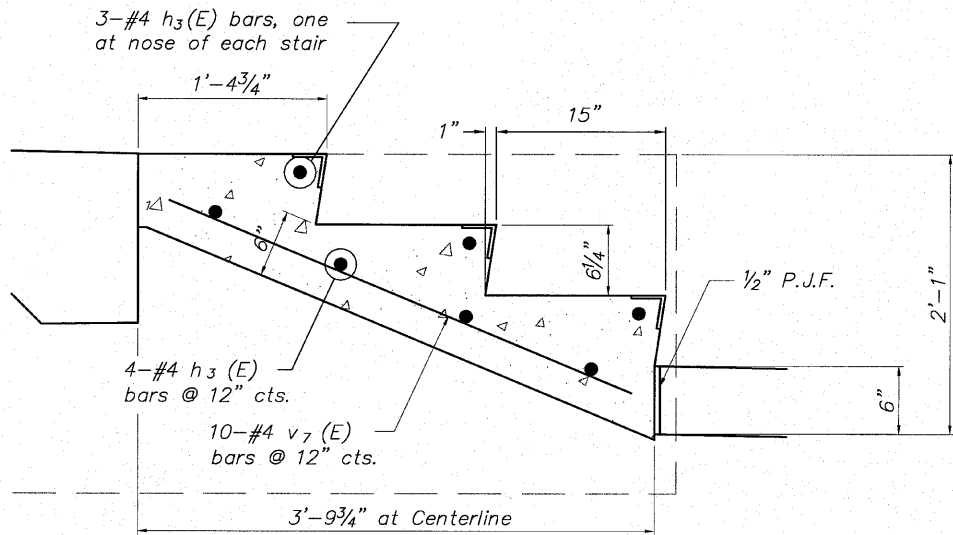


STAIR TREAD DETAIL
not to scale

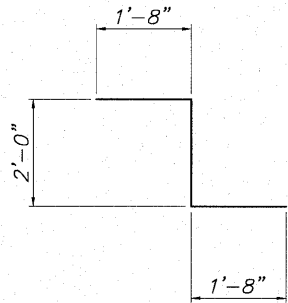


BAR z (E)

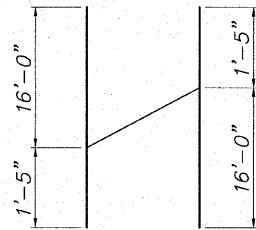

BAR h (E)
Cutting Diagram

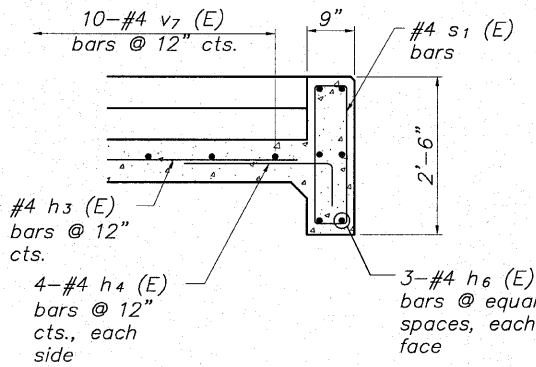


PARTIAL SECTION C-C
not to scale

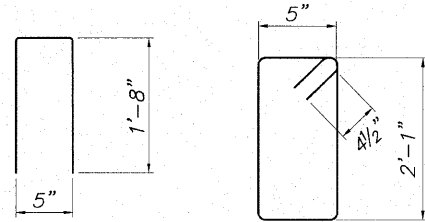


BAR s (E)

BAR s1 (E)

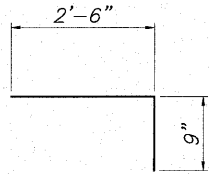

BAR h4 (E)

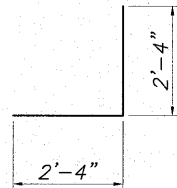


BAR h5 (E)

BILL OF MATERIALS
NORTH STAIRS AT BOAT HOUSE

Bar	No.	Size	Length	Shape
* h (E)	13	#4	17'-5"	—
h1 (E)	12	#4	11'-2"	—
h2 (E)	2	#4	28'-4"	—
h3 (E)	56	#4	9'-8"	—
h4 (E)	36	#4	3'-3"	└─┘
h5 (E)	3	#4	4'-8"	└─┘
h6 (E)	12	#4	4'-10"	—
n (E)	7	#5	3'-9"	└─┘
n1 (E)	28	#5	5'-6"	└─┘
S (E)	27	#4	3'-9"	└─┘
S1 (E)	28	#4	5'-9"	└─┘
t (E)	27	#4	5'-2"	—
t1 (E)	50	#5	5'-2"	—
v (E)	35	#5	6'-4"	—
v1 (E)	5	#4	3'-2"	—
v2 (E)	22	#4	4'-11"	—
v3 (E)	27	#4	6'-0"	—
v4 (E)	10	#4	27'-7"	—
v5 (E)	6	#4	28'-2"	—
v6 (E)	3	#4	2'-3"	—
v7 (E)	10	#4	3'-8"	—
w (E)	10	#4	12'-1"	—
w1 (E)	40	#4	5'-7"	—
w2 (E)	10	#4	2'-3"	—
z (E)	50	#4	5'-4"	└─┘
Concrete Structures			Cu. Yd.	20.9
Reinforcement Bars (Epoxy Coated)			Pound	2,665
Rubbed Finish			Sq. Ft.	415

* Order bars full length, cut 5 bars and use remainder at opposite end of opposite face, see cutting diagrams

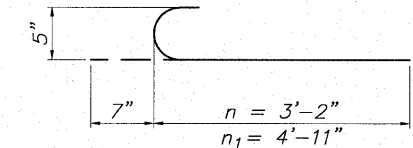

BAR n (E) & n1 (E)

NORTH STAIRS AT BOAT HOUSE
STAIRWAY DETAILS
PEDESTRIAN RIVERWALK
ALONG THE ROCK RIVER
WINNEBAGO COUNTY
SECTION NO. 06-00543-00-BT
STATION 213+11.51

DESIGNED	CTB
CHECKED	AAG
DRAWN	JAW
CHECKED	JWH

McClure
Engineering Associates, Inc.
2382 Argus Drive
Rockford, Illinois 61107-5837
(815) 398-2332 Fax (815) 398-2496
Design Firm License: Illinois #184-000816

SHEET NO. 5
5 SHEETS

F.A. RTE.	SECTION	COUNTY	TOTAL SHEETS	SHEET NO.
	06-00543-00-BT	WINNEBAGO	148	50
FED. ROAD DIST. NO.		ILLINOIS		FED. AID PROJECT
		CONTRACT NO.		85521

NO.	DESCRIPTION	ELEVATION
BM 304	NE Bonnet Bolt on top flange of Fire Hydrant North of Fisher Ave. on West side of N. Main St. across from North Entrance to Burpee Museum 31+97, 61'Lt.	732.70

DEPARTMENT OF TRANSPORTATION

NOTES:


- It Shall be the responsibility of the Contractor to verify all dimensions and conditions existing in the field prior to construction and ordering materials.
- The concrete for walls and structures shall be Type SI and shall be constructed as shown in accordance with Section 503 and the concrete for Sidewalks and Sidewalks (Spl) shall be Type SI in accordance with Section 424 of the IDOT "Standard Specifications for Road and Bridge Construction".
- All exposed edges shall have a $\frac{3}{4}$ " x 45° chamfer, except as shown otherwise. Chamfers on vertical edges shall be continued a minimum of one foot below finished ground level.
- Exposed surfaces of concrete shall be given a "rubbed finish" except where form liner is specified. Exposed Surfaces of Stairs and Sidewalks to be given a brush finish in accordance with art. 424.06 of the Standard Specifications
- Stair tread edges shall be protected with Balco, Inc., Style P-200 or equal installed according to manufacture's instructions. Safety Stair Nosings will not be paid for separately but shall be included in the cost of the concrete.
- Reinforcing bars shall be lapped a minimum as shown below where splices occur. Radius bars shall be factory bent and delivered to the site with appropriate radius. Field bending will only be allowed to achieve form clearances.
- Curved exposed edges shall be finished with an edging tool with a $\frac{3}{4}$ " radius (bullnose detail) versus a $\frac{3}{4}$ " 45° chamfer.
- Form liner treatment where specified shall be Customrock, Rustic Ashler pattern (1" relief) or approved equal.
- Provide sleeve for wall penetration if necessary to avoid conflict with sanitary service. Cost of the sleeve to be included in the cost of Class MS concrete.
- Quantities shown on Bill of Materials does not include Concrete Walking Path, R Wall No. 30, Furnished Excavation, Top Soil, Seeding, Trench Drain, or Electrical that is shown on this plan. Refer to schedule of quantity sheets for these items.
- Handrail to be placed on top of walls 31 & 32 is to be furnished and installed in this contract. Coordinate installation with handrail contractor. See Sheet 132 for details.
- Cost for the Thickened Edge of the Sidewalk (Spl) and the reinforcement bars included within, will be paid for separately and shall be included in the contract price per sq. ft. for PC Concrete Sidewalk 6" SP.
- Coordinate installation of electrical components with electrical plans.

INDEX OF AMPHITHEATER SHEETS

- Amphitheater General Plan and Elevation
- C.I.P. Wall No. 31 Elevation & Details
- C.I.P. Wall No. 32 Elevation & Details
- Amphitheater Sitting Wall & Stage - Plan
- Amphitheater Sitting Walls, Stairs & Sidewalk Details

MINIMUM BAR LAP


No. 4 bars	1'-8"
No. 5 bars	2'-2"
No. 6 bars	2'-7"

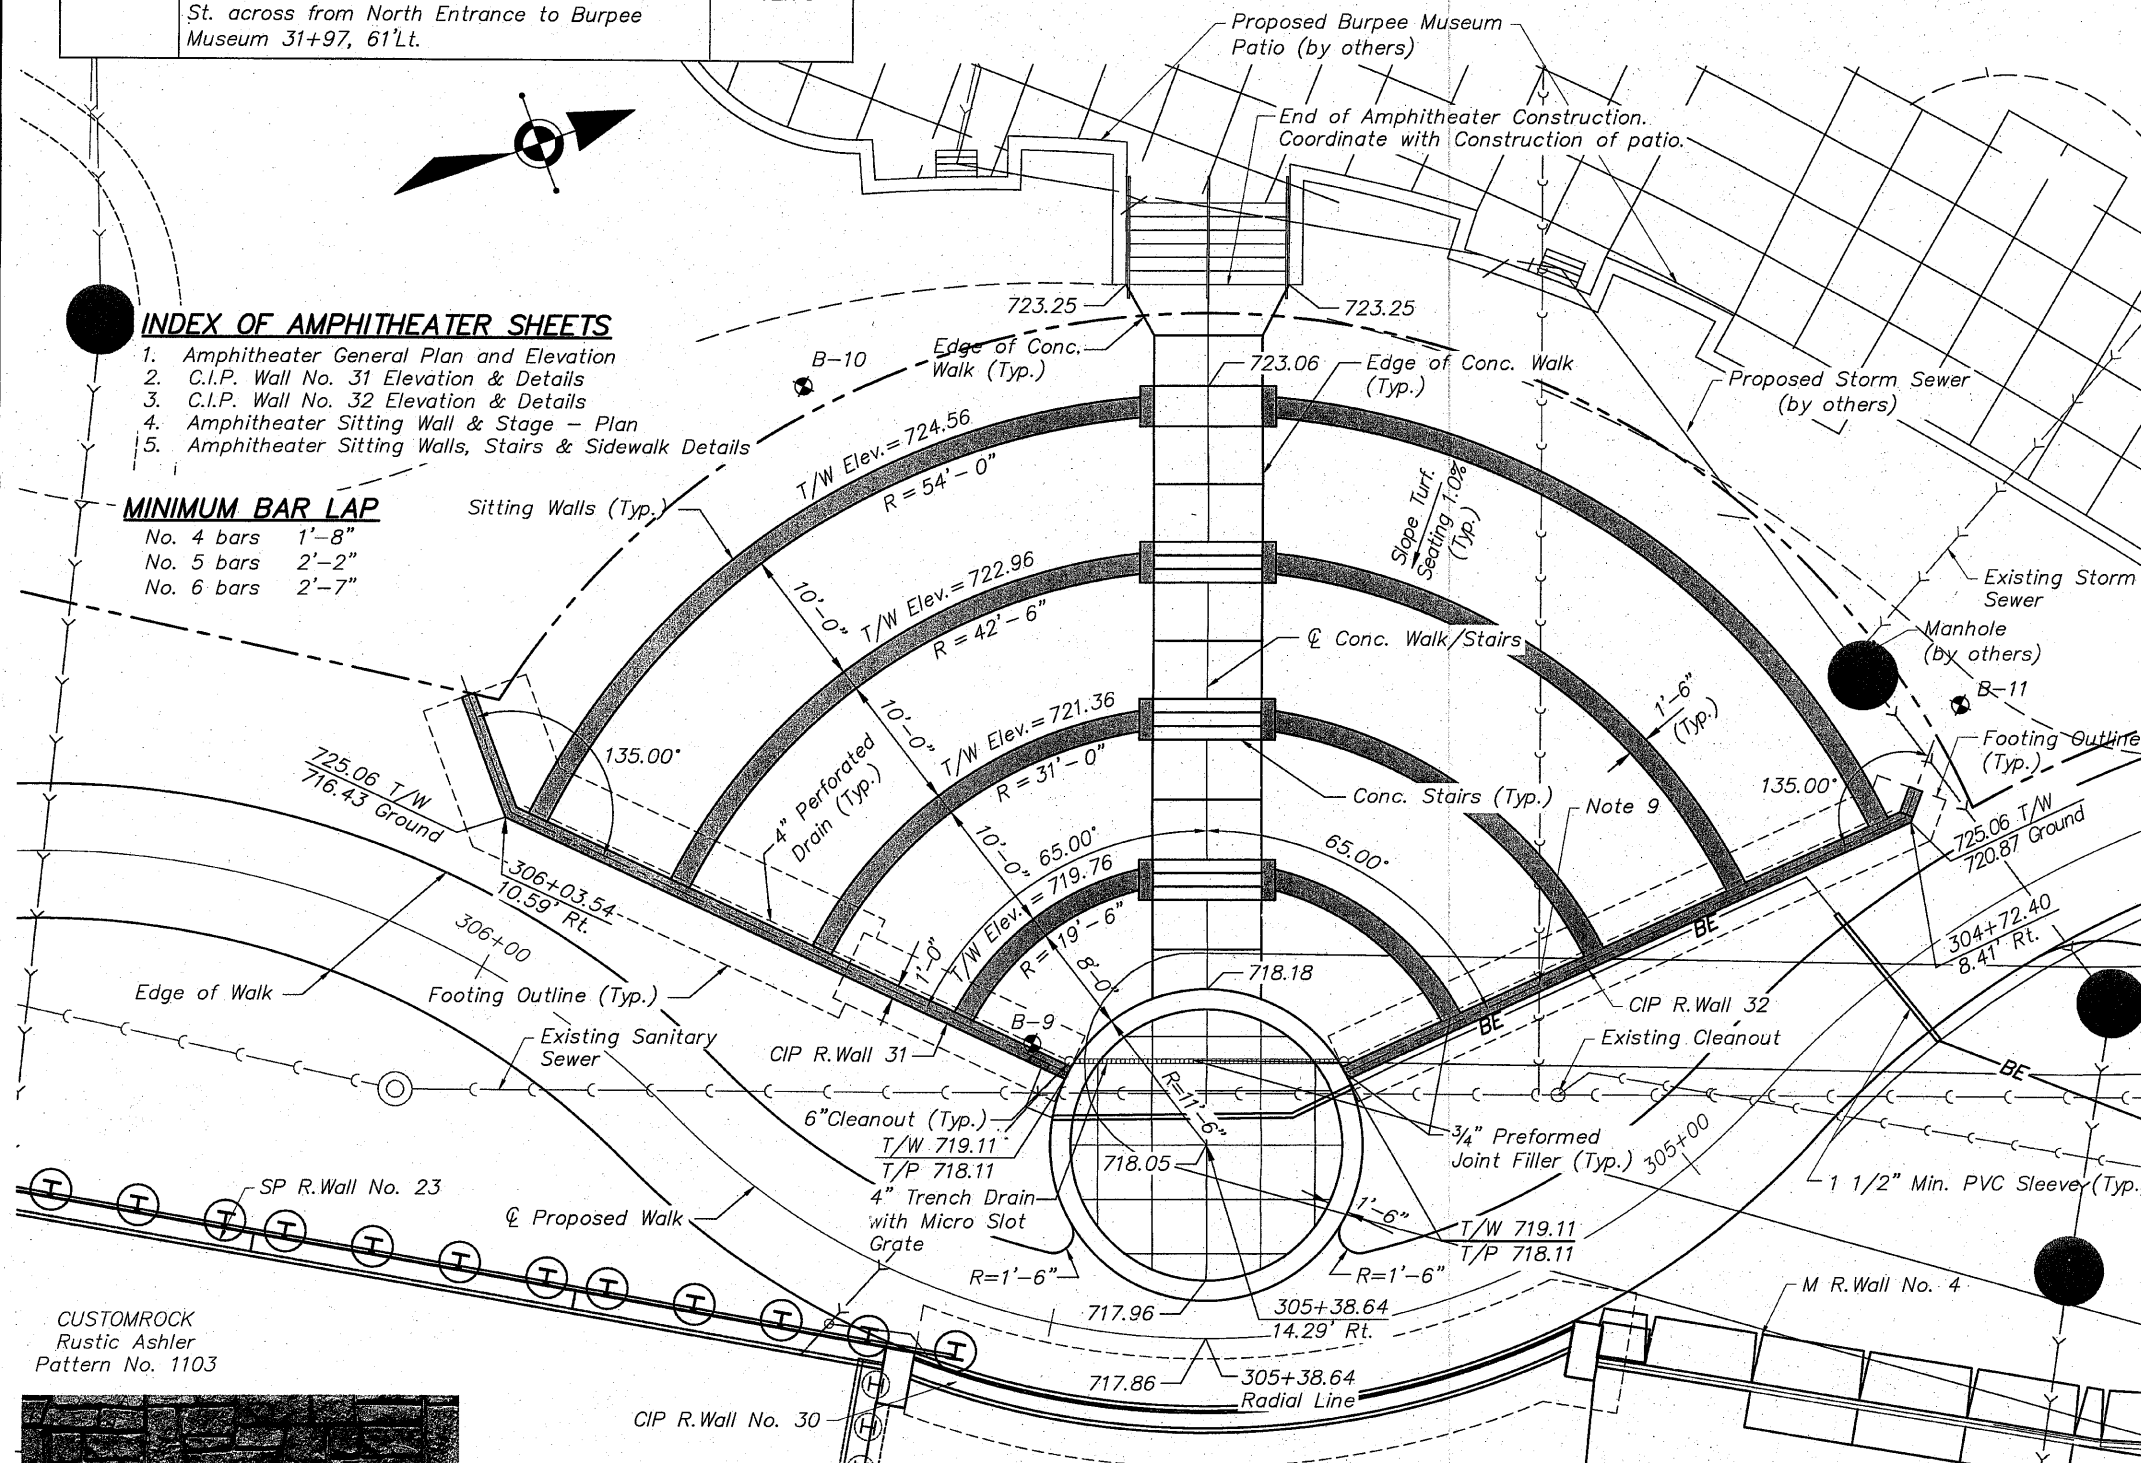

CUSTOMROCK
Rustic Ashler
Pattern No. 1103




FORM LINER

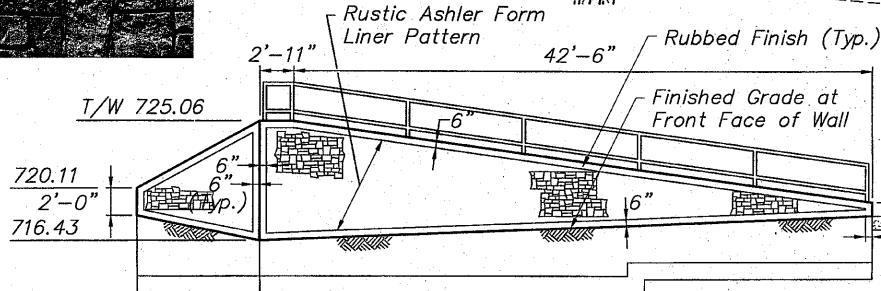



CIP R. WALL NO. 31 ELEVATION
Facing West
no scale

AMPHITHEATER PLAN

no scale

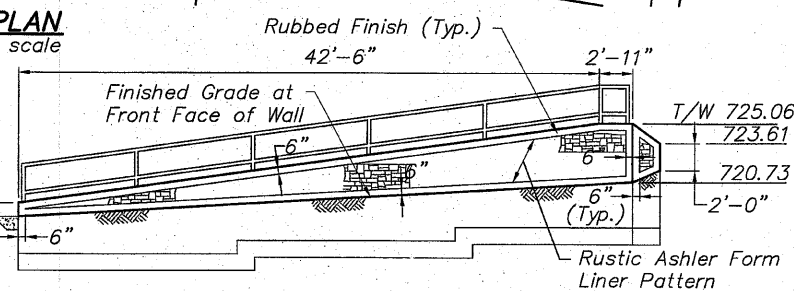

CIP R. WALL NO. 32 ELEVATION
Facing West
no scale

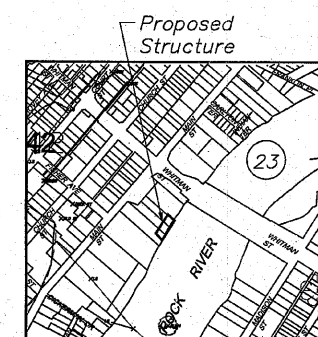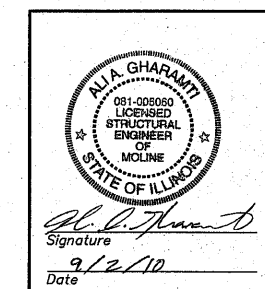

Section 23, Township 44 North, Range 1 East
of the 3rd Principal Meridian
LOCATION SKETCH

BORING NUMBER	STATION	OFFSET	GROUND ELEV.	EST. ROCK ELEV.
B-9	305+59	19.3' RT	716	706
B-10	306+00	49.0' RT	720	710
B-11	304+66	14.1' RT	721	705

DESIGN STRESSES

FIELD UNITS

f'c = 3,500 psi

fy = 60,000 psi (Reinforcement)

GENERAL PLAN & ELEVATION

RIVERWALK AMPHITHEATER

WINNEBAGO COUNTY

SECTION NO. 06-00543-00-BT

STATION 305+38.64

DESIGNED	CTB
CHECKED	AAG
DRAWN	JAW
CHECKED	JWH




SHEET NO. 1


5 SHEETS

F.A. RTE.	SECTION	COUNTY	TOTAL SHEETS	SHEET NO.
	06-00543-00-BT	WINNEBAGO	148	51
FED. ROAD DIST. NO.	ILLINOIS	FED. AID PROJECT		85521

STATE OF ILLINOIS
DEPARTMENT OF TRANSPORTATION

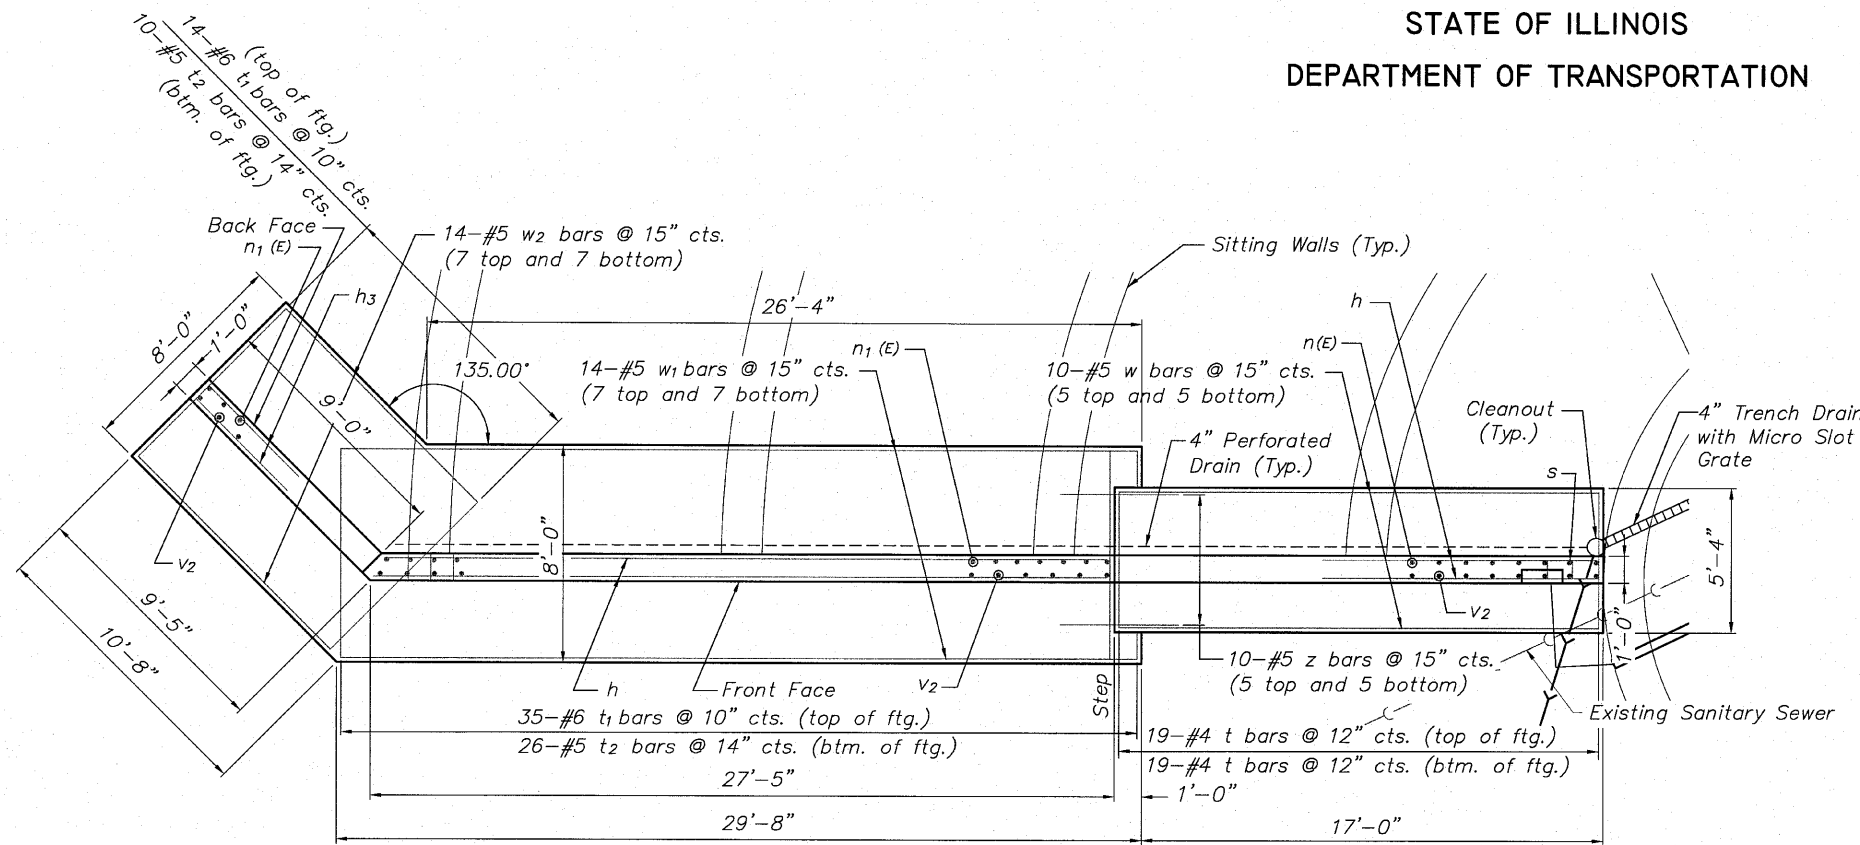


CIP R.WALL 31 PLAN DETAIL
not to scale

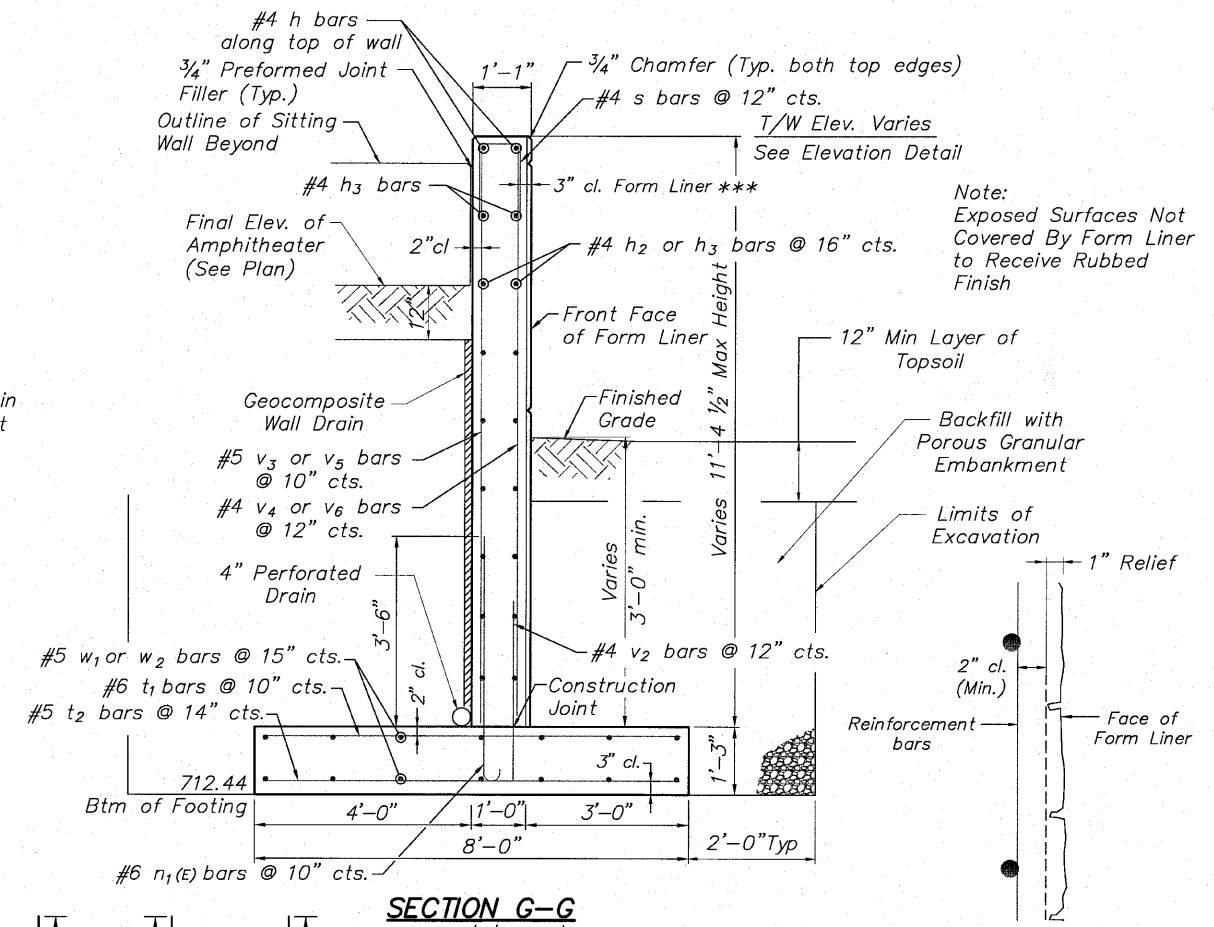


SECTION G-G
not to scale

*** FORM LINER DETAIL

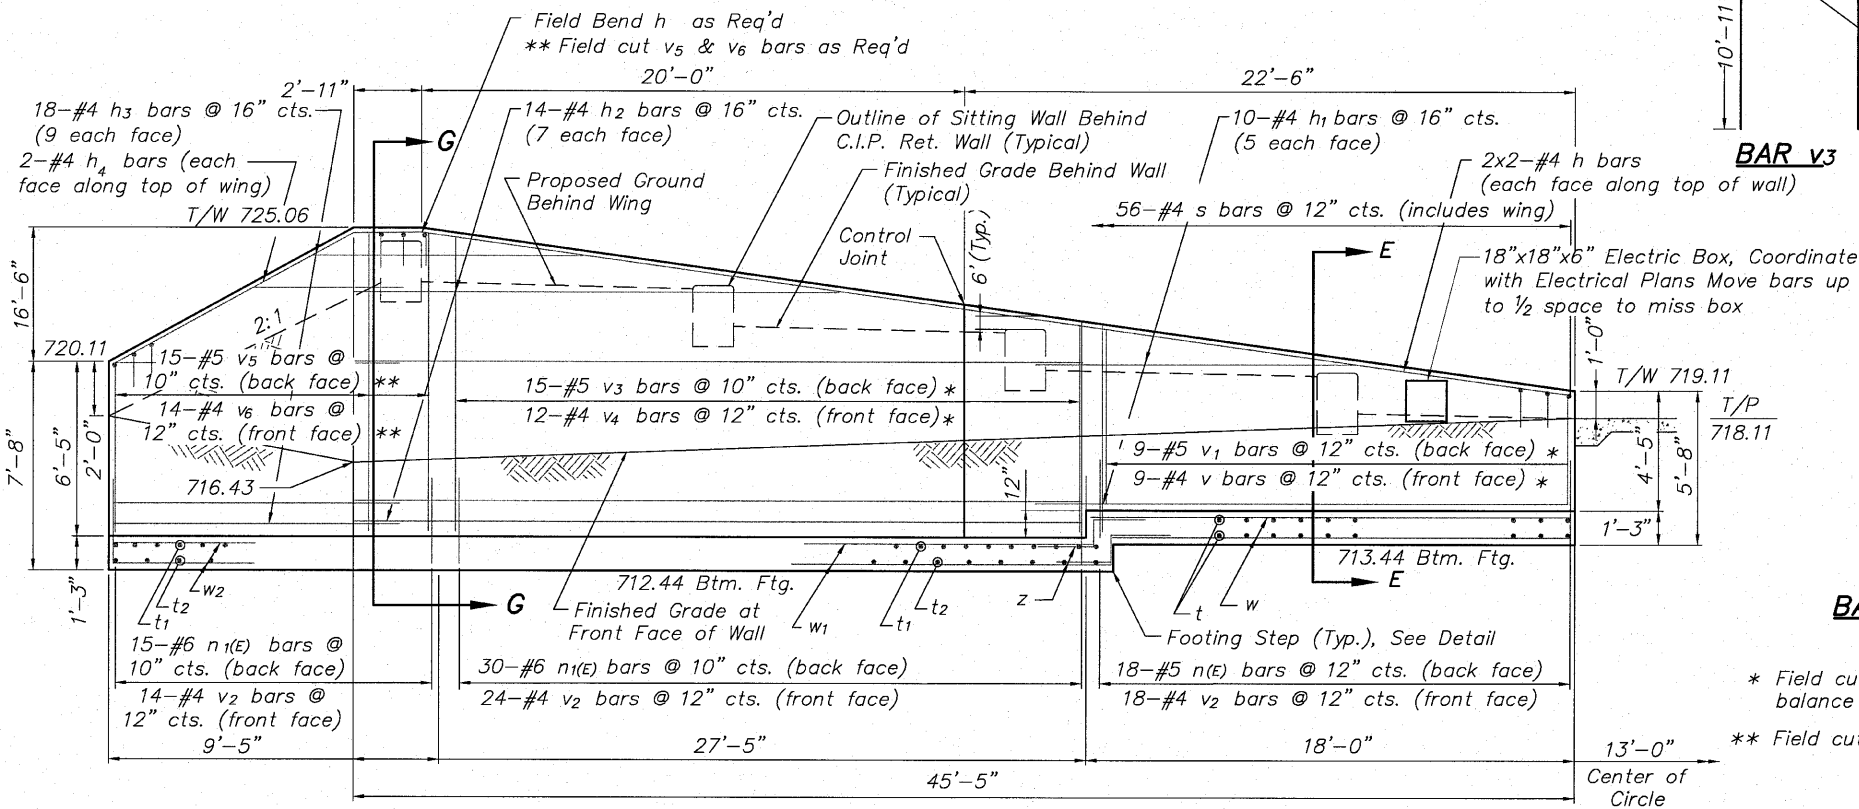


CIP R.WALL 31 ELEVATION DETAIL
not to scale

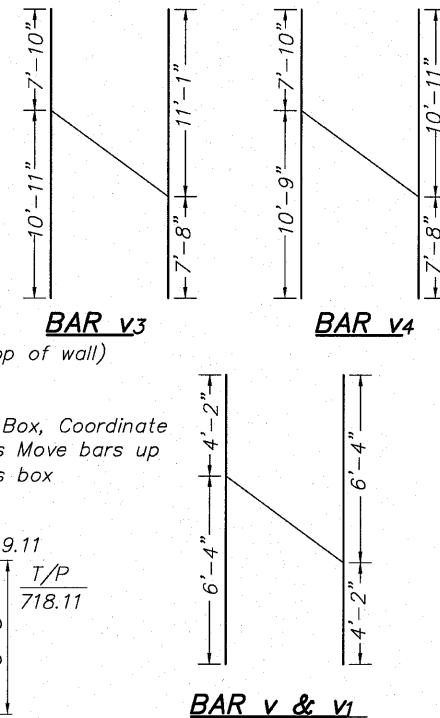

BAR CUT DIAGRAMS

* Field cut bars & use remaining balance in opposite end.
** Field cut bar(s) to fit

BILL OF MATERIAL
Refer to Next Sheet

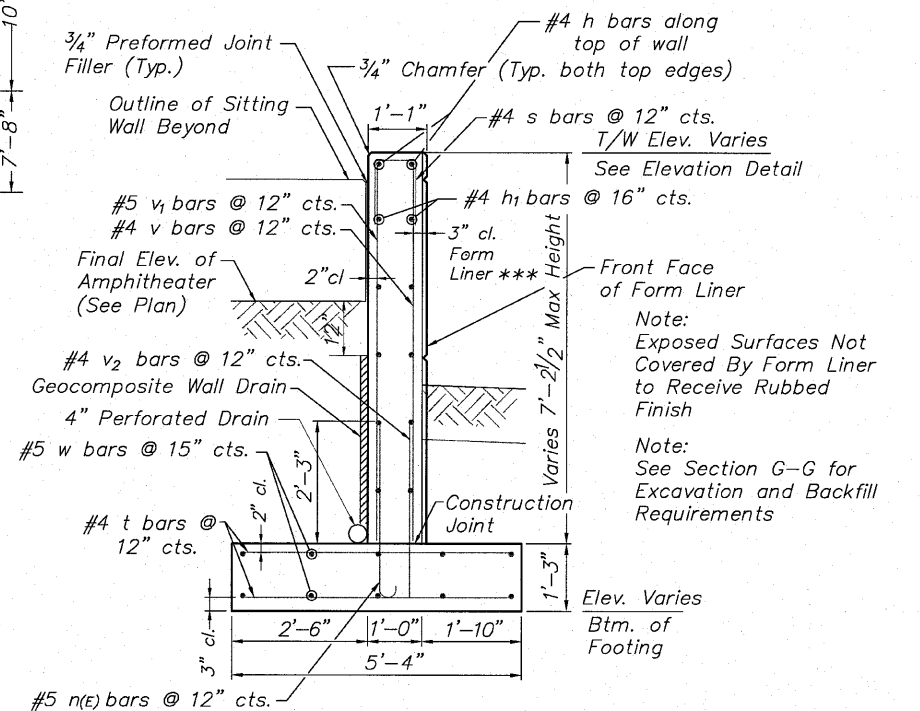

SECTION E-E
not to scale


C.I.P. WALL No. 31
ELEVATION & DETAILS
RIVERWALK AMPHITHEATER
WINNEBAGO COUNTY
SECTION NO. 06-00543-00-BT
STATION 305+38.64

DESIGNED	CTB
CHECKED	AAG
DRAWN	JAW
CHECKED	JWH


McClure Engineering Associates, Inc. 7282 Argus Drive Rockford, Illinois 61107-5837 (815) 398-2332 Fax (815) 398-2456 Design Firm License: Illinois #194-000816
--

SHEET NO. 2	F.A. RTE.	SECTION	COUNTY	TOTAL SHEETS	SHEET NO.
5 SHEETS		06-00543-00-BT	WINNEBAGO	148	52
			CONTRACT NO.		85521
	FED. ROAD DIST. NO.	ILLINOIS	FED. AID PROJECT		


STATE OF ILLINOIS
DEPARTMENT OF TRANSPORTATION

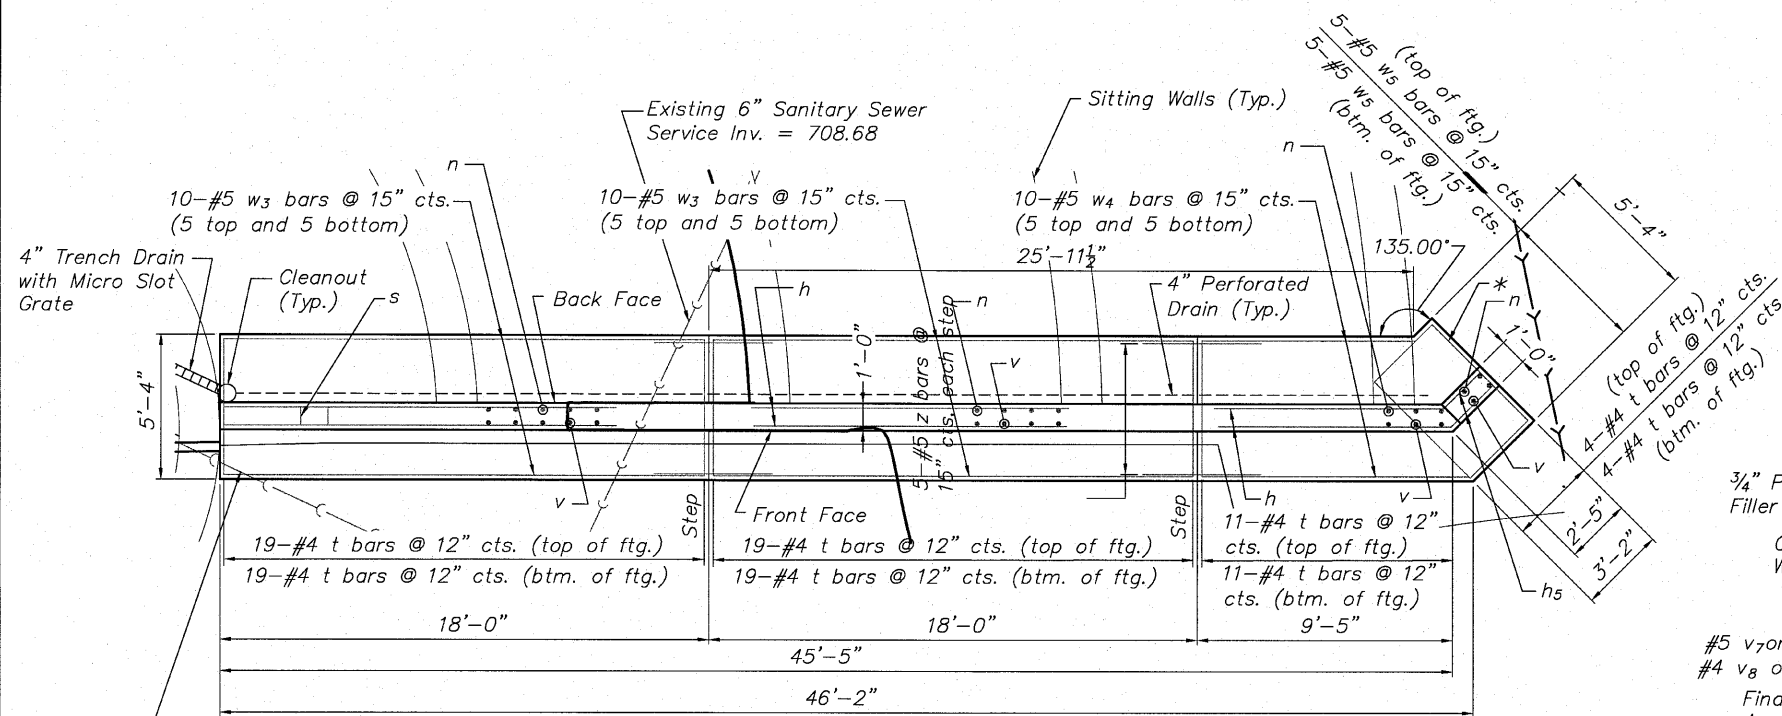


CIP R.WALL 32 PLAN DETAIL
not to scale

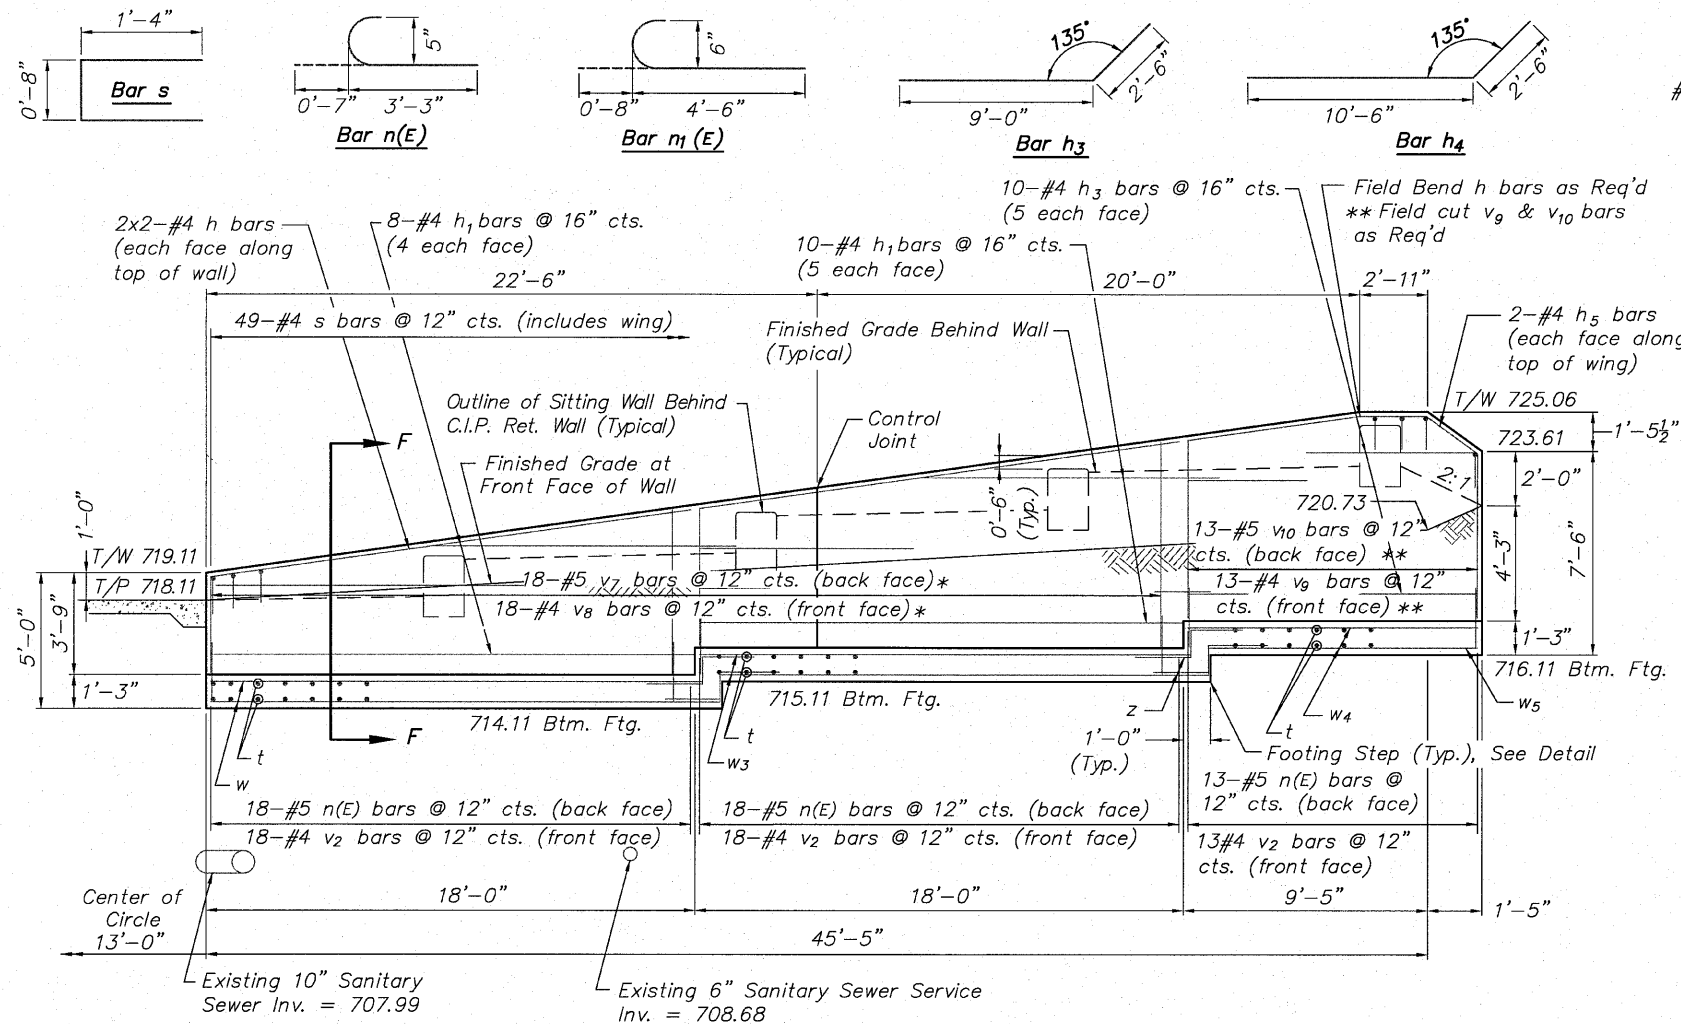


CIP R.WALL 32 ELEVATION DETAIL
not to scale

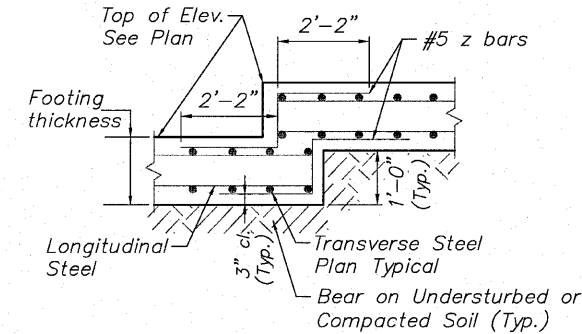

TYPICAL WALL FOOTING
STEP DETAIL

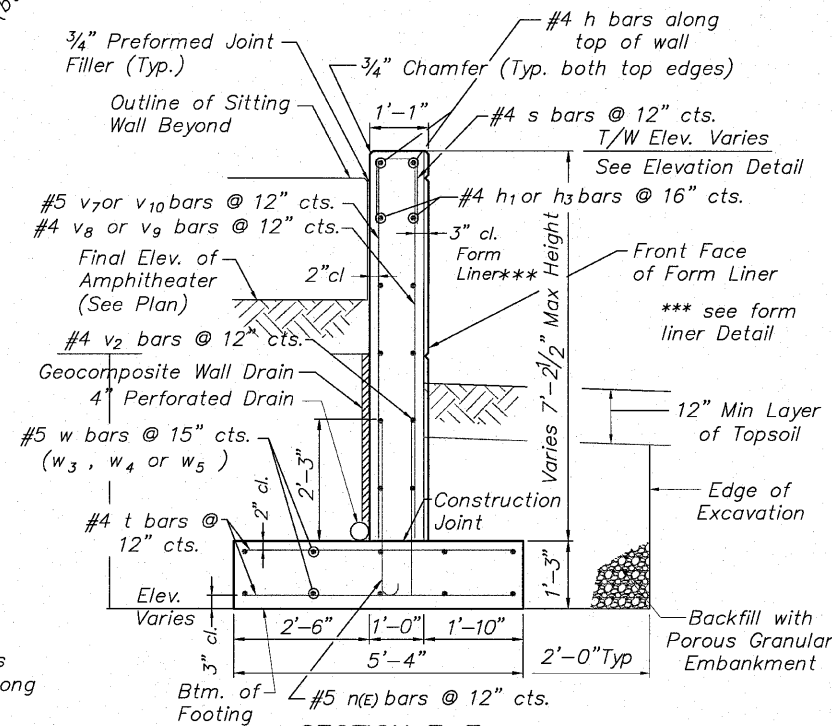

SECTION F-F
not to scale

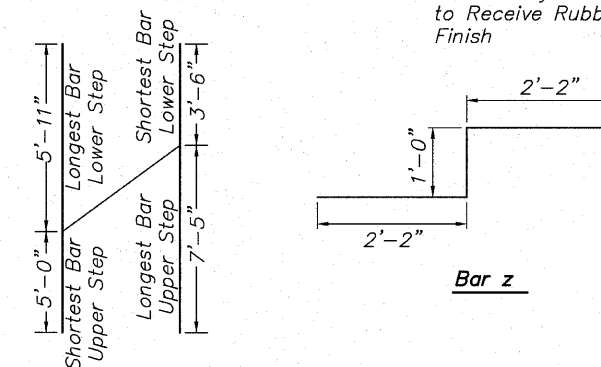

BAR v7 & v8
CUT DIAGRAM

* Field cut bars & use remaining balance in opposite end.

BILL OF MATERIALS

For Wall 31 and Wall 32

Bar	No.	Size	Length	Shape
h	8	#4	23'-8"	—
* h_1	28	#4	19'-8"	—
* h_2	14	#4	27'-0"	—
* h_3	28	#4	11'-6"	—/
* h_4	2	#4	13'-0"	—/
* h_5	2	#4	5'-2"	—/
$n(E)$	67	#5	3'-10"	C—
$n(E)_1$	45	#6	5'-2"	C—
s	105	#4	3'-4"	□
t	144	#4	5'-0"	—
t_1	49	#6	7'-8"	—
t_2	36	#5	7'-8"	—
* v	9	#4	10'-9"	—
* v_1	9	#5	10'-9"	—
v_2	105	#4	3'-3"	—
* v_3	15	#5	18'-9"	—
* v_4	12	#4	18'-7"	—
** v_5	15	#5	11'-1"	—
** v_6	14	#4	11'-1"	—
* v_7	18	#5	10'-11"	—
* v_8	18	#4	10'-11"	—
** v_9	18	#4	7'-6"	—
** v_{10}	18	#5	7'-6"	—
w	10	#5	17'-8"	—
w_1	14	#5	29'-4"	—
w_2	14	#5	10'-4"	—
w_3	20	#5	18'-8"	—
w_4	10	#5	9'-8"	—
w_5	10	#5	3'-0"	—
z	30	#5	5'-4"	—

Class SI Concrete	Cu. Yd.	60.0
Reinforcement Bars	Pound	5,265
Reinforcement Bars (Epoxy Coated)	Pound	617
Form Liner-1" Ashler	Sq. Ft.	299.4
4" Perforated Drain	Foot	88
Rubbed Finish	Sq. Ft.	384.5
POROUS GRANULAR EMBANKMENT	Cu. Yd.	162.2
GEOCOMPOSITE WALL DRAIN	Sq. Yd.	49.9

** Field cut bar(s) to fit


C.I.P. WALL No. 32
ELEVATION & DETAILS
RIVERWALK AMPHITHEATER
WINNEBAGO COUNTY
SECTION NO. 06-00543-00-BT
STATION 305+38.64

DESIGNED	CTB	2010
CHECKED	AAG	EXAMINED
DRAWN	JAW	ENGINEER OF BRIDGE DESIGN
CHECKED	JWH	ENGINEER OF BRIDGES AND STRUCTURES



SHEET NO. 3 5 SHEETS	F.A. RTE.	SECTION	COUNTY	TOTAL SHEETS	SHEET NO.
		06-00543-00-BT	WINNEBAGO	148	53
			CONTRACT NO.	85521	
	FED. ROAD DIST. NO.	ILLINOIS	FED. AID PROJECT		

STATE OF ILLINOIS
DEPARTMENT OF TRANSPORTATION

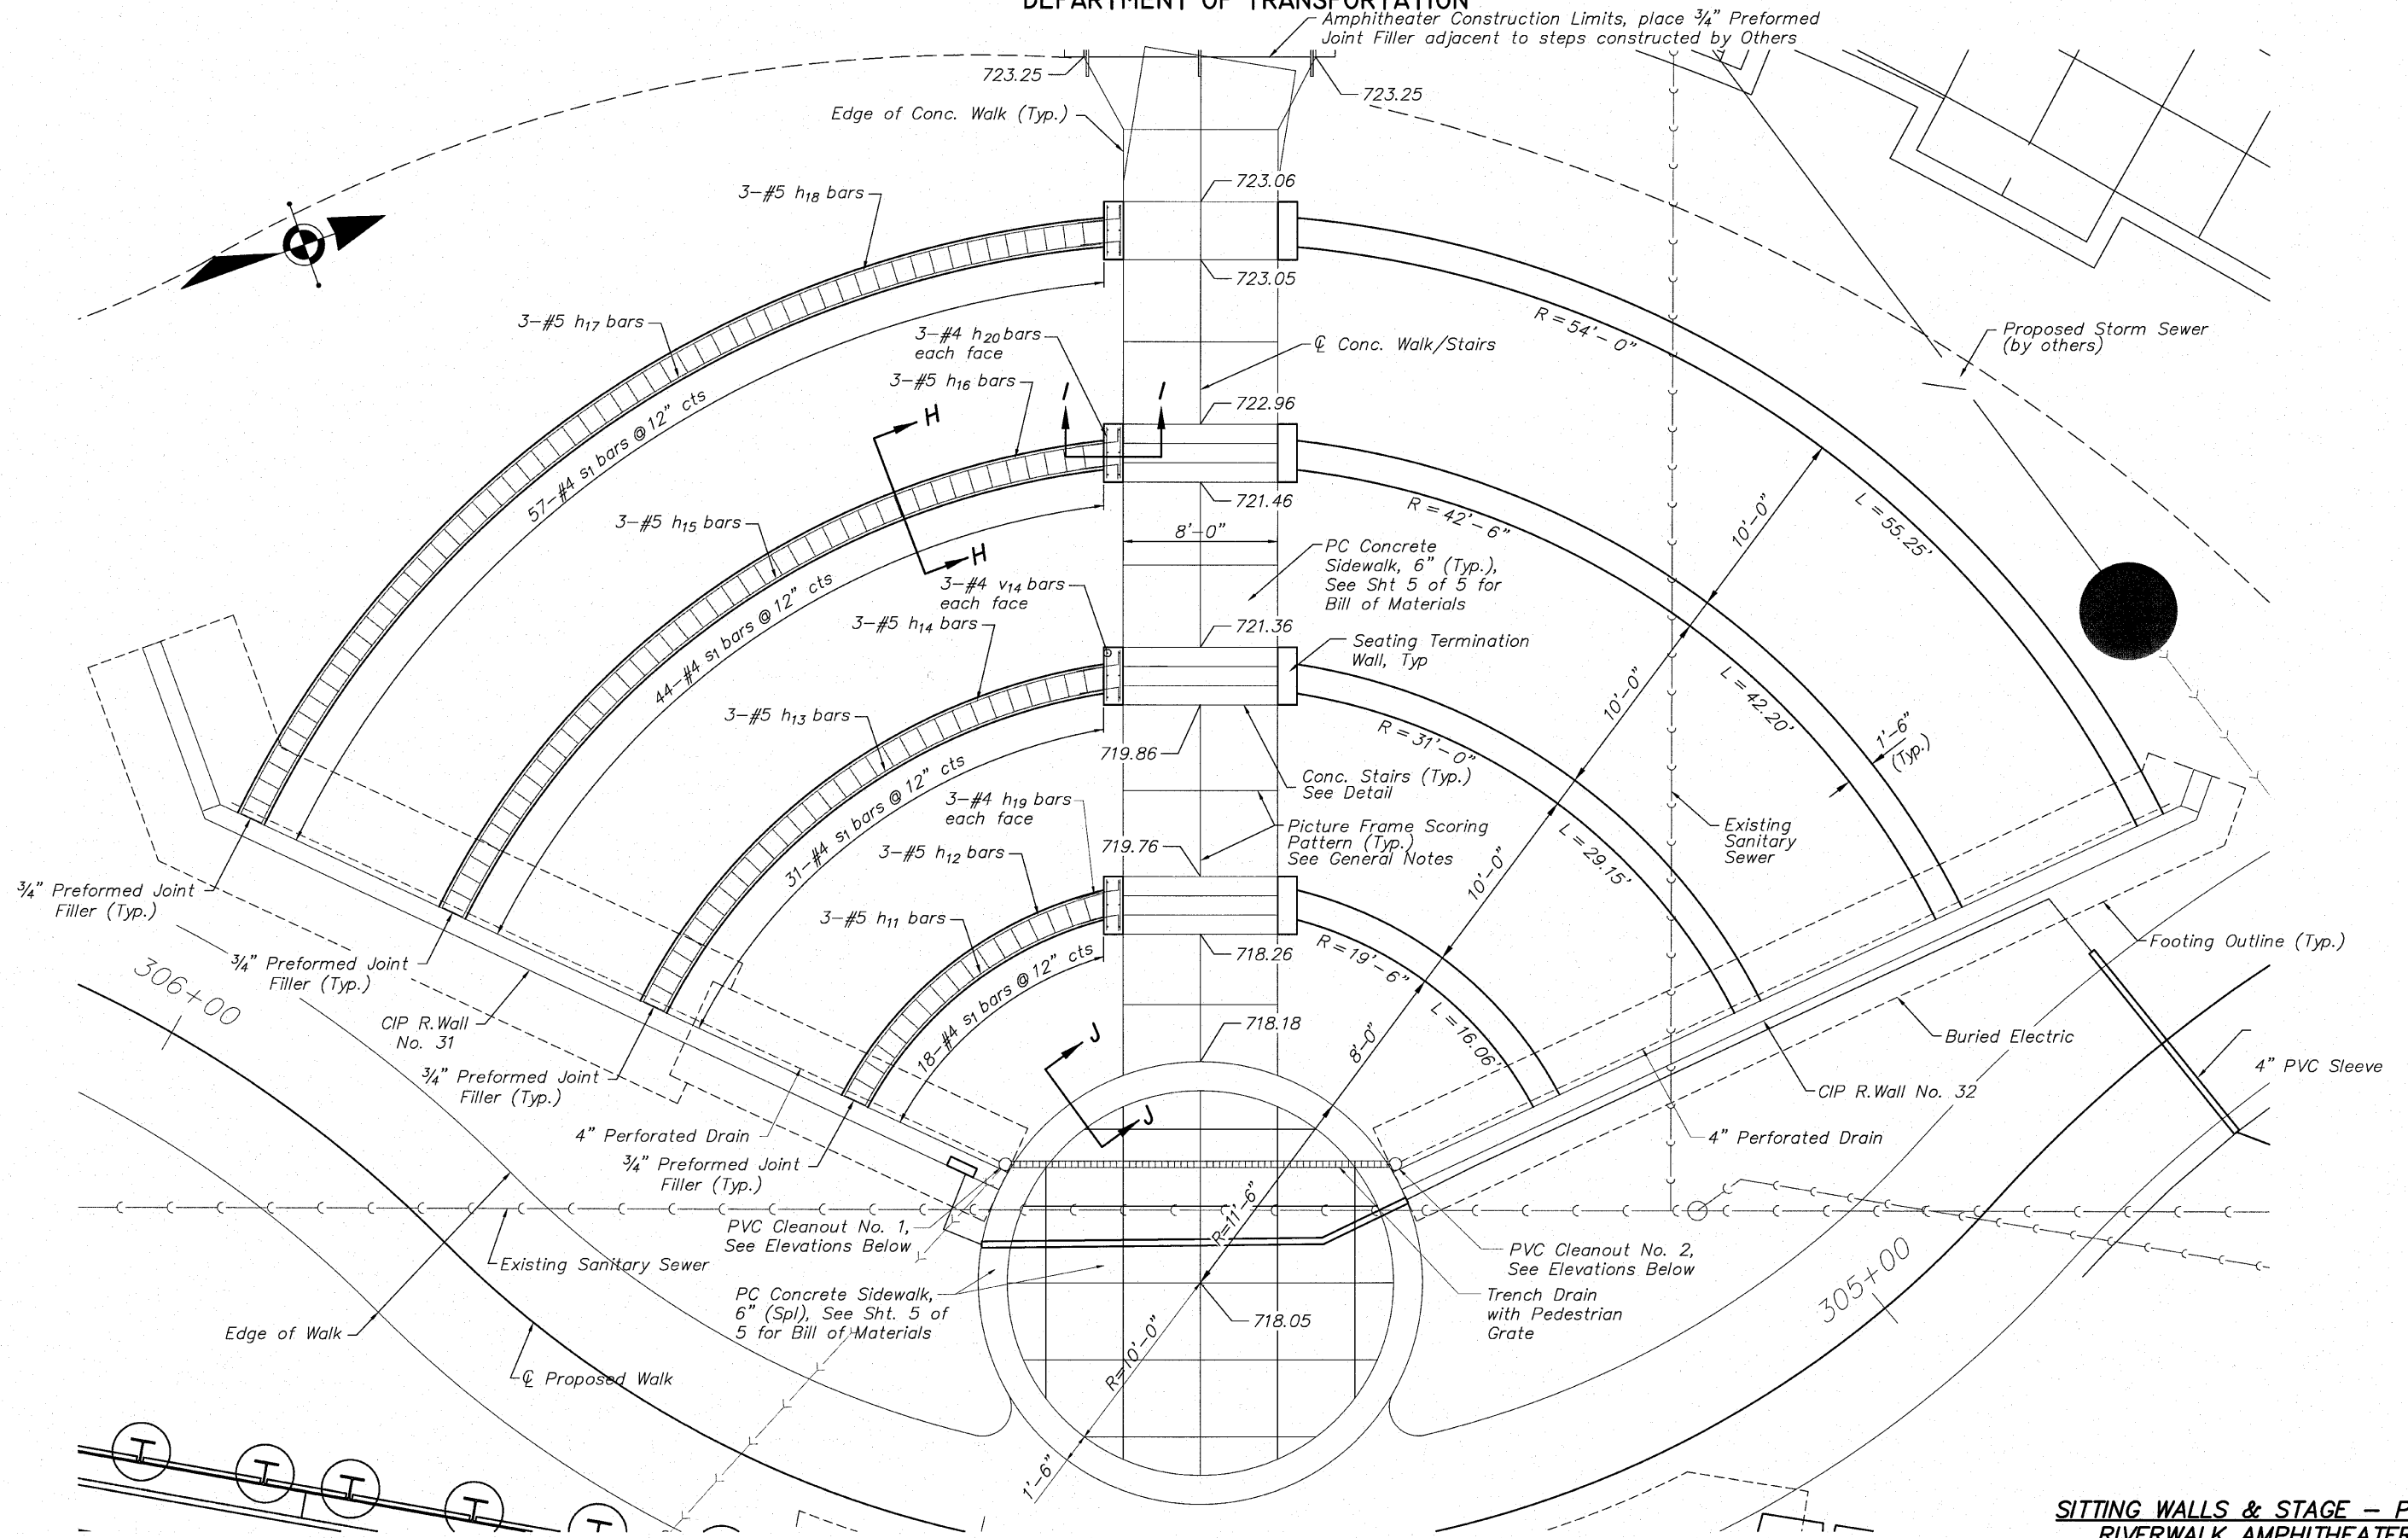

PVC CLEANOUT ELEVATIONS

Cleanout No. 1	Cleanout No. 2
Trench = 715.40	Trench = 715.90
Perf Pipe = 716.00	Perf Pipe = 716.00
6" Outlet = 714.20	

AMPHITHEATER PLAN - SITTING WALLS

no scale

SITTING WALLS & STAGE - PLAN
RIVERWALK AMPHITHEATER
WINNEBAGO COUNTY
SECTION NO. 06-00543-00-BT
STATION 305+38.64

DESIGNED	CTB
CHECKED	AAG
DRAWN	JAW
CHECKED	JWH

McClure
Engineering Associates, Inc.
2282 Argus Drive
Rockford, Illinois 61107-5837
(815) 398-2332 Fax (815) 398-2495
Design Firm License: Illinois #184-000816

SHEET NO. 4
5 SHEETS

F.A. RTE.	SECTION	COUNTY	TOTAL SHEETS	SHEET NO.
	06-00543-00-BT	WINNEBAGO	148	54
CONTRACT NO. 85521				
FED. ROAD DIST. NO.	ILLINOIS	FED. AID PROJECT		

For Sitting Walls, End Walls & Stairs

F.A. RTE.	SECTION	COUNTY	TOTAL SHEETS	SHEET NO.
	06-00543-00-BT	WINNEBAGO	148	55
		CONTRACT NO.	85521	
FED. ROAD DIST. NO.	ILLINOIS	FED. AID PROJECT		

EXISTING STRUCTURE: None

TOTAL BILL OF MATERIALS

ITEM	UNIT	SUPER	SUB	TOTAL
<i>Prefabricated Cable-Stayed Pedestrian Bridge</i>	<i>Sq. Ft.</i>	<i>2,740</i>		<i>2,740</i>
<i>Structure Excavation</i>	<i>Cu. Yd.</i>			
<i>Rock Excavation for Structures</i>	<i>Cu. Yd.</i>		<i>101</i>	<i>101</i>
<i>Concrete Structures</i>	<i>Cu. Yd.</i>		<i>179.9</i>	<i>179.9</i>
<i>Reinforcement Bars (Epoxy Coated)</i>	<i>Pound</i>		<i>19,636</i>	<i>19,636</i>
<i>Furnishing Soldier Pile W Section W27x178</i>	<i>Foot</i>		<i>156</i>	<i>156</i>
<i>Setting Piles in Rock</i>	<i>Each</i>		<i>8</i>	<i>8</i>
<i>PCC Pavement, 7 1/2"</i>	<i>Sq. Yd.</i>	<i>304.4</i>		<i>304.4</i>
<i>Geocomposite Wall Drain</i>	<i>Sq. Yd.</i>		<i>68.0</i>	<i>68.0</i>
<i>Form Liner Textured Surface</i>	<i>Sq. Ft.</i>		<i>71.5</i>	<i>71.5</i>

REFER TO SHEET 11 FOR GENERAL NOTES

WATERWAY INFORMATION

Drainage Area = 6400 Sq.Mi.			Low Grade Elev. 712.57 @ Sta 210+67.0						
Flood	Frea. Yr.	Q C.F.S.	Opening Sq.Ft.		Nat H.W.E.	Head - Ft.		Headwater El.	
			Exist.	Prop.		Exist.	Prop.	Exist.	Prop.
Design	100	41,500	N/A	905	707.0	N/A	N/A	N/A	N/A
Base	100	41,500	N/A	905	707.0	N/A	N/A	N/A	N/A
Max. Calc.	500		N/A	1,493	709.6	N/A	N/A	N/A	N/A

DESIGN SCOUR ELEVATIONS		
South Abutment	Pier	North Abutment
700.0	700.0	700.0

STATION 209+48.25
BUILT 2011 BY
CITY OF ROCKFORD
SECTION No. 06-00543-00-BT
LOADING H-10
STR No. 101-6350

NAME PLATE

Rockford Pedestrian Riverwalk
Functional Class: Pedestrian

FIELD UNITS

$f'_c = 3,500 \text{ psi}$
 $f_y = 60,000 \text{ psi (Reinforcement)}$
 $f_y = 50,000 \text{ psi (M270 Grade 50) - Soldier Pile}$

PREFABRICATED BRIDGE UNITS

$f_y = 50,000$ psi (M270 Grade 50)
See Special Provisions for "Pedestrian Truss Superstructure"

LOADING

Pedestrian/Bicycle Design Loading: 85 psf
Vehicular: H-10

DESIGN SPECIFICATIONS


Americans with Disabilities Act (ADA)
2002 AASHTO "Standard Specifications for Highway Bridges"
17th Edition, AASHTO "Guide Specifications for Design of
Pedestrian Bridges"

SEISMIC DATA

Seismic Performance Category (SPC) = A
Horizontal Bedrock Acceleration Coefficient (A) = 0.0325g
Site Coefficient (S) = 1.0


INDEX OF BRIDGE SHEETS

1. General Plan & Elevation
2. Substructure Layout
3. Superstructure Details
4. Superstructure Details
5. South Abutment Details
6. South Abutment Details
7. North Abutment Details
8. North Abutment Details
9. Pier Details
10. Pier Details
11. Typical Abutment Details and General Notes

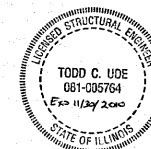


REVIEWED AND APPROVED
FOR STRUCTURAL ADEQUACY ONLY
EXCLUDING PRE-FABRICATED SUPERSTRUCTURE

Todd C. Ude 9/9/10
Todd C. Ude

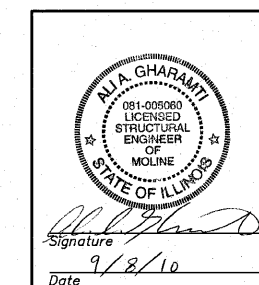


GENERAL PLAN & ELEVATION
CABLE-STAYED PEDESTRIAN BRIDGE
PEDESTRIAN RIVERWALK
ALONG THE ROCK RIVER
WINNEBAGO COUNTY
SECTION NO. 06-00543-00-BT
STATION 209+48.25
STRUCTURE NO. 101-6350

F.A. RTE.	SECTION	COUNTY	TOTAL SHEETS	SHEET NO.
	06-00543-00-BT	WINNEBAGO	148	56
		CONTRACT NO.	85521	
FED. ROAD DIST. NO.	ILLINOIS	FED. AID PROJECT		

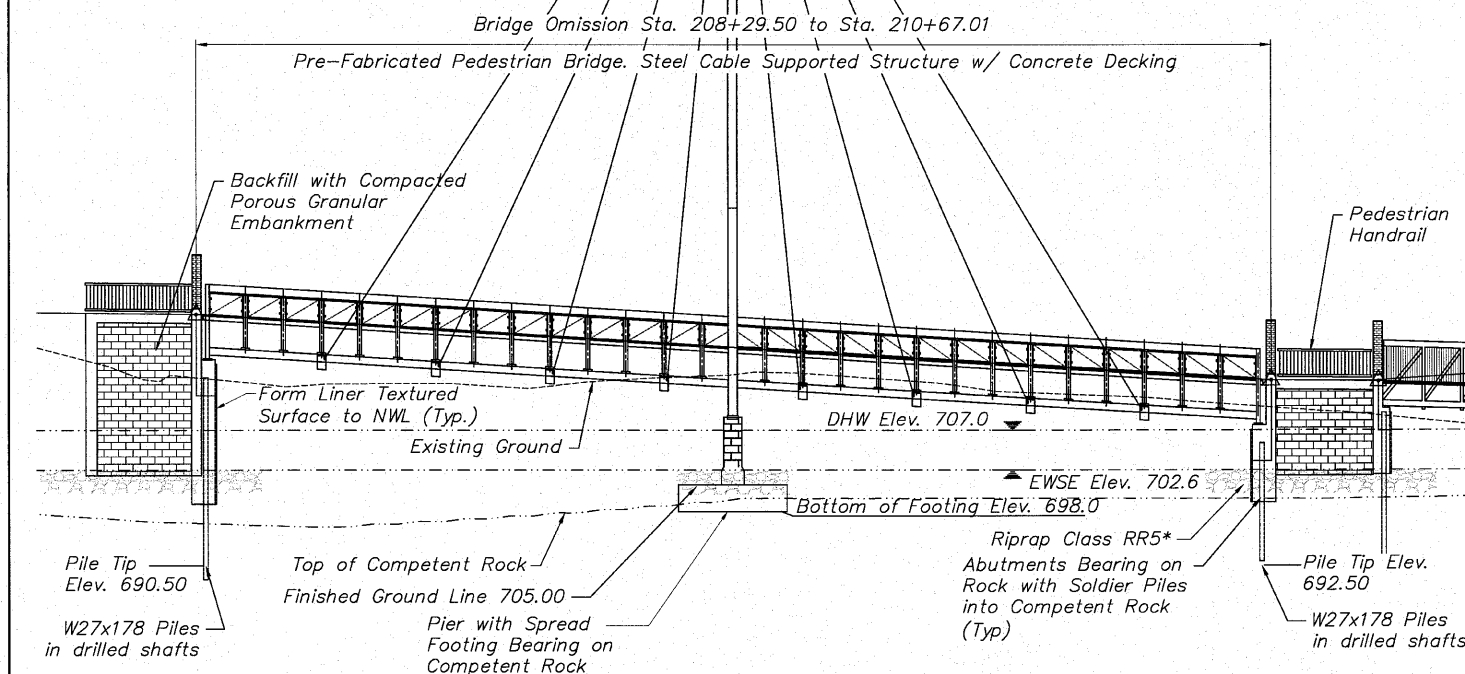


ELEVATION


* Use Flank Stone Detail Under Bridge in Front of Retaining Wall. Use Toe Stone Detail at Pier and Overlooks., See Details, Sht 2 of 11

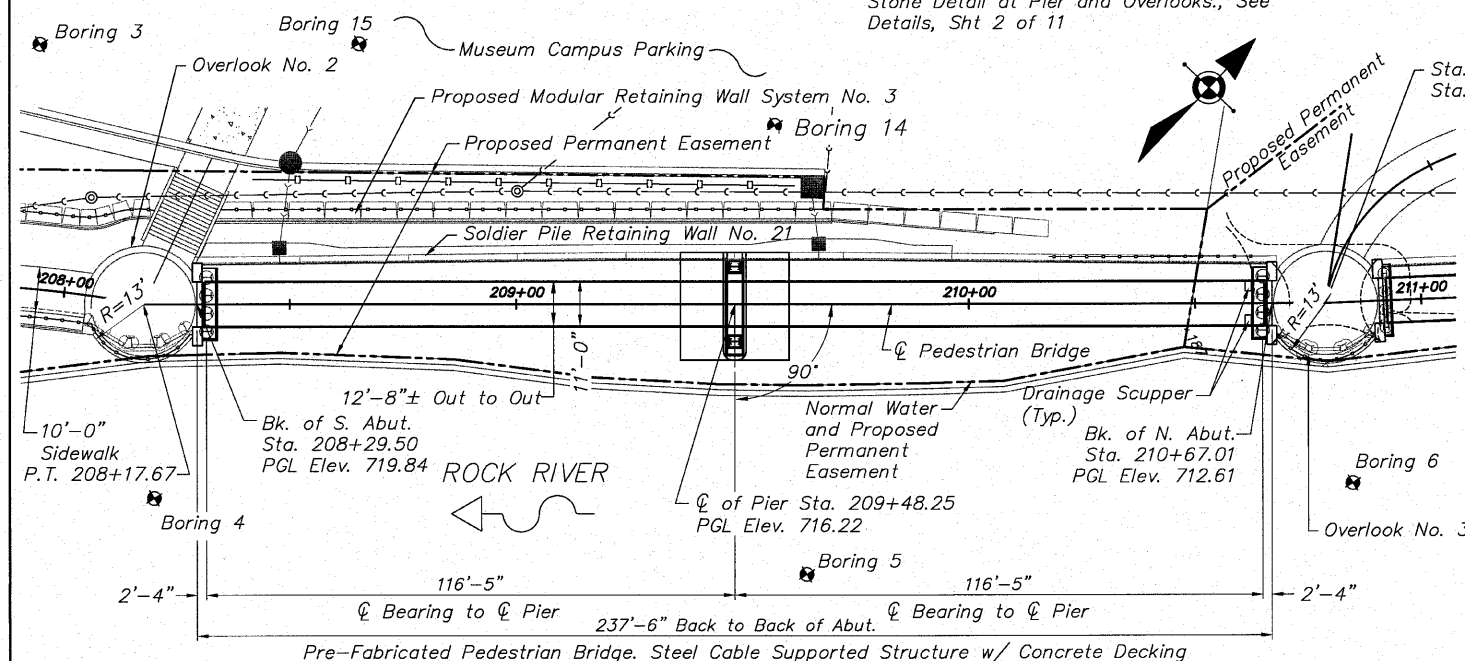

PLAN

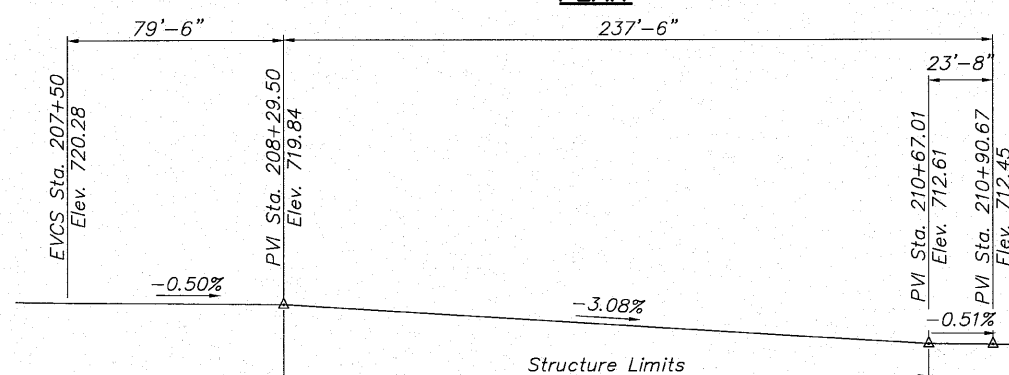

Profile Grade
(Along & Walkway)

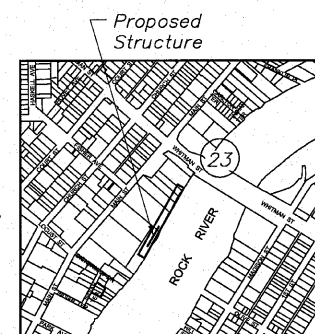



Section 23, Township 44 North, Range 1
East of the 3rd Principal Meridian

LOCATION SKETCH


DESIGNED	CTB	—	2010
CHECKED	AAG	EXAMINED	
DRAWN	JAW	ENGINEER OF BRIDGE DESIGN	
PEER REVIEWED		PASSED	
		ENGINEER OF BRIDGES AND STRUCTURES	

\\08-008 RIVERWALK MUSEUM\DESIGN\DRAWINGS\STRUCTURAL\GP8E\08-008 BRIDGES-6350 SUPER.DWG, GP8E STR6350, 9/8/2010 7:11:40 AM, J. JWH

STATE OF ILLINOIS
DEPARTMENT OF TRANSPORTATION

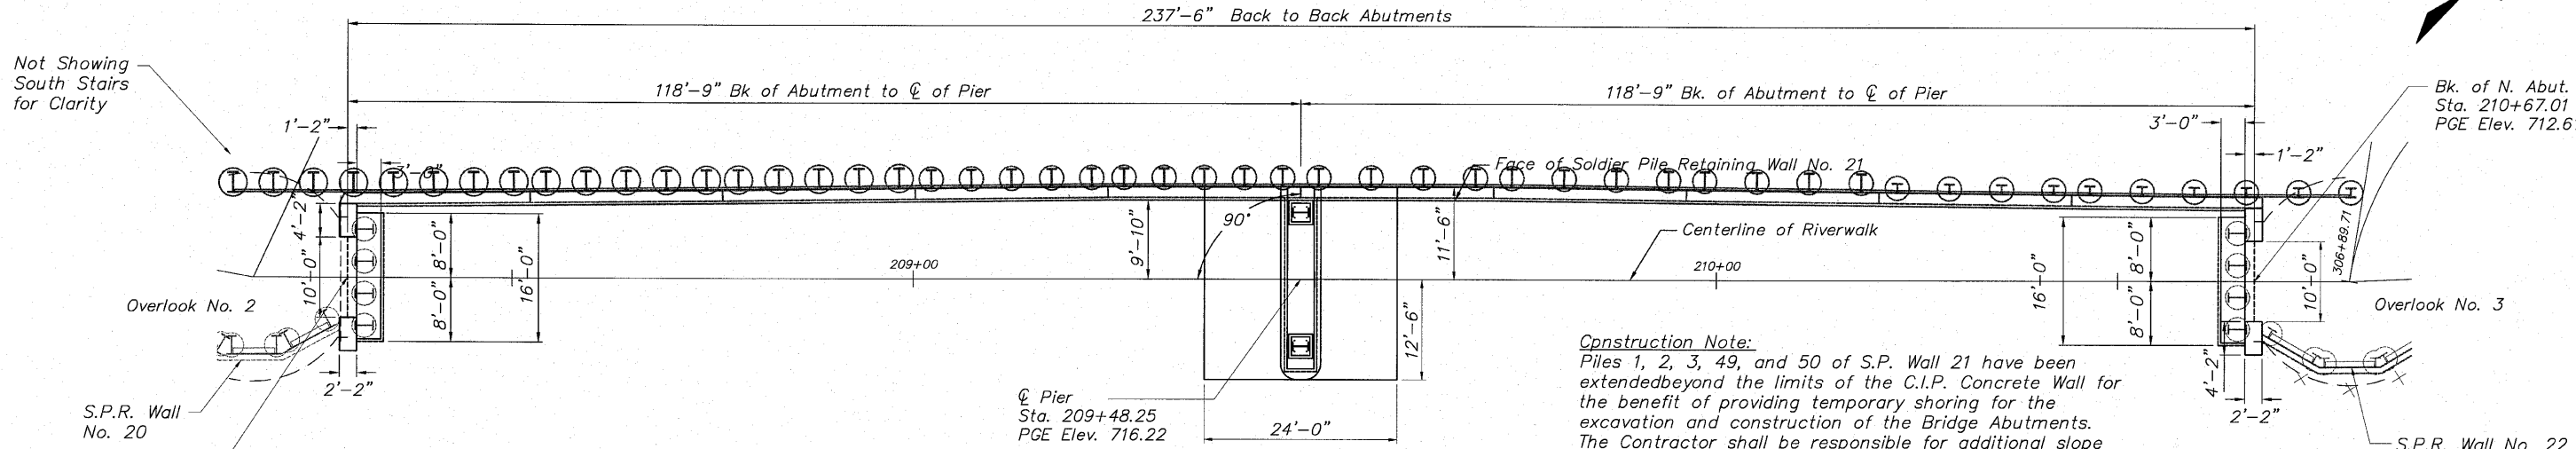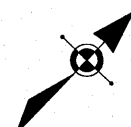

Construction Note:
Piles 1, 2, 3, 49, and 50 of S.P. Wall 21 have been extended beyond the limits of the C.I.P. Concrete Wall for the benefit of providing temporary shoring for the excavation and construction of the Bridge Abutments. The Contractor shall be responsible for additional slope protection beyond at no additional cost to the contract. The contractor shall coordinate the construction of S.P. Wall 21 with the limits of the Cable-Stayed Bridge sub-structure units. Refer to S.P. Wall 21 Plans.

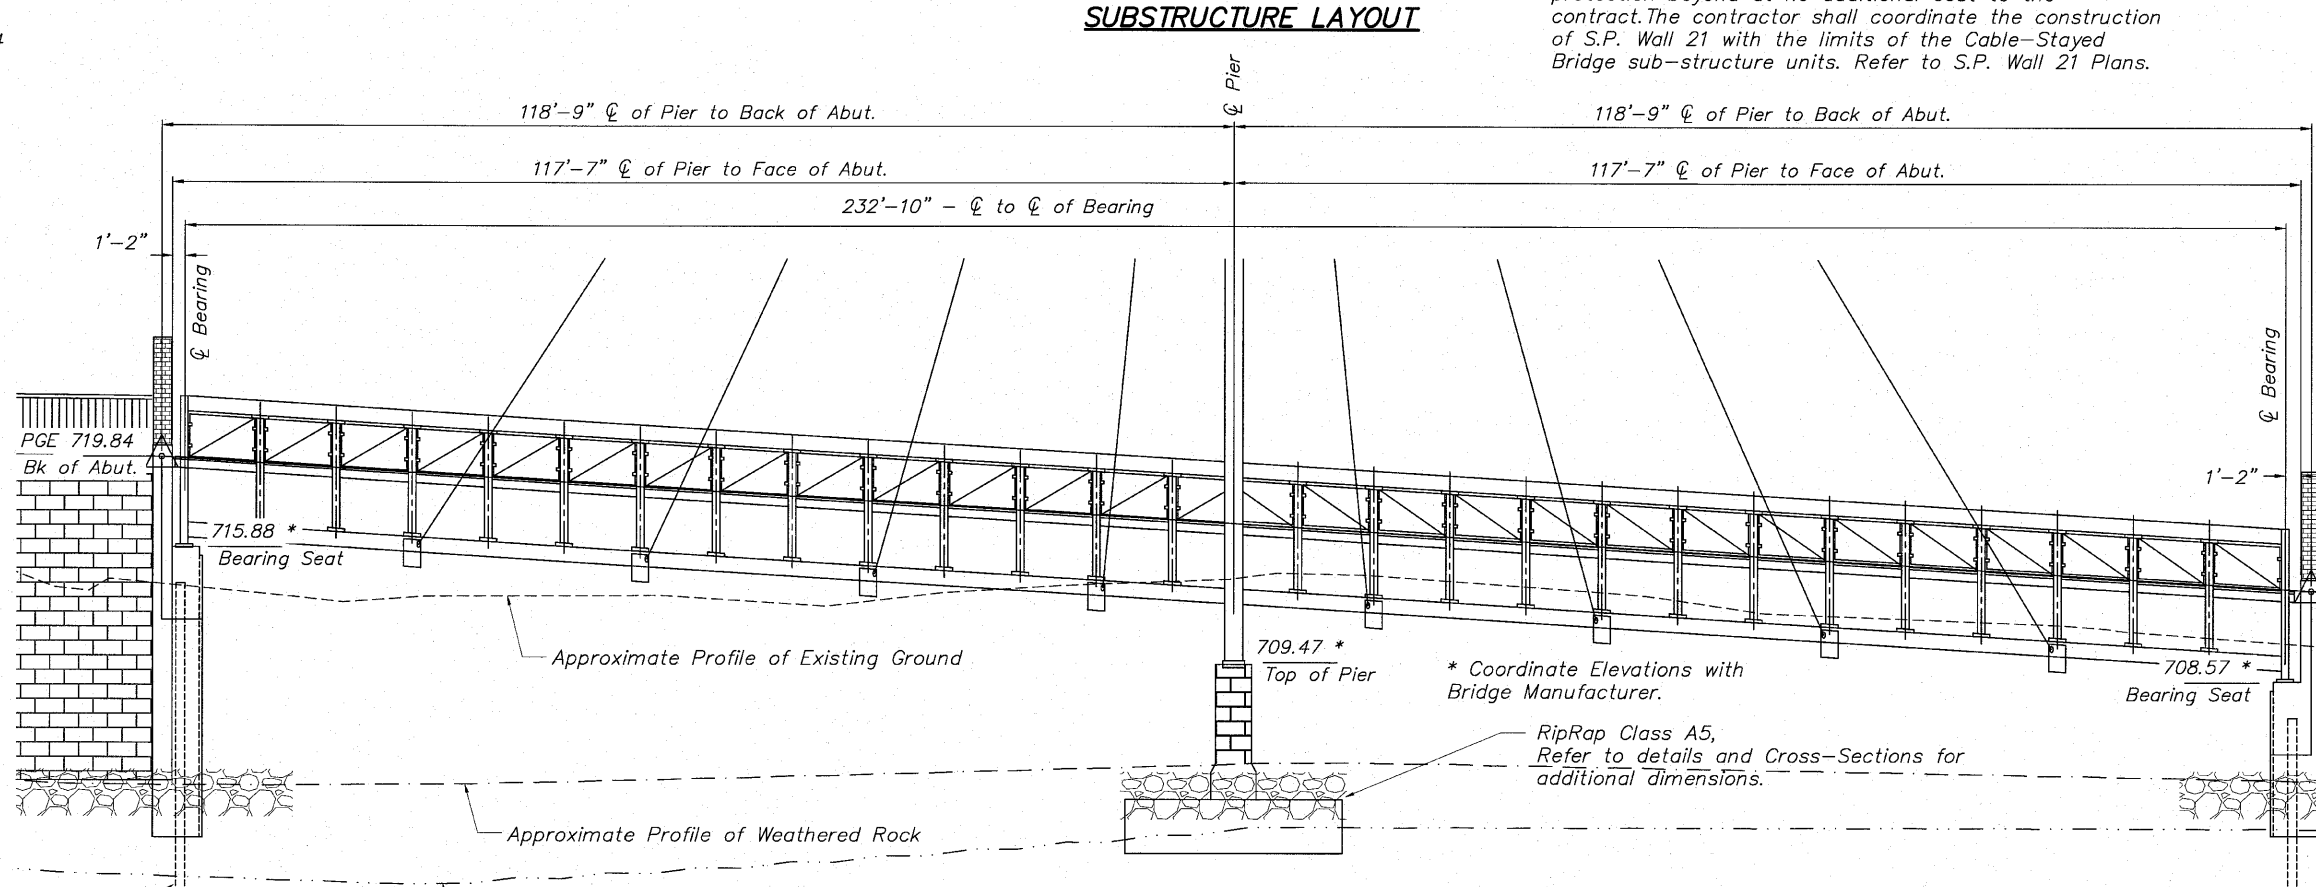

SUBSTRUCTURE PROFILE

Cable Tower Reaction Table

+ Downward Load	- Upward Load		
	P (Kips)	M (K-Ft.)	L (Kips)
Dead Load	177.0		
Uniform Live Load	91.2	52.8	
Wind Uplift (20 psf)	14.9 / -7.6		
Wind	14.9 / -7.6	182.6	
Wind at 45°	±8.4	149	7.9

P - Vertical Load Each Base Plate (2 per Pier)
M - Moment Load Per Pier (1 per Pier)
L - Longitudinal Load Each Base Plate (2 per Pier)

Installation Tower Reaction Table


+ Downward Load	- Upward Load	
	P (Kips)	H (Kips)
Dead Load	44.6	
Construction LL (20 psf)	17.9	
Wind	±8.8	34.6
Wind at 45°		19.1

P - Vertical Load Each Base Plate (2 per Pier)
H - Horizontal Load Per Pier (1 per Pier)

Abutment Reaction Table

+ Downward Load	- Upward Load		
	P (Kips)	H (Kips)	L (Kips)
Dead Load	30.9		
Uniform Live Load	23.7 / -8.1		
Vehicle Load	10.0		
Wind Uplift (20 psf)	24.2 / -8.1		
Wind	±7.3	10.1	
Wind at 45°	±6.7	5.3	9.7
Thermal			3.5

P - Vertical Load Each Base Plate (4 per Bridge)
H - Horizontal Load Per Abutment (2 per Bridge)
L - Longitudinal Load Each Base Plate (4 per Bridge)

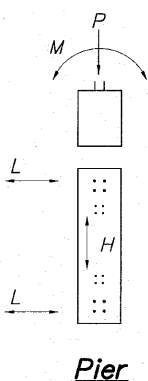

Pier

Abut.


DESIGNED	CTB
CHECKED	AAG
DRAWN	JAW
PEER REVIEWED	

McClure
Engineering Associates, Inc.
7282 Argue Drive
(815) 398-2332
Design Firm License: Illinois #184-000816
Copyright 2010 By McClure Engineering Associates, Inc.

SHEET NO. 2
II SHEETS


F.A. RTE.	SECTION	COUNTY	TOTAL SHEETS	SHEET NO.
	06-00543-00-BT	WINNEBAGO	148	57
FED. ROAD DIST. NO.		ILLINOIS	FED. AID PROJECT	
			CONTRACT NO. 85521	

**SUBSTRUCTURE LAYOUT
CABLE-STAYED PEDESTRIAN BRIDGE
PEDESTRIAN RIVERWALK
ALONG THE ROCK RIVER
WINNEBAGO COUNTY
SECTION NO. 06-00543-00-BT
STATION 209+48.25
STRUCTURE NO. 101-6350**

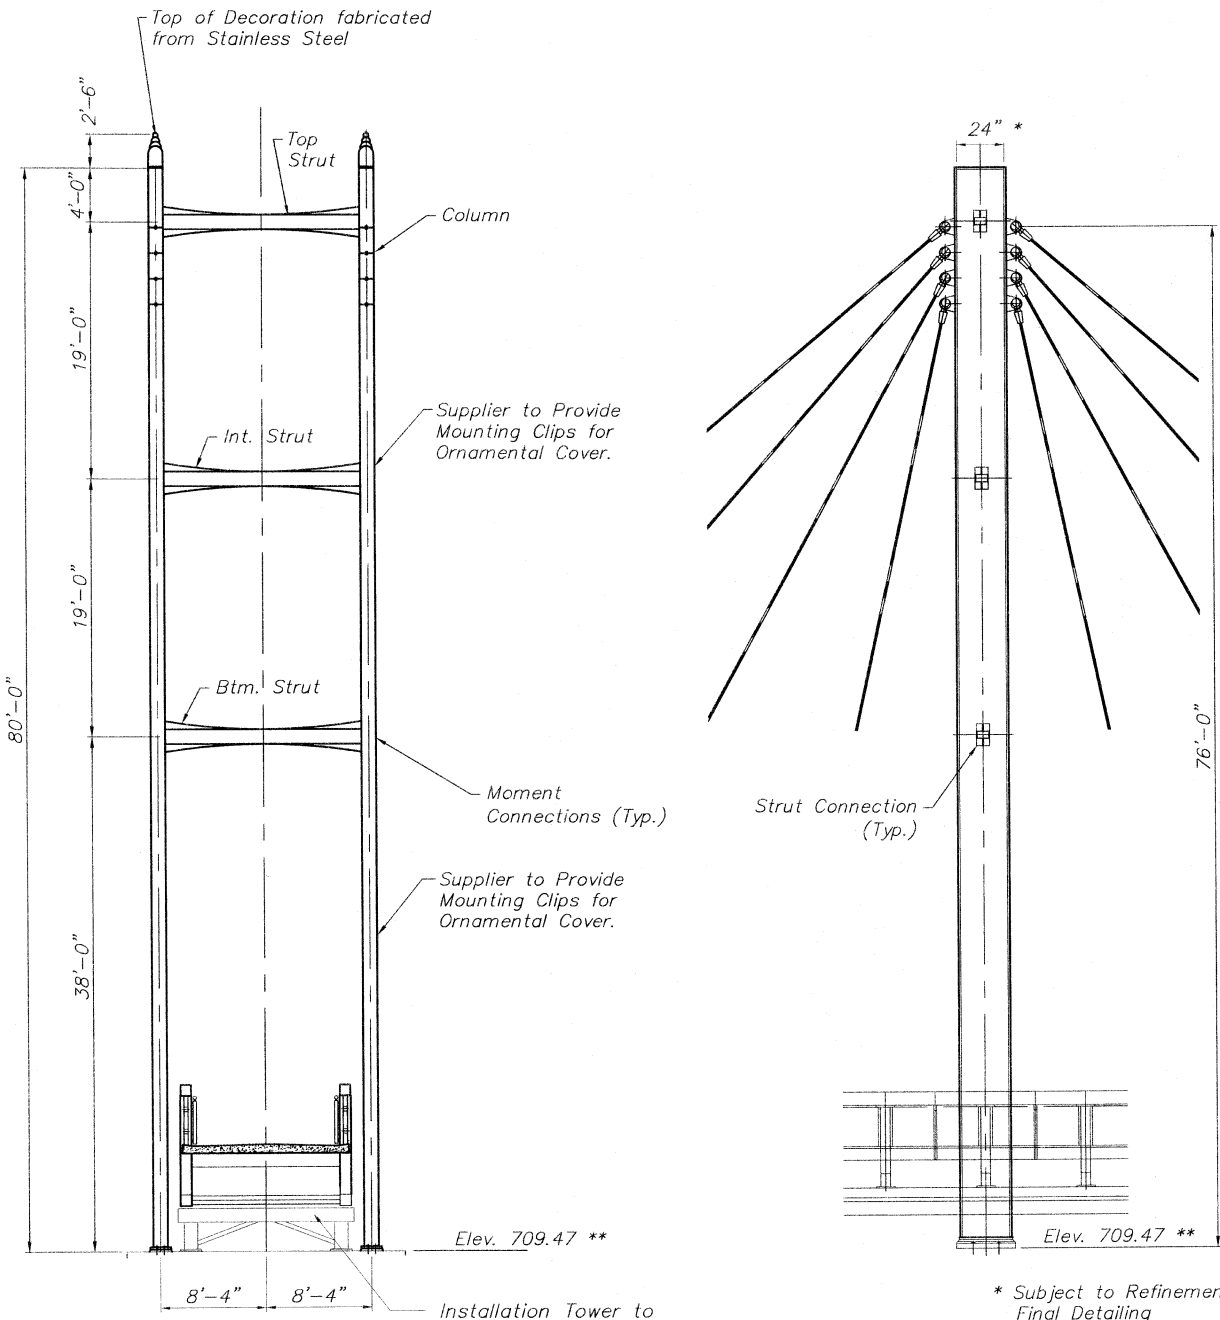



TOWER ELEVATION

TOWER ELEVATION-SIDE VIEW

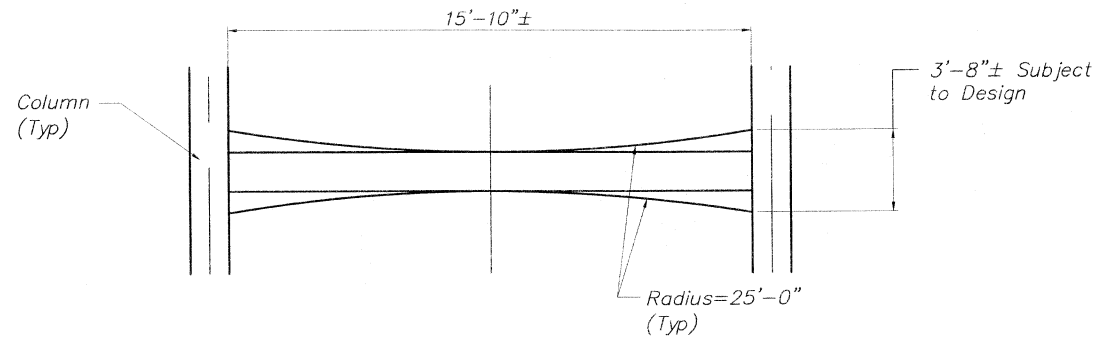


TOWER STRUT DETAIL


BRIDGE TRUSS CABLE ATTACHMENT DETAIL

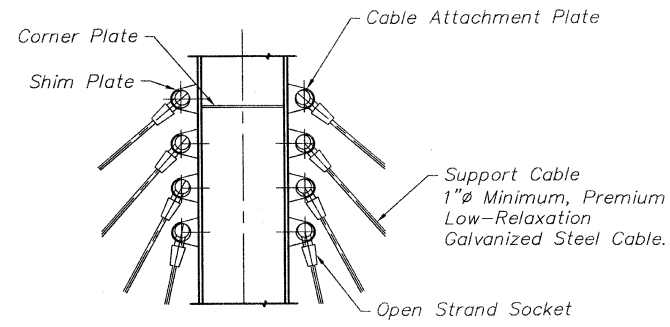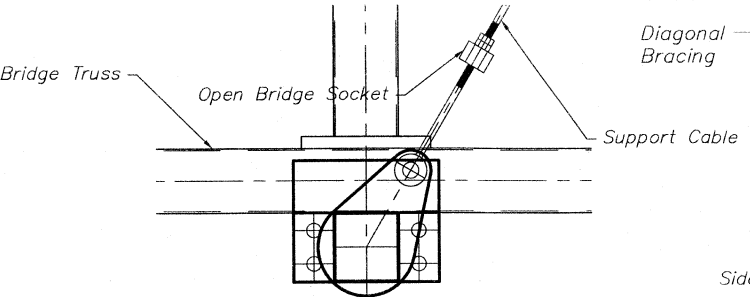


TOWER CABLE ATTACHMENT DETAIL

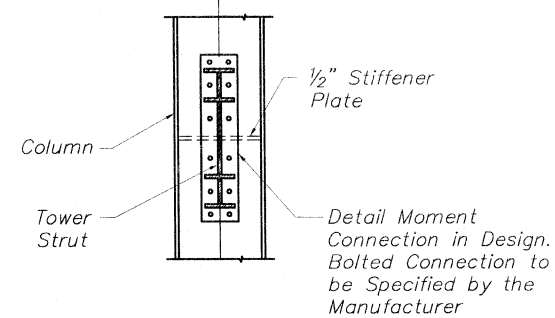

TOWER STRUT CONNECTION

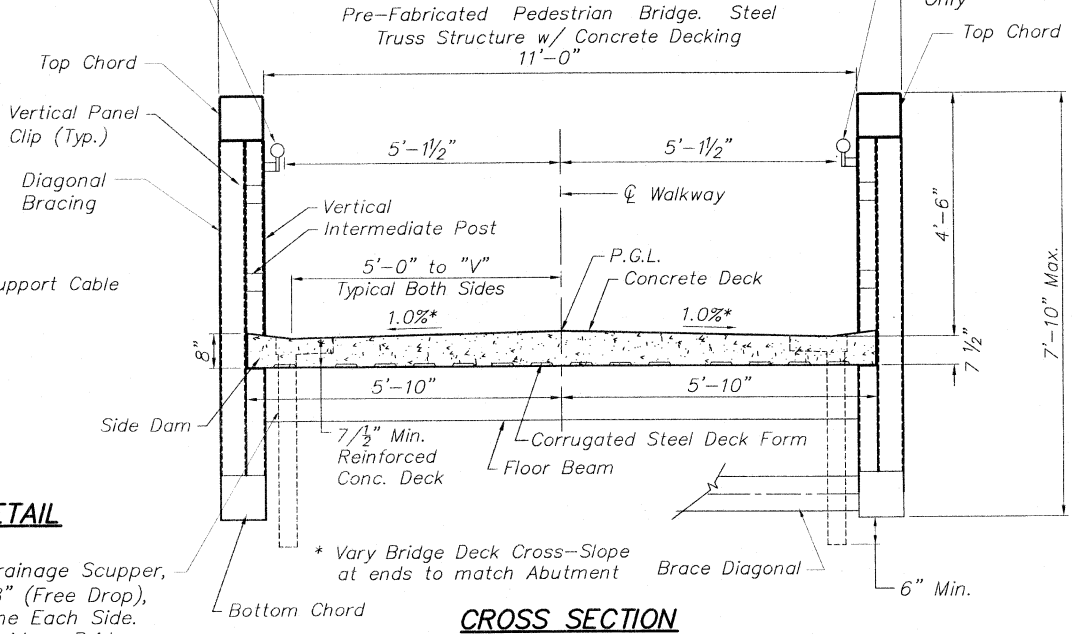

CROSS SECTION

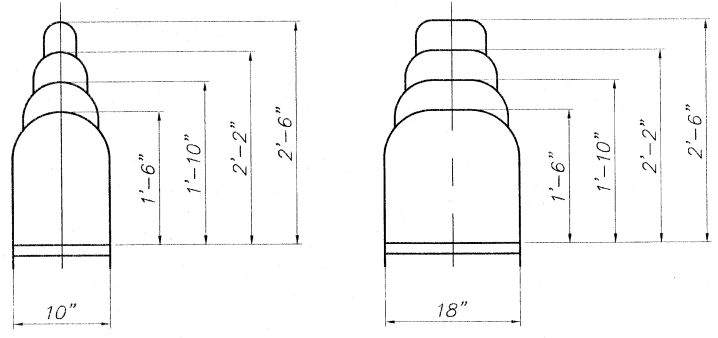

TOP ORNAMENT DETAILS

NOTE:

Contractor shall refer to the Special Provisions for design requirements, loading and stresses.

SUPERSTRUCTURE DETAILS
CABLE-STAYED PEDESTRIAN BRIDGE
PEDESTRIAN RIVERWALK
ALONG THE ROCK RIVER
WINNEBAGO COUNTY
SECTION NO. 06-00543-00-BT
STATION 209+48.25
STRUCTURE NO. 101-6350


DESIGNED	CTB
CHECKED	AAG
DRAWN	JAW
CHECKED	JWH

McClure
Engineering Associates, Inc.
7282 Argus Drive
Rockford, Illinois 61107-5837
(815) 398-2332 Fax (815) 398-2496
Design Firm License: Illinois #184-000816
Copyright 2010 By McClure Engineering Associates, Inc.



SHEET NO. 3
II SHEETS

F.A. RTE.	SECTION	COUNTY	TOTAL SHEETS	SHEET NO.
	06-00543-00-BT	WINNEBAGO	148	58
FED. ROAD DIST. NO.		ILLINOIS		FED. AID PROJECT
		CONTRACT NO.		85521


STATE OF ILLINOIS
DEPARTMENT OF TRANSPORTATION

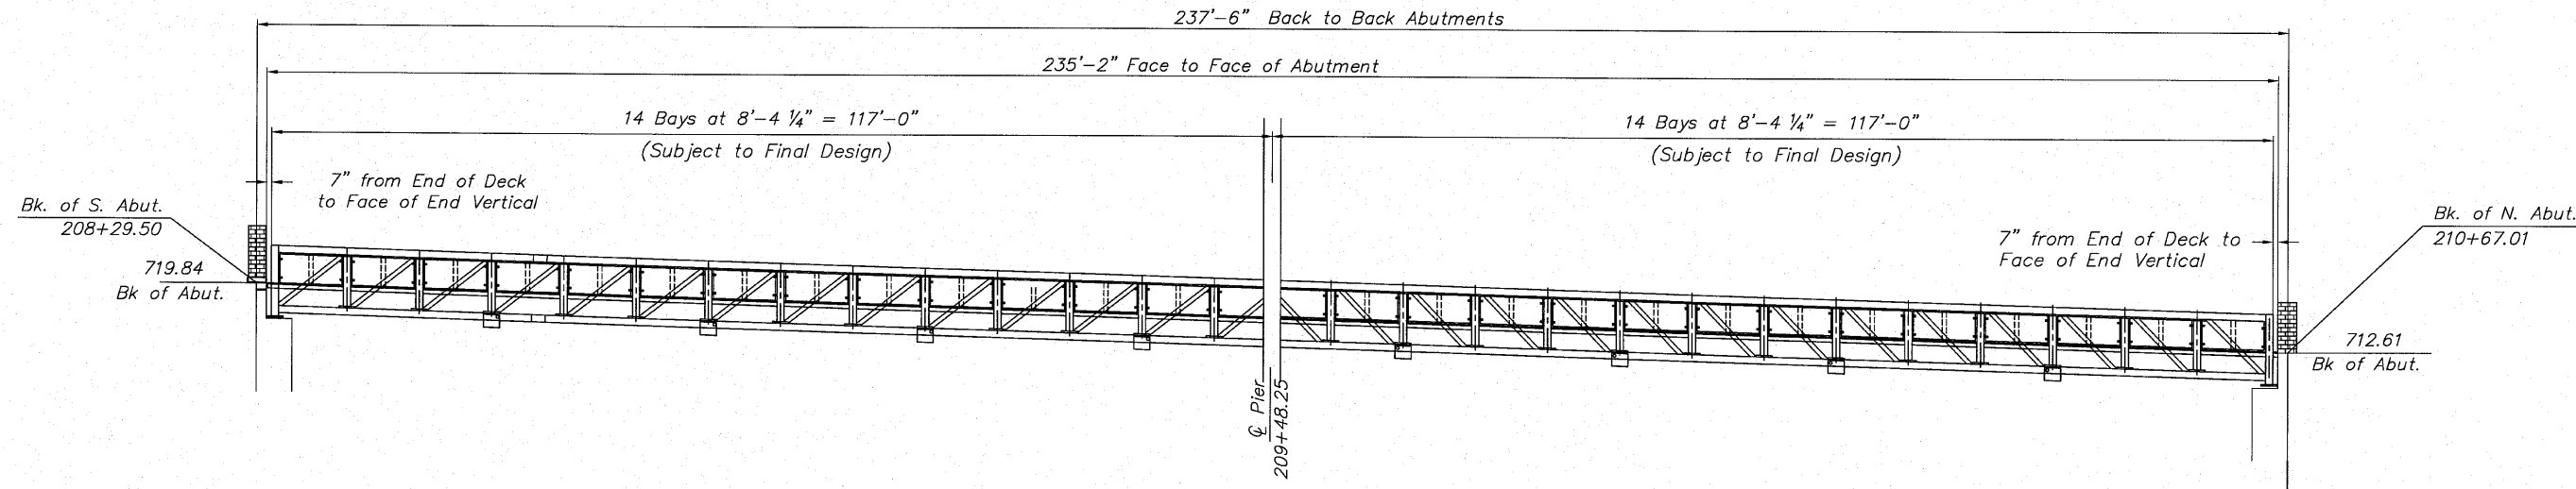


BRIDGE ELEVATION

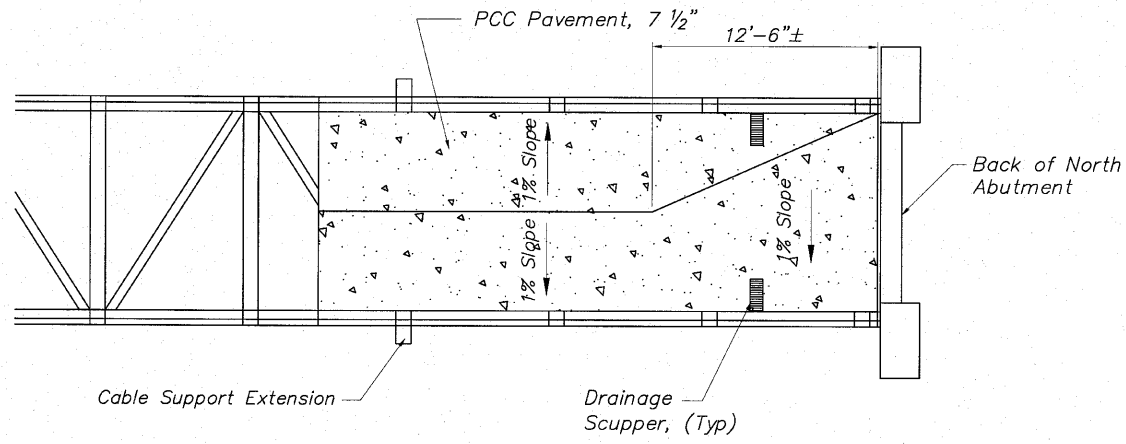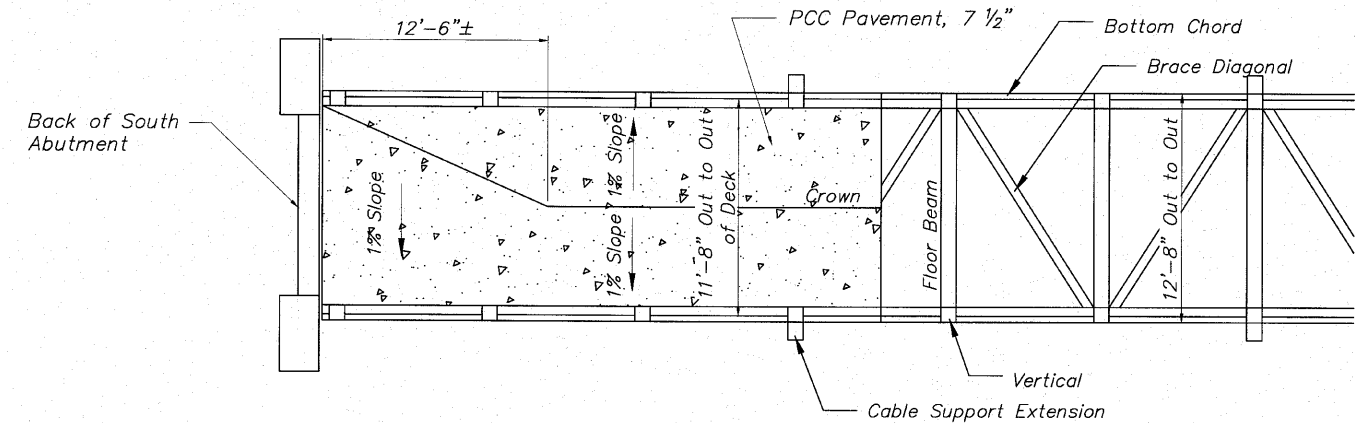


BRIDGE PLAN

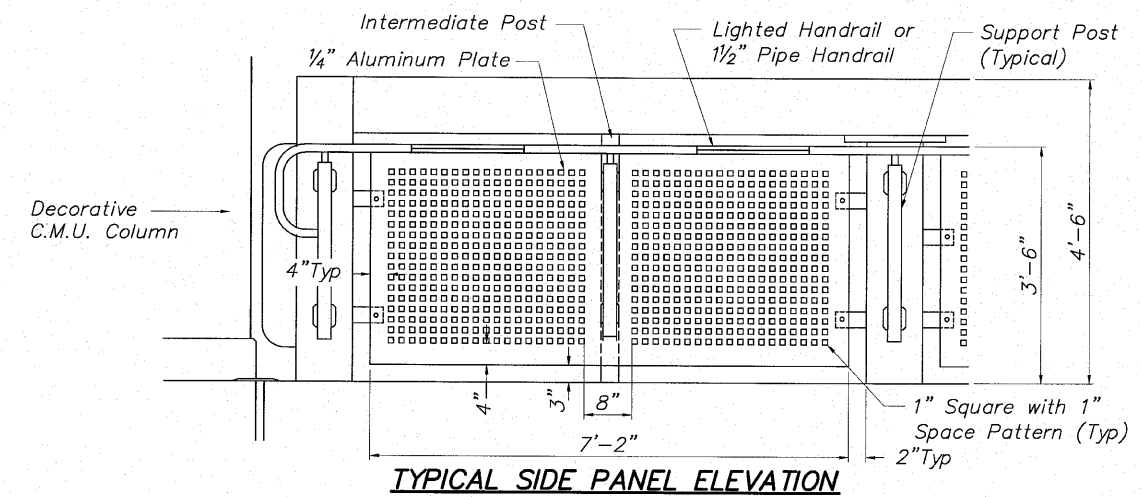


TYPICAL SIDE PANEL ELEVATION

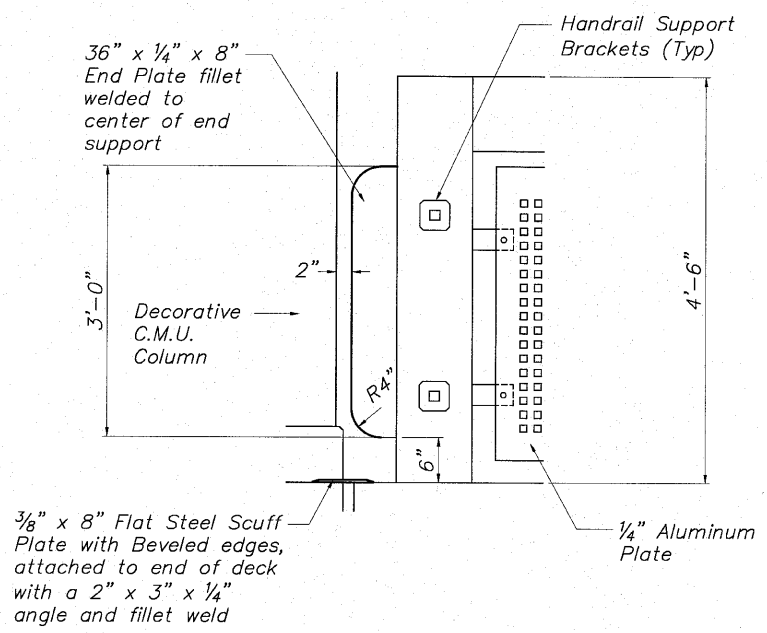

DETAIL OF SCUFF PLATE &
END VERTICAL PLATE

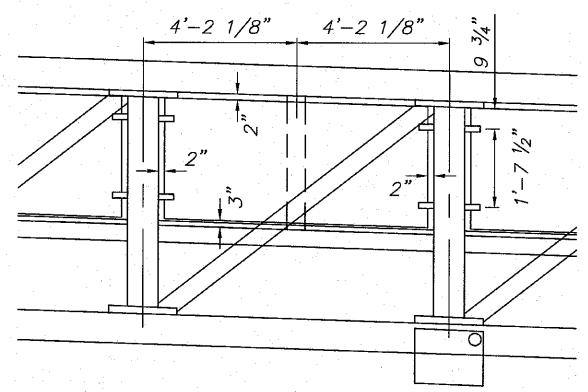

TYPICAL PANEL MOUNTING DETAIL

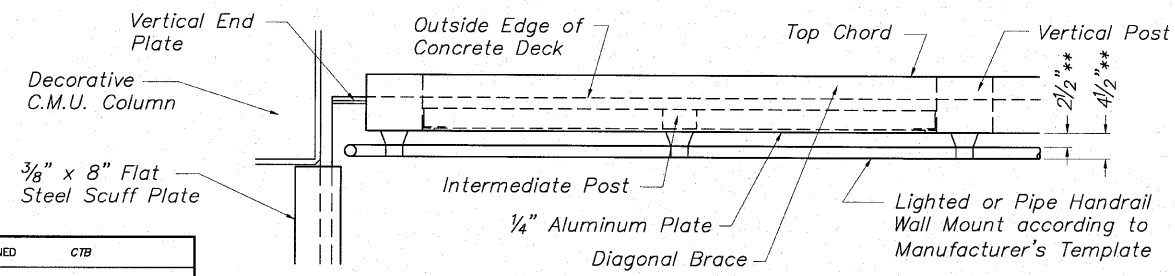

TYPICAL SIDE PANEL PLAN

SUPERSTRUCTURE DETAILS
CABLE-STAYED PEDESTRIAN BRIDGE
PEDESTRIAN RIVERWALK
ALONG THE ROCK RIVER
WINNEBAGO COUNTY
SECTION NO. 06-00543-00-BT
STATION 209+48.25
STRUCTURE NO. 101-6350




DESIGNED	CTB
CHECKED	AAG
DRAWN	JAW
PEER REVIEWED	

McClure
Engineering Associates, Inc.
7282 Argus Drive
(615) 398-2332
Rockford, Illinois 61107-5837
Fax (615) 398-2496
Design Firm License: Illinois #184-000816
Copyright 2010 By McClure Engineering Associates, Inc.

SHEET NO. 4
II SHEETS

F.A. RTE.	SECTION	COUNTY	TOTAL SHEETS	SHEET NO.
	06-00543-00-BT	WINNEBAGO	148	59
FED. ROAD DIST. NO.	ILLINOIS	CONTRACT NO.	85521	
		FED. AID PROJECT		

STATE OF ILLINOIS
DEPARTMENT OF TRANSPORTATION

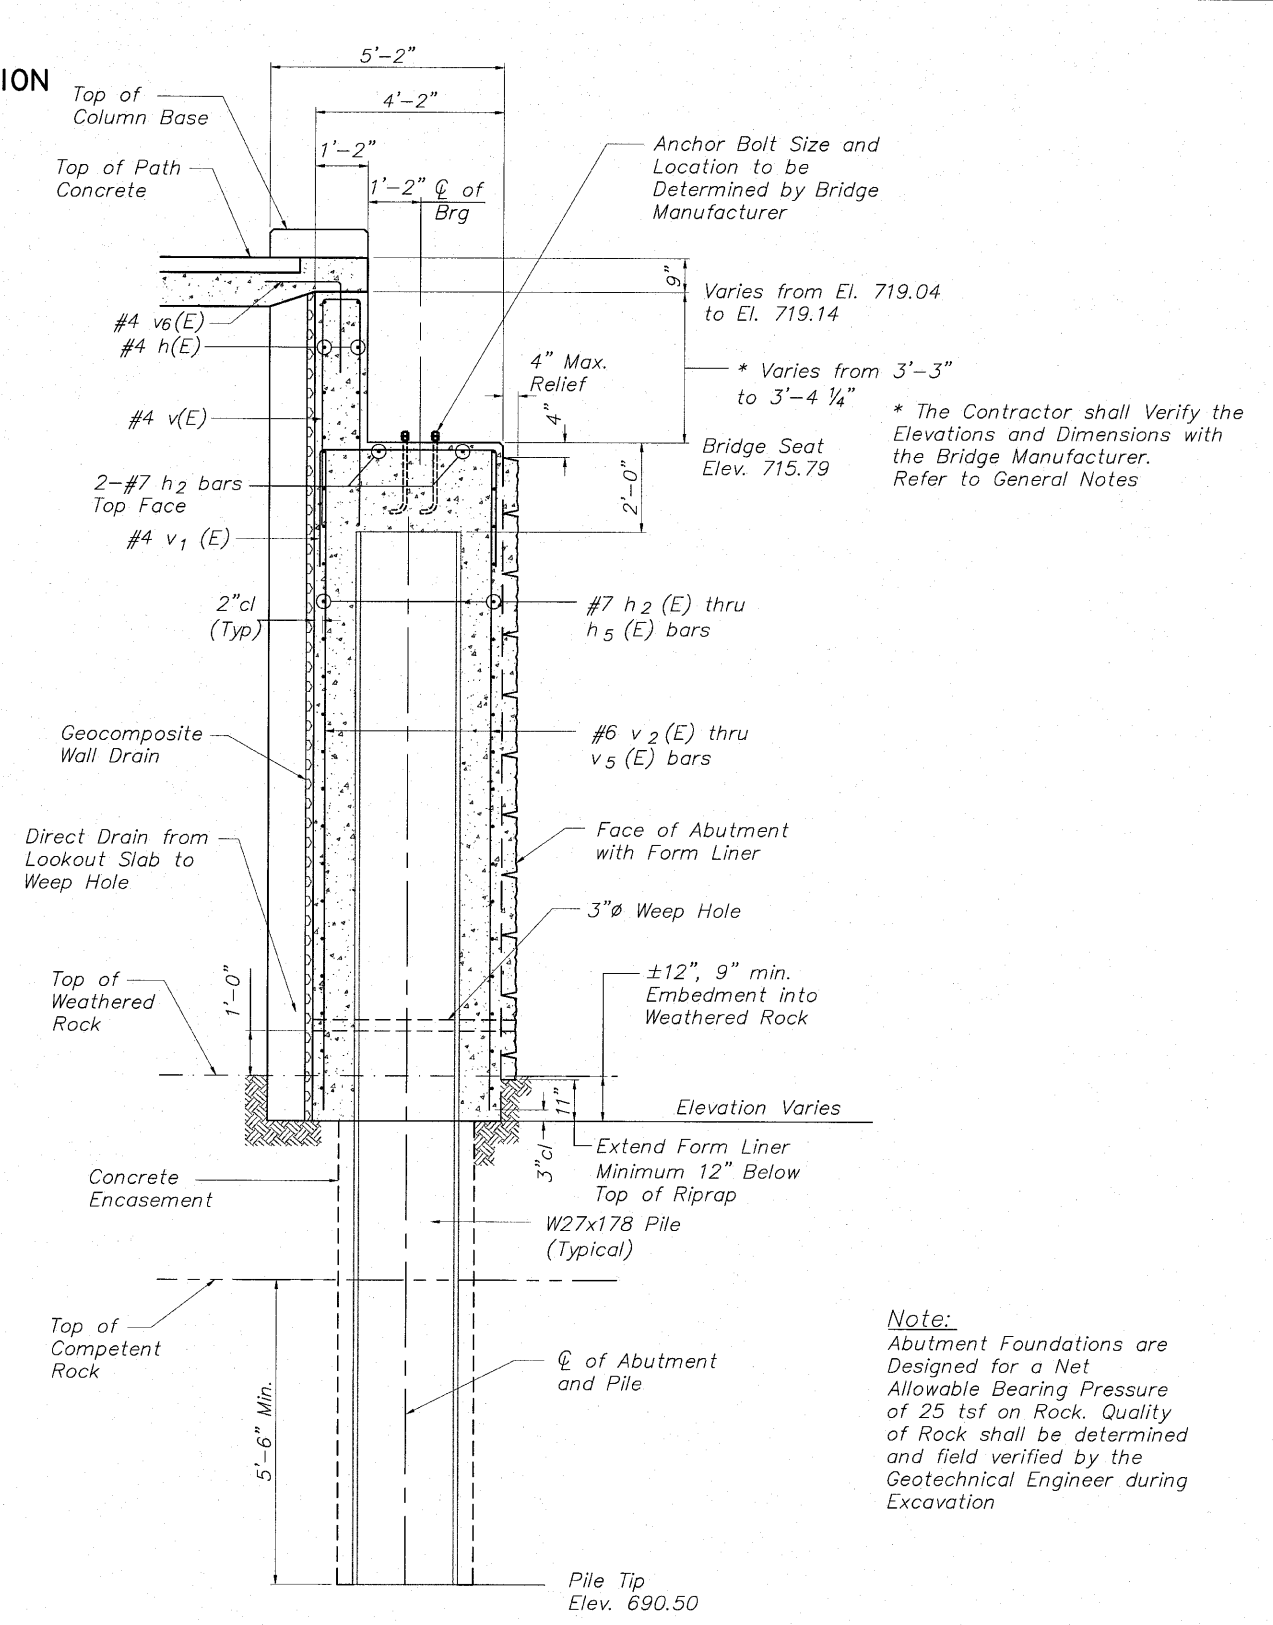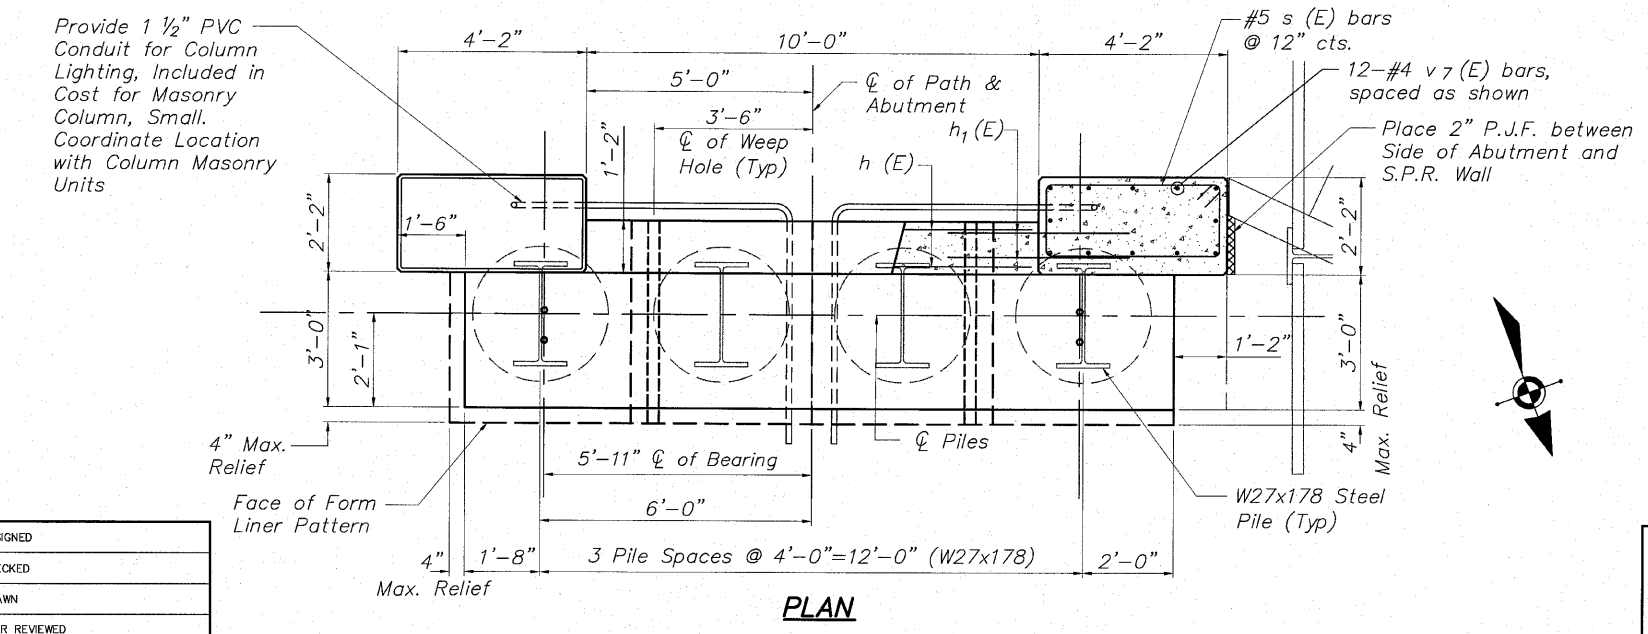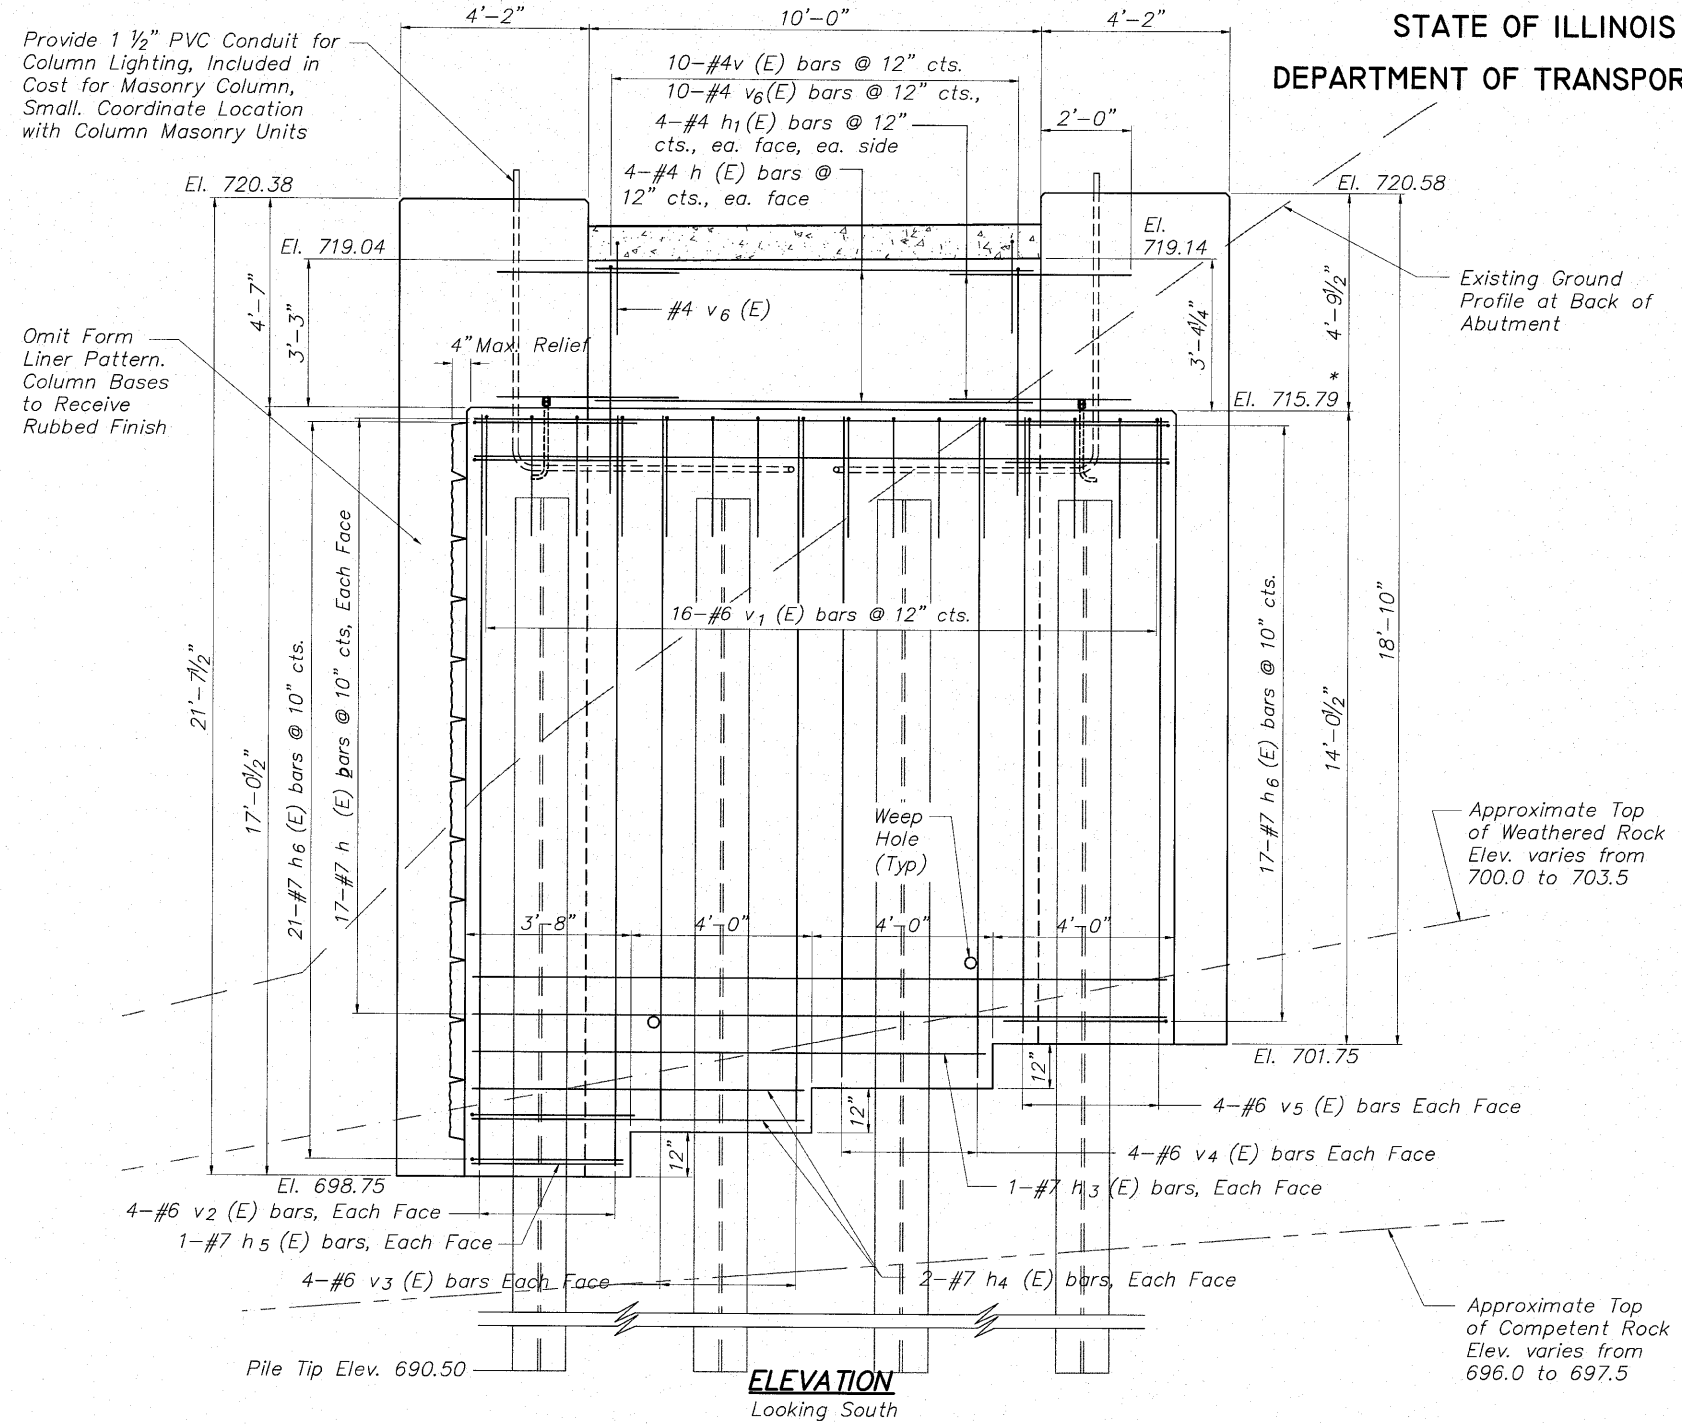

SOUTH ABUTMENT DETAILS
CABLE-STAYED PEDESTRIAN BRIDGE
PEDESTRIAN RIVERWALK
ALONG THE ROCK RIVER
WINNEBAGO COUNTY
SECTION NO. 06-00543-00-BT
STATION 209+48.25
STRUCTURE NO. 101-6350

DESIGNED
CHECKED
DRAWN
PEER REVIEWED


McClure
Engineering Associates, Inc.
2282 Argus Drive
Rockford, Illinois 61107-5837
(815) 398-2332 Fax (815) 398-2496
Design Firm License: Illinois #184-000816
Copyright 2010 By McClure Engineering Associates, Inc.

SHEET NO. 5
II SHEETS


F.A. RTE.	SECTION	COUNTY	TOTAL SHEETS	SHEET NO.
	06-00543-00-BT	WINNEBAGO	148	60
FED. ROAD DIST. NO.		ILLINOIS	FED. AID PROJECT	
		CONTRACT NO.		85521

STATE OF ILLINOIS
DEPARTMENT OF TRANSPORTATION

BILL OF MATERIAL
South Abutment For Struct. No. 101-6350

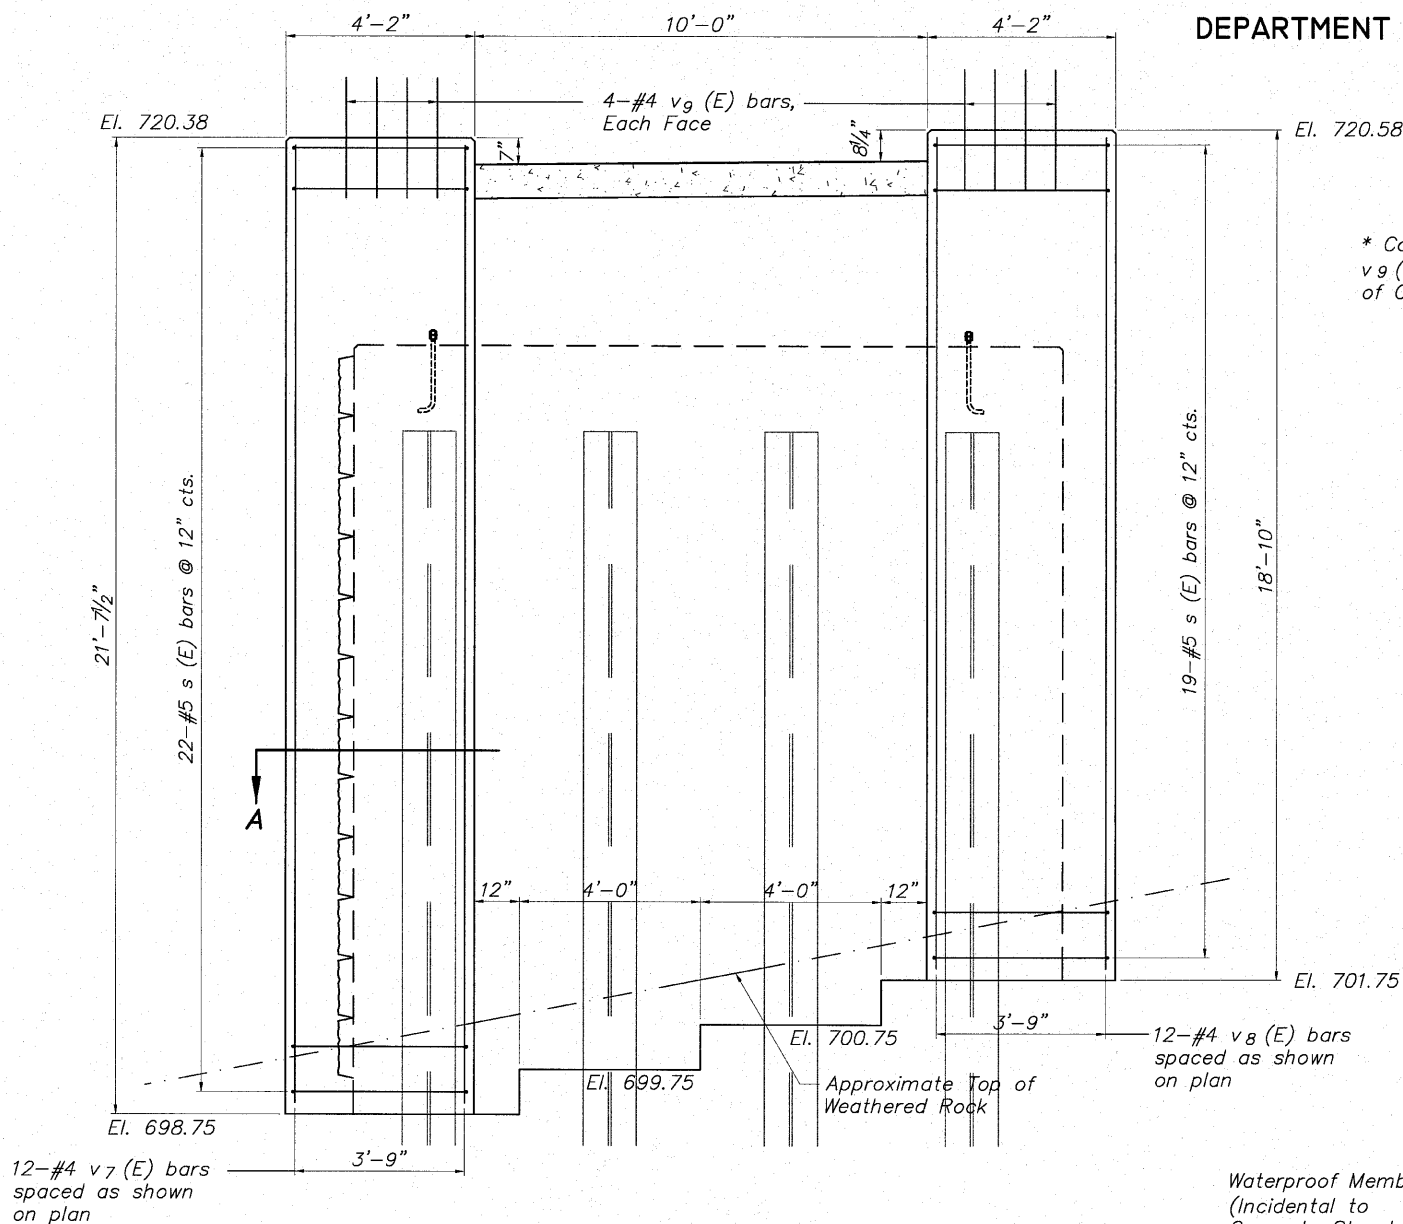


ELEVATION (Showing Column Reinforcement)
Looking South

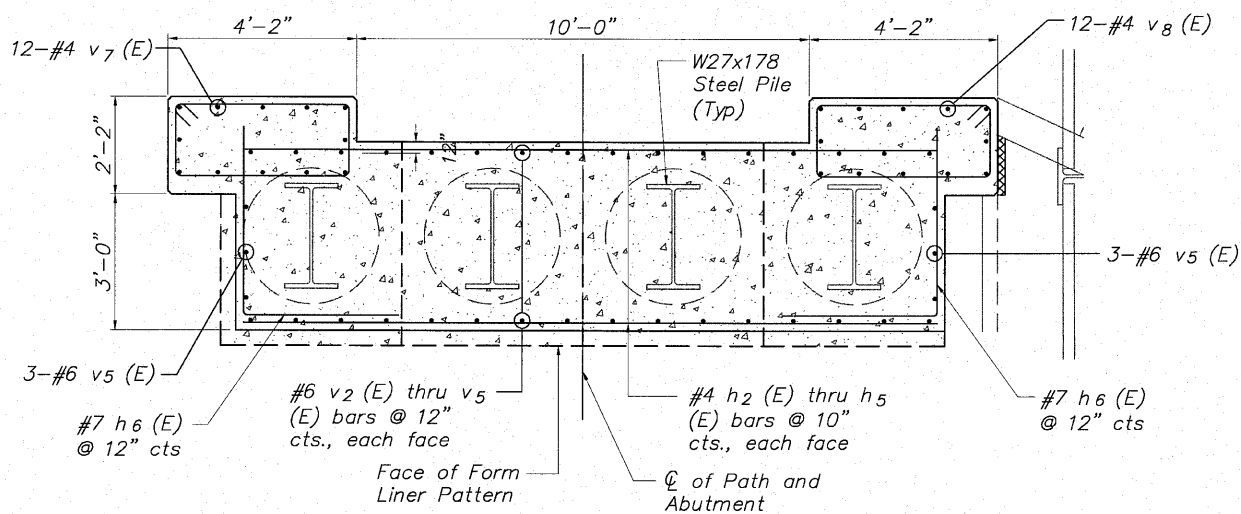


SECTION A-A


* Coordinate location of
v9 (E) bars with cores
of Column Masonry Units

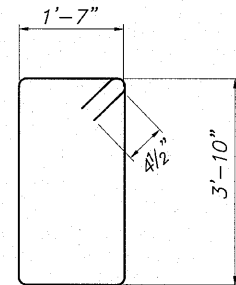


BAR s (E)

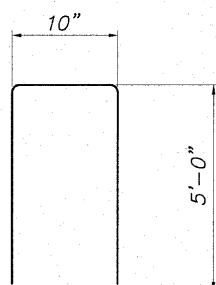


BAR v (E)

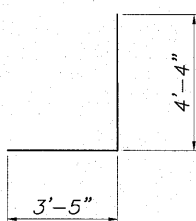

BAR h6 (E)

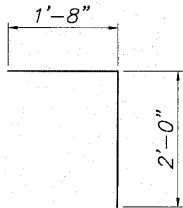


BAR v6 (E)

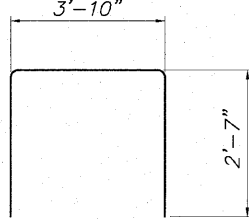

BAR v1 (E)

MINIMUM BAR LAP

No. 4 bars	1'-8"
No. 5 bars	2'-2"
No. 6 bars	2'-7"
No. 7 bars	3'-5"

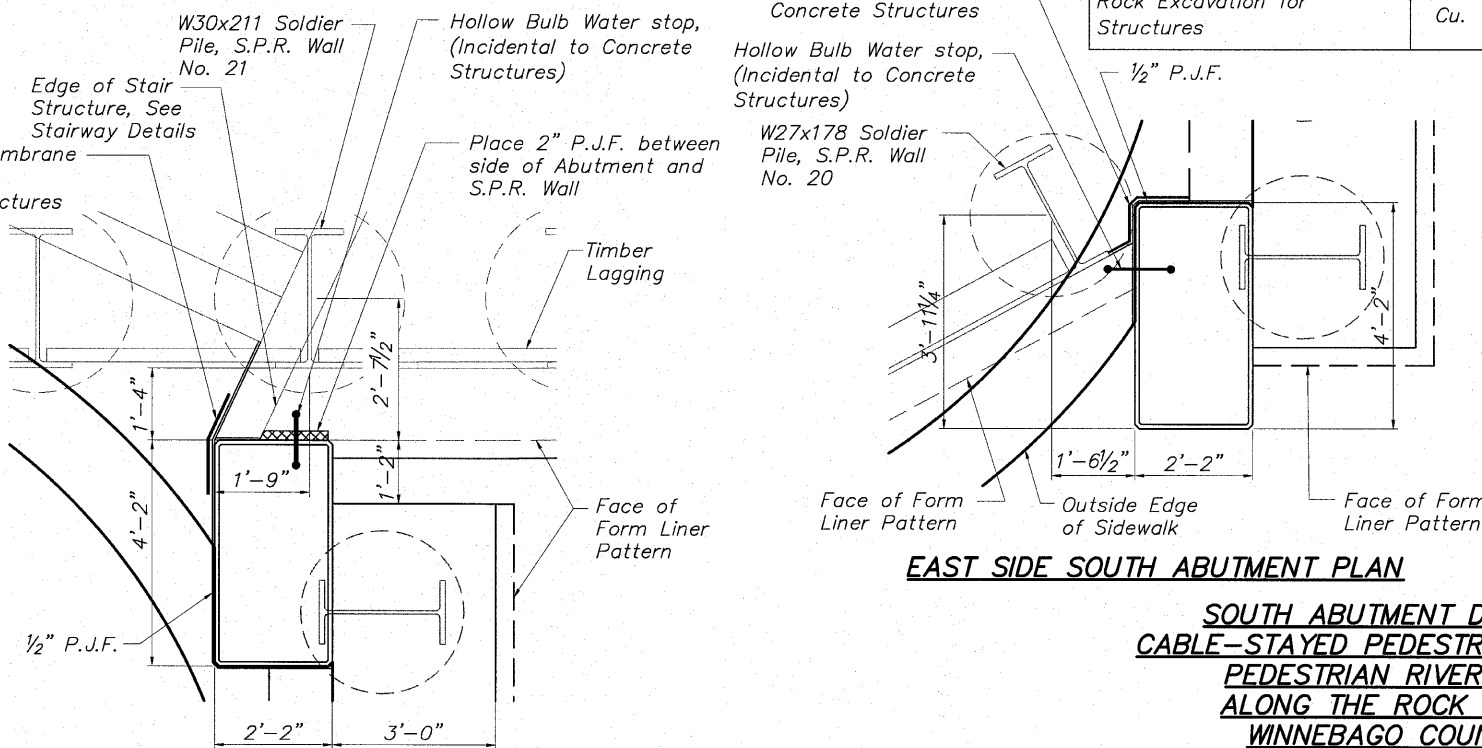

WEST SIDE SOUTH ABUTMENT PLAN

EAST SIDE SOUTH ABUTMENT PLAN



SOUTH ABUTMENT DETAILS
CABLE-STAYED PEDESTRIAN BRIDGE
PEDESTRIAN RIVERWALK
ALONG THE ROCK RIVER
WINNEBAGO COUNTY
SECTION NO. 06-00543-00-BT
STATION 209+48.25
STRUCTURE NO. 101-6350

DESIGNED	CTB
CHECKED	AAG
DRAWN	JAW
PEER REVIEWED	

McClure
Engineering Associates, Inc.
7282 Argue Drive
(815) 398-2332
Rockford, Illinois 61107-5837
Fax (815) 398-2496
Design Firm License: Illinois #184-000816
Copyright 2010 By McClure Engineering Associates, Inc.

SHEET NO. 6
II SHEETS

F.A. RTE.	SECTION	COUNTY	TOTAL SHEETS	SHEET NO.
	06-00543-00-BT	WINNEBAGO	148	61
FED. ROAD DIST. NO.		ILLINOIS		FED. AID PROJECT
		CONTRACT NO.		85521

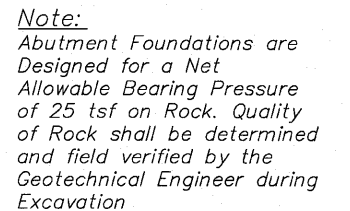 

NORTH ABUTMENT DETAILS
CABLE-STAYED PEDESTRIAN BRIDGE
PEDESTRIAN RIVERWALK
ALONG THE ROCK RIVER
WINNEBAGO COUNTY
SECTION NO. 06-00543-00-BT
STATION 209+48.25
STRUCTURE NO. 101-6350

McClure
Engineering Associates, Inc.


7282 Argus Drive
(815) 398-2332

Rockford, Illinois 61107-5831
Fax (815) 398-2491


Design Firm License: Illinois #194-000816
Copyright 2010 By McClure Engineering Associates, Inc.

F.A. RTE.	SECTION	COUNTY	TOTAL SHEETS	SHEET NO.
	06-00543-00-BT	WINNEBAGO	148	62
		CONTRACT NO.	85521	
FED. ROAD DIST. NO.	ILLINOIS	FED. AID PROJECT		

STATE OF ILLINOIS
DEPARTMENT OF TRANSPORTATION

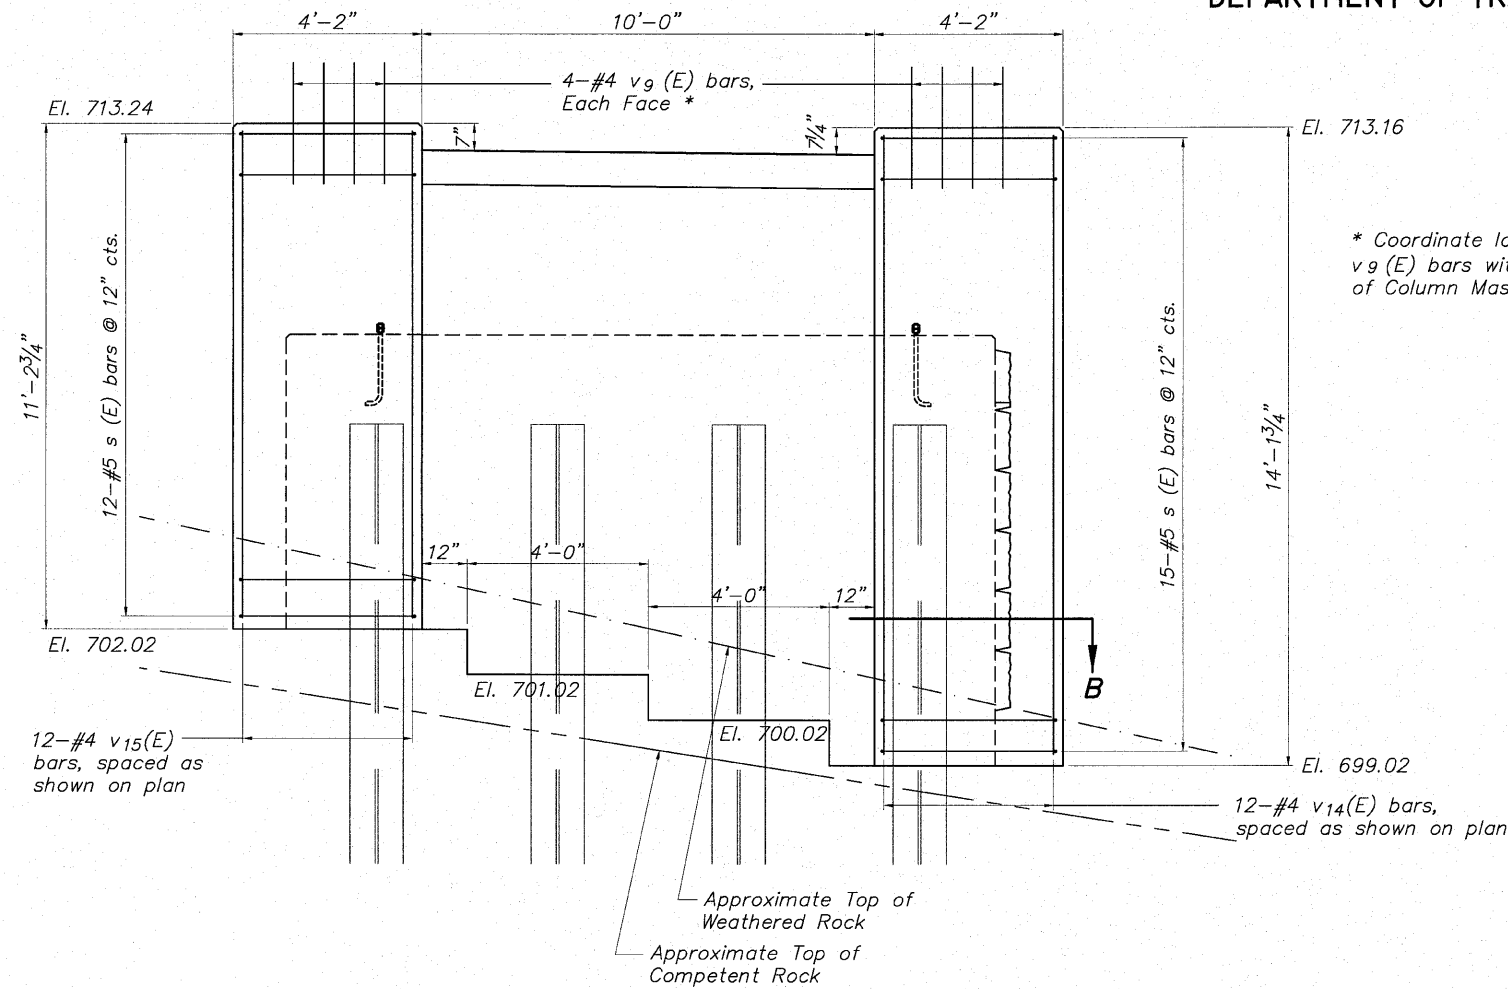


ELEVATION (Showing Column Reinforcement)
Looking North

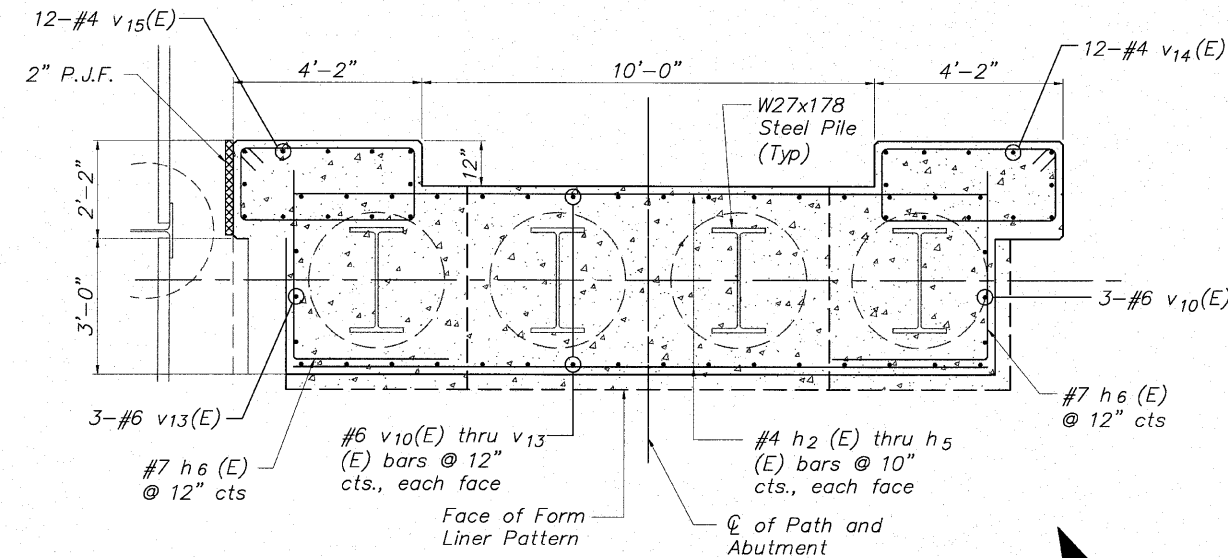

Max. Relief


SECTION B-B

* Coordinate location of
v9 (E) bars with cores
of Column Masonry Units

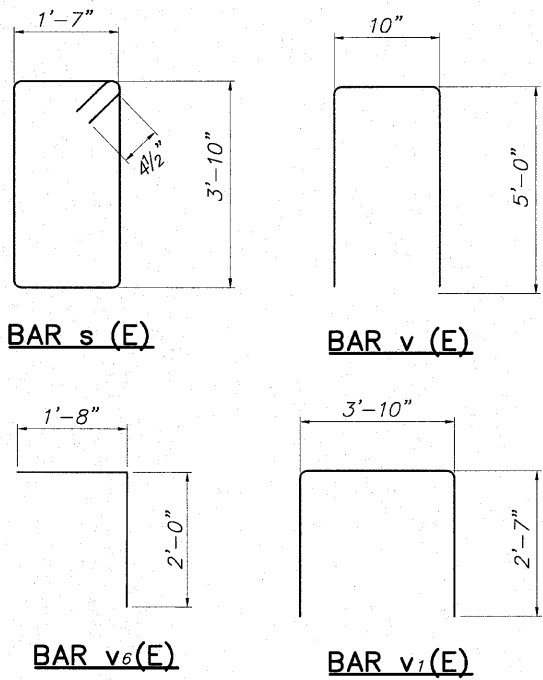


MINIMUM BAR LAP

No. 4 bars	1'-8"
No. 5 bars	2'-2"
No. 6 bars	2'-7"
No. 7 bars	3'-5"

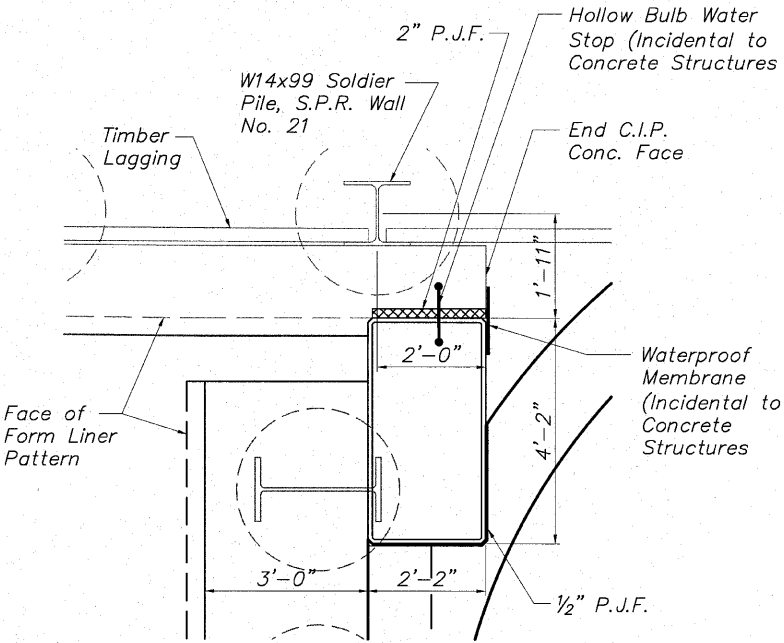

WEST SIDE NORTH ABUTMENT PLAN

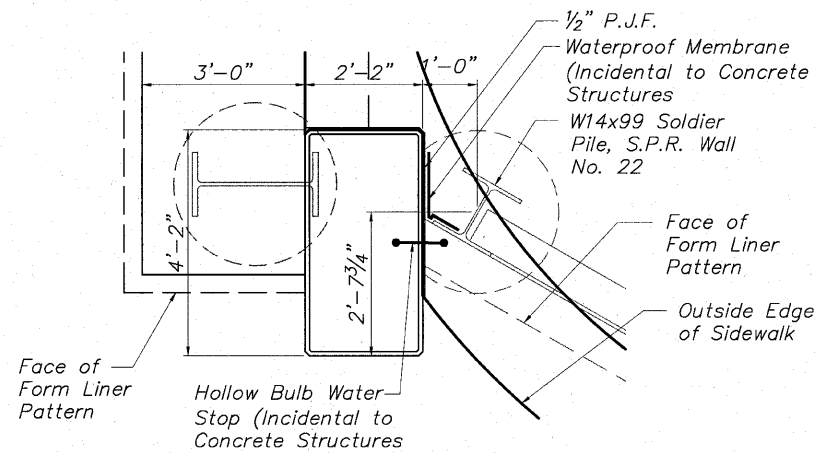

EAST SIDE NORTH ABUTMENT PLAN

**NORTH ABUTMENT DETAILS
CABLE-STAYED PEDESTRIAN BRIDGE
PEDESTRIAN RIVERWALK
ALONG THE ROCK RIVER
WINNEBAGO COUNTY
SECTION NO. 06-00543-00-BT
STATION 209+48.25
STRUCTURE NO. 101-6350**

BILL OF MATERIAL
North Abutment For Struct. No. 101-6350


Bar	No.	Size	Length	Shape
h (E)	8	#4	9'-8"	—
h1 (E)	16	#4	4'-0"	—
h2 (E)	18	#7	15'-4"	—
h3 (E)	2	#7	11'-4"	—
h4 (E)	4	#7	7'-4"	—
h5 (E)	2	#7	3'-4"	—
h6 (E)	20	#7	4'-4"	—
s (E)	27	#5	11'-7"	□
v (E)	10	#4	10'-10"	□
v1 (E)	16	#6	9'-0"	□
v6 (E)	10	#4	3'-8"	□
v9 (E)	16	#4	2'-8"	—
v10 (E)	11	#6	9'-1"	—
v11 (E)	8	#6	8'-1"	—
v12 (E)	8	#6	7'-1"	—
v13 (E)	11	#6	6'-1"	—
v14 (E)	12	#4	13'-8"	—
v15 (E)	12	#4	10'-9"	—
Concrete Structures			Cu. Yd.	33.4
Reinforcement Bars (Epoxy Coated)			Pound	2,255
Furnishing Steel Piles W Section W27x178			Foot	60
Setting Piles in Rock			Each	4
Geocomposite Wall Drain			Sq. Yd.	25.5
Form Liner Textured Surface			Sq. Ft.	136

DESIGNED	CTB
CHECKED	AAG
DRAWN	JAW
PEER REVIEWED	

McClure
Engineering Associates, Inc.
7282 Argue Drive
(815) 398-2332
Rockford, Illinois 61107-5837
Fax (815) 398-2496
Design Firm License: Illinois #184-000816
Copyright 2010 By McClure Engineering Associates, Inc.

SHEET NO. 8
II SHEETS


F.A. RTE.	SECTION		COUNTY	TOTAL SHEETS	SHEET NO.
	06-00543-00-BT		WINNEBAGO	148	63
			CONTRACT NO. 85521		
FED. ROAD DIST. NO.		ILLINOIS	FED. AID PROJECT		

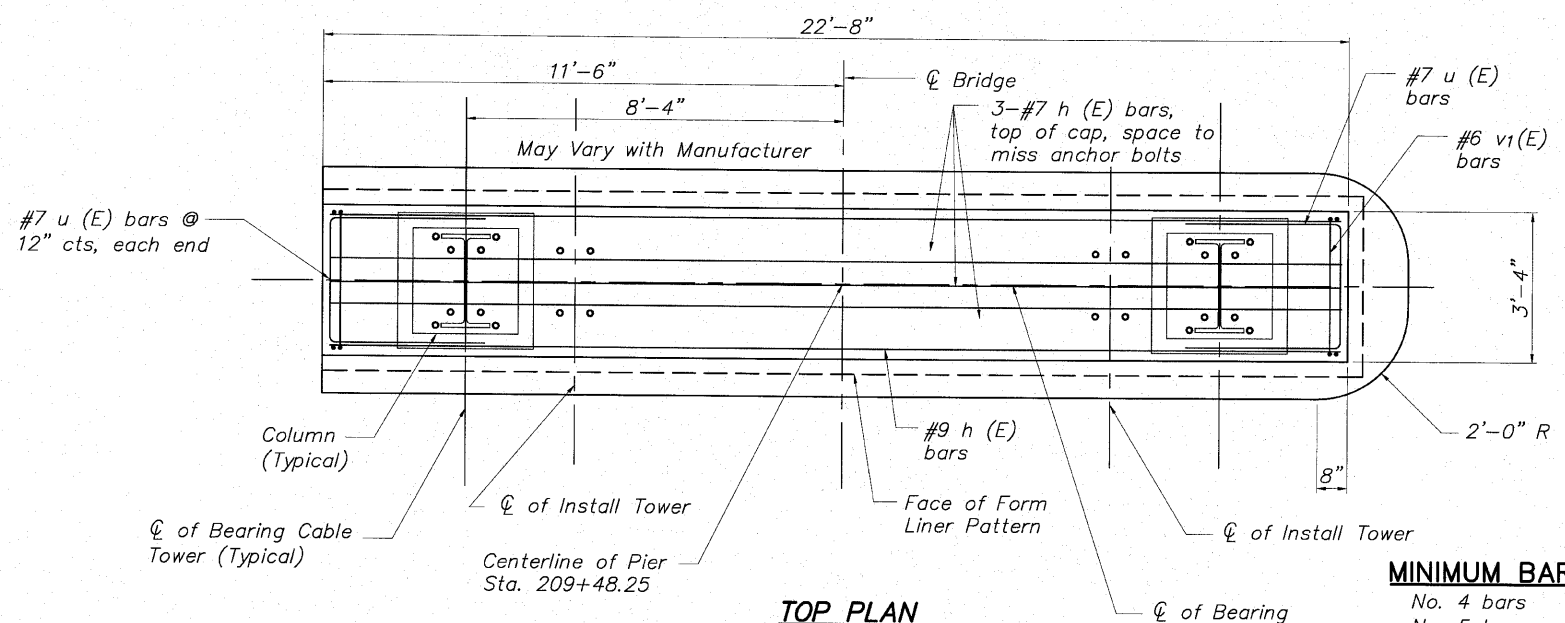

TOP PLAN


MINIMUM BAR LAP

No. 4 bars	1'-8"
No. 5 bars	2'-2"
No. 6 bars	2'-7"
No. 7 bars	3'-5"
No. 8 bars	4'-6"
No. 9 bars	5'-9"

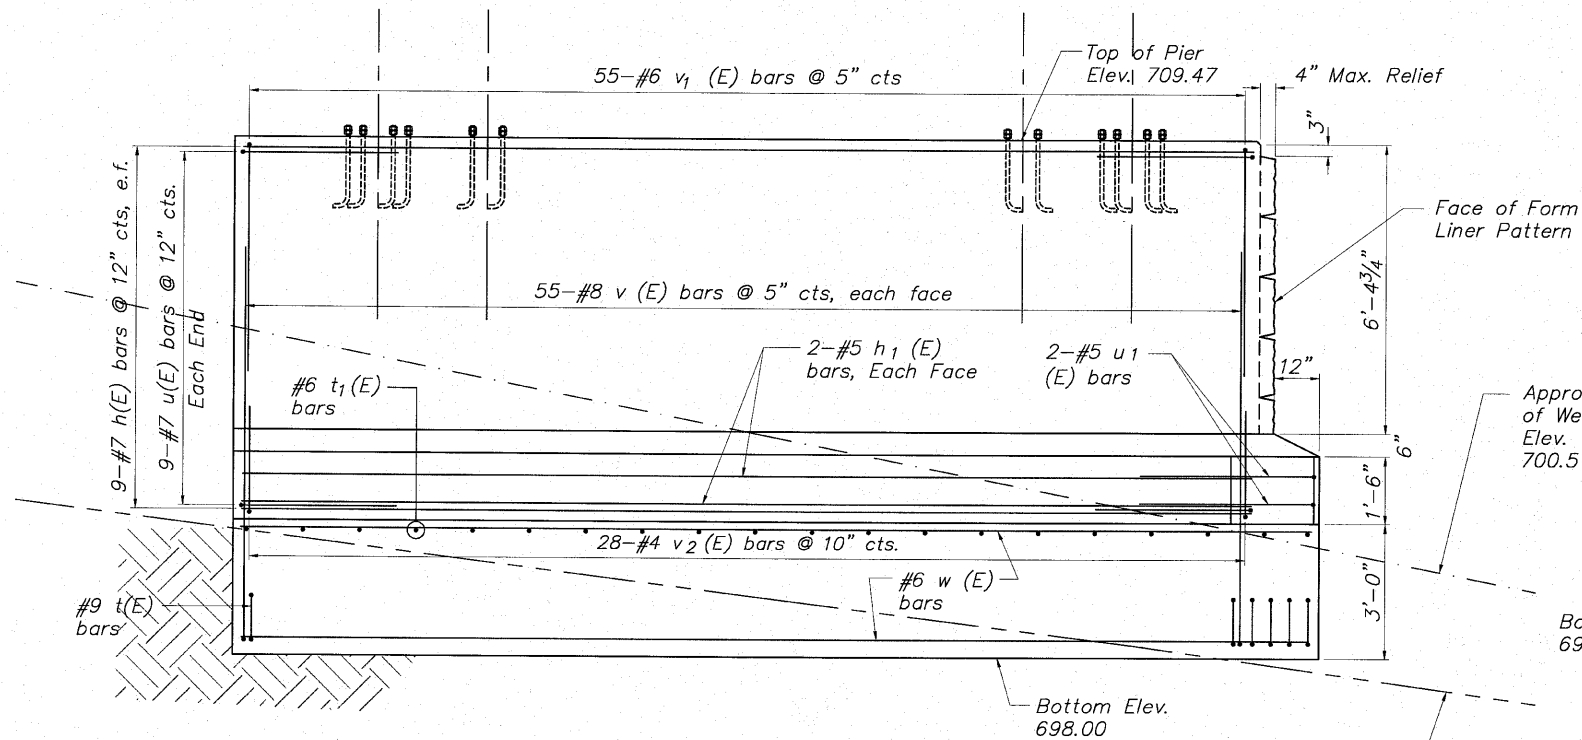


ELEVATION

Note:
The Contractor shall notify the Engineer if Bottom of Footing Excavation is required below Elev. 698.00

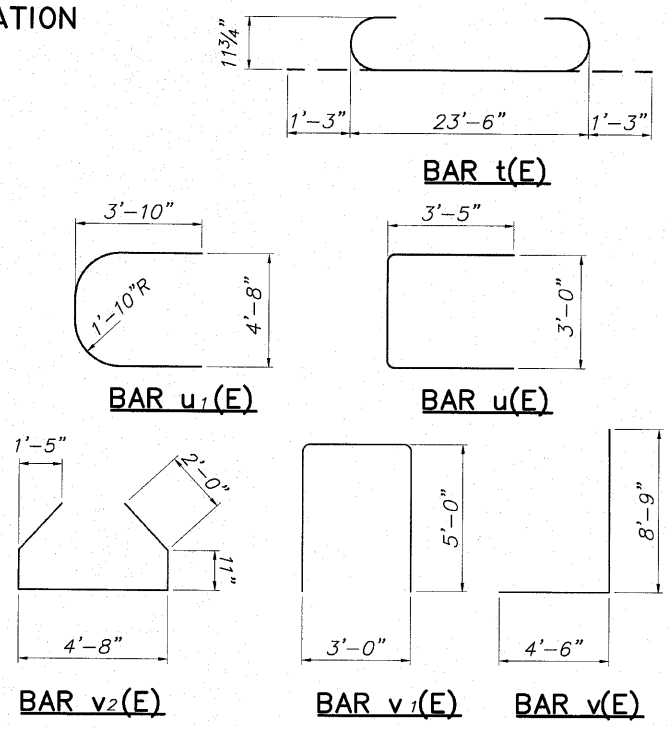

* The Contractor shall verify Elevations and Dimensions with the Bridge Manufacturer.

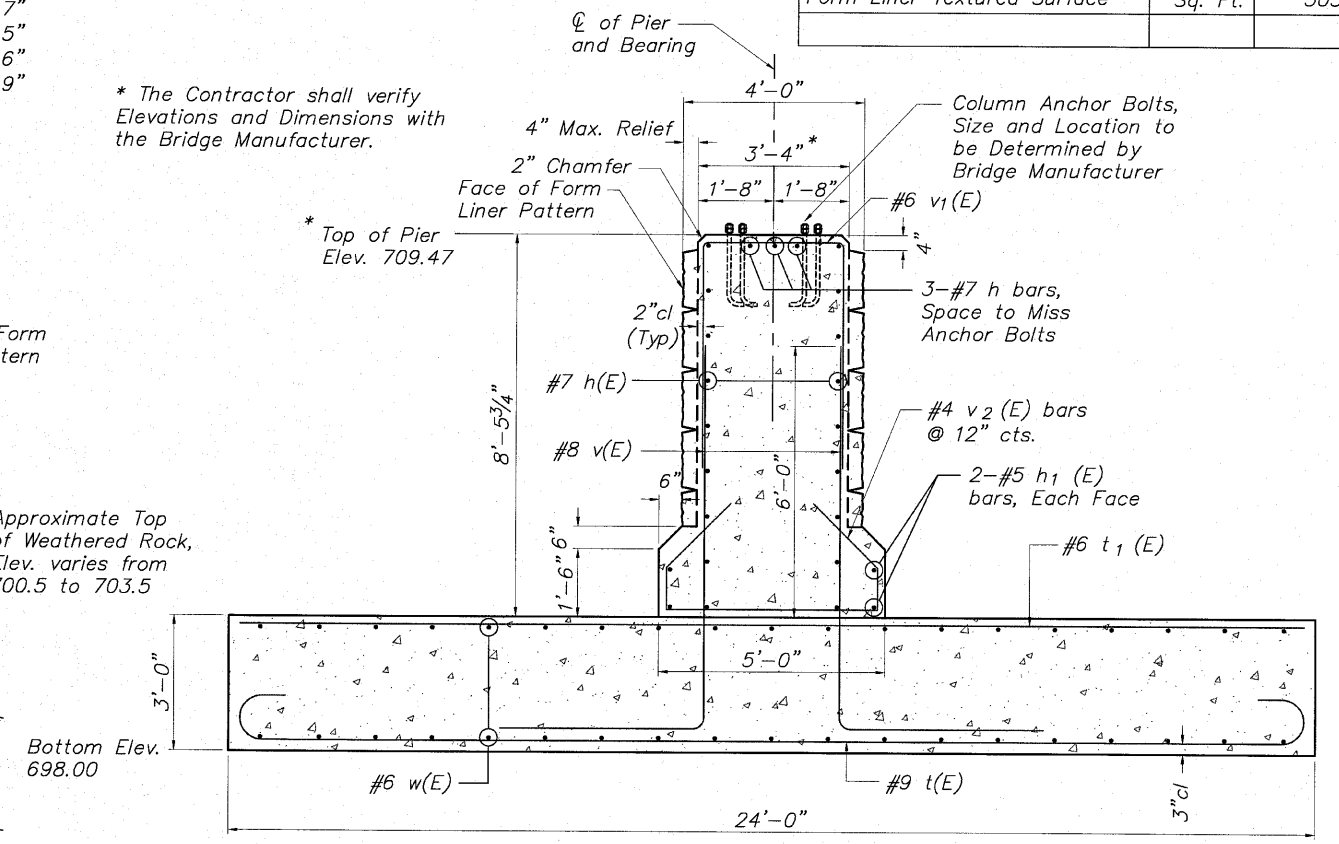

SECTION THRU PIER

PIER DETAILS
CABLE-STAYED PEDESTRIAN BRIDGE
PEDESTRIAN RIVERWALK
ALONG THE ROCK RIVER
WINNEBAGO COUNTY
STATION 209+48.25
STRUCTURE NO. 101-6350


DESIGNED	CTB
CHECKED	AAG
DRAWN	JAW
PEER REVIEWED	

McClure
Engineering Associates, Inc.
7282 Argus Drive
Rockford, Illinois 61107-5837
(815) 398-2332 Fax (815) 398-2496
Design Firm License: Illinois #184-000816
Copyright 2010 By McClure Engineering Associates, Inc.


SHEET NO. 10
II SHEETS

F.A. RTE.	SECTION	COUNTY	TOTAL SHEETS	SHEET NO.
	06-00543-00-BT	WINNEBAGO	148	64
FED. ROAD DIST. NO.	ILLINOIS	CONTRACT NO.	85521	
		FED. AID PROJECT		


H:\08-008 Riverwalk Museum\DESIGN\DRAWINGS\STRUCTURAL\GP&E\08-008 Bridges-6350 sub.dwg, Str 6350 Pier (10), 9/8/2010 11:18:29 AM, MEAL, Oce D+ 24x36 in (Landscape), 1:1

 

*Note: The Contractor shall coordinate the location of the Pier with S.P. Wall 21.
Refer to S.P. Wall 21 Plans.*

 

* Cost Included with Concrete Structures

 

PIER DETAILS
CABLE-STAYED PEDESTRIAN BRIDGE
PEDESTRIAN RIVERWALK
ALONG THE ROCK RIVER
WINNEBAGO COUNTY
STATION 209+48.25
STRUCTURE NO. 101-6350

McClure
Engineering Associates, Inc.

7282 Argus Drive
(815) 398-2332

Rockford, Illinois 61107-5831
Fax (815) 398-2495

Design Firm License: Illinois#184-000816
Copyright 2010 By McClure Engineering Associates, Inc.

II SHEETS


F.A. RTE.	SECTION	COUNTY	TOTAL SHEETS	SHEET NO.
	06-00543-00-BT	WINNEBAGO	148	65
		CONTRACT NO.	85521	
FED. ROAD DIST. NO.	ILLINOIS	FED. AID PROJECT		

STATE OF ILLINOIS
DEPARTMENT OF TRANSPORTATION


GENERAL NOTES:

- All Structural Steel shall be AASHTO M 270 Grade 50 except as noted.
- Reinforcement bars shall conform to the requirements of ASTM A706 Grade 60. See Special Provisions.
- Reinforcement bars designated (E) shall be epoxy coated.
- All construction joints shall be bonded.
- No field welding will be permitted.
- If the design reactions for the individual superstructure units are larger than the reactions shown on the Substructure Layout, the Contractor shall redesign the affected substructure units, or verify the adequacy of the substructure as shown on the plans, submit the Design and Calculations signed and sealed by an Illinois Licensed Structural Engineer for the approval of the Engineer.
- The Manufacturer shall coordinate with the Lighting Plan. Connections or clips for lighting brackets, conduit, pull boxes, and lighted rail shall be provided by the factory and factory welded.
- Concrete sealer shall be applied to designated areas of the bearing seat and face of the back of abutment.
- Bearing Seat surfaces shall be constructed or adjusted to the designated elevations within a tolerance of $\frac{1}{8}$ " (0.01 ft.). Adjustment shall be made either by grinding or by shimming the bearings.
- Layout of the slope protection system may be varied to suit ground conditions in the field as directed by the Engineer.
- When the deck pour is stopped for the day at one or more of the transverse bonded construction joints in the deck pouring sequence as shown, the next pour shall not be made until both of the following are met:
 - At least 72 hours shall have elapsed from the end of the previous pour.
 - The concrete strength shall have attained a minimum flexural strength of 650 psi or a minimum compressive strength of 3500 psi.
- It shall be the responsibility of the Contractor to verify all dimensions and conditions existing in the field prior to construction and ordering materials.
- Contractor shall be responsible for any dewatering in accordance with the erosion control plan at no additional cost to the contract.
- Anchor bolts and bearings shall be designed and provided by the manufacturer. Anchor bolt projection shall be specified on the shop drawings. Anchor bolts at fixed bearings may be either cast-in-place or installed in holes after the supported member is in place. Anchor bolts at expansion bearings shall be drilled after the members are in place.


- Drilled and set anchor bolts shall be installed according to Article 521.06 of the Standard Specifications.
- The cost of furnishing and installing anchor bolts and bearing assemblies shall be included in the cost of the Pedestrian Cable-Stayed Truss Superstructure.
- Reinforcing bars shall be lapped a minimum as shown on plans where splices occur. Radius bars shall be factory bent and delivered to the site with appropriate radius. Field bending will only be allowed to achieve form clearances.
- Penetrations in the back of abutment for electrical conduit shall be located in the field prior to forming the back of abutment. Coordinate locations with Electrical Plans.
- Exposed surfaces of concrete shall be given a "rubbed" finish except where form liner is specified. Form liner pattern shall be as specified to match wall facings.
- Exposed edges shall have a $\frac{3}{4}$ " x 45° chamfer except as shown otherwise. Chamfers on vertical edges shall be continued a minimum of one foot below finished ground level.
- The approximate embedment depth for the soldier pile tip is as provided on the plans and considers a penetration into competent rock of 5.5 feet (minimum) based on the soil boring information and uniaxial compressive rock strength value of 4,000 psi (minimum) as provided by Terracon Consultants, Inc. The actual top of rock elevation, which qualifies as competent rock meeting the minimum requirements of the design, shall be determined and field verified by the geotechnical engineer during the drilling operation at each soldier pile location. Final pile tip elevations shall be a minimum of 5.5 feet below actual top of competent rock elevations.
- Backfill behind wall shall be placed to the lines and grades as shown on the plans. The Contractor shall take care to ensure the use of suitable material and proper compaction of all fill areas. Compaction shall be performed with a loose thickness of no more than 8" and each lift shall be compacted to a density equal to or greater than 95% standard proctor maximum dry density (ASTM D-698) taking care not to over compact the soil density behind the wall. Moisture shall be within -2 to +3 percent of optimum. No heavy equipment shall be allowed within 6 feet of the wall during backfilling and compaction. Compaction shall be by hand method, "walk behind", equipment in the areas within 6 feet of the face of the wall.
- The Superstructure of the Prefabricated Cable-Stayed Bridge and all elements of the Superstructure above "Top of Pier", including all truss members, railings, bearings, base plates, grout, anchor bolts (size, location, and embedment), concrete deck, drainage scuppers, and all attachments on the Superstructure shall be designed by the Contractor. Superstructure details as shown in these Plans along with the Special Provision "Pedestrian Truss Superstructure-Prefabricated Cable-Stayed" shall be the basis for preparation of detailed Superstructure Plans.
- Top of Pier elevation and Bearing Seat to Top of Abutment dimensions shall be verified by the Bridge Manufacturer prior to the start of construction. The Contractor shall coordinate and verify final pier shaft dimensions with the Bridge Manufacturer to ensure proper placement of tower base plates.

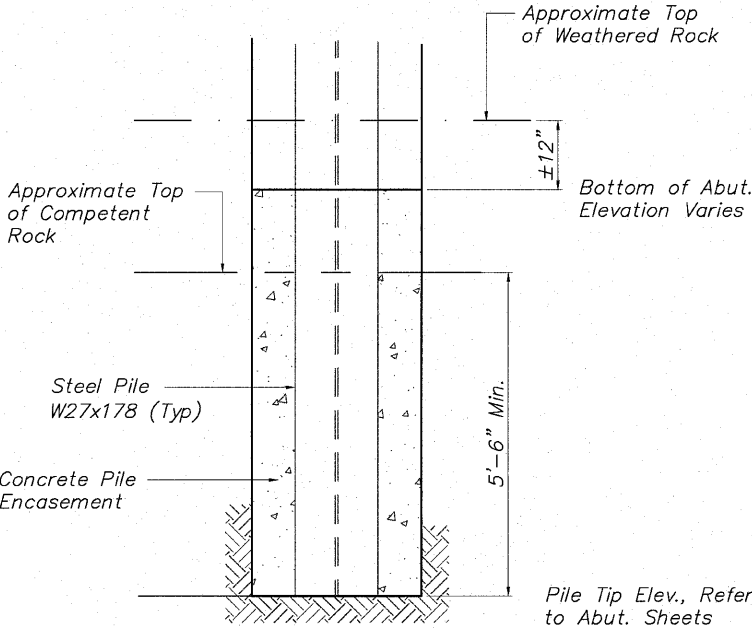

ELEVATION

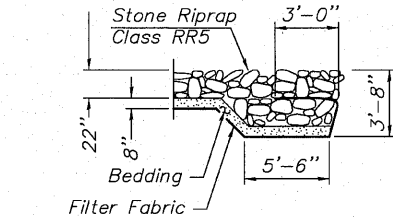


FLANK STONE RIPRAP TREATMENT

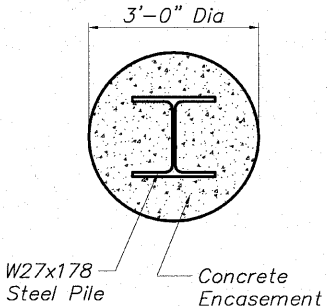


PLAN

PILE ENCASEMENT SECTION

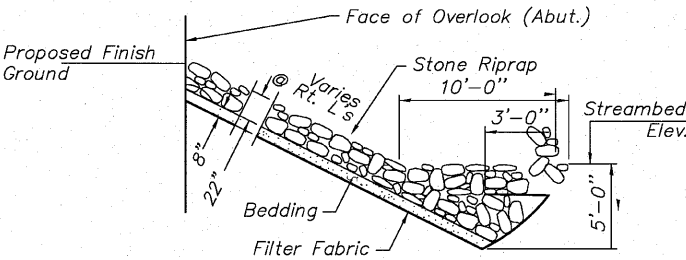


TOE STONE RIPRAP TREATMENT

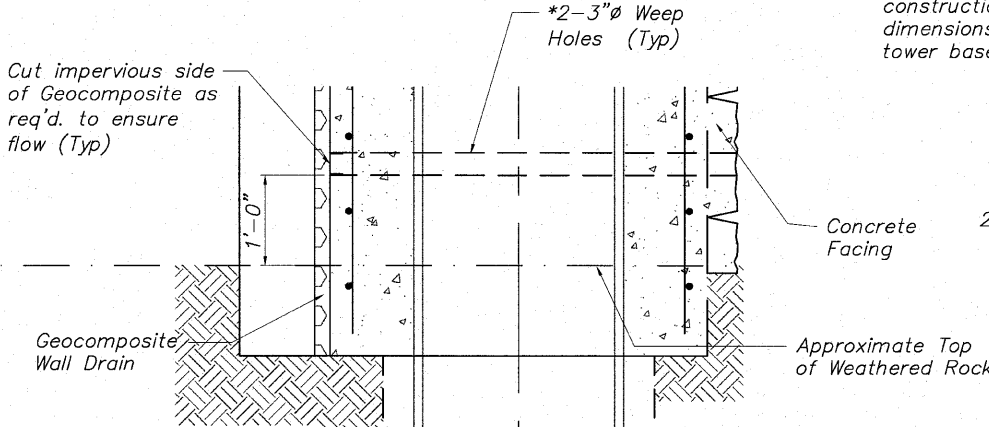

WEEP HOLE DETAIL

* Included in the cost for Concrete Structures

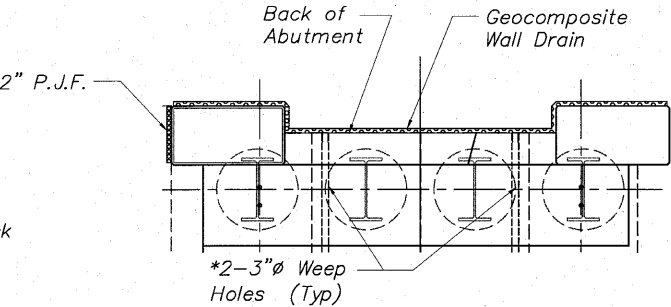

WALL DRAIN DETAIL

Note:
Location of Weep Holes as Shown on Plan View or as Directed by the Engineer based on Field Conditions

DESIGNED	CTB
CHECKED	AAG
DRAWN	JAW
PEER REVIEWED	

McClure
Engineering Associates, Inc.
7282 Argus Drive
(815) 398-2332
Rockford, Illinois 61107-5837
Fax (815) 398-2496
Design Firm License: Illinois #184-000816
Copyright 2010 By McClure Engineering Associates, Inc.

SHEET NO. II
II SHEETS

F.A. RTE.	SECTION	COUNTY	TOTAL SHEETS	SHEET NO.
	06-00543-00-BT	WINNEBAGO	148	66
FED. ROAD DIST. NO.		ILLINOIS	FED. AID PROJECT	
		CONTRACT NO.		85521

TYPICAL DETAILS AND GENERAL NOTES
CABLE-STAYED PEDESTRIAN BRIDGE
PEDESTRIAN RIVERWALK
ALONG THE ROCK RIVER
WINNEBAGO COUNTY
SECTION NO. 06-00543-00-BT
STATION 209+48.25
STRUCTURE NO. 101-6350

BENCH MARK: North Bonnet Bolt on Fire Hydrant South of Museum Entrance on the East side of N. Main Street Elev.=736.60
EXISTING STRUCTURE: NONE

STATE OF ILLINOIS
DEPARTMENT OF TRANSPORTATION

TOTAL BILL OF MATERIALS

ITEM	UNIT	SUPER	SUB	TOTAL
Prefabricated Pedestrian Truss Bridge	Sq. Ft.	1,097		1,097
Structure Excavation	Cu. Yd.		37.0	37.0
Rock Excavation For Structures	Cu. Yd.		19.6	19.6
Concrete Structures	Cu. Yd.		41.9	41.9
Reinforcement Bars (Epoxy Coated)	Pound		2,870	2,870
Furnishing Soldier Pile W Section, W14x99	Foot		113	113
Setting Piles in Rock	Each		8	8
PCC Pavement, 7 1/2"	Sq. Yd.	121.8		121.8
Geocomposite Wall Drain	Sq. Yd.		47.0	47.0
Form Liner Textured Surface	Sq. Ft.		243	243
Rubbed Finish	Sq. Ft.		168	168

Refer to Sheet 8 for GENERAL NOTES

HIGHWAY CLASSIFICATION

Rockford Pedestrian Riverwalk

Functional Class: Pedestrian

DESIGN STRESSES

FIELD UNITS

f'c = 3,500 psi

fy = 60,000 psi (Reinforcement)

fy = 50,000 psi (M270 Grade 50) - Soldier Pile

PREFABRICATED BRIDGE UNITS

fy = 50,000 psi (M270 Grade 50)

See Special Provisions for "Pedestrian Truss Superstructure"

LOADING

Pedestrian/Bicycle Design Loading: 85 psf

Vehicular: H-10

DESIGN SPECIFICATIONS

Americans with Disabilities Act (ADA)

2002 AASHTO "Standard Specifications for Highway Bridges"

17th Edition, AASHTO "Guide Specifications for Design of Pedestrian Bridges"

SEISMIC DATA

Seismic Performance Category (SPC) = A

Horizontal Bedrock Acceleration Coefficient (A) = 0.0325g

Site Coefficient (S) = 1.0

INDEX OF BRIDGE SHEETS

1. General Plan & Elevation
2. Substructure Layout
3. Superstructure Details
4. South Abutment Details
5. South Abutment Details
6. North Abutment Details
7. North Abutment Details
8. Abutment Details & General Notes


DESIGN SCOUR ELEVATIONS	
South Abutment	North Abutment
700.0	700.0

Drainage Area = 6400 Sq.Mi. Low Grade Elev. 709.00 @ Sta 213+04.17									
Flood	Frea. Yr.	Q C.F.S.	Opening Sq.Ft.		Nat H.W.E.	Head - Ft.		Headwater El.	
			Exist.	Prop.		Exist.	Prop.	Exist.	Prop.
Design	100	41,500	N/A	367	707.0	N/A	N/A	N/A	N/A
Base	100	41,500	N/A	367	707.0	N/A	N/A	N/A	N/A
Max. Calc.	500		N/A	367	709.6	N/A	N/A	N/A	N/A

STATION 211+38.84
BUILT 2011 BY
CITY OF ROCKFORD
SECTION No. 06-00543-00-BT
LOADING H-10
STR No. 101-6351


NAME PLATE

GENERAL PLAN & ELEVATION
PEDESTRIAN TRUSS BRIDGE
PEDESTRIAN RIVERWALK
ALONG THE ROCK RIVER
WINNEBAGO COUNTY
SECTION NO. 06-00543-00-BT
STATION 210+90.67 TO
STATION 211+87.01
STRUCTURE NO. 101-6351

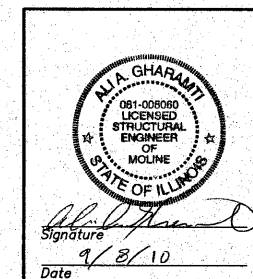




REVIEWED AND APPROVED
FOR STRUCTURAL ADEQUACY ONLY
EXCLUDING PREFABRICATED PEDESTRIAN TRUSS

Todd C. Ude
9/9/2010
Signature
Date

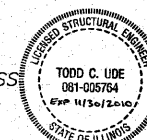

SHEET NO. 1
8 SHEETS

F.A. RTE.	SECTION	COUNTY	TOTAL SHEETS	SHEET NO.
	06-00543-00-BT	WINNEBAGO	148	67
FED. ROAD DIST. NO.		ILLINOIS	FED. AID PROJECT	

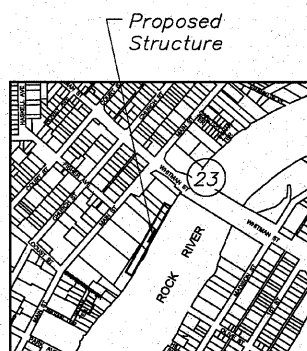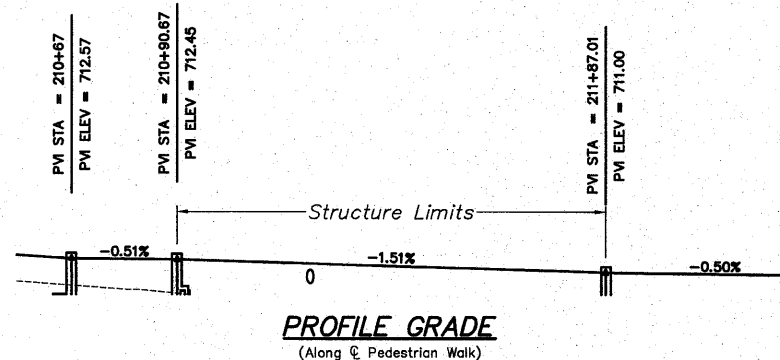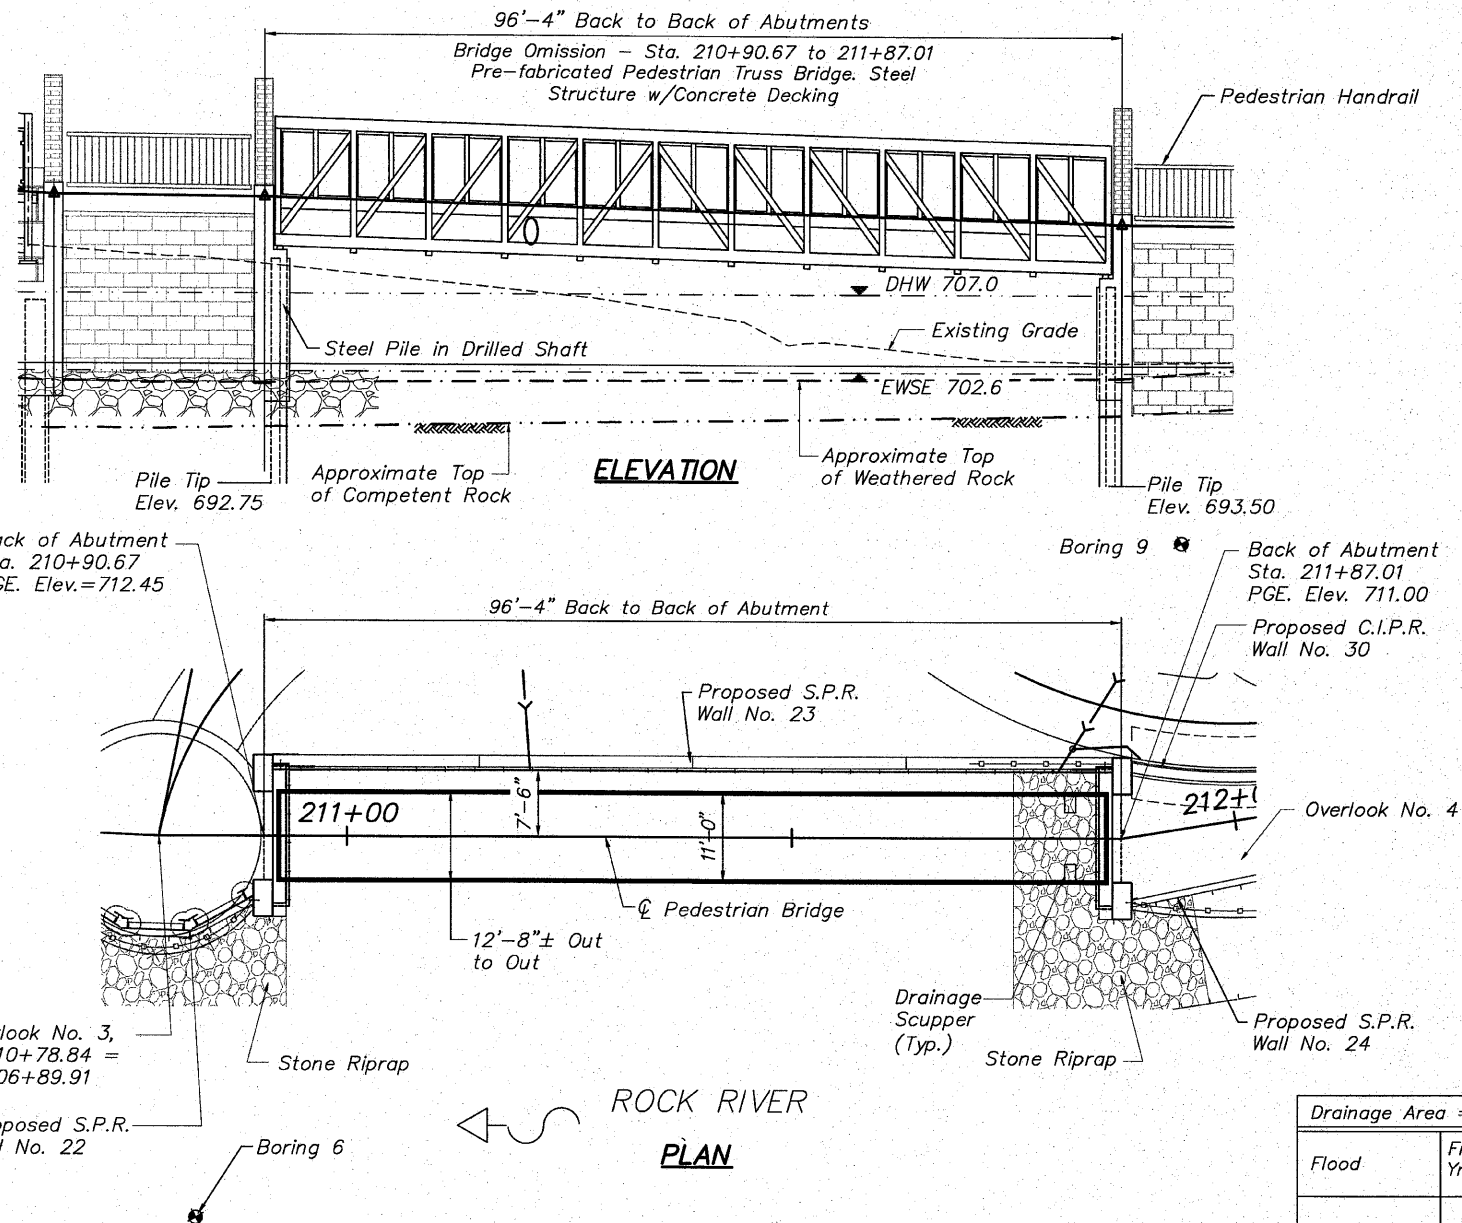

Section 23, Township 44 North, Range 1
East of the 3rd Principal Meridian
LOCATION SKETCH

DESIGNED	C7B	2010
CHECKED	AAG	EXAMINED
DRAWN	JAW	PASSED
PEER REVIEWED		ENGINEER OF BRIDGE DESIGN
		ENGINEER OF BRIDGES AND STRUCTURES

STATE OF ILLINOIS
DEPARTMENT OF TRANSPORTATION

Proposed S.P.R.
Wall No. 23

Proposed C.I.P.R.
Wall No. 30

Back of Abut
Sta. 210+90.67
Elev. 712.45

96'-4" Back to Back of Abutments

Face of Form Liner,
Wall No. 23

Face of Coping

Centerline of Proposed Structure

Construction Note:

Piles 1 and 18 of SP Wall 23 have been extended beyond the limits of the CIP concrete wall facing for the benefit of providing temporary shoring for the excavation and construction of the bridge abutments. Contractor shall be responsible for additional slope protection beyond at no additional cost to the contract. Contractor shall coordinate the construction of wall 23 with the limits of the truss bridge substructure units. Refer to SP Wall 23 plans,

SUBSTRUCTURE LAYOUT

96'-4" Back to Back of Abutments

94'-4" Face to Face of Abutments

93'-2" ϕ to ϕ of Bearing

Profile Grade Line

1.51%

Bridge Seat
Elev. 709.39*

Bridge Seat
Elev. 707.96*

DHW Elev. 707.0

Riprap Class RR5, Refer to
Details and Cross Sections
for Additional Dimensions

Approximate Profile
of Existing Ground

EWSE Elev. 702.6

Bottom of
Column base
702.14 (West)
699.14 (East)

Bottom of
Column base
701.87 (West)
698.87 (East)

W14x99 Steel Piles
with 2'-6" ϕ Concrete
Encasement

Approx. Top of
Weathered Rock

Approx. Top of
Competent Rock

SUBSTRUCTURE PROFILE

*Coordinate Elevations with
Bridge Manufacturer

Pile Tip
Elev. 692.75

Pile Tip
Elev. 693.50

SCALES:

PLAN: 1" = 5'


PROFILE: 1" = 5' HORIZONTAL
1" = 2.5' VERTICAL

0 5 10
Scale in Feet

BRIDGE REACTIONS

	+ Downward Load			- Upward Load		
	P (Kips)	H (Kips)	L (Kips)	P (Kips)	H (Kips)	L (Kips)
Dead Load	40.3					
Uniform Live Load	22.1					
Vehicle Load	10.0					
Wind Uplift	-9.0					
Wind	3.9	12.4				
Thermal						5.2

P - Vertical Load Each Base Plate (4 per Bridge)
H - Horizontal Load per Abutment (2 per Bridge)
L - Longitudinal Load Each Base Plate (4 per Bridge)

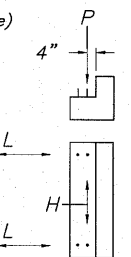

**SUBSTRUCTURE LAYOUT
PEDESTRIAN TRUSS BRIDGE
PEDESTRIAN RIVERWALK
ALONG THE ROCK RIVER
WINNEBAGO COUNTY
SECTION NO. 06-00543-00-BT
STATION 210+90.67 TO
STATION 211+87.01
STRUCTURE NO. 101-6351**

DESIGNED	CTB
CHECKED	AAG
DRAWN	JAW
PEER REVIEWED	


McClure
Engineering Associates, Inc.
7282 Argus Drive
(815) 398-2332
Rockford, Illinois 61107-5837
Fax (815) 398-2466
Design Firm License: Illinois #184-000816

SHEET NO. 2


8 SHEETS

F.A. RTE.	SECTION	COUNTY	TOTAL SHEETS	SHEET NO.
	06-00543-00-BT	WINNEBAGO	148	68
		CONTRACT NO.	85521	
FED. ROAD DIST. NO.	ILLINOIS	FED. AID PROJECT		


STATE OF ILLINOIS
DEPARTMENT OF TRANSPORTATION

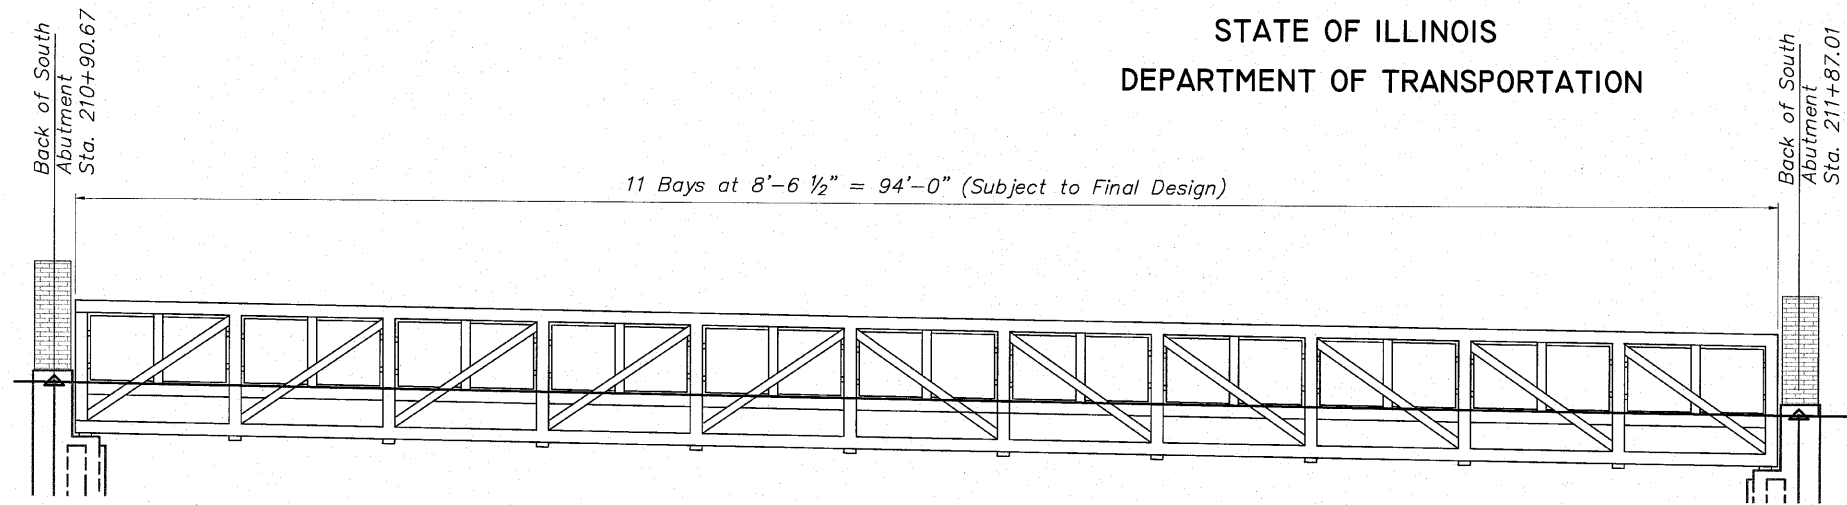


BRIDGE ELEVATION

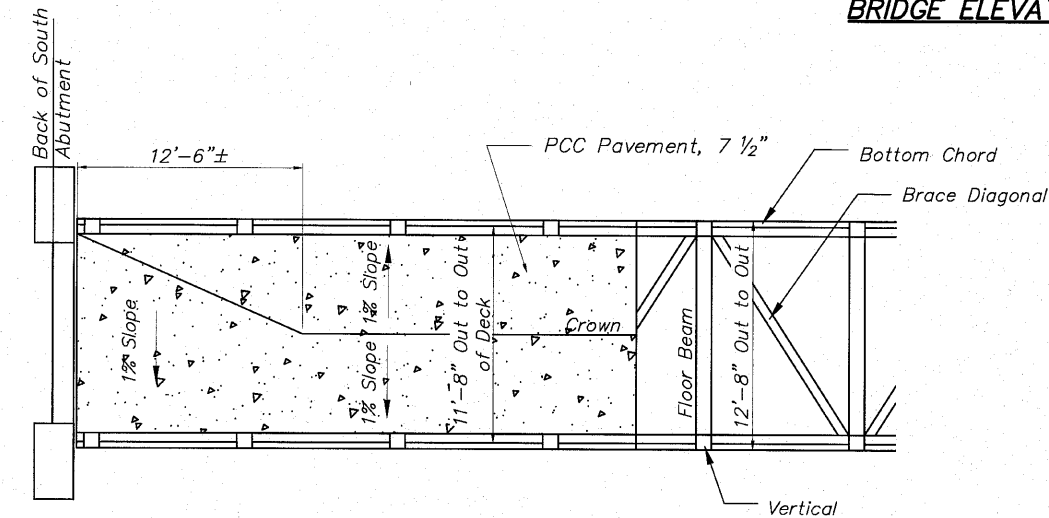


BRIDGE PLAN

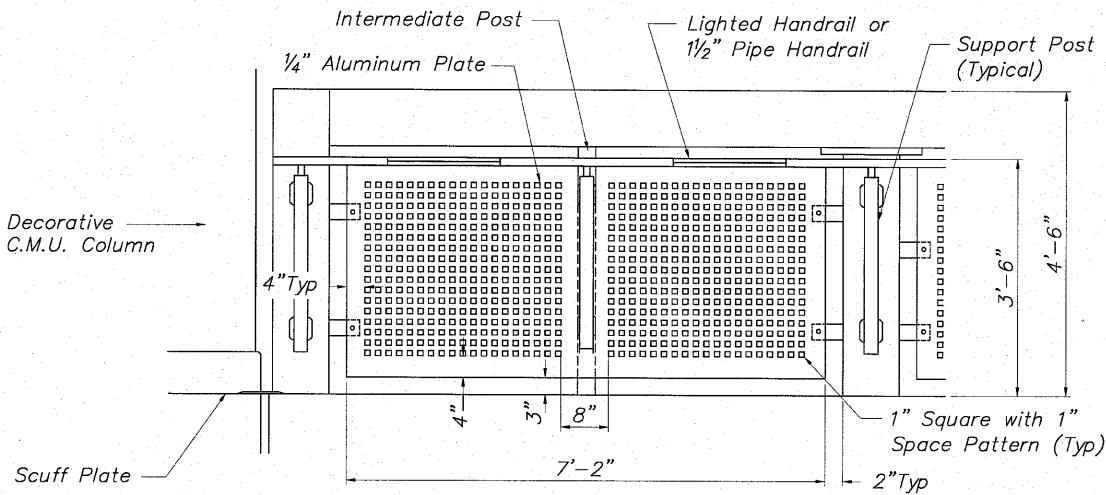

TYPICAL SIDE PANEL ELEVATION

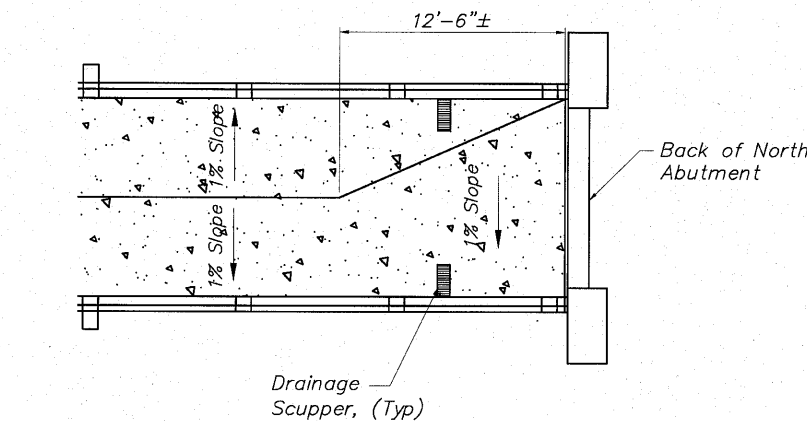


TYPICAL SIDE PANEL PLAN

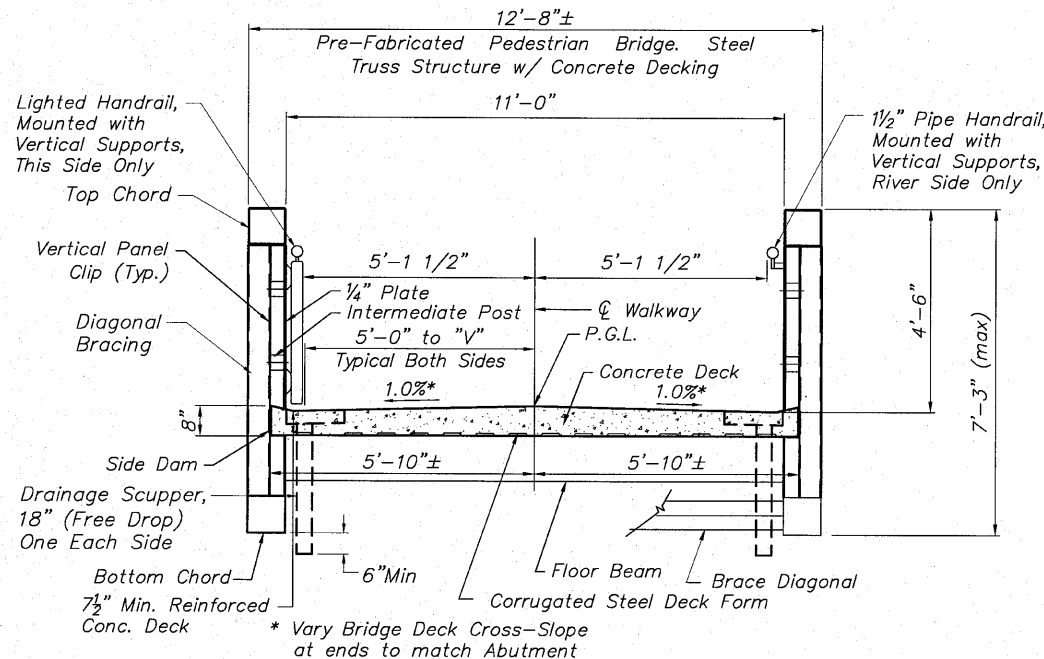

TYPICAL DECK SECTION

BORING NUMBER	STATION	OFFSET	GROUND ELEV.	EST. COMP. ROCK ELEV.
B-1	205+62	20.1' LT	728	N/A
B-2	206+69	44.3' LT	728	N/A
B-3	207+60	36.1' LT	728	701.5
B-4	208+20	43.1' RT	695	693.5
B-5	209+64	59.9' RT	693	691.0
B-6	210+83	40.15' RT	696	693.0
B-7	212+10	37.74' RT	696	694.5
B-8	213+71	34.17' RT	698	691.5
B-9	211+98	31.8' LT	716	706.0
B-10	211+67	77.9' LT	720	710.0
B-11	212+57	61.6' LT	721	705.0
B-12	211+12	200.5' LT	736	714.0
B-13	212+13	155.2' LT	730	709.0
B-14	209+57	39.5' LT	730	705.0
B-15	208+63	54.3' LT	730	700.0

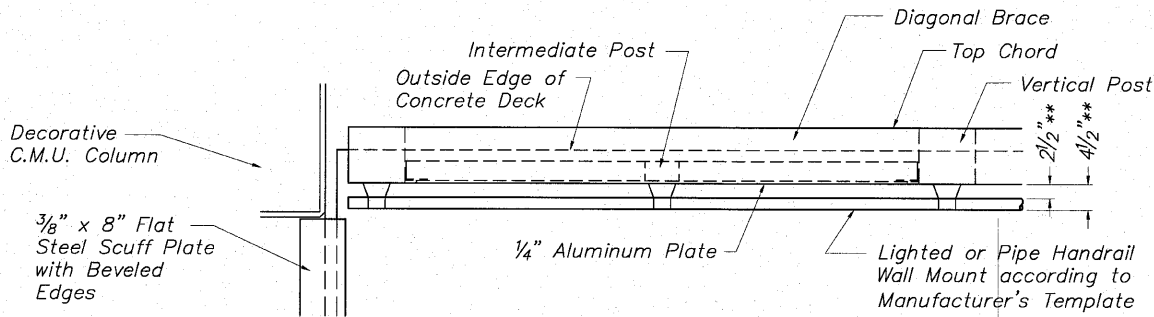

** Verify with Manufacturer

**SUPERSTRUCTURE DETAILS
PEDESTRIAN TRUSS BRIDGE
PEDESTRIAN RIVERWALK
ALONG THE ROCK RIVER
WINNEBAGO COUNTY
SECTION NO. 06-00543-00-BT
STATION 210+90.67 TO
STATION 211+87.01
STRUCTURE NO. 101-6351**


DESIGNED	CTB
CHECKED	AAG
DRAWN	JAW
PEER REVIEWED	

McClure
Engineering Associates, Inc.
7282 Argus Drive
Rockford, Illinois 61107-5637
(815) 398-2332 Fax (815) 398-2426
Design Firm License: Illinois #184-000816

SHEET NO. 3
8 SHEETS


F.A. RTE.	SECTION	COUNTY	TOTAL SHEETS	SHEET NO.
	06-00543-00-BT	WINNEBAGO	148	69
FED. ROAD DIST. NO.		CONTRACT NO.		85521
ILLINOIS		FED. AID PROJECT		

STATE OF ILLINOIS
DEPARTMENT OF TRANSPORTATION

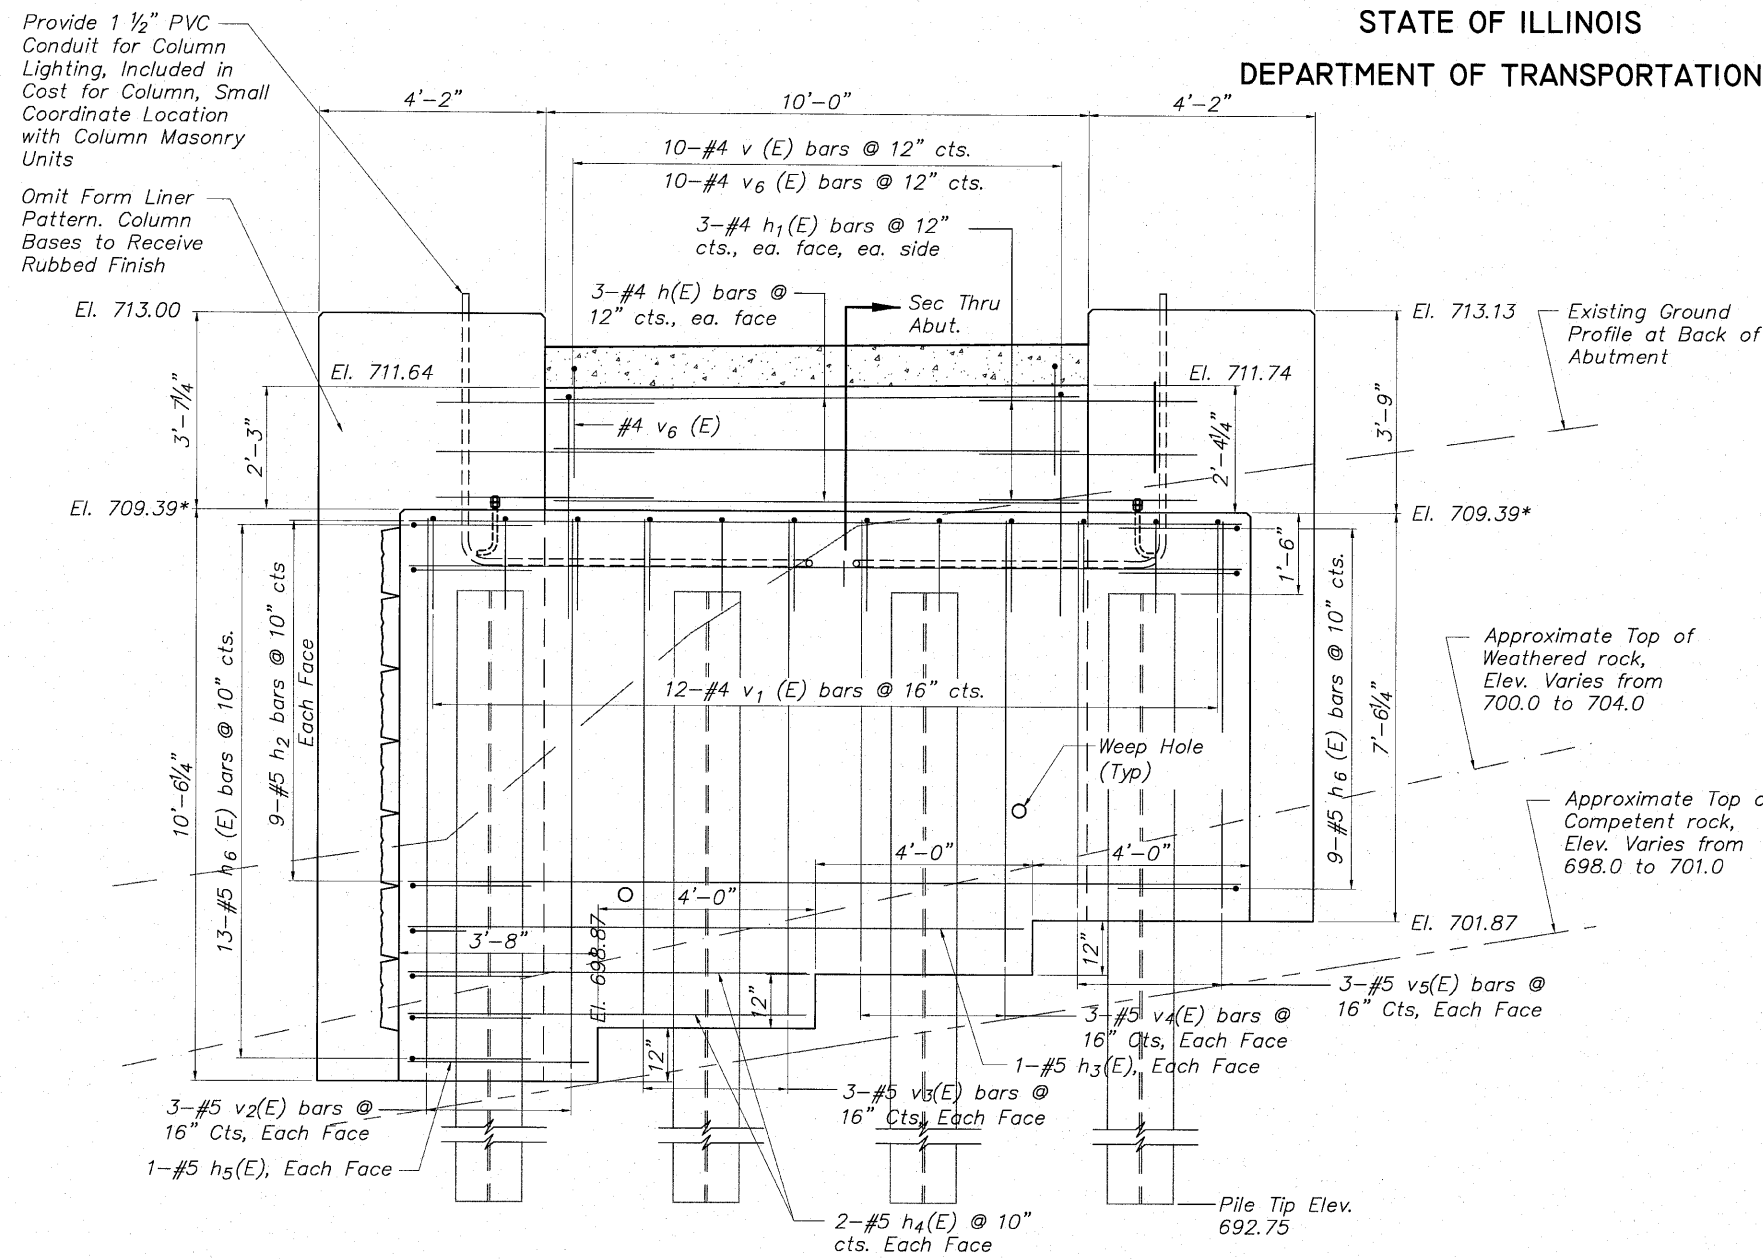


ELEVATION

Looking South

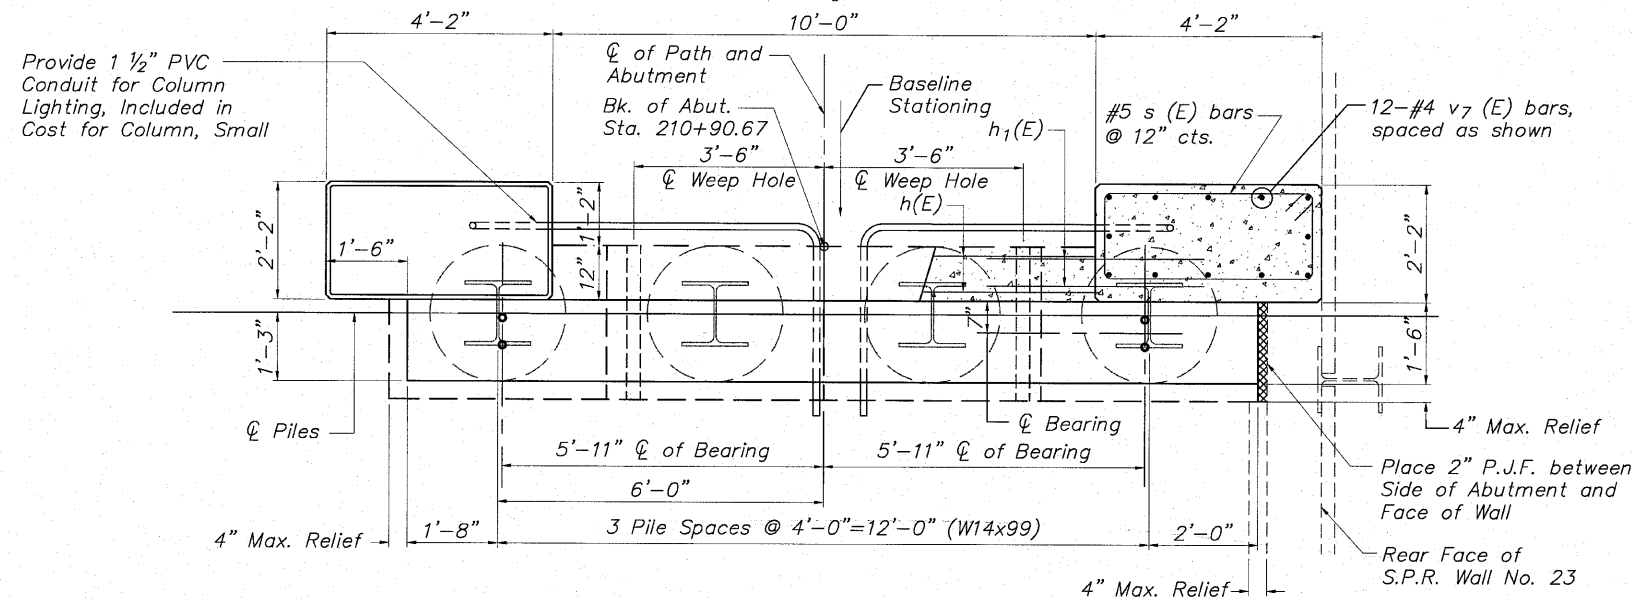

PLAN

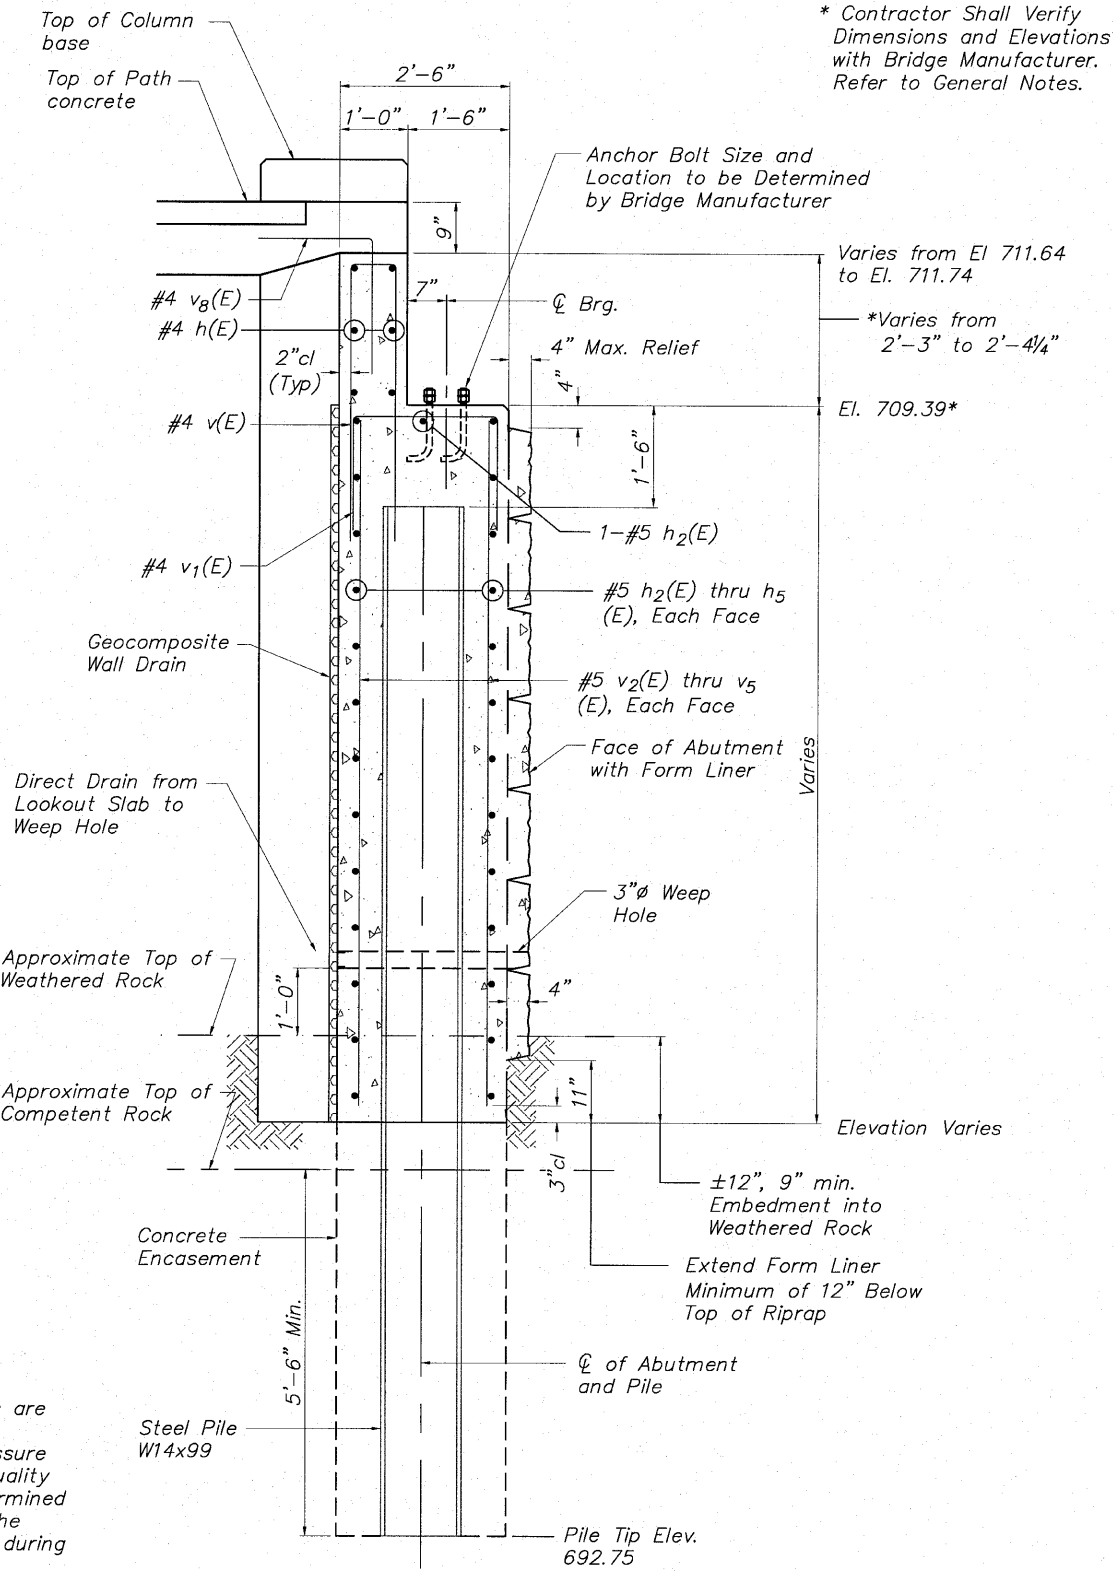

SEC THRU SOUTH ABUT

**SOUTH ABUTMENT DETAILS
PEDESTRIAN TRUSS BRIDGE
PEDESTRIAN RIVERWALK
ALONG THE ROCK RIVER
WINNEBAGO COUNTY
SECTION NO. 06-00543-00-BT
STATION 210+90.67 TO
STATION 211+87.01
STRUCTURE NO. 101-6351**

NOTE:
Abutment Foundations are Designed for a Net Allowable Bearing Pressure of 25 tsf on Rock. Quality of Rock shall be determined and field verified by the Geotechnical Engineer during Excavation


DESIGNED	CTB
CHECKED	AAG
DRAWN	JAW
PEER REVIEWED	

McClure
Engineering Associates, Inc.
2282 Argus Drive
Rockford, Illinois 61107-5837
(815) 398-2332 Fax (815) 398-2486
Design Firm License: 0000816


SHEET NO. 4	F.A. RTE.	SECTION	COUNTY	TOTAL SHEETS	SHEET NO.
8 SHEETS		06-00543-00-BT	WINNEBAGO	148	70
			CONTRACT NO.		85521
	FED. ROAD DIST. NO.	ILLINOIS	FED. AID PROJECT		

STATE OF ILLINOIS
DEPARTMENT OF TRANSPORTATION


* Coordinate location of
v₉(E) bars with cores
of Column Masonry Units

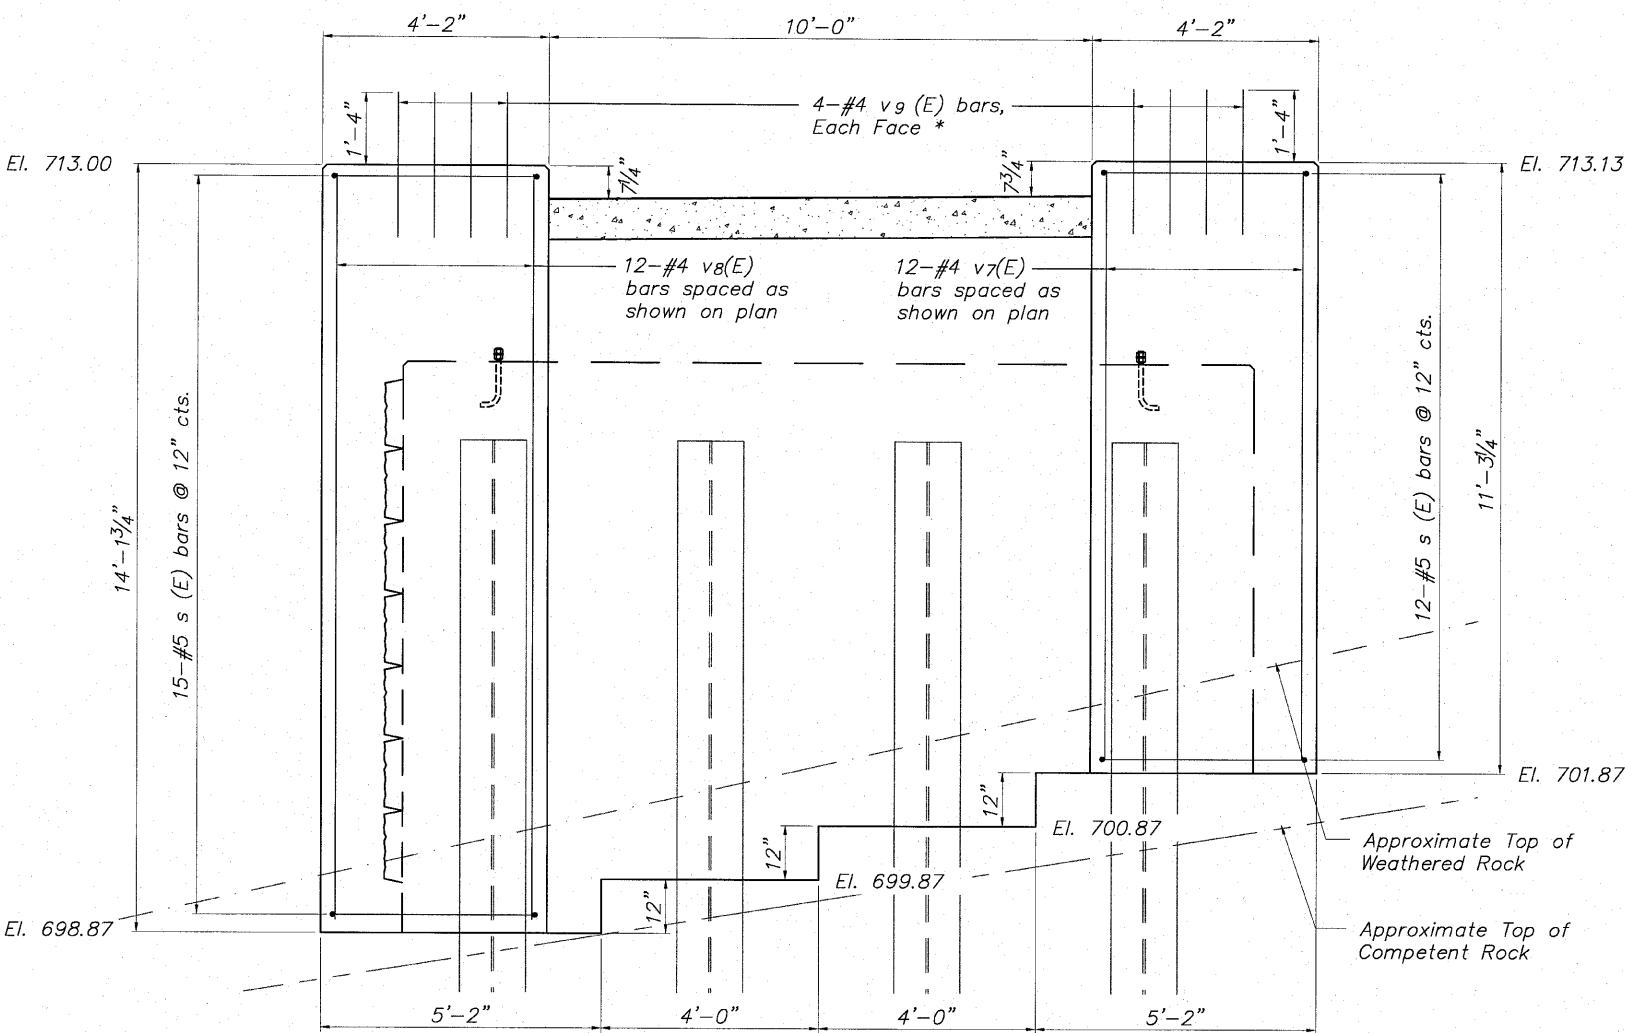


ELEVATION (Showing Column Reinforcement)
Looking South

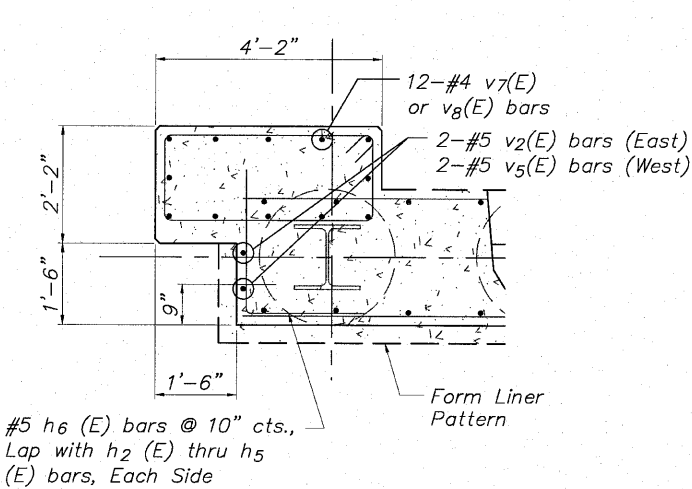

TYPICAL SECTION AT COLUMN

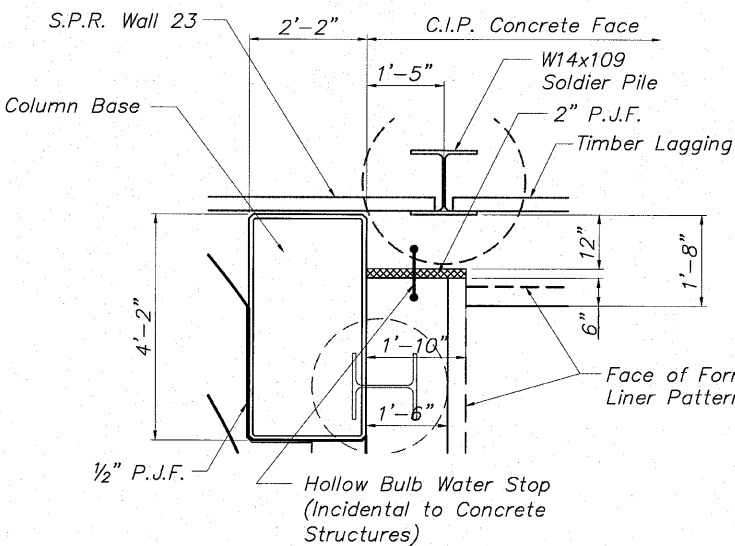

WEST SIDE SOUTH ABUT PLAN

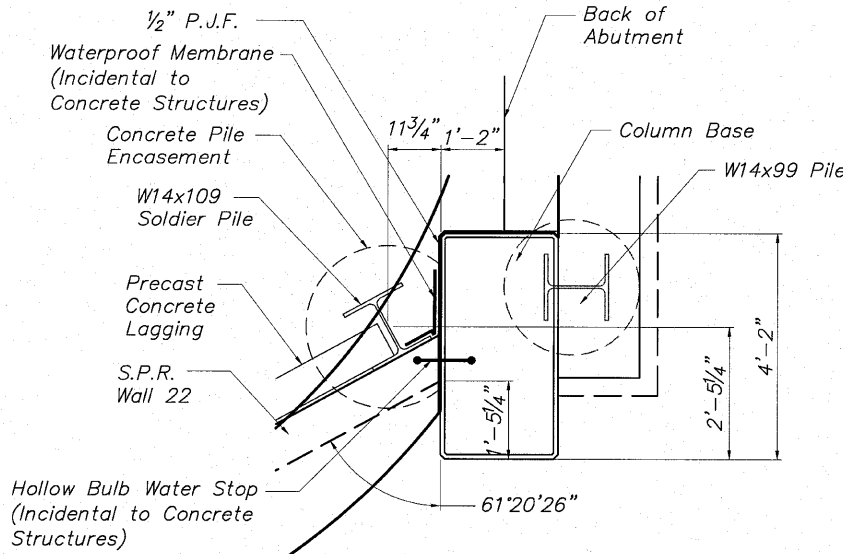

EAST SIDE SOUTH ABUT PLAN

BILL OF MATERIAL

South Abutment For Struct. No. 101-6351

Bar	No.	Size	Length	Shape
h (E)	6	#4	9'-8"	—
h ₁ (E)	12	#4	4'-0"	—
h ₂ (E)	19	#5	15'-4"	—
h ₃ (E)	2	#5	11'-4"	—
h ₄ (E)	4	#5	7'-4"	—
h ₅ (E)	2	#5	3'-4"	—
h ₆ (E)	22	#5	4'-10"	—
s (E)	27	#5	11'-7"	□
v (E)	10	#4	8'-10"	—
v ₁ (E)	12	#4	5'-6"	—
v ₂ (E)	8	#5	10'-1"	—
v ₃ (E)	6	#5	9'-1"	—
v ₄ (E)	6	#5	8'-1"	—
v ₅ (E)	8	#5	7'-1"	—
v ₆ (E)	10	#4	3'-8"	—
v ₇ (E)	12	#4	10'-10"	—
v ₈ (E)	12	#4	13'-8"	—
v ₉ (E)	16	#4	2'-8"	—
Concrete Structures			Cu. Yd.	22.2
Reinforcement Bars (Epoxy Coated)			Pound	1,480
Furnishing Soldier Pile W Section W14x99			Foot	61
Setting Piles in Rock			Each	4
Geocomposite Wall Drain			Sq. Yd.	25.9
Form Liner Textured Surface			Sq. Ft.	135

**SOUTH ABUTMENT DETAILS
PEDESTRIAN TRUSS BRIDGE
PEDESTRIAN RIVERWALK
ALONG THE ROCK RIVER
WINNEBAGO COUNTY
SECTION NO. 06-00543-00-BT
STATION 210+90.67 TO
STATION 211+87.01
STRUCTURE NO. 101-6351**


DESIGNED	CTB
CHECKED	AAG
DRAWN	JAW
PEER REVIEWED	

McClure
Engineering Associates, Inc.
7282 Argyle Drive
Rockford, Illinois 61107-5837
(815) 398-2332 Fax (815) 398-2486
Design Firm License: 00000184-000016


SHEET NO. 5
8 SHEETS

F.A. RTE.	SECTION	COUNTY	TOTAL SHEETS	SHEET NO.
	06-00543-00-BT	WINNEBAGO	148	71
CONTRACT NO.				85521
FED. ROAD DIST. NO.	ILLINOIS	FED. AID PROJECT		


STATE OF ILLINOIS
DEPARTMENT OF TRANSPORTATION

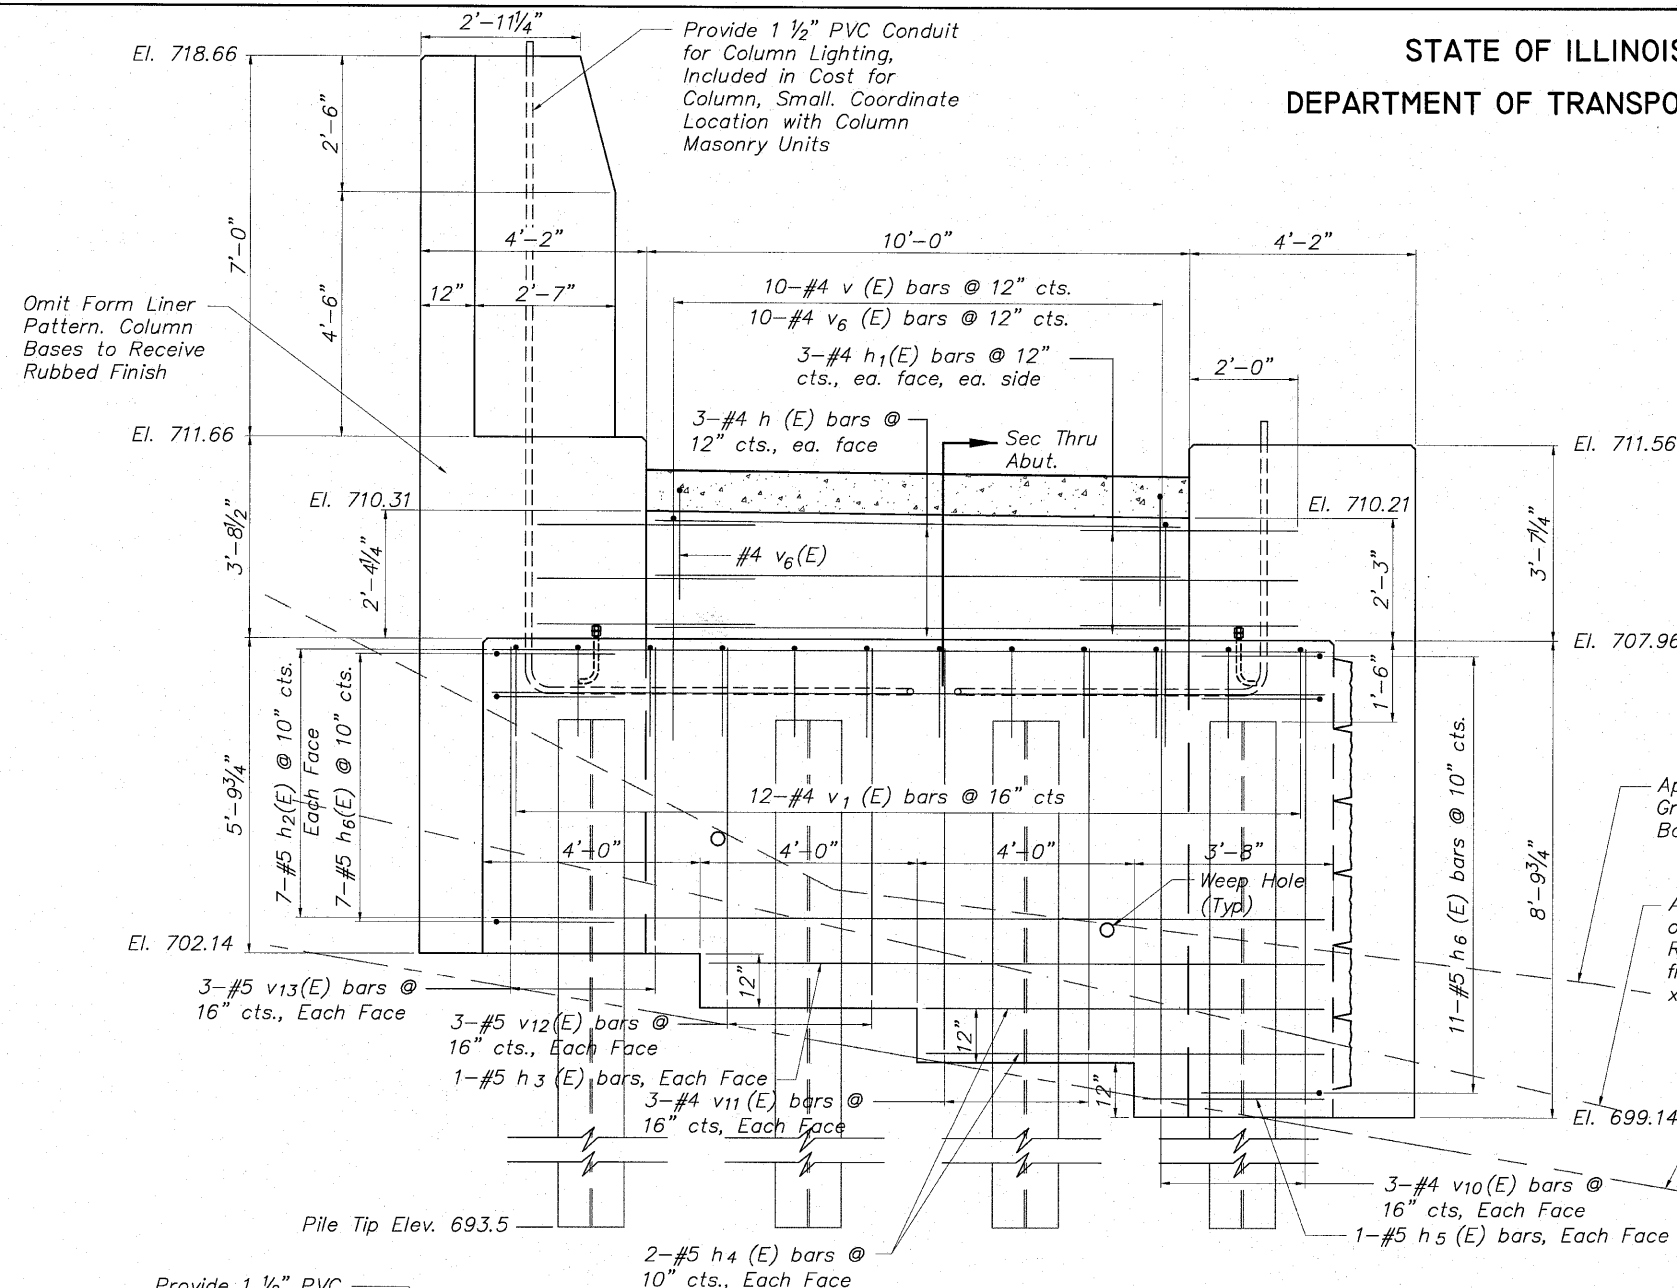

ELEVATION
Looking South

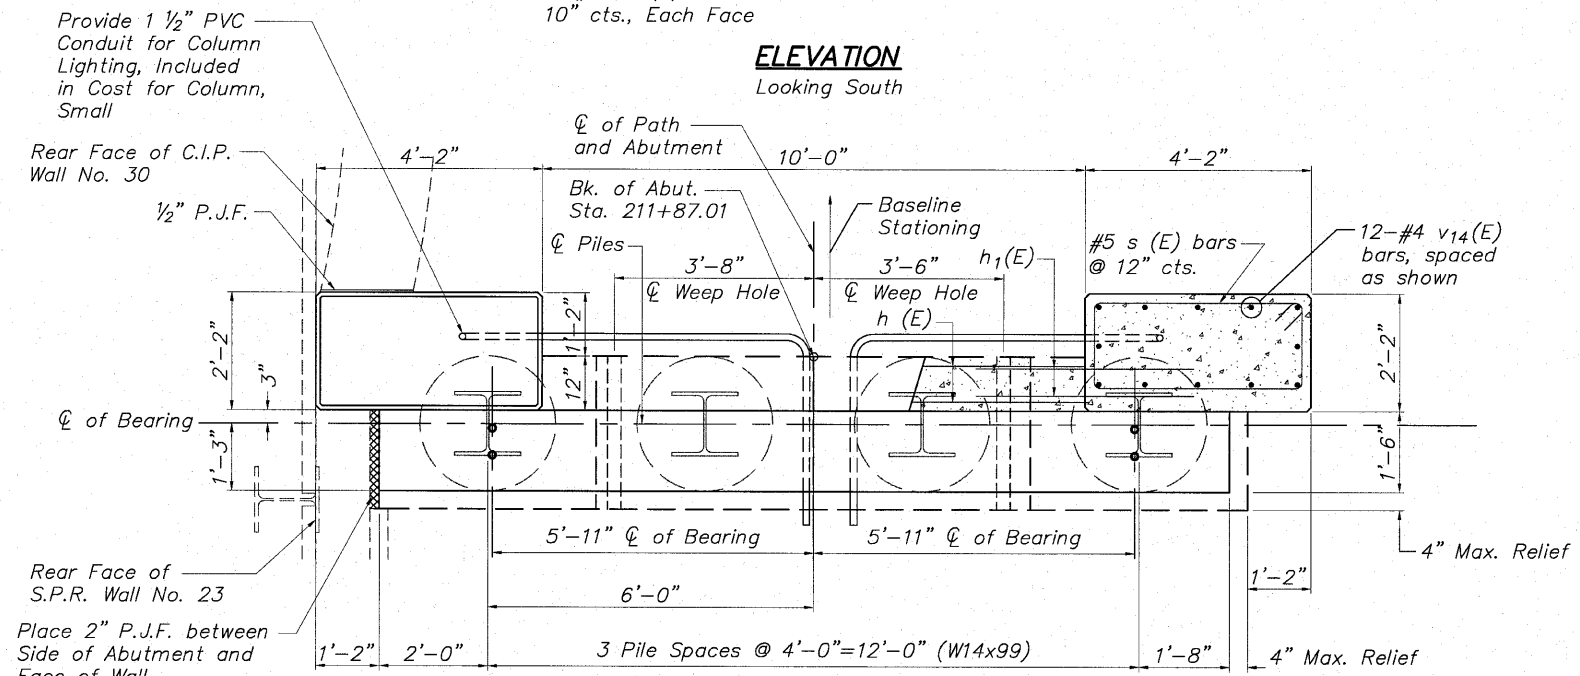

PLAN

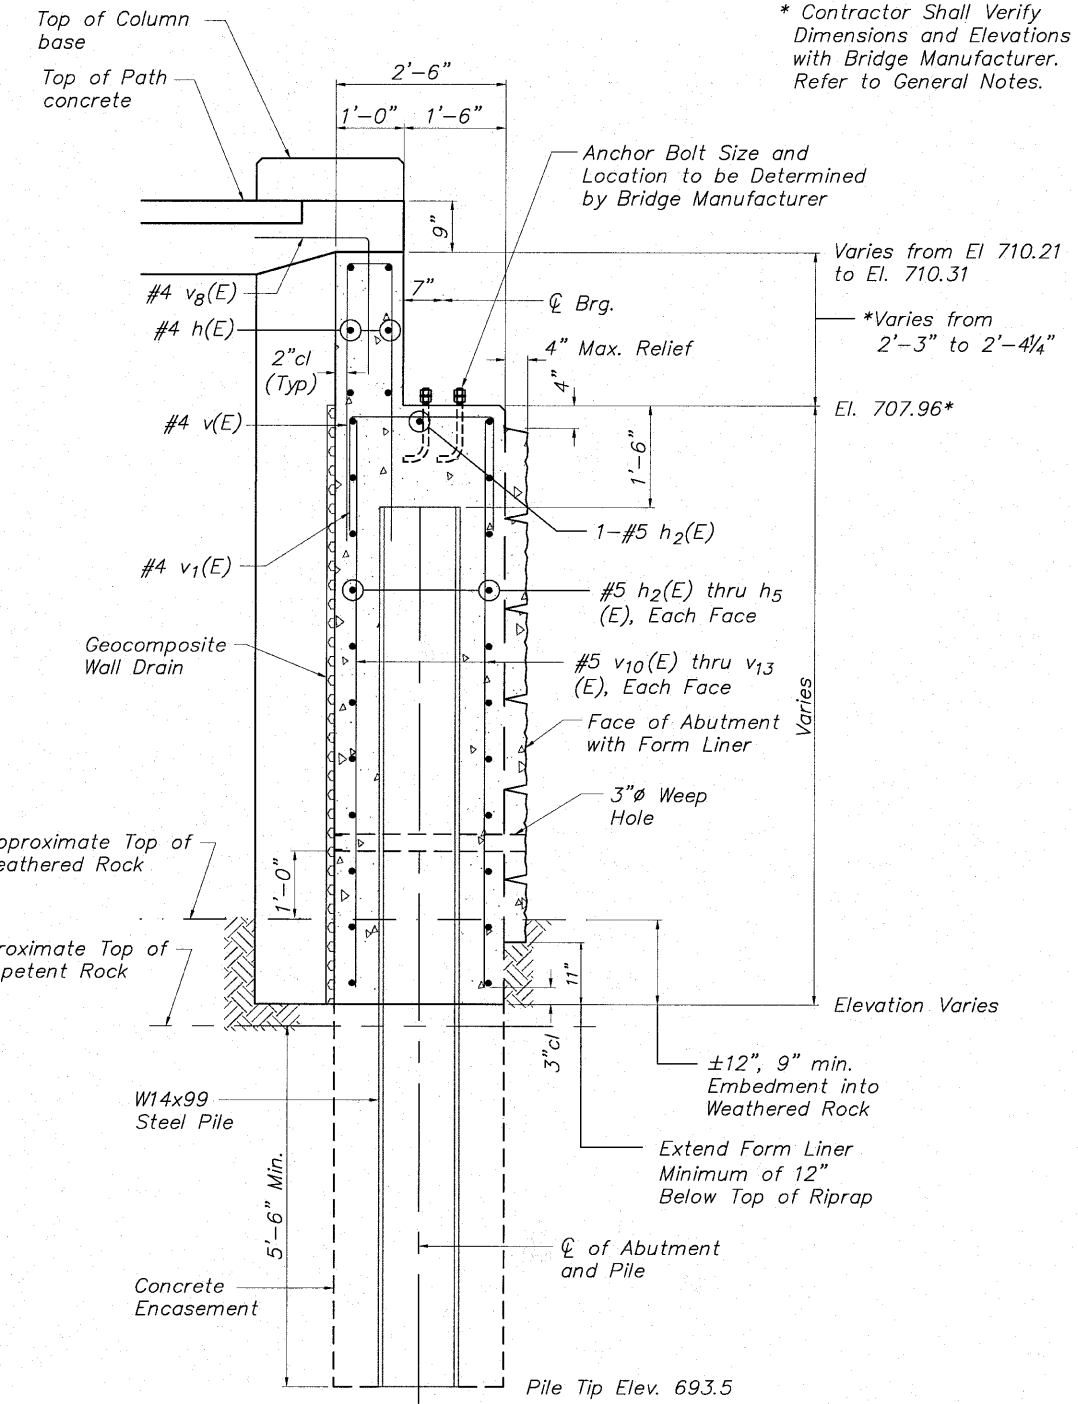

SEC THRU NORTH ABUT

Note:
Abutment Foundations are
Designed for a Net
Allowable Bearing Pressure
of 25 tsf on Rock. Quality
of Rock shall be determined
and field verified by the
Geotechnical Engineer during
Excavation


**NORTH ABUTMENT DETAILS
PEDESTRIAN TRUSS BRIDGE
PEDESTRIAN RIVERWALK
ALONG THE ROCK RIVER
WINNEBAGO COUNTY
SECTION NO. 06-00543-00-BT
STATION 210+90.67 TO
STATION 211+87.01
STRUCTURE NO. 101-6351**

DESIGNED	
CHECKED	
DRAWN	JAW
PEER REVIEWED	


McClure
Engineering Associates, Inc.
7282 Argus Drive
Rockford, Illinois 61107-5837
(815) 398-2332 Fax (815) 398-2496
Design Firm License: Illinois #184-000816

SHEET NO. 6	F.A. RTE.	SECTION	COUNTY	TOTAL SHEETS	SHEET NO.
8 SHEETS		06-00543-00-BT	WINNEBAGO	148	72
			CONTRACT NO.		85521
	FED. ROAD DIST. NO.	ILLINOIS	FED. AID PROJECT		


STATE OF ILLINOIS
DEPARTMENT OF TRANSPORTATION

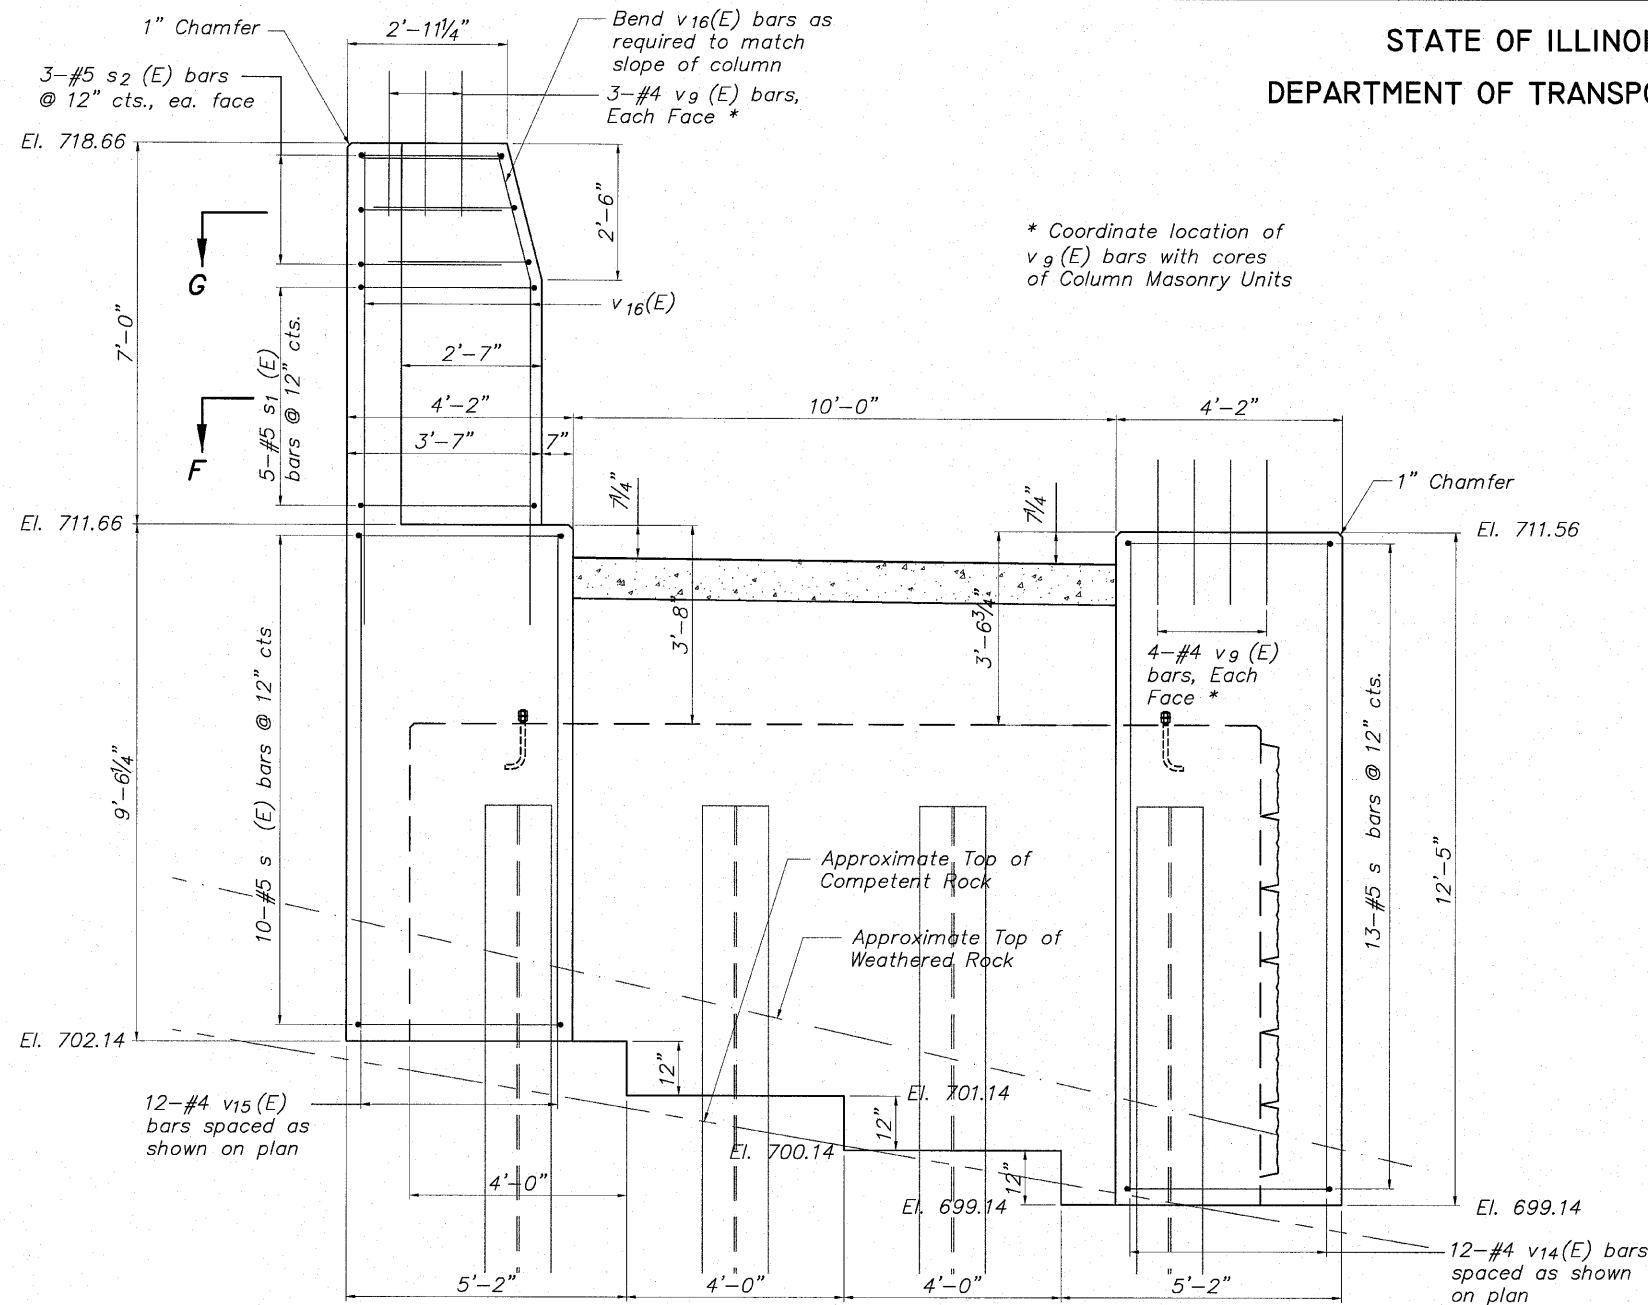


ELEVATION (Showing Column Reinforcement)
Looking North

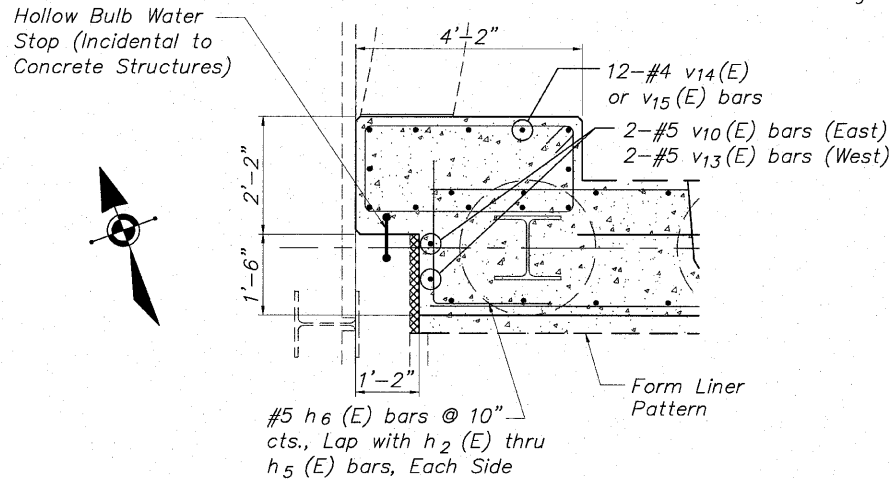


TYPICAL SECTION AT COLUMN

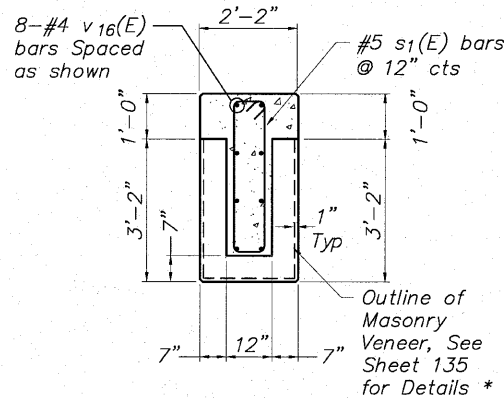


SECTION F-F
Not to Scale

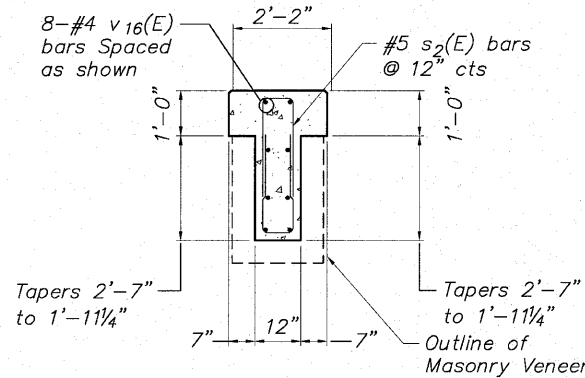


SECTION G-G
Not to Scale

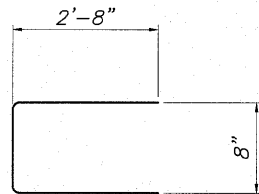


BAR s2 (E)

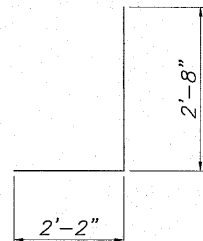


BAR h6 (E)

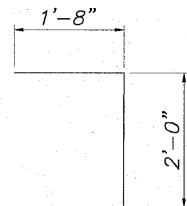


BAR v6 (E)

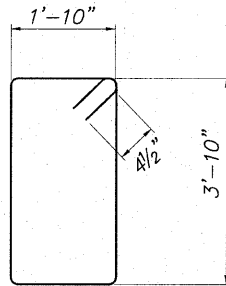

BAR s (E)

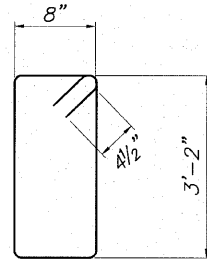

BAR s1 (E)

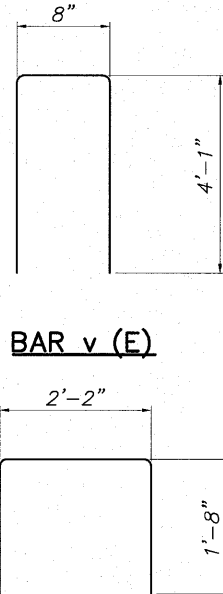

BAR v (E)

BAR v1 (E)

MINIMUM BAR LAP

No. 4 bars 1'-8"
No. 5 bars 2'-2"

BILL OF MATERIAL

North Abutment For Struct. No. 101-6351

Bar	No.	Size	Length	Shape
h (E)	6	#4	9'-8"	—
h1 (E)	12	#4	4'-0"	—
h2 (E)	15	#5	15'-4"	—
h3 (E)	2	#5	11'-4"	—
h4 (E)	4	#5	7'-4"	—
h5 (E)	2	#5	3'-4"	—
h6 (E)	18	#5	4'-10"	—
s (E)	23	#5	11'-7"	□
s1 (E)	5	#5	8'-5"	□
s2 (E)	6	#5	6'-0"	□
v (E)	10	#4	8'-10"	□
v1 (E)	12	#4	5'-6"	□
v6 (E)	10	#4	3'-8"	□
v9 (E)	14	#4	2'-8"	—
v10 (E)	8	#5	8'-4"	—
v11 (E)	6	#5	7'-4"	—
v12 (E)	6	#5	6'-4"	—
v13 (E)	8	#5	5'-4"	—
v14 (E)	12	#4	12'-0"	—
v15 (E)	12	#4	9'-1"	—
v16 (E)	8	#4	8'-8"	—
Concrete Structures			Cu. Yd.	19.7
Reinforcement Bars (Epoxy Coated)			Pound	1,390
Furnishing Soldier Pile W Section W14x99			Foot	52
Setting Piles in Rock			Each	4
Geocomposite Wall Drain			Sq. Yd.	21.1
Form Liner Textured Surface			Sq. Ft.	108

**NORTH ABUTMENT DETAILS
PEDESTRIAN TRUSS BRIDGE
PEDESTRIAN RIVERWALK
ALONG THE ROCK RIVER
WINNEBAGO COUNTY
SECTION NO. 06-00543-00-BT
STATION 210+90.67 TO
STATION 211+87.01
STRUCTURE NO. 101-6351**

DESIGNED	CTB
CHECKED	AAG
DRAWN	JAW
PEER REVIEWED	

McClure
Engineering Associates, Inc.
2282 Argus Drive
(815) 396-2332
Rockford, Illinois 61107-5837
Fax (815) 396-2496
Design Firm License: Illinois #184-000816

SHEET NO. 7
8 SHEETS


F.A. RTE.	SECTION	COUNTY	TOTAL SHEETS	SHEET NO.
	06-00543-00-BT	WINNEBAGO	148	73
CONTRACT NO.			85521	
FED. ROAD DIST. NO.	ILLINOIS	FED. AID PROJECT		

STATE OF ILLINOIS
DEPARTMENT OF TRANSPORTATION

GENERAL NOTES:

1. All Structural Steel shall be AASHTO M 270 Grade 50 except as noted.
2. Reinforcement bars shall conform to the requirements of ASTM A706 Grade 60. See Special Provisions.
3. Reinforcement bars designated (E) shall be epoxy coated.
4. All construction joints shall be bonded.
5. No field welding will be permitted.
6. If the design reactions for the individual superstructure units are larger than the reactions shown on the Substructure Layout, the Contractor shall redesign the affected substructure units, or verify the adequacy of the substructure as shown on the plans, submit the Design and Calculations signed and sealed by an Illinois Licensed Structural Engineer for the approval of the Engineer.
7. The Manufacturer shall coordinate with the Lighting Plan. Connections or clips for lighting brackets, conduit, pull boxes, and lighted rail shall be provided by the factory and factory welded.
8. Concrete sealer shall be applied to designated areas of the bearing seat and face of the back of abutment.
9. Bearing Seat surfaces shall be constructed or adjusted to the designated elevations within a tolerance of $\frac{1}{8}$ " (0.01 ft.). Adjustment shall be made either by grinding or by shimming the bearings.
10. Layout of the slope protection system may be varied to suit ground conditions in the field as directed by the Engineer.
11. When the deck pour is stopped for the day at one or more of the transverse bonded construction joints in the deck pouring sequence as shown, the next pour shall not be made until both of the following are met:
 1. At least 72 hours shall have elapsed from the end of the previous pour.
 2. The concrete strength shall have attained a minimum flexural strength of 650 psi or a minimum compressive strength of 3500 psi.
12. It shall be the responsibility of the Contractor to verify all dimensions and conditions existing in the field prior to construction and ordering materials.
13. Contractor shall be responsible for any dewatering in accordance with the erosion control plan at no additional cost to the contract.
14. Anchor bolts and bearings shall be designed and provided by the manufacturer. Anchor bolt projection shall be specified on the shop drawings. Anchor bolts at fixed bearings may be either cast-in-place or installed in holes after the supported member is in place. Anchor bolts at expansion bearings shall be drilled after the members are in place.

15. Drilled and set anchor bolts shall be installed according to Article 521.06 of the Standard Specifications.
16. The cost of furnishing and installing anchor bolts and bearing assemblies shall be included in the cost of the Pedestrian Truss Superstructure.
17. Reinforcing bars shall be lapped a minimum as shown on plans where splices occur. Radius bars shall be factory bent and delivered to the site with appropriate radius. Field bending will only be allowed to achieve form clearances.
18. Penetrations in the back of abutment for electrical conduit shall be located in the field prior to forming the back of abutment. Coordinate locations with Electrical Plans.
19. Exposed surfaces of concrete shall be given a "rubbed" finish except where form liner is specified. Form liner pattern shall be as specified to match wall facings.
20. Exposed edges shall have a $\frac{3}{4}$ " x 45° chamfer except as shown otherwise. Chamfers on vertical edges shall be continued a minimum of one foot below finished ground level.
21. The approximate embedment depth for the soldier pile tip is as provided on the plans and considers a penetration into competent rock of 5.5 feet (minimum) based on the soil boring information and uniaxial compressive rock strength value of 4,000 psi (minimum) as provided by Terracon Consultants, Inc. The actual top of rock elevation, which qualifies as competent rock meeting the minimum requirements of the design, shall be determined and field verified by the geotechnical engineer during the drilling operation at each soldier pile location. Final pile tip elevations shall be a minimum of 5.5 feet below actual top of competent rock elevations.
22. Backfill behind wall shall be placed to the lines and grades as shown on the plans. The Contractor shall take care to ensure the use of suitable material and proper compaction of all fill areas. Compaction shall be performed with a loose thickness of no more than 8" and each lift shall be compacted to a density equal to or greater than 95% standard proctor maximum dry density (ASTM D-698) taking care not to over compact the soil density behind the wall. Moisture shall be within -2 to +3 percent of optimum. No heavy equipment shall be allowed within 6 feet of the wall during backfilling and compaction. Compaction shall be by hand method, "walk behind", equipment in the areas within 6 feet of the face of the wall.
23. The Superstructure of the Prefabricated Bridge and all elements of the Superstructure above bearing seat elevations, including all truss members, railings, bearings, base plates, grout, anchor bolts (size, location, and embedment), concrete deck, drainage scuppers, and all attachments on the Superstructure shall be designed by the Contractor. Superstructure details as shown in these Plans along with the Special Provision "Pedestrian Truss Superstructure" shall be the basis for preparation of detailed Superstructure Plans.
24. Bearing Seat to Top of Abutment dimensions shall be verified by the Bridge Manufacturer prior to the start of construction.

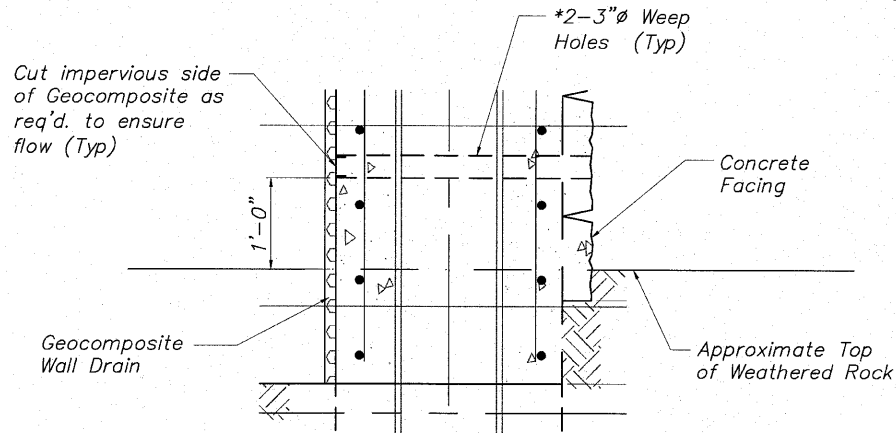


WEEP HOLE DETAIL


* Included in the cost for Concrete Structures

NOTE:


Location of Weep Holes as shown on Plan View or as Directed by the Engineer based on field conditions

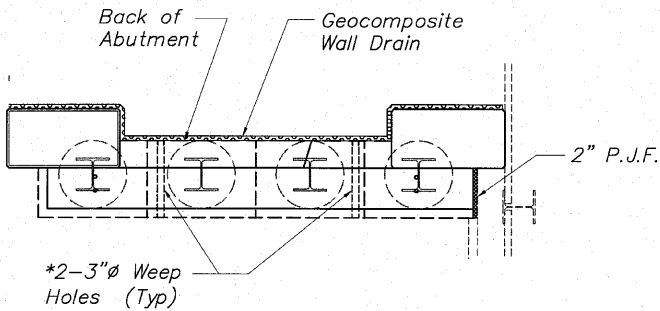


WALL DRAIN DETAIL

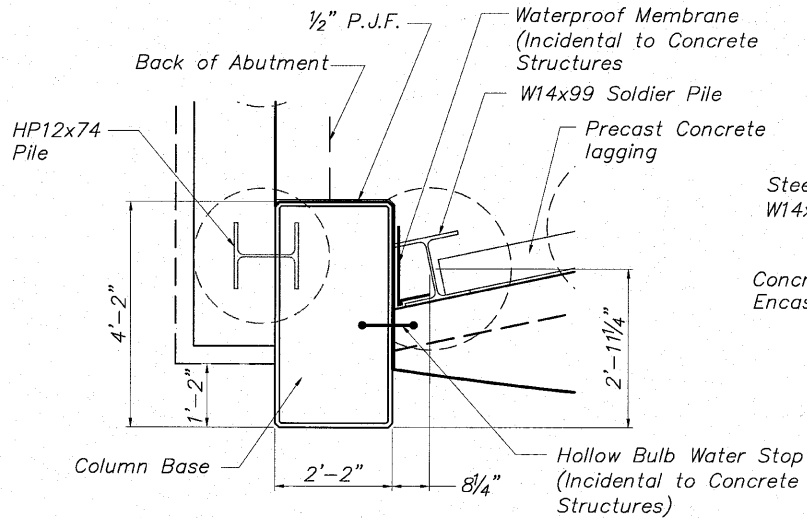


EAST END NORTH ABUTMENT

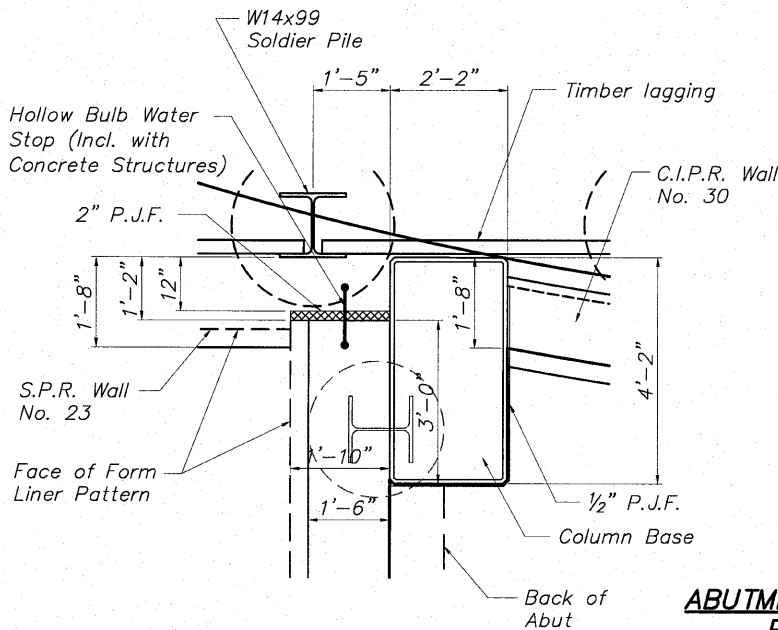

WEST END NORTH ABUTMENT

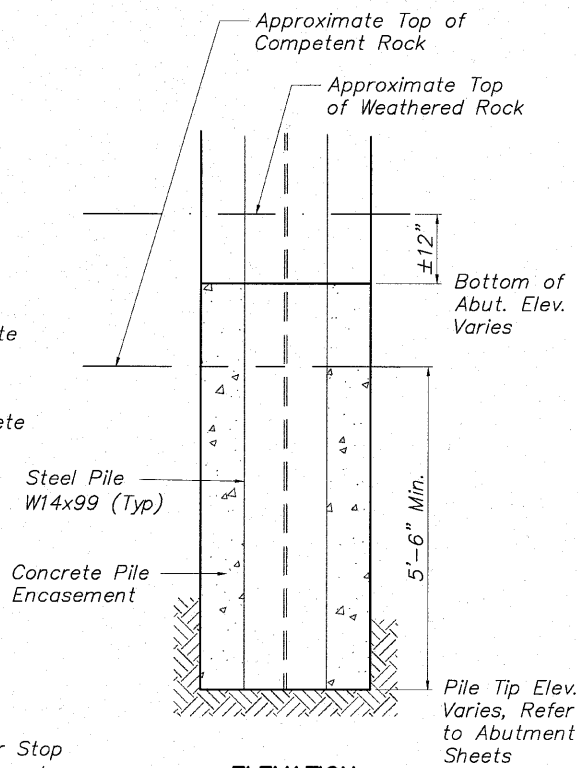

ELEVATION

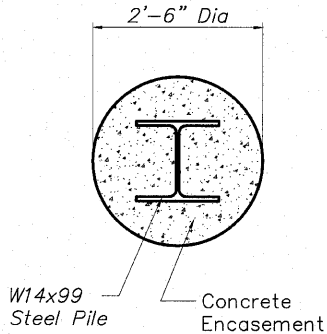

PILE ENCASEMENT SECTION

ABUTMENT DETAILS & GENERAL NOTES
PEDESTRIAN TRUSS BRIDGE
PEDESTRIAN RIVERWALK
ALONG THE ROCK RIVER
WINNEBAGO COUNTY
SECTION NO. 06-00543-00-BT
STATION 210+90.67 TO
STATION 211+87.01
STRUCTURE NO. 101-6351


DESIGNED	
CHECKED	
DRAWN	JAW
PEER REVIEWED	

McClure Engineering Associates, Inc. 7282 Argus Drive (815) 398-2332 Design Firm License: Illinois #184-000816 Copyright 2010 By McClure Engineering Associates, Inc.	Rockford, Illinois 61107-5937 Fax (815) 398-2496
---	---

SHEET NO. 8
8 SHEETS

F.A. RTE.	SECTION	COUNTY	TOTAL SHEETS	SHEET NO.
	06-00543-00-BT	WINNEBAGO	148	74
		CONTRACT NO.	85521	
FED. ROAD DIST. NO.	ILLINOIS	FED. AID PROJECT		

STATE OF ILLINOIS
DEPARTMENT OF TRANSPORTATION

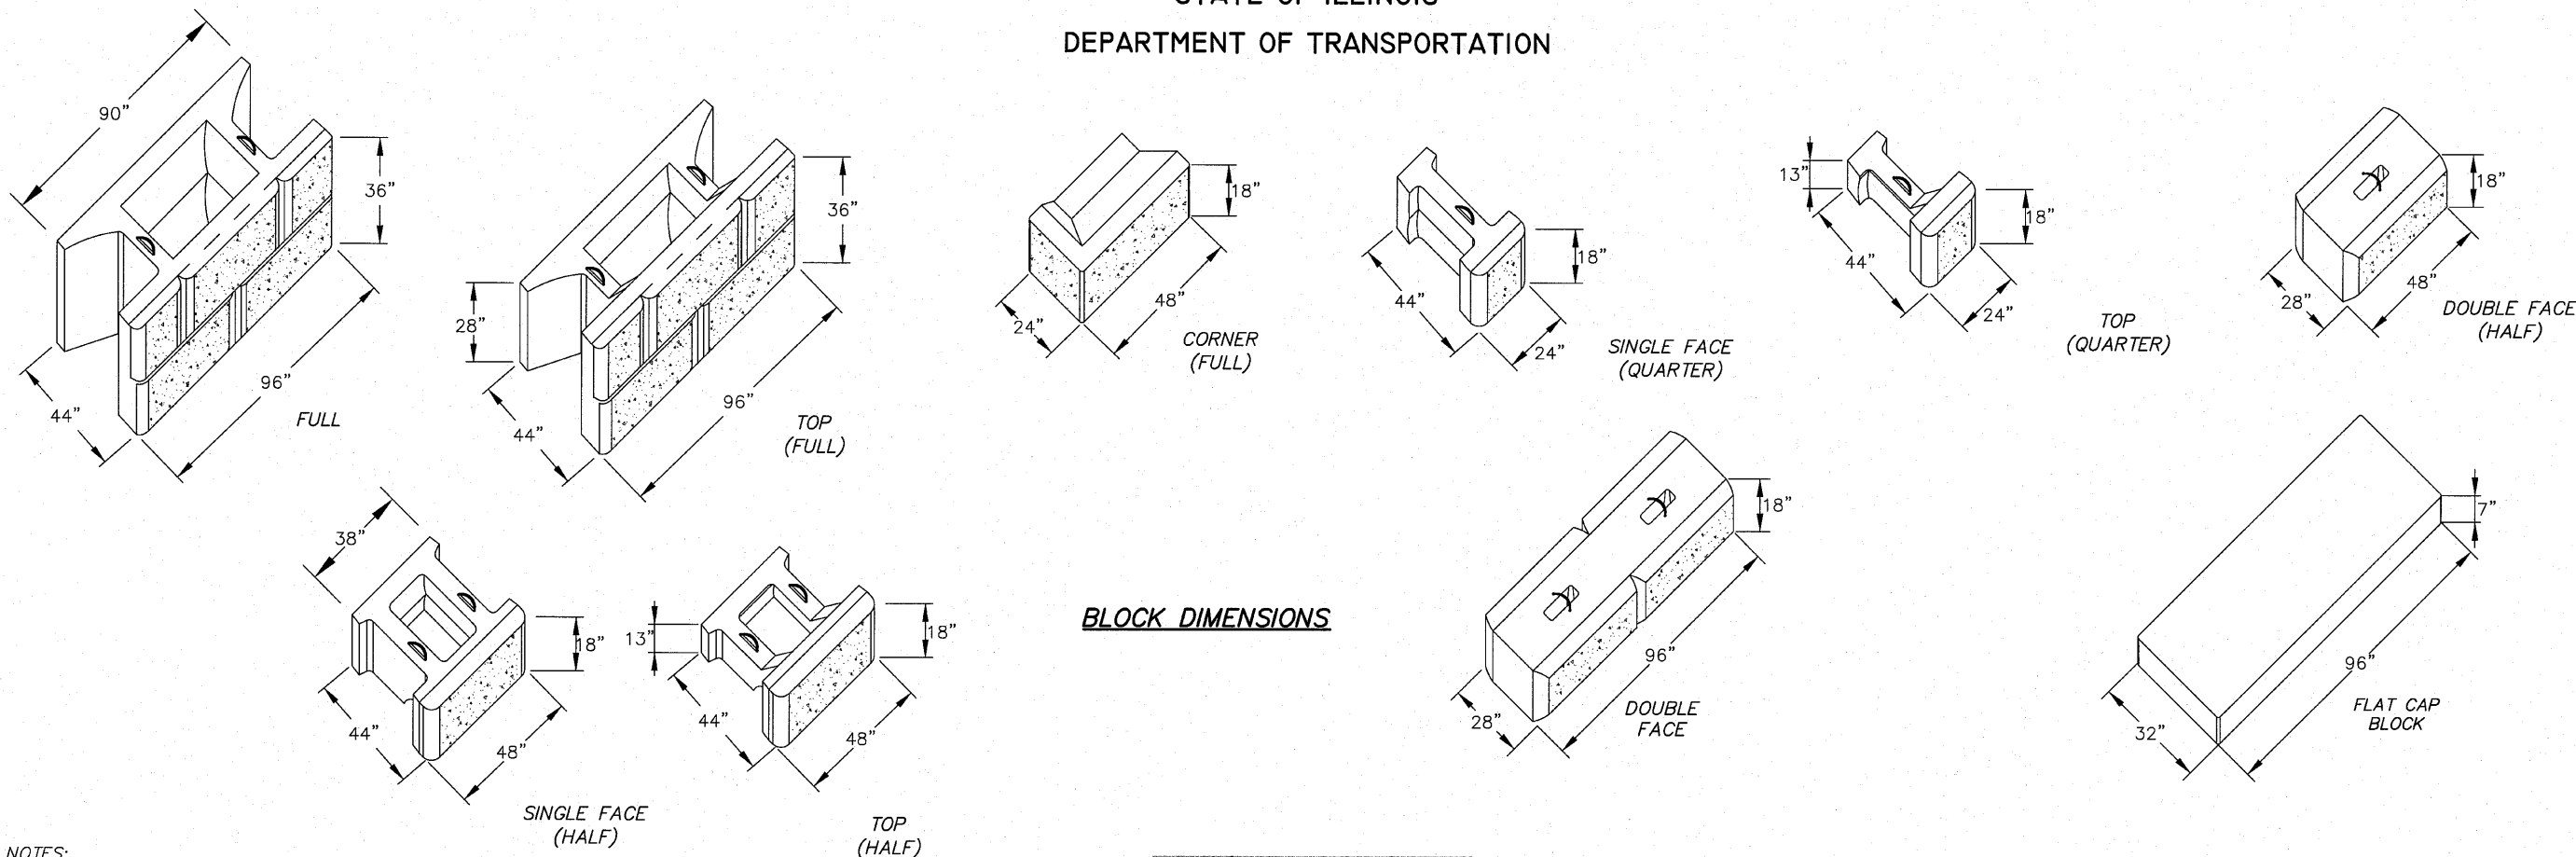

BLOCK DIMENSIONS



BLOCK PATTERN

INDEX

1. GENERAL NOTES
2. PRECAST MODULAR BLOCK WALL No. 1
3. PRECAST MODULAR BLOCK WALL No. 2
4. PRECAST MODULAR BLOCK WALL No. 3
5. PRECAST MODULAR BLOCK WALL No. 4

BORING NUMBER	STATION	OFFSET	GROUND ELEV.	WEATHERED ROCK	AUGER REFUSAL
B-1	205+62	20.1' LT	728		
B-2	206+69	44.3' LT	728		
B-3	207+60	36.1' LT	728	710	701.5
B-4	208+20	43.1' RT	695	693.5	692.7
B-5	209+64	59.9' RT	693	691	691
B-6	210+83	40.15' RT	696	693	693
B-7	212+10	37.74' RT	696	694.5	694.5
B-8	213+71	34.17' RT	698	695	691.5
B-9	211+98	31.8' LT	716	710	706
B-10	211+67	77.9' LT	720	712	710
B-11	212+57	61.6' LT	721	710	705
B-12	211+12	200.5' LT	736	714	714
B-13	212+13	155.2' LT	730	709	709
B-14	209+57	39.5' LT	730	711	705
B-15	208+63	54.3' LT	730	712	700

BILL OF MATERIAL

ITEM	UNITS	TOTAL QUANTITY	MRW 1	MRW 2	MRW 3	MRW 4
MODULAR BLOCK WALL UNITS *	Sq. Ft.	6,326	2,713	858	2,004	751
GRANULAR EMBANKMENT, SP.	Cu. Yd.	465	180	60	180	45
4" PERFORATED DRAIN TILE	Foot	603	218	134	182	69

M.R.W.S. = PRECAST MODULAR BLOCK WALL
* Quantity includes payment for all faces. Corner Block will include measurement for payment of both faces. Cap Block will be measured along one edge only for payment.

PRECAST MODULAR BLOCK WALLS

DESIGNED	CTB
CHECKED	AAG
DRAWN	JAW
CHECKED	JWH







McClure
Engineering Associates, Inc.
7282 Argus Drive
(615) 398-2332
Rockford, Illinois 61107-5837
For (615) 398-2496
Design Firm License: Illinois #184-000816
Copyright 2010 By McClure Engineering Associates, Inc.

SHEET NO. 1
5 SHEETS

F.A. RTE.	SECTION		COUNTY	TOTAL SHEETS	SHEET NO.
	06-00543-00-BT		WINNEBAGO	148	75
			CONTRACT NO. 85521		
FED. ROAD DIST. NO.	ILLINOIS	FED. AID PROJECT			

H:\08-008 RIVERWALK MUSEUM\DESIGN\DRAWINGS\STRUCTURAL\GP08-008 MODULAR R WALLS.DWG. MRW NOTES. 9/2/2010 10:26:21 PM. J.L. JWH

STATE OF ILLINOIS
Top
 DEPARTMENT OF TRANSPORTATION

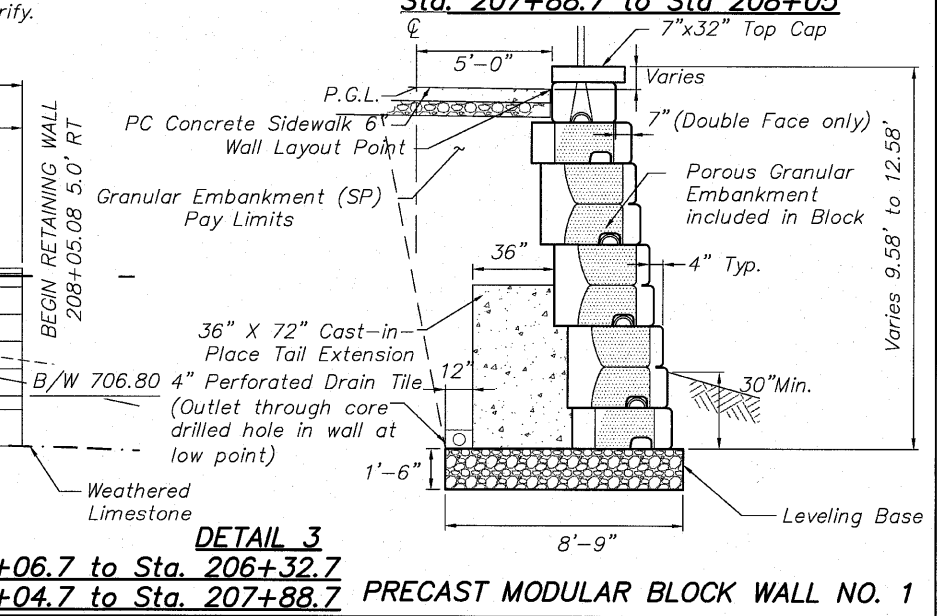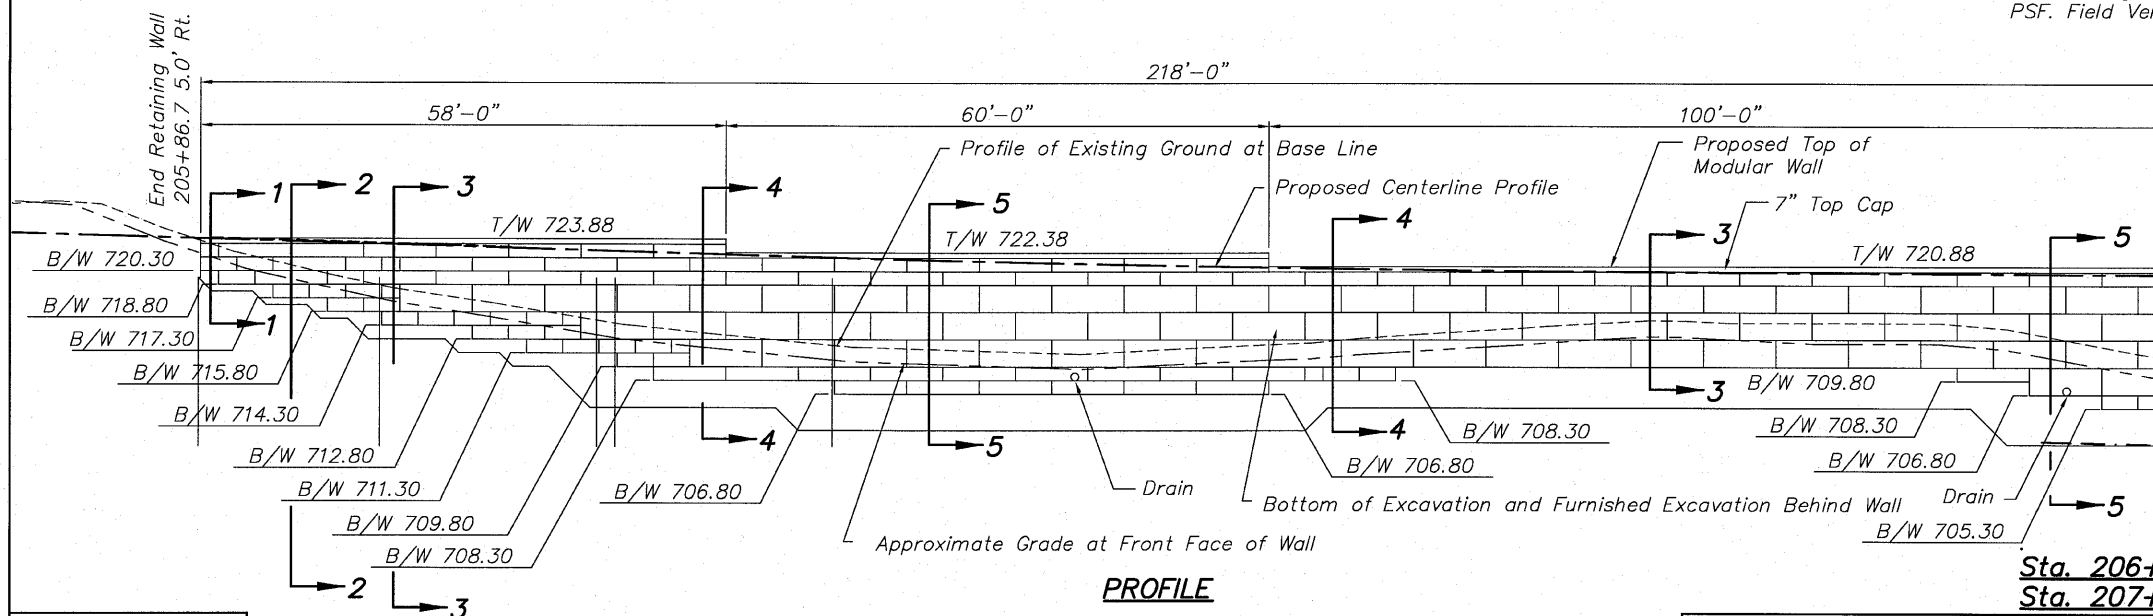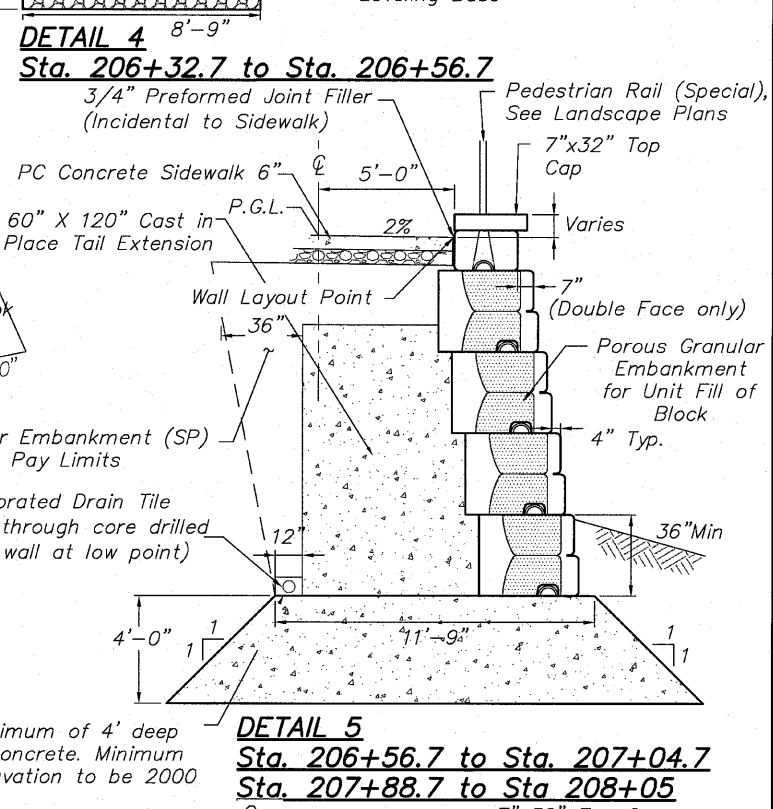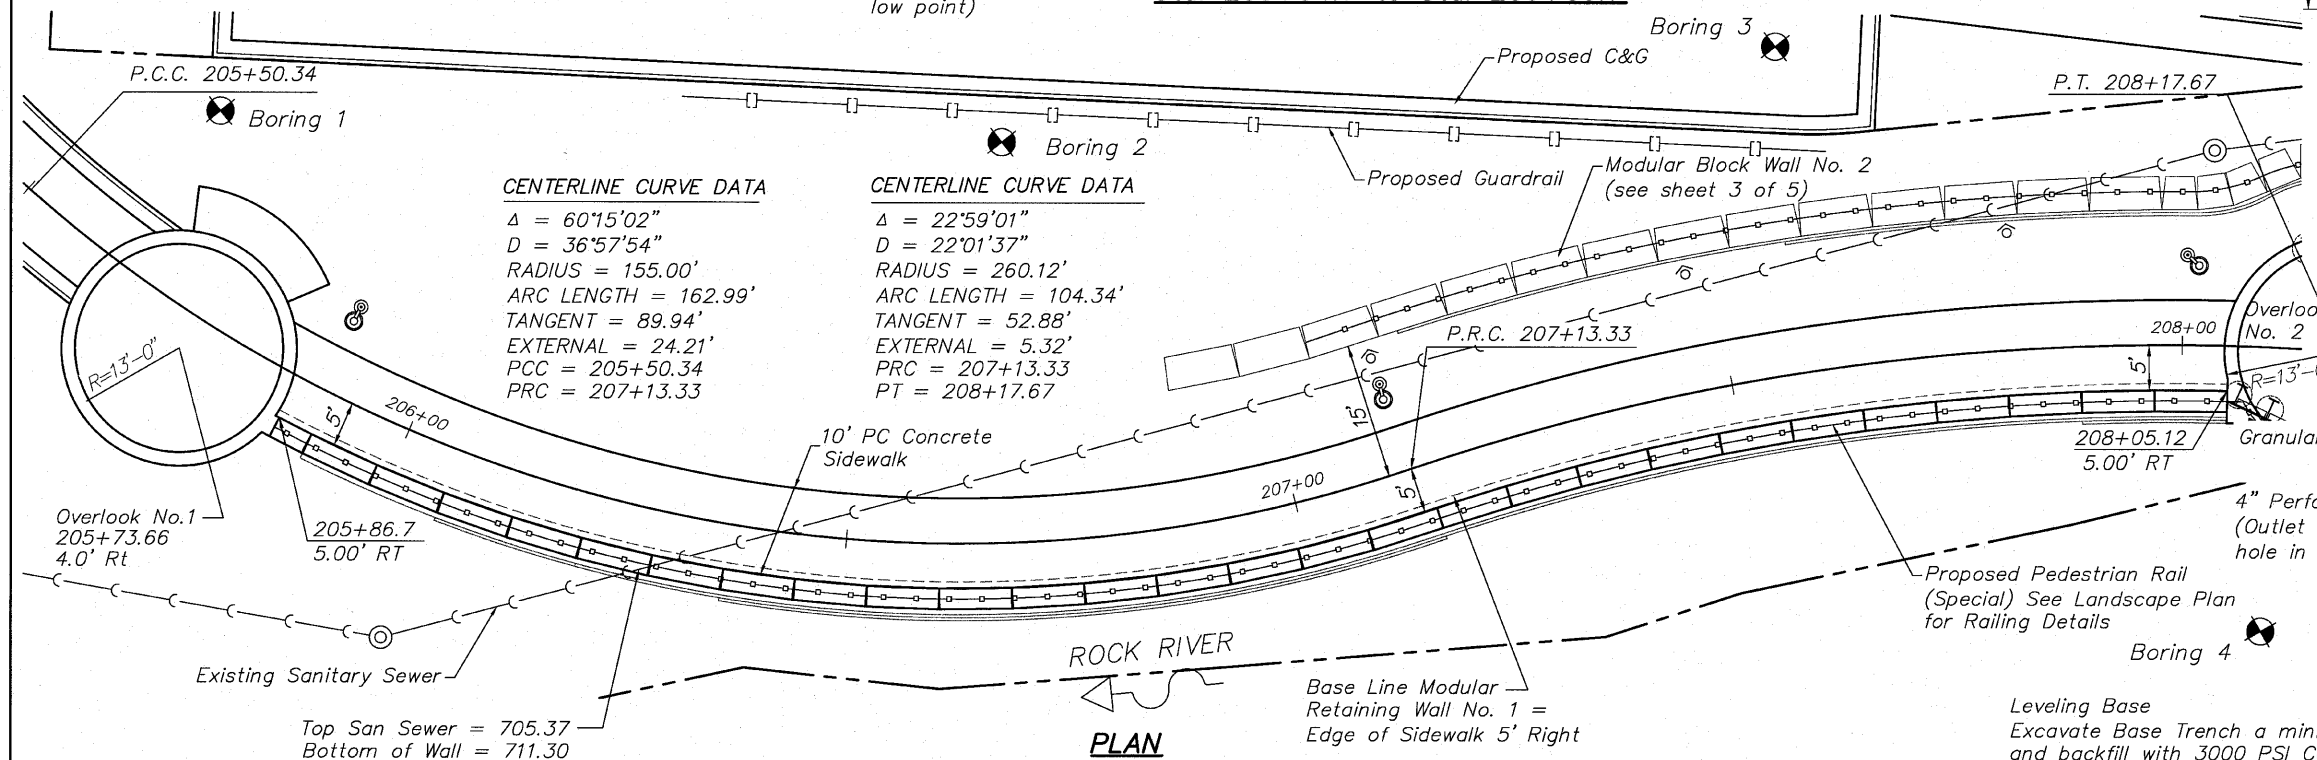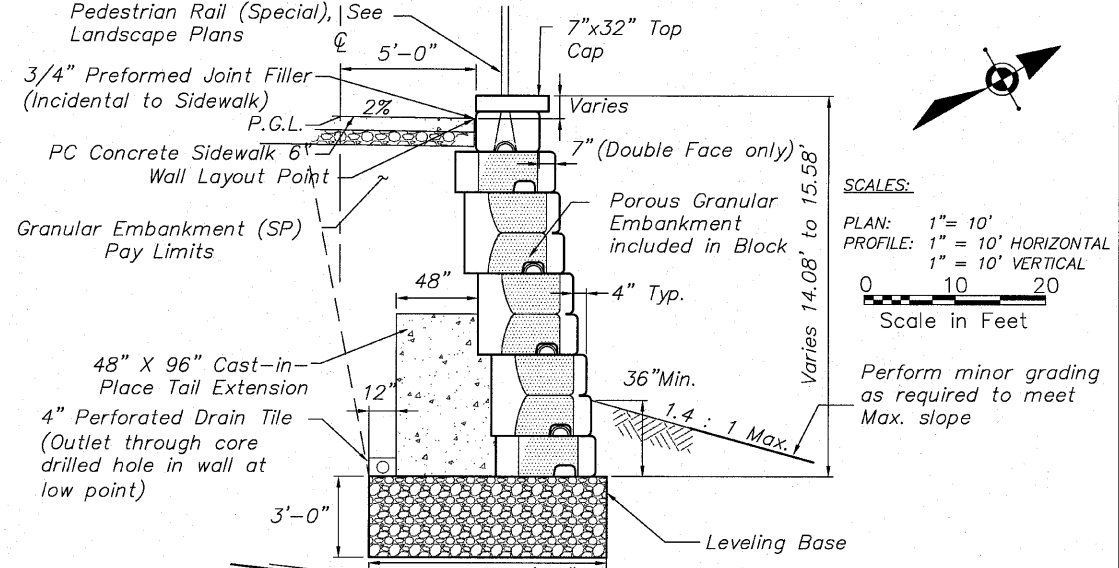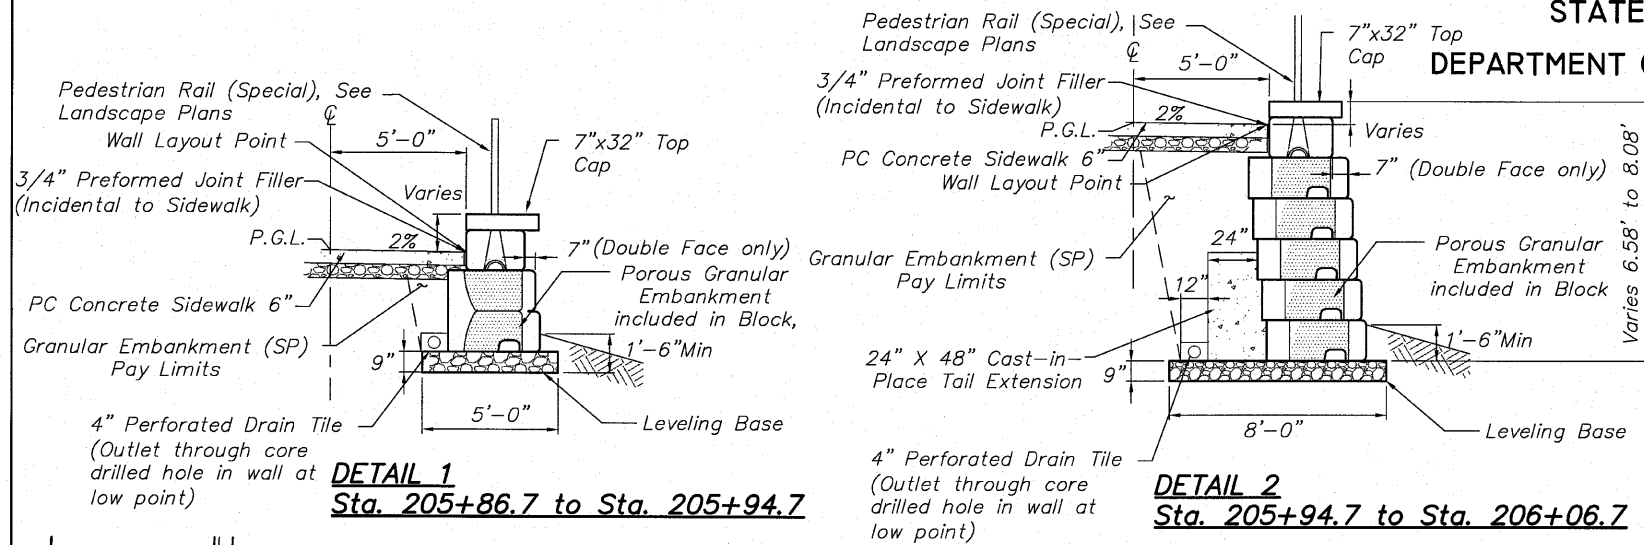

DESIGNED	CTB
CHECKED	AAG
DRAWN	JAW
CHECKED	JWH

SEE CONSTRUCTION SEQUENCE NOTE 14 ON SHEET 73



SHEET NO. 2

5 SHEETS

F.A. RTE.	SECTION	COUNTY	TOTAL SHEETS	SHEET NO.
	06-00543-00-BT	WINNEBAGO	148	76
		CONTRACT NO.		85521
FED. ROAD DIST. NO.	ILLINOIS	FED. AID PROJECT		

STATE OF ILLINOIS
DEPARTMENT OF TRANSPORTATION

CENTERLINE CURVE DATA


$\Delta = 22^{\circ}59'01''$
 $D = 22^{\circ}01'37''$
RADIUS = 260.12'
ARC LENGTH = 104.34'
TANGENT = 52.88'
EXTERNAL = 5.32'
PRC = 207+13.33
PT = 208+17.67

SCALES:


PLAN: 1" = 10'

PROFILE: 1" = 10' HORIZONTAL
1" = 10' VERTICAL

0 10 20
Scale in Feet

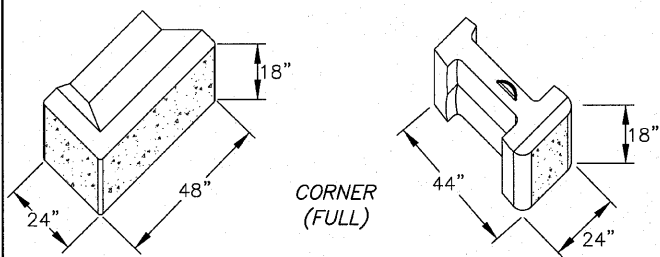


CORNER
(FULL)

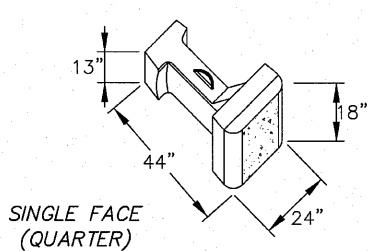


SINGLE FACE
(QUARTER)


TOP
(QUARTER)

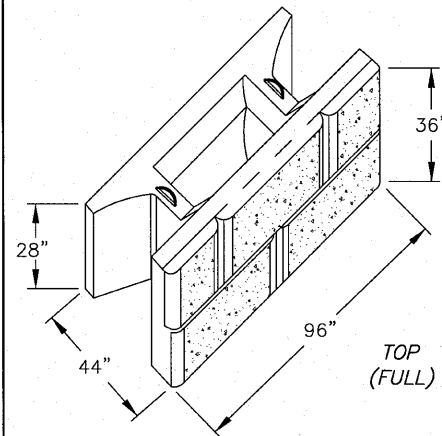


TOP
(FULL)

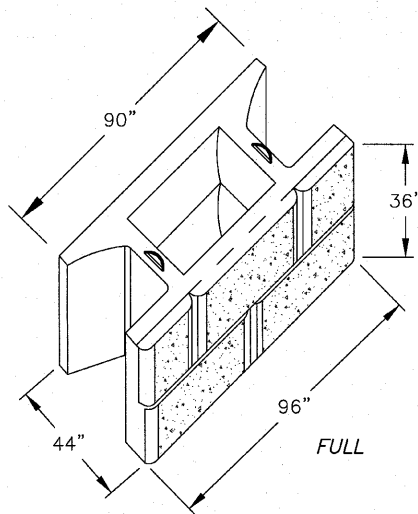

FULL

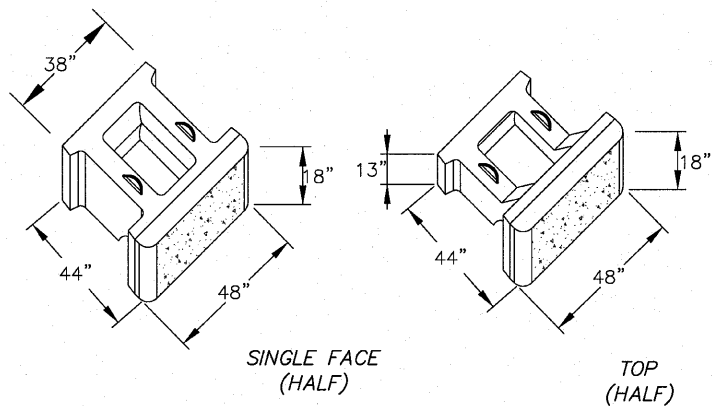


SINGLE FACE
(HALF)

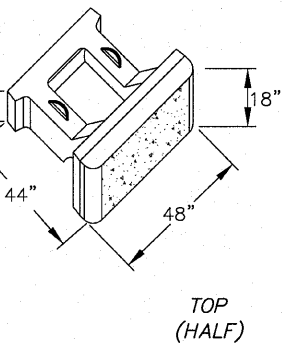


TOP
(HALF)


BLOCK DIMENSIONS

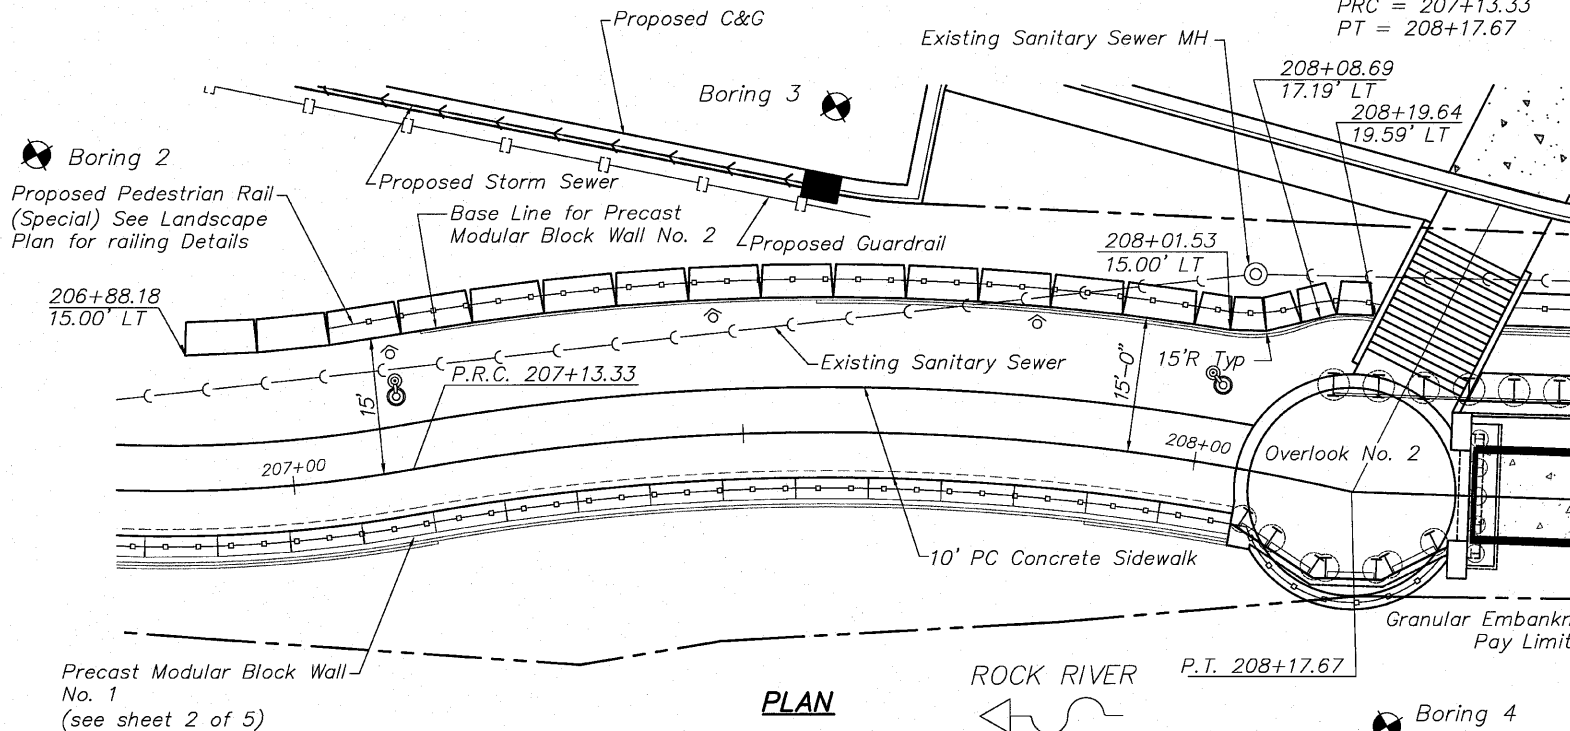

PLAN

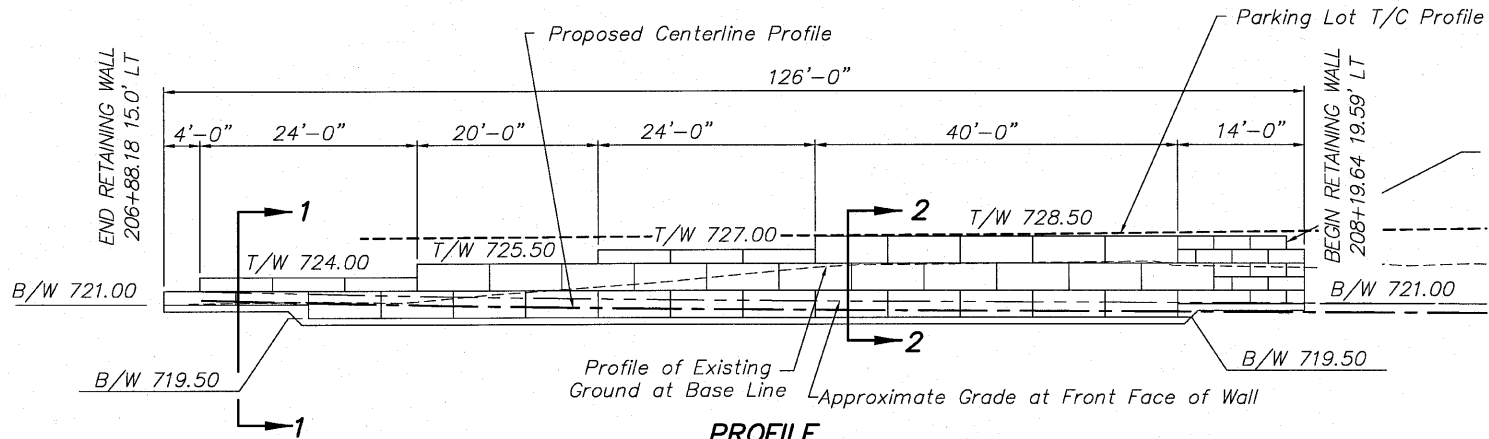


PROFILE

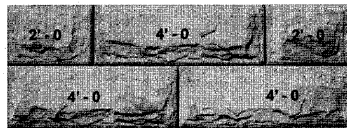


BLOCK PATTERN

SEE GENERAL NOTES, SHEET 1 OF 5

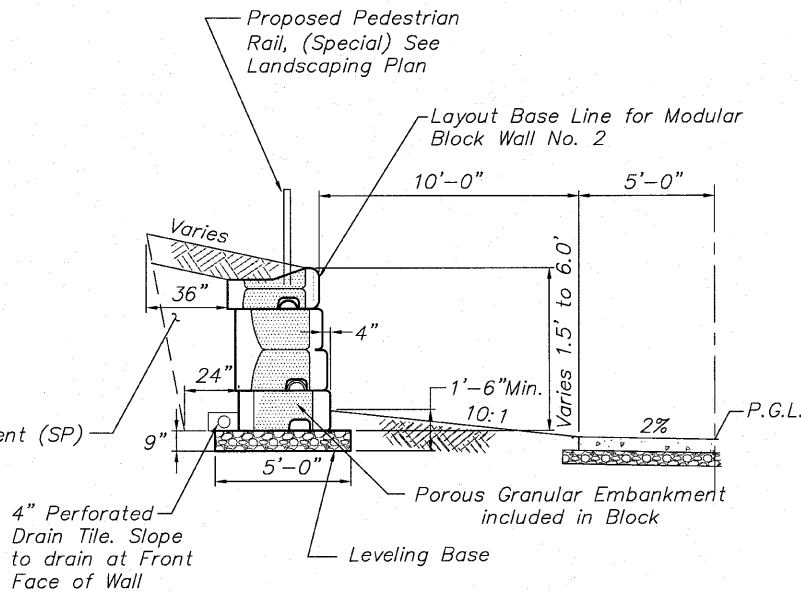

DETAIL 1
Sta. 206+88 to Sta. 207+32

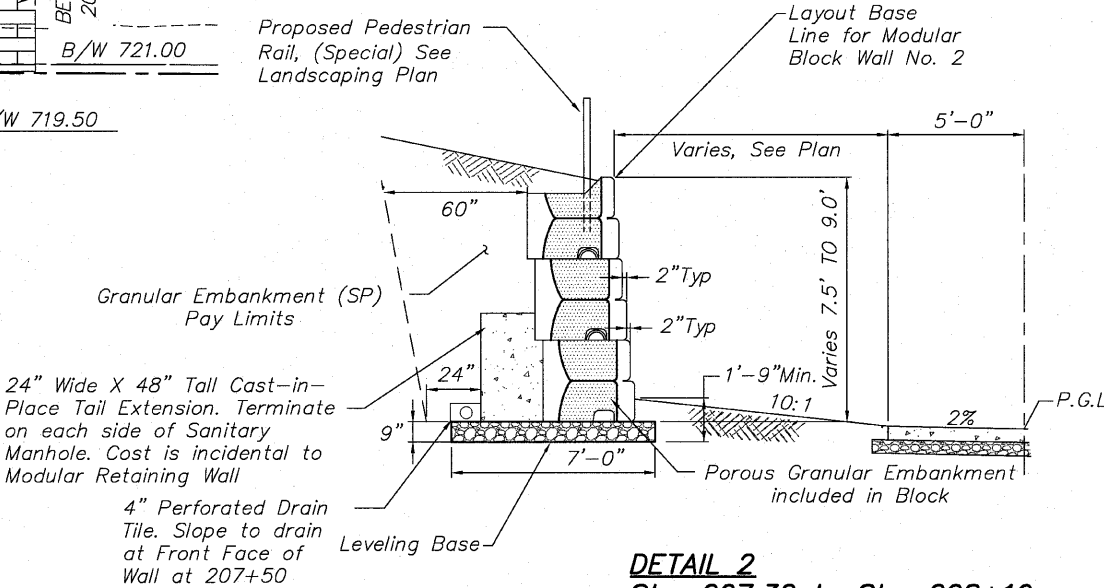

DETAIL 2
Sta. 207.32 to Sta. 208+19

PRECAST MODULAR BLOCK WALL NO. 2

DESIGNED	CTB
CHECKED	AAG
DRAWN	JAW
CHECKED	JWH


	McClure Engineering Associates, Inc. 2282 Argus Drive (615) 398-2332 Design Firm License: Illinois #184-000816 Copyright 2010 By McClure Engineering Associates, Inc.
--	---

SHEET NO. 3
5 SHEETS


F.A. RTE.	SECTION		COUNTY	TOTAL SHEETS	SHEET NO.
	06-00543-00-BT		WINNEBAGO	148	77
			CONTRACT NO. 85521		
FED. ROAD DIST. NO.		ILLINOIS	FED. AID PROJECT		

STATE OF ILLINOIS
DEPARTMENT OF TRANSPORTATION


SCALES:
PLAN: 1" = 10'
PROFILE: 1" = 10' HORIZONTAL
1" = 10' VERTICAL

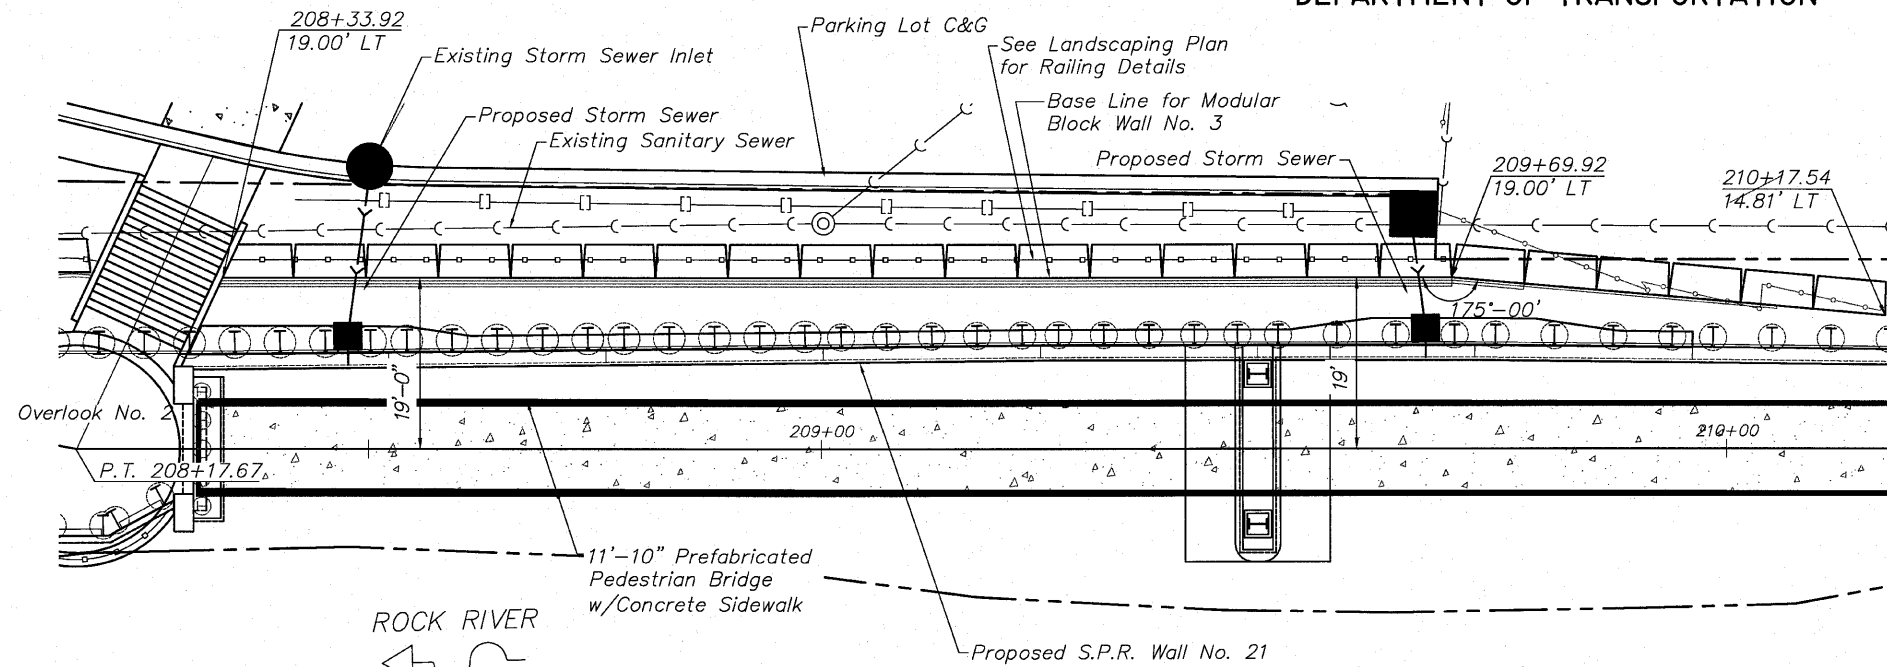


PLAN

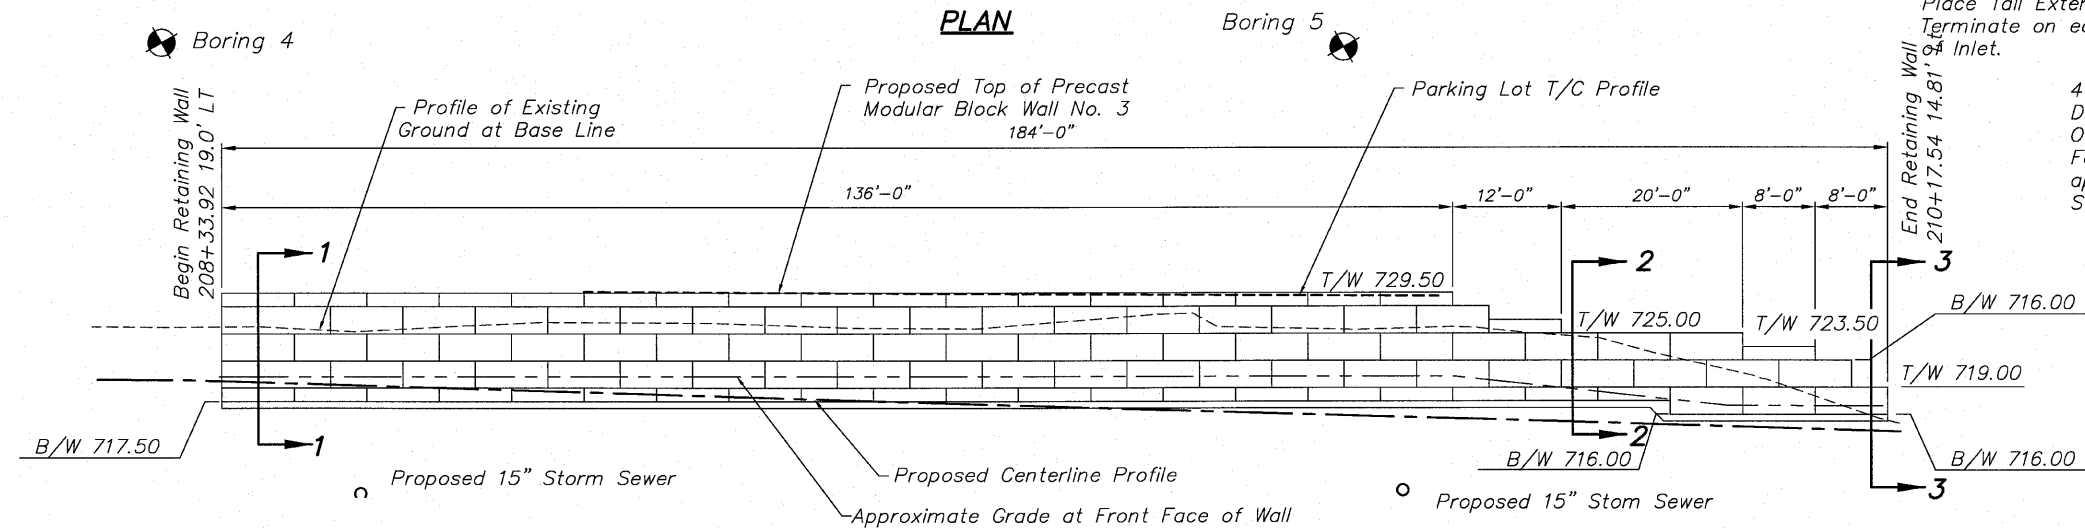


PROFILE

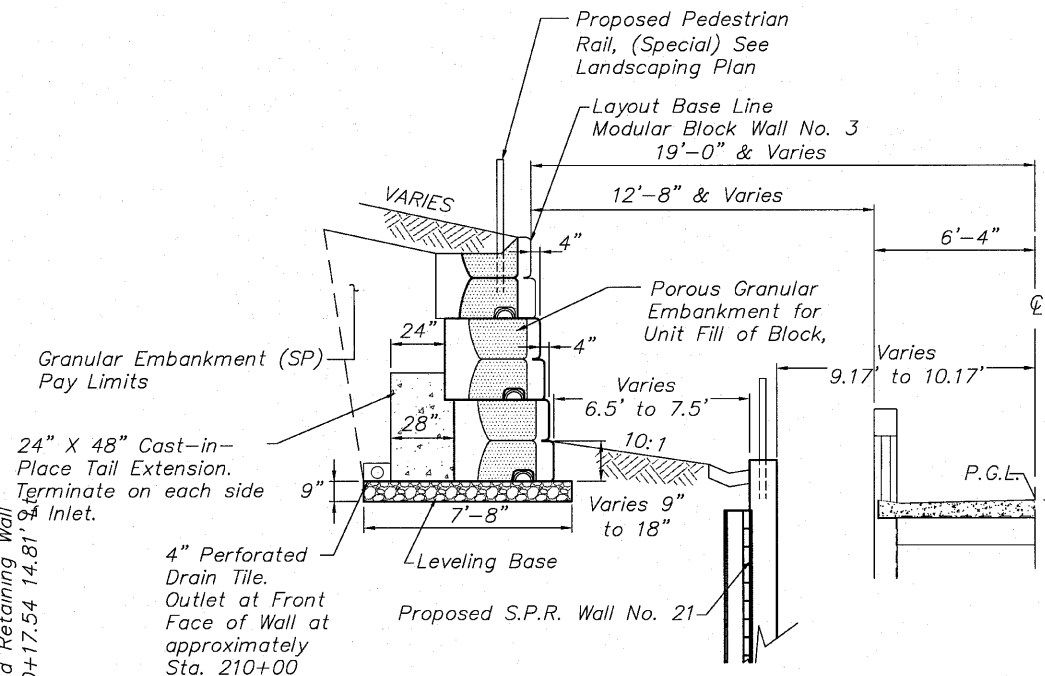

DETAIL 2
Sta. 209+69.92 to Sta. 210+09.92

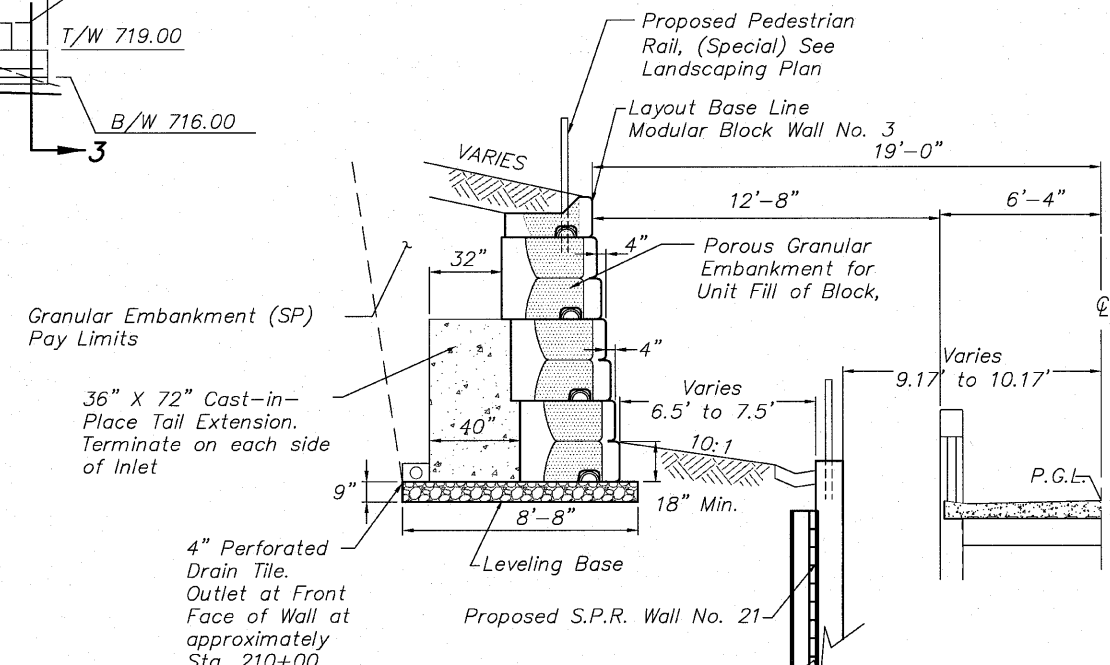

DETAIL 1
Sta. 208+33.92 to Sta. 209+69.92

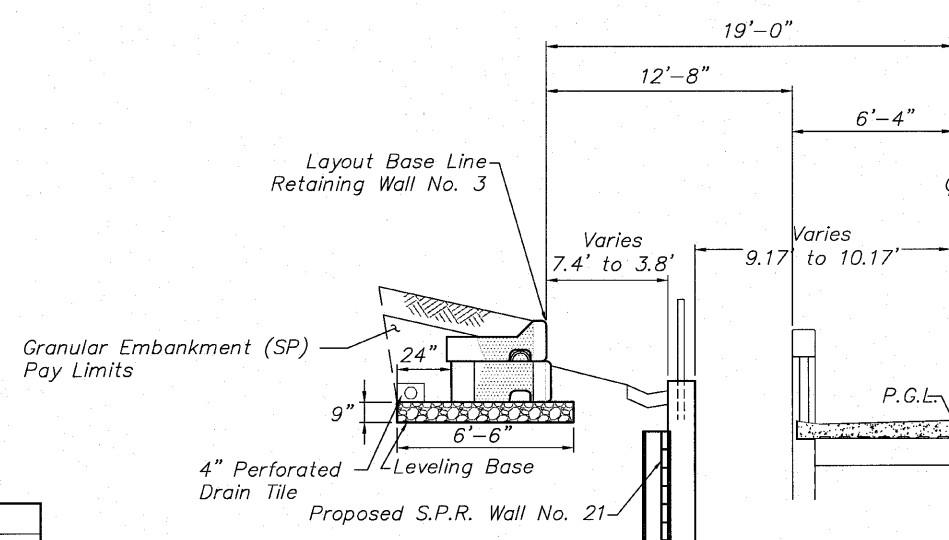

DETAIL 3
Sta. 210+69.92 to Sta. 210+17.54

DESIGNED	CTB
CHECKED	AAG
DRAWN	JAW
CHECKED	JWH

McClure
Engineering Associates, Inc.
7282 Argus Drive
(815) 398-2332
Rockford, Illinois 61107-5837
Fax (815) 398-2466
Design Firm License: Illinois #184-000816
Copyright 2010 By McClure Engineering Associates, Inc.

SHEET NO. 4
5 SHEETS

F.A. RTE.	SECTION	COUNTY	TOTAL SHEETS	SHEET NO.
	06-00543-00-BT	WINNEBAGO	148	78
		CONTRACT NO.	85521	
FED. ROAD DIST. NO.	ILLINOIS	FED. AID PROJECT		




1:10-08-008 RIVERWALL MUSEUMDESIGNDRAWINGS\STRUCTURAL\GP08-008 MODULAR R WALLS.DWG, MW13, 9/2/2010 10:30:13 PM, J.H. JWH

STATE OF ILLINOIS
DEPARTMENT OF TRANSPORTATION


SCALES:
PLAN: 1" = 10'
PROFILE: 1" = 10' HORIZONTAL
1" = 10' VERTICAL




0 10 20
Scale in Feet

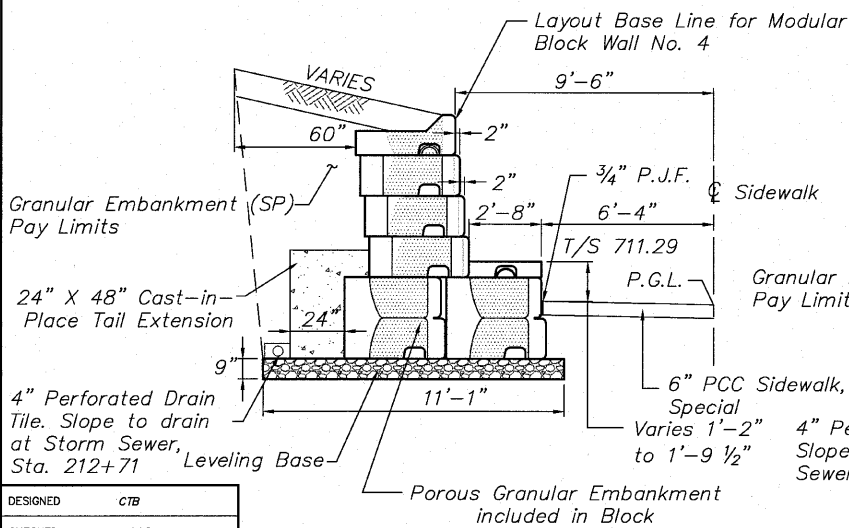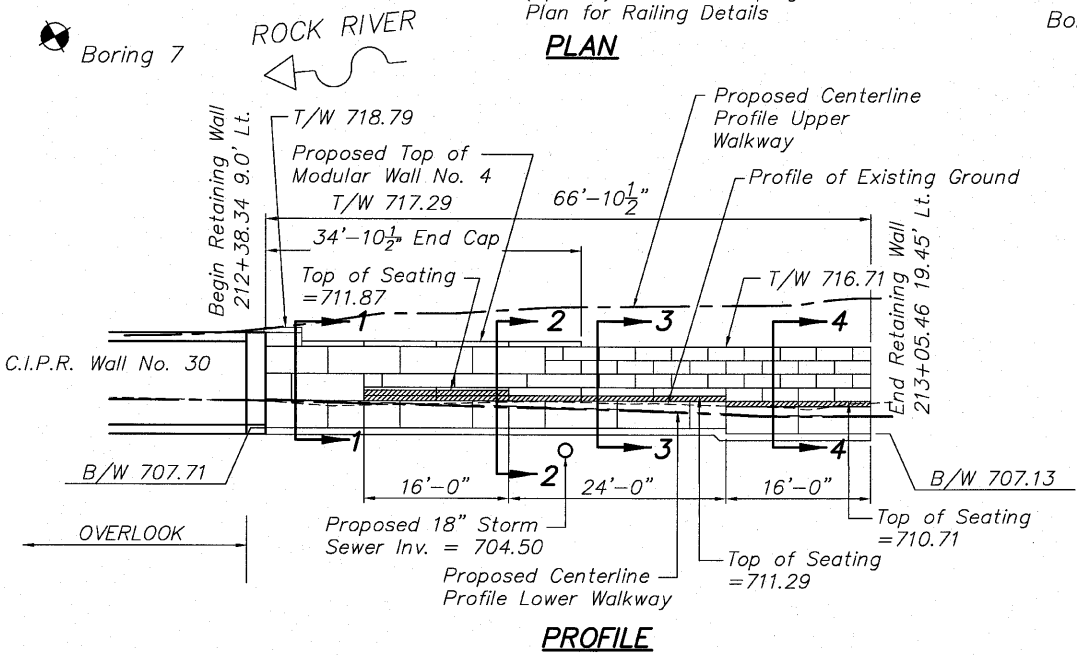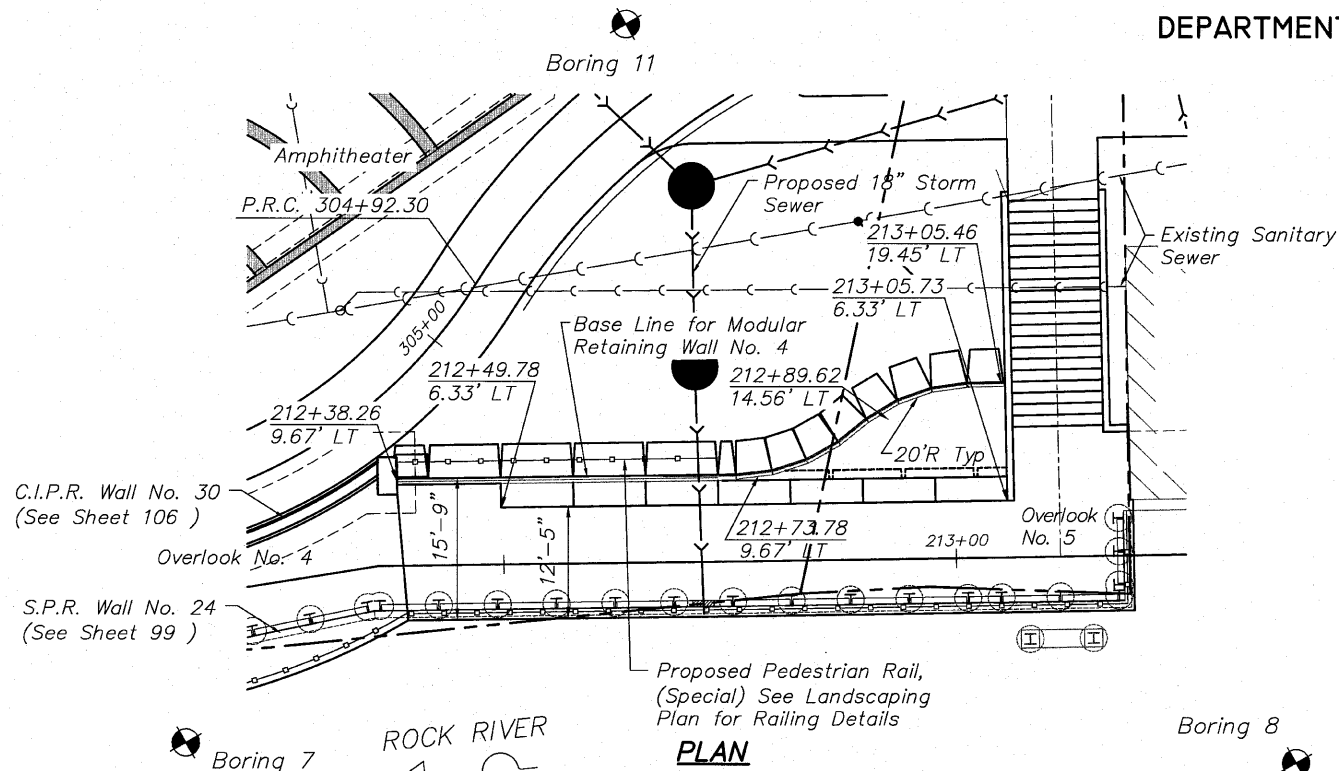


DETAIL 3
Sta. 212+65.78 to Sta. 212+89.78

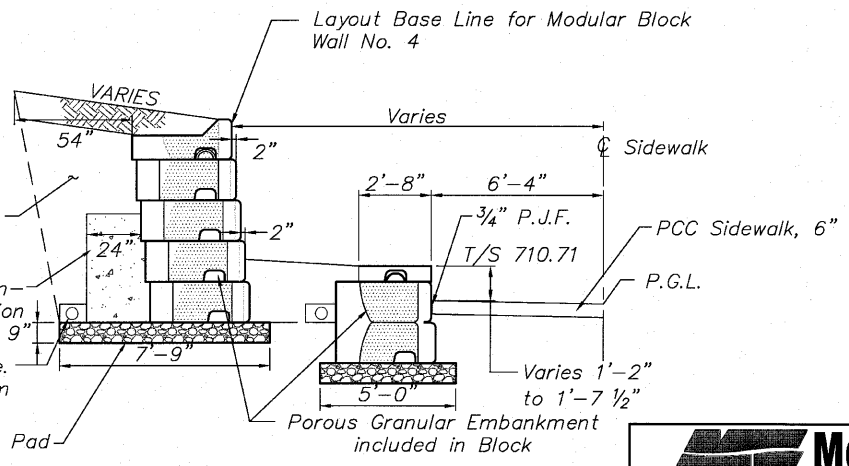

DETAIL 4
Sta. 212+89.78 to 213+05.46

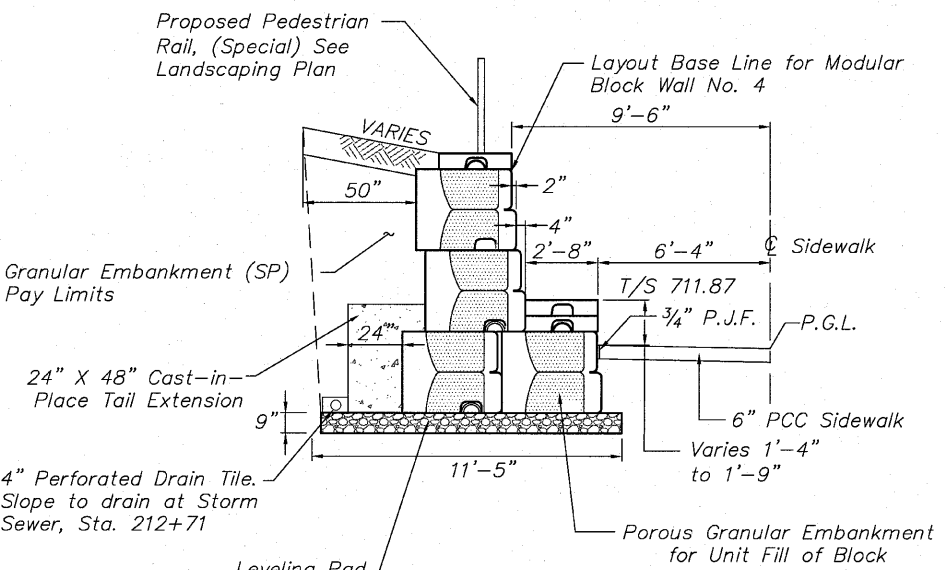

DETAIL 2
Sta. 212+49.78 to Sta. 212+65.78

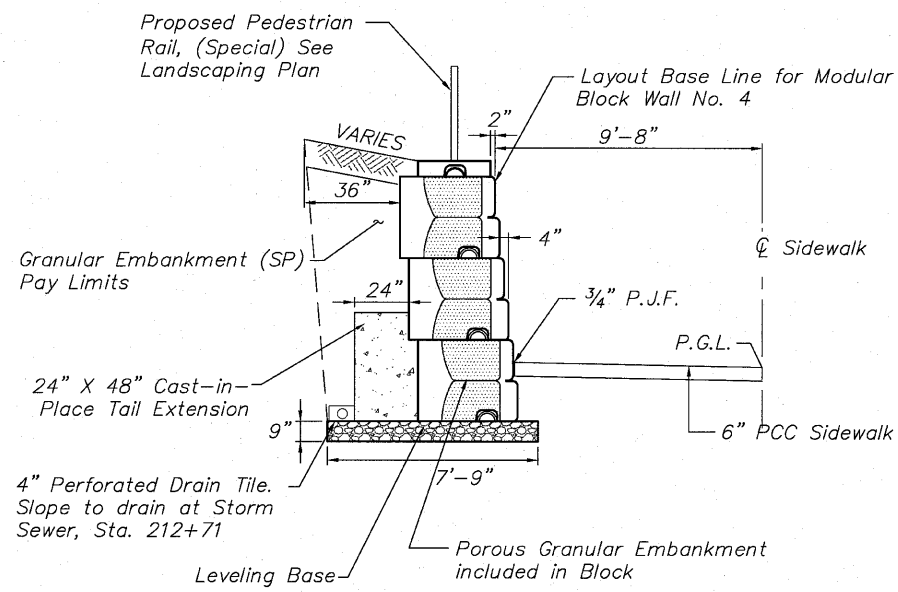

DETAIL 1
Sta. 212+38.34 to Sta. 212+49.78

DESIGNED	CTB
CHECKED	AAG
DRAWN	JAW
CHECKED	JWH

McClure
Engineering Associates, Inc.
7282 Argus Drive
(815) 398-2332
Design Firm License: Illinois #184-000816
Copyright 2010 By McClure Engineering Associates, Inc.

SHEET NO. 5
5 SHEETS

F.A. RTE.	SECTION		COUNTY	TOTAL SHEETS	SHEET NO.
	06-00543-00-BT		WINNEBAGO	148	79
			CONTRACT NO. 85521		
FED. ROAD DIST. NO.	ILLINOIS	FED. AID PROJECT			

BENCHMARK		
NO.	DESCRIPTION	ELEVATION
	North Bonnet Bolt on Fire Hydrant South Of Museum Entrance on the East side of N. Main Street	736.60

EXISTING STRUCTURE: None

Notes: Wall Offsets are Measured from the
C of the Pedestrian
Walkway to the Back Face of the
Cast-In-Place Portion of the
Soldier Pile Wall unless shown
otherwise.

S.P.R.W. = Soldier Pile Retaining Wall
C.I.P. = Cast-in-Place

STATE OF ILLINOIS
DEPARTMENT OF TRANSPORTATION

HIGHWAY CLASSIFICATION
Rockford Pedestrian Riverwalk
Functional Class: Pedestrian

DESIGN SPECIFICATIONS
2002 AASHTO
Standard Specifications - 17th Edition

DESIGN STRESSES

Field Units
 $f'_c = 3,500$ psi (Cast-In Place Concrete)
 $f_y = 60,000$ psi (Reinforcement)
 $f_y = 50,000$ psi (Soldier Pile Steel)

Precast Units
 $f'_c = 5,000$ psi (Precast Concrete)
 $f_y = 60,000$ psi (Reinforcement)

TOTAL BILL OF MATERIALS

SP WALL No. 20 AND LOOKOUT No. 2 SLAB

ITEM	UNITS	TOTAL
Structure Excavation	Cu. Yd.	10
Concrete Structures	Cu. Yd	31.1
Protective Coat	Sq. Yd.	49.8
Stud Shear Connectors	Each	210
Precast Concrete Lagging	Sq. Ft.	340
Furnishing Soldier Piles (W Section)	Foot	194
Drilling and Setting Soldier Piles in Rock	Cu. Ft.	435
Drilling and Setting Soldier Piles in Soil	Cu. Ft.	396
Reinforcement Bars (Epoxy Coated)	Pound	4,303
Geocomposite Wall Drain	Sq. Yd.	17.5
Form Liner Textured Surface	Sq. Ft.	410
Rock Excavation for Structures, Special	Cu. Yd.	1.2
Rubbed Finish	Sq. Ft.	86
Anti-Graffiti Coating	Sq. Ft.	496
Staining Concrete Structures	Sq. Yd.	46

GENERAL NOTES



- It shall be the responsibility of the Contractor to verify all dimensions and conditions existing in the field prior to construction and ordering materials.
- Reinforcement bars designated (E) shall be epoxy coated.
- Reinforcement bars shall conform to the requirements of ASTM A706 Gr 60. See Special Provisions.
- Reinforcing bars shall be lapped a minimum as shown on plans where splices occur. Radius bars shall be factory bent and delivered to the site with appropriate radius. Field bending will only be allowed to achieve form clearances.
- Stud shear connectors shall be $\frac{3}{4}$ " diameter x 4" granular or flux filled headed studs automatically end welded to the front flange in the field.
- Protective coat shall be applied to all exposed surfaces of the wall and shall extend 1'-0" minimum below finished grade.
- All construction joints shall be bonded.
- The cost of cutting off any piling in excess of that needed shall be included in the cost of "Drilling and Setting Soldier Piles".
- Drilling and Setting of Soldier Piles will require drilling through layers of sand and gravel. Refer to boring logs. The use of temporary drill casings or drilling slurry may be required to keep holes open prior to placement of concrete at no additional cost to the contract. Refer to Special Provisions for Drilling and Setting Soldier Piles.
- The approximate embedment depth for the soldier pile tip is as provided on the plans and considers a penetration into competent rock of 5.5 feet (minimum) based on the soil boring information and uniaxial compressive rock strength value of 4,000 PSI (minimum) as provided by Terracon Consultants, Inc. The actual top of rock elevation, which qualifies as competent rock meeting the minimum requirements of the design, shall be determined and field verified by the Geotechnical Engineer during the drilling operation at each soldier pile location. Final pile tip elevations shall be a minimum of 5.5 feet below actual top of competent rock elevations.
- All exposed edges shall have a $\frac{3}{4}$ " x 45° chamfer, except as shown otherwise. Chamfers on vertical edges shall be continued a minimum of one foot below finished ground level.
- Exposed surfaces of concrete shall be given a "rubbed finish" except where form liner is specified.
- Contractor shall be responsible for dewatering in accordance with the erosion control plan at no additional cost to the contract.
- Backfill behind wall shall be placed to the lines and grades as shown on the plans. The Contractor shall take care to ensure the use of suitable material and proper compaction of all fill areas. Compaction shall be performed with a loose thickness of no more than 8" and each lift shall be compacted to a density equal to or greater than 95% standard proctor maximum dry density (ASTM D-698) taking care not to over compact the soil directly behind the wall. Moisture shall be within -2 to +3 percent of optimum. No heavy equipment shall be allowed within 6 feet of the wall during backfilling and compaction. Compaction shall be by hand method, "walk behind", equipment in the areas within 6 feet of the face of the wall.
- Backfill of wall behind precast panels must be completed before placement of cast-in-place concrete face. Refer to Precast Panel Details Sheet for additional notes.
- Temporary Concrete will be removed in the future by "others". Install a bond breaker to allow removal without damaging the structural slab. Temporary Concrete will be paid as PCC Sidewalk, 6" and shall include payment for the bond breaker.

INDEX OF WALL No. 20 SHEETS

- General Plan and Elevation
- SP Wall No. 20 Details
- SP Wall No. 20 Details, Precast Panel Details
- SP Wall No. 20 Details
- Slab Details Lookout No. 2

Reviewed and Approved for
Structural Adequacy Only

Todd C. Ude
Date 9/11/2010

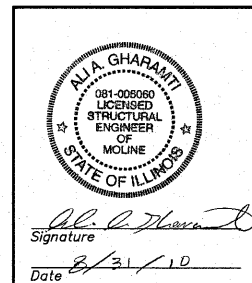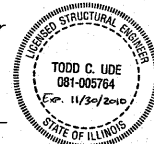

GENERAL PLAN & ELEVATION

SP WALL No. 20

PEDESTRIAN RIVERWALK

ALONG THE ROCK RIVER

WINNEBAGO COUNTY

SECTION NO. 06-00543-00-BT

STATION 208+05.12 TO

STATION 208+28.50



SHEET NO. 1

5 SHEETS

F.A. RTE.	SECTION	COUNTY	TOTAL SHEETS	SHEET NO.
	06-00543-00-BT	WINNEBAGO	148	80
CONTRACT NO.			85521	
FED. ROAD DIST. NO.	ILLINOIS	FED. AID PROJECT		

SCALES:

PLAN: 1" = 10'

PROFILE: 1" = 10' HORIZONTAL
1" = 10' VERTICAL

0 10 20
Scale in Feet

CENTERLINE CURVE DATA

$\Delta = 22^\circ 59' 01''$
 $D = 22^\circ 01' 37''$
RADIUS = 260.12'
ARC LENGTH = 104.34'
TANGENT = 52.88'
EXTERNAL = 5.32'
PCC = 207+13.33
PT = 208+17.67

* Wall location A & C are given to front face of wall. No form liner required this area.

DRAINAGE SYSTEM NOTE:

* 3"Ø drains to be placed as shown or as directed by the Engineer. All drains to be covered by a 18"x18" Geotechnical Filter Fabric and connected with 3"Ø Drain Pipe and directed to vertical stand pipe in back of Bridge Abutment adjacent to Weep Hole. The cost to supply and install all drainage components shall be included with the cost of Concrete Structures.


* Wall location A & C are given to front face of wall. No form liner required this area.

WALL INFORMATION CHART

Reference Point	Station to Back Face of C.I.P. Wall	Offset to Back Face of C.I.P. Wall
A	* 208+05.12	* 8.56' Rt.
B	208+05.12	6.11' Rt.
C	* 208+07.71	* 8.54' Rt.
D	208+15.47	10.23' Rt.
E	208+21.27	9.62' Rt.
F	208+28.50	5.72' Rt.

MINIMUM BAR LAP

No. 4 bars 1'-8"
No. 5 bars 2'-2"
No. 6 bars 2'-7"

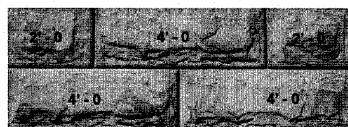


FORM LINER PATTERN

Milestone, Inc.
Pattern No. MS-1011
Weathered Limestone or Equal
(See Special Provisions)

STATE OF ILLINOIS
DEPARTMENT OF TRANSPORTATION

BILL OF MATERIAL
Cast-in-Place Concrete



Bar	No.	Size	Length	Shape
h (E)	20	#5	10'-7"	—
h ₁ (E)	20	#5	7'-7"	—
h ₂ (E)	20	#5	8'-0"	—
h ₃ (E)	18	#5	6'-9"	□
s (E)	28	#4	4'-1"	□
v (E)	36	#5	16'-5"	—
Concrete Structures			Cu. Yd.	15.0
Reinforcement Bars (Epoxy Coated)			Pound	1,365
Form Liner Textured Surface			Sq. Ft.	410
Staining Concrete Structures			Sq. Yd.	46
Anti-Graffiti Coating			Sq. Ft.	410
Rubbed Finish			Sq. Ft.	60

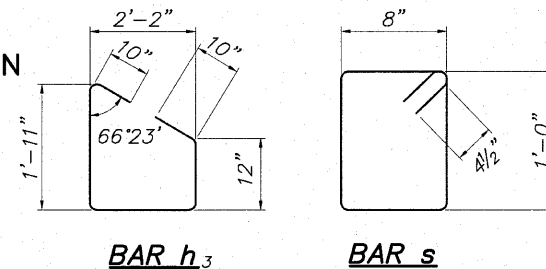

SCALES:

PLAN: 1" = 5'

PROFILE: 1" = 5' HORIZONTAL
1" = 5' VERTICAL

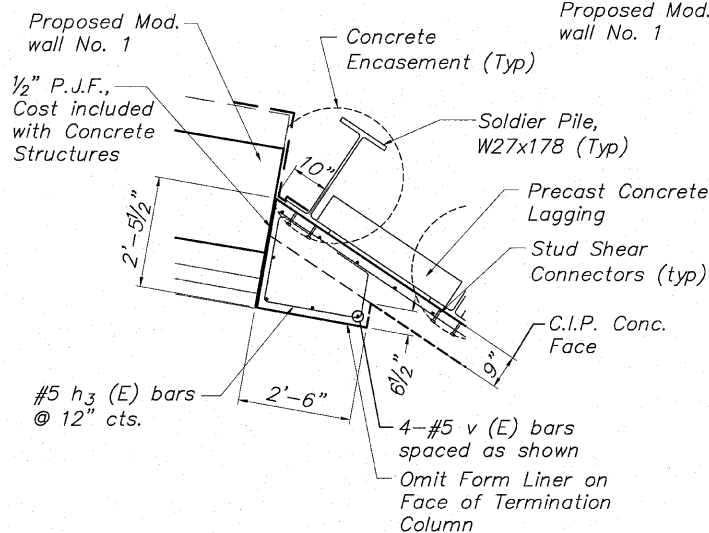 

PARTIAL PLAN

* Wall location A & C are given to front face of wall. No form liner required this area.


WALL INFORMATION CHART

Reference Point	Station to Back Face of C.I.P. Wall	Offset to Back Face of C.I.P. Wall
A	*208+05.12	*8.56' Rt.
B	208+05.12	6.11' Rt.
C	*208+07.71	*8.54' Rt.
D	208+15.47	10.23' Rt.
E	208+21.27	9.62' Rt.
F	208+28.50	5.72' Rt.

SOLDIER PILE INFORMATION CHART

Reference Point	Station	Offset to ϕ of Hole	Offset to Center Front Flange of Pile	Pile Section	Top of Pile	Bottom of Pile	Finished Pile Length	Furnished Pile Length	No. Stud Shear Connectors
1	208+06.37	5.38' Rt.	6.44' Rt.	W27x178	717.40	690.70	26.70	27.70	30
2	208+09.99	6.86' Rt.	7.93' Rt.	W27x178	717.40	690.70	26.70	27.70	30
3	208+15.34	8.94' Rt.	10.02' Rt.	W27x178	717.40	690.70	26.70	27.70	30
4	208+16.70	8.83' Rt.	9.97' Rt.	W27x178	717.40	690.70	26.70	27.70	30
5	208+20.68	8.47' Rt.	9.62' Rt.	W27x178	717.40	690.70	26.70	27.70	30
6	208+22.06	7.88' Rt.	8.90' Rt.	W27x178	717.40	690.70	26.70	27.70	30
7	208+26.97	5.23' Rt.	6.25' Rt.	W27x178	717.40	690.70	26.70	27.70	30
Totals							187 Ft.	194 Ft.	210 Ea.


ELEVATION (Showing Precast Lagging)
(Looking @ Front Face of Wall)

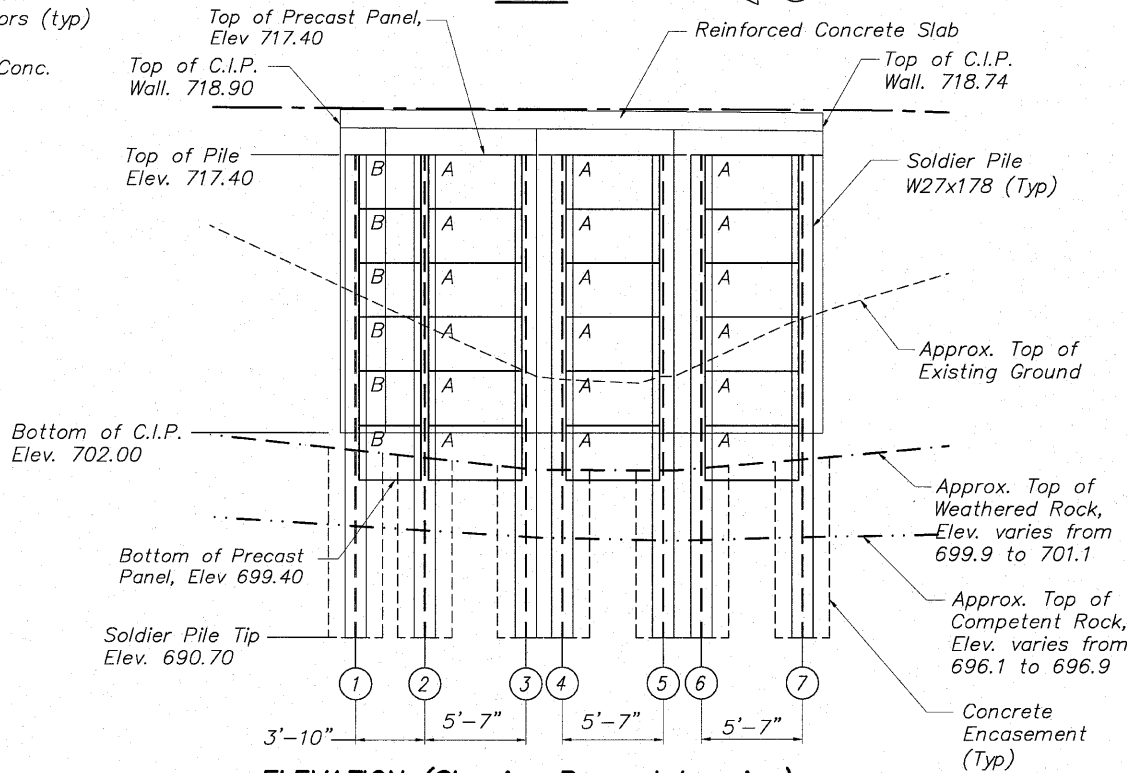

PRECAST PANEL SCHEDULE

PANEL	NOMINAL SIZE	No.	Sq. Ft. PANELS
A	3' x 5'-2"	18	277.4
B	3' x 3'-5"	6	61.1
Total			339

ELEVATION (Showing C.I.P. Facing Reinforcement)
(Looking @ Front Face of Wall)

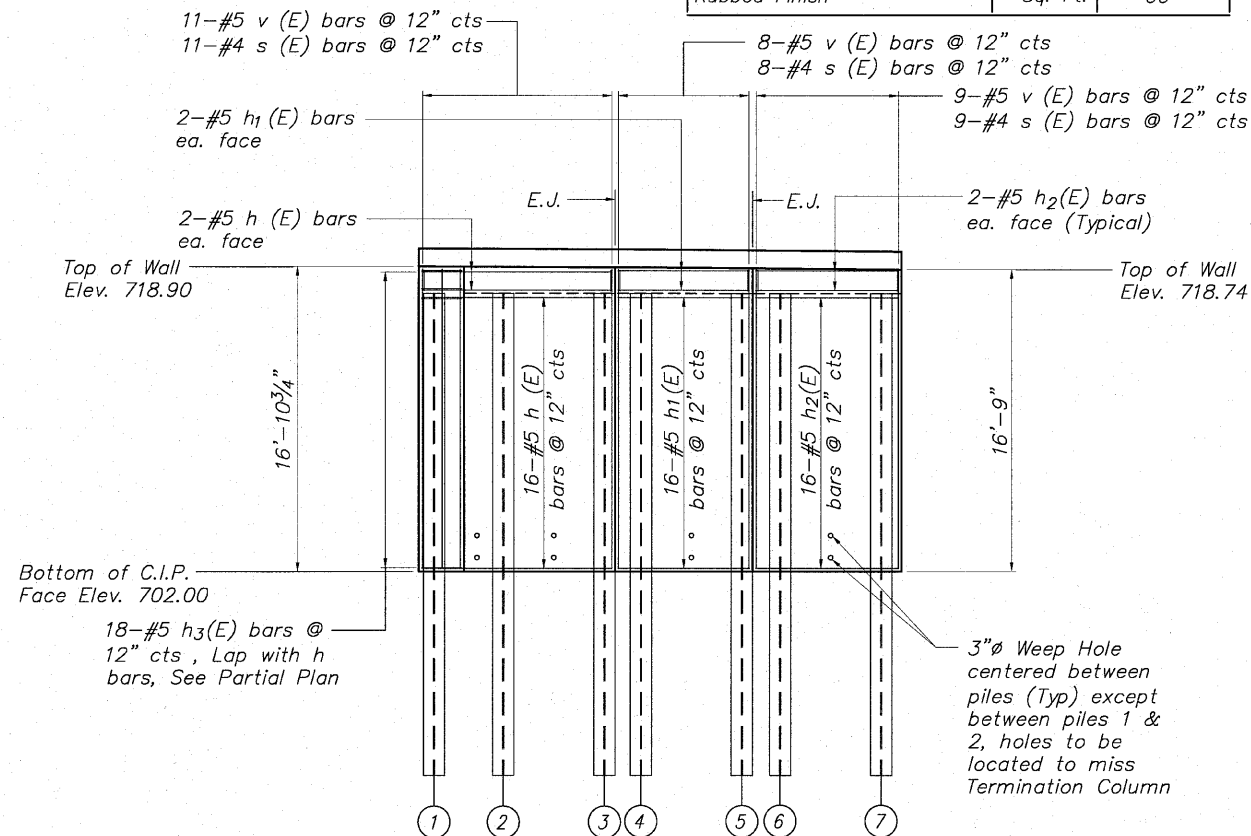

MINIMUM BAR LAP

No. 4 bars 1'-8"
No. 5 bars 2'-2"
No. 6 bars 2'-7"

SP WALL No. 20 DETAILS
PEDESTRIAN RIVERWALK
ALONG THE ROCK RIVER
WINNEBAGO COUNTY
SECTION NO. 06-00543-00-BT
STATION 208+05.12 TO
STATION 208+28.50

DESIGNED	CTB
CHECKED	AAG
DRAWN	JAW
CHECKED	JWH

McClure
Engineering Associates, Inc.
7382 Argus Drive
(815) 398-2332
Rockford, Illinois 61107-5837
Fax (815) 398-2466
Design Firm License: Illinois #184-000816

SHEET NO. 2

5 SHEETS


F.A. RTE.	SECTION	COUNTY	TOTAL SHEETS	SHEET NO.
	06-00543-00-BT	WINNEBAGO	148	81
CONTRACT NO.			85521	
FED. ROAD DIST. NO.	ILLINOIS	FED. AID PROJECT		

STATE OF ILLINOIS
DEPARTMENT OF TRANSPORTATION


NOTES:

1. Precast Concrete Lagging shall be labeled "front" (river side) or "back" (embankment side) at the time of casting by the manufacturer.
2. Precast Panels shall meet the requirements of Section 1042 of the Standard Specifications and shall be paid for at the contract unit price per square foot for Precast Concrete Lagging.
3. Contractor to backfill wall as precast panels are installed or provide blocking detail to Engineer for approval at no additional cost to the contract.
4. Contractor is advised that the portion of Modular Retaining Wall No. 1 directly adjacent to SP Wall No. 20 shall be constructed and backfilled as SP Wall No. 20 is backfilled. No additional compensation will be allowed for temporary shoring or additional excavation and backfilling due to staged work.


BORING NUMBER	STATION	OFFSET	GROUND ELEV.	EST. COMP. ROCK ELEV.
B-1	205+62	20.1' LT	728	N/A
B-2	206+69	44.3' LT	728	N/A
B-3	207+60	36.1' LT	728	701.5
B-4	208+20	43.1' RT	695	693.5
B-5	209+64	59.9' RT	693	691.0
B-6	210+83	40.15' RT	696	693.0
B-7	212+10	37.74' RT	696	694.5
B-8	213+71	34.17' RT	698	691.5
B-9	211+98	31.8' LT	716	706.0
B-10	211+67	77.9' LT	720	710.0
B-11	212+57	61.6' LT	721	705.0
B-12	211+12	200.5' LT	736	714.0
B-13	212+13	155.2' LT	730	709.0
B-14	209+57	39.5' LT	730	705.0
B-15	208+63	54.3' LT	730	700.0

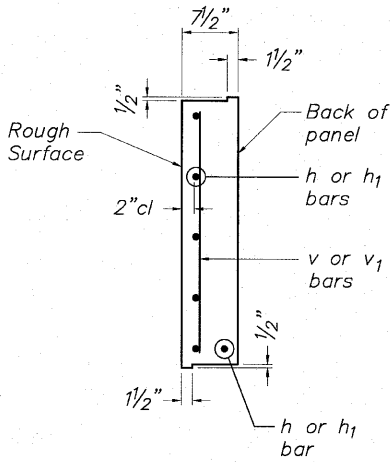


TYPICAL PANEL
END VIEW

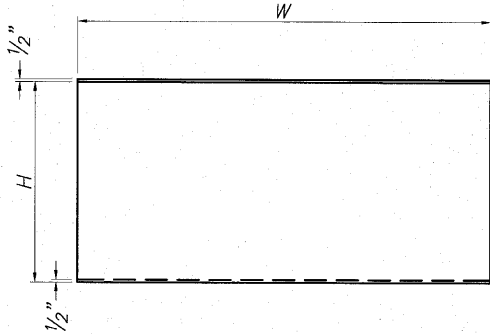

TYPICAL PANEL ELEVATION

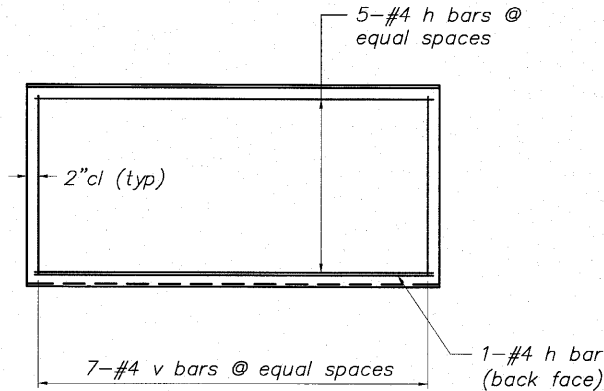

PANEL A REINFORCEMENT

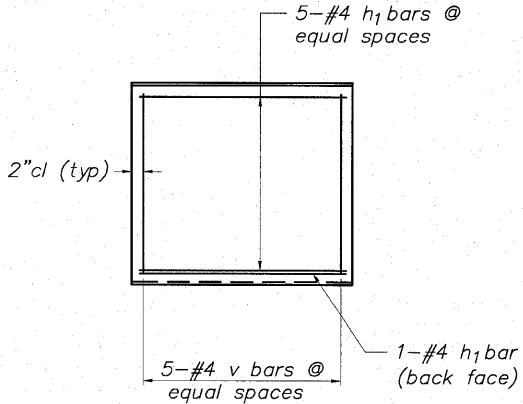

PANEL B REINFORCEMENT

PRECAST CONCRETE LAGGING
PANEL DETAILS

*BILL OF MATERIAL

ONE PANEL A

Bar	No.	Size	Length	Shape
h	6	#4	4'-10"	—
v	7	#4	2'-8"	—
Concrete Structures			Cu. Yd.	0.35
Reinforcement Bars			Pound	31.8
Panel Area			Sq. Ft.	15.41

*BILL OF MATERIAL

ONE PANEL B

Bar	No.	Size	Length	Shape
h1	6	#4	3'-1"	—
v	5	#4	2'-8"	—
Concrete Structures			Cu. Yd.	0.23
Reinforcement Bars			Pound	21.3
Panel Area			Sq. Ft.	10.19

* Concrete and reinforcement quantities are given for information only. Concrete and reinforcement for panels are included in the pay item "Precast Concrete Lagging".

PANEL SCHEDULE

PANEL	H	W
A	2'-11 3/4"	5'-2"
B	2'-11 3/4"	3'-5"

SP WALL No. 20 DETAILS
PRECAST PANEL DETAILS
PEDESTRIAN RIVERWALK
ALONG THE ROCK RIVER
WINNEBAGO COUNTY
SECTION NO. 06-00543-00-BT
STATION 208+05.12 TO
STATION 208+28.50


DESIGNED	CTB
CHECKED	AAG
DRAWN	JAW
CHECKED	JWH

McClure
Engineering Associates, Inc.
7282 Argus Drive
(815) 398-2332
Rockford, Illinois 61107-5837
Fax (815) 398-2496
Design Firm License: Illinois #184-000816


SHEET NO. 3
5 SHEETS

F.A. RTE.	SECTION	COUNTY	TOTAL SHEETS	SHEET NO.
	06-00543-00-BT	WINNEBAGO	148	82
CONTRACT NO.			85521	
FED. ROAD DIST. NO.	ILLINOIS	FED. AID PROJECT		


STATE OF ILLINOIS
DEPARTMENT OF TRANSPORTATION

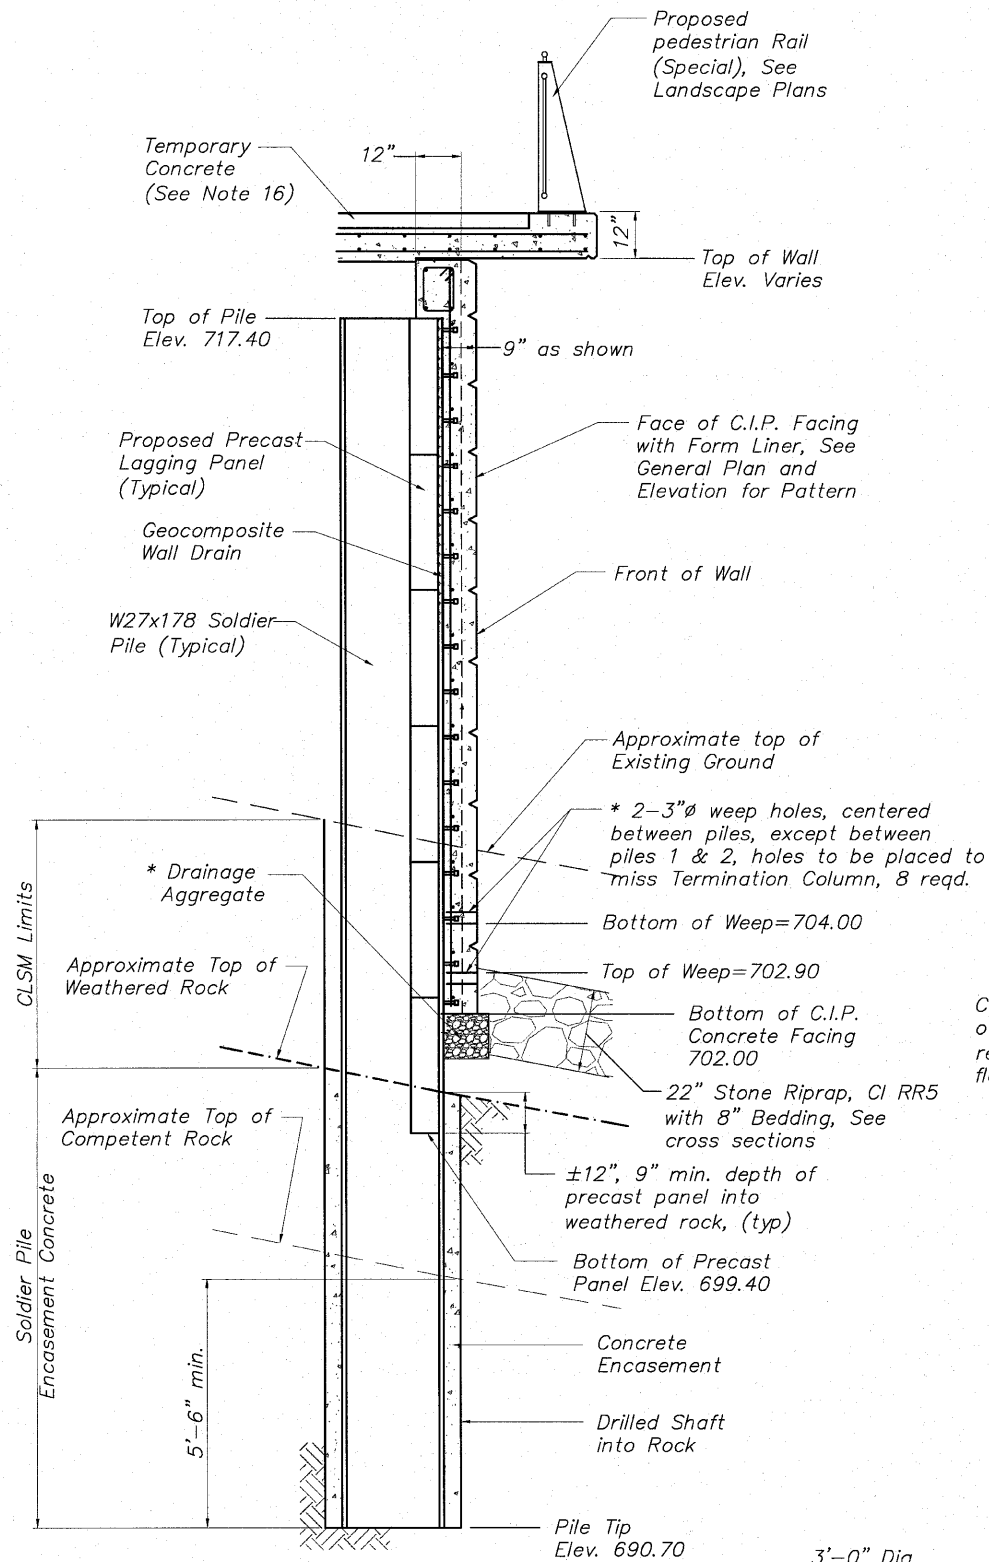


TYPICAL WALL SECTION

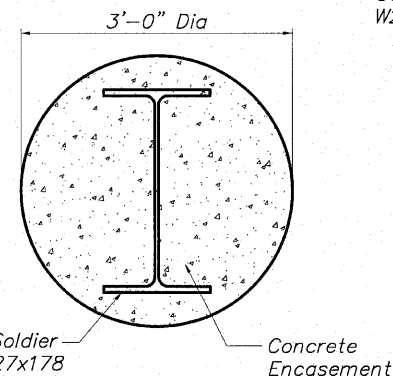

TYPICAL PILE ENCASEMENT SECTION
No Scale

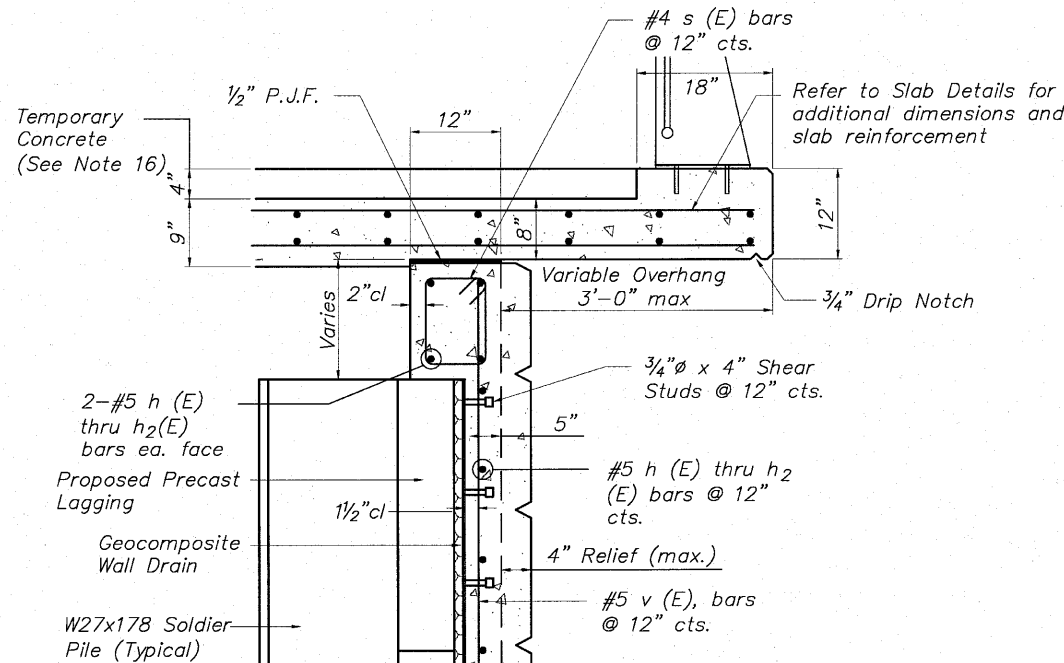


TYPICAL WALL SECTION
Showing Reinforcement

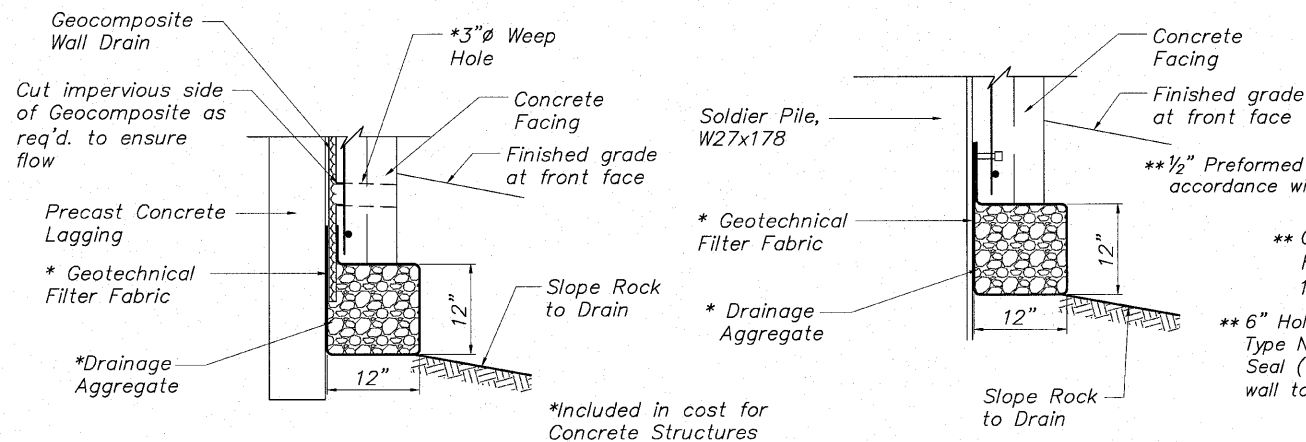


BETWEEN SOLDIER PILES

AT SOLDIER PILES


DRAINAGE AGGREGATE DETAIL

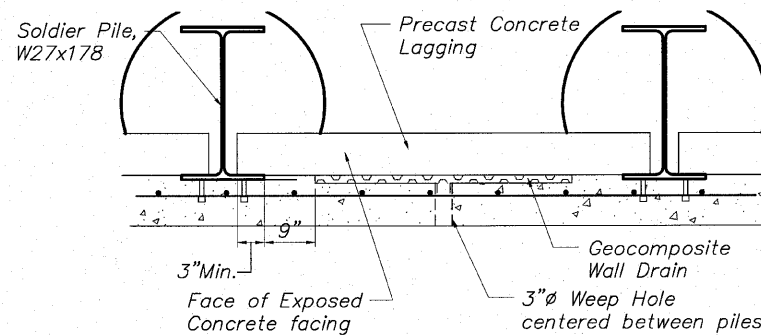

GEOCOMPOSITE WALL DRAIN DETAIL

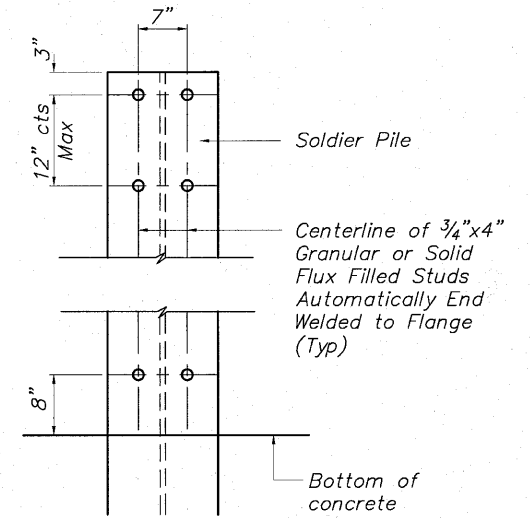


STUD SHEAR CONNECTOR LAYOUT

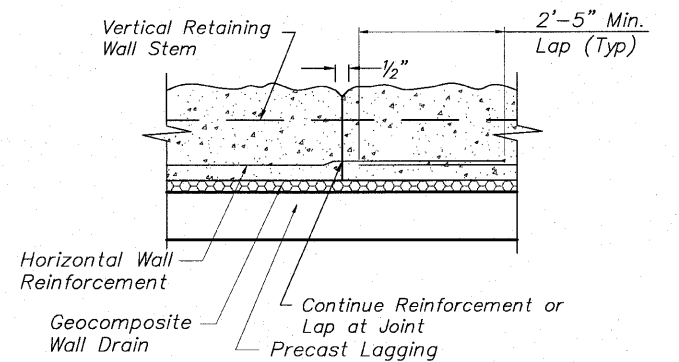

PLAN VIEW

TYPICAL CONSTRUCTION JOINT DETAIL
No Scale

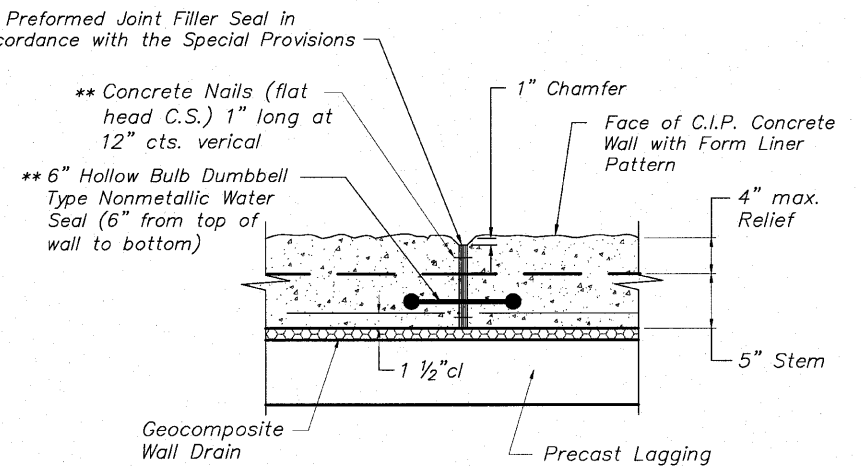

PLAN VIEW

Space Expansion Joints as Shown on Elevation
** Cost included with Concrete Structures

TYPICAL EXPANSION JOINT DETAIL
NO SCALE

MINIMUM BAR LAP

No. 4 bars	1'-8"
No. 5 bars	2'-2"
No. 6 bars	2'-7"

**SP WALL No. 20 DETAILS
PEDESTRIAN RIVERWALK
ALONG THE ROCK RIVER
WINNEBAGO COUNTY
SECTION NO. 06-00543-00-BT
STATION 208+05.12 TO
STATION 208+28.50**


DESIGNED	CTB
CHECKED	AAG
DRAWN	JAW
CHECKED	JWH

McClure
Engineering Associates, Inc.
7282 Argus Drive
Rockford, Illinois 61107-5837
(815) 398-2332 Fax (815) 398-2496
Design Firm License: 000016
Professional Engineer License: 000016


SHEET NO. 4
5 SHEETS

F.A. RTE.	SECTION	COUNTY	TOTAL SHEETS	SHEET NO.
	06-00543-00-BT	WINNEBAGO	148	83
		CONTRACT NO.		85521
FED. ROAD DIST. NO.	ILLINOIS	FED. AID PROJECT		

Refer to Landscape Plans for Control Joint Scoring Pattern (2'x2') Typ.

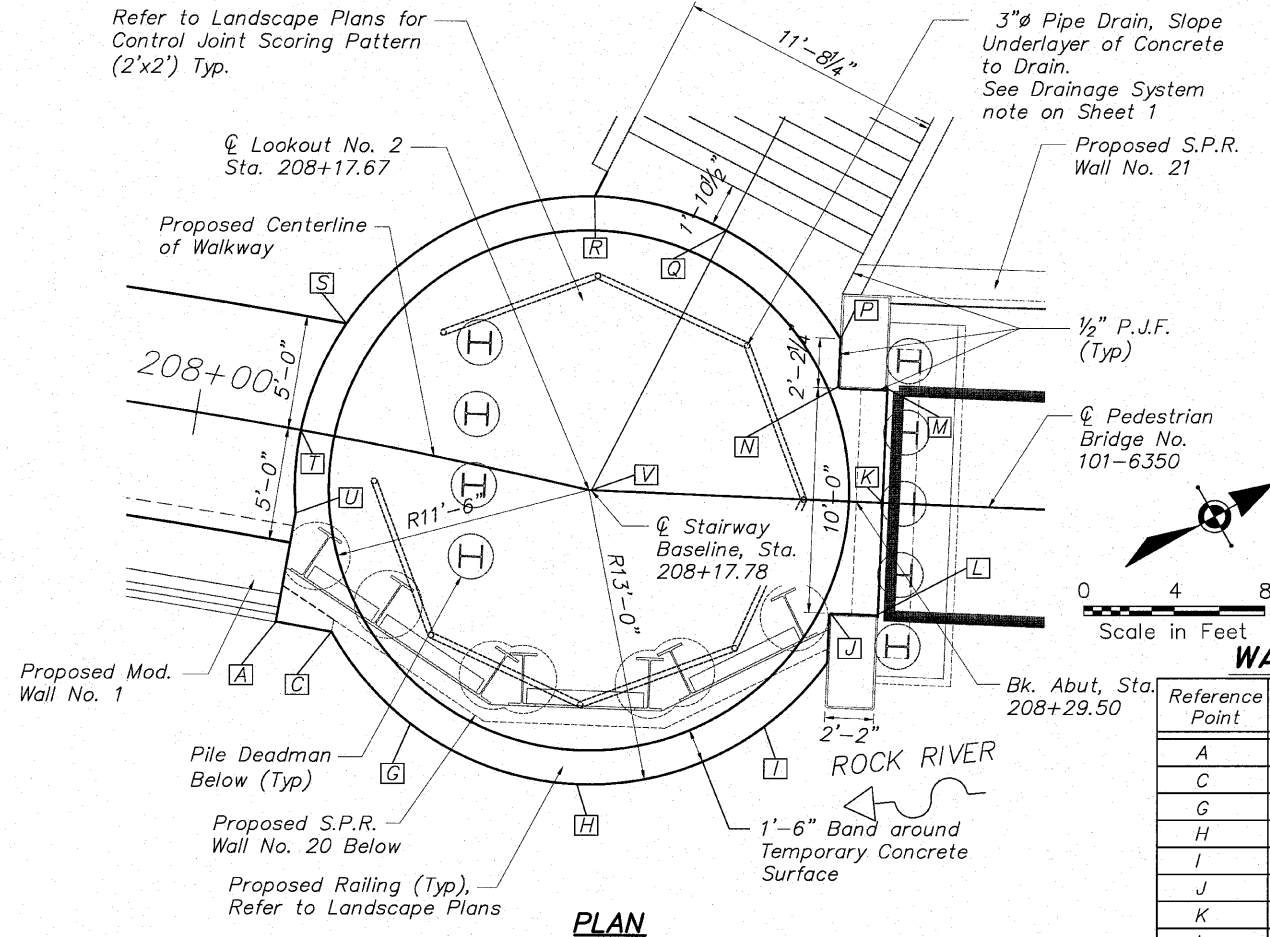


STATE OF ILLINOIS
DEPARTMENT OF TRANSPORTATION

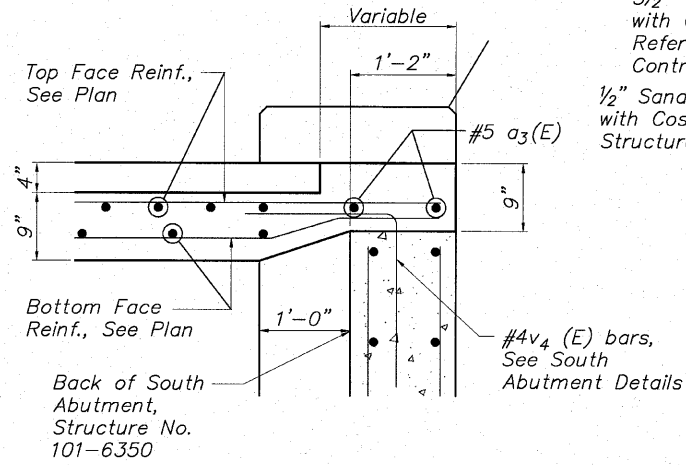

SECTION AT BRIDGE ABUTMENT
WALL INFORMATION CHART

Reference Point	Station to Top of Slab Elevation Pt.	Offset to Top of Slab Elevation Pt.	Elevation	Reference Point	Station to Top of Slab Elevation Pt.	Offset to Top of Slab Elevation Pt.	Elevation
A	208+05.12	8.56' Rt.	719.90	N	208+28.58	5.00' Lt.	719.87
C	208+07.71	8.54' Rt.	719.90	P	208+28.58	7.19' Lt.	719.92
G	208+13.21	12.25' Rt.	719.86	Q	208+23.14	11.74' Lt.	720.13
H	208+17.67	13.00' Rt.	719.81	R	208+15.08	12.73' Lt.	720.13
I	208+23.71	11.52' Rt.	719.71	S	208+05.79	5.00' Lt.	720.10
J	208+28.58	5.00' Rt.	719.76	T	208+04.67	0.00' Lt.	720.01
K	208+30.67	0.00' Rt.	719.84	U	208+05.11	3.67' Rt.	719.93
L	208+30.59	5.00' Rt.	719.79	V	208+17.67	0.00' Rt.	719.94
M	208+30.59	5.00' Lt.	719.89				

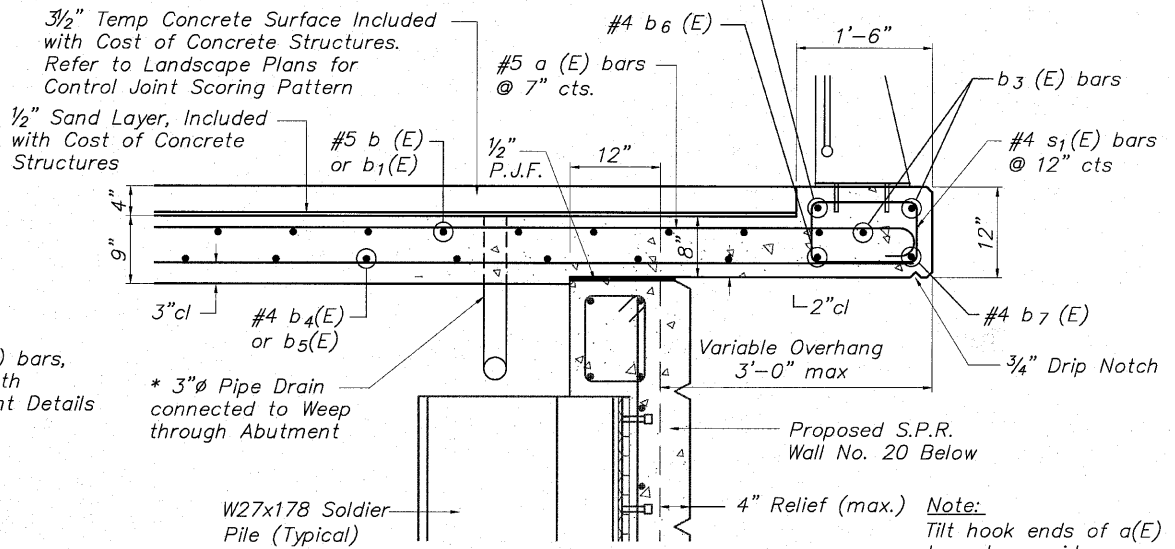


SECTION AT SOLDIER PILE WALL

BILL OF MATERIAL



LOOKOUT No. 2 SLAB

Bar	No.	Size	Length	Shape
a (E)	38	#5	14'-7"	—
a1(E)	11	#5	14'-0"	—
a2(E)	9	#5	10'-8"	—
a3(E)	2	#5	9'-8"	—
a4(E)	26	#4	13'-8"	—
a5(E)	19	#4	11'-7"	—
a6(E)	2	#5	11'-9"	—
b (E)	42	#5	14'-0"	—
b1(E)	14	#5	10'-8"	—
b2(E)	3	#5	24'-0"	R11'-8"
b3(E)	6	#5	23'-3"	R12'-9"
b4(E)	34	#4	13'-8"	—
b5(E)	12	#4	10'-3"	—
b6(E)	3	#4	23'-8"	R11'-8"
b7(E)	3	#4	23'-0"	R12'-9"
s1(E)	66	#4	4'-5"	—
Concrete Structures			Cu. Yd.	16.1
Reinforcement Bars (Epoxy Coated)			Pound	2,938

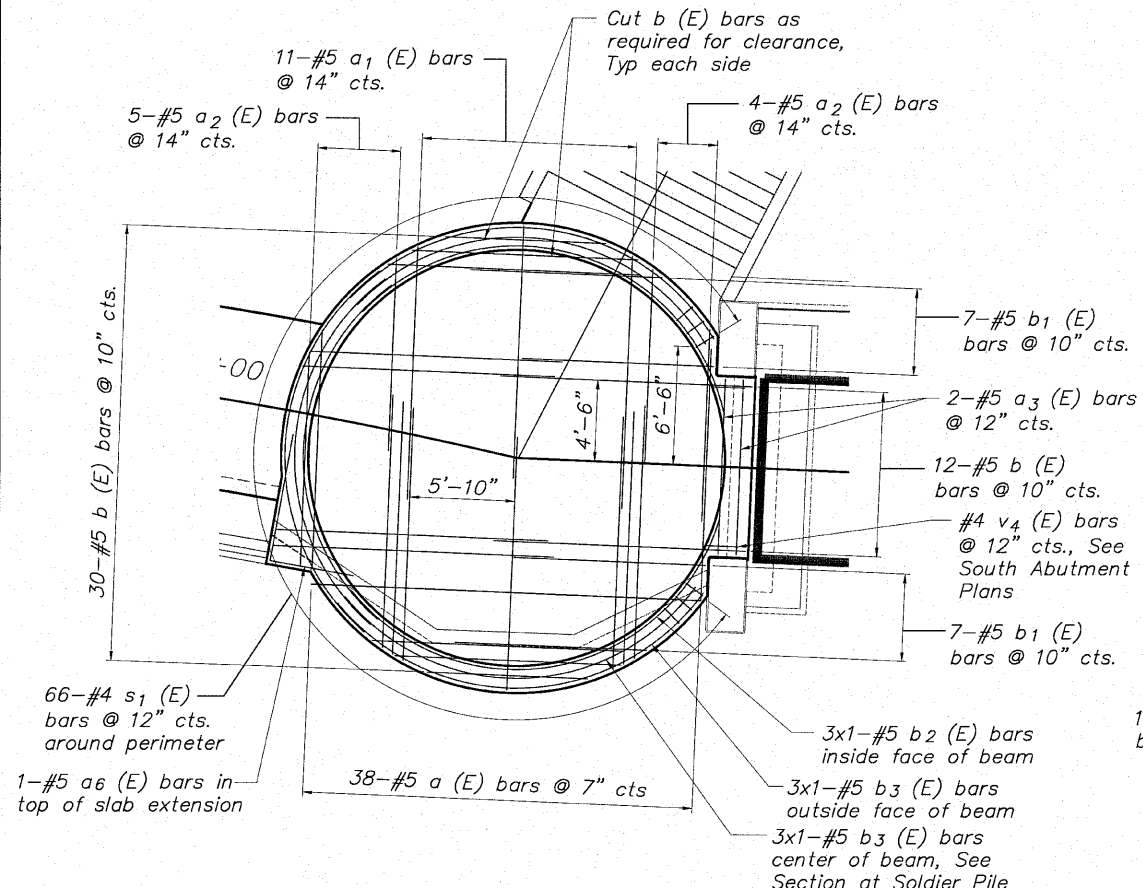


PLAN (Showing Top of Slab Reinforcement)

DESIGNED	CTB
CHECKED	AAG
DRAWN	JAW
CHECKED	JWH

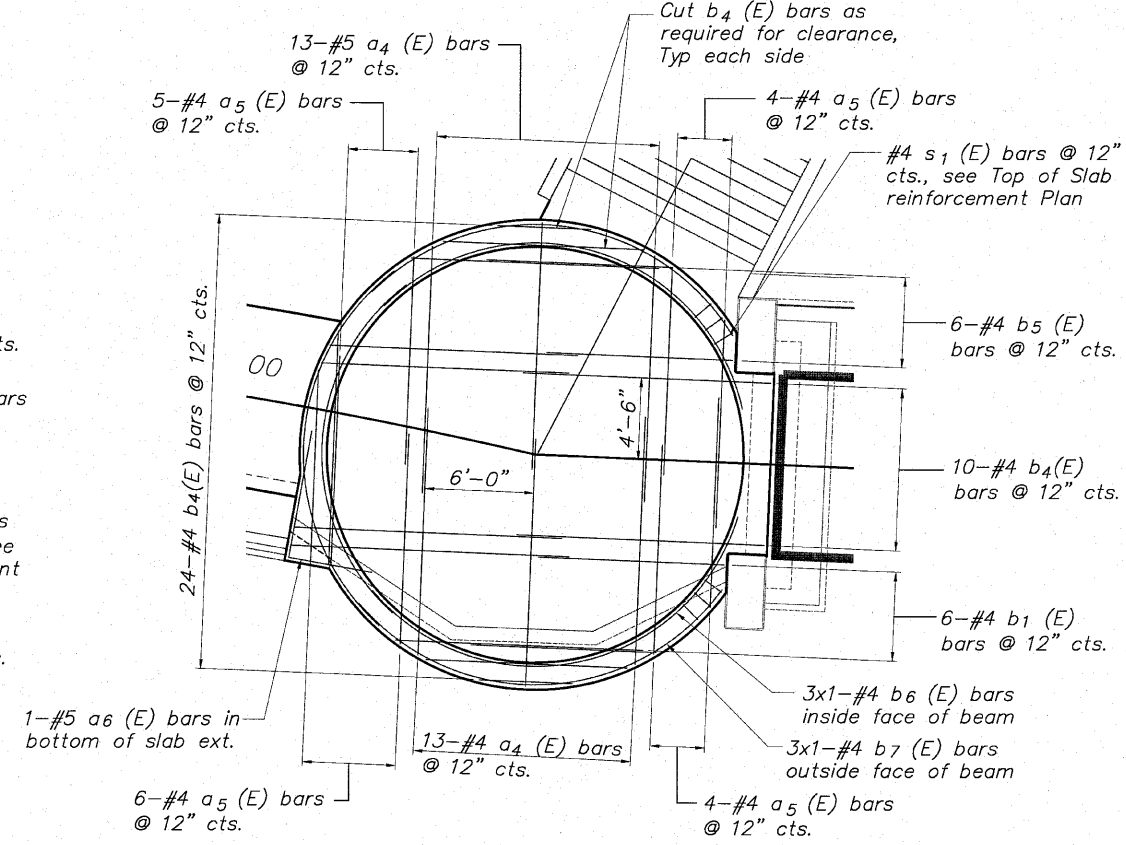 

PLAN (Showing Bottom of Slab Reinforcement)

 


McClure
Engineering Associates, Inc.
Rockford, Illinois 61107-5837
For (615) 398-2496
Design Firm License: Illinois #184-000816
Copyright 2010 By McClure Engineering Associates, Inc.

SHEET NO. 5
5 SHEETS


F.A. RTE.	SECTION		COUNTY	TOTAL SHEETS	SHEET NO.
	06-00543-00-BT		WINNEBAGO	148	84
			CONTRACT NO. 85521		
FED. ROAD DIST. NO.	ILLINOIS	FED. AID PROJECT			

BAR a (E)
SLAB DETAILS LOOKOUT No. 2
PEDESTRIAN RIVERWALK
ALONG THE ROCK RIVER
WINNEBAGO COUNTY
SECTION NO. 06-00543-00-BT
STATION 208+17.67

BAR a6(E)

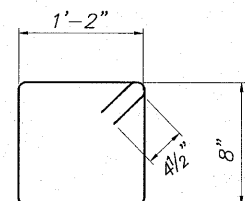



BAR s1(E)

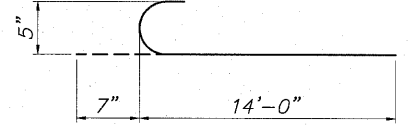

H:\06-008 RIVERWALK MUSEUM\DESIGN\DRAWINGS\STRUCTURAL\GP\06-008 LOOKOUT DET.DWG, PLAN\DET LOOKOUT2, 8/30/2010 5:06:16 PM, 1:1, JWH

BENCHMARK		
NO.	DESCRIPTION	ELEVATION
	North Bonnet Bolt on Fire Hydrant South Of Museum Entrance on the East side of N. Main Street	736.60

EXISTING STRUCTURE: None

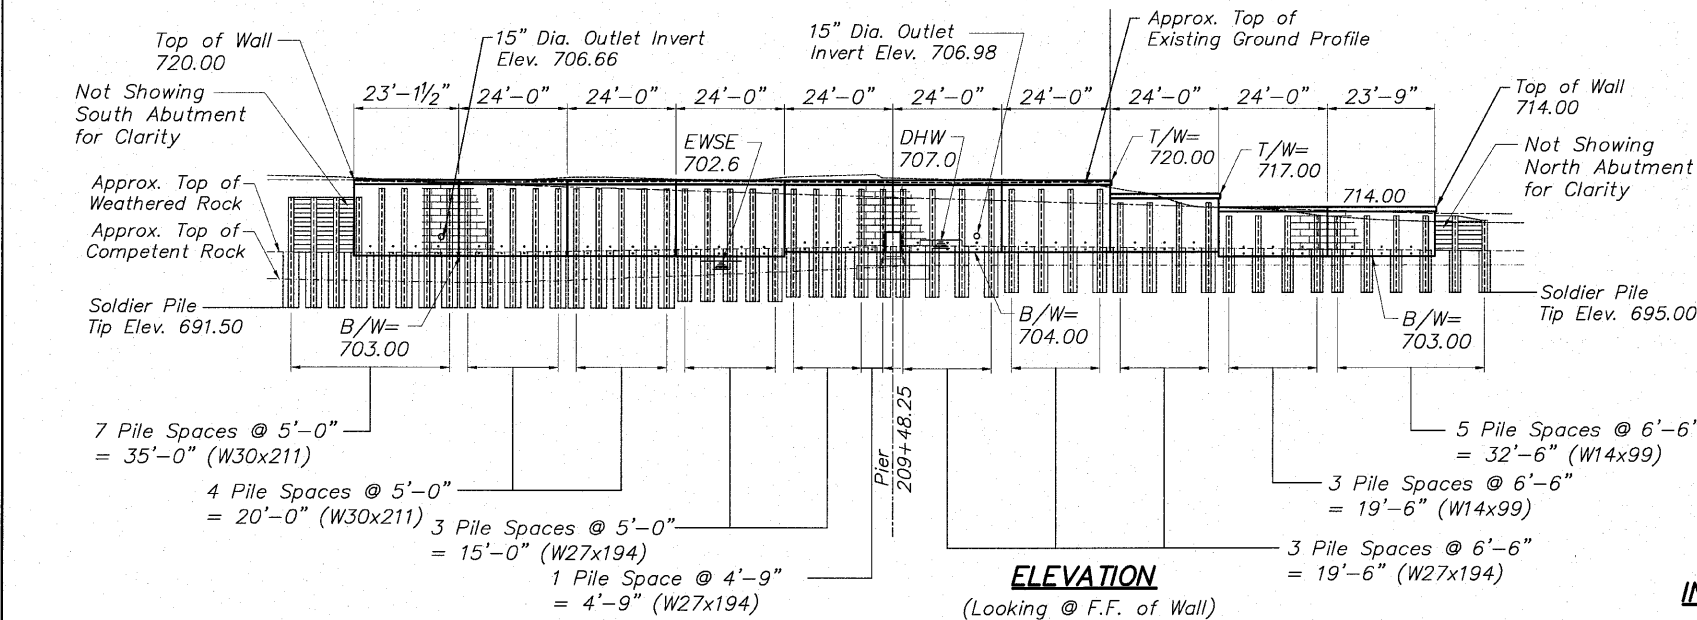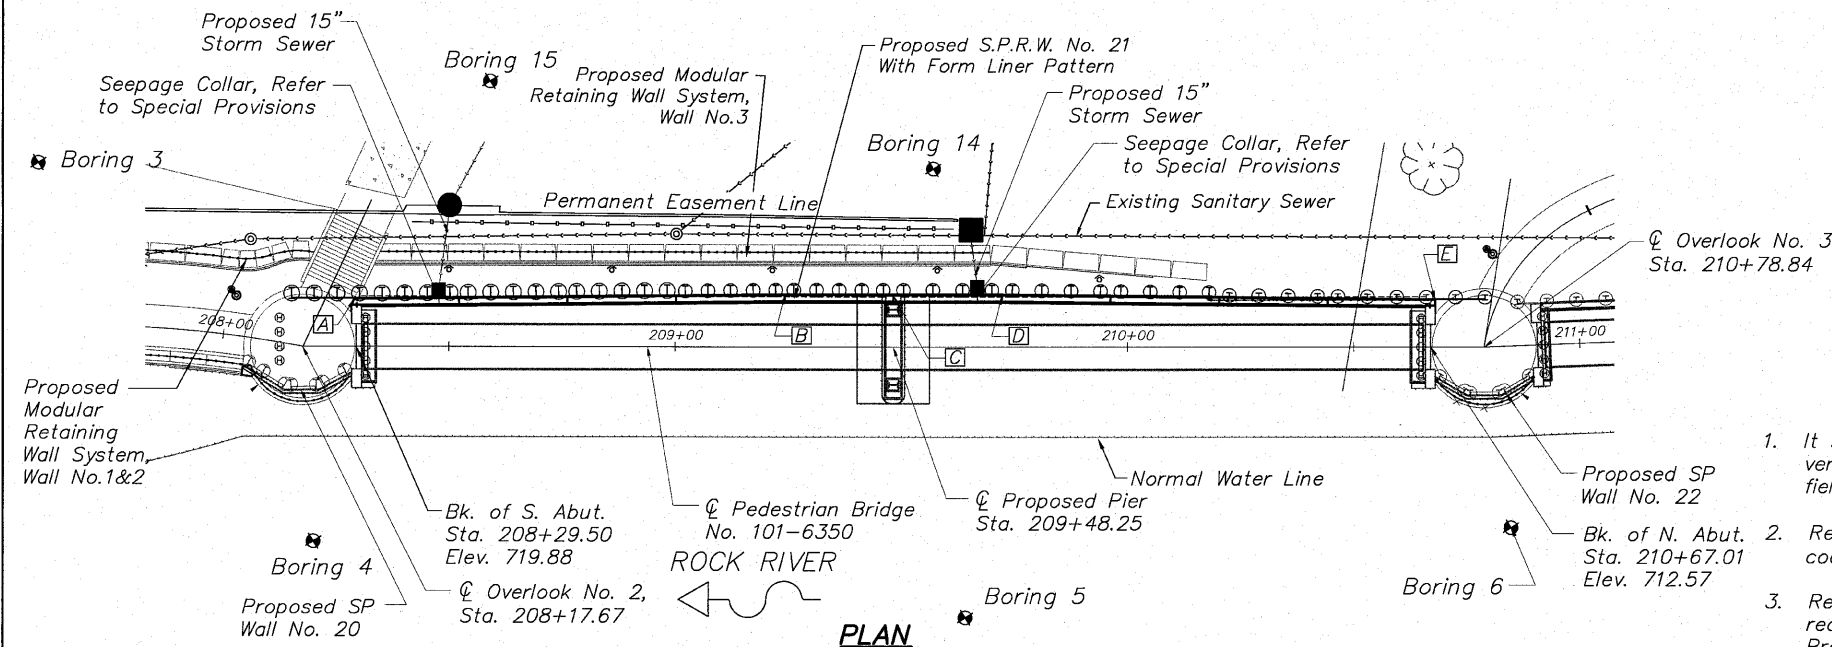

WALL INFORMATION CHART

Reference Point	Station to Back Face of C.I.P. Wall	Offset to Back Face of C.I.P. Wall
A	208+29.12	10.50' Rt.
B	209+24.26	11.50' Rt.
C	209+48.26	11.50' Rt.
D	209+72.26	11.50' Rt.
E	210+68.01	10.50' Rt.

MINIMUM BAR LAP

No. 4 bars 1'-8"
No. 5 bars 2'-2"
No. 6 bars 2'-7"



FORM LINER PATTERN

Milestone, Inc.
Pattern No. MS-1011
Weathered Limestone or Equal
(See Special Provisions)


STATE OF ILLINOIS DEPARTMENT OF TRANSPORTATION



SCALES:

PLAN: 1" = 20'

PROFILE: 1" = 20' HORIZONTAL
1" = 20' VERTICAL

 

GENERAL NOTES



- It shall be the responsibility of the Contractor to verify all dimensions and conditions existing in the field prior to construction and ordering materials.
- Reinforcement bars designated (E) shall be epoxy coated.
- Reinforcement bars shall conform to the requirements of ASTM A706 Gr 60. See Special Provisions.
- Reinforcing bars shall be lapped a minimum as shown on plans where splices occur. Radius bars shall be factory bent and delivered to the site with appropriate radius. Field bending will only be allowed to achieve form clearances.
- Stud shear connectors shall be $\frac{3}{4}$ " diameter x 6" granular or flux filled headed studs automatically end welded to the front flange in the field.
- Protective coat shall be applied to all exposed surfaces of the wall and shall extend 1'-0" minimum below finished grade.
- All construction joints shall be bonded.
- The cost of cutting off any piling in excess of that needed shall be included in the cost of "Drilling and Setting Soldier Piles".
- Drilling and setting of soldier piles will require drilling through layers of sand and gravel. Refer to boring logs. The use of temporary drill casings or drilling slurry may be required to keep holes open prior to placement of concrete at no additional cost to the contract. Refer to Special Provisions for Drilling and Setting Soldier Piles.
- The approximate embedment depth for the soldier pile tip is as provided on the plans and considers a penetration into competent rock of 5.5 feet (minimum) based on the soil boring information and uniaxial compressive rock strength value of 4,000 PSI (minimum) as provided by Terracon Consultants, Inc. The actual top of rock elevation, which qualifies as competent rock meeting the minimum requirements of the design, shall be determined and field verified by the geotechnical engineer during the drilling operation at each soldier pile location. Final pile tip elevations shall be a minimum of 5.5 feet below actual top of competent rock elevations.
- All exposed edges shall have a $\frac{3}{4}$ " x 45° chamfer, except as shown otherwise. Chamfers on vertical edges shall be continued a minimum of one foot below finished ground level.
- Exposed surfaces of concrete shall be given a "rubbed finish" except where form liner is specified.
- Contractor shall be responsible for any dewatering in accordance with the erosion control plan at no additional cost to the contract.
- Backfill behind wall shall be placed to the lines and grades as shown on the plans. The Contractor shall take care to ensure the use of suitable material and proper compaction of all fill areas. Compaction shall be performed with a loose thickness of no more than 8" and each lift shall be compacted to a density equal to or greater than 95% standard proctor maximum dry density (ASTM D-698) taking care not to over compact the soil directly behind the wall. Moisture shall be within -2 to +3 percent of optimum. No heavy equipment shall be allowed within 6 feet of the wall during backfilling and compaction. Compaction shall be by hand method, "walk behind", equipment in the areas within 6 feet of the face of the wall.
- The Contractor is responsible for the design and performance of the lagging using no less than a 3" nominal rough-sawn thickness and timber with allowable bending stress of 1000 psi.

INDEX OF WALL No. 21 SHEETS

- General Plan and Elevation
- SP Wall No. 21 Details
- SP Wall No. 21 Details
- SP Wall No. 21 Details
- Pile Information & C.I.P. Bill of Materials

Reviewed and Approved for
Structural Adequacy Only

Todd C. Ude
Date 9/11/2010

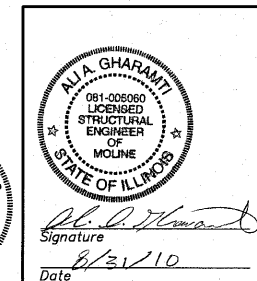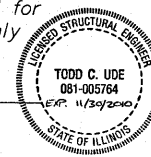

GENERAL PLAN & ELEVATION
SP WALL No. 21
PEDESTRIAN RIVERWALK
ALONG THE ROCK RIVER
WINNEBAGO COUNTY
SECTION NO. 06-00543-00-BT
STATION 208+13.27 TO STATION 210+79.46

DESIGNED	CTB
CHECKED	AAG
DRAWN	JAW
CHECKED	JWH

EXAMINED	ENGINEER OF BRIDGE DESIGN
PASSED	ENGINEER OF BRIDGES AND STRUCTURES

HIGHWAY CLASSIFICATION

Rockford Pedestrian Riverwalk
Functional Class: Pedestrian

DESIGN SPECIFICATIONS

2002 AASHTO
Standard Specifications - 17th Edition

DESIGN STRESSES

Field Units
 $f'_c = 3,500$ psi (Cast-In Place Concrete)
 $f_y = 60,000$ psi (Reinforcement)
 $f_y = 50,000$ psi (Soldier Pile Steel)




SHEET NO. 1

5 SHEETS

F.A. RTE.	SECTION		COUNTY	TOTAL SHEETS	SHEET NO.
	06-00543-00-BT		WINNEBAGO	148	85
			CONTRACT NO.		85521
FED. ROAD DIST. NO.	ILLINOIS	FED. AID PROJECT			

STATE OF ILLINOIS
DEPARTMENT OF TRANSPORTATION

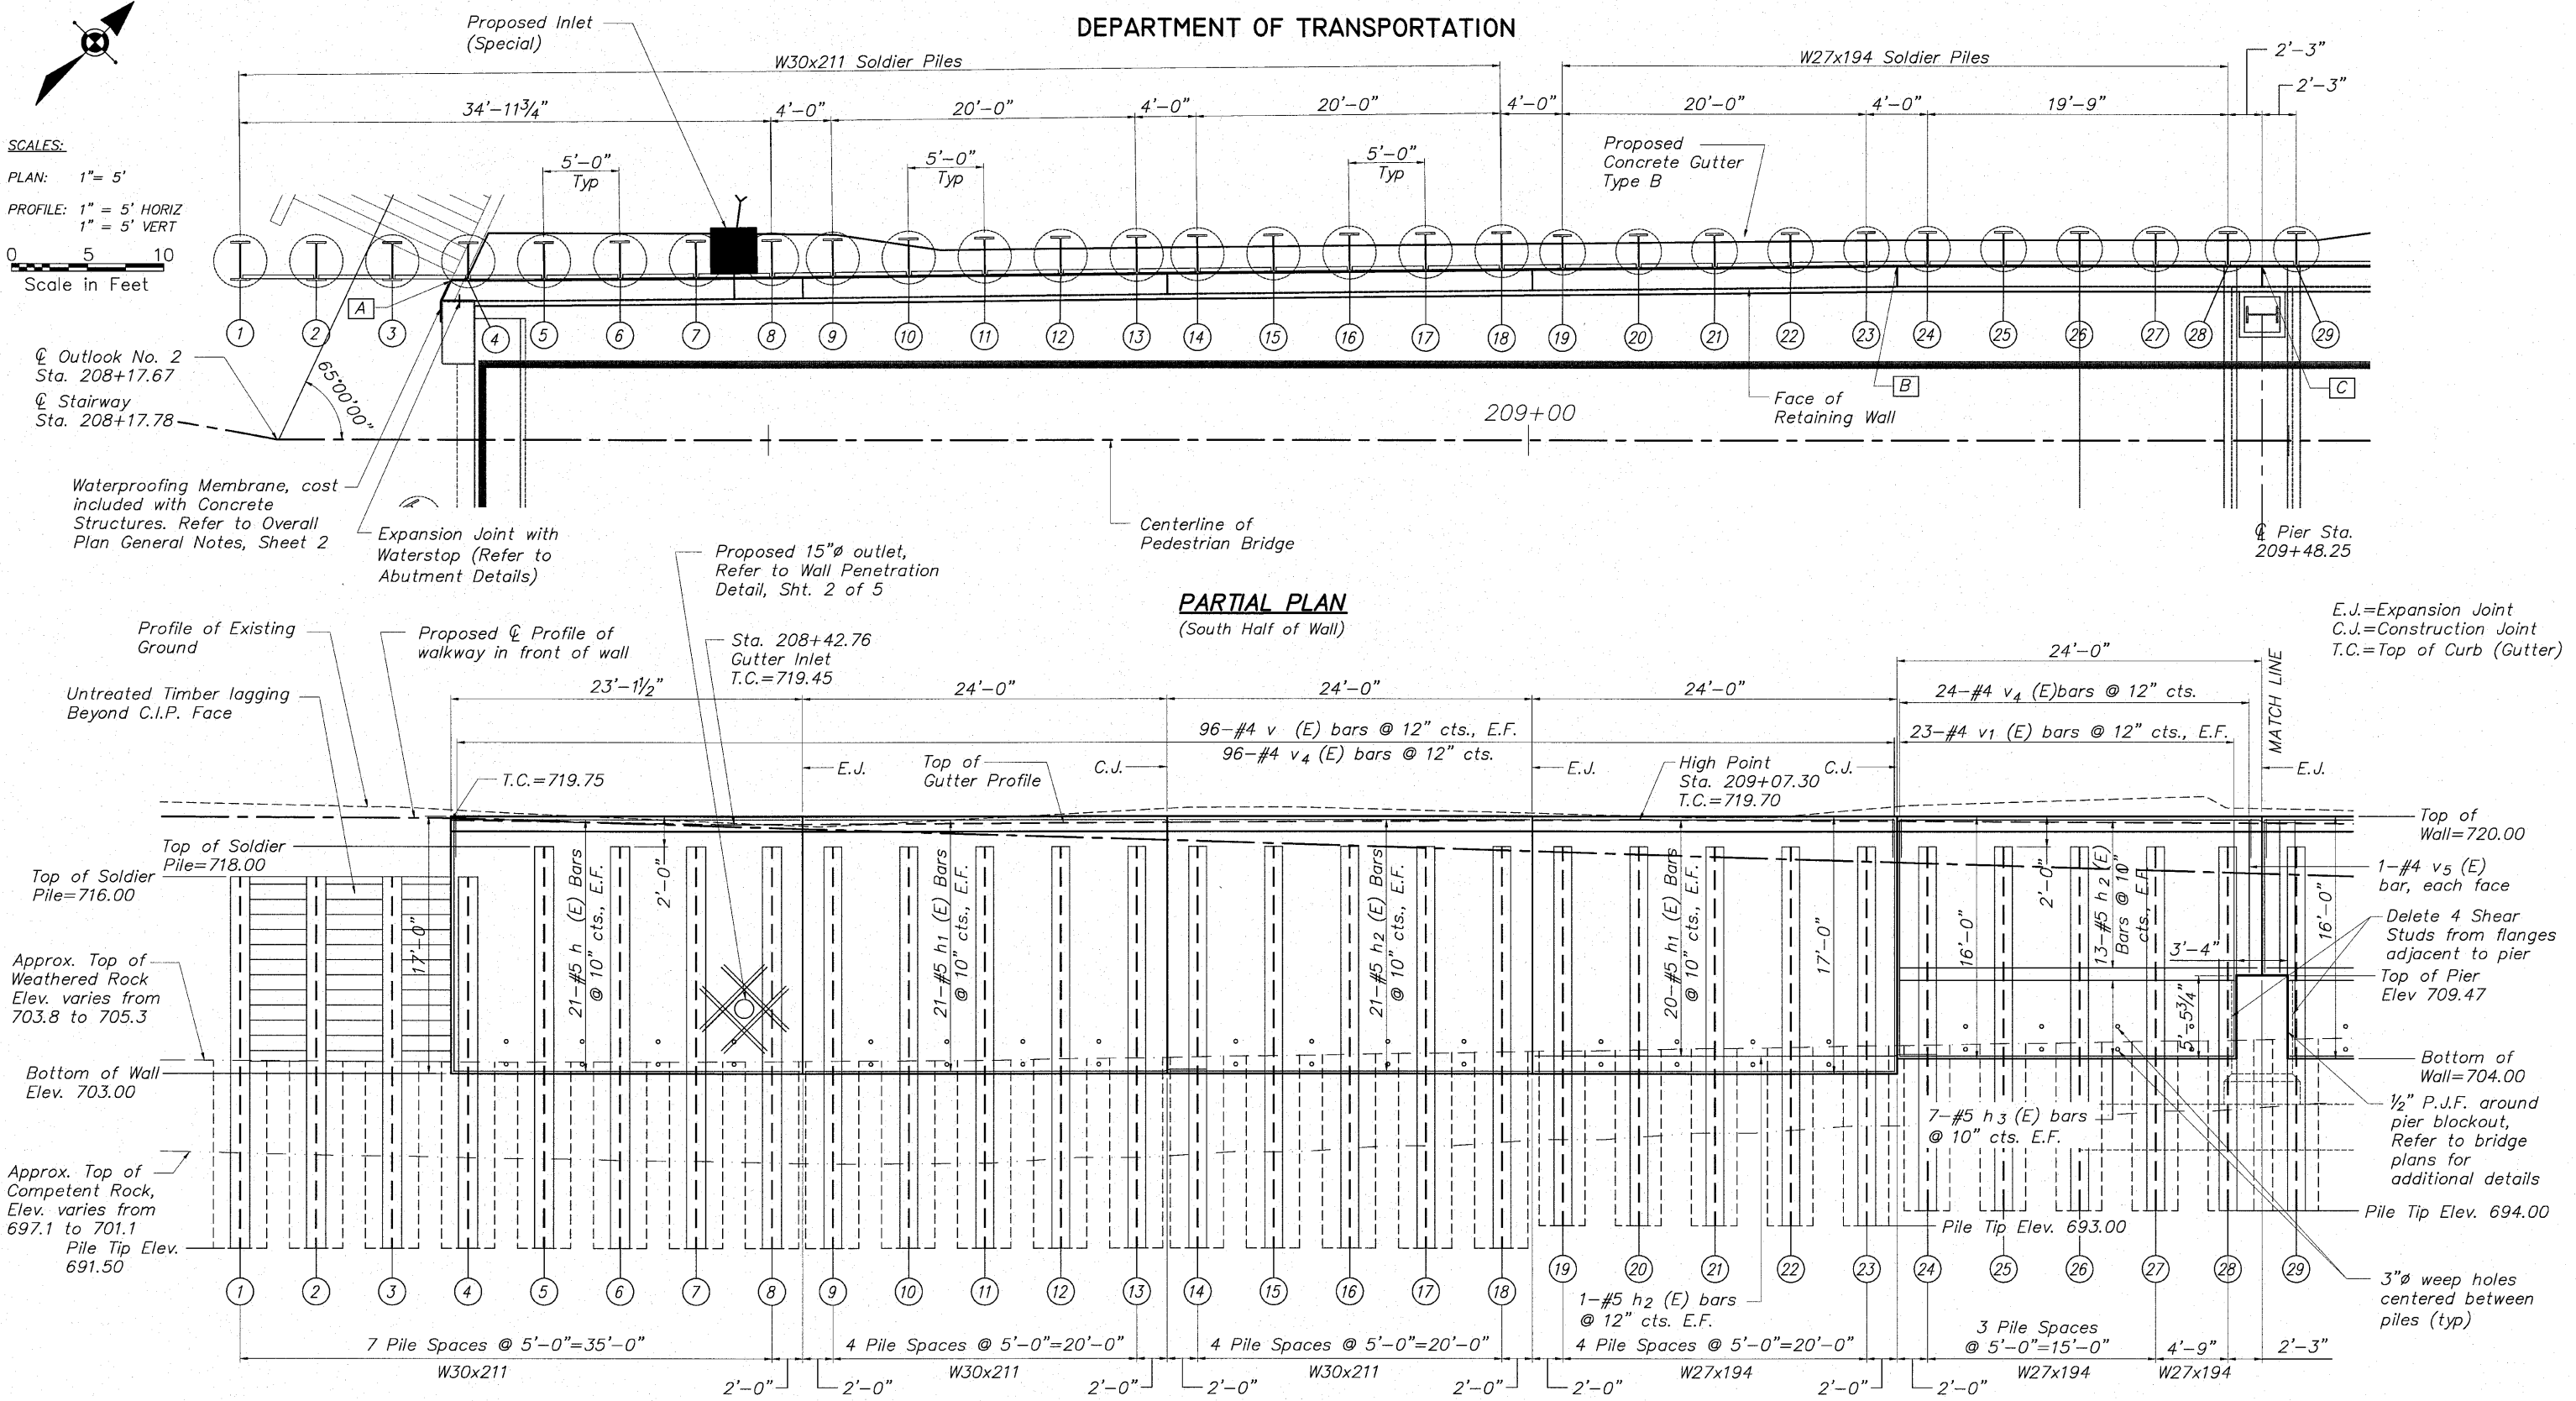

SCALES:
PLAN: 1" = 5'
PROFILE: 1" = 5' HORIZ
1" = 5' VERT

0 5 10
Scale in Feet

Outlook No. 2
Sta. 208+17.67
Stairway
Sta. 208+17.78

Profile of Existing Ground
Untreated Timber lagging
Beyond C.I.P. Face

Top of Soldier
Pile=716.00

Approx. Top of
Weathered Rock
Elev. varies from
703.8 to 705.3

Bottom of Wall
Elev. 703.00

Approx. Top of
Competent Rock,
Elev. varies from
697.1 to 701.1
Pile Tip Elev.
691.50

MINIMUM BAR LAP
No. 4 bars 1'-8"
No. 5 bars 2'-2"
No. 6 bars 2'-7"

PARTIAL ELEVATION (Showing Reinforcement)
(Looking @ Front Face of Wall)

**SP WALL No. 21 DETAILS
PEDESTRIAN RIVERWALK
ALONG THE ROCK RIVER
WINNEBAGO COUNTY
SECTION NO. 06-00543-00-BT
STATION 208+13.27 TO
STATION 210+79.46**


DESIGNED	CTB
CHECKED	AAG
DRAWN	JAW
CHECKED	JWH

McClure
Engineering Associates, Inc.
7282 Argus Drive
(815) 398-2332
Rockford, Illinois 61107-5837
Fax (815) 398-2496
Design Firm License: Illinois #184-000816
Copyright 2009 By McClure Engineering Associates, Inc.


SHEET NO. 2
5 SHEETS

F.A. RTE.	SECTION	COUNTY	TOTAL SHEETS	SHEET NO.
	06-00543-00-BT	WINNEBAGO	148	86
		CONTRACT NO.	85521	
FED. ROAD DIST. NO.	ILLINOIS	FED. AID PROJECT		


STATE OF ILLINOIS
DEPARTMENT OF TRANSPORTATION

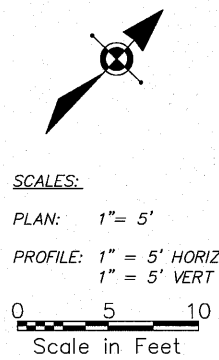

SCALES:
PLAN: 1" = 5'
PROFILE: 1" = 5' HORIZ
1" = 5' VERT

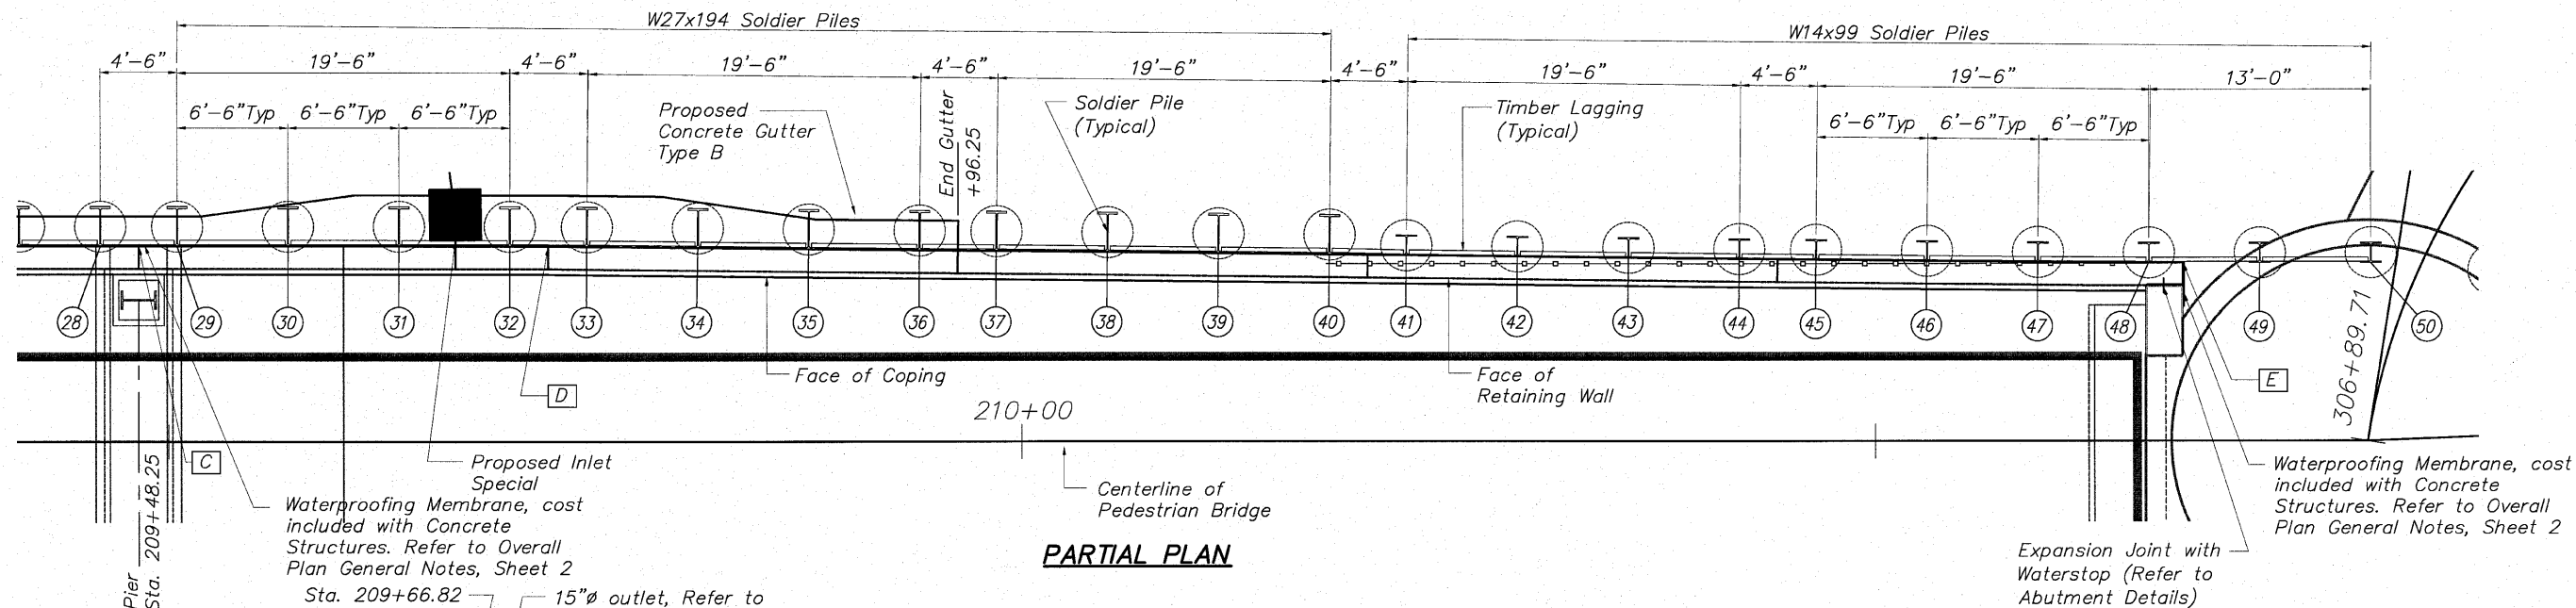

PARTIAL PLAN

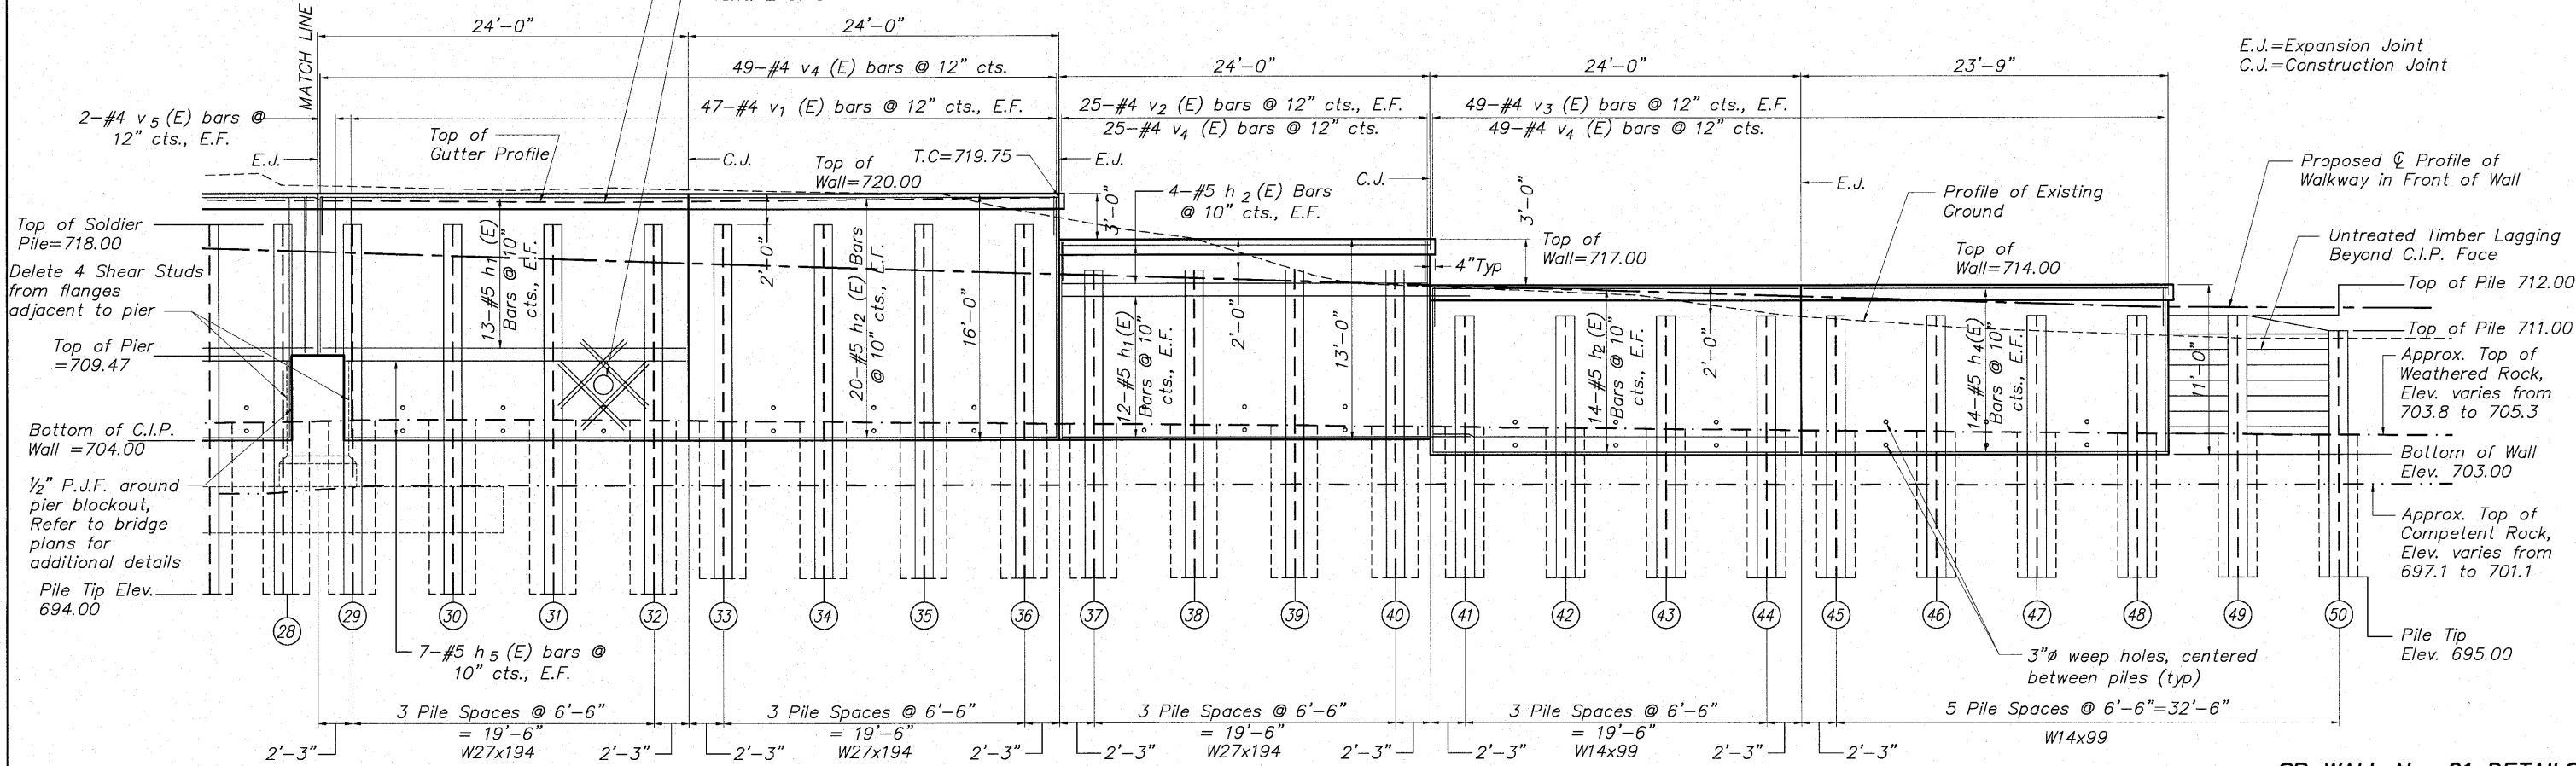

PARTIAL ELEVATION (Showing Reinforcement)
(Looking @ Front Face of Wall)

MINIMUM BAR LAP
No. 4 bars 1'-8"
No. 5 bars 2'-2"
No. 6 bars 2'-7"

**SP WALL No. 21 DETAILS
PEDESTRIAN RIVERWALK
ALONG THE ROCK RIVER
WINNEBAGO COUNTY
SECTION NO. 06-00543-00-BT
STATION 208+13.27 TO
STATION 210+79.46**


DESIGNED	CTB
CHECKED	AAG
DRAWN	JAW
CHECKED	JWH

McClure
Engineering Associates, Inc.
7262 Argus Drive
Rockford, Illinois 61107-5637
(815) 398-2332 Fax (815) 398-2496
Design Firm License: Illinois #184-000816
Copyright 2008 By McClure Engineering Associates, Inc.


SHEET NO. 3
5 SHEETS

F.A. RTE.	SECTION	COUNTY	TOTAL SHEETS	SHEET NO.
	06-00543-00-BT	WINNEBAGO	148	87
FED. ROAD DIST. NO.		CONTRACT NO.		
ILLINOIS		85521		
		FED. AID PROJECT		


STATE OF ILLINOIS
DEPARTMENT OF TRANSPORTATION

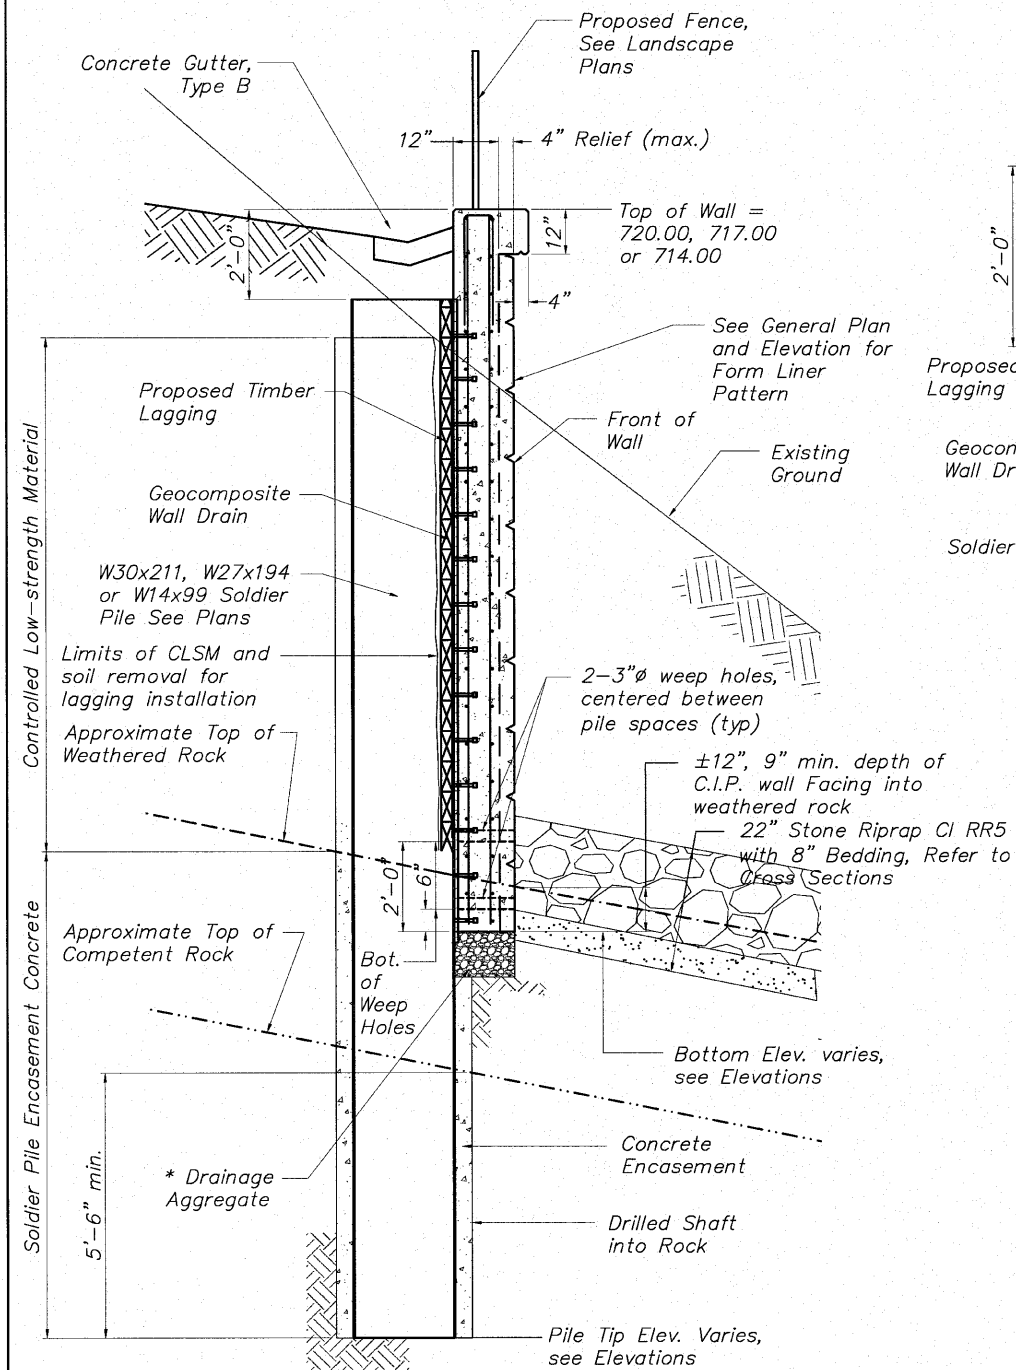


TYPICAL WALL SECTION

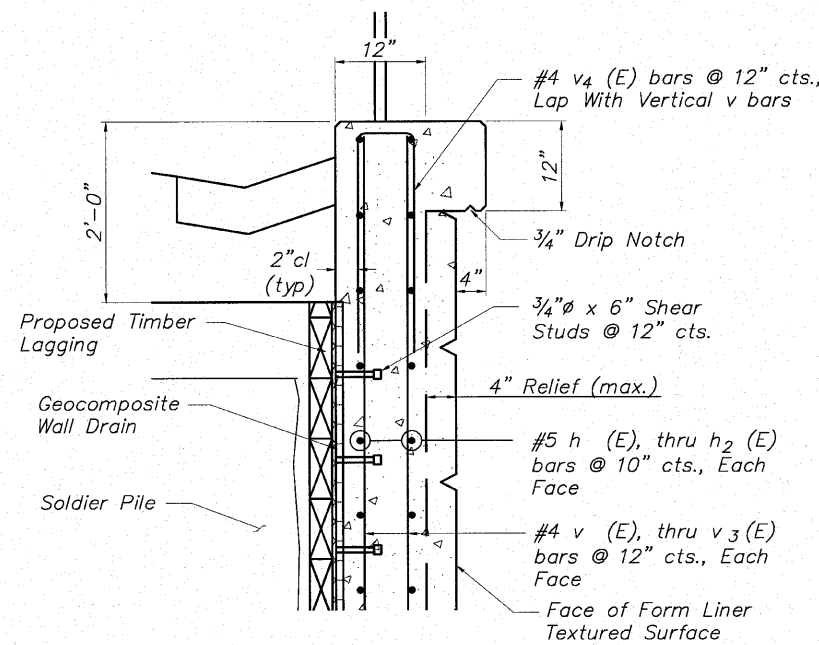

TYPICAL WALL SECTION
Showing Reinforcement

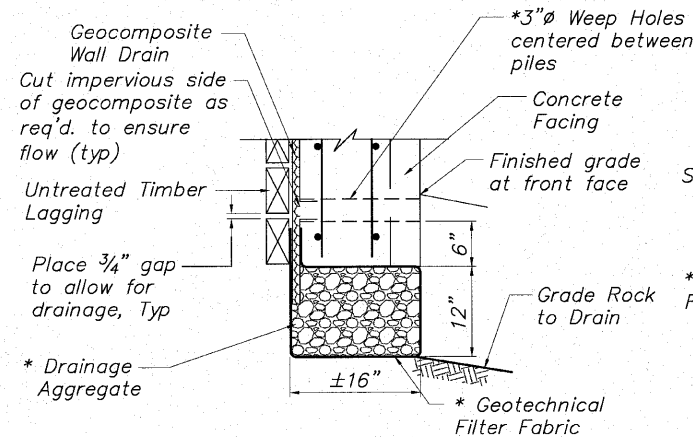


BETWEEN SOLDIER PILES

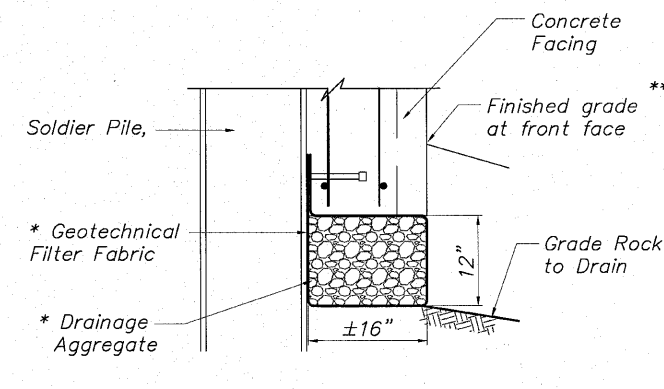


AT SOLDIER PILES

DRAINAGE AGGREGATE DETAIL

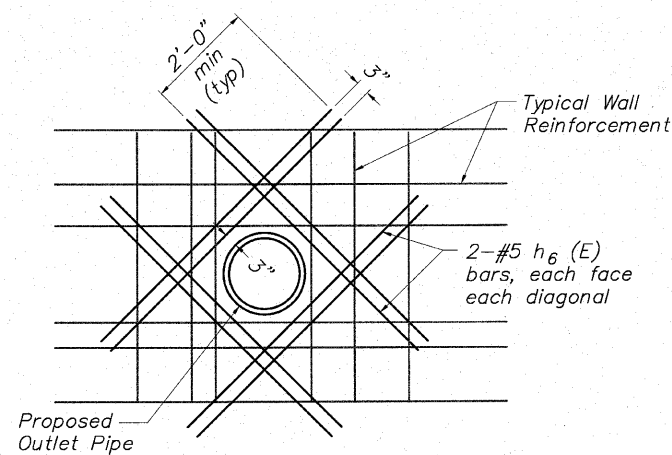


Move horizontal and vertical wall reinforcement up to one half their bar spacing to miss wall opening

WALL PENETRATION DETAIL

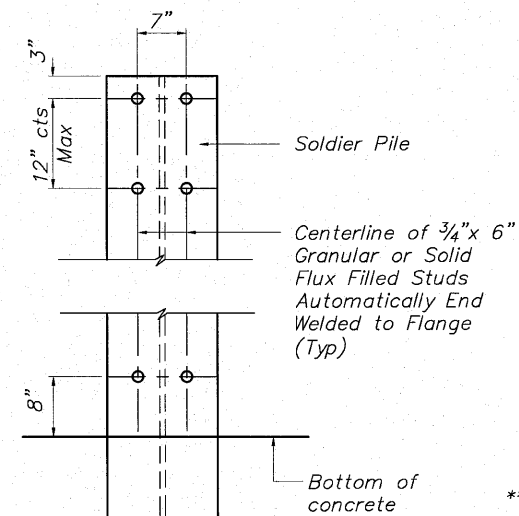


STUD SHEAR CONNECTOR LAYOUT

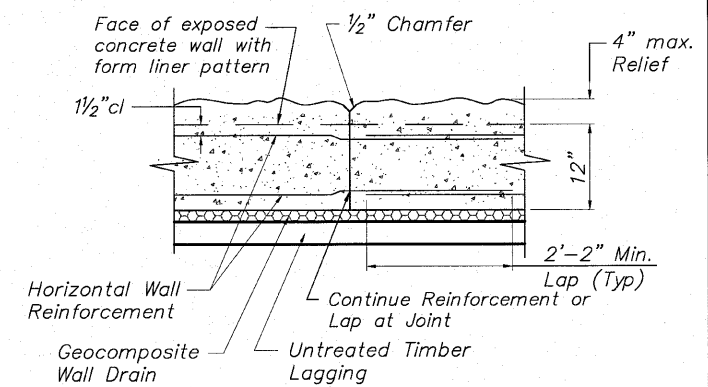

PLAN VIEW

TYPICAL CONSTRUCTION JOINT DETAIL

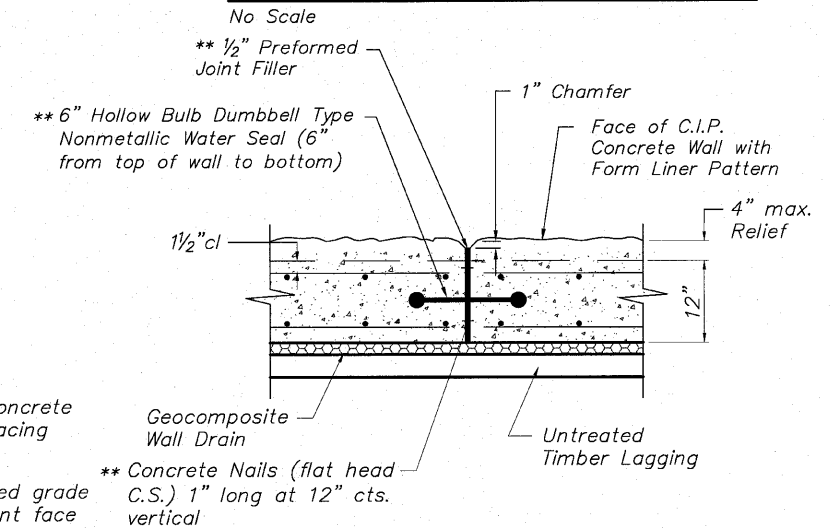


PLAN VIEW

Space Expansion Joints as Shown on Elevation
** Cost included with Concrete Structures

TYPICAL EXPANSION JOINT DETAIL

No Scale

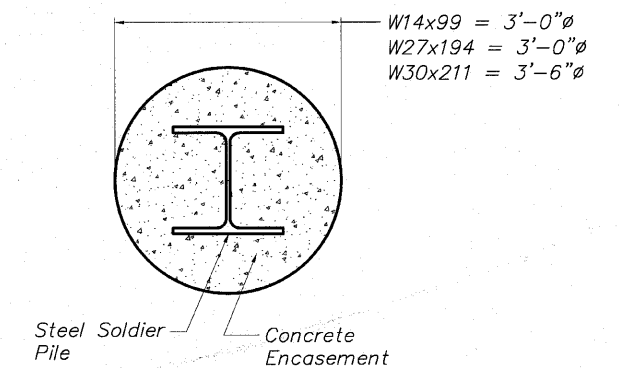

TYPICAL PILE ENCASEMENT SECTION

No Scale

SP WALL No. 21 DETAILS
PEDESTRIAN RIVERWALK
ALONG THE ROCK RIVER
WINNEBAGO COUNTY
SECTION NO. 06-00543-00-BT
STATION 208+13.27 TO
STATION 210+79.46

DESIGNED	CTB
CHECKED	AAG
DRAWN	JAW
CHECKED	JWH

McClure
Engineering Associates, Inc.
7282 Argus Drive
(815) 398-2332
Rockford, Illinois 61107-5837
Fax (815) 398-2496
Design Firm License: Illinois #184-000816
Copyright 2009 By McClure Engineering Associates, Inc.

SHEET NO. 4
5 SHEETS

F.A. RTE.	SECTION	COUNTY	TOTAL SHEETS	SHEET NO.
	06-00543-00-BT	WINNEBAGO	148	88
FED. ROAD DIST. NO.	ILLINOIS	FED. AID PROJECT		85521

SOLDIER PILE INFORMATION CHART


Reference Point	Station	Offset to ¢ of Hole	Offset to Center front Flange of Pile	Pile Section	Top of Pile	Bottom of Pile	Finished Pile Length	Furnished Pile Length	No. Stud Shear Connectors
1	208+13.27	11.16' Lt.	9.50' Lt.	W30x211	716.00	691.50	24.50'	25.50'	—
2	208+20.25	11.79' Lt.	10.50' Lt.	W30x211	716.00	691.50	24.50'	25.50'	—
3	208+25.25	11.79' Lt.	10.50' Lt.	W30x211	716.00	691.50	24.50'	25.50'	—
4	208+30.25	11.79' Lt.	10.50' Lt.	W30x211	716.00	691.50	24.50'	25.50'	30
5	208+35.23	11.80' Lt.	10.52' Lt.	W30x211	718.00	691.50	26.50'	27.50'	30
6	208+40.23	11.86' Lt.	10.57' Lt.	W30x211	718.00	691.50	26.50'	27.50'	30
7	208+45.23	11.92' Lt.	10.63' Lt.	W30x211	718.00	691.50	26.50'	27.50'	30
8	208+50.23	11.97' Lt.	10.68' Lt.	W30x211	718.00	691.50	26.50'	27.50'	30
9	208+54.23	12.01' Lt.	10.73' Lt.	W30x211	718.00	691.50	26.50'	27.50'	30
10	208+59.23	12.07' Lt.	10.78' Lt.	W30x211	718.00	691.50	26.50'	27.50'	30
11	208+64.23	12.13' Lt.	10.84' Lt.	W30x211	718.00	691.50	26.50'	27.50'	30
12	208+69.23	12.18' Lt.	10.89' Lt.	W30x211	718.00	691.50	26.50'	27.50'	30
13	208+74.23	12.24' Lt.	10.95' Lt.	W30x211	718.00	691.50	26.50'	27.50'	30
14	208+78.23	12.28' Lt.	10.99' Lt.	W30x211	718.00	691.50	26.50'	27.50'	30
15	208+83.23	12.33' Lt.	11.05' Lt.	W30x211	718.00	691.50	26.50'	27.50'	30
16	208+88.23	12.39' Lt.	11.10' Lt.	W30x211	718.00	691.50	26.50'	27.50'	30
17	208+93.23	12.45' Lt.	11.16' Lt.	W30x211	718.00	691.50	26.50'	27.50'	30
18	208+98.23	12.50' Lt.	11.21' Lt.	W30x211	718.00	691.50	26.50'	27.50'	30
19	209+02.23	12.43' Lt.	11.26' Lt.	W27x194	718.00	693.00	25.00'	26.00'	30
20	209+07.23	12.48' Lt.	11.31' Lt.	W27x194	718.00	693.00	25.00'	26.00'	30
21	209+12.23	12.54' Lt.	11.37' Lt.	W27x194	718.00	693.00	25.00'	26.00'	30
22	209+17.23	12.59' Lt.	11.42' Lt.	W27x194	718.00	693.00	25.00'	26.00'	30
23	209+22.23	12.65' Lt.	11.48' Lt.	W27x194	718.00	693.00	25.00'	26.00'	30
24	209+26.25	12.67' Lt.	11.50' Lt.	W27x194	718.00	694.00	24.00'	25.00'	28
25	209+31.25	12.67' Lt.	11.50' Lt.	W27x194	718.00	694.00	24.00'	25.00'	28
26	209+36.25	12.67' Lt.	11.50' Lt.	W27x194	718.00	694.00	24.00'	25.00'	28
27	209+41.25	12.67' Lt.	11.50' Lt.	W27x194	718.00	694.00	24.00'	25.00'	28
28	209+46.01	12.67' Lt.	11.50' Lt.	W27x194	718.00	694.00	24.00'	25.00'	24 *
29	209+50.51	12.67' Lt.	11.50' Lt.	W27x194	718.00	694.00	24.00'	25.00'	24 *
30	209+57.01	12.67' Lt.	11.50' Lt.	W27x194	718.00	694.00	24.00'	25.00'	28
31	209+63.51	12.67' Lt.	11.50' Lt.	W27x194	718.00	694.00	24.00'	25.00'	28
32	209+70.01	12.67' Lt.	11.50' Lt.	W27x194	718.00	694.00	24.00'	25.00'	28
33	209+74.53	12.65' Lt.	11.48' Lt.	W27x194	718.00	695.00	23.00'	24.00'	28
34	209+81.03	12.57' Lt.	11.40' Lt.	W27x194	718.00	695.00	23.00'	24.00'	28
35	209+87.53	12.50' Lt.	11.33' Lt.	W27x194	718.00	695.00	23.00'	24.00'	28
36	209+94.03	12.43' Lt.	11.26' Lt.	W27x194	718.00	695.00	23.00'	24.00'	28
37	209+98.53	12.38' Lt.	11.21' Lt.	W27x194	715.00	695.00	20.00'	21.00'	24
38	210+05.03	12.31' Lt.	11.14' Lt.	W27x194	715.00	695.00	20.00'	21.00'	24
39	210+11.53	12.24' Lt.	11.07' Lt.	W27x194	715.00	695.00	20.00'	21.00'	24
40	210+18.03	12.17' Lt.	10.99' Lt.	W27x194	715.00	695.00	20.00'	21.00'	24
41	210+22.52	11.54' Lt.	10.95' Lt.	W14x99	712.00'	695.00	17.00'	18.00'	18
42	210+29.02	11.47' Lt.	10.87' Lt.	W14x99	712.00'	695.00	17.00'	18.00'	18
43	210+35.52	11.39' Lt.	10.80' Lt.	W14x99	712.00'	695.00	17.00'	18.00'	18
44	210+42.02	11.32' Lt.	10.73' Lt.	W14x99	712.00'	695.00	17.00'	18.00'	18
45	210+46.52	11.27' Lt.	10.68' Lt.	W14x99	712.00'	695.00	17.00'	18.00'	18
46	210+53.02	11.20' Lt.	10.61' Lt.	W14x99	712.00'	695.00	17.00'	18.00'	18
47	210+59.52	11.13' Lt.	10.54' Lt.	W14x99	712.00'	695.00	17.00'	18.00'	18
48	210+66.02	11.09' Lt.	10.50' Lt.	W14x99	712.00'	695.00	17.00'	18.00'	18
49	210+72.52	11.09' Lt.	10.50' Lt.	W14x99	712.00'	695.00	17.00'	18.00'	—
50	210+79.46	11.08' Lt.	10.48' Lt.	W14x99	711.00	695.00	16.00	17.00'	—
Total							1,138'	1,201	1,196

BORING NUMBER	STATION	OFFSET	GROUND ELEV.	EST. COMP. ROCK ELEV.
B-1	205+62	20.1' LT	728	N/A
B-2	206+69	44.3' LT	728	N/A
B-3	207+60	36.1' LT	728	701.5
B-4	208+20	43.1' RT	695	693.5
B-5	209+64	59.9' RT	693	691.0
B-6	210+83	40.15' RT	696	693.0
B-7	212+10	37.74' RT	696	694.5
B-8	213+71	34.17' RT	698	691.5
B-9	211+98	31.8' LT	716	706.0
B-10	211+67	77.9' LT	720	710.0
B-11	212+57	61.6' LT	721	705.0
B-12	211+12	200.5' LT	736	714.0
B-13	212+13	155.2' LT	730	709.0
B-14	209+57	39.5' LT	730	705.0
B-15	208+63	54.3' LT	730	700.0

BILL OF MATERIAL

Cast-in-Place Concrete Face

Bar	No.	Size	Length	Shape
h	42	#5	22'-9"	—
h1	133	#5	26'-4"	—
h2	147	#5	23'-8"	—
h3	13	#5	22'-0"	—
h4	28	#5	23'-5"	—
h5	13	#5	24'-8"	—
h6	32	#5	6'-0"	—
v	192	#4	16'-8"	—
v1	140	#4	15'-8"	—
v2	50	#4	12'-8"	—
v3	98	#4	10'-8"	—
v4	243	#4	4'-8"	—
v5	6	#4	10'-3"	—
Concrete Structures			Cu. Yd.	182.4
Reinforcement Bars (Epoxy Coated)			Pound	15,325
Form Liner Textured Surface			Sq. Ft.	3,395
Rubbed Finish			Sq. Ft.	637
Staining Concrete Structures			Sq. Yd.	377
Anti-Graffiti Coating			Sq. Ft.	4,032

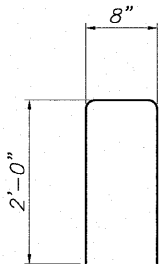

BAR v4

* Delete Shear Studs from flange adjacent to pier blockout, see elevations

SP WALL No. 21
PILE INFORMATION & C.I.P. BILL OF MATERIALS
PEDESTRIAN RIVERWALK
ALONG THE ROCK RIVER
WINNEBAGO COUNTY
SECTION NO. 06-00543-00-BT
STATION 208+13.27 TO
STATION 210+79.46

DESIGNED	CTB
CHECKED	AAG
DRAWN	JAW
CHECKED	JWH



McClure
Engineering Associates, Inc.
7262 Argus Drive
(815) 398-2332
Rockford, Illinois 61107-5937
Fax (815) 398-2496
Design Firm License: Illinois #184-000816
Copyright 2005 By McClure Engineering Associates, Inc.

SHEET NO. 5
5 SHEETS

F.A. RTE.	SECTION	COUNTY	TOTAL SHEETS	SHEET NO.
	06-00543-00-BT	WINNEBAGO	148	89
FED. ROAD DIST. NO.		ILLINOIS		CONTRACT NO. 85521
		FED. AID PROJECT		

BENCHMARK		
NO.	DESCRIPTION	ELEVATION
	North Bonnet Bolt on Fire Hydrant South Of Museum Entrance on the East side of N. Main Street	736.60

EXISTING STRUCTURE: None

Notes: Wall Offsets are Measured from the
C of the Pedestrian
Walkway to the Back Face of the
Cast-In-Place Portion of the Soldier
Pile Wall.

S.P.R.W. = Soldier Pile Retaining Wall
C.I.P. = Cast-in-Place

STATE OF ILLINOIS
DEPARTMENT OF TRANSPORTATION

HIGHWAY CLASSIFICATION
Rockford Pedestrian Riverwalk
Functional Class: Pedestrian

DESIGN SPECIFICATIONS
2002 AASHTO
Standard Specifications - 17th Edition

DESIGN STRESSES
Field Units
 $f'_c = 3,500$ psi (Cast-In Place Concrete)
 $f_y = 60,000$ psi (Reinforcement)
 $f_y = 50,000$ psi (Soldier Pile Steel)

Precast Units
 $f'_c = 5,000$ psi (Precast Concrete)
 $f_y = 60,000$ psi (Reinforcement)

GENERAL NOTES



- It shall be the responsibility of the Contractor to verify all dimensions and conditions existing in the field prior to construction and ordering materials.
- Reinforcement bars designated (E) shall be epoxy coated.
- Reinforcement bars shall conform to the requirements of ASTM A706 Gr 60. See Special Provisions.
- Reinforcing bars shall be lapped a minimum as shown on plans where splices occur. Radius bars shall be factory bent and delivered to the site with appropriate radius. Field bending will only be allowed to achieve form clearances.
- Stud shear connectors shall be $\frac{3}{4}$ " diameter x 4" granular or flux filled headed studs automatically end welded to the front flange in the field.
- Protective coat shall be applied to all exposed surfaces of the wall and shall extend 1'-0" minimum below finished grade.
- All construction joints shall be bonded.
- The cost of cutting off any piling in excess of that needed shall be included in the cost of "Drilling and Setting Soldier Piles".
- Drilling and Setting of Soldier Piles will require drilling through layers of sand and gravel. Refer to boring logs. The use of temporary drill casings or drilling slurry may be required to keep holes open prior to placement of concrete at no additional cost to the contract. Refer to Special Provisions for Drilling and Setting Soldier Piles.
- The approximate embedment depth for the soldier pile tip is as provided on the plans and considers a penetration into competent rock of 5.5 feet (minimum) based on the soil boring information and uniaxial compressive rock strength value of 4,000 PSI (minimum) as provided by Terracon Consultants, Inc. The actual top of rock elevation, which qualifies as competent rock meeting the minimum requirements of the design, shall be determined and field verified by the Geotechnical Engineer during the drilling operation at each soldier pile location. Final pile tip elevations shall be a minimum of 5.5 feet below actual top of competent rock elevations.
- All exposed edges shall have a $\frac{3}{4}$ " x 45° chamfer, except as shown otherwise. Chamfers on vertical edges shall be continued a minimum of one foot below finished ground level.
- Exposed surfaces of concrete shall be given a "rubbed finish" except where form liner is specified.
- Contractor shall be responsible for dewatering in accordance with the erosion control plan at no additional cost to the contract.
- Backfill behind wall shall be placed to the lines and grades as shown on the plans. The Contractor shall take care to ensure the use of suitable material and proper compaction of all fill areas. Compaction shall be performed with a loose thickness of no more than 8" and each lift shall be compacted to a density equal to or greater than 95% standard proctor maximum dry density (ASTM D-698) taking care not to over compact the soil directly behind the wall. Moisture shall be within -2 to +3 percent of optimum. No heavy equipment shall be allowed within 6 feet of the wall during backfilling and compaction. Compaction shall be by hand method, "walk behind", equipment in the areas within 6 feet of the face of the wall.
- Backfill of wall behind precast panels must be completed before placement of cast-in-place concrete face. Refer to Precast Panel Details sheet for additional notes.
- Temporary Concrete will be removed in the future by "others". Install a bond breaker to allow removal without damaging the structural slab. Temporary Concrete will be paid as PCC Sidewalk, 6" and shall include payment for the bond breaker.

INDEX OF WALL No. 22 SHEETS

- General Plan and Elevation
- SP Wall No. 22 Details
- SP Wall No. 22 Details, Precast Panel Details
- SP Wall No. 22 Details
- Slab Details - Lookout No. 3

Reviewed and Approved for
Structural Adequacy Only

Todd C. Ude
9/1/2010

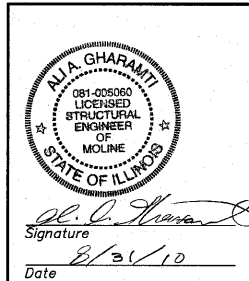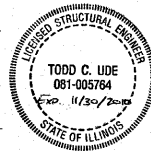

GENERAL PLAN & ELEVATION
SP WALL No. 22
PEDESTRIAN RIVERWALK
ALONG THE ROCK RIVER
WINNEBAGO COUNTY
SECTION NO. 06-00543-00-BT
STATION 210+67.98 TO
STATION 210+89.50


F.A. RTE.	SECTION	COUNTY	TOTAL SHEETS	SHEET NO.
	06-00543-00-BT	WINNEBAGO	148	90
FED. ROAD DIST. NO.		ILLINOIS	FED. AID PROJECT	

SCALES:

PLAN: 1" = 10'


PROFILE: 1" = 10' HORIZONTAL
1" = 10' VERTICAL

0 10 20
Scale in Feet

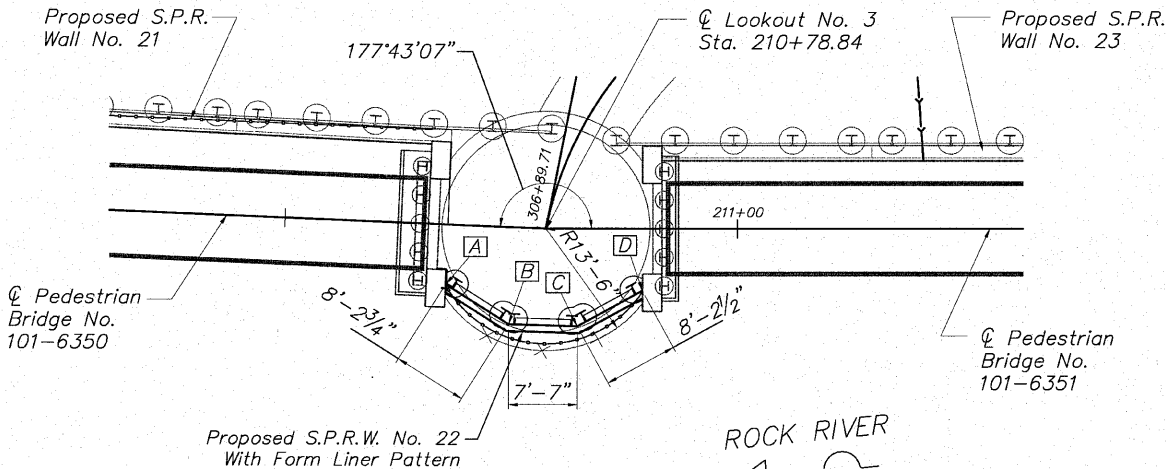

PLAN


B-6

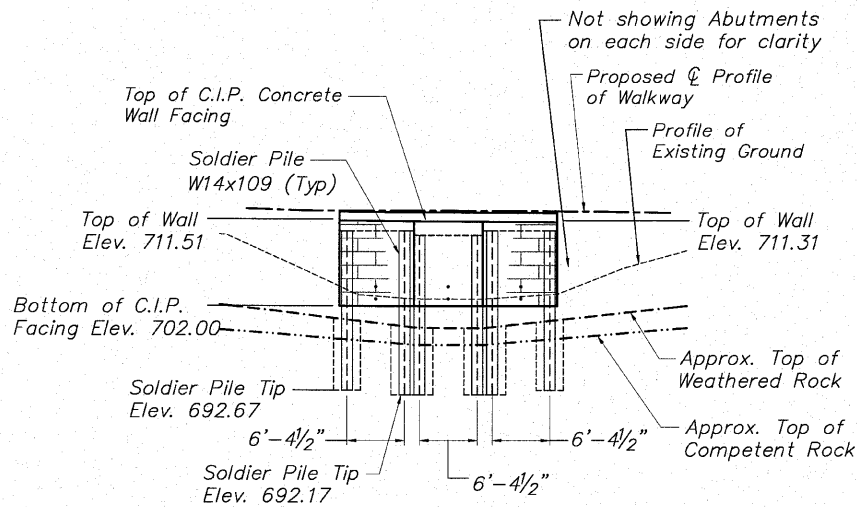

ELEVATION

MINIMUM BAR LAP

No. 4 bars 1'-8"
No. 5 bars 2'-2"
No. 6 bars 2'-7"

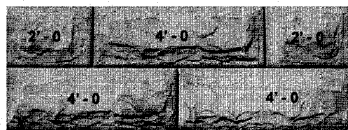

FORM LINER PATTERN

Milestone, Inc.
Pattern No. MS-1011
Weathered Limestone or Equal
(See Special Provisions)

WALL INFORMATION CHART

Reference Point	Station to Back Face of C.I.P. Wall	Offset to Back Face of C.I.P. Wall
A	210+68.02	6.62' Rt.
B	210+75.14	10.73' Rt.
C	210+82.30	10.81' Rt.
D	210+89.50	6.87' Rt.

DESIGNED	CTB	20
CHECKED	AAG	
DRAWN	JAW	
CHECKED	JWH	

EXAMINED	ENGINEER OF BRIDGE DESIGN
PASSED	ENGINEER OF BRIDGES AND STRUCTURES




SHEET NO. 1
5 SHEETS

STATE OF ILLINOIS
DEPARTMENT OF TRANSPORTATION

BILL OF MATERIAL
Cast-in-Place Concrete

Bar	No.	Size	Length	Shape
h (E)	26	#5	8'-0"	
h ₁ (E)	13	#5	7'-7"	
s (E)	26	#4	3'-5"	
v (E)	26	#5	8'-11"	
Concrete Structures			Cu. Yd.	6.8
Reinforcement Bars (Epoxy Coated)			Pound	535
Form Liner Textured Surface			Sq. Ft.	225
Staining Concrete Structures			Sq. Yd.	25
Anti-Graffiti Coating			Sq. Ft.	225
Rubbed Finish			Sq. Ft.	28

BAR s

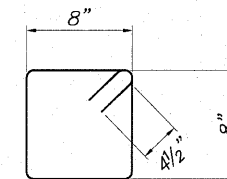

SCALES:

PLAN: 1" = 5'

PROFILE: 1" = 5' HORIZONTAL
1" = 5' VERTICAL

0 5 10
Scale in Feet

Waterproofing Membrane (typical both sides), cost included with Concrete Structures. Refer to Overall Plan General Notes, Sheet 2

Centerline of Pedestrian Bridge No. 101-6350

Expansion Joint with Waterstop Typical both sides (Refer to Abutment Details)

Centerline of Lookout No. 3 Sta. 210+78.84


Centerline of Pedestrian Bridge No. 101-6351

ROCK RIVER

PLAN

WALL INFORMATION CHART

Reference Point	Station to Back Face of Wall	Offset to Back Face of Wall
A	210+68.02	6.62' Rt.
B	210+75.14	10.73' Rt.
C	210+82.30	10.81' Rt.
D	210+89.50	6.87' Rt.

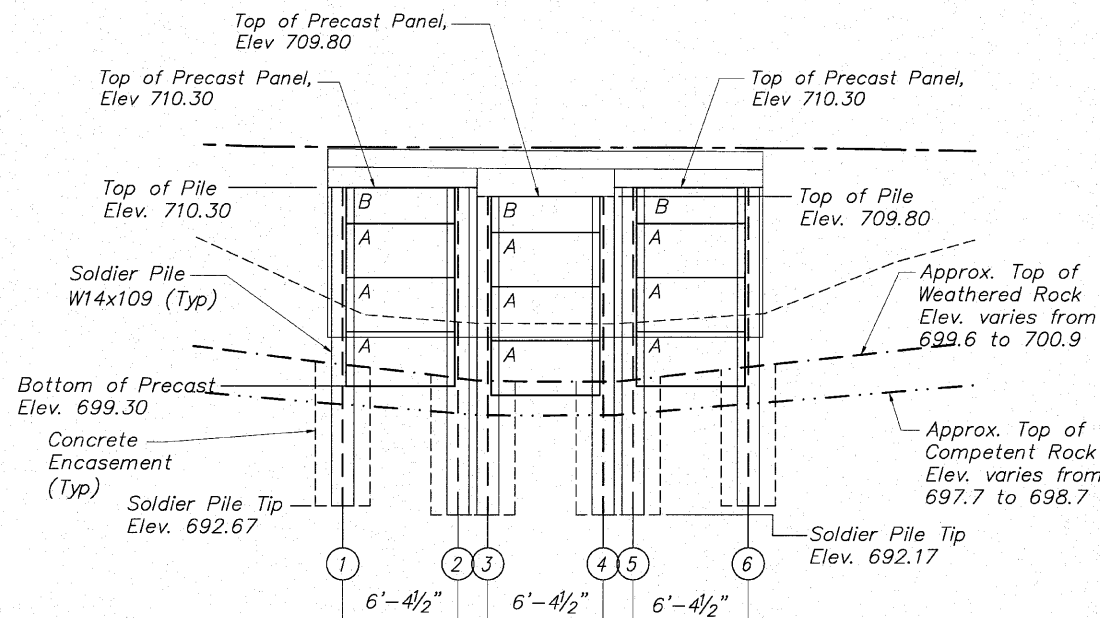

ELEVATION (Showing Precast Lagging)
(Looking @ Front Face of Wall)


SOLDIER PILE INFORMATION CHART

Reference Point	Station	Offset to Centerline of Hole	Offset to Center Front Flange of Pile	Pile Section	Top of Pile	Bottom of Pile	Finished Pile Length	Furnished Pile Length	No. Stud Shear Connectors
1	210+69.01	6.51' Rt.	7.03' Rt.	W14x109	710.30	692.67	17.63	19	16
2	210+74.53	9.70' Rt.	10.21' Rt.	W14x109	710.30	692.17	18.13	19	16
3	210+75.74	10.13' Rt.	10.72' Rt.	W14x109	709.80	692.17	17.63	19	16
4	210+81.71	10.20' Rt.	10.79' Rt.	W14x109	709.80	692.17	17.63	19	16
5	210+82.93	9.79' Rt.	10.31' Rt.	W14x109	710.30	692.17	18.13	19	16
6	210+88.52	6.73' Rt.	7.25' Rt.	W14x109	710.30	692.67	17.63	19	16
Totals							107 Ft.	114 Ft.	96 Ea.

PRECAST PANEL SCHEDULE

PANEL	NOMINAL SIZE	No.	Sq. Ft. PANELS
A	3' x 6'	9	160.8
B	2' x 6'	3	35.6
Total			196.4

ELEVATION (Showing C.I.P. Facing Reinforcement)
(Looking @ Front Face of Wall)

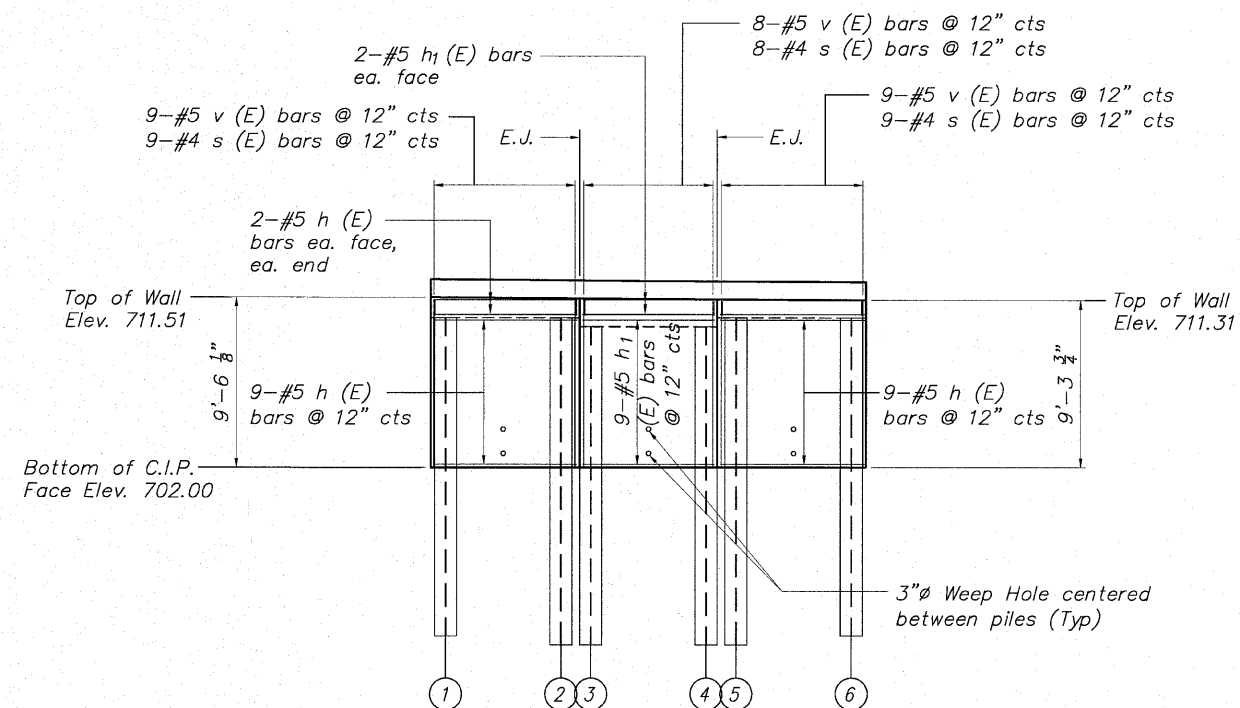

MINIMUM BAR LAP

No. 4 bars 1'-8"
No. 5 bars 2'-2"
No. 6 bars 2'-7"

SP WALL No. 22 DETAILS
PEDESTRIAN RIVERWALK
ALONG THE ROCK RIVER
WINNEBAGO COUNTY
SECTION NO. 06-00543-00-BT
STATION 210+67.98 TO
STATION 210+89.50

DESIGNED	CTB
CHECKED	AAG
DRAWN	JAW
CHECKED	JWH

McClure
Engineering Associates, Inc.
7282 Argus Drive
(815) 396-2332
Rockford, Illinois 61107-5837
Fax (815) 396-2496
Design Firm License: Illinois #184-000816
Copyright 2010 By McClure Engineering Associates, Inc.

SHEET NO. 2
5 SHEETS

F.A. RTE.	SECTION	COUNTY	TOTAL SHEETS	SHEET NO.
	06-00543-00-BT	WINNEBAGO	148	91
		CONTRACT NO.	85521	
FED. ROAD DIST. NO.	ILLINOIS	FED. AID PROJECT		

STATE OF ILLINOIS
DEPARTMENT OF TRANSPORTATION

NOTES:

1. Precast Concrete Lagging shall be labeled "front" (river side) or "back" (embankment side) at the time of casting by the manufacturer.
2. Precast Panels shall meet the requirements of Section 1042 of the Standard Specifications and shall be paid for at the contract unit price per square foot for Precast Concrete Lagging.
3. Contractor to backfill wall as precast panels are installed or provide blocking detail to Engineer for approval at no additional cost to the contract.

BORING NUMBER	STATION	OFFSET	GROUND ELEV.	EST. COMP. ROCK ELEV.
B-1	205+62	20.1' LT	728	N/A
B-2	206+69	44.3' LT	728	N/A
B-3	207+60	36.1' LT	728	701.5
B-4	208+20	43.1' RT	695	693.5
B-5	209+64	59.9' RT	693	691.0
B-6	210+83	40.15' RT	696	693.0
B-7	212+10	37.74' RT	696	694.5
B-8	213+71	34.17' RT	698	691.5
B-9	211+98	31.8' LT	716	706.0
B-10	211+67	77.9' LT	720	710.0
B-11	212+57	61.6' LT	721	705.0
B-12	211+12	200.5' LT	736	714.0
B-13	212+13	155.2' LT	730	709.0
B-14	209+57	39.5' LT	730	705.0
B-15	208+63	54.3' LT	730	700.0

*BILL OF MATERIAL

ONE PANEL A

Bar	No.	Size	Length	Shape
h	6	#4	5'-8"	—
v	7	#4	2'-8"	—
Concrete Structures			Cu. Yd.	0.41
Reinforcement Bars			Pound	35.2
Panel Area			Sq. Ft.	17.87

*BILL OF MATERIAL


ONE PANEL B

Bar	No.	Size	Length	Shape
h	5	#4	5'-8"	—
v 1	7	#4	1'-8"	—
Concrete Structures			Cu. Yd.	0.27
Reinforcement Bars			Pound	26.7
Panel Area			Sq. Ft.	11.87


* Concrete and reinforcement quantities are given for information only. Concrete and reinforcement for panels are included in the pay item "Precast Concrete lagging".

PANEL SCHEDULE


PANEL	H	W
A	2'-11¾"	6'-0"
B	1'-11¾"	6'-0"

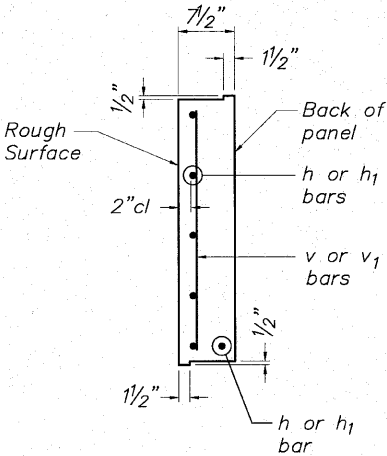


TYPICAL PANEL
END VIEW

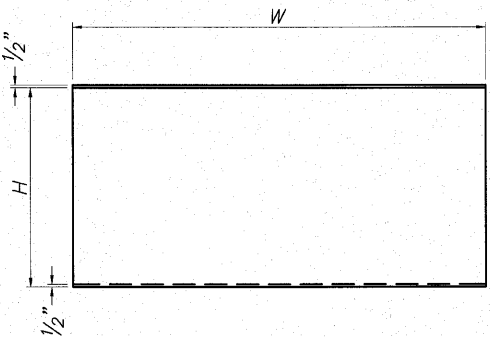

TYPICAL PANEL ELEVATION

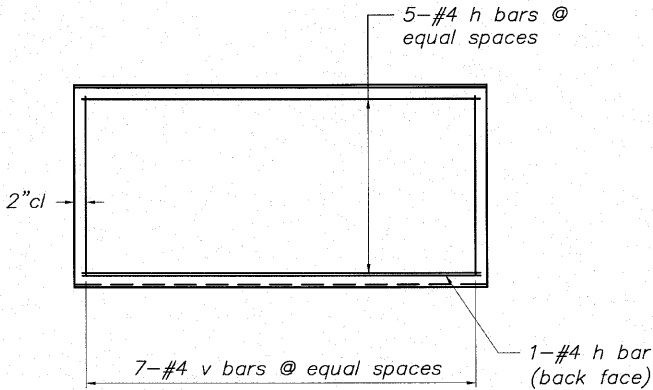

PANEL A REINFORCEMENT

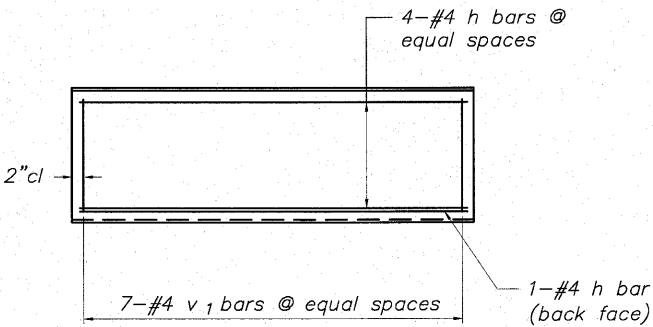

PANEL B REINFORCEMENT

PRECAST CONCRETE LAGGING
PANEL DETAILS

SP WALL No. 22 DETAILS
PRECAST PANEL DETAILS
PEDESTRIAN RIVERWALK
ALONG THE ROCK RIVER
WINNEBAGO COUNTY
SECTION NO. 06-00543-00-BT
STATION 210+67.98 TO
STATION 210+89.50


DESIGNED	CTB
CHECKED	AAG
DRAWN	JAW
CHECKED	JWH

McClure
Engineering Associates, Inc.
7282 Argus Drive
(815) 398-2332
Rockford, Illinois 61107-5837
Fax (815) 398-2496
Design Firm License: Illinois #184-000816
Copyright 2009 By McClure Engineering Associates, Inc.


SHEET NO. 3
5 SHEETS

F.A. RTE.	SECTION	COUNTY	TOTAL SHEETS	SHEET NO.
	06-00543-00-BT	WINNEBAGO	148	92
FED. ROAD DIST. NO.		ILLINOIS	FED. AID PROJECT	
		CONTRACT NO.		85521


STATE OF ILLINOIS
DEPARTMENT OF TRANSPORTATION

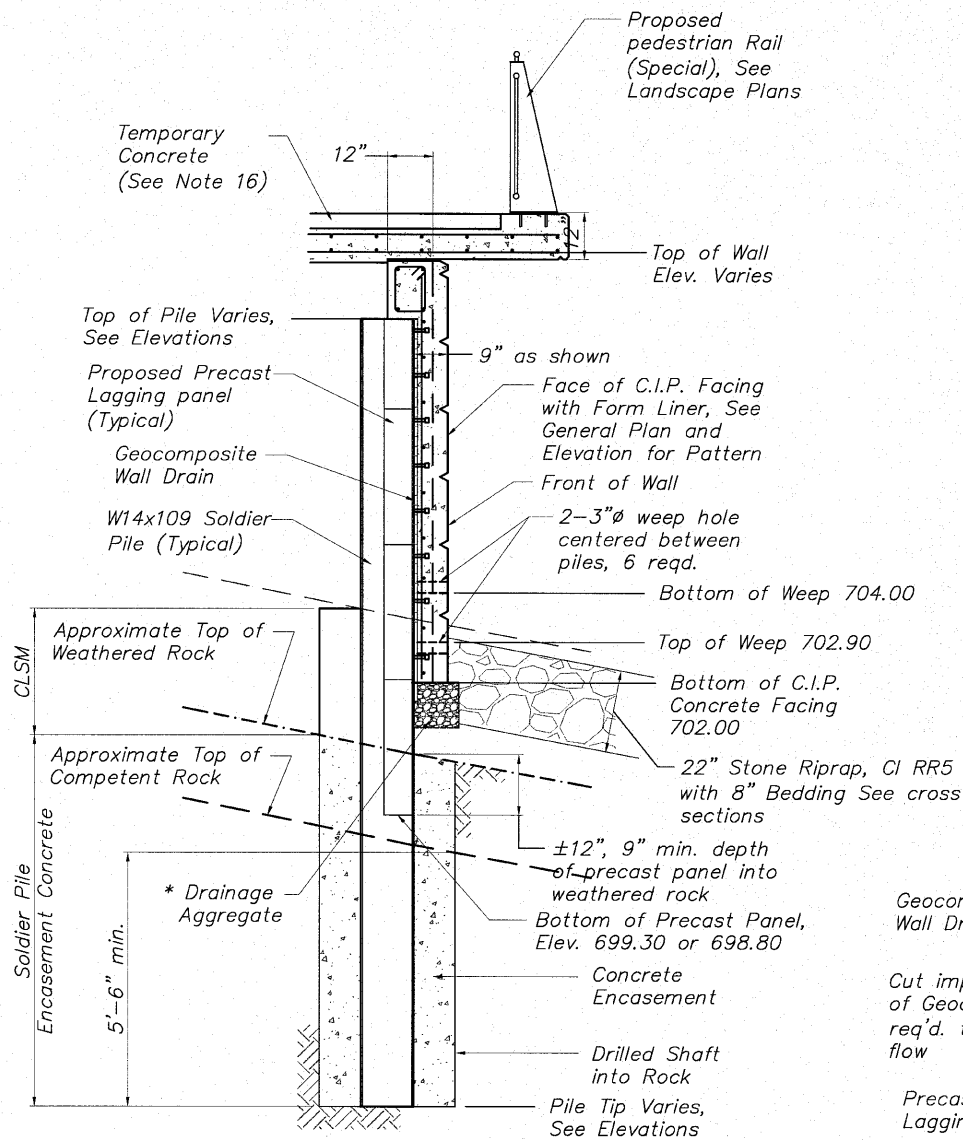


TYPICAL WALL SECTION
Showing Reinforcement

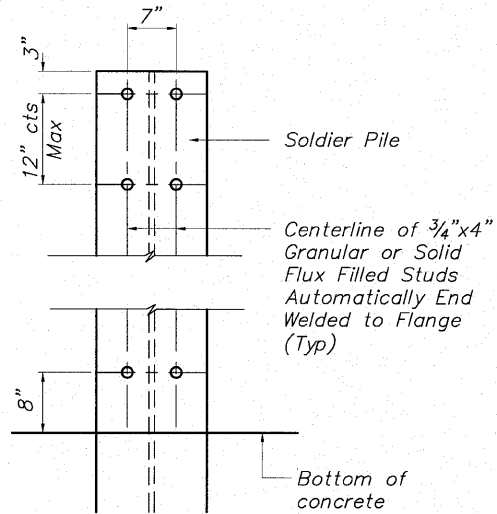

STUD SHEAR CONNECTOR LAYOUT

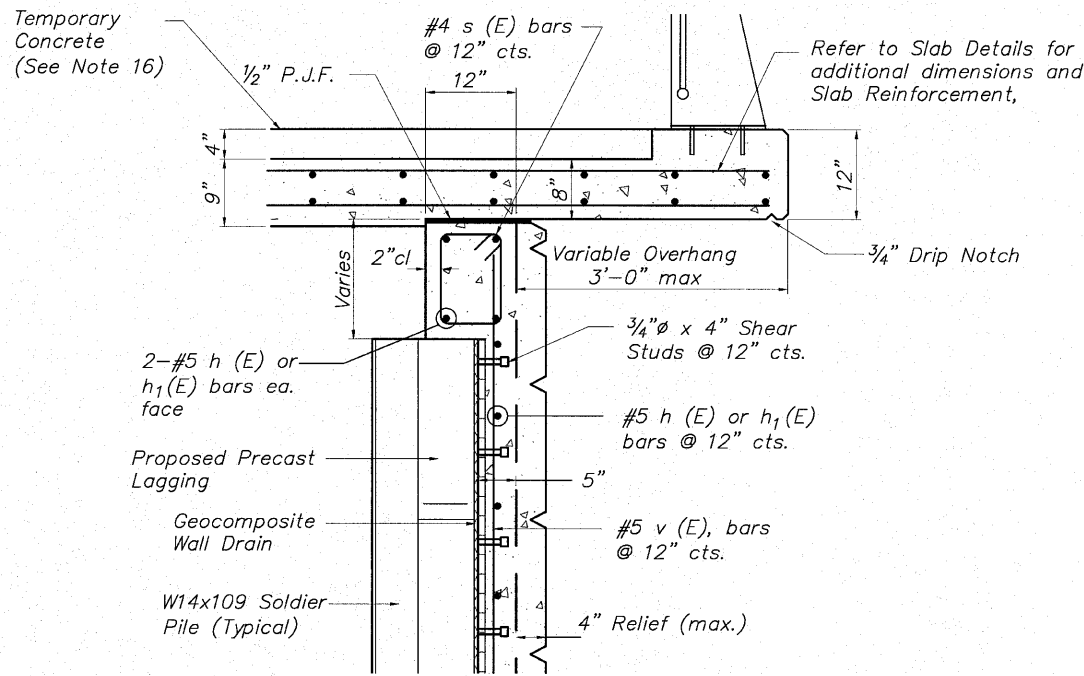


TYPICAL WALL SECTION
Showing Reinforcement

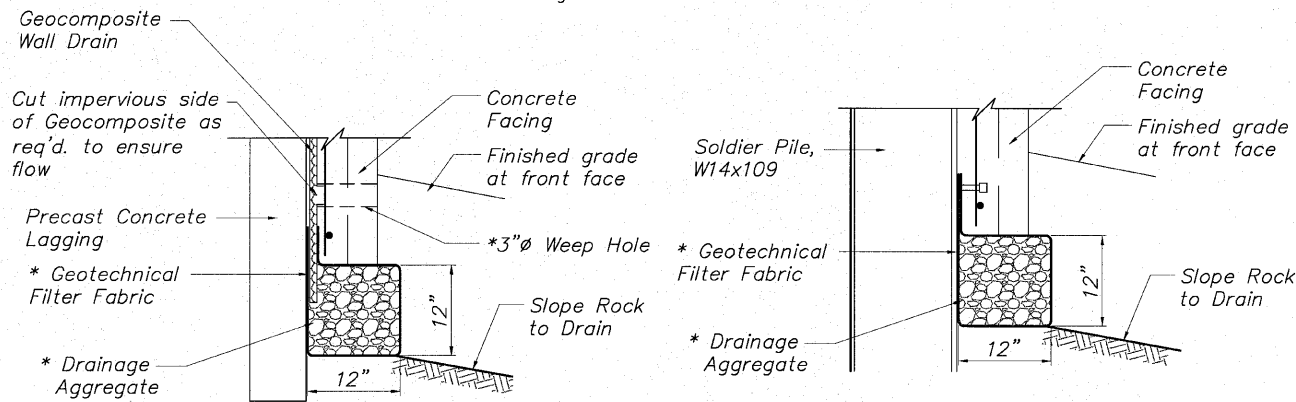


BETWEEN SOLDIER PILES

AT SOLDIER PILES

DRAINAGE AGGREGATE DETAIL

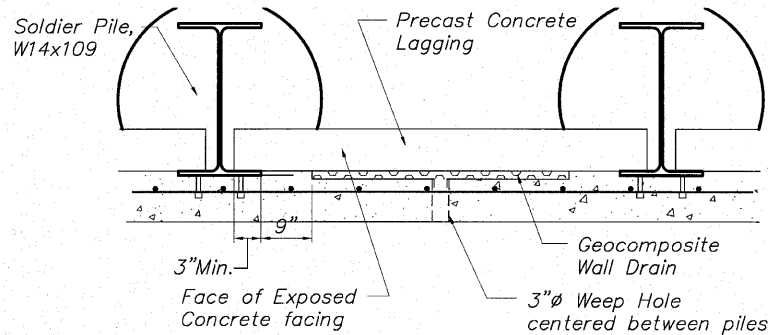


GEOCOMPOSITE WALL DRAIN DETAIL

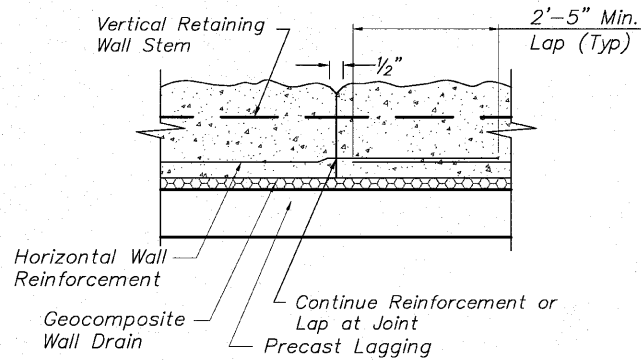

PLAN VIEW


TYPICAL CONSTRUCTION JOINT DETAIL
No Scale

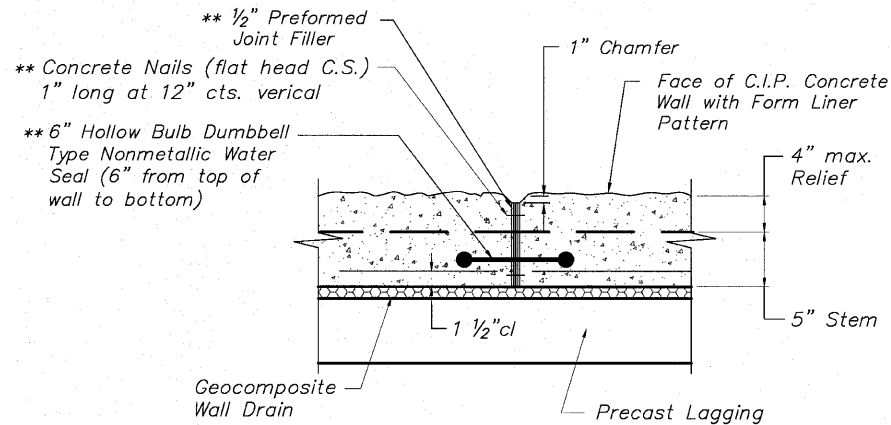

PLAN VIEW

Space Expansion Joints as Shown on Elevation
** Cost included with Concrete Structures

TYPICAL EXPANSION JOINT DETAIL
NO SCALE

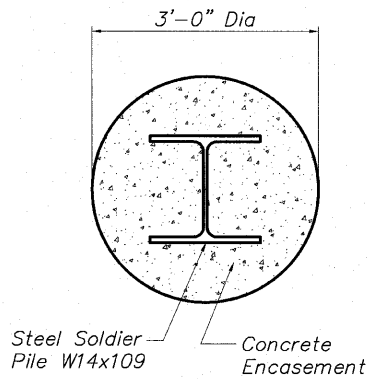

TYPICAL PILE ENCASEMENT SECTION
No Scale

MINIMUM BAR LAP

No. 4 bars	1'-8"
No. 5 bars	2'-2"
No. 6 bars	2'-7"

**SP WALL No. 22 DETAILS
PEDESTRIAN RIVERWALK
ALONG THE ROCK RIVER
WINNEBAGO COUNTY
SECTION NO. 06-00543-00-BT
STATION 210+67.98 TO
STATION 210+89.50**


DESIGNED	CTB
CHECKED	AAG
DRAWN	JAW
CHECKED	JWH

McClure
Engineering Associates, Inc.
7282 Argus Drive
(815) 398-2332
Rockford, Illinois 61107-5837
Fax (815) 398-2496
Design Firm License: Illinois #184-000816
Copyright 2009 By McClure Engineering Associates, Inc.

SHEET NO. 4
5 SHEETS


F.A. RTE.	SECTION		COUNTY	TOTAL SHEETS	SHEET NO.
	06-00543-00-BT		WINNEBAGO	148	93
			CONTRACT NO. 85521		
FED. ROAD DIST. NO.		ILLINOIS	FED. AID PROJECT		

STATE OF ILLINOIS
DEPARTMENT OF TRANSPORTATION

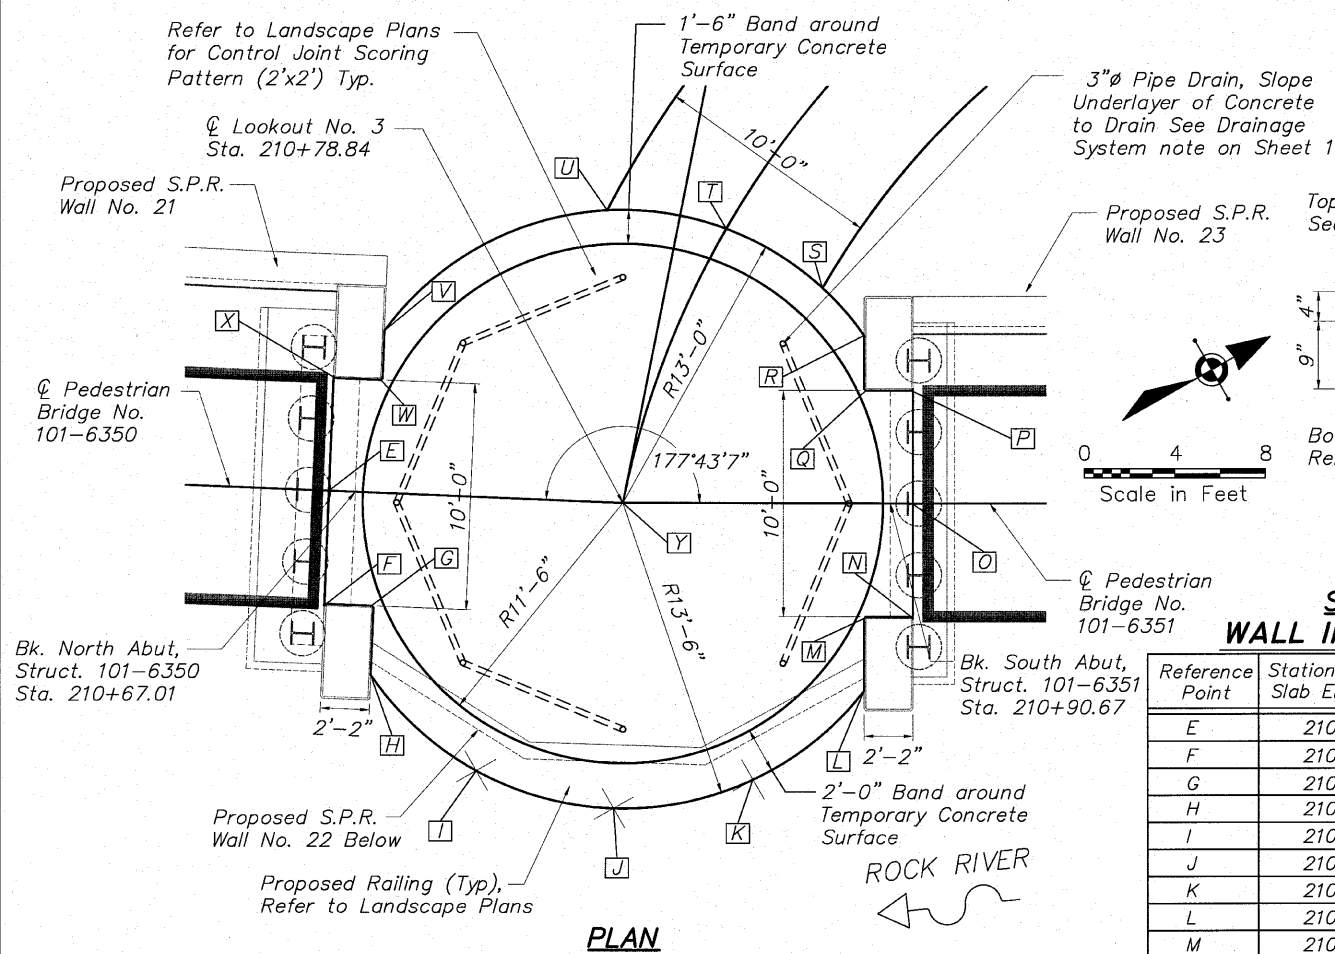




SECTION AT BRIDGE ABUTMENT
WALL INFORMATION CHART

Reference Point	Station to Top of Slab Elevation Pt.	Offset to Top of Slab Elevation Pt.	Elevation	Reference Point	Station to Top of Slab Elevation Pt.	Offset to Top of Slab Elevation Pt.	Elevation
E	210+65.84	0.00' Rt.	712.61	O	210+91.67	0.00' Rt.	712.44
F	210+65.84	5.00' Rt.	712.56	P	210+91.67	5.00' Lt.	712.49
G	210+68.01	5.00' Rt.	712.54	Q	210+89.58	5.00' Lt.	712.51
H	210+68.01	8.06' Rt.	712.51	R	210+89.50	7.44' Lt.	712.54
I	210+72.84	12.09' Rt.	712.44	S	210+87.67	9.55' Lt.	712.58
J	210+78.84	13.50' Rt.	712.38	T	210+83.41	12.17' Lt.	712.64
K	210+84.59	12.21' Rt.	712.31	U	210+77.64	12.94' Lt.	712.65
L	210+89.50	8.28' Rt.	712.31	V	210+68.01	7.19' Lt.	712.66
M	210+89.58	5.00' Rt.	712.37	W	210+68.01	5.00' Lt.	712.64
N	210+91.67	5.00' Rt.	712.39	X	210+65.84	5.00' Lt.	712.66
				Y	210+78.84	0.00' Lt.	712.52


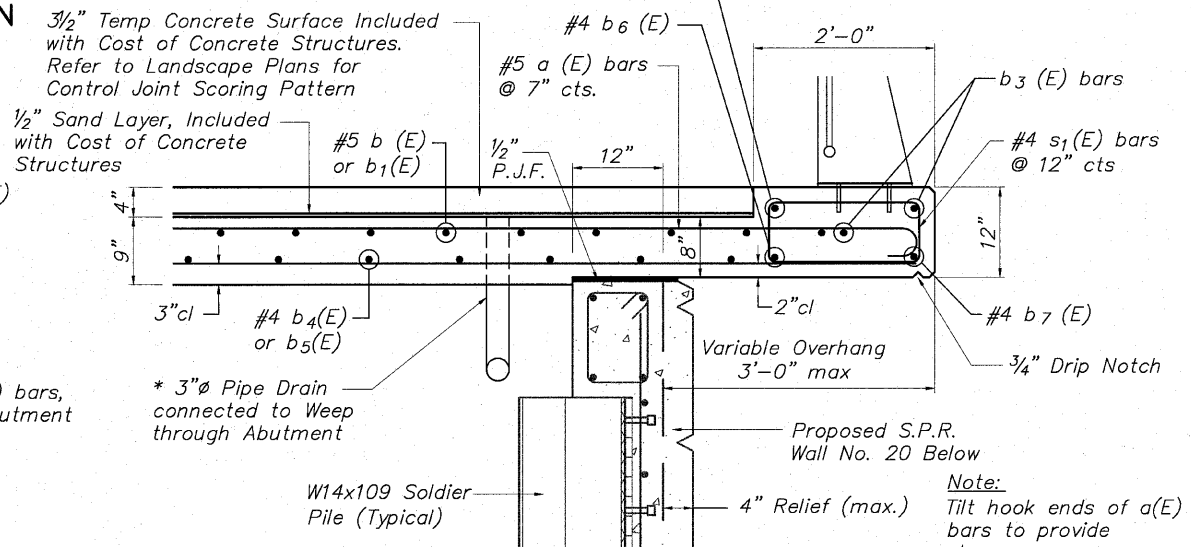


SECTION AT SOLDIER PILE WALL
BILL OF MATERIAL

Bar	No.	Size	Length	Shape
a (E)	37	#5	14'-9"	—
a1(E)	11	#5	14'-2"	—
a2(E)	8	#5	10'-8"	—
a3(E)	4	#5	9'-8"	—
a4(E)	26	#4	14'-9"	—
a5(E)	16	#4	12'-9"	—
b (E)	24	#5	13'-11"	—
b1(E)	33	#5	11'-9"	—
b2(E)	2	#5	30'-9"	R11'-8"
b3(E)	2	#5	25'-0"	R13'-4"
b4(E)	20	#4	13'-8"	—
b5(E)	28	#4	12'-5"	—
b6(E)	2	#4	31'-0"	R11'-8"
b7(E)	1	#4	25'-0"	R12'-9"
b8(E)	2	#5	24'-9"	R12'-9"
b9(E)	1	#4	25'-2"	R12'-9"
s1(E)	25	#4	4'-5"	—
s2(E)	26	#4	5'-5"	—
Concrete Structures		Cu. Yd.	16.2	
Reinforcement Bars (Epoxy Coated)		Pound	2,815	

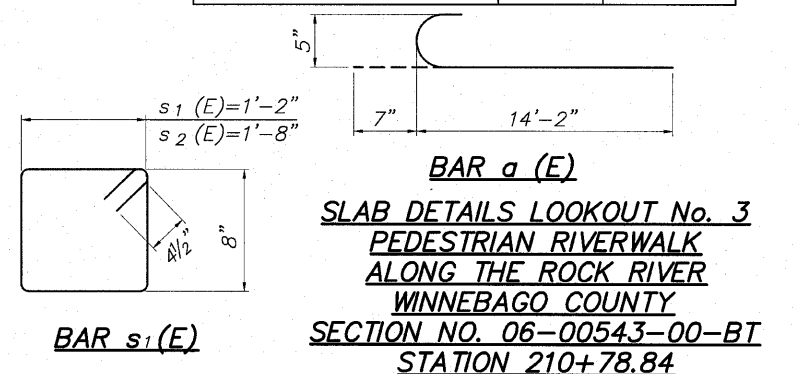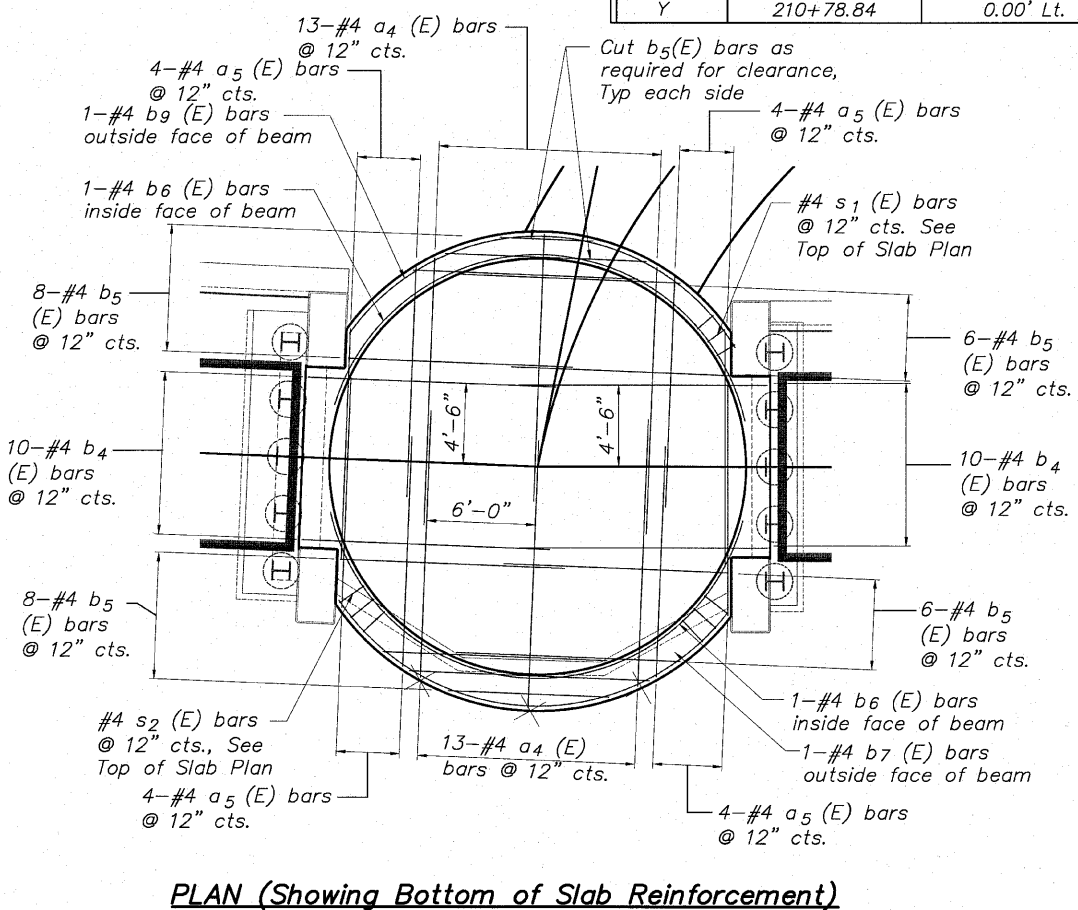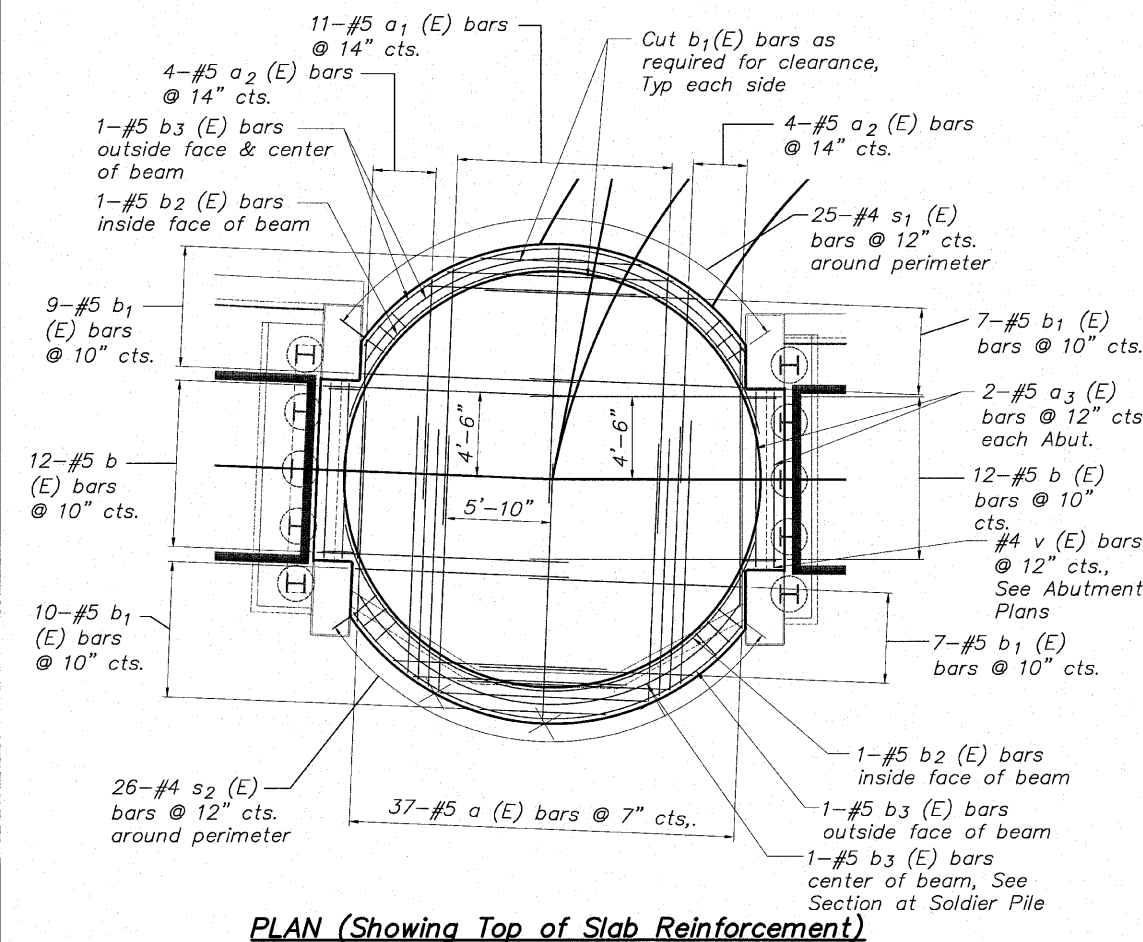

DESIGNED	CTB
CHECKED	AAG
DRAWN	JAW
CHECKED	JWH

  

McClure
Engineering Associates, Inc.
7282 Argus Drive
Rockford, Illinois 61107-5837
(815) 398-2332
Design Firm License: Illinois #184-000616
Copyright 2010 By McClure Engineering Associates, Inc.

SHEET NO. 5
5 SHEETS

F.A. RTE.	SECTION	COUNTY	TOTAL SHEETS	SHEET NO.
	06-00543-00-BT	WINNEBAGO	148	94
FED. ROAD DIST. NO.	ILLINOIS	CONTRACT NO.	85521	
		FED. AID PROJECT		

NO.	DESCRIPTION	ELEVATION
	North Bonnet Bolt on Fire Hydrant South Of Museum Entrance on the East side of N. Main Street	736.60

EXISTING STRUCTURE: None

CENTERLINE CURVE DATA

$\Delta = 50^{\circ}20'58''$
 $D = 143^{\circ}14'22''$
RADIUS = 40.00'
ARC LENGTH = 35.15'
TANGENT = 18.80'
EXTERNAL = 4.20'
PCC = 306+54.56
PT = 306+89.71

CENTERLINE CURVE DATA

$\Delta = 63^{\circ}49'59''$
 $D = 88^{\circ}08'50''$
RADIUS = 65.00'
ARC LENGTH = 72.42'
TANGENT = 40.48'
EXTERNAL = 11.58'
PRC = 305+82.14
PT = 306+54.56

CENTERLINE CURVE DATA

$\Delta = 63^{\circ}49'59''$
 $D = 88^{\circ}08'50''$
RADIUS = 65.00'
ARC LENGTH = 72.42'
TANGENT = 40.48'
EXTERNAL = 11.58'
PRC = 305+82.14
PT = 306+54.56

DESIGNED	CTB
CHECKED	AAG
DRAWN	JAW
CHECKED	JWH

EXAMINED	ENGINEER OF BRIDGE DESIGN
PASSED	ENGINEER OF BRIDGES AND STRUCTURES

Notes: Wall Offsets are Measured from the
C of the Pedestrian
Walkway to the Front Face of the
Soldier Pile Wall.

S.P.R.W. = Soldier Pile Retaining Wall
C.I.P. = Cast in Place

STATE OF ILLINOIS DEPARTMENT OF TRANSPORTATION

HIGHWAY CLASSIFICATION

Rockford Pedestrian Riverwalk
Functional Class: Pedestrian

DESIGN SPECIFICATIONS

2002 AASHTO
Standard Specifications - 17th Edition

DESIGN STRESSES

Field Units
 $f'_c = 3,500$ psi (Cast-In Place Concrete)
 $f_y = 60,000$ psi (Reinforcement)
 $f_y = 50,000$ psi (Soldier Pile Steel)

GENERAL NOTES



- It shall be the responsibility of the Contractor to verify all dimensions and conditions existing in the field prior to construction and ordering materials.
- Reinforcement bars designated (E) shall be epoxy coated.
- Reinforcement bars shall conform to the requirements of ASTM A706 Gr 60. See Special Provisions.
- Reinforcing bars shall be lapped a minimum as shown on plans where splices occur. Radius bars shall be factory bent and delivered to the site with appropriate radius. Field bending will only be allowed to achieve form clearances.
- Stud shear connectors shall be $\frac{3}{4}$ " diameter x 6" granular or flux filled headed studs automatically end welded to the front flange in the field.
- Protective coat shall be applied to all exposed surfaces of the wall and shall extend 1'-0" minimum below finished grade.
- All construction joints shall be bonded.
- The cost of cutting off any piling in excess of that needed shall be included in the cost of "Drilling and Setting Soldier Piles".
- Drilling and setting of soldier piles will require drilling through layers of sand and gravel. Refer to boring logs. The use of temporary drill casings or drilling slurry may be required to keep holes open prior to placement of concrete at no additional cost to the contract. Refer to Special Provisions for Drilling and Setting Soldier Piles.
- The approximate embedment depth for the soldier pile tip is as provided on the plans and considers a penetration into competent rock of 5.5 feet (minimum) based on the soil boring information and uniaxial compressive rock strength value of 4,000 PSI (minimum) as provided by Terracon Consultants, Inc. The actual top of rock elevation, which qualifies as competent rock meeting the minimum requirements of the design, shall be determined and field verified by the geotechnical engineer during the drilling operation at each soldier pile location. Final pile tip elevations shall be a minimum of 5.5 feet below actual top of competent rock elevations.
- All exposed edges shall have a $\frac{3}{4}$ " x 45° chamfer, except as shown otherwise. Chamfers on vertical edges shall be continued a minimum of one foot below finished ground level.
- Exposed surfaces of concrete shall be given a "rubbed finish" except where form liner is specified.
- Contractor shall be responsible for dewatering in accordance with the erosion control plan at no additional cost to the contract.
- Backfill behind wall shall be placed to the lines and grades as shown on the plans. The Contractor shall take care to ensure the use of suitable material and proper compaction of all fill areas. Compaction shall be performed with a loose thickness of no more than 8" and each lift shall be compacted to a density equal to or greater than 95% standard proctor maximum dry density (ASTM D-698) taking care not to over compact the soil directly behind the wall. Moisture shall be within -2 to +3 percent of optimum. No heavy equipment shall be allowed within 6 feet of the wall during backfilling and compaction. Compaction shall be by hand method, "walk behind", equipment in the areas within 6 feet of the face of the wall.
- The Contractor is responsible for the design and performance of the lagging using no less than a 3" nominal rough-sawn thickness and timber with allowable bending stress of 1000 psi.

INDEX OF WALL No. 23 SHEETS

- General Plan and Elevation
- SP Wall No. 23 Details
- SP Wall No. 23 Details
- Pile Information & C.I.P. Bill of Materials

Reviewed and Approved for
Structural Adequacy Only

Todd C. Ude
9/1/2010

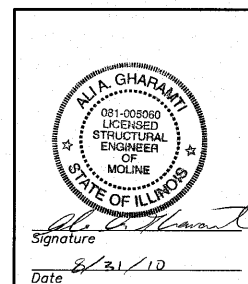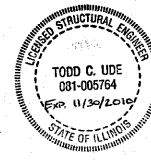

GENERAL PLAN & ELEVATION
SP WALL No. 23
PEDESTRIAN RIVERWALK
ALONG THE ROCK RIVER
WINNEBAGO COUNTY
SECTION NO. 06-00543-00-BT
STATION 210+86.59 TO
STATION 211+92.60



SHEET NO. 1
4 SHEETS

F.A. RTE.	SECTION	COUNTY	TOTAL SHEETS	SHEET NO.
	06-00543-00-BT	WINNEBAGO	148	95
FED. ROAD DIST. NO.	ILLINOIS	CONTRACT NO.	85521	
		FED. AID PROJECT		


FORM LINER PATTERN

Milestone, Inc.
Pattern No. MS-1011
Weathered Limestone or Equal
(See Special Provisions)




FORM LINER PATTERN

STATE OF ILLINOIS
DEPARTMENT OF TRANSPORTATION

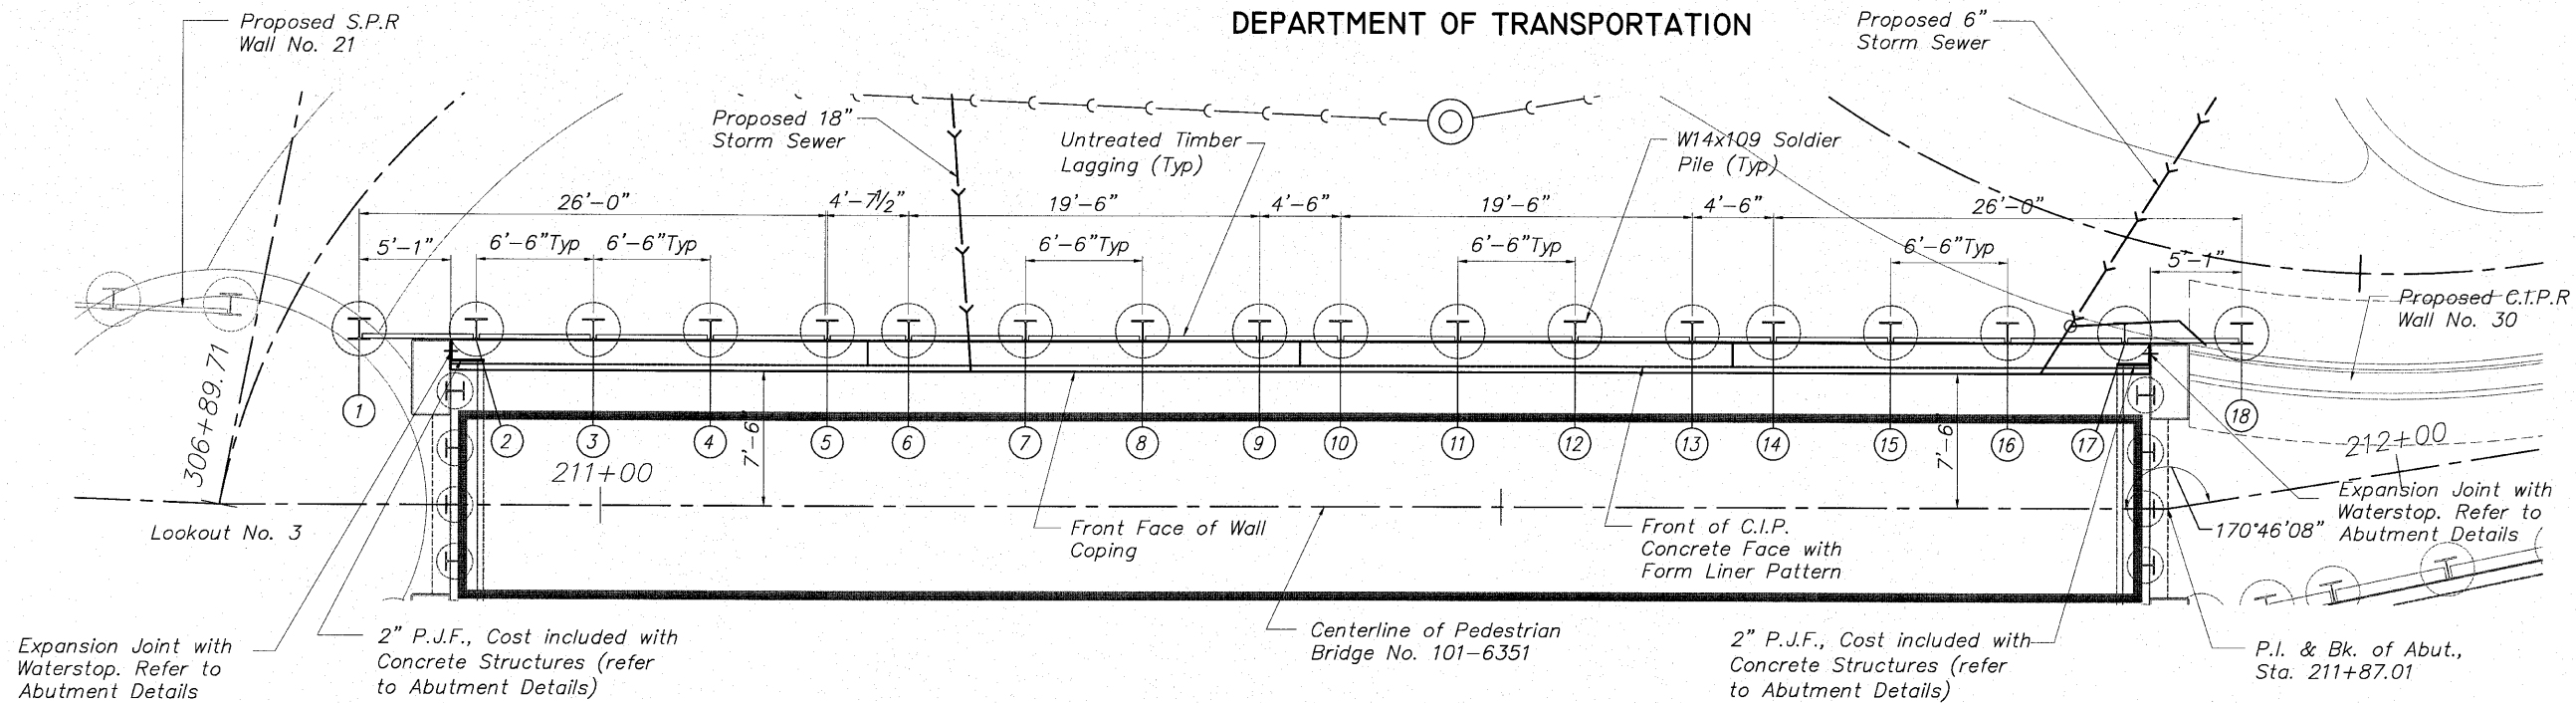

PLAN

* Cut v bars and use remainder in opposite end of first two panels

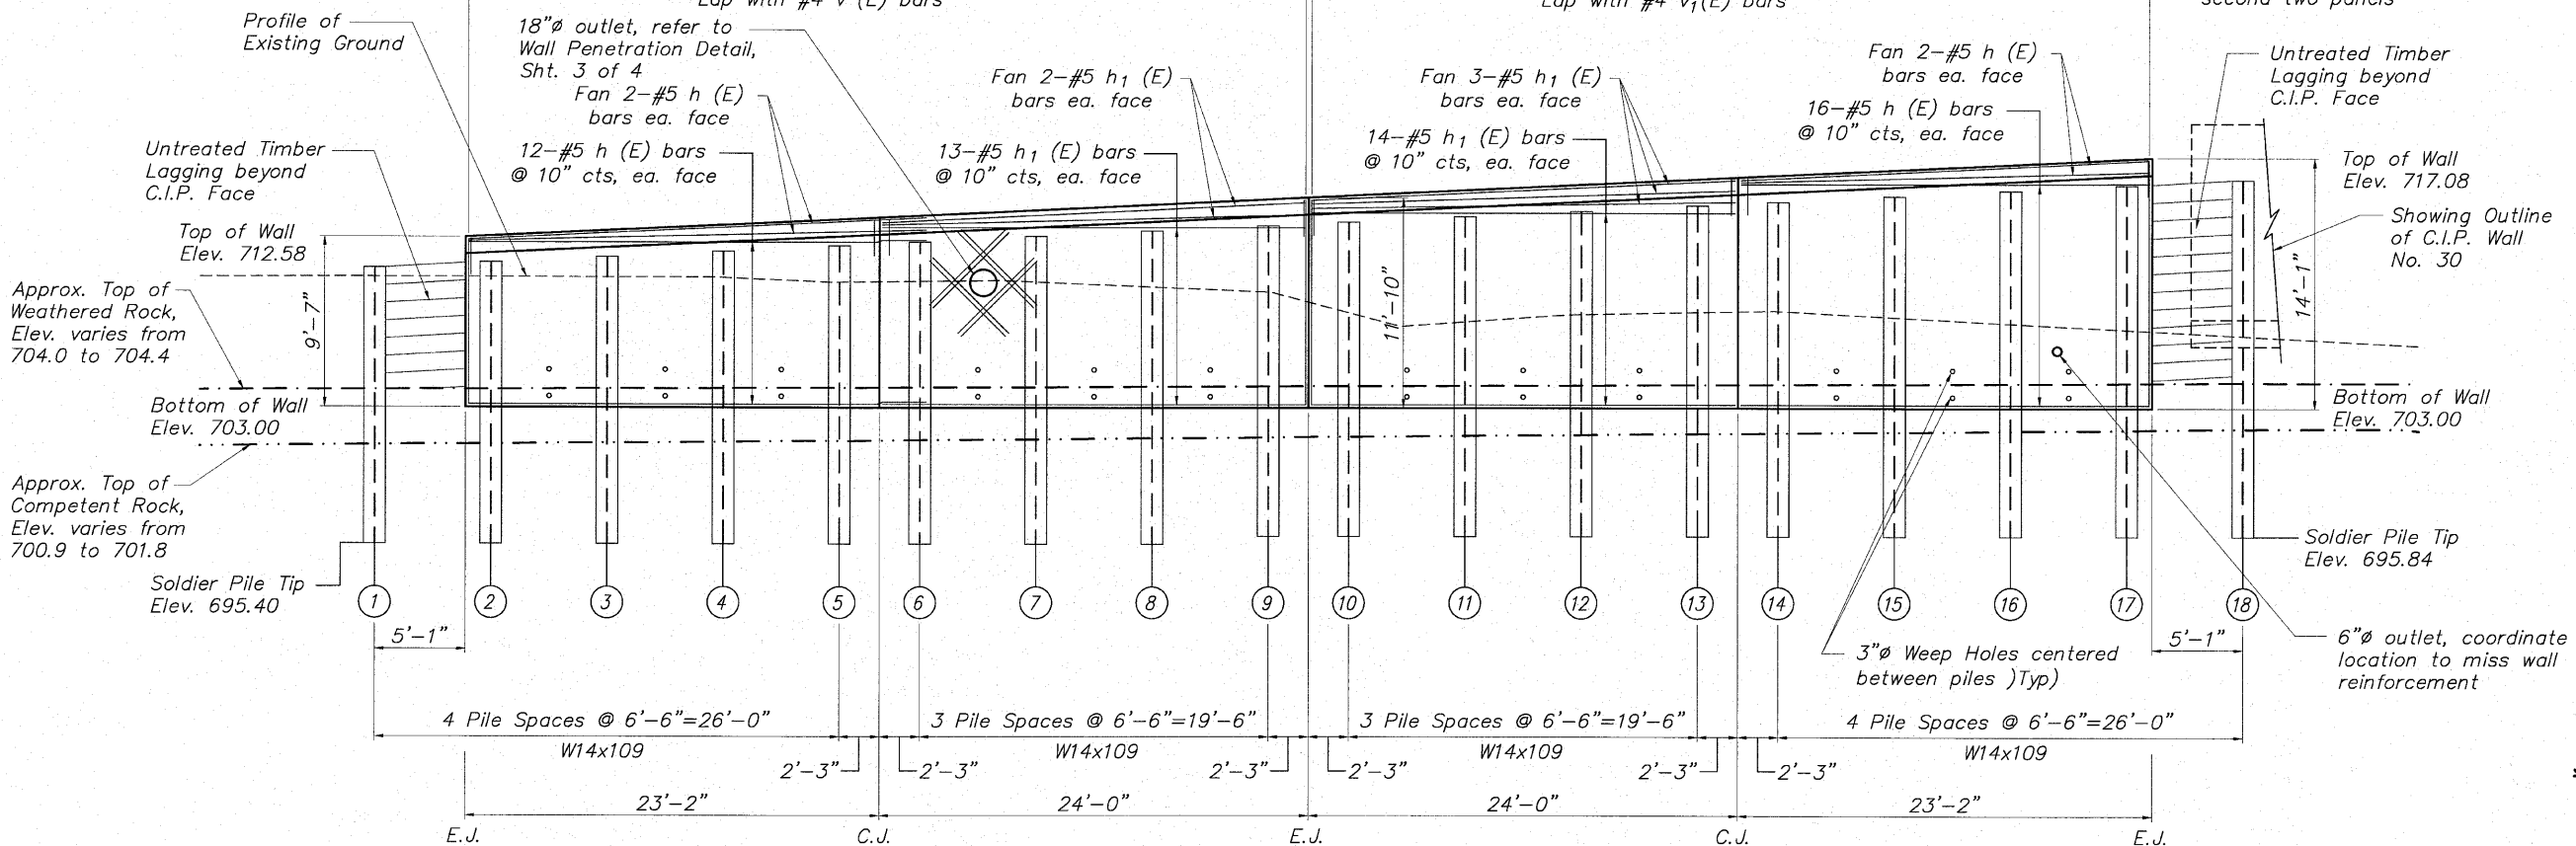

ELEVATION (Showing Reinforcement)
(Looking @ Front Face of Wall)

SCALES:
PLAN: 1" = 5'
PROFILE: 1" = 5' HORIZONTAL
1" = 5' VERTICAL
0 5 10
Scale in Feet

Construction Note:
Piles 1 and 18 have been extended beyond the limits of the CIP concrete wall facing for the benefit of providing temporary shoring for the excavation and construction of the bridge abutments. Contractor shall be responsible for additional slope protection beyond at no additional cost to the contract. Contractor shall coordinate top of Pile 18 elevation with CIP Wall 30 footing. If applicable, removal of top portion shall be done without damage to adjacent work. This work shall be included with the cost of Concrete Structures.

**SEE NEXT SHEET FOR
C.I.P. CONCRETE BILL
OF MATERIALS**

MINIMUM BAR LAP
No. 4 bars 1'-8"
No. 5 bars 2'-2"
No. 6 bars 2'-7"

**SP WALL No. 23 DETAILS
PEDESTRIAN RIVERWALK
ALONG THE ROCK RIVER
WINNEBAGO COUNTY
SECTION NO. 06-00543-00-BT
STATION 210+86.59 TO
STATION 211+92.60**


DESIGNED	CTB
CHECKED	AAG
DRAWN	JAW
CHECKED	JWH

McClure
Engineering Associates, Inc.
7282 Argus Drive
(815) 398-2332
Rockford, Illinois 61107-5837
Fax (815) 398-2486
Design Firm License: Illinois #184-000816
Copyright 2008 By McClure Engineering Associates, Inc.


SHEET NO. 2
4 SHEETS

F.A. RTE.	SECTION	COUNTY	TOTAL SHEETS	SHEET NO.
	06-00543-00-BT	WINNEBAGO	148	96
FED. ROAD DIST. NO.	ILLINOIS	CONTRACT NO.	85521	
		FED. AID PROJECT		


STATE OF ILLINOIS
DEPARTMENT OF TRANSPORTATION

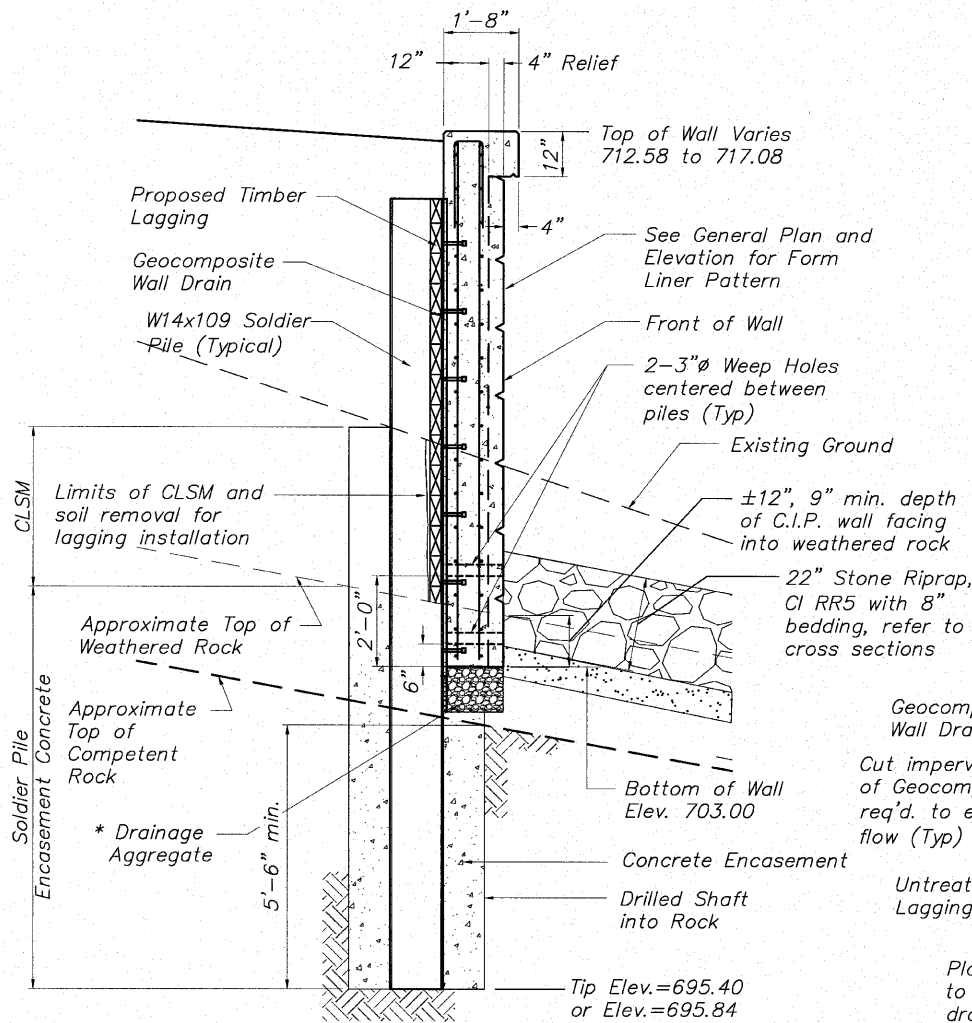

TYPICAL WALL SECTION
Showing Reinforcement

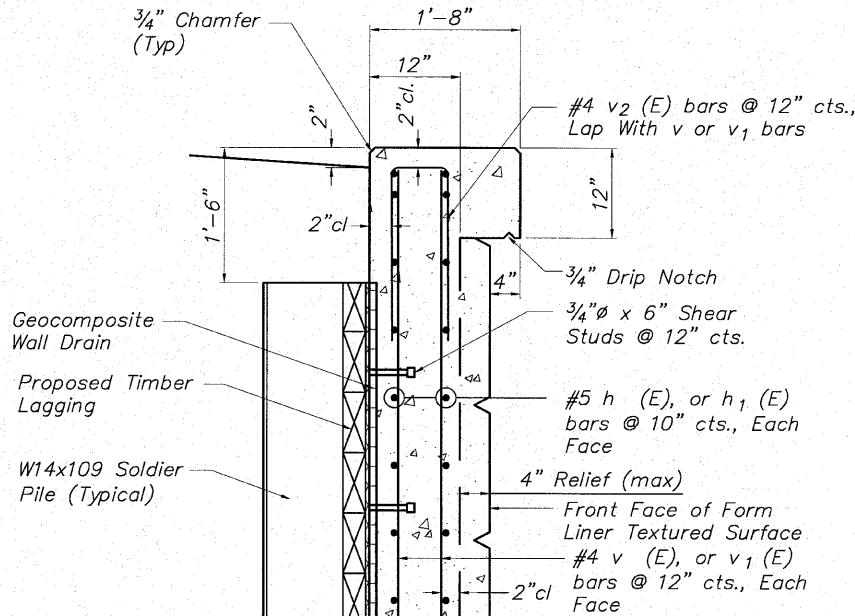


TYPICAL WALL SECTION
Showing Reinforcement

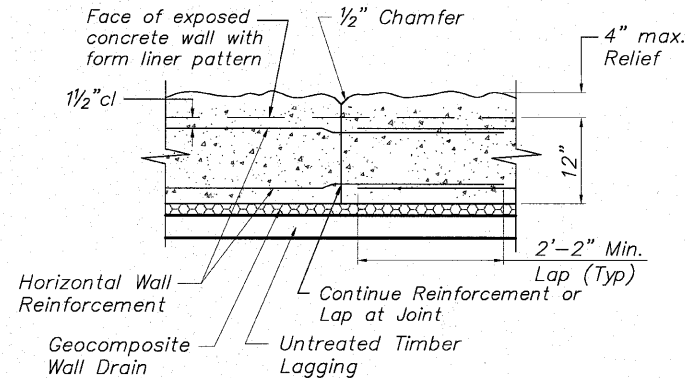

PLAN VIEW

TYPICAL CONSTRUCTION JOINT DETAIL

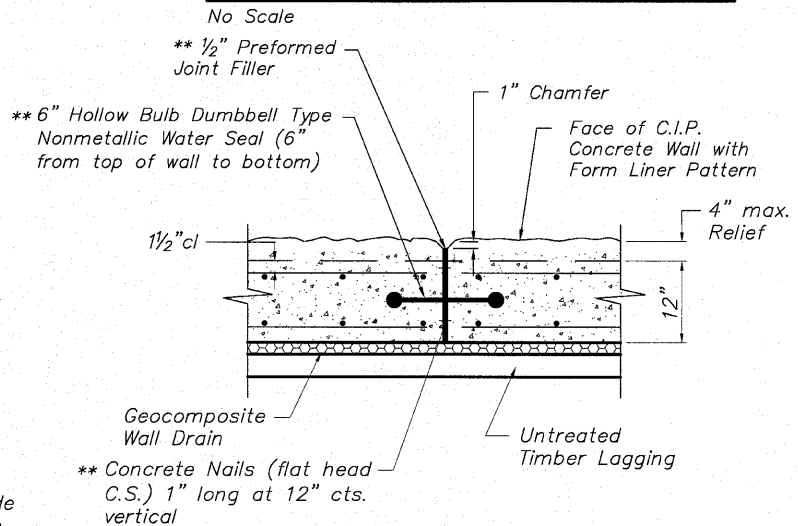


PLAN VIEW


Space Expansion Joints as Shown on Elevation
** Cost included with Concrete Structures

TYPICAL EXPANSION JOINT DETAIL

No Scale

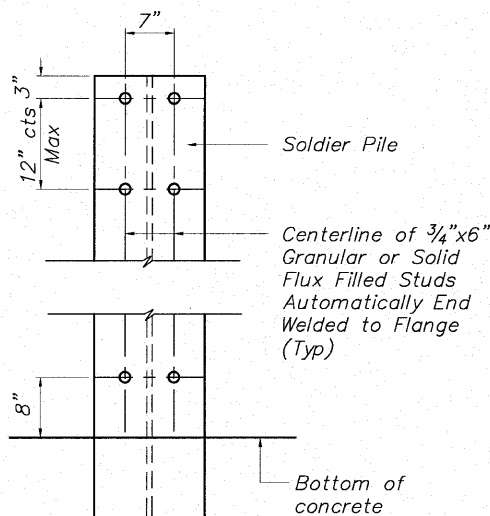


STUD SHEAR CONNECTOR LAYOUT

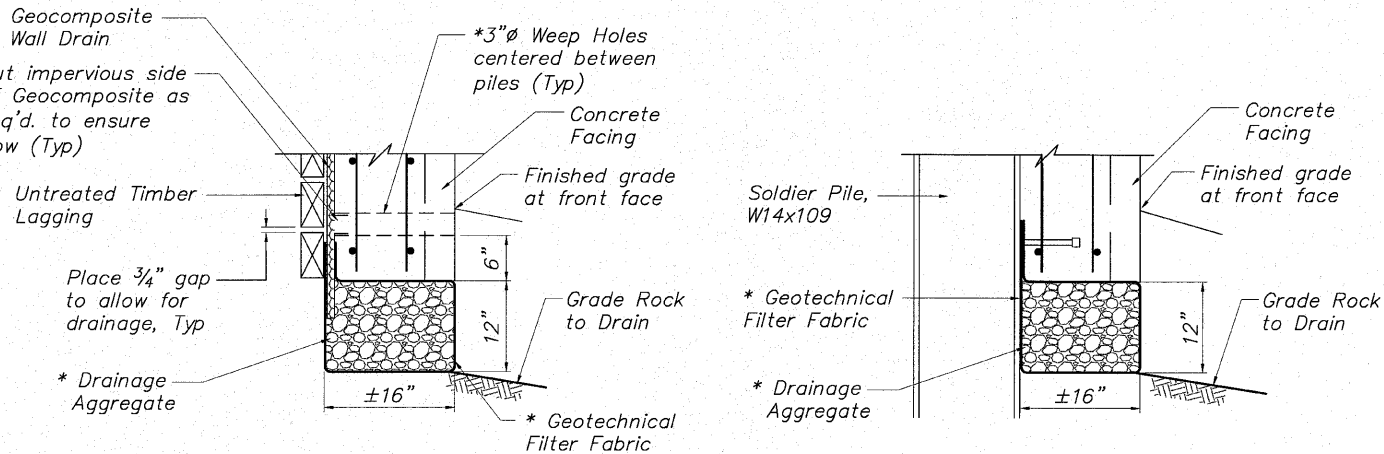

BETWEEN SOLDIER PILES


AT SOLDIER PILES

DRAINAGE AGGREGATE DETAIL

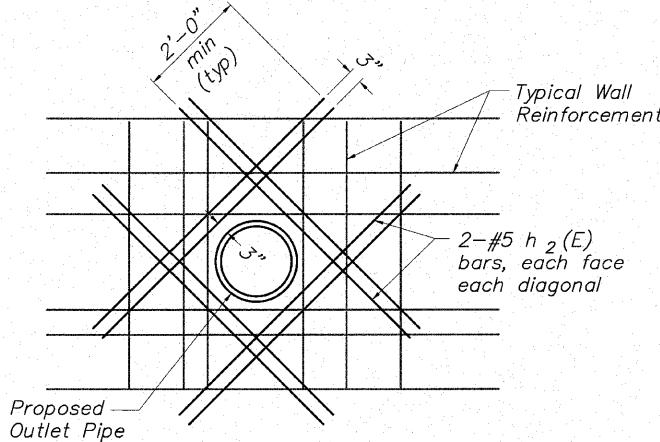


Move horizontal and vertical wall reinforcement up to one half their bar spacing to miss wall opening

WALL PENETRATION DETAIL

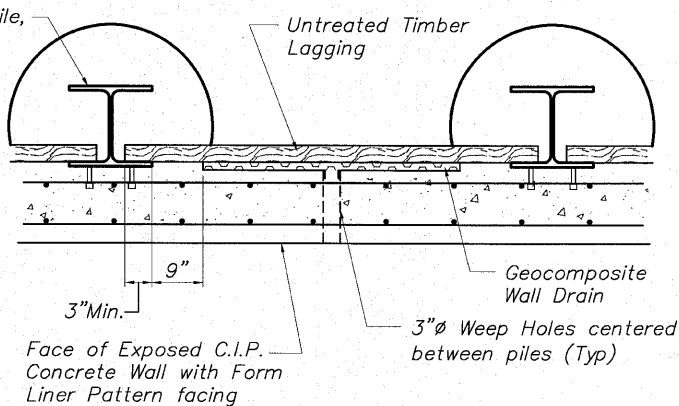

GEOCOMPOSITE WALL DRAIN DETAIL

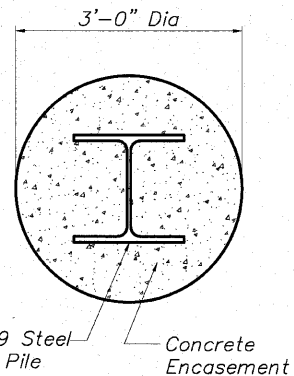

TYPICAL PILE ENCASEMENT SECTION

No Scale

**SP WALL No. 23 DETAILS
PEDESTRIAN RIVERWALK
ALONG THE ROCK RIVER
WINNEBAGO COUNTY
SECTION NO. 06-00543-00-BT
STATION 210+86.59 TO
STATION 211+92.60**

DESIGNED	CTB
CHECKED	AAG
DRAWN	JAW
CHECKED	JWH

McClure Engineering Associates, Inc. 7282 Argus Drive (815) 398-2332 Design Firm License: Illinois #184-000816 Copyright 2009 By McClure Engineering Associates, Inc.


SHEET NO. 3
4 SHEETS

F.A. RTE.	SECTION	COUNTY	TOTAL SHEETS	SHEET NO.
	06-00543-00-BT	WINNEBAGO	148	97
FED. ROAD DIST. NO.		ILLINOIS		FED. AID PROJECT


STATE OF ILLINOIS
DEPARTMENT OF TRANSPORTATION

SOLDIER PILE INFORMATION CHART


Reference Point	Station	Offset to ϕ of Hole	Offset to Center Front Flange of Pile	Pile Section	Top of Pile	Bottom of Pile	Finished Pile Length	Furnished Pile Length	No. Stud Shear Connectors
1	210+86.59	9.76' Lt.	9.17' Lt.	W14x109	710.86	695.40	15.46	17	—
2	210+93.09	9.76' Lt.	9.17' Lt.	W14x109	711.17	695.40	15.77	17	16
3	210+99.59	9.76' Lt.	9.17' Lt.	W14x109	711.48	695.40	16.08	17	16
4	211+06.09	9.76' Lt.	9.17' Lt.	W14x109	711.79	695.40	16.39	18	18
5	211+12.59	9.76' Lt.	9.17' Lt.	W14x109	712.10	695.40	16.70	18	18
6	211+17.09	9.76' Lt.	9.17' Lt.	W14x109	712.31	695.40	16.91	18	18
7	211+23.59	9.76' Lt.	9.17' Lt.	W14x109	712.64	695.40	17.24	19	20
8	211+30.09	9.76' Lt.	9.17' Lt.	W14x109	712.95	695.40	17.55	19	20
9	211+36.59	9.76' Lt.	9.17' Lt.	W14x109	713.24	695.84	17.40	19	20
10	211+41.09	9.76' Lt.	9.17' Lt.	W14x109	713.46	695.84	17.62	19	22
11	211+47.59	9.76' Lt.	9.17' Lt.	W14x109	713.77	695.84	17.93	19	22
12	211+54.09	9.76' Lt.	9.17' Lt.	W14x109	714.08	695.84	18.24	20	22
13	211+60.59	9.76' Lt.	9.17' Lt.	W14x109	714.39	695.84	18.55	20	24
14	211+65.09	9.76' Lt.	9.17' Lt.	W14x109	714.60	695.84	18.76	20	24
15	211+71.59	9.76' Lt.	9.17' Lt.	W14x109	714.91	695.84	19.07	20	24
16	211+78.09	9.76' Lt.	9.17' Lt.	W14x109	715.22	695.84	19.38	21	24
17	211+84.59	9.76' Lt.	9.17' Lt.	W14x109	715.53	695.84	19.69	21	24
18	211+92.60	8.98' Lt.	8.39' Lt.	W14x109	715.84	695.84	20.00	21	—
Totals							319 Ft.	343 Ft.	332 Ea.

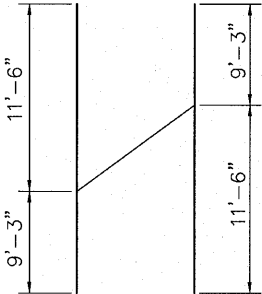

BAR v
CUT DIAGRAM

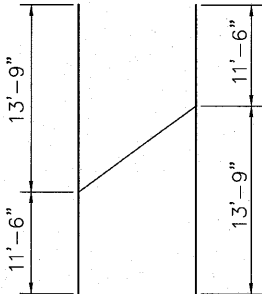

BAR v1
CUT DIAGRAM

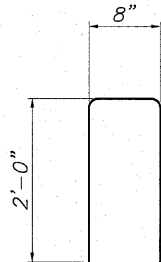

BAR v2

BORING NUMBER	STATION	OFFSET	GROUND ELEV.	EST. COMP. ROCK ELEV.
B-1	205+62	20.1' LT	728	N/A
B-2	206+69	44.3' LT	728	N/A
B-3	207+60	36.1' LT	728	701.5
B-4	208+20	43.1' RT	695	693.5
B-5	209+64	59.9' RT	693	691.0
B-6	210+83	40.15' RT	696	693.0
B-7	212+10	37.74' RT	696	694.5
B-8	213+71	34.17' RT	698	691.5
B-9	211+98	31.8' LT	716	706.0
B-10	211+67	77.9' LT	720	710.0
B-11	212+57	61.6' LT	721	705.0
B-12	211+12	200.5' LT	736	714.0
B-13	212+13	155.2' LT	730	709.0
B-14	209+57	39.5' LT	730	705.0
B-15	208+63	54.3' LT	730	700.0

BILL OF MATERIAL
Cast-in-Place Concrete

Bar	No.	Size	Length	Shape
h (E)	64	#5	25'-7"	_____
h1(E)	64	#5	23'-8"	_____
h2(E)	16	#5	6'-6"	_____
v (E)	48	#4	20'-9"	_____
v1(E)	48	#4	25'-3"	_____
v2(E)	96	#4	4'-8"	_____
Concrete Structures			Cu. Yd.	56.3
Reinforcement Bars (Epoxy Coated)			Pound	5,355
Form Liner Textured Surface			Sq. Ft.	990

SP WALL No. 23 DETAILS
PILE INFORMATION &
C.I.P. BILL OF MATERIALS
PEDESTRIAN RIVERWALK
ALONG THE ROCK RIVER
WINNEBAGO COUNTY
SECTION NO. 06-00543-00-BT
STATION 210+86.59 TO
STATION 211+92.60

DESIGNED	CTB
CHECKED	AAG
DRAWN	JAW
CHECKED	JWH

McClure
Engineering Associates, Inc.
7282 Argus Drive
(815) 398-2532
Rockford, Illinois 61107-5837
Fax (815) 398-2496
Design Firm License: Illinois#184-000816
Created: 2006-09-14 10:09:00 AM by JAW



SHEET NO. 4

4 SHEETS

F.A. RTE.	SECTION	COUNTY	TOTAL SHEETS	SHEET NO.
	06-00543-00-BT	WINNEBAGO	148	98
CONTRACT NO. 85521				
FED. ROAD DIST. NO.	ILLINOIS	FED. AID PROJECT		

BENCHMARK		
NO.	DESCRIPTION	ELEVATION
	North Bonnet Bolt on Fire Hydrant South Of Museum Entrance on the East side of N. Main Street	736.60

EXISTING STRUCTURE: None

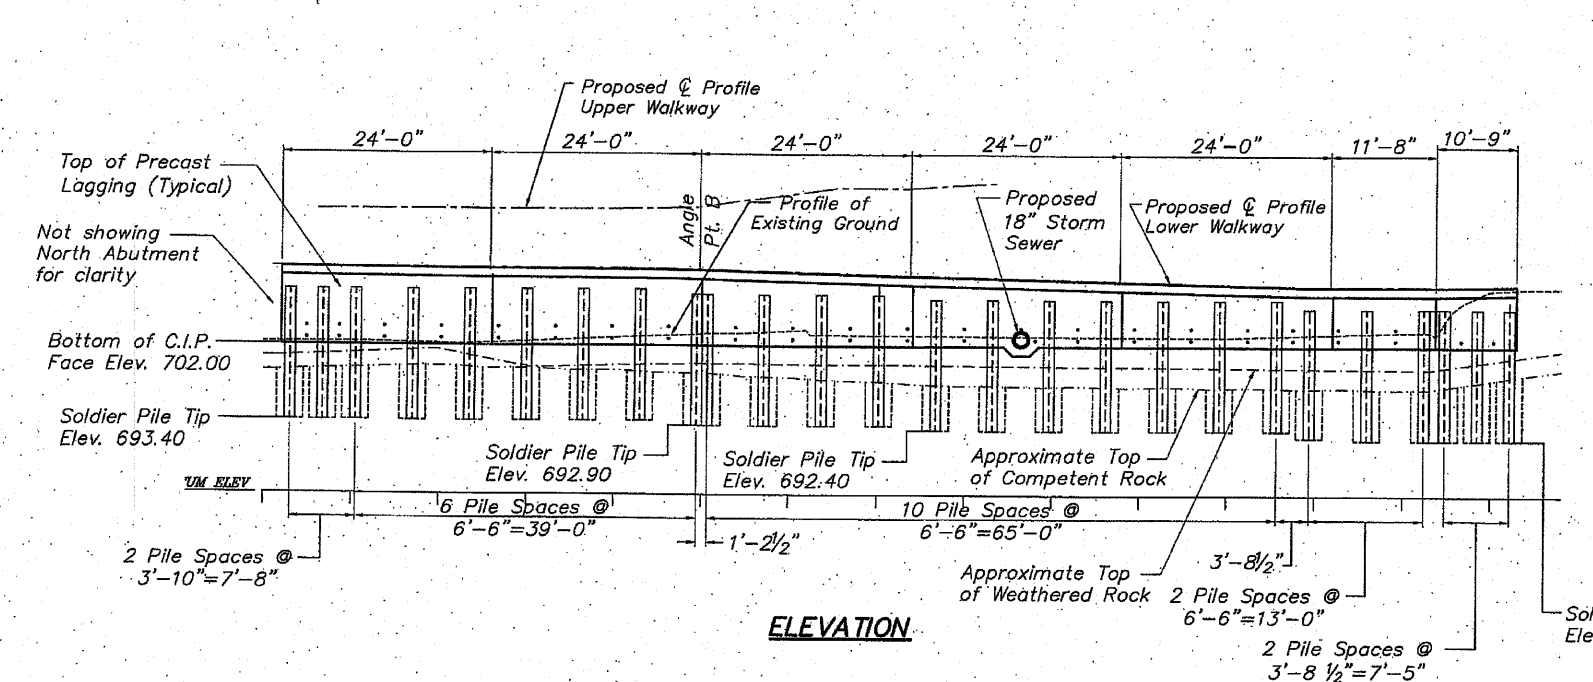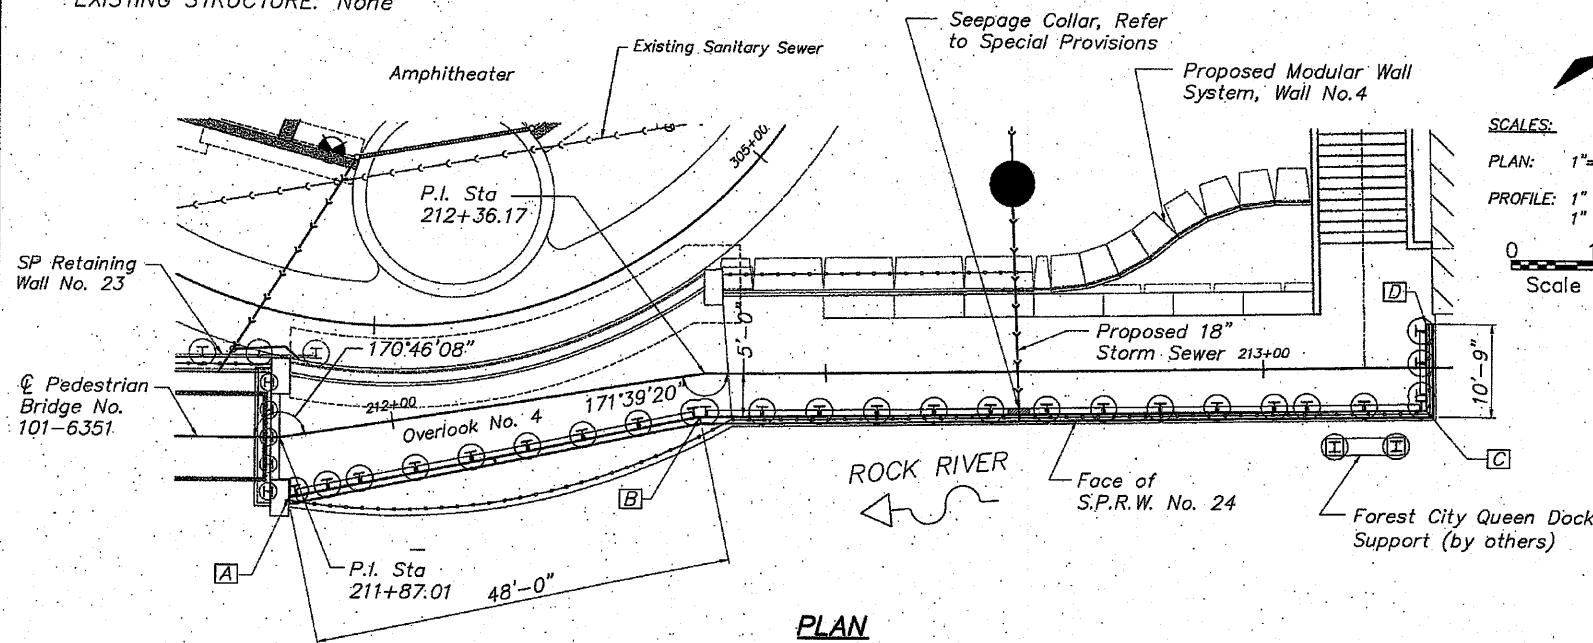

WALL INFORMATION CHART

Reference Point	Station to Back Face of Wall	Offset to Back Face of Wall
A	211+87.04	7.09' Rt.
B	212+34.90	4.87' Rt.
C	213+18.55	5.00' Rt.
D	213+18.55	5.00' Lt.

DESIGNED	CTB
CHECKED	AAG
DRAWN	JAW
CHECKED	JWH

EXAMINED	20
PASSED	ENGINEER OF BRIDGE DESIGN
	ENGINEER OF BRIDGES AND STRUCTURES

Notes: Wall Offsets are Measured from the ϕ of the Pedestrian Walkway to the Back Face of the Cast-In-Place Portion of the Soldier Pile Wall.

S.P.R.W. = Soldier Pile Retaining Wall
C.I.P. = Cast-In-Place

Seepage Collar, Refer to Special Provisions

Proposed Modular Wall System, Wall No. 4

Proposed 18\"/>

STATE OF ILLINOIS DEPARTMENT OF TRANSPORTATION

HIGHWAY CLASSIFICATION

Rockford Pedestrian Riverwalk
Functional Class: Pedestrian

DESIGN SPECIFICATIONS

2002 AASHTO
Standard Specifications - 17th Edition

DESIGN STRESSES

Field Units

f'_c = 3,500 psi (Cast-In Place Concrete)
 f_y = 60,000 psi (Reinforcement)
 f_y = 50,000 psi (Soldier Pile Steel)

Precast Units

f'_c = 5,000 psi (Precast Concrete)
 f_y = 60,000 psi (Reinforcement)

GENERAL NOTES



- It shall be the responsibility of the Contractor to verify all dimensions and conditions existing in the field prior to construction and ordering materials.
- Reinforcement bars designated (E) shall be epoxy coated.
- Reinforcement bars shall conform to the requirements of ASTM A706 Gr 60. See Special Provisions.
- Reinforcing bars shall be lapped a minimum as shown on plans where splices occur. Radius bars shall be factory bent and delivered to the site with appropriate radius. Field bending will only be allowed to achieve form clearances.
- Stud shear connectors shall be $\frac{3}{4}$ " diameter x 4" granular or flux filled headed studs automatically end welded to the front flange in the field.
- Protective coat shall be applied to all exposed surfaces of the wall and shall extend 1'-0" minimum below finished grade.
- All construction joints shall be bonded.
- The cost of cutting off any additional piling shall be included in the cost of "Drilling and Setting Soldier Piles".
- Drilling and Setting of Soldier Piles will require drilling through layers of sand and gravel. Refer to boring logs. The use of temporary drill casings or drilling slurry may be required to keep holes open prior to placement of concrete at no additional cost to the contract. Refer to Special Provisions for Drilling and Setting Soldier Piles.
- The approximate embedment depth for the soldier pile tip is as provided on the plans and considers a penetration into competent rock of 5.5 feet (minimum) based on the soil boring information and uniaxial compressive rock strength value of 4,000 PSI (minimum) as provided by Terracon Consultants, Inc. The actual top of rock elevation, which qualifies as competent rock meeting the minimum requirements of the design, shall be determined and field verified by the Geotechnical Engineer during the drilling operation at each soldier pile location. Final pile tip elevations shall be a minimum of 5.5 feet below actual top of competent rock elevations.
- All exposed edges shall have a $\frac{3}{4}$ " x 45° chamfer, except as shown otherwise. Chamfers on vertical edges shall be continued a minimum of one foot below finished ground level.
- Exposed surfaces of concrete shall be given a "rubbed finish" except where form liner is specified.
- Contractor shall be responsible for dewatering in accordance with the erosion control plan at no additional cost to the contract.
- Backfill behind wall shall be placed to the lines and grades as shown on the plans. The Contractor shall take care to ensure the use of suitable material and proper compaction of all fill areas. Compaction shall be performed with a loose thickness of no more than 8" and each lift shall be compacted to a density equal to or greater than 95% standard proctor maximum dry density (ASTM D-698) taking care not to over compact the soil directly behind the wall. Moisture shall be within -2 to +3 percent of optimum. No heavy equipment shall be allowed within 6 feet of the wall during backfilling and compaction. Compaction shall be by hand method, "walk behind", equipment in the areas within 6 feet of the face of the wall.
- Backfill of wall behind precast panels must be completed before placement of cast-in-place concrete face. Refer to Precast Panel Details, sheet for additional notes.

INDEX OF WALL No. 24 SHEETS


- General Plan and Elevation
- SP Wall No. 24 Details
- SP Wall No. 24 Details
- SP Wall No. 24 Details
- Panel Details & Pile Information
- Slab Details - Lookout No. 4
- Slab Details - Lookout No. 4

Reviewed and Approved for
Structural Adequacy Only

Todd C. Ude
Todd C. Ude 9/1/2010

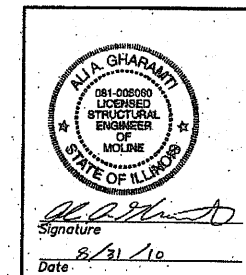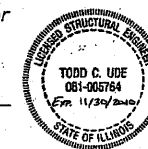


GENERAL PLAN & ELEVATION
SP WALL No. 24
PEDESTRIAN RIVERWALK
ALONG THE ROCK RIVER
WINNEBAGO COUNTY
SECTION NO. 06-00543-00-BT
STATION 211+87.04 TO
STATION 213+18.55

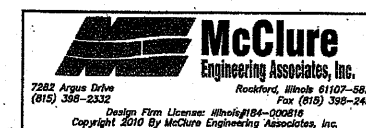

SHEET NO. 1
7 SHEETS

F.A. RTE.	SECTION	COUNTY	TOTAL SHEETS	SHEET NO.
	06-00543-00-BT	WINNEBAGO	148	99
FED. ROAD DIST. NO.	ILLINOIS	FED. AID PROJECT	CONTRACT NO.	85521


STATE OF ILLINOIS
DEPARTMENT OF TRANSPORTATION

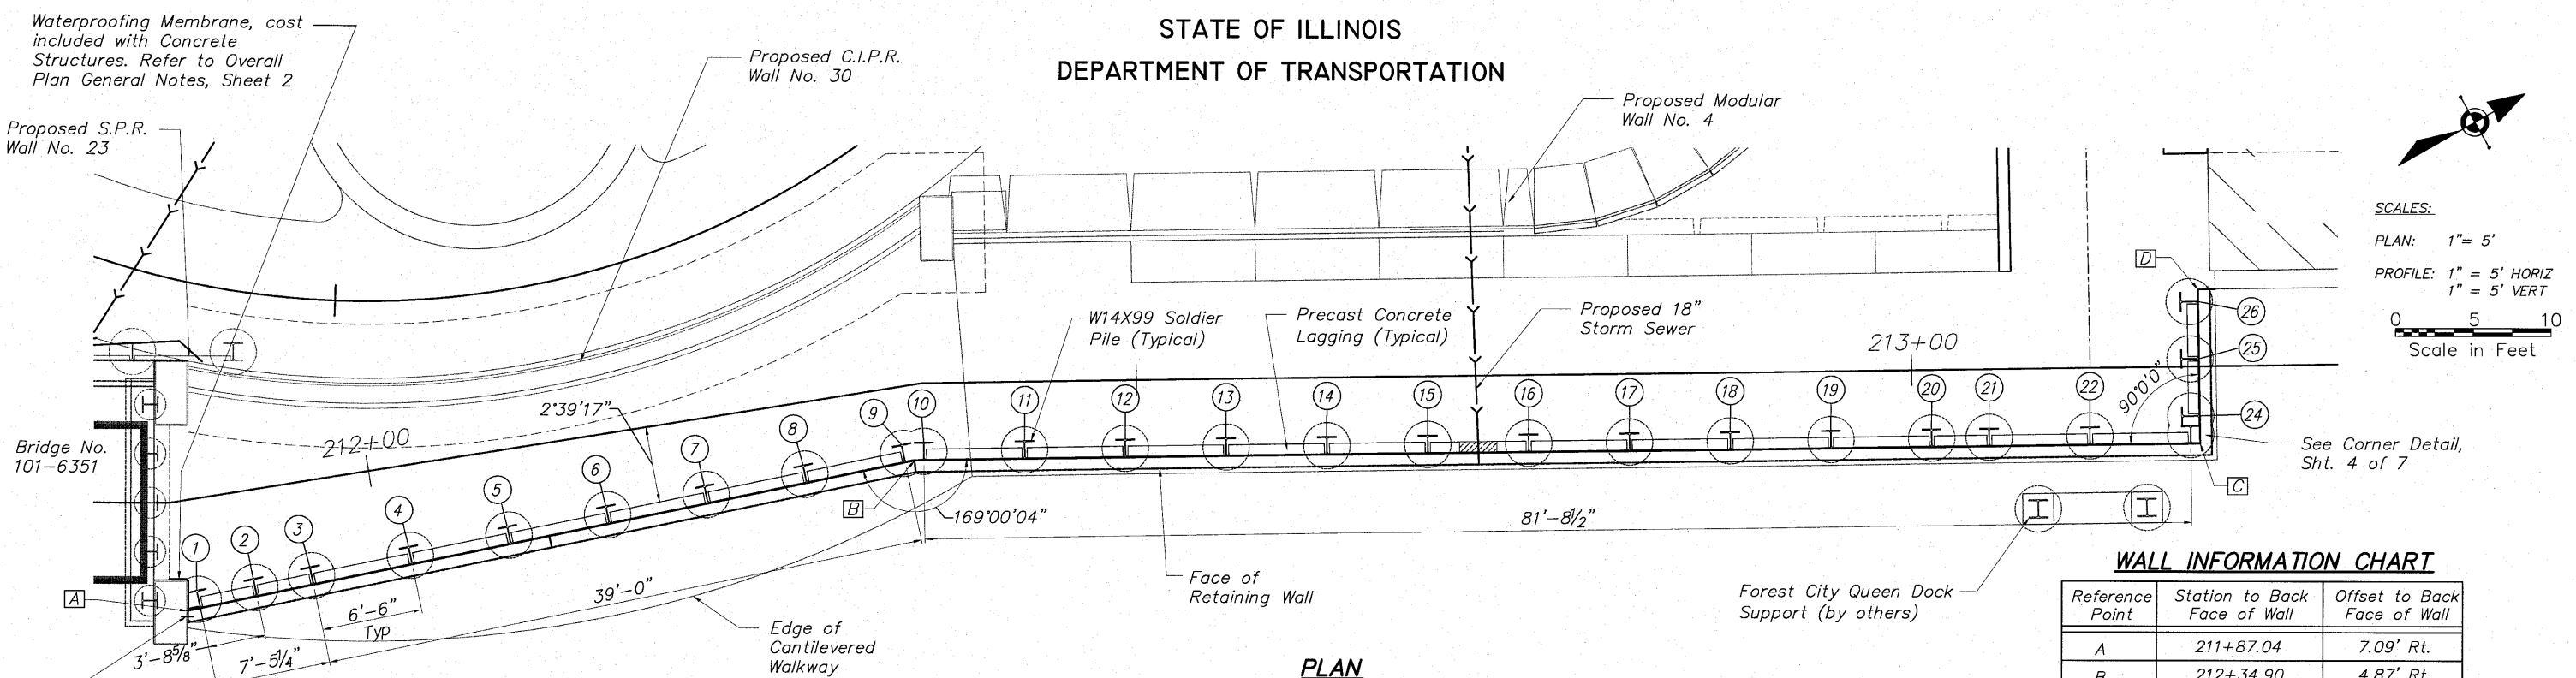

PLAN

WALL INFORMATION CHART

Reference Point	Station to Back Face of Wall	Offset to Back Face of Wall
A	211+87.04	7.09' Rt.
B	212+34.90	4.87' Rt.
C	213+18.55	5.00' Rt.
D	213+18.55	5.00' Lt.

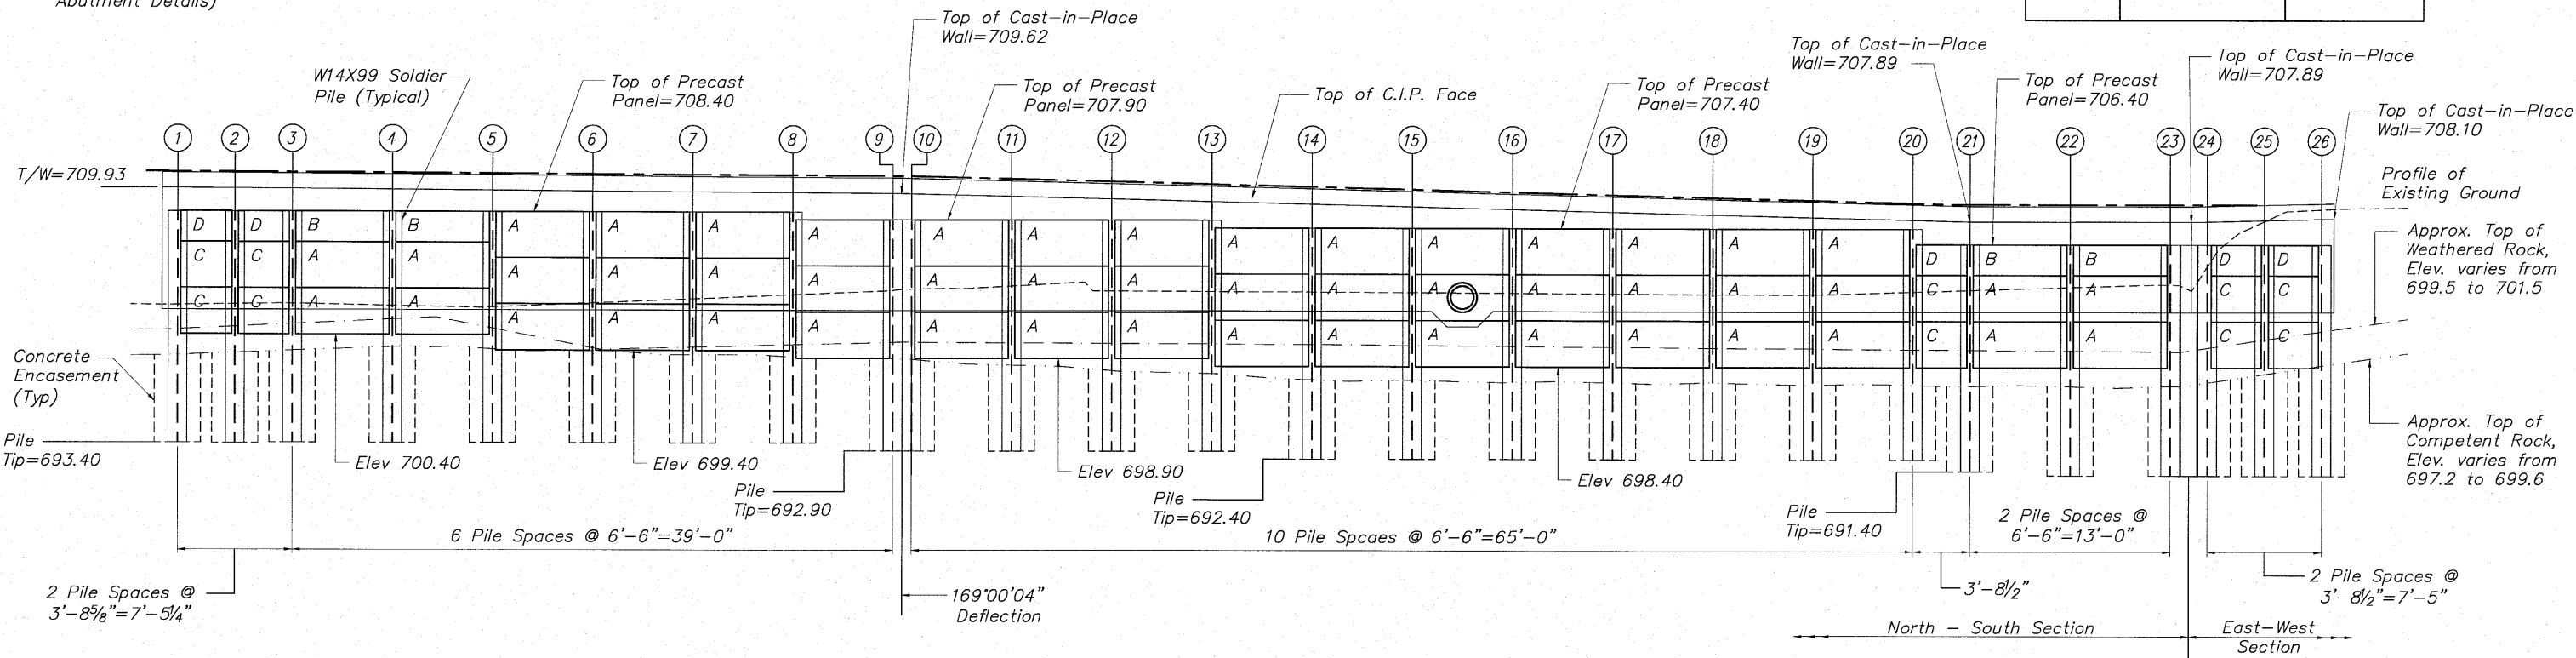

PRECAST PANEL SCHEDULE

PANEL	NOMINAL SIZE	No.	Sq. Ft. PANELS
A	3' x 6'	50	900
B	2' x 6'	4	48
C	3' x 3'-3"	10	97.5
D	2' x 3'-3"	5	32.5
Total			1078

ELEVATION (Showing Precast Panels)

(Looking @ Front Face of Wall)

SP WALL No. 24 DETAILS
PLAN AND PRECAST ELEVATION
PEDESTRIAN RIVERWALK
ALONG THE ROCK RIVER
WINNEBAGO COUNTY
SECTION NO. 06-00543-00-BT
STATION 211+87.04 TO
STATION 213+18.55

DESIGNED	CTB
CHECKED	AAG
DRAWN	JAW
CHECKED	JWH

McClure
Engineering Associates, Inc.
2282 Argus Drive
Rockford, Illinois 61107-5837
(815) 399-2332
Design Firm License: Illinois #184-000816
Copyright 2008 By McClure Engineering Associates, Inc.

SHEET NO. 2

7 SHEETS

F.A. RTE.	SECTION		COUNTY	TOTAL SHEETS	SHEET NO.
	06-00543-00-BT		WINNEBAGO	148	100
			CONTRACT NO.		85521
FED. ROAD DIST. NO.	ILLINOIS	FED. AID PROJECT			