

11/07/2025 LETTING ITEM 100

STATE OF ILLINOIS
DEPARTMENT OF TRANSPORTATION

F.A.U. NO.	SECTION	COUNTY	TOTAL SHEETS	SHEET NO.
3073	20-00134-00-RS	COOK	166	1
CONTRACT NO. 61L43				


FOR INDEX OF SHEETS, SEE SHEET NO. 3
FOR STATE STANDARDS, SEE SHEET NO. 3

TRAFFIC DATA


	2020 ADT	2050 ADT
WOODFIELD RD.	8,900	13,000
NATIONAL PKWY.	7,450	10,800
MEACHAM RD.	27,100	30,100

DESIGN SPEED	POSTED SPEED
35 MPH	35 MPH

DESIGN DESIGNATION

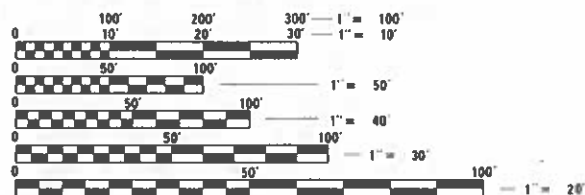F.A.U. ROUTE 3073
URBAN ROADWAY
MAJOR COLLECTOR
P.V. = 96%
M.U. = 2%
S.U. = 2%**Globetrotters**
Engineering Corporation
ENGINEERS - ARCHITECTS
300 S Wacker Drive
Chicago, Illinois 60606 U.S.A.
Ph 312-922-6400FULL SIZE PLANS HAVE BEEN PREPARED USING STANDARD
ENGINEERING SCALES. REDUCED SIZED PLANS WILL NOT
CONFORM TO STANDARD SCALES. IN MAKING MEASUREMENTS
ON REDUCED PLANS, THE ABOVE SCALES MAY BE USED.J.U.L.I.E.
JOINT UTILITY LOCATION INFORMATION FOR EXCAVATORS
1-800-892-0123
OR 811PROJECT MANAGER: VINOD THANKI
EMAIL: VINOD.THANKI@GEC-GROUP.COM
CONTRACT NO. 61L43PROPOSED
HIGHWAY PLANS
FAU ROUTE 3073 (WOODFIELD ROAD)
PLUM GROVE ROAD TO MEACHAM ROAD
ROADWAY RESURFACING AND SHARED-USE PATH
SECTION 20-00134-00-RS
PROJECT 2AKS(214)
VILLAGE OF SCHAUMBURG
COOK COUNTY

C-91-131-22

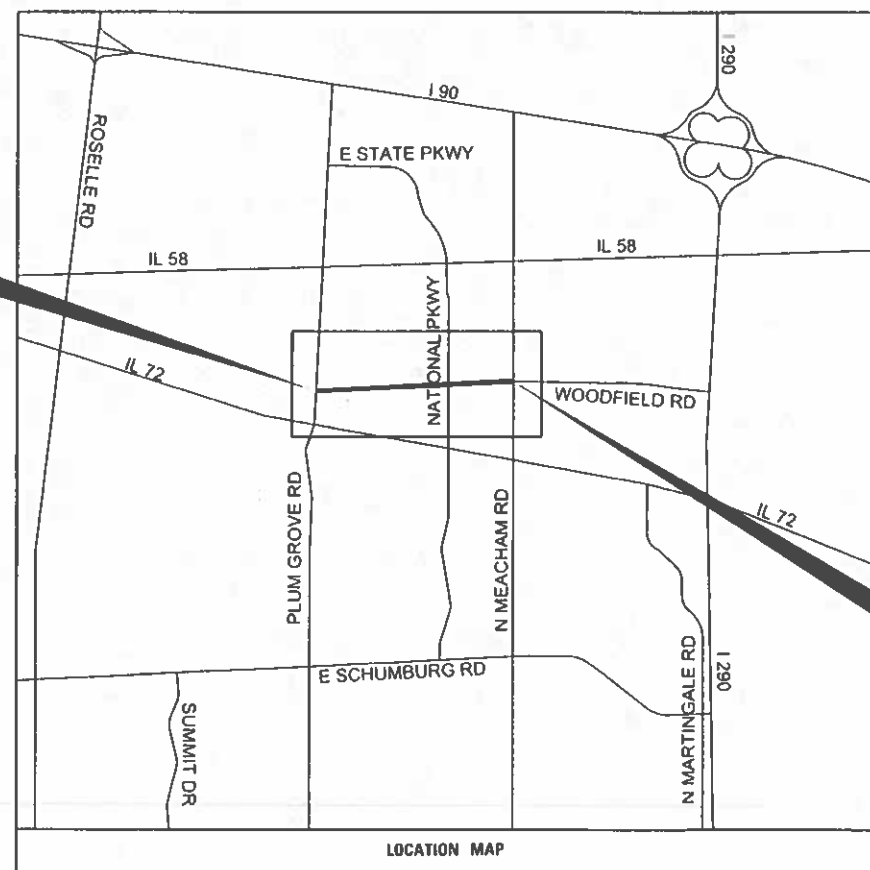PROJECT BEGINS
STA. 101 + 22.00

LOCATION MAP

GROSS LENGTH = 3,990 FT. = 0.76 MILE
NET LENGTH = 3,990 FT. = 0.76 MILE
NOT TO SCALE

LOCATION OF SECTION INDICATED THUS: —

STATE OF ILLINOIS DEPARTMENT OF
TRANSPORTATIONApproved: *B. R. McQueen* 8/29/2025
BAST R. McQueen
Village of Schaumburg, Engineering Division ManagerPassed: *Sept. 12, 2025*
District Engineer of Local Road District 305RELEASING FOR BID
BASED ON LIMITED
REVIEWSept. 12, 2025
Regional EngineerPRINTED BY THE AUTHORITY
OF THE STATE OF ILLINOIS

INDEX OF SHEETS

1	COVER SHEET
2	SIGNATURE SHEET
3	INDEX OF SHEETS AND HIGHWAY STANDARDS
4	GENERAL NOTES
5 - 17	SUMMARY OF QUANTITIES
18 - 20	TYPICAL SECTIONS
21	SCHEDULE OF QUANTITIES
22 - 23	ALIGNMENT, TIES, AND BENCHMARKS
24 - 25	REMOVAL PLANS
26 - 28	ROADWAY PLAN AND PROFILE
29 - 31	SHARED-USE PATH PLAN AND PROFILE
32	CONSTRUCTION AND TRAFFIC CONTROL PLAN, GENERAL NOTES AND SEQUENCE OF OPERATION.
33	CONSTRUCTION AND TRAFFIC CONTROL PLAN TYPICAL SECTIONS
34 - 39	CONSTRUCTION AND TRAFFIC CONTROL PLAN - STAGE I
40 - 44	CONSTRUCTION AND TRAFFIC CONTROL PLAN- STAGE II
45	TRUCK DETOUR
46	BICYCLE ROUTE DETOUR
47 - 48	EROSION AND SEDIMENT CONTROL DETAILS
49 - 50	DRAINAGE PLAN
51 - 53	UTILITIES PLAN AND PROFILE
54 - 62	RIGHT-OF-WAY SHEETS
63 - 77	ADA RAMP DETAILS
78- 79	PAVEMENT MARKING PLAN
80 - 81	SIGNING PLAN
82	SIGNING SCHEDULE
83 - 85	LANDSCAPING DETAILS
86 - 116	TRAFFIC SIGNAL DETAILS
117	LIGHTING GENERAL NOTES, SYMBOLS, AND ABBREVIATIONS
118 - 128	LIGHTING DETAILS
129 - 134	SOIL BORING LOGS
135 - 150	DISTRICT 1 DETAILS
151 - 166	CROSS SECTIONS

HIGHWAY STANDARDS

000001-08	STANDARD SYMBOLS, ABBREVIATIONS AND PATTERNS
001001-02	AREAS OF REINFORCEMENT BARS
001006	DECIMAL OF AN INCH AND OF A FOOT
280001-07	TEMPORARY EROSION CONTROL SYSTEMS
424001-12	PERPENDICULAR CURB RAMPS FOR SIDEWALKS
424006-06	DIAGONAL CURB RAMPS FOR SIDEWALKS
424011-05	CORNER PARALLEL CURB RAMPS FOR SIDEWALKS
424021-07	DEPRESSED CORNER FOR SIDEWALKS
424026-04	ENTRANCE / ALLEY PEDESTRIAN CROSSINGS
442201-03	CLASS C AND D PATCHES
602301-04	INLET TYPE A
602401-07	PRECAST MANHOLE TYPE A 4' DIAMETER
606001-08	CONCRETE CURB TYPE B AND COMBINATION CONCRETE CURB AND GUTTER
701101-05	OFF-RD OPERATONS, MULTILANE, 15' TO 24" FROM PAVEMENT EDGE
701427-05	LANE CLOSURE, MULTILANE, INTERMITTENT OR MOVING OPERATION, 40MPH OR LESS
701601-09	URBAN LANE CLOSURE, MULTILANE, 1W OR 2W WITH NONTRAVERSABLE MEDIAN
701701-10	URBAN LANE CLOSURE, MULTILANE INTERSECTION
701801-06	SIDEWALK, CORNER OR CROSSWALK CLOSURE
701901-10	TRAFFIC CONTROL DEVICES
720001-01	SIGN PANEL MOUNTING DETAILS
720006-04	SIGN PANEL ERECTION DETAILS
728001-01	TELESCOPING STEEL SIGN SUPPORT
731001-01	BASE FOR TELESCOPING STEEL SIGN SUPPORT
780001-05	TYPICAL PAVEMENT MARKINGS
814001-03	HANDHOLES
857001-01	STANDARD PHASE DESIGNATION DIAGRAMS AND PHASE SEQUENCES
862001-01	UNINTERRUPTABLE POWER SUPPLY (UPS)
873001-02	TRAFFIC SIGNAL GROUNDING & BONDING
876001-04	PEDESTRIAN PUSH BUTTON POST
877001-08	STEEL MAST ARM ASSEMBLY AND POLE 16' THROUGH 55'
877011-10	STEEL COMBINATION MAST ARM ASSEMBLY AND POLE 16' THROUGH 55'
878001-11	CONCRETE FOUNDATION DETAILS
880001-01	SPAN WIRE MOUNTED SIGNALS AND FLASHING BEACON INSTALLATION
880006-01	TRAFFIC SIGNAL MOUNTING DETAILS
886001-01	DETECTOR LOOP INSTALLATIONS
886006-01	TYPICAL LAYOUT FOR DETECTION LOOPS

DISTRICT 1 STANDARDS

TC10	TRAFFIC CONTROL AND PROTECTION
TC-13	TYPICAL PAVEMENT MARKINGS
TC-14	TRAFFIC CONTROL AND PROTECTION AT TURN BAYS
TC-16	SHORT TERM PAVEMENT MARKING LETTERS AND SYMBOLS
TC-22	ARTERIAL ROAD INFORMATION SIGN
TC-26	DRIVEWAY ENTRANCE SIGNING
BD-22	PAVEMENT PATCHING FOR HMA SURFACED PAVEMENT
BD-24	CURB OR CURB AND GUTTER REMOVAL AND REPLACEMENT
BD-32	BUTT JOINT HMA TAPER DETAILS
BE-701	LUMINAIRE SAFETY CABLE ASSEMBLY
BE-702	MISC. ELECTRICAL DETAILS
BE-800	TEMPORARY LIGHT POLE DETAILS
BE-801	TEMPORARY AERIAL CABLE INSTALLATION
TS-07	DETECTOR LOOP INSTALLATION - DETAILS FOR ROADWAY RESURFACING
TS-08	EMERGENCY VEHICLE PREEMPTION - SEQUENCE OF OPERATION

MODEL: Default
FILE NAME: Projects\1901\W001\CCADD\CAD Sheets\19014-shr-Index.dgn

 Globetrotters [®] Engineering Corporation	USER NAME = kelly.jirikox	DESIGNED - RH	REVISED -	STATE OF ILLINOIS DEPARTMENT OF TRANSPORTATION	WOODFIELD ROAD INDEX OF SHEETS AND HIGHWAY STANDARDS			F.A.U RTE.	SECTION	COUNTY	TOTAL SHEETS	SHEET NO.
	PLOT SCALE = 20.0000 ' / in.	DRAWN - CW	REVISED -					3073	20-00134-00-R5	COOK	166	3
	PLOT DATE = 9/2/2025	CHECKED - TDM	REVISED -					CONTRACT NO. 61143				
		DATE - 01/11/2025	REVISED -		SCALE: N/A	SHEET 1 OF 1 SHEETS	STA. N/A TO STA. N/A	ILLINOIS FED. AID PROJECT				

SPECIFICATIONS, STANDARDS AND SPECIAL PROVISIONS

1.

ALL CONSTRUCTION SHALL BE IN ACCORDANCE WITH THE IDOT "STANDARD SPECIFICATIONS FOR ROAD AND BRIDGE CONSTRUCTION" ("STANDARD SPECIFICATIONS"), JANUARY 1, 2022 EDITION; THE "SUPPLEMENTAL SPECIFICATIONS AND RECURRING SPECIAL PROVISIONS", JANUARY 1, 2025 EDITION; THE LATEST EDITION OF THE "ILLINOIS MANUAL ON UNIFORM TRAFFIC CONTROL DEVICES FOR STREETS AND HIGHWAYS", (IMUTCD), THE DETAILS IN THE PLANS, AND THE SPECIAL PROVISIONS AND IDOT STANDARD DRAWINGS LISTED IN THE CONTRACT DOCUMENTS.
2.

NO WORK SHALL COMMENCE UNTIL TRAFFIC CONTROL REQUIREMENTS ARE MET.
3.

ALL UTILITY COMPANIES, SCHOOL DISTRICT 54 (847-357-5000), TOWNSHIP HIGH SCHOOL DISTRICT 211 (847-755-6600), SCHAUMBURG FIRE DEPARTMENT (847-923-6750), AND SCHAUMBURG POLICE DEPARTMENT (847-882-3534) SHALL BE NOTIFIED BY THE CONTRACTOR AT LEAST 72 HOURS PRIOR TO THE START OF CONSTRUCTION.

THE CONTRACTOR SHALL CONTACT THE IDOT TRAFFIC CONTROL SUPERVISOR AT KALPANA.KANNAN-HOSADURGA@ILLINOIS.GOV A MINIMUM OF 72 HOURS IN ADVANCE OF BEGINNING WORK.

THE CONTRACTOR SHALL CONTACT PACE AT (847) 228-2344 10 DAYS IN ADVANCE OF STARTING CONSTRUCTION.

4.

IT SHALL BE THE CONTRACTOR'S RESPONSIBILITY TO VERIFY ALL DIMENSIONS AND CONDITIONS EXISTING IN THE FIELD PRIOR TO ORDERING MATERIALS AND BEGINNING CONSTRUCTION.
5.

THE CONTRACTOR IS PROHIBITED FROM BURNING ANY MATERIAL WITHIN OR ADJACENT TO THE PROJECT LIMITS. ALL EXCESS OR WASTE MATERIAL SHALL BE EITHER HAULED AWAY FROM THE PROJECT SITE BY THE CONTRACTOR AND DEPOSITED AT LOCATIONS PROVIDED BY HIM/HER, OR DISPOSED OF WITHIN THE RIGHT-OF-WAY IN A MANNER OTHER THAN BURNING, SUBJECT TO THE APPROVAL OF THE ENGINEER.
6.

THE CONTRACTOR WILL NOT BE ALLOWED TO SET UP A YARD OR FIELD OFFICE ON VILLAGE PROPERTY WITHOUT WRITTEN PERMISSION FROM THE VILLAGE.
7.

ANY AGGREGATE SUBGRADE CONTAMINATED AND/OR DAMAGED BY THE CONTRACTOR'S VEHICLES AND/OR EQUIPMENT IS TO BE REMOVED AND REPLACED AS DIRECTED BY THE ENGINEER AT THE CONTRACTOR'S EXPENSE.
8.

BACKFILLING STORM SEWER CONSTRUCTED UNDER THE ROADWAY SPECIFIED UNDER ART. 550.07 (B,C) OF THE SSRBC WILL NOT BE ALLOWED.

PAVING, CURB & GUTTER AND SIDEWALK

1.

HOT-MIX ASPHALT BINDER COURSE SHALL NOT BE PLACED ADJACENT TO CURB AND GUTTER UNTIL THE CURB AND GUTTER HAS BEEN PROPERLY CURED AND BACKFILLED TO THE SATISFACTION OF THE ENGINEER.
2.

THE THICKNESSES OF HOT-MIX ASPHALT MIXTURES SHOWN ON THE PLANS ARE NOMINAL. DEVIATIONS MAY OCCUR DUE TO IRREGULARITIES IN THE SURFACE, BINDER, OR BASE UPON WHICH THE HOT-MIX ASPHALT MATERIALS ARE PLACED.
3.

THE CONTRACTOR SHALL SAW CUT PAVEMENT, CURB AND GUTTER, DRIVEWAYS, SIDEWALK, AND PATCHES TO SEPARATE THE EXISTING MATERIAL TO BE REMOVED BY MEANS OF AN APPROVED CONCRETE SAW TO A DEPTH AS SHOWN ON THE PLANS OR AS DIRECTED BY THE ENGINEER.
4.

THE CONTRACTOR SHALL BE REQUIRED TO SAW VERTICAL CUTS SO AS TO FORM CLEAN VERTICAL JOINTS. SHOULD THE CONTRACTOR DEFACE ANY EDGE, A NEW SAWED JOINT SHALL BE PROVIDED.

TREE PROTECTION

1.

THE CONTRACTOR'S ATTENTION IS CALLED TO THE FACT THAT THE PRESERVATION OF EXISTING TREES IS OF THE UTMOST IMPORTANCE TO THE VILLAGE. ALL TREE PROTECTION, TREE REMOVAL, TREE PRUNING AND ROOT PRUNING SHALL BE COMPLETED BEFORE CONSTRUCTION OPERATIONS COMMENCE IN ANY AREA. AT NO TIME SHALL THE CONTRACTOR PRUNE OR REMOVE ANY TREES UNLESS SPECIFICALLY DIRECTED BY THE ENGINEER.
2.

TEMPORARY FENCE SHALL BE ERECTED ALONG THE DRIP LINE OF EXISTING TREES TO REMAIN WHEN DIRECTED BY THE ENGINEER. AFTER TREES ARE SAFELY FENCED NOTHING IS TO BE STORED, DRIVEN, OR DISTURBED INSIDE THE FENCE. REMOVE PROTECTIVE TEMPORARY FENCE ONLY AFTER ALL CONSTRUCTION WORK HAS BEEN COMPLETED.
3.

CONTRACTOR SHALL TAKE PRECAUTION BY PRESERVING EXISTING TREES WITHIN THE RIGHT OF WAY. IF ANY DAMAGE OCCURS, TREES SHALL BE REPLACED IN KIND PER ARTICLE 201.07 REPAIR OR REPLACEMENT OF EXISTINGS PLANT MATERIAL REQUIREMENTS STATED HEREIN.

TREE REMOVAL

1.

NO TREES SHALL BE REMOVED APRIL 1 TO SEPTEMBER 30.
2.

THE CONTRACTOR SHALL MARK ALL TREES TO BE REMOVED IN A MANNER MEETING THE APPROVAL OF THE ENGINEER PRIOR TO THE START OF REMOVAL OPERATIONS. ALL TREES TO BE REMOVED SHALL BE APPROVED BY THE ENGIENER PRIOR TO REMOVAL.

UTILITIES

1.

THE CONTRACTOR SHALL COORDINATE CONSTRUCTION ACTIVITIES WITH UTILITY COMPANIES. THE LOCATION OF PUBLIC OR PRIVATE UTILITIES SHOWN ON THE PLANS ARE APPROXIMATE AND THE ENGINEER DOES NOT GUARANTEE THEIR ACCURACY.
2.

COORDINATION OF ANY UTILITY WORK INVOLVED IN THE CONSTRUCTION AREA WILL BE DISCUSSED AT THE PRECONSTRUCTION CONFERENCE.
3.

BEFORE STARTING ANY EXCAVATION, THE CONTRACTOR SHALL CALL "JULIE" AT 1-800-892-0123 FOR FIELD LOCATIONS OF BURIED ELECTRIC, TELEPHONE, GAS, WATER, SEWER AND CABLE TELEVISION FACILITIES. (48 HOURS NOTIFICATION IS REQUIRED.)
4.

ANY EXISTING SEWER DAMAGED BY THE CONTRACTOR DURING CONSTRUCTION SHALL BE REPLACED BY THE CONTRACTOR TO THE SATISFACTION OF THE ENGINEER.

LANDSCAPING

1.

WHEN DIRECTED BY THE ENGINEER, SUPPLEMENTAL WATERING SHALL BE APPLIED TO ALL SODDED AREAS PRIOR TO FINAL ACCEPTANCE AT A RATE SPECIFIED BY THE ENGINEER.

EROSION CONTROL

1.

ALL VEGETATIVE AND STRUCTURAL EROSION CONTROL PRACTICES SHALL BE CONSTRUCTED AND MAINTAINED IN ACCORDANCE WITH THE MINIMUM STANDARDS AND SPECIFICATIONS OF THE "ILLINOIS PROCEDURES AND STANDARDS FOR URBAN SOIL EROSION AND SEDIMENTATION CONTROL" AND THE "STANDARDS AND SPECIFICATIONS FOR SOIL EROSION AND SEDIMENT CONTROL" OF THE ILLINOIS ENVIRONMENTAL PROTECTION AGENCY.
2.

SOIL DISTURBANCE SHALL BE CONDUCTED IN SUCH A MANNER AS TO MINIMIZE EROSION. SOIL STABILIZATION MEASURES SHALL CONSIDER THE TIME OF YEAR, SITE CONDITIONS AND THE USE OF TEMPORARY OR PERMANENT MEASURES.
3.

THE CONTRACTOR SHALL INSPECT ALL EROSION CONTROL MEASURES PERIODICALLY AND AFTER EACH RUNOFF-PRODUCING RAINFALL EVENT. ANY NECESSARY REPAIRS OR CLEANUP TO MAINTAIN THE EFFECTIVENESS OF SAID MEASURES SHALL BE MADE IMMEDIATELY.

EROSION CONTROL (CONT.)

4.

ALL STORM SEWER FACILITIES THAT ARE OR WILL BE FUNCTIONING DURING CONSTRUCTION SHALL BE PROTECTED, FILTERED OR OTHERWISE TREATED TO REMOVE SEDIMENT. MUD AND SEDIMENT DEPOSITS SHALL BE REMOVED FROM THE ROADWAY AT THE END OF EACH WORKDAY BY SHOVELING AND/OR SWEEPING.
5.

ALL SLOPES SHALL BE COVERED WITH SOD AS GRADING AND PLACEMENT OF TOPSOIL HAS BEEN COMPLETED. THE LIMITS OF THE SOD SHALL BE THE LIMITS OF GRADING.
6.

INLET FILTERS AND PIPE PROTECTION SHALL BE PLACED ON ALL CATCH BASINS, INLETS, AND MANHOLES WITH OPEN GRATES IN THE CURB AND GUTTER, SHOULDER, AND LANDSCAPE AREAS.
7.

THE EROSION CONTROL MEASURES INDICATED ON THE PLANS ARE THE MINIMUM REQUIREMENTS. ADDITIONAL MEASURES MAY BE REQUIRED, AS DIRECTED BY THE ENGINEER.
8.

SEE STANDARD 280001 FOR ADDITIONAL SOIL EROSION AND SEDIMENT CONTROL DETAILS AND REQUIREMENTS.
9.

WHEN A TOPSOIL STOCKPILE IS TO REMAIN IN PLACE FOR MORE THAN THREE DAYS, EROSION CONTROL MEASURES MEETING THE APPROVAL OF THE ENGINEER SHALL BE PROVIDED.
10.

THE SURFACE OF ALL STRIPPED AREAS SHALL BE PERMANENTLY OR TEMPORARILY PROTECTED FROM SOIL EROSION WITHIN 14 DAYS AFTER FINAL GRADE IS REACHED. STRIPPED AREAS THAT WILL REMAIN UNDISTURBED FOR MORE THAN 14 DAYS AFTER INITIAL DISTURBANCE SHALL BE PROTECTED FROM EROSION WITH THE USE OF TEMPORARY EROSION CONTROL SEEDING. TEMPORARY SEDIMENT AND EROSION CONTROL MEASURES SHALL BE MAINTAINED CONTINUOUSLY UNTIL PERMANENT COVER IS ESTABLISHED.

COMMITMENTS

CONTRACTOR TO COORDINATE WITH PACE SUBURBAN BUS SYSTEM.

NO REMOVAL OF TREES MEASURING THREE (3) INCHES IN DIAMETER OR GREATER AT BREAST HEIGHT SHALL OCCUR BETWEEN APRIL 1 AND SEPTEMBER 30 OF ANY GIVEN YEAR TO CONSERVE THE THREATENED AND ENDANGERED NORTHERN LONG-EARED BAT (NLEB).

MODEL Default
FILE Name: P:\Projects\1901\001\CCADD\CAD Sheets\1901-14-shr-generate.dgn

 Globetrotters® Engineering Corporation	USER NAME = kelly.jlckox	DESIGNED - RH	REVISED -	STATE OF ILLINOIS DEPARTMENT OF TRANSPORTATION	WOODFIELD ROAD GENERAL NOTES					F.A.U RTE.	SECTION	COUNTY	TOTAL SHEETS	SHEET NO.
		DRAWN - CW	REVISED -											
	PLOT SCALE = 20,0000 ' / in.	CHECKED - TDM	REVISED -							3073	20-00134-00-RS	COOK	166	4
	PLOT DATE = 9/2/2025	DATE - 01/11/2025	REVISED -							CONTRACT NO. 61L43				
					SCALE: N/A	SHEET 1	OF 1	SHEETS	STA. N/A	TO STA. N/A	ILLINOIS FED. AID PROJECT			

MODEL: 4\\MODEL\\NAMES
FILE NAME: P:\\2025\\3311901\\1001\\CADD\\CAD Sheets\\19014-shr-500.dgn

* SPECIALTY ITEM					CONSTRUCTION CODE				
	CODE NO.	ITEM	UNIT	TOTAL QUANTITY	ROADWAY	SAFETY	HIGHWAY LIGHTING	TRAFFIC SIGNALS	TRAINEES
					0005	0021	0021	0021	0042
					75% STU 25% LOCAL	75% STU 25% LOCAL	75% STU 25% LOCAL	75% STU 25% LOCAL	75% STU 25% LOCAL
*	20100110	TREE REMOVAL (6 TO 15 UNITS DIAMETER)	UNIT	10	10				
	20101000	TEMPORARY FENCE	FOOT	6707	6707				
	20200100	EARTH EXCAVATION	CU YD	487	487				
	20201200	REMOVAL AND DISPOSAL OF UNSUITABLE MATERIAL	CU YD	400	400				
	20400800	FURNISHED EXCAVATION	CU YD	68	68				
	20800150	TRENCH BACKFILL	CU YD	400	400				
	21101615	TOPSOIL FURNISH AND PLACE, 4"	SQ YD	4988	4988				
*	25000400	NITROGEN FERTILIZER NUTRIENT	POUND	62	62				
*	25000500	PHOSPHORUS FERTILIZER NUTRIENT	POUND	62	62				
*	25000600	POTASSIUM FERTILIZER NUTRIENT	POUND	62	62				
*	25200110	SODDING, SALT TOLERANT	SQ YD	4988	4988				
*	25200200	SUPPLEMENTAL WATERING	UNIT	270	270				
	28000250	TEMPORARY EROSION CONTROL SEEDING	POUND	62	62				
	28000400	PERIMETER EROSION BARRIER	FOOT	467	467				

* SPECIALTY ITEM

CODE NO.	ITEM	UNIT	TOTAL QUANTITY	CONSTRUCTION CODE				
				ROADWAY	SAFETY	HIGHWAY LIGHTING	TRAFFIC SIGNALS	TRAINEES
				0005	0021	0021	0021	0042
				75% STU 25% LOCAL	75% STU 25% LOCAL	75% STU 25% LOCAL	75% STU 25% LOCAL	75% STU 25% LOCAL
28000500	INLET AND PIPE PROTECTION	EACH	58	58				
28000510	INLET FILTERS	EACH	63	63				
28001100	TEMPORARY EROSION CONTROL BLANKET	SQ YD	4190	4190				
31100300	SUBBASE GRANULAR MATERIAL, TYPE A 4"	SQ YD	2222	2222				
31100500	SUBBASE GRANULAR MATERIAL, TYPE A 6"	SQ YD	4878			4878		
35600708	HOT-MIX ASPHALT BASE COURSE WIDENING, 8"	SQ YD	131	131				
40600275	BITUMINOUS MATERIALS (PRIME COAT)	POUND	6617	6617				
40600290	BITUMINOUS MATERIALS (TACK COAT)	POUND	15946	15946				
40600400	MIXTURE FOR CRACKS, JOINTS, AND FLANGEWAYS	TON	5	5				
40600982	HOT-MIX ASPHALT SURFACE REMOVAL - BUTT JOINT	SQ YD	920	920				
40603085	HOT-MIX ASPHALT BINDER COURSE, IL-19.0, N70	TON	3314	3314				
40604060	HOT-MIX ASPHALT SURFACE COURSE, IL-9.5, MIX "D", N50	TON	315	315				
40604062	HOT-MIX ASPHALT SURFACE COURSE, IL-9.5, MIX "D", N70	TON	1988	1988				
42300400	PORTLAND CEMENT CONCRETE DRIVEWAY PAVEMENT, 8 INCH	SQ YD	1681	1681				

MODEL: Default
FILE: M:\NET. P\Projects\1901409\1\CAD\DWG\Sheet19014-int-500.dgn

MODEL: Default
FILE: \\server1\projects\19014\001\CCADD\CAD Sheets\19014-sh150Q.dgn

* SPECIALTY ITEM

				CONSTRUCTION CODE				
				ROADWAY	SAFETY	HIGHWAY LIGHTING	TRAFFIC SIGNALS	TRAINEES
				0005	0021	0021	0021	0042
CODE NO.	ITEM	UNIT	TOTAL QUANTITY	75% STU 25% LOCAL	75% STU 25% LOCAL	75% STU 25% LOCAL	75% STU 25% LOCAL	75% STU 25% LOCAL
42400200	PORTLAND CEMENT CONCRETE SIDEWALK 5 INCH	SQ FT	27100	27100				
42400800	DETECTABLE WARNINGS	SQ FT	516	516				
44000100	PAVEMENT REMOVAL	SQ YD	2777	2777				
44000165	HOT-MIX ASPHALT SURFACE REMOVAL, 4"	SQ YD	23479	23479				
44000200	DRIVEWAY PAVEMENT REMOVAL	SQ YD	1675	1675				
44000500	COMBINATION CURB AND GUTTER REMOVAL	FOOT	3442	3442				
44000600	SIDEWALK REMOVAL	SQ FT	18800	18800				
44201741	CLASS D PATCHES, TYPE II, 8 INCH	SQ YD	500	500				
44201745	CLASS D PATCHES, TYPE III, 8 INCH	SQ YD	500	500				
44201747	CLASS D PATCHES, TYPE IV, 8 INCH	SQ YD	250	250				
52200800	SEGMENTAL CONCRETE BLOCK WALL	SQ FT	270	270				
550A0050	STORM SEWERS, CLASS A, TYPE 1 12"	FOOT	539	539				
550A0070	STORM SEWERS, CLASS A, TYPE 1 15"	FOOT	613	613				
550A0140	STORM SEWERS, CLASS A, TYPE 1 30"	FOOT	169	169				



USER NAME	= kelly.jirikox
PLOT SCALE	= 140,0000 ' / in.
PLOT DATE	= 9/5/2025

DESIGNED -	RH
DRAWN -	CW
CHECKED -	TDM
DATE -	01/11/2025

REVISED -	
REVISED -	
REVISED -	
REVISED -	

STATE OF ILLINOIS
DEPARTMENT OF TRANSPORTATION

WOODFIELD ROAD
SUMMARY OF QUANTITIES

SCALE: N/A SHEET 3 OF 13 SHEETS STA. N/A TO STA. N/A

F.A.U RTE.	SECTION	COUNTY	TOTAL SHEETS	SHEET NO.
3073	20-00134-00-RS	COOK	166	7
CONTRACT NO. 61L43				
ILLINOIS FED. AID PROJECT				

* SPECIALTY ITEM

*

CODE NO.	ITEM	UNIT	TOTAL QUANTITY	ROADWAY	SAFETY	HIGHWAY LIGHTING	TRAFFIC SIGNALS	TRAINEES
				0005	0021	0021	0021	0042
				75% STU 25% LOCAL	75% STU 25% LOCAL	75% STU 25% LOCAL	75% STU 25% LOCAL	75% STU 25% LOCAL
55100500	STORM SEWER REMOVAL 12"	FOOT	539	539				
55100700	STORM SEWER REMOVAL 15"	FOOT	613	613				
55101400	STORM SEWER REMOVAL 30"	FOOT	169	169				
56400100	FIRE HYDRANTS TO BE MOVED	EACH	1	1				
60218400	MANHOLES, TYPE A, 4'-DIAMETER, TYPE 1 FRAME, CLOSED LID	EACH	1	1				
60238800	INLETS, TYPE A	EACH	1	1				
60250200	CATCH BASINS TO BE ADJUSTED	EACH	3	3				
60255500	MANHOLES TO BE ADJUSTED	EACH	29	29				
60260100	INLETS TO BE ADJUSTED	EACH	13	13				
60265700	VALVE VAULTS TO BE ADJUSTED	EACH	3	3				
60300105	FRAMES AND GRATES TO BE ADJUSTED	EACH	1	1				
60500040	REMOVING MANHOLES	EACH	1	1				
60603800	COMBINATION CONCRETE CURB AND GUTTER, TYPE B-6.12	FOOT	307	307				
60604400	COMBINATION CONCRETE CURB AND GUTTER, TYPE B-6.18	FOOT	3004	3004				

MODEL: 4\\MODEL\\NAMES
FILE NAME: P:\\2025\\311901\\1001\\CADD\\CAD Sheets\\311901-14-shr-500.dgn

* SPECIALTY ITEM

					CONSTRUCTION CODE				
	CODE NO.	ITEM	UNIT	TOTAL QUANTITY	ROADWAY	SAFETY	HIGHWAY LIGHTING	TRAFFIC SIGNALS	TRAINEES
					0005	0021	0021	0021	0042
					75% STU 25% LOCAL	75% STU 25% LOCAL	75% STU 25% LOCAL	75% STU 25% LOCAL	75% STU 25% LOCAL
*	66900200	NON-SPECIAL WASTE DISPOSAL	CU YD	100	100				
*	66900530	SOIL DISPOSAL ANALYSIS	EACH	1	1				
*	66901001	REGULATED SUBSTANCES PRE-CONSTRUCTION PLAN	L SUM	1	1				
*	66901003	REGULATED SUBSTANCES FINAL CONSTRUCTION REPORT	L SUM	1	1				
*	66901006	REGULATED SUBSTANCES MONITORING	CAL DA	2	2				
	67100100	MOBILIZATION	L SUM	1	1				
	70107025	CHANGEABLE MESSAGE SIGN	CAL DA	180	180				
	70300100	SHORT TERM PAVEMENT MARKING	FOOT	15382	15382				
	70300150	SHORT TERM PAVEMENT MARKING REMOVAL	SQ FT	15382	15382				
*	72000100	SIGN PANEL - TYPE 1	SQ FT	369	369				
*	72000200	SIGN PANEL - TYPE 2	SQ FT	87	87				
	72400100	REMOVE SIGN PANEL ASSEMBLY - TYPE A	EACH	14	14				
	72400310	REMOVE SIGN PANEL - TYPE 1	SQ FT	78	78				
*	72800100	TELESCOPING STEEL SIGN SUPPORT	FOOT	348		348			



USER NAME	= BS
PLOT SCALE	= \$SCALE\$
PLOT DATE	= 9/8/2025

DESIGNED	-	RH
DRAWN	-	CW
CHECKED	-	TDM
DATE	-	01/11/2025

REVISED	-
REVISED	-
REVISED	-
REVISED	-

STATE OF ILLINOIS
DEPARTMENT OF TRANSPORTATION

WOODFIELD ROAD SUMMARY OF QUANTITIES			
SCALE: N/A	SHEET 5 OF 13 SHEETS	STA. N/A	TO STA. N/A

F.A.U RTE.	SECTION	COUNTY	TOTAL SHEETS	SHEET NO.
3073	20-00134-00-RS	COOK	166	09
CONTRACT NO. 61L43				
ILLINOIS FED. AID PROJECT				

MODEL: Default
FILE NAME: P:\Projects\19014\001\CCADD\CAD Sheets\19014-sh150Q.dgn

* SPECIALTY ITEM

				CONSTRUCTION CODE				
				ROADWAY	SAFETY	HIGHWAY LIGHTING	TRAFFIC SIGNALS	TRAINEES
				0005	0021	0021	0021	0042
CODE NO.	ITEM	UNIT	TOTAL QUANTITY	75% STU 25% LOCAL	75% STU 25% LOCAL	75% STU 25% LOCAL	75% STU 25% LOCAL	75% STU 25% LOCAL
* 73100100	BASE FOR TELESCOPING STEEL SIGN SUPPORT	EACH	7	7				
* 78000100	THERMOPLASTIC PAVEMENT MARKING - LETTERS AND SYMBOLS	SQ FT	728	728				
* 78000200	THERMOPLASTIC PAVEMENT MARKING - LINE 4"	FOOT	8010	8010				
* 78000400	THERMOPLASTIC PAVEMENT MARKING - LINE 6"	FOOT	3511	3511				
* 78000500	THERMOPLASTIC PAVEMENT MARKING - LINE 8"	FOOT	581		581			
* 78000600	THERMOPLASTIC PAVEMENT MARKING - LINE 12"	FOOT	667		667			
* 78000650	THERMOPLASTIC PAVEMENT MARKING - LINE 24"	FOOT	102		102			
* 80400200	ELECTRIC UTILITY SERVICE CONNECTION	L SUM	1			1		
* 81028200	UNDERGROUND CONDUIT, GALVANIZED STEEL, 2" DIA.	FOOT	276				276	
* 81028220	UNDERGROUND CONDUIT, GALVANIZED STEEL, 3" DIA.	FOOT	192				192	
* 81028240	UNDERGROUND CONDUIT, GALVANIZED STEEL, 4" DIA.	FOOT	3520			1275	2245	
* 81400100	HANDHOLE	EACH	7				7	
* 81400200	HEAVY-DUTY HANDHOLE	EACH	4			4		
* 81400300	DOUBLE HANDHOLE	EACH	5				5	



USER NAME	= kelly.jirikox
PLOT SCALE	= 140,0000 ' / in.
PLOT DATE	= 9/5/2025

DESIGNED -	RH
DRAWN -	CW
CHECKED -	TDM
DATE -	01/11/2025

REVISED -	
REVISED -	
REVISED -	
REVISED -	

STATE OF ILLINOIS
DEPARTMENT OF TRANSPORTATION

WOODFIELD ROAD
SUMMARY OF QUANTITIES

SCALE: N/A	SHEET 6 OF 13 SHEETS	STA. N/A TO STA. N/A
------------	----------------------	----------------------

F.A.U RTE.	SECTION	COUNTY	TOTAL SHEETS	SHEET NO.
3073	20-00134-00-RS	COOK	166	10
CONTRACT NO. 61L43				
ILLINOIS FED. AID PROJECT				

MODEL: Default
FILE NAME: P:\Projects\19014\001\CCADD\CAD Sheets\19014-sh-50Q.dgn

* SPECIALTY ITEM

					CONSTRUCTION CODE				
					ROADWAY	SAFETY	HIGHWAY LIGHTING	TRAFFIC SIGNALS	TRAINEES
					0005	0021	0021	0021	0042
CODE NO.	ITEM	UNIT	TOTAL QUANTITY	75% STU 25% LOCAL	75% STU 25% LOCAL	75% STU 25% LOCAL	75% STU 25% LOCAL	75% STU 25% LOCAL	75% STU 25% LOCAL
* 81702400	ELECTRIC CABLE IN CONDUIT, 600V (XLP-TYPE USE) 3-1/C NO. 2	FOOT	120			120			
* 81702450	ELECTRIC CABLE IN CONDUIT, 600V (XLP-TYPE USE) 3-1/C NO. 10	FOOT	881			881			
* 81800230	AERIAL CABLE, 2-1/C NO. 6 WITH MESSENGER WIRE	FOOT	7300			7300			
* 81800300	AERIAL CABLE, 3-1/C NO. 2 WITH MESSENGER WIRE	FOOT	120			120			
* 83600356	LIGHT POLE FOUNDATION, METAL, 15" BOLT CIRCLE, 8 5/8" X 6'	EACH	44			44			
* 84100110	REMOVAL OF TEMPORARY LIGHTING UNIT	EACH	44			44			
* 84200500	REMOVAL OF LIGHTING UNIT, SALVAGE	EACH	34			34			
* 84200804	REMOVAL OF POLE FOUNDATION	EACH	34			34			
* 84500120	REMOVAL OF ELECTRIC SERVICE INSTALLATION	EACH	1			1			
* 85000200	MAINTENANCE OF EXISTING TRAFFIC SIGNAL INSTALLATION	EACH	3				3		
* 85100500	PAINT NEW TRAFFIC SIGNAL POST	EACH	4				4		
* 85100901	PAINT NEW COMBINATION MAST ARM AND POLE, 40 FOOT AND OVER	EACH	8				8		
* 86400100	TRANSCEIVER - FIBER OPTIC	EACH	5				5		
* 87300925	ELECTRIC CABLE IN CONDUIT, TRACER, NO. 14 1C	FOOT	5050				5050		



USER NAME = kelly.jirikox
PLOT SCALE = 140.0000 ' / in.
PLOT DATE = 9/5/2025

DESIGNED - RH	REVISD -
DRAWN - CW	REVISED -
CHECKED - TDM	REVISED -
DATE - 01/11/2025	REVISED -

STATE OF ILLINOIS
DEPARTMENT OF TRANSPORTATION

WOODFIELD ROAD
SUMMARY OF QUANTITIES

SCALE: N/A	SHEET 7 OF 13 SHEETS	STA. N/A TO STA. N/A
------------	----------------------	----------------------

F.A.U RTE. 3073	SECTION 20-00134-00-R5	COUNTY COOK	TOTAL SHEETS 166	SHEET NO. 11
			CONTRACT NO. 61L43	
		ILLINOIS	FED. AID PROJECT	

MODEL: Default
FILE: D:\WORK - PROJECTS\19014\001\CCADD\CAD Sheets\19014-sh150Q.dgn

* SPECIALTY ITEM

					CONSTRUCTION CODE				
CODE NO.	ITEM	UNIT	TOTAL QUANTITY		ROADWAY	SAFETY	HIGHWAY LIGHTING	TRAFFIC SIGNALS	TRAINEES
					0005	0021	0021	0021	0042
					75% STU 25% LOCAL	75% STU 25% LOCAL	75% STU 25% LOCAL	75% STU 25% LOCAL	75% STU 25% LOCAL
* 87301215	ELECTRIC CABLE IN CONDUIT, SIGNAL NO. 14 2C	FOOT	3887					3887	
* 87301225	ELECTRIC CABLE IN CONDUIT, SIGNAL NO. 14 3C	FOOT	5573					5573	
* 87301245	ELECTRIC CABLE IN CONDUIT, SIGNAL NO. 14 5C	FOOT	7007					7007	
* 87301255	ELECTRIC CABLE IN CONDUIT, SIGNAL NO. 14 7C	FOOT	3208					3208	
* 87301805	ELECTRIC CABLE IN CONDUIT, SERVICE, NO. 6 2 C	FOOT	113					113	
* 87301900	ELECTRIC CABLE IN CONDUIT, EQUIPMENT GROUNDING CONDUCTOR, NO. 6 1C	FOOT	3211					3211	
* 87501200	TRAFFIC SIGNAL POST, 16 FT.	EACH	16					16	
* 87502440	TRAFFIC SIGNAL POST, GALVANIZED STEEL 10 FT.	EACH	5					5	
* 87700240	STEEL MAST ARM ASSEMBLY AND POLE, 40 FT.	EACH	3					3	
* 87700250	STEEL MAST ARM ASSEMBLY AND POLE, 42 FT.	EACH	1					1	
* 87702980	STEEL COMBINATION MAST ARM ASSEMBLY AND POLE 50 FT.	EACH	1					1	
* 87703010	STEEL COMBINATION MAST ARM ASSEMBLY AND POLE 56 FT.	EACH	1					1	
* 87703050	STEEL COMBINATION MAST ARM ASSEMBLY AND POLE 64 FT.	EACH	1					1	
* 87703080	STEEL COMBINATION MAST ARM ASSEMBLY AND POLE 68 FT.	EACH	1					1	



USER NAME = kelly.jirikox	DESIGNED - RH	REVISED -
	DRAWN - CW	REVISED -
PLOT SCALE = 140,0000 ' / in.	CHECKED - TDM	REVISED -
PLOT DATE = 9/5/2025	DATE - 01/11/2025	REVISED -

STATE OF ILLINOIS
DEPARTMENT OF TRANSPORTATION

WOODFIELD ROAD SUMMARY OF QUANTITIES			
SCALE: N/A	SHEET 8 OF 13 SHEETS	STA. N/A	TO STA. N/A

F.A.U RTE. 3073	SECTION 20-00134-00-R5	COUNTY COOK	TOTAL SHEETS 166	SHEET NO. 12
		CONTRACT NO. 61L43		
		ILLINOIS	FED. AID PROJECT	

MODEL: Default
FILE NAME: P:\3095c3\19014\001\CCADD\CAD Sheets\19014-shr-S00.dgn

* SPECIALTY ITEM				CONSTRUCTION CODE									
				ROADWAY		SAFETY		HIGHWAY LIGHTING		TRAFFIC SIGNALS		TRAINEES	
				0005		0021		0021		0021		0042	
CODE NO.	ITEM	UNIT	TOTAL QUANTITY	75% STU	25% LOCAL	75% STU	25% LOCAL	75% STU	25% LOCAL	75% STU	25% LOCAL		
* 87800100	CONCRETE FOUNDATION, TYPE A	FOOT	16						16				
* 87800150	CONCRETE FOUNDATION, TYPE C	FOOT	8						8				
* 87800415	CONCRETE FOUNDATION, TYPE E 36-INCH DIAMETER	FOOT	67						67				
* 87800420	CONCRETE FOUNDATION, TYPE E 42-INCH DIAMETER	FOOT	67						67				
* 88030020	SIGNAL HEAD, LED, 1-FACE, 3-SECTION, MAST-ARM MOUNTED	EACH	23						23				
* 88030050	SIGNAL HEAD, LED, 1-FACE, 3-SECTION, BRACKET MOUNTED	EACH	9						9				
* 88030070	SIGNAL HEAD, LED, 1-FACE, 4-SECTION, BRACKET MOUNTED	EACH	4						4				
* 88030080	SIGNAL HEAD, LED, 1-FACE, 4-SECTION, MAST ARM MOUNTED	EACH	4						4				
* 88030100	SIGNAL HEAD, LED, 1-FACE, 5-SECTION, BRACKET MOUNTED	EACH	3						3				
* 88030110	SIGNAL HEAD, LED, 1-FACE, 5-SECTION, MAST-ARM MOUNTED	EACH	3						3				
* 88102717	PEDESTRIAN SIGNAL HEAD, LED, 1-FACE, BRACKET MOUNTED WITH COUNTDOWN TIMER	EACH	30						30				
* 88200110	TRAFFIC SIGNAL BACKPLATE, LOUVERED	EACH	30						30				
* 88200410	TRAFFIC SIGNAL BACKPLATE, LOUVERED, FORMED PLASTIC	EACH	35						35				
* 89000100	TEMPORARY TRAFFIC SIGNAL INSTALLATION	EACH	2						2				

 Globetrotters® Engineering Corporation	USER NAME = kelly.jirikox	DESIGNED - RH	REVISED -	STATE OF ILLINOIS DEPARTMENT OF TRANSPORTATION	WOODFIELD ROAD SUMMARY OF QUANTITIES				F.A.U RTE.	SECTION	COUNTY	TOTAL SHEETS	SHEET NO.	
	PLOT SCALE = 140,0000 ' / in.	DRAWN - CW	REVISED -						3073	20-00134-00-R5	COOK	166	13	
	PLOT DATE = 9/5/2025	CHECKED - TDM	REVISED -		SCALE: N/A				SHEET 9 OF 13 SHEETS		STA. N/A TO STA. N/A		CONTRACT NO. 61L43	
	DATE - 01/11/2025	REVISED -			ILLINOIS		FED. AID PROJECT							

MODEL: Default
FILE NAME: P:\309\309353\19014\001\CCADD\CAD Sheets\19014-shr-500.dgn

* SPECIALTY ITEM

				CONSTRUCTION CODE				
				ROADWAY	SAFETY	HIGHWAY LIGHTING	TRAFFIC SIGNALS	TRAINEES
CODE NO.	ITEM	UNIT	TOTAL QUANTITY	0005	0021	0021	0021	0042
				75% STU 25% LOCAL	75% STU 25% LOCAL	75% STU 25% LOCAL	75% STU 25% LOCAL	75% STU 25% LOCAL
* 89501400	RELOCATE EXISTING EMERGENCY VEHICLE PRIORITY SYSTEM, DETECTOR UNIT	EACH	4				4	
* 89501410	RELOCATE EXISTING EMERGENCY VEHICLE PRIORITY SYSTEM, PHASING UNIT	EACH	2				2	
* 89502300	REMOVE ELECTRIC CABLE FROM CONDUIT	FOOT	12450			7470	4980	
* 89502375	REMOVE EXISTING TRAFFIC SIGNAL EQUIPMENT	EACH	2				2	
* 89502376	REBUILD EXISTING HANDHOLE	EACH	2				2	
* 89502380	REMOVE EXISTING HANDHOLE	EACH	21				21	
* 89502382	REMOVE EXISTING DOUBLE HANDHOLE	EACH	5				5	
* 89502385	REMOVE EXISTING CONCRETE FOUNDATION	EACH	18	18				
* A2000120	TREE, ACER X FREEMANII AUTUMN BLAZE (AUTUMN BLAZE FREEMAN MAPLE), 2-1/2" CALIPER, BALLED AND BURLAPPED	EACH	4	4				
* A2002920	TREE, CELTIS OCCIDENTALIS (COMMON HACKBERRY), 2-1/2" CALIPER, BALLED AND BURLAPPED	EACH	7	7				
* A2008470	TREE, ULMUS AMERICANA PRINCETON (PRINCETON AMERICAN ELM), 2-1/2" CALIPER , BALLED AND BURLAPPED	EACH	4	4				
* X0324085	EMERGENCY VEHICLE PRIORITY SYSTEM LINE SENSOR CABLE, NO. 20 3/C	FOOT	906				906	
* X0324599	ROD AND CLEAN EXISTING CONDUIT	FOOT	4400				4400	
* X1400150	SERVICE INSTALLATION, GROUND MOUNTED, METERED	EACH	2				2	



USER NAME = kelly.jirikox	DESIGNED - RH	REVISED -
	DRAWN - CW	REVISED -
PLOT SCALE = 1/40,0000 ' / in.	CHECKED - TDM	REVISED -
PLOT DATE = 9/5/2025	DATE - 01/11/2025	REVISED -

STATE OF ILLINOIS
DEPARTMENT OF TRANSPORTATION

WOODFIELD ROAD SUMMARY OF QUANTITIES			
SCALE: N/A	SHEET 10 OF 13 SHEETS	STA. N/A	TO STA. N/A

F.A.U RTE. 3073	SECTION 20-00134-00-R5	COUNTY COOK	TOTAL SHEETS 166	SHEET NO. 14
		CONTRACT NO. 61L43		
		ILLINOIS FED. AID PROJECT		

* SPECIALTY ITEM

CODE NO.	ITEM	UNIT	TOTAL QUANTITY	ROADWAY	SAFETY	HIGHWAY LIGHTING	TRAFFIC SIGNALS	TRAINEES
				0005	0021	0021	0021	0042
				75% STU 25% LOCAL	75% STU 25% LOCAL	75% STU 25% LOCAL	75% STU 25% LOCAL	75% STU 25% LOCAL
X1400238	LUMINAIRE, LED, SPECIAL	EACH	44		44			
X1400346	MAST ARM, STEEL, 8 FOOT	EACH	44			44		
X1400367	PEDESTRIAN SIGNAL POST, 10 FT.	EACH	5				5	
X1400378	PEDESTRIAN SIGNAL POST, 5 FT.	EACH	2				2	
X2080250	TRENCH BACKFILL (SPECIAL)	CU YD	7400	7400				
X4022000	TEMPORARY ACCESS (COMMERCIAL ENTRANCE)	EACH	13		13			
X6026050	SANITARY MANHOLES TO BE ADJUSTED	EACH	13		13			
X6050700	REMOVE INLET BOX	EACH	1		1			
X6700407	ENGINEER'S FIELD OFFICE, TYPE A (D1)	CAL MO	8		8			
X7010216	TRAFFIC CONTROL AND PROTECTION, (SPECIAL)	L SUM	1			1		
X7200061	TEMPORARY INFORMATION SIGNING	SQ FT	52		52			
X8000003	MAINTENANCE OF LIGHTING SYSTEM	CAL MO	18			18		
X8040104	TEMPORARY ELECTRIC SERVICE INSTALLATION	EACH	1			1		
X8100105	CONDUIT SPLICE	EACH	5				5	

MODEL: s:\MODEL NAMES
FILE NAME: P:\2025\3119014\001\CCADD\CAD Sheets\19014-shr-50Q.dgn

* SPECIALTY ITEM

	CODE NO.	ITEM	UNIT	TOTAL QUANTITY	CONSTRUCTION CODE				
					ROADWAY	SAFETY	HIGHWAY LIGHTING	TRAFFIC SIGNALS	TRAINEES
					0005	0021	0021	0021	0042
					75% STU 25% LOCAL	75% STU 25% LOCAL	75% STU 25% LOCAL	75% STU 25% LOCAL	75% STU 25% LOCAL
*	X8163577	UNIT DUCT, 600V, 4-1/C NO. 8, 3-1/C NO. 2 AND 1/C NO. 2 GROUND, (XLP-TYPE USE), 1 1/2" DIA. POLYETHYLENE	FOOT	7774			7774		
*	X8180064	AERIAL CABLE REMOVAL	FOOT	7420			7420		
*	X8211005	TEMPORARY LUMINAIRE, LED, ROADWAY, OUTPUT DESIGNATION E	EACH	44			44		
*	X8250060	TEMPORARY LIGHTING CONTROLLER	EACH	1			1		
*	X8250507	MAINTAIN EXISTING LIGHTING CONTROLLER	EACH	1			1		
*	X8300001	LIGHT POLE (SPECIAL)	EACH	44			44		
*	X8302140	WOOD POLE, 40 FT, CLASS 4	EACH	1			1		
*	X8380075	BREAKAWAY DEVICE, TRANSFORMER BASE (SPECIAL)	EACH	44			44		
*	X8510204	PAINT NEW PEDESTRIAN PUSH-BUTTON POST	EACH	2				2	
*	X8570233	FULL-ACTUATED CONTROLLER AND TYPE SUPER P CABINET (SPECIAL)	EACH	2				2	
*	X8620200	UNINTERRUPTABLE POWER SUPPLY (SPECIAL)	EACH	2				2	
*	X8710024	FIBER OPTIC CABLE IN CONDUIT, NO. 62.5/125, MM12F SM24F	FOOT	5050				5050	
*	X8760200	ACCESSIBLE PEDESTRIAN SIGNALS	EACH	20				20	
*	X8780012	CONCRETE FOUNDATION, TYPE A 12-INCH DIAMETER	FOOT	28				28	



USER NAME = BS	DESIGNED - RH	REVISED -
DRAWN - CW	REVISED -	
PLOT SCALE = \$SCALE\$	CHECKED - TDM	REVISED -
PLOT DATE = 9/19/2025	DATE - 01/11/2025	REVISED -


STATE OF ILLINOIS
DEPARTMENT OF TRANSPORTATION

WOODFIELD ROAD SUMMARY OF QUANTITIES			
SCALE: N/A	SHEET 12 OF 13 SHEETS	STA. N/A	TO STA. N/A


F.A.U RTE.	SECTION	COUNTY	TOTAL SHEETS	SHEET NO.
3073	20-00134-00-RS	COOK	166	16
CONTRACT NO. 61L43				
ILLINOIS FED. AID PROJECT				

MODEL: \$MODELNAME\$
FILE NAME: P:\PROJECTS\19014\001\CAD\DOCAD Sheets\19014-sht-500.dgn

* SPECIALTY ITEM						CONSTRUCTION CODE				
										</

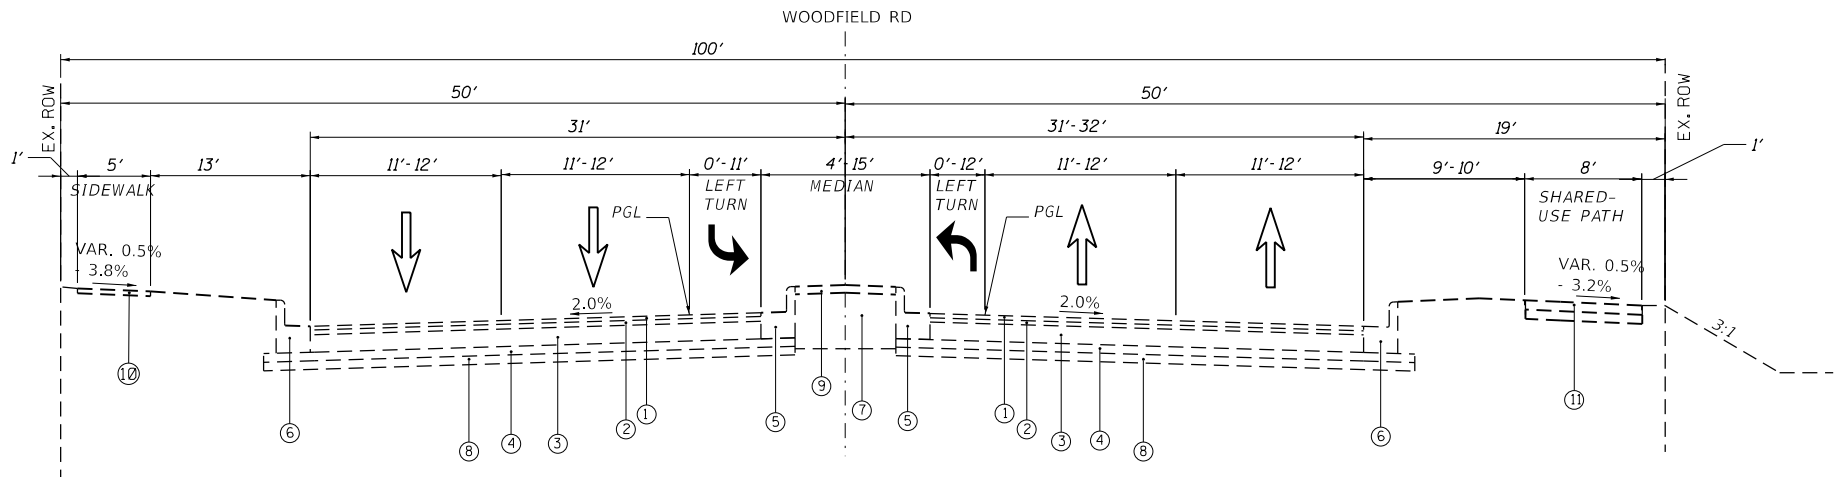

WOODFIELD ROAD
EXISTING TYPICAL SECTION
STA 100+00 TO STA 106+50

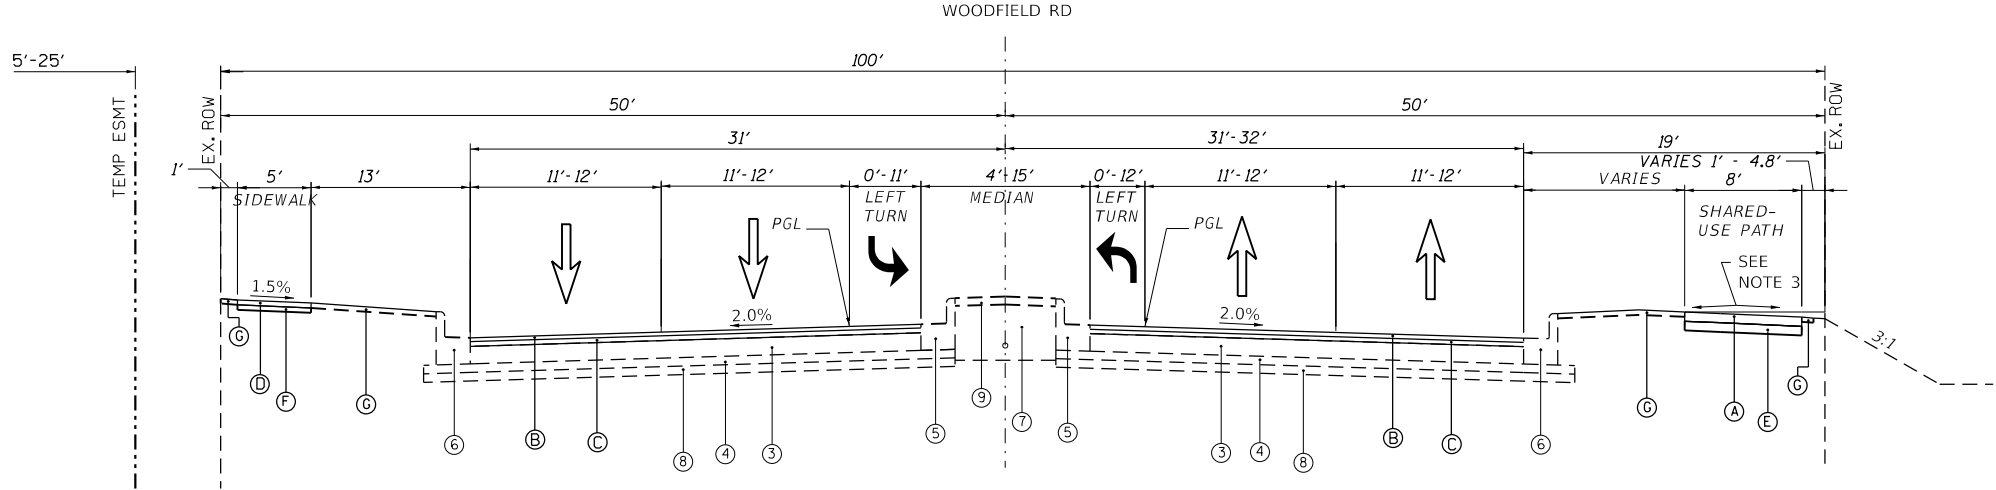

WOODFIELD ROAD
PROPOSED TYPICAL SECTION
STA 100+00 TO STA 106+50

- NOTES:
1. PAVEMENT RESURFACING BEGINS AT STA. 102+50.
 2. PARTIAL CURB AND GUTTER REPLACEMENT, SEE SHEETS 16 AND 17 FOR LOCATIONS.
 3. SLOPE VARIES 1.5% MAX. SEE CROSS SECTIONS.

MIXTURE TABLE

MIXTURE TYPE	AIR VOIDS @ Ndes	QMP
RESURFACING & WIDENING		
HOT-MIX ASPHALT SURFACE COURSE, MIX "D", IL-9.5, N70, 1-1/2"	4% @ 70 Gyr.	LR1030-02
HOT-MIX ASPHALT BINDER COURSE, IL-19.0, N70, 2-1/2"	4% @ 70 Gyr.	LR1030-02
HOT-MIX ASPHALT BASE COURSE WIDENING, 8" (HMA BINDER IL-19.0)	4% @ 70 Gyr.	LR1030-02
PATCHING		
CLASS D PATCHES, (HMA BINDER IL-19.0)	4% @ 70 Gyr.	LR1030-02
SHARED-USE PATH		
HOT-MIX ASPHALT SURFACE COURSE, MIX "D", IL-9.5, N50, 2"	4% @ 50 Gyr.	LR1030-02
QMP DESIGNATION: QUALITY CONTROL/ QUALITY ASSURANCE (QC/QA) PER LR1030-2		

- PAVEMENT NOTES:
1. THE UNIT WEIGHT USED TO CALCULATE ALL HMA MIXTURE QUANTITIES IS 112 LBS/SQ YD/IN.
 2. THE "AC TYPE" FOR POLYMERIZED HMA MIXES SHALL BE "SBS/SBR PG 76-22" AND FOR NON-POLYMERIZED HMA THE "AC TYPE" SHALL BE "PG 64-22" UNLESS MODIFIED BY RECLAIMED MATERIALS SPECIFICATIONS.

- LEGEND:
- ① EXISTING HMA SURFACE COURSE, 1½" (TO BE REMOVED)
 - ② EXISTING HMA BINDER COURSE, 2½" (TO BE REMOVED)
 - ③ EXISTING HMA BASE COURSE, 8"
 - ④ EXISTING SUBBASE GRANULAR MATERIAL, 4"
 - ⑤ EXISTING CONC. CURB AND GUTTER B-6.12, SPECIAL
 - ⑥ EXISTING CONC. CURB AND GUTTER B-6.18
 - ⑦ LANDSCAPE FILL SOIL
 - ⑧ POROUS GRANULAR EMBANKMENT SUBGRADE
 - ⑨ LANDSCAPED MEDIAN
 - ⑩ CONCRETE SIDEWALK, 5"
 - ⑪ HMA SHARED-USE PATH, 3" OVER 6" AGGREGATE BASE COURSE
 - ⑫ EXISTING CONCRETE MEDIAN SURFACE
 - Ⓐ SHARED-USE PATH, HMA SURFACE COURSE, IL-9.5 MIX "D", N50, 2" (40604060)
 - Ⓑ HMA SURFACE COURSE, IL-9.5, MIX "D", N70, 1½", (40604062)
 - Ⓒ HMA BINDER COURSE, IL-19, N70, 2½", (40603085)
 - Ⓓ PCC SIDEWALK, 5" (42400200)
 - Ⓔ PROPOSED SUBBASE GRANULAR MATERIAL, TYPE A 6" (31100500)
 - Ⓕ SUBBASE GRANULAR MATERIAL, TYPE A 4" (31100300)
 - Ⓖ TOPSOIL FURNISH AND PLACE, 4" (21101615) SODDING, SALT TOLERANT (25200110)
 - Ⓗ CONC. CURB & GUTTER, B6,12 (60603800)
 - ① HMA BASE COURSE WIDENING, 8" (35600708)
 - Ⓙ BITUMINOUS MATERIALS (TACK COAT) (40600290)
 - Ⓚ BITUMINOUS MATERIALS (PRIME COAT) (40600275)

MODEL: Default
FILE: R0010134-00-RS.dgn
PROJECT: 20-00134-00-RS
SHEET: 18
DATE: 9/19/2025




USER NAME = kelly.jirikox	DESIGNED - RH	REVISED -
PLOT SCALE = 100.0000 ' / in.	DRAWN - CW	REVISED -
PLOT DATE = 9/19/2025	CHECKED - TDM	REVISED -
	DATE - 01/11/2025	REVISED -

STATE OF ILLINOIS
DEPARTMENT OF TRANSPORTATION

WOODFIELD ROAD
TYPICAL SECTIONS


SCALE: N/A SHEET 1 OF 3 SHEETS STA. 100+00 TO STA. 106+50

F.A.U RTE.	SECTION	COUNTY	TOTAL SHEETS	SHEET NO.
3073	20-00134-00-RS	COOK	166	18
CONTRACT NO. 61143				
ILLINOIS FED. AID PROJECT				

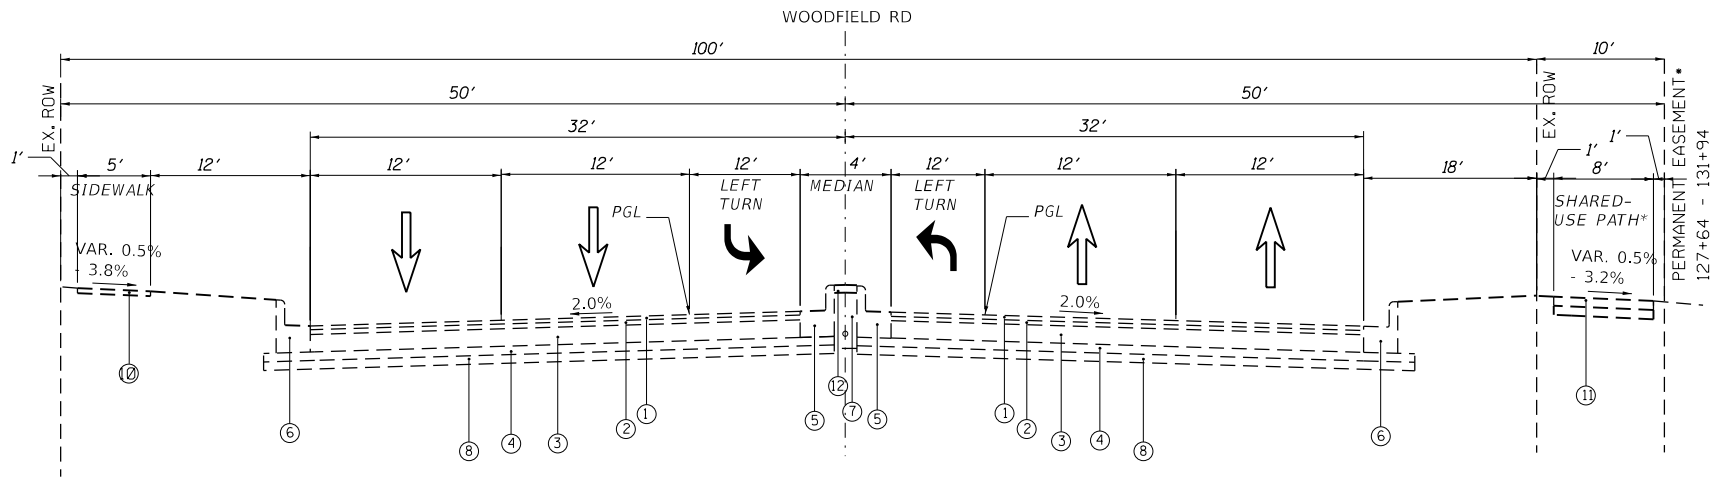

*NOTE: EXISTING SHARED-USE IN PERMANENT EASEMENT
FROM STA 127+55 TO STA 131+85
THEN TRANSITIONS INTO EX. ROW
FROM STA 131+85 TO 135+50.
EXISTING 5' SIDEWALK FROM 135+50 TO 139+00

**WOODFIELD ROAD
EXISTING TYPICAL SECTION**
STA 126+95 TO STA 140+00

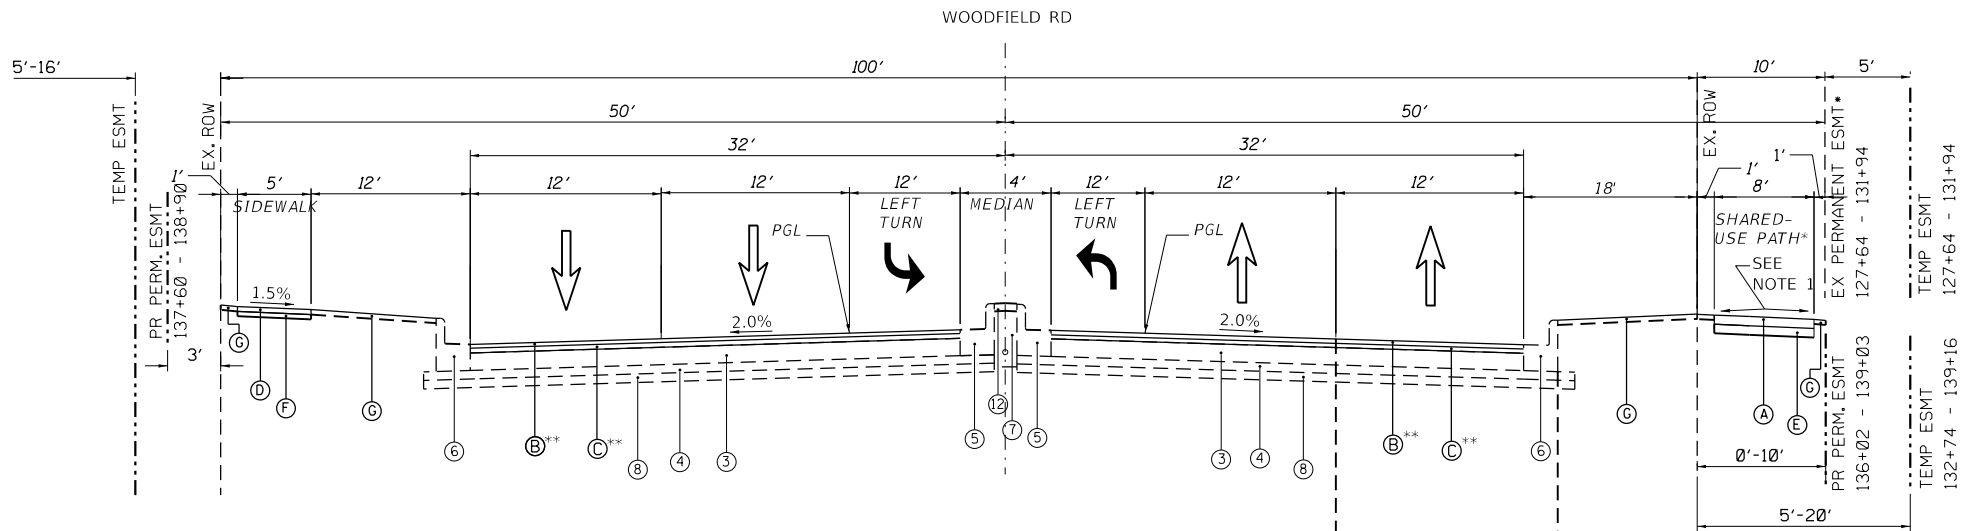


*NOTE: PROPOSED SHARED-USE IN PERMANENT EASEMENT
FROM STA 127+55 TO STA 131+85
THEN TRANSITIONS INTO EX ROW
FROM STA 131+85 TO 139+00

** STA. 138+50 END RESURFACING

NOTE:

1. SLOPE VARIES 1.5% MAX. SEE CROSS SECTIONS.

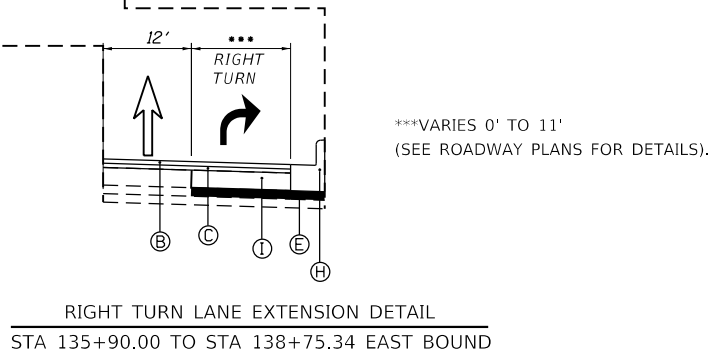

LEGEND:

- ① EXISTING HMA SURFACE COURSE, 1½" (TO BE REMOVED)
- ② EXISTING HMA BINDER COURSE, 2½" (TO BE REMOVED)
- ③ EXISTING HMA BASE COURSE, 8"
- ④ EXISTING SUBBASE GRANULAR MATERIAL, 4"
- ⑤ EXISTING CONC. CURB AND GUTTER B-6.12, SPECIAL
- ⑥ EXISTING CONC. CURB AND GUTTER B-6.18
- ⑦ LANDSCAPE FILL SOIL
- ⑧ POROUS GRANULAR EMBANKMENT SUBGRADE
- ⑨ LANDSCAPED MEDIAN
- ⑩ CONCRETE SIDEWALK, 5"
- ⑪ HMA SHARED-USE PATH, 3" OVER 6" AGGREGATE BASE COURSE
- ⑫ EXISTING CONCRETE MEDIAN SURFACE
- Ⓐ SHARED-USE PATH, HMA SURFACE COURSE, IL-9.5 MIX "D", N50, 2" (40604060)
- Ⓑ HMA SURFACE COURSE, IL-9.5, MIX "D", N70, 1½", (40604062)
- Ⓒ HMA BINDER COURSE, IL-19, N70, 2½", (40603085)
- Ⓓ PCC SIDEWALK, 5" (42400200)
- Ⓔ PROPOSED SUBBASE GRANULAR MATERIAL, TYPE A 6" (31100500)
- Ⓕ SUBBASE GRANULAR MATERIAL, TYPE A 4" (31100300)
- Ⓖ TOPSOIL FURNISH AND PLACE, 4" (21101615) SODDING, SALT TOLERANT (25200110)
- Ⓗ CONC. CURB & GUTTER, B6,12 (60603800)
- ① HMA BASE COURSE WIDENING, 8" (35600708)
- Ⓙ BITUMINOUS MATERIALS (TACK COAT) (40600290)
- Ⓚ BITUMINOUS MATERIALS (PRIME COAT) (40600275)

USER NAME = kelly.jtkox	DESIGNED - RH	REVISED -
	DRAWN - CW	REVISED -
PLOT SCALE = 100.0000' / in.	CHECKED - TDM	REVISED -
PLOT DATE = 9/2/2025	DATE - 01/11/2025	REVISED -

F.A.U RTE.	SECTION	COUNTY	TOTAL SHEETS	SHEET NO.
3073	20-00134-00-RS	COOK	166	20
CONTRACT NO. 61L43				
ILLINOIS FED. AID PROJECT				




WOODFIELD RD ALIGNMENT DATA

POINT	STATION	NORTHING	EASTING
POT	100+00.00	1,958,309.32	1,058,470.15
PC	125+01.84	1,958,461.77	1,060,967.34
PI	128+32.45	1,958,481.92	1,061,297.34
PT	131+62.70	1,958,475.39	1,061,627.89
PI	136+10.85	1,958,466.53	1,062,075.94
POT	140+14.92	1,958,470.28	1,062,480.00

BENCHMARK DATA


POINT	STATION	OFFSET	NORTHING	EASTING	ELEVATION	DESCRIPTION
TBM A	103+12.24	46.87	1596281.380	1058784.000	736.49	WSW Bolt on Fire Hydrant 850 E Higgins Ave
TBM B	106+57.30	55.97	1968293.532	1059129.523	735.05	WSW Bolt on Fire Hydrant 870 E Higgins Ave
TBM C	117+08.24	54.59	1968468.553	1060171.563	729.6	NNW Bolt on Fire Hydrant
TBM D	133+19.11	36.59	1968545.837	1061783.485	745.97	SSW Bolt on Fire Hydrant 1285 Woodfield Rd

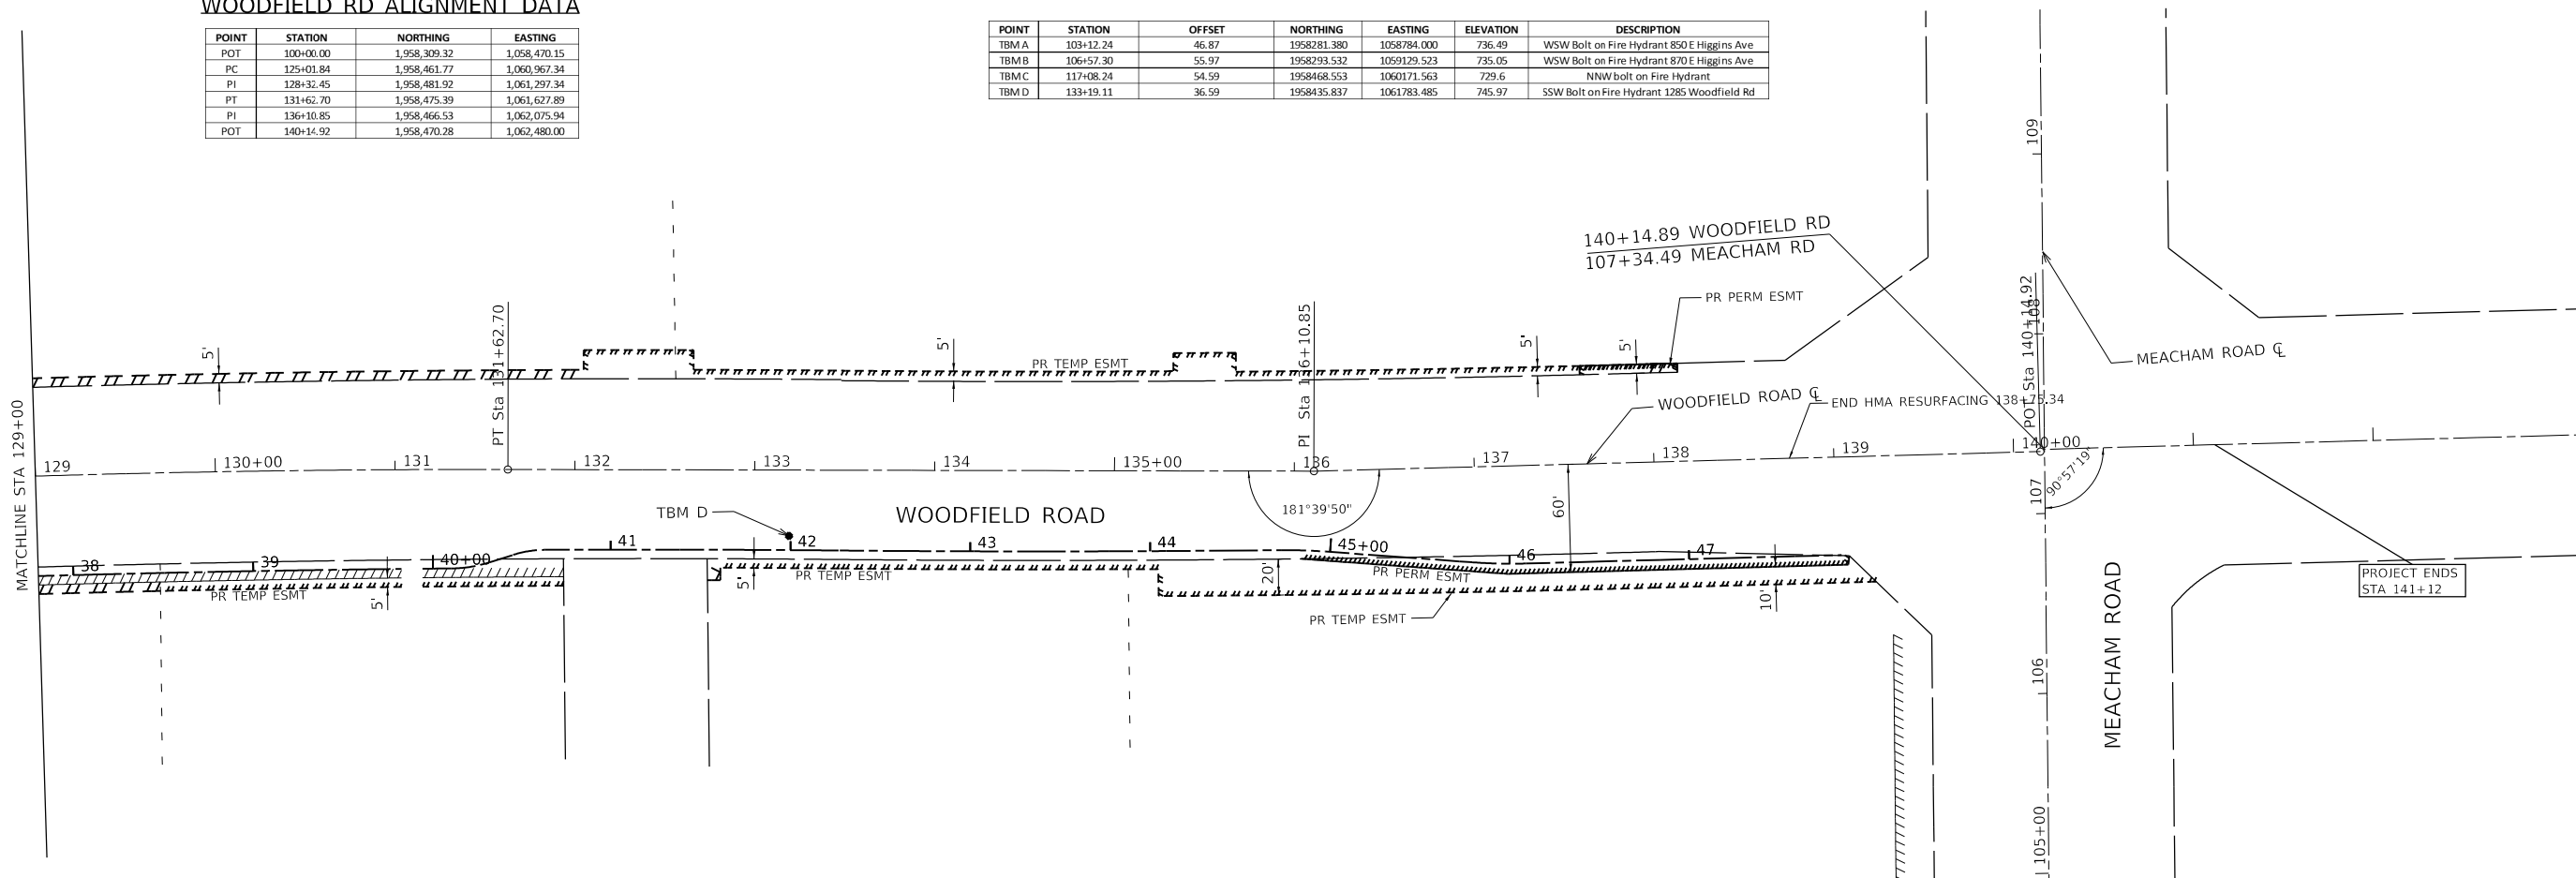

MEACHAM RD ALIGNMENT DATA



POINT	STATION	NORTHING	EASTING
BOA	100+00.00	1,957,735.77	1,062,476.84
FOA	117+12.94	1,959,448.67	1,062,489.51



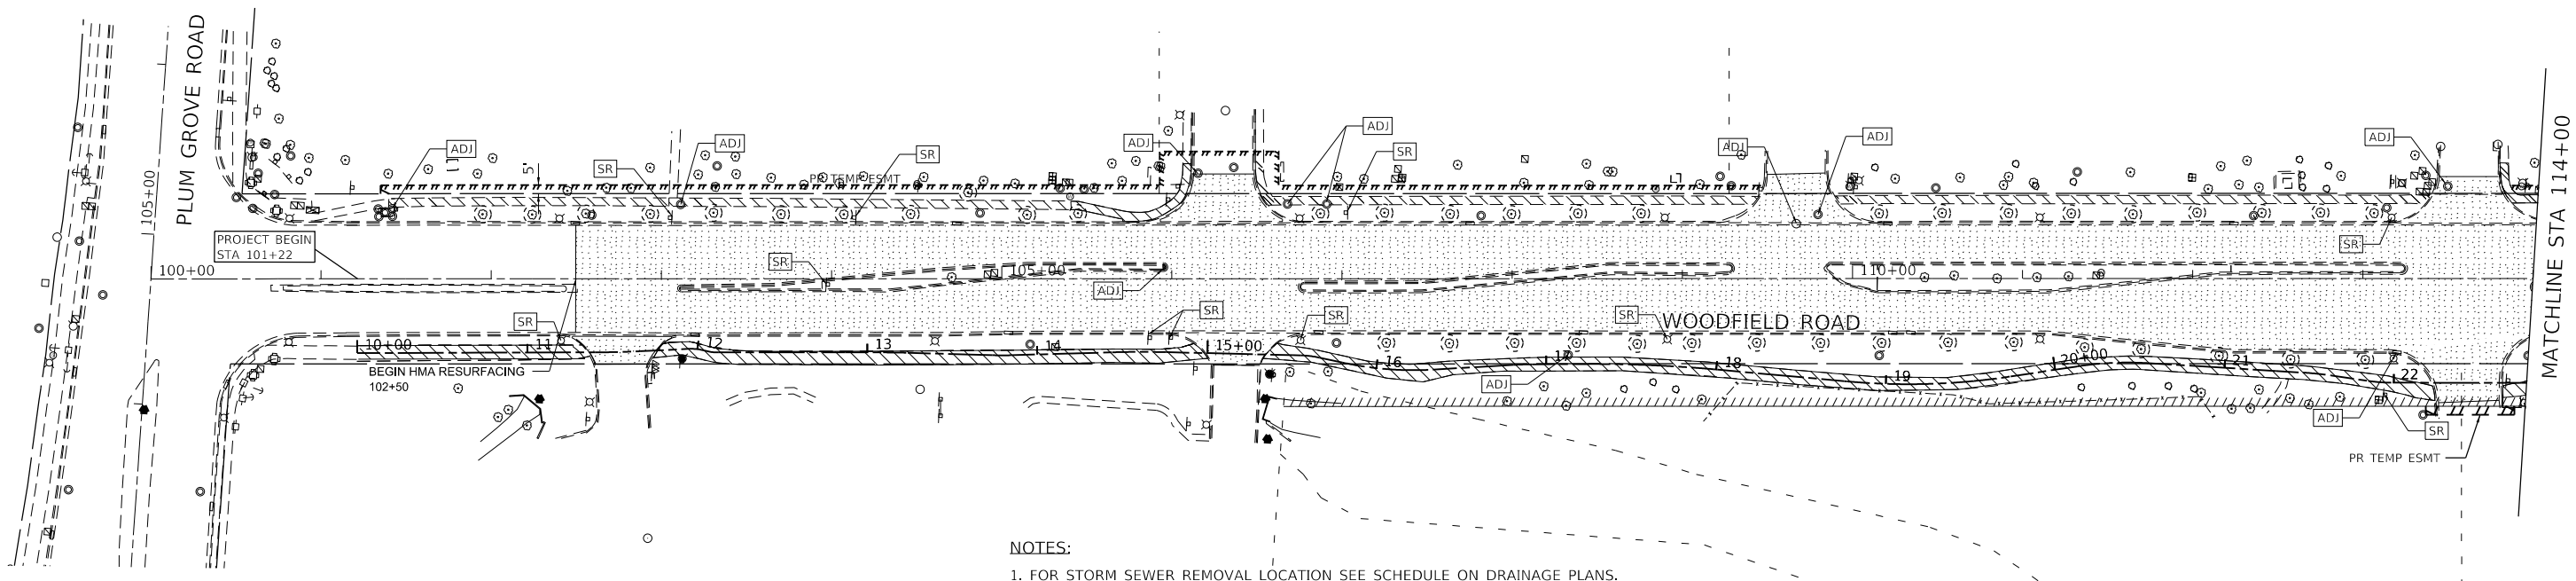

NOTES:

1. FOR STORM SEWER REMOVAL LOCATION SEE SCHEDULE ON DRAINAGE PLANS.
2. FOR FRAME & GRATES REMOVAL LOCATION SEE DRAINAGE PLANS.
3. FOR EXISTING LIGHTING POLE REMOVALS SEE TEMPORARY LIGHTING PLANS.

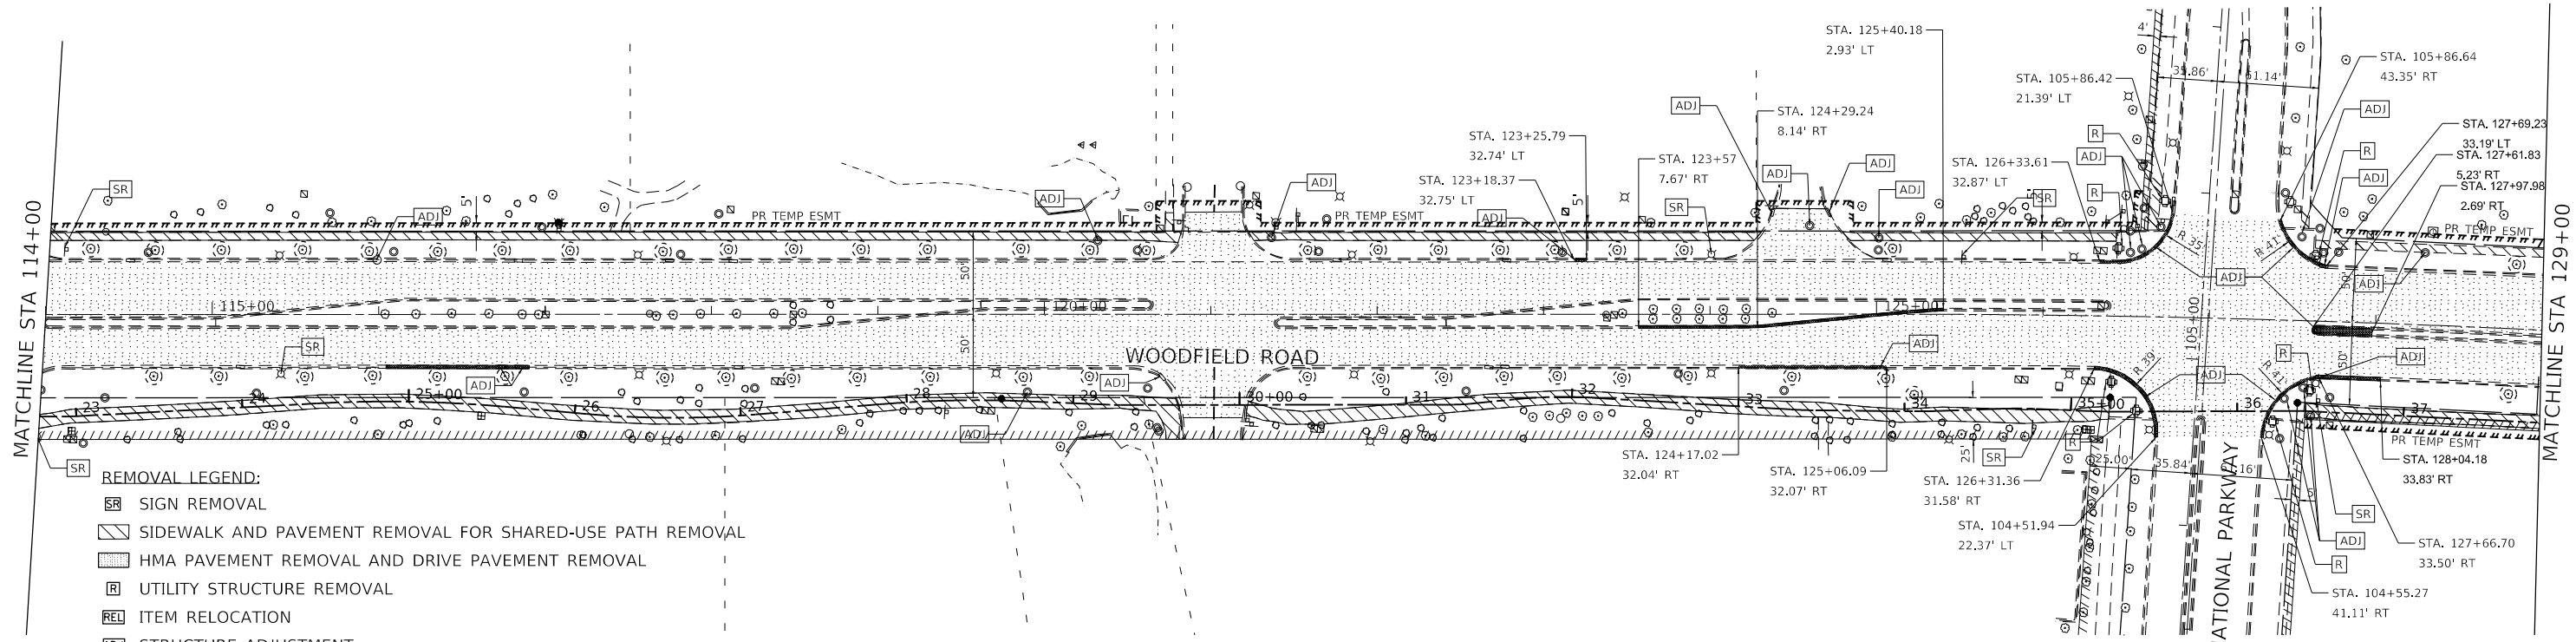 

REMOVAL LEGEND:

- SIGN REMOVAL
- SIDEWALK AND PAVEMENT REMOVAL FOR SHARED-USE PATH REMOVAL
- HMA PAVEMENT REMOVAL AND DRIVE PAVEMENT REMOVAL
- UTILITY STRUCTURE REMOVAL
- ITEM RELOCATION
- STRUCTURE ADJUSTMENT
- STRUCTURE ABANDONMENT
- WETLANDS
- TREE REMOVAL
- TREE PROTECTION

NOTES:


1. FOR STORM SEWER REMOVAL LOCATION SEE SCHEDULE ON DRAINAGE PLANS.
2. FOR FRAME & GRATES REMOVAL LOCATION SEE DRAINAGE PLANS.
3. FOR EXISTING LIGHTING POLE REMOVALS SEE TEMPORARY LIGHTING PLANS.




MODEL: Default
FILE: 3073-20-00134-00-RS.dgn
PLOT DATE: 9/4/2025

	USER NAME = mohammed.ali		DESIGNED - RH		REVISED -		STATE OF ILLINOIS DEPARTMENT OF TRANSPORTATION	WOODFIELD ROAD REMOVAL PLAN				F.A.U RTE.		SECTION		COUNTY		TOTAL SHEETS		SHEET NO.	
			DRAWN - CW		REVISED -			3073		20-00134-00-RS		COOK		166		24					
	PLOT SCALE = 100,0000 ' / in.		CHECKED - TDM		REVISED -			CONTRACT NO. 61L43													
	PLOT DATE = 9/4/2025		DATE - 01/11/2025		REVISED -			SCALE: 1" = 50'		SHEET 1		OF 2 SHEETS		STA. 100+00		TO STA. 129+00		ILLINOIS		FED. AID PROJECT	

PROFILE	SURVEYED _____	BY _____	DATE _____
	PLOTTED _____		
NOTE BOOK _____	GRADES CHECKED _____		
NO. _____	B.M. NOTED _____		
	STRUCTURE NOTATIONS CHKD _____		

 


PROFILE			BY	DATE
	SURVEYED			
	PLOTTED			
NOTE BOOK	GRADES CHECKED			
	B.M. NOTED			
NO. _____	STRUCTURE NOTATIONS CHK'D			

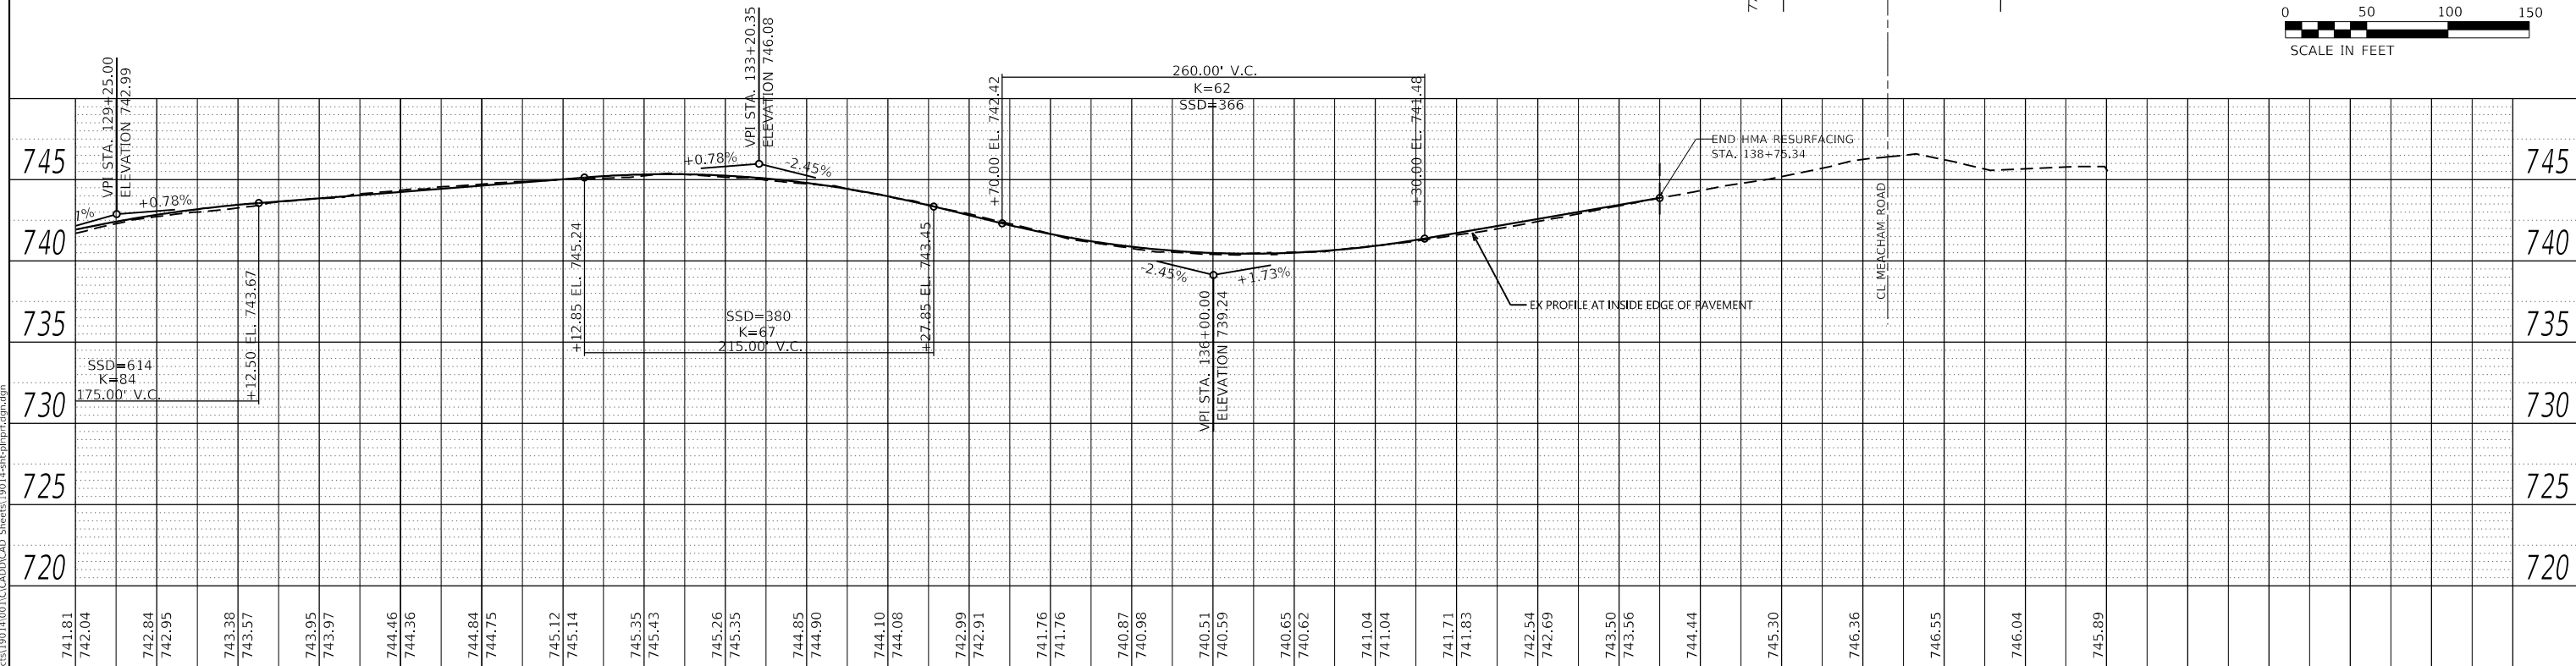


129+00		130+00		131+00		132+00		133+00		134+00		135+00		136+00		137+00		138+00		139+00		140+00												
 Globetrotters® Engineering Corporation	USER NAME = kelly,hickox			DESIGNED - RH			REVISED -			STATE OF ILLINOIS DEPARTMENT OF TRANSPORTATION												WOODFIELD ROAD ROADWAY PLAN AND PROFILE						F.A.U RTE.	SECTION		COUNTY	TOTAL SHEETS	SHEET NO.	
	PLOT SCALE = 100,0000' / in.			DRAWN - CW			REVISED -																					3073	20-00134-00-RS		COOK	166	28	
	PLOT DATE = 9/2/2025			DATE - 01/11/2025			REVISED -															SCALE: 1" = 50' SHEET 3 OF 3 SHEETS STA. 129+00 TO STA. 143+00								ILLINOIS	FED. AID PROJECT		CONTRACT NO. 61L43	

PROFILE	SURVEYED _____	BY _____	DATE _____
	PLOTTED _____		
NOTE BOOK _____	GRADES CHECKED _____		
NO. _____	B.M. NOTED _____		
	STRUCTURE NOTATIONS CHKD _____		

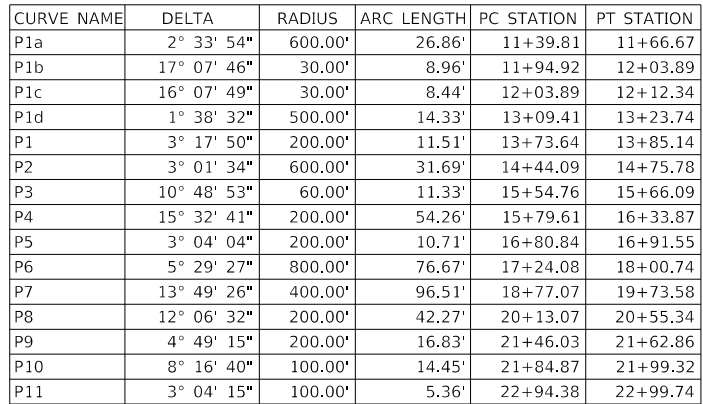

BUS PAD 1	
PAD STATION	105+00.00
CURB EL	732.88
FRONT OF SIDEWALK EL	732.97
BACK OF SIDEWALK EL	733.09
PAD LENGTH	8.1
PAD SLOPE	1.1%

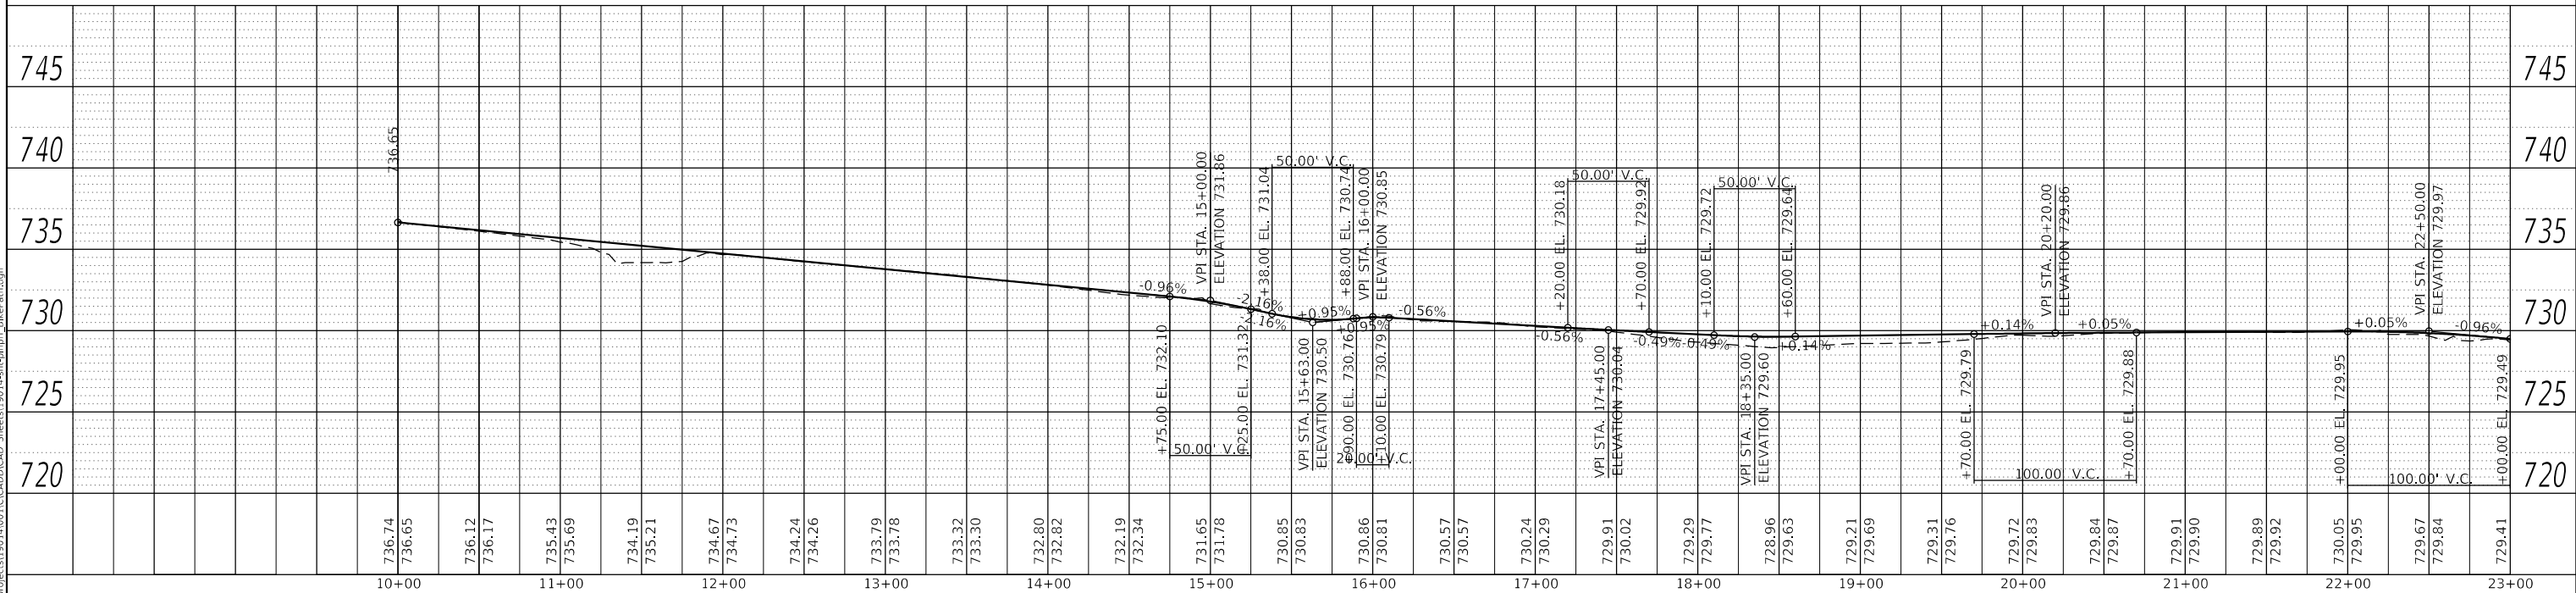

 Globetrotters® Engineering Corporation	USER NAME = mohammed.ali	DESIGNED - RH	REVISED -	STATE OF ILLINOIS DEPARTMENT OF TRANSPORTATION	WOODFIELD ROAD SHARED-USE PATH PLAN AND PROFILE				F.A.U RTE.	SECTION	COUNTY	TOTAL SHEETS	SHEET NO.
	PLOT SCALE = 100,0000 ' / in.	DRAWN - CW	REVISED -						3073	20-00134-00-R5	COOK	166	29
	PLOT DATE = 9/4/2025	CHECKED - TDM	REVISED -		CONTRACT NO. 61L43								
	DATE - 01/11/2025	REVISED -	SCALE: 1" = 50'		SHEET 1 OF 3 SHEETS	STA. 10+00 TO STA. 23+00	ILLINOIS FED. AID PROJECT						



PLAN	SURVEYED	BY	DATE
NOTED	PLOTTED		
NO.	ALIGNMENT CHECKED		
	CADD FILE NAME		

PROFILE	SURVEYED	BY	DATE
NOTED	PLOTTED		
NO.	GRADES CHECKED		
	STRUCTURE NOTATIONS CHNG		

MODEL: Default
FILE NAME: P:\projects\190114\001\CCADD\CCAD Streets\190114-shr-plr\prf_61e\prf.dgn

CURVE NAME	DELTA	RADIUS	ARC LENGTH	PC STATION	PT STATION
P12	8° 04' 16"	800.00'	112.69'	24+44.72	25+57.41
P13	9° 41' 42"	600.00'	101.53'	26+07.34	27+08.86
P14	7° 02' 54"	700.00'	86.11'	27+85.37	28+71.48
P15	2° 27' 09"	100.00'	4.28'	29+24.51	29+28.79
P16	5° 38' 17"	100.00'	9.84'	31+28.62	31+38.46
P17	9° 06' 09"	300.00'	47.66'	31+65.30	32+12.96
P18	2° 48' 35"	300.00'	14.71'	33+31.74	33+46.45
P19	2° 33' 55"	300.00'	13.43'	34+05.74	34+19.18
P20	4° 11' 42"	300.00'	21.96'	34+57.17	34+79.13

BUS PAD 5	
PAD STATION	125+15.37
CURB EL	730.49
FRONT OF SIDEWALK EL	730.70
BACK OF SIDEWALK EL	730.78
PAD LENGTH	10.4
PAD SLOPE	2.0%

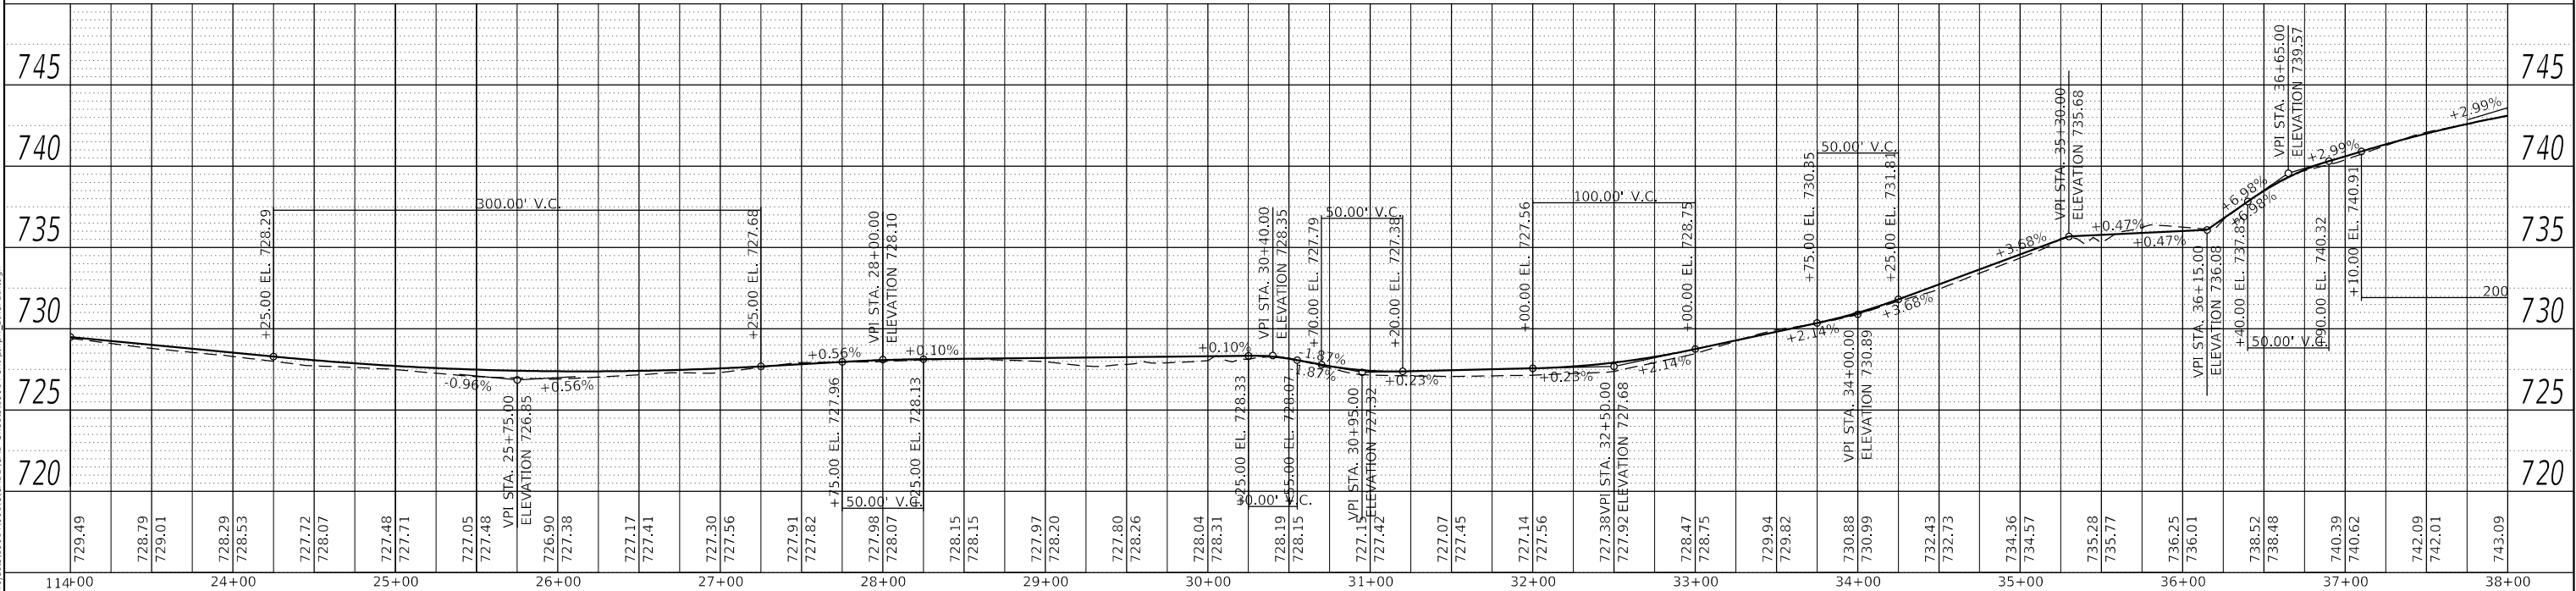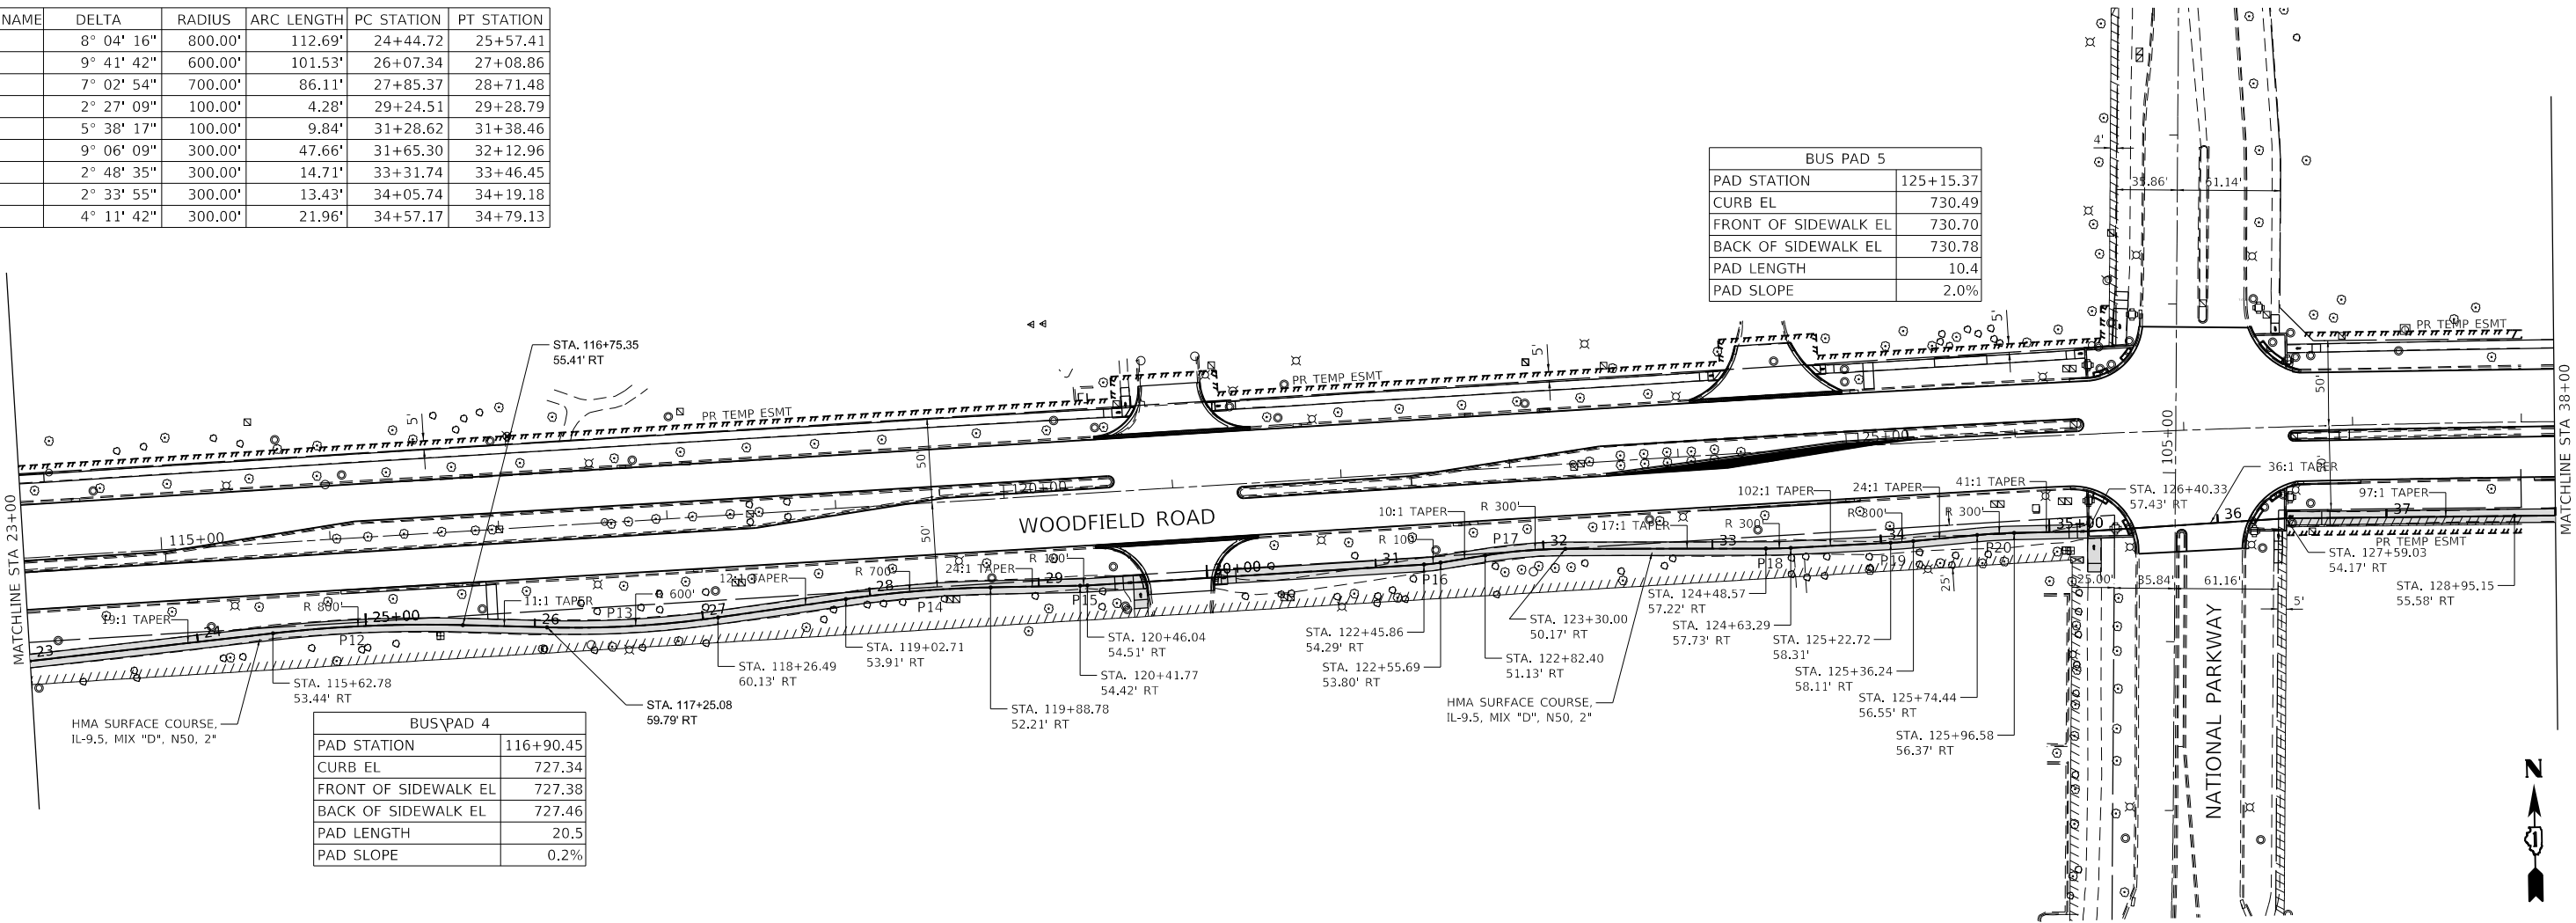

USER NAME = kelly.hickox
PLOT SCALE = 100.0000' / in.
PLOT DATE = 9/2/2025

DESIGNED - RH
DRAWN - CW
CHECKED - TDM
DATE - 01/11/2025

REVISED -
REVISED -
REVISED -
REVISED -

STATE OF ILLINOIS
DEPARTMENT OF TRANSPORTATION

WOODFIELD ROAD
SHARED-USE PATH PLAN AND PROFILE


SCALE: 1" = 50'	SHEET 2 OF 3 SHEETS	STA. 23+00 TO STA. 38+00
-----------------	---------------------	--------------------------

F.A.U. RTE.	SECTION	COUNTY	TOTAL SHEETS	SHEET NO.
3073	20-00134-00-RS	COOK	166	30
CONTRACT NO. 61L43				
ILLINOIS FED. AID PROJECT				

PLAN	SURVEYED PLOTTED	ALIGNMENT CHECKED DATE	CADD FILE NAME	BY	DATE

PROFILE	SURVEYED PLOTTED	GRADES CHECKED DATE	STRUCTURE NOTATIONS CHNGD	BY	DATE

MODEL: Default
FILE NAME: R:\projects\190111001\11001\CADD\CAD Streets\190114-shr-pln\prf_BldgPath.dgn

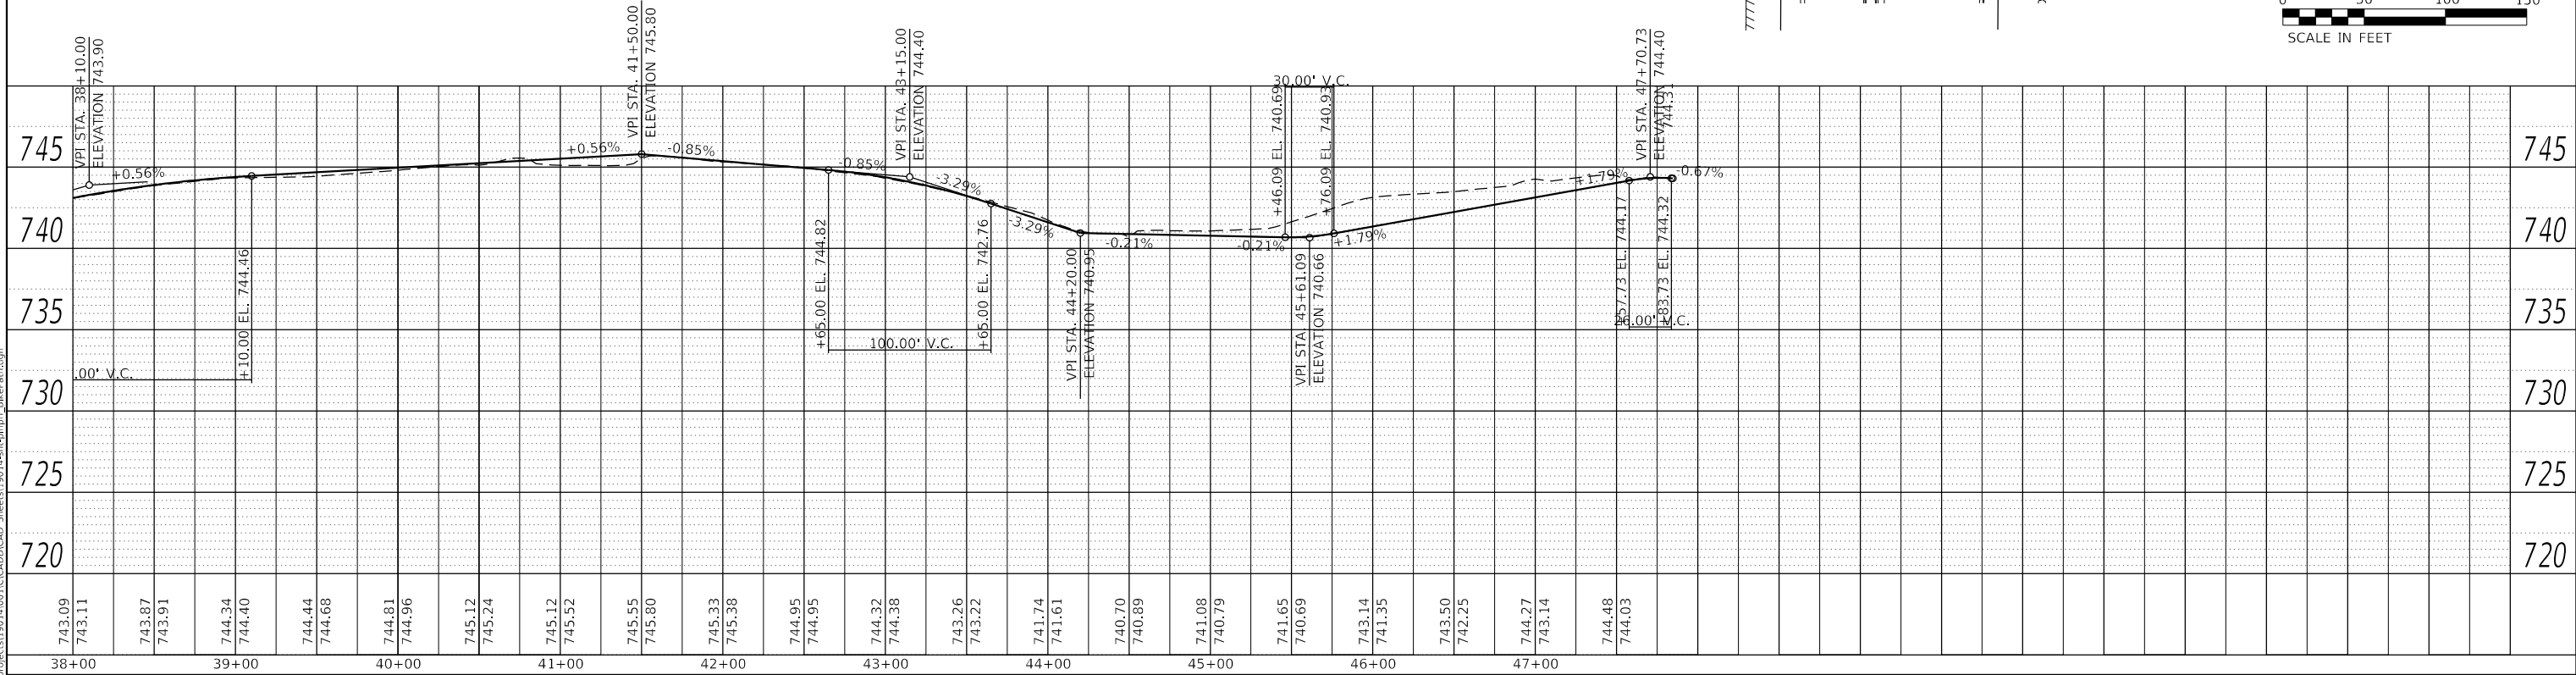

	USER NAME = kelly.hickox	DESIGNED - RH	REVISED -	STATE OF ILLINOIS DEPARTMENT OF TRANSPORTATION	WOODFIELD ROAD SHARED-USE PATH PLAN AND PROFILE				F.A.U RTE.	SECTION	COUNTY	TOTAL SHEETS	SHEET NO.
		DRAWN - CW	REVISED -						3073	20-00134-00-RS	COOK	166	31
	PLOT SCALE = 100.0000 ' / in.	CHECKED - TDM	REVISED -		CONTRACT NO. 61L43								
	PLOT DATE = 9/2/2025	DATE - 01/11/2025	REVISED -		ILLINOIS FED. AID PROJECT								
					SCALE: 1" = 50'	SHEET 3 OF 3 SHEETS	STA. 38+00 TO STA. 47+85						

MAINTENANCE OF TRAFFIC GENERAL NOTES

3. THE MAINTENANCE CONTROL (MOT) SHALL SERVE AS A GUIDE FOR SAFE DIVERSION OF TRAFFIC DURING EXECUTION OF THIS CONTRACT. HOWEVER, THE CONTRACTOR MAY MODIFY THE MOT PLANS TO MEET CONSTRUCTION NEEDS BUT NOT AT THE EXPENSE OF THE PUBLIC SAFETY OR CONVENIENCE. ANY CHANGES TO THE MOT PLANS SHALL BE SUBMITTED TO THE ENGINEER FOR APPROVAL.
2. THE ENGINEER SHALL BE INFORMED 48 HOURS IN ADVANCE OF ANY CHANGE TO THE MOT PLANS.
3. ALL EXISTING PAVEMENT MARKINGS IN CONFLICT WITH THE MAINTENANCE OF TRAFFIC STRIPING SHALL BE REMOVED. THIS WORK WILL BE PAID FOR AS "PAVEMENT MARKING REMOVAL - WATER BLASTING".
4. THE CONTRACTOR SHALL REMOVE ALL THE TEMPORARY PAVEMENT MARKING TAPE WHICH CONFLICTS WITH THE NEXT STAGE OR FINAL STRIPING. REMOVAL OF TEMPORARY PAVEMENT MARKING TAPE WILL BE PAID FOR AS "SHORT TERM PAVEMENT MARKING REMOVAL".
5. THE WORKERS AND/OR FLAGGERS SIGN TO BE REMOVED WHEN WORKERS AND FLAGGERS NOT PRESENT FOR MORE THAN ONE HOUR.
6. TEMPORARY, OFF-PEAK HOUR LANE CLOSURES MUST BE REQUESTED THROUGH THE ENGINEER. TEMPORARY CLOSURES WILL ONLY BE PERMITTED DURING THE OFF-PEAK TRAFFIC VOLUMES HOURS. PEAK TRAFFIC VOLUME HOURS ARE DEFINED AS WEEKDAYS (MONDAY THROUGH FRIDAY) FROM 7:00 AM TO 9:00 AM AND 4:00 PM TO 6:00 PM. A PORTABLE CHANGEABLE MESSAGE SIGN SHALL BE INSTALLED ONE WEEK PRIOR TO THE CLOSURE. THE MESSAGE SIGN WORDING AND LOCATION WILL BE DETERMINED BY THE ENGINEER.
7. THE CONTRACTOR SHALL PLACE CHANGEABLE MESSAGE SIGN AT EACH END OF THE PROJECT AND/OR AS DIRECTED BY THE ENGINEER TO REINFORM MOTORISTS OF UPCOMING CONSTRUCTION ACTIVITIES. THE MESSAGE SIGNS WITH THE APPROPRIATE INFORMATION SHALL BE IN PLACE TWO WEEKS BEFORE START OF CONSTRUCTION ACTIVITY. THIS WORK IS TO BE PAID AS "CHANGEABLE MESSAGE SIGN".
8. DRUMS, VERTICAL PANELS AND BARRICADES AT ENTRANCES SHALL BE SPACED TO ALLOW FOR ACCESS DURING CONSTRUCTION. CONSTRUCT TEMPORARY ACCESS IN CONFORMANCE WITH THE SPECIAL PROVISION FOR "AGGREGATE SURFACE COURSE FOR TEMPORARY ACCESS". ACCESS TO PRIVATE PROPERTIES SHALL BE MAINTAINED AT ALL TIMES.
9. THE CONTRACTOR SHALL BE RESPONSIBLE FOR AND SHALL REPLACE ANY SIGNS THAT ARE SUPPLIED BY OTHERS AND DAMAGED BY THE CONTRACTORS WORK FORCE OR SUBCONTRACTORS DURING RELOCATION OR CONSTRUCTION OPERATIONS.
10. TRAFFIC CONDITIONS, ACCIDENTS, AND OTHER UNFORESEEN CIRCUMSTANCES MAY REQUIRE THE ENGINEER TO RESTRICT, MODIFY OR REMOVE LANE CLOSURES OR REPAIR EXISTING TRAFFIC CONTROL. THE CONTRACTOR SHALL MAKE THE NECESSARY ADJUSTMENT AS DIRECTED BY THE ENGINEER WITHOUT DELAY. THE CONTRACTOR SHALL RESPOND WITHIN 30 MINUTES FROM THE TIME OF NOTIFICATION BY THE ENGINEER TO ANY REQUEST MADE BY THE ENGINEER FOR CORRECTION.
11. TYPE III BARRICADES WILL BE PROVIDED AT LOCATIONS SHOWN IN THE PLANS TO PROVIDE A PROPER CLOSING OF THE WORK ZONE AS APPROVED BY THE ENGINEER.
12. APPLICABLE IDOT TRAFFIC CONTROL STANDARDS INCLUDE BUT ARE NOT LIMITED TO 701427, 701601, 701701, 701801, 701901 AND DISTRICT ONE STANDARDS TC-10, TC- 14, TC-16, TC-22 AND TC-26.
13. EITHER THE SIDEWALK OR THE SHARED-USE PATH SHALL BE AVAILABLE FOR PEDESTRIAN ACCESS AT ALL TIMES. SIGNING SHALL BE IN CONFORMANCE WITH IDOT STD. 701801.

SUGGESTED SEQUENCE OF CONSTRUCTION:

PRE-STAGE

1. INSTALL TEMPORARY TRAFFIC SIGNALS AT THE WOODFIELD ROAD / NATIONAL PARKWAY INTERSECTION.

STAGE I

1. SHIFT WOODFIELD ROAD TRAFFIC TO OUTSIDE LANES.
2. CONSTRUCT EXTENSION OF EASTBOUND TO NORTHBOUND LEFT TURN LANE AT NATIONAL PARKWAY.
3. REPLACE PORTIONS OF EXISTING STORM SEWERS AT LOCATIONS SHOWN ON THE PLANS UNDER THE INSIDE LANES.
4. SCARIFY AND RESURFACE INSIDE LANES AND LEFT TURN LANES EXCEPT FOR WITHIN THE INTERSECTION OF NATIONAL PARKWAY.

STAGE IA

1. WOODFIELD ROAD TRAFFIC REMAINS IN OUTSIDE LANES.
2. SHIFT NATIONAL PARKWAY TRAFFIC TO INSIDE LANES.
3. SCARIFY AND RESURFACE PORTIONS OF INTERSECTION SHOWN ON SHEET.

STAGE IB

1. INSTALL TRUCK DETOUR SIGNAGE PER TRUCK DETOUR PLAN AND CUREENT MUTCD & IDOT STANDARDS.
1. WOODFIELD ROAD TRAFFIC REMAINS IN OUTSIDE LANES.
2. NATIONAL PARKWAY TRAFFIC REMAINS IN INSIDE LANES.
3. SCARIFY AND RESURFACE PORTIONS OF INTERSECTION SHOWN ON SHEET.

STAGE IC

1. WOODFIELD ROAD TRAFFIC REMAINS IN OUTSIDE LANES.
2. SHIFT NATIONAL PARKWAY TRAFFIC TO OUTSIDE LANES.
3. SCARIFY AND RESURFACE PORTIONS OF INTERSECTION SHOWN ON SHEET. USE FLAGGERS FOR TRAFFIC CONTROL.

STAGE II

1. SHIFT WOODFIELD ROAD TRAFFIC TO INSIDE LANES.
2. NATIONAL PARKWAY TRAFFIC REMAINS IN OUTSIDE LANES.
3. REPLACE EXISTING STORM SEWERS AT LOCATIONS SHOWN ON THE PLANS.
4. REPLACE EXISTING INLET FRAME AND GRATES.
5. CONSTRUCT SIDEWALK ON NORTH SIDE AND SHARED-USE PATH ON SOUTH SIDE OF WOODFIELD ROAD. SEE NOTE 13.
6. INSTALL TEMPORARY STREET LIGHTING ON BOTH SIDES OF WOODFIELD ROAD.
7. REMOVE EXISTING STREET LIGHTING UPON ACTIVATION OF TEMPORARY STREET LIGHTING.
8. INSTALL NEW PERMANENT STREET LIGHTING ON BOTH SIDES OF WOODFIELD ROAD.
9. REMOVE TEMPORARY STREET LIGHTING UPON ACTIVATION OF NEW PERMANENT STREET LIGHTING.
10. INSTALL NEW SIGNING ON BOTH SIDES OF WOODFIELD ROAD.
11. CONSTRUCT EXTENSION OF EASTBOUND TO SOUTHBOUND RIGHT TURN LANE AT MEACHAM ROAD.
12. SCARIFY AND RESURFACE OUTSIDE LANES AND RIGHT TURN LANES EXCEPT FOR WITHIN THE INTERSECTION OF NATIONAL PARKWAY.

STAGE IIA


1. WOODFIELD ROAD TRAFFIC REMAINS IN INSIDE LANES.
2. NATIONAL PARKWAY TRAFFIC REMAINS IN OUTSIDE LANES.
3. SCARIFY AND RESURFACE PORTIONS OF INTERSECTION SHOWN ON SHEET.

STAGE IIB


1. WOODFIELD ROAD TRAFFIC REMAINS IN INSIDE LANES.
2. SHIFT NATIONAL PARKWAY TRAFFIC TO INSIDE LANES.
3. INSTALL PERMANENT TRAFFIC SIGNALS AT THE NATIONAL PARKWAY INTERSECTION.
4. SCARIFY AND RESURFACE PORTIONS OF INTERSECTION SHOWN ON SHEET.

STAGE III

1. PLACE PERMANENT PAVEMENT MARKINGS.
2. ACTIVATE PERMANENT TRAFFIC SIGNALS.
3. REMOVE TEMPORARY TRAFFIC SIGNALS.

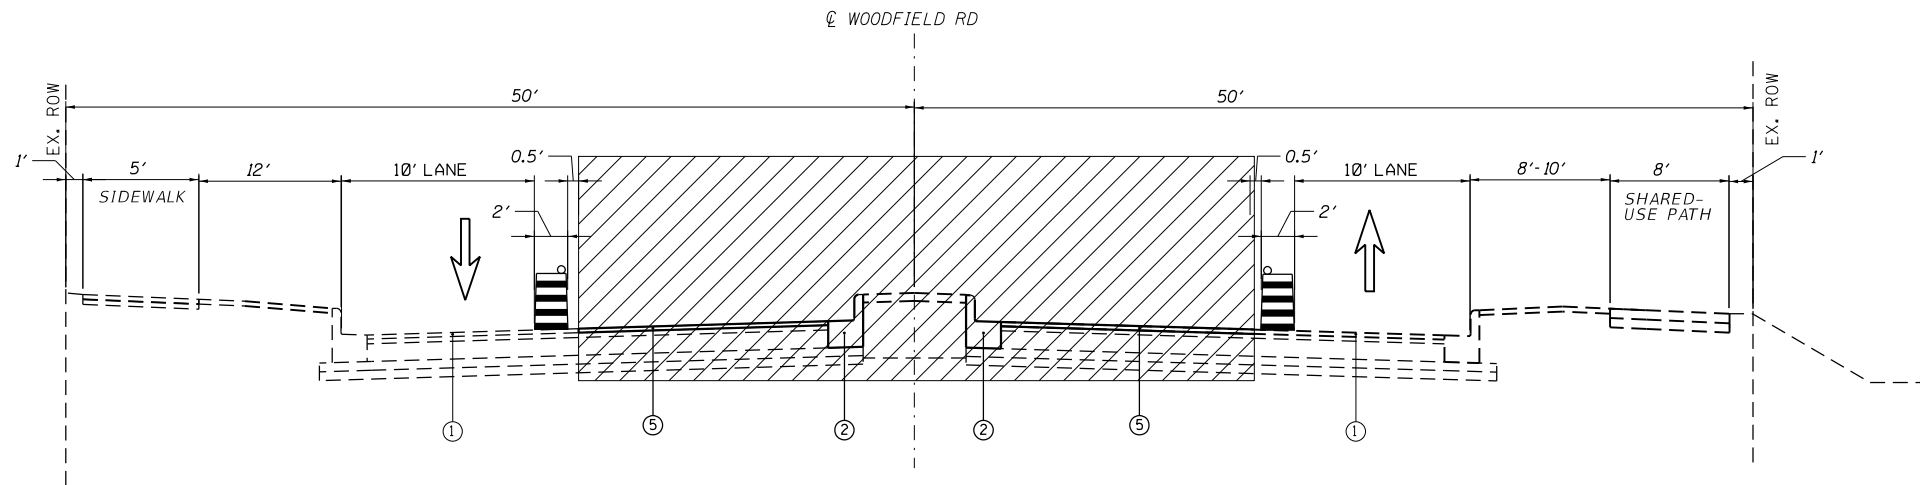

STAGE 1

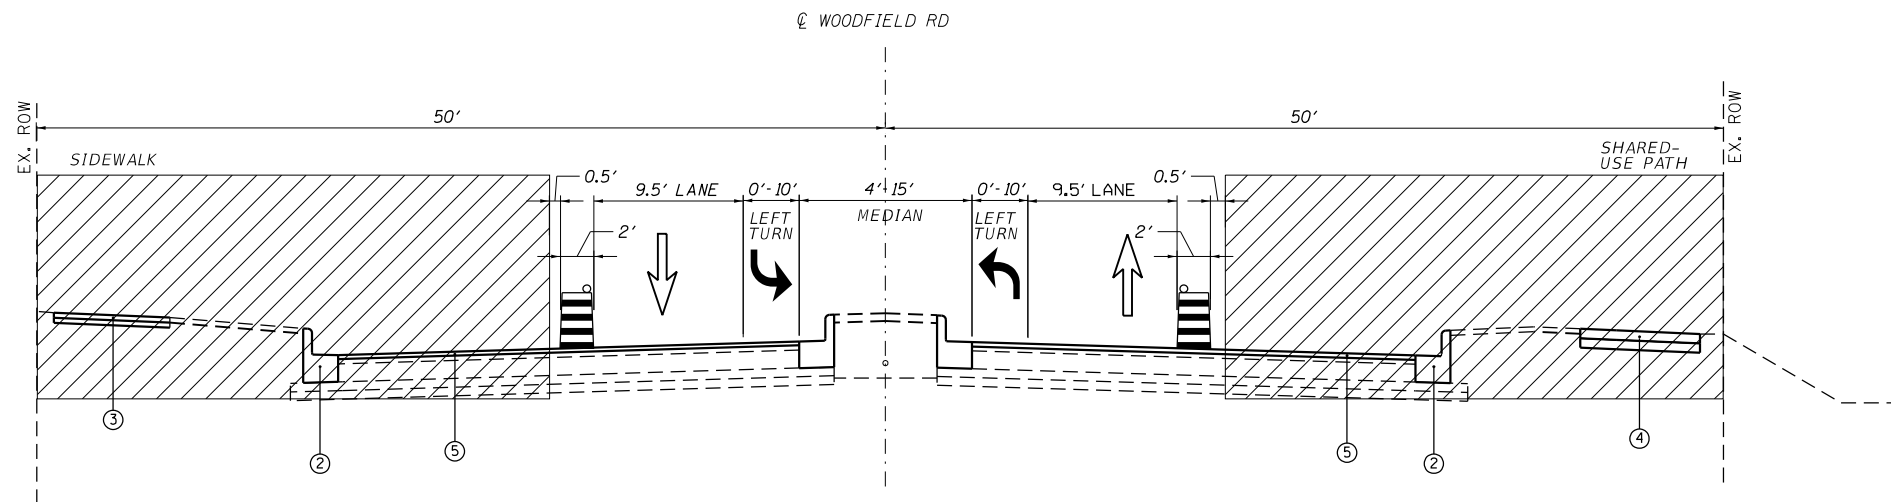

STAGE 2

LEGEND

- ① EXISTING PAVEMENT
- ② NEW PARTIAL CURB & GUTTER
(AT LOCATIONS SHOWN ON PLANS)
- ③ NEW SIDEWALK
- ④ NEW SHARED-USE PATH
- ⑤ HMA RESURFACING
- WORK ZONE
- CONSTRUCTION DRUM

MODEL: Default
FILE: 2001134-00-RS-01.dgn
PROJECT: 2001134-00-RS-01.dgn
SHEET: 1 OF 1
DATE: 9/2/2025





USER NAME	= kelly.jickox	DESIGNED -	RH	REVISED -	
DRAWN -	CW	REVISED -			
PLOT SCALE	= 11.0000 ' / in.	CHECKED -	TDM	REVISED -	
PLOT DATE	= 9/2/2025	DATE	= 01/11/2025	REVISED -	

STATE OF ILLINOIS
DEPARTMENT OF TRANSPORTATION

WOODFIELD ROAD			
CONSTRUCTION AND TRAFFIC CONTROL PLAN - TRAFFIC TYPICAL SECTIONS			
SCALE: 2H:1V, NTS	SHEET 1	OF 1 SHEETS	STA. N/A TO STA. N/A

F.A.U. RTE.	SECTION	COUNTY	TOTAL SHEETS	SHEET NO.
3073	20-00134-00-RS	COOK	166	33
ILLINOIS FED. AID PROJECT				

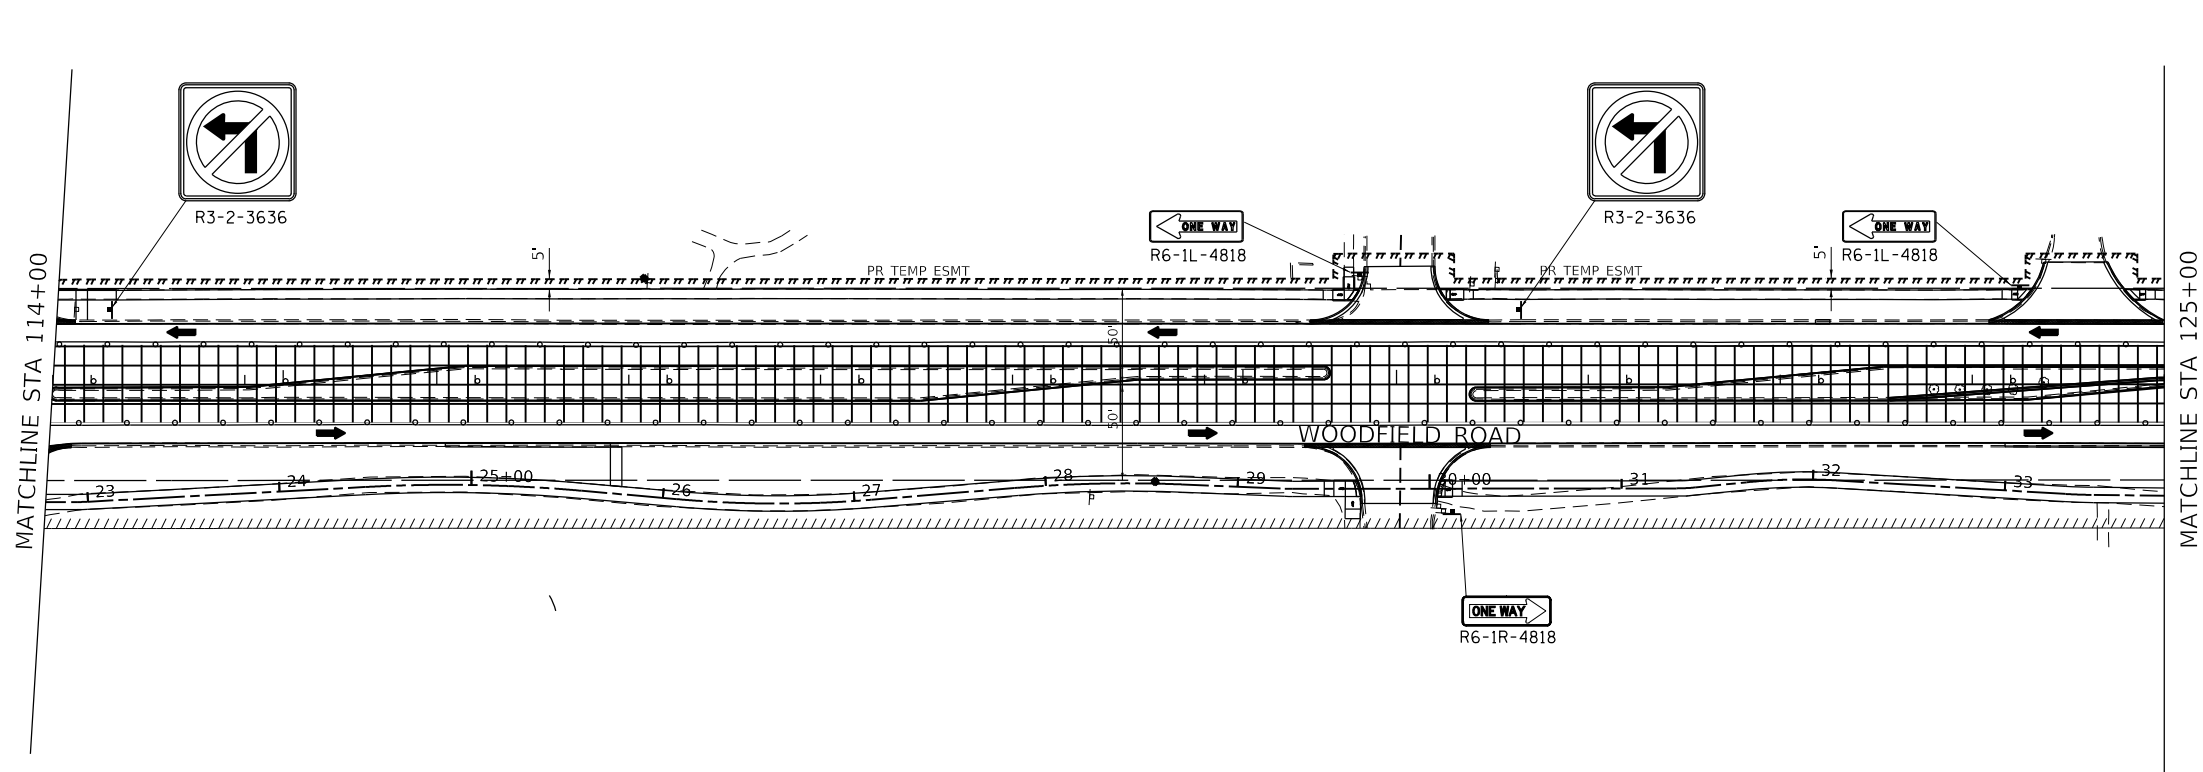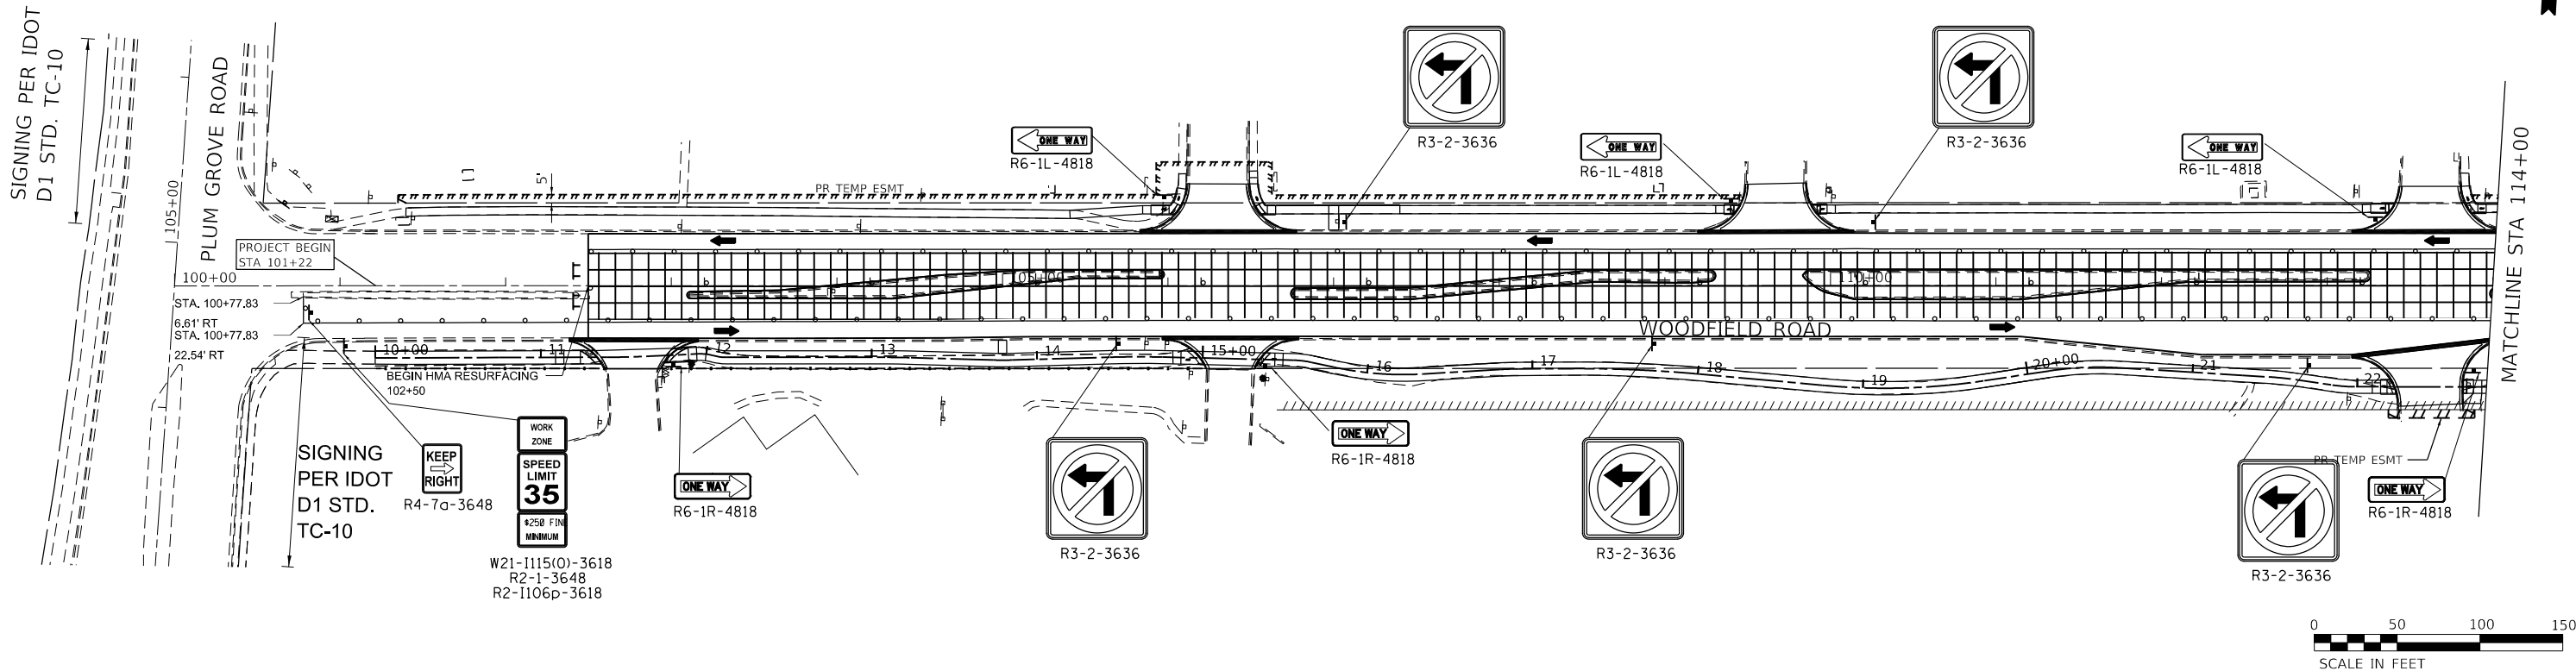


- LEGEND:**
- CONSTRUCTION DRUM
 - ⌋ TEMPORARY BARRICADE, TYPE III
 - ⌋ TEMPORARY SIGN
 - ➔ TRAFFIC DIRECTION
 - ▨ WORK ZONE
 - ▨ PAVEMENT CONSTRUCTED IN PREVIOUS STAGE



MODEL: Default
FILE: 3073-20-00134-00-RS.dgn

	USER NAME = kelly.hickox		DESIGNED - RH	REVISED -	STATE OF ILLINOIS DEPARTMENT OF TRANSPORTATION	WOODFIELD ROAD		CONSTRUCTION AND TRAFFIC CONTROL PLAN - STAGE I	SCALE: 1" = 50'	SHEET 1 OF 6 SHEETS	STA. 100+00 TO STA. 125+00	F.A.U. RTE.	SECTION	COUNTY	TOTAL SHEETS	SHEET NO.
	DRAWN - CW		REVIS	REVISED -								3073	20-00134-00-RS	COOK	166	34
	PLOT SCALE = 100.0000' / in.		CHECKED - TDM	REVISED -								CONTRACT NO. 61L43				
	PLOT DATE = 9/2/2025		DATE - 01/11/2025	REVISED -								ILLINOIS FED. AID PROJECT				

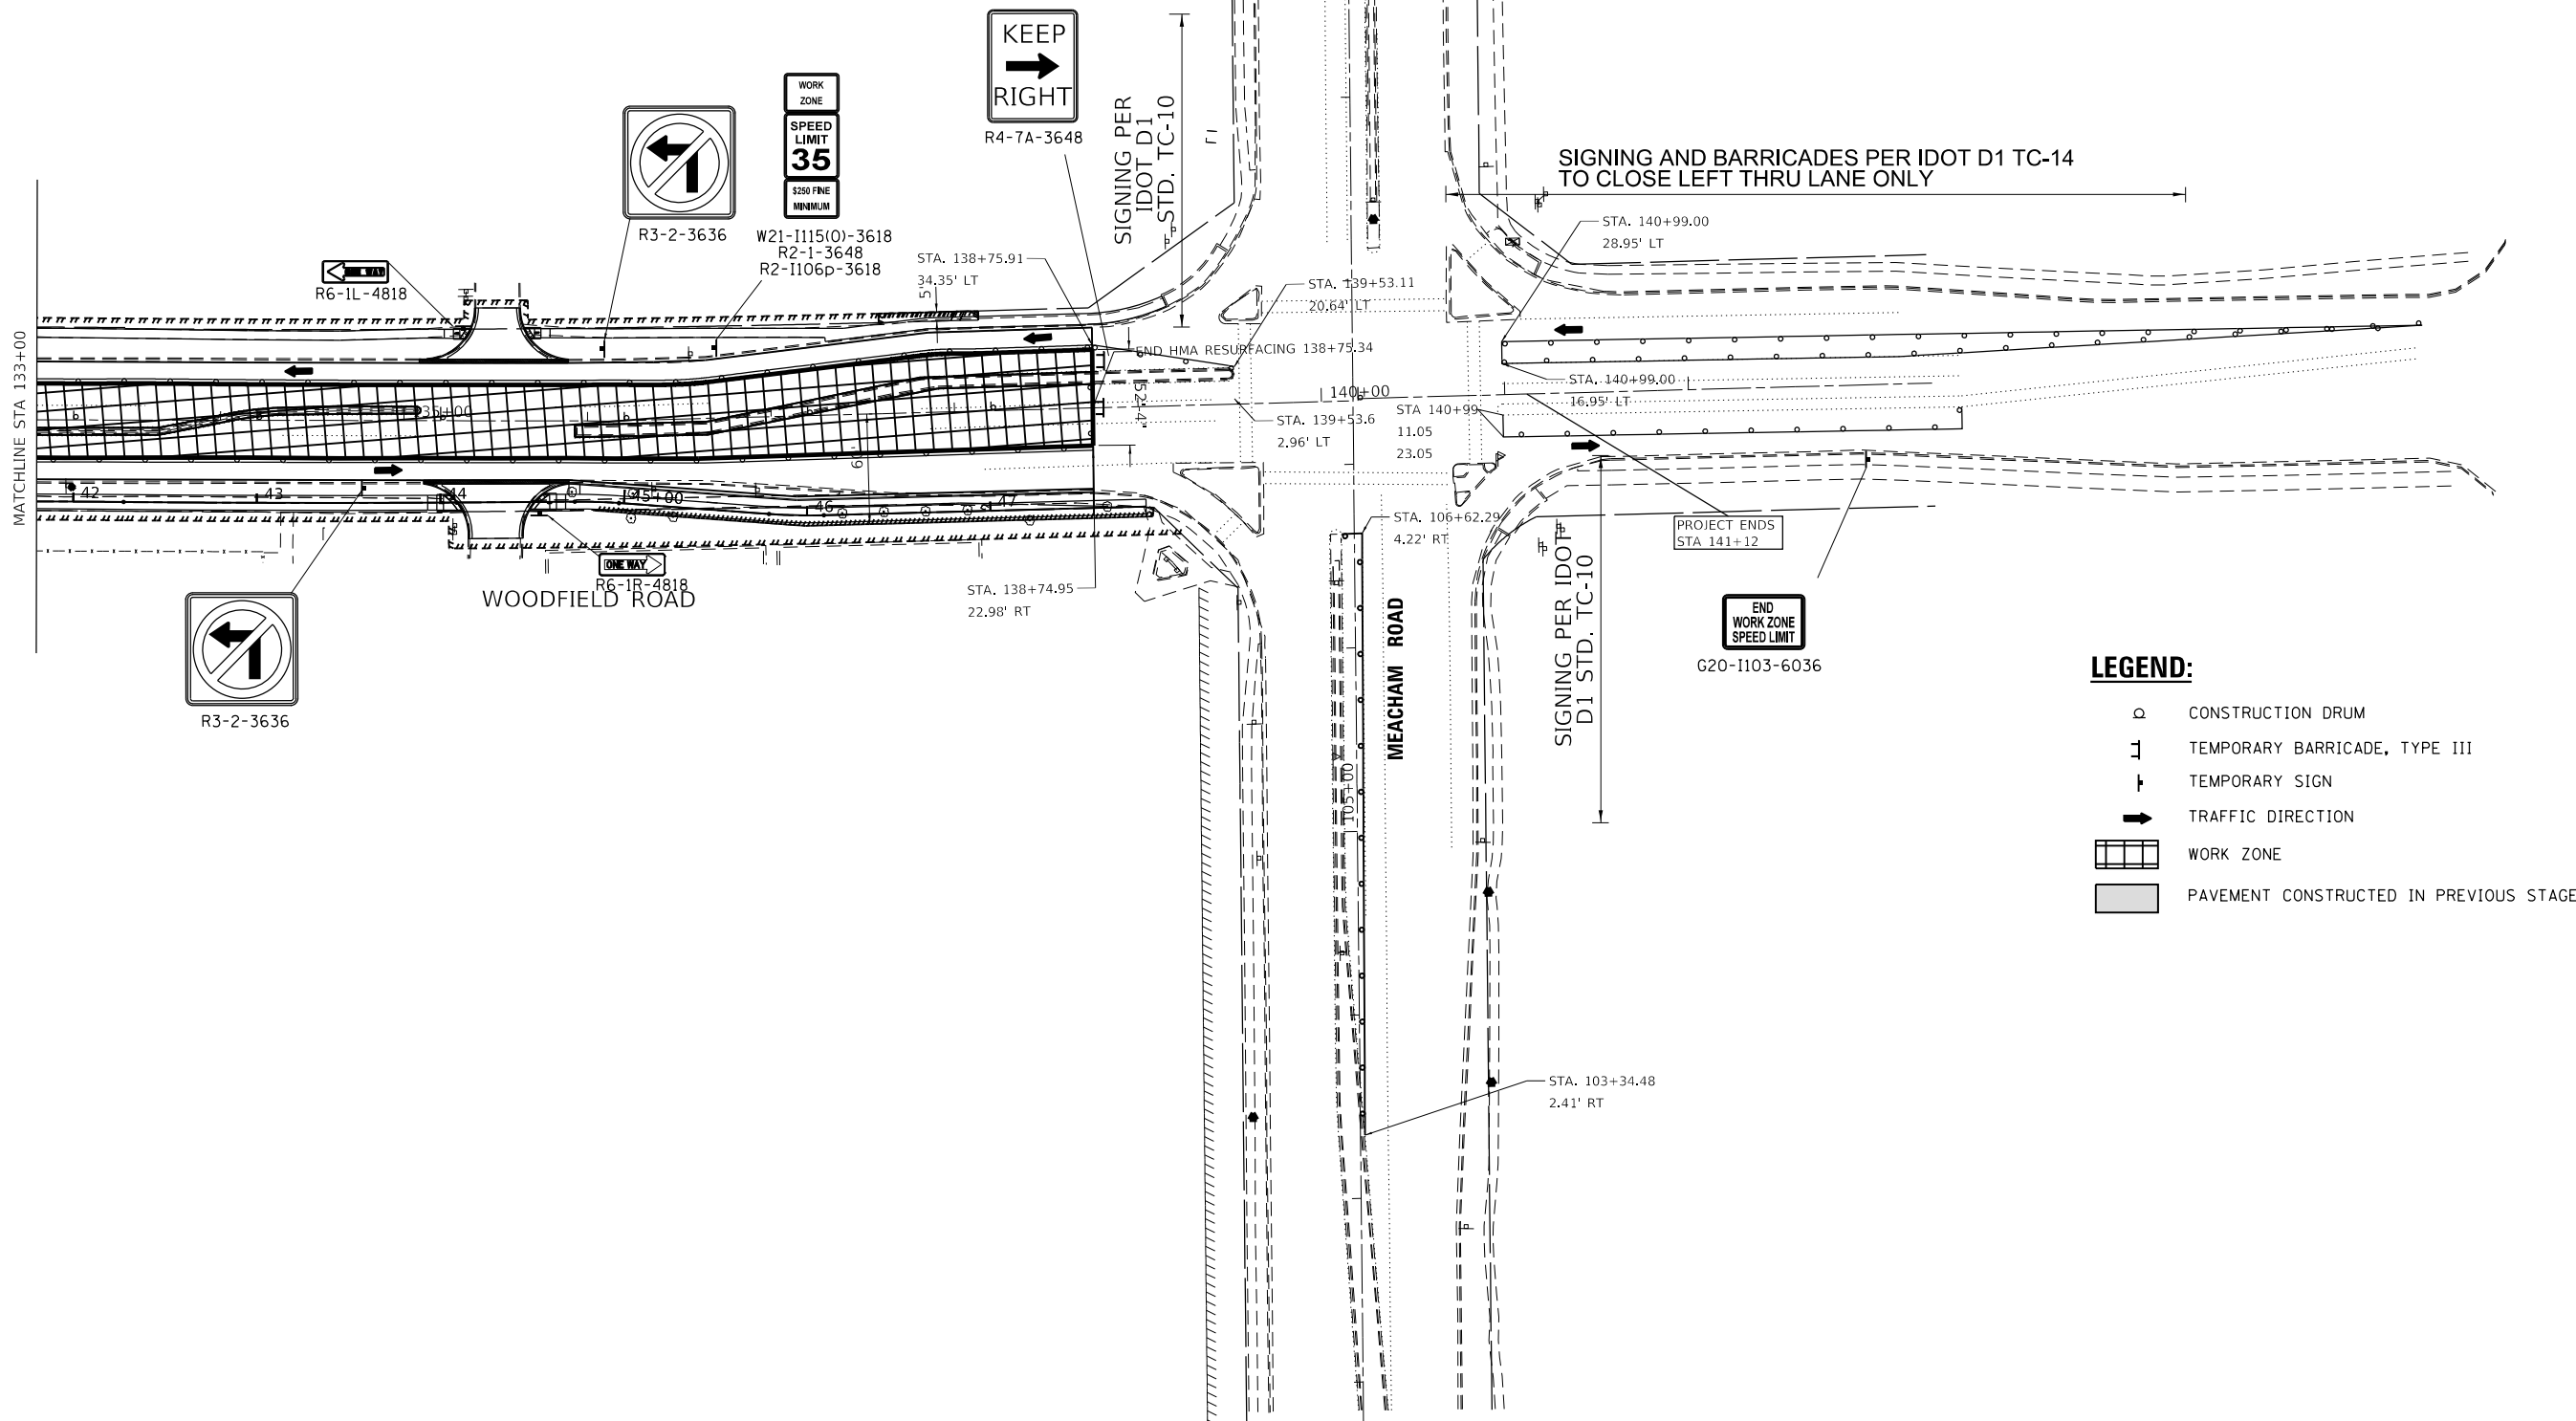

MODEL: Default
FILE: 3073_190114-001134-00-RS.dgn



	USER NAME = kelly.jirikox	DESIGNED - RH	REVISED -
		DRAWN - CW	REVISED -
	PLOT SCALE = 100,0000 ' / in.	CHECKED - TDM	REVISED -
	PLOT DATE = 9/2/2025	DATE - 01/11/2025	REVISED -

STATE OF ILLINOIS
DEPARTMENT OF TRANSPORTATION

WOODFIELD ROAD
CONSTRUCTION AND TRAFFIC CONTROL PLAN - STAGE I

SCALE: 1" = 50' SHEET 3 OF 6 SHEETS STA. 133+00 TO STA. 143+00

F.A.U. RTE.	SECTION	COUNTY	TOTAL SHEETS	SHEET NO.
3073	20-00134-00-RS	COOK	166	36
CONTRACT NO. 61143				
ILLINOIS FED. AID PROJECT				

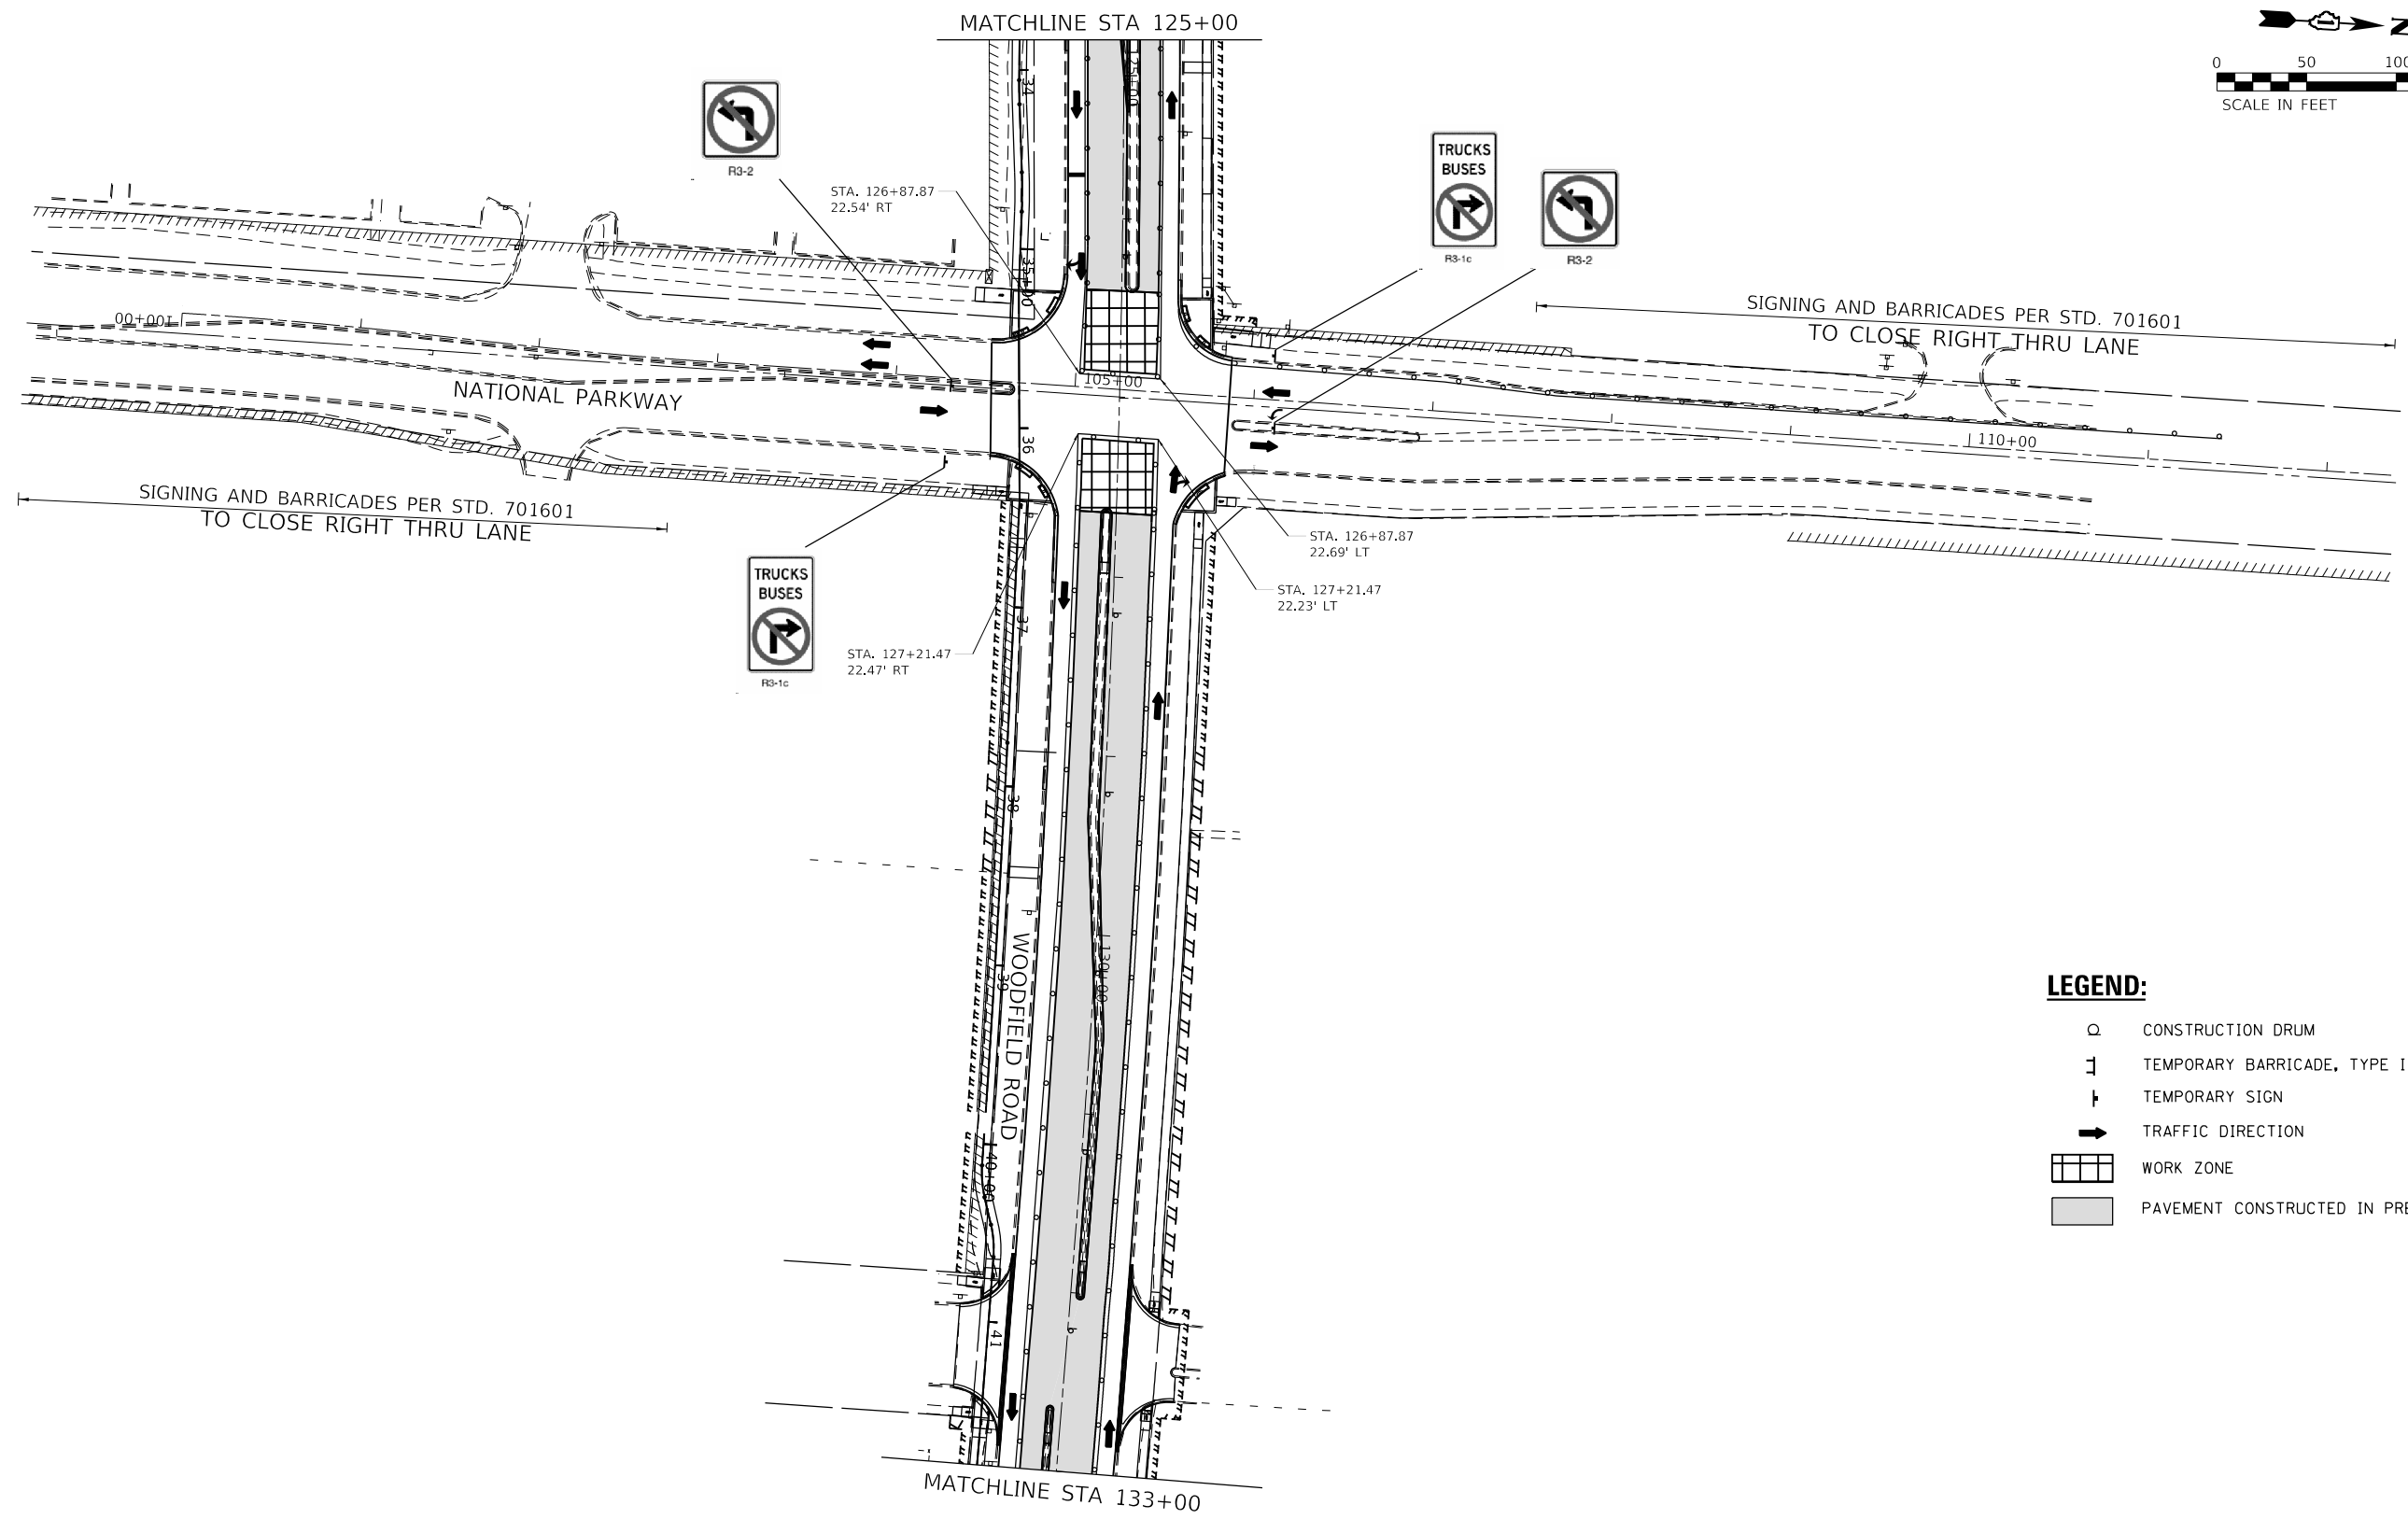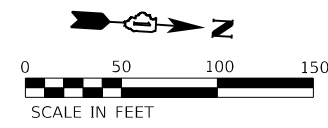


LEGEND:

- CONSTRUCTION DRUM
- ⌏ TEMPORARY BARRICADE, TYPE III
- ⌏ TEMPORARY SIGN
- ➔ TRAFFIC DIRECTION
- ▨ WORK ZONE
- PAVEMENT CONSTRUCTED IN PREVIOUS STAGE

MODEL: Default
FILE: 20-00134-00-RS.dgn
PROJECT: 20-00134-00-RS
SHEET: 37 OF 166
DATE: 9/2/2025

	USER NAME = kelly.jirikox		DESIGNED - RH		REVISED -		STATE OF ILLINOIS DEPARTMENT OF TRANSPORTATION										WOODFIELD ROAD					F.A.U RTE.	SECTION	COUNTY	TOTAL SHEETS	SHEET NO.
	DRAWN - CW		CHECKED - TDM		REVISED -												CONSTRUCTION AND TRAFFIC CONTROL PLAN - STAGE 1A					3073	20-00134-00-R5	COOK	166	37
	PLOT SCALE = 100,000.0' / in.		DATE - 01/11/2025		REVISED -																	CONTRACT NO. 61L43				
	PLOT DATE = 9/2/2025						SCALE: 1" = 50'					SHEET 4 OF 6 SHEETS		STA. 125+00 TO STA. 133+00					ILLINOIS FED. AID PROJECT							

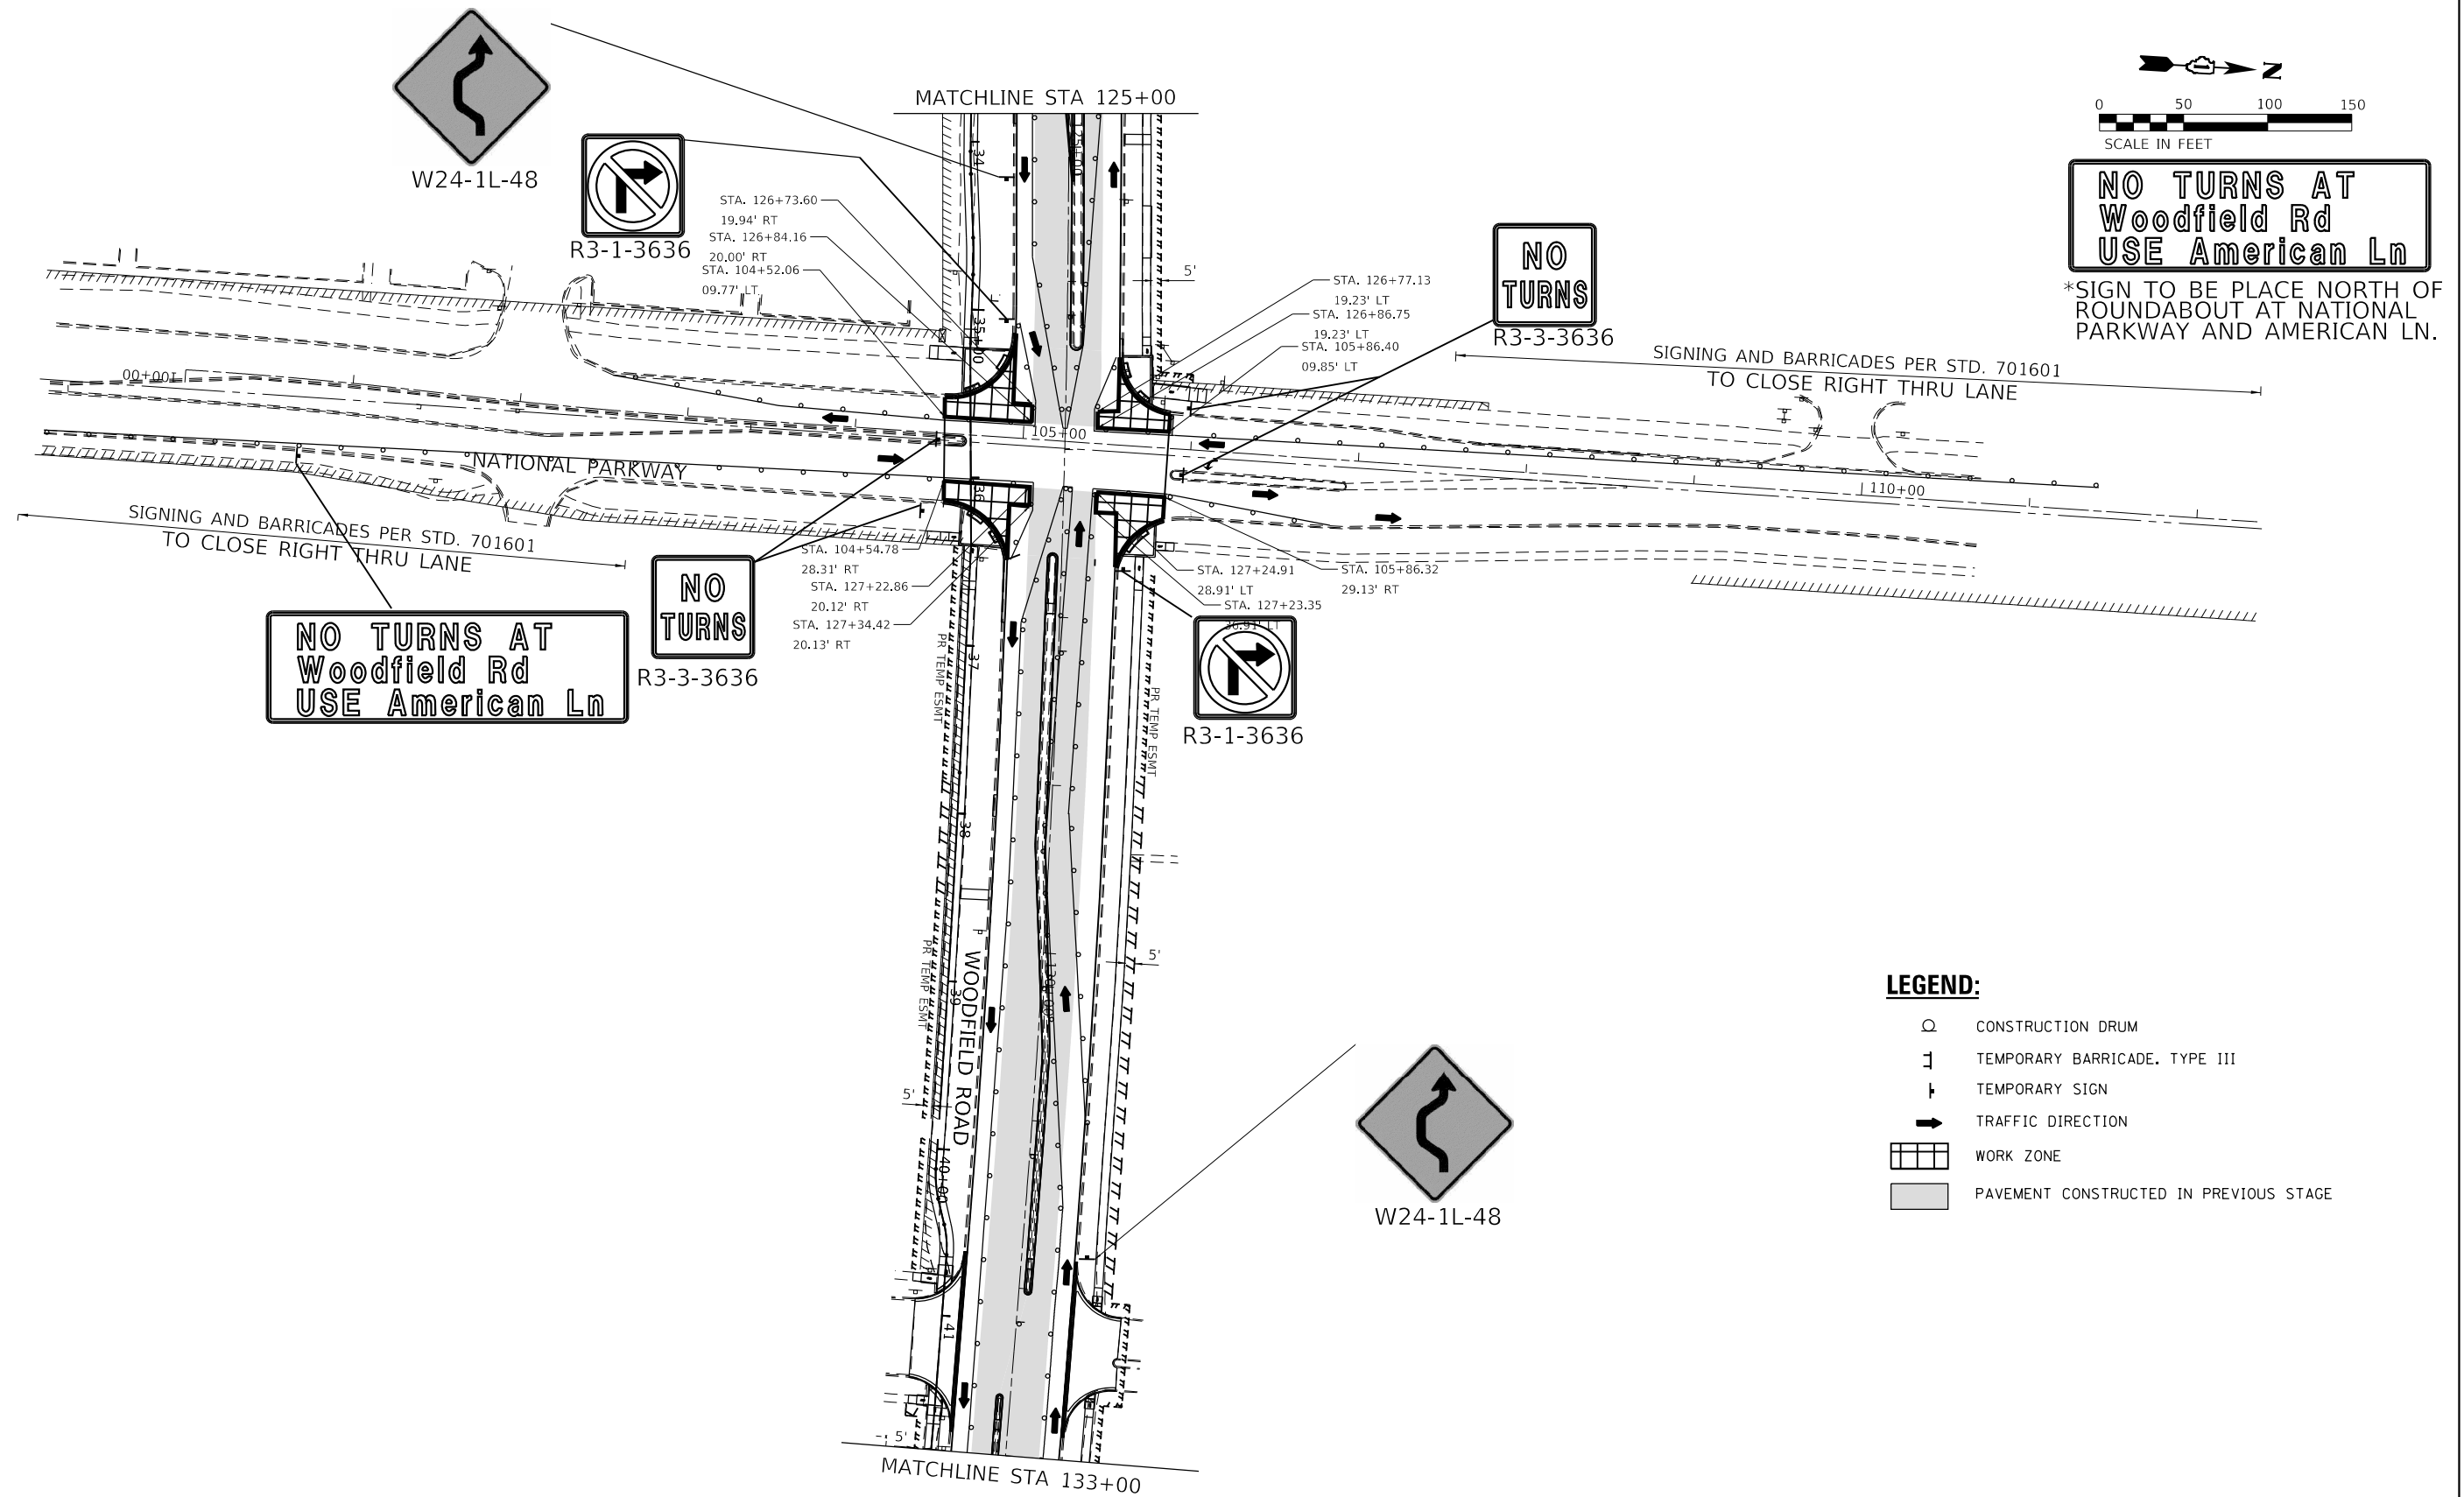

- LEGEND:**
- CONSTRUCTION DRUM
 - TEMPORARY BARRICADE, TYPE III
 - TEMPORARY SIGN
 - TRAFFIC DIRECTION
 - WORK ZONE
 - PAVEMENT CONSTRUCTED IN PREVIOUS STAGE

MODEL: Default
FILE: 20-00134-00-01.dgn
PROJECT: 20-00134-00-01.dgn
SHEET: 38 OF 38




USER NAME	= kelly.jirikox	DESIGNED -	RH	REVISED -	
DRAWN -	CW	REVISED -			
PLOT SCALE	= 100,0000 ' / in.	CHECKED -	TDM	REVISED -	
PLOT DATE	= 9/4/2025	DATE -	01/11/2025	REVISED -	



STATE OF ILLINOIS
DEPARTMENT OF TRANSPORTATION


WOODFIELD ROAD			
CONSTRUCTION AND TRAFFIC CONTROL PLAN - STAGE IB			
SCALE: 1" = 50'	SHEET 5 OF 6 SHEETS	STA. 125+00 TO STA. 133+00	

F.A.U. RTE.	SECTION	COUNTY	TOTAL SHEETS	SHEET NO.
3073	20-00134-00-RS	COOK	166	38
CONTRACT NO. 61L43				
ILLINOIS FED. AID PROJECT				

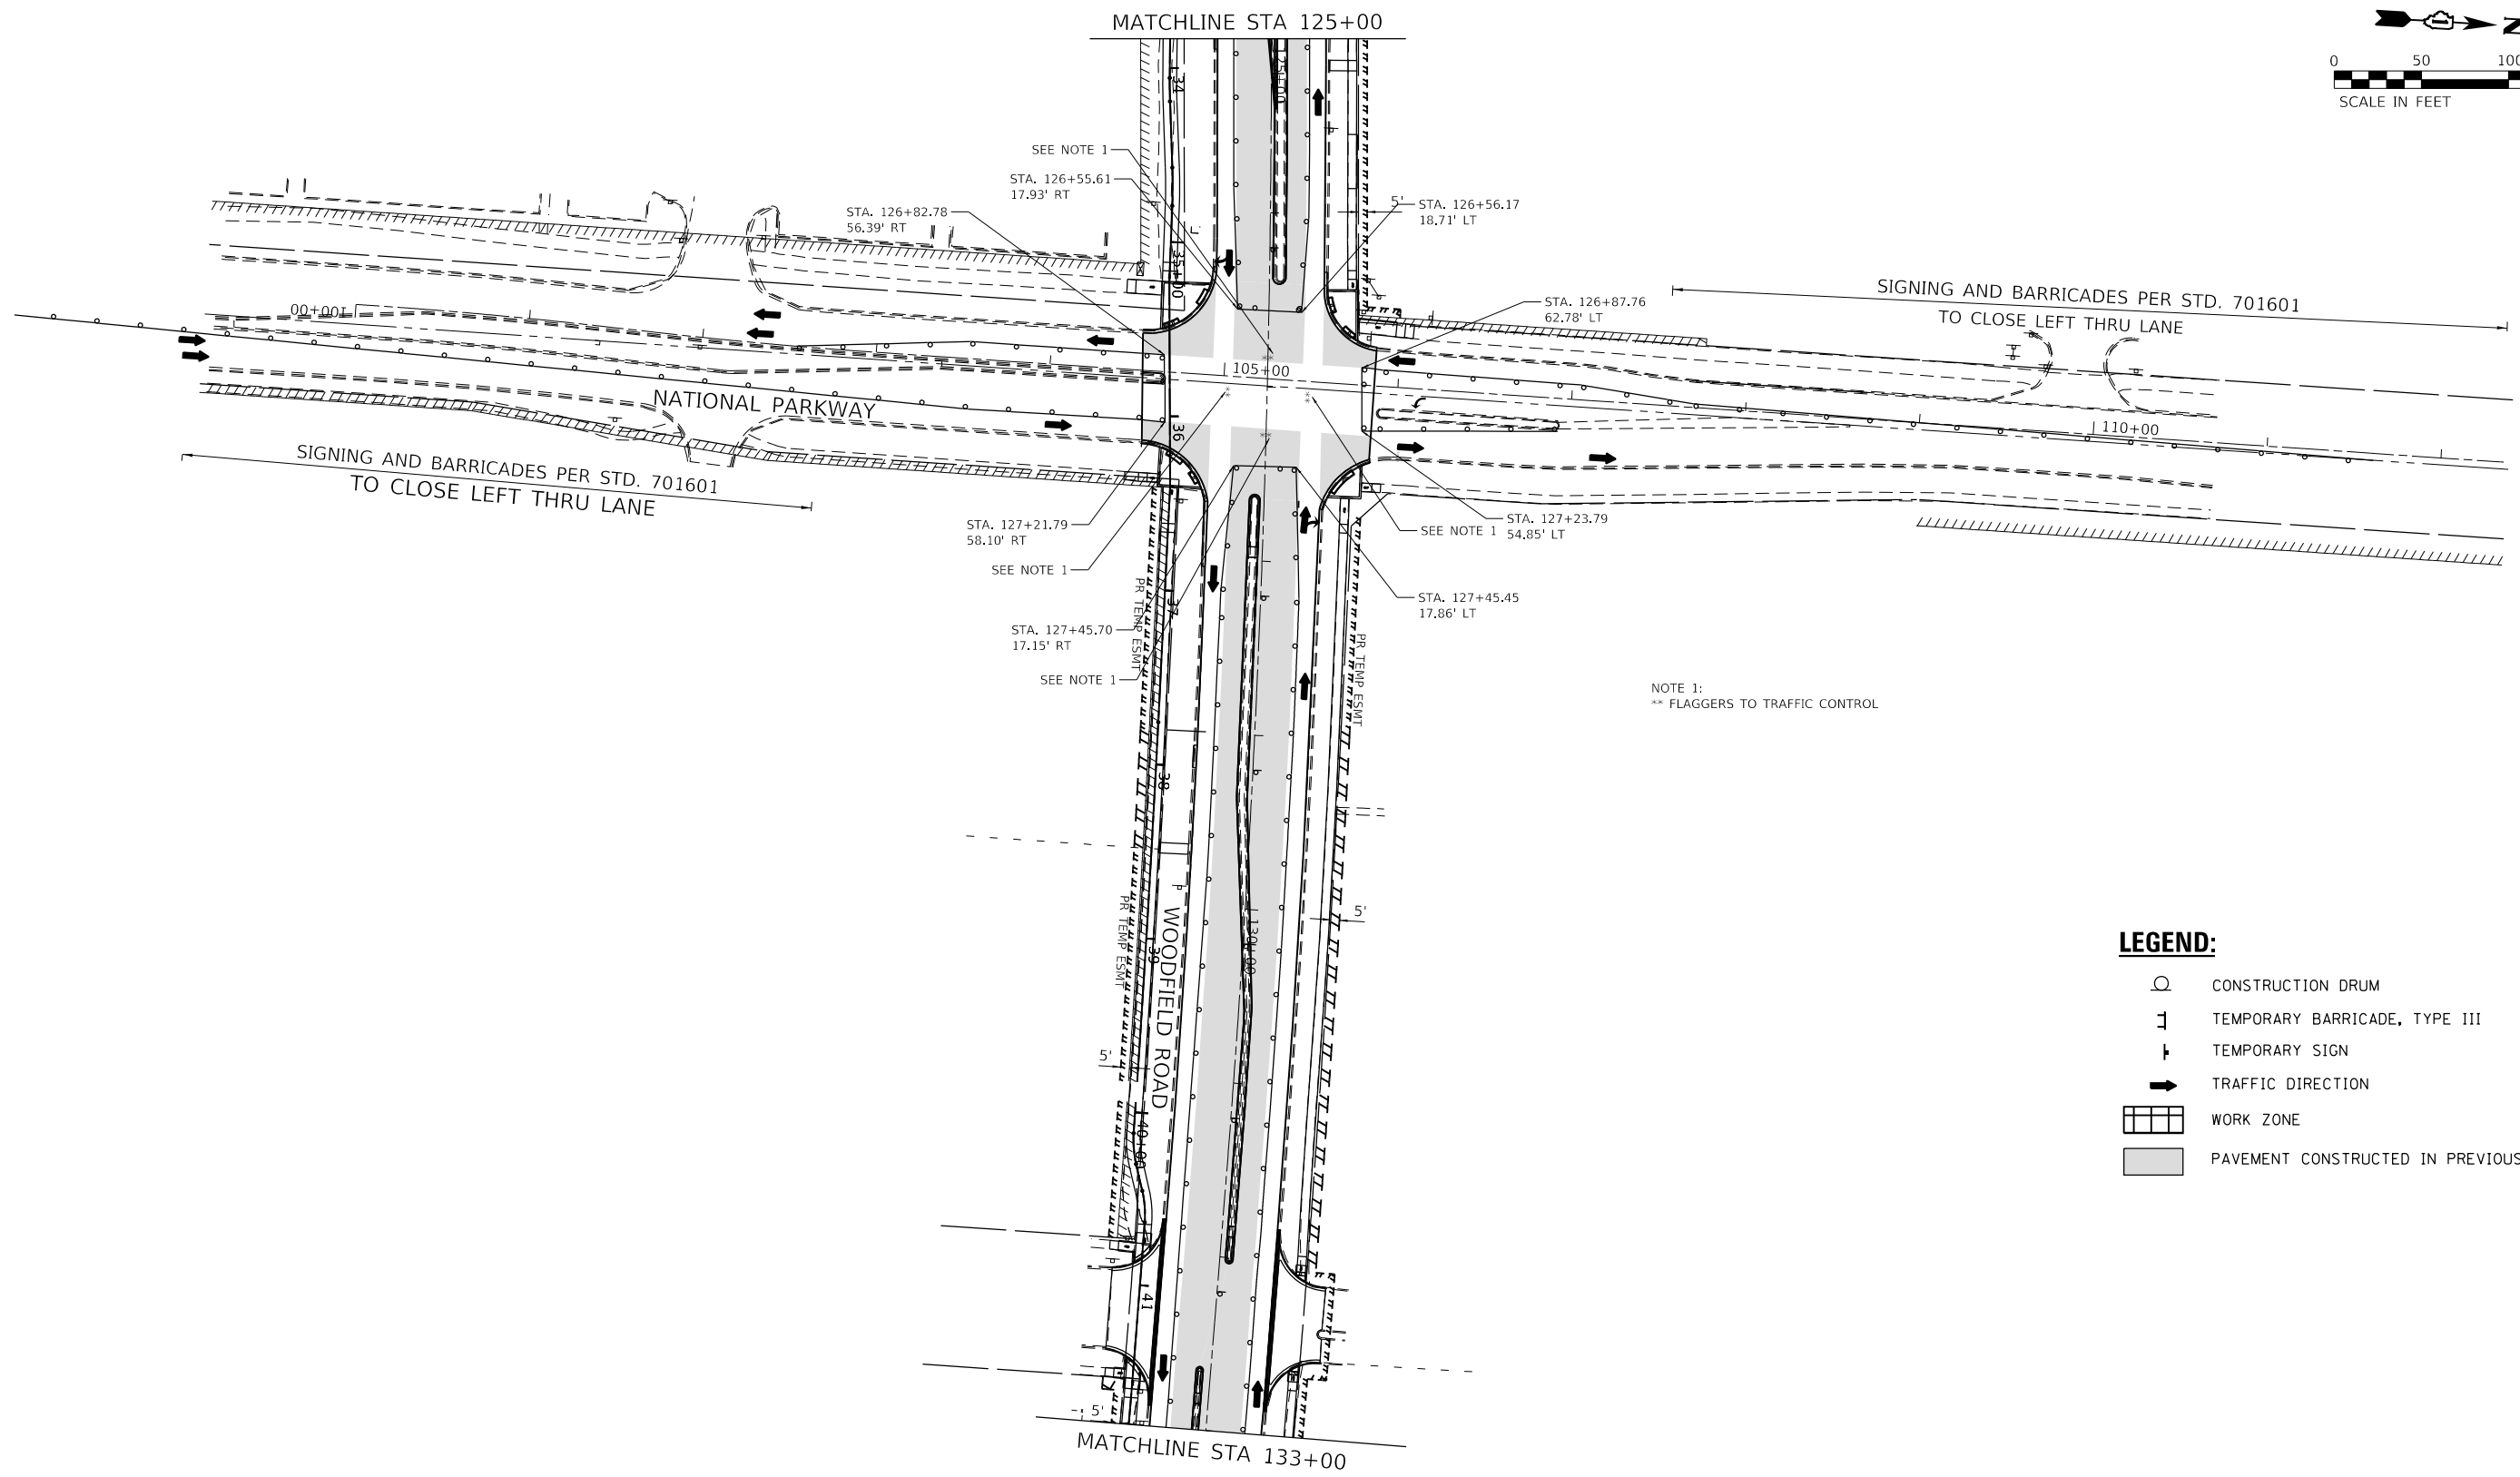

	CONSTRUCTION DRUM
	TEMPORARY BARRICADE, TYPE III
	TEMPORARY SIGN
	TRAFFIC DIRECTION
	WORK ZONE
	PAVEMENT CONSTRUCTED IN PREVIOUS STAGE

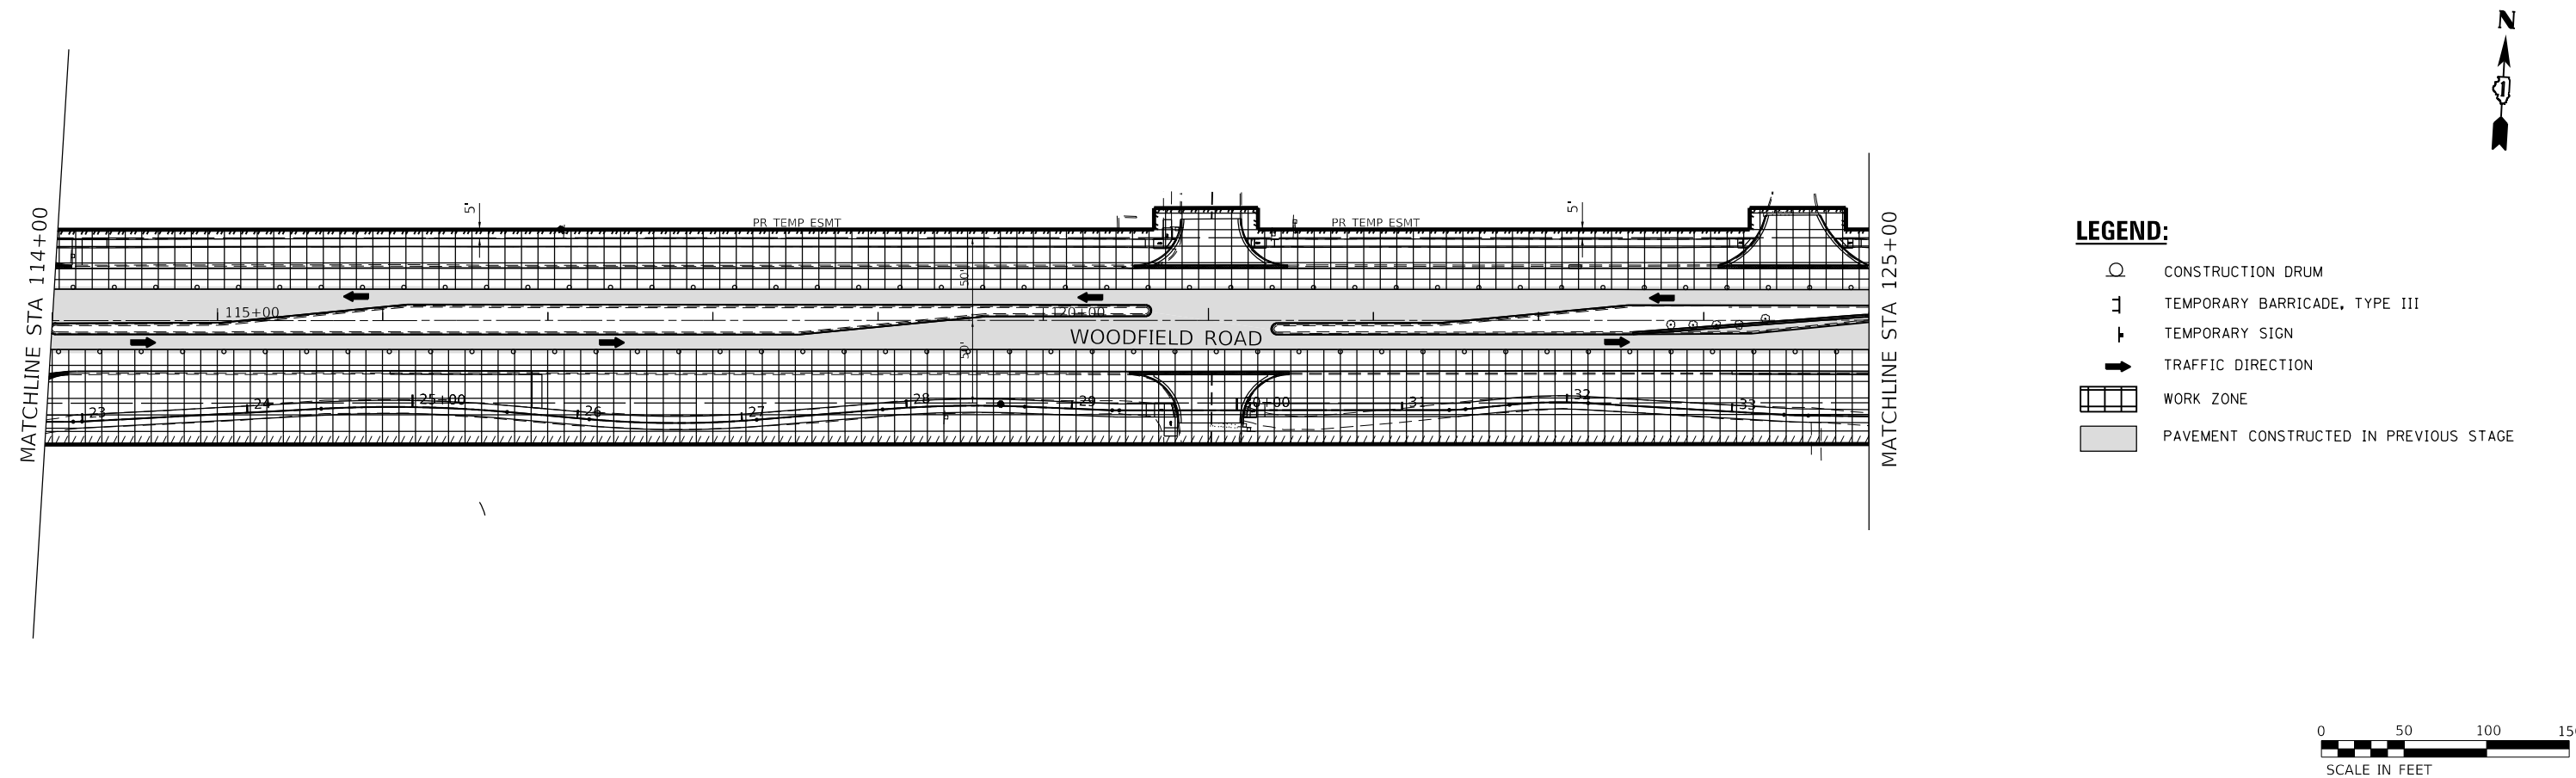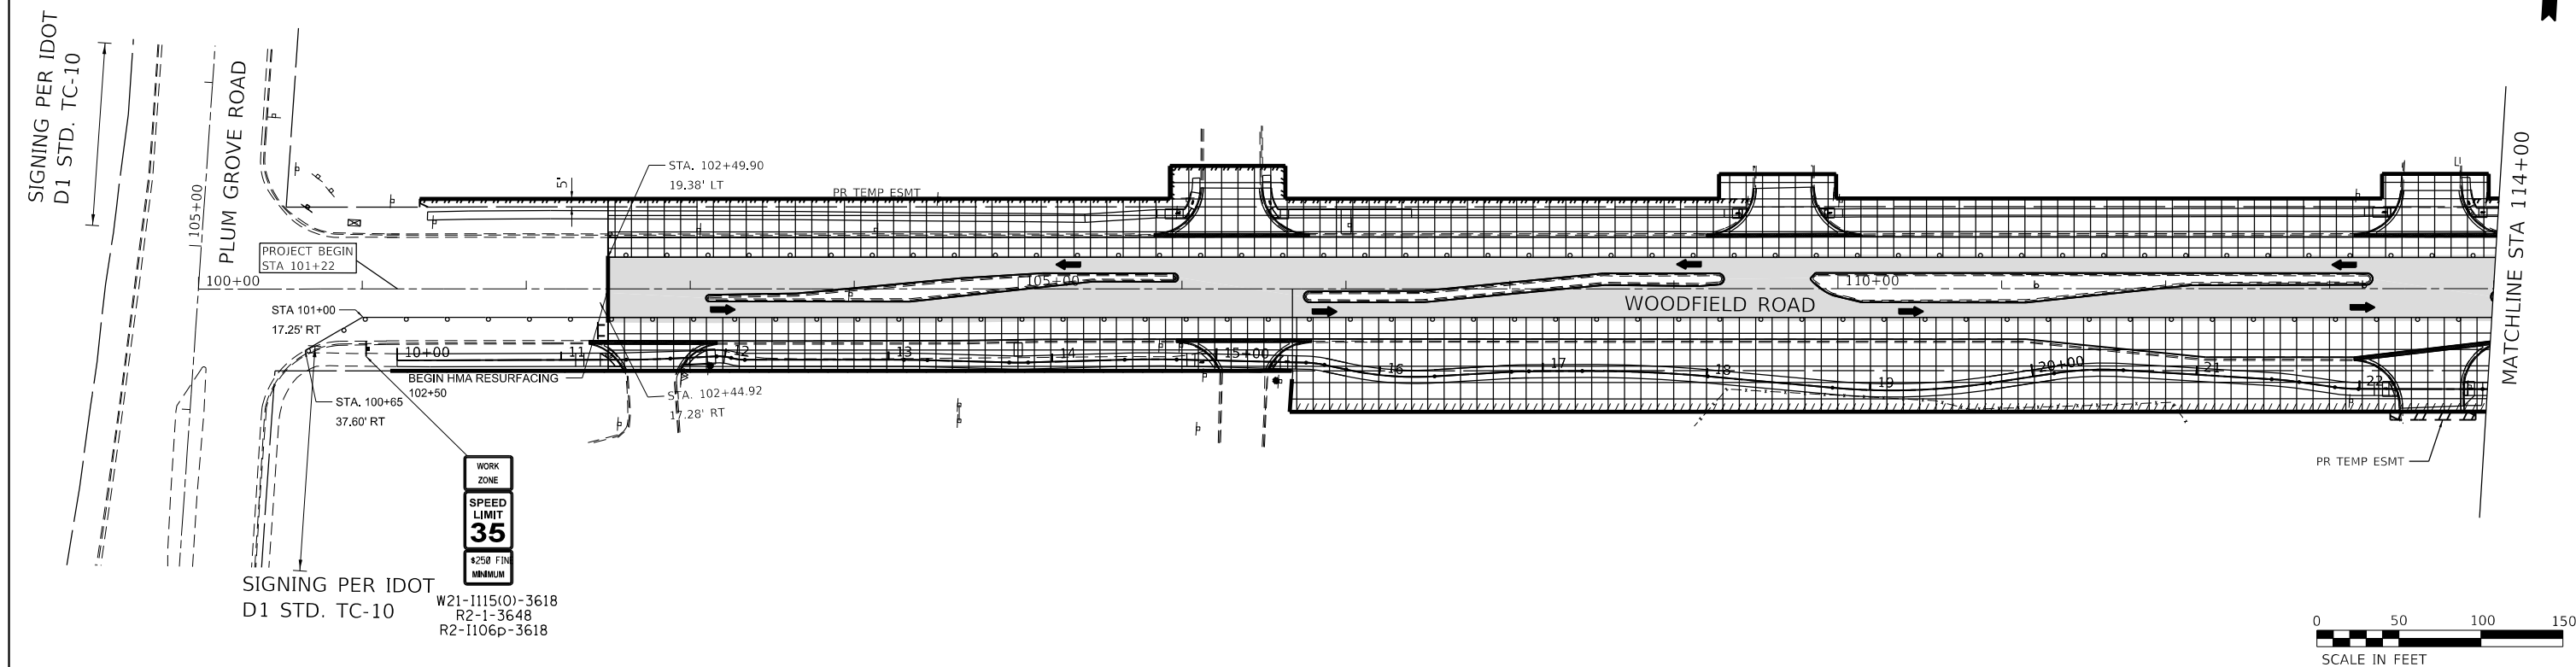


 


**WOODFIELD ROAD
CONSTRUCTION AND TRAFFIC CONTROL PLAN – STAGE II**

SCALE: 1" = 50'	SHEET 3 OF 5 SHEETS	STA. 133+00 TO STA. 143+00
-----------------	---------------------	----------------------------

F.A.U RTE.	SECTION	COUNTY	TOTAL SHEETS	SHEET NO.
3073	20-00134-00-RS	COOK	166	42
		CONTRACT NO. 61L43		
ILLINOIS		FED. AID PROJECT		





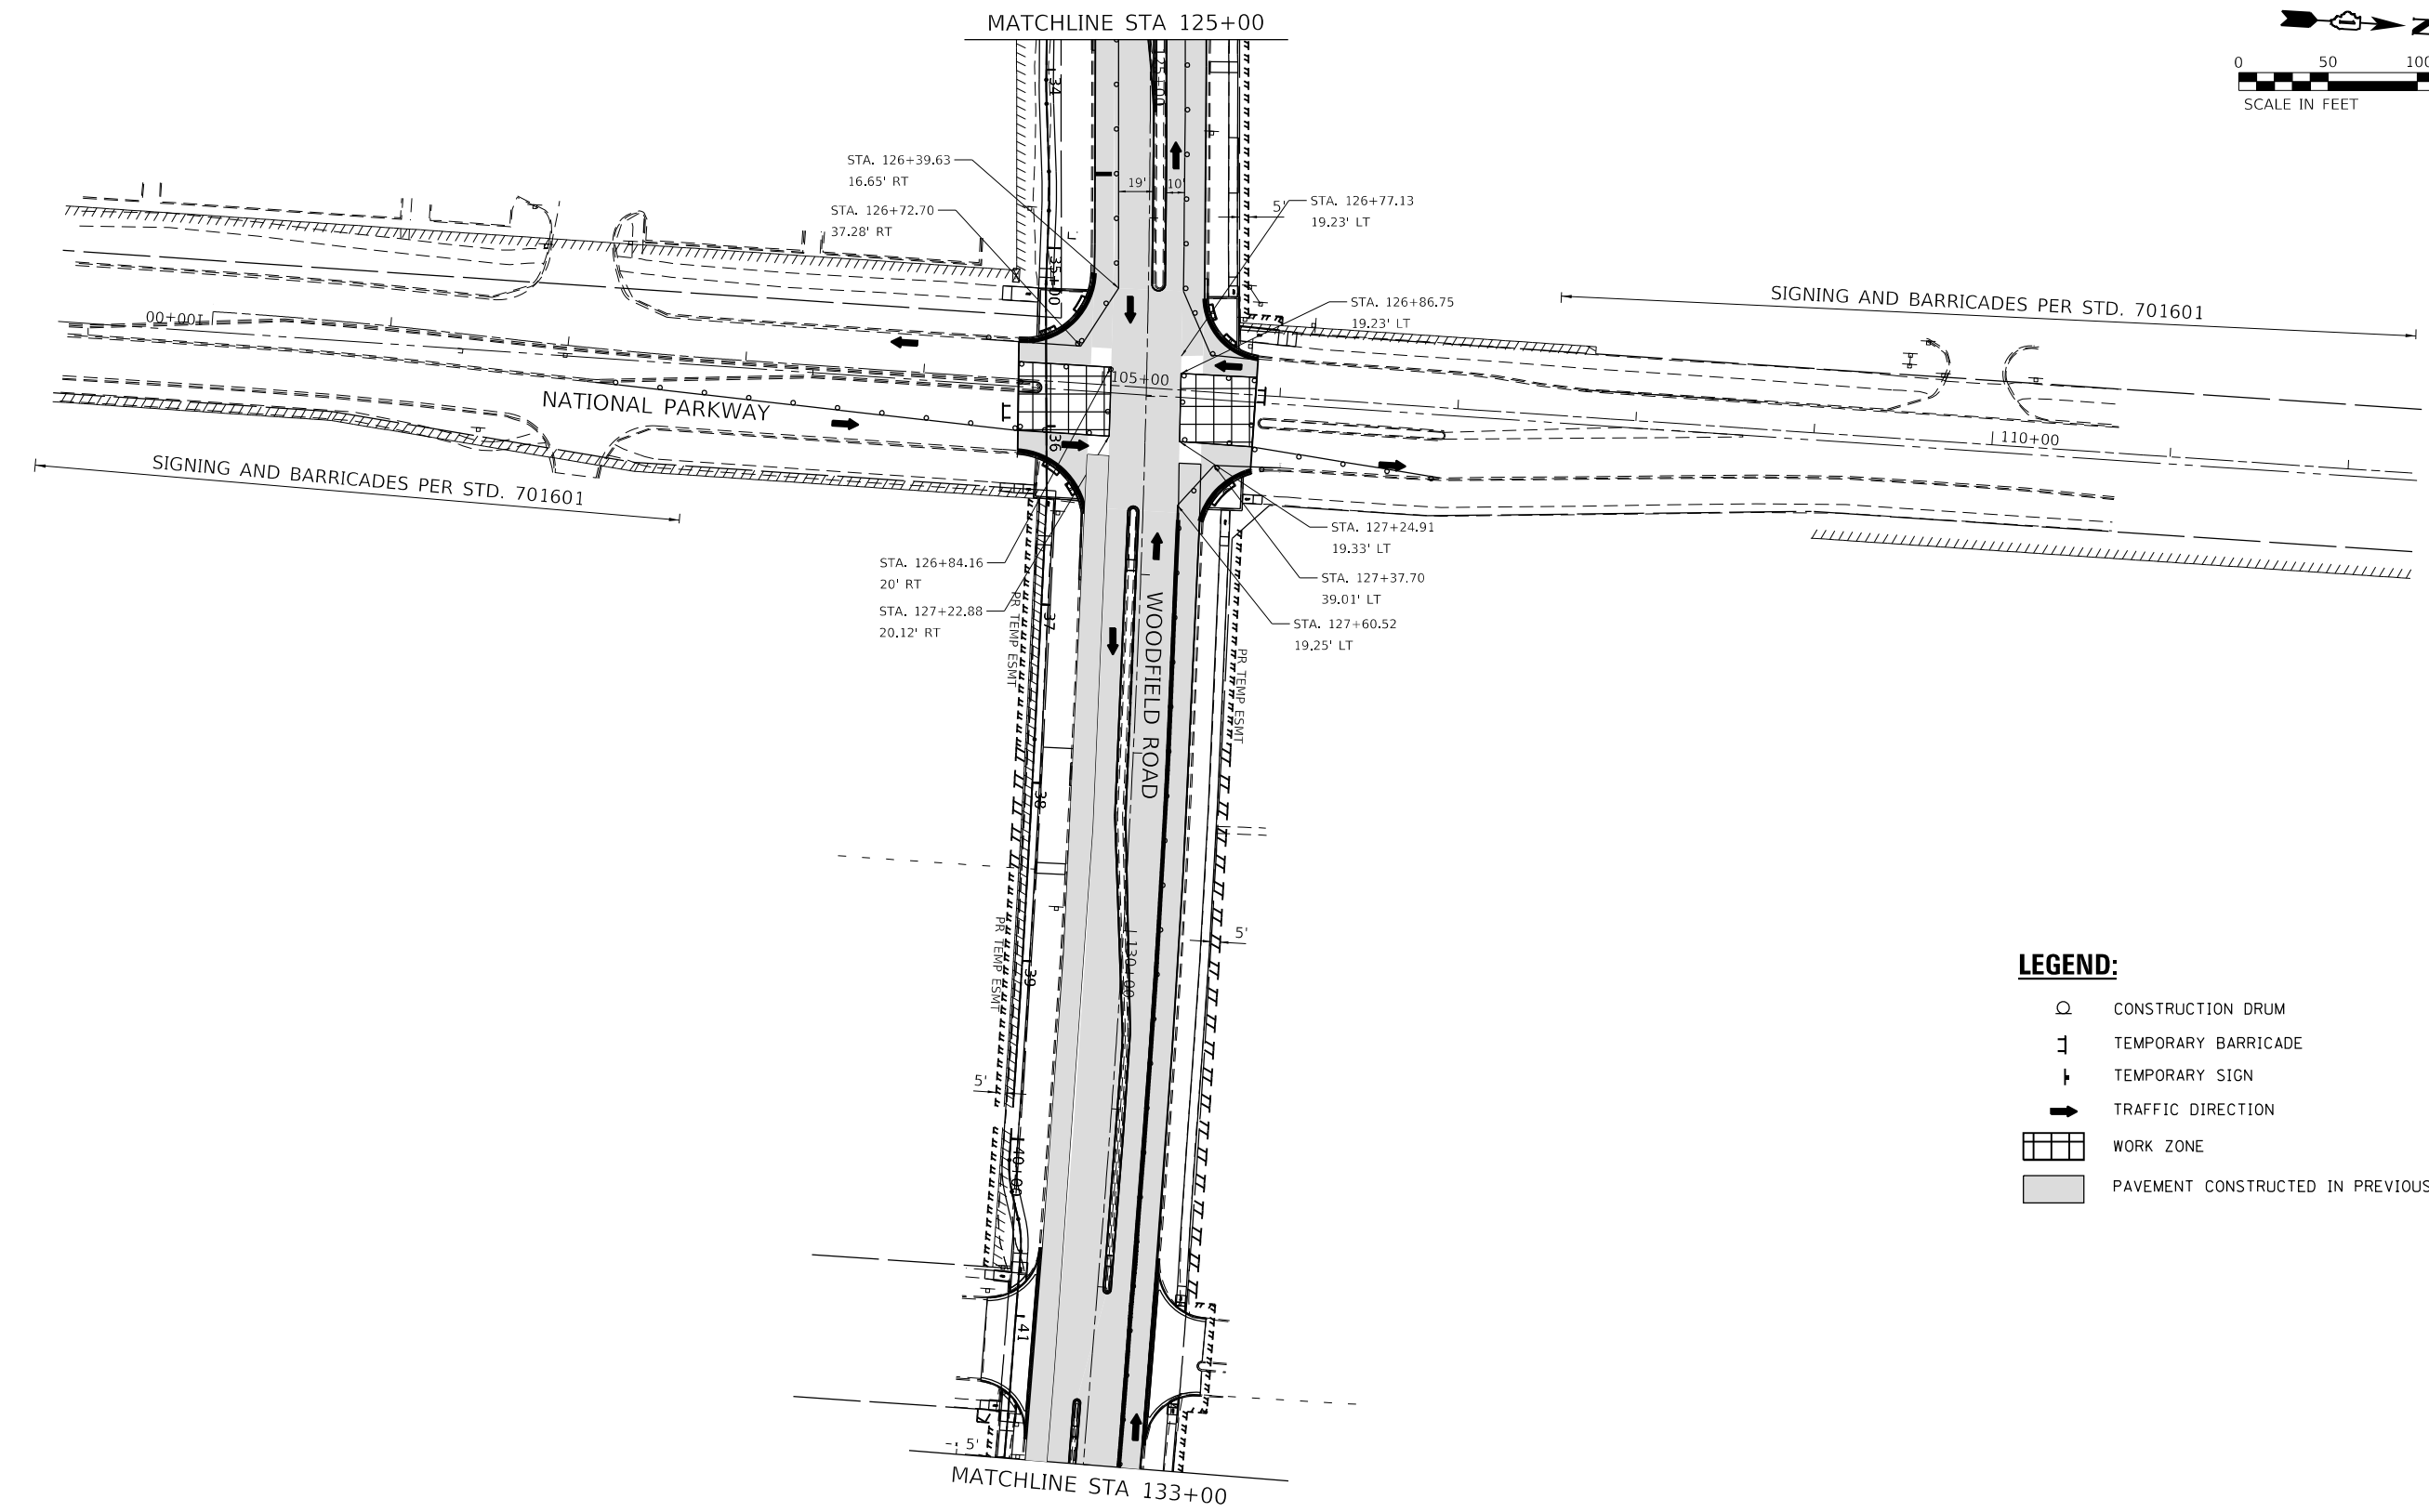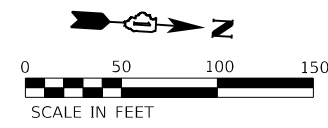


- LEGEND:**
- CONSTRUCTION DRUM
 - ⊥ TEMPORARY BARRICADE
 - ⬇ TEMPORARY SIGN
 - ➔ TRAFFIC DIRECTION
 - ▤ WORK ZONE
 - ▨ PAVEMENT CONSTRUCTED IN PREVIOUS STAGE

MODEL: Default
FILE: 20-00134-00-RS.dgn
PROJECT: 20-00134-00-RS
SHEET: 43 OF 43
DATE: 9/2/2025

 Globetrotters® Engineering Corporation	USER NAME = kelly.jirikox		DESIGNED - RH		REVISED -		STATE OF ILLINOIS DEPARTMENT OF TRANSPORTATION										WOODFIELD ROAD					F.A.U RTE.	SECTION	COUNTY	TOTAL SHEETS	SHEET NO.
	DRAWN - CW		CHECKED - TDM		REVISED -												CONSTRUCTION AND TRAFFIC CONTROL PLAN - STAGE IIA					3073	20-00134-00-R5	COOK	166	43
	PLOT SCALE = 100.0000' / in.		DATE - 01/11/2025		REVISED -																	CONTRACT NO. 61L43				
	PLOT DATE = 9/2/2025																ILLINOIS FED. AID PROJECT									
	SCALE: 1" = 50'						SHEET 4 OF 5 SHEETS										STA. 125+00 TO STA. 133+00									

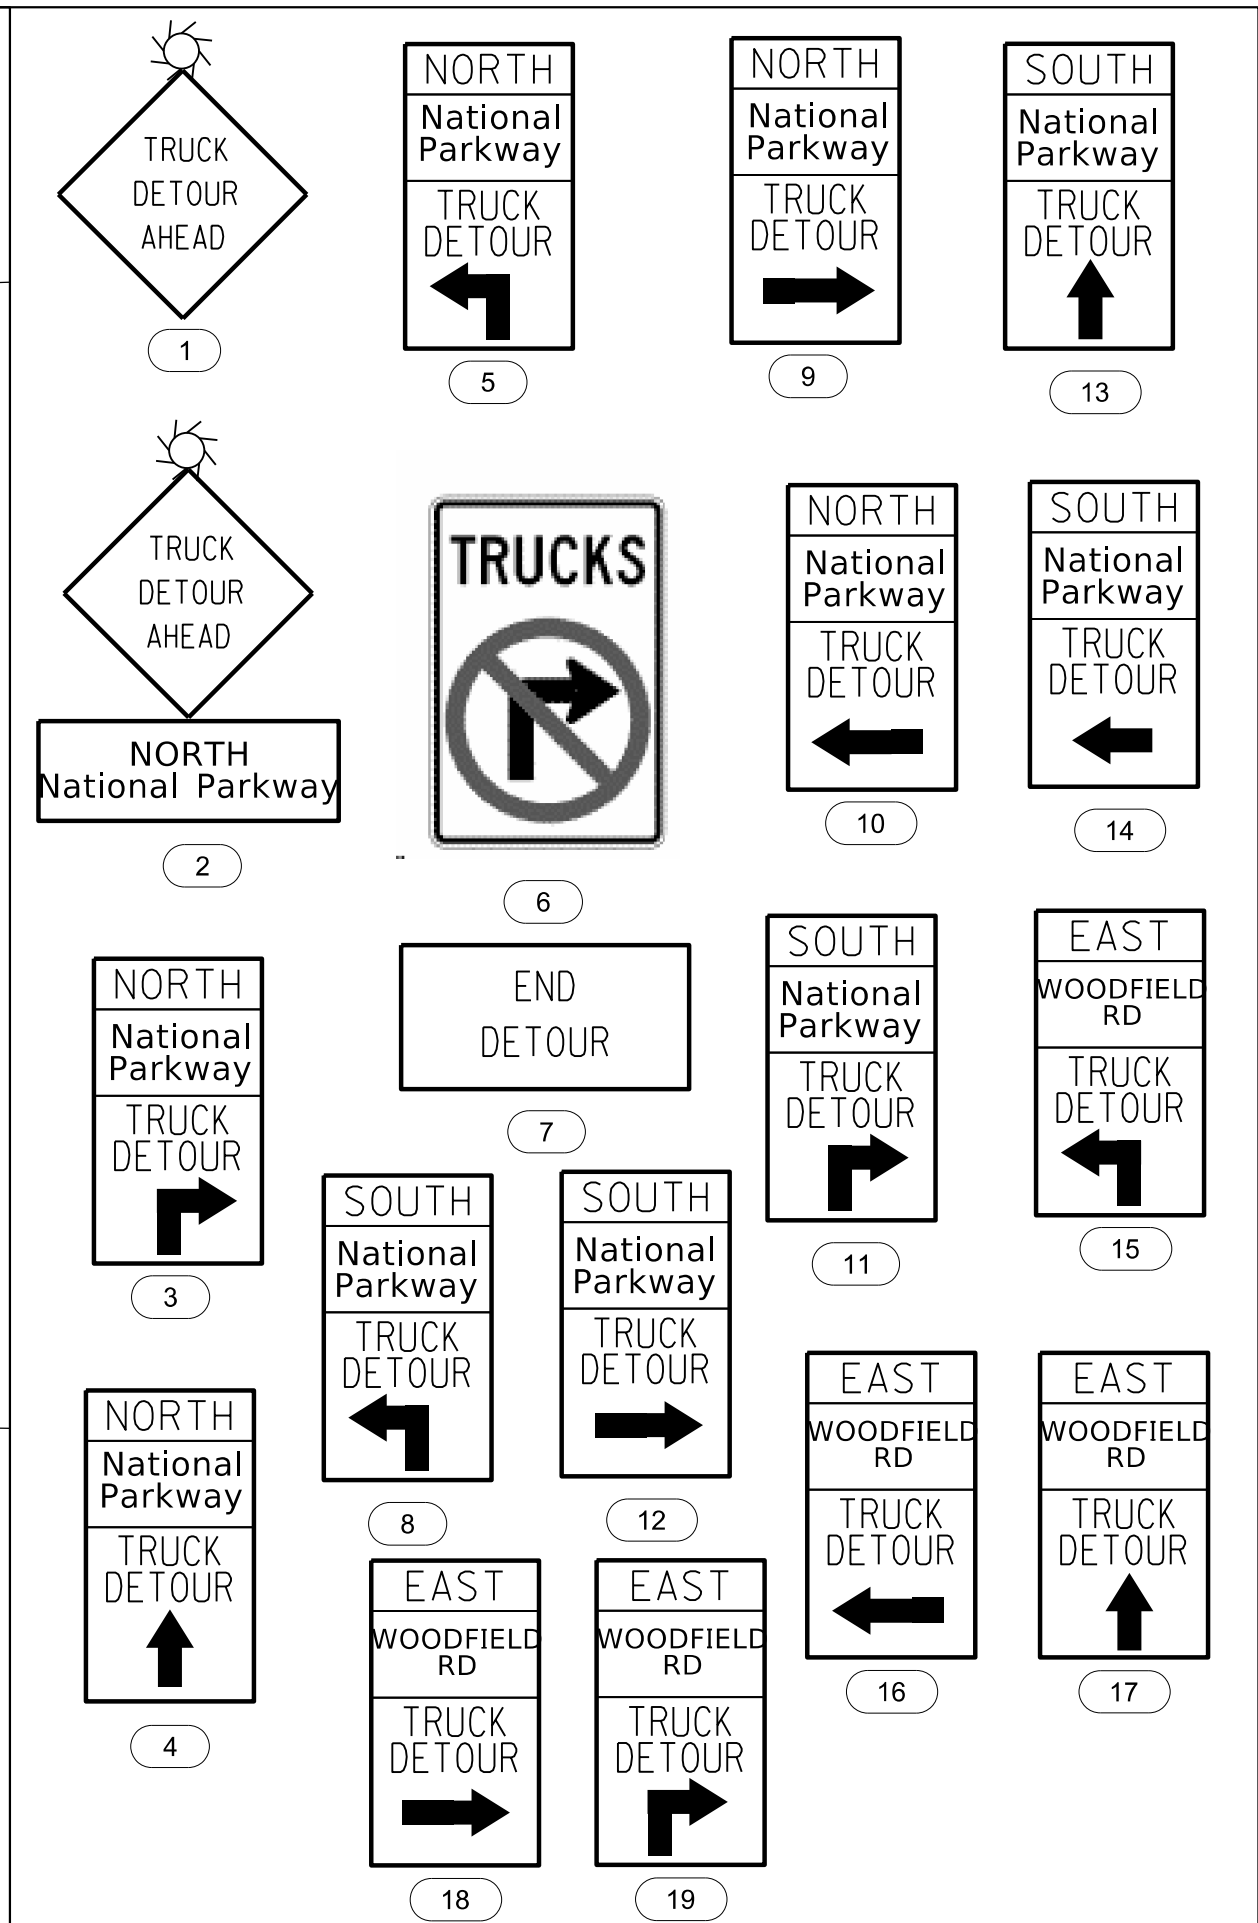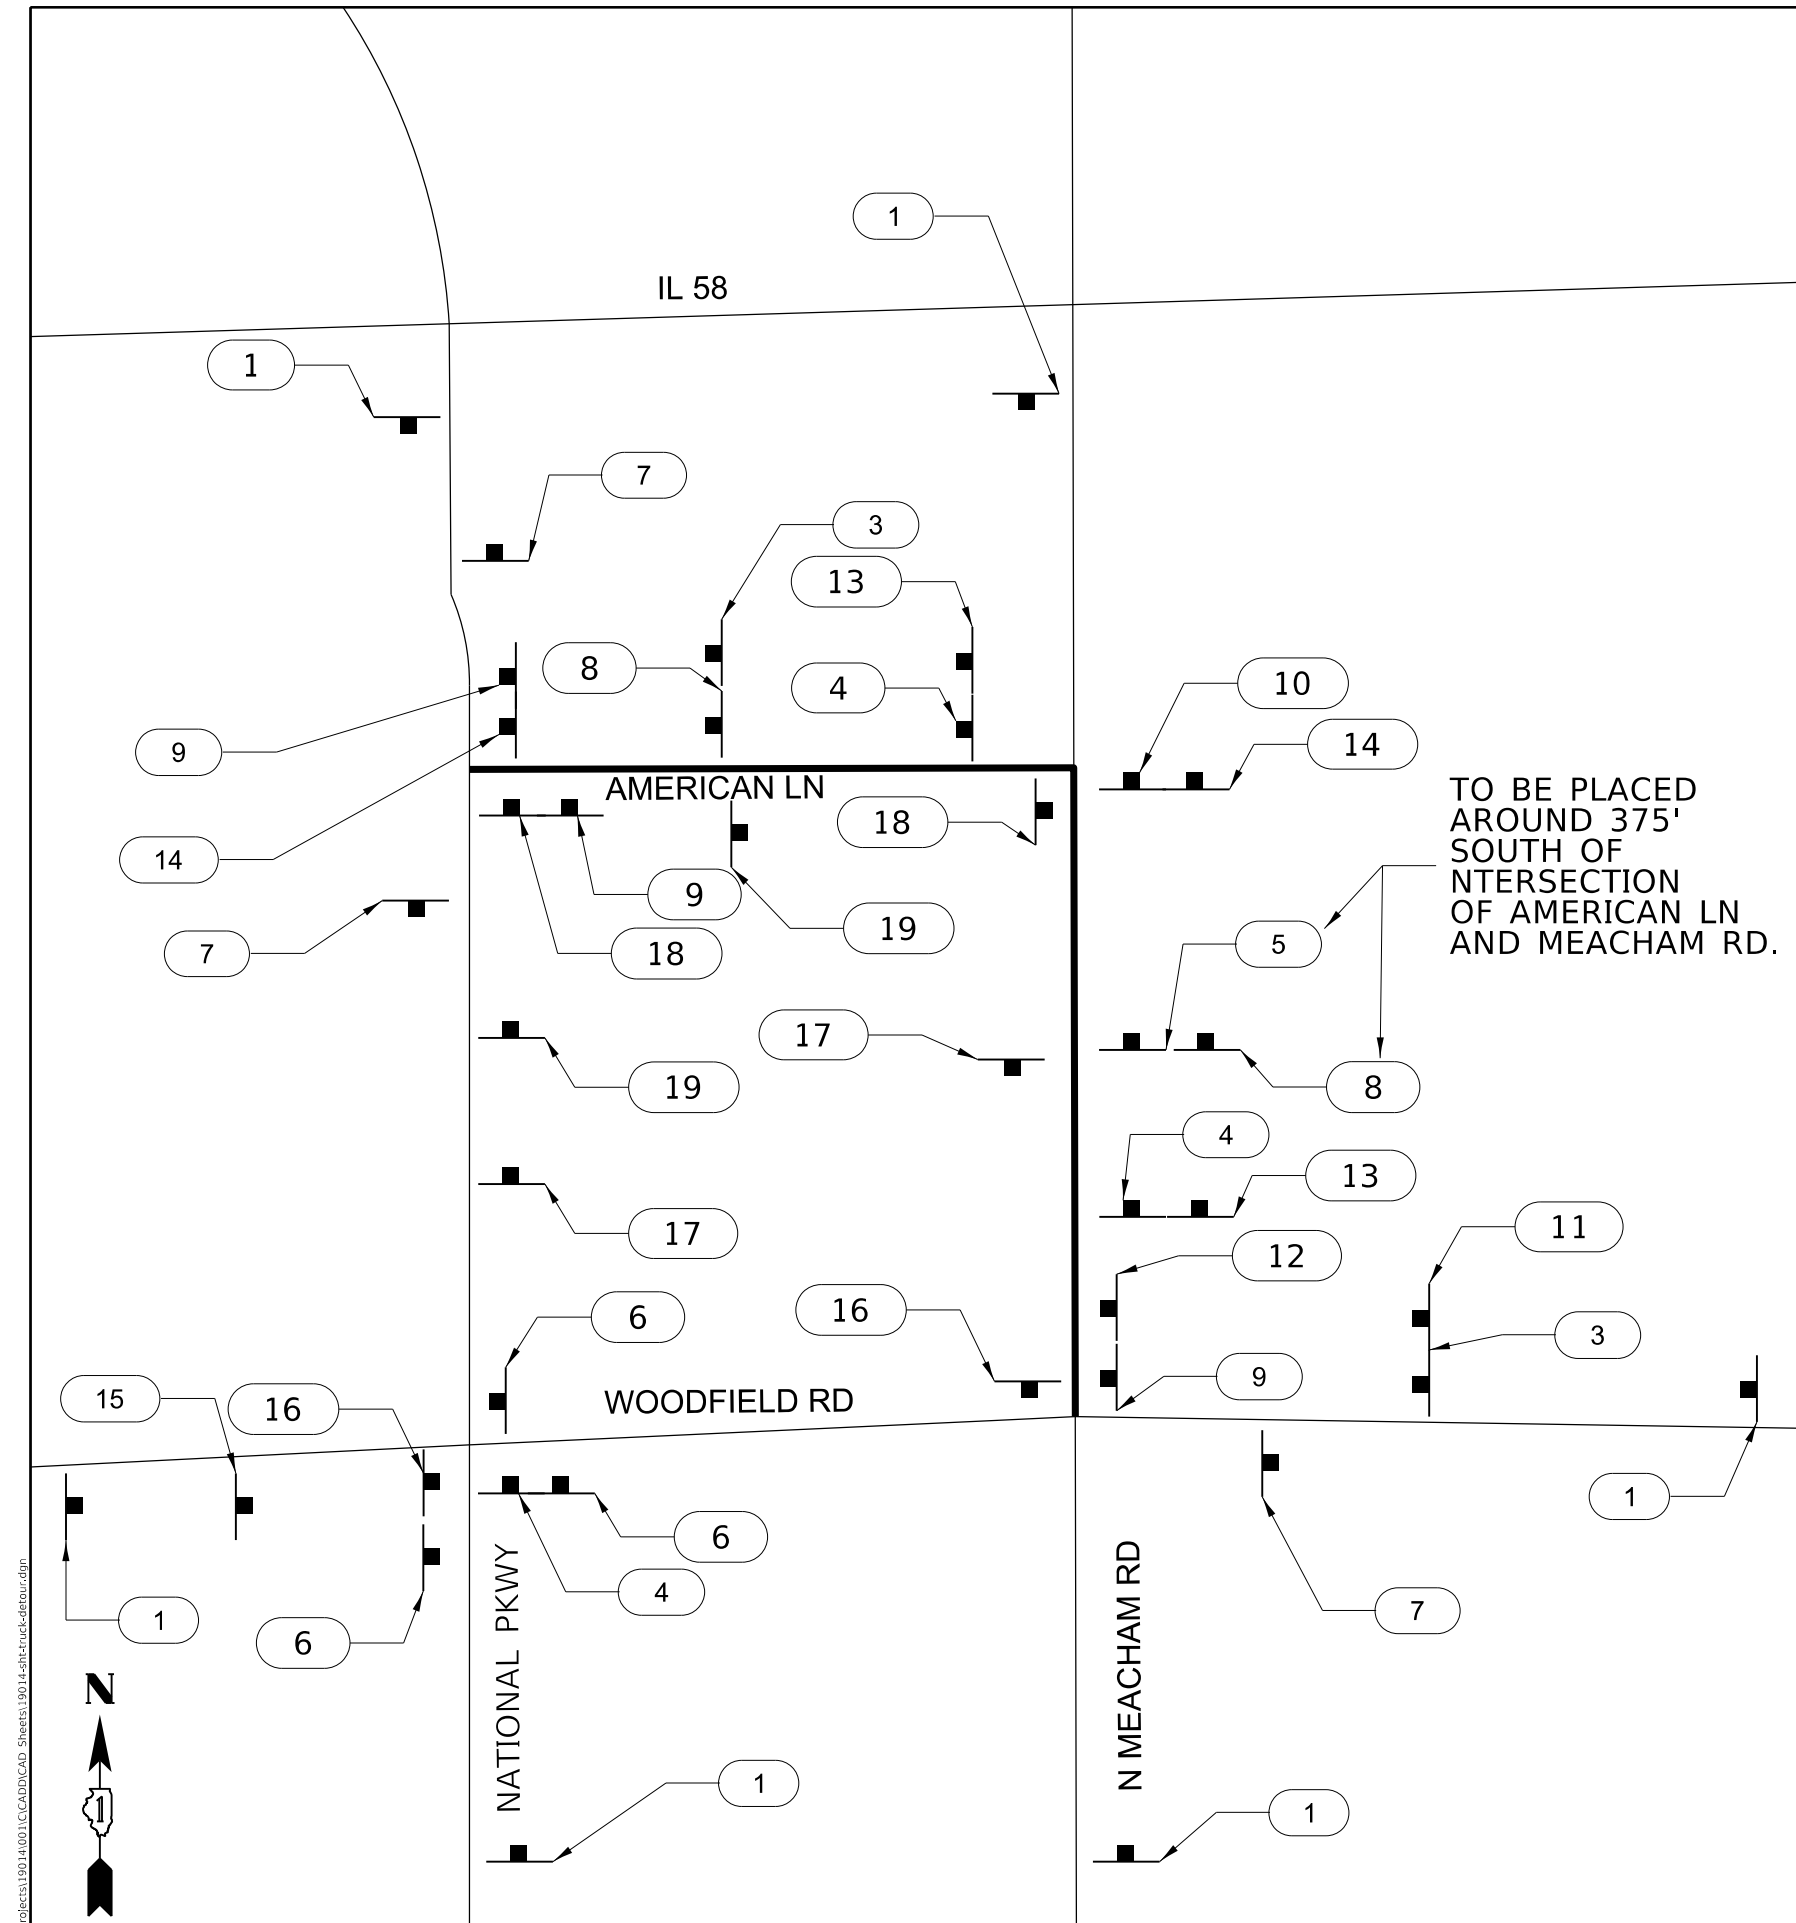

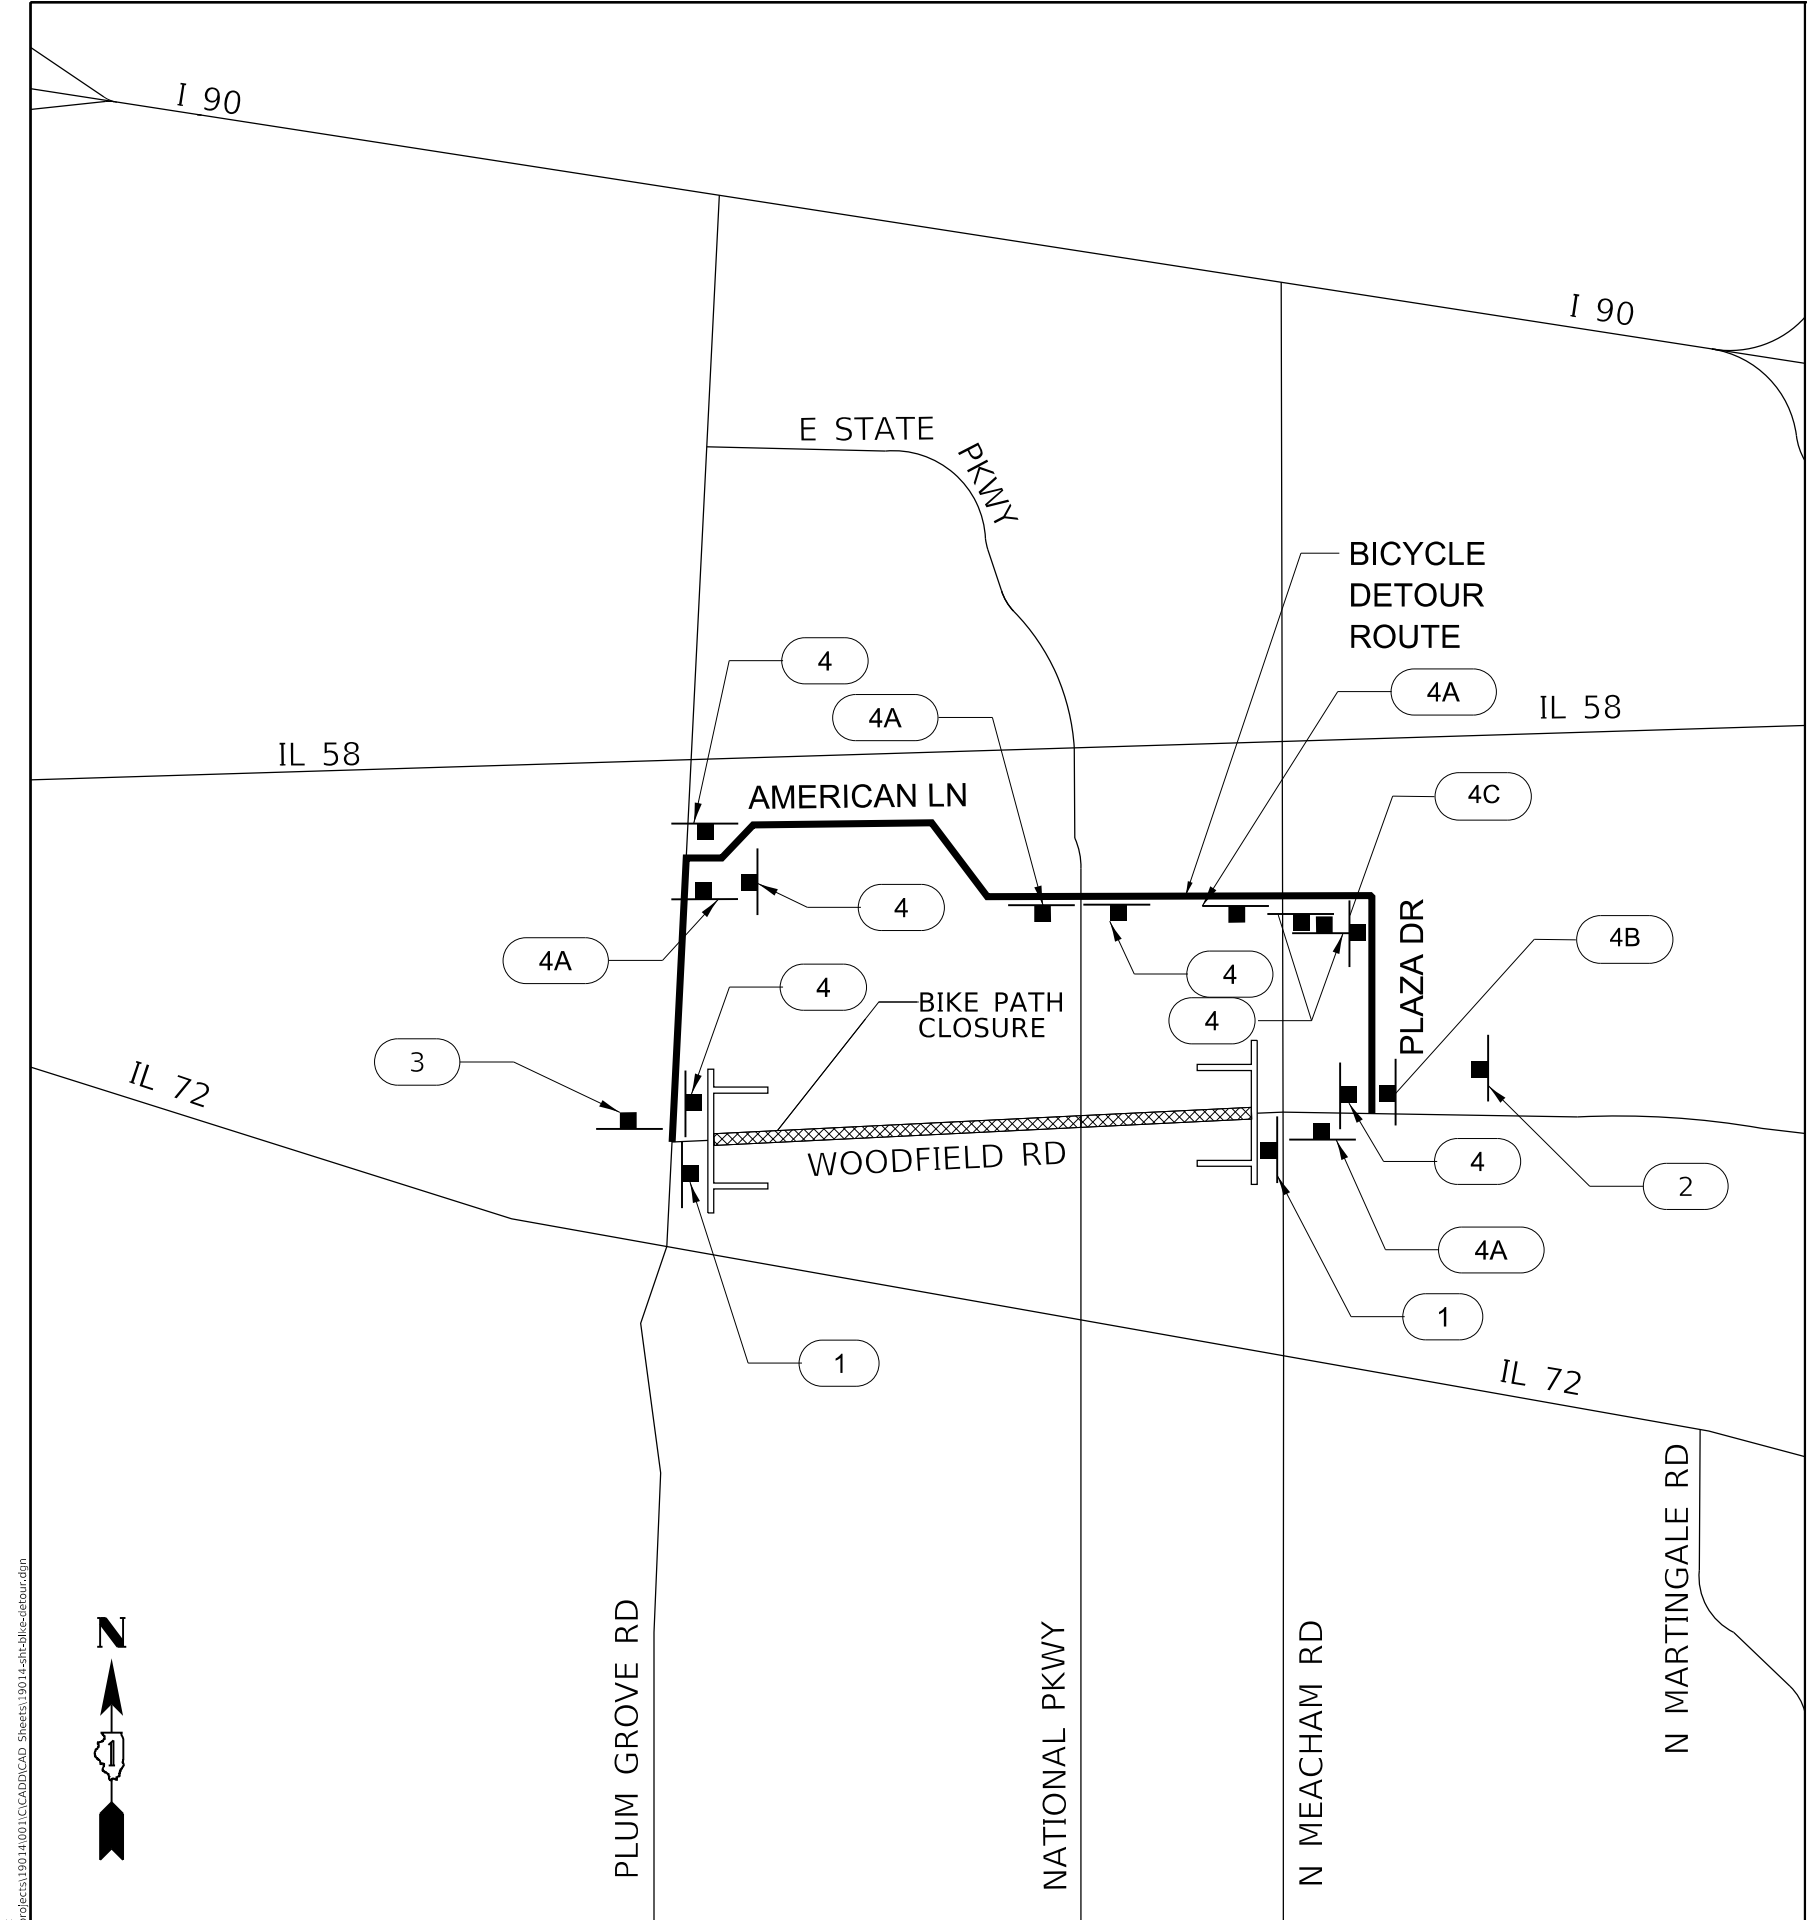

PATH
CLOSED

1

PATH
CLOSED
AHEAD

2

EAST

Meacham Rd

DETOUR

←

4

WEST

Woodfield Rd

DETOUR

→

4B

R11-2c - 4830

W20-3a - 3636

M3 -2P - 2412

D3 - 1

M4 - 9cL - 3024

M3 - 4P - 2412

D3 - 1

M4 - 9cR - 3024

EAST

Woodfield Rd

DETOUR

↑

3

EAST

Meacham Rd

DETOUR

→

4A

EAST

Woodfield Rd

DETOUR

→

4C

M3 - 2 - 2412

D3 - 1

M4 - 9c - 3024

M3 -2P - 2412



D3 - 1

M4 - 9cR - 3024

M3 -1 - 2412

D3 - 1


M4 - 9cR - 3024

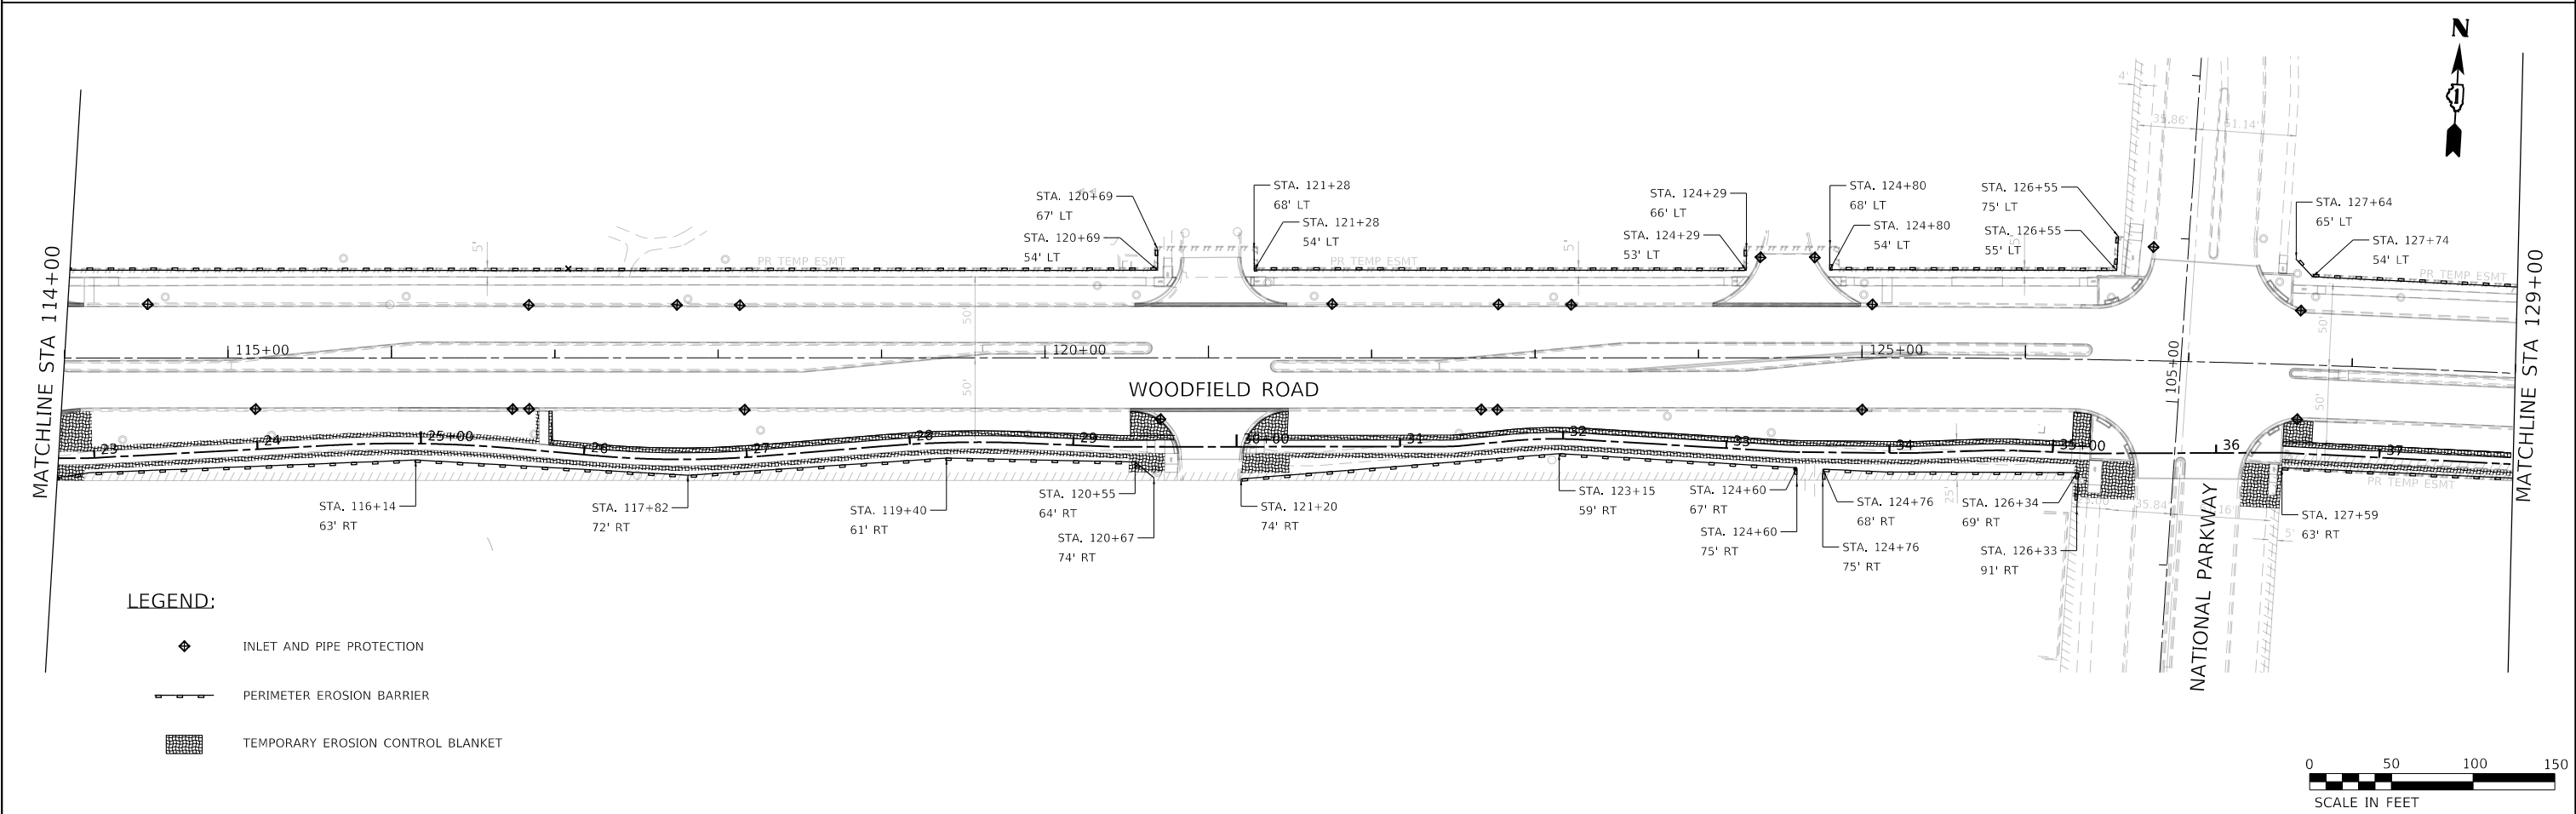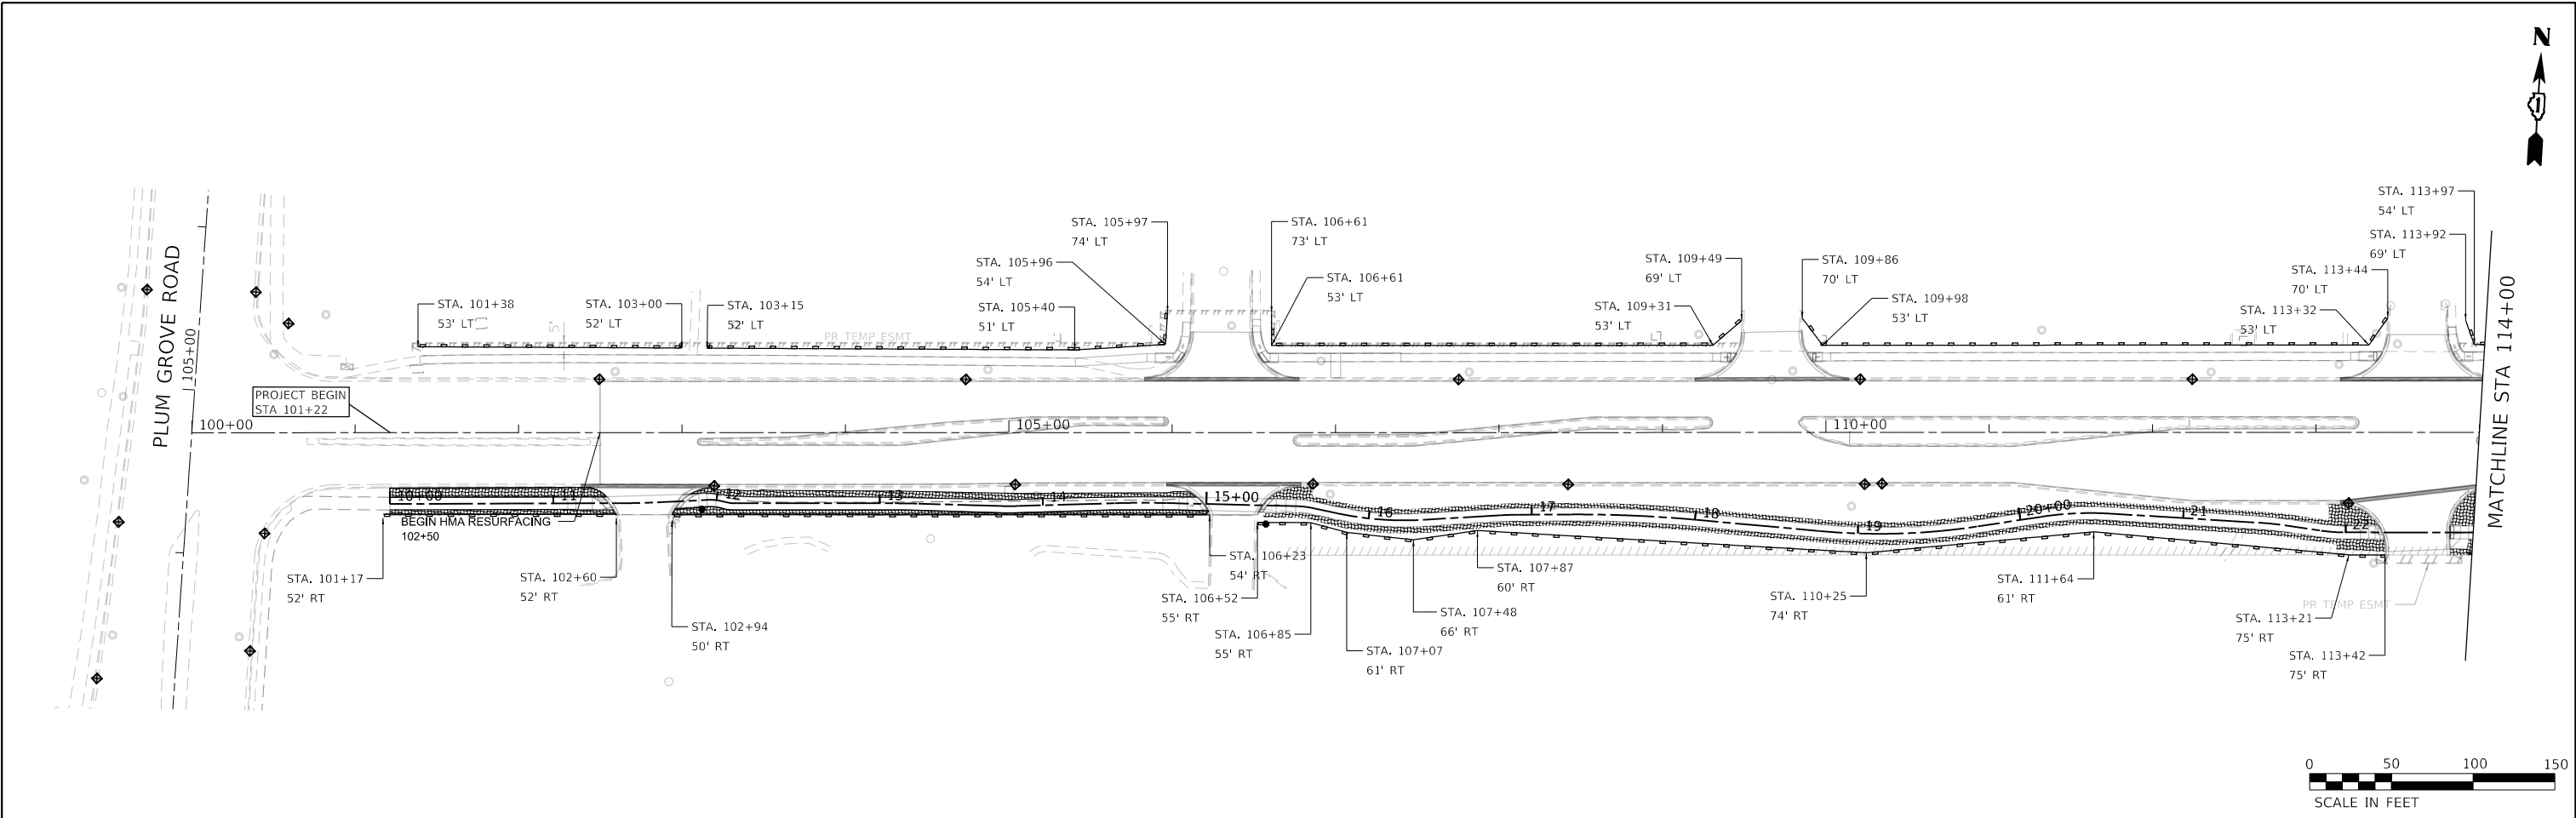


LEGEND:

- ◆ INLET AND PIPE PROTECTION
- PERIMETER EROSION BARRIER
- TEMPORARY EROSION CONTROL BLANKET

	USER NAME = mohammed,all	DESIGNED - RH	REVISED -	STATE OF ILLINOIS DEPARTMENT OF TRANSPORTATION	WOODFIELD ROAD				F.A.U RTE.	SECTION	COUNTY	TOTAL SHEETS	SHEET NO.
		DRAWN - CW	REVISED -		EROSION AND SEDIMENT CONTROL DETAILS				3073	20-00134-00-R5	COOK	166	47
	PLOT SCALE = 100,0000 ' / in.	CHECKED - TDM	REVISED -		SCALE: 1" = 50'				CONTRACT NO. 61L43				
	PLOT DATE = 9/4/2025	DATE - 01/11/2025	REVISED -		SHEET 1 OF 2 SHEETS				ILLINOIS FED. AID PROJECT				
					STA. 100+00 TO STA. 129+00								

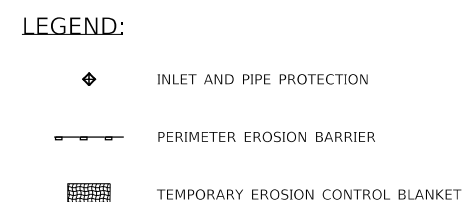

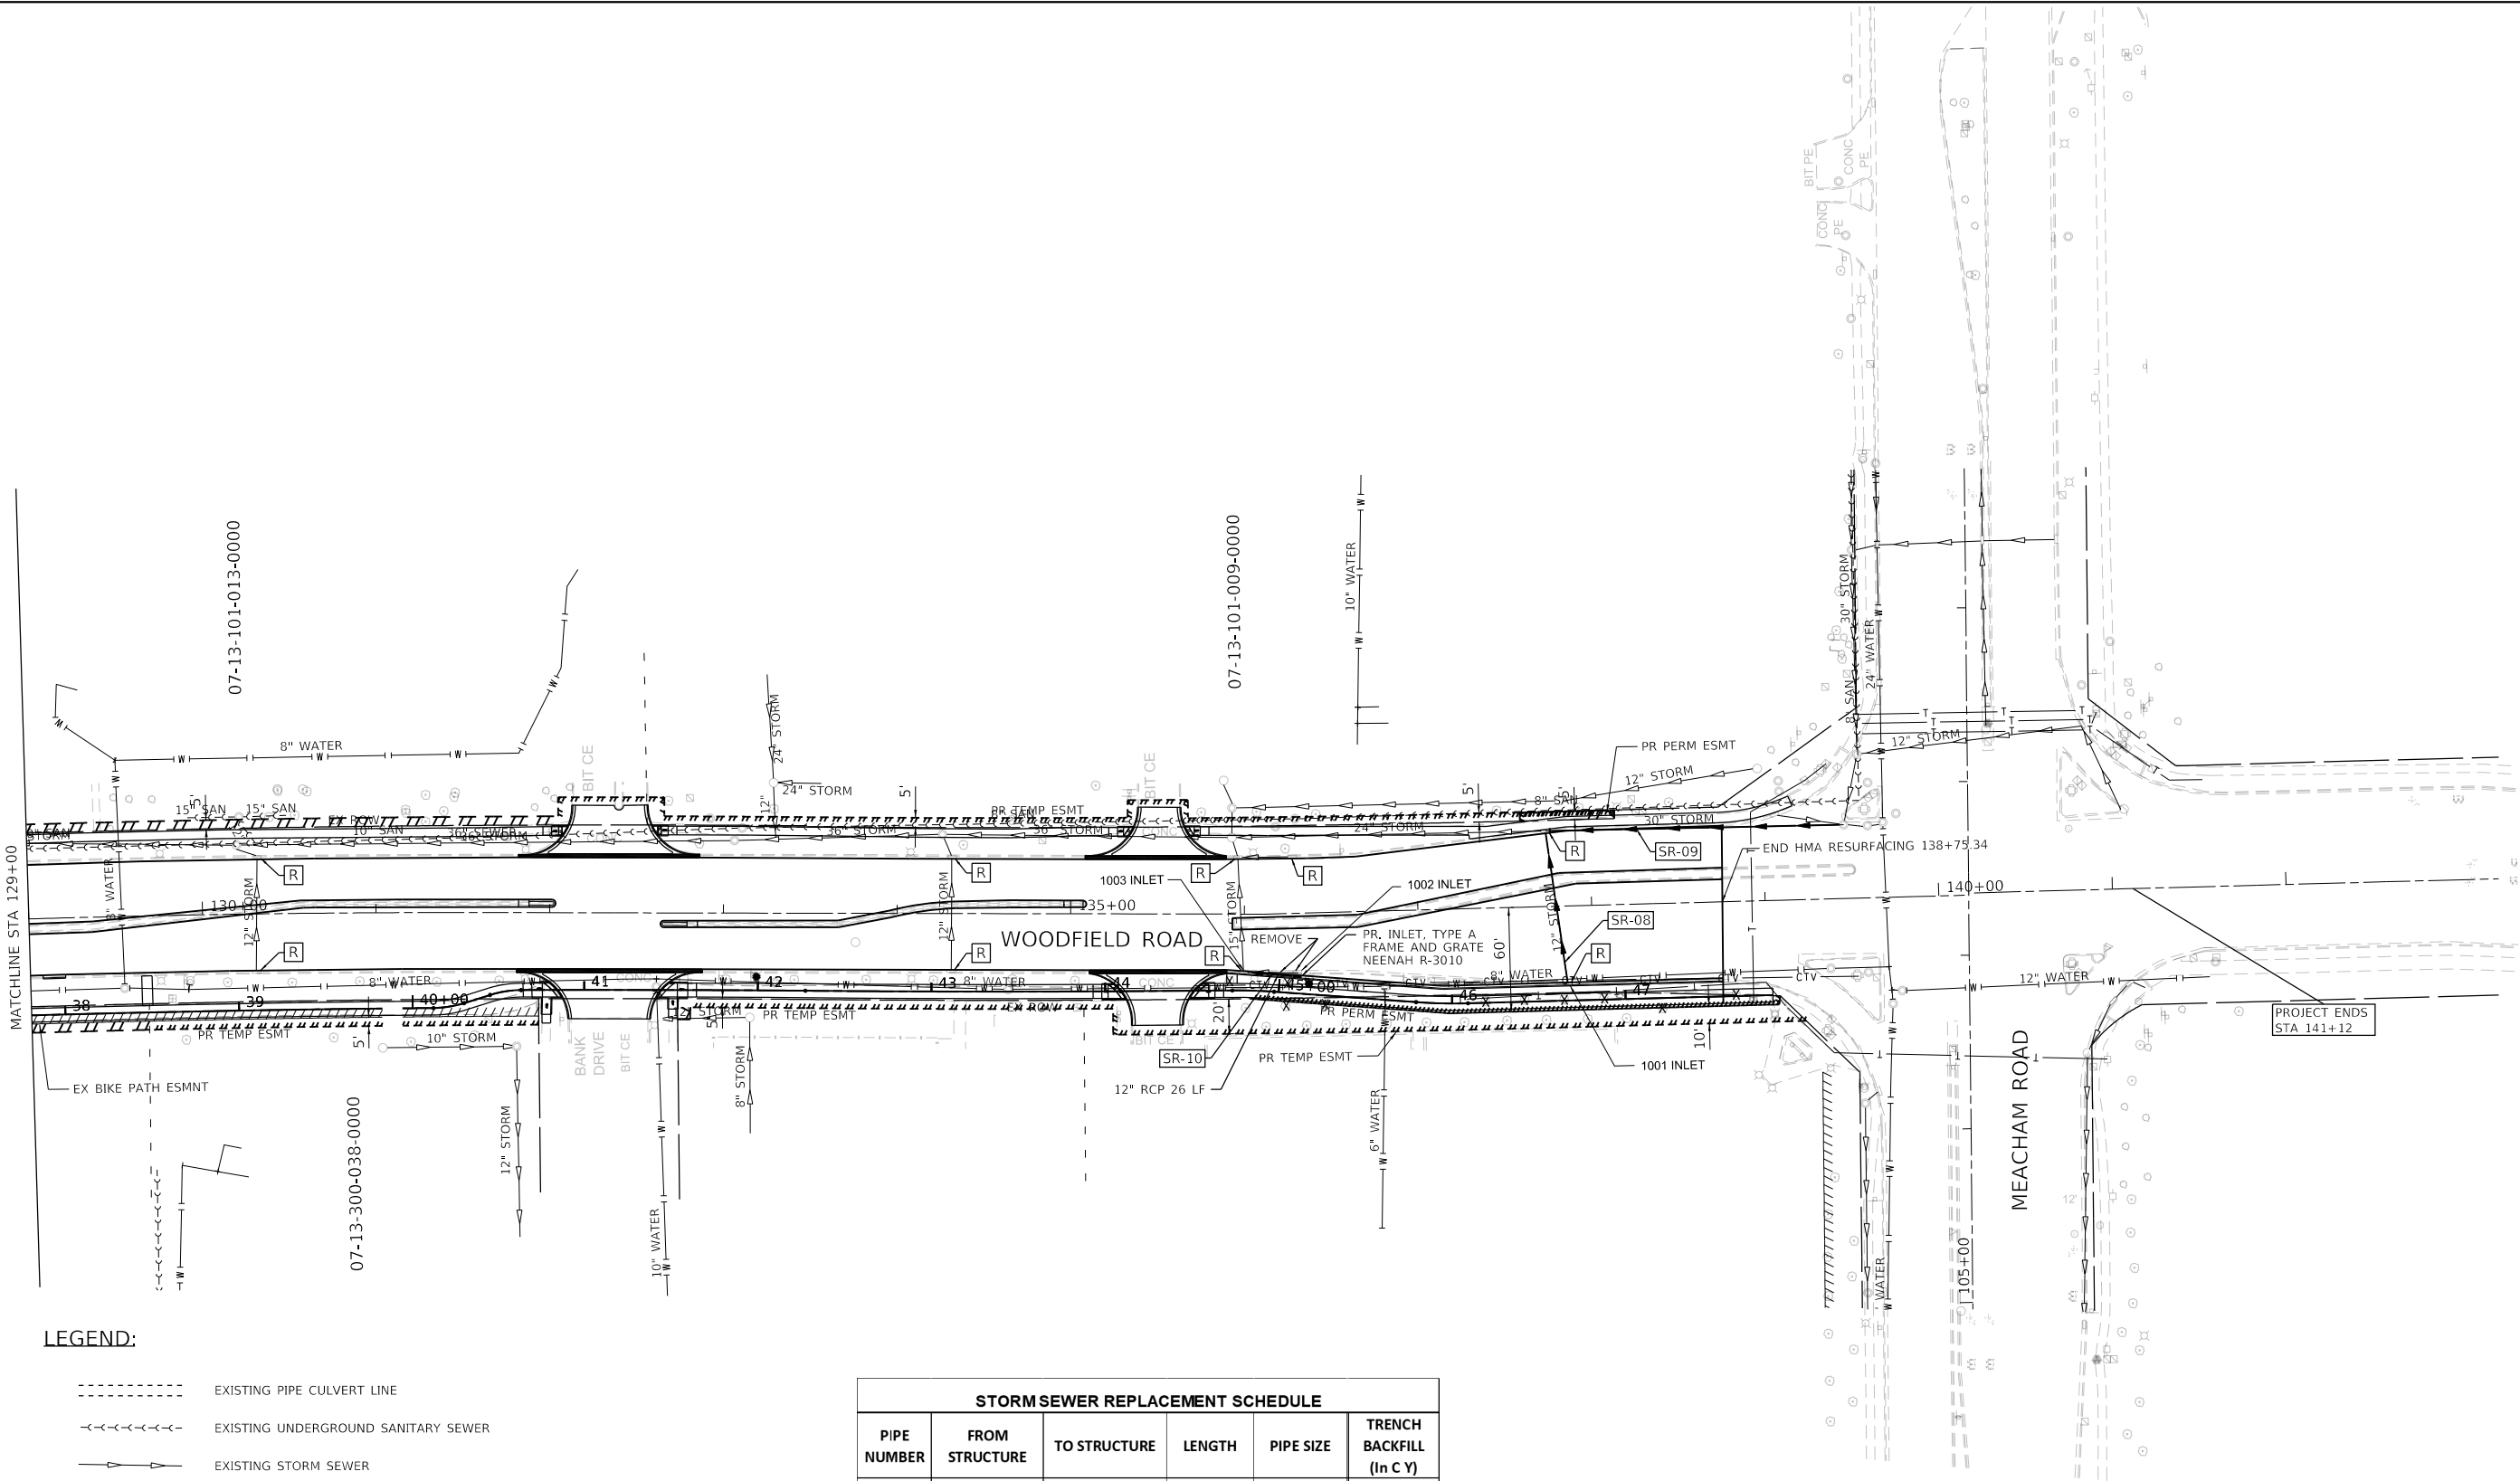

LEGEND:

- EXISTING PIPE CULVERT LINE
- - - - - EXISTING UNDERGROUND SANITARY SEWER
- - - - - EXISTING STORM SEWER
- - - - - EXISTING UNDERGROUND WATER PIPE
- - - - - EXISTING STORM SEWER TO BE REPLACED
- [R] REPLACE EXISTING FRAME AND GRATE WITH FRAMES AND GRATE, TYPE 3.
REMOVE AND REPLACE CURB & GUTTER TO ACCOMMODATE NEW FRAME & GRATE.

STORM SEWER REPLACEMENT SCHEDULE					
PIPE NUMBER	FROM STRUCTURE	TO STRUCTURE	LENGTH	PIPE SIZE	TRENCH BACKFILL (In C Y)
SR-01	2177 ST MH	2517 ST MH	254'	15" RCP	7.8
SR-02	2604 CB	2645 ST MH	75'	12" RCP	16.2
SR-03	2645 ST MH	2681 ST MH	127'	12" RCP	
SR-04	2681 ST MH	2928 ST MH	159'	12" RCP	
SR-05	2886 ST MH	3071 ST MH	170'	15" RCP	
SR-06	3637 ST MH	3309 ST MH	189'	15" RCP	21.2
SR-07	4174 INLET	1000 INLET	65'	12" RCP	19.45
SR-08	5240 INLET	1001 INLET	87'	12" RCP	60.5
SR-09	7165 ST MH	5240 INLET	169'	30" RCP	256
SR-10	1002 INLET	1003 INLET	26'	12" RCP	6.2
TOTAL=					387



MODEL: Default
FILE NAME: P:\Projects\1901\0001\CCADD\CAD_Sheets\1901\4-sht-drain-02.dgn



USER NAME = kelly.hickox	DESIGNED - RH	REVISED -
	DRAWN - CW	REVISED -
PLOT SCALE = 100.0044' / in.	CHECKED - TDM	REVISED -
PLOT DATE = 9/2/2025	DATE - 01/11/2025	REVISED -


STATE OF ILLINOIS
DEPARTMENT OF TRANSPORTATION

WOODFIELD ROAD
DRAINAGE PLAN

SCALE: 1" = 50' SHEET 2 OF 2 SHEETS STA. 129+00 TO STA. 143+00

F.A.U RTE.	SECTION	COUNTY	TOTAL SHEETS	SHEET NO.
3073	20-00134-00-RS	COOK	166	50
CONTRACT NO. 61L43				
ILLINOIS FED. AID PROJECT				

PROFILE	SURVEYED _____	BY _____	DATE _____
	PLOTTED _____		
NOTE BOOK _____	GRADES CHECKED _____		
NO. _____	B.M. NOTED _____		
	STRUCTURE NOTATIONS CHKD _____		

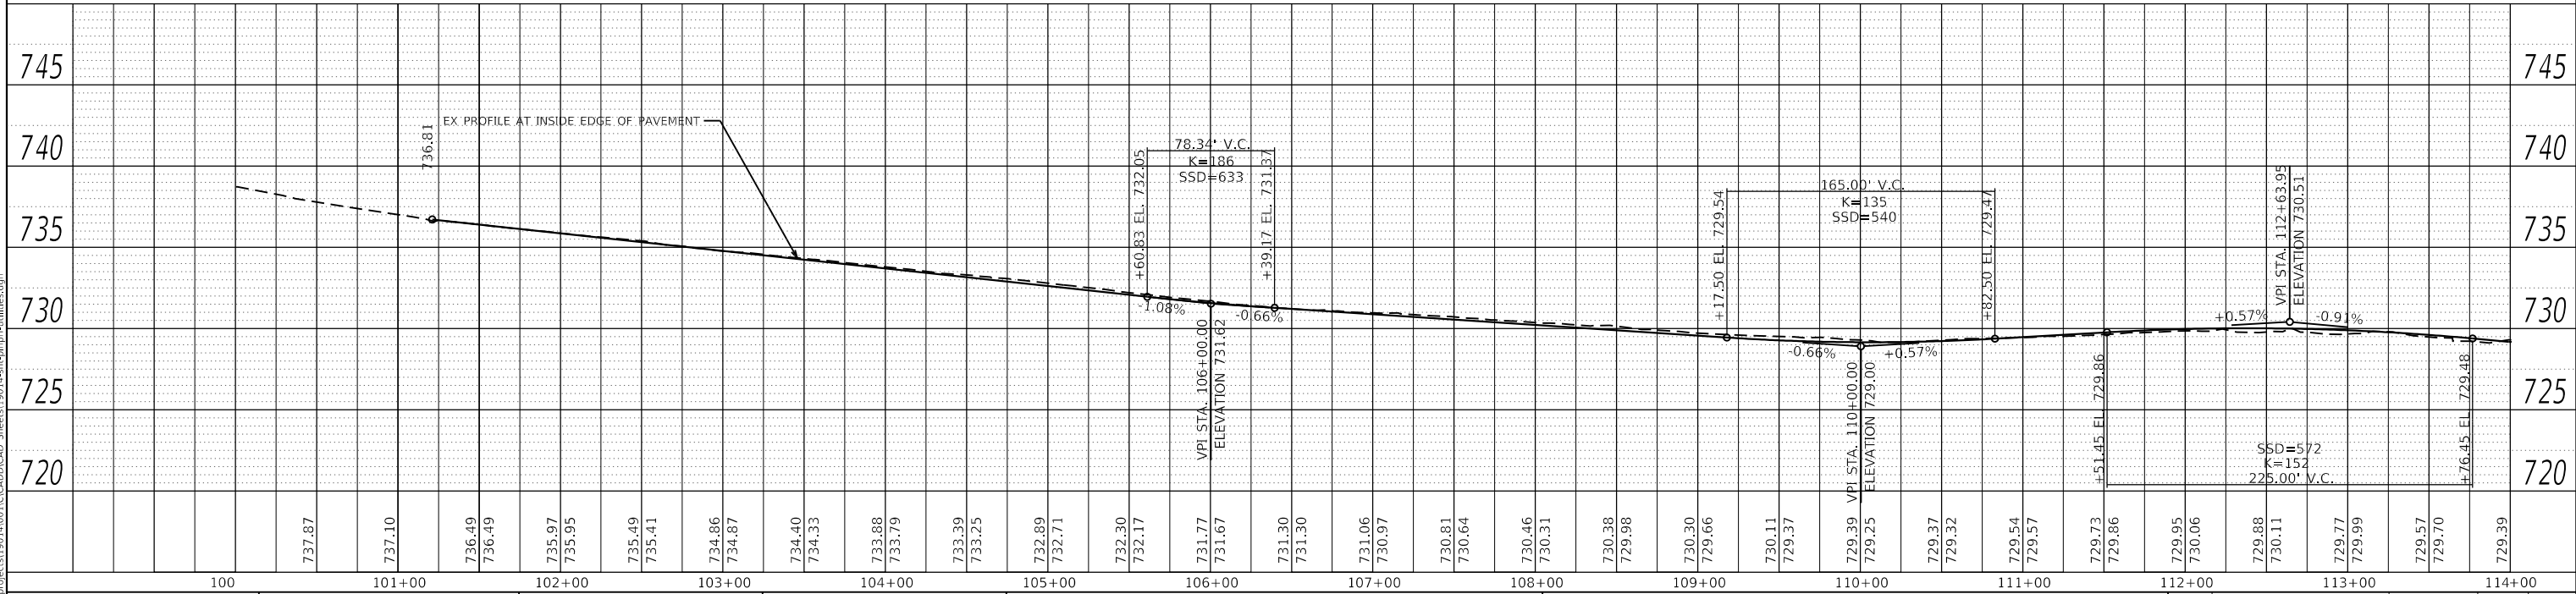


 Globetrotters® Engineering Corporation	USER NAME = mohammed.ali	DESIGNED - RH	REVISED -	STATE OF ILLINOIS DEPARTMENT OF TRANSPORTATION	WOODFIELD ROAD EXISTING UTILITIES PLAN AND PROFILE				F.A.U RTE.	SECTION	COUNTY	TOTAL SHEETS	SHEET NO.
	PLOT SCALE = 100,000' / in.	DRAWN - CW	REVISED -						3073	20-00134-00-R5	COOK	166	51
	PLOT DATE = 9/4/2025	CHECKED - TDM	REVISED -		CONTRACT NO. 61L43								
	DATE - 01/11/2025	REVISED -	SCALE: 1" = 50'		SHEET 1 OF 3 SHEETS	STA. 100+00 TO STA. 114+00	ILLINOIS	FED. AID PROJECT					

PROFILE	SURVEYED _____	BY _____	DATE _____
	PLOTTED _____		
	GRADES CHECKED _____		
	B.M. NOTED _____		
NO. _____	STRUCTURE NOTATION'S CH'KD _____		





- | | | |
|---|------------|---------------------------------------|
|  | G | EXISTING UNDERGROUND GASLINE |
| | FO | EXISTING UNDERGROUND FIBER OPTIC |
| | CTV | ABANDONMENT UNDERGROUND TV CABLE |
|  | A | EXISTING UNDERGROUND AERIAL CABLE |
|  | E | EXISTING UNDERGROUND ELECTRICAL CABLE |
| | CTV | PROPOSED UNDERGROUND TV CABLE |

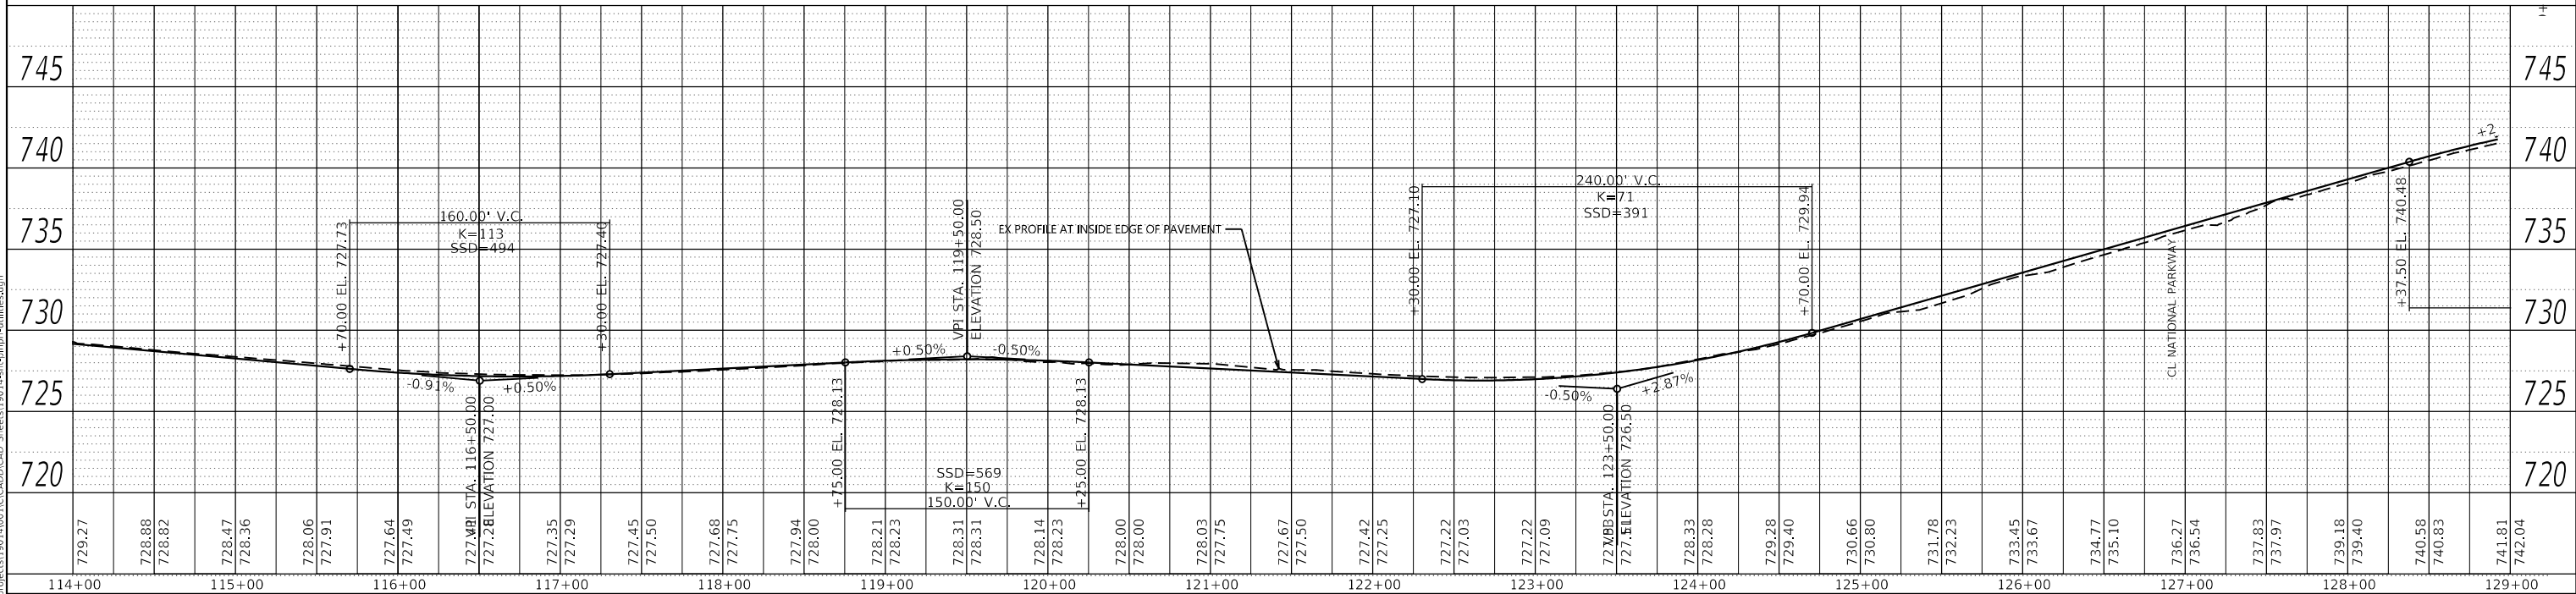


 Globetrotters® Engineering Corporation	USER NAME = kelly.hickox	DESIGNED - RH	REVISED -	STATE OF ILLINOIS DEPARTMENT OF TRANSPORTATION	WOODFIELD ROAD EXISTING UTILITIES PLAN AND PROFILE				F.A.U RTE.	SECTION	COUNTY	TOTAL SHEETS	SHEET NO.
	PLOT SCALE = 100.0000' / in.	DRAWN - CW	REVISED -						3073	20-00134-00-R5	COOK	166	52
	PLOT DATE = 9/2/2025	CHECKED - TDM	REVISED -		CONTRACT NO. 61L43								
	DATE - 01/11/2025	REVISED -	SCALE: 1" = 50' SHEET 2 OF 3 SHEETS STA. 114+00 TO STA. 129+00										

PROFILE	SURVEYED _____	BY _____	DATE _____
	PLOTTED _____		
NOTE BOOK _____	GRADES CHECKED _____		
NO. _____	B.M. NOTED _____		
	STRUCTURE NOTATIONS CHKD _____		

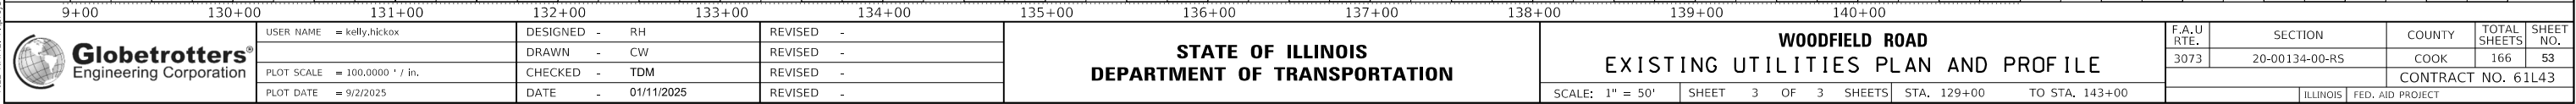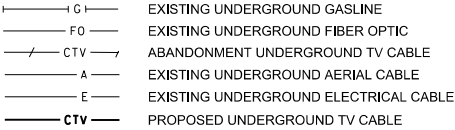

PARCEL NO.	TOTAL HOLDING ACRES	PART TAKEN		AREA IN EXISTING R.O.W. ACRES	REMAINDER		EASEMENT AREA		PERMANENT INDEX NUMBER	ACQUISITION PURPOSE
		SQ FT	ACRES		SQ FT	ACRES	SQ FT	ACRES		
0001TE	6.455	N/A	N/A	N/A	N/A	6.455	N/A	0.953	07-14-200-084-0000	TEMP ESMT

PARCEL NO.	TOTAL HOLDING ACRES	PART TAKEN		AREA IN EXISTING R.O.W. ACRES	REMAINDER		EASEMENT AREA		PERMANENT INDEX NUMBER	ACQUISITION PURPOSE
		SQ FT	ACRES		SQ FT	ACRES	SQ FT	ACRES		
0001TE	6.455	N/A	N/A	N/A	N/A	6.455	N/A	0.953	07-14-200-084-0000	TEMP ESMT

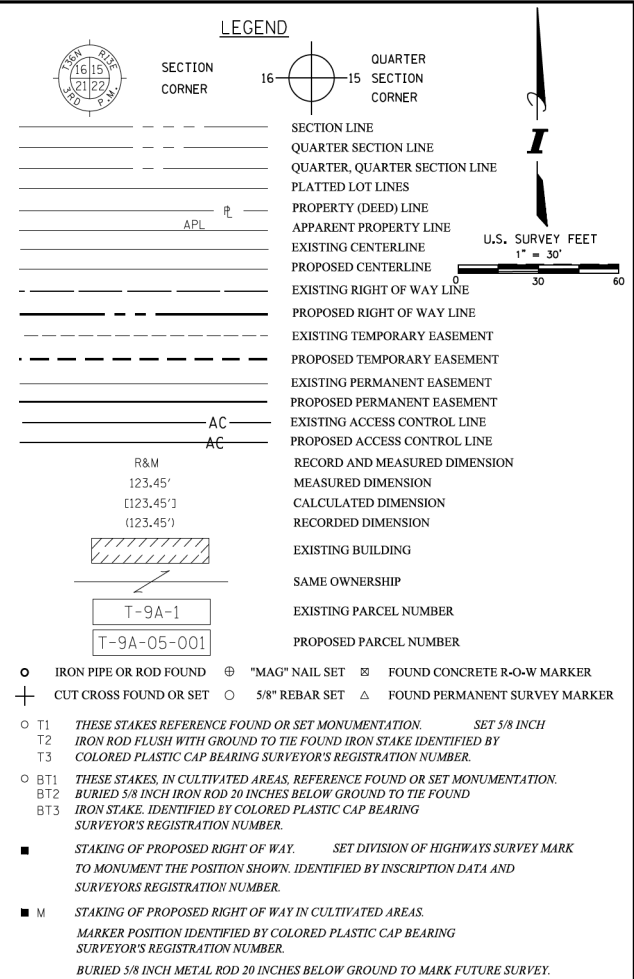

COORDINATES AND BEARINGS SHOWN HEREON ARE BASED ON THE
FOLLOWING CONTROL MONUMENTS WITH CLIENT ASSIGNED COORDINATES
(NOT PUBLISHED DATA SHEETS):

VILLAGE OF SCHAUMBURG GPS SURVEY MONUMENTS

STATION 1190, NORTHING: 1,958,299.385, EASTING: 1,059,143.609

STATION 1191, NORTHING: 1,958,379.089, EASTING: 1,060,443.904

BASED ON THE AFORESAID COORDINATES OF THE CONTROL MONUMENTS,
ALL DISTANCES AND ANGLES ARE MEASURED ON THE GROUND.

THE CENTERLINE SHOWN HEREON IS THE EXISTING ALIGNMENT UNDER
THE AFORESAID COORDINATES RECEIVED FROM THE CLIENT.

STATE OF ILLINOIS)
) SS
COUNTY OF COOK)

THIS IS TO CERTIFY THAT I, ZHONG CHEN, AN ILLINOIS PROFESSIONAL LAND SURVEYOR, HAVE SURVEYED THE PARCEL PLAT SHOWN HEREON, THAT THE SURVEY IS TRUE AND COMPLETE AS SHOWN TO THE BEST OF MY KNOWLEDGE AND BELIEF; THAT THE PLAT CORRECTLY REPRESENTS SAID SURVEY; THAT ALL MONUMENTS FOUND AND ESTABLISHED ARE OF PERMANENT QUALITY AND OCCUPY THE POSITIONS SHOWN THEREON AND THAT THE MONUMENTS ARE SUFFICIENT TO ENABLE THE SURVEY TO BE RETRACED, MADE FOR THE VILLAGE OF SCHAUMBURG, COOK COUNTY, ILLINOIS.

THIS PROFESSIONAL SERVICE CONFORMS TO THE CURRENT ILLINOIS MINIMUM STANDARD
FOR A BOUNDARY SURVEY.

FIELD WORK COMPLETED ON 12/15/20:

DATED AT CHICAGO, ILLINOIS THIS 10TH DAY OF JANUARY, 2025

ZHONG CHEN
ILLINOIS PROFESSIONAL LAND SURVEYOR NO. 035-003299
LICENSE EXPIRATION DATE: 11/30/2026

DRAWN: DC	DATE: 01/10/2025	 DYNASTY GROUP, INC. Engineers & Surveyors 211 WEST WACKER DRIVE, SUITE 304 CHICAGO, ILLINOIS 60606-1212 PHONE: (312) 704-1970 FAX: (312) 704-1971	 VILLAGE OF SCHAUMBURG 101 SCHAUMBURG COURT, SCHAUMBURG, ILLINOIS 60193	REVISIONS	CONTRACT #	Station: 100 + 00
REVIEWED: ZC	DATE: 01/10/2025				PLAT OF RIGHT-OF-WAY	to
APPROVED:	DATE:				WOODFIELD ROAD PHASE II	Station: 106 + 00
				N. PLUM GROVE ROAD TO N. MEACHAM ROAD	SHEET <u>2</u> OF <u>10</u>	

SCALE: N/A	SHEET 1 OF 9 SHEETS	STA. TO STA.	ILLINOIS	FED. AID PROJECT
------------	---------------------	--------------	----------	------------------



PART OF N.W. 1/4 & S.W. 1/4 OF SECTION 13 AND N.E. 1/4 & S.E. 1/4 OF SECTION 14,
TOWNSHIP 41 NORTH, RANGE 10 EAST, OF THE THIRD PRINCIPAL MERIDIAN, SCHAUMBURG, COOK COUNTY, ILLINOIS

PARCEL NO.	TOTAL HOLDING ACRES	PART TAKEN		AREA IN EXISTING R.O.W. ACRES	REMAINDER		EASEMENT AREA		PERMANENT INDEX NUMBER	ACQUISITION PURPOSE
		SQ. FT.	ACRES		SQ. FT.	ACRES	SQ. FT.	ACRES		
0002TE	4.412	N/A	N/A	N/A	N/A	4.412	N/A	0.071	07-14-200-079-0000	TEMP ESMT

16

15

21

22

16

15

21

22

SECTION CORNER

16

15

21

22

16

15

21

22

QUARTER SECTION CORNER

16

15

21

22

16

15

21

22

SECTION LINE

16

15

21

22

16

15

21

22

QUARTER SECTION LINE

16

15

21

22

16

15

21

22

QUARTER, QUARTER SECTION LINE

16

15

21

22

16

15

21

22

PLATTED LOT LINES

16

15

21

22

16

15

21

22

PROPERTY (DEED) LINE

16

15

21

22

16

15

21

22

APL

APPARENT PROPERTY LINE

16

15

21

22

16

15

21

22

EXISTING CENTERLINE

16

15

21

22

16

15

21

22

PROPOSED CENTERLINE

16

15

21

22

16

15

21

22

EXISTING RIGHT OF WAY LINE

16

15

21

22

16

15

21

22

PROPOSED RIGHT OF WAY LINE

16

15

21

22

16

15

21

22

EXISTING TEMPORARY EASEMENT

16

15

21

22

16

15

21

22

PROPOSED TEMPORARY EASEMENT

16

15

21

22

16

15

21

22

EXISTING PERMANENT EASEMENT

16

15

21

22

16

15

21

22

PROPOSED PERMANENT EASEMENT

16

15

21

22

16

15

21

22

EXISTING ACCESS CONTROL LINE

16

15

21

22

16

15

21

22

PROPOSED ACCESS CONTROL LINE

16

15

21

22

16

15

21

22

R&M

16

15

21

22

16

15

21

22

123.45'

16

15

21

22

16

15

21

22

[123.45']

16

15

21

22

16

15

21

22

(123.45')

16

15

21

22

16

15

21

22

EXISTING BUILDING

16

15

21

22

16

15

21

22

SAME OWNERSHIP

16

15

21

22

16

15

21

22

T-9A-1

EXISTING PARCEL NUMBER

16

15

21

22

16

15

21

22

T-9A-05-001

PROPOSED PARCEL NUMBER

16

15

21

22

16

15

21

22

IRON PIPE OR ROD FOUND

16

15

21

22

16

15

21

22

CUT CROSS FOUND OR SET

16

15

21

22

16

15

21

22

"MAG" NAIL SET

16

15

21

22

16

15

21

22

5/8" REBAR SET

16

15

21

22

16

15

21

22

FOUND CONCRETE R-O-W MARKER

16

15

21

22

16

15

21

22

FOUND PERMANENT SURVEY MARKER

16

15

21

22

16

15

21

22

T1

THESE STAKES REFERENCE FOUND OR SET MONUMENTATION.

SET 5/8 INCH

16

15

21

22

16

15

21

22

T2

IRON ROD FLUSH WITH GROUND TO TIE FOUND IRON STAKE IDENTIFIED BY

COLOR PLASTIC CAP BEARING SURVEYOR'S REGISTRATION NUMBER.

16

15

21

22

16

15

21

22

T3

THESE STAKES, IN CULTIVATED AREAS, REFERENCE FOUND OR SET MONUMENTATION.

BURIED 5/8 INCH IRON ROD 20 INCHES BELOW GROUND TO TIE FOUND

IRON STAKE, IDENTIFIED BY COLOR PLASTIC CAP BEARING

SURVEYOR'S REGISTRATION NUMBER.

16

15

21

22

16

15

21

22

STAKING OF PROPOSED RIGHT OF WAY.

SET DIVISION OF HIGHWAYS SURVEY MARK

TO MONUMENT THE POSITION SHOWN. IDENTIFIED BY INSCRIPTION DATA AND

SURVEYOR'S REGISTRATION NUMBER.

16

15

21

22

16

15

21

22

STAKING OF PROPOSED RIGHT OF WAY IN CULTIVATED AREAS.

MARKER POSITION IDENTIFIED BY COLOR PLASTIC CAP BEARING

SURVEYOR'S REGISTRATION NUMBER.

BURIED 5/8 INCH METAL ROD 20 INCHES BELOW GROUND TO MARK FUTURE SURVEY.

16

15

21

22

16

15

21

22

COORDINATES AND BEARINGS SHOWN HEREON ARE BASED ON THE

FOLLOWING CONTROL MONUMENTS WITH CLIENT ASSIGNED COORDINATES

(NOT PUBLISHED DATA SHEETS):

16

15

21

22

16

15

21

22

VILLAGE OF SCHAUMBURG GPS SURVEY MONUMENTS

16

15

21

22

16

15

21

22

STATION 1190, NORTHING: 1,958,299.385, EASTING: 1,059,143.609

16

15

21

22

16

15

21

22

STATION 1191, NORTHING: 1,958,379.089, EASTING: 1,060,443.904

16

15

21

22

16

15

21

22

BASED ON THE AFORESAID COORDINATES OF THE CONTROL MONUMENTS,

ALL DISTANCES AND ANGLES ARE MEASURED ON THE GROUND.

16

15

21

22

16

15

21

22

THE CENTERLINE SHOWN HEREON IS THE EXISTING ALIGNMENT UNDER

THE AFORESAID COORDINATES RECEIVED FROM THE CLIENT.

16

15

21

22

16

15

21

22

STATE OF ILLINOIS)

COUNTY OF COOK)

16

15

21

22

16

15

21

22

THIS IS TO CERTIFY THAT I, ZHONG CHEN, AN ILLINOIS PROFESSIONAL LAND SURVEYOR,

HAVE SURVEYED THE PARCEL PLAT SHOWN HEREON, THAT THE SURVEY IS TRUE AND

COMPLETE AS SHOWN TO THE BEST OF MY KNOWLEDGE AND BELIEF; THAT THE PLAT

CORRECTLY REPRESENTS SAID SURVEY; THAT ALL MONUMENTS FOUND AND ESTABLISHED

ARE OF PERMANENT QUALITY AND OCCUPY THE POSITIONS SHOWN THEREON AND THAT

THE MONUMENTS ARE SUFFICIENT TO ENABLE THE SURVEY TO BE RETRACED, MADE FOR

THE VILLAGE OF SCHAUMBURG, COOK COUNTY, ILLINOIS.

16

15

21

22

16

15

21

22

THIS PROFESSIONAL SERVICE CONFORMS TO THE CURRENT ILLINOIS MINIMUM STANDARD

FOR A BOUNDARY SURVEY.

16

15

21

22

16

15

21

22

FIELD WORK COMPLETED ON 12/15/2024

16

15

21

22

16

15

21

22

DATED AT CHICAGO, ILLINOIS THIS 10TH DAY OF JANUARY, 2025.

16

15

21

22

16

15

21

22

ZHONG CHEN

ILLINOIS PROFESSIONAL LAND SURVEYOR NO. 035-003299

LICENSE EXPIRATION DATE: 11/30/2026

DRAWN: DC DATE: 01/10/2025
REVIEWED: ZC DATE: 01/10/2025
APPROVED: DATE:

16

15

21

22

16

15

21

22

DYNASTY GROUP, INC.

Engineers & Surveyors

211 WEST WACKER DRIVE, SUITE 304

CHICAGO, ILLINOIS 60606-1212

PHONE: (312) 704-1970

FAX: (312) 704-1977

16

15

21

22

16

15

21

22

VILLAGE OF SCHAUMBURG

101 SCHAUMBURG COURT, SCHAUMBURG, ILLINOIS 60193

REVISIONS		CONTRACT #	Station: 106 + 00 to Station: 112 + 00 SHEET <u>3</u> OF <u>10</u>
		PLAT OF RIGHT-OF-WAY WOODFIELD ROAD PHASE II	
		N. PLUM GROVE ROAD TO N. MEACHAM ROAD	

MODEL: Default
FILE: 19014-shr-plat-5-layout.dgn

USER NAME = kelly.jirikox	DESIGNED - RH	REVISED -
PLOT SCALE = 60.0000 ' / in.	DRAWN - CW	REVISED -
PLOT DATE = 9/2/2025	CHECKED - TDM	REVISED -
	DATE - 01/11/2025	REVISED -

STATE OF ILLINOIS
DEPARTMENT OF TRANSPORTATION

WOODFIELD ROAD
RIGHT-OF-WAY SHEETS

SCALE: N/A SHEET 2 OF 9 SHEETS STA. TO STA.

F.A.U RTE.	SECTION	COUNTY	TOTAL SHEETS	SHEET NO.
3073	20-00134-00-RS	COOK	166	55
CONTRACT NO. 61143				
ILLINOIS FED. AID PROJECT				

PART OF N.W. ¼ & S.W. ¼ OF SECTION 13 AND N.E. ¼ & S.E. ¼ OF SECTION 14,
TOWNSHIP 41 NORTH, RANGE 10 EAST, OF THE THIRD PRINCIPAL MERIDIAN, SCHAUMBURG, COOK COUNTY, ILLINOIS

PARCEL NO.	TOTAL HOLDING ACRES	PART TAKEN		AREA IN EXISTING R.O.W. ACRES	REMAINDER		EASEMENT AREA		PERMANENT INDEX NUMBER	ACQUISITION PURPOSE
		SQ FT	ACRES		SQ FT	ACRES	SQ FT	ACRES		
0004TE	8.837	N/A	N/A	N/A	N/A	8.837	N/A	0.036	07-14-200-038-0000	TEMP ESMT
0009TE	2.152	N/A	N/A	N/A	N/A	2.152	N/A	0.022	07-14-401-012-0000	TEMP ESMT
0010TE	2.333	N/A	N/A	N/A	N/A	2.333	N/A	0.023	07-14-401-011-0000	TEMP ESMT

U.S. SURVEY FEET
1" = 30'

LEGEND

SECTION CORNER 16 15 QUARTER SECTION CORNER

SECTION LINE
QUARTER SECTION LINE
QUARTER, QUARTER SECTION LINE
PLATTED LOT LINES
PROPERTY (DEED) LINE
APL APPARENT PROPERTY LINE
EXISTING CENTERLINE
PROPOSED CENTERLINE
EXISTING RIGHT OF WAY LINE
PROPOSED RIGHT OF WAY LINE
EXISTING TEMPORARY EASEMENT
PROPOSED TEMPORARY EASEMENT
EXISTING PERMANENT EASEMENT
PROPOSED PERMANENT EASEMENT
EXISTING ACCESS CONTROL LINE
PROPOSED ACCESS CONTROL LINE
R&M RECORD AND MEASURED DIMENSION
MEASURED DIMENSION
CALCULATED DIMENSION
RECORDED DIMENSION
EXISTING BUILDING
SAME OWNERSHIP
EXISTING PARCEL NUMBER
PROPOSED PARCEL NUMBER

T-9A-1
T-9A-05-001

IRON PIPE OR ROD FOUND "MAG" NAIL SET FOUND CONCRETE R-O-W MARKER
CUT CROSS FOUND OR SET 5/8" REBAR SET FOUND PERMANENT SURVEY MARKER

T1 THESE STAKES REFERENCE FOUND OR SET MONUMENTATION. SET 5/8 INCH IRON ROD FLUSH WITH GROUND TO TIE FOUND IRON STAKE IDENTIFIED BY COLORED PLASTIC CAP BEARING SURVEYOR'S REGISTRATION NUMBER.
T2
T3
BT1 THESE STAKES, IN CULTIVATED AREAS, REFERENCE FOUND OR SET MONUMENTATION. BURIED 5/8 INCH IRON ROD 20 INCHES BELOW GROUND TO TIE FOUND IRON STAKE. IDENTIFIED BY COLORED PLASTIC CAP BEARING SURVEYOR'S REGISTRATION NUMBER.
BT2
BT3
■ STAKING OF PROPOSED RIGHT OF WAY. SET DIVISION OF HIGHWAYS SURVEY MARK TO MONUMENT THE POSITION SHOWN. IDENTIFIED BY INSCRIPTION DATA AND SURVEYORS REGISTRATION NUMBER.
■ M STAKING OF PROPOSED RIGHT OF WAY IN CULTIVATED AREAS. MARKER POSITION IDENTIFIED BY COLORED PLASTIC CAP BEARING SURVEYOR'S REGISTRATION NUMBER.
BURIED 5/8 INCH METAL ROD 20 INCHES BELOW GROUND TO MARK FUTURE SURVEY.

COORDINATES AND BEARINGS SHOWN HEREON ARE BASED ON THE FOLLOWING CONTROL MONUMENTS WITH CLIENT ASSIGNED COORDINATES (NOT PUBLISHED DATA SHEETS):

VILLAGE OF SCHAUMBURG GPS SURVEY MONUMENTS

STATION 1190, NORTHING: 1,958,299.385, EASTING: 1,059,143.609

STATION 1191, NORTHING: 1,958,379.089, EASTING: 1,060,443.904

BASED ON THE AFORESAID COORDINATES OF THE CONTROL MONUMENTS, ALL DISTANCES AND ANGLES ARE MEASURED ON THE GROUND.

THE CENTERLINE SHOWN HEREON IS THE EXISTING ALIGNMENT UNDER THE AFORESAID COORDINATES RECEIVED FROM THE CLIENT.

STATE OF ILLINOIS)
COUNTY OF COOK) SS

THIS IS TO CERTIFY THAT I, ZHONG CHEN, AN ILLINOIS PROFESSIONAL LAND SURVEYOR, HAVE SURVEYED THE PARCEL PLAT SHOWN HEREON, THAT THE SURVEY IS TRUE AND COMPLETE AS SHOWN TO THE BEST OF MY KNOWLEDGE AND BELIEF; THAT THE PLAT CORRECTLY REPRESENTS SAID SURVEY; THAT ALL MONUMENTS FOUND AND ESTABLISHED ARE OF PERMANENT QUALITY AND OCCUPY THE POSITIONS SHOWN THEREON AND THAT THE MONUMENTS ARE SUFFICIENT TO ENABLE THE SURVEY TO BE RETRACED, MADE FOR THE VILLAGE OF SCHAUMBURG, COOK COUNTY, ILLINOIS.

THIS PROFESSIONAL SERVICE CONFORMS TO THE CURRENT ILLINOIS MINIMUM STANDARD FOR A BOUNDARY SURVEY.

FIELD WORK COMPLETED ON 12/15/2025

DATED AT CHICAGO, ILLINOIS THIS 17TH DAY OF JANUARY, 2025.

ZHONG CHEN
ILLINOIS PROFESSIONAL LAND SURVEYOR NO. 035-003299
LICENSE EXPIRATION DATE: 11/30/2026



DRAWN: DC DATE: 01/10/2025
REVIEWED: ZC DATE: 01/10/2025
APPROVED: DATE:



DYNASTY GROUP, INC.
Engineers & Surveyors
211 WEST WACKER DRIVE, SUITE 304
CHICAGO, ILLINOIS 60606-1212
PHONE: (312) 704-1970
FAX: (312) 704-1977



VILLAGE OF SCHAUMBURG
101 SCHAUMBURG COURT, SCHAUMBURG, ILLINOIS 60193

REVISIONS

CONTRACT #

PLAT OF RIGHT-OF-WAY
WOODFIELD ROAD PHASE II
N. PLUM GROVE ROAD TO N. MEACHAM ROAD

Station: 112 + 00
to
Station: 118 + 00
SHEET 4 OF 10



USER NAME = kelly.j.hickox	DESIGNED - RH	REVISED -
	DRAWN - CW	REVISED -
PLOT SCALE = 60.0000 ' / in.	CHECKED - TDM	REVISED -
PLOT DATE = 9/2/2025	DATE - 01/11/2025	REVISED -

STATE OF ILLINOIS
DEPARTMENT OF TRANSPORTATION


WOODFIELD ROAD
RIGHT-OF-WAY SHEETS

SCALE: N/A SHEET 3 OF 9 SHEETS STA. TO STA.

F.A.U RTE.	SECTION	COUNTY	TOTAL SHEETS	SHEET NO.
3073	20-00134-00-RS	COOK	166	56
CONTRACT NO. 61143				
ILLINOIS FED. AID PROJECT				

PARCEL NO.	TOTAL HOLDING ACRES	PART TAKEN		AREA IN EXISTING R.O.W. ACRES	REMAINDER		EASEMENT AREA		PERMANENT INDEX NUMBER	ACQUISITION PURPOSE
		SQ FT	ACRES		SQ FT	ACRES	SQ FT	ACRES		
0004TE	8.837	N/A	N/A	N/A	N/A	8.837	N/A	0.036	07-14-200-038-0000	TEMP ESMT
0005TE	11.163	N/A	N/A	N/A	N/A	11.163	N/A	0.060	07-14-200-050-0000 07-14-200-049-0000	TEMP ESMT

PARCEL NO.	TOTAL HOLDING ACRES	PART TAKEN		AREA IN EXISTING R.O.W. ACRES	REMAINDER		EASEMENT AREA		PERMANENT INDEX NUMBER	ACQUISITION PURPOSE
		SQ FT	ACRES		SQ FT	ACRES	SQ FT	ACRES		
0004TE	8.837	N/A	N/A	N/A	N/A	8.837	N/A	0.036	07-14-200-038-0000	TEMP ESMT
0005TE	11.163	N/A	N/A	N/A	N/A	11.163	N/A	0.060	07-14-200-050-0000 07-14-200-049-0000	TEMP ESMT

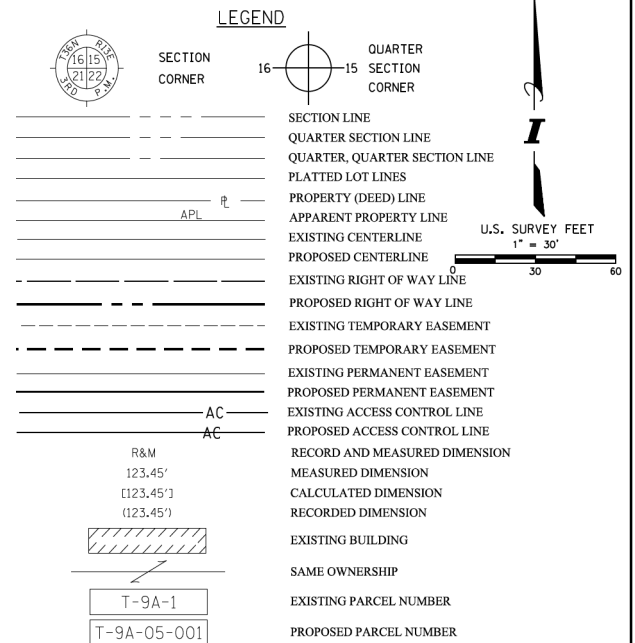

COORDINATES AND BEARINGS SHOWN HEREON ARE BASED ON THE FOLLOWING CONTROL MONUMENTS WITH CLIENT ASSIGNED COORDINATES (NOT PUBLISHED DATA SHEETS):

VILLAGE OF SCHAUMBURG GPS SURVEY MONUMENTS

STATION 1190, NORTHING: 1,958,299.385, EASTING: 1,059,143.609

STATION 1191, NORTHING: 1,958,379.089, EASTING: 1,060,443.904

BASED ON THE AFORESAID COORDINATES OF THE CONTROL MONUMENTS, ALL DISTANCES AND ANGLES ARE MEASURED ON THE GROUND.

THE CENTERLINE SHOWN HEREON IS THE EXISTING ALIGNMENT UNDER THE AFORESAID COORDINATES RECEIVED FROM THE CLIENT.

ZHONG CHEN
 ILLINOIS PROFESSIONAL LAND SURVEYOR NO. 035-003299
 LICENSE EXPIRATION DATE: 11/30/2026

MODEL: Default
FILE NAME: P:\projects\19014\001\C\CADD\CAD Sheets\19014-sht-plats-layout.dgn

PART OF N.W. 1/4 & S.W. 1/4 OF SECTION 13 AND N.E. 1/4 & S.E. 1/4 OF SECTION 14,
TOWNSHIP 41 NORTH, RANGE 10 EAST, OF THE THIRD PRINCIPAL MERIDIAN, SCHAUMBURG, COOK COUNTY, ILLINOIS


PARCEL NO.	TOTAL HOLDING ACRES	PART TAKEN		AREA IN EXISTING R.O.W. ACRES	REMAINDER		EASEMENT AREA SQ. FT.	ACRES	PERMANENT INDEX NUMBER	ACQUISITION PURPOSE
		SQ. FT.	ACRES		SQ. FT.	ACRES				
0005TE	11.163	N/A	N/A	N/A	N/A	11.163	N/A	0.060	07-14-200-050-0000	TEMP ESMT
0007TE	4.628	N/A	N/A	N/A	N/A	4.628	N/A	0.049	07-14-200-049-0000	TEMP ESMT
0011TE	18.500	N/A	N/A	N/A	N/A	18.500	N/A	0.062	07-13-101-013-0000	TEMP ESMT
0013TE	6.124	N/A	N/A	N/A	N/A	6.124	N/A	0.151	07-13-300-037-0000	TEMP ESMT

CURVE DATA CURVE1
P.I. STATION 128+32.45 N 1,958,481.9200
E 1,061,297.3400

DELTA = 4° 37' 33.68" (RT)
DEGREE = 0° 42' 00.00"
TANGENT = 330.6098
LENGTH = 660.8603
RADIUS = 8,185.1100
EXTERNAL = 6.6742
LONG CHORD = 660.6808
MID. ORD. = 6.6688
P.C. STATION 125+01.84 N 1,958,461.7746
E 1,060,967.3446
P.T. STATION 131+62.70 N 1,958,475.3851
E 1,061,627.8852

C.C. N 1,950,291.8742
E 1,061,466.0955
BACK = N 86° 30' 23.68" E
AHEAD = S 88° 52' 02.63" E
CHORD BEARING = N 88° 49' 10.52" E

5' WIDE UTILITY EASEMENT PER DOC.
NO. 22935012 REC. DEC. 12, 1974

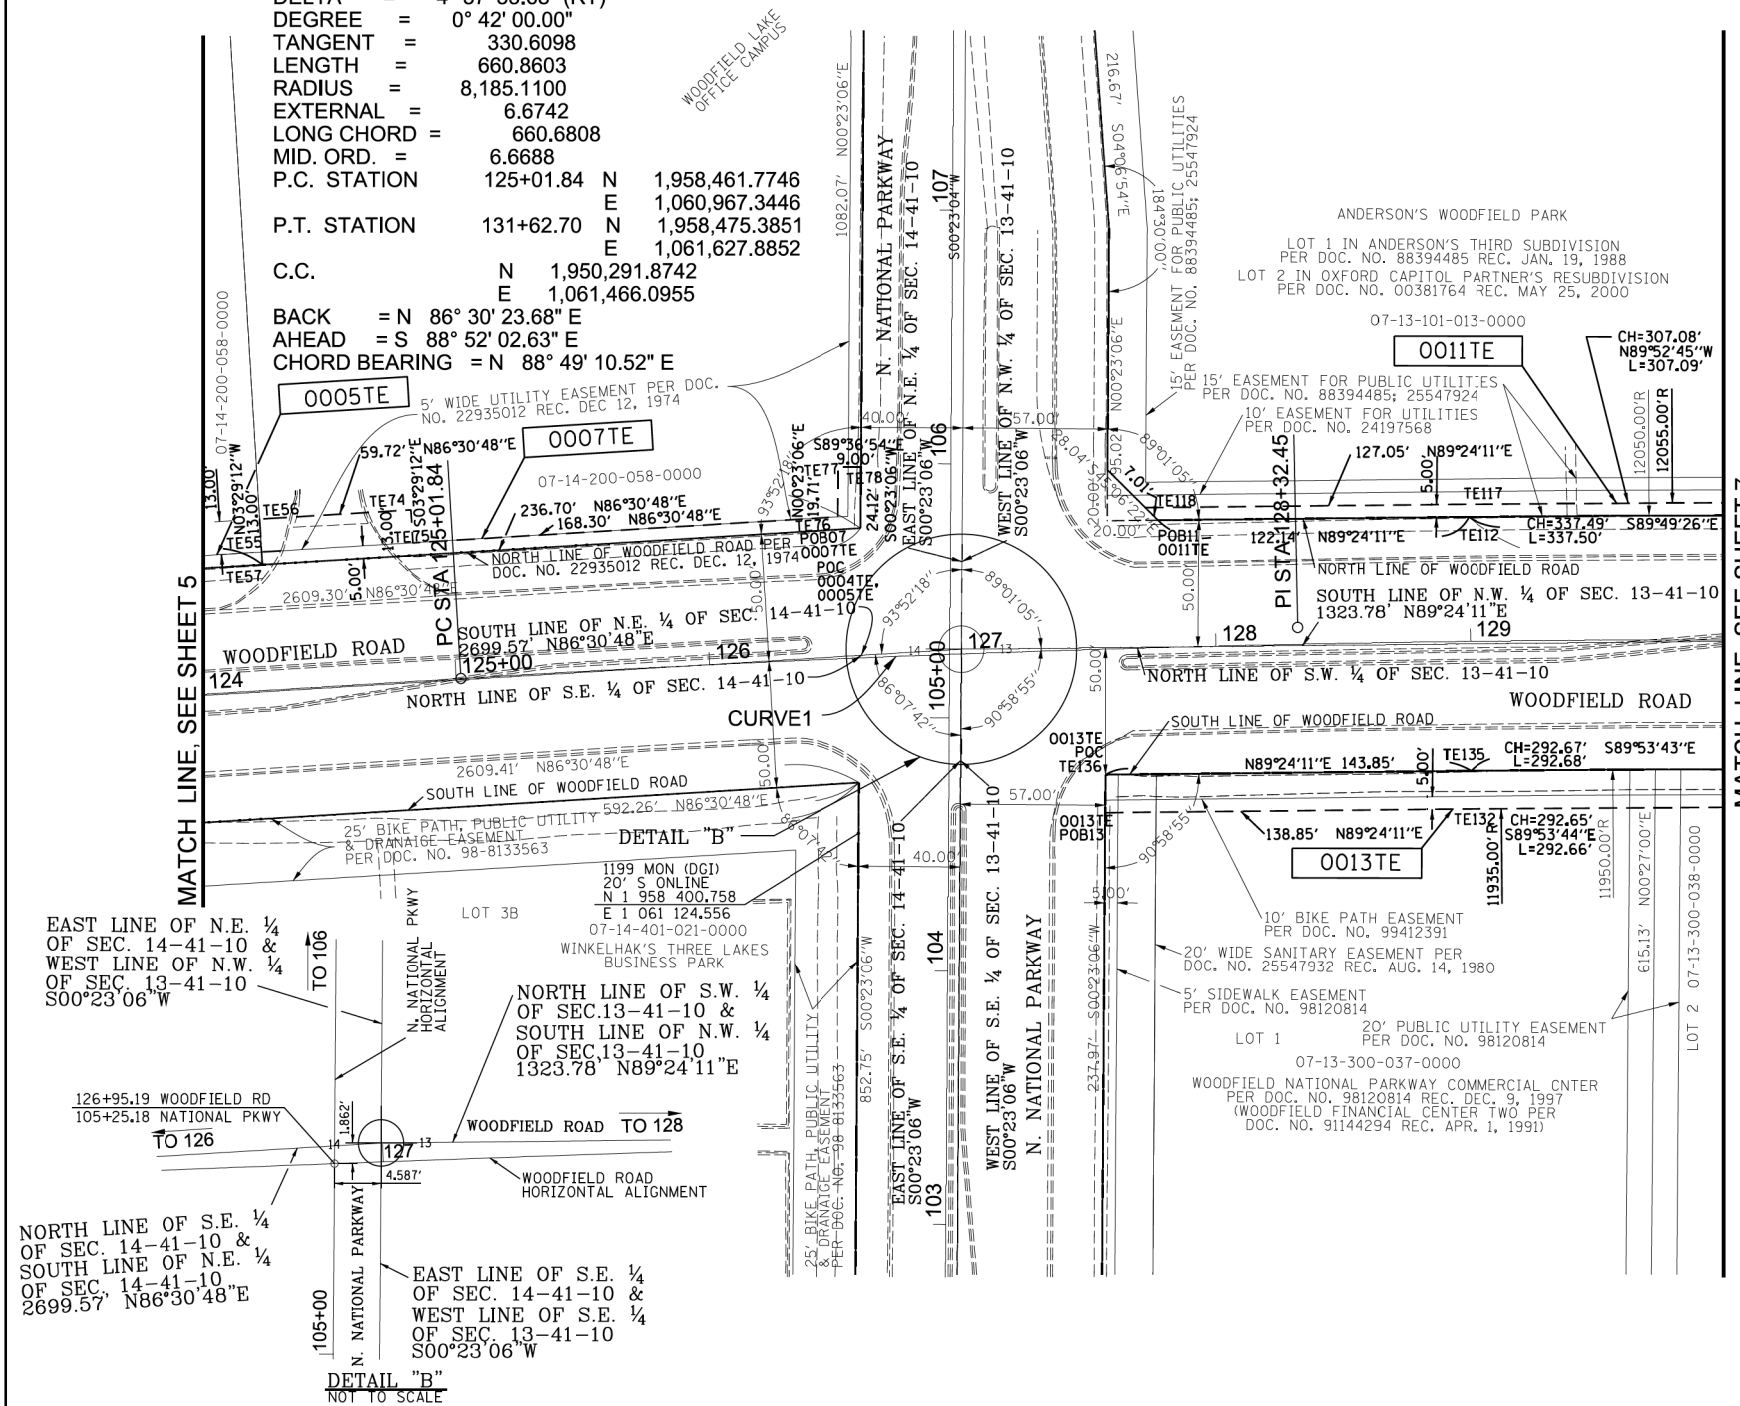

LEGEND

SECTION CORNER 16 15 QUARTER SECTION CORNER

SECTION LINE
QUARTER SECTION LINE
QUARTER, QUARTER SECTION LINE
PLATTED LOT LINES
PROPERTY (DEED) LINE
APL APPARENT PROPERTY LINE
EXISTING CENTERLINE
PROPOSED CENTERLINE
EXISTING RIGHT OF WAY LINE
PROPOSED RIGHT OF WAY LINE
EXISTING TEMPORARY EASEMENT
PROPOSED TEMPORARY EASEMENT
EXISTING PERMANENT EASEMENT
PROPOSED PERMANENT EASEMENT
EXISTING ACCESS CONTROL LINE
PROPOSED ACCESS CONTROL LINE
R&M RECORD AND MEASURED DIMENSION
MEASURED DIMENSION
CALCULATED DIMENSION
RECORDED DIMENSION
EXISTING BUILDING
SAME OWNERSHIP
EXISTING PARCEL NUMBER
PROPOSED PARCEL NUMBER

IRON PIPE OR ROD FOUND
CUT CROSS FOUND OR SET
T1 THESE STAKES REFERENCE FOUND OR SET MONUMENTATION.
T2 IRON ROD FLUSH WITH GROUND TO TIE FOUND IRON STAKE IDENTIFIED BY
T3 COLORED PLASTIC CAP BEARING SURVEYOR'S REGISTRATION NUMBER.
BT1 THESE STAKES IN CULTIVATED AREAS REFERENCE FOUND OR SET MONUMENTATION.
BT2 BURIED 5/8 INCH IRON ROD 20 INCHES BELOW GROUND TO TIE FOUND
BT3 IRON STAKE IDENTIFIED BY COLORED PLASTIC CAP BEARING
SURVEYOR'S REGISTRATION NUMBER.
STAKING OF PROPOSED RIGHT OF WAY SET DIVISION OF HIGHWAYS SURVEY MARK
TO MONUMENT THE POSITION SHOWN IDENTIFIED BY INSCRIPTION DATA AND
SURVEYORS REGISTRATION NUMBER.
STAKING OF PROPOSED RIGHT OF WAY IN CULTIVATED AREAS.
MARKER POSITION IDENTIFIED BY COLORED PLASTIC CAP BEARING
SURVEYOR'S REGISTRATION NUMBER.
BURIED 5/8 INCH METAL ROD 20 INCHES BELOW GROUND TO MARK FUTURE SURVEY.

COORDINATES AND BEARINGS SHOWN HEREON ARE BASED ON THE
FOLLOWING CONTROL MONUMENTS WITH CLIENT ASSIGNED COORDINATES
(NOT PUBLISHED DATA SHEETS):
VILLAGE OF SCHAUMBURG GPS SURVEY MONUMENTS
STATION 1190, NORTHING: 1,958,299.385, EASTING: 1,059,143.609
STATION 1191, NORTHING: 1,958,379.089, EASTING: 1,060,443.904
BASED ON THE AFORESAID COORDINATES OF THE CONTROL MONUMENTS,
ALL DISTANCES AND ANGLES ARE MEASURED ON THE GROUND.
THE CENTERLINE SHOWN HEREON IS THE EXISTING ALIGNMENT UNDER
THE AFORESAID COORDINATES RECEIVED FROM THE CLIENT.

STATE OF ILLINOIS)
COUNTY OF COOK) SS

THIS IS TO CERTIFY THAT I, ZHONG CHEN, AN ILLINOIS PROFESSIONAL LAND SURVEYOR,
HAVE SURVEYED THE PARCEL PLAT SHOWN HEREON, THAT THE SURVEY IS TRUE AND
COMPLETE AS SHOWN TO THE BEST OF MY KNOWLEDGE AND BELIEF; THAT THE PLAT
CORRECTLY REPRESENTS SAID SURVEY; THAT ALL MONUMENTS FOUND AND ESTABLISHED
ARE OF PERMANENT QUALITY AND OCCUPY THE POSITIONS SHOWN THEREON AND THAT
THE MONUMENTS ARE SUFFICIENT TO ENABLE THE SURVEY TO BE RETRACED, MADE FOR
THE VILLAGE OF SCHAUMBURG, COOK COUNTY, ILLINOIS.

THIS PROFESSIONAL SERVICE CONFORMS TO THE CURRENT ILLINOIS MINIMUM STANDARD
FOR A BOUNDARY SURVEY.

FIELD WORK COMPLETED ON 12/15/2024
DATED AT CHICAGO, ILLINOIS THIS 15TH DAY OF DECEMBER, 2025.

ZHONG CHEN
ILLINOIS PROFESSIONAL LAND SURVEYOR NO. 035-003299
LICENSE EXPIRATION DATE: 11/30/2026

DRAWN: DC DATE: 01/06/2025	DYNASTY GROUP, INC. Engineers & Surveyors 211 WEST WACKER DRIVE, SUITE 304 CHICAGO, ILLINOIS 60606-1212 PHONE: (312) 704-1970 FAX: (312) 704-1977	VILLAGE OF SCHAUMBURG 101 SCHAUMBURG COURT, SCHAUMBURG, ILLINOIS 60193	REVISIONS	CONTRACT #	Station: 124 + 00 to Station: 130 + 00 SHEET 6 OF 10
REVIEWED: ZC DATE: 01/06/2025				PLAT OF RIGHT-OF-WAY WOODFIELD ROAD PHASE II N. PLUM GROVE ROAD TO N. MEACHAM ROAD	
APPROVED: DATE:					

MODEL: Default
FILE: 1901110011\CCADD\CAD Sheets\190111-14-shr-plat-14-shr-out.dgn

LEGEND

SECTION
CORNER

QUARTER
SECTION
CORNER

PLATTED LOT LINES

PROPERTY (DEED) LINE

APPARENT PROPERTY LINE

EXISTING CENTERLINE

PROPOSED CENTERLINE

EXISTING RIGHT OF WAY LINE

PROPOSED RIGHT OF WAY LINE

EXISTING TEMPORARY EASEMENT

PROPOSED TEMPORARY EASEMENT

EXISTING PERMANENT EASEMENT

PROPOSED PERMANENT EASEMENT

EXISTING ACCESS CONTROL LINE

PROPOSED ACCESS CONTROL LINE

RECORD AND MEASURED DIMENSION

MEASURED DIMENSION

CALCULATED DIMENSION

RECORDED DIMENSION

EXISTING BUILDING

SAME OWNERSHIP

EXISTING PARCEL NUMBER

PROPOSED PARCEL NUMBER

○ IRON PIPE OR ROD FOUND ⊕ "MAG" NAIL SET ☒ FOUND CONCRETE R-O-W MARKER

+ CUT CROSS FOUND OR SET ● 5/8" REBAR SET △ FOUND PERMANENT SURVEY MARKER

● T1 THESE STAKES REFERENCE FOUND OR SET MONUMENTATION. SET 5/8 INCH

T2 IRON ROD FLUSH WITH GROUND TO THE FOUND IRON STAKE IDENTIFIED BY

T3 COLORED PLASTIC CAP BEARING SURVEYOR'S REGISTRATION NUMBER.

● BT1 THESE STAKES, IN CULTIVATED AREAS, REFERENCE FOUND OR SET MONUMENTATION.

BT2 BURIED 5/8 INCH IRON ROD 30 INCHES BELOW GROUND TO THE FOUND

BT3 IRON STAKE. IDENTIFIED BY COLORED PLASTIC CAP BEARING SURVEYOR'S REGISTRATION NUMBER.

■ STAKING OF PROPOSED RIGHT OF WAY. SET DIVISION OF HIGHWAYS SURVEY MARK TO MONUMENT THE POSITION SHOWN. IDENTIFIED BY INSCRIPTION DATA AND SURVEYOR'S REGISTRATION NUMBER.

■ M STAKING OF PROPOSED RIGHT OF WAY IN CULTIVATED AREAS. MARKER POSITION IDENTIFIED BY COLORED PLASTIC CAP BEARING SURVEYOR'S REGISTRATION NUMBER.

BURIED 5/8 INCH METAL ROD 20 INCHES BELOW GROUND TO MARK FUTURE SURVEY.

U.S. SURVEY FEET

1" = 30'

THE CENTERLINE SHOWN HEREON IS THE EXISTING ALIGNMENT UNDER
THE AFORESAID COORDINATES RECEIVED FROM THE CLIENT.

THIS IS TO CERTIFY THAT I, ZHONG CHEN, AN ILLINOIS PROFESSIONAL LAND SURVEYOR, HAVE SURVEYED THE PARCEL PLAT SHOWN HEREON, THAT THE SURVEY IS TRUE AND COMPLETE AS SHOWN TO THE BEST OF MY KNOWLEDGE AND BELIEF; THAT THE PLAT CORRECTLY REPRESENTS SAID SURVEY; THAT ALL MONUMENTS FOUND AND ESTABLISHED ARE OF PERMANENT QUALITY AND OCCUPY THE POSITIONS SHOWN THEREON AND THAT THE MONUMENTS ARE SUFFICIENT TO ENABLE THE SURVEY TO BE RETRACED, MADE FOR THE VILLAGE OF SCHAUMBURG, COOK COUNTY, ILLINOIS.

THIS PROFESSIONAL SERVICE CONFORMS TO THE CURRENT ILLINOIS MINIMUM STANDARD
FOR A BOUNDARY SURVEY.

FIELD WORK COMPLETED ON 12/15


DATED AT CHICAGO, ILLINOIS THIS 8TH DAY OF JANUARY, 2025.

ZHONG CHEN
ILLINOIS PROFESSIONAL LAND SURVEYOR NO. 035-003299
LICENSE EXPIRATION DATE: 11/30/2026

MODEL: Default
FILE NAME: p:\projects\19014\001\CADD\CAD Sheets\19014-sht-platc-lavout.dgn

PARCEL NO.	TOTAL HOLDING ACRES	PART TAKEN ACRES	AREA IN EXISTING R.O.W. ACRES	REMAINDER		EASEMENT AREA		PERMANENT INDEX NUMBER	ACQUISITION PURPOSE
				SQ FT	ACRES	SQ FT	ACRES		
0012PE	5.829	N/A	N/A	N/A	5.825	172	0.004	07-13-101-009-0000	TEMP ESMST
0012TE	5.829	N/A	N/A	N/A	5.829	N/A	0.076	07-13-101-009-0000	TEMP ESMST
0016PE	7.105	N/A	N/A	N/A	7.055	N/A	0.050	07-13-300-026-0000	TEMP ESMST
0016TE	7.105	N/A	N/A	N/A	7.105	N/A	0.172	07-13-300-026-0000	TEMP ESMST

PARCEL NO.	TOTAL HOLDING ACRES	PART TAKEN ACRES	AREA IN EXISTING R.O.W. ACRES	REMAINDER		EASEMENT AREA		PERMANENT INDEX NUMBER	ACQUISITION PURPOSE
				SQ FT	ACRES	SQ FT	ACRES		
0012PE	5.829	N/A	N/A	N/A	5.825	172	0.004	07-13-101-009-0000	TEMP ESMST
0012TE	5.829	N/A	N/A	N/A	5.829	N/A	0.076	07-13-101-009-0000	TEMP ESMST
0016PE	7.105	N/A	N/A	N/A	7.055	N/A	0.050	07-13-300-026-0000	TEMP ESMST
0016TE	7.105	N/A	N/A	N/A	7.105	N/A	0.172	07-13-300-026-0000	TEMP ESMST

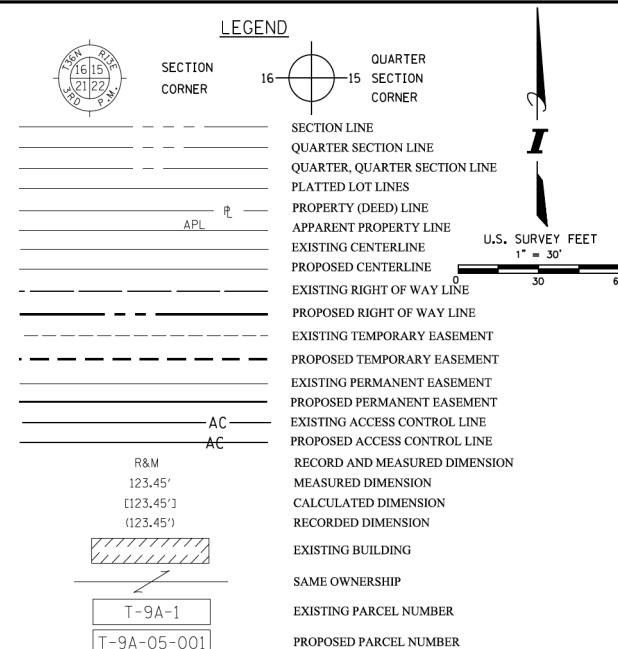

- | | | | | | |
|-----|--|---|----------------|---|-------------------------------|
| ○ | IRON PIPE OR ROD FOUND | ⊕ | "MAG" NAIL SET | ⊗ | FOUND CONCRETE R-O-W MARKER |
| + | CUT CROSS FOUND OR SET | ● | 5/8" REBAR SET | △ | FOUND PERMANENT SURVEY MARKER |
| ● | THESE STAKES REFERENCE FOUND OR SET MONUMENTATION. SET 5/8" INCH | | | | |
| T1 | IRON ROD FLUSH WITH GROUND TO THE FOUND IRON STAKE IDENTIFIED BY | | | | |
| T3 | COLORED PLASTIC CAP BEARING SURVEYOR'S REGISTRATION NUMBER. | | | | |
| ● | THESE STAKES, IN CULTIVATED AREAS, REFERENCE FOUND OR SET MONUMENTATION. | | | | |
| BT1 | BURIED 5/8" INCH IRON ROD 20 INCHES BELOW GROUND TO THE FOUND | | | | |
| BT2 | IRON STAKE. IDENTIFIED BY COLORED PLASTIC CAP BEARING | | | | |
| BT3 | SURVEYOR'S REGISTRATION NUMBER. | | | | |
| ■ | STAKING OF PROPOSED RIGHT OF WAY. SET DIVISION OF HIGHWAYS SURVEY MARK | | | | |
| | TO MONUMENT THE POSITION SHOWN. IDENTIFIED BY INSCRIPTION DATA AND | | | | |
| | SURVEYOR'S REGISTRATION NUMBER. | | | | |
| ■ M | STAKING OF PROPOSED RIGHT OF WAY IN CULTIVATED AREAS. | | | | |
| | MARKER POSITION IDENTIFIED BY COLORED PLASTIC CAP BEARING | | | | |
| | SURVEYOR'S REGISTRATION NUMBER. | | | | |
| | BURIED 5/8" INCH METAL ROD 20 INCHES BELOW GROUND TO MARK FUTURE SURVEY. | | | | |

COORDINATES AND BEARINGS SHOWN HEREON ARE BASED ON THE
FOLLOWING CONTROL MONUMENTS WITH CLIENT ASSIGNED COORDINATES
(NOT PUBLISHED DATA SHEETS):

VILLAGE OF SCHAUMBURG GPS SURVEY MONUMENTS

STATION 1190. NORTHING: 1.958.299.385. EASTING: 1.059.143.609

STATION 1191. NORTHING: 1.958.379.089. EASTING: 1.060.443.904

BASED ON THE AFORESAID COORDINATES OF THE CONTROL MONUMENTS,
ALL DISTANCES AND ANGLES ARE MEASURED ON THE GROUND.

THE CENTERLINE SHOWN HEREON IS THE EXISTING ALIGNMENT UNDER
THE AFORESAID COORDINATES RECEIVED FROM THE CLIENT.


STATE OF ILLINOIS)
) SS
COUNTY OF COOK)

THIS IS TO CERTIFY THAT I, ZHONG CHEN, AN ILLINOIS PROFESSIONAL LAND SURVEYOR, HAVE SURVEYED THE PARCEL PLAT SHOWN HEREON, THAT THE SURVEY IS TRUE AND COMPLETE AS SHOWN TO THE BEST OF MY KNOWLEDGE AND BELIEF; THAT THE PLAT CORRECTLY REPRESENTS SAID SURVEY; THAT ALL MONUMENTS FOUND AND ESTABLISHED ARE OF PERMANENT QUALITY AND OCCUPY THE POSITIONS SHOWN THEREON AND THAT THE MONUMENTS ARE SUFFICIENT TO ENABLE THE SURVEY TO BE RETRACED, MADE FOR THE VILLAGE OF SCHAUMBURG, COOK COUNTY, ILLINOIS.

THIS PROFESSIONAL SERVICE CONFORMS TO THE CURRENT ILLINOIS MINIMUM STANDARD
FOR A BOUNDARY SURVEY.

FIELD WORK COMPLETED ON 12/15/2023
DATED AT CHICAGO, ILLINOIS THIS 5TH JANUARY, 2025.

ZHONG CHEN
ILLINOIS PROFESSIONAL LAND SURVEYOR NO. 035-003299
LICENSE EXPIRATION DATE: 11/30/2026

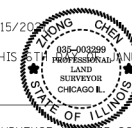

DRAWN: DC	DATE: 01/06/2025
REVIEWED: ZC	DATE: 01/06/2025
APPROVED:	DATE:



DYNASTY GROUP, INC.
Engineers & Surveyors
211 WEST WACKER DRIVE, SUITE 304
CHICAGO, ILLINOIS 60606-1212
PHONE: (312) 704-1970
FAX: (312) 704-1977



101 SCHAUMBURG COURT, SCHAUMBURG, ILLINOIS 60193

REVISIONS	CONTRACT #	Station: 136 + 00 to Station: 140 + 00
	PLAT OF RIGHT-OF-WAY WOODFIELD ROAD PHASE II N. PLUM GROVE ROAD TO N. MEACHAM ROAD	SHEET <u>8</u> OF <u>10</u>



USER NAME = kelly.jickox	DESIGNED - RH	REVISED -
	DRAWN - CW	REVISED -
PLOT SCALE = 60.0000 ' / in.	CHECKED - TDM	REVISED -
PLOT DATE = 9/2/2025	DATE - 01/11/2025	REVISED -

**STATE OF ILLINOIS
DEPARTMENT OF TRANSPORTATION**

WOODFIELD ROAD
RIGHT-OF-WAY SHEETS

SCALE: N/A		SHEET 7 OF 9 SHEETS		STA. TO STA.		ILLINOIS FED. AID PROJECT	
------------	--	---------------------	--	--------------	--	---------------------------	--

F.A.U RTE.	SECTION	COUNTY	TOTAL SHEETS	SHEET NO.
3073	20-00134-00-R5	COOK	166	60
		CONTRACT NO. 61L43		
ILLINOIS		FED. AID PROJECT		

LEGAL DESCRIPTIONS:

ROUTE: WOODFIELD ROAD
SECTION: PLUM GROVE ROAD TO MEACHAM ROAD
COUNTY: COOK
JOB NO.:
PARCEL: 0001TE
OWNER: COURTYARDS ON WOODFIELD CONDOMINIUMS
STATION: 101+34.91 TO 105+92.91
PIN: 07-14-200-084-0000

THAT PART OF LOT 2 IN WOODFIELD AND PLUM GROVE SUBDIVISION, ACCORDING TO THE PLAT THEREOF RECORDED DECEMBER 27, 2000 AS DOCUMENT NUMBER 0001013181, BEING A SUBDIVISION OF PART OF THE NORTHEAST QUARTER OF SECTION 14, TOWNSHIP 41 NORTH, RANGE 10 EAST OF THE THIRD PRINCIPAL MERIDIAN, IN COOK COUNTY, ILLINOIS, MORE PARTICULARLY DESCRIBED AS FOLLOWS:

BEGINNING AT THE SOUTHEAST CORNER OF SAID LOT 2, THENCE NORTH 03 DEGREES 29 MINUTES 12 SECONDS WEST ALONG THE EAST LINE OF SAID LOT 2, 5.00 FEET; THENCE SOUTH 86 DEGREES 30 MINUTES 48 SECONDS WEST ALONG A LINE 5 FEET NORTH OF AND PARALLEL WITH THE SOUTH LINE OF SAID LOT 2, 458.00 FEET; THENCE SOUTH 03 DEGREES 29 MINUTES 12 SECONDS EAST, 5.00 FEET TO THE SOUTH LINE OF SAID LOT 2, ALSO BEING THE NORTH LINE OF WOODFIELD ROAD; THENCE NORTH 86 DEGREES 30 MINUTES 48 SECONDS EAST ALONG SAID NORTH LINE OF WOODFIELD ROAD, 458.00 FEET TO THE POINT OF BEGINNING.

SAID PARCEL CONTAINING 0.053 ACRES, MORE OR LESS.

ROUTE: WOODFIELD ROAD
SECTION: PLUM GROVE ROAD TO MEACHAM ROAD
COUNTY: COOK
JOB NO.:
PARCEL: 0002TE
OWNER: EMERGENCY NURSES ASSOCIATION
STATION: 105+92.91 TO 109+27.92
PIN: 07-14-200-079-0000

THAT PART OF LOT 1 IN WOODFIELD AND PLUM GROVE SUBDIVISION, ACCORDING TO THE PLAT THEREOF RECORDED DECEMBER 27, 2000 AS DOCUMENT NUMBER 0001013181, BEING A SUBDIVISION OF PART OF THE NORTHEAST QUARTER OF SECTION 14, TOWNSHIP 41 NORTH, RANGE 10 EAST OF THE THIRD PRINCIPAL MERIDIAN, IN COOK COUNTY, ILLINOIS, MORE PARTICULARLY DESCRIBED AS FOLLOWS:

BEGINNING AT THE SOUTHEAST CORNER OF SAID LOT 1, THENCE NORTH 03 DEGREES 29 MINUTES 12 SECONDS WEST ALONG THE EAST LINE OF SAID LOT 1, 5.00 FEET; THENCE SOUTH 86 DEGREES 30 MINUTES 48 SECONDS WEST ALONG A LINE 5 FEET NORTH OF AND PARALLEL WITH THE SOUTH LINE OF SAID LOT 1, 264.60 FEET; THENCE NORTH 03 DEGREES 29 MINUTES 12 SECONDS WEST, 20.00 FEET; THENCE SOUTH 86 DEGREES 30 MINUTES 48 SECONDS WEST ALONG A LINE 25 FEET NORTH OF AND PARALLEL WITH SAID SOUTH LINE OF LOT 1, 70.40 FEET TO THE WEST LINE OF SAID LOT 1; THENCE SOUTH 03 DEGREES 29 MINUTES 12 SECONDS EAST, 25.00 FEET TO SAID SOUTH LINE OF LOT 2, ALSO BEING THE NORTH LINE OF WOODFIELD ROAD; THENCE NORTH 86 DEGREES 30 MINUTES 48 SECONDS EAST ALONG SAID NORTH LINE OF WOODFIELD ROAD, 335.00 FEET TO THE POINT OF BEGINNING.

SAID PARCEL CONTAINING 0.071 ACRES, MORE OR LESS.

ROUTE: WOODFIELD ROAD
SECTION: PLUM GROVE ROAD TO MEACHAM ROAD
COUNTY: COOK
JOB NO.:
PARCEL: 0004TE
OWNER: MASSACHUSETTS MUTUAL LIFE INSURANCE COMPANY
STATION: 117+51.51 TO 120+67.48
PIN: 07-14-200-038-0000

THAT PART OF THE NORTHEAST QUARTER OF SECTION 14, TOWNSHIP 41 NORTH, RNAGE 10 EAST OF THE THIRD PRINCIPAL MERIDIAN, MORE PARTICULARLY DESCRIBED AS FOLLOWS:

COMMENCING AT THE POINT OF INTERSECTION OF THE NORTH LINE OF THE SOUTH 50.00 FEET (MEASURED PERPENDICULARLY) OF THE NORTHEAST QUARTER OF SAID SECTION 14 AND THE WEST LINE OF THE EAST 40.00 FEET (MEASURED PERPENDICULARLY) OF THE NORTHEAST QUARTER OF SAID SECTION 14, THENCE SOUTH 86 DEGREES 30 MINUTES 48 SECONDS WEST ALONG THE NORTH LINE OF THE SOUTH 50.00 FEET (MEASURED PERPENDICULARLY) OF THE NORTHEAST QUARTER OF SAID SECTION 14, 555.70 FEET TO THE POINT OF BEGINNING; THENCE CONTINUING SOUTH 86 DEGREES 30 MINUTES 48 SECONDS WEST ALONG SAID NORTH LINE, A DISTANCE OF 315.97 FEET TO (PROPERTY LINE), THENCE NORTH 03 DEGREES 29 MINUTES 12 SECONDS WEST, 5.00 FEET; THENCE NORTH 86 DEGREES 30 MINUTES 48 SECONDS EAST ALONG A LINE 5 FEET NORTH OF AND PARALLEL WITH SAID NORTH LINE, 315.97 FEET (TO PROPERTY); THENCE SOUTH 3 DEGREES 29 MINUTES 12 SECONDS EAST, 5.00 FEET TO THE POINT OF BEGINNING, IN COOK COUNTY, ILLINOIS.

SAID PARCEL CONTAINING 0.035 ACRES, MORE OR LESS.

ROUTE: WOODFIELD ROAD
SECTION: PLUM GROVE ROAD TO MEACHAM ROAD
COUNTY: COOK
JOB NO.:
PARCEL: 0005TE
OWNER: VH WOODFIELD II INC
STATION: 120+67.48 TO 124+26.48
PIN: 07-14-200-049-0000, 07-14-200-050-0000

THAT PART OF THE NORTHEAST QUARTER OF SECTION 14, TOWNSHIP 41 NORTH, RNAGE 10 EAST OF THE THIRD PRINCIPAL MERIDIAN, MORE PARTICULARLY DESCRIBED AS FOLLOWS:

COMMENCING AT THE POINT OF INTERSECTION OF THE NORTH LINE OF THE SOUTH 50.00 FEET (MEASURED PERPENDICULARLY) OF THE NORTHEAST QUARTER OF SAID SECTION 14 AND THE WEST LINE OF THE EAST 40.00 FEET (MEASURED PERPENDICULARLY) OF THE NORTHEAST QUARTER OF SAID SECTION 14, THENCE SOUTH 86 DEGREES 30 MINUTES 48 SECONDS WEST ALONG THE NORTH LINE OF THE SOUTH 50.00 FEET (MEASURED PERPENDICULARLY) OF THE NORTHEAST QUARTER OF SAID SECTION 14, 595.70 FEET TO THE POINT OF BEGINNING; THENCE NORTH 03 DEGREES 29 MINUTES 12 SECONDS WEST, 18.00 FEET; THENCE NORTH 86 DEGREES 30 MINUTES 48 SECONDS EAST ALONG A LINE 18 FEET NORTH OF AND PARALLEL WITH SAID NORTH LINE, 62.89 FEET; THENCE SOUTH 03 DEGREES 29 MINUTES 12 SECONDS EAST, 13.00 FEET; THENCE NORTH 86 DEGREES 30 MINUTES 48 SECONDS EAST ALONG A LINE 5 FEET NORTH OF AND PARALLEL WITH SAID NORTH LINE, 297.64 FEET; THENCE NORTH 03 DEGREES 29 MINUTES 12 SECONDS WEST, 13.00 FEET; THENCE NORTH 86 DEGREES 30 MINUTES 48 SECONDS EAST ALONG A LINE 18 FEET NORTH OF AND PARALLEL WITH SAID NORTH LINE, 2.07 FEET; THENCE SOUTH 03 DEGREES 29 MINUTES 12 SECONDS EAST, 18.00 FEET TO SAID NORTH LINE; THENCE SOUTH 86 DEGREES 30 MINUTES 48 SECONDS WEST ALONG SAID NORTH LINE, 362.66 FEET TO THE POINT OF BEGINNING, IN COOK COUNTY, ILLINOIS.

SAID PARCEL CONTAINING 0.060 ACRES, MORE OR LESS.

ROUTE: WOODFIELD ROAD
SECTION: PLUM GROVE ROAD TO MEACHAM ROAD
COUNTY: COOK
JOB NO.:
PARCEL: 0007TE
OWNER: WESTERN ALLIANCE BK
STATION: 124+26.48 TO 126+63.34
PIN: 07-14-200-058-0000

THAT PART OF THE NORTHEAST QUARTER OF SECTION 14, TOWNSHIP 41 NORTH, RNAGE 10 EAST OF THE THIRD PRINCIPAL MERIDIAN, MORE PARTICULARLY DESCRIBED AS FOLLOWS:

BEGINNING AT THE POINT OF INTERSECTION OF THE WEST LINE OF THE EAST 40.00 FEET (MEASURED PERPENDICULARLY) OF THE NORTHEAST QUARTER OF SAID SECTION 14 AND THE NORTH LINE OF THE SOUTH 50 FEET (MEASURED PERPENDICULARLY) OF THE NORTHEAST QUARTER OF SAID SECTION 14; THENCE SOUTH 86 DEGREES 30 MINUTES 48 SECONDS WEST ALONG SAID NORTH LINE, 233.04 FEET TO (PROPERTY LINE); THENCE NORTH 03 DEGREES 29 MINUTES 12 SECONDS WEST, 18.00 FEET; THENCE NORTH 86 DEGREES 30 MINUTES 48 SECONDS EAST ALONG A LINE 18 FEET NORTH OF AND PARALLEL WITH SAID NORTH LINE, 56.12 FEET; THENCE SOUTH 03 DEGREES 29 MINUTES 12 SECONDS EAST, 15.00 FEET; THENCE NORTH 86 DEGREES 30 MINUTES 48 SECONDS EAST ALONG A LINE 5 FEET NORTH OF AND PARALLEL WITH SAID NORTH LINE, 168.30 FEET; THENCE NORTH 00 DEGREE 23 MINUTES 06 SECONDS EAST, 19.71 FEET; THENCE SOUTH 89 DEGREE 36 MINUTES 54 SECONDS EAST, 3.00 FEET TO SAID WEST LINE; THENCE SOUTH 00 DEGREE 23 MINUTES 06 SECONDS WEST ALONG SAID WEST LINE, 24.12 FEET TO THE POINT OF BEGINNING, IN COOK COUNTY, ILLINOIS.

SAID PARCEL CONTAINING 0.049 ACRES, MORE OR LESS.

ROUTE: WOODFIELD ROAD
SECTION: PLUM GROVE ROAD TO MEACHAM ROAD
COUNTY: COOK
JOB NO.:
PARCEL: 0009TE
OWNER: SML PROPERTIES, LLC.
STATION: 113+16.40 TO 113+62.40
PIN: 07-14-401-012-0000

THAT PART OF LOT 4C IN THE RESUBDIVISION OF LOT 4 IN WINKELHAKE'S THREE LAKES BUSINESS PARK, BEING A PORTION OF THE SOUTHEAST QUARTER OF SECTION 14, TOWNSHIP 41 NORTH, RANGE 10 EAST OF THE THIRD PRINCIPAL MERIDIAN IN COOK COUNTY, ILLINOIS, MORE PARTICULARLY DESCRIBED AS FOLLOWS:

BEGINNING AT THE NORTHWEST CORNER OF SAID LOT 4C, THENCE BASED ON AN ASSUMED BEARING SOUTH 03 DEGREES 29 MINUTES 12 SECONDS EAST ALONG THE EAST LINE OF SAID LOT 4C, 30 FEET; THENCE SOUTH 86 DEGREES 30 MINUTES 48 SECONDS WEST ALONG A LINE 30 FEET SOUTH OF AND PARALLEL WITH THE NORTH LINE OF SAID LOT 4C, 25.25 FEET; THENCE NORTH 03 DEGREES 29 MINUTES 12 SECONDS WEST, 9.40 FEET; THENCE NORTH 48 DEGREES 29 MINUTES 12 SECONDS WEST, 29.13 FEET TO SAID NORTH LINE; THENCE NORTH 86 DEGREES 29 MINUTES 48 SECONDS EAST ALONG SAID NORTH LINE, 46.00 FEET TO THE POINT OF BEGINNING.

SAID PARCEL CONTAINING 0.022 ACRES, MORE OR LESS.

ROUTE: WOODFIELD ROAD
SECTION: PLUM GROVE ROAD TO MEACHAM ROAD
COUNTY: COOK
JOB NO.:
PARCEL: 0010TE
OWNER: WOODFIELD PROFESSIONAL SUITES, LLC.
STATION: 113+62.14 TO 114+08.40
PIN: 07-14-401-011-0000

THAT PART OF LOT 4B IN THE RESUBDIVISION OF LOT 4 IN WINKELHAKE'S THREE LAKES BUSINESS PARK, BEING A SUBDIVISION OF THE SOUTHEAST QUARTER OF SECTION 14, TOWNSHIP 41 NORTH, RANGE 10 EAST OF THE THIRD PRINCIPAL MERIDIAN, ACCORDING TO THE PLAT THEREOF RECORDED DECEMBER 13, 2000 AS DOCUMENT 00980341, IN COOK COUNTY, ILLINOIS, MORE PARTICULARLY DESCRIBED AS FOLLOWS:

BEGINNING AT THE NORTHWEST CORNER OF SAID LOT 4B, THENCE BASED ON AN ASSUMED BEARING SOUTH 03 DEGREES 29 MINUTES 12 SECONDS EAST ALONG THE WEST LINE OF SAID LOT 4B, 30 FEET; THENCE NORTH 86 DEGREES 30 MINUTES 48 SECONDS EAST ALONG A LINE 30 FEET SOUTH OF AND PARALLEL WITH THE NORTH LINE OF SAID LOT 4B, 26.75 FEET; THENCE SOUTH 03 DEGREES 29 MINUTES 12 SECONDS WEST, 10.61 FEET; THENCE NORTH 41 DEGREES 31 MINUTES 48 SECONDS WEST, 27.43 FEET TO SAID NORTH LINE; THENCE SOUTH 86 DEGREES 30 MINUTES 48 SECONDS WEST ALONG SAID NORTH LINE, 46.00 FEET TO THE POINT OF BEGINNING.

SAID PARCEL CONTAINING 0.023 ACRES, MORE OR LESS.

ROUTE: WOODFIELD ROAD
SECTION: PLUM GROVE ROAD TO MEACHAM ROAD
COUNTY: COOK
JOB NO.:
PARCEL: 0011TE
OWNER: PARKWAY CORPORATE SPE, LLC.
STATION: 127-73.73 TO 132+35.84
PIN: 07-13-101-013-0000

PART OF LOT 2 IN OXFORD CAPITAL PARTNER'S RESUBDIVISION, BEING A RESUBDIVISION OF LOT 1 IN ANDERSON'S THIRD RESUBDIVISION, A RESUBDIVISION OF ANDERSON'S SECTION 14 AND THE WEST LINE OF THE EAST 40.00 FEET (MEASURED PERPENDICULARLY) OF THE NORTHEAST QUARTER OF SECTION 13, TOWNSHIP 41 NORTH, RANGE 10 EAST OF THE THIRD PRINCIPAL MERIDIAN, MORE PARTICULARLY DESCRIBED AS FOLLOWS:

BEGINNING AT A POINT ON THE SOUTH LINE OF LOT 2 AFORESAID, 20 FEET EAST OF THE SOUTHWEST CORNOR OF SAID LOT 2; THENCE BASED ON AN ASSUMED BEARING NORTH 89 DEGREES 24 MINUTES 11 SECONDS EAST ALONG SAID SOUTH LINE, 122.14 FEET TO A POINT OF CURVATURE; THENCE CONTINUE ALONG SAID SOUTH LINE, BEING AN ARC CONCAVED SOUTHERLY HAVING A RADIUS OF 12050.00 FEET, AND A CHORD BEARING OF SOUTH 89 DEGREES 49 MINUTES 26 SECONDS EAST, AN ARC LENGTH OF 337.50 FEET AND A CHORD DISTANCE OF 337.49 FEET TO THE SOUTHEAST CORNER OF LOT 2 AFORESAID; THENCE NORTH 00 DEGREE 25 MINUTES 00 SECOND EAST ALONG THE EAST LINE OF SAID LOT 2, 16.00 FEET; THENCE WEST ALONG AN ARC CONCAVED SOUTHERLY HAVING A RADIUS OF 12066.00 FEET, AND A CHORD BEARING OF NORTH 89 DEGREES 04 MINUTES 40 SECONDS WEST, AN ARC LENGTH OF 30.50 FEET AND A CHORD DISTANCE OF 30.50 FEET; THENCE SOUTH 00 DEGREE 38 MINUTES 25 SECOND WEST, 11.00 FEET TO A POINT 5 FEET NORTH OF SAID SOUTH LINE (MEASURED RADIALY); THENCE WEST ALONG AN ARC CONCAVED SOUTHERLY HAVING A RADIUS OF 12055.00 FEET, AND A CHORD BEARING OF NORTH 89 DEGREES 52 MINUTES 45 SECONDS WEST, AN ARC LENGTH OF 307.09 FEET AND A CHORD DISTANCE OF 307.08 FEET TO A POINT OF TANGENCY; THENCE SOUTH 89 DEGREES 24 MINUTES 11 SECONDS WEST, 127.05 FEET TO A POINT ON THE LINE MADE BY THE POINT OF BEGINNING AND A POINT ON THE WEST LINE OF SAID LOT 2, 20 FEET NORTH OF SAID SOUTHWEST CORNER; THENCE SOUTH 45 DEGREES 06 MINUTES 22 SECONDS EAST ALONG SAID LINE, 7.01 FEET TO THE POINT OF BEGINNING; ALL IN COOK COUNTY, ILLINOIS.

SAID PARCEL CONTAINING 0.062 ACRES, MORE OR LESS.

ROUTE: WOODFIELD ROAD
SECTION: PLUM GROVE ROAD TO MEACHAM ROAD
COUNTY: COOK
JOB NO.:
PARCEL: 0012TE
OWNER: WOODFIELD CORNERS, LLC.
STATION: 132+35.84 TO 137+60.00
PIN: 07-13-101-009-0000

THAT PART OF LOT 1 IN SOUTHWICK'S SUBDIVISION OF PART OF LOT 2 IN ANDERSON'S SECOND RESUBDIVISION OF LOT 2 IN ANDERSON'S RESUBDIVISION OF LOT 11 IN ANDERSON'S WOODFIELD PARK, A SUBDIVISION OF PART OF THE NORTHWEST QUARTER OF SECTION 13, TOWNSHIP 41 NORTH, RANGE 10 EAST OF THIRD PRINCIPAL MERIDIAN, IN COOK COUNTY, ILLINOIS, MORE PARTICULARLY DESCRIBED AS FOLLOWS:

BEGINNING AT THE SOUTHWEST CORNOR OF SAID LOT 1; THENCE EAST ALONG THE SOUTH LINE OF SAID LOT 1, BEING AN ARC CONCAVED SOUTHERLY HAVING A RADIUS OF 12050.00 FEET, AND A CHORD BEARING OF SOUTH 88 DEGREES 42 MINUTES 59 SECONDS EAST, AN ARC LENGTH OF 116.08 FEET AND A CHORD DISTANCE OF 116.08 FEET; THENCE CONTINUE EAST ALONG THE SOUTH LINE OF SAID LOT 1, BEING AN ARC CONCAVED NORTHERLY HAVING A RADIUS OF 11950.00 FEET, AND A CHORD BEARING OF NORTH 89 DEGREES 29 MINUTES 51 SECONDS WEST, AN ARC LENGTH OF 440.93 FEET AND A CHORD DISTANCE OF 440.89 FEET TO THE MOST WESTERLY EAST LINE OF SAID LOT 1; THENCE NORTH 00 DEGREE 27 MINUTES 00 SECONDS WEST, 5.00 FEET; THENCE WEST ALONG AN ARC CONCAVED NORTHERLY HAVING A RADIUS OF 11945.00 FEET, AND A CHORD BEARING OF SOUTH 89 DEGREES 59 MINUTES 07 SECONDS WEST, AN ARC LENGTH OF 225.16 FEET AND A CHORD DISTANCE OF 225.16 FEET; THENCE NORTH 01 DEGREE 07 MINUTES 56 SECONDS EAST, 10.25 FEET; THENCE WEST ALONG AN ARC CONCAVED NORTHERLY HAVING A RADIUS OF 11994.75 FEET, AND A CHORD BEARING OF NORTH 89 DEGREES 21 MINUTES 56 SECONDS WEST, AN ARC LENGTH OF 34.70 FEET AND A CHORD DISTANCE OF 34.70 FEET; THENCE SOUTH 01 DEGREE 07 MINUTES 56 SECONDS WEST, 10.25 FEET; THENCE WEST ALONG AN ARC CONCAVED NORTHERLY HAVING A RADIUS OF 11945.00 FEET, AND A CHORD BEARING OF NORTH 88 DEGREE 55 MINUTES 28 SECONDS WEST, AN ARC LENGTH OF 180.97 FEET AND A CHORD DISTANCE OF 180.97 FEET; THENCE CONTINUE WEST ALONG AN ARC CONCAVED SOUTHERLY HAVING A RADIUS OF 12055.00 FEET, AND A CHORD BEARING OF NORTH 88 DEGREES 37 MINUTES 57 SECONDS WEST, AN ARC LENGTH OF 85.80 FEET AND A CHORD DISTANCE OF 85.80 FEET; THENCE NORTH 01 DEGREE 10 MINUTES 32 SECONDS EAST, 11.00 FEET; THENCE WEST ALONG AN ARC CONCAVED SOUTHERLY HAVING A RADIUS OF 12066.00 FEET, AND A CHORD BEARING OF NORTH 88 DEGREES 54 MINUTES 26 SECONDS WEST, AN ARC LENGTH OF 30.50 FEET AND A CHORD DISTANCE OF 30.50 FEET TO THE WEST LINE OF SAID LOT 1; THENCE SOUTH 00 DEGREE 25 MINUTES 00 SECOND WEST ALONG SAID WEST LINE, 16.00 FEET TO THE POINT OF BEGINNING.

SAID PARCEL CONTAINING 0.076 ACRES, MORE OR LESS.

ROUTE: WOODFIELD ROAD
SECTION: PLUM GROVE ROAD TO MEACHAM ROAD
COUNTY: COOK
JOB NO.:
PARCEL: 0012PE
OWNER: WOODFIELD CORNERS, LLC.
STATION: 137+60.00 TO 137+94.38
PIN: 07-13-101-009-0000

THAT PART OF LOT 1 IN SOUTHWICK'S SUBDIVISION OF PART OF LOT 2 IN ANDERSON'S SECOND RESUBDIVISION OF LOT 2 IN ANDERSON'S RESUBDIVISION OF LOT 11 IN ANDERSON'S WOODFIELD PARK, A SUBDIVISION OF PART OF THE NORTHWEST QUARTER OF SECTION 13, TOWNSHIP 41 NORTH, RANGE 10 EAST OF THIRD PRINCIPAL MERIDIAN, IN COOK COUNTY, ILLINOIS, MORE PARTICULARLY DESCRIBED AS FOLLOWS:

COMMENCING AT THE SOUTHWEST CORNOR OF SAID LOT 1; THENCE EAST ALONG THE SOUTH LINE OF SAID LOT 1, BEING AN ARC CONCAVED SOUTHERLY HAVING A RADIUS OF 12050.00 FEET, AND A CHORD BEARING OF SOUTH 88 DEGREES 42 MINUTES 59 SECONDS EAST, AN ARC LENGTH OF 116.08 FEET AND A CHORD DISTANCE OF 116.08 FEET; THENCE CONTINUE EAST ALONG THE SOUTH LINE OF SAID LOT 1, BEING AN ARC CONCAVED NORTHERLY HAVING A RADIUS OF 11950.00 FEET, AND A CHORD BEARING OF SOUTH 89 DEGREES 24 MINUTES 55 SECONDS EAST, AN ARC LENGTH OF 406.62 FEET AND A CHORD DISTANCE OF 406.60 FEET TO THE POINT OF BEGINNING; THENCE CONTINUE EAST ALONG THE SOUTH LINE OF SAID LOT 1, BEING AN ARC CONCAVED NORTHERLY HAVING A RADIUS OF 11950.00 FEET, AND A CHORD BEARING OF SOUTH 89 DEGREES 30 MINUTES 23 SECONDS EAST, AN ARC LENGTH OF 34.31 FEET AND A CHORD DISTANCE OF 34.30 FEET TO THE MOST WESTERLY EAST LINE OF SAID LOT 1; THENCE NORTH 00 DEGREE 27 MINUTES 00 SECOND EAST, 5.00 FEET; THENCE WEST ALONG AN ARC CONCAVED NORTHERLY HAVING A RADIUS OF 11945.00 FEET, AND A CHORD BEARING OF SOUTH 89 DEGREES 31 MINUTES 40 SECONDS WEST, AN ARC LENGTH OF 34.38 FEET AND A CHORD DISTANCE OF 34.38 FEET; THENCE SOUTH 00 DEGREE 26 MINUTES 12 SECONDS EAST, 5.00 FEET TO THE POINT OF BEGINNING.

SAID PARCEL CONTAINING 0.004 ACRES, OR 172 SQUARE FEET, MORE OR LESS.

ROUTE: WOODFIELD ROAD
SECTION: PLUM GROVE ROAD TO MEACHAM ROAD
COUNTY: COOK
JOB NO.:
PARCEL: 0013TE
OWNER: SR PARTNERS
STATION: 127+54.45 TO 131+94.22
PIN: 07-13-300-037-0000, 07-13-300-038-0000

THOSE PARTS OF LOTS 1 AND 2 IN WOODFIELD NATIONAL PARKWAY COMMERCIAL CENTER, BEING A SUBDIVISION OF LOT 2 OF WOODFIELD FINANCIAL CENTRE TWO SUBDIVISION OF PART OF THE WEST HALF OF THE SOUTHWEST QUARTER OF SECTION 13, TOWNSHIP 41 NORTH, RANGE 10 EAST OF THE THIRD PRINCIPAL MERIDIAN, ACCORDING TO THE PLAT THEREOF RECORDED APRIL 1, 1991 AS DOCUMENT NUMBER 91144294, ALL ACCORDING TO THE PLAT OF WOODFIELD NATIONAL PARKWAY COMMERCIAL CENTER RECORDED FEBRUARY 17, 1998 AS DOCUMENT NUMBER 981220814, IN COOK COUNTY, ILLINOIS, MORE PARTICULARLY DESCRIBED AS FOLLOWS:

BEGINNING AT THE NORTHWEST CORNER OF SAID LOT 1; THENCE NORTH 89 DEGREES 24 MINUTES 11 SECONDS EAST ALONG THE NORTH LINE OF SAID LOT 1, 143.85 FEET TO A POINT OF CURVATURE; THENCE EAST ALONG AN ARC CONCAVED SOUTHERLY HAVING A RADIUS OF 11950.00 FEET, AND A CHORD BEARING OF SOUTH 89 DEGREES 53 MINUTES 43 SECONDS EAST, AN ARC LENGTH OF 292.68 FEET AND A CHORD DISTANCE OF 292.67 FEET TO THE EAST LINE OF SAID LOT 2; THENCE SOUTH 00 DEGREE 27 MINUTES 00 SECOND WEST ALONG SAID EAST LINE OF LOT 2, 15.00 FEET; THENCE WEST ALONG A LINE 15 FEET SOUTH OF AND CONCENTRIC WITH THE NORTH LINE OF SAID LOT 2 AND SAID LOT 1, BEING AN ARC CONCAVED SOUTHERLY HAVING A RADIUS OF 11935.00 FEET, AND A CHORD BEARING OF NORTH 89 DEGREES 53 MINUTES 44 SECONDS WEST, AN ARC LENGTH OF 292.66 FEET AND A CHORD DISTANCE OF 292.65 FEET TO A POINT OF TANGENCY; THENCE SOUTH 89 DEGREES 24 MINUTES 11 SECONDS WEST ALONG SAID NORTH LINE, 143.85 TO THE WEST LINE OF SAID LOT 1; THENCE NORTH 00 DEGREE 23 MINUTES 06 SECONDS EAST ALONG THE WEST LINE OF SAID LOT 1, 15.00 FEET POINT OF BEGINNING.

SAID PARCEL CONTAINING 0.151 ACRES, MORE OR LESS.

ROUTE: WOODFIELD ROAD
SECTION: PLUM GROVE ROAD TO MEACHAM ROAD
COUNTY: COOK
JOB NO.:
PARCEL: 0015TE
OWNER: ECE II, LLC.
STATION: 132+74.04 TO 135+14.12
PIN: 07-13-300-027-0000

THAT PART OF LOT 2 (OUTLOT "A") IN WOODFIELD FINANCIAL CENTRE ONE, BEING A SUBDIVISION OF PART OF THE WEST HALF OF THE SOUTHWEST QUARTER OF SECTION 13, TOWNSHIP 41 NORTH, RANGE 10 EAST OF THE THIRD PRINCIPAL MERIDIAN, ACCORDING TO THE PLAT THEREOF RECORDED OCTOBER 18, 1988 AS DOCUMENT 88478806, IN COOK COUNTY ILLINOIS, MORE PARTICULARLY DESCRIBED AS FOLLOWS:

BEGINNING AT THE NORTHWEST CORNER OF SAID LOT 2; THENCE EAST ALONG THE NORTH LINE OF SAID LOT 2, BEING AN ARC CONCAVED SOUTHERLY HAVING A RADIUS OF 11950.00 FEET, AND A CHORD BEARING OF SOUTH 88 DEGREES 37 MINUTES 31 SECONDS EAST, AN ARC LENGTH OF 77.13 FEET AND A CHORD DISTANCE OF 77.13 FEET; THENCE CONTINUE EAST ALONG SAID NORTH LINE, BEING AN ARC CONCAVED NORTHERLY HAVING A RADIUS OF 12050.00 FEET, AND A CHORD BEARING OF SOUTH 88 DEGREES 49 MINUTES 40 SECONDS EAST, AN ARC LENGTH OF 162.90 FEET AND A CHORD DISTANCE OF 162.89 FEET TO THE NORTHEAST CORNER OF SAID LOT 2; THENCE SOUTH 00 DEGREE 27 MINUTES 00 SECOND WEST ALONG THE EAST LINE OF SAID LOT 2, 5.00 FEET; THENCE WEST ALONG AN ARC CONCAVED NORTHERLY HAVING A RADIUS OF 12055.00 FEET, AND A CHORD BEARING OF NORTH 88 DEGREES 49 MINUTES 32 SECONDS WEST, AN ARC LENGTH OF 163.88 FEET AND A CHORD DISTANCE OF 163.88 FEET; THENCE CONTINUE WEST ALONG AN ARC CONCAVED SOUTHERLY HAVING A RADIUS OF 11945.00 FEET, AND A CHORD BEARING OF NORTH 88 DEGREES 36 MINUTES 29 SECONDS WEST, AN ARC LENGTH OF 69.99 FEET AND A CHORD DISTANCE OF 69.99 FEET TO A POINT 7.04 FEET EAST OF THE WEST LINE OF SAID LOT 2 (MEASURED PERPENDICULARLY); THENCE SOUTH 00 DEGREE 27 MINUTES 00 SECOND WEST, 7.00 FEET; THENCE NORTH 88 DEGREES 47 MINUTES 33 SECOND WEST, 7.04 FEET TO SAID WEST LINE; THENCE NORTH 00 DEGREE 27 MINUTES 00 SECOND EAST ALONG SAID WEST LINE, 12.00 FEET TO THE POINT OF BEGINNING.

SAID PARCEL CONTAINING 0.029 ACRES, MORE OR LESS.

ROUTE: WOODFIELD ROAD
SECTION: PLUM GROVE ROAD TO MEACHAM ROAD
COUNTY: COOK
JOB NO.:
PARCEL: 0016TE
OWNER: WOODFIELD FINANCIAL CENTER I, LLC.
STATION: 135+14.06 TO 139+21.96
PIN: 07-13-300-026-0000

THAT PART OF LOT 1 IN WOODFIELD FINANCIAL CENTRE ONE, BEING A SUBDIVISION OF PART OF THE WEST HALF OF THE SOUTHWEST QUARTER OF SECTION 13, TOWNSHIP 41 NORTH, RANGE 10 EAST OF THE THIRD PRINCIPAL MERIDIAN, ACCORDING TO THE PLAT THEREOF RECORDED OCTOBER 18, 1988 AS DOCUMENT 88478806, IN COOK COUNTY ILLINOIS, MORE PARTICULARLY DESCRIBED AS FOLLOWS:

BEGINNING AT THE NORTHWEST CORNER OF SAID LOT 1; THENCE EAST ALONG THE NORTH LINE OF SAID LOT 1, BEING AN ARC CONCAVED NORTHERLY HAVING A RADIUS OF 12050.00 FEET, AND A CHORD BEARING OF SOUTH 89 DEGREES 25 MINUTES 36 SECONDS EAST, AN ARC LENGTH OF 89.17 FEET AND A CHORD DISTANCE OF 89.16 FEET; THENCE CONTINUE EAST ALONG SAID NORTH LINE, BEING AN ARC CONCAVED NORTHERLY HAVING A RADIUS OF 12050.00 FEET, AND A CHORD BEARING OF SOUTH 89 DEGREES 52 MINUTES 56 SECONDS EAST, AN ARC LENGTH OF 201.51 FEET AND A CHORD DISTANCE OF 201.51 FEET; THENCE NORTH 89 DEGREES 24 MINUTES 11 SECOND EAST ALONG SAID NORTH LINE, 4.28 FEET; THENCE SOUTH 87 DEGREES 44 MINUTES 07 SECOND EAST ALONG SAID NORTH LINE, 100.13 FEET; THENCE SOUTH 45 DEGREES 04 MINUTES 06 SECOND EAST ALONG THE NORTHEASTERLY LINE OF SAID LOT 1, 20.49 FEET; THENCE SOUTH 89 DEGREES 28 MINUTES 06 SECONDS WEST, 244.30 FEET; THENCE WEST ALONG AN ARC CONCAVED NORTHERLY HAVING A RADIUS OF 12070.00 FEET, AND A CHORD BEARING OF NORTH 89 DEGREES 37 MINUTES 58 SECONDS WEST, AN ARC LENGTH OF 155.03 FEET AND A CHORD DISTANCE OF 155.03 FEET TO A POINT 10.35 FEET EAST OF THE WEST LINE OF SAID LOT 1 (MEASURED PERPENDICULARLY); THENCE NORTH 00 DEGREE 27 MINUTES 00 SECOND EAST, 15.00 FEET TO A POINT 5 FEET SOUTH OF SAID NORTH LINE (MEASURED RADIALY); THENCE WEST ALONG AN ARC CONCAVED NORTHERLY HAVING A RADIUS OF 12055.00 FEET, AND A CHORD BEARING OF NORTH 89 DEGREES 14 MINUTES 25 SECONDS WEST, AN ARC LENGTH OF 10.35 FEET AND A CHORD DISTANCE OF 10.35 FEET TO THE WEST LINE OF SAID LOT 1; THENCE NORTH 00 DEGREE 27 MINUTES 00 SECOND EAST, 5.00 FEET TO THE POINT OF BEGINNING.

SAID PARCEL CONTAINING 0.172 ACRES, MORE OR LESS.

ROUTE: WOODFIELD ROAD
SECTION: PLUM GROVE ROAD TO MEACHAM ROAD
COUNTY: COOK
JOB NO.:
PARCEL: 0016PE
OWNER: WOODFIELD FINANCIAL CENTER I, LLC.
STATION: 136+03.22 TO 139+12.12
PIN: 07-13-300-026-0000

THAT PART OF LOT 1 IN WOODFIELD FINANCIAL CENTRE ONE, BEING A SUBDIVISION OF PART OF THE WEST HALF OF THE SOUTHWEST QUARTER OF SECTION 13, TOWNSHIP 41 NORTH, RANGE 10 EAST OF THE THIRD PRINCIPAL MERIDIAN, ACCORDING TO THE PLAT THEREOF RECORDED OCTOBER 18, 1988 AS DOCUMENT 88478806, IN COOK COUNTY ILLINOIS, MORE PARTICULARLY DESCRIBED AS FOLLOWS:

COMMENCING AT THE NORTHWEST CORNER OF SAID LOT 1; THENCE EAST ALONG THE NORTH LINE OF SAID LOT 1, BEING AN ARC CONCAVED NORTHERLY HAVING A RADIUS OF 12050.00 FEET, AND A CHORD BEARING OF SOUTH 89 DEGREES 25 MINUTES 36 SECONDS EAST, AN ARC LENGTH OF 89.17 FEET AND A CHORD DISTANCE OF 89.16 FEET TO THE POINT OF BEGINNING; THENCE CONTINUE EAST ALONG SAID NORTH LINE, BEING AN ARC CONCAVED NORTHERLY HAVING A RADIUS OF 12050.00 FEET, AND A CHORD BEARING OF SOUTH 89 DEGREES 52 MINUTES 56 SECONDS EAST, AN ARC LENGTH OF 201.51 FEET AND A CHORD DISTANCE OF 201.51 FEET; THENCE NORTH 89 DEGREES 24 MINUTES 11 SECOND EAST ALONG SAID NORTH LINE, 4.28 FEET; THENCE SOUTH 87 DEGREES 44 MINUTES 07 SECOND EAST ALONG SAID NORTH LINE, 100.13 FEET; THENCE SOUTH 45 DEGREES 04 MINUTES 06 SECOND EAST ALONG THE NORTHEASTERLY LINE OF SAID LOT 1, 6.46 FEET; THENCE SOUTH 89 DEGREES 28 MINUTES 06 SECONDS WEST, 200.60 FEET; THENCE NORTH 84 DEGREES 50 MINUTES 10 SECONDS WEST, 110.27 FEET TO THE POINT OF BEGINNING.

SAID PARCEL CONTAINING 0.050 ACRES, MORE OR LESS.

REVISIONS

CONTRACT #

Station: 100 + 00
to
Station: 140 + 00
SHEET 9 OF 10

DRAWN: DC

REVIEWED: ZC

APPROVED:

DATE: 01/10/2025

DATE: 01/10/2025

DATE:



DYNASTY GROUP, INC.
Engineers & Surveyors
211 WEST WACKER DRIVE, SUITE 304
CHICAGO, ILLINOIS 60606-1212
PHONE: (312) 704-1970
FAX: (312) 704-1977



VILLAGE OF SCHAUMBURG
101 SCHAUMBURG COURT, SCHAUMBURG, ILLINOIS 60193

PART OF N.W. 1/4 & S.W. 1/4 OF SECTION 13 AND N.E. 1/4 & S.E. 1/4 OF SECTION 14,
TOWNSHIP 41 NORTH, RANGE 10 EAST, OF THE THIRD PRINCIPAL MERIDIAN, SCHAUMBURG, COOK COUNTY, ILLINOIS

CORNERS OF PARCEL TAKEN

PARCEL NAME	POINT NAME	COORDINATES OF ILLINOIS STATE PLANE (E.) OF THE PROJECT		STATION & OFFSET WITH ALIGNMENT, WOODFIELD ROAD SCHAUMBURG, IL.	
		NORTHING	EASTING	STATION	OFFSET
0001TE	POB01	1958395.076	1059058.930	105+92.91	-49.72
	TE12	1958400.067	1059058.626	105+92.91	-54.72
	TE13	1958372.212	1058601.469	101+34.91	-54.77
	TE14	1958367.222	1058601.774	101+34.91	-49.77
	POB01	1958395.076	1059058.930	105+92.91	-49.72
0002TE	POB02	1958415.450	1059393.315	109+27.92	-49.68
	TE22	1958420.441	1059393.010	109+27.92	-54.68
	TE23	1958404.349	1059128.896	106+63.31	-54.71
	TE24	1958424.312	1059127.679	106+63.31	-74.71
	TE25	1958420.030	1059057.410	105+92.91	-74.72
	POB01	1958395.076	1059058.930	105+92.91	-49.72
	POB02	1958415.450	1059393.315	109+27.92	-49.68
0004TE	POB04	1958484.755	1060530.767	120+67.48	-49.54
	TE40	1958465.539	1060215.382	117+51.51	-49.58
	TE41	1958470.530	1060215.078	117+51.51	-54.58
	TE44	1958489.746	1060530.463	120+67.48	-54.54
	POB04	1958484.755	1060530.767	120+67.48	-49.54
0005TE	POB05	1958484.755	1060530.767	120+77.78	-49.54
	POB04	1958484.755	1060530.767	120+67.48	-49.54
	TE58	1958503.349	1060539.955	120+77.78	-67.54
	TE52	1958502.722	1060529.673	120+67.48	-67.54
	TE53	1958506.547	1060592.446	121+30.37	-67.54
	TE54	1958493.571	1060593.237	121+30.37	-54.54
	TE55	1958511.580	1060888.799	124+26.48	-54.50
	TE56	1958524.556	1060888.008	124+26.48	-67.50
	TE57	1958506.589	1060889.102	124+26.48	-49.50
	POB05	1958484.755	1060530.767	120+67.48	-49.54
0007TE	POB07	1958520.984	1061125.364	126+62.19	-51.05
	TE74	1958528.187	1060947.616	124+86.20	-67.49
	TE75	1958515.211	1060948.406	124+86.20	-54.49
	TE76	1958525.447	1061116.394	126+53.47	-55.89
	TE77	1958545.159	1061116.526	126+54.43	-75.57
	TE78	1958545.099	1061125.526	126+63.34	-75.14
	POB07	1958520.984	1061125.364	126+62.19	-51.05
0009TE	POB09	1958342.060	1059833.087	113+62.40	50.38
	TE92	1958311.848	1059830.515	113+62.24	80.38
	TE93	1958310.571	1059809.557	113+37.00	80.37
	TE94	1958319.955	1059808.986	113+37.00	70.97
	TE95	1958339.263	1059787.173	113+16.40	50.37
	POB09	1958342.060	1059833.087	113+62.40	50.38
0010TE	POB10	1958342.060	1059833.087	113+62.40	50.38
	TE102	1958344.858	1059879.002	114+08.40	50.38
	TE103	1958324.324	1059860.816	113+89.00	69.77
	TE104	1958313.733	1059861.461	113+88.99	80.38
	TE92	1958311.848	1059830.515	113+62.24	80.38
	POB10	1958342.060	1059833.087	113+62.40	50.38
0011TE	POB11	1958524.118	1061242.385	127+78.53	-50.17
	TE112	1958525.390	1061364.516	128+99.93	-49.03
	TE113	1958524.181	1061702.004	132+35.84	-50.25
	TE114	1958540.181	1061702.123	132+35.65	-66.25
	TE115	1958540.678	1061671.623	132+05.14	-66.14
	TE116	1958529.679	1061671.543	132+05.28	-55.15
	TE117	1958530.390	1061364.464	128+99.94	-54.03
	TE118	1958529.066	1061237.418	127+73.73	-55.26
	POB11	1958524.118	1061242.385	127+78.53	-50.17

PARCEL NAME	POINT NAME	COORDINATES OF ILLINOIS STATE PLANE (E.) OF THE PROJECT		STATION & OFFSET WITH ALIGNMENT, WOODFIELD ROAD SCHAUMBURG, IL.	
		NORTHING	EASTING	STATION	OFFSET
0012TE	POB12	1958524.181	1061702.004	132+35.84	-50.25
	TE122	1958521.580	1061818.050	133+51.92	-49.94
	TE122A	1958526.579	1061818.172	133+51.94	-54.94
	POBP12	1958517.430	1062224.620	137+60.00	-49.52
	PE123	1958517.713	1062258.924	137+94.30	-49.48
	PE124	1958522.713	1062258.963	137+94.38	-54.48
	PE125	1958522.430	1062224.582	137+60.00	-54.52
	TE127	1958522.655	1062033.805	135+67.61	-55.28
	TE128	1958532.904	1062034.008	135+67.61	-65.53
	TE129	1958533.272	1061999.312	135+32.91	-65.21
	TE1291	1958523.024	1061999.107	135+32.91	-54.96
	TE1292	1958528.623	1061732.392	132+66.14	-55.30
0012PE	POB12	1958524.181	1061702.004	132+35.84	-50.25
	POBP12	1958517.430	1062224.620	137+60.00	-49.52
	PE123	1958517.713	1062258.924	137+94.30	-49.48
	PE124	1958522.713	1062258.963	137+94.38	-54.48
	PE125	1958522.430	1062224.582	137+60.00	-54.52
0013TE	POB13	1958408.895	1061221.613	127+54.45	64.41
	TE132	1958410.394	1061365.455	128+99.44	65.97
	TE133	1958409.861	1061658.108	131+94.22	64.91
	TE134	1958424.861	1061658.226	131+94.04	49.91
	TE135	1958425.396	1061365.556	128+99.74	50.97
	TE136	1958423.897	1061221.714	127+55.00	49.42
	POB13	1958408.895	1061221.613	127+54.45	64.41
0015TE	POB15	1958423.467	1061738.214	132+74.04	49.73
	TE152	1958421.617	1061815.323	133+51.17	50.05
	POB16	1958418.284	1061978.183	135+14.06	50.17
	TE153	1958413.284	1061978.143	135+14.12	55.17
	TE154	1958416.643	1061814.299	133+50.24	55.05
	TE155	1958418.319	1061745.212	132+81.14	54.74
	TE156	1958411.318	1061745.157	132+81.22	61.74
	TE157	1958411.467	1061738.119	132+74.18	61.73
	POB15	1958423.467	1061738.214	132+74.04	49.73
0016TE	POB16	1958418.284	1061978.183	135+14.06	50.17
	TE162	1958417.806	1062268.853	138+03.30	50.51
	TE163	1958417.851	1062273.135	138+07.58	50.51
	TE164	1958413.895	1062373.182	139+07.59	55.39
	TE165	1958399.420	1062387.691	139+21.96	70.00
	TE166	1958397.153	1062143.403	136+77.66	70.00
	TE167	1958398.147	1061988.379	135+24.65	70.10
	TE168	1958413.146	1061988.497	135+24.47	55.10
	TE153	1958413.284	1061978.143	135+14.12	55.17
	POB16	1958418.284	1061978.183	135+14.06	50.17
0016PE	POBP16	1958417.392	1062067.345	136+03.22	49.30
	TE162	1958417.806	1062268.853	138+03.30	50.51
	TE163	1958417.851	1062273.135	138+07.58	50.51
	TE164	1958413.895	1062373.182	139+07.59	55.39
	PE165	1958409.329	1062377.759	139+12.12	60.00
	PE166	1958407.467	1062177.167	137+11.52	60.00
0016PE	POBP16	1958417.392	1062067.345	136+03.22	49.30

DRAWN: DC DATE: 01/10/2025
REVIEWED: ZC DATE: 01/10/2025
APPROVED: DATE:



DYNASTY GROUP, INC.
Engineers & Surveyors
211 WEST WACKER DRIVE, SUITE 304
CHICAGO, ILLINOIS 60606-1212
PHONE: (312) 704-1970
FAX: (312) 704-1977



VILLAGE OF SCHAUMBURG
101 SCHAUMBURG COURT, SCHAUMBURG, ILLINOIS 60193

REVISIONS

CONTRACT #

PLAT OF RIGHT-OF-WAY
WOODFIELD ROAD PHASE II
N. PLUM GROVE ROAD TO N. MEACHAM ROAD

Station: 100+00
to
Station: 140+00
SHEET 10 OF 10

MODEL: Default
FILE: DYNASTY - PROJECTS\1901\001\CCADD\CAD Sheets\19014-shr-plat-layout.dgn



USER NAME = kelly.jnkox
PLOT SCALE = 60,0000 ' / in.
PLOT DATE = 9/2/2025

DESIGNED - RH
DRAWN - CW
CHECKED - TDM
DATE - 01/11/2025


REVISED -
REVISED -
REVISED -
REVISED -

STATE OF ILLINOIS
DEPARTMENT OF TRANSPORTATION

WOODFIELD ROAD
RIGHT-OF-WAY SHEETS

SCALE: N/A SHEET 9 OF 9 SHEETS STA. TO STA.

F.A.U RTE.	SECTION	COUNTY	TOTAL SHEETS	SHEET NO.
3073	20-00134-00-RS	COOK	166	62
CONTRACT NO. 61L43				
		ILLINOIS	FED. AID PROJECT	

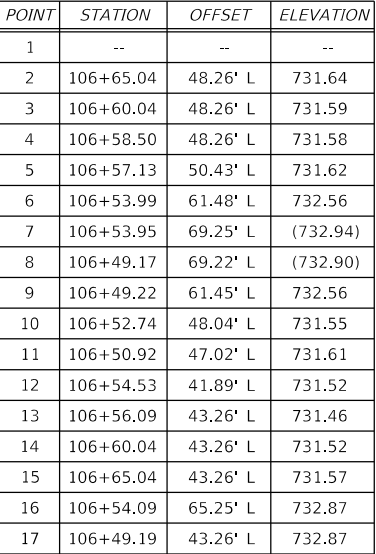


F.A.U RTE.	SECTION	COUNTY	TOTAL SHEETS	SHEET NO.
3073	20-00134-00-R5	COOK	166	64
		CONTRACT NO. 61L43		
ILLINOIS		FED. AID PROJECT		

WOODFIELD ROAD

WOODFIELD ROAD

<i>POINT</i>	<i>STATION</i>	<i>OFFSET</i>	<i>ELEVATION</i>
1	106+72.61	41.00' R	730.85
2	106+67.61	41.00' R	730.80
3	106+61.61	41.00' R	730.76
4	106+58.69	41.00' R	730.74
5	106+57.21	39.54' R	730.69
6	106+51.28	48.14' R	730.71
7	106+53.18	49.00' R	730.80
8	106+61.61	49.00' R	731.81
9	106+67.61	49.00' R	730.74
10	106+72.61	49.00' R	730.79

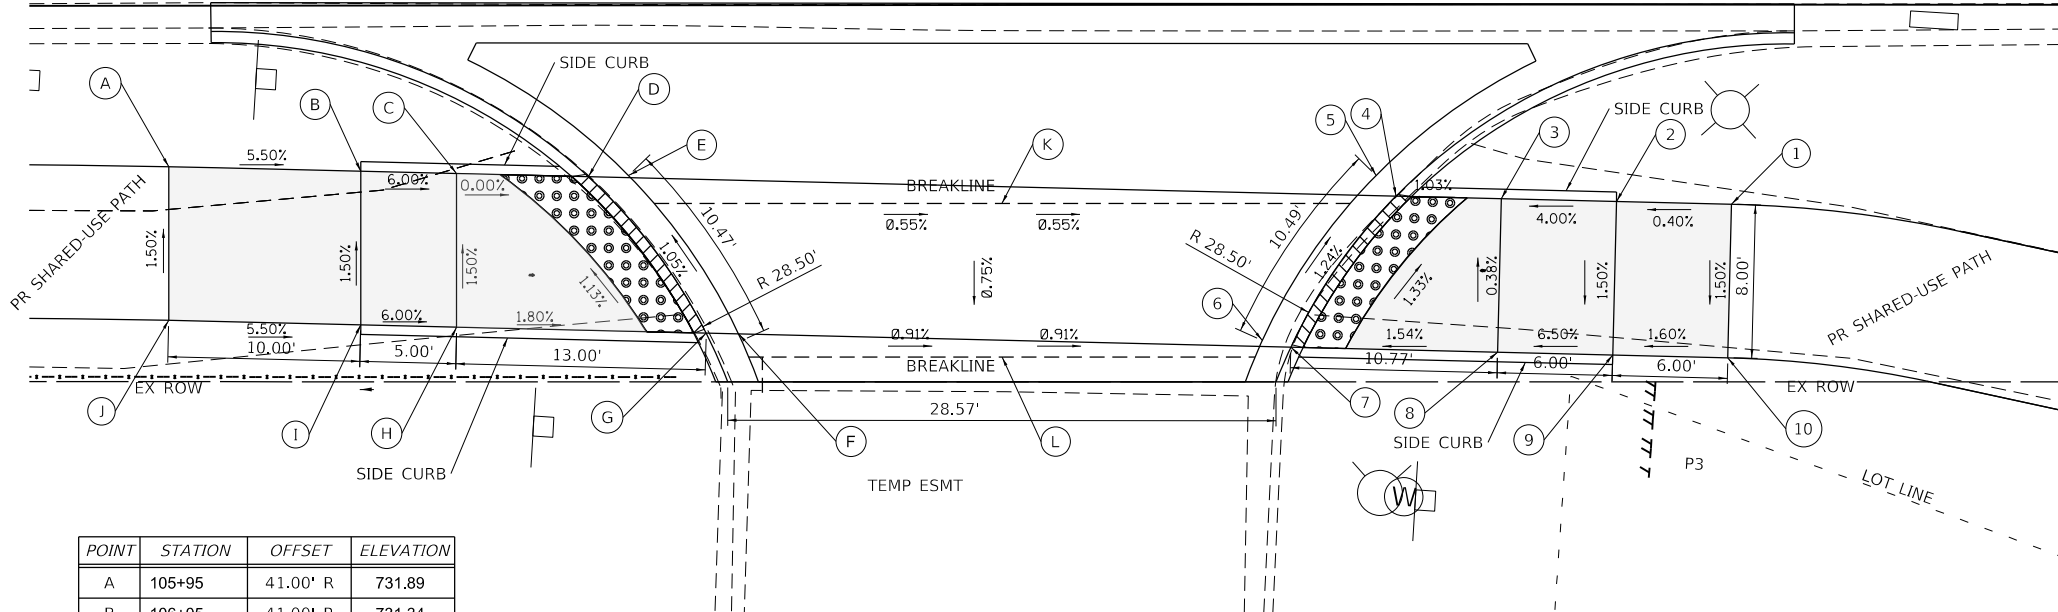

<i>POINT</i>	<i>STATION</i>	<i>OFFSET</i>	<i>ELEVATION</i>
A	105+95	41.00' R	731.89
B	106+05	41.00' R	731.34
C	106+10	41.00' R	731.04
D	106+16.78	41.00' R	731.04
E	106+18.27	39.54' R	730.54
F	106+24.16	48.14' R	730.75
G	106+22.26	49.00' R	730.92
H	106+10	49.00' R	731.16
I	106+05	49.00' R	732.01
J	105+95	49.00' R	731.46
K	106+37.72	41.00' R	731.38
L	106+37.72	49.00' R	731.78

LEGEND

- | | | | |
|---|--------------------|---|---------------------|
|  | DEPRESSED CURB |  | PROPOSED SIDEWALK |
|  | PROPOSED SIDE CURB |  | DETECTABLE WARNINGS |
|  | EX ELEVATION/SLOPE | | |

PERM ESMT




LEGEND


	DEPRESSED CURB		PROPOSED SIDEWALK
	PROPOSED SIDE CURB		DETECTABLE WARNINGS
	EX ELEVATION/SLOPE		

POINT	STATION	OFFSET	ELEVATION
A	109+30.77	43.53' L	729.97
B	109+35.77	43.54' L	729.95
C	109+41.77	43.56' L	729.51
D	109+43.37	42.22' L	729.57
E	109+46.96	47.60' L	729.63
F	109+45.12	48.56' L	729.57
G	109+41.76	48.56' L	729.59
H	109+35.76	48.54' L	730.03
I	109+30.76	48.53' L	730.05
J	109+67.04	48.63' L	729.52
K	109+67.04	43.63' L	729.45

POINT	STATION	OFFSET	ELEVATION
1	110+2.99	43.72' L	(729.52)
2	109+97.99	43.70' L	729.50
3	109+91.99	43.69' L	729.32
4	109+90.38	42.37' L	729.38
5	109+86.87	47.73' L	729.45
6	109+88.72	48.68' L	729.39
7	109+91.97	48.69' L	729.40
8	109+97.97	48.70' L	729.58
9	110+2.97	48.72' L	(729.61)

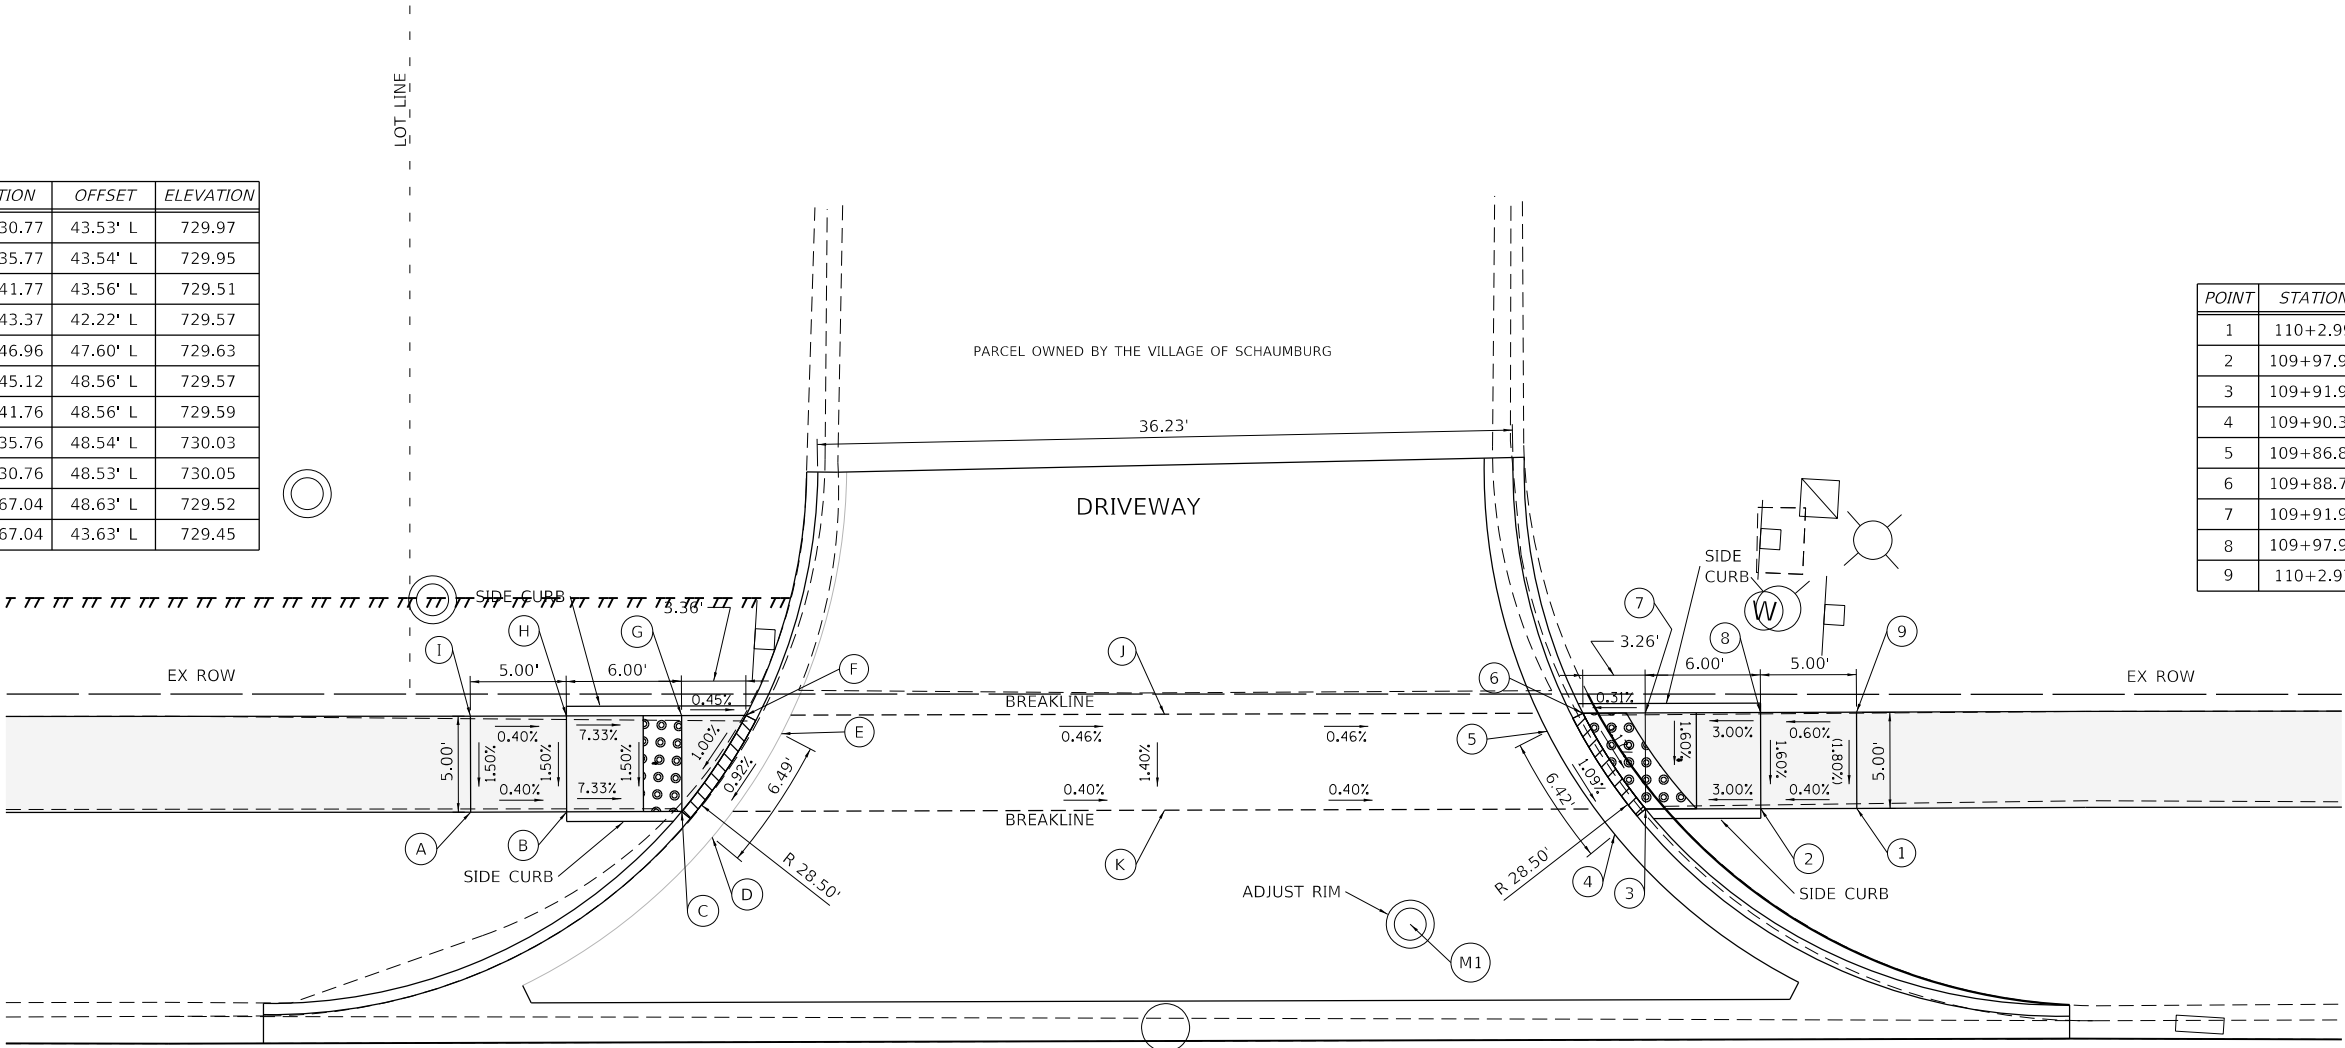

POINT	STATION	OFFSET	EX ELEV	PR ELEV
M1	109+79.73	37.69' L	(729.13)	729.16

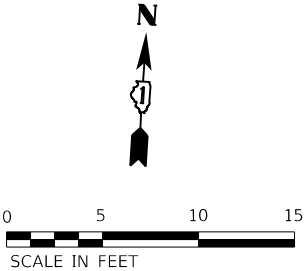

MODEL: 31001.DWG
FILE: 31001.DWG
PLOT: 31001.DWG
PLOT DATE: 9/8/2025



USER NAME	= BS	DESIGNED	- RH	REVISED	-
DRAWN	- CW	CHECKED	- TDM	REVISED	-
PLOT SCALE	= 1/8" = 1'	DATE	- 01/11/2025	REVISED	-

STATE OF ILLINOIS
DEPARTMENT OF TRANSPORTATION

WOODFIELD ROAD
ADA RAMP DETAILS - DRIVEWAY 109+65 NORTH

SCALE: 1" = 5' SHEET 4 OF 15 SHEETS STA. 109+65 TO STA. 109+65

F.A.U. RTE.	SECTION	COUNTY	TOTAL SHEETS	SHEET NO.
3073	20-00134-00-R5	COOK	166	66
CONTRACT NO. 61143				


ILLINOIS FED. AID PROJECT

LEGEND

DEPRESSED CURB PROPOSED SIDE CURB EX ELEVATION/SLOPE	PROPOSED SIDEWALK DETECTABLE WARNINGS	
--	--	--


POINT	STATION	OFFSET	ELEVATION
A	113+21.25	49.14' L	730.35
B	113+26.25	49.15' L	730.28
C	113+37.25	49.16' L	729.53
D	113+40.41	49.17' L	729.49
E	113+42.28	48.25' L	729.55
F	113+38.88	42.87' L	729.51
G	113+37.25	44.16' L	729.45
H	113+26.25	44.15' L	729.84
I	113+21.25	44.14' L	730.20
J	113+67.07	49.23' L	730.27
K	113+67.07	44.24' L	729.59

POINT	STATION	OFFSET	ELEVATION
1	114+12.00	49.00' L	729.25
2	113+96.09	49.00' L	729.38
3	113+91.09	49.00' L	729.33
4	113+89.65	49.00' L	729.33
5	113+88.41	51.21' L	729.38
6	113+86.07	60.19' L	729.93
7	113+85.57	67.85' L	730.04
8	113+80.59	67.92' L	(729.97)
9	113+81.07	59.93' L	729.85
11	113+83.92	49.00' L	729.29
12	113+82.06	48.08' L	729.35
13	113+85.46	42.71' L	729.26
14	113+87.09	44.00' L	729.20
15	113+91.09	44.00' L	729.26
16	113+96.09	44.00' L	729.31
17	114+12.00	44.00' L	729.18

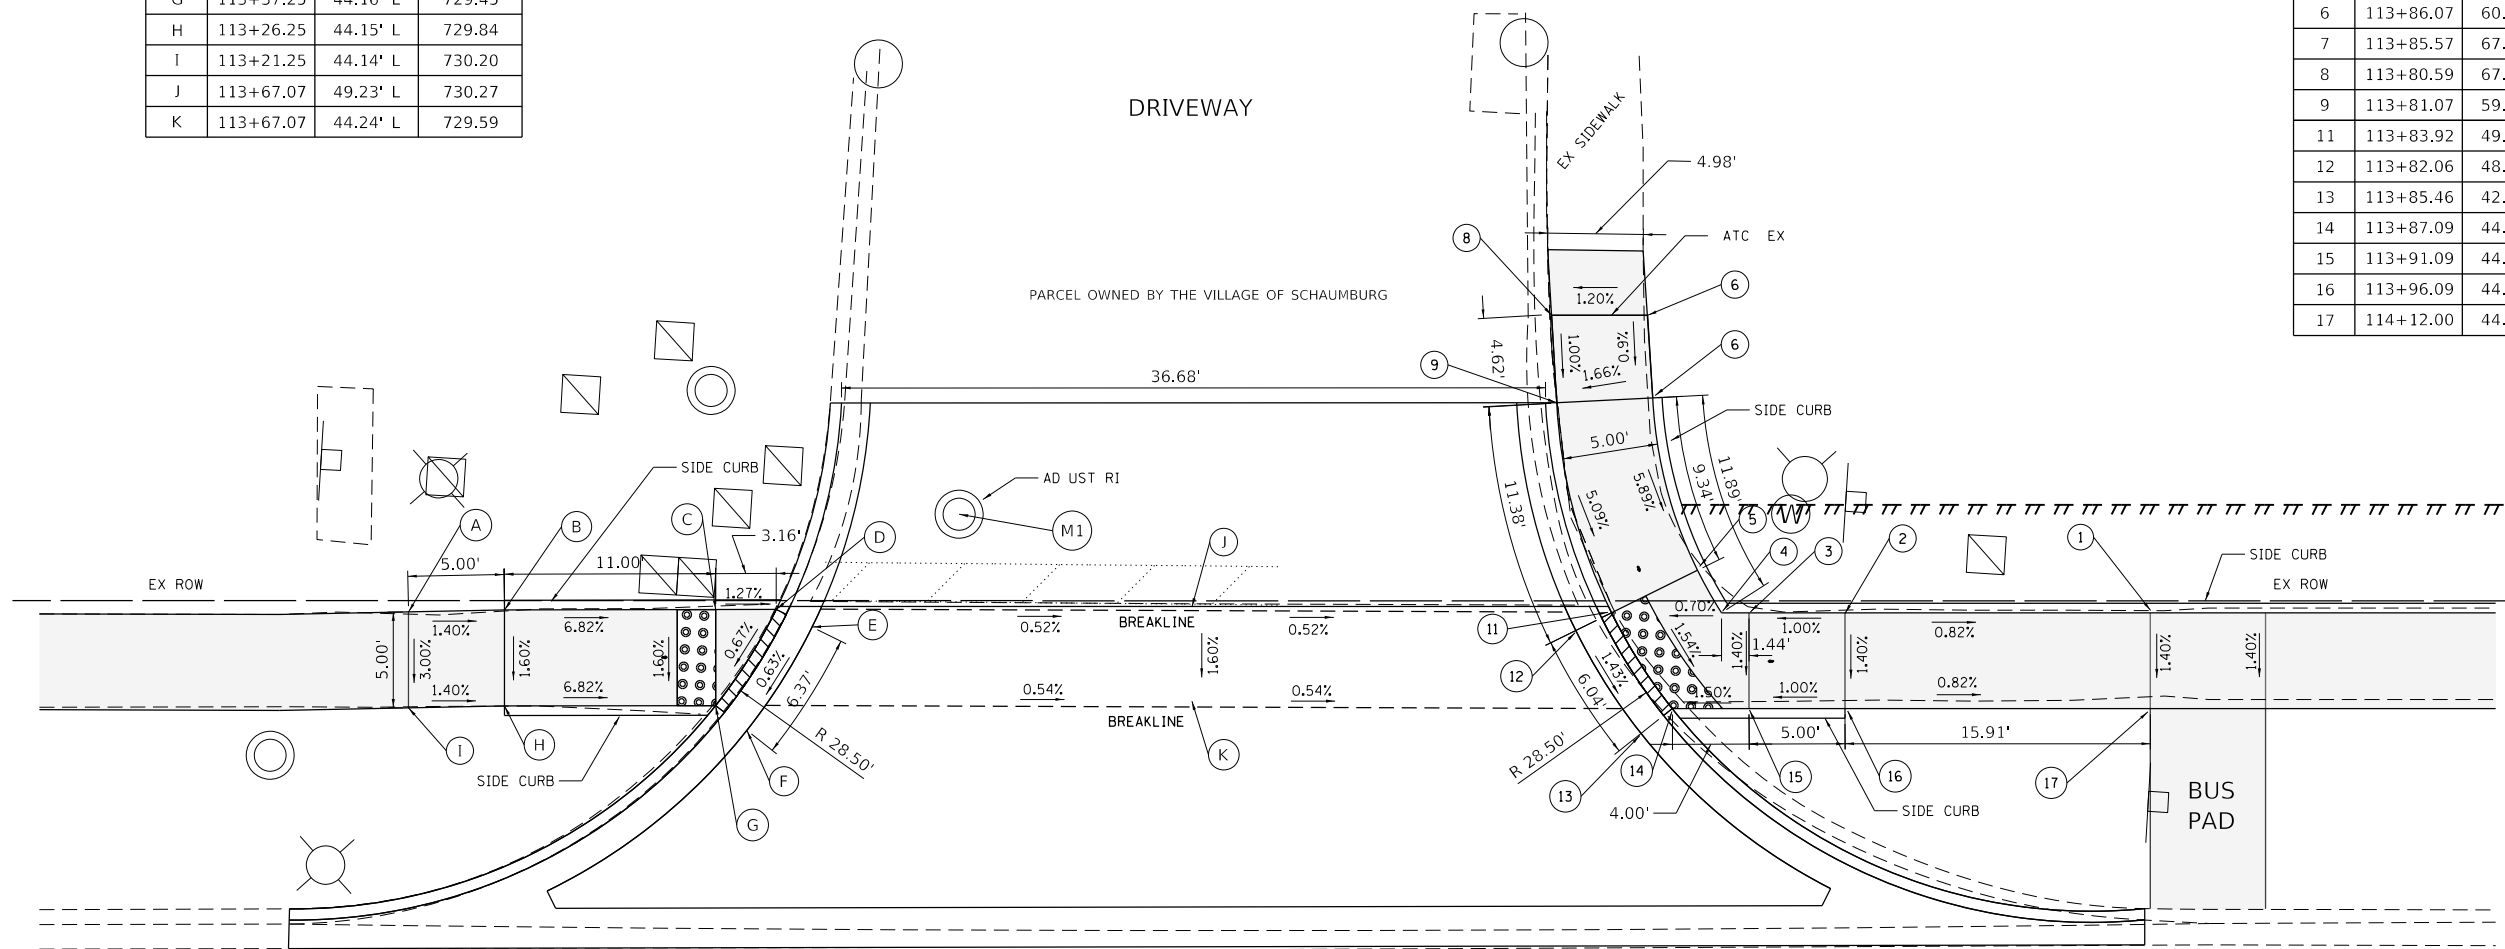

<i>POINT</i>	<i>STATION</i>	<i>OFFSET</i>	<i>EX ELEV</i>	<i>PR ELEV</i>
M1	113+49.93	54.13' L	(729.89)	729.72

WOODFIELD ROAD

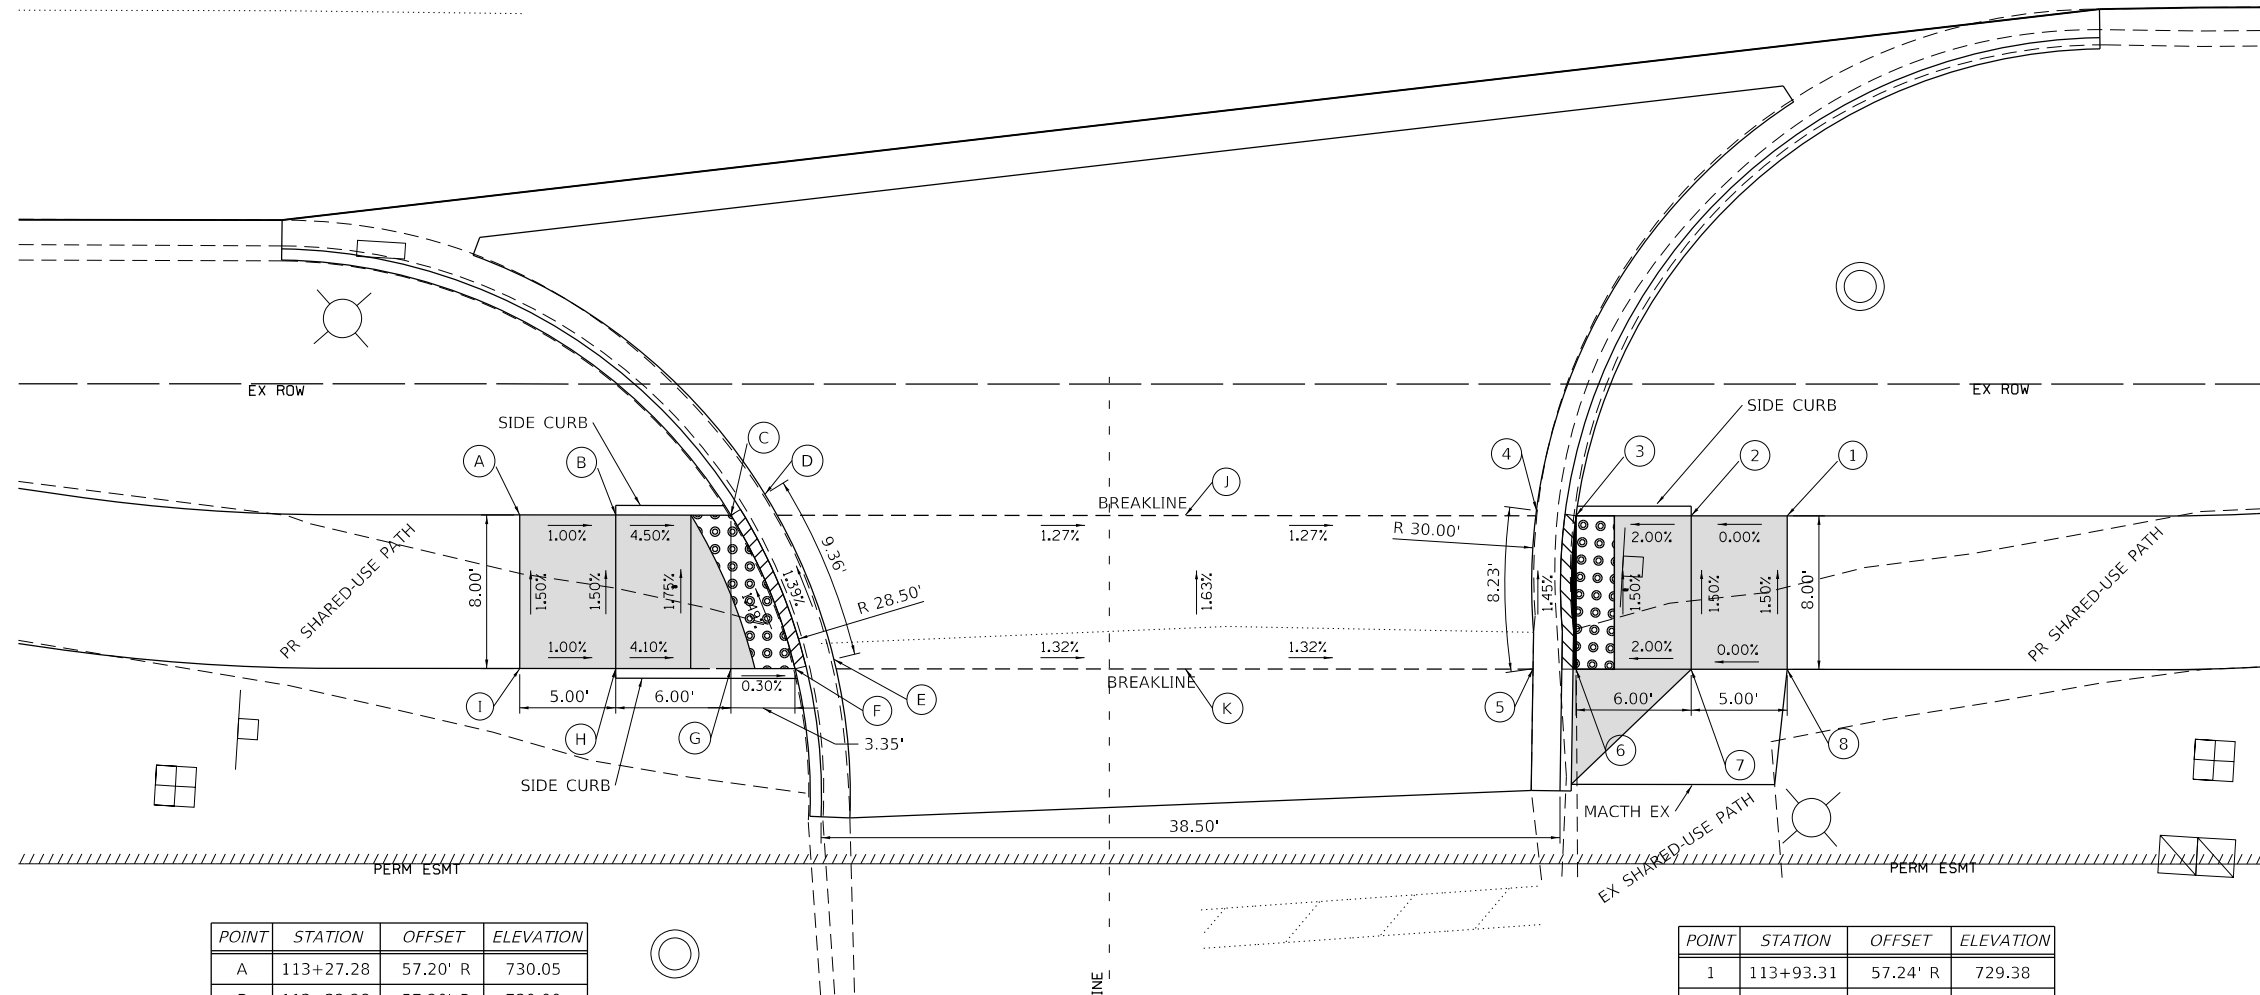


POINT	STATION	OFFSET	ELEVATION
A	113+27.28	57.20' R	730.05
B	113+32.28	57.20' R	730.00
C	113+38.28	57.21' R	729.73
D	113+40.05	56.12' R	729.79
E	113+43.64	64.72' R	729.92
F	113+41.62	65.21' R	729.86
G	113+38.28	65.21' R	729.87
H	113+32.28	65.20' R	730.12
I	113+27.28	65.20' R	730.17
J	113+61.96	57.21' R	729.56
K	113+61.96	65.21' R	729.69


<i>POINT</i>	<i>STATION</i>	<i>OFFSET</i>	<i>ELEVATION</i>
1	113+93.31	57.24' R	729.38
2	113+88.31	57.24' R	729.38
3	113+82.31	57.24' R	729.26
4	113+80.25	56.97' R	729.32
5	113+80.08	65.20' R	729.44
6	113+82.31	65.24' R	729.38
7	113+88.31	65.24' R	729.50
8	113+93.31	65.24' R	729.50

LEGEND

- | | | | |
|---|--------------------|---|---------------------|
|  | DEPRESSED CURB |  | PROPOSED SIDEWALK |
|  | PROPOSED SIDE CURB |  | DETECTABLE WARNINGS |
|  | EX ELEVATION/SLOPE | | |

 


WOODFIELD ROAD

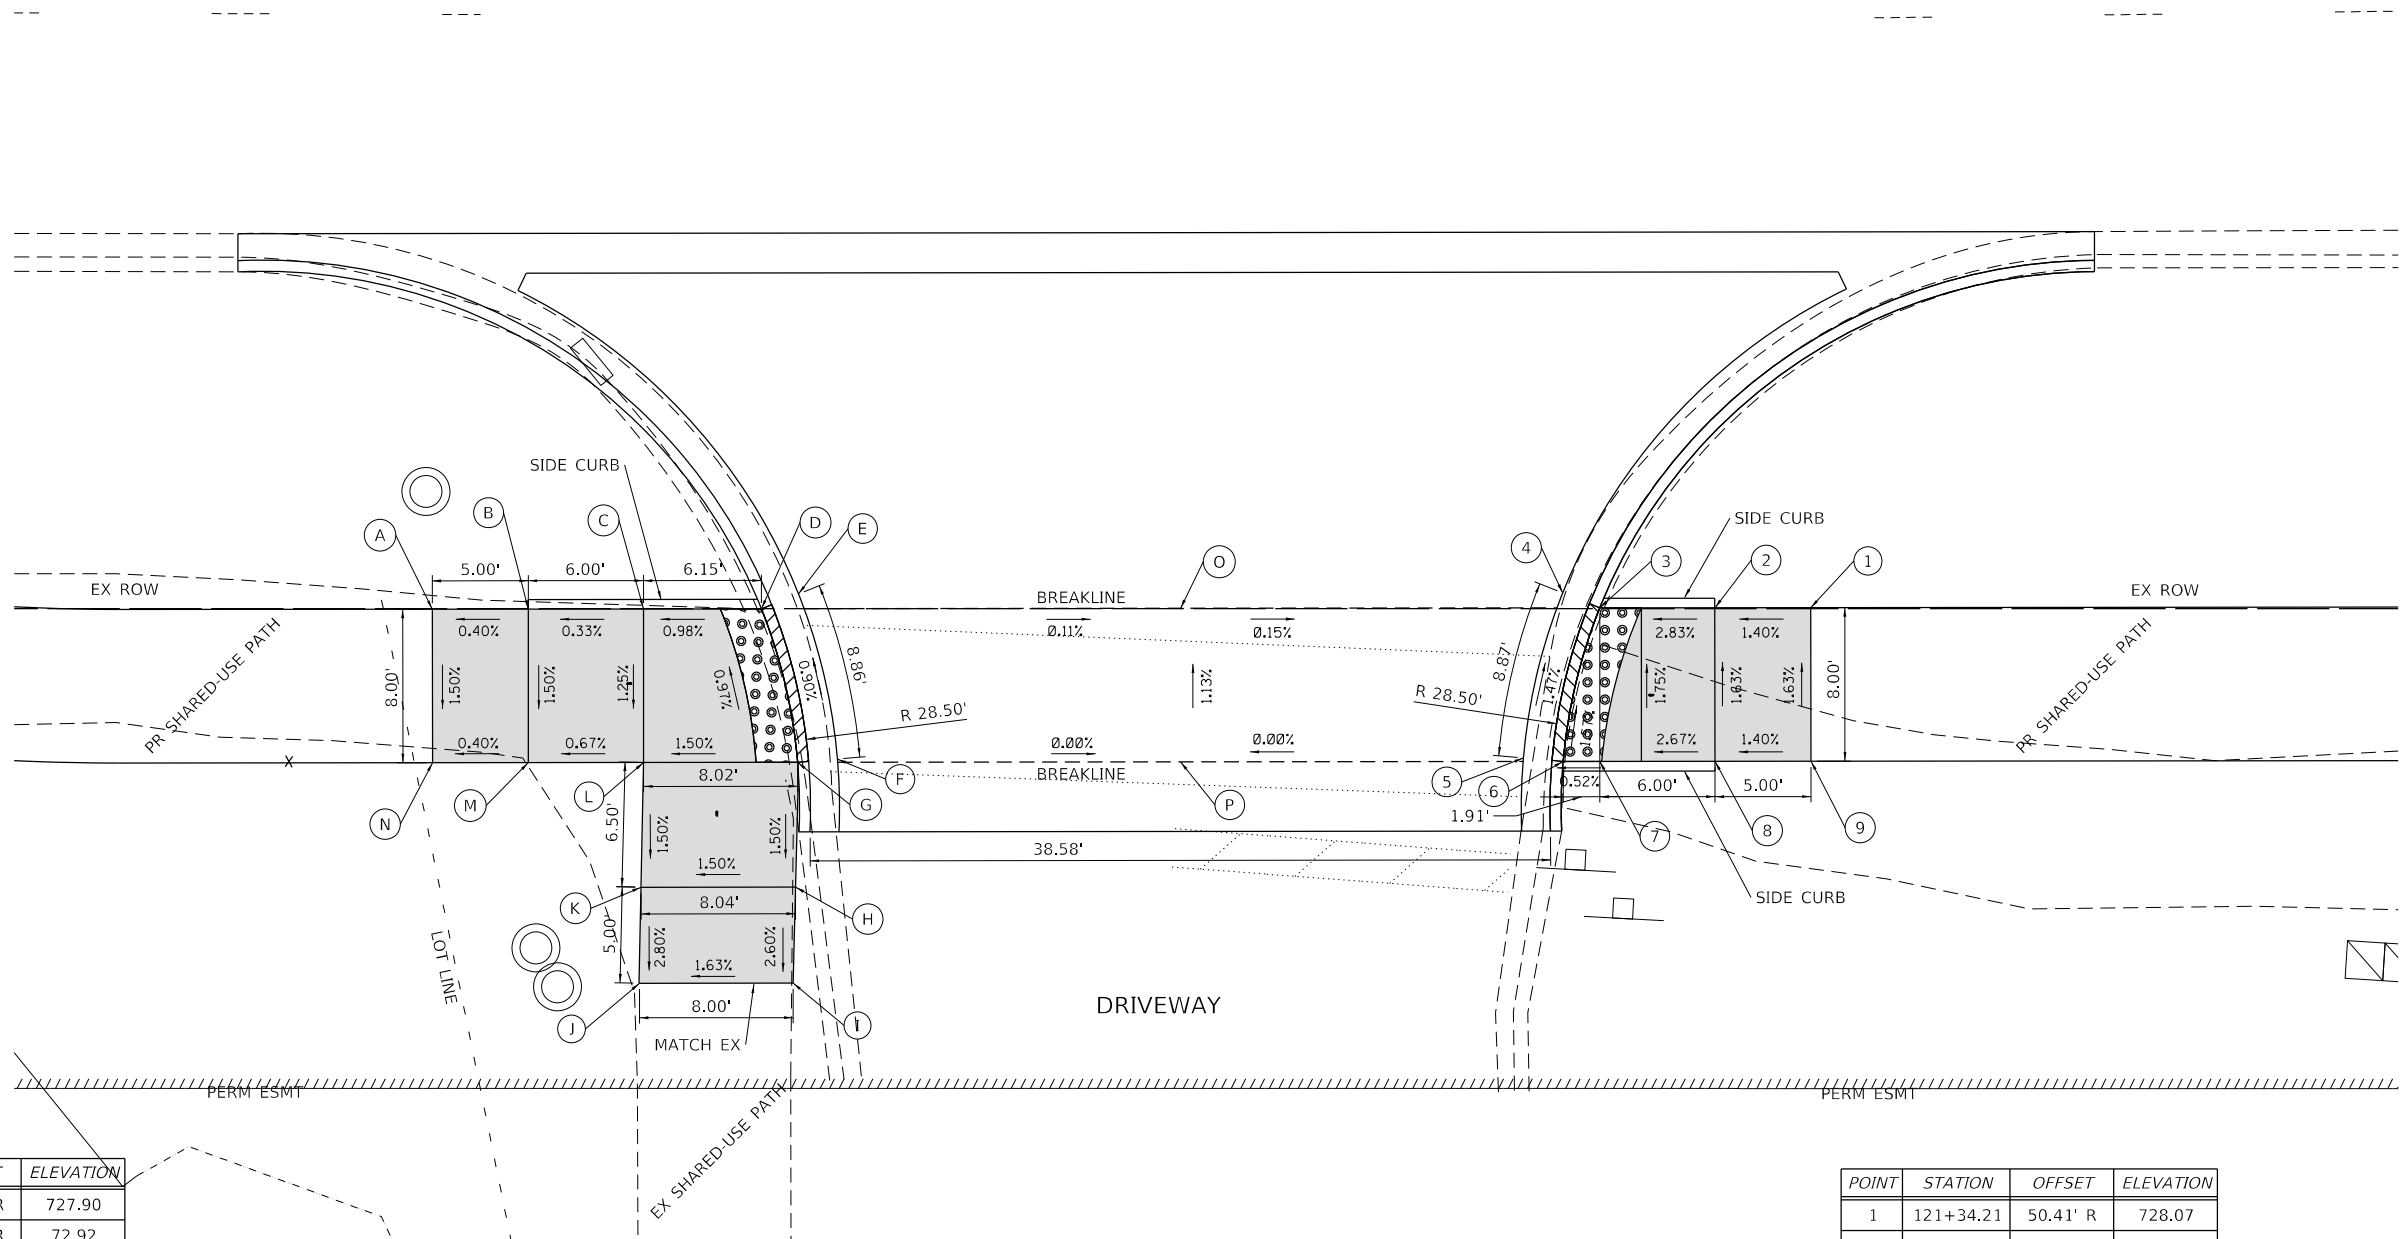

POINT	STATION	OFFSET	ELEVATION
A	120+62.39	50.49' R	727.90
B	120+67.39	50.48' R	72.92
C	120+73.39	50.48' R	727.94
D	120+79.53	50.47' R	727.88
E	120+81.47	49.70' R	727.94
F	120+83.49	58.29' R	728.02
G	120+81.42	58.47' R	727.96
H	120+81.31	64.97' R	727.86
I	120+81.18	69.97' R	(727.73)
J	120+73.18	69.98' R	(727.60)
K	120+72.96	64.98' R	727.74
L	120+73.40	58.48' R	727.84
M	120+67.40	58.48' R	727.80
N	120+62.40	58.49' R	727.78
O	121+01.31	50.45' R	727.93
P	121+01.31	58.45' R	728.02

POINT	STATION	OFFSET	ELEVATION
1	121+34.21	50.41' R	728.07
2	121+29.21	50.42' R	728.00
3	121+23.21	50.42' R	727.83
4	121+21.28	49.65' R	727.89
5	121+19.23	58.25' R	728.02
6	121+21.30	58.43' R	727.96
7	121+23.22	58.42' R	727.97
8	121+29.22	58.42' R	728.13
9	121+34.22	58.41' R	728.20


LEGEND	
	DEPRESSED CURB
	PROPOSED SIDE CURB
	EX ELEVATION/SLOPE
	PROPOSED SIDEWALK
	DETECTABLE WARNINGS

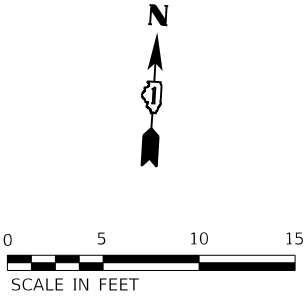

MODEL: Default
FILE: D:\MISC_Plan\Projects\1901\0001\CCADD\CAD_Sheets\1901\14-details-ADA-08.dgn

POINT	STATION	OFFSET	ELEVATION
A	131+96.41	49.60' L	745.24
B	132+1.41	49.60' L	745.19
C	132+7.41	49.61' L	744.83
D	132+10.39	49.61' L	744.80
E	132+11.90	48.74' L	744.86
F	132+8.71	43.37' L	744.82
G	132+7.38	44.61' L	744.76
H	132+1.38	44.60' L	745.12
I	131+96.38	44.60' L	745.17
J	132+34.91	49.89' L	744.96
K	132+34.91	44.88' L	744.93


POINT	STATION	OFFSET	ELEVATION
1	132+73.14	49.97' L	745.57
2	132+68.14	49.96' L	745.49
3	132+62.14	49.96' L	745.02
4	132+59.15	49.96' L	744.99
5	132+57.26	49.08' L	745.05
6	132+60.48	43.71' L	745.03
7	132+62.14	44.96' L	744.97
8	132+68.14	44.96' L	745.44
9	132+73.14	44.97' L	745.52

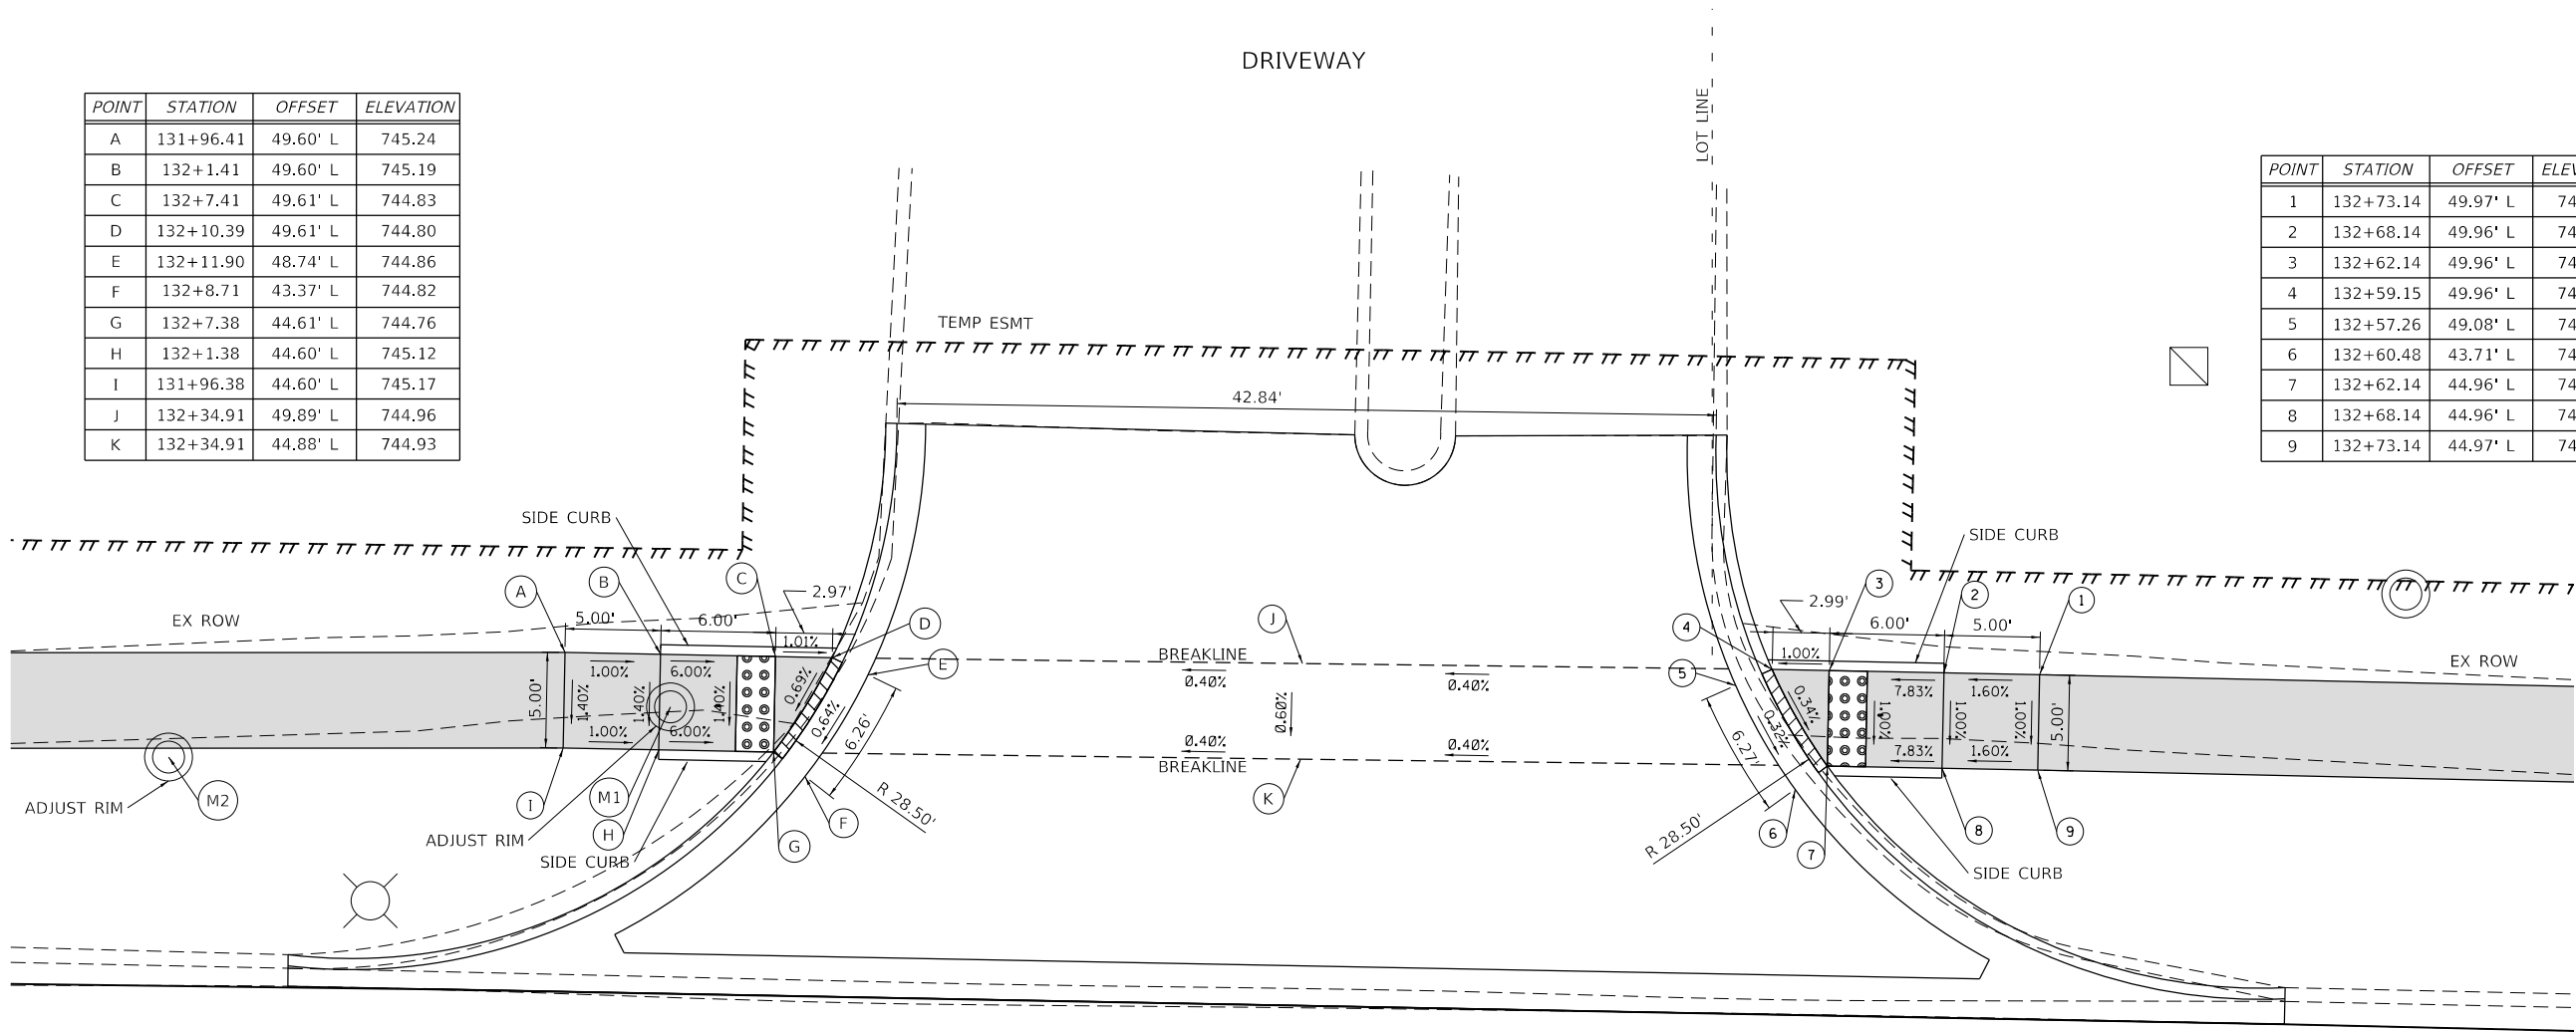

POINT	STATION	OFFSET	EX ELEV	PR ELEV
M1	132+01.61	46.87' L	(744.89)	745.12
M2	131+75.76	43.39' L	(744.77)	745.46

WOODFIELD ROAD

LEGEND	
	DEPRESSED CURB
	PROPOSED SIDE CURB
	EX ELEVATION/SLOPE
	PROPOSED SIDEWALK
	DETECTABLE WARNINGS

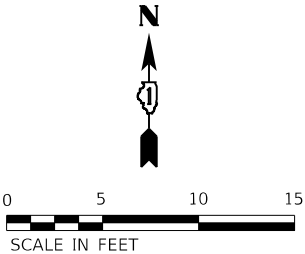

MODEL: Default
FILE: 3073_132+34_00-RS.dgn
PROJECT: 13011001132+34_00-RS.dgn
SHEET: 13011001132+34_00-RS.dgn
DATE: 9/2/2025

MODEL: Default
FILE NAME: P:\Projects\1901\1001\CCADD\CAD Sheets\1901\4-detail-ADA-11.dgn



USER NAME = kelly.jirikox	DESIGNED - RH	REVISED -
	DRAWN - CW	REVISED -
PLOT SCALE = 10.0000 ' / in.	CHECKED - TDM	REVISED -
PLOT DATE = 9/2/2025	DATE - 01/11/2025	REVISED -

STATE OF ILLINOIS
DEPARTMENT OF TRANSPORTATION

WOODFIELD ROAD
ADA RAMP DETAILS - DRIVEWAY 135+53 NORTH

SCALE: 1" = 5' SHEET 11 OF 15 SHEETS STA. 135+53 TO STA. 135+53



F.A.U RTE.	SECTION	COUNTY	TOTAL SHEETS	SHEET NO.
3073	20-00134-00-RS	COOK	166	73
CONTRACT NO. 61L43				
ILLINOIS FED. AID PROJECT				

LEGEND

	DEPRESSED CURB		PROPOSED SIDEWALK
	PROPOSED SIDE CURB		DETECTABLE WARNINGS
	EX ELEVATION/SLOPE		

POINT	STATION	OFFSET	ELEVATION
A	135+21.86	49.86' L	741.62
B	135+26.86	49.86' L	741.55
C	135+32.86	49.87' L	741.37
D	135+35.82	49.88' L	741.33
E	135+37.71	49.02' L	741.39
F	135+34.54	43.64' L	741.38
G	135+32.87	44.87' L	741.32
H	135+26.87	44.86' L	741.50
I	135+21.87	44.86' L	741.57
J	135+50.00	50.07' L	741.07
K	135+50.00	45.08' L	741.03

POINT	STATION	OFFSET	ELEVATION
1	135+79.52	50.31' L	740.74
2	135+74.52	50.30' L	740.73
3	135+68.52	50.29' L	740.69
4	135+65.68	50.29' L	740.68
5	135+63.78	49.45' L	740.74
6	135+66.84	44.08' L	740.67
7	135+68.53	45.29' L	740.61
8	135+74.53	45.30' L	740.65
9	135+79.53	45.31' L	740.66

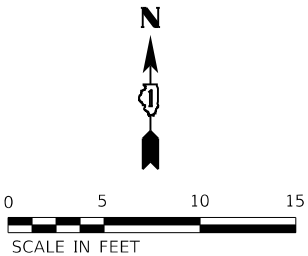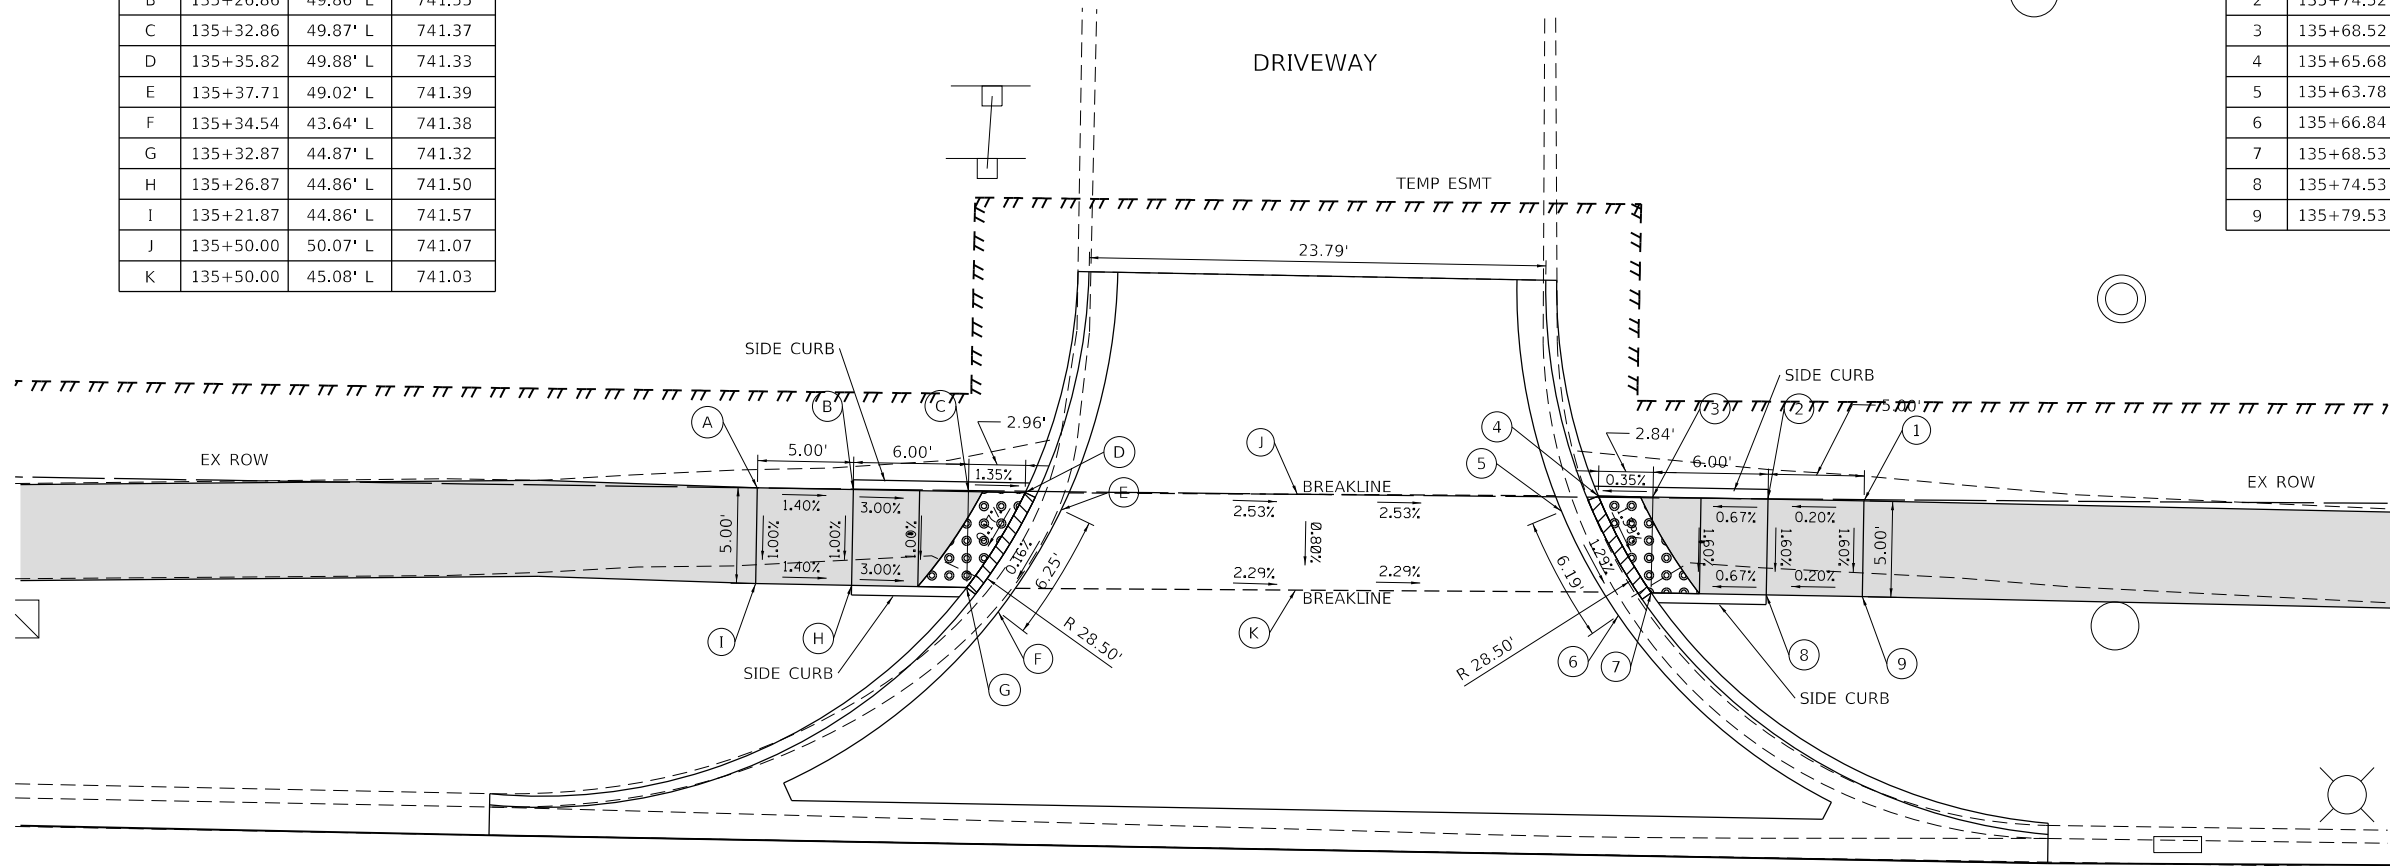


<i>POINT</i>	<i>STATION</i>	<i>OFFSET</i>	<i>ELEVATION</i>
A	126+29.16	53.19' R	734.68
B	126+34.16	53.30' R	734.75
C	126+40.16	53.43' R	735.00
D	126+40.68	33.75' R	734.85
E	126+41.25	31.74' R	734.45
F	126+45.14	35.29' R	734.72
G	126+52.92	39.74' R	734.87
H	126+63.18	51.48' R	735.18
I	126+66.41	59.34' R	735.33
J	126+69.09	61.55' R	735.38
K	126+67.05	61.98' R	735.45
L	126+47.94	61.60' R	735.18
M	126+47.93	61.78' R	735.18
N	126+47.20	76.77' R	735.99
O	126+46.96	81.76' R	(736.07)
P	126+38.96	81.41' R	(736.10)
Q	126+39.21	76.42' R	736.02
R	126+39.94	61.43' R	735.12
S	126+33.95	61.30' R	734.87
T	126+28.95	61.18' R	734.80

<i>POINT</i>	<i>STATION</i>	<i>OFFSET</i>	<i>ELEVATION</i>
U	127+00.00	48.62' R	736.43
V	127+00.00	58.63' R	736.42
W	126+60.12	43.18' R	735.14
X	126+58.57	44.58' R	735.54
Y	126+54.85	47.95' R	735.14
Z	126+62.23	46.21' R	735.21
AA	126+60.95	47.45' R	735.61
BB	126+56.92	50.54' R	735.19

POINT	STATION	OFFSET	ELEVATION
1	127+90.33	50.69' R	739.47
2	127+85.30	50.61' R	739.40
3	127+58.79	50.14' R	737.44
4	127+59.29	36.43' R	737.80
5	127+58.56	34.49' R	737.80
6	127+55.58	38.22' R	737.52
7	127+49.68	41.97' R	737.40
8	127+43.50	47.60' R	737.22
9	127+38.08	55.90' R	737.05
10	127+34.07	60.31' R	736.69
11	127+36.05	60.95' R	737.09
12	127+51.20	61.42' R	737.24
13	127+50.98	67.42' R	737.48
14	127+50.79	72.42' R	737.49
15	127+55.78	72.57' R	737.57
16	127+55.97	67.57' R	737.56
17	127+56.20	61.57' R	737.32
18	127+58.49	58.13' R	737.38
19	127+85.18	58.61' R	739.52
20	127+90.21	58.69' R	739.59
21	127+58.36	61.64' R	737.35
22	127+48.92	45.87' R	737.30
23	127+85.09	44.02' R	737.66
24	127+45.82	42.86' R	737.30

<i>POINT</i>	<i>STATION</i>	<i>OFFSET</i>	<i>EX ELEV</i>	<i>PR ELEV</i>
M1	127+46.13	47.17' R	(736.97)	737.41
M2	127+57.28	40.23' R	(737.77)	737.62
M3	127+62.27	57.27' R	(738.09)	737.76

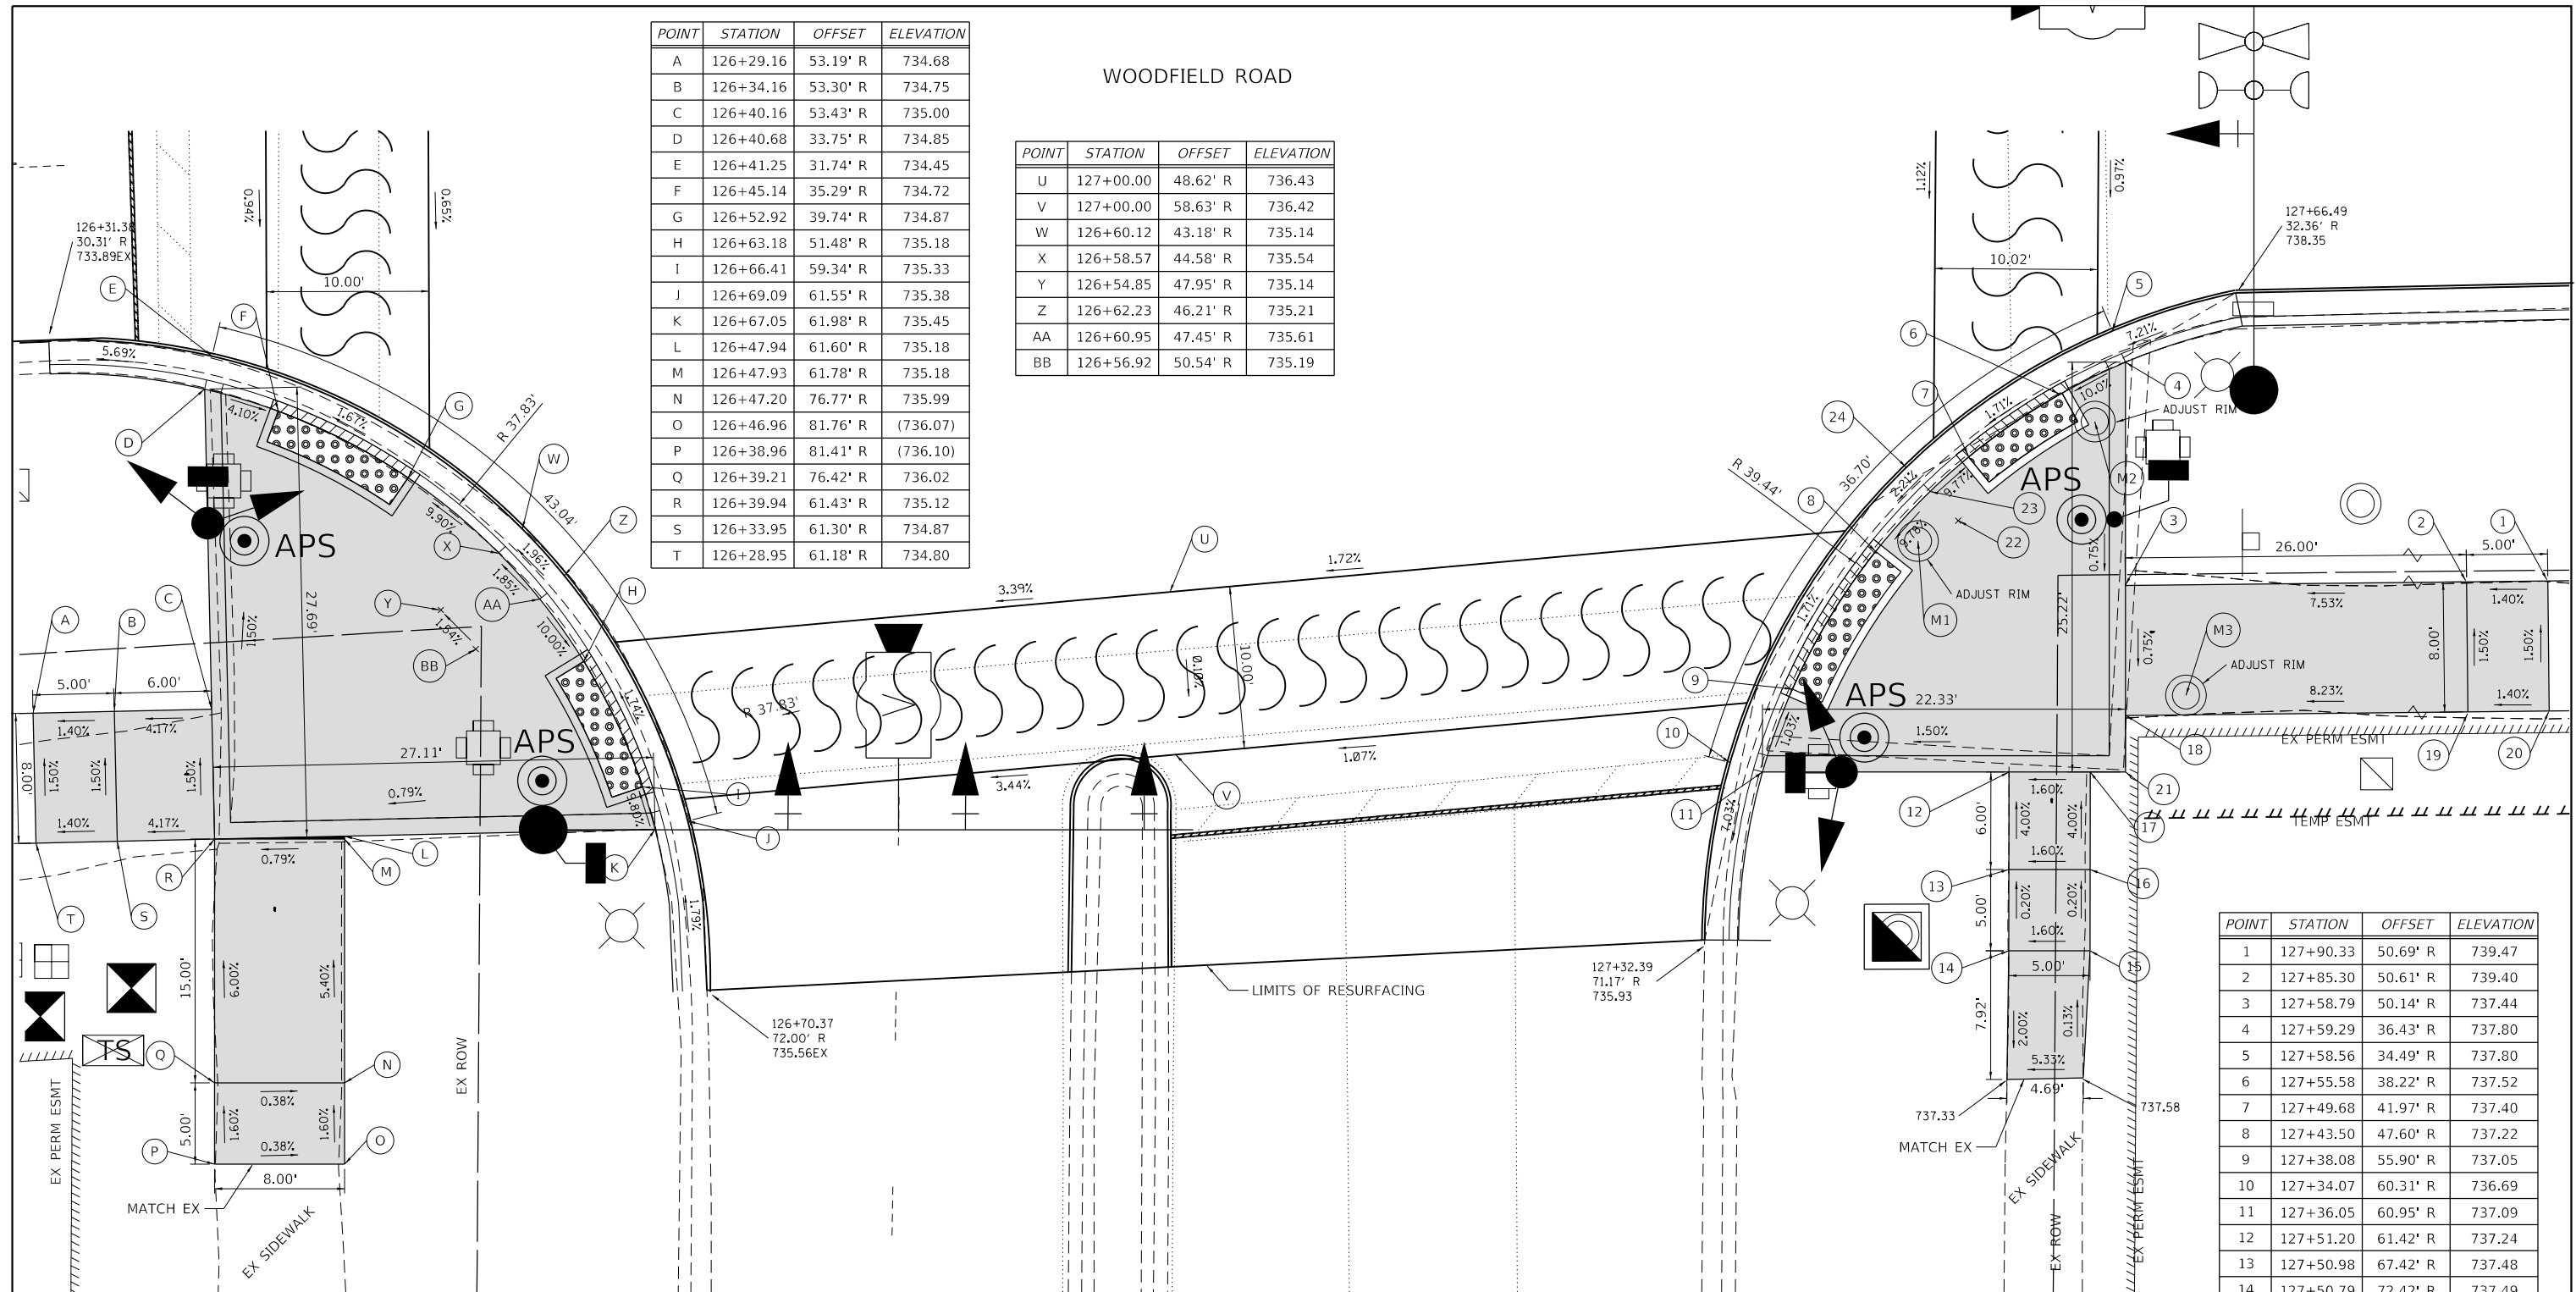



WOODFIELD ROAD

NATIONAL PARKWAY

LEGEND

	DEPRESSED CURB		PROPOSED SIDEWALK
	PROPOSED SIDE CURB		DETECTABLE WARNINGS
()	EX ELEVATION/SLOPE		

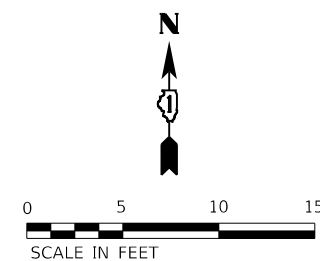

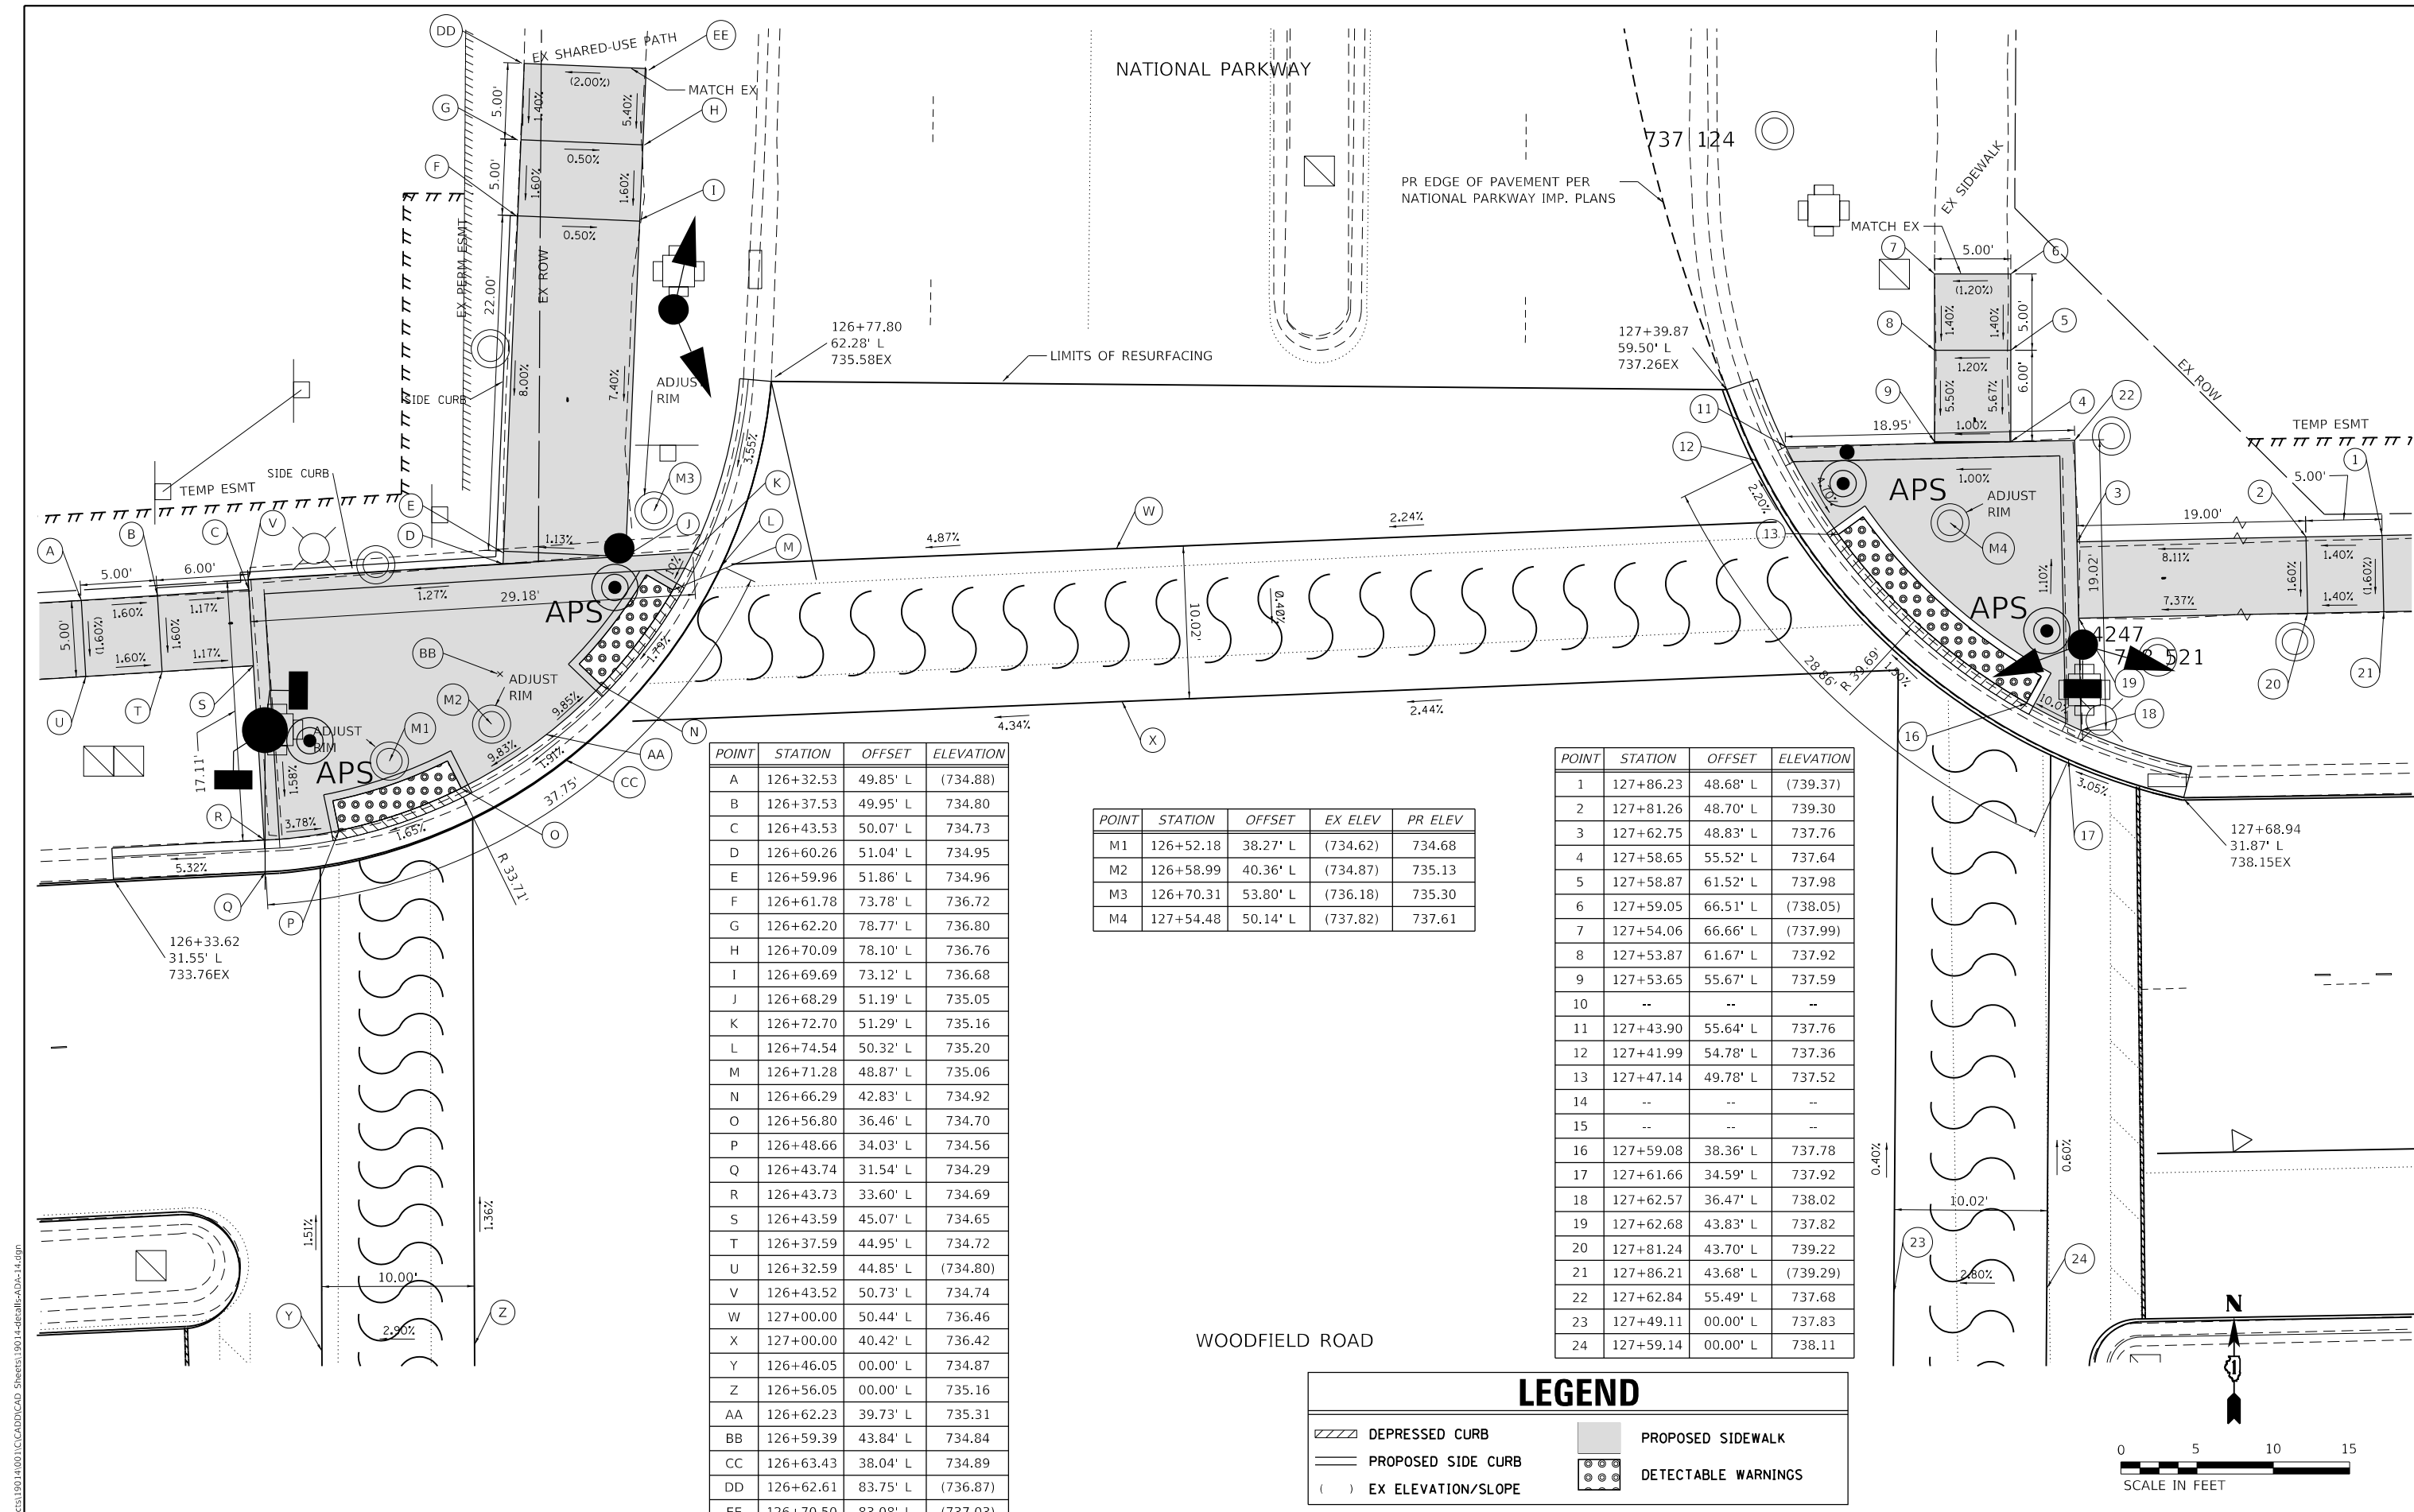

POINT	STATION	OFFSET	ELEVATION
A	126+32.53	49.85' L	(734.88)
B	126+37.53	49.95' L	734.80
C	126+43.53	50.07' L	734.73
D	126+60.26	51.04' L	734.95
E	126+59.96	51.86' L	734.96
F	126+61.78	73.78' L	736.72
G	126+62.20	78.77' L	736.80
H	126+70.09	78.10' L	736.76
I	126+69.69	73.12' L	736.68
J	126+68.29	51.19' L	735.05
K	126+72.70	51.29' L	735.16
L	126+74.54	50.32' L	735.20
M	126+71.28	48.87' L	735.06
N	126+66.29	42.83' L	734.92
O	126+56.80	36.46' L	734.70
P	126+48.66	34.03' L	734.56
Q	126+43.74	31.54' L	734.29
R	126+43.73	33.60' L	734.69
S	126+43.59	45.07' L	734.65
T	126+37.59	44.95' L	734.72
U	126+32.59	44.85' L	(734.80)
V	126+43.52	50.73' L	734.74
W	127+00.00	50.44' L	736.46
X	127+00.00	40.42' L	736.42
Y	126+46.05	00.00' L	734.87
Z	126+56.05	00.00' L	735.16
AA	126+62.23	39.73' L	735.31
BB	126+59.39	43.84' L	734.84
CC	126+63.43	38.04' L	734.89
DD	126+62.61	83.75' L	(736.87)
EE	126+70.50	83.08' L	(737.03)

POINT	STATION	OFFSET	EX ELEV	PR ELEV
M1	126+52.18	38.27' L	(734.62)	734.68
M2	126+58.99	40.36' L	(734.87)	735.13
M3	126+70.31	53.80' L	(736.18)	735.30
M4	127+54.48	50.14' L	(737.82)	737.61

POINT	STATION	OFFSET	ELEVATION
1	127+86.23	48.68' L	(739.37)
2	127+81.26	48.70' L	739.30
3	127+62.75	48.83' L	737.76
4	127+58.65	55.52' L	737.64
5	127+58.87	61.52' L	737.98
6	127+59.05	66.51' L	(738.05)
7	127+54.06	66.66' L	(737.99)
8	127+53.87	61.67' L	737.92
9	127+53.65	55.67' L	737.59
10	--	--	--
11	127+43.90	55.64' L	737.76
12	127+41.99	54.78' L	737.36
13	127+47.14	49.78' L	737.52
14	--	--	--
15	--	--	--
16	127+59.08	38.36' L	737.78
17	127+61.66	34.59' L	737.92
18	127+62.57	36.47' L	738.02
19	127+62.68	43.83' L	737.82
20	127+81.24	43.70' L	739.22
21	127+86.21	43.68' L	(739.29)
22	127+62.84	55.49' L	737.68
23	127+49.11	00.00' L	737.83
24	127+59.14	00.00' L	738.11

LEGEND

DEPRESSED CURB

PROPOSED SIDE CURB


EX ELEVATION/SLOPE

PROPOSED SIDEWALK

DETECTABLE WARNINGS

WOODFIELD ROAD

<i>POINT</i>	<i>STATION</i>	<i>OFFSET</i>	<i>EX ELEV</i>	<i>PR ELEV</i>
M1	132+61.53	42.39' R	(745.12)	745.22

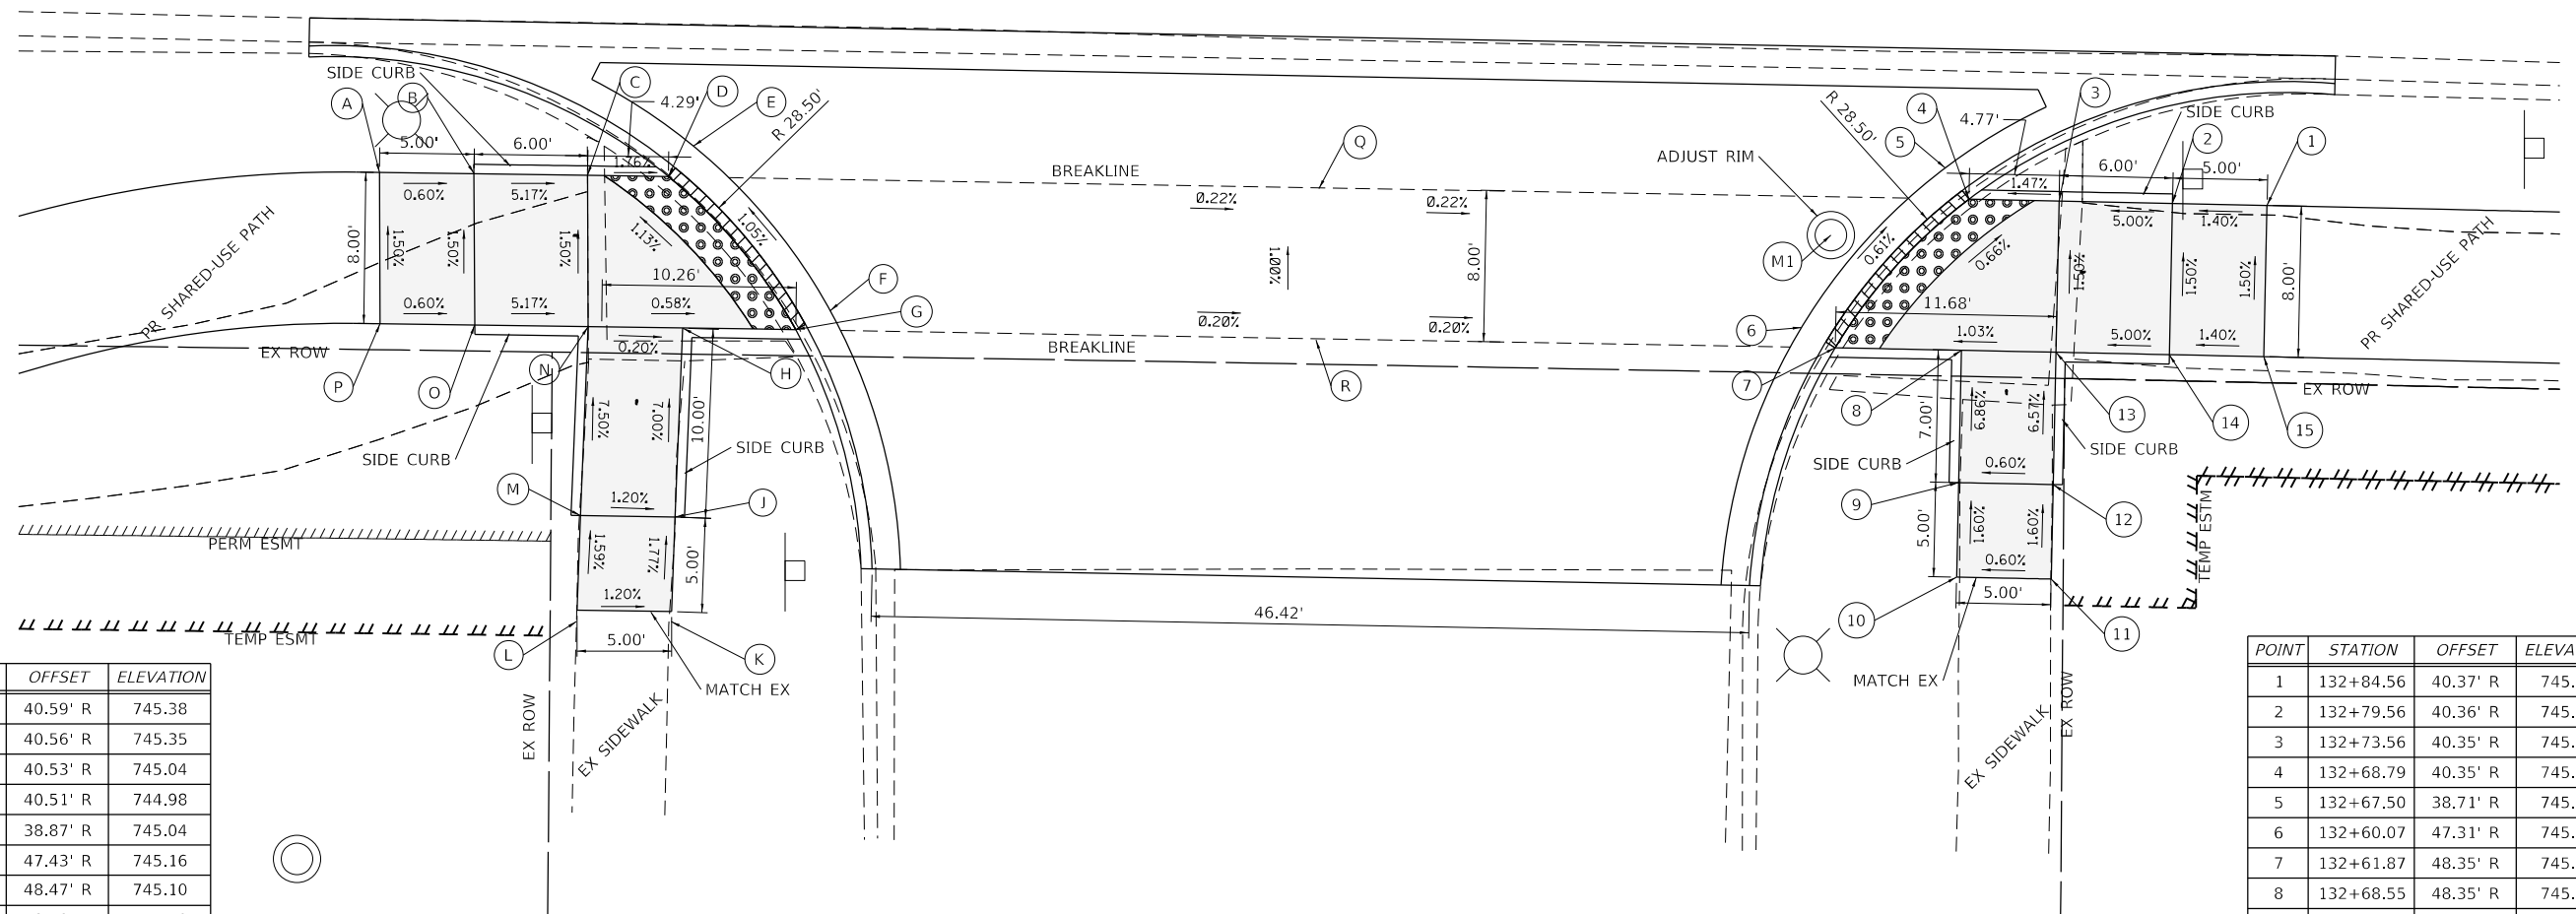




<i>POINT</i>	<i>STATION</i>	<i>OFFSET</i>	<i>ELEVATION</i>
A	131+85.28	40.59' R	745.38
B	131+90.28	40.56' R	745.35
C	131+95.72	40.53' R	745.04
D	131+99.69	40.51' R	744.98
E	132+1.29	38.87' R	745.04
F	132+8.69	47.43' R	745.16
G	132+6.52	48.47' R	745.10
H	132+0.92	48.50' R	745.13
J	132+0.22	58.95' R	745.85
K	132+0.12	64.04' R	745.94
L	131+95.12	64.14' R	746.00
M	131+95.70	58.53' R	745.91
N	131+95.91	48.53' R	745.16
O	131+90.26	48.56' R	745.47
P	131+85.26	48.59' R	745.50
Q	132+34.29	40.37' R	745.14
R	132+34.29	48.37' R	745.22

<i>POINT</i>	<i>STATION</i>	<i>OFFSET</i>	<i>ELEVATION</i>
1	132+84.56	40.37' R	745.57
2	132+79.56	40.36' R	745.50
3	132+73.56	40.35' R	745.20
4	132+68.79	40.35' R	745.13
5	132+67.50	38.71' R	745.19
6	132+60.07	47.31' R	745.26
7	132+61.87	48.35' R	745.20
8	132+68.55	48.35' R	745.27
9	132+68.54	55.35' R	745.75
10	132+68.54	60.35' R	745.83
11	132+73.54	60.35' R	745.86
12	132+73.54	55.35' R	745.78
13	132+73.55	48.35' R	745.32
14	132+79.55	48.36' R	745.62
15	132+84.55	48.37' R	745.69


LEGEND

- | | | | |
|---|--------------------|---|---------------------|
|  | DEPRESSED CURB |  | PROPOSED SIDEWALK |
|  | PROPOSED SIDE CURB |  | DETECTABLE WARNINGS |
| () | EX ELEVATION/SLOPE | | |

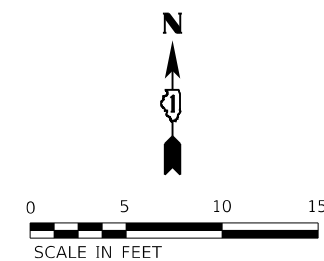

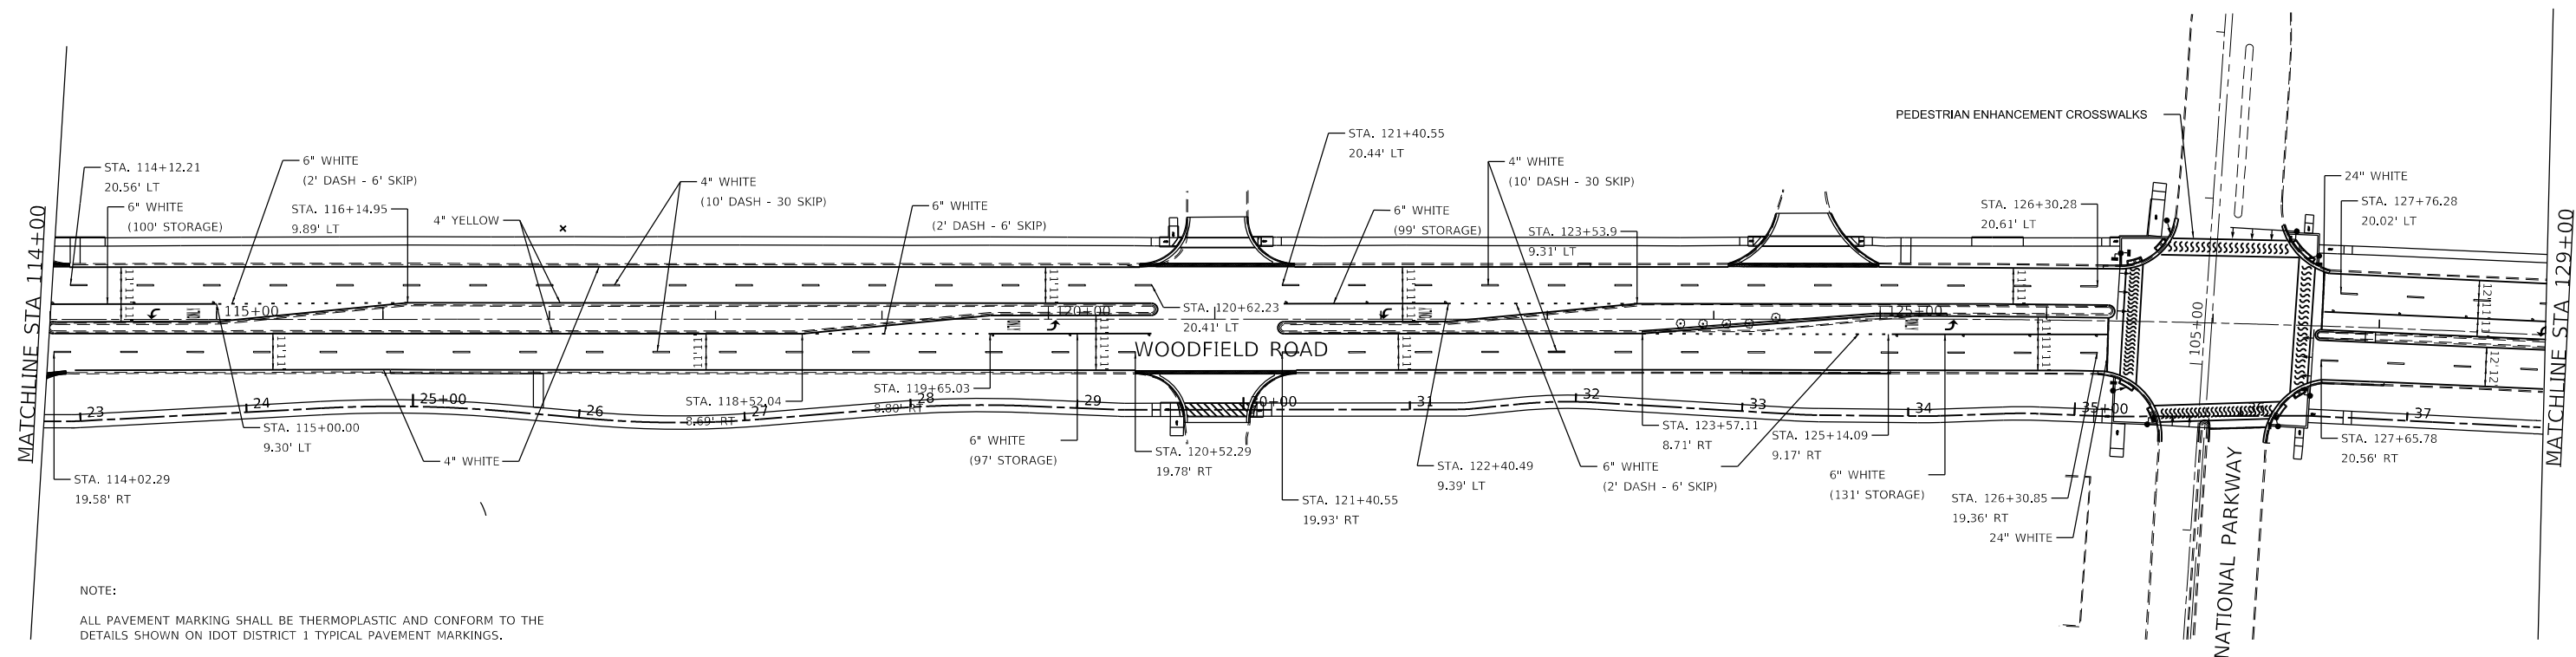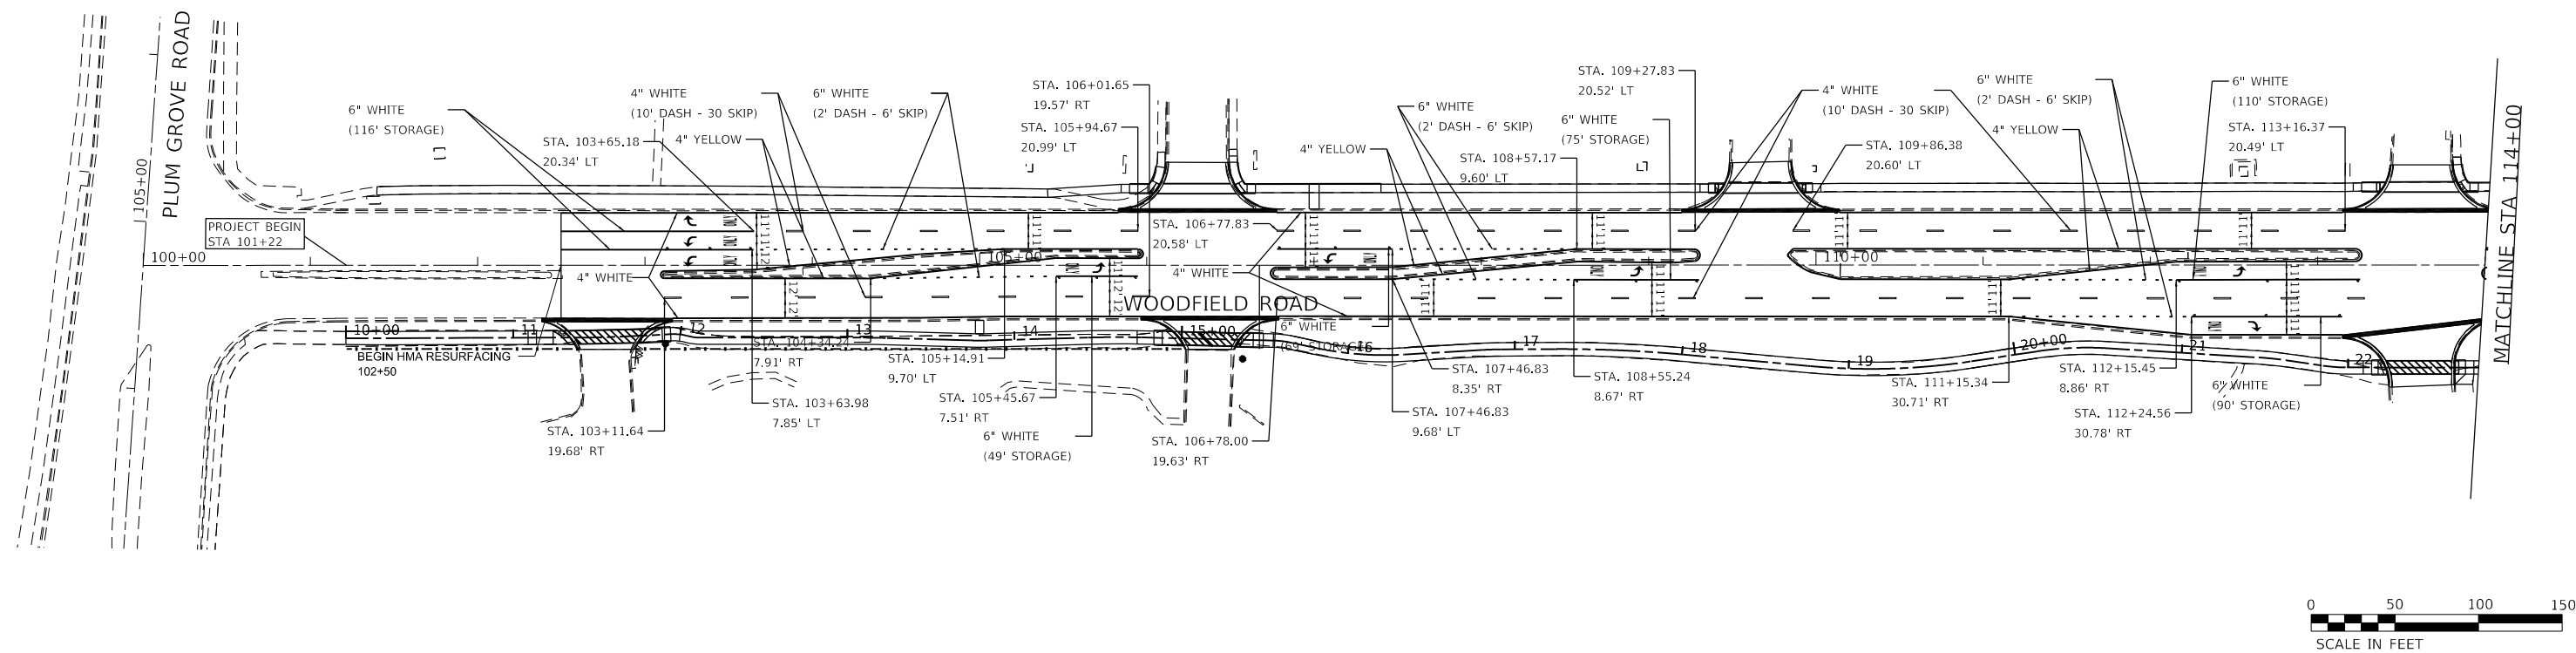

 Globetrotters® Engineering Corporation	USER NAME = mohammed.ali	DESIGNED - RH	REVISED -	STATE OF ILLINOIS DEPARTMENT OF TRANSPORTATION	WOODFIELD ROAD					F.A.U R.T.E.	SECTION	COUNTY	TOTAL SHEETS	SHEET NO.
		DRAWN - CW	REVISED -		PAVEMENT MARKING PLAN					3073	20-00134-00-RS	COOK	166	78
	PLOT SCALE = 100,000 ' / in.	CHECKED - TDM	REVISED -							CONTRACT NO. 61L43				
	PLOT DATE = 9/4/2025	DATE - 01/11/2025	REVISED -		SCALE: 1" = 50'	SHEET 1 OF 2 SHEETS	STA. 100+00 TO STA. 129+00	ILLINOIS FED. AID PROJECT						

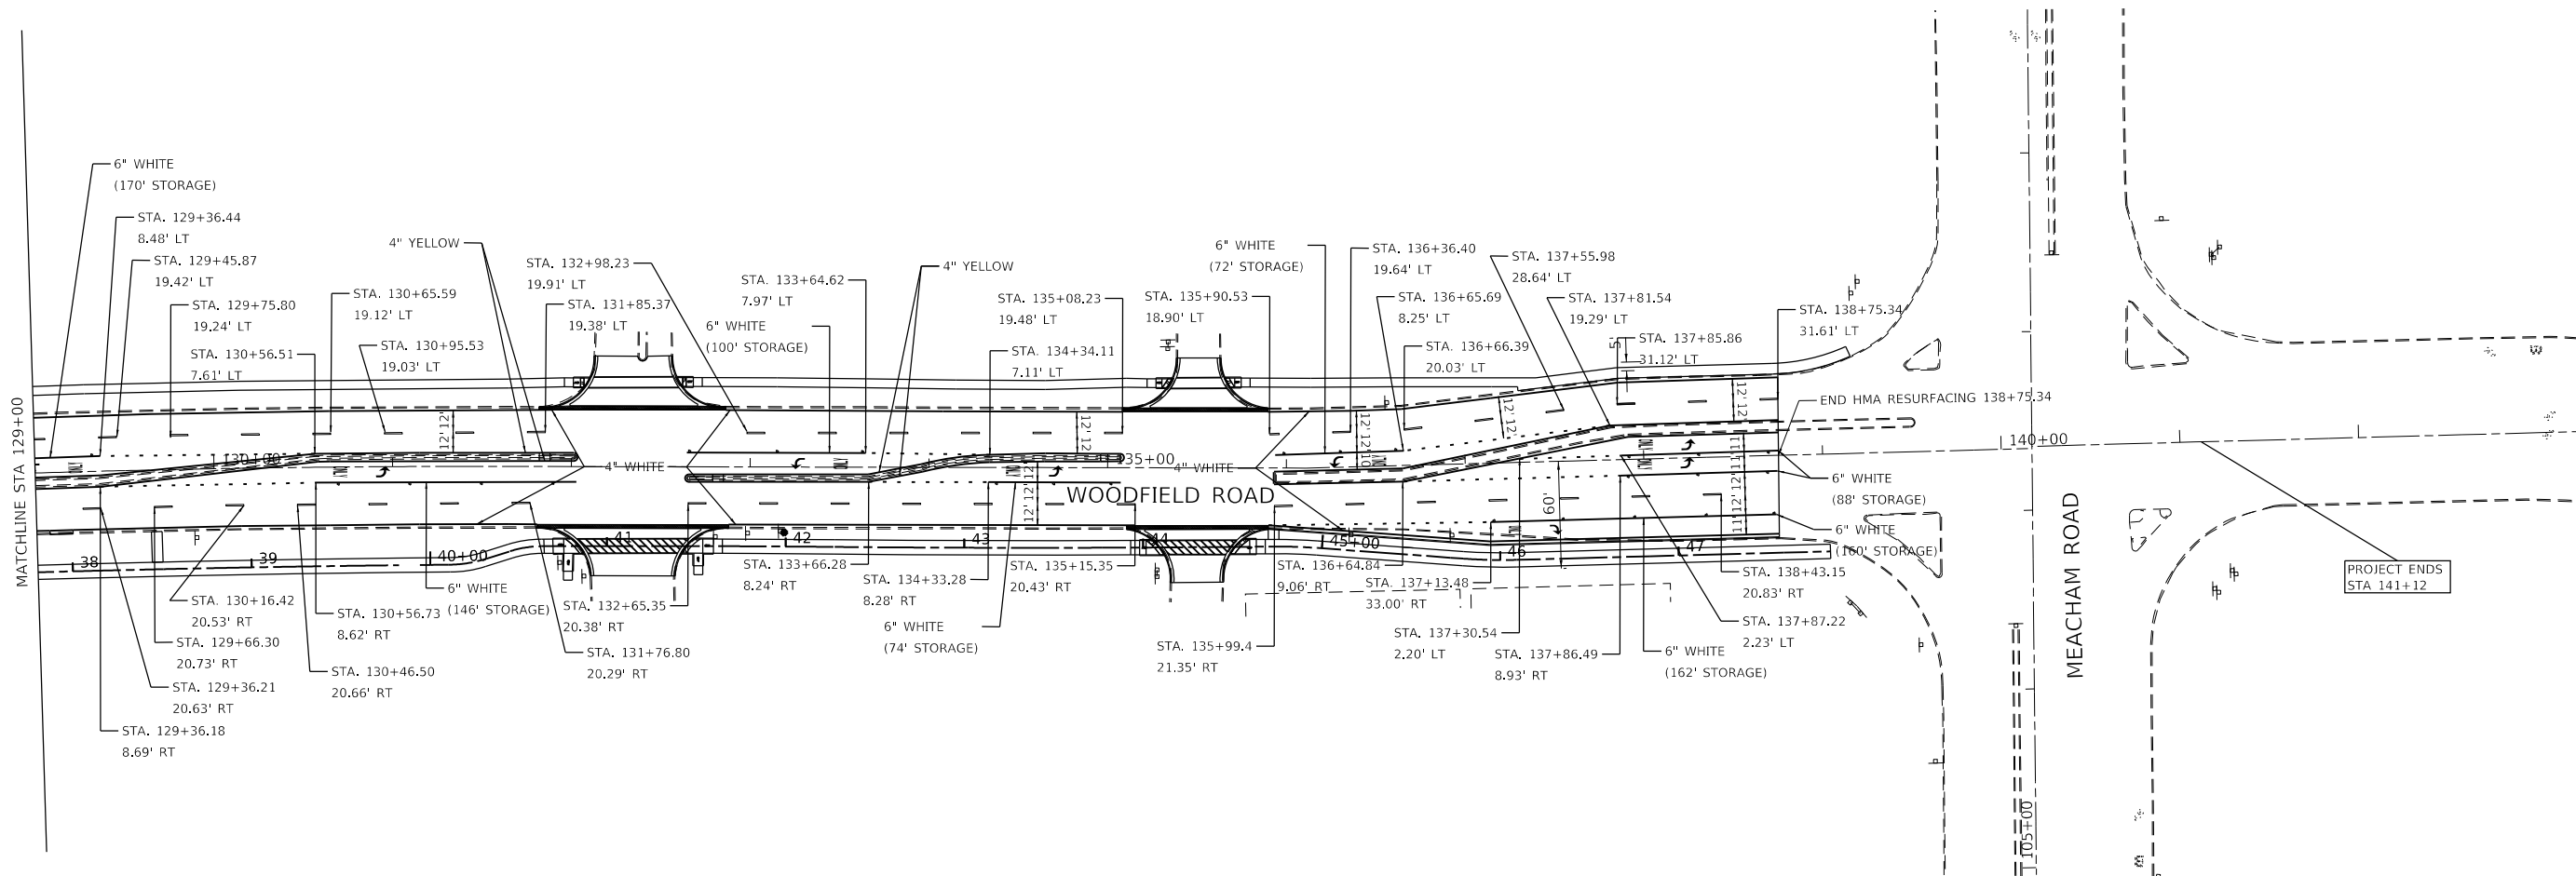

NOTE:
ALL PAVEMENT MARKING SHALL BE THERMOPLASTIC AND CONFORM
TO THE DETAILS SHOWN ON IDOT DISTRICT 1 TYPICAL PAVEMENT MARKINGS.



MODEL: Default
FILE NAME: P:\Projects\1901\001\CCADD\CAD Sheets\19014-shl-pmk-02.dgn





USER NAME = kelly.jirikox	DESIGNED - RH	REVISED -
	DRAWN - CW	REVISED -
PLOT SCALE = 100,0000 ' / in.	CHECKED - TDM	REVISED -
PLOT DATE = 9/2/2025	DATE - 01/11/2025	REVISED -

STATE OF ILLINOIS
DEPARTMENT OF TRANSPORTATION

WOODFIELD ROAD
PAVEMENT MARKING PLAN

SCALE: 1" = 50' SHEET 2 OF 2 SHEETS STA. 129+00 TO STA. 143+00

F.A.U RTE.	SECTION	COUNTY	TOTAL SHEETS	SHEET NO.
3073	20-00134-00-RS	COOK	166	79
CONTRACT NO. 61L43				
ILLINOIS FED. AID PROJECT				

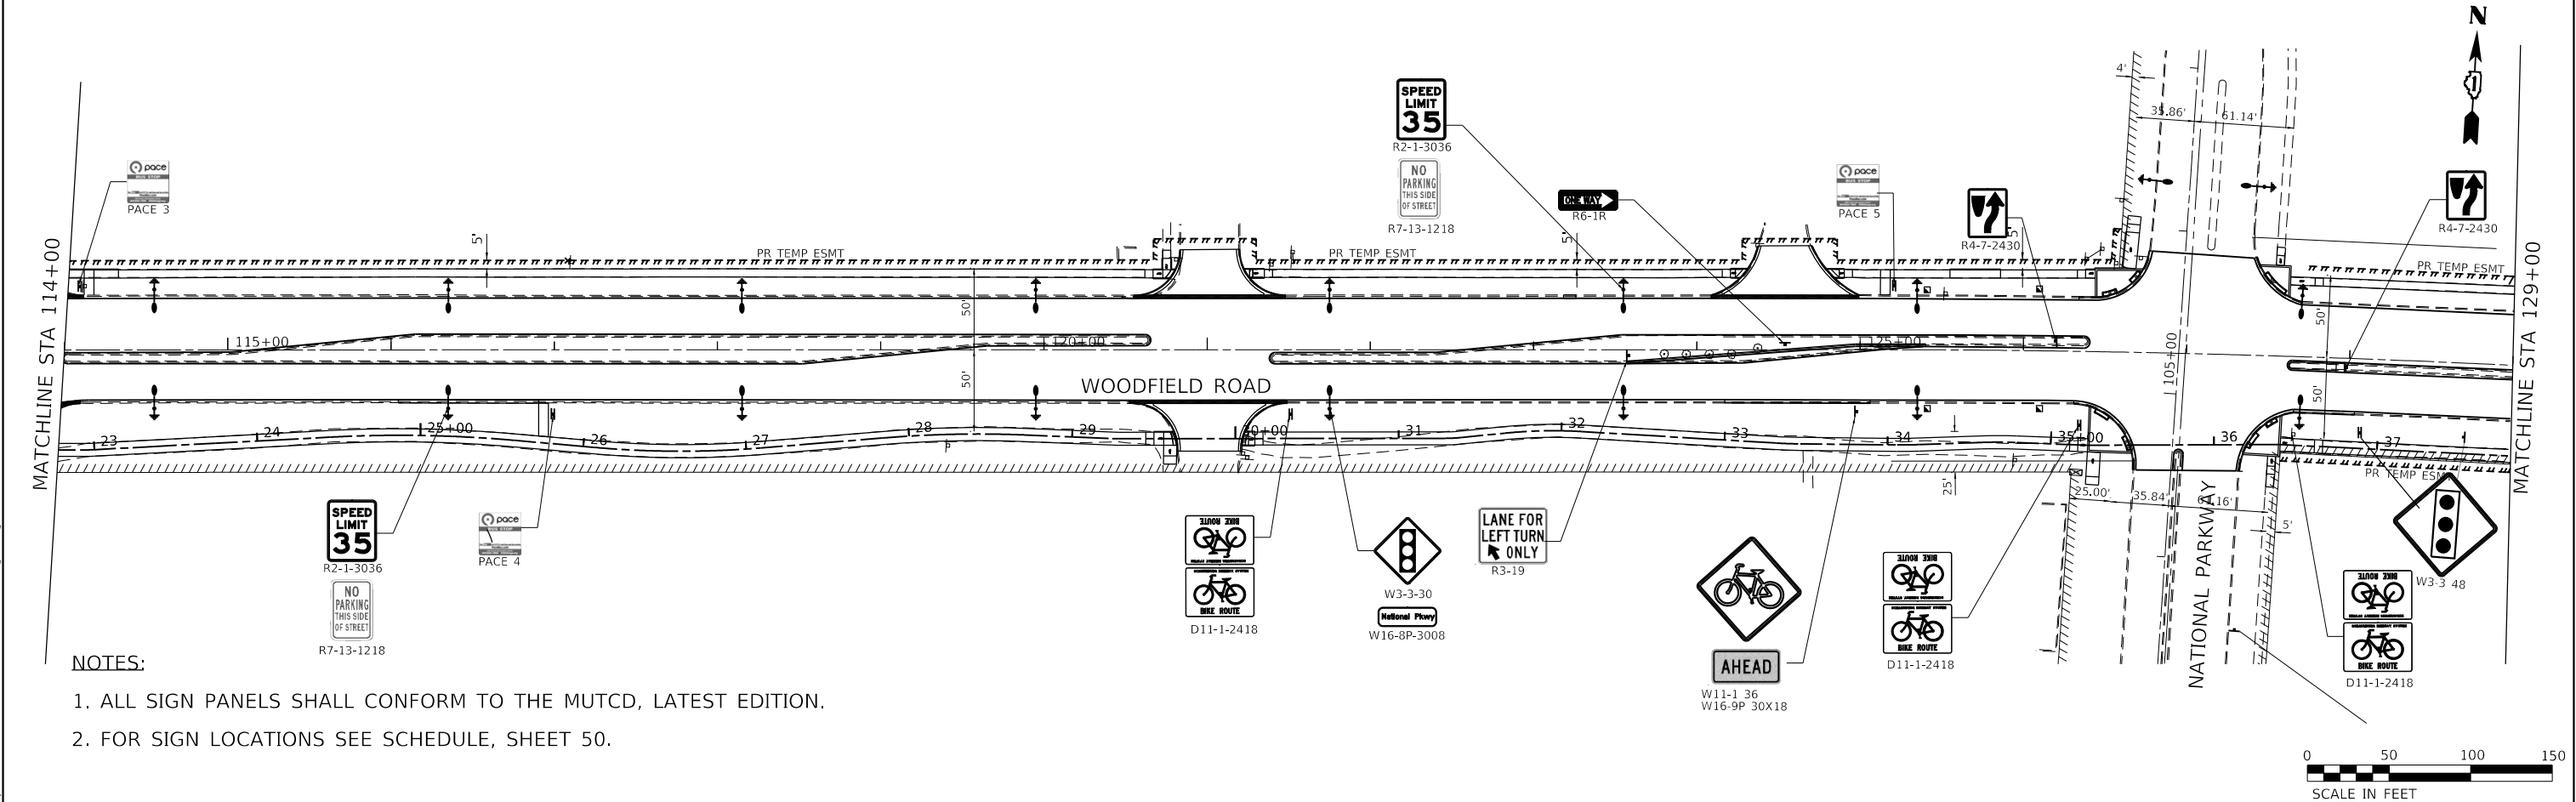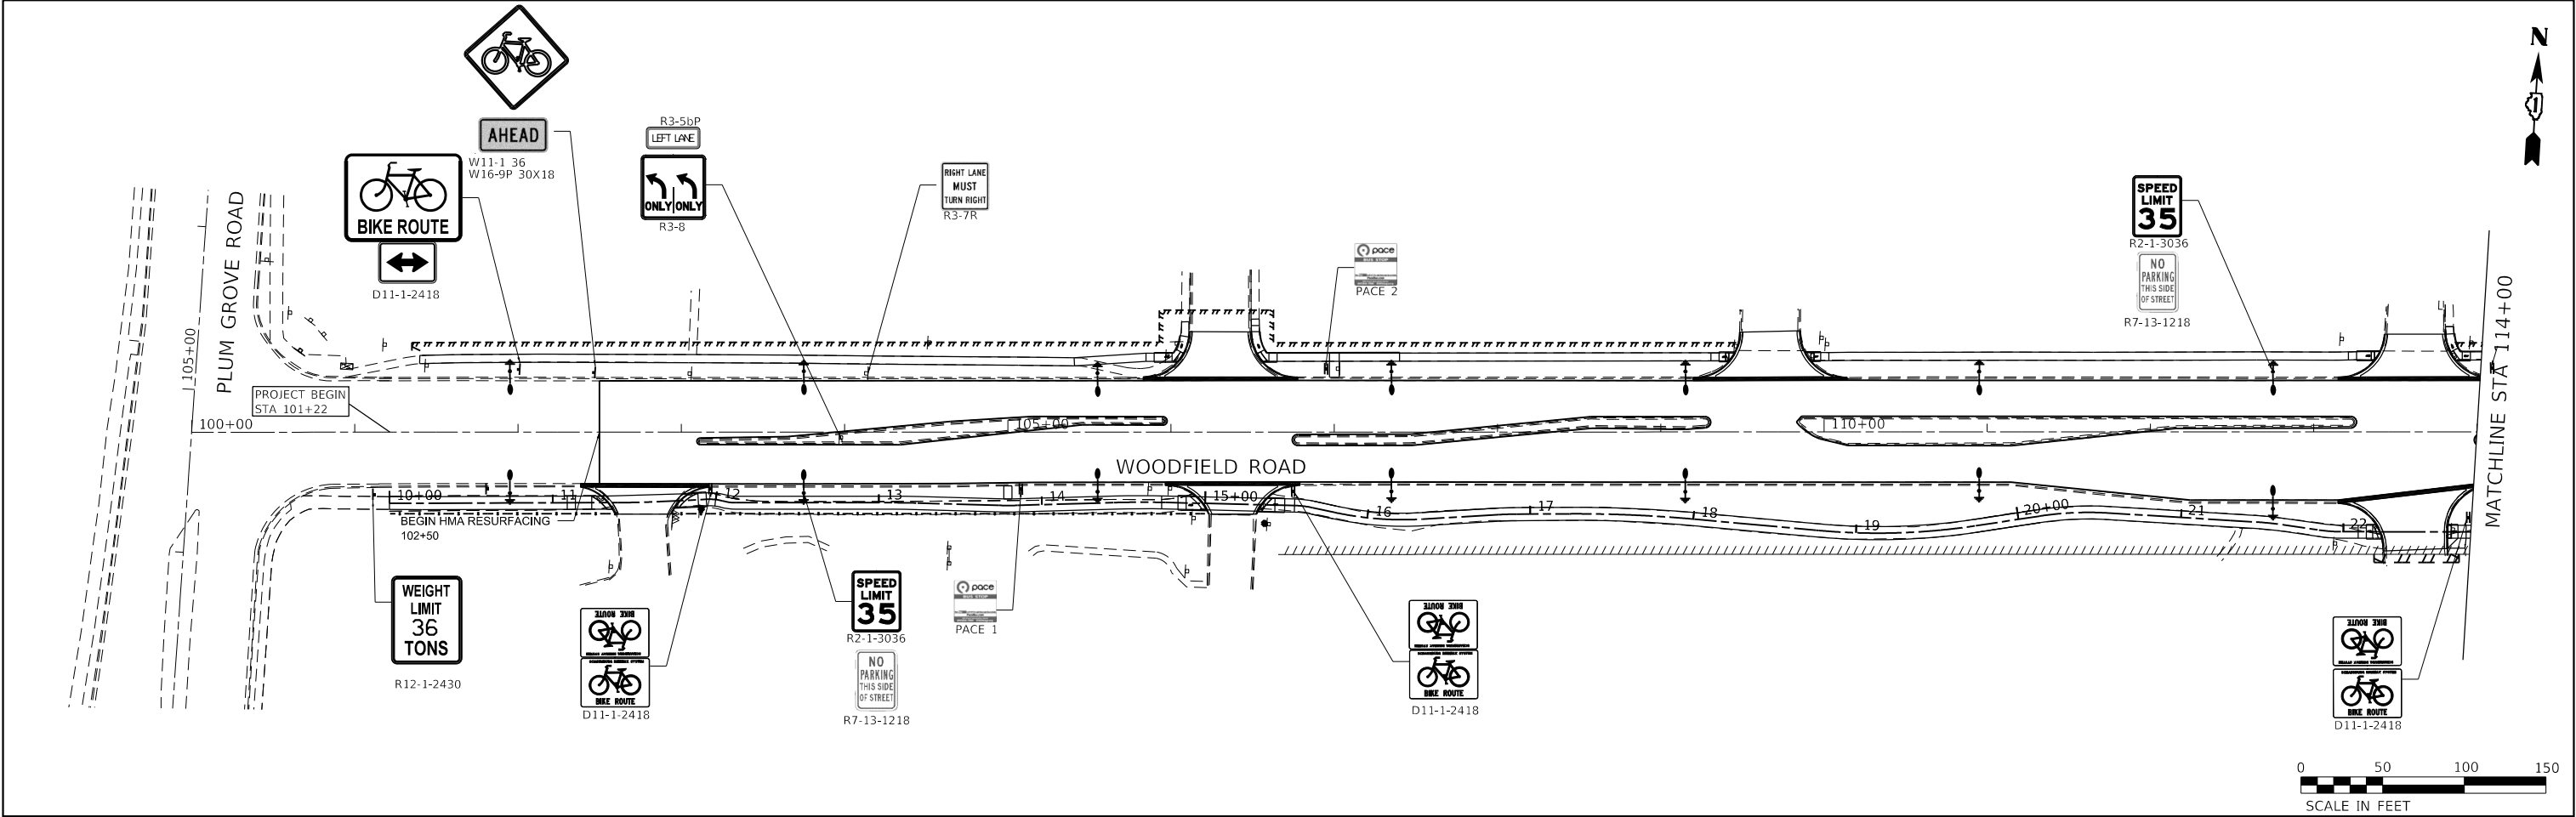

- NOTES:
1. ALL SIGN PANELS SHALL CONFORM TO THE MUTCD, LATEST EDITION.
 2. FOR SIGN LOCATIONS SEE SCHEDULE, SHEET 50.

MODEL Default
FILE Name: P:\309535\1901\1001\CCADD\CAD Sheets\19014-shit-sign-03.dgn

SIGN PANEL ID	DESCRIPTION	STATION	OFFSET	W	H	PANEL AREA (SQ FT)	MUTCD CODE	TELESCOPING STEEL POST	LIGHT POLE
R12-1-2430	WEIGHT LIMIT 36 TONS	100+95	RT	24	30	5.0	R12-1	14.5	
D11-1-2418	BIKE ROUTE	102+00	LT	24	18	13.0	D11-1	15	
M6-4-2115	DOUBLE-HEADED ARROW	102+00	LT	21	15	2.2	M6-4		
D11-1-2418	BIKE ROUTE*	103+18	RT	24	18	6.0	D11-1	13.5	
R2-1-3036	SPEED LIMIT (35)	103+75	RT	30	36	7.5	R2-1		X
R7-13-1218	NO PARKING THIS SIDE OF STREET	103+75	RT	12	18	1.5	R7-13		X
R3-8	LEFT ONLY / LEFT ONLY	103+97	RT	30	36	7.5	R3-8	15.0	
R3-5R	RIGHT ONLY	104+14	LT	30	36	7.5	R3-5 (R)	15.0	
D11-1-2418	BIKE ROUTE*	106+76	RT	24	18	6.0	D11-1	13.5	
R2-1-3036	SPEED LIMIT (35)	112+75	LT	30	36	7.5	R2-1		X
R7-13-1218	NO PARKING THIS SIDE OF STREET	112+75	LT	12	18	1.5	R7-13		X
D11-1-2418	BIKE ROUTE*	113+95	RT	24	18	3.0	D11-1	13.5	
R2-1-3036	SPEED LIMIT (35)	116+35	RT	30	36	7.5	R2-1		X
R7-13-1218	NO PARKING THIS SIDE OF STREET	116+35	RT	12	18	1.5	R7-13		X
D11-1-2418	BIKE ROUTE*	121+51	RT	24	18	6.0	D11-1	13.5	
W3-3-30	SIGNAL AHEAD	121+75	RT	30	30	6.3	W3-3		X
W16-8P-3008	ADVANCE STREET NAME-NATIONAL PKW	121+75	RT	30	8	1.7	W16-8P		X
R7-13-1218	NO PARKING THIS SIDE OF STREET	123+55	LT	12	18	1.5	R7-13		X
R2-1-3036	SPEED LIMIT (35)	123+55	LT	30	36	7.5	R2-1		X
R6-1R	ONE WAY	124+54	5' LT	36	12	3.0	R6-1R	13.00	
R3-5L	LEFT ONLY	125+10	5' LT	30	36	7.5	R3-5 (R)	15	
R4-7-2430	KEEP RIGHT	126+20	5' LT	24	30	5.0	R4-7	14.5	
D11-1-2418	BIKE ROUTE*	126+36	RT	24	18	6.0	D11-1	13.5	
D11-1-2418	BIKE ROUTE*	127+66	RT	24	18	6.0	D11-1	13.5	
R4-7	KEEP RIGHT	127+97	5' RT	24	30	5.0	R4-7	14.5	
R3-5L	LEFT ONLY	129+30	5' RT	30	36	7.5	R3-5	15	
R2-1-3036	SPEED LIMIT	129+50	RT	30	36	7.5	R2-1		X
R7-13-1218	NO PARKING THIS SIDE OF STREET	129+50	RT	12	18	1.5	R7-13		X
D11-1-2418	BIKE ROUTE*	132+80	RT	24	18	6.0	D11-1	13.5	
W3-3-30	SIGNAL AHEAD	133+10	LT	30	30	6.3	W3-3		X
W16-8P-3008	ADVANCE STREET NAME-NATIONAL PKW	133+10	LT	30	8	1.7	W16-8P		X
W3-3-30	SIGNAL HEAD	134+90	RT	30	30	6.3	W3-3		X
W16-8P-3008	ADVANCE STREET NAME-MEACHAM RD	134+90	RT	30	8	1.7	W16-8P		X
D11-1-2418	BIKE ROUTE*	136+14	RT	24	18	6.0	D11-1	13.5	
R2-1-3036	SPEED LIMIT (35)	136+70	LT	30	36	7.5	R2-1		X
R7-13-1218	NO PARKING THIS SIDE OF STREET	136+70	LT	12	18	1.5	R7-13		X
R3-5R	RIGHT ONLY	137+15	RT	30	36	7.5	R3-5 (R)	15.00	
R3-8	LEFT ONLY / LEFT ONLY	137+90	16' LT	30	36	7.5	R3-8	14.5	
R12-1-2430	WEIGHT LIMIT SIGN	138+85	LT	24	30	5.0	R12-1	14.5	
D11-1-2418	BIKE ROUTE	138+50	RT	24	18	3.0	D11-1		X
D1-3c	BIKE ROUTE DIRECTIONS	138+50	RT	55	18	6.9	D1-3c		X
PAGE 1	PACE BUS STOP SIGNS*	105+08	RT	18	18	4.5		13.50	
PAGE 2		106+95	LT	18	18	4.5		13.50	
PAGE 3		114+09	LT	18	18	4.5		13.50	
PAGE 4		116+99	RT	18	18	4.5		13.50	
PAGE 5		125+21	LT	18	18	4.5		13.50	
PAGE 6		129+72	RT	18	18	4.5		13.50	
PAGE 7		135+98	RT	18	18	4.5		13.50	
PAGE 8		138+50	LT	18	18	18	4.5		13.50
					TOTAL = 252 SQ FT		TOTAL = 391.5 FT		

*TWO SIGNS ON EACH TELESCOPING STEEL POST




USER NAME = kelly.jirikox	DESIGNED - RH	REVISED -
	DRAWN - CW	REVISED -
PLOT SCALE = 100.0000 ' / in.	CHECKED - TDM	REVISED -
PLOT DATE = 9/2/2025	DATE - 01/11/2025	REVISED -

STATE OF ILLINOIS
DEPARTMENT OF TRANSPORTATION

WOODFIELD ROAD
SIGNING SCHEDULE

SCALE: N/A SHEET 1 OF 1 SHEETS STA. N/A TO STA. N/A

F.A.U RTE.	SECTION	COUNTY	TOTAL SHEETS	SHEET NO.
3073	20-00134-00-RS	COOK	166	82
CONTRACT NO. 61L43				
ILLINOIS FED. AID PROJECT				

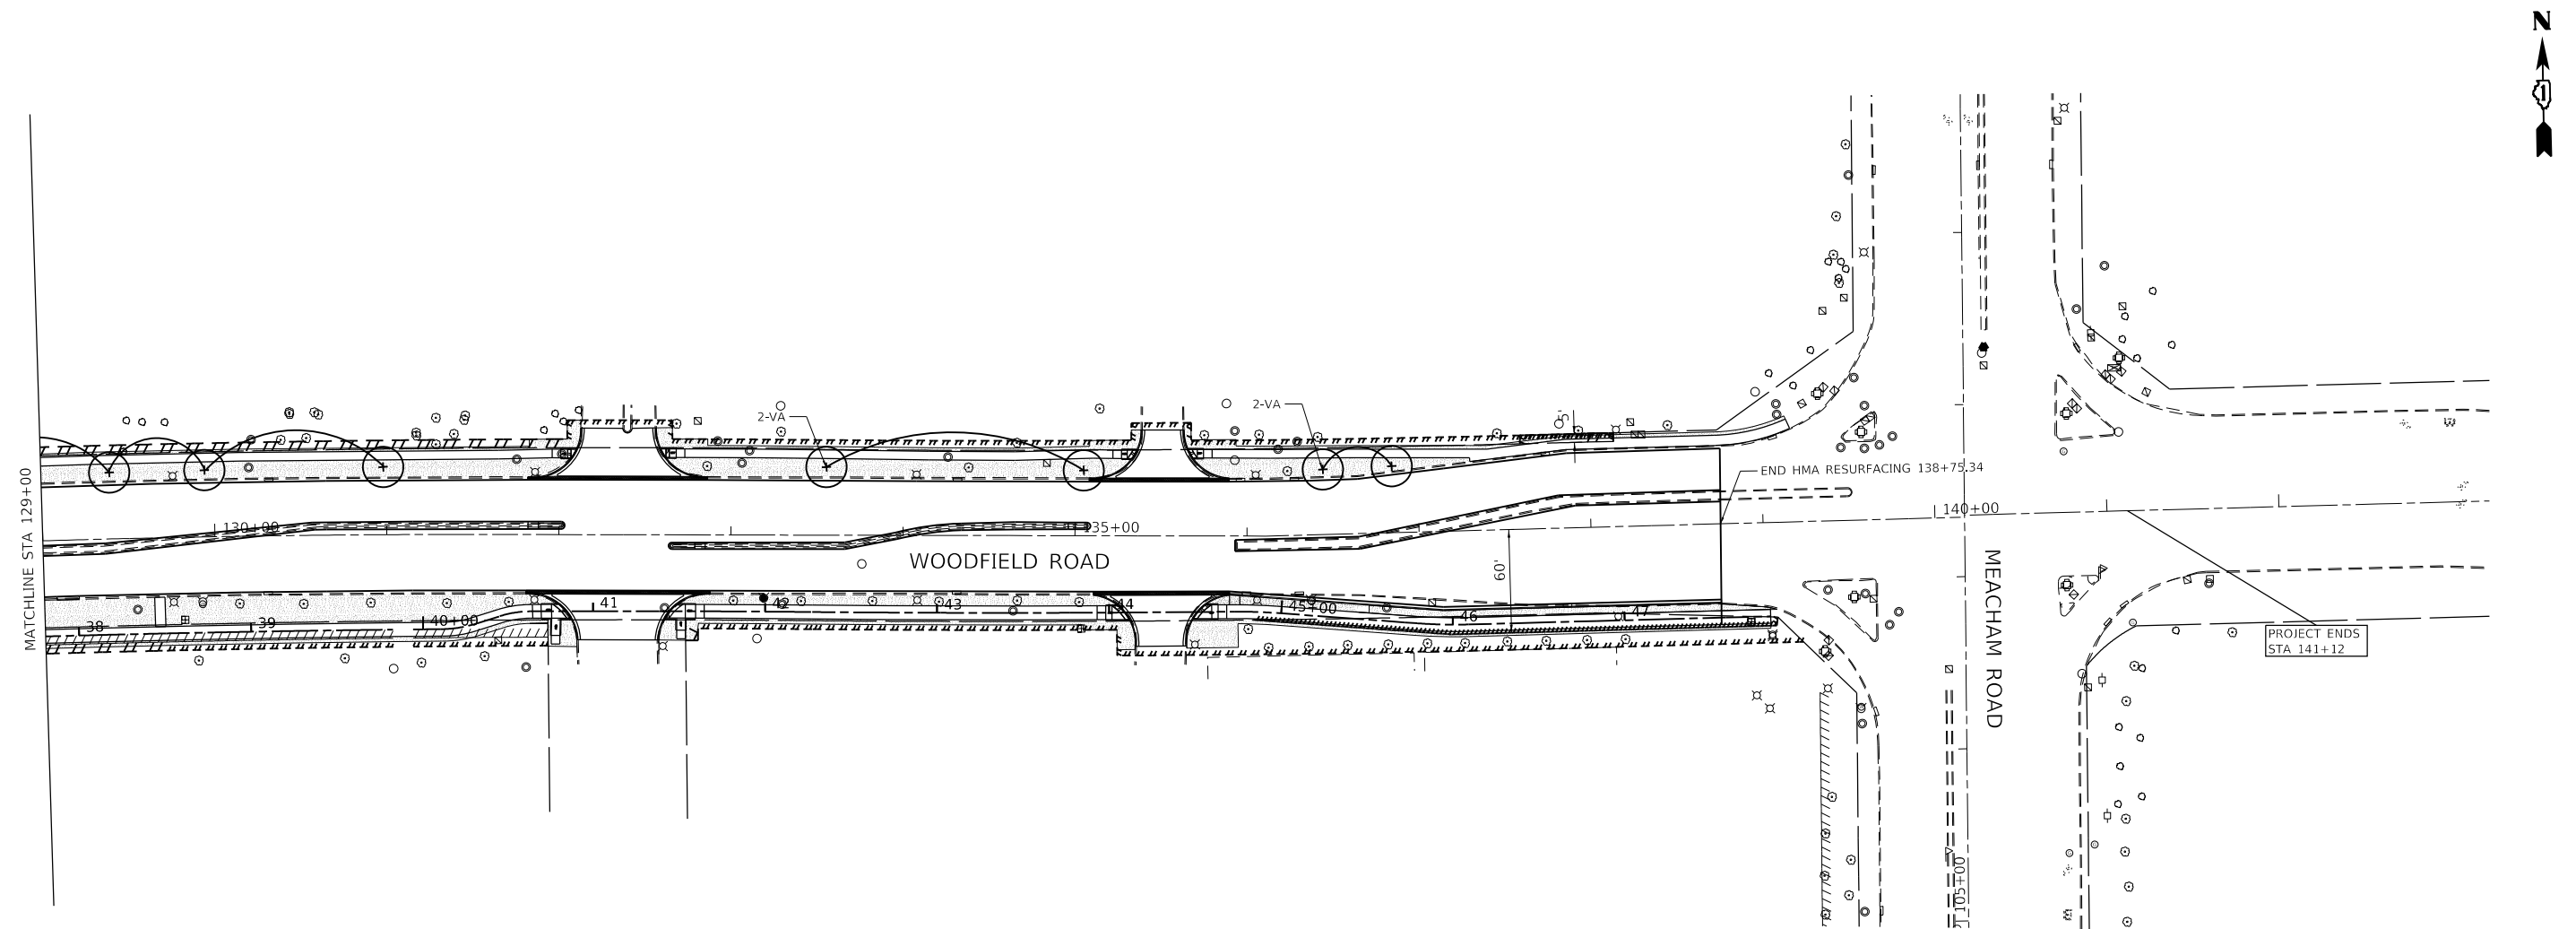

LEGEND:

-  EXISTING TREE
 PROPOSED TREE
 SODDING, SALT TOLERANT

AF-AUTUMN BLAZE MAPLE TREE SCHEDULE


CODE	AUTUMN BLAZE MAPLE TREE	STATION	OFFSET
AF	1	124+15.85	37.73' RT
AF	1	124+75.67	37.78' RT
AF	1	125+49.96	37.88' RT
AF	1	125+80.22	38.33' LT
TOTAL = 4 AUTUMN BLAZE MAPLE TREES			

CO - CELTIS OCCIDENTALIS TREE SCHEDULE

CODE	CELTIS OCCIDENTALIS TREE	STATION	OFFSET
CO	1	127+99.52	40.04' RT
CO	1	128+00.49	38.96' LT
CO	1	128+51.79	42.41 RT
CO	1	128+52.98	37.65 LT
CO	1	129+39.53	38.60' LT
CO	1	129+94.62	38.79' LT
CO	1	130+98.07	39.37' LT
TOTAL = 7 CELTIS OCCIDENTALIS TREES			


VA- ULMUS AMERICANA 'PRINCETON' TREE SCHEDULE

CODE	ULMUS AMERICANA TREE	STATION	OFFSET
VA	1	133+55.43	39.59' LT
VA	1	135+05	37.97' LT
VA	1	136+45.08	37.85' LT
VA	1	136+85	38.66' LT
TOTAL = 4 ULMUS AMERICANA TREES			

 

NOTES:


1. REMOVE ALL WIRE BURLAP AND TWINE REMAININ ON ROOT BALL AFTER PLANTING.
2. USE OF SYNTHETIC BURLAP AND TWINE IS PROHIBITED.
3. IF ROOT BALL HAS BEEN REBURLAPPED, REMOVE BURLAP ON THE OUTSIDE OF BASKET AFTER ROOT BALL IS PLACED IN THE PLANTING PIT.
4. DO NOT LIFT "PACKAGE" BY WIRE BASKET AS IT CAN CAUSE WIRE TO EXTEND ABOVE SHOULDER OF ROOT BALL.
5. IF THE SIDES OF THE PLANTING PIT ARE GLAZED OR DRIED USE A HAND TOOL TO BREAK UP THE SURFACE BEFORE PLANTING.

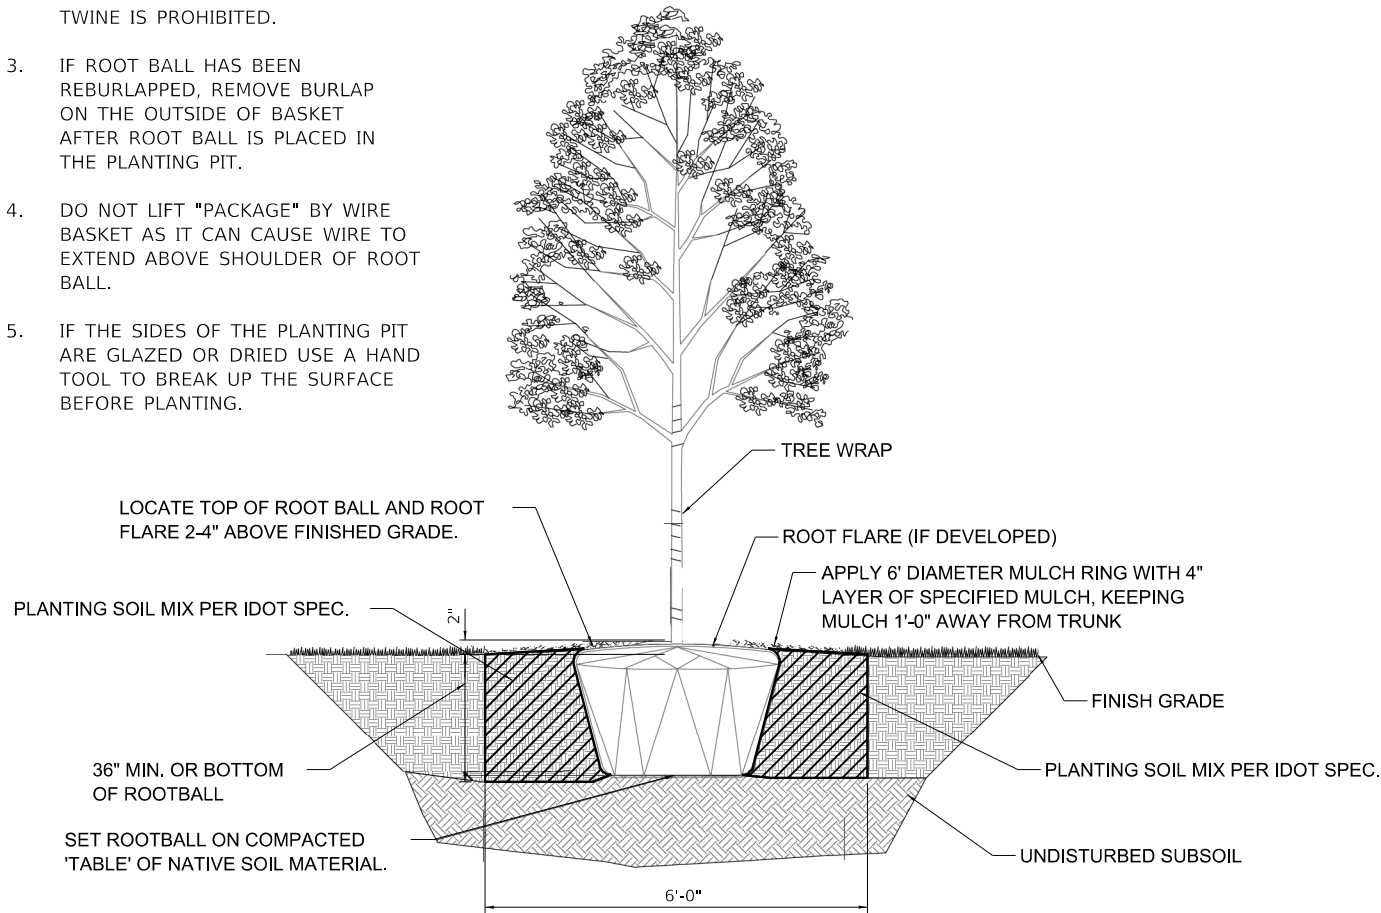

SHADE TREE PLANTING DETAIL

NOTES:

1. REVIEW TREE PROTECTIONFENCE INSTALLATION WITH CONTRACTOR TO START OF CONSTRUCTION ACTIVITIES.
2. PROJECT CONSTRUCTION FENCE TO INCLUDE PERIMETER OF TREE PROTECTION FENCE WHERE THESE INTERSECT.
3. MAINTAIN TREE PROTECTION AND CONSTRUCTION FENCE FOR THE DURATION OF THE PROJECT.
4. NO STAGING, TRENCHING, DIGGING, TRAFFICKING, RE-GRADING OR OTHER IMPACT IN TREE PROTECTION AREA.
5. CONTRACTOR MUST COORDINATE PLACEMENT OF EROSION CONTROL FENCE WITH TREE PROTECTION TO ENSURE MAXIMUM PROTECTION OF ROOTS AND SOIL.
6. TEMPORARY TIE CANOPY IF NEEDED FOR OVERHEAD PROTECTION, NOT TO EXCEED 24 HOURS PER WEEK.

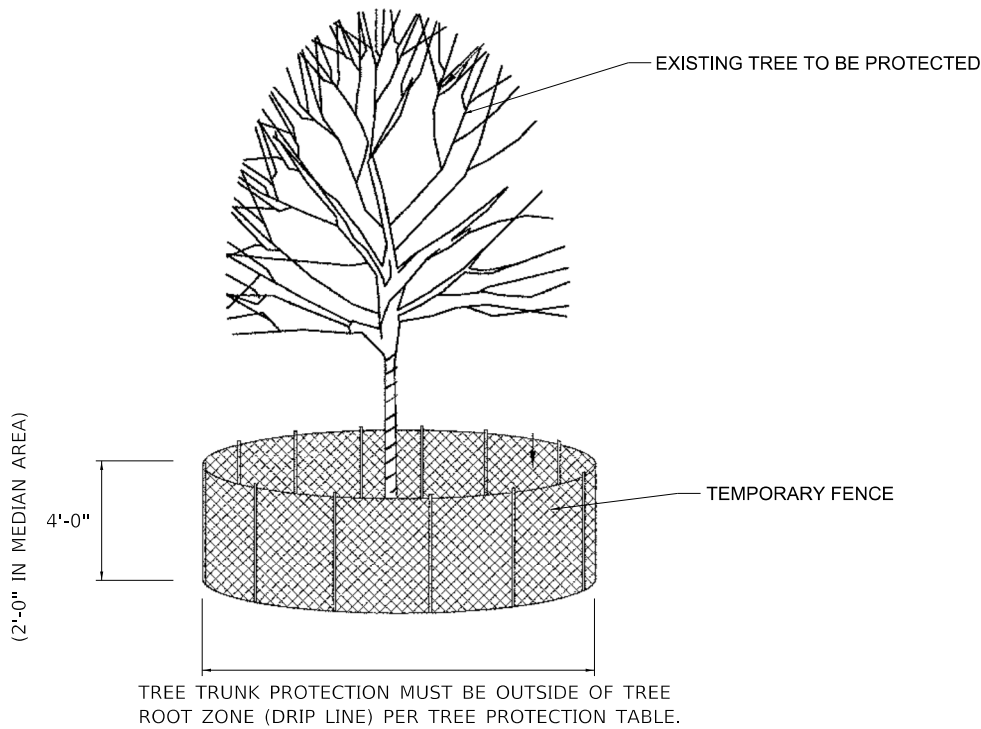



LANDSCAPE PROTECTION AREA ENCLOSED BY FENCE. REMOVE AND RESTORE INTERIOR TURF AS NEEDED AT END OF PROJECT.

TREE TRUNK PROTECTION

MODEL: Default
FILE: 20-00134-00-RS.dgn
PROJECT: 20-00134-00-RS.dgn
SHEET: 190-14-sh-5-standards.dgn

	USER NAME = kelly.jirikox	DESIGNED - RH	REVISED -	STATE OF ILLINOIS DEPARTMENT OF TRANSPORTATION	WOODFIELD ROAD LANDSCAPING DETAILS				F.A.U RTE.	SECTION	COUNTY	TOTAL SHEETS	SHEET NO.
		DRAWN - CW	REVISED -						3073	20-00134-00-RS	COOK	166	85
	PLOT SCALE = 100,0000 ' / in.	CHECKED - TDM	REVISED -		CONTRACT NO. 61L43								
	PLOT DATE = 9/2/2025	DATE - 01/11/2025	REVISED -		ILLINOIS FED. AID PROJECT								
					SCALE: N/A	SHEET 3	OF 3	SHEETS	STA. N/A	TO STA. N/A			

Technical drawing of a rectangular label. The overall width is 60 and the overall height is 6. The label is divided into sections with the following horizontal dimensions from left to right: 3.75, 35.25, 6, 11.125, and 3.875. The text "Sample Rd" is centered within the main rectangular area.

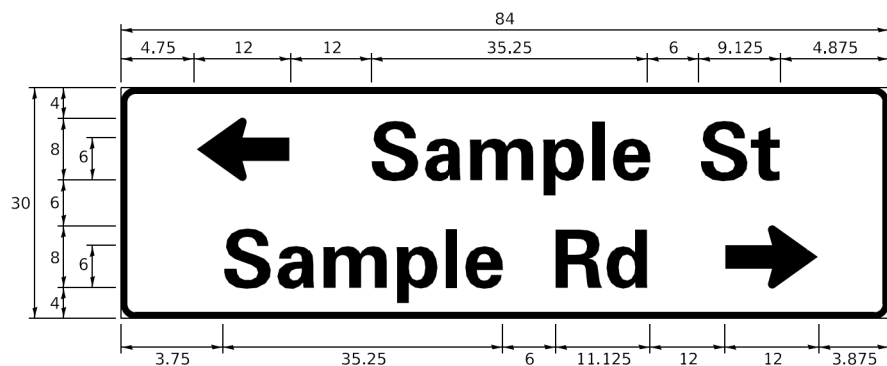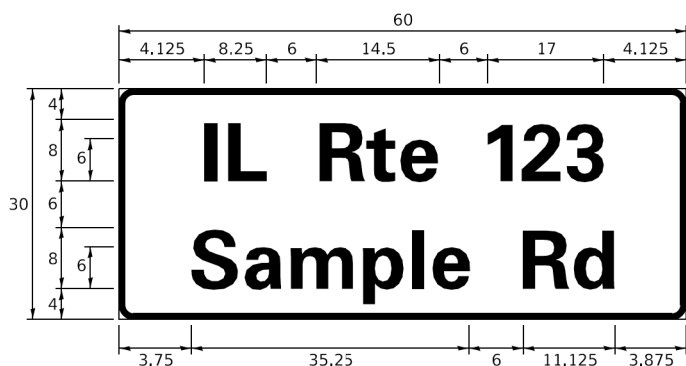

DESIGN SERIES	AREA (SQ FT)	SIGN PANEL TYPE	SHEETING TYPE	QTY. REQUIRED
D OR C	-	1 OR 2	ZZ	-


NAME	ABBREVIATION	WIDTH (INCH)	
		SERIES "C"	SERIES "D"
AVENUE	Ave	15.000	18.250
BOULEVARD	Blvd	17.125	20.000
CIRCLE	Cir	11.125	13.000
COURT	Ct	8.250	9.625
DRIVE	Dr	8.625	10.125
HIGHWAY	Hwy	18.375	22.000
ILLINOIS	IL	7.000	8.250
LANE	Ln	9.125	10.750
PARKWAY	Pkwy	23.375	27.375
PLACE	Pl	7.125	7.750
ROAD	Rd	9.625	11.125
ROUTE	Rte	12.625	14.500
STREET	St	8.000	9.125
TERRACE	Ter	12.625	14.625
TRAIL	Tr	7.750	9.125
UNITED STATES	US	10.375	12.250

1. WHERE MAST ARM MOUNTED STREET NAME SIGNS ARE SPECIFIED, THE MAST ARM ASSEMBLY AND POLES SHALL BE DESIGNED TO SUPPORT THE LOADINGS CALLED FOR ON STANDARDS 877001, 877002, 877006, 877011 AND 877012, AS APPLICABLE, PLUS TWO (2) SIGN PANELS 2'-6" x 8'-0" MOUNTED AS SHOWN. THE DESIGN SHALL BE IN ACCORDANCE WITH THE REQUIREMENTS OF THE CURRENT "STANDARD SPECIFICATIONS FOR STRUCTURAL SUPPORTS FOR HIGHWAY SIGNS, LUMINAIRES, AND TRAFFIC SIGNALS" AS PUBLISHED BY THE AMERICAN ASSOCIATION OF STATE HIGHWAY AND TRANSPORTATION OFFICIALS FOR 80 M.P.H. WIND VELOCITY.
2. ALL SIGNS SHALL CONSIST OF A WHITE LEGEND AND BORDER (TYPE ZZ SHEETING) ON A GREEN BACKGROUND (TYPE ZZ SHEETING)
3. THE SIGN LENGTH SHALL BE IN 6-INCH INCREMENTS, BUT THE OVERALL LENGTH SHALL NOT EXCEED 8'-0". ALL BORDERS IF POSSIBLE, BUT MAY BE REDUCED TO 5" WHEN SPACING IS CRITICAL. A MINIMUM OF 2-1/2" SHALL BE INCLUDED BETWEEN THE WORD AND THE RIGHT AND LEFT EDGES OF THE SIGN.
4. A PREFERRED METHOD FOR THE SIGN DESIGN IS TO USE SERIES "D" LETTER ON A ONE-LINE SIGN 18" IN HEIGHT AND A MAXIMUM OF 8'-0" IN WIDTH. IF SERIES "D" DOES NOT FIT ON A 8'-0" SIGN, THEN SERIES "C" SHOULD BE TRIED. IF SERIES "C" DOES NOT FIT ON A 8'-0" SIGN, A 30" HIGH TWO-LINE SIGN CAN BE USED. THE CROSSROAD DESIGNATION AS TO STREET, AVENUE, ETC. SHOULD BE SPELLED OUT ON THE SECOND LINE, IF THE ABBREVIATION CANNOT FIT ON THE FIRST LINE.
5. LED ILLUMINATED STREET NAME SIGNS CAN BE USED IN PLACE OF REGULAR SIGN PANELS BUT ANY SPECIAL WORDING AND SYMBOLOGY MUST BE APPROVED BY THE DEPARTMENT. GENERAL DESIGN REQUIREMENT AS LISTED ABOVE (COLOR, FONT, SIZE, ETC.) MUST BE FOLLOWED.
6. SIGNFIX ALUMINUM CHANNEL FRAMING SYSTEM SHALL BE USED FOR ALL SIGNS ATTACHED TO SIGNAL POLES AND POSTS.


- J.O. HERBERT COMPANY, INC
MIDLOTHIAN, VA
- WESTERN REMAC, INC.
WOODRIDGE, IL

SIGN CHANNEL	PART #HPN053 (MED. CHANNEL)
SIGN SCREWS	1/4" x 14 x 1" H.W.H. #3
	SELF TAPPING WITH NEOPRENE WASHER
BRACKETS	PART #HPN034 (UNIVERSAL)
	CHANNEL CLAMPS WITH STAINLESS STEEL STRAPPING

MOUNTING LOCATION

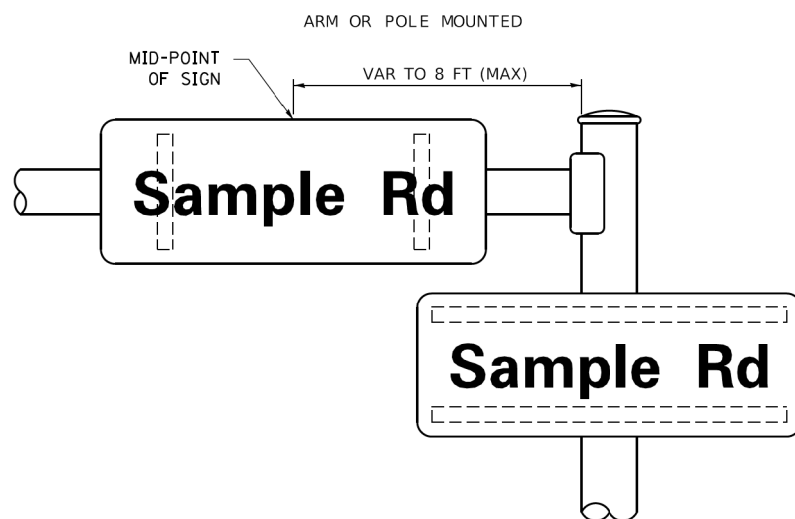

A	B	C
18"	2"	14"
30"	2"	24"

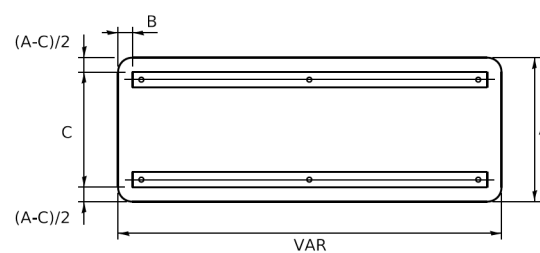
















A	B	C
18"	2"	12"
30"	2"	22"

(8") UPPER CASE AND (6") LOWER CASE

FHWA SERIES "C"				FHWA SERIES "D"			
CHARACTER	LEFT SPACING (INCH)	WIDTH (INCH)	RIGHT SPACING (INCH)	CHARACTER	LEFT SPACING (INCH)	WIDTH (INCH)	RIGHT SPACING (INCH)
A	0.240	5.122	0.240	A	0.240	6.804	0.240
B	0.880	4.482	0.480	B	0.960	5.446	0.400
C	0.720	4.482	0.720	C	0.800	5.446	0.800
D	0.880	4.482	0.720	D	0.960	5.446	0.800
E	0.880	4.082	0.480	E	0.960	4.962	0.400
F	0.880	4.082	0.240	F	0.960	4.962	0.240
G	0.720	4.482	0.720	G	0.800	5.446	0.800
H	0.880	4.482	0.880	H	0.960	5.446	0.960
I	0.880	1.120	0.880	I	0.960	1.280	0.960
J	0.240	4.082	0.880	J	0.240	5.122	0.960
K	0.880	4.482	0.480	K	0.960	5.604	0.400
L	0.880	4.082	0.240	L	0.960	4.962	0.240
M	0.880	5.284	0.880	M	0.960	6.244	0.960
N	0.880	4.482	0.880	N	0.960	5.446	0.960
O	0.720	4.722	0.720	O	0.800	5.684	0.800
P	0.880	4.482	0.720	P	0.960	5.446	0.240
Q	0.720	4.722	0.720	Q	0.800	5.684	0.800
R	0.880	4.482	0.480	R	0.960	5.446	0.400
S	0.480	4.482	0.480	S	0.400	5.446	0.400
T	0.240	4.082	0.240	T	0.240	4.962	0.240
U	0.880	4.482	0.880	U	0.960	5.446	0.960
V	0.240	4.962	0.240	V	0.240	6.084	0.240
W	0.240	6.084	0.240	W	0.240	7.124	0.240
X	0.240	4.722	0.240	X	0.400	5.446	0.400
Y	0.240	5.122	0.240	Y	0.240	6.884	0.240
Z	0.480	4.482	0.480	Z	0.400	5.446	0.400
a	0.320	3.842	0.640	a	0.400	4.562	0.720
b	0.720	4.082	0.480	b	0.800	4.802	0.480
c	0.480	4.002	0.240	c	0.480	4.722	0.240
d	0.480	4.082	0.720	d	0.480	4.802	0.800
e	0.480	4.082	0.320	e	0.480	4.722	0.320
f	0.320	2.480	0.160	f	0.320	2.882	0.160
g	0.480	4.082	0.720	g	0.480	4.802	0.800
h	0.720	4.082	0.640	h	0.800	4.722	0.720
i	0.720	1.120	0.720	i	0.800	1.280	0.800
j	0.000	2.320	0.720	j	0.000	2.642	0.800
k	0.720	4.322	0.160	k	0.800	5.122	0.160
l	0.720	1.120	0.720	l	0.800	1.280	0.800
m	0.720	6.724	0.640	m	0.800	7.926	0.720
n	0.720	4.082	0.640	n	0.800	4.722	0.720
o	0.480	4.082	0.480	o	0.480	4.882	0.480
p	0.720	4.082	0.480	p	0.800	4.802	0.480
q	0.480	4.082	0.720	q	0.480	4.802	0.800
r	0.720	2.642	0.160	r	0.800	3.042	0.160
s	0.320	3.362	0.240	s	0.320	3.762	0.240
t	0.080	2.882	0.080	t	0.080	3.202	0.080
u	0.640	4.082	0.720	u	0.720	4.722	0.800
v	0.160	4.722	0.160	v	0.160	5.684	0.160
w	0.160	7.524	0.160	w	0.160	9.046	0.160
x	0.000	5.202	0.000	x	0.000	6.244	0.000
y	0.160	4.962	0.160	y	0.160	6.004	0.160
z	0.240	3.362	0.240	z	0.240	4.002	0.240
1	0.720	1.680	0.880	1	0.800	2.000	0.960
2	0.480	4.482	0.480	2	0.800	5.446	0.800
3	0.480	4.482	0.480	3	1.440	5.446	0.800
4	0.240	4.962	0.720	4	0.160	6.004	0.960
5	0.480	4.482	0.480	5	0.800	5.446	0.800
6	0.720	4.482	0.720	6	0.800	5.446	0.800
7	0.240	4.482	0.720	7	0.560	5.446	0.560
8	0.480	4.482	0.480	8	0.800	5.446	0.800
9	0.480	4.482	0.480	9	0.800	5.446	0.800
0	0.720	4.722	0.720	0	0.800	5.684	0.800
-	0.240	2.802	0.240	-	0.240	2.802	0.240

TRAFFIC SIGNAL LEGEND

(NOT TO SCALE)

  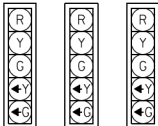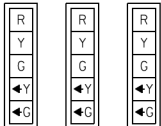           ITEM	EXISTING	PROPOSED	ITEM	EXISTING	PROPOSED	ITEM	EXISTING	PROPOSED
CONTROLLER CABINET			HANDHOLE -SQUARE -ROUND			SIGNAL HEAD -(P) PROGRAMMABLE SIGNAL HEAD		
COMMUNICATION CABINET			HEAVY DUTY HANDHOLE -SQUARE -ROUND					
MASTER CONTROLLER			DOUBLE HANDHOLE			SIGNAL HEAD WITH BACKPLATE -(P) PROGRAMMABLE SIGNAL HEAD -(RB) RETROREFLECTIVE BACKPLATE		
MASTER MASTER CONTROLLER			JUNCTION BOX					
UNINTERRUPTABLE POWER SUPPLY			RAILROAD CANTILEVER MAST ARM					
SERVICE INSTALLATION -(P) POLE MOUNTED			RAILROAD FLASHING SIGNAL					
SERVICE INSTALLATION -(G) GROUND MOUNTED -(GM) GROUND MOUNTED METERED			RAILROAD CROSSING GATE					
TELEPHONE CONNECTION			RAILROAD CROSSBUCK			PEDESTRIAN SIGNAL HEAD AT RAILROAD INTERSECTIONS		
STEEL MAST ARM ASSEMBLY AND POLE			RAILROAD CONTROLLER CABINET			PEDESTRIAN SIGNAL HEAD WITH COUNTDOWN TIMER		
ALUMINUM MAST ARM ASSEMBLY AND POLE			UNDERGROUND CONDUIT (UC), GALVANIZED STEEL					
STEEL COMBINATION MAST ARM ASSEMBLY AND POLE WITH LUMINAIRE			TEMPORARY SPAN WIRE, TETHER WIRE, AND CABLE			ILLUMINATED SIGN "NO LEFT TURN"/"NO RIGHT TURN"		
SIGNAL POST -(BM) BARREL MOUNTED - TEMPORARY			SYSTEM ITEM			NUMBER OF CONDUCTORS, ELECTRIC CABLE NO. 14, UNLESS NOTED OTHERWISE. ALL DETECTOR LOOP CABLE TO BE SHIELDED		
WOOD POLE			INTERSECTION ITEM					
GUY WIRE			REMOVE ITEM			GROUND CABLE IN CONDUIT, NO. 6 SOLID COPPER (GREEN)		
SIGNAL HEAD			RELOCATE ITEM			ELECTRIC CABLE IN CONDUIT, TRACER NO. 14 1/C		
SIGNAL HEAD WITH BACKPLATE			ABANDON ITEM			COAXIAL CABLE		
SIGNAL HEAD OPTICALLY PROGRAMMED			CONTROLLER CABINET AND FOUNDATION TO BE REMOVED			VENDOR CABLE		
FLASHER INSTALLATION -(FS) SOLAR POWERED			MAST ARM POLE AND FOUNDATION TO BE REMOVED			COPPER INTERCONNECT CABLE, NO. 18, 3 PAIR TWISTED, SHIELDED		
			SIGNAL POST AND FOUNDATION TO BE REMOVED			FIBER OPTIC CABLE -NO. 62.5/125, MM12F -NO. 62.5/125, MM12F SM12F -NO. 62.5/125, MM12F SM24F		
PEDESTRIAN SIGNAL HEAD			DETECTOR LOOP, TYPE I					
PEDESTRIAN PUSH BUTTON -(APS) ACCESSIBLE PEDESTRIAN PUSH BUTTON			PREFORMED DETECTOR LOOP					
RADAR DETECTION SENSOR			SAMPLING (SYSTEM) DETECTOR					
VIDEO DETECTION CAMERA			INTERSECTION AND SAMPLING (SYSTEM) DETECTOR			GROUND ROD -(C) CONTROLLER -(M) MAST ARM -(P) POST -(S) SERVICE		
RADAR/VIDEO DETECTION ZONE			QUEUE AND SAMPLING (SYSTEM) DETECTOR					
PAN, TILT, ZOOM (PTZ) CAMERA			WIRELESS DETECTOR SENSOR					
EMERGENCY VEHICLE LIGHT DETECTOR			WIRELESS ACCESS POINT					
CONFIMATION BEACON								
WIRELESS INTERCONNECT								
WIRELESS INTERCONNECT RADIO REPEATER								

	USER NAME = footemj	DESIGNED - IP	REVISED -	STATE OF ILLINOIS DEPARTMENT OF TRANSPORTATION	DISTRICT ONE STANDARD TRAFFIC SIGNAL DESIGN DETAILS				F.A.U. DATE	SECTION	COUNTY	TOTAL SHEETS	SHEET NO.		
		DRAWN - IP	REVISED -						3073	20-00134-00-R5	COOK	166	87		
	PLOT SCALE = 50.0000 ' / in.	CHECKED - LP	REVISED -						TS-05					CONTRACT NO. 61L43	
	PLOT DATE = 3/4/2019	DATE - 9/29/2016	REVISED -						ILLINOIS FED. AID PROJECT						
SCALE: NONE		SHEET 1	OF 7	SHEETS	STA.	TO STA.									

EACH PAIR OF LOOP WIRES SHALL BE PLACED IN A SEPARATE EMPTY COILABLE NONMETALLIC CONDUIT FROM THE EDGE OF PAVEMENT TO THE HANDHOLE. SPACING BETWEEN THE HOLES DRILLED IN THE PAVEMENT SHALL NOT BE LESS THAN 6" (150 mm). EMPTY COILABLE NONMETALLIC CONDUIT SHALL BE INCLUDED IN THE COST OF THE LOOP WIRE.

THE NUMBER OF LOOP TURNS SHALL BE AS RECOMMENDED BY THE AMPLIFIER MANUFACTURER. ALL ADJACENT SIDES OF THE LOOPS SHALL BE INSTALLED IN SUCH A WAY THAT THE CURRENT FLOW IS IN THE SAME DIRECTION TO REINFORCE ITS MAGNETIC FIELDS FOR SMALL VEHICLE DETECTION.

EACH LOOP LEAD-IN SHALL BE IDENTIFIED AND PERMANENTLY TAGGED IN THE HANDHOLE. EACH LEAD-IN CABLE TAG SHALL INDICATE THE LOCATION OF THE LOOP, LOOP ROTATION (CLOCKWISE/COUNTERCLOCKWISE), LOOP LEAD-IN DIRECTION (IN OR OUT), LOOP CABLE NUMBER AND LOCATION IN CABINET, AND NUMBER OF TURNS IN THE DETECTOR LOOPS IN WATER PROOF INK AS INDICATED ON THE DISTRICT 1 STANDARD TRAFFIC SIGNAL DESIGN DETAIL. THE CONTRACTOR SHALL MARK LOOP LOCATIONS ON RECORD DRAWINGS AND PRESENT TO THE ENGINEER AFTER FINAL INSPECTION. LOOPS SHALL BE MARKED BY LANE AND LOOP NUMBER. SEE DETAIL BELOW.

ALL LOOP CABLE SHALL BE FASTENED WITH PLASTIC TIE WRAP TO THE HANDHOLE HOOKS.

IN ASPHALT PAVEMENT, LOOPS SHOULD BE PLACED IN THE BINDER AND DIVEHOLES MARKED AT THE CURB WITH A SAW-CUT. THE SAW-CUT SHALL BE CUT IN ACCORDANCE WITH LOCAL AND E.P.A. DUST CONTROL REQUIREMENTS. DETECTOR LOOP(S) SHALL NOT BE INSTALLED IN WET CONDITIONS AND THE SAW-CUTS MUST BE FREE OF DEBRIS AND RESIDUE SUCH AS DUST AND WATER WHICH IS TO BE ACHIEVED BY THE USE OF COMPRESSED AIR, WIRE BRUSHING AND HEAT DRYING ACCORDING TO SEALANT MANUFACTURER REQUIREMENTS. THE DETECTOR WIRE SHALL BE HELD IN PLACE BY THE USE OF FORM WEDGES. WEDGES SHALL BE SPACED NO MORE THAN 18" (450 mm) APART.

LOOP SPLICES SHALL BE SOLDERED USING A SOLDERING IRON. BLOW TORCHES OR OTHER DEVICES WHICH OXIDIZE COPPER CABLE SHALL NOT BE ALLOWED FOR SOLDERING OPERATIONS. SEE DETAIL BELOW RIGHT.


PREFORMED DETECTOR LOOPS SHALL BE USED, AS SHOWN ON THE PLANS, WHERE NEW CONCRETE PAVEMENT IS PROPOSED. THE INSTALLATION OF PREFORMED LOOPS SHALL BE IN ACCORDANCE WITH THE DISTRICT 1 SPECIFICATIONS OR AS DIRECTED BY THE ENGINEER.

Diagram illustrating a loop structure with labels:


- LANE (A) LOOP (B)
- LOOP DIRECTION (C)
- LOOP ROTATION (D)

-

- LOOPS SHALL BE SPLICED IN SERIES.
SAW-CUTS SHALL BE A MINIMUM WIDTH OF 5/16" (8 mm).
- SAW-CUT DEPTHS SHALL BE 3" (75 mm). IF IN CONCRETE,
- THE SAW-CUT DEPTH SHALL BE TO THE TOP OF THE REINFORCEMENT.
- LOOP CORNERS SHALL BE DRILLED WITH A 2" (50 mm) DIAMETER CORE.

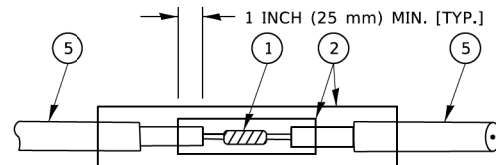


DETAIL "A"
LOOP-TO-LOOP SPLICE

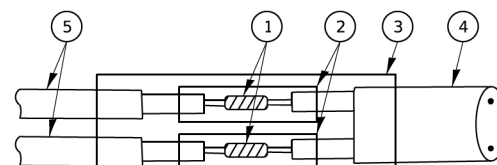

DETAIL "B"
LOOP-TO-CONTROLLER SPLICE

Diagram illustrating the components and dimensions of a three-strapped lifting device. The diagram shows three parallel lifting straps (1) connected to a central lifting point (2) and a base (3). The device is shown in two configurations: a standard configuration (left) and a configuration with a lifting point (right). Dimensions are provided for the standard configuration: 36" TO 60" (900 mm TO 1500mm) for the main body and 1" (25mm) MIN. (TYP) for the lifting point. Numbered callouts (1-7) identify specific components: 1. Lifting strap, 2. Lifting point, 3. Base, 4. Lifting point, 5. Lifting point, 6. Lifting point, 7. Lifting point.

DETAIL "A"
LOOP-TO-LOOP SPLICE

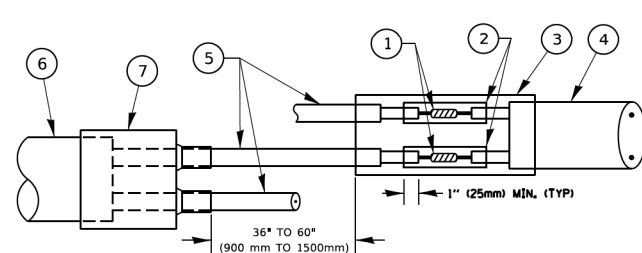

DETAIL "B"

LOOP-TO-CONTROLLER SPLICE

- ① WESTERN UNION SOLDERED WITH ROSIN CORE FLUX. ALL EXPOSED SURFACES OF THE SOLDER SHALL BE SMOOTH. THE WESTERN UNION SPLICES SHALL BE STAGGERED.
- ② WSCMW 30/100 HEAT SHRINK TUBE, MINIMUM LENGTH 3" (75 mm), UNDERWATER GRADE.
- ③ WCS 200/750 HEAT SHRINK TUBE, MINIMUM LENGTH 6" (150 mm), UNDERWATER GRADE.
- ④ NO. 14 2/C TWISTED, SHIELDED CABLE.


- TS SHT NO. 3

	USER NAME = footemj	DESIGNED -	REVISED -	STATE OF ILLINOIS DEPARTMENT OF TRANSPORTATION	DISTRICT ONE STANDARD TRAFFIC SIGNAL DESIGN DETAILS				F.A.U. RTE.	SECTION	COUNTY	TOTAL SHEETS	SHEET NO.
		DRAWN -	REVISED -						3073	20-00134-00-R5	COOK	166	88
	PLOT SCALE = 50,0000 ' / in.	CHECKED -	REVISED -		TS-05		CONTRACT NO. 61L43						
	PLOT DATE = 3/4/2019	DATE -	REVISED -		SCALE: NONE	SHEET 2 OF 7 SHEETS	STA.	TO STA.					

MODEL Default
FILE Name: p:\work\66010232\66010232.dgn
PLOT SCALE = 50.0000 ' / 1.
PLOT DATE = 3/4/2019

TRAFFIC SIGNAL MAST ARM AND SIGNAL POST


MAST ARM MOUNTED SIGNALS IN EXISTING, PROPOSED OR FUTURE SIDEWALK/BICYCLE PATH AREA. INTERSECTION SHOWN WITH PEDESTRIAN SIGNALS AND PEDESTRIAN PUSHBUTTON DETECTORS.

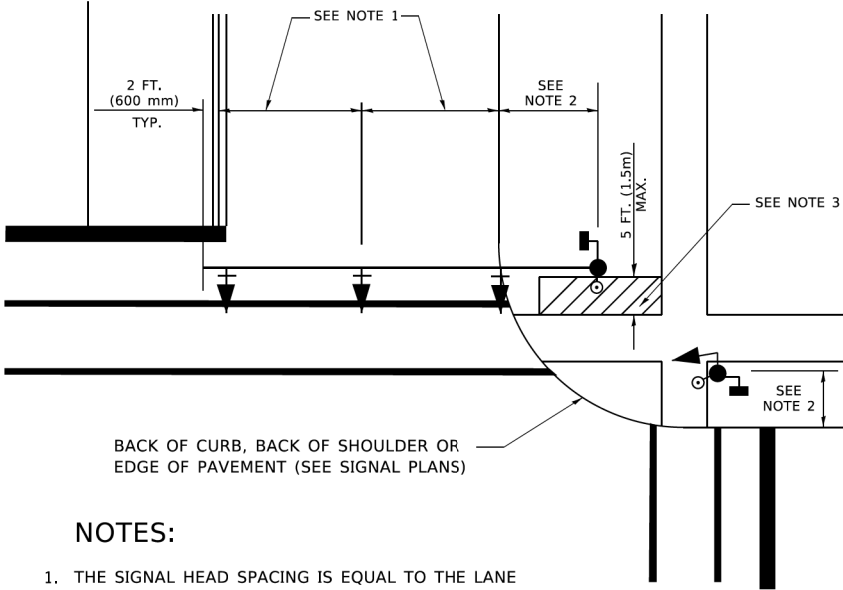

NOTES:

1. THE SIGNAL HEAD SPACING IS EQUAL TO THE LANE WIDTH OR AS SHOWN ON THE TRAFFIC SIGNAL PLAN.
2. REFER TO THE TRAFFIC SIGNAL EQUIPMENT OFFSET TABLE.
3. PROVIDE A LEVEL ALL-WEATHER SURFACE (CONCRETE SIDEWALK, ASPHALT BICYCLE PATH SURFACE OR MATCHING MATERIAL TO THE ADJACENT SURFACE) UP TO THE MAST ARM SHAFT OR THE SIGNAL POST.
4. THE FACE OF THE PEDESTRIAN PUSHBUTTON SHALL BE PARALLEL TO THE CROSSWALK TO BE USED.
5. THE LOCATIONS AND INSTALLATION OF PEDESTRIAN SIGNAL HEADS AND PEDESTRIAN PUSHBUTTONS SHALL MEET THE REQUIREMENTS OF THE MUTCD AND INFORMATION FOUND IN THE "AMERICANS WITH DISABILITIES ACT ACCESSIBILITY GUIDELINES FOR BUILDINGS AND FACILITIES."


PEDESTRIAN SIGNAL POST
AND
PEDESTRIAN PUSH BUTTON POST

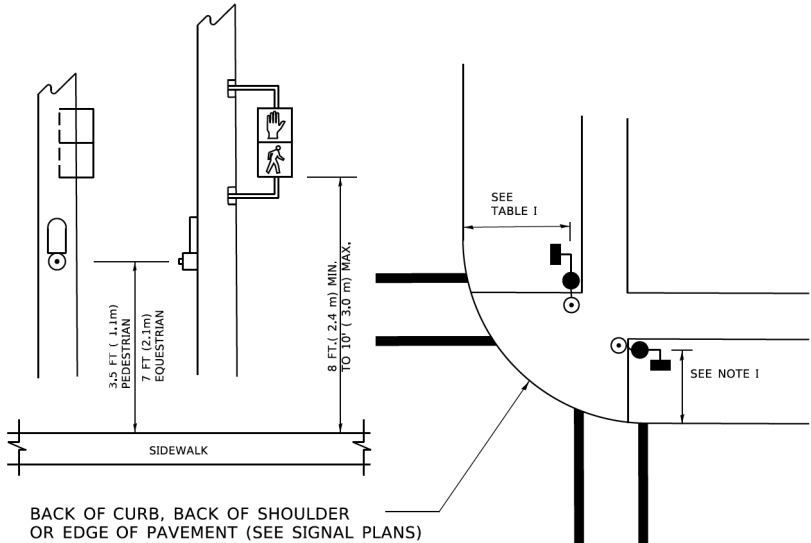

NOTES:

1. REFER TO THE TRAFFIC SIGNAL EQUIPMENT OFFSET TABLE.
2. PROVIDE A LEVEL ALL-WEATHER SURFACE (CONCRETE SIDEWALK, ASPHALT BICYCLE PATH SURFACE OR MATCHING MATERIAL TO THE ADJACENT SURFACE) UP TO THE PEDESTRIAN SIGNAL POST OR THE PEDESTRIAN PUSH BUTTON POST.
3. THE FACE OF THE PEDESTRIAN PUSHBUTTON SHALL BE PARALLEL TO THE CROSSWALK TO BE USED.
4. THE LOCATIONS AND INSTALLATION OF PEDESTRIAN SIGNAL HEADS AND PEDESTRIAN PUSHBUTTONS SHALL MEET THE REQUIREMENTS OF THE MUTCD AND INFORMATION FOUND IN THE "AMERICANS WITH DISABILITIES ACT ACCESSIBILITY GUIDELINES FOR BUILDINGS AND FACILITIES."

RECOMMENDED PUSHBUTTON LOCATIONS

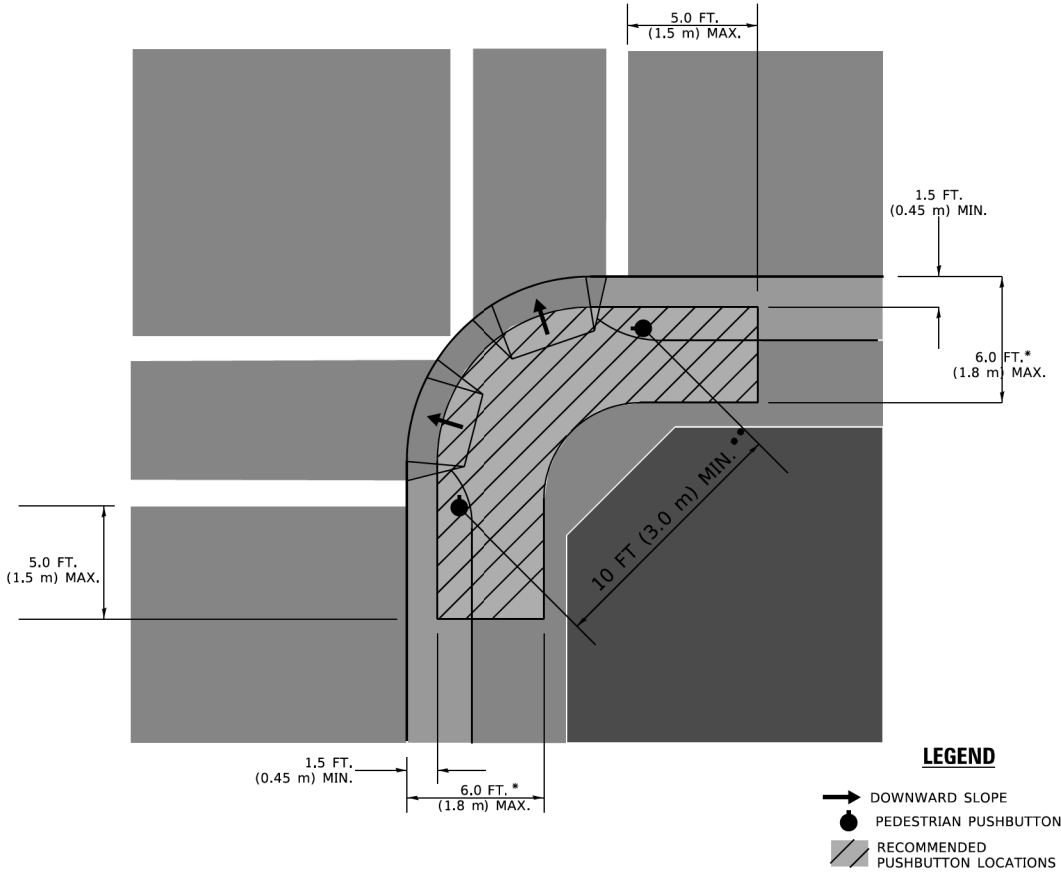

LEGEND

- DOWNWARD SLOPE
- PEDESTRIAN PUSHBUTTON
- RECOMMENDED PUSHBUTTON LOCATIONS

* WHERE THERE ARE CONSTRAINTS THAT MAKE IT IMPRACTICAL TO PLACE THE PEDESTRIAN PUSHBUTTON BETWEEN 1.5 FT (0.45 m) AND 6 FT (1.8 m) FROM THE EDGE OF THE CURB, SHOULDER, OR PAVEMENT, IT SHOULD NOT BE FURTHER THAN 10 FT (3 m) FROM THE EDGE OF CURB, SHOULDER, OR PAVEMENT.

** WHERE THERE ARE CONSTRAINTS ON A PARTICULAR CORNER THAT MAKE IT IMPRACTICAL TO PROVIDE THE 10 FT (3 m) SEPERATION BETWEEN THE TWO PEDESTRIAN PUSHBUTTONS, THE PUSHBUTTONS MAY BE PLACED CLOSER TOGETHER OR ON THE SAME POLE.

TRAFFIC SIGNAL EQUIPMENT OFFSET

TRAFFIC SIGNAL EQUIPMENT	COMBINATION CONCRETE CURB AND GUTTER (MINIMUM DISTANCE FROM BACK OF CURB TO CENTERLINE OF FOUNDATION)	SHOULDER/NON-CURBED AREA (MINIMUM DISTANCE FROM EDGE OF PAVEMENT TO CENTERLINE OF FOUNDATION)
TRAFFIC SIGNAL MAST ARM POLE	6 FT (1.8m)	SHOULDER WIDTH + 2 FT (0.5m), MINIMUM 10 FT (3.0m)
TRAFFIC SIGNAL POST	4 FT (1.2m)	SHOULDER WIDTH + 2 FT (0.5m), MINIMUM 10 FT (3.0m)
PEDESTRIAN SIGNAL POST	4 FT (1.2m)	SHOULDER WIDTH + 2 FT (0.5m), MINIMUM 10 FT (3.0m)
PEDESTRIAN PUSHBUTTON POST	4 FT (1.2m)	SHOULDER WIDTH + 2 FT (0.5m), MINIMUM 10 FT (3.0m)
TEMPORARY WOOD POLE	6 FT (1.8m)	SHOULDER WIDTH + 2 FT (0.5m), MINIMUM 10 FT (3.0m)
CONTROLLER CABINET	6 FT (1.8m) MINIMUM DISTANCE SEE NOTE 2	SHOULDER WIDTH + 6 FT (1.8m), MINIMUM 16 FT (4.9m) SEE NOTE 3.
SERVICE INSTALLATION, GROUND MOUNT	6 FT (1.8m) MINIMUM DISTANCE SEE NOTE 2	SHOULDER WIDTH + 6 FT (1.8m), MINIMUM 16 FT (4.9m) SEE NOTE 3.

NOTES:

1. CONTACT THE "AREA TRAFFIC SIGNAL MAINTENANCE AND OPERATIONS ENGINEER" FOR ASSISTANCE IN LOCATING THE TRAFFIC SIGNAL EQUIPMENT WHEN THERE ARE CONFLICTS WITH DITCHES OR THE MINIMUM OFFSET DISTANCES CANNOT BE MET.
2. MINIMUM DISTANCE FROM THE BACK OF CURB TO THE ROADWAY SIDE OF THE FOUNDATION.
3. MINIMUM DISTANCE FROM THE EDGE OF PAVEMENT TOTHE ROADWAY SIDE OF THE FOUNDATION.
4. ANY CHANGES TO THE OFFSETS OF THE FOUNDATIONS, FROM THE MINIMUM DISTANCES LISTED IN THE "TRAFFIC SIGNAL EQUIPMENT OFFSET" CHART AND THE TRAFFIC SIGNAL INSTALLATION PLAN, COULD EFFECT THE PLACEMENT OF THE SIGNAL HEADS, PEDESTRIAN SIGNAL HEADS AND THE PEDESTRIAN PUSHBUTTONS. THE SIGNAL HEAD PLACEMENT ON THE MAST ARMS SHALL REMAIN AS PER THE TRAFFIC SIGNAL INSTALLATION PLAN AND THE "TRAFFIC SIGNAL MAST ARM AND SIGNAL POST" DETAIL ABOVE. THE PROPOSED MAST ARM LENGTHS MAY NEED TO BE REVISED TO MEET THE ABOVE REQUIREMENTS. THE PEDESTRIAN SIGNAL HEADS AND PEDESTRIAN PUSHBUTTONS MUST MEET THE REQUIREMENTS UNDER THE DETAILS ON THIS SHEET.

STATE OF ILLINOIS
DEPARTMENT OF TRANSPORTATION

DISTRICT ONE
STANDARD TRAFFIC SIGNAL DESIGN DETAILS

SCALE: NONE SHEET 3 OF 7 SHEETS STA. TO STA.

F.A.U. SITE.	SECTION	COUNTY	TOTAL SHEETS	SHEET NO.
3073	20-00134-00-RS	COOK	166	89
TS-05		CONTRACT NO. 61L43		
ILLINOIS		FED. AID PROJECT		




1. ELECTRIC SERVICE PANELS SHALL BE CONSTRUCTED TO U.L. STD 508, INDUSTRIAL CONTROL PANEL, AND CARRY THE U.L. LABEL.
2. ALL WIRING SHALL BE NEATLY DRESSED AND SUPPORTED.



DETAIL "B"



(NOT TO SCALE)

 

3/4" (20mm) HEAVY-DUTY GROUND ROD CLAMP
(BURNDY TYPE GRC OR APPROVED EQUAL)

NOTES:

- ALL CLAMPS SHALL BE BRONZE OR COPPER, UL APPROVED.
- GROUND CABLE SHALL BE LOOPED OVER HOOKS IN THE HANDHOLES
6.5' (2.0m) SLACK SHALL BE PROVIDED IN SINGLE HANDHOLES
13' (4.0m) OF SLACK SHALL BE PROVIDED IN DOUBLE HANDHOLES.
5' (1.4m) OF SLACK SHALL BE PROVIDED BETWEEN FRAME AND COVER.



(NOT TO SCALE)



MAST ARM POLE /POST-GROUNDING DETAIL

(NOT TO SCALE)



(NOT TO SCALE)

CABINET – BASE BOLT PATTERN

(NOT TO SCALE)

USER NAME = [footern]	DESIGNED -	REVISED -
	DRAWN -	REVISED -
PLOT SCALE = 50,0000 ' / in.	CHECKED -	REVISED -
PLOT DATE = 3/4/2019	DATE -	REVISED -

STATE OF ILLINOIS
DEPARTMENT OF TRANSPORTATION

DISTRICT ONE

STANDARD TRAFFIC SIGNAL DESIGN DETAILS

SCALE: NONE	SHEET 4 OF 7 SHEETS	STA. TO STA.
-------------	---------------------	--------------

F.A.U. RTE.	SECTION	COUNTY	TOTAL SHEETS	SHEET NO.
3073	20-00134-00-R5	COOK	166	90
TS-05		CONTRACT NO. 61L43		
	ILLINOIS	FED. AID PROJECT		

MODEL Default
FILE Name: p:\work\60100123\1000\60100123.dgn
User: jk
Title: Standard Traffic Signal Design Details
Date: 3/4/2019
Time: 11:23:20 AM
User: jk

CABLE SLACK LENGTH	FEET	METER
HANDHOLE	6.5	2.0
DOUBLE HANDHOLE	13.0	4.0
SIGNAL POST	2.0	0.6
MAST ARM	2.0	0.6
CONTROLLER CABINET	1.5	0.5
FIBER OPTIC AT CABINET	13.0	4.0
ELECTRIC SERVICE AT (CABINET OR SERVICE LOCATION)	1.5	0.5
GROUND CABLE (SIGNAL POST, MAST ARM, CABINET)	1.5	0.5
GROUND CABLE (BETWEEN FRAME AND COVER)	5.0	1.6

CABLE SLACK

VERTICAL CABLE LENGTH	FEET	METER
MAST ARM POLE (MAST ARM MOUNTED SIGNAL HEAD) (L = MAST ARM LENGTH - DISTANCE TO SIGNAL HEAD FROM END OF ARM)	20.0+L	6.0+L
BRACKET MOUNTED (MAST ARM POLE OR SIGNAL POLE)	13.0	4.0
PEDESTRIAN PUSH BUTTON	6.0	2.0
SERVICE INSTALLATION POLE MOUNT TO SERVICE DROP	13.5	4.1
SERVICE INSTALLATION POLE MOUNT TO GROUND	13.5	4.1
SERVICE INSTALLATION GROUND MOUNT	6.0	2.0
FOUNDATION (SIGNAL POST, MAST ARM POLE, CONTROLLER CABINET, SERVICE-GROUND MOUNT)	3.0	1.0

VERTICAL CABLE LENGTH

FOUNDATION	DEPTH
TYPE A - Signal Post	4'-0" (1.2m)
TYPE C - CONTROLLER W/ UPS	4'-0" (1.2m)
TYPE D - CONTROLLER	4'-0" (1.2m)
SERVICE INSTALLATION, GROUND MOUNT, TYPE A - SQUARE	4'-0" (1.2m)

DEPTH OF FOUNDATION




Most Arm Length	① Foundation Depth	Foundation Diameter	Spiral Diameter	Quantity of Rebars	Size of Rebars
Less than 30' (9.1 m)	10'-0" (3.0 m)	30" (750mm)	24" (600mm)	8	6(19)
Greater than or equal to 30' (9.1 m) and less than 40' (12.2 m)	13'-6" (4.1 m)	30" (750mm)	24" (600mm)	8	6(19)
Greater than or equal to 40' (12.2 m) and less than 50' (15.2 m)	11'-0" (3.4 m)	36" (900mm)	30" (750mm)	12	7(22)
Greater than or equal to 50' (15.2 m) and up to 55' (16.8 m)	13'-0" (4.0 m)	36" (900mm)	30" (750mm)	12	7(22)
Greater than or equal to 55' (16.8 m) and up to 65' (19.8 m)	15'-0" (4.6 m)	36" (900mm)	30" (750mm)	12	7(22)
Greater than or equal to 65' (19.8 m) and less than 75' (22.9 m)	21'-0" (6.4 m)	42" (1060mm)	36" (900mm)	16	8(25)
Greater than or equal to 75' (22.9 m)	25'-0" (7.6 m)	42" (1060mm)	36" (900mm)	16	8(25)

NOTES:


- These foundation depths are for sites which have cohesive soils (clayey silt, sandy clay, etc.) along the length of the shaft, with an average Unconfined Compressive Strength (Qu) > 1.0 tsf (100 kpa). This strength shall be verified by boring data prior to construction or with testing by the Engineer during foundation drilling. The Bureau of Bridges & structures should be contacted for a revised design if other conditions are encountered.
- Combination mast arm assemblies under 55 feet (16.8 m) shall use 36" (900 mm) diameter foundations.
- Combination mast arm assemblies under 56 feet (16.8 m) through 75 feet (22.9 m) shall use 42" (1060 mm) diameter foundations
- For mast arm assemblies with dual arms refer to state standard 878001..

DEPTH OF MAST ARM FOUNDATIONS, TYPE E

	USER NAME = footemj	DESIGNED -	REVISED -	STATE OF ILLINOIS DEPARTMENT OF TRANSPORTATION	DISTRICT ONE STANDARD TRAFFIC SIGNAL DESIGN DETAILS			F.A.U. SITE.	SECTION	COUNTY	TOTAL SHEETS	SHEET NO.
		DRAWN -	REVISED -					3073	20-00134-00-R5	COOK	166	91
	PLOT SCALE = 50,0000 ' / in.	CHECKED -	REVISED -		TS-05		CONTRACT NO. 61L43					
	PLOT DATE = 3/4/2019	DATE -	REVISED -		SCALE: NONE	SHEET 5	OF 7 SHEETS	STA.	TO STA.		ILLINOIS FED. AID PROJECT	

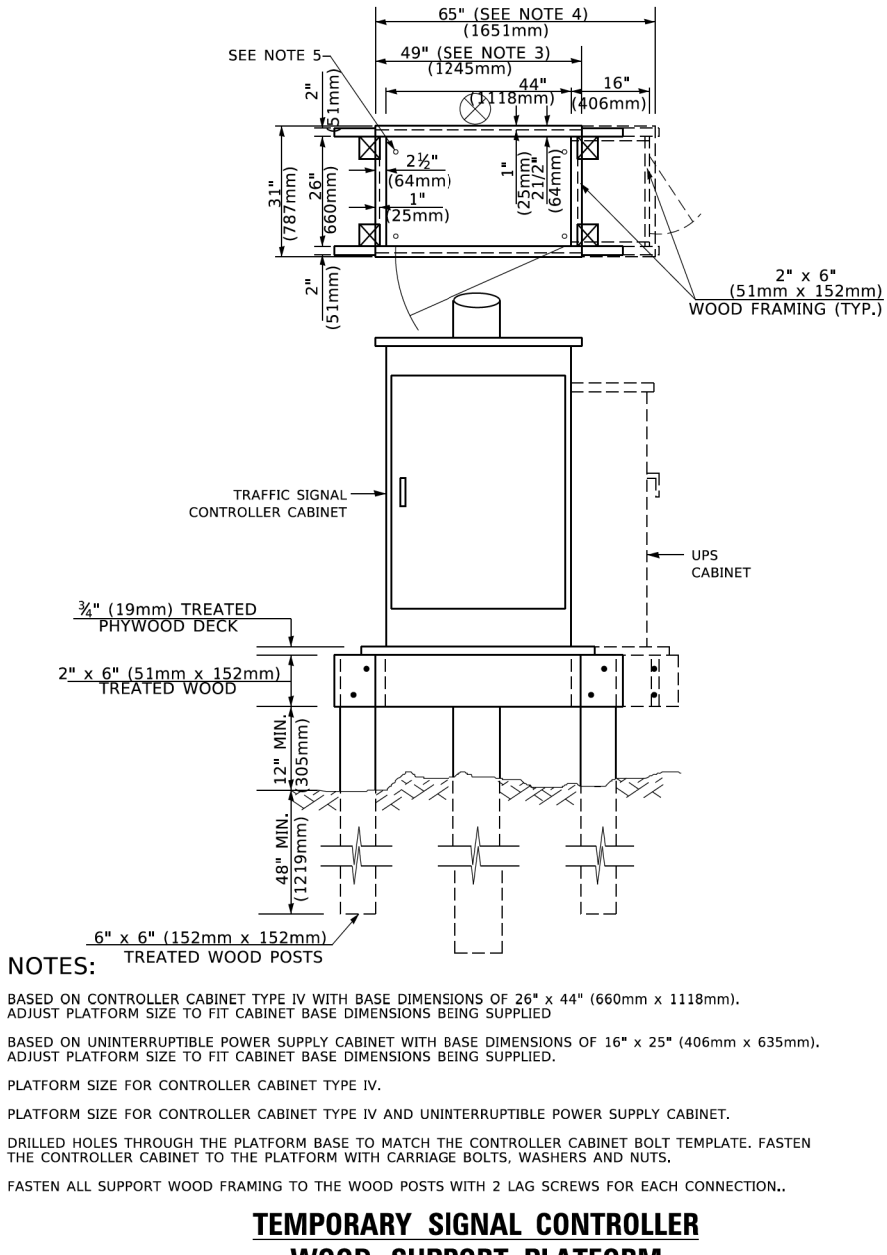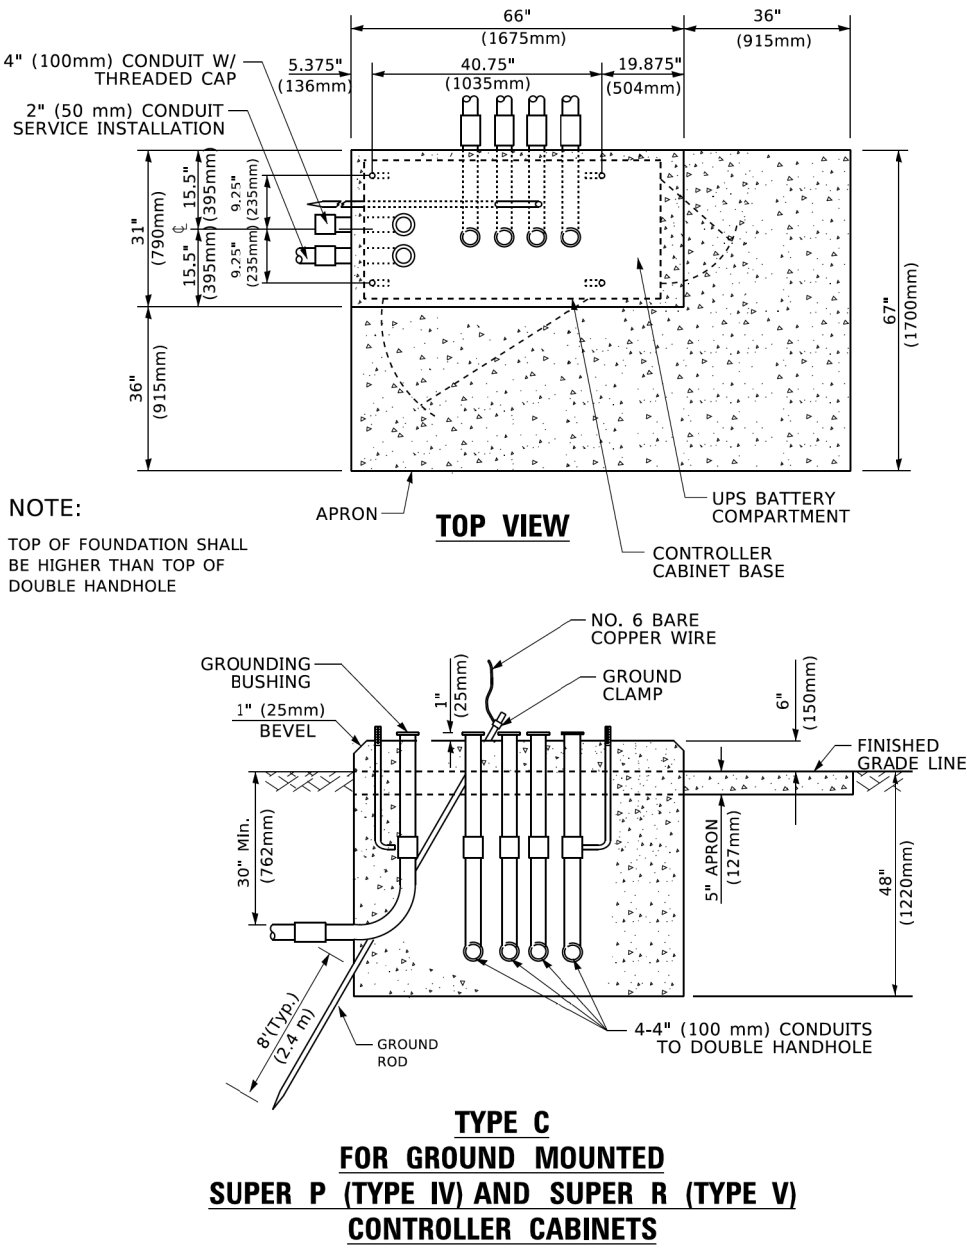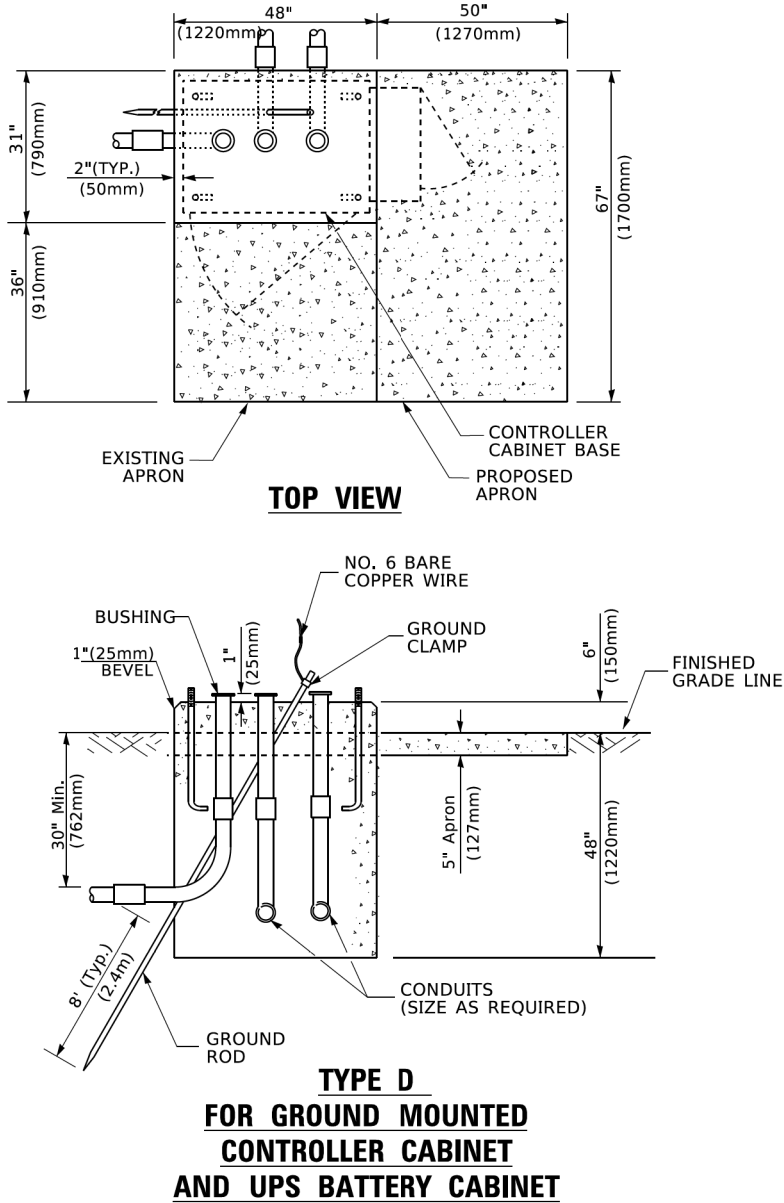

MODEL Default
FILE NAME: p:\work\6010232\ts\6010232.dgn
PLOT DATE: 3/4/2019
PLOT SCALE: 1/8" = 1'-0"

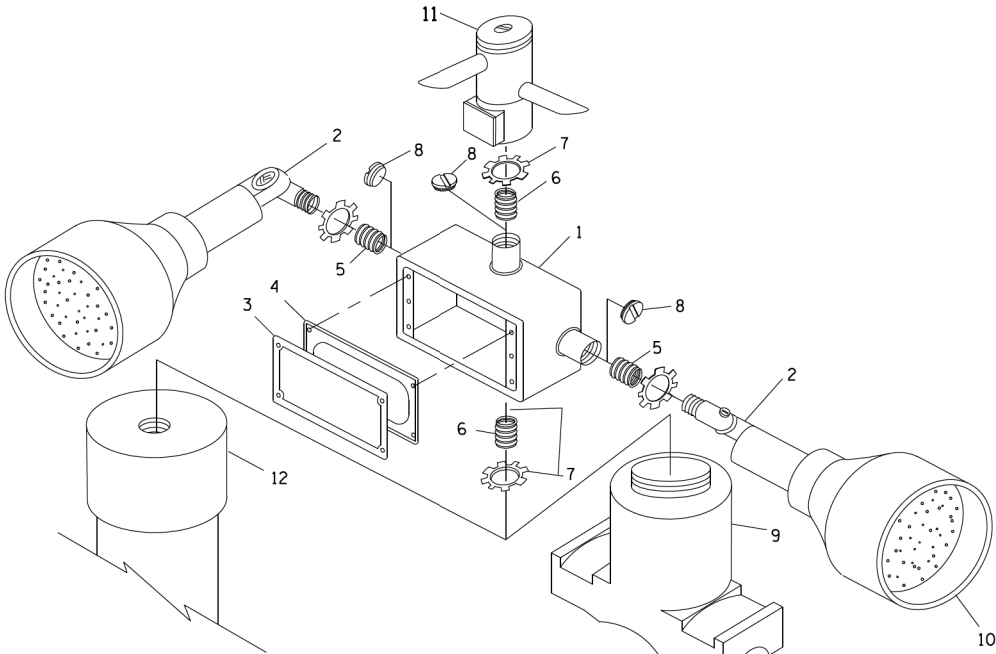

POST CAP MOUNT


MAST ARM MOUNT

EMERGENCY VEHICLE DETECTOR WITH CONFIRMATION
BEACON MOUNTING DETAIL


NOTES:

- CONDUIT DEPTH SHALL BE A MINIMUM OF 30" (760mm) BELOW THE BOTTOM OF THE DRAINAGE DITCH OR ANY SLOPING GROUND
- THE MINIMUM CONDUIT DEPTH APPLIES TO ALL CONDUIT PLACED UNDER ROADWAY PAVEMENT, MULTI-USE PATHS, SIDEWALKS AND SOIL SURFACES.
- THE MINIMUM CONDUIT DEPTH APPLIES TO ALL HANDHOLES, HEAVY DUTY HANDHOLES AND DOUBLE HANDHOLES.

HANDHOLE WITH MINIMUM CONDUIT DEPTH
(NOT TO SCALE)

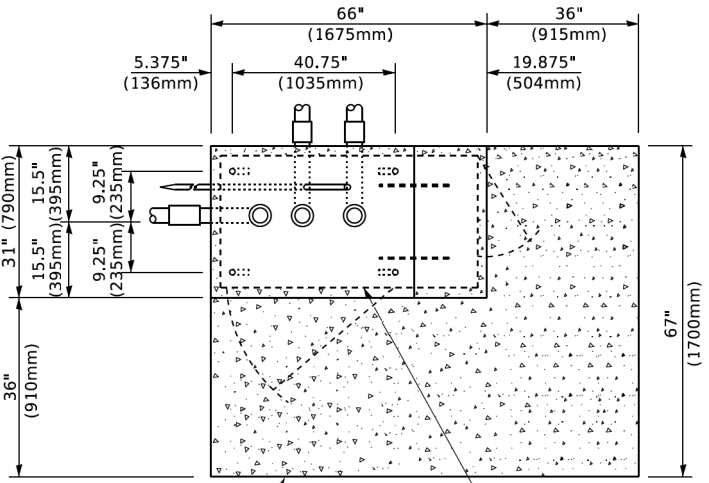

PROPOSED APRON
TOP VIEW
(NOT TO SCALE)
CONTROLLER CABINET BASE

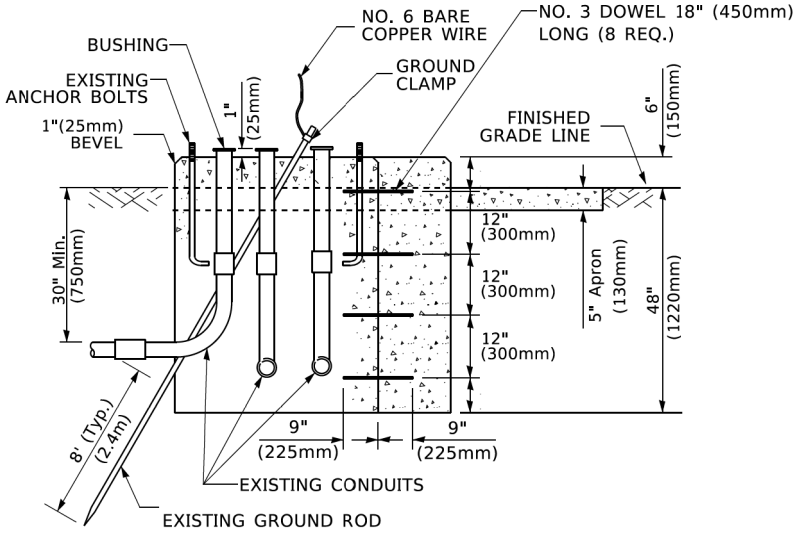


MODIFY EXISTING TYPE "D" FOUNDATION
TO TYPE "C" FOUNDATION
(NOT TO SCALE)

ITEM NO.	IDENTIFICATION
1	OUTLET BOX- GALV. 21 CU.IN. (0.000344 CU-M)
2	LAMP HOLDER AND COVER
3	OUTLET BOX COVER
4	RUBBER COVER GASKET
5	REDUCING BUSHING
6	3/4" (19 mm) CLOSE NIPPLE
7	3/4" (19 mm) LOCKNUT
8	3/4" (19 mm) HOLE PLUG
9	SADDLE BRACKET - GALV.
10	6 WATT PAR 38 LED FLOOD LAMP
11	DETECTOR UNIT
12	POST CAP [18 FT. (5.4 m) POST MIN.]

NOTES:

- ALL ELECTRICAL ITEMS, EXCEPT ITEMS #2 AND #11 SHALL BE ALUMINUM OR GALVANIZED
- ITEM #1- OZ/GEDNEY FSX-1-50 OR EQUIVALENT
ITEM #2- MULBERRY CON-O-SHADE LAMP SHIELD OR EQUIVALENT
ITEM #9- "BAND-IT" SADDLE BRACKET OR EQUIVALENT
- WHEN POST MOUNTING IS SPECIFIED, ITEM #9 SHALL NOT BE REQUIRED. THE DETECTION UNIT SHALL BE MOUNTED DIRECTLY ON TOP OF THE CAP BY DRILLING AND TAPPING A 3/4 " (19 mm) HOLE WITH PIPE THREADS. THE POST CAP SHALL EITHER BE SCREWED TO THE TOP OF THE POST OR A MINIMUM OF 3 TIGHTENING SCREWS SHALL BE REQUIRED ON EACH CAP.

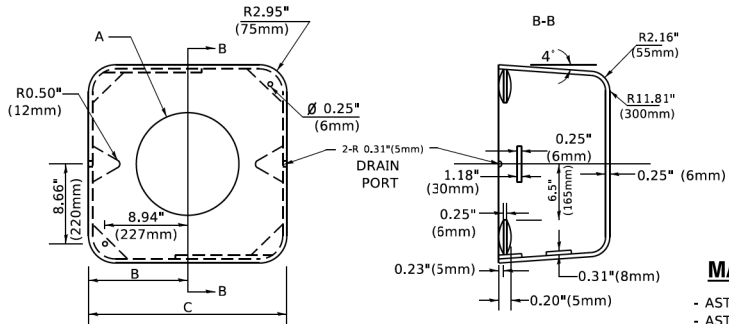

MATERIAL

- ASTM A36 STEEL
- ASTM A-123 HOT DIPPED GALVANIZED

A	B	C	HEIGHT	WEIGHT
VARIES	9.5"(241mm)	19"(483mm)	7" (178mm) - 12" (300mm)	53 lbs (24kg)
VARIES	10.75"(273mm)	21.5"(546mm)	7" (178mm) - 12" (300mm)	68 lbs (31 kg)
VARIES	13.0"(330mm)	26"(660mm)	7" (178mm) - 12" (300mm)	81 lbs (37 kg)
VARIES	18.5"(470mm)	37"(940mm)	7" (178mm) - 12" (300mm)	126 lbs (57 kg)


SHROUD

NOTES:


- DIMENSION "A" IS EQUAL TO THE DIAMETER OF THE MAST ARM POLE AT THE TOP OF THE SHROUD. THE SHROUD SHALL BE TIGHT TO THE MAST ARM POLE.
- THE SUPPLIER SHALL VERIFIED THE ABOVE DIMENSIONS BASED ON MAST ARM REQUIREMENTS.
- THE HEIGHT OF THE SHROUD SHALL COVER THE ANCHOR BOLTS, NUTS AND MAST ARM POLE BASE.

NOTE:

SUPPORT EXISTING CABINET AND CONTROL EQUIPMENT ABOVE FOUNDATION TO KEEP TRAFFIC SIGNAL FUNCTIONING WHILE FOUNDATION MODIFICATION WORK IS PROCEEDING.

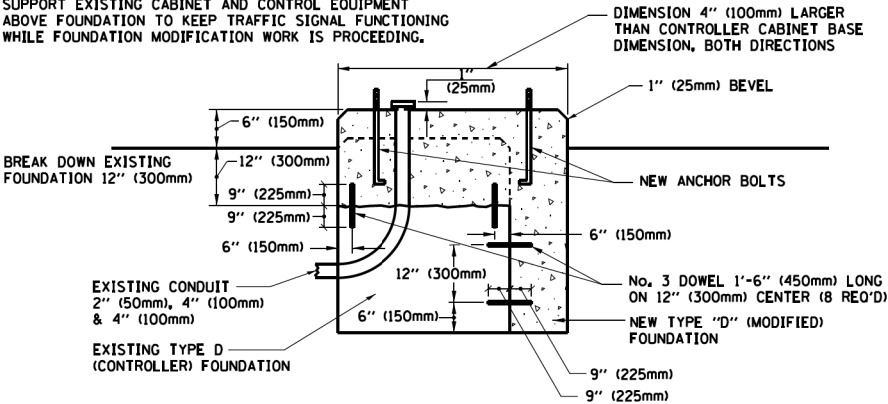

MODIFY EXISTING TYPE "D" FOUNDATION

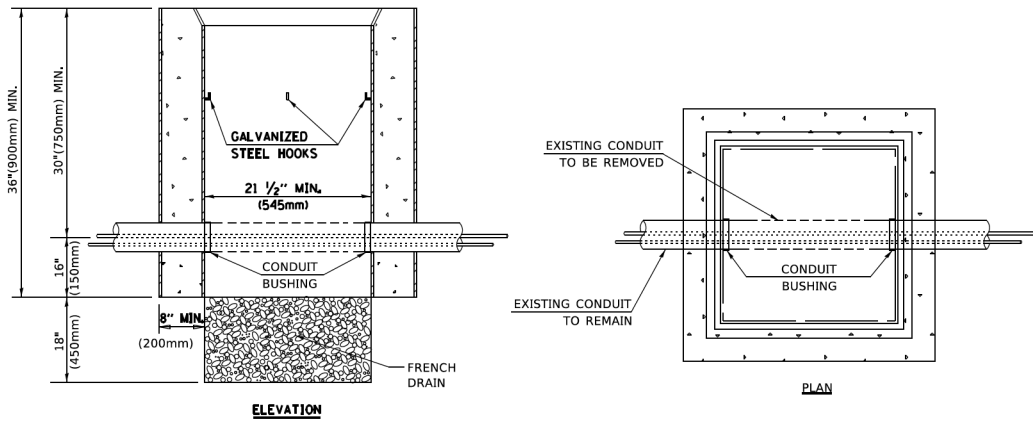

NOTES:

- HANDHOLE CONSTRUCTED PER STATE STANDARD 814001.
- REMOVAL OF THE EXISTING CONDUIT FROM THE HANDHOLE AND THE INSTALLATION OF THE CONDUIT BUSHINGS SHALL BE INCLUDED WITH THE COST OF THE HANDHOLE.

HANDHOLE TO INTERCEPT EXISTING CONDUIT


STATE OF ILLINOIS
DEPARTMENT OF TRANSPORTATION

DISTRICT ONE
STANDARD TRAFFIC SIGNAL DESIGN DETAILS

SCALE: NONE SHEET 6 OF 7 SHEETS STA. TO STA.

F.A.U. NOTE.	SECTION	COUNTY	TOTAL SHEETS	SHEET NO.
3073	20-00134-00-R5	COOK	166	92
TS-05		CONTRACT NO. 61L43		
ILLINOIS		FED. AID PROJECT		


MODEL Default
FILE Name: Project\Illinois\Standard\Traffic Signal\Sheet\DOT\Office\Std\TS-SHT-2-11\CADDData\CADsheetst05.dgn

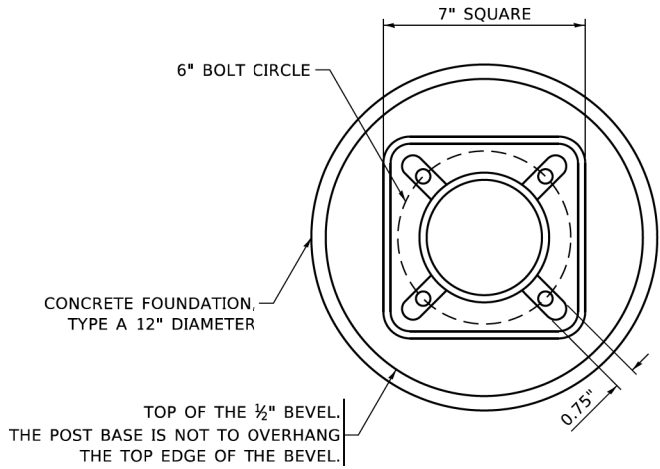


BOLT PATTERN

NOTE:


1. IF THE PEDESTRIAN SIGNAL POST FOUNDATION IS INSTALLED WITHIN OR BEHIND A BARRIER CURB, THE TOP OF THE FOUNDATION SHALL BE INSTALLED FLUSH WITH THE TOP OF THE BARRIER CURB.

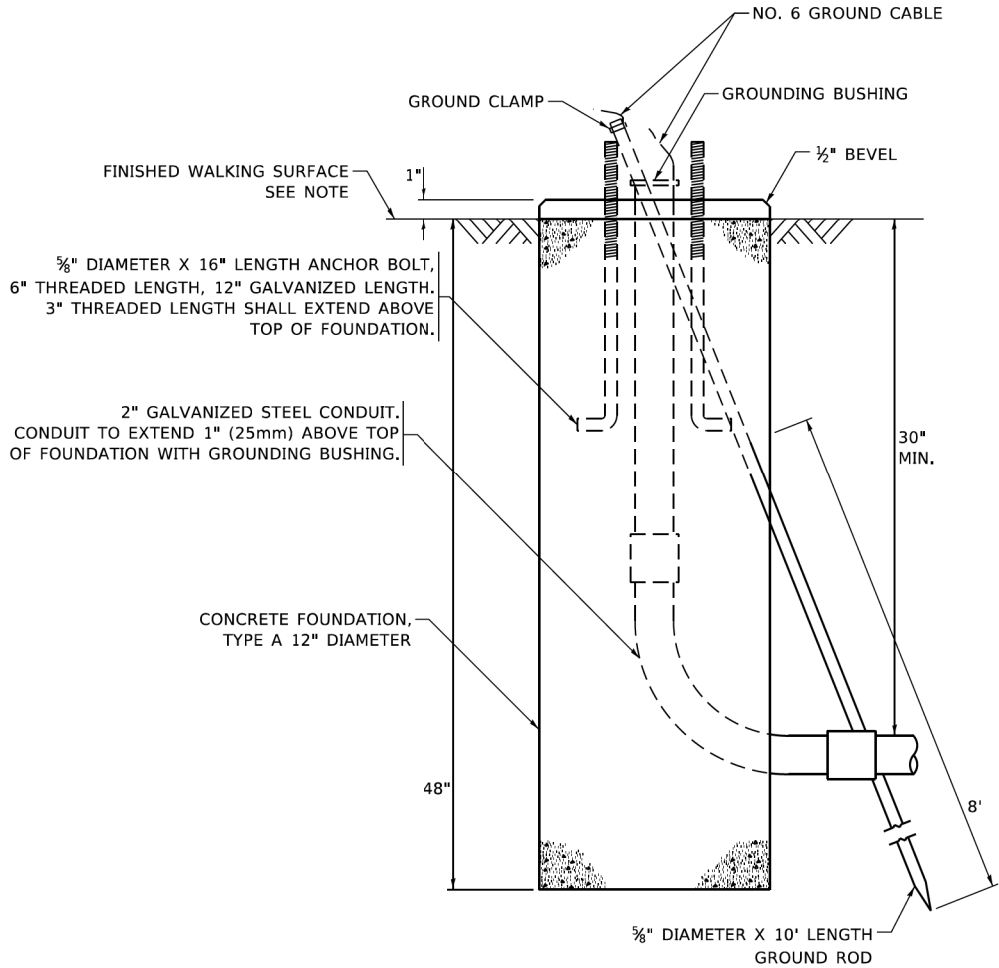


CONCRETE FOUNDATION,
TYPE A 12-INCH DIAMETER

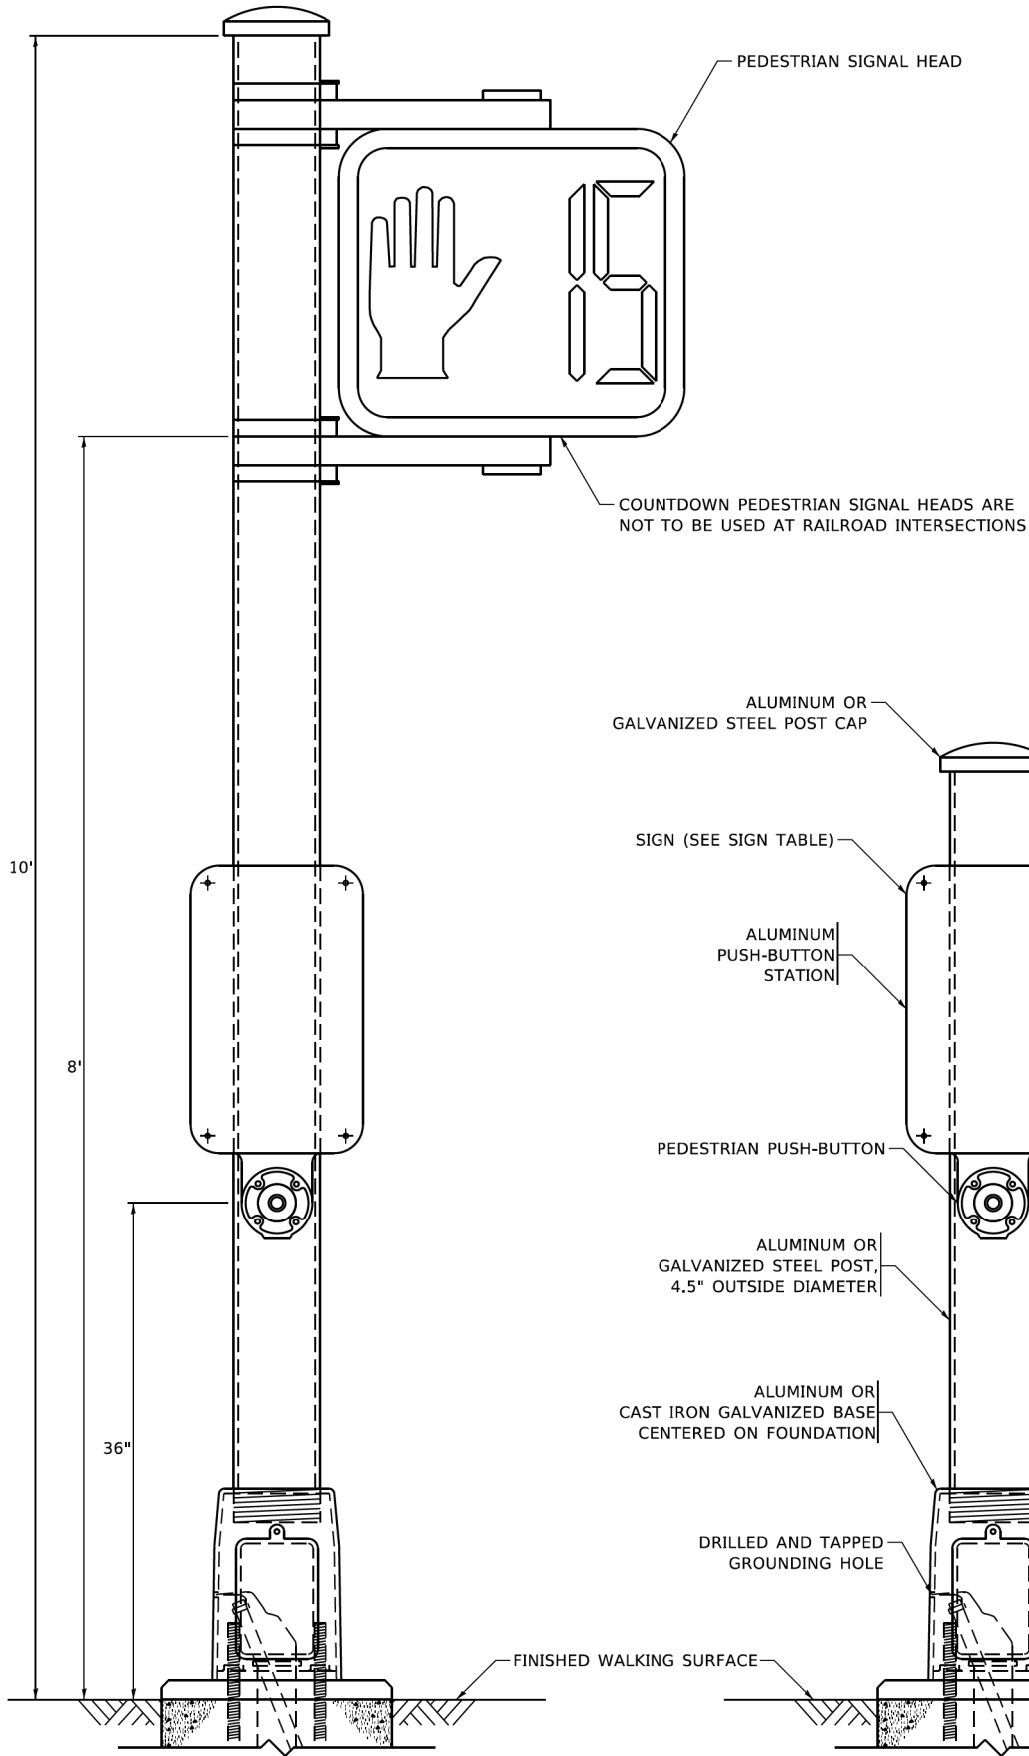


PEDESTRIAN SIGNAL POST, 10 FT.

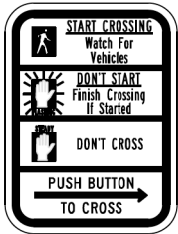

R10-3b

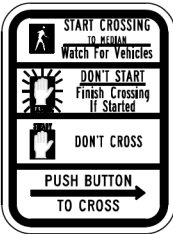

R10-3d

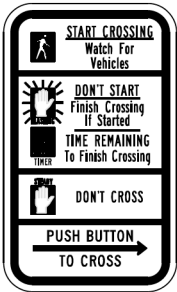


R10-3e

SIGN TABLE

SIGN	DIMENSIONS
R10-3b (RAILROAD ONLY)	9" X 12"
R10-3d (RAILROAD ONLY)	9" X 12"
R10-3e	9" X 12"

NOTES:

1. THE SIGN PANELS SHALL BE TYPE AP SHEETING.
2. THE ARROW ON SIGNS FOR PUSH-BUTTONS SERVING TWO DIRECTIONS ON THE SAME PHASE SHALL BE BI-DIRECTIONAL.
3. THE SIGN FOR DUAL-CALL PUSH-BUTTONS SHALL HAVE NO ARROW.

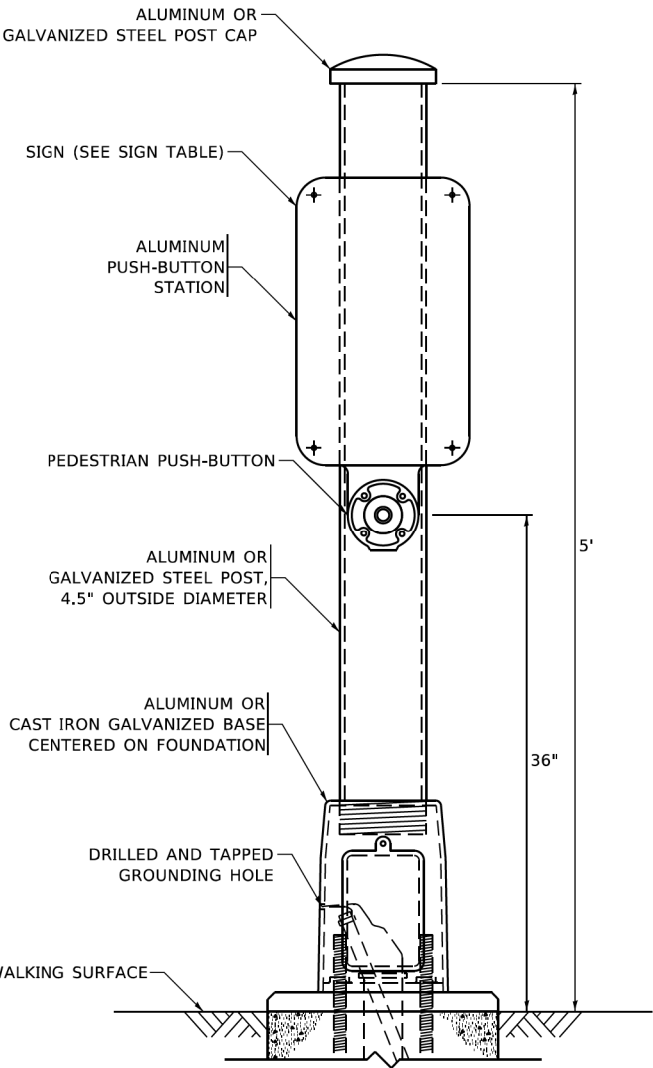

PEDESTRIAN SIGNAL POST, 5 FT.

STATE OF ILLINOIS
DEPARTMENT OF TRANSPORTATION

DISTRICT ONE
STANDARD TRAFFIC SIGNAL DESIGN DETAILS

SCALE: NONE SHEET 7 OF 7 SHEETS STA. TO STA.

F.A.U. NO.	SECTION	COUNTY	TOTAL SHEETS	SHEET NO.
3073	20-00134-00-R5	COOK	166	93
TS-05		CONTRACT NO. 61L43		
		ILLINOIS FED. AID PROJECT		

NOTES

1. PEDESTRIAN SIGNAL HEADS SHALL BE BAGGED AND THE PHASES DISCONNECTED WHEN PEDESTRIAN CROSSINGS ARE NOT PERMITTED, OR AS DIRECTED BY THE ENGINEER.
2. THE TRAFFIC SIGNAL CONTROLLER EQUIPMENT FOR THIS PROJECT SHALL BE "ECONOLITE" TO MATCH THE EXISTING SYSTEM.
3. ALL PUSH BUTTONS SHALL BE APS.



REMOVAL AND RELOCATION NOTES

THE FOLLOWING ITEMS SHALL BE REMOVED BY THE CONTRACTOR AND SHALL BE DISPOSED OF BY THEM OUTSIDE THE RIGHT-OF-WAY AT THEIR EXPENSE. THE SALVAGE VALUE OF THE REMOVED EQUIPMENT SHALL BE REFLECTED IN THE CONTRACT BID PRICE.

- | | | |
|---|------|------------------------------------|
| 1 | EACH | CONTROLLOER AND CABINET (COMPLETE) |
| 4 | EACH | STEEL MAST ARM ASSEMBLY AND POST |
| 4 | EACH | TRAFFIC SIGNAL POST |
| 4 | EACH | 3-SECTION SIGNAL HEAD |
| 8 | EACH | 5-SECTION SIGNAL HEAD |
| 8 | EACH | PEDESTRIAN SIGNAL HEAD |
| 6 | EACH | PEDESTRIAN PUSH BUTTON |
| 1 | EACH | SERVICE INSTALLATION |
| 8 | EACH | TRAFFIC SIGNAL BACKPLATE |
| 4 | EACH | VIDEO DETECTION CAMERA |

THE FOLLOWING ITEMS SHALL BE REMOVED FROM THE EXISTING TRAFFIC SIGNAL INSTALLATION BY THE CONTRACTOR, SAFELY STORED, AND RELOCATED TO THE PROPOSED TRAFFIC SIGNAL INSTALLATION. ANY EQUIPMENT THAT IS DAMAGED BY THE CONTRACTOR SHALL BE REPLACED WITH NEW EQUIPMENT AT NO ADDITIONAL COST TO THE CONTRACT.

- | | | |
|---|------|--------------------------|
| 2 | EACH | CONFIRMATION BEACON |
| 2 | EACH | LIGHT DETECTOR |
| 1 | EACH | LIGHT DETECTOR AMPLIFIER |

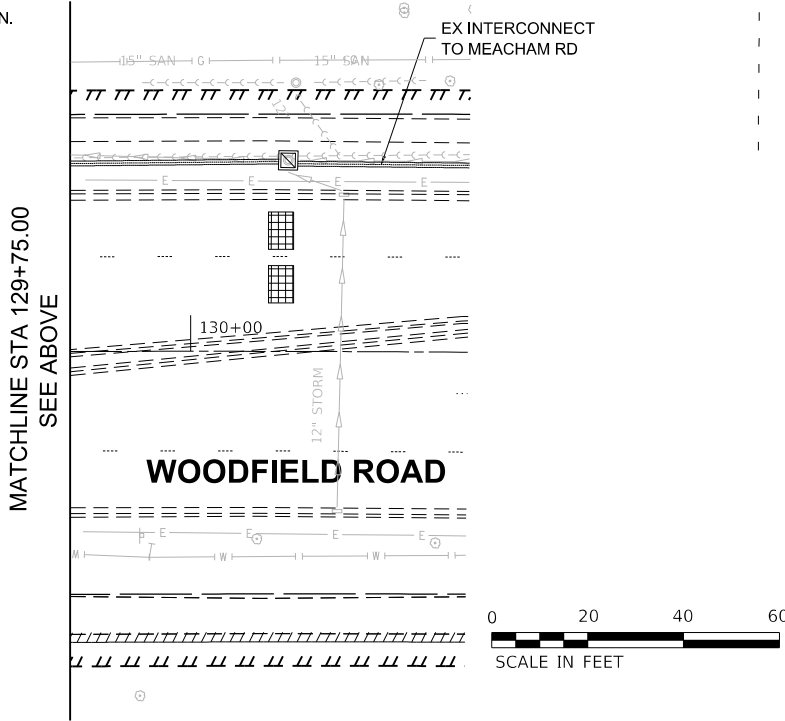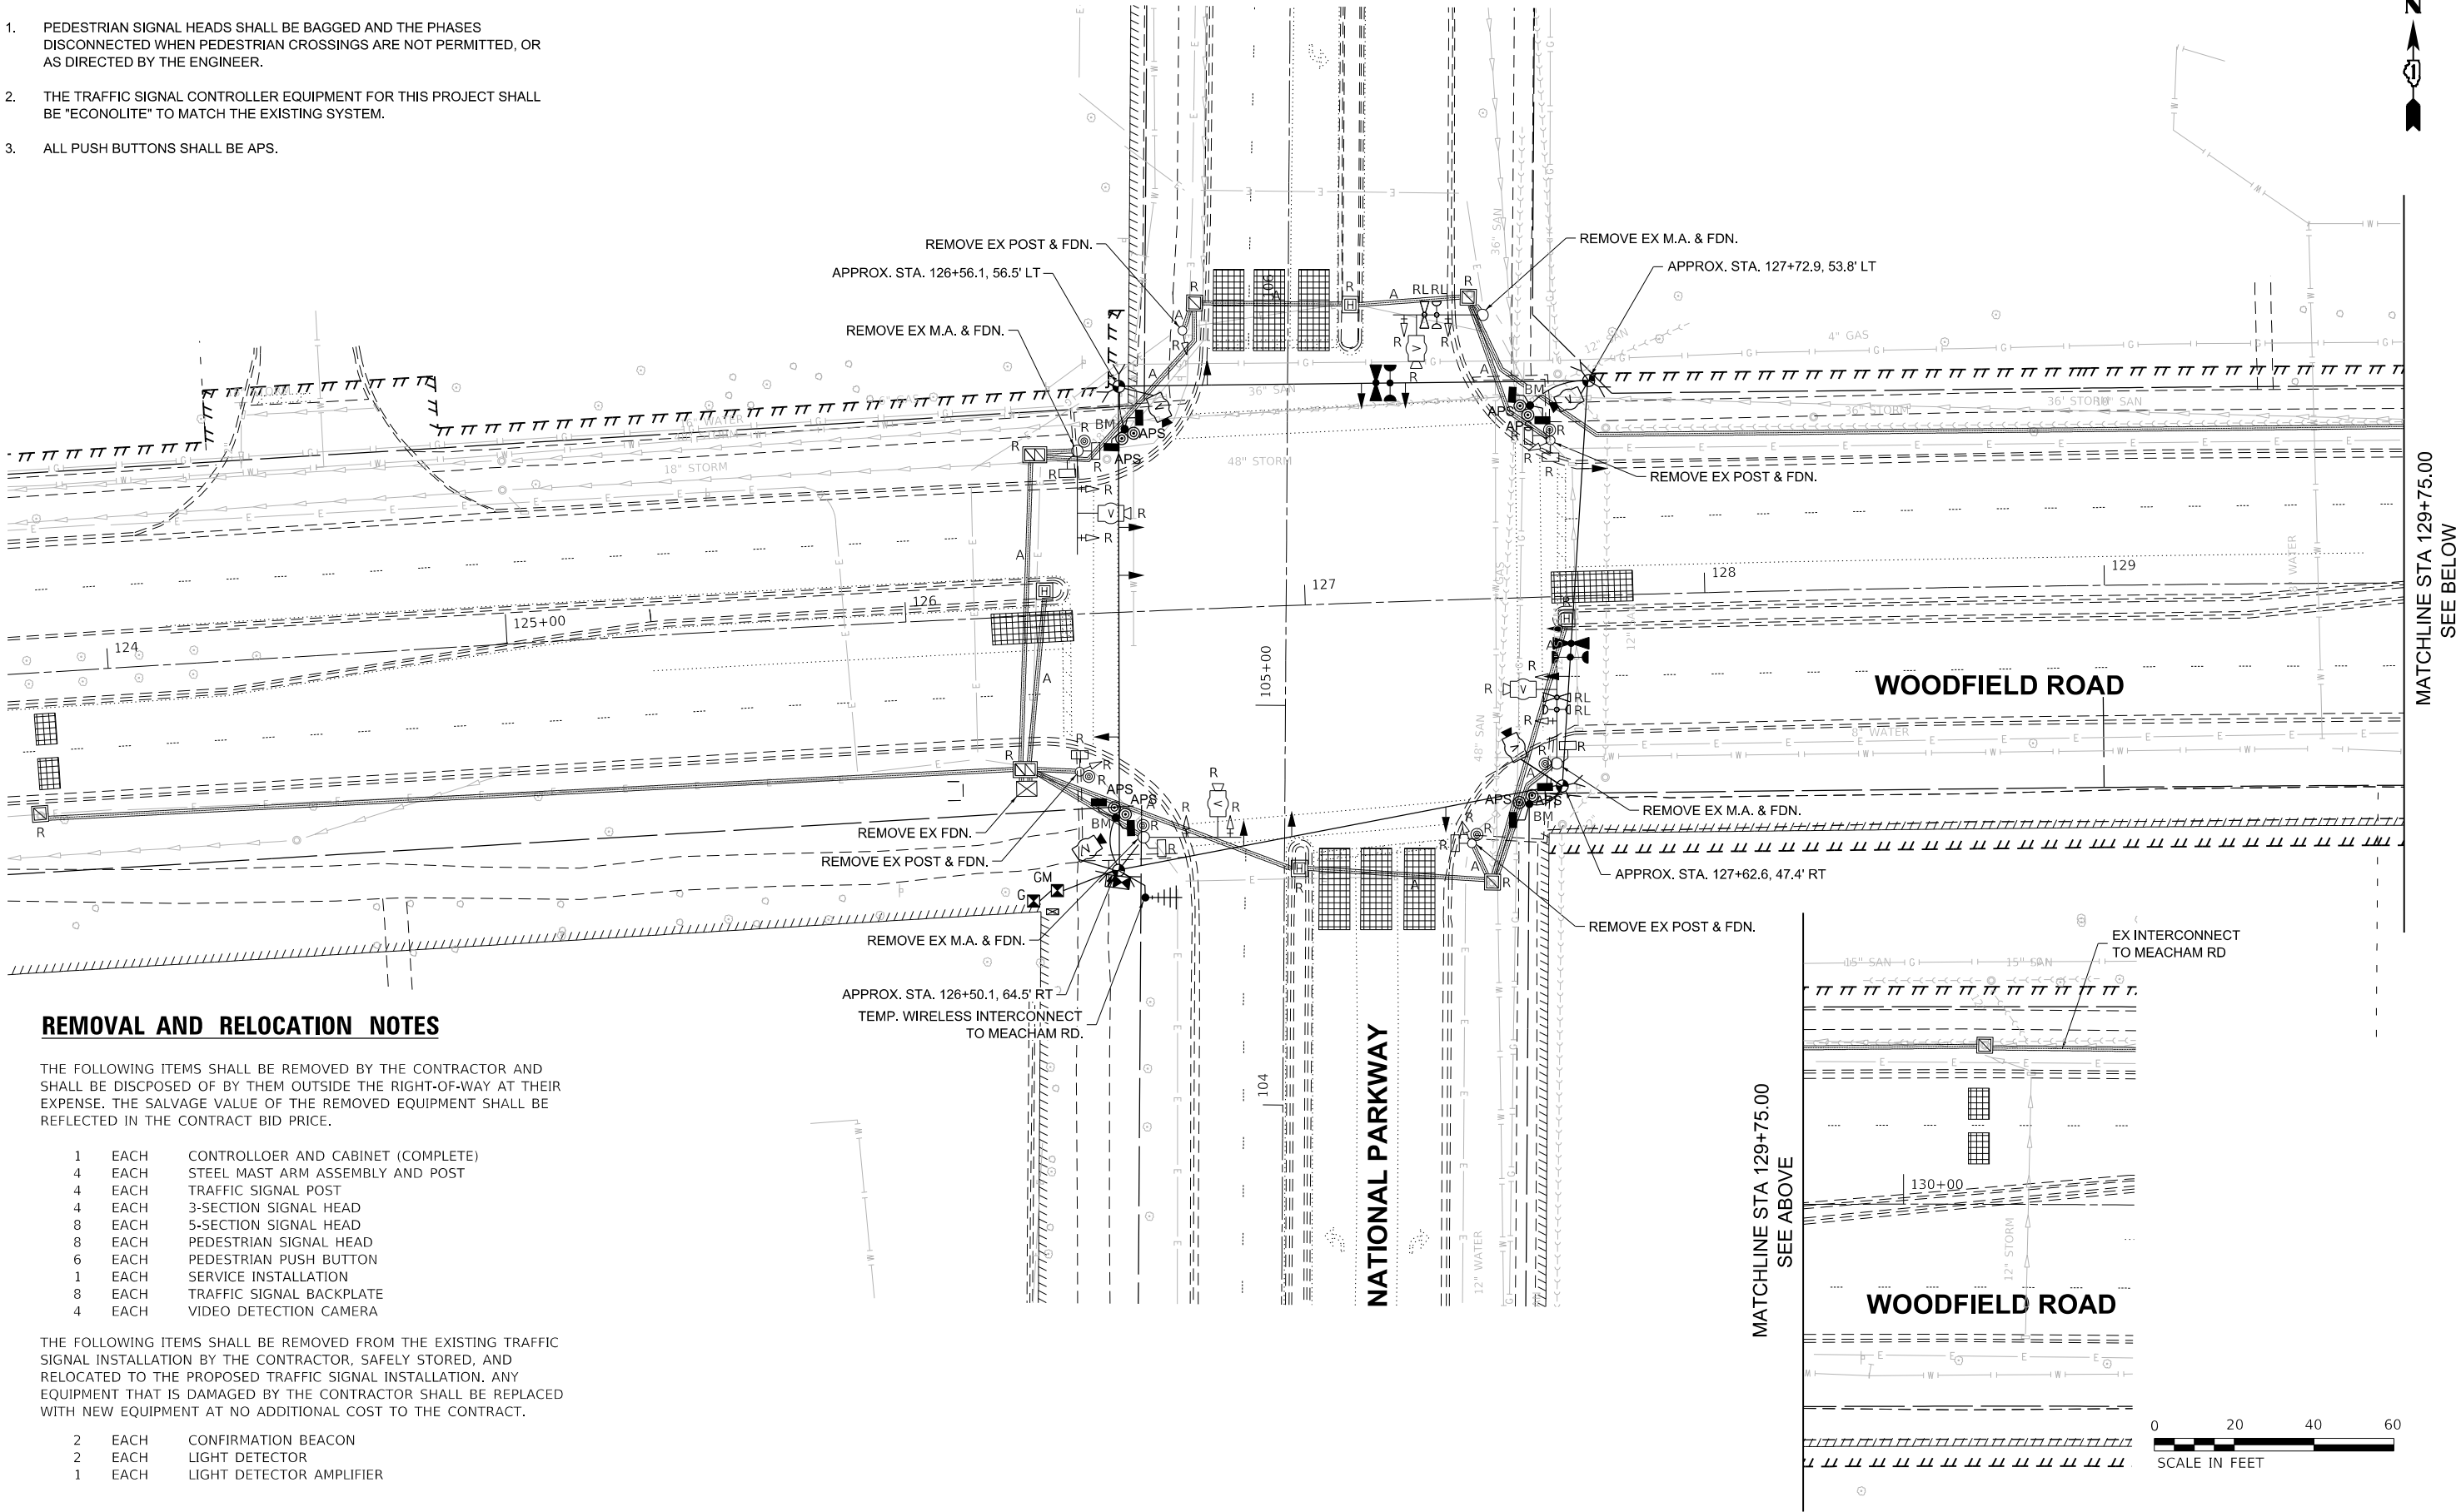

MODEL: Default
FILE: N:\11\Projects\2121304_CADD_01\CADD_Sheets\Woodfield-Sht-09_National Pkwy_Temp Signal Plan.dgn

SINGH
SINGH & ASSOCIATES, INC.
CONSULTING ENGINEERS

USER NAME = ggedemer	DESIGNED - EEC	REVISED -
	DRAWN - EEC	REVISED -
PLOT SCALE = 40,0000 ' / in.	CHECKED - MG	REVISED -
PLOT DATE = 9/5/2025	DATE - 09/05/2025	REVISED -

STATE OF ILLINOIS
DEPARTMENT OF TRANSPORTATION

TEMPORARY TRAFFIC SIGNAL INSTALLATION AND REMOVAL PLAN
WOODFIELD ROAD AT NATIONAL PARKWAY

SCALE: 1"=20' SHEET 1 OF 1 SHEETS STA. TO STA.

F.A.U. RTE.	SECTION	COUNTY	TOTAL SHEETS	SHEET NO.
3073	20-00134-00-R5	COOK	166	94
CONTRACT NO. 61L43				
ILLINOIS FED. AID PROJECT				

MODEL: Default
FILE NAME: \\061\projects\2121304_CADD_01\CADD_Sheets\Woodfield-Sht-10_National Pkwy_Temp Signal Plan.dgn



USER NAME	= ggedemer
DESIGNED	- EEC
DRAWN	- EEC
PLOT SCALE	= 40,0000 ' / in.
PLOT DATE	= 9/5/2025


DESIGNED	- EEC
REVIS	-
REVIS	-
CHECKED	- MG
REVIS	-
DATE	- 09/05/2025
REVIS	-

STATE OF ILLINOIS
DEPARTMENT OF TRANSPORTATION

TEMPORARY TRAFFIC SIGNAL INSTALLATION PLAN – STAGE 1 & 1A
WOODFIELD ROAD AT NATIONAL PARKWAY


SCALE: 1"=20' SHEET 1 OF 1 SHEETS STA. TO STA.

F.A.U. RTE.	SECTION	COUNTY	TOTAL SHEETS	SHEET NO.
3073	20-00134-00-R5	COOK	166	95
CONTRACT NO. 61L43				
ILLINOIS FED. AID PROJECT				

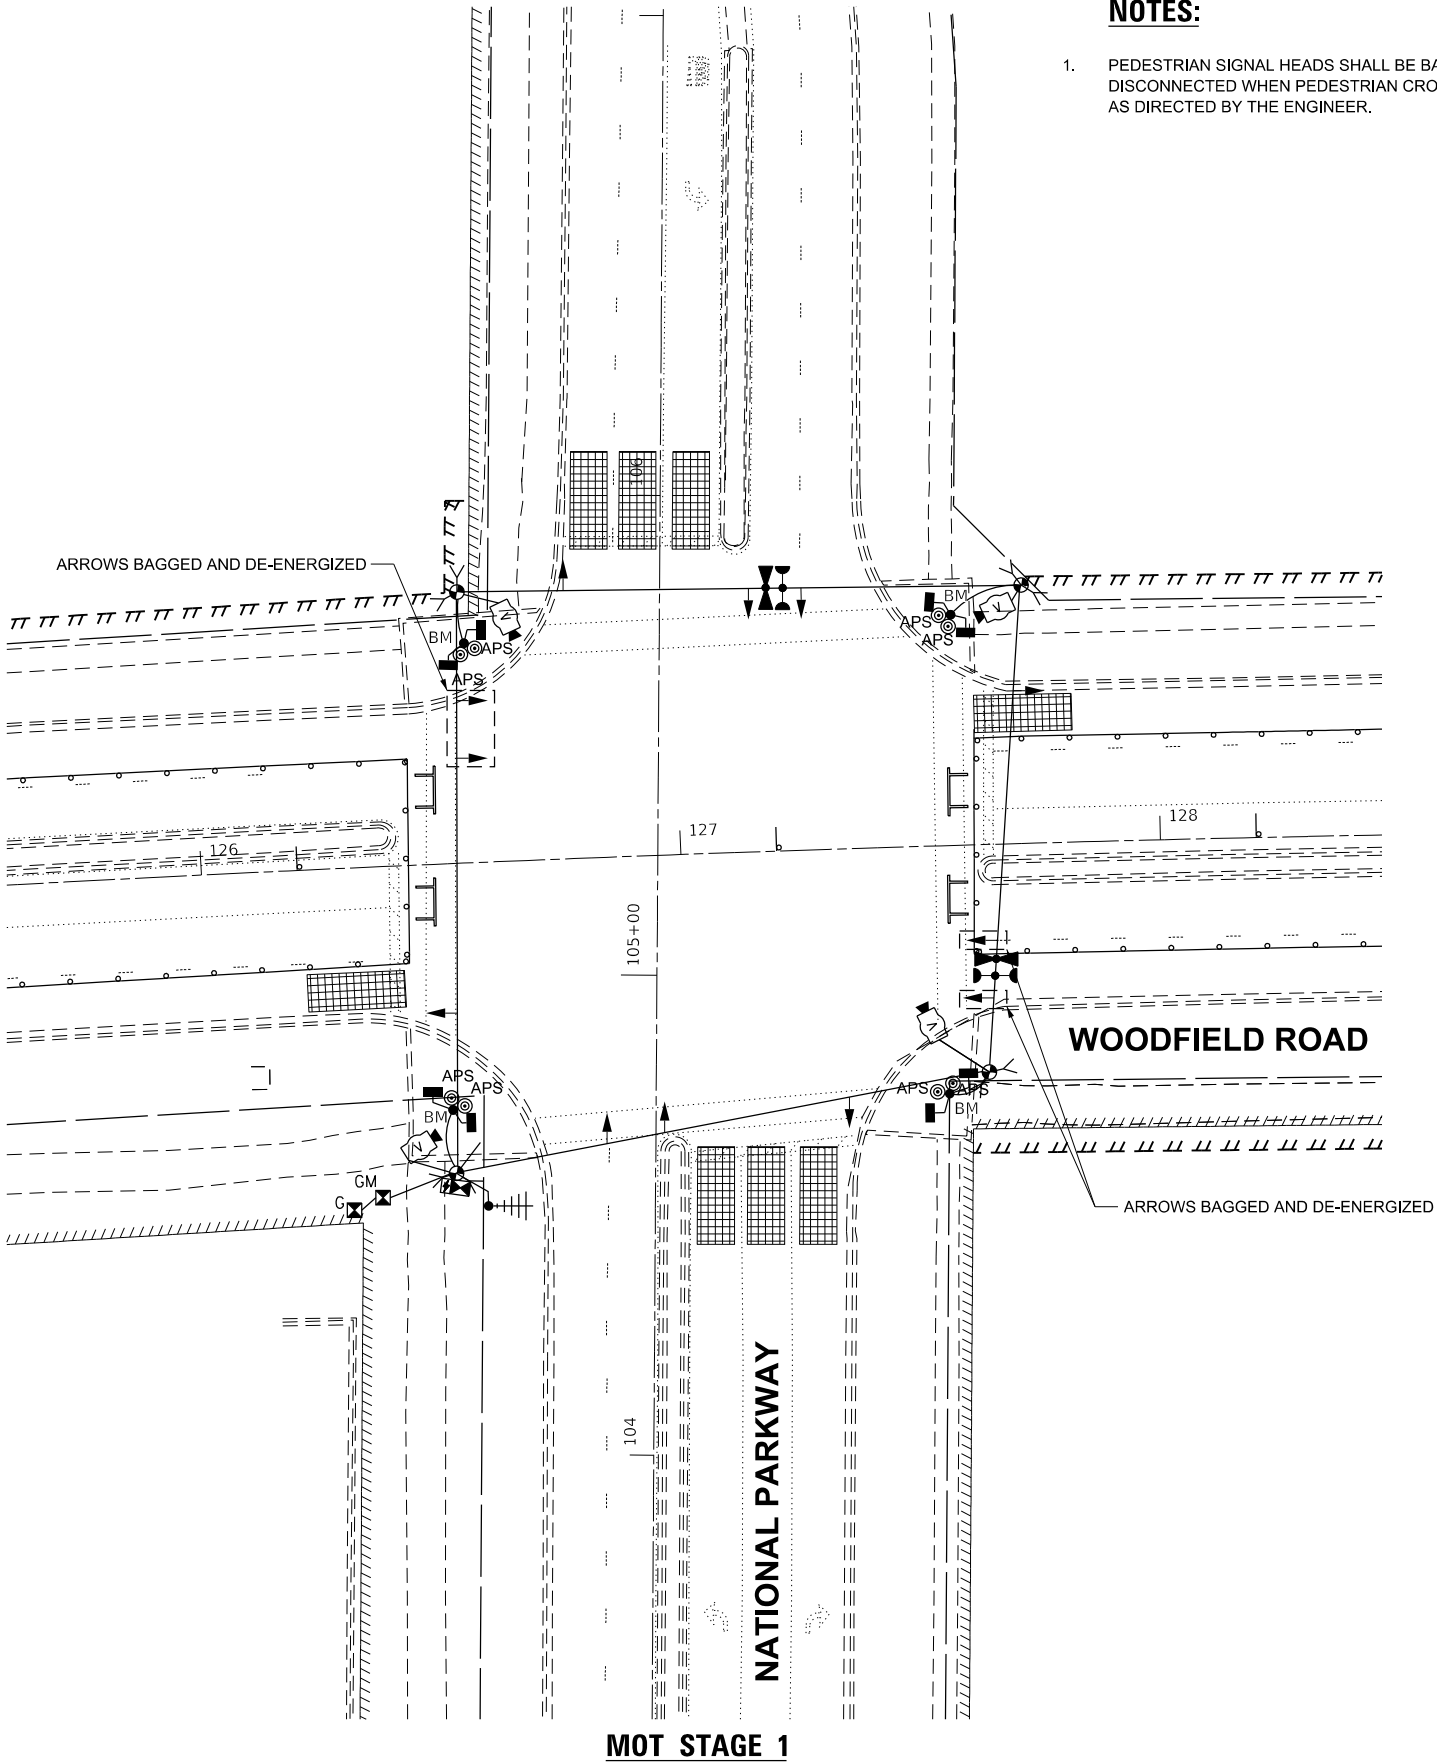

NOTES:

1. PEDESTRIAN SIGNAL HEADS SHALL BE BAGGED AND THE PHASES DISCONNECTED WHEN PEDESTRIAN CROSSINGS ARE NOT PERMITTED, OR AS DIRECTED BY THE ENGINEER.

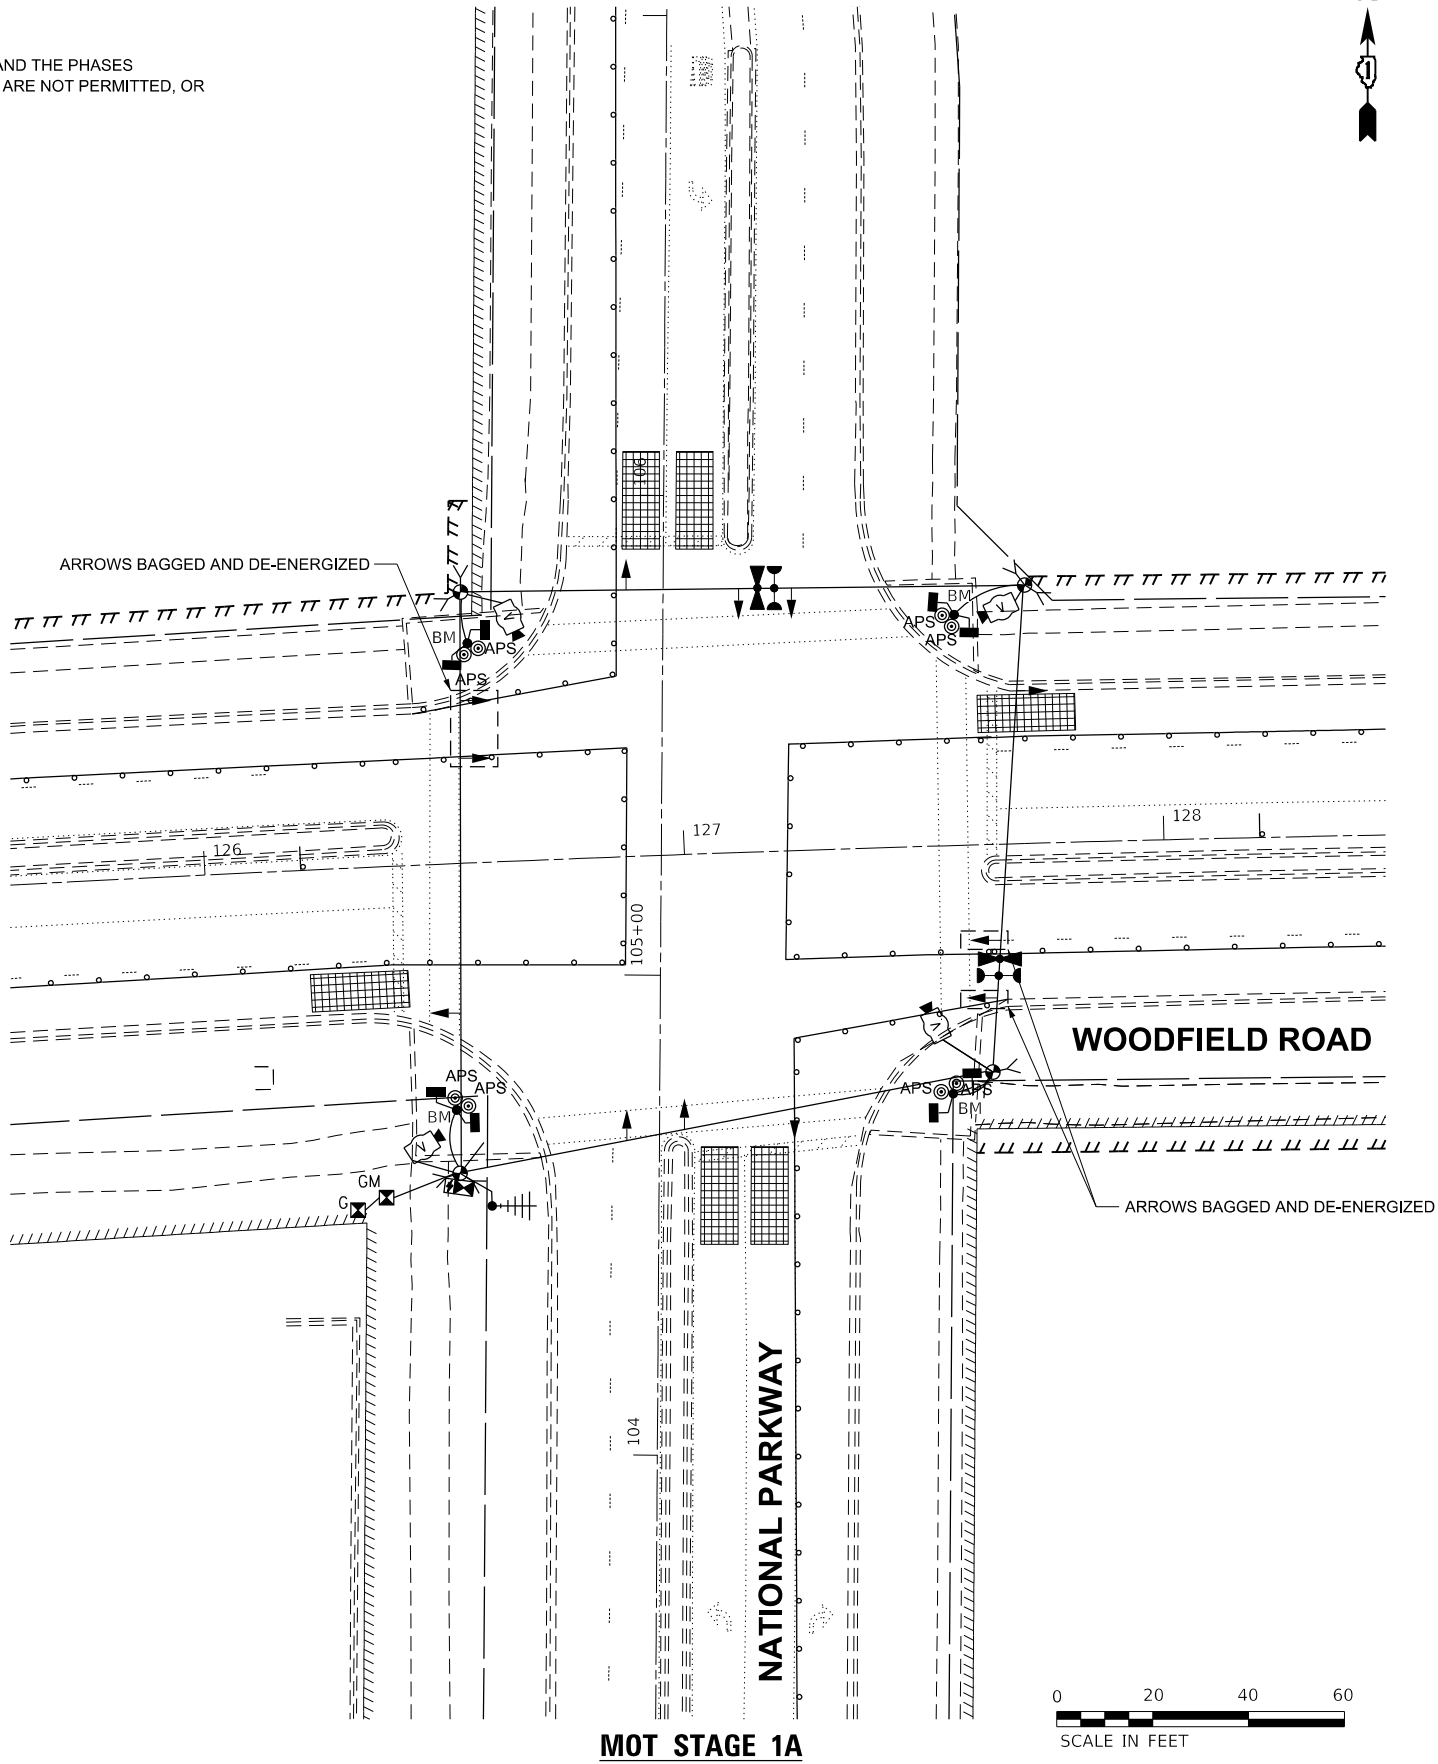

MODEL: Default
FILE: \\nwr11\projects\2121304_CADD_01\CADD_Sheets\Woodfield-Sht-11_National Pkwy_Temp Signal Plan.dgn



USER NAME	= ggedemer
DESIGNED	- EEC
DRAWN	- EEC
PLOT SCALE	= 40,0000 ' / in.
PLOT DATE	= 9/5/2025


REVISED	-
REVISED	-
REVISED	-
REVISED	-

STATE OF ILLINOIS
DEPARTMENT OF TRANSPORTATION

TEMPORARY TRAFFIC SIGNAL INSTALLATION PLAN - STAGE 1B & 1C
WOODFIELD ROAD AT NATIONAL PARKWAY


SCALE: 1"=20' SHEET 1 OF 1 SHEETS STA. TO STA.

F.A.U. RTE.	SECTION	COUNTY	TOTAL SHEETS	SHEET NO.
3073	20-00134-00-R5	COOK	166	96
CONTRACT NO. 61L43				
ILLINOIS FED. AID PROJECT				

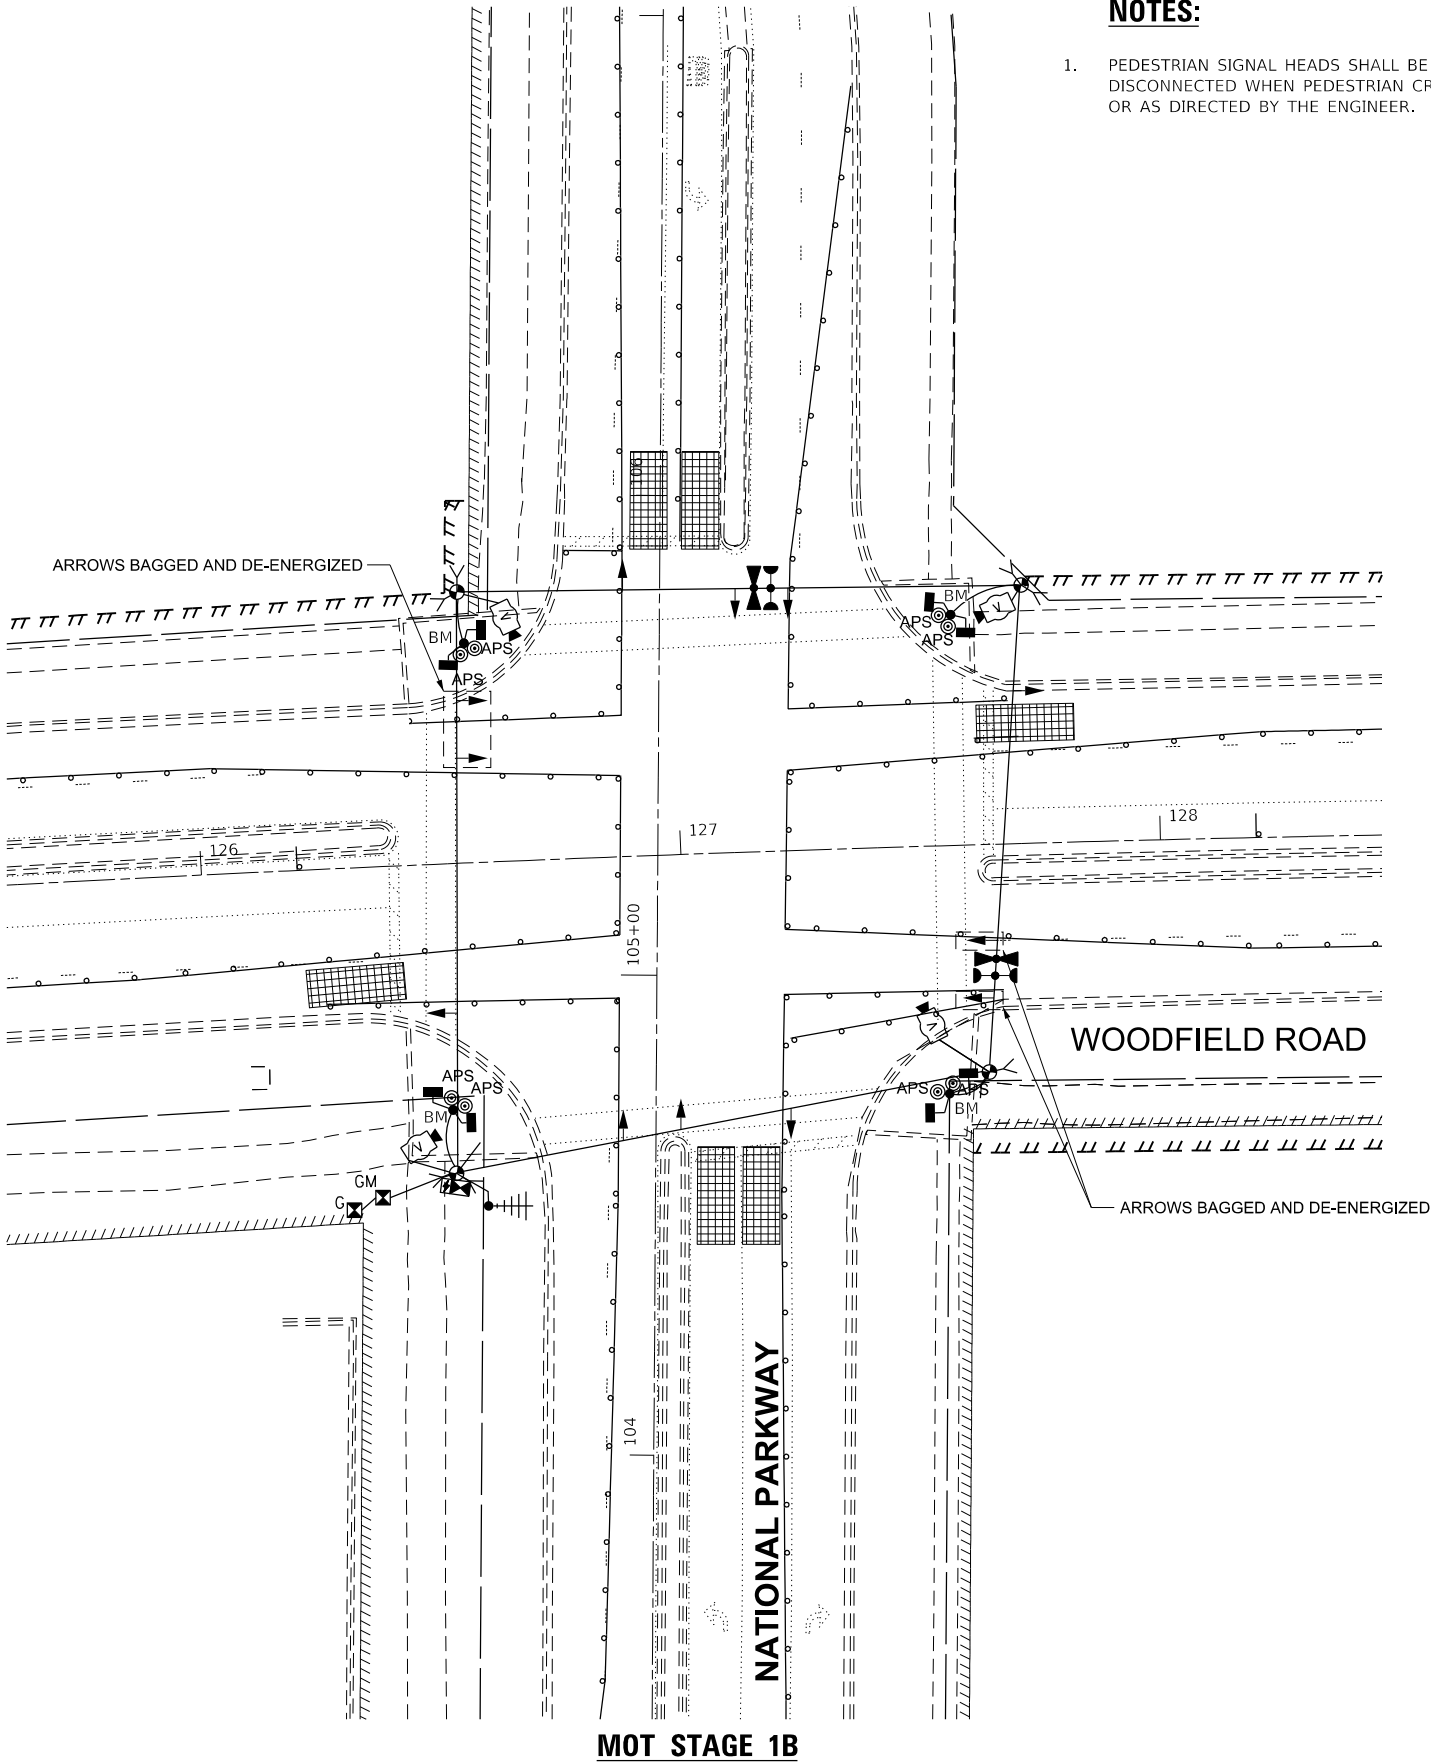

NOTES:

1. PEDESTRIAN SIGNAL HEADS SHALL BE BAGGED AND THE PHASES DISCONNECTED WHEN PEDESTRIAN CROSSINGS ARE NOT PERMITTED, OR AS DIRECTED BY THE ENGINEER.

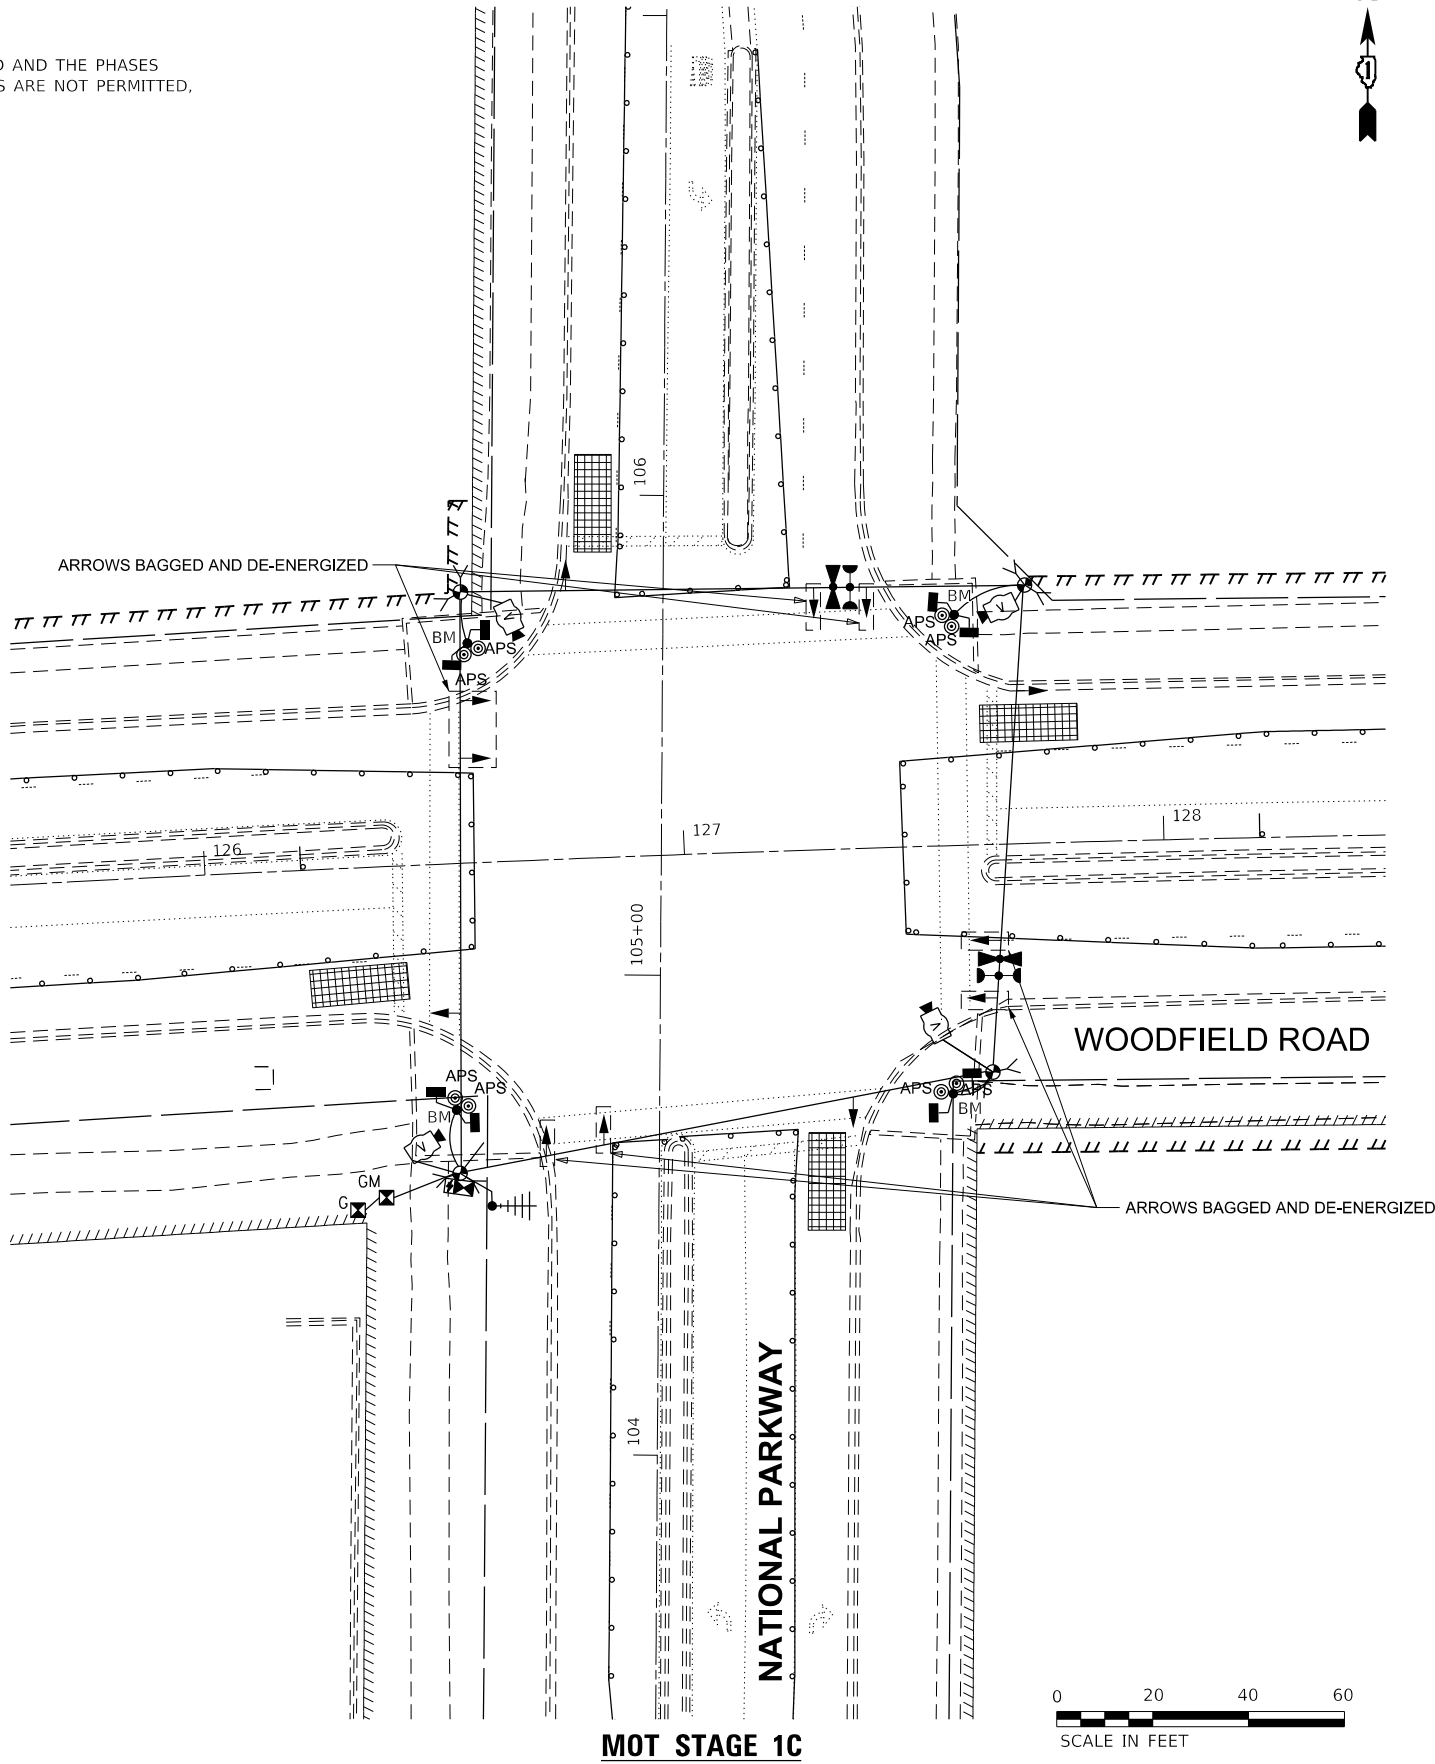

MODEL: Default
FILE NAME: W:\11\Projects\2121304_CADD_01\CADD_Sheets\Woodfield-Sht-12_National Pkwy_Temp Signal Plan.dgn



USER NAME	= ggedemer
PLOT SCALE	= 40,0000 ' / in.
PLOT DATE	= 9/5/2025

DESIGNED	- EEC
DRAWN	- EEC
CHECKED	- MG
DATE	- 09/05/2025


REVISED	-
REVISED	-
REVISED	-
REVISED	-

STATE OF ILLINOIS
DEPARTMENT OF TRANSPORTATION

TEMPORARY TRAFFIC SIGNAL INSTALLATION PLAN - STAGE 2 & 2A
WOODFIELD ROAD AT NATIONAL PARKWAY


SCALE: 1"=20'	SHEET 1 OF 1 SHEETS	STA. TO STA.
---------------	---------------------	--------------

F.A.U. RTE.	SECTION	COUNTY	TOTAL SHEETS	SHEET NO.
3073	20-00134-00-R5	COOK	166	97
CONTRACT NO. 61L43				
ILLINOIS FED. AID PROJECT				

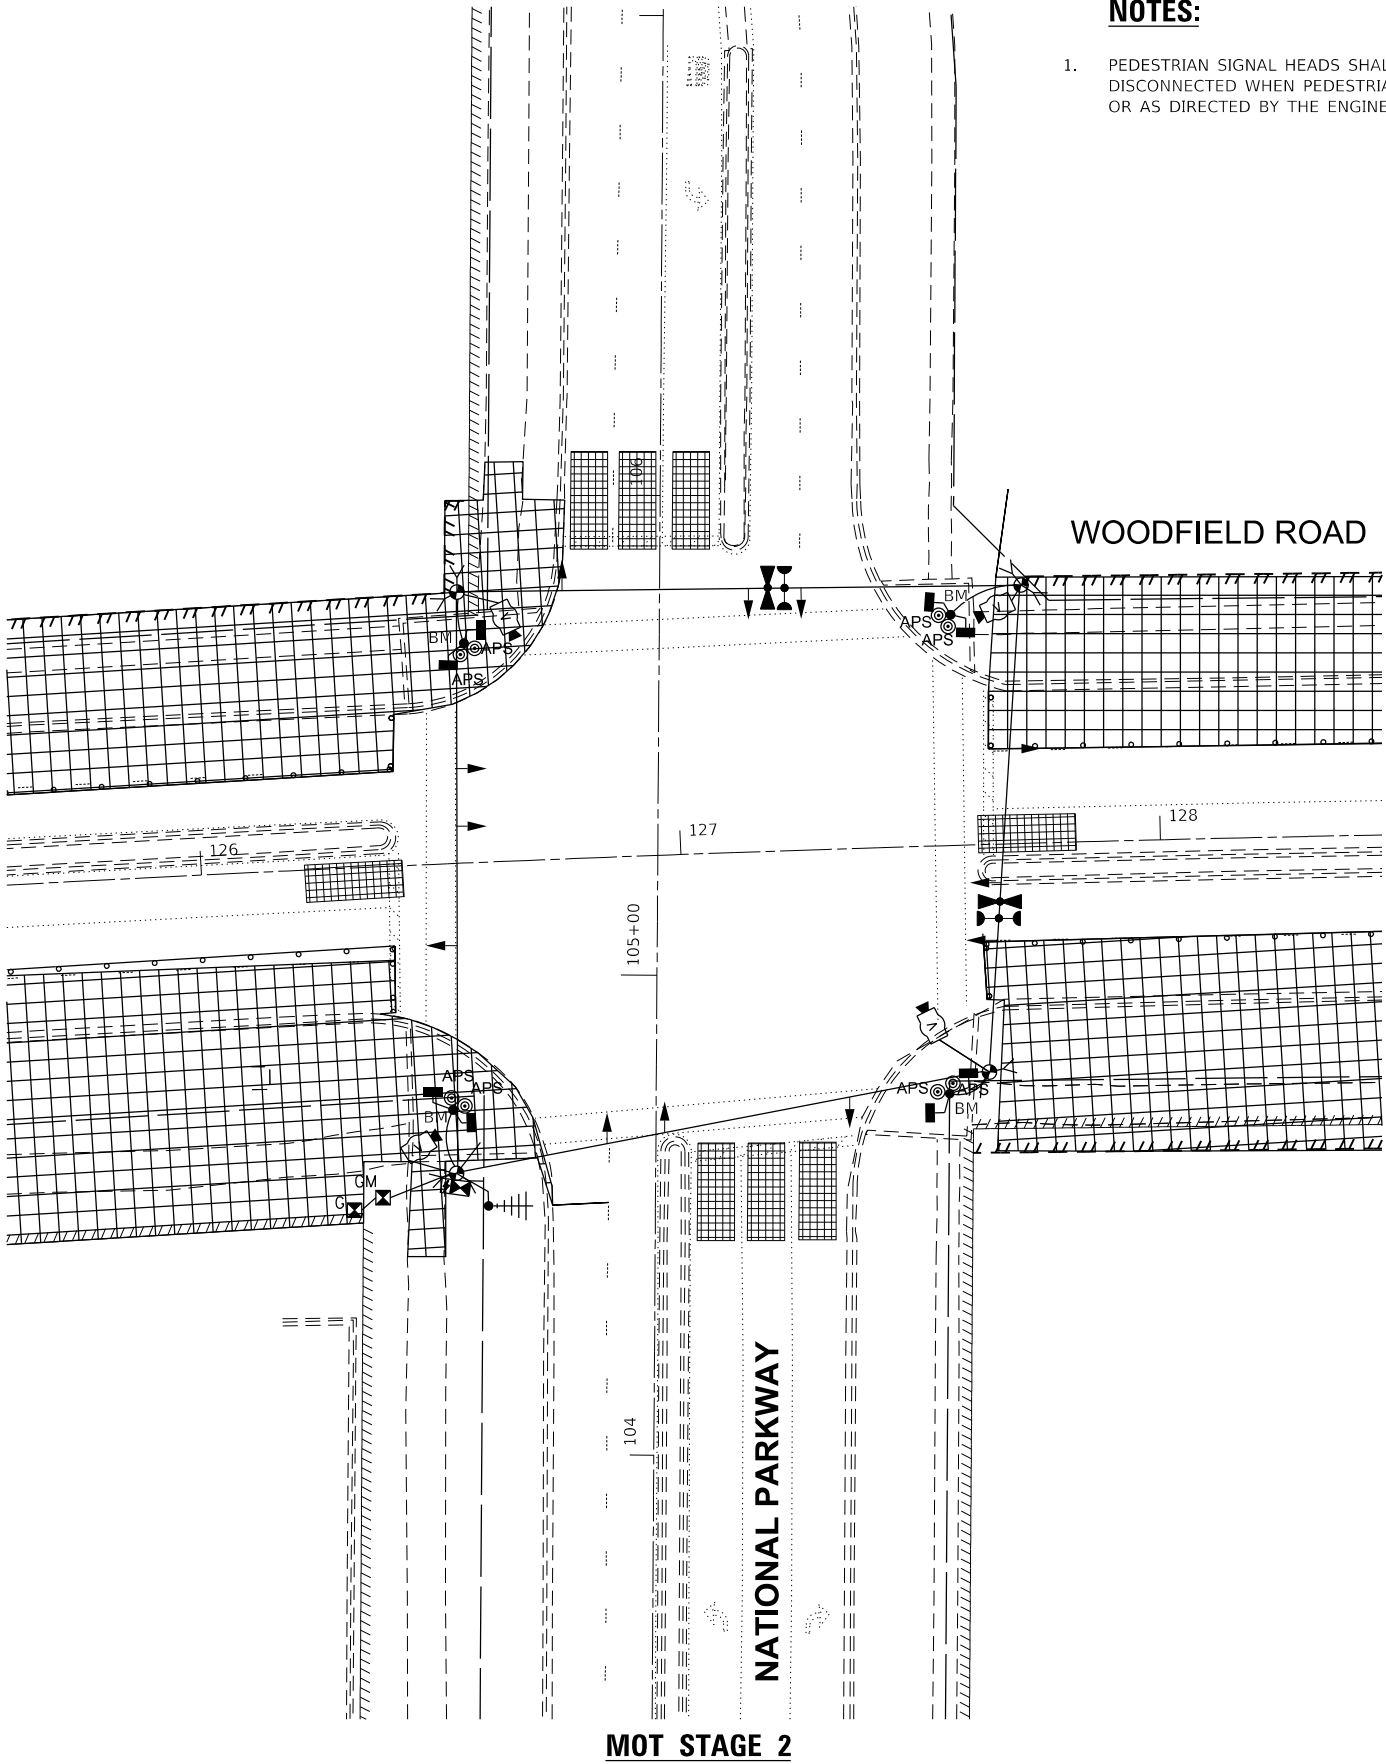

NOTES:

1. PEDESTRIAN SIGNAL HEADS SHALL BE BAGGED AND THE PHASES DISCONNECTED WHEN PEDESTRIAN CROSSINGS ARE NOT PERMITTED, OR AS DIRECTED BY THE ENGINEER.

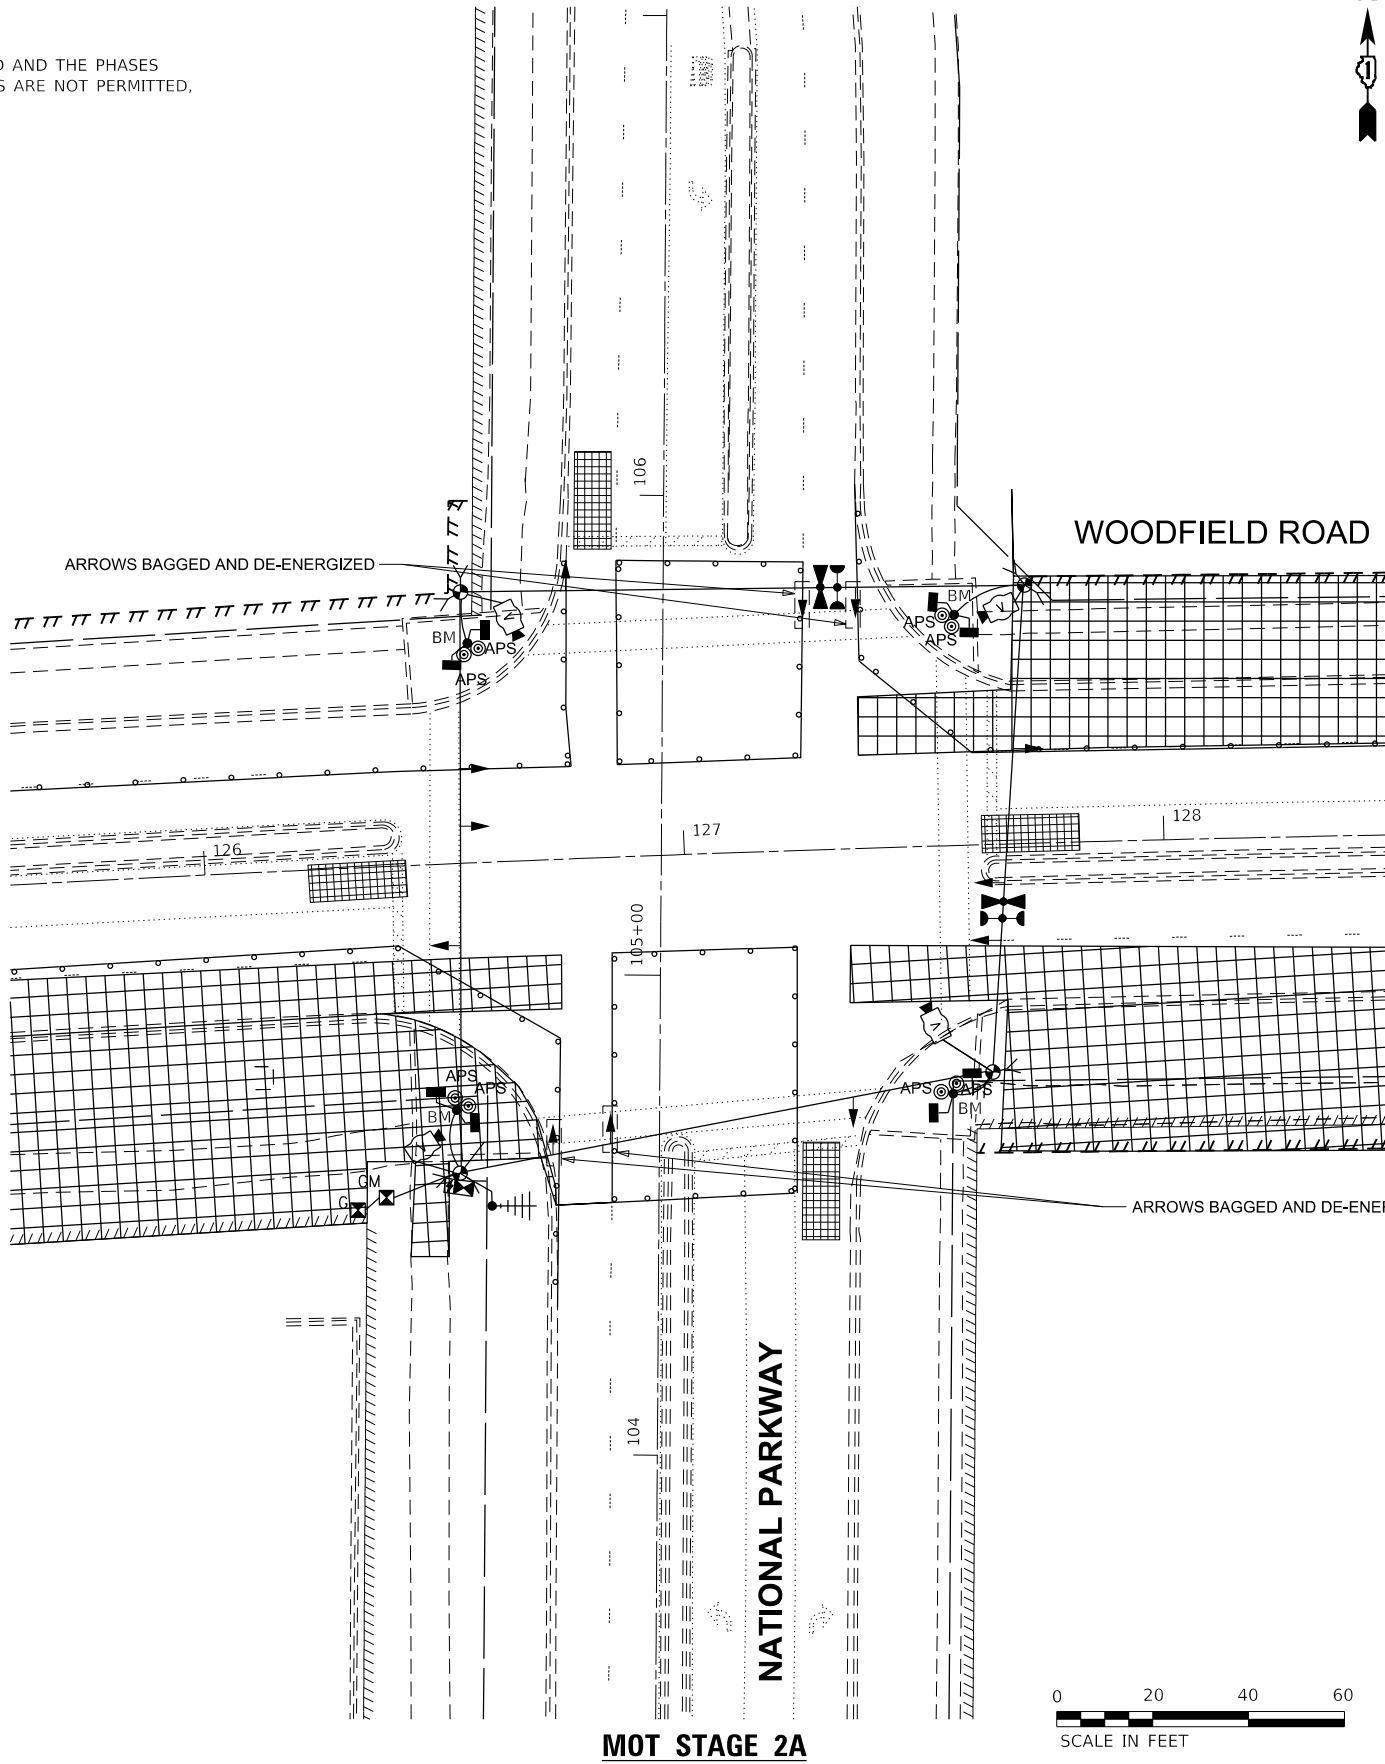

MODEL: Default
FILE NAME: \\061\projects\2121304_CADD_01\CADD_Sheets\Woodfield-Sht-13_National Pkwy_Temp Signal Plan.dgn



USER NAME	= ggedemer
DESIGNED	- EEC
DRAWN	- EEC
PLOT SCALE	= 40,0000 ' / in.
CHECKED	- MG
DATE	- 09/05/2025
PLOT DATE	= 9/5/2025


REVISED	-
REVISED	-
REVISED	-
REVISED	-

STATE OF ILLINOIS
DEPARTMENT OF TRANSPORTATION

TEMPORARY TRAFFIC SIGNAL INSTALLATION PLAN – STAGE 2B &
POST-STAGEWOODFIELD ROAD AT NATIONAL PARKWAY


SCALE: 1"=20' SHEET 1 OF 1 SHEETS STA. TO STA.

F.A.U. RTE.	SECTION	COUNTY	TOTAL SHEETS	SHEET NO.
3073	20-00134-00-R5	COOK	166	98
CONTRACT NO. 61L43				
ILLINOIS FED. AID PROJECT				

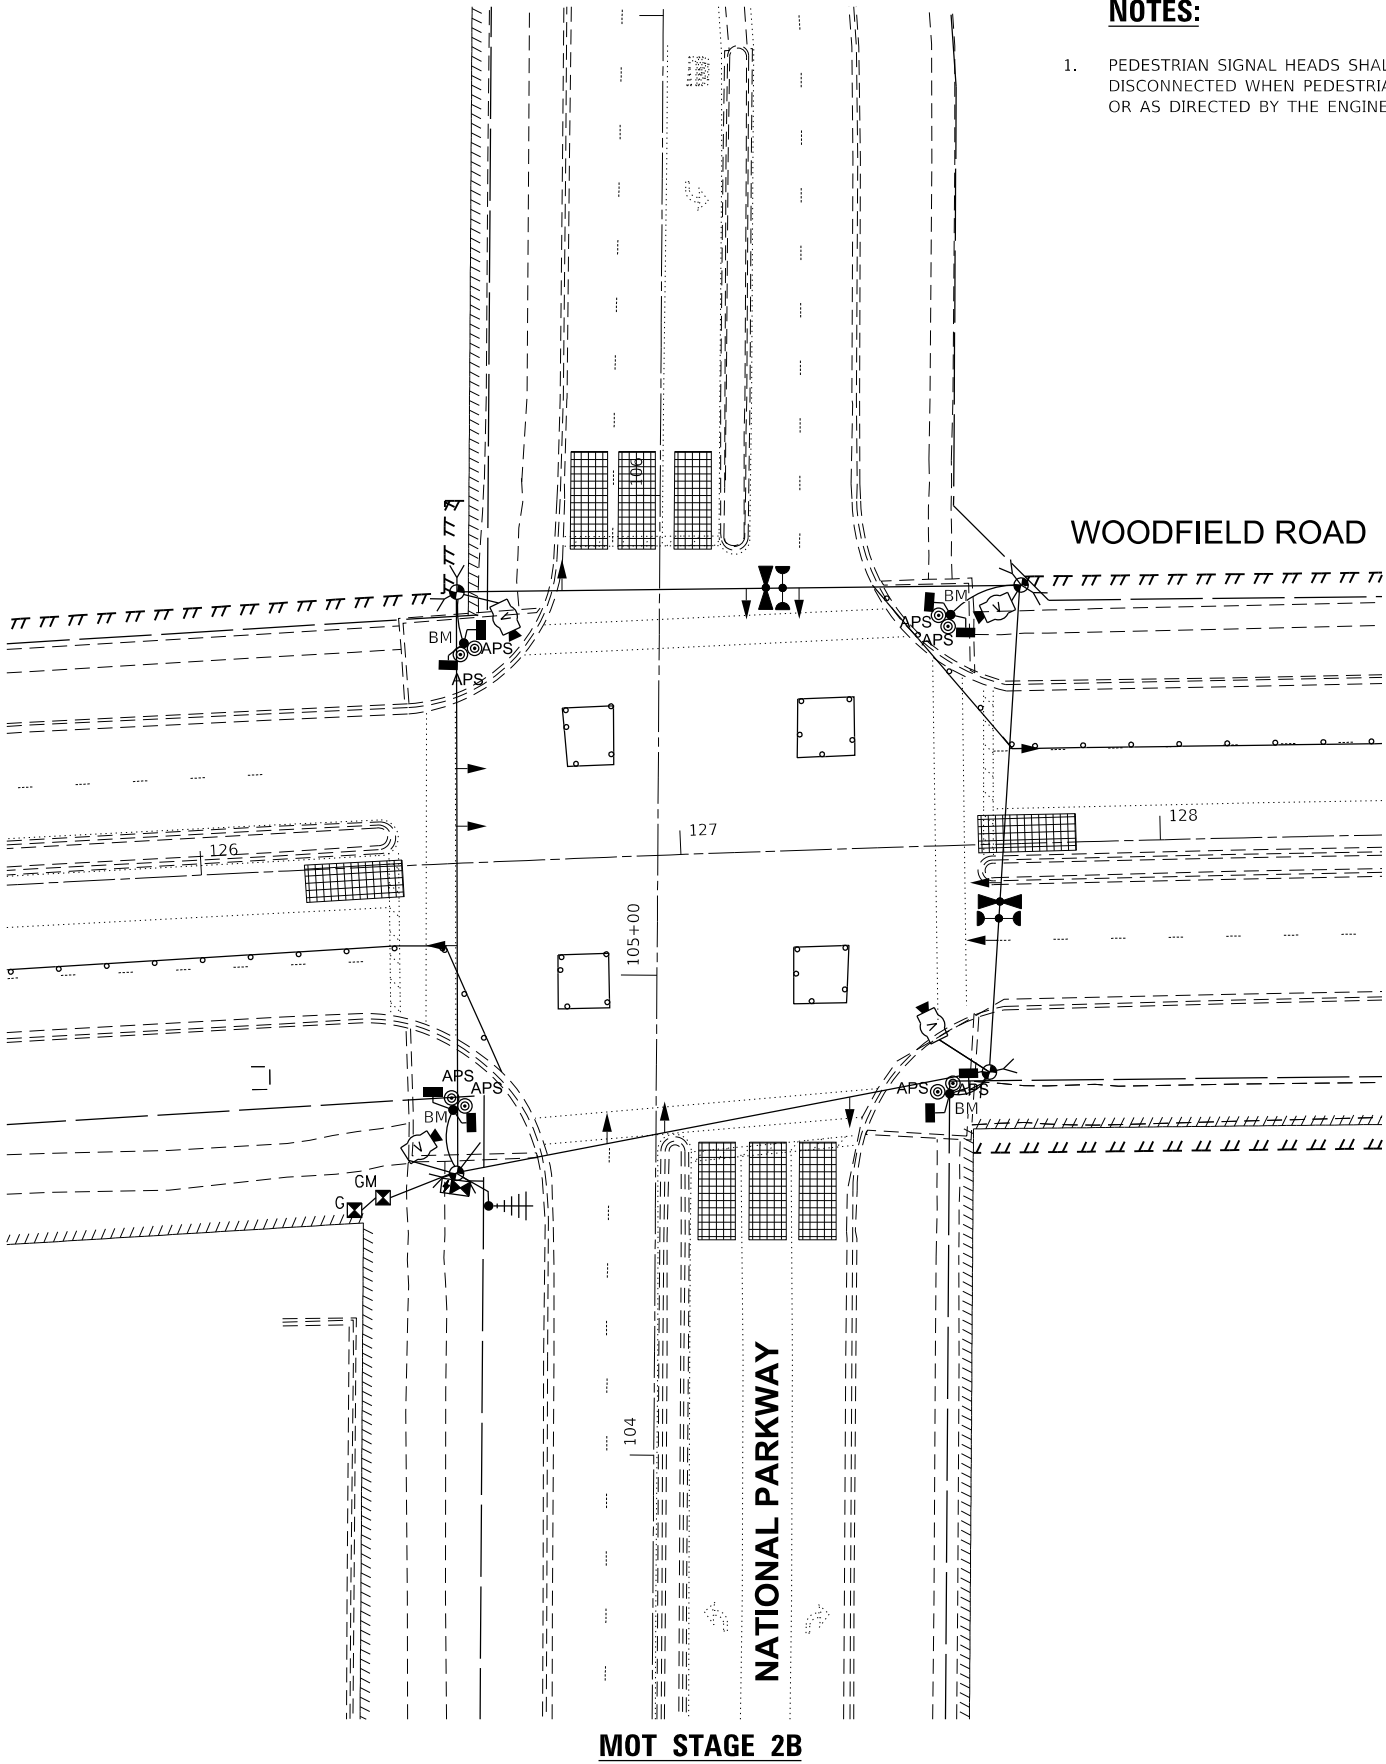


NOTES:

1. PEDESTRIAN SIGNAL HEADS SHALL BE BAGGED AND THE PHASES DISCONNECTED WHEN PEDESTRIAN CROSSINGS ARE NOT PERMITTED, OR AS DIRECTED BY THE ENGINEER.

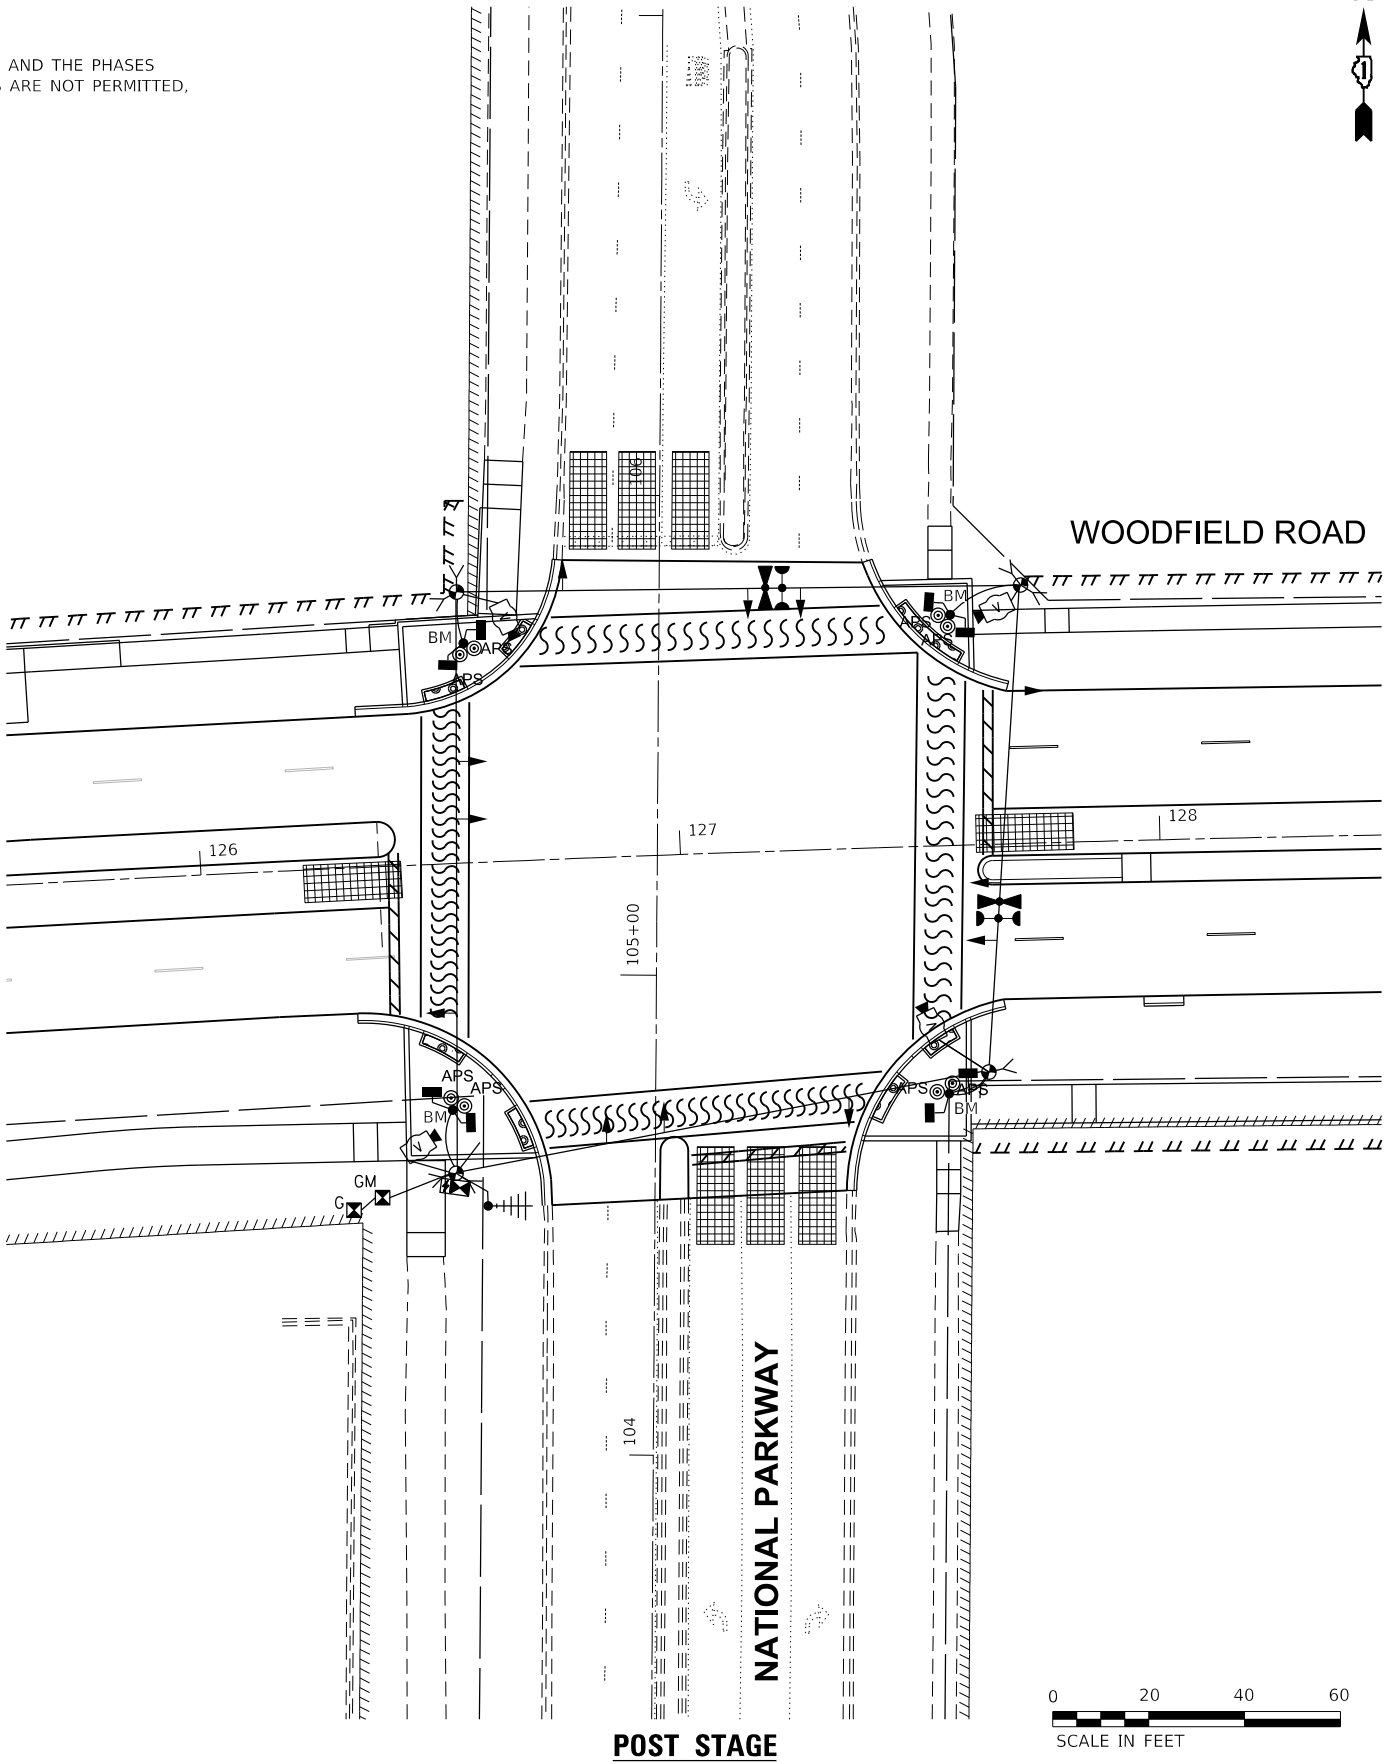

MODEL Default
FILE Name: \\001\projects\2121304_CADD_01\CADD_Sheets\Woodfield-Sht-14_National Pkwy_Temp Cable Plan.dgn


TEMPORARY CONTROLLER SEQUENCE

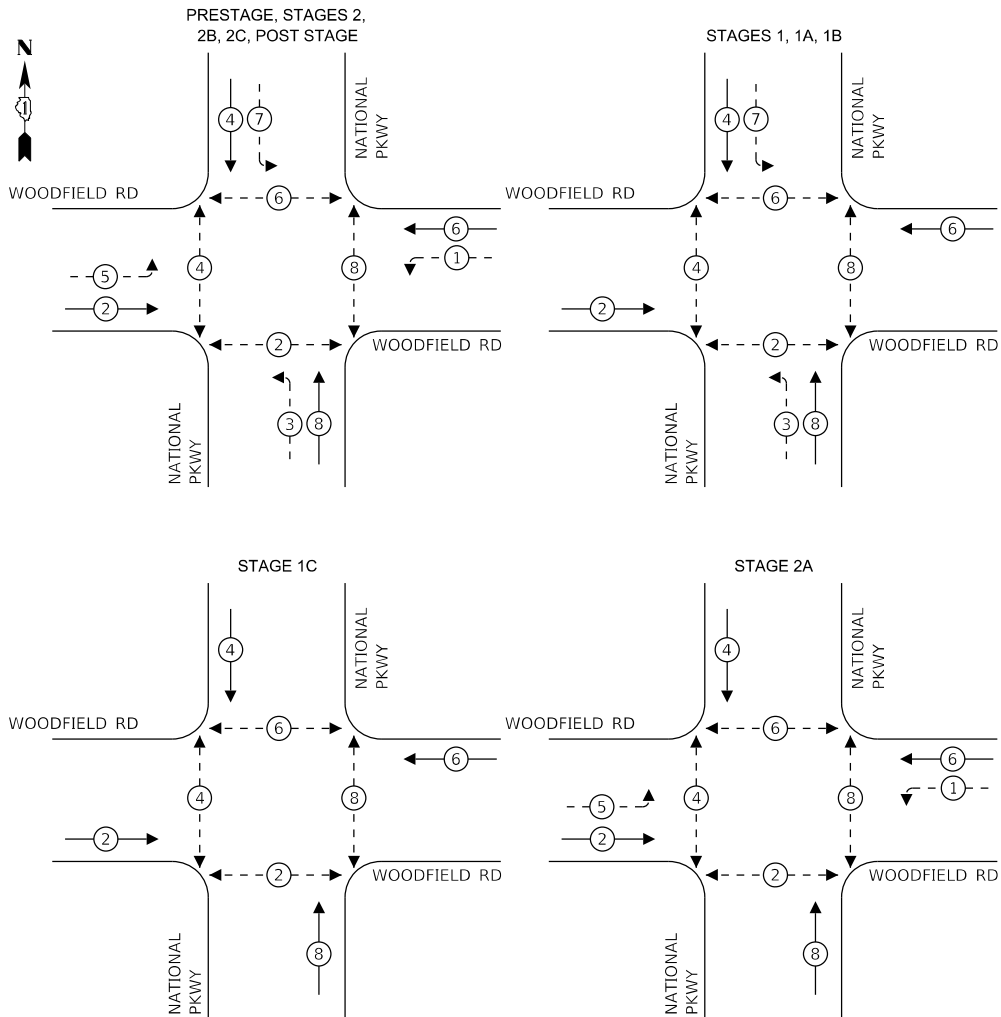

LEGEND:

- ← * → PROTECTED PHASE
- ← - * - → PROTECTED/PERMITTED PHASE
- ← * → PEDESTRIAN PHASE
- ← * OL → OVERLAP

TEMPORARY EMERGENCY VEHICLE
PREEMPTION SEQUENCE

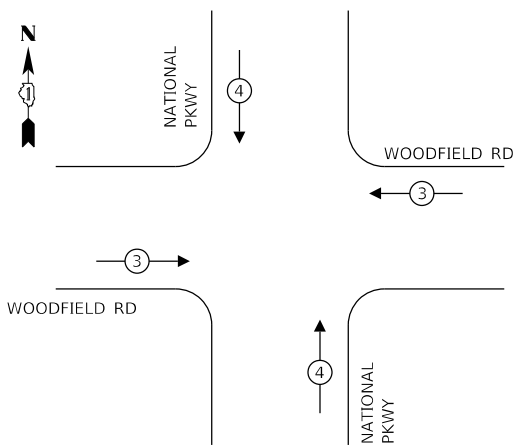

TRAFFIC SIGNAL
ELECTRICAL SERVICE REQUIREMENTS

EQUIPMENT TYPE	QUANTITY	UNIT WATTAGE	TOTAL WATTAGE
SIGNAL HEAD 1 OR 3-SECTION	4	11	44
4-SECTION	-	14	-
5-SECTION	8	13	104
PROGRAMMABLE 3-SECTION	-	22	-
4-SECTION	-	32	-
5-SECTION	-	28	-
PEDESTRIAN SIGNAL	8	15	120
CONTROLLER	1	150	150
MASTER CONTROLLER	-	100	-
UPS	1	25	25
DETECTION RADAR OR VIDEO	1	20	20
BLANK-OUT SIGN	-	25	-
NETWORK SWITCH II OR III	-	35	-
CELLULAR MODEM	-	15	-
TOTAL UPS SIZING			463
UPS CHARGING	1	225	225
BATTERY HEATER MAT	1	180	180
CABINET HEATER	1	200	200
FLASHER	-	15	-
LED STREET NAME SIGN	-	120	-
LUMINAIRE	-	240	-
TOTAL SERVICE WIRE SIZING			1,068

ENERGY COSTS TO:

VILLAGE OF SCHAUMBURG

101 SCHAUMBURG COURT
SCHAUMBURG, IL 60193

ENERGY SUPPLY: CONTACT: ARTURO SALDIVAR

PHONE:

COMPANY: COMED

ACCOUNT NUMBER: XXXXX-XXXXX

TOWER ACCOUNT NUMBER: 0245068017

SINGH
SINGH & ASSOCIATES INC.
CONSULTING ENGINEERS

USER NAME = ggedemer
PLOT SCALE = 2,0000 ' / in.
PLOT DATE = 9/5/2025

DESIGNED - EEC
DRAWN - EEC
CHECKED - MG
DATE - 09/05/2025


REVISED -
REVISED -
REVISED -
REVISED -

STATE OF ILLINOIS
DEPARTMENT OF TRANSPORTATION

TEMPORARY CABLE PLAN, PHASE DESIGNATION DIAGRAM, AND
EMERGENCY VEHICLE PREEMPTION SEQUENCE - ALL STAGES
WOODFIELD ROAD AT NATIONAL PARKWAY

SCALE: NTS SHEET 1 OF 1 SHEETS STA. TO STA.


F.A.U. RTE.	SECTION	COUNTY	TOTAL SHEETS	SHEET NO.
3073	20-00134-00-R5	COOK	166	99
CONTRACT NO. 61L43				
ILLINOIS FED. AID PROJECT				

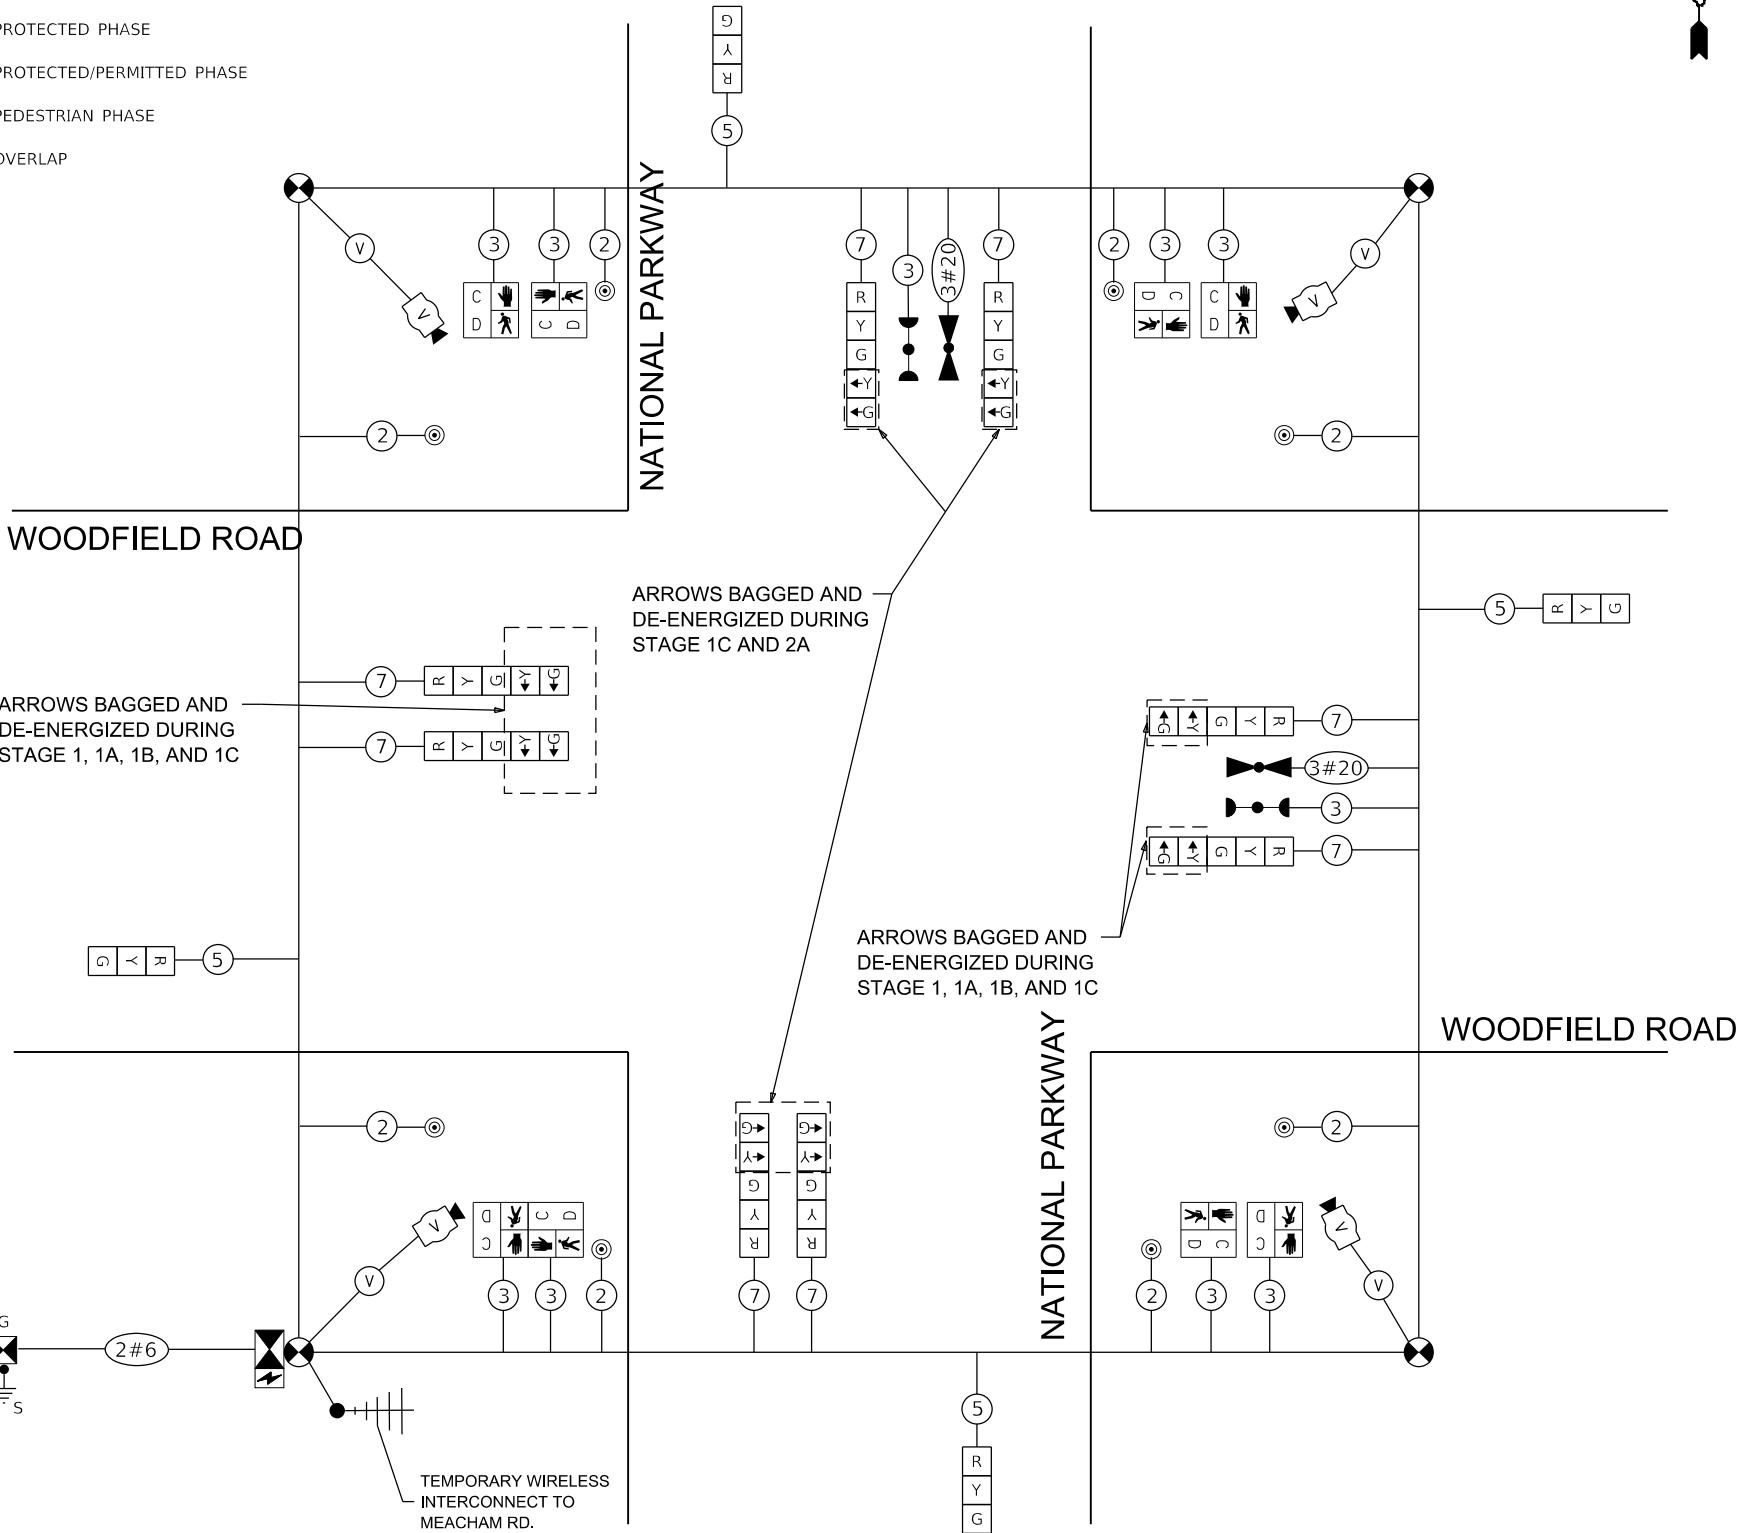

CABLE PLAN
(NOT TO SCALE)

NOTES

1. APS SHALL BE PLACED PARALLEL TO THE CORRESPONDING CROSSWALK
2. ALL PUSH BUTTONS SHALL BE APS
3. THERE SHALL BE A MINIMUM OF 4' SIDEWALK CLEARANCE NEXT TO TRAFFIC SIGNAL FOUNDATIONS TO BE ADA COMPLIANT
4. VIDEO DETECTION SYSTEMS SHALL BE MOUNTED ON RISER BRACKETS AT THE LENGTH DETERMINED BY THE MANUFACTURER. FINAL CAMERA LOCATIONS SHALL BE OPTIMAL TO MINIMIZE OCCLUSION ON FALSE CALLS FROM TRAFFIC ADJACENT LANES

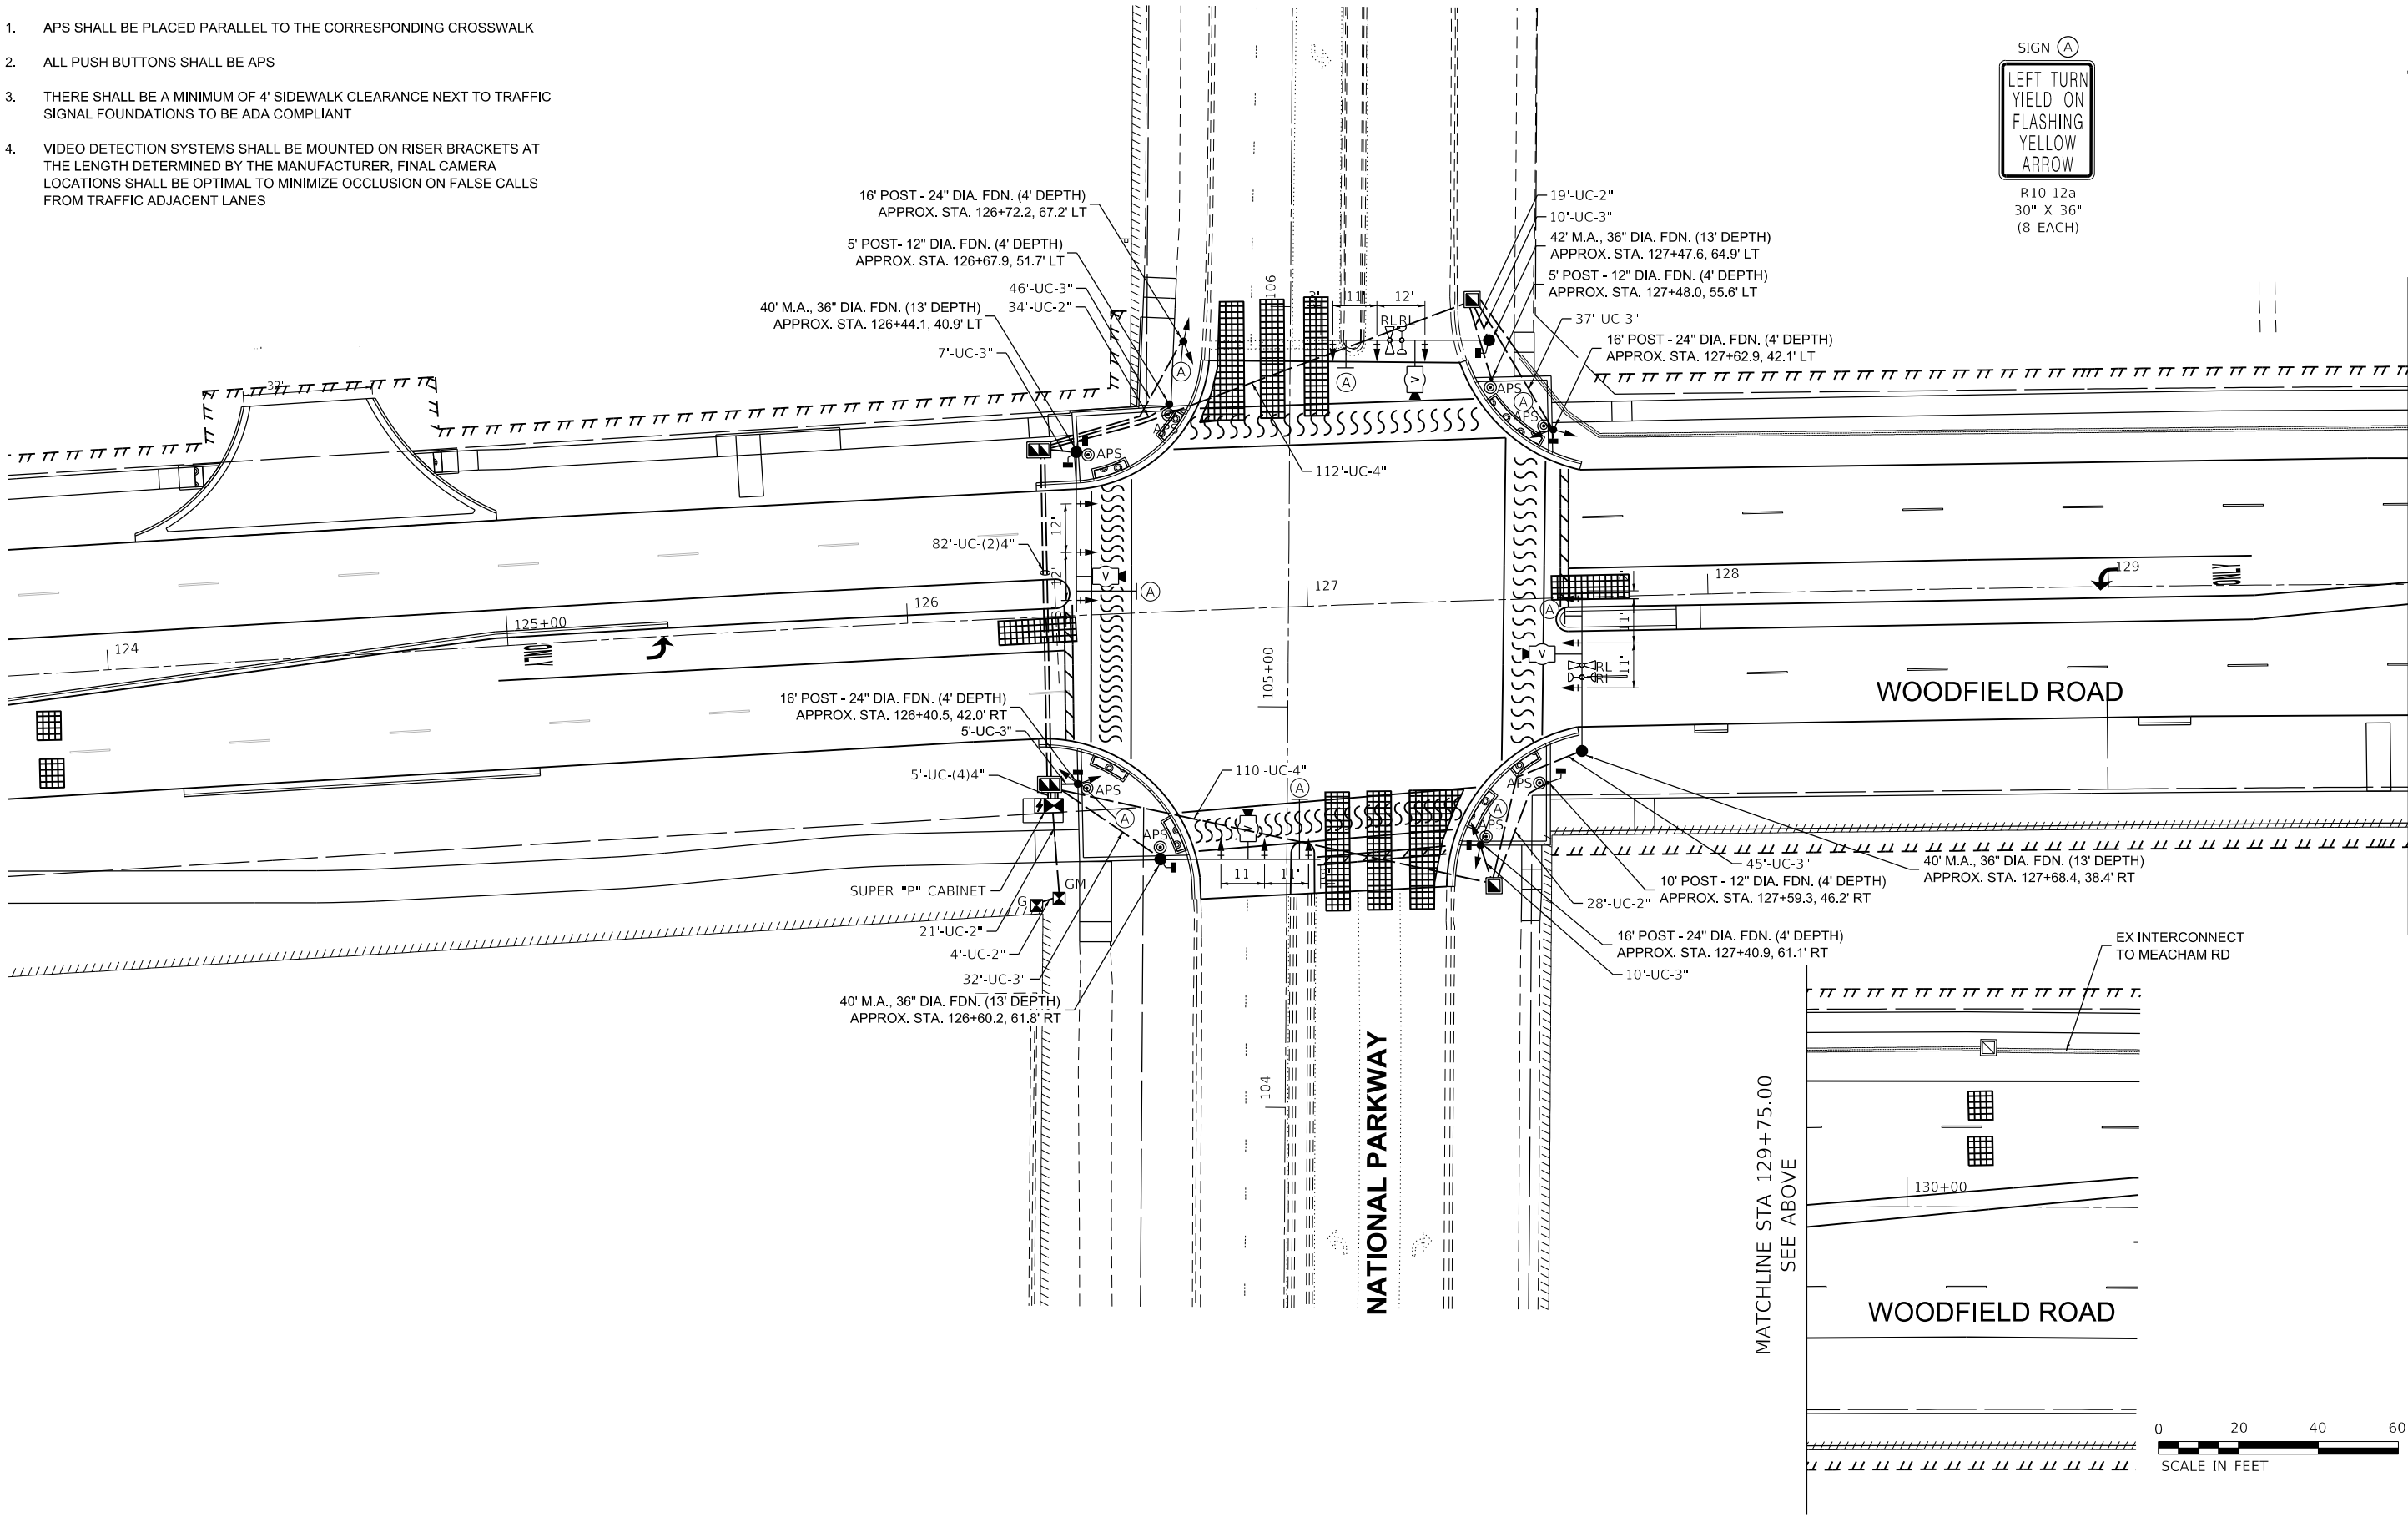

MODEL Default
FILE Name: W011\Projects\2121304_CADD_01\CADD_Sheets\Woodfield-Sht-15_National Pkwy_Prop_Signal Plan.dgn



USER NAME	= ggedemer	DESIGNED -	EEC	REVISED -	
DRAWN -	EEC	REVISED -			
PLOT SCALE	= 40,0000 ' / in.	CHECKED -	MG	REVISED -	
PLOT DATE	= 9/5/2025	DATE -	09/05/2025	REVISED -	

STATE OF ILLINOIS
DEPARTMENT OF TRANSPORTATION

TRAFFIC SIGNAL MODERNIZATION PLAN
WOODFIELD ROAD AT NATIONAL PARKWAY

SCALE: 1"=20' SHEET 7 OF 23 SHEETS STA. TO STA.

F.A.U. RTE.	SECTION	COUNTY	TOTAL SHEETS	SHEET NO.
3073	20-00134-00-R5	COOK	166	100
CONTRACT NO. 61L43				
ILLINOIS FED. AID PROJECT				