


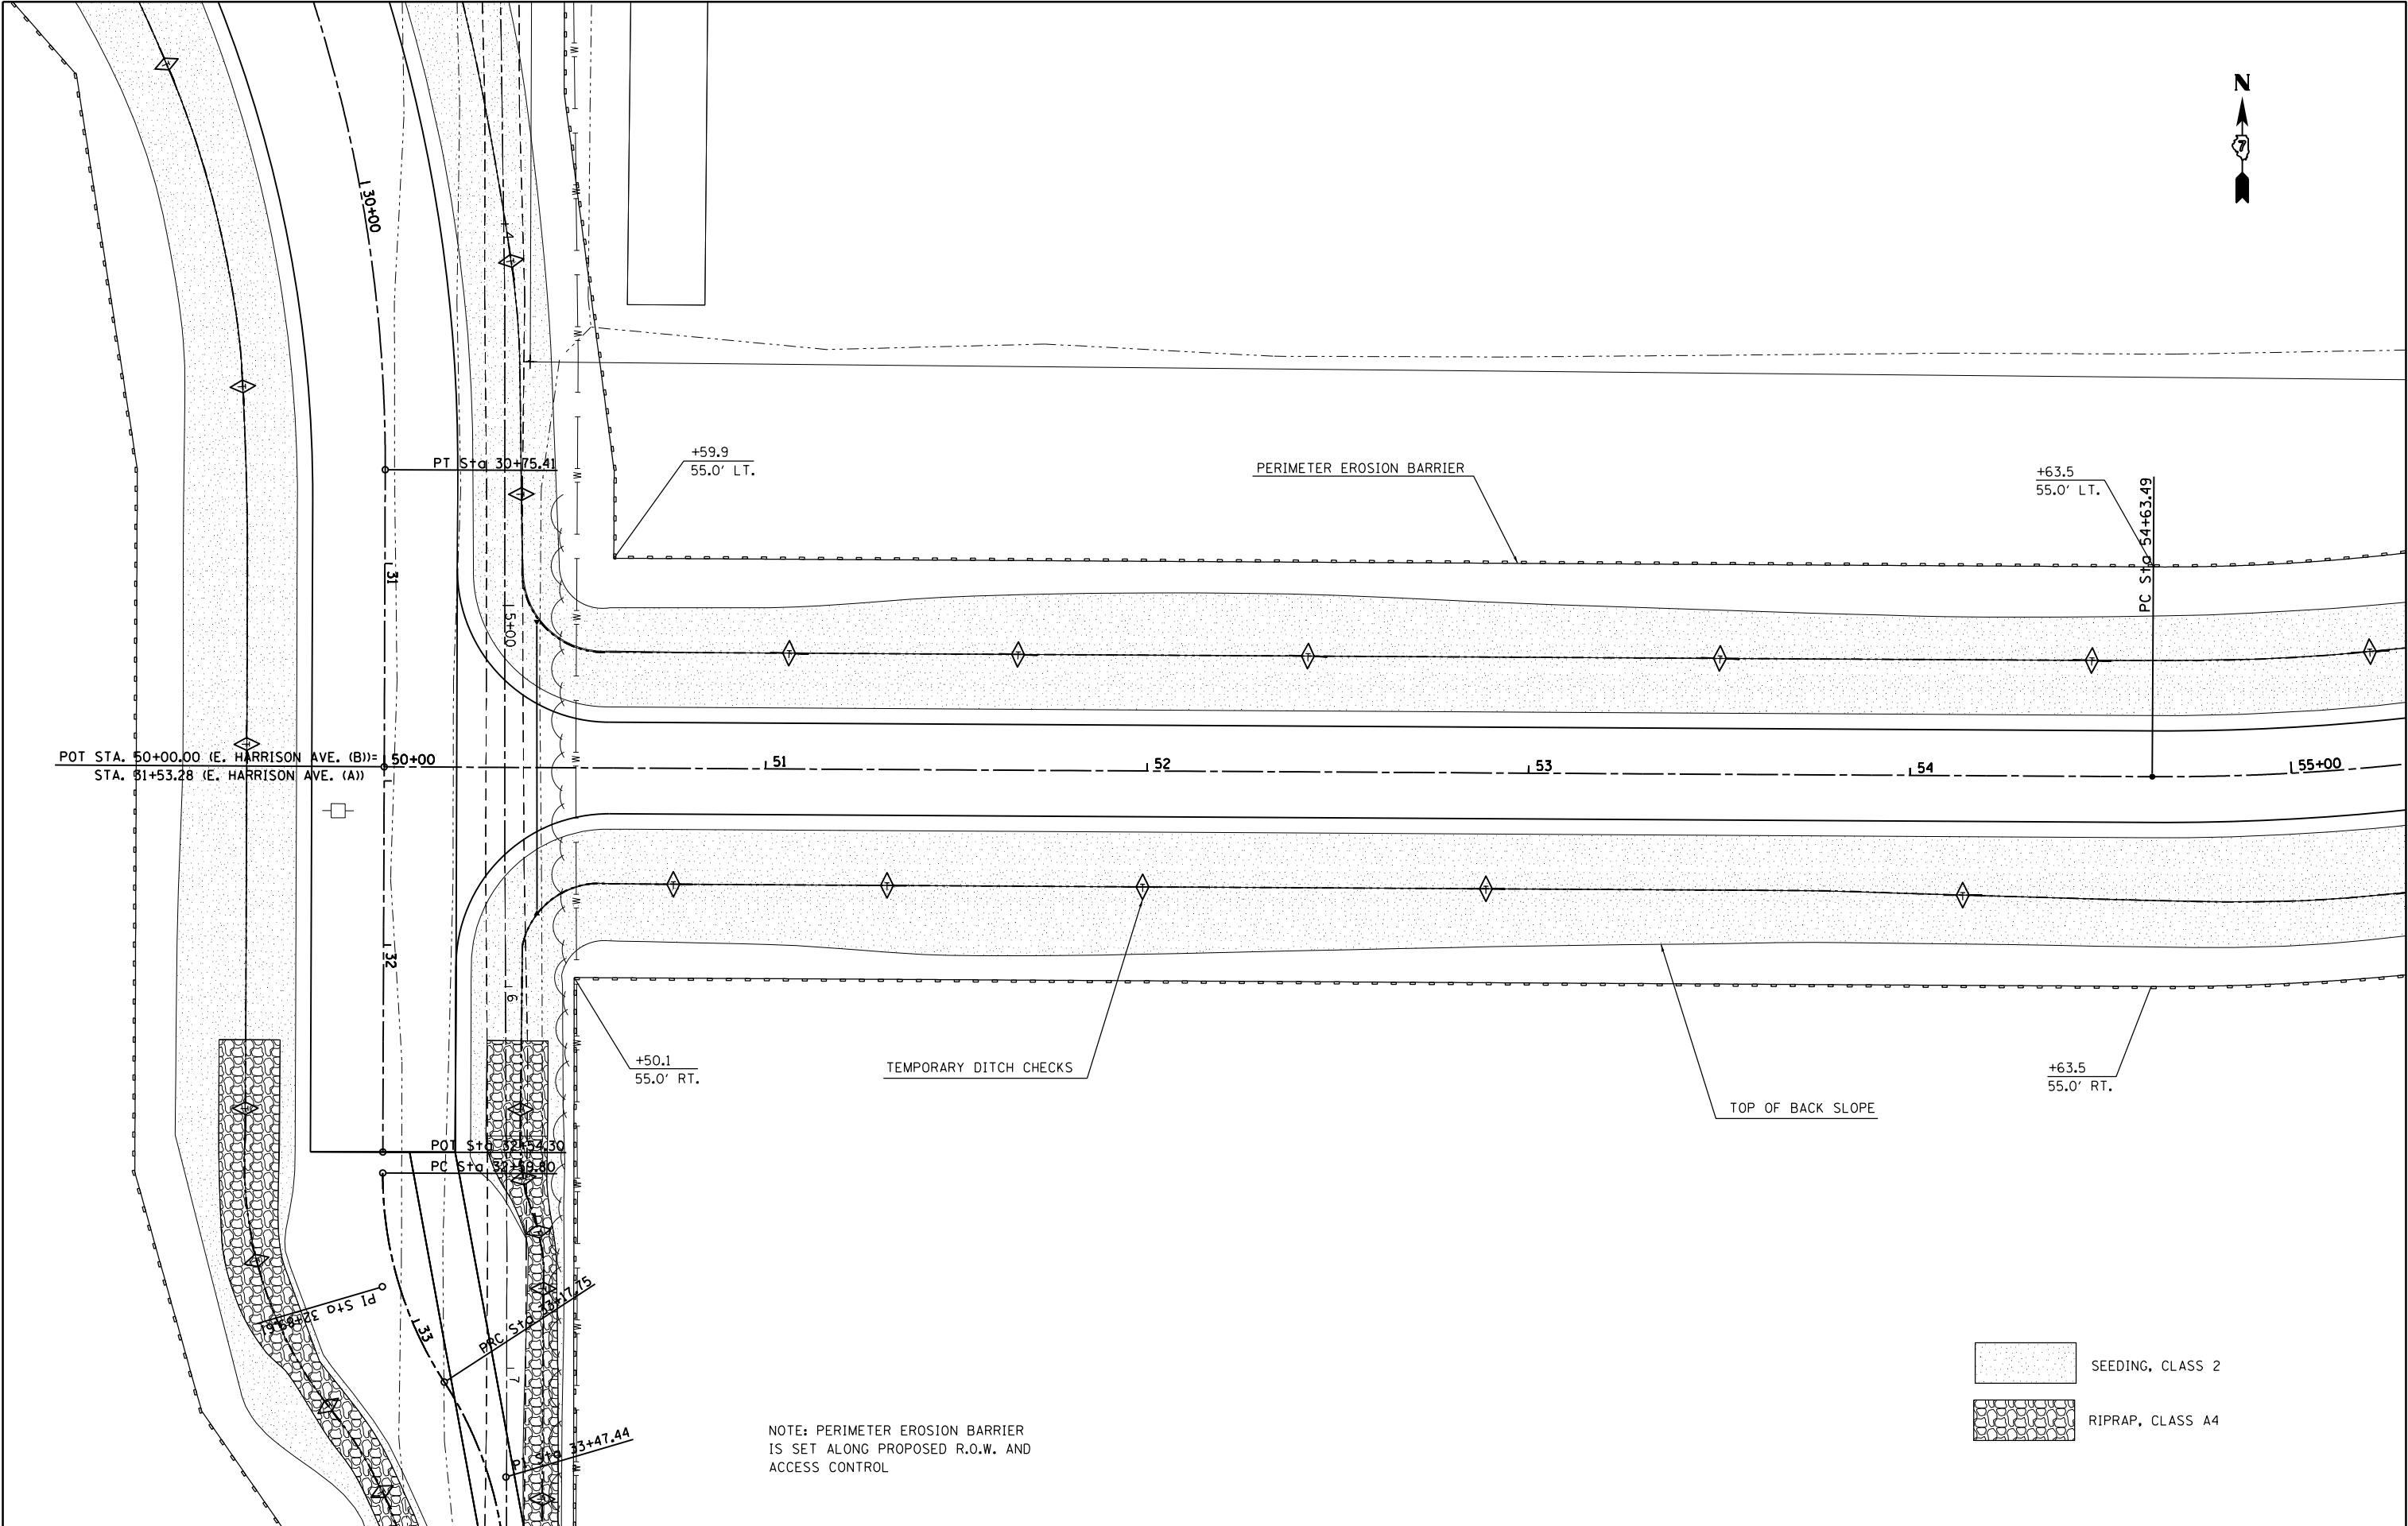

FILE NAME = c:\pw\work\p\widot\steffenmk\d0158776\074423-shr-erosion.dgn	USER NAME = steffenmk	DESIGNED -	REVISED -	STATE OF ILLINOIS DEPARTMENT OF TRANSPORTATION	PLAN E. HARRISON AVE. B EROSION CONTROL AND SEEDING			F.A.P. RTE.	SECTION	COUNTY	TOTAL SHEETS	SHEET NO.
		DRAWN -	REVISED -					91	5N	Coles	271	80
	PLOT SCALE = 40.0000 ' / in.	CHECKED -	REVISED -					CONTRACT NO. 74423				
	PLOT DATE = 5/7/2014	DATE -	REVISED -					SCALE: 20	SHEET 9 OF 19 SHEETS	STA. 50+00 TO STA. 55+00	ILLINOIS FED. AID PROJECT	