

STATE OF ILLINOIS
DEPARTMENT OF TRANSPORTATION

F.A.P. RTE	SECTION	COUNTY	TOTAL SHEETS	SHEET NO
132/869	1CR-1; 103CR-1; 103CR-2	SALINE	59	1
		ILLINOIS	CONTRACT NO. 78399	

D-99-019-14



FOR INDEX OF SHEETS, SEE SHEET NO. 3
FOR SUMMARY OF QUANTITIES, SEE SHEET NO. 4-7

TRAFFIC DATA

SN 083-7000 & SN 083-7001

FUNCTIONAL CLASSIFICATION: MINOR ARTERIAL

ADT: 2140 (2025)
PV: 88%
TRUCKS: 12%
DESIGN SPEED: 55 MPH
POSTED SPEED: 55 MPH

SN 083-7108
IL 34 (FAP 869) OVER CREEK
10' S X 5' R CULVERT
NO SKEW

SN 083-7107
IL 34 (FAP 869) OVER CREEK
10' S X 4' R CULVERT
NO SKEW

SN 083-7022

FUNCTIONAL CLASSIFICATION: MINOR ARTERIAL

ADT: 4180 (2025)
PV: 94%
TRUCKS: 6%
DESIGN SPEED: 55 MPH
POSTED SPEED: 55 MPH

TOWNSHIPS

TATE
INDEPENDENCE

DESIGN DESIGNATION : N/A

COORDINATE SYSTEM : NAD 1983 STATE PLANE ILLINOIS
EAST FIPS 1201 FEET (HORIZONTAL)
NAVD88 (VERTICAL)

J.U.L.I.E.
JOINT UTILITY LOCATION INFORMATION FOR EXCAVATION
1-800-892-0123
OR 811

PROJECT ENGINEER: EHREN KIRBY
PROJECT DESIGNER: ESCA CONSULTANTS, INC.


CONTRACT NO. 78399

**PROPOSED
HIGHWAY PLANS**

FAP ROUTE 132/869 (IL 145 & 34)
SECTION 1CR-1; 103CR-1; 103CR-2

**CULVERT REPLACEMENTS
SALINE COUNTY**

C-99-023-14

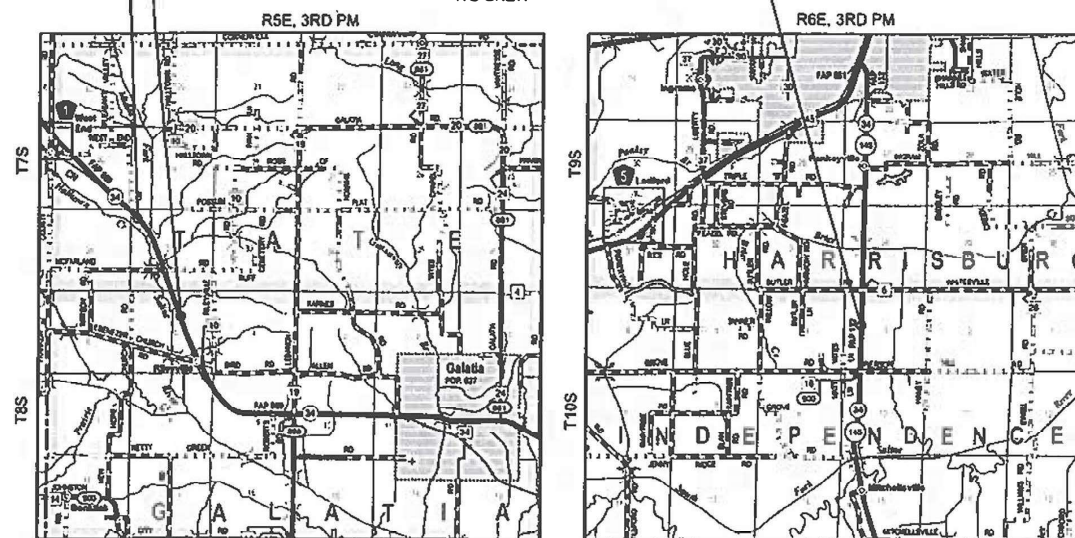

LOCATION MAP



EXPIRES 11-30-25
DATE

ESCA
CONSULTANTS, INC.
CIVIL & STRUCTURAL ENGINEERS
IL LICENSE NO. 184000883-0006
JOB NO. 1423.07

GROSS LENGTH = 108,240 FT. = 20.5 MILES
NET LENGTH = 119 FT. = 0.023 MILES

STATE OF ILLINOIS
DEPARTMENT OF TRANSPORTATION

SUBMITTED March 12 20 25
Lora S. Remons
REGION FIVE ENGINEER
May 9 20 25
Scott A. Etk
ENGINEER OF DESIGN AND ENVIRONMENT
May 9 20 25
Y. Harty
DIRECTOR OF HIGHWAYS PROJECT IMPLEMENTATION

**PRINTED BY THE AUTHORITY
OF THE STATE OF ILLINOIS**

MODEL: Signatures Sheet
FILE NAME: I:\DOT\11423-07 78399\78399 DESIGN\CADD\CAD Sheets Common\0918196-shl.dgn



USER NAME	= gh
ESCA PROJECT NO.	= 1423.07
PLOT DATE	= 2/25/2025

DESIGNED	= ATN
DRAWN	= ATN
CHECKED	= ELH
DATE	= 01/25

REVISED	=
REVISED	=
REVISED	=
REVISED	=

STATE OF ILLINOIS
DEPARTMENT OF TRANSPORTATION

SIGNATURE SHEET

SCALE: N/A SHEET 1 OF 1 SHEETS STA. TO STA.

F.A.P. RTE.	SECTION	COUNTY	TOTAL SHEETS	SHEET NO.
132/869	1CR-1; 103CR-1; 103CR-2	SALINE	59	2
CONTRACT NO. 78399				
ILLINOIS FED. AID PROJECT				

PREPARED BY:

Steven P.

DISTRICT STUDIES & PLANS ENGINEER

EXAMINED BY:

Nancy D.

DISTRICT LAND ACQUISITION ENGINEER

EXAMINED BY:

C. M.

DISTRICT PROGRAM DEVELOPMENT ENGINEER

EXAMINED BY:

Z. C.

DISTRICT OPERATIONS ENGINEER

EXAMINED BY:

DISTRICT PROJECT IMPLEMENTATION ENGINEER

EXAMINED BY:

Bennett

DISTRICT CONSTRUCTION ENGINEER

EXAMINED BY:

Ann V.

DISTRICT MATERIALS ENGINEER

MODEL: Index of Sheets Sheet
FILE NAME: Y:\DOT11429-07_78399\78399 DESIGN\CADD\CAD_Sheets Common\0978399-sh-gemnote.dgn

LIST OF ILLINOIS DOT HIGHWAY STANDARDS

STANDARD NO.	DESCRIPTION
000001-08	STANDARD SYMBOLS, ABBREVIATIONS, AND PATTERNS
001001-02	AREAS OF REINFORCEMENT BARS
001006	DECIMAL OF AN INCH AND OF A FOOT
280001-07	TEMPORARY EROSION CONTROL SYSTEMS
420001-10	PAVEMENT JOINTS
420701-03	PAVEMENT WELDED WIRE REINFORCEMENT
483001-06	PCC SHOULDER
666001-01	RIGHT OF WAY MARKERS
701001-02	OFF-RD OPERATIONS, 2L, 2W, MORE THAN 15' (4.5 m) AWAY
701006-05	OFF-RD OPERATIONS, 2L, 2W, 15' (4.5 m) TO 24" (600 mm) FROM PAVEMENT EDGE
701011-04	OFF-RD MOVING OPERATIONS 2L, 2W, DAY ONLY
701201-05	LANE CLOSURE, 2L 2W, DAY ONLY, FOR SPEEDS ≥ 45 MPH
701301-04	LANE CLOSURE, 2L, 2W, SHORT TIME OPERATIONS
701311-03	LANE CLOSURE 2L, 2W MOVING OPERATIONS-DAY ONLY
701316-14	LANE CLOSURE 2L, 2W BRIDGE REPAIR
701901-10	TRAFFIC CONTROL DEVICES
720001-01	SIGN PANEL MOUNTING DETAILS
720006-04	SIGN PANEL ERECTION DETAILS
780001-05	TYPICAL PAVEMENT MARKINGS
862001-01	UNINTERRUPTABLE POWER SUPPLY
BLR21-9	TYPICAL APPLICATION OF TRAFFIC CONTROL DEVICES FOR CONSTRUCTION OF RURAL LOCAL HIGHWAYS

GENERAL NOTES

1.

FACTORS USED FOR ESTIMATING THE PLAN QUANTITIES ARE AS FOLLOWS AND SHALL NOT BE USED FOR THE BASIS OF FINAL QUANTITIES
- ALL AGGREGATE

2.05 TONS/CU YD
- ROCK FILL

1.50 TONS/CU YD
2.

AT ALL LOCATIONS WHERE THE PROPOSED CONCRETE PAVEMENT JOINS AN EXISTING HOT-MIX ASPHALT OR CONCRETE PAVEMENT, A FULL DEPTH SAWED JOINT SHALL BE CONSTRUCTED. THE COST OF THIS JOINT WILL BE INCLUDED IN THE COST OF THE TYPE OF PAVEMENT BEING CONSTRUCTED.
3.

REMOVAL OF ABANDONED UTILITIES SHALL BE INCLUDED IN THE COST OF EARTH EXCAVATION.
4.

THE ALGREBRAIC DIFFERENCE BETWEEN THE PAVEMENT AND SHOULDER SLOPES SHALL NOT EXCEED 8%. THE SHOULDER ON THE OUTSIDE OF THE SUPERELEVATED CURVES SHALL BE FLATTENED ACCORDINGLY.
5.

IF THE CONTRACTOR ELECTS TO USE CAST-IN-PLACE CONSTRUCTION FOR THE END SECTIONS, ANY TEMPORARY SOIL RETENTION AND TRAFFIC CONTROL NECESSARY FOR STAGE CONSTRUCTION THAT ARE NOT SHOWN IN THESE PLANS WILL BE AT THE CONTRACTOR'S EXPENSE.

COMMITMENTS

1.

NONE, AS OF FEBRUARY 7, 2025.

INDEX OF SHEETS

SHEET NO.	DESCRIPTION
1.	COVER SHEET
2.	SIGNATURE SHEET
3.	INDEX OF SHEETS, HIGHWAY STANDARDS, AND GENERAL NOTES
4.-7.	SUMMARY OF QUANTITIES
8.-9.	SCHEDULES OF QUANTITIES
10.-11.	ALIGNMENTS, TIES, AND BENCHMARKS PR SN 083-7107 & SN 083-7108
12.	EXISTING TYPICAL SECTIONS PR SN 083-7107
13.	PROPOSED TYPICAL SECTIONS PR SN 083-7107
14.	PLAN AND PROFILE PR SN 083-7107
15.	EROSION CONTROL PLAN PR 083-7107
16.	DETOUR SIGNING SN 083-7107 & 7108
17.	RIGHT-OF-WAY PR SN 083-7107
18.	GENERAL PLAN AND ELEVATION PR SN 083-7107
19.	GENERAL DATA PR SN 083-7107
20.-21.	PRECAST CONCRETE BOX CULVERT APRON END SECTION DETAILS PR SN 083-7107
22.	EXISTING STRUCTURE PLANS EX SN 083-7000
23.-25.	CROSS SECTIONS PR SN 083-7107
26.	EXISTING TYPICAL SECTIONS PR SN 083-7108
27.	PROPOSED TYPICAL SECTIONS PR SN 083-7108
28.	PLAN AND PROFILE PR SN 083-7108
29.	EROSION CONTROL PLAN PR SN 083-7108
30.	GENERAL PLAN AND ELEVATION PR SN 083-7108
31.	GENERAL DATA PR SN 083-7108
32.-33.	PRECAST CONCRETE BOX CULVERT APRON END SECTION DETAILS PR SN 083-7108
34.-36.	CROSS SECTIONS PR SN 083-7108
37.-38.	ALIGNMENTS, TIES, AND BENCHMARKS EX SN 083-7022
39.	EXISTING TYPICAL SECTIONS EX SN 083-7022
40.	PROPOSED TYPICAL SECTIONS EX SN 083-7022
41.	PLAN AND PROFILE EX SN 083-7022
42.	EROSION CONTROL PLAN EX SN 083-7022
43.-44.	DETOUR SIGNING EX SN 083-7022
45.-46.	STAGE CONSTRUCTION EX SN 083-7022
47.	RIGHT OF WAY EX SN 083-7022
48.	GENERAL PLAN AND ELEVATION EX SN 083-7022
49.	GENERAL DATA EX SN 083-7022
50.-51.	CAST-IN-PLACE DROP STRUCTURE EX SN 083-7022
52.-53.	PRECAST CONCRETE BOX CULVERT APRON END SECTION DETAILS EX SN 083-7022
54.	EXISTING STRUCTURE PLANS EX SN 083-7022
55.-57.	CROSS SECTIONS EX SN 083-7022
58.	PCC PAVEMENT OVER BOX CULVERT
59.	SEEDING AND MULCHING & STEP CONSTRUCTION ON EXISTING FILL



USER NAME = atn
ESCA PROJECT NO. = 1423.07
PLOT DATE = 2/25/2025

DESIGNED - ATN
DRAWN - ATN
CHECKED - ELH
DATE - 02/25

REVISED -
REVISED -
REVISED -
REVISED -

STATE OF ILLINOIS
DEPARTMENT OF TRANSPORTATION

INDEX OF SHEETS, HIGHWAY STANDARDS, AND GENERAL NOTES

SCALE: N/A	SHEET 1 OF 1 SHEETS	STA. TO STA.
------------	---------------------	--------------

F.A.P. RTE.	SECTION	COUNTY	TOTAL SHEETS	SHEET NO.
132/869	1CR-1; 103CR-1; 103CR-2	SALINE	59	3
CONTRACT NO. 78399				
ILLINOIS FED. AID PROJECT				

MODEL: Summary Of Quantities Sheet 1
FILE NAME: Y:\DOT\1423-07_78399\78399 DES\GNACADD\CAD_Sheets Common\0978399-sh-SOQ.dgn

SUMMARY OF QUANTITIES				100% STATE			
CODE NO.	ITEM	UNIT	TOTAL QUANTITY	CONSTRUCTION CODE			
				0004	0004	0004	
				S.N. 083-7107	S.N. 083-7108	S.N. 083-7022	
20100110	TREE REMOVAL (6 TO 15 UNITS DIAMETER)	UNIT	75	69	6		
20100210	TREE REMOVAL (OVER 15 UNITS DIAMETER)	UNIT	112	42	70		
20200100	EARTH EXCAVATION	CU YD	935	250	305	380	
20700220	POROUS GRANULAR EMBANKMENT	CU YD	511	130	167	214	
25000200	SEEDING, CLASS 2	ACRE	0.25	0.05	0.05	0.15	
25000350	SEEDING, CLASS 7	ACRE	0.25	0.05	0.05	0.15	
25000400	NITROGEN FERTILIZER NUTRIENT	POUND	25	5	5	15	
25000500	PHOSPHORUS FERTILIZER NUTRIENT	POUND	25	5	5	15	
25000600	POTASSIUM FERTILIZER NUTRIENT	POUND	25	5	5	15	
25000700	AGRICULTURAL GROUND LIMESTONE	TON	0.5	0.1	0.1	0.3	
25100630	EROSION CONTROL BLANKET	SQ YD	344	78	82	184	
28000250	TEMPORARY EROSION CONTROL SEEDING	POUND	50	10	10	30	
28000400	PERIMETER EROSION BARRIER	FOOT	475	137	135	203	
28100107	STONE RIPRAP, CLASS A4	SQ YD	223	45	42	136	

REV - MS



USER NAME = atn	DESIGNED - ATN	REVISED -
ESCA PROJECT NO. = 1423.07	DRAWN - ATN	REVISED -
	CHECKED - ELH	REVISED -
PLOT DATE = 2/25/2025	DATE - 02/25	REVISED -

STATE OF ILLINOIS
DEPARTMENT OF TRANSPORTATION

SUMMARY OF QUANTITIES

SCALE: N/A SHEET 1 OF 4 SHEETS STA. TO STA.

F.A.P. RTE.	SECTION	COUNTY	TOTAL SHEETS	SHEET NO.
132/869	1CR-1; 103CR-1; 103CR-2	SALINE	59	4
CONTRACT NO. 78399				
ILLINOIS FED. AID PROJECT				

MODEL: Summary Of Quantities Sheet 2
FILE NAME: Y:\DOT\1423-07_78399\78399 DESIGN\CADD\CAD_Sheets Common\0978399-sht-SQ.Q.dgn

SUMMARY OF QUANTITIES				100% STATE		
CODE NO.	ITEM	UNIT	TOTAL QUANTITY	STRUCTURE	STRUCTURE	STRUCTURE
				CONSTRUCTION CODE		
				0004	0004	0004
				S.N. 083-7107	S.N. 083-7108	S.N. 083-7022
28200200	FILTER FABRIC	SQ YD	197	36	30	131
42000060	WELDED WIRE REINFORCEMENT	SQ YD	345	96	104	145
42000500	PORTLAND CEMENT CONCRETE PAVEMENT 10"	SQ YD	345	96	104	145
42001300	PROTECTIVE COAT	SQ YD	447	118	128	201
44000100	PAVEMENT REMOVAL	SQ YD	345	96	104	145
48300500	PORTLAND CEMENT CONCRETE SHOULDERS 10"	SQ YD	102	22	24	56
50100300	REMOVAL OF EXISTING STRUCTURES NO. 1	EACH	1	1		
50100400	REMOVAL OF EXISTING STRUCTURES NO. 2	EACH	1		1	
50100500	REMOVAL OF EXISTING STRUCTURES NO. 3	EACH	1			1
50102400	CONCRETE REMOVAL	CU YD	16			16
50200450	REMOVAL AND DISPOSAL OF UNSUITABLE MATERIAL FOR STRUCTURES	CU YD	187	63	67	57
50800205	REINFORCEMENT BARS, EPOXY COATED	POUND	1640			1640
54001001	BOX CULVERT END SECTIONS, CULVERT NO. 1	EACH	2	2		
54001002	BOX CULVERT END SECTIONS, CULVERT NO. 2	EACH	2		2	

REV - MS



USER NAME = atn	DESIGNED - ATN	REVISED -
ESCA PROJECT NO. = 1423.07	DRAWN - ATN	REVISED -
	CHECKED - ELH	REVISED -
PLOT DATE = 2/25/2025	DATE - 02/25	REVISED -

STATE OF ILLINOIS
DEPARTMENT OF TRANSPORTATION

SUMMARY OF QUANTITIES

SCALE: N/A SHEET 2 OF 4 SHEETS STA. TO STA.

F.A.P. RTE.	SECTION	COUNTY	TOTAL SHEETS	SHEET NO.
132/869	1CR-1; 103CR-1; 103CR-2	SALINE	59	5
CONTRACT NO. 78399				
ILLINOIS FED. AID PROJECT				

MODEL: Summary Of Quantities Sheet 3
FILE NAME: Y:\IDOT\1423-07_78399\78399 DESIGN\CADD\CAD_Sheets Common\0978399-sht-SQQ.dgn

SUMMARY OF QUANTITIES				100% STATE		
CODE NO.	ITEM	UNIT	TOTAL QUANTITY	STRUCTURE	STRUCTURE	STRUCTURE
				CONSTRUCTION CODE		
				0004	0004	0004
				S.N. 083-7107	S.N. 083-7108	S.N. 083-7022
54001003	BOX CULVERT END SECTIONS, CULVERT NO. 3	EACH	1			1
54003000	CONCRETE BOX CULVERTS	CU YD	9.5			9.5
54010505	PRECAST CONCRETE BOX CULVERTS 5' X 5'	FOOT	57			57
54011004	PRECAST CONCRETE BOX CULVERTS 10' X 4'	FOOT	37	37		
54011005	PRECAST CONCRETE BOX CULVERTS 10' X 5'	FOOT	37		37	
59100100	GEOCOMPOSITE WALL DRAIN	SQ YD	126	63	63	
66600105	FURNISHING AND ERECTING RIGHT OF WAY MARKERS	EACH	6			6
67000400	ENGINEER'S FIELD OFFICE, TYPE A	CAL MO	6	2	2	2
67100100	MOBILIZATION	L SUM	1	0.3	0.3	0.4
70100100	TRAFFIC CONTROL AND PROTECTION, STANDARD 701316	EACH	1			1
70100450	TRAFFIC CONTROL AND PROTECTION, STANDARD 701201	L SUM	1	0.3	0.3	0.4
70103815	TRAFFIC CONTROL SURVEILLANCE	CAL DA	11	1.5	1.5	8
70106500	TEMPORARY BRIDGE TRAFFIC SIGNALS	EACH	1			1
70106700	TEMPORARY RUMBLE STRIPS	EACH	6			6

REV - MS



USER NAME = atn	DESIGNED - ATN	REVISED -
ESCA PROJECT NO. = 1423.07	DRAWN - ATN	REVISED -
	CHECKED - ELH	REVISED -
PLOT DATE = 2/25/2025	DATE - 02/25	REVISED -

STATE OF ILLINOIS
DEPARTMENT OF TRANSPORTATION

SUMMARY OF QUANTITIES

SCALE: N/A SHEET 3 OF 4 SHEETS STA. TO STA.

F.A.P. RTE.	SECTION	COUNTY	TOTAL SHEETS	SHEET NO.
132/869	1CR-1; 103CR-1; 103CR-2	SALINE	59	6
CONTRACT NO. 78399				
ILLINOIS FED. AID PROJECT				

MODEL: Schedule Of Quantities Sheet 1
FILE NAME: Y:\DOT\1429-47_78399\78399 DESIGN\CADD\CAD_Sheets Common\0978399-sh-schedule.dgn

EARTHWORK SCHEDULE										
			EARTH EXCAVATION	AVERAGE SHRINKAGE FACTOR	EARTH EXCAVATION (ADJUSTED)	EMBANKMENT	EARTHWORK BALANCE		FURNISHED EXCAVATION	REMARKS
							EXCAVATION REQUIRED TO COMPLETE	EXCESS EXCAVATION		
STA	TO	STA	CU YD	%	CU YD	CU YD	CU YD	CU YD	CU YD	
SN 083-7107										
779+49.0 RT		779+82.0 RT	6	25	5	5			0	SN 083-7107 RIGHT
779+49.0 LT		779+82.0 LT	14	25	10	12	2		2	SN 083-7107 LEFT
779+49.0		779+57.67	30	25	23			23	-23	SN 083-7107 NORTH EXCAVATION
779+57.67		779+73.33	150	25	113			113	-113	SN 083-7107 CULVERT EXCAVATION
779+73.33		779+82.00	30	25	23			23	-23	SN 083-7107 SOUTH EXCAVATION
779+57.67		779+73.33	20	25	15			15	-15	SN 083-7107 RIPRAP EXCAVATION
SN 083-7108										
828+58.0 RT		828+94.0 RT	10	25	8	9	1		1	SN 083-7108 RIGHT
828+58.0 LT		828+94.0 LT	10	25	8	7		1	-1	SN 083-7108 LEFT
828+58.00		828+68.17	40	25	30			30	-30	SN 083-7108 NORTH EXCAVATION
828+68.17		828+83.33	200	25	150			150	-150	SN 083-7108 CULVERT EXCAVATION
828+83.33		828+94.00	40	25	30			30	-30	SN 083-7108 SOUTH EXCAVATION
828+68.17		828+83.33	5	25	4			4	-4	SN 083-7108 RIPRAP EXCAVATION
SN 083-7022										
152+98 RT		153+48 RT	15	25	11	10		1	-1	SN 083-7022 RIGHT
152+98 LT		153+48 LT	25	25	19	10		9	-9	SN 083-7022 LEFT
152+98.00		153+17.60	60	25	45			45	-45	SN 083-7022 NORTH EXCAVATION
153+17.60		153+27.60	200	25	150			150	-150	SN 083-7022 CULVERT EXCAVATION
153+27.60		153+48.00	60	25	45			45	-45	SN 083-7022 SOUTH EXCAVATION
153+17.60		153+27.60	20	25	15			15	-15	SN 083-7022 RIPRAP EXCAVATION
		TOTALS	935						-651	

PAVEMENT REMOVAL SCHEDULE	
LOCATION	PAVEMENT REMOVAL
	SQ YD
SN 083-7107	
STA 779+49 TO 779+82	96
SN 083-7108	
STA 828+58 TO 828+94	104
SN 083-7022	
STA 152+98 TO 153+48	145
TOTAL	345

TREE REMOVAL SCHEDULE		
LOCATION	TREE REMOVAL (6 TO 15 UNITS DIAMETER)	TREE REMOVAL (OVER 15 UNITS DIAMETER)
	UNIT	UNIT
SN 083-7107		
STA 779+51 27' RT	6	
STA 779+52 26' RT	6	
STA 779+68, 29' RT	15	
STA 779+69, 30' RT		24
STA 779+73, 29' RT	15	
STA 779+60, 38' LT	12	
STA 779+70, 35' LT		18
STA 779+72, 39' LT	15	
SN 083-7108		
STA 828+63, 32' LT	6	
STA 828+64, 29' LT		30
STA 828+79, 31' LT		40
TOTALS	75	112

FURNISHING AND ERECTING RIGHT OF WAY MARKERS SCHEDULE	
LOCATION	FURNISHING AND ERECTING RIGHT OF WAY MARKERS
	EACH
SN 083-7022	
STA 152+90.00, 30' LT	1
STA 152+90.00, 65' LT	1
STA 153+50.00, 30' LT	1
STA 153+50.00, 65' LT	1
STA 153+50.00, 30' RT	1
STA 153+50.00, 45' RT	1
TOTAL	6



USER NAME = atn
ESCA PROJECT NO. = 1423.07
PLOT DATE = 2/28/2025

DESIGNED - ATN
DRAWN - ATN
CHECKED - ELH
DATE - 01/25

REVISED -
REVISED -
REVISED -
REVISED -

STATE OF ILLINOIS
DEPARTMENT OF TRANSPORTATION

SCHEDULE OF QUANTITIES

SCALE: N/A SHEET 1 OF 2 SHEETS STA. TO STA.

F.A.P. RTE.	SECTION	COUNTY	TOTAL SHEETS	SHEET NO.
132/869	1CR-1; 103CR-1; 103CR-2	SALINE	59	8
CONTRACT NO. 78399				
ILLINOIS FED. AID PROJECT				

MODEL: Schedule Of Quantities Sheet 2
FILE NAME: Y:\DOT\1429-47_78399\78399 DESIGN\CADD\CAD_Sheets Common\0978399-sh-schedule.dgn

PORTLAND CEMENT CONCRETE SCHEDULE				
LOCATION	PORTLAND CEMENT CONCRETE PAVEMENT 10"	PORTLAND CEMENT CONCRETE SHOULDERS 10"	WELDED WIRE REINFORCEMENT	PROTECTIVE COAT
	SQ YD	SQ YD	SQ YD	SQ YD
SN 083-7107				
STA 779+49.00 TO 779+82.00	96		96	96
STA 779+49.00 TO 779+82.00 LT		11		11
STA 779+49.00 TO 779+82.00 RT		11		11
SN 083-7108				
STA 828+58.00 TO 828+94.00	104		104	104
STA 828+58.00 TO 828+94.00 LT		12		12
STA 828+58.00 TO 828+94.00 RT		12		12
SN 083-7022				
STA 152+98.00 TO 153+48.00	145		145	145
STA 152+98.00 TO 153+48.00 LT		28		28
STA 152+98.00 TO 153+48.00 RT		28		28
TOTALS	345	102	345	447

SEEDING SCHEDULE						
LOCATION	SEEDING, CLASS 2	SEEDING, CLASS 7	NITROGEN FERTILIZER NUTRIENT	PHOSPHORUS FERTILIZER NUTRIENT	POTASSIUM FERTILIZER NUTRIENT	AGRICULTURAL GROUND LIMESTONE
	ACRE	ACRE	POUND	POUND	POUND	TON
SN 083-7107						
STA 779+49.00 TO 779+82.00 LT	0.025	0.025	2.5	2.5	2.5	0.05
STA 779+49.00 TO 779+82.00 RT	0.025	0.025	2.5	2.5	2.5	0.05
SN 083-7108						
STA 828+58.00 TO 828+94.00 LT	0.025	0.025	2.5	2.5	2.5	0.05
STA 828+58.00 TO 828+94.00 RT	0.025	0.025	2.5	2.5	2.5	0.05
SN 083-7022						
STA 152+98.00 TO 153+48.00 LT	0.10	0.10	10	10	10	0.20
STA 152+98.00 TO 153+48.00 RT	0.05	0.05	5	5	5	0.10
TOTALS	0.25	0.25	25	25	25	0.5

PAVEMENT MARKING SCHEDULE				
LOCATION	DESCRIPTION	PAINT PAVEMENT MARKING LINE - 4"		PAVEMENT MARKING REMOVAL- GRINDING
		FOOT		SQ YD
		WHITE	YELLOW	
SN 083-7107				
STA 779+49.00 TO 779+82.00 LT	EDGE LINE	33		
STA 779+49.00 TO 779+82.00 RT	EDGE LINE	33		
STA 779+49.00 TO 779+82.00	CENTERLINE		20	
SN 083-7108				
STA 828+58.00 TO 828+94.00 LT	EDGE LINE	36		
STA 828+58.00 TO 828+94.00 RT	EDGE LINE	36		
STA 828+58.00 TO 828+94.00	CENTERLINE		20	
SN 083-7022				
STA 152+98.00 TO 153+48.00 LT	EDGE LINE	50		
STA 152+98.00 TO 153+48.00 RT	EDGE LINE	50		
STA 152+98.00 TO 153+48.00	CENTERLINE		20	
STA 152+13.0 TO 154+33.0 RT	EDGE LINE	220		74
STA 152+13.0 TO 154+33.0 LT	EDGE LINE	220		74
	SUBTOTALS	678	60	
	TOTALS	738		148

CHANGEABLE MESSAGE SIGN SCHEDULE	
LOCATION	CHANGEABLE MESSAGE SIGN
	CAL DAY
SN 083-7107	
NORTHWEST OF IL 34 AND WEST END ROAD INTERSECTION	17
SOUTHEAST OF IL 34 AND MCFARLAND ROAD INTERSECTION	17
SN 083-7108	
NORTHWEST OF IL 34 AND MCFARLAND ROAD INTERSECTION	17
SOUTHEAST OF IL 34 AND EBENEZER CHURCH ROAD INTERSECTION	17
SN 083-7022	
NORTH OF IL 145 / 34 AND BUTLER ROAD INTERSECTION	17
SOUTH OF IL 145 / 34 AND PIERSON HILL ROAD INTERSECTION	17
TOTALS	102

LOCATION	EROSION CONTROL BLANKET	TEMPORARY EROSION CONTROL SEEDING	PERIMETER EROSION BARRIER
	SQ YD	POUND	FOOT
SN 083-7107			
STA 779+49.00 TO 779+82.00 LT	45	5	73
STA 779+49.00 TO 779+82.00 RT	33	5	64
SN 083-7108			
STA 828+58.00 TO 828+94.00 LT	39	5	66
STA 828+58.00 TO 828+94.00 RT	43	5	69
SN 083-7022			
STA 152+98.00 TO 153+48.00 LT	119	20	135
STA 152+98.00 TO 153+48.00 RT	65	10	68
TOTALS	344	50	475

STONE RIPRAP SCHEDULE		
LOCATION	STONE RIPRAP, CLASS A4	FILTER FABRIC
	SQ YD	SQ YD
SN 083-7107		
UPSTREAM END OF SN 083-7107 (FROM STRUCTURE PLANS)	27	22
DOWNSTREAM END OF SN 083-7107 (FROM STRUCTURE PLANS)	18	14
SN 083-7108		
UPSTREAM END OF SN 083-7108 (FROM STRUCTURE PLANS)	21	15
DOWNSTREAM END OF SN 083-7108 (FROM STRUCTURE PLANS)	21	15
SN 083-7022		
UPSTREAM END OF SN 083-7022 (FROM STRUCTURE PLANS)	26	26
DOWNSTREAM END OF SN 083-7022 (FROM STRUCTURE PLANS)	110	105
TOTALS	223	197



USER NAME = atn	DESIGNED - ATN	REVISED -
ESCA PROJECT NO. = 1423.07	DRAWN - ATN	REVISED -
	CHECKED - ELH	REVISED -
PLOT DATE = 2/28/2025	DATE - 02/25	REVISED -

STATE OF ILLINOIS
DEPARTMENT OF TRANSPORTATION

SCHEDULE OF QUANTITIES

SCALE: N/A SHEET 2 OF 2 SHEETS STA. TO STA.

F.A.P. RTE.	SECTION	COUNTY	TOTAL SHEETS	SHEET NO.
132/869	1CR-1; 103CR-1; 103CR-2	SALINE	59	9
CONTRACT NO. 78399				
		ILLINOIS	FED. AID PROJECT	

MODEL: PLOT
FILE NAME: Y:\DOT\1423-07_78399\78399 DESIGN\CADD\CAD_Sheets\083-7107\DOT\78399 083-7107-sh-30002.dgn



USER NAME	= atn
ESCA PROJECT NO.	= 1423.07
PLOT DATE	= 3/11/2025

DESIGNED	-	REVISED	-
DRAWN	- NHC	REVISED	-
CHECKED	- ATN	REVISED	-
DATE	- 03/25	REVISED	-

STATE OF ILLINOIS
DEPARTMENT OF TRANSPORTATION


ALIGNMENT, TIES & BENCHMARKS
PR SN 083-7107 & PR SN 083-7108

SCALE: 1"=50' SHEET 2 OF 2 SHEETS STA. 806+00.00 TO STA. 836+44.76

F.A.P. RTE.	SECTION	COUNTY	TOTAL SHEETS	SHEET NO.
132/869	1CR-1; 103CR-1; 103CR-2	SALINE	59	11
CONTRACT NO. 78399				
ILLINOIS FED. AID PROJECT				

MATCH LINE STA 806+00

MATCH LINE STA 821+00





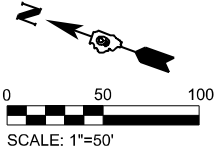



MATCH LINE STA 821+00

BM0830401


STATION EQUATION
STA 824+95.79 BK =
STA 825+10.26 AH

PI STA 825+10.26

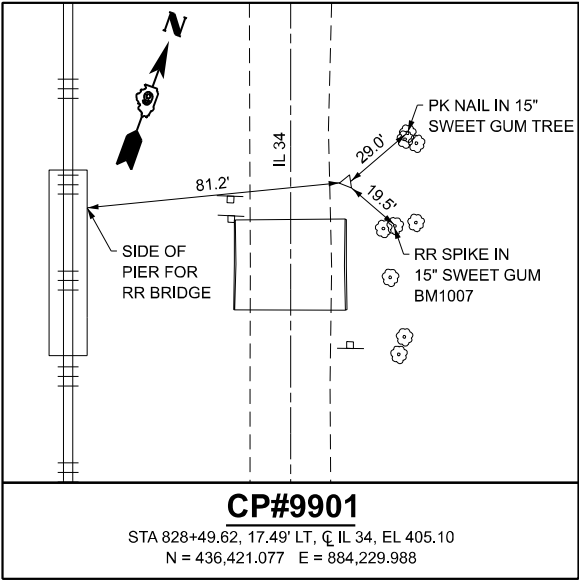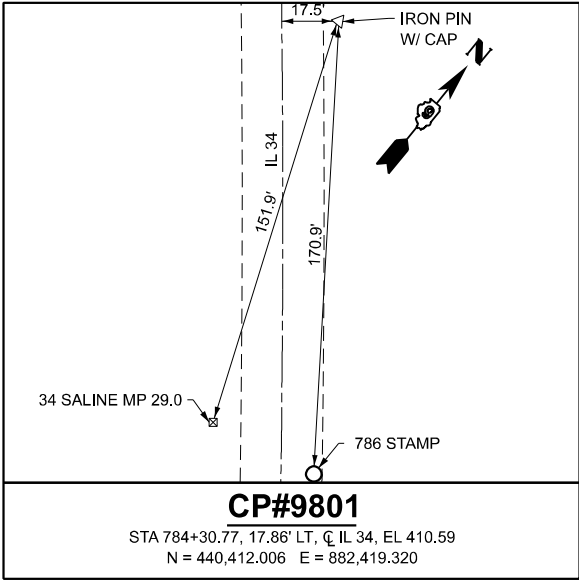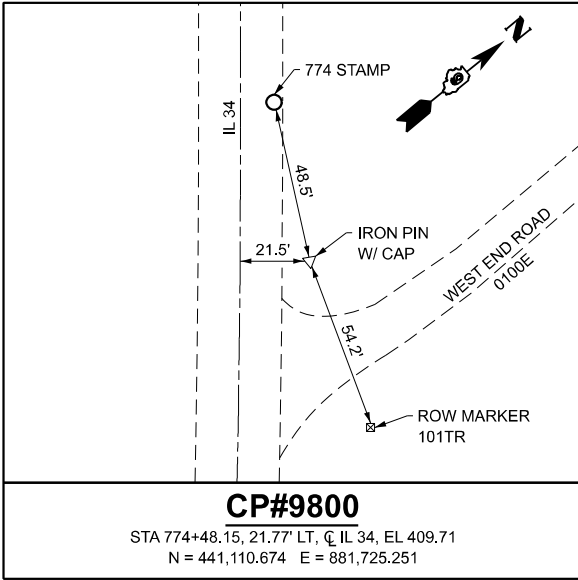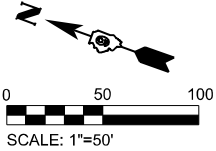 

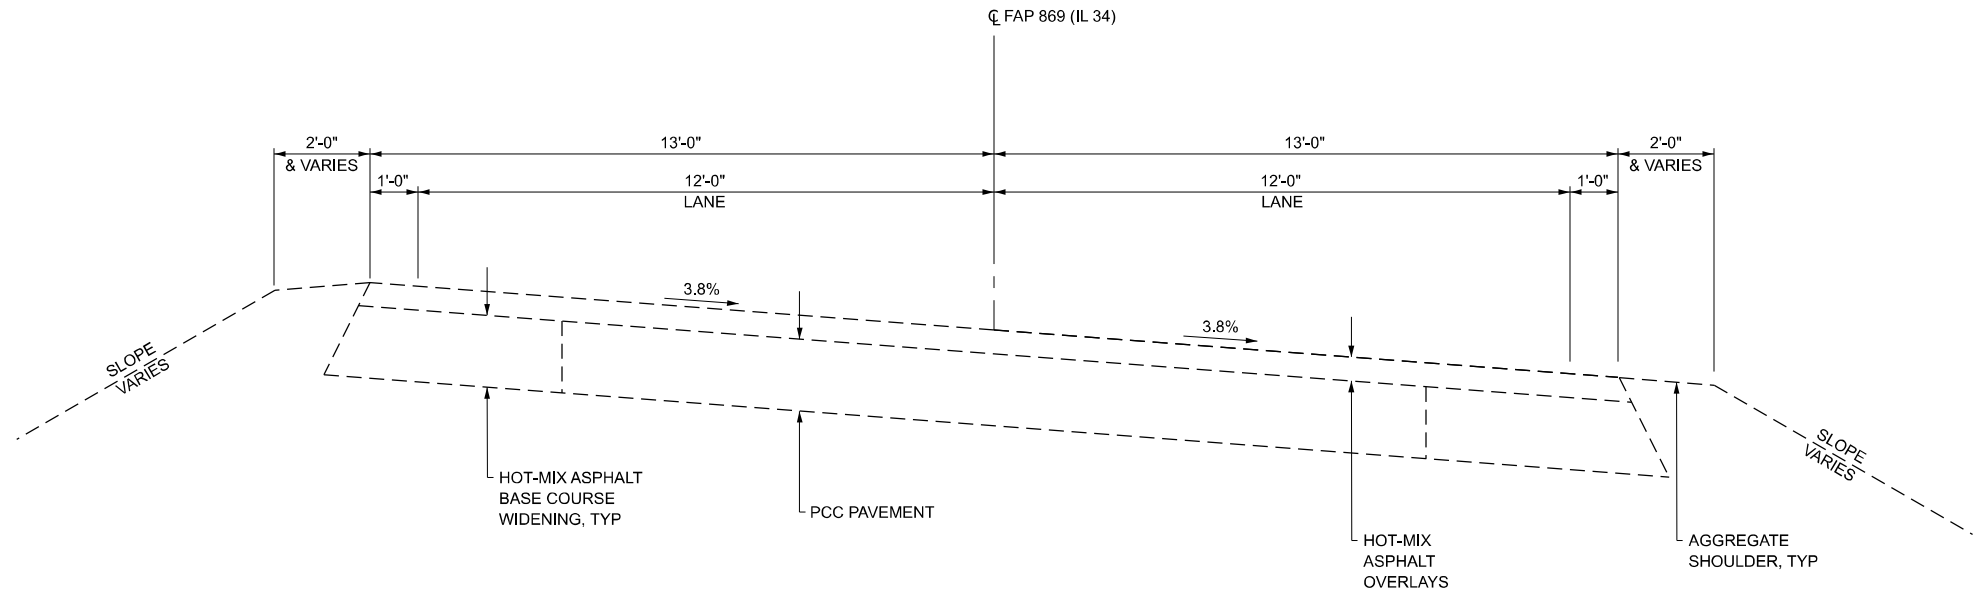

EXISTING TYPICAL SECTION
STA 778+00.00 TO STA 779+59.83
STA 779+71.17 TO STA 781+00.00

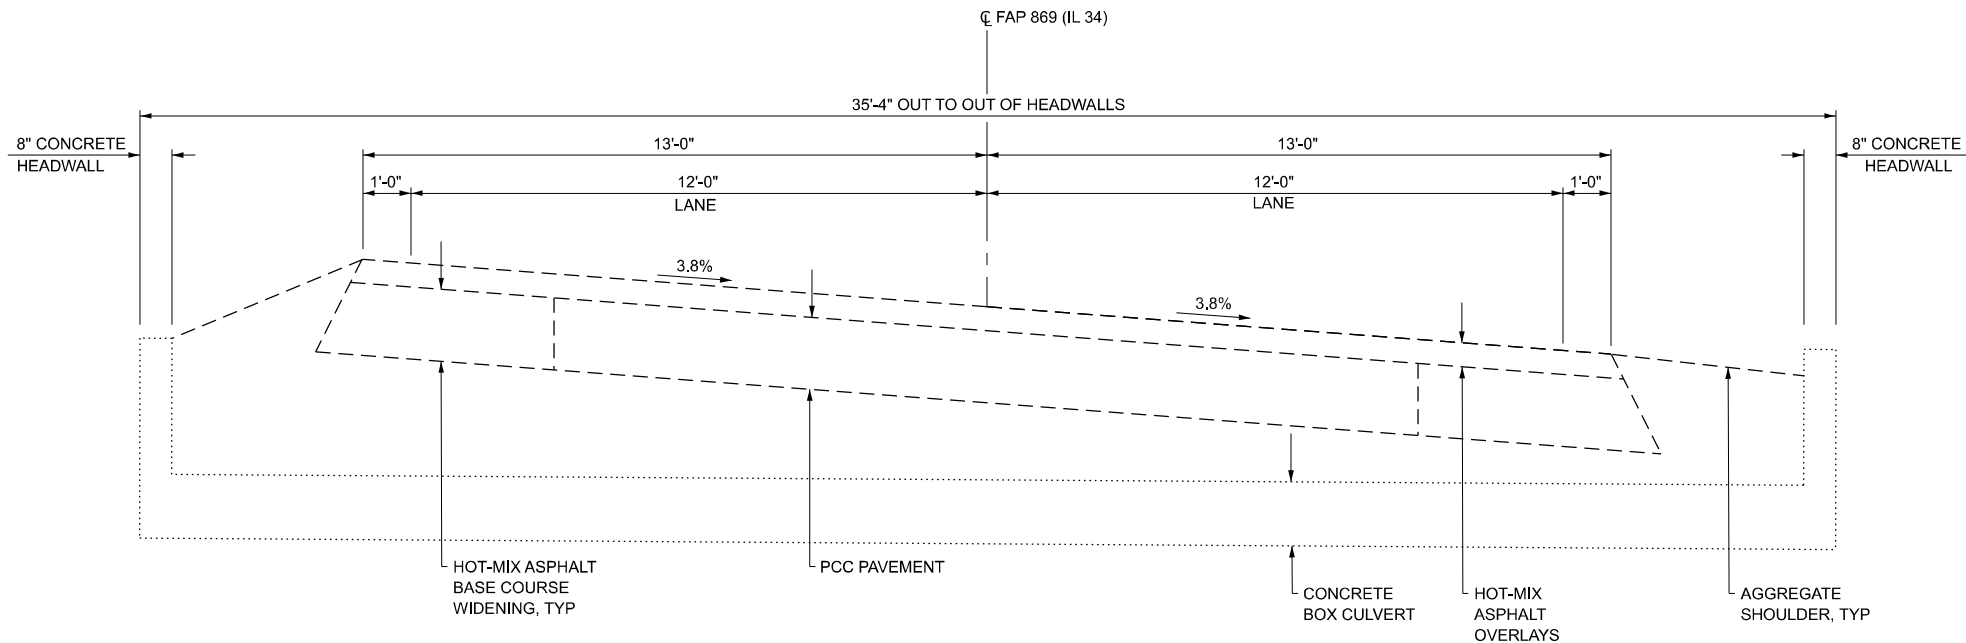

EXISTING TYPICAL SECTION
STA 779+59.83 TO STA 779+71.17

MODEL: Existing Typical Sections Sheet
FILE NAME: Y:\DOT\1423-07_78399\78399 DESIGN\CADD\CAD_Sheets\083-7107\DOT-sh-typical.dgn




USER NAME = atn	DESIGNED - ATN	REVISED -
ESCA PROJECT NO. = 1423.07	DRAWN - ATN	REVISED -
	CHECKED - ELH	REVISED -
PLOT DATE = 2/25/2025	DATE - 01/25	REVISED -


STATE OF ILLINOIS
DEPARTMENT OF TRANSPORTATION

EXISTING TYPICAL SECTIONS PR SN 083-7107			
SCALE: NONE	SHEET 1 OF 1 SHEETS	STA.	TO STA.

F.A.P. RTE.	SECTION	COUNTY	TOTAL SHEETS	SHEET NO.
132/869	1CR-1; 103CR-1; 103CR-2	SALINE	59	12
CONTRACT NO. 78399				
ILLINOIS FED. AID PROJECT				

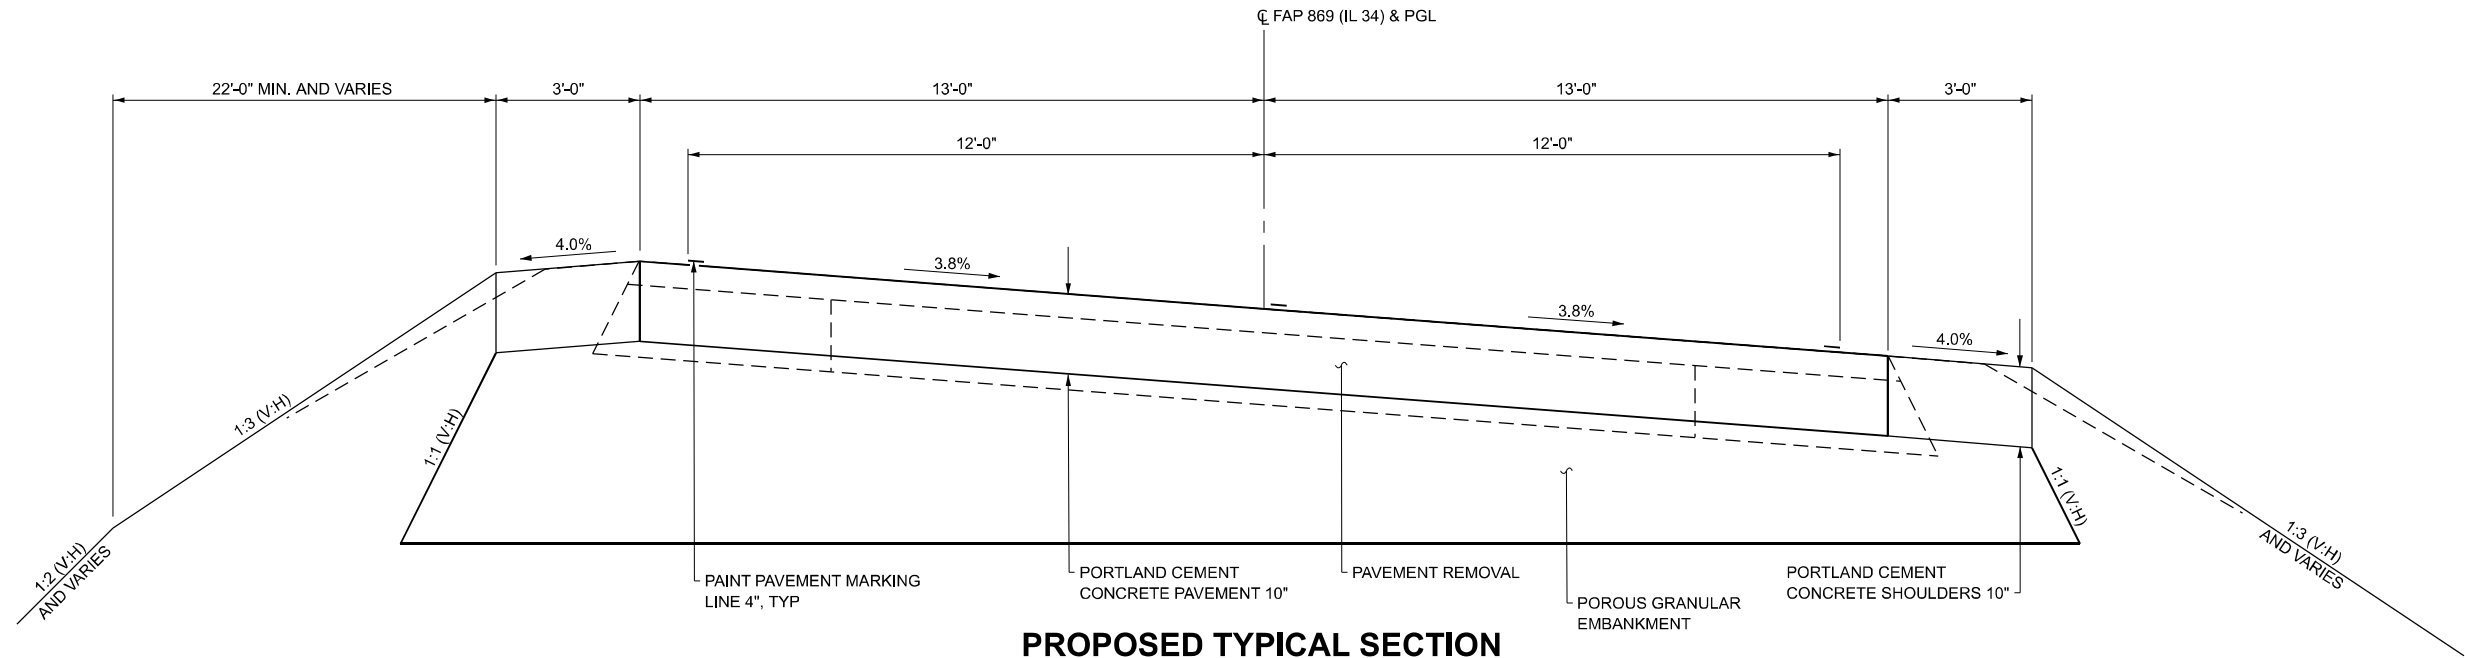

PROPOSED TYPICAL SECTION
STA 779+49.00 TO STA 779+59.67
STA 779+71.33 TO STA 779+82.00

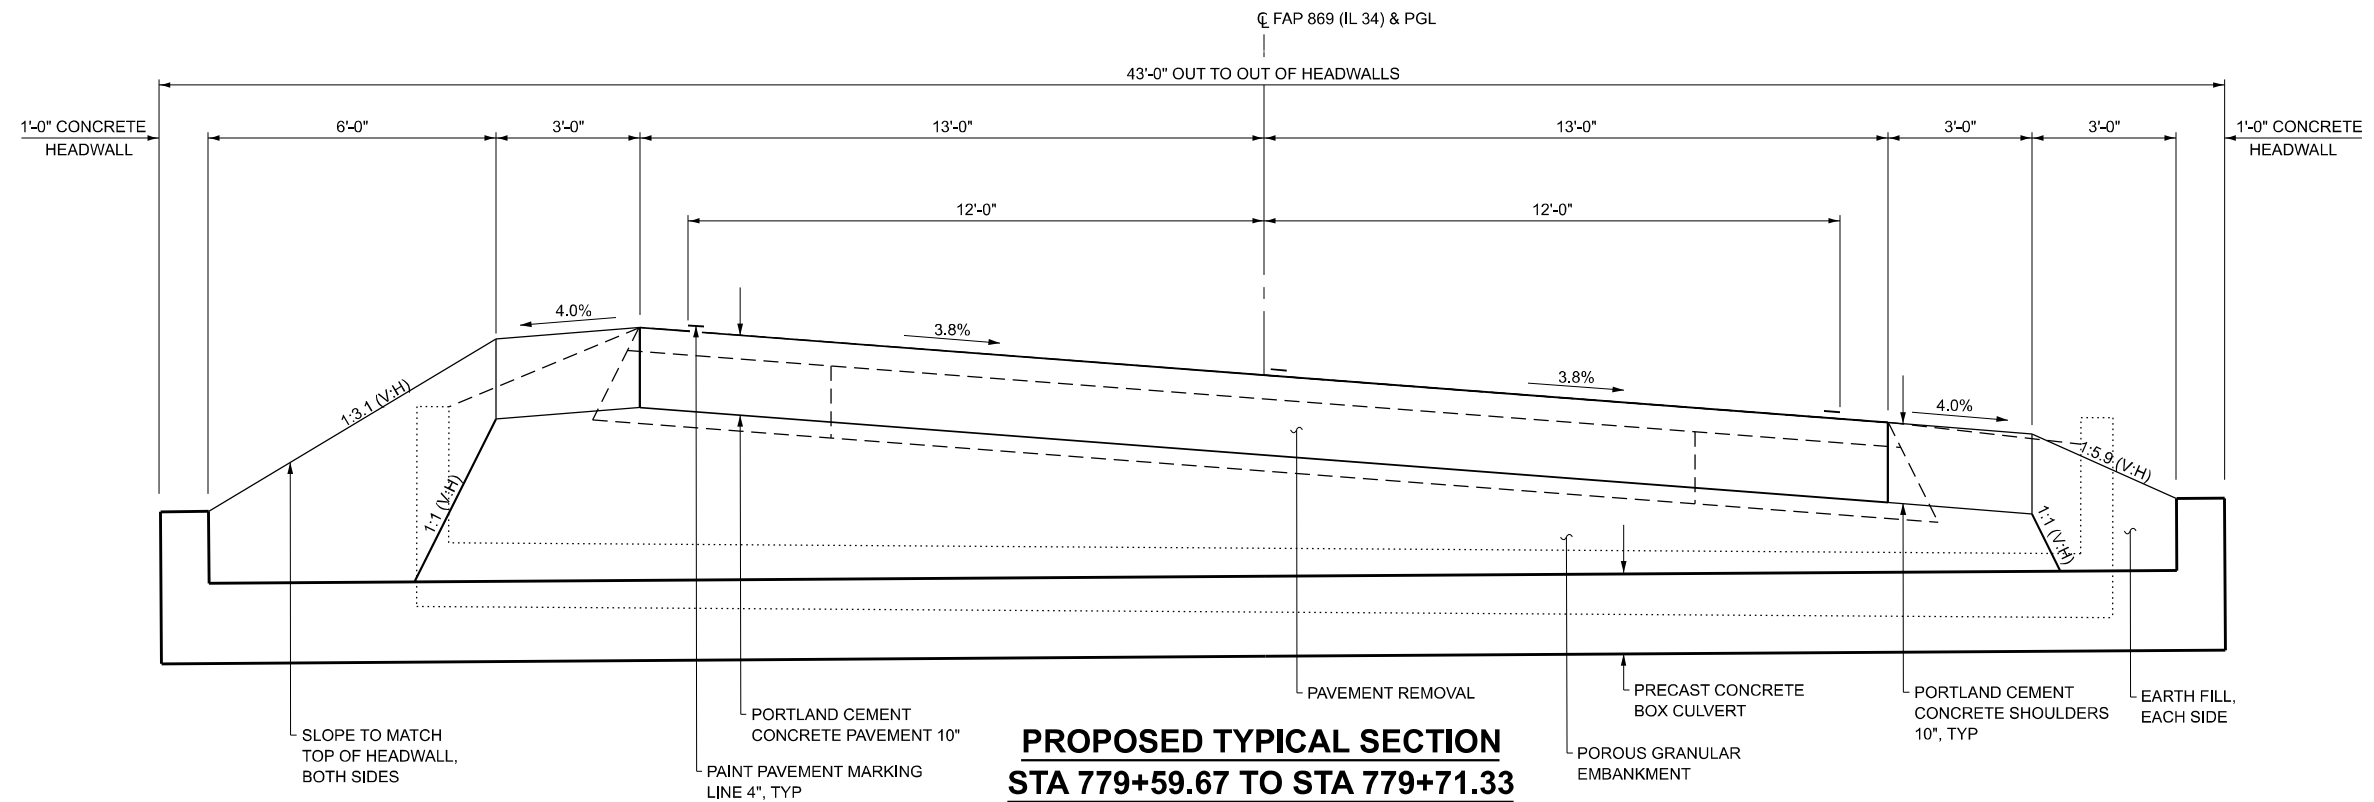

PROPOSED TYPICAL SECTION
STA 779+59.67 TO STA 779+71.33

MODEL: Proposed Typical Sections Sheet
FILE NAME: Y:\DOT\11423-07_78399\78399 DESIGN\CADD\CAD_Sheets\083-7107\DOT\11423-07_78399\78399 Typical.dgn



USER NAME = atn	DESIGNED - ATN	REVISED -
ESCA PROJECT NO. = 1423.07	DRAWN - ATN	REVISED -
	CHECKED - ELH	REVISED -
PLOT DATE = 2/25/2025	DATE - 01/25	REVISED -



STATE OF ILLINOIS
DEPARTMENT OF TRANSPORTATION

PROPOSED TYPICAL SECTIONS
PR SN 083-7107

SCALE: NONE SHEET 1 OF 1 SHEETS STA. TO STA.


F.A.P. RTE.	SECTION	COUNTY	TOTAL SHEETS	SHEET NO.
132/869	1CR-1; 103CR-1; 103CR-2	SALINE	59	13
CONTRACT NO. 78399				
ILLINOIS FED. AID PROJECT				

MODEL: PCI IL 34-Plan 1 (Sheet)
FILE NAME: Y:\DOT\1423-07_78399\78399 DESIGN\CADD\CAD_Sheets\083-7107\DOT\1423-07_78399\78399.dgn

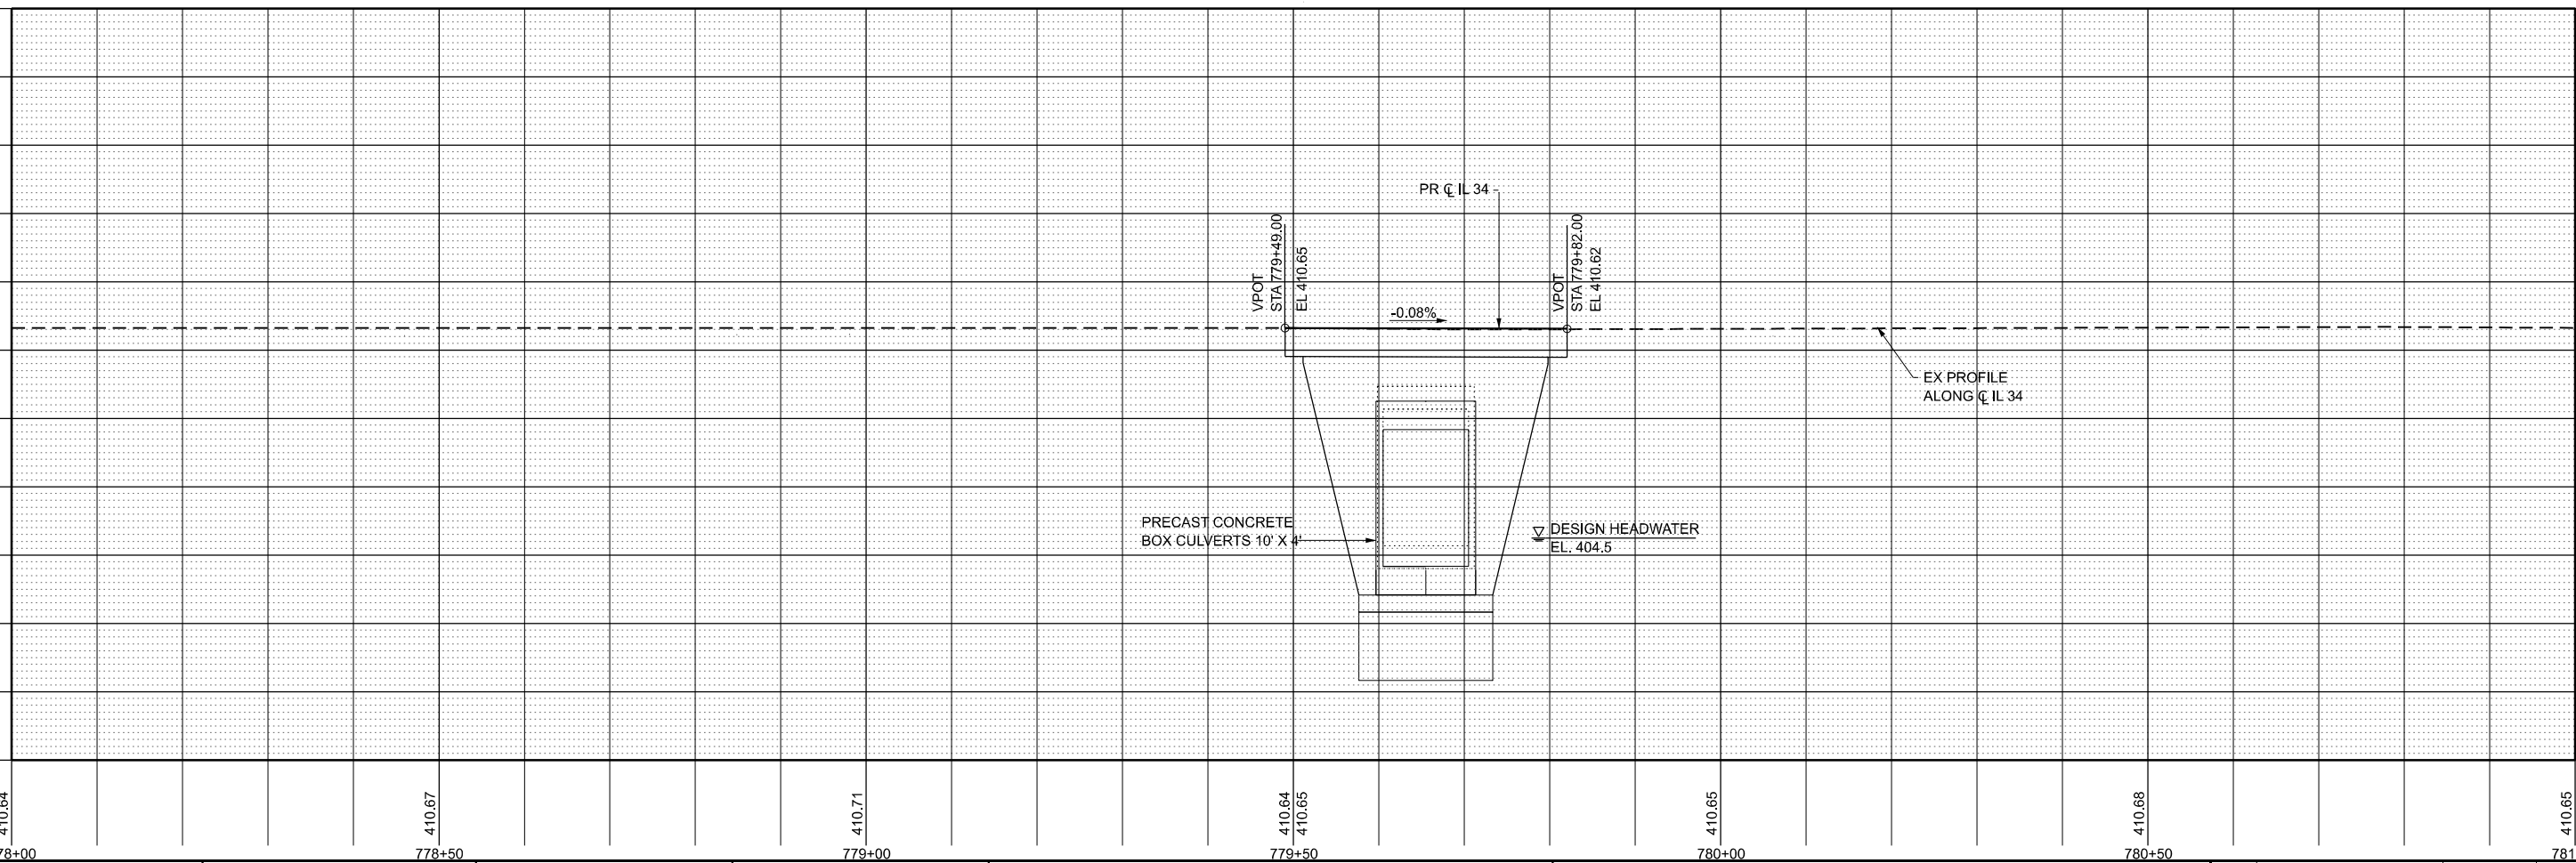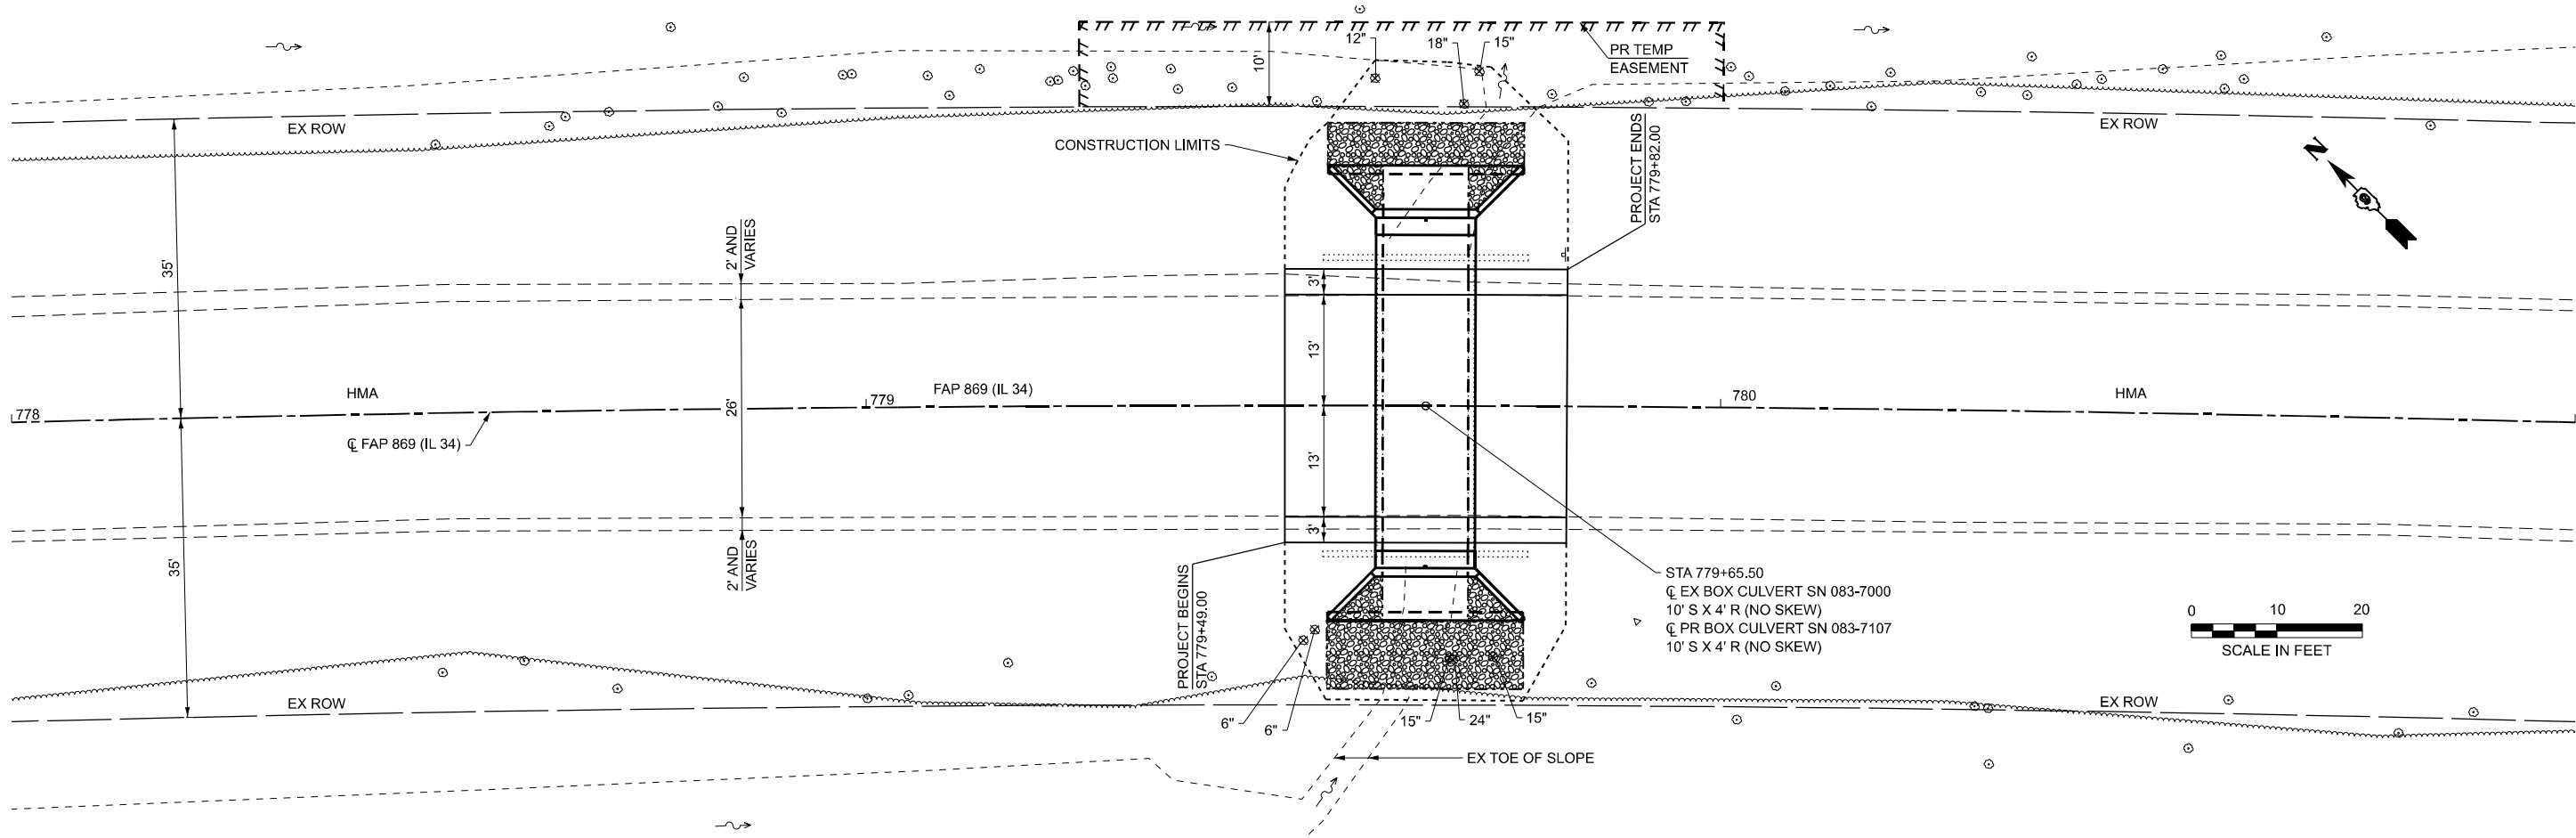

				STATE OF ILLINOIS DEPARTMENT OF TRANSPORTATION				PLAN AND PROFILE PR SN 083-7107				F.A.P. RTE. 132/869 SECTION 1CR-1; 103CR-1; 103CR-2 COUNTY SALINE TOTAL SHEETS 59 SHEET NO. 14 CONTRACT NO. 78399 ILLINOIS FED. AID PROJECT			
USER NAME = atn ESCA PROJECT NO. = 1423.07 PLOT DATE = 2/28/2025				DESIGNED - ATN DRAWN - ATN CHECKED - ELH DATE - 02/25				REVISED - REVISED - REVISED - REVISED -				SCALE: AS SHOWN SHEET 1 OF 1 SHEETS STA. 778+00.00 TO STA. 781+00.00			

MODEL: PC1 IL 34 - Erosion Control Plan [Sheet]
FILE NAME: Y:\DOT\1423-47_78399\78399 DES\GN\CADD\CAD_Sheets\083-7107\0978399 083-7107-sh1-eros.dgn

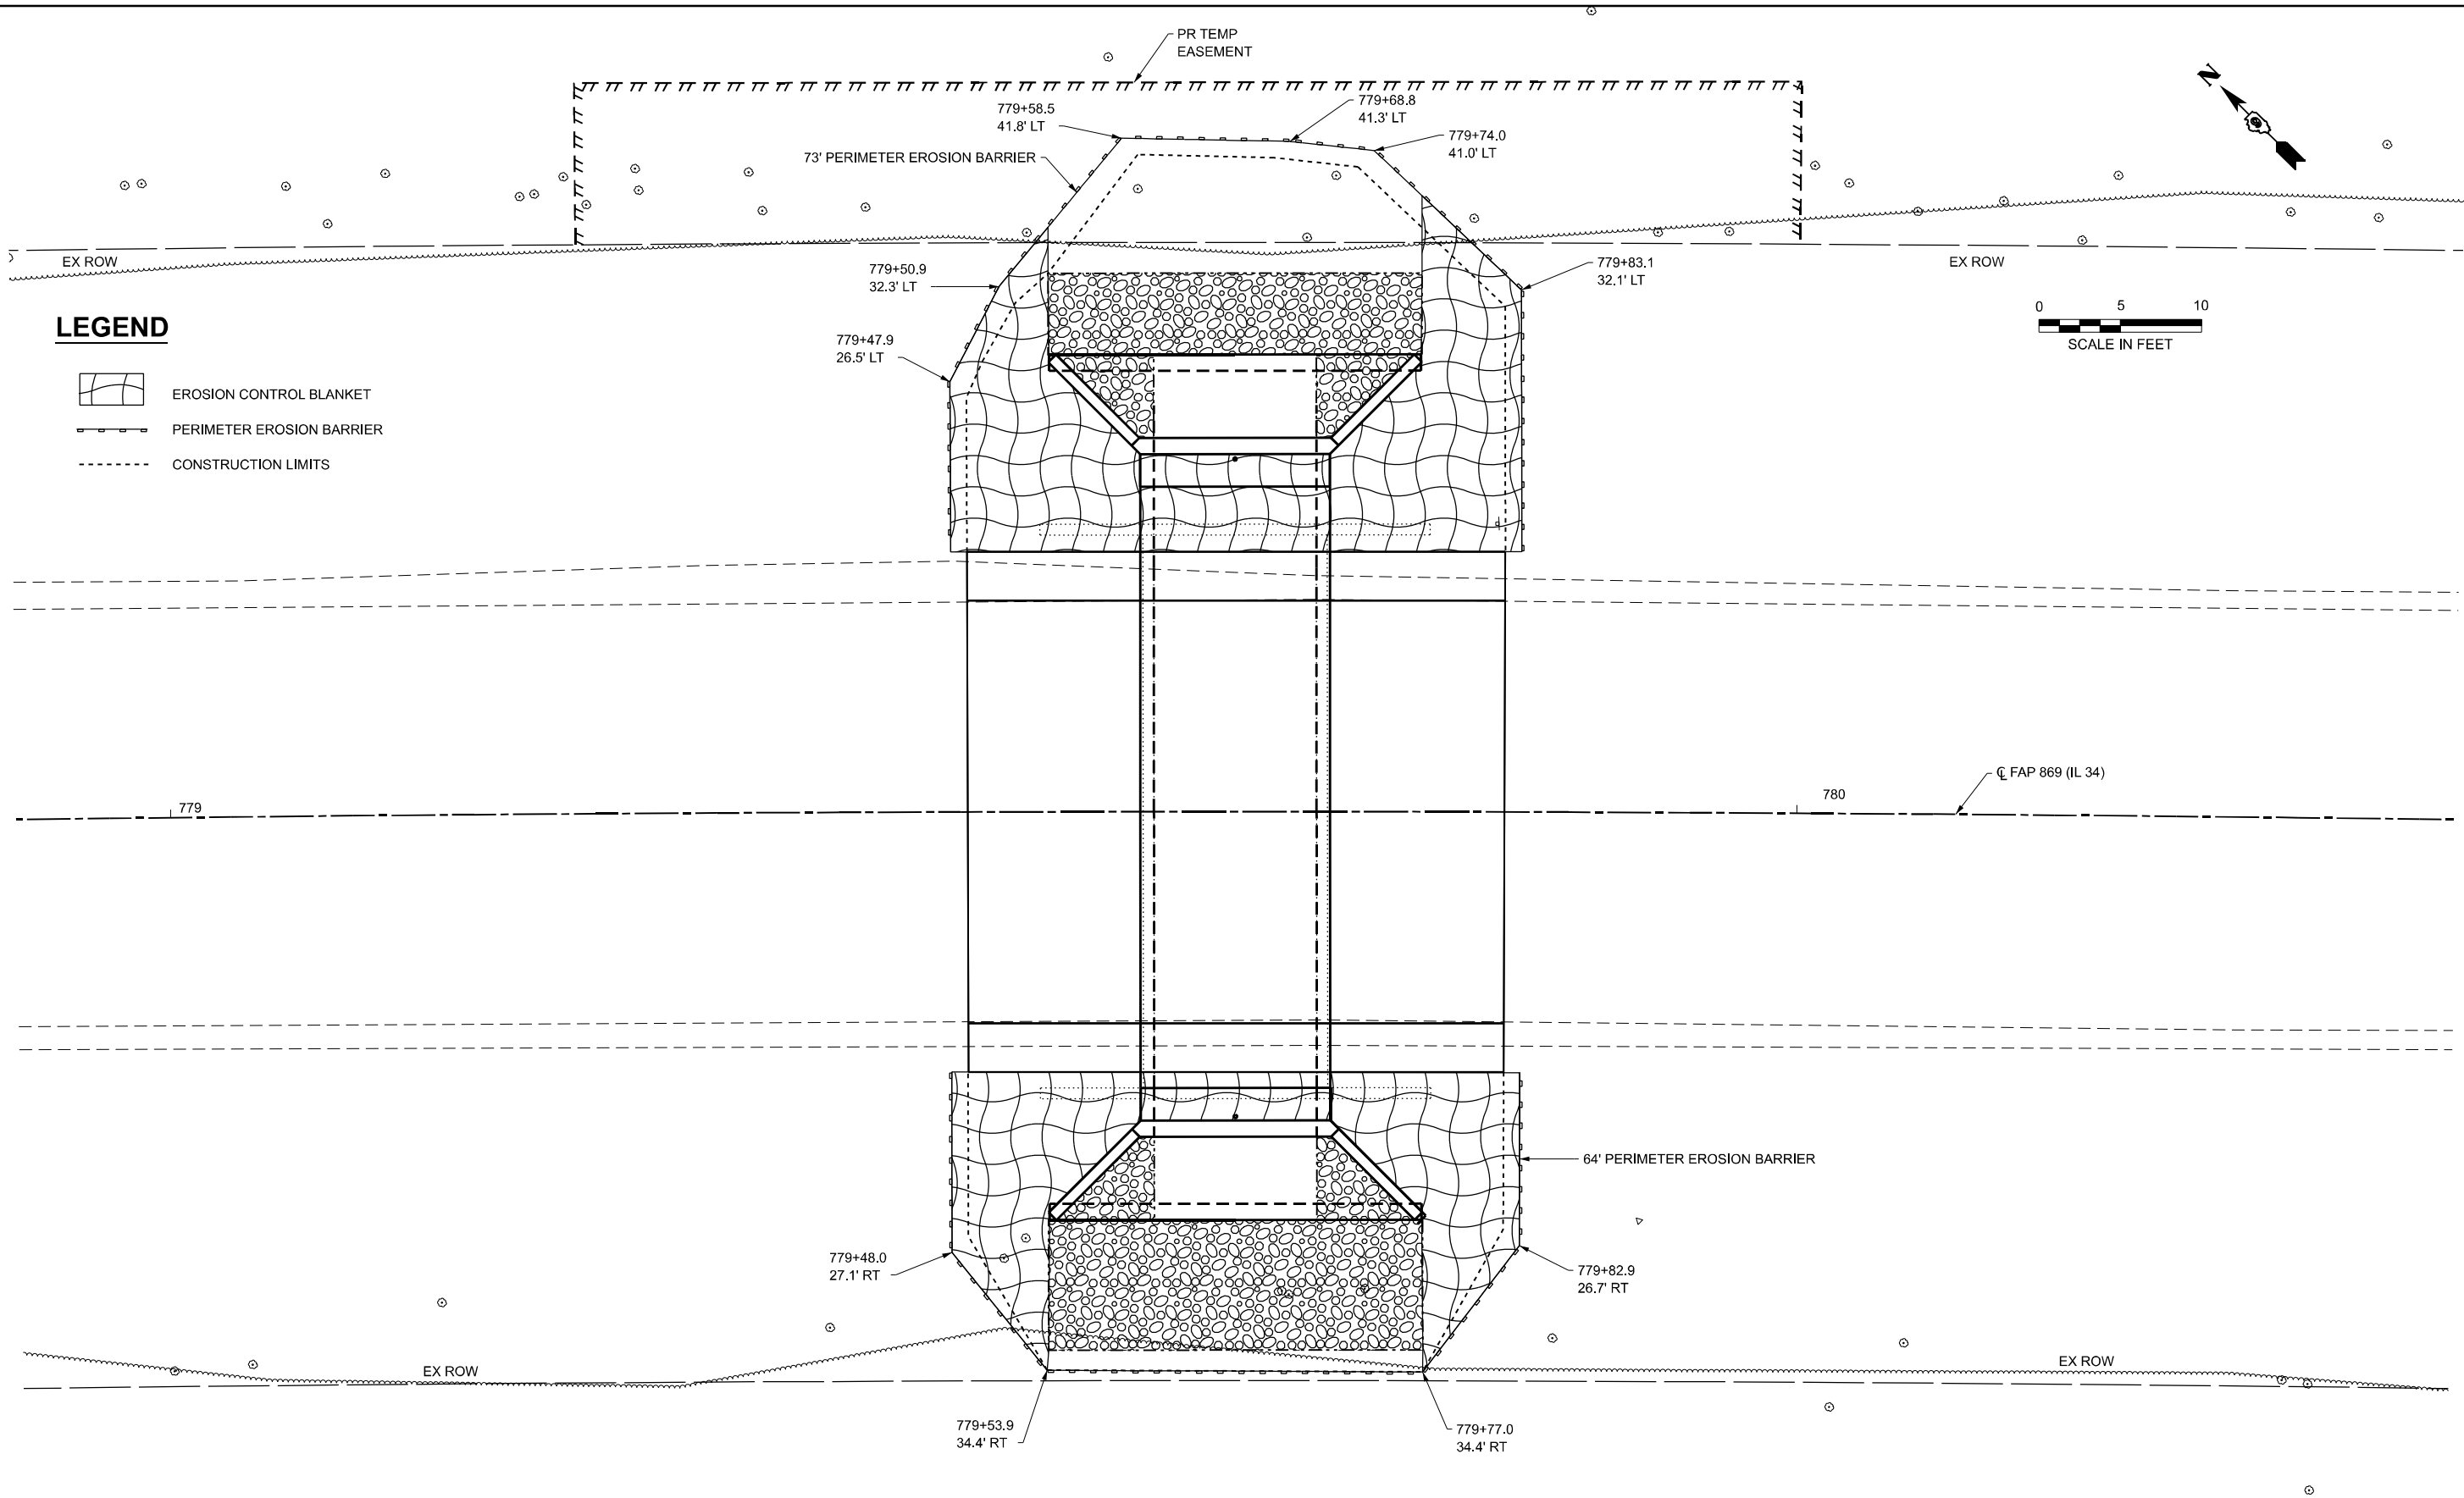


USER NAME = atn	DESIGNED - ATN	REVISED -
ESCA PROJECT NO. = 1423.07	DRAWN - ATN	REVISED -
	CHECKED - ELH	REVISED -
PLOT DATE = 2/28/2025	DATE - 02/25	REVISED -

STATE OF ILLINOIS
DEPARTMENT OF TRANSPORTATION

EROSION CONTROL PLAN
PR SN 083-7107

SCALE: AS SHOWN SHEET 1 OF 1 SHEETS STA. 778+90.50 TO STA. 780+40.50

F.A.P. RTE.	SECTION	COUNTY	TOTAL SHEETS	SHEET NO.
132/869	1CR-1; 103CR-1; 103CR-2	SALINE	59	15
CONTRACT NO. 78399				
ILLINOIS FED. AID PROJECT				

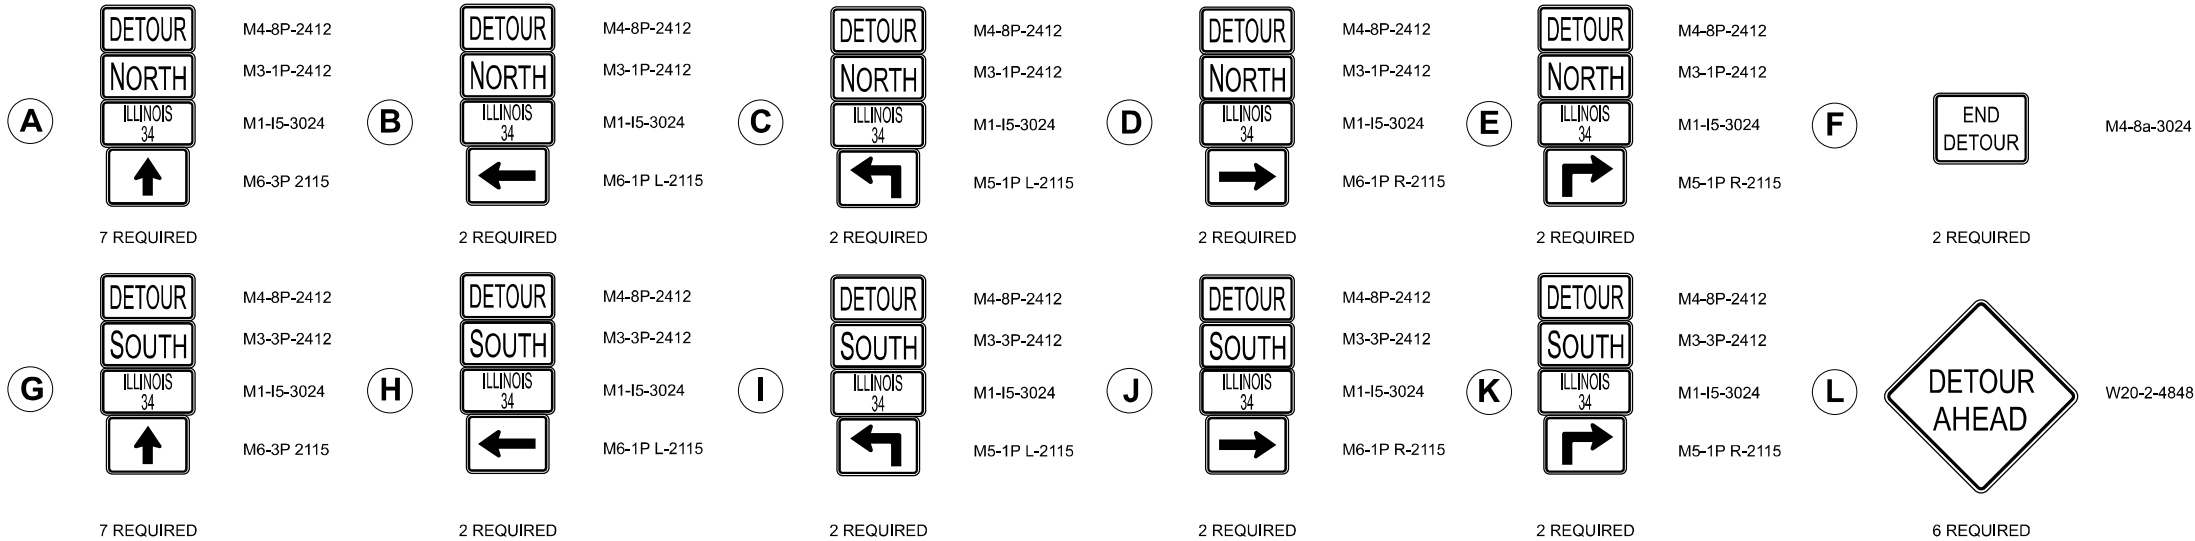

DETOUR

NORTH

ILLINOIS 34

→

M4-8P-2412

M3-1P-2412

M1-I5-3024

M6-1P R-2115

D

2 REQUIRED

DETOUR

NORTH

ILLINOIS 34

↘

M4-8P-2412

M3-1P-2412

M1-I5-3024

M5-1P R-2115

E

2 REQUIRED

DETOUR

NORTH

ILLINOIS 34

↗

M4-8P-2412

M3-1P-2412

M1-I5-3024

M5-1P R-2115

F

2 REQUIRED

END

DETOUR

M4-8a-3024

DETOUR

SOUTH

ILLINOIS 34

↑

M4-8P-2412

M3-3P-2412

M1-I5-3024

M6-3P 2115

G

7 REQUIRED

DETOUR

SOUTH

ILLINOIS 34

←

M4-8P-2412

M3-3P-2412

M1-I5-3024

M6-1P L-2115

H

2 REQUIRED

DETOUR

SOUTH

ILLINOIS 34

↙

M4-8P-2412

M3-3P-2412

M1-I5-3024

M5-1P L-2115

I

2 REQUIRED

DETOUR

SOUTH

ILLINOIS 34

→

M4-8P-2412

M3-3P-2412

M1-I5-3024

M6-1P R-2115

J

2 REQUIRED

DETOUR

SOUTH

ILLINOIS 34

↘

M4-8P-2412

M3-3P-2412

M1-I5-3024

M5-1P R-2115

K

2 REQUIRED

DETOUR

SOUTH

ILLINOIS 34

↗

M4-8P-2412

M3-3P-2412

M1-I5-3024

M5-1P R-2115

L

6 REQUIRED

ILLINOIS 34

WILL BE

CLOSED

XX

MILES

AHEAD

DATE

TO

DATE

ILLINOIS 34

CLOSED

XX

MILES

AHEAD


LOCAL

TRAFFIC

ONLY

SUGGESTED MESSAGE

(EXACT MESSAGE SHALL BE DETERMINED BY THE ENGINEER)

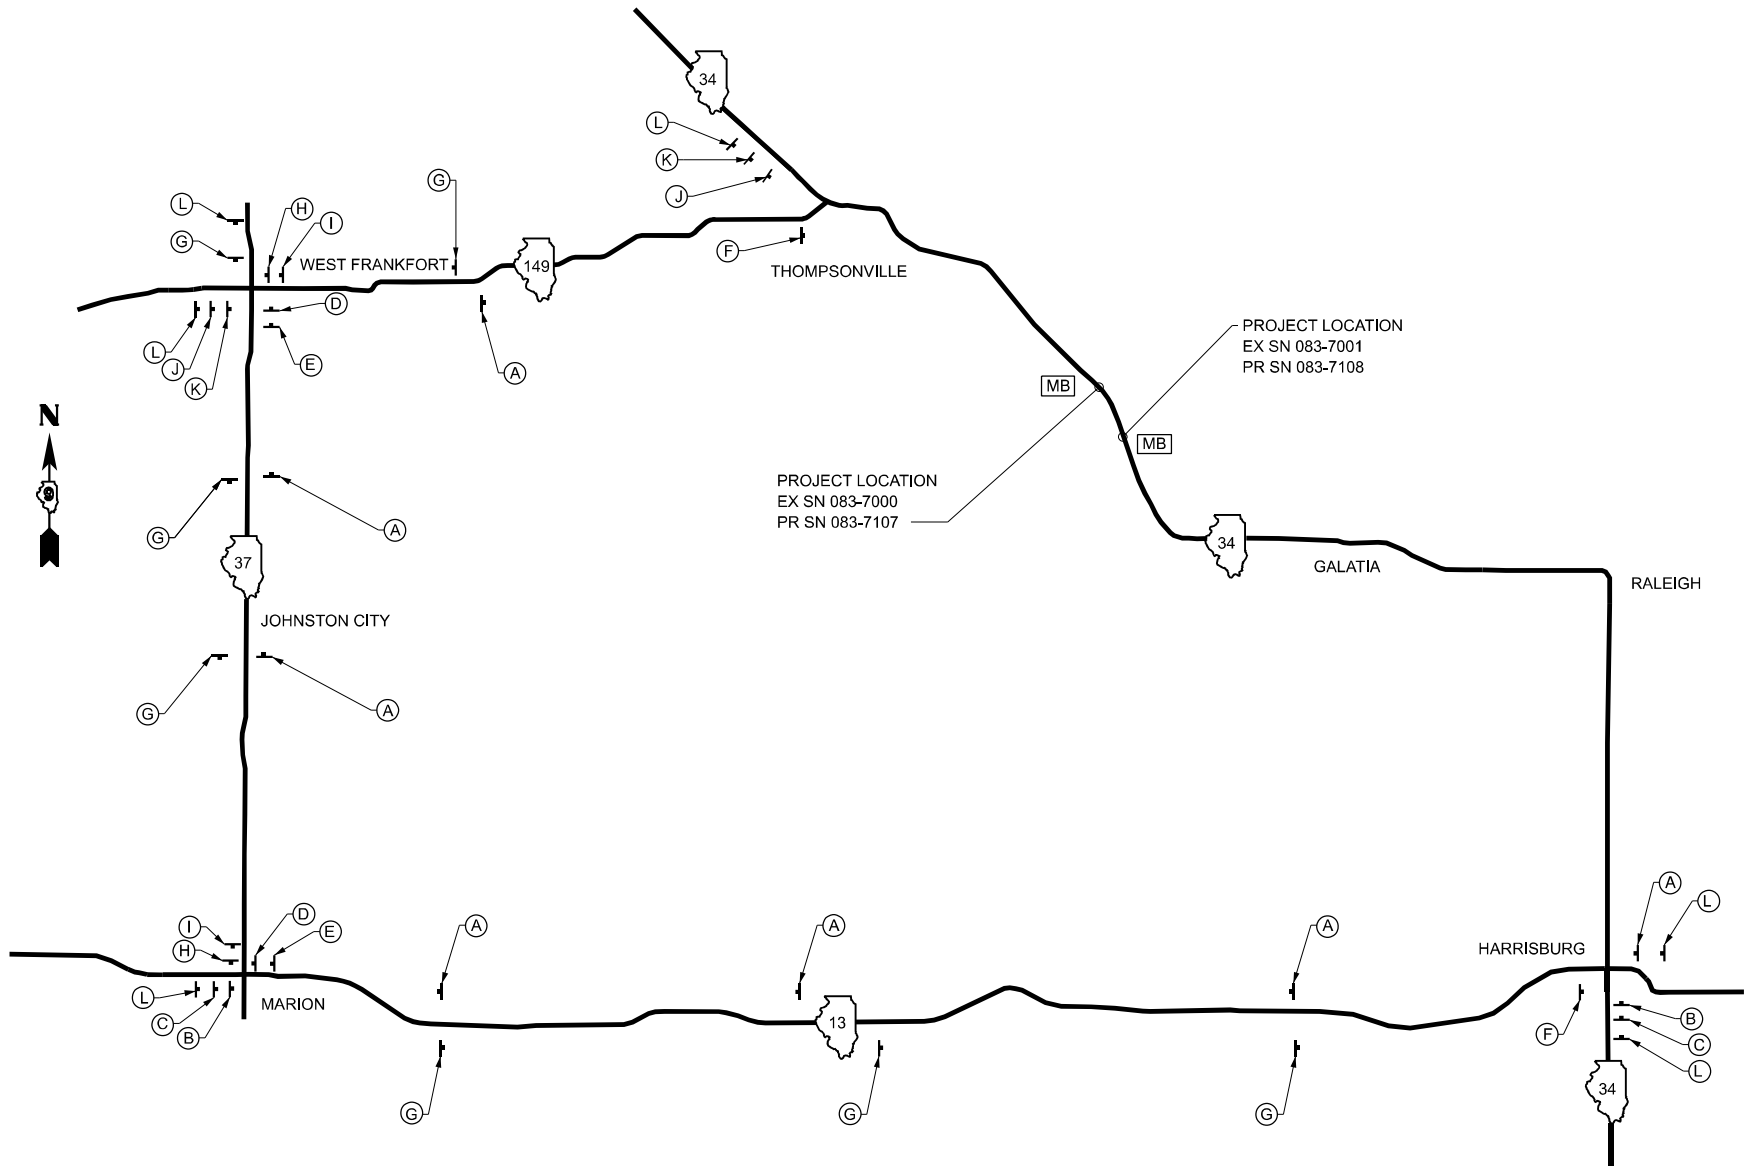

- NOTES:
1. THE CONTRACTOR HAS THE OPTION OF USING METAL POSTS INSTEAD OF WOOD.
 2. THE SIGNS SHALL BE BLACK ON ORANGE. THE POSTS SHALL BE PLACED 12 FEET FROM THE EDGE OF PAVEMENT AS DIRECTED BY THE ENGINEER.
 3. ALL SIGNS AND HARDWARE REQUIRED TO INSTALL THE DETOUR ROUTE SIGNING SHALL BE INCLUDED IN COST OF DETOUR SIGNING.
 4. SIGNS SHALL BE REMOVED ON COMPLETION OF THE CONTRACT AT THE DIRECTION OF THE ENGINEER. THIS WORK SHALL BE COMPLETED ACCORDING TO SECTION 724. THIS WORK WILL NOT BE PAID FOR. THE SIGNS AND POSTS SHALL BECOME PROPERTY OF THE CONTRACTOR.
 5. THE RELOCATING, MAINTENANCE OR REPLACEMENT OF SIGNS SHALL BE INCLUDED IN COST OF DETOUR SIGNING.
 6. EXACT SIGN PLACEMENT WILL BE DETERMINED BY THE ENGINEER.
 7. ALL EXISTING SIGNING THAT IS NOT APPLICABLE WHILE THE ROAD CLOSURE IS IN EFFECT SHALL BE COMPLETELY COVERED BY THE CONTRACTOR.
 8. THE DISTRICT 9 OPERATIONS ENGINEER SHALL BE CONTACTED 10 DAYS PRIOR TO ERECTION OF THE SIGNS.
 9. THE SIGNS ON THIS SHEET WILL BE USED FOR THE REPLACEMENT OF BOTH STRUCTURES.
 10. TYPE III BARRICADES WITH ROAD CLOSED SIGNS AS SHOWN ON HIGHWAY STANDARD 701901 SHALL BE ERECTED AT EACH END OF THE WORK SITE DURING ROAD CLOSURE.

MODEL: Detour Sheet
FILE NAME: Y:\DOT11423-47_78399\78399 DESIGN\CADD\CAD_Sheets\083-7107\083-7107-sh1-staging.dgn



USER NAME = atn	DESIGNED - ATN	REVISED -
ESCA PROJECT NO. = 1423.07	DRAWN - ATN	REVISED -
	CHECKED - ELH	REVISED -
PLOT DATE = 3/3/2025	DATE - 03/25	REVISED -

STATE OF ILLINOIS
DEPARTMENT OF TRANSPORTATION

DETOUR SIGNING
PR SN 083-7107 & SN 083-7108

SCALE: NONE SHEET 1 OF 1 SHEETS STA. TO STA.

F.A.P. RTE.	SECTION	COUNTY	TOTAL SHEETS	SHEET NO.
132/869	1CR-1; 103CR-1; 103CR-2	SALINE	59	16
CONTRACT NO. 78399				
ILLINOIS FED. AID PROJECT				

PARCEL#	TAX ID#	PURPOSE	ACREAGE
91223001	13-1-057-01	T.E.	0.017 ACRES±

JH9 N: 440804.289' E: 882094.818'

JH10 N: 440797.195' E: 882087.770'

JH11 N: 440750.659' E: 882148.087'

JH12 N: 440743.659' E: 882140.946'

NORTHWEST QUARTER




SECTION 32

T. 7 S., R. 5 E., 3RD P.M.

ALIGNMENT INFO

FAP 869 (IL 34)

POINT#	STATION	NORTHING	EASTING
P.C.3	774+06.49	441120.697	881679.253
P.T.3	804+73.19	438639.257	883418.297

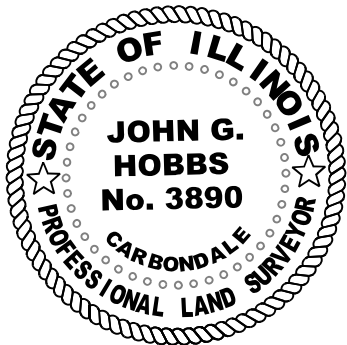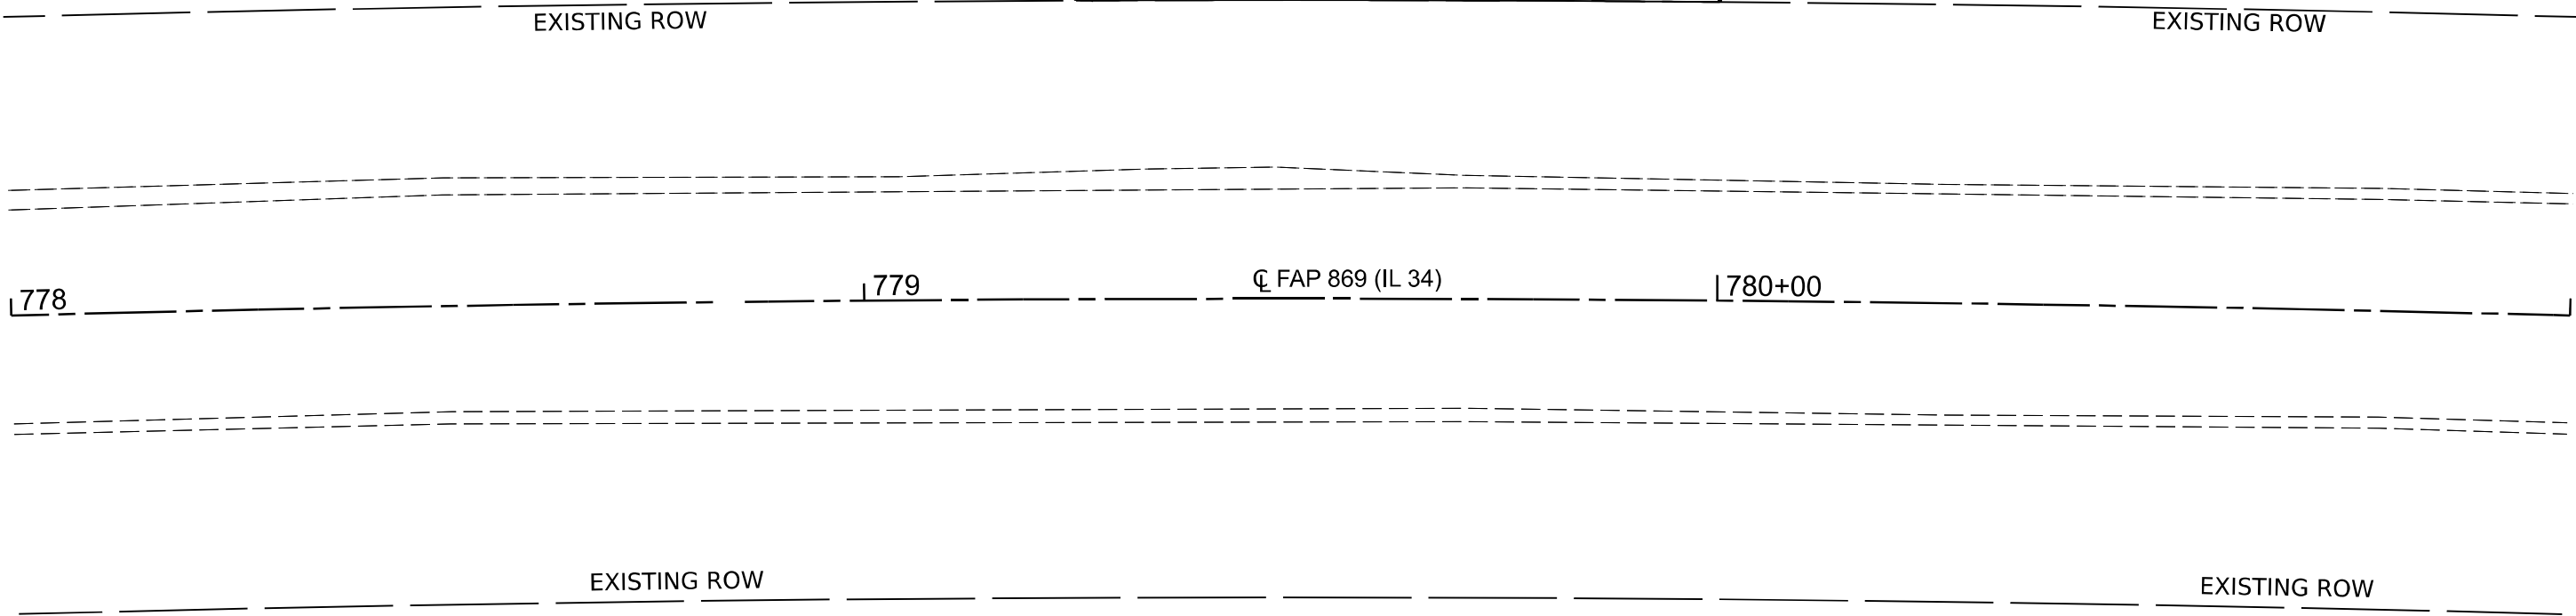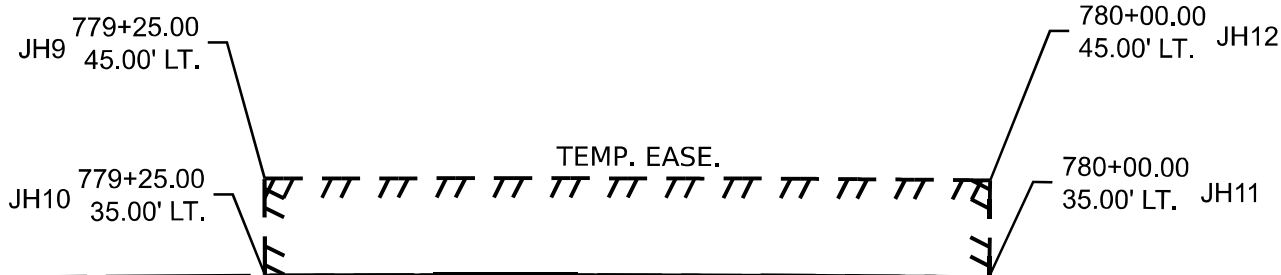


JOHN G. HOBBS
ILLINOIS PROFESSIONAL LAND SURVEYOR

Current license expires 11/2024.

This professional service conforms to the current Illinois
mininum standards for a boundary survey.

EX CURVE IL34-3
PI STA = 789+77.60
 Δ = 30-41-51 (RT)
D = 01°00'04"
R = 5,723.87'
T = 1,571.11'
L = 3,066.70'
LC = 3,030.15'
PC STA = 774+06.49
PT STA = 804+73.19

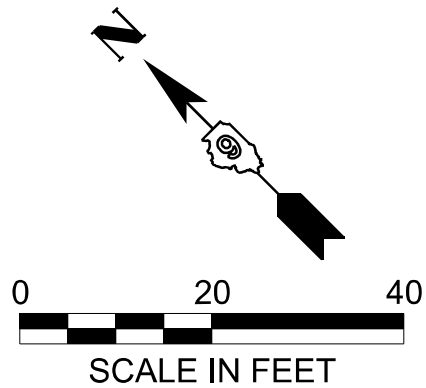

MODEL: P:\C\IL 34-Plan 1 [Sheet]
FILE NAME: c:\p\work\johnhobbs\ind1044348\0978399-Shh-ROW.dgn

	USER NAME = john,hobbs		DESIGNED -	REVISED -	STATE OF ILLINOIS DEPARTMENT OF TRANSPORTATION	RIGHT OF WAY PLANS			F.A.P RTE.	SECTION	COUNTY	TOTAL SHEETS	SHEET NO.
			DRAWN -	REVISED -		T7S, R5E, 3RD PM	DRAWING COMPLETED 02/21/2025	JOB NO. R-99-012-23	869	1CR-1;103CR-1;103CR-2	SALINE	59	17
			CHECKED -	REVISED -		SCALE: 1"=20'			DRAWN BY: JOHN G. HOBBS		CONTRACT NO. 78399		
	PLOT DATE = 2/21/2025		DATE -	REVISED -		SHEET 2	OF 2	SHEETS	STA. 778+00.00	TO STA. 781+00.00	FED. ROAD DIST. NO.	ILLINOIS	FED. AID PROJECT

Benchmark: BM083-7000 - top of rebar inside square cut at north end of west headwall of SN 083-7000, elev. 409.509 (NAVD 88).

Existing Structure: SN 083-7000 was built in 1928 as SBI Route 143, Section 103A. It is a single-barrel, 10' span by 4' rise, cast-in-place concrete culvert that is 35'-4" long. The culvert is not skewed. The structure is located within a horizontal curve with a superelevation of approximately 3.8%. A short-term road closure will be used, and traffic will use a temporary detour route.

No Salvage.

WATERWAY INFORMATION

Drainage Area = 4 acres		Low EOP elev. 410.06 at sta. 777+45		
Flood	Freq. Yr.	Q C.F.S.	Headwater Elevation	
			Existing	Proposed
Design	10	9	404.9	404.6
Base	50	12	405.0	404.7
Base	100	14	405.1	404.7
Max. Calc.	500	17	405.1	404.8

INDEX OF SHEETS

1. General Plan and Elevation
2. General Data
- 3.-4. Precast Concrete Box Culvert Apron End Section Details

GENERAL NOTES

The design fill height for this box is 2.7 ft. maximum and 1.4 ft. minimum. The precast box culvert sections shall conform to the requirements of ASTM C 1577.

Drain holes shall be provided on exterior culvert walls for each precast box segment with a clear rise greater than 3 ft. The drain hole shall be located within the lower 1/3 of the clear rise of the box culvert, shall not intercept the haunch, and shall conform to the requirements of Article 503.11 of the Standard Specifications.

Nonwoven geotextile fabric shall conform to the requirements of Art. 1080.01 of the Standard Specifications. The minimum weight of the fabric shall be 6 ounces per square yard.

Precast concrete box culverts and box culvert end sections shall be backfilled with Porous Granular Embankment in the required excavation areas on the sides of the box culvert from the bottom of the proposed pavement to the bottom of the box culvert. This area of PGE is included in the Porous Granular Embankment pay item. The 6-inch thick layer of porous granular material required under the precast concrete box culvert, according to Section 540.06 of the Standard Specifications, shall also apply to the end sections. Cost of this porous granular material will not be paid for separately but shall be included in the unit price of the work for which it is required.

If the Contractor elects to use cast-in-place construction for the end sections, any temporary soil retention required will be at the Contractor's expense.


Layout of the slope protection system may be varied to suit ground conditions in the field as directed by the Engineer.

The Contractor shall halt the excavation at the bottom of the 6" porous granular material under the culvert and request a soils test from IDOT District 9. The District Geotechnical Engineer will evaluate the need for additional excavation and determine the limits of Rock Fill.

Geocomposite Wall Drain shall be according to Section 591 of the Standard Specifications, except that concrete nails shall not be used in areas where it overlaps Membrane Waterproofing System for Buried Structures.

The Porous Granular Embankment shall be CA-7 or CA-11 and capped with 1'-0" minimum thickness CA-6 or CA-10 directly underneath the proposed concrete pavement. The outer 3'-0" of the culvert shall be backfilled with impervious material at each end.

The removal of the existing box culvert, headwalls, and wingwalls is included in Removal of Existing Structures.

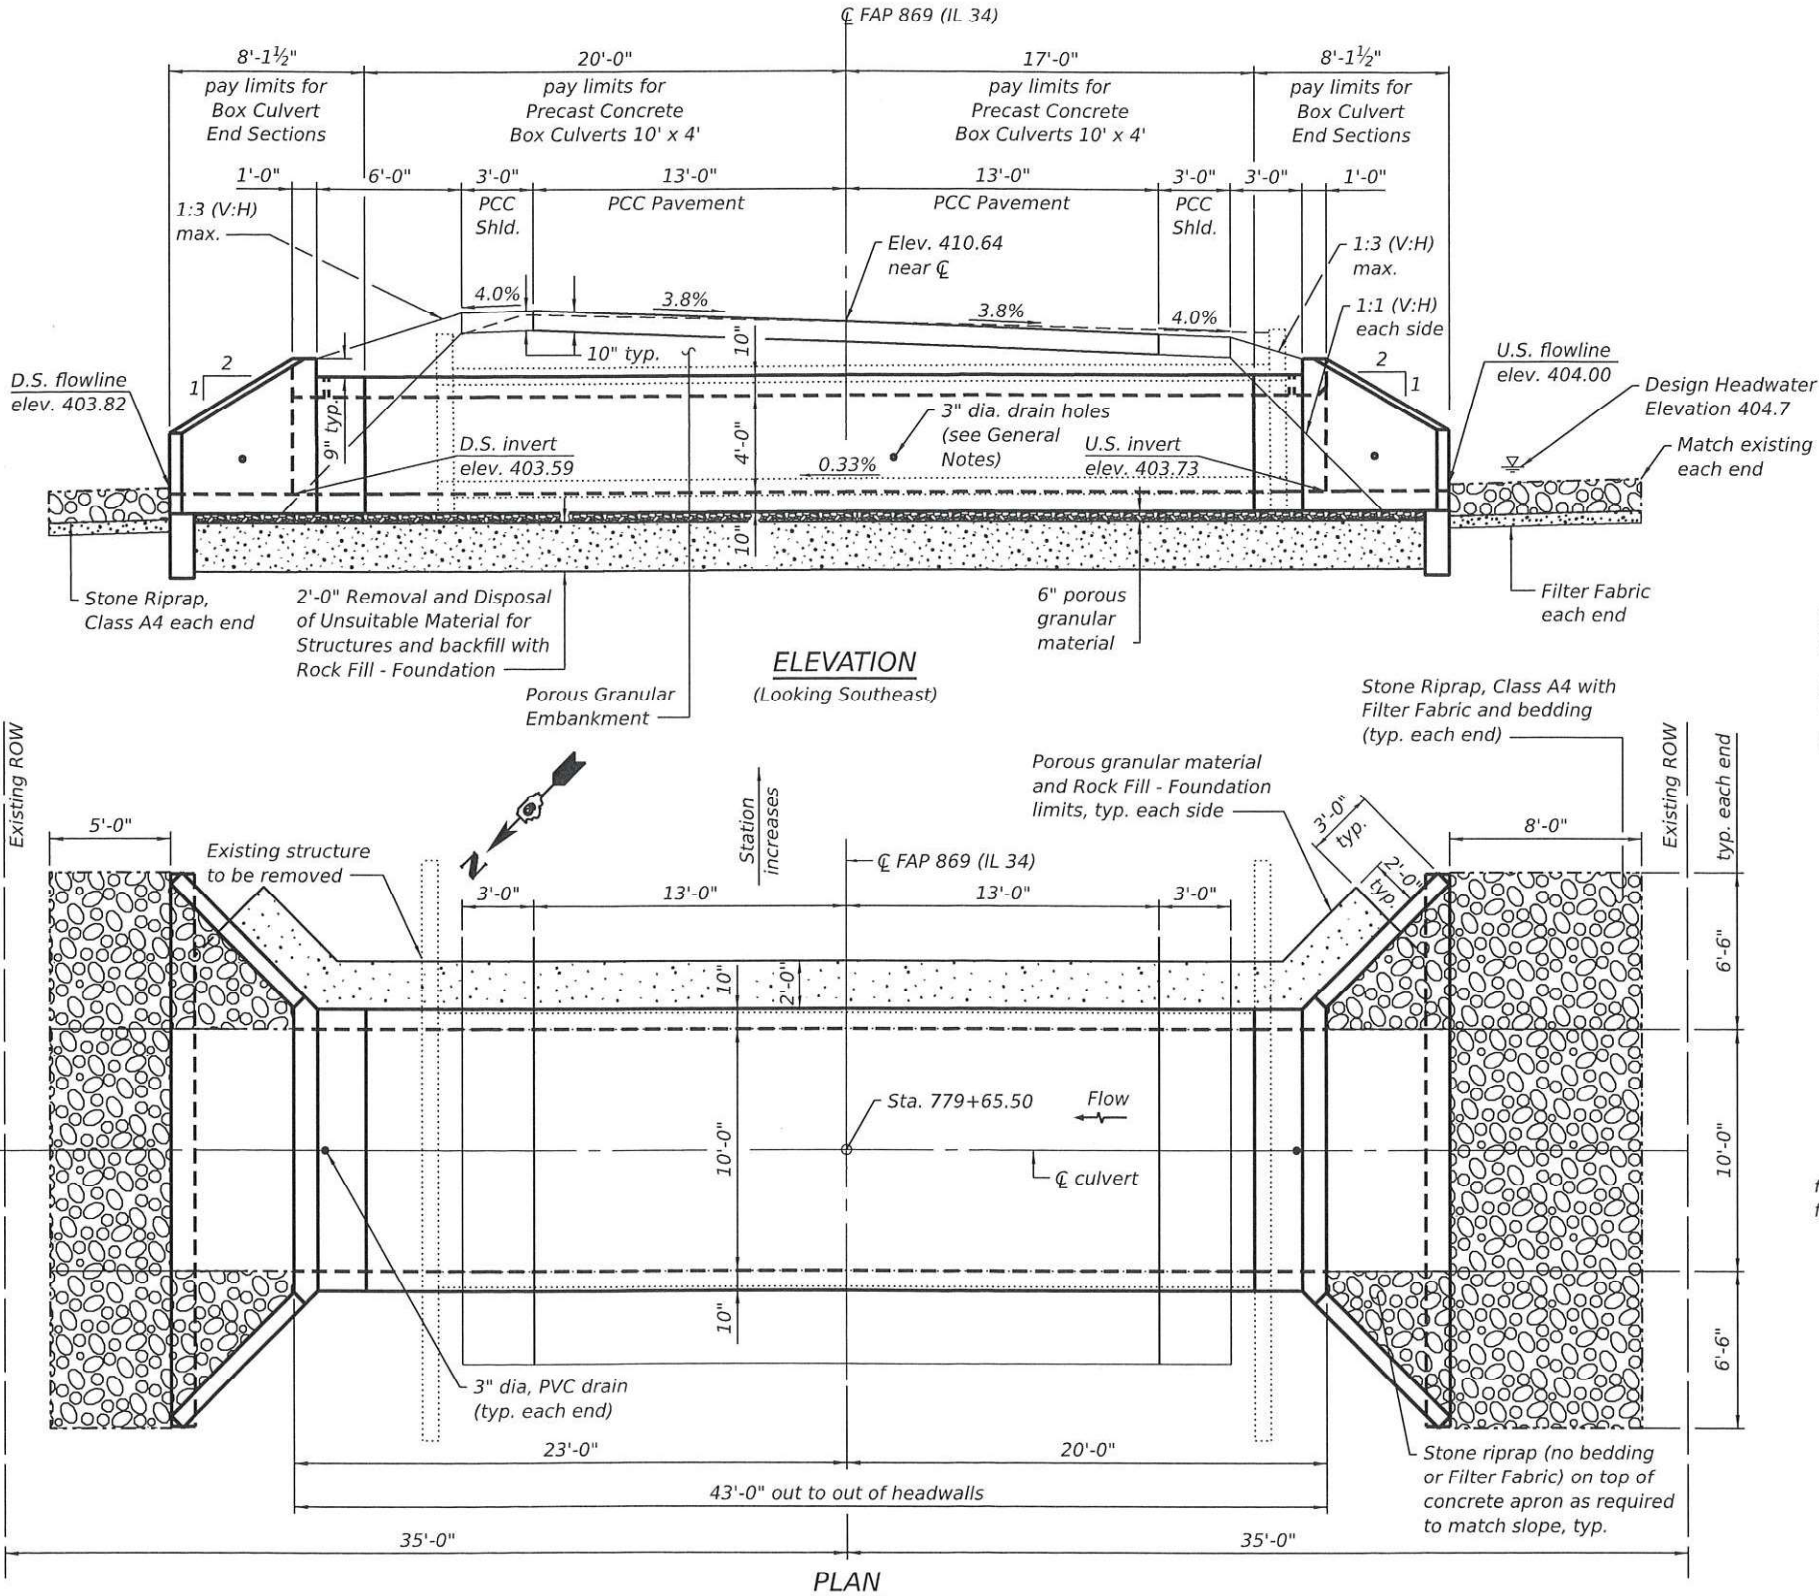

IL 34 PROFILE GRADE
(Along CL roadway)


DESIGN SPECIFICATIONS
2020 AASHTO LRFD Bridge Design
Specifications, 9th Edition

LOADING HL-93

DESIGN STRESSES

PRECAST UNITS

f_c = 5,000 psi
f_y = 65,000 psi (welded wire reinforcement)

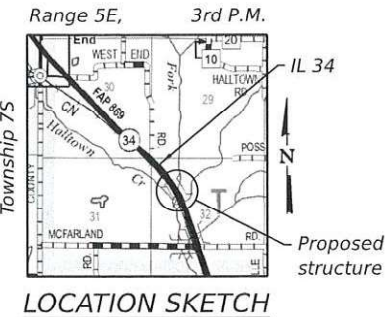

TOTAL BILL OF MATERIAL

ITEM	UNIT	TOTAL
Porous Granular Embankment	Cu. Yd.	130
Stone Riprap, Class A4	Sq. Yd.	45
Filter Fabric	Sq. Yd.	36
Removal of Existing Structures No.1	Each	1
Removal and Disposal of Unsuitable Material for Structures	Cu. Yd.	63
Box Culvert End Sections, Culvert No. 1	Each	2
Precast Concrete Box Culverts 10' x 4'	Foot	37
Geocomposite Wall Drain	Sq. Yd.	63
Membrane Waterproofing System for Buried Structures	Sq. Yd.	63
Rock Fill - Foundation	Ton	94

GENERAL PLAN AND ELEVATION
IL RTE. 34 OVER CREEK
FAP RTE. 869 SEC. 103CR-1
SALINE COUNTY
STATION 779+65.50
PROPOSED SN 083-7107

MODEL: Sheet
FILE NAME: Y:\DOT\1423-07_78399\78399_DESIGN\CADD\ISP SN 083-7107\0837107-78399-01-GenPlan.dgn
3/3/2025 11:27:28 AM







USER NAME = nhc	DESIGNED - ELH 12/24	REVISED -
ESCA PROJECT NO. = 1423.07	CHECKED - ARD 12/24	REVISED -
PLOT SCALE = 0:2" = 1' / in.	DRAWN - NHC 03/25	REVISED -
PLOT DATE = 3/3/2025	CHECKED - ELH 03/25	REVISED -

STATE OF ILLINOIS
DEPARTMENT OF TRANSPORTATION

SHEET 1 OF 4 SHEETS

F.A.P. RTE.	SECTION	COUNTY	TOTAL SHEETS	SHEET NO.
132/869	1CR-1;103CR-1;103CR-2	SALINE	59	18
CONTRACT NO. 78399				
ILLINOIS FED. AID PROJECT				

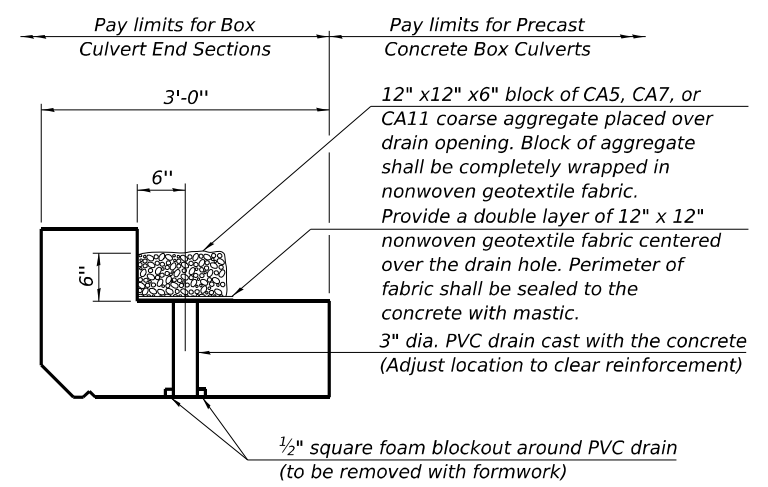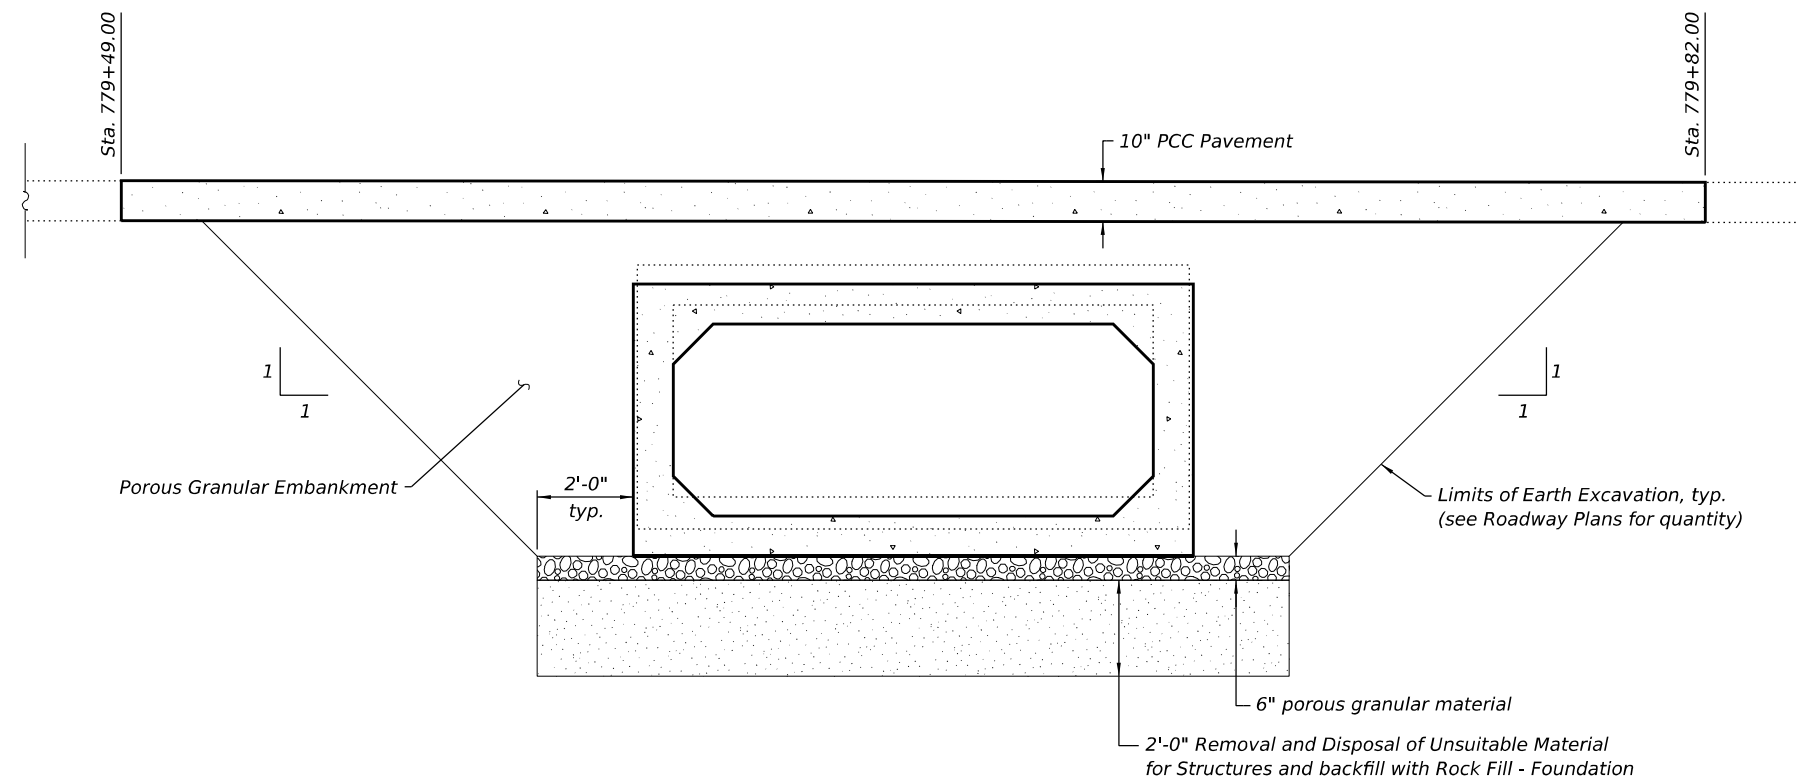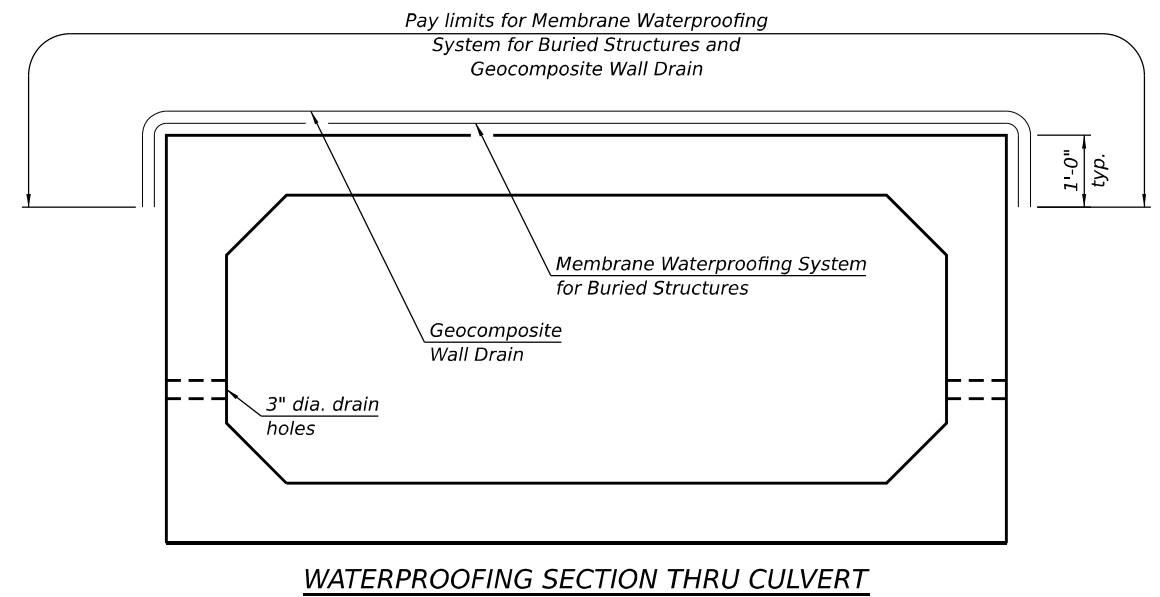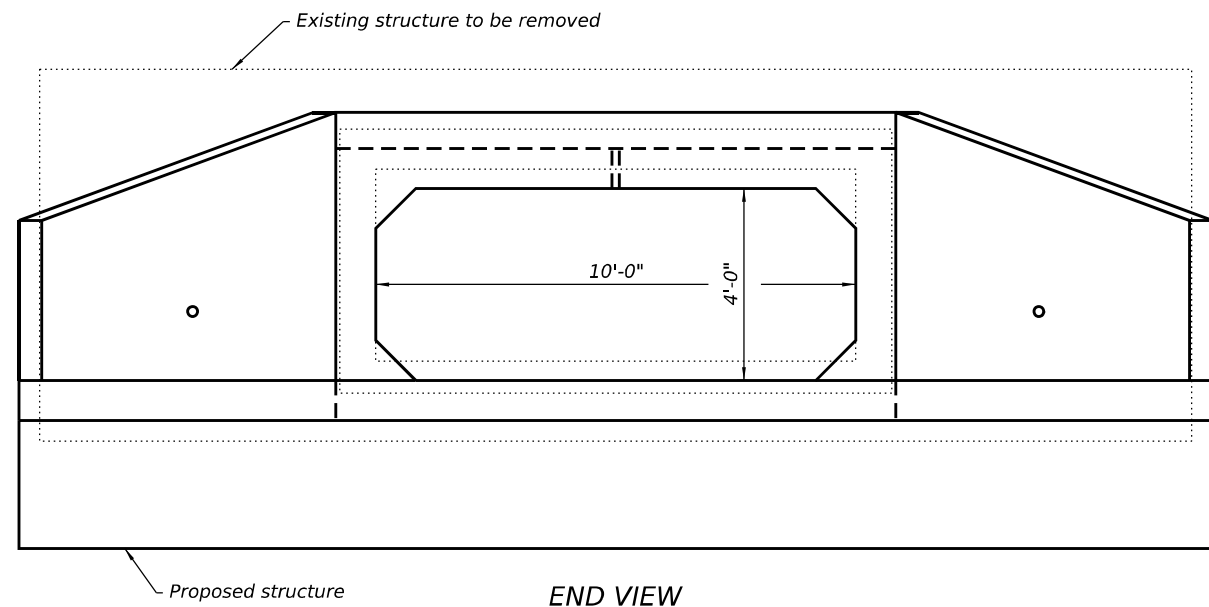

(All costs associated with furnishing and constructing the above drain detail will not be measured for payment but shall be included in the contract unit price for the associated work.)

STATE OF ILLINOIS
DEPARTMENT OF TRANSPORTATION

GENERAL DATA
PROPOSED SN 083-7107
SHEET 2 OF 4 SHEETS


F.A.P. RTE.	SECTION	COUNTY	TOTAL SHEETS	SHEET NO.
132/869	1CR-1;103CR-1;103CR-2	SALINE	59	19
CONTRACT NO. 78399				
ILLINOIS FED. AID PROJECT				

MODEL: Sheet
FILE NAME: Y:\IDOT\1423-a7_78399\78399 DESIGN\CADD\ISP SN 083-7107\0837107-78399-02-GenData.dgn
3/3/2025 11:37:06 AM




USER NAME = nhc	DESIGNED - ELH 12/24	REVISED -
ESCA PROJECT NO. = 1423.07	CHECKED - ARD 12/24	REVISED -
PLOT SCALE = 0.2" / in.	DRAWN - NHC 02/25	REVISED -
PLOT DATE = 3/3/2025	CHECKED - ELH 02/25	REVISED -


MODEL: Sheet
FILE NAME: Y:\DOT\1423-a7_78399\78399 DESIGN\CADD\ISP SN 083-7 107\0837107-78399-03-PrecastBCAEndSecDils.dgn

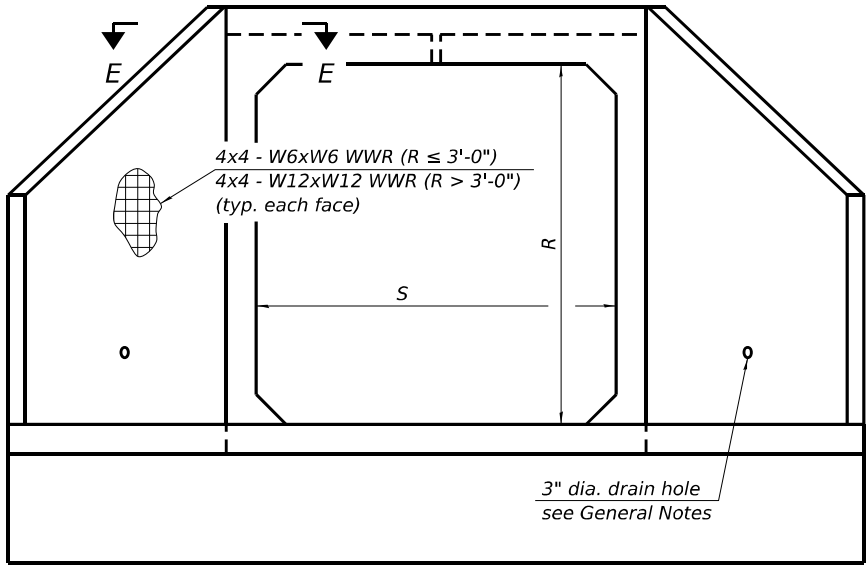

END VIEW

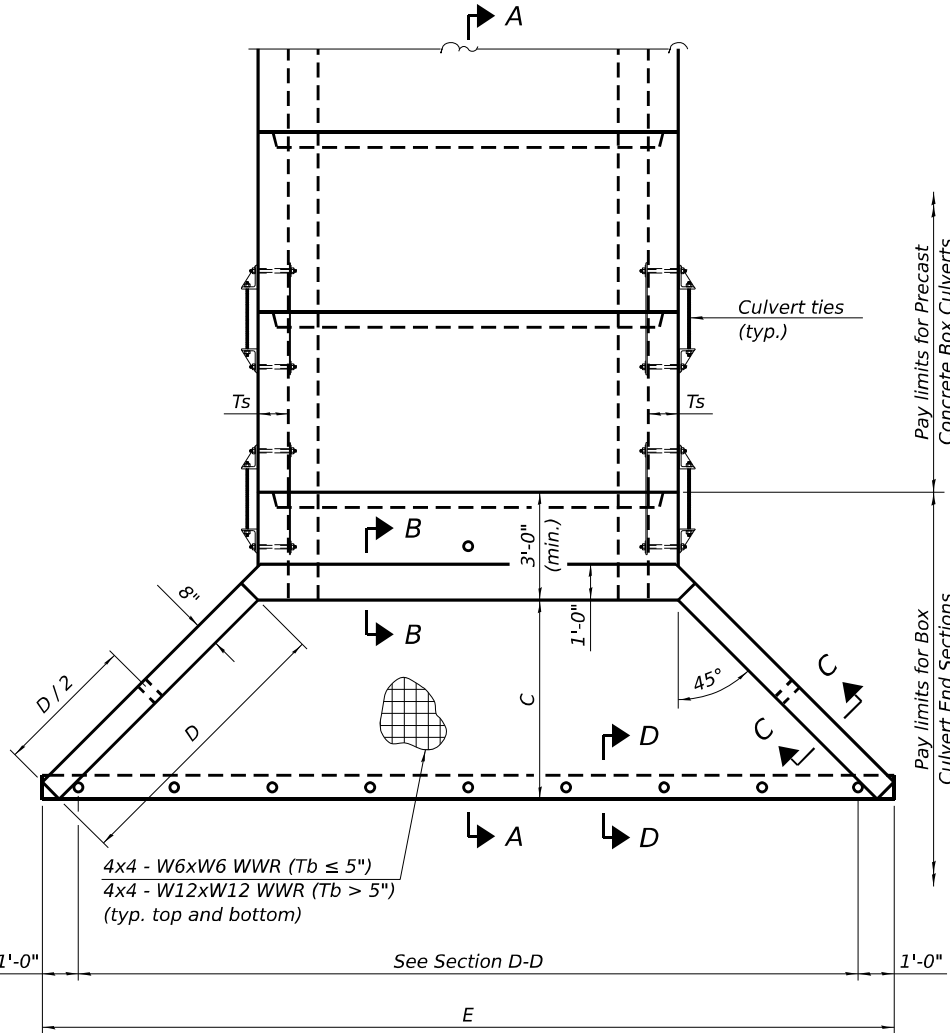

PLAN

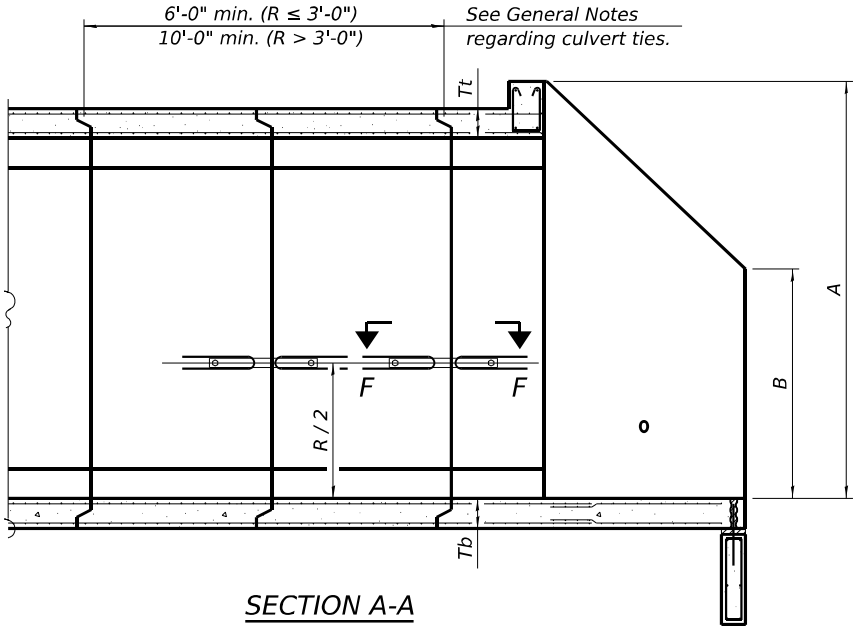

SECTION A-A

GENERAL NOTES

Box Culvert End Sections shall be constructed according to the requirements of Section 540 of the Standard Specifications except as modified herein. End sections will be paid for at the contract unit price per each for Box Culvert End Sections.

The Contractor may furnish the end section as a single precast concrete piece or construct the end section in the field using cast-in-place (CIP) construction. For CIP construction, the bottom slab thickness shall be increased by 2" and the clear cover to the bottom mat of reinforcement shall be increased to 3".

Box section dimensions, materials, and reinforcement details for Box Culvert End Sections shall be according to the requirements for ASTM C 1577 as required for the design of the portion of the culvert within the limits of Precast Concrete Box Culverts except as modified herein.

The number of culvert ties shall be sufficient to engage the minimum length of culvert barrel shown within the pay limits for Precast Concrete Box Culverts and will be dependent upon the length of box culvert segments furnished by the Contractor. Culvert ties are not required for box culverts having a rise (R) less than or equal to 3 ft and a span (S) greater than or equal to 10 ft.

All costs associated with furnishing and installing or constructing the toewall and culvert ties will not be measured for payment but shall be included in the unit price for Box Culvert End Sections of the culvert number specified.

Shop drawings that detail slab thickness and reinforcement layout for the Box Culvert End Sections shall be provided to the Engineer for review and approval. Reinforcement bars not detailed herein shall be detailed with a clear distance at the end of the reinforcement not less than 1/2" nor more than 2". For the precast option, it shall be the Contractor's responsibility for determining a method of handling and a construction procedure shall be included on the shop drawings. The Contractor shall determine and detail in the shop drawings any necessary strengthening or stiffening provisions necessary to handle the precast segment. Any required modifications shall be at no extra charge.

The Contractor may use reinforcement bars in lieu of welded wire reinforcement (WWR). Reinforcement bars shall be limited to the sizes of #3 through #5 bars, a maximum spacing of the lesser of 8" or the member thickness, and shall result in an area of reinforcement equal to or greater than that provided by the WWR. Minimum lap lengths detailed herein are applicable to WWR and reinforcement bars.

Reinforcement (circumferential and longitudinal) in the culvert barrel portion of the end section being lapped with reinforcement from the wingwalls or bottom slab of the end section shall not be less than that required by ASTM C 1577 for the design fill height or the reinforcement detailed for the end section, whichever is greater.

One drain hole shall be provided in each wingwall for end sections of box culverts having an opening with a clear rise greater than 3 ft. The drain hole shall be located within the lower 1/3 of the clear rise of the box culvert and shall conform to the requirements of Article 503.11 of the Standard Specifications.

APRON END SECTION DIMENSIONS

Span (S)	Rise (R)	Tt	Tb	Ts	A	B	C	D	E	Concrete Cu. Yd.	Culvert Ties Required
3'-0"	2'-0"	7"	6"	4"	3'-4"	2'-2"	2'-10 ⁵ / ₈ "	4'-1"	10'-4 ⁵ / ₈ "	2.8	Yes
3'-0"	2'-0"	4"	4"	4"	3'-1"	2'-1"	2'-7 ⁷ / ₈ "	3'-9"	9'-11"	2.3	Yes
3'-0"	3'-0"	7"	6"	4"	4'-4"	2'-8"	3'-10 ⁵ / ₈ "	5'-6"	12'-4 ⁵ / ₈ "	3.7	Yes
3'-0"	3'-0"	4"	4"	4"	4'-1"	2'-7"	3'-7 ⁷ / ₈ "	5'-2"	11'-11"	3.1	Yes
4'-0"	2'-0"	7.5"	6"	5"	3'-4 ¹ / ₂ "	2'-2 ¹ / ₂ "	2'-11 ³ / ₈ "	4'-2"	11'-8"	3.3	Yes
4'-0"	2'-0"	5"	5"	5"	3'-2"	2'-1"	2'-8 ¹ / ₂ "	3'-10"	11'-2 ³ / ₈ "	2.8	Yes
4'-0"	3'-0"	7.5"	6"	5"	4'-4 ¹ / ₂ "	2'-8 ¹ / ₂ "	3'-11 ³ / ₈ "	5'-7"	13'-8 ¹ / ₈ "	4.2	Yes
4'-0"	3'-0"	5"	5"	5"	4'-2"	2'-7"	3'-8 ¹ / ₂ "	5'-3"	13'-2 ³ / ₈ "	3.7	Yes
4'-0"	4'-0"	7.5"	6"	5"	5'-4 ¹ / ₂ "	3'-2 ¹ / ₂ "	4'-11 ³ / ₈ "	7'-0"	15'-8 ¹ / ₈ "	5.3	Yes
4'-0"	4'-0"	5"	5"	5"	5'-2"	3'-1"	4'-8 ⁵ / ₈ "	6'-8"	15'-2 ¹ / ₂ "	4.7	Yes
5'-0"	2'-0"	8"	7"	6"	3'-5"	2'-3"	2'-11 ³ / ₈ "	4'-2"	12'-10"	3.9	Yes
5'-0"	2'-0"	6"	6"	6"	3'-3"	2'-2"	2'-10"	4'-0"	12'-7 ¹ / ₄ "	3.5	Yes
5'-0"	3'-0"	8"	7"	6"	4'-5"	2'-9"	3'-11 ³ / ₈ "	5'-7"	14'-10 ¹ / ₈ "	4.9	Yes
5'-0"	3'-0"	6"	6"	6"	4'-3"	2'-8"	3'-10"	5'-5"	14'-7 ¹ / ₄ "	4.5	Yes
5'-0"	4'-0"	8"	7"	6"	5'-5"	3'-3"	4'-11 ³ / ₈ "	7'-0"	16'-10 ¹ / ₈ "	6.1	Yes
5'-0"	4'-0"	6"	6"	6"	5'-3"	3'-2"	4'-9 ¹ / ₄ "	6'-9"	16'-5 ⁷ / ₈ "	5.5	Yes
5'-0"	5'-0"	8"	7"	6"	6'-5"	3'-9"	5'-11 ³ / ₈ "	8'-5"	18'-10 ¹ / ₈ "	7.4	Yes
5'-0"	5'-0"	6"	6"	6"	6'-3"	3'-8"	5'-9 ¹ / ₄ "	8'-2"	18'-5 ⁷ / ₈ "	6.8	Yes
6'-0"	2'-0"	8"	7"	7"	3'-5"	2'-3"	2'-11 ³ / ₈ "	4'-2"	14'-0"	4.3	Yes
6'-0"	2'-0"	7"	7"	7"	3'-4"	2'-2"	2'-10 ⁵ / ₈ "	4'-1"	13'-10 ⁵ / ₈ "	4.2	Yes
6'-0"	3'-0"	8"	7"	7"	4'-5"	2'-9"	3'-11 ³ / ₈ "	5'-7"	16'-0 ¹ / ₈ "	5.4	Yes
6'-0"	3'-0"	7"	7"	7"	4'-4"	2'-8"	3'-10 ⁵ / ₈ "	5'-6"	15'-10 ⁵ / ₈ "	5.2	Yes
6'-0"	4'-0"	8"	7"	7"	5'-5"	3'-3"	4'-11 ³ / ₈ "	7'-0"	18'-0 ¹ / ₈ "	6.5	Yes
6'-0"	4'-0"	7"	7"	7"	5'-4"	3'-2"	4'-10 ³ / ₄ "	6'-11"	17'-10 ³ / ₄ "	6.5	Yes
6'-0"	5'-0"	8"	7"	7"	6'-5"	3'-9"	5'-11 ³ / ₈ "	8'-5"	20'-0 ¹ / ₈ "	8.0	Yes
6'-0"	5'-0"	7"	7"	7"	6'-4"	3'-8"	5'-10 ³ / ₄ "	8'-4"	19'-10 ³ / ₄ "	7.8	Yes
6'-0"	6'-0"	8"	7"	7"	7'-5"	4'-3"	6'-11 ¹ / ₂ "	9'-10"	22'-0 ¹ / ₄ "	9.5	Yes
6'-0"	6'-0"	7"	7"	7"	7'-4"	4'-2"	6'-10 ³ / ₄ "	9'-9"	21'-10 ³ / ₄ "	9.3	Yes
7'-0"	2'-0"	8"	8"	8"	3'-5"	2'-3"	2'-11 ³ / ₈ "	4'-2"	15'-2"	4.9	Yes
7'-0"	3'-0"	8"	8"	8"	4'-5"	2'-9"	3'-11 ³ / ₈ "	5'-7"	17'-2 ¹ / ₂ "	6.1	Yes
7'-0"	4'-0"	8"	8"	8"	5'-5"	3'-3"	4'-11 ³ / ₈ "	7'-0"	19'-2 ¹ / ₈ "	7.4	Yes
7'-0"	5'-0"	8"	8"	8"	6'-5"	3'-9"	5'-11 ³ / ₈ "	8'-5"	21'-2 ¹ / ₈ "	8.9	Yes
7'-0"	6'-0"	8"	8"	8"	7'-5"	4'-3"	6'-11 ¹ / ₂ "	9'-10"	23'-2 ¹ / ₄ "	10.6	Yes
8'-0"	2'-0"	8"	8"	8"	3'-5"	2'-3"	2'-11 ³ / ₈ "	4'-2"	16'-2"	5.3	Yes
8'-0"	3'-0"	8"	8"	8"	4'-5"	2'-9"	3'-11 ³ / ₈ "	5'-7"	18'-2 ¹ / ₈ "	6.5	Yes
8'-0"	4'-0"	8"	8"	8"	5'-5"	3'-3"	4'-11 ³ / ₈ "	7'-0"	20'-2 ¹ / ₈ "	7.8	Yes
8'-0"	5'-0"	8"	8"	8"	6'-5"	3'-9"	5'-11 ³ / ₈ "	8'-5"	22'-2 ¹ / ₈ "	9.3	Yes
8'-0"	6'-0"	8"	8"	8"	7'-5"	4'-3"	6'-11 ¹ / ₂ "	9'-10"	24'-2 ¹ / ₄ "	11.0	Yes
9'-0"	2'-0"	9"	9"	9"	3'-6"	2'-3"	3'-0 ³ / ₄ "	4'-4"	17'-6 ⁷ / ₈ "	6.2	Yes
9'-0"	3'-0"	9"	9"	9"	4'-6"	2'-9"	4'-0 ³ / ₄ "	5'-9"	19'-6 ⁷ / ₈ "	7.5	Yes
9'-0"	4'-0"	9"	9"	9"	5'-6"	3'-3"	5'-0 ³ / ₄ "	7'-2"	21'-6 ⁷ / ₈ "	9.0	Yes
9'-0"	5'-0"	9"	9"	9"	6'-6"	3'-9"	6'-0 ⁷ / ₈ "	8'-7"	23'-7"	10.6	Yes
9'-0"	6'-0"	9"	9"	9"	7'-6"	4'-3"	7'-0 ¹ / ₈ "	9'-11"	25'-5 ⁵ / ₈ "	12.4	Yes
10'-0"	2'-0"	10"	10"	10"	3'-7"	2'-4"	3'-1 ¹ / ₂ "	4'-5"	18'-10 ¹ / ₄ "	7.1	No
10'-0"	3'-0"	10"	10"	10"	4'-7"	2'-10"	4'-1 ¹ / ₂ "	5'-10"	20'-10 ¹ / ₄ "	8.6	No
10'-0"	4'-0"	10"	10"	10"	5'-7"	3'-4"	5'-1 ¹ / ₂ "	7'-3"	22'-10 ³ / ₈ "	10.2	Yes
10'-0"	5'-0"	10"	10"	10"	6'-7"	3'-10"	6'-1 ¹ / ₂ "	8'-8"	24'-10 ³ / ₈ "	12.0	Yes
10'-0"	6'-0"	10"	10"	10"	7'-7"	4'-4"	7'-1 ¹ / ₂ "	10'-1"	26'-10 ³ / ₈ "	13.9	Yes
11'-0"	2'-0"	11"	11"	11"	3'-8"	2'-4"	3'-2 ⁷ / ₈ "	4'-7"	20'-3 ¹ / ₈ "	8.2	No
11'-0"	3'-0"	11"	11"	11"	4'-8"	2'-10"	4'-2 ⁷ / ₈ "	6'-0"	22'-3 ¹ / ₈ "	9.8	No
11'-0"	4'-0"	11"	11"	11"	5'-8"	3'-4"	5'-2 ³ / ₄ "	7'-4"	24'-1 ³ / ₄ "	11.5	Yes
11'-0"	5'-0"	11"	11"	11"	6'-8"	3'-10"	6'-2 ³ / ₄ "	8'-9"	26'-1 ³ / ₄ "	13.3	Yes
11'-0"	6'-0"	11"	11"	11"	7'-8"	4'-4"	7'-2 ³ / ₄ "	10'-2"	28'-1 ⁷ / ₈ "	15.5	Yes
12'-0"	2'-0"	12"	12"	12"	3'-9"	2'-5"	3'-3 ⁵ / ₈ "	4'-8"	21'-6 ¹ / ₂ "	9.3	No
12'-0"	3'-0"	12"	12"	12"	4'-9"	2'-11"	4'-3 ⁵ / ₈ "	6'-1"	23'-6 ¹ / ₂ "	11.1	No
12'-0"	4'-0"	12"	12"	12"	5'-9"	3'-5"	5'-3 ⁵ / ₈ "	7'-6"	25'-6 ⁵ / ₈ "	13.0	Yes
12'-0"	5'-0"	12"	12"	12"	6'-9"	3'-11"	6'-3 ⁵ / ₈ "	8'-11"	27'-6 ⁵ / ₈ "	14.1	Yes
12'-0"	6'-0"	12"	12"	12"	7'-9"	4'-5"	7'-3 ⁵ / ₈ "	10'-4"	29'-6 ⁵ / ₈ "	17.4	Yes

Note:

Two sets of apron end section dimensions are shown above for some box culvert sizes due to the top and bottom slabs having different thicknesses per ASTM C 1577 for design fill heights less than 2 ft.

(Sheet 1 of 2)

SCB-AES

5-15-2023



USER NAME = nhc
ESCA PROJECT NO. = 1423.07
PLOT SCALE = 0:2" = 1' / in.
PLOT DATE = 3/3/2025


DESIGNED - ELH 12/24
CHECKED - ARD 12/24
DRAWN - NHC 12/24
CHECKED - ELH 12/24
REVISED -
REVISED -
REVISED -
REVISED -

STATE OF ILLINOIS
DEPARTMENT OF TRANSPORTATION

PRECAST CONCRETE BOX CULVERT APRON END
SECTION DETAILS - PROPOSED SN 083-7107


SHEET 3 OF 4 SHEETS

F.A.P. RTE. 132/869
SECTION 1CR-1;103CR-1;103CR-2
COUNTY SALINE
TOTAL SHEETS 59
SHEET NO. 20
CONTRACT NO. 78399
ILLINOIS FED. AID PROJECT

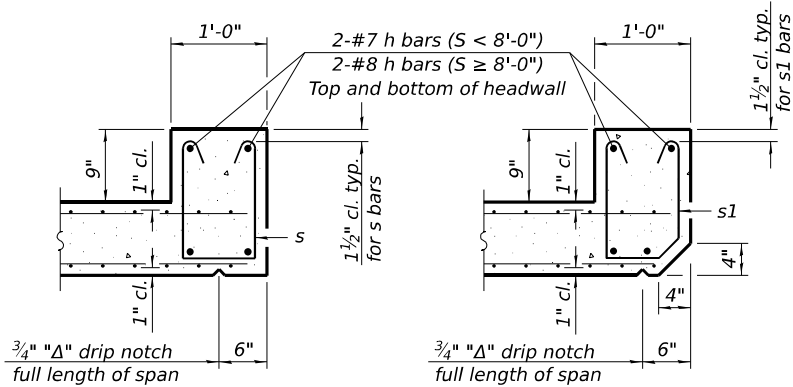


SECTION B-B
(Top slab at downstream end)


SECTION B-B
(Top slab at upstream end)

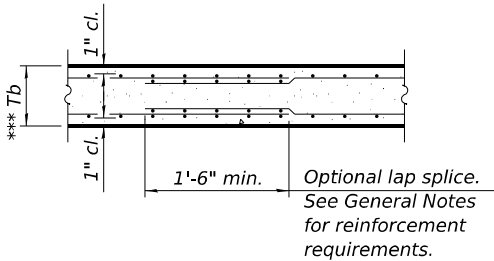


SECTION B-B
(Bottom Slab)

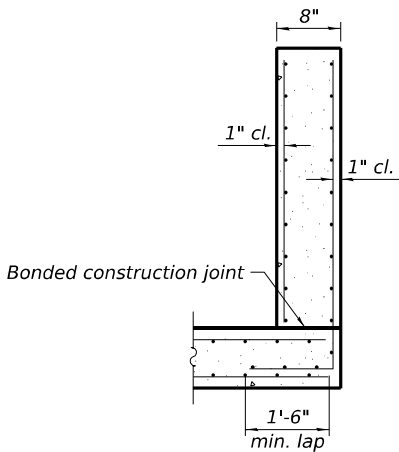


SECTION C-C

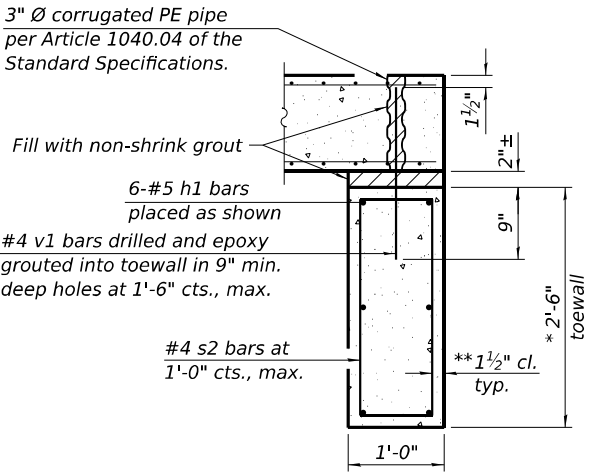


SECTION D-D

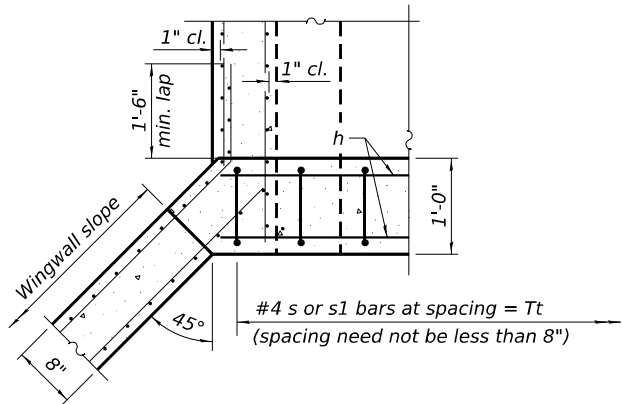

SECTION E-E

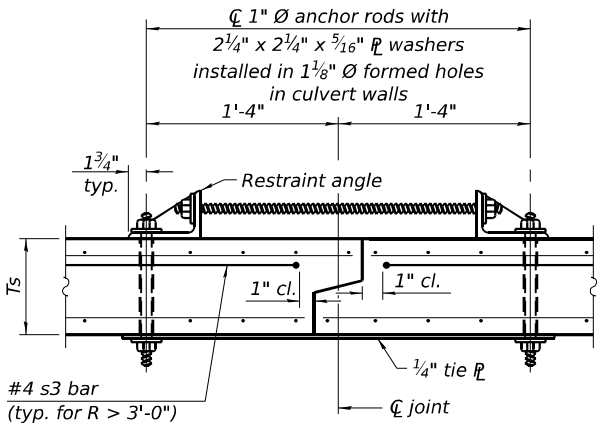

SECTION F-F
(Showing culvert tie details)

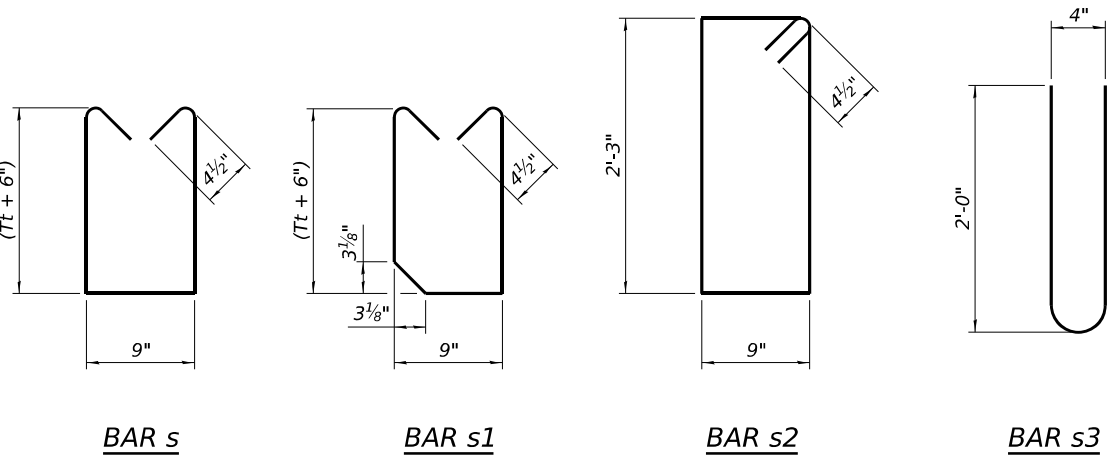


BAR s


BAR s1

BAR s2

BAR s3

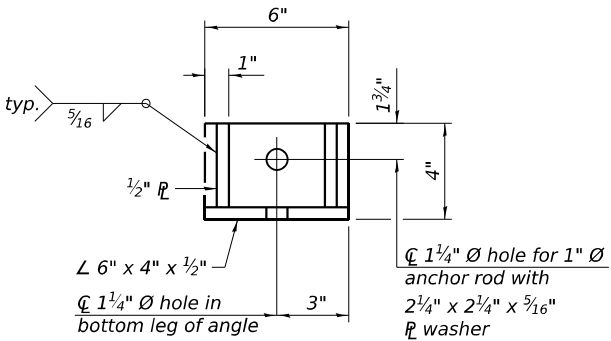

RESTRAINT ANGLE DETAIL

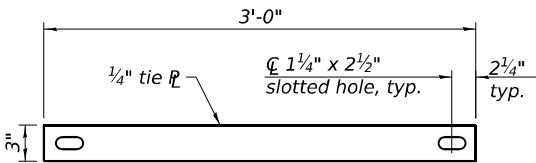

TIE PLATE DETAIL

TOEWALL CONSTRUCTION SEQUENCE

1. Perform excavation and construct toewall.
2. Backfill accordingly and place bedding for precast box culvert end sections.
3. Set precast box culvert end section.
4. Drill and epoxy grout reinforcement in toewall in accordance with Section 584 of the Standard Specifications.
5. Pressure grout voids using non-shrink grout conforming to Section 1024 of the Standard Specifications.

* The Contractor may furnish a precast or cast-in-place toewall. The Contractor shall be responsible for the strength and stability of the precast toewall during handling. Additional lifting points may be required depending upon the length of the toewall or the Contractor may need to modify the design of the toewall for the proposed handling method.

** If soil conditions permit, the sides of the toewall may be poured directly against the soil. The clear cover on the sides of the toewall shall be increased to 3" by increasing the thickness of the toewall.

Notes:
1" Ø anchor rods for the culvert ties shall conform to the requirements of ASTM F1554, Grade 105. Structural steel for the tie plate and restraint angle shall conform to the requirements of Article 1006.04 of the Standard Specifications. All components of the culvert tie detail shall be galvanized according to the requirements of AASHTO M 111 or M 232 as applicable. 2 1/4"x2 1/4"x5/16" plate washers shall be provided under each nut required for the anchor rods. Anchor rods connecting precast sections shall be brought to a snug tight condition followed by an additional 1/2 turn on one of the nuts for anchor rods installed in the walls. Match marks shall be provided on the bolt and nut to verify relative rotation between the bolt and the nut. Holes in the walls for the culvert tie assembly may be drilled using core bits in lieu of using formed holes.

SCB-AES

5-15-2023

(Sheet 2 of 2)

STATE OF ILLINOIS
DEPARTMENT OF TRANSPORTATION




PRECAST CONCRETE BOX CULVERT APRON END
SECTION DETAILS - PROPOSED SN 083-7107

SHEET 4 OF 4 SHEETS

F.A.P. RTE.	SECTION	COUNTY	TOTAL SHEETS	SHEET NO.
132/869	1CR-1;103CR-1;103CR-2	SALINE	59	21
CONTRACT NO. 78399				
ILLINOIS FED. AID PROJECT				

STATE OF ILLINOIS
STATE HIGHWAY DEPARTMENT
REINFORCED CONCRETE BOX CULVERT

BOND ISSUE ROUTE NO.	COUNTY	SEC.	TOTAL SHEETS	SHEET NO.
143	SALINE	103A B,C	18	13

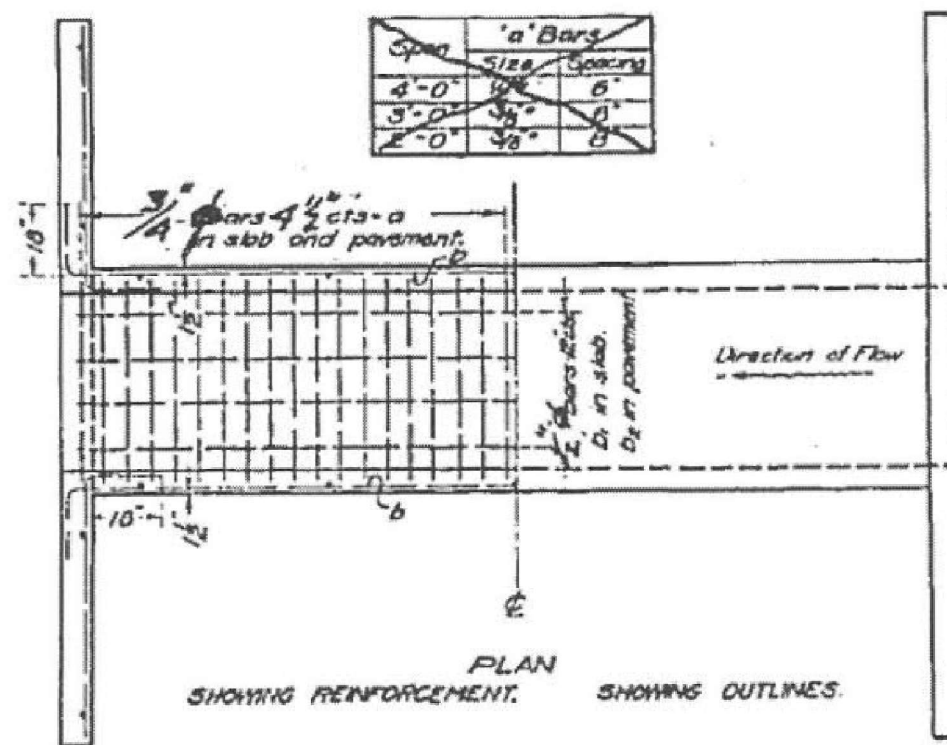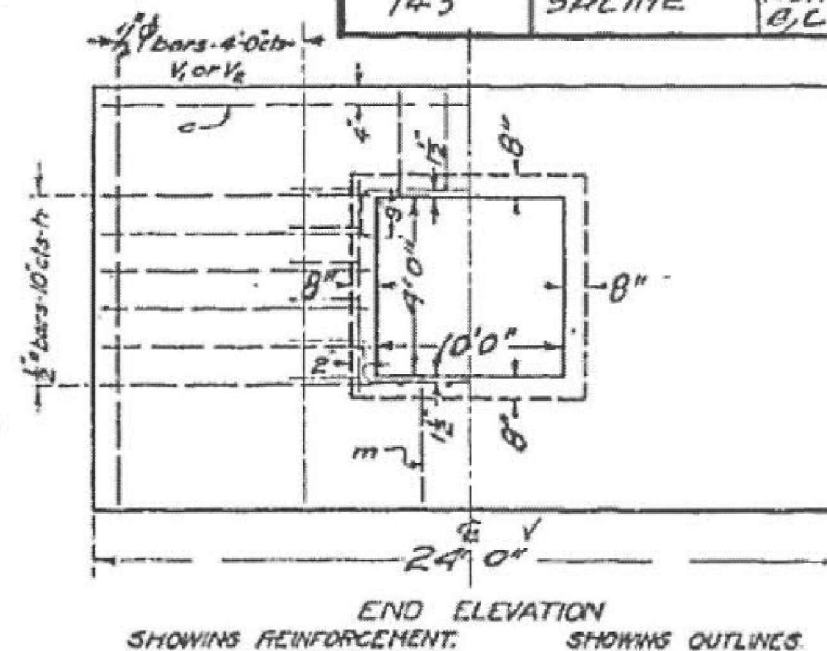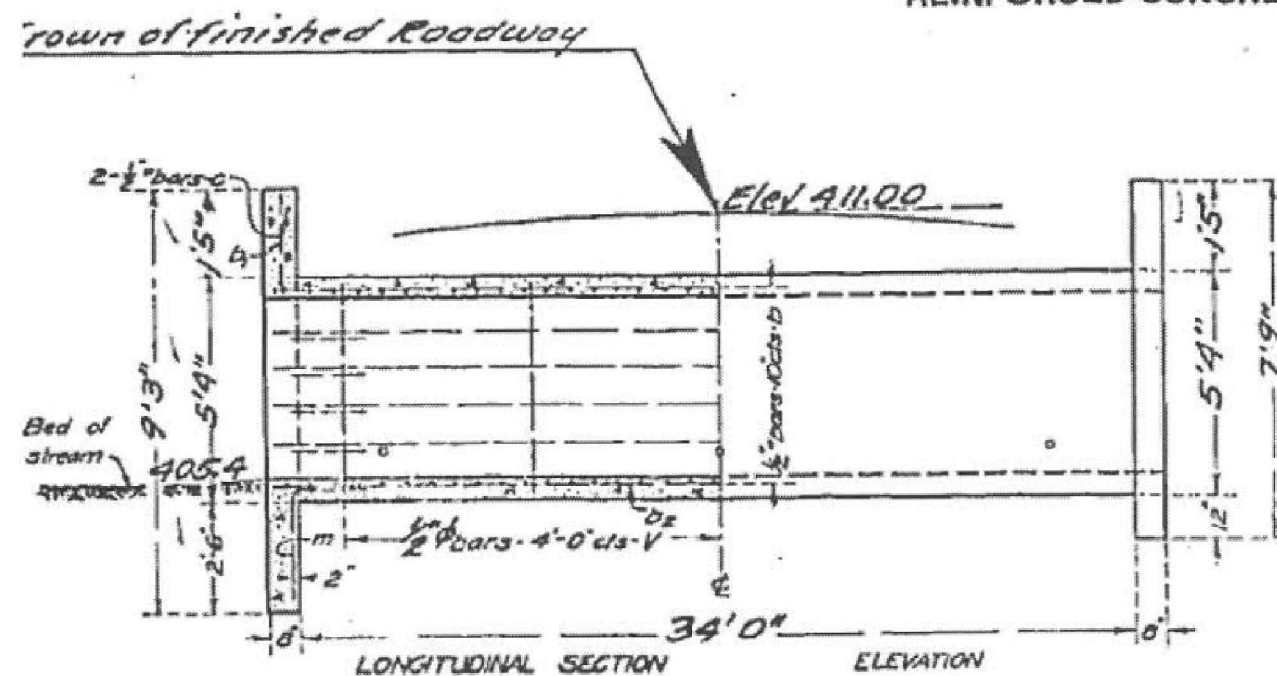

Fill over box should be limited to 4'-0".
Maximum Clearance = 4'-0"
Use "m" bars in downstream headwall only.

BUILD TOPS OF HEAD-WALLS
PARALLEL TO GRADE LINE

ADJUST HEIGHT OF HEAD WALLS TO BE 12 INCHES ABOVE SHOULDER ELEVATION.

BILL OF MATERIAL			
Bars	No.	Size	Length
V	18	$\frac{1}{2}$ " ϕ	5' 0"
V ₁	4	$\frac{3}{4}$ " ϕ	9' 0"
V ₂	4	$\frac{1}{2}$ " ϕ	7' 6"
h	28	$\frac{1}{4}$ "	8' 6"
a	188	$\frac{3}{4}$ " ϕ	12' 0"
b	28	$\frac{1}{2}$ "	20' 0"
b ₁	20	$\frac{1}{2}$ " ϕ	20' 0"
b ₂	20	$\frac{1}{2}$ " ϕ	18' 6"
c	4	$\frac{1}{2}$ "	23' 6"
m	2	$\frac{1}{2}$ "	3' 0"
Steel - Lbs.		4770	
Concrete - Cu Yds		33.8	

Class A concrete to be used throughout
Proportions 1 - 2^{1/2} - 4.

S.B.1. Route 143 Sec. 103A
Saline County
Sta. 779+90

	COMPUTED - N/A
STANDARD	CHECKED - N/A
	GRAPH - N/A
	CHECKED - N/A
SPECIAL	ASSEMBLED - N/A
	CHECKED - N/A

PASSED

ENGINEER OF DESIGN

SEALING M. F. Bunch
BRIDGE ENGINEER
APPROVED Oct. 19, 1922
M. F. Bunch



USER NAME = atn	DESIGNED -	REVISED -
ESCA PROJECT NO. = 1423.07	DRAWN - NHC	REVISED -
	CHECKED - ELH	REVISED -
PLOT DATE = 2/28/2025	DATE - 01/25	REVISED -

STATE OF ILLINOIS
DEPARTMENT OF TRANSPORTATION

**EXISTING STRUCTURE PLANS EX SN 083-7000
FOR INFORMATION ONLY**



SCALE: NONE	SHEET 1 OF 1 SHEETS	STA.	TO STA.
-------------	---------------------	------	---------

F.A.P. RTE.	SECTION	COUNTY	TOTAL SHEETS	SHEET NO.
132/869	1CR-1; 103CR-1; 103CR-2	SALINE	59	22
CONTRACT NO. 78399				
ILLINOIS FED. AID PROJECT				

MODEL: PLOT
Y:\DOT\1423-07 78399\78399 DESIGN\CADD\CAD Sheets 083-7107\ID\78399 083-7107-sh1-rem01.dgn

ORIGINAL SURVEY	SURVEYED _____	BY _____	DATE _____
	PLOTTED _____ TEMPLATE _____ AREAS _____ AREAS CHECKED _____		
NOTE BOOK			
NO.			

MODEL: P/CL IL 34 - 779+50.00 [Sheet]
 NO. AREAS AREAS CHECKED
 FILE NAME: Y:\DOT\11423-07_78399\78399 DESIGN\CADD\CAD Sheets 083-7107\0978399 083-7107-shi-xxsht.dgn

 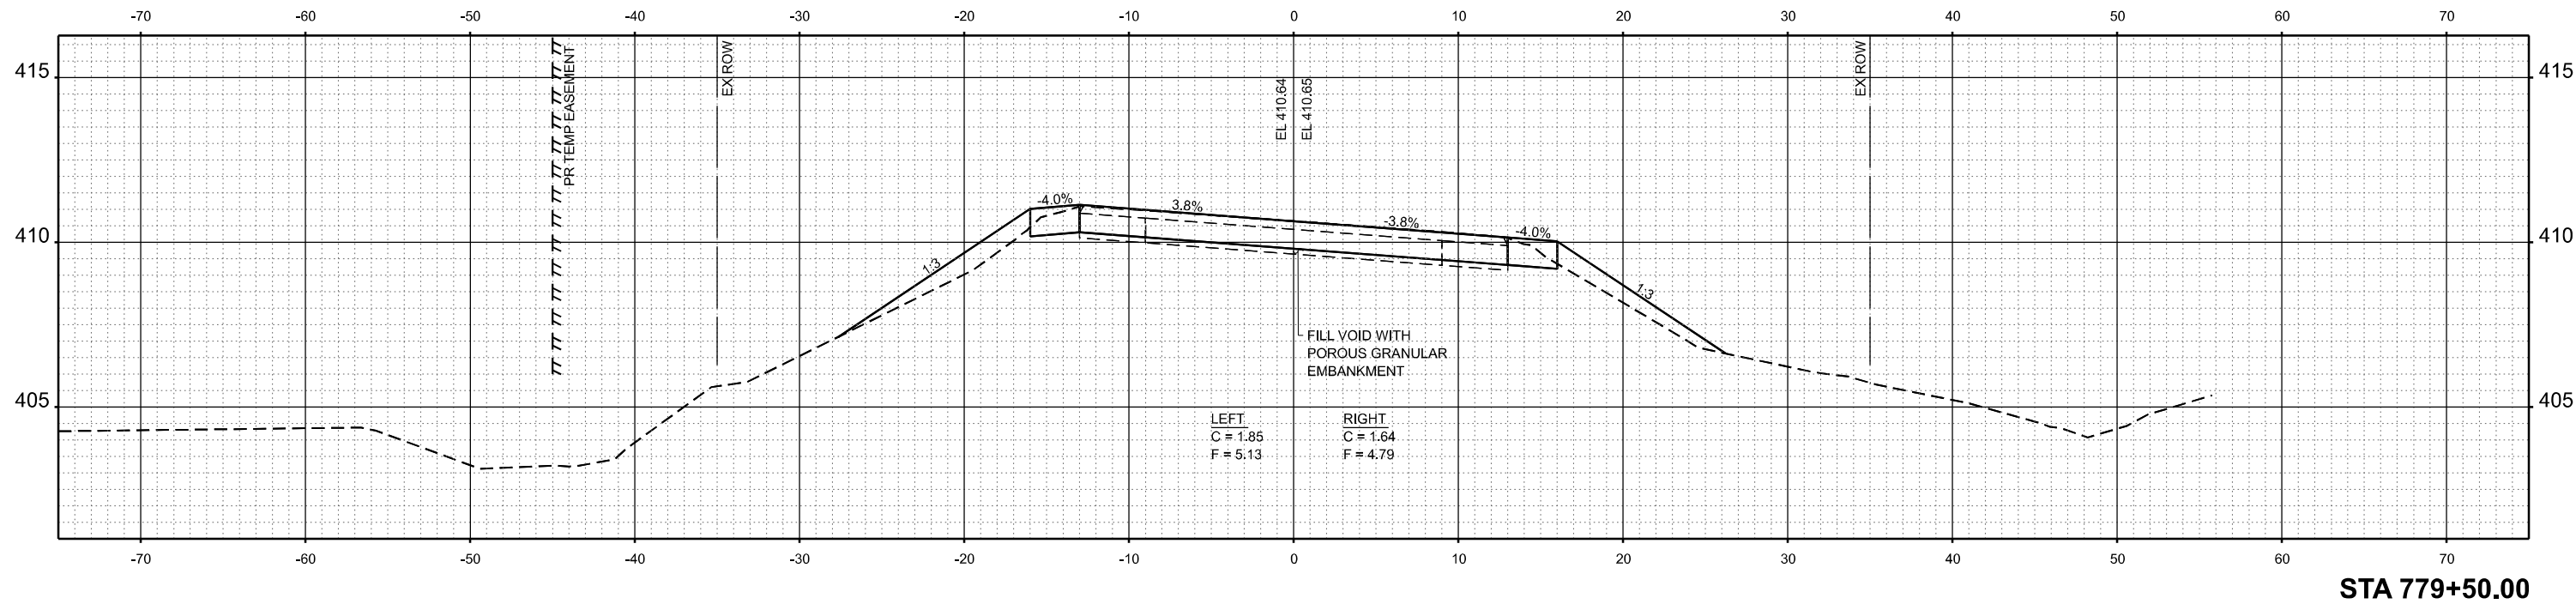

SCALE: AS SHOWN	SHEET 1 OF 3 SHEETS	STA. 779+50.00 TO STA. 779+56.00
-----------------	---------------------	----------------------------------



F.A.P. RTE.	SECTION	COUNTY	TOTAL SHEETS	SHEET NO.
132/869	1CR-1; 103CR-1; 103CR-2	SALINE	59	23
CONTRACT NO. 78399				
ILLINOIS		FED. AID PROJECT		

ORIGINAL SURVEY	SURVEYED _____	BY _____	DATE _____
	PLOTTED _____ TEMPLATE _____ AREAS _____ AREAS CHECKED _____		
NOTE BOOK			
NO.			

MODEL: P/CL IL 34 - 779+62.00 [Sheet]
 NO.

AREAS
AREAS CHECKED


 FILE NAME: Y:\DOT\1423-07_78399\78399 DESIGN\CADD\CAD Sheets 083-7107\0978399 083-7107-shi-xxsht.dgn

 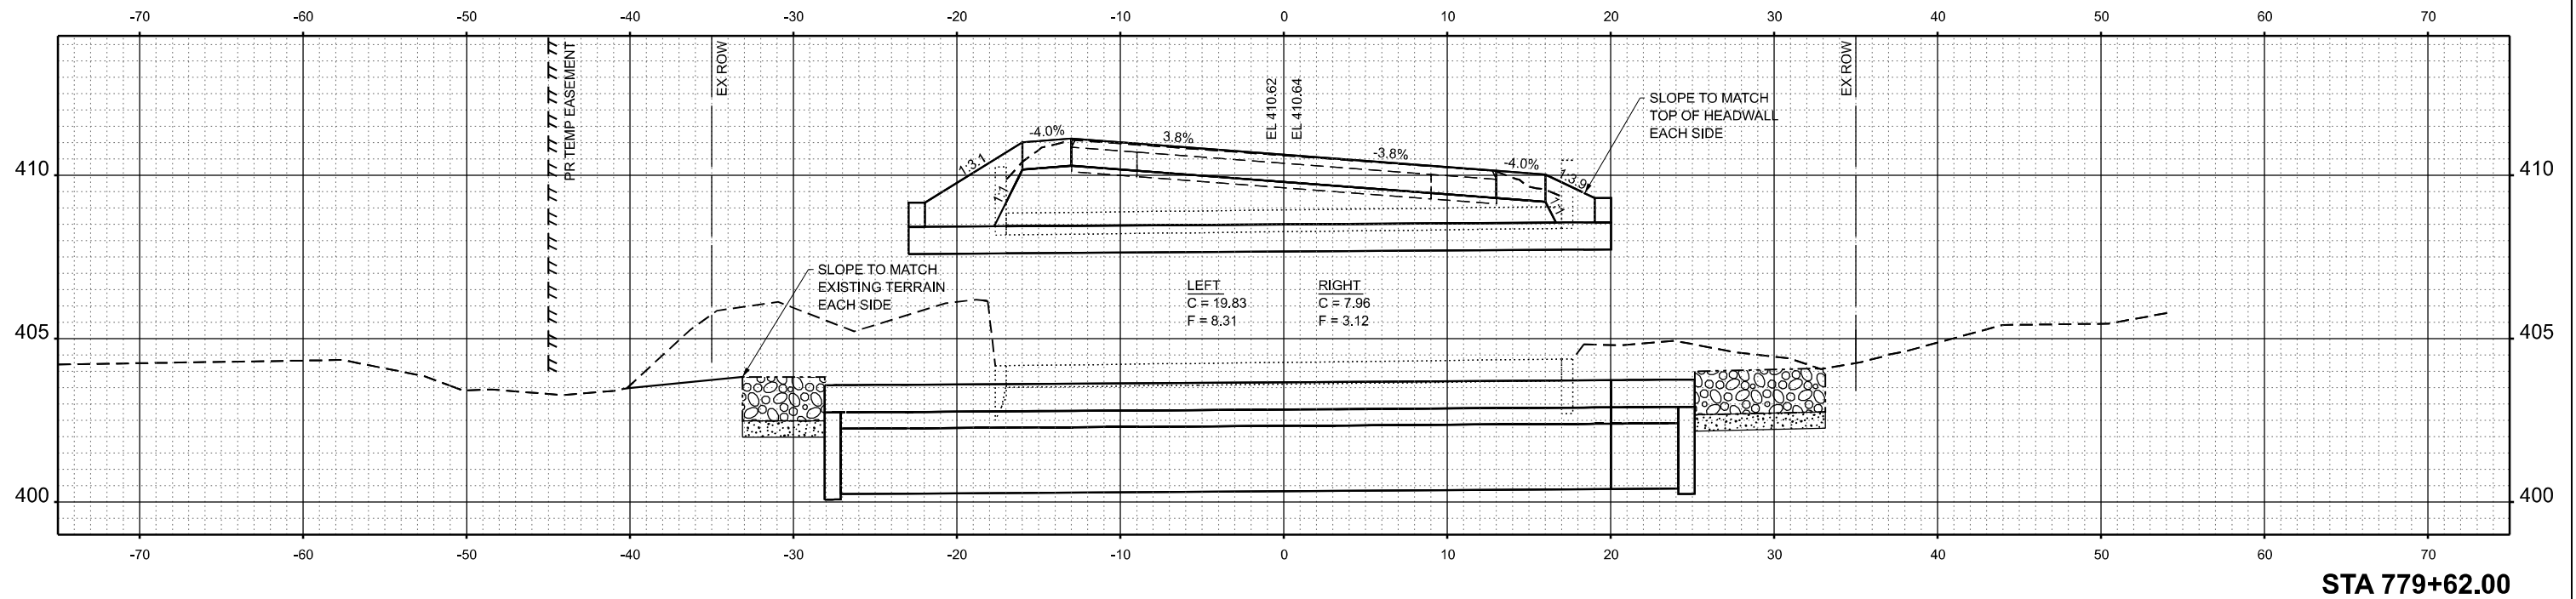


SCALE: AS SHOWN	SHEET 2 OF 3 SHEETS	STA. 779+62.00 TO STA. 779+68.00
-----------------	---------------------	----------------------------------

F.A.P. RTE.	SECTION	COUNTY	TOTAL SHEETS	SHEET NO.
132/869	1CR-1; 103CR-1; 103CR-2	SALINE	59	24
CONTRACT NO. 78399				
ILLINOIS		FED. AID PROJECT		

FINAL SURVEY NOTE BOOK NO.	SURVEYED PLOTTED TEMPLATE AREAS CHECKED	BY	DATE

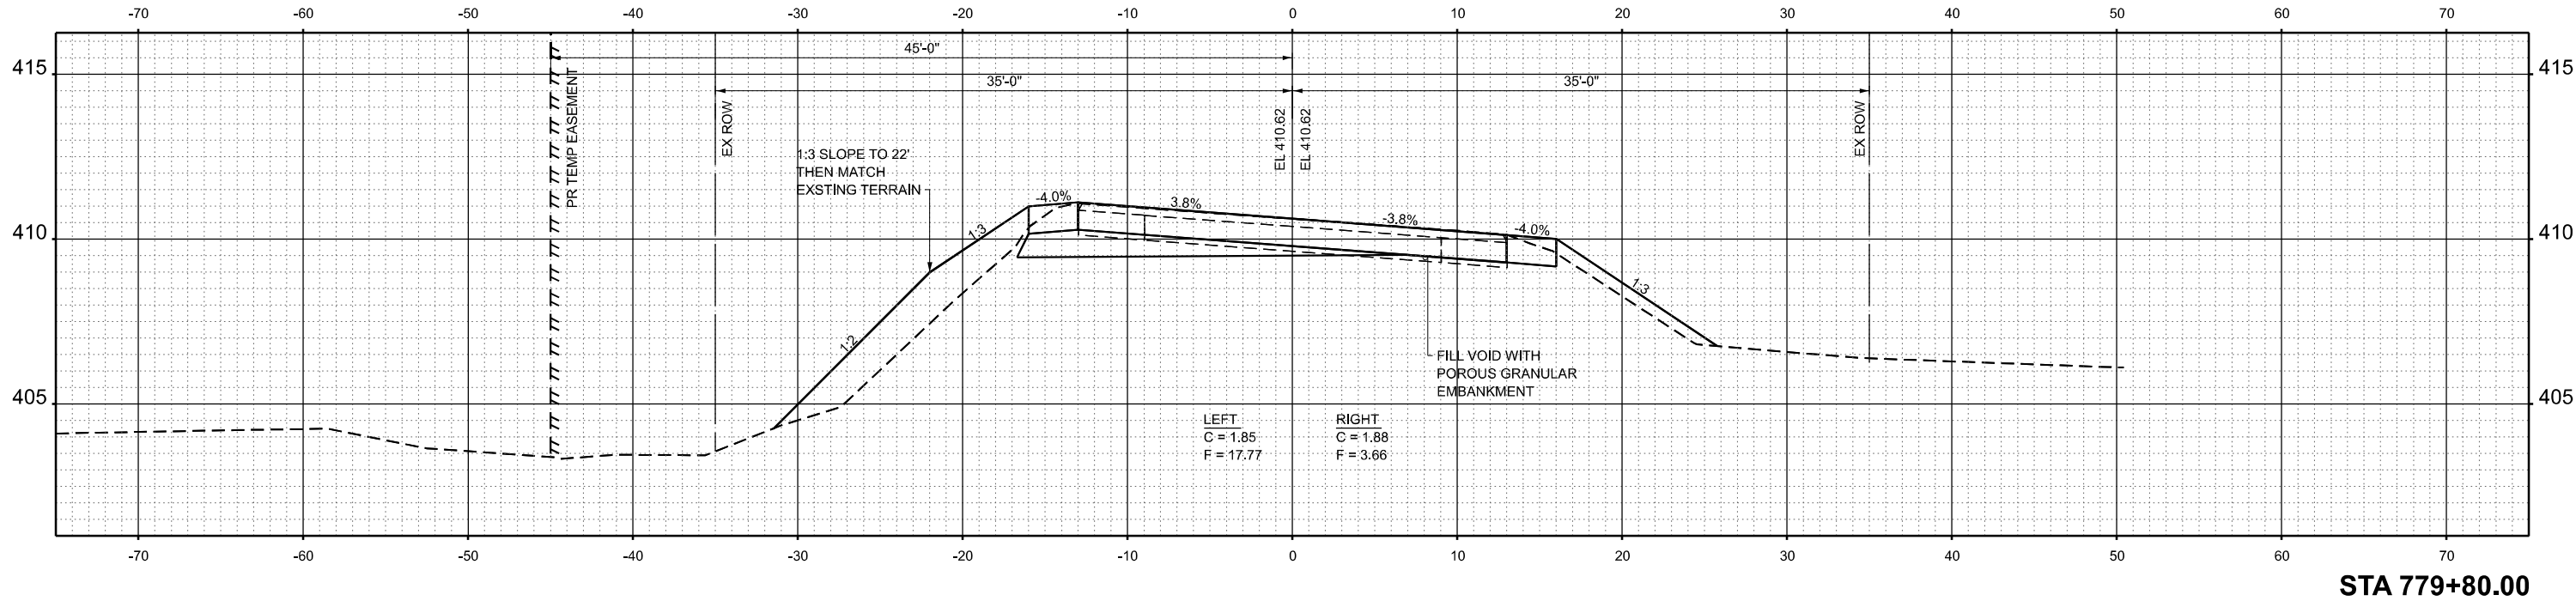

ORIGINAL SURVEY NOTE BOOK NO.	SURVEYED PLOTTED TEMPLATE AREAS CHECKED	BY	DATE

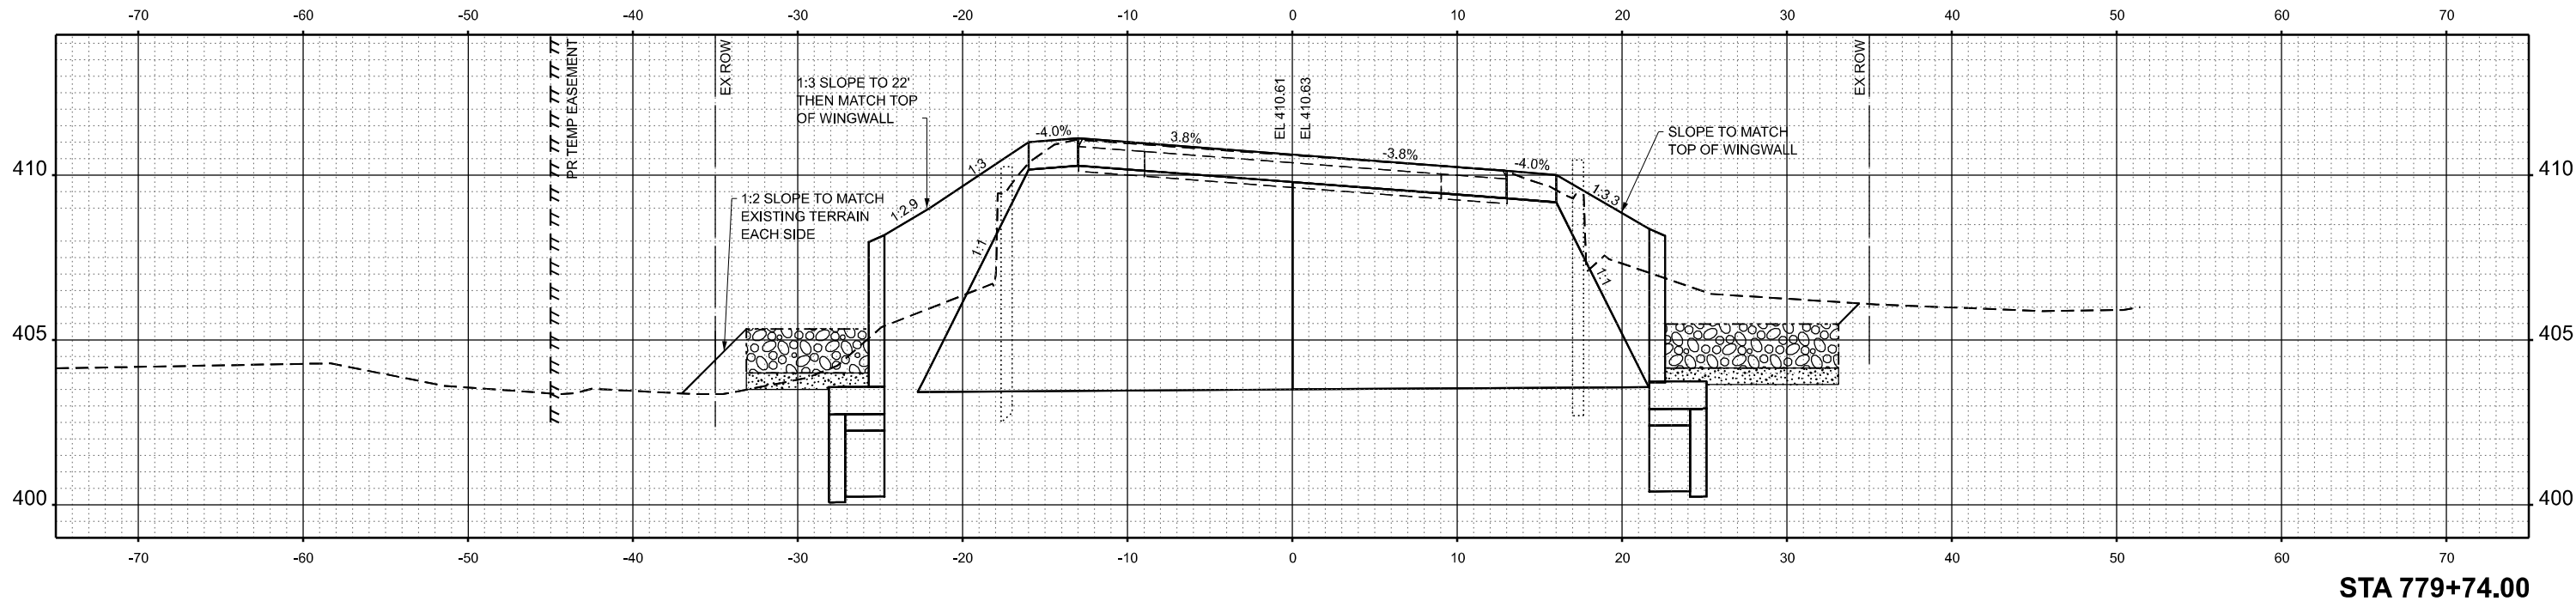

MODEL: P:\CL IL 34-779+74.00 [Sheet]
FILE NAME: Y:\DOT\1423-07-78399\78399\083-7107\083-7107-sh1-basht.dgn




USER NAME = atn	DESIGNED - ATN	REVISED -
ESCA PROJECT NO. = 1423.07	DRAWN - ATN	REVISED -
	CHECKED - ELH	REVISED -
PLOT DATE = 2/28/2025	DATE - 02/25	REVISED -

STATE OF ILLINOIS
DEPARTMENT OF TRANSPORTATION


CROSS SECTIONS
PR SN 083-7107

SCALE: AS SHOWN SHEET 3 OF 3 SHEETS STA. 779+74.00 TO STA. 779+80.00

F.A.P. RTE.	SECTION	COUNTY	TOTAL SHEETS	SHEET NO.
132/869	1CR-1; 103CR-1; 103CR-2	SALINE	59	25
CONTRACT NO. 78399				
ILLINOIS FED. AID PROJECT				

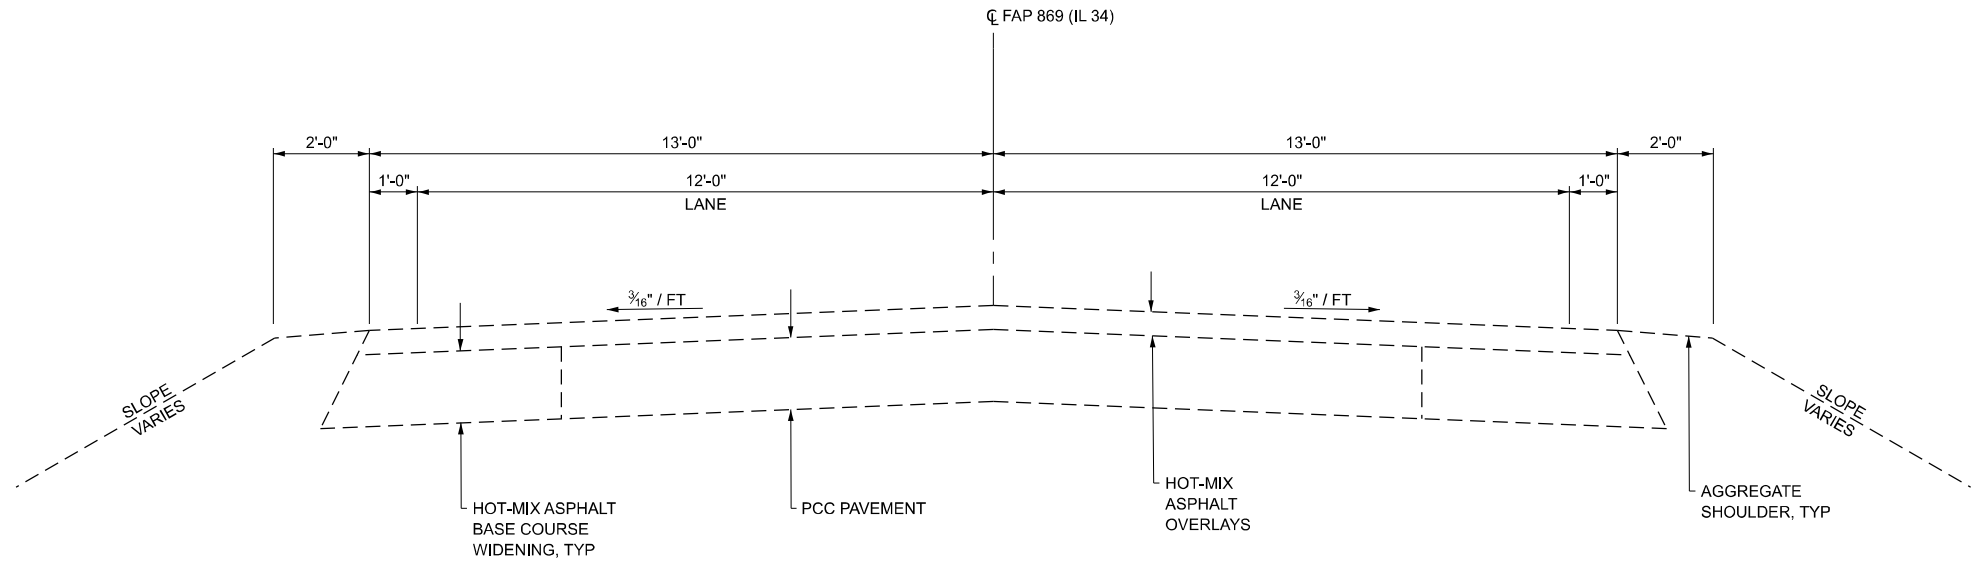

EXISTING TYPICAL SECTION
STA 827+25.00 TO STA 828+70.33
STA 828+81.67 TO STA 830+25.00

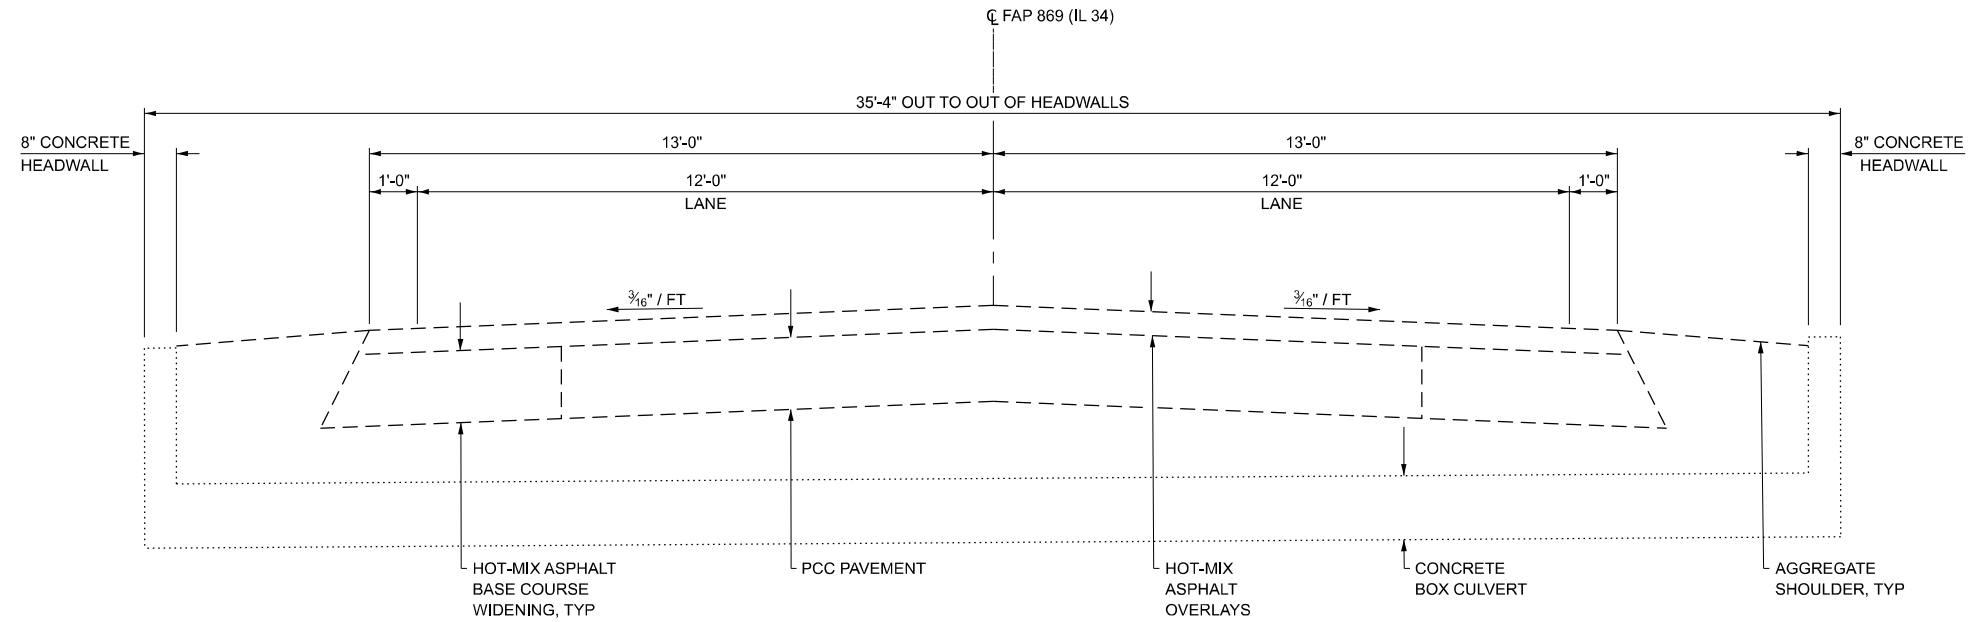

EXISTING TYPICAL SECTION
STA 828+70.33 TO STA 828+81.67

MODEL: Existing Typical Sections Sheet
FILE NAME: Y:\DOT\1423-07_78399\78399 DESIGN\CADD\CAD_Sheets\083-7108\DOT\1423-07_78399\78399 083-7108-sh-typical.dgn



USER NAME = atn	DESIGNED - ATN	REVISED -
ESCA PROJECT NO. = 1423.07	DRAWN - ATN	REVISED -
	CHECKED - ELH	REVISED -
PLOT DATE = 2/26/2025	DATE - 01/25	REVISED -

STATE OF ILLINOIS
DEPARTMENT OF TRANSPORTATION

EXISTING TYPICAL SECTIONS			
PR SN 083-7108			
SCALE: NONE	SHEET 1 OF 1 SHEETS	STA.	TO STA.

F.A.P. RTE.	SECTION	COUNTY	TOTAL SHEETS	SHEET NO.
132/869	1CR-1; 103CR-1; 103CR-2	SALINE	59	26
CONTRACT NO. 78399				
ILLINOIS FED. AID PROJECT				

MODEL: IL 34 - Erosion Control Plan [Sheet]
FILE NAME: Y:\DOT\1423-07_78399\78399 DESIGN\CADD\CAD_Sheets\083-7108\083-7108-sh1-eros.dgn



USER NAME	= atn
ESCA PROJECT NO.	= 1423.07
PLOT DATE	= 2/26/2025

DESIGNED	-	ATN
DRAWN	-	ATN
CHECKED	-	ELH
DATE	-	02/25


REVISED	-
REVISED	-
REVISED	-
REVISED	-

STATE OF ILLINOIS
DEPARTMENT OF TRANSPORTATION

EROSION CONTROL PLAN
PR SN 083-7108

SCALE: AS SHOWN SHEET 1 OF 1 SHEETS STA. 828+01.00 TO STA. 829+51.00

F.A.P. RTE.	SECTION	COUNTY	TOTAL SHEETS	SHEET NO.
132/869	1CR-1; 103CR-1; 103CR-2	SALINE	59	29
CONTRACT NO. 78399				
ILLINOIS FED. AID PROJECT				

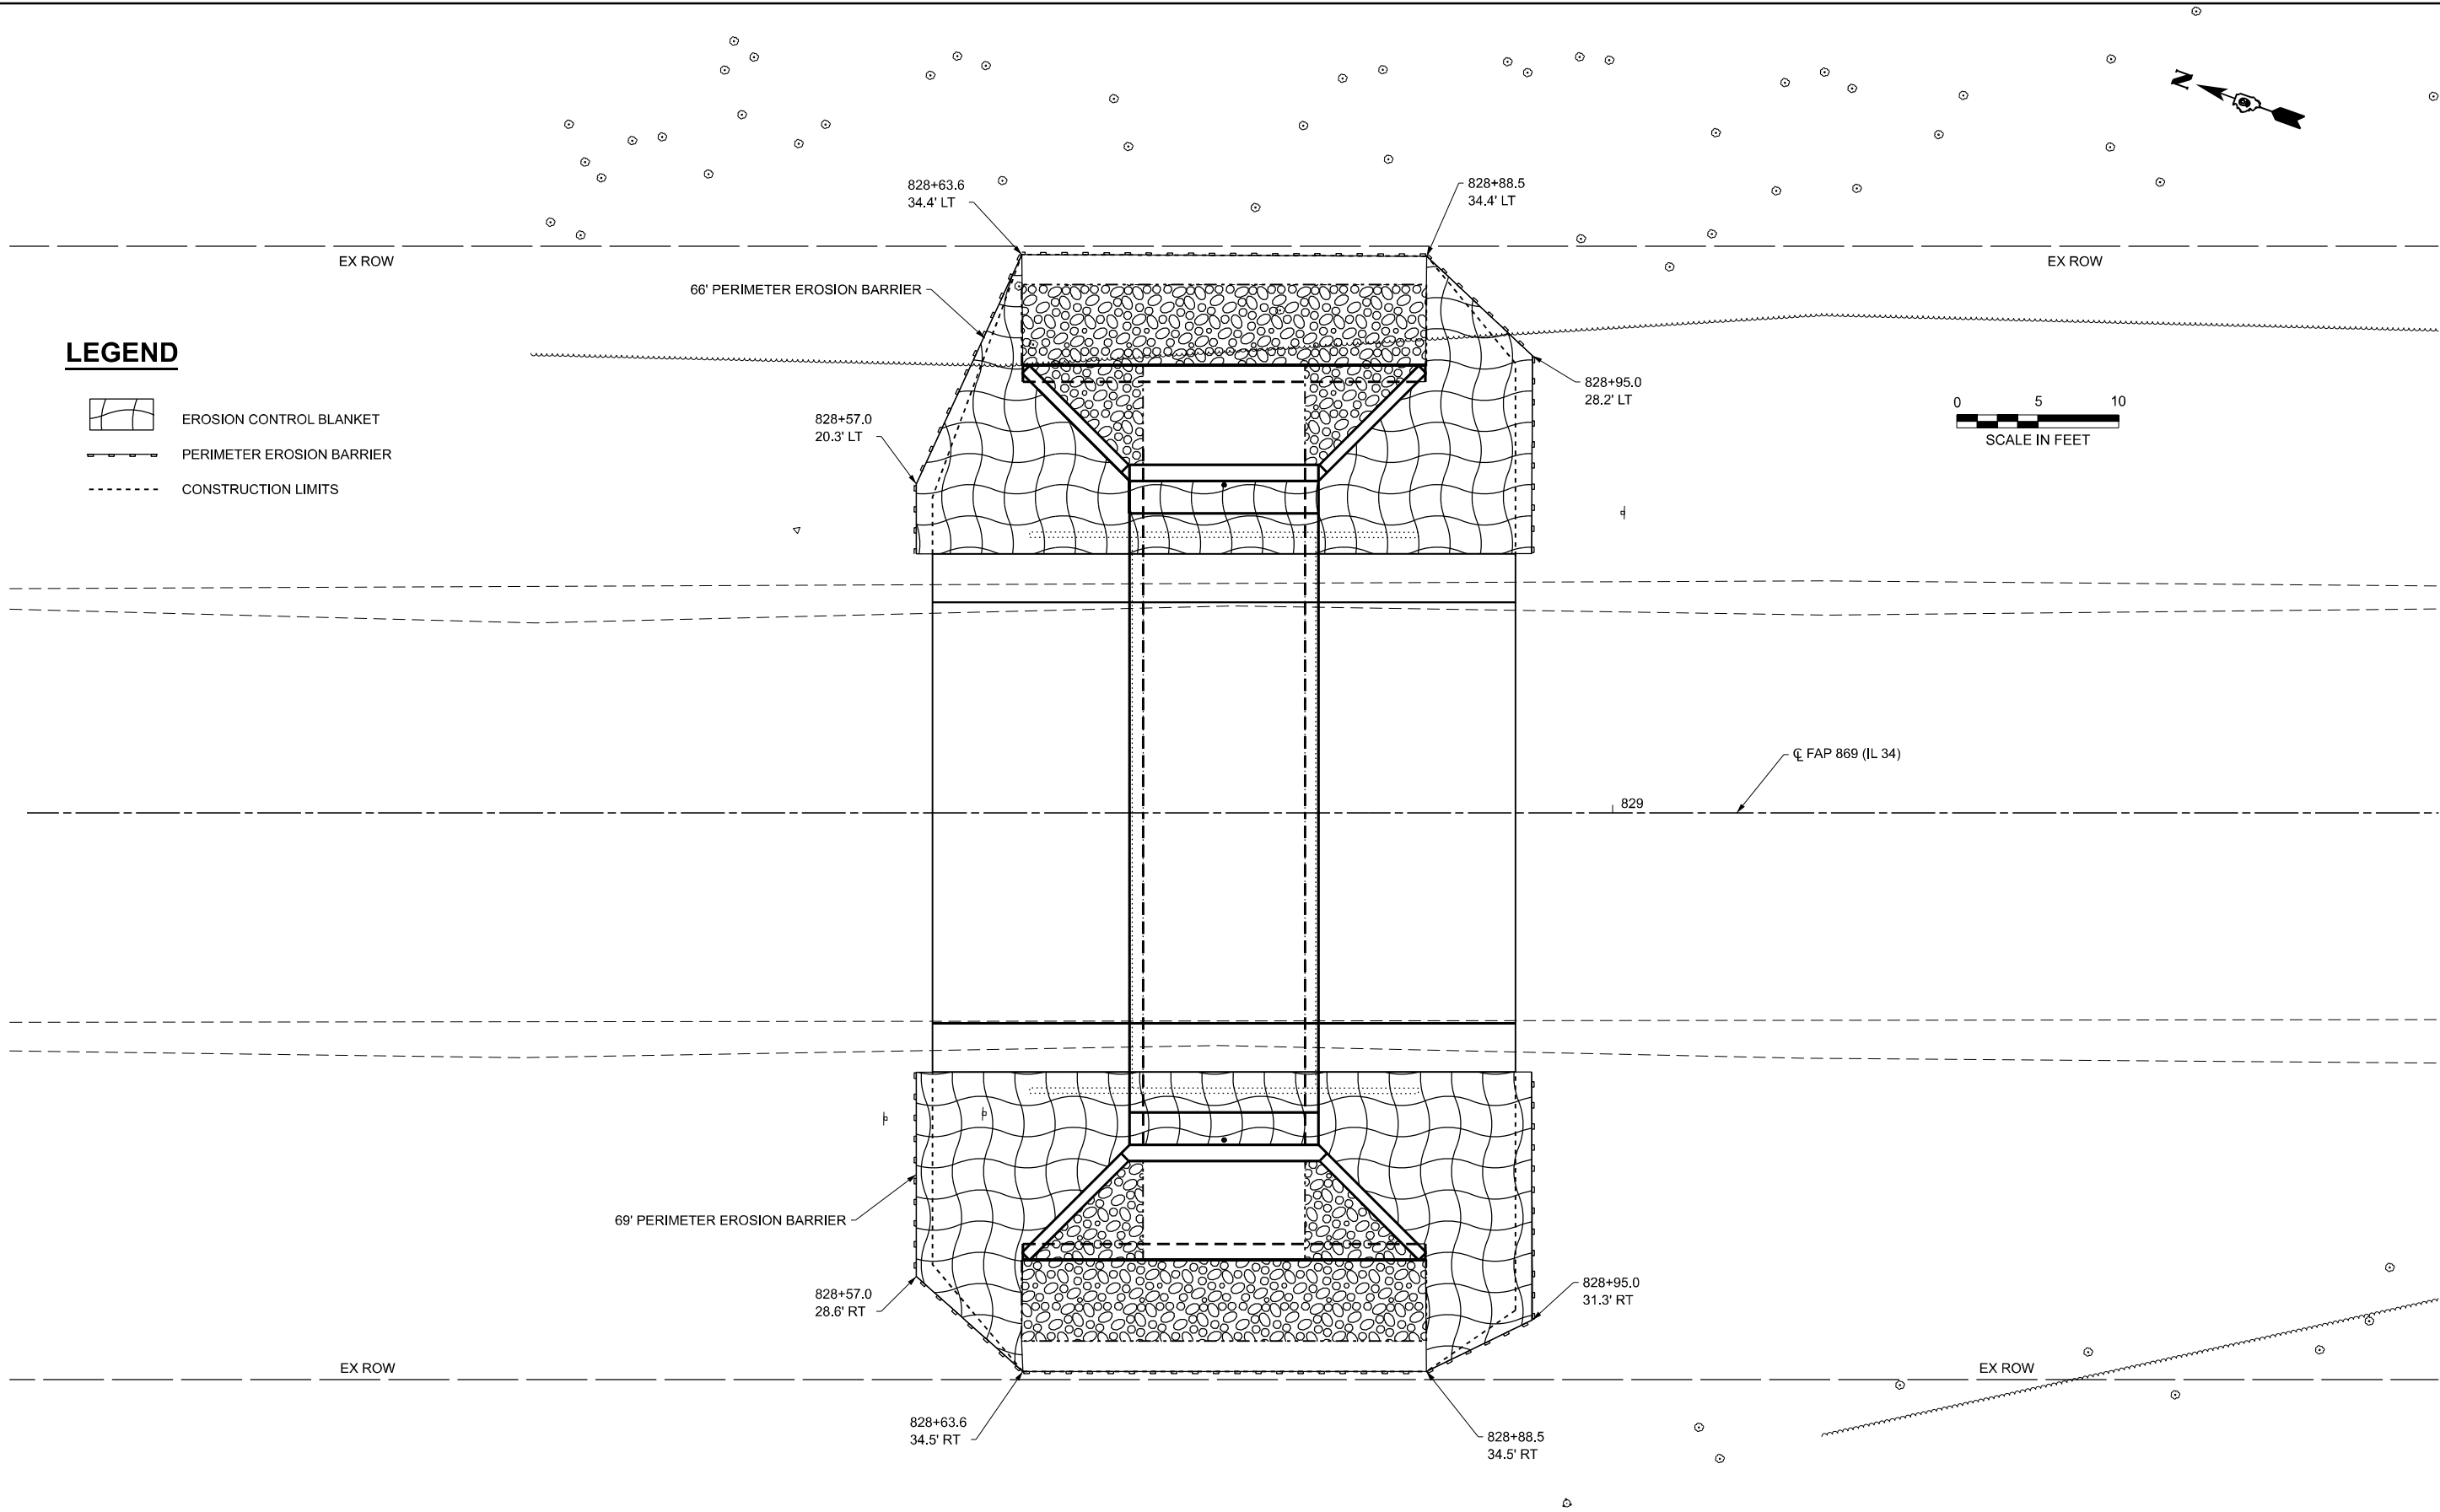

No Salvage.

WATERWAY INFORMATION

Drainage Area = 55 acres Low EOP elev. 405.63 at sta. 828+76				
Flood	Freq. Yr.	Q C.F.S.	Headwater Elevation	
			Existing	Proposed
	10	77	401.2	401.1
Design	50	105	401.6	401.5
Base	100	121	401.8	401.7
Max. Calc.	500	150	402.2	402.0

INDEX OF SHEETS

1. General Plan and Elevation
2. General Data
- 3.-4. Precast Concrete Box Culvert
Apron End Section Details

GENERAL NOTES

The design fill height for this box is 2.6 ft. maximum and 2.1 ft. minimum. The precast box culvert sections shall conform to the requirements of ASTM C 1577.

Drain holes shall be provided on exterior culvert walls for each precast box segment with a clear rise greater than 3 ft. The drain hole shall be located within the lower $\frac{1}{3}$ of the clear rise of the box culvert, shall not intercept the haunch, and shall conform to the requirements of Article 503.11 of the Standard Specifications.

Nonwoven geotextile fabric shall conform to the requirements of Art. 1080.01 of the Standard Specifications. The minimum weight of the fabric shall be 6 ounces per square yard.

Precast concrete box culverts and box culvert end sections shall be backfilled with Porous Granular Embankment in the required excavation areas on the sides of the box culvert from the bottom of the proposed pavement to the bottom of the box culvert. This area of PGE is included in the Porous Granular Embankment pay item. The 6-inch thick layer of porous granular material required under the precast concrete box culvert, according to Section 540.06 of the Standard Specifications, shall also apply to the end sections. Cost of this porous granular material will not be paid for separately but shall be included in the unit price of the work for which it is required.

If the Contractor elects to use cast-in-place construction for the end sections, any temporary soil retention required will be at the Contractor's expense.



Layout of the slope protection system may be varied to suit ground conditions in the field as directed by the Engineer.

The Contractor shall halt the excavation at the bottom of the 6" porous granular material under the culvert and request a soils test from IDOT District 9. The District Geotechnical Engineer will evaluate the need for additional excavation and determine the limits of Rock Fill.

Geocomposite Wall Drain shall be according to Section 591 of the Standard Specifications, except that concrete nails shall not be used in areas where it overlaps Membrane Waterproofing System for Buried Structures.

The Porous Granular Embankment shall be CA-7 or CA-11 and capped with 1'-0" minimum thickness CA-6 or CA-10 directly underneath the proposed concrete pavement. The outer 3'-0" of the culvert shall be backfilled with impervious material at each end.

The removal of the existing box culvert, headwalls, and wingwalls is included in Removal of Existing Structures.

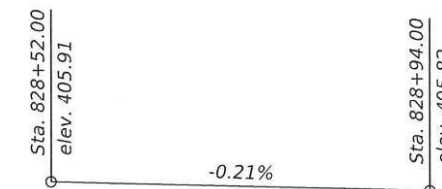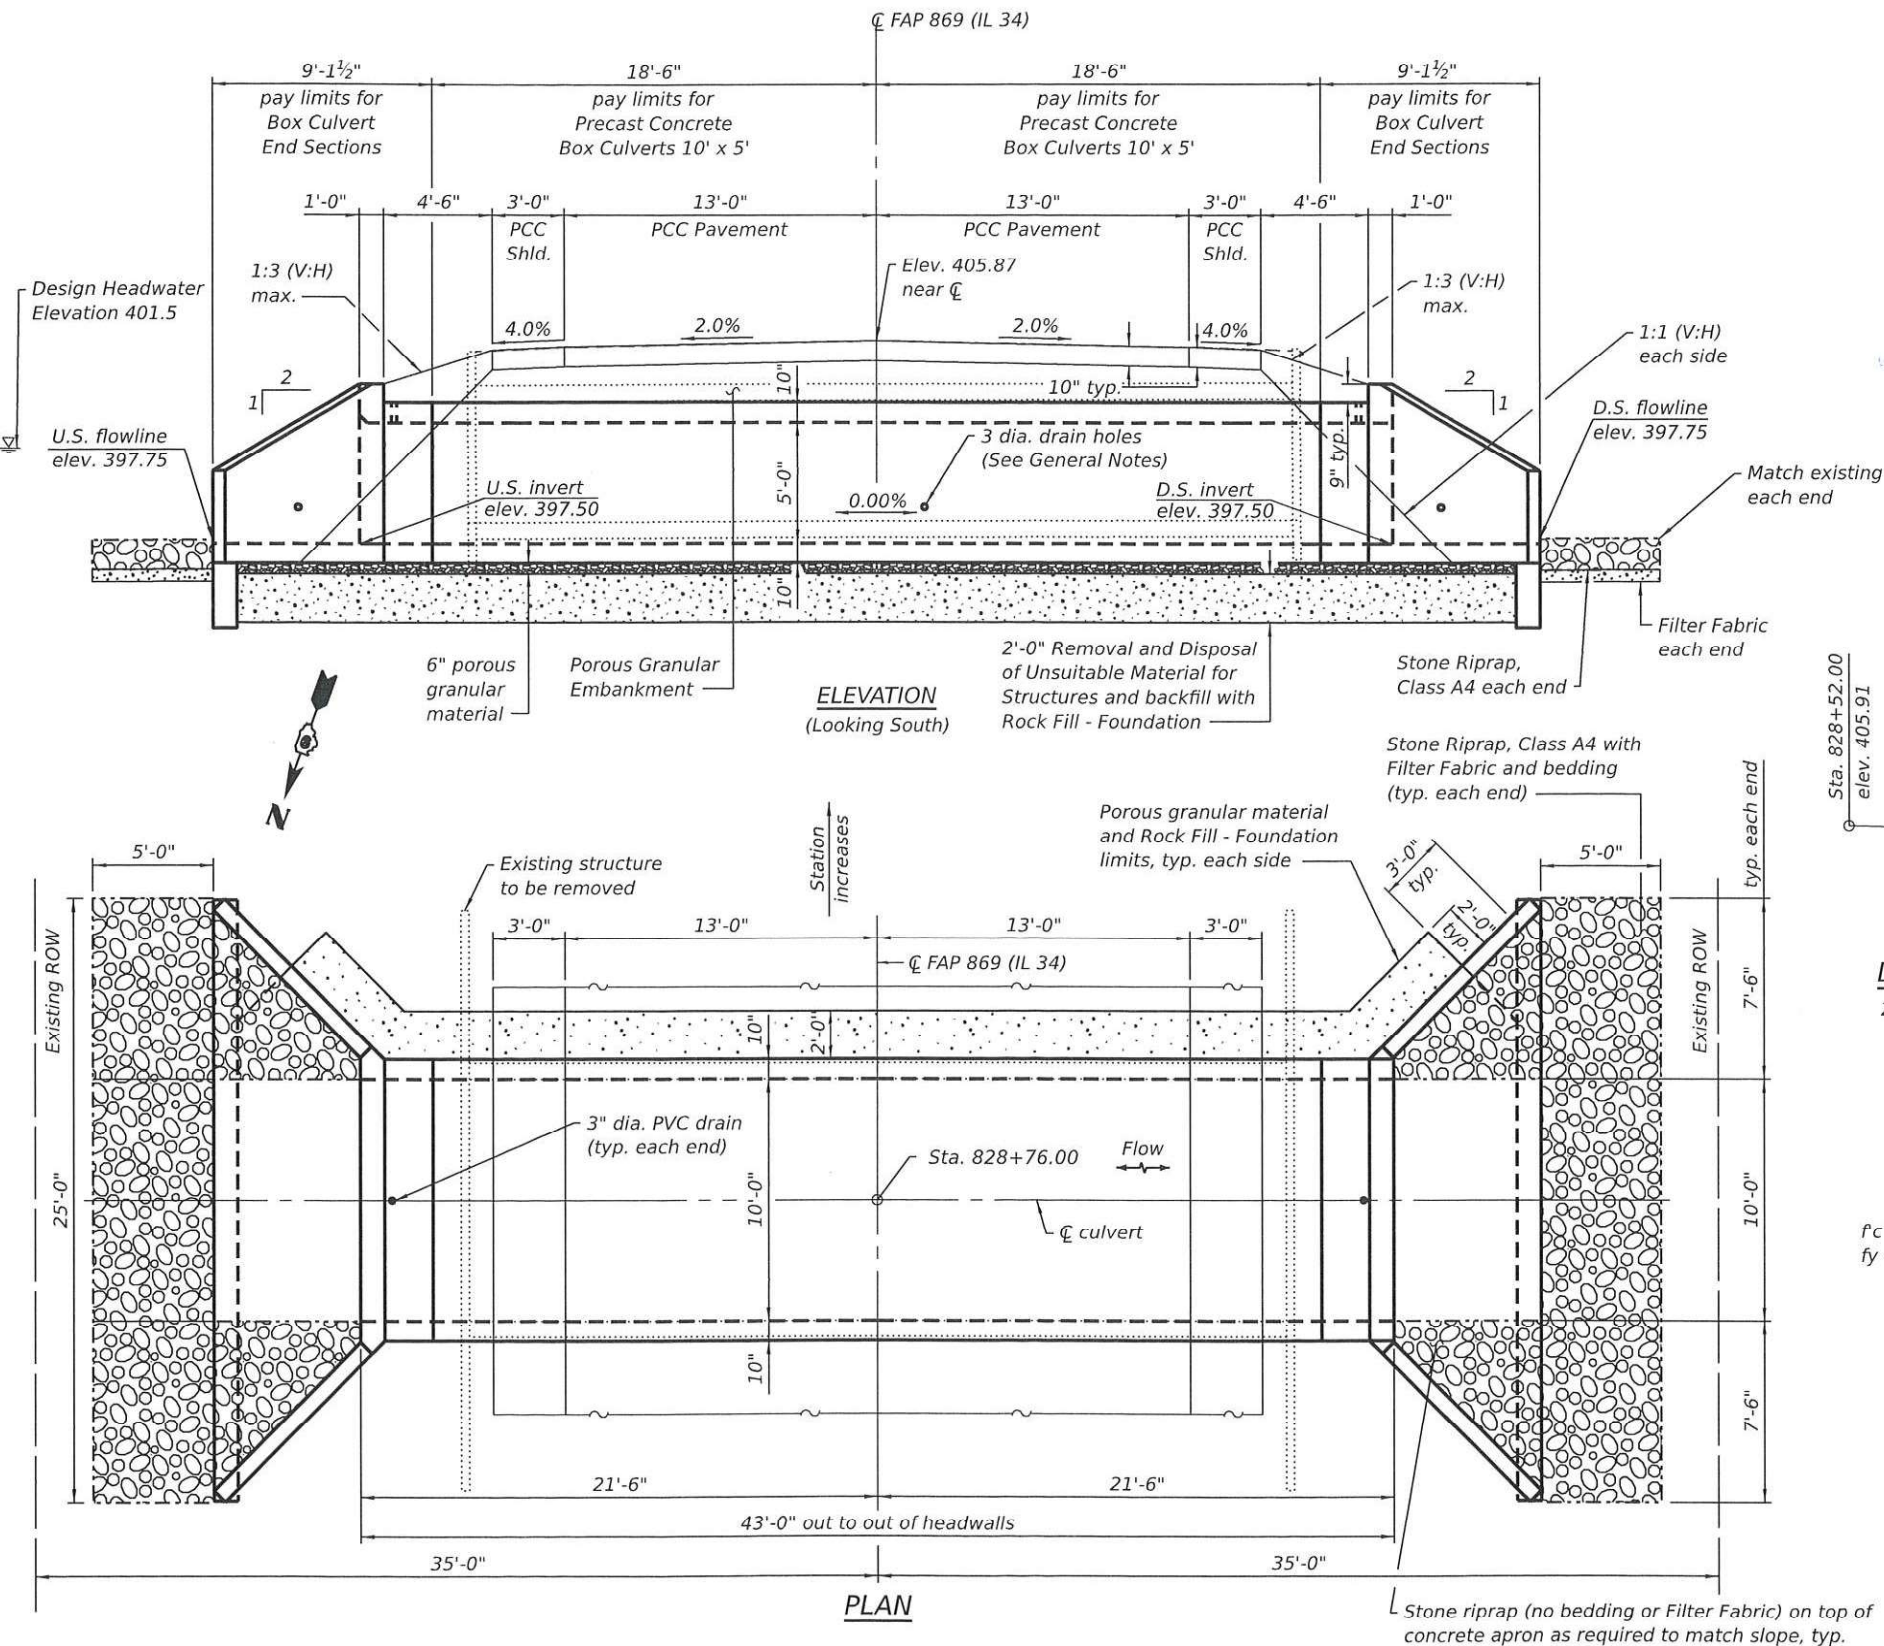

IL 34 PROFILE GRADE

(Along $\mathbb{C}$ roadway)


DESIGN SPECIFICATIONS

2020 AASHTO LRFD Bridge Design
Specifications, 9th Edition

LOADING HL-93

DESIGN STRESSES

PRECAST UNITS
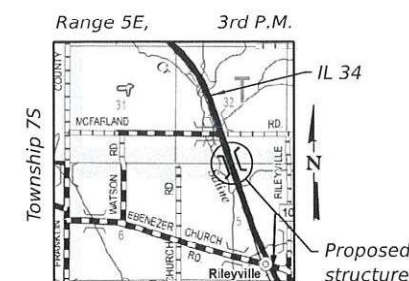
$$f_c = 5,000 \text{ psi}$$
 $f_y = 65,000 \text{ psi (welded wire reinforcement)}$ 

LOCATION SKETCH

TOTAL BILL OF MATERIAL

ITEM	UNIT	TOTAL
Porous Granular Embankment	Cu. Yd.	167
Stone Riprap, Class A4	Sq. Yd.	42
Filter Fabric	Sq. Yd.	30
Removal of Existing Structures No.2	Each	1
Removal and Disposal of Unsuitable Material for Structures	Cu. Yd.	67
Box Culvert End Sections, Culvert No. 2	Each	2
Precast Concrete Box Culverts 10' x 5'	Foot	37
Geocomposite Wall Drain	Sq. Yd.	63
Membrane Waterproofing System for Buried Structures	Sq. Yd.	63
Rock Fill - Foundation	Ton	100

GENERAL PLAN AND ELEVATION

IL RTE. 34 OVER CREEK





FAP RTE. 869 SEC. 103CR-2

SALINE COUNTY

STATION 828+76.00

PROPOSED SN 083-7108

F.A.P. RTE.	SECTION	COUNTY	TOTAL SHEETS	SHEET NO.
132/869	1CR-1;103CR-1;103CR-2	SALINE	59	30
		CONTRACT NO. 78399		
		ILLINOIS	FED. AID PROJECT	

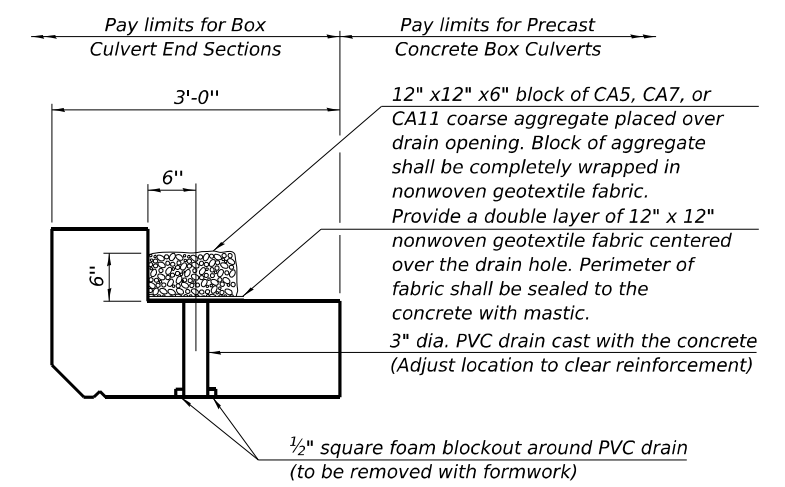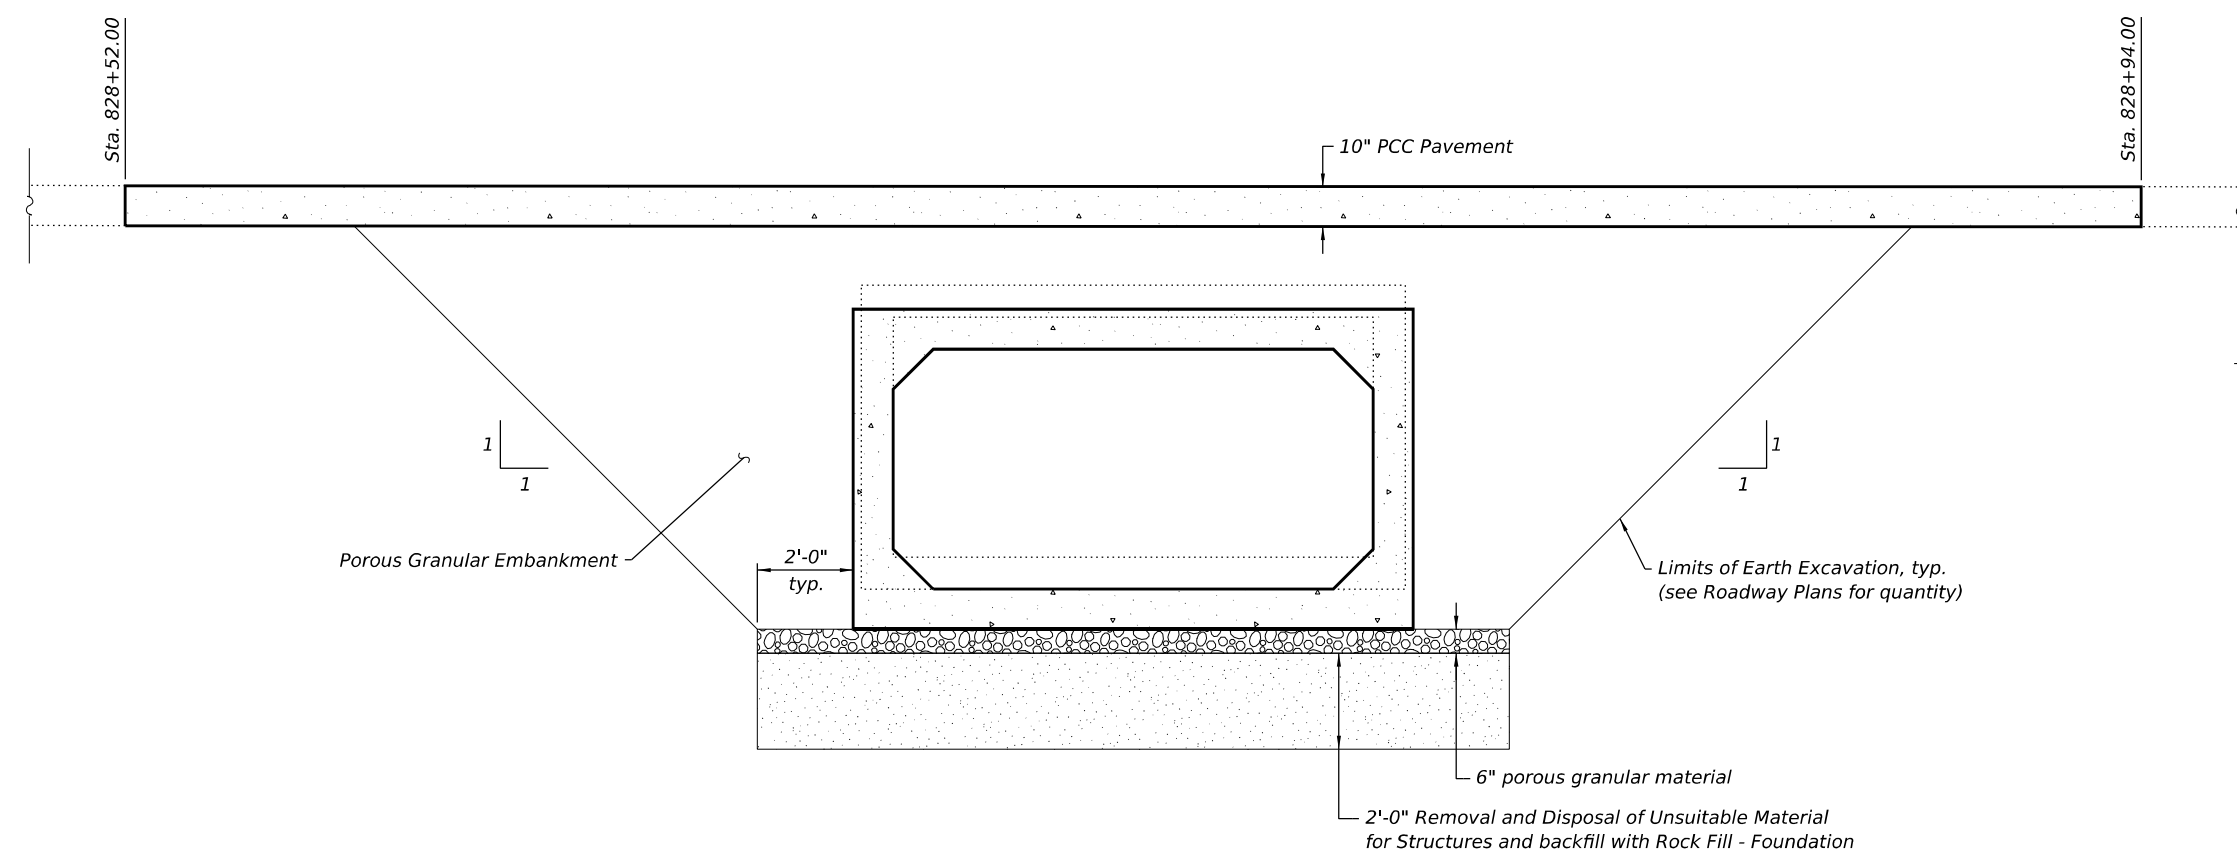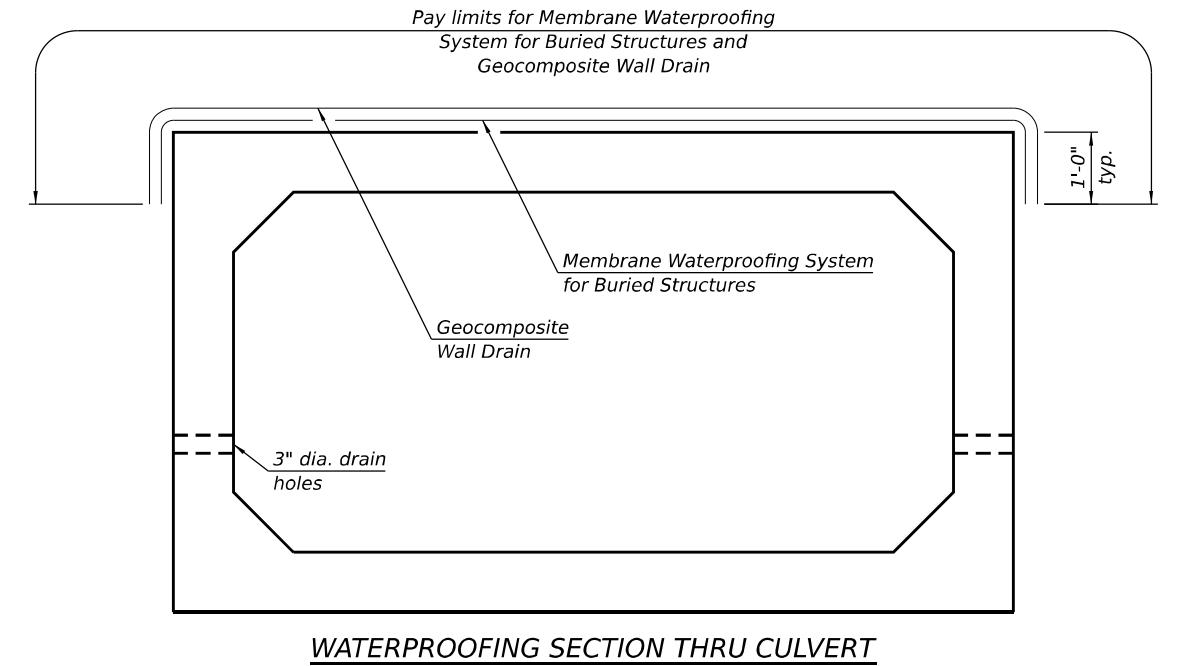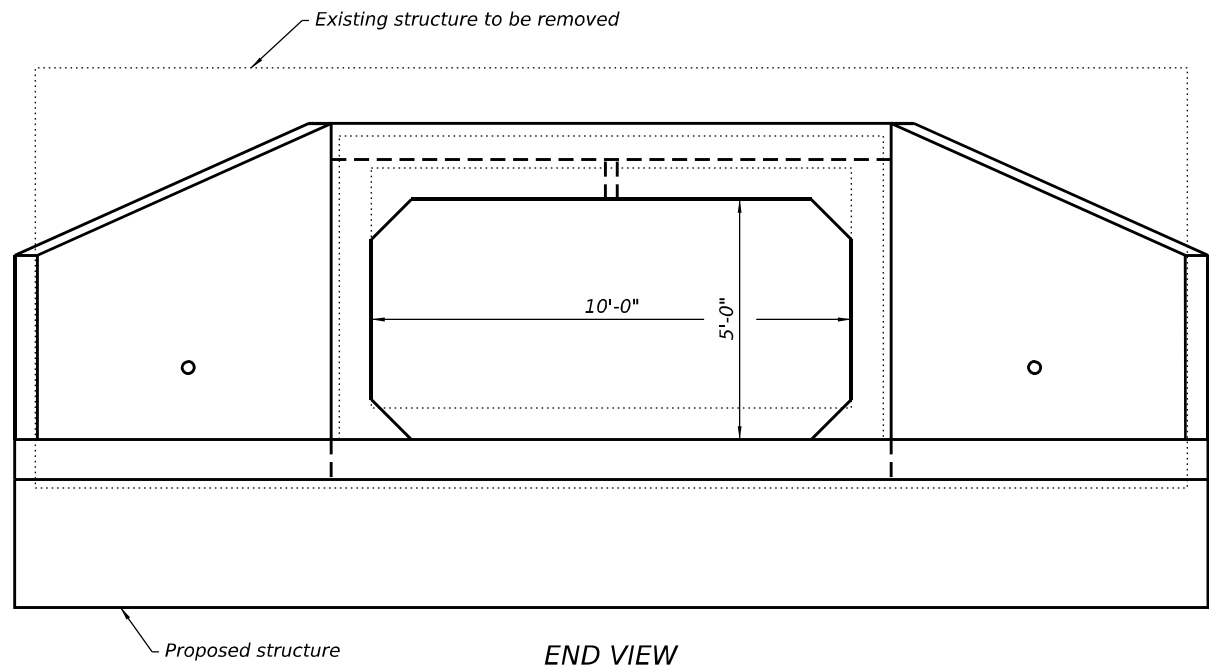

(All costs associated with furnishing and constructing the above drain detail will not be measured for payment but shall be included in the contract unit price for the associated work.)

MODEL: Sheet
FILE NAME: Y:\IDOT\1423-07_78399\78399 DESIGN\CADD\ISP SN 083-7108\0837108-78399-02-GenData.dgn



USER NAME = nhc	DESIGNED - ELH 12/24	REVISED -
ESCA PROJECT NO. = 1423.07	CHECKED - ARD 12/24	REVISED -
PLOT SCALE = 0.2" / in.	DRAWN - NHC 02/25	REVISED -
PLOT DATE = 3/3/2025	CHECKED - ELH 02/25	REVISED -


STATE OF ILLINOIS
DEPARTMENT OF TRANSPORTATION

GENERAL DATA
PROPOSED SN 083-7108


SHEET 2 OF 4 SHEETS

F.A.P. RTE.	SECTION	COUNTY	TOTAL SHEETS	SHEET NO.
132/869	1CR-1;103CR-1;103CR-2	SALINE	59	31
CONTRACT NO. 78399				
ILLINOIS FED. AID PROJECT				


MODEL: Sheet
FILE NAME: Y:\DOT\1423-07_78399\78399 DESIGN\CADD\ISP SN 083-7 108\0837108-78399-03-PrecastBCAEndSecDils.dgn

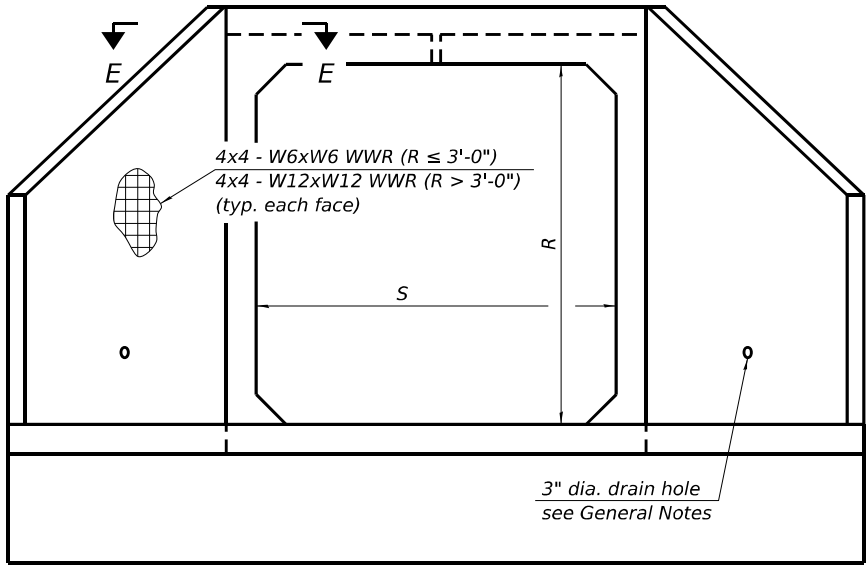

END VIEW

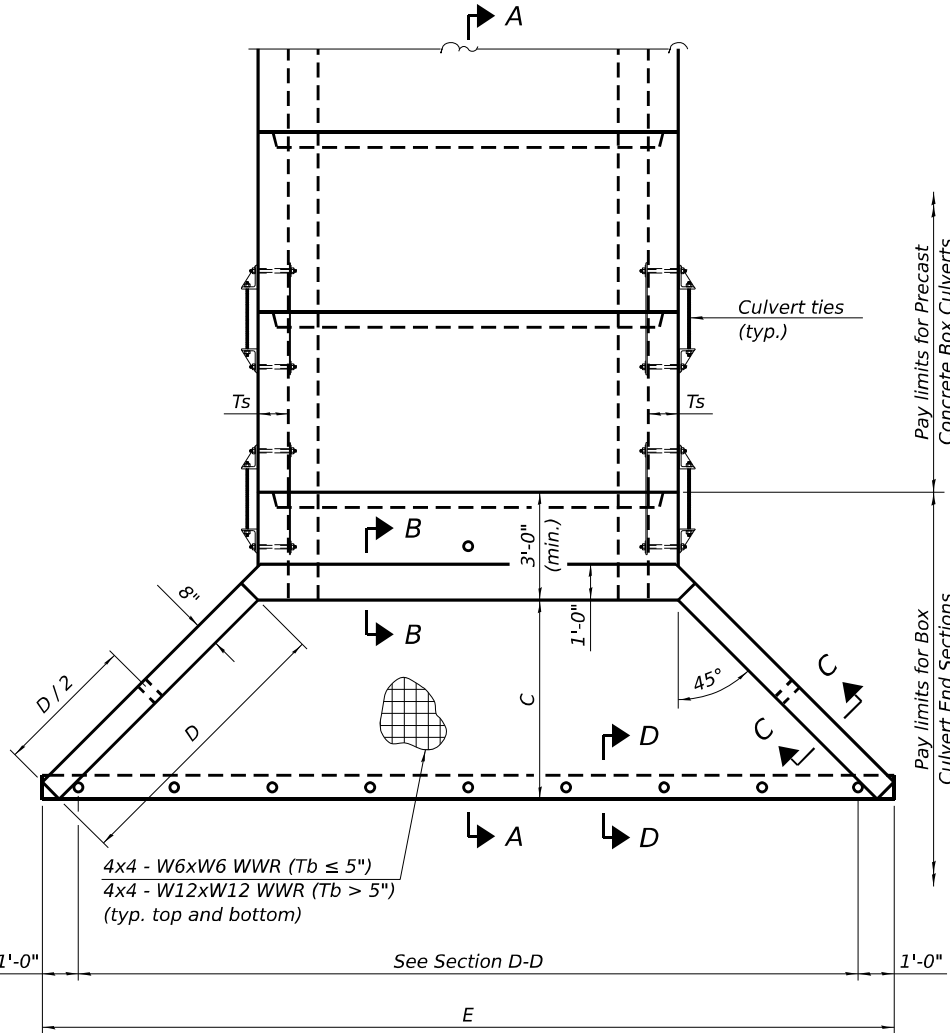

PLAN

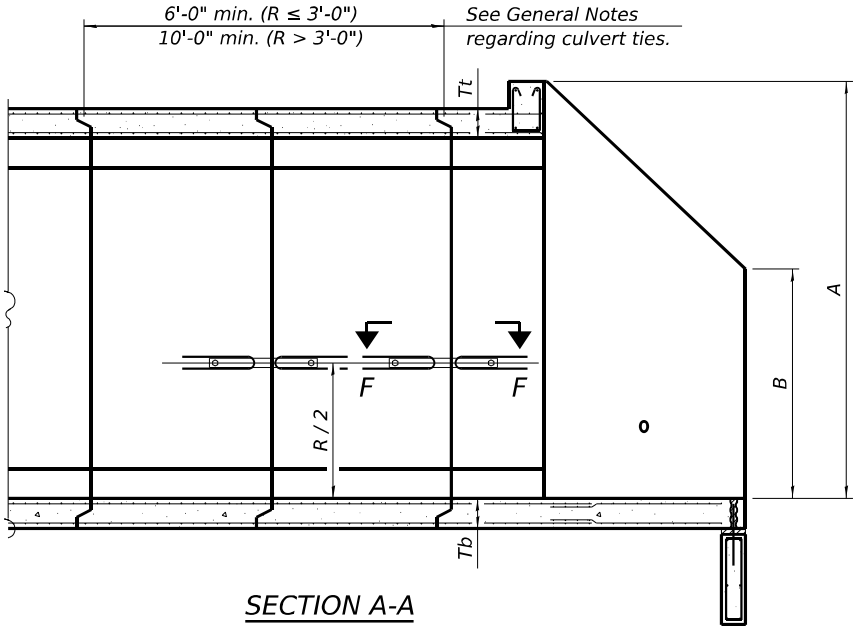

SECTION A-A

GENERAL NOTES

Box Culvert End Sections shall be constructed according to the requirements of Section 540 of the Standard Specifications except as modified herein. End sections will be paid for at the contract unit price per each for Box Culvert End Sections.

The Contractor may furnish the end section as a single precast concrete piece or construct the end section in the field using cast-in-place (CIP) construction. For CIP construction, the bottom slab thickness shall be increased by 2" and the clear cover to the bottom mat of reinforcement shall be increased to 3".

Box section dimensions, materials, and reinforcement details for Box Culvert End Sections shall be according to the requirements for ASTM C 1577 as required for the design of the portion of the culvert within the limits of Precast Concrete Box Culverts except as modified herein.

The number of culvert ties shall be sufficient to engage the minimum length of culvert barrel shown within the pay limits for Precast Concrete Box Culverts and will be dependent upon the length of box culvert segments furnished by the Contractor. Culvert ties are not required for box culverts having a rise (R) less than or equal to 3 ft and a span (S) greater than or equal to 10 ft.

All costs associated with furnishing and installing or constructing the toewall and culvert ties will not be measured for payment but shall be included in the unit price for Box Culvert End Sections of the culvert number specified.

Shop drawings that detail slab thickness and reinforcement layout for the Box Culvert End Sections shall be provided to the Engineer for review and approval. Reinforcement bars not detailed herein shall be detailed with a clear distance at the end of the reinforcement not less than 1/2" nor more than 2". For the precast option, it shall be the Contractor's responsibility for determining a method of handling and a construction procedure shall be included on the shop drawings. The Contractor shall determine and detail in the shop drawings any necessary strengthening or stiffening provisions necessary to handle the precast segment. Any required modifications shall be at no extra charge.

The Contractor may use reinforcement bars in lieu of welded wire reinforcement (WWR). Reinforcement bars shall be limited to the sizes of #3 through #5 bars, a maximum spacing of the lesser of 8" or the member thickness, and shall result in an area of reinforcement equal to or greater than that provided by the WWR. Minimum lap lengths detailed herein are applicable to WWR and reinforcement bars.

Reinforcement (circumferential and longitudinal) in the culvert barrel portion of the end section being lapped with reinforcement from the wingwalls or bottom slab of the end section shall not be less than that required by ASTM C 1577 for the design fill height or the reinforcement detailed for the end section, whichever is greater.

One drain hole shall be provided in each wingwall for end sections of box culverts having an opening with a clear rise greater than 3 ft. The drain hole shall be located within the lower 1/3 of the clear rise of the box culvert and shall conform to the requirements of Article 503.11 of the Standard Specifications.

APRON END SECTION DIMENSIONS

Span (S)	Rise (R)	Tt	Tb	Ts	A	B	C	D	E	Concrete Cu. Yd.	Culvert Ties Required
3'-0"	2'-0"	7"	6"	4"	3'-4"	2'-2"	2'-10 ⁵ / ₈ "	4'-1"	10'-4 ⁵ / ₈ "	2.8	Yes
3'-0"	2'-0"	4"	4"	4"	3'-1"	2'-1"	2'-7 ⁷ / ₈ "	3'-9"	9'-11"	2.3	Yes
3'-0"	3'-0"	7"	6"	4"	4'-4"	2'-8"	3'-10 ⁵ / ₈ "	5'-6"	12'-4 ⁵ / ₈ "	3.7	Yes
3'-0"	3'-0"	4"	4"	4"	4'-1"	2'-7"	3'-7 ⁷ / ₈ "	5'-2"	11'-11"	3.1	Yes
4'-0"	2'-0"	7.5"	6"	5"	3'-4 ¹ / ₂ "	2'-2 ¹ / ₂ "	2'-11 ³ / ₈ "	4'-2"	11'-8"	3.3	Yes
4'-0"	2'-0"	5"	5"	5"	3'-2"	2'-1"	2'-8 ¹ / ₂ "	3'-10"	11'-2 ³ / ₈ "	2.8	Yes
4'-0"	3'-0"	7.5"	6"	5"	4'-4 ¹ / ₂ "	2'-8 ¹ / ₂ "	3'-11 ³ / ₈ "	5'-7"	13'-8 ¹ / ₈ "	4.2	Yes
4'-0"	3'-0"	5"	5"	5"	4'-2"	2'-7"	3'-8 ¹ / ₂ "	5'-3"	13'-2 ³ / ₈ "	3.7	Yes
4'-0"	4'-0"	7.5"	6"	5"	5'-4 ¹ / ₂ "	3'-2 ¹ / ₂ "	4'-11 ³ / ₈ "	7'-0"	15'-8 ¹ / ₈ "	5.3	Yes
4'-0"	4'-0"	5"	5"	5"	5'-2"	3'-1"	4'-8 ⁵ / ₈ "	6'-8"	15'-2 ¹ / ₂ "	4.7	Yes
5'-0"	2'-0"	8"	7"	6"	3'-5"	2'-3"	2'-11 ³ / ₈ "	4'-2"	12'-10"	3.9	Yes
5'-0"	2'-0"	6"	6"	6"	3'-3"	2'-2"	2'-10"	4'-0"	12'-7 ¹ / ₄ "	3.5	Yes
5'-0"	3'-0"	8"	7"	6"	4'-5"	2'-9"	3'-11 ³ / ₈ "	5'-7"	14'-10 ¹ / ₈ "	4.9	Yes
5'-0"	3'-0"	6"	6"	6"	4'-3"	2'-8"	3'-10"	5'-5"	14'-7 ¹ / ₄ "	4.5	Yes
5'-0"	4'-0"	8"	7"	6"	5'-5"	3'-3"	4'-11 ³ / ₈ "	7'-0"	16'-10 ¹ / ₈ "	6.1	Yes
5'-0"	4'-0"	6"	6"	6"	5'-3"	3'-2"	4'-9 ¹ / ₄ "	6'-9"	16'-5 ⁷ / ₈ "	5.5	Yes
5'-0"	5'-0"	8"	7"	6"	6'-5"	3'-9"	5'-11 ³ / ₈ "	8'-5"	18'-10 ¹ / ₈ "	7.4	Yes
5'-0"	5'-0"	6"	6"	6"	6'-3"	3'-8"	5'-9 ¹ / ₄ "	8'-2"	18'-5 ⁷ / ₈ "	6.8	Yes
6'-0"	2'-0"	8"	7"	7"	3'-5"	2'-3"	2'-11 ³ / ₈ "	4'-2"	14'-0"	4.3	Yes
6'-0"	2'-0"	7"	7"	7"	3'-4"	2'-2"	2'-10 ⁵ / ₈ "	4'-1"	13'-10 ⁵ / ₈ "	4.2	Yes
6'-0"	3'-0"	8"	7"	7"	4'-5"	2'-9"	3'-11 ³ / ₈ "	5'-7"	16'-0 ¹ / ₈ "	5.4	Yes
6'-0"	3'-0"	7"	7"	7"	4'-4"	2'-8"	3'-10 ⁵ / ₈ "	5'-6"	15'-10 ⁵ / ₈ "	5.2	Yes
6'-0"	4'-0"	8"	7"	7"	5'-5"	3'-3"	4'-11 ³ / ₈ "	7'-0"	18'-0 ¹ / ₈ "	6.5	Yes
6'-0"	4'-0"	7"	7"	7"	5'-4"	3'-2"	4'-10 ³ / ₄ "	6'-11"	17'-10 ³ / ₄ "	6.5	Yes
6'-0"	5'-0"	8"	7"	7"	6'-5"	3'-9"	5'-11 ³ / ₈ "	8'-5"	20'-0 ¹ / ₈ "	8.0	Yes
6'-0"	5'-0"	7"	7"	7"	6'-4"	3'-8"	5'-10 ³ / ₄ "	8'-4"	19'-10 ³ / ₄ "	7.8	Yes
6'-0"	6'-0"	8"	7"	7"	7'-5"	4'-3"	6'-11 ¹ / ₂ "	9'-10"	22'-0 ¹ / ₄ "	9.5	Yes
6'-0"	6'-0"	7"	7"	7"	7'-4"	4'-2"	6'-10 ³ / ₄ "	9'-9"	21'-10 ³ / ₄ "	9.3	Yes
7'-0"	2'-0"	8"	8"	8"	3'-5"	2'-3"	2'-11 ³ / ₈ "	4'-2"	15'-2"	4.9	Yes
7'-0"	3'-0"	8"	8"	8"	4'-5"	2'-9"	3'-11 ³ / ₈ "	5'-7"	17'-2 ¹ / ₂ "	6.1	Yes
7'-0"	4'-0"	8"	8"	8"	5'-5"	3'-3"	4'-11 ³ / ₈ "	7'-0"	19'-2 ¹ / ₈ "	7.4	Yes
7'-0"	5'-0"	8"	8"	8"	6'-5"	3'-9"	5'-11 ³ / ₈ "	8'-5"	21'-2 ¹ / ₈ "	8.9	Yes
7'-0"	6'-0"	8"	8"	8"	7'-5"	4'-3"	6'-11 ¹ / ₂ "	9'-10"	23'-2 ¹ / ₄ "	10.6	Yes
8'-0"	2'-0"	8"	8"	8"	3'-5"	2'-3"	2'-11 ³ / ₈ "	4'-2"	16'-2"	5.3	Yes
8'-0"	3'-0"	8"	8"	8"	4'-5"	2'-9"	3'-11 ³ / ₈ "	5'-7"	18'-2 ¹ / ₈ "	6.5	Yes
8'-0"	4'-0"	8"	8"	8"	5'-5"	3'-3"	4'-11 ³ / ₈ "	7'-0"	20'-2 ¹ / ₈ "	7.8	Yes
8'-0"	5'-0"	8"	8"	8"	6'-5"	3'-9"	5'-11 ³ / ₈ "	8'-5"	22'-2 ¹ / ₈ "	9.3	Yes
8'-0"	6'-0"	8"	8"	8"	7'-5"	4'-3"	6'-11 ¹ / ₂ "	9'-10"	24'-2 ¹ / ₄ "	11.0	Yes
9'-0"	2'-0"	9"	9"	9"	3'-6"	2'-3"	3'-0 ³ / ₄ "	4'-4"	17'-6 ⁷ / ₈ "	6.2	Yes
9'-0"	3'-0"	9"	9"	9"	4'-6"	2'-9"	4'-0 ³ / ₄ "	5'-9"	19'-6 ⁷ / ₈ "	7.5	Yes
9'-0"	4'-0"	9"	9"	9"	5'-6"	3'-3"	5'-0 ³ / ₄ "	7'-2"	21'-6 ⁷ / ₈ "	9.0	Yes
9'-0"	5'-0"	9"	9"	9"	6'-6"	3'-9"	6'-0 ⁷ / ₈ "	8'-7"	23'-7"	10.6	Yes
9'-0"	6'-0"	9"	9"	9"	7'-6"	4'-3"	7'-0 ¹ / ₈ "	9'-11"	25'-5 ⁵ / ₈ "	12.4	Yes
10'-0"	2'-0"	10"	10"	10"	3'-7"	2'-4"	3'-1 ¹ / ₂ "	4'-5"	18'-10 ¹ / ₄ "	7.1	No
10'-0"	3'-0"	10"	10"	10"	4'-7"	2'-10"	4'-1 ¹ / ₂ "	5'-10"	20'-10 ¹ / ₄ "	8.6	No
10'-0"	4'-0"	10"	10"	10"	5'-7"	3'-4"	5'-1 ¹ / ₂ "	7'-3"	22'-10 ³ / ₈ "	10.2	Yes
10'-0"	5'-0"	10"	10"	10"	6'-7"	3'-10"	6'-1 ¹ / ₂ "	8'-8"	24'-10 ³ / ₈ "	12.0	Yes
10'-0"	6'-0"	10"	10"	10"	7'-7"	4'-4"	7'-1 ¹ / ₂ "	10'-1"	26'-10 ³ / ₈ "	13.9	Yes
11'-0"	2'-0"	11"	11"	11"	3'-8"	2'-4"	3'-2 ⁷ / ₈ "	4'-7"	20'-3 ¹ / ₈ "	8.2	No
11'-0"	3'-0"	11"	11"	11"	4'-8"	2'-10"	4'-2 ⁷ / ₈ "	6'-0"	22'-3 ¹ / ₈ "	9.8	No
11'-0"	4'-0"	11"	11"	11"	5'-8"	3'-4"	5'-2 ³ / ₄ "	7'-4"	24'-1 ³ / ₄ "	11.5	Yes
11'-0"	5'-0"	11"	11"	11"	6'-8"	3'-10"	6'-2 ³ / ₄ "	8'-9"	26'-1 ³ / ₄ "	13.3	Yes
11'-0"	6'-0"	11"	11"	11"	7'-8"	4'-4"	7'-2 ³ / ₄ "	10'-2"	28'-1 ⁷ / ₈ "	15.5	Yes
12'-0"	2'-0"	12"	12"	12"	3'-9"	2'-5"	3'-3 ⁵ / ₈ "	4'-8"	21'-6 ¹ / ₂ "	9.3	No
12'-0"	3'-0"	12"	12"	12"	4'-9"	2'-11"	4'-3 ⁵ / ₈ "	6'-1"	23'-6 ¹ / ₂ "	11.1	No
12'-0"	4'-0"	12"	12"	12"	5'-9"	3'-5"	5'-3 ⁵ / ₈ "	7'-6"	25'-6 ⁵ / ₈ "	13.0	Yes
12'-0"	5'-0"	12"	12"	12"	6'-9"	3'-11"	6'-3 ⁵ / ₈ "	8'-11"	27'-6 ⁵ / ₈ "	14.1	Yes
12'-0"	6'-0"	12"	12"	12"	7'-9"	4'-5"	7'-3 ⁵ / ₈ "	10'-4"	29'-6 ⁵ / ₈ "	17.4	Yes

Note:

Two sets of apron end section dimensions are shown above for some box culvert sizes due to the top and bottom slabs having different thicknesses per ASTM C 1577 for design fill heights less than 2 ft.

(Sheet 1 of 2)

SCB-AES









5-15-2023

STATE OF ILLINOIS
DEPARTMENT OF TRANSPORTATION

PRECAST CONCRETE BOX CULVERT APRON END
SECTION DETAILS - PROPOSED SN 083-7108

SHEET 3 OF 4 SHEETS

F.A.P. RTE.	SECTION	COUNTY	TOTAL SHEETS	SHEET NO.
132/869	1CR-1;103CR-1;103CR-2	SALINE	59	32
CONTRACT NO. 78399				
ILLINOIS FED. AID PROJECT				

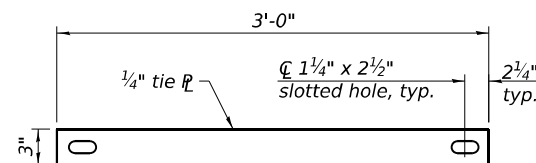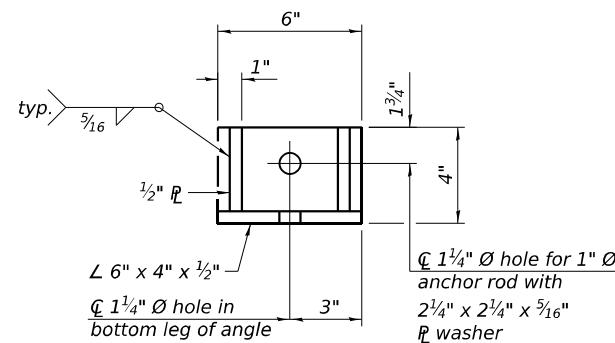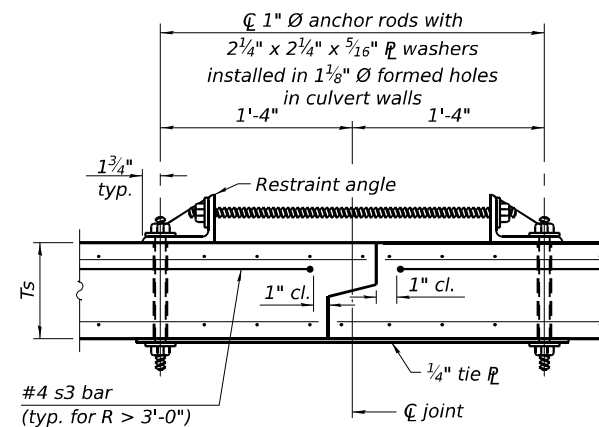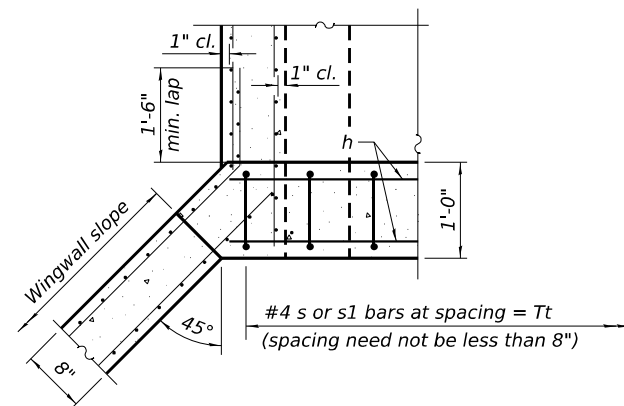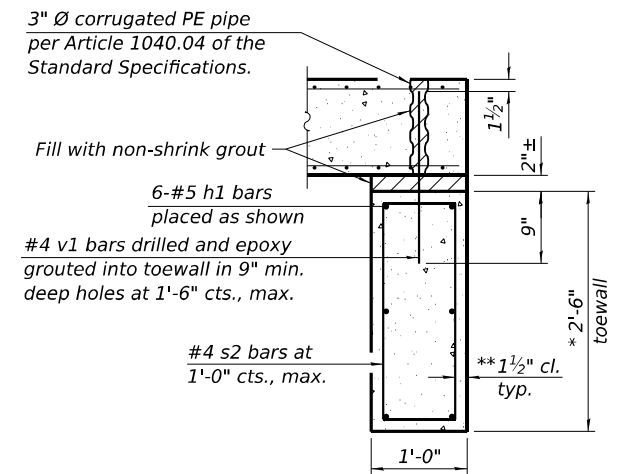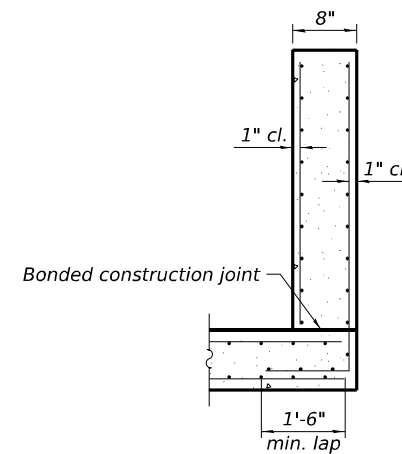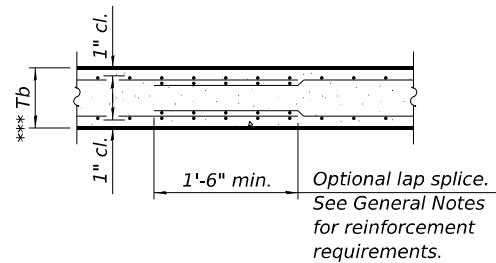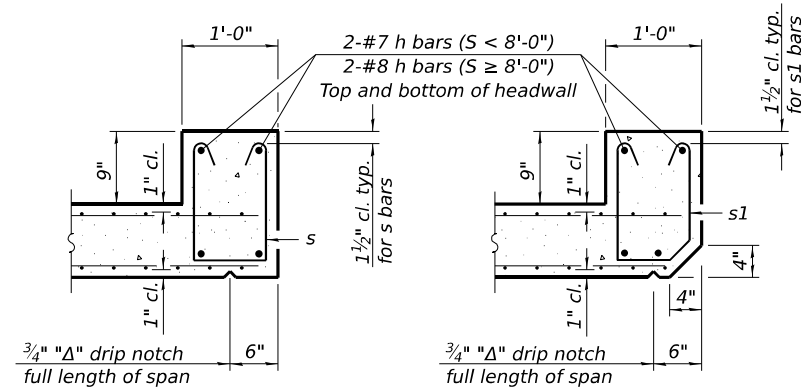

- ### TOEWALL CONSTRUCTION SEQUENCE


1. *Perform excavation and construct toewall.*
2. *Backfill accordingly and place bedding for precast box culvert end sections.*
3. *Set precast box culvert end section.*
4. *Drill and epoxy grout reinforcement in toewall in accordance with Section 584 of the Standard Specifications.*
5. *Pressure grout voids using non-shrink grout conforming to Section 1024 of the Standard Specifications.*

** The Contractor may furnish a precast or cast-in-place toewall. The Contractor shall be responsible for the strength and stability of the precast toewall during handling. Additional lifting points may be required depending upon the length of the toewall or the Contractor may need to modify the design of the toewall for the proposed handling method.*

**** If soil conditions permit, the sides of the toewall may be poured directly against the soil. The clear cover on the sides of the toewall shall be increased to 3" by increasing the thickness of the toewall.**



Notes:

1" Ø anchor rods for the culvert ties shall conform to the requirements of ASTM F1554, Grade 105. Structural steel for the tie plate and restraint angle shall conform to the requirements of Article 1006.04 of the Standard Specifications. All components of the culvert tie detail shall be galvanized according to the requirements of AASHTO M 111 or M 232 as applicable. 2¼"x2¼"x⁵/₁₆" plate washers shall be provided under each nut required for the anchor rods. Anchor rods connecting precast sections shall be brought to a snug tight condition followed by an additional ½ turn on one of the nuts for anchor rods installed in the walls. Match marks shall be provided on the bolt and nut to verify relative rotation between the bolt and the nut. Holes in the walls for the culvert tie assembly may be drilled using core bits in lieu of using formed holes.

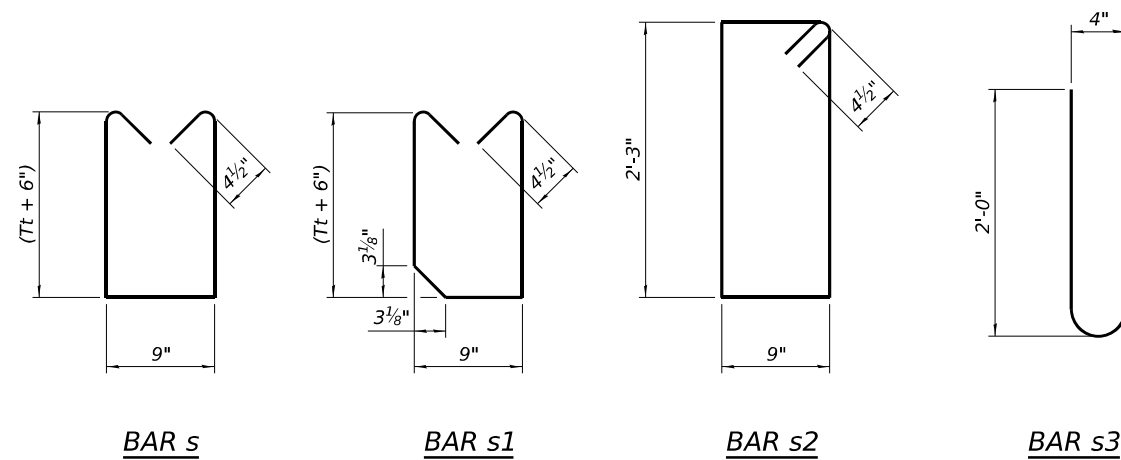

ORIGINAL SURVEY	SURVEYED _____	BY	DATE
	PLOTTED _____		
NOTE BOOK	TEMPLATE _____		
NO. _____	AREAS CHECKED _____		

MODEL: PrCL IL 34 - 828+60.00 [Sheet]
FILE NAME: Y:\DOT\1423-07_78399\78399 DESIGN\CADD\CAD_Sheets 083-7108ID978399 083-7108-shi-ysst.dgn

 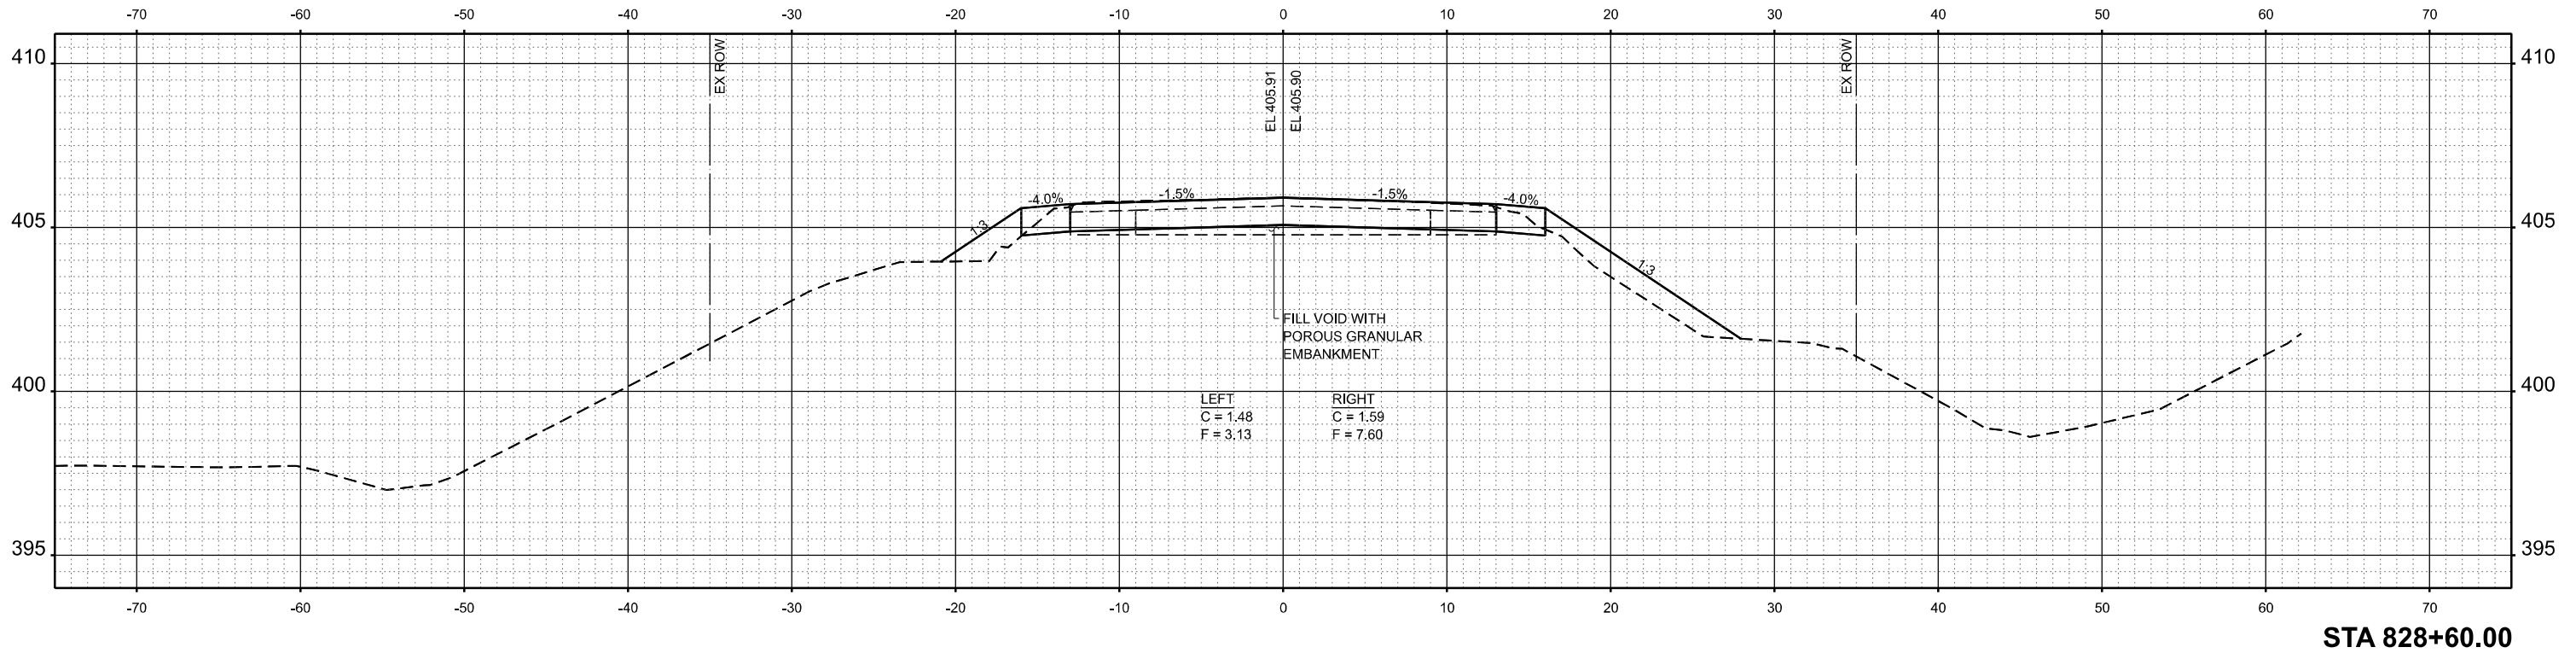


CROSS SECTIONS
PR SN 083-7108


SCALE: AS SHOWN	SHEET 1 OF 3 SHEETS	STA. 828+60.00 TO STA. 828+64.00
-----------------	---------------------	----------------------------------

F.A.P. RTE.	SECTION	COUNTY	TOTAL SHEETS	SHEET NO.
132/869	1CR-1; 103CR-1; 103CR-2	SALINE	59	34
		CONTRACT NO. 78399		
ILLINOIS		FED. AID PROJECT		

FINAL	SURVEYED	BY	DATE
SURVEY	PLOTTED		
NOTE BOOK	TEMPLATE		
NO.	AREAS CHECKED		

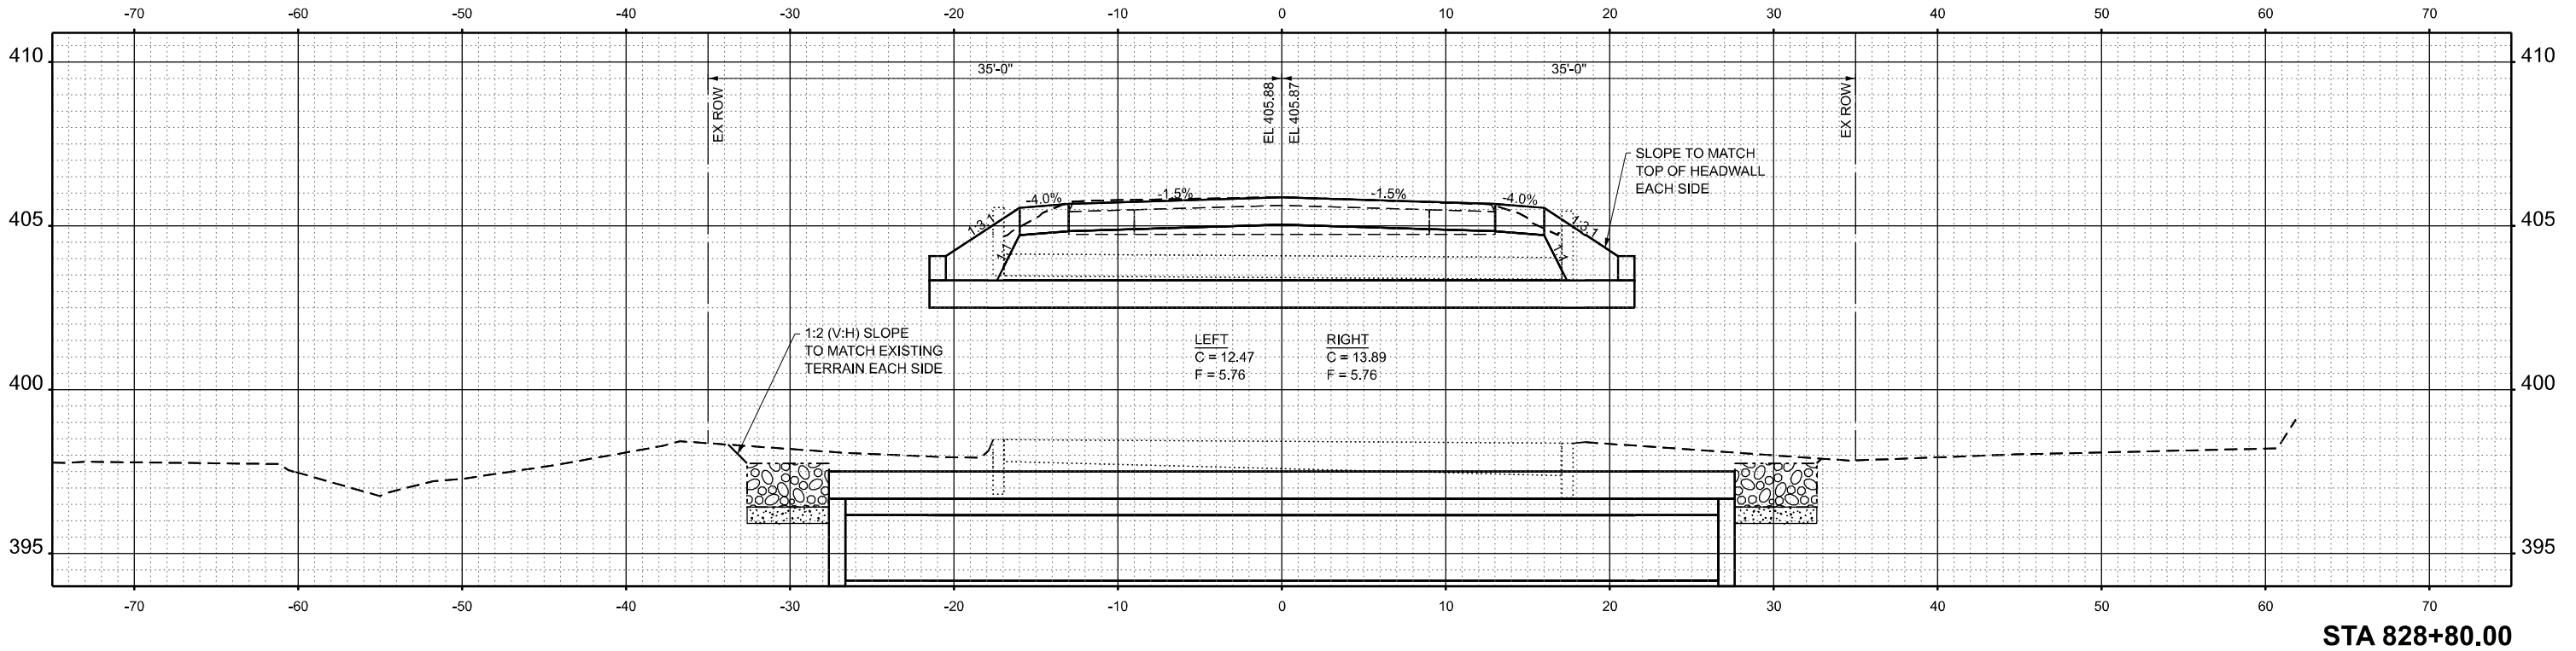

ORIGINAL	SURVEYED	BY	DATE
SURVEY	PLOTTED		
NOTE BOOK	TEMPLATE		
NO.	AREAS CHECKED		

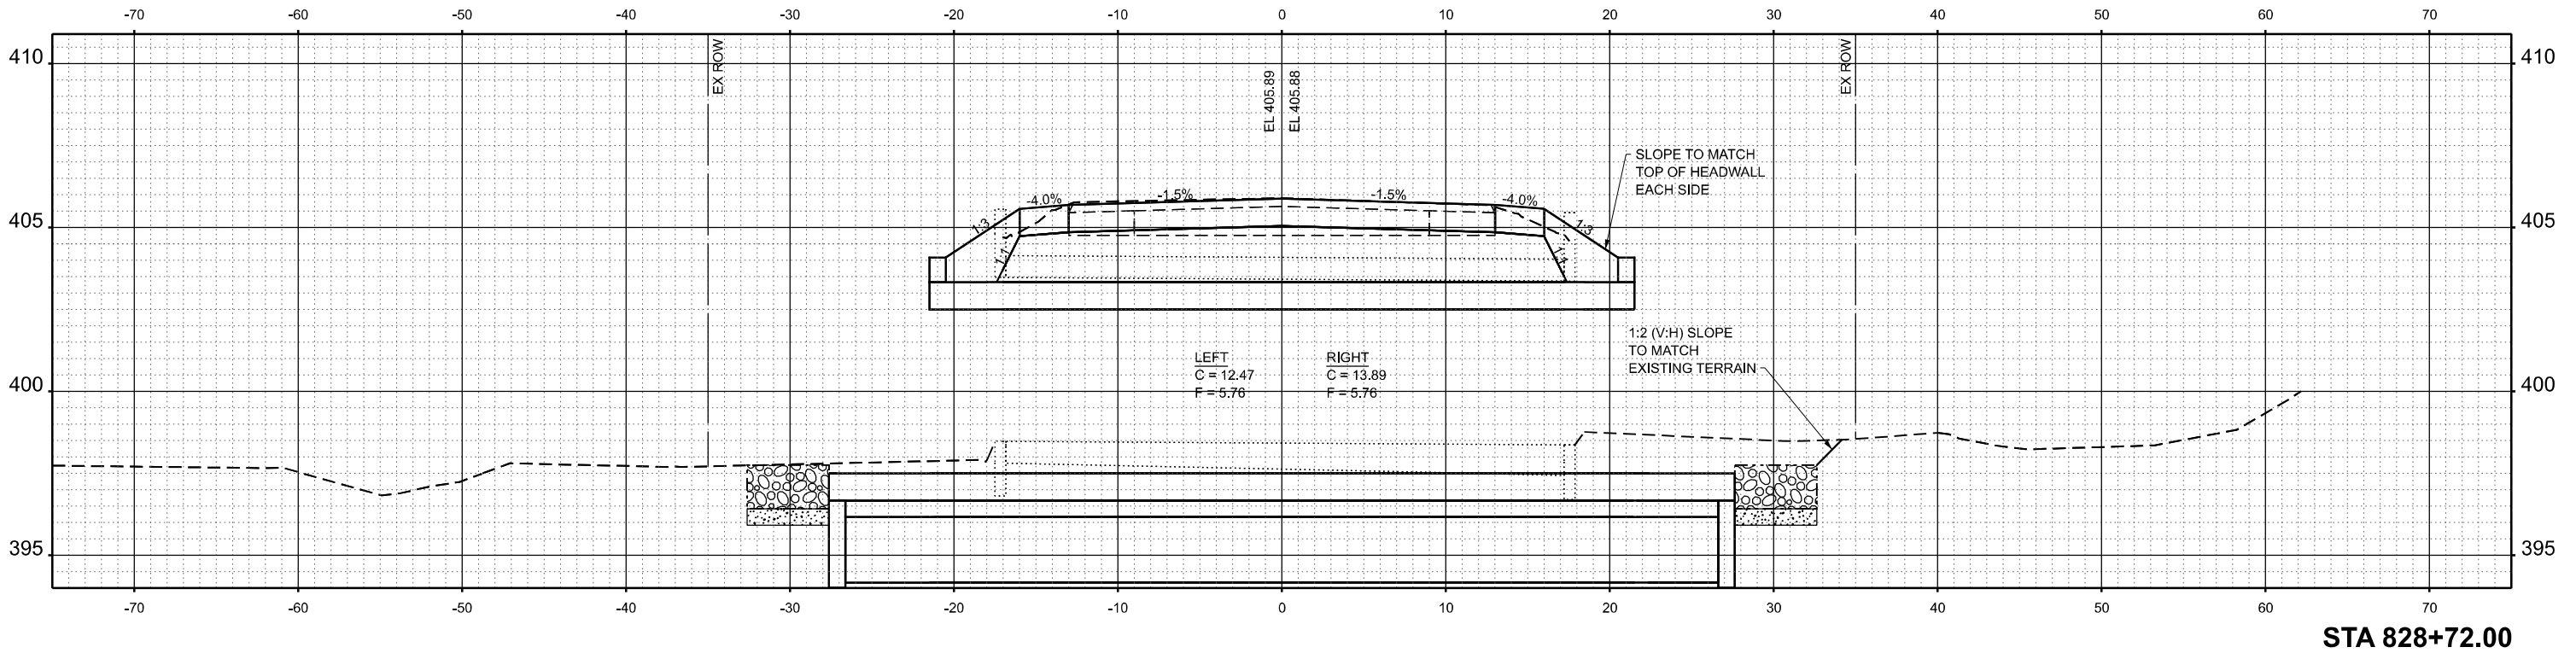

MODEL: P:\CL IL 34-828+72.00 [Sheet]
FILE NAME: Y:\DOT\1423-07-78399\78399 DESIGN\CADD\CAD_Sheet 083-7108.D878399 083-7108-sh-h.sht.dgn



USER NAME = atn	DESIGNED - ATN	REVISED -
ESCA PROJECT NO. = 1423.07	DRAWN - ATN	REVISED -
	CHECKED - ELH	REVISED -
PLOT DATE = 2/28/2025	DATE - 01/25	REVISED -

STATE OF ILLINOIS
DEPARTMENT OF TRANSPORTATION



CROSS SECTIONS
PR SN 083-7108

SCALE: AS SHOWN SHEET 2 OF 3 SHEETS STA. 828+72.00 TO STA. 828+80.00

F.A.P. RTE.	SECTION	COUNTY	TOTAL SHEETS	SHEET NO.
132/869	1CR-1; 103CR-1; 103CR-2	SALINE	59	35
CONTRACT NO. 78399				
ILLINOIS FED. AID PROJECT				

ORIGINAL SURVEY	SURVEYED _____	BY	DATE
	PLOTTED _____		
NOTE BOOK	TEMPLATE _____		
NO. _____	AREAS CHECKED _____		



MODEL: PrCL IL 34 - 826+88,00 [Sheet]
NO. _____
AREAS _____
AREAS CHECKED _____
FILE NAME: Y:\DOT\1423-07_78399\78399 DESIGN\CADD\CAD Sheets 083-7108\ID978399 083-7108-sht-xxsst.dgn

 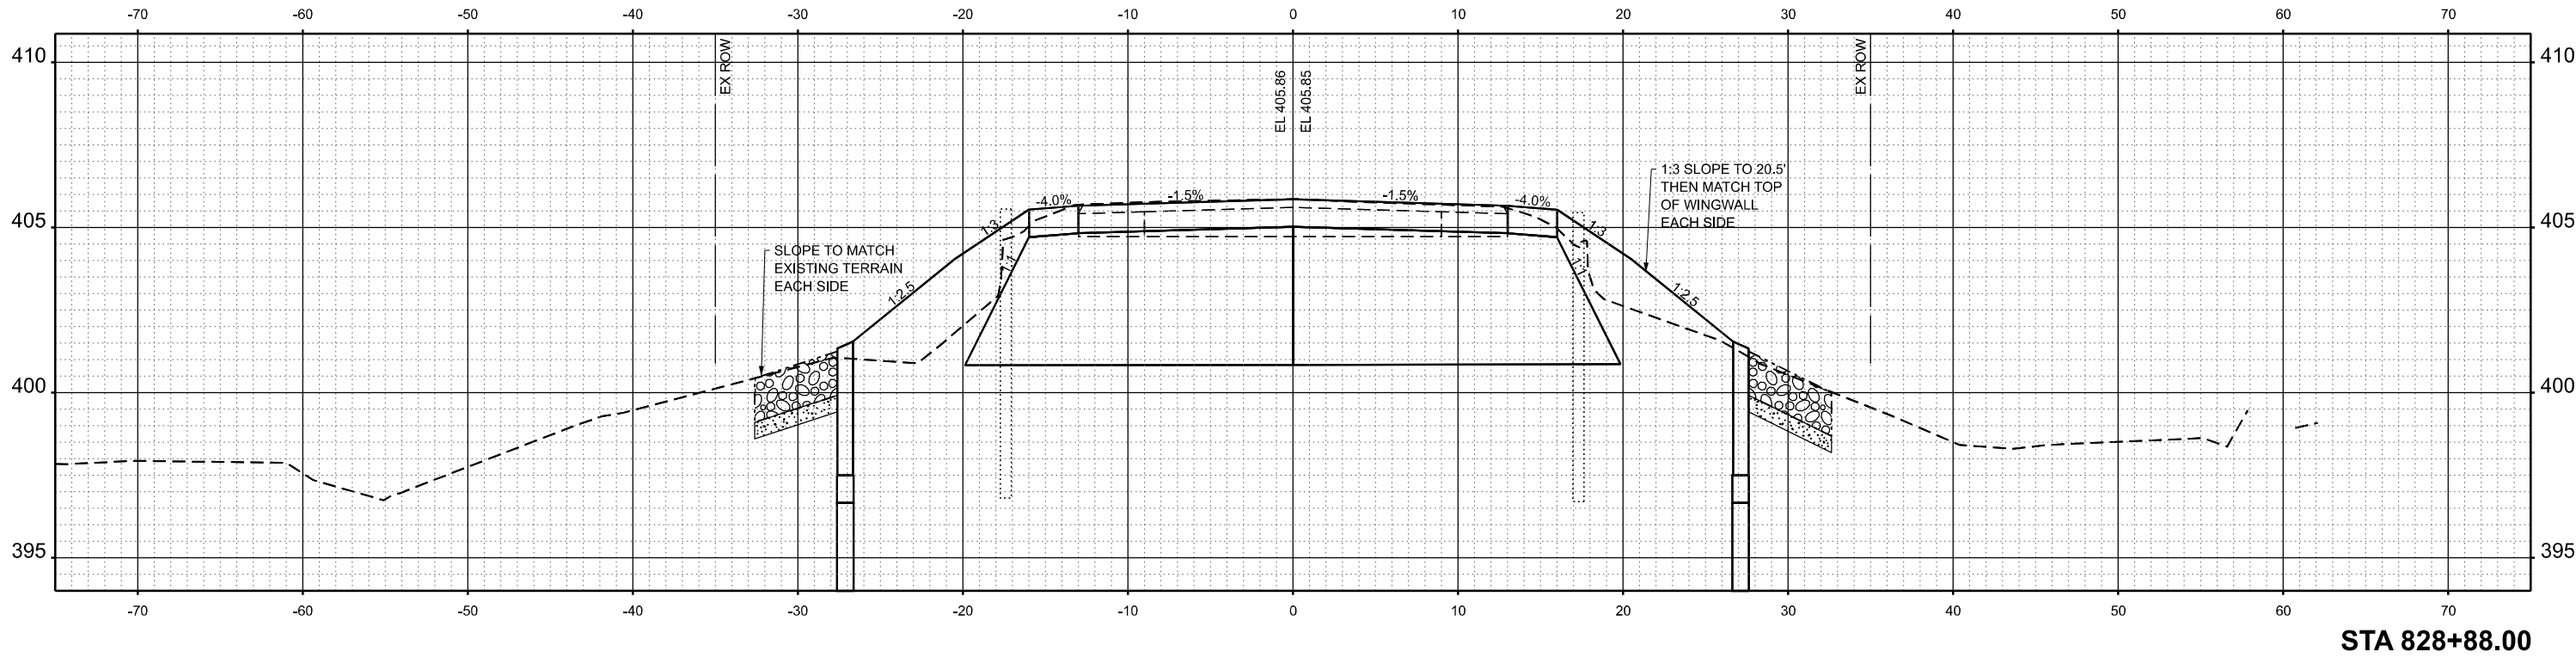

CROSS SECTIONS
PR SN 083-7108

SCALE: AS SHOWN	SHEET 3 OF 3 SHEETS	STA. 828+88.00 TO STA. 828+92.00
-----------------	---------------------	----------------------------------


F.A.P. RTE.	SECTION	COUNTY	TOTAL SHEETS	SHEET NO.
132/869	1CR-1; 103CR-1; 103CR-2	SALINE	59	36
CONTRACT NO. 78399				
ILLINOIS		FED. AID PROJECT		

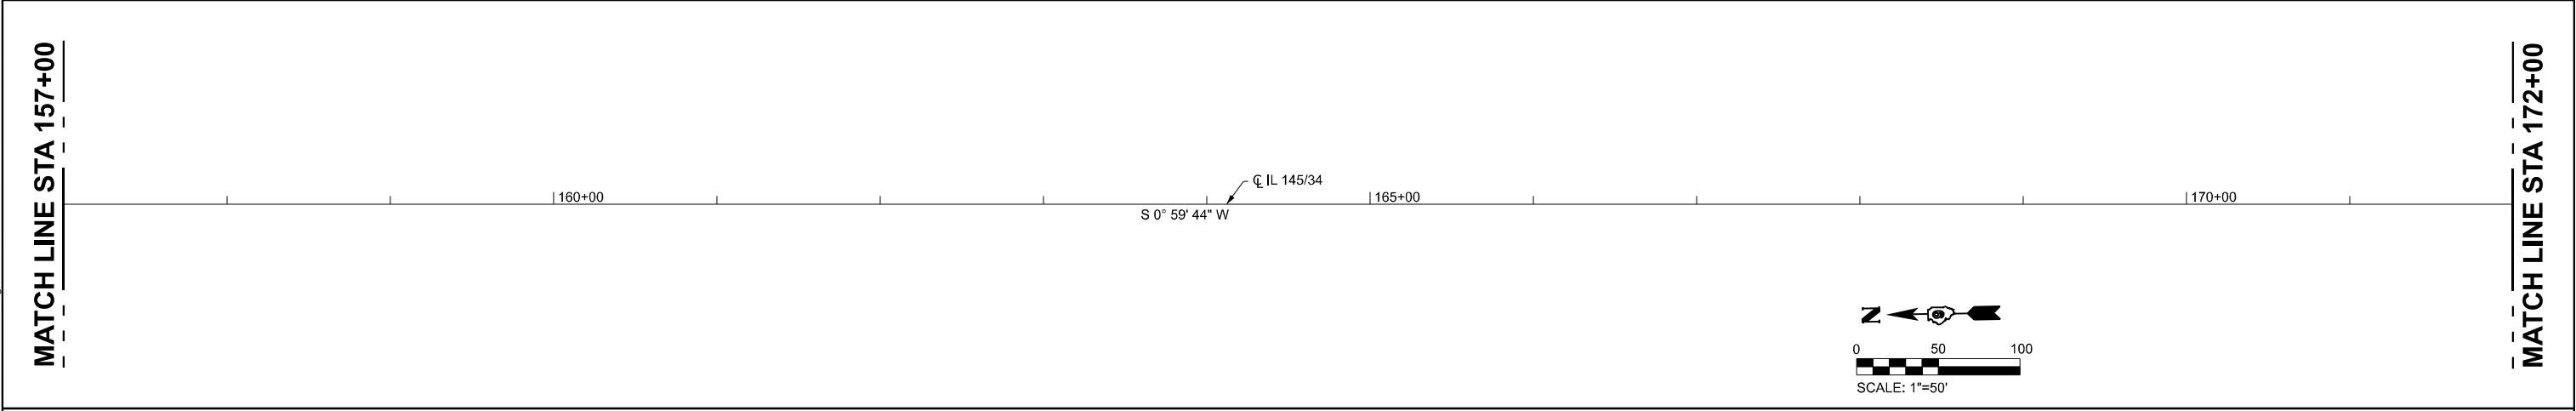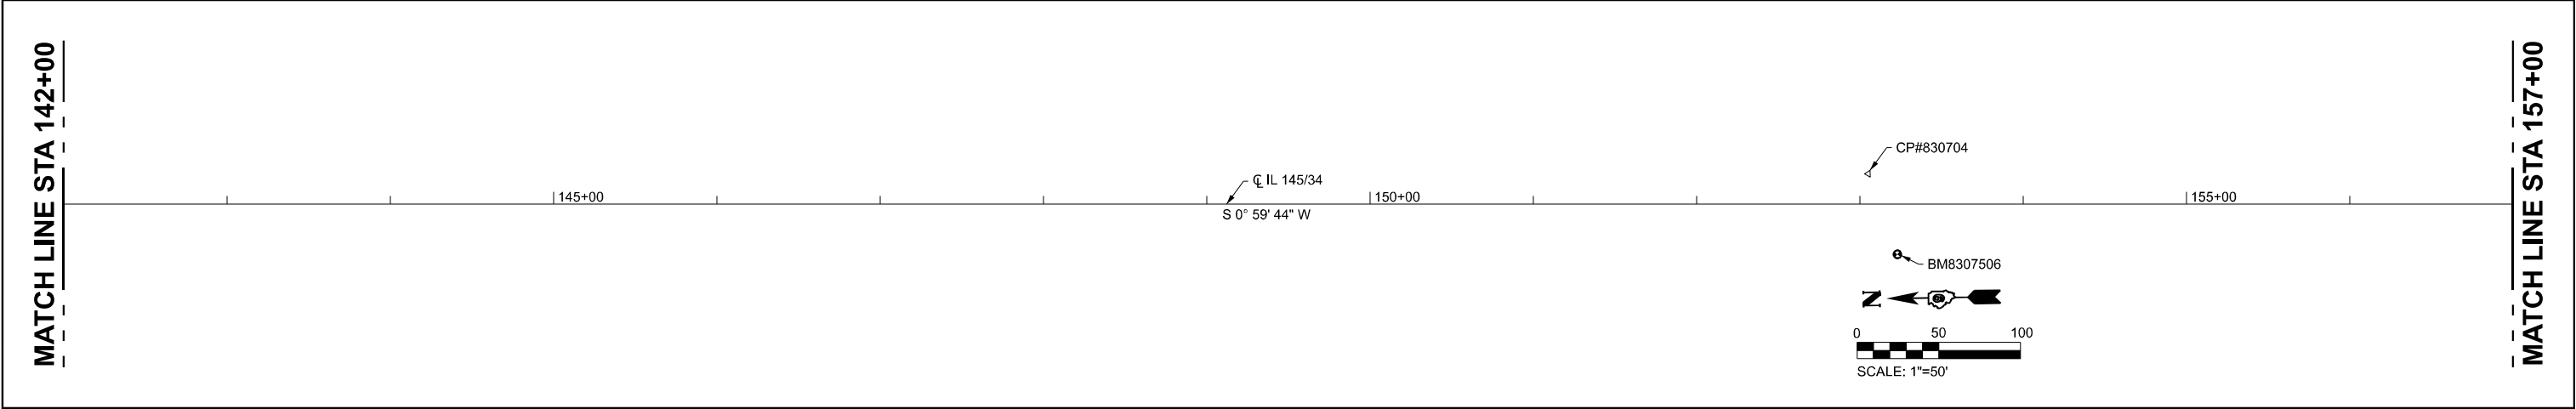

BENCHMARK NAVD 88

BM8307506 - SAWED SQUARE IN CENTER OF ARC HEADWALL, SN 083-7022
STA 153+23.00, 30.8' RT, EL 385.415

BM8307506 - SAWED SQUARE IN CENTER OF ARC HEADWALL, SN 083-7022
STA 153+23.00, 30.8' RT, EL 385.415

 

ALIGNMENT, TIES & BENCHMARKS
EX SN 083-7022





F.A.P. RTE.	SECTION	COUNTY	TOTAL SHEETS	SHEET NO.
132/869	1CR-1; 103CR-1; 103CR-2	SALINE	59	37
CONTRACT NO. 78399				
ILLINOIS		FED. AID PROJECT		

MATCH LINE STA 172+00

CP#830705

CL IL 145/34

S 0° 59' 44" W

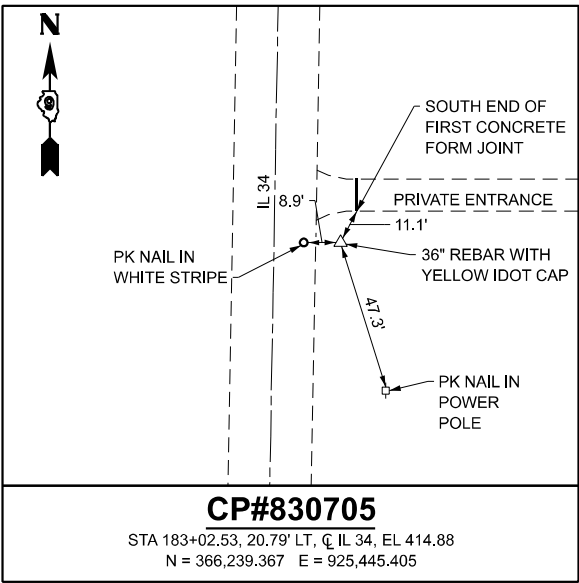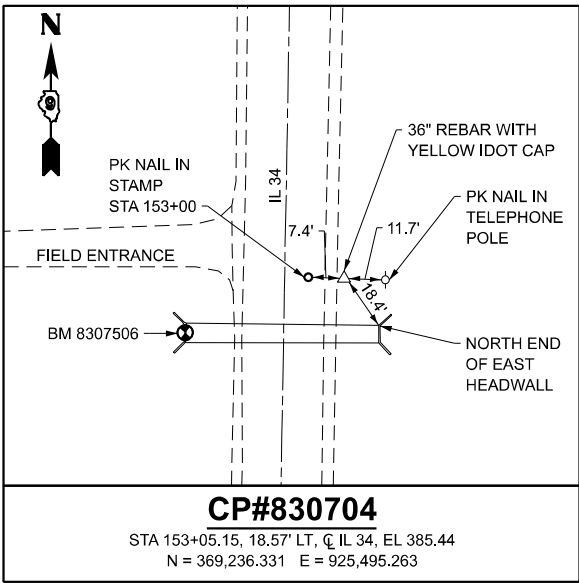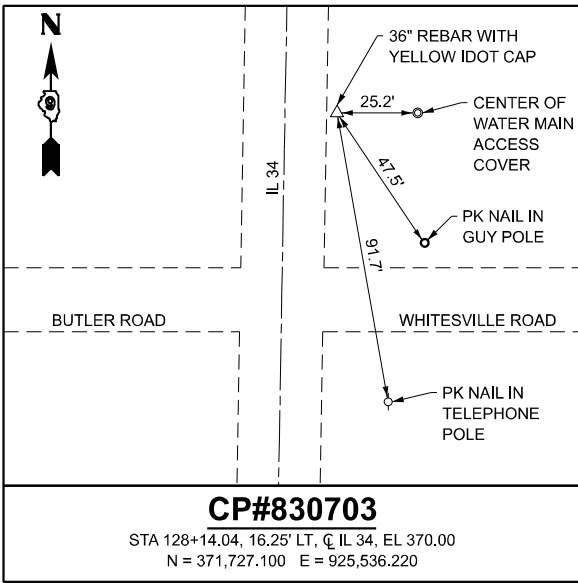 

MODEL: PLOT
FILE NAME: Y:\IDOT\1423-07_78399\78399 DESIGN\CADD\CAD_Sheets\083-7022\083-7022-sh1-a0102.dgn




USER NAME = atn	DESIGNED -	REVISED -
ESCA PROJECT NO. = 1423.07	DRAWN - NHC	REVISED -
	CHECKED - ATN	REVISED -
PLOT DATE = 3/11/2025	DATE - 03/25	REVISED -

STATE OF ILLINOIS
DEPARTMENT OF TRANSPORTATION


ALIGNMENT, TIES & BENCHMARKS
EX SN 083-7022

SCALE: 1"=50' SHEET 2 OF 2 SHEETS STA. 172+00.00 TO STA. 187+37.50

F.A.P. RTE.	SECTION	COUNTY	TOTAL SHEETS	SHEET NO.
132/869	1CR-1; 103CR-1; 103CR-2	SALINE	59	38
CONTRACT NO. 78399				
ILLINOIS FED. AID PROJECT				

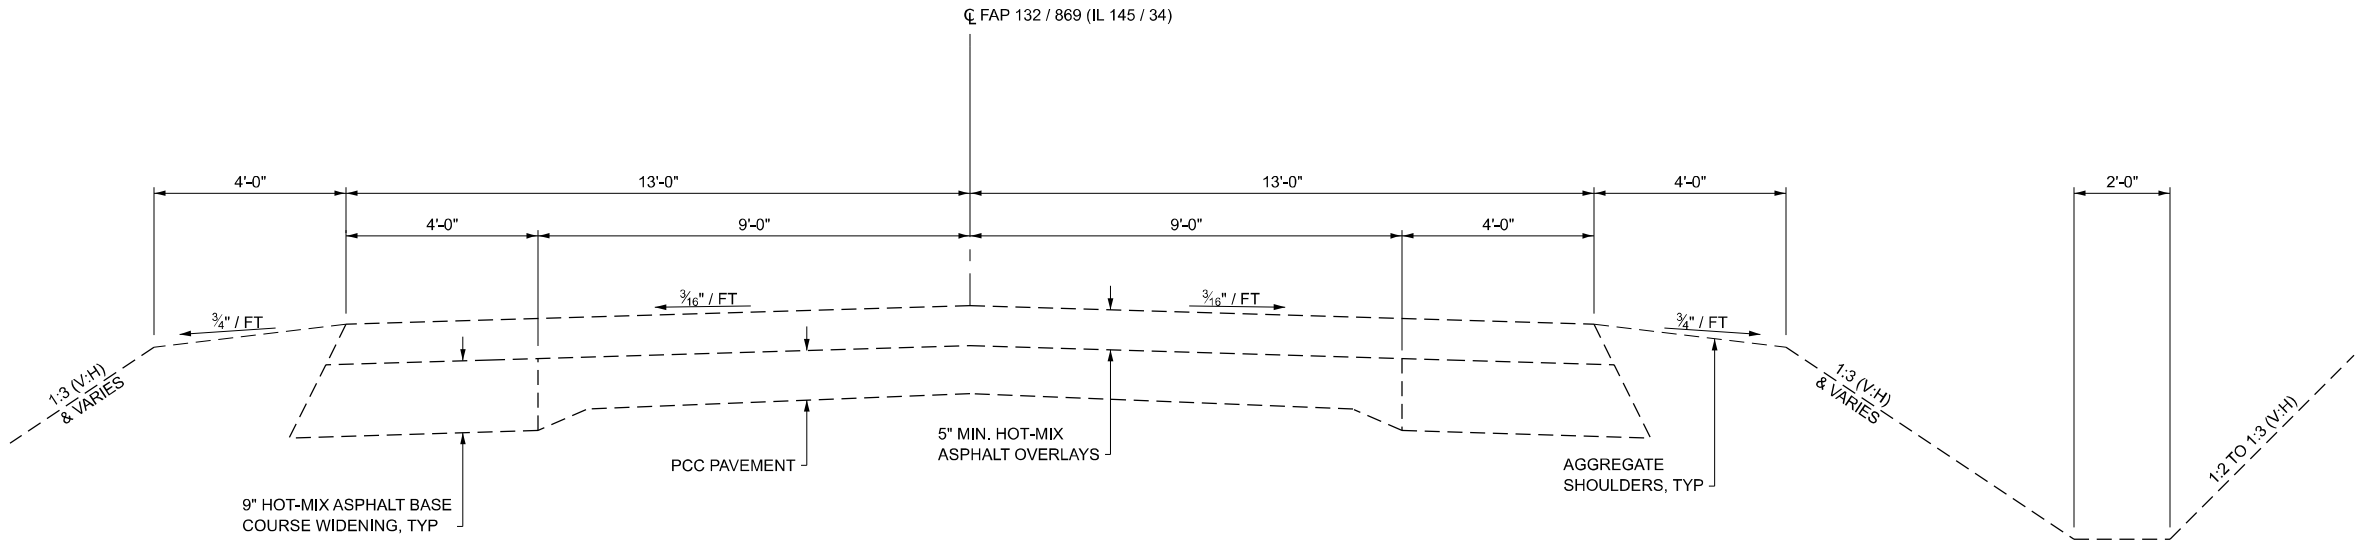

EXISTING TYPICAL SECTION
STA 151+50.00 TO STA 153+19.60
STA 153+25.60 TO STA 154+50.00

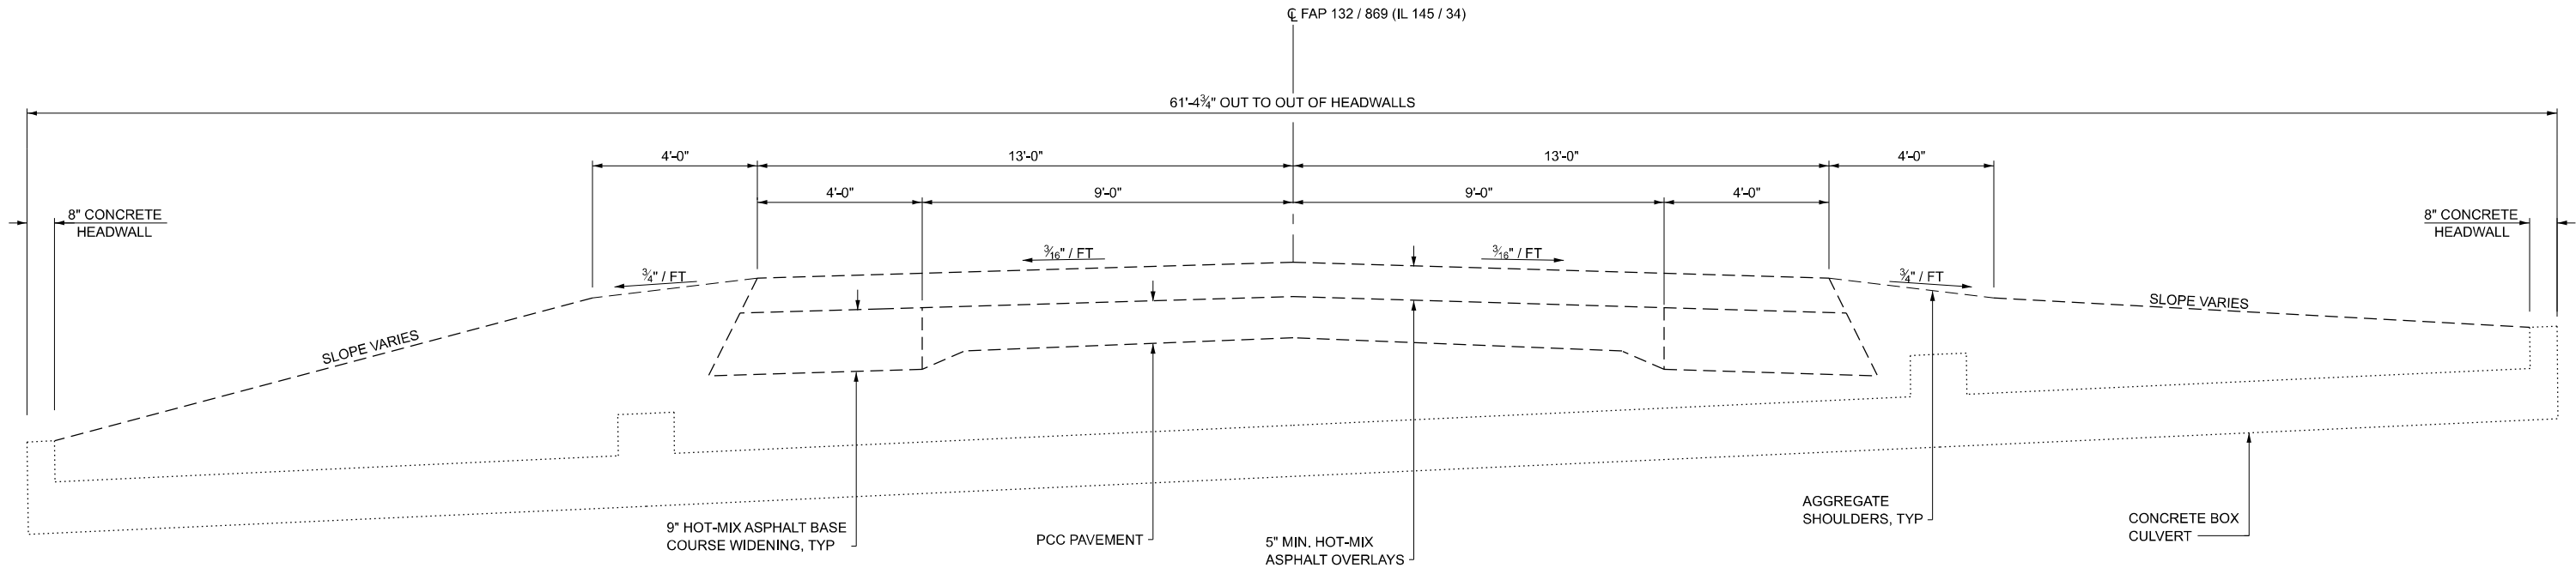

EXISTING TYPICAL SECTION
STA 153+19.60 TO STA 153+25.60

MODEL: Existing Typical Sections Sheet
FILE NAME: Y:\DOT\11423-07_78399\78399 DESIGN\CADD\CAD_Sheets\083-7022\0878399 083-7022-sh-typical.dgn





USER NAME = atn	DESIGNED - ATN	REVISED -
ESCA PROJECT NO. = 1423.07	DRAWN - ATN	REVISED -
	CHECKED - ELH	REVISED -
PLOT DATE = 2/25/2025	DATE - 01/25	REVISED -



STATE OF ILLINOIS
DEPARTMENT OF TRANSPORTATION

EXISTING TYPICAL SECTIONS EX SN 083-7022			
SCALE: NONE	SHEET 1 OF 1 SHEETS	STA.	TO STA.

F.A.P. RTE.	SECTION	COUNTY	TOTAL SHEETS	SHEET NO.
132/869	1CR-1; 103CR-1; 103CR-2	SALINE	59	39
CONTRACT NO. 78399				
ILLINOIS FED. AID PROJECT				

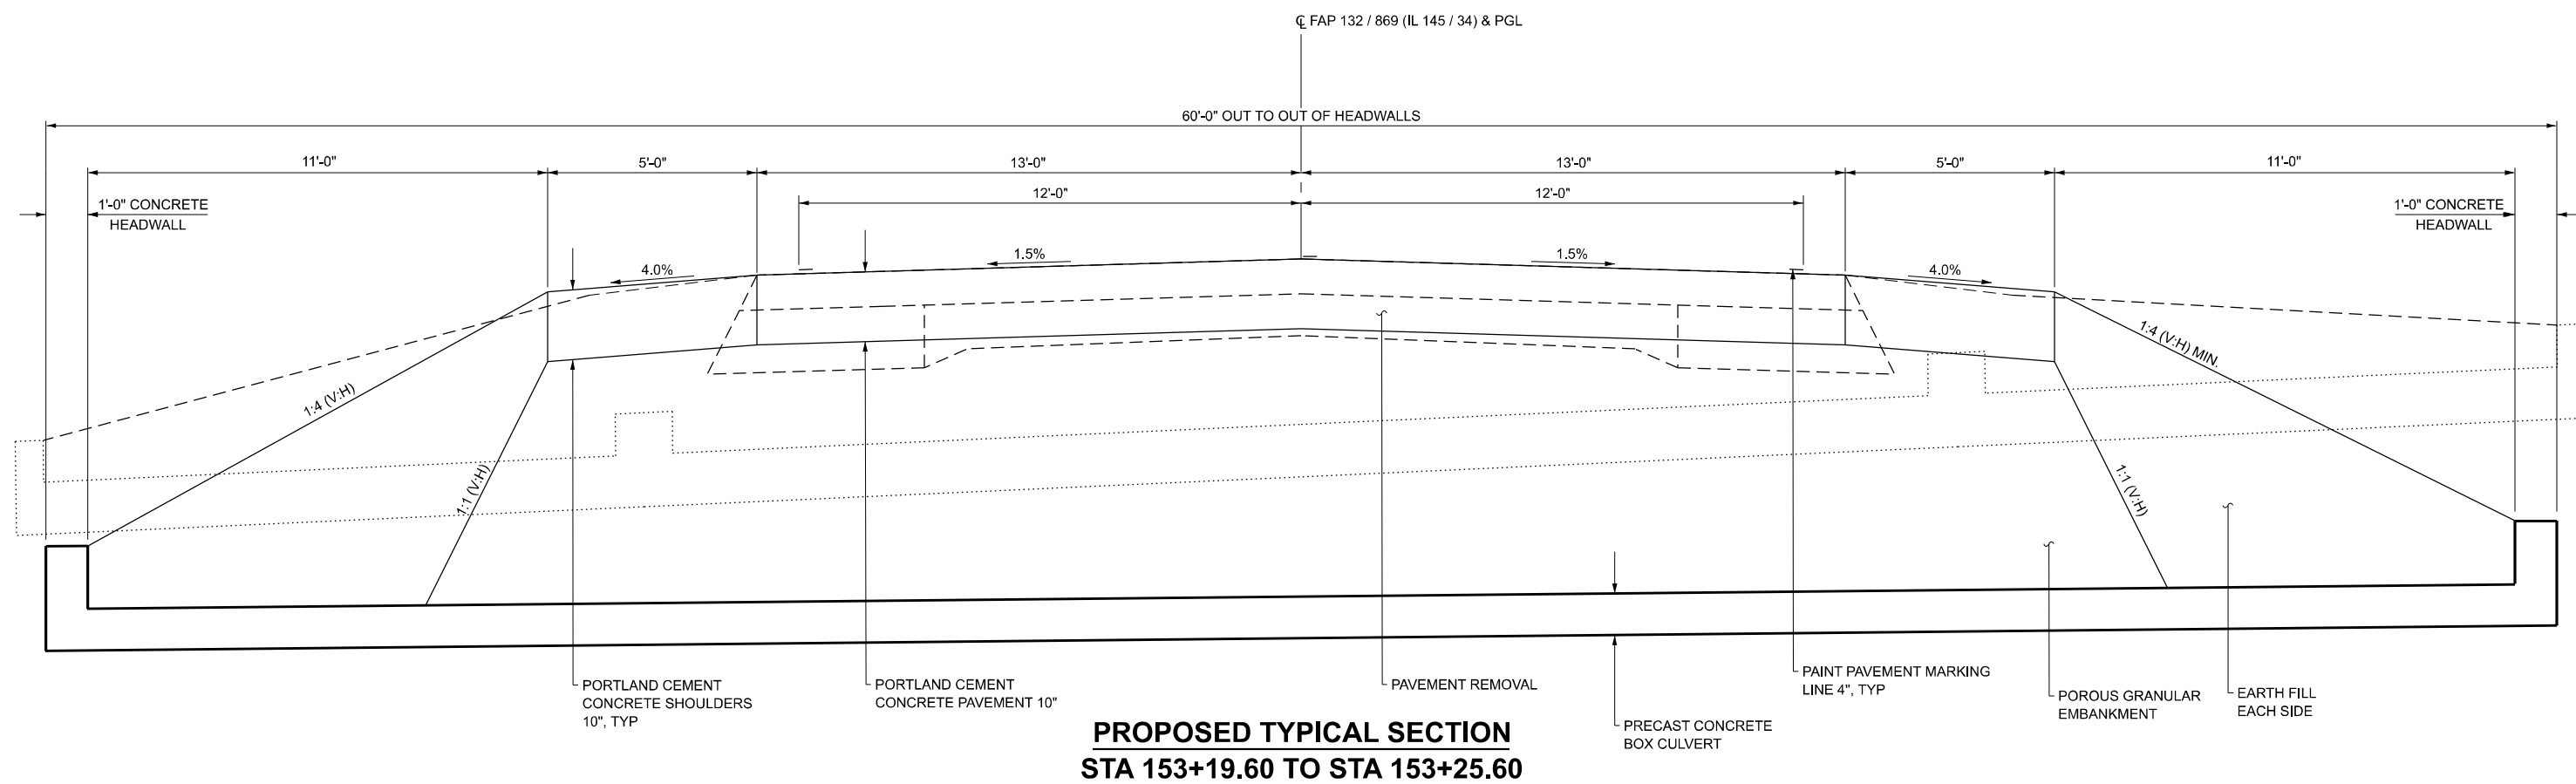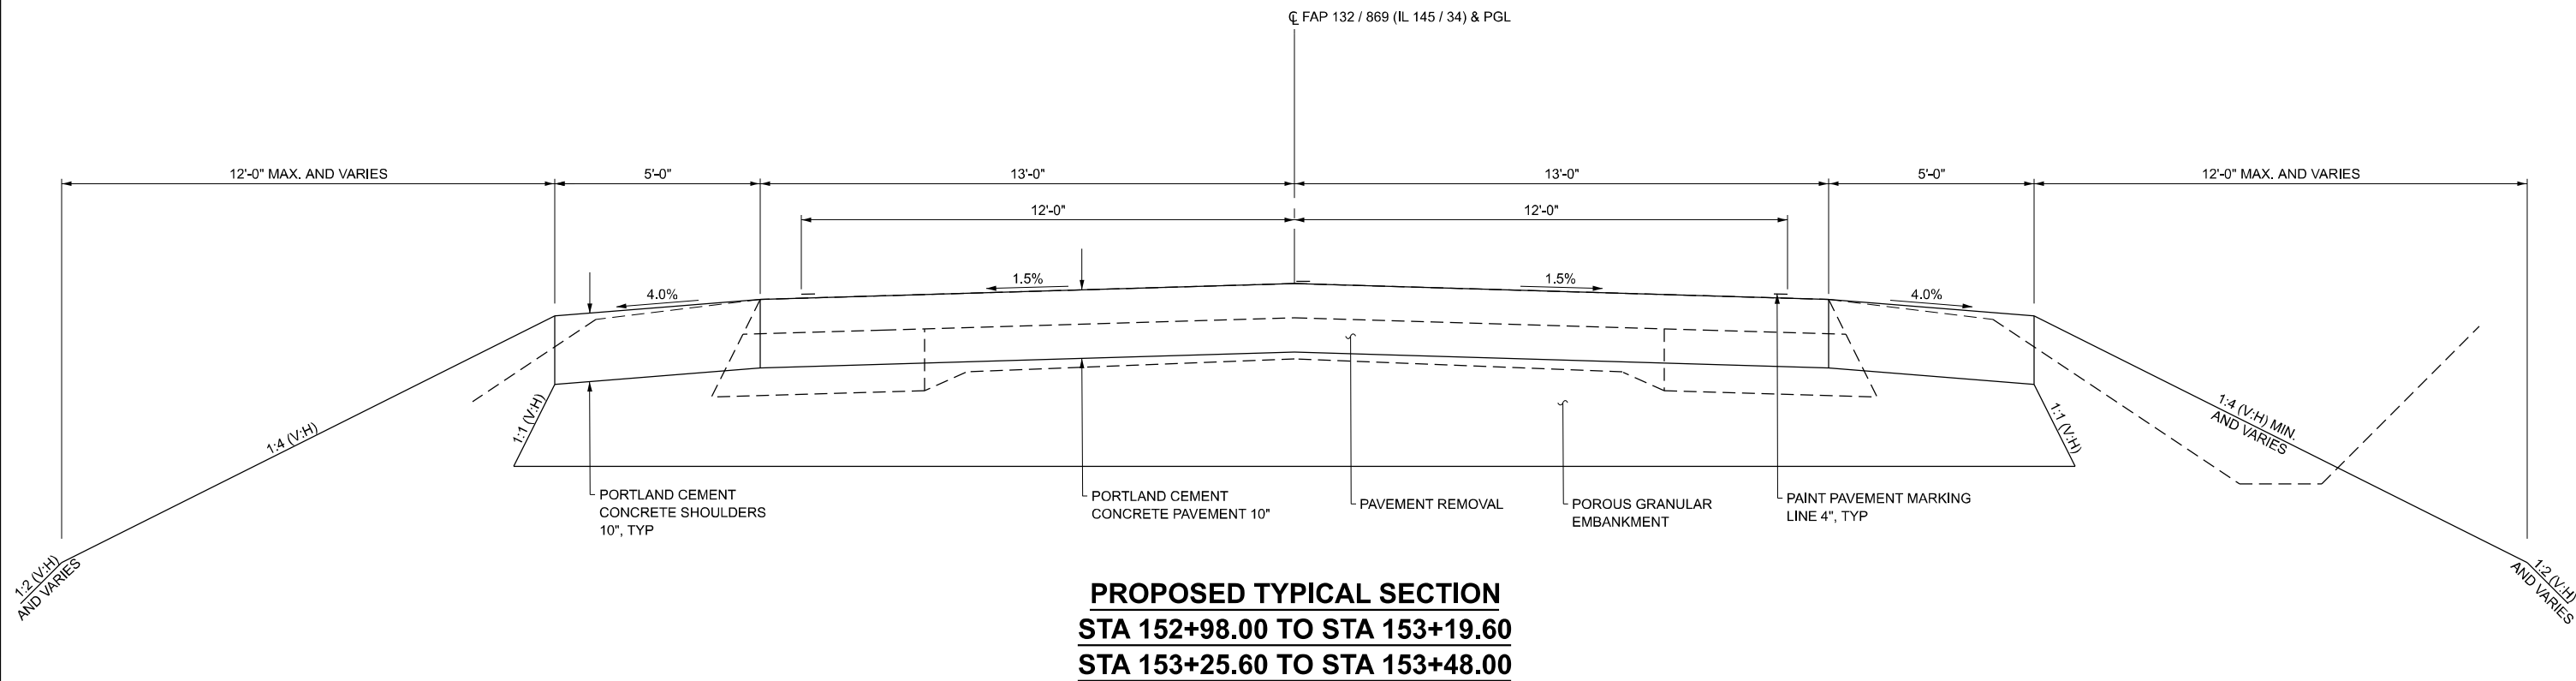

MODEL: P:\C1 IL 34-Plan 1 [Sheet]
FILE NAME: Y:\DOT\1423-47_78399\78399 DESIGN\CADD\CAD Sheets\083-7022\083-7022-sh+prnrf.dgn

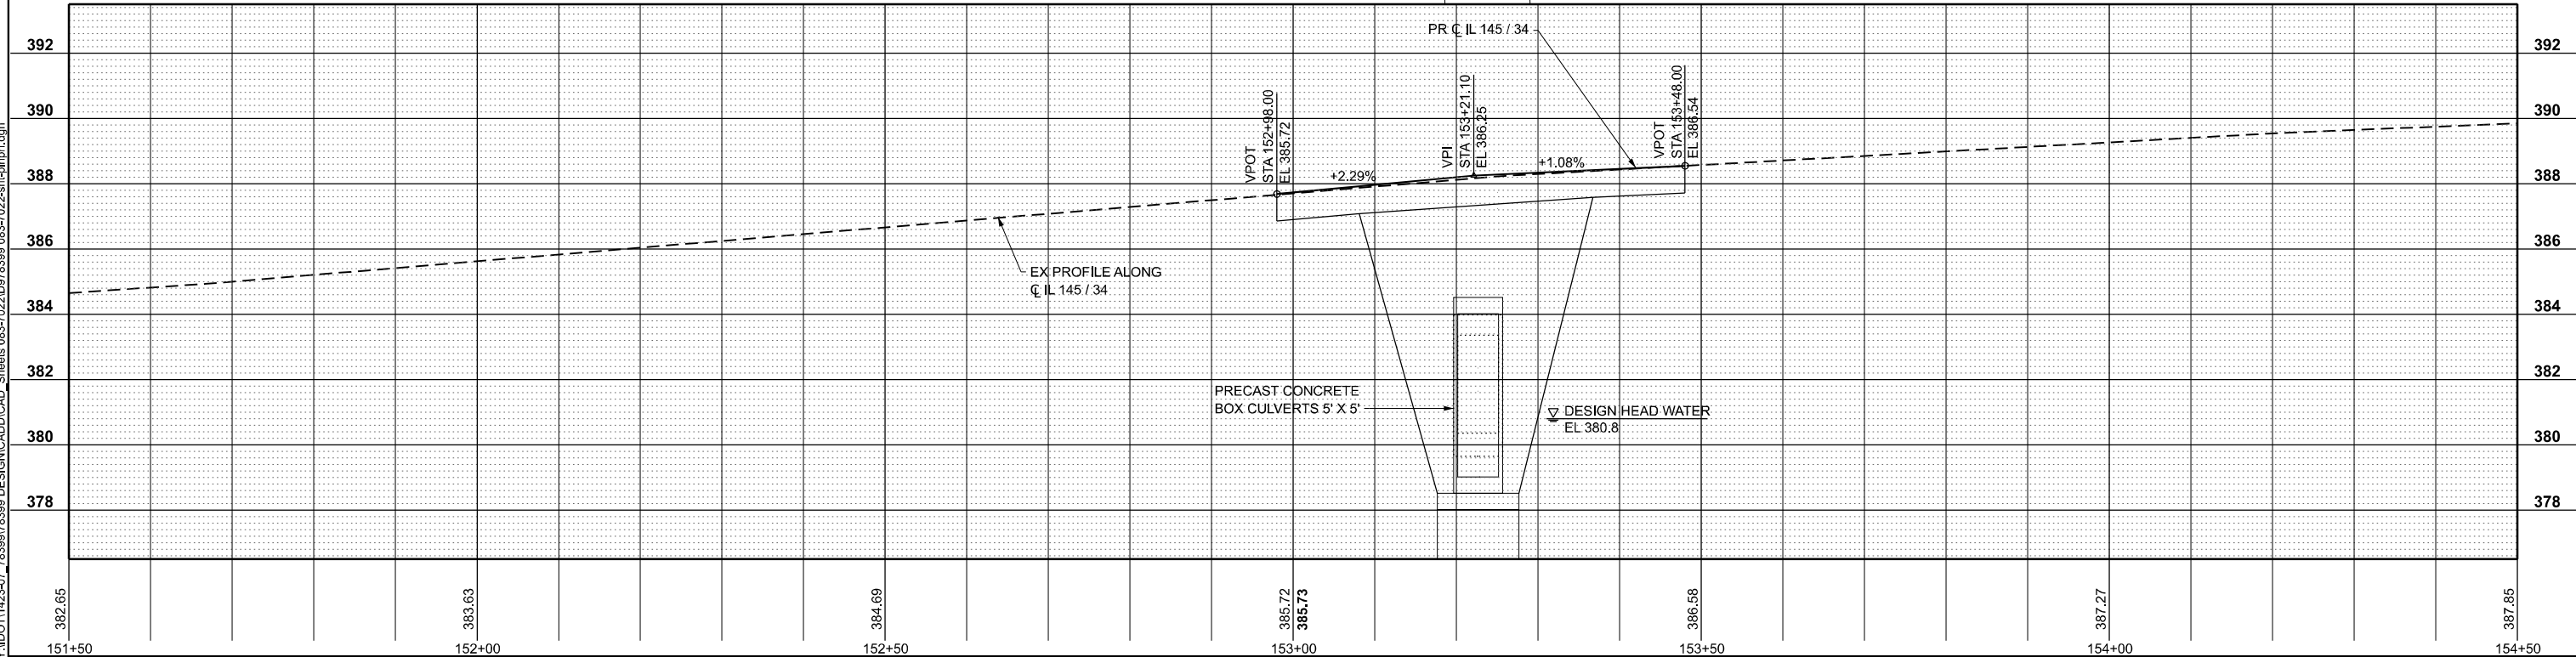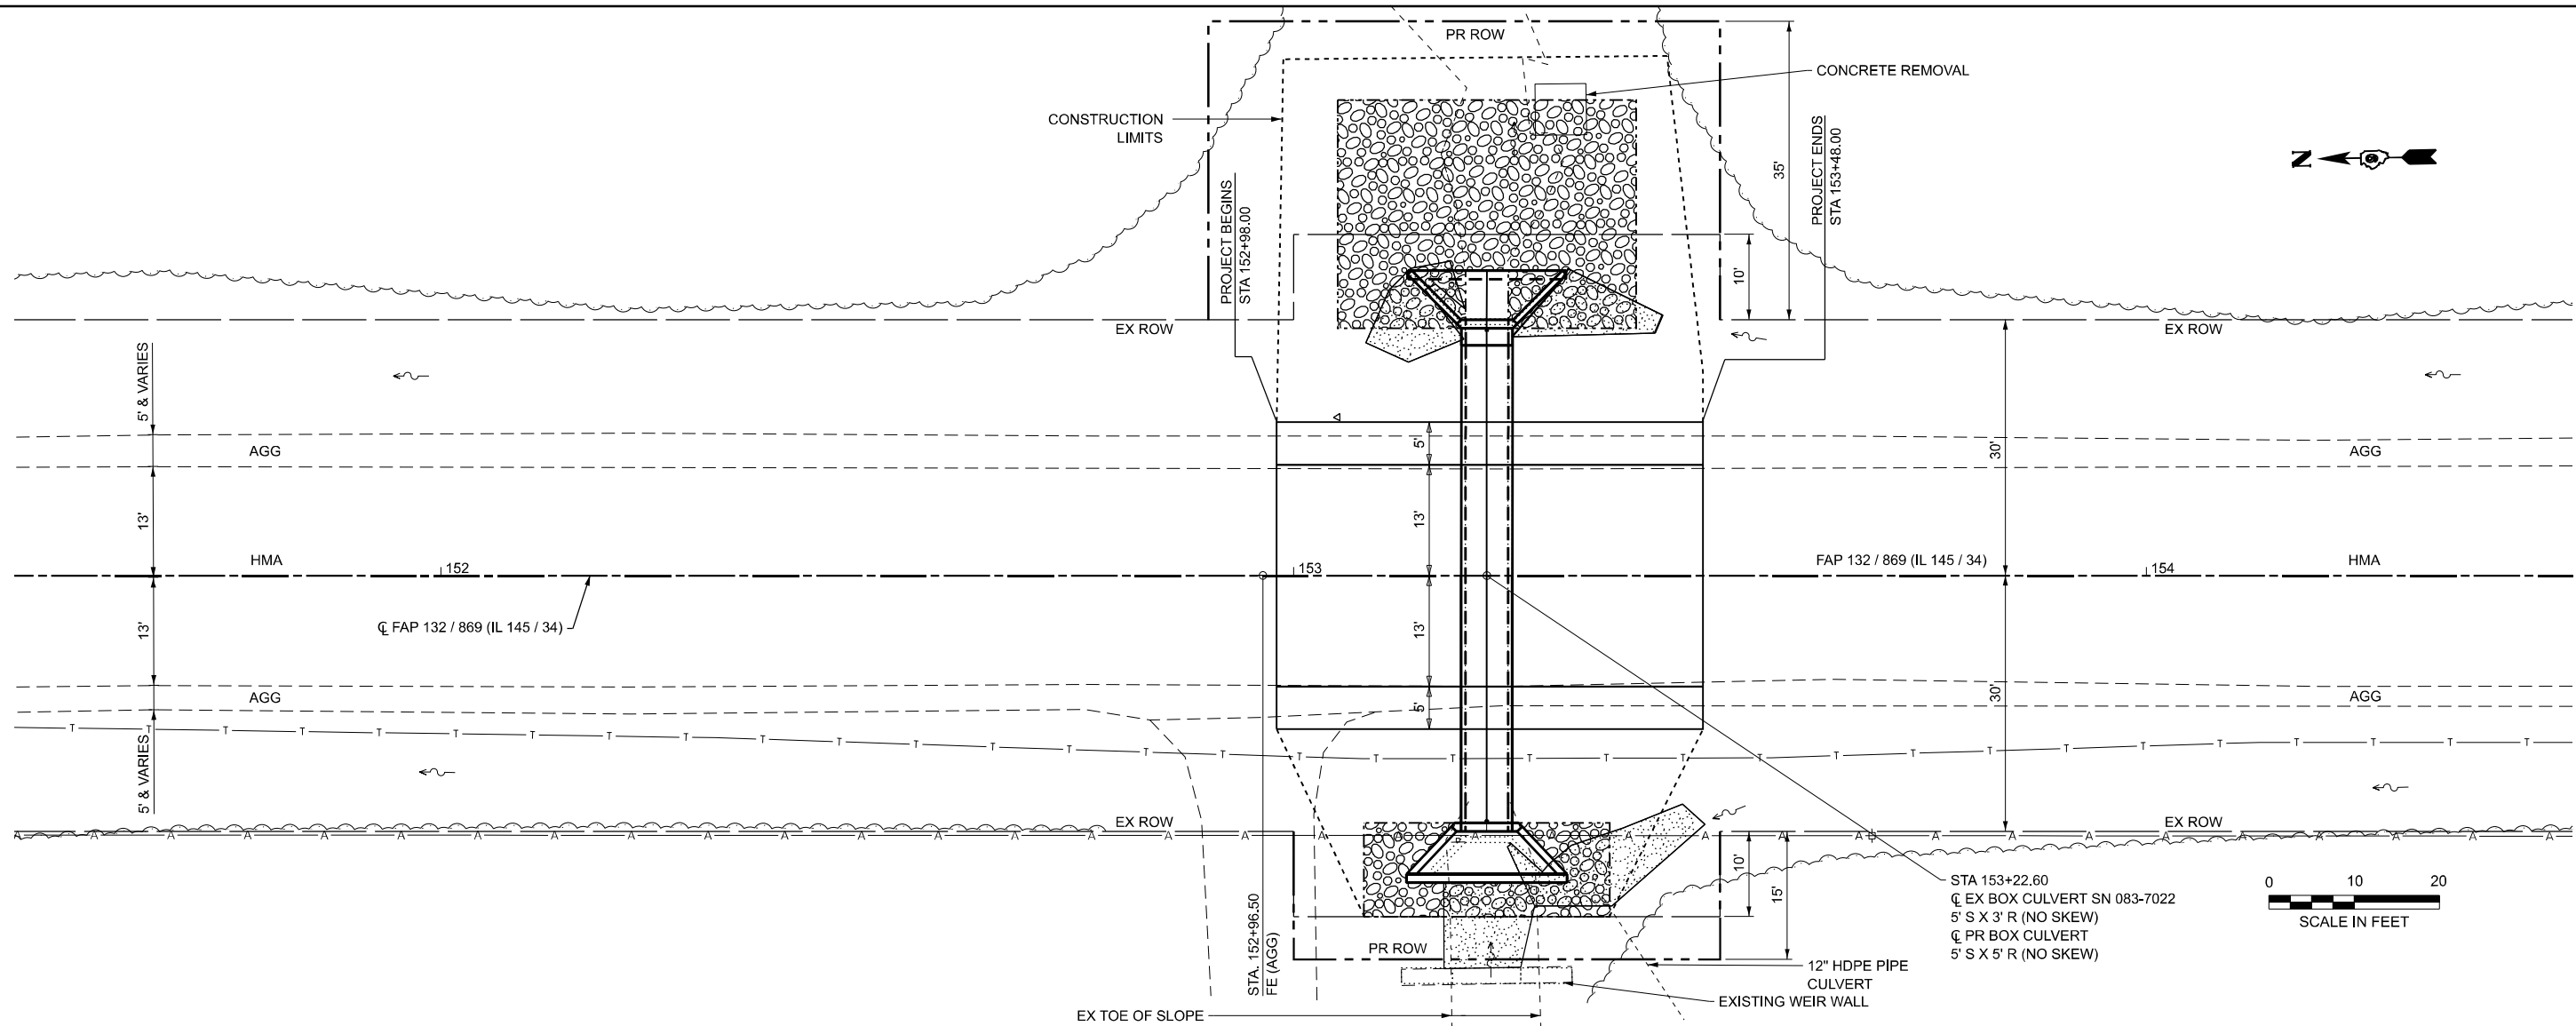


USER NAME = atn	DESIGNED - ATN	REVISED -
ESCA PROJECT NO. = 1423.07	DRAWN - ATN	REVISED -
	CHECKED - ELH	REVISED -
PLOT DATE = 2/28/2025	DATE - 02/25	REVISED -

STATE OF ILLINOIS
DEPARTMENT OF TRANSPORTATION

PLAN AND PROFILE
EX SN 083-7022

SCALE: AS SHOWN SHEET 1 OF 1 SHEETS STA. 151+50.00 TO STA. 154+50.00

F.A.P. RTE.	SECTION	COUNTY	TOTAL SHEETS	SHEET NO.
132/869	1CR-1; 103CR-1; 103CR-2	SALINE	59	41
CONTRACT NO. 78399				
ILLINOIS FED. AID PROJECT				

 

LEGEND




EROSION CONTROL BLANKET



PERIMETER EROSION BARRIER



CONSTRUCTION LIMITS

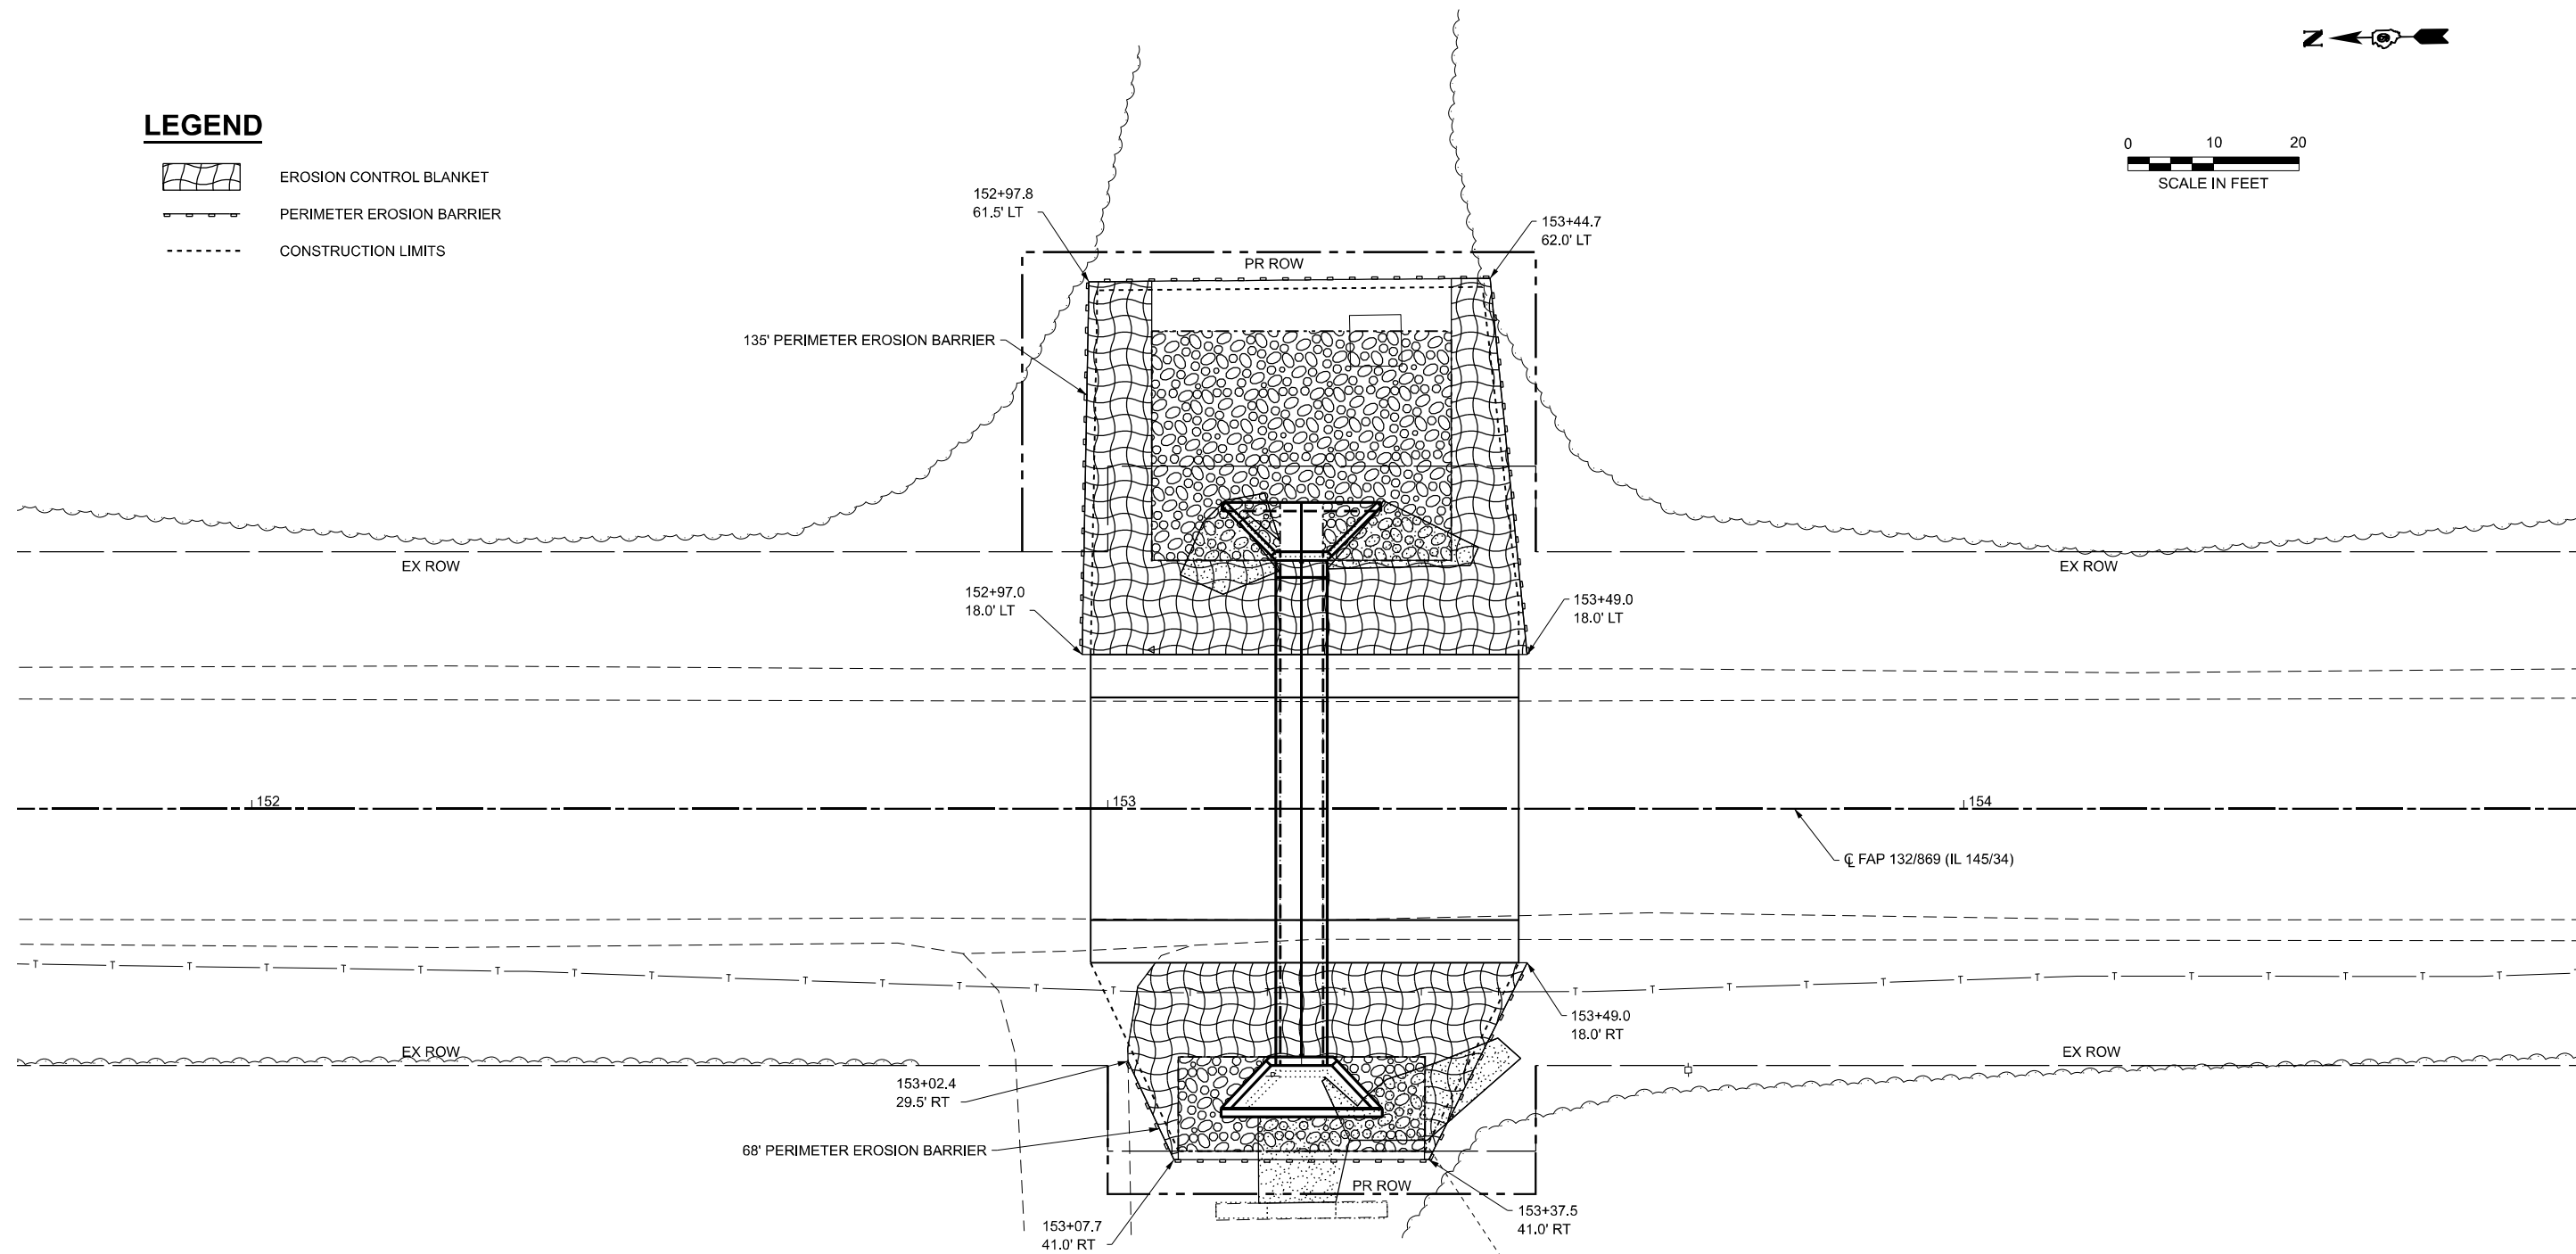

MODEL: P:\C1 IL 34 - Erosion Control Plan [Sheet]
FILE NAME: Y:\DOT\1423-47_78399\78399 DESIGN\CADD\CAD_Sheets\083-7022\083-7022-sh1-eros.dgn



USER NAME = atn	DESIGNED - ATN	REVISED -
ESCA PROJECT NO. = 1423.07	DRAWN - ATN	REVISED -
CHECKED - ELH	REVISIED -	
PLOT DATE = 2/25/2025	DATE - 02/25	REVISED -



**STATE OF ILLINOIS
DEPARTMENT OF TRANSPORTATION**

**EROSION CONTROL PLAN
EX SN 083-7022**

SCALE: AS SHOWN SHEET 1 OF 1 SHEETS STA. 151+72.60 TO STA. 154+72.60

F.A.P. RTE.	SECTION	COUNTY	TOTAL SHEETS	SHEET NO.
132/869	1CR-1; 103CR-1; 103CR-2	SALINE	59	42
CONTRACT NO. 78399				
ILLINOIS FED. AID PROJECT				

MODEL: Detour Sheet
FILE NAME: Y:\DOT\1423-07_78399\78399 DESIGN\CADD\CAD_Sheets\083-7022\083-7022-shr-staging01.dgn

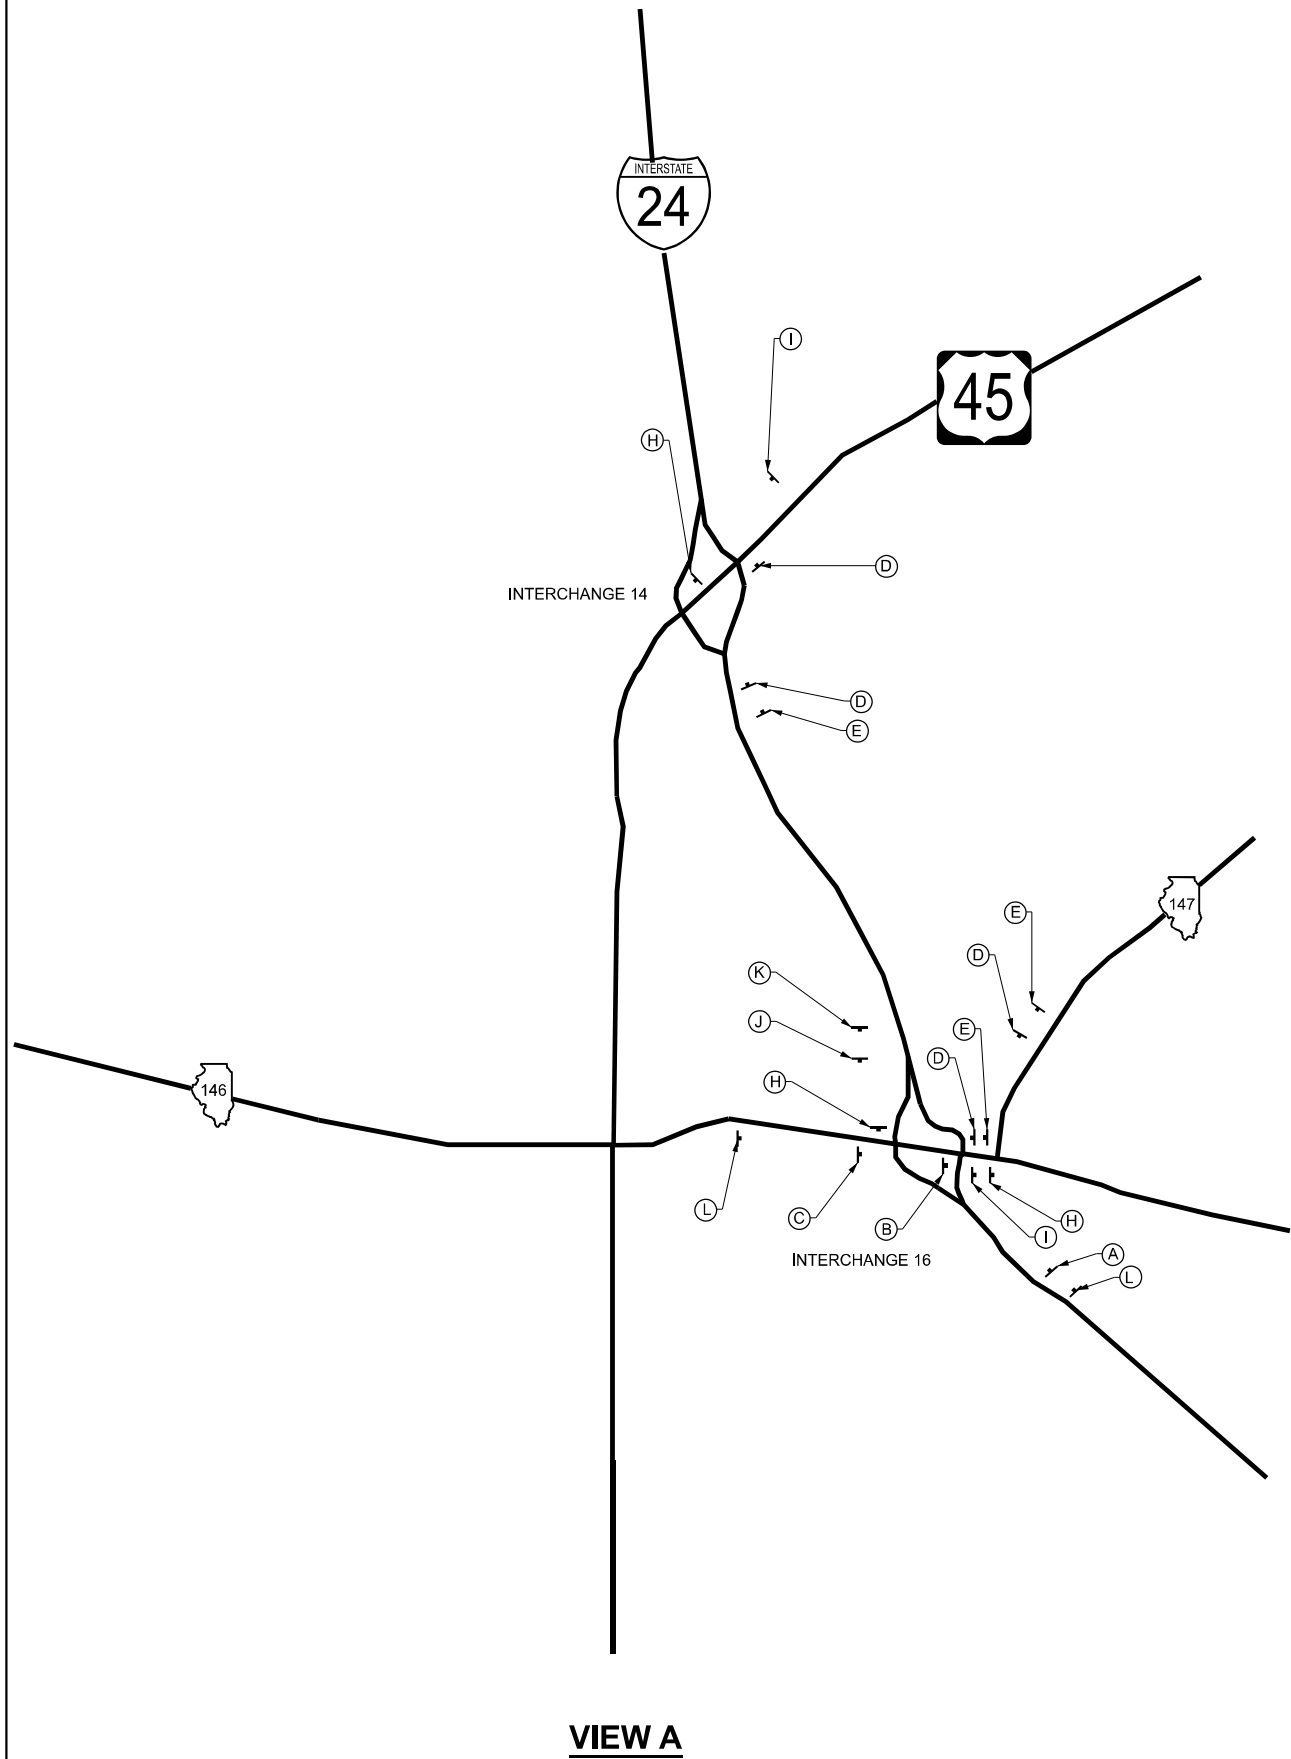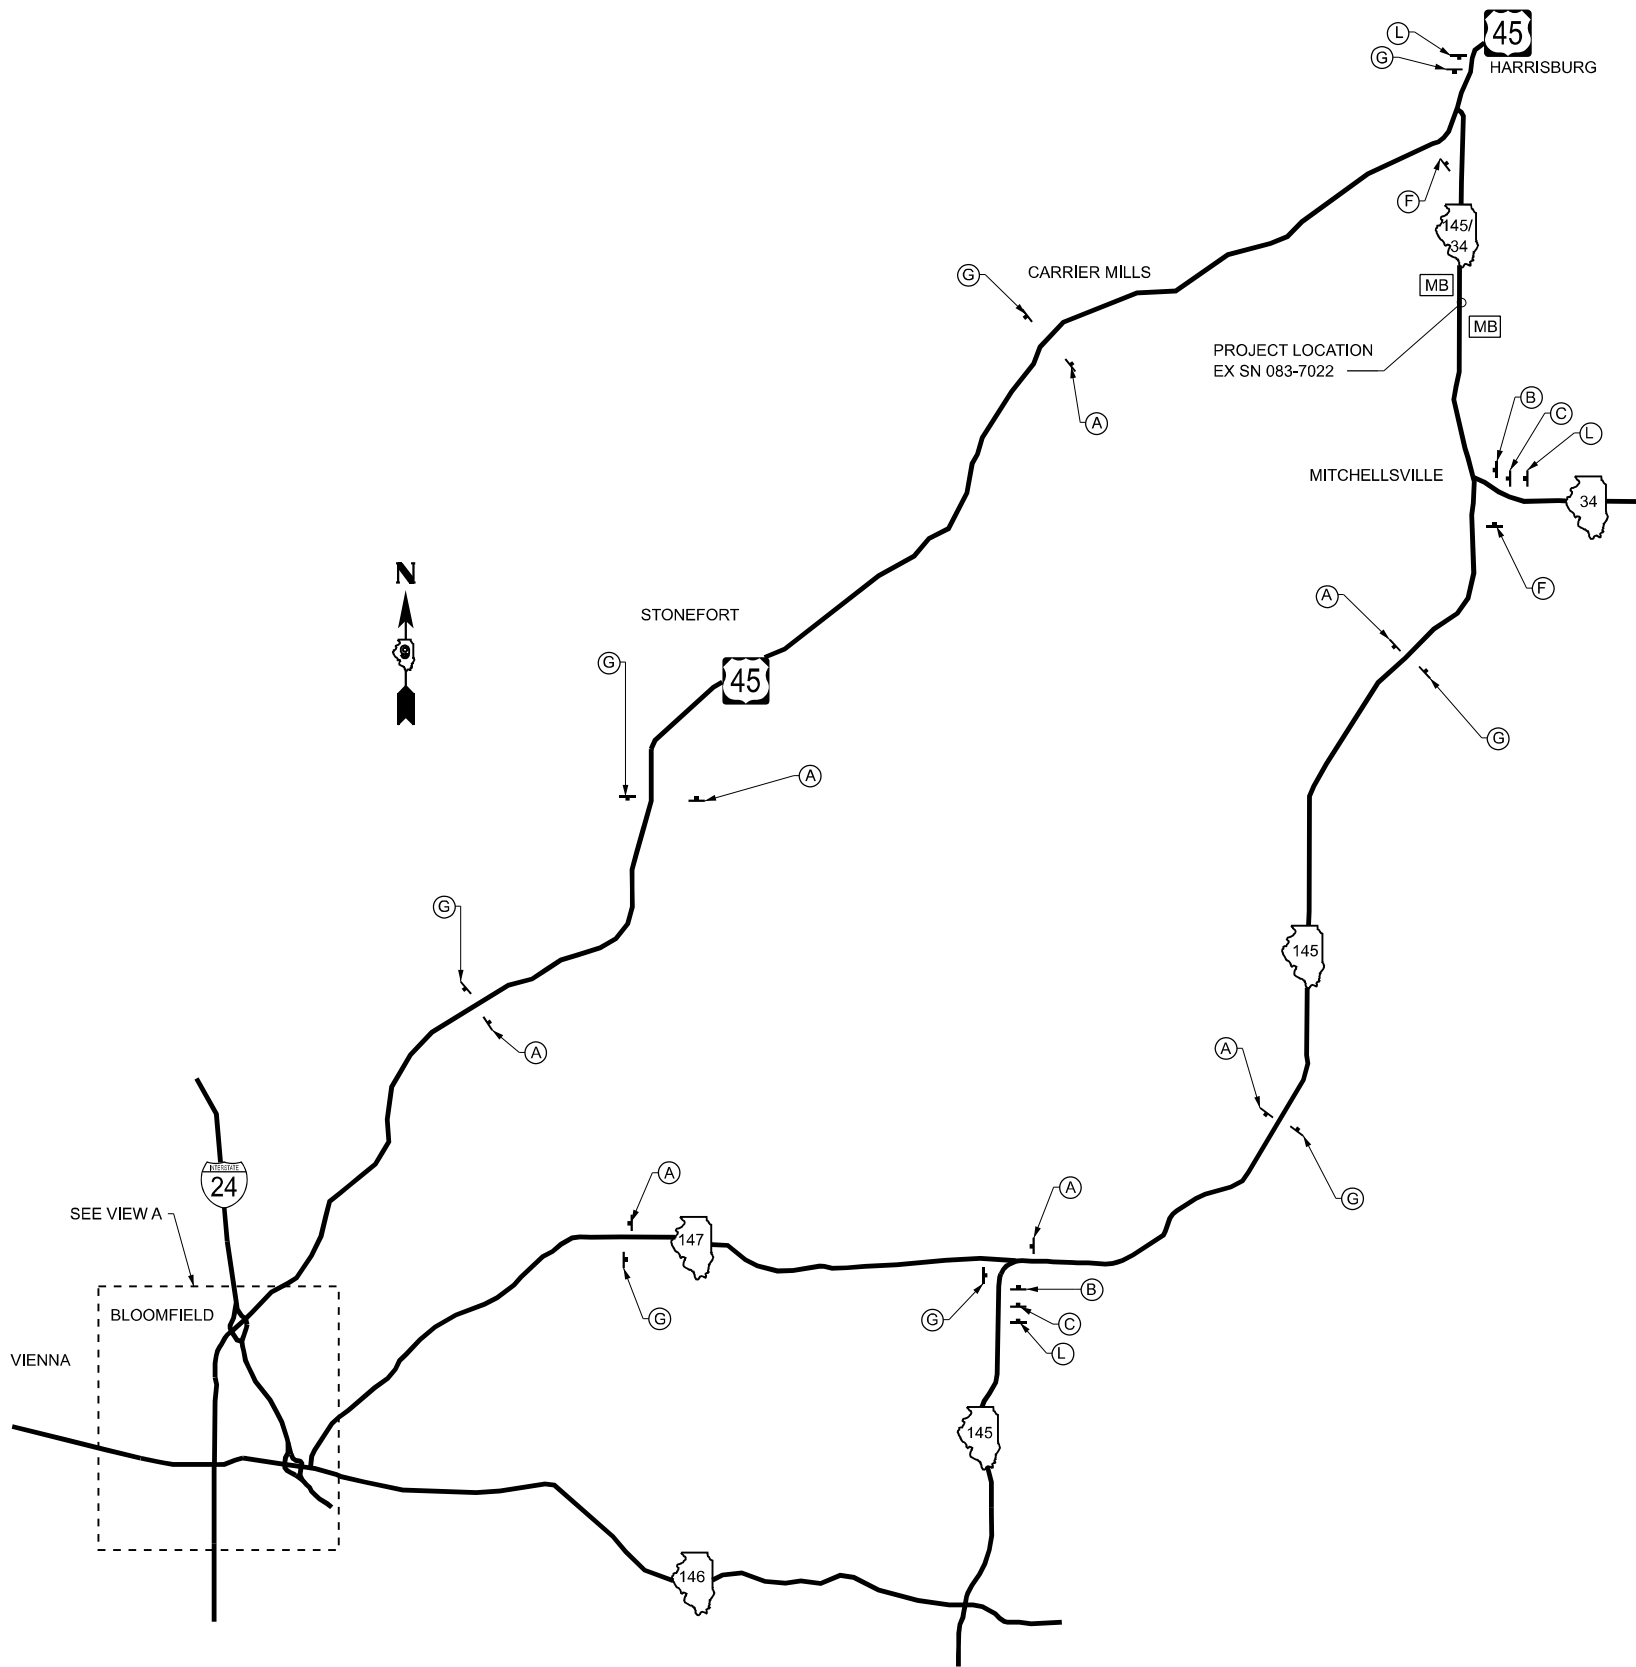

VIEW A



USER NAME = atn	DESIGNED - ATN	REVISED -
ESCA PROJECT NO. = 1423.07	DRAWN - ATN	REVISED -
	CHECKED - ELH	REVISED -
PLOT DATE = 2/25/2025	DATE - 01/25	REVISED -

**STATE OF ILLINOIS
DEPARTMENT OF TRANSPORTATION**

**DETOUR SIGNING
EX SN 083-7022**

SCALE: NONE SHEET 1 OF 2 SHEETS STA. TO STA.

F.A.P. RTE.	SECTION	COUNTY	TOTAL SHEETS	SHEET NO.
132/869	1CR-1; 103CR-1; 103CR-2	SALINE	59	43
CONTRACT NO. 78399				
ILLINOIS FED. AID PROJECT				

NOTES:

1. THE CONTRACTOR HAS THE OPTION OF USING METAL POSTS INSTEAD OF WOOD.
2. THE SIGNS SHALL BE BLACK ON ORANGE. THE POSTS SHALL BE PLAED 12 FEET FROM THE EDGE OF PAVEMENT AS DIRECTED BY THE ENGINEER.
3. ALL SIGNS AND HARDWARE REQUIRED TO INSTALL THE DETOUR ROUTE SIGNING SHALL BE INCLUDED IN COST OF DETOUR SIGNING.
4. SIGNS SHALL BE REMOVED ON COMPLETION OF THE CONTRACT AT THE DIRECTION OF THE ENGINEER. THIS WORK SHALL BE COMPLETED ACCORDING TO SECTION 724. THIS WORK WILL NOT BE PAID FOR. THE SIGNS AND POSTS SHALL BECOME PROPERTY OF THE CONTRACTOR.
5. THE RELOCATING, MAINTENANCE OR REPLACEMENT OF SIGNS SHALL BE INCLUDED IN COST OF DETOUR SIGNING.
6. EXACT SIGN PLACEMENT WILL BE DETERMINED BY THE ENGINEER.
7. ALL EXISTING SIGNING THAT IS NOT APPLICABLE WHILE THE ROAD CLOSURE IS IN EFFECT SHALL BE COMPLETELY COVERED BY THE CONTRACTOR.
8. THE DISTRICT 9 OPERATIONS ENGINEER SHALL BE CONTACTED 10 DAYS PRIOR TO ERECTION OF THE SIGNS.
9. TYPE III BARRICADES WITH ROAD CLOSED SIGNS AS SHOWN ON HIGHWAY STANDARD 701901 SHALL BE ERECTED AT EACH END OF THE WORK SITE DURING ROAD CLOSURE.

PRIOR TO CLOSURE

MB

 - CHANGEABLE MESSAGE BOARD - 2 REQUIRED
(NOTIFICATION - 2 WEEKS PRIOR TO START OF WORK
AND DURING THE DURATION OF THE CLOSURE)

PRIOR TO CLOSURE



DURING CLOSURE



SUGGESTED MESSAGE
(EXACT MESSAGE SHALL BE DETERMINED BY THE ENGINEER)

A

DETOUR
NORTH
ILLINOIS
145/34
↑

8 REQUIRED

M4-8P-2412

M3-1P-2412

M1-5-3024

M6-3P 2115

B

DETOUR
NORTH
ILLINOIS
145/34
←

3 REQUIRED

M4-8P-2412

M3-1P-2412

M1-5-3024

M6-1P L-2115

C

DETOUR
NORTH
ILLINOIS
145/34
↙

3 REQUIRED

M4-8P-2412

M3-1P-2412

M1-5-3024

M5-1P L-2115

D

DETOUR
NORTH
ILLINOIS
145/34
→

4 REQUIRED

M4-8P-2412

M3-1P-2412

M1-5-3024

M6-1P R-2115

E

DETOUR
NORTH
ILLINOIS
145/34
↘

3 REQUIRED

M4-8P-2412

M3-1P-2412

M1-5-3024

M5-1P R-2115

F

END
DETOUR

2 REQUIRED

M4-8a-3024

G

DETOUR
SOUTH
ILLINOIS
145/34
↑

8 REQUIRED

M4-8P-2412

M3-3P-2412

M1-5-3024

M6-3P 2115

H

DETOUR
SOUTH
ILLINOIS
145/34
←

3 REQUIRED

M4-8P-2412

M3-3P-2412

M1-5-3024

M6-1P L-2115

I

DETOUR
SOUTH
ILLINOIS
145/34
↙

2 REQUIRED

M4-8P-2412

M3-3P-2412

M1-5-3024

M5-1P L-2115

J

DETOUR
SOUTH
ILLINOIS
145/34
→

1 REQUIRED

M4-8P-2412

M3-3P-2412

M1-5-3024

M6-1P R-2115

K

DETOUR
SOUTH
ILLINOIS
145/34
↘

1 REQUIRED

M4-8P-2412

M3-3P-2412

M1-5-3024

M5-1P R-2115

L

DETOUR
AHEAD

5 REQUIRED

W20-2-4848

STATE OF ILLINOIS
DEPARTMENT OF TRANSPORTATION

DETOUR SIGNING
EX SN 083-7022

SCALE: NONE SHEET 2 OF 2 SHEETS STA. TO STA.

F.A.P. RTE.	SECTION	COUNTY	TOTAL SHEETS	SHEET NO.
132/869	1CR-1; 103CR-1; 103CR-2	SALINE	59	44
CONTRACT NO. 78399				
ILLINOIS		FED. AID PROJECT		



MODEL - Signs and Notes Sheet
FILE NAME: Y:\DOT\11429-07_78399\78399 DESIGN\CADD\CAD_Sheets\083-7022\DS78399 083-7022-sh1-staging01.dgn

ESCA
CONSULTANTS, INC.
TRAFFIC ENGINEERING

USER NAME = atn	DESIGNED - ATN	REVISED -
ESCA PROJECT NO. = 1423.07	DRAWN - ATN	REVISED -
	CHECKED - ELH	REVISED -
PLOT DATE = 3/3/2025	DATE - 03/25	REVISED -

LEGEND


- ◉ DRUM WITH STEADY BURN BI-DIRECTIONAL LIGHT
- ◄ TRAFFIC SIGNAL
- ◇◇ INDUCTION LOOP DETECTOR

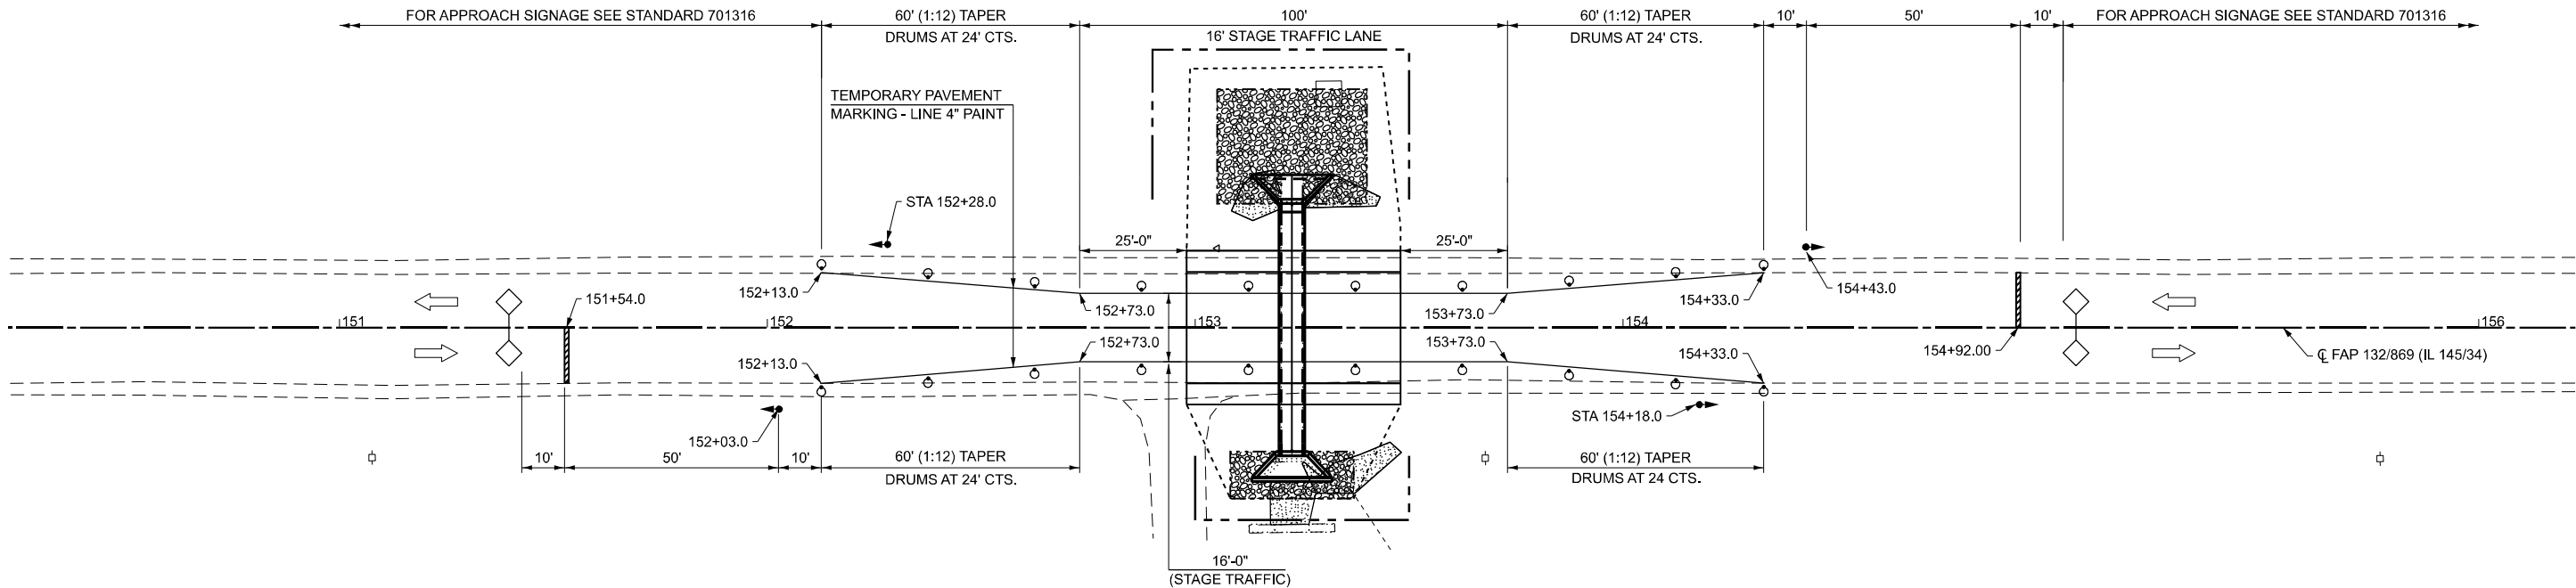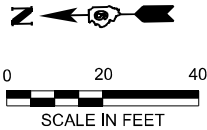

STAGE CONSTRUCTION

GENERAL NOTES

- TRAFFIC CONTROL SHALL BE ERCTED AS SHOWN ACCORDING TO TRAFFIC CONTROL & PROTECTION, STANDARD 701316.
- SEE SPECIAL PROVISIONS FOR ADDITIONAL TRAFFIC CONTROL REQUIREMENTS.
- COORDINATE LOCATION OF SIGNALS WITH FINAL WORK AS DIRECTED BY THE ENGINEER.
- ADDITIONAL SIGNAGE FOR ADVANCE WIDTH RESTRICTION WARNING SHALL BE INCLUDED IN THE COST OF STANDARD 701316.
- SEE STANDARD 701316 FOR COMPLETION OF STAGE CONSTRUCTION SIGNING AND ADVANCE DETECTOR LOOP PLACEMENT NOT SHOWN.
- THE ADVANCE DETECTOR LOOPS ARE TYPICALLY LOCATED 275 FEET IN ADVANCE OF THE STOP BAR. THE BUREAU OF OPERATIONS SHOULD APPROVE THE LOOP LOCATIONS PRIOR TO INSTALLATION.
- THE CENTERLINE PAVEMENT MARKING SHOULD BE REMOVED FROM STOP BAR TO STOP BAR.
- ANY TIME THE DRUMS WITH STEADY BURNING LIGHTS ARE NOT IN THE PROPER POSITION, FLAGGERS SHALL BE IN PLACE TO CONTROL TRAFFIC AND THE TEMPORARY TRAFFIC SIGNALS BE TURNED OFF OR COVERED.
- ALL TRAFFIC SIGNALS SHOWN ARE INCLUDED IN TEMPORARY BRIDGE TRAFFIC SIGNALS - 1 EACH.
- THE COST OF THE TEMPORARY PAVEMENT MARKING AND ITS REMOVAL IS INCLUDED IN THE COST OF STANDARD 701316.
- THE CONTRACTOR SHALL COORDINATE ACCESS TO THE FIELD ENTRANCE WITH THE PROPERTY OWNER.
- THE DIMENSION SHOWN ON THE WIDTH RESTRICTION SIGN (W12-I102(0)-48) SHOWN ON STANDARD 701316 AND ON THE ADVANCE WARNING SIGN (W12-I103) SHOWN ON THIS SHEET SHALL BE 14'-6" FOR STAGE CONSTRUCTION.

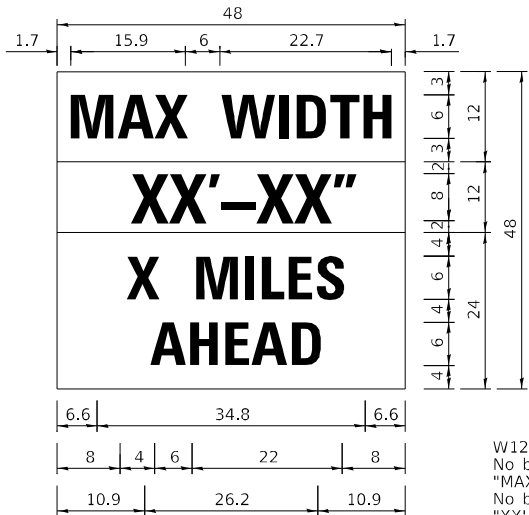

W12-I103

W12-I103 (Width is 8D);
No border, Black on White;
"MAX WIDTH" D;
No border, Black on Orange;
"XX'-XX"" D;
No border, Black on White;
"X MILES" D; "AHEAD" D

NOTE: THIS SIGN SHALL BE LOCATED AS DIRECTED BY THE ENGINEER. ONE SIGN SHALL BE PROVIDED FOR EACH APPROACH TO THE SITE.

MODEL: PC1, IL 34 - Stage Construction Plan Sheet
FILE NAME: Y:\DOT11429-47_78399\78399 DESIGN\CADD\CAD_Sheets\083-7022\DOT11429-47_78399\78399-02-sh-staging02.dgn




USER NAME = atn	DESIGNED - ATN	REVISED -
ESCA PROJECT NO. = 1423.07	DRAWN - ATN	REVISED -
	CHECKED - ELH	REVISED -
PLOT DATE = 2/28/2025	DATE - 02/25	REVISED -

STATE OF ILLINOIS
DEPARTMENT OF TRANSPORTATION

STAGE CONSTRUCTION EX SN 083-7022			
SCALE: AS SHOWN	SHEET 1 OF 2 SHEETS	TO STA. 150+22.60	TO STA. 156+22.60

F.A.P. RTE.	SECTION	COUNTY	TOTAL SHEETS	SHEET NO.
132/869	1CR-1; 103CR-1; 103CR-2	SALINE	59	45
CONTRACT NO. 78399				
ILLINOIS FED. AID PROJECT				

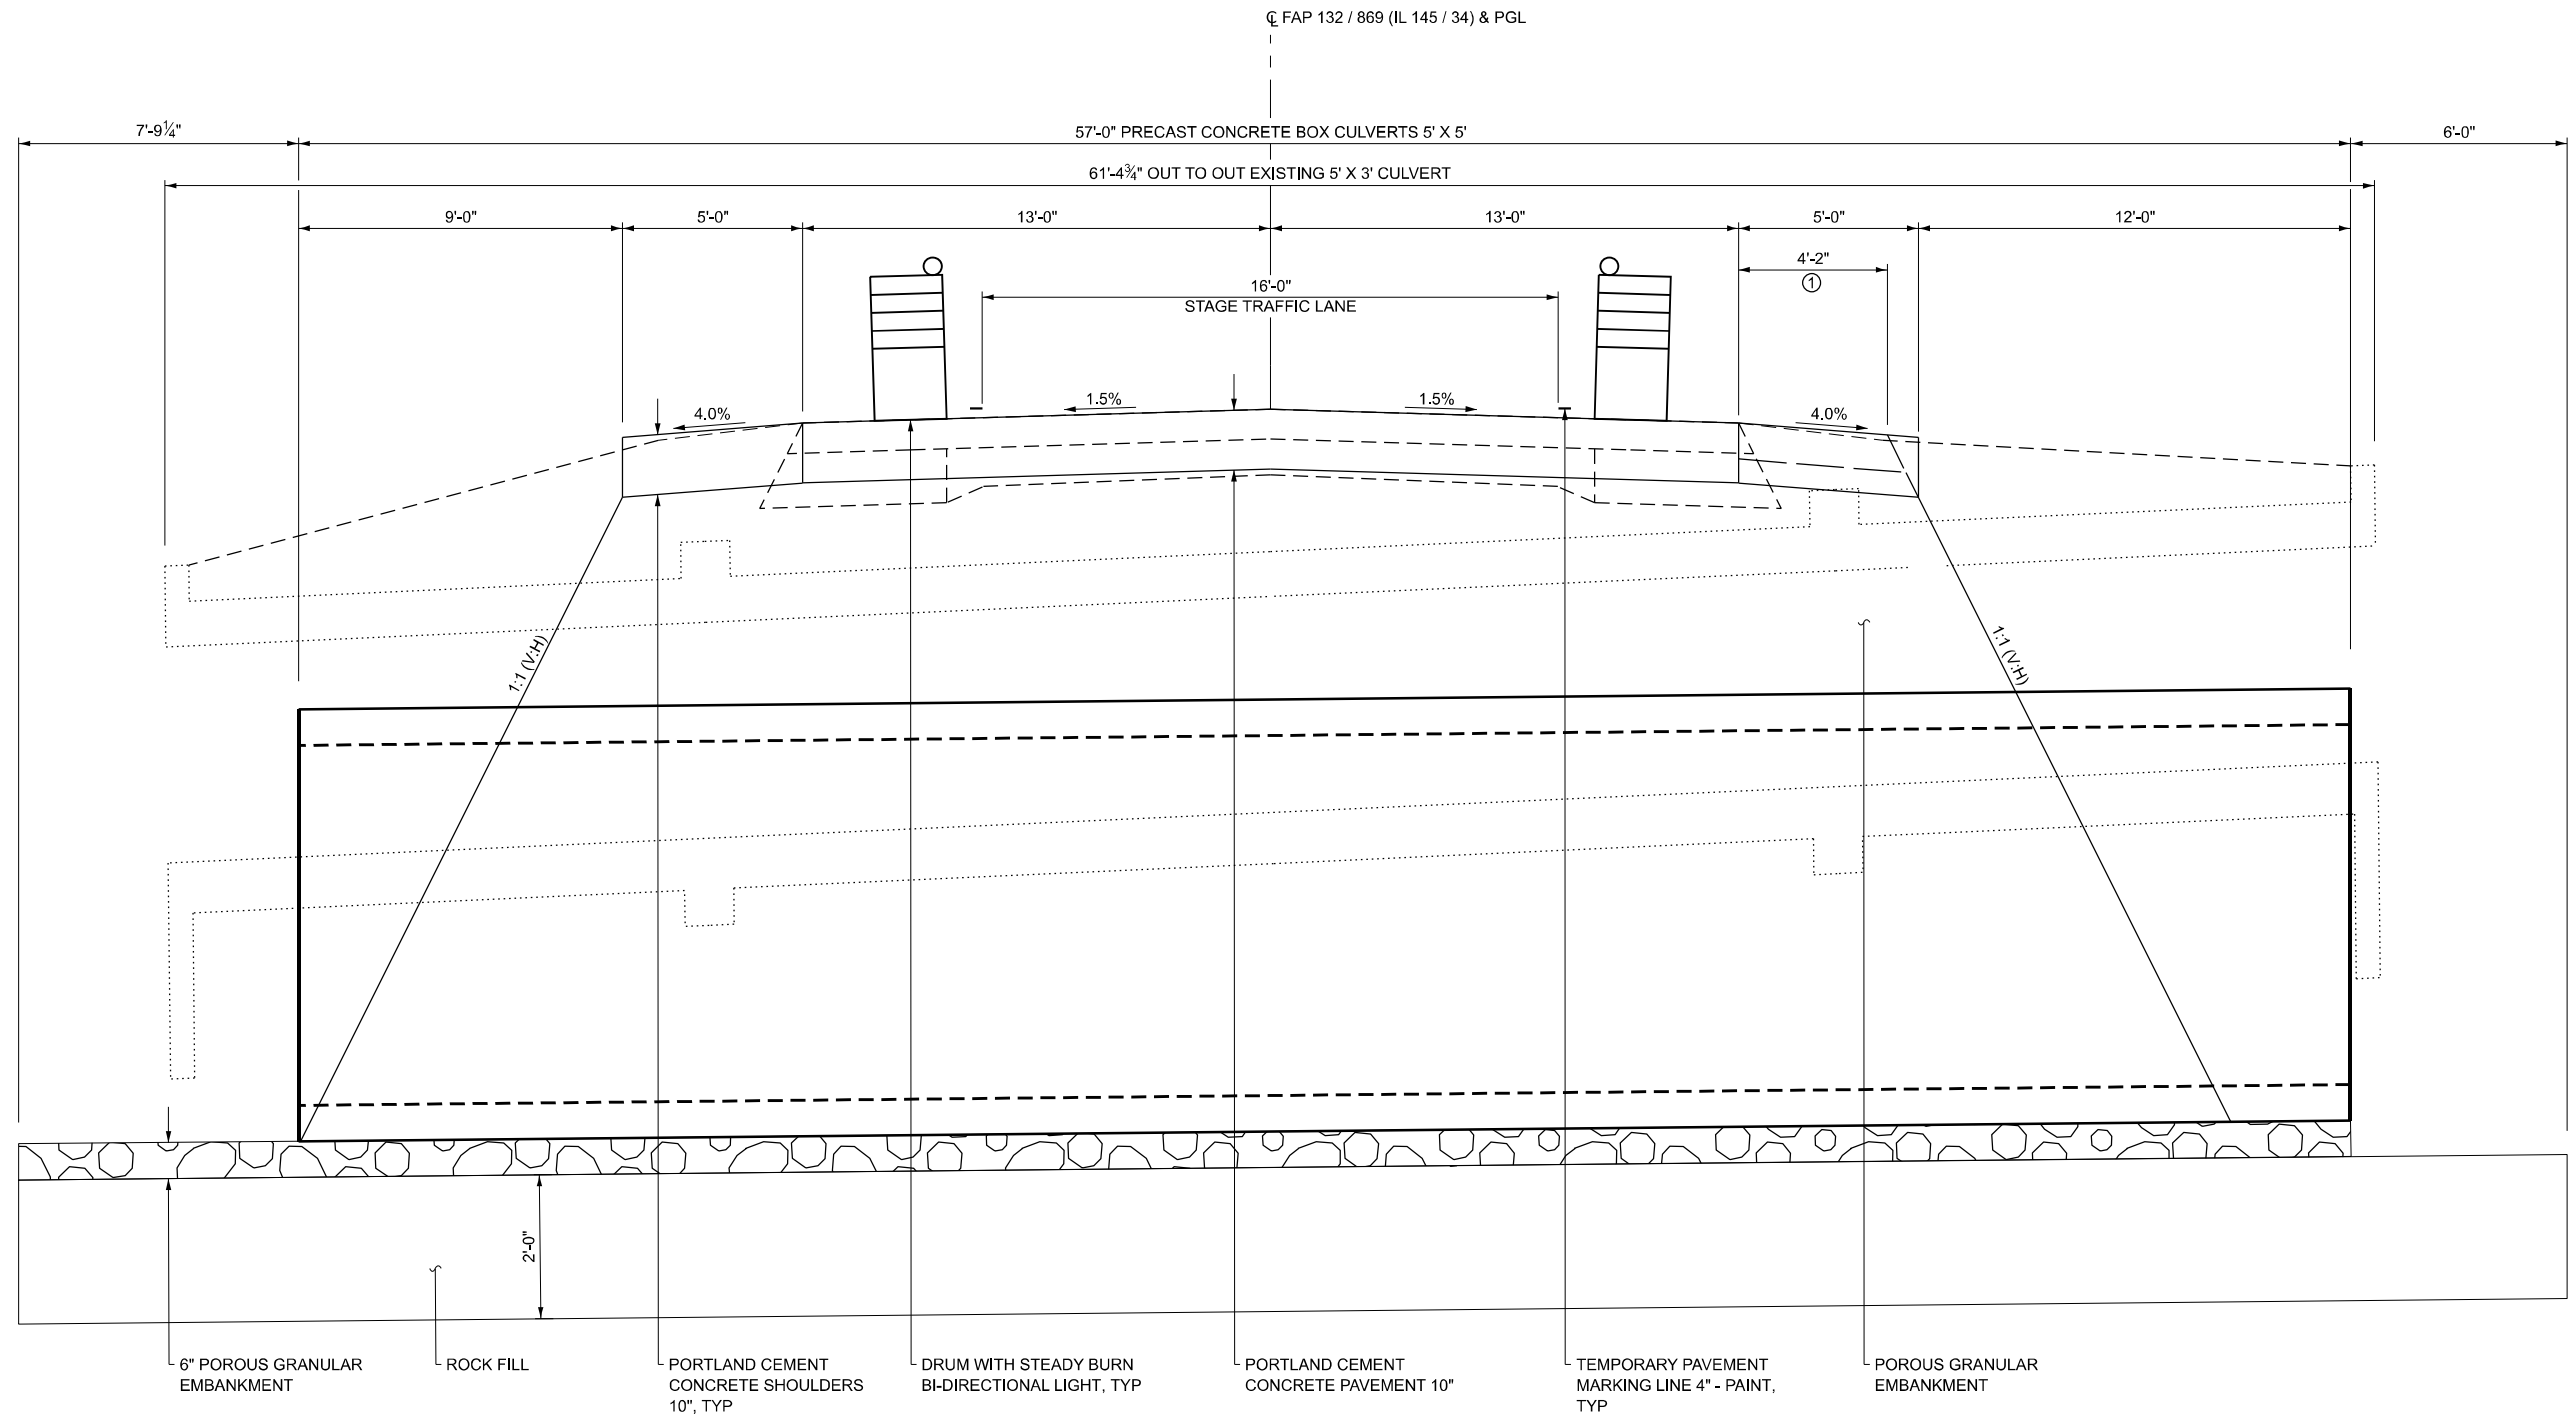

**TEMPORARY SECTION DURING
CONSTRUCTION OF CAST-IN-PLACE
DROP STRUCTURE
(LOOKING SOUTH)**

① TEMPORARY AGGREGATE SHOULDERS, TYPE B 6" MAY BE CONSTRUCTED ON EACH SIDE IN LIEU OF THE PCC SHOULDERS PRIOR TO OPENING THE ROADWAY TO STAGE TRAFFIC, COST INCLUDED IN POROUS GRANULAR EMBANKMENT

MODEL: Stage Construction Typical Sections Sheet
FILE NAME: Y:\DOT\11429-47_78399\78399 DESIGN\CADD\CAD_Sheets\083-7022\083-7022-sh1-stageing02.dgn



USER NAME = atn	DESIGNED - ATN	REVISED -
ESCA PROJECT NO. = 1423.07	DRAWN - ATN	REVISED -
	CHECKED - ELH	REVISED -
PLOT DATE = 2/28/2025	DATE - 01/25	REVISED -

**STATE OF ILLINOIS
DEPARTMENT OF TRANSPORTATION**

**STAGE CONSTRUCTION
EX SN 083-7022**

SCALE: NONE SHEET 2 OF 2 SHEETS STA. TO STA.

F.A.P. RTE.	SECTION	COUNTY	TOTAL SHEETS	SHEET NO.
132/869	1CR-1; 103CR-1; 103CR-2	SALINE	59	46
CONTRACT NO. 78399				
ILLINOIS FED. AID PROJECT				

MODEL: ROW12 [Sheet]
FILE NAME: c:\p\work\johnhobbs\jnd1044348\08xxxx-Sht-Parcel.dgn

JH1	N: 369084.099' E: 925403.850'
JH2	N: 369082.611' E: 925382.563'
JH3	N: 369090.023' E: 925388.711'
JH4	N: 369083.414' E: 925378.030'
JH5	N: 369043.472' E: 925402.287'
JH6	N: 369045.115' E: 925413.811'
JH7	N: 369054.530' E: 925405.858'
JH8	N: 369053.084' E: 925441.078'

ALIGNMENT INFO			
FAP 132 (IL 34/145)			
POINT#	STATION	NORTHING	EASTING
STAEQU2	117+94.83	372,746.44	925,537.70
P.C.5	201+44.41	364,398.12	925,392.61

PARCEL#	TAX ID#	PURPOSE	ACREAGE
91223006	07-1-015-02; 07-1-017-03	R.O.W.	0.043 ACRES±

SW QUARTER NW QUARTER
SECTION 3
T. 10 S., R. 6 E., 3RD P.M.

NW QUARTER SW QUARTER
SECTION 3
T. 10 S., R. 6 E., 3RD P.M.

QUARTER SECTION LINE

PROPOSED ROW

153+50.00
45.00' RT.
JH1

153+50.00
30.00' RT.
JH2


153+17.72
45.00' RT.

153+00.00
45.00' RT.
JH8

153+00.00
30.00' RT.
JH7

153+17.36
0.00' RT.


CL FAP 132 (IL 34/145)

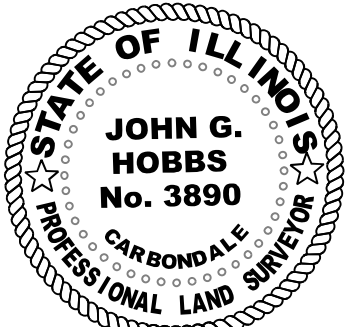

JOHN G. HOBBS
ILLINOIS PROFESSIONAL LAND SURVEYOR

Current license expires 11/2026.

This professional service conforms to the current Illinois
mininum standards for a boundary survey.

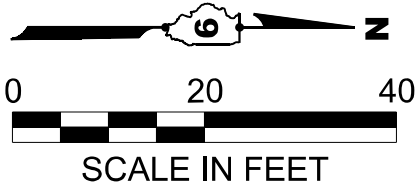

153+50.00
30.00' LT.
JH3

153+50.00
65.00' LT.
JH4

PROPOSED ROW

152+90.00
30.00' LT.
JH6

152+90.00
65.00' LT.
JH5

153+16.85
65.00' LT.

TOTAL SHEETS	SHEET NUMBER
59	47

USER NAME = john,hobbs	DESIGNED -	REVISED -
	DRAWN -	REVISED -
	CHECKED -	REVISED -
PLOT DATE = 2/21/2025	DATE -	REVISED -

ILLINOIS DEPARTMENT OF TRANSPORTATION
RIGHT-OF-WAY PLAT

ROUTE FAP 132 (IL34/145)	SECTION 1BR-4	COUNTY SALINE	JOB# R-99-012-23
SEC 3	T 10 S, R 6 E OF 3RD P.M.	DATE: 02/19/2025	DRAWN BY: JOHN G. HOBBS
SCALE: 1" = 20'	SHEET NO. 1 OF 2 SHEETS	STA 152+00.00	TO STA 155+00.00 CONTRACT NO. 78399

Benchmark: BM 8307506 - sawed square in center of arc headwall, SN 083-7022, sta. 153+23, 30.8' rt., elev. 385.415 (NAVD 88).

Existing Structure: The original construction date of SN 083-7022 is unknown. There are no original plans available. The culvert was widened in 1979 as SBI Route 34, Section 1(W,RS-1),1B-1-DR. It is a single-barrel, 5' span by 3' rise, cast-in-place concrete culvert that is 61'-4³/₄" long. The culvert is not skewed. A short-term road closure will be used to construct the barrel, and traffic will use a temporary detour route. Temporary traffic signals will be used to maintain one lane of traffic to complete the cast-in-place concrete drop structure.

No Salvage.

INDEX OF SHEETS


1. General Plan and Elevation
2. General Data
- 3.-4. Cast-in-place Drop Structure
- 5.-6. Precast Concrete Box Culvert
- Apron End Section Details




EXPIRES 11-30-2026

SIGNATURE

03-03-25
DATE

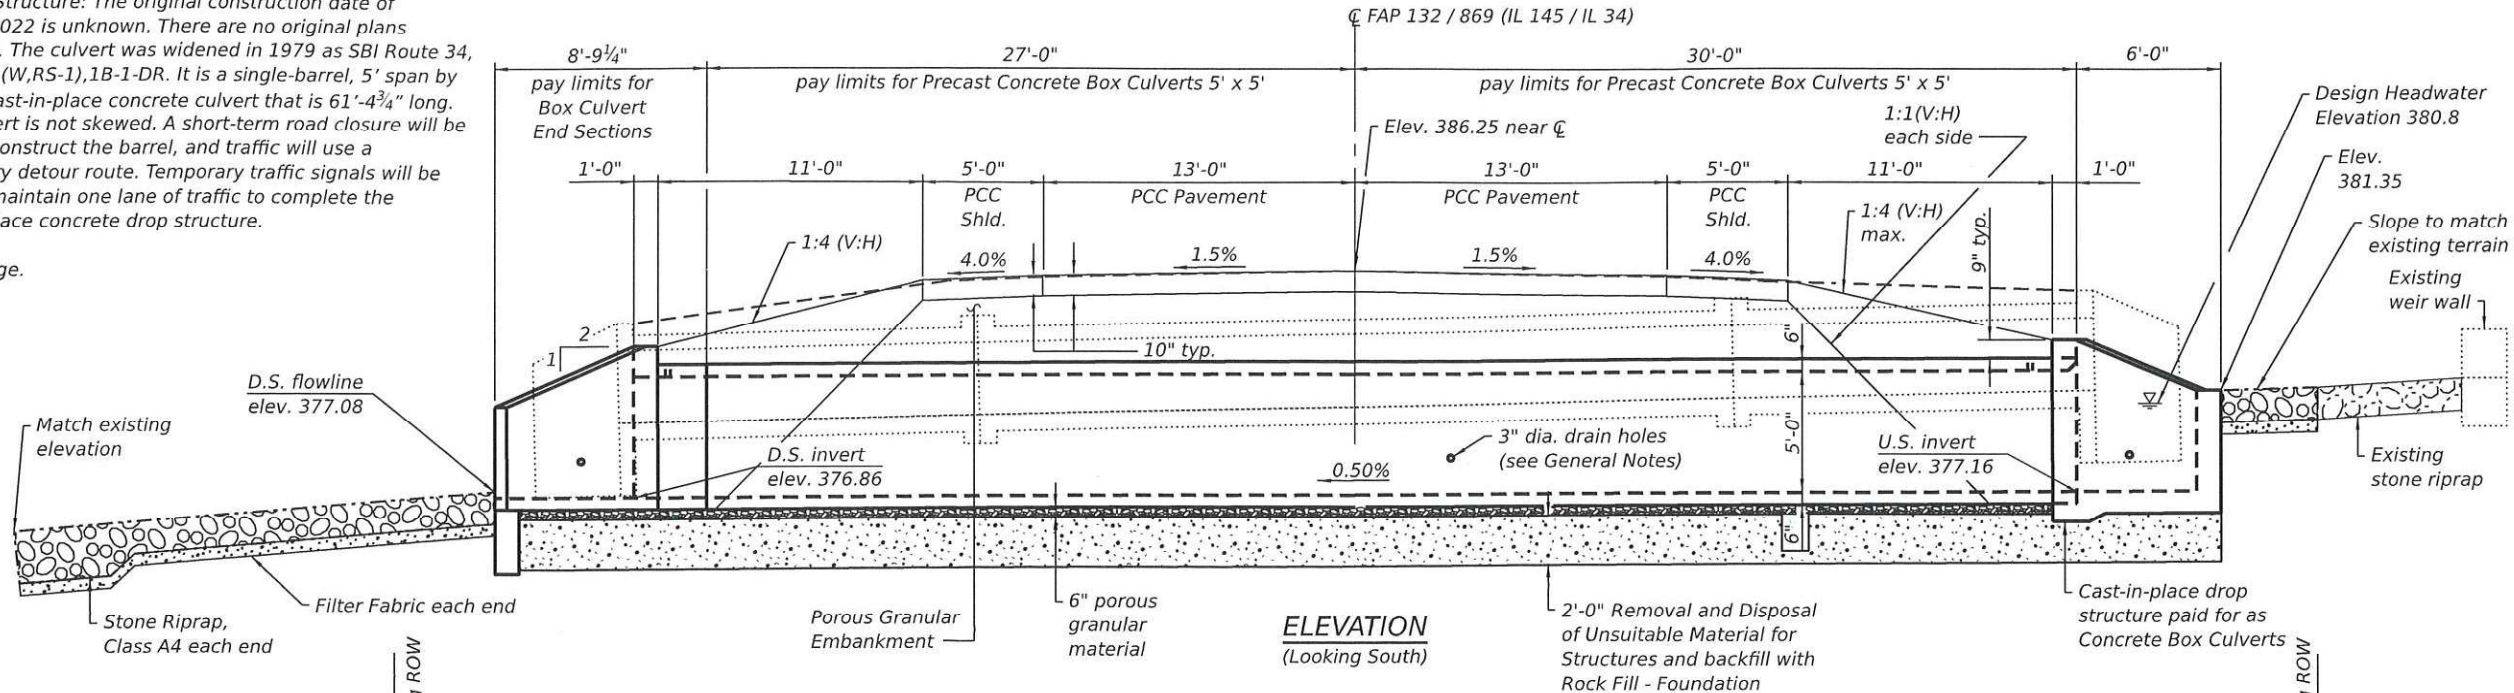

See General Data for Section A-A

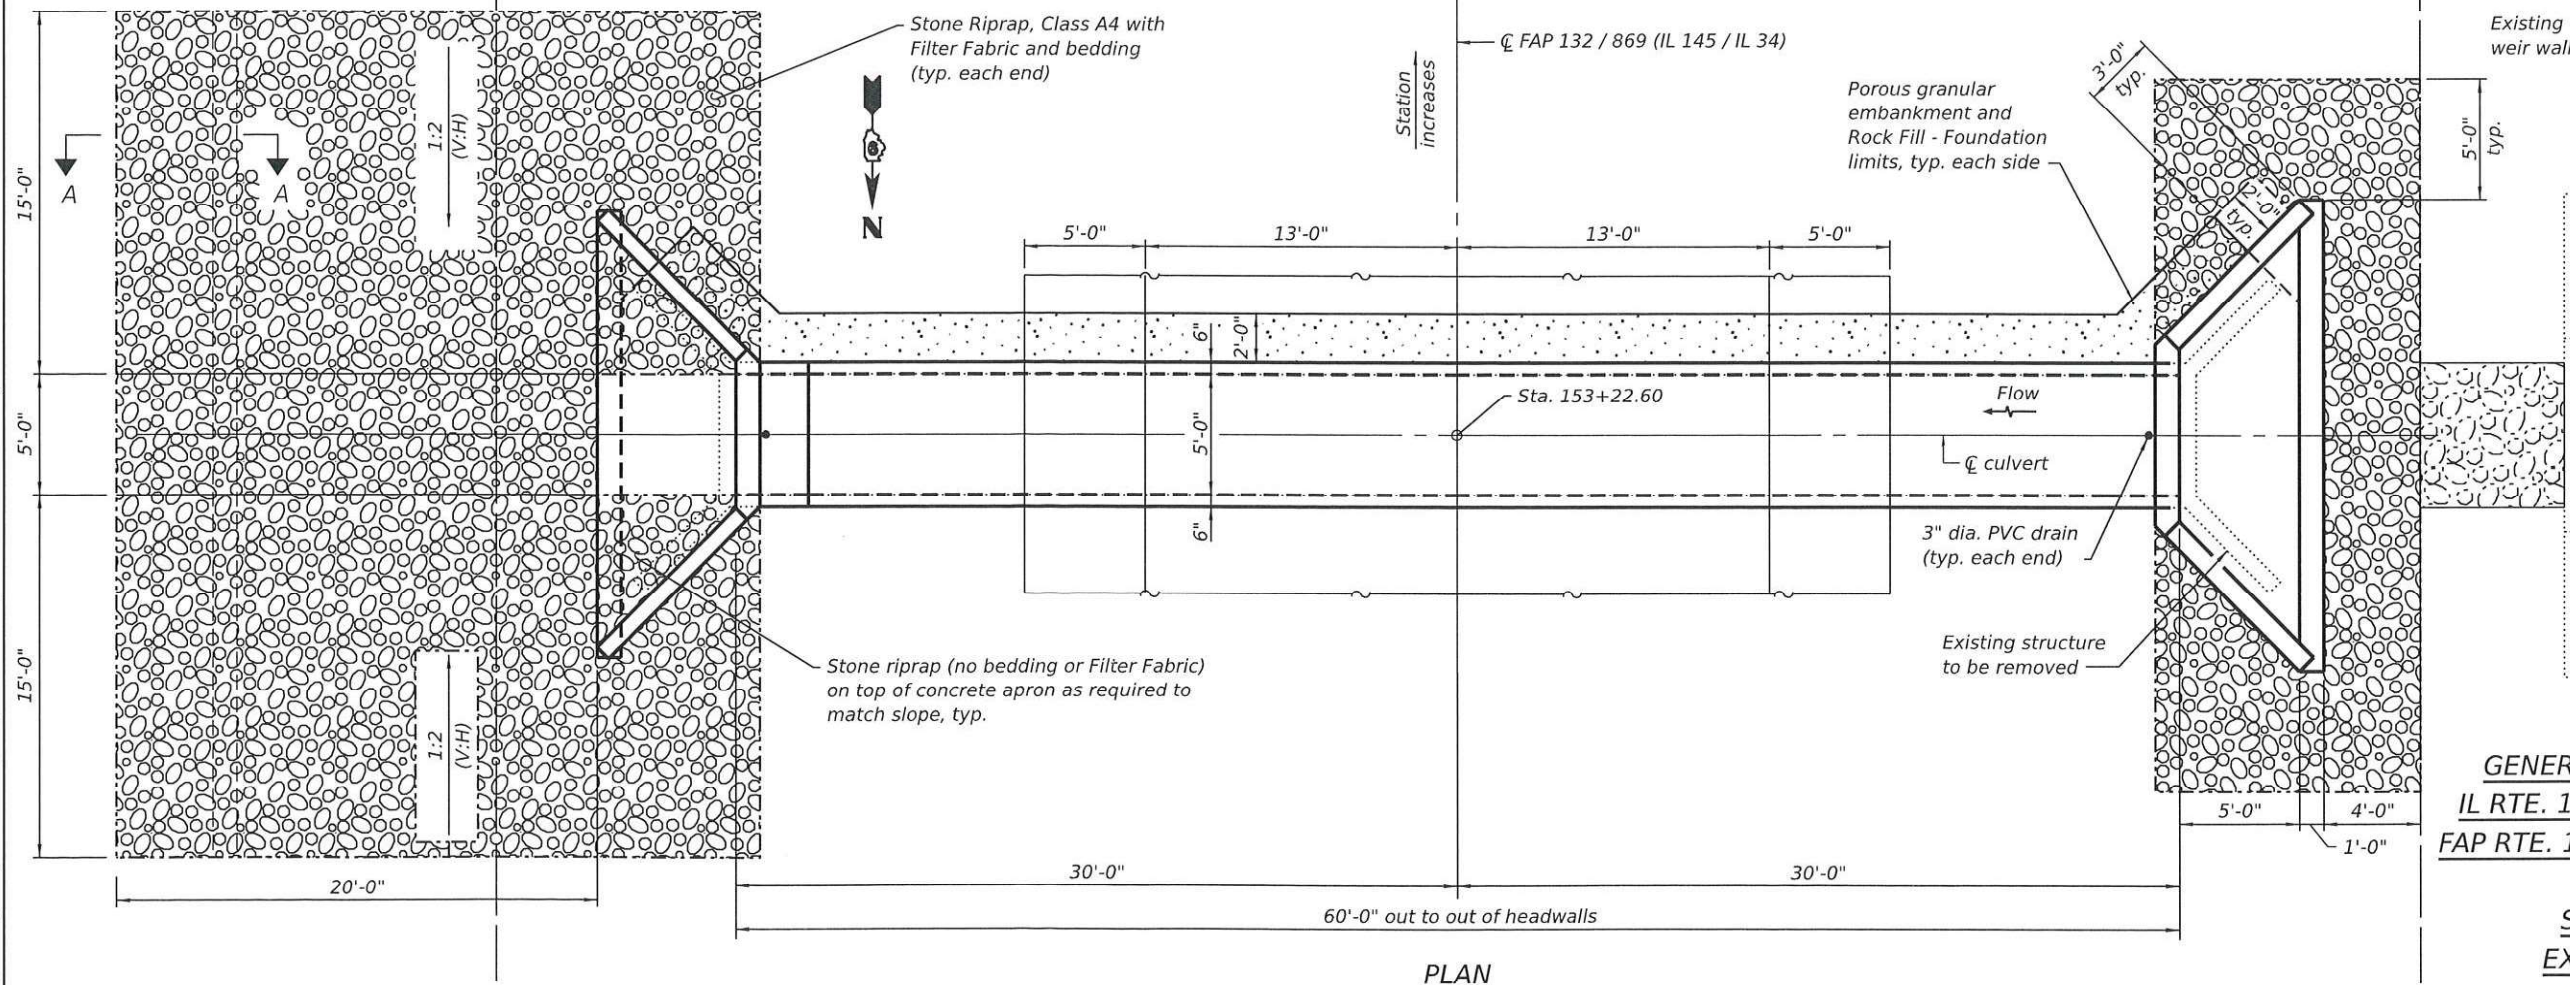

DESIGN SPECIFICATIONS

2020 AASHTO LRFD Bridge Design Specifications, 9th Edition

LOADING HL-93


DESIGN STRESSES

PRECAST UNITS

$f'_c = 5,000$ psi
 $f_y = 65,000$ psi (welded wire reinforcement)

FIELD UNITS

$f'_c = 3,500$ psi
 $f_y = 60,000$ psi (reinforcement bars)

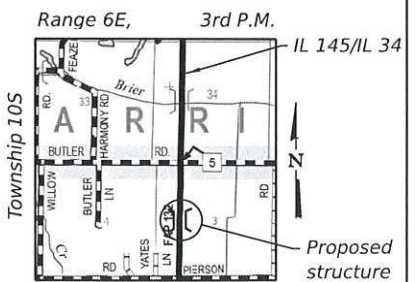

LOCATION SKETCH

GENERAL PLAN AND ELEVATION
IL RTE. 145/IL RTE. 34 OVER CREEK
FAP RTE. 132/FAP RTE. 869 SEC. 1CR-1
SALINE COUNTY
STATION 153+22.60
EXISTING SN 083-7022

STATE OF ILLINOIS
DEPARTMENT OF TRANSPORTATION

SHEET 1 OF 6 SHEETS

F.A.P. RTE.	SECTION	COUNTY	TOTAL SHEETS	SHEET NO.
132/869	1CR-1;103CR-1;103CR-2	SALINE	59	48
CONTRACT NO. 78399				
ILLINOIS FED. AID PROJECT				

GENERAL NOTES

The design fill height for this box is 3.8 ft. maximum and 3.2 ft. minimum. The precast box culvert sections shall conform to the requirements of ASTM C 1577.

Drain holes shall be provided on exterior culvert walls for each precast box segment with a clear rise greater than 3 ft. The drain hole shall be located within the lower 1/3 of the clear rise of the box culvert, shall not intercept the haunch, and shall conform to the requirements of Article 503.11 of the Standard Specifications.

Nonwoven geotextile fabric shall conform to the requirements of Art. 1080.01 of the Standard Specifications. The minimum weight of the fabric shall be 6 ounces per square yard.

Precast concrete box culverts and box culvert end sections shall be backfilled with Porous Granular Embankment in the required excavation areas on the sides of the box culvert from the bottom of the proposed pavement to the bottom of the box culvert. This area of PGE is included in the Porous Granular Embankment pay item. The 6-inch thick layer of porous granular material required under the precast concrete box culvert, according to Section 540.06 of the Standard Specifications, shall also apply to the end section. Cost of this porous granular material will not be paid for separately but shall be included in the unit price of the work for which it is required.

Reinforcement bars designated (E) shall be epoxy coated.


Layout of the slope protection system may be varied to suit ground conditions in the field as directed by the Engineer.

The Contractor shall halt the excavation at the bottom of the 6" porous granular material under the culvert and request a soils test from IDOT District 9. The District Geotechnical Engineer will evaluate the need for additional excavation and determine the limits of Rock Fill.

The Porous Granular Embankment shall be CA-7 or CA-11 and capped with 1'-0" minimum thickness CA-6 or CA-10 directly underneath the proposed concrete pavement. The outer 3'-0" of the culvert shall be backfilled with impervious material at each end.


The removal of the existing box culvert, headwalls, and wingwalls is included in Removal of Existing Structures. The removal of the existing stone riprap and broken concrete in order to complete the proposed work is included in Removal of Existing Structures.

There is a large piece of concrete that was poured in place downstream of the culvert and along the channel bank. This concrete needs to be removed for the proposed improvements and will be paid for as Concrete Removal.

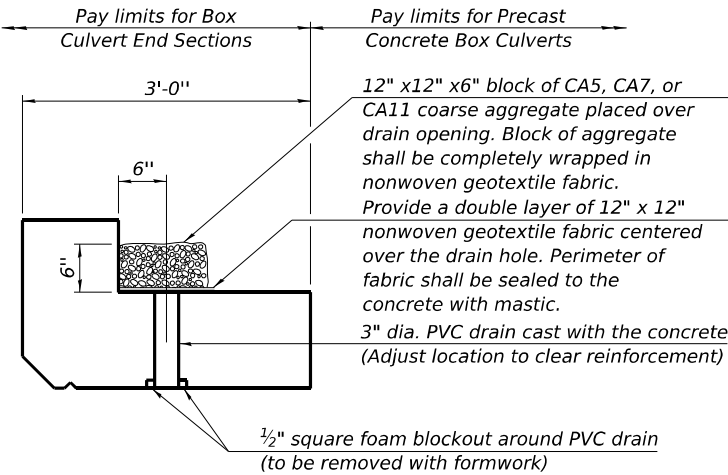


DRAIN DETAIL

Drain at end section is shown, drain at drop structure is similar
(All costs associated with furnishing and constructing the above drain detail will not be measured for payment but shall be included in the contract unit price for the associated work.)

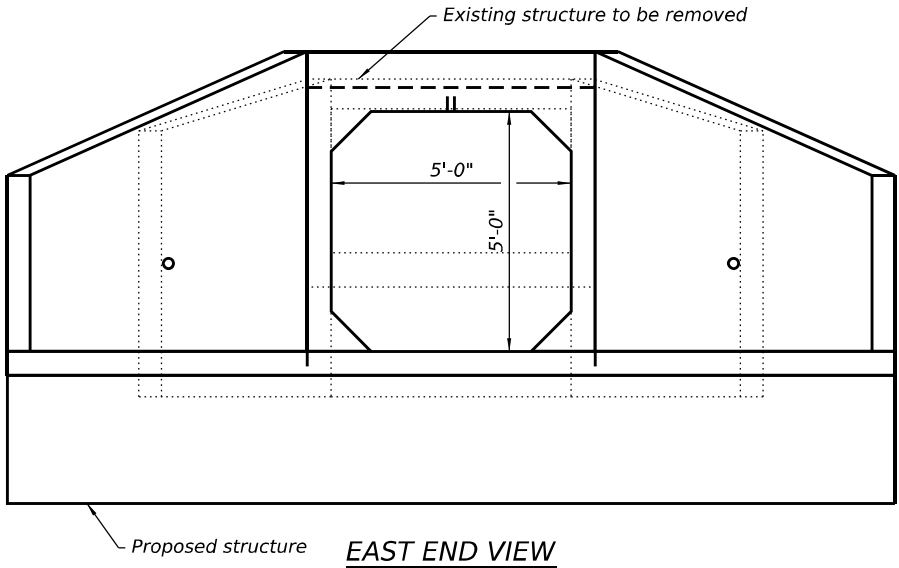

EAST END VIEW

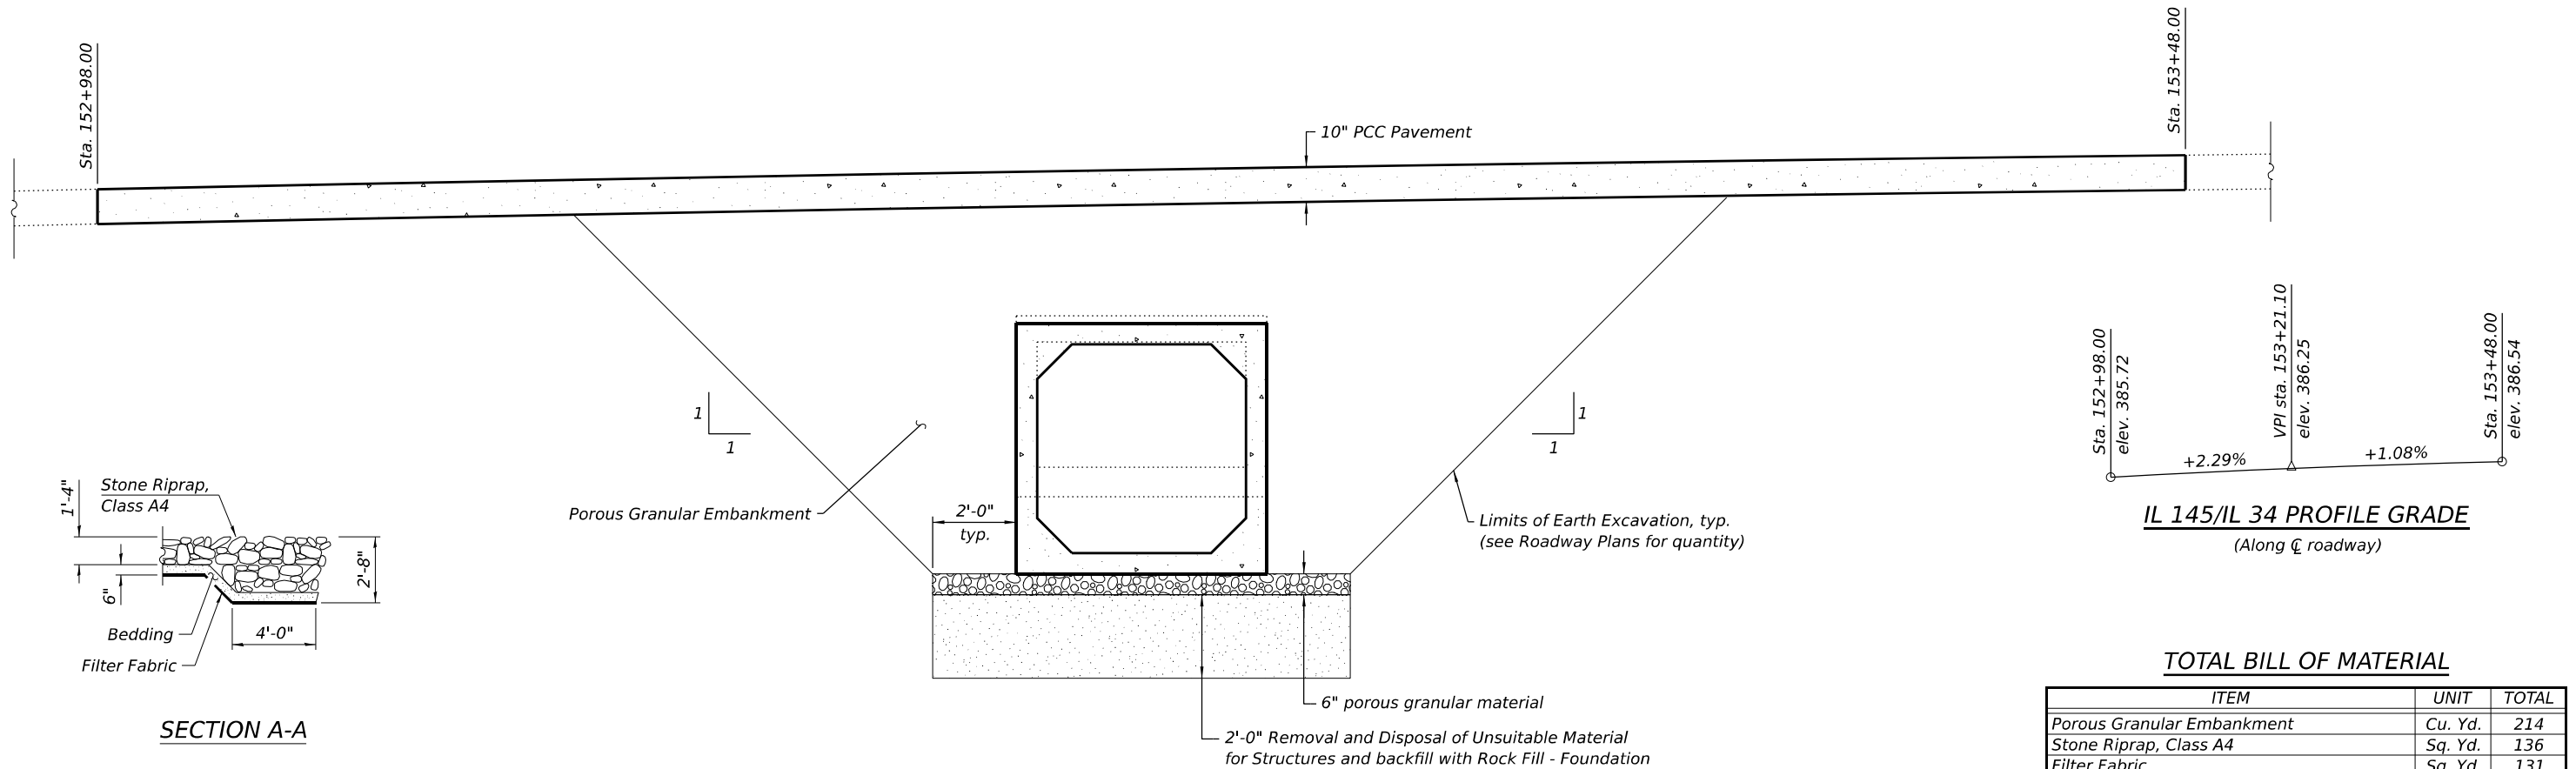

SECTION A-A

WATERWAY INFORMATION

Drainage Area = 44 acres Low EOP elev. 386.06 at sta. 153+22.60				
Flood	Freq. Yr.	Q C.F.S.	Headwater Elevation	
			Existing	Proposed
	10	54	383.7	380.1
Design	50	78	384.4	380.8
Base	100	92	384.8	381.2
Max. Calc.	500	117	385.7	381.8

SECTION ALONG ROADWAY SHOWING POROUS GRANULAR EMBANKMENT

TOTAL BILL OF MATERIAL

ITEM	UNIT	TOTAL
Porous Granular Embankment	Cu. Yd.	214
Stone Riprap, Class A4	Sq. Yd.	136
Filter Fabric	Sq. Yd.	131
Removal of Existing Structures No. 3	Each	1
Concrete Removal	Cu. Yd.	16
Removal and Disposal of Unsuitable Material for Structures	Cu. Yd.	57
Reinforcement Bars, Epoxy Coated	Pound	1640
Box Culvert End Sections, Culvert No. 3	Each	1
Concrete Box Culverts	Cu. Yd.	9.5
Precast Concrete Box Culverts 5' x 5'	Foot	57
Rock Fill - Foundation	Ton	86

STATE OF ILLINOIS
DEPARTMENT OF TRANSPORTATION


GENERAL DATA
EXISTING SN 083-7022

SHEET 2 OF 6 SHEETS

F.A.P. RTE.	SECTION	COUNTY	TOTAL SHEETS	SHEET NO.
132/869	1CR-1;103CR-1;103CR-2	SALINE	59	49
CONTRACT NO. 78399				
ILLINOIS FED. AID PROJECT				




USER NAME = nhc	DESIGNED - ELH 12/24	REVISED -
ESCA PROJECT NO. = 1423.07	CHECKED - ARD 12/24	REVISED -
PLOT SCALE = 0.2" / in.	DRAWN - NHC 02/25	REVISED -
PLOT DATE = 3/3/2025	CHECKED - ELH 02/25	REVISED -

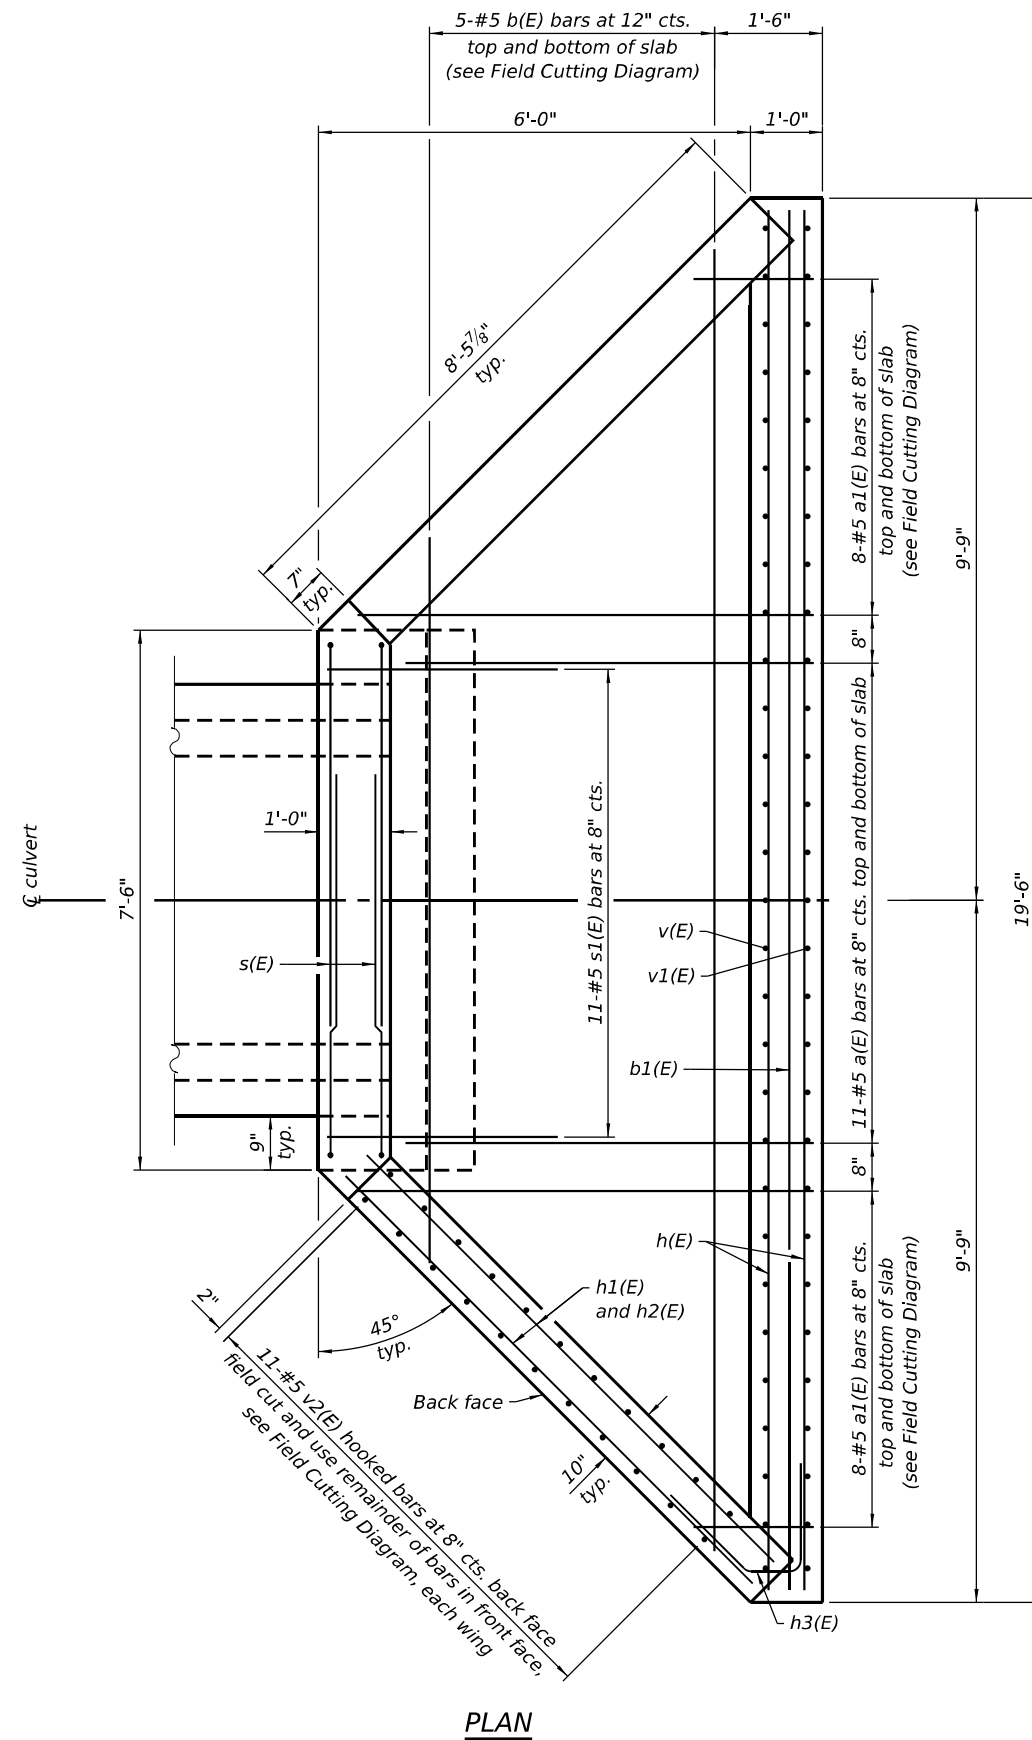

DROP STRUCTURE NOTES

1. The box culvert drop structure shall be cast-in-place concrete and constructed according to the requirements of Section 540 of the Standard Specifications except as modified herein.
2. One weep hole shall be provided in each wingwall and the end wall. The weep holes shall be located within the lower $\frac{1}{3}$ of the clear rise of the box culvert and shall conform to the requirements of Article 503.11 of the Standard Specifications.
3. Shop drawings that detail the reinforcement layout for the drop structure shall be provided to the Engineer for review and approval.

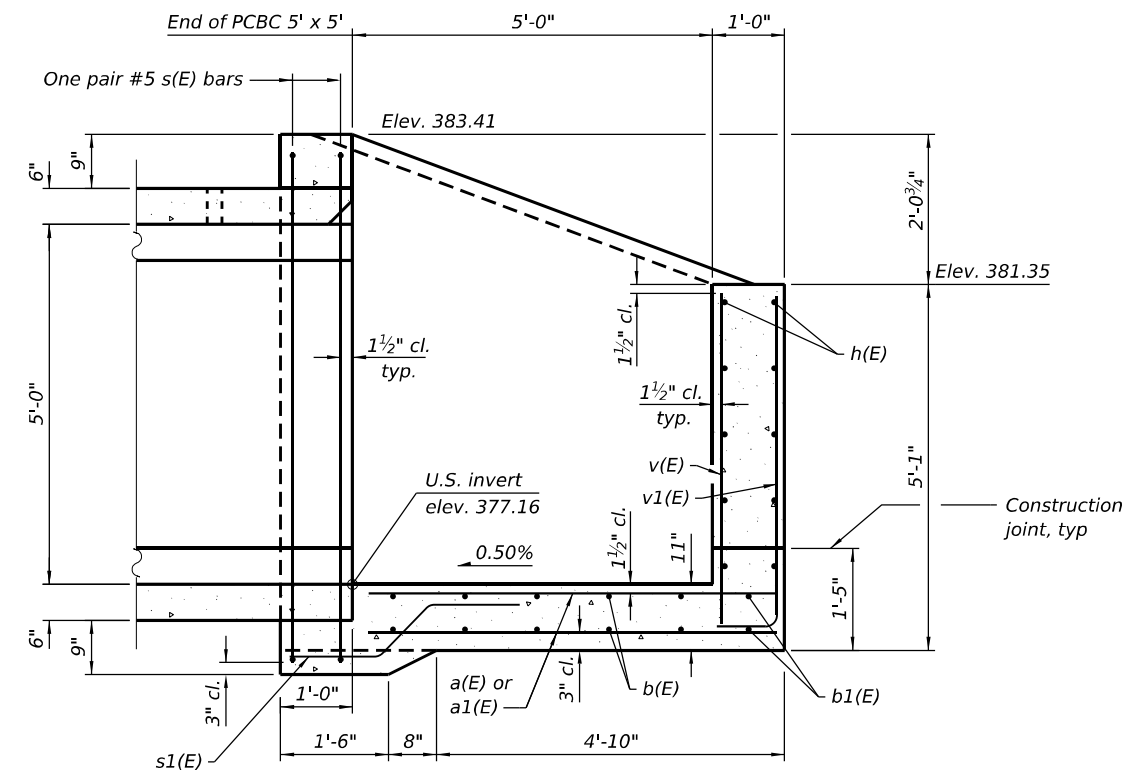

LONGITUDINAL SECTION

(Sheet 1 of 2)




USER NAME = nhc	DESIGNED - ARD 01/25	REVISED -
ESCA PROJECT NO. = 1423.07	CHECKED - ELH 01/25	REVISED -
PLOT SCALE = 0:2' = 1" / in.	DRAWN - NHC 03/25	REVISED -
PLOT DATE = 3/3/2025	CHECKED - ELH 03/25	REVISED -

**STATE OF ILLINOIS
DEPARTMENT OF TRANSPORTATION**

**CAST-IN-PLACE DROP STRUCTURE
EXISTING SN 083-7022**


SHEET 3 OF 6 SHEETS

F.A.P. RTE.	SECTION	COUNTY	TOTAL SHEETS	SHEET NO.
132/869	1CR-1;103CR-1;103CR-2	SALINE	59	50
CONTRACT NO. 78399				
	ILLINOIS	FED. AID PROJECT		

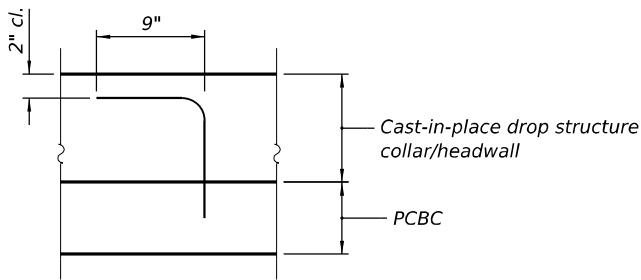


DETAIL A

The cast-in-place drop structure shall be tied to the precast barrel using expansion bolts. Expansion bolts shall be 3/4" diameter hooked bolts, cost included in Precast Concrete Box Culverts 5' x 5'.

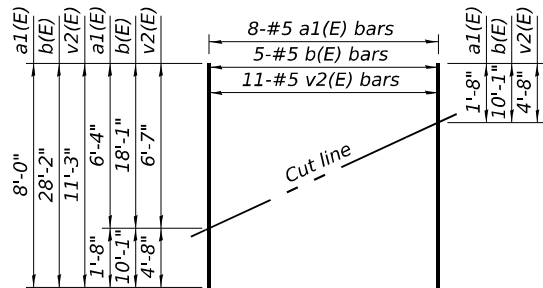


FIELD CUTTING DIAGRAM

Order a1(E), b(E), and v2(E) full length. Cut as shown and use remainder of bars in opposite face of wing or slab

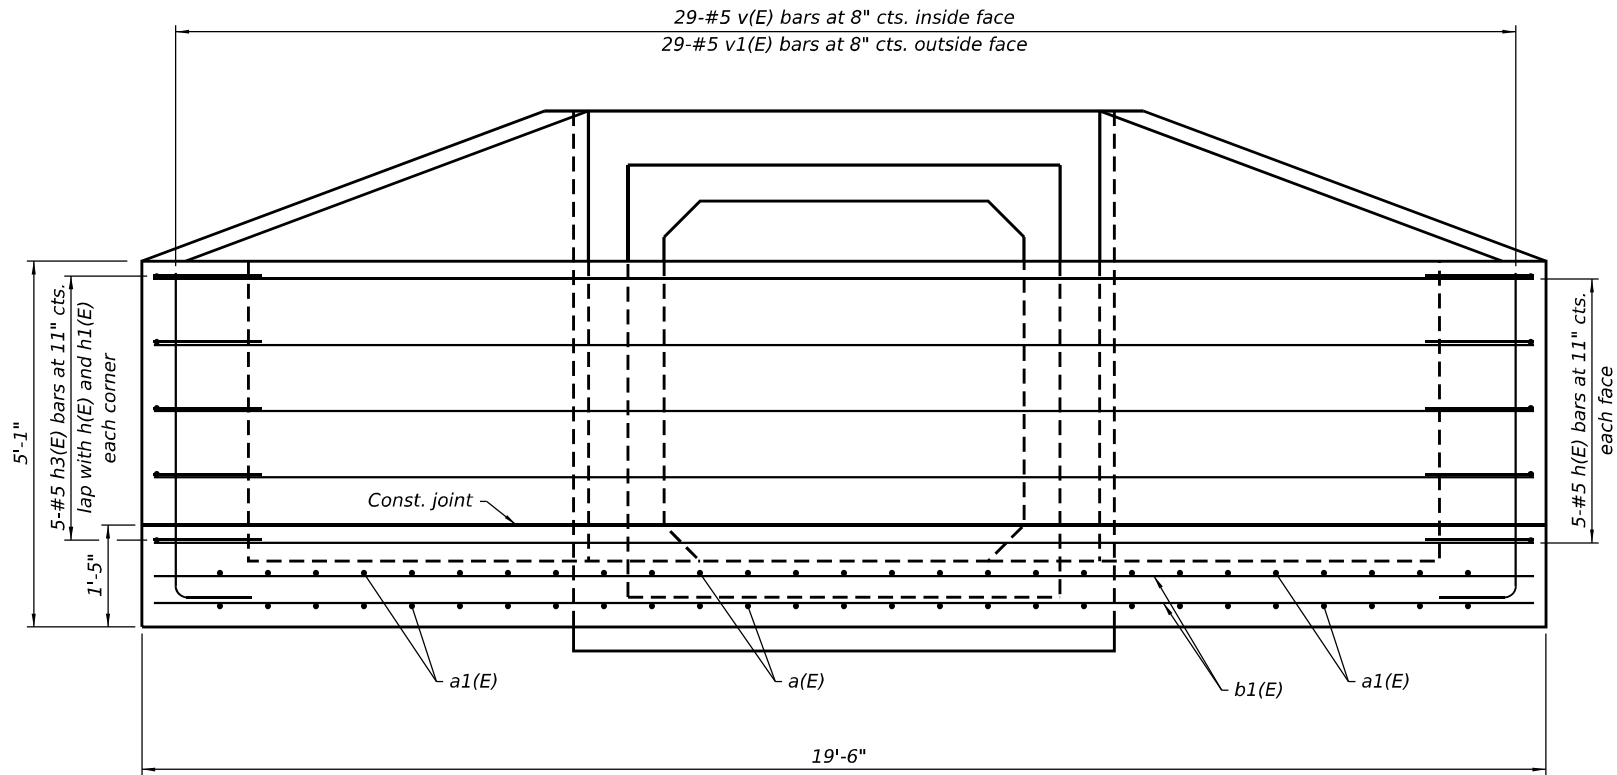

WEST END VIEW

(Only end wall and slab bars shown)

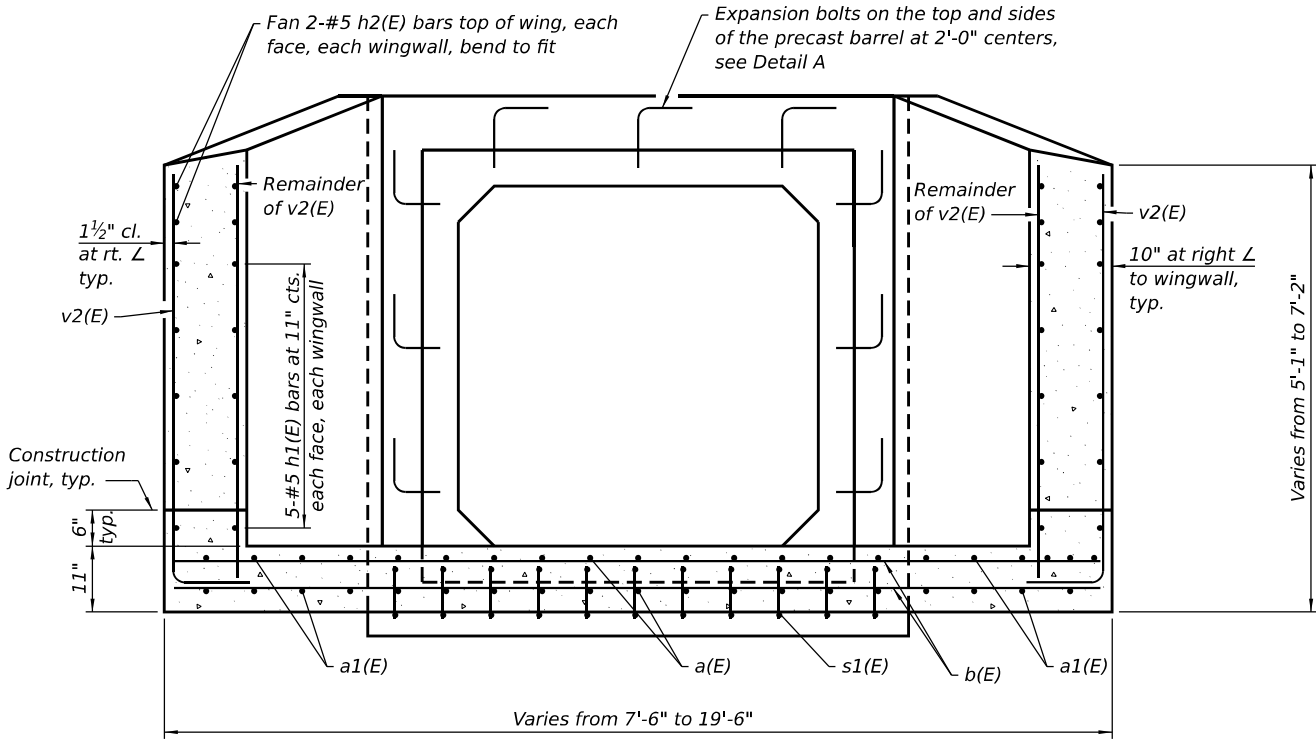


SECTION THRU WINGWALLS


(Only wingwall and slab bars shown)

BILL OF MATERIAL


Bar	No.	Size	Length	Shape
a(E)	22	#5	5'-8"	
a1(E)	16	#5	8'-0"	
b(E)	5	#5	28'-2"	
b1(E)	2	#5	19'-2"	
h(E)	10	#5	19'-2"	
h1(E)	20	#5	8'-0"	
h2(E)	8	#5	9'-9"	
h3(E)	10	#5	3'-9"	
s(E)	4	#5	17'-9"	
s1(E)	11	#5	3'-6"	
v(E)	29	#5	4'-7"	
v1(E)	29	#5	5'-5"	
v2(E)	22	#5	12'-1"	
Reinforcement Bars, Epoxy Coated			Pound	1640
Concrete Box Culverts			Cu. Yd.	9.5

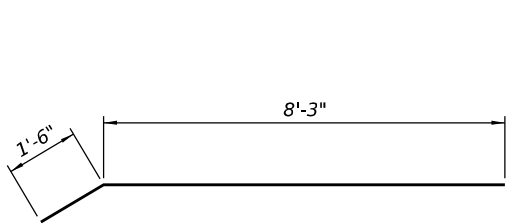


BAR h2(E)

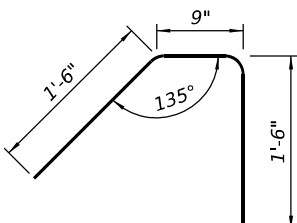


BAR h3(E)

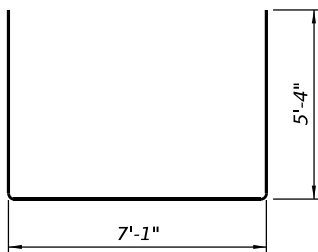

BAR s(E)

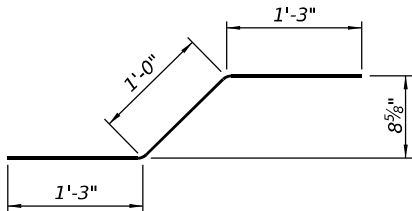

BAR s1(E)

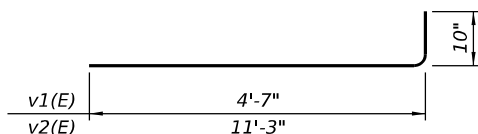

BARs v1(E) & v2(E)

(Sheet 2 of 2)

MODEL: Sheet
FILE NAME: Y:\IDOT\1423-a7_78399\78399 DESIGN\CADD\ISP SN 083-7022\0837022-78399-04-DropBox.dgn



USER NAME = nhc
ESCA PROJECT NO. = 1423.07
PLOT SCALE = 0.2" / in.
PLOT DATE = 3/3/2025

DESIGNED - ARD 01/25
CHECKED - ELH 01/25
DRAWN - NHC 02/25
CHECKED - ELH 02/25
REVISED -
REVISED -
REVISED -
REVISED -


STATE OF ILLINOIS
DEPARTMENT OF TRANSPORTATION

CAST-IN-PLACE DROP STRUCTURE
EXISTING SN 083-7022


SHEET 4 OF 6 SHEETS

F.A.P. RTE.	SECTION	COUNTY	TOTAL SHEETS	SHEET NO.
132/869	1CR-1;103CR-1;103CR-2	SALINE	59	51
CONTRACT NO. 78399				
ILLINOIS FED. AID PROJECT				


MODEL: Sheet
FILE NAME: Y:\IDOT\1423-07_78399\78399-DESIGN\CADD\ISP_SN 083-702\0837022-78399-05-PrecastBCAEndSecDils.dgn

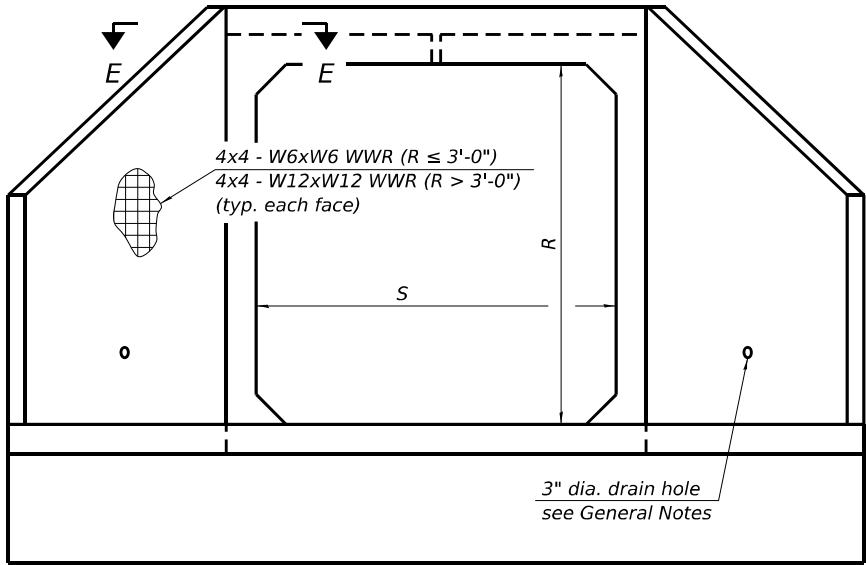

END VIEW

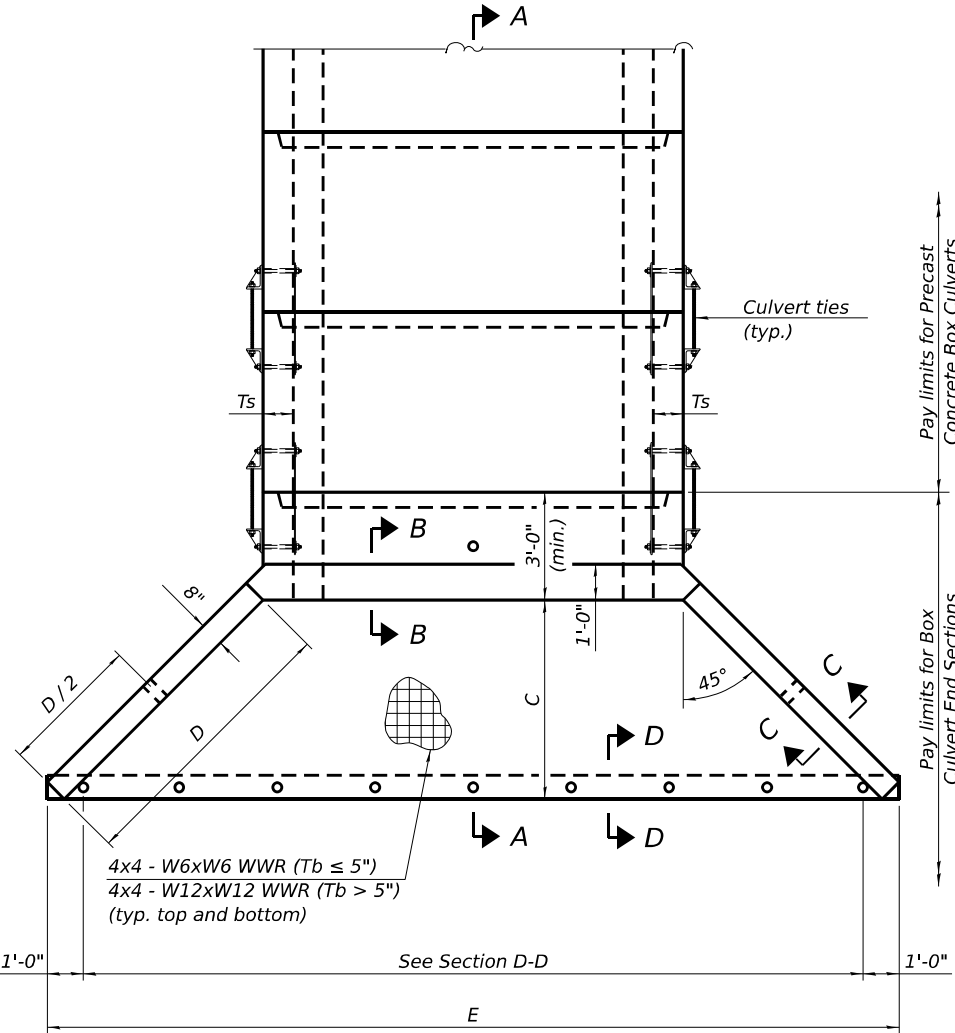

PLAN

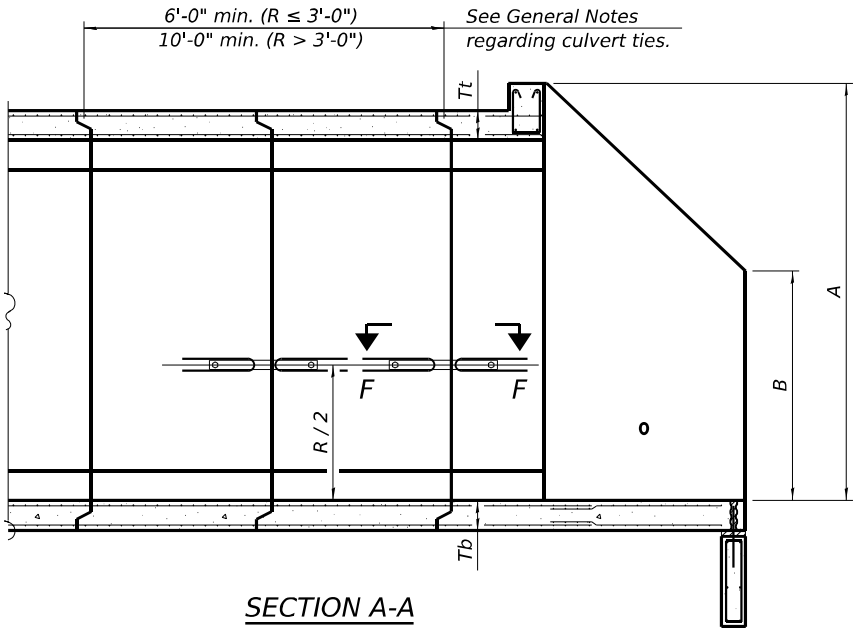

SECTION A-A

GENERAL NOTES

Box Culvert End Sections shall be constructed according to the requirements of Section 540 of the Standard Specifications except as modified herein. End sections will be paid for at the contract unit price per each for Box Culvert End Sections.

The Contractor may furnish the end section as a single precast concrete piece or construct the end section in the field using cast-in-place (CIP) construction. For CIP construction, the bottom slab thickness shall be increased by 2" and the clear cover to the bottom mat of reinforcement shall be increased to 3".

Box section dimensions, materials, and reinforcement details for Box Culvert End Sections shall be according to the requirements for ASTM C 1577 as required for the design of the portion of the culvert within the limits of Precast Concrete Box Culverts except as modified herein.

The number of culvert ties shall be sufficient to engage the minimum length of culvert barrel shown within the pay limits for Precast Concrete Box Culverts and will be dependent upon the length of box culvert segments furnished by the Contractor. Culvert ties are not required for box culverts having a rise (R) less than or equal to 3 ft and a span (S) greater than or equal to 10 ft.

All costs associated with furnishing and installing or constructing the toewall and culvert ties will not be measured for payment but shall be included in the unit price for Box Culvert End Sections of the culvert number specified.

Shop drawings that detail slab thickness and reinforcement layout for the Box Culvert End Sections shall be provided to the Engineer for review and approval. Reinforcement bars not detailed herein shall be detailed with a clear distance at the end of the reinforcement not less than 1/2" nor more than 2". For the precast option, it shall be the Contractor's responsibility for determining a method of handling and a construction procedure shall be included on the shop drawings. The Contractor shall determine and detail in the shop drawings any necessary strengthening or stiffening provisions necessary to handle the precast segment. Any required modifications shall be at no extra charge.

The Contractor may use reinforcement bars in lieu of welded wire reinforcement (WWR). Reinforcement bars shall be limited to the sizes of #3 through #5 bars, a maximum spacing of the lesser of 8" or the member thickness, and shall result in an area of reinforcement equal to or greater than that provided by the WWR. Minimum lap lengths detailed herein are applicable to WWR and reinforcement bars.

Reinforcement (circumferential and longitudinal) in the culvert barrel portion of the end section being lapped with reinforcement from the wingwalls or bottom slab of the end section shall not be less than that required by ASTM C 1577 for the design fill height or the reinforcement detailed for the end section, whichever is greater.

One drain hole shall be provided in each wingwall for end sections of box culverts having an opening with a clear rise greater than 3 ft. The drain hole shall be located within the lower 1/3 of the clear rise of the box culvert and shall conform to the requirements of Article 503.11 of the Standard Specifications.

APRON END SECTION DIMENSIONS

Span (S)	Rise (R)	Tt	Tb	Ts	A	B	C	D	E	Concrete Cu. Yd.	Culvert Ties Required
3'-0"	2'-0"	7"	6"	4"	3'-4"	2'-2"	2'-10 ⁵ / ₈ "	4'-1"	10'-4 ⁵ / ₈ "	2.8	Yes
3'-0"	2'-0"	4"	4"	4"	3'-1"	2'-1"	2'-7 ⁷ / ₈ "	3'-9"	9'-11"	2.3	Yes
3'-0"	3'-0"	7"	6"	4"	4'-4"	2'-8"	3'-10 ⁵ / ₈ "	5'-6"	12'-4 ⁵ / ₈ "	3.7	Yes
3'-0"	3'-0"	4"	4"	4"	4'-1"	2'-7"	3'-7 ⁷ / ₈ "	5'-2"	11'-11"	3.1	Yes
4'-0"	2'-0"	7.5"	6"	5"	3'-4 ¹ / ₂ "	2'-2 ¹ / ₂ "	2'-11 ³ / ₈ "	4'-2"	11'-8"	3.3	Yes
4'-0"	2'-0"	5"	5"	5"	3'-2"	2'-1"	2'-8 ¹ / ₂ "	3'-10"	11'-2 ³ / ₈ "	2.8	Yes
4'-0"	3'-0"	7.5"	6"	5"	4'-4 ¹ / ₂ "	2'-8 ¹ / ₂ "	3'-11 ³ / ₈ "	5'-7"	13'-8 ¹ / ₈ "	4.2	Yes
4'-0"	3'-0"	5"	5"	5"	4'-2"	2'-7"	3'-8 ¹ / ₂ "	5'-3"	13'-2 ³ / ₈ "	3.7	Yes
4'-0"	4'-0"	7.5"	6"	5"	5'-4 ¹ / ₂ "	3'-2 ¹ / ₂ "	4'-11 ³ / ₈ "	7'-0"	15'-8 ¹ / ₈ "	5.3	Yes
4'-0"	4'-0"	5"	5"	5"	5'-2"	3'-1"	4'-8 ⁵ / ₈ "	6'-8"	15'-2 ¹ / ₂ "	4.7	Yes
5'-0"	2'-0"	8"	7"	6"	3'-5"	2'-3"	2'-11 ³ / ₈ "	4'-2"	12'-10"	3.9	Yes
5'-0"	2'-0"	6"	6"	6"	3'-3"	2'-2"	2'-10"	4'-0"	12'-7 ¹ / ₄ "	3.5	Yes
5'-0"	3'-0"	8"	7"	6"	4'-5"	2'-9"	3'-11 ³ / ₈ "	5'-7"	14'-10 ¹ / ₈ "	4.9	Yes
5'-0"	3'-0"	6"	6"	6"	4'-3"	2'-8"	3'-10"	5'-5"	14'-7 ¹ / ₄ "	4.5	Yes
5'-0"	4'-0"	8"	7"	6"	5'-5"	3'-3"	4'-11 ³ / ₈ "	7'-0"	16'-10 ¹ / ₈ "	6.1	Yes
5'-0"	4'-0"	6"	6"	6"	5'-3"	3'-2"	4'-9 ¹ / ₄ "	6'-9"	16'-5 ⁷ / ₈ "	5.5	Yes
5'-0"	5'-0"	8"	7"	6"	6'-5"	3'-9"	5'-11 ³ / ₈ "	8'-5"	18'-10 ¹ / ₈ "	7.4	Yes
5'-0"	5'-0"	6"	6"	6"	6'-3"	3'-8"	5'-9 ¹ / ₄ "	8'-2"	18'-5 ⁷ / ₈ "	6.8	Yes
6'-0"	2'-0"	8"	7"	7"	3'-5"	2'-3"	2'-11 ³ / ₈ "	4'-2"	14'-0"	4.3	Yes
6'-0"	2'-0"	7"	7"	7"	3'-4"	2'-2"	2'-10 ⁵ / ₈ "	4'-1"	13'-10 ⁵ / ₈ "	4.2	Yes
6'-0"	3'-0"	8"	7"	7"	4'-5"	2'-9"	3'-11 ³ / ₈ "	5'-7"	16'-0 ¹ / ₈ "	5.4	Yes
6'-0"	3'-0"	7"	7"	7"	4'-4"	2'-8"	3'-10 ⁵ / ₈ "	5'-6"	15'-10 ⁵ / ₈ "	5.2	Yes
6'-0"	4'-0"	8"	7"	7"	5'-5"	3'-3"	4'-11 ³ / ₈ "	7'-0"	18'-0 ¹ / ₈ "	6.5	Yes
6'-0"	4'-0"	7"	7"	7"	5'-4"	3'-2"	4'-10 ³ / ₄ "	6'-11"	17'-10 ³ / ₄ "	6.5	Yes
6'-0"	5'-0"	8"	7"	7"	6'-5"	3'-9"	5'-11 ³ / ₈ "	8'-5"	20'-0 ¹ / ₈ "	8.0	Yes
6'-0"	5'-0"	7"	7"	7"	6'-4"	3'-8"	5'-10 ³ / ₄ "	8'-4"	19'-10 ³ / ₄ "	7.8	Yes
6'-0"	6'-0"	8"	7"	7"	7'-5"	4'-3"	6'-11 ¹ / ₂ "	9'-10"	22'-0 ¹ / ₄ "	9.5	Yes
6'-0"	6'-0"	7"	7"	7"	7'-4"	4'-2"	6'-10 ³ / ₄ "	9'-9"	21'-10 ³ / ₄ "	9.3	Yes
7'-0"	2'-0"	8"	8"	8"	3'-5"	2'-3"	2'-11 ³ / ₈ "	4'-2"	15'-2"	4.9	Yes
7'-0"	3'-0"	8"	8"	8"	4'-5"	2'-9"	3'-11 ³ / ₈ "	5'-7"	17'-2 ¹ / ₂ "	6.1	Yes
7'-0"	4'-0"	8"	8"	8"	5'-5"	3'-3"	4'-11 ³ / ₈ "	7'-0"	19'-2 ¹ / ₈ "	7.4	Yes
7'-0"	5'-0"	8"	8"	8"	6'-5"	3'-9"	5'-11 ³ / ₈ "	8'-5"	21'-2 ¹ / ₈ "	8.9	Yes
7'-0"	6'-0"	8"	8"	8"	7'-5"	4'-3"	6'-11 ¹ / ₂ "	9'-10"	23'-2 ¹ / ₄ "	10.6	Yes
8'-0"	2'-0"	8"	8"	8"	3'-5"	2'-3"	2'-11 ³ / ₈ "	4'-2"	16'-2"	5.3	Yes
8'-0"	3'-0"	8"	8"	8"	4'-5"	2'-9"	3'-11 ³ / ₈ "	5'-7"	18'-2 ¹ / ₈ "	6.5	Yes
8'-0"	4'-0"	8"	8"	8"	5'-5"	3'-3"	4'-11 ³ / ₈ "	7'-0"	20'-2 ¹ / ₈ "	7.8	Yes
8'-0"	5'-0"	8"	8"	8"	6'-5"	3'-9"	5'-11 ³ / ₈ "	8'-5"	22'-2 ¹ / ₈ "	9.3	Yes
8'-0"	6'-0"	8"	8"	8"	7'-5"	4'-3"	6'-11 ¹ / ₂ "	9'-10"	24'-2 ¹ / ₄ "	11.0	Yes
9'-0"	2'-0"	9"	9"	9"	3'-6"	2'-3"	3'-0 ³ / ₄ "	4'-4"	17'-6 ⁷ / ₈ "	6.2	Yes
9'-0"	3'-0"	9"	9"	9"	4'-6"	2'-9"	4'-0 ³ / ₄ "	5'-9"	19'-6 ⁷ / ₈ "	7.5	Yes
9'-0"	4'-0"	9"	9"	9"	5'-6"	3'-3"	5'-0 ³ / ₄ "	7'-2"	21'-6 ⁷ / ₈ "	9.0	Yes
9'-0"	5'-0"	9"	9"	9"	6'-6"	3'-9"	6'-0 ⁷ / ₈ "	8'-7"	23'-7"	10.6	Yes
9'-0"	6'-0"	9"	9"	9"	7'-6"	4'-3"	7'-0 ¹ / ₈ "	9'-11"	25'-5 ⁵ / ₈ "	12.4	Yes
10'-0"	2'-0"	10"	10"	10"	3'-7"	2'-4"	3'-1 ¹ / ₂ "	4'-5"	18'-10 ¹ / ₄ "	7.1	No
10'-0"	3'-0"	10"	10"	10"	4'-7"	2'-10"	4'-1 ¹ / ₂ "	5'-10"	20'-10 ¹ / ₄ "	8.6	No
10'-0"	4'-0"	10"	10"	10"	5'-7"	3'-4"	5'-1 ¹ / ₂ "	7'-3"	22'-10 ³ / ₈ "	10.2	Yes
10'-0"	5'-0"	10"	10"	10"	6'-7"	3'-10"	6'-1 ¹ / ₂ "	8'-8"	24'-10 ³ / ₈ "	12.0	Yes
10'-0"	6'-0"	10"	10"	10"	7'-7"	4'-4"	7'-1 ¹ / ₂ "	10'-1"	26'-10 ³ / ₈ "	13.9	Yes
11'-0"	2'-0"	11"	11"	11"	3'-8"	2'-4"	3'-2 ⁷ / ₈ "	4'-7"	20'-3 ¹ / ₈ "	8.2	No
11'-0"	3'-0"	11"	11"	11"	4'-8"	2'-10"	4'-2 ⁷ / ₈ "	6'-0"	22'-3 ¹ / ₈ "	9.8	No
11'-0"	4'-0"	11"	11"	11"	5'-8"	3'-4"	5'-2 ³ / ₄ "	7'-4"	24'-1 ³ / ₄ "	11.5	Yes
11'-0"	5'-0"	11"	11"	11"	6'-8"	3'-10"	6'-2 ³ / ₄ "	8'-9"	26'-1 ³ / ₄ "	13.3	Yes
11'-0"	6'-0"	11"	11"	11"	7'-8"	4'-4"	7'-2 ³ / ₄ "	10'-2"	28'-1 ⁷ / ₈ "	15.5	Yes
12'-0"	2'-0"	12"	12"	12"	3'-9"	2'-5"	3'-3 ⁵ / ₈ "	4'-8"	21'-6 ¹ / ₂ "	9.3	No
12'-0"	3'-0"	12"	12"	12"	4'-9"	2'-11"	4'-3 ⁵ / ₈ "	6'-1"	23'-6 ¹ / ₂ "	11.1	No
12'-0"	4'-0"	12"	12"	12"	5'-9"	3'-5"	5'-3 ⁵ / ₈ "	7'-6"	25'-6 ⁵ / ₈ "	13.0	Yes
12'-0"	5'-0"	12"	12"	12"	6'-9"	3'-11"	6'-3 ⁵ / ₈ "	8'-11"	27'-6 ⁵ / ₈ "	14.1	Yes
12'-0"	6'-0"	12"	12"	12"	7'-9"	4'-5"	7'-3 ⁵ / ₈ "	10'-4"	29'-6 ⁵ / ₈ "	17.4	Yes

Note:

Two sets of apron end section dimensions are shown above for some box culvert sizes due to the top and bottom slabs having different thicknesses per ASTM C 1577 for design fill heights less than 2 ft.

(Sheet 1 of 2)

SCB-AES

5-15-2023



USER NAME = nhc
ESCA PROJECT NO. = 1423.07
PLOT SCALE = 0:2" = 1' / in.
PLOT DATE = 3/3/2025









DESIGNED - ELH 12/24
CHECKED - ARD 12/24
DRAWN - NHC 12/24
CHECKED - ELH 12/24
REVISED -
REVISED -
REVISED -
REVISED -

STATE OF ILLINOIS
DEPARTMENT OF TRANSPORTATION

PRECAST CONCRETE BOX CULVERT APRON END
SECTION DETAILS - EXISTING SN 083-7022

SHEET 5 OF 6 SHEETS

F.A.P. RTE. 132/869
SECTION 1CR-1;103CR-1;103CR-2
COUNTY SALINE
TOTAL SHEETS 59
SHEET NO. 52
CONTRACT NO. 78399
ILLINOIS FED. AID PROJECT

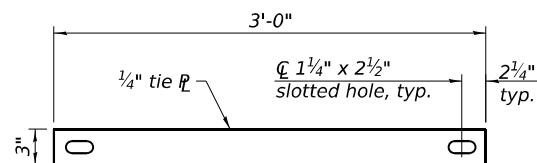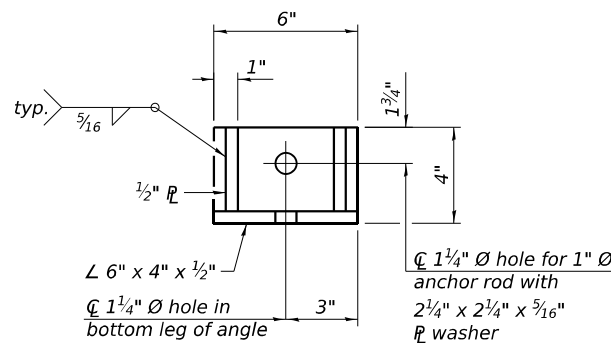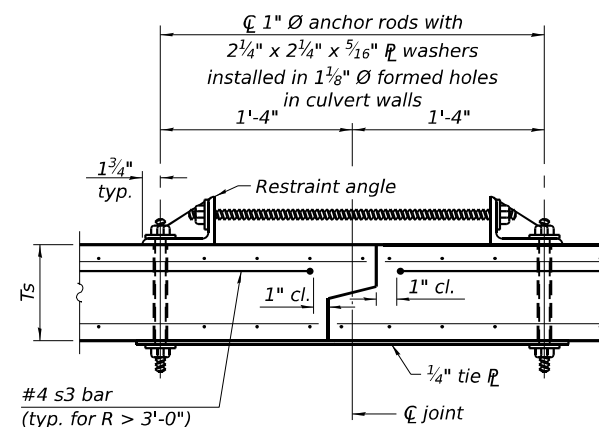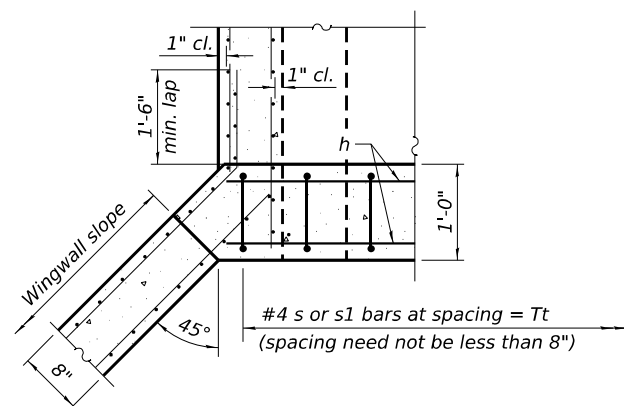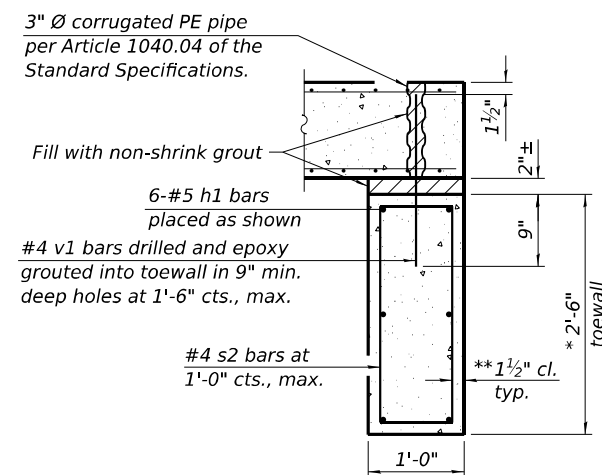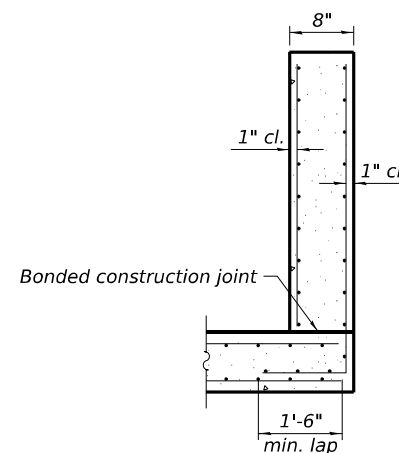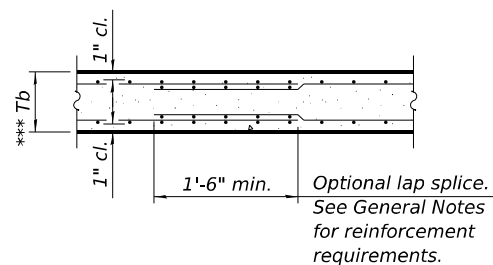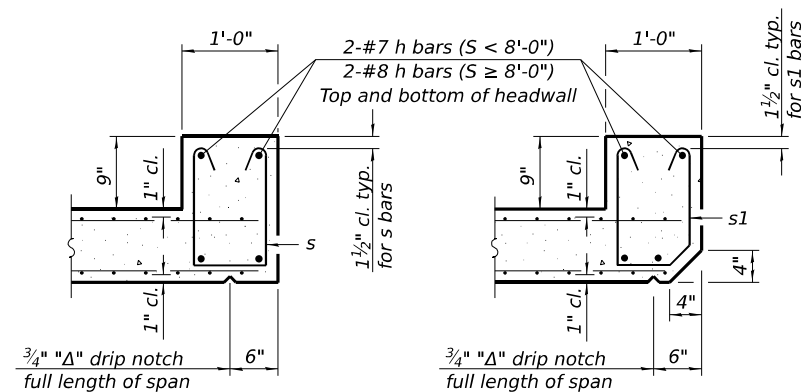

- ### TOEWALL CONSTRUCTION SEQUENCE


1. *Perform excavation and construct toewall.*
2. *Backfill accordingly and place bedding for precast box culvert end sections.*
3. *Set precast box culvert end section.*
4. *Drill and epoxy grout reinforcement in toewall in accordance with Section 584 of the Standard Specifications.*
5. *Pressure grout voids using non-shrink grout conforming to Section 1024 of the Standard Specifications.*





** The Contractor may furnish a precast or cast-in-place toewall. The Contractor shall be responsible for the strength and stability of the precast toewall during handling. Additional lifting points may be required depending upon the length of the toewall or the Contractor may need to modify the design of the toewall for the proposed handling method.*

*** If soil conditions permit, the sides of the toewall may be poured directly against the soil. The clear cover on the sides of the toewall shall be increased to 3" by increasing the thickness of the toewall.*

Notes:

1" Ø anchor rods for the culvert ties shall conform to the requirements of ASTM F1554, Grade 105. Structural steel for the tie plate and restraint angle shall conform to the requirements of Article 1006.04 of the Standard Specifications. All components of the culvert tie detail shall be galvanized according to the requirements of AASHTO M 111 or M 232 as applicable. 2¼"x2¼"x½" plate washers shall be provided under each nut required for the anchor rods. Anchor rods connecting precast sections shall be brought to a snug tight condition followed by an additional ½ turn on one of the nuts for anchor rods installed in the walls. Match marks shall be provided on the bolt and nut to verify relative rotation between the bolt and the nut. Holes in the walls for the culvert tie assembly may be drilled using core bits in lieu of using formed holes.

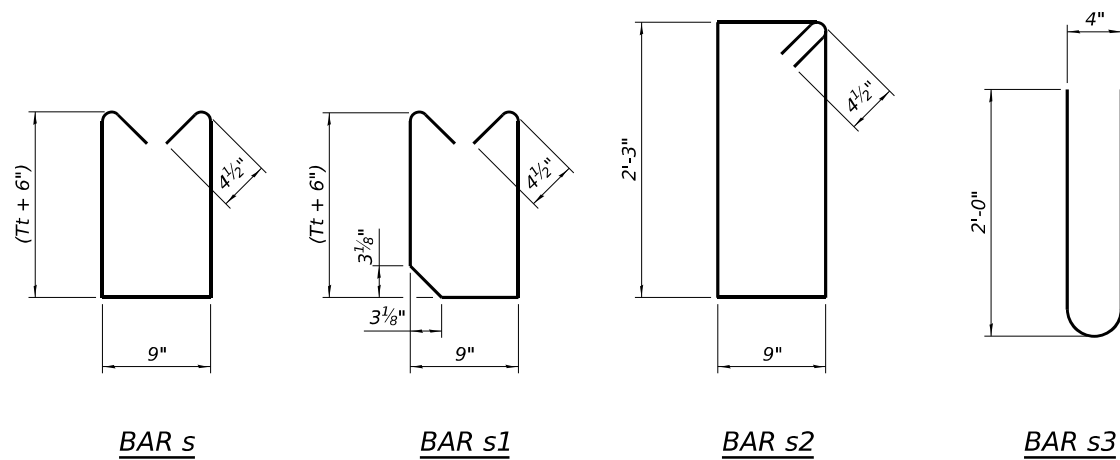

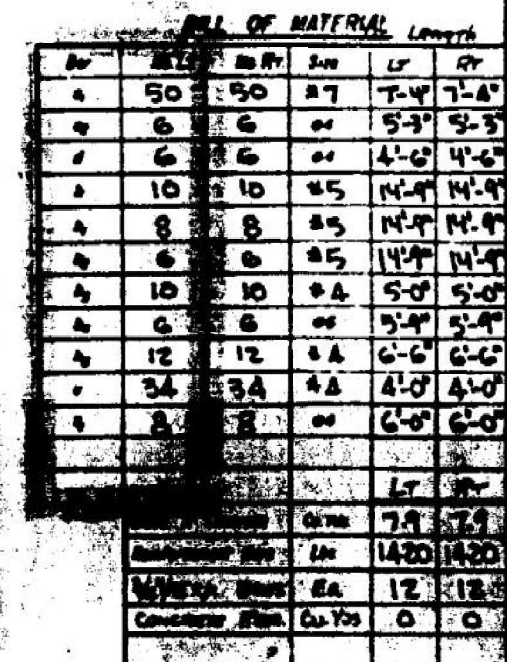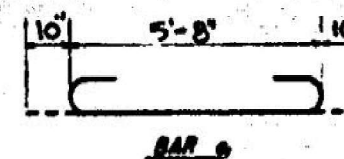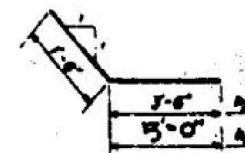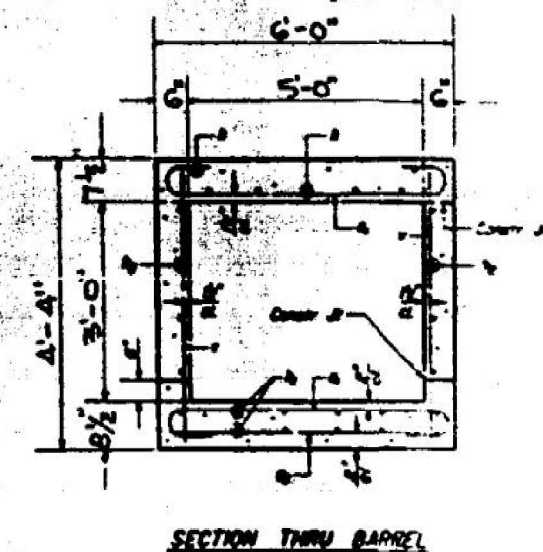

5'x3' BOX CULVERT EXTENSION
STATION 153+28.4
TO BE EXTENDED 15'-0" LT & RT

P₁ = 20,000 psi
 P₂ = 1400 psi Barrel
 P₃ = 1500 psi Stage
 v = 50 psi
 a = 12

LOADING MS 20-44

9-10

Class II Concrete shall be used throughout.
At least one foot of Barrel shall be poured monolithically with walls.
Exposed edges shall be beveled 4"
For backing @ embankments use S.D. Spec's
Tall face of 12 bars, if necessary, to obtain 12" minimum clearance of face of foot.

At turn shall be tapped 1/4 diameter unless otherwise specified



DESIGNED	RB 11-77
CHECKED	EB 11-77
DRAWN	
CHECKED	

60-22579
EXAMINED *Archie*
PASSED
APPROVED

FINAL SURVEY	NO.	SURVEYED PLOTTED TEMPLATE AREAS CHECKED	BY	DATE

ORIGINAL SURVEY	NO.	SURVEYED PLOTTED TEMPLATE AREAS CHECKED	BY	DATE

MODEL: P:\CL IL 34-152+95.00 [Sheet]
FILE NAME: Y:\DOT\1423-07_78399\78399\083-7022\083-7022-sh1-basht.dgn

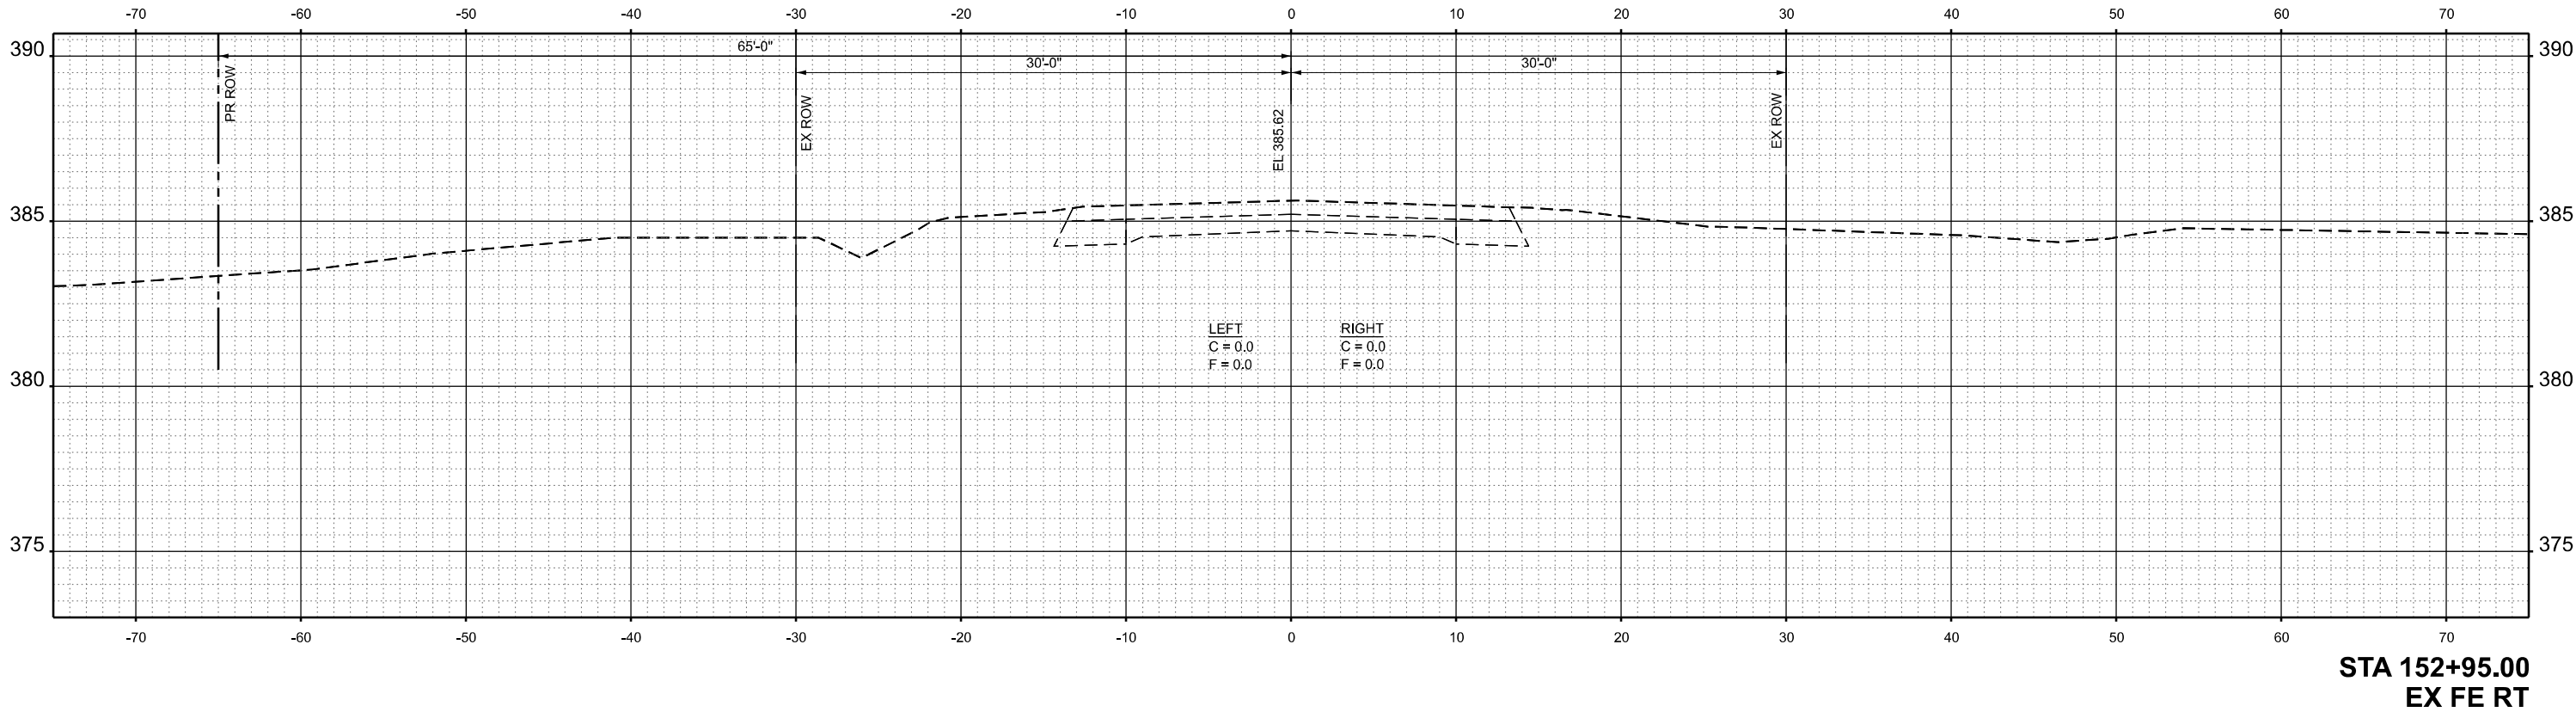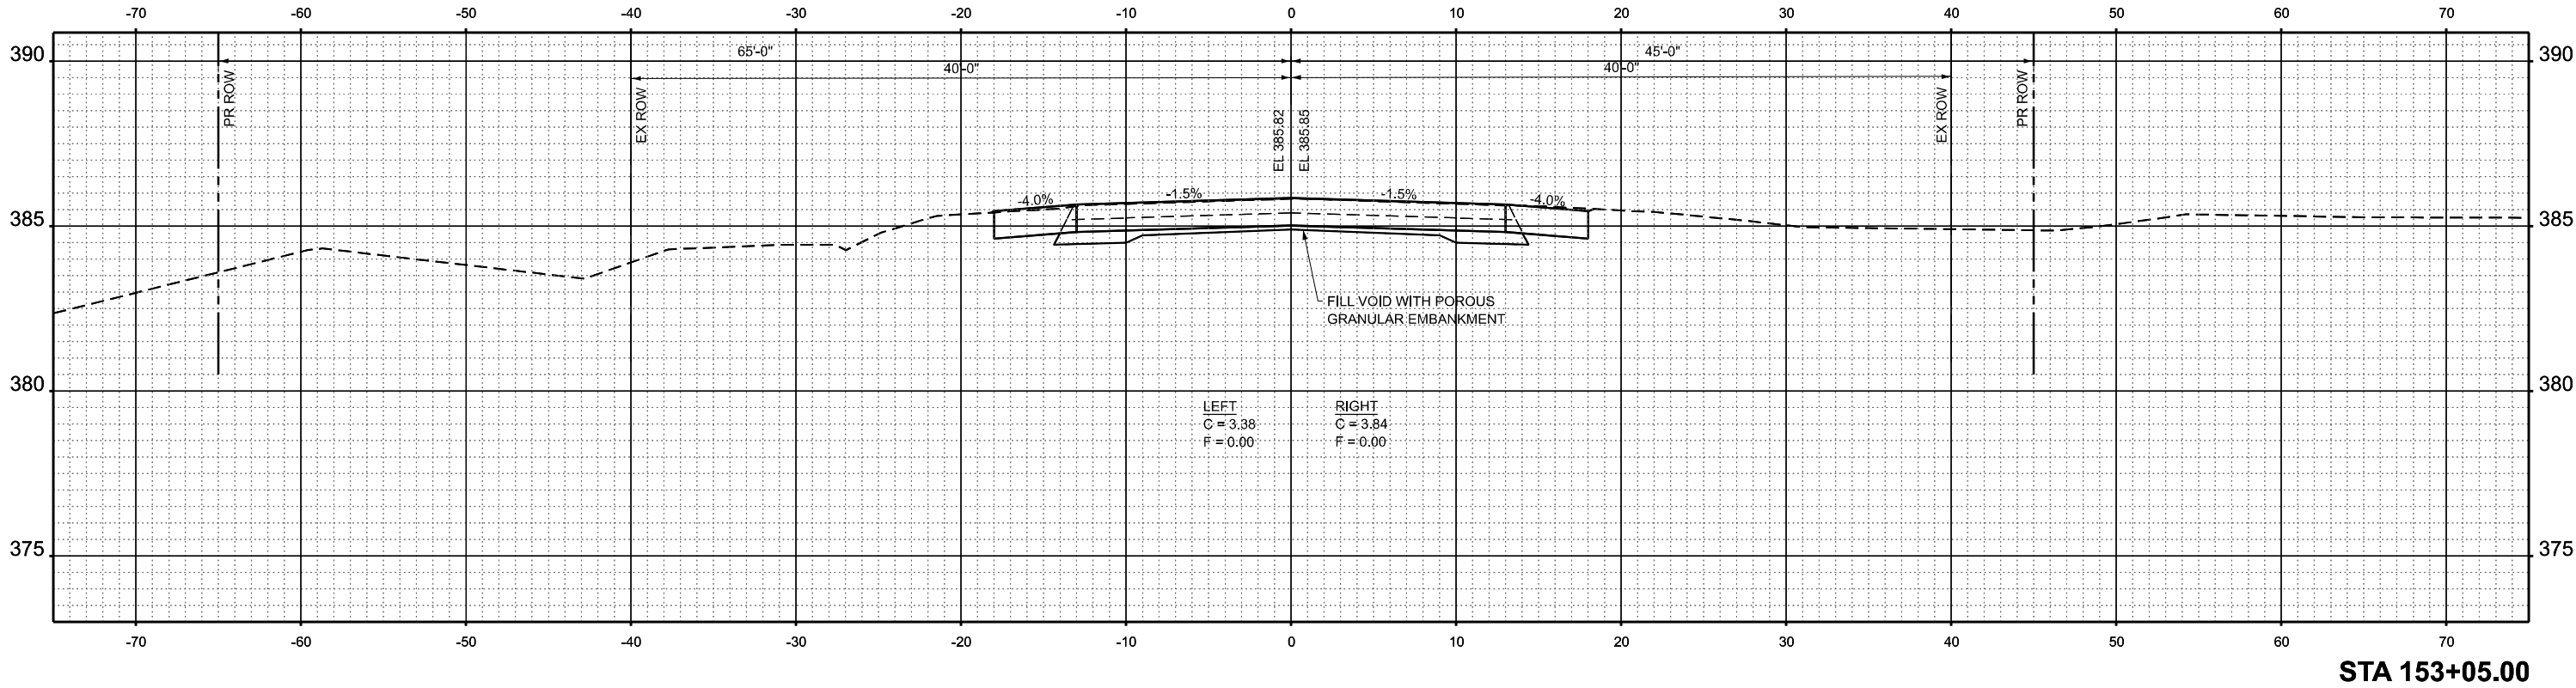

USER NAME = atn	DESIGNED - ATN	REVISED -
ESCA PROJECT NO. = 1423.07	DRAWN - ATN	REVISED -
	CHECKED - ELH	REVISED -
PLOT DATE = 2/28/2025	DATE - 02/25	REVISED -

STATE OF ILLINOIS
DEPARTMENT OF TRANSPORTATION

CROSS SECTIONS
EX SN 083-7022

SCALE: AS SHOWN SHEET 1 OF 3 SHEETS STA. 152+95.00 TO STA. 153+05.00

F.A.P. RTE.	SECTION	COUNTY	TOTAL SHEETS	SHEET NO.
132/869	1CR-1; 103CR-1; 103CR-2	SALINE	59	55
CONTRACT NO. 78399				
ILLINOIS FED. AID PROJECT				


ORIGINAL SURVEY	SURVEYED _____	BY _____	DATE _____
	PLOTTED _____ TEMPLATE _____ AREAS _____ AREAS CHECKED _____		
NOTE BOOK			
NO			

ESCA
CONSULTANTS, INC.
CIVIL & STRUCTURAL ENGINEERS


**STATE OF ILLINOIS
DEPARTMENT OF TRANSPORTATION**

SCALE: AS SHOWN	SHEET 2 OF 3 SHEETS	STA. 153+15.00 TO STA. 155+21.00
-----------------	---------------------	----------------------------------


ILLINOIS	FED. AID PROJECT
----------	------------------

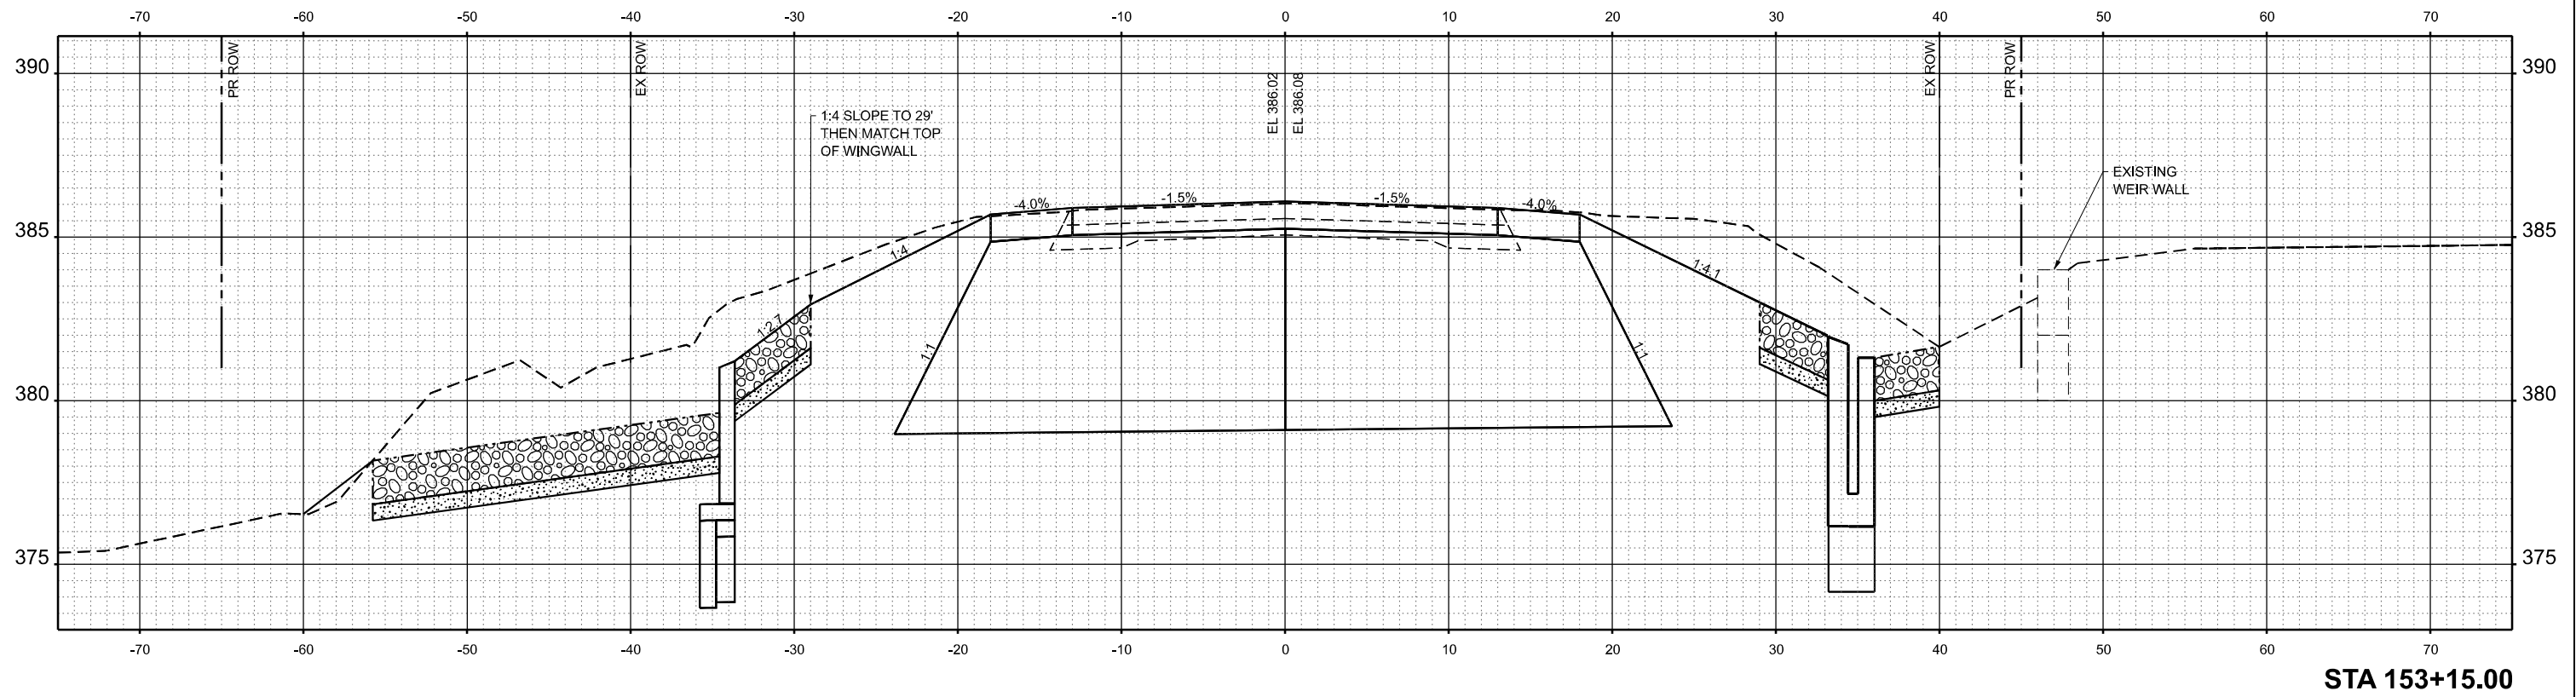

FINAL	SURVEYED	BY	DATE
SURVEY	PLOTTED		
NOTE BOOK	TEMPLATE		
NO.	AREAS CHECKED		

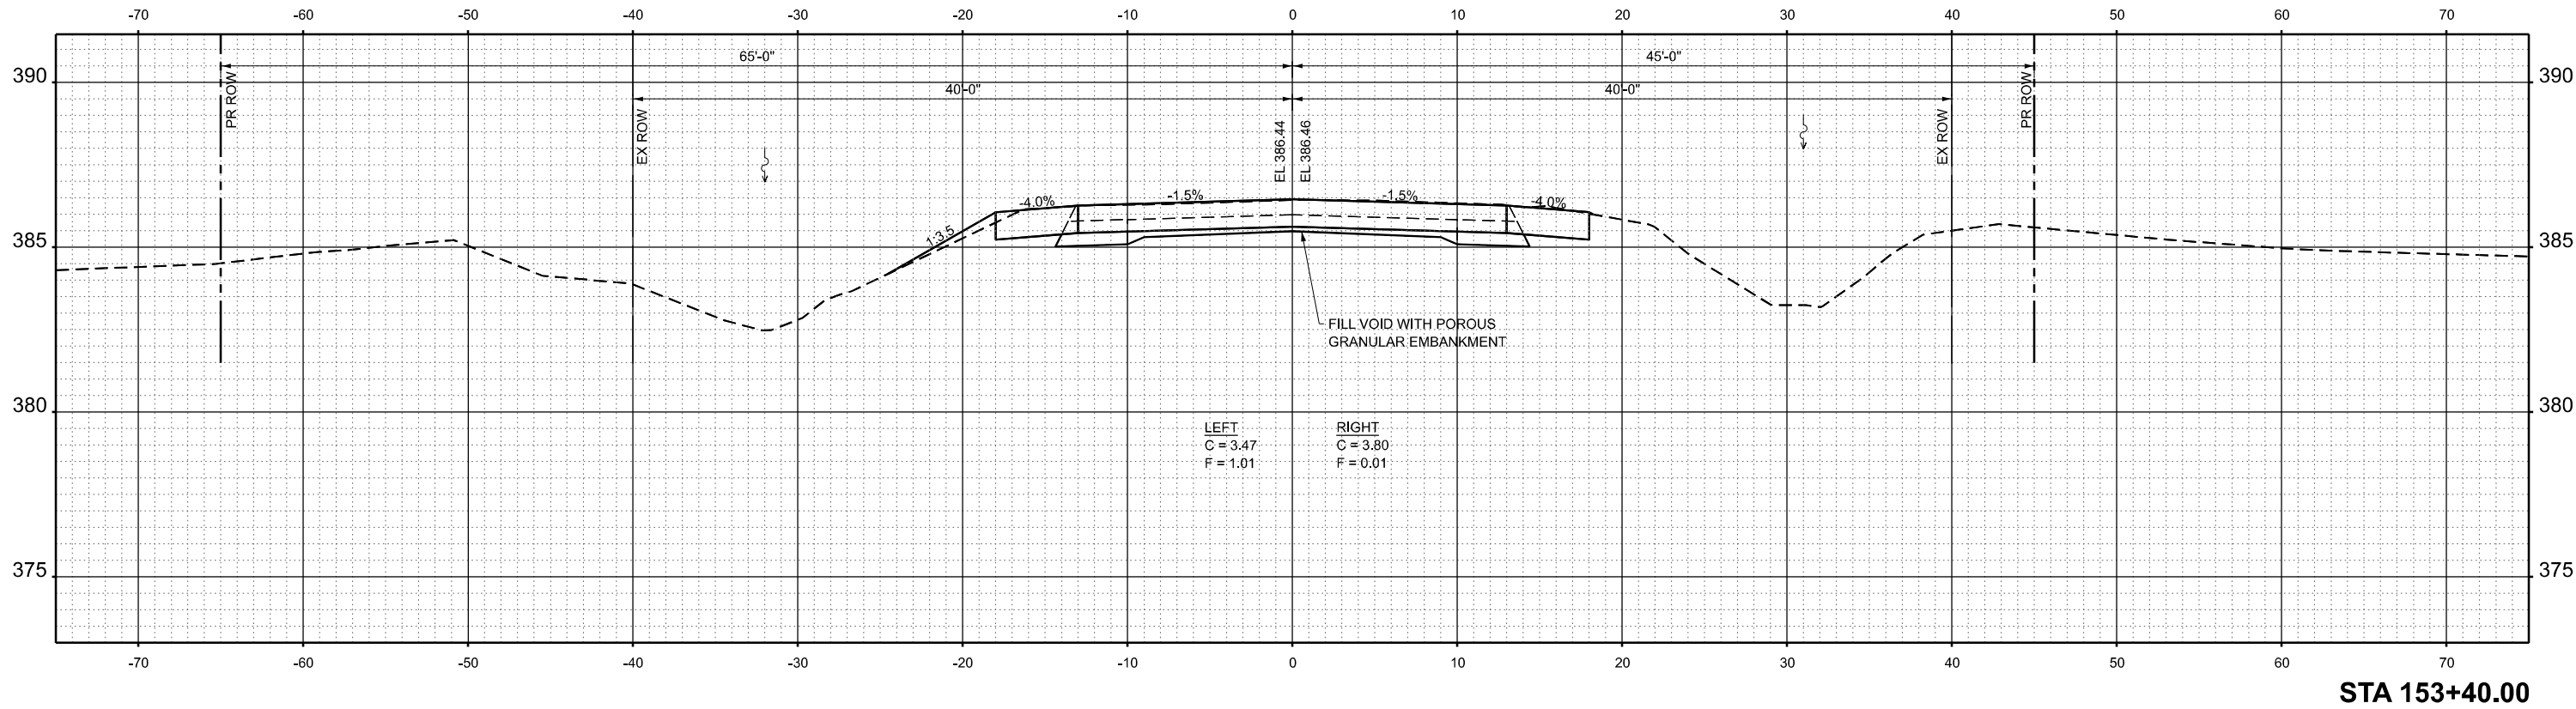

ORIGINAL	SURVEYED	BY	DATE
SURVEY	PLOTTED		
NOTE BOOK	TEMPLATE		
NO.	AREAS CHECKED		

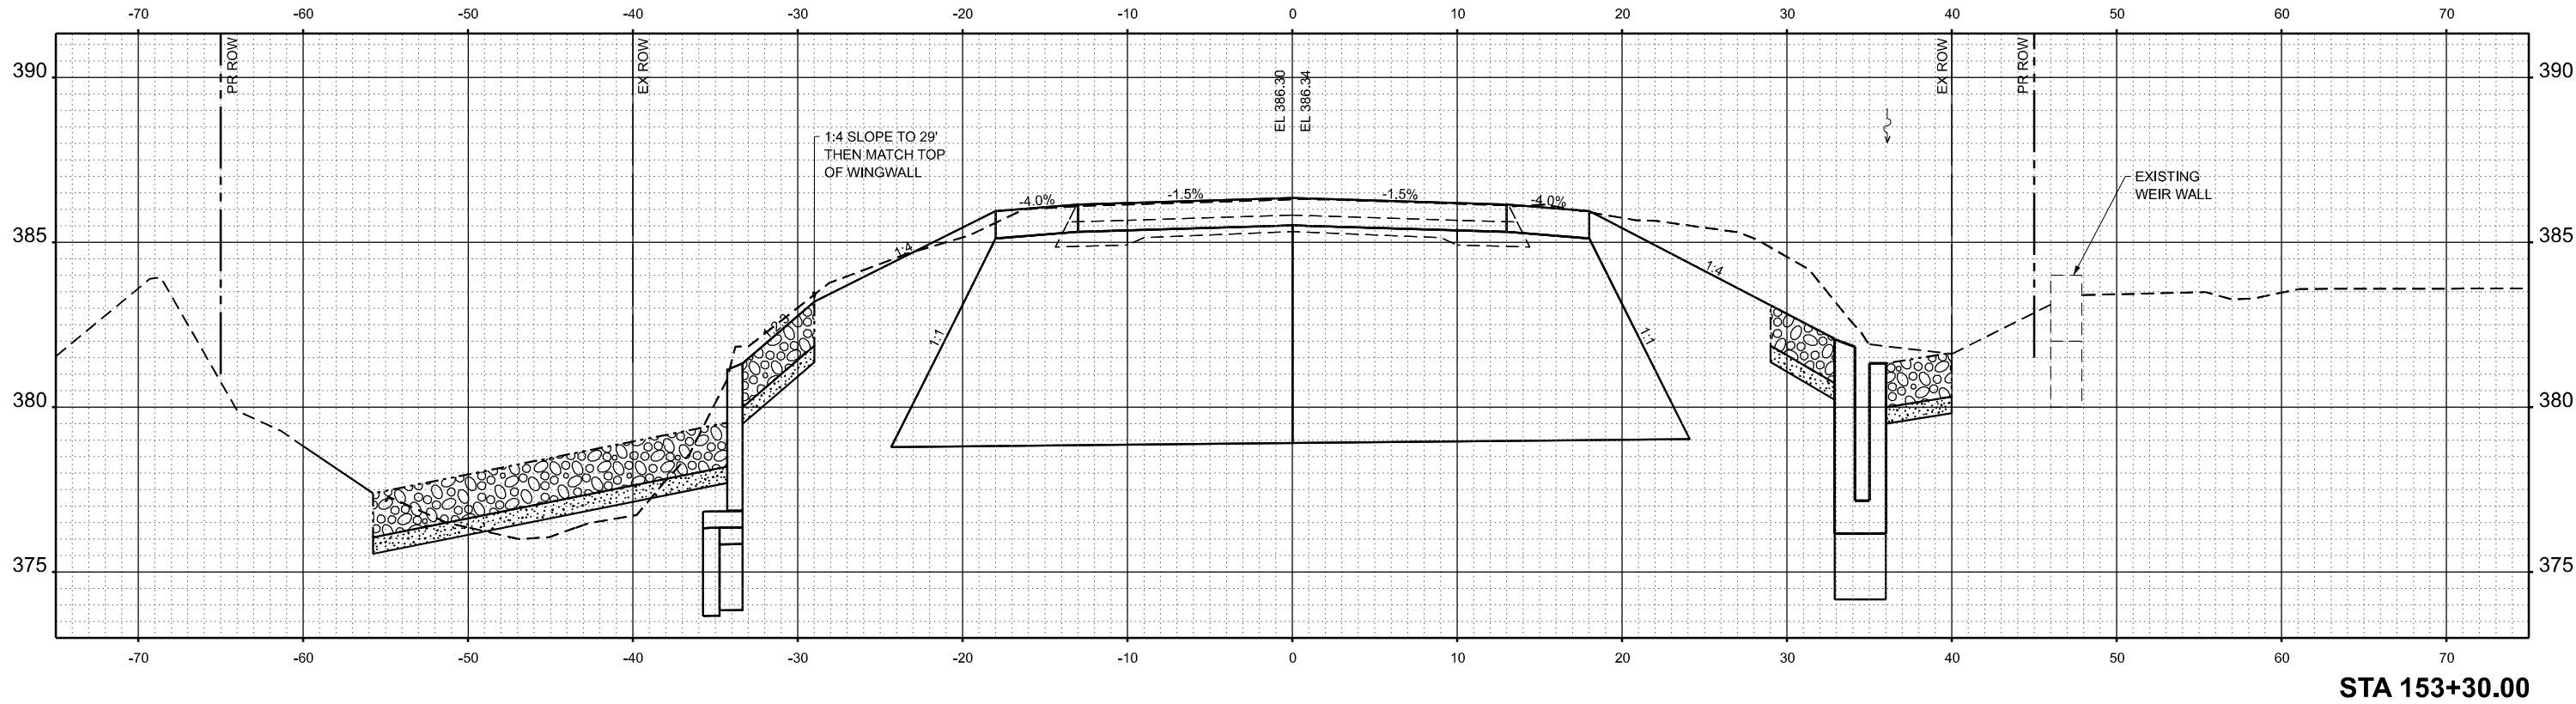

MODEL: P:\CL IL 34-153+30.00 [Sheet]
FILE NAME: T:\DOT\1423-07_78399\78399 DESIGN\CADD\CAD_Sheets\083-7022\DS78399 083-7022-sh1-ws81.dgn



USER NAME = atn	DESIGNED - ATN	REVISED -
ESCA PROJECT NO. = 1423.07	DRAWN - ATN	REVISED -
	CHECKED - ELH	REVISED -
PLOT DATE = 2/28/2025	DATE - 02/25	REVISED -




STATE OF ILLINOIS
DEPARTMENT OF TRANSPORTATION

CROSS SECTIONS
EX SN 083-7022

SCALE: AS SHOWN SHEET 3 OF 3 SHEETS STA. 153+30.00 TO STA. 153+40.00

F.A.P. RTE.	SECTION	COUNTY	TOTAL SHEETS	SHEET NO.
132/869	1CR-1; 103CR-1; 103CR-2	SALINE	59	57
CONTRACT NO. 78399				
ILLINOIS FED. AID PROJECT				

26' PCC PAVEMENT
OVER BOX CULVERT

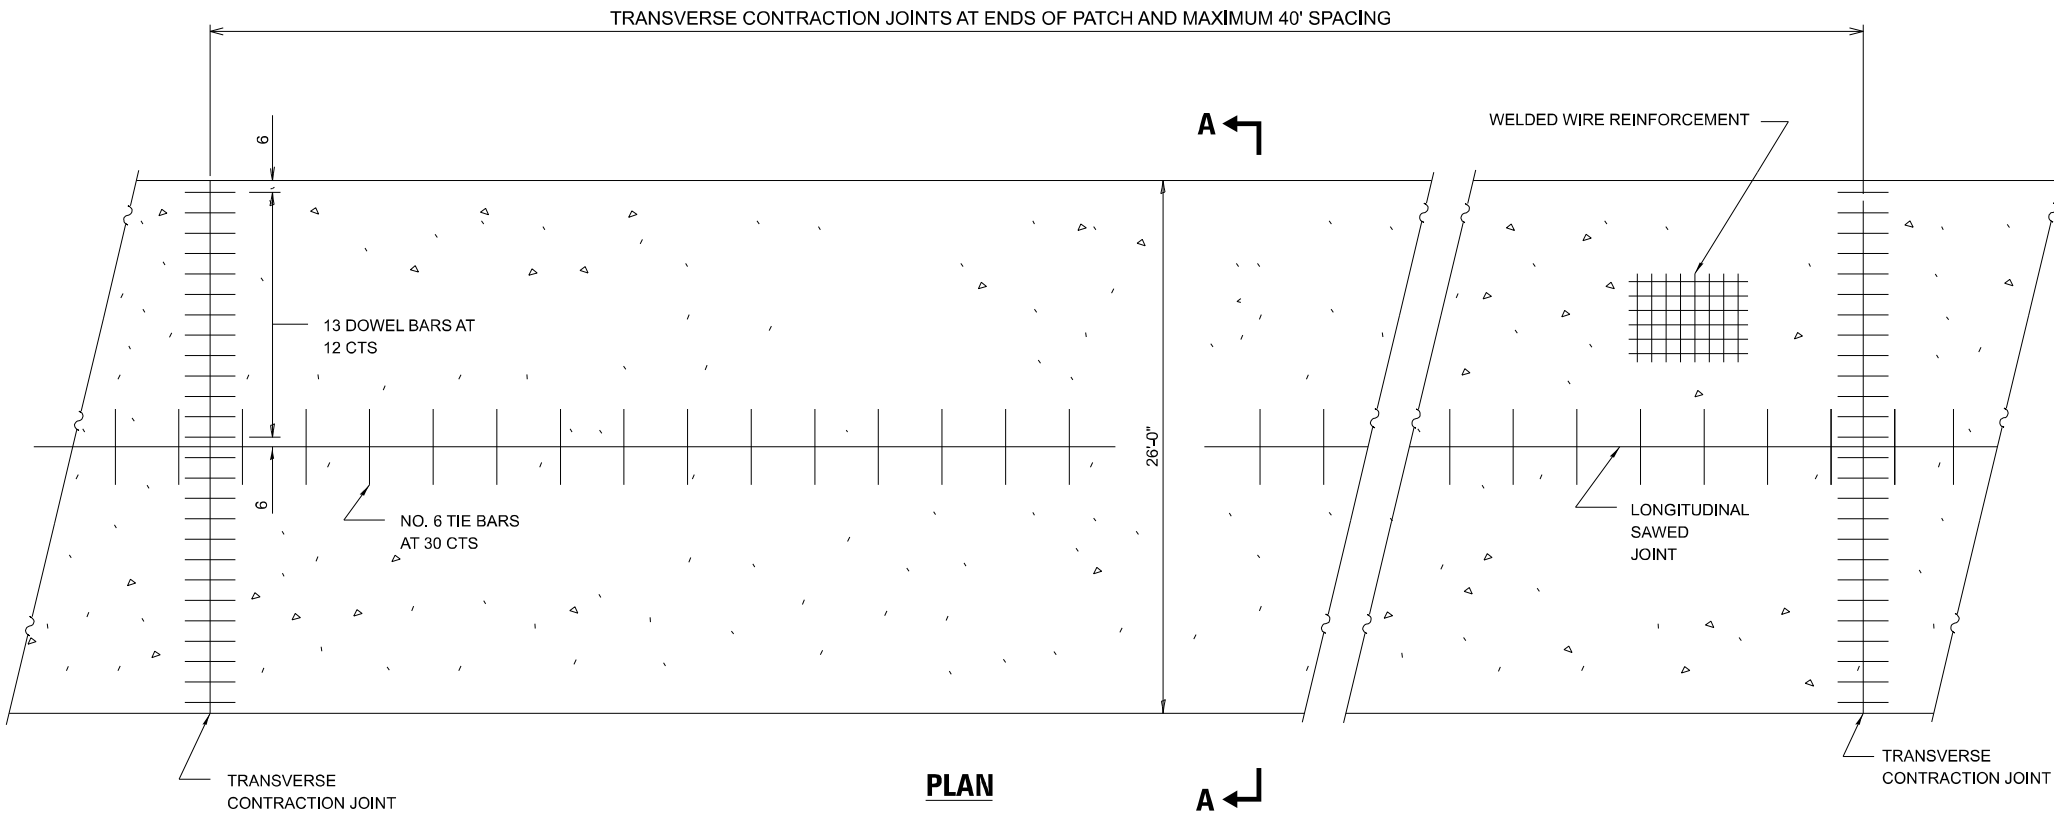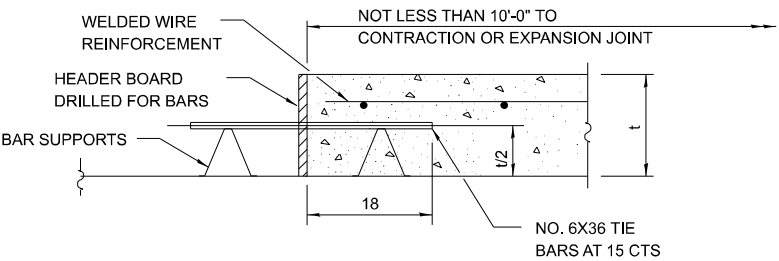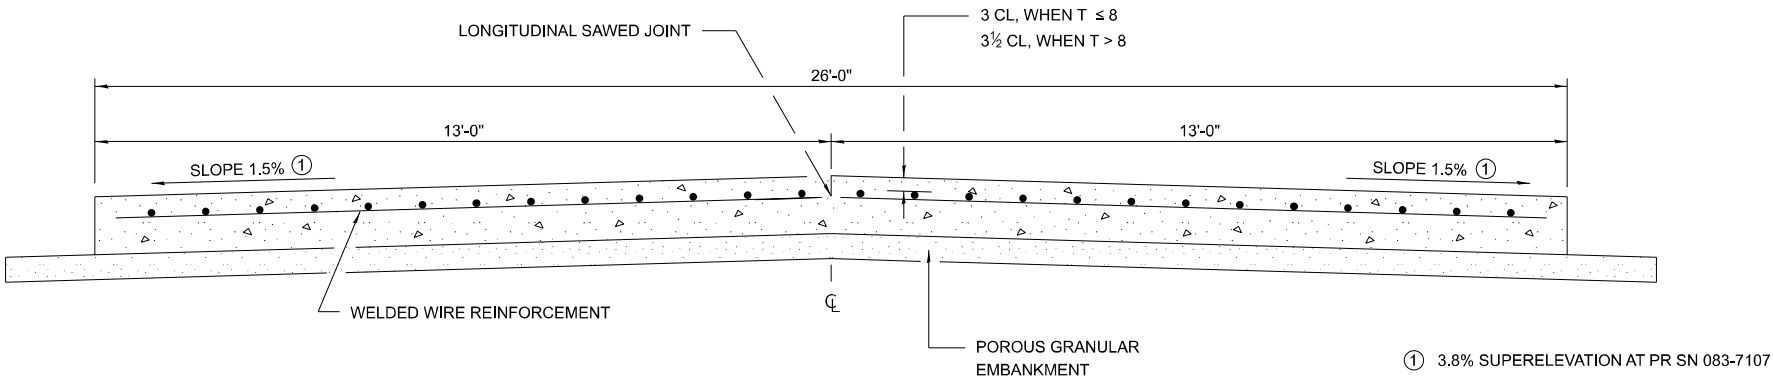

GENERAL NOTES

SEE STANDARD 420001 FOR DETAILS NOT SHOWN.

SEE STANDARD 420701 FOR WELDED WIRE REINFORCEMENT DETAILS.

ALL DIMENSIONS ARE IN INCHES
UNLESS OTHERWISE SHOWN.

ACTUAL DIMENSIONS TO MATCH FIELD CONDITIONS
AND CONSTRUCTION METHODS.

MODEL: PCC over Culvert Sheet
FILE NAME: Y:\DOT\1423-07_78399\78399 DESIGN\CADD\CAD_Sheets Common\0978399-sh-details01.dgn



USER NAME = atn	DESIGNED - ATN	REVISED -
ESCA PROJECT NO. = 1423.07	DRAWN - ATN	REVISED -
	CHECKED - ELH	REVISED -
PLOT DATE = 2/25/2025	DATE - 01/25	REVISED -


STATE OF ILLINOIS
DEPARTMENT OF TRANSPORTATION

PCC PAVEMENT OVER BOX CULVERT

SCALE: N/A SHEET 1 OF 1 SHEETS STA. TO STA.

F.A.P. RTE.	SECTION	COUNTY	TOTAL SHEETS	SHEET NO.
132/869	1CR-1; 103CR-1; 103CR-2	SALINE	59	58
CONTRACT NO. 78399				
ILLINOIS FED. AID PROJECT				

SEEDING & MULCHING

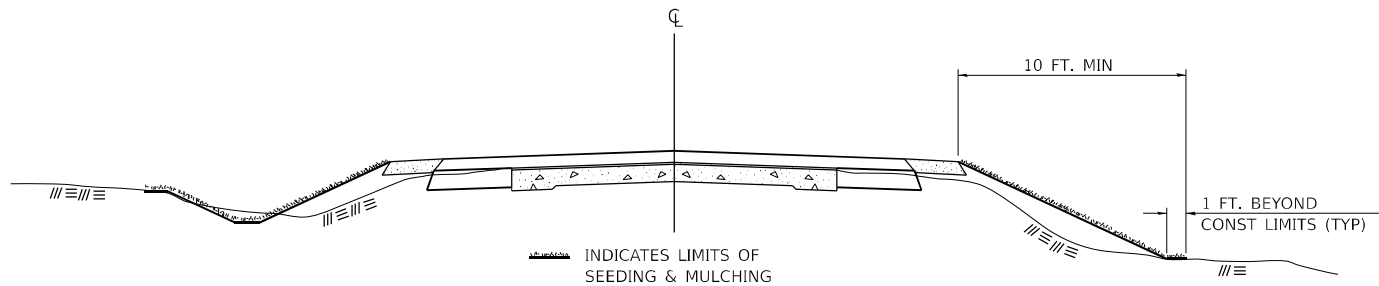

GENERAL NOTES

IN GENERAL, ALL EARTH SURFACES DISTURBED DURING CONSTRUCTION OPERATIONS SHALL BE SEEDED AND MULCHED UPON COMPLETION OF ALL GRADING OPERATIONS.

ON DETOUR ROADS, SLOPES SHALL BE SEEDED IMMEDIATELY UPON COMPLETION OF ANY GIVEN STAGE GRADING. TEMPORARY SEEDING SHALL BE CLASS 7.

FERTILIZER NUTRIENTS SHALL BE APPLIED TO ALL SEEDED AREAS. LIMESTONE SHALL BE APPLIED TO ALL AREAS OF FINAL SEEDING.


THE RATES OF APPLICATION OF FERTILIZER, MULCH AND LIMESTONE SHALL BE AS SPECIFIED IN THE SPECIAL PROVISIONS FOR ROAD AND BRIDGE CONSTRUCTION.

SECTIONS 250 AND 251 SHALL GOVERN THIS WORK EXCEPT AS SPECIFIED HEREIN OR AS NOTED IN THE SPECIAL PROVISIONS.

REVISIONS	
REDRAWN	2-15-89
REVISED	8-15-94
REVISED	6-3-99
REVISED	3-27-08
REVISED	5-16-13
REVISED	10-21-21

STD. 9-12

TYPICAL CROSS SECTION SHOWING STEP CONSTRUCTION ON EXISTING FILL

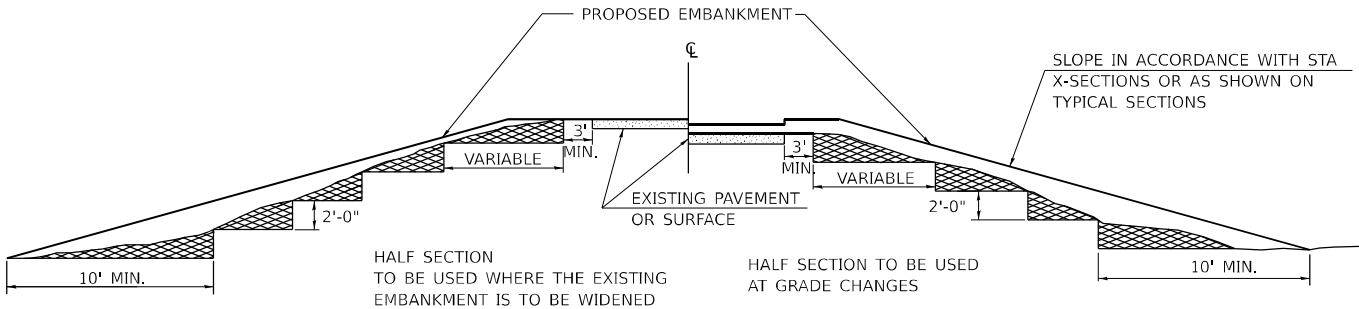

STEPS SHALL BE CUT IN THE EXISTING SLOPE IN ACCORDANCE WITH ART. 205.03 EXCEPT THAT THE REQUIREMENT THAT STEPS SHALL BE CUT INTO THE EXISTING SLOPE BEFORE THE CONSTRUCTION OF THE EXISTING EMBANKMENT IS STARTED SHALL NOT APPLY. MATERIAL TO BE REMOVED AND REPLACED IN THE EMBANKMENT IN ACCORDANCE WITH ART. 205.04. COST TO BE INCLUDED IN THE VARIOUS ITEMS OF EXCAVATION AND NO ADDITIONAL COMPENSATION WILL BE ALLOWED BECAUSE OF THIS WORK.

REVISIONS	
REDRAWN	2-15-89
REVISED	8-15-94
CHECKED	6-3-99
RESIZED	5-7-08
REVIEWED	5-17-13
REVISED	4-22-21
REVISED	10-21-21

STD. 9-16

MODEL: District Standards Sheet
FILE NAME: Y:\DOT\1423-07_78399\78399 DESIGN\CADD\CAD_Sheets Common\0978399-sh-detail02.dgn



USER NAME = atn	DESIGNED - ATN	REVISED -
ESCA PROJECT NO. = 1423.07	DRAWN - ATN	REVISED -
	CHECKED - ELH	REVISED -
PLOT DATE = 2/25/2025	DATE - 01/25	REVISED -

STATE OF ILLINOIS
DEPARTMENT OF TRANSPORTATION

SEEDING AND MULCHING
& STEP CONSTRUCTION ON EXISTING FILL

SCALE: N/A SHEET 1 OF 1 SHEETS STA. TO STA.

F.A.P. RTE.	SECTION	COUNTY	TOTAL SHEETS	SHEET NO.
132/869	1CR-1; 103CR-1; 103CR-2	SALINE	59	59
CONTRACT NO. 78399				
ILLINOIS FED. AID PROJECT				