

F.A.P. RTE.	SECTION	COUNTY	TOTAL SHEETS	SHEET NO.
344	19-00197-00-BT	DUPAGE	92	1
		ILLINOIS	CONTRACT NO. 61L69	

D-94-044-22



LOCATION OF SECTION INDICATED THUS: -

AGENCY RESPONSIBLE FOR LETTING

APPROVED: *June 5*, 2025

CITY OF ELMHURST, CITY ENGINEER

APPROVED: *June 5*, 2025FOREST PRESERVE DISTRICT OF DUPAGE COUNTY
(NON-MONETARY PROJECT SPONSOR)PASSED: *July 21*, 2025

DISTRICT 1 ENGINEER OF LOCAL ROADS & STREETS

RELEASING FOR BID
BASED ON LIMITED
REVIEW: *July 21st*, 2025

REGIONAL ENGINEER

PRINTED BY THE AUTHORITY
OF THE STATE OF ILLINOIS

FOR INDEX OF SHEETS, SEE SHEET NO. 2

09-19-2025 LETTING ITEM 092



Kyle M. Duffy
KYLE DUFFY
LICENSE EXPIRES 11/30/2025
SHEET RANGE 1 TO 44 AND 58 TO 92
DATE 6/3/2025




Theodore J. Allen
THEODORE ALLEN
LICENSE EXPIRES 11/30/2026
SHEET RANGE 45 TO 57
DATE 6/3/2025

TRAFFIC DATA
ON STREET TRAFFIC - ADT:
IL 83 - 52,000 (2020)
FAY AVENUE - NONE
FRONTAGE ROAD - NONE

SPEED LIMIT
IL 83 - 50 MPH (POSTED)
FAY AVENUE - 25 MPH

DESIGN DESIGNATION
OFF SYSTEM BIKE PATH

TRANSYSTEMS
1475 EAST WOODFIELD ROAD, SUITE 600
SCHAMBURG, IL 60173
PHONE: (847) 805-9600
FAX: (847) 463-9565

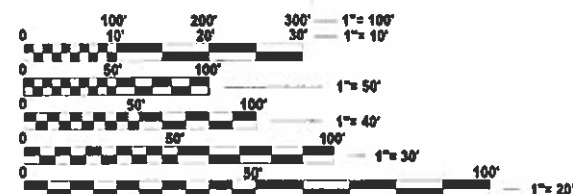

FULL SIZE PLANS HAVE BEEN PREPARED USING STANDARD
ENGINEERING SCALES. REDUCED SIZED PLANS WILL NOT
CONFORM TO STANDARD SCALES. IN MAKING MEASUREMENTS
ON REDUCED PLANS, THE ABOVE SCALES MAY BE USED.

J.U.L.I.E.
JOINT UTILITY LOCATION INFORMATION FOR EXCAVATION
1-800-892-0123
OR 811


CONTRACT NO. 61L69

STATE OF ILLINOIS
DEPARTMENT OF TRANSPORTATION

PLANS FOR PROPOSED FEDERAL AID HIGHWAY

F.A.P. ROUTE 344 (IL 83) BICYCLE/PEDESTRIAN OVERPASS
SALT CREEK GREENWAY TRAIL TO WEST AVENUE

SECTION NO. 19-00197-00-BT
PROJECT NO. CFRQ (188)
CITY OF ELMHURST
DUPAGE COUNTY

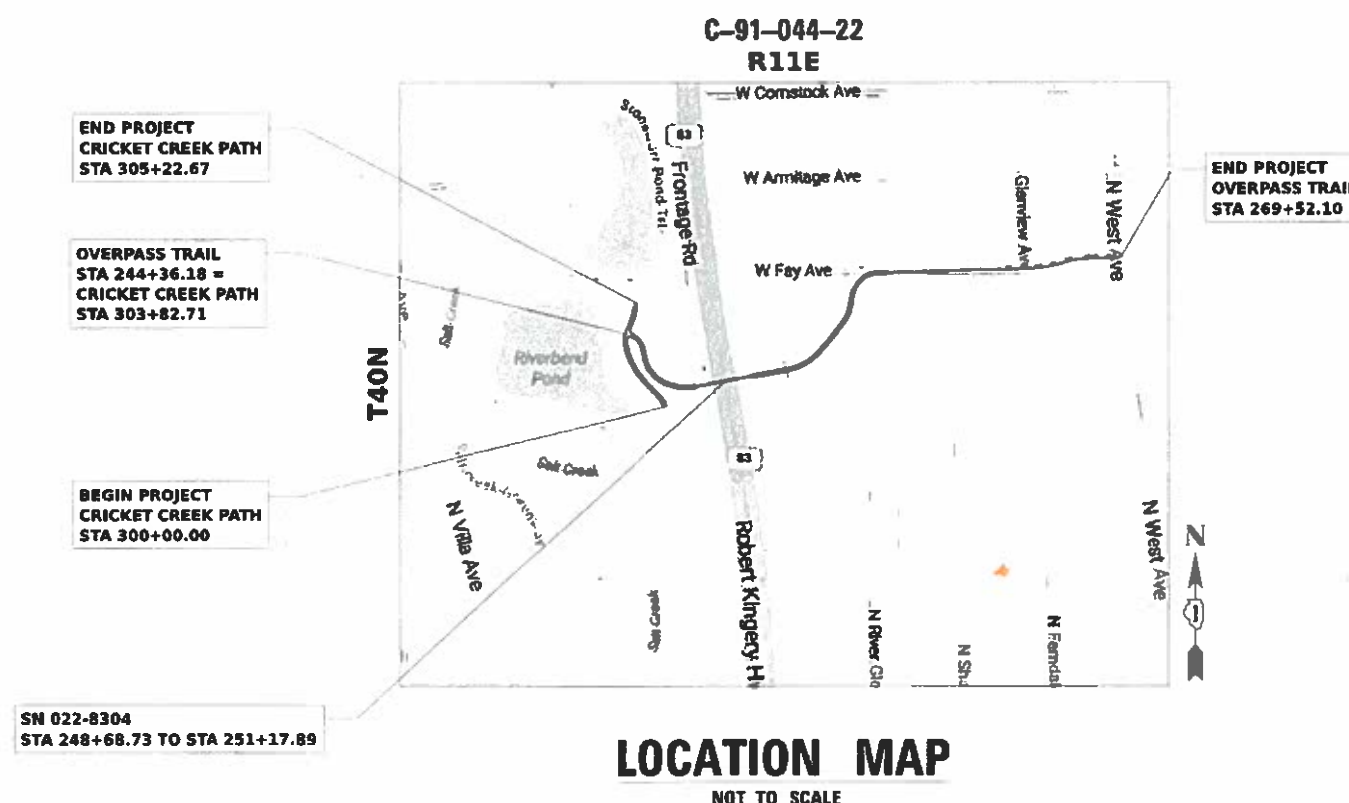

LOCATION MAP

NOT TO SCALE

GROSS AND NET LENGTH = 3,038.59 FT. = 0.575 MILE

INDEX OF SHEETS

1	COVER SHEET
2	INDEX OF DRAWINGS AND HIGHWAY STANDARDS
3-9	SUMMARY OF QUANTITIES
10-11	TYPICAL SECTIONS
12	EARTHWORK SCHEDULE
13	TREE REMOVAL SCHEDULE
14-15	ALIGNMENT, TIES AND BENCHMARKS
16-19	REMOVAL PLAN
20	CRICKET CREEK PATH PLAN AND PROFILE
21-25	OVERPASS TRAIL PLAN AND PROFILE
26	ROADWAY CONSTRUCTION DETAIL
27	CONSTRUCTION STAGING PLAN AND NOTES
28	EROSION AND SEDIMENTATION CONTROL NOTES
29-32	EROSION AND SEDIMENTATION CONTROL PLAN
33-36A	EROSION AND SEDIMENTATION DETAILS
37-40	GRADING PLANS
41-44	LANDSCAPING PLAN
45-57	STRUCTURAL PLANS
58-60	DISTRICT 1 STANDARD DETAILS
61-92	CROSS SECTIONS

IDOT DISTRICT ONE STANDARD DETAILS

BD-01	DRIVEWAY DETAILS - DISTANCE BETWEEN R.O.W. AND FACE OF CURB & EDGE OF SHOULDER > = 15' (4.5 m)
TC-10	TRAFFIC CONTROL AND PROTECTION FOR SIDE ROADS, INTERSECTIONS AND DRIVEWAYS
TC-22	ARTERIAL ROAD INFORMATION SIGN

IDOT HIGHWAY STANDARD DETAILS

000001-08	STANDARD SYMBOLS, ABBREVIATIONS AND PATTERNS
001001-02	AREAS OF REINFORCEMENT BARS
001006	DECIMAL OF AN INCH AND OF A FOOT
280001-07	TEMPORARY EROSION CONTROL SYSTEMS
424001-12	PERPENDICULAR CURB RAMPS FOR SIDEWALKS
515001-04	NAME PLATE FOR BRIDGES
542001-06	CONCRETE END SECTIONS FOR PIPE CULVERTS 15"-84" DIAMETER
606001-08	CONCRETE CURB TYPE B AND COMBINATION CONCRETE CURB AND GUTTER
606201-04	TYPE B GUTTER (INLET, OUTLET & ENTRANCE)
664001-02	CHAIN LINK FENCE
701001-02	OFF-ROAD OPERATIONS, 2L, 2W, MORE THAN 15' (4.5 M) AWAY
701006-05	OFF-ROAD OPERATIONS, 2L, 2W, 15' (4.5 m) TO 24" (600 mm) FROM PAVEMENT EDGE
701301-04	LANE CLOSURE, 2L, 2W, SHORT TIME OPERATIONS
701311-03	LANE CLOSURE, 2L, 2W MOVING OPERATIONS DAY ONLY
701421-08	LANE CLOSURE, MULTILANE, DAY OPERATIONS ONLY, FOR SPEEDS ≥ 45 MPH TO 55 MPH
701422-10	LANE CLOSURE, MULTILANE, FOR SPEEDS ≥ 45 MPH TO 55 MPH
701501-06	URBAN LANE CLOSURE, 2L, 2W, UNDIVIDED
701601-09	URBAN LANE CLOSURE, MULTILANE, 1W OR 2W WITH NONTRAVERSABLE MEDIAN
701801-06	SIDEWALK, CORNER OR CROSSWALK CLOSURE
701901-10	TRAFFIC CONTROL DEVICES
780001-05	TYPICAL PAVEMENT MARKINGS

GENERAL NOTES

- ALL REFERENCES TO "STANDARD SPECIFICATIONS" IN THESE GENERAL NOTES SHALL BE INTERPRETED TO MEAN "STANDARD SPECIFICATIONS FOR ROAD AND BRIDGE CONSTRUCTION" ADOPTED BY THE ILLINOIS DEPARTMENT OF TRANSPORTATION, JANUARY 1, 2022. ALL WORK SHALL BE COMPLETED IN ACCORDANCE WITH THESE STANDARD SPECIFICATIONS.
- PRIOR TO COMMENCEMENT OF CONSTRUCTION, THE CONTRACTOR SHALL VERIFY ALL DIMENSIONS AND CONDITIONS AFFECTING THEIR WORK WITH THE ACTUAL CONDITIONS AT THE JOB SITE. THE CONTRACTOR MUST VERIFY THE ENGINEER'S LINE AND GRADE STAKES. IF THERE ARE DISCREPANCIES FROM WHAT IS SHOWN ON THE CONSTRUCTION PLANS, HE MUST IMMEDIATELY REPORT SAME TO THE ENGINEER BEFORE DOING ANY WORK. OTHERWISE THE CONTRACTOR ASSUMES FULL RESPONSIBILITY. IN THE EVENT OF DISAGREEMENT BETWEEN THE CONSTRUCTION PLANS, STANDARD SPECIFICATIONS AND/OR SPECIAL DETAILS,
- THE CONTRACTOR SHALL SECURE WRITTEN INSTRUCTIONS FROM THE ENGINEER PRIOR TO PROCEEDING WITH ANY PART OF THE WORK AFFECTED BY OMISSIONS OR DISCREPANCIES. FAILING TO SECURE SUCH INSTRUCTIONS, THE CONTRACTOR WILL BE CONSIDERED TO HAVE PROCEEDED AT THEIR OWN RISK AND IN THE EVENT OF ANY DOUBT OR QUESTION ARISING WITH RESPECT TO THE TRUE MEANING OF THE CONSTRUCTION PLANS OR SPECIFICATIONS, THE DECISION OF THE ENGINEER SHALL BE FINAL AND CONCLUSIVE.
- IT IS THE CONTRACTOR'S RESPONSIBILITY TO ASCERTAIN EXISTING FIELD CONDITIONS PRIOR TO BIDDING ON THE PROJECT.
- THE CONTRACTOR WILL NOT BE ALLOWED TO SET UP A YARD OR FIELD OFFICE ON STATE OR CITY PROPERTY WITHOUT WRITTEN PERMISSION FROM THE ENGINEER.
- OFFSET LOCATIONS GIVEN IN THE PLANS FOR STRUCTURES, EDGE OF PAVEMENT, ETC. ARE FROM CENTERLINE.
- WHEN REMOVING CURB AND GUTTER, AND/OR ANY OTHER STRUCTURES, THE USE OF ANY TYPE OF CONCRETE BREAKERS WHICH MIGHT DAMAGE THE UNDERGROUND PUBLIC OR PRIVATE UTILITIES WILL NOT BE PERMITTED. UNDER NO CIRCUMSTANCES WILL THE USE OF A FROST BALL BE PERMITTED.
- THE CONTRACTOR SHALL CONTACT KALPANA KANNAN-HOSADURGA, THE DISTRICT ONE TRAFFIC CONTROL SUPERVISOR, AT KALPANA.KANNAN-HOSADURGA@ILLINOIS.GOV A MINIMUM OF 72 HOURS IN ADVANCE OF BEGINNING WORK.

LANDSCAPING

- THE CONTRACTOR SHALL ERECT A TEMPORARY FENCE AROUND ALL TREES WITHIN THE CONSTRUCTION AREA TO ESTABLISH A "TREE PROTECTION ZONE" BEFORE ANY WORK BEGINS OR ANY MATERIAL IS DELIVERED TO THE JOBSITE. NO WORK IS TO BE PERFORMED (OTHER THAN ROOT PRUNING), MATERIALS STORED, OR VEHICLES DRIVEN OR PARKED WITHIN THE "TREE PROTECTION ZONE". REMOVE PROTECTIVE TEMPORARY FENCE ONLY AFTER ALL CONSTRUCTION WORK HAS BEEN COMPLETED.
- ALL TREE PROTECTION, TREE REMOVAL, PRUNING AND ROOT PRUNING SHALL BE COMPLETED BEFORE CONSTRUCTION OPERATIONS COMMENCE IN ANY AREA. AT NO TIME SHALL THE CONTRACTOR PRUNE OR REMOVE ANY TREES UNLESS SPECIFICALLY DIRECTED BY THE ENGINEER.
- EROSION CONTROL ITEMS ARE HIGH PRIORITY ITEMS ON THIS CONTRACT. THE ENGINEER WILL IMPLEMENT ALL PROVISIONS OF THE SPECIFICATION NECESSARY TO ASSURE THAT EROSION CONTROL ITEMS ARE CONSTRUCTED AND MAINTAINED IN A TIMELY WAY. ALL EROSION CONTROL MEASURES SHALL BE INSTALLED PRIOR TO BEGINNING ANY CONSTRUCTION ACTIVITIES WHICH WILL POTENTIALLY CREATE ERODIBLE CONDITIONS.
- THE CONTRACTOR SHALL TAKE EXTRA CARE IN GRADING AND EXCAVATING NEAR TREES WHICH ARE NOT MARKED FOR REMOVAL SO AS NOT TO CAUSE INJURY TO THE ROOT SYSTEM OR TRUNKS. ANY DAMAGE DONE TO EXISTING ITEMS BY THE CONTRACTOR SHALL BE REPAIRED BY THE CONTRACTOR.
- EXISTING VEGETATED AREAS (TREES, SHRUBS, VEGETATIVE BUFFERS, TURF AREAS, ETC.) WHERE DISTURBANCE IS NOT OCCURRING (INCLUDING AREAS OUTSIDE THE PROJECT LIMITS) SHALL NOT BE DISTURBED TO ENSURE THAT EXISTING VEGETATION IS PRESERVED HEALTHY TO MINIMIZE SOIL EROSION AND TO ELIMINATE SOIL COMPACTION. NO MATERIALS ARE TO BE STORED OR VEHICLES DRIVEN OR PARKED WITHIN THESE UNDISTURBED AREAS AT ANY TIME.
- PHOSPHORUS FERTILIZER HAS BEEN INTENTIONALLY OMITTED FROM THE CONTRACT SINCE PHOSPHORUS WOULD ADVERSELY AFFECT THE CONDITIONS OF THE NEARBY WETLANDS AND PONDS. A PHOSPHORUS-FREE FERTILIZER SHALL BE USED (MIDDLE NUMBER SHOULD EQUAL 0).
- TOPSOIL SHALL BE EXCAVATED PRIOR TO EARTH EXCAVATION OPERATIONS TAKING PLACE IN ACCORDANCE WITH THE APPLICABLE ARTICLES OF SECTIONS 202 AND 211 OF THE STANDARD SPECIFICATIONS. ALL TOPSOIL THAT IS STRIPPED BE STOCKPILED, SORTED, AND REUSED FOR THE PROPOSED LANDSCAPING IMPROVEMENTS.
- THE TOPSOIL REMOVAL DEPTH HAS BEEN ESTIMATED AS 10 INCHES FROM THE EXISTING GROUND SURFACE, BUT ACTUAL TOPSOIL THICKNESS MAY VARY THROUGHOUT THE SITE. THE CONTRACTOR SHALL REVIEW EXCAVATION LIMITS WITH THE ENGINEER BEFORE WORK BEGINS TO CONFIRM REMOVAL LIMITS.

COMMITMENTS

- CONTRACTOR MUST MITIGATE IMPACTS OF CONSTRUCTION BY HAVING THE PARKING LOT TO THE FOREST PRESERVE REMAIN OPEN AND ACCESSIBLE DURING CONSTRUCTION, AS WELL AS KEEPING ACCESS TO THE BOAT LAUNCH ON THE EAST SIDE OF RIVERBEND POND OPEN DURING CONSTRUCTION.
- THE PATH ALONG THE WEST SIDE OF RIVERBEND POND SHALL NOT BE CLOSED OR IMPACTED BY CONSTRUCTION IN ORDER TO MAINTAIN A NORTH-SOUTH ROUTE FOR USERS OF THE SALT CREEK GREENWAY TRAIL.
- THE CITY OF ELMHURST WILL MONITOR PARKING CONCERNS AFTER CONSTRUCTION, AND PUT PARKING RESTRICTIONS IN PLACE IF THEY DETERMINE PARKING ALONG FAY AVENUE HAS BECOME A CONCERN.
- OVERPASS BRIDGE STRUCTURE, SUBSTRUCTURE, AND RETAINING WALLS WILL BE OWNER AND MAINTAINED BY THE CITY OF ELMHURST.
- THE VERTICAL CLEARANCE OF THE OVERPASS STRUCTURE MUST BE MEASURE AND SURVEYED ONCE CONSTRUCTION IS COMPLETE. THE CITY OF ELMHURST SHALL SUBMIT THIS INFORMATION TO THE DISTRICT 1 TRAFFIC ENGINEER ON FORM OPER1306.
- FLOODPLAIN FILL OF APPROXIMATELY 0.06 ACRE-FT WILL BE MITIGATED THROUGH COMPENSATORY STORAGE OR OTHER APPROPRIATE METHODS AS DIRECTED BY THE DUPAGE COUNTY STORMWATER REGULATORY DIVISION DURING PERMIT COORDINATION.
- TREES GREATER THAN 3 INCHES AT BREAST HEIGHT SHALL NOT BE CLEARED BETWEEN APRIL 1ST AND SEPTEMBER 30TH OF ANY GIVEN YEAR.
- CONTRACTOR MUST GRANT ACCESS TO FOREST PRESERVE DISTRICT OF DUPAGE COUNTY THROUGH THEIR WORK ZONE IN ORDER TO MAINTAIN PIPES ON SOUTH END OF POND, AS THE EXISTING BRIDGE WEST OF THE POND CANNOT SUPPORT MAINTENANCE VEHICLES.
- CONTRACTOR MUST FILE A PART 77 NOTICE WITH THE FAA PRIOR TO CONSTRUCTION TO DISCLOSE STRUCTURE HEIGHT, LOCATION AND TALLEST CRANE HEIGHT.
- CONTRACTOR SHALL NOT USE THE EXISTING FRONTAGE ROAD PARKING LOT FOR CONSTRUCTION ACCESS OR CONTRACTOR PARKING.
- GRADING IN WETLAND, FLOODPLAIN, OR BUFFER AREAS SHALL BE DONE IN SUCH A MANNER THAT THE EFFECTIVE FLOODPLAIN STORAGE IS MAINTAINED AT ALL TIMES.

MODEL: Default
FILE NAME: 0045_SHT-GENNOTE_83-OVP.dgn

TRANSYSTEMS

USER NAME =	mrquinn	DESIGNED -	KLB	REVISED -	
		DRAWN -	KLB	REVISED -	
		CHECKED -	EAD	REVISED -	
PLOT DATE =	8/19/2025	DATE -	06/09/2025	REVISED -	

STATE OF ILLINOIS
DEPARTMENT OF TRANSPORTATION

INDEX OF DRAWINGS AND HIGHWAY STANDARDS

SCALE:	SHEET 1	OF 1	SHEETS	STA. XXX+00	TO STA. XXX+00
--------	---------	------	--------	-------------	----------------

F.A.P. RTE.	SECTION	COUNTY	TOTAL SHEETS	SHEET NO.
344	19-00197-00-BT	DUPAGE	92	2
		CONTRACT NO. 61L69		
		ILLINOIS	FED. AID PROJECT	

MODEL: Default
FILE NAME: 0045_SHT-SOQ_03-QVP.dgn

CODE NUMBER	PAY ITEM	UNIT	TOTAL QUANTITY	STU - 75% FED / 25% LOCAL			100% LOCAL
				MULTI-USE PATH	BRIDGE, NEW CONSTRUCTION (SN 022-8304)	TRAINEES	BRIDGE, NEW CONSTRUCTION (SN 022-8304)
				0028	0008	0042	0008
* 20100110	TREE REMOVAL (6 TO 15 UNITS DIAMETER)	UNIT	939	939			
* 20100210	TREE REMOVAL (OVER 15 UNITS DIAMETER)	UNIT	207	207			
20101000	TEMPORARY FENCE	FOOT	1,025	1,025			
* 20101200	TREE ROOT PRUNING	EACH	41	41			
* 20101300	TREE PRUNING (1 TO 10 INCH DIAMETER)	EACH	23	23			
* 20101350	TREE PRUNING (OVER 10 INCH DIAMETER)	EACH	18	18			
20200100	EARTH EXCAVATION	CU YD	925	925			
20201200	REMOVAL AND DISPOSAL OF UNSUITABLE MATERIAL	CU YD	1,145	1,145			
20400800	FURNISHED EXCAVATION	CU YD	13,315	13,315			
20800150	TRENCH BACKFILL	CU YD	30	30			
21001000	GEOTECHNICAL FABRIC FOR GROUND STABILIZATION	SQ YD	22,086	22,086			
21101505	TOPSOIL EXCAVATION AND PLACEMENT	CU YD	2,840	2,840			
* 25000110	SEEDING, CLASS 1A	ACRE	0.50	0.50			
* 25000320	SEEDING, CLASS 5	ACRE	0.25	0.25			
* 25000400	NITROGEN FERTILIZER NUTRIENT	POUND	51	51			
* 25000600	POTASSIUM FERTILIZER NUTRIENT	POUND	51	51			

* DENOTES SPECIALTY ITEM

TRANSYSTEMS	USER NAME ■ mraqdm	DESIGNED ■ MRQ	REVISED -	STATE OF ILLINOIS DEPARTMENT OF TRANSPORTATION	SUMMARY OF QUANTITIES				F.A.P. RTE.	SECTION	COUNTY	TOTAL SHEETS	SHEET NO.
		DRAWN ■ KLB	REVISED -						344	19-00197-00-BT	DUPAGE	92	3
		CHECKED ■ EAD	REVISED -		CONTRACT NO. 61L69								
	PLOT DATE ■ 8/19/2025	DATE - 06/09/2025	REVISED -		SCALE:	SHEET 1	OF 7	SHEETS	STA.	TO STA.	ILLINOIS FED. AID PROJECT		

MODEL: Default
FILE NAME: 0045_SHT-SQD_B3-OVP.dgn

CODE NUMBER	PAY ITEM	UNIT	TOTAL QUANTITY	STU - 75% FED / 25% LOCAL			100% LOCAL
				MULTI-USE PATH	BRIDGE, NEW CONSTRUCTION (SN 022-8304)	TRAINEES	BRIDGE, NEW CONSTRUCTION (SN 022-8304)
				0028	0008	0042	0008
* 25100645	WILDLIFE FRIENDLY EROSION CONTROL BLANKET	SQ YD	13,432	13,432			
* 25200110	SODDING, SALT TOLERANT	SQ YD	421.00	421.00			
* 25200200	SUPPLEMENTAL WATERING	UNIT	15	15			
28000250	TEMPORARY EROSION CONTROL SEEDING	POUND	350	350			
28000305	TEMPORARY DITCH CHECKS	FOOT	66	66			
28000400	PERIMETER EROSION BARRIER	FOOT	6,650	6,650			
28000510	INLET FILTERS	EACH	2	2			
28001105	TEMPORARY WILDLIFE FRIENDLY EROSION CONTROL BLANKET	SQ YD	12,740	12,740			
30300001	AGGREGATE SUBGRADE IMPROVEMENT	CU YD	848	818	30		
31101400	SUBBASE GRANULAR MATERIAL, TYPE B 6"	SQ YD	310	310			
35101500	AGGREGATE BASE COURSE, TYPE B	CU YD	6	6			
35101800	AGGREGATE BASE COURSE, TYPE B 6"	SQ YD	2,160	2,160			
35300300	PORTLAND CEMENT CONCRETE BASE COURSE 8"	SQ YD	4	4			
40600275	BITUMINOUS MATERIALS (PRIME COAT)	POUND	2,976	2,976			
40600290	BITUMINOUS MATERIALS (TACK COAT)	POUND	301	301			
40604060	HOT-MIX ASPHALT SURFACE COURSE, IL-9.5, MIX "D", N50	TON	307	307			

* DENOTES SPECIALTY ITEM

TRANSYSTEMS

USER NAME	mrquinn	DESIGNED	MRQ	REVISED	
		DRAWN	KLB	REVISED	
		CHECKED	EAD	REVISED	
PLOT DATE	8/19/2025	DATE	06/09/2025	REVISED	

STATE OF ILLINOIS
DEPARTMENT OF TRANSPORTATION

SUMMARY OF QUANTITIES

SCALE: SHEET 2 OF 7 SHEETS STA. TO STA.

F.A.P. RTE.	SECTION	COUNTY	TOTAL SHEETS	SHEET NO.
344	19-00197-00-BT	DUPAGE	92	4
CONTRACT NO. 61L69				
ILLINOIS FED. AID PROJECT				

MODEL: Default
FILE NAME: 0045_SHT-SQO_83-OVP.dgn

CODE NUMBER	PAY ITEM	UNIT	TOTAL QUANTITY	STU - 75% FED / 25% LOCAL			100% LOCAL
				MULTI-USE PATH	BRIDGE, NEW CONSTRUCTION (SN 022-8304)	TRAINEES	BRIDGE, NEW CONSTRUCTION (SN 022-8304)
				0028	0008	0042	0008
42001300	PROTECTIVE COAT	SQ YD	1,105	1,105			
42300200	PORTLAND CEMENT CONCRETE DRIVEWAY PAVEMENT, 6 INCH	SQ YD	310	310			
42400200	PORTLAND CEMENT CONCRETE SIDEWALK 5 INCH	SQ FT	6,994	6,994			
44000100	PAVEMENT REMOVAL	SQ YD	4	4			
44000200	DRIVEWAY PAVEMENT REMOVAL	SQ YD	310	310			
44000500	COMBINATION CURB AND GUTTER REMOVAL	FOOT	36	36			
44000600	SIDEWALK REMOVAL	SQ FT	1,788	1,788			
50200100	STRUCTURE EXCAVATION	CU YD	411		411		
50200450	REMOVAL AND DISPOSAL OF UNSUITABLE MATERIAL FOR STRUCTURES	CU YD	30		30		
50300225	CONCRETE STRUCTURES	CU YD	59.3		59.3		
50300285	FORM LINER TEXTURED SURFACE	SQ FT	90		90		
50300300	PROTECTIVE COAT	SQ YD	370		370		
50301350	CONCRETE SUPERSTRUCTURE (APPROACH SLAB)	CU YD	18.2		18.2		
50800205	REINFORCEMENT BARS, EPOXY COATED	POUND	13,250		13,250		
51200957	FURNISHING METAL SHELL PILES 12" X 0.250"	FOOT	560		560		
51202305	DRIVING PILES	FOOT	560		560		

* DENOTES SPECIALTY ITEM

TRANSYSTEMS

USER NAME	MRQ	DESIGNED	MRQ	REVISED	-
		DRAWN	KLB	REVISED	-
		CHECKED	EAD	REVISED	-
PLOT DATE	8/19/2025	DATE	06/09/2025	REVISED	-

STATE OF ILLINOIS
DEPARTMENT OF TRANSPORTATION

SUMMARY OF QUANTITIES

SCALE: SHEET 3 OF 7 SHEETS STA. TO STA.

F.A.P. RTE.	SECTION	COUNTY	TOTAL SHEETS	SHEET NO.
344	19-00197-00-BT	DUPAGE	92	5
CONTRACT NO. 61L69				
ILLINOIS FED. AID PROJECT				

MODEL: Default
FILE NAME: 0045_SHT-SQQ_B3-OVP.dgn

CODE NUMBER	PAY ITEM	UNIT	TOTAL QUANTITY	STU - 75% FED / 25% LOCAL			100% LOCAL
				MULTI-USE PATH	BRIDGE, NEW CONSTRUCTION (SN 022-8304)	TRAINEES	BRIDGE, NEW CONSTRUCTION (SN 022-8304)
				0028	0008	0042	0008
51203200	TEST PILE METAL SHELLS	EACH	2		2		
51500100	NAME PLATES	EACH	1		1		
52200500	MECHANICALLY STABILIZED EARTH RETAINING WALL	SQ FT	2,877		2,877		
5421A012	PIPE CULVERTS, CLASS A, TYPE 1 12" (TEMPORARY)	FOOT	16	16			
54261315	CONCRETE END SECTION, STANDARD 542001, 15", 1:3	EACH	6	6			
54261318	CONCRETE END SECTION, STANDARD 542001, 18", 1:3	EACH	4	4			
542A0220	PIPE CULVERTS, CLASS A, TYPE 1 15"	FOOT	48	48			
542A0223	PIPE CULVERTS, CLASS A, TYPE 1 18"	FOOT	24	24			
542A1903	PIPE CULVERTS, CLASS A, TYPE 3 18"	FOOT	84	84			
56500600	DOMESTIC WATER SERVICE BOXES TO BE ADJUSTED	EACH	1	1			
58700300	CONCRETE SEALER	SQ FT	282		282		
60255500	MANHOLES TO BE ADJUSTED	EACH	2	2			
60602800	CONCRETE GUTTER, TYPE B	FOOT	233		233		
60603800	COMBINATION CONCRETE CURB AND GUTTER, TYPE B-6.12	FOOT	36	36			
* 66900200	NON-SPECIAL WASTE DISPOSAL	CU YD	250	250			
* 66900530	SOIL DISPOSAL ANALYSIS	EACH	1	1			

* DENOTES SPECIALTY ITEM

TRANSYSTEMS

USER NAME	MRQ	DESIGNED	MRQ	REVISED	-
		DRAWN	KLB	REVISED	-
		CHECKED	EAD	REVISED	-
PLOT DATE	8/19/2025	DATE	06/09/2025	REVISED	-

STATE OF ILLINOIS
DEPARTMENT OF TRANSPORTATION

SUMMARY OF QUANTITIES

SCALE: SHEET 4 OF 7 SHEETS STA. TO STA.

F.A.P. RTE.	SECTION	COUNTY	TOTAL SHEETS	SHEET NO.
344	19-00197-00-BT	DUPAGE	92	6
CONTRACT NO. 61L69				
ILLINOIS FED. AID PROJECT				

MODEL: Default
FILE NAME: 0345_SHT-SOQ_03-OVP.dgn

CODE NUMBER	PAY ITEM	UNIT	TOTAL QUANTITY	STU - 75% FED / 25% LOCAL			100% LOCAL
				MULTI-USE PATH	BRIDGE, NEW CONSTRUCTION (SN 022-8304)	TRAINEES	BRIDGE, NEW CONSTRUCTION (SN 022-8304)
				0028	0008	0042	0008
* 66901001	REGULATED SUBSTANCES PRE-CONSTRUCTION PLAN	L SUM	1	1			
* 66901003	REGULATED SUBSTANCES FINAL CONSTRUCTION REPORT	L SUM	1	1			
* 66901006	REGULATED SUBSTANCES MONITORING	CAL DA	8	8			
67000400	ENGINEER'S FIELD OFFICE, TYPE A	CAL MO	15	15			
67100100	MOBILIZATION	L SUM	1	1			
70107025	CHANGEABLE MESSAGE SIGN	CAL DA	21	21			
70200100	NIGHTTIME WORK ZONE LIGHTING	L SUM	1	1			
* 72000100	SIGN PANEL - TYPE 1	SQ FT	7	7			
* 72800100	TELESCOPING STEEL SIGN SUPPORT	FOOT	15	15			
* 78000100	THERMOPLASTIC PAVEMENT MARKING - LETTERS AND SYMBOLS	SQ FT	80	80			
* 78001110	PAINT PAVEMENT MARKING - LINE 4"	FOOT	100	100			
* A2002516	TREE, CARPINUS CAROLINIANA (AMERICAN HORNBEAM), 2" CALIPER, BALLED AND BURLAPPED	EACH	9	9			
* A2002716	TREE, CARYA OVATA (SHAGBARK HICKORY), 2" CALIPER, BALLED AND BURLAPPED	EACH	9	9			
* A2005616	TREE, OSTRYA VIRGINIANA (AMERICAN HOPHORNBEAM), 2" CALIPER, BALLED AND BURLAPPED	EACH	9	9			
* A2006414	TREE, QUERCUS ALBA (WHITE OAK), 1-3/4" CALIPER, BALLED AND BURLAPPED	EACH	10	10			
* A2006716	TREE, QUERCUS MACROCARPA (BUR OAK), 2" CALIPER, BALLED AND BURLAPPED	EACH	9	9			

* DENOTES SPECIALTY ITEM

TRANSYSTEMS

USER NAME	* mquinn	DESIGNED	- MRQ	REVISED	-
		DRAWN	- KLB	REVISED	-
		CHECKED	- EAD	REVISED	-
PLOT DATE	* 8/19/2025	DATE	- 06/09/2025	REVISED	-

STATE OF ILLINOIS
DEPARTMENT OF TRANSPORTATION

SUMMARY OF QUANTITIES

SCALE:	SHEET 5	OF 7	SHEETS	STA.	TO STA.
--------	---------	------	--------	------	---------

F.A.P. RTE.	SECTION	COUNTY	TOTAL SHEETS	SHEET NO.
344	19-00197-00-BT	DUPAGE	92	7
CONTRACT NO. 61L69				
ILLINOIS FED. AID PROJECT				

MODEL: Default
FILE NAME: 0045_SHT-SOQ_83-QVP.dgn

CODE NUMBER	PAY ITEM	UNIT	TOTAL QUANTITY	STU - 75% FED / 25% LOCAL			100% LOCAL
				MULTI-USE PATH	BRIDGE, NEW CONSTRUCTION (SN 022-8304)	TRAINEES	BRIDGE, NEW CONSTRUCTION (SN 022-8304)
				0028	0008	0042	0008
* C2001424	SHRUB, CORNUS AMOMUM (SILKY DOGWOOD), 2' HEIGHT, BALLED AND BURLAPPED	EACH	23	23			
* C2001624	SHRUB, CORNUS SERICEA (REDOSIER DOGWOOD), 2' HEIGHT, BALLED AND BURLAPPED	EACH	23	23			
* C2002736	SHRUB, EUONYMUS ATROPURPUREA (EASTERN WAHOO), 3' HEIGHT, BALLED AND BURLAPPED	EACH	23	23			
* C2009624	SHRUB, SAMBUCUS CANADENSIS (AMERICAN ELDER), 2' HEIGHT, BALLED AND BURLAPPED	EACH	23	23			
* C2012424	SHRUB, VIBURNUM LENTAGO (NANNYBERRY VIBURNUM), 2' HEIGHT, BALLED AND BURLAPPED	EACH	23	23			
* C2012724	SHRUB, VIBURNUM PRUNIFOLIUM (BLACKHAW VIBURNUM), 2' HEIGHT, BALLED AND BURLAPPED	EACH	23	23			
X0322508	PEDESTRIAN TRUSS SUPERSTRUCTURE	SQ FT	2,990		2,990		
X0326806	WASHOUT BASIN	L SUM	1	1			
X0327357	CONSTRUCTION VIBRATION MONITORING	L SUM	1		1		
X0327999	ANTI-GRAFFITI COATING	SQ FT	2,790				2,790
X2010400	STUMP REMOVAL ONLY	UNIT	28	28			
* X2501800	SEEDING, CLASS 4 (MODIFIED)	ACRE	2.50	2.50			
X4021000	TEMPORARY ACCESS (PRIVATE ENTRANCE)	EACH	8	8			
* X6640525	CHAIN LINK FENCE, 4' ATTACHED TO STRUCTURE	FOOT	206		206		
* X6640550	CHAIN LINK FENCE, 4' (SPECIAL)	FOOT	116		116		
X6640638	TEMPORARY CONSTRUCTION FENCE	FOOT	1,272	1,272			

* DENOTES SPECIALTY ITEM

TRANSYSTEMS

USER NAME * mrquinn	DESIGNED - MRQ	REVISED -
	DRAWN - KLB	REVISED -
	CHECKED - EAD	REVISED -
PLOT DATE * 8/19/2025	DATE - 06/09/2025	REVISED -

STATE OF ILLINOIS
DEPARTMENT OF TRANSPORTATION

SUMMARY OF QUANTITIES

SCALE: SHEET 6 OF 7 SHEETS STA. TO STA.

F.A.P. RTE.	SECTION	COUNTY	TOTAL SHEETS	SHEET NO.
344	19-00197-00-BT	DUPAGE	92	8
CONTRACT NO. 61L69				
ILLINOIS FED. AID PROJECT				

MODEL: Default
FILE NAME: 0045_SHT-TYP_83-OVP.dgn

TRANSYSTEMS


PLOT DATE	USER NAME = mrquinn		DESIGNED - KLB	REVISED -
			DRAWN - KLB	REVISED -
			CHECKED - EAD	REVISED -
	DATE = 7/9/2025		DATE - 06/09/2025	REVISED -

STATE OF ILLINOIS
DEPARTMENT OF TRANSPORTATION

TYPICAL SECTIONS


SCALE: SHEET 1 OF 2 SHEETS STA. TO STA.

F.A.P. RTE.	SECTION	COUNTY	TOTAL SHEETS	SHEET NO.
344	19-00197-00-BT	DUPAGE	92	10
CONTRACT NO. 61L69				
		ILLINOIS	FED. AID PROJECT	

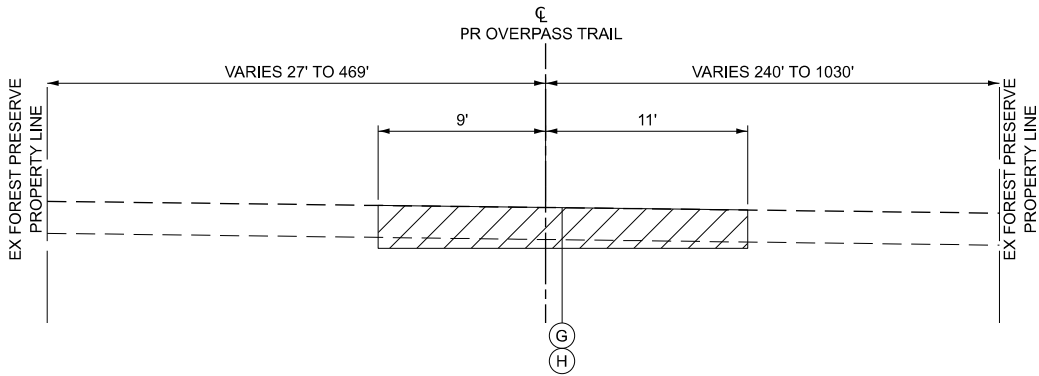

EXISTING TYPICAL SECTION

STA 244+36.18 TO STA 248+68.73
BRIDGE OMISSION STA 248+68.73 TO STA 251+17.89
STA 251+17.89 TO STA 259+30.67

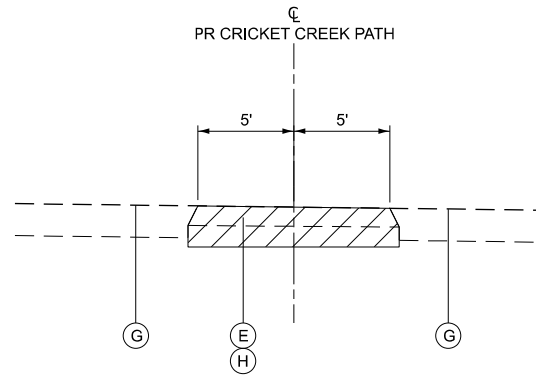


EXISTING TYPICAL SECTION

STA 300+00.00 TO STA 305+22.67


EXISTING LEGEND

- (A) HMA PAVEMENT
- (B) COMBINATION CONCRETE CURB & GUTTER, TY B-6.12
- (C) GUTTER
- (D) PCC SIDEWALK
- (E) CRUSHED GRAVEL PATH
- (F) TOPSOIL, 4"
- (G) TOPSOIL, 10"
- (H) REMOVAL

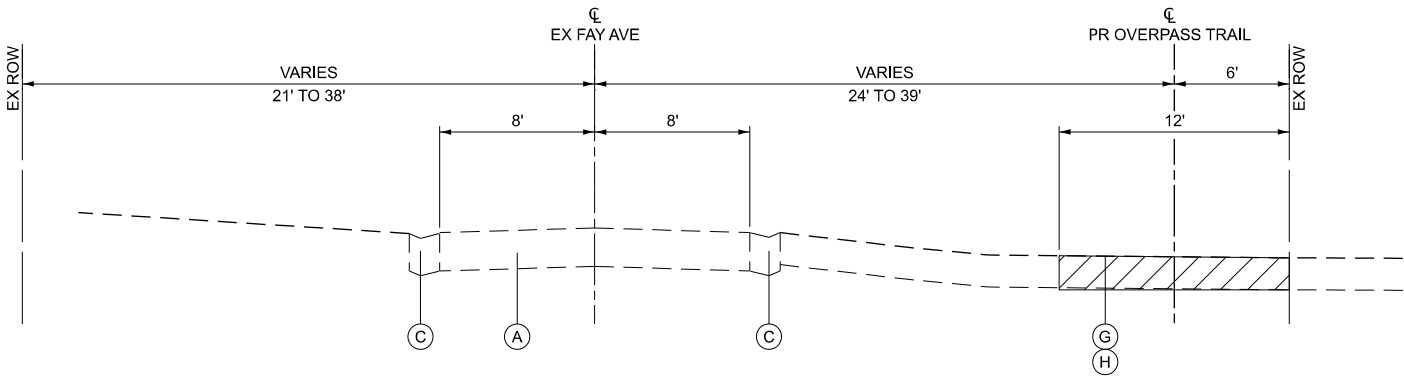

EXISTING TYPICAL SECTION

STA 259+30.67 TO STA 264+47.32

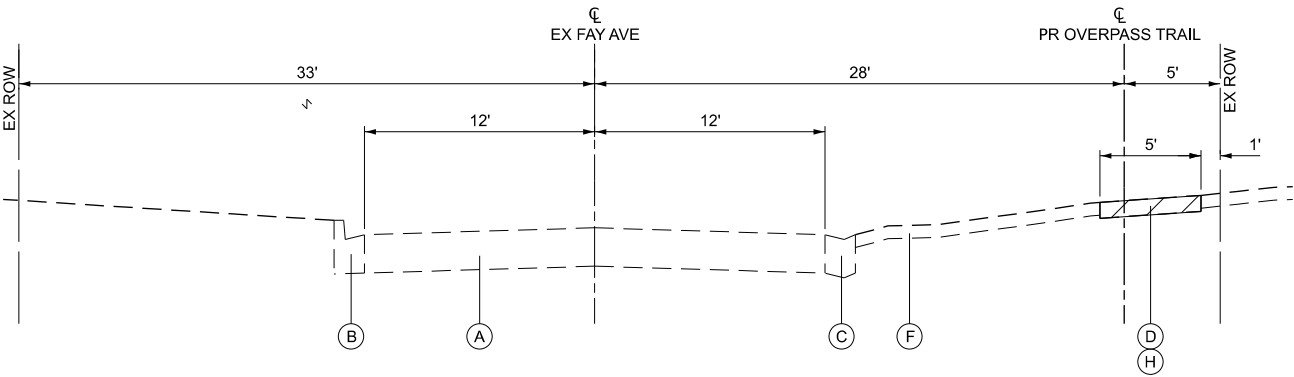

EXISTING TYPICAL SECTION

STA 264+47.32 TO STA 269+52.10

MODEL: Default
FILE NAME: 0045_SHT-TYP_83-OVP.dgn

TRANSYSTEMS

USER NAME	=	mrquinn	DESIGNED -	KLB	REVISED -	
			DRAWN -	KLB	REVISED -	
			CHECKED -	EAD	REVISED -	
PLOT DATE	=	7/9/2025	DATE -	06/09/2025	REVISED -	

STATE OF ILLINOIS
DEPARTMENT OF TRANSPORTATION


TYPICAL SECTIONS

SCALE: SHEET 2 OF 2 SHEETS STA. TO STA.

F.A.P. RTE.	SECTION	COUNTY	TOTAL SHEETS	SHEET NO.
344	19-00197-00-BT	DUPAGE	92	11
CONTRACT NO. 61L69				
		ILLINOIS	FED. AID PROJECT	


PROPOSED LEGEND

- ① HMA SURFACE COURSE, IL-9.5, MIX "D", N50, 4"
- ② PORTLAND CEMENT CONCRETE SIDEWALK, 5 INCH
- ③ LIMESTONE SCREENING SURFACE, 2"
- ④ AGGREGATE BASE COURSE, TYPE B 6"
- ⑤ TOPSOIL EXCAVATION AND PLACEMENT, 10"
SEEDING, CLASS (VARIES)
FERTILIZER NUTRIENTS
WILDLIFE FRIENDLY ECB
(SEE LANDSCAPING PLANS FOR MORE DETAILS)
- ⑥ TOPSOIL EXCAVATION AND PLACEMENT, 4"
SODDING, SALT TOLERANT
FERTILIZER NUTRIENTS
(SEE LANDSCAPING PLANS FOR MORE DETAILS)
- ⑦ COMBINATION CURB AND GUTTER REMOVAL
COMBINATION CURB AND GUTTER, TYPE B-6.12
- ⑧ PAVEMENT REMOVAL
PAVEMENT RECONSTRUCTION
HMA SURFACE COURSE, MIX "D", N50, 2"
PCC BASE COURSE, 8"
- ⑨ GEOTECHNICAL FABRIC FOR GROUND STABILIZATION

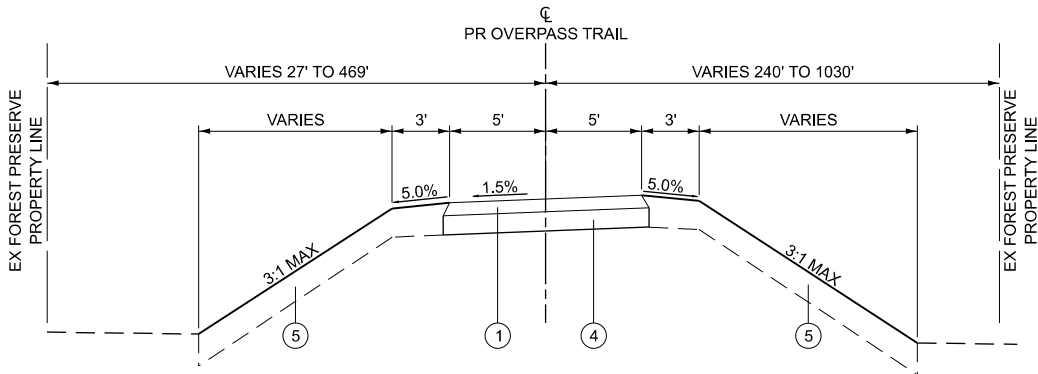


PROPOSED TYPICAL SECTION

STA 244+36.18 TO STA 248+68.73
BRIDGE OMISSION STA 248+68.73 TO STA 251+17.89

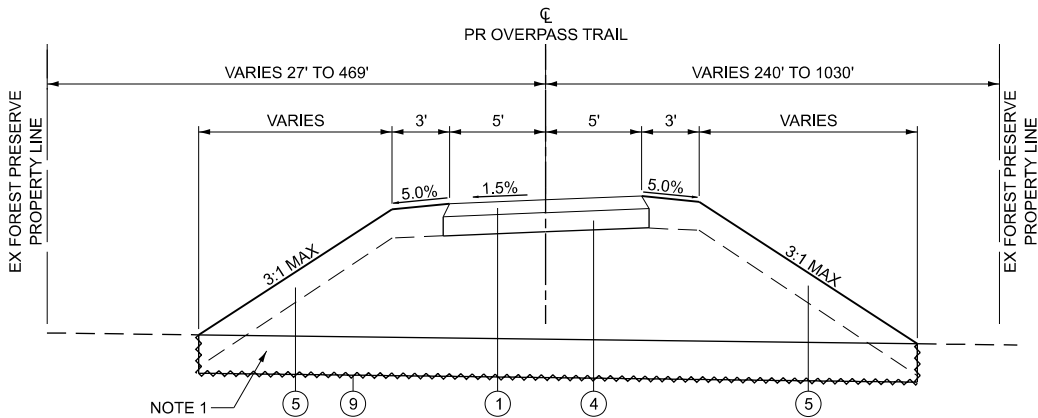


PROPOSED TYPICAL SECTION

STA 251+17.89 TO STA 259+30.67

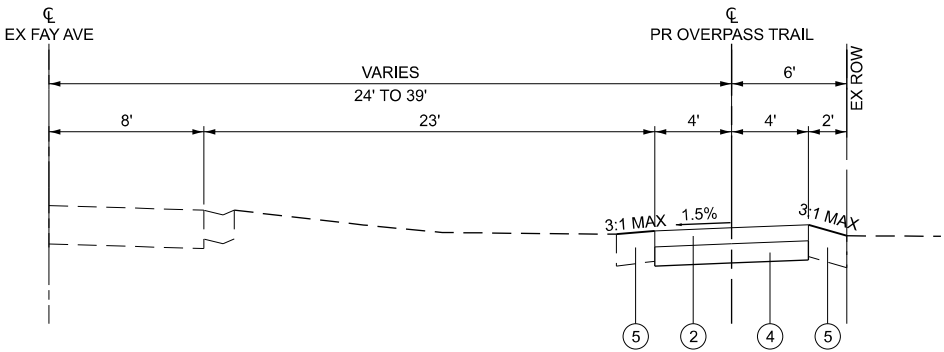


PROPOSED TYPICAL SECTION

STA 259+30.67 TO 264+47.32

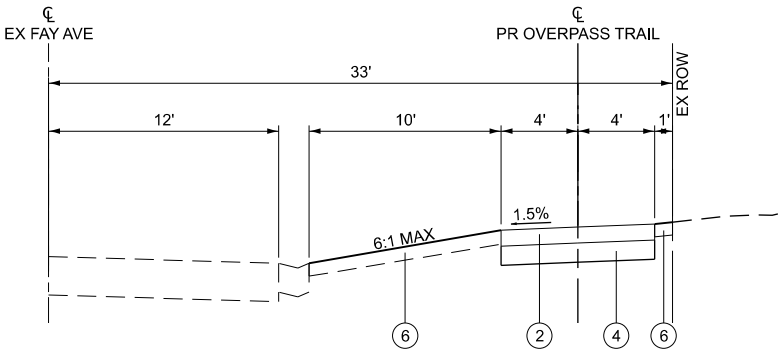


PROPOSED TYPICAL SECTION

STA 264+47.32 TO STA 269+52.10

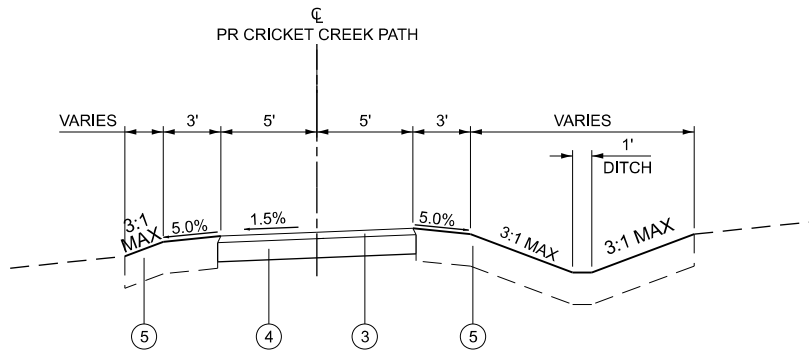

PROPOSED TYPICAL SECTION

STA 300+00.00 TO STA 305+22.67

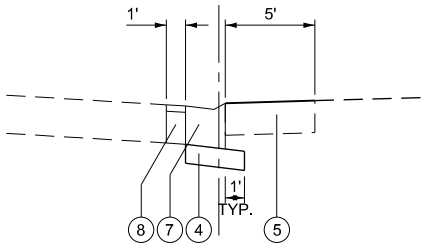

PROPOSED CURB REPLACEMENT DETAIL

CURB REPLACEMENT
(AS SHOWN ON PLANS)

MIXTURE TYPE	AIR VOIDS @ Ndes	QMP
MULTI-USE PATH		
HOT-MIX ASPHALT SURFACE COURSE, IL-9.5, MIX "D", N50 4" (IN 2 LIFTS)	4% @ 50 GYR.	LR 1030-2
PAVEMENT RECONSTRUCTION		
HOT-MIX ASPHALT SURFACE COURSE, IL-9.5, MIX "D", N50 2"	4% @ 50 GYR.	LR 1030-2
QMP DESIGNATION: QUALITY CONTROL/QUALITY ASSURANCE (QC/QA) PER LR1030-2		

THE UNIT WEIGHT USED TO CALCULATE ALL HMA SURFACE MIXTURE QUANTITIES IS 112 LBS/SQYD/IN.

THE "AC TYPE" FOR POLYMERIZED HMA MIXES SHALL BE "SBS/SBR PG 76-22" AND FOR NON-POLYMERIZED HMA

THE "AC TYPE" SHALL BE "PG 64-22" UNLESS MODIFIED BY RECLAIMED MATERIALS SPECIFICATIONS.

MODEL: Default
FILE NAME: 0045_SHT-SCHEDULE_83-OVP.dgn

TRANSYSTEMS

USER NAME = mrquinn	DESIGNED - MRQ	REVISED -
	DRAWN - KLB	REVISED -
	CHECKED - EAD	REVISED -
PLOT DATE 7/9/2025	DATE - 06/09/2025	REVISED -

STATE OF ILLINOIS
DEPARTMENT OF TRANSPORTATION

EARTHWORK SCHEDULE

SCALE: SHEET 1 OF 2 SHEETS STA. TO STA.

F.A.P. RTE.	SECTION	COUNTY	TOTAL SHEETS	SHEET NO.
344	19-00197-00-BT	DUPAGE	92	12
CONTRACT NO. 61L69				
		ILLINOIS	FED. AID PROJECT	

1. IN ADDITION TO THE QUANTITIES OF AGGREGATE SUBGRADE IMPROVEMENT (CU YD) AND GEOTECHNICAL FABRIC FOR GROUND STABILIZATION KNOWN TO BE NEEDED FOR IDENTIFIED AREAS OF UNDERCUTS, AN ALLOWANCE HAS BEEN INCLUDED IN THE CONTRACT TO BE AVAILABLE FOR USE SHOULD UNSUITABLE SOILS BE ENCOUNTERED BELOW THE BOTTOM OF THE IMPROVED SUBGRADE LAYER DURING CONSRUCTION.
2. ALL UNDERCUT AREAS SHALL BE JUSTIFIED AT THE TIME OF CONSTRUCTION BY A QUALIFIED SOILS INSPECTOR. A CONE PENETROMETER SHALL BE USED TO TEST THE SUBGRADE AND THE IDOT SUBGRADE STABILITY MANUAL SHALL BE FOLLOWED. ANY AGGREGATE SUBGRADE IMPROVEMENT AND GEOTECHNICAL FABRIC FOR GROUND STABILIZATION NOT NEEDED AT THE TIME OF CONSTRUCTION SHALL BE DELETED FROM THE CONTRACT AND WILL NOT BE PAID FOR.
3. END AREAS SHOWN ON CROSS SECTIONS ARE NOT INTENDED TO DELINEATE AREAS OF NON-SPECIAL WASTE. ACTUAL VALUES SHALL BE DETERMINED IN THE FIELD AT THE TIME OF CONSTRUCTION. ESTIMATED QUANTITY ADJUSTMENTS HAVE BEEN APPLIED AFTER STANDARD EARTHWORK COMPUTATIONS.

SUMMARY OF EARTHWORK												
	EARTH EXCAVATION	EARTH EXCAVATION	EMBANKMENT	EARTHWORK BALANCE		TOPSOIL EXCAVATION AND PLACEMENT	TOPSOIL PLACEMENT	TOPSOIL BALANCE			NON-SPECIAL WASTE DISPOSAL	AGGREGATE SUBGRADE IMPROVEMENT
		(ADJUSTED 15% FOR SHRINKAGE)		EXCESS (+) OR SHORTAGE (-)	FURNISHED EXCAVATION			EXCESS (+) OR SHORTAGE (-)	REMOVAL AND DISPOSAL OF UNSUITABLE MATERIAL			
									EXISTING TOPSOIL	UNDERCUT		
LOCATION	CU YD	CU YD	CU YD	CU YD	CU YD	CU YD	CU YD	CU YD	CU YD		CU YD	CU YD
OVERPASS TRAIL WEST OF IL 83	118	100	4,082	-3,982	3,982	841	809	32	32	0	0	0
OVERPASS TRAIL EAST OF IL 83	110	94	9,660	-9,567	9,567	1,573	1,193	380	380	731	0	0
CRICKET CREEK PATH	91	77	356	-279	279	236	234	2	2	0	249	818
COMPENSATORY STORAGE AREA	605	514	0	514	-514	190	454	-264	0	0	0	0
TOTALS	924	785	14,098	-13,313	13,314	2,840	2,690	150	1,145		249	818
ROUNDED TOTALS	925	790	14,100	-13,310	13,315	2,840	2,690	150	1,145		250	818

MODEL: Default
FILE NAME: 0045_SHT-SCHEDULE_83-OVP.dgn

TREE NUMBER	SURVEY NUMBER	STATION	OFFSET	NO. OF STEMS	SIZE (INCHES)	TREE REMOVAL (6 TO 15 UNIT DIAMETER)	TREE REMOVAL (OVER 15 UNIT DIAMETER)	STUMP REMOVAL ONLY	NOTES
1	2777	300+98.19	11.89 LT	2	8.0, 6.5	14.5			
2	2744	251+37.11	9.95 RT	1	8.0	8.0			
3	2747	251+06.76	38.14 LT	1	11.0	11.0			
4	2746	251+38.94	35.74 LT	1	8.5	8.5			
5	2745	251+49.63	36.17 LT	1	6.5	6.5			
6	2741	252+08.88	2.04 LT	1	7.0	7.0			DEAD
7		252+08.34	44.89 LT	1	6.0	6.0			
8	2737	252+32.02	40.89 LT	1	7.5	7.5			
9	2740	252+17.95	31.63 RT	1	17.5		17.5		DEAD
10	2739	252+38.09	35.18 RT	1	14.5	14.5			DEAD
11	2738	252+46.25	2.02 RT	1	8.5	8.5			DEAD
12	1047	251+26.48	266.27 LT	1	17.0		17.0		DEAD
13	1045	251+24.96	250.84 LT	1	9.5	9.5			
14	1043	251+22.29	235.35 LT	1	8.0	8.0			DEAD
15	1041	251+39.13	217.99 LT	1	6.0	6.0			DEAD
16	1042	251+41.76	213.71 LT	1	14.5	14.5			
17		251+44.46	0.73' RT		7.0	7.0		7.0	
18	1051	251+46.17	235.62 LT	1	11.0	11.0			DEAD
19	1052	251+51.14	234.49 LT	1	6.5	6.5			
20	1053	251+55.60	239.28 LT	2	0.0, 6.0	6.0			
21		251+77.47	5.14' RT		6.0			6.0	
22		251+79.43	2.63' RT		6.0			6.0	
23	1060	251+84.30	220.39 LT	1	11.0	11.0			
24	1061	251+93.32	224.31 LT	1	11.0	11.0			DEAD
25	1062	252+03.80	222.82 LT	1	9.5	9.5			
26	1063	252+05.64	232.89 LT	1	9.5	9.5			
27	1076	252+19.84	223.61 LT	1	10.5	10.5			
28	1075	252+24.85	223.96 LT	1	7.5	7.5			DEAD
29	1077	252+18.20	208.25 LT	1	11.5	11.5			DEAD
30	1068	252+41.62	242.91 LT	1	11.0	11.0			
31	1067	252+44.06	243.90 LT	2	9.0, 2.5	9.0			
32	1070	252+67.00	249.13 LT	1	9.5	9.5			DEAD
33	1069	252+61.76	239.41 LT	1	6.0	6.0			
34	1073	252+42.54	225.45 LT	1	8.0	8.0			
35	1074	252+40.79	219.56 LT	1	16.5		16.5		DEAD
36	1078	252+26.83	193.44 LT	2	10.0, 14.5	24.5			
37	1085	252+45.94	180.23 LT	1	7.0	7.0			
38	1090	252+54.43	161.51 LT	5	7.0, 2.0, 1.5, 1.5, 1.5	7.0			
39	2735	252+80.29	33.38 LT	1	10.0	10.0			DEAD
40	2734	252+92.86	14.84 RT	1	8.0	8.0			
41	2733	253+39.74	9.05 LT	1	7.0	7.0			
42	2730	254+28.06	27.29 LT	2	9.0, 4.5	9.0			
43	1103	254+52.55	12.34 LT	1	6.0	6.0			
44	2723	254+54.13	6.82 LT	2	8.5, 2.5	8.5			DEAD
45		254+80.51	1.76 LT	10	3.0, 3.0, 3.0, 3.0, 4.0, 4.0, 4.0, 5.0, 5.0, 6.0	16.0			
46	1105	255+24.51	6.37 LT	1	12.0	12.0			DEAD
47	1108	255+34.36	12.73 RT	1	11.0	11.0			
48	1110	255+47.29	15.08 RT	1	9.0	9.0			DEAD
49	1106	255+53.99	2.85 LT	1	20.5		20.5		
50	1111	255+78.76	3.69 LT	1	7.0	7.0			DEAD
51	1117	256+08.08	6.26 RT	1	9.5	9.5			DEAD
52	1116	256+13.24	1.01 LT	1	12.5	12.5			DEAD
53	1115	256+20.87	6.70 LT	1	6.0	6.0			
54	1122	256+41.44	10.64 LT	1	12.0	12.0			
55	1125	256+72.53	11.55 LT	2	10.5, 8.0	18.5			
56	1127	256+91.46	0.75 LT	2	13.5, 12.0	25.5			
57	1128	256+93.24	0.31 LT	1	8.0	8.0			DEAD
58	1129	256+97.26	4.18 LT	2	11.5, 8.5	20.0			
59	1137	257+12.87	0.47 LT	1	14.0	14.0			DEAD
60	1135	257+21.09	9.43 LT	1	7.0	7.0			
61	1136	257+22.16	8.27 LT	1	8.0	8.0			
62	1139	257+26.82	5.66 LT	1	9.0	9.0			DEAD
63	1140	257+36.59	3.22 RT	2	13.0, 9.5	22.5			
64	1147	257+38.29	12.01 LT	3	7.5, 7.5, 6.0	21.0			
65	1148	257+39.05	18.31 LT	1	13.5	13.5			
66	1145	257+50.55	0.38 LT	1	17.0		17.0		DEAD
67	1158	257+64.29	11.76 RT	1	7.0	7.0			
68	1146	257+59.52	2.23 LT	1	9.0	9.0			DEAD
69	2661	257+59.00	18.90 LT	1	9.0	9.0			DEAD
70	1153	257+68.90	1.12 LT	1	7.0	7.0			
71	1154	257+74.57	1.77 RT	1	10.5	10.5			

72	1154	257+74.57	1.77 RT	1	10.5	10.5			
73	1155	257+66.43	7.58 RT	1	6.0	6.0			
74	1157	257+71.18	10.29 RT	1	7.0	7.0			
75		257+74.60	5.95 RT	2	5.0, 6.0	11.0			
76	1156	257+76.55	8.24 RT	1	10.0	10.0			
77	1161	257+92.16	5.26 LT	1	10.5	10.5			DEAD
78	2643	258+00.61	5.13 RT	2	9.0, 8.0	17.0			
79	2637	258+09.56	11.58 RT	1	12.0	12.0			DEAD
80	2642	258+11.19	4.05 LT	1	6.5	6.5			DEAD
81	2650	258+05.57	13.01 LT	1	10.5	10.5			DEAD
82	2644	258+08.03	12.41 LT	1	27.0		27.0		
83	2630	258+19.11	1.36 LT	1	9.5	9.5			
84	2635	258+15.94	6.91 LT	1	7.0	7.0			
85	2636	258+14.94	7.99 LT	1	8.0	8.0			
86	2634	258+19.27	14.84 LT	1	7.0	7.0			DEAD
87	2629	258+22.26	14.33 LT	1	9.5	9.5			
88	2628	258+27.51	27.30 LT	1	9.0	9.0			DEAD
89	2627	258+36.83	28.08 LT	1	12.5	12.5			
90	2623	258+46.99	2.42 RT	1	10.0	10.0			
91	2622	258+49.03	8.50 LT	1	10.5	10.5			
92	2621	258+52.84	8.51 LT	1	18.0		18.0		
93	2620	258+55.81	8.07 LT	1	6.5	6.5			DEAD
94	2619	258+57.92	8.01 LT	1	8.0	8.0			
95	2618	258+59.11	11.18 LT	1	11.0	11.0			
96	2617	258+59.86	9.00 LT	1	7.5	7.5			
97	2616	258+59.79	5.49 RT	1	7.0	7.0			
98	2614	258+66.06	8.30 RT	1	17.5		17.5		
99	2612	258+75.06	6.95 RT	1	9.5	9.5			
100	2613	258+77.54	10.34 LT	1	19.0		19.0		
101		258+89.49	8.60 LT	1	9.0			9.0	
102	2609	258+92.57	3.71 LT	1	22.0		22.0		
103	2597	259+18.65	5.73 RT	1	7.0	7.0			DEAD
104	2610	258+92.22	7.31 LT	1	11.0	11.0			
105	2603	259+07.84	10.10 LT	1	15.0		15.0		
106	2602	259+09.98	7.50 LT	1	9.5	9.5			DEAD
107	2601	259+13.36	9.48 LT	1	7.5	7.5			
108	2596	259+28.78	11.14 LT	1	6.0	6.0			
TOTAL						939.0	207.0	28.0	

TRANSYSTEMS

USER NAME = mrquinn	DESIGNED - MRQ	REVISED -
	DRAWN - KLB	REVISED -
	CHECKED - EAD	REVISED -
PLOT DATE = 7/9/2025	DATE - 06/09/2025	REVISED -

STATE OF ILLINOIS
DEPARTMENT OF TRANSPORTATION

TREE REMOVAL SCHEDULE

SCALE: SHEET 2 OF 2 SHEETS STA. TO STA.

F.A.P. RTE.	SECTION	COUNTY	TOTAL SHEETS	SHEET NO.
344	19-00197-00-BT	DUPAGE	92	13
CONTRACT NO. 61L69				
ILLINOIS		FED. AID PROJECT		

MODEL: Default
FILE NAME: 0045_SHT-ATB_83-OVP.dgn

TRANSYSTEMS

USER NAME	=	mrquinn	DESIGNED	-	MRQ	REVISED	-
			DRAWN	-	KLB	REVISED	-
			CHECKED	-	EAD	REVISED	-
PLOT DATE	=	7/9/2025	DATE	-	06/09/2025	REVISED	-

STATE OF ILLINOIS
DEPARTMENT OF TRANSPORTATION

ALIGNMENT, TIES AND BENCHMARKS

SCALE: 1" = 100' SHEET 1 OF 2 SHEETS STA. TO STA.

F.A.P. RTE.	SECTION	COUNTY	TOTAL SHEETS	SHEET NO.
344	19-00197-00-BT	DUPAGE	92	14
CONTRACT NO. 61L69				
ILLINOIS FED. AID PROJECT				

PR OVERPASS TRAIL
CURVE #1
PI STA = 245+06.09
Δ = 57°32'46" (RT)
D = 57°17'45"
R = 100.00'
T = 54.91'
L = 100.44
E = 14.09'
PC STA = 244+51.18
PT STA = 245+51.62

PR OVERPASS TRAIL
CURVE #2
PI STA = 246+56.28
Δ = 52°29'59" (LT)
D = 36°43'41"
R = 156.00'
T = 76.93'
L = 142.94'
E = 17.94'
PC STA = 245+79.35
PT STA = 247+22.29

PR OVERPASS TRAIL
CURVE #3
PI STA = 247+96.11
Δ = 36°19'36" (LT)
D = 25°27'53"
R = 225.00'
T = 73.82'
L = 142.65'
E = 11.80'
PC STA = 247+22.29
PT STA = 248+64.94

PR OVERPASS TRAIL
CURVE #4
PI STA = 253+48.97
Δ = 35°34'38" (LT)
D = 25°27'53"
R = 225.00'
T = 72.19'
L = 139.71'
E = 11.30'
PC STA = 252+76.78
PT STA = 254+16.49

PR OVERPASS TRAIL
CURVE #5
PI STA = 255+11.17
Δ = 08°19'52" (LT)
D = 04°24'27"
R = 1,300.00'
T = 94.68'
L = 189.02'
E = 3.44'
PC STA = 254+16.49
PT STA = 256+05.51

PR OVERPASS TRAIL
CURVE #6
PI STA = 256+40.05
Δ = 24°58'02" (LT)
D = 36°43'41"
R = 156.00'
T = 34.54'
L = 67.98'
E = 3.78'
PC STA = 256+05.51
PT STA = 256+73.49

PR OVERPASS TRAIL
CURVE #7
PI STA = 257+59.43
Δ = 29°41'24" (RT)
D = 36°43'41"
R = 156.00'
T = 41.35'
L = 80.84
E = 5.39'
PC STA = 257+18.08
PT STA = 257+98.91

PR OVERPASS TRAIL
CURVE #8
PI STA = 258+43.26
Δ = 47°49'45" (RT)
D = 57°17'45"
R = 100.00'
T = 44.34'
L = 83.48
E = 9.39'
PC STA = 257+98.91
PT STA = 258+82.39

PR OVERPASS TRAIL
CURVE #9
PI STA = 266+16.54
Δ = 15°30'14" (LT)
D = 10°09'10"
R = 564.34'
T = 76.82'
L = 152.71'
E = 5.20'
PC STA = 265+39.72
PT STA = 266+92.43


PR OVERPASS TRAIL
CURVE #10
PI STA = 267+71.94
Δ = 13°55'26" (RT)
D = 13°11'59"
R = 434.07'
T = 53.00'
L = 105.49
E = 3.22'
PC STA = 267+18.93
PT STA = 268+24.42

PR CRICKET CREEK PATH
CURVE #11
PI STA = 300+29.41
Δ = 29°25'25" (LT)
D = 51°09'25"
R = 112.00'
T = 29.41'
L = 57.52'
E = 3.80'
PC STA = 300+00.00
PT STA = 300+57.52

PR CRICKET CREEK PATH
CURVE #12
PI STA = 302+37.86
Δ = 31°57'46" (RT)
D = 18°11'21"
R = 315.00'
T = 90.21'
L = 175.72
E = 12.66'
PC STA = 301+47.64
PT STA = 303+23.37

PR CRICKET CREEK PATH
CURVE #13
PI STA = 303+53.94
Δ = 33°59'55" (RT)
D = 57°17'45"
R = 100.00'
T = 30.57'
L = 59.34
E = 4.57'
PC STA = 303+23.37
PT STA = 303+82.71

PR CRICKET CREEK PATH
CURVE #14
PI STA = 304+80.93
Δ = 16°44'11" (LT)
D = 36°57'54"
R = 155.00'
T = 22.80'
L = 45.28'
E = 1.67'
PC STA = 304+58.13
PT STA = 305+03.41

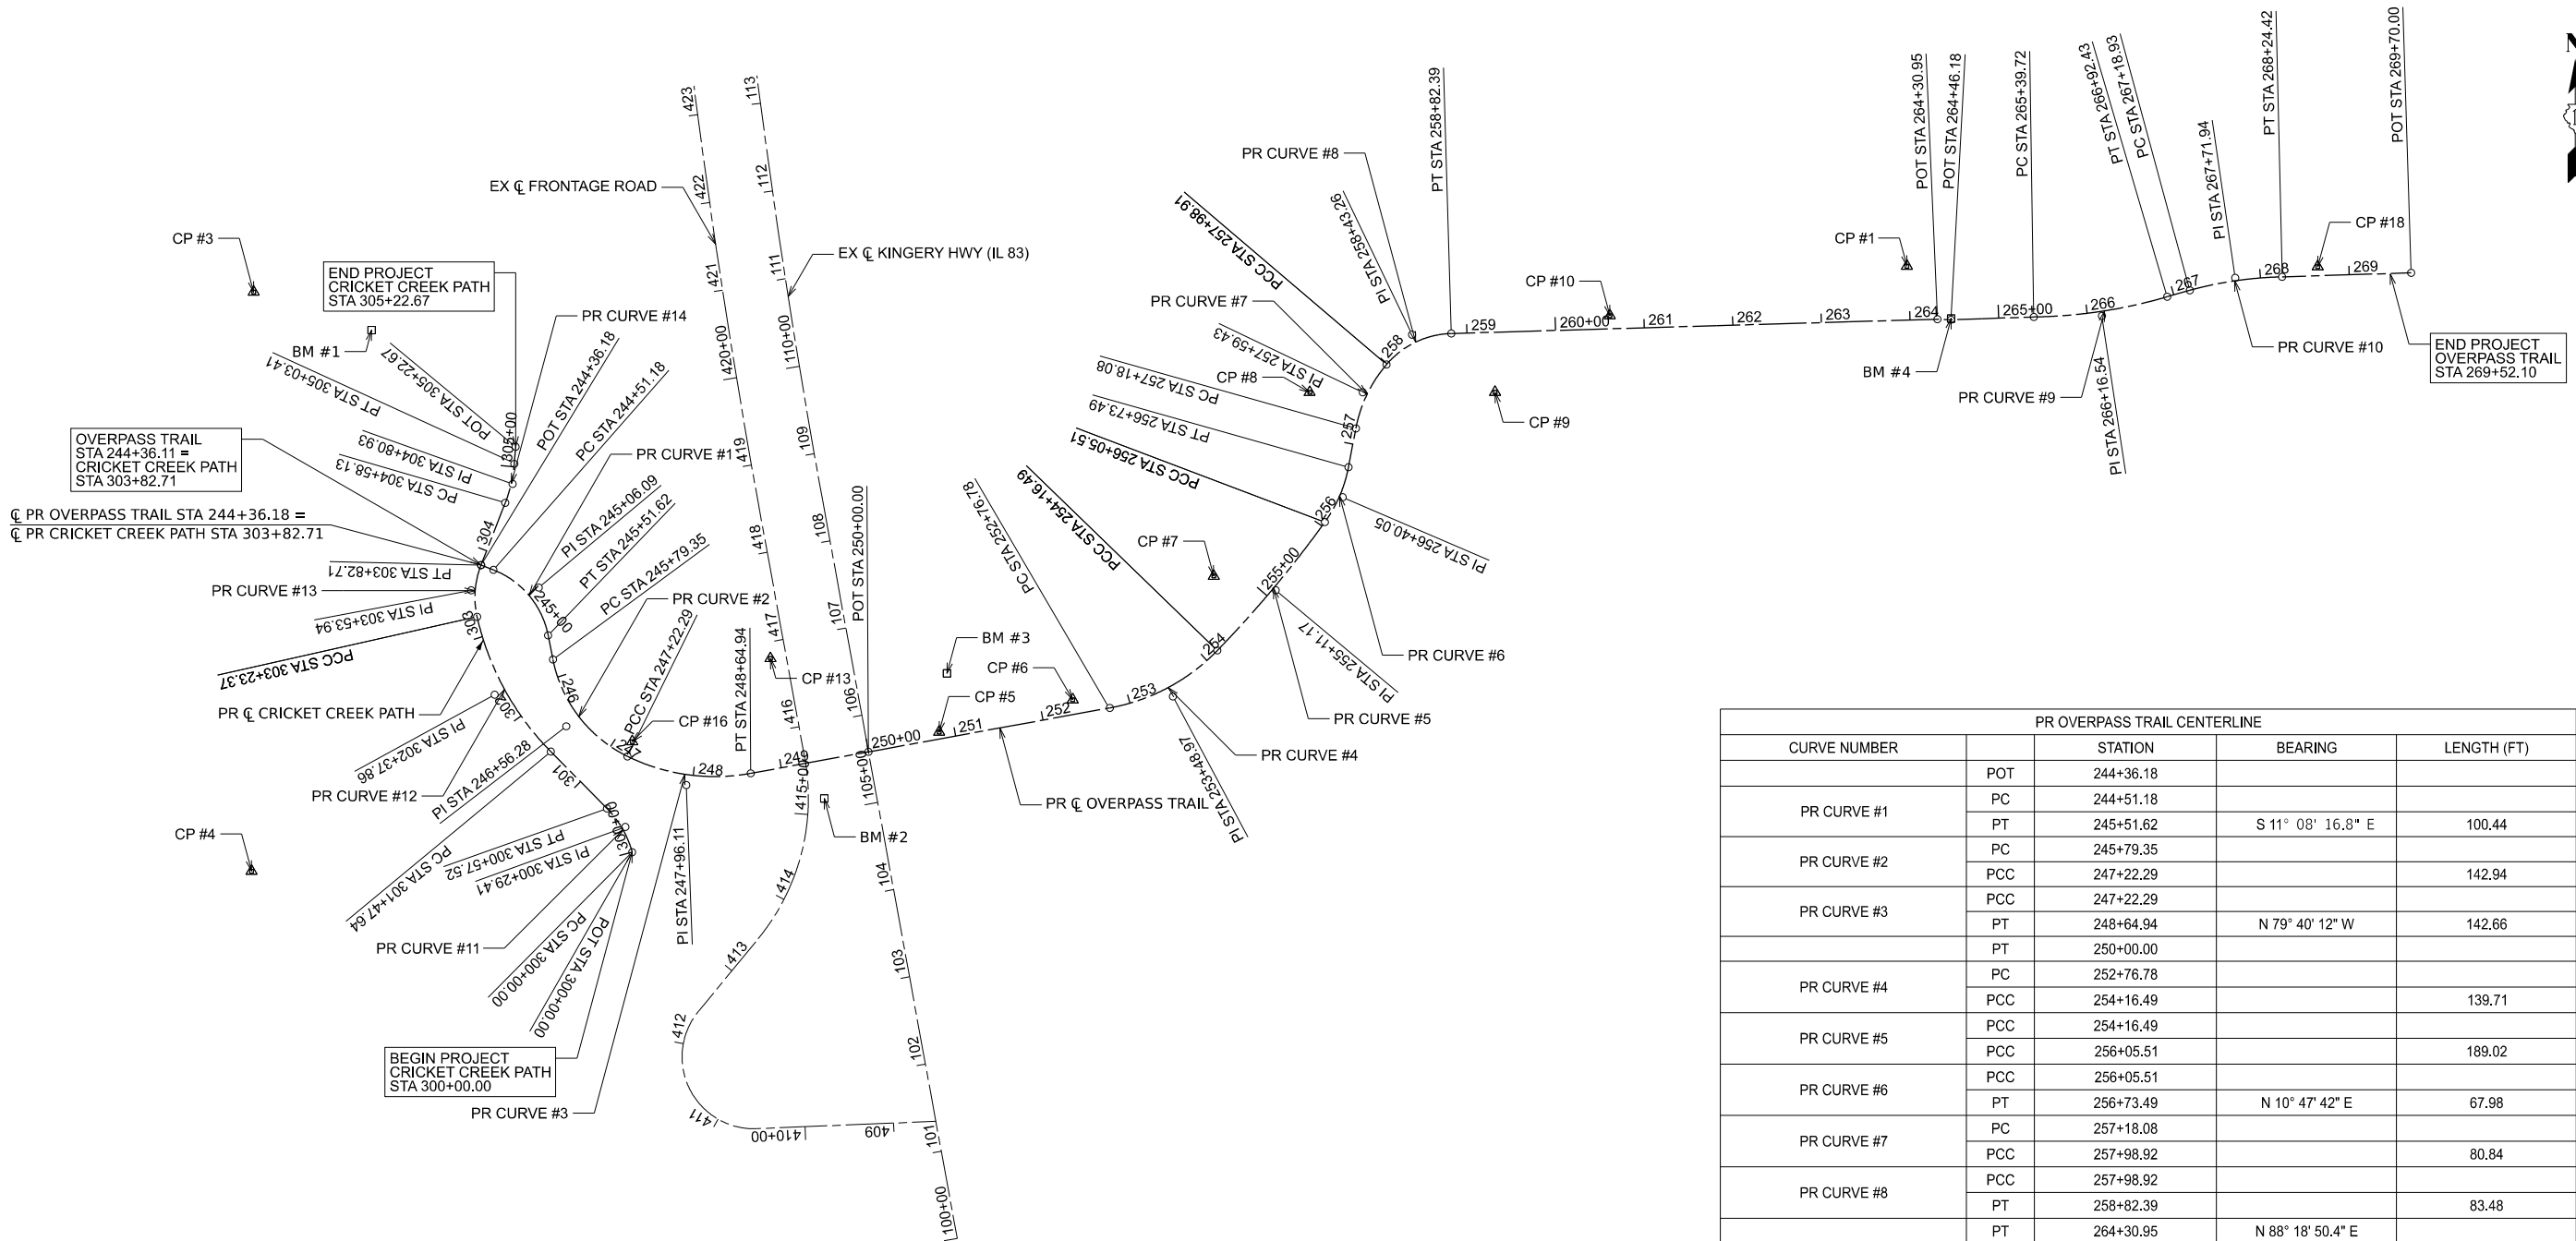

PR OVERPASS TRAIL CENTERLINE				
CURVE NUMBER		STATION	BEARING	LENGTH (FT)
PR CURVE #1	POT	244+36.18		
	PC	244+51.18		
PR CURVE #2	PT	245+51.62	S 11° 08' 16.8" E	100.44
	PC	245+79.35		
PR CURVE #3	PCC	247+22.29		142.94
	PT	248+64.94	N 79° 40' 12" W	142.66
PR CURVE #4	PT	250+00.00		
	PC	252+76.78		
PR CURVE #5	PCC	254+16.49		139.71
	PCC	256+05.51		189.02
PR CURVE #6	PCC	256+05.51		
	PT	256+73.49	N 10° 47' 42" E	67.98
PR CURVE #7	PC	257+18.08		
	PCC	257+98.92		80.84
PR CURVE #8	PCC	257+98.92		
	PT	258+82.39		83.48
PR CURVE #9	PT	264+30.95	N 88° 18' 50.4" E	
	PT	264+46.18	S 87° 27' 18" E	
PR CURVE #9	PC	265+39.72		
	PT	266+92.43		152.71
PR CURVE #10	PC	267+18.93		
	PT	268+24.42	N 73° 58' 15.6" E	105.49
	POT	269+70.00		

PR CRICKET CREEK PATH CENTERLINE				
CURVE NUMBER		STATION	BEARING	LENGTH (FT)
PR CURVE #11	POT	300+00.00		
	PC	300+00.00		
PR CURVE #12	PT	300+57.52	N 44° 38' 45.6" W	57.52
	PC	301+47.65		
PR CURVE #13	PCC	303+23.37		175.72
	PT	303+82.71		59.34
PR CURVE #14	PC	304+58.13		
	PT	305+03.41	N 4° 34' 44.4" E	45.28
	POT	305+22.67		

MODEL: Default
FILE NAME: 0045_SHT-ATB_83-OVP.dgn

TRANSYSTEMS


USER NAME	=	mrquinn	DESIGNED	-	MRQ	REVISED	-
			DRAWN	-	KLB	REVISED	-
			CHECKED	-	EAD	REVISED	-
PLOT DATE	=	7/9/2025	DATE	-	06/09/2025	REVISED	-

STATE OF ILLINOIS
DEPARTMENT OF TRANSPORTATION

ALIGNMENT, TIES AND BENCHMARKS


SCALE: SHEET 2 OF 2 SHEETS STA. TO STA.

F.A.P. RTE.	SECTION	COUNTY	TOTAL SHEETS	SHEET NO.
344	19-00197-00-BT	DUPAGE	92	15
CONTRACT NO. 61L69				
		ILLINOIS	FED. AID PROJECT	

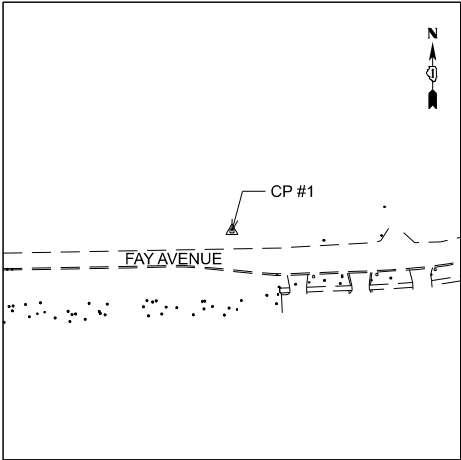


CONTROL POINT #1

5/8" IRON ROD WITH PLASTIC "TRAVERSE STATION" CAP
STA 263+98.37, 60.83' LT
N. 1,910,745.700 E. 1,085,507.205

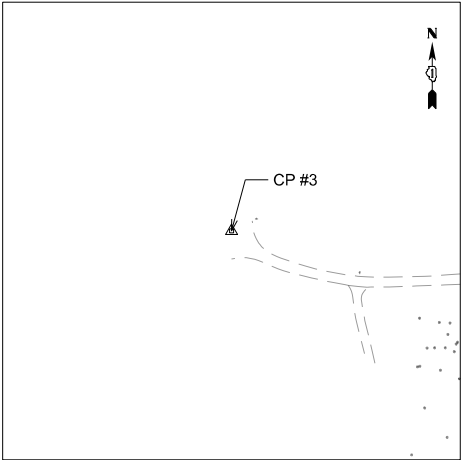


CONTROL POINT #3

5/8" IRON ROD WITH PLASTIC "TRAVERSE STATION" CAP
STA 240+85.36, 193.75' LT
N. 1,910,716.421 E. 1,083,642.307

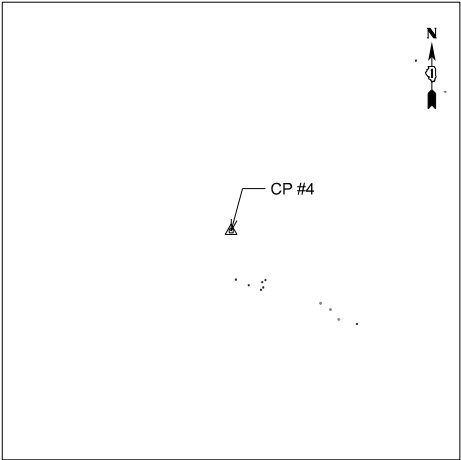


CONTROL POINT #4

5/8" IRON ROD WITH PLASTIC "TRAVERSE STATION" CAP
STA 246+26.57, 405.71' RT
N. 1,910,063.078 E. 1,083,639.903

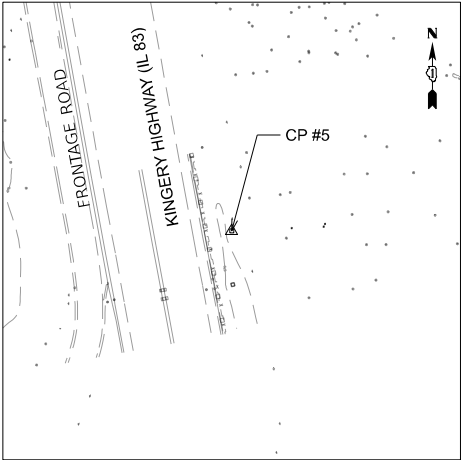


CONTROL POINT #5

5/8" IRON ROD WITH PLASTIC "TRAVERSE STATION" CAP
STA 250+82.44, 7.63' RT
N. 1,910,219.918 E. 1,084,415.506

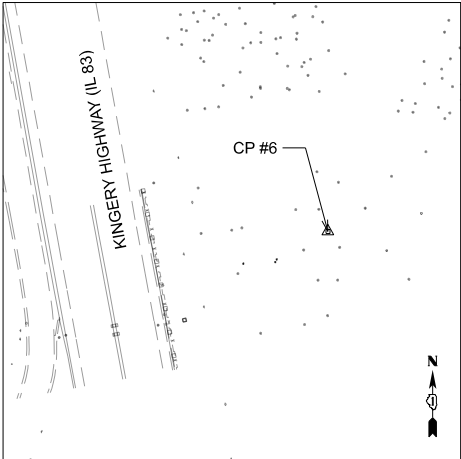


CONTROL POINT #6

5/8" IRON ROD WITH PLASTIC "TRAVERSE STATION" CAP
STA 252+37.19, 16.51' LT
N. 1,910,256.397 E. 1,084,566.161

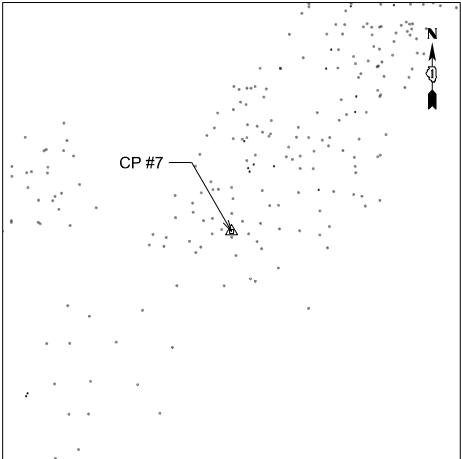


CONTROL POINT #7

5/8" IRON ROD WITH PLASTIC "TRAVERSE STATION" CAP
STA 254+76.74, 60.02' LT
N. 1,910,395.994 E. 1,084,725.230

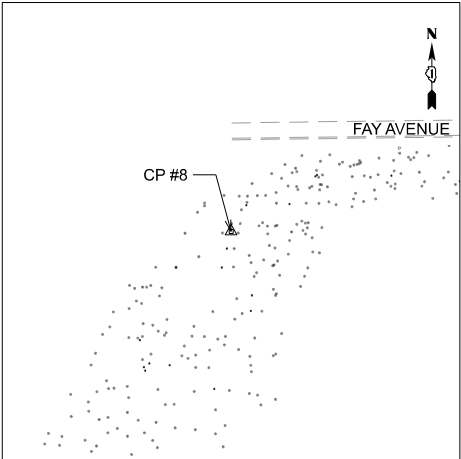


CONTROL POINT #8

5/8" IRON ROD WITH PLASTIC "TRAVERSE STATION" CAP
STA 257+39.87, 60.80' LT
N. 1,910,603.268 E. 1,084,833.541

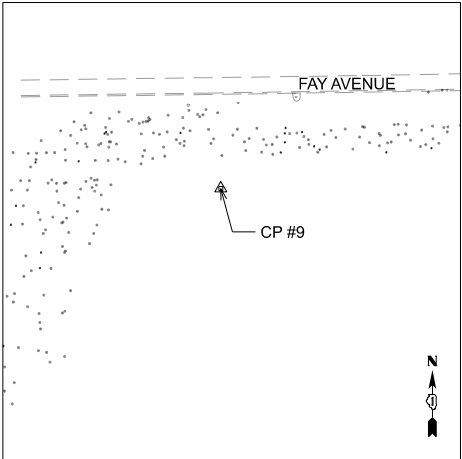


CONTROL POINT #9

5/8" IRON ROD WITH PLASTIC "TRAVERSE STATION" CAP
STA 259+29.73, 67.80' RT
N. 1,910,603.342 E. 1,085,042.556

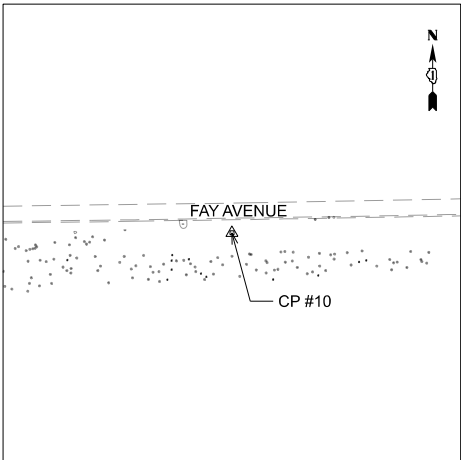


CONTROL POINT #10

5/8" IRON ROD WITH PLASTIC "TRAVERSE STATION" CAP
STA 260+61.76, 14.69' LT
N. 1,910,689.682 E. 1,085,172.099

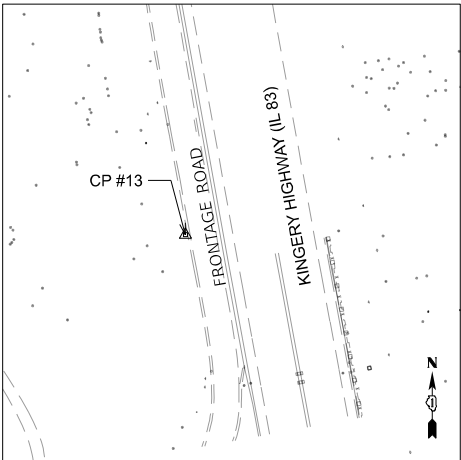


CONTROL POINT #13

5/8" IRON ROD WITH PLASTIC "TRAVERSE STATION" CAP
STA 249+10.05, 123.44' LT
N. 1,910,302.937 E. 1,084,225.149

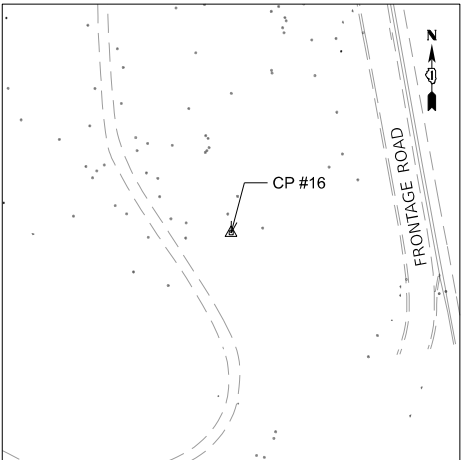

CONTROL POINT #16

5/8" IRON ROD WITH PLASTIC "TRAVERSE STATION" CAP
STA 247+19.47, 17.32' LT
N. 1,910,209.195 E. 1,084,069.340

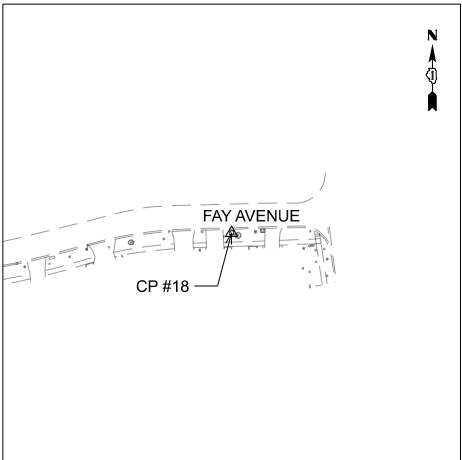

CONTROL POINT #18

5/8" IRON ROD WITH PLASTIC "TRAVERSE STATION" CAP
STA 268+64.90, 10.13' LT
N. 1,910,744.999 E. 1,085,415,970.539

BENCHMARK #1

ELEV. 676.43

RAILROAD SPIKE (SET) IN 9" DIA.
WOOD SIGN POST AS SHOWN HERON.

BENCHMARK #2

ELEV. 673.27

CROSS CUT (SET) IN WEST EDGE OF STORM MANHOLE
RIM EAST OF FRONTAGE ROAS AS SHOWN HERON.

BENCHMARK #3

ELEV. 673.18

RAILROAD SPIKE (SET) IN SECOND TELEPHONE POLE
SOUTH OF FAY AVENUE AS SHOWN HERON.

BENCHMARK #4

ELEV. 696.28

RAILROAD SPIKE (SET) IN FIRST POWER POLE WEST
OF GLENVIEW AVENUE ON THE SOUTH SIDE OF FAY AVENUE.

MODEL: Removal.01 [Sheet]
FILE NAME: 0045_SHT-PLAN-REMOVAL_83-OVP.dgn

TRANSYSTEMS

PLOT DATE	USER NAME = mrquinn		DESIGNED - MRQ	REVISED -
			DRAWN - KLB	REVISED -
			CHECKED - EAD	REVISED -
DATE	7/9/2025		06/09/2025	REVISED -

STATE OF ILLINOIS
DEPARTMENT OF TRANSPORTATION

REMOVAL PLAN



SCALE: 1"=20' SHEET 1 OF 4 SHEETS STA. 300+00.00 TO STA. 251+80.00

F.A.P. RTE.	SECTION	COUNTY	TOTAL SHEETS	SHEET NO.
344	19-00197-00-BT	DUPAGE	92	16
CONTRACT NO. 61L69				
ILLINOIS FED. AID PROJECT				

0 20 40
SCALE IN FEET

NOTES

- SEE TREE REMOVAL SCHEDULE FOR TREE SIZES.
- FOR ALIGNMENT INFORMATION, SEE SHEET 14
- ADDITIONAL QUANTITY OF TREE PROTECTION HAS BEEN INCLUDED IN THE PLANS TO ACCOUNT FOR ADDITIONAL TREES THAT HAVE BEEN PLANTED OR RELOCATED WITHIN THE FPDDC PROPERTY.

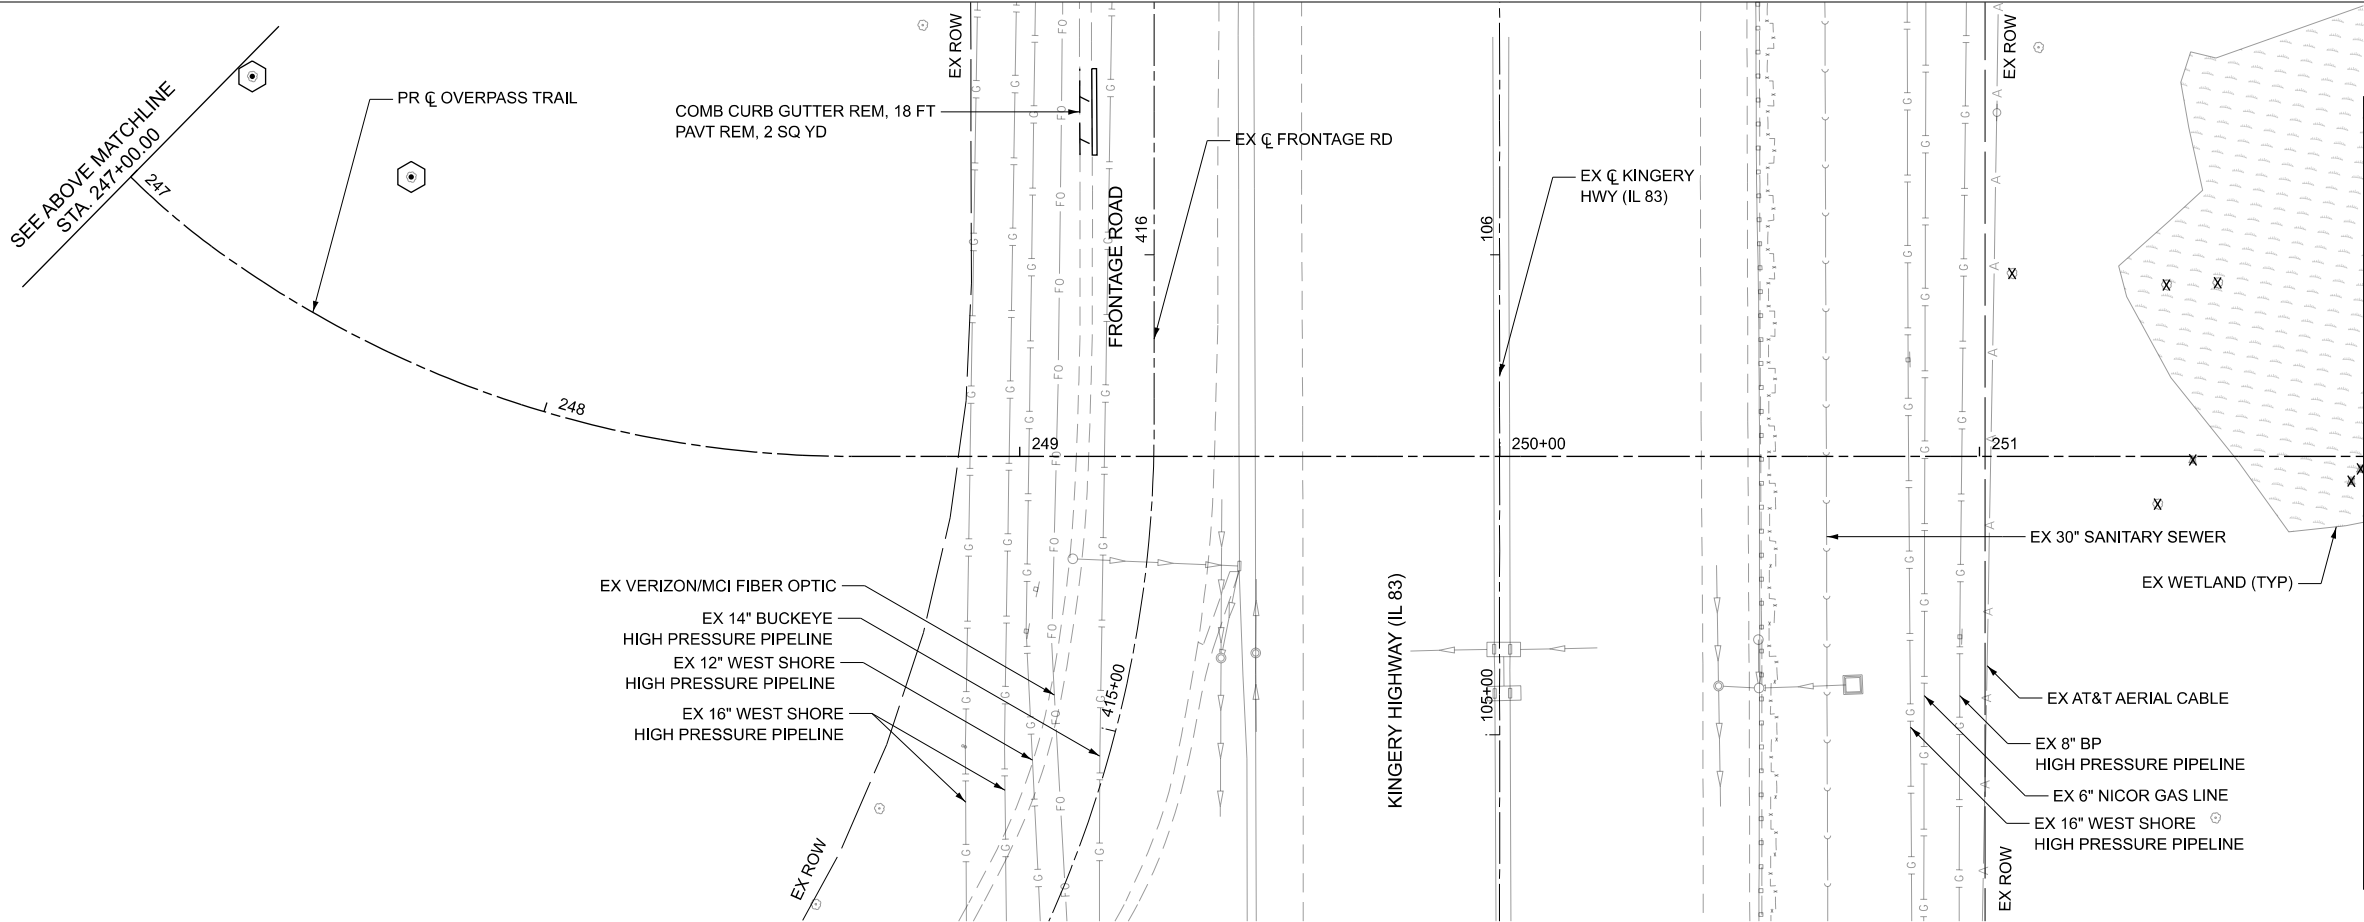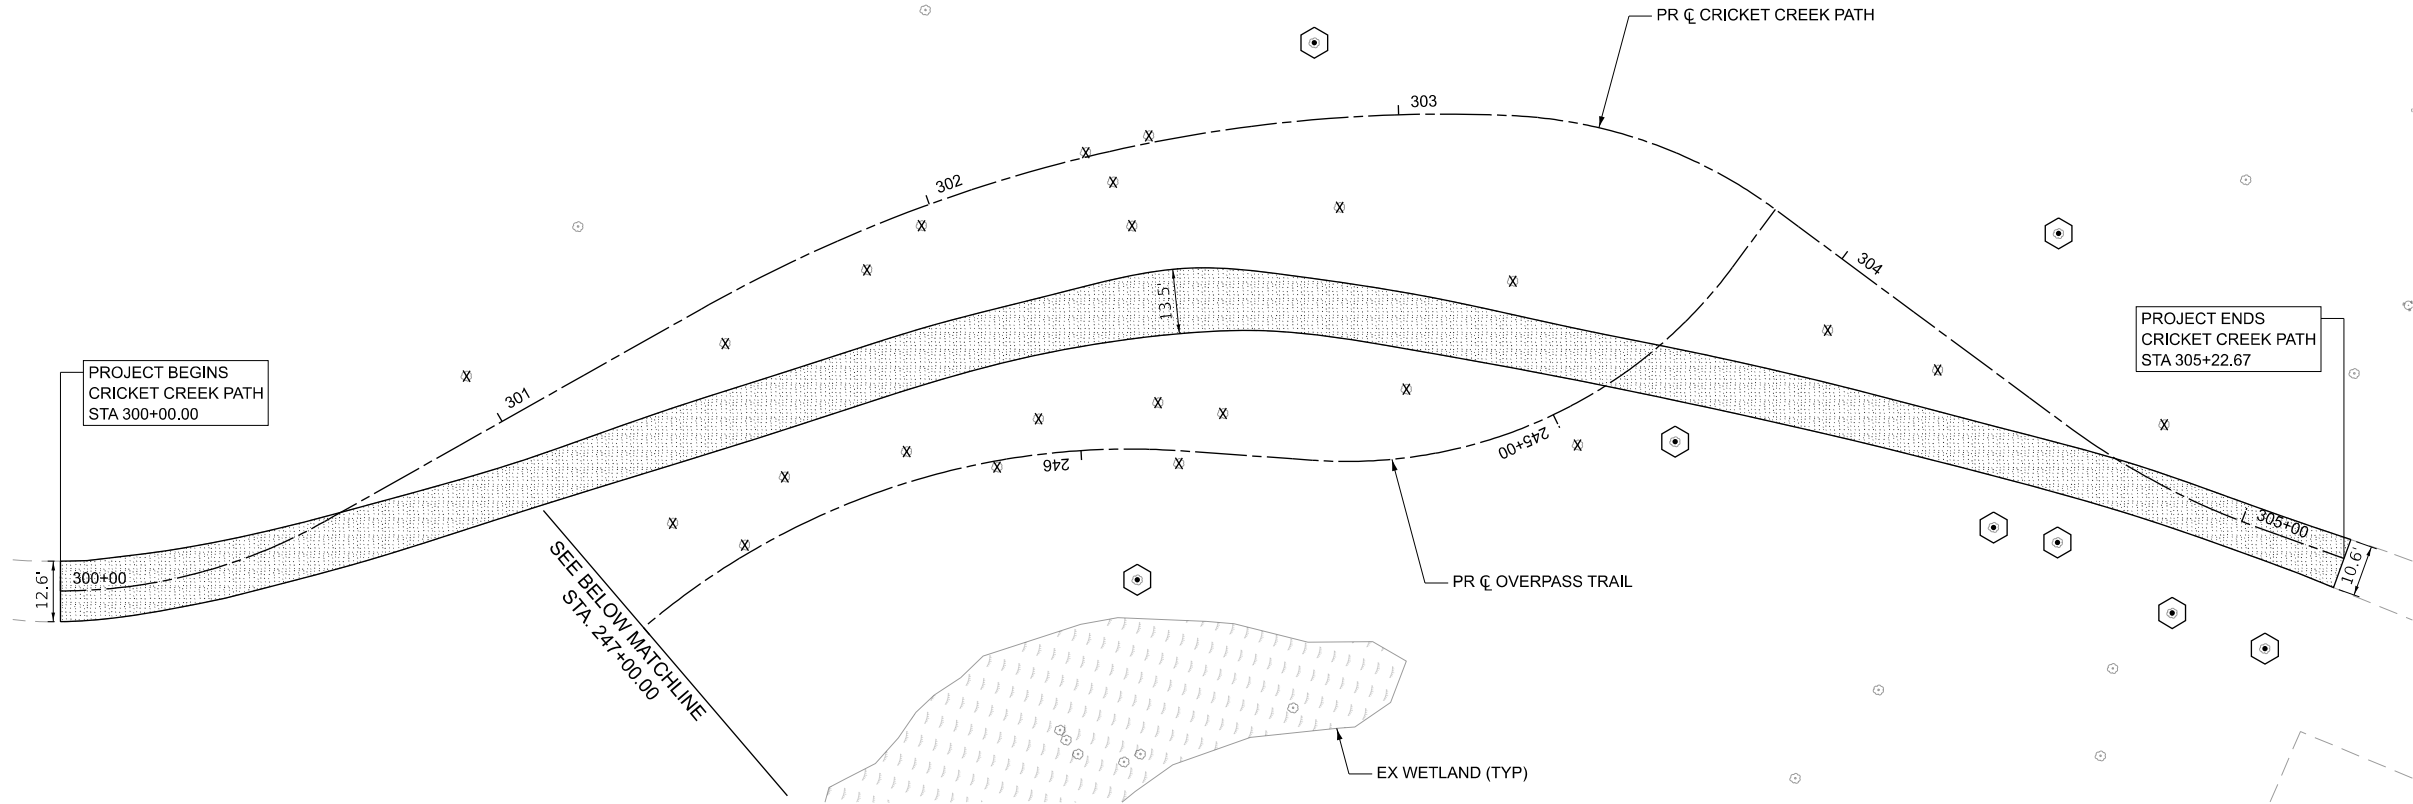

MODEL: Removal.02 [Sheet]
FILE NAME: 0045_SHT-PLAN-REMOVAL_83-OVP.dgn

TRANSYSTEMS

USER NAME	= mrquinn			
	DESIGNED	-	MRQ	REVISED -
	DRAWN	-	KLB	REVISED -
PLOT DATE	CHECKED	-	EAD	REVISED -
	DATE	-	06/09/2025	REVISED -

STATE OF ILLINOIS
DEPARTMENT OF TRANSPORTATION

REMOVAL PLAN

SCALE: 1"=20' SHEET 2 OF 4 SHEETS STA. 251+80.00 TO STA. 261+40.00

F.A.P. RTE.	SECTION	COUNTY	TOTAL SHEETS	SHEET NO.
344	19-00197-00-BT	DUPAGE	92	17
CONTRACT NO. 61L69				
ILLINOIS		FED. AID PROJECT		

0 20 40
SCALE IN FEET



NOTES

- SEE TREE REMOVAL SCHEDULE FOR TREE SIZES.
- FOR ALIGNMENT INFORMATION, SEE SHEET 14
- ADDITIONAL QUANTITY OF TREE PROTECTION HAS BEEN INCLUDED IN THE PLANS TO ACCOUNT FOR ADDITIONAL TREES THAT HAVE BEEN PLANTED OR RELOCATED WITHIN THE FPDDC PROPERTY.



REMOVAL LEGEND

	DRIVEWAY REMOVAL
	CRUSHED LIMESTONE REMOVAL (TO BE PAID AS EARTH EXCAVATION)
	SIDEWALK REMOVAL
	COMBINATION CURB AND GUTTER REMOVAL
	TREE REMOVAL
	STUMP REMOVAL ONLY
	TREE PROTECTION WITH TEMPORARY FENCE TREE & TREE ROOT PRUNING
	DRAINAGE STRUCTURES TO BE ADJUSTED

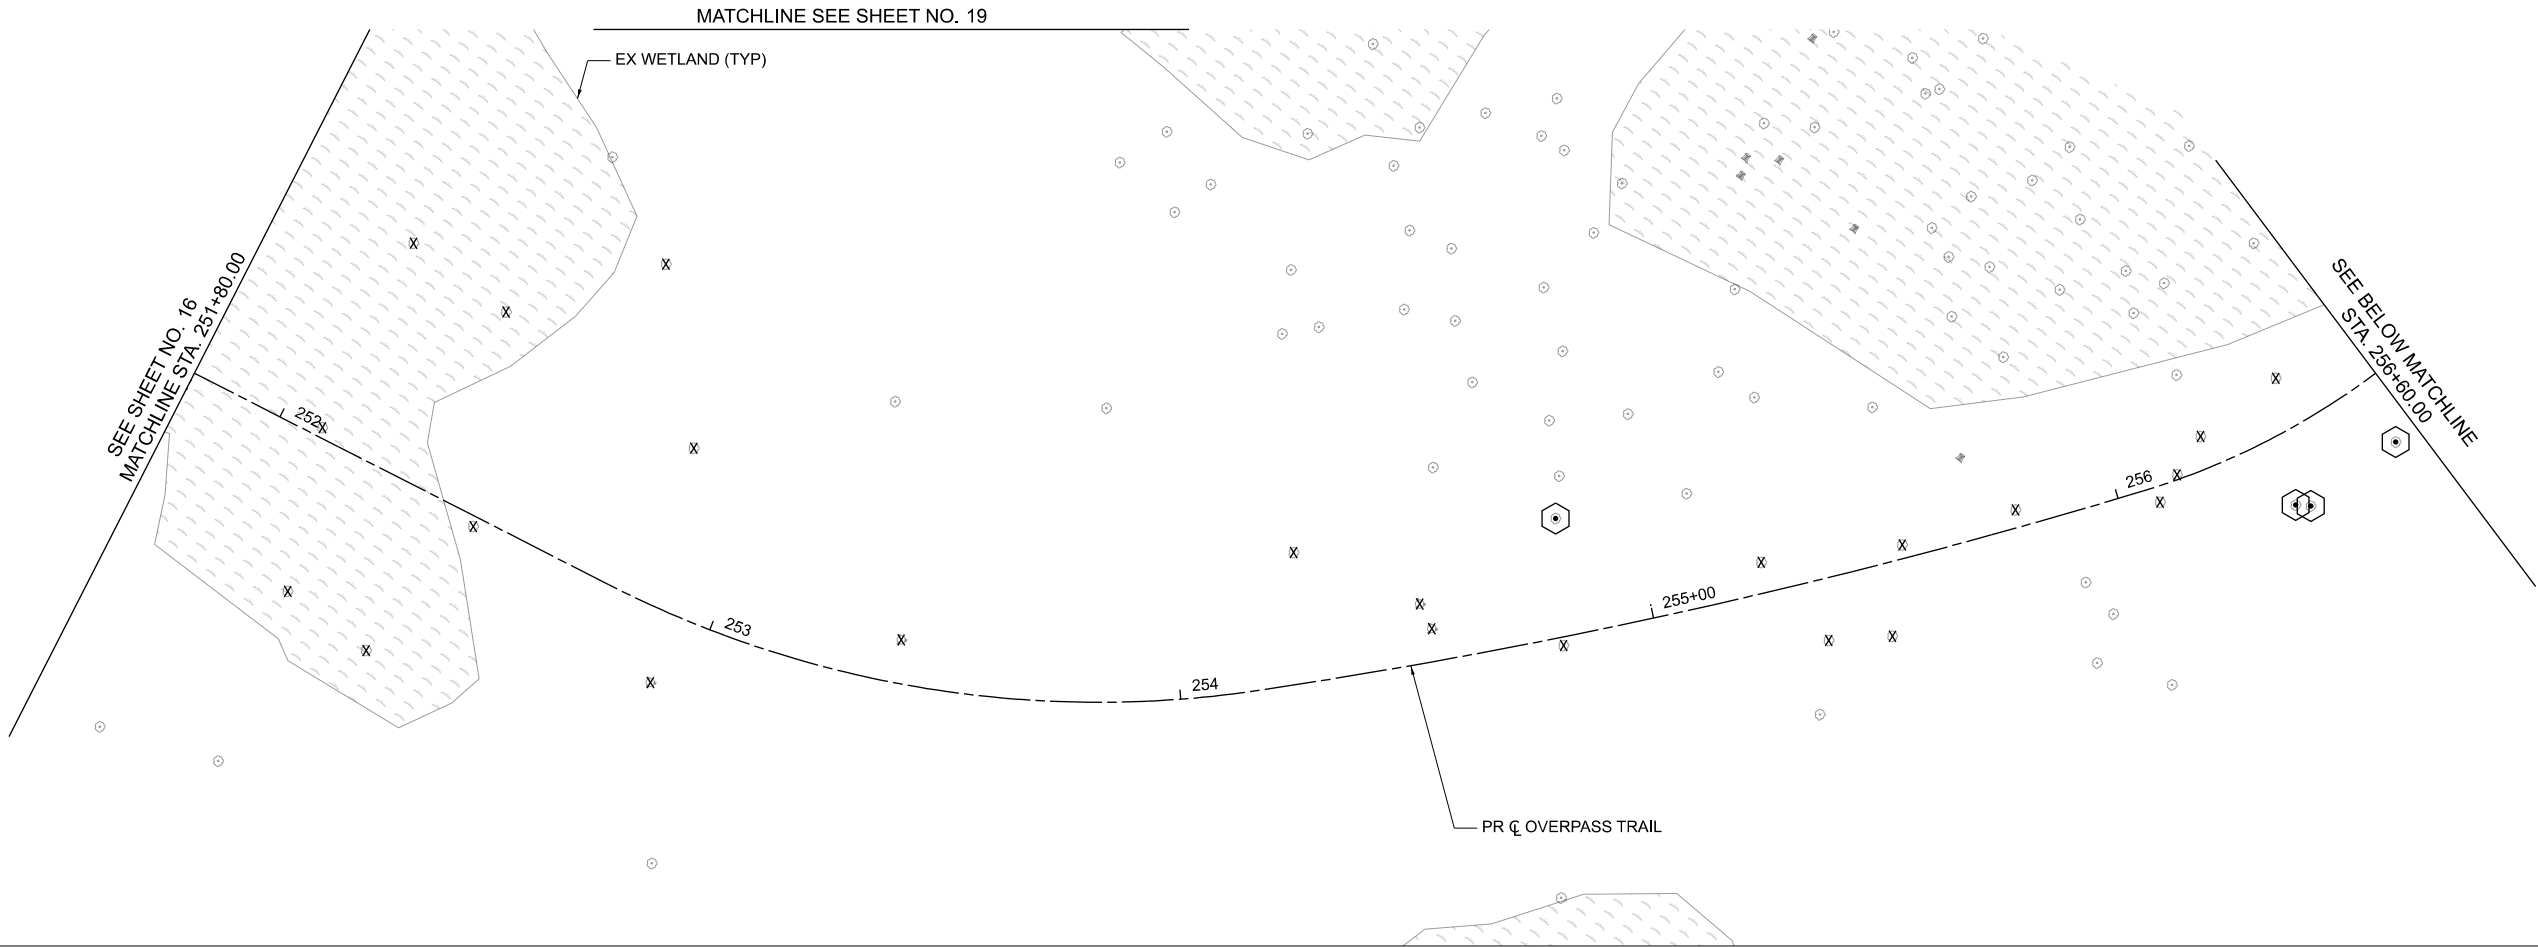 

MODEL: Removal 03 [Sheet]
FILE NAME: 0045_SHT-PLAN-REMOVAL_83-OVP.dgn

TRANSYSTEMS


PLOT DATE	USER NAME = mrquinn		DESIGNED - MRQ	REVISED -
			DRAWN - KLB	REVISED -
			CHECKED - EAD	REVISED -
	DATE = 7/9/2025		DATE - 06/09/2025	REVISED -

STATE OF ILLINOIS
DEPARTMENT OF TRANSPORTATION

REMOVAL PLAN


SCALE: 1"=20' SHEET 3 OF 4 SHEETS STA. 261+40.00 TO STA. 269+46.41

F.A.P. RTE.	SECTION	COUNTY	TOTAL SHEETS	SHEET NO.
344	19-00197-00-BT	DUPAGE	92	18
CONTRACT NO. 61L69				
ILLINOIS FED. AID PROJECT				

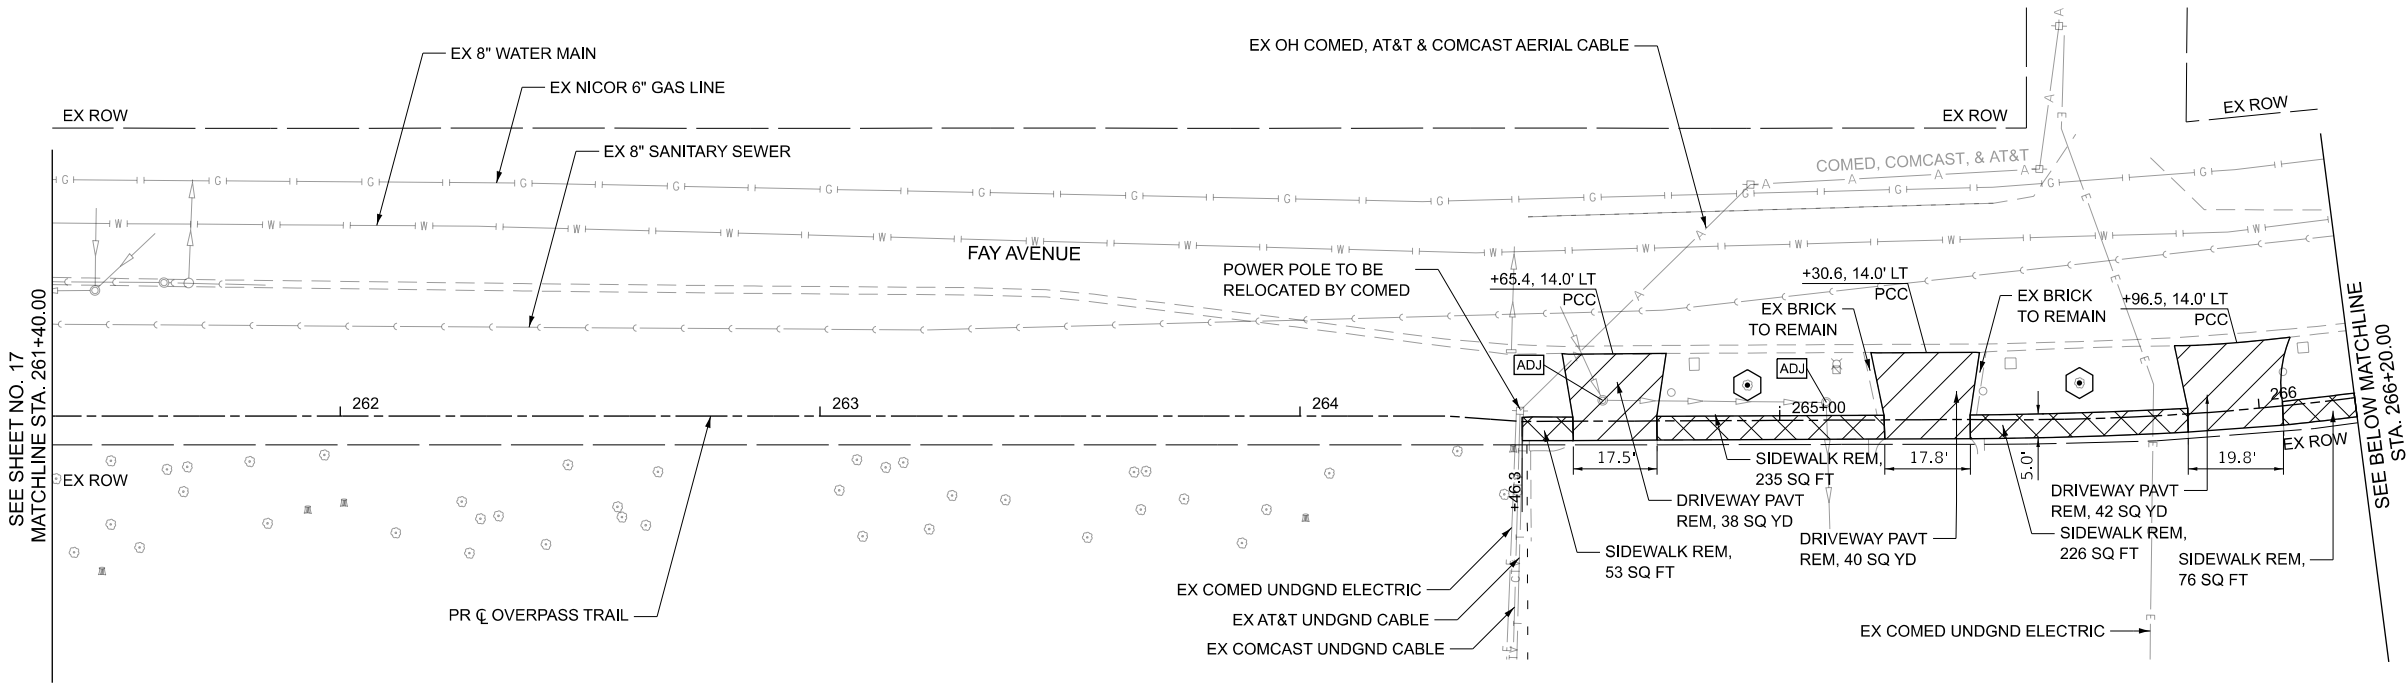

REMOVAL LEGEND

	DRIVEWAY REMOVAL
	CRUSHED LIMESTONE REMOVAL (TO BE PAID AS EARTH EXCAVATION)
	SIDEWALK REMOVAL
	COMBINATION CURB AND GUTTER REMOVAL
	TREE REMOVAL
	STUMP REMOVAL ONLY
	TREE PROTECTION WITH TEMPORARY FENCE TREE & TREE ROOT PRUNING
	DRAINAGE STRUCTURES TO BE ADJUSTED

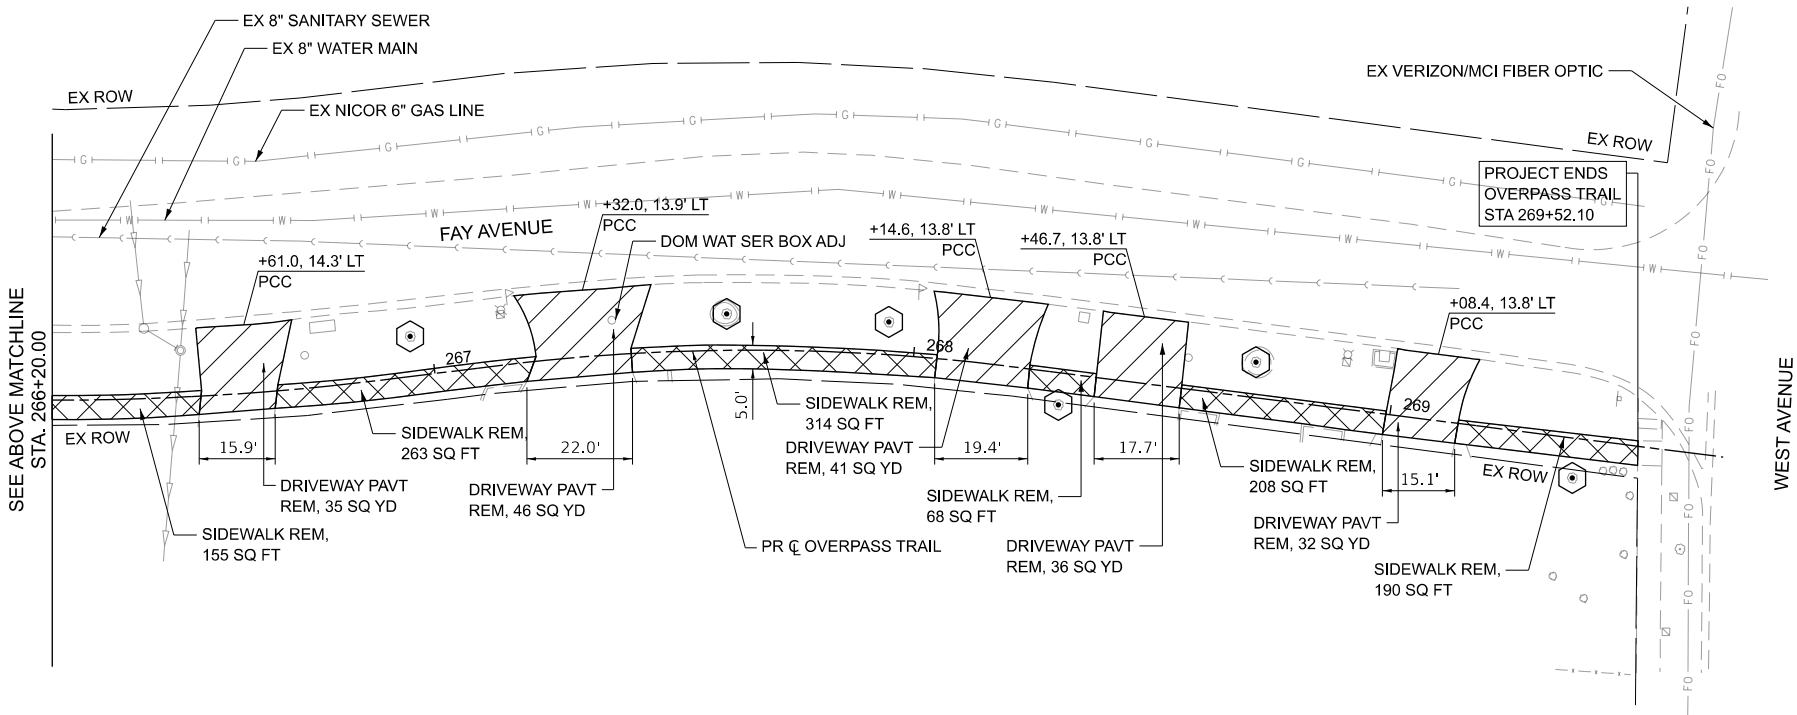

NOTES

- SEE TREE REMOVAL SCHEDULE FOR TREE SIZES.
- FOR ALIGNMENT INFORMATION, SEE SHEET 14
- ADDITIONAL QUANTITY OF TREE PROTECTION HAS BEEN INCLUDED IN THE PLANS TO ACCOUNT FOR ADDITIONAL TREES THAT HAVE BEEN PLANTED OR RELOCATED WITHIN THE FPDDC PROPERTY.



MODEL: Removal 04 [Sheet]
FILE NAME: 0045_SHT-PLAN-REMOVAL_83-OVP.dgn

TRANSYSTEMS


USER NAME	=	mrquinn	DESIGNED	-	MRQ	REVISED	-	
			DRAWN	-	KLB	REVISED	-	
			CHECKED	-	EAD	REVISED	-	
PLOT DATE	=	7/9/2025	DATE	-	06/09/2025	REVISED	-	

STATE OF ILLINOIS
DEPARTMENT OF TRANSPORTATION

REMOVAL PLAN
COMPENSATORY STORAGE LOCATION

SCALE: 1"=10'
SHEET 4 OF 4 SHEETS
STA. NA TO STA. NA

F.A.P. RTE.	SECTION	COUNTY	TOTAL SHEETS	SHEET NO.
344	19-00197-00-BT	DUPAGE	92	19
CONTRACT NO. 61L69				
ILLINOIS		FED. AID PROJECT		

 

REMOVAL LEGEND

- DRIVEWAY REMOVAL
- CRUSHED LESTONE REMOVAL (TO BE PAID AS EARTH EXCAVATION)
- SIDEWALK REMOVAL
- COMBINATION CURB AND GUTTER REMOVAL
- TREE REMOVAL
- STUMP REMOVAL ONLY
- TREE PROTECTION WITH TEMPORARY FENCE TREE & TREE ROOT PRUNING
- DRAINAGE STRUCTURES TO BE ADJUSTED

NOTES

- SEE TREE REMOVAL SCHEDULE FOR TREE SIZES.
- FOR ALIGNMENT INFORMATION, SEE SHEET 14
- ADDITIONAL QUANTITY OF TREE PROTECTION HAS BEEN INCLUDED IN THE PLANS TO ACCOUNT FOR ADDITIONAL TREES THAT HAVE BEEN PLANTED OR RELOCATED WITHIN THE FPDDC PROPERTY.



MODEL: Plan Cricket Creek Path [Sheet]
FILE NAME: 0045_SHT-PLAN-CRICKET-CREEK.dgn

TRANSYSTEMS


USER NAME =	mrquinn	DESIGNED -	MRQ	REVISED -	
		DRAWN -	KLB	REVISED -	
		CHECKED -	EAD	REVISED -	
PLOT DATE =	7/9/2025	DATE -	06/09/2025	REVISED -	

STATE OF ILLINOIS
DEPARTMENT OF TRANSPORTATION


CRICKET CREEK PATH PLAN AND PROFILE

SCALE: 1"=20'
SHEET 1 OF 6 SHEETS
STA. 300+00.00 TO STA. 305+50.00

F.A.P. RTE.	SECTION	COUNTY	TOTAL SHEETS	SHEET NO.
344	19-00197-00-BT	DUPAGE	92	20
CONTRACT NO. 61L69				
ILLINOIS FED. AID PROJECT				

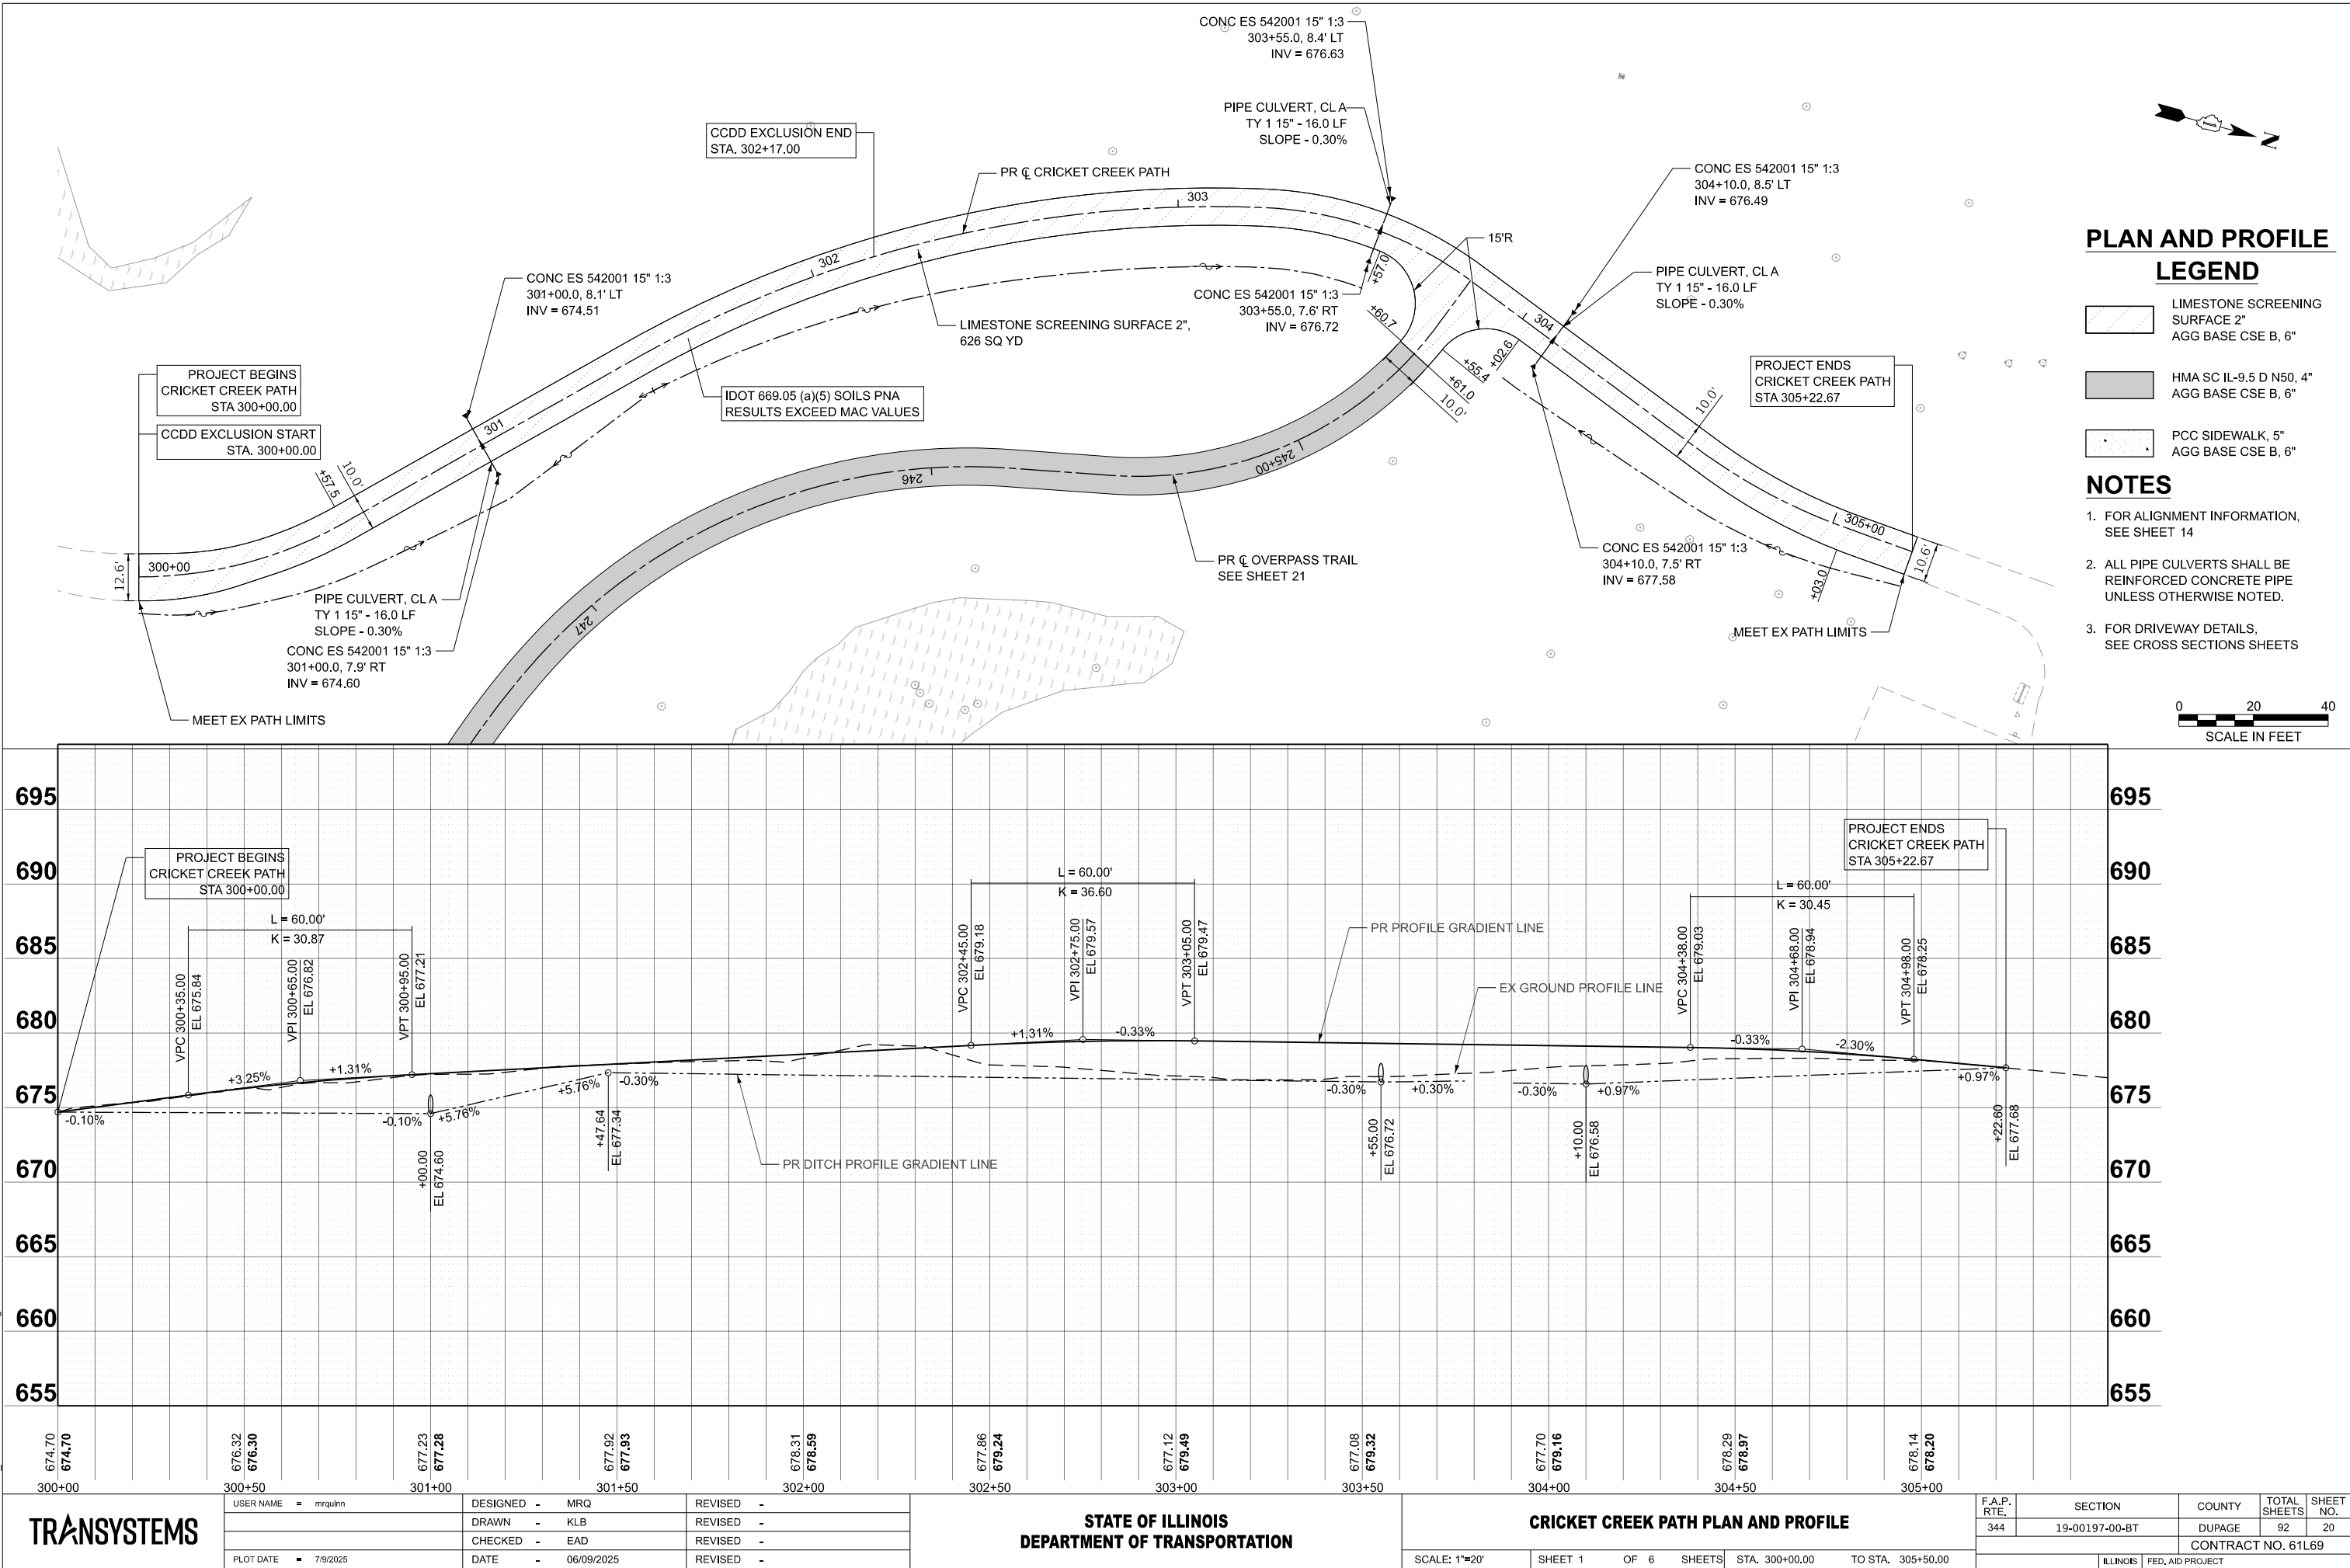

MODEL: Plan Overpass Trail.dgn
FILE NAME: 0045_SHT-PLAN-OVERPASS-TRAIL.dgn

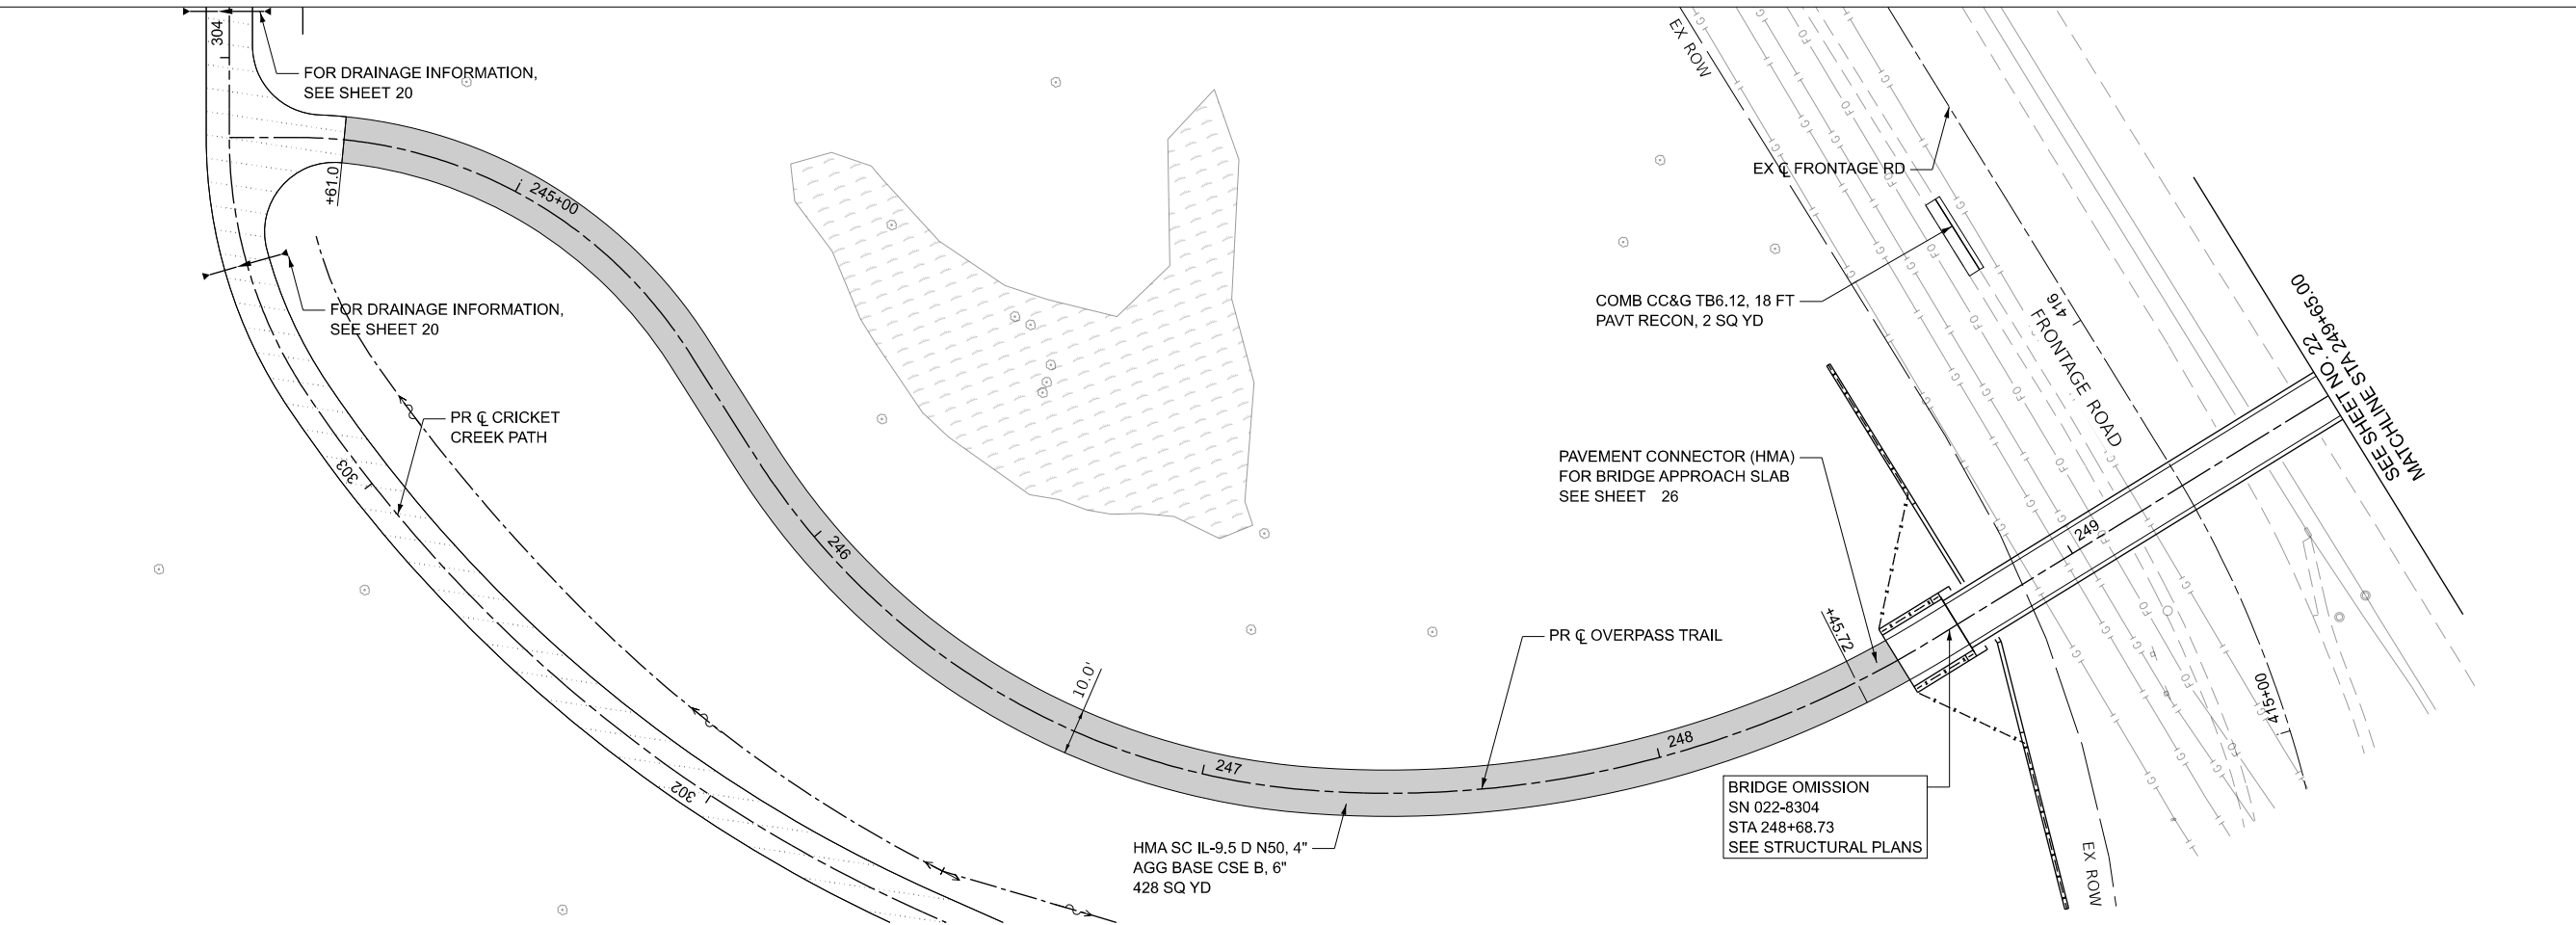


PLAN AND PROFILE LEGEND

- LIMESTONE SCREENING
SURFACE 2"
AGG BASE CSE B, 6"
- HMA SC IL-9.5 D N50, 4"
AGG BASE CSE B, 6"
- PCC SIDEWALK, 5"
AGG BASE CSE B, 6"

NOTES

- FOR ALIGNMENT INFORMATION,
SEE SHEET 14
- ALL PIPE CULVERTS SHALL BE
REINFORCED CONCRETE PIPE
UNLESS OTHERWISE NOTED.
- FOR DRIVEWAY DETAILS,
SEE CROSS SECTIONS SHEETS

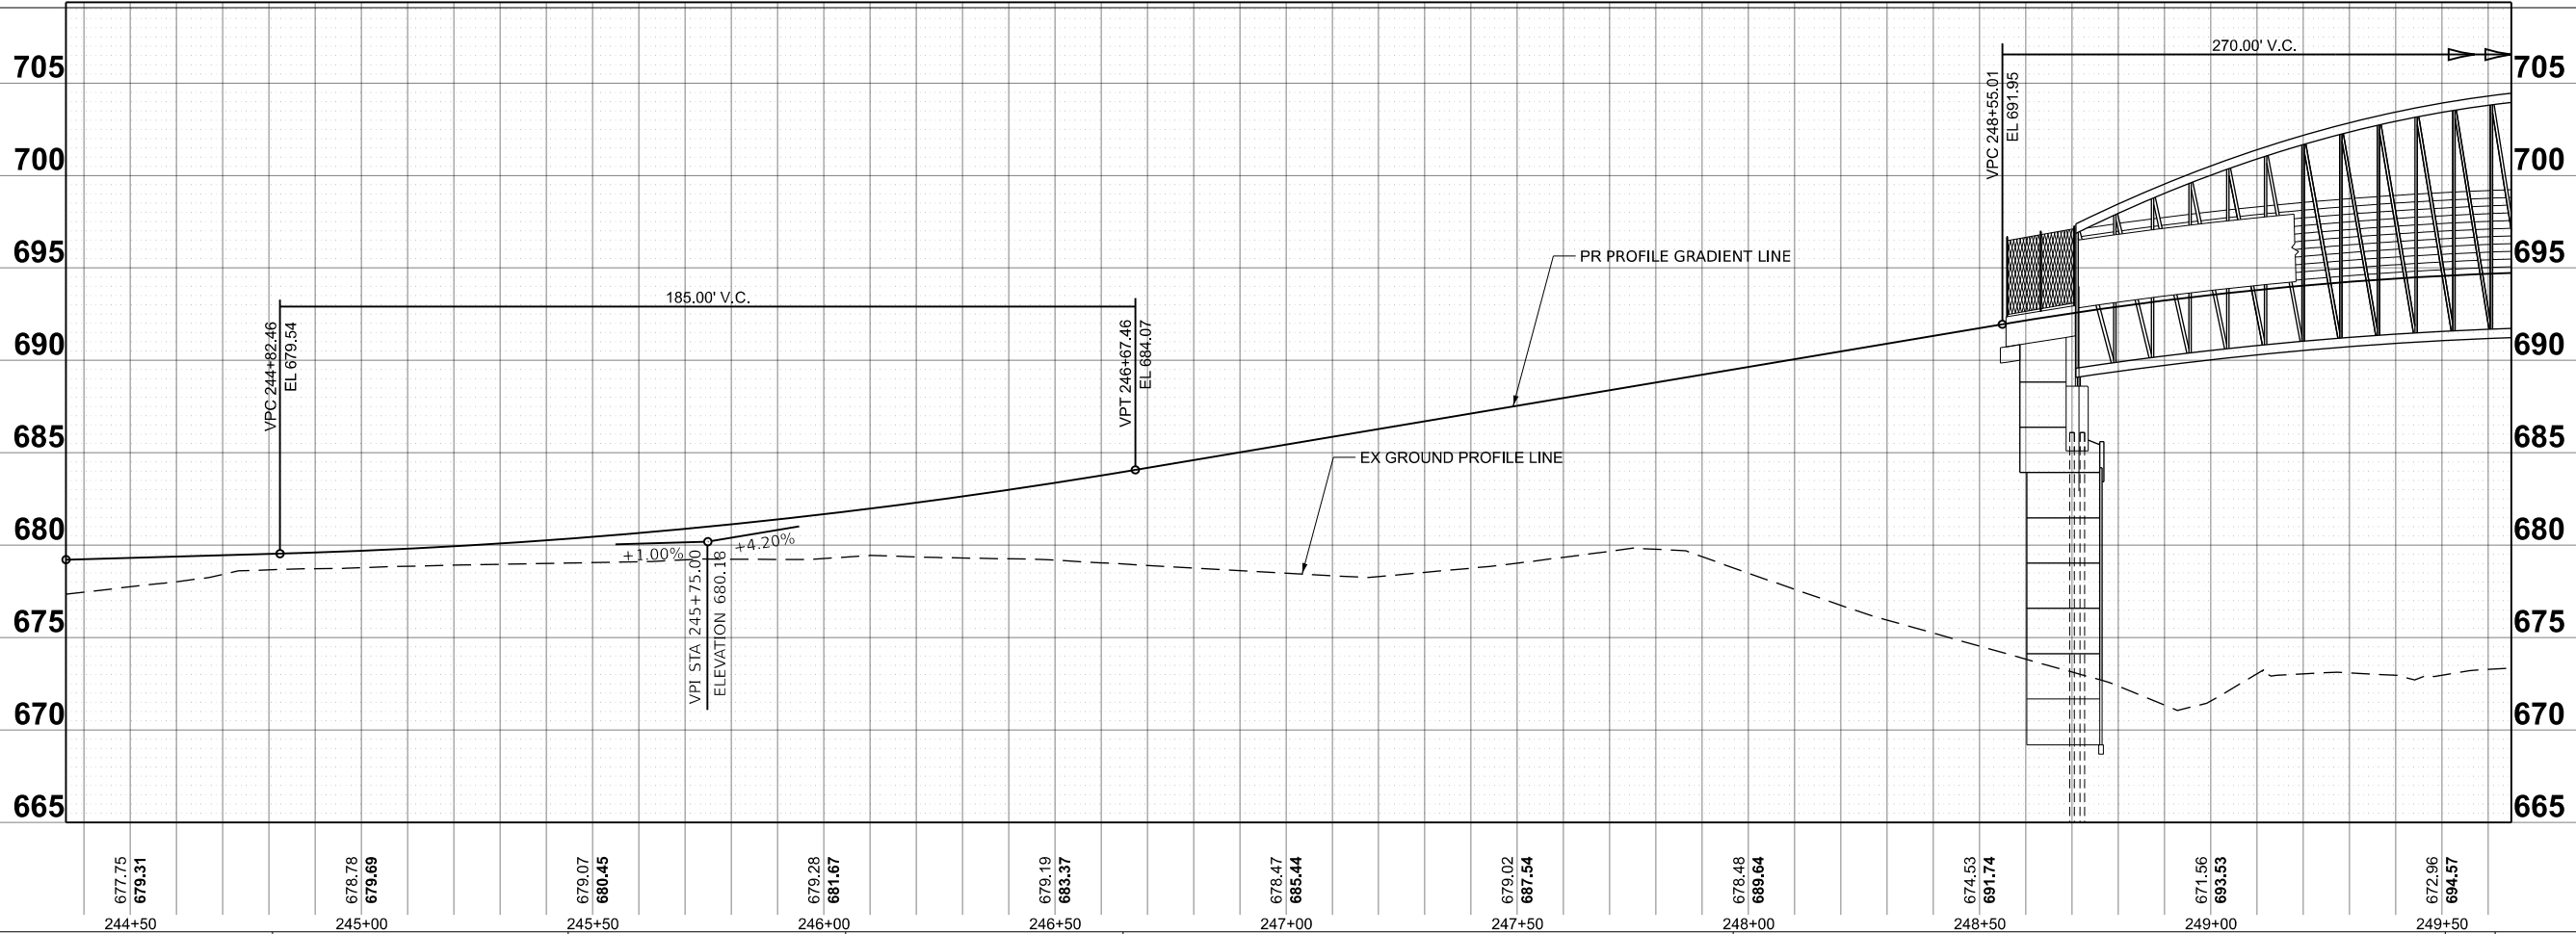

TRANSYSTEMS

USER NAME	mrquinn	DESIGNED -	MRQ	REVISED -	
		DRAWN -	KLB	REVISED -	
		CHECKED -	EAD	REVISED -	
PLOT DATE	7/9/2025	DATE	06/09/2025	REVISED -	

STATE OF ILLINOIS
DEPARTMENT OF TRANSPORTATION

OVERPASS TRAIL PLAN AND PROFILE

SCALE: 1"=20' SHEET 2 OF 6 SHEETS STA. 244+36.11 TO STA. 249+65.00

F.A.P. RTE.	SECTION	COUNTY	TOTAL SHEETS	SHEET NO.
344	19-00197-00-BT	DUPAGE	92	21
CONTRACT NO. 61L69				
ILLINOIS FED. AID PROJECT				

MODEL: Plan Overpass Trail2 [Sheet]
FILE NAME: 0045_SHT-PLAN-OVERPASS-TRAIL.dgn

TRANSYSTEMS



USER NAME = mrquinn	DESIGNED - MRQ	REVISED -
	DRAWN - KLB	REVISED -
	CHECKED - EAD	REVISED -
PLOT DATE = 8/19/2025	DATE - 06/09/2025	REVISED -

STATE OF ILLINOIS
DEPARTMENT OF TRANSPORTATION

OVERPASS TRAIL PLAN AND PROFILE

SCALE: 1"=20'
SHEET 3 OF 6 SHEETS
STA. 249+65.00 TO STA. 254+95.00

F.A.P. RTE.	SECTION	COUNTY	TOTAL SHEETS	SHEET NO.
344	19-00197-00-BT	DUPAGE	92	22
CONTRACT NO. 61L69				
ILLINOIS FED. AID PROJECT				

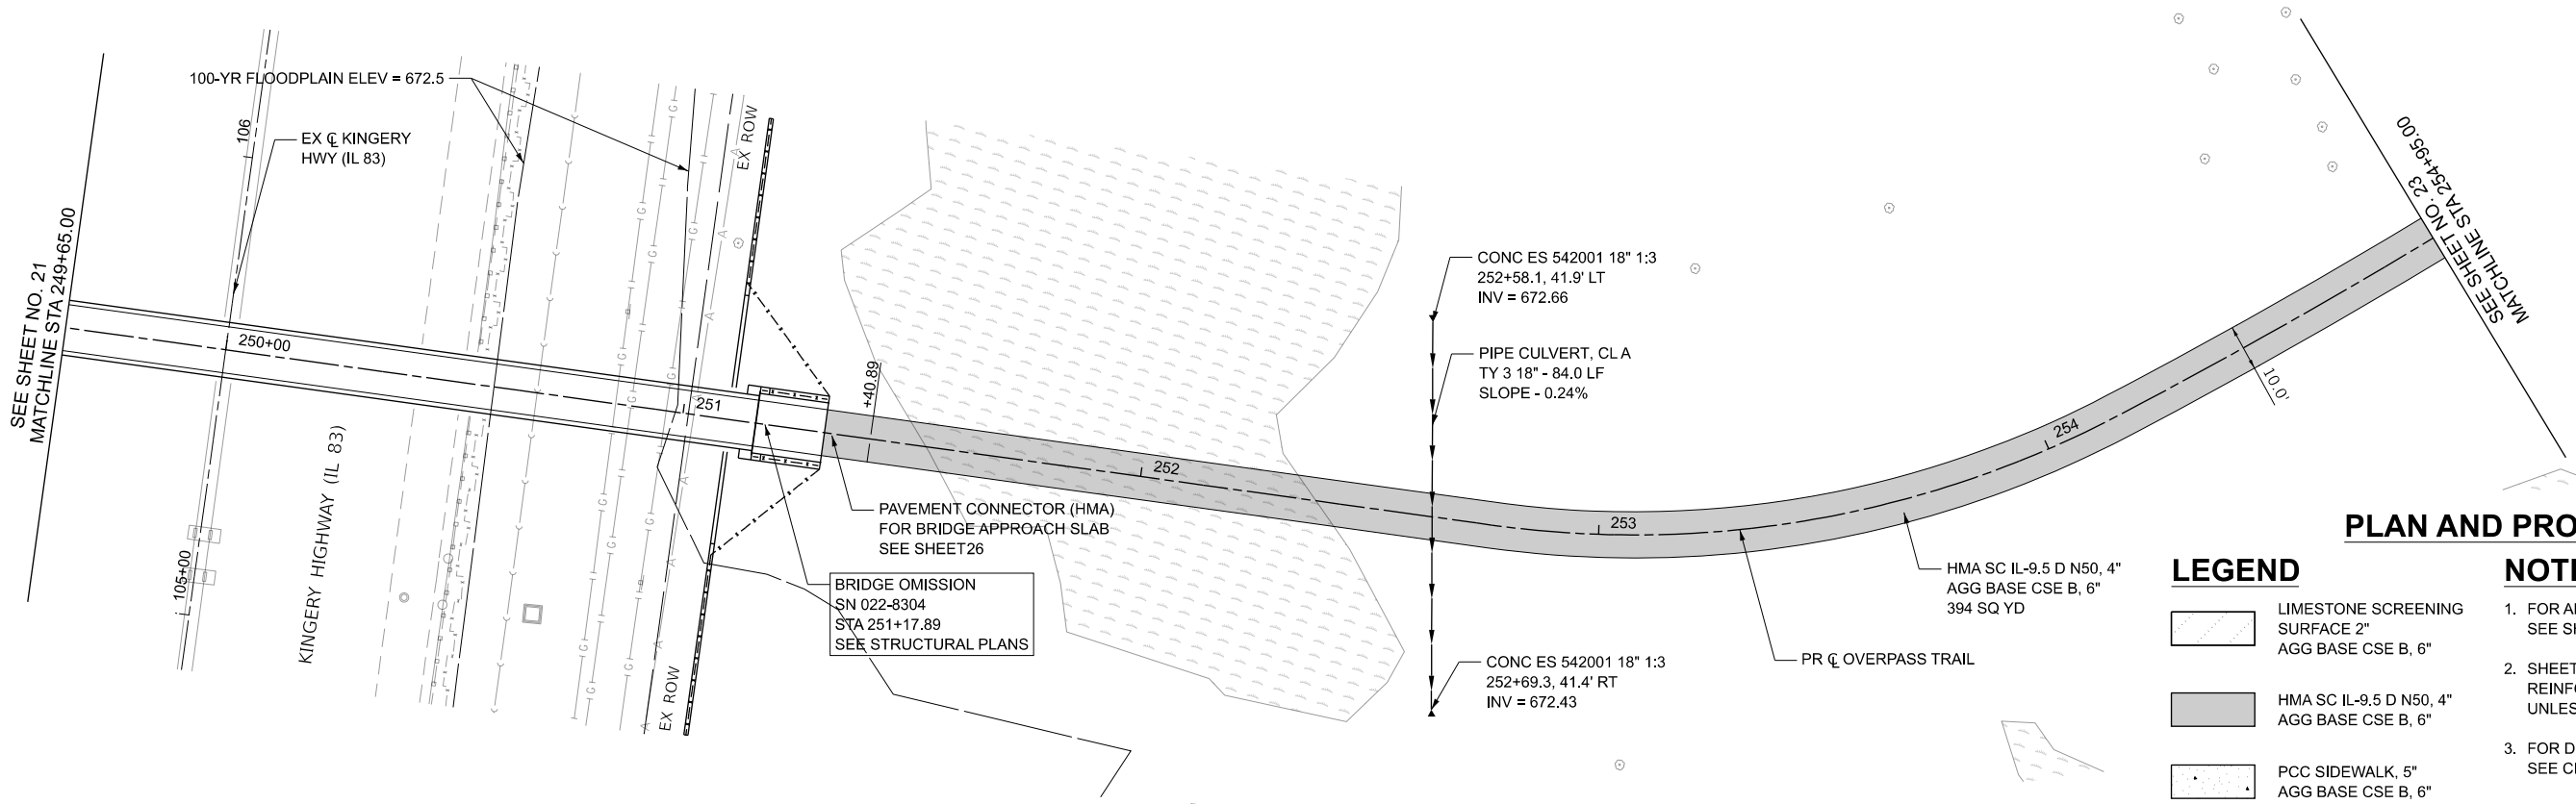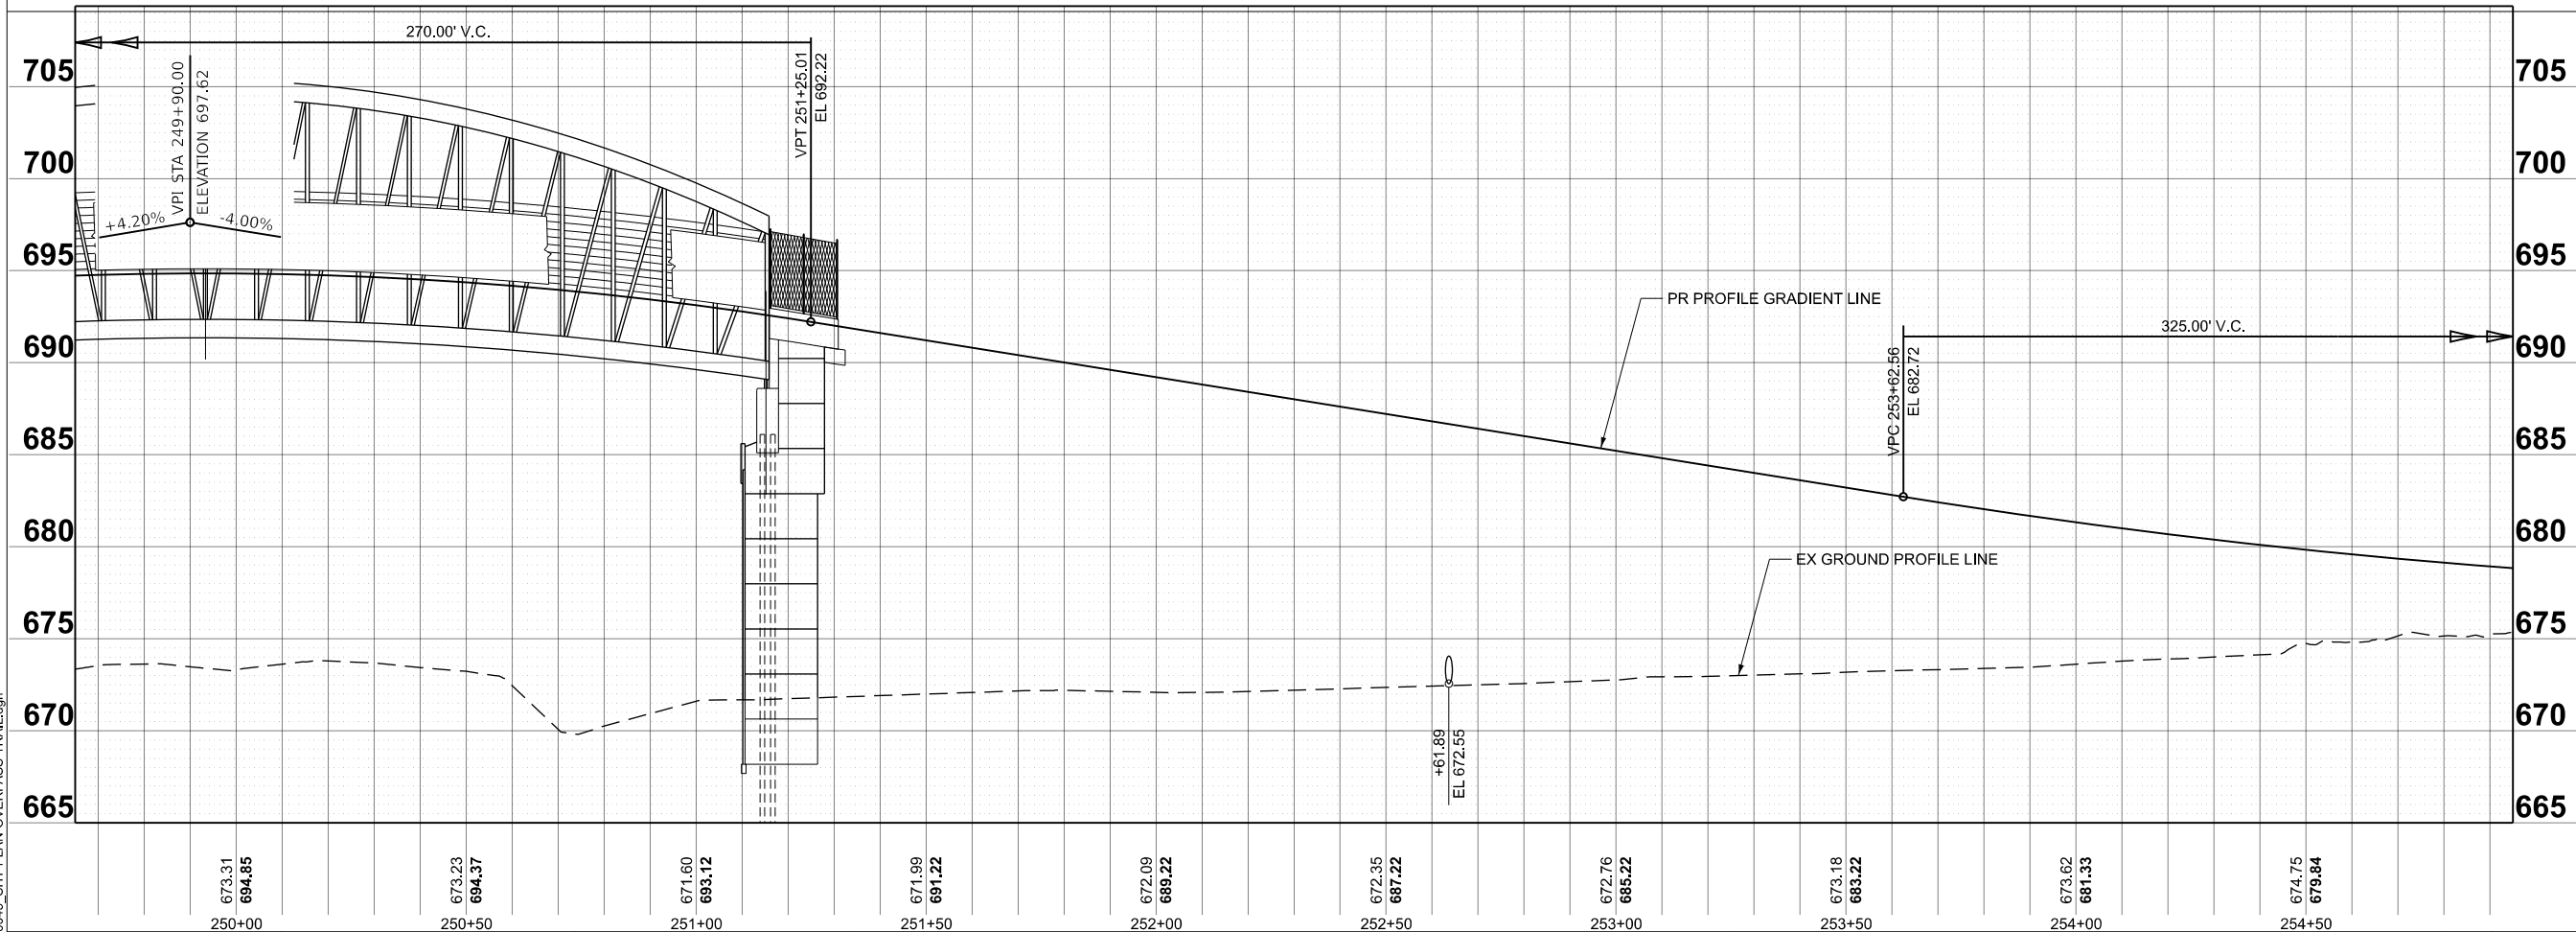


LEGEND

- LIMESTONE SCREENING
SURFACE 2"
AGG BASE CSE B, 6"
- HMA SC IL-9.5 D N50, 4"
AGG BASE CSE B, 6"
- PCC SIDEWALK, 5"
AGG BASE CSE B, 6"

NOTES

- FOR ALIGNMENT INFORMATION,
SEE SHEET 14
- SHEET ALL PIPE CULVERTS SHALL BE
REINFORCED CONCRETE PIPE
UNLESS OTHERWISE NOTED.
- FOR DRIVEWAY DETAILS,
SEE CROSS SECTIONS SHEETS




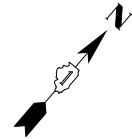


PLAN AND PROFILE
LEGEND

- LIMESTONE SCREENING SURFACE 2" AGG BASE CSE B, 6"
- HMA SC IL-9.5 D N50, 4" AGG BASE CSE B, 6"
- PCC SIDEWALK, 5" AGG BASE CSE B, 6"

NOTES

- FOR ALIGNMENT INFORMATION, SEE SHEET 14
- ALL PIPE CULVERTS SHALL BE REINFORCED CONCRETE PIPE UNLESS OTHERWISE NOTED.
- FOR DRIVEWAY DETAILS, SEE CROSS SECTIONS SHEETS

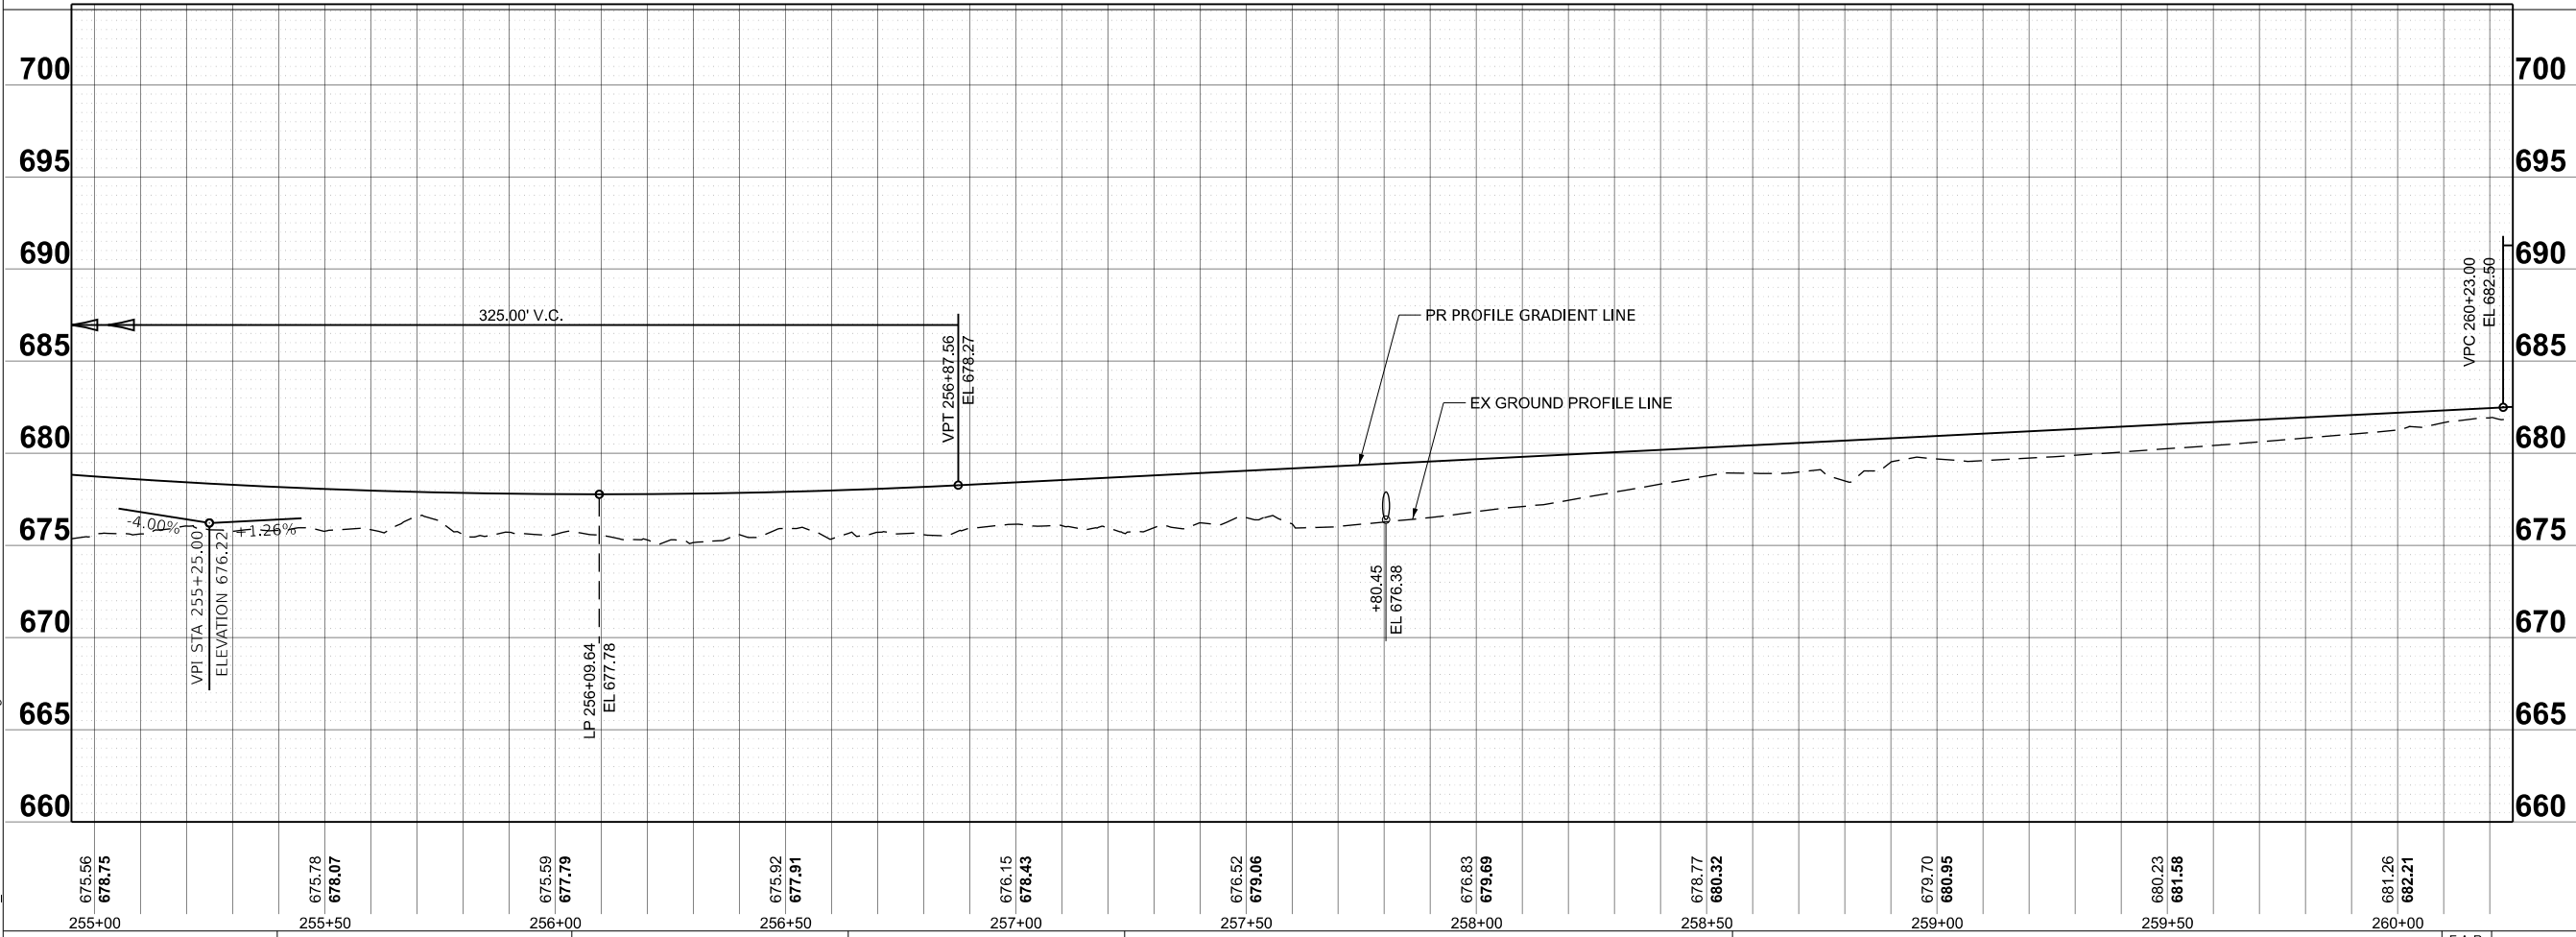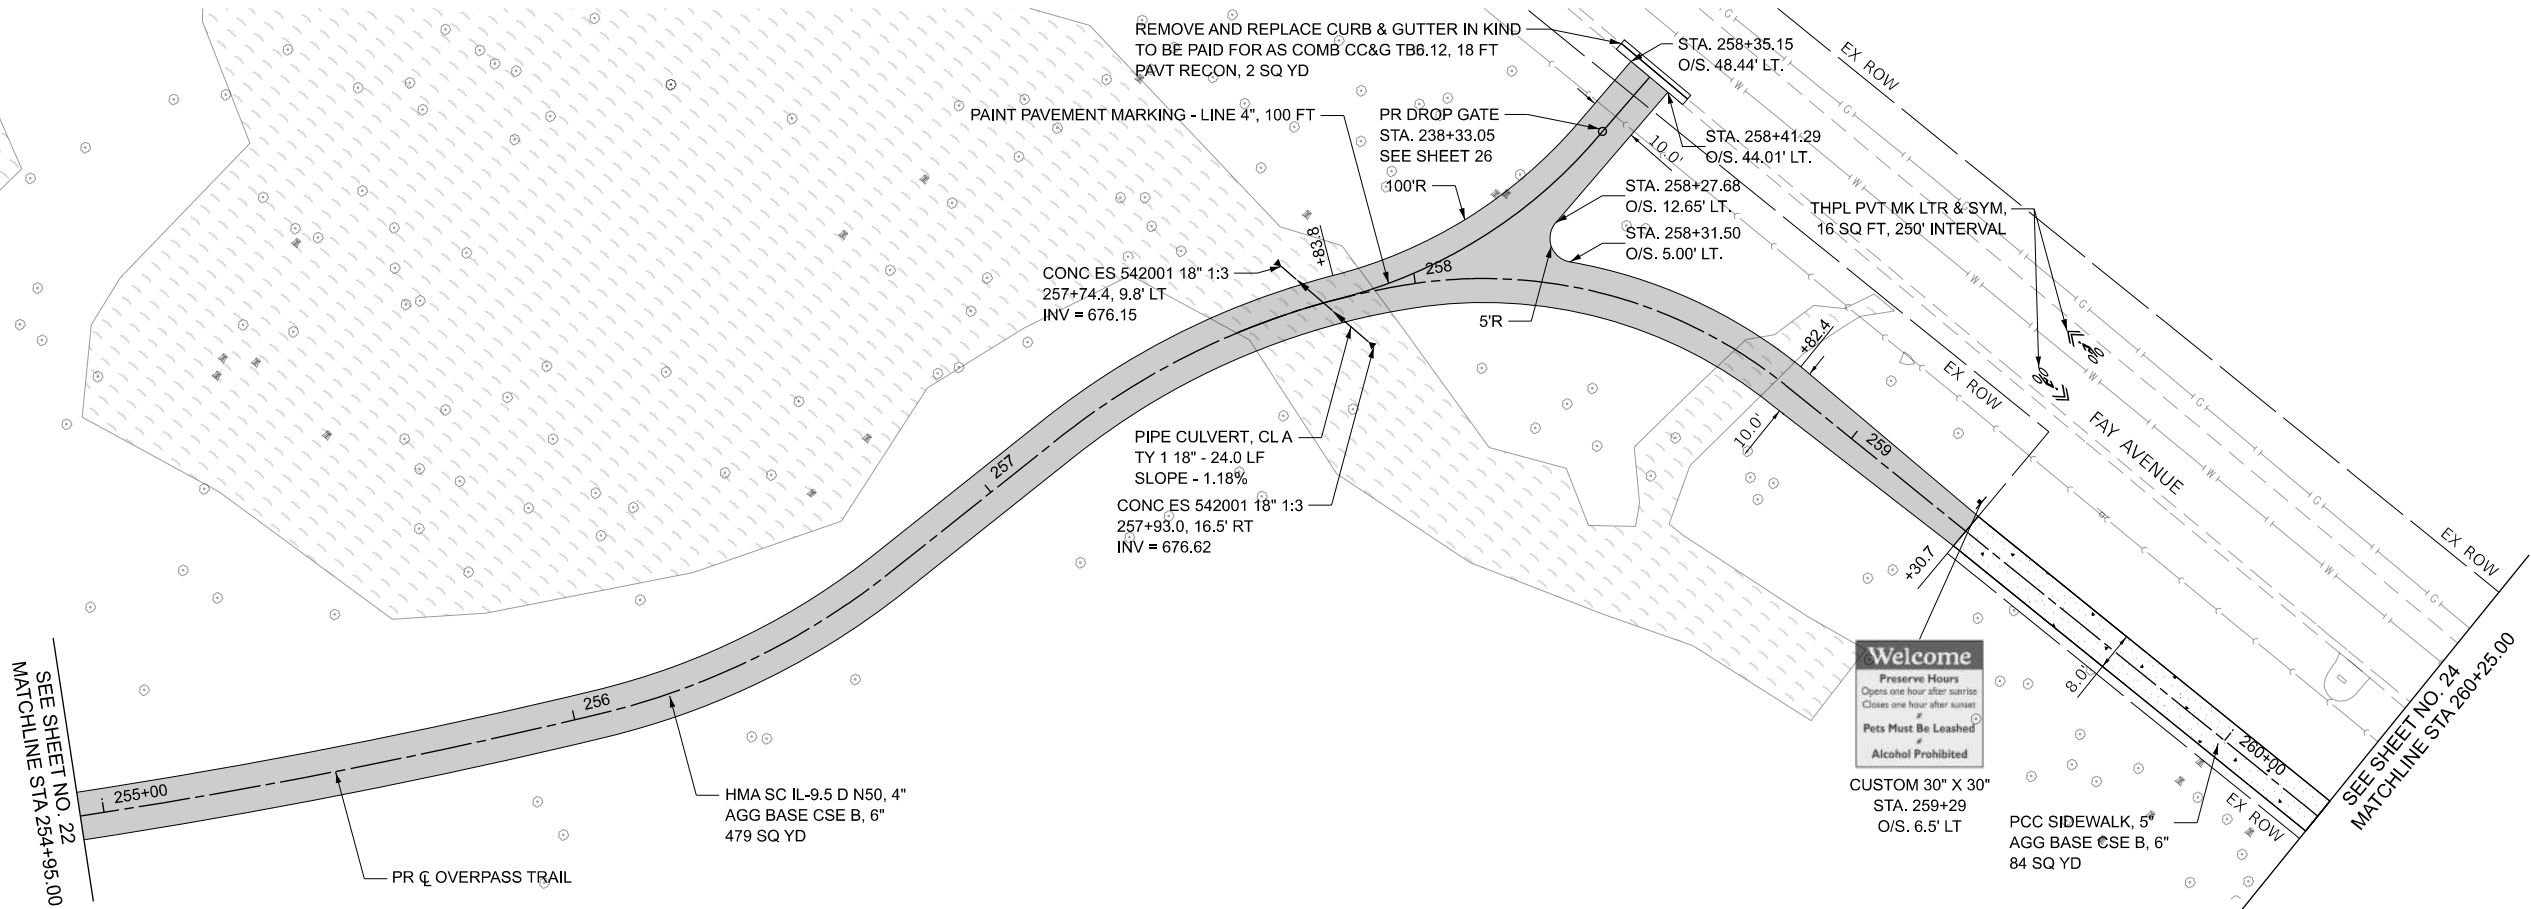

MODEL: Plan Overpass Trail3 [Sheet]
FILE NAME: 0045_SHT-PLAN-OVERPASS-TRAIL.dgn

TRANSYSTEMS

USER NAME =	mrquinn	DESIGNED -	MRQ	REVISED -	
		DRAWN -	KLB	REVISED -	
		CHECKED -	EAD	REVISED -	
PLOT DATE =	8/19/2025	DATE -	06/09/2025	REVISED -	


STATE OF ILLINOIS
DEPARTMENT OF TRANSPORTATION

OVERPASS TRAIL PLAN AND PROFILE


SCALE: 1"=20' SHEET 4 OF 6 SHEETS STA. 254+95.00 TO STA. 260+25.00

F.A.P. RTE.	SECTION	COUNTY	TOTAL SHEETS	SHEET NO.
344	19-00197-00-BT	DUPAGE	92	23
CONTRACT NO. 61L69				
ILLINOIS FED. AID PROJECT				

MODEL: Plan Overpass Trail.dgn
FILE NAME: 0045_SHT-PLAN-OVERPASS-TRAIL.dgn

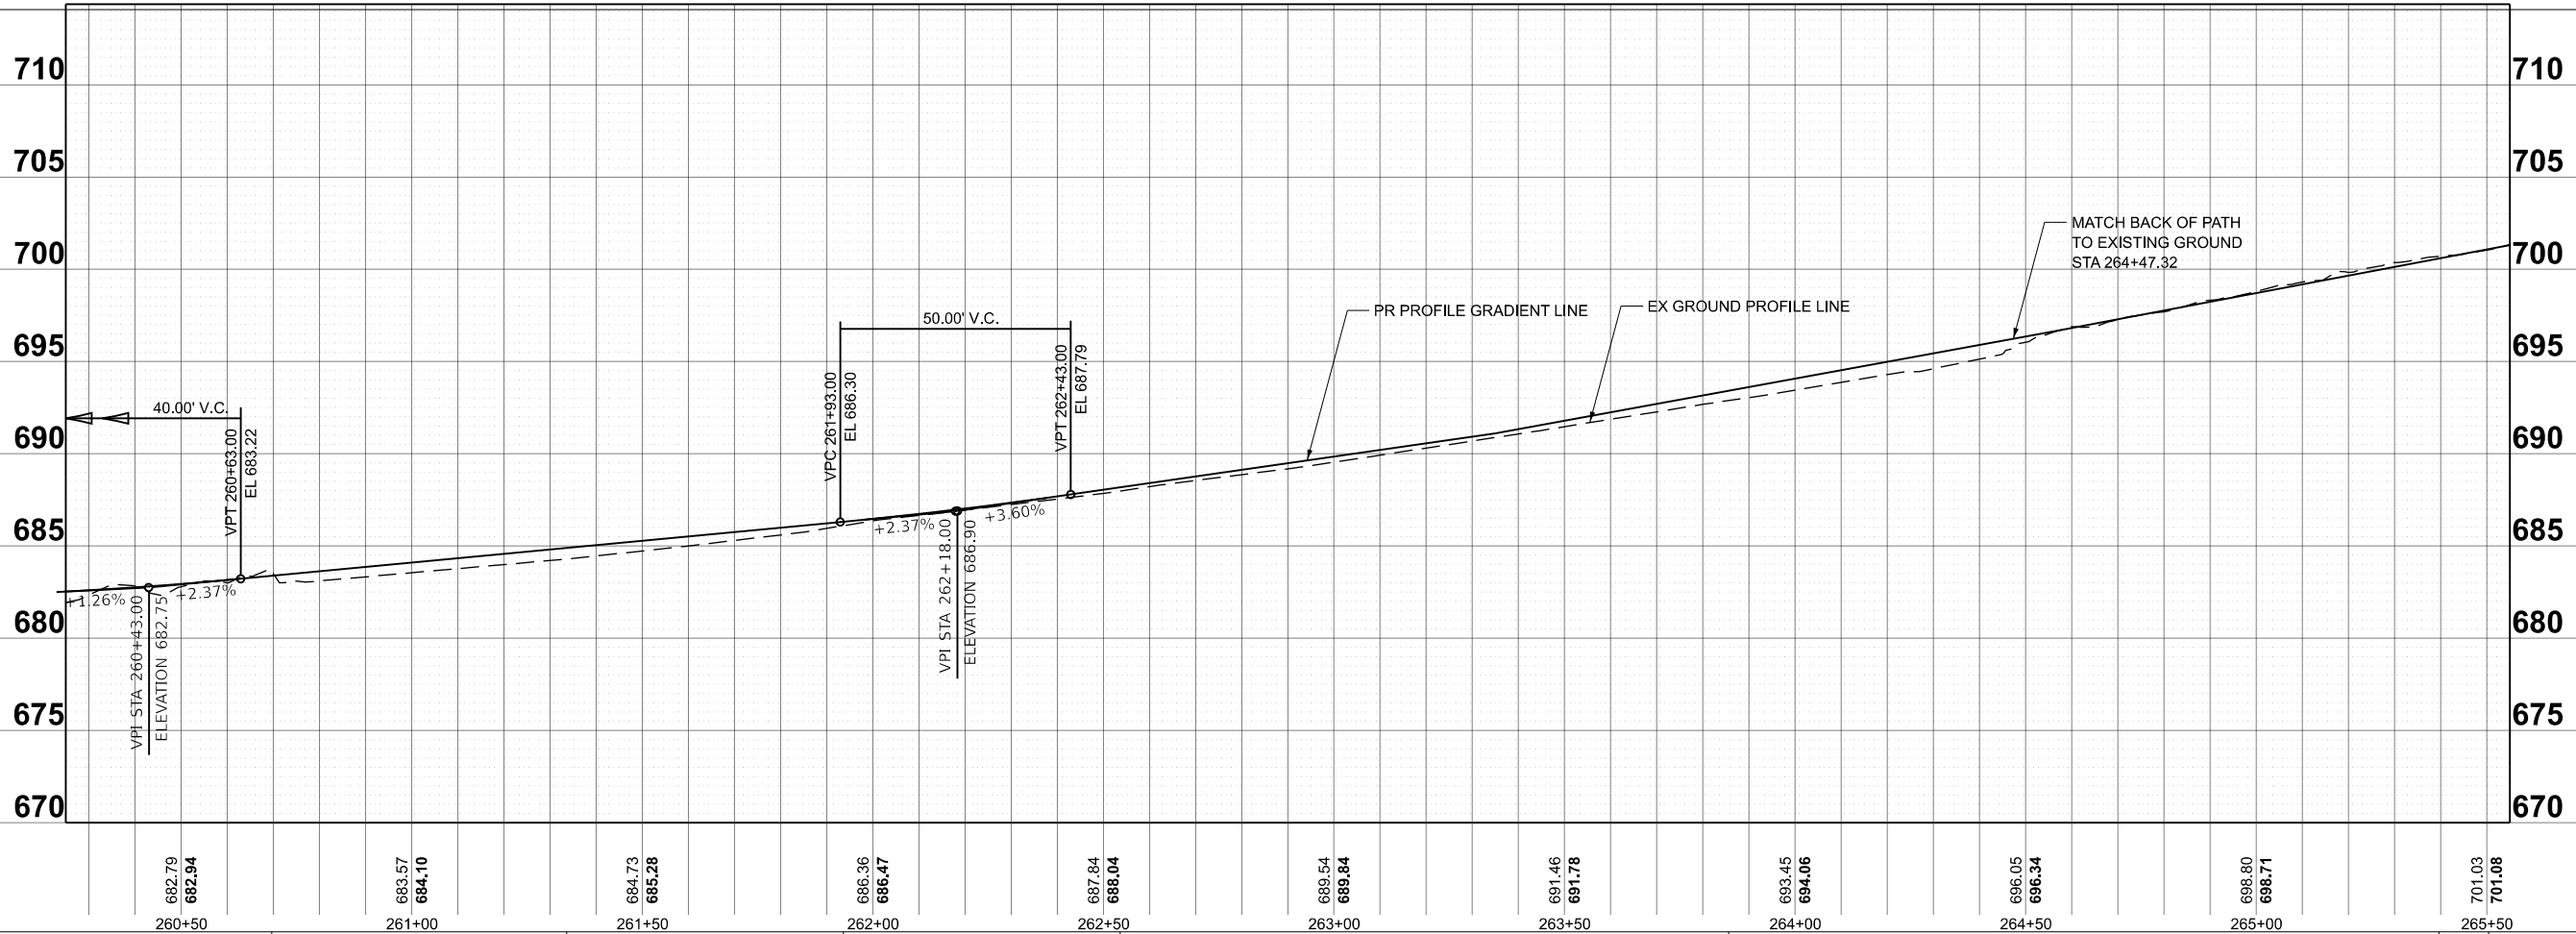

TRANSYSTEMS	USER NAME = mirquinn		DESIGNED - MRQ	REVISED -	STATE OF ILLINOIS DEPARTMENT OF TRANSPORTATION	OVERPASS TRAIL PLAN AND PROFILE				F.A.P. RTE.	SECTION	COUNTY	TOTAL SHEETS	SHEET NO.
			DRAWN - KLB	REVISED -						344	19-00197-00-BT	DUPAGE	92	24
			CHECKED - EAD	REVISED -						CONTRACT NO. 61L69				
	PLOT DATE = 7/9/2025		DATE - 06/09/2025	REVISED -		SCALE: 1"=20'	SHEET 5	OF 6 SHEETS	STA. 260+25.00	TO STA. 265+55.00				

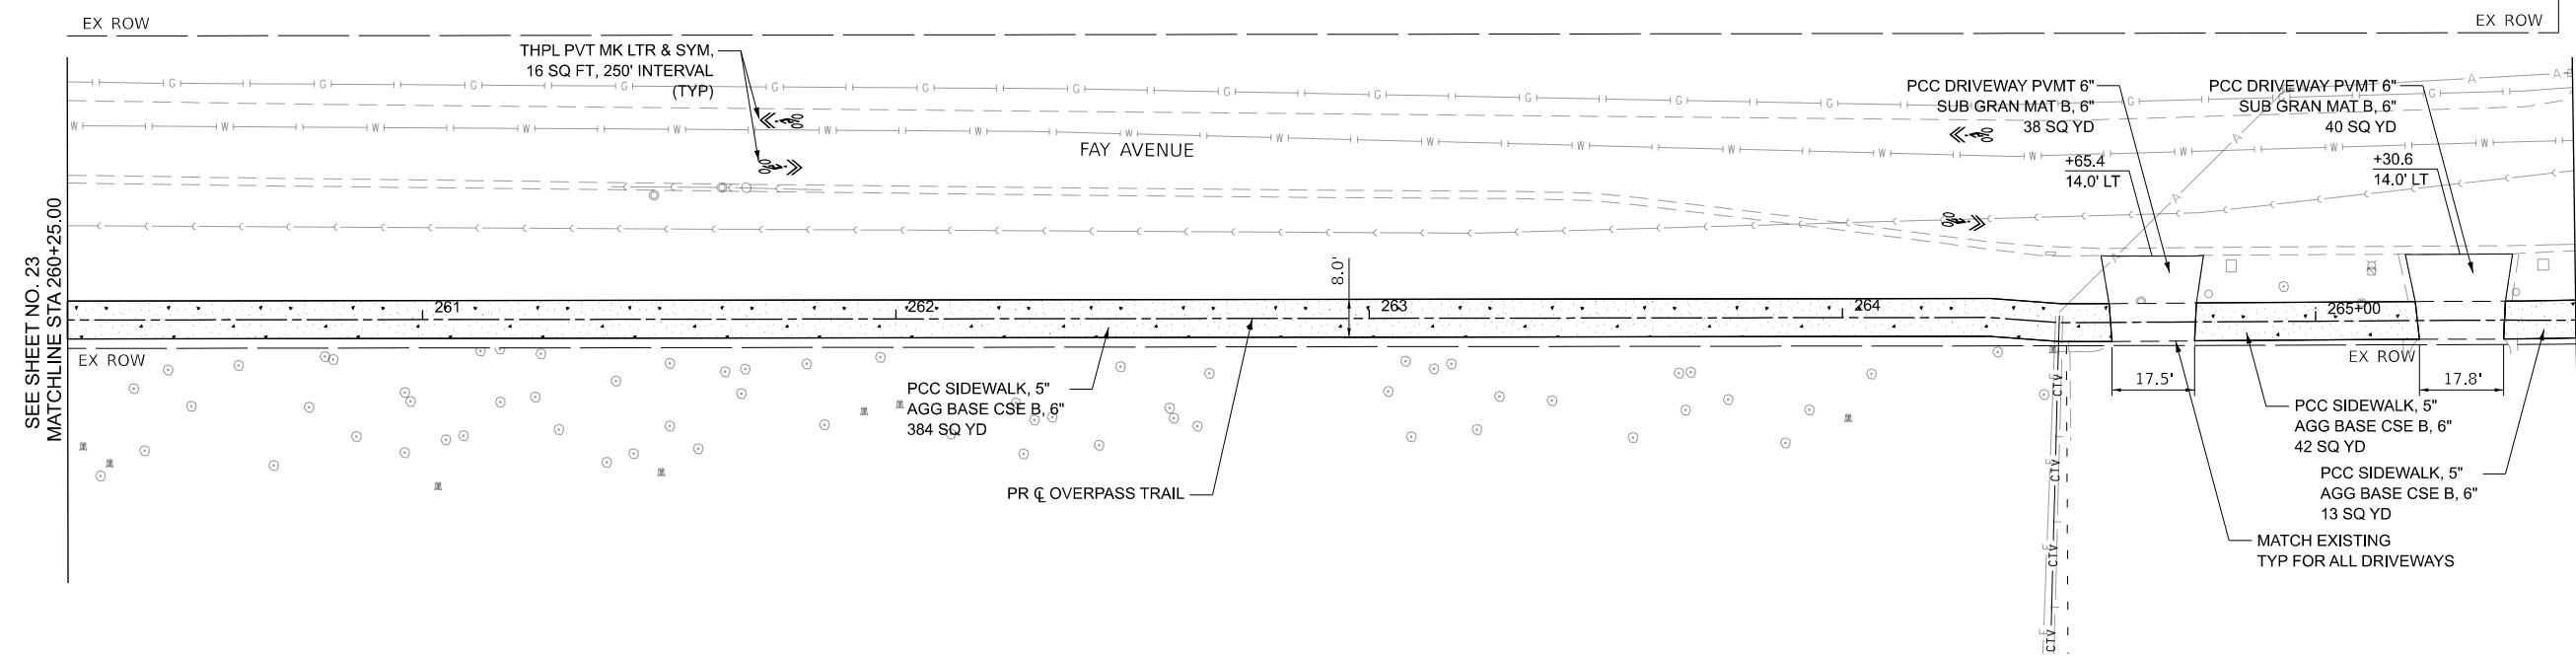

PLAN AND PROFILE LEGEND

- LIMESTONE SCREENING SURFACE 2" AGG BASE CSE B, 6"
- HMA SC IL-9.5 D N50, 4" AGG BASE CSE B, 6"
- PCC SIDEWALK, 5" AGG BASE CSE B, 6"

NOTES

- FOR ALIGNMENT INFORMATION, SEE SHEET 14
- ALL PIPE CULVERTS SHALL BE REINFORCED CONCRETE PIPE UNLESS OTHERWISE NOTED.
- FOR DRIVEWAY DETAILS, SEE CROSS SECTIONS SHEETS


0 20 40
SCALE IN FEET

PLAN AND PROFILE LEGEND

NOTES

0 20 40
SCALE IN FEET



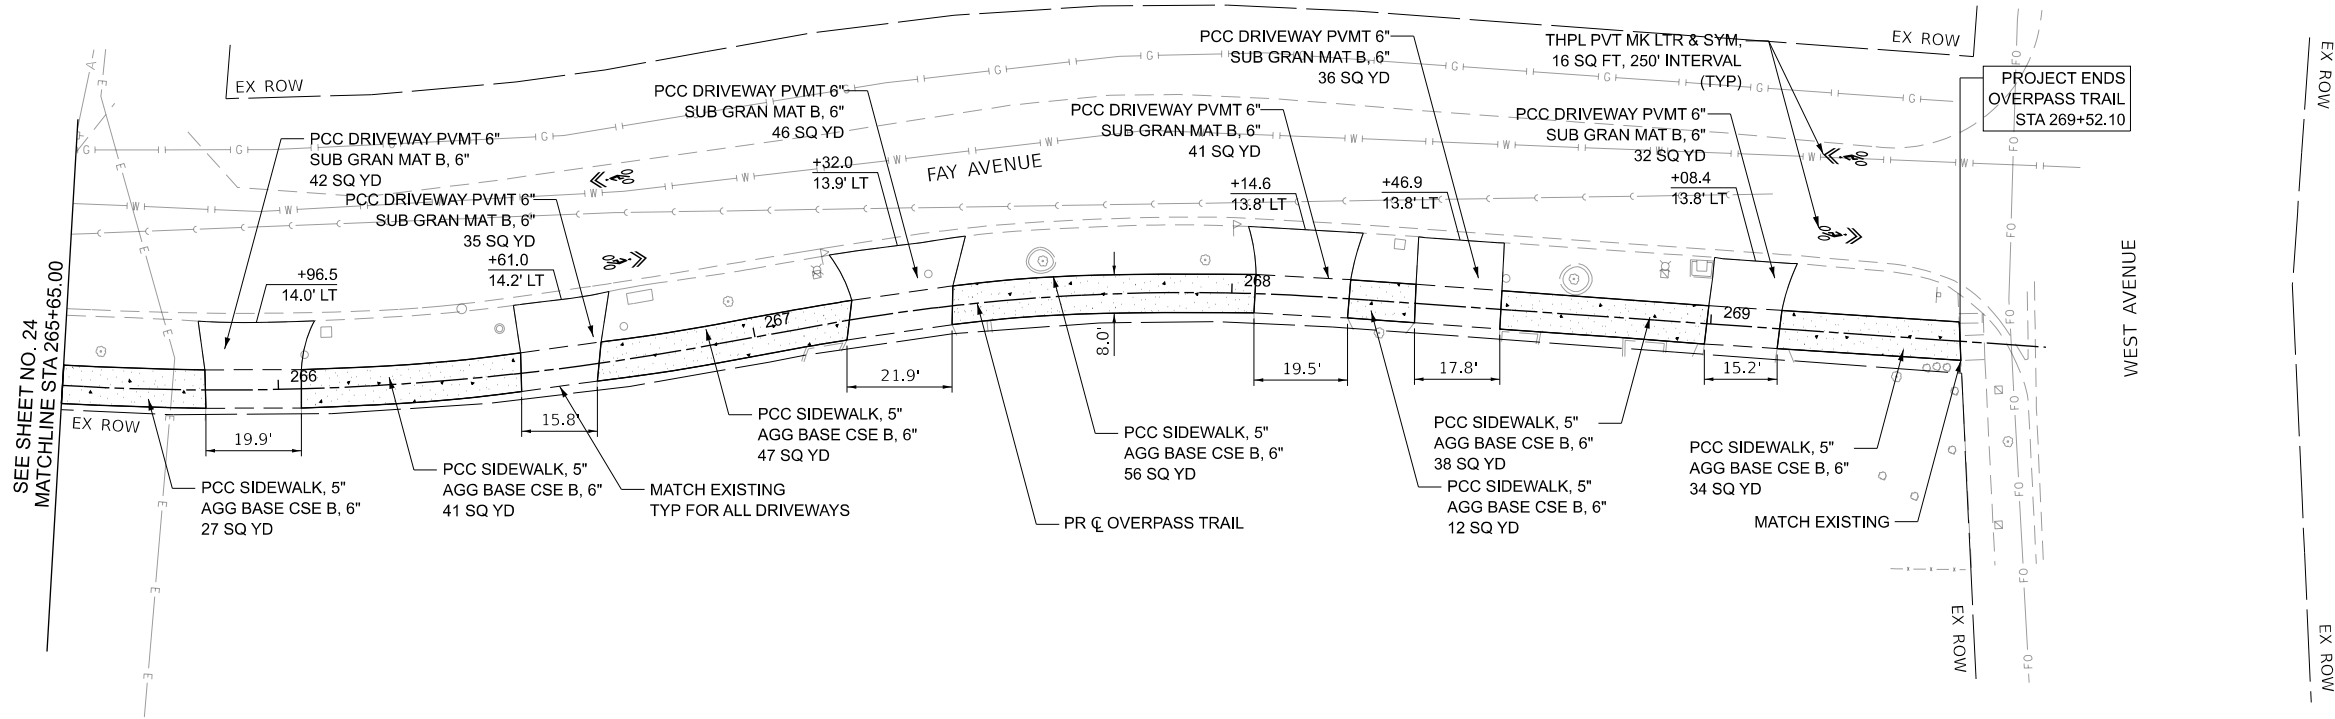


PLAN AND PROFILE
LEGEND


- LIMESTONE SCREENING SURFACE 2" AGG BASE CSE B, 6"
- HMA SC IL-9.5 D N50, 4" AGG BASE CSE B, 6"
- PCC SIDEWALK, 5" AGG BASE CSE B, 6"

NOTES


- FOR ALIGNMENT INFORMATION, SEE SHEET 14
- ALL PIPE CULVERTS SHALL BE REINFORCED CONCRETE PIPE UNLESS OTHERWISE NOTED.
- FOR DRIVEWAY DETAILS, SEE CROSS SECTIONS SHEETS

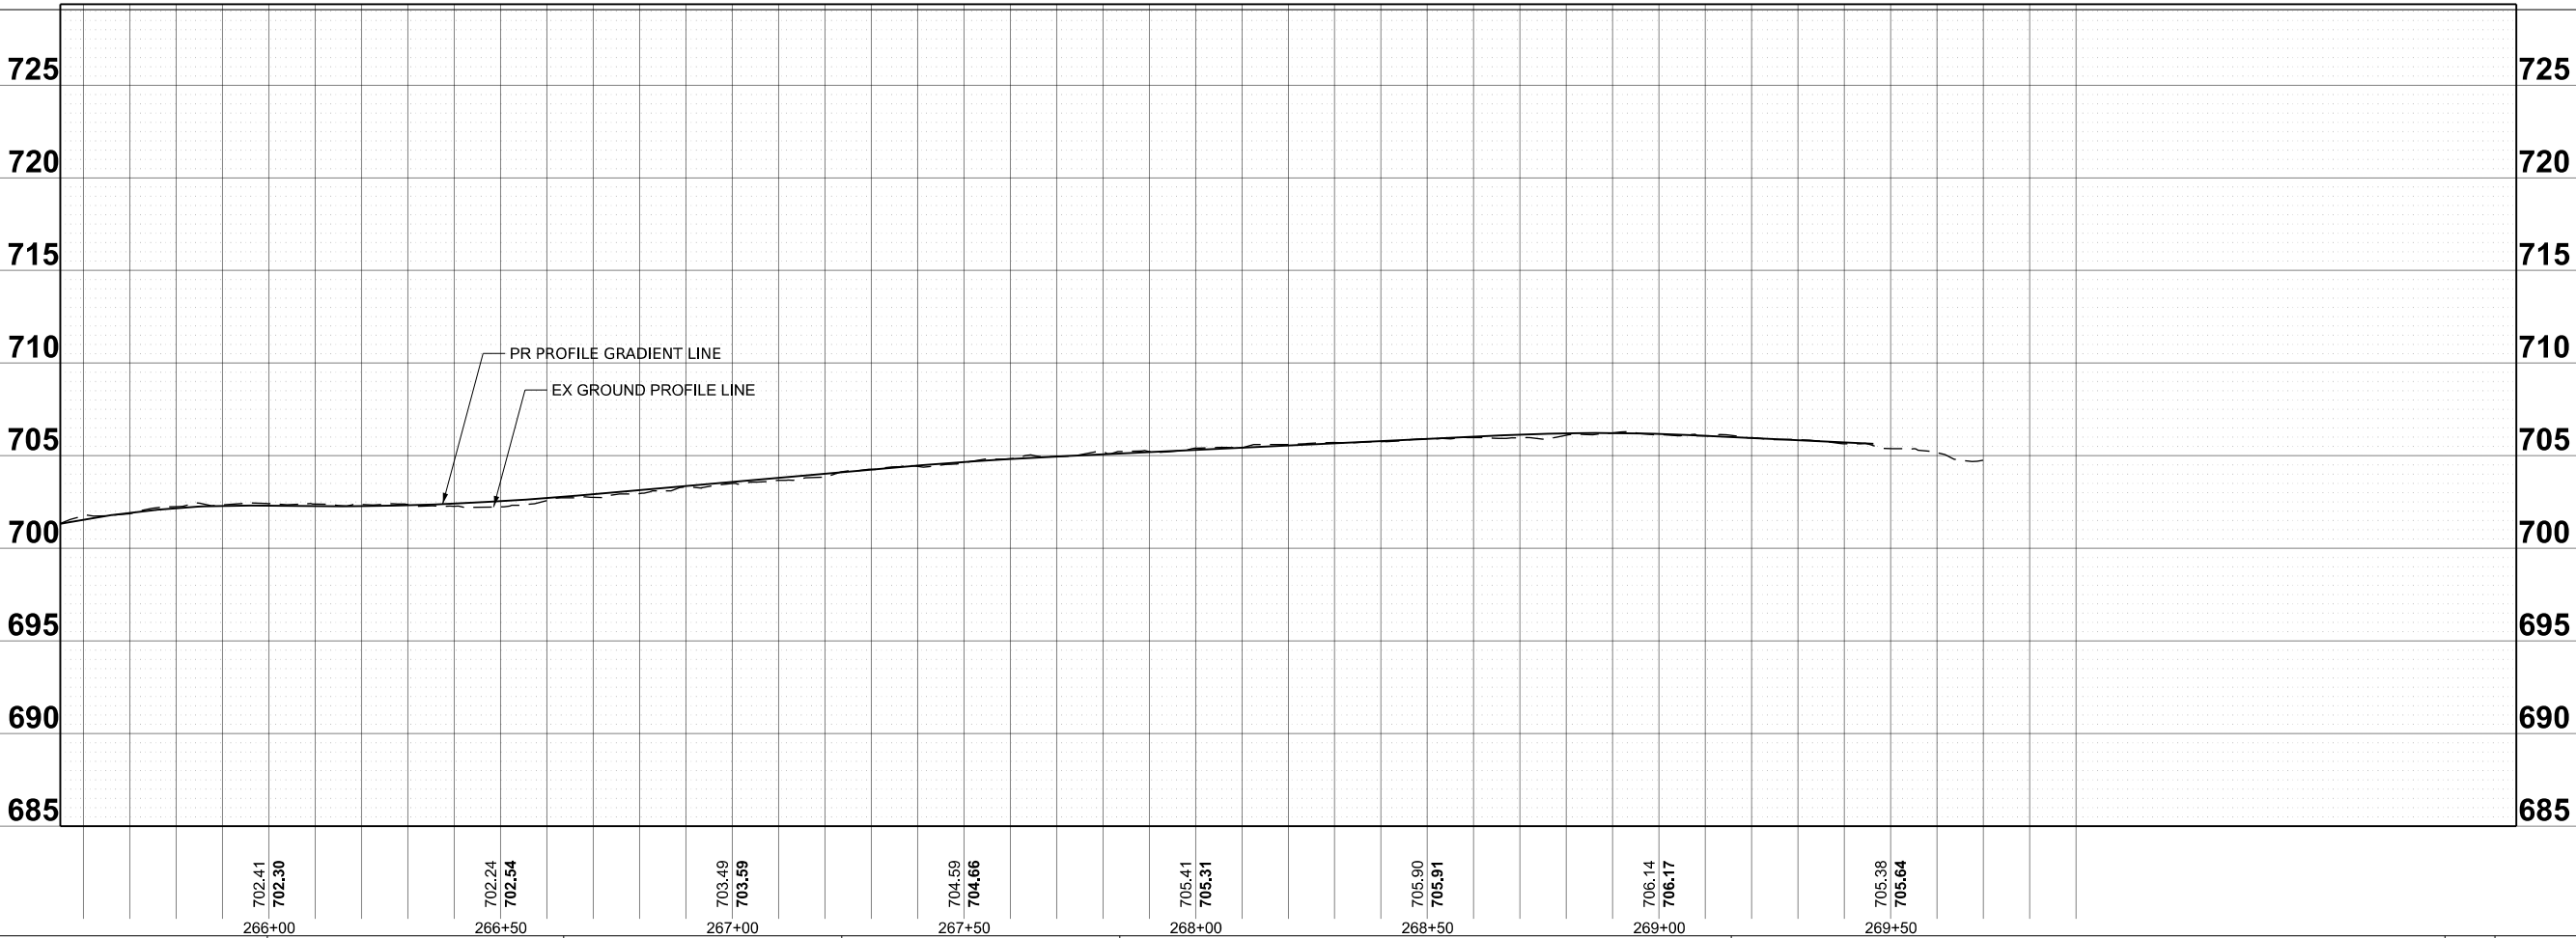


TRANSYSTEMS	USER NAME = mrquinn			DESIGNED - MRQ	REVISED -	STATE OF ILLINOIS DEPARTMENT OF TRANSPORTATION	OVERPASS TRAIL PLAN AND PROFILE			F.A.P. RTE.	SECTION	COUNTY	TOTAL SHEETS	SHEET NO.
				DRAWN - KLB	REVISED -					344	19-00197-00-BT	DUPAGE	92	25
				CHECKED - EAD	REVISED -					CONTRACT NO. 61L69				
	PLOT DATE = 7/9/2025			DATE - 06/09/2025	REVISED -		SCALE: 1"=20'	SHEET 6	OF 6 SHEETS	STA. 265+55.00	TO STA. 270+85.00	ILLINOIS FED. AID PROJECT		

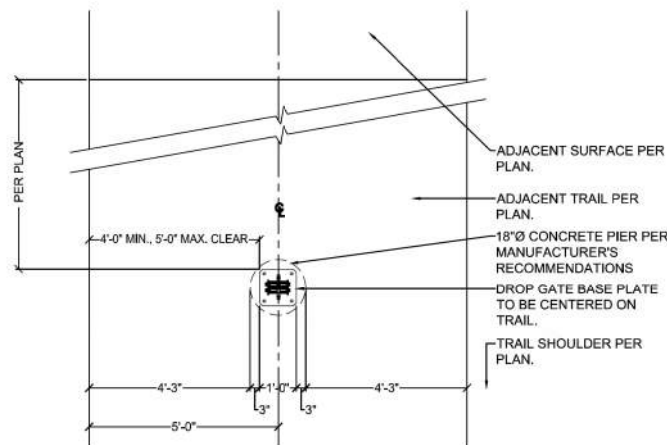

DROP GATE PLAN

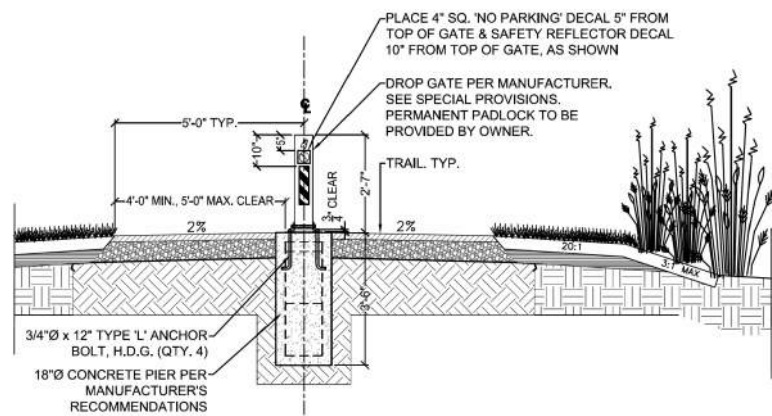

DROP GATE DETAIL

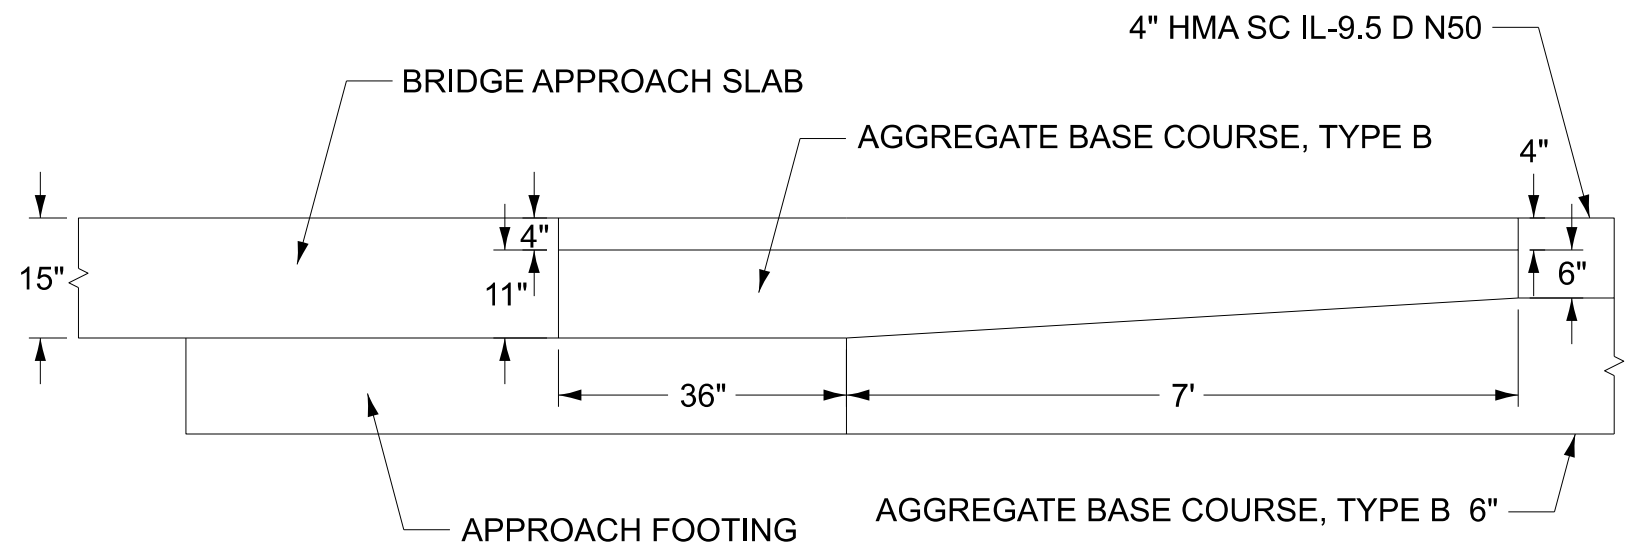

CONNECTION DETAIL AT BRIDGE APPROACH SLAB

STATION 248+45.72 TO 248+55.72

STATION 251+30.89 TO 251+40.89

MODEL: Default
FILE NAME: 0045_SHT-ROAD-DET_83-OVP.dgn

TRANSYSTEMS


USER NAME = mrquinn	DESIGNED - MRQ	REVISED -
	DRAWN - KLB	REVISED -
	CHECKED - EAD	REVISED -
PLOT DATE = 7/9/2025	DATE - 06/09/2025	REVISED -

STATE OF ILLINOIS
DEPARTMENT OF TRANSPORTATION

ROADWAY CONSTRUCTION DETAIL

SCALE: NONE SHEET 1 OF 1 SHEETS STA. TO STA.

F.A.P. RTE.	SECTION	COUNTY	TOTAL SHEETS	SHEET NO.
344	19-00197-00-BT	DUPAGE	92	26
CONTRACT NO. 61L69				
ILLINOIS FED. AID PROJECT				

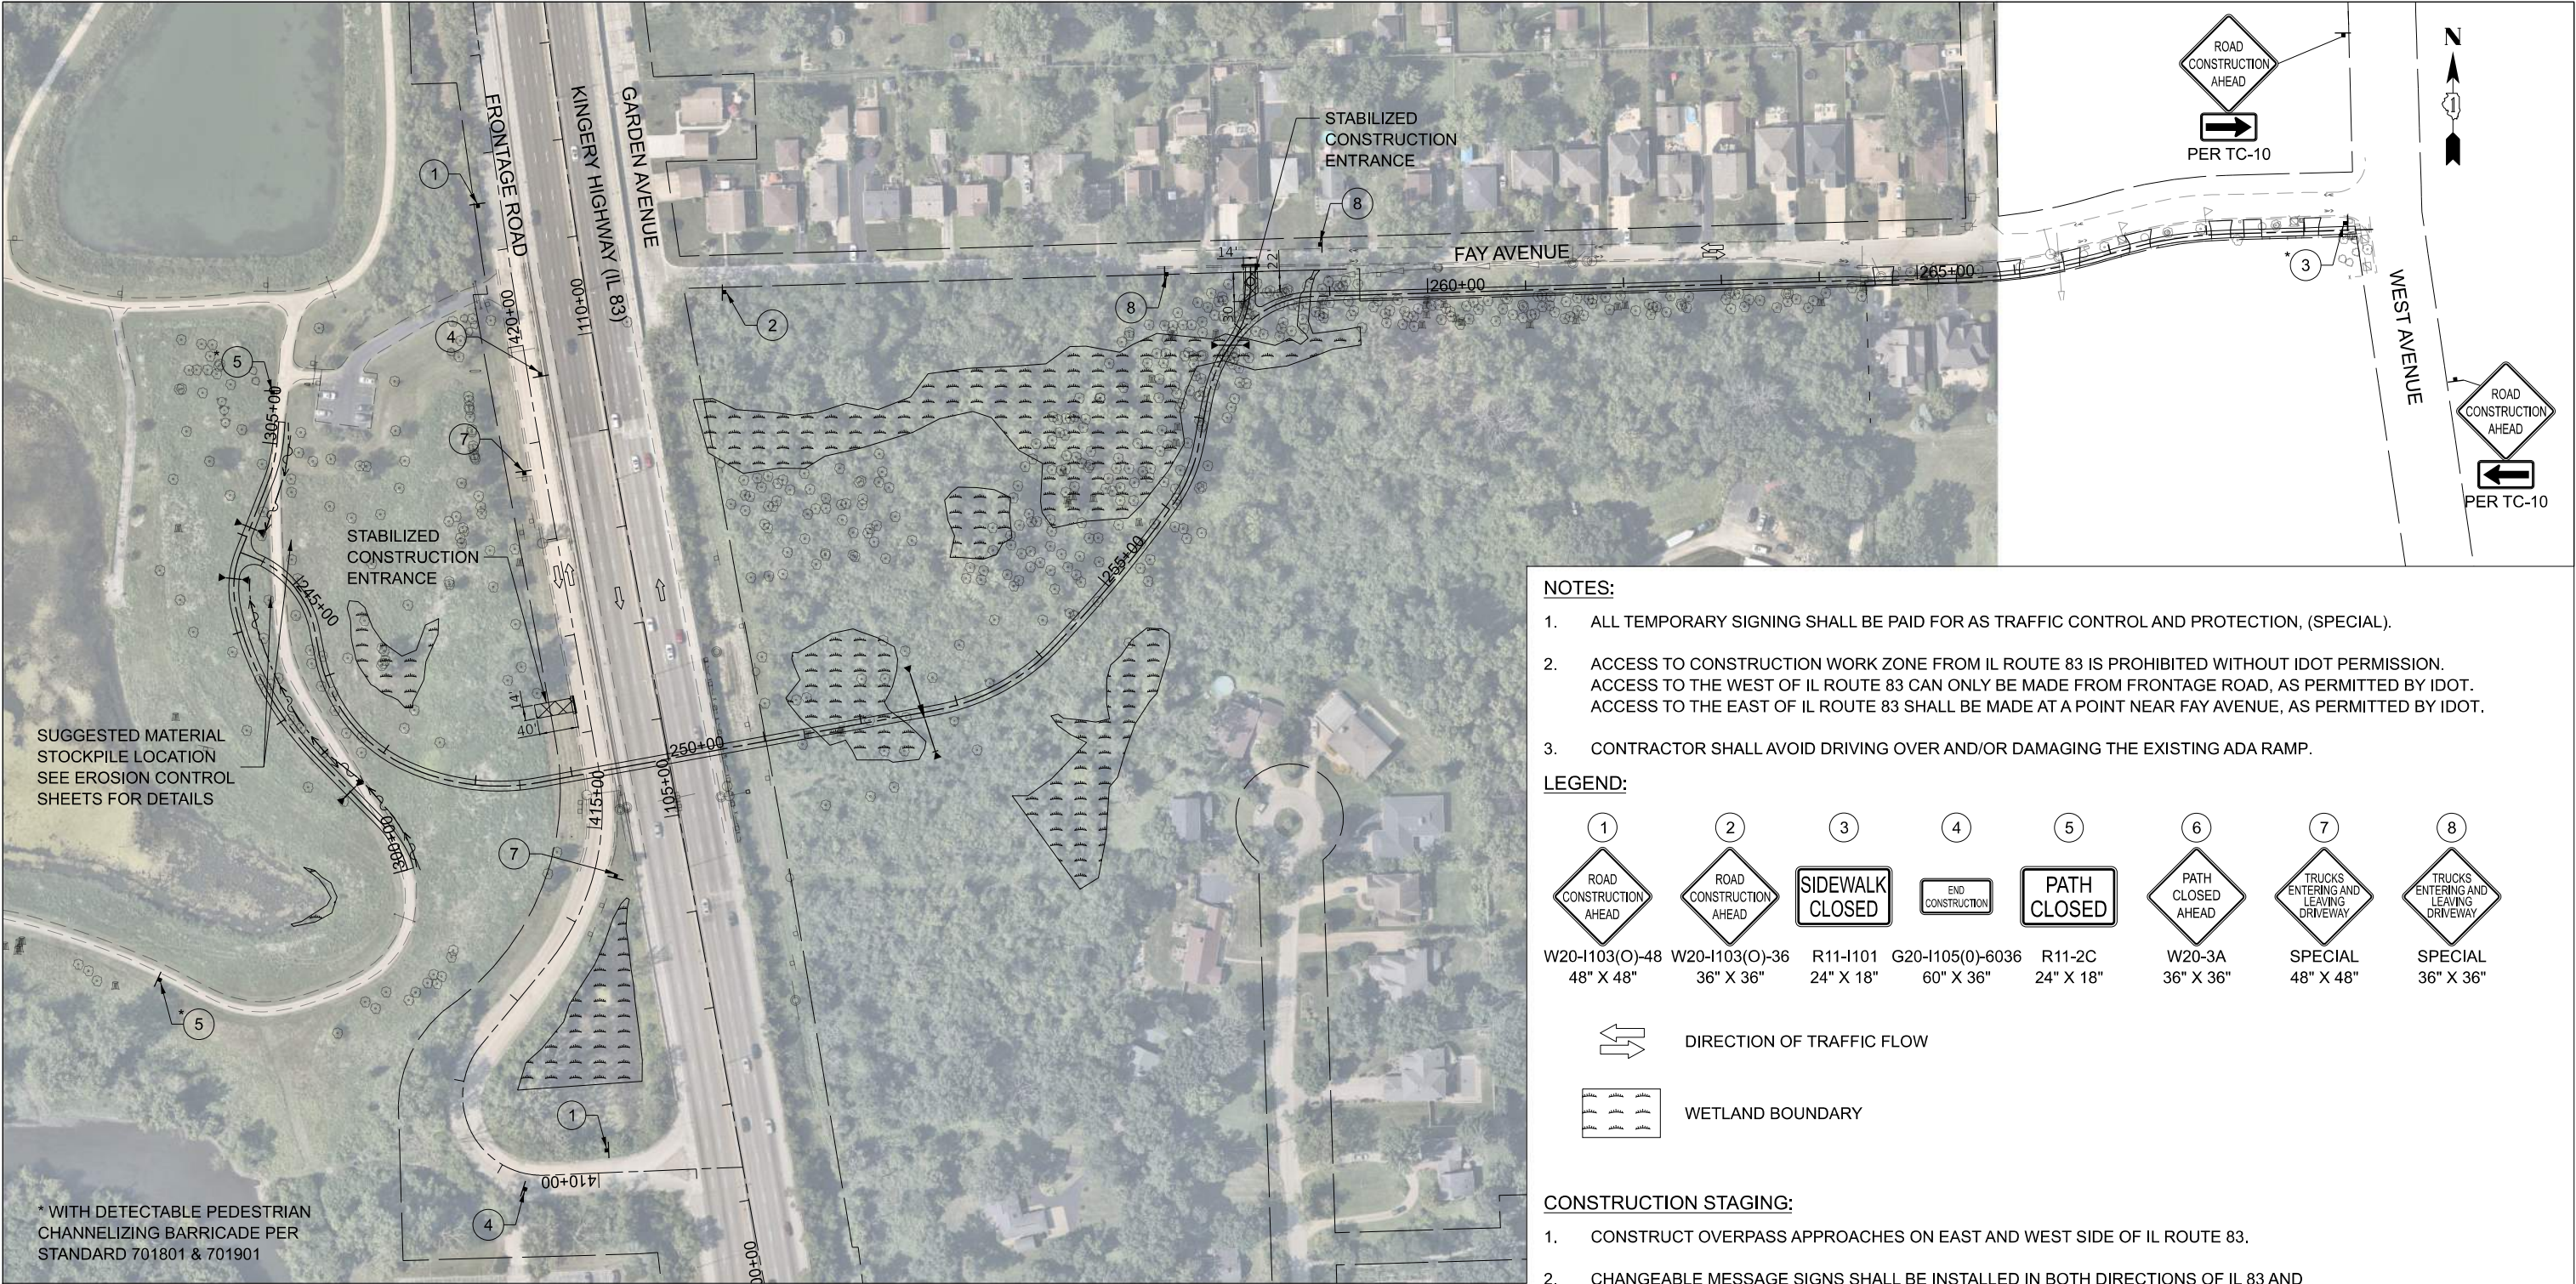

- NOTES:**
- 1. ALL TEMPORARY SIGNING SHALL BE PAID FOR AS TRAFFIC CONTROL AND PROTECTION, (SPECIAL).
 - 2. ACCESS TO CONSTRUCTION WORK ZONE FROM IL ROUTE 83 IS PROHIBITED WITHOUT IDOT PERMISSION. ACCESS TO THE WEST OF IL ROUTE 83 CAN ONLY BE MADE FROM FRONTAGE ROAD, AS PERMITTED BY IDOT. ACCESS TO THE EAST OF IL ROUTE 83 SHALL BE MADE AT A POINT NEAR FAY AVENUE, AS PERMITTED BY IDOT.
 - 3. CONTRACTOR SHALL AVOID DRIVING OVER AND/OR DAMAGING THE EXISTING ADA RAMP.

LEGEND:

1	2	3	4	5	6	7	8
W20-1103(O)-48 48" X 48"	W20-1103(O)-36 36" X 36"	R11-101 24" X 18"	G20-1105(O)-6036 60" X 36"	R11-2C 24" X 18"	W20-3A 36" X 36"	SPECIAL 48" X 48"	SPECIAL 36" X 36"

DIRECTION OF TRAFFIC FLOW

WETLAND BOUNDARY

- CONSTRUCTION STAGING:**
- 1. CONSTRUCT OVERPASS APPROACHES ON EAST AND WEST SIDE OF IL ROUTE 83.
 - 2. CHANGEABLE MESSAGE SIGNS SHALL BE INSTALLED IN BOTH DIRECTIONS OF IL 83 AND SB FRONTAGE ROAD TO WARN MOTORISTS OF UPCOMING 15 MINUTE FULL STOPS AT LEAST ONE WEEK PRIOR TO THE START OF CLOSURE.
 - 3. INSTALL PREFABRICATED BRIDGE SECTION OVER IL ROUTE 83. IL 83 AND FRONTAGE ROAD SHALL BE TEMPORARILY CLOSED FOR 15 MINUTE INCREMENTS DURING BRIDGE INSTALLATION.
 - 4. CONSTRUCT PROPOSED PAVED PATH ON THE EAST AND WEST SIDE OF IL ROUTE 83. RECONSTRUCT EXISTING WESTERN BIKE TRAIL.
 - 5. RESTORATION WORK.
 - 6. OPEN NEW OVERPASS.



EROSION AND SEDIMENTATION CONTROL NOTES

ALL CONSTRUCTION ACTIVITIES AND WATER QUALITY STANDARDS SHALL BE IN ACCORDANCE WITH THE IEPA NATIONAL POLLUTANT DISCHARGE ELIMINATION SYSTEM (NPDES), IEPA SECTION 401 WATER QUALITY CONDITIONS, SOIL AND WATER CONSERVATION DISTRICT (SWCD), SECTION 280 OF THE STANDARD SPECIFICATIONS, IDOT CONSTRUCTION MEMORANDUM NO. 06-60, AND STORMWATER POLLUTION PREVENTION PLAN (SWPPP). SEE SWPPP IN THE SPECIAL PROVISIONS.

UNLESS OTHERWISE INDICATED, ALL VEGETATIVE AND STRUCTURAL EROSION AND SEDIMENT CONTROL PRACTICES WILL BE CONSTRUCTED ACCORDING TO MINIMUM STANDARDS AND SPECIFICATIONS IN THE ILLINOIS URBAN MANUAL.

A COPY OF THE APPROVED EROSION AND SEDIMENT CONTROL PLAN SHALL BE MAINTAINED ON THE SITE AT ALL TIMES.

THE CONTRACTOR IS RESPONSIBLE FOR INSTALLATION OF ANY ADDITIONAL EROSION CONTROL MEASURES NECESSARY TO PREVENT EROSION AND SEDIMENTATION AS DETERMINED BY THE KANE - DUPAGE SWCD.

SOIL EROSION AND SEDIMENT CONTROL FEATURES SHALL BE CONSTRUCTED PRIOR TO THE COMMENCEMENT OF HYDROLOGIC DISTURBANCE OF UPLAND AREAS.

THE KANE - DUPAGE SWCD MUST BE NOTIFIED ONE WEEK PRIOR TO THE PRECONSTRUCTION MEETING, ONE WEEK PRIOR TO THE COMMENCEMENT OF LAND DISTURBING ACTIVITIES, AND ONE WEEK PRIOR TO FINAL INSPECTION.

CONSTRUCTION LIMITS SHALL BE MINIMIZED TO KEEP SOIL DISTURBANCE TO A MINIMUM LEAVING AS MUCH EXISTING VEGETATION IN PLACE AS POSSIBLE. DIVERT "CLEAR" WATER FLOWING THROUGH THE CONSTRUCTION SITE AWAY FROM DISTURBED AREAS. INTERCEPT AND CONTAIN SEDIMENT CLOSE TO ITS SOURCE. ALL PROJECT-RELATED SEDIMENT SHALL BE RETAINED ON THE PROJECT SITE. NO RUNOFF FLOW FROM DISTURBED AREAS SHALL LEAVE THE SITE WITHOUT BEING TREATED.

ALL DISTURBED AREAS, EXISTING EROSION CONTROL MEASURES, VEHICLE ACCESS SITES, AND ALL OTHER AREAS SUBJECT TO EROSION SHALL BE INSPECTED AT LEAST ONCE EVERY SEVEN DAYS AND WITHIN 24 HOURS OF THE END OF EACH ONE-HALF INCH OR GREATER RAINFALL OR EQUIVALENT SNOWFALL.

DISTURBED AREAS SHALL BE STABILIZED WITH TEMPORARY OR PERMANENT MEASURES WITHIN SEVEN (7) CALENDAR DAYS FOLLOWING THE END OF ACTIVE HYDROLOGIC DISTURBANCE.

THE CONTRACTOR SHALL COMPLETE PERMANENT EROSION CONTROL MEASURES AS SOON AS PRACTICAL AFTER THE COMPLETION OF GRADING. TEMPORARY MEASURES SHALL BE INSTALLED AND MAINTAINED UNTIL PERMANENT MEASURES ARE ESTABLISHED.

A QUANTITY OF TEMPORARY EROSION CONTROL BLANKET HAS BEEN PROVIDED TO REDUCE EROSION OF ALL EXPOSED EARTH SLOPES THAT ARE NOT READY FOR PERMANENT STABILIZATION, AREAS THAT REMAIN DENUDED FOR MORE THAN 14 DAYS, AREAS THAT WILL BE RE-DISTURBED, AND STOCKPILES. THIS WORK SHALL BE PERFORMED IN ACCORDANCE WITH SECTION 280 OF THE STANDARD SPECIFICATIONS.

THE CONTRACTOR SHALL APPLY TEMPORARY EROSION CONTROL BLANKET TO ALL ERODIBLE BARE EARTH AREAS WITHIN THE CONTRACT LIMITS EACH WEEK REGARDLESS OF WEATHER CONDITIONS OR PROGRESS OF THE WORK, UNLESS OTHERWISE DIRECTED BY THE ENGINEER. ERODIBLE EMBANKMENT AND EXCAVATION AREAS WHERE WORK IS IN PROGRESS SHALL BE INCLUDED ON THE AREAS TO BE SEEDED.

ALL STORM SEWERS OR PIPE CULVERTS THAT ARE OR WILL BE FUNCTIONING DURING CONSTRUCTION SHALL BE PROTECTED BY AN APPROPRIATE SEDIMENT CONTROL MEASURE.

SOIL DISTURBANCE SHALL BE CONDUCTED IN SUCH A MANNER AS TO MINIMIZE EROSION. AREAS OF THE DEVELOPMENT SITE THAT ARE NOT TO BE GRADED SHALL BE PROTECTED FROM CONSTRUCTION TRAFFIC OR OTHER DISTURBANCE UNTIL FINAL SEEDING IS PERFORMED.

PROPERTIES AND CHANNELS ADJOINING THE DEVELOPMENT SITE SHALL BE PROTECTED FROM EROSION AND SEDIMENTATION.

A STABILIZED MAT OF AGGREGATE UNDERLAIN WITH FILTER CLOTH (OR OTHER APPROPRIATE MEASURES) SHALL BE LOCATED AT ANY POINT WHERE TRAFFIC WILL BE ENTERING OR LEAVING A CONSTRUCTION-SITE OF A MAJOR DEVELOPMENT TO OR FROM A PUBLIC RIGHT-OF-WAY, STREET, ALLEY, OR PARKING AREA. ANY SEDIMENT OR SOIL REACHING AN IMPROVED PUBLIC RIGHT-OF-WAY, STREET, ALLEY OR PARKING AREA SHALL BE REMOVED BY SCRAPING OR STREET CLEANING AS ACCUMULATIONS WARRANT AND TRANSPORTED TO A CONTROLLED SEDIMENT DISPOSAL AREA. THE WORK DESCRIBED IN THIS PARAGRAPH SHALL BE PAID FOR AS STABILIZED CONSTRUCTION ENTRANCE.

DUST SHALL BE CONTROLLED IN ACCORDANCE WITH ARTICLE 107.36 OF THE STANDARD SPECIFICATIONS.

IF A STOCKPILE IS TO REMAIN IN PLACE FOR MORE THAN THREE DAYS, THEN EROSION AND SEDIMENT CONTROL MEASURES SHALL BE PROVIDED. STOCKPILES TO REMAIN IN PLACE FOR 30 DAYS OR MORE SHALL RECEIVE TEMPORARY SEEDING.

SOIL STOCKPILES SHALL NOT BE LOCATED IN A FLOOD-PRONE AREA, A DESIGNATED BUFFER PROTECTING WATERS OF THE UNITED STATES, OR ISOLATED WATERS OF DUPAGE COUNTY.

ALL TEMPORARY AND PERMANENT EROSION AND SEDIMENT CONTROL MEASURES SHALL BE MAINTAINED IN A WORKING CONDITION.

ALL FURNISHED EROSION CONTROL PRODUCTS SHALL BE SPECIFICALLY RECOMMENDED BY THE MANUFACTURER FOR THE USE SPECIFIED IN THE EROSION CONTROL PLAN. PRIOR TO THE APPROVAL AND USE OF THE PRODUCT, THE CONTRACTOR SHALL SUBMIT TO THE ENGINEER A NOTARIZED CERTIFICATION BY THE PRODUCER STATING THE INTENDED USE OF THE PRODUCT AND THAT THE PHYSICAL PROPERTIES REQUIRED FOR THIS APPLICATION ARE MET OR EXCEEDED. THE CONTRACTOR SHALL PROVIDE MANUFACTURER INSTALLATION PROCEDURES TO FACILITATE THE ENGINEER IN CONSTRUCTION INSPECTIONS.

CONSTRUCTION EQUIPMENT SHALL BE STORED AND FUELED ONLY WITHIN THE PROJECT LIMITS AT LOCATIONS AS DESIGNATED BY THE ENGINEER. ALL NECESSARY MEASURES SHALL BE TAKEN TO CONTAIN ANY FUEL OR OTHER POLLUTANT IN ACCORDANCE WITH EPA WATER QUALITY REGULATIONS. LEAKING EQUIPMENT OR SUPPLIES SHALL BE IMMEDIATELY REPAIRED OR REMOVED FROM THE SITE.

THE CONTRACTOR SHALL PROVIDE WATER-TIGHT TANKS OR BARRELS, OR CONSTRUCT A SUMP SEALED WITH PLASTIC SHEETS TO BE USED TO DISPOSE OF CHEMICAL POLLUTANTS SUCH AS DRAINED LUBRICATING OR TRANSMISSION FLUIDS, GREASE, SOAPS, CONCRETE MIXER WASH WATER, ASPHALT, ETC., PRODUCED AS A BY-PRODUCT OF THE CONSTRUCTION ACTIVITIES. AT THE COMPLETION OF THE CONSTRUCTION WORK, SUMPS SHALL BE REMOVED AND THE AREA RESTORED TO ITS ORIGINAL CONDITION AS SPECIFIED IN SECTION 8 OF THE ILLINOIS URBAN MANUAL. SUMP REMOVAL SHALL BE CONDUCTED WITHOUT CAUSING POLLUTION.

SANITARY FACILITIES SUCH AS CHEMICAL TOILETS OR SEPTIC TANKS SHALL NOT BE LOCATED ADJACENT TO LIVE STREAMS, WELLS, OR SPRINGS. THEY SHALL BE LOCATED AT A DISTANCE SUFFICIENT TO PREVENT CONTAMINATION OF ANY WATER SOURCE. AT THE COMPLETION OF CONSTRUCTION ACTIVITIES, FACILITIES SHALL BE DISPOSED OF WITHOUT CAUSING POLLUTION AS SPECIFIED IN SECTION 8 OF THE ILLINOIS URBAN MANUAL.

ALL TEMPORARY SOIL EROSION AND SEDIMENT CONTROL MEASURES SHALL BE REMOVED WITHIN THIRTY (30) DAYS AFTER FINAL SITE STABILIZATION IS ACHIEVED OR AFTER THE TEMPORARY MEASURES ARE NO LONGER NEEDED. TRAPPED SEDIMENT AND OTHER DISTURBED SOIL AREAS SHALL BE PERMANENTLY STABILIZED.

THE CONTRACTOR SHALL PROVIDE ADEQUATE RECEPTACLES FOR THE DEPOSITION OF ALL CONSTRUCTION MATERIAL DEBRIS GENERATED DURING THE DEVELOPMENT PROCESS. THE CONTRACTOR SHALL NOT CAUSE OR PERMIT THE DUMPING, DEPOSITING, DROPPING, THROWING, DISCARDING, OR LEAVING OF CONSTRUCTION MATERIAL DEBRIS UPON OR INTO ANY DEVELOPMENT SITE, CHANNEL, WATERS OF THE U.S., OR ISOLATED WATERS OF DUPAGE COUNTY. THE CONTRACTOR SHALL MAINTAIN THE DEVELOPMENT SITE FREE OF CONSTRUCTION MATERIAL DEBRIS.

ALL HEAVY EQUIPMENT SHALL BE POWER-WASHED TO REMOVE ANY INVASIVE SEED PRESENT ON EQUIPMENT PRIOR TO ENTERING THE CONSTRUCTION SITE.

THE EXCAVATED MATERIAL BEING TRANSPORTED OFF SITE SHALL BE PREVENTED FROM LEAKING OR SPILLING ONTO THE ROADWAYS BY DRYING THE MATERIAL BEFORE TRANSPORT, PROVIDING A LINER FOR THE TRUCKS, OR OTHER APPROVED METHOD.

EROSION AND SEDIMENTATION CONTROL SEQUENCES

I. THE FOLLOWING EROSION CONTROL MEASURES ARE TO BE INSTALLED PRIOR TO CLEARING;

PERIMETER EROSION BARRIER AND SUPER SILT FENCE
ERECT ALL PERIMETER EROSION BARRIER AND SUPER SILT FENCES AS SHOWN ON THE EROSION AND SEDIMENT CONTROL PLANS TO CONTROL SEDIMENT FROM THE RUNOFF LEAVING THE DISTURBED AREAS.

TREE PROTECTION
INSTALL TREE PROTECTION TO THE TREES SHOWN ON THE TRAIL AND UTILITY PLAN OR AS DIRECTED BY THE ENGINEER.

II. THE FOLLOWING EROSION CONTROL MEASURE IS TO TAKE PLACE DURING GRADING;

TEMPORARY STABILIZATION
PROVIDE TEMPORARY STABILIZATION OVER AREAS THAT CANNOT BE STABILIZED WITH PERMANENT VEGETATIVE MEASURES FOR 14 DAYS OR MORE AND CONSEQUENTLY REQUIRE TEMPORARY SEEDING AND TEMPORARY EROSION CONTROL BLANKET. THESE AREAS SHALL BE TREATED WITH PERMANENT VEGETATIVE COVER AT A FUTURE DATE.

PERMANENT EROSION CONTROL
PROVIDE PERMANENT VEGETATION AND INSTALL ALL THE PERMANENT EROSION CONTROL MEASURES AS SHOWN ON THE PLANS OR DIRECTED BY ENGINEER PRIOR TO REMOVAL OF THE TEMPORARY EROSION CONTROL MEASURES.

IV. THE FOLLOWING MEASURES SHALL BE PROVIDED DURING THE CONTRACT ON AN AS NEEDED BASIS.

DUST CONTROL WATERING
DUST CONTROL WATERING SHALL BE APPLIED TO CONTROL THE DUST RESULTING FROM THE CONSTRUCTION OPERATION.

STREET CLEANING AND SWEEPING
STREET CLEANING AND SWEEPING SHALL BE PERFORMED ON EACH WORKDAY, AS REQUIRED AND DIRECTED AND APPROVED BY THE ENGINEER. COST FOR THIS WORK WILL BE INCLUDED IN THE COST OF STABILIZED CONSTRUCTION ENTRANCE.

DEWATERING
WHEN DEWATERING THE CONSTRUCTION AREA IS NECESSARY, ALL WATERS SHALL BE FILTERED BY USING FILTER BAGS OR AN ALTERNATIVE MEASURE APPROVED BY THE KANE-DUPAGE SOIL & WATER CONSERVATION DISTRICT. ALL FILTER BAGS MUST HAVE SECONDARY CONTAINMENT DEVICES, AND SHOULD BE PLACED ON LEVEL GROUND. WATER MUST HAVE SEDIMENT REMOVED BEFORE BEING ALLOWED TO RETURN TO THE ORIGINAL CREEK. THE DISCHARGE SHALL BE DESIGNED SO THAT RETURNING WATERS DO NOT CAUSE EROSION. THE CONTRACTOR WILL COORDINATE THE METHOD, DESIGN AND LOCATION OF THE DEWATERING PLAN AND FILTER BAG(S) WITH KANE-DUPAGE SOIL & WATER CONSERVATION DISTRICT AT THE PRE-CONSTRUCTION MEETING. THIS WORK WILL NOT BE MEASURED SEPARATELY FOR PAYMENT BUT SHALL BE INCLUDED IN THE COST OF THE EARTHWORK EXCAVATION.

MODEL: Default
FILE NAME: 0045_SHT-NOTES-EROS-CTL_83-OVP.dgn

TRANSYSTEMS

USER NAME = mrquinn	DESIGNED - KLB	REVISED -
	DRAWN - KLB	REVISED -
	CHECKED - EAD	REVISED -
PLOT DATE 8/19/2025	DATE - 06/09/2025	REVISED -

STATE OF ILLINOIS
DEPARTMENT OF TRANSPORTATION

EROSION AND SEDIMENTATION CONTROL NOTES

SCALE: SHEET 1 OF 9 SHEETS STA. TO STA.

F.A.P. RTE.	SECTION	COUNTY	TOTAL SHEETS	SHEET NO.
344	19-00197-00-BT	DUPAGE	92	28
CONTRACT NO. 61L69				
		ILLINOIS	FED. AID PROJECT	

MODEL: Erosion Control 01 [Sheet]
FILE NAME: 0045_SHT-PLAN-EROS-CTL_83-OVP.dgn

TRANSYSTEMS

PLOT DATE	USER NAME = mrquinn		DESIGNED - MRQ	REVISED -
			DRAWN - KLB	REVISED -
			CHECKED - EAD	REVISED -
DATE	8/19/2025		DATE - 06/09/2025	REVISED -

STATE OF ILLINOIS
DEPARTMENT OF TRANSPORTATION

EROSION AND SEDIMENTATION CONTROL PLAN



SCALE: 1"=20' SHEET 2 OF 9 SHEETS STA. 300+00.00 TO STA. 251+80.00

F.A.P. RTE.	SECTION	COUNTY	TOTAL SHEETS	SHEET NO.
344	19-00197-00-BT	DUPAGE	92	29
CONTRACT NO. 61L69				
ILLINOIS		FED. AID PROJECT		

0 20 40
SCALE IN FEET

EROSION CONTROL
LEGEND

- TEMP WLDLF FRNDLY ECB
TEMP EROS CONTR SEED
- WETLAND
- TEMPORARY CONSTRUCTION FENCE
- PERIMETER EROSION BARRIER
(SHOWN 1' FROM TEMPORARY
CONSTRUCTION FENCE)
- SUPER SILT FENCE (PAID FOR
AS PERIMETER EROSION BARRIER)
- INLET FILTERS

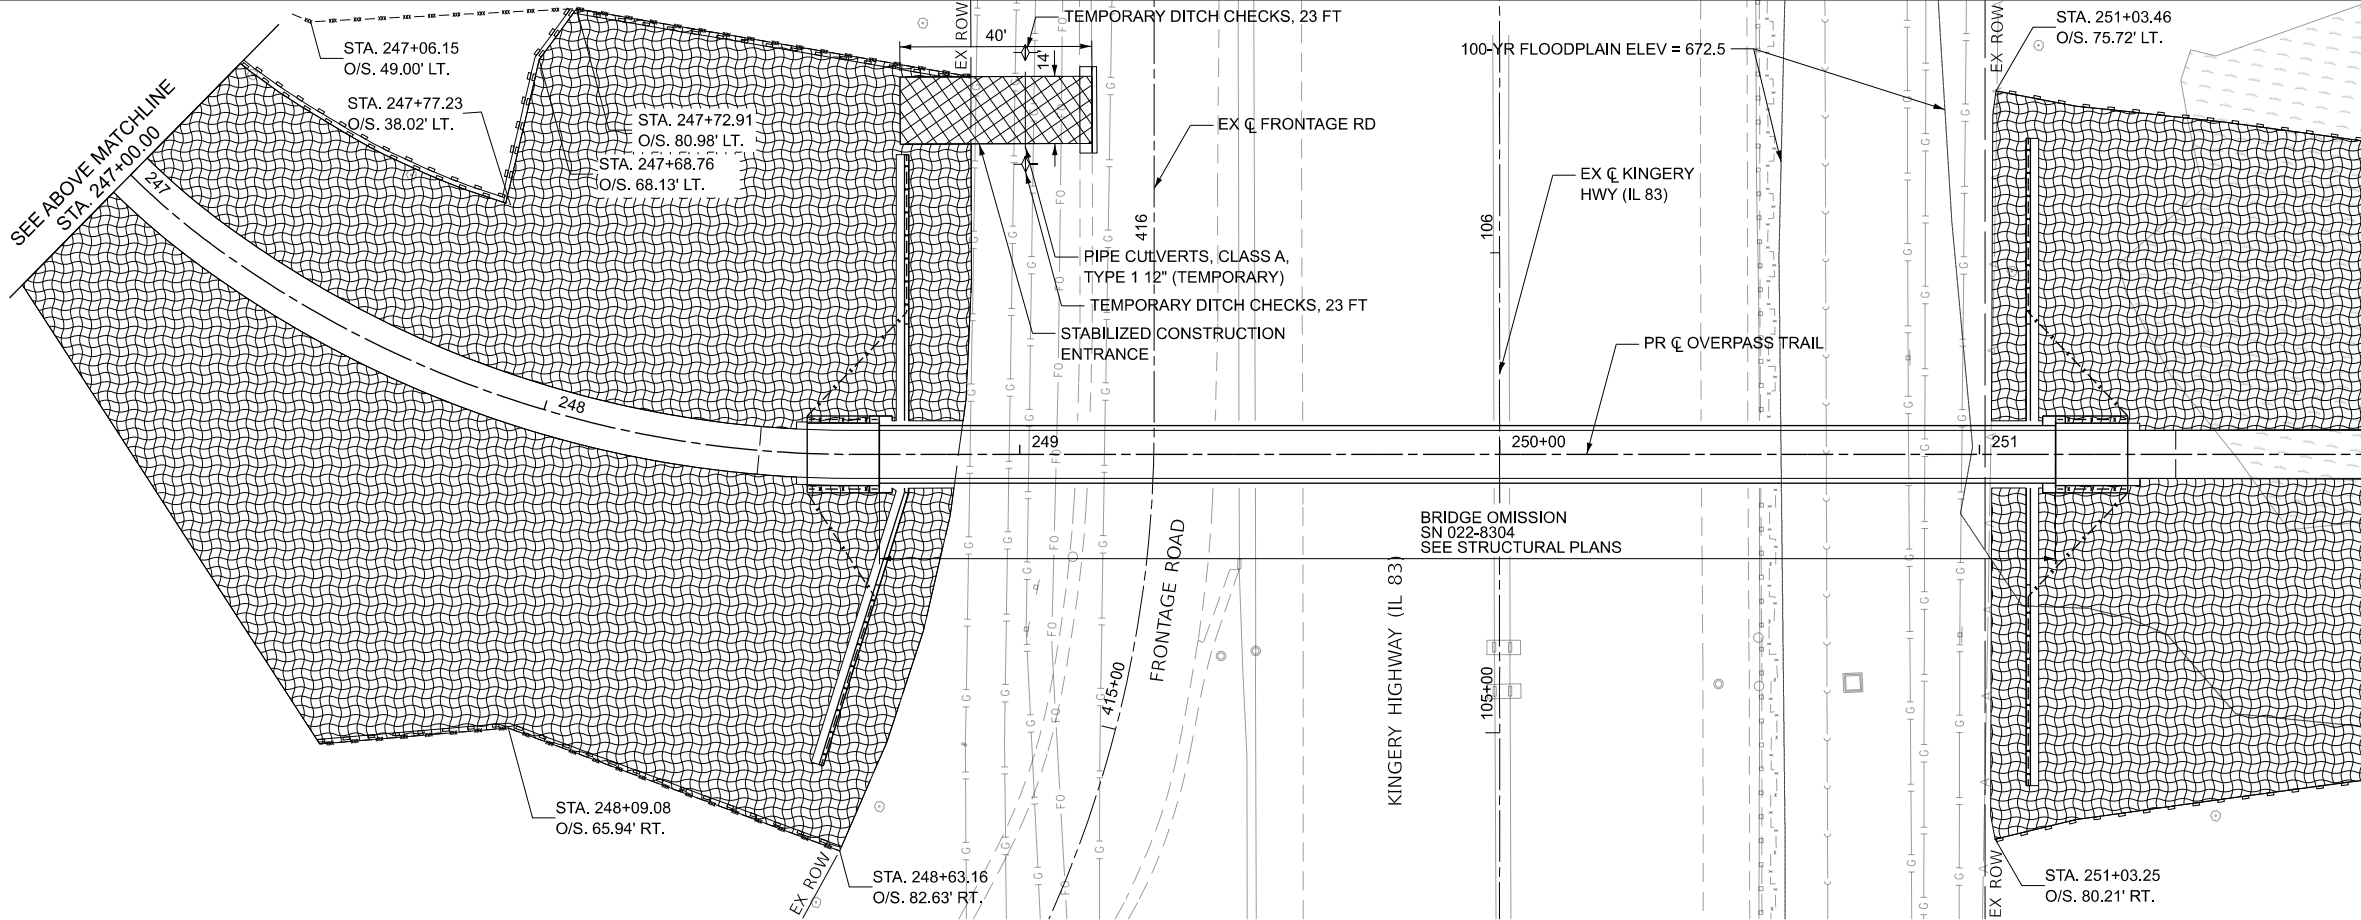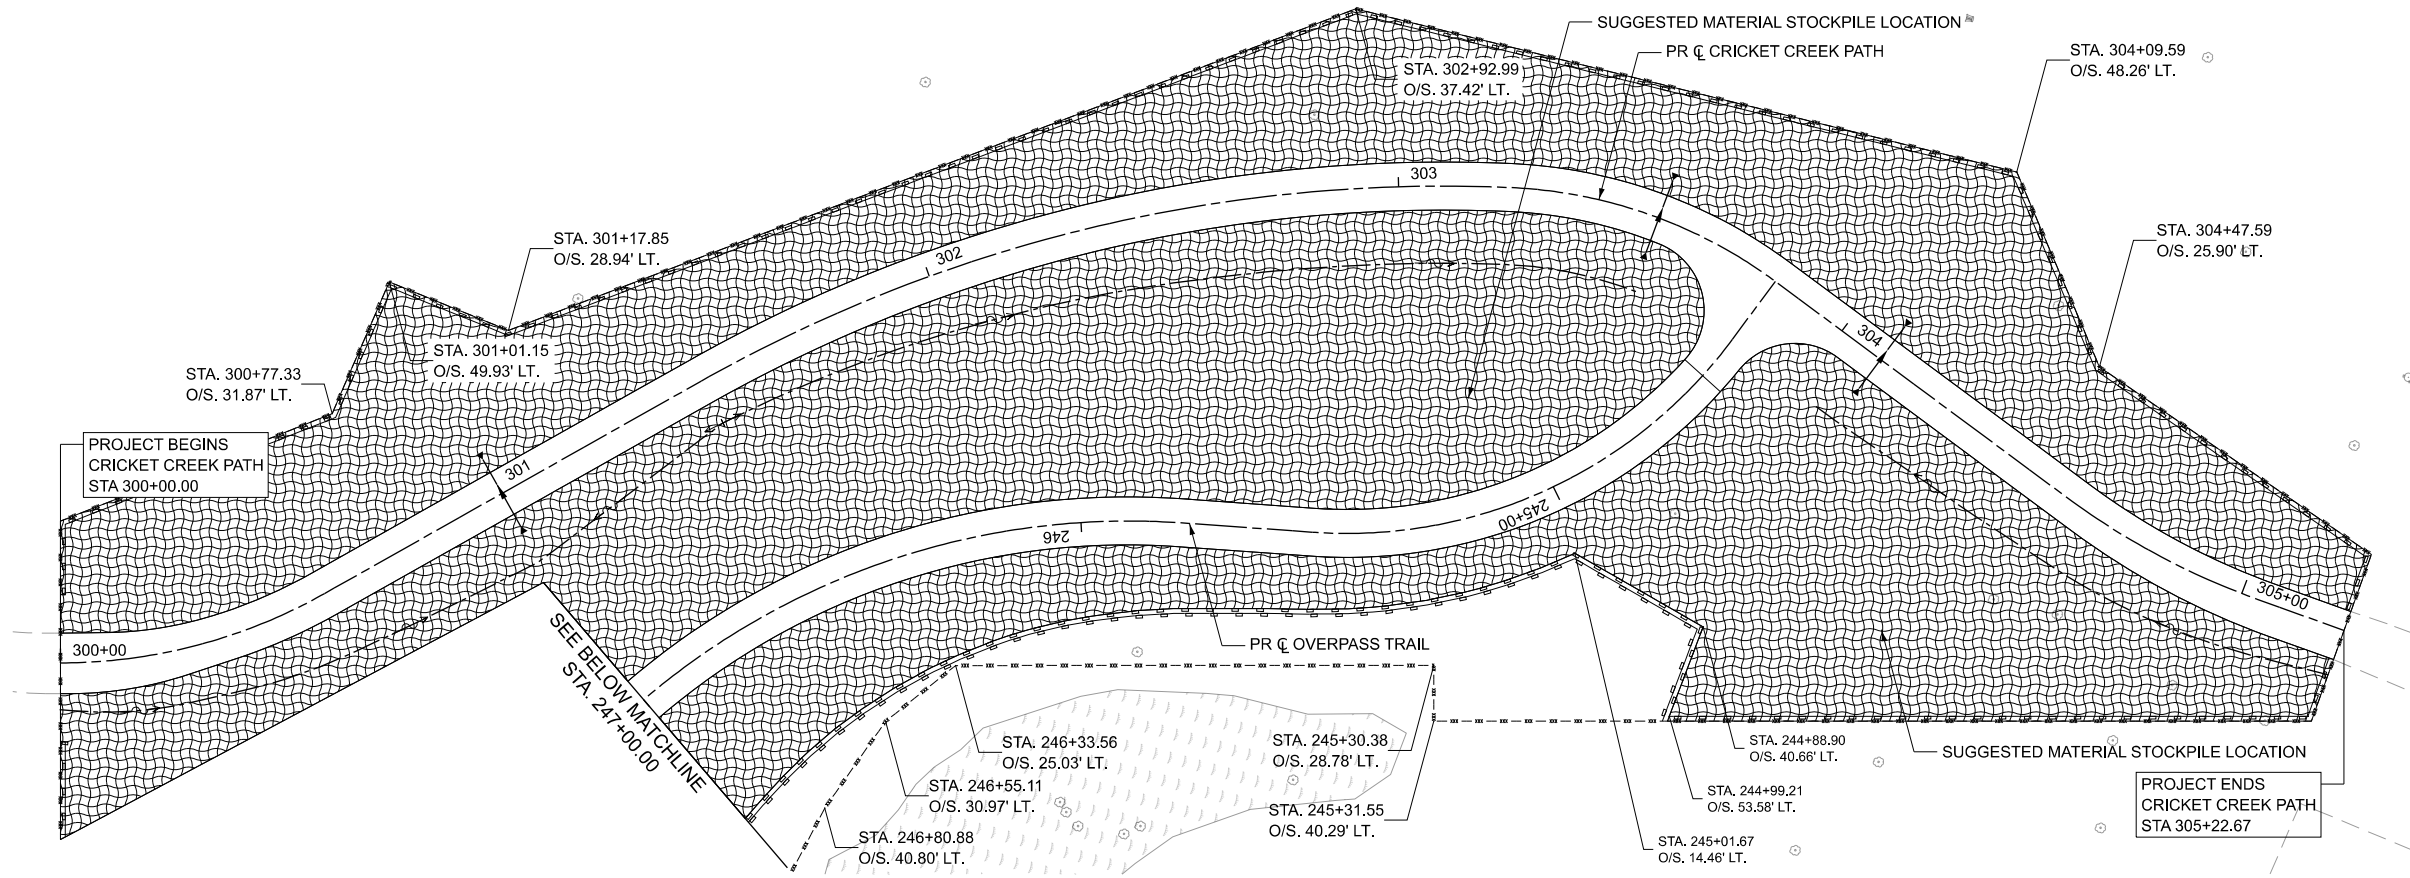

MODEL: Erosion Control 02 [Sheet]
FILE NAME: 0045_SHT-PLAN-EROS-CTL_83-OVP.dgn

TRANSYSTEMS


USER NAME	= mrquinn			
	DESIGNED	-	MRQ	REVISED
	DRAWN	-	KLB	REVISED
PLOT DATE	CHECKED	-	EAD	REVISED
	DATE	-	06/09/2025	REVISED
		-		REVISED



STATE OF ILLINOIS
DEPARTMENT OF TRANSPORTATION

EROSION AND SEDIMENTATION CONTROL PLAN

SCALE: 1"=20' SHEET 3 OF 9 SHEETS STA. 251+80.00 TO STA. 261+40.00

F.A.P. RTE.	SECTION	COUNTY	TOTAL SHEETS	SHEET NO.
344	19-00197-00-BT	DUPAGE	92	30
CONTRACT NO. 61L69				
ILLINOIS		FED. AID PROJECT		

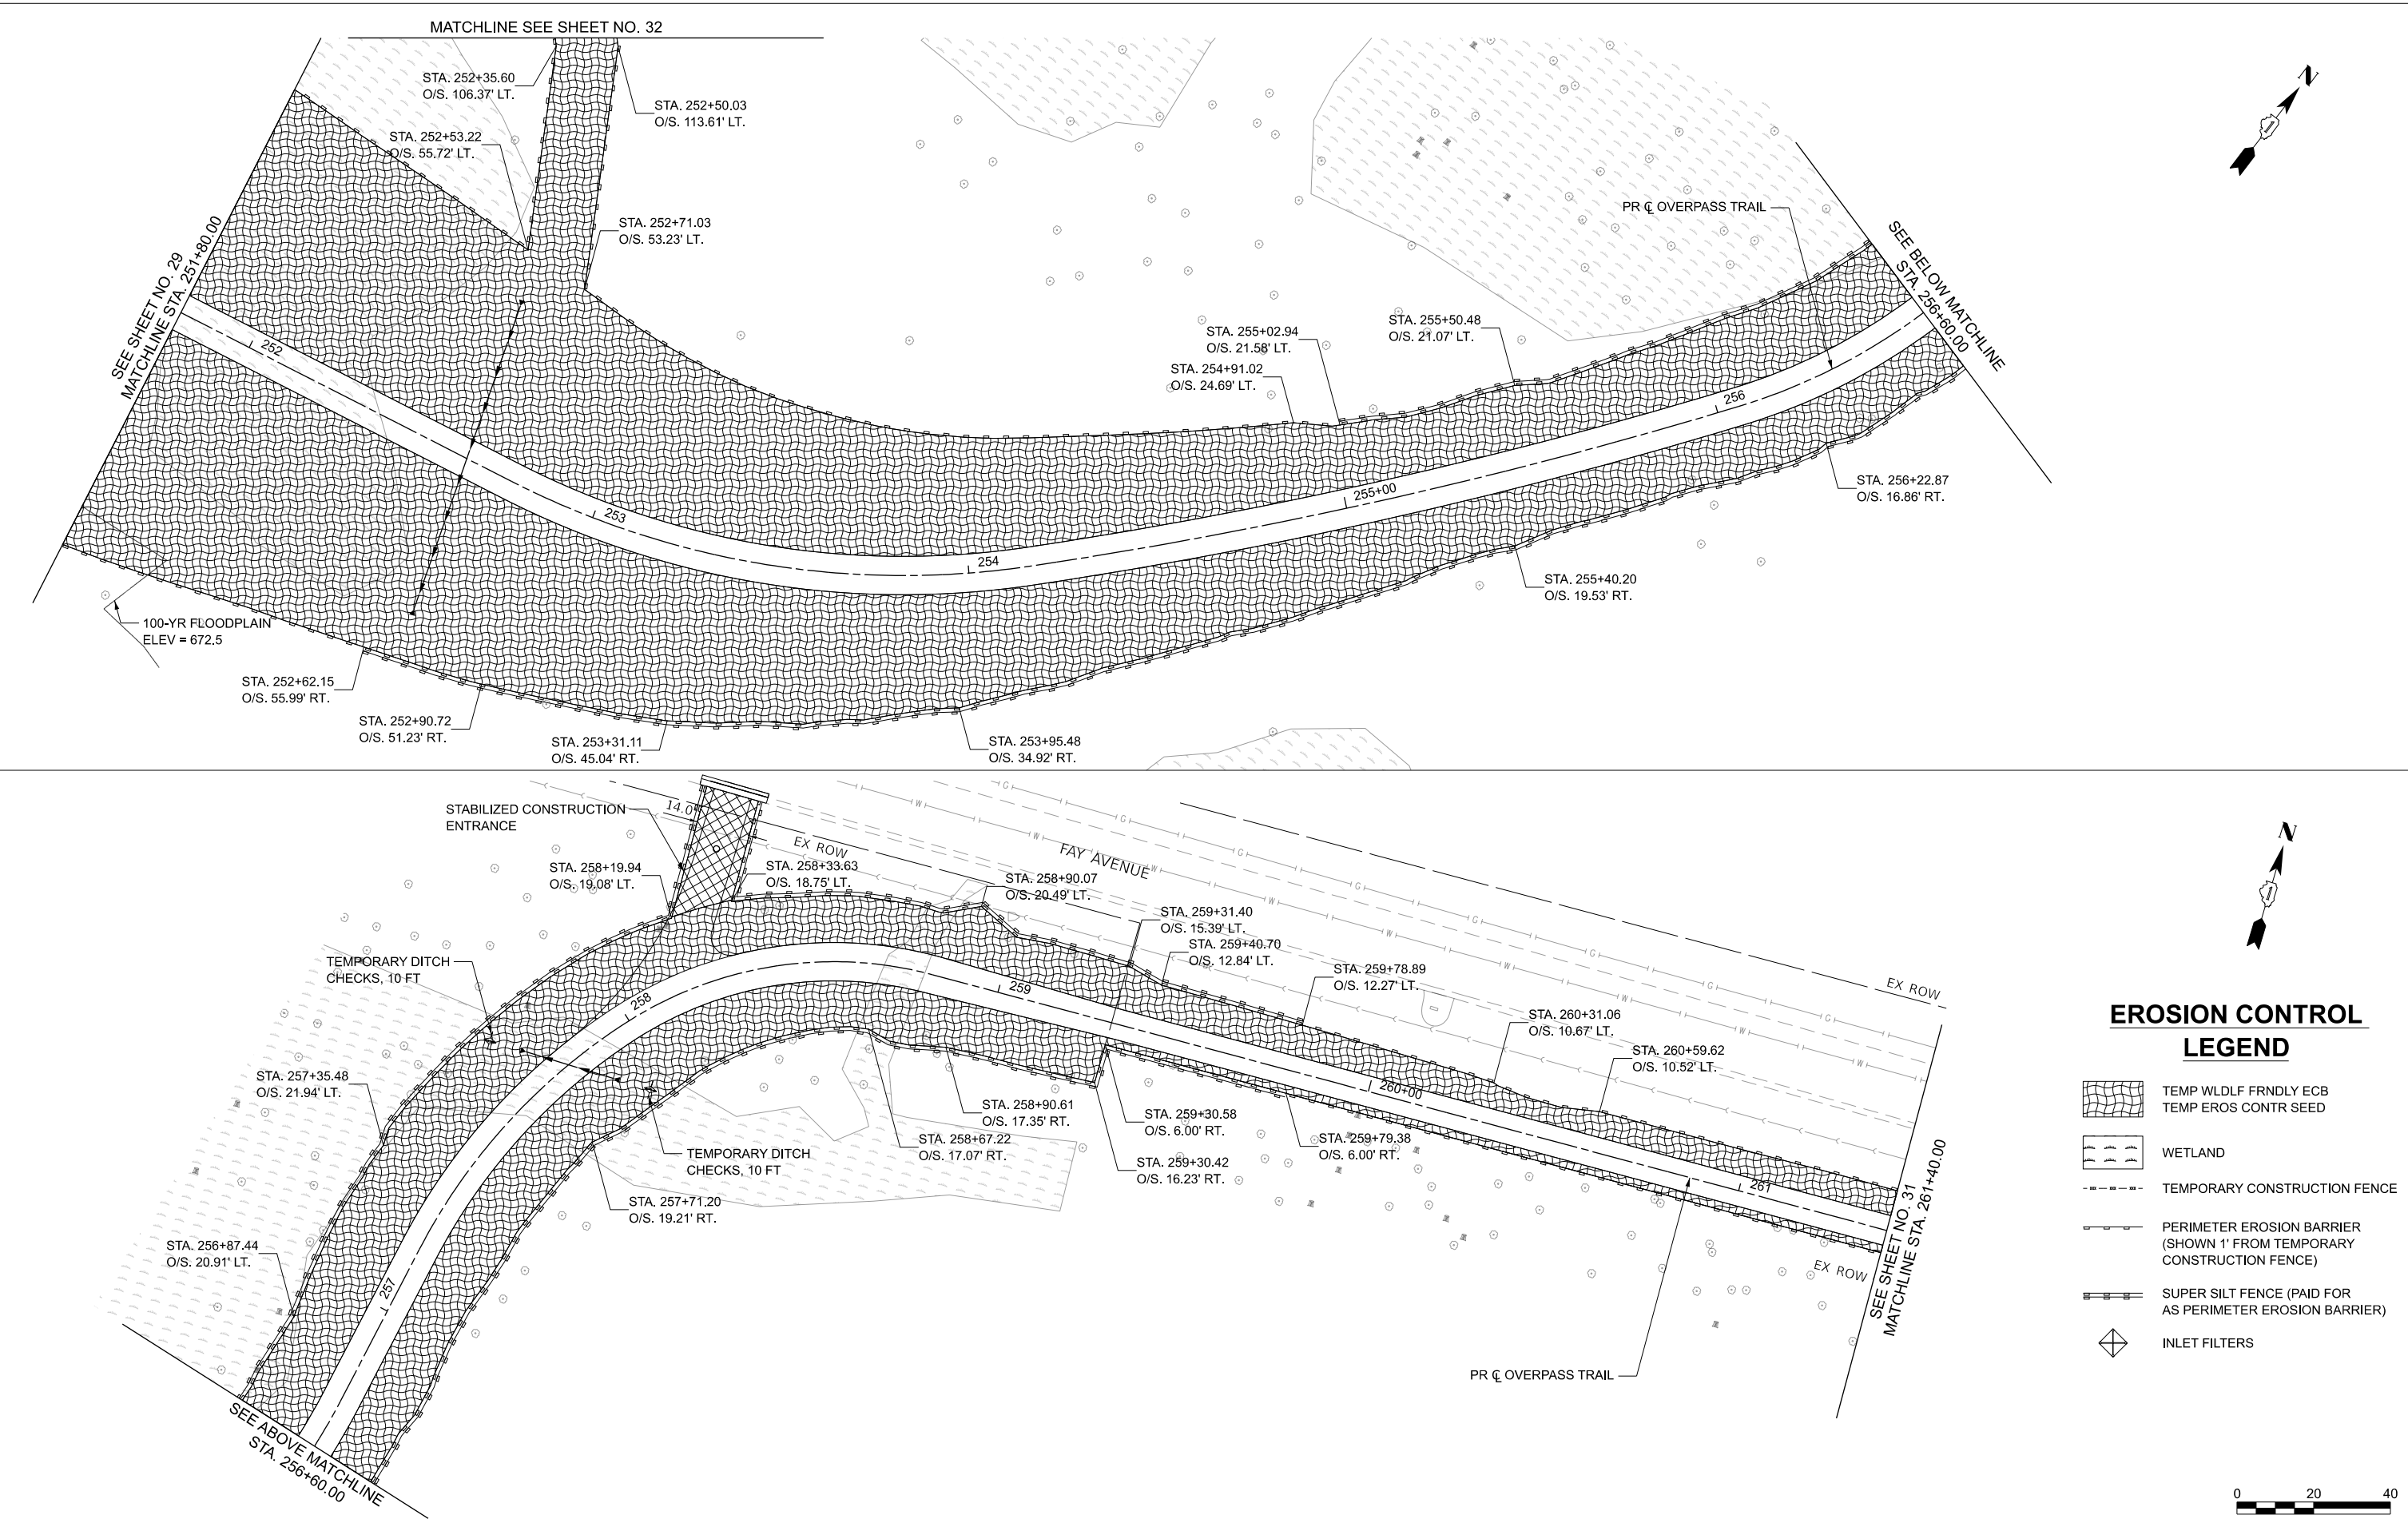

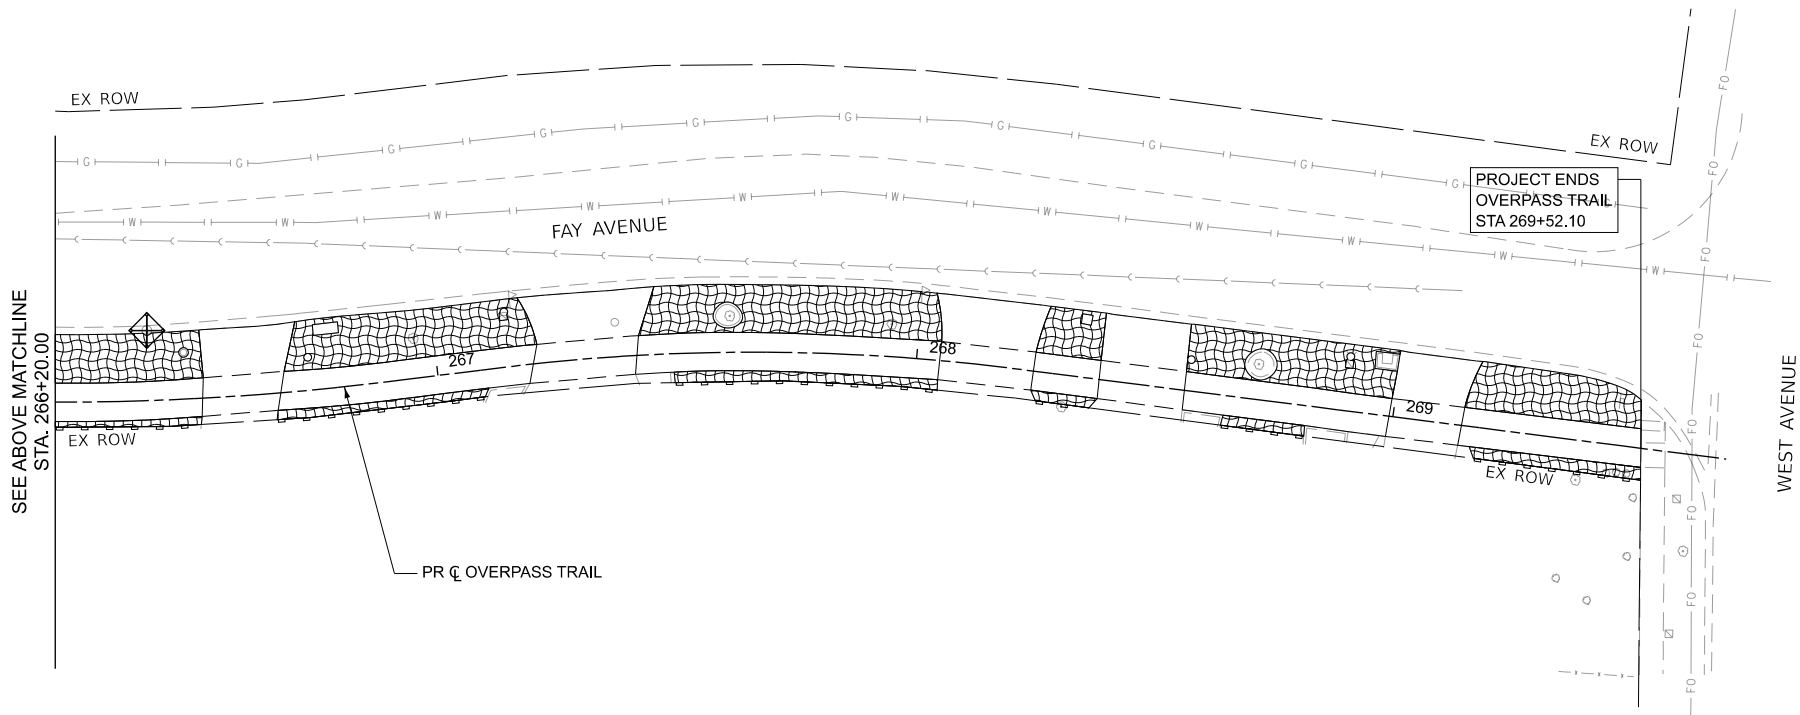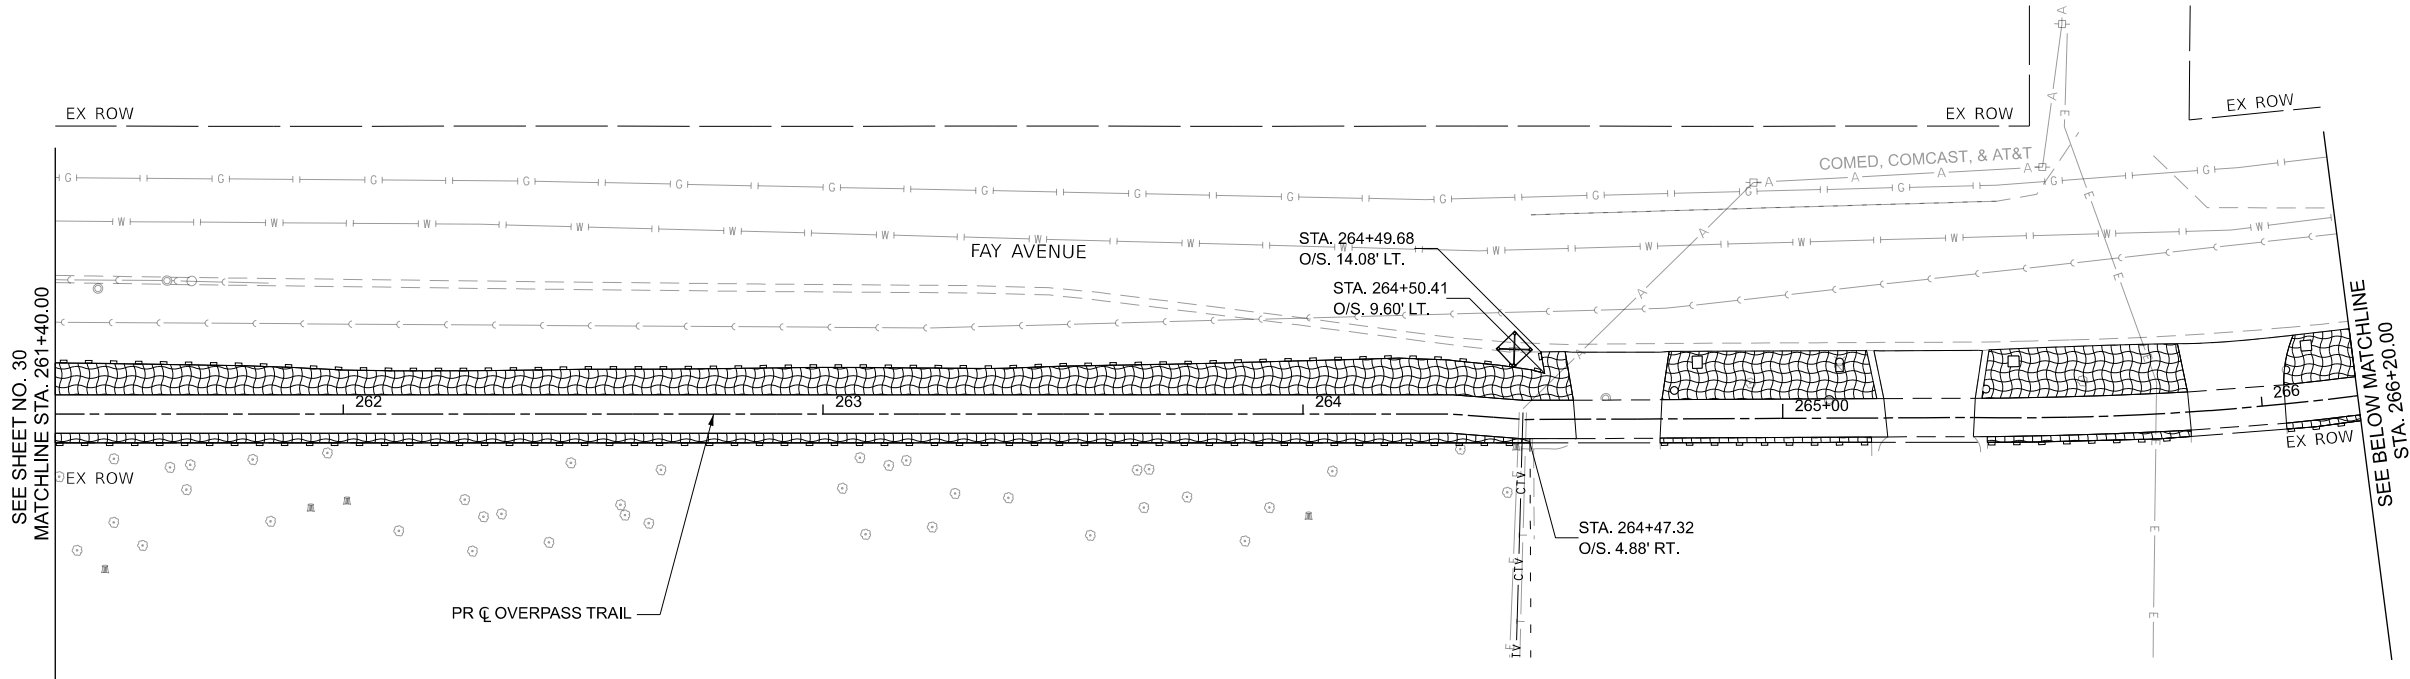

EROSION CONTROL LEGEND

-  TEMP WLDLF FRNDLY ECB
-  TEMP EROS CONTR SEED
-  WETLAND
-  TEMPORARY CONSTRUCTION FENCE
-  PERIMETER EROSION BARRIER (SHOWN 1' FROM TEMPORARY CONSTRUCTION FENCE)
-  SUPER SILT FENCE (PAID FOR AS PERIMETER EROSION BARRIER)
-  INLET FILTERS



SCALE IN FEET

MODEL: Erosion Control 03 [Sheet]
FILE NAME: 0045_SHT-PLAN-EROS-CTL_83-OVP.dgn

TRANSYSTEMS

USER NAME = mrquinn	DESIGNED - MRQ	REVISED -
	DRAWN - KLB	REVISED -
	CHECKED - EAD	REVISED -
PLOT DATE = 8/19/2025	DATE - 06/09/2025	REVISED -

**STATE OF ILLINOIS
DEPARTMENT OF TRANSPORTATION**

EROSION AND SEDIMENTATION CONTROL PLAN

SCALE: 1"=20' SHEET 4 OF 9 SHEETS STA. 261+40.00 TO STA. 269+46.41

F.A.P. RTE.	SECTION	COUNTY	TOTAL SHEETS	SHEET NO.
344	19-00197-00-BT	DUPAGE	92	31
CONTRACT NO. 61L69				
ILLINOIS FED. AID PROJECT				

MODEL: Erosion Control 04 [Sheet]
FILE NAME: 0045_SHT-PLAN-EROS-CTL_83-OVP.dgn

TRANSYSTEMS

USER NAME	=	mrquinn	DESIGNED	-	MRQ	REVISED	-	
			DRAWN	-	KLB	REVISED	-	
			CHECKED	-	EAD	REVISED	-	
PLOT DATE	=	8/19/2025	DATE	-	06/09/2025	REVISED	-	

STATE OF ILLINOIS
DEPARTMENT OF TRANSPORTATION

EROSION AND SEDIMENTATION CONTROL PLAN
COMPENSATORY STORAGE LOCATION

SCALE: 1"=20' SHEET 5 OF 9 SHEETS STA. NA TO STA. NA

F.A.P. RTE.	SECTION	COUNTY	TOTAL SHEETS	SHEET NO.
344	19-00197-00-BT	DUPAGE	92	32
CONTRACT NO. 61L69				
		ILLINOIS	FED. AID PROJECT	




MATCHLINE SEE SHEET NO. 30

EROSION CONTROL
LEGEND


- TEMP WLDLF FRNDLY ECB
TEMP EROS CONTR SEED
- WETLAND
- TEMPORARY CONSTRUCTION FENCE
- PERIMETER EROSION BARRIER
(SHOWN 1' FROM TEMPORARY
CONSTRUCTION FENCE)
- SUPER SILT FENCE (PAID FOR
AS PERIMETER EROSION BARRIER)
- INLET FILTERS



STABILIZED CONSTRUCTION ENTRANCE PLAN

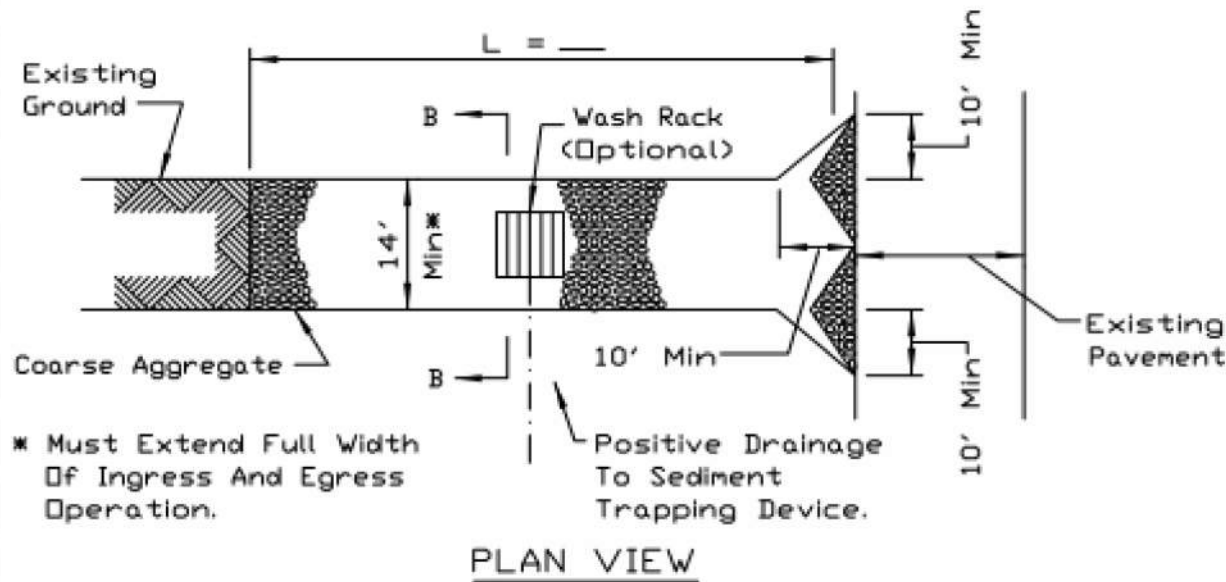

* Must Extend Full Width Of Ingress And Egress Operation.

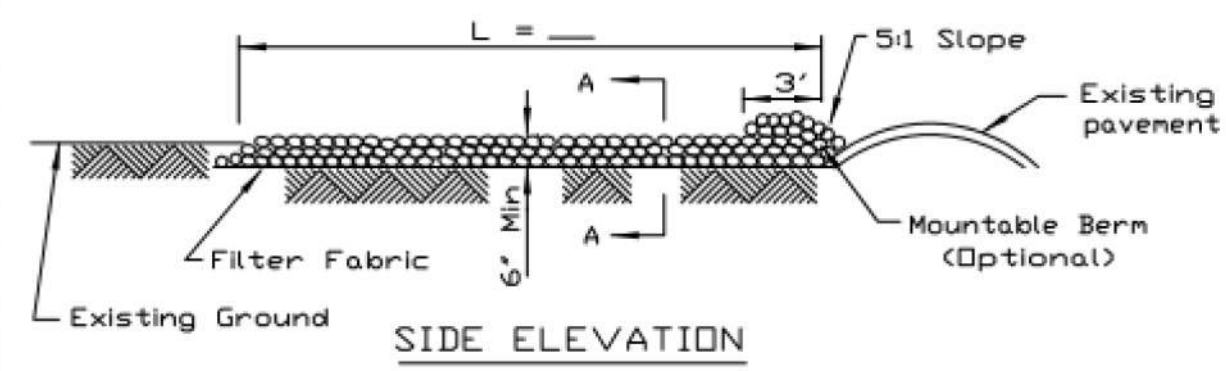



- NOTES:
- 1. Filter fabric shall meet the requirements of material specification 592 GEOTEXTILE, Table I or 2, Class I, II or IV and shall be placed over the cleared area prior to the placing of rock.
 - 2. Rock or reclaimed concrete shall meet one of the following IDOT coarse aggregate gradation, CA-1, CA-2, CA-3 or CA-4 and be placed according to construction specification 25 ROCKFILL using placement Method 1 and Class III compaction.
 - 3. Any drainage facilities required because of washing shall be constructed according to manufacturers specifications.
 - 4. If wash racks are used they shall be installed according to the manufacturer's specifications.

REFERENCE
Project _____
Designed _____ Date _____
Checked _____ Date _____
Approved _____ Date _____




STANDARD DWG. NO.
IL-630
SHEET 1 OF 2
DATE 8-18-94

SILT FENCE PLAN

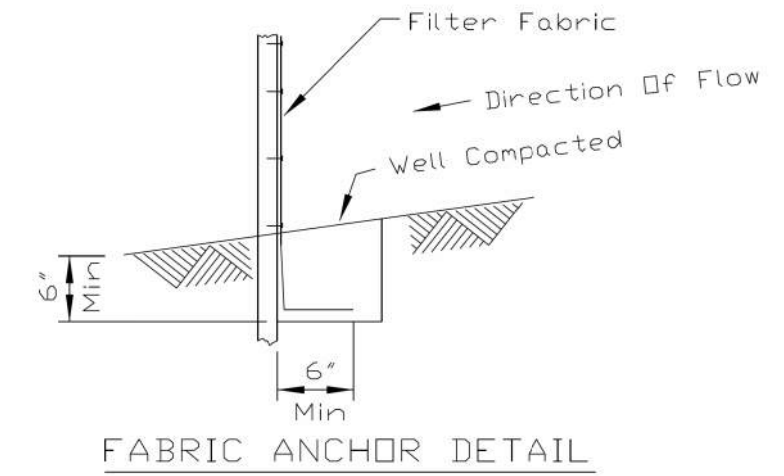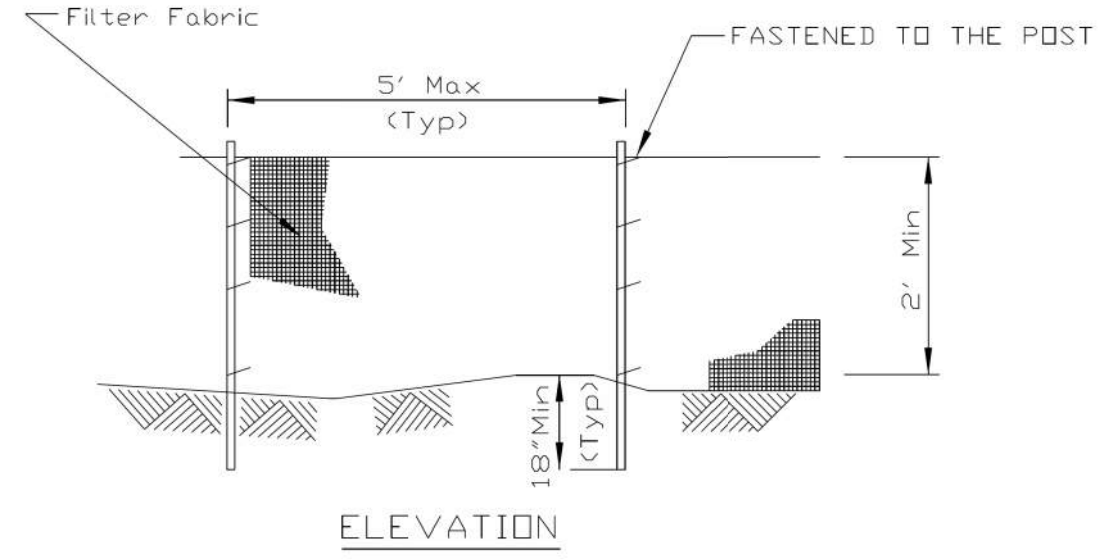

- NOTES:
- 1. Temporary sediment fence shall be installed prior to any grading work in the area to be protected. They shall be maintained throughout the construction period and removed in conjunction with the final grading and site stabilization.
 - 2. Filter fabric shall meet the requirements of material specification 592 Geotextile Table 1, Class 2.
 - 3. Fence posts shall be either standard steel post or wood post 2" X 2" nominal.

REFERENCE
Project _____
Designed _____ Date _____
Checked _____ Date _____
Approved _____ Date _____

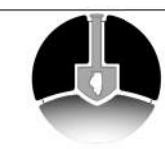

STANDARD DWG. NO.
IUM-620A
SHEET 1 OF 2
DATE 04-15-2021

MODEL: Default
FILE NAME: 0045_SHT-DET-EROS-CTL_83-OVP.dgn

TRANSYSTEMS


USER NAME =	mrquinn	DESIGNED -	KLB	REVISED -	
		DRAWN -	KLB	REVISED -	
		CHECKED -	EAD	REVISED -	
PLOT DATE =	7/9/2025	DATE -	06/09/2025	REVISED -	

STATE OF ILLINOIS
DEPARTMENT OF TRANSPORTATION


EROSION AND SEDIMENTATION DETAILS

SCALE: SHEET 6 OF 9 SHEETS STA. TO STA.


F.A.P. RTE.	SECTION	COUNTY	TOTAL SHEETS	SHEET NO.
344	19-00197-00-BT	DUPAGE	92	33
CONTRACT NO. 61L69				
ILLINOIS FED. AID PROJECT				

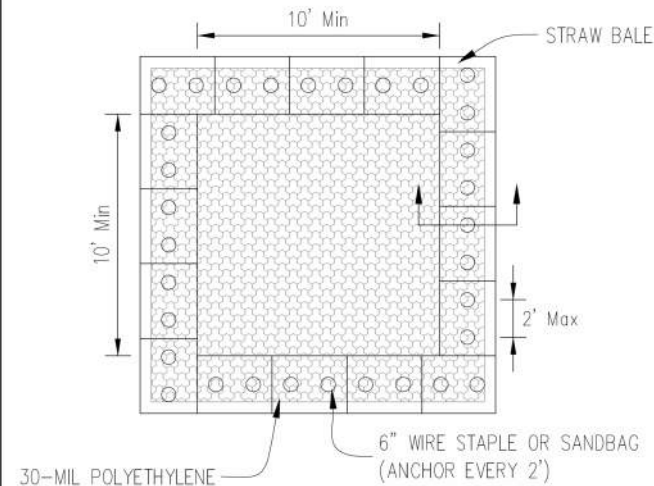

PLAN VIEW

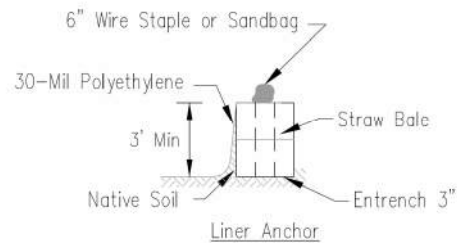

STRAW BALE ANCHOR SECTIONS

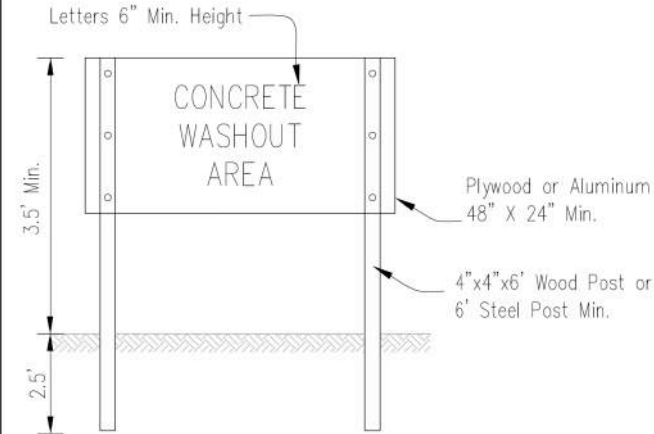


SIGN DETAIL


NOTES:

- Maintaining temporary concrete washout facilities shall include removing and disposing of hardend concrete and/or slurry and returning the facilities to a functional condition.
- Facility shall be cleaned or reconstructed in a new area once washout becomes two-thirds full.
- Each straw bale is to be staked in place using (2) 2"x2"x4' wooden stakes.


Sheet 1 of 3	File No. DW-6545B	TEMPORARY CONCRETE WASHOUT FACILITY – STRAW BALE	Designed _____ Drawn B. JOHNSON Checked _____ Approved _____	Date 6/08
--------------	----------------------	---	---	--------------

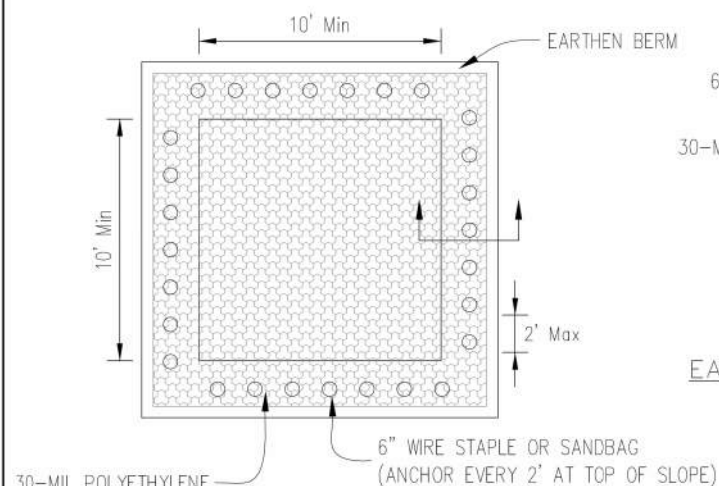

PLAN VIEW

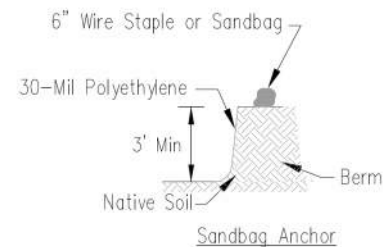

EARTHEN BERM ANCHOR SECTIONS

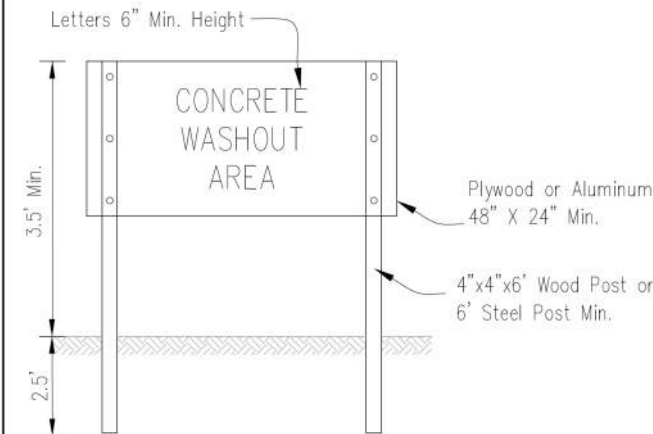

SIGN DETAIL

NOTES:


- Maintaining temporary concrete washout facilities shall include removing and disposing of hardend concrete and/or slurry and returning the facilities to a functional condition.
- Facility shall be cleaned or reconstructed in a new area once washout becomes two-thirds full.

Sheet 2 of 3	File No. DW-6545T	TEMPORARY CONCRETE WASHOUT FACILITY – EARTHEN TYPE	Designed _____ Drawn B. JOHNSON Checked _____ Approved _____	Date 6/08
--------------	----------------------	---	---	--------------


USER NAME =	mrquinn	DESIGNED -	KLB	REVISED -	
		DRAWN -	KLB	REVISED -	
		CHECKED -	EAD	REVISED -	
PLOT DATE =	7/9/2025	DATE -	06/09/2025	REVISED -	

F.A.P. RTE.	SECTION	COUNTY	TOTAL SHEETS	SHEET NO.
344	19-00197-00-BT	DUPAGE	92	34
CONTRACT NO. 61L69				
ILLINOIS FED. AID PROJECT				

STABILIZED CONSTRUCTION ENTRANCE PLAN

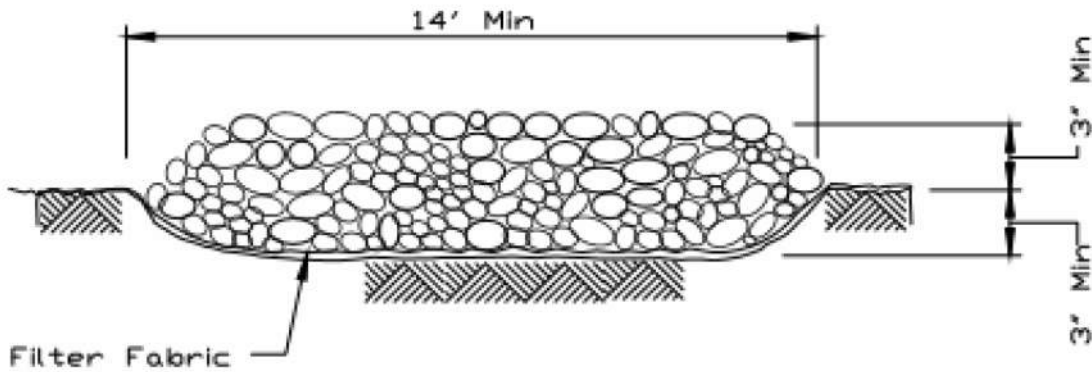


SECTION A-A

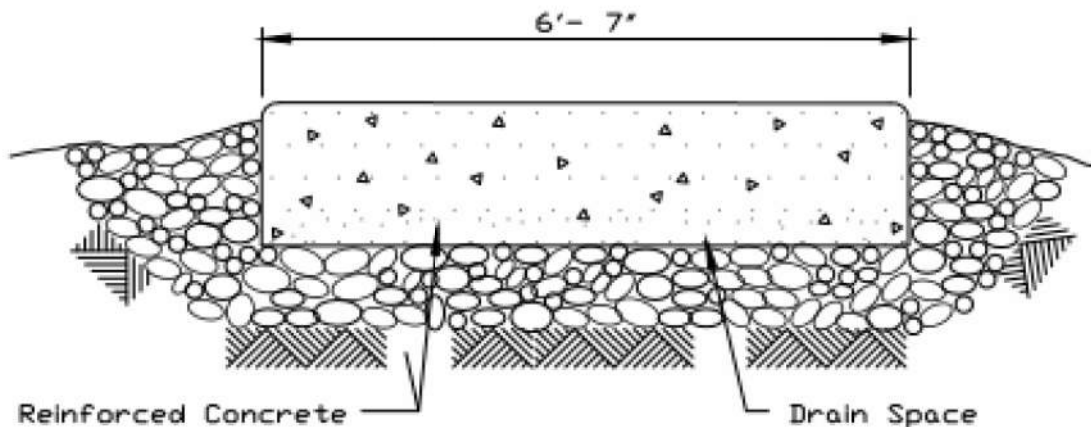


SECTION B-B

TREE PROTECTION - FENCING
(Moderately Urbanized to Open Space Areas)

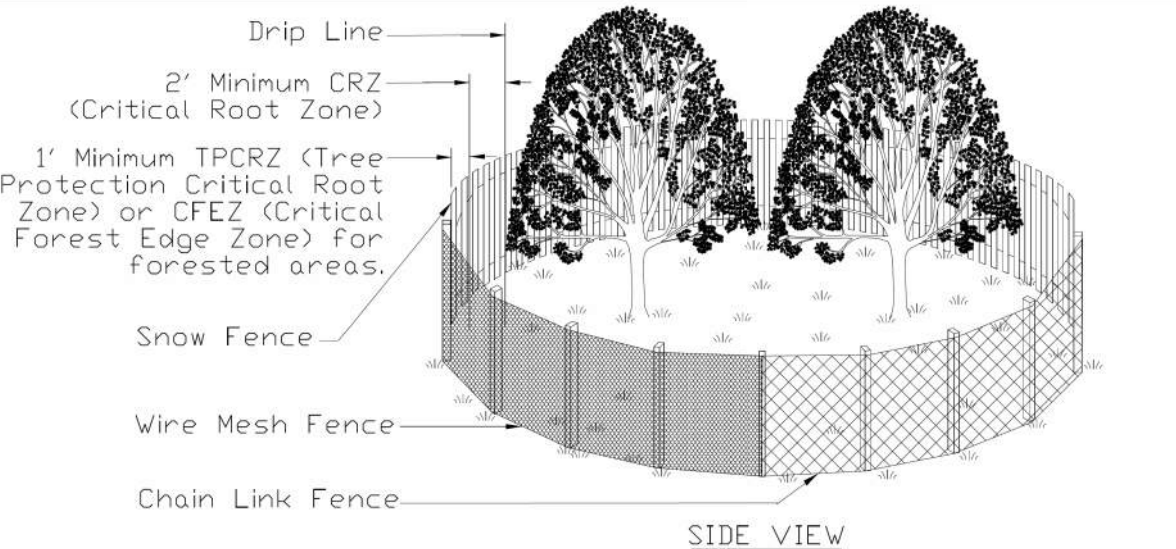

SIDE VIEW

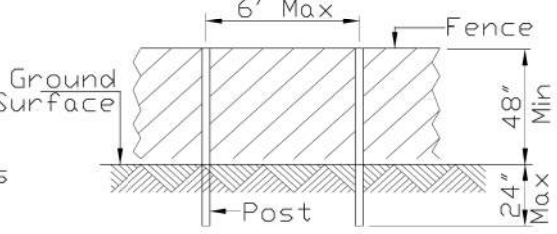

POST AND FENCE DETAIL

NOTES:

1. Call J.U.L.I.E. (800-892-0123) for the location of existing utilities 48 hours prior to commencement of work.
2. The CRZ is located 2' from the farthest outreaching branch (drip edge) or the distance as determined by the ISA trunk diameter method or whichever is greater.
3. The fence shall be located 1' from the Critical Root Zone (CRZ) of the protected tree, thus creating the Tree Protection Critical Root Zone (TPCRZ) and the Critical Forest Edge Zone (CFEZ) for forested areas.
4. Fence Posts shall be either 6' steel posts @ 1.33Lbs./Ft. or 2" x 2" nominal wood posts.
5. For projects without highly significant or historical trees and that will last for less than 6 months duration, a non-treated wood lath snow fence or wire mesh fencing shall be used with appropriate posts that are securely anchored into the ground. For projects over 6 months in duration or trees considered significant or historical, a chain link fence with Construction Specification Chain Link Fence IUM 91 or better (as approved by the local Forester per local ordinances singularly or in tandem with the project Engineer) shall be used. Fencing shall be a minimum height of 4'. For chain link fencing, metal posts shall be placed 6' on center (OC) and the fencing securely anchored to the post.
6. Outside the TPCRZ or CFEZ, erosion and sediment control measures shall be installed to prevent sediment reaching the TPCRZ or the CFEZ. These measures shall extend out from the fence 10' and shall be continuous around the perimeter of the fence. These measures include, but are not limited to vegetative filter strip, rolled excelsior blankets and mulch with a 3" to 5" depth. Other measures may be used if approved by the Professional Forester, Certified Arborist or Horticulturalist. Installation shall cause no disturbance to soils.

REFERENCE	Project	_____
	Designed	_____ Date _____
	Checked	_____ Date _____
	Approved	_____ Date _____



STANDARD DWG. NO.
IL-630
SHEET 2 OF 2
DATE 8-18-94

REFERENCE	Project	_____
	Designed	_____ Date _____
	Checked	_____ Date _____
	Approved	_____ Date _____



STANDARD DWG. NO.
IUM-690-A
SHEET 1 OF 1
DATE 09-14-2017

TRANSYSTEMS


USER NAME =	mrquinn	DESIGNED -	KLB	REVISED -	
		DRAWN -	KLB	REVISED -	
		CHECKED -	EAD	REVISED -	
PLOT DATE =	7/9/2025	DATE -	06/09/2025	REVISED -	

STATE OF ILLINOIS
DEPARTMENT OF TRANSPORTATION


EROSION AND SEDIMENTATION DETAILS

SCALE: SHEET 8 OF 9 SHEETS STA. TO STA.


F.A.P. RTE.	SECTION	COUNTY	TOTAL SHEETS	SHEET NO.
344	19-00197-00-BT	DUPAGE	92	35
CONTRACT NO. 61L69				
ILLINOIS FED. AID PROJECT				

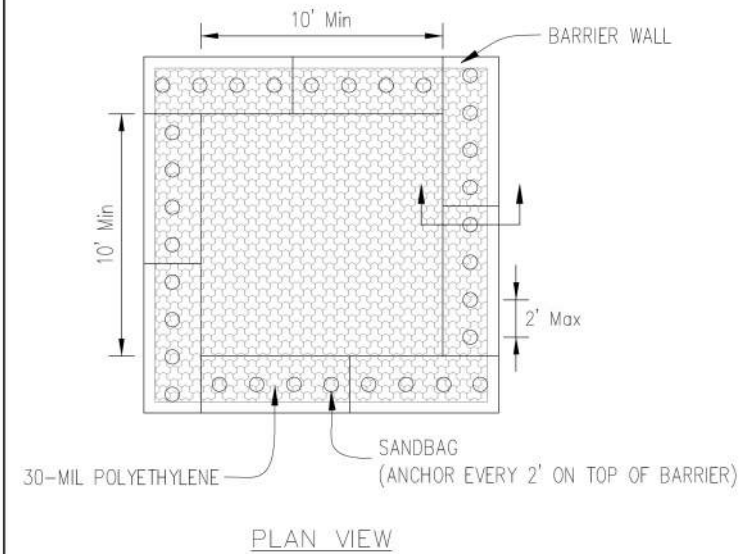

PLAN VIEW

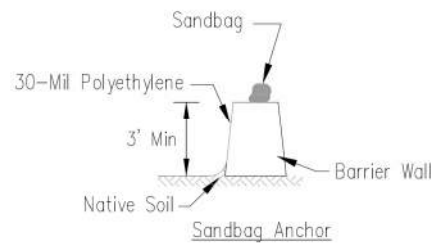

BARRIER WALL ANCHOR SECTION

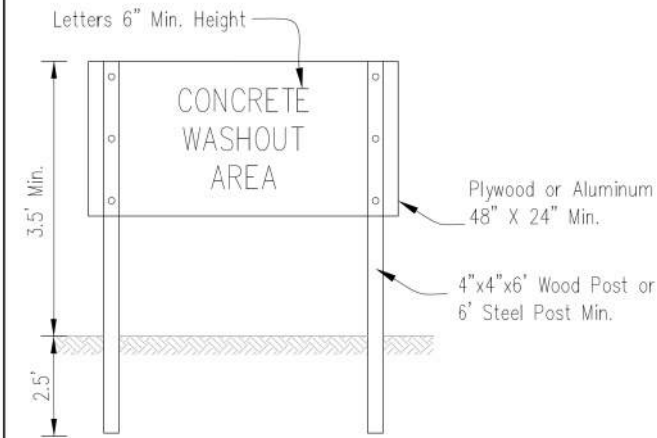

SIGN DETAIL



NOTES:

1. Maintaining temporary concrete washout facilities shall include removing and disposing of hardend concrete and/or slurry and returning the facilities to a functional condition.
2. Facility shall be cleaned or reconstructed in a new area once washout becomes two-thirds full.


Sheet 3 of 3
Drawing No.
File No.

TEMPORARY CONCRETE WASHOUT FACILITY – BARRIER WALL


Designed	Date
Drawn B. JOHNSON	6/08
Checked	
Approved	

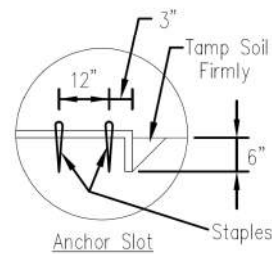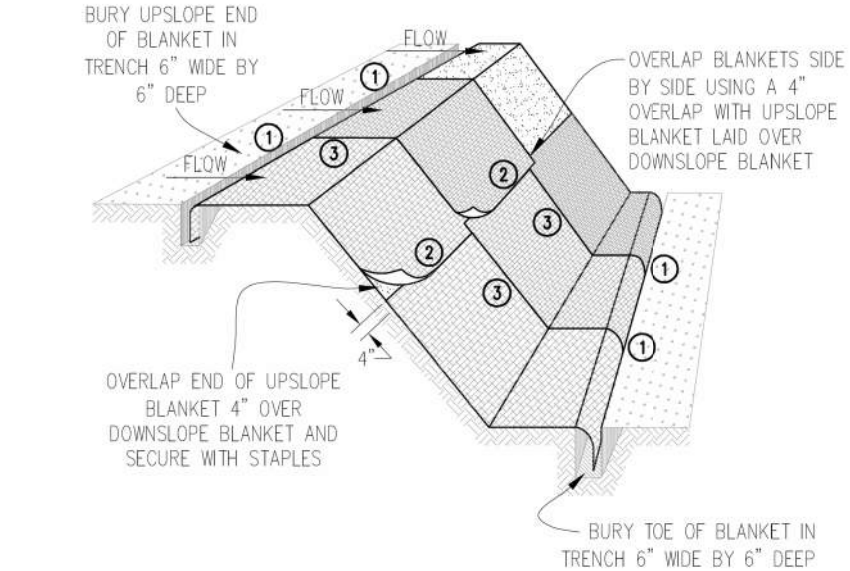


DETAIL 1

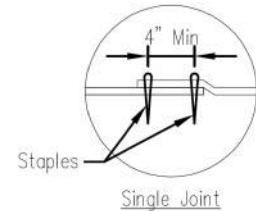


DETAIL 2

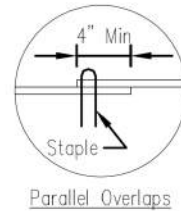

DETAIL 3

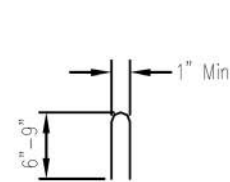

STAPLE DETAIL

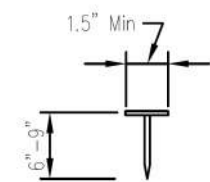

PUSH PIN DETAIL

NOTES:

1. Staples shall be placed in a diamond pattern at 2 per s.y. for stiched blankets. Non-stiched shall use 4 staples per s.y. of material. This equates to 200 staples with stiched blanket and 400 stapels with non-stiched blanket per 100 s.y. of material.
2. Staple or push pin lengths shall be selected based on soil type and conditions. (minimum staple length is 6")
3. Erosion control material shall be placed in contact with the soil over a prepared seedbed.
4. All anchor slots shall be stapled at approximately 12" intervals.


Sheet 1 of 1
Drawing No.
File No.

EROSION CONTROL BLANKET INSTALLATION DETAILS


Designed	Date
Drawn B. JOHNSON	11/08
Checked	
Approved	

USER NAME =	mrquinn	DESIGNED -	KLB	REVISED -	
		DRAWN -	KLB	REVISED -	
		CHECKED -	EAD	REVISED -	
PLOT DATE	7/9/2025	DATE	06/09/2025	REVISED -	

F.A.P. RTE.	SECTION	COUNTY	TOTAL SHEETS	SHEET NO.
344	19-00197-00-BT	DUPAGE	92	36
CONTRACT NO. 61L69				
ILLINOIS FED. AID PROJECT				

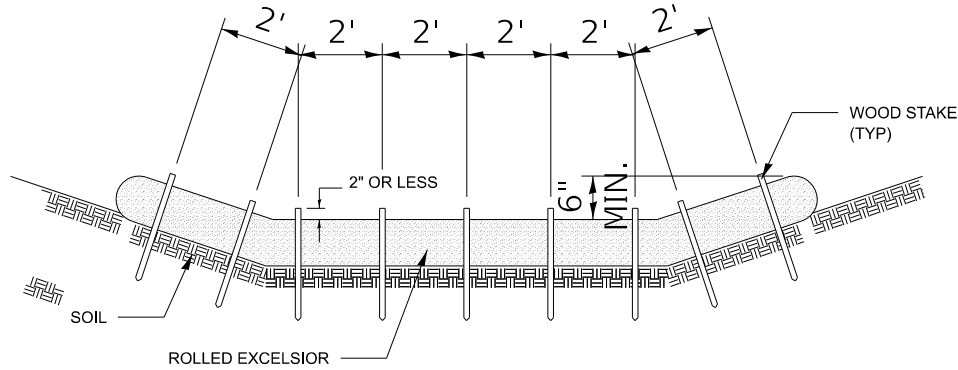

STAKING PATTERN GUIDE

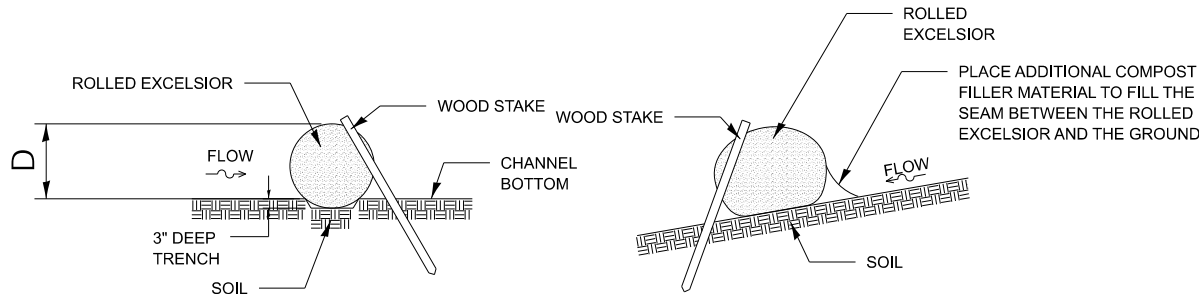

STAKE DETAIL


COMPOST FILTER SOCK DETAIL

TEMPORARY DITCH CHECK
ROLLED EXCELSIOR

STD. IUM-514
(ROLLED EROSION CONTROL PRODUCTS)

TEMPORARY DITCH CHECK ROLLED EXCELSIOR NOTES:


- ENDS OF ROLLED EXCELSIOR SHALL BE TURNED AT LEAST 6" UPSLOPE.
- RECOMMENDED STAKES ARE 1/8" WIDE X 1/8" THICK X 30" LONG.
- STAKES SHALL NOT EXTEND ABOVE THE ROLLED EXCELSIOR MORE THAN 2".
- SPACING: THE TOE OF THE UPSTREAM DITCH CHECK SHALL CREATE A HORIZONTAL LINE WITH THE TOP OF THE DOWNSTREAM DITCH CHECK.
- WHEN COMPOST FILTER SOCK DITCH CHECK IS USED, PLACE A COMPOST BERM UPSTREAM OF THE FILTER SOCK (SEE IUM 805). A TRENCH IS NOT REQUIRED.
- OVERLAP MINIMUM IS THE DIAMETER OF THE ROLL.
- STAKES SHALL BE PLACED EVERY 2' FOR ROLLED EXCELSIOR, OR AS SPECIFIED BY THE MANUFACTURER.

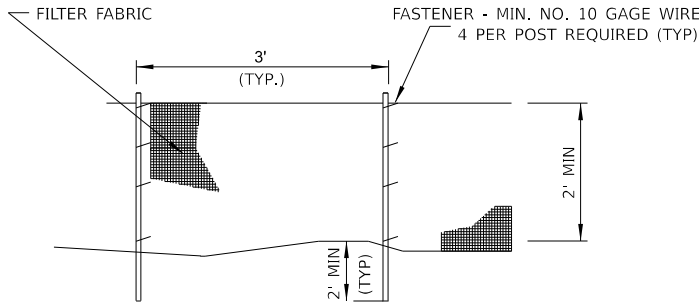

ELEVATION

NOTES

- PAID PER FOOT FOR PERIMETER EROSION BARRIER.
- SUPER SILT FENCE WILL BE PAID BASED ON THE TOTAL LENGTH OF EACH PERIMETER EROSION BARRIER.
- THE POSTS SHALL BE A MINIMUM OF 4 FEET LONG.
- SUPER SILT FENCE TO BE INSTALLED ONLY ADJACENT TO WETLANDS AND WETLAND BUFFERS. CONTRACTOR SHALL ERECT THE OUTER SUPER SILT FENCE FIRST AND THEN ERECT THE INNER SUPER SILT FENCE.


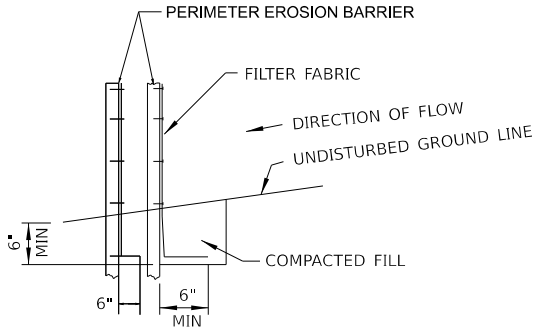


FABRIC ANCHOR DETAIL

SUPER SILT FENCE

USER NAME = mrquinn	DESIGNED - KLB	REVISED -
	DRAWN - KLB	REVISED -
	CHECKED - EAD	REVISED -
PLOT DATE = 8/19/2025	DATE - 06/09/2025	REVISED -

F.A.P. RTE.	SECTION	COUNTY	TOTAL SHEETS	SHEET NO.
344	19-00197-00-BT	DUPAGE	92	36A
CONTRACT NO. 61L69				
ILLINOIS FED. AID PROJECT				

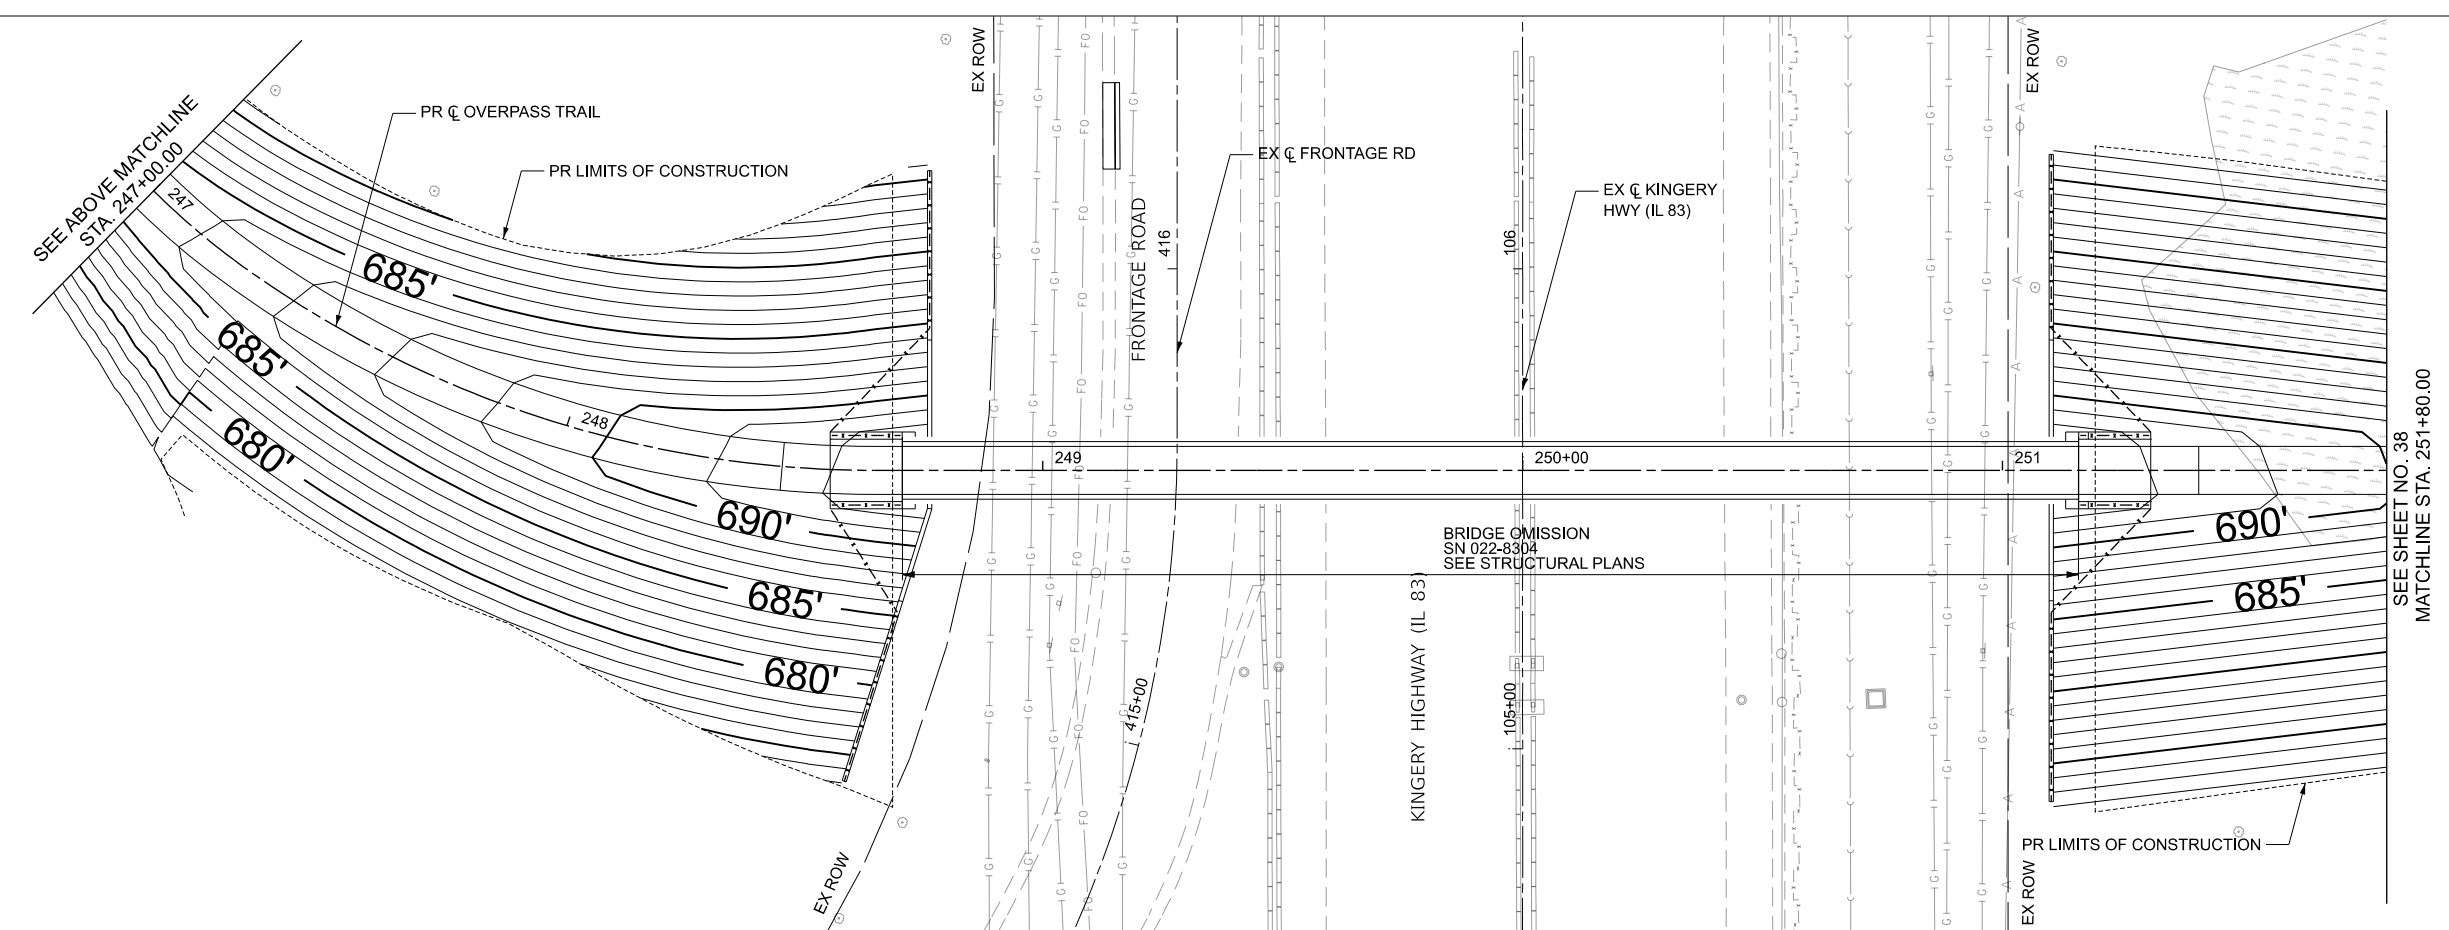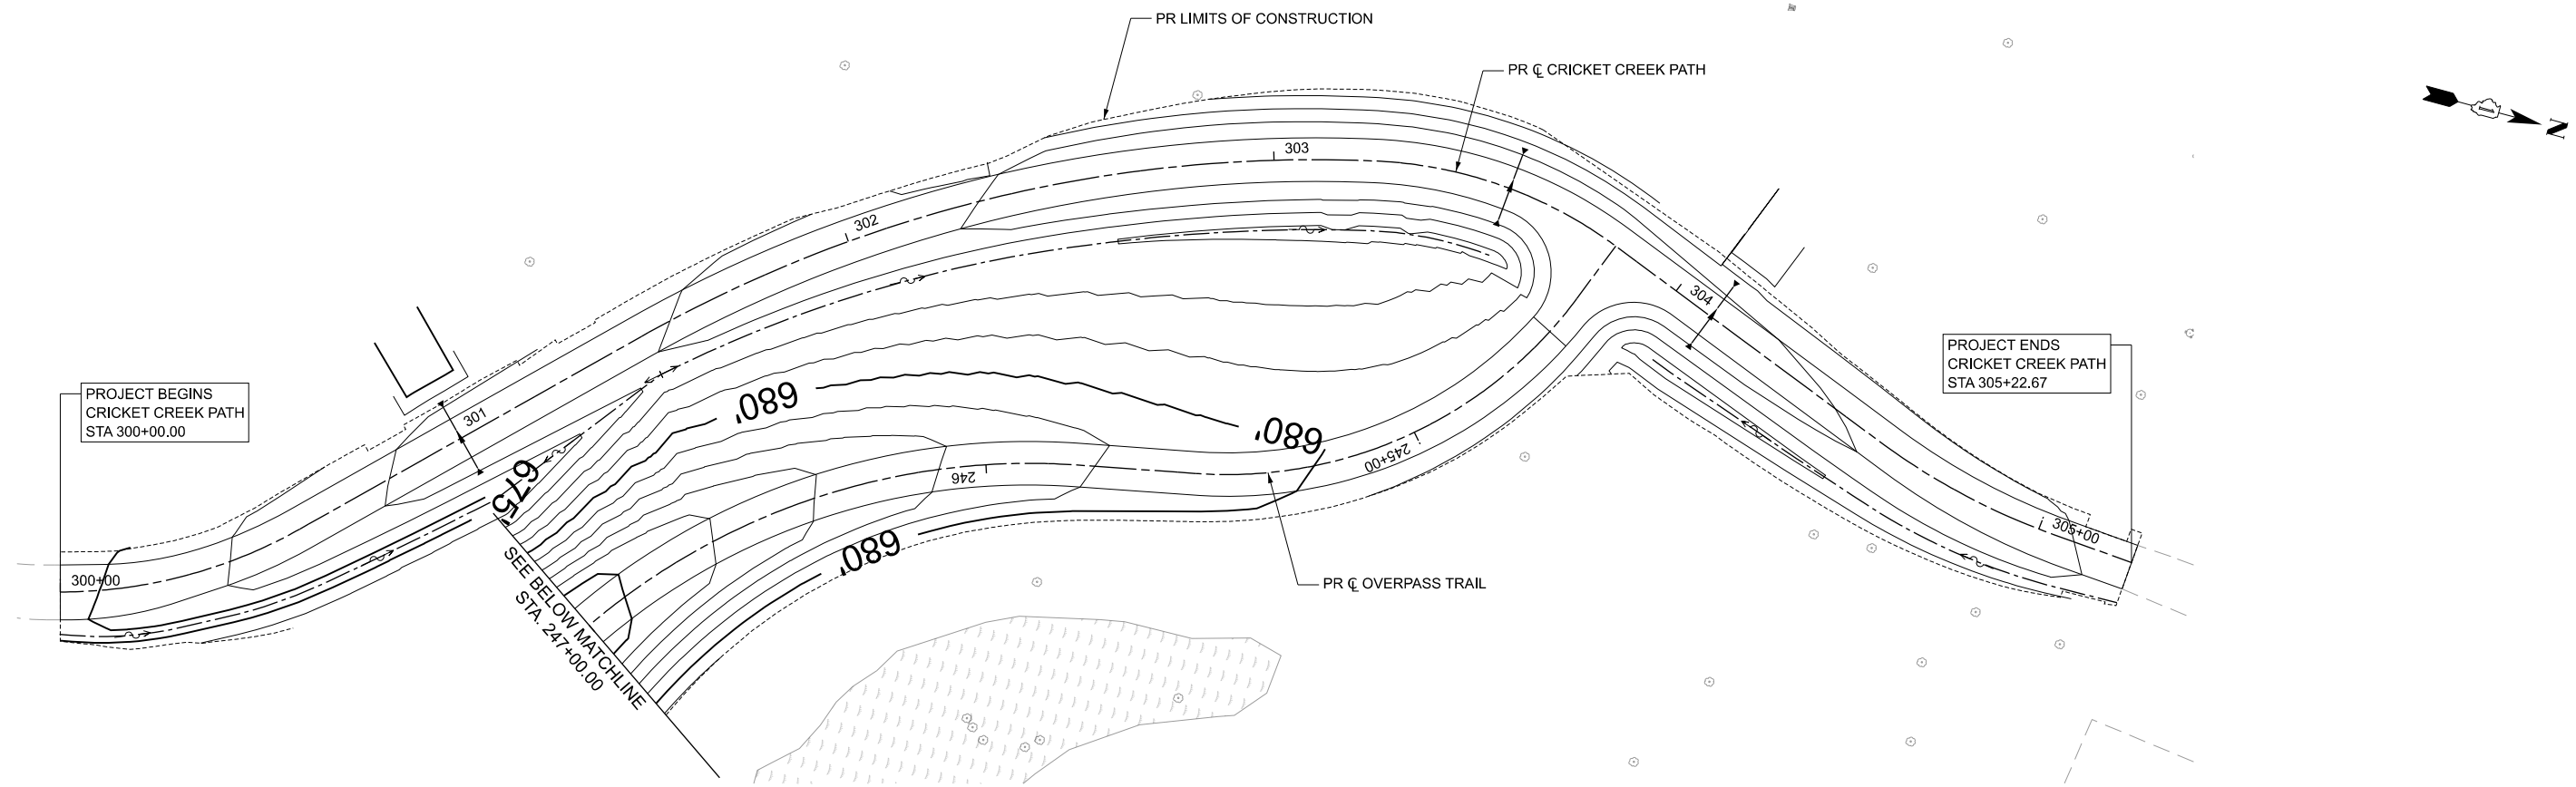

MODEL: Grading 01 [Sheet]
FILE NAME: 0045_SHT-PLAN-GRD_83-OVP.dgn

TRANSYSTEMS

USER NAME = mrquinn	DESIGNED - MRQ	REVISED -
	DRAWN - KLB	REVISED -
	CHECKED - EAD	REVISED -
PLOT DATE = 7/9/2025	DATE - 06/09/2025	REVISED -

**STATE OF ILLINOIS
DEPARTMENT OF TRANSPORTATION**

GRADING PLAN

SCALE: 1"=20' SHEET 1 OF 4 SHEETS STA. 300+00.00 TO STA. 251+80.00

F.A.P. RTE.	SECTION	COUNTY	TOTAL SHEETS	SHEET NO.
344	19-00197-00-BT	DUPAGE	92	37
CONTRACT NO. 61L69				
ILLINOIS FED. AID PROJECT				

MODEL: Grading 02 (Sheet)
FILE NAME: 0045_SHT-PLAN-GRD_83-OVP.dgn

TRANSYSTEMS



USER NAME = mrquinn	DESIGNED - MRQ	REVISED -
	DRAWN - KLB	REVISED -
	CHECKED - EAD	REVISED -
PLOT DATE = 7/9/2025	DATE - 06/09/2025	REVISED -



STATE OF ILLINOIS
DEPARTMENT OF TRANSPORTATION

GRADING PLAN

SCALE: 1"=20' SHEET 2 OF 4 SHEETS STA. 251+80.00 TO STA. 261+40.00

F.A.P. RTE.	SECTION	COUNTY	TOTAL SHEETS	SHEET NO.
344	19-00197-00-BT	DUPAGE	92	38
CONTRACT NO. 61L69				
ILLINOIS FED. AID PROJECT				

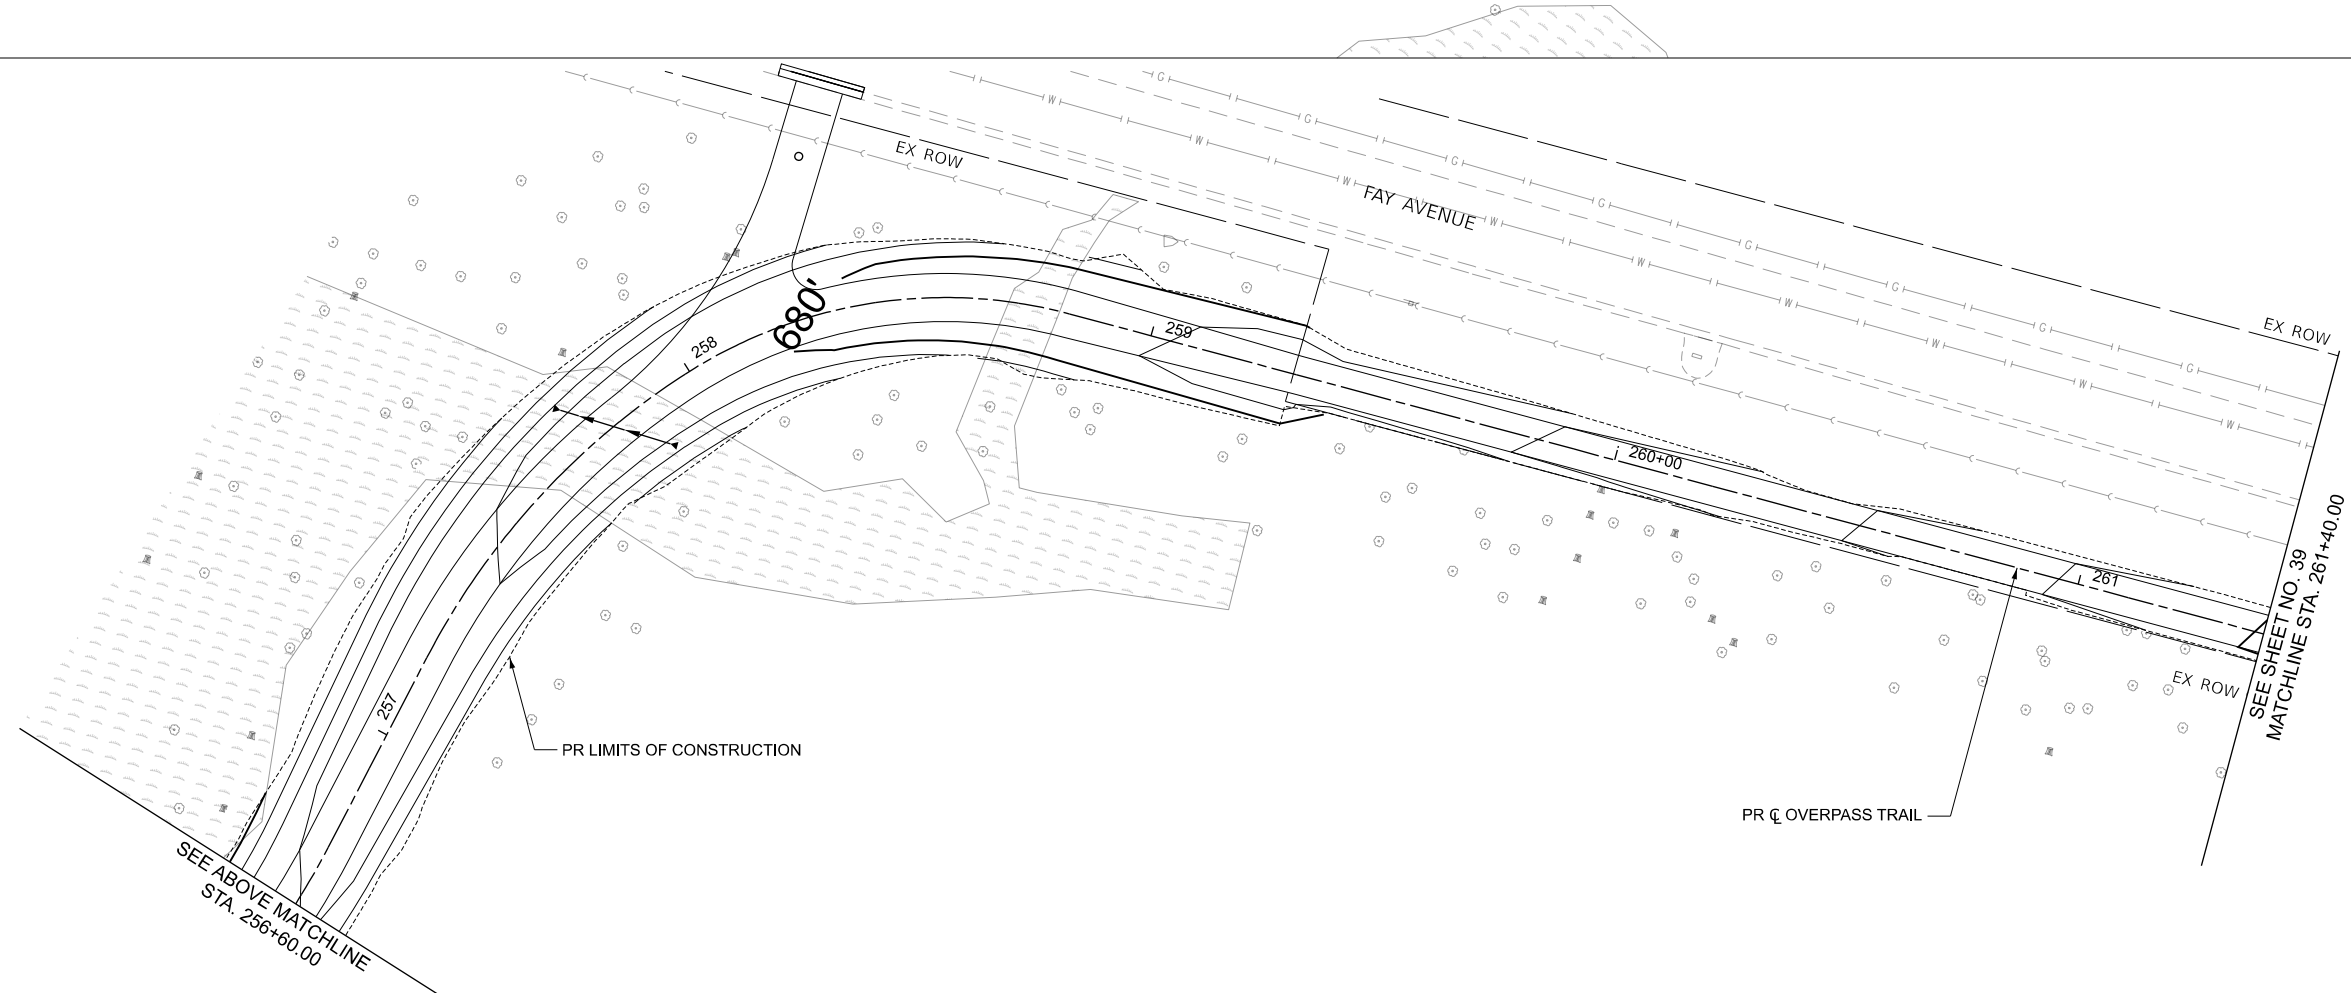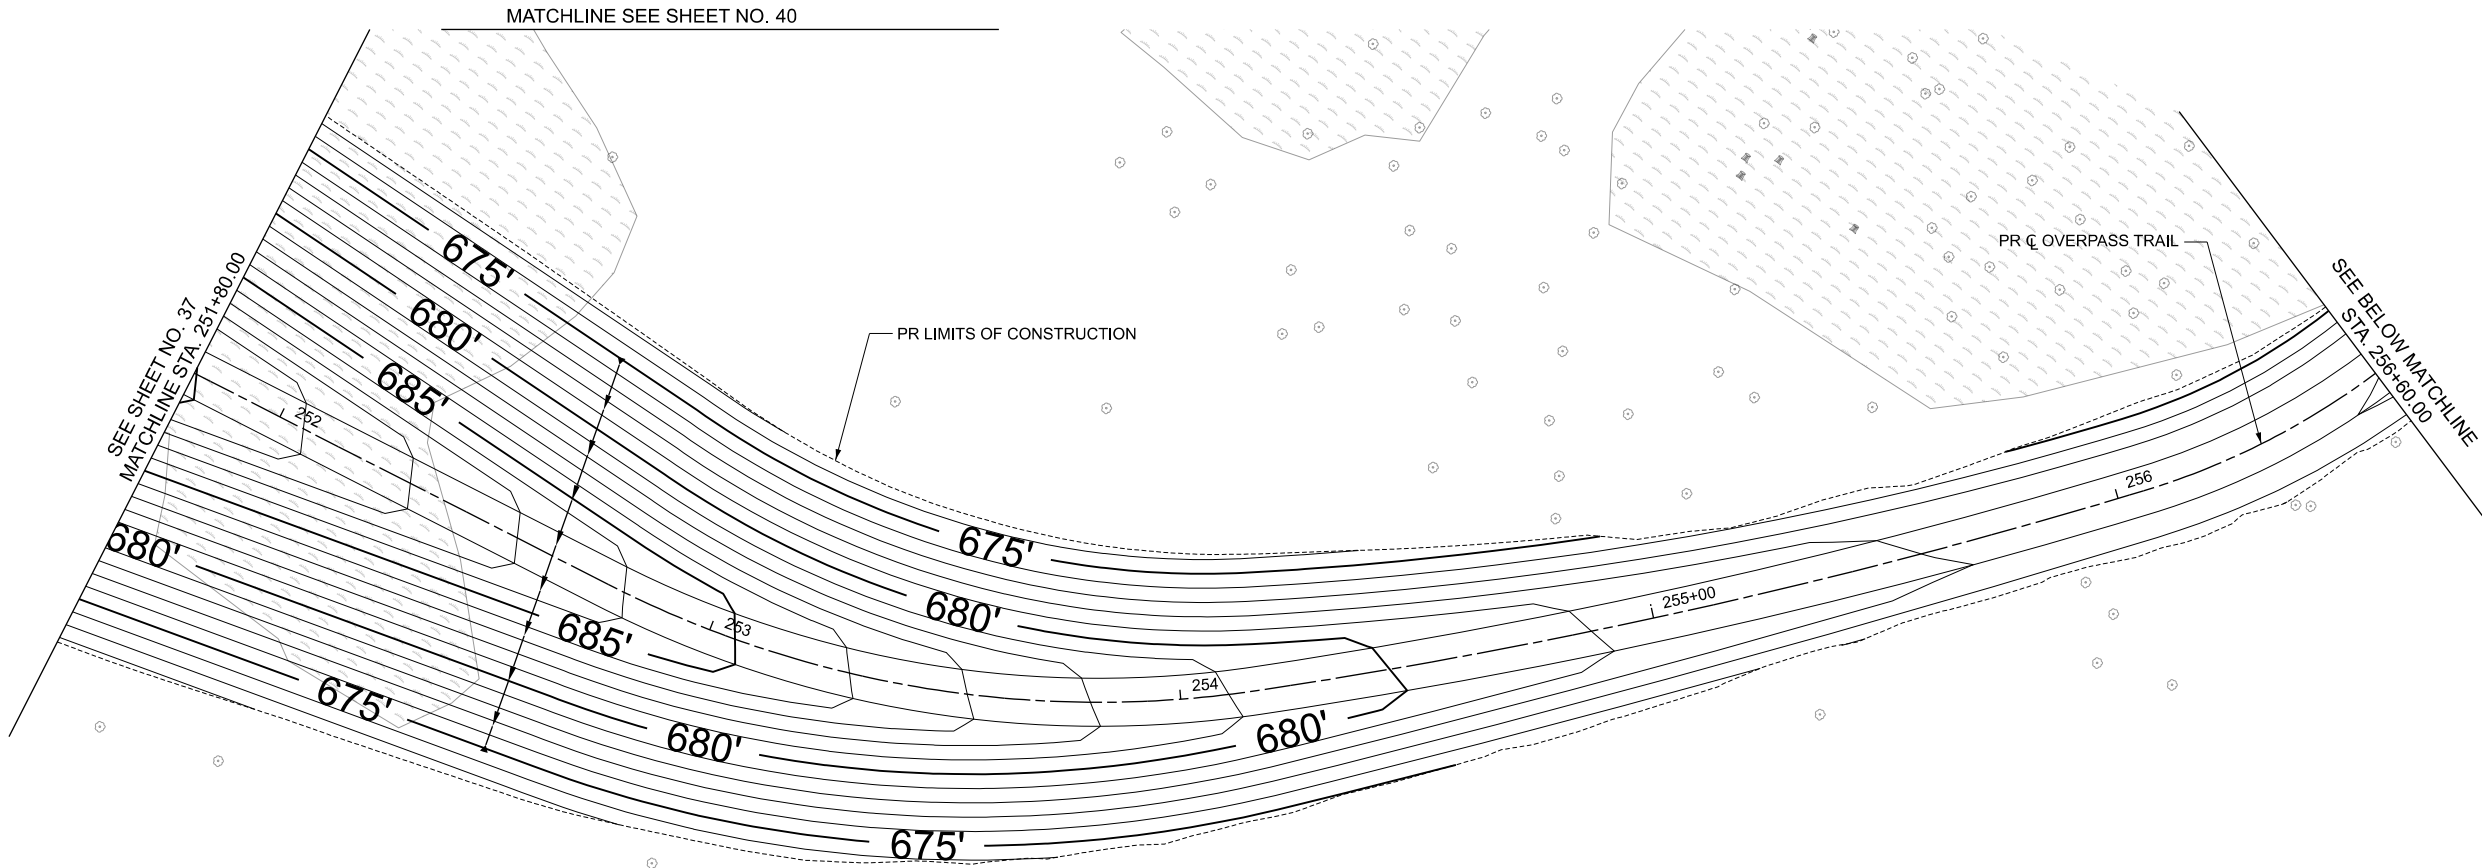

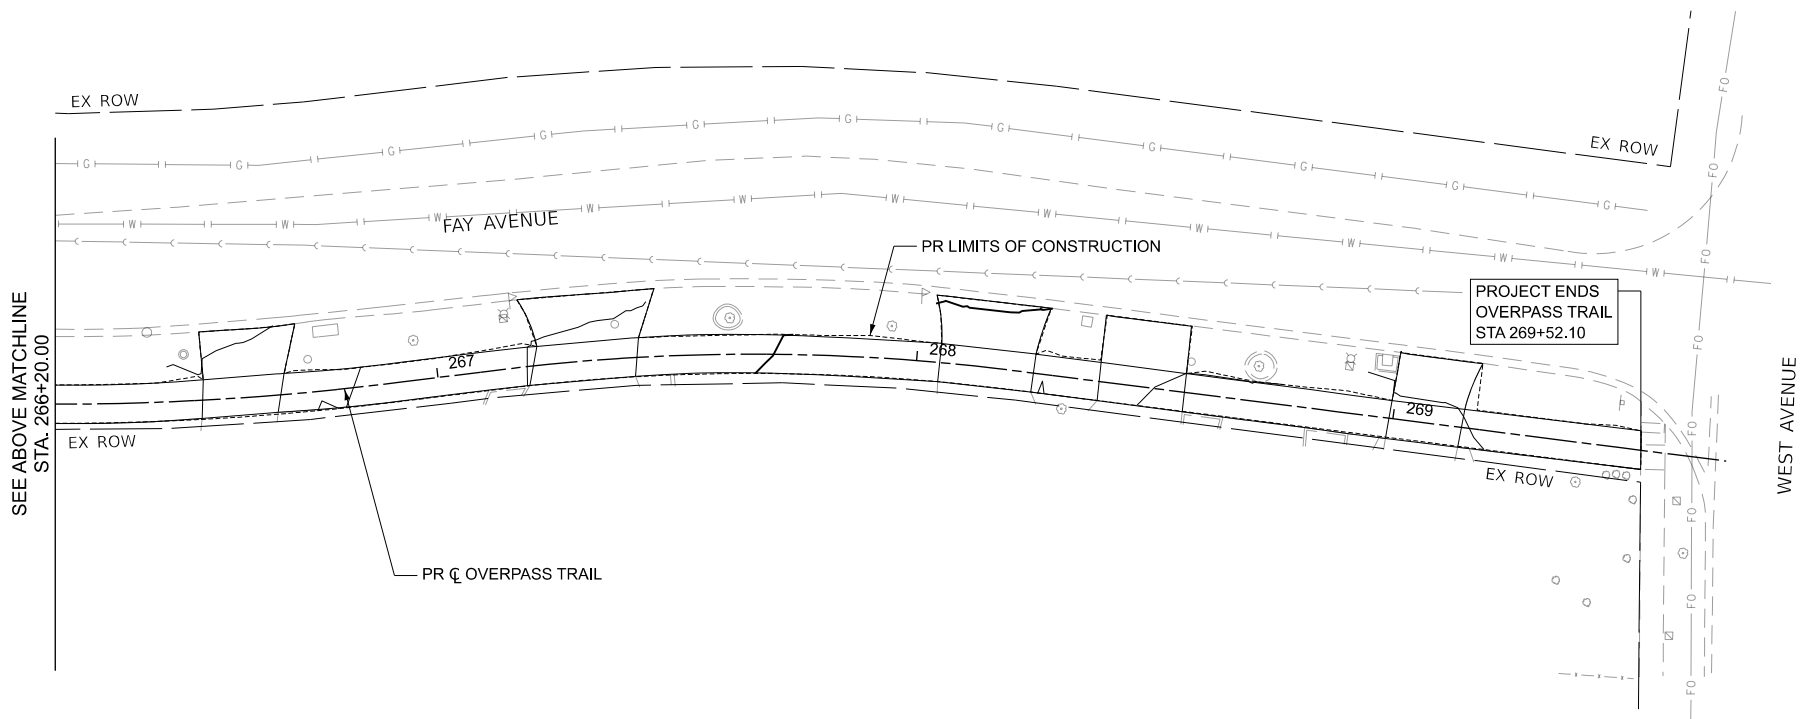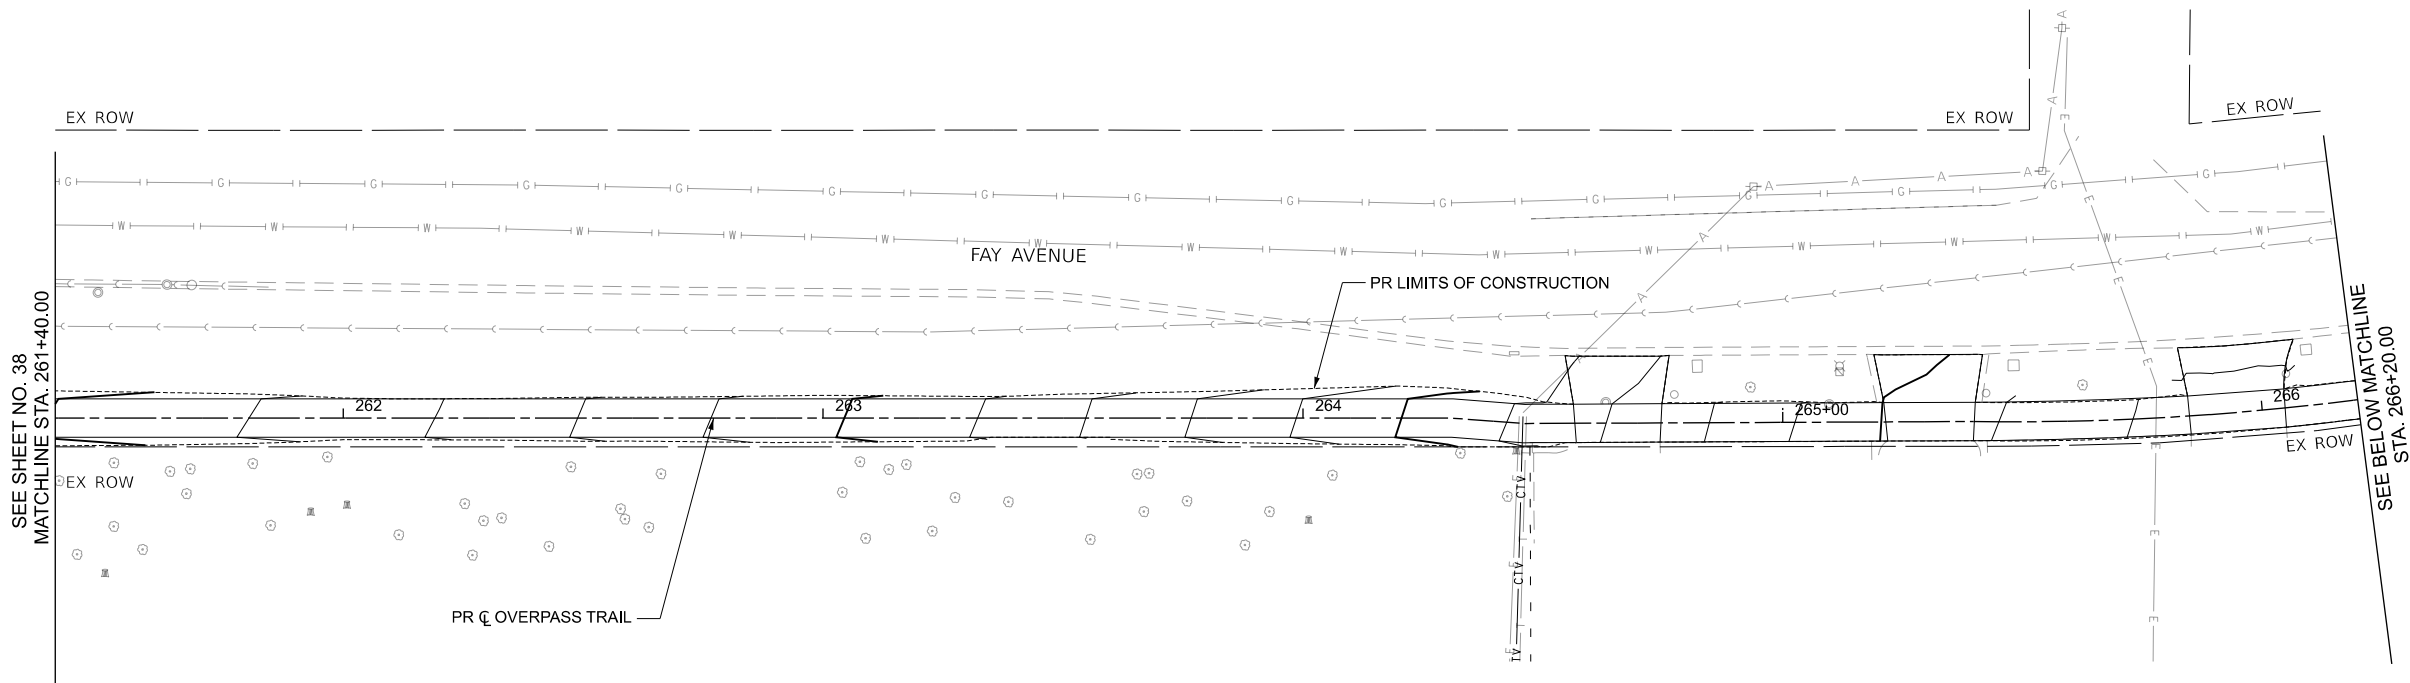

MODEL: Grading 03 [Sheet]
FILE NAME: 0045_SHT-PLAN-GRD_83-OVP.dgn

TRANSYSTEMS

USER NAME = mrquinn	DESIGNED - MRQ	REVISED -
	DRAWN - KLB	REVISED -
	CHECKED - EAD	REVISED -
PLOT DATE = 7/9/2025	DATE - 06/09/2025	REVISED -

**STATE OF ILLINOIS
DEPARTMENT OF TRANSPORTATION**

GRADING PLAN

SCALE: 1"=20' SHEET 3 OF 4 SHEETS STA. 261+40.00 TO STA. 269+46.41

F.A.P. RTE.	SECTION	COUNTY	TOTAL SHEETS	SHEET NO.
344	19-00197-00-BT	DUPAGE	92	39
CONTRACT NO. 61L69				
ILLINOIS FED. AID PROJECT				

MODEL: Grading 04 [Sheet]
FILE NAME: 0045_SHT-PLAN-GRD_83-OVP.dgn

TRANSYSTEMS

USER NAME	=	mrquinn	DESIGNED -	MRQ	REVISED -	
			DRAWN -	KLB	REVISED -	
			CHECKED -	EAD	REVISED -	
PLOT DATE	=	7/9/2025	DATE -	06/09/2025	REVISED -	


STATE OF ILLINOIS
DEPARTMENT OF TRANSPORTATION

GRADING PLAN
COMPENSATORY STORAGE LOCATION


SCALE: 1"=10'

SHEET 4 OF 4 SHEETS STA. NA TO STA. NA

F.A.P. RTE.	SECTION	COUNTY	TOTAL SHEETS	SHEET NO.
344	19-00197-00-BT	DUPAGE	92	40
CONTRACT NO. 61L69				
		ILLINOIS	FED. AID PROJECT	

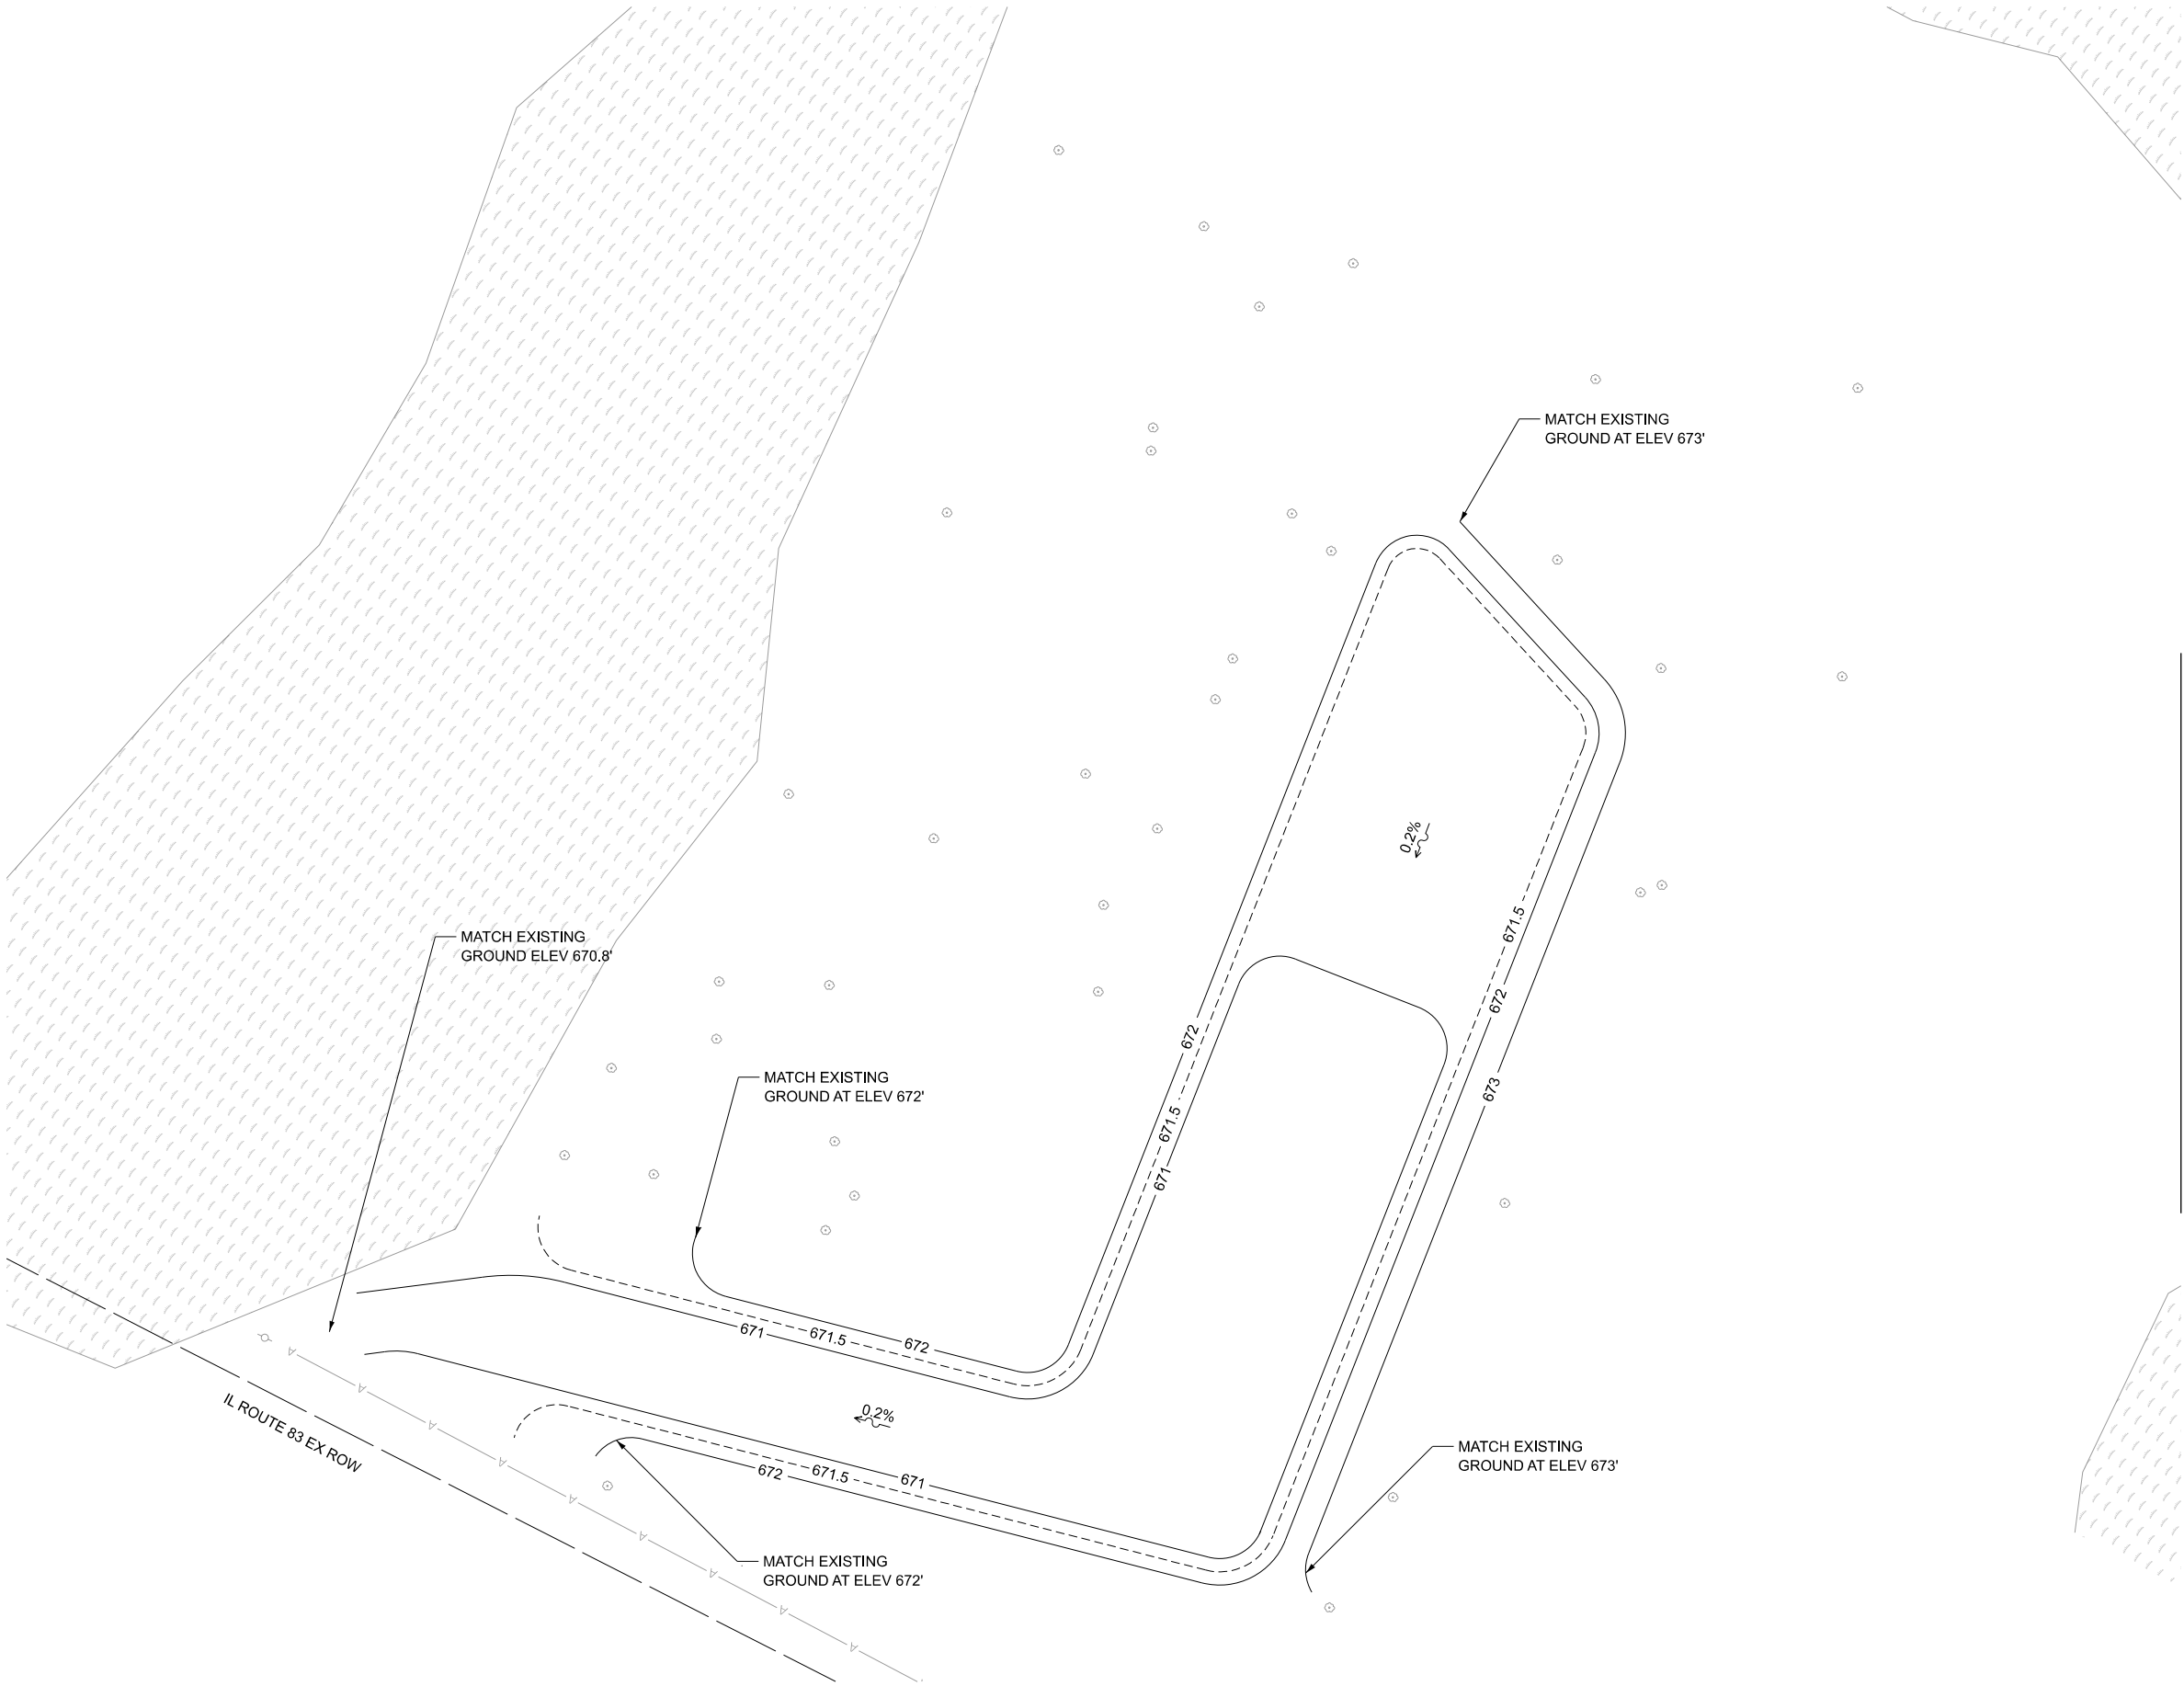

MATCHLINE SEE SHEET NO. 38

 

MODEL: Landscaping 01 [Sheet]
FILE NAME: 0045_SHT-PLAN-PWK-SIGNING-LANDSCAPING_83-OVP.dgn

TRANSYSTEMS


PLOT DATE	USER NAME = mrquinn		DESIGNED - MRQ	REVISED -
			DRAWN - KLB	REVISED -
			CHECKED - EAD	REVISED -
	PLOT DATE 7/9/2025		DATE - 06/09/2025	REVISED -

STATE OF ILLINOIS
DEPARTMENT OF TRANSPORTATION

LANDSCAPING, SIGNING, AND PAVEMENT MARKING PLAN


SCALE: 1"=20' SHEET 1 OF 4 SHEETS STA. 300+00.00 TO STA. 251+80.00

F.A.P. RTE.	SECTION	COUNTY	TOTAL SHEETS	SHEET NO.
344	19-00197-00-BT	DUPAGE	92	41
CONTRACT NO. 61L69				
ILLINOIS FED. AID PROJECT				

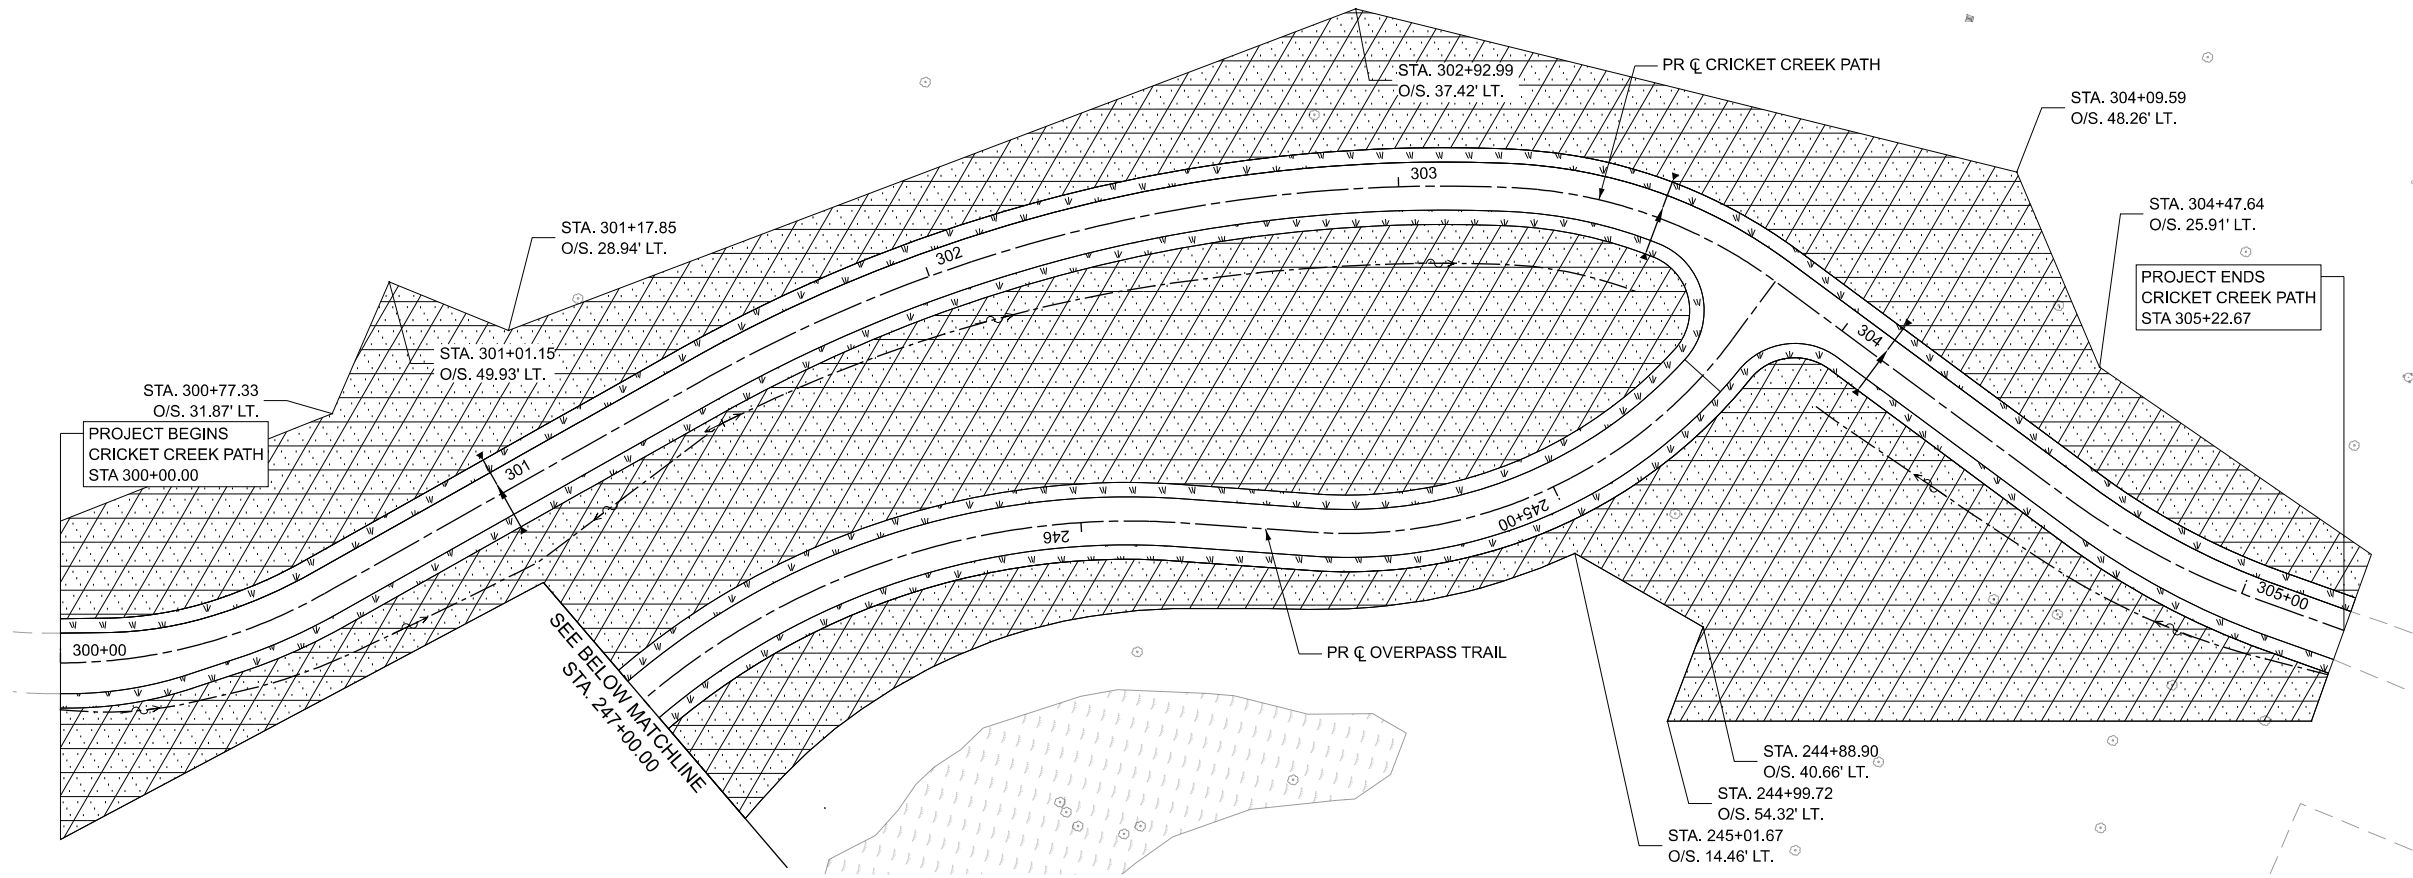

LANDSCAPING LEGEND

- SODDING, SALT TOLERANT
TOPSOIL EXC & PLAC, 10"
FERTILIZER
- SEEDING, CLASS 1A
TOPSOIL EXC & PLAC, 10"
WILDLIFE FRIENDLY ECB
FERTILIZER
- SEEDING, CLASS 4 (MODIFIED)
TOPSOIL EXC & PLAC, 10"
WILDLIFE FRIENDLY ECB
- SEEDING, CLASS 5
TOPSOIL EXC & PLAC, 24"
WILDLIFE FRIENDLY ECB
- WETLAND

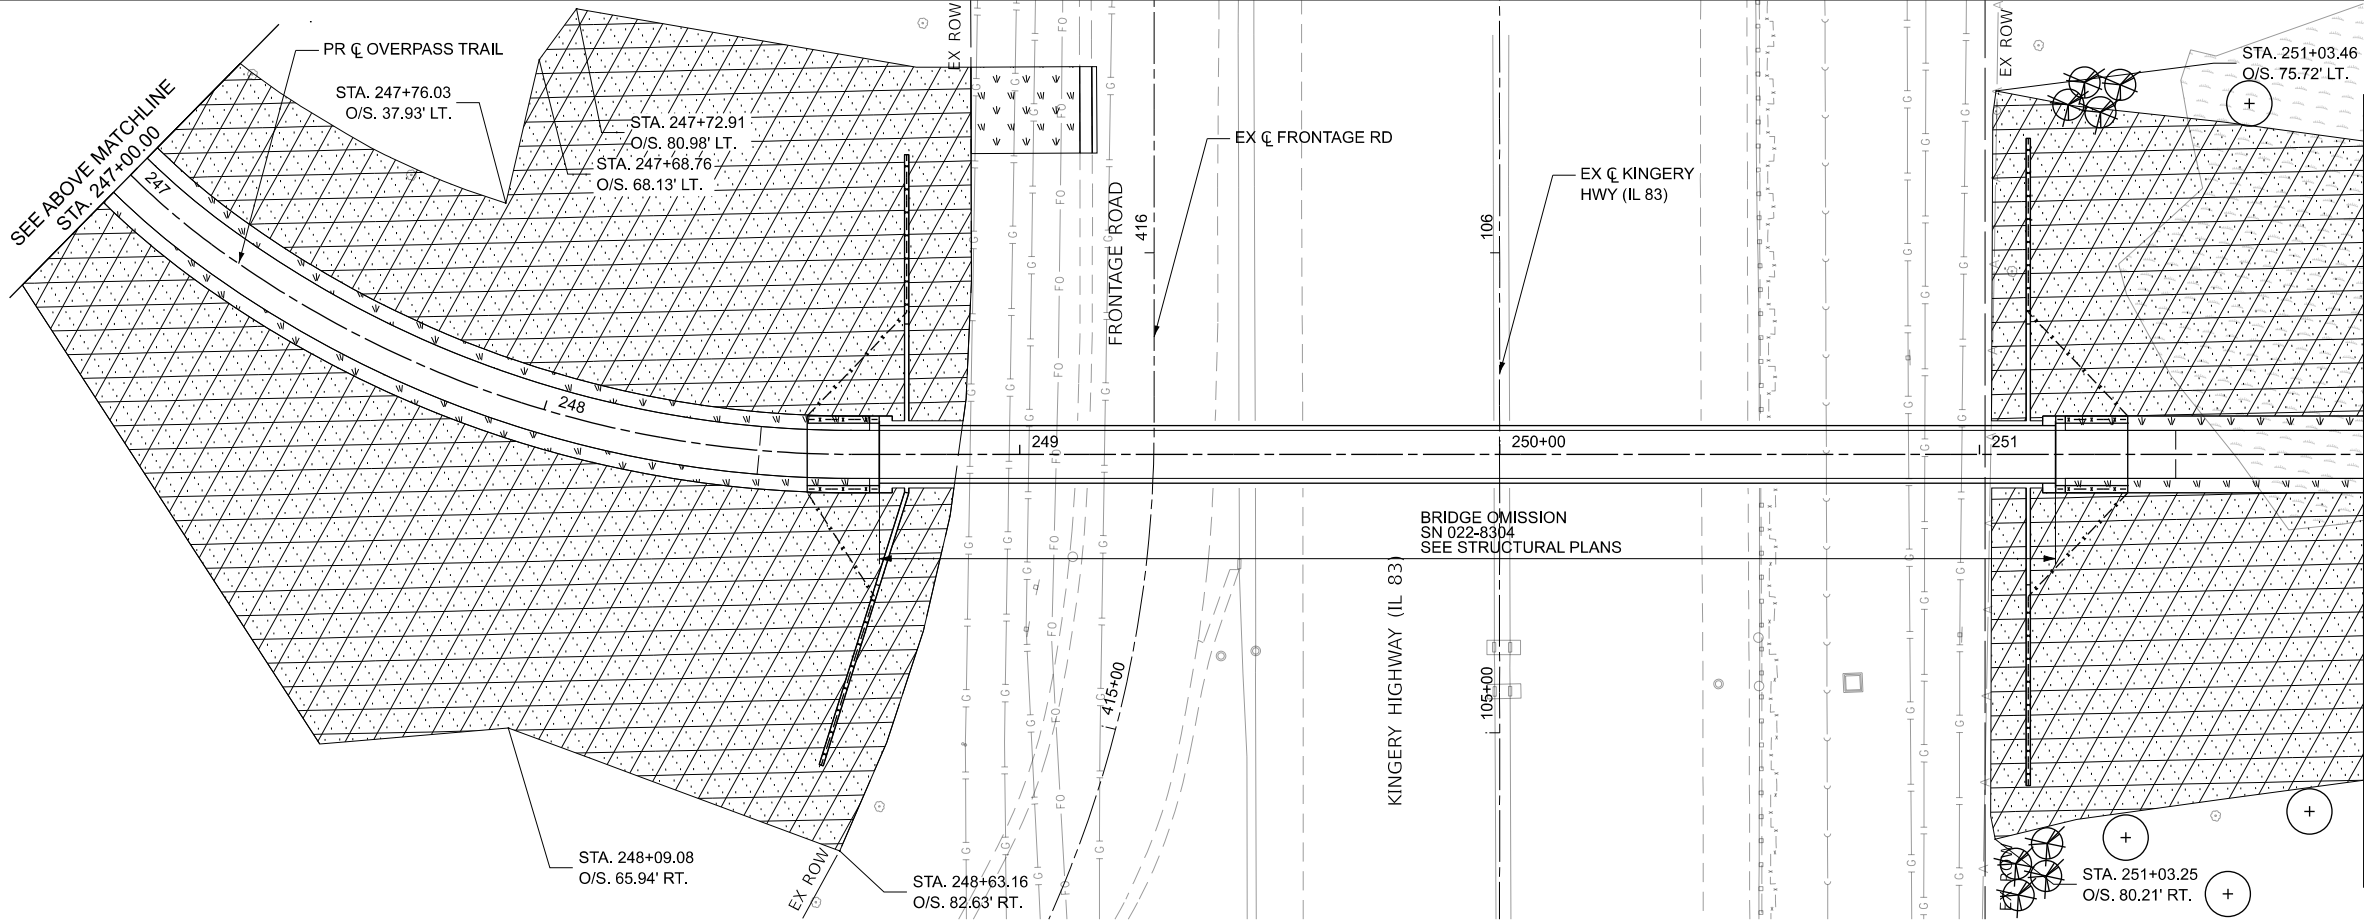

LANDSCAPING LEGEND

- PROPOSED TREE
AMERICAN HORNBEAM - 9 EA
SHAGBARK HICKORY - 9 EA
AMERICAN HOPHORNBEAM - 9 EA
WHITE OAK - 10 EA
BUR OAK - 9 EA
- PROPOSED SHRUB
SILKY DOGWOOD - 23 EA
REDOSIER DOWGOOD - 23 EA
EASTERN WAHOO - 23 EA
AMERICAN ELDER - 23 EA
NANNYBERRY VIBURNUM - 23 EA
BLACKHAW VIBURNUM - 23 EA

NOTES

- ADDITIONAL QUANTITY OF TREE PROTECTION HAS BEEN INCLUDED IN THE PLANS TO ACCOUNT FOR ADDITIONAL TREES THAT HAVE BEEN PLANTED OR RELOCATED WITHIN THE FPDC PROPERTY.
- PRIOR TO PLANTING TREES AND SHRUBS, CONTRACTOR SHALL STAKE LOCATIONS OF PROPOSED PLANTINGS FOR APPROVAL BY THE CITY.

0 20 40
SCALE IN FEET

MODEL: Landscaping 02 [Sheet]
FILE NAME: 0045_SHT-PLAN-PWK-SIGNING-LANDSCAPING_83-OVP.dgn

TRANSYSTEMS


USER NAME	= mrquinn			
	DESIGNED	-	MRQ	REVISED
	DRAWN	-	KLB	REVISED
	CHECKED	-	EAD	REVISED
PLOT DATE	7/9/2025			
DATE	06/09/2025			
	REVISED			

STATE OF ILLINOIS
DEPARTMENT OF TRANSPORTATION

LANDSCAPING, SIGNING, AND PAVEMENT MARKING PLAN

SCALE: 1"=20' SHEET 2 OF 4 SHEETS STA. 251+80.00 TO STA. 261+40.00

F.A.P. RTE.	SECTION	COUNTY	TOTAL SHEETS	SHEET NO.
344	19-00197-00-BT	DUPAGE	92	42
CONTRACT NO. 61L69				
ILLINOIS FED. AID PROJECT				

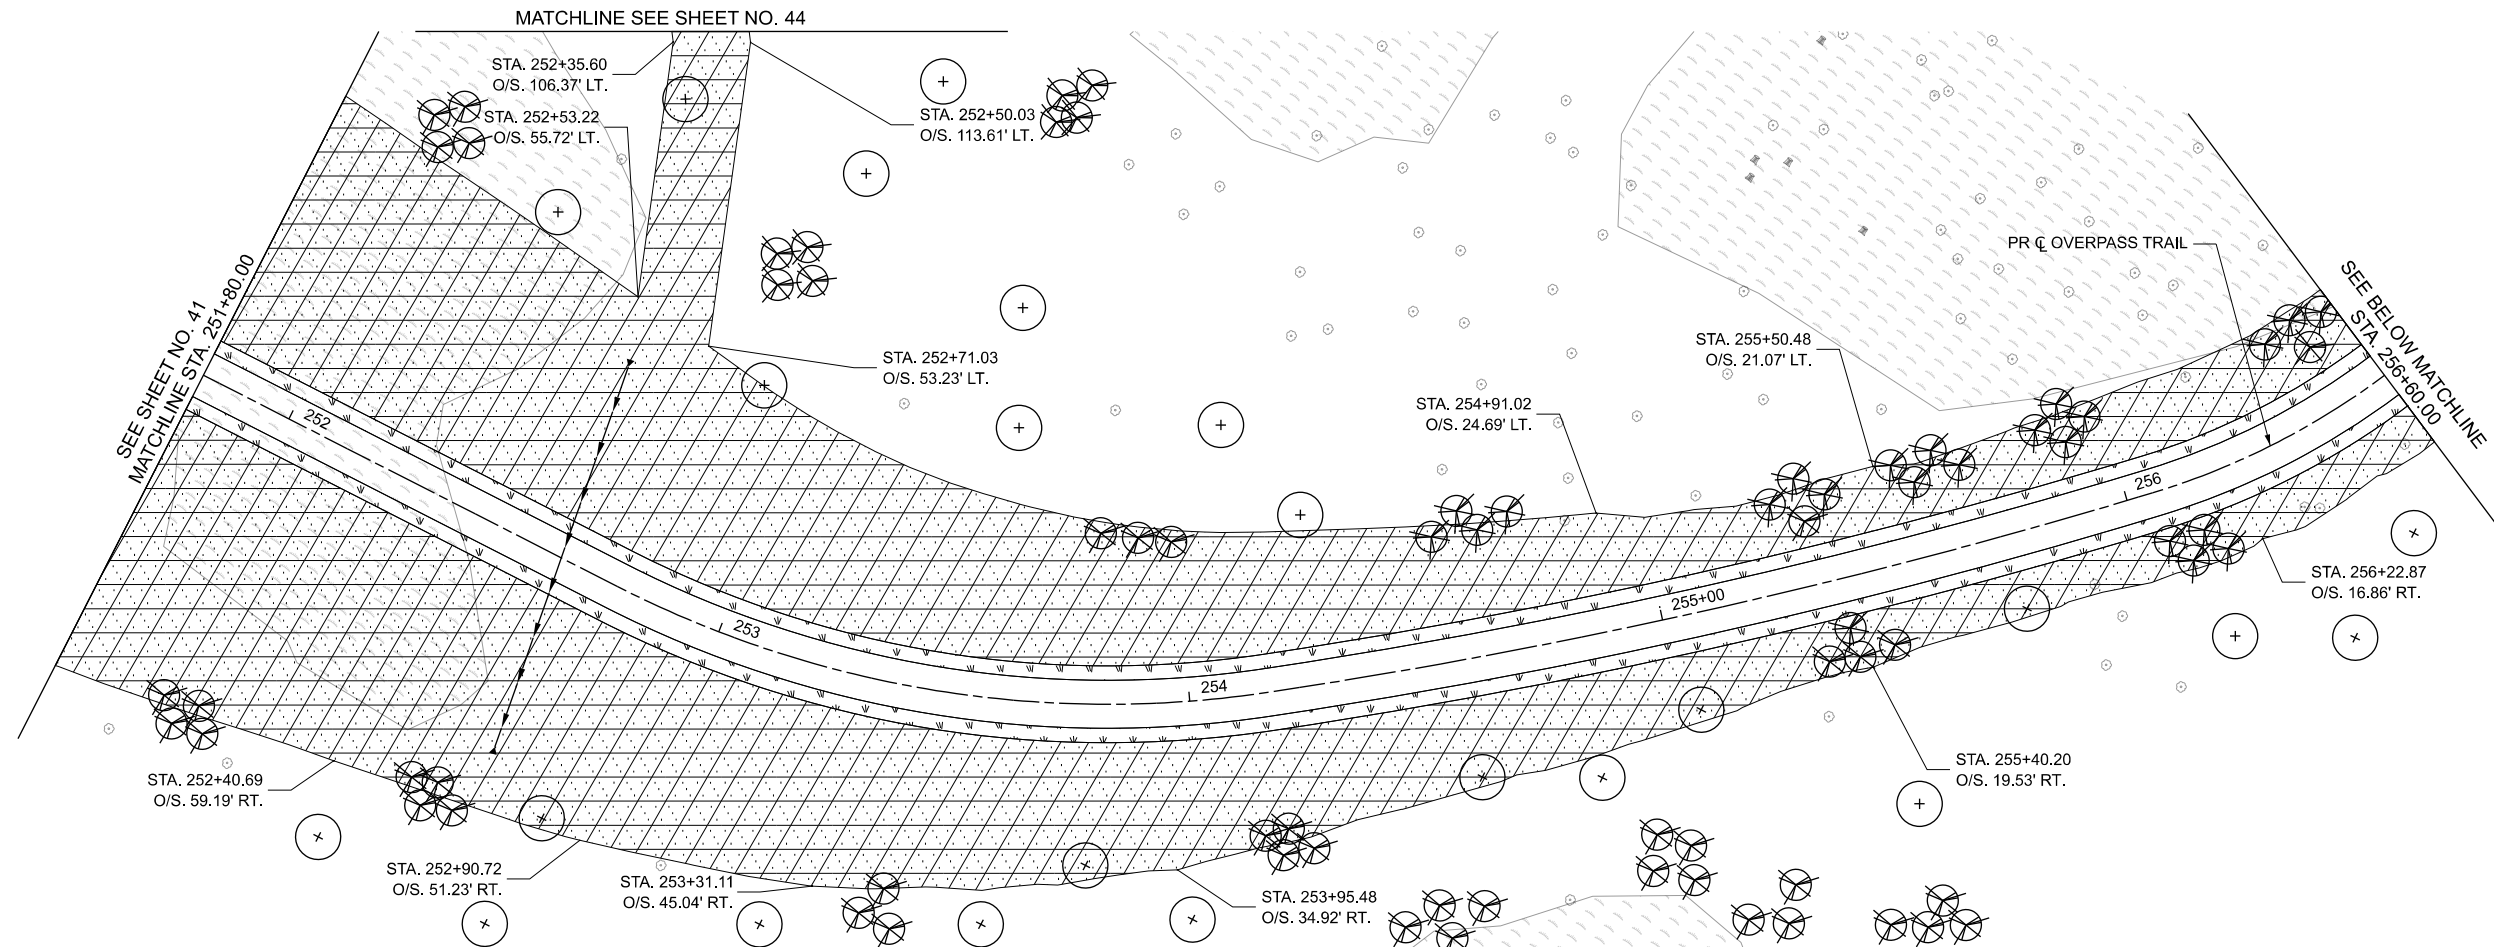

LANDSCAPING LEGEND

SODDING, SALT TOLERANT
TOPSOIL EXC & PLAC, 10"
FERTILIZER

SEEDING, CLASS 1A
TOPSOIL EXC & PLAC, 10"
WILDLIFE FRIENDLY ECB
FERTILIZER

SEEDING, CLASS 4 (MODIFIED)
TOPSOIL EXC & PLAC, 10"
WILDLIFE FRIENDLY ECB

SEEDING, CLASS 5
TOPSOIL EXC & PLAC, 24"
WILDLIFE FRIENDLY ECB

WETLAND



LANDSCAPING LEGEND

PROPOSED TREE
AMERICAN HORNBEAM - 9 EA
SHAGBARK HICKORY - 9 EA
AMERICAN HOPHORNBEAM - 9 EA
WHITE OAK - 10 EA
BUR OAK - 9 EA

PROPOSED SHRUB
SILKY DOGWOOD - 23 EA
REDOSIER DOWGOOD - 23 EA
EASTERN WAHOO - 23 EA
AMERICAN ELDER - 23 EA
NANNYBERRY VIBURNUM - 23 EA
BLACKHAW VIBURNUM - 23 EA

NOTES

- ADDITIONAL QUANTITY OF TREE PROTECTION HAS BEEN INCLUDED IN THE PLANS TO ACCOUNT FOR ADDITIONAL TREES THAT HAVE BEEN PLANTED OR RELOCATED WITHIN THE FPDDC PROPERTY.
- PRIOR TO PLANTING TREES AND SHRUBS, CONTRACTOR SHALL STAKE LOCATIONS OF PROPOSED PLANTINGS FOR APPROVAL BY THE CITY.

0 20 40
SCALE IN FEET

MODEL: Landscaping 03 [Sheet]
FILE NAME: 0045_SHT-PLAN-PWK-SIGNING-LANDSCAPING_83-OVP.dgn

TRANSYSTEMS


USER NAME	=	mrquinn	DESIGNED -	MRQ	REVISED -	
			DRAWN -	KLB	REVISED -	
			CHECKED -	EAD	REVISED -	
PLOT DATE	=	7/9/2025	DATE	=	06/09/2025	REVISED -

STATE OF ILLINOIS
DEPARTMENT OF TRANSPORTATION

LANDSCAPING, SIGNING, AND PAVEMENT MARKING PLAN

SCALE: 1"=20' SHEET 3 OF 4 SHEETS STA. 261+40.00 TO STA. 269+46.41

F.A.P. RTE.	SECTION	COUNTY	TOTAL SHEETS	SHEET NO.
344	19-00197-00-BT	DUPAGE	92	43
CONTRACT NO. 61L69				
ILLINOIS FED. AID PROJECT				

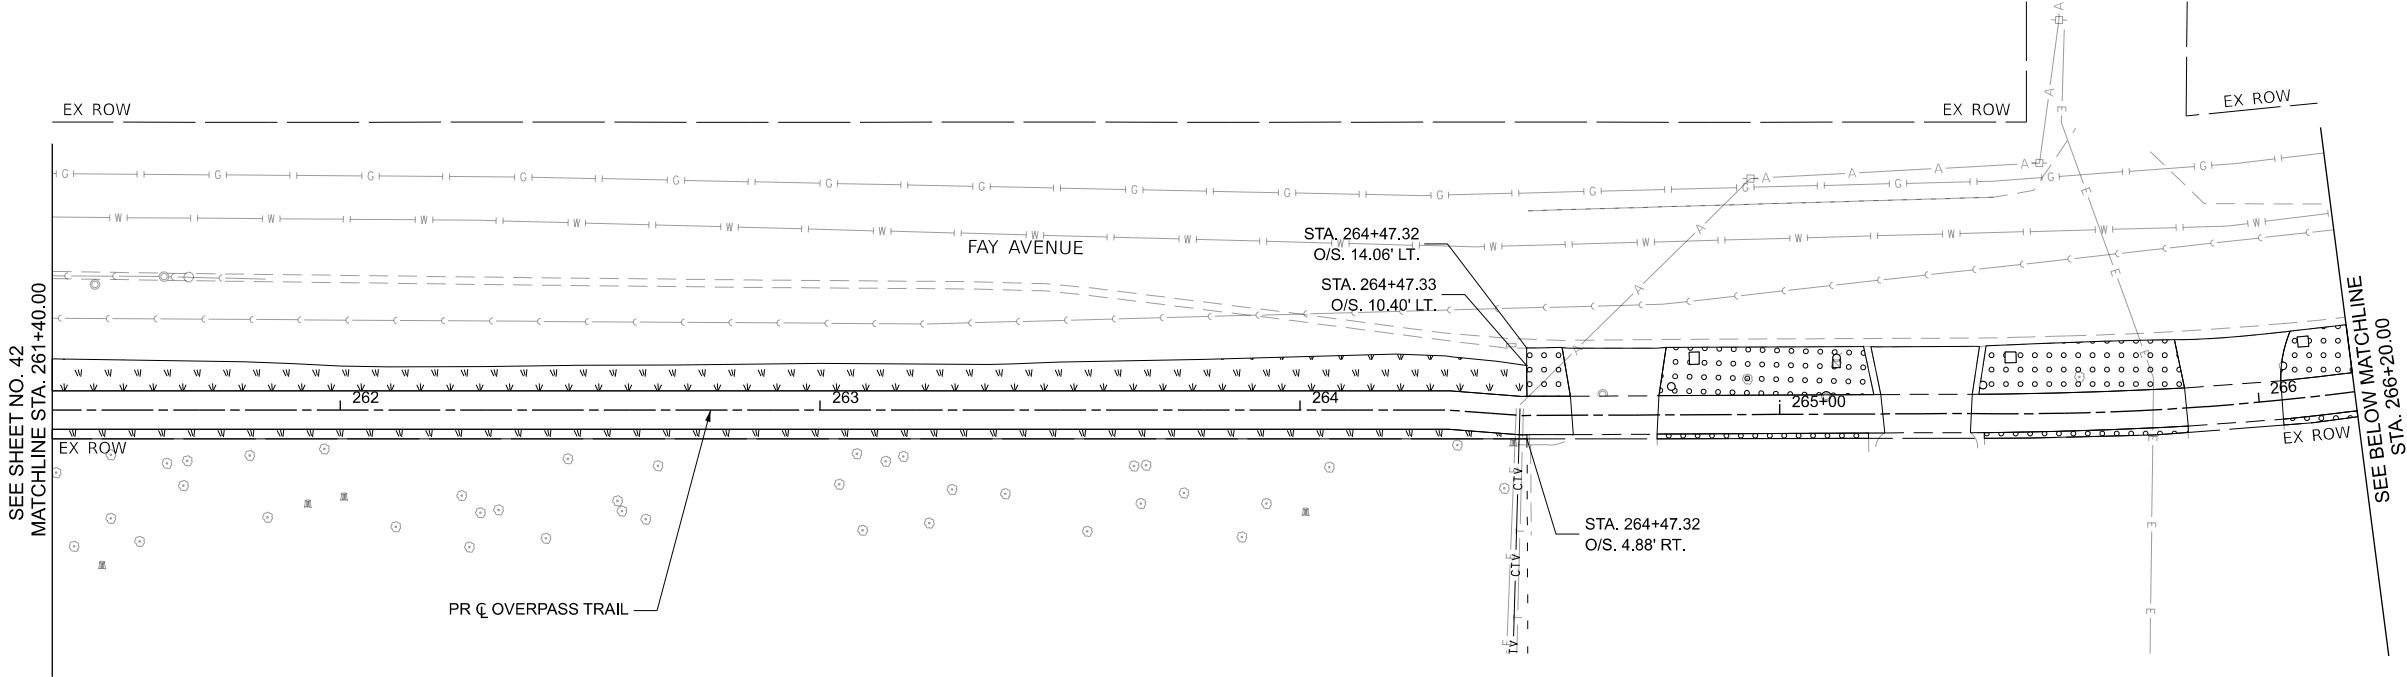

LANDSCAPING LEGEND


 SODDING, SALT TOLERANT
TOPSOIL EXC & PLAC, 10"
FERTILIZER

 SEEDING, CLASS 1A
TOPSOIL EXC & PLAC, 10"
WILDLIFE FRIENDLY ECB
FERTILIZER

 SEEDING, CLASS 4 (MODIFIED)
TOPSOIL EXC & PLAC, 10"
WILDLIFE FRIENDLY ECB

 SEEDING, CLASS 5
TOPSOIL EXC & PLAC, 24"
WILDLIFE FRIENDLY ECB

 WETLAND

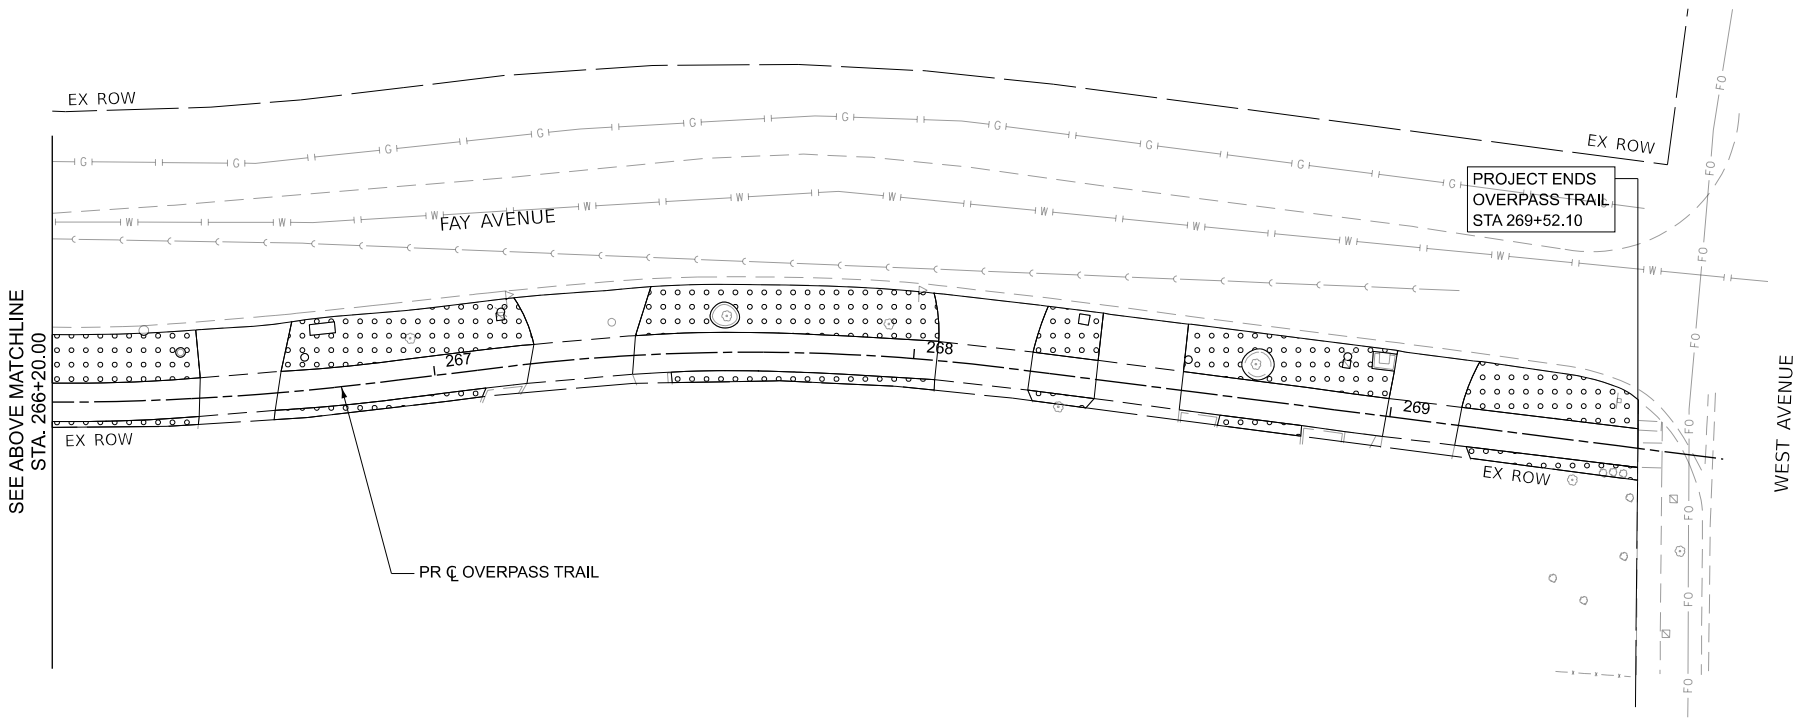

LANDSCAPING LEGEND

 PROPOSED TREE
AMERICAN HORNBEAM - 9 EA
SHAGBARK HICKORY - 9 EA
AMERICAN HOPHORNBEAM - 9 EA
WHITE OAK - 10 EA
BUR OAK - 9 EA

 PROPOSED SHRUB
SILKY DOGWOOD - 23 EA
REDOSIER DOWGOOD - 23 EA
EASTERN WAHOO - 23 EA
AMERICAN ELDER - 23 EA
NANNYBERRY VIBURNUM - 23 EA
BLACKHAW VIBURNUM - 23 EA

NOTES

- ADDITIONAL QUANTITY OF TREE PROTECTION HAS BEEN INCLUDED IN THE PLANS TO ACCOUNT FOR ADDITIONAL TREES THAT HAVE BEEN PLANTED OR RELOCATED WITHIN THE FPDDC PROPERTY.
- PRIOR TO PLANTING TREES AND SHRUBS, CONTRACTOR SHALL STAKE LOCATIONS OF PROPOSED PLANTINGS FOR APPROVAL BY THE CITY.

0 20 40
SCALE IN FEET

MODEL: Landscaping 04 [Sheet]
FILE NAME: 0045_SHT-PLAN-PWK-SIGNING-LANDSCAPING_83-OVP.dgn

TRANSYSTEMS


USER NAME	=	mrquinn	DESIGNED	-	MRQ	REVISED	-	
			DRAWN	-	KLB	REVISED	-	
			CHECKED	-	EAD	REVISED	-	
PLOT DATE	■	7/9/2025	DATE	-	06/09/2025	REVISED	-	

STATE OF ILLINOIS
DEPARTMENT OF TRANSPORTATION

LANDSCAPING, SIGNING, AND PAVEMENT MARKING PLAN
COMPENSATORY STORAGE LOCATION

SCALE: 1"=10'
SHEET 4 OF 4 SHEETS
STA. NA TO STA. NA

F.A.P. RTE.	SECTION	COUNTY	TOTAL SHEETS	SHEET NO.
344	19-00197-00-BT	DUPAGE	92	44
CONTRACT NO. 61L69				
ILLINOIS FED. AID PROJECT				

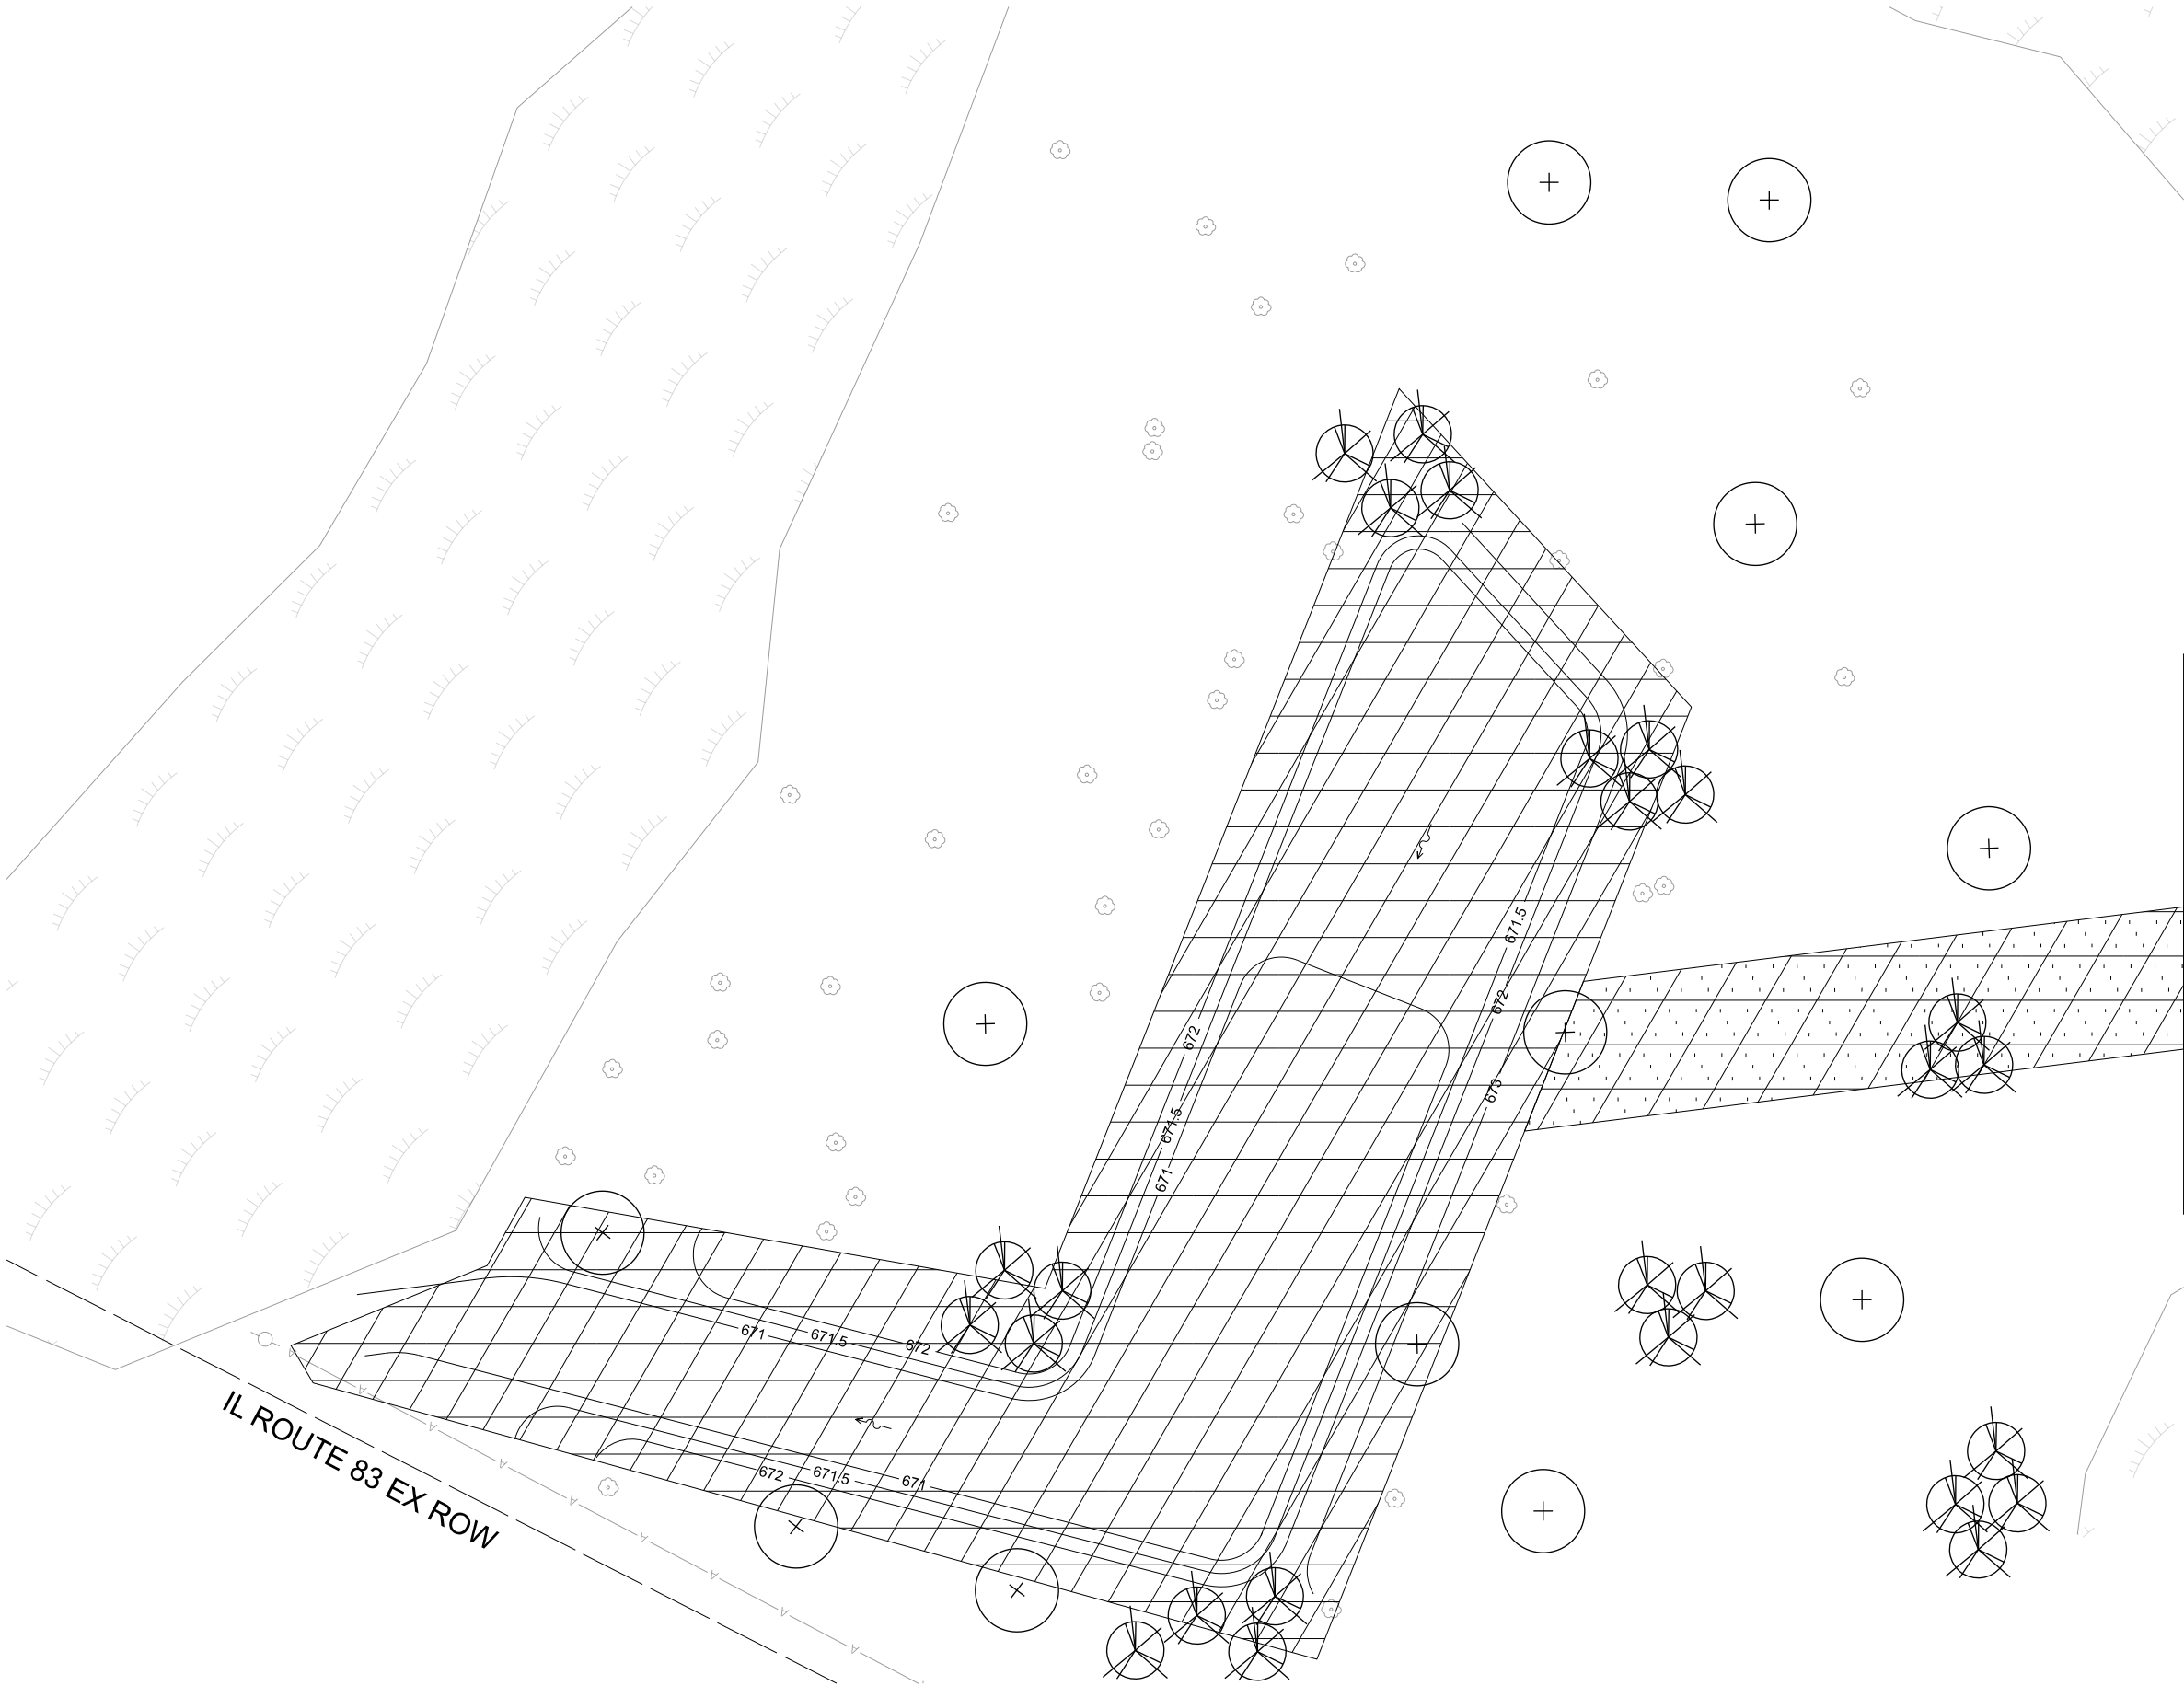

LANDSCAPING LEGEND

- SODDING, SALT TOLERANT
TOPSOIL EXC & PLAC, 10"
FERTILIZER
- SEEDING, CLASS 1A
TOPSOIL EXC & PLAC, 10"
WILDLIFE FRIENDLY ECB
FERTILIZER
- SEEDING, CLASS 4 (MODIFIED)
TOPSOIL EXC & PLAC, 10"
WILDLIFE FRIENDLY ECB
- SEEDING, CLASS 5
TOPSOIL EXC & PLAC, 24"
WILDLIFE FRIENDLY ECB
- WETLAND
- PROPOSED TREE
AMERICAN HORNBEAM - 9 EA
SHAGBARK HICKORY - 9 EA
AMERICAN HOPHORNBEAM - 9 EA
WHITE OAK - 10 EA
BUR OAK - 9 EA
- PROPOSED SHRUB
SILKY DOGWOOD - 23 EA
REDOSIER DOWGOOD - 23 EA
EASTERN WAHOO - 23 EA
AMERICAN ELDER - 23 EA
NANNYBERRY VIBURNUM - 23 EA
BLACKHAW VIBURNUM - 23 EA

NOTES


- ADDITIONAL QUANTITY OF TREE PROTECTION HAS BEEN INCLUDED IN THE PLANS TO ACCOUNT FOR ADDITIONAL TREES THAT HAVE BEEN PLANTED OR RELOCATED WITHIN THE FPDDC PROPERTY.
- PRIOR TO PLANTING TREES AND SHRUBS, CONTRACTOR SHALL STAKE LOCATIONS OF PROPOSED PLANTINGS FOR APPROVAL BY THE CITY.



Benchmark: Cross cut (set) in west edge of storm manhole rim east of Frontage Road. Elevation 673.27.

Existing Structure: None. IL 83 traffic to be maintained utilizing stage construction.

NOTE:
1. Wall offsets are measured from the $\mathcal{C}$ of the Cricket Creek Connection Trail to the front face of precast panel.

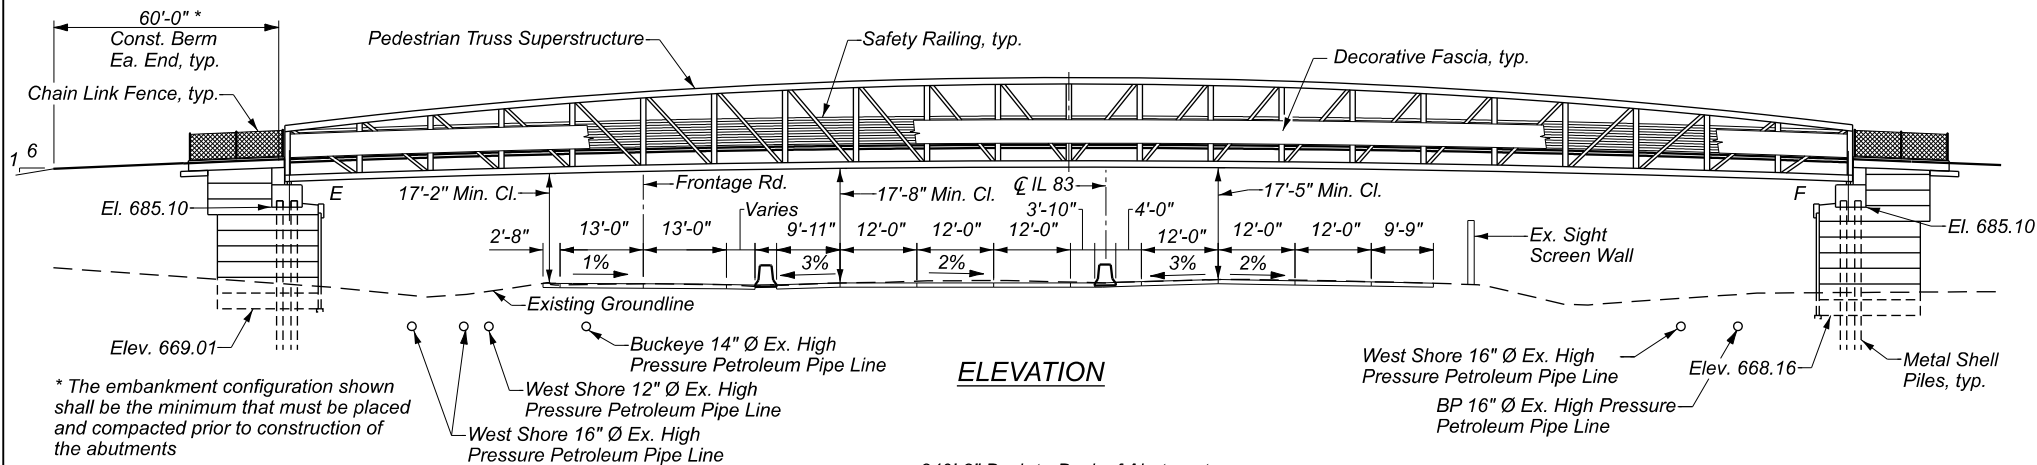

LICENSED STRUCTURAL ENGINEER
THEODORE J. ALLEN
NO. 081-008923
STATE OF ILLINOIS
THEODORE J. ALLEN, P.E., S.E.
NO. 081-008923
EXP. DATE 11/30/2026

"I certify that to the best of my knowledge, information and belief, this bridge design is structurally adequate for the design loading shown on the plans. The design is an economical one for the style of structure and complies with the requirements of the current 'AASHTO LRFD Bridge Design Specifications'."

LOADING

Pedestrian Live Load = 90 psf
Vehicle Live Load = H10

DESIGN SPECIFICATIONS

2020 AASHTO LRFD Bridge Design Specifications, 9th Edition
2009 AASHTO LRFD Guide Specifications for the Design of Pedestrian Bridges, 2nd Edition with 2015 Interim Revisions

LEGEND

High Pressure Petroleum Pipe Line
Soil Boring
Aerial Lines
Sanitary Sewer
Fiber Optic Cable

DESIGN STRESSES

FIELD UNITS


f'_c = 3,500 psi (Substructure Concrete)
 f'_c = 4,000 psi (Superstructure Concrete)
 f_y = 60,000 psi (Reinforcement)
 f_y = 50,000 psi (M270 Grade 50W)

PRECAST UNITS

f'_c = 4,500 psi (Precast Panels)

SEISMIC DATA

Seismic Performance Zone (SPZ) = 1
Design Spectral Acceleration at 1.0 sec. (SD1) = 0.086g
Design Spectral Acceleration at 0.2 sec. (SDS) = 0.152g
Soil Site Class = D

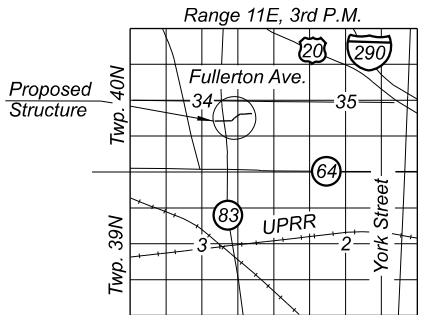

LOCATION SKETCH

GENERAL PLAN AND ELEVATION
CRICKET CREEK CONNECTION TRAIL
OVER F.A.P. ROUTE 0344
IL ROUTE 83 (KINGERY HWY)
SECTION 19-00197-00-BT
DUPAGE COUNTY
STATION 250+00.00
STRUCTURE NUMBER 022-8304

MODEL: Sheet Boundary (Sheet)
FILE NAME: p:\c\transyscorp\pwr1\Documents\Projects_2018\CD04-04\40180045\Road\Sheets\14-Structural\0228304-S001-Bridge General Plan and Elevation

TRANSYSTEMS

USER NAME	= tjallen	DESIGNED	- TJA	REVISED	-
		DRAWN	- CWM	REVISED	-
		CHECKED	- TJA	REVISED	-
PLOT DATE	= 8/18/2025	DATE	- 06/09/2025	REVISED	-


STATE OF ILLINOIS
DEPARTMENT OF TRANSPORTATION

BRIDGE GENERAL PLAN AND ELEVATION
STRUCTURE NO. 022-8304

SHEET 1 OF 13 SHEETS

F.A.P. RTE.	SECTION	COUNTY	TOTAL SHEETS	SHEET NO.
344	19-00197-00-BT	DUPAGE	92	45
CONTRACT NO. 61169				
ILLINOIS FED. AID PROJECT				

1. *Fasteners shall be ASTM F3125 Grade A325 Type 1, mechanically galvanized bolts in painted areas and ASTM F3125 Grade A325 Type 3 weathering bolts in weathering steel areas. Bolt size shall be determined by the Contractor.*
2. *All structural steel shall be AASHTO M270 Grade 50W (except expansion joints which shall be AASHTO M270 Grade 36).*
3. *No field welding is permitted except as specified in the contract documents.*
4. *Reinforcement bars designated (E) shall be epoxy coated.*
5. *Anti-Graffiti Coating shall be applied to all exposed surfaces of MSE wall and coping, down to 1'-0" below proposed grade.*
6. *All structural steel and exposed surfaces of bearings within a distance of 10 ft. each way from the deck joints shall be painted as specified in Section 506 of the Standard Specifications.*
7. *The embankment configuration shown shall be the minimum that must be placed and compacted prior to construction of the abutments.*
8. *Construction Vibration Monitoring is required for all pile driving operation. See Special Provisions.*
9. *The West Shore, Buckeye, and BP high pressure petroleum pipelines shall be protected according to the special provisions.*
10. *The Organic Zinc Rich Primer / Epoxy / Urethane Paint System shall be used for painting of new structural steel except where otherwise noted. The entire system shall be shop applied, with the exception of the exterior surface and the bottom of the bottom flange of fascia beams, masked off connection surfaces, field installed fasteners and damaged areas shall be touched up in the field. The color of the final finish coat shall be Reddish Brown, Munsell No. 2.5YR 3/4.*
11. *Precast panels for the MSE walls shall be cast using form liners with a simulated stone surface extending a minimum of 12" below finished grade. The relief shall be no greater than 1 ½" deep at any point. The desired appearance is as follows:*

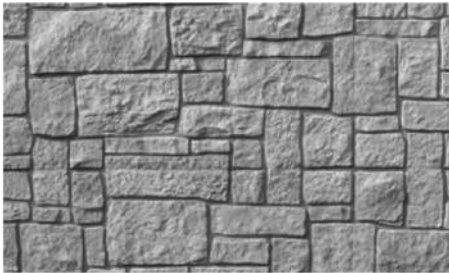

- Other products will be considered, provided sufficient information is submitted 30 days prior to use to allow the Engineer to determine that products proposed are equivalent to those named.

The substructure is designed per AASHTO LRFD and based on the assumed truss dead loads (including deck) shown below.

Total factored superstructure dead load (including deck) at West Abutment = 203,640 pounds.

Bridge bearing seat elevations are subject to revision based on the approved pedestrian truss superstructure shop drawings. Contractor shall verify all dimensions and elevations with final shop drawings.

[illegible]

Notes:


- * Subject to refinement per Truss Manufacturer
- ** Structure depth does not include 6" assumed height of bearing

Truss supplier shall provide joint covers over all open joints between abutments (typ. 2 locations)


BUILT 202_BY
CITY OF ELMHURST
SEC. 19-00197-00-BT
P. RT. 334 STA. 105+58
O. 022-8304 LOADING H-10

*** Name of bridge to be furnished by
the City of Elmhurst


1. *Bridge General Plan & Elevation*
2. *Bridge General Data*
3. *Architectural Details*
4. *Approach Slab*
5. *Abutment Plan and Elevation*
6. *Abutment Details*
7. *MSE Wall General Plan & Elevation - 1*
8. *MSE Wall General Plan & Elevation - 2*
9. *Fence Details*
10. *Pile Details*
11. *Boring Logs - 1*
12. *Boring Logs - 2*
13. *Boring Logs - 3*

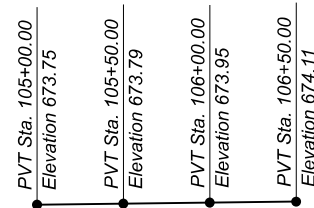


Along Inside Lane Line
Northbound IL Route 83

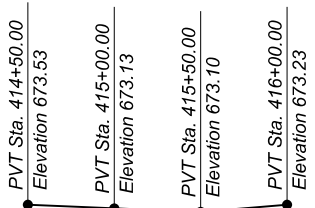

Along ☞ Frontage Road

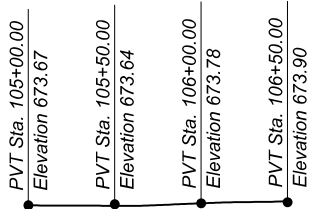

Along Outside Lane Line
Southbound IL Route 83

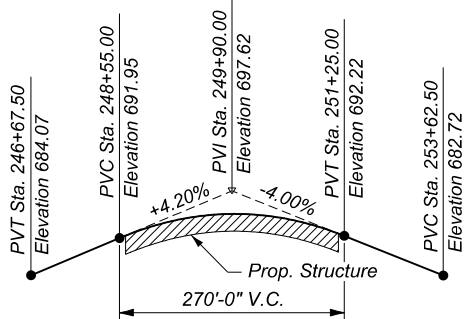


*Along @ Cricket Creek
Connection Trail*


Item	Unit	Superstructure	Substructure	Total
Aggregate Subgrade Improvement	Cu. Yd.	-	30	30
Structure Excavation	Cu. Yd.	-	411	411
Removal and Disposal of Unsuitable Material for Structures	Cu. Yd.	-	30	30
Concrete Structures	Cu. Yd.	-	59.3	59.3
Form Liner Textured Surface	Sq. Ft.	-	90	90
Protective Coat	Sq. Yd.	370	-	370
Concrete Superstructure (Approach Slab)	Cu. Yd.	18.2	-	18.2
Reinforcement Bars, Epoxy Coated	Pound	7,150	6,100	13,250
Furnishing Metal Shell Piles 12" X 0.250"	Foot	-	560	560
Driving Piles	Foot	-	560	560
Test Pile Metal Shells	Each	-	2	2
Name Plates	Each	1	-	1
Mechanically Stabilized Earth Retaining Wall	Sq. Ft.	-	2,877	2,877
Concrete Sealer	Sq. Ft.	-	282	282
Concrete Gutter, Type B	Foot	-	233	233
Pedestrian Truss Superstructure	Sq. Ft.	2,990	-	2,990
Anti-Graffiti Coating	Sq. Ft.	-	2,790	2,790
Chain Link Fence, 4' Attached To Structure	Foot	-	206	206
Chain Link Fence, 4' (Special)	Foot	-	116	116
Furnish And Erect Sign Panel	Sq. Ft.	1,789	-	1,789

TRANSYSTEMS	USER NAME ■ mrquinn	DESIGNED - TJA	REVISED -	STATE OF ILLINOIS DEPARTMENT OF TRANSPORTATION	GENERAL DATA STRUCTURE NO. 022-8304	F.A.P. RTE.	SECTION	COUNTY	TOTAL SHEETS	SHEET NO.
		DRAWN - CWM	REVISED -			344	19-00197-00-BT	DUPAGE	92	46
		CHECKED - TJA	REVISED -			CONTRACT NO. 61L69				
	PLOT DATE ■ 7/9/2025	DATE - 06/09/2025	REVISED -			SHEET 2 OF 13 SHEETS				
						ILLINOIS FED. AID PROJECT				

MODEL: Drawings-1
FILE NAME: p:\c\h\p\win01.a.e\transyscorp\transyscorp-pw\Documents\Projects_2018\CD\04-04180045\Road\Sheets\14 - Structural\0228304-S003-Arch.dgn

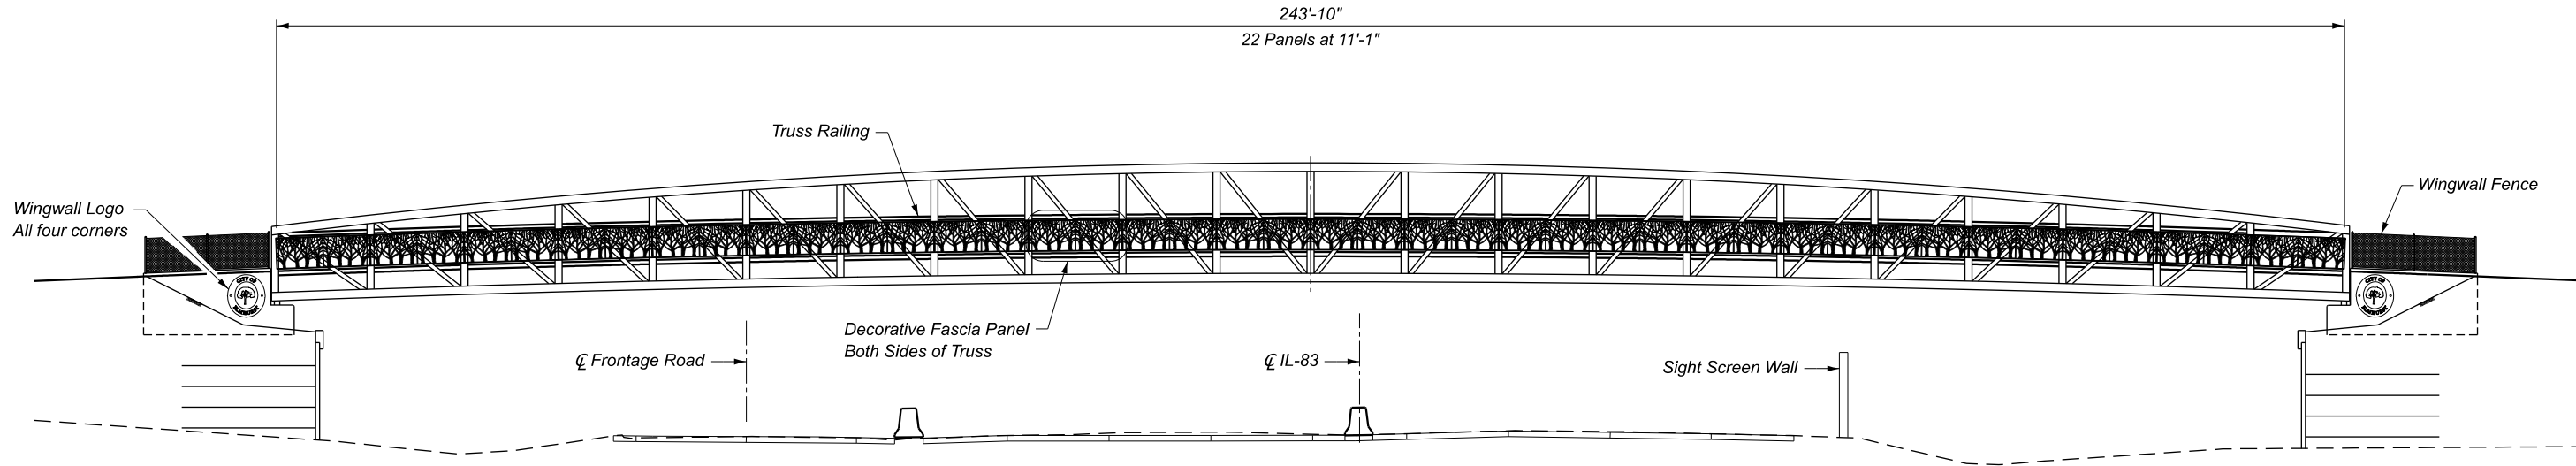

DECORATIVE FASCIA ELEVATION
(Looking North)

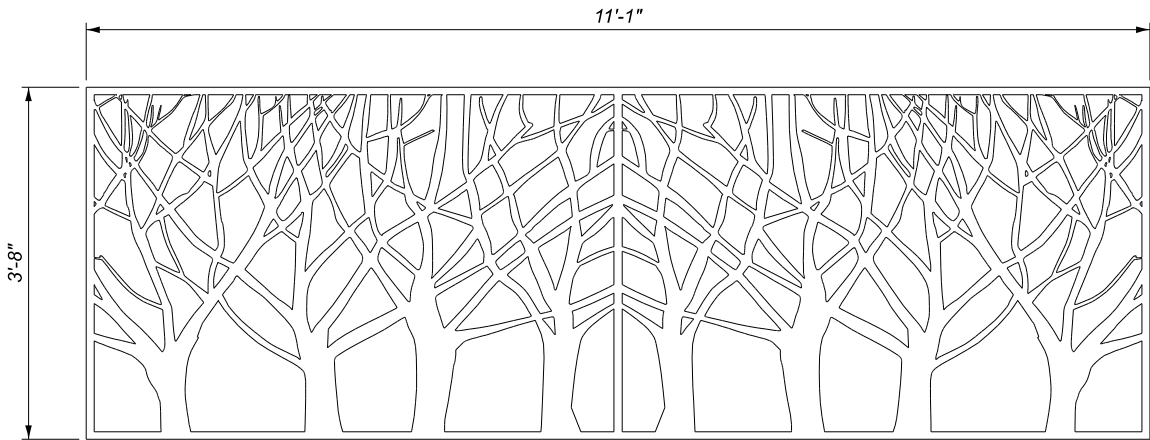


DECORATIVE FASCIA PANEL DETAIL

Notes:
Panel length to match truss vertical post spacing. Verify final spacing with truss manufacturer.
Contractor to coordinate with Engineer prior to procuring decorative railing.
Vector artwork is available for all custom features.
Contractor shall provide shop drawings for review and approval.
Contractor shall provide a full-size mockup of the decorative fascia for review and approval. If approved the mockup may become an article of the work.


BILL OF MATERIAL

Item	Unit	Quantity
Form Liner Textured Surface	Sq Ft	90
Furnish and Erect Sign Panel	Sq Ft	1,789

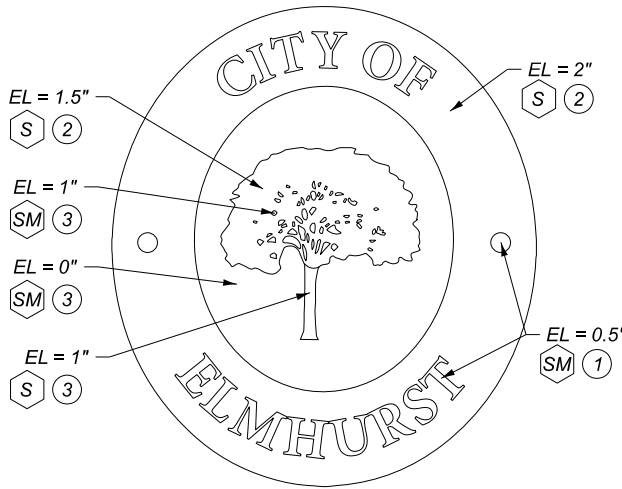

LOGO DETAILS

- ① Stain Color: TSC Black S Texture: Smooth w/ Rubbed Finish
② Stain Color: TSC Titanium SM Texture: Sandblast Medium
③ Stain Color: TSC Pewter

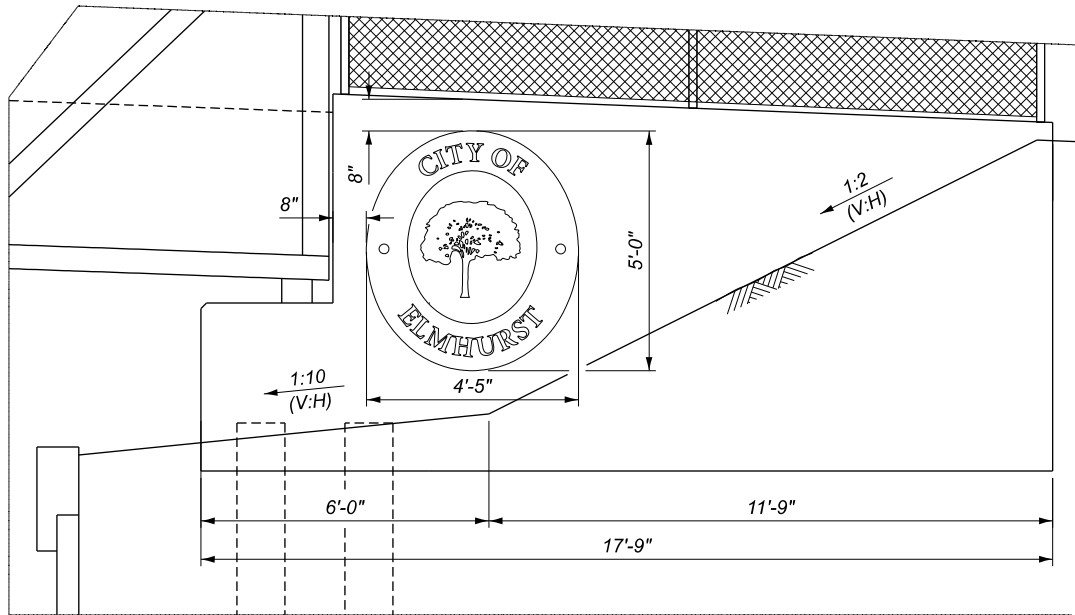

WINGWALL LOGO PLACEMENT

Notes:
Face of Wingwall considered EL = 0".
Stain Colors are based on TNEMEC Conformal Stain (TCS) color chart. Contractor to submit manufacturer's standard 2"x4" color chips. Color selection will be made to match specified colors as approved by the Engineer.
Texture selection is based on Custom Rock International. Final texture selection will be made to be a similar pattern, as approved by the Engineer.
(24"x24") Samples should include all formliner textures and stain colors used on the project to establish the general quality of the formliner surface, color selection, and desired appearance.
Cost of logo form liner, texture, and staining shall be included in the cost of Form Liner Textured Surface.

TRANSYSTEMS


USER NAME = tjallen	DESIGNED - TJA	REVISED -
	DRAWN - TJA	REVISED -
	CHECKED - MJS	REVISED -
PLOT DATE = 8/18/2025	DATE - 06/09/2025	REVISED -

**STATE OF ILLINOIS
DEPARTMENT OF TRANSPORTATION**

**ARCHITECTURAL DETAILS
STRUCTURE NO. 022-8304**


SHEET 3 OF 13 SHEETS

F.A.P. RTE.	SECTION	COUNTY	TOTAL SHEETS	SHEET NO.
344	19-00197-00-BT	DUPAGE	92	47
CONTRACT NO. 611.69				
ILLINOIS FED. AID PROJECT				

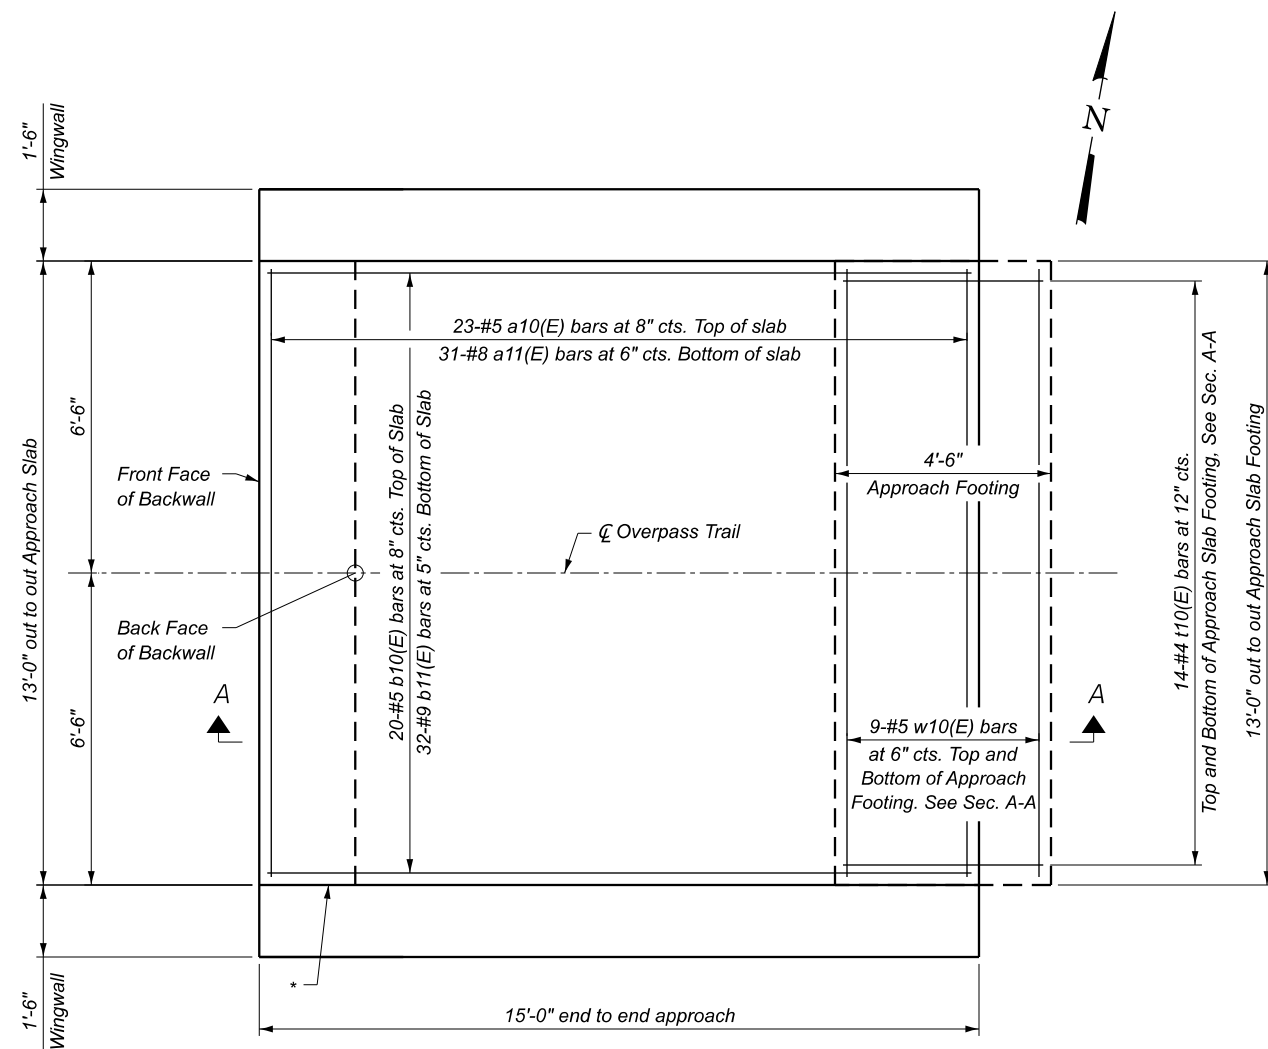


PLAN

(East approach slab shown; West approach slab similar by 180° rotation)

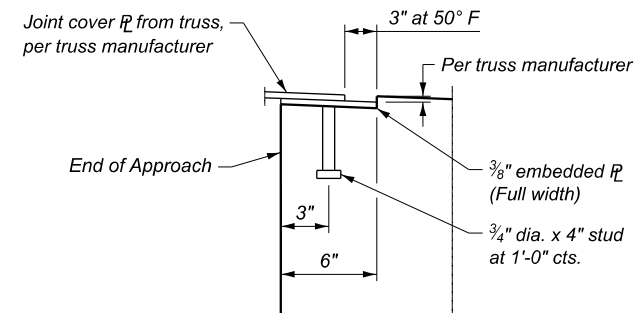

DETAIL A

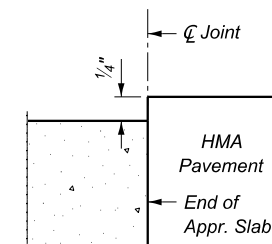


DETAIL B

* 1/2" Preformed Expansion Joint Filler according to Article 1051.09 of the Standard Specifications; full depth of slab, full length of wingwall. Typ. each wingwall.


** Cost included with Concrete Superstructure (Approach Slab)

TWO APPROACHES
BILL OF MATERIAL

Bar	No.	Size	Length	Shape
a10(E)	46	#5	12'-8"	————
a11(E)	62	#8	12'-8"	————
b10(E)	40	#5	14'-8"	————
b11(E)	64	#9	14'-8"	————
t10(E)	56	#4	4'-2"	————
w10(E)	36	#5	12'-8"	————
Concrete Superstructure (Approach Slab)			Cu. Yd.	18.2
Concrete Structures			Cu. Yd.	3.7
Reinforcement Bars, Epoxy Coated			Pound	7,150

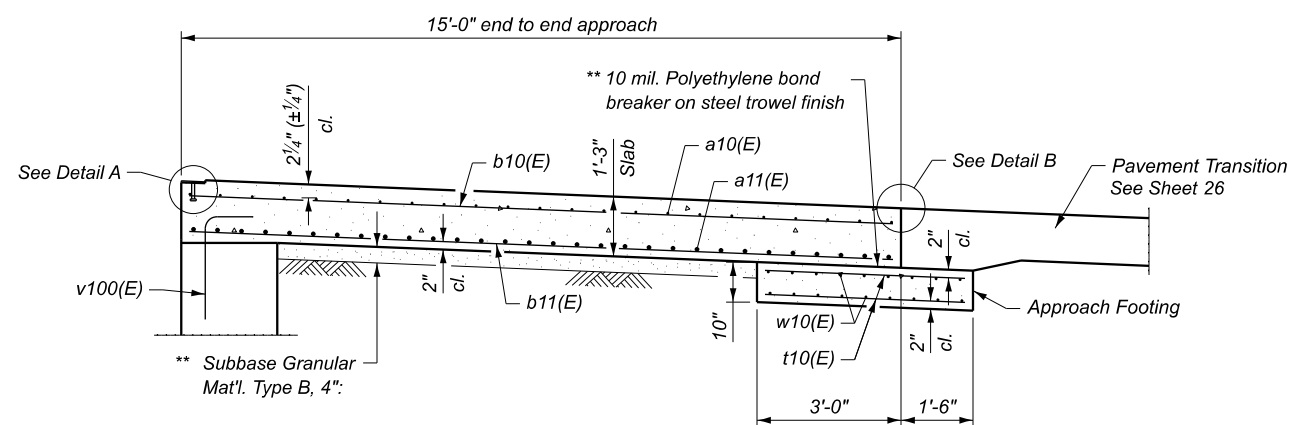

SECTION A-A

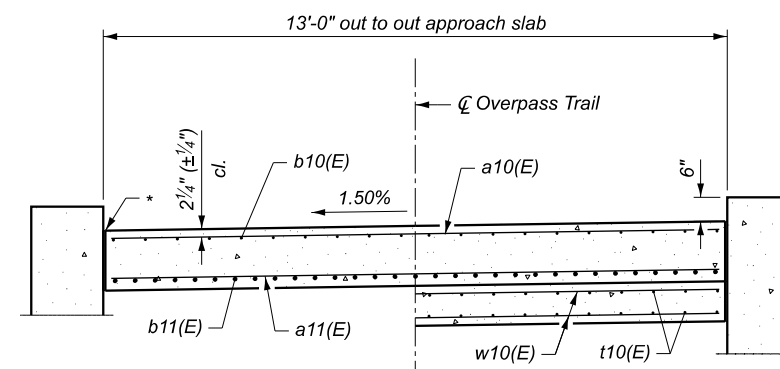

NEAR ABUTMENT

AT APPROACH FOOTING

CROSS SECTION

Notes:


Approach slab shall be paid for as Concrete Superstructure (Approach Slab).

Approach footing concrete shall be paid for as Concrete Structures.


The approach footing maximum applied service bearing pressure (Q_{max}) = 2.0 ksf.

Cost of excavation for approach footing included with Concrete Structures.

MODEL: Sheet Boundary
FILE NAME: pwr\pwr\pwr\01_a.e.transyscorp.com\transyscorp-pwr\Documents\Projects_2018\CD04\04180045\Road\Sheets\14 - Structural\0228304-S005-Abutment Plan and Elevation

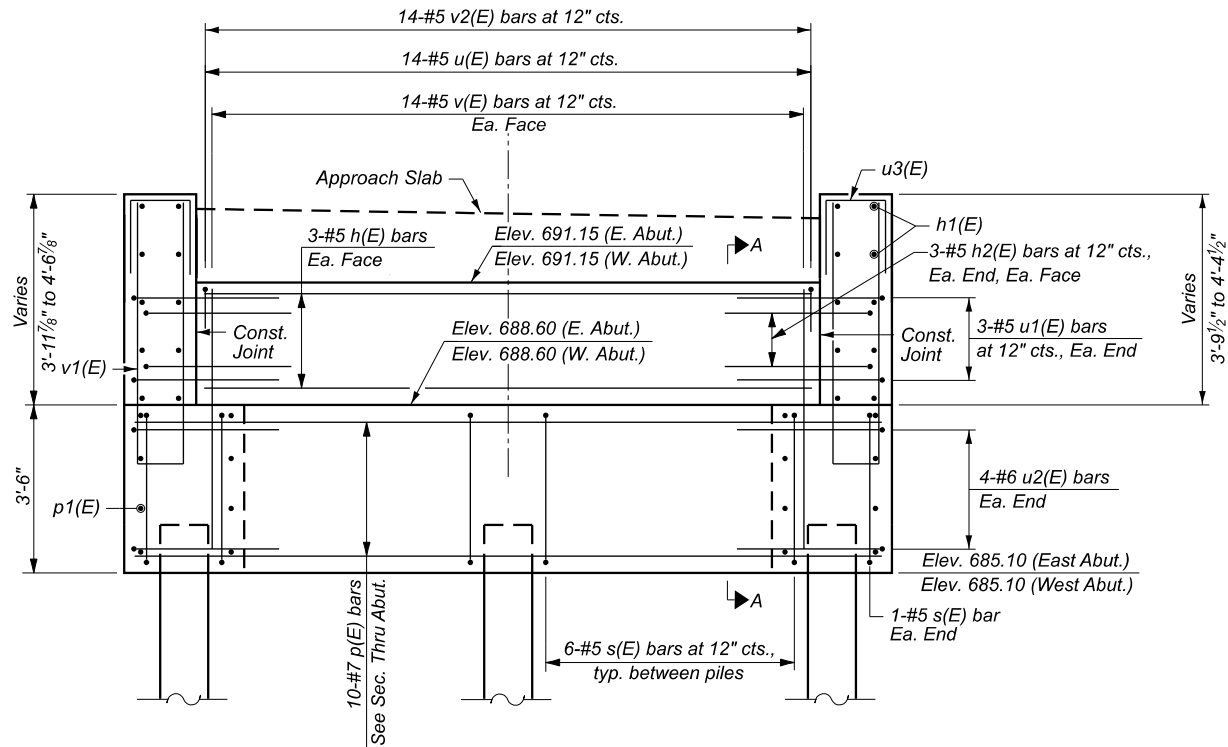

ABUTMENT ELEVATION
(West Abutment Shown, Looking West)
(East Abutment Similar)

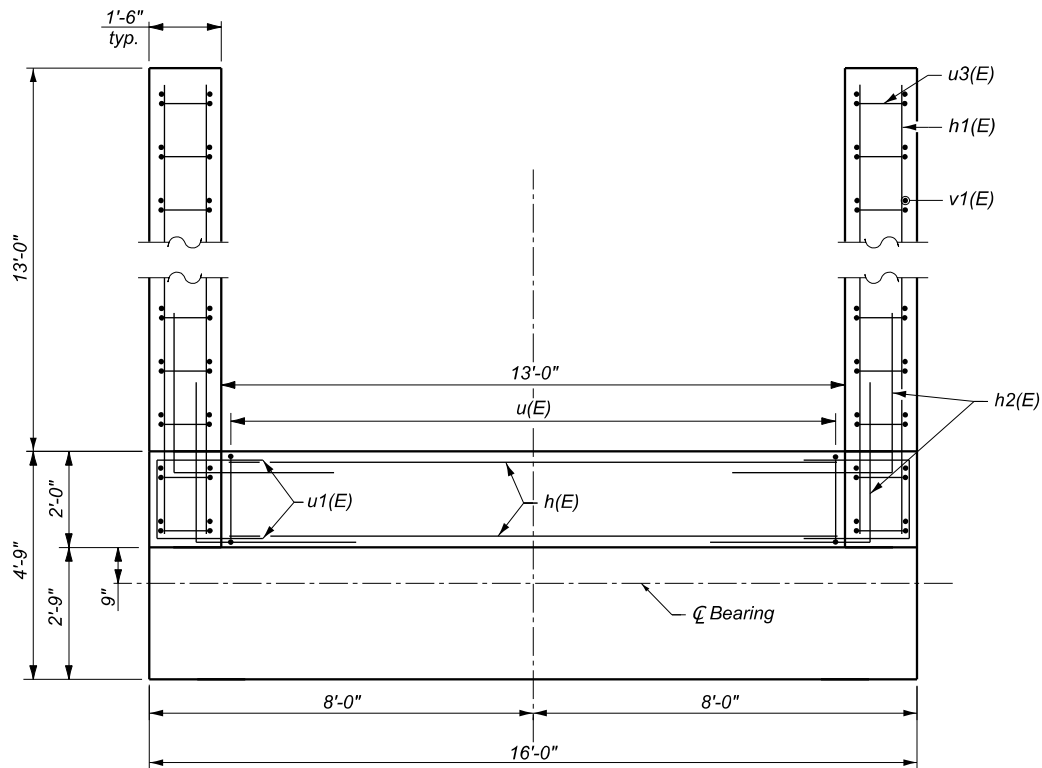


ABUTMENT TOP VIEW
(Typ. East and West)

PILE DATA
(East Abutment)


Type: MS 12" x 0.25"
Nominal Required Bearing: 182 kips
Factored Resistance Available: 100 kips
Est. Length: 41 ft
No. Production Piles: 7
No. Test Piles: 1

PILE DATA
(West Abutment)

Type: MS 12" x 0.25"
Nominal Required Bearing: 182 kips
Factored Resistance Available: 100 kips
Est. Length: 39 ft
No. Production Piles: 7
No. Test Piles: 1

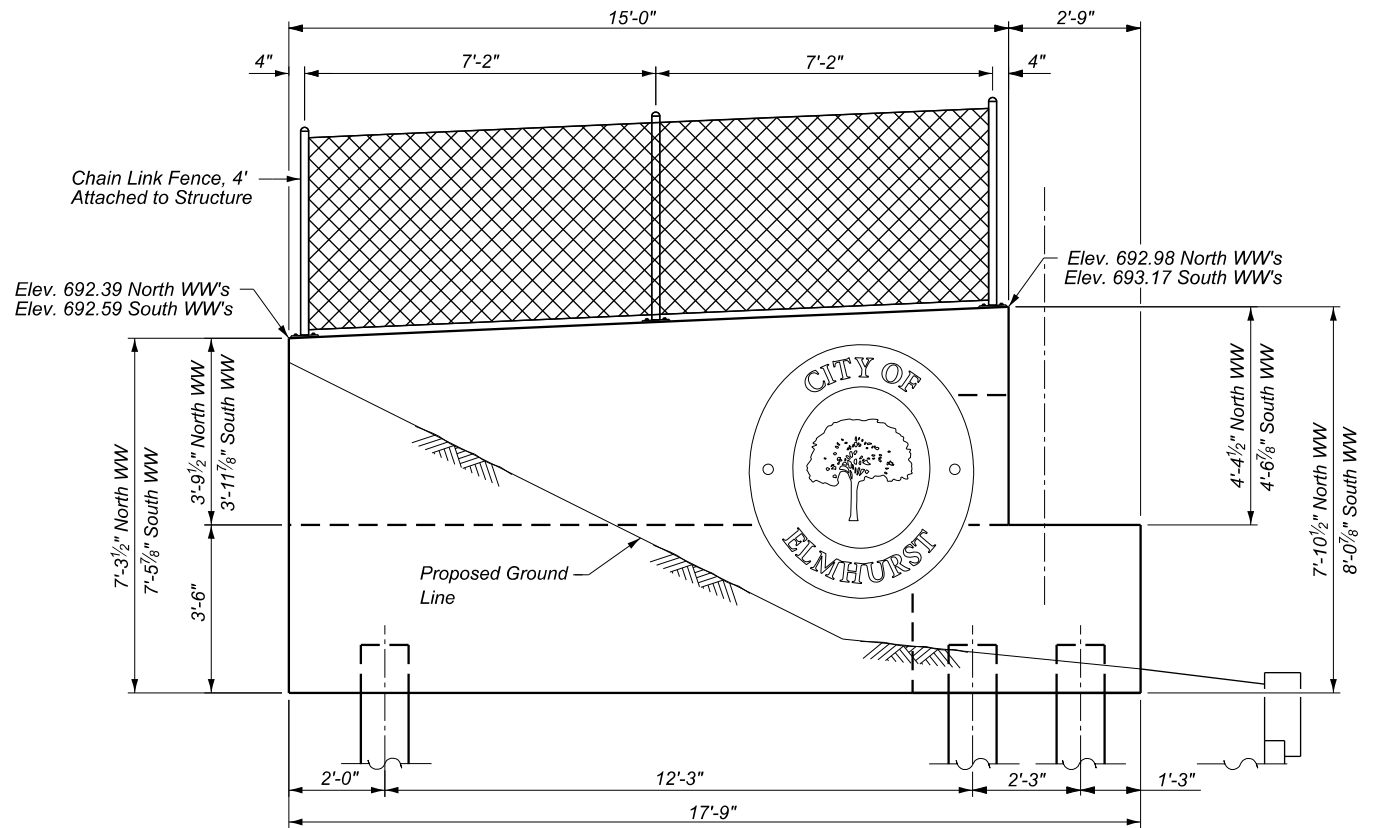

WING WALL ELEVATION
(Typ. East and West)

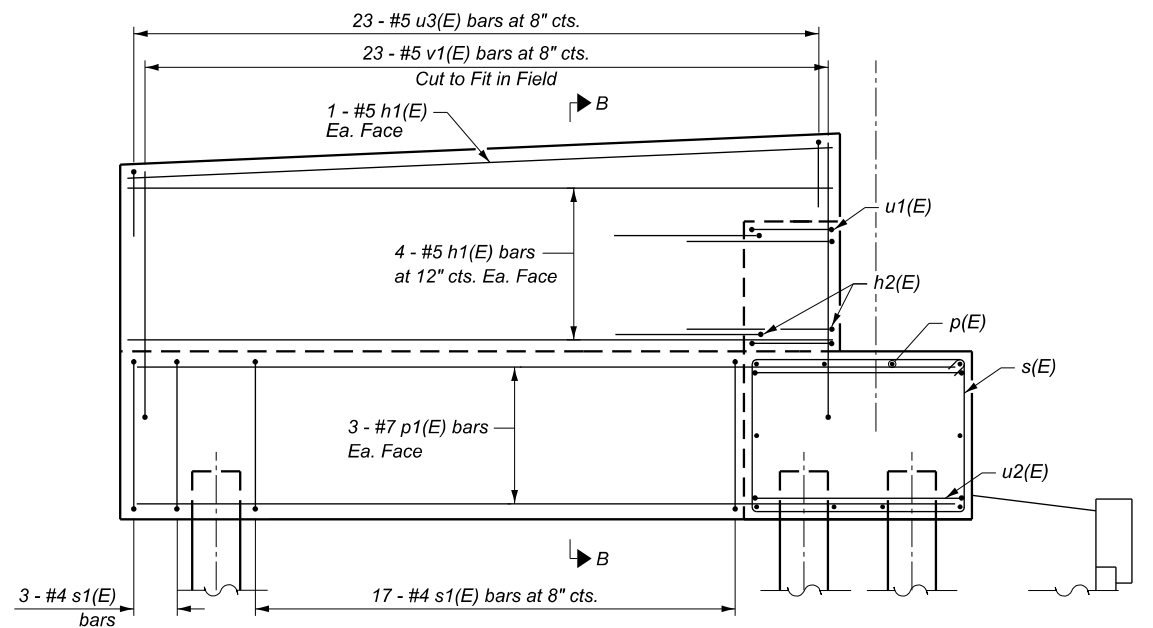

WING WALL ELEVATION
(Showing Reinforcement)
(Typ. East and West)

Notes:
For Section A-A and B-B, see Sheet 6 of 13.
For Architectural details see Sheet 3 of 13.
Space cap reinforcement to miss anchor bolts.
For Fence details, see Sheet 9 of 13.
All exposed surfaces of backwalls, bridge seats, and front faces of pile caps shall be treated with Concrete Sealer.

TRANSYSTEMS



USER NAME	= mrquinn	DESIGNED -	CWM	REVISED -	
		DRAWN -	CWM	REVISED -	
		CHECKED -	TJA	REVISED -	
PLOT DATE	= 7/9/2025	DATE	= 06/09/2025	REVISED -	

STATE OF ILLINOIS
DEPARTMENT OF TRANSPORTATION

ABUTMENT PLAN & ELEVATION
STRUCTURE NO. 022-8304




SHEET 5 OF 13 SHEETS


F.A.P. RTE.	SECTION	COUNTY	TOTAL SHEETS	SHEET NO.
344	19-00197-00-BT	DUPAGE	92	49
CONTRACT NO. 61L69				
ILLINOIS FED. AID PROJECT				

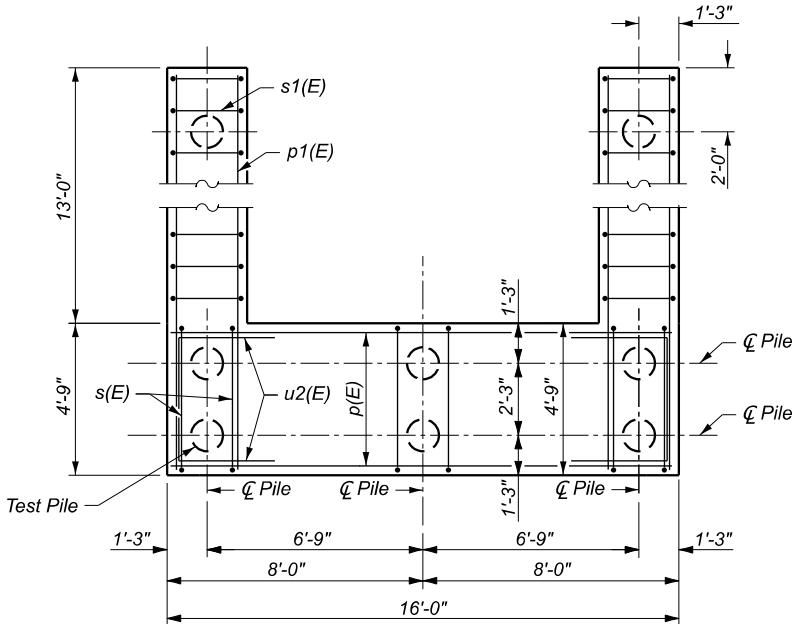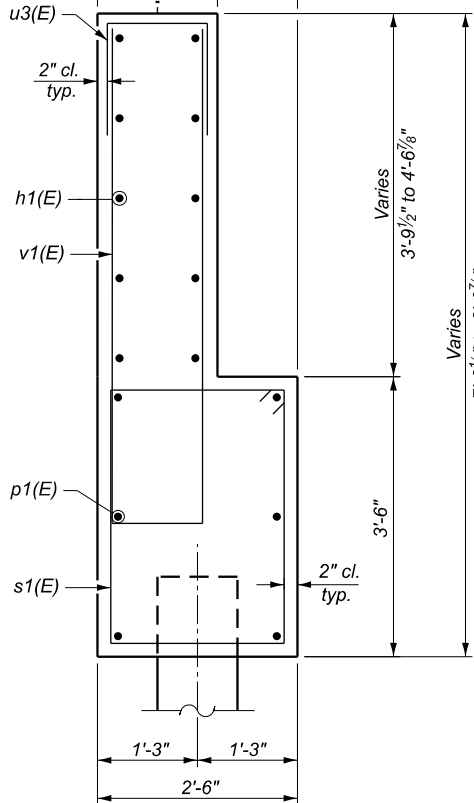

Bar	No.	Size	Length	Shape
$h(E)$	6	#5	12'-8"	
$h1(E)$	20	#5	14'-8"	
$h2(E)$	12	#5	6'-8"	
$p(E)$	10	#7	15'-8"	
$p1(E)$	12	#7	17'-5"	
$u(E)$	14	#5	3'-4"	
$u1(E)$	6	#5	7'-6"	
$u2(E)$	8	#6	12'-11"	
$u3(E)$	46	#5	4'-1"	
$v(E)$	28	#5	5'-8"	
$v1(E)$	46	#5	13'-0"	
$v2(E)$	14	#5	3'-5"	
$s(E)$	14	#5	16'-1"	
$s1(E)$	40	#4	11'-5"	

Bar	No.	Size	Length	Shape
h(E)	6	#5	12'-8"	—
h1(E)	20	#5	14'-8"	—
h2(E)	12	#5	6'-8"	└
p(E)	10	#7	15'-8"	—
p1(E)	12	#7	17'-5"	—
u(E)	14	#5	3'-4"	┐
u1(E)	6	#5	7'-6"	┐
u2(E)	8	#6	12'-11"	┐
u3(E)	46	#5	4'-1"	┐
v(E)	28	#5	5'-8"	—
v1(E)	46	#5	13'-0"	┐
v2(E)	14	#5	3'-5"	└
s(E)	14	#5	16'-1"	□
s1(E)	40	#4	11'-5"	□

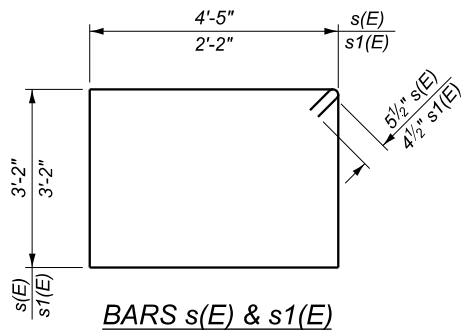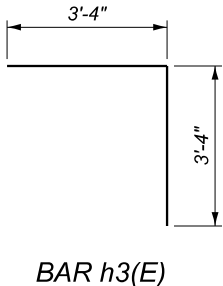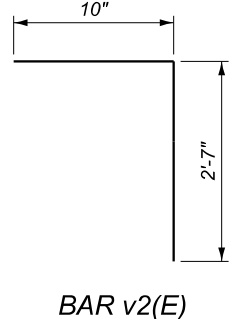

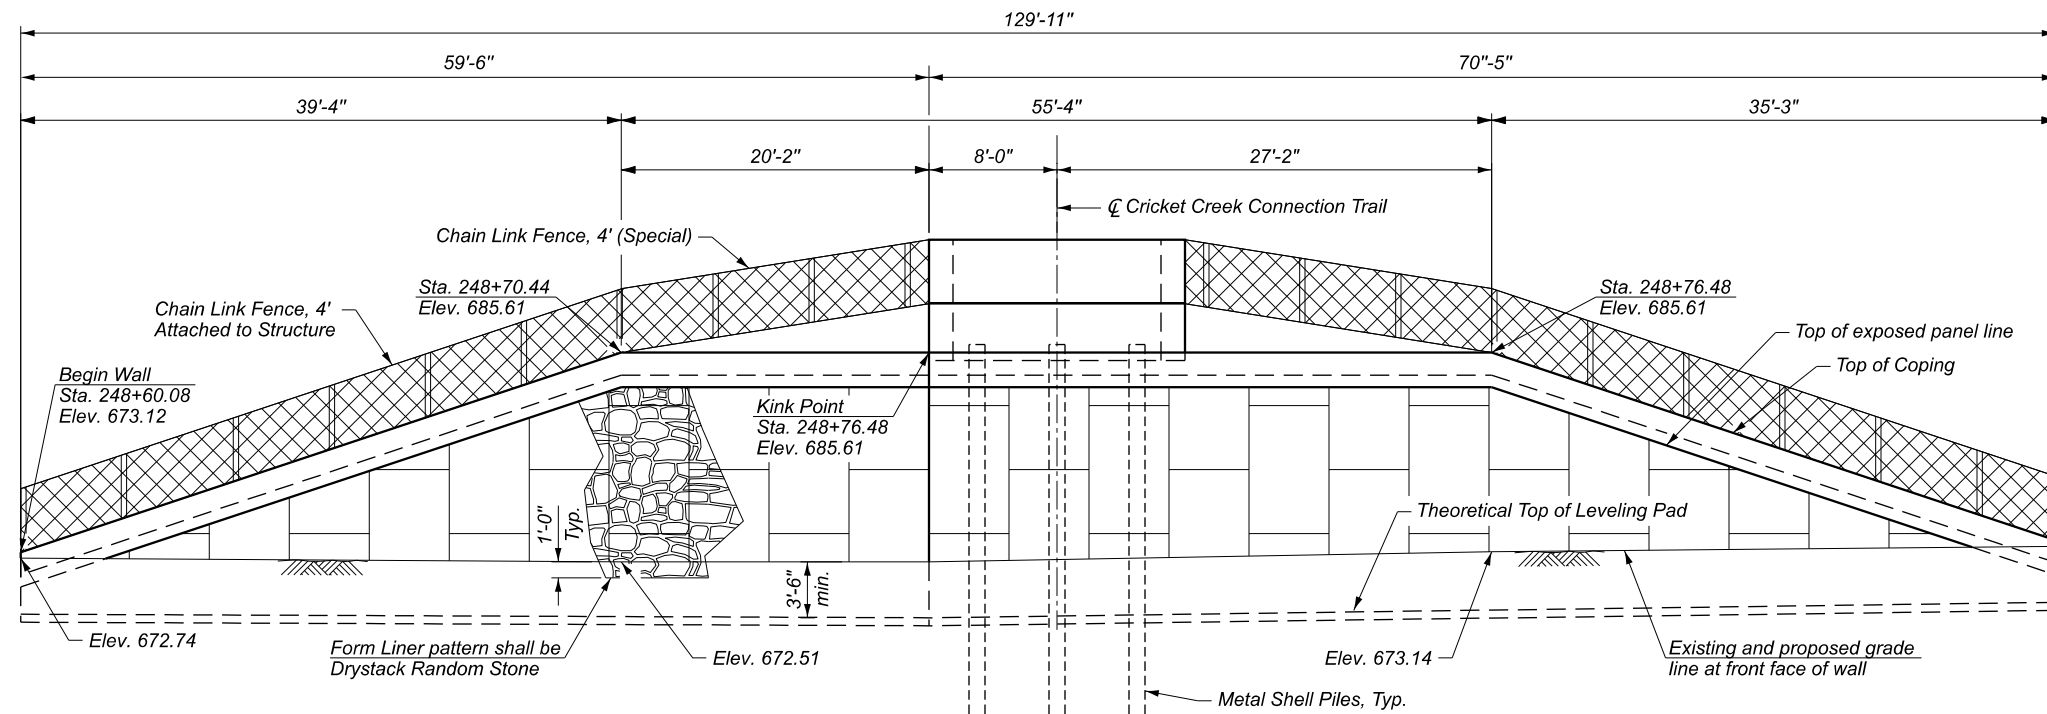

Notes:



Station and offsets are along the front

face of precast panels.

See sheet 7 of 13 for Section at Abutment.


For fence attached to structure, see

Sheet 9 of 13.

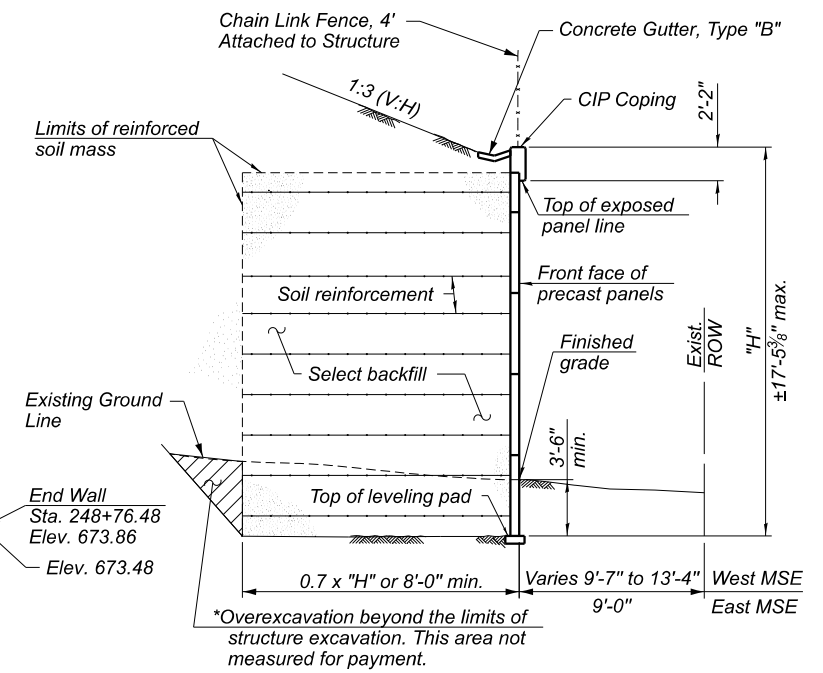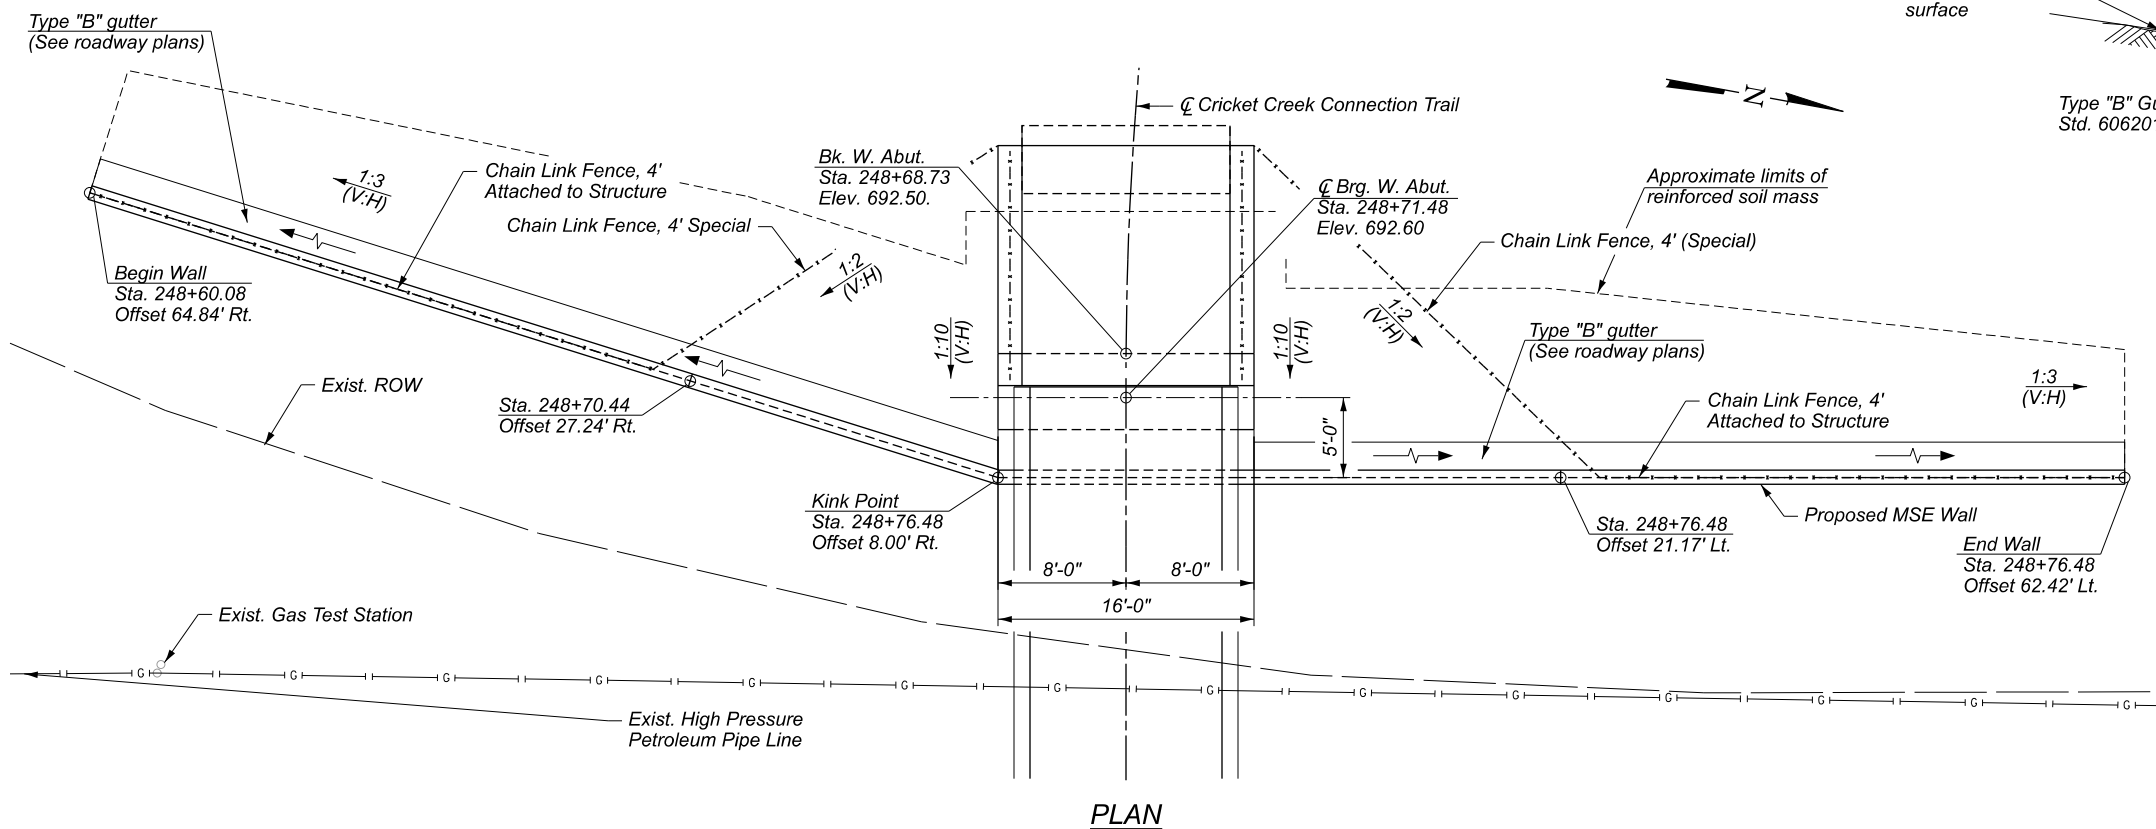

SECTION THRU MSE WALL

*Backfill overexcavation with the same material as used for select fill.

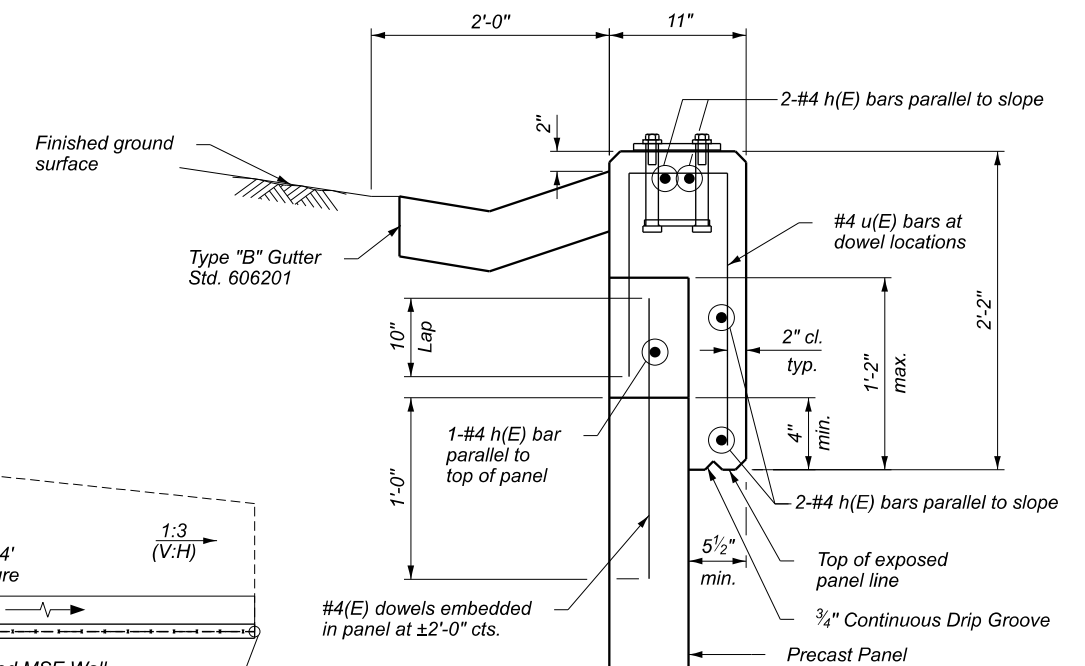


CIP CONCRETE COPING

BILL OF MATERIAL


<i>Item</i>	<i>Unit</i>	<i>Total</i>
<i>Structure Excavation</i>	Cu Yd	199
<i>Mechanically Stabilized Earth Retaining Wall</i>	Sq Ft	1,372
<i>Concrete Gutter, Type B</i>	Foot	114
<i>Chain Link Fence, 4' (Special)</i>	Foot	56
<i>Anti-Graffiti Coating</i>	Sq Ft	1,329

MODEL: Sheet Boundary
FILE NAME: pwc\in\p\m01_a.e\transyscorp\pwr\Documents\Projects_2018\CD404-404180045\Road\Sheets\14 - Structural\0228304-S008-MSE_GPE 2.dgn

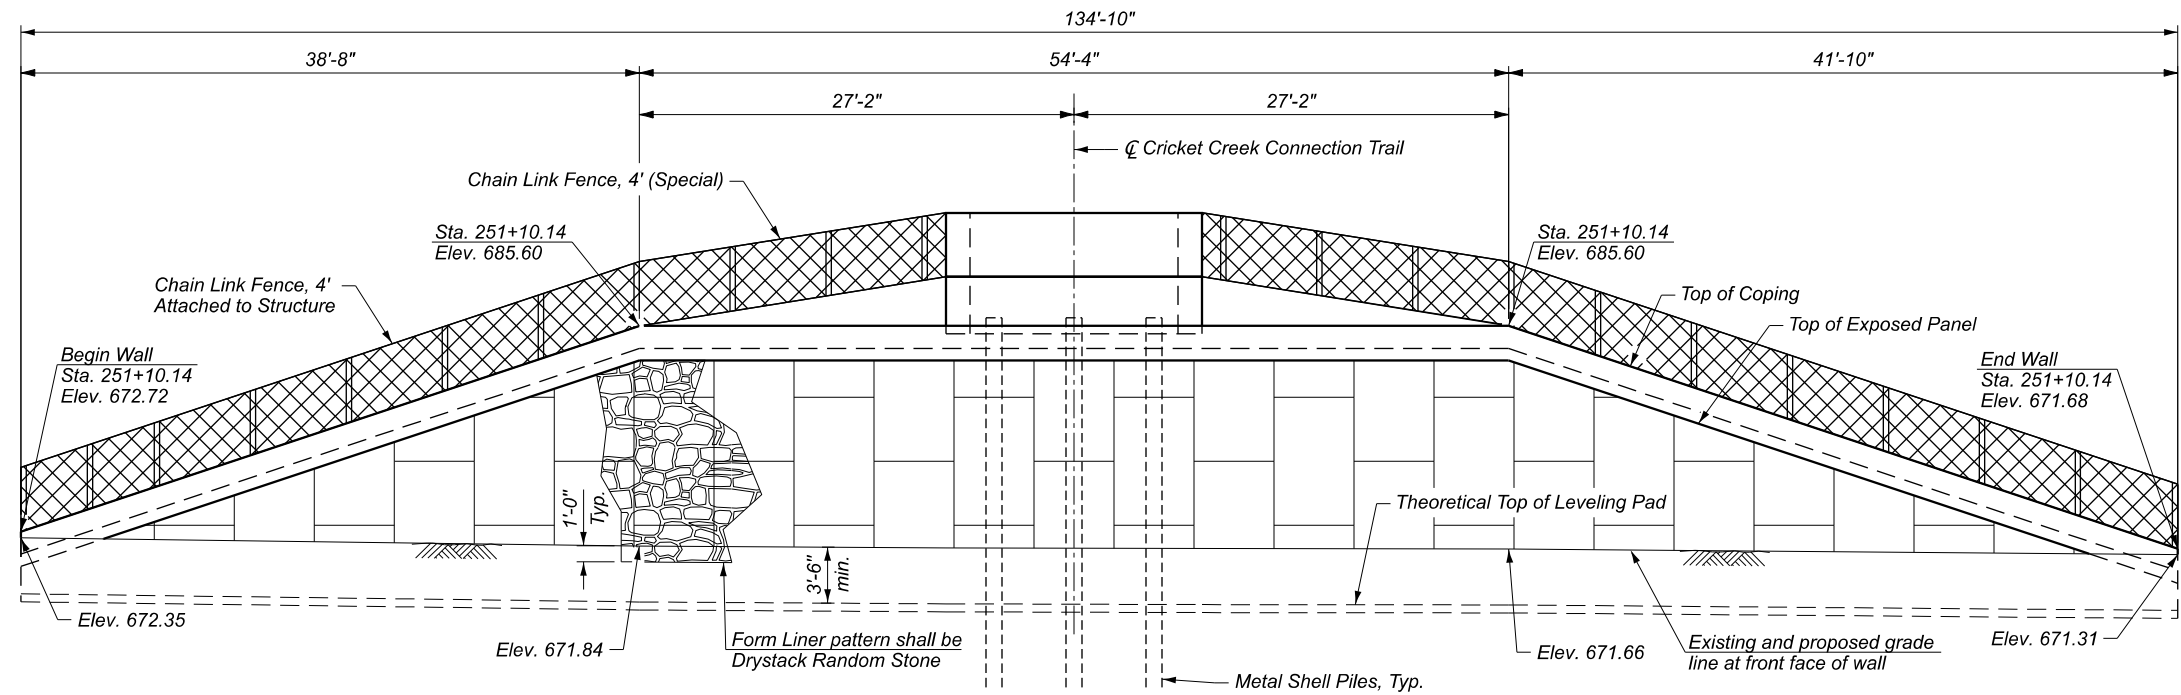


Notes:
Station and offsets are along the front face of precast panels.
See sheet 7 of 13 for Section Thru MSE Wall and CIP Concrete Coping.
For fence attached to structure, see Sheet 9 of 13.

ELEVATION

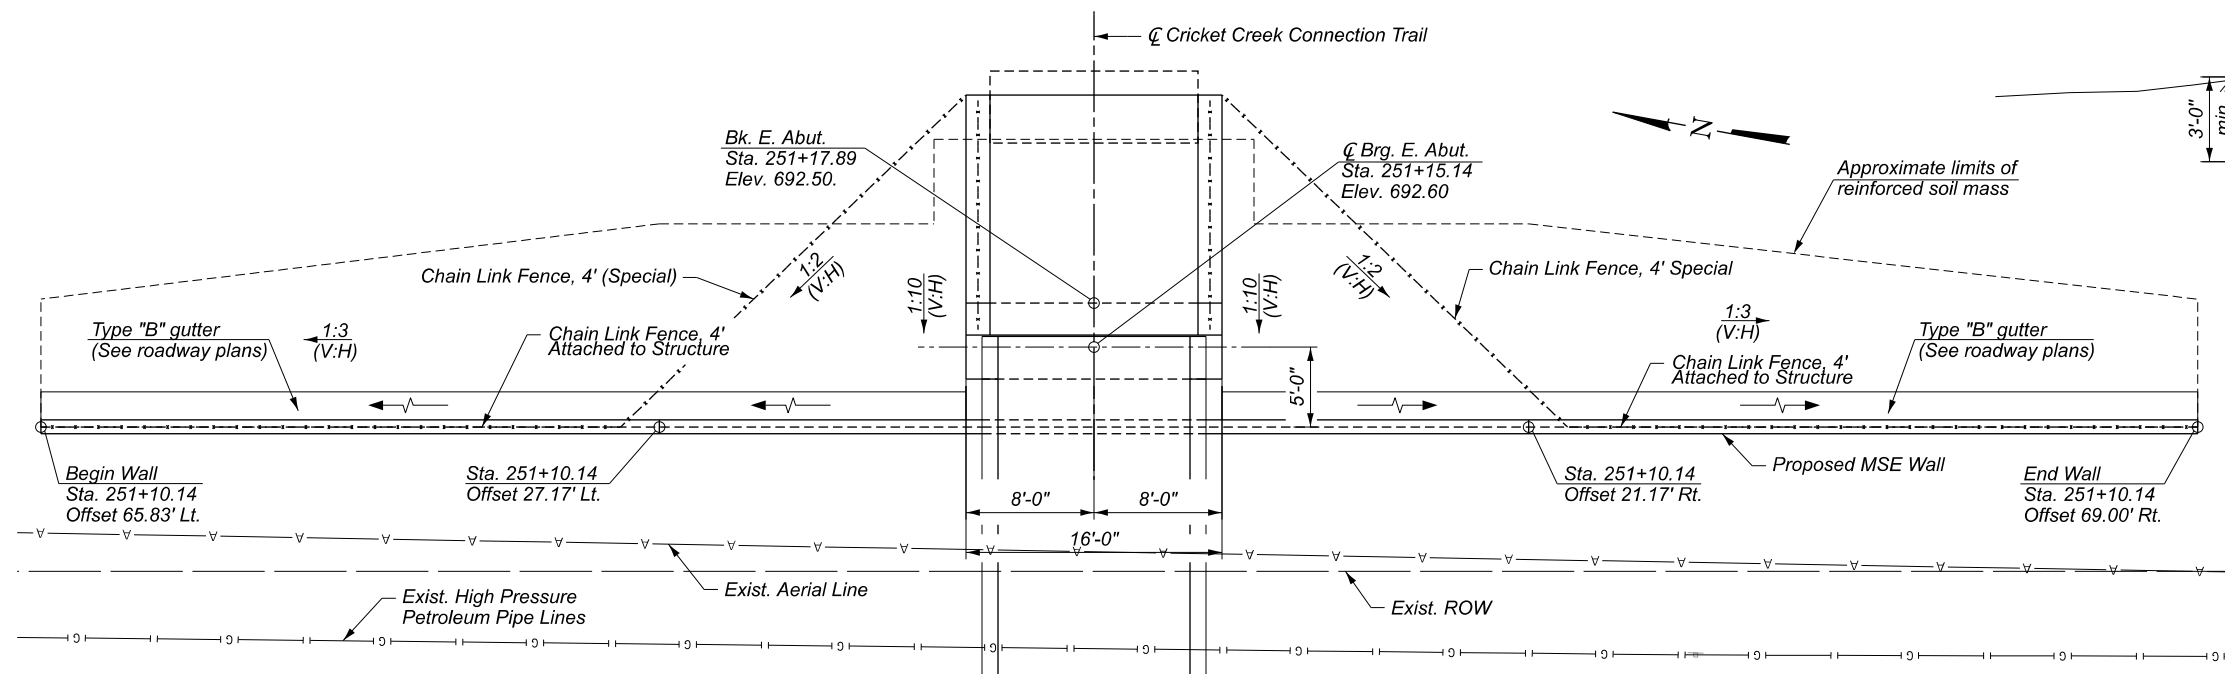

PLAN

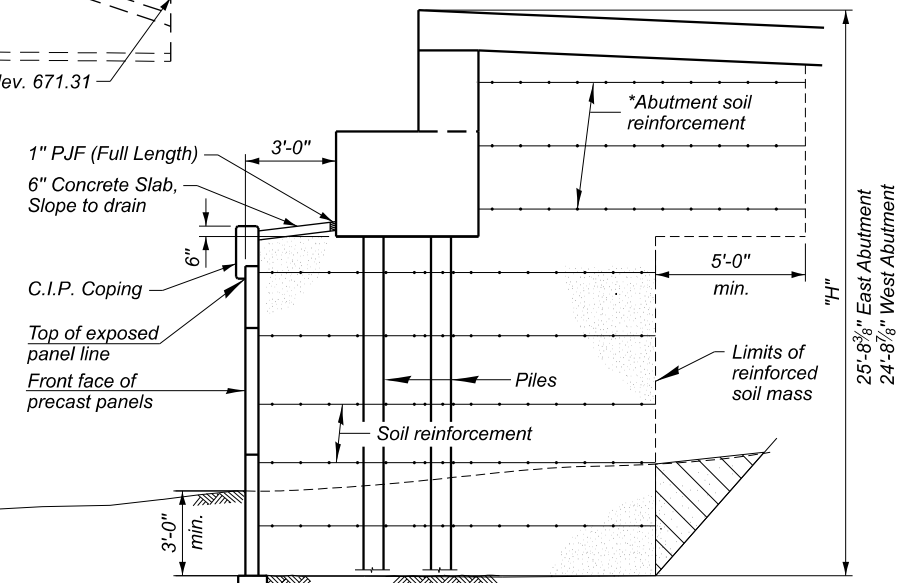

MSE WALL SECTION
AT ABUTMENT

*MSE Wall supplier shall design the abutment soil reinforcement to resist a horizontal force of 1.14 kips/ft of abutment.

BILL OF MATERIAL

Item	Unit	Total
Structure Excavation	Cu Yd	212
Mechanically Stabilized Earth Retaining Wall	Sq Ft	1,505
Concrete Gutter, Type B	Foot	119
Chain Link Fence, 4' (Special)	Foot	60
Anti-Graffiti Coating	Sq Ft	1,461

TRANSYSTEMS


USER NAME	= mquinn	DESIGNED -	MJS	REVISED -	
		DRAWN -	MJS	REVISED -	
		CHECKED -	TJA	REVISED -	
PLOT DATE	= 7/9/2025	DATE	= 06/09/2025	REVISED -	

STATE OF ILLINOIS
DEPARTMENT OF TRANSPORTATION

MSE WALL GENERAL PLAN & ELEVATION - 2
STRUCTURE NO. 022-8304


SHEET 8 OF 13 SHEETS

F.A.P. RTE.	SECTION	COUNTY	TOTAL SHEETS	SHEET NO.
344	19-00197-00-BT	DUPAGE	92	52
CONTRACT NO. 61L69				
ILLINOIS FED. AID PROJECT				

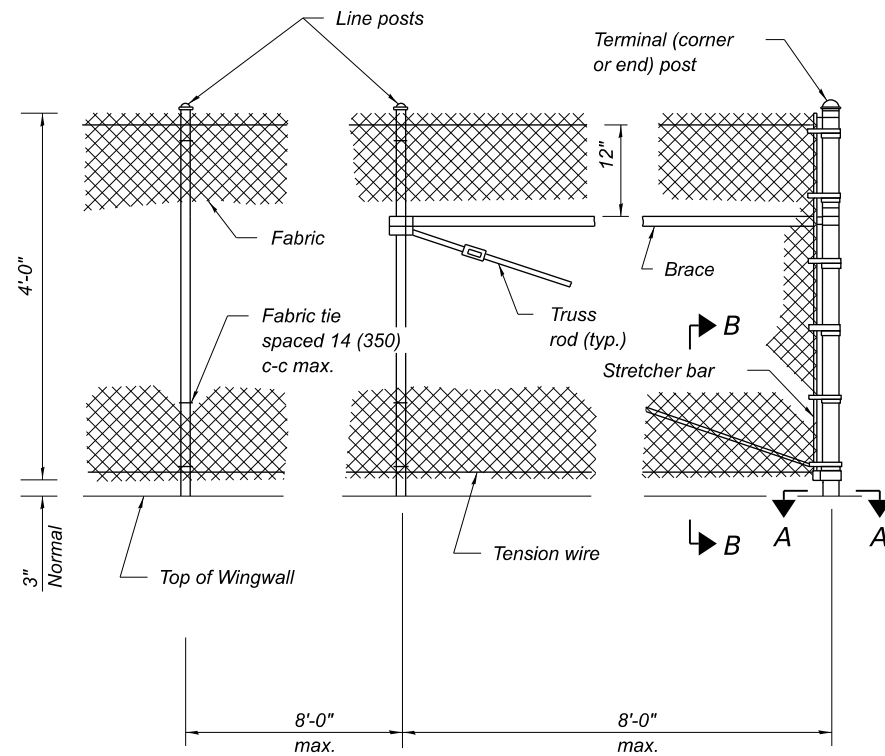

LINE POST
ARRANGEMENT

CORNER OR END POST
ARRANGEMENT

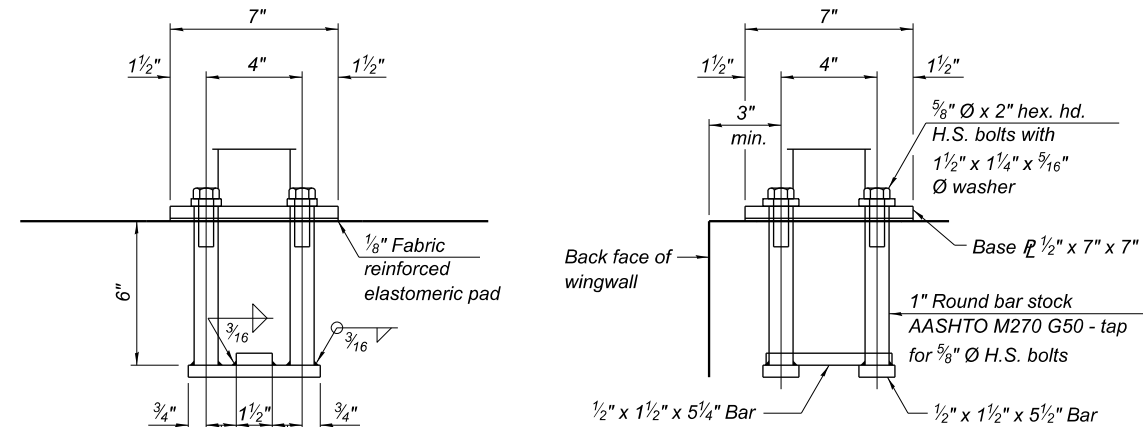


ANCHORAGE ASSEMBLY

In lieu of the cast-in-place anchor device shown, the Contractor has the option of drilling and setting $\frac{3}{8}$ " $\varnothing$ fully threaded anchor rods with the same plate washers as specified above and heavy hex lock nuts according to Article 509.06 of the Standard Specifications. Embedment shall be according to the manufacturer's specifications.


BILL OF MATERIAL

Item	Unit	Quantity
Chain Link Fence, 4' Attached to Structure	Foot	206

Notes:
Cost of all the anchor bolts and accessories required for Chain Link Supports are included in Chain Link Fence, 4' Attached to Structure

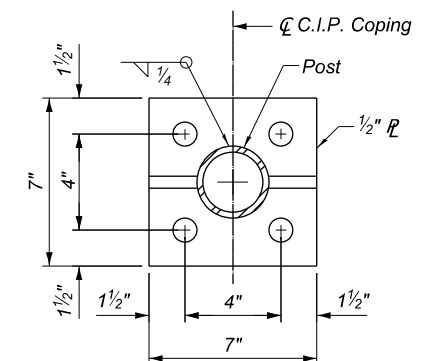


SECTION A-A

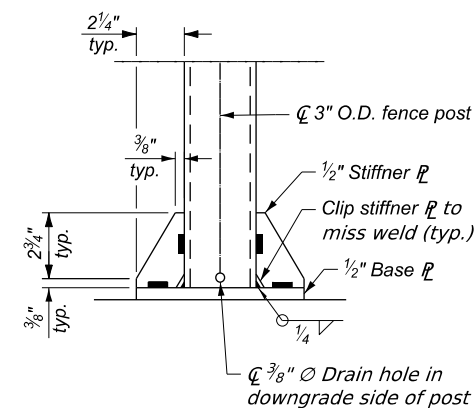


SECTION B-B

(Fence post base plate connection)

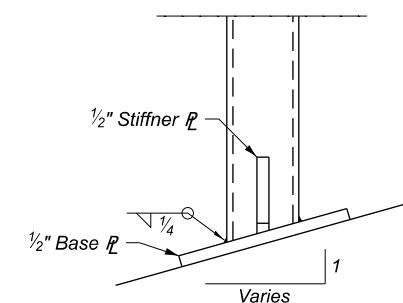


DETAIL A

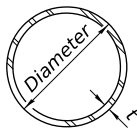


METAL SHELL PILE TABLE


Designation and outside diameter	Wall thickness t	Weight per foot (Lbs./ft.)	Inside volume (yd. ³ /ft.)
PP12	0.250"	31.40	0.0267
PP14	0.250"	36.75	0.0368
PP14	0.312"	45.65	0.0361
PP16	0.312"	52.32	0.0478
PP16	0.375"	62.64	0.0470

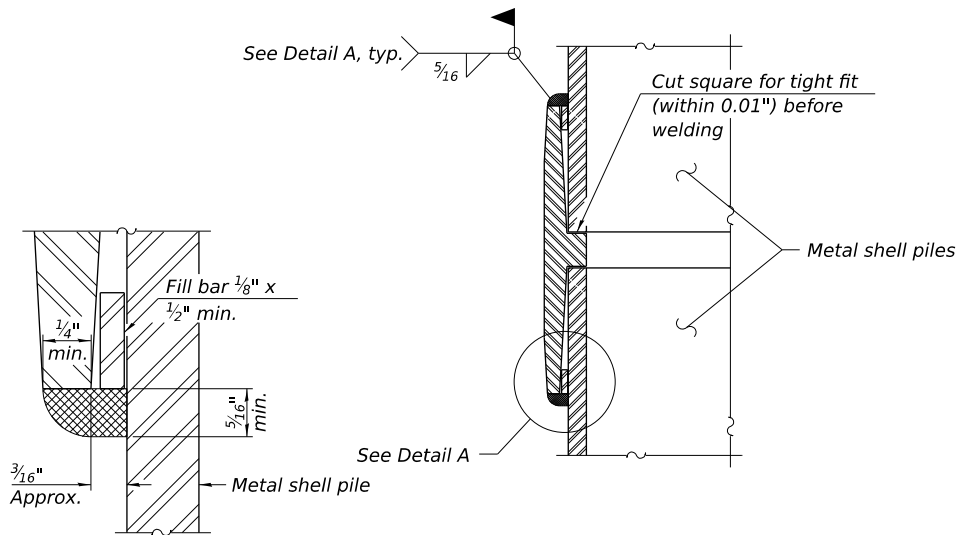

DETAIL A

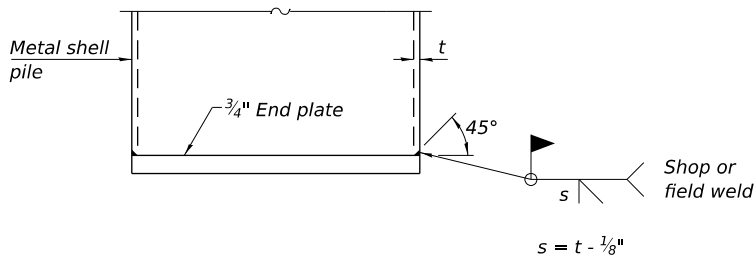

END PLATE ATTACHMENT

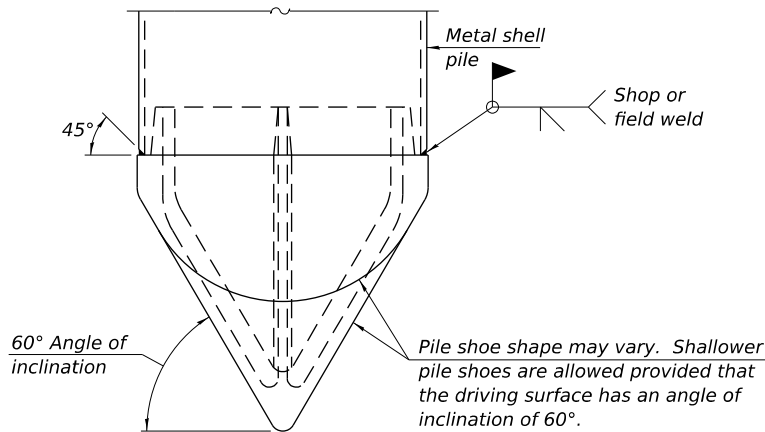


PILE SHOE ATTACHMENT

(When called for on the plans, the Contractor shall furnish metal shell pile shoes consisting of a single piece conical pile point as shown. The pile shoes shall be cast in one piece steel according to either ASTM A 148 Grade 80-50 or AASHTO M 103 Grade 65-35 and shall provide full bearing over the full circumference of the metal shell pile. The pile shoe shall have tapered leads to assure proper alignment and fitting and shall be secured to the pile with a circumferential weld).


WELDED COMMERCIAL SPLICE

Notes:
The 1/8" x 1/2" min. fill bar may be constructed of 2 bars with a 1/8" max. gap between them.
Pile segments shall be driven to solid contact with splicer before welding.

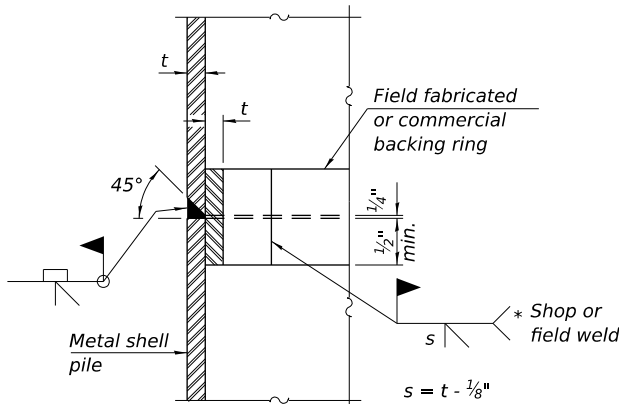


COMPLETE PENETRATION WELD SPLICE

* Field fabricated backing ring may be made from pile shell by removing segment to allow reducing circumference and vertically rejoin with partial joint penetration weld.

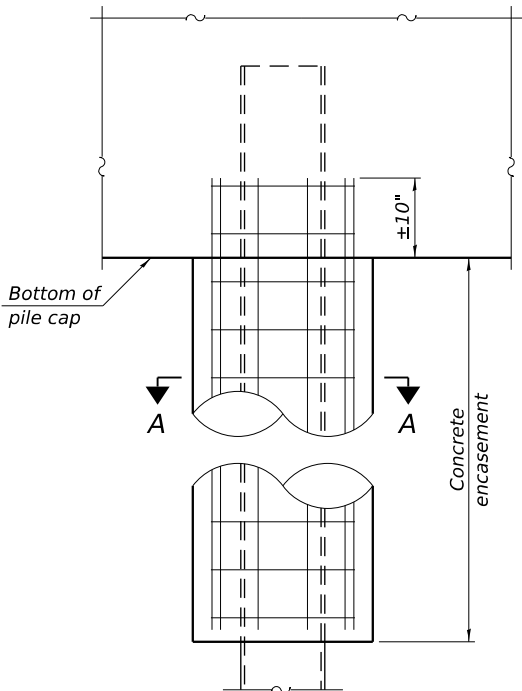


ELEVATION

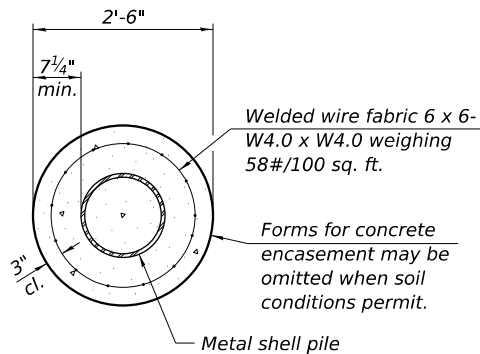


SECTION A-A

INDIVIDUAL PILE
CONCRETE ENCASEMENT
(When specified)

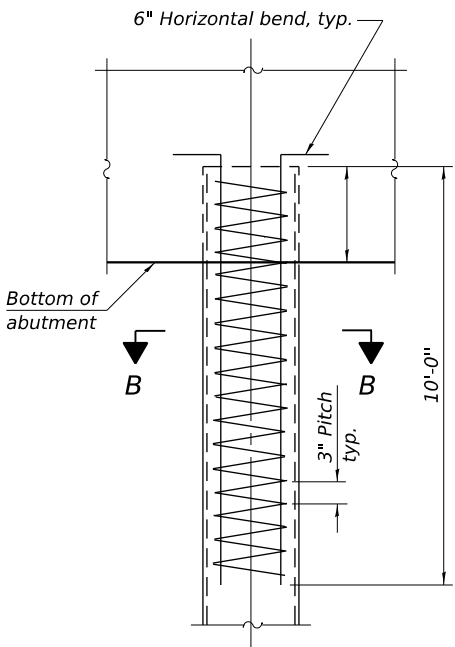

ELEVATION

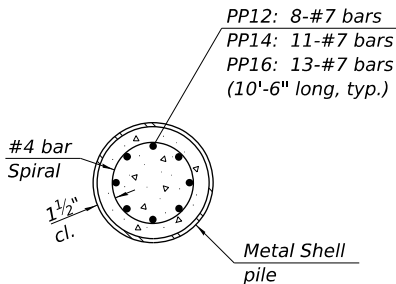

SECTION B-B

REINFORCEMENT AT ABUTMENTS
(Omit when concrete encasement is specified)

Note:
The metal shell piles shall be according to Article 1006.05 of the Standard Specifications.

MODEL: Sheet Boundary-1
FILE NAME: pwc\inp\p1n01.a.e.transyscorp.com\transyscorp-pw1\Documents\Projects_2018\CD404-404180045\Road\Sheets\14 - Structural\0228304-S010-Pile Details

TRANSYSTEMS

USER NAME =	mrquinn	DESIGNED -	MJS	REVISED -	
		DRAWN -	MJS	REVISED -	
		CHECKED -	TJA	REVISED -	
PLOT DATE =	7/9/2025	DATE -	06/09/2025	REVISED -	

STATE OF ILLINOIS
DEPARTMENT OF TRANSPORTATION

METAL SHELL PILE DETAILS
STRUCTURE NO. 022-8304

SHEET 10 OF 13 SHEETS

F.A.P. RTE.	SECTION	COUNTY	TOTAL SHEETS	SHEET NO.
344	19-00197-00-BT	DUPAGE	92	54
CONTRACT NO. 61L69				
ILLINOIS FED. AID PROJECT				



Wang Engineering

wangengr@wangeng.com
1145 N. Main Street
Lombard/IL/60148
Telephone: 6309539928
Fax: 6309539936

BORING LOG BB-01

WEI Job No.: 7901-10-01

Date: NAVD 88
Elevation: 672.70 ft
North: 1910173.14 ft
East: 1084213.87 ft
Station: 248+75.69
Offset: 2.23 RT

Client: **TranSystems**

Project: **Cricket Creek Connection Trail over IL Route 83**

Location: **DuPage County, Illinois**

Profile	SOIL AND ROCK DESCRIPTION	Depth Elevation (ft)	Sample Type recovery	Sample No.	SPT Values (blows in)	Qu (tsf)	Moisture Content (%)	Profile Elevation (ft)	SOIL AND ROCK DESCRIPTION	Depth Elevation (ft)	Sample Type recovery	Sample No.	SPT Values (blows in)	Qu (tsf)	Moisture Content (%)
	12-inch thick, brown SILTY CLAY LOAM	ET-11													
	--TOPSOIL--			1	4 8	3.50	13		--trace gravel--			9	3 2	1.00	14
	Very stiff to hard, brown to gray SILTY CLAY LOAM to SILTY CLAY; dry			2	4 6	4.50	18					10	3 5	1.39	23
	--RDR 2--			3	4 11	6.15	20	646.7	Very stiff, gray LOAM; moist			11	6 12 14	2.87	14
	--L _c (%)=39, P _i (%)=17--			4	5 11	6.72	18	643.4	Medium dense, gray, medium SAND; saturated			12	8 10 7	2.46	18
	--%Gravel=3.0--			5	5 10	5.56	20		--heaving sand--			13	5 6	NP	15
	--%Silt=49.8--			6	3 5	2.79	20		--silty clay lenses--			14	14 18	NP	10
	--%Clay=36.0--			7	4 6 7	2.87	19	636.1	Dense, gray SILTY LOAM, little gravel; moist			15	14 18	NP	10
	--A-6 (18)--			8	2 3 4	2.46	17					16	14 18	NP	10
	Medium dense, gray, medium SAND, saturated	656.6		9	4 6 7	2.87	19	636.1				17	14 18	NP	10
	--RDR 2--	654.7		10	4 6 7	2.87	19	636.1				18	14 18	NP	10
	Stiff to very stiff, gray SILTY CLAY LOAM to SILTY CLAY; moist			11	4 6 7	2.87	19	636.1				19	14 18	NP	10
	--RDR 2--			12	4 6 7	2.87	19	636.1				20	14 18	NP	10
	--RDR 2--			13	4 6 7	2.87	19	636.1				21	14 18	NP	10
				14	4 6 7	2.87	19	636.1				22	14 18	NP	10
				15	4 6 7	2.87	19	636.1				23	14 18	NP	10
				16	4 6 7	2.87	19	636.1				24	14 18	NP	10
				17	4 6 7	2.87	19	636.1				25	14 18	NP	10
				18	4 6 7	2.87	19	636.1				26	14 18	NP	10
				19	4 6 7	2.87	19	636.1				27	14 18	NP	10
				20	4 6 7	2.87	19	636.1				28	14 18	NP	10

GENERAL NOTES

Begin Drilling: **06-23-2021** Complete Drilling: **06-24-2021**

Drilling Contractor: **Wang Testing Services**, Drill Rig: **21GeoA(96)**

Driller: **J&J** Logger: **J. Nenn** Checked by: **J. Bensen**

Drilling Method: **3.25" ID HSA; boring backfilled upon completion**

WATER LEVEL DATA

While Drilling: **17.00 ft**

At Completion of Drilling: **20.00 ft**

Time After Drilling: **NA**

Depth to Water: **NA**

The stratification lines represent the approximate boundary between soil and rock. The actual transition may be more gradual.

		BORING LOG BB-01 WEI Job No.: 7901-10-01		Datum: NAVD 88 Elevation: 672.70 ft North: 1910173.14 ft East: 1084213.87 ft Station: 248+75.69 Offset: 2.23 RT	
wangeng@wangeng.com 1145 N. Main Street Lombard, IL 60148 Telephone: 630.953.9828 Fax: 630.953.9938		Client: TranSystems Project: Cricket Creek Connection Trail over IL Route 83 Location: DuPage County, Illinois			

Profile	Elevation (ft)	SOIL AND ROCK DESCRIPTION	Depth (ft)	Sample No.	Type	SPT Values (blows in)	Qu (tsf)	Moisture Content (%)	Profile	Elevation (ft)	SOIL AND ROCK DESCRIPTION	Depth (ft)	Sample No.	Type	SPT Values (blows in)	Qu (tsf)	Moisture Content (%)
	631.0	--some rig chatter, 40.0 to 42.0 feet-- Medium dense, gray SILT, few clay laminations; saturated --RDR 3--	45	15		13 12 12	NP	18		612.2	Strong, light grayish gray, fair rock mass quality LIMESTONE; fresh to slightly weathered rock and moderately weathered joints, with less than 0.05-inch opening, closely spaced horizontal and vertical joints, hard joint wall, slightly rough to rough joint wall surface, soft infl strength, and less than 0.2-inch infl thickness. -- Run 1: 60.5 to 65.7 feet -- --Recovery = 100%-- --RQD = 54%-- Boring terminated at 65.70 ft	65	1				
	626.0	Very stiff, gray SILTY CLAY, few silt lenses; damp --RDR 2--	50	16		3 4 7	2.05 B	23		657.0		70					
	621.0	Dense, white, coarse SAND, saturated --RDR 2--															
	618.0	Hard, gray SILTY CLAY LOAM to SILTY LOAM, trace gravel; damp --few silt and sand lenses-- --RDR 2--	55	17		9 23 24	4.50 P	9				75					
	615.2	--WEATHERED BEDROCK-- --no water return--	60									80					

GENERAL NOTES				WATER LEVEL DATA	
Begin Drilling	06-23-2021	Complete Drilling	06-24-2021	While Drilling	17.00 ft
Drilling Contractor	Wang Testing Services	Drill Rig	21GeoA196	At Completion of Drilling	20.00 ft
Driller	J.B.J.	Logger	I. Nenn	Time After Drilling	NA
Drilling Method	3.25" ID HSA; boring backfilled upon completion				
				Depth to Water	NA

The stratification lines represent the approximate boundary between soil levels. This actual borehole log is not to be used for design purposes.

Page 1 of 2

wangeng@wangeng.com
1145 N. Main Street
Lombard IL 60148
Telephone: 6309539928
Fax: 6309539938

BORING LOG BB-02

WEI Job No.: 7901-10-01

Client **TranSystems**
Project **Cricket Creek Connection Trail over IL Route 83**
Location **DuPage County, Illinois**

Date: NAVD 88
Elevation: 671.71 ft
North: 1910223.50 ft
East: 1084446.59 ft
Station: 251+13.66
Offset: 5.56 LT

SOIL AND ROCK DESCRIPTION					SOIL AND ROCK DESCRIPTION							
Profile Elevation (ft)	Depth (ft)	Sample Type	Sample No.	SPT Values (blows/in)	Qu (tsf)	Moisture Content (%)	Elevation (ft)	Sample Type	Sample No.	SPT Values (blows/in)	Qu (tsf)	Moisture Content (%)
671.7 6-inch thick, black SILTY CLAY LOAM --TOPSOIL-- Very stiff to hard, brown to gray SILTY CLAY; damp --RDR 2--	1		1	4 5 6	4.50 P	17	661.2 Medium dense, gray, medium to coarse SAND, little to some gravel; saturated --RDR 2--	9		9 13 12	NP	6
	2		2	3 6 8	6.31 B	18		10		4 5 5	NP	12
	3		3	3 5 8	4.92 B	18		11		5 4 5	NP	22
	4		4	4 5 6	4.10 B	18		12		3 3 10	NP	22
	5		5	3 4 5	2.95 B	19						
	6		6	3 4 5	2.05 B	18						
	7		7	4 6 7	4.50 P	18						
	8		8	4 3 3	1.31 B	18						
666.2 Gray, coarse SAND; saturated 655.5 Hard, gray SILTY CLAY LOAM; damp 653.7 Gray, coarse SAND; saturated Stiff, gray SILTY CLAY; damp --RDR 2--	15		15	3 4 5		18	642.4 Loose, gray, gravelly SILTY LOAM; wet --RDR 2-- --L _c (%)=15, P _r (%)=11-- --Gravel%=17.0-- --Sand%=31.0-- --Silt%=45.5-- --Clay%=6.5-- --A-4 (0)-- --heaving sand in augers--	13		1 2 7	NP	12
	14		14	3 3 8		18						
	13		13	3 3 8		18						
	12		12	3 3 8		18						

GENERAL NOTES

Begin Drilling **06-21-2021** Complete Drilling **06-21-2021**
Drilling Contractor **Wang Testing Services** Drill Rig **20D50T [80%]**
Driller **J.S.J.** Logger **I. Nenn** Checked by **J. Bensén**
Drilling Method **3.25" ID HSA; boring backfilled upon completion**

WATER LEVEL DATA

While Drilling **NA** **16.00 ft**
At Completion of Drilling **NA** **12.00 ft**
Time After Drilling **NA**
Depth to Water **NA**
The stratification lines represent the approximate boundary between soil types; the actual transition may be more gradual.



Wang Engineering

wangeng@wangeng.com
 1145 N. Main Street
 Lombard/IL 60148
 Telephone: 6309539928
 Fax: 6309539936

BORING LOG BB-02

WEI Job No.: 7901-10-01

Datum: NAVD 88
 Elevation: 671.71 ft
 North: 1910223.50 ft
 East: 1084446.59 ft
 Station: 251+13.66
 Offset: 5.58 LT

Client: **TranSystems**

Project: **Cricket Creek Connection Trail over IL Route 83**

Location: **DuPage County, Illinois**

Profile	Elevation (ft)	SOIL AND ROCK DESCRIPTION	Depth (ft)	Sample Type	Sample No.	SPT Values (blows ft)	Qu	Moisture Content (%)	Profile	Elevation (ft)	SOIL AND ROCK DESCRIPTION	Depth (ft)	Sample Type	Sample No.	SPT Values (blows ft)	Qu	Moisture Content (%)
	630.0	Medium dense, gray SILTY LOAM to SILTY CLAY LOAM, trace gravel, moist								629.7	—RUN 1: 57.0 to 62.0 feet— —RECOVERY: 77%— —RQD: 43%— —no core water return— Boring terminated at 62.00 ft						
		—RDR 2—	45		15	5 4 6	0.49 B	11				65					
		—heaving sand in augers; added water and mud to borehole—															
	622.5	Dense, white, medium SAND; saturated	50		16 17 18 23		NR					70					
			55		17	7 14 16	NP	18				75					
	616.2	WEATHERED BEDROCK															
	614.7	Strong, light grayish white, poor quality, DOLOSTONE. Closely spaced, slightly weathered, horizontal, oblique, and vertical JOINTS, with <0.05 inch opening, slightly rough to rough walls, and no infill.	60		18							80					
		C O R E															

GENERAL NOTES

Begin Drilling: **06-21-2021** Complete Drilling: **06-21-2021**

Drilling Contractor: **Wang Testing Services** Drill Rig: **20DS0T [80%]**

Driller: **J&J** Logger: **I. Nenn** Checked by: **J. Bensén**

Drilling Method: **3.25" ID HSA; boring backfilled upon completion**

WATER LEVEL DATA

While Drilling: **12** **16.00 ft**

At Completion of Drilling: **12** **12.00 ft**

Time After Drilling: **NA**

Depth to Water: **12** **NA**

The stratification lines represent the approximate boundary between soil types; the actual transition may be gradual.

Page 1 of 1

wangeng@wangeng.com
1145 N. Main Street
Lombard IL 60148
Telephone: 6309539928
Fax: 6309539936

BORING LOG RWB-01

WEI Job No.: 7901-10-01

Client: TranSystems

Project: Cricket Creek Connection Trail over IL Route 83

Location: DuPage County, Illinois

Date: NAVD 88
Elevation: 673.03 ft
North: 1910220.21 ft
East: 1084208.69 ft
Station: 248+79.02
Offset: 45.00 LT

SOIL AND ROCK DESCRIPTION					SOIL AND ROCK DESCRIPTION								
Profile Elevation (ft)	Depth (ft)	Sample Type	Sample No.	SPT Values (blows/in)	Qu (tsf)	Moisture Content (%)	Profile Elevation (ft)	Depth (ft)	Sample Type	Sample No.	SPT Values (blows/in)	Qu (tsf)	Moisture Content (%)
673.0	0	6-inch thick, black SILTY CLAY LOAM					649.0	0	--trace gravel--				
	1	Very stiff to hard, brown to gray SILTY CLAY LOAM to SILTY CLAY; damp	1	3 5 6	2.50 P	19		1	--L _c (%)=25, P _i (%)=15--	9	3 4 5	1.64 B	17
	2	--RDR 2--	2	4 5 6	4.50 P	18		2	--%Gravel=5.3--	10	6 13 7	NP	13
	3		3	4 8 9	3.69 S	16		3	--%Sand=20.0--	11	4 7 11	1.50 P	14
	4		4	3 6 9	6.48 B	18		4	--%Silt=53.7--	12	4 8 9	2.05 S	18
	5		5	5 6 8	3.85 B	20		5	--%Clay=21.0--				
	6		6	3 5 8	2.46 B	17		6	--A-4 (5)--				
	7		7	3 5 8	NP	17		7	Medium dense, gray, coarse SAND, trace gravel; saturated				
	8		8	2 4 6	1.07 B	16		8	--RDR 2--				
	9		9					9	--few sand seams--				
656.8	10		10				630.5	10	Stiff to very stiff, gray SILTY CLAY LOAM to SILTY LOAM; moist				
	11		11			11		--RDR 2--					
	12		12			12							
	13		13			13							
	14		14			14							
	15		15			15							
	16		16			16							
	17		17			17							
	18		18			18							
	19		19			19							
655.0	20		20				633.0	20	Medium dense, gray SILTY LOAM, trace gravel; moist				
	21		21			21		--RDR 2--					
	22		22			22							
	23		23			23							
	24		24			24							
	25		25			25							
	26		26			26							
	27		27			27							
	28		28			28							
	29		29			29							
653.0	30		30				626.5	30	Very stiff, gray SILTY CLAY LOAM to SILTY LOAM; moist				
	31		31			31		--RDR 2--					
	32		32			32							
	33		33			33							
	34		34			34							
	35		35			35							
	36		36			36							
	37		37			37							
	38		38			38							
	39		39			39							
626.5	40		40				613.3	40	Dense, gray SILT; saturated				
	41		41			41		--RDR 2--					
	42		42			42							
	43		43			43							
	44		44			44							
	45		45			45							
	46		46			46							
	47		47			47							
	48		48			48							
	49		49			49							
613.3	50		50				609.0	50					
	51		51			51							

		BORING LOG RWB-02 WEI Job No.: 7901-10-01		Datum: NAVD 88 Elevation: 672.66 ft North: 1910135.5 ft East: 1084210.35 ft Station: 248+65.47 Offset: 36.59 RT	
wangeng@wangeng.com 1145 N. Main Street Lombard, IL 60148 Telephone: 630.953.9928 Fax: 630.953.9938		Client: TranSystems Project: Cricket Creek Connection Trail over IL Route 83 Location: DuPage County, Illinois			

Profile	Elevation (ft)	SOIL AND ROCK DESCRIPTION	Depth	Sample Type	Sample No.	SPT Values (blows in)	Qu (tsf)	Moisture Content (%)	Profile	Elevation (ft)	SOIL AND ROCK DESCRIPTION	Depth	Sample Type	Sample No.	SPT Values (blows in)	Qu (tsf)	Moisture
	672.1	12-inch thick, brown SILTY CLAY LOAM									damp to moist						
		--TOPSOIL--									--RDR 2--						
		Very stiff to hard, brown to gray SILTY CLAY LOAM to SILTY CLAY; dry to damp	1	4	5	4	5	11				9	4	9	7	2.00	P
		--RDR 2--															
		--trace gravel--	2	4	7	4	7	20				10	5	4	8	2.05	B
			3	3	9	3	9	25				11	4	7	10	4.18	B
		--L ₁ (%)=41, P ₁ (%)=18-- --%Gravel=1.8-- --%Sand=9.5-- --%Silt=52.0-- --%Clay=36.7-- --A-7.6 (21)--	4	5	9	5	9	18				12	5	6	10	3.61	B
			5	4	7	4	7	19									
			6	4	7	4	7	19									
			7	4	8	4	8	21									
	659.4	Medium dense, gray SAND; wet to saturated	8	4	4	4	4	13									
	653.6	Very stiff to hard, gray SILTY CLAY LOAM to SILTY CLAY;	9	4	4	4	4	13									
			10	4	4	4	4	13									
			11	4	4	4	4	13									
			26	4	4	4	4	1									

MODEL: Sheet Boundary-1
FILE NAME: pwc\ncp\m01.a.e.transyscorp.com\transyscorp-pw\Documents\Projects_2018\CD04-404180045\Road\Sheets\14 - Structural\0228304-S013-Soil Boring Logs 3

TRANSYSTEMS



USER NAME	= mrquinn	DESIGNED -	MJS	REVISED -	
		DRAWN -	MJS	REVISED -	
		CHECKED -	TJA	REVISED -	
PLOT DATE	= 7/9/2025	DATE	= 06/09/2025	REVISED -	


STATE OF ILLINOIS
DEPARTMENT OF TRANSPORTATION

SOIL BORING LOGS (3 OF 3)
STRUCTURE NO. 022-8304


SHEET 13 OF 13 SHEETS

F.A.P. RTE.	SECTION	COUNTY	TOTAL SHEETS	SHEET NO.
344	19-00197-00-BT	DUPAGE	92	57
CONTRACT NO. 61L69				
ILLINOIS		FED. AID PROJECT		

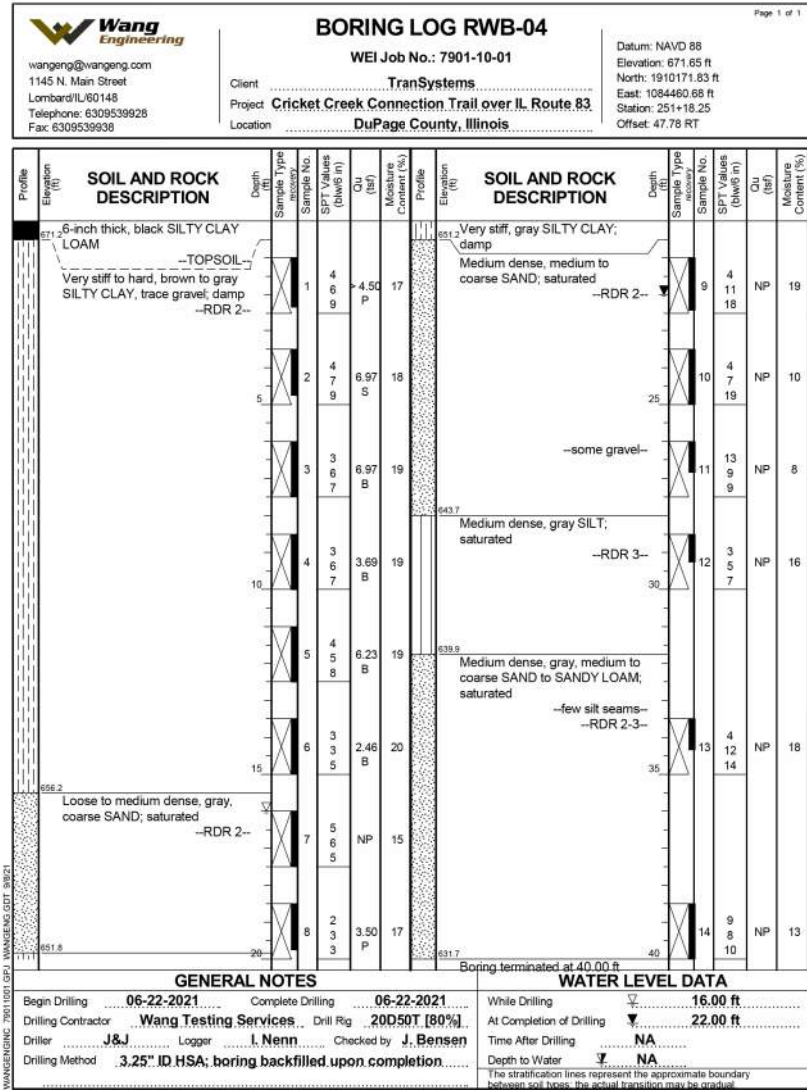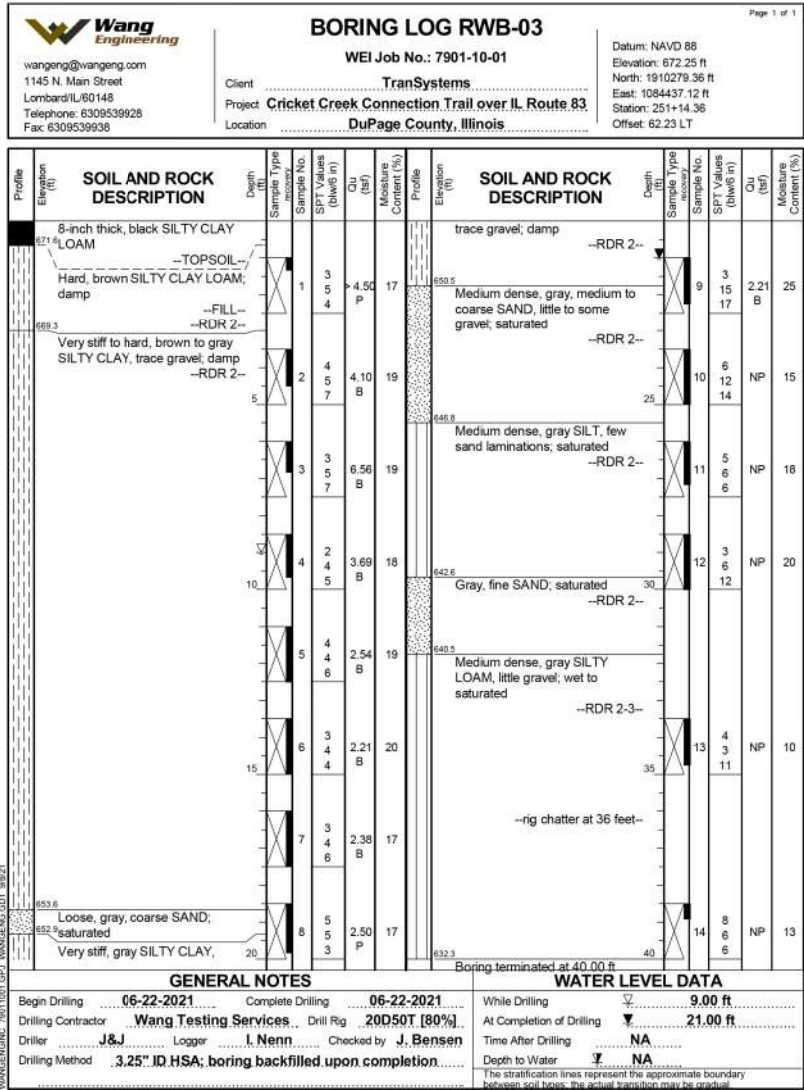


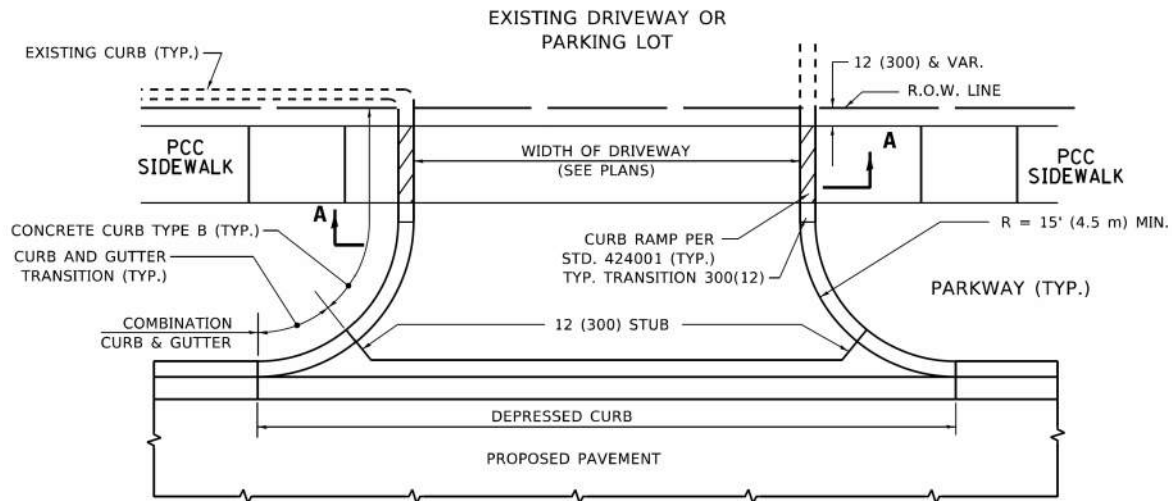


WITH CONCRETE CURB, TYPE B

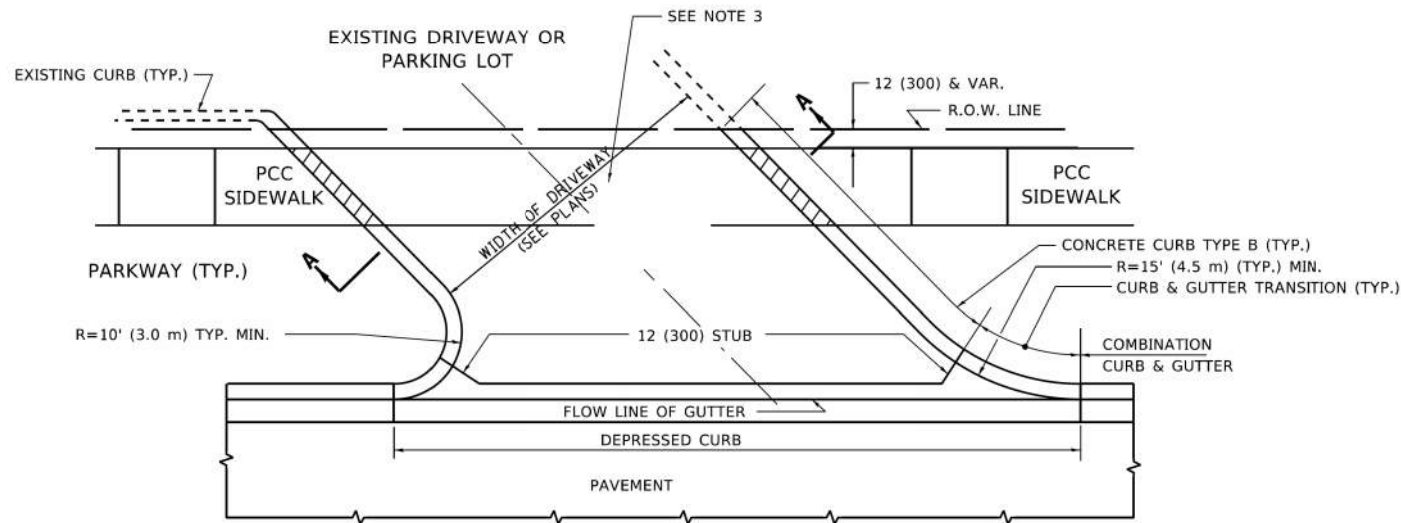


WITH CONCRETE CURB, TYPE B

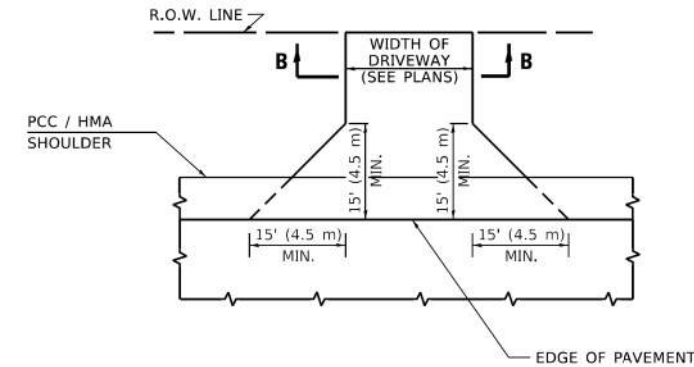

ADJACENT TO PCC /HMA SHOULDER

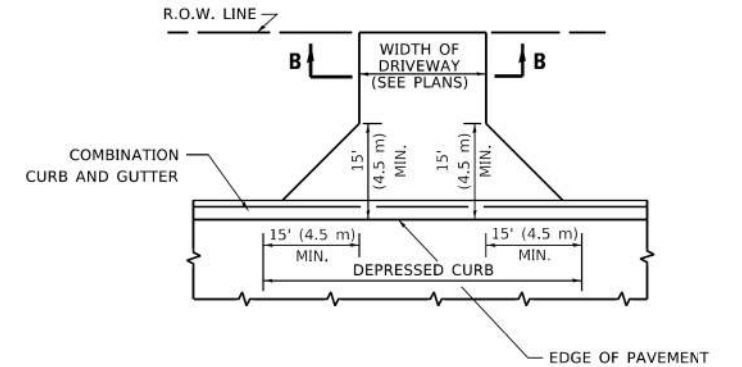


ADJACENT TO CURB AND GUTTER

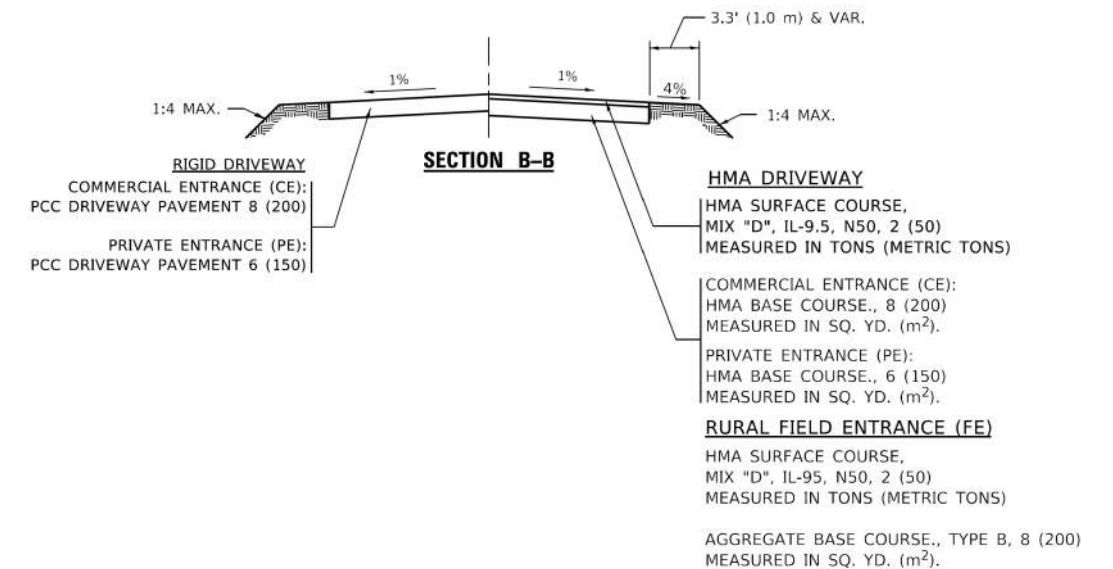

GENERAL NOTES

- DRIVEWAY SLOPES, LOCATIONS, & GEOMETRIC LAYOUT SHALL BE IN ACCORDANCE WITH THE LATEST EDITION OF THE "HANDBOOK FOR POLICY ON PERMITS FOR ACCESS DRIVEWAYS TO STATE HIGHWAYS". FOR FURTHER LAYOUT REQUIREMENTS, REFER TO ILLUSTRATIONS IN THE PERMIT HANDBOOK. DRIVEWAYS SHALL BE REPLACED IN KIND, UNLESS OTHERWISE NOTED ON THE PLANS.
- COMMERCIAL DRIVEWAYS SHALL BE CONSTRUCTED WITH CONCRETE CURB, TYPE B RETURNS EXCEPT WHEN THE SIDEWALK EDGE IS 4 FEET (1.2 METERS) OR LESS FROM THE BACK OF CURB, CONSTRUCT A FLARE DRIVEWAY WITHOUT CURB.

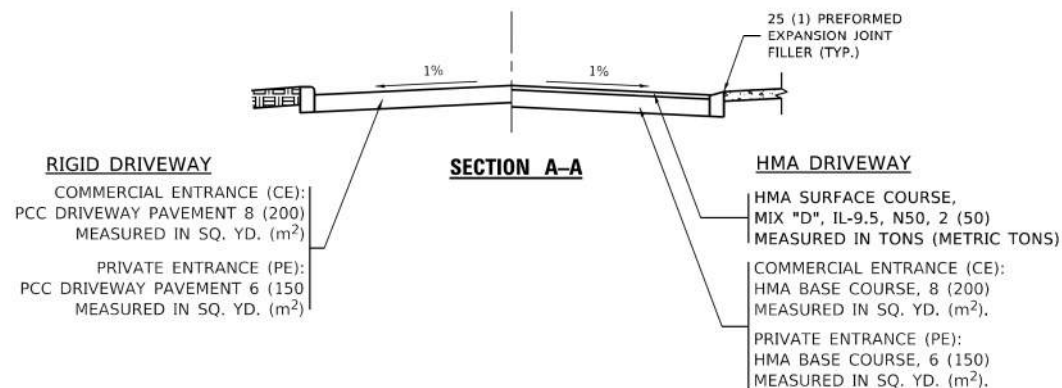

ALL DIMENSIONS ARE IN INCHES (MILLIMETERS) UNLESS OTHERWISE NOTED.

TRANSYSTEMS

USER NAME = Lawrence,DeManche	DESIGNED - R. SHAH	REVISED - R. BORO 06-11-08
	DRAWN -	REVISED - R. BORO 09-06-11
PLOT SCALE = 100.0000' / in.	CHECKED -	REVISED - K. SMITH 08-28-19
PLOT DATE = 11/18/2022	DATE - 11-04-95	REVISED - K. SMITH 11-18-22

**STATE OF ILLINOIS
DEPARTMENT OF TRANSPORTATION**

**DRIVEWAY DETAILS - DISTANCE BETWEEN R.O.W.
AND FACE OF CURB & EDGE OF SHOULDER ≥ 15'(4.5m)**

SCALE: NONE SHEET 1 OF 1 SHEETS STA. TO STA.

F.A. RTE.	SECTION	COUNTY	TOTAL SHEETS	SHEET NO.
	19-00197-00-BT		92	68
	BD400-01 (BD-01)			CONTRACT NO. 61L69
		ILLINOIS	FED. AID PROJECT	

MODEL Default
FILE NAME: p:\11084848\BID\ITC10.dgn
PROJECT: 01084848\BID\ITC10.dgn
OFFICE: 01084848\BID\ITC10.dgn
DATE: 3/4/2019

TRANSYSTEMS

USER NAME	= footemj	DESIGNED	- L.H.A.	REVISED	- A. HOUSEH 10-15-96
		DRAWN	-	REVISED	- T. RAMMACHER 01-06-00
PLOT SCALE	= 50.0000 ' / in.	CHECKED	-	REVISED	- A. SCHUETZE 07-01-13
PLOT DATE	= 3/4/2019	DATE	- 06-89	REVISED	- A. SCHUETZE 09-15-16


STATE OF ILLINOIS
DEPARTMENT OF TRANSPORTATION

TRAFFIC CONTROL AND PROTECTION FOR
SIDE ROADS, INTERSECTIONS, AND DRIVEWAYS

SCALE: NONE SHEET 1 OF 1 SHEETS STA. TO STA.

All dimensions are in inches (millimeters)
unless otherwise shown.

F.A. RTE.	SECTION	COUNTY	TOTAL SHEETS	SHEET NO.
	19-00197-00-BT	DUPAGE	92	59
TC-10		CONTRACT NO. 61L69		
ILLINOIS		FED. AID PROJECT		

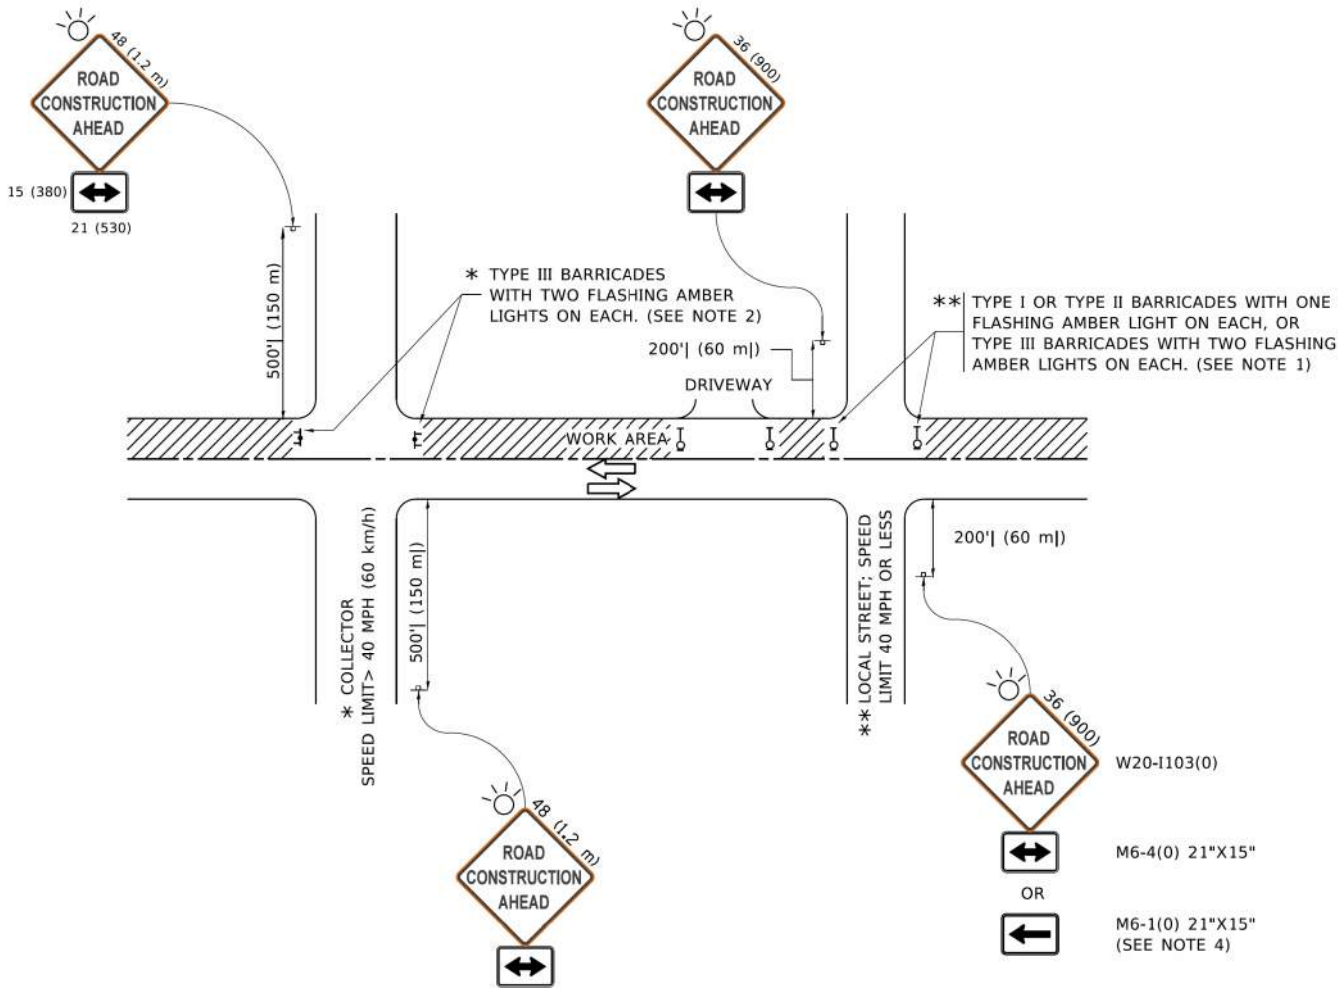

NOTES:

- SIDE ROAD WITH A SPEED LIMIT OF 40 MPH (60 km/h) OR LESS AS SHOWN ON THE DRAWING AND AS DIRECTED BY THE ENGINEER:
 - ONE "ROAD CONSTRUCTION AHEAD" SIGN 36 x 36 (900x900) WITH A FLASHER MOUNTED ON IT APPROXIMATELY 200' (60 m) IN ADVANCE OF THE MAIN ROUTE.
 - THE CLOSED PORTION OF THE MAIN ROUTE SHALL BE PROTECTED BY BLOCKING WITH TYPE I, TYPE II OR TYPE III BARRICADES, 1/3 OF THE CROSS SECTION OF THE CLOSED PORTION.
- SIDE ROAD WITH A SPEED LIMIT GREATER THAN 40 MPH (60 km/h) AS SHOWN ON THE DRAWING AND AS DIRECTED BY THE ENGINEER:
 - ONE "ROAD CONSTRUCTION AHEAD" SIGN 48 x 48 (1.2 m x 1.2 m) WITH A FLASHER MOUNTED ON IT APPROXIMATELY 500' (150 m) IN ADVANCE OF THE MAIN ROUTE.
 - THE CLOSED PORTION OF THE MAIN ROUTE SHALL BE PROTECTED BY BLOCKING WITH TYPE III BARRICADES, 1/2 OF THE CROSS SECTION OF THE CLOSED PORTION.
- CONES MAY BE SUBSTITUTED FOR BARRICADES OR DRUMS AT HALF THE SPACING DURING DAY OPERATIONS. CONES SHALL BE A MINIMUM OF 28 (710) IN HEIGHT.
- WHEN THE SIDE ROAD LIES BETWEEN THE BEGINNING OF THE MAINLINE
- SIGNING AND THE WORK ZONE, A SINGLE HEADED ARROW (M6-1) SHALL BE USED IN LIEU OF THE DOUBLE HEADED ARROW (M6-4).
- WHEN WORK IS BEING PERFORMED ON A SIDE ROAD OR DRIVEWAY, FOLLOW THE APPLICABLE STANDARD(S). THE DIRECTIONAL ARROW (M6-1 OR M6-4) SHALL BE COVERED OR REMOVED WHEN NO LONGER CONSISTENT WITH THE TRAFFIC CONTROL SET-UP.
- ADVANCE WARNING SIGNS ARE TO BE OMITTED ON DRIVEWAYS UNLESS OTHERWISE SPECIFIED IN THE PLANS OR BY THE ENGINEER.
- THE TRAFFIC CONTROL AND PROTECTION FOR SIDE ROADS, INTERSECTIONS, AND DRIVEWAYS SHALL BE INCLUDED IN THE COST OF SPECIFIED TRAFFIC CONTROL STANDARDS OR ITEMS.

MODEL: Default
FILE NAME: p:\110848\BID\NTEG\Illinois\gov\PIWDOT\Documents\DOT_Offices\District_1\projects\0454272\11CAD\Draws\CAD\Sheets\TC22.dgn


TRANSYSTEMS

USER NAME = footemj	DESIGNED -	REVISED - R. MIRS 09-15-97
	DRAWN -	REVISED - R. MIRS 12-11-97
PLOT SCALE = 50.0000 ' / in.	CHECKED -	REVISED - T. RAMMACHER 02-02-99
PLOT DATE = 3/4/2019	DATE -	REVISED - C. JUCIUS 01-31-07

STATE OF ILLINOIS
DEPARTMENT OF TRANSPORTATION

ARTERIAL ROAD INFORMATION SIGN			
SCALE: NONE	SHEET 1	OF 1 SHEETS	STA. TO STA.

F.A. RTE.	SECTION	COUNTY	TOTAL SHEETS	SHEET NO.
	19-00197-00-BT	DUPAGE	92	60
TC-22		CONTRACT NO. 61L69		
ILLINOIS		FED. AID PROJECT		

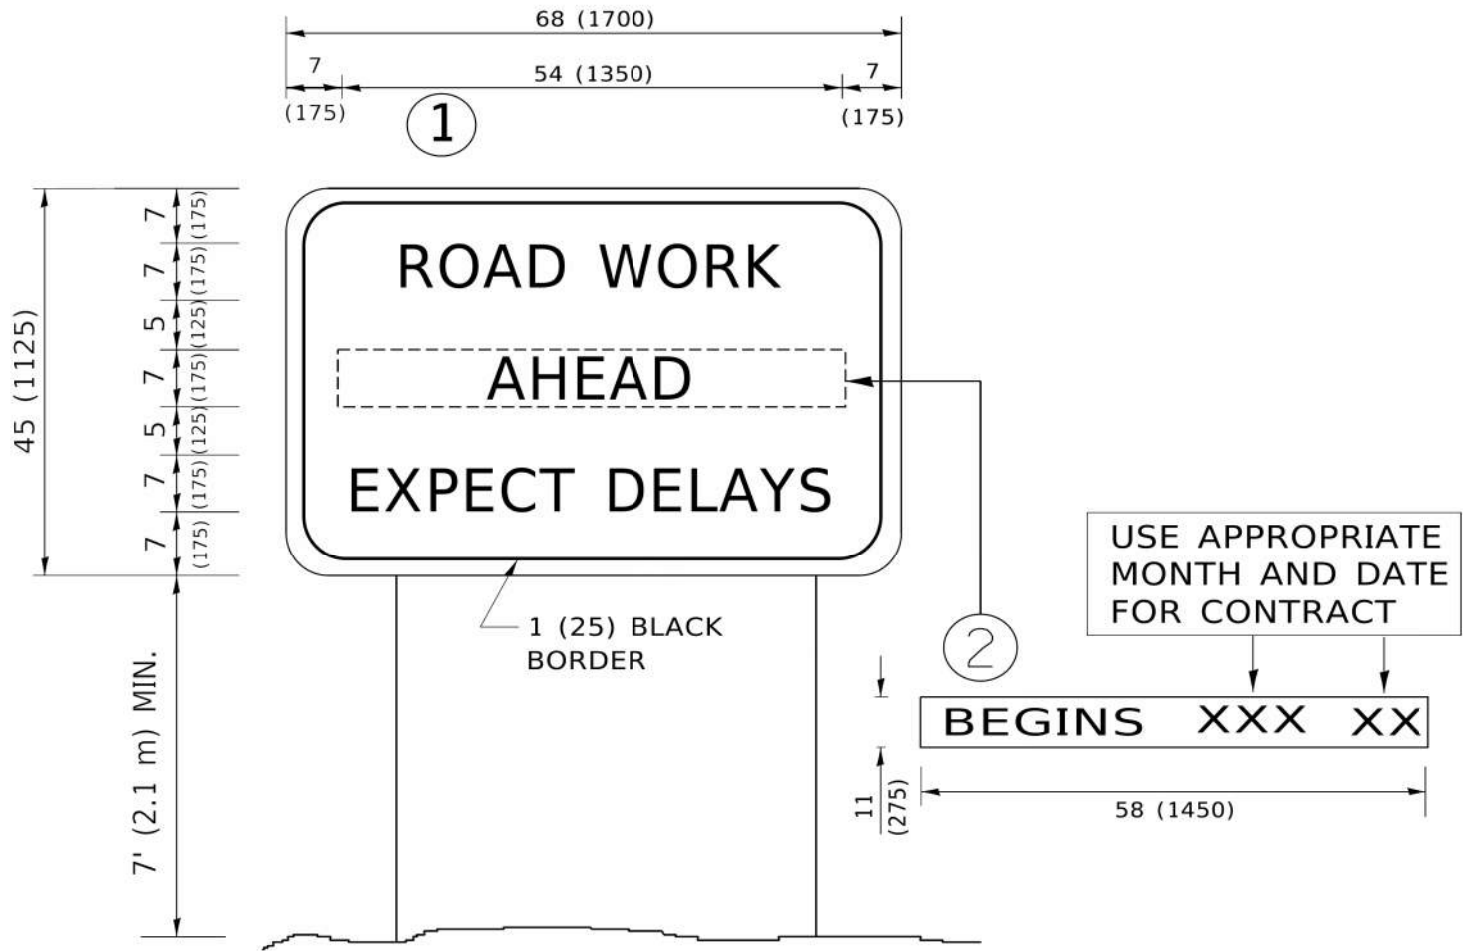


NOTES:


1. USE BLACK LETTERING ON ORANGE BACKGROUND.
2. ERECT SIGNS IN ADVANCE OF THE LOCATION FOR THE "ROAD CONSTRUCTION AHEAD" SIGN AT LOCATIONS AS DIRECTED BY THE ENGINEER.
3. ERECT SIGN ① WITH INSTALLED PANEL ② ONE WEEK PRIOR TO THE START OF CONSTRUCTION.
4. REMOVE PANEL ② SOON AFTER THE START OF CONSTRUCTION.
5. SEE SPECIAL PROVISION FOR "TEMPORARY INFORMATION SIGNING" FOR ADDITIONAL INFORMATION.
6. ONE SIGN ASSEMBLY EQUALS 25.70 SQ. FT. (2.3 SQ. M.)
7. SHALL BE PAID FOR AS TEMPORARY INFORMATION SIGNING.

ALL DIMENSIONS ARE IN INCHES (MILLIMETERS)
UNLESS OTHERWISE SHOWN.

MODEL: Cricket Creek Path 1
FILE NAME: 0045_SHT-XS_83-OVP.dgn

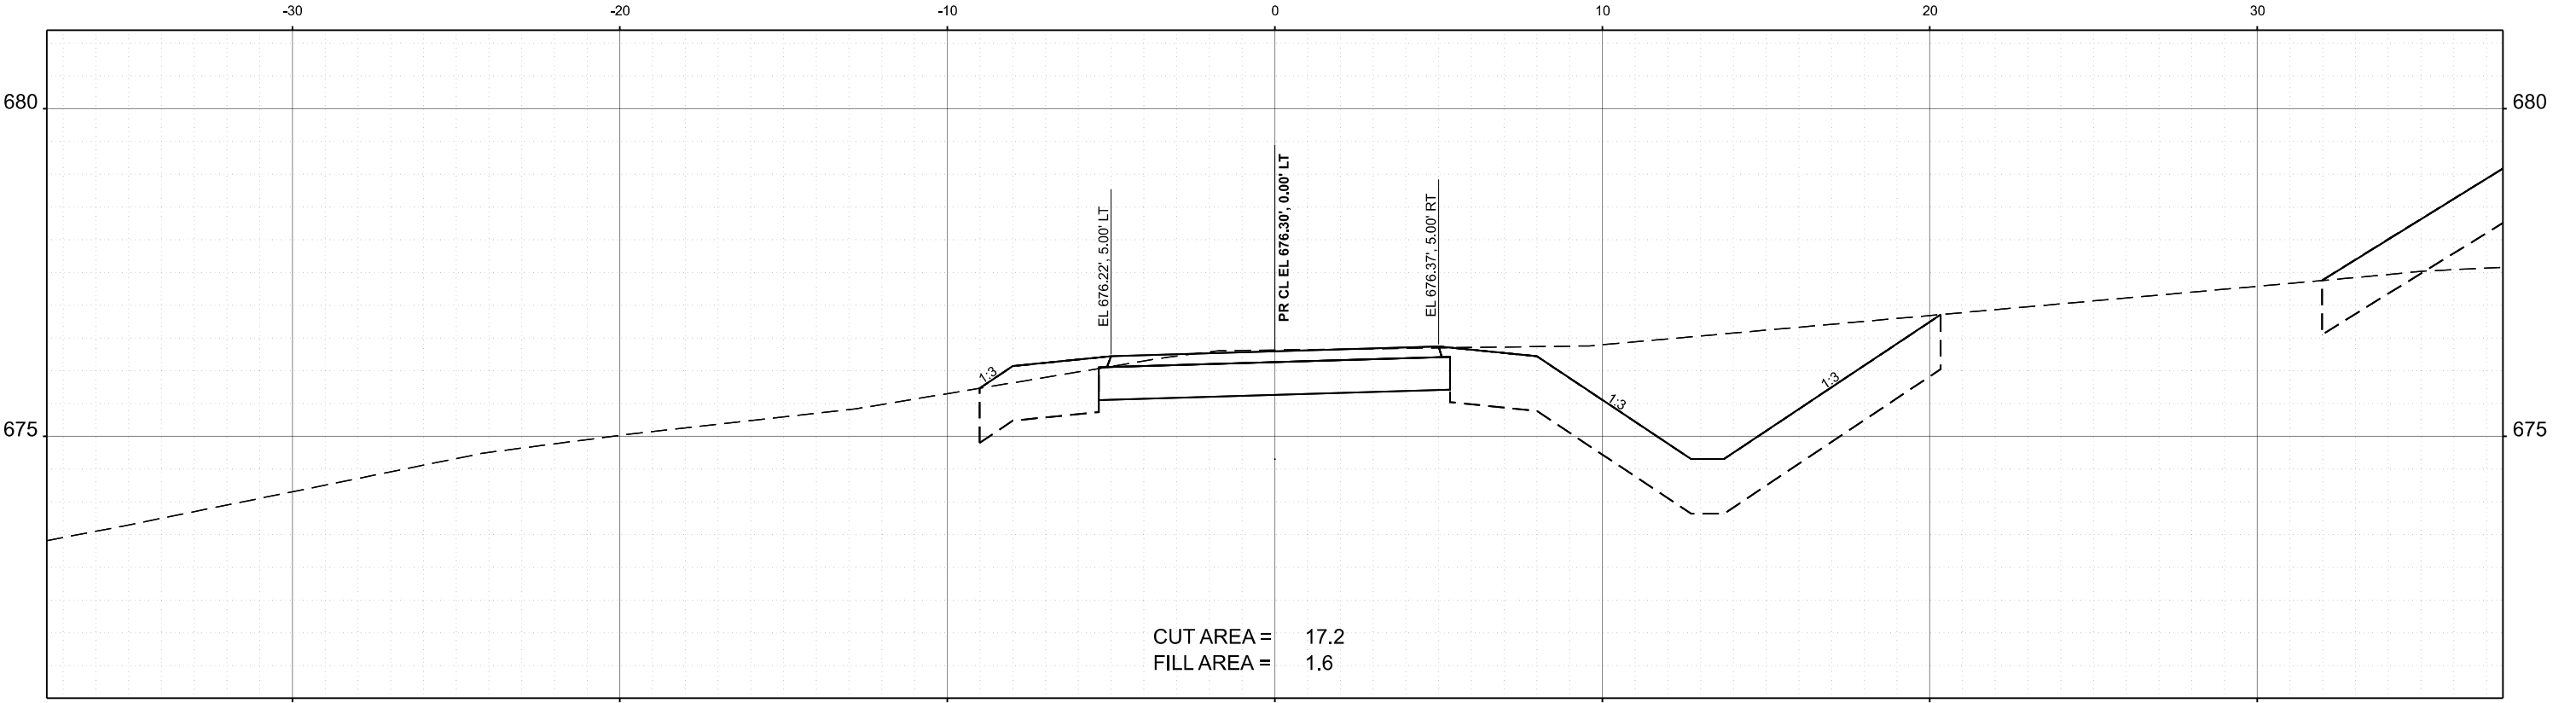


STA 300+50.00

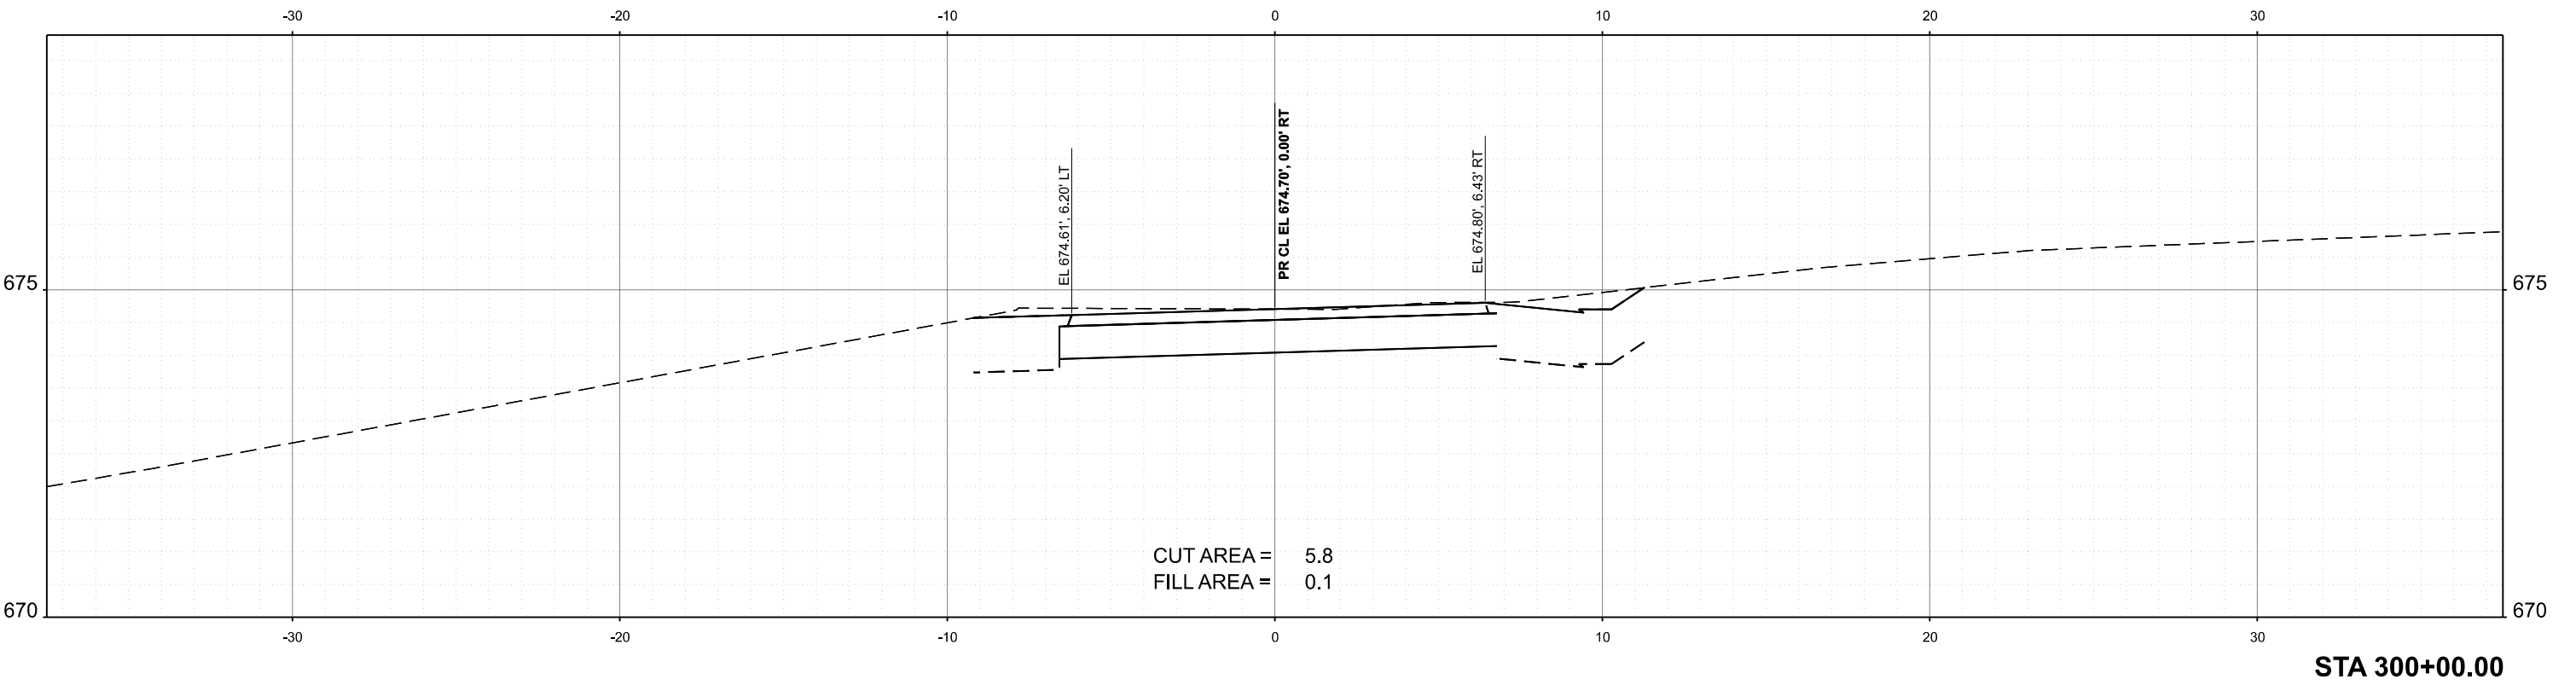


STA 300+00.00

MODEL: Cricket Creek Path 2
FILE NAME: 0045_SHT-XS_83-OVP.dgn

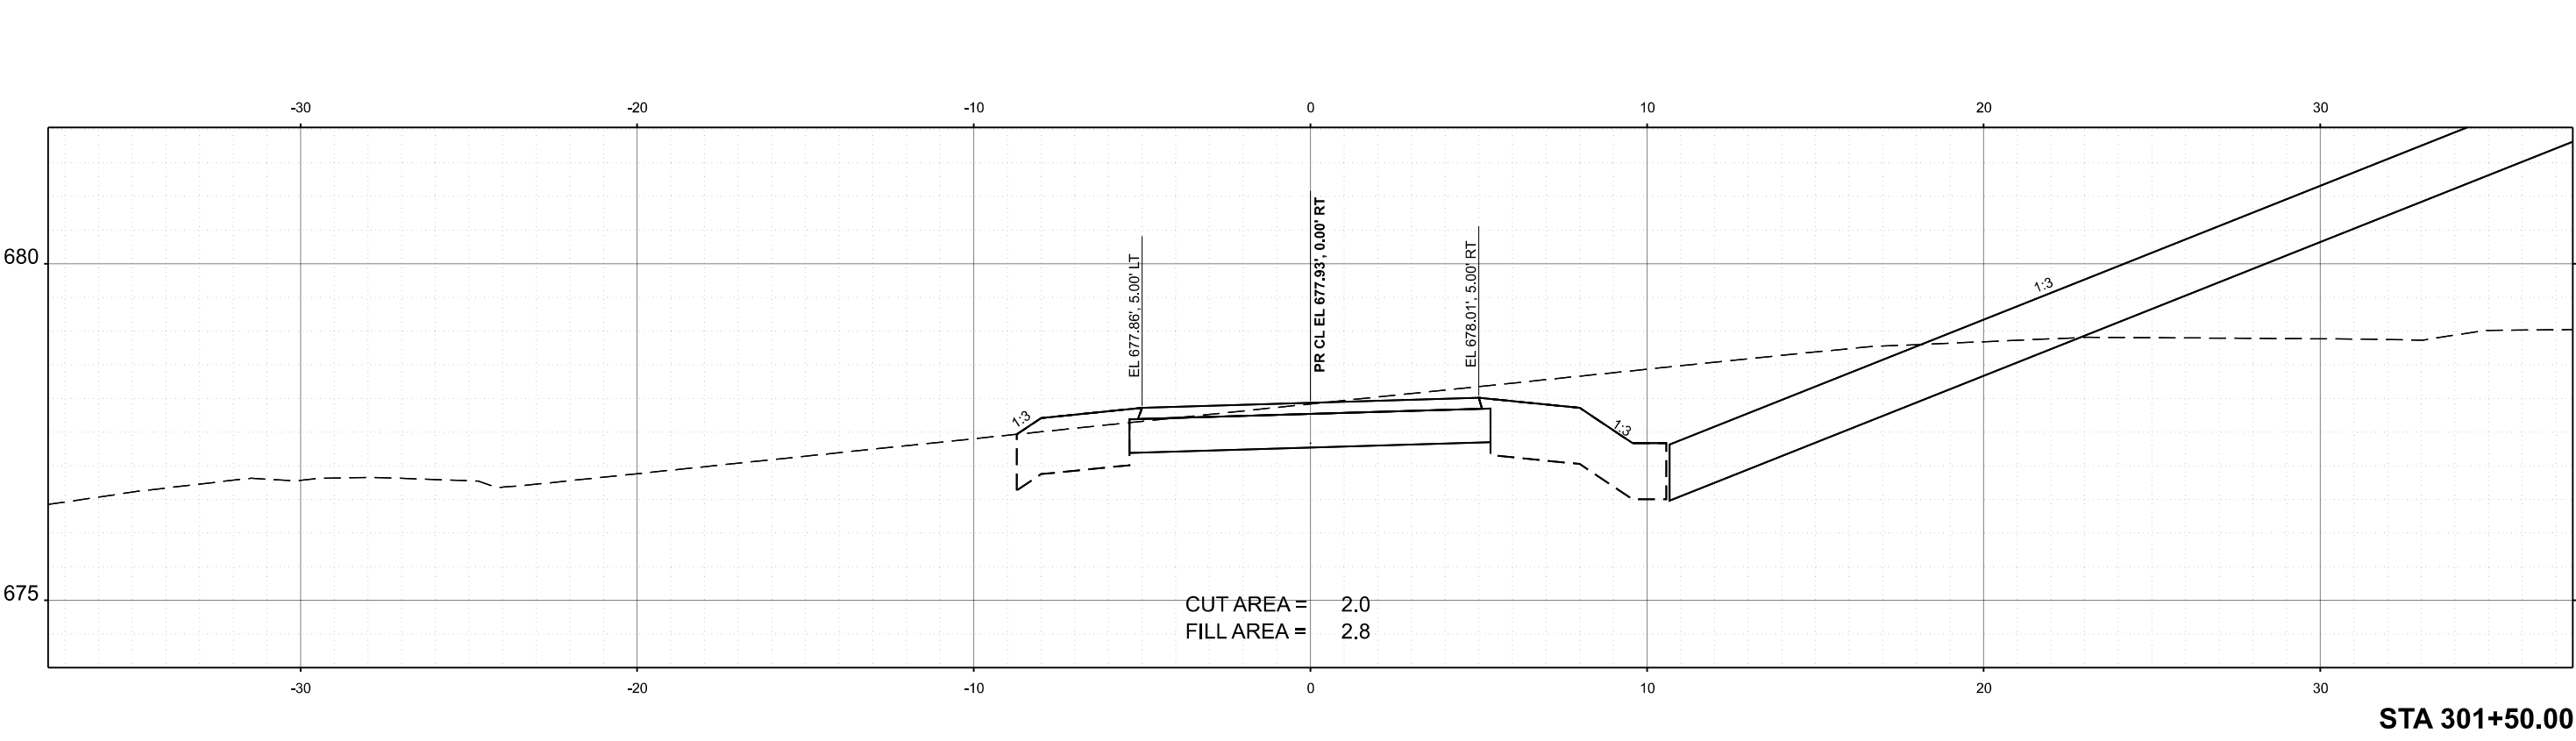

STA 301+50.00

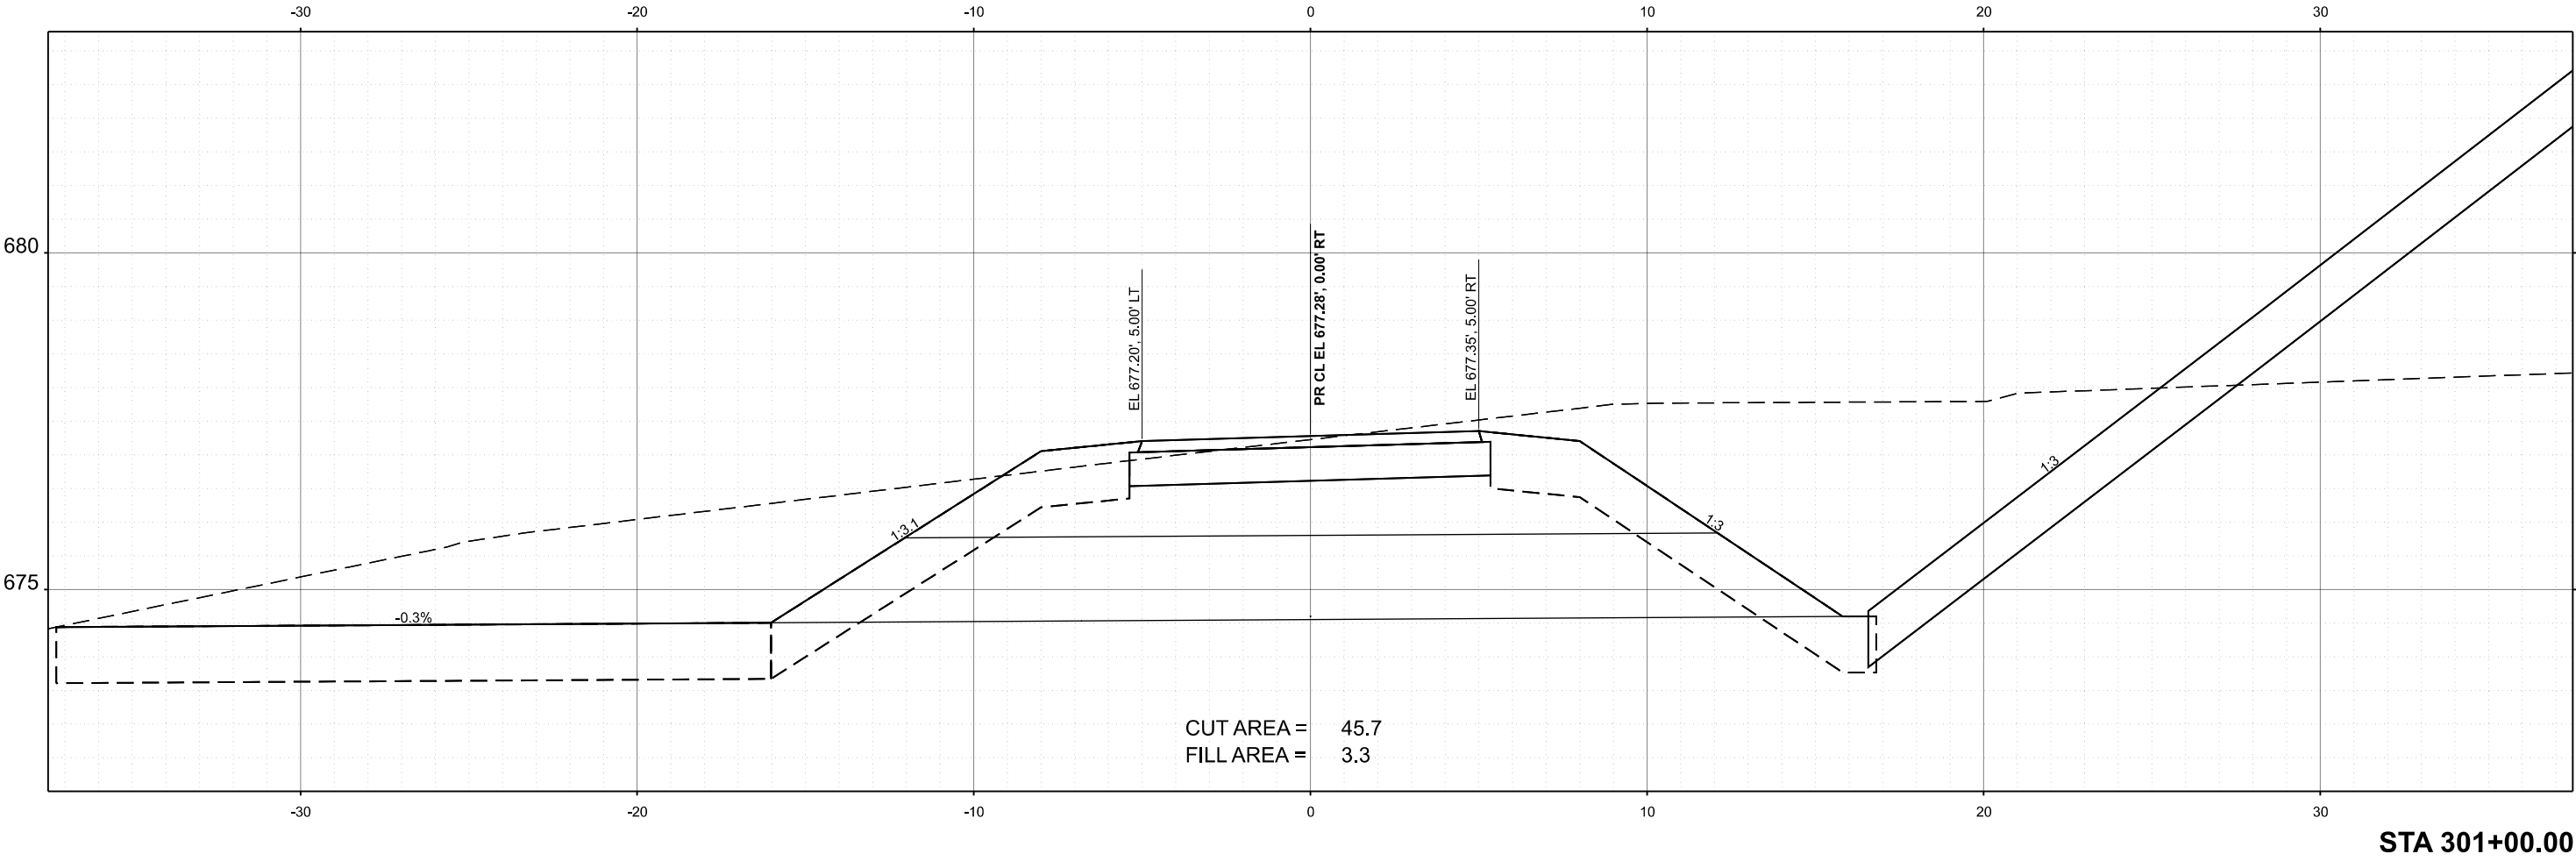

STA 301+00.00

MODEL: Cricket Creek Path 3
FILE NAME: 0045_SHT-XS_83-OVP.dgn

TRANSYSTEMS



USER NAME	=	mrquinn	DESIGNED	-	MRQ	REVISED	-	
			DRAWN	-	MRQ	REVISED	-	
			CHECKED	-	EAD	REVISED	-	
PLOT DATE	=	7/9/2025	DATE	-	06/09/2025	REVISED	-	

STATE OF ILLINOIS
DEPARTMENT OF TRANSPORTATION

CRICKET CREEK PATH

SCALE: 1"=2.5' SHEET 3 OF 32 SHEETS STA. TO STA.

F.A.P. RTE.	SECTION	COUNTY	TOTAL SHEETS	SHEET NO.
344	19-00197-00-BT	DUPAGE	92	63
CONTRACT NO. 61L69				
		ILLINOIS	FED. AID PROJECT	

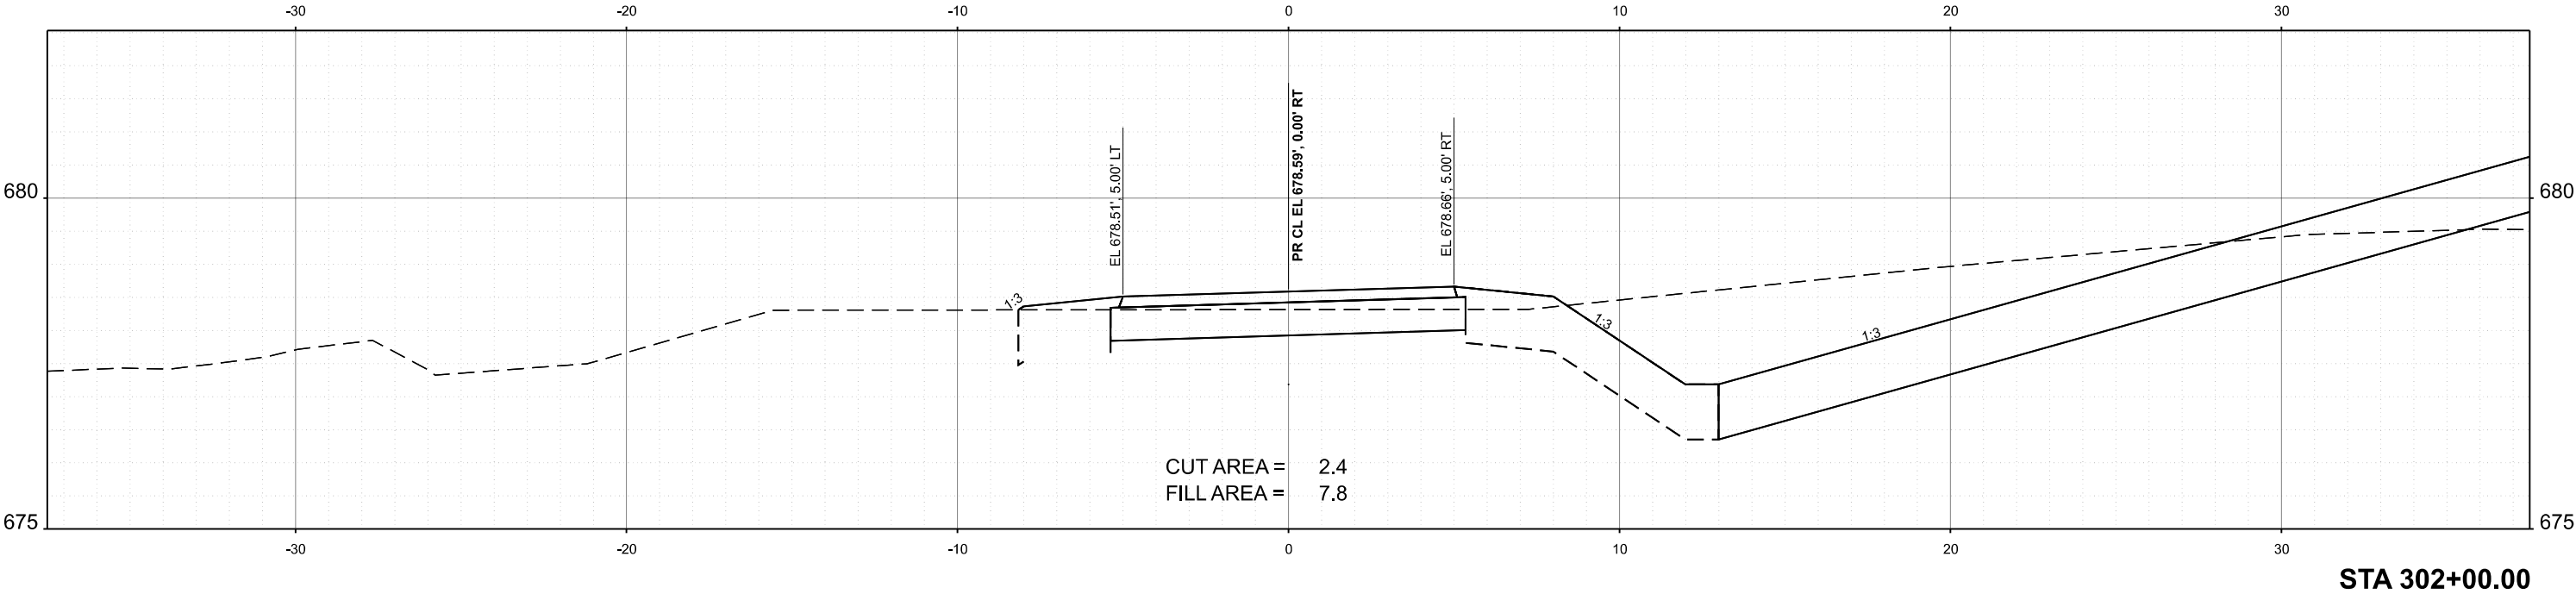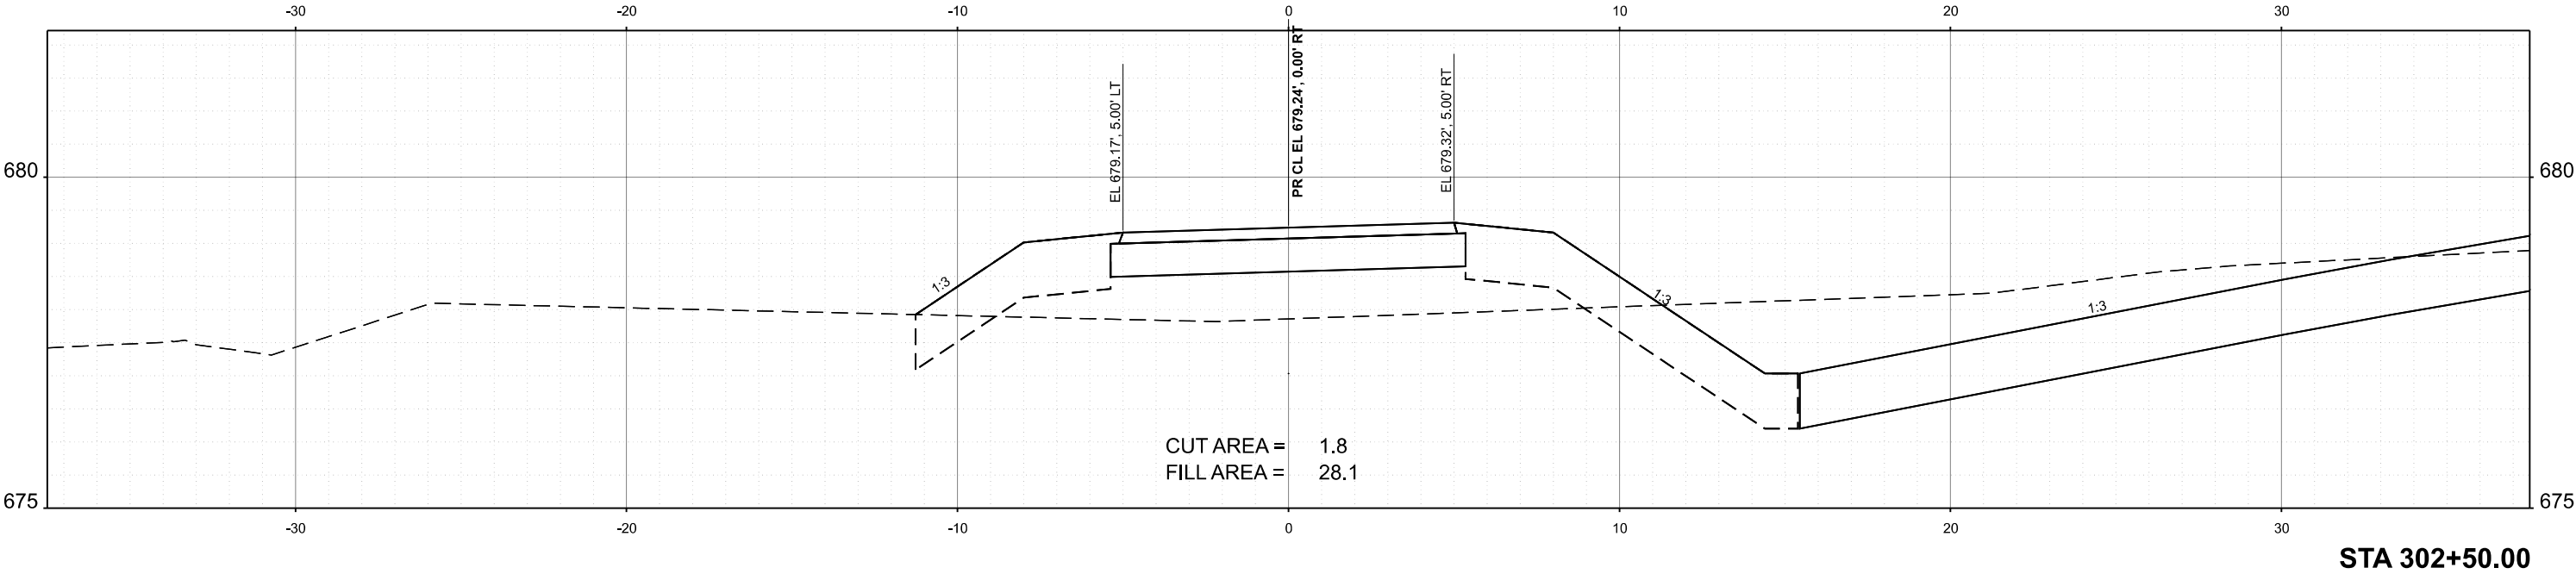

MODEL: Cricket Creek Path 4
FILE NAME: 0045_SHT-XS_83-OVP.dgn

TRANSYSTEMS



USER NAME	=	mrquinn	DESIGNED	-	MRQ	REVISED	-	
			DRAWN	-	MRQ	REVISED	-	
			CHECKED	-	EAD	REVISED	-	
PLOT DATE	=	7/9/2025	DATE	-	06/09/2025	REVISED	-	

STATE OF ILLINOIS
DEPARTMENT OF TRANSPORTATION

CRICKET CREEK PATH

SCALE: 1"=2.5' SHEET 4 OF 32 SHEETS STA. TO STA.

F.A.P. RTE.	SECTION	COUNTY	TOTAL SHEETS	SHEET NO.
344	19-00197-00-BT	DUPAGE	92	64
CONTRACT NO. 61L69				
		ILLINOIS	FED. AID PROJECT	

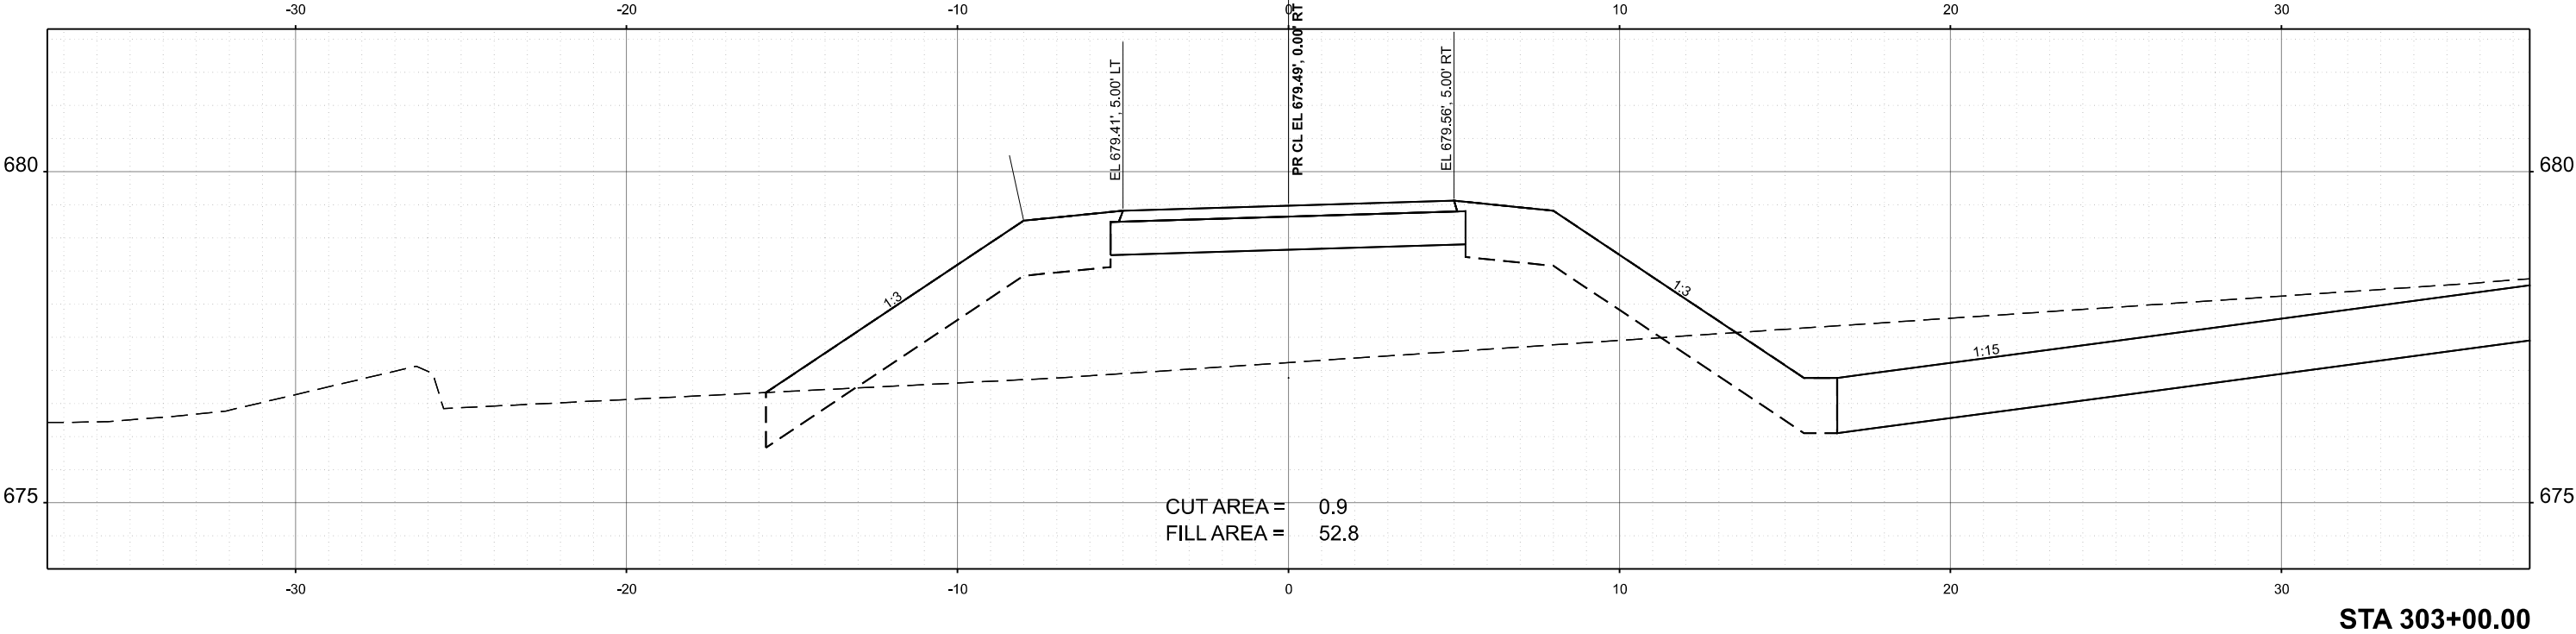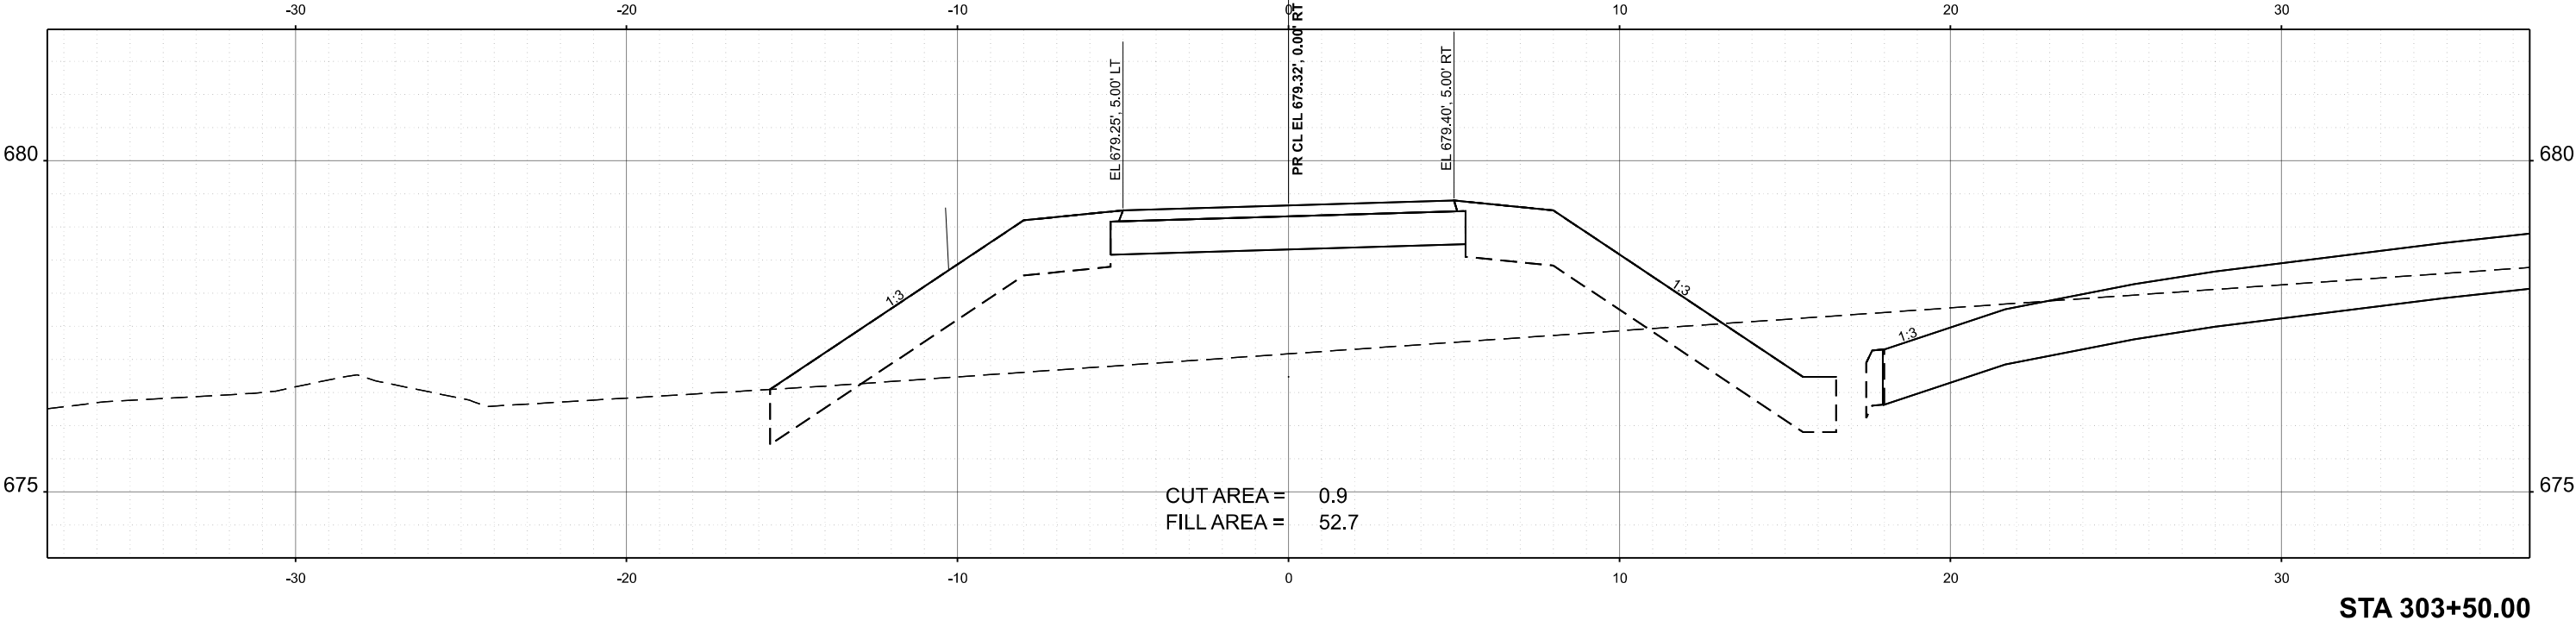

MODEL: Cricket Creek Path 5
FILE NAME: 0045_SHT-XS_83-OVP.dgn

TRANSYSTEMS



USER NAME	=	mrquinn	DESIGNED	-	MRQ	REVISED	-	
			DRAWN	-	MRQ	REVISED	-	
			CHECKED	-	EAD	REVISED	-	
PLOT DATE	=	7/9/2025	DATE	-	06/09/2025	REVISED	-	

STATE OF ILLINOIS
DEPARTMENT OF TRANSPORTATION

CRICKET CREEK PATH

SCALE: 1"=2.5' SHEET 5 OF 32 SHEETS STA. TO STA.

F.A.P. RTE.	SECTION	COUNTY	TOTAL SHEETS	SHEET NO.
344	19-00197-00-BT	DUPAGE	92	65
CONTRACT NO. 61L69				
		ILLINOIS	FED. AID PROJECT	

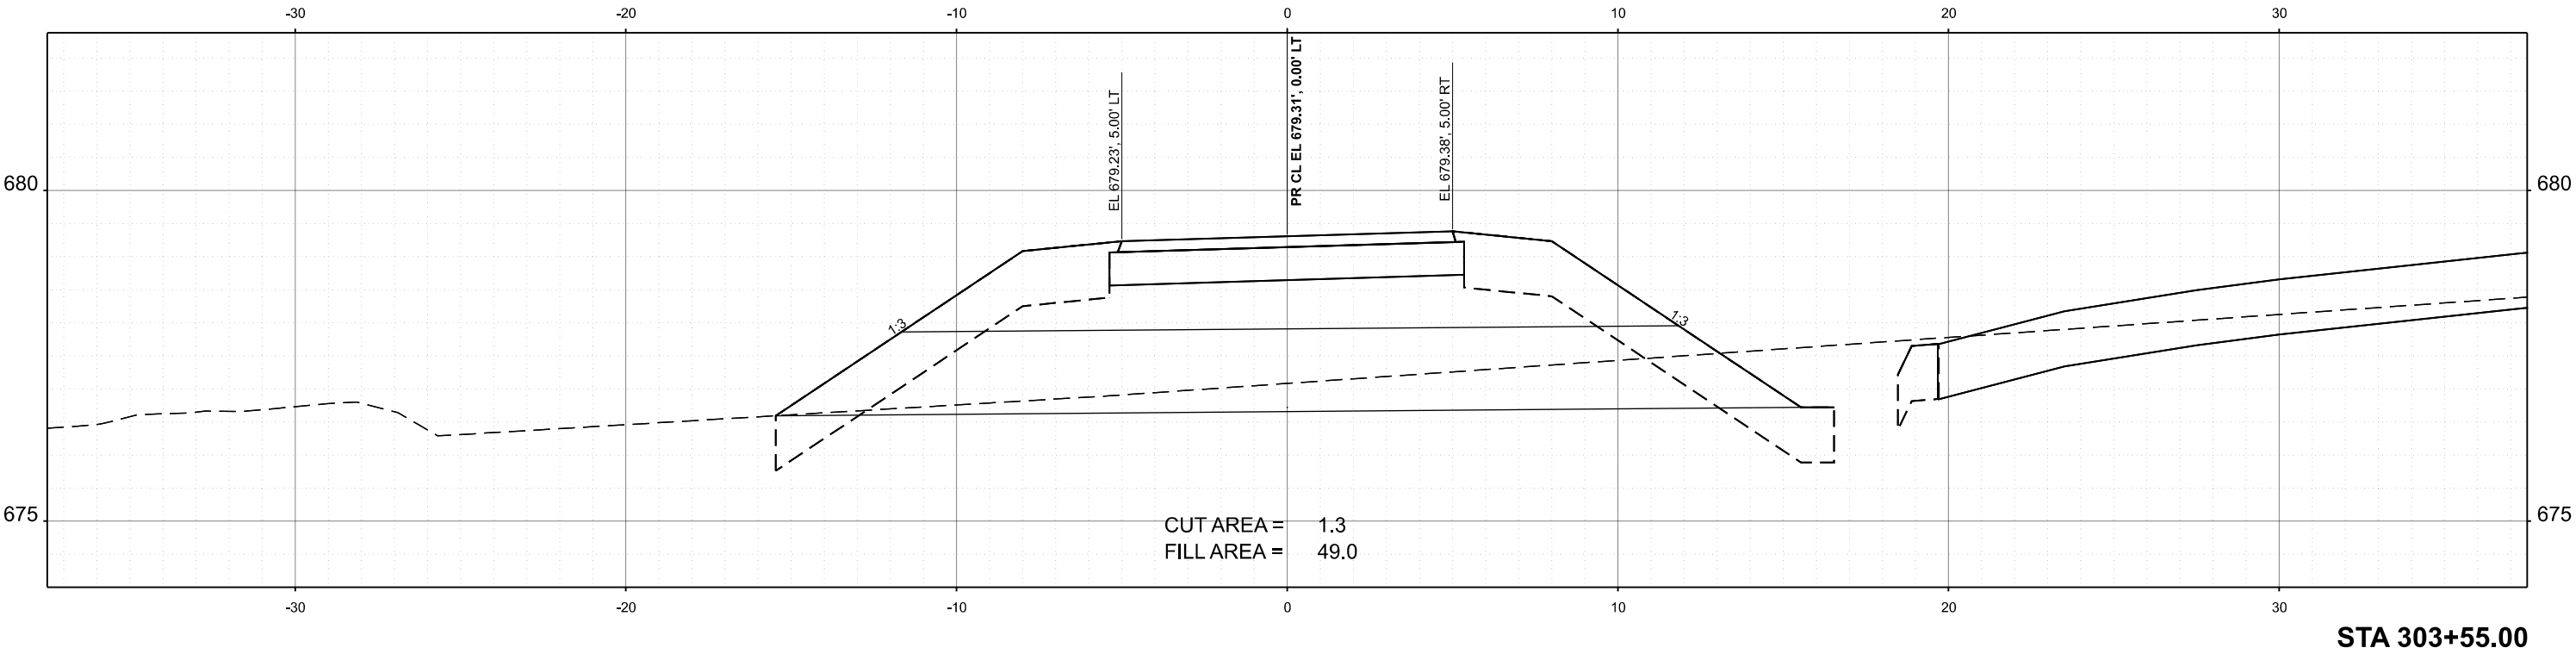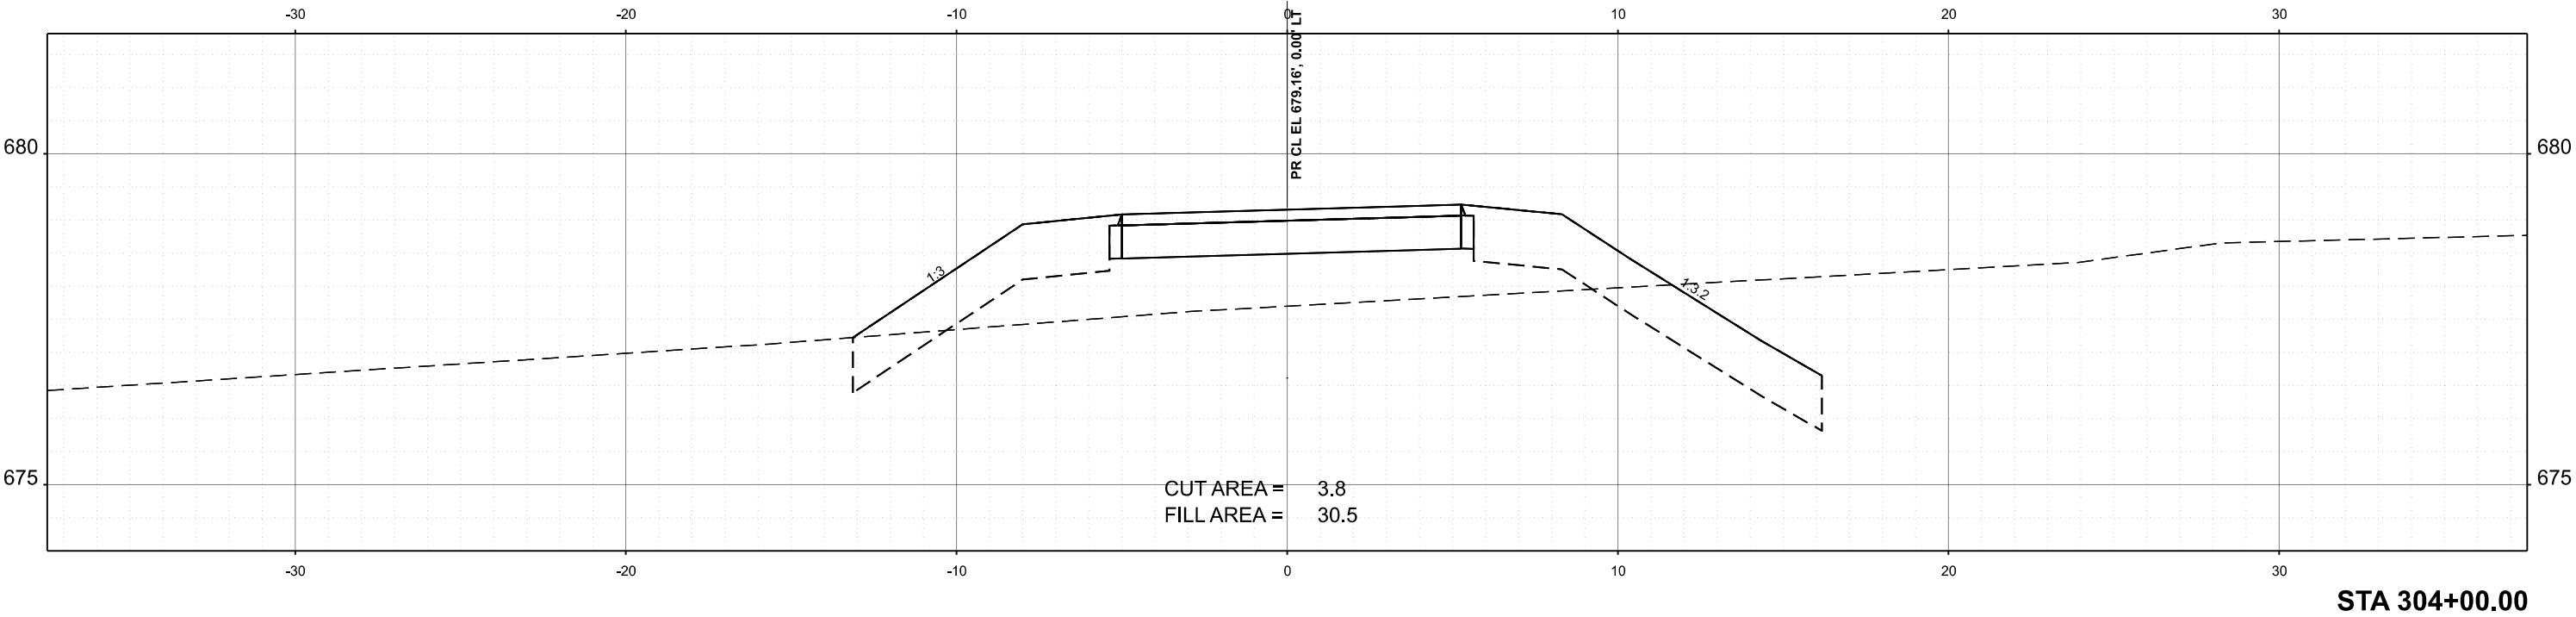

MODEL: Cricket Creek Path 6
FILE NAME: 0045_SHT-XS_83-OVP.dgn

TRANSYSTEMS



USER NAME	=	mrquinn	DESIGNED	-	MRQ	REVISED	-	
			DRAWN	-	MRQ	REVISED	-	
			CHECKED	-	EAD	REVISED	-	
PLOT DATE	=	7/9/2025	DATE	-	06/09/2025	REVISED	-	

STATE OF ILLINOIS
DEPARTMENT OF TRANSPORTATION



CRICKET CREEK PATH

SCALE: 1"=2.5' SHEET 6 OF 32 SHEETS STA. TO STA.


F.A.P. RTE.	SECTION	COUNTY	TOTAL SHEETS	SHEET NO.
344	19-00197-00-BT	DUPAGE	92	66
CONTRACT NO. 61L69				
		ILLINOIS	FED. AID PROJECT	

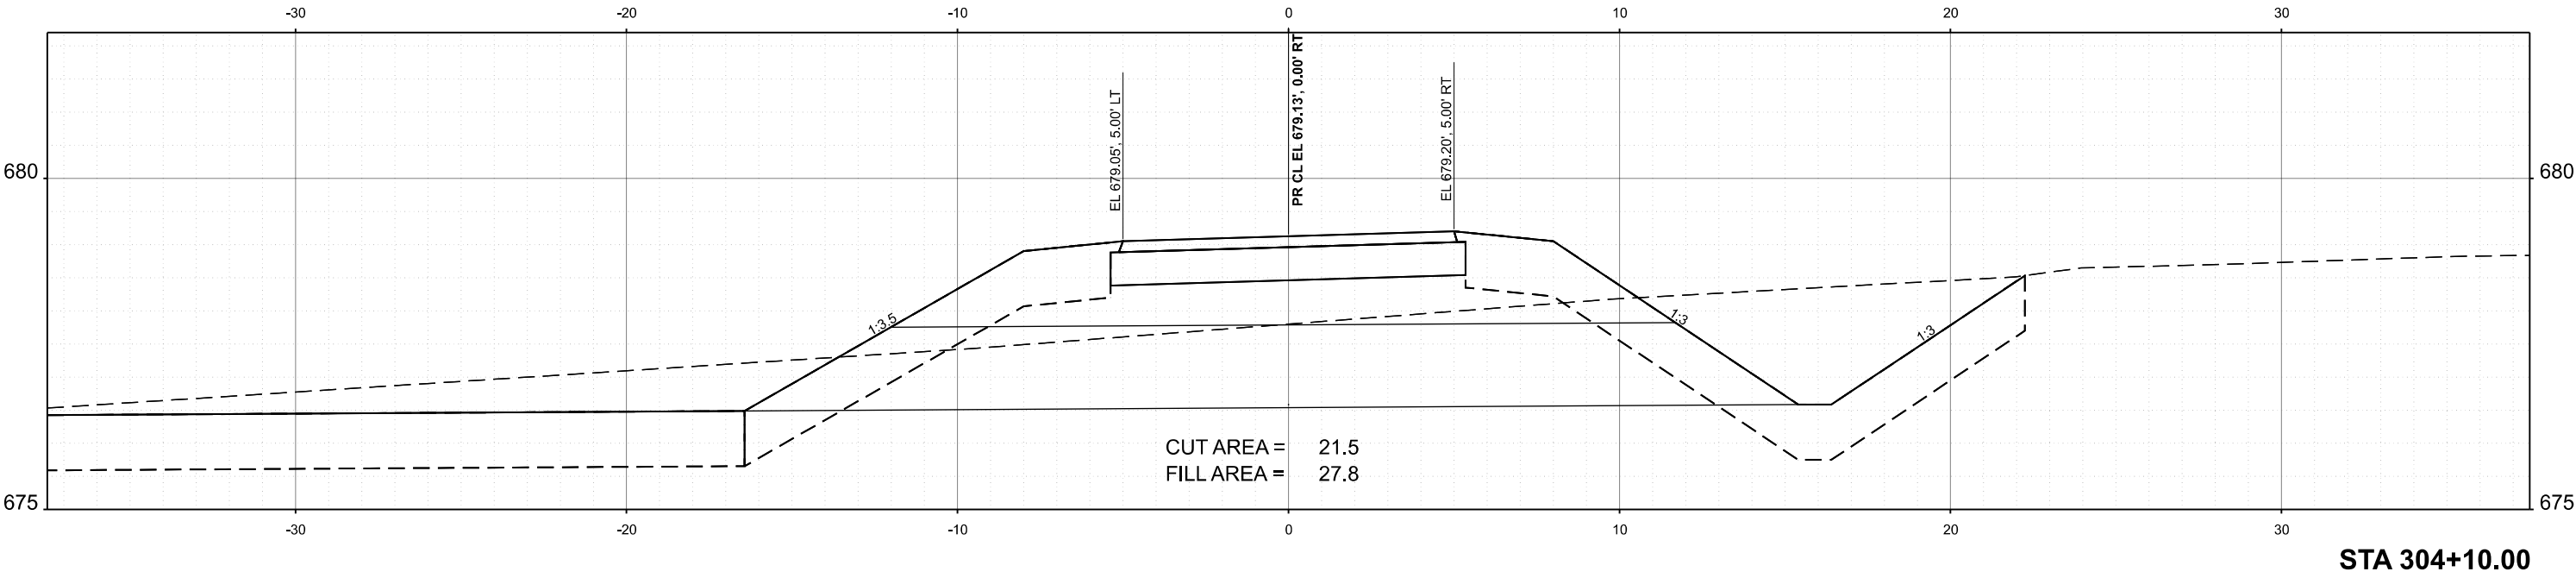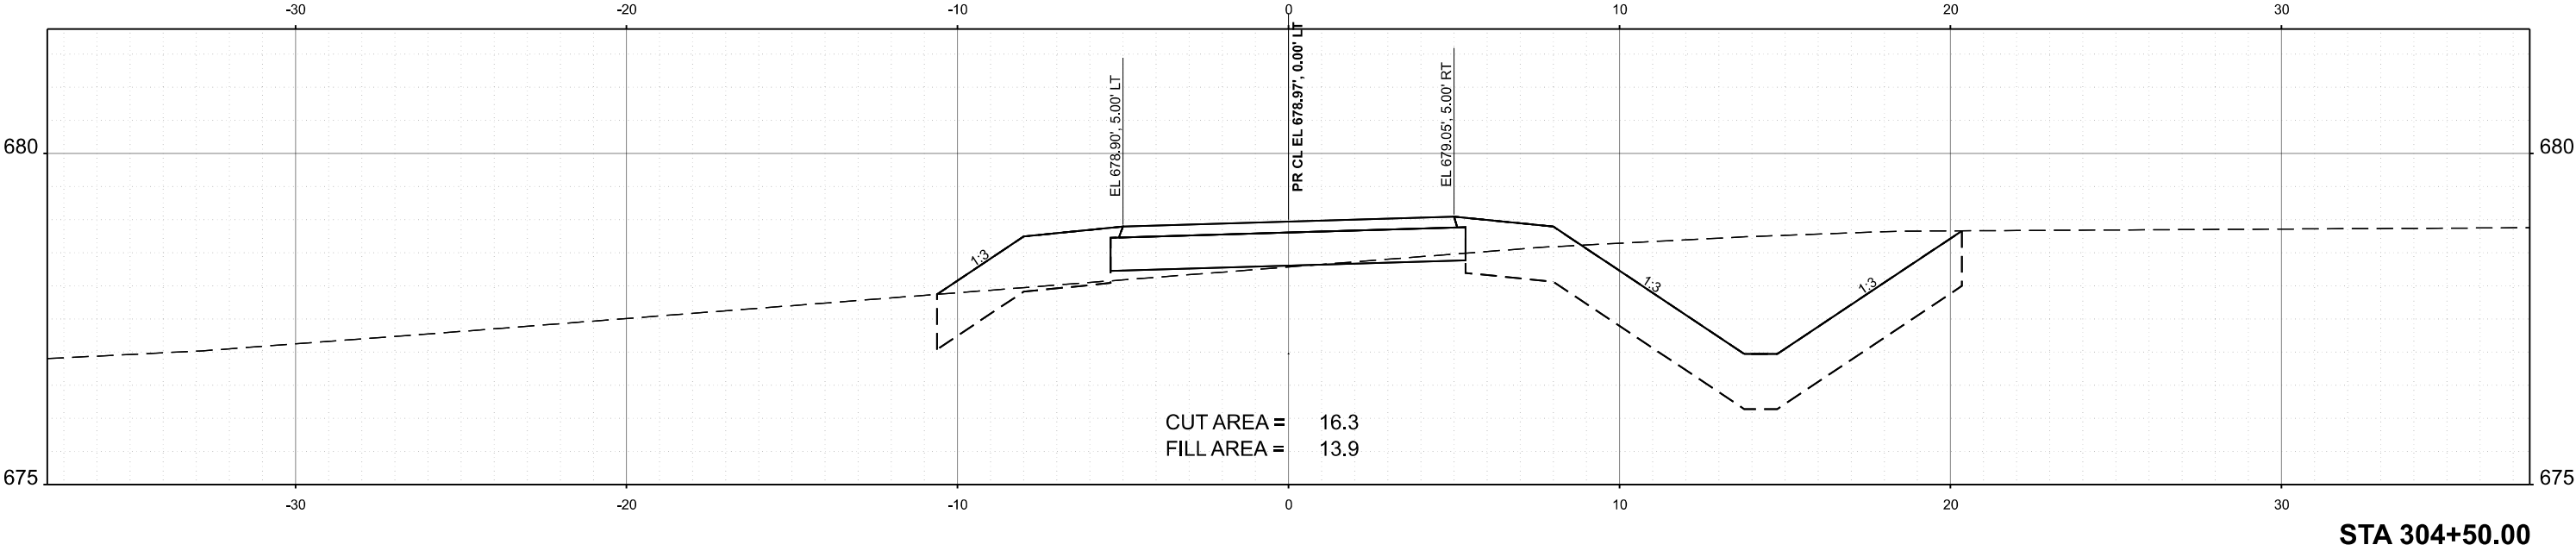

MODEL: Cricket Creek Path 7
FILE NAME: 0045_SHT-XS_83-OVP.dgn

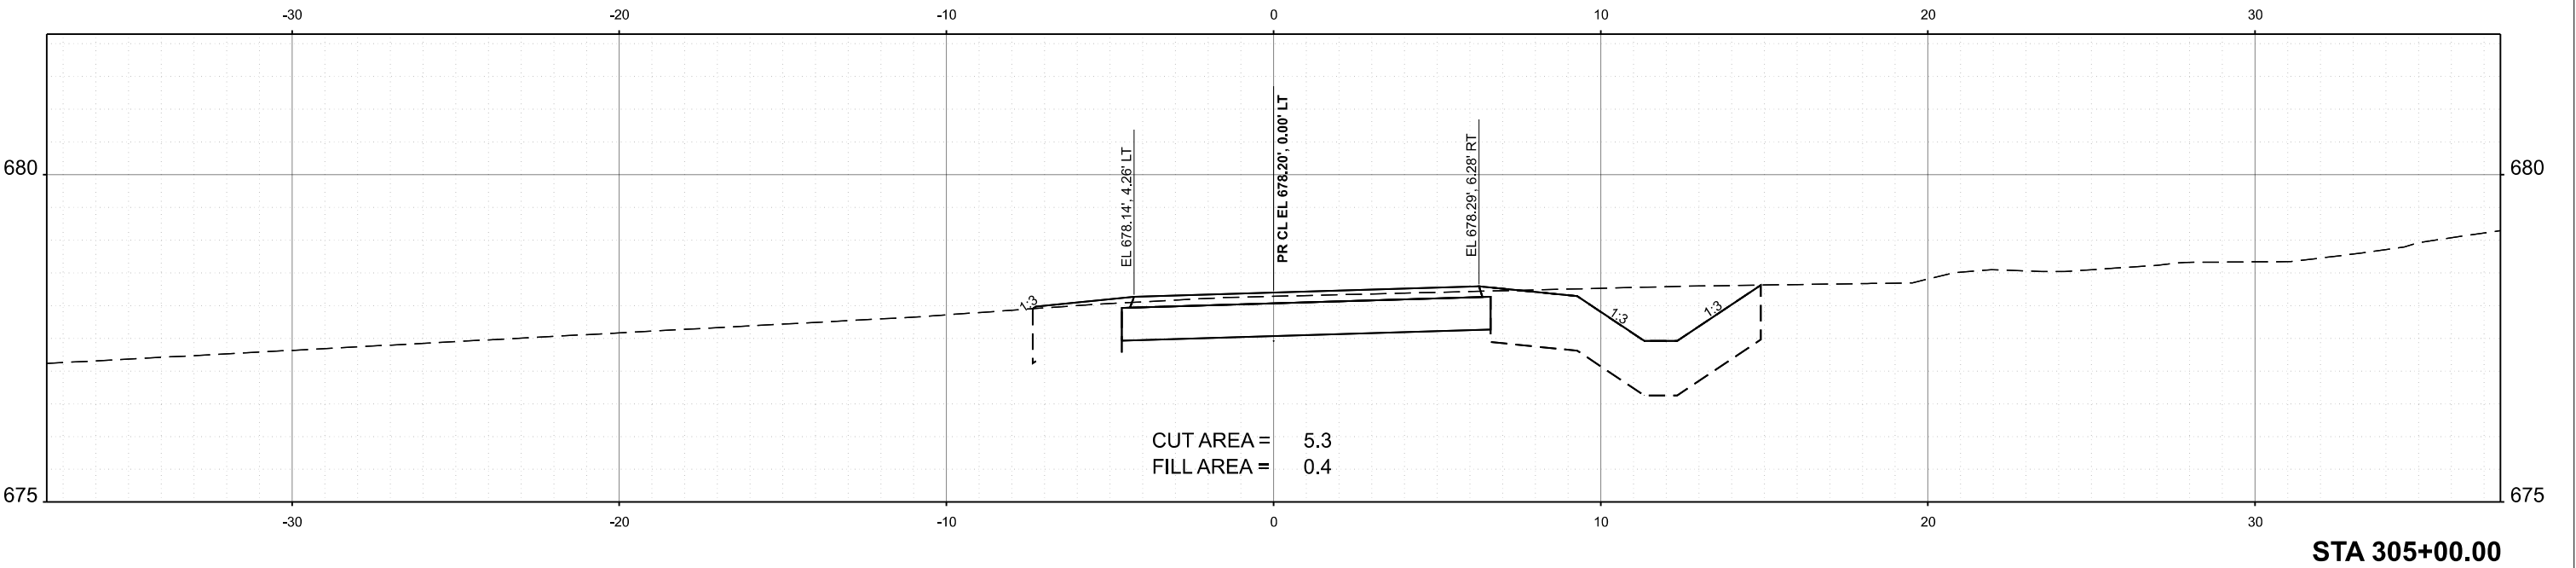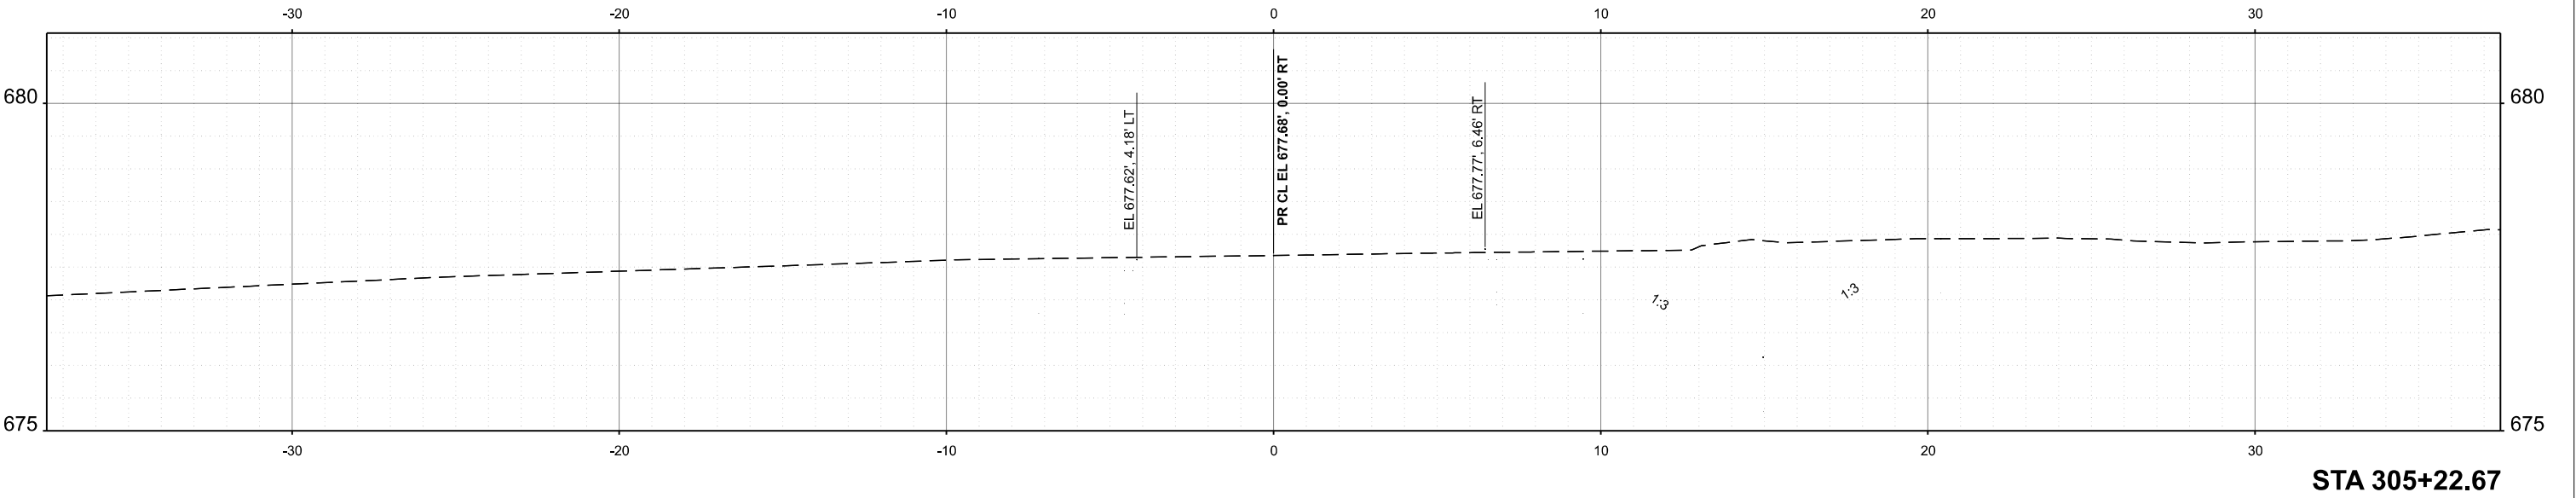

MODEL: Overpass Trail 8
FILE NAME: 0045_SHT-XS_83-OVP.dgn

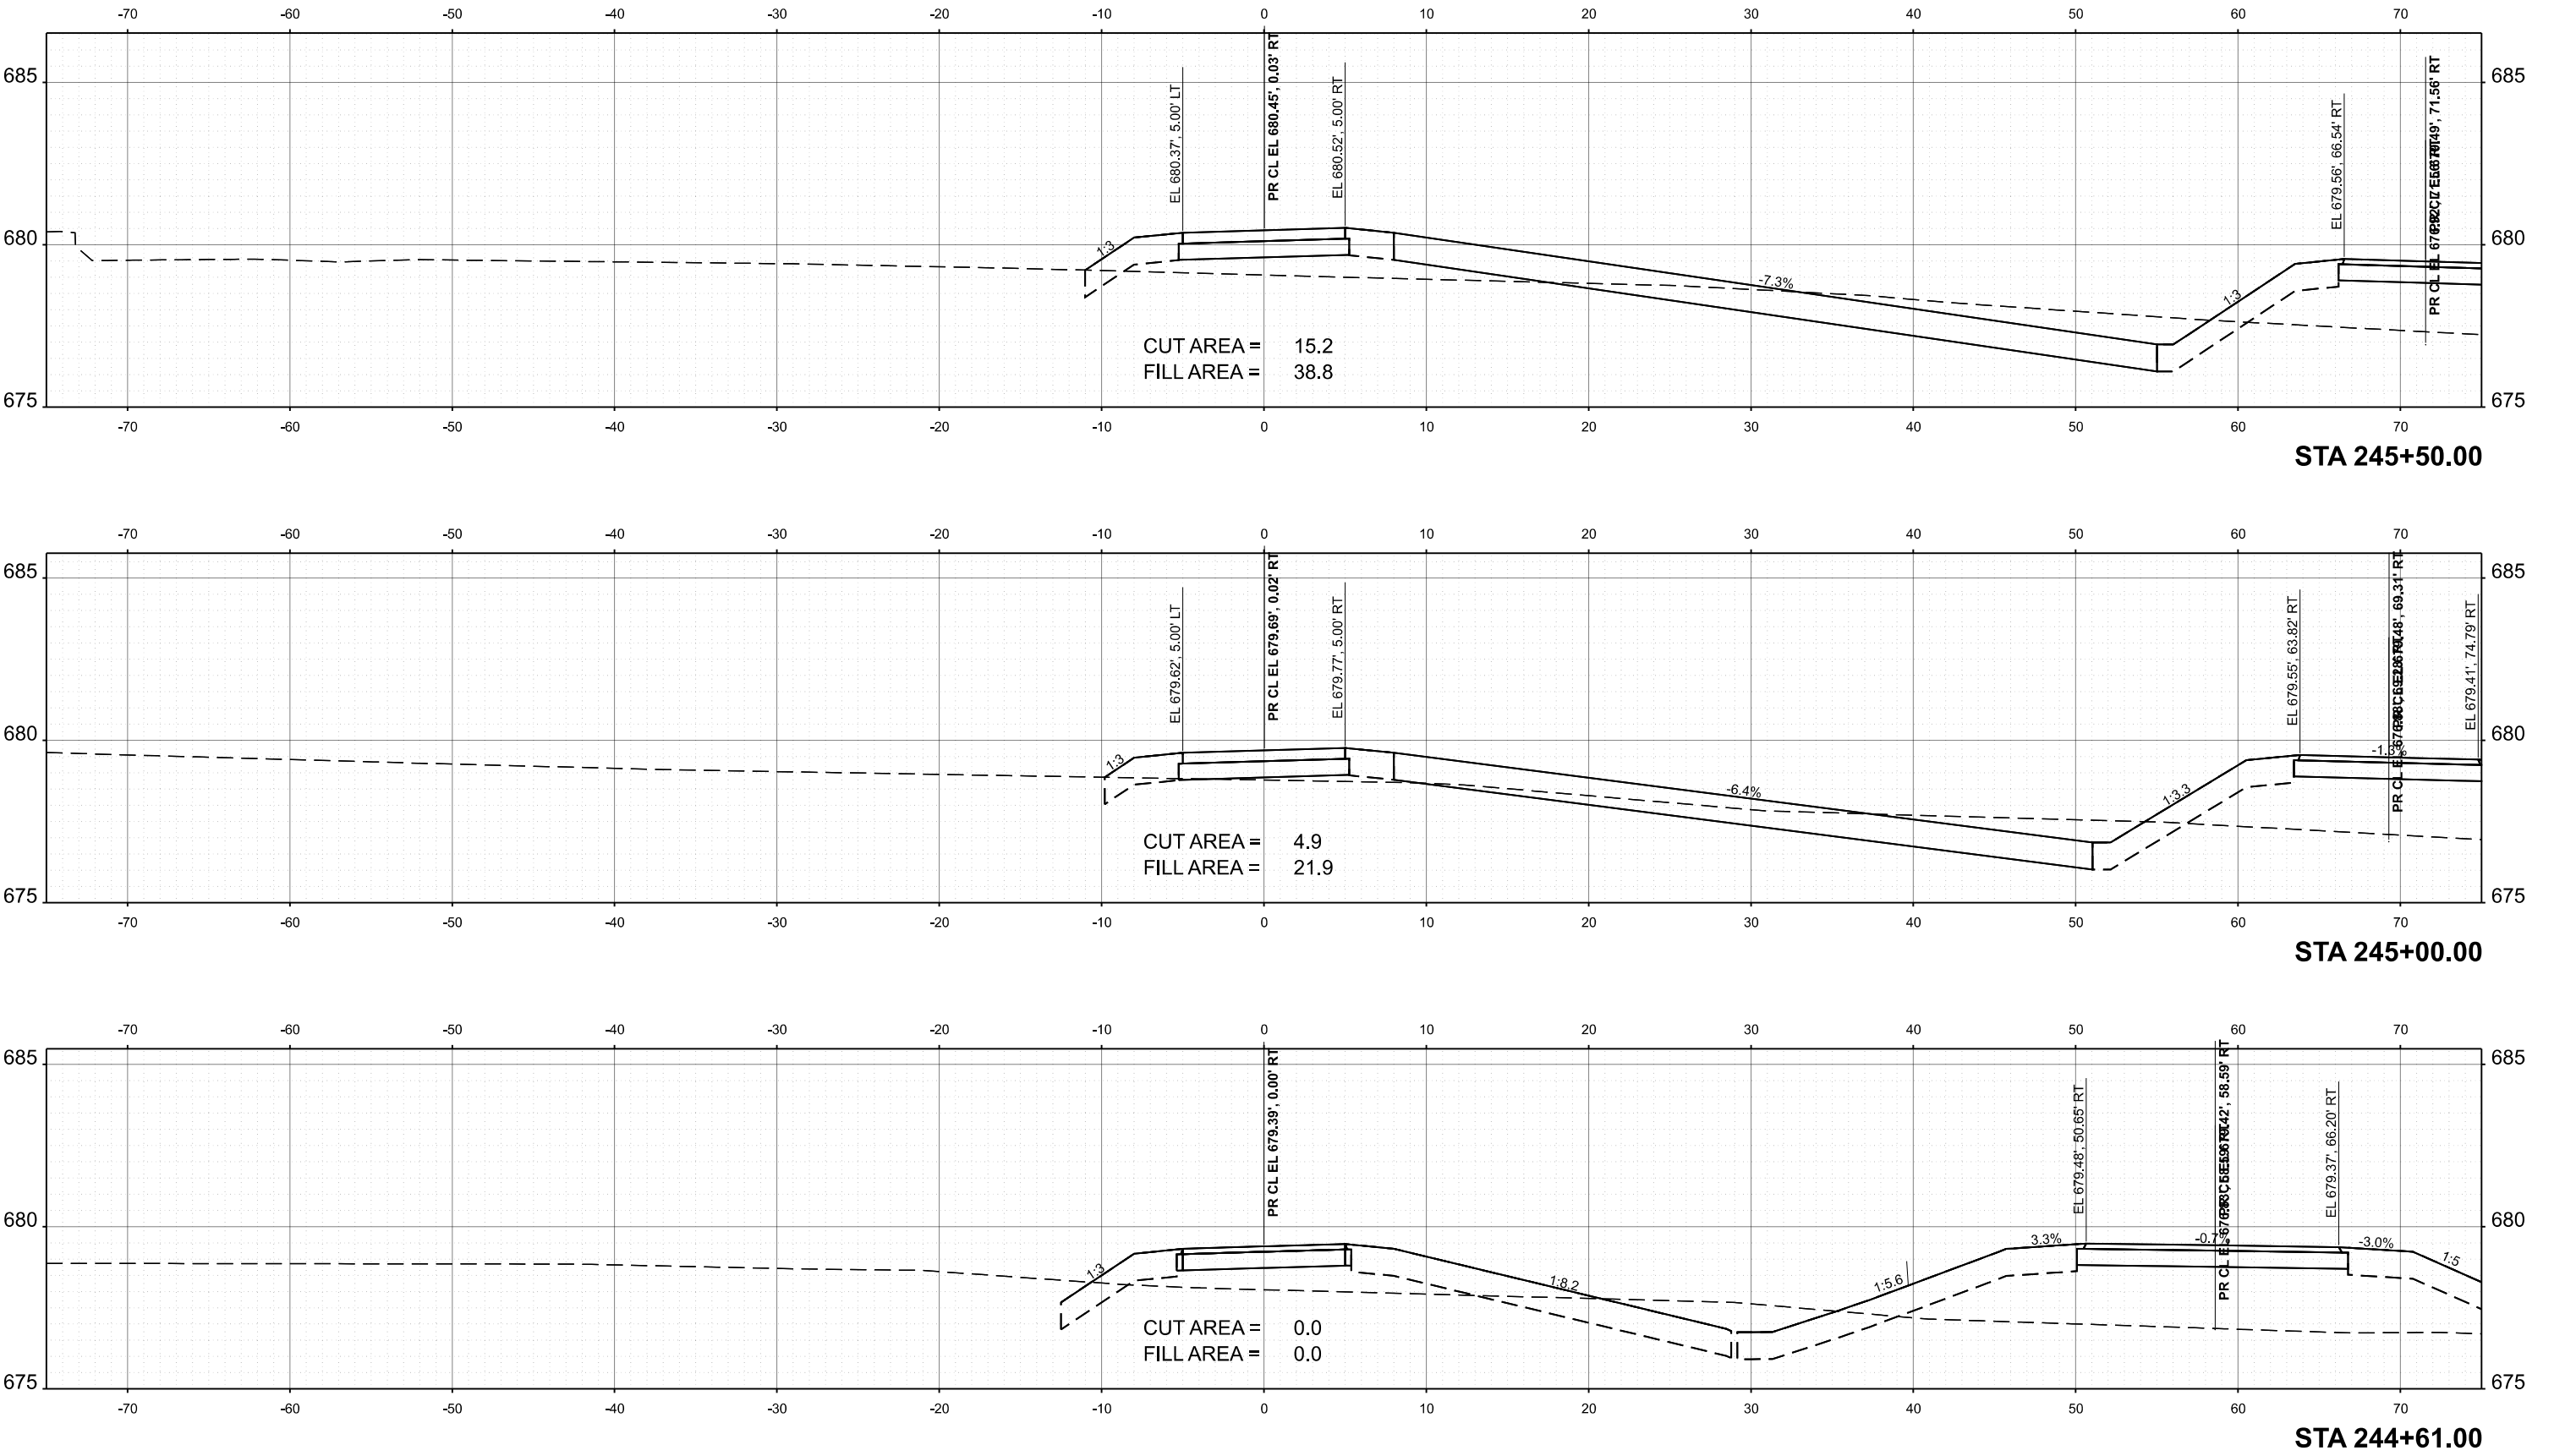

TRANSYSTEMS	USER NAME = mrquinn	DESIGNED - MRQ	REVISED -	STATE OF ILLINOIS DEPARTMENT OF TRANSPORTATION	OVERPASS TRAIL				F.A.P. RTE.	SECTION	COUNTY	TOTAL SHEETS	SHEET NO.
		DRAWN - MRQ	REVISED -						344	19-00197-00-BT	DUPAGE	92	68
		CHECKED - EAD	REVISED -		CONTRACT NO. 61L69								
	PLOT DATE = 7/9/2025	DATE - 06/09/2025	REVISED -		SCALE: 1"=5'	SHEET 8	OF 32 SHEETS	STA.	TO STA.	ILLINOIS FED. AID PROJECT			

MODEL: Overpass Trail 9
FILE NAME: 0045_SHT-XS_83-OVP.dgn

TRANSYSTEMS



USER NAME = mrquinn	DESIGNED - MRQ	REVISED -
	DRAWN - MRQ	REVISED -
	CHECKED - EAD	REVISED -
PLOT DATE = 7/9/2025	DATE - 06/09/2025	REVISED -

STATE OF ILLINOIS
DEPARTMENT OF TRANSPORTATION



OVERPASS TRAIL

SCALE: 1"=5' SHEET 9 OF 32 SHEETS STA. TO STA.

F.A.P. RTE.	SECTION	COUNTY	TOTAL SHEETS	SHEET NO.
344	19-00197-00-BT	DUPAGE	92	69
CONTRACT NO. 61L69				
ILLINOIS		FED. AID PROJECT		

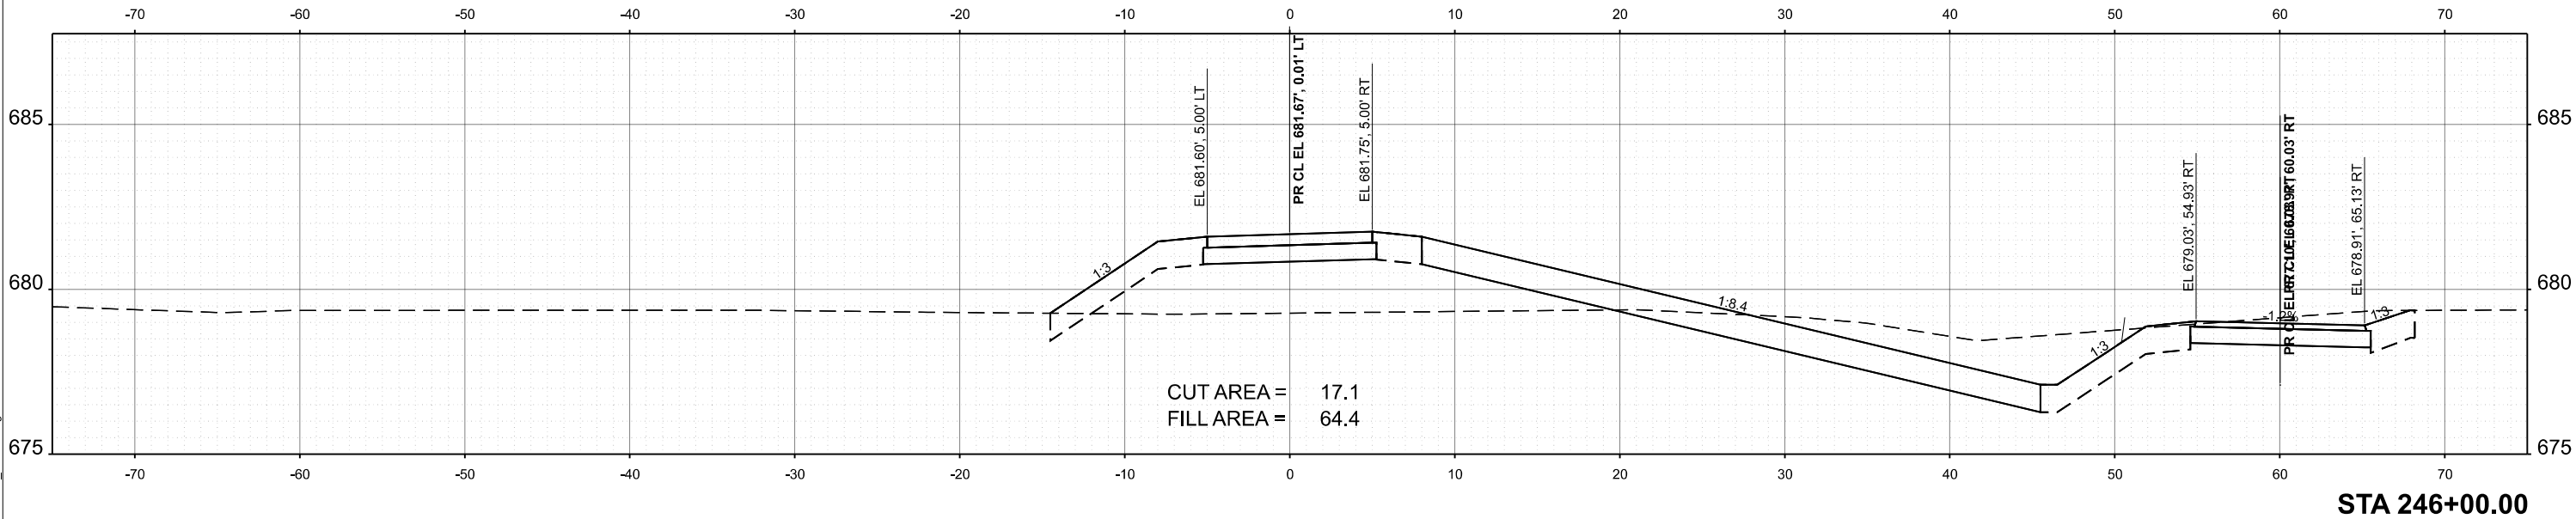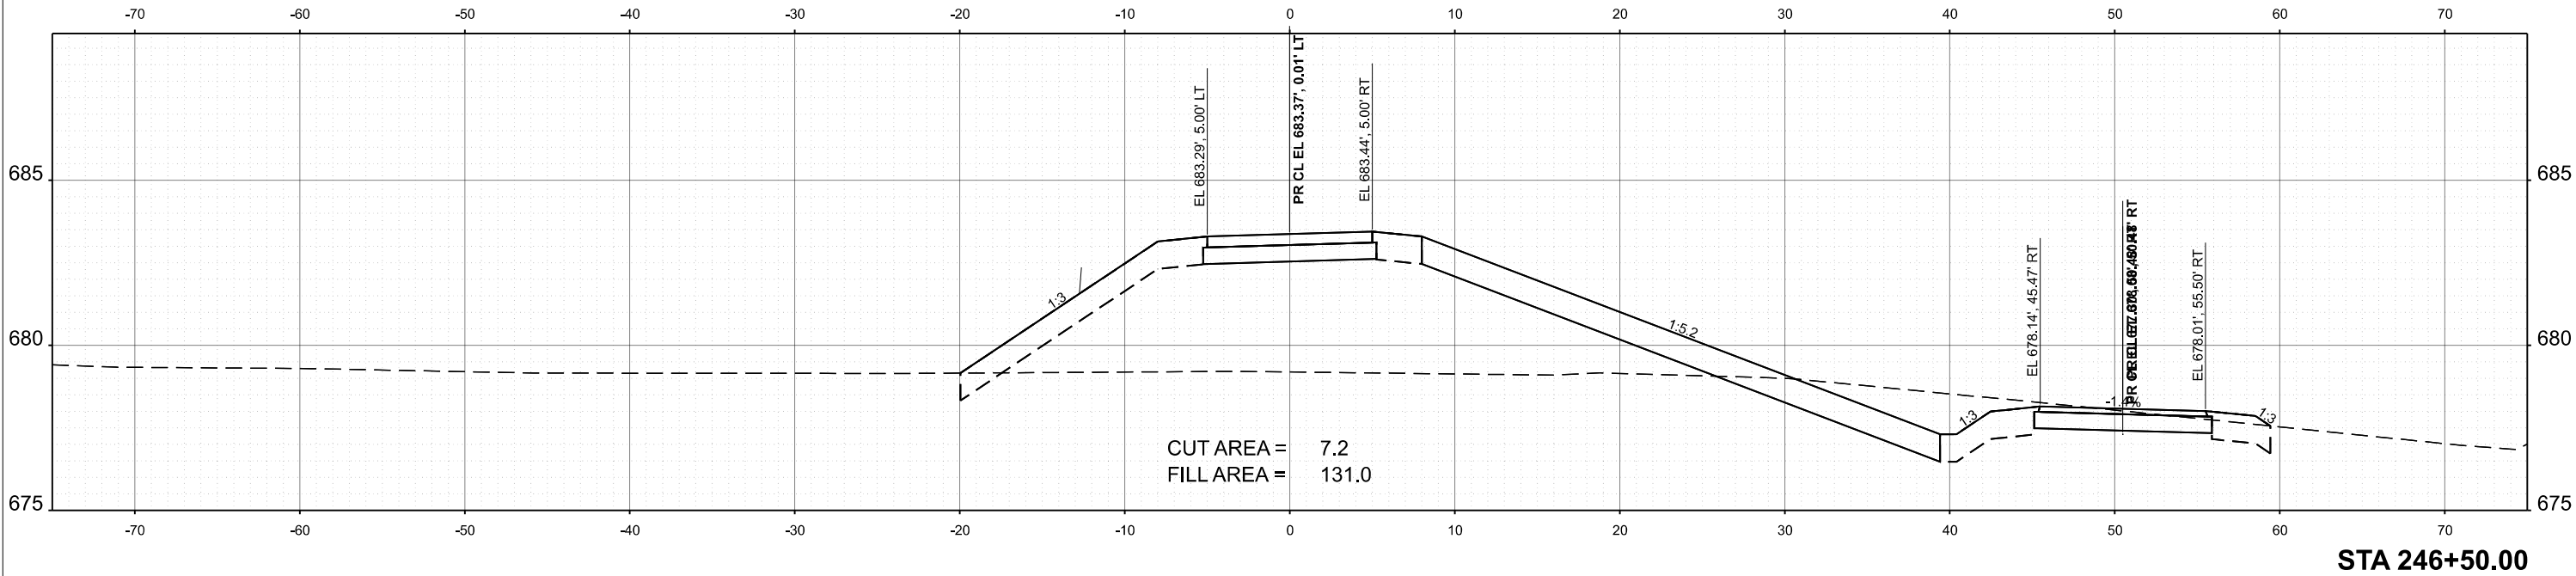


MODEL: Overpass Trail 10
FILE NAME: 0045_SHT-XS_83-OVP.dgn

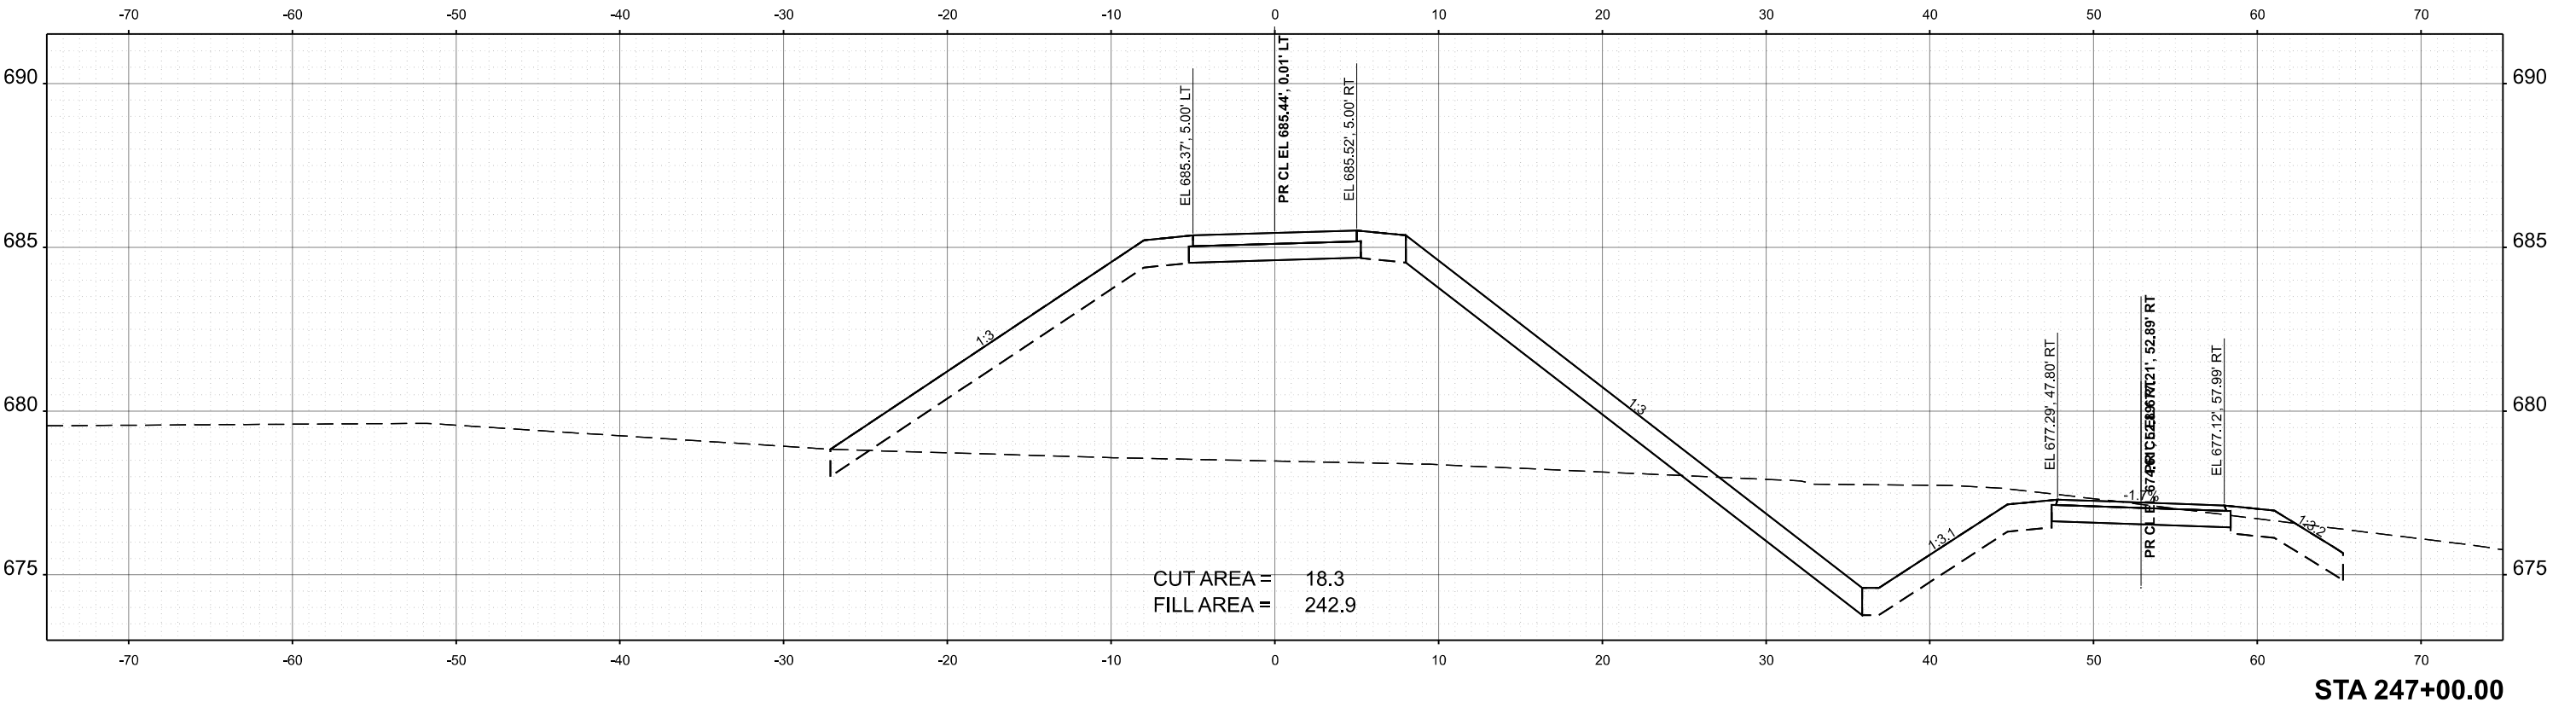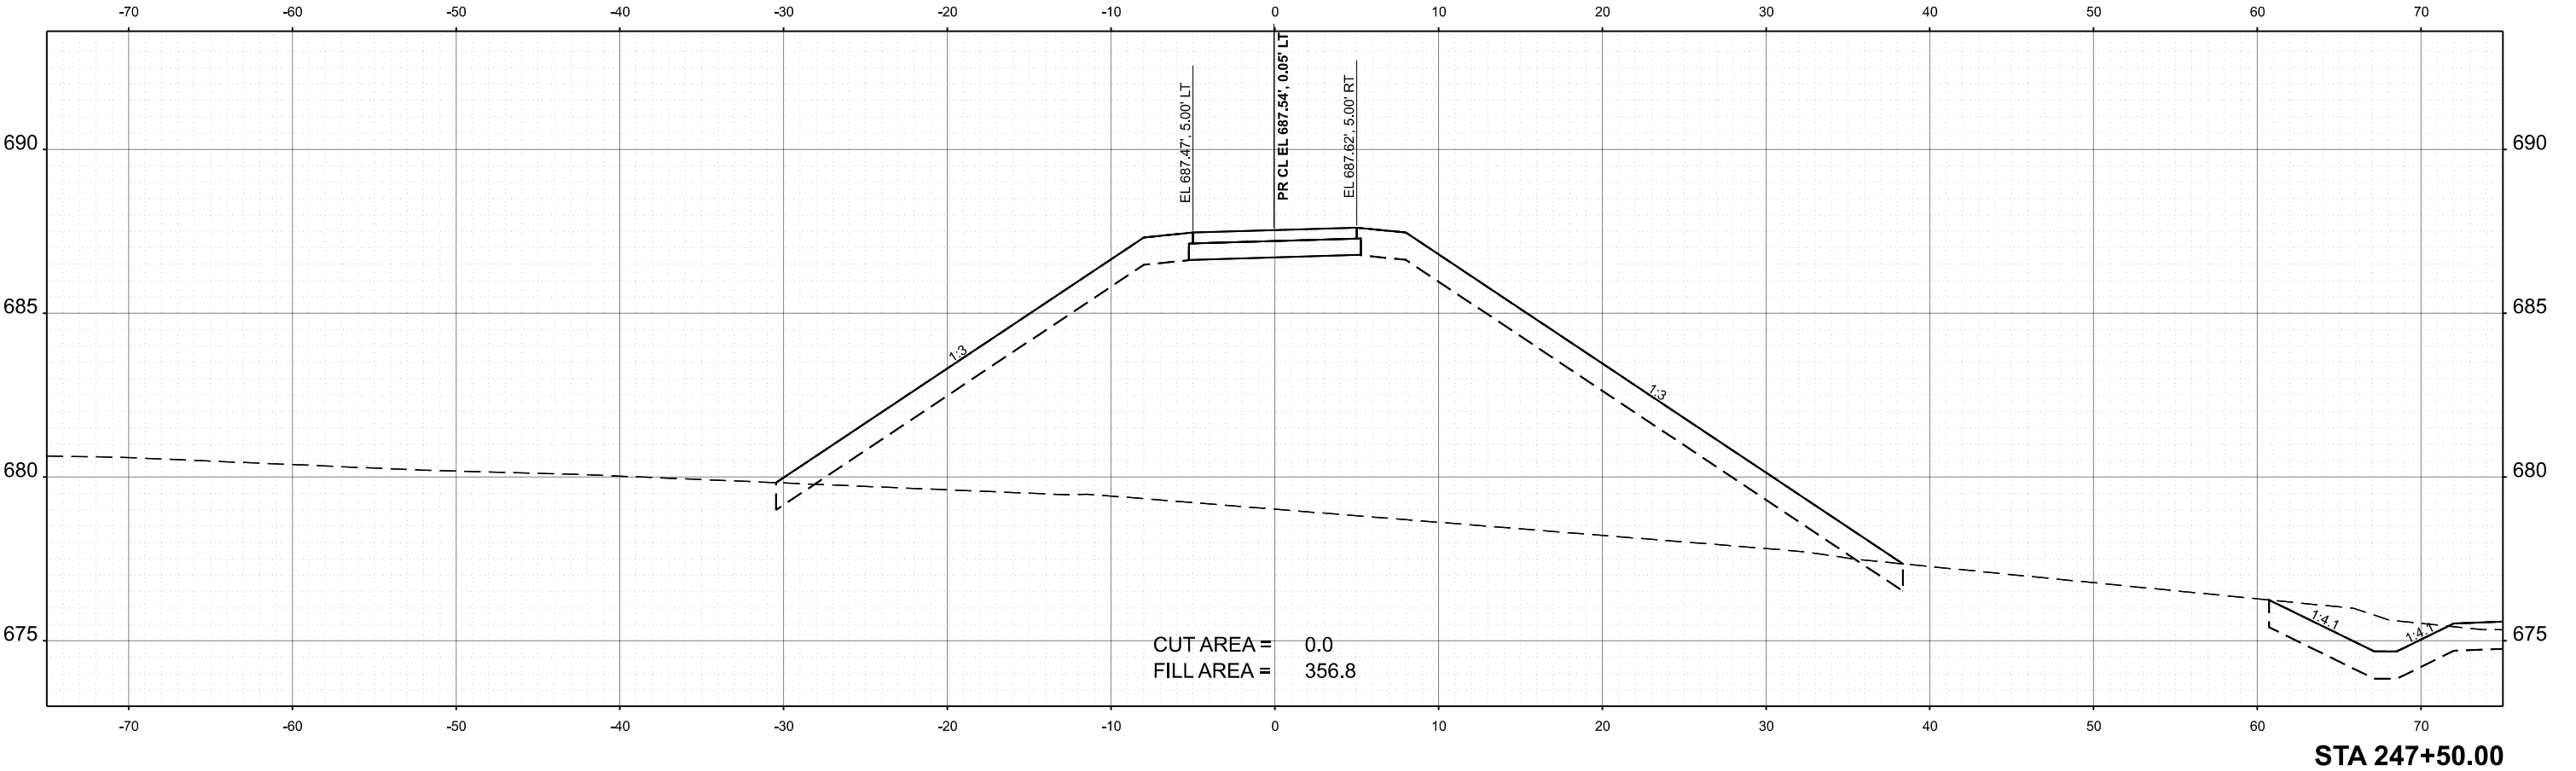


TRANSYSTEMS	USER NAME = mrquinn	DESIGNED - MRQ	REVISED -	STATE OF ILLINOIS DEPARTMENT OF TRANSPORTATION	OVERPASS TRAIL				F.A.P. RTE.	SECTION	COUNTY	TOTAL SHEETS	SHEET NO.
		DRAWN - MRQ	REVISED -						344	19-00197-00-BT	DUPAGE	92	70
		CHECKED - EAD	REVISED -						CONTRACT NO. 61L69				
	PLOT DATE = 7/9/2025	DATE - 06/09/2025	REVISED -		SCALE: 1"=5'	SHEET 10	OF 32 SHEETS	STA.	TO STA.	ILLINOIS FED. AID PROJECT			

MODEL: Overpass Trail 11
FILE NAME: 0045_SHT-XS_83-OVP.dgn

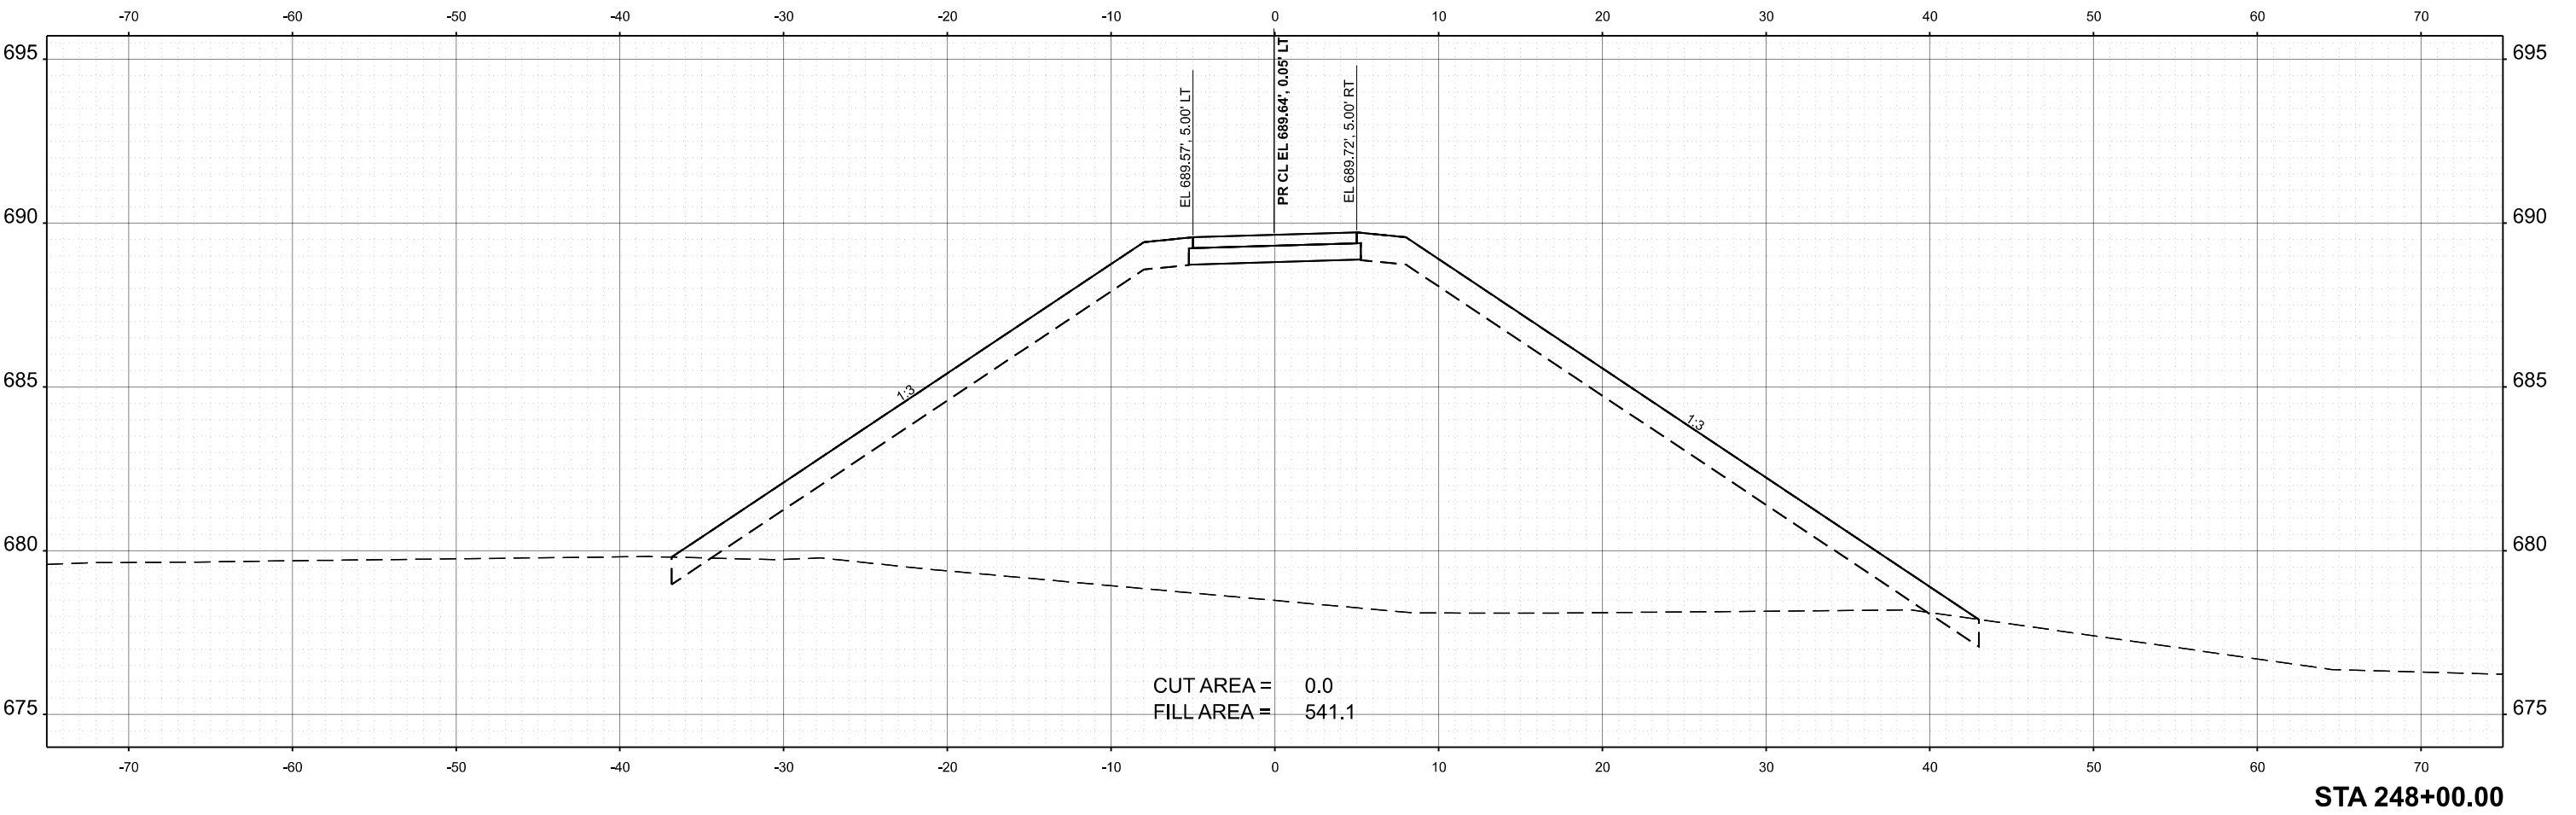


TRANSYSTEMS	USER NAME = mrquinn	DESIGNED - MRQ	REVISED -	STATE OF ILLINOIS DEPARTMENT OF TRANSPORTATION	OVERPASS TRAIL			F.A.P. RTE.	SECTION	COUNTY	TOTAL SHEETS	SHEET NO.
		DRAWN - MRQ	REVISED -					344	19-00197-00-BT	DUPAGE	92	71
		CHECKED - EAD	REVISED -					CONTRACT NO. 61L69				
	PLOT DATE 7/9/2025	DATE 06/09/2025	REVISED -		SCALE: 1"=5'	SHEET 11	OF 32 SHEETS	STA.	TO STA.	ILLINOIS FED. AID PROJECT		

MODEL: Overpass Trail 12
FILE NAME: 0045_SHT-XS_83-OVP.dgn

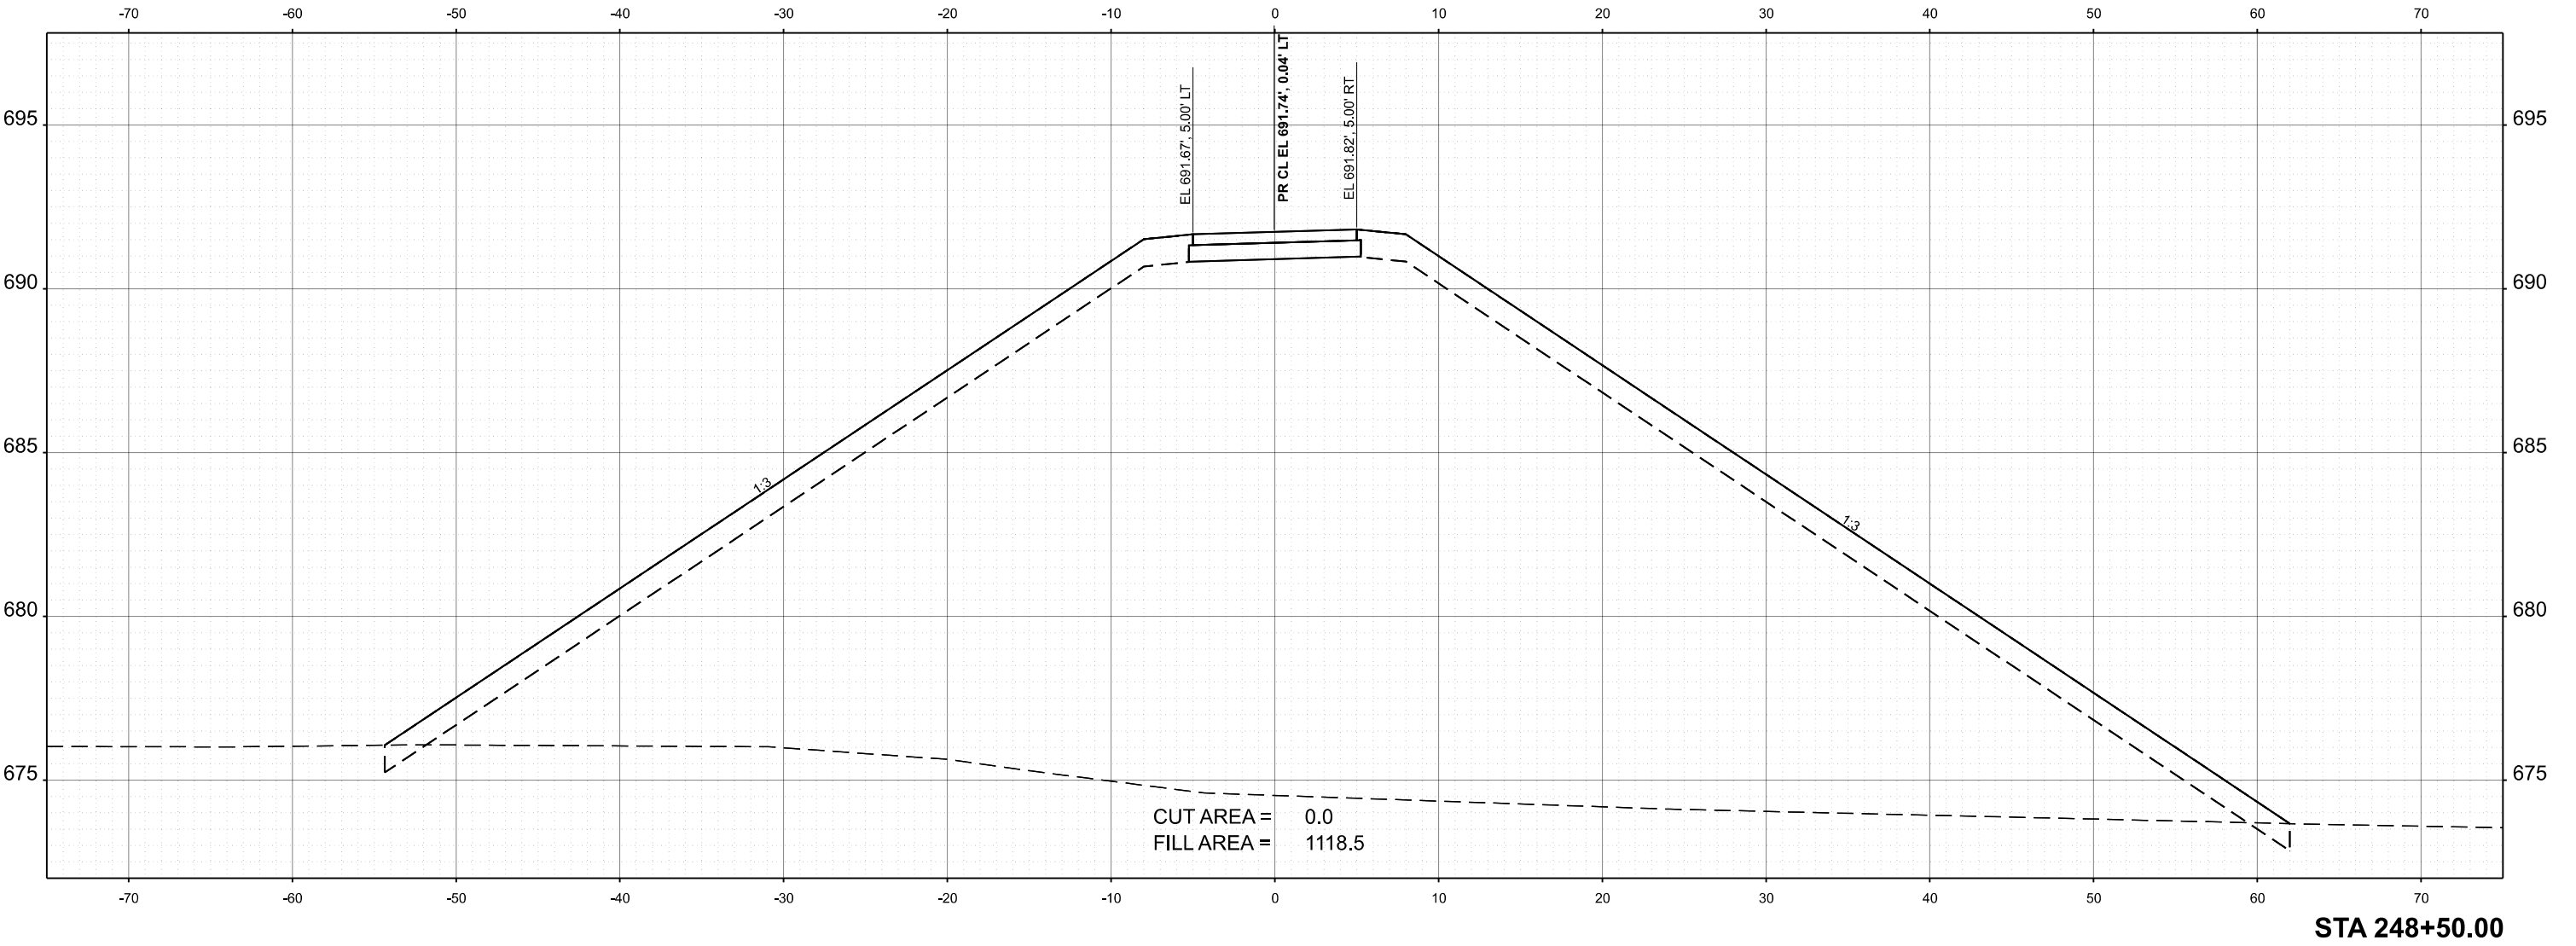

TRANSYSTEMS	USER NAME = mrquinn	DESIGNED - MRQ	REVISED -	STATE OF ILLINOIS DEPARTMENT OF TRANSPORTATION	OVERPASS TRAIL				F.A.P. RTE.	SECTION	COUNTY	TOTAL SHEETS	SHEET NO.
		DRAWN - MRQ	REVISED -						344	19-00197-00-BT	DUPAGE	92	72
		CHECKED - EAD	REVISED -						CONTRACT NO. 61L69				
	PLOT DATE 7/9/2025	DATE 06/09/2025	REVISED -		SCALE: 1"=5'	SHEET 12	OF 32 SHEETS	STA.	TO STA.	ILLINOIS FED. AID PROJECT			

MODEL: Overpass Trail 13
FILE NAME: 0045_SHT-XS_83-OVP.dgn

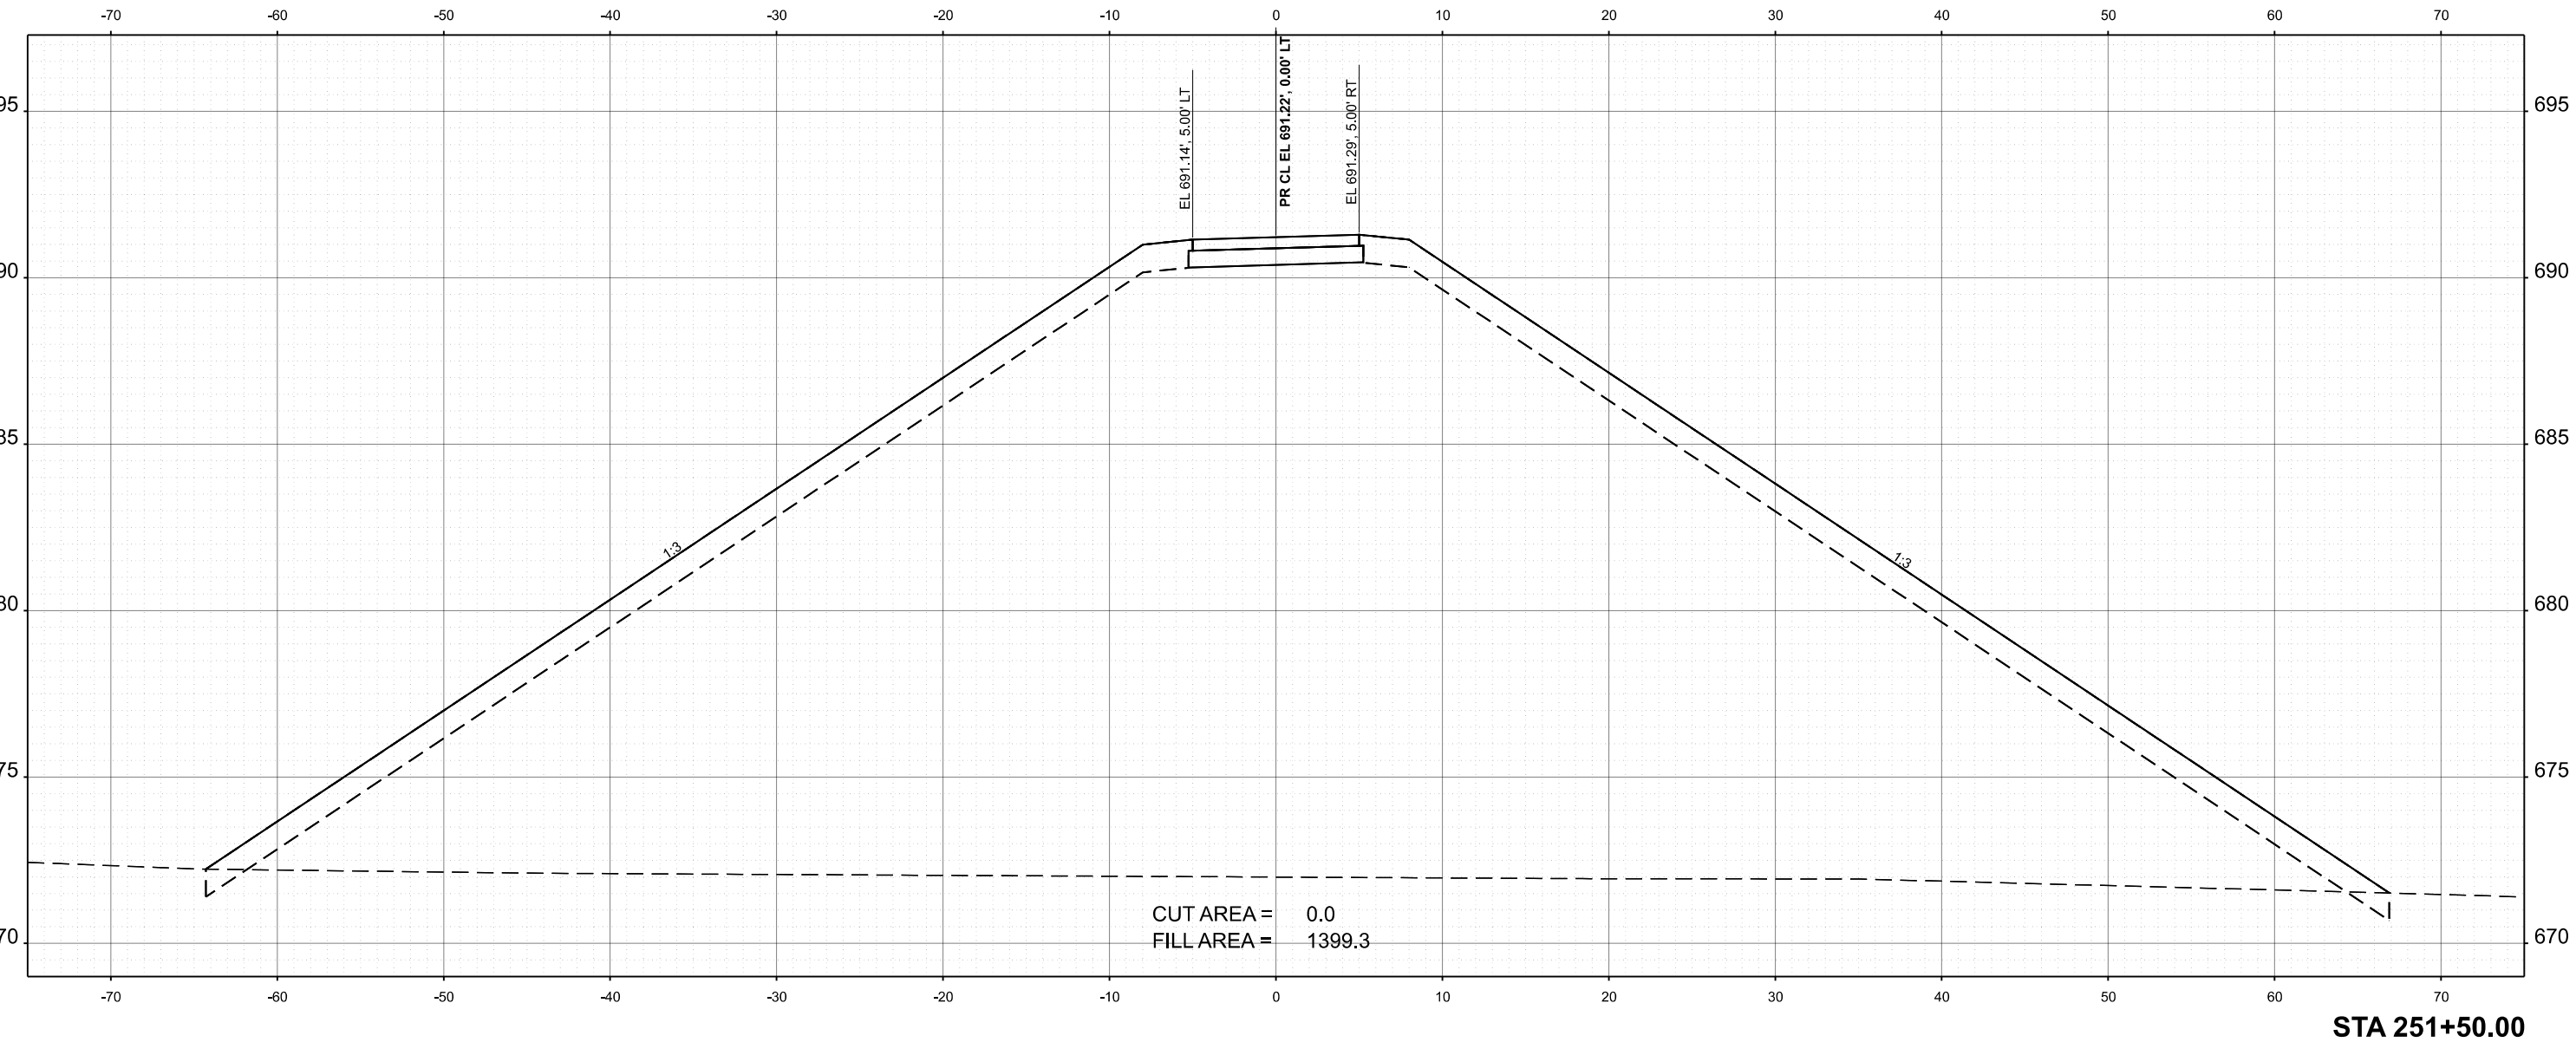

TRANSYSTEMS

USER NAME =	mrquinn	DESIGNED -	MRQ	REVISED -	
		DRAWN -	MRQ	REVISED -	
		CHECKED -	EAD	REVISED -	
PLOT DATE	7/9/2025	DATE	06/09/2025	REVISED -	


STATE OF ILLINOIS
DEPARTMENT OF TRANSPORTATION

OVERPASS TRAIL

SCALE: 1"=5' SHEET 13 OF 32 SHEETS STA. TO STA.


F.A.P. RTE.	SECTION	COUNTY	TOTAL SHEETS	SHEET NO.
344	19-00197-00-BT	DUPAGE	92	73
CONTRACT NO. 61L69				
ILLINOIS FED. AID PROJECT				

MODEL: Overpass Trail 14
FILE NAME: 0045_SHT-XS_83-OVP.dgn

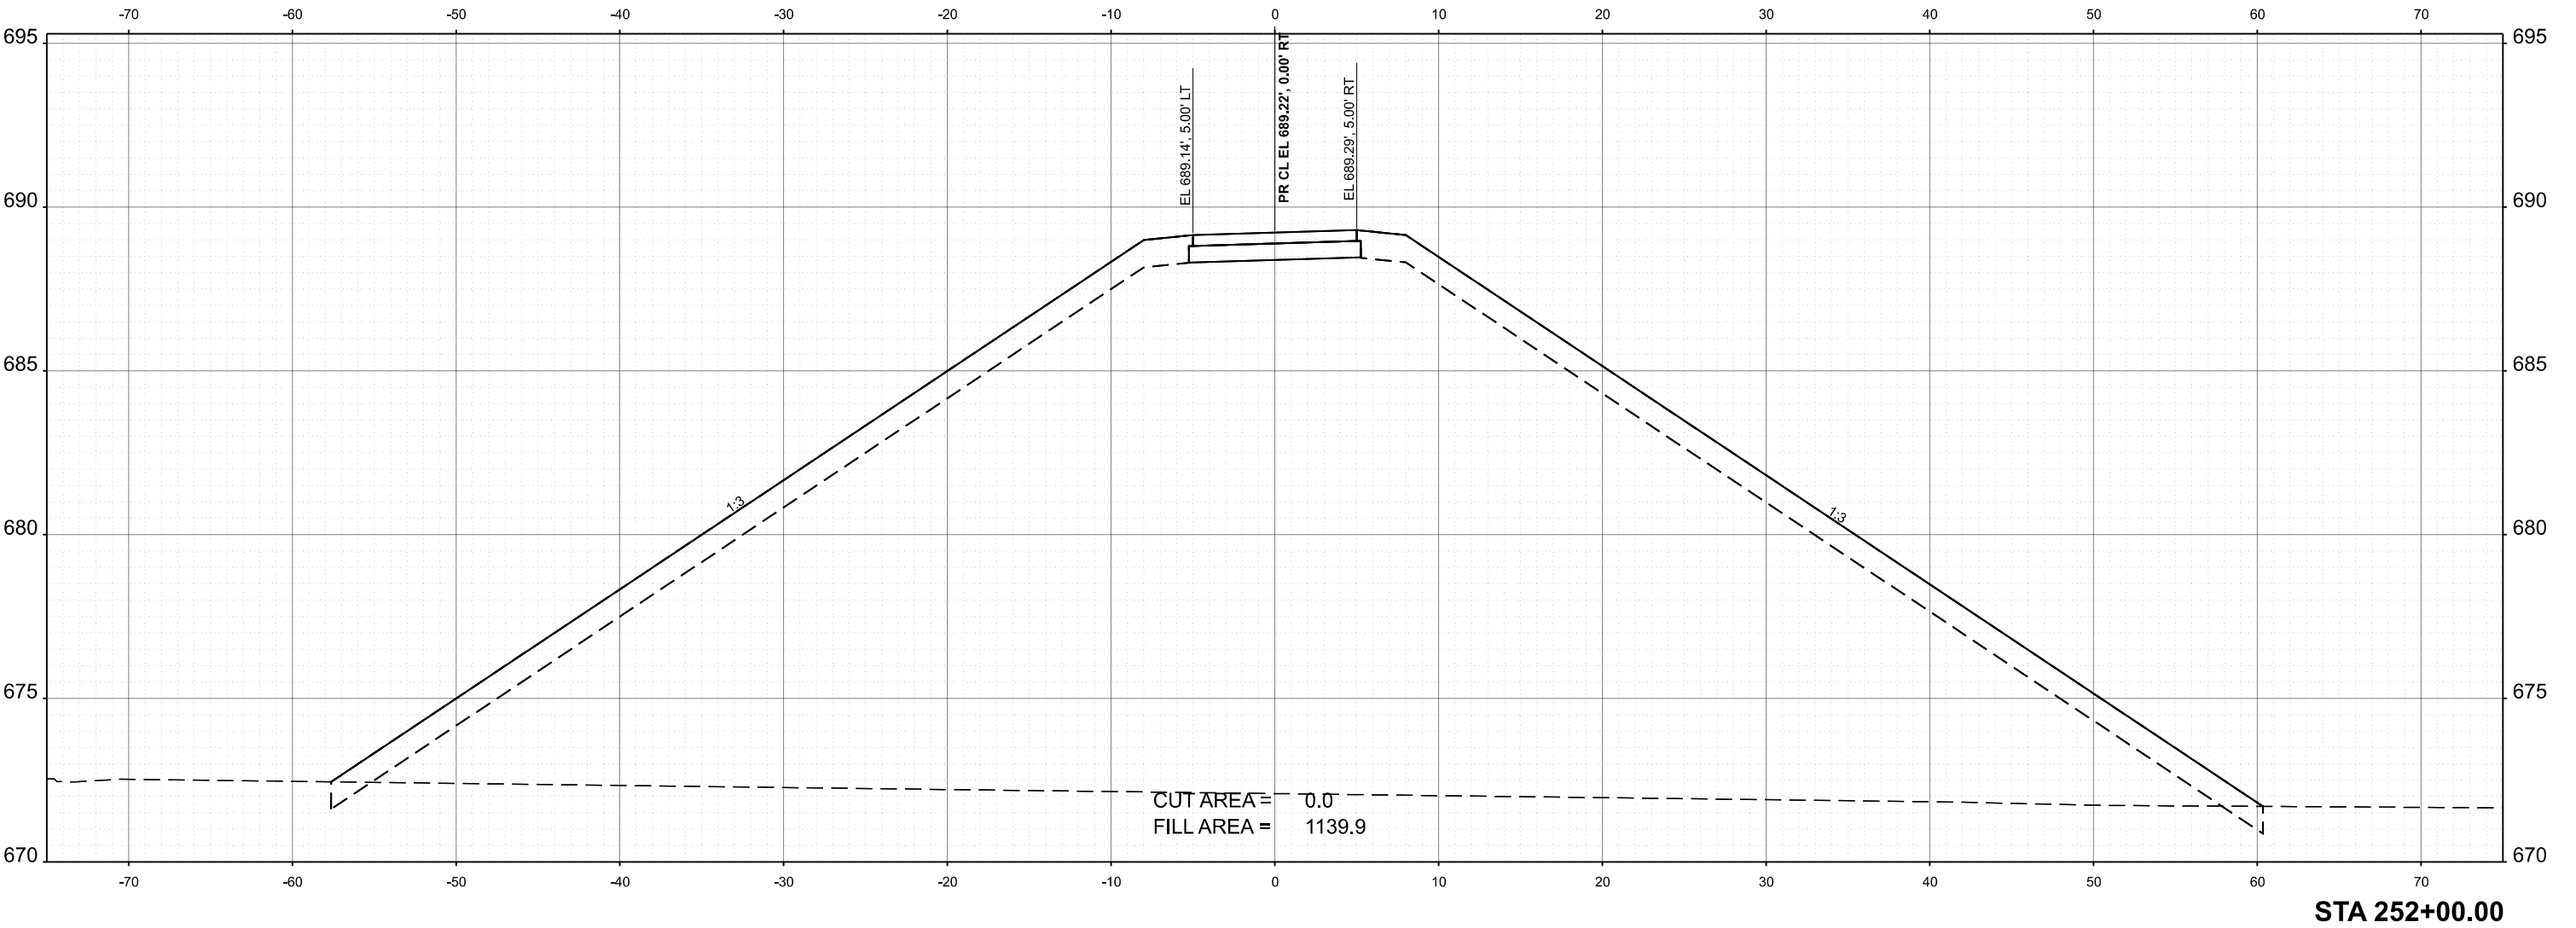


TRANSYSTEMS	USER NAME = mrquinn	DESIGNED - MRQ	REVISED -	STATE OF ILLINOIS DEPARTMENT OF TRANSPORTATION	OVERPASS TRAIL			F.A.P. RTE.	SECTION	COUNTY	TOTAL SHEETS	SHEET NO.
		DRAWN - MRQ	REVISED -					344	19-00197-00-BT	DUPAGE	92	74
		CHECKED - EAD	REVISED -					CONTRACT NO. 61L69				
	PLOT DATE 7/9/2025	DATE 06/09/2025	REVISED -		SCALE: 1"=5'	SHEET 14	OF 32 SHEETS	STA.	TO STA.	ILLINOIS FED. AID PROJECT		

MODEL: Overpass Trail 15
FILE NAME: 0045_SHT-XS_83-OVP.dgn

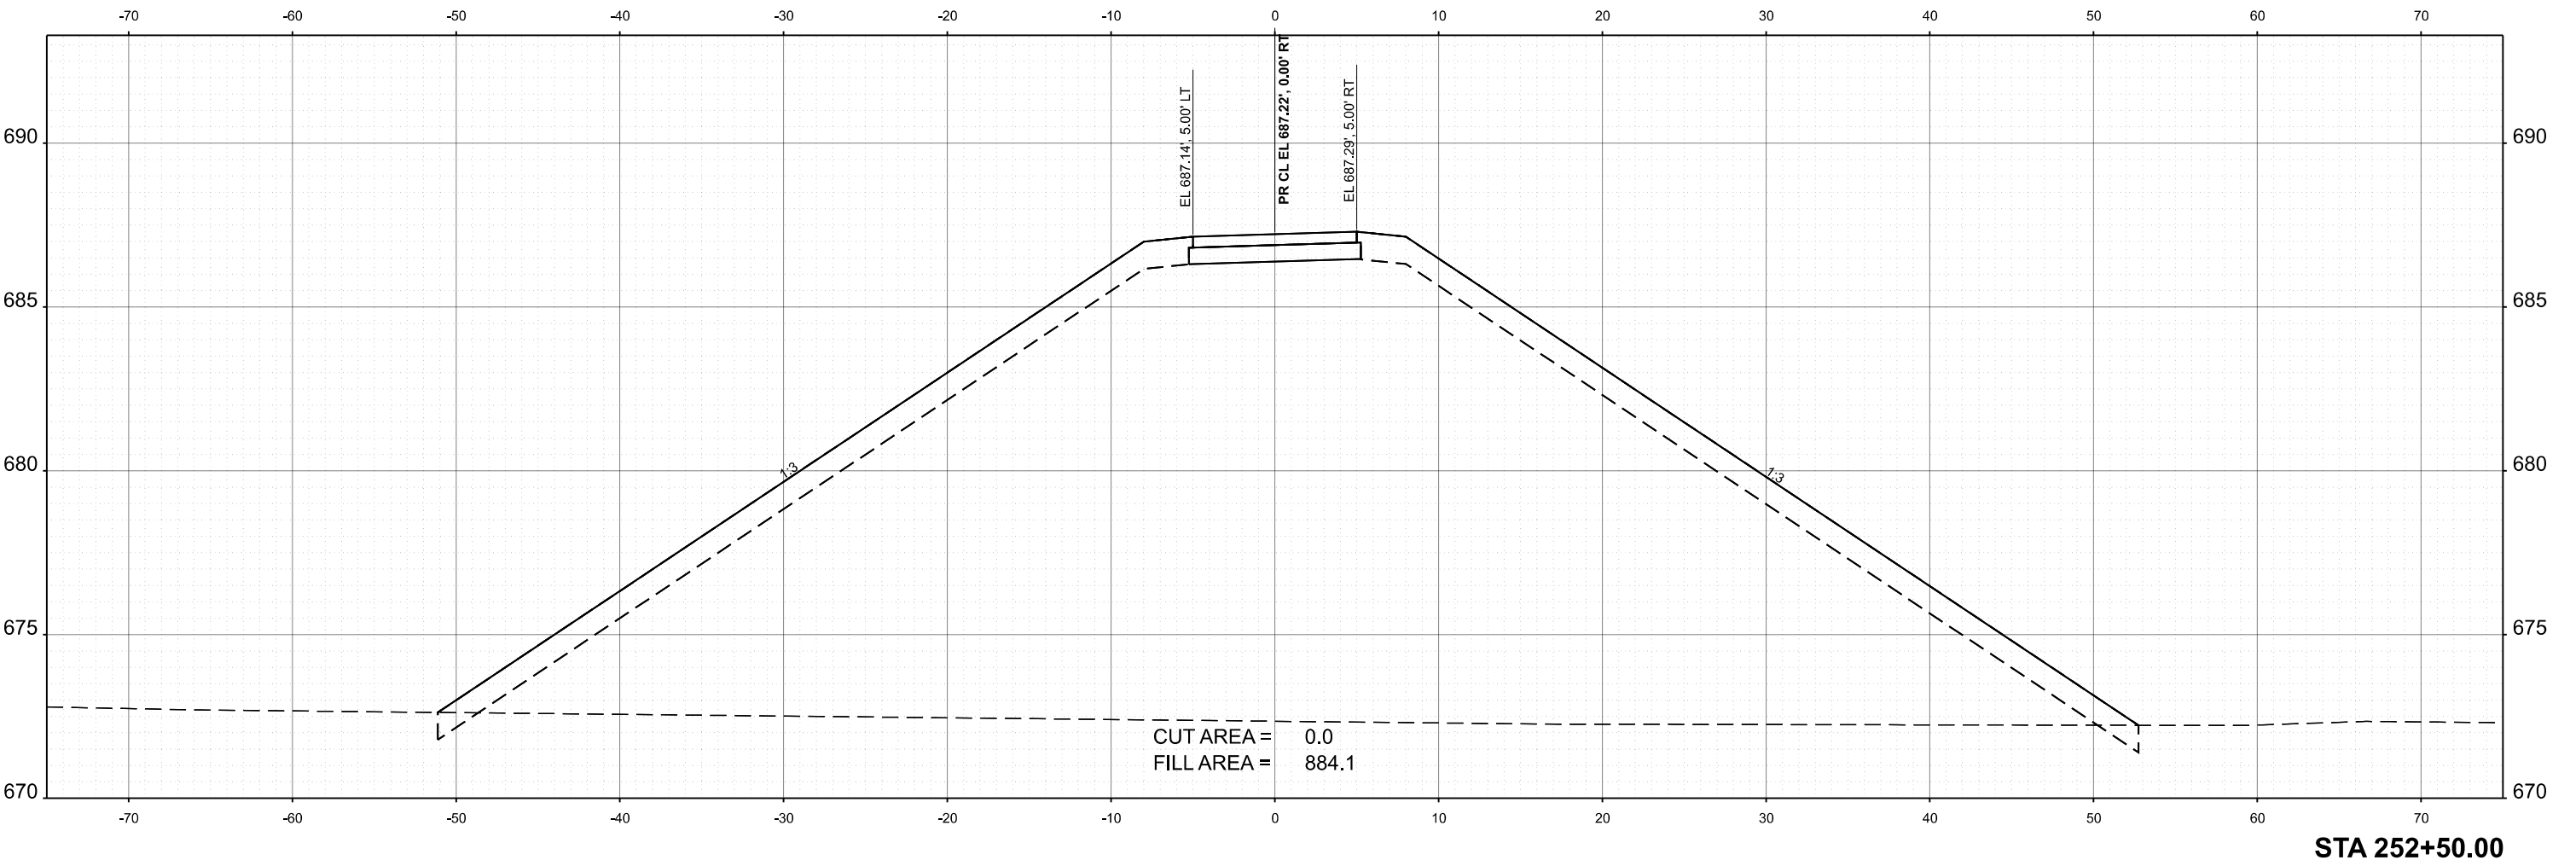



TRANSYSTEMS	USER NAME = mrquinn	DESIGNED - MRQ	REVISED -	STATE OF ILLINOIS DEPARTMENT OF TRANSPORTATION	OVERPASS TRAIL			F.A.P. RTE.	SECTION	COUNTY	TOTAL SHEETS	SHEET NO.
		DRAWN - MRQ	REVISED -					344	19-00197-00-BT	DUPAGE	92	75
		CHECKED - EAD	REVISED -					CONTRACT NO. 61L69				
	PLOT DATE 7/9/2025	DATE 06/09/2025	REVISED -		SCALE: 1"=5'	SHEET 15	OF 32 SHEETS	STA.	TO STA.	ILLINOIS FED. AID PROJECT		

MODEL: Overpass Trail 16
FILE NAME: 0045_SHT-XS_83-OVP.dgn

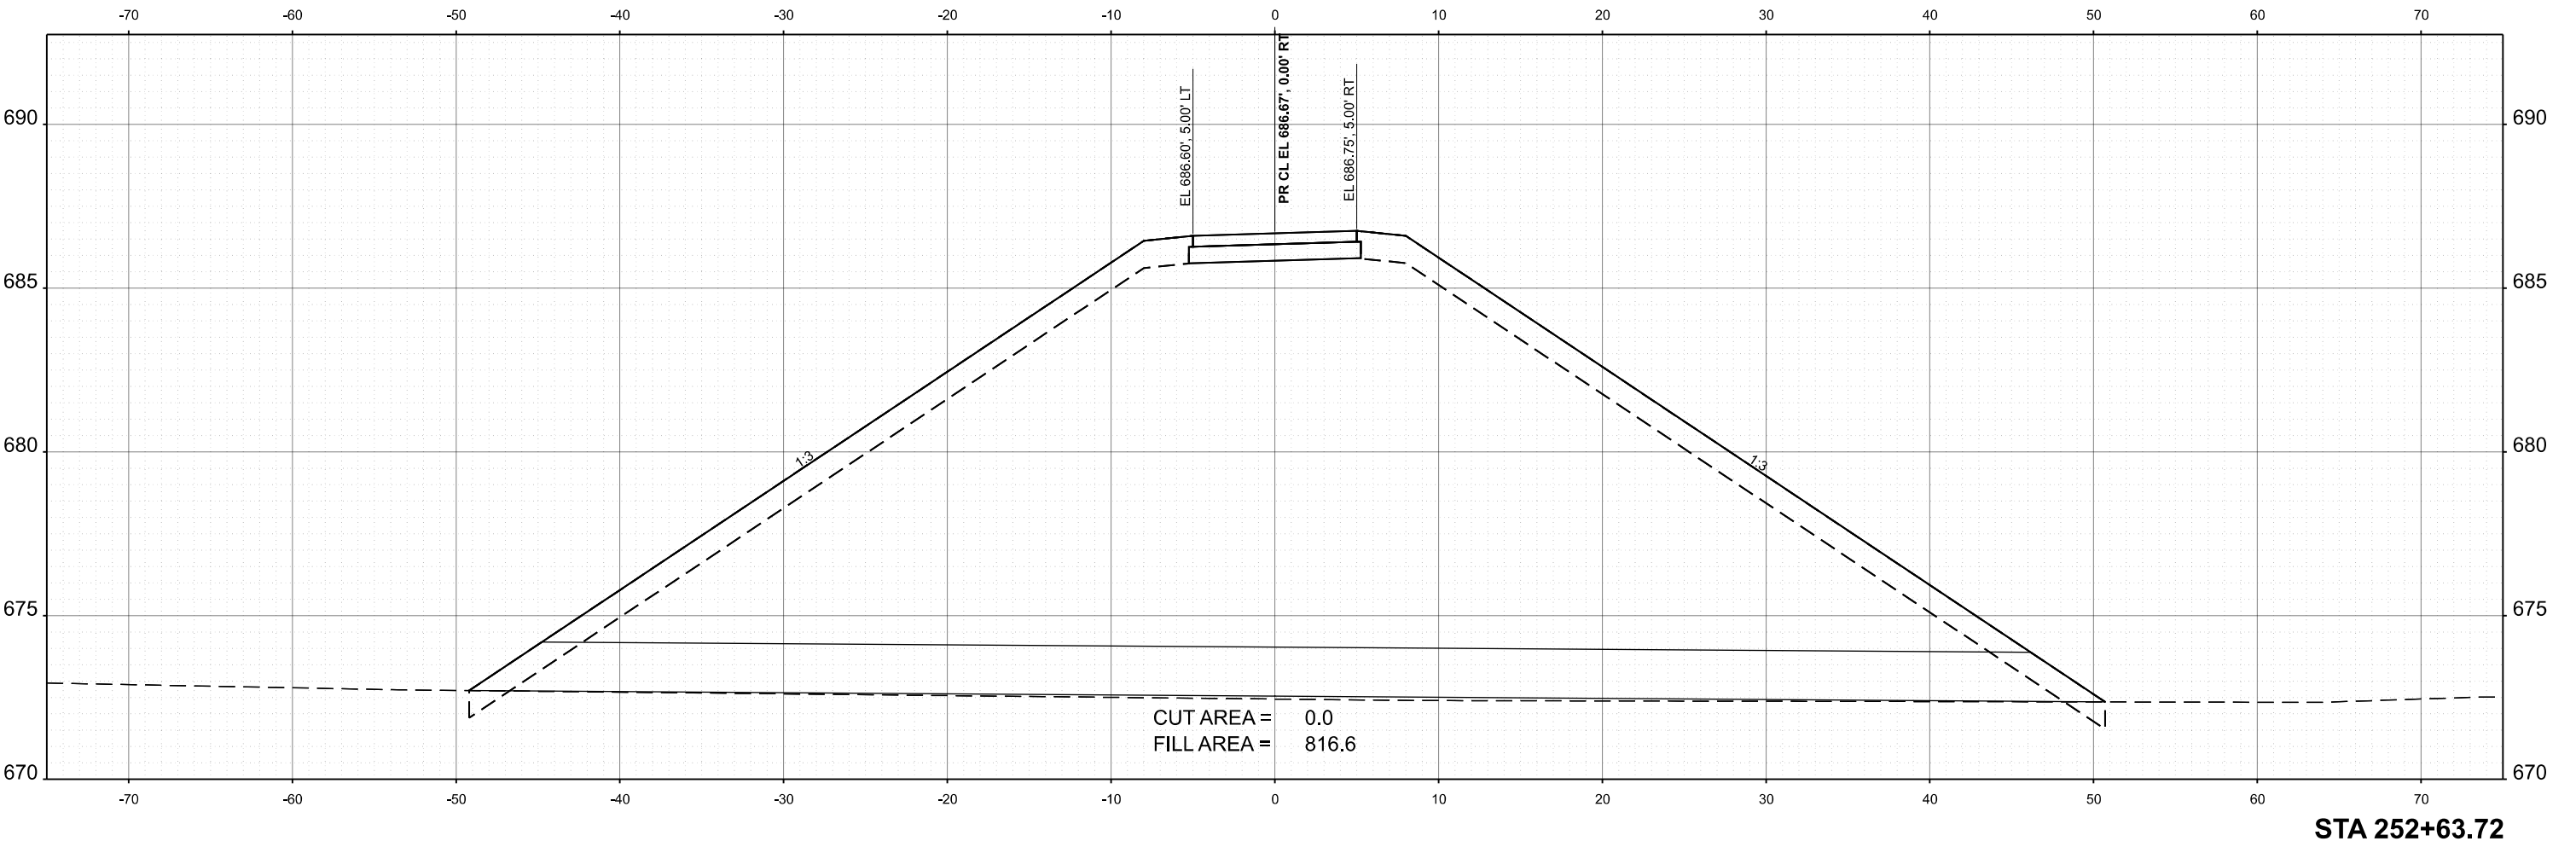

TRANSYSTEMS	USER NAME = mrquinn	DESIGNED - MRQ	REVISED -	STATE OF ILLINOIS DEPARTMENT OF TRANSPORTATION	OVERPASS TRAIL			F.A.P. RTE.	SECTION	COUNTY	TOTAL SHEETS	SHEET NO.
		DRAWN - MRQ	REVISED -					344	19-00197-00-BT	DUPAGE	92	76
		CHECKED - EAD	REVISED -					CONTRACT NO. 61L69				
	PLOT DATE 7/9/2025	DATE 06/09/2025	REVISED -		SCALE: 1"=5'	SHEET 16	OF 32 SHEETS	STA.	TO STA.	ILLINOIS FED. AID PROJECT		

MODEL: Overpass Trail 17
FILE NAME: 0045_SHT-XS_83-OVP.dgn

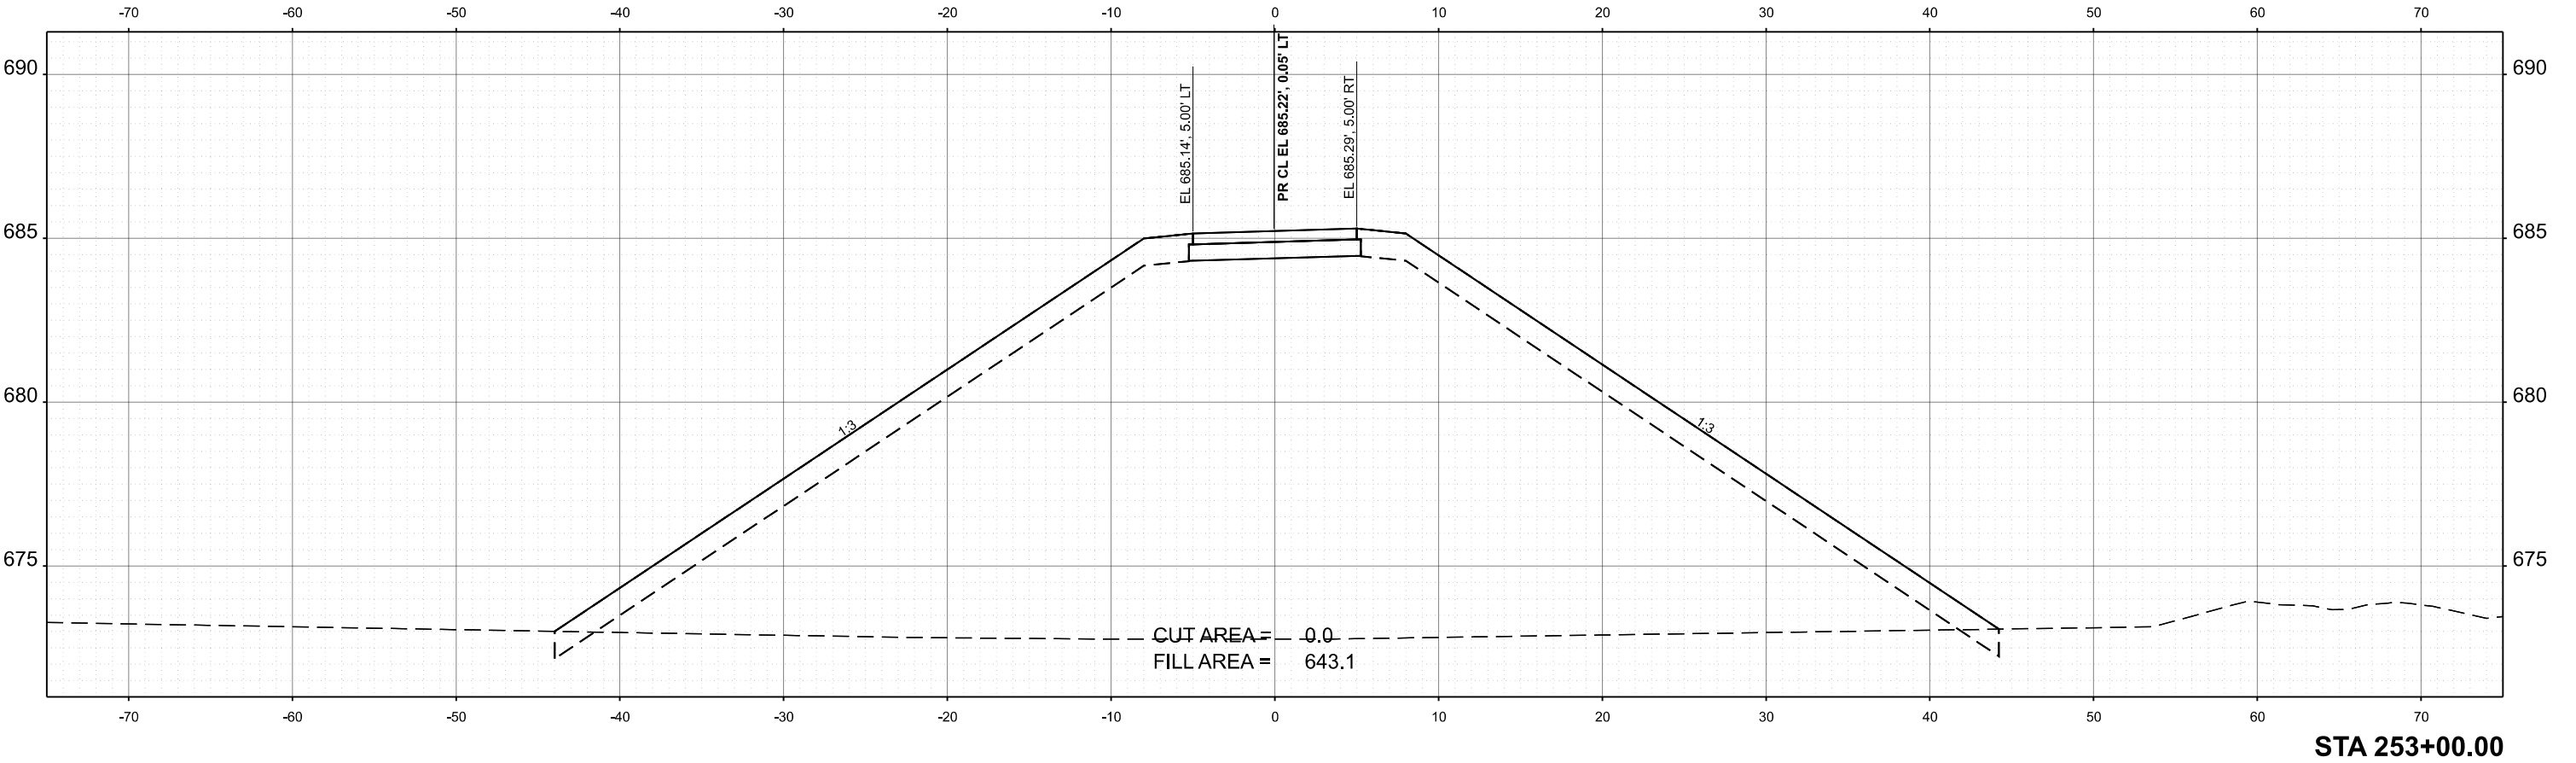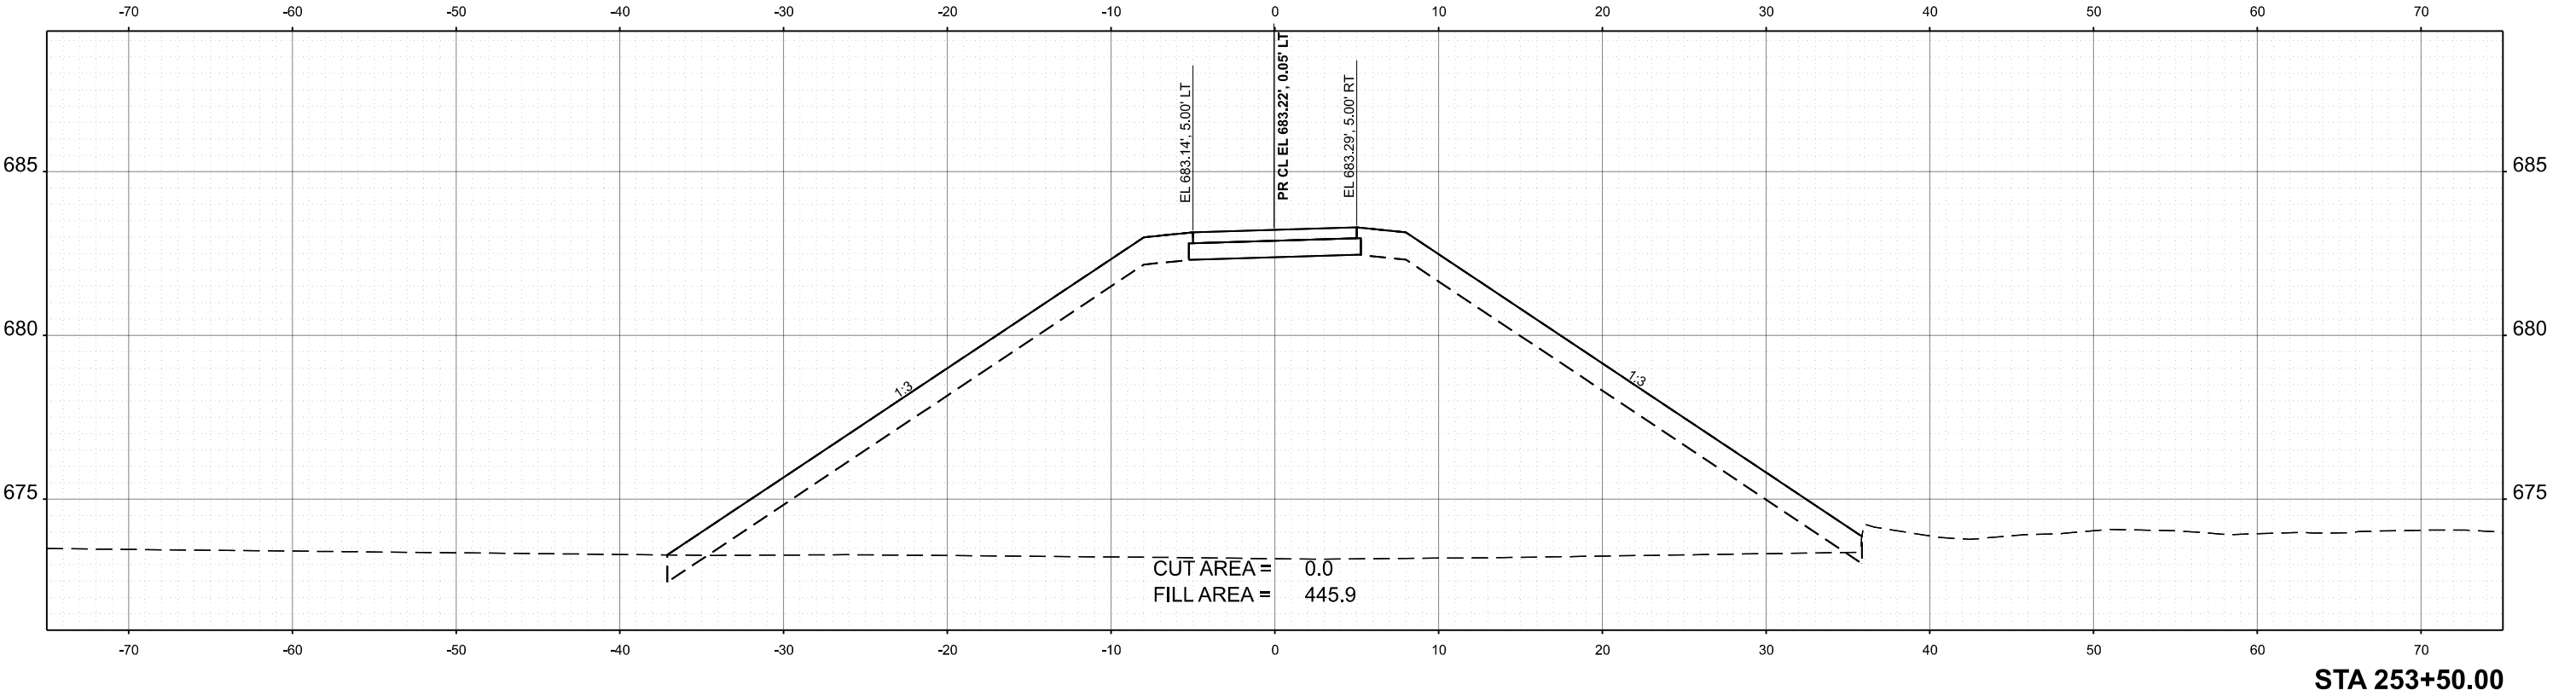

MODEL: Overpass Trail 18
FILE NAME: 0045_SHT-XS_83-OVP.dgn

TRANSYSTEMS



USER NAME	=	mrquinn	DESIGNED	-	MRQ	REVISED	-	
			DRAWN	-	MRQ	REVISED	-	
			CHECKED	-	EAD	REVISED	-	
PLOT DATE	=	7/9/2025	DATE	-	06/09/2025	REVISED	-	

STATE OF ILLINOIS
DEPARTMENT OF TRANSPORTATION

OVERPASS TRAIL

SCALE: 1"=5' SHEET 18 OF 32 SHEETS STA. TO STA.

F.A.P. RTE.	SECTION	COUNTY	TOTAL SHEETS	SHEET NO.
344	19-00197-00-BT	DUPAGE	92	78
CONTRACT NO. 61L69				
		ILLINOIS	FED. AID PROJECT	

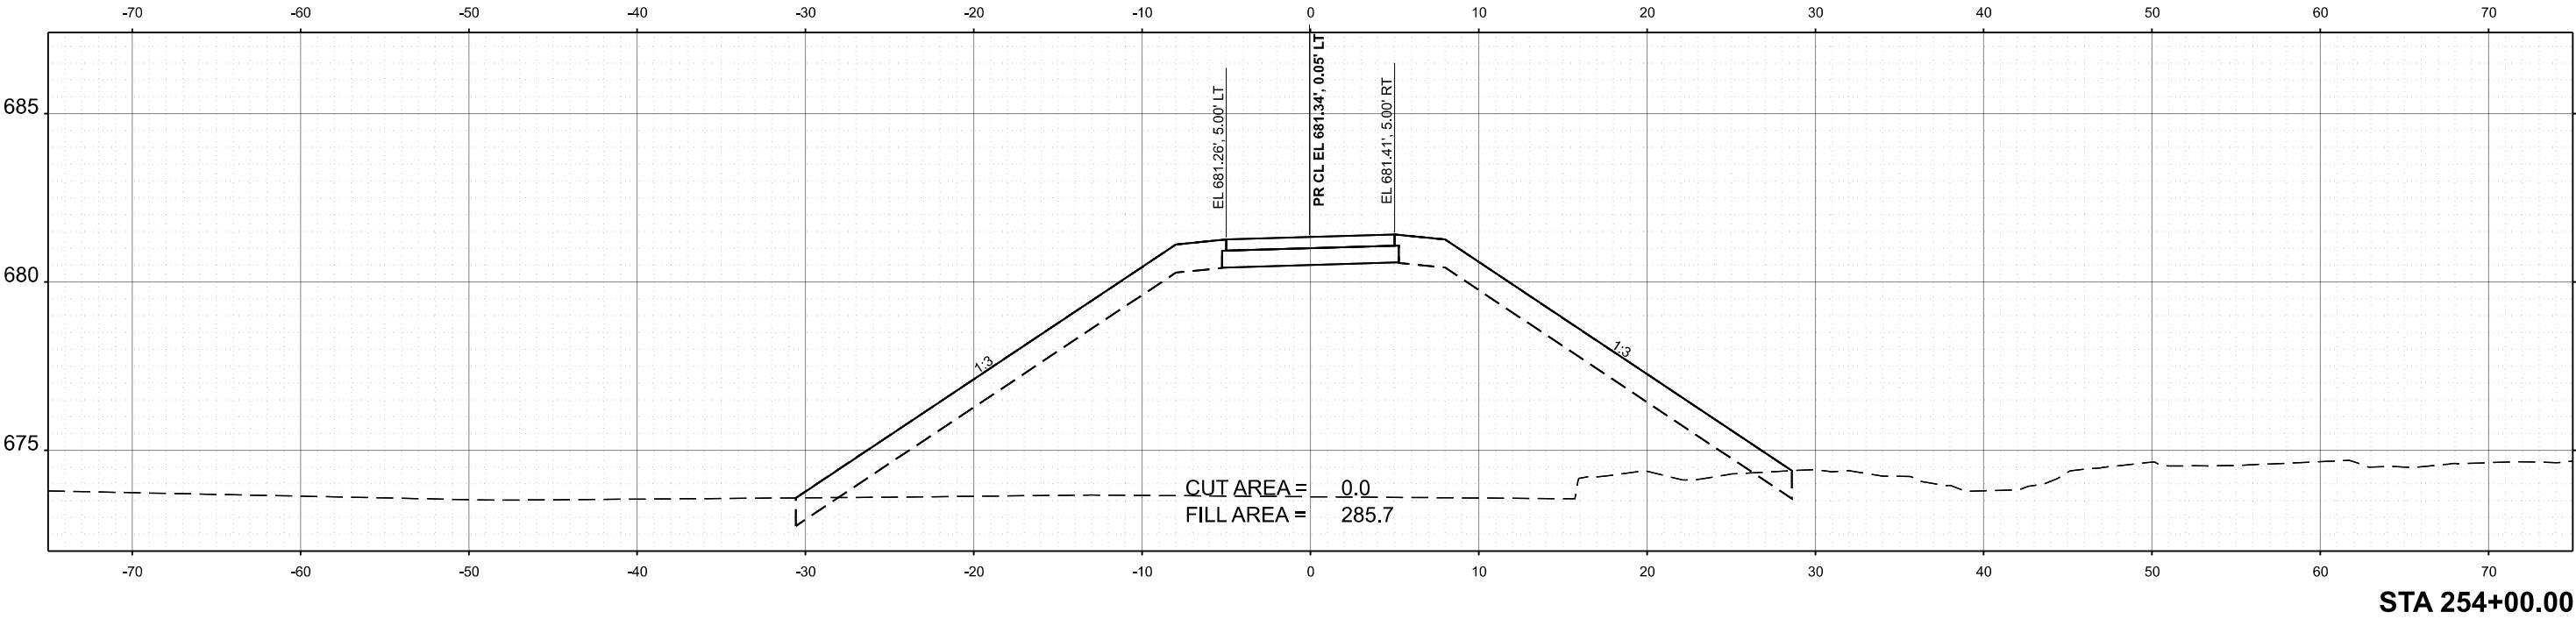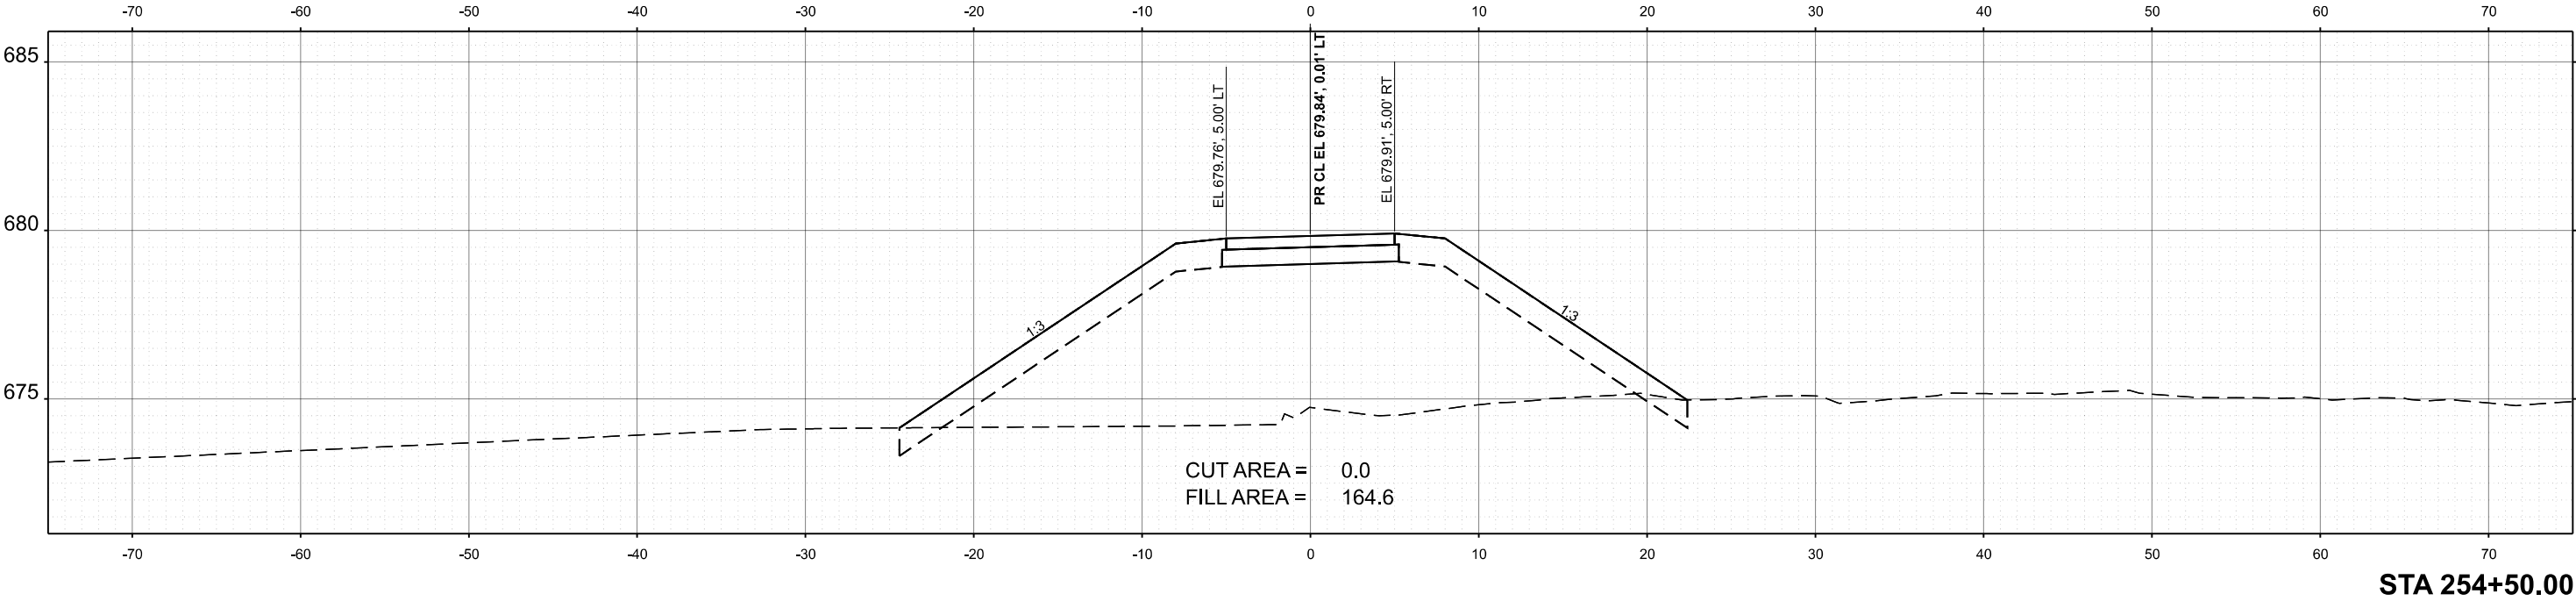

MODEL: Overpass Trail 19
FILE NAME: 0045_SHT-XS_83-OVP.dgn

TRANSYSTEMS



USER NAME =	mrquinn	DESIGNED -	MRQ	REVISED -	
		DRAWN -	MRQ	REVISED -	
		CHECKED -	EAD	REVISED -	
PLOT DATE	7/9/2025	DATE	06/09/2025	REVISED -	

STATE OF ILLINOIS
DEPARTMENT OF TRANSPORTATION

OVERPASS TRAIL

SCALE: 1"=5' SHEET 19 OF 32 SHEETS STA. TO STA.

F.A.P. RTE.	SECTION	COUNTY	TOTAL SHEETS	SHEET NO.
344	19-00197-00-BT	DUPAGE	92	79
CONTRACT NO. 61L69				
		ILLINOIS	FED. AID PROJECT	

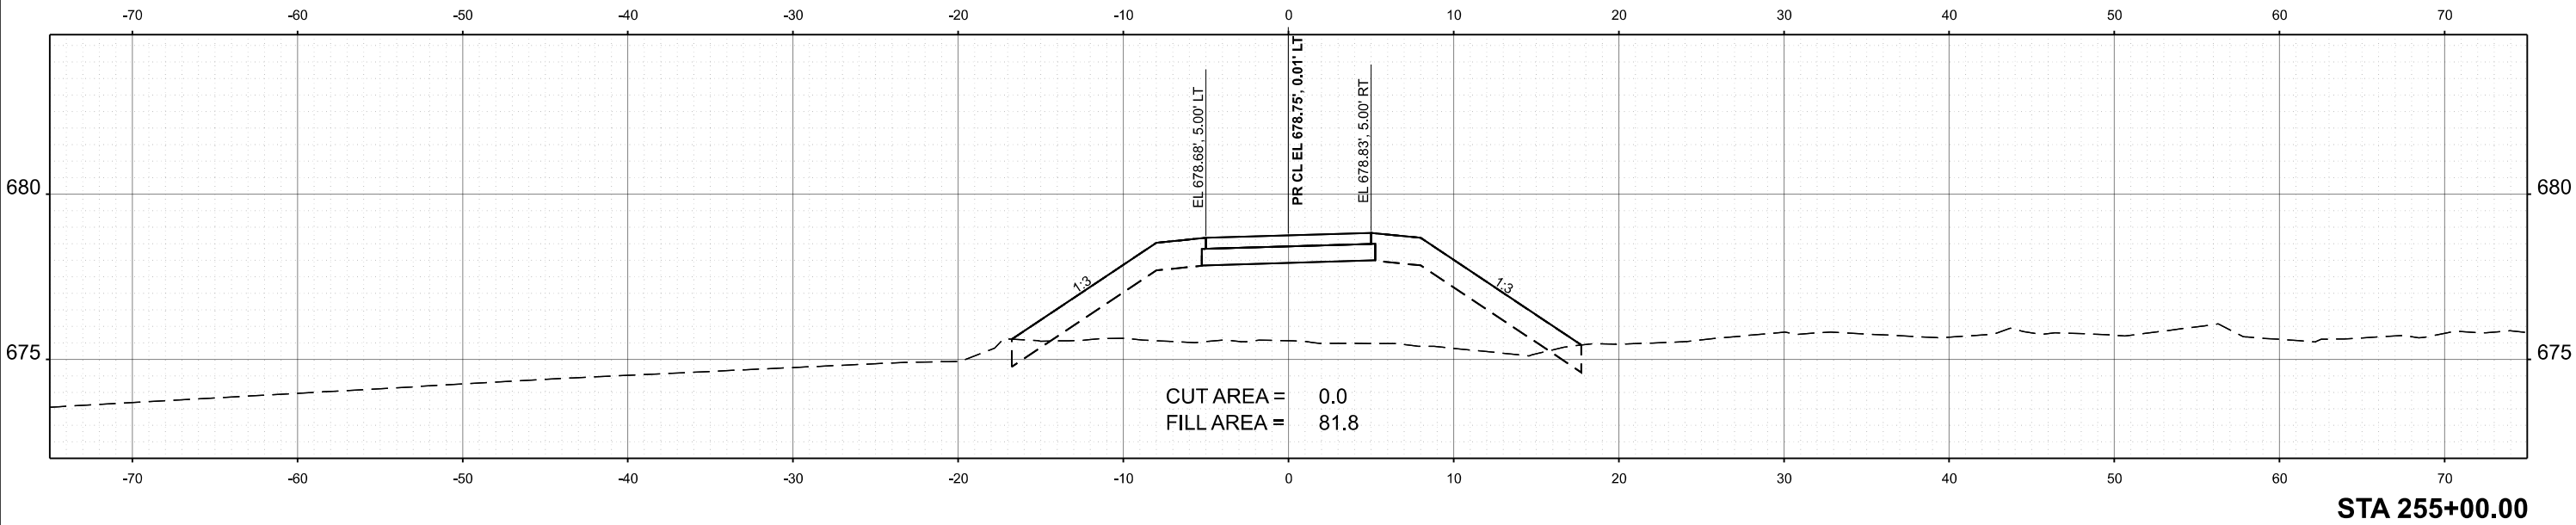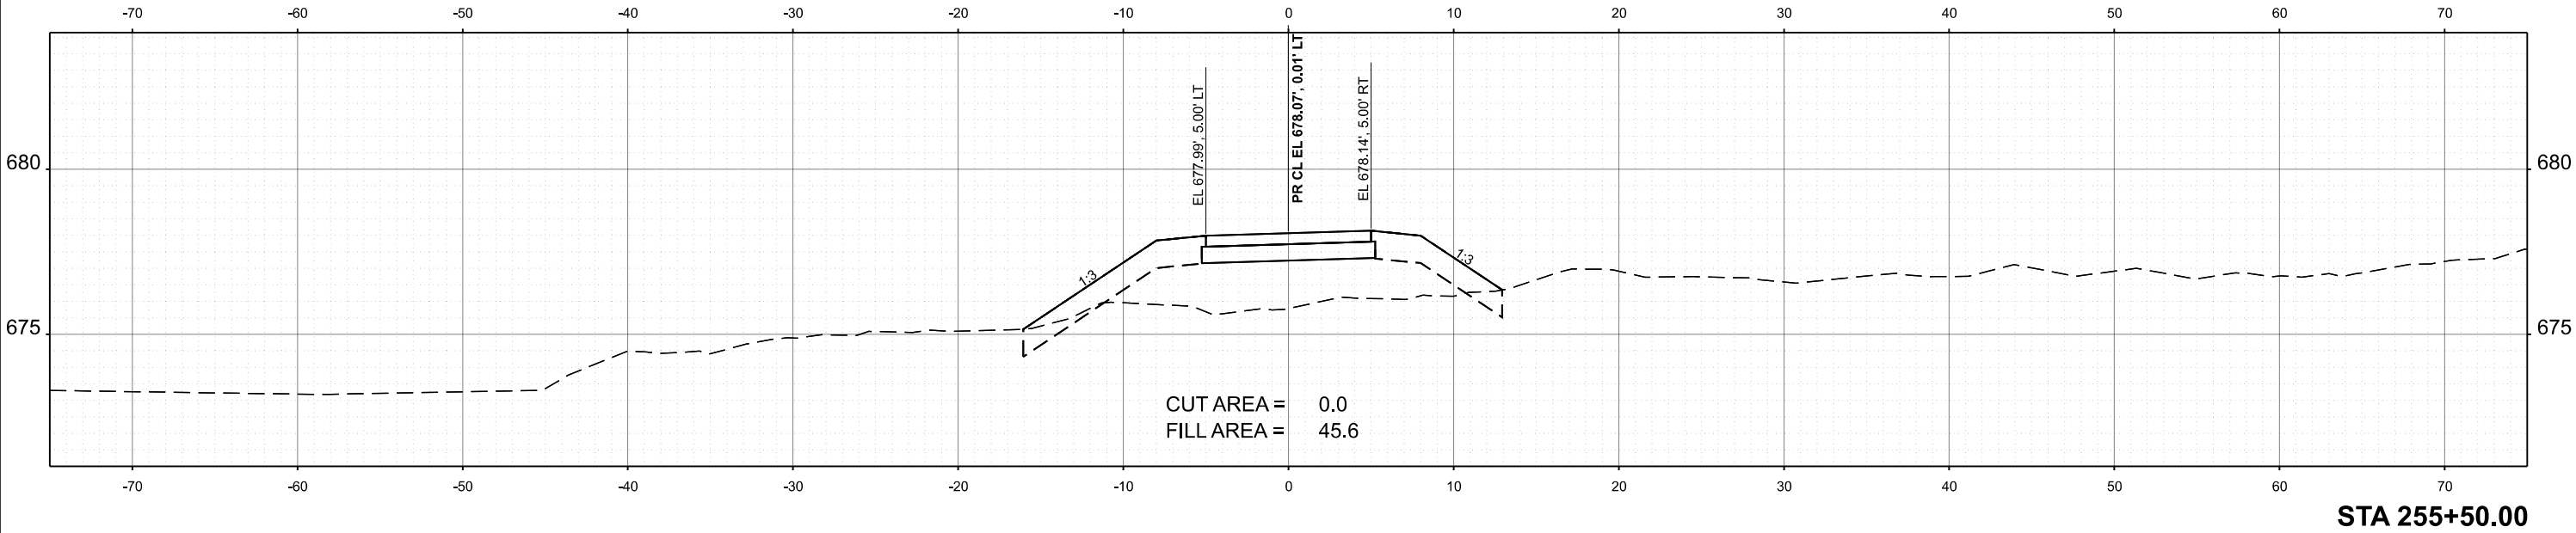

MODEL: Overpass Trail 20
FILE NAME: 0045_SHT-FXS_83-OVP.dgn

TRANSYSTEMS



USER NAME	=	mrquinn	DESIGNED	-	MRQ	REVISED	-	
			DRAWN	-	MRQ	REVISED	-	
			CHECKED	-	EAD	REVISED	-	
PLOT DATE	=	7/9/2025	DATE	-	06/09/2025	REVISED	-	

STATE OF ILLINOIS
DEPARTMENT OF TRANSPORTATION

OVERPASS TRAIL

SCALE: 1"=5' SHEET 20 OF 32 SHEETS STA. TO STA.

F.A.P. RTE.	SECTION	COUNTY	TOTAL SHEETS	SHEET NO.
344	19-00197-00-BT	DUPAGE	92	80
CONTRACT NO. 61L69				
		ILLINOIS	FED. AID PROJECT	

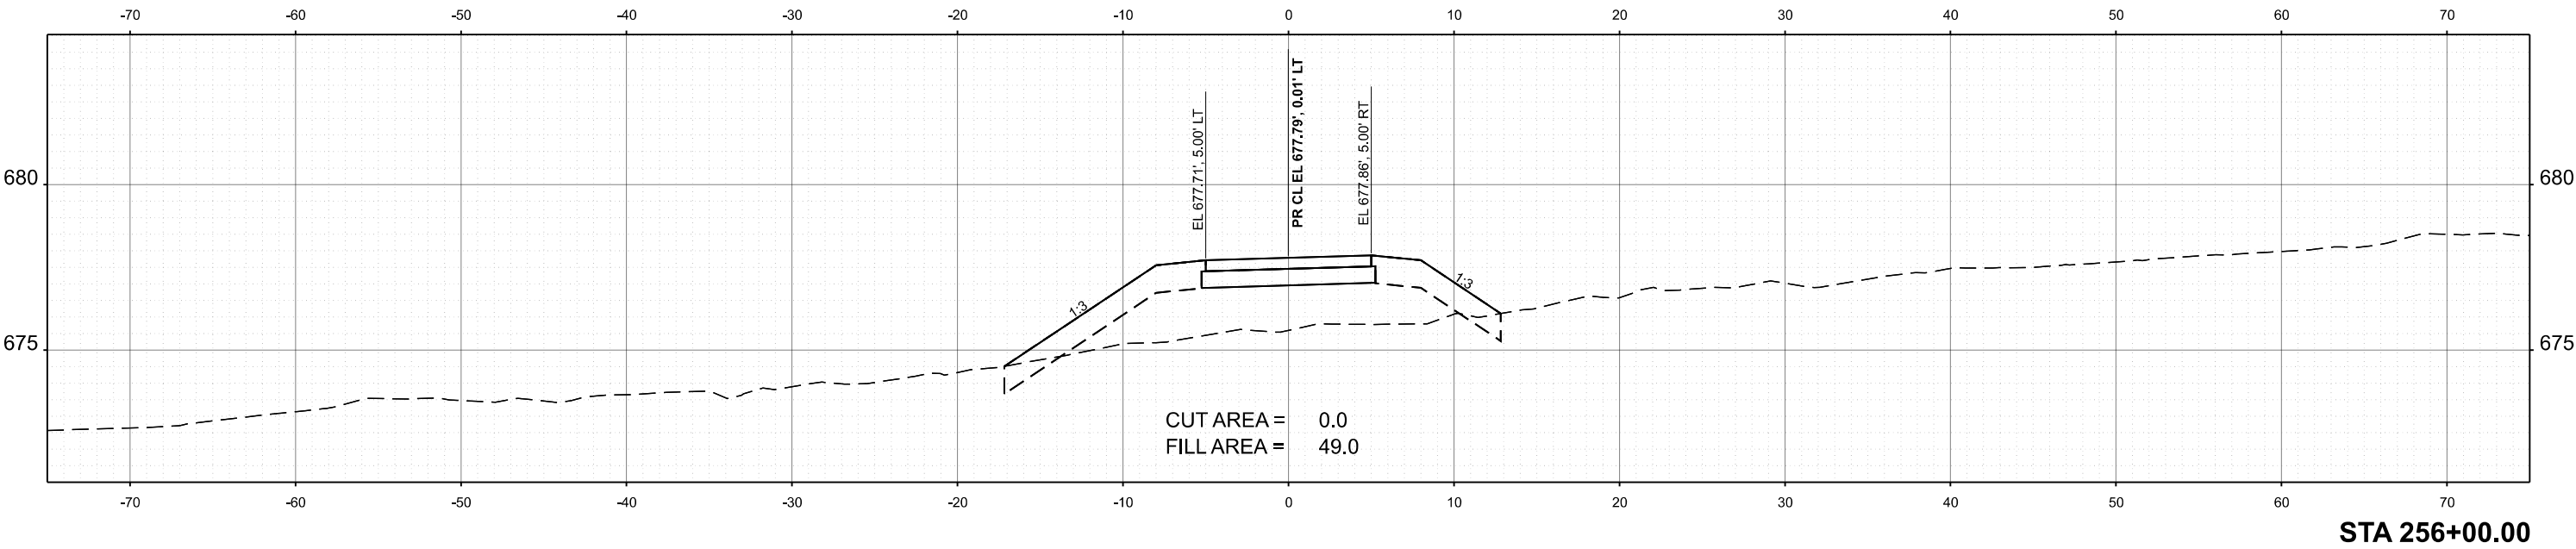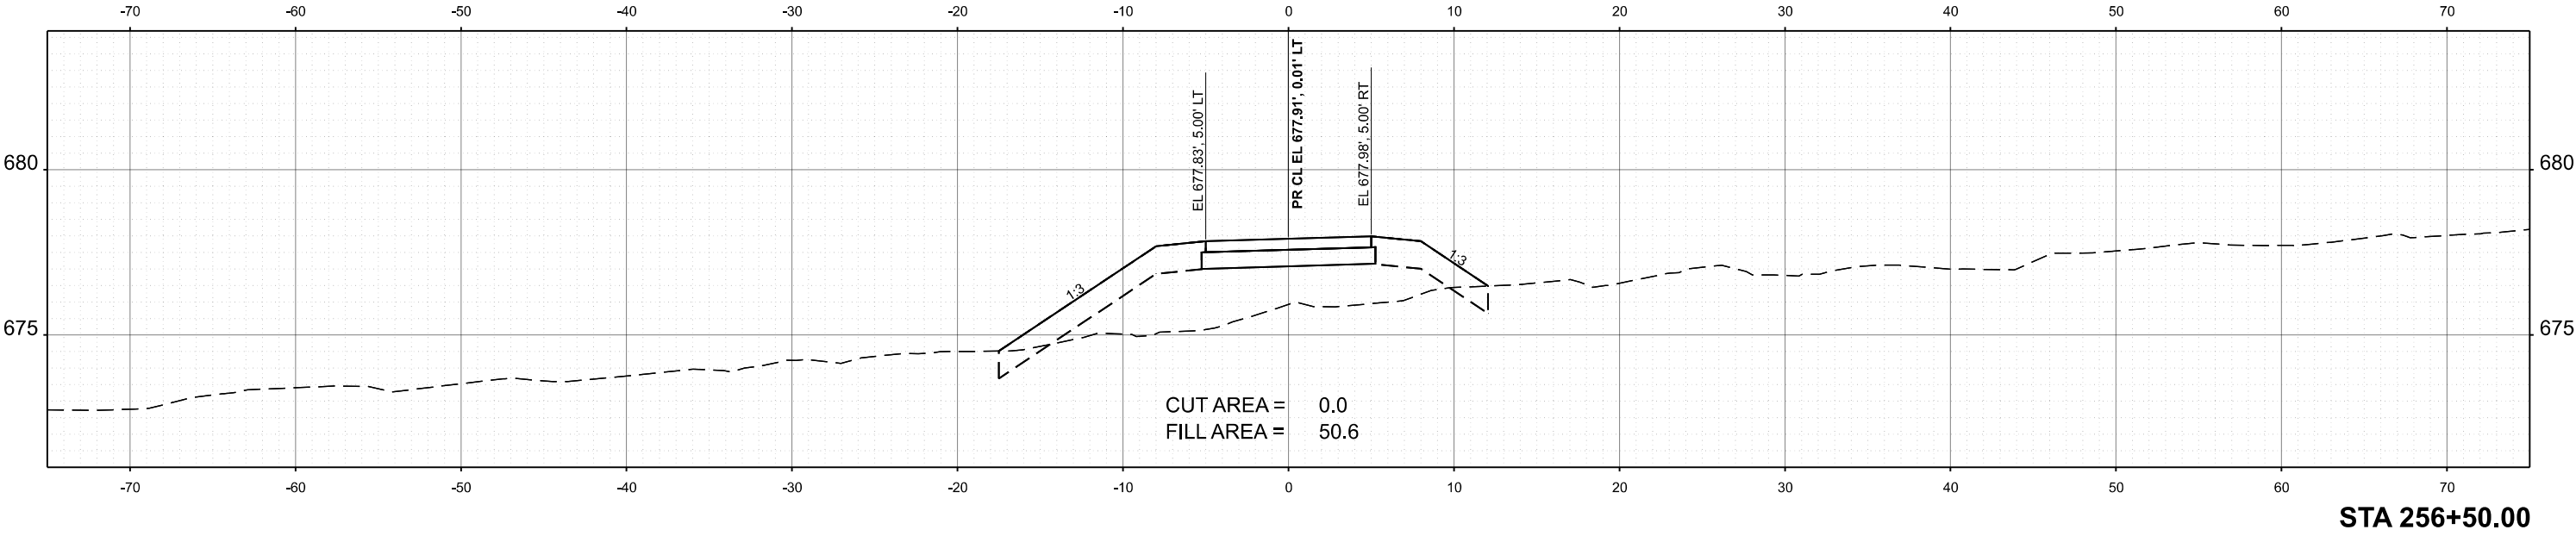

MODEL: Overpass Trail 21
FILE NAME: 0045_SHT-XS_83-OVP.dgn

TRANSYSTEMS


USER NAME	=	mrquinn	DESIGNED	-	MRQ	REVISED	-	
			DRAWN	-	MRQ	REVISED	-	
			CHECKED	-	EAD	REVISED	-	
PLOT DATE	=	7/9/2025	DATE	-	06/09/2025	REVISED	-	

STATE OF ILLINOIS
DEPARTMENT OF TRANSPORTATION


OVERPASS TRAIL

SCALE: 1"=5' SHEET 21 OF 32 SHEETS STA. TO STA.

F.A.P. RTE.	SECTION	COUNTY	TOTAL SHEETS	SHEET NO.
344	19-00197-00-BT	DUPAGE	92	81
CONTRACT NO. 61L69				
		ILLINOIS	FED. AID PROJECT	

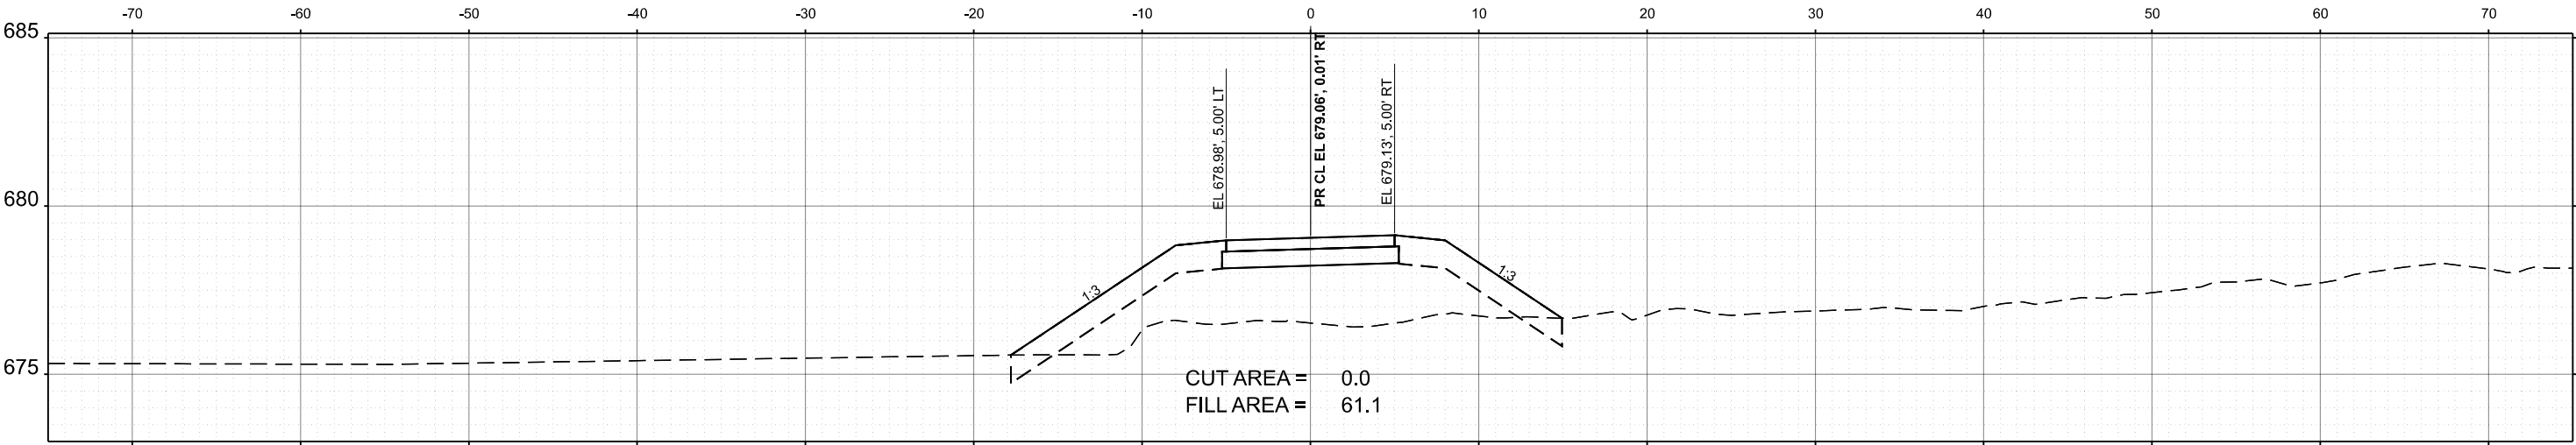

STA 257+50.00

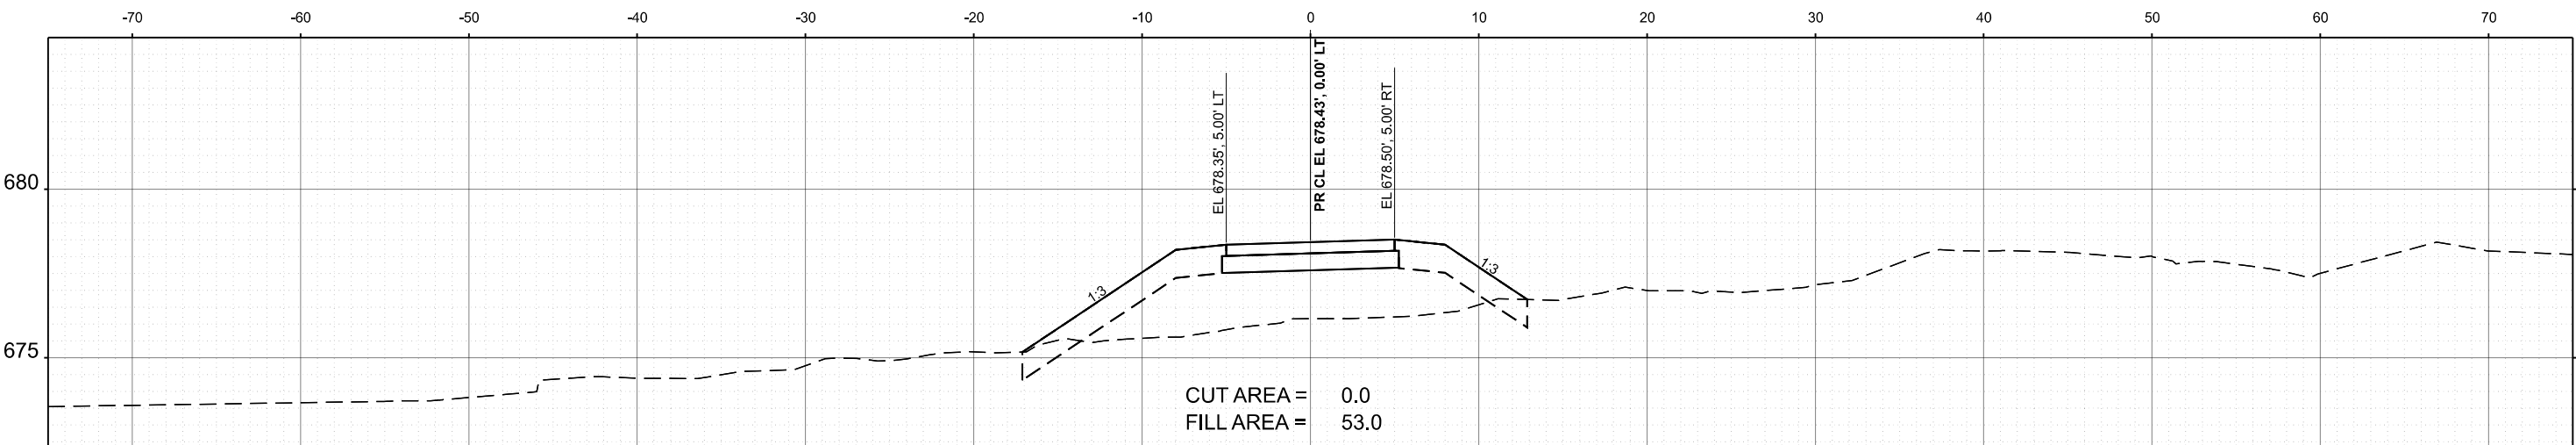

STA 257+00.00

MODEL: Overpass Trail 22
FILE NAME: 0045_SHT-FXS_83-OVP.dgn

TRANSYSTEMS




USER NAME	=	mrquinn	DESIGNED	-	MRQ	REVISED	-	
			DRAWN	-	MRQ	REVISED	-	
			CHECKED	-	EAD	REVISED	-	
PLOT DATE	=	7/9/2025	DATE	-	06/09/2025	REVISED	-	

STATE OF ILLINOIS
DEPARTMENT OF TRANSPORTATION

OVERPASS TRAIL

SCALE: 1"=5' SHEET 22 OF 32 SHEETS STA. TO STA.

F.A.P. RTE.	SECTION	COUNTY	TOTAL SHEETS	SHEET NO.
344	19-00197-00-BT	DUPAGE	92	82
		CONTRACT NO. 61L69		
		ILLINOIS	FED. AID PROJECT	

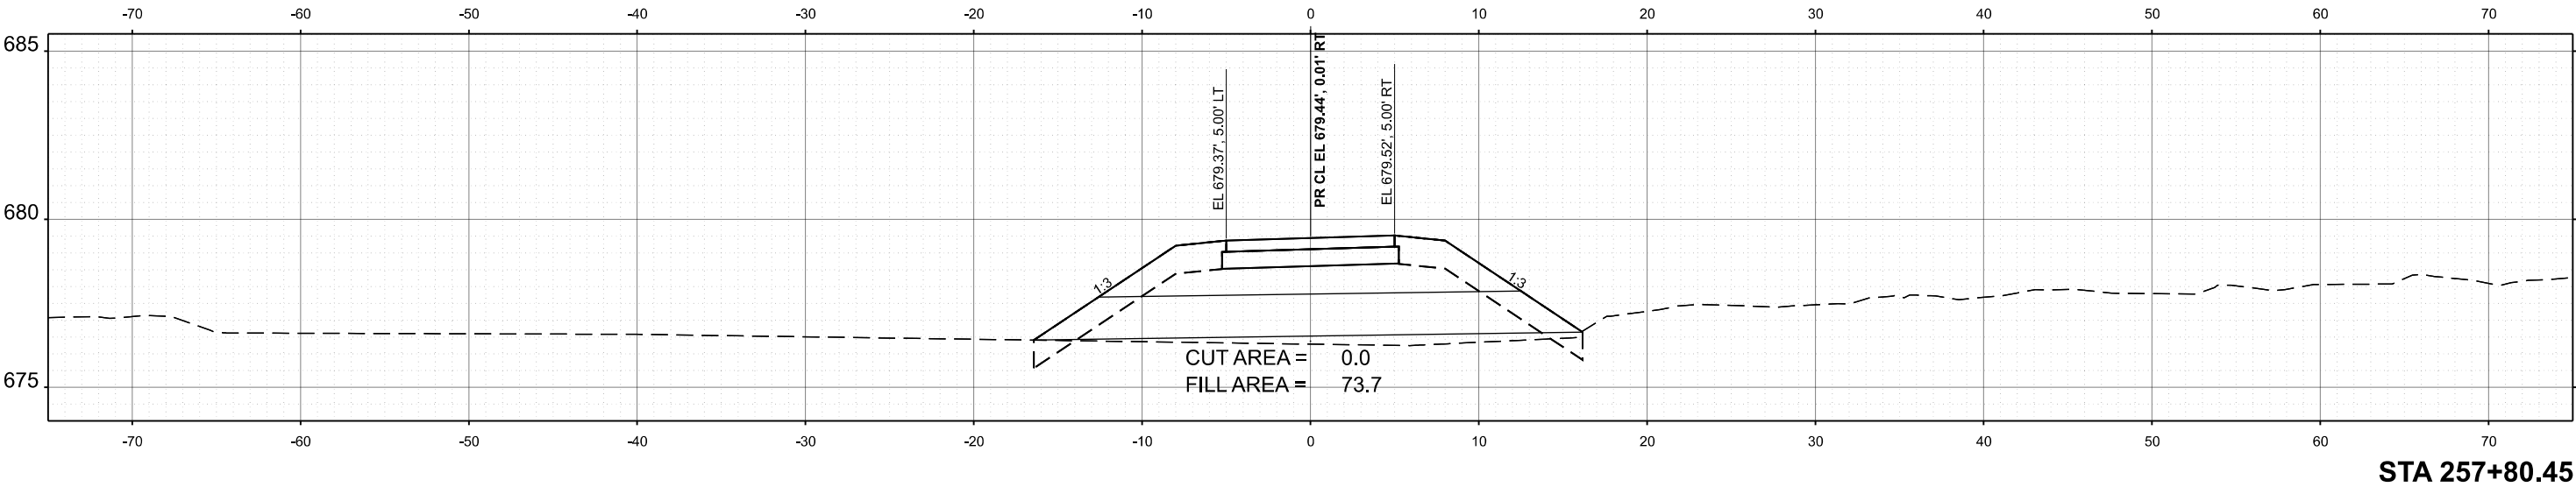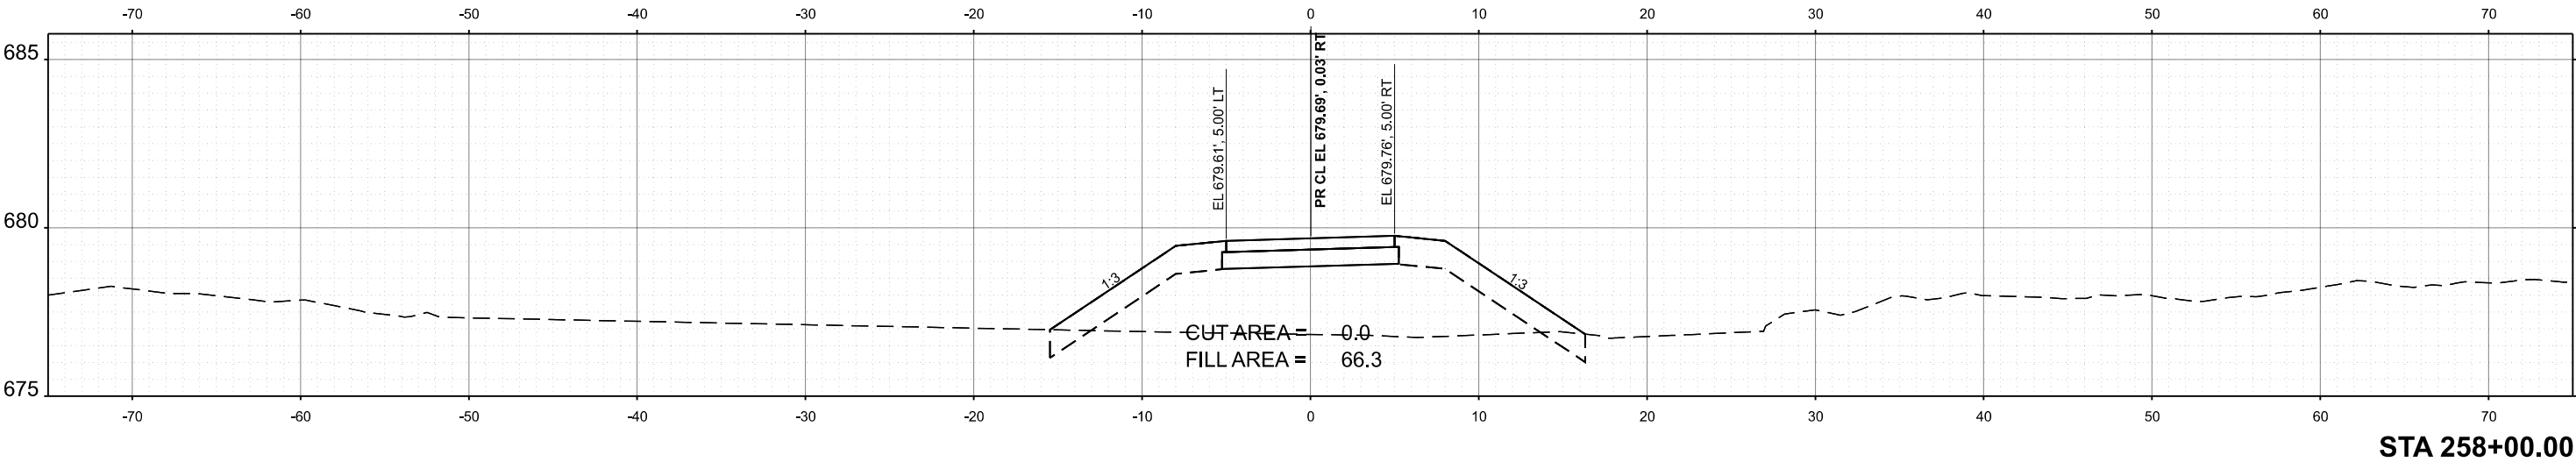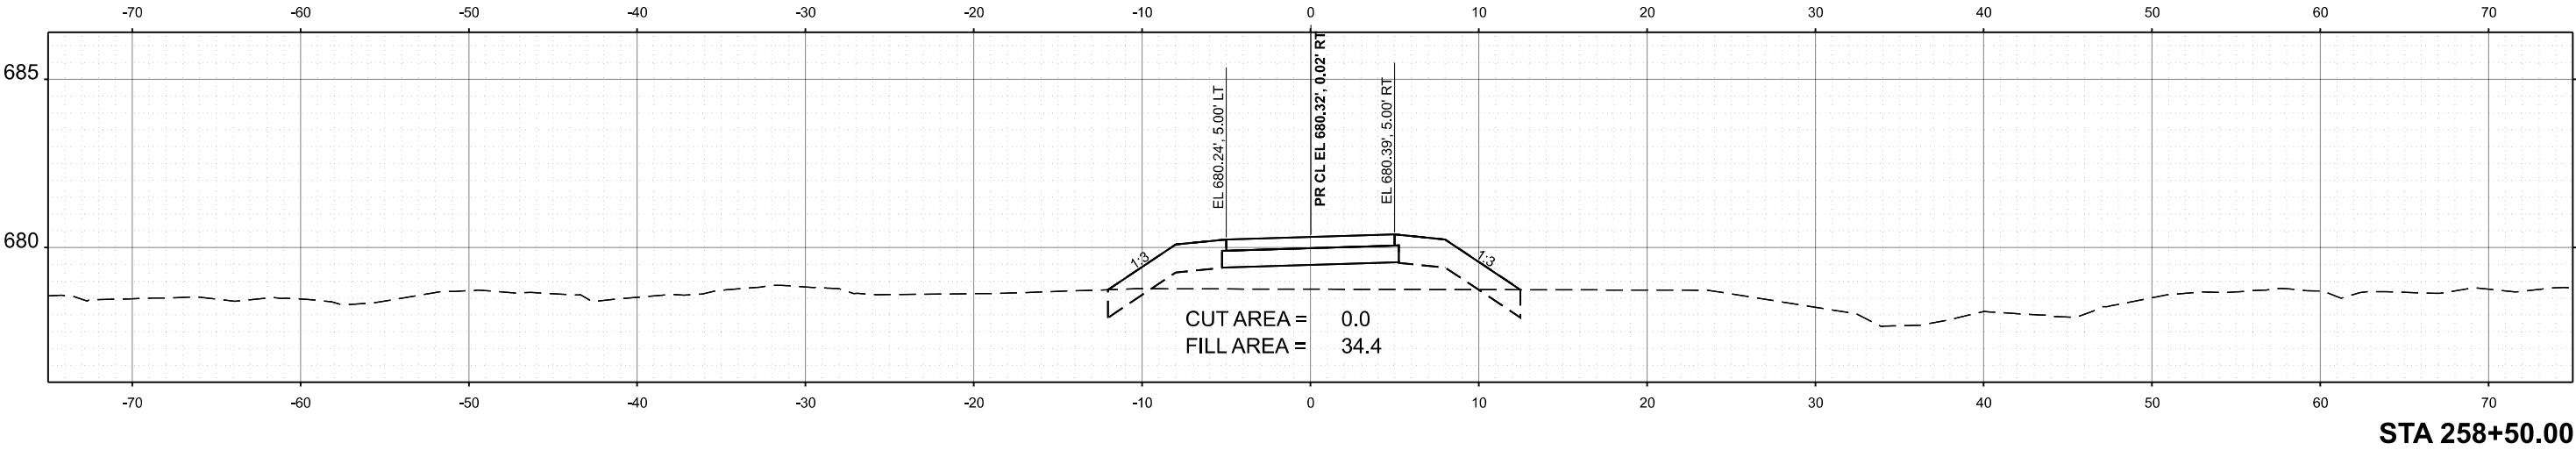

MODEL: Overpass Trail 23
FILE NAME: 0045_SHT+XS_83+OVP.dgn

TRANSYSTEMS




USER NAME =	mrquinn	DESIGNED -	MRQ	REVISED -	
		DRAWN -	MRQ	REVISED -	
		CHECKED -	EAD	REVISED -	
PLOT DATE =	7/9/2025	DATE -	06/09/2025	REVISED -	

STATE OF ILLINOIS
DEPARTMENT OF TRANSPORTATION

OVERPASS TRAIL

SCALE: 1"=5' SHEET 23 OF 32 SHEETS STA. TO STA.

F.A.P. RTE.	SECTION	COUNTY	TOTAL SHEETS	SHEET NO.
344	19-00197-00-BT	DUPAGE	92	83
CONTRACT NO. 61L69				
		ILLINOIS	FED. AID PROJECT	

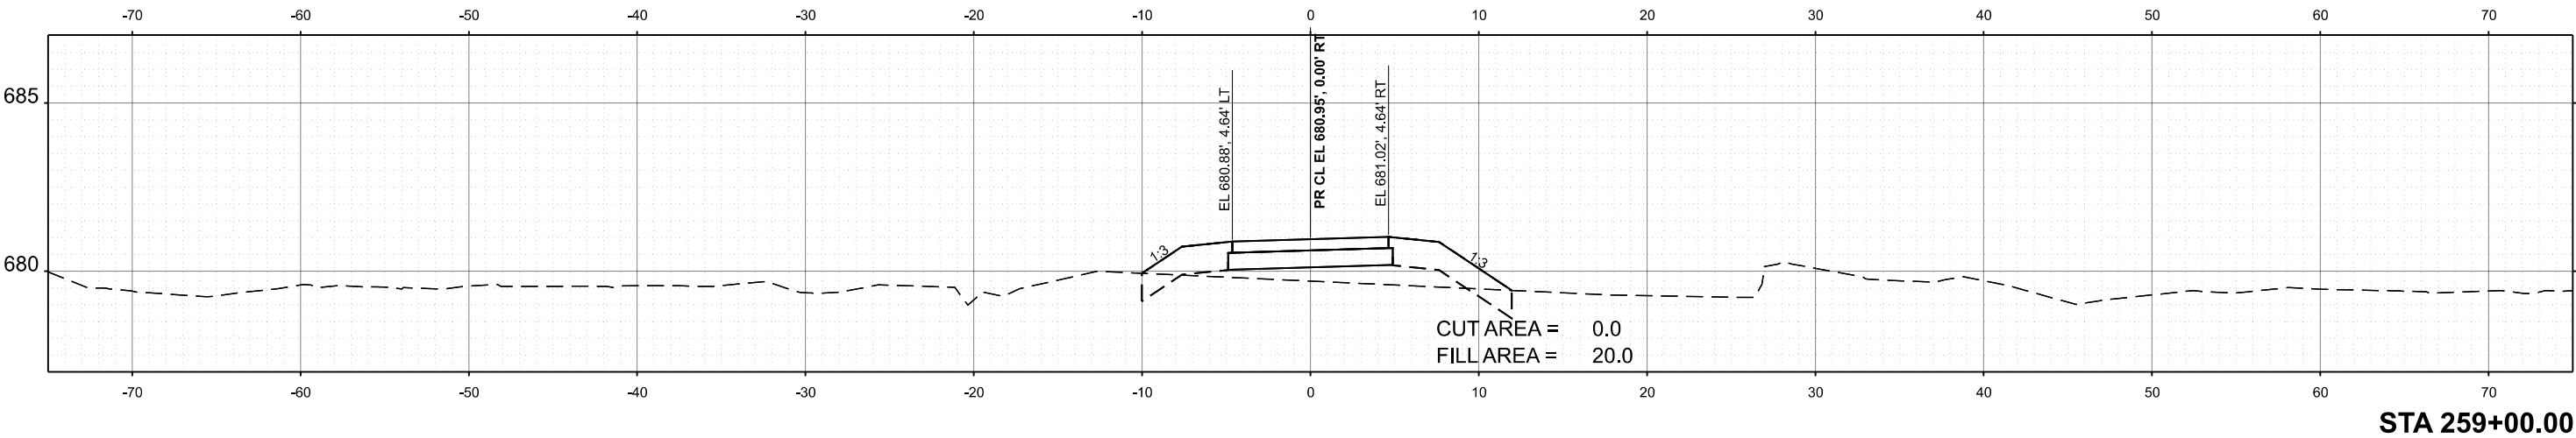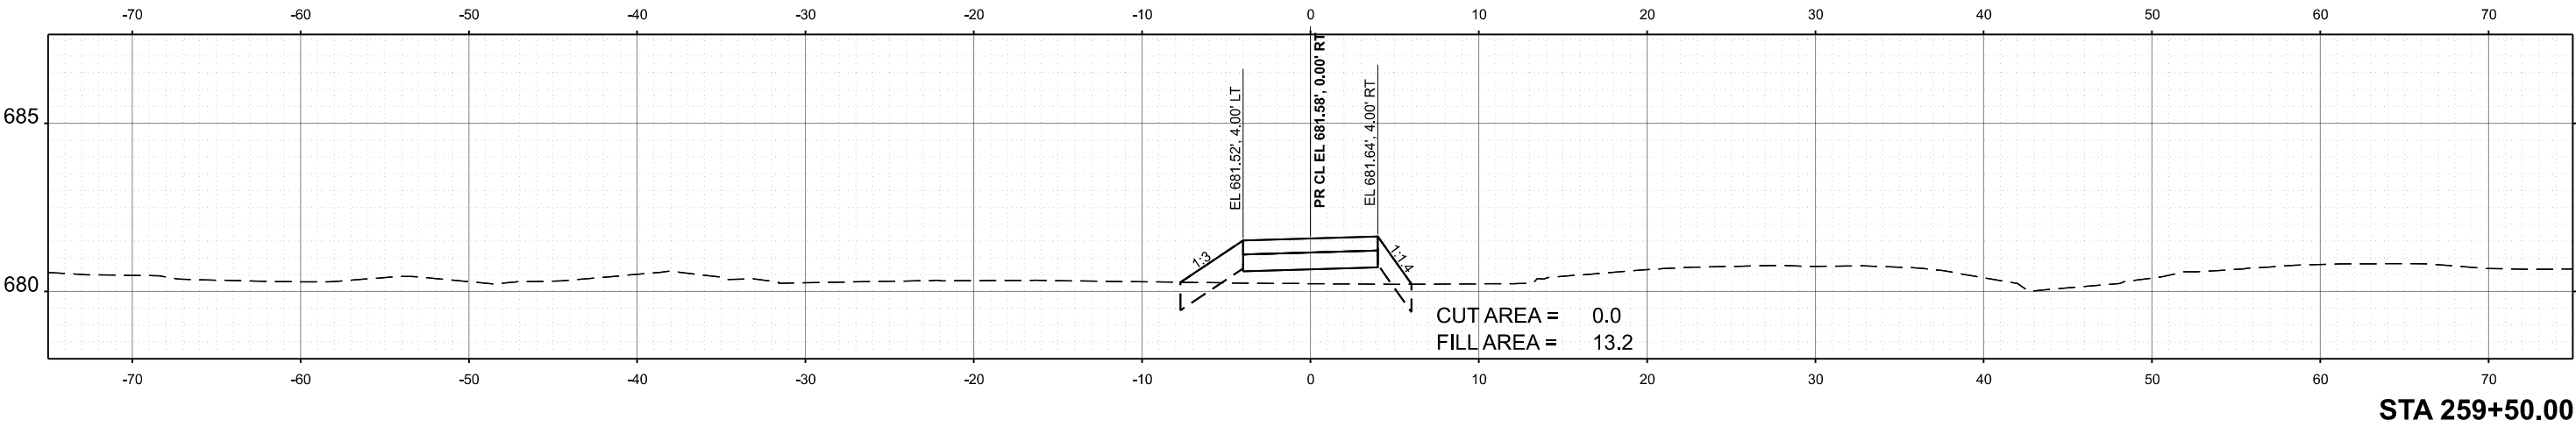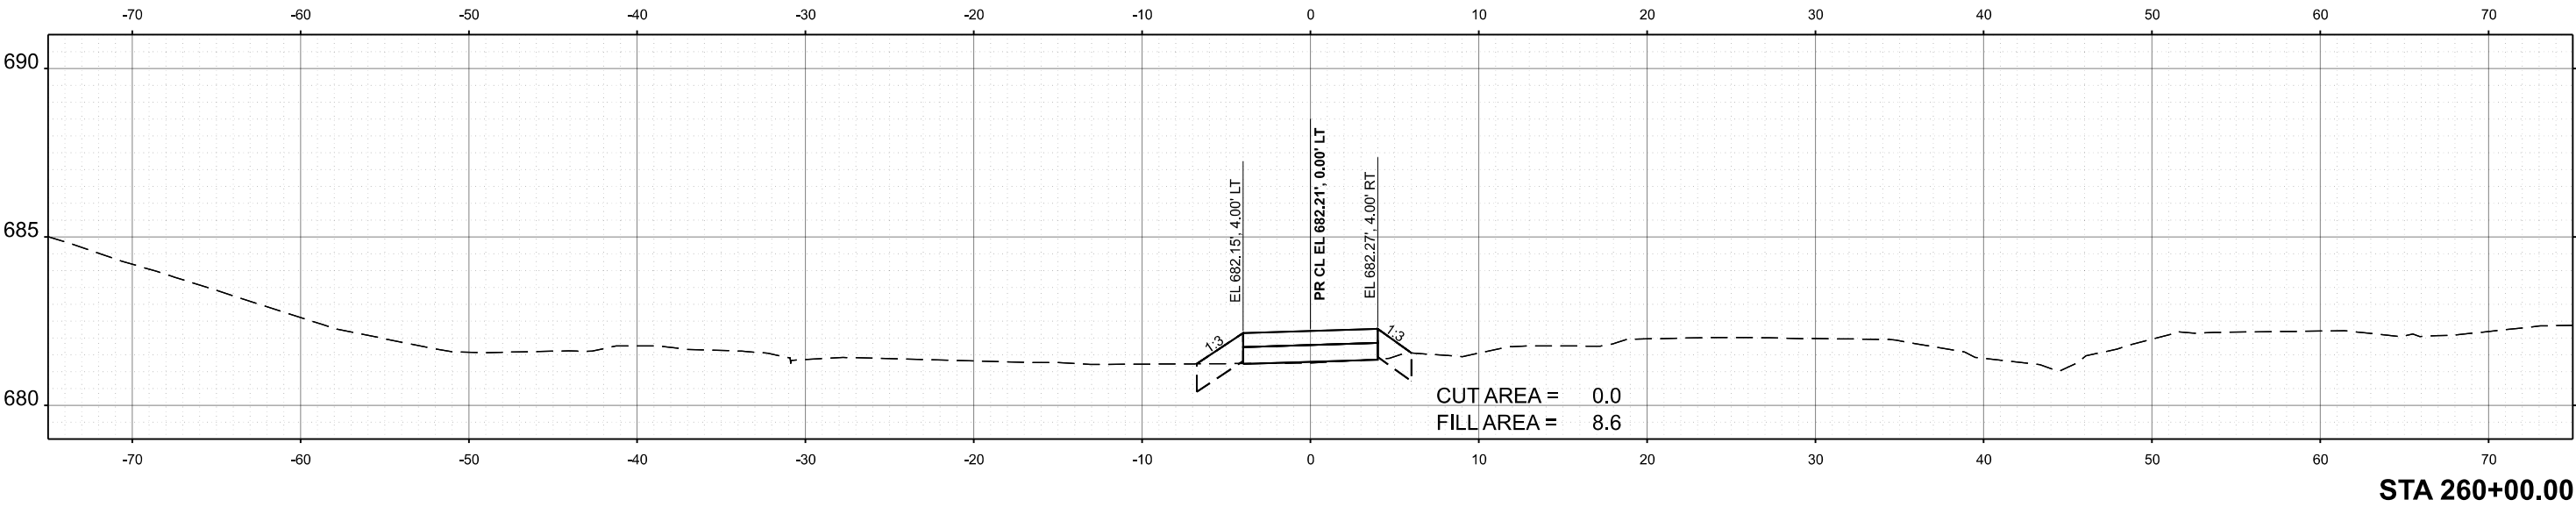

MODEL: Overpass Trail 24
FILE NAME: 0045_SHT-FS_83-OVP.dgn

TRANSYSTEMS




USER NAME = mrquinn	DESIGNED - MRQ	REVISED -
	DRAWN - MRQ	REVISED -
	CHECKED - EAD	REVISED -
PLOT DATE = 7/9/2025	DATE - 06/09/2025	REVISED -

STATE OF ILLINOIS
DEPARTMENT OF TRANSPORTATION

OVERPASS TRAIL

SCALE: 1"=5' SHEET 24 OF 32 SHEETS STA. TO STA.

F.A.P. RTE.	SECTION	COUNTY	TOTAL SHEETS	SHEET NO.
344	19-00197-00-BT	DUPAGE	92	84
CONTRACT NO. 61L69				
		ILLINOIS	FED. AID PROJECT	

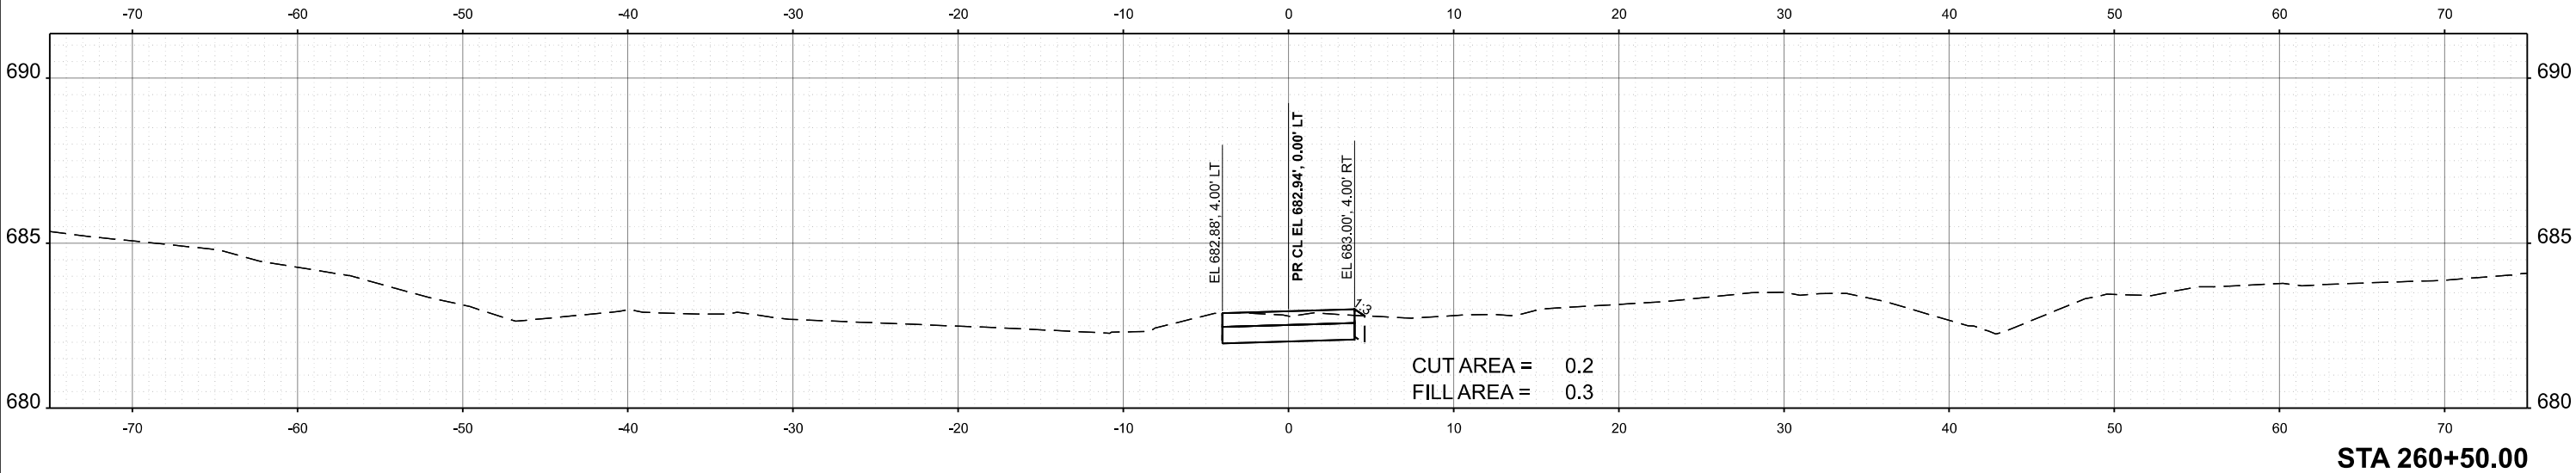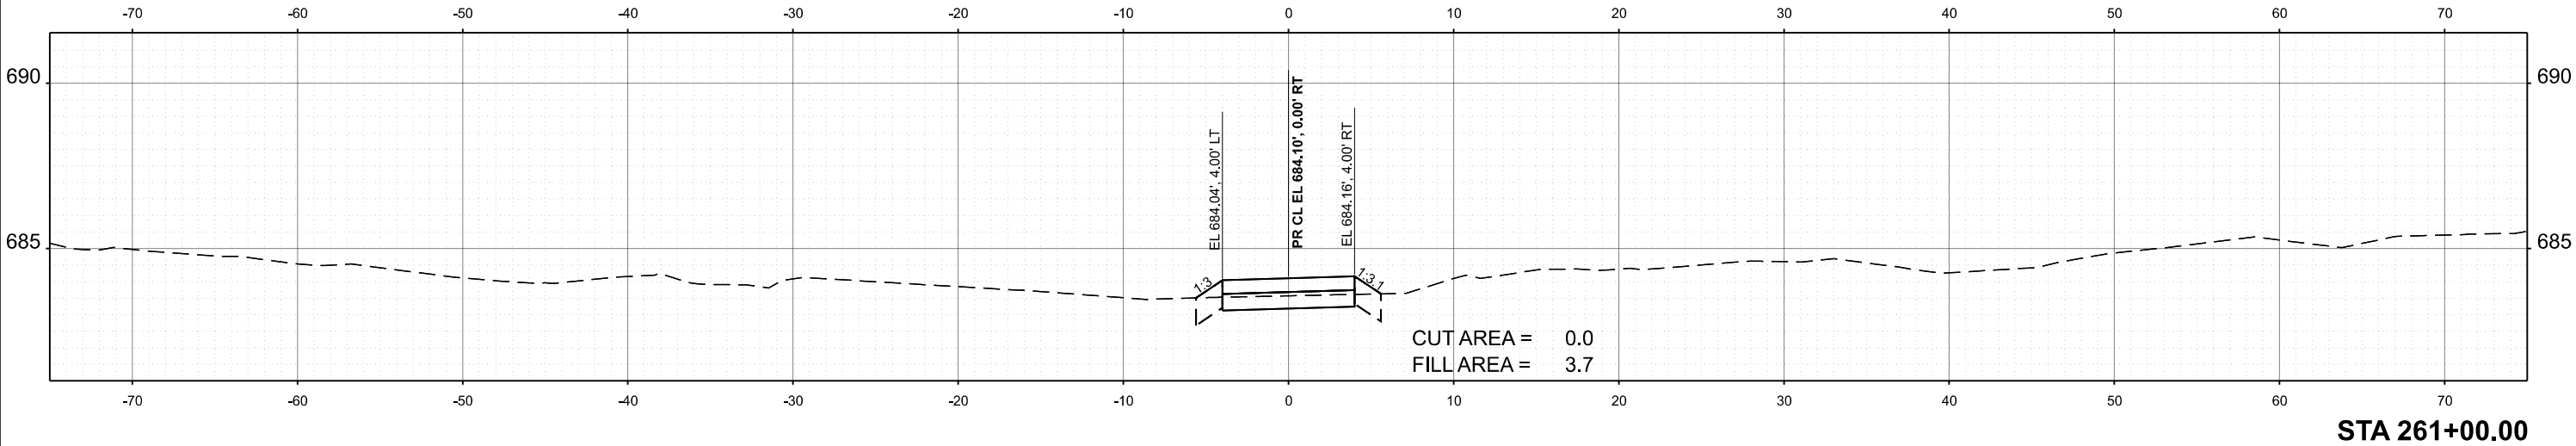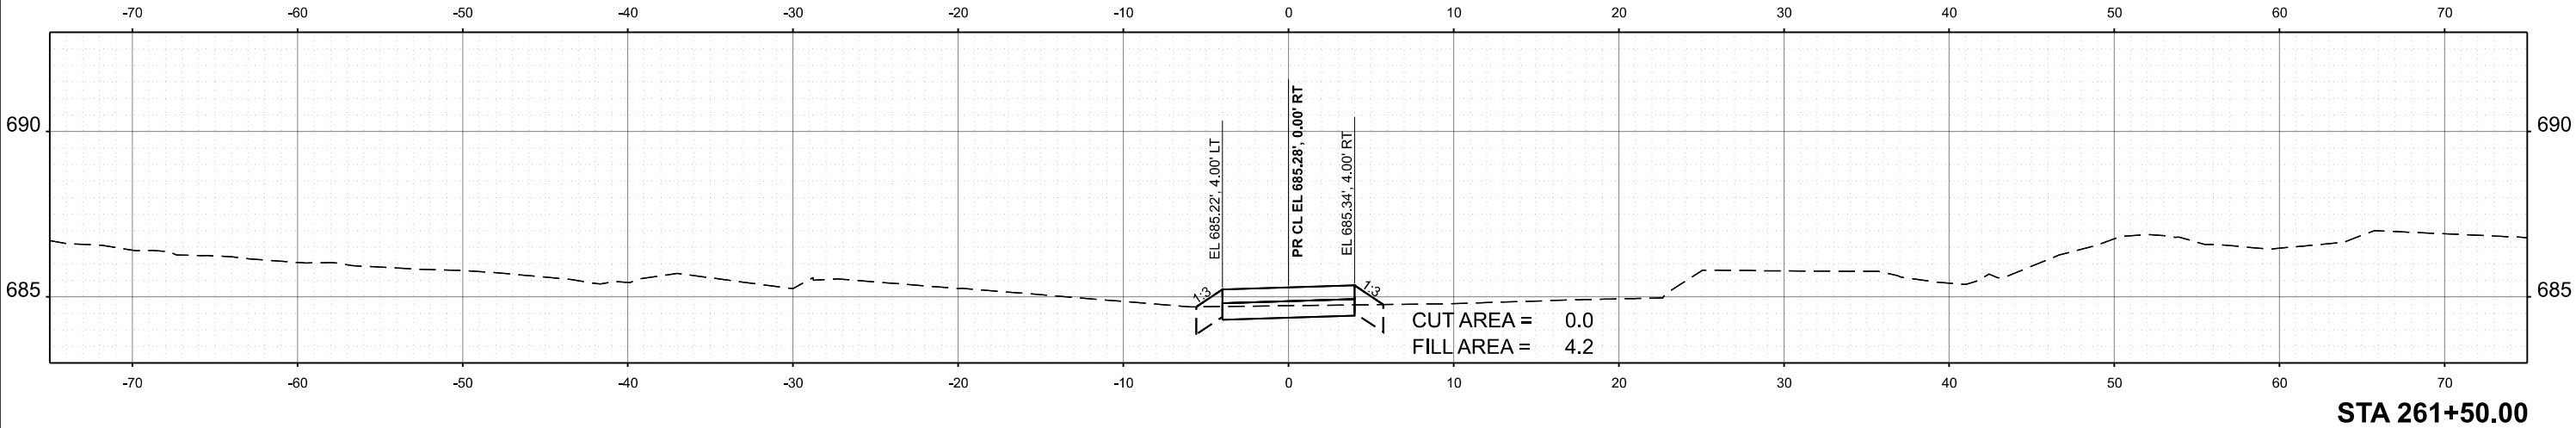

MODEL: Overpass Trail 25
FILE NAME: 0045_SHT-XS_83-OVP.dgn

TRANSYSTEMS




USER NAME =	mrquinn	DESIGNED -	MRQ	REVISED -	
		DRAWN -	MRQ	REVISED -	
		CHECKED -	EAD	REVISED -	
PLOT DATE	7/9/2025	DATE	06/09/2025	REVISED -	

STATE OF ILLINOIS
DEPARTMENT OF TRANSPORTATION

OVERPASS TRAIL

SCALE: 1"=5' SHEET 25 OF 32 SHEETS STA. TO STA.

F.A.P. RTE.	SECTION	COUNTY	TOTAL SHEETS	SHEET NO.
344	19-00197-00-BT	DUPAGE	92	85
CONTRACT NO. 61L69				
		ILLINOIS	FED. AID PROJECT	

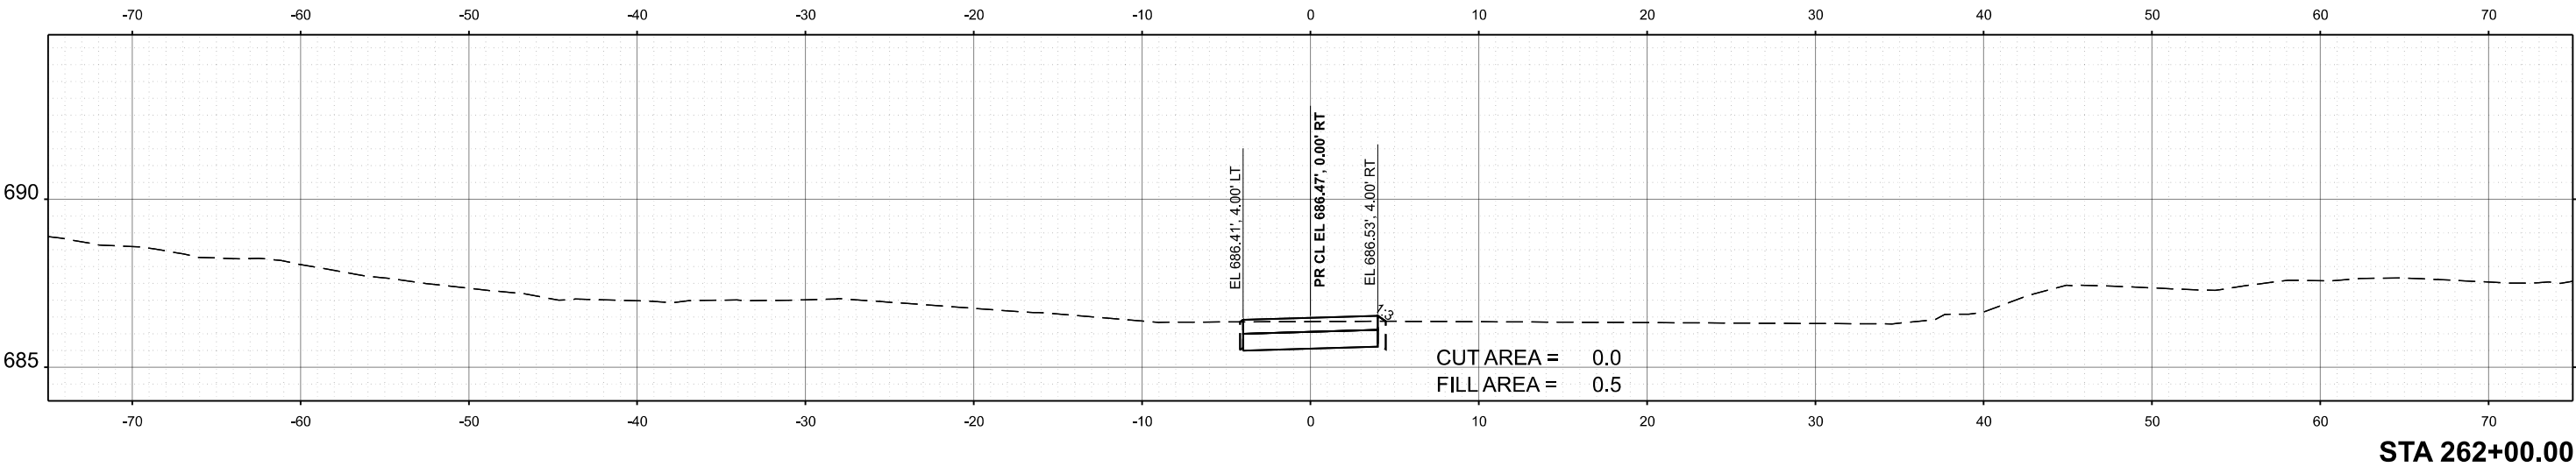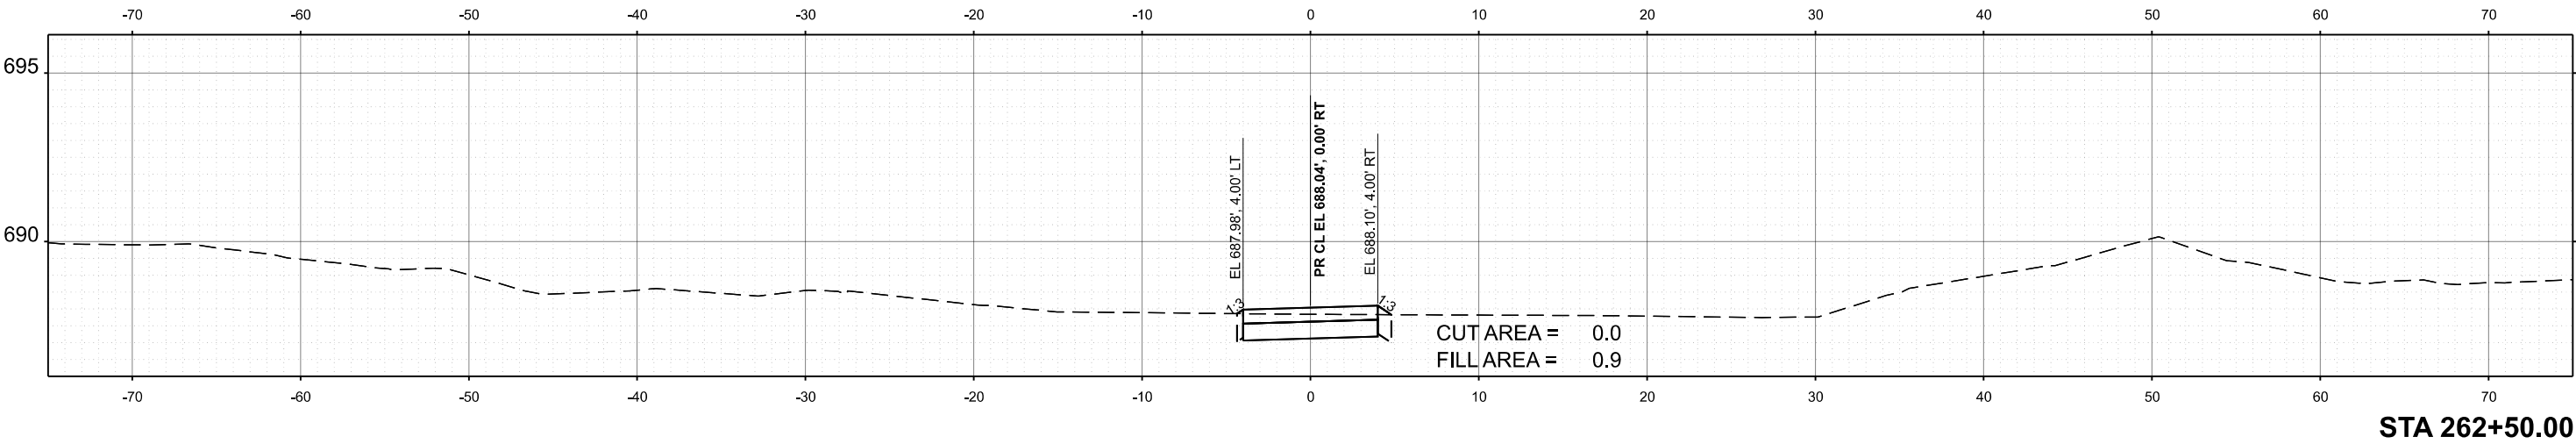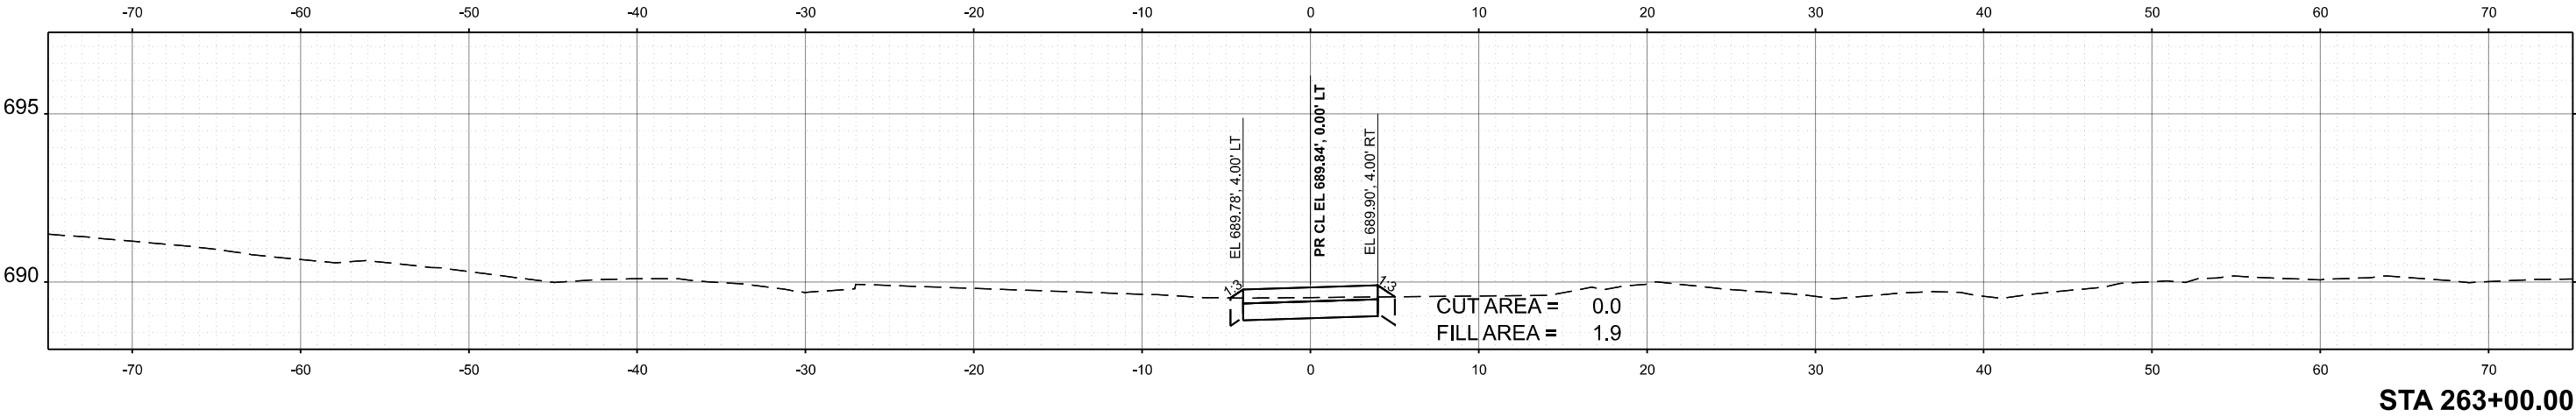

MODEL: Overpass Trail 26
FILE NAME: 0045_SHT-XS_83-OVP.dgn

TRANSYSTEMS




USER NAME = mrquinn	DESIGNED - MRQ	REVISED -
	DRAWN - MRQ	REVISED -
	CHECKED - EAD	REVISED -
PLOT DATE = 7/9/2025	DATE - 06/09/2025	REVISED -

STATE OF ILLINOIS
DEPARTMENT OF TRANSPORTATION

OVERPASS TRAIL

SCALE: 1"=5' SHEET 26 OF 32 SHEETS STA. TO STA.

F.A.P. RTE.	SECTION	COUNTY	TOTAL SHEETS	SHEET NO.
344	19-00197-00-BT	DUPAGE	92	86
CONTRACT NO. 61L69				
		ILLINOIS	FED. AID PROJECT	

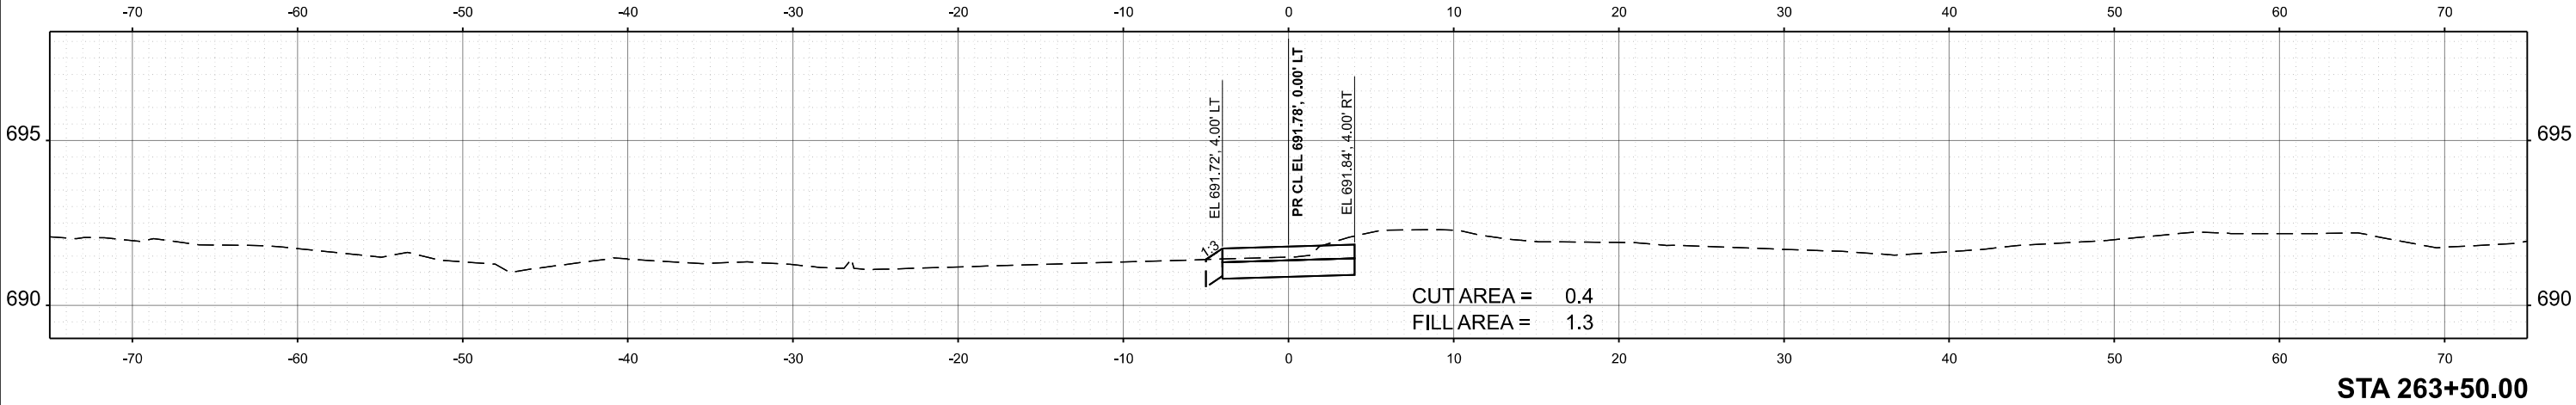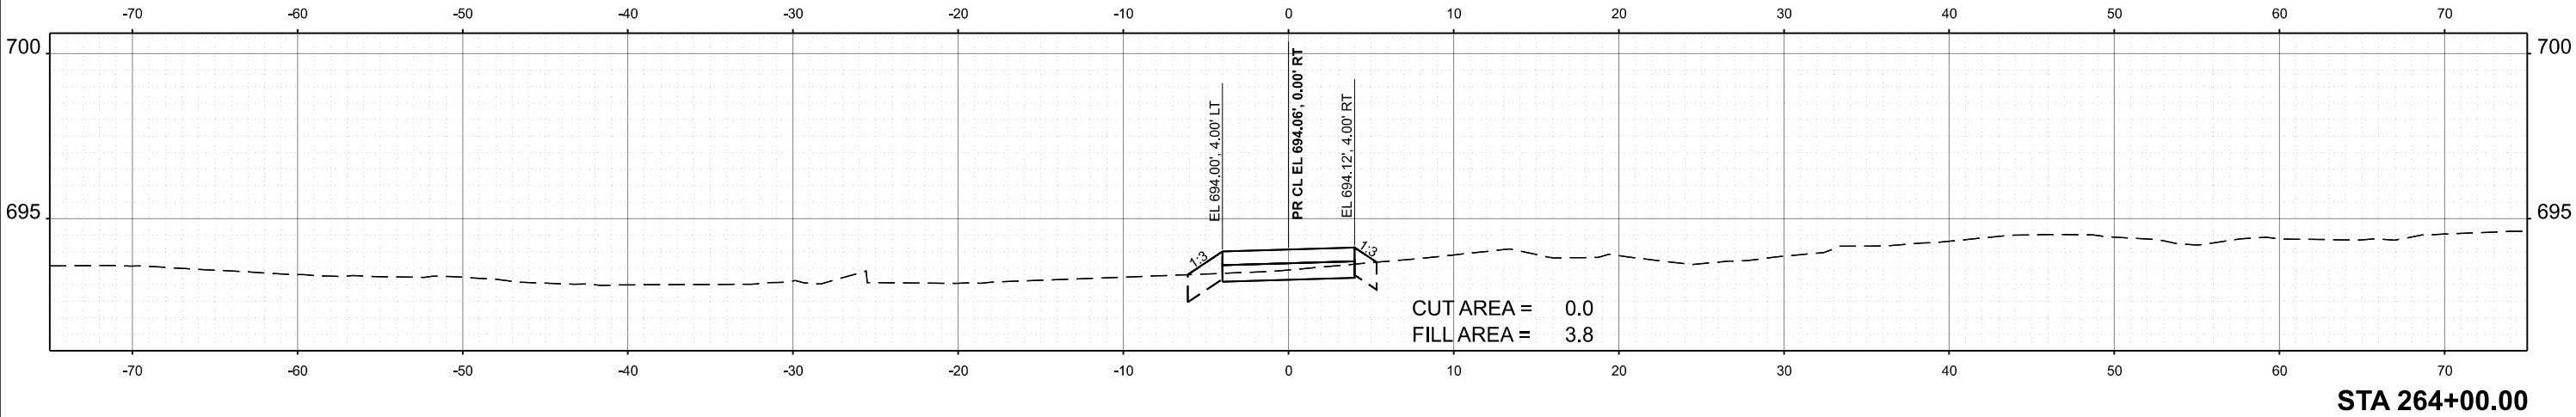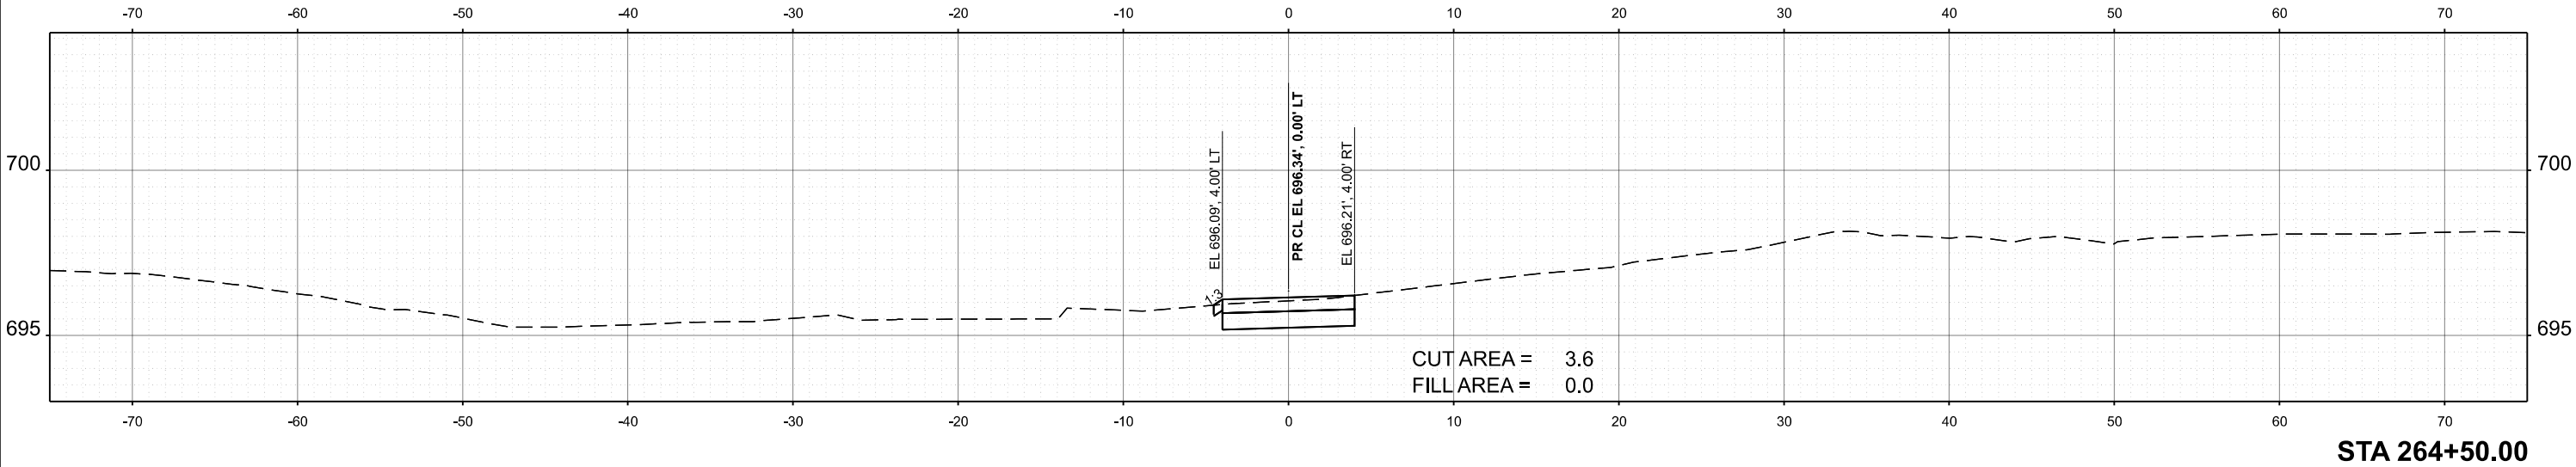

MODEL: Overpass Trail 27
FILE NAME: 0045_SHT-FS_83-OVP.dgn

TRANSYSTEMS




USER NAME = mrquinn	DESIGNED - MRQ	REVISED -
	DRAWN - MRQ	REVISED -
	CHECKED - EAD	REVISED -
PLOT DATE = 7/9/2025	DATE - 06/09/2025	REVISED -

STATE OF ILLINOIS
DEPARTMENT OF TRANSPORTATION




OVERPASS TRAIL

SCALE: 1"=5' SHEET 27 OF 32 SHEETS STA. TO STA.

F.A.P. RTE.	SECTION	COUNTY	TOTAL SHEETS	SHEET NO.
344	19-00197-00-BT	DUPAGE	92	87
CONTRACT NO. 61L69				
ILLINOIS		FED. AID PROJECT		

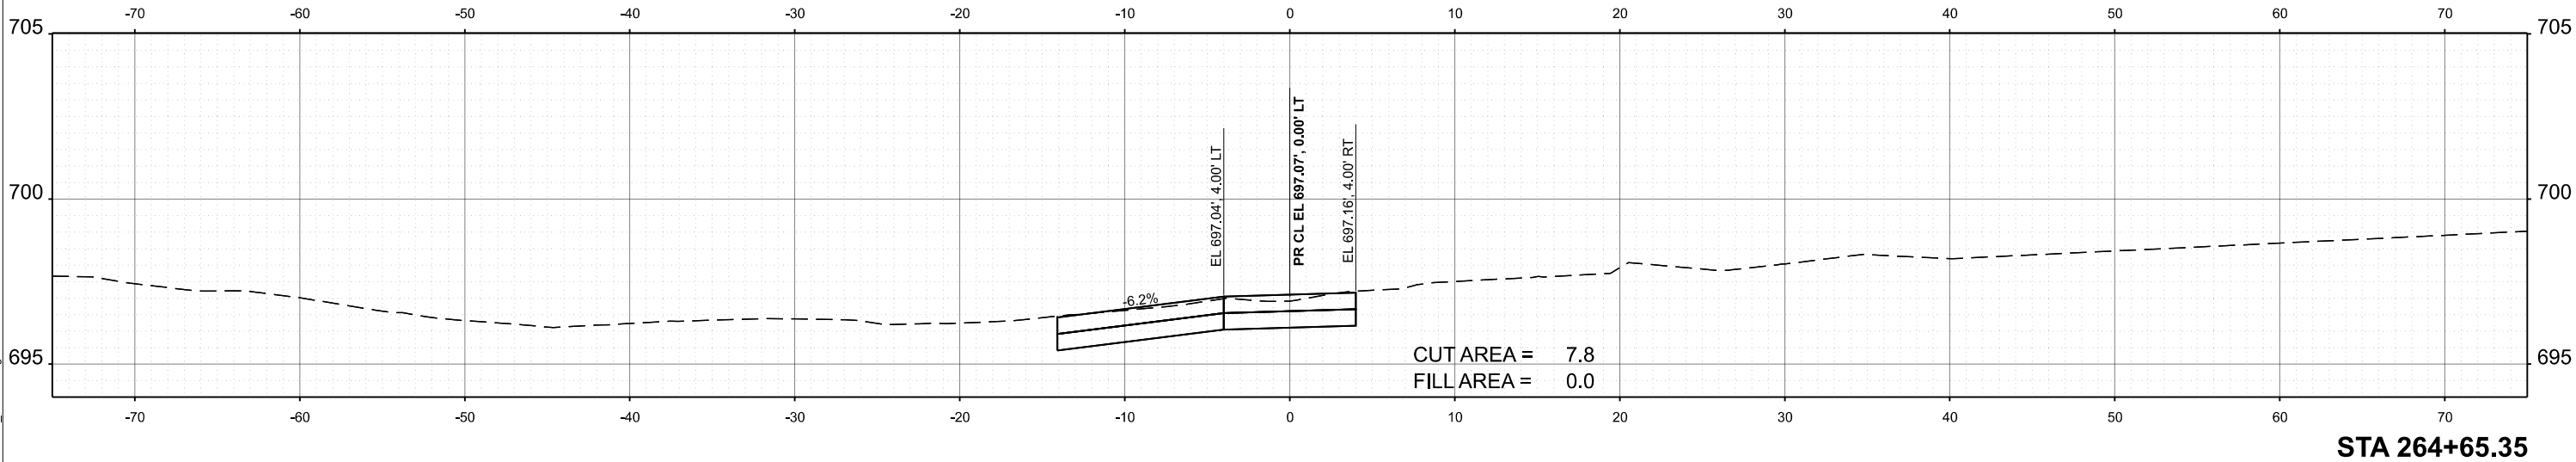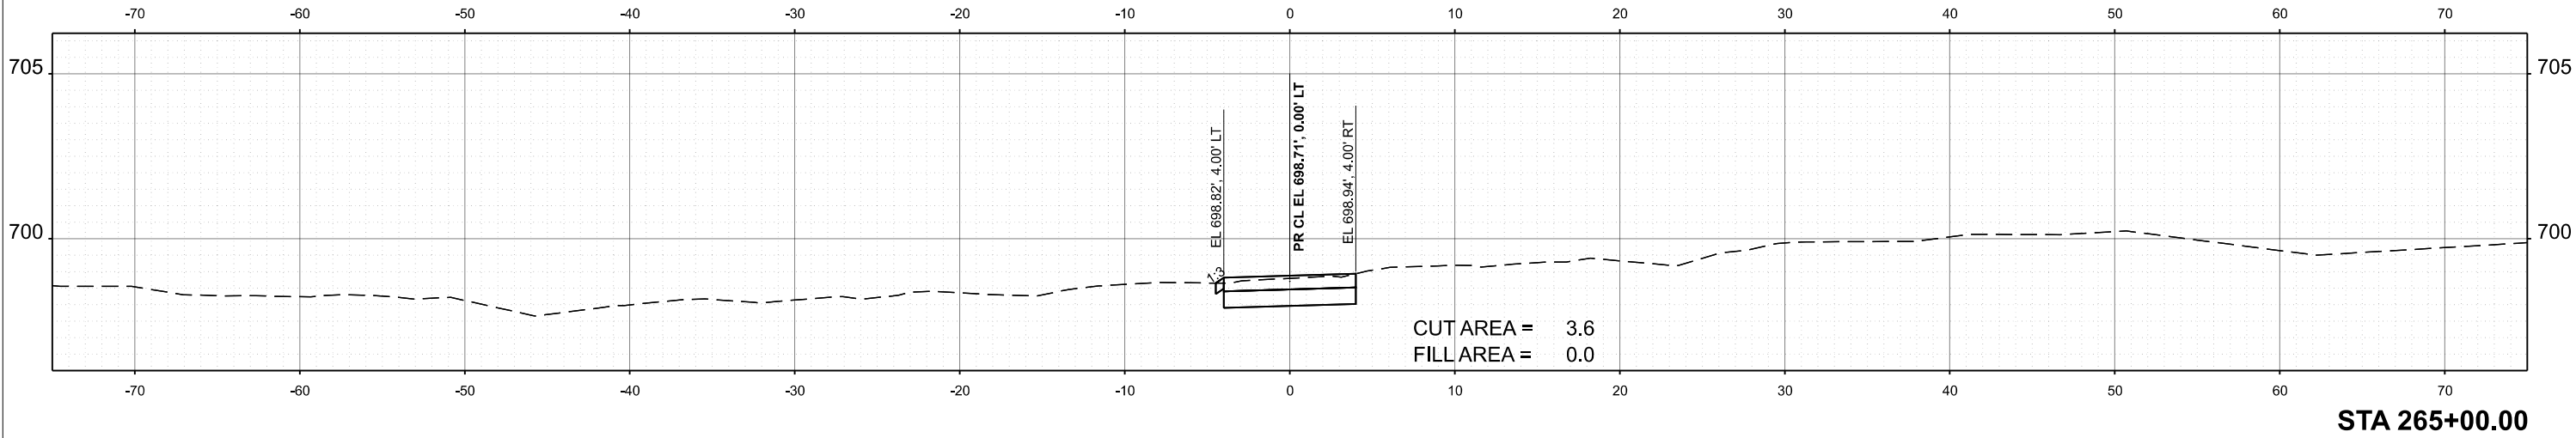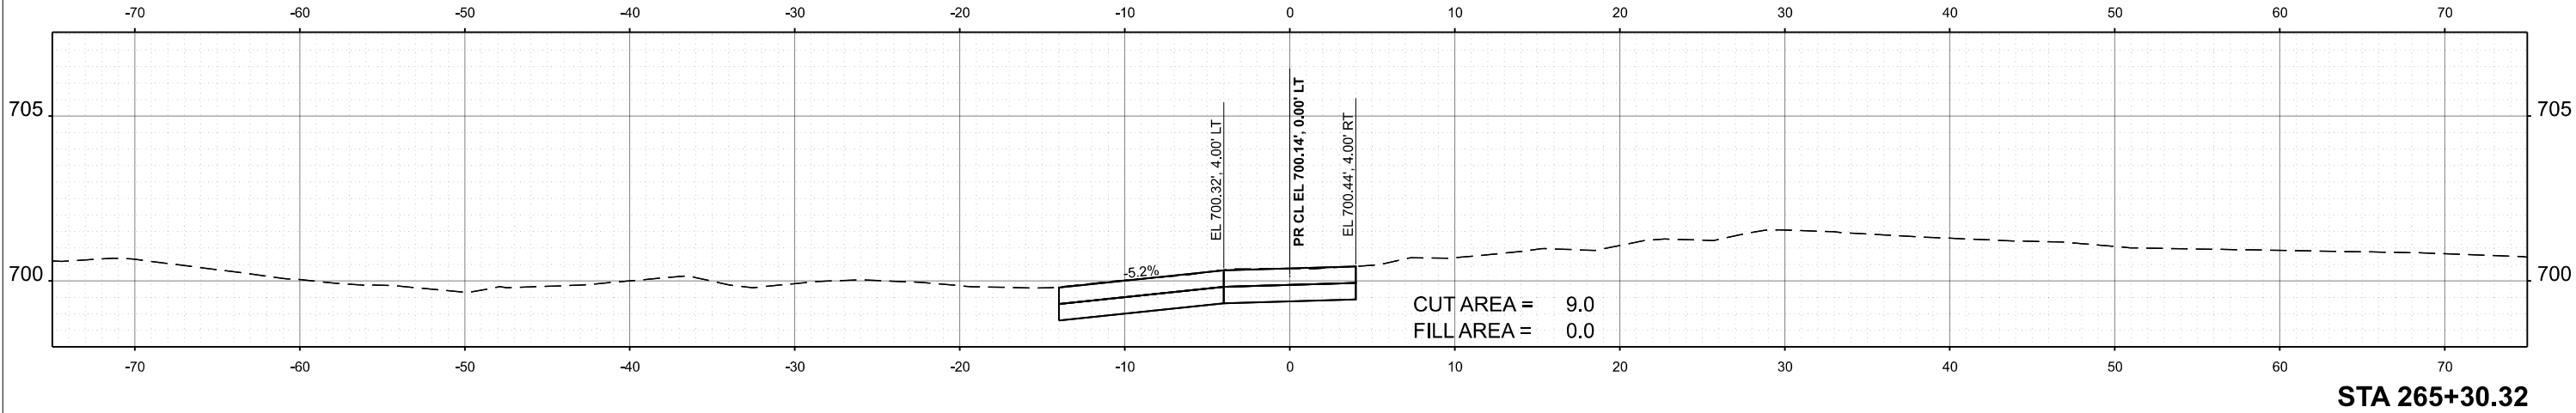

MODEL: Overpass Trail 28
FILE NAME: 0045_SHT-FXS_83-OVP.dgn

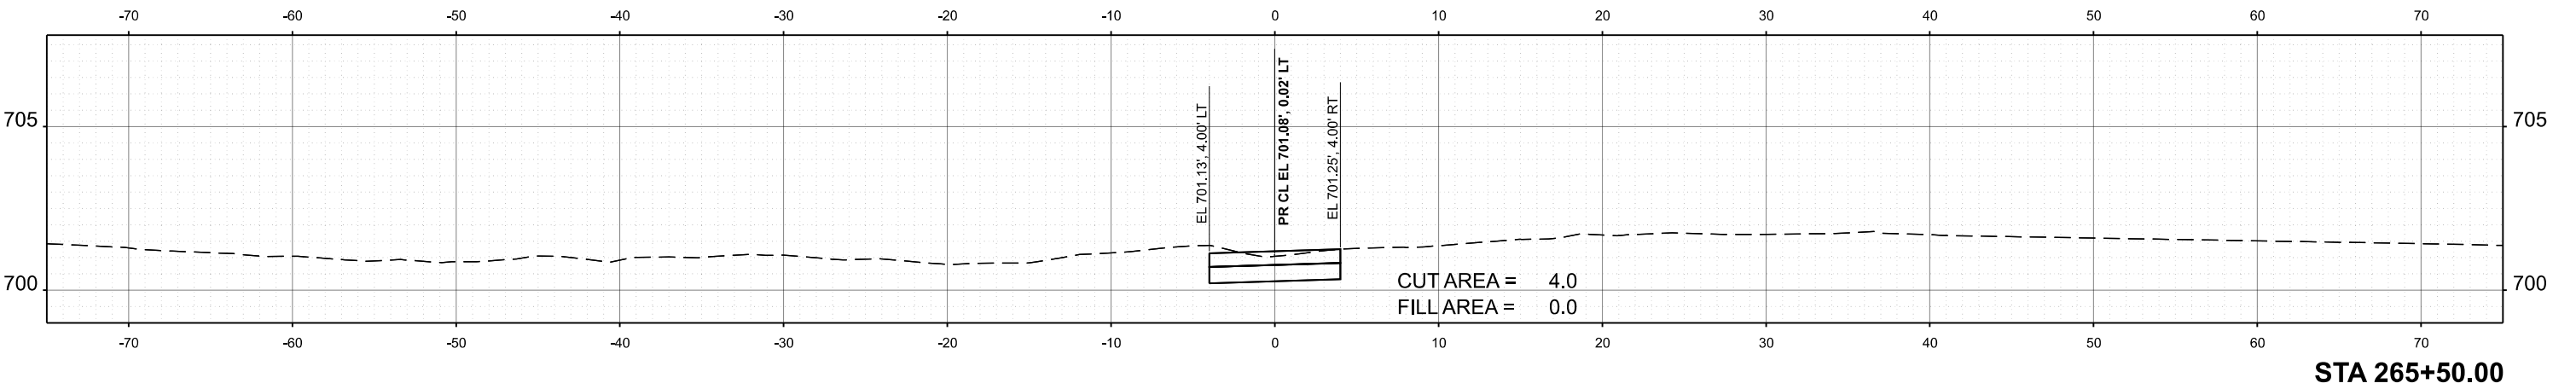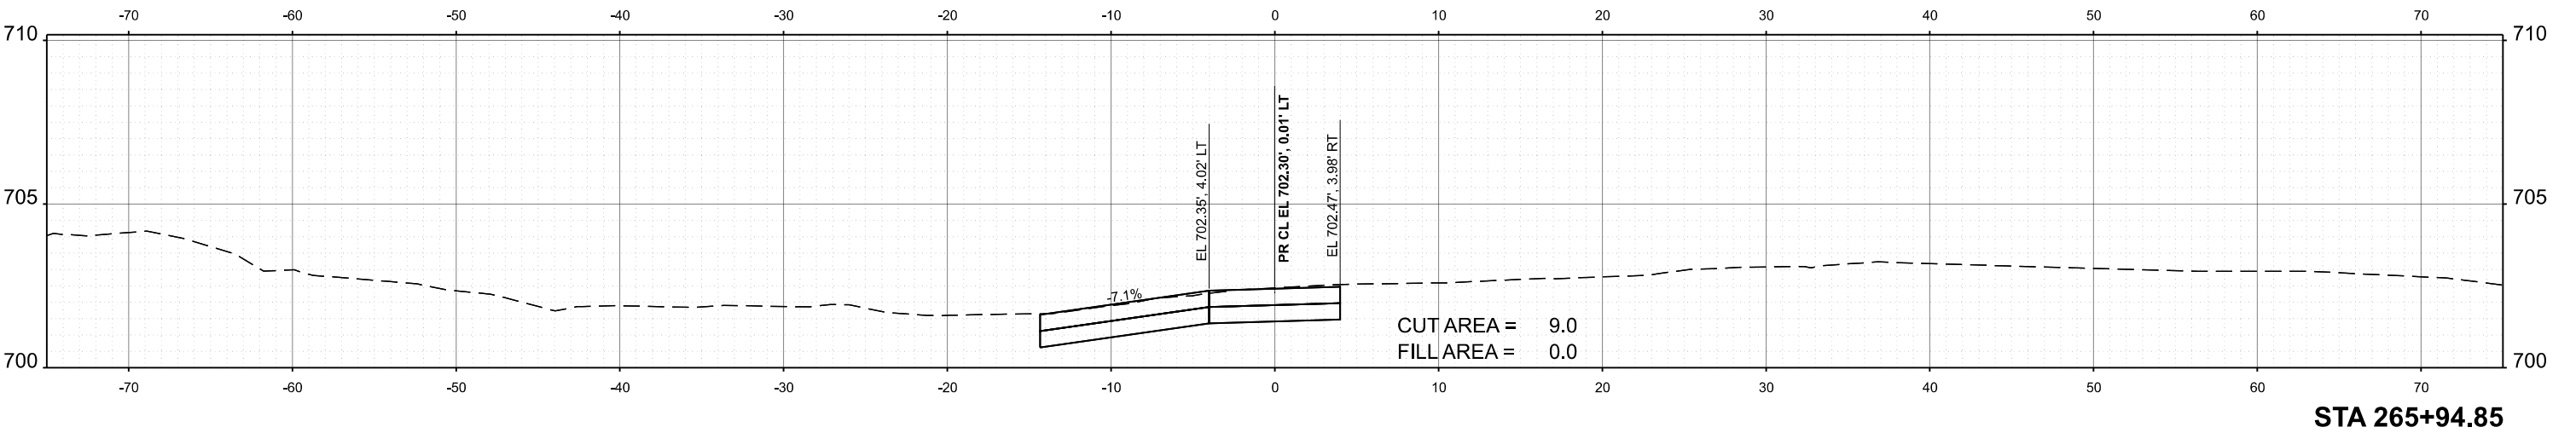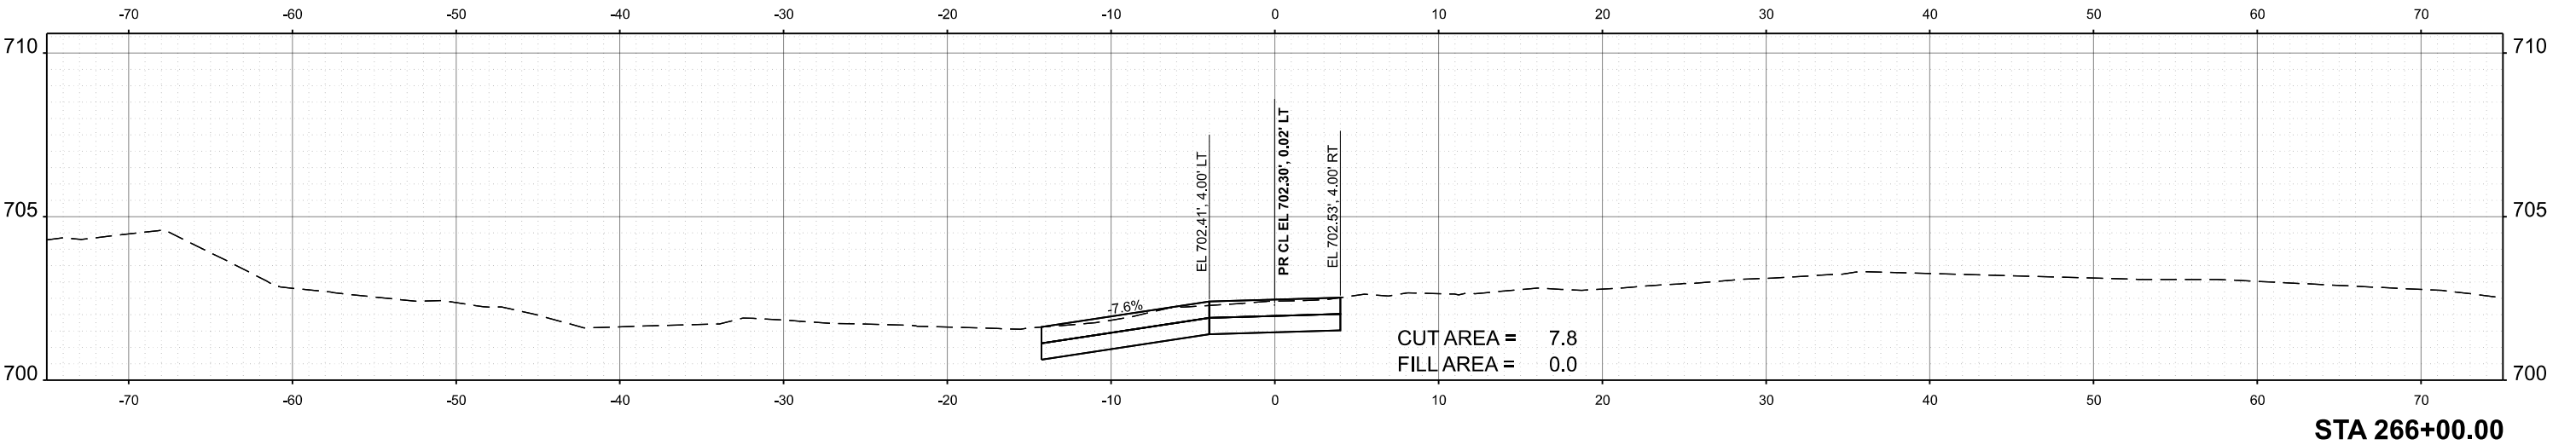

TRANSYSTEMS	USER NAME = mrquinn	DESIGNED - MRQ	REVISED -	STATE OF ILLINOIS DEPARTMENT OF TRANSPORTATION	OVERPASS TRAIL				F.A.P. RTE.	SECTION	COUNTY	TOTAL SHEETS	SHEET NO.
		DRAWN - MRQ	REVISED -						344	19-00197-00-BT	DUPAGE	92	88
		CHECKED - EAD	REVISED -						CONTRACT NO. 61L69				
	PLOT DATE = 7/9/2025	DATE - 06/09/2025	REVISED -		SCALE: 1"=5'	SHEET 28	OF 32 SHEETS	STA.	TO STA.	ILLINOIS FED. AID PROJECT			

MODEL: Overpass Trail 29
FILE NAME: 0045_SHT-FS_83-OVP.dgn

TRANSYSTEMS




USER NAME = mrquinn	DESIGNED - MRQ	REVISED -
	DRAWN - MRQ	REVISED -
	CHECKED - EAD	REVISED -
PLOT DATE = 7/9/2025	DATE - 06/09/2025	REVISED -

STATE OF ILLINOIS
DEPARTMENT OF TRANSPORTATION




OVERPASS TRAIL

SCALE: 1"=5' SHEET 29 OF 32 SHEETS STA. TO STA.

F.A.P. RTE.	SECTION	COUNTY	TOTAL SHEETS	SHEET NO.
344	19-00197-00-BT	DUPAGE	92	89
CONTRACT NO. 61L69				
ILLINOIS FED. AID PROJECT				

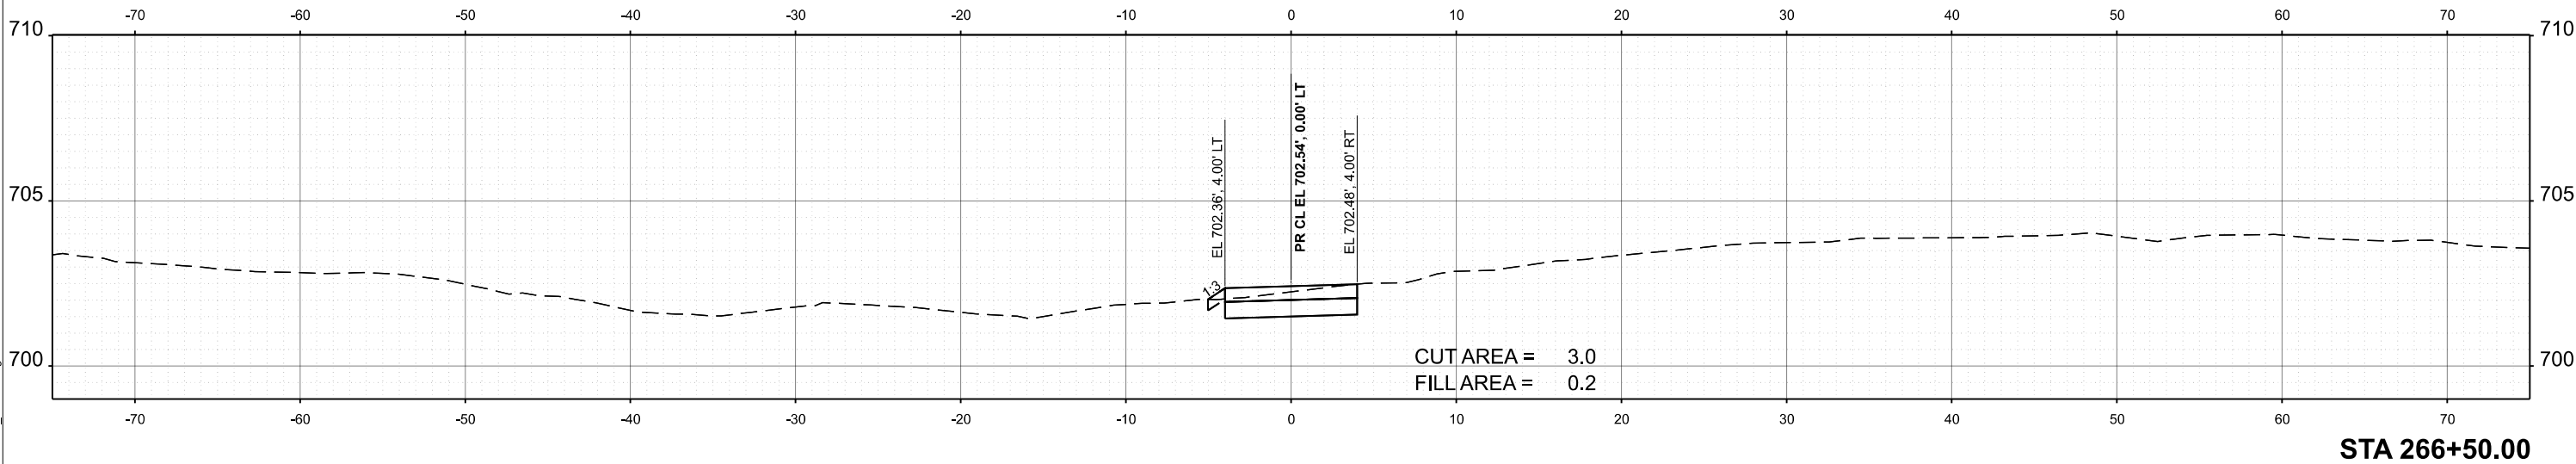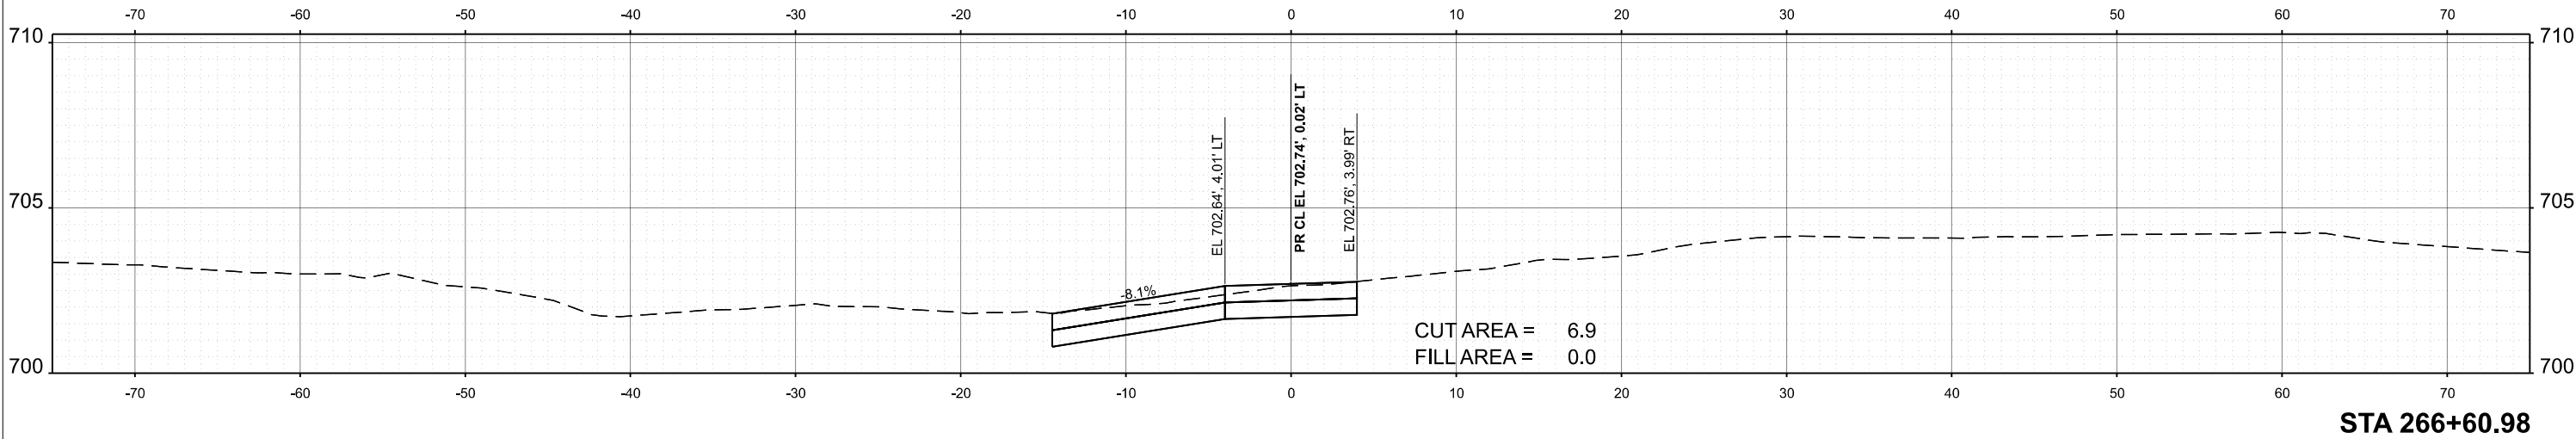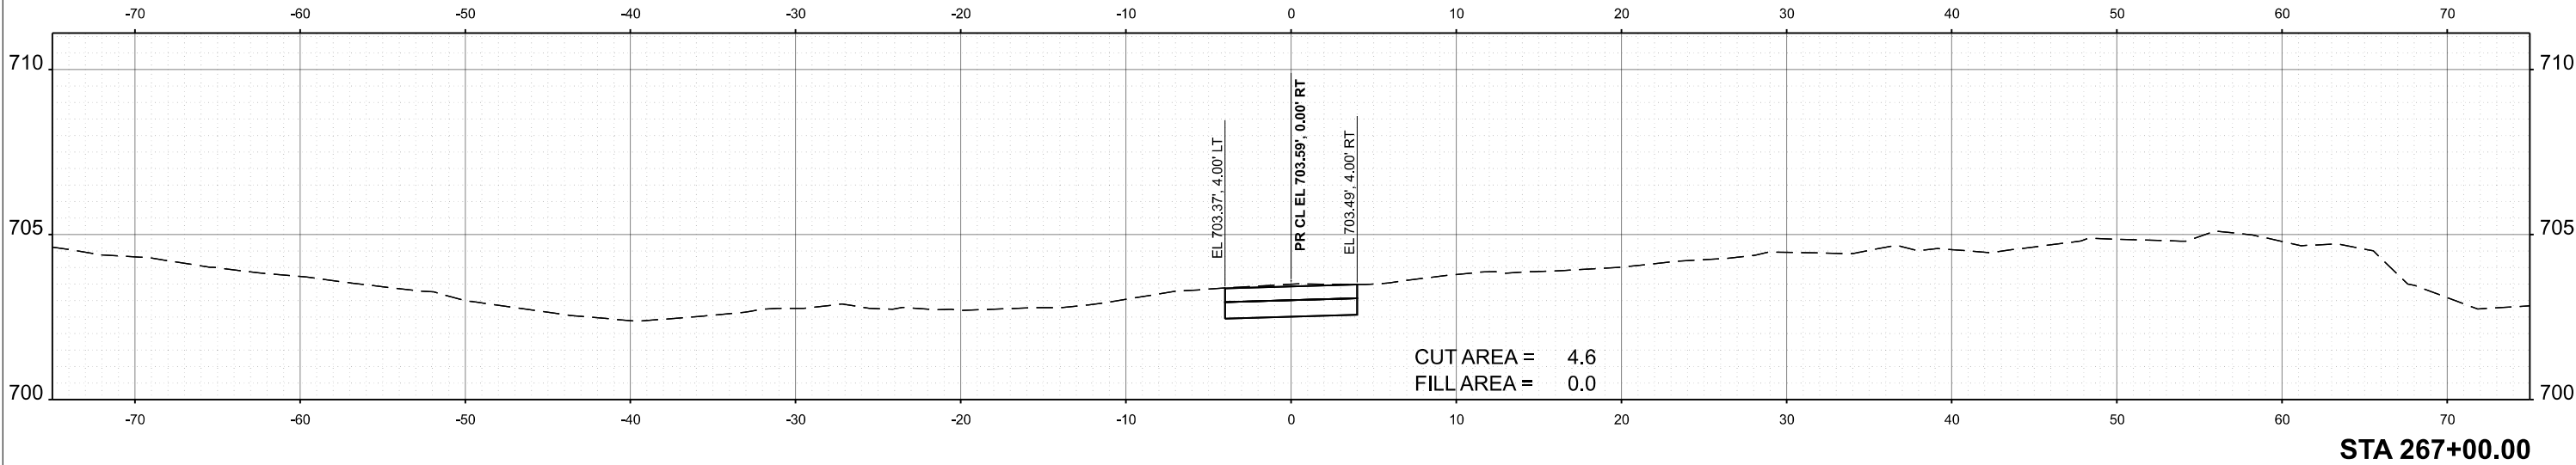

MODEL: Overpass Trail 30
FILE NAME: 0045_SHT-XS_83-OVP.dgn

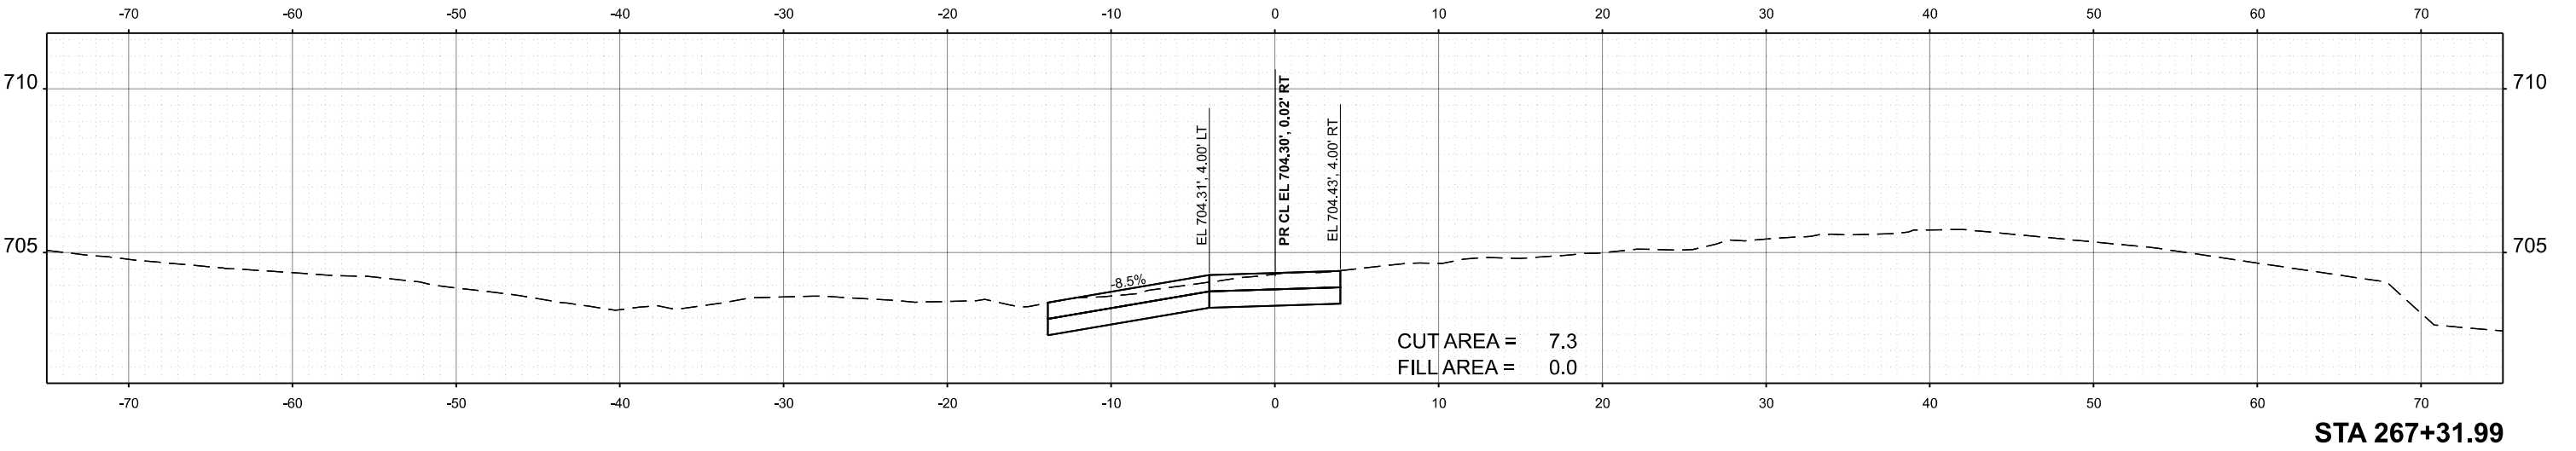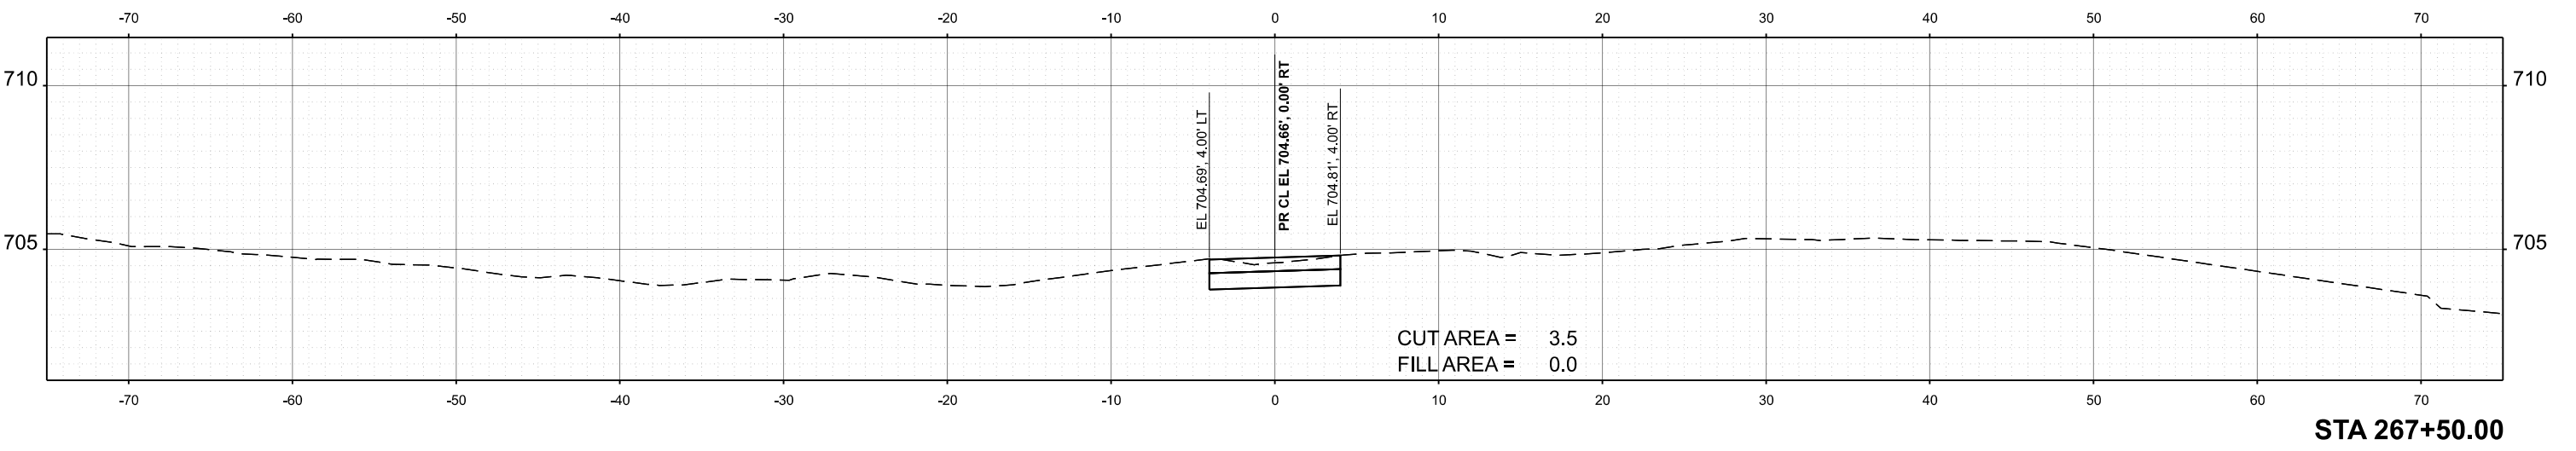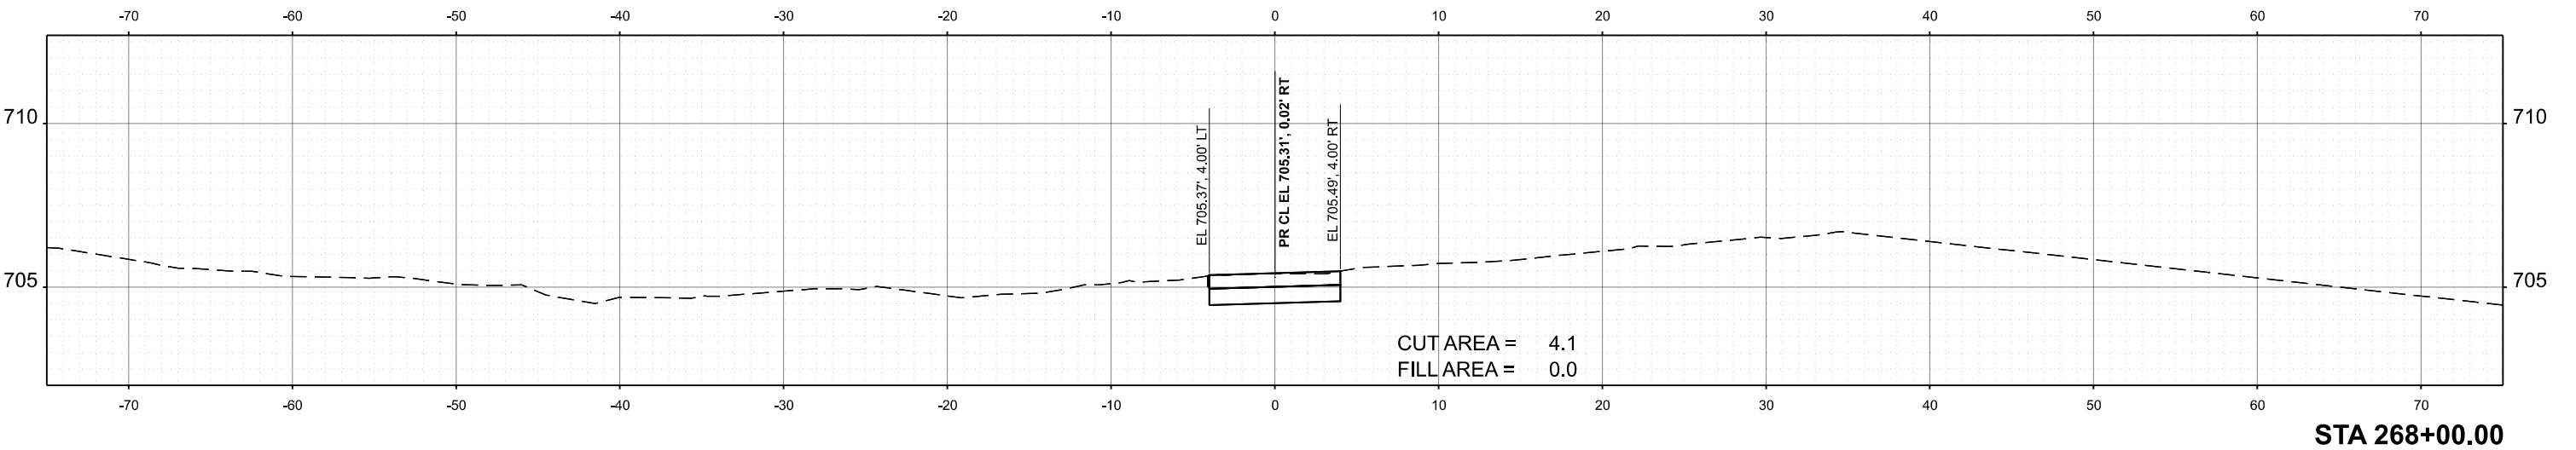

TRANSYSTEMS	USER NAME = mrquinn	DESIGNED - MRQ	REVISED -	STATE OF ILLINOIS DEPARTMENT OF TRANSPORTATION	OVERPASS TRAIL				F.A.P. RTE.	SECTION	COUNTY	TOTAL SHEETS	SHEET NO.
		DRAWN - MRQ	REVISED -						344	19-00197-00-BT	DUPAGE	92	90
		CHECKED - EAD	REVISED -						CONTRACT NO. 61L69				
	PLOT DATE = 7/9/2025	DATE - 06/09/2025	REVISED -		SCALE: 1"=5'	SHEET 30	OF 32 SHEETS	STA.	TO STA.	ILLINOIS FED. AID PROJECT			

MODEL: Overpass Trail 31
FILE NAME: 0045_SHT-XS_83-OVP.dgn

TRANSYSTEMS




USER NAME =	mrquinn	DESIGNED -	MRQ	REVISED -	
		DRAWN -	MRQ	REVISED -	
		CHECKED -	EAD	REVISED -	
PLOT DATE =	7/9/2025	DATE -	06/09/2025	REVISED -	

STATE OF ILLINOIS
DEPARTMENT OF TRANSPORTATION

OVERPASS TRAIL

SCALE: 1"=5' SHEET 31 OF 32 SHEETS STA. TO STA.

F.A.P. RTE.	SECTION	COUNTY	TOTAL SHEETS	SHEET NO.
344	19-00197-00-BT	DUPAGE	92	91
CONTRACT NO. 61L69				
		ILLINOIS	FED. AID PROJECT	

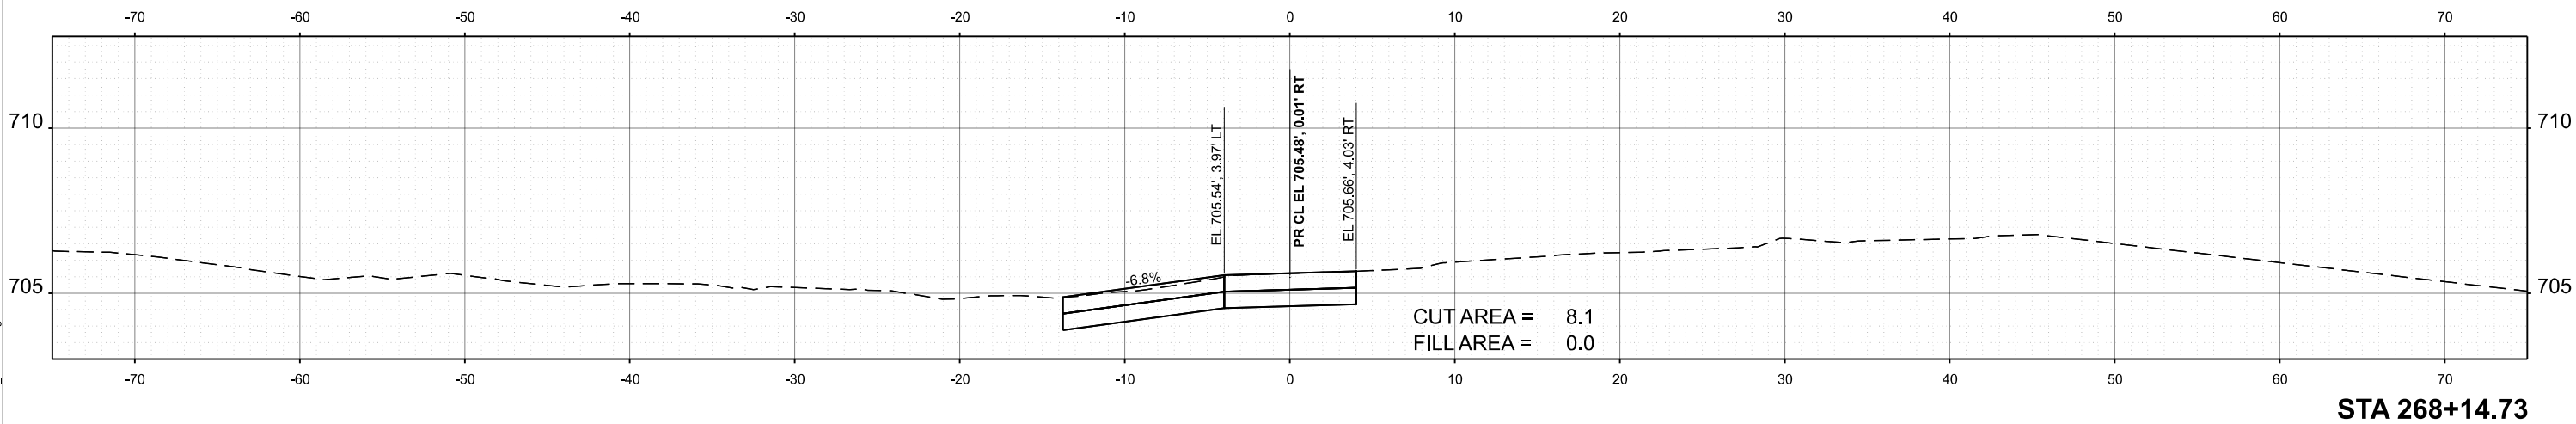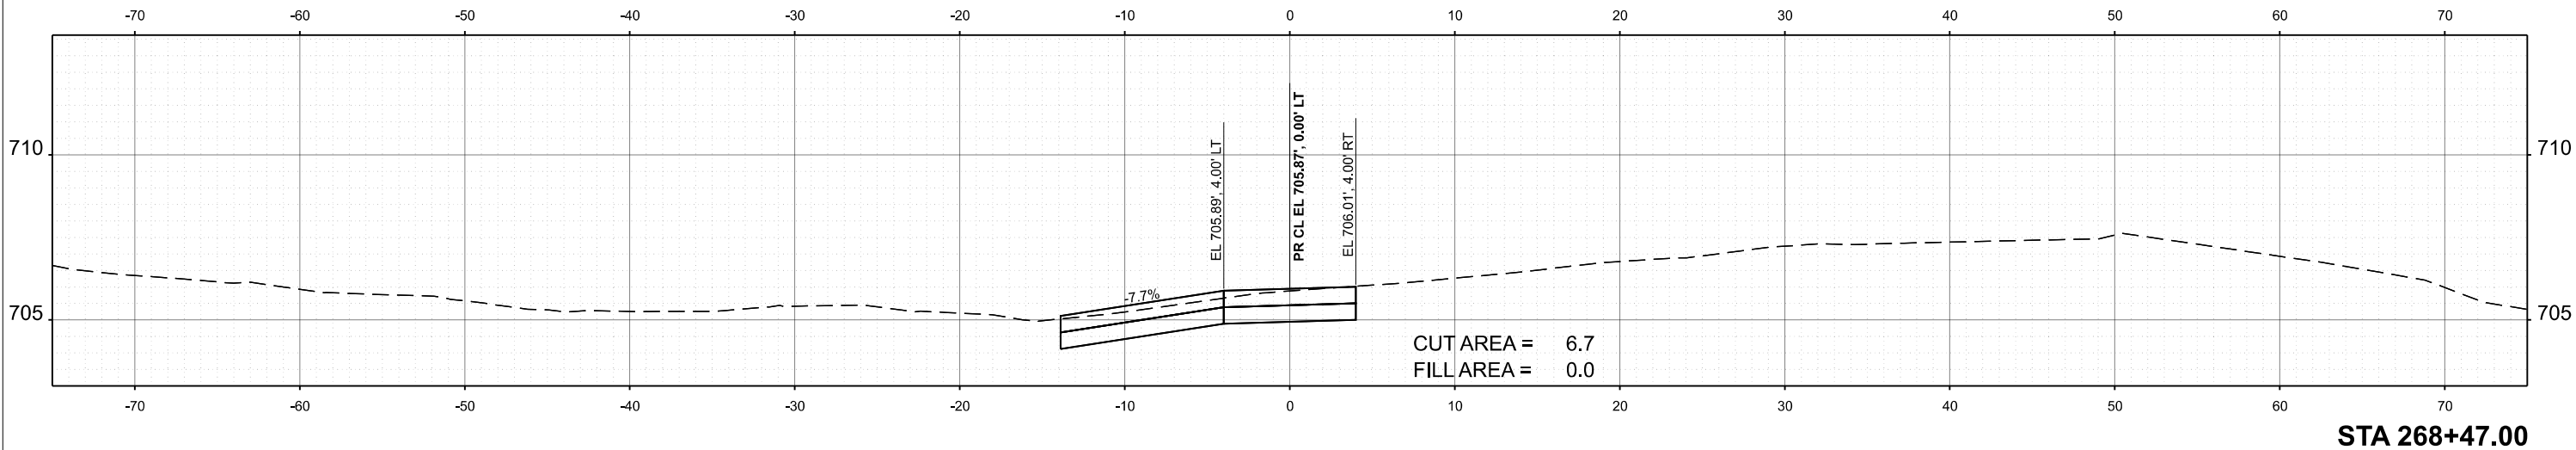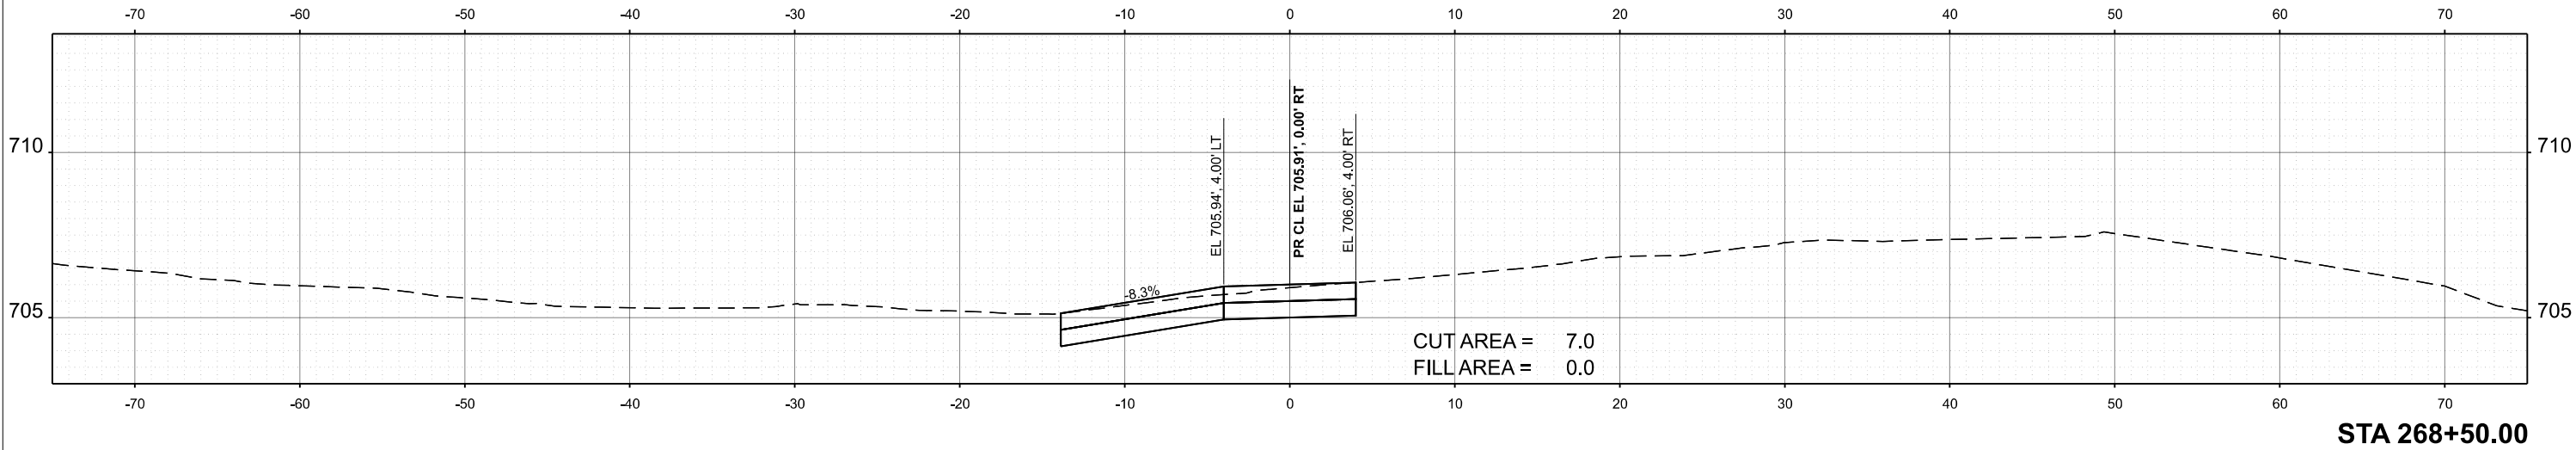

MODEL: Overpass Trail 32
FILE NAME: 0045_SHT-XS_83-OVP.dgn

TRANSYSTEMS

USER NAME =	mrquinn	DESIGNED -	MRQ	REVISED -	
		DRAWN -	MRQ	REVISED -	
		CHECKED -	EAD	REVISED -	
PLOT DATE	7/9/2025	DATE	06/09/2025	REVISED -	

STATE OF ILLINOIS
DEPARTMENT OF TRANSPORTATION

OVERPASS TRAIL

SCALE: 1"=5' SHEET 32 OF 32 SHEETS STA. TO STA.

F.A.P. RTE.	SECTION	COUNTY	TOTAL SHEETS	SHEET NO.
344	19-00197-00-BT	DUPAGE	92	92
CONTRACT NO. 61L69				
		ILLINOIS	FED. AID PROJECT	

