

MODEL: Default
FILE NAME: pw://transystems-pw.bentley.com:transyscorp-pw1-hosted/Documents/Projects 2018/CH401/401180022/03-WSP/CAD/62R23-RB-1/Sheets/Civil/D162R23-sht-EAST-deslgan-02.dgn

MODEL: Default
FILE NAME: pw:/

MODEL: Default
FILE NAME: pw:/

MODEL: Default
FILE NAME: pw://transystems-pw.bentley.com:transyscorp-pw1-hosted/Documents/Projects 2018/CH401/401180022/03-WSP/CAD/62R23-RB-1/Sheets/Civil/D162R23-sht-EAST-deslgan-03.dgn

FILE NUMBER: D07	USER NAME ■ tmmroz	DESIGNED - JAP	REVISED - ⚠ 01/30/2026	STATE OF ILLINOIS DEPARTMENT OF TRANSPORTATION	PROPOSED ROADWAY PLAN I-80				F.A.I. RTE.	SECTION	COUNTY	TOTAL SHEETS	SHEET NO.	
		DRAWN - TMM	REVISED -						80	FAI 80 21 STRUCTURE 2	WILL	1230	102	
	PLOT SCALE ■ 100,000' ± / in.	CHECKED - JIR	REVISED -											
	PLOT DATE ■ 1/28/2026	DATE - 11/7/2025	REVISED -											
					SCALE: 1" = 50'					SHEET 4	OF 5 SHEETS	STA.	TO STA.	
										CONTRACT NO. 62R23				
									ILLINOIS FED. AID PROJECT					

THIS SHEET DELETED

1 DELETED ENTIRE SHEET 2/4/2026


Model: Default
File Name: p:\projects\transystems-pw\transystems-pw\hosted\Documents\Projects_2018\CH401\401180022\03-W59\CAD\62R23-RB-1\Sheets\CL\1\01\62R23-sht-EAST.dgn

	USER NAME	DESIGNED	REVISED	STATE OF ILLINOIS DEPARTMENT OF TRANSPORTATION	PROPOSED ROADWAY PLAN I-80			F.A.I. RTE.	SECTION	COUNTY	TOTAL SHEETS	SHEET NO.
	■ tmmroz	- JAP	- 01/30/2026					80	FAI 80 21 STRUCTURE 2	WILL	1230	103
	PLOT SCALE	CHECKED	REVISED		SCALE: 1" = 50'			CONTRACT NO. 62R23				
	■ 100,000' / in.	- JIR	-		SHEET 5 OF 5 SHEETS			ILLINOIS FED. AID PROJECT				
	PLOT DATE	DATE	REVISED		STA. TO STA.							
	■ 1/28/2026	- 11/7/2025	-									

PLAN	SURVEYED PLOTTED NOTE BOOK NO.	BY	DATE

PROFILE	SURVEYED PLOTTED NOTE BOOK NO.	BY	DATE

MODEL: PR-I80-NORTH-4 - Updated-2 [Sheet]
FILE NAME: pwr/transport/pw/bentley.com/any/scorp-pw1/hosted/Documents/Projects_2018/CH401/401180022/03-WSP/CAD/62R23-RB-1/Sheets/Civil/D162R23-sht-profile.dgn

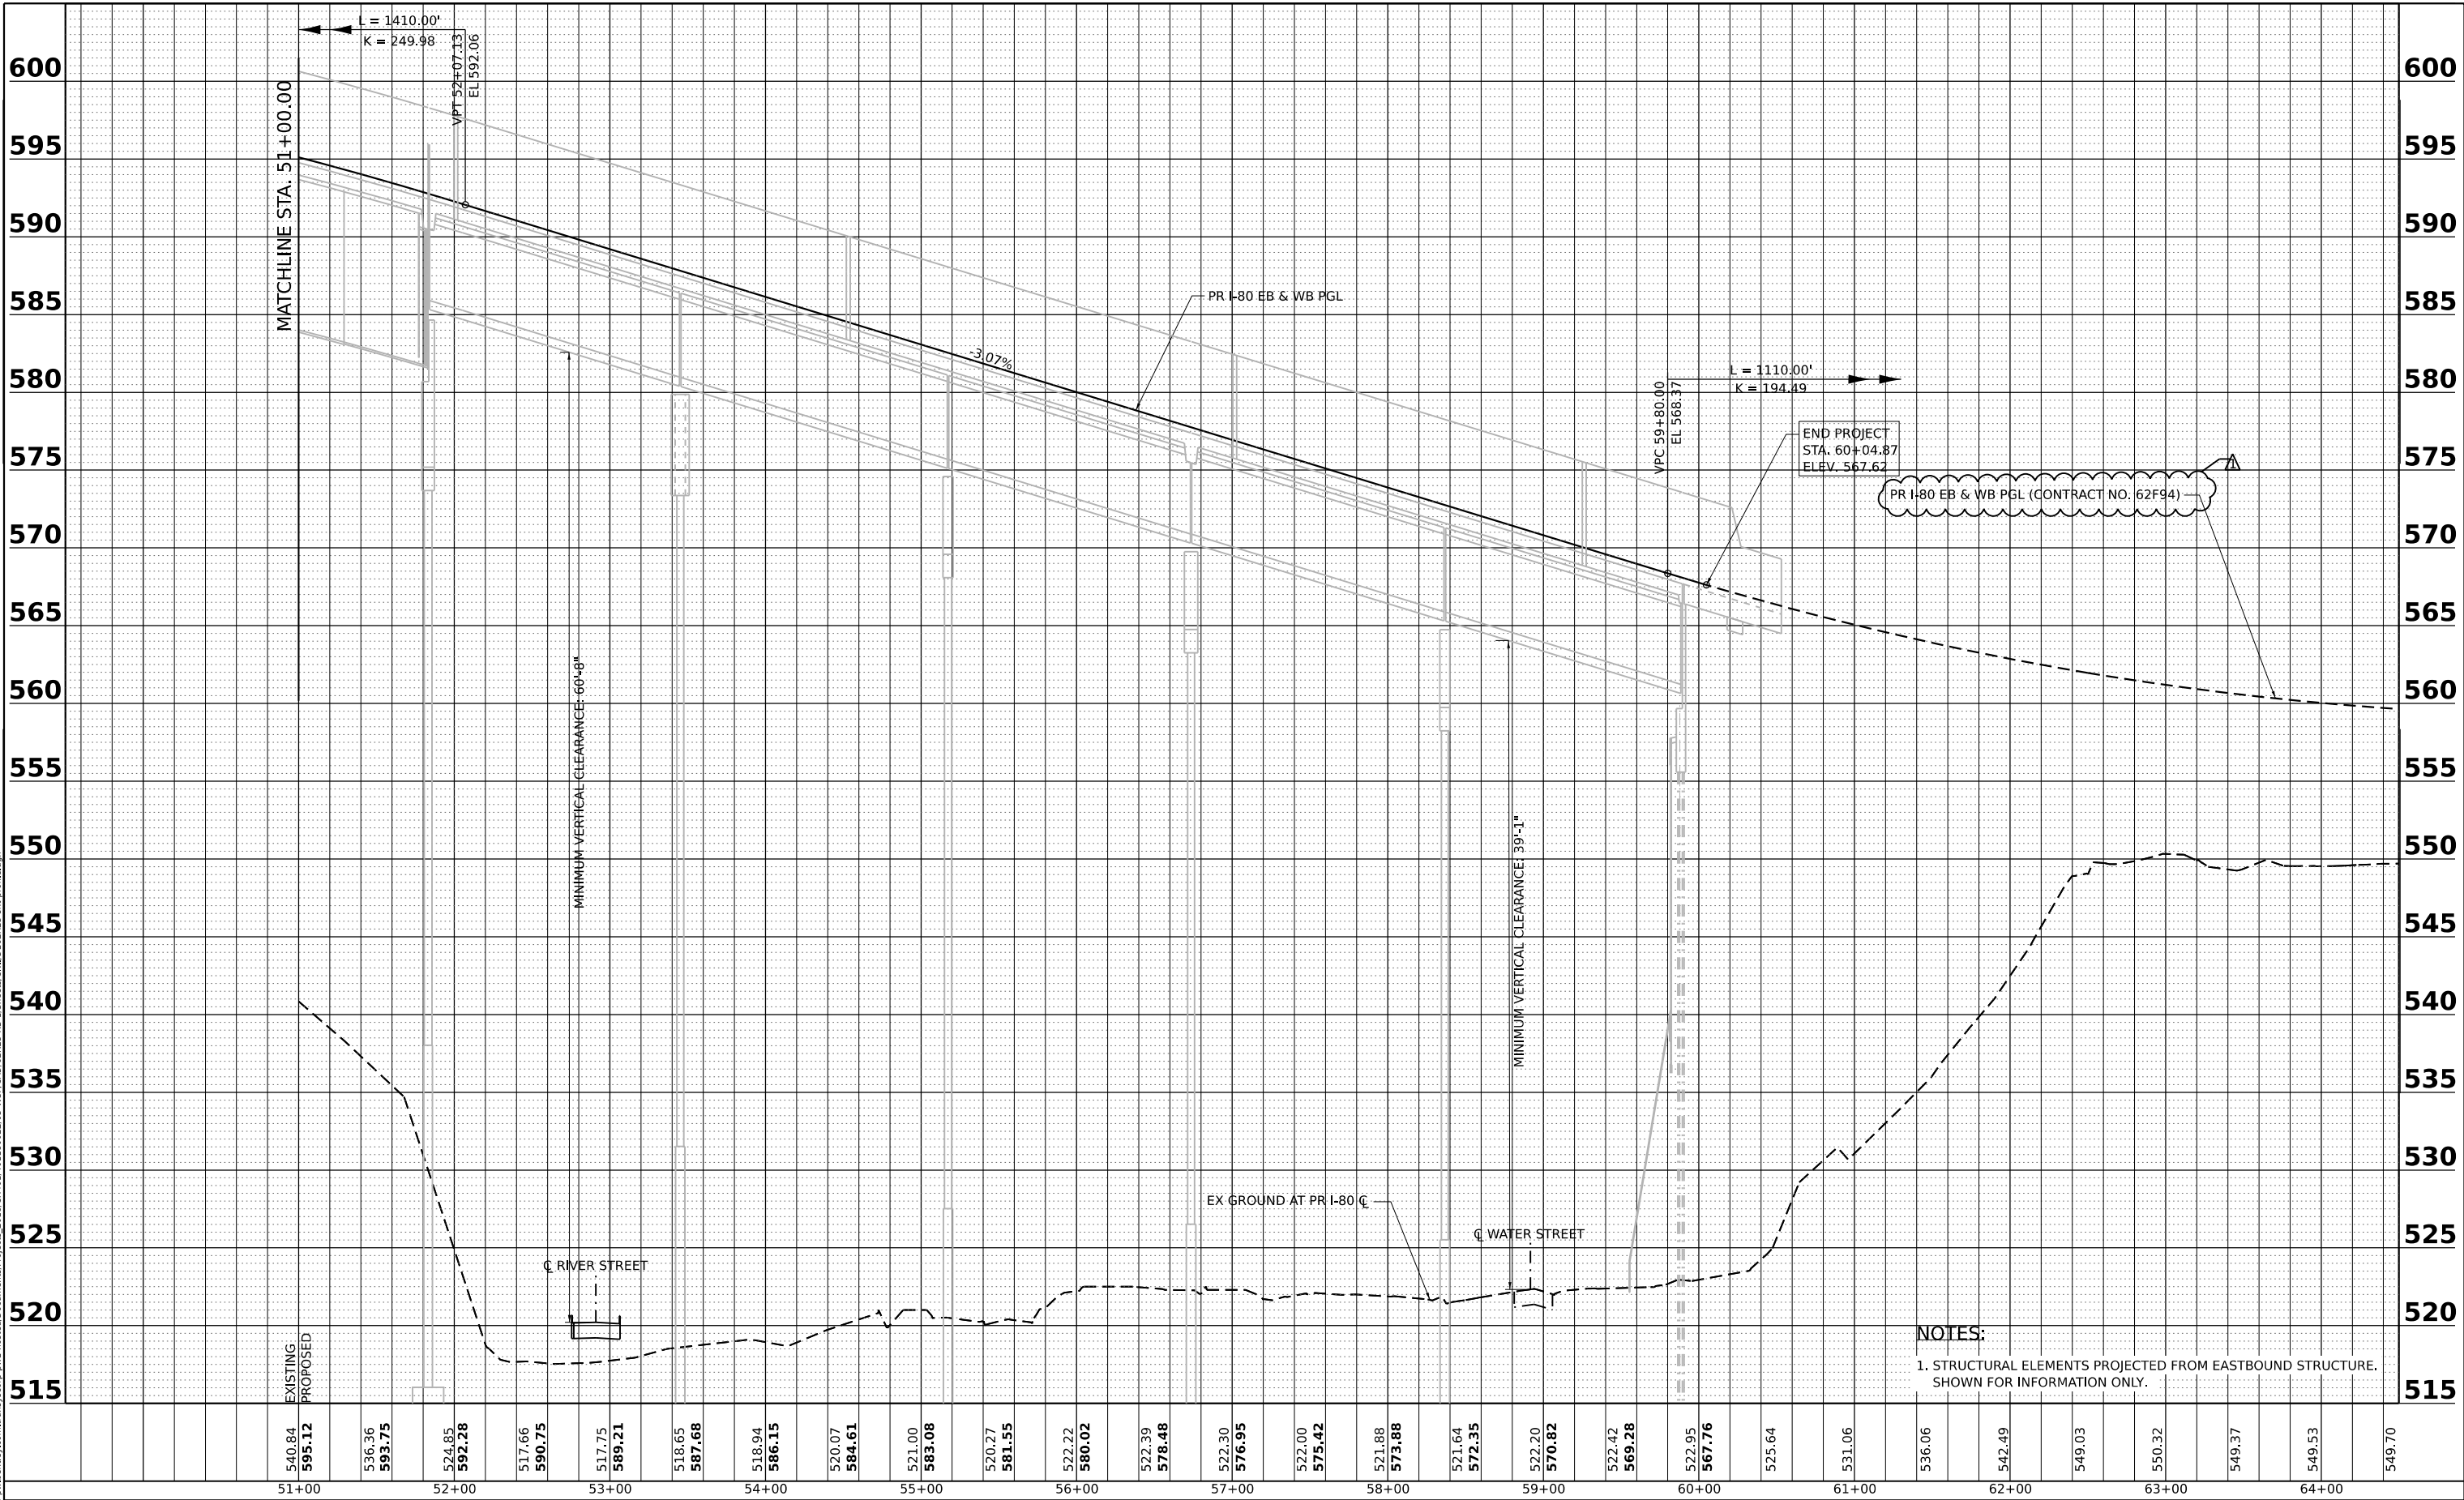

NOTES:
1. STRUCTURAL ELEMENTS PROJECTED FROM EASTBOUND STRUCTURE.
SHOWN FOR INFORMATION ONLY.

1 REVISED SHEET 2/4/2026



WSP USA Inc.
30 N. LASALLE STREET
SUITE 4200
CHICAGO, IL 60602
TEL (312) 782-8150

USER NAME	donahuek1	DESIGNED	- KSD	REVISED	- 01/30/2026
DRAWN	- KSD	CHECKED	- MA	REVISED	-
PLOT SCALE	= 0.16666667' / in.	DATE	- 11/7/2025	REVISED	-
PLOT DATE	= 1/28/2026				

STATE OF ILLINOIS
DEPARTMENT OF TRANSPORTATION

PROPOSED ROADWAY PROFILE
I-80

SCALE: HORIZ: 1"=50'
VERT: 1"=5'
SHEET 2 OF 2 SHEETS STA. TO STA.

F.A.I. RTE.	SECTION	COUNTY	TOTAL SHEETS	SHEET NO.
80	FAI 80 21 STRUCTURE 2	WILL	1230	105
CONTRACT NO. 62R23				
ILLINOIS FED. AID PROJECT				

MODEL: Ramp A - Profile 1 [Sheet]
FILE NAME: p:\transportation\projects\chicago\scorp-pw\hosted\Documents\Projects_2018\CH401\401180022\03-W59\CAD\62R23-RB-1\3D\EAST\DLR\23-EAST-all-in-compa-pr.dgn

THIS SHEET DELETED

 DELETED ENTIRE SHEET 2/4/2026



	USER NAME	DESIGNED -	JAP	REVISED -	 01/30/2026	STATE OF ILLINOIS DEPARTMENT OF TRANSPORTATION	ROADWAY PROFILE CHICAGO STREET RAMP A			F.A.I. RTE.	SECTION	COUNTY	TOTAL SHEETS	SHEET NO.
	PLOT SCALE	CHECKED -	JIR	REVISED -						80	FAI 80 21 STRUCTURE 2	WILL	1230	106
	PLOT DATE	DATE -	11/7/2025	REVISED -			SCALE: 50H:5V SHEET 1 OF 2 SHEETS STA. 599+00 TO STA. 610+50			CONTRACT NO. 62R23				
										ILLINOIS FED. AID PROJECT				

MODEL: Ramp A - Profile 2 [Sheet]
FILE NAME: pw://transyscorp-pw1-hosted/Documents/Projects 2018/CH401/401180022/03-WSP/CAD/62R23-RB-1/3D/EAST/D162R23-EAST-allgn-rampA-pr.dgn



FILE NAME: DWG	USER NAME	■ tmmroz	DESIGNED	-	JAP	REVISED	-	 01/30/2026	STATE OF ILLINOIS DEPARTMENT OF TRANSPORTATION	ROADWAY PROFILE CHICAGO STREET RAMP A				F.A.I. RTE.	SECTION	COUNTY	TOTAL SHEETS	SHEET NO.	
			DRAWN	-	TMM	REVISED	-			80	FAI 80 21 STRUCTURE 2	WILL	1230	107					
	PLOT SCALE	■ 0.16666667' / in.	CHECKED	-	JIR	REVISED	-			CONTRACT NO. 62R23									
	PLOT DATE	■ 1/28/2026	DATE	-	11/7/2025	REVISED	-			SCALE: 50H:5V	SHEET 2	OF 2	SHEETS	STA. 610+50	TO STA. 623+00	ILLINOIS FED. AID PROJECT			


MODEL: Ramp C_profile - Profile 1 [Sheet]
FILE NAME: p:\transportation\projects\comtrans\scorp-pw1\hosted\Documents\Projects_2018\CH401\401180022\03-VIS\CAD\62R23-RB-1\3D\EAST\DLER23-EAST-all-in-comp-c-pr.dgn

THIS SHEET DELETED


1 DELETED ENTIRE SHEET 2/4/2026

	USER NAME	DESIGNED	REVISED	STATE OF ILLINOIS DEPARTMENT OF TRANSPORTATION	ROADWAY PROFILE CHICAGO STREET RAMP C			F.A.I. RTE.	SECTION	COUNTY	TOTAL SHEETS	SHEET NO.
	■ tmmroz	- JAP	- 01/30/2026					80	FAI 80 21 STRUCTURE 2	WILL	1230	108
	PLOT SCALE	CHECKED	REVISED		SCALE: 50H:5V			CONTRACT NO. 62R23				
	■ 0.16666667 ' / in.	- JIR	-		SHEET 1 OF 1 SHEETS			ILLINOIS FED. AID PROJECT				
	PLOT DATE	DATE	REVISED		STA. 3+00 TO STA. 18+00							
	■ 1/28/2026	- 11/7/2025	-									


MODEL Default:
FILE NAME: p:\projtransystems-pw-bentley.com\trans-scorp-pw1-hosted\Documents\Projects_2018\CH401.401180022\03-WSP\CAD\62R23-RB-1-Sheets\CH401.401180023-sht-pln3.dgn

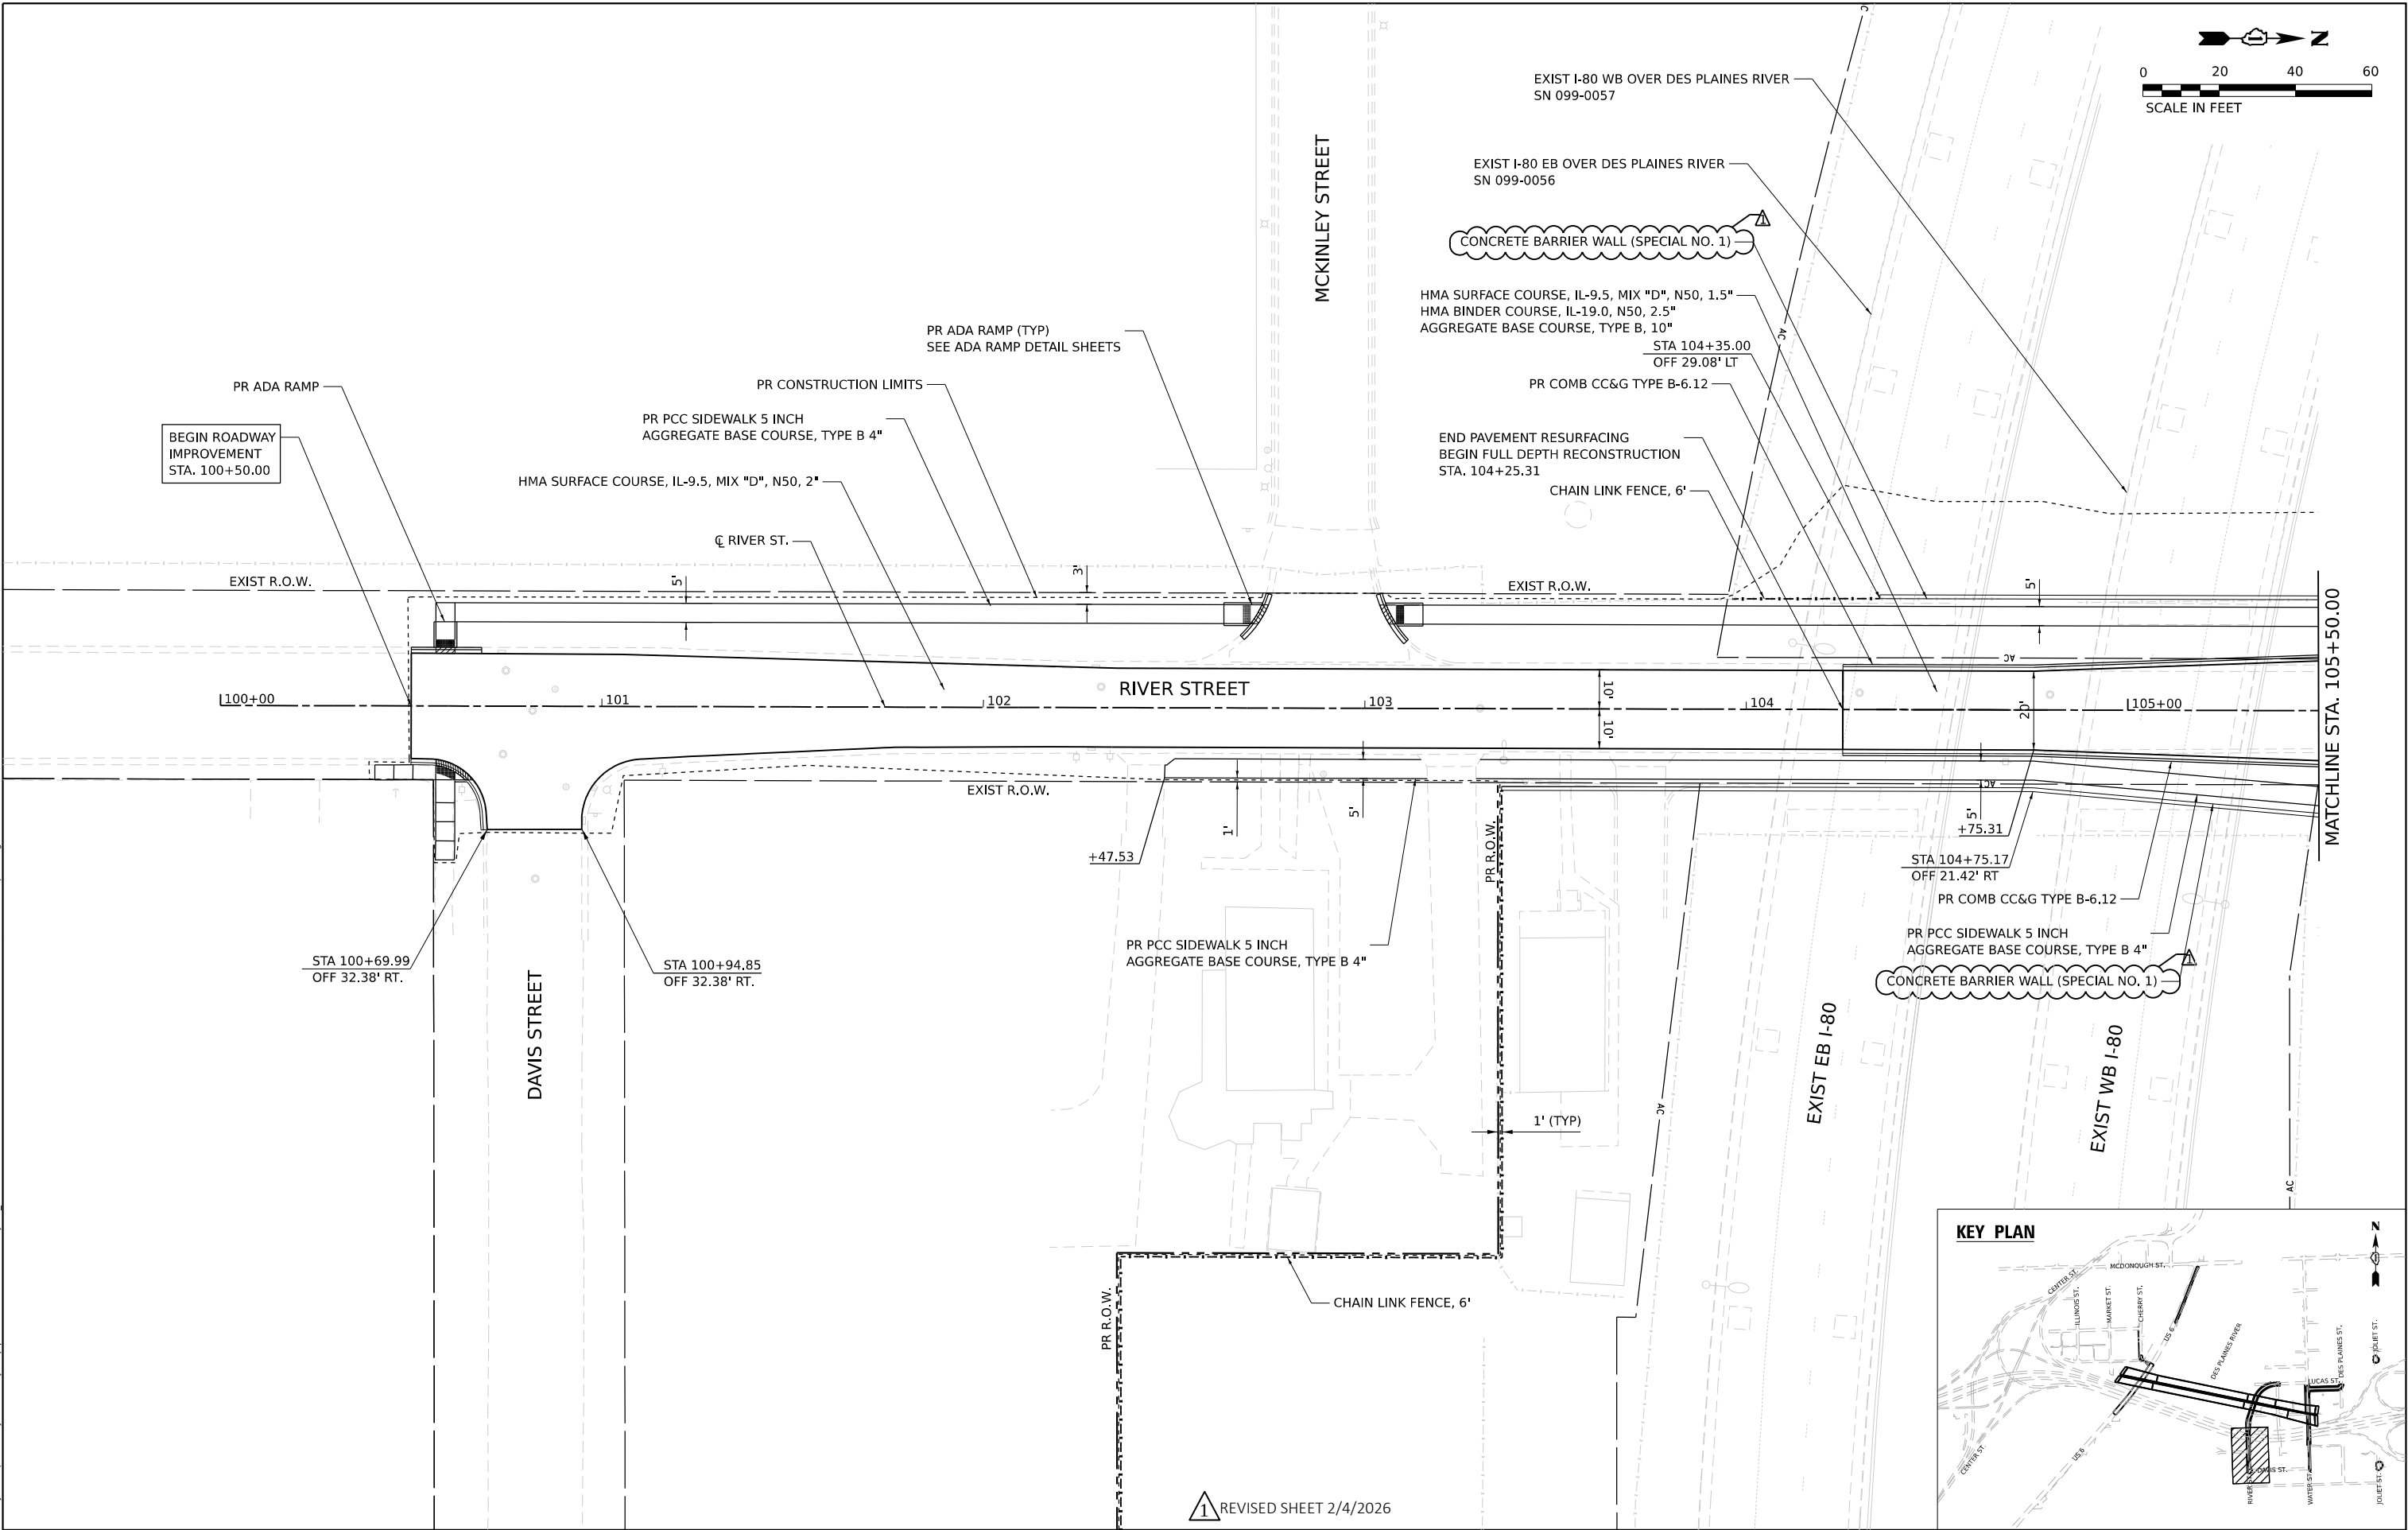

1 REVISD SHEET 2/4/2026

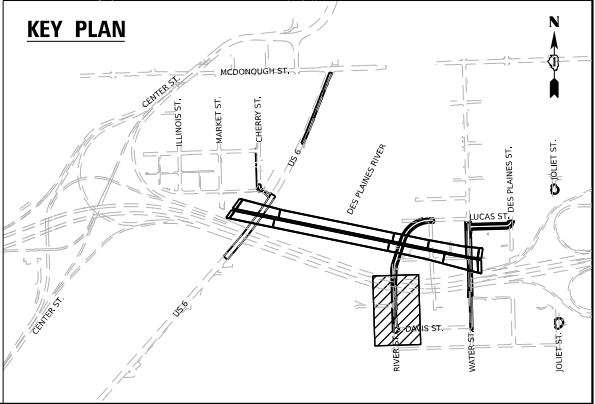

WSP WSP USA Inc. 30 N. LA SALLE STREET SUITE 4200 CHICAGO, IL 60602 TEL (312) 782-8150	USER NAME	■ donahuek1	DESIGNED	- AD	REVISED	-	01/30/2026	STATE OF ILLINOIS DEPARTMENT OF TRANSPORTATION	PROPOSED ROADWAY PLAN RIVER STREET					F.A.I. RTE.	SECTION		COUNTY	TOTAL SHEETS	SHEET NO.
			DRAWN	- AD	REVISED	-	80		FAI 80 21 STRUCTURE 2		WILL	1230	113						
	PLOT SCALE	■ 40,000' / in.	CHECKED	- KSD	REVISED	-	CONTRACT NO. 62R23												
	PLOT DATE	= 1/28/2026	DATE	- 11/7/2025	REVISED	-	SCALE: 1"=20'		SHEET 5	OF 14 SHEETS	STA.	TO STA.							

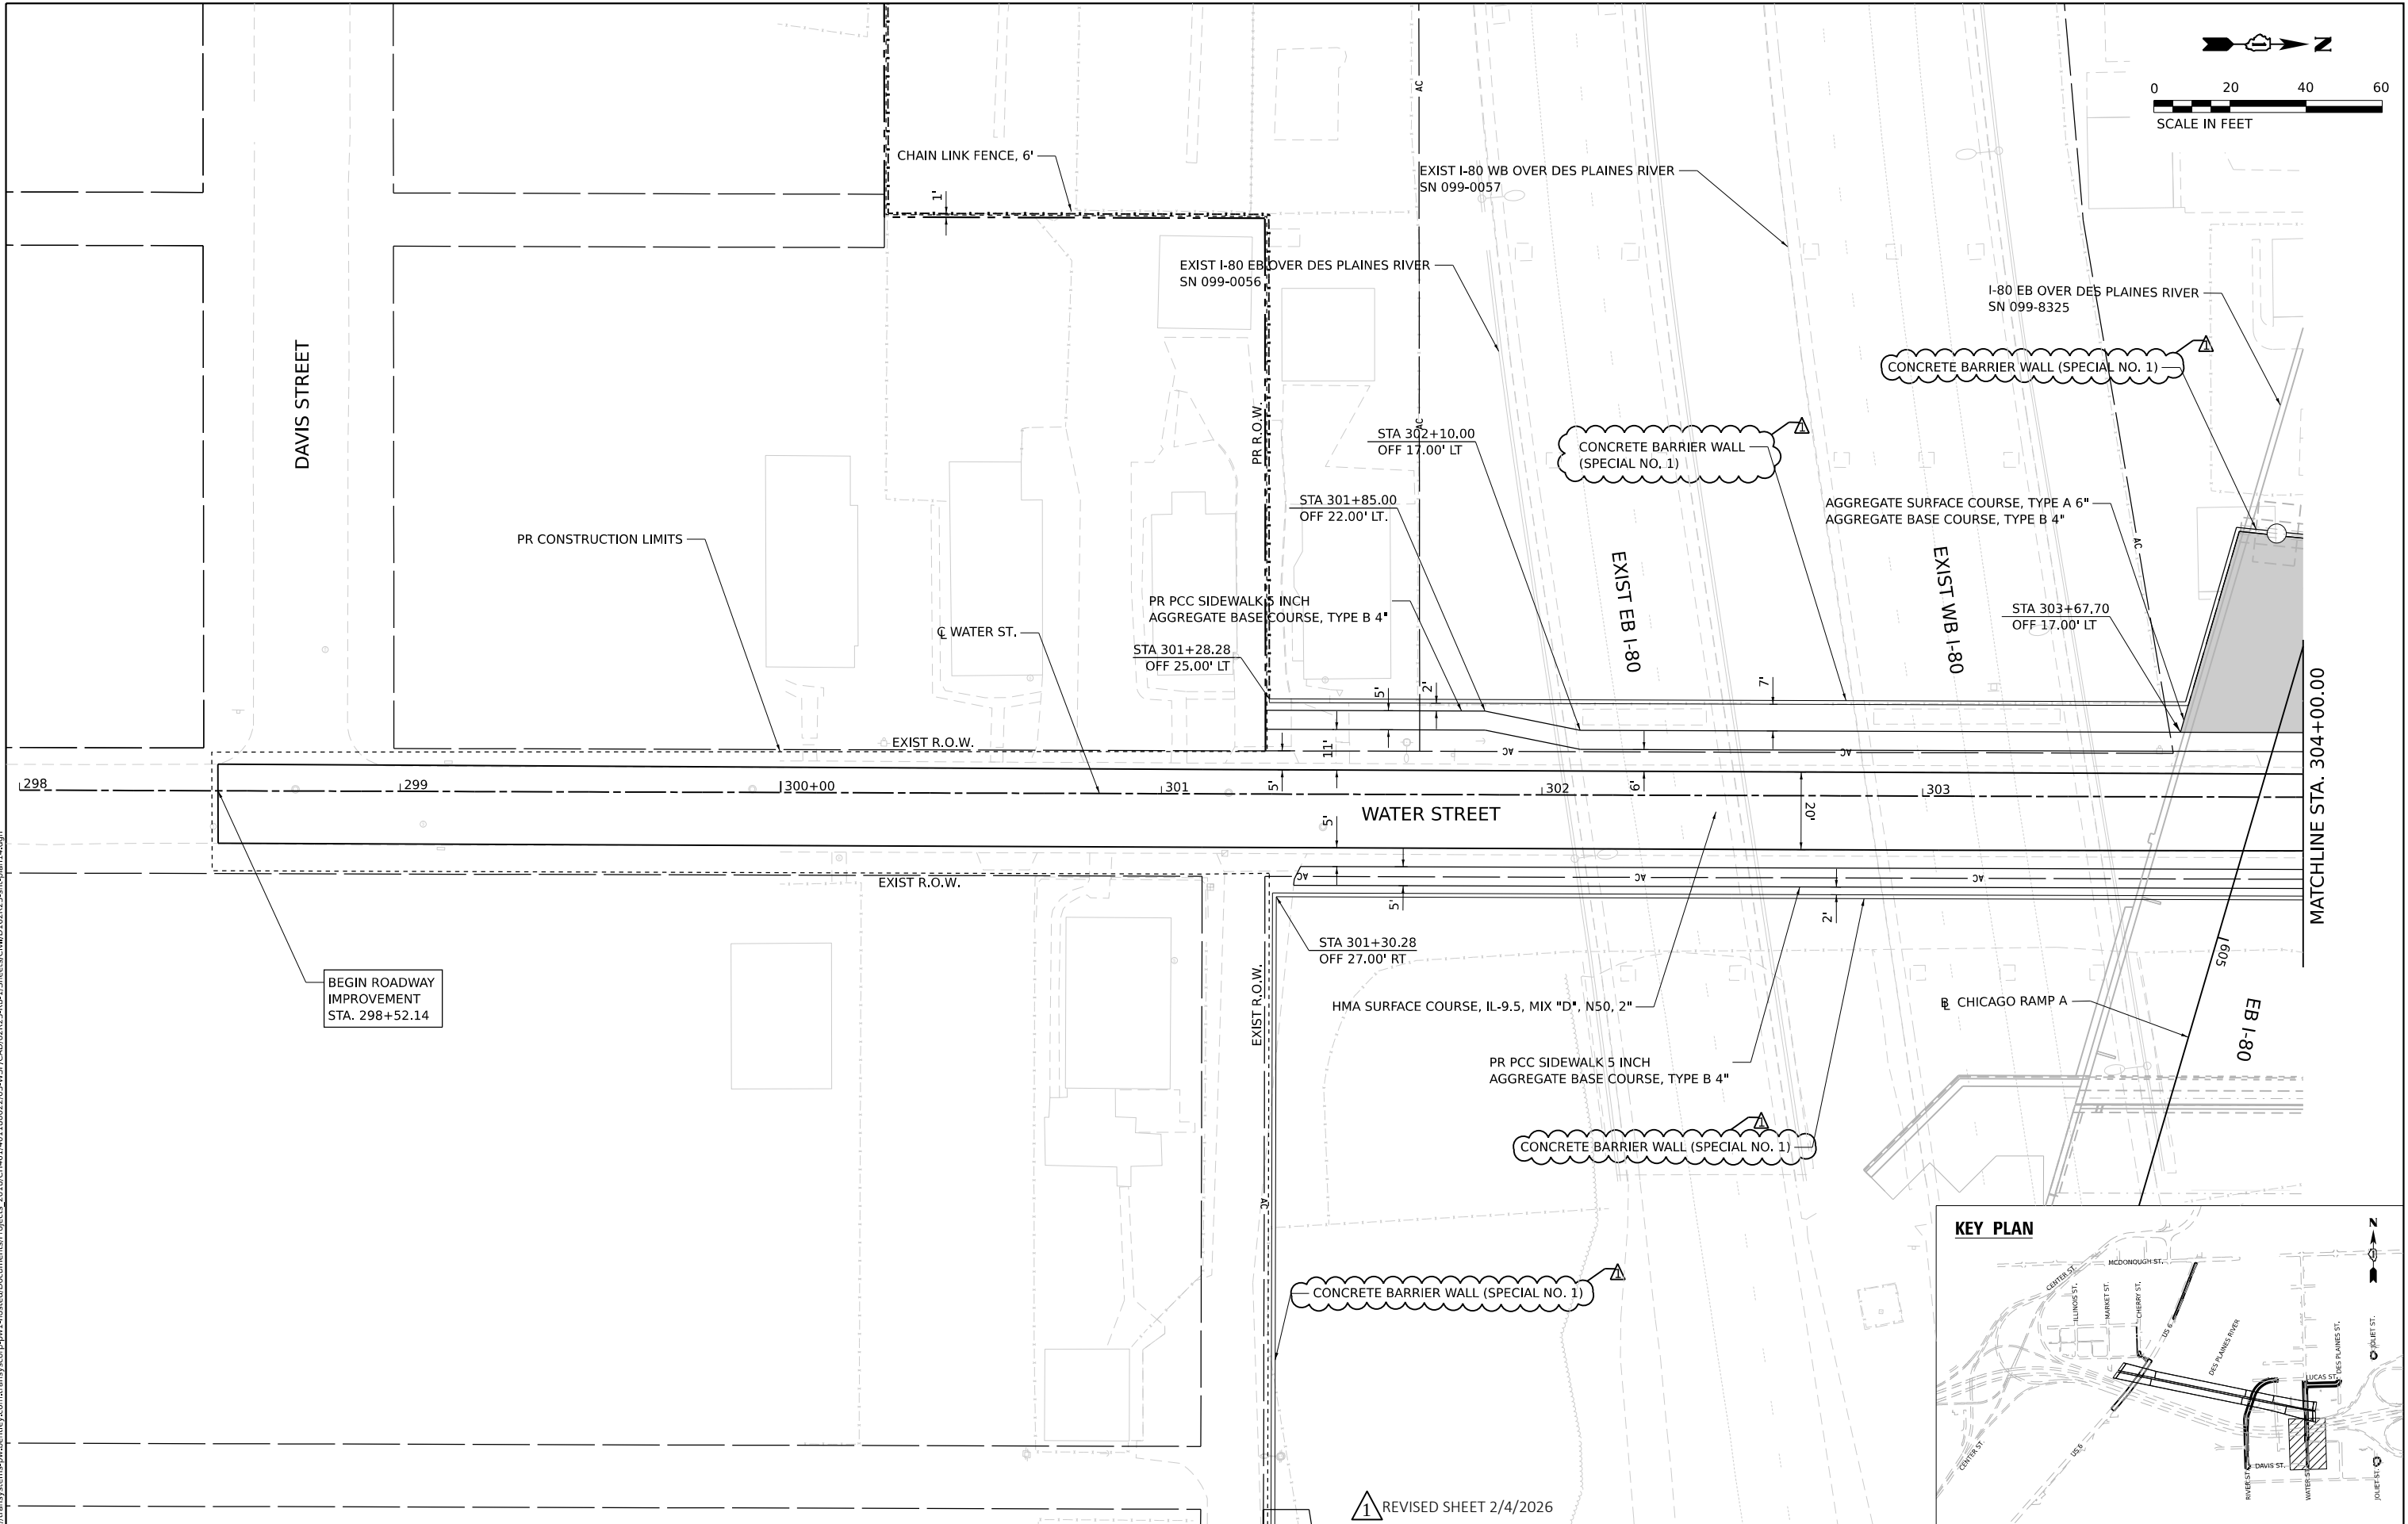

 WSP USA Inc. 30 N. LASALLE STREET SUITE 4700 CHICAGO, IL 60602 TEL: (312) 782-8150	USER NAME ■ donahuek1	DESIGNED - AD	REVISED - 01/30/2026	STATE OF ILLINOIS DEPARTMENT OF TRANSPORTATION				PROPOSED ROADWAY PLAN WATER STREET					F.A.I. RTE.	SECTION	COUNTY	TOTAL SHEETS	SHEET NO.
	PLOT SCALE ■ 40,000' / in.	CHECKED - KSD	REVISED -										80	FAI 80 21 STRUCTURE 2	WILL	1230	118
	PLOT DATE ■ 1/28/2026	DATE - 11/7/2025	REVISED -					SCALE: 1"=20'		SHEET 10	OF 14 SHEETS	STA.	TO STA.		CONTRACT NO. 62R23		
													ILLINOIS			FED. AID PROJECT	

MODEL: Default
FILE NAME: p:\projects\transstone-pw-bentley\comtrans\scorp-pw1\hosted\Documents\Projects_2018\CH4001401180022\03-WSP\CD\62R23-RB-1\Sheets\CH4001401180022-03-WSP-1.dgn



WSP USA INC.
30 N. LASALLE STREET
SUITE 4200
CHICAGO, IL 60602
TEL (312) 782-8150

USER NAME	donahuek1
PLOT SCALE	40,000' / in.
PLOT DATE	1/28/2026

DESIGNED	- AD
DRAWN	- AD
CHECKED	- KSD
DATE	- 11/7/2025



REVISED	- 01/30/2026
REVISED	-
REVISED	-
REVISED	-

STATE OF ILLINOIS
DEPARTMENT OF TRANSPORTATION

PROPOSED ROADWAY PLAN
WATER STREET

SCALE: 1"=20' SHEET 11 OF 14 SHEETS STA. TO STA.

F.A.I. RTE.	SECTION	COUNTY	TOTAL SHEETS	SHEET NO.
80	FAI 80 21 STRUCTURE 2	WILL	1230	119
CONTRACT NO. 62R23				
ILLINOIS FED. AID PROJECT				

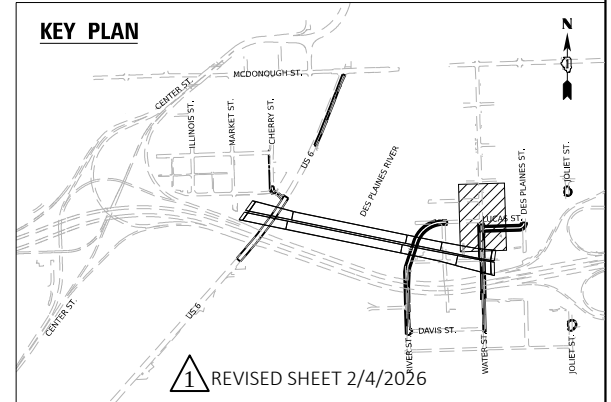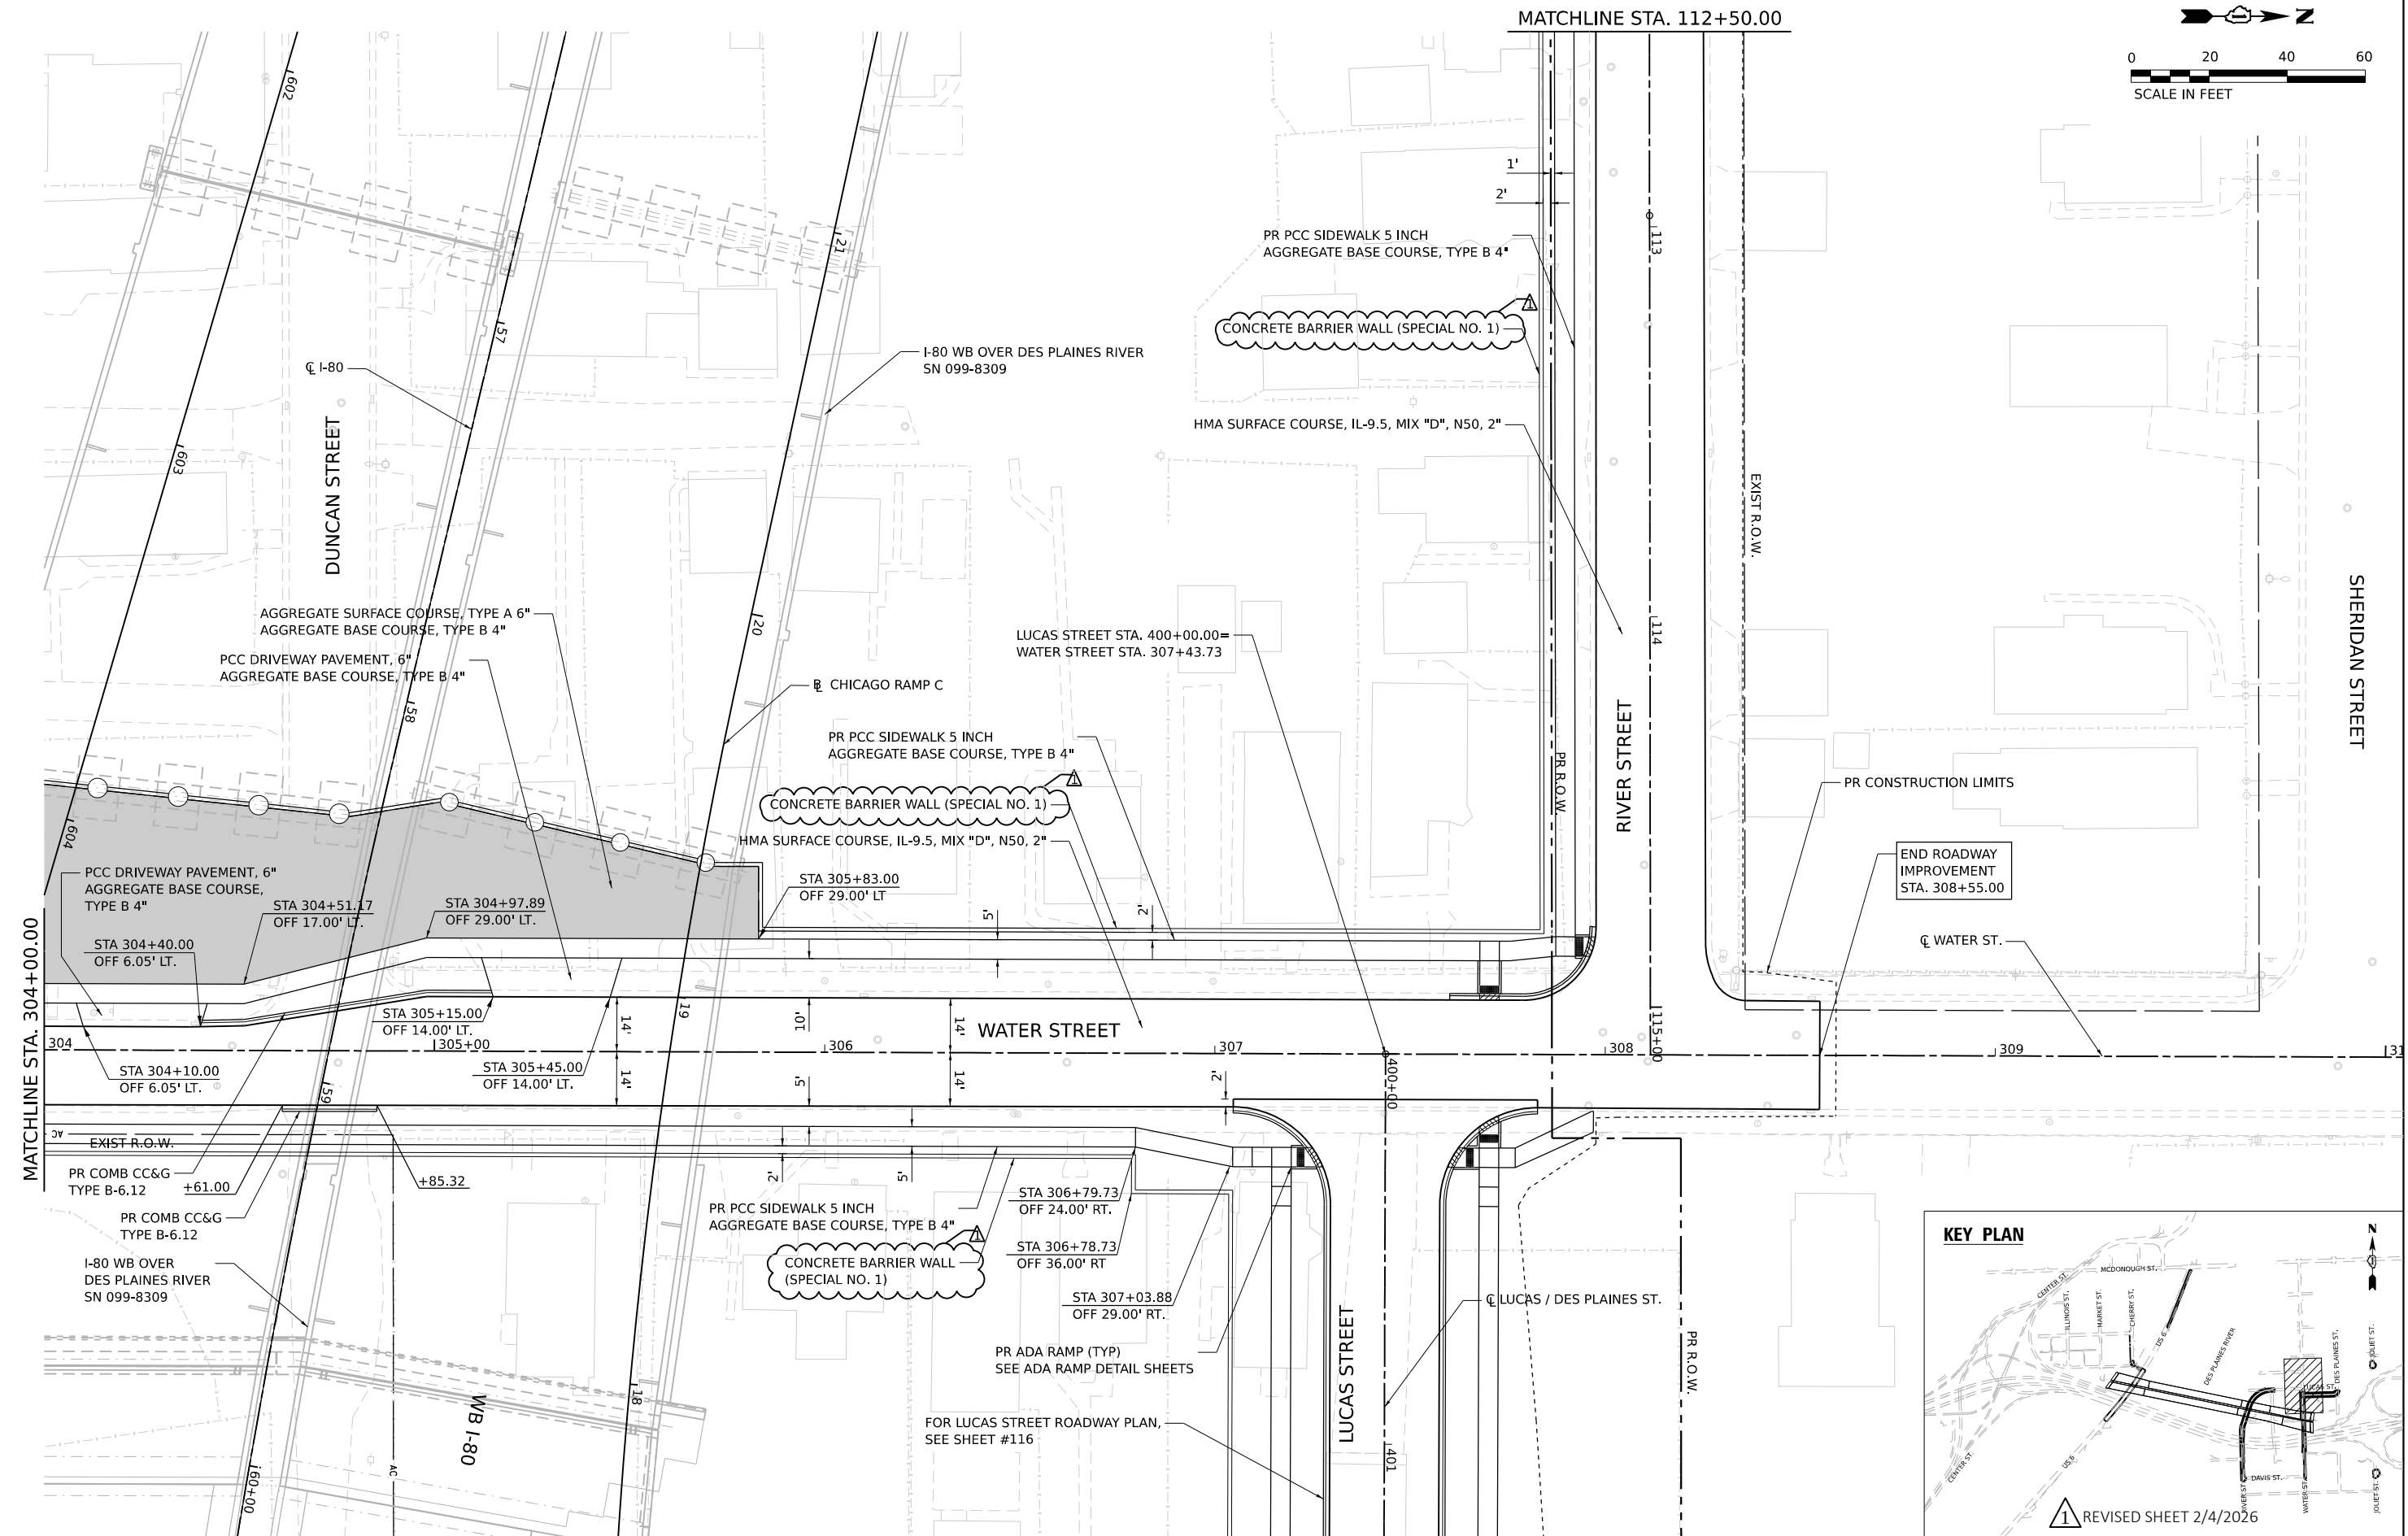

THIS SHEET DELETED

1 DELETED ENTIRE SHEET 2/4/2026

Model: Default
File Name: p:\projects\systems-pw-bentley.com\trans\scorp-pw1-hosted\Documents\Projects_2018\CH401\401180022\03-W59\CAD\62R23-RB-1\Sheets\CL\1\01\62R23-sht-EAST-super-01

	USER NAME	DESIGNED -	REVISED -	STATE OF ILLINOIS DEPARTMENT OF TRANSPORTATION	SUPERELEVATION TRANSITION SECTIONS I-80 MAINLINE		F.A.I. RTE.	SECTION	COUNTY	TOTAL SHEETS	SHEET NO.
	■ tmmroz	- JAP	- 01/30/2026				80	FAI 80 21 STRUCTURE 2	WILL	1230	130
	PLOT SCALE	CHECKED -	REVISED -				CONTRACT NO. 62R23				
	■ 40,000' / in.	- JIR	-				ILLINOIS FED. AID PROJECT				
	PLOT DATE	DATE -	REVISED -		SCALE: NTS	SHEET 2 OF 3 SHEETS	STA.	TO STA.			
	■ 1/28/2026	- 11/7/2025	-								

MODEL: Default
FILE NAME: pw://transystems-pw.bentley.com:transyscorp-pw1-hosted/Documents/Projects_2018/CH401/401180022/03-WSP/CAD/62R23-RB-1/Sheets/Civil/D162R23-sh-EAST-supers-02



FILE NUMBER: D01	USER NAME ■ tmmroz	DESIGNED - JAP	REVISED -  01/30/2026	STATE OF ILLINOIS DEPARTMENT OF TRANSPORTATION	SUPERELEVATION TRANSITION SECTIONS CHICAGO RAMPS A & C	F.A.I. RTE.	SECTION	COUNTY	TOTAL SHEETS	SHEET NO.
	PLOT SCALE ■ 40,000' / in.	DRAWN - TMM	REVISED -			80	FAI 80 21 STRUCTURE 2	WILL	1230	131
	PLOT DATE ■ 1/28/2026	CHECKED - JIR	REVISED -			CONTRACT NO. 62R23				
	DATE ■ 11/7/2025	DATE - 11/7/2025	REVISED -			SCALE: NTS	SHEET 3	OF 3 SHEETS	STA.	TO STA.

THIS SHEET DELETED

1 DELETED ENTIRE SHEET 2/4/2026

Model: Default
File Name: p:\projects\systems-pw\systems-pw\trans\scorp-pw\hosted\Documents\Projects_2018\CH401\401180022\03-W59\CAD\62R23-RB-1\Sheets\CL\1\01\62R23-sht-EAST-grading-01.dgn

	USER NAME	DESIGNED	REVISED	STATE OF ILLINOIS DEPARTMENT OF TRANSPORTATION	PROPOSED GRADING PLAN I-80			F.A.I. RTE.	SECTION	COUNTY	TOTAL SHEETS	SHEET NO.
	■ tmmroz	- JAP	- 01/30/2026					80	FAI 80 21 STRUCTURE 2	WILL	1230	132
	PLOT SCALE	CHECKED	REVISED		SCALE: 1" = 50' SHEET 1 OF 3 SHEETS STA. TO STA.			CONTRACT NO. 62R23				
	■ 100,000' / in.	- JIR	-					ILLINOIS FED. AID PROJECT				
	PLOT DATE	DATE	REVISED									
	■ 1/28/2026	- 11/7/2025	-									

THIS SHEET DELETED

1 DELETED ENTIRE SHEET 2/4/2026

Model: Default
File Name: p:\projects\trans\trans\pwr\trans\scorp\pwr\hosted\Documents\Projects_2018\CH401\401180022\03-W59\CAD\62R23-RB-1\Sheets\CL\1\01\62R23-sht-EAST-grading.dwg

USER NAME	■ tmmroz	DESIGNED -	JAP	REVISED -	⚠ 01/30/2026
		DRAWN -	TMM	REVISED -	
PLOT SCALE	■ 100,000' / in.	CHECKED -	JIR	REVISED -	
PLOT DATE	■ 1/28/2026	DATE -	11/7/2025	REVISED -	

STATE OF ILLINOIS
DEPARTMENT OF TRANSPORTATION

PROPOSED GRADING PLAN I-80			
SCALE: 1" = 50'	SHEET 2	OF 3	SHEETS
STA.		TO STA.	

F.A.I. RTE.	SECTION	COUNTY	TOTAL SHEETS	SHEET NO.
80	FAI 80 21 STRUCTURE 2	WILL	1230	133
CONTRACT NO. 62R23				
		ILLINOIS	FED. AID PROJECT	



THIS SHEET DELETED

1 DELETED ENTIRE SHEET 2/4/2026

Model: Default
File Name: p:\projects\systems-pw\systems-pw\trans\scorp-pw\hosted\Documents\Projects_2018\CH401\401180022\03-W59\CAD\62R23-RB-1\Sheets\CL\1\01\62R23-sht-EAST-grading.dwg

	USER NAME	DESIGNED -	REVISED -	STATE OF ILLINOIS DEPARTMENT OF TRANSPORTATION	PROPOSED GRADING PLAN I-80			F.A.I. RTE.	SECTION	COUNTY	TOTAL SHEETS	SHEET NO.
	■ tmmroz	- JAP	- 01/30/2026					80	FAI 80 21 STRUCTURE 2	WILL	1230	134
	PLOT SCALE	CHECKED -	REVISED -		SCALE: 1" = 50' SHEET 3 OF 3 SHEETS STA. TO STA.			CONTRACT NO. 62R23				
	■ 100,000' / in.	- JIR	-					ILLINOIS FED. AID PROJECT				
	PLOT DATE	DATE -	REVISED -									
	■ 1/28/2026	- 11/7/2025	-									


MODEL: Default
FILE NAME: p:\projects\transystems-pw-bentley\comtrans\scorp-pw1\hosted\Documents\Projects_2018\CH4001401180022\03-WSP\CAD\62R23-RB-1\Sheets\Civil\0162R23-shr-grading.dgn

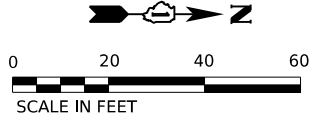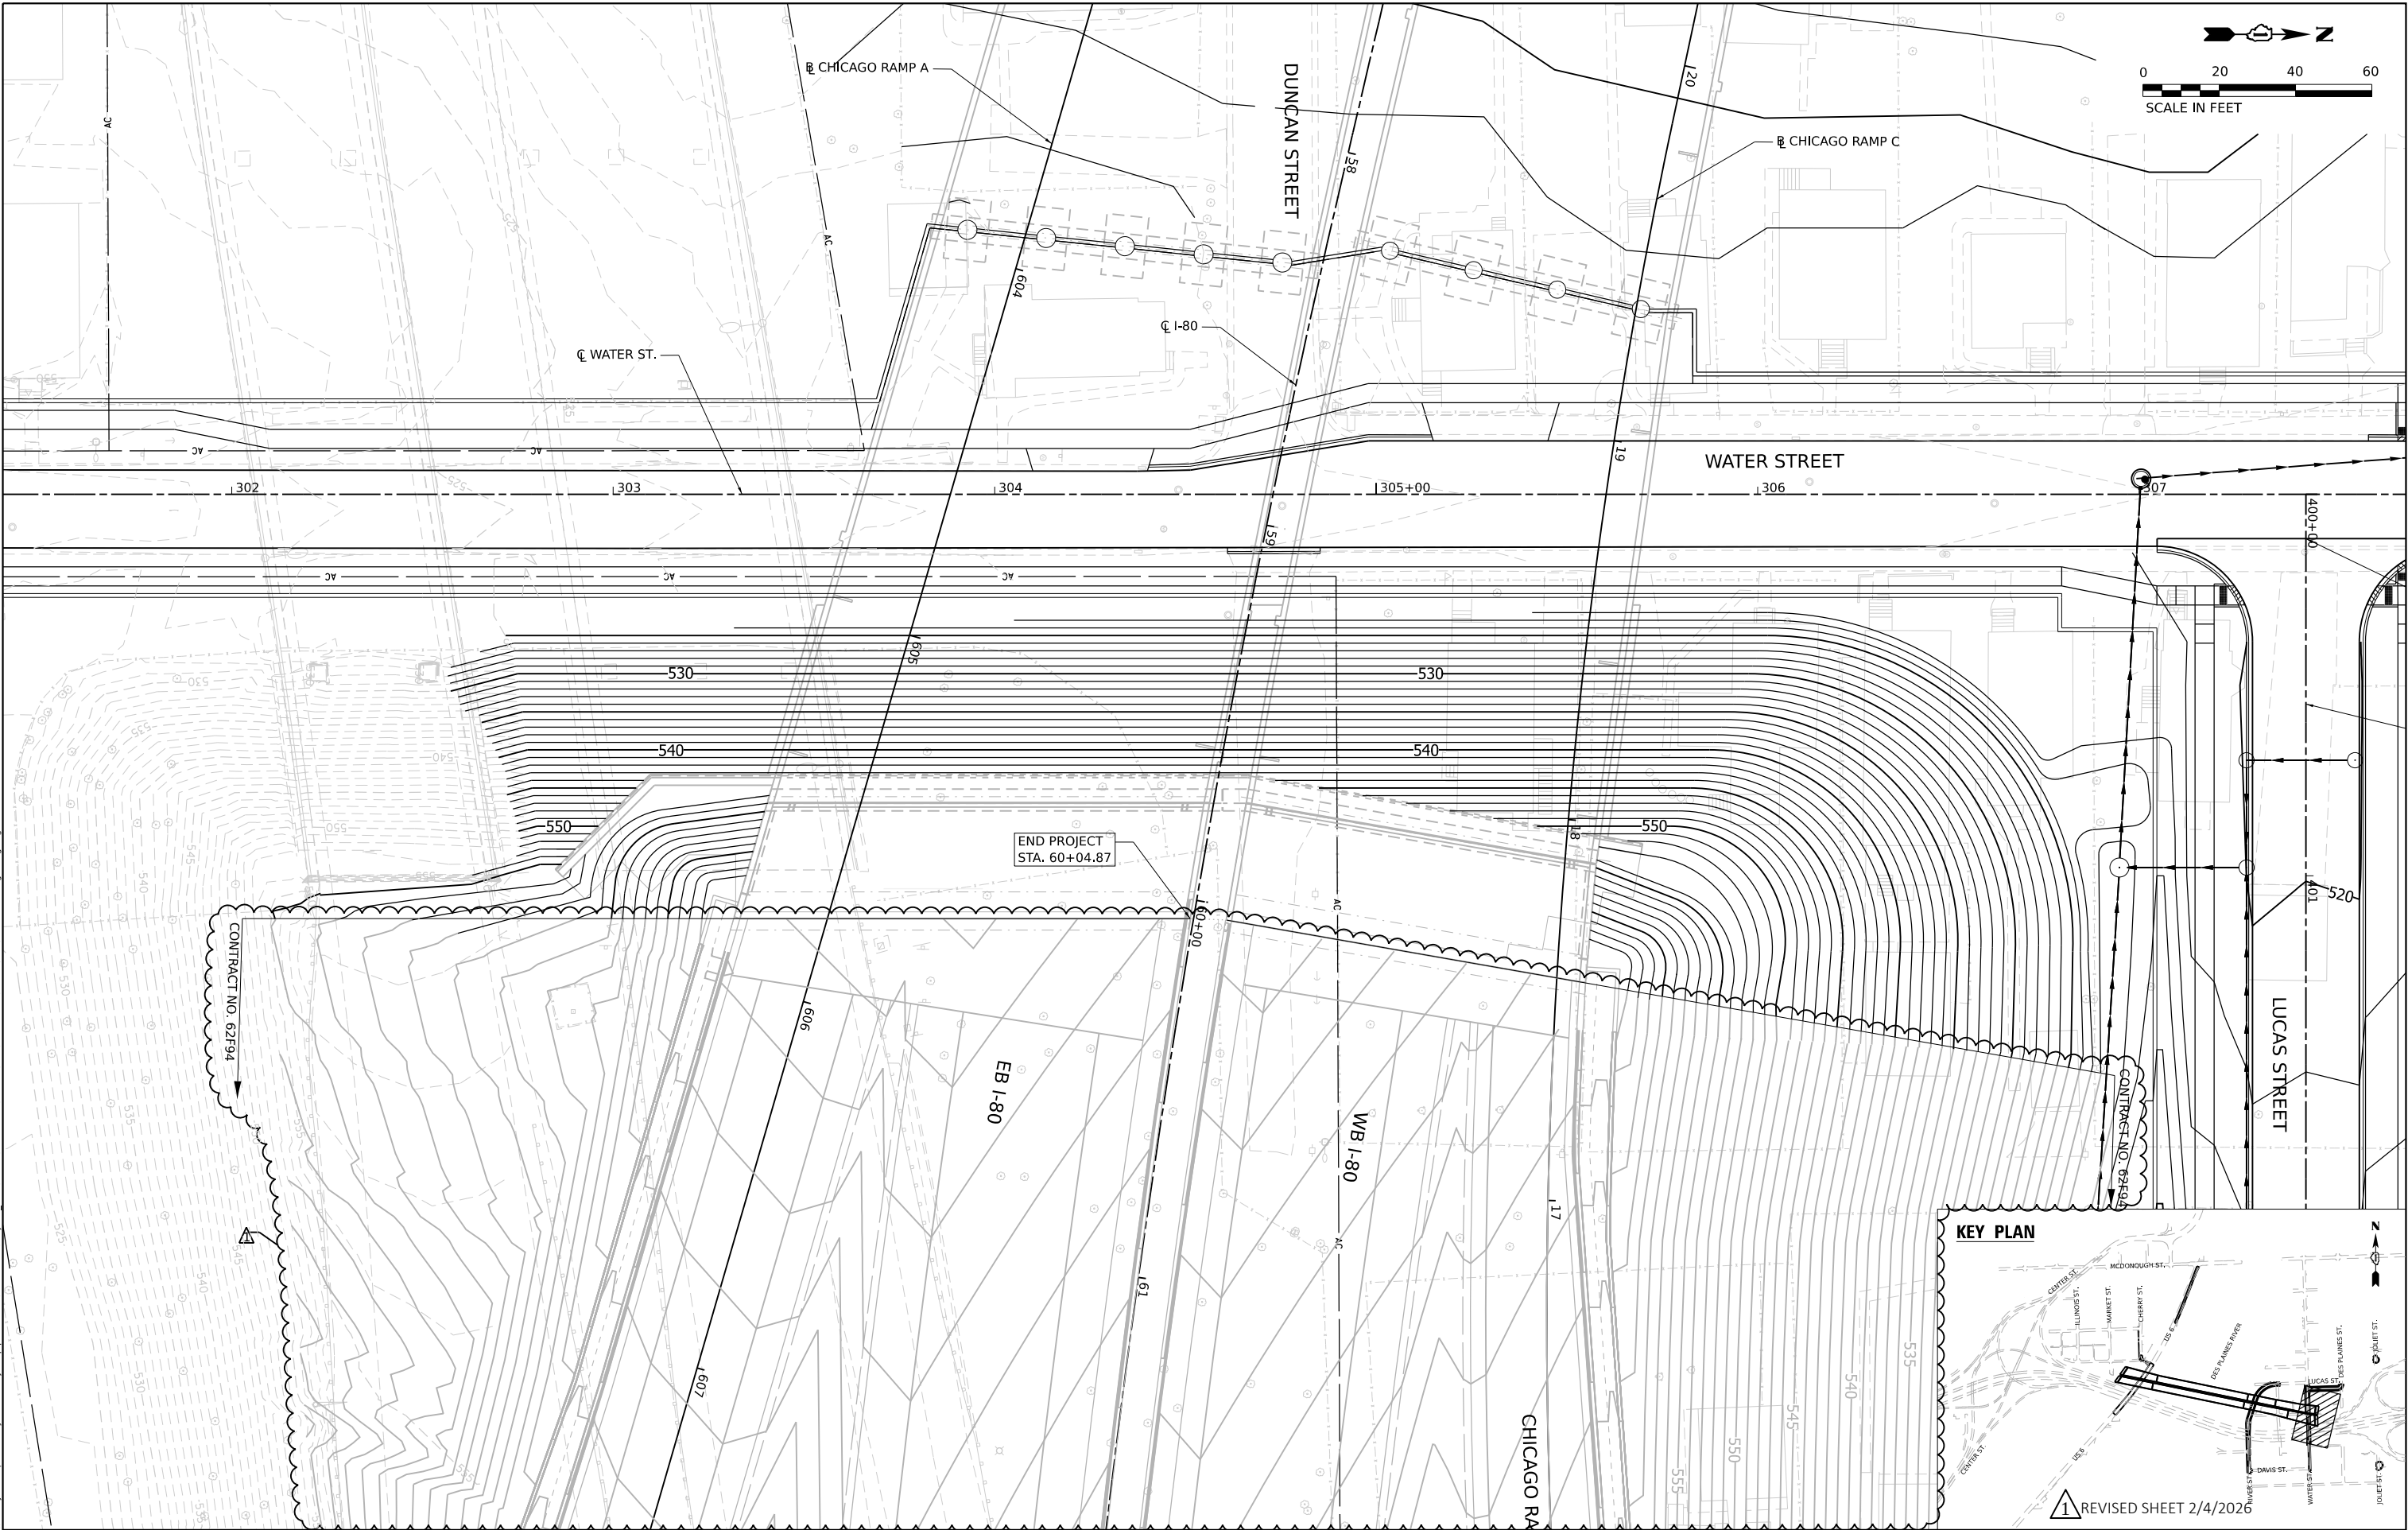

END PROJECT
STA. 60+04.87


CONTRACT NO. 62R23

CONTRACT NO. 62R23

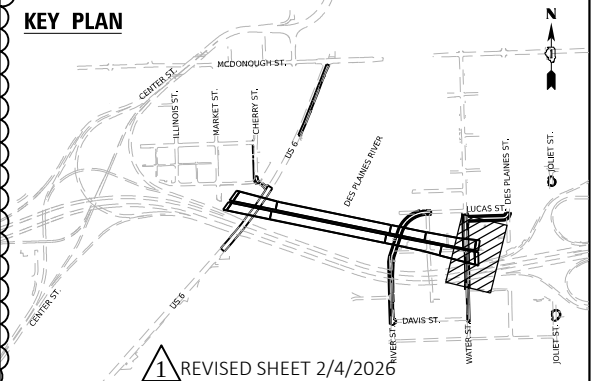

1 REVISED SHEET 2/4/2026

 WSP USA Inc. 30 N. LASALLE STREET SUITE 4200 CHICAGO, IL 60602 TEL (312) 782-8150	USER NAME ■ donahuek1		DESIGNED - AD		REVISED -  01/30/2026		STATE OF ILLINOIS DEPARTMENT OF TRANSPORTATION						PROPOSED GRADING PLAN I-80 EAST ABUTMENT						F.A.I. RTE.	SECTION		COUNTY	TOTAL SHEETS	SHEET NO.
	PLOT SCALE ■ 40,000' / in.		DRAWN - AD		REVISED -														80	FAI 80 21 STRUCTURE 2		WILL	1230	136
	PLOT DATE = 1/28/2026		CHECKED - KSD		REVISED -														CONTRACT NO. 62R23					
			DATE - 11/7/2025		REVISED -														ILLINOIS FED. AID PROJECT					
								SCALE: 1"=20'		SHEET 5	OF 9	SHEETS	STA.	TO STA.										

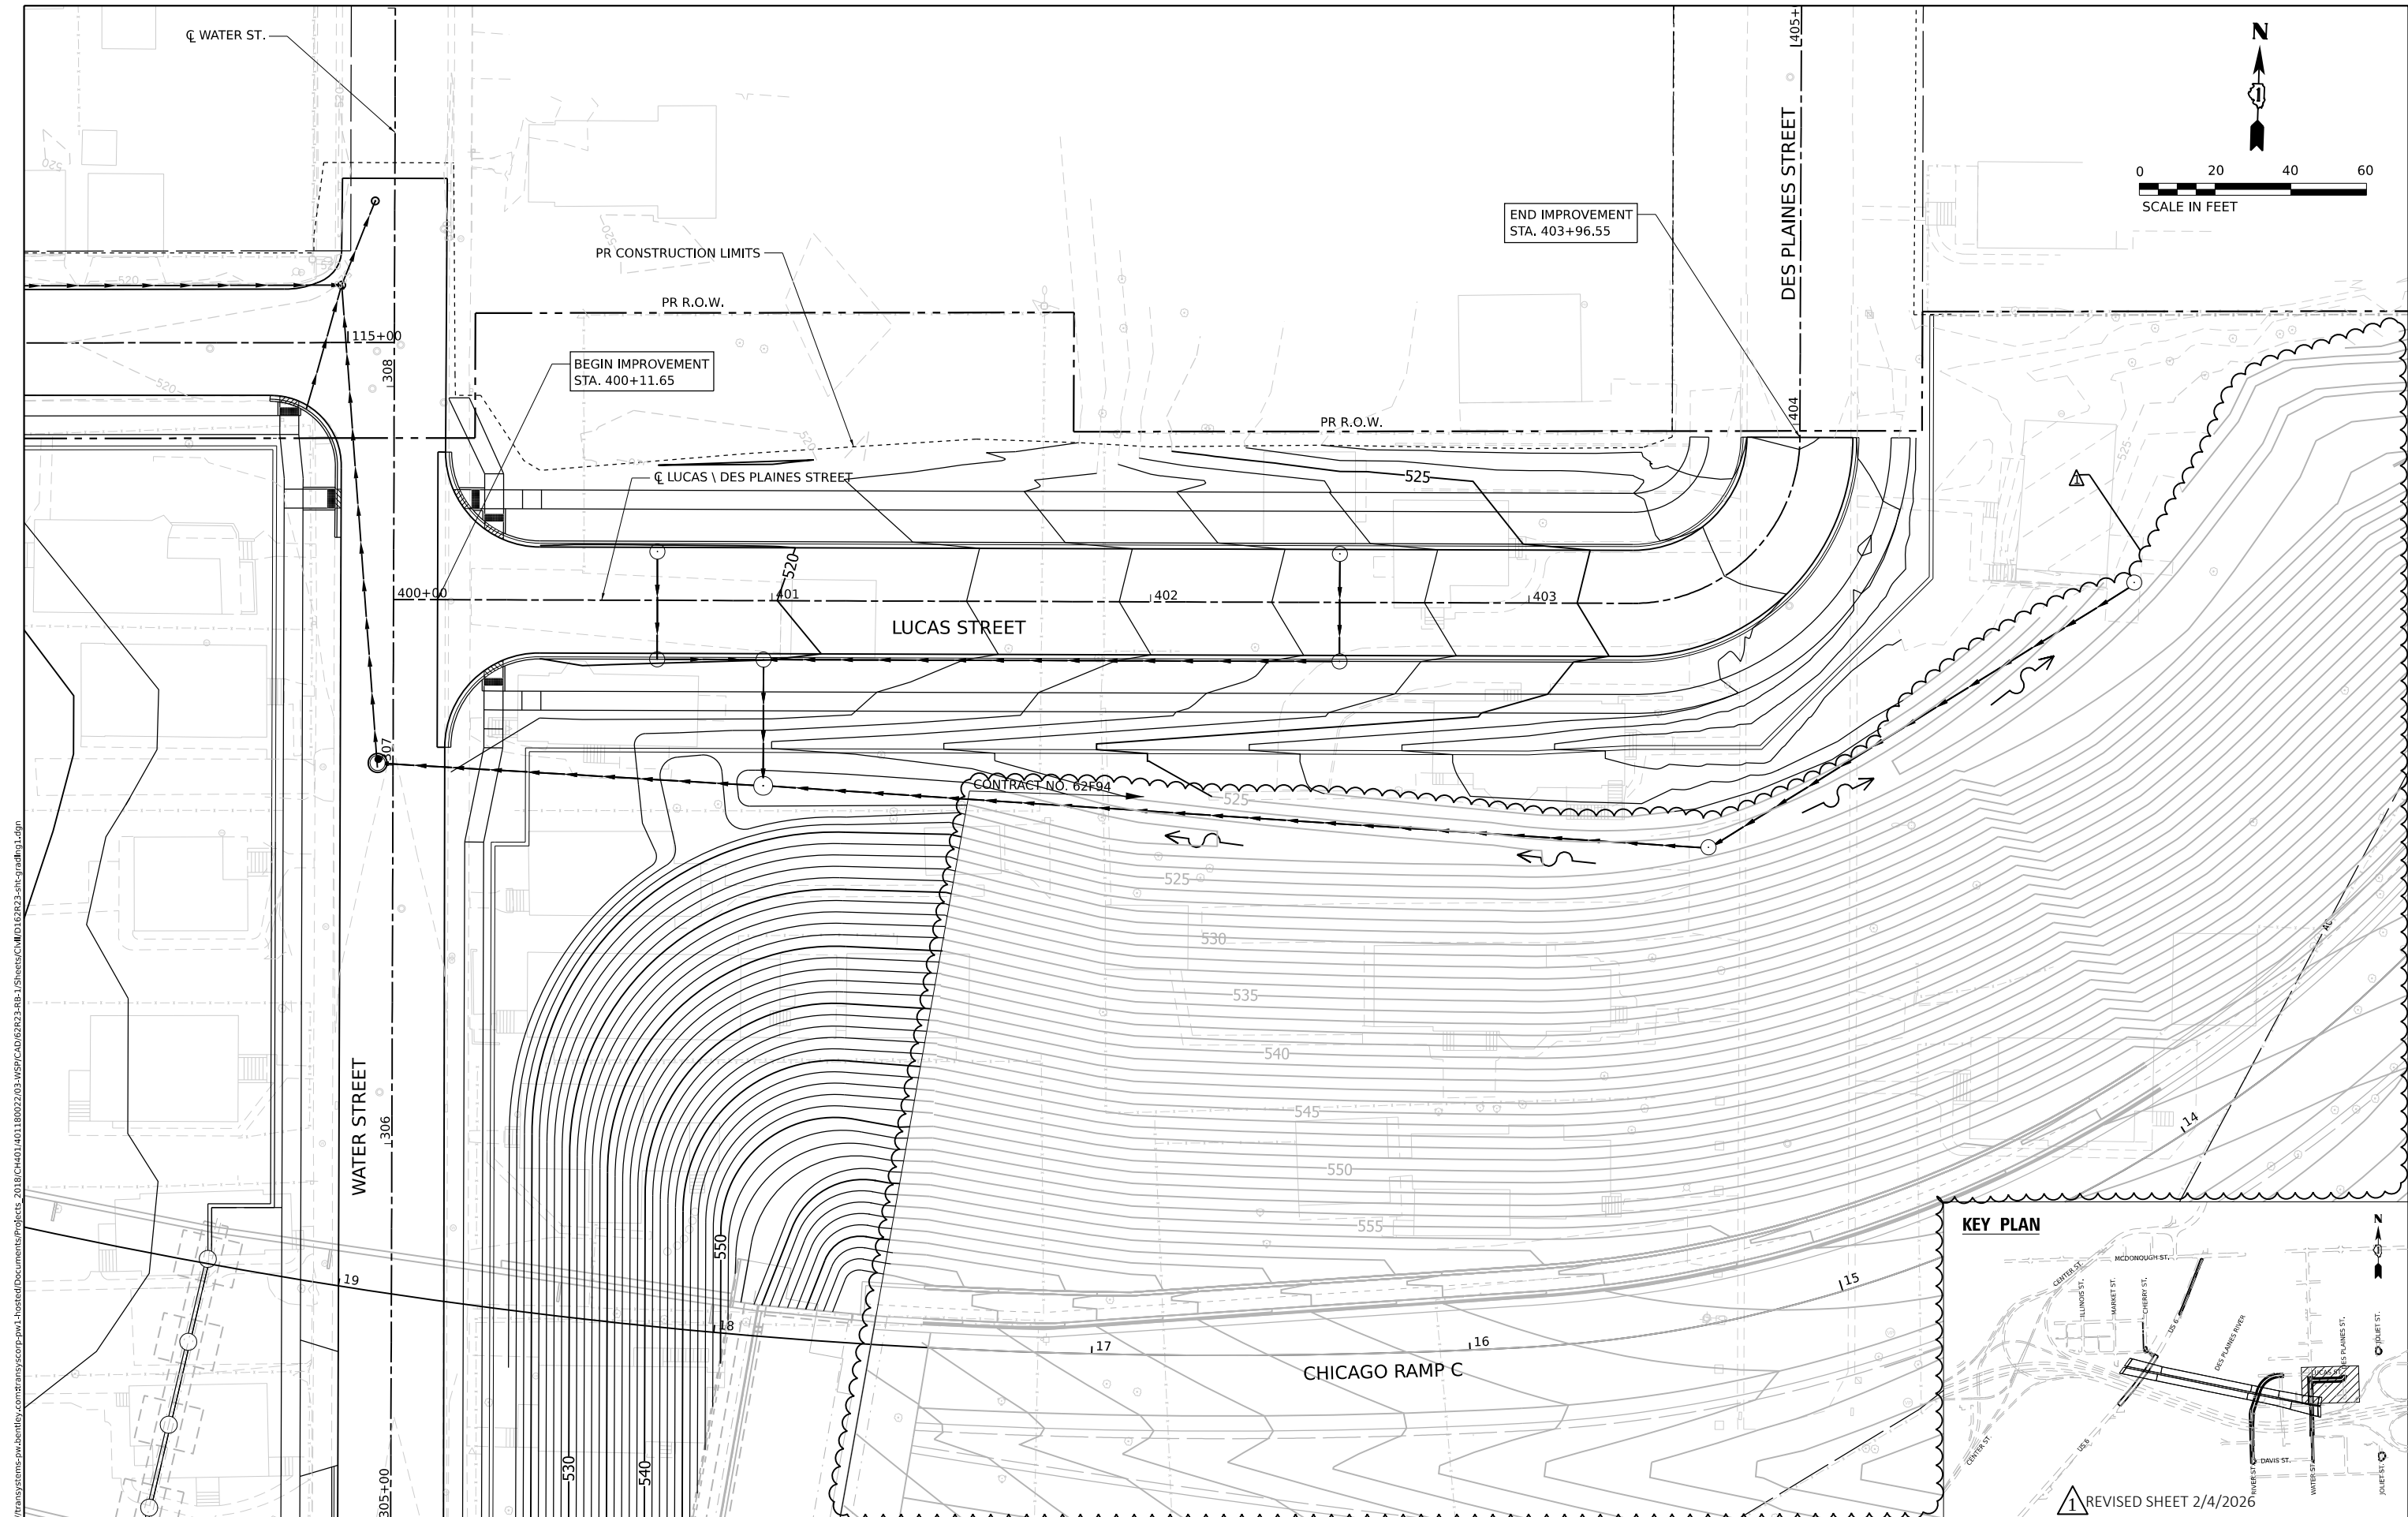

נספח

USER NAME	■ donahuek1
PLOT SCALE	■ 40,000 ' / in.
PLOT DATE	■ 1/28/2026

DESIGNED	- AD
DRAWN	- AD
CHECKED	- KSD
DATE	- 11/7/2025

REVISED	-		01/30/2026
REVISED	-		
REVISED	-		
REVISED	-		

PROPOSED GRADING PLAN LUCAS STREET					
SCALE: 1"=20'	SHEET 6	OF 9	SHEETS	STA.	TO STA.

1 REVISED SHEET 2/4/2026

F.A.I. RTE.	SECTION	COUNTY	TOTAL SHEETS	SHEET NO.
80	FAI 80 21 STRUCTURE 2	WILL	1230	137
		CONTRACT NO. 62R23		
ILLINOIS		FED. AID PROJECT		


Model: Default
File Name: p:\transystems-pw\kentley.com\transcorp-pw\hosted\Documents\Projects_2018\CH401\401180022\03-W59\CAD\62R23-RB-1\Sheets\CL\1\01\62R23-sh1-EAST.dgn

THIS SHEET DELETED


1 DELETED ENTIRE SHEET 2/4/2026

	USER NAME	DESIGNED	REVISED	STATE OF ILLINOIS DEPARTMENT OF TRANSPORTATION	PAVEMENT JOINTING AND ELEVATION PLANS			F.A.I. RTE.	SECTION	COUNTY	TOTAL SHEETS	SHEET NO.
	tmmroz	JAP	01/30/2026					80	FAI 80 21 STRUCTURE 2	WILL	1230	141
	PLOT SCALE	CHECKED	REVISED		SCALE: 1" = 20'			CONTRACT NO. 62R23				
	1/28/2026	JIR			SHEET 1 OF 1 SHEETS			ILLINOIS FED. AID PROJECT				

MODEL: Default
FILE NAME: p:\projects\transstone-pw-bentley\comtrans\corp-pw1-hosted\Documents\Projects_2018\CH401\401180022\03-WS9\CAD\62R23-RB-1\Sheets\CL\11\62R23-shr-knewallfence.dgn

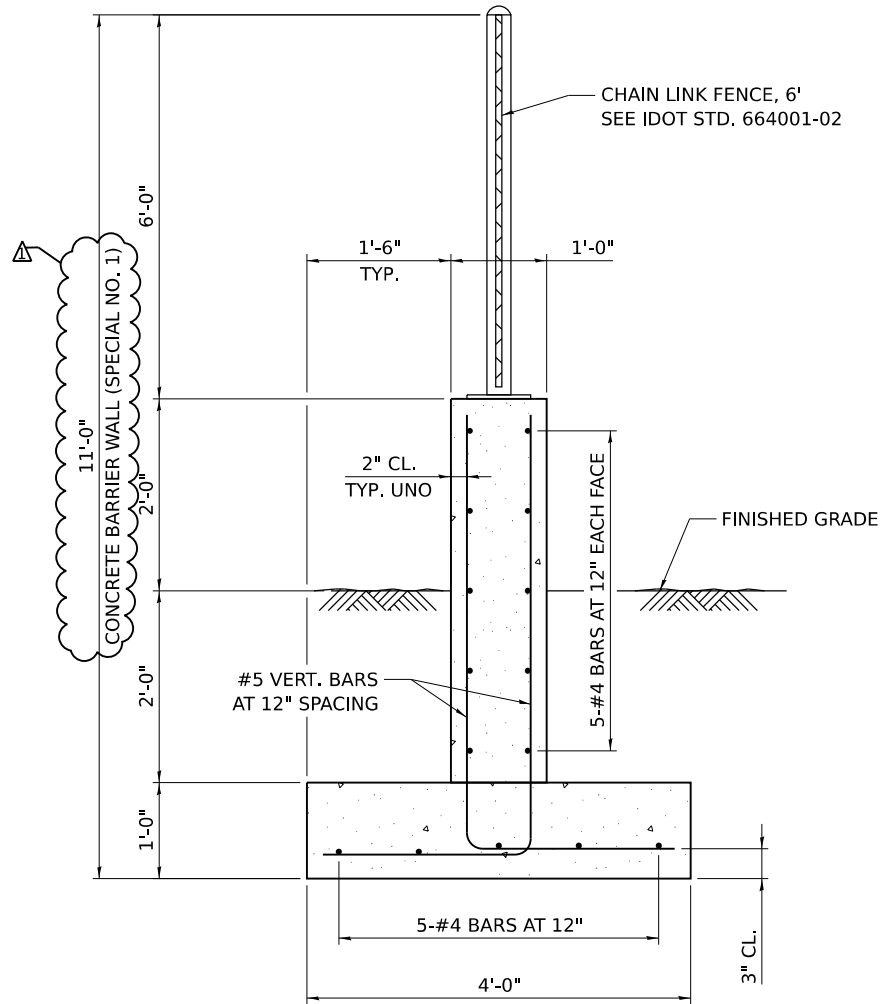


**TYPICAL SECTION
CONCRETE BARRIER WALL (SPECIAL NO. 1)**

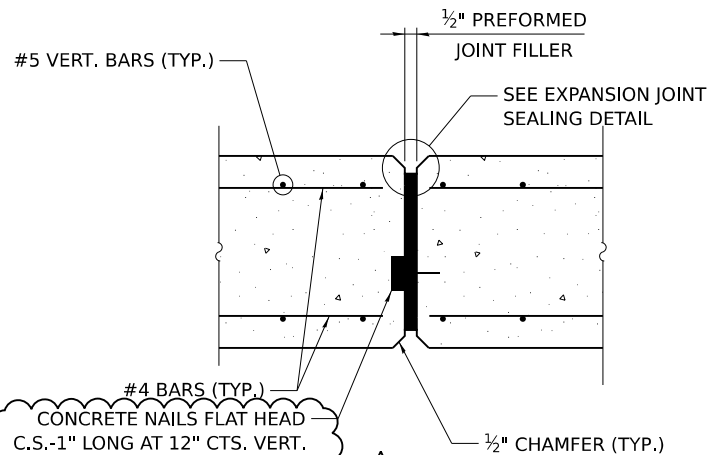


EXPANSION JOINT DETAIL

NON-STAINING GRAY ONE COMPONENT NON-SAG ELASTOMERIC GUN GRADE POLYURETHANE SEALANT MEETING THE REQUIREMENTS OF ASTM C-920, TYPE S, GRADE NS, CLASS 25, USE T WITH A 5/8" BACKER ROD.

1/2" PREFORMED SELF-EXPANDING CORK JOINT FILLER ACCORDING TO ARTICLE 1051.07 OF THE STD. SPEC. COST INCLUDED WITH CONCRETE SUPERSTRUCTURE.

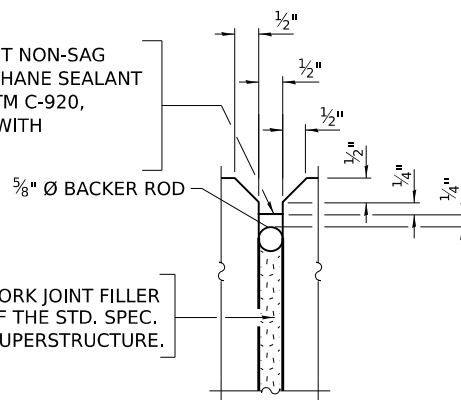


**EXPANSION JOINT
SEALING DETAIL**

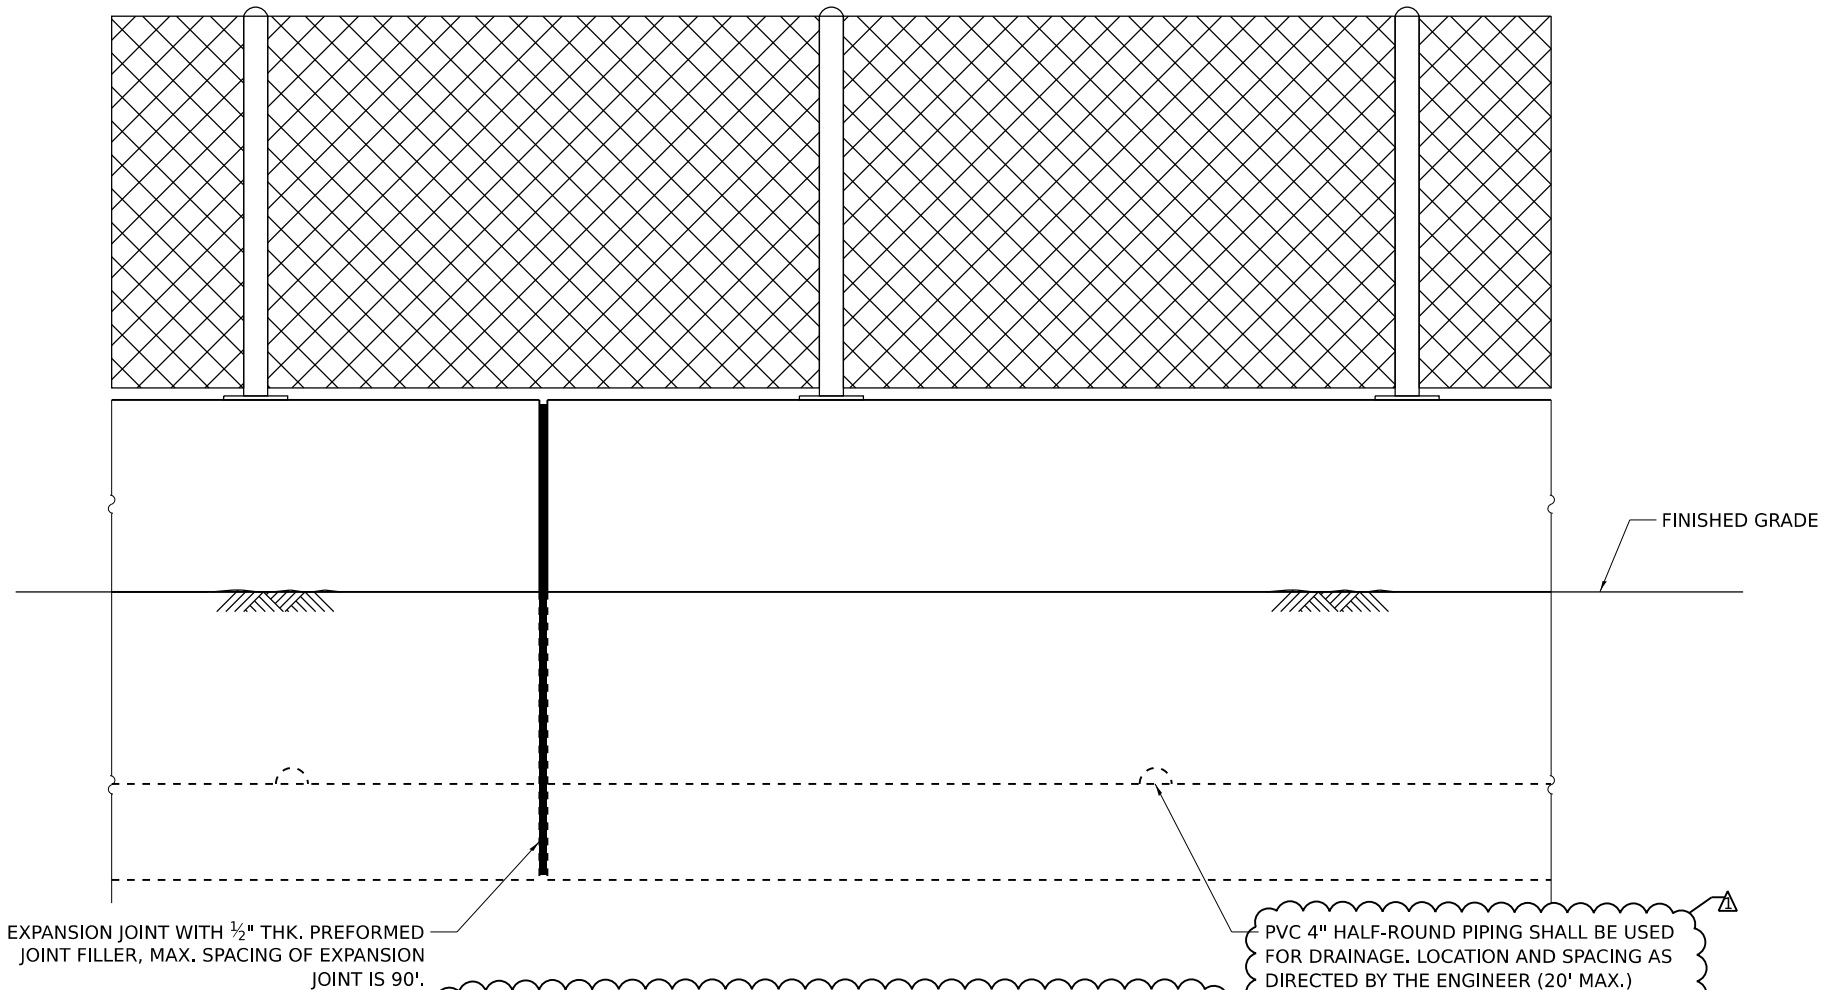


**ELEVATION
CONCRETE BARRIER WALL (SPECIAL NO. 1)**

PVC 4" HALF-ROUND PIPING SHALL BE USED FOR DRAINAGE. LOCATION AND SPACING AS DIRECTED BY THE ENGINEER (20' MAX.) COST INCLUDED WITH CONCRETE BARRIER WALL (SPECIAL NO. 1). SEE DRAIN DETAIL.

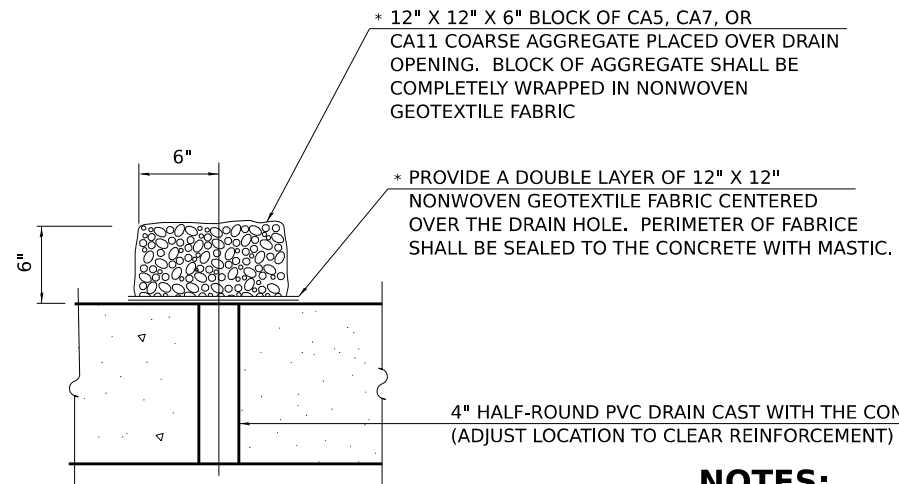

DRAIN DETAIL

*NONWOVEN GEOTEXTILE FABRIC SHALL CONFORM TO THE REQUIREMENTS OF ARTICLE 1080.01 OF THE STANDARD SPECIFICATIONS. THE MINIMUM WEIGHT OF THE FABRIC SHALL BE 6 OUNCES PER SQUARE YARD.

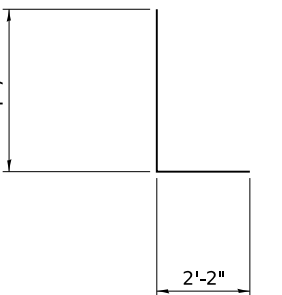

VERTICAL BARS

NOTES:

- SEE ROADWAY PLANS FOR LIMITS OF CONCRETE BARRIER WALL (SPECIAL NO. 1).
- CONCRETE BARRIER WALL (SPECIAL NO. 1) SHALL INCLUDE CONCRETE STRUCTURES, REINFORCEMENT BARS, EPOXY COATED, DRAINAGE ITEMS, PROTECTIVE COAT, AND CHAIN LINK FENCE.
- CONCRETE: $f'_c = 3500$ PSI (CLASS SI).
- APPLY PROTECTIVE COAT TO TOP AND VERTICAL FACES OF STEM.

REVISED SHEET 2/4/2026



WSP USA INC.
30 N. LASALLE STREET
SUITE 4200
CHICAGO, IL 60602
TEL (312) 782-8150

USER NAME	donahuek1	DESIGNED	- PJL	REVISED	- 01/30/2026
DRAWN	- PJL	REVIS	-	REVIS	-
PLOT SCALE	= 2:0.0001 " = 1' / in.	CHECKED	- KSD	REVIS	-
PLOT DATE	= 1/28/2026	DATE	- 11/7/2025	REVIS	-

STATE OF ILLINOIS
DEPARTMENT OF TRANSPORTATION

ROADWAY DETAILS
CONCRETE BARRIER WALL (SPECIAL NO. 1)

SCALE: NTS SHEET 2 OF 9 SHEETS STA. TO STA.

F.A.I. RTE.	SECTION	COUNTY	TOTAL SHEETS	SHEET NO.
80	FAI 80 21 STRUCTURE 2	WILL	1230	149
CONTRACT NO. 62R23				
ILLINOIS FED. AID PROJECT				

Model: Default
File Name: p:\projects\transystems-pw\transystems-pw\transystems-pw\hosted\Documents\Projects_2018\CH401\401180022\03-W59\CAD\62R23-RB-1\Sheets\CL\1\01\62R23-sht-EAST.dwg
User: jayden.ill01
Project: Flared Wing Removal Chicago

THIS SHEET DELETED

DELETED ENTIRE SHEET 2/4/2026



	USER NAME	DESIGNED - JAP	REVISED - 01/30/2026	STATE OF ILLINOIS DEPARTMENT OF TRANSPORTATION	ROADWAY DETAILS FLARED WING REMOVAL			F.A.I. RTE.	SECTION	COUNTY	TOTAL SHEETS	SHEET NO.
	DRAWN - TMM		REVISED -					80	FAI 80 21 STRUCTURE 2	WILL	1230	152
	PLOT SCALE	CHECKED - JIR	REVISED -					CONTRACT NO. 62R23				
	PLOT DATE	DATE - 11/7/2025	REVISED -		SCALE: NTS	SHEET 3	OF 7 SHEETS	STA.	TO STA.	ILLINOIS FED. AID PROJECT		

THIS SHEET DELETED

1 DELETED ENTIRE SHEET 2/4/2026

Model: Default
File Name: p:\projects\trans\trans\pwr\trans\scorp\pwr\hosted\Documents\Projects_2018\CH401\401180022\03-W59\CAD\62R23-RB-1\Sheets\CL\1\01\62R23-shr-EAST.rchdet.dwg
Model: Default
File Name: p:\projects\trans\trans\pwr\trans\scorp\pwr\hosted\Documents\Projects_2018\CH401\401180022\03-W59\CAD\62R23-RB-1\Sheets\CL\1\01\62R23-shr-EAST.rchdet.dwg

USER NAME	■ tmmroz	DESIGNED -	JAP	REVISED -	△ 01/30/2026
		DRAWN -	TMM	REVISED -	
PLOT SCALE	■ 30,000' / in.	CHECKED -	JIR	REVISED -	
PLOT DATE	■ 1/28/2026	DATE -	11/7/2025	REVISED -	

STATE OF ILLINOIS
DEPARTMENT OF TRANSPORTATION

ROADWAY DETAILS
FLARED WING REMOVAL

SCALE: NTS SHEET 4 OF 7 SHEETS STA. TO STA.

F.A.I. RTE.	SECTION	COUNTY	TOTAL SHEETS	SHEET NO.
80	FAI 80 21 STRUCTURE 2	WILL	1230	153
CONTRACT NO. 62R23				
		ILLINOIS	FED. AID PROJECT	

MODE!: Default
FILE NAME: pw://transystems-pw.bentley.com/transyscorp-pw1-hosted/Documents/Projects 2018/CH401/401180022/03-WSP/CAD/62R23-RB-1/Sheets/Clv/D/1D162R23-sht-EAST-rdydata\03-SingleFaceBarrier

FILE NUMBER: D01	USER NAME ■ tmmroz	DESIGNED - JAP	REVISED -  01/30/2026	STATE OF ILLINOIS DEPARTMENT OF TRANSPORTATION	ROADWAY DETAILS SINGLE FACE BARRIER				F.A.I. RTE.	SECTION	COUNTY	TOTAL SHEETS	SHEET NO.
	PLOT SCALE ■ 100,000' = 1 in.	DRAWN - TMM	REVISED -						80	FAI 80 21 STRUCTURE 2	WILL	1230	154
	PLOT DATE ■ 1/28/2026	CHECKED - JIR	REVISED -		CONTRACT NO. 62R23								
	DATE - 11/7/2025	REVISED -	REVISED -		SCALE: NTS	SHEET 5	OF 7 SHEETS	STA.	TO STA.				
									ILLINOIS		FED. AID PROJECT		

MODE!: Default
FILE NAME: pw://transystems-pw.bentley.com/transyscorp-pw1-hosted/Documents/Projects 2018/CH4401/401180022/03-WSP/CAD/62R23-RB-1/Sheets/Clv/ID162R23-sht-EAST-rdydeta1105-ContractorAccess

FILE NAME: D:\2021\11\28\11282026.DWG	USER NAME ■ tmmroz	DESIGNED - JAP	REVISED -  01/30/2026	STATE OF ILLINOIS DEPARTMENT OF TRANSPORTATION	ROADWAY DETAILS CONTRACTOR ACCESS				F.A.I. RTE.	SECTION	COUNTY	TOTAL SHEETS	SHEET NO.
		DRAWN - TMM	REVISED -						80	FAI 80 21 STRUCTURE 2	WILL	1230	155
	PLOT SCALE ■ 10,000' / in.	CHECKED - JIR	REVISED -						CONTRACT NO. 62R23				
	PLOT DATE ■ 1/28/2026	DATE - 11/7/2025	REVISED -		SCALE: NTS	SHEET 6	OF 7 SHEETS	STA.	TO STA.				
					ILLINOIS FED. AID PROJECT								

MODEL: Default
FILE NAME: pwr:/transystems-pw.bentley.com:trtransyscorp-pw1-hosted/Documents/Projects_2018/CH401/401180022/03-WSP/CAD/62R23-RB-1/Sheets/Civil/D162R23-sht-EAST-TCBConnection

FILE NAME: D:\2021\11-28-2021\11-28-2021.dwg

USER NAME	tmmroz	DESIGNED	JAP	REVISED	 01/30/2026	STATE OF ILLINOIS DEPARTMENT OF TRANSPORTATION	ROADWAY DETAIL TEMPORARY CONCRETE BARRIER CONNECTION DETAIL					F.A.I. RTE.	SECTION	COUNTY	TOTAL SHEETS	SHEET NO.
		DRAWN	TMM	REVISED								80	FAI 80 21 STRUCTURE 2	WILL	1230	156
PLOT SCALE	100,000' / in.	CHECKED	JIR	REVISED			CONTRACT NO. 62R23									
PLOT DATE	1/28/2026	DATE	11/7/2025	REVISED												
							SCALE: NTS	SHEET 7	OF 7 SHEETS	STA.	TO STA.					

SUGGESTED STAGES OF CONSTRUCTION AND TRAFFIC CONTROL GENERAL NOTES

1.

THE CONTRACTOR IS RESPONSIBLE FOR COORDINATING AND PROVIDING ACCESS POINTS TO THE WORK ZONE. ACCESS POINTS MUST BE APPROVED BY THE ENGINEER PRIOR TO INSTALLATION AND MUST BE COMPLETED ACCORDING TO TC-18. ANY SIGNING OR ADDITIONAL TRAFFIC CONTROL DEVICES REQUIRED TO PROVIDE CONTRACTOR ACCESS TO THE WORK ZONE IS INCLUDED IN THE COST OF "TRAFFIC CONTROL AND PROTECTION (EXPRESSWAYS)" AND WILL NOT BE PAID FOR SEPARATELY. ACCOMMODATIONS AND PROVISIONS FOR ADDITIONAL ENTRANCES SHALL BE AT THE EXPENSE OF THE CONTRACTOR.
2.

THE CONTRACTOR SHALL INSTALL AND MAINTAIN PROPOSED AND TEMPORARY DRAINAGE SYSTEMS AND EROSION CONTROL MEASURES DURING STAGE CONSTRUCTION THROUGHOUT THE DURATION OF THE CONTRACT. SEE TEMPORARY DRAINAGE AND EROSION CONTROL PLANS.
3.

THE CONTRACTOR IS RESPONSIBLE FOR MAINTAINING POSITIVE DRAINAGE ON THE JOB SITE DURING CONSTRUCTION.
4.

THE CONTRACTOR SHALL PERFORM PAVEMENT PATCHING AND REPAIRS ON THE DESIGNATED DETOUR ROUTES BEFORE AND AFTER DETOURS ARE IN SERVICE. THE LOCATION AND QUANTITIES SHALL BE APPROVED BY THE ENGINEER. THE CONTRACTOR SHALL REFER TO THE DETOUR PLANS FOR THE DESIGNATED DETOUR ROUTES. NOMINAL QUANTITIES OF THIS WORK HAVE BEEN INCLUDED AS PART OF THE CONTRACT.
5.

ALL TEMPORARY PAVEMENT MARKINGS SHOWING DETERIORATION AFTER 7 DAYS SHALL BE REPLACED BY THE CONTRACTOR AS DIRECTED BY THE ENGINEER. SUFFICIENT QUANTITIES FOR ONE PLACEMENT AND ONE REPLACEMENT HAVE BEEN PROVIDED FOR EACH STAGE. ALL MARKINGS THAT REQUIRE REPLACEMENT AFTER THE FIRST REPLACEMENT SHALL BE REPLACED BY THE CONTRACTOR AT HIS/HER OWN EXPENSE.
6.

TEMPORARY PAVEMENT CROSS SLOPES SHALL MATCH THE CROSS SLOPE OF THE ADJACENT EXISTING OR PROPOSED PAVEMENT UNLESS OTHERWISE DIRECTED BY THE ENGINEER OR AS OTHERWISE SHOWN ON THE PLANS.
7.

THE CONTRACTOR SHALL REQUEST AND GAIN APPROVAL FROM THE ILLINOIS DEPARTMENT OF TRANSPORTATION'S EXPRESSWAY TRAFFIC OPERATIONS ENGINEER AT WWW.IDOT.COM TWENTY-FOUR (24) HOURS IN ADVANCE OF ALL DAILY LANE, RAMP, AND SHOULDER CLOSURES AND 7 DAYS IN ADVANCE OF ALL PERMANENT AND WEEKEND CLOSURES ON ALL FREEWAYS AND/OR EXPRESSWAYS IN DISTRICT ONE. THIS ADVANCE NOTIFICATION IS CALCULATED BASED ON A WORKWEEK OF MONDAY THROUGH FRIDAY AND SHALL NOT INCLUDE WEEKENDS OR HOLIDAYS.
8.

THE CONTRACTOR SHALL CONTACT KALPANA KANNAH-HOSADURGA, THE DISTRICT ONE TRAFFIC CONTROL SUPERVISOR AT KALPANA.KANNAN-HOSADURGA@ILLINOIS.GOV A MINIMUM OF 72 HOURS IN ADVANCE OF BEGINNING WORK.
9.

THE CONTRACTOR IS DIRECTED TO THE FACT THAT OTHER SEPARATE CONTRACTS ARE, OR MAY BE, IN FORCE THAT INTERSECT THE LIMITS OF THIS PROJECT. THE CONTRACTOR SHALL COOPERATE WITH THE OTHER CONTRACTORS IN THE PHASING AND PERFORMANCE OF THIS WORK SO AS NOT TO DELAY, INTERRUPT, OR HINDER THE PROGRESS OR COMPLETION OF THE WORK BEING PERFORMED BY OTHER CONTRACTORS. THE CONTRACTOR SHALL TAKE INTO CONSIDERATION THE REQUIREMENTS OUTLINED IN THE SPECIAL PROVISION "CONTRACTOR COOPERATION" WHEN WORKING WITH OTHER CONTRACTORS AND THE DEPARTMENT. NO ADDITIONAL COMPENSATION WILL BE ALLOWED FOR COMPLIANCE WITH THE ABOVE REQUIREMENTS, NOR FOR ANY DELAYS OR INCONVENIENCES RESULTING FROM THE ACTIVITIES OF OTHER CONTRACTORS. SHOULD A CONFLICT ARISE BETWEEN THE CONTRACTORS WITH RESPECT TO SEQUENCE OF CONSTRUCTION OR MAINTENANCE OF TRAFFIC REQUIREMENTS, SAID CONFLICTS SHALL BE RESOLVED BY, OR AT THE DIRECTION OF THE ENGINEER.
10.

THE CONTRACTOR SHALL COORDINATE ALL LANE CLOSURES WITH ADJACENT CONTRACTS TO ENSURE CONSISTENCY AND AVOID TRAFFIC CONTROL CONFLICTS. THIS WORK SHALL BE APPROVED BY THE ENGINEER. THE CONTRACTOR SHALL COORDINATE WITH CONTRACTS 62R22 AND 62F94 PRIOR TO REMOVING OR INSTALLING ADVANCED WARNING SIGNS FOR STAGE CHANGES ON I-80 MAINLINE.
11.

WORK IS TO BE PERFORMED IN ACCORDANCE WITH "KEEPING THE EXPRESSWAY OPEN TO TRAFFIC" AND PER STATE AND DISTRICT 1 HIGHWAY STANDARDS FOR TRAFFIC CONTROL. ALL TRAFFIC CONTROL DEVICES AND SIGNAGE REQUIRED ON I-80, CENTER STREET, CHICAGO STREET, AND RAMPS SHALL BE IN ACCORDANCE WITH APPLICABLE IDOT DISTRICT 1 STANDARDS, IDOT HIGHWAY STANDARDS, AND THE CONTRACT PLANS. THIS WORK SHALL BE INCLUDED IN THE COST FOR "TRAFFIC CONTROL AND PROTECTION (EXPRESSWAYS)" AND WILL NOT BE PAID FOR SEPARATELY.
12.

LANE CLOSURES, RAMP CLOSURES, SIGNING, PAVEMENT MARKINGS, AND BARRICADE PLACEMENT SHALL BE IN ACCORDANCE WITH THE LATEST HIGHWAY STANDARD DRAWINGS AND IDOT DISTRICT 1 STANDARD DETAILS AS APPLICABLE.
13.

EXISTING PAVEMENT MARKINGS THAT CONFLICT WITH TEMPORARY PAVEMENT MARKINGS SHALL BE REMOVED AS DIRECTED BY THE ENGINEER. THE REMOVAL WILL BE MEASURED IN SQUARE FEET AND PAID FOR AS "PAVEMENT MARKING REMOVAL - WATER BLASTING". GRINDING IS PROHIBITED ON ALL PAVEMENT NOT BEING REPLACED. FINAL PAVEMENT MARKINGS WILL BE INSTALLED AT THE END OF LAST STAGE, UNLESS OTHERWISE NOTED IN THE PLANS.
14.

ANY EXISTING SIGNS DENOTED WITHIN THE PLAN SET THAT DO NOT APPLY TO THE REVISED TRAFFIC PATTERNS SHALL BE REMOVED OR COVERED AS DIRECTED BY THE ENGINEER. THE COVERING OR REMOVAL OF GROUND MOUNTED/OVERHEAD SIGNS SHALL BE NON-DESTRUCTIVE IN NATURE AND WILL NOT BE MEASURED FOR PAYMENT BUT IS CONSIDERED INCLUDED IN THE CONTRACT UNIT PRICE FOR "TRAFFIC CONTROL AND PROTECTION (EXPRESSWAYS)" WHEN ON EXPRESSWAYS.
15.

FOR I-80 AND RAMPS, THE CONTRACTOR WILL BE REQUIRED TO SET LANE CLOSURES IN ACCORDANCE WITH THE LATEST EDITION OF THE ILLINOIS HIGHWAY STANDARDS 701400, 701401 and 701428. FOR TRAFFIC CONTROL, INCLUDING BUT NOT LIMITED TO ALL APPLICABLE DISTRICT STANDARD DETAILS TC-08, TC-09, TC-10, TC-16, TC-17, TC-18, TC-22, TC-23 AND TC-33.
16.

CHANGEABLE MESSAGE SIGNS SHALL BE INSTALLED TWO WEEKS PRIOR TO ALL ROAD CLOSURE, TRAFFIC STAGE CHANGES, AND NEW TRAFFIC SIGNAL TURN-ON EVENTS ON EACH APPROACH OF THE EFFECTED ROADWAY TO WARN MOTORISTS OF THE UPCOMING EVENT. THE SIGNS SHALL BE REMOVED TWO WEEKS THEREAFTER UNLESS THE SIGNS ARE NEEDED AGAIN FOR A SUBSEQUENT FUTURE EVENT THAT WILL OCCUR WITHIN 2 WEEKS ON THE SAME APPROACH OF THE EFFECTED ROADWAY. THE SIGN LOCATIONS SHALL BE (DETERMINED BY THE ENGINEER) PLACED AS DIRECTED BY THE ENGINEER.
17.

MOVING OPERATIONS ALONG I-80 PER STATE STANDARD 701426 WILL NOT BE PERMITTED.
18.

THE ANNUAL INSPECTION OF THE I-80 OVER DES PLAINES RIVER BRIDGES WILL BE PERFORMED BY IDOT OR ITS CONSULTANT IN MAY OF EACH YEAR. CONTRACT 62R22 SHALL MAKE MOT MODIFICATIONS TO ACCOMMODATE THE SCHEDULED INSPECTION AND PROVIDE THE NECESSARY DAILY LANE CLOSURES FOR THE INSPECTION OF BOTH WB AND EB DIRECTIONS. THE COST FOR COORDINATION AND MODIFICATIONS REQUIRED TO MOT SHALL BE INCLUDED IN THE COST OF "TRAFFIC CONTROL AND PROTECTION (EXPRESSWAYS)".
19.

THE CONTRACTOR SHALL VIDEO THE EXISTING CONDITIONS OF THE LOCAL STREETS IMPACTED BY CONSTRUCTION AND DETOURS TO DETERMINE REPAIRS NEEDED POST CONSTRUCTION. THE REPAIRS SHALL BE DIRECTED BY THE ENGINEER. THE WORK WILL BE PAID FOR AS "PRECONSTRUCTION VISUAL RECORDING".
20.

STATE OWNED TEMPORARY CONCRETE BARRIER WALL IS LOCATED WITHIN THE PROJECT LIMITS AT THE START OF CONSTRUCTION. THIS BARRIER WALL IS TO REMAIN, HOWEVER THE CONTRACTOR IS RESPONSIBLE FOR MAINTAINING THIS WALL UTILIZING THE PAY ITEMS WITHIN THIS CONTRACT.
21.

ALL EXISTING 8" (1.5" BLACK, 4" WHITE, 1.5" BLACK) ON I-80 PREFORMED PLASTIC TYPE B STANDARD LANE LINE PAVEMENT MARKINGS AND RAISED REFLECTIVE PAVEMENT MARKER REFLECTORS LOCATED WITHIN TEMPORARY LANE CLOSURE TAPERS, LANE SHIFT TAPERS OR IN LOCATIONS THAT CONFLICT WITH THE TEMPORARY PAVEMENT MARKING TAPE USED FOR STAGING SHALL BE REMOVED IF THE STAGING WILL REMAIN IN PLACE FOR MORE THAN 14 DAYS. THE EXISTING 7" (1.5" BLACK, 4" WHITE, 1.5" BLACK) PREFORMED PLASTIC TYPE B STANDARD PAVEMENT MARKINGS AND RAISED REFLECTIVE PAVEMENT MARKER REFLECTORS THAT WERE REMOVED SHALL BE RESTORED AFTER THE COMPLETION OF THE STAGING.
22.

PAVEMENT MARKING TAPE, TYPE IV SHOWN ON THE PLANS FOR ANY CONSTRUCTION STAGE ON LOCAL ROADS THAT THE CONTRACTOR PROPOSES TO EXTEND OVER THE WINTER PERIOD SHALL BE MODIFIED URETHANE PAVEMENT MARKING AND WILL BE PAID FOR THEIR RESPECTIVE CONTRACT UNIT PRICE. TEMPORARY PAVEMENT MARKINGS ON I-80 AND RAMPS SHALL BE TEMPORARY PAVEMENT MARKING - EPOXY. TEMPORARY PAVEMENT MARKINGS ON ARTERIAL ROADS SHALL BE TEMPORARY PAVEMENT MARKING - TYPE IV TAPE UNLESS USED DURING THE WINTER. IF TEMPORARY PAVEMENT MARKING ALONG ARTERIAL ROADS IS USED DURING THE WINTER, THE TEMPORARY PAVEMENT MARKING SHALL BE TEMPORARY PAVEMENT MARKING - EPOXY. PRIOR TO PLACING TEMPORARY PAVEMENT MARKING ON ARTERIAL ROADS, THE CONTRACTOR SHALL VERIFY THE PAVEMENT MARKING MATERIAL WITH THE ENGINEER.
23.

THE "ROAD CONSTRUCTION AHEAD" SIGNS SHALL REMAIN INSTALLED UNTIL THE COMPLETION OF THE PROJECT OR WHEN NO ROADWAY HAZARDS REMAIN WITHIN THE WORK ZONE.
24.

THE RESIDENT ENGINEER SHALL CONTACT THE PACE BUS TRANSPORTATION ENGINEER AT TRANSPORTATION.ENGINEER@PACEBUS.COM ONE (1) WEEK IN ADVANCE OF ALL STAGE CHANGES.
25.

WHEN MOT SIGNING ALONG CHICAGO STREET, SOUTH OF PATTERSON ROAD, ARE IN CONFLICT WITH EXISTING RETAINING WALLS, THE SIGNS SHALL BE PLACED ON TOP OF THE RETAINING WALL WITH SHORTER POSTS TO THE SATISFACTION OF THE ENGINEER. SHRUBS AND OVERHANGING LIMBS SHALL BE CLEARED AS NECESSARY TO NOT OBSTRUCT THE VIEW OF THE MOT SIGNING. NO ADDITIONAL COMPENSATION WILL BE MADE FOR THIS WORK BUT SHALL BE INCLUDED IN THE COST OF THE APPLICABLE TRAFFIC CONTROL PAY ITEMS.
26.

THE DEPTH OF THE TEMPORARY PAVEMENT ALONG CHICAGO STREET MAY BE REDUCED TO MATCH THE DEPTH OF THE EXISTING PAVEMENT WITH THE APPROVAL OF THE ENGINEER. THIS APPLIES TO BOTH HOT-MIX ASPHALT AND PORTLAND CEMENT PAVEMENT OPTIONS. THE MINIMUM TEMPORARY PAVEMENT THICKNESS SHALL BE 8". FOR HOT -MIX ASPHALT PAVEMENT, ANY REDUCTION IN TOTAL PAVEMENT THICKNESS SHALL BE MADE BY REDUCING THE BINDER COURSE ONLY. THE SURFACE COURSE SHALL REMAIN AT THE PROPOSED THICKNESS.
27.

TEMPORARY CONCRETE BARRIER SHALL BE CONTINUOUSLY PINNED ALONG THE TRAFFIC SIDE WHERE A HAZARD EXISTS WITHIN 2 FEET BEHIND THE TEMPORARY CONCRETE BARRIER; THE BARRIER SHALL BE ANCHORED TO THE PAVEMENT. PINNING ON THE NEW BRIDGE DECK OR THE EXISTING BRIDGE DECK TO REMAIN SHALL BE AVOIDED. ANY CRC REBAR IN CONFLICT WITH THE BARRIER WALL PINNING WILL NEED TO BE LANCED AT THE EXPENSE OF THE CONTRACTOR.
28.

ALL EXISTING LANE LINE PAVEMENT MARKINGS AND RAISED REFLECTIVE PAVEMENT MARKERS REFLECTORS LOCATED WITHIN TEMPORARY LANE CLOSURE TAPERS, LANE SHIFT TAPERS OR IN LOCATIONS THAT CONFLICT WITH THE TEMPORARY PAVEMENT MARKING TAPE USED FOR STAGING SHALL BE REMOVED VIA WATER BLASTING WITH VACUUM RECOVERY IF THE STAGING WILL REMAIN IN PLACE FOR MORE THAN 14 DAYS.
29.

LANE CLOSURES, RAMP CLOSURES, SIGNING, PAVEMENT MARKINGS, AND BARRICADE PLACEMENT FOR THE I-80 OVER DES PLAINES RIVER BRIDGES MAINTENANCE PATCHING SHALL BE IN ACCORDANCE WITH THE LATEST HIGHWAY STANDARD DRAWINGS AND IDOT DISTRICT 1 STANDARD DETAILS AS APPLICABLE. THE COST FOR INSTALLATION AND REMOVAL OF DAILY LANE CLOSURES SHALL BE INCLUDED IN THE COST OF "TRAFFIC CONTROL AND PROTECTION (EXPRESSWAYS)".
30.

THE CONTRACTOR SHALL USE CAUTION WHILE ANCHORING TEMPORARY CONCRETE BARRIER WALL AND TEMPORARY IMPACT ATTENUATORS ON THE EXISTING BARRIER BASE BETWEEN STATION 723+31 AND 727+80 SINCE THERE IS EXISTING 4" CONDUIT LOCATED WITHIN THE BARRIER BASE.
31.

THE PAY ITEM "BARRIER WALL REFLECTORS, TYPE C" IS INTENDED SOLELY TO BE USED FOR REFLECTOR APPLICATIONS ON PERMANENT AND EXISTING CONCRETE BARRIER AND IS NOT TO BE USED FOR TEMPORARY CONCRETE BARRIER WHERE THE TYPE C REFLECTOR IS CONSIDERED INCLUDED IN THE COST OF THE TEMPORARY CONCRETE BARRIER PER HIGHWAY STANDARD 704001.
32.

ALL LOCAL ROAD WARNING SIGNS SHALL BE PLACED 200' IN ADVANCE OF THE INTERSECTION OR AT THE NEAREST PRACTICAL LOCATION PER TC-10. WHERE WIDTH RESTRICTIONS APPLY, REFER TO THE WIDTH RESTRICTION DETAIL FOR REQUIRED SIGNAGE. IN SUCH CASES, THE "ROAD CONSTRUCTION AHEAD" SIGN SHALL BE PLACED 200' IN ADVANCE OF THE WIDTH RESTRICTION SIGNAGE."
33.

THE SUGGESTED MAINTENANCE OF TRAFFIC (MOT) PLANS ARE INTENDED TO SERVE AS A GUIDELINE FOR THE SAFE AND EFFICIENT DIVERSION OF TRAFFIC THROUGHOUT THE EXECUTION OF THIS CONTRACT. THE CONTRACTOR MAY REQUEST ADJUSTMENTS TO THE MOT PLANS TO ACCOMMODATE CONSTRUCTION REQUIREMENTS, PROVIDED THAT SUCH MODIFICATIONS DO NOT COMPROMISE PUBLIC SAFETY OR CONVENIENCE. ANY PROPOSED CHANGES TO THE MOT PLANS MUST BE SUBMITTED TO THE ENGINEER FOR REVIEW AND APPROVAL AT LEAST 30 DAYS BEFORE IMPLEMENTING THE CHANGE.
34.

THE CONTRACTOR SHALL BE AWARE THAT THE CONSTRUCTION SEQUENCING SHEET PROVIDES THE MOST CURRENT INFORMATION OF THE PROPOSED TRAFFIC CONTROL AND DESCRIPTION OF WORK TO BE PERFORMED RELATING THE CONTRACTOR COMPLETION DATES FOR EACH STAGE. THE DEPARTMENT MAY DIRECT THE CONTRACTORS TO IMPLEMENT AN ALTERNATE MOT PLAN WHICH WILL BE PROVIDED IN A FUTURE CONSTRUCTION REVISION.

1 REVISED ENTIRE SHEET 2/4/2026

MODEL Default
FILE NAME p:\transys\transys-pw-bentley.com\transys\corp-pw1-hosted\Documents\Projects_2018\CH401.401180022\03-WSP\CAD\62R23-RB-1\Sheets\Civil\01\62R23-shi-MOT-gemote-01.dgn



WSP USA Inc.
30 N. LA SALLE STREET
SUITE 4200
CHICAGO, IL 60602
TEL: (312) 782-8150

USER NAME	= USGP718052	DESIGNED - HA	REVISED -  01/30/2026
		DRAWN - HA	REVISED -
PLOT SCALE	= 2.000' / in.	CHECKED - SW	REVISED -
PLOT DATE	= 1/28/2026	DATE - 11/07/2025	REVISED -

STATE OF ILLINOIS
DEPARTMENT OF TRANSPORTATION

SUGGESTED STAGES OF CONSTRUCTION AND TRAFFIC CONTROL
GENERAL NOTES

SCALE: NTS SHEET 1 OF 1 SHEETS STA. TO STA.

F.A.I. RTE.	SECTION	COUNTY	TOTAL SHEETS	SHEET NO.
80	FAI 80 21 STRUCTURE 2	WILL	1230	162
CONTRACT NO. 62R23				
ILLINOIS		FED. AID PROJECT		

MODEL: Default
FILE NAME: p:\wtransystems-pw-bentley.com\transcorp-pw1-hosted\Documents\Projects_2018\CH401.401180022\03-MS9\CAD\62R23-RB-1\Sheets\Civil\62R23-shi-MOT-gemnote-02.dgn

CONSTRUCTION SEQUENCING

STAGE 1

PROPOSED TRAFFIC CONTROL:
EB I-80 ON DES PLAINES RIVER BRIDGES: MAINTAIN EXISTING TRAFFIC AND LANE CONFIGURATION;
EB AUX LANE TO EXIT ONLY
WB I-80 ON DES PLAINES RIVER BRIDGES: CONTINUE TRAFFIC CONTROL FROM 62F94 PRESTAGE B/C TO
MAINTAIN TWO WB THRU LANES ON EXIST BRIDGE;
CHICAGO RAMP AC MERGE ONTO WB LANE 2; CLOSE WB AUX LANE

EXIT RAMPS CLOSED TO TRAFFIC: EX WB I-80 TO CENTER STREET (SEE DETOUR PLANS)

DESCRIPTION OF WORK TO BE PERFORMED:
NONE

STAGE 2A

PROPOSED TRAFFIC CONTROL:
EB & WB I-80 ON DES PLAINES RIVER BRIDGES: MAINTAIN TRAFFIC FROM PREVIOUS STAGE
EXIT RAMPS CLOSED TO TRAFFIC: EX WB I-80 TO CENTER STREET (SEE DETOUR PLANS)

DESCRIPTION OF WORK TO BE PERFORMED:
CONSTRUCT PROP WB & EB DES PLAINES RIVER BRIDGE OFFLINE.
CONSTRUCT PORTIONS OF PROP EB DES PLAINES RIVER BRIDGE OFFLINE AS INDICATED ON THE PLANS.
CONSTRUCT COMPENSATORY STORAGE ALONG US-6 AND RECONSTRUCT SB PAVEMENT

STAGE 2B

PROPOSED TRAFFIC CONTROL:
EB & WB I-80 ON DES PLAINES RIVER BRIDGES: MAINTAIN TRAFFIC FROM PREVIOUS STAGE
EXIT RAMPS CLOSED TO TRAFFIC: EX WB I-80 TO CENTER STREET (SEE DETOUR PLANS)
ENTRANCE RAMPS CLOSED TO TRAFFIC: EX CHICAGO TO WB I-80 (SEE DETOUR PLANS)

DESCRIPTION OF WORK TO BE PERFORMED:
SAME AS STAGE 2A
CITY UTILITIES WORK SHALL BE COMPLETED IN THIS STAGE.

STAGE 3

PROPOSED TRAFFIC CONTROL:
EB I-80 ON EB DES PLAINES RIVER BRIDGE: MAINTAIN EXISTING TRAFFIC FROM PREVIOUS STAGE
WB I-80 ON WB DES PLAINES RIVER BRIDGE: MAINTAIN 2 LANES OF WB TRAFFIC ON EXIST BRIDGE,
WB AUX LANE IS CLOSED
EXIT RAMPS CLOSED TO TRAFFIC: EX WB I-80 TO CENTER STREET (SEE DETOUR PLANS)
ENTRANCE RAMPS CLOSED TO TRAFFIC: EX CHICAGO TO WB I-80 (SEE DETOUR PLANS)

DESCRIPTION OF WORK TO BE PERFORMED:
DES PLAINES RIVER BRIDGE:
CONTINUE TO CONSTRUCT PROP WB DES PLAINES RIVER BRIDGE OFFLINE. WB DES PLAINES RIVER BRIDGE
MUST BE COMPLETED IN THIS STAGE.

CONSTRUCT PORTIONS OF PROP EB DES PLAINES RIVER BRIDGE OFFLINE AS INDICATED ON THE PLANS.

STAGE 4

PROPOSED TRAFFIC CONTROL:
EB I-80 ON EB DES PLAINES RIVER BRIDGE: MAINTAIN EXISTING TRAFFIC FROM PREVIOUS STAGE
WB I-80 ON WB DES PLAINES RIVER BRIDGE: SHIFT TWO LANES OF WB I-80 TRAFFIC TO THE OUTSIDE LANES OF THE
PROP WB DES PLAINES RIVER BRIDGE;

AUX LANE AND WB I-80 EXIT & ENTRANCE RAMPS ARE OPEN TO TRAFFIC

DESCRIPTION OF WORK TO BE PERFORMED:
DES PLAINES RIVER BRIDGE:
CONTINUE CONSTRUCTING PORTIONS OF PROP EB DES PLAINES RIVER BRIDGE OFFLINE

STAGE 5

PROPOSED TRAFFIC CONTROL:
EB I-80 ON EB DES PLAINES RIVER BRIDGE: SHIFT TWO LANES OF EB TRAFFIC TO THE INSIDE LANES OF THE
PROP WB DES PLAINES RIVER BRIDGE

WB I-80 ON WB DES PLAINES RIVER BRIDGE: CONTINUE TO MAINTAIN TWO LANES OF WB TRAFFIC ON THE
OUTSIDE LANES OF PROP WB DES PLAINES RIVER BRIDGE;

SEPARATE WB TRAFFIC FROM EB TRAFFIC USING TEMPORARY
CONCRETE BARRIER WITH GLARE SCREEN;

AUX LANE AND WB I-80 EXIT & ENTRANCE RAMPS ARE OPEN TO TRAFFIC

RAMPS CLOSED TO TRAFFIC: EX CENTER STREET TO EB I-80 ENTRANCE RAMP (SEE DETOUR PLANS)
EX EB I-80 TO CHICAGO STREET EXIT RAMP (SEE DETOUR PLANS)

DESCRIPTION OF WORK TO BE PERFORMED:
COMPLETING SUPERSTRUCTURE WORK ON PROP EB DES PLAINES RIVER BRIDGE

STAGE 6

PROPOSED TRAFFIC CONTROL:
EB I-80 ON EB DES PLAINES RIVER BRIDGE: OPEN ALL LANES TO PROPOSED LANE CONFIGURATION
WB I-80 ON WB DES PLAINES RIVER BRIDGE: OPEN ALL LANES TO PROPOSED LANE CONFIGURATION

ALL RAMPS ARE OPEN TO TRAFFIC

DESCRIPTION OF WORK TO BE PERFORMED:
NONE

1 REVISED ENTIRE SHEET 2/4/2026



WSP USA Inc.
30 N. LASALLE STREET
SUITE 4200
CHICAGO, IL 60602
TEL: (312) 782-8150

USER NAME = USGP718052	DESIGNED - HA	REVISED - 01/30/2026
	DRAWN - HA	REVISED -
PLOT SCALE = 2.000' / in.	CHECKED - SW	REVISED -
PLOT DATE = 1/28/2026	DATE - 11/07/2025	REVISED -

STATE OF ILLINOIS
DEPARTMENT OF TRANSPORTATION

SUGGESTED STAGES OF CONSTRUCTION AND TRAFFIC CONTROL
CONSTRUCTION SEQUENCING

SCALE: NTS SHEET 1 OF 2 SHEETS STA. TO STA.

F.A.I. RTE.	SECTION	COUNTY	TOTAL SHEETS	SHEET NO.
80	FAI 80 21 STRUCTURE 2	WILL	1230	163
CONTRACT NO. 62R23				
		ILLINOIS	FED. AID PROJECT	

MODEL Default: p:\transys\transys\corp-pw1-hosted\Documents\Projects_2018\CH401\401180022\03-WSP\CAD\62R23-RB-1\Sheets\Civil\62R23-sh1-MOT-gemnote-03.dgn
FILE NAME: p:\transys\transys\corp-pw1-hosted\Documents\Projects_2018\CH401\401180022\03-WSP\CAD\62R23-RB-1\Sheets\Civil\62R23-sh1-MOT-gemnote-03.dgn

LOCAL ROADS CONSTRUCTION SEQUENCE

LOCAL ROADS

ALL CITY UTILITY WORK WITHIN THE LIMITS OF LOCAL ROADS IMPROVEMENTS SHALL BE COMPLETED PRIOR TO ANY PROPOSED LOCAL ROADWAY WORK.

CONSTRUCTION STAGING FOR LOCAL ROADS IS INDEPENDENT FROM I-80 MAINLINE. THE CONTRACTOR IS RESPONSIBLE TO DETERMINE WHEN TO PERFORM ROADWAY WORK ON LOCAL ROADS AND BE APPROVED BY THE ENGINEER. SEE NOTES BELOW FOR SPECIFIC TIME RESTRICTION.

MAINTENANCE OF PEDESTRIANS AT SIDEWALKS SHALL BE IN ACCORDANCE WITH IDOT HIGHWAY STANDARD 701801.

CHERRY STREET:

RESURFACE THE ENTRANCE TO CHERRY STREET OFF US ROUTE 6.
TRAFFIC CONTROL SHALL BE IN ACCORDANCE WITH IDOT HIGHWAY STANDARD 701501 AND TC-23.
CONTRACTOR TO MAINTAIN ACCESS FOR LOCAL TRAFFIC ENTERING THE NEIGHBORHOOD
AND TAKE PRECAUTIONS TO NOT OBSTRUCT RAILROAD CROSSING.

JOLIET STREET-SOUTH:

CONSTRUCTION OF CUL-DE-SAC ON JOLIET STREET SOUTH OF THE PROPOSED I-80 BRIDGE.
ROADWAY TO BE CLOSED FOR LOCAL TRAFFIC ONLY.
CONTRACTOR SHALL SCHEDULE WORK TO MINIMIZE CLOSURE OF RESIDENTIAL DRIVEWAYS
AND TO COORDINATE WITH PROPERTY OWNERS.

JOLIET STREET-NORTH:

CONSTRUCTION OF CUL-DE-SAC ON JOLIET STREET NORTH OF THE PROPOSED I-80 BRIDGE.
ROADWAY TO BE CLOSED FOR LOCAL TRAFFIC ONLY.
CONTRACTOR SHALL SCHEDULE WORK TO MINIMIZE CLOSURE OF RESIDENTIAL DRIVEWAYS
AND TO COORDINATE WITH PROPERTY OWNERS.

LUCAS STREET:

NEW CONSTRUCTION ON LUCAS STREET WILL EXTEND THE ROADWAY TO CONNECT WITH WATER STREET.
ROADWAY TO BE CLOSED FOR LOCAL TRAFFIC ONLY.
CONTRACTOR SHALL SCHEDULE WORK TO MINIMIZE CLOSURE OF RESIDENTIAL DRIVEWAYS
AND TO COORDINATE WITH PROPERTY OWNERS.

WATER STREET:

RESURFACING ALONG WATER STREET FROM DES PLAINS STREET TO LUCAS STREET.
TRAFFIC CONTROL SHALL BE IN ACCORDANCE WITH IDOT HIGHWAY STANDARD 701501.

RIVER STREET:

NEW CONSTRUCTION ON RIVER STREET WILL EXTEND THE ROAD TO CONNECT WITH LUCAS STREET FROM 104+25.31 TO 112+17.00.
RESURFACING ALONG RIVER STREET FROM DAVIS STREET 100+50.00 TO PROPOSED CONSTRUCTION LIMIT AT 104+25.31.

TRAFFIC CONTROL FOR RESURFACING WORK SHALL BE IN ACCORDANCE WITH IDOT HIGHWAY STANDARD 701501.
BOTH LUCAS STREET AND RIVER STREET TO BE CLOSED FOR LOCAL TRAFFIC ONLY.
SEE DETOUR PLAN FOR MORE INFORMATION.
CONTRACTOR SHALL SCHEDULE WORK TO MINIMIZE CLOSURE OF RESIDENTIAL DRIVEWAYS
AND TO COORDINATE WITH PROPERTY OWNERS.

US-6:

- PIER CONSTRUCTION:

CONSTRUCTION OF PIERS 1 OF I-80 OVER DES PLAINES RIVER BRIDGE ALONG SB US-6 DURING STAGE 2 OF 62R22 AND 62R23, BUT NOT AT THE SAME TIME AS COMPENSATORY STORAGE CONSTRUCTION ALONG US-6.

LANE REDUCTION, MAINTAIN ONE LANE IN EACH BOUND ON EXISTING NB US-6. MAINTAIN ACCESS TO CHERRY STREET DURING PIER CONSTRUCTION.
- COMP STORAGE:

COMPENSATORY STORAGE SHALL BE CONSTRUCTED DURING STAGE 2 OF 62R22 AND 62R23, BUT NOT AT THE SAME TIME AS THE PROPOSED DES PLAINES RIVER BRIDGE PIER 1 CONSTRUCTION.

CONSTRUCT COMPENSATORY STORAGE ALONG SB US-6 AND RECONSTRUCT SB PAVEMENT.
LANE REDUCTION, MAINTAIN ONE LANE IN EACH BOUND ON EXISTING NB US-6.
- RESURFACING US-6:

RESURFACING SHALL BEGIN AFTER PIER WORKS IS COMPLETED.
TRAFFIC CONTROL FOR RESURFACING WORK SHALL BE IN ACCORDANCE WITH IDOT HIGHWAY STANDARD 701606-10.

1 REVISED ENTIRE SHEET 2/4/2026



WSP USA Inc.
30 N. LASALLE STREET
SUITE 4200
CHICAGO, IL 60602
TEL: (312) 782-8150

USER NAME	= USGP718052	DESIGNED	-	HA	REVISED	-	01/30/2026
		DRAWN	-	HA	REVISED	-	
PLOT SCALE	= 2.000' / in.	CHECKED	-	SW	REVISED	-	
PLOT DATE	= 1/28/2026	DATE	-	11/07/2025	REVISED	-	

STATE OF ILLINOIS
DEPARTMENT OF TRANSPORTATION

SUGGESTED STAGES OF CONSTRUCTION AND TRAFFIC CONTROL
CONSTRUCTION SEQUENCING

SCALE: SHEET 2 OF 2 SHEETS STA. TO STA.

F.A.I. RTE.	SECTION	COUNTY	TOTAL SHEETS	SHEET NO.
80	FAI 80 21 STRUCTURE 2	WILL	1230	164
CONTRACT NO. 62R23				
ILLINOIS			FED. AID PROJECT	

MODEL: Default
FILE NAME: pwr://transystems-ow.bentley.com:tr/1-hosted/Documents/Projects 2018/CH401/401180022/03-WSP/CAD/62R23-RB-1/Sheets/CN/ID162R23-sht-EAST-ATB-temp-01

FILE NAME: D:\P\PROJECTS\CHICAGO RAMP A AND C\DWG\TEMPORARY CHICAGO RAMP A AND C.DWG	USER NAME = tmmroz	DESIGNED - JAP	REVISED -  01/30/2026	STATE OF ILLINOIS DEPARTMENT OF TRANSPORTATION	TEMPORARY RAMP ALIGNMENT TEMPORARY CHICAGO RAMP A AND C				F.A.I. RTE.	SECTION	COUNTY	TOTAL SHEETS	SHEET NO.
		DRAWN - TMM	REVISED -						80	FAI 80 21 STRUCTURE 2	WILL	1230	165
	PLOT SCALE = 200,000' / in.	CHECKED - JIR	REVISED -						CONTRACT NO. 62R23				
	PLOT DATE = 1/28/2026	DATE - 11/7/2025	REVISED -		SCALE: 1" = 100'	SHEET 1	OF 1 SHEETS	STA.	TO STA.	ILLINOIS FED. AID PROJECT			

MODEL: east-ramp-a-profile-1 - Profile 2 (Sheet)
FILE NAME: p:\transys\transys-pro\advisory\corporate\scorp-pw\hosted\Documents\Projects_2018\CH401\401180022\03-W59\CAD\62R23-RB-1\3D\EAST\DLER23-EAST-all-in-comp-a-temp.dgn

THIS SHEET DELETED

1 DELETED ENTIRE SHEET 2/4/2026

	USER NAME	DESIGNED	REVISED	STATE OF ILLINOIS DEPARTMENT OF TRANSPORTATION	TEMPORARY ROADWAY PROFILE CHICAGO STREET RAMP A			F.A.I. RTE.	SECTION	COUNTY	TOTAL SHEETS	SHEET NO.
	■ tmmroz	- JAP	- 01/30/2026					80	FAI 80 21 STRUCTURE 2	WILL	1230	166
	PLOT SCALE	CHECKED	REVISED		SCALE: 50H:5V SHEET 1 OF 1 SHEETS STA. TO STA.			CONTRACT NO. 62R23				
	■ 0.16666667 ' / in.	- JIR	-					ILLINOIS FED. AID PROJECT				
	PLOT DATE	DATE	REVISED									
	■ 1/28/2026	- 11/7/2025	-									

MODEL: temp-rampC-alt - Profile 1 [Sheet]
FILE NAME: p:\transportation\p\advisory\condrany\scorp-pw\hosted\Documents\Projects_2018\CH401\401180022\03-W59\CAD\62R23-RB-1\3D\EAST\DLER23-EAST-all-in-campC-temp.dgn

THIS SHEET DELETED

 DELETED ENTIRE SHEET 2/4/2026 


	USER NAME	DESIGNED	REVISED	STATE OF ILLINOIS DEPARTMENT OF TRANSPORTATION	TEMPORARY ROADWAY PROFILE CHICAGO STREET RAMP C			F.A.I. RTE.	SECTION	COUNTY	TOTAL SHEETS	SHEET NO.
	tmmroz	JAP	01/30/2026					80	FAI 80 21 STRUCTURE 2	WILL	1230	167
	PLOT SCALE	CHECKED	REVISED		SCALE: 50H:5V			CONTRACT NO. 62R23				
	1/28/2026	JIR			SHEET 1 OF 1 SHEETS			ILLINOIS FED. AID PROJECT				
	DATE	11/7/2025	REVISED		STA. TO STA.							

Model: Default
File Name: p:\projects\trans\trans\pwr\trans\scorp\pwr\hosted\Documents\Projects_2018\CH401\401180022\03-W59\CAD\62R23-RB-1\Sheets\CL\1\01\62R23-shr-EAST-MOT-det-wdthrestrict

THIS SHEET DELETED

1 DELETED ENTIRE SHEET 2/4/2026

	USER NAME	DESIGNED	REVISED	STATE OF ILLINOIS DEPARTMENT OF TRANSPORTATION	SUGGESTED STAGES OF CONSTRUCTION AND TRAFFIC CONTROL WIDTH RESTRICTION ADVANCED SIGNING DETAIL			F.A.I. RTE.	SECTION	COUNTY	TOTAL SHEETS	SHEET NO.
	tmmroz	JAP	01/30/2026					80	FAI 80 21 STRUCTURE 2	WILL	1230	168
	PLOT SCALE	CHECKED	REVISED		CONTRACT NO. 62R23							
	100,000 ' / in.	JIR			ILLINOIS FED. AID PROJECT							
	PLOT DATE	DATE	REVISED		SCALE: NTS		SHEET 1 OF 1 SHEETS		STA.		TO STA.	
1/28/2026	11/7/2025											

 

Model: Default
File Name: p:\projects\trans\trans\scorp-pw1\hosted\Documents\Projects_2018\CH401\401180022\03-W59\CAD\62R23-RB-1\Sheets\CL\1\01\62R23-shr-EAST-MOT-typical-01


THIS SHEET DELETED

1 DELETED ENTIRE SHEET 2/4/2026




	USER NAME	DESIGNED -	REVISED -	STATE OF ILLINOIS DEPARTMENT OF TRANSPORTATION	SUGGESTED STAGES OF CONSTRUCTION AND TRAFFIC CONTROL TYPICAL SECTIONS			F.A.I. RTE.	SECTION	COUNTY	TOTAL SHEETS	SHEET NO.
	■ tmmroz	- JAP	- 01/30/2026					80	FAI 80 21 STRUCTURE 2	WILL	1230	169
	PLOT SCALE	CHECKED -	REVISED -		SCALE: NTS SHEET 8 OF 18 SHEETS STA. TO STA.			CONTRACT NO. 62R23				
	■ 100,000' / in.	- JIR	-					ILLINOIS FED. AID PROJECT				
	PLOT DATE	DATE -	REVISED -									
	■ 1/28/2026	- 11/7/2025	-									

MODEL Default: p:\transys\transys\pwr1\hosted\Documents\Projects_2018\CH401\401180022\03-MS9\CAD\62R23-RB-1\Sheets\Civil\01\62R23-shi-stage\typical2-01

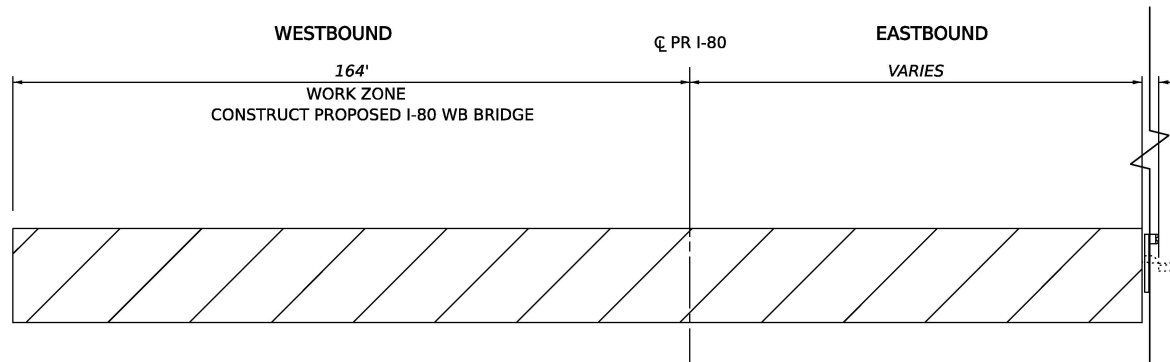

I-80 PR DES PLAINES RIVER BRIDGE MOT TYPICAL SECTION (STAGE 3)

PR STA TO 37+89.00 TO 60+04.87

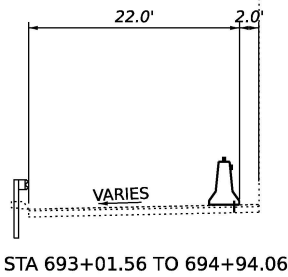

I-80 EX DES PLAINES RIVER BRIDGE MOT TYPICAL SECTION (STAGE 3)

EX STA TO 671+75.84 TO 694+94.06

A STA 671+75.84 TO 693+01.56

B STA 671+75.84 TO 674+91.36

LEGEND

- EXISTING PAVEMENT MARKING
- PERMANENT PAVEMENT MARKING
- PAVEMENT MARKING REMOVAL
- TEMP PVT MK - LINE 8" - EPOXY: 9' SKIP, 3' DASH WHITE
- TEMP PVT MK - LINE 4" - EPOXY: SOLID WHITE
- TEMP PVT MK - LINE 4" - EPOXY: SOLID YELLOW
- TEMP PVT MK - LINE 5" - EPOXY: 30' SKIP, 10' DASH WHITE
- TEMP PVT MK - LINE 8" - EPOXY: SOLID WHITE
- TEMP PVT MK - LINE 12" - EPOXY: SOLID WHITE
- TEMP PVT MK - LINE 6" - EPOXY: SOLID WHITE
- TEMP PVT MK - LINE 4" - EPOXY: SOLID DOUBLE YELLOW
- TEMP PVT MK - LINE 4" - EPOXY: 30' SKIP, 10' DASH WHITE
- TEMP PVT MK - LINE 24" - EPOXY: SOLID WHITE
- TEMP PVT MK - LINE 12" - EPOXY: YELLOW 45° DIAGONALS @ 75' SPACING INTERVALS
- TEMP PVT MK - LINE 4" - EPOXY: WHITE 45° DIAGONALS
- WORK ZONE
- TEMPORARY PAVEMENT (ACTIVELY CONSTRUCTING)
- TEMPORARY PAVEMENT (PREVIOUSLY CONSTRUCTED)
- TYPE II BARRICADE OR DRUM @ 100 FT C-C ALONG ROADWAY (TANGENT), 50 FT C-C ALONG TAPERS AND RAMP
- TEMPORARY CONCRETE BARRIER WITH TYPE C REFLECTORS AND ANCHOR PER STANDARDS 704001 AND 782006
- TEMPORARY CONCRETE BARRIER WITH GLARE SCREEN
- EXISTING GUARDRAIL
- FROM PREVIOUS STAGE

NOTES:

- TRAFFIC CONTROL PLANS SHOW HMA TEMPORARY PAVEMENT OPTION AS VISUAL ONLY. SEE ROADWAY TYPICAL SECTIONS FOR TEMPORARY PAVEMENT STRUCTURE OPTIONS.

1 REVISED ENTIRE SHEET 2/4/2026



WSP USA Inc.
30 N. LASALLE STREET
SUITE 4200
CHICAGO, IL 60602
TEL: (312) 782-8150

USER NAME = USGP718052	DESIGNED - HA	REVISED - 01/30/2026
DRAWN - HA	REVISED -	
PLOT SCALE = 20.000' / in.	CHECKED - SW	REVISED -
PLOT DATE = 1/28/2026	DATE - 11/07/2025	REVISED -

STATE OF ILLINOIS
DEPARTMENT OF TRANSPORTATION

**SUGGESTED STAGES OF CONSTRUCTION AND TRAFFIC CONTROL
TYPICAL SECTIONS**

SCALE: NTS SHEET 1 OF 1 SHEETS STA. TO STA.

F.A.I. RTE.	SECTION	COUNTY	TOTAL SHEETS	SHEET NO.
80	FAI 80 21 STRUCTURE 2	WILL	1230	170
CONTRACT NO. 62R23				
ILLINOIS FED. AID PROJECT				

MODEL: Default
FILE NAME: pw://transystems-pw.bentley.com:transyscorp-pw1-hosted/Documents/Projects_2018/CH401/401180022/03-WSP/CAD/62R23-RB-1/Sheets/CIV/D162R23-sht-EAST-MOT-typical-02



FILE NAME: D:\PROJECTS\2024\11-7-2025\11-7-2025.dwg	USER NAME ■ tmmroz	DESIGNED - JAP	REVISED -  01/30/2026	STATE OF ILLINOIS DEPARTMENT OF TRANSPORTATION	SUGGESTED STAGES OF CONSTRUCTION AND TRAFFIC CONTROL TYPICAL SECTIONS				F.A.I. RTE.	SECTION	COUNTY	TOTAL SHEETS	SHEET NO.
		DRAWN - TMM	REVISED -						80	FAI 80 21 STRUCTURE 2	WILL	1230	171
	PLOT SCALE ■ 100,000' = 1 in.	CHECKED - JIR	REVISED -		CONTRACT NO. 62R23								
	PLOT DATE ■ 11/28/2026	DATE - 11/7/2025	REVISED -										
					SCALE: NTS	SHEET 9	OF 18 SHEETS	STA. TO STA.					

THIS SHEET DELETED

1 DELETED ENTIRE SHEET 2/4/2026



Model: Default
File Name: p:\projects\transystems-pw-bentley.com\trans-scorp-pw1-hosted\Documents\Projects_2018\CH401\401180022\03-W59\CAD\62R23-RB-1\Sheets\CL\1\01\62R23-shr-EAST-MOT-Typical.dwg

	USER NAME	DESIGNED	REVISED	STATE OF ILLINOIS DEPARTMENT OF TRANSPORTATION	SUGGESTED STAGES OF CONSTRUCTION AND TRAFFIC CONTROL TYPICAL SECTIONS			F.A.I. RTE.	SECTION	COUNTY	TOTAL SHEETS	SHEET NO.
	tmmroz	JAP	01/30/2026					80	FAI 80 21 STRUCTURE 2	WILL	1230	172
	PLOT SCALE	CHECKED	REVISED					CONTRACT NO. 62R23				
	1/28/2026	JIR						ILLINOIS FED. AID PROJECT				
SCALE: NTS		SHEET 10	OF 18 SHEETS	STA.	TO STA.							

THIS SHEET DELETED

1 DELETED ENTIRE SHEET 2/4/2026



Model: Default
File Name: p:\projects\trans-stone-pw-bentley.com\trans-scrrp-pw1-hosted\Documents\Projects_2018\CH401\401180022\03-W59\CAD\62R23-RB-1\Sheets\CL\11\01\62R23-shr-EAST-MOT-Typical.dwg

	USER NAME	DESIGNED -	REMOVED -	STATE OF ILLINOIS DEPARTMENT OF TRANSPORTATION	SUGGESTED STAGES OF CONSTRUCTION AND TRAFFIC CONTROL TYPICAL SECTIONS			F.A.I. RTE.	SECTION	COUNTY	TOTAL SHEETS	SHEET NO.
	■ tmmroz	- JAP	- 01/30/2026					80	FAI 80 21 STRUCTURE 2	WILL	1230	173
	PLOT SCALE	CHECKED -	REMOVED -					CONTRACT NO. 62R23				
	■ 100,000' / in.	- JIR	-									
	PLOT DATE	DATE -	REMOVED -		SCALE: NTS	SHEET 11	OF 18 SHEETS	STA.	TO STA.	ILLINOIS FED. AID PROJECT		
	■ 1/28/2026	- 11/7/2025	-									

THIS SHEET DELETED

1 DELETED ENTIRE SHEET 2/4/2026



Model: Default
File Name: p:\projects\trans-stone-pw-bentley.com\trans-scrrp-pw1-hosted\Documents\Projects_2018\CH401\401180022\03-W59\CAD\62R23-RB-1\Sheets\CL\1\01\62R23-shr-EAST-MOT-Typical.05

	USER NAME	DESIGNED -	REVISED -	STATE OF ILLINOIS DEPARTMENT OF TRANSPORTATION	SUGGESTED STAGES OF CONSTRUCTION AND TRAFFIC CONTROL TYPICAL SECTIONS		F.A.I. RTE.	SECTION	COUNTY	TOTAL SHEETS	SHEET NO.
	tmmroz	- JAP	- 01/30/2026				80	FAI 80 21 STRUCTURE 2	WILL	1230	174
	PLOT SCALE	CHECKED -	REVISED -				CONTRACT NO. 62R23				
	1/28/2026	- JIR	-				ILLINOIS FED. AID PROJECT				
SCALE: NTS		SHEET 12 OF 18 SHEETS		STA.		TO STA.					

MODEL: Default
FILE NAME: pw://transystems-pw.bentley.com:transyscorp-pw1-hosted/Documents/Projects_2018/CH401/401180022/03-WSP/CAD/62R23-RB-1/Sheets/CIV/D162R23-sht-EAST-MOT-typical-06

MODEL: Default
FILE NAME: pw://

THIS SHEET DELETED

1 DELETED ENTIRE SHEET 2/4/2026


Model: Default
File Name: p:\projects\transystems-pw\transystems-pw\transystems-pw\hosted\Documents\Projects_2018\CH401\401180022\03-W59\CAD\62R23-RB-1\Sheets\CL\1\01\62R23-shr-EAST-MOT-TYPICAL.dwg

	USER NAME	DESIGNED -	REVISED -	STATE OF ILLINOIS DEPARTMENT OF TRANSPORTATION	SUGGESTED STAGES OF CONSTRUCTION AND TRAFFIC CONTROL TYPICAL SECTIONS			F.A.I. RTE.	SECTION	COUNTY	TOTAL SHEETS	SHEET NO.
	■ tmmroz	- JAP	- 01/30/2026					80	FAI 80 21 STRUCTURE 2	WILL	1230	176
	PLOT SCALE	CHECKED -	REVISED -					CONTRACT NO. 62R23				
	■ 100,000' / in.	- JIR	-									
	PLOT DATE	DATE -	REVISED -		SCALE: NTS	SHEET 14	OF 18 SHEETS	STA.	TO STA.	ILLINOIS FED. AID PROJECT		
	■ 1/28/2026	- 11/7/2025	-									

MODEL: Default
FILE NAME: pw://transystems-pw.bentley.com:transyscorp-pw1-hosted/Documents/Projects_2018/CH401/401180022/03-WSP/CAD/62R23-RB-1/Sheets/Civil/D162R23-sht-EAST-MOT-typical-08




FILE NAME: DWG	USER NAME	■ tmmroz	DESIGNED	- JAP	REVISED	-  01/30/2026	STATE OF ILLINOIS DEPARTMENT OF TRANSPORTATION	SUGGESTED STAGES OF CONSTRUCTION AND TRAFFIC CONTROL TYPICAL SECTIONS				F.A.I. RTE.	SECTION	COUNTY	TOTAL SHEETS	SHEET NO.
	PLOT SCALE	■ 100,000 ' / in.	CHECKED	- JIR	REVISED	-						80	FAI 80 21 STRUCTURE 2	WILL	1230	177
								SCALE: NTS			SHEET 15	OF 18 SHEETS	STA.	TO STA.		
														CONTRACT NO. 62R23		
														ILLINOIS FED. AID PROJECT		

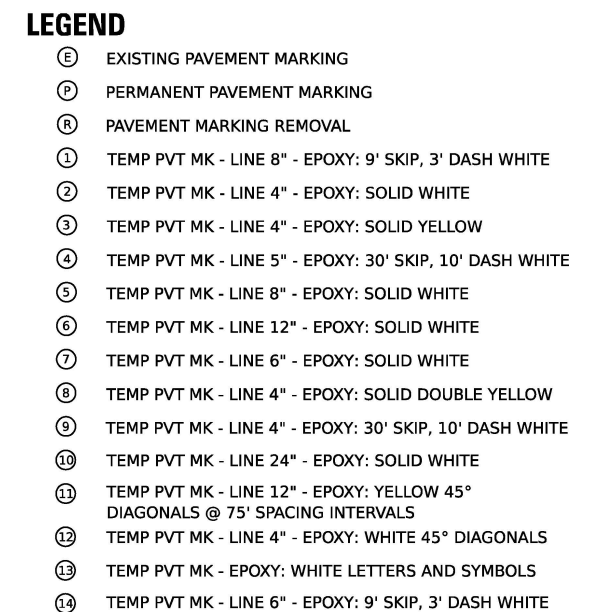

PROP STA 37+89.00 TO 60+04.87

- C** STA 37+89.00 TO 41+31.00
- A** 16' RAMP LANE 37+89.00 TO 41+31.00
16' RAMP LANE 56+91.00 to 59+95.61
12' LANE 42+08.75 to 56+24.71

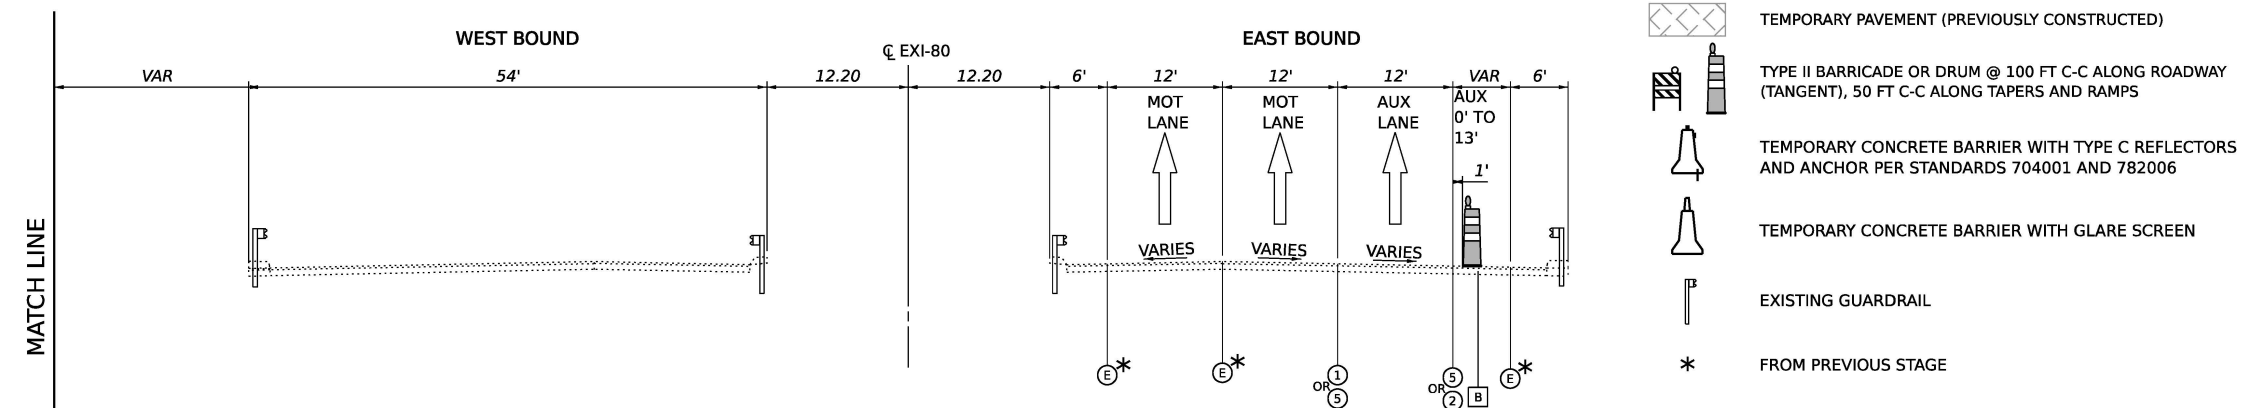

EX STA TO 671+75.84 TO 694+94.06

- B** STA 671+75.84 TO 674+91.36


NOTES:

1. TRAFFIC CONTROL PLANS SHOW HMA TEMPORARY PAVEMENT OPTION AS VISUAL ONLY. SEE ROADWAY TYPICAL SECTIONS FOR TEMPORARY PAVEMENT STRUCTURE OPTIONS.

MODEL: Default
FILE NAME: pw://transystems-pw.bentley.com:transyscorp-pw1-hosted/Documents/Projects_2018/CH401/401180022/03-WSP/CAD/62R23-RB-1/Sheets/CIV/D162R23-sht-EAST-MOT-typical-09




FILE NUMBER: D01	USER NAME ■ tmmroz	DESIGNED - JAP	REVISED -  01/30/2026	STATE OF ILLINOIS DEPARTMENT OF TRANSPORTATION	SUGGESTED STAGES OF CONSTRUCTION AND TRAFFIC CONTROL TYPICAL SECTIONS	F.A.I. RTE.	SECTION	COUNTY	TOTAL SHEETS	SHEET NO.	
		DRAWN - TMM	REVISED -			80	FAI 80 21 STRUCTURE 2	WILL	1230	179	
	PLOT SCALE ■ 100,000' ± / in.	CHECKED - JIR	REVISED -			CONTRACT NO. 62R23					
	PLOT DATE ■ 1/28/2026	DATE - 11/7/2025	REVISED -								
						SCALE: NTS	SHEET 16	OF 18 SHEETS	STA.	TO STA.	

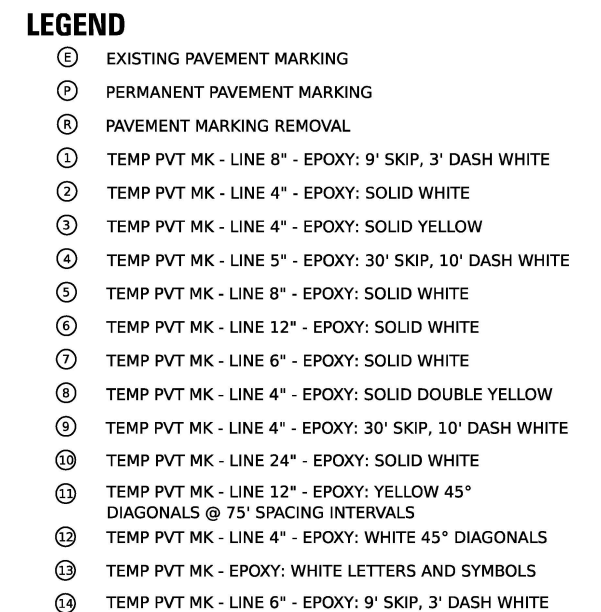

PR STA 37+89.00 TO 60+04.87

[C] STA 37+89.00 TO 41+31.00

16' RAMP LANE 37+89.00 TO 41+31.00
16' RAMP LANE 56+91.00 to 59+95.61
12' LANE 42+08.75 to 56+24.71

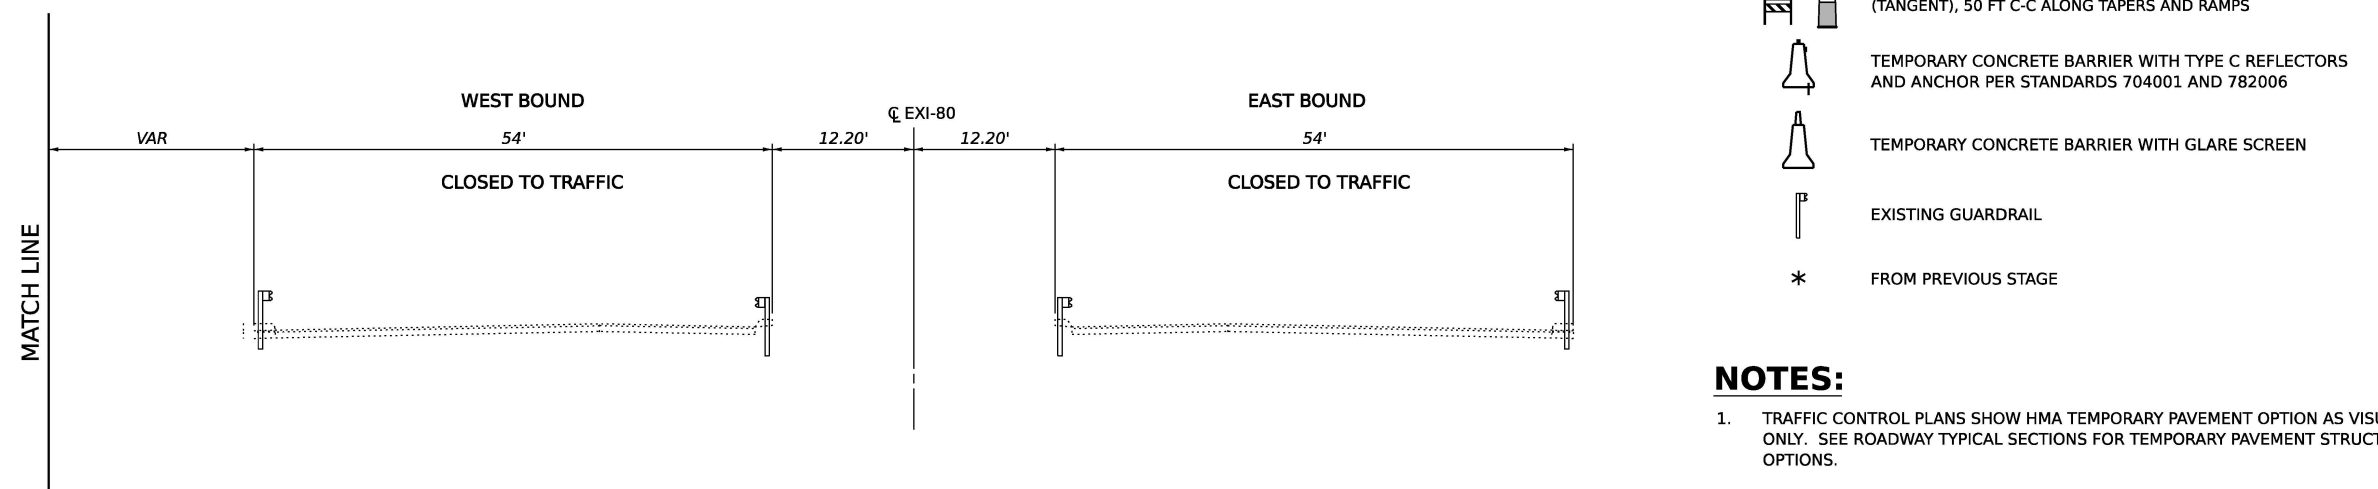

EX STA TO 671+75.84 TO 694+94.06

NOTES:

1. TRAFFIC CONTROL PLANS SHOW HMA TEMPORARY PAVEMENT OPTION AS VISUAL ONLY. SEE ROADWAY TYPICAL SECTIONS FOR TEMPORARY PAVEMENT STRUCTURE OPTIONS.

1 REVISED ENTIRE SHEET 2/4/2026

THIS SHEET DELETED

1 DELETED ENTIRE SHEET 2/4/2026




Model: Default
File Name: p:\projects\systems-pw-bentley.com\trans\scorp-pw1-hosted\Documents\Projects_2018\CH401\401180022\03-W59\CAD\62R23-RB-1\Sheets\CL\1\01\62R23-shr-EAST-MOT-Typical-10

	USER NAME	DESIGNED -	REVISED -	STATE OF ILLINOIS DEPARTMENT OF TRANSPORTATION	SUGGESTED STAGES OF CONSTRUCTION AND TRAFFIC CONTROL TYPICAL SECTIONS			F.A.I. RTE.	SECTION	COUNTY	TOTAL SHEETS	SHEET NO.
	■ tmmroz	- JAP	- 01/30/2026					80	FAI 80 21 STRUCTURE 2	WILL	1230	181
	PLOT SCALE	CHECKED -	REVISED -		SCALE: NTS SHEET 17 OF 18 SHEETS STA. TO STA.			CONTRACT NO. 62R23				
	■ 100,000' / in.	- JIR	-					ILLINOIS FED. AID PROJECT				
	PLOT DATE	DATE -	REVISED -									
	■ 1/28/2026	- 11/7/2025	-									

MODEL: Default
FILE NAME: pw://transystems-pw.bentley.com:transyscorp-pw1-hosted/Documents/Projects_2018/CH401/401180022/03-WSP/CAD/62R23-RB-1/Sheets/CIV/D162R23-sht-EAST-MOT-typical-11

 Δ

MODEL: Default
FILE NAME: p:\wtransystems-pw-bentley.com\transcorp-pw1-hosted\Documents\Projects_2018\CH401.401180022\03-MS9\CAD\62R23-RB-1\Sheets\Civil\02R23-shi-stage6typical2-01

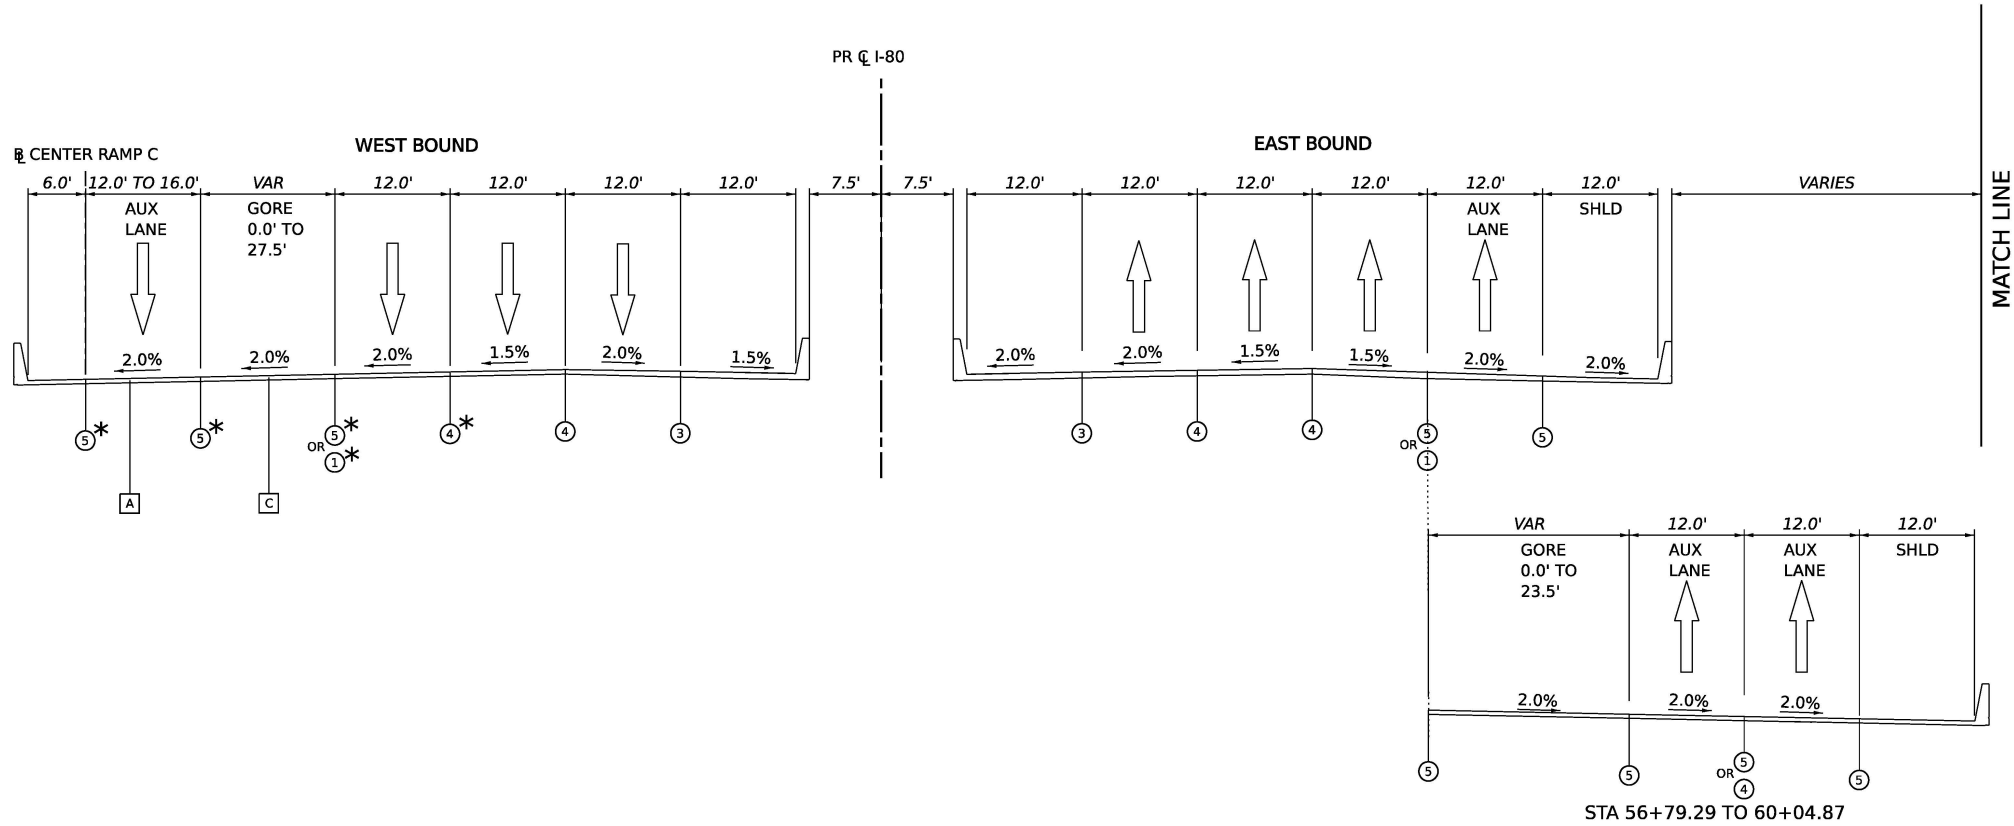


I-80 PR DES PLAINES RIVER BRIDGE MOT TYPICAL SECTION (STAGE 6)

PR STA 37+89.00 TO 60+04.87

C STA 37+89.00 TO 42+46.37

A 16' RAMP LANE 37+89.00 TO 42+46.37
16' RAMP LANE 53+75.62 TO 59+04.87
12' LANE 41+21.53 TO 51+73.69

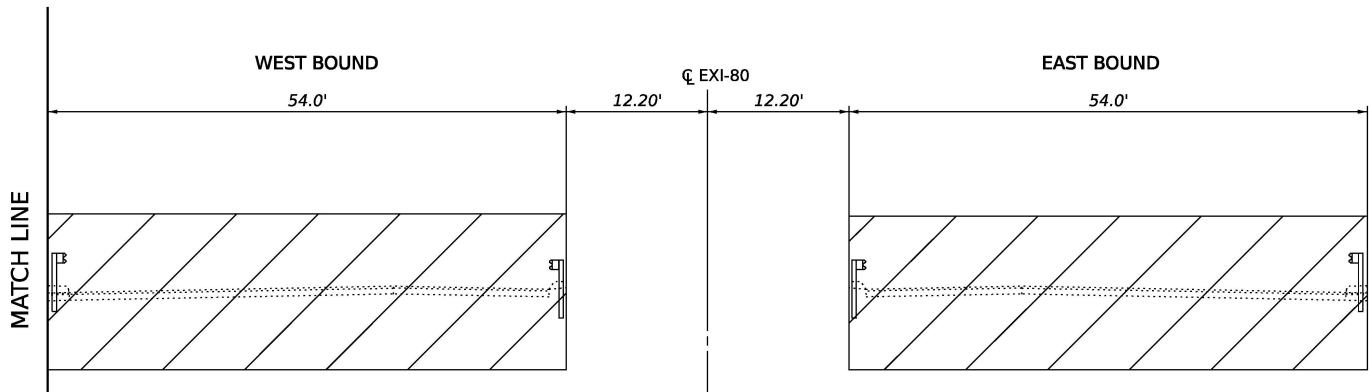

I-80 EX DES PLAINES RIVER BRIDGE MOT TYPICAL SECTION (STAGE 6)

EX STA TO 671+75.84 TO 694+94.06

LEGEND

- EXISTING PAVEMENT MARKING
- PERMANENT PAVEMENT MARKING
- PAVEMENT MARKING REMOVAL
- TEMP PVT MK - LINE 8" - EPOXY: 9' SKIP, 3' DASH WHITE
- TEMP PVT MK - LINE 4" - EPOXY: SOLID WHITE
- TEMP PVT MK - LINE 4" - EPOXY: SOLID YELLOW
- TEMP PVT MK - LINE 5" - EPOXY: 30' SKIP, 10' DASH WHITE
- TEMP PVT MK - LINE 8" - EPOXY: SOLID WHITE
- TEMP PVT MK - LINE 12" - EPOXY: SOLID WHITE
- TEMP PVT MK - LINE 6" - EPOXY: SOLID WHITE
- TEMP PVT MK - LINE 4" - EPOXY: SOLID DOUBLE YELLOW
- TEMP PVT MK - LINE 4" - EPOXY: 30' SKIP, 10' DASH WHITE
- TEMP PVT MK - LINE 24" - EPOXY: SOLID WHITE
- TEMP PVT MK - LINE 12" - EPOXY: YELLOW 45° DIAGONALS @ 75' SPACING INTERVALS
- TEMP PVT MK - LINE 4" - EPOXY: WHITE 45° DIAGONALS
- TEMP PVT MK - EPOXY: WHITE LETTERS AND SYMBOLS
- TEMP PVT MK - LINE 6" - EPOXY: 9' SKIP, 3' DASH WHITE

- WORK ZONE
- TEMPORARY PAVEMENT (ACTIVELY CONSTRUCTING)
- TEMPORARY PAVEMENT (PREVIOUSLY CONSTRUCTED)
- TYPE II BARRICADE OR DRUM @ 100 FT C-C ALONG ROADWAY (TANGENT), 50 FT C-C ALONG TAPERS AND RAMP
- TEMPORARY CONCRETE BARRIER WITH TYPE C REFLECTORS AND ANCHOR PER STANDARDS 704001 AND 782006
- TEMPORARY CONCRETE BARRIER WITH GLARE SCREEN
- EXISTING GUARDRAIL
- FROM PREVIOUS STAGE

NOTES:

- TRAFFIC CONTROL PLANS SHOW HMA TEMPORARY PAVEMENT OPTION AS VISUAL ONLY. SEE ROADWAY TYPICAL SECTIONS FOR TEMPORARY PAVEMENT STRUCTURE OPTIONS.

1 ADDED ENTIRE SHEET 1/4/2026



WSP USA Inc.
30 N. LASALLE STREET
SUITE 4200
CHICAGO, IL 60602
TEL: (312) 782-8150

USER NAME = USGP718052
DESIGNED - JFA
DRAWN - JFA
PLOT SCALE = 20.000' / in.
PLOT DATE = 1/28/2026

DESIGNED - JFA
DRAWN - JFA
CHECKED - SW
DATE - 11/07/2025

REVISED - 01/30/2026
REVISED -
REVISED -
REVISED -

STATE OF ILLINOIS
DEPARTMENT OF TRANSPORTATION

SUGGESTED STAGES OF CONSTRUCTION AND TRAFFIC CONTROL
TYPICAL SECTIONS

SCALE: NTS SHEET 1 OF 1 SHEETS STA. TO STA.

F.A.I. RTE.	SECTION	COUNTY	TOTAL SHEETS	SHEET NO.
80	FAI 80 21 STRUCTURE 2	WILL	1230	182A
CONTRACT NO. 62R23				
ILLINOIS FED. AID PROJECT				

THIS SHEET DELETED

1 DELETED ENTIRE SHEET 2/4/2026

Model: Default
File Name: p:\projects\transystems-pw\transystems-pw\transystems-pw\hosted\Documents\Projects_2018\CH401\401180022\03-W59\CAD\62R23-RB-1\Sheets\CL\1\01\62R23-shit-EAST-MOTS\stage2-02.dgn

	USER NAME	DESIGNED -	REVISED -	STATE OF ILLINOIS DEPARTMENT OF TRANSPORTATION	SUGGESTED STAGES OF CONSTRUCTION AND TRAFFIC CONTROL STAGE 2			F.A.I. RTE.	SECTION	COUNTY	TOTAL SHEETS	SHEET NO.
	■ tmmroz	- JAP	- 01/30/2026					80	FAI 80 21 STRUCTURE 2	WILL	1230	185
	PLOT SCALE	CHECKED -	REVISED -		SCALE: 1" = 50' SHEET 2 OF 6 SHEETS STA. TO STA.			CONTRACT NO. 62R23				
	■ 100,000' / in.	- JIR	-					ILLINOIS FED. AID PROJECT				
	PLOT DATE	DATE -	REVISED -									
	■ 1/28/2026	- 11/7/2025	-									

THIS SHEET DELETED

1 ADDED ENTIRE SHEET 1/4/2026

FILE NAME: D:\PROJECTS\2024\11-7-2025\11-7-2025.DWG	USER NAME ■ tmmroz	DESIGNED - JAP	REVISED -  01/30/2026	STATE OF ILLINOIS DEPARTMENT OF TRANSPORTATION	SUGGESTED STAGES OF CONSTRUCTION AND TRAFFIC CONTROL STAGE 2				F.A.I. RTE.	SECTION	COUNTY	TOTAL SHEETS	SHEET NO.
		DRAWN - TMM	REVISED -						80	FAI 80 21 STRUCTURE 2	WILL	1230	186
	PLOT SCALE ■ 100,000' = 1 in.	CHECKED - JIR	REVISED -						CONTRACT NO. 62R23				
	PLOT DATE ■ 1/28/2026	DATE - 11/7/2025	REVISED -		SCALE: 1" = 50'				SHEET 3	OF 6 SHEETS	STA.	TO STA.	
										ILLINOIS	FED. AID PROJECT		

MODEL: Default
FILE NAME: pw://transystems-pw.bentley.com:transyscorp-pw1-hosted/Documents/Projects_2018/CH401/401180022/03-WSP/CAD/62R23-RB-1/Sheets/Civil/D162R23-sht-EAST-MOTStage2-05.dgn


FILE NAME: DWG1	USER NAME	■ tmmroz	DESIGNED	-	JAP	REVISED	-		01/30/2026	STATE OF ILLINOIS DEPARTMENT OF TRANSPORTATION	SUGGESTED STAGES OF CONSTRUCTION AND TRAFFIC CONTROL					F.A.I. RTE.	SECTION	COUNTY	TOTAL SHEETS	SHEET NO.	
			DRAWN	-	TMM	REVISED	-				STAGE 2					80	FAI 80 21 STRUCTURE 2	WILL	1230	187	
	PLOT SCALE	■ 100,000' / in.	CHECKED	-	JJR	REVISED	-									CONTRACT NO. 62R23					
	PLOT DATE	■ 1/28/2026	DATE	-	11/7/2025	REVISED	-				SCALE: 1" = 50'					SHEET 5	OF 6 SHEETS	STA.	TO STA.		
																ILLINOIS FED. AID PROJECT					

MODEL: Default
FILE NAME: pw://transyscorp-pw1-hosted/Documents/Projects_2018/CH401/401180022/03-WSP/CAD/62R23-RB-1/Sheets/Civil/D162R23-sht-EAST-MOTStage2-06.dgn



MODEL: Default
FILE NAME: pw://



MODEL: Default
FILE NAME: p:\wtrans\systems-pw-bentley.com\trans\corp-pw1-hosted\Documents\Projects_2018\CH401\401180022\03-WSP\CAD\62R23-RB-1-Sheets\Civil\62R23-shr-staging2-1

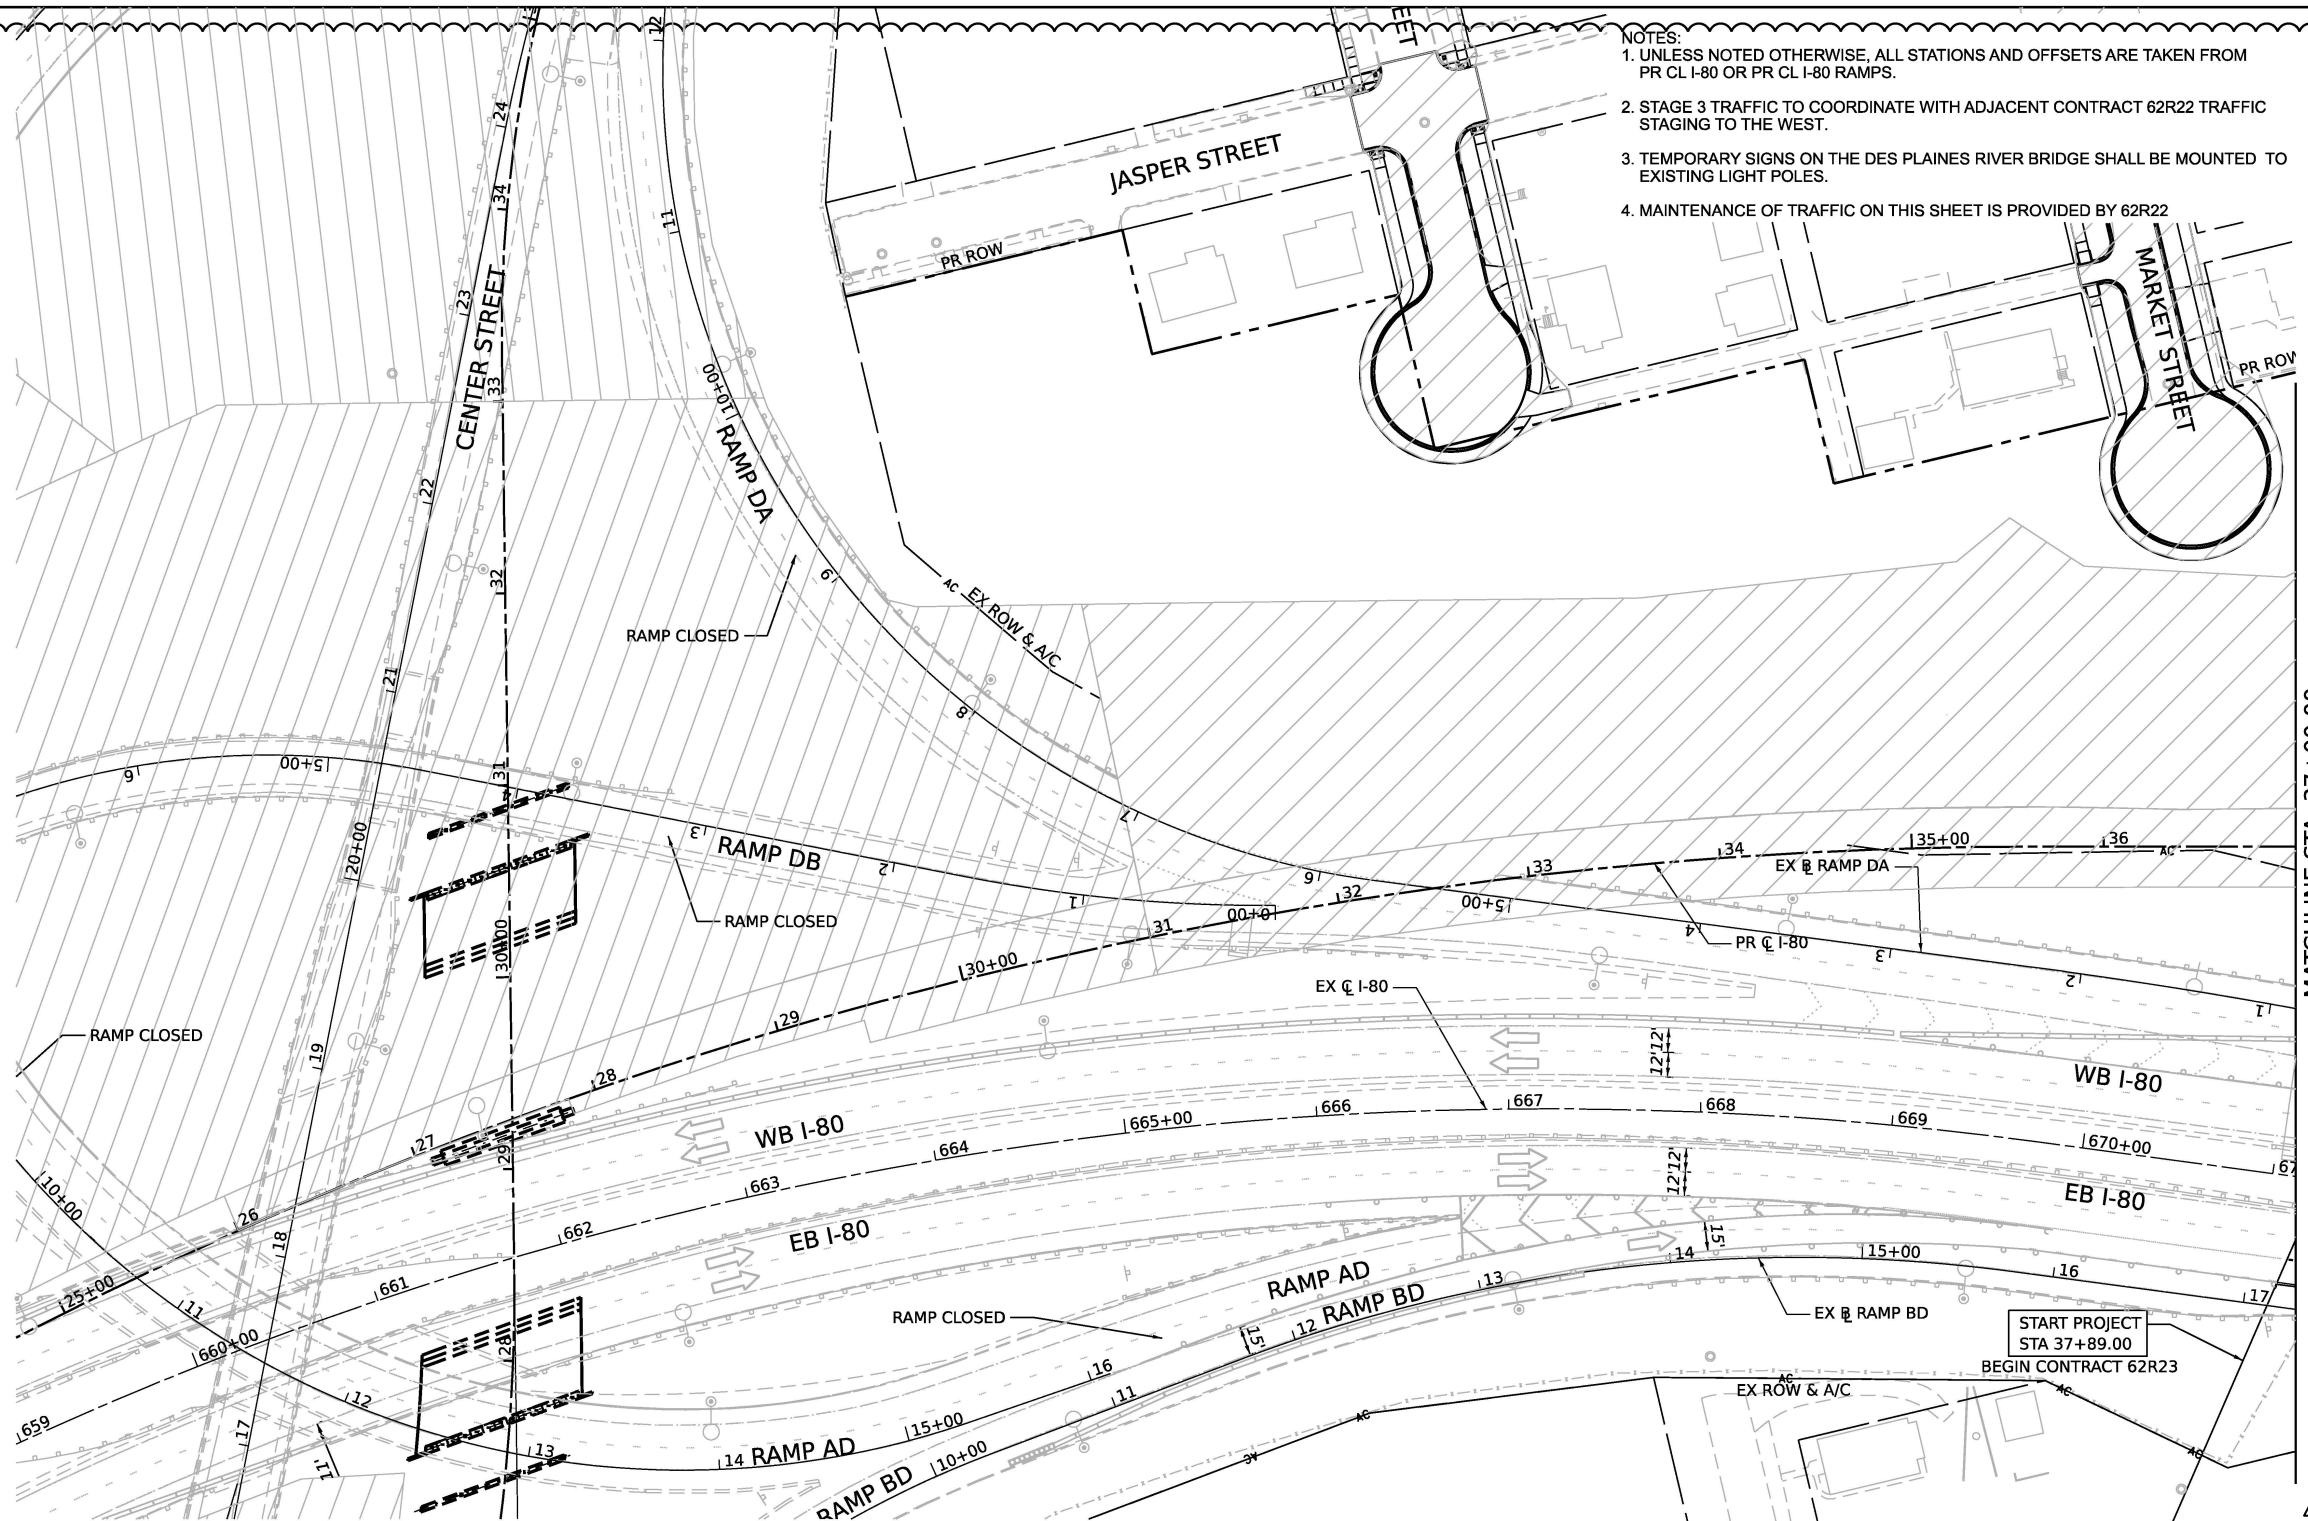

- NOTES:
1. UNLESS NOTED OTHERWISE, ALL STATIONS AND OFFSETS ARE TAKEN FROM PR CL I-80 OR PR CL I-80 RAMP.
 2. STAGE 3 TRAFFIC TO COORDINATE WITH ADJACENT CONTRACT 62R22 TRAFFIC STAGING TO THE WEST.
 3. TEMPORARY SIGNS ON THE DES PLAINES RIVER BRIDGE SHALL BE MOUNTED TO EXISTING LIGHT POLES.
 4. MAINTENANCE OF TRAFFIC ON THIS SHEET IS PROVIDED BY 62R22

NOTE
- UNLESS NOTED OTHERWISE, ALL STATIONS AND OFFSETS ARE TAKEN FROM PR CL I-80 OR PR CL I-80 RAMP.

LEGEND	
	WORK ZONE
	PAVEMENT CONSTRUCTED IN PREVIOUS STAGE
	TEMPORARY PAVEMENT (PREVIOUSLY CONSTRUCTED)
	TEMPORARY PAVEMENT (ACTIVELY CONSTRUCTING)
	TEMPORARY CONCRETE BARRIER
	OR RELOCATE TEMPORARY CONCRETE BARRIER
	TYPE II BARRICADE, DRUM, OR VERTICAL BARRICADE WITH STEADY BURN MONODIRECTIONAL LIGHT @ 100 FT C.C. ALONG ROADWAY (TANGENT), 50 FT CENTERS ALONG TAPERS AND RAMPS
	TEMPORARY IMPACT ATTENUATOR
	DIRECTIONAL INDICATOR BARRICADE WITH STEADY BURN MONODIRECTIONAL LIGHT
	TYPE III BARRICADE
	DIRECTION OF TRAFFIC
	ARROW BOARD
	FROM PREVIOUS STAGE
	TEMPORARY TRAFFIC CONTROL SIGN AND SUPPORT
	EXISTING PAVEMENT MARKINGS
	PAVEMENT MARKING REMOVAL
	TEMP PVT MK - LINE 8" - EPOXY: 9' SKIP, 3' DASH WHITE
	TEMP PVT MK - LINE 4" - EPOXY: SOLID WHITE
	TEMP PVT MK - LINE 4" - EPOXY: SOLID YELLOW
	TEMP PVT MK - LINE 5" - EPOXY: 30' SKIP, 10' DASH WHITE
	TEMP PVT MK - LINE 8" - EPOXY: SOLID WHITE
	TEMP PVT MK - LINE 12" - EPOXY: SOLID WHITE
	TEMP PVT MK - LINE 4" - EPOXY: 30' SKIP, 10' DASH WHITE
	TEMP PVT MK - LINE 4" - EPOXY: SOLID DOUBLE YELLOW
	TEMP PVT MK - LINE 6" - EPOXY: SOLID WHITE
	TEMP PVT MK - LINE 24" - EPOXY: SOLID WHITE
	TEMP PVT MK - LINE 24" - EPOXY: WHITE LETTERS AND SYMBOLS
	TEMP PVT MK - LINE 12" - EPOXY: SOLID YELLOW
	TEMP PVT MK - LINE 4" - EPOXY: 6' SKIP, 2' DASH WHITE

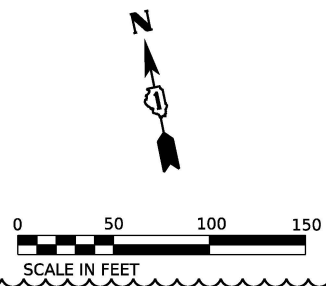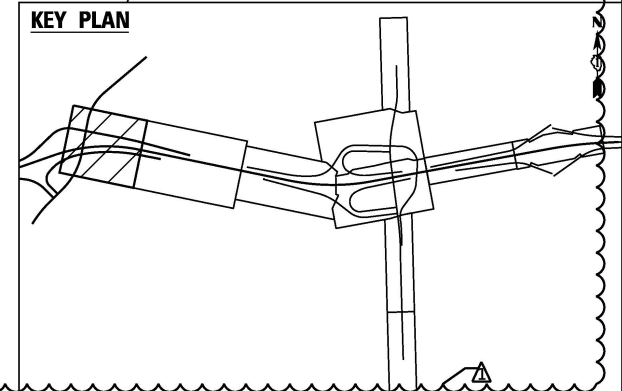

1 ADDED ENTIRE SHEET 1/4/2026



WSP USA Inc.
30 N. LA SALLE STREET
SUITE 4200
CHICAGO, IL 60602
TEL: (312) 782-8150

USER NAME	= USGP718052	DESIGNED	- HA	REVISED	- 01/30/2026
DRAWN	- JFA	REVISOR	-	REVISOR	-
CHECKED	- SW	REVISOR	-	REVISOR	-
DATE	- 11/07/2025	REVISOR	-	REVISOR	-

STATE OF ILLINOIS
DEPARTMENT OF TRANSPORTATION

SUGGESTED STAGES OF CONSTRUCTION AND TRAFFIC CONTROL			
STAGE 2A			
SCALE: 1" = 50'	SHEET 1	OF 3 SHEETS	STA. TO STA.

F.A.I. RTE.	SECTION	COUNTY	TOTAL SHEETS	SHEET NO.
80	FAI 80 21 STRUCTURE 2	WILL	1230	188A
CONTRACT NO. 62R23				
ILLINOIS FED. AID PROJECT				

MODEL: Default
FILE NAME: p:\wtrans\systems-pw-bentley.com\trans\corp-pw1-hosted\Documents\Projects_2018\CH401\401180022\03-WSP\CAD\62R23-RB-1\Sheets\Civil\62R23-shi-staging2B-1



NOTE
- UNLESS NOTED OTHERWISE, ALL STATIONS AND OFFSETS ARE
TAKEN FROM PR CL I-80 OR PR CL I-80 RAMP

LEGEND

- WORK ZONE
- PAVEMENT CONSTRUCTED IN PREVIOUS STAGE
- TEMPORARY PAVEMENT (PREVIOUSLY CONSTRUCTED)
- TEMPORARY PAVEMENT (ACTIVELY CONSTRUCTING)
- TEMPORARY CONCRETE BARRIER
- OR RELOCATE TEMPORARY CONCRETE BARRIER
- TYPE II BARRICADE, DRUM, OR VERTICAL BARRICADE WITH STEADY BURN MONODIRECTIONAL LIGHT @ 100 FT C-C ALONG ROADWAY (TANGENT), 50 FT CENTERS ALONG TAPERS AND RAMP
- TEMPORARY IMPACT ATTENUATOR
- DIRECTIONAL INDICATOR BARRICADE WITH STEADY BURN MONODIRECTIONAL LIGHT
- TYPE III BARRICADE
- DIRECTION OF TRAFFIC
- ARROW BOARD


- (E) EXISTING PAVEMENT MARKINGS
- (R) PAVEMENT MARKING REMOVAL
- (1) TEMP PVT MK - LINE 8" - EPOXY: 9' SKIP, 3' DASH WHITE
- (2) TEMP PVT MK - LINE 4" - EPOXY: SOLID WHITE
- (3) TEMP PVT MK - LINE 4" - EPOXY: SOLID YELLOW
- (4) TEMP PVT MK - LINE 5" - EPOXY: 30' SKIP, 10' DASH WHITE
- (5) TEMP PVT MK - LINE 8" - EPOXY: SOLID WHITE
- (6) TEMP PVT MK - LINE 12" - EPOXY: SOLID WHITE
- (7) TEMP PVT MK - LINE 4" - EPOXY: 30' SKIP, 10' DASH WHITE
- (8) TEMP PVT MK - LINE 4" - EPOXY: SOLID DOUBLE YELLOW
- (9) TEMP PVT MK - LINE 6" - EPOXY: SOLID WHITE
- (10) TEMP PVT MK - LINE 24" - EPOXY: SOLID WHITE
- (11) TEMP PVT MK - LINE 24" - EPOXY: WHITE LETTERS AND SYMBOLS
- (12) TEMP PVT MK - LINE 12" - EPOXY: SOLID YELLOW
- (13) TEMP PVT MK - LINE 4" - EPOXY: 6' SKIP, 2' DASH WHITE

* FROM PREVIOUS STAGE
TEMPORARY TRAFFIC CONTROL SIGN AND SUPPORT

1 ADDED ENTIRE SHEET 1/4/2026



KEY PLAN

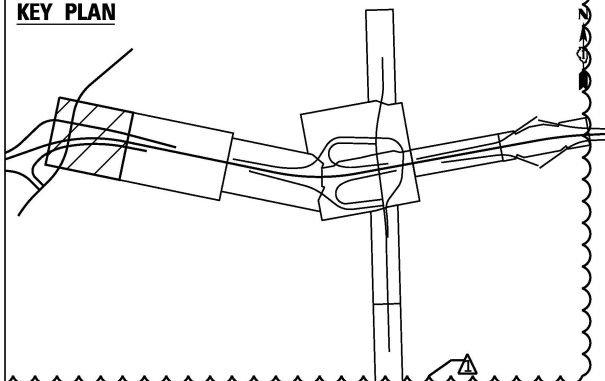

WSP USA INC.
30 N. LA SALLE STREET
SUITE 4200
CHICAGO, IL 60602
TEL (312) 782-8150


USER NAME	= USGP718052	DESIGNED	- HA	REVISED	- 01/30/2026
DRAWN	- JFA	REVIS	-		
PLOT SCALE	= 100.000' / in.	CHECKED	- SW	REVISED	-
PLOT DATE	= 1/28/2026	DATE	- 11/07/2025	REVISED	-

STATE OF ILLINOIS
DEPARTMENT OF TRANSPORTATION


SUGGESTED STAGES OF CONSTRUCTION AND TRAFFIC CONTROL
STAGE 2B

SCALE: 1" = 50' SHEET 1 OF 3 SHEETS STA. TO STA.

F.A.I. RTE.	SECTION	COUNTY	TOTAL SHEETS	SHEET NO.
80	FAI 80 21 STRUCTURE 2	WILL	1230	188D
CONTRACT NO. 62R23				
ILLINOIS FED. AID PROJECT				

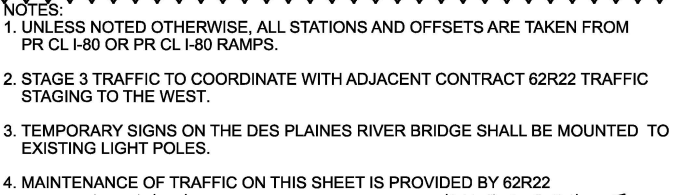


LEGEND			
	WORK ZONE		EXISTING PAVEMENT MARKINGS
	PAVEMENT CONSTRUCTED IN PREVIOUS STAGE		PAVEMENT MARKING REMOVAL
	TEMPORARY PAVEMENT (PREVIOUSLY CONSTRUCTED)		TEMP PVT MK - LINE 8" - EPOXY: 9' SKIP, 3' DASH WHITE
	TEMPORARY PAVEMENT (ACTIVELY CONSTRUCTING)		TEMP PVT MK - LINE 4" - EPOXY: SOLID WHITE
	TEMPORARY CONCRETE BARRIER		TEMP PVT MK - LINE 4" - EPOXY: SOLID YELLOW
	OR RELOCATE TEMPORARY CONCRETE BARRIER		TEMP PVT MK - LINE 5" - EPOXY: 30' SKIP, 10' DASH WHITE
	TYPE II BARRICADE, DRUM, OR VERTICAL BARRICADE WITH STEADY BURN		TEMP PVT MK - LINE 8" - EPOXY: SOLID WHITE
	MONODIRECTIONAL LIGHT @ 100 FT C-C ALONG ROADWAY (TANGENT),		TEMP PVT MK - LINE 12" - EPOXY: SOLID WHITE
	50 FT CENTERS ALONG TAPERS AND RAMPS		TEMP PVT MK - LINE 4" - EPOXY: 30' SKIP, 10' DASH WHITE
	TEMPORARY IMPACT ATTENUATOR		TEMP PVT MK - LINE 4" - EPOXY: SOLID DOUBLE YELLOW
	DIRECTIONAL INDICATOR BARRICADE WITH		TEMP PVT MK - LINE 6" - EPOXY: SOLID WHITE
	STEADY BURN MONODIRECTIONAL LIGHT		TEMP PVT MK - LINE 24" - EPOXY: SOLID WHITE
	TYPE III BARRICADE		TEMP PVT MK - LINE 24" - EPOXY: WHITE LETTERS AND SYMBOLS
	DIRECTION OF TRAFFIC		TEMP PVT MK - LINE 12" - EPOXY: SOLID YELLOW
	ARROW BOARD		TEMP PVT MK - LINE 4" - EPOXY: 6' SKIP, 2' DASH WHITE
	* FROM PREVIOUS STAGE		
	† TEMPORARY TRAFFIC CONTROL SIGN AND SUPPORT		

 

**STATE OF ILLINOIS
DEPARTMENT OF TRANSPORTATION**

F.A.I. RTE.	SECTION	COUNTY	TOTAL SHEETS	SHEET NO.
80	FAI 80 21 STRUCTURE 2	WILL	1230	189
		CONTRACT NO. 62R23		
ILLINOIS		FED. AID PROJECT		

 

F.A.I. RTE.	SECTION	COUNTY	TOTAL SHEETS	SHEET NO.
80	FAI 80 21 STRUCTURE 2	WILL	1230	190
		CONTRACT NO. 62R23		
ILLINOIS		FED. AID PROJECT		

THIS SHEET DELETED

Model: Default
File Name: p:\projects\trans-systems-pw\trans-systems-pw\hosted\Documents\Projects_2018\CH401\401180022\03-W59\CAD\62R23-RB-1-Sheets\CL\1\01\62R23-shr-EAST-MOTS\stage3-02.dgn

	USER NAME	DESIGNED	REVISED	STATE OF ILLINOIS DEPARTMENT OF TRANSPORTATION	SUGGESTED STAGES OF CONSTRUCTION AND TRAFFIC CONTROL STAGE 3			F.A.I. RTE.	SECTION	COUNTY	TOTAL SHEETS	SHEET NO.
	■ tmmroz	- JAP	- 01/30/2026					80	FAI 80 21 STRUCTURE 2	WILL	1230	192
	PLOT SCALE	CHECKED	REVISED		SCALE: 1" = 50'			CONTRACT NO. 62R23				
	■ 100,000' / in.	- JIR	-		SHEET 4 OF 8 SHEETS			ILLINOIS FED. AID PROJECT				
	PLOT DATE	DATE	REVISED		STA. TO STA.							
	■ 1/28/2026	- 11/7/2025	-									

THIS SHEET DELETED

Model: Default
File Name: p:\projects\trans\trans-scoring\p01_hosted\Documents\Projects_2018\CH401\401180022\03-W59\CAD\62R23-RB-1_Sheets\CL\1\01\62R23-shr-EAST-MOTS\stage3-03.dgn

	USER NAME	DESIGNED -	REVISED -	STATE OF ILLINOIS DEPARTMENT OF TRANSPORTATION	SUGGESTED STAGES OF CONSTRUCTION AND TRAFFIC CONTROL STAGE 3			F.A.I. RTE.	SECTION	COUNTY	TOTAL SHEETS	SHEET NO.
		DRAWN -	REVISED -					80	FAI 80 21 STRUCTURE 2	WILL	1230	193
	PLOT SCALE	CHECKED -	REVISED -					CONTRACT NO. 62R23				
	PLOT DATE	DATE -	REVISED -		SCALE: 1" = 50'	SHEET 5	OF 8 SHEETS	STA.	TO STA.	ILLINOIS FED. AID PROJECT		

MODEL: Default
FILE NAME: pw://transystems-pw.bentley.com:transyscorp-pw1-hosted/Documents/Projects_2018/CH401/401180022/03-WSP/CAD/62R23-RB-1/Sheets/Civil/D162R23-sht-EAST-MOTStage3-04.dgn



MODEL: Default
FILE NAME: pw://

MODEL: Default
FILE NAME: pw://transyscorp-pw1-bentley.com:transyscorp-pw1-hosted/Documents/Projects_2018/CH401/401180022/03-WSP/CAD/62R23-RB-1/Sheets/Civil/D162R23-sht-EAST-MOTStage3-05.dgn



FILE NUMBER: D01	USER NAME ■ tmmroz	DESIGNED - JAP	REVISED -  01/30/2026	STATE OF ILLINOIS DEPARTMENT OF TRANSPORTATION	SUGGESTED STAGES OF CONSTRUCTION AND TRAFFIC CONTROL STAGE 3				F.A.I. RTE.	SECTION	COUNTY	TOTAL SHEETS	SHEET NO.
		DRAWN - TMM	REVISED -						80	FAI 80 21 STRUCTURE 2	WILL	1230	195
	PLOT SCALE ■ 100,000' ± / in.	CHECKED - JIR	REVISED -						CONTRACT NO. 62R23				
	PLOT DATE ■ 1/28/2026	DATE - 11/7/2025	REVISED -		SCALE: 1" = 50'				SHEET 7	OF 8 SHEETS	STA.	TO STA.	
									ILLINOIS FED. AID PROJECT				

MODEL: Default
FILE NAME: pw://transystems-pw.bentley.com:transyscorp-pw1-hosted/Documents/Projects_2018/CH401/401180022/03-WSP/CAD/62R23-RB-1/Sheets/Civil/D162R23-sht-EAST-MOTStage3-06.dgn

FILE NAME: D:\PROJECTS\ILLINOIS\CONTRACT NO. 62R23\DWG\01-SECTION.DWG	USER NAME ■ tmmroz	DESIGNED - JAP	REVISED -  01/30/2026	STATE OF ILLINOIS DEPARTMENT OF TRANSPORTATION	SUGGESTED STAGES OF CONSTRUCTION AND TRAFFIC CONTROL STAGE 3				F.A.I. RTE.	SECTION	COUNTY	TOTAL SHEETS	SHEET NO.
		DRAWN - TMM	REVISED -						80	FAI 80 21 STRUCTURE 2	WILL	1230	196
	PLOT SCALE ■ 100,000' = 1 in.	CHECKED - JIR	REVISED -		CONTRACT NO. 62R23								
	PLOT DATE ■ 1/28/2026	DATE - 11/7/2025	REVISED -										
					SCALE: 1" = 50'	SHEET 8	OF 8 SHEETS	STA.	TO STA.				
					ILLINOIS FED. AID PROJECT								

THIS SHEET DELETED

1 DELETED ENTIRE SHEET 2/4/2026



Model: Default
File Name: p:\projects\trans-stone-pw-bentley.com\trans-scrrp-pw1-hosted\Documents\Projects_2018\CH401\401180022\03-W59\CAD\62R23-RB-1\Sheets\CL\1\01\62R23-sht-EAST-MQTSStage3-substage-01.dgn

	USER NAME	DESIGNED	REVISED	STATE OF ILLINOIS DEPARTMENT OF TRANSPORTATION	SUGGESTED STAGES OF CONSTRUCTION AND TRAFFIC CONTROL STAGE 3 – SUBSTAGE			F.A.I. RTE.	SECTION	COUNTY	TOTAL SHEETS	SHEET NO.
	■ tmmroz	- JAP	- 01/30/2026					80	FAI 80 21 STRUCTURE 2	WILL	1230	197
	PLOT SCALE	CHECKED	REVISED		SCALE: 1" = 50' SHEET 3 OF 8 SHEETS STA. TO STA.			CONTRACT NO. 62R23				
	■ 100,000' / in.	- JIR	-					ILLINOIS FED. AID PROJECT				
	PLOT DATE	DATE	REVISED									
	■ 1/28/2026	- 11/7/2025	-									

MODE!: Default
FILE NAME: pw://transystems-pw.bentley.com/transyscorp-pw1-hosted/Documents/Projects 2018/CH4401/401180022/03-WSP/CAD/62R23-RB-1/Sheets/CI/II/D162R23-sht-EAST-MOT/Stage3-substage-02.dgn

FILE NUMBER: D08	USER NAME ■ tmmroz	DESIGNED - JAP	REVISED -  01/30/2026	STATE OF ILLINOIS DEPARTMENT OF TRANSPORTATION	SUGGESTED STAGES OF CONSTRUCTION AND TRAFFIC CONTROL STAGE 3 – SUBSTAGE	F.A.I. RTE.	SECTION	COUNTY	TOTAL SHEETS	SHEET NO.	
		DRAWN - TMM	REVISED -			80	FAI 80 21 STRUCTURE 2	WILL	1230	198	
	PLOT SCALE ■ 100,000' ± / in.	CHECKED - JIR	REVISED -			CONTRACT NO. 62R23					
	PLOT DATE ■ 1/28/2026	DATE - 11/7/2025	REVISED -								
	SCALE: 1" = 50'					SHEET 4	OF 8 SHEETS	STA.	TO STA.		
						ILLINOIS FED. AID PROJECT					

THIS SHEET DELETED

1 DELETED ENTIRE SHEET 2/4/2026



Model: Default
File Name: p:\projects\transystems-pw\transystems-pw\hosted\Documents\Projects_2018\CH401\401180022\03-W59\CAD\62R23-RB-1\Sheets\CL\1\01\62R23-sht-EAST-MOTS\stage3-substage-03.dgn

	USER NAME	DESIGNED	REVISED	STATE OF ILLINOIS DEPARTMENT OF TRANSPORTATION	SUGGESTED STAGES OF CONSTRUCTION AND TRAFFIC CONTROL STAGE 3 – SUBSTAGE			F.A.I. RTE.	SECTION	COUNTY	TOTAL SHEETS	SHEET NO.
	■ tmmroz	- JAP	- 01/30/2026					80	FAI 80 21 STRUCTURE 2	WILL	1230	199
	PLOT SCALE	CHECKED	REVISED		SCALE: 1" = 50'			CONTRACT NO. 62R23				
	■ 100,000' / in.	- JIR	-		SHEET 5 OF 8 SHEETS			ILLINOIS FED. AID PROJECT				
	PLOT DATE	DATE	REVISED		STA. TO STA.							
	■ 1/28/2026	- 11/7/2025	-									

Model: Default
File Name: p:\projects\trans-stone-pw-bentley.com\trans-scrrp-pw1-hosted\Documents\Projects_2018\CH401\401180022\03-W59\CAD\62R23-RB-1\Sheets\CL\1\01\62R23-shit-EAST-MQTS\stage3-substage-04.dgn

THIS SHEET DELETED

1 DELETED ENTIRE SHEET 2/4/2026



	USER NAME	DESIGNED -	REVISED -	STATE OF ILLINOIS DEPARTMENT OF TRANSPORTATION	SUGGESTED STAGES OF CONSTRUCTION AND TRAFFIC CONTROL STAGE 3 – SUBSTAGE			F.A.I. RTE.	SECTION	COUNTY	TOTAL SHEETS	SHEET NO.
	■ tmmroz	- JAP	- 01/30/2026					80	FAI 80 21 STRUCTURE 2	WILL	1230	200
	PLOT SCALE	CHECKED -	REVISED -					CONTRACT NO. 62R23				
	■ 100,000' / in.	- JIR	-									
	PLOT DATE	DATE -	REVISED -		SCALE: 1" = 50'	SHEET 6	OF 8 SHEETS	STA.	TO STA.	ILLINOIS FED. AID PROJECT		
	■ 1/28/2026	- 11/7/2025	-									