

THIS SHEET DELETED


MODEL: Default
FILE NAME: pw:/transystems-pw.bentley.com:transyscorp-pw1-hosted/Documents/Projects_2018/CH401/4011180022/03-WSP/CAD/62R23-RB-1/Sheets/Civil/D162R23-sht-EAST-MOTStage3-substage-05.dgn

FILE NAME: DWG	USER NAME ■ tmmroz	DESIGNED - JAP	REVISED -  01/30/2026	STATE OF ILLINOIS DEPARTMENT OF TRANSPORTATION	SUGGESTED STAGES OF CONSTRUCTION AND TRAFFIC CONTROL STAGE 3 – SUBSTAGE			F.A.I. RTE.	SECTION	COUNTY	TOTAL SHEETS	SHEET NO.
		DRAWN - TMM	REVISED -					80	FAI 80 21 STRUCTURE 2	WILL	1230	201
	PLOT SCALE ■ 100,000 ' / in.	CHECKED - JIR	REVISED -					CONTRACT NO. 62R23				
	PLOT DATE ■ 1/28/2026	DATE - 11/7/2025	REVISED -		SCALE: 1" = 50'	SHEET 7	OF 8 SHEETS	STA.	TO STA.		ILLINOIS	FED. AID PROJECT

Model: Default
File Name: p:\projects\trans\trans-scop-pw1\hosted\Documents\Projects_2018\CH401\401180022\03-W59\CAD\62R23-RB-1\Sheets\CL\1\01\62R23-sht-EAST-MQTS3a03-substage-06.dgn

THIS SHEET DELETED


	USER NAME	DESIGNED -	REVISED -	STATE OF ILLINOIS DEPARTMENT OF TRANSPORTATION	SUGGESTED STAGES OF CONSTRUCTION AND TRAFFIC CONTROL STAGE 3 – SUBSTAGE			F.A.I. RTE.	SECTION	COUNTY	TOTAL SHEETS	SHEET NO.
	■ tmmroz	- JAP	- 01/30/2026					80	FAI 80 21 STRUCTURE 2	WILL	1230	202
	PLOT SCALE	CHECKED -	REVISED -		SCALE: 1" = 50'			CONTRACT NO. 62R23				
	■ 100,000' / in.	- JIR	-		SHEET 8 OF 8 SHEETS			ILLINOIS FED. AID PROJECT				
	PLOT DATE	DATE -	REVISED -		STA. TO STA.							
	■ 1/28/2026	- 11/7/2025	-									

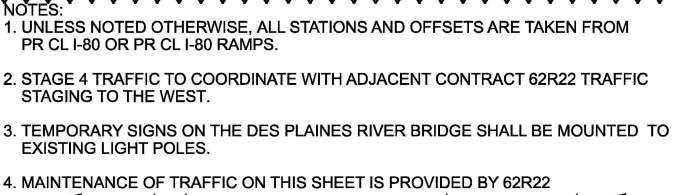

KEY PLAN



F.A.I. RTE.	SECTION	COUNTY	TOTAL SHEETS	SHEET NO.
80	FAI 80 21 STRUCTURE 2	WILL	1230	203
		CONTRACT NO. 62R23		
ILLINOIS		FED. AID PROJECT		

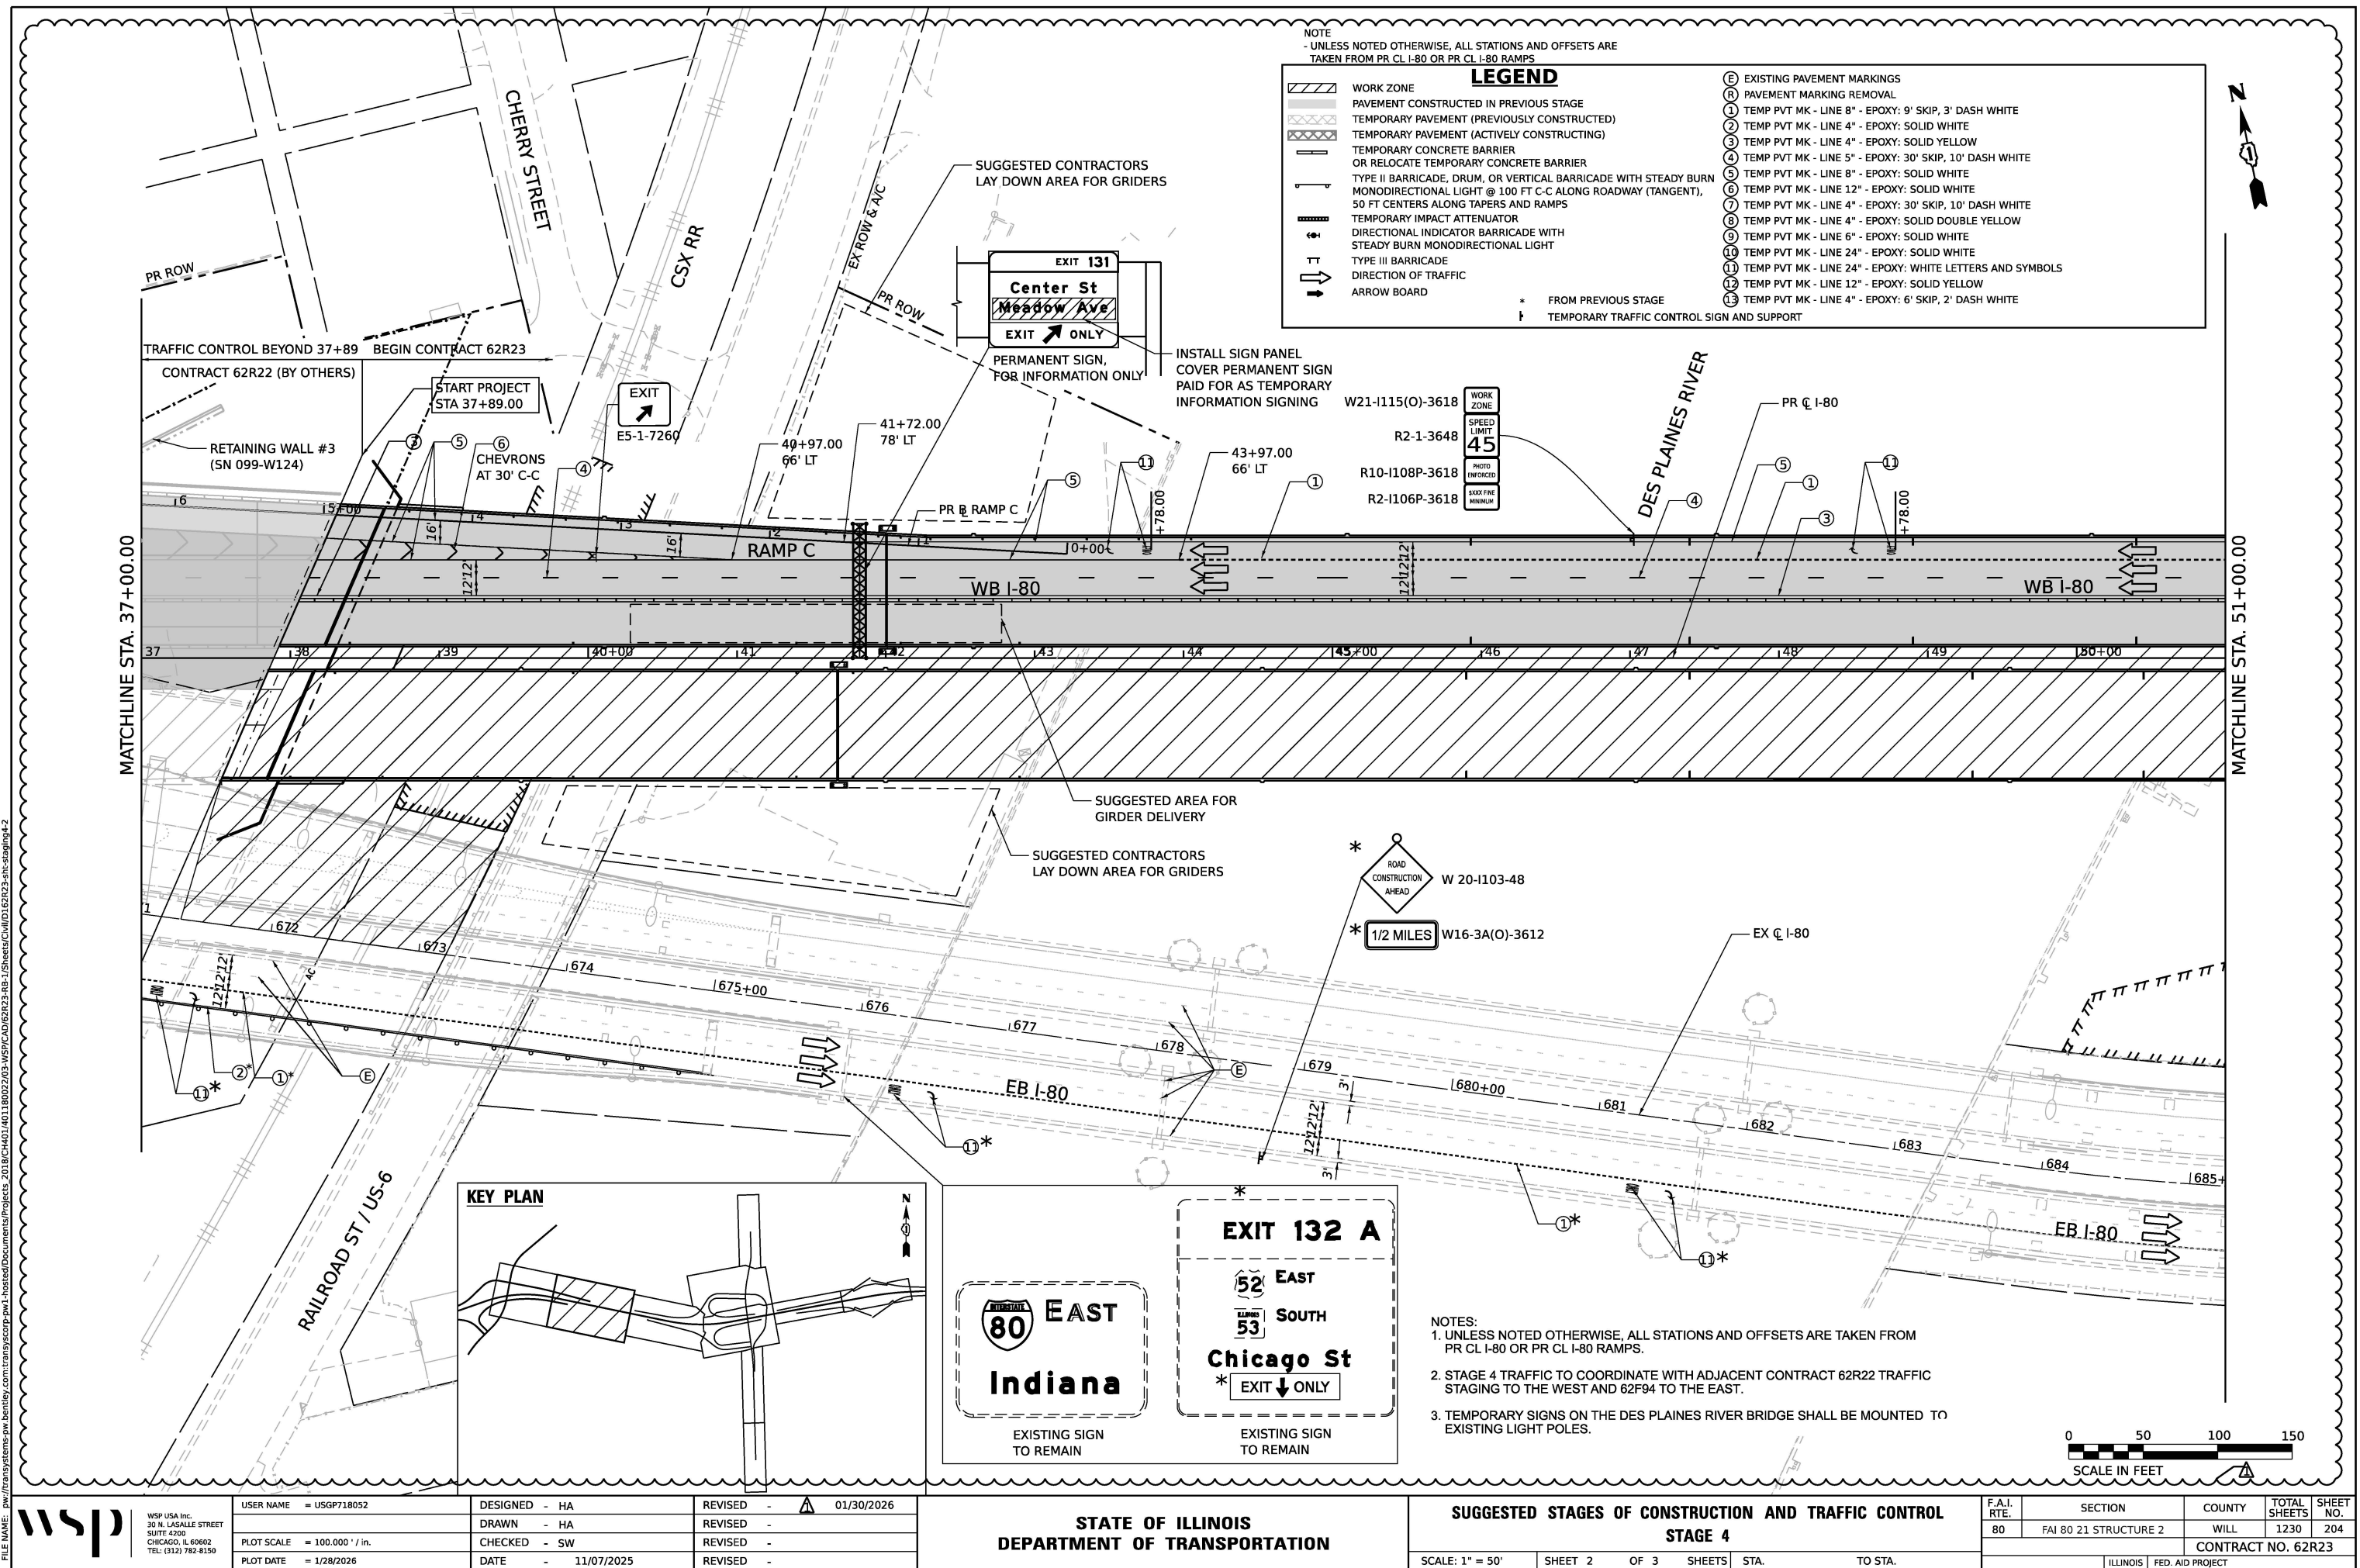

THIS SHEET DELETED

Model: Default
File Name: p:\projects\trans\trans\scorp-pw1\hosted\Documents\Projects_2018\CH401\401180022\03-W59\CAD\62R23-RB-1\Sheets\CL\11\01\62R23-shr-EAST-MOTSStage4A.02.dgn

	USER NAME	DESIGNED -	REVISED -	STATE OF ILLINOIS DEPARTMENT OF TRANSPORTATION	SUGGESTED STAGES OF CONSTRUCTION AND TRAFFIC CONTROL STAGE 4A			F.A.I. RTE.	SECTION	COUNTY	TOTAL SHEETS	SHEET NO.
								80	FAI 80 21 STRUCTURE 2	WILL	1230	206
	PLOT SCALE	CHECKED -	REVISED -					CONTRACT NO. 62R23				
	PLOT DATE	DATE -	REVISED -		SCALE: 1" = 50'	SHEET 4	OF 9 SHEETS	STA.	TO STA.	ILLINOIS FED. AID PROJECT		

THIS SHEET DELETED

Model: Default
File Name: p:\projects\trans-systems-pw-bentley.com\trans-scrap-pw1-hosted\Documents\Projects_2018\CH401\401180022\03-W59\CAD\62R23-RB-1\Sheets\CL\1\01\62R23-shr-EAST-MOTSStage4A.03.dgn

	USER NAME	DESIGNED -	REVISED -	STATE OF ILLINOIS DEPARTMENT OF TRANSPORTATION	SUGGESTED STAGES OF CONSTRUCTION AND TRAFFIC CONTROL STAGE 4A			F.A.I. RTE.	SECTION	COUNTY	TOTAL SHEETS	SHEET NO.
	■ tmmroz	- JAP	- 01/30/2026					80	FAI 80 21 STRUCTURE 2	WILL	1230	207
	PLOT SCALE	CHECKED -	REVISED -		SCALE: 1" = 50' SHEET 5 OF 9 SHEETS STA. TO STA.			CONTRACT NO. 62R23				
	■ 100,000' / in.	- JIR	-					ILLINOIS FED. AID PROJECT				
	PLOT DATE	DATE -	REVISED -									
	■ 1/28/2026	- 11/7/2025	-									

THIS SHEET DELETED

Model: Default
File Name: p:\projects\transys\transys\corp-pw1\hosted\Documents\Projects_2018\CH401\401180022\03-W59\CAD\62R23-RB-1\Sheets\CL\1\01\62R23-shit-EAST-MOTS\stage4A.dgn

	USER NAME	DESIGNED	REVISED	STATE OF ILLINOIS DEPARTMENT OF TRANSPORTATION	SUGGESTED STAGES OF CONSTRUCTION AND TRAFFIC CONTROL STAGE 4A			F.A.I. RTE.	SECTION	COUNTY	TOTAL SHEETS	SHEET NO.
	■ tmmroz	- JAP	- 01/30/2026					80	FAI 80 21 STRUCTURE 2	WILL	1230	208
	PLOT SCALE	CHECKED	REVISED		SCALE: 1" = 50' SHEET 6 OF 9 SHEETS STA. TO STA.			CONTRACT NO. 62R23				
	■ 100,000' / in.	- JIR	-					ILLINOIS FED. AID PROJECT				
	PLOT DATE	DATE	REVISED									
	■ 1/28/2026	- 11/7/2025	-									

MODEL: Default
FILE NAME: pw:/transystems-pw.bentley.com:transyscorp-pw1-hosted/Documents/Projects_2018/CH401/401180022/03-WSP/CAD/62R23-RB-1/Sheets/Civil/D162R23-sht-EAST-MOTStage4A-05.dgn

MODEL: Default
FILE NAME: pw:/transystems-pw.bentley.com:transyscorp-pw1-hosted/Documents/Projects_2018/CH401/401180022/03-WSP/CAD/62R23-RB-1/Sheets/Civil/D162R23-sht-EAST-MOTStage4A-05.dgn

THIS SHEET DELETED

Model: Default
File Name: p:\projects\trans-systems-pw\trans-systems-pw\hosted\Documents\Projects_2018\CH401\401180022\03-W59\CAD\62R23-RB-1-Sheets\CL\1\01\62R23-shr-EAST-MOTS\stage4A-06.dgn

	USER NAME	DESIGNED	REVISED	STATE OF ILLINOIS DEPARTMENT OF TRANSPORTATION	SUGGESTED STAGES OF CONSTRUCTION AND TRAFFIC CONTROL STAGE 4A			F.A.I. RTE.	SECTION	COUNTY	TOTAL SHEETS	SHEET NO.
	■ tmmroz	- JAP	- 01/30/2026					80	FAI 80 21 STRUCTURE 2	WILL	1230	210
	PLOT SCALE	CHECKED	REVISED		SCALE: 1" = 50'			CONTRACT NO. 62R23				
	■ 100,000' / in.	- JIR	-		SHEET 8 OF 9 SHEETS			ILLINOIS FED. AID PROJECT				
	PLOT DATE	DATE	REVISED		STA. TO STA.							
	■ 1/28/2026	- 11/7/2025	-									

MODEL: Default
FILE NAME: pw:/transystems-pw.bentley.com:transyscorp-pw1-hosted/Documents/Projects_2018/CH401/401180022/03-WSP/CAD/62R23-RB-1/Sheets/Civil/D162R23-sht-EAST-MOTStage4A-07.dgn

MODEL: Default
FILE NAME: pw:/transystems-pw.bentley.com:transyscorp-pw1-hosted/Documents/Projects_2018/CH401/401180022/03-WSP/CAD/62R23-RB-1/Sheets/Civil/D162R23-sht-EAST-MOTStage4A-07.dgn

Model: Default
File Name: p:\projects\trans\trans-scen\scen-pw1\hosted\Documents\Projects_2018\CH401\401180022\03-W59\CAD\62R23-RB-1\Sheets\CL\1\01\62R23-shr-EAST-MOTS\stage4A.08.dgn

THIS SHEET DELETED

	USER NAME	DESIGNED	REVISED	STATE OF ILLINOIS DEPARTMENT OF TRANSPORTATION	SUGGESTED STAGES OF CONSTRUCTION AND TRAFFIC CONTROL INTERSECTION DETAIL STAGES 4A, 4B, 5A, 5B			F.A.I. RTE.	SECTION	COUNTY	TOTAL SHEETS	SHEET NO.
	■ tmmroz	- JAP	- 01/30/2026					80	FAI 80 21 STRUCTURE 2	WILL	1230	212
	PLOT SCALE	CHECKED	REVISED		SCALE: 1" = 20'			CONTRACT NO. 62R23				
	■ 40,000' / in.	- JIR	-		SHEET 8 OF 8 SHEETS			ILLINOIS FED. AID PROJECT				
	PLOT DATE	DATE	REVISED		STA. TO STA.							
	■ 1/28/2026	- 11/7/2025	-									

THIS SHEET DELETED

Model: Default
File Name: p:\projects\trans-systems-pw-bentley.com\trans-scop-pw1-hosted\Documents\Projects_2018\CH401\401180022\03-W59\CAD\62R23-RB-1\Sheets\CL\1\01\62R23-shr-EAST-MOTSStage4B-01.dgn

	USER NAME	DESIGNED	REVISED	STATE OF ILLINOIS DEPARTMENT OF TRANSPORTATION	SUGGESTED STAGES OF CONSTRUCTION AND TRAFFIC CONTROL STAGE 4B			F.A.I. RTE.	SECTION	COUNTY	TOTAL SHEETS	SHEET NO.
	■ tmmroz	- JAP	- 01/30/2026					80	FAI 80 21 STRUCTURE 2	WILL	1230	213
	PLOT SCALE	CHECKED	REVISED		SCALE: 1" = 50'			CONTRACT NO. 62R23				
	■ 100,000' / in.	- JIR	-		SHEET 3 OF 9 SHEETS			ILLINOIS FED. AID PROJECT				
	PLOT DATE	DATE	REVISED		STA. TO STA.							
	■ 1/28/2026	- 11/7/2025	-									

THIS SHEET DELETED

Model: Default
File Name: p:\projects\trans-systems-pw-bentley.com\trans-scrrp-pw1-hosted\Documents\Projects_2018\CH401\401180022\03-W59\CAD\62R23-RB-1\Sheets\CL\1\01\62R23-shr-EAST-MOTSStage4B-02.dgn

	USER NAME	DESIGNED	REVISED	STATE OF ILLINOIS DEPARTMENT OF TRANSPORTATION	SUGGESTED STAGES OF CONSTRUCTION AND TRAFFIC CONTROL STAGE 4B			F.A.I. RTE.	SECTION	COUNTY	TOTAL SHEETS	SHEET NO.
	■ tmmroz	- JAP	- 01/30/2026					80	FAI 80 21 STRUCTURE 2	WILL	1230	214
	PLOT SCALE	CHECKED	REVISED		SCALE: 1" = 50'			CONTRACT NO. 62R23				
	■ 100,000' / in.	- JIR	-		SHEET 4 OF 9 SHEETS			ILLINOIS FED. AID PROJECT				
	PLOT DATE	DATE	REVISED		STA. TO STA.							
	■ 1/28/2026	- 11/7/2025	-									

Model: Default
File Name: p:\projects\trans-systems-pw\trans-systems-pw\hosted\Documents\Projects_2018\CH401\401180022\03-W59\CAD\62R23-RB-1-Sheets\CL\1\01\62R23-shr-EAST-MOTS\stage4B-03.dgn

THIS SHEET DELETED

	USER NAME	DESIGNED	REVISED	STATE OF ILLINOIS DEPARTMENT OF TRANSPORTATION	SUGGESTED STAGES OF CONSTRUCTION AND TRAFFIC CONTROL STAGE 4B			F.A.I. RTE.	SECTION	COUNTY	TOTAL SHEETS	SHEET NO.
	■ tmmroz	- JAP	- 01/30/2026					80	FAI 80 21 STRUCTURE 2	WILL	1230	215
	PLOT SCALE	CHECKED	REVISED		SCALE: 1" = 50'			CONTRACT NO. 62R23				
	■ 100,000' / in.	- JIR	-		SHEET 5 OF 9 SHEETS			ILLINOIS FED. AID PROJECT				
	PLOT DATE	DATE	REVISED		STA. TO STA.							
	■ 1/28/2026	- 11/7/2025	-									

MODEL: Default
FILE NAME: pw:/transystems-pw.bentley.com:transyscorp-pw1-hosted/Documents/Projects_2018/CH401/401180022/03-WSP/CAD/62R23-RB-1/Sheets/Civil/D162R23-sht-EAST-MOTStage4B-04.dgn


MODEL: Default
FILE NAME: pw:/transystems-pw.bentley.com:transyscorp-pw1-hosted/Documents/Projects_2018/CH401/401180022/03-WSP/CAD/62R23-RB-1/Sheets/Civil/D162R23-sht-EAST-MOTStage4B-04.dgn

MODEL: Default
FILE NAME: pw:/transystems-pw.bentley.com:transyscorp-pw1-hosted/Documents/Projects_2018/CH401/401180022/03-WSP/CAD/62R23-RB-1/Sheets/Civil/D162R23-sht-EAST-MOTStage4B-05.dgn

MODEL: Default FILE NAME: DWG	USER NAME = tmmroz	DESIGNED - JAP	REVISED -  01/30/2026	STATE OF ILLINOIS DEPARTMENT OF TRANSPORTATION	SUGGESTED STAGES OF CONSTRUCTION AND TRAFFIC CONTROL STAGE 4B				F.A.I. RTE.	SECTION	COUNTY	TOTAL SHEETS	SHEET NO.
		DRAWN - TMM	REVISED -						80	FAI 80 21 STRUCTURE 2	WILL	1230	217
	PLOT SCALE = 100,000' / in.	CHECKED - JIR	REVISED -						CONTRACT NO. 62R23				
	PLOT DATE = 1/28/2026	DATE - 11/7/2025	REVISED -		SCALE: 1" = 50'	SHEET 7	OF 9	SHEETS	STA.	TO STA.		ILLINOIS FED. AID PROJECT	

MODEL: Default
FILE NAME: pw://transystems-pw.bentley.com:transyscorp-pw1-hosted/Documents/Projects 2018/CH401/401180022/03-WSP/CAD/62R23-RB-1/Sheets/Civil/D162R23-sht-EAST-MOT/Stage4B-06.dgn

MODEL: Default
FILE NAME: p:\wtransystems-pw-bentley.com\transcorp-pw1-hosted\Documents\Projects_2018\CH401.401180022\03-WSP\CAD\62R23-RB-1\Sheets\Civil\62R23-shi-staging5-2

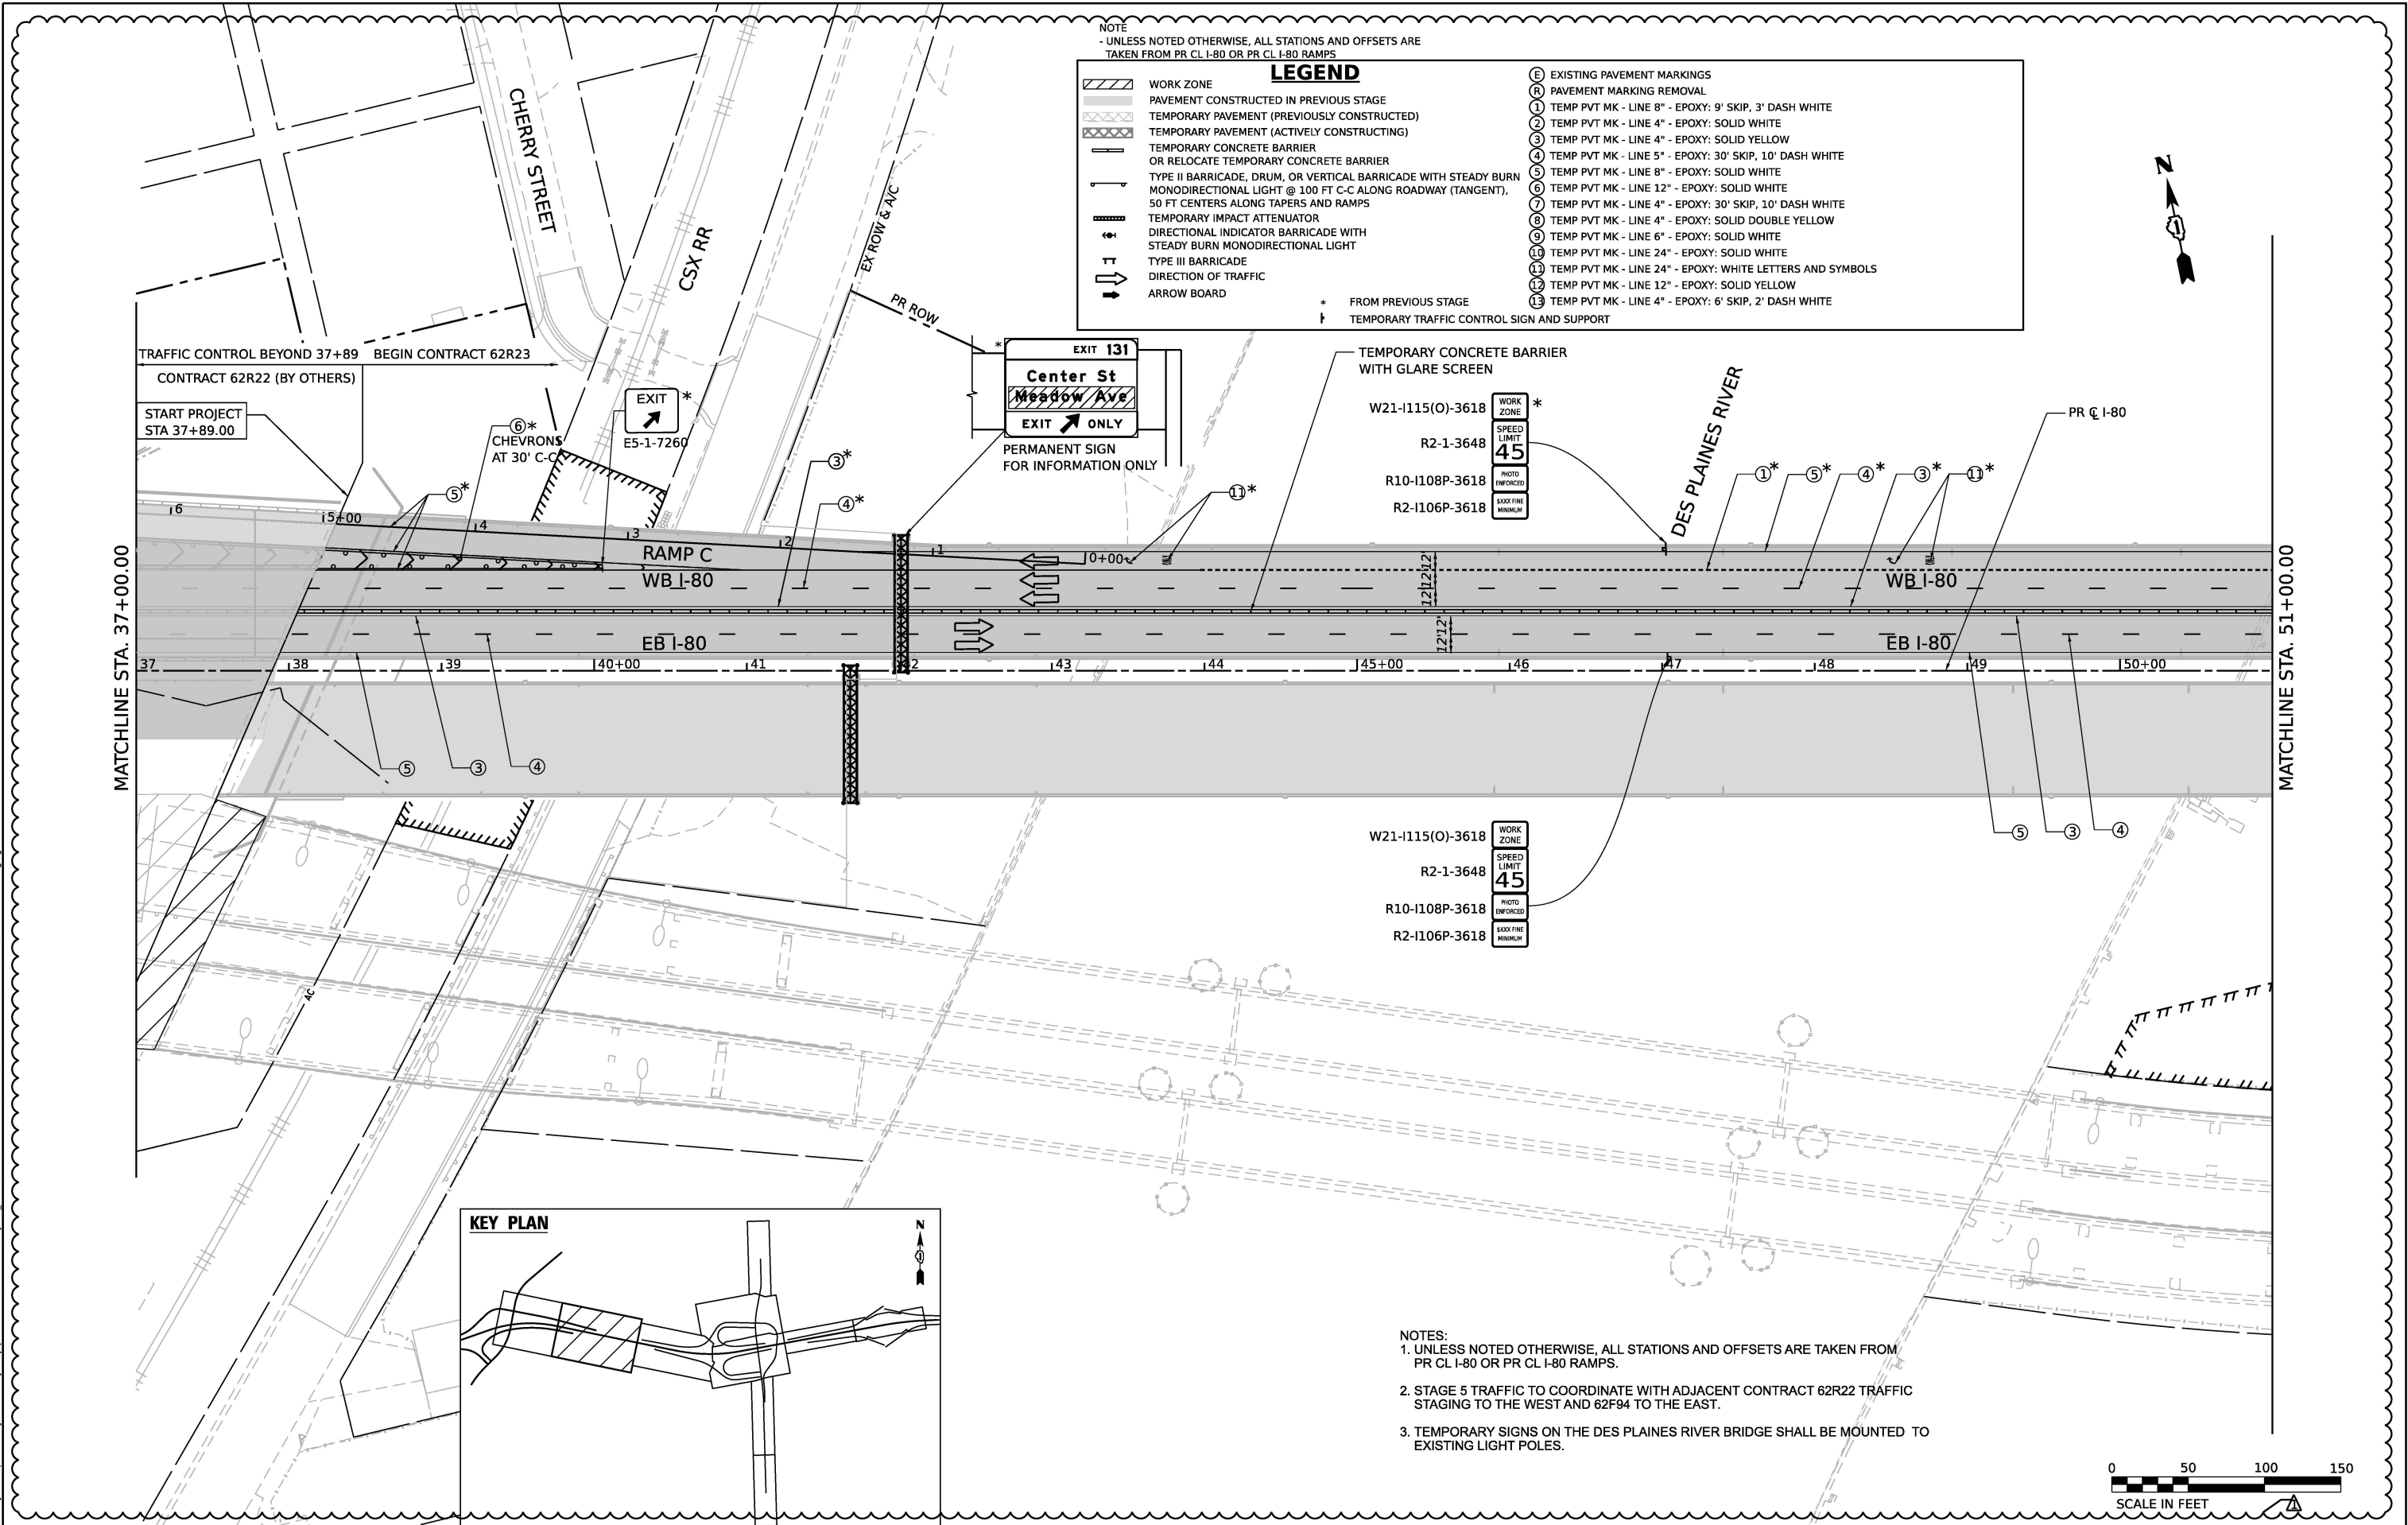

NOTE
- UNLESS NOTED OTHERWISE, ALL STATIONS AND OFFSETS ARE
TAKEN FROM PR CL I-80 OR PR CL I-80 RAMP


LEGEND

- WORK ZONE
- PAVEMENT CONSTRUCTED IN PREVIOUS STAGE
- TEMPORARY PAVEMENT (PREVIOUSLY CONSTRUCTED)
- TEMPORARY PAVEMENT (ACTIVELY CONSTRUCTING)
- TEMPORARY CONCRETE BARRIER OR RELOCATE TEMPORARY CONCRETE BARRIER
- TYPE II BARRICADE, DRUM, OR VERTICAL BARRICADE WITH STEADY BURN MONODIRECTIONAL LIGHT @ 100 FT C-C ALONG ROADWAY (TANGENT), 50 FT CENTERS ALONG TAPERS AND RAMP
- TEMPORARY IMPACT ATTENUATOR
- DIRECTIONAL INDICATOR BARRICADE WITH STEADY BURN MONODIRECTIONAL LIGHT
- TYPE III BARRICADE
- DIRECTION OF TRAFFIC
- ARROW BOARD


- EXISTING PAVEMENT MARKINGS
- PAVEMENT MARKING REMOVAL
- TEMP PVT MK - LINE 8" - EPOXY; 9' SKIP, 3' DASH WHITE
- TEMP PVT MK - LINE 4" - EPOXY; SOLID WHITE
- TEMP PVT MK - LINE 4" - EPOXY; SOLID YELLOW
- TEMP PVT MK - LINE 5" - EPOXY; 30' SKIP, 10' DASH WHITE
- TEMP PVT MK - LINE 8" - EPOXY; SOLID WHITE
- TEMP PVT MK - LINE 12" - EPOXY; SOLID WHITE
- TEMP PVT MK - LINE 4" - EPOXY; 30' SKIP, 10' DASH WHITE
- TEMP PVT MK - LINE 4" - EPOXY; SOLID DOUBLE YELLOW
- TEMP PVT MK - LINE 6" - EPOXY; SOLID WHITE
- TEMP PVT MK - LINE 24" - EPOXY; SOLID WHITE
- TEMP PVT MK - LINE 24" - EPOXY; WHITE LETTERS AND SYMBOLS
- TEMP PVT MK - LINE 12" - EPOXY; SOLID YELLOW
- TEMP PVT MK - LINE 4" - EPOXY; 6' SKIP, 2' DASH WHITE

* FROM PREVIOUS STAGE
† TEMPORARY TRAFFIC CONTROL SIGN AND SUPPORT

KEY PLAN

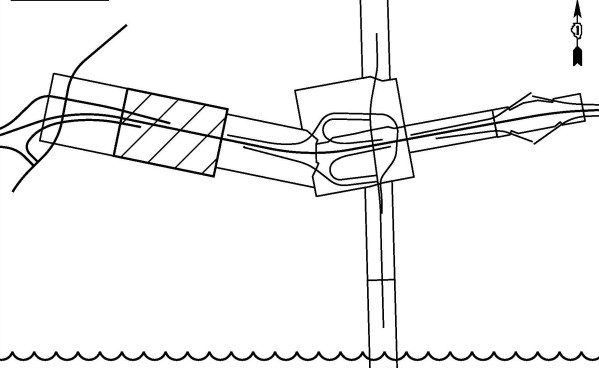

- NOTES:
- UNLESS NOTED OTHERWISE, ALL STATIONS AND OFFSETS ARE TAKEN FROM PR CL I-80 OR PR CL I-80 RAMP.
 - STAGE 5 TRAFFIC TO COORDINATE WITH ADJACENT CONTRACT 62R22 TRAFFIC STAGING TO THE WEST AND 62F94 TO THE EAST.
 - TEMPORARY SIGNS ON THE DES PLAINES RIVER BRIDGE SHALL BE MOUNTED TO EXISTING LIGHT POLES.

 

WSP USA Inc.
30 N. LASALLE STREET
SUITE 4200
CHICAGO, IL 60602
TEL: (312) 782-8150

USER NAME	= USGP718052	DESIGNED - HA	REvised -	01/30/2026
		DRAWN - HA	REvised -	
PLOT SCALE	= 100.000' / in.	CHECKED - SW	REvised -	
PLOT DATE	= 1/28/2026	DATE - 11/07/2025	REvised -	

STATE OF ILLINOIS
DEPARTMENT OF TRANSPORTATION

SUGGESTED STAGES OF CONSTRUCTION AND TRAFFIC CONTROL
STAGE 5

SCALE: 1" = 50' SHEET 2 OF 3 SHEETS STA. TO STA.

F.A.I. RTE.	SECTION	COUNTY	TOTAL SHEETS	SHEET NO.
80	FAI 80 21 STRUCTURE 2	WILL	1230	220
CONTRACT NO. 62R23				
ILLINOIS FED. AID PROJECT				

ADDITIONAL GUIDE SIGN MODIFICATIONS

EXIT 132
RAMP CLOSED
1 MILE
TEMP INFO SIGN

PROPOSED EB I-80 SIGN
1 MILE WEST OF CHICAGO
STREET INTERCHANGE

EXIT 132
RAMP CLOSED
1/2 MILE
TEMP INFO SIGN

PROPOSED EB I-80 SIGN
1/2 MILE WEST OF CHICAGO
STREET INTERCHANGE

EXIT 132
RAMP CLOSED
1/4 MILE
TEMP INFO SIGN

PROPOSED EB I-80 SIGN
1/4 MILE WEST OF CHICAGO
STREET INTERCHANGE

FOR INFORMATION ONLY SEE 62F94 PLANS FOR DETAILS

- NOTES:
1. UNLESS NOTED OTHERWISE, ALL STATIONS AND OFFSETS ARE TAKEN FROM PR CL I-80 OR PR CL I-80 RAMP.
 2. STAGE 5 TRAFFIC TO COORDINATE WITH ADJACENT CONTRACT 62R22 TRAFFIC STAGING TO THE WEST AND 62F94 TO THE EAST.
 3. TEMPORARY SIGNS ON THE DES PLAINES RIVER BRIDGE SHALL BE MOUNTED TO EXISTING LIGHT POLES.

LEGEND

WORK ZONE

PAVEMENT CONSTRUCTED IN PREVIOUS STAGE

TEMPORARY PAVEMENT (PREVIOUSLY CONSTRUCTED)

TEMPORARY PAVEMENT (ACTIVELY CONSTRUCTING)

TEMPORARY CONCRETE BARRIER OR RELOCATE TEMPORARY CONCRETE BARRIER

TYPE II BARRICADE, DRUM, OR VERTICAL BARRICADE WITH STEADY BURN MONODIRECTIONAL LIGHT @ 100 FT C-C ALONG ROADWAY (TANGENT), 50 FT CENTERS ALONG TAPERS AND RAMP

TEMPORARY IMPACT ATTENUATOR

DIRECTIONAL INDICATOR BARRICADE WITH STEADY BURN MONODIRECTIONAL LIGHT

TYPE III BARRICADE

DIRECTION OF TRAFFIC

ARROW BOARD

EXISTING PAVEMENT MARKINGS

PAVEMENT MARKING REMOVAL

TEMP PVT MK - LINE 8" - EPOXY: 9' SKIP, 3' DASH WHITE

TEMP PVT MK - LINE 4" - EPOXY: SOLID WHITE

TEMP PVT MK - LINE 4" - EPOXY: SOLID YELLOW

TEMP PVT MK - LINE 5" - EPOXY: 30' SKIP, 10' DASH WHITE

TEMP PVT MK - LINE 8" - EPOXY: SOLID WHITE

TEMP PVT MK - LINE 12" - EPOXY: SOLID WHITE

TEMP PVT MK - LINE 4" - EPOXY: 30' SKIP, 10' DASH WHITE

TEMP PVT MK - LINE 4" - EPOXY: SOLID DOUBLE YELLOW

TEMP PVT MK - LINE 6" - EPOXY: SOLID WHITE

TEMP PVT MK - LINE 24" - EPOXY: SOLID WHITE

TEMP PVT MK - LINE 24" - EPOXY: WHITE LETTERS AND SYMBOLS

TEMP PVT MK - LINE 12" - EPOXY: SOLID YELLOW

TEMP PVT MK - LINE 4" - EPOXY: 6' SKIP, 2' DASH WHITE

* FROM PREVIOUS STAGE

† TEMPORARY TRAFFIC CONTROL SIGN AND SUPPORT

MATCHLINE STA. 51+00.00

EXIT 131
Center St
Meadow Ave
EXIT ONLY
PERMANENT SIGN
FOR INFORMATION ONLY

EXIT 132
RAMP CLOSED
1/2 MILE
EXIT ONLY

PR CL I-80

INSTALL "RAMP CLOSED" SIGN
OVER PROP SIGN
PER IDOT D1 TC-08

PERMANENT SIGN FOR INFORMATION ONLY

RAMP CLOSED
R11-2-4830
DO NOT ENTER
R5-1-4848

KEY PLAN

0 50 100 150
SCALE IN FEET



WSP USA INC.
30 N. LA SALLE STREET
SUITE 4200
CHICAGO, IL 60602
TEL: (312) 782-8150

USER NAME	= USGP718052
DESIGNED	- HA
DRAWN	- JFA
CHECKED	- SW
DATE	- 11/07/2025
PLOT SCALE	= 100.000' / in.
PLOT DATE	= 1/28/2026

DESIGNED	- HA
DRAWN	- JFA
CHECKED	- SW
DATE	- 11/07/2025

REVISED	-	01/30/2026
REVISED	-	
REVISED	-	
REVISED	-	

STATE OF ILLINOIS
DEPARTMENT OF TRANSPORTATION

SUGGESTED STAGES OF CONSTRUCTION AND TRAFFIC CONTROL
STAGE 5

SCALE: 1" = 50' SHEET 3 OF 3 SHEETS STA. TO STA.

F.A.I. RTE.	SECTION	COUNTY	TOTAL SHEETS	SHEET NO.
80	FAI 80 21 STRUCTURE 2	WILL	1230	221
CONTRACT NO. 62R23				
ILLINOIS FED. AID PROJECT				

MODEL: Default
FILE NAME: pw:/transysystems-pw.bentley.com:transyscorp-pw1-hosted/Documents/Projects 2018/CH401/401180022/03-WSP/CAD/62R23-RB-1/Sheets/Civil/D162R23-sht-EAST-MOT/Stage5A-02.dgn

FILE NAME: DWSJ	USER NAME ■ tmmroz	DESIGNED - JAP	REVISED -  01/30/2026	STATE OF ILLINOIS DEPARTMENT OF TRANSPORTATION	SUGGESTED STAGES OF CONSTRUCTION AND TRAFFIC CONTROL STAGE 5A				F.A.I. RTE.	SECTION	COUNTY	TOTAL SHEETS	SHEET NO.
		DRAWN - TMM	REVISED -						80	FAI 80 21 STRUCTURE 2	WILL	1230	222
	PLOT SCALE ■ 100,000' / in.	CHECKED - JIR	REVISED -		CONTRACT NO. 62R23								
	PLOT DATE ■ 1/28/2026	DATE - 11/7/2025	REVISED -		SCALE: 1" = 50'	SHEET 4	OF 8 SHEETS	STA.	TO STA.	ILLINOIS	FED. AID PROJECT		

MODEL: Default
FILE NAME: pw1/itransystems-pw.bentley.com:transyscorp-pw1-hosted/Documents/Projects_2018/CH401/401180022/03-WSP/CAD/62R23-RB-1/Sheets/Civil/D162R23-sht-EAST-MOTStage5A-03.dgn

FILE NAME: DWG1	USER NAME ■ tmmroz	DESIGNED - JAP	REVISED -  01/30/2026	STATE OF ILLINOIS DEPARTMENT OF TRANSPORTATION	SUGGESTED STAGES OF CONSTRUCTION AND TRAFFIC CONTROL STAGE 5A			F.A.I. RTE.	SECTION	COUNTY	TOTAL SHEETS	SHEET NO.
		DRAWN - TMM	REVISED -					80	FAI 80 21 STRUCTURE 2	WILL	1230	223
	PLOT SCALE ■ 100.000' / in.	CHECKED - JIR	REVISED -					CONTRACT NO. 62R23				
	PLOT DATE ■ 1/28/2026	DATE - 11/7/2025	REVISED -		SCALE: 1" = 50'	SHEET 5	OF 8 SHEETS	STA.	TO STA.		ILLINOIS	FED. AID PROJECT

Model: Default
File Name: p:\projects\trans\trans\scorp-pw1\hosted\Documents\Projects_2018\CH401\401180022\03-W59\CAD\62R23-RB-1\Sheets\CL\11\01\62R23-shr-EAST-MOTS\Stage5A.dgn

THIS SHEET DELETED

	USER NAME	DESIGNED -	REVISED -	STATE OF ILLINOIS DEPARTMENT OF TRANSPORTATION	SUGGESTED STAGES OF CONSTRUCTION AND TRAFFIC CONTROL STAGE 5A			F.A.I. RTE.	SECTION	COUNTY	TOTAL SHEETS	SHEET NO.
	■ tmmroz	- JAP	- 01/30/2026					80	FAI 80 21 STRUCTURE 2	WILL	1230	224
	PLOT SCALE	CHECKED -	REVISED -		SCALE: 1" = 50'			CONTRACT NO. 62R23				
	■ 100,000' / in.	- JIR	-		SHEET 6 OF 8 SHEETS			ILLINOIS FED. AID PROJECT				
	PLOT DATE	DATE -	REVISED -		STA. TO STA.							
	■ 1/28/2026	- 11/7/2025	-									

MODEL: Default
FILE NAME: pw:/transystems-pw.bentley.com:transyscorp-pw1-hosted/Documents/Projects_2018/CH401/401180022/03-WSP/CAD/62R23-RB-1/Sheets/Civil/D162R23-sht-EAST-MOTStage5A-05.dgn

MODEL: Default
FILE NAME: pw:/transystems-pw.bentley.com:transyscorp-pw1-hosted/Documents/Projects_2018/CH401/401180022/03-WSP/CAD/62R23-RB-1/Sheets/Civil/D162R23-sht-EAST-MOTStage5A-05.dgn

Model: Default
File Name: p:\projects\trans\trans-scen\scen-pw1\hosted\Documents\Projects_2018\CH401\401180022\03-W59\CAD\62R23-RB-1\Sheets\CL\11\01\62R23-shr-EAST-MOTS\Stage5A.dgn

THIS SHEET DELETED

	USER NAME	DESIGNED	REVISED	STATE OF ILLINOIS DEPARTMENT OF TRANSPORTATION	SUGGESTED STAGES OF CONSTRUCTION AND TRAFFIC CONTROL STAGE 5A			F.A.I. RTE.	SECTION	COUNTY	TOTAL SHEETS	SHEET NO.
	■ tmmroz	- JAP	- 01/30/2026					80	FAI 80 21 STRUCTURE 2	WILL	1230	226
	PLOT SCALE	CHECKED	REVISED		SCALE: 1" = 50'			CONTRACT NO. 62R23				
	■ 100,000' / in.	- JIR	-		SHEET 8 OF 8 SHEETS			ILLINOIS FED. AID PROJECT				
	PLOT DATE	DATE	REVISED		STA. TO STA.							
	■ 1/28/2026	- 11/7/2025	-									

MODEL: Default
FILE NAME: pw:/transystems-pw.bentley.com:transyscorp-pw1-hosted/Documents/Projects_2018/CH401/401180022/03-WSP/CAD/62R23-RB-1/Sheets/Civil/D162R23-sht-EAST-MOTStage5B-01.dgn

MODEL: Default FILE NAME: DWG	USER NAME ■ tmmroz	DESIGNED - JAP	REVISED -  01/30/2026	STATE OF ILLINOIS DEPARTMENT OF TRANSPORTATION	SUGGESTED STAGES OF CONSTRUCTION AND TRAFFIC CONTROL STAGE 5B				F.A.I. RTE.	SECTION	COUNTY	TOTAL SHEETS	SHEET NO.
		DRAWN - TMM	REVISED -						80	FAI 80 21 STRUCTURE 2	WILL	1230	227
	PLOT SCALE ■ 100,000' / in.	CHECKED - JIR	REVISED -						CONTRACT NO. 62R23				
	PLOT DATE = 1/28/2026	DATE - 11/7/2025	REVISED -		SCALE: 1" = 50'	SHEET 3	OF 8	SHEETS	STA.	TO STA.			
										ILLINOIS	FED. AID PROJECT		

THIS SHEET DELETED

Model: Default
File Name: p:\projects\trans-systems-pw\trans-systems-pw\hosted\Documents\Projects_2018\CH401\401180022\03-W59\CAD\62R23-RB-1-Sheets\CL\1\01\62R23-shr-EAST-MOTS\stage5B-02.dgn

	USER NAME	DESIGNED -	REVISED -	STATE OF ILLINOIS DEPARTMENT OF TRANSPORTATION	SUGGESTED STAGES OF CONSTRUCTION AND TRAFFIC CONTROL STAGE 5B			F.A.I. RTE.	SECTION	COUNTY	TOTAL SHEETS	SHEET NO.
		DRAWN -	REVISED -					80	FAI 80 21 STRUCTURE 2	WILL	1230	228
	PLOT SCALE	CHECKED -	REVISED -					CONTRACT NO. 62R23				
	PLOT DATE	DATE -	REVISED -		SCALE: 1" = 50'	SHEET 4	OF 8 SHEETS	STA.	TO STA.	ILLINOIS FED. AID PROJECT		

MODEL: Default
FILE NAME: pw1/itransystems-pw.bentley.com:transyscorp-pw1-hosted/Documents/Projects_2018/CH401/401180022/03-WSP/CAD/62R23-RB-1/Sheets/Civil/D162R23-sht-EAST-MOTStage5B-03.dgn

FILE NAME: DWSJ	USER NAME ■ tmmroz	DESIGNED - JAP	REVISED -  01/30/2026	STATE OF ILLINOIS DEPARTMENT OF TRANSPORTATION	SUGGESTED STAGES OF CONSTRUCTION AND TRAFFIC CONTROL STAGE 5B			F.A.I. RTE.	SECTION	COUNTY	TOTAL SHEETS	SHEET NO.
		DRAWN - TMM	REVISED -					80	FAI 80 21 STRUCTURE 2	WILL	1230	229
	PLOT SCALE ■ 100.000' / in.	CHECKED - JIR	REVISED -					CONTRACT NO. 62R23				
	PLOT DATE ■ 1/28/2026	DATE - 11/7/2025	REVISED -		SCALE: 1" = 50'	SHEET 5	OF 8 SHEETS	STA.	TO STA.	ILLINOIS FED. AID PROJECT		

THIS SHEET DELETED

Model: Default
File Name: p:\projects\trans-systems-pw-bentley.com\trans-scen-pw1-hosted\Documents\Projects_2018\CH401\401180022\03-W59\CAD\62R23-RB-1\Sheets\CL\1\01\62R23-shit-EAST-MOTS\stage5B.dgn

	USER NAME	DESIGNED	REVISED	STATE OF ILLINOIS DEPARTMENT OF TRANSPORTATION	SUGGESTED STAGES OF CONSTRUCTION AND TRAFFIC CONTROL STAGE 5B			F.A.I. RTE.	SECTION	COUNTY	TOTAL SHEETS	SHEET NO.
	■ tmmroz	- JAP	- 01/30/2026					80	FAI 80 21 STRUCTURE 2	WILL	1230	230
	PLOT SCALE	CHECKED	REVISED		SCALE: 1" = 50'			CONTRACT NO. 62R23				
	■ 100,000' / in.	- JIR	-		SHEET 6 OF 8 SHEETS			ILLINOIS FED. AID PROJECT				
	PLOT DATE	DATE	REVISED		STA. TO STA.							
	■ 1/28/2026	- 11/7/2025	-									

THIS SHEET DELETED

Model: Default
File Name: p:\projects\trans-systems-pw\trans-systems-pw\hosted\Documents\Projects_2018\CH401\401180022\03-W59\CAD\62R23-RB-1\Sheets\CL\1\01\62R23-shr-EAST-MOTS\stage5B-05.dgn


	USER NAME	DESIGNED -	REVISED -	STATE OF ILLINOIS DEPARTMENT OF TRANSPORTATION	SUGGESTED STAGES OF CONSTRUCTION AND TRAFFIC CONTROL STAGE 5B			F.A.I. RTE.	SECTION	COUNTY	TOTAL SHEETS	SHEET NO.
	■ tmmroz	- JAP	- 01/30/2026					80	FAI 80 21 STRUCTURE 2	WILL	1230	231
	PLOT SCALE	CHECKED -	REVISED -		SCALE: 1" = 50'			CONTRACT NO. 62R23				
	■ 100,000' / in.	- JIR	-		SHEET 7 OF 8 SHEETS			ILLINOIS FED. AID PROJECT				
	PLOT DATE	DATE	REVISED		STA. TO STA.							
	■ 1/28/2026	- 11/7/2025	-									


THIS SHEET DELETED

Model: Default
File Name: p:\projects\trans-systems-pw-bentley.com\trans-scen-pw1-hosted\Documents\Projects_2018\CH401\401180022\03-W59\CAD\62R23-RB-1\Sheets\CL\1\01\62R23-shr-EAST-MOTS\stage5B-06.dgn

	USER NAME	DESIGNED	REVISED	STATE OF ILLINOIS DEPARTMENT OF TRANSPORTATION	SUGGESTED STAGES OF CONSTRUCTION AND TRAFFIC CONTROL STAGE 5B			F.A.I. RTE.	SECTION	COUNTY	TOTAL SHEETS	SHEET NO.
	■ tmmroz	- JAP	- 01/30/2026					80	FAI 80 21 STRUCTURE 2	WILL	1230	232
	PLOT SCALE	CHECKED	REVISED		SCALE: 1" = 50'			CONTRACT NO. 62R23				
	■ 100,000' / in.	- JIR	-		SHEET 8 OF 8 SHEETS			ILLINOIS FED. AID PROJECT				
	PLOT DATE	DATE	REVISED		STA. TO STA.							
	■ 1/28/2026	- 11/7/2025	-									

MODEL: Default
FILE NAME: p:\transys\transys\pwr-bentley.com\transys\corp\pwr-hosted\Documents\Projects_2018\CH401\401180022\03-MS9\CAD\62R23-RB-1\Sheet\CH401\62R23-shi-staging6-2

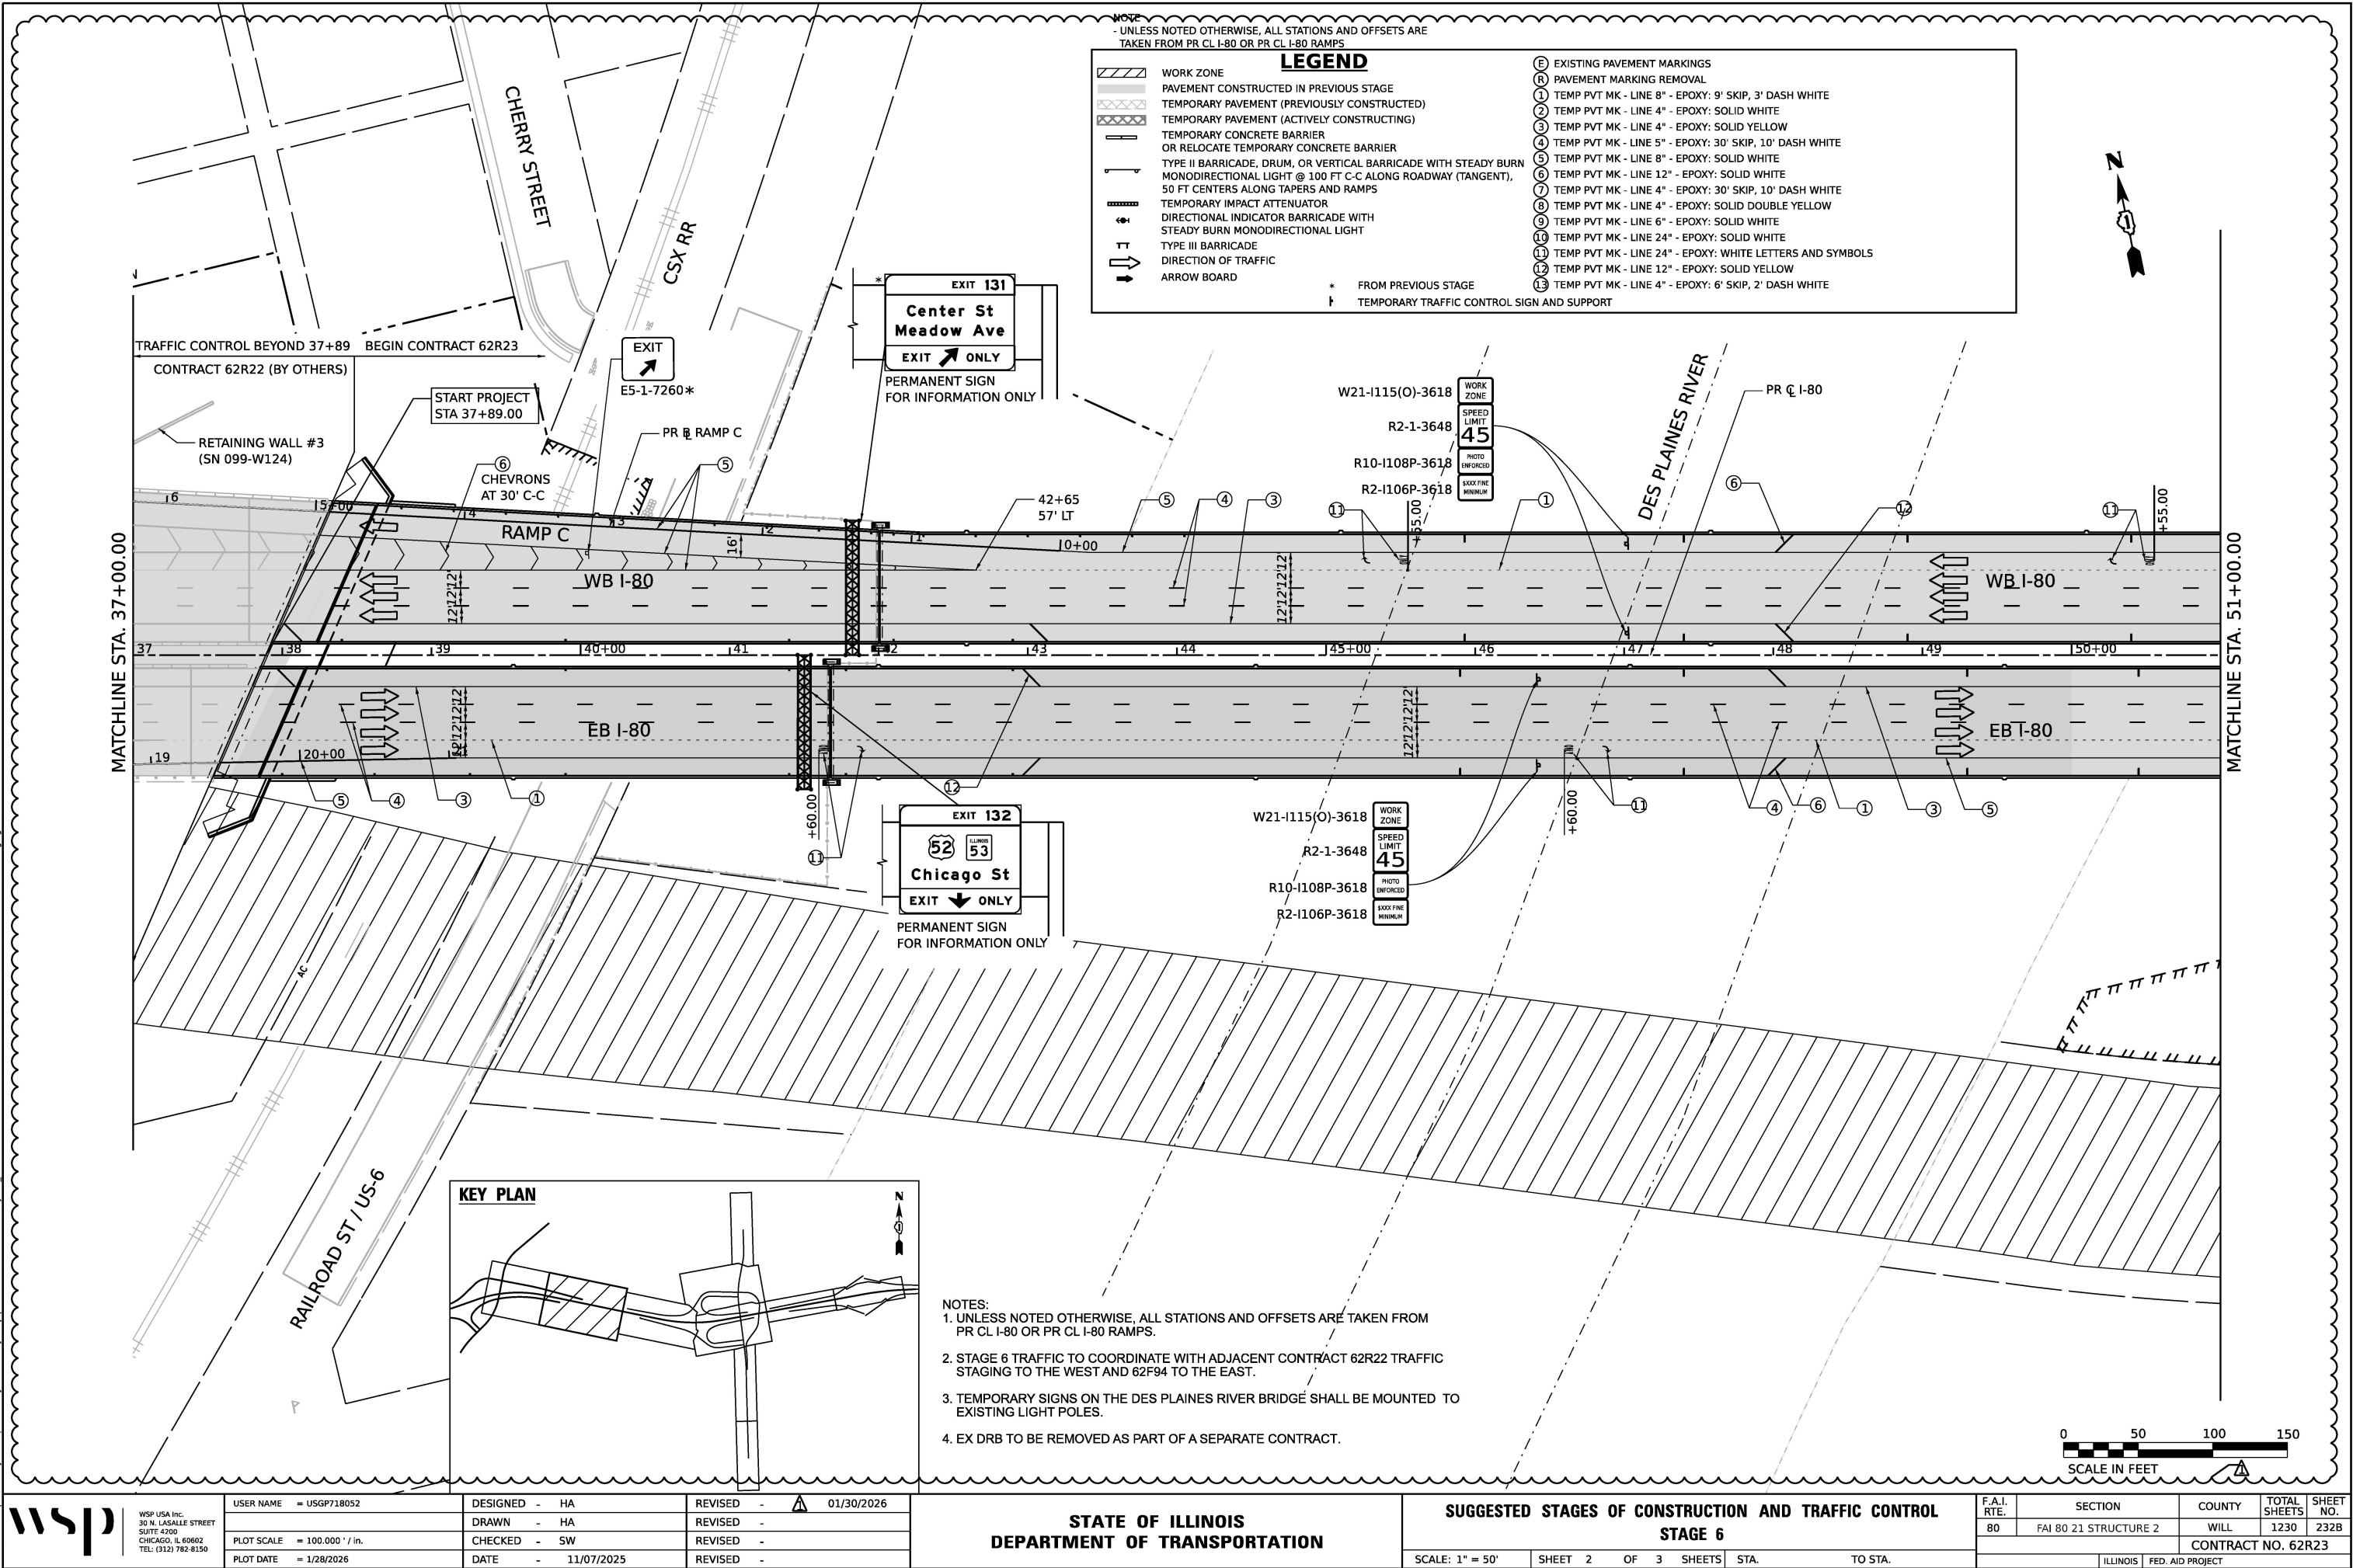

 

STATE OF ILLINOIS
DEPARTMENT OF TRANSPORTATION

F.A.I. RTE.	SECTION	COUNTY	TOTAL SHEETS	SHEET NO.
80	FAI 80 21 STRUCTURE 2	WILL	1230	232C
CONTRACT NO. 62R23				
ILLINOIS		FED. AID PROJECT		

MODEL: Default
FILE NAME: pw:/transystems-pw1-hosted/Documents/Projects_2018/CH401/401180022/03-WSP/CAD/62R23-RB-1/Sheets/Civil/D162R23-sht-EAST-MOTStage2-temp pave-01.dgn

MODEL: Default
FILE NAME: pw:/transystems-pw1-hosted/Documents/Projects_2018/CH401/401180022/03-WSP/CAD/62R23-RB-1/Sheets/Civil/D162R23-sht-EAST-MOTStage2-temp pave-01.dgn

MODEL: Default
FILE NAME: pw:/transystems-pw1-hosted/Documents/Projects_2018/CH401/401180022/03-WSP/CAD/62R23-RB-1/Sheets/Civil/D162R23-sht-EAST-MOTStage2-temp pave-02.dgn

MODEL: Default FILE NAME: dwg1	USER NAME = tmmroz	DESIGNED - JAP	REVISED -  01/30/2026	STATE OF ILLINOIS DEPARTMENT OF TRANSPORTATION	SUGGESTED STAGES OF CONSTRUCTION AND TRAFFIC CONTROL TEMORARY PAVEMENT DETAIL – STAGE 2			F.A.I. RTE.	SECTION	COUNTY	TOTAL SHEETS	SHEET NO.
		DRAWN - TMM	REVISED -					80	FAI 80 21 STRUCTURE 2	WILL	1230	246
	PLOT SCALE = 60,000 ' / in.	CHECKED - JIR	REVISED -				CONTRACT NO. 62R23					
	PLOT DATE = 1/28/2026	DATE - 11/7/2025	REVISED -		SCALE: 1" = 30'	SHEET 2 OF 10 SHEETS	STA. TO STA.	ILLINOIS FED. AID PROJECT				

MODEL: Default
FILE NAME: pw:/transystems-pw1-hosted/Documents/Projects_2018/CH401/401180022/03-WSP/CAD/62R23-RB-1/Sheets/Civil/D162R23-sht-EAST-MOTStage3-temp pave-01.dgn

MODEL: Default FILE NAME: dwg1	USER NAME = tmmroz	DESIGNED - JAP	REVISED -  01/30/2026	STATE OF ILLINOIS DEPARTMENT OF TRANSPORTATION	SUGGESTED STAGES OF CONSTRUCTION AND TRAFFIC CONTROL TEMORARY PAVEMENT DETAIL – STAGE 3			F.A.I. RTE.	SECTION	COUNTY	TOTAL SHEETS	SHEET NO.
		DRAWN - TMM	REVISED -					80	FAI 80 21 STRUCTURE 2	WILL	1230	247
	PLOT SCALE = 60,000' / in.	CHECKED - JIR	REVISED -				CONTRACT NO. 62R23					
	PLOT DATE = 11/28/2026	DATE - 11/7/2025	REVISED -		SCALE: 1" = 30'	SHEET 3 OF 10 SHEETS	STA. TO STA.	ILLINOIS FED. AID PROJECT				

Model: Default
File Name: p:\projects\trans\trans-scoring\p1\hosted\Documents\Projects_2018\CH401\401180022\03-W59\CAD\62R23-RB-1\Sheets\CL\1\01\62R23-shit-EAST-MQTS\stage3-temp\pave-01a.dgn

THIS SHEET DELETED

	USER NAME	DESIGNED -	REVISED -	STATE OF ILLINOIS DEPARTMENT OF TRANSPORTATION	SUGGESTED STAGES OF CONSTRUCTION AND TRAFFIC CONTROL TEMORARY PAVEMENT DETAIL – STAGE 3			F.A.I. RTE.	SECTION	COUNTY	TOTAL SHEETS	SHEET NO.
		DRAWN -	REVISED -					80	FAI 80 21 STRUCTURE 2	WILL	1230	248
	PLOT SCALE	CHECKED -	REVISED -					CONTRACT NO. 62R23				
	PLOT DATE	DATE -	REVISED -		SCALE: 1" = 30'	SHEET 4	OF 10 SHEETS	STA.		ILLINOIS	FED. AID PROJECT	

MODEL: Default
FILE NAME: pw:/transystems-pw1-hosted/Documents/Projects_2018/CH401/401180022/03-WSP/CAD/62R23-RB-1/Sheets/Civil/D162R23-sht-EAST-MOT/Stage3-temp pave-02.dgn

MODEL: Default TITLE NAME: dwg2/11	USER NAME ■ tmmroz	DESIGNED - JAP	REVISED -  01/30/2026	STATE OF ILLINOIS DEPARTMENT OF TRANSPORTATION	SUGGESTED STAGES OF CONSTRUCTION AND TRAFFIC CONTROL TEMPORARY PAVEMENT DETAIL - STAGE 3	F.A.I. RTE.	SECTION	COUNTY	TOTAL SHEETS	SHEET NO.
		DRAWN - TMM	REVISED -			80	FAI 80 21 STRUCTURE 2	WILL	1230	249
	PLOT SCALE ■ 60,000' / in.	CHECKED - JIR	REVISED -			CONTRACT NO. 62R23				

MODEL: Default
FILE NAME: pw:/transystems-ow.bentley.com/transyscorp-pw1-hosted/Documents/Projects 2018/CH401/401180022/03-WSP/CAD/62R23-RB-1/Sheets/Clv/ID162R23-sh-EAST-MOT/Stage4A-tempoave-01.dgn

MODEL: Default
FILE NAME: pw:/

Model: Default
File Name: p:\projects\transp\transp\scorp-pw1\hosted\Documents\Projects_2018\CH401\401180022\03-W59\CAD\62R23-RB-1\Sheets\CL\1\01\62R23-shit-EAST-MOTS\stage4A-temp\pave-02.dgn

THIS SHEET DELETED

	USER NAME	DESIGNED	REVISED	STATE OF ILLINOIS DEPARTMENT OF TRANSPORTATION	SUGGESTED STAGES OF CONSTRUCTION AND TRAFFIC CONTROL TEMORARY PAVEMENT DETAIL – STAGE 4			F.A.I. RTE.	SECTION	COUNTY	TOTAL SHEETS	SHEET NO.
	■ tmmroz	- JAP	- 01/30/2026					80	FAI 80 21 STRUCTURE 2	WILL	1230	252
	PLOT SCALE	CHECKED	REVISED		SCALE: 1" = 30'			CONTRACT NO. 62R23				
	■ 60,000' / in.	- JIR	-		SHEET 8 OF 10 SHEETS			ILLINOIS FED. AID PROJECT				
	PLOT DATE	DATE	REVISED		STA. TO STA.							
	■ 1/28/2026	- 11/7/2025	-									

Model: Default
File Name: p:\projects\transystems-pw\transystems-pw\hosted\Documents\Projects_2018\CH401\401180022\03-W59\CAD\62R23-RB-1\Sheets\CL\1\01\62R23-shit-EAST-MOTS\Stage5A-temp\pave-01.dgn

THIS SHEET DELETED

	USER NAME	DESIGNED -	REVISED -	STATE OF ILLINOIS DEPARTMENT OF TRANSPORTATION	SUGGESTED STAGES OF CONSTRUCTION AND TRAFFIC CONTROL TEMPORARY PAVEMENT DETAIL - STAGE 5			F.A.I. RTE.	SECTION	COUNTY	TOTAL SHEETS	SHEET NO.
		DRAWN -	REVISED -					80	FAI 80 21 STRUCTURE 2	WILL	1230	253
	PLOT SCALE	CHECKED -	REVISED -					CONTRACT NO. 62R23				
	PLOT DATE	DATE -	REVISED -		SCALE: 1" = 30'	SHEET 9	OF 10 SHEETS	STA.	TO STA.	ILLINOIS	FED. AID PROJECT	

MODEL: Default
FILE NAME: pw:/transystems-ow.bentley.com/transyscorp-pw1-hosted/Documents/Projects 2018/CH4401/401180022/03-WSP/CAD/62R23-RB-1/Sheets/Clv/II/D162R23-sh-EAST-MOT/Stage5A-tempoave-02.dgn

MODEL: Default
FILE NAME: pw:/

THIS SHEET DELETED

Model: Default
File Name: D:\62R23-ctb-detour-dpns01.dgn



USER NAME	nmohammed	DESIGNED	-	AK	REVISED	-	 01/30/2026
		DRAWN	-	AK	REVISED	-	
PLOT SCALE	= 120,0000' / in.	CHECKED	-	AB	REVISED	-	
PLOT DATE	= 1/30/2026	DATE	-	11/7/2025	REVISED	-	

STATE OF ILLINOIS
DEPARTMENT OF TRANSPORTATION

DETOUR SIGN LEGEND - I

SCALE: NONE SHEET 1 OF 4 SHEETS STA. TO STA.

F.A.I. RTE.	SECTION	COUNTY	TOTAL SHEETS	SHEET NO.
80	FAI 80 21 STRUCTURE 2	WILL	1230	255
CONTRACT NO. 62R23				
		ILLINOIS	FED. AID PROJECT	

THIS SHEET DELETED

MODEL: Default
FILE NAME: D:\62R23-ctb-detour.dgn



USER NAME	nmohammed	DESIGNED	-	AK	REVISED	-	 01/30/2026
		DRAWN	-	AK	REVISED	-	
PLOT SCALE	= 120,0000' / in.	CHECKED	-	AB	REVISED	-	
PLOT DATE	= 1/30/2026	DATE	-	11/7/2025	REVISED	-	

STATE OF ILLINOIS
DEPARTMENT OF TRANSPORTATION

DETOUR SIGN LEGEND - II

SCALE: NONE SHEET 2 OF 4 SHEETS STA. TO STA.

F.A.I. RTE.	SECTION	COUNTY	TOTAL SHEETS	SHEET NO.
80	FAI 80 21 STRUCTURE 2	WILL	1230	256
CONTRACT NO. 62R23				
		ILLINOIS	FED. AID PROJECT	

THIS SHEET DELETED

MODEL: N8 Chicago to WB I-80
FILE NAME: D:\31123-Structure\Illinois\Illinois.dgn



USER NAME	nmohammed
PLOT SCALE	120,000' / in.
PLOT DATE	1/30/2026

DESIGNED	-	AK
DRAWN	-	AK
CHECKED	-	AB
DATE	-	11/7/2025

REVISED	-	 01/30/2026
REVISED	-	
REVISED	-	
REVISED	-	

STATE OF ILLINOIS
DEPARTMENT OF TRANSPORTATION

DETOUR SIGN LEGEND - III

SCALE: NONE SHEET 3 OF 4 SHEETS STA. TO STA.

F.A.I. RTE.	SECTION	COUNTY	TOTAL SHEETS	SHEET NO.
80	FAI 80 21 STRUCTURE 2	WILL	1230	257
CONTRACT NO. 62R23				
ILLINOIS		FED. AID PROJECT		

THIS SHEET DELETED

MODEL: EP-480 to Chicago 55
FILE NAME: D:\CHRS2\accsuburba\01.dgn



USER NAME	nmohammed	DESIGNED	-	AK	REVISED	-	 01/30/2026
		DRAWN	-	AK	REVISED	-	
PLOT SCALE	= 1800,000' / in.	CHECKED	-	AB	REVISED	-	
PLOT DATE	= 1/30/2026	DATE	-	11/7/2025	REVISED	-	

STATE OF ILLINOIS
DEPARTMENT OF TRANSPORTATION

DETOUR ROUTE: STAGE 3

SCALE: NONE SHEET 1 OF 5 SHEETS STA. TO STA.

F.A.I. RTE.	SECTION	COUNTY	TOTAL SHEETS	SHEET NO.
80	FAI 80 21 STRUCTURE 2	WILL	1230	259
CONTRACT NO. 62R23				
		ILLINOIS	FED. AID PROJECT	

THIS SHEET DELETED

MODEL: EP-480 to Chicago 55
FILE NAME: 0302R23-2-accsubplan-02.dgn



USER NAME	nmohammed	DESIGNED	-	AK	REVISED	-	 01/30/2026
		DRAWN	-	AK	REVISED	-	
PLOT SCALE	1800,000' / in.	CHECKED	-	AB	REVISED	-	
PLOT DATE	1/30/2026	DATE	-	11/7/2025	REVISED	-	

STATE OF ILLINOIS
DEPARTMENT OF TRANSPORTATION

DETOUR ROUTE: STAGE 4A

SCALE: NONE SHEET 2 OF 5 SHEETS STA. TO STA.

F.A.I. RTE.	SECTION	COUNTY	TOTAL SHEETS	SHEET NO.
80	FAI 80 21 STRUCTURE 2	WILL	1230	260
CONTRACT NO. 62R23				
		ILLINOIS	FED. AID PROJECT	

THIS SHEET DELETED

MODEL: EP-480 to Chicago 55
FILE NAME: 032R23-2-120250224.dgn



USER NAME	nmohammed	DESIGNED	-	AK	REVISED	-	 01/30/2026
		DRAWN	-	AK	REVISED	-	
PLOT SCALE	= 1800,000' / in.	CHECKED	-	AB	REVISED	-	
PLOT DATE	= 1/30/2026	DATE	-	11/7/2025	REVISED	-	

STATE OF ILLINOIS
DEPARTMENT OF TRANSPORTATION

DETOUR ROUTE: STAGE 4B

SCALE: NONE SHEET 3 OF 5 SHEETS STA. TO STA.

F.A.I. RTE.	SECTION	COUNTY	TOTAL SHEETS	SHEET NO.
80	FAI 80 21 STRUCTURE 2	WILL	1230	261
CONTRACT NO. 62R23				
		ILLINOIS	FED. AID PROJECT	

THIS SHEET DELETED

MODEL: EP-480 to Chicago 55
FILE NAME: D:\CHRS2\accsuburdata\as-04.dgn



USER NAME	nmohammed	DESIGNED	-	AK	REVISED	-	01/30/2026
		DRAWN	-	AK	REVISED	-	
PLOT SCALE	= 1800,000' / in.	CHECKED	-	AB	REVISED	-	
PLOT DATE	= 1/30/2026	DATE	-	11/7/2025	REVISED	-	

STATE OF ILLINOIS
DEPARTMENT OF TRANSPORTATION

DETOUR ROUTE: STAGE 5A

SCALE: NONE SHEET 4 OF 5 SHEETS STA. TO STA.

F.A.I. RTE.	SECTION	COUNTY	TOTAL SHEETS	SHEET NO.
80	FAI 80 21 STRUCTURE 2	WILL	1230	262
CONTRACT NO. 62R23				
		ILLINOIS	FED. AID PROJECT	

MODEL: Default
FILE NAME: pw:/transystems-pw.bentley.com:transyscorp-pw1-hosted/Documents/Projects_2018/CH401/401180022/03-WSP/CAD/62R23-RB-1/Sheets/Civil/D162R23-sht-erosstaging-schedules.dgn



**STATE OF ILLINOIS
DEPARTMENT OF TRANSPORTATION**

SCALE:	SHEET 1 OF 2 SHEETS	STA. TO STA.
--------	---------------------	--------------

F.A.I. RTE.	SECTION	COUNTY	TOTAL SHEETS	SHEET NO.
80	FAI 80 21 STRUCTURE 2	WILL	1230	281
		CONTRACT NO. 62R23		
		ILLINOIS	FED. AID PROJECT	

Model: Default
File Name: p:\transys\transys-pw-bentley.com\transys\corp-pw1-hosted\Documents\Projects_2018\CH401.401180022\03-MS9\CAD\62R23-RB-1\Sheets\Civil\02R23-shr-erosion\aging-schedules-01.dgn

EROSION AND SEDIMENT CONTROL SCHEDULES

						PERIMETER EROSION BARRIER	TEMPORARY EROSION CONTROL SEEDING	TEMPORARY EROSION CONTROL BLANKET	MULCH, METHOD 2	INLET FILTERS	TEMPORARY DITCH CHECKS	TEMPORARY CHAIN LINK FENCE WITH SCREENING, 8'	AGGREGATE (EROSION CONTRAL)
STAGE	ALIGNMENT	FROM STATION	DIR	TO STATION	DIR	FOOT	POUND	SQ YD	ACRE	EACH	FOOT	FOOT	TONS
STAGE 2	I-80	37+27	RT	39+64	LT	789	-	-	-	-	-	-	-
STAGE 2	I-80	37+27	RT	39+64	LT	-	83.65	4049	-	-	-	-	-
STAGE 2	I-80	40+54	RT	42+30	CTR	677	60.55	-	0.606	-	-	-	-
STAGE 2	I-80	50+55	RT	59+29	RT	2025	295.1	-	2.951	-	-	-	-
STAGE 2	I-80	51+37	LT	67+18	LT	-	-	-	-	-	-	1817	-
STAGE 2	I-80	53+50	RT	68+50	RT	-	-	-	-	-	-	2119	-
STAGE 2	I-80	58+58	LT	60+40	LT	416	87.31	4226	-	-	-	-	-
STAGE 2	I-80	59+29	RT	60+40	RT	231	-	-	-	-	-	-	-
STAGE 4	I-80 (DRB)	38+40	LT	44+05	LT	-	-	-	-	30	-	-	-
STAGE 4	I-80 (DRB)	45+93	LT	60+13	LT	-	-	-	-	18	-	-	-
STAGE 5	I-80 (DRB)	38+01	RT	42+91	RT	-	-	-	-	18	-	-	-
STAGE 5	I-80 (DRB)	45+90	RT	59+60	RT	-	-	-	-	17	-	-	-
PVMT. REMOVAL	RIVER ST., DUNCAN ST KIEP ST., LUCAS ST.	-	-	-	-	3864	124.02	-	1.24	10	-	-	-
PVMT. REMOVAL	WATER ST. - SHEET 1	-	-	-	-	966	13.54	-	0.135	2	-	-	-
PVMT. REMOVAL	WATER ST. - SHEET 2	-	-	-	-	-	-	-	-	4	-	-	-
PVMT. REMOVAL	DES PLAINES ST.	-	-	-	-	579	18.68	-	0.187	-	-	-	-
PVMT. REMOVAL	JOLIET ST. - S	-	-	-	-	470	13.43	-	0.134	-	-	-	-
PVMT. REMOVAL	JOLIET ST. - N	-	-	-	-	335	7.84	-	0.078	-	-	-	27
LOCAL ROADS	RIVER ST. TO WATER ST.	-	-	-	-	0	530.56	-	5.306	-	-	-	27
LOCAL ROADS	RIVER ST. SHEET-1	-	-	-	-	735	15.59	363	0.144	3	59	-	-
LOCAL ROADS	RIVER ST. SHEET-2	-	-	-	-	1395	34.85	1905	0.26	8	108	-	-
LOCAL ROADS	JOLIET ST. SHEET-1	-	-	-	-	162	3.38	-	0.034	-	-	-	-
LOCAL ROADS	JOLIET ST SHEET-2	-	-	-	-	129	3.01	-	0.03	-	-	-	-
LOCAL ROADS	CHERRY. ST	-	-	-	-	437	7.7	-	0.081	-	-	-	-
LOCAL ROADS	US-6 SHEET-1	-	-	-	-	434	3.34	162	-	2	64	-	-
LOCAL ROADS	US-6 SHEET-2	-	-	-	-	1186	6.42	311	-	4	128	-	-
LOCAL ROADS	US-6 SHEET-3	-	-	-	-	373	11.65	168	-	-	-	-	-
LOCAL ROADS	US-6 SHEET-4	-	-	-	-	325	8.36	96	-	-	-	-	-
LOCAL ROADS	WATER ST. SHEET-1	-	-	-	-	846	22.66	-	0.227	2	-	-	-
LOCAL ROADS	WATER ST. SHEET-2	-	-	-	-	414	11.78	-	0.118	2	-	-	-
LOCAL ROADS	LUCAS ST.	-	-	-	-	366	18.19	-	0.309	5	-	-	-
TOTAL						17154	1381.61	11280	11.84	125	359	3936	54



WSP USA Inc.
30 N. LASALLE STREET
SUITE 4200
CHICAGO, IL 60602
TEL: (312) 782-8150

USER NAME	= USHC706648
PLOT SCALE	= 100.000 ' / in.
PLOT DATE	= 1/29/2026

DESIGNED	- DB
DRAWN	- XL
CHECKED	- KS
DATE	- 11/07/2025


REVISED	-  01/30/2026
REVISED	-
REVISED	-
REVISED	-

STATE OF ILLINOIS
DEPARTMENT OF TRANSPORTATION

EROSION AND SEDIMENT CONTROL PLAN
SCHEDULES

SCALE: SHEET 2 OF 2 SHEETS STA. TO STA.

F.A.I. RTE.	SECTION	COUNTY	TOTAL SHEETS	SHEET NO.
80	FAI 80 21 STRUCTURE 2	WILL	1230	282
CONTRACT NO. 62R23				
		ILLINOIS	FED. AID PROJECT	

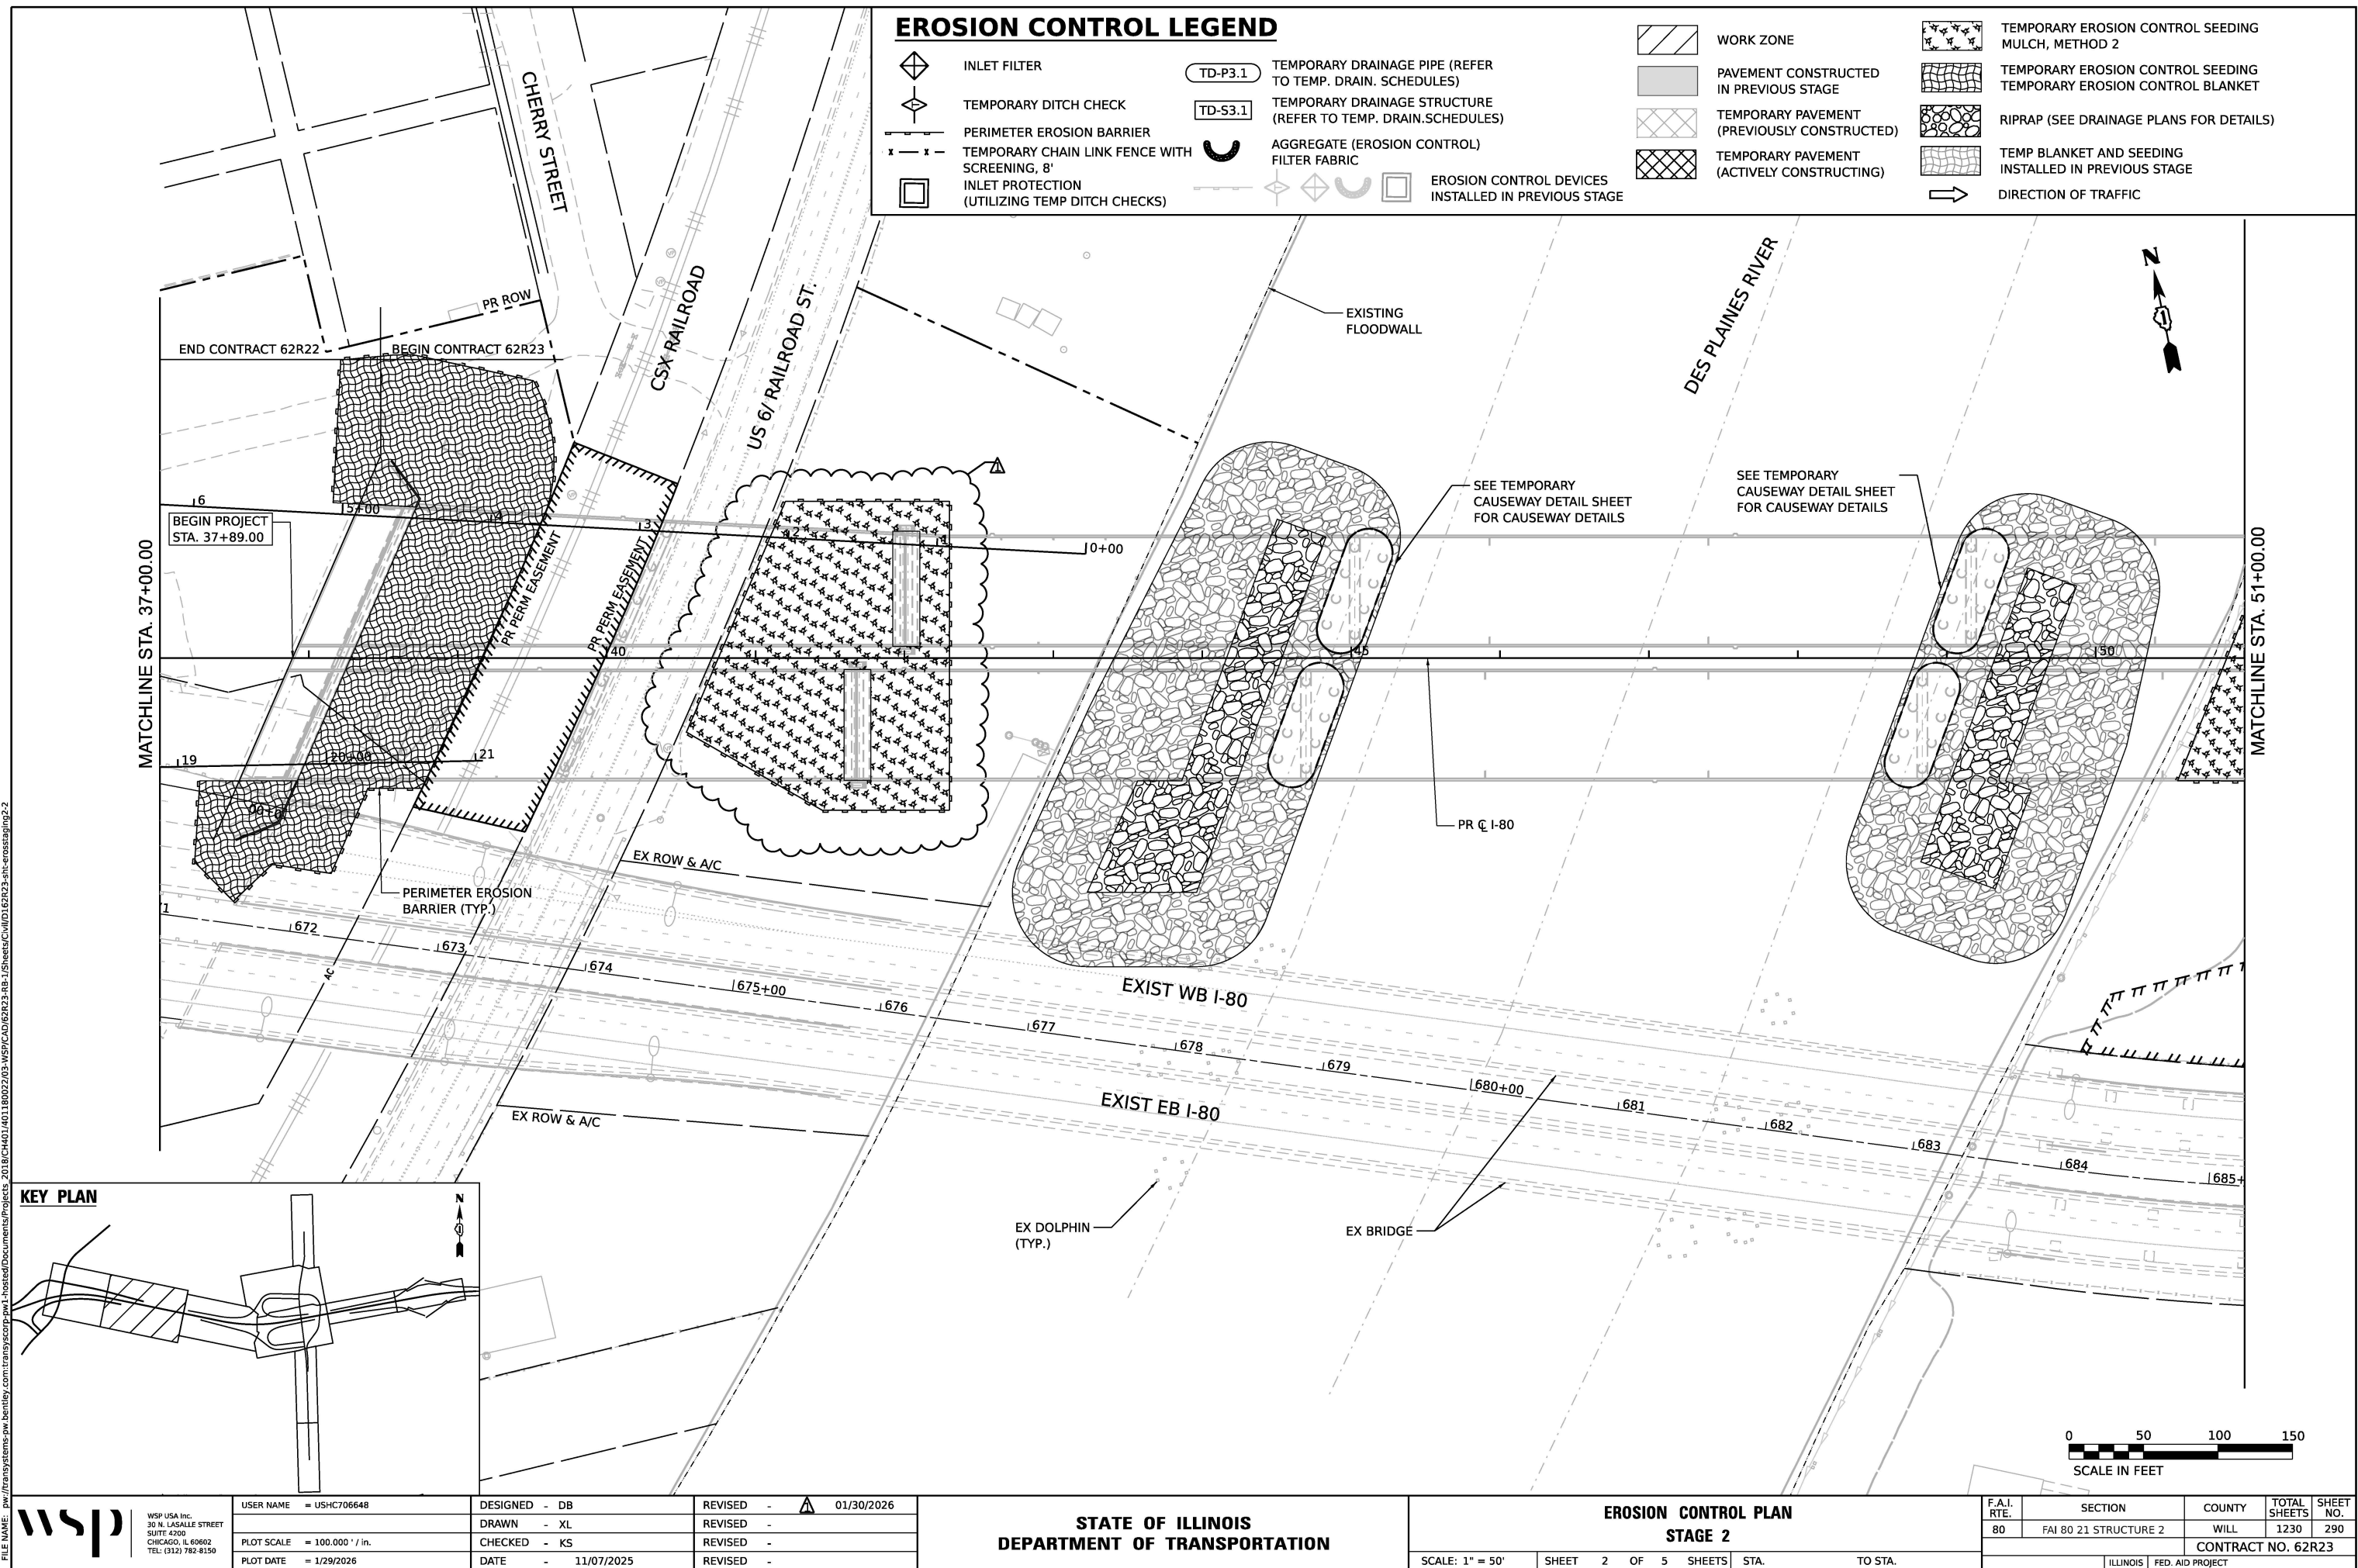

EROSION CONTROL LEGEND

-  INLET FILTER

 TEMPORARY DITCH CHECK

 PERIMETER EROSION BARRIER

 INLET PROTECTION
(UTILIZING TEMP DITCH CHECKS)

 AGGREGATE (EROSION CONTROL)
FILTER FABRIC

 TD-P3.1
-  TEMPORARY EROSION CONTROL SEEDING
MULCH, METHOD 2

 TEMPORARY EROSION CONTROL SEEDING

 TEMP BLANKET AND SEEDING
INSTALLED IN PREVIOUS STAGE

 EROSION CONTROL DEVICES
INSTALLED IN PREVIOUS STAGE

 TEMPORARY CHAIN LINK FENCE WITH SCREENING, 8'

 TD-S3.1
-  DIRECTION OF TRAFFIC




 RIPRAP (SEE DRAINAGE
PLANS FOR DETAILS)

 WORK ZONE

 PAVEMENT CONSTRUCTED
IN PREVIOUS STAGE

 TEMPORARY PAVEMENT
(PREVIOUSLY CONSTRUCTED)

 TEMPORARY PAVEMENT
(ACTIVELY CONSTRUCTING)

 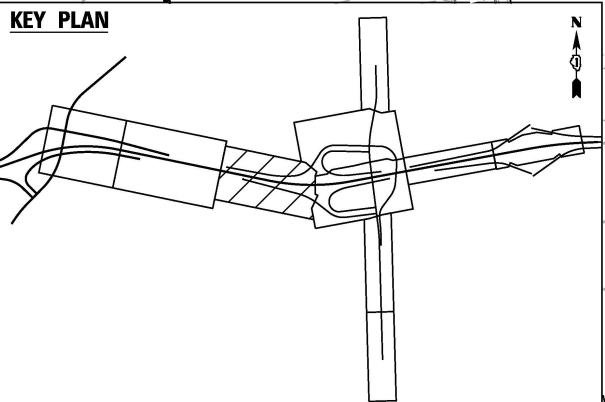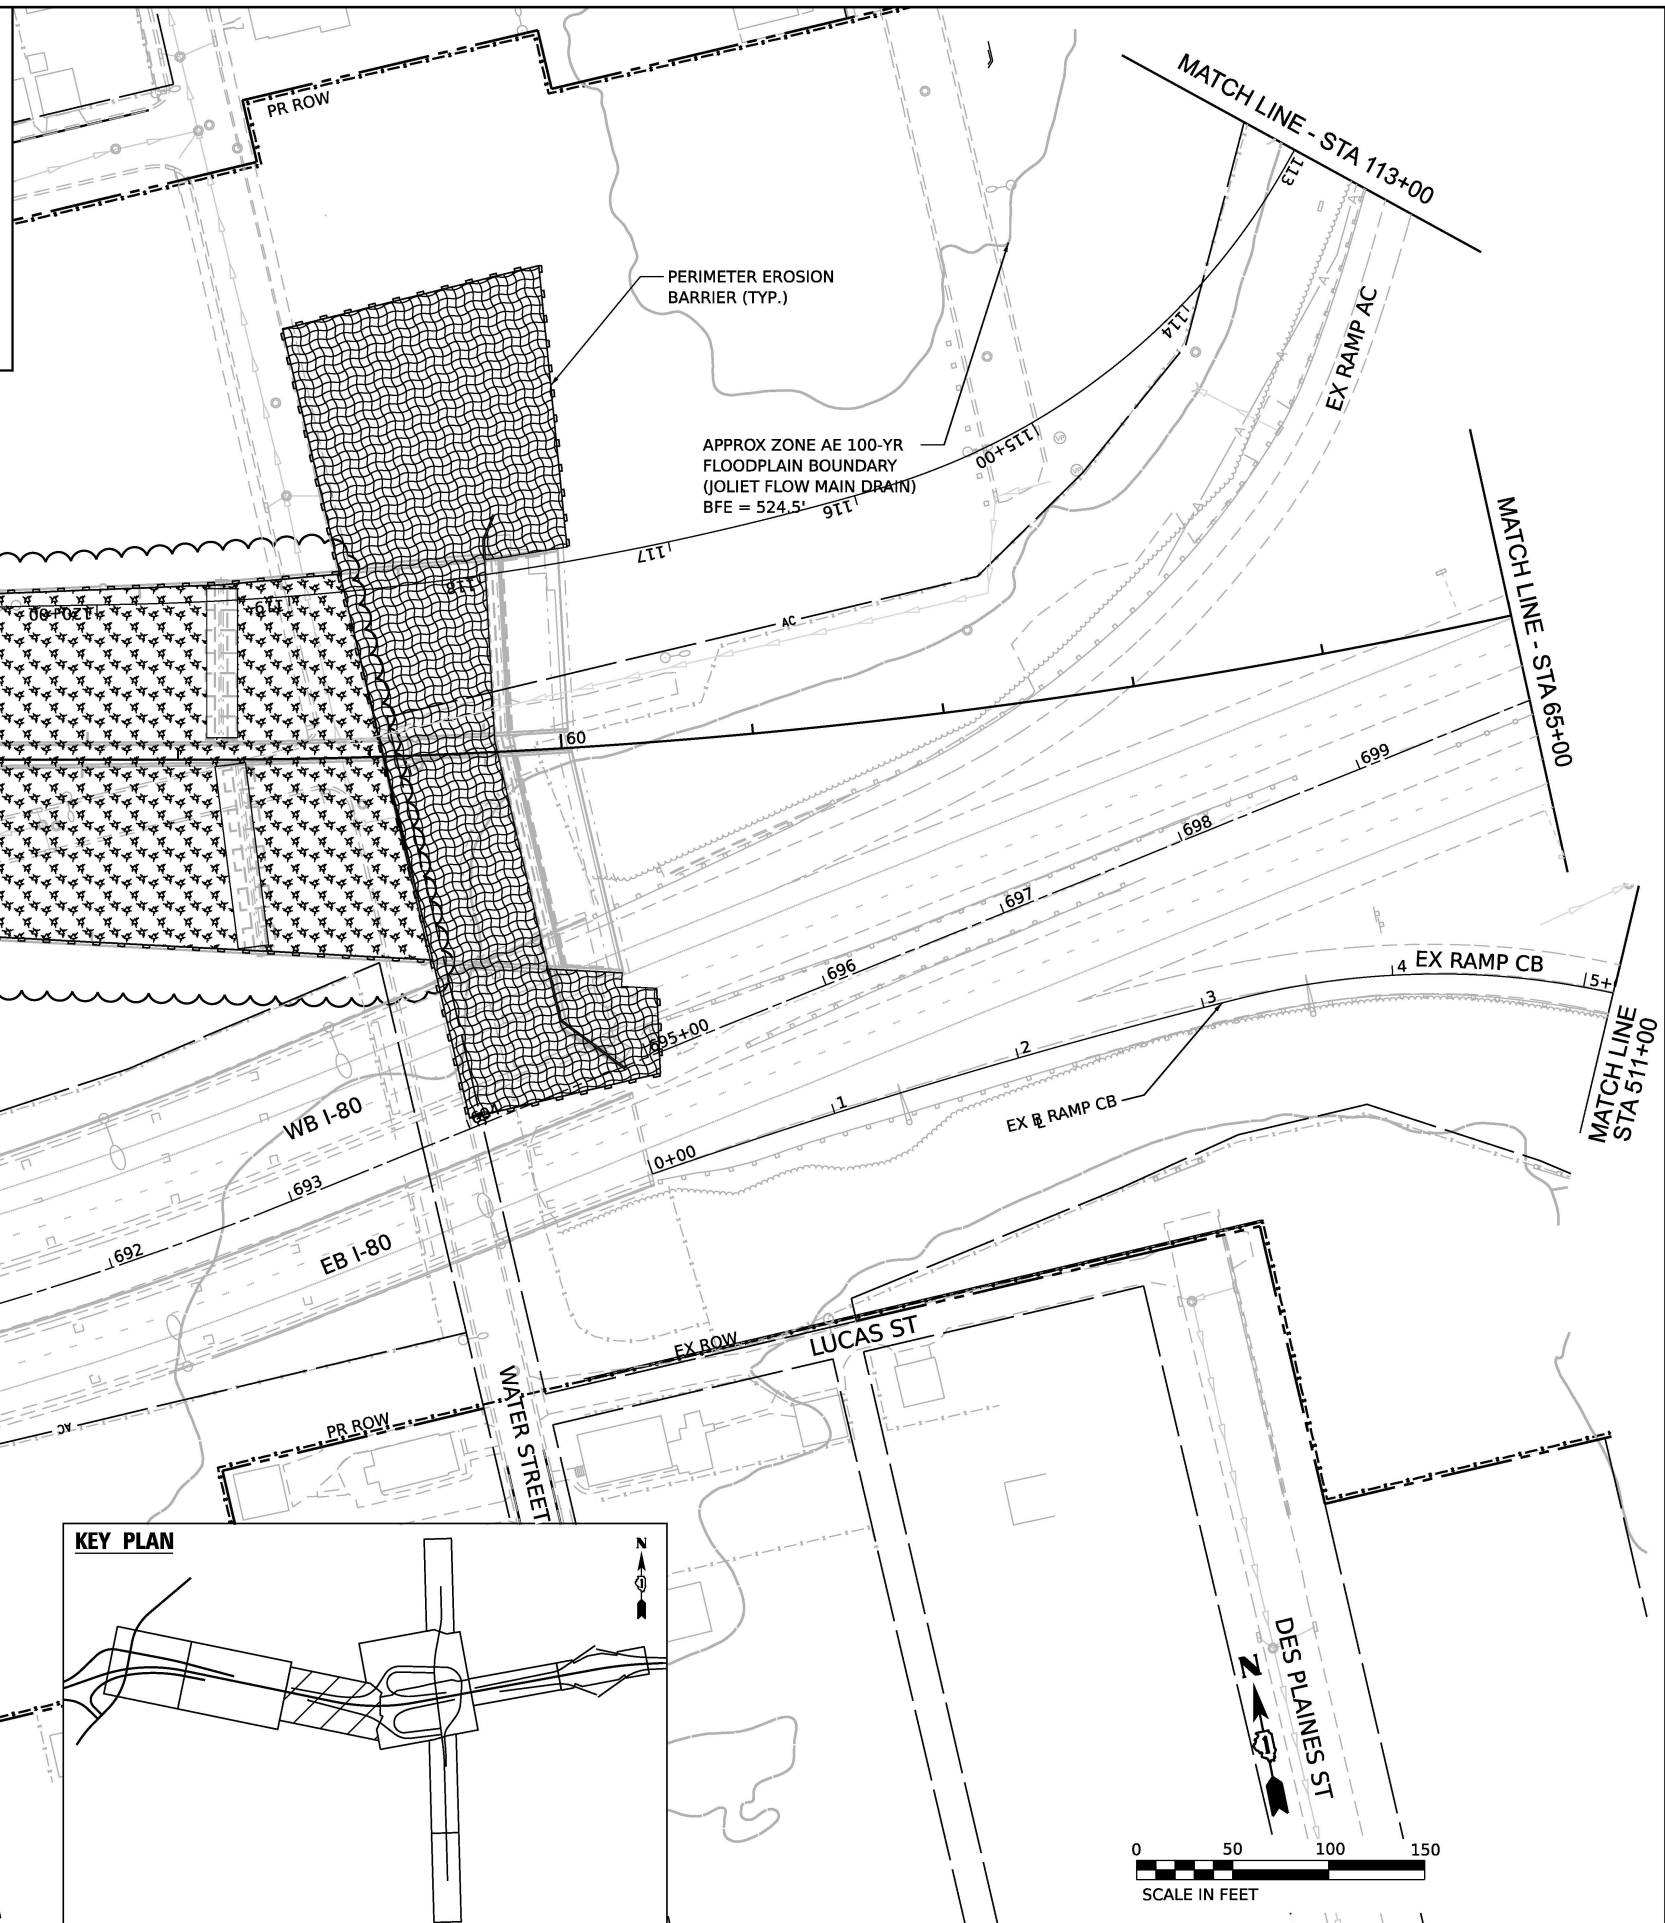

MODEL: Default
FILE NAME: p:\transystems-pw-bentley.com\transyscorp-pw\hosted\Documents\Projects_2018\CH401\401180022\03-MS9\CAD\62R23-RB-1\Sheets\Civil\02R23-shr-erosionstage2-3



WSP USA INC.
30 N. LA SALLE STREET
SUITE 4200
CHICAGO, IL 60602
TEL: (312) 782-8150

USER NAME	= USHC706648	DESIGNED	- DB	REVISED	- 01/30/2026
DRAWN	- XL	CHECKED	- KS	REVISED	-
PLOT SCALE	= 100.000' / in.	DATE	- 11/07/2025	REVISED	-
PLOT DATE	= 1/29/2026				

STATE OF ILLINOIS
DEPARTMENT OF TRANSPORTATION

EROSION CONTROL PLAN
STAGE 2

SCALE: 1" = 50' SHEET 3 OF 5 SHEETS STA. TO STA.

F.A.I. RTE.	SECTION	COUNTY	TOTAL SHEETS	SHEET NO.
80	FAI 80 21 STRUCTURE 2	WILL	1230	291
CONTRACT NO. 62R23				
ILLINOIS FED. AID PROJECT				

THIS SHEET DELETED

MODEL: Default
FILE NAME: p:\wtransystems-pw-bentley.com\transcorp-pw1-hosted\Documents\Projects_2018\CH401\401180022\03-WSP\CAD\62R23-RB-1\Sheets\Civil\62R23-sht-erosion.dwg2-4



WSP USA Inc.
30 N. LASALLE STREET
SUITE 4200
CHICAGO, IL 60602
TEL: (312) 782-8150

USER NAME = USHC706648	DESIGNED - DB	REVISED -  01/30/2026
	DRAWN - XL	REVISED -
PLOT SCALE = 100.000' / in.	CHECKED - KS	REVISED -
PLOT DATE = 1/29/2026	DATE - 11/07/2025	REVISED -

STATE OF ILLINOIS
DEPARTMENT OF TRANSPORTATION

EROSION CONTROL PLAN
STAGE 2

SCALE: SHEET 4 OF 5 SHEETS STA. TO STA.

F.A.I. RTE.	SECTION	COUNTY	TOTAL SHEETS	SHEET NO.
80	FAI 80 21 STRUCTURE 2	WILL	1230	292
CONTRACT NO. 62R23				
		ILLINOIS	FED. AID PROJECT	

THIS SHEET DELETED

MODEL: Default
FILE NAME: p:\wtransystems-pw-bentley.com\transcorp-pw1-hosted\Documents\Projects_2018\CH401.401180022\03-WS9\CAD\62R23-RB-1\Sheets\Civil\0162R23-shr-erosion.dwg2.5



WSP USA Inc.
30 N. LASALLE STREET
SUITE 4200
CHICAGO, IL 60602
TEL: (312) 782-8150

USER NAME = USHC706648	DESIGNED - DB	REVISED -  01/30/2026
	DRAWN - XL	REVISED -
PLOT SCALE = 100.000' / in.	CHECKED - KS	REVISED -
PLOT DATE = 1/29/2026	DATE - 11/07/2025	REVISED -

STATE OF ILLINOIS
DEPARTMENT OF TRANSPORTATION

EROSION CONTROL PLAN
STAGE 2

SCALE: 1" = 50' SHEET 5 OF 5 SHEETS STA. TO STA.

F.A.I. RTE.	SECTION	COUNTY	TOTAL SHEETS	SHEET NO.
80	FAI 80 21 STRUCTURE 2	WILL	1230	293
CONTRACT NO. 62R23				
		ILLINOIS	FED. AID PROJECT	

EROSION CONTROL LEGEND

- 

INLET FILTER



TEMPORARY DITCH CHECK



PERIMETER EROSION BARRIER



TEMPORARY CHAIN LINK FENCE WITH SCREENING, 8'



INLET PROTECTION (UTILIZING TEMP DITCH CHECKS)



TD-P3.1
TEMPORARY DRAINAGE PIPE (REFER TO TEMP. DRAIN. SCHEDULES)



TD-S3.1
TEMPORARY DRAINAGE STRUCTURE (REFER TO TEMP. DRAIN. SCHEDULES)



AGGREGATE (EROSION CONTROL) FILTER FABRIC



EROSION CONTROL DEVICES INSTALLED IN PREVIOUS STAGE



WORK ZONE



PAVEMENT CONSTRUCTED IN PREVIOUS STAGE



TEMPORARY PAVEMENT (PREVIOUSLY CONSTRUCTED)



TEMPORARY PAVEMENT (ACTIVELY CONSTRUCTING)



TEMPORARY EROSION CONTROL SEEDING MULCH, METHOD 2



TEMPORARY EROSION CONTROL SEEDING TEMPORARY EROSION CONTROL BLANKET



RIPRAP (SEE DRAINAGE PLANS FOR DETAILS)



TEMP BLANKET AND SEEDING INSTALLED IN PREVIOUS STAGE



DIRECTION OF TRAFFIC
-
- KEY PLAN
-
- MODEL: Default
FILE NAME: p:\wtransystems-pw-bentley.com\transcorp-pw\hosted\Documents\Projects_2018\CH401.401180022\03-MS9\CAD\62R23-RB-1\Sheets\Civil\DI\62R23-sh-erosstaging3-2
-
- WSP USA Inc.
30 N. LA SALLE STREET
SUITE 4200
CHICAGO, IL 60602
TEL: (312) 782-8150
- USER NAME = USHC706648
DESIGNED - DB
DRAWN - XL
CHECKED - KS
DATE - 11/07/2025
PLOT SCALE = 100.000' / in.
PLOT DATE = 1/29/2026
- DESIGNED - DB
DRAWN - XL
CHECKED - KS
DATE - 11/07/2025
- REVISED - 01/30/2026
REVISED -
REVISED -
REVISED -
- STATE OF ILLINOIS
DEPARTMENT OF TRANSPORTATION
- EROSION CONTROL PLAN
STAGE 3
- SCALE: 1" = 50' SHEET 2 OF 5 SHEETS STA. TO STA.
- | F.A.I. RTE. | SECTION | COUNTY | TOTAL SHEETS | SHEET NO. |
|---------------------------|-----------------------|--------|--------------|-----------|
| 80 | FAI 80 21 STRUCTURE 2 | WILL | 1230 | 295 |
| CONTRACT NO. 62R23 | | | | |
| ILLINOIS FED. AID PROJECT | | | | |

EROSION CONTROL LEGEND

INLET FILTER

TEMPORARY DITCH CHECK

PERIMETER EROSION BARRIER

INLET PROTECTION
(UTILIZING TEMP DITCH CHECKS)

AGGREGATE (EROSION CONTROL)
FILTER FABRIC

TD-P3.1 TEMPORARY DRAINAGE PIPE (REFER
TO TEMP. DRAIN. SCHEDULES)

TEMPORARY EROSION CONTROL SEEDING
MULCH, METHOD 2

TEMPORARY EROSION CONTROL SEEDING
TEMPORARY EROSION CONTROL BLANKET

TEMP BLANKET AND SEEDING
INSTALLED IN PREVIOUS STAGE

EROSION CONTROL DEVICES
INSTALLED IN PREVIOUS STAGE

TEMPORARY CHAIN LINK FENCE WITH SCREENING, 8'

TD-S3.1 TEMPORARY DRAINAGE STRUCTURE
(REFER TO TEMP. DRAIN.SCHEDULES)

DIRECTION OF TRAFFIC



RIPRAP (SEE DRAINAGE
PLANS FOR DETAILS)

WORK ZONE

PAVEMENT CONSTRUCTED
IN PREVIOUS STAGE

TEMPORARY PAVEMENT
(PREVIOUSLY CONSTRUCTED)

TEMPORARY PAVEMENT
(ACTIVELY CONSTRUCTING)

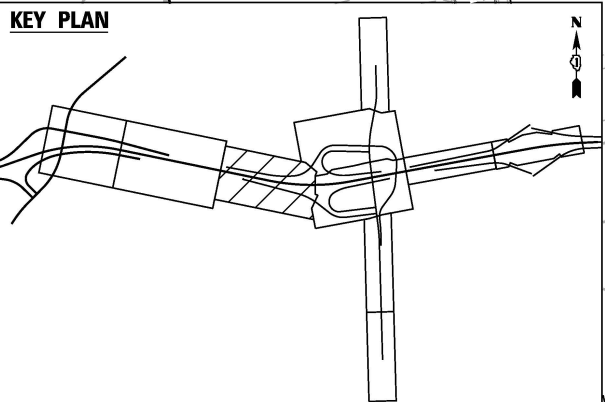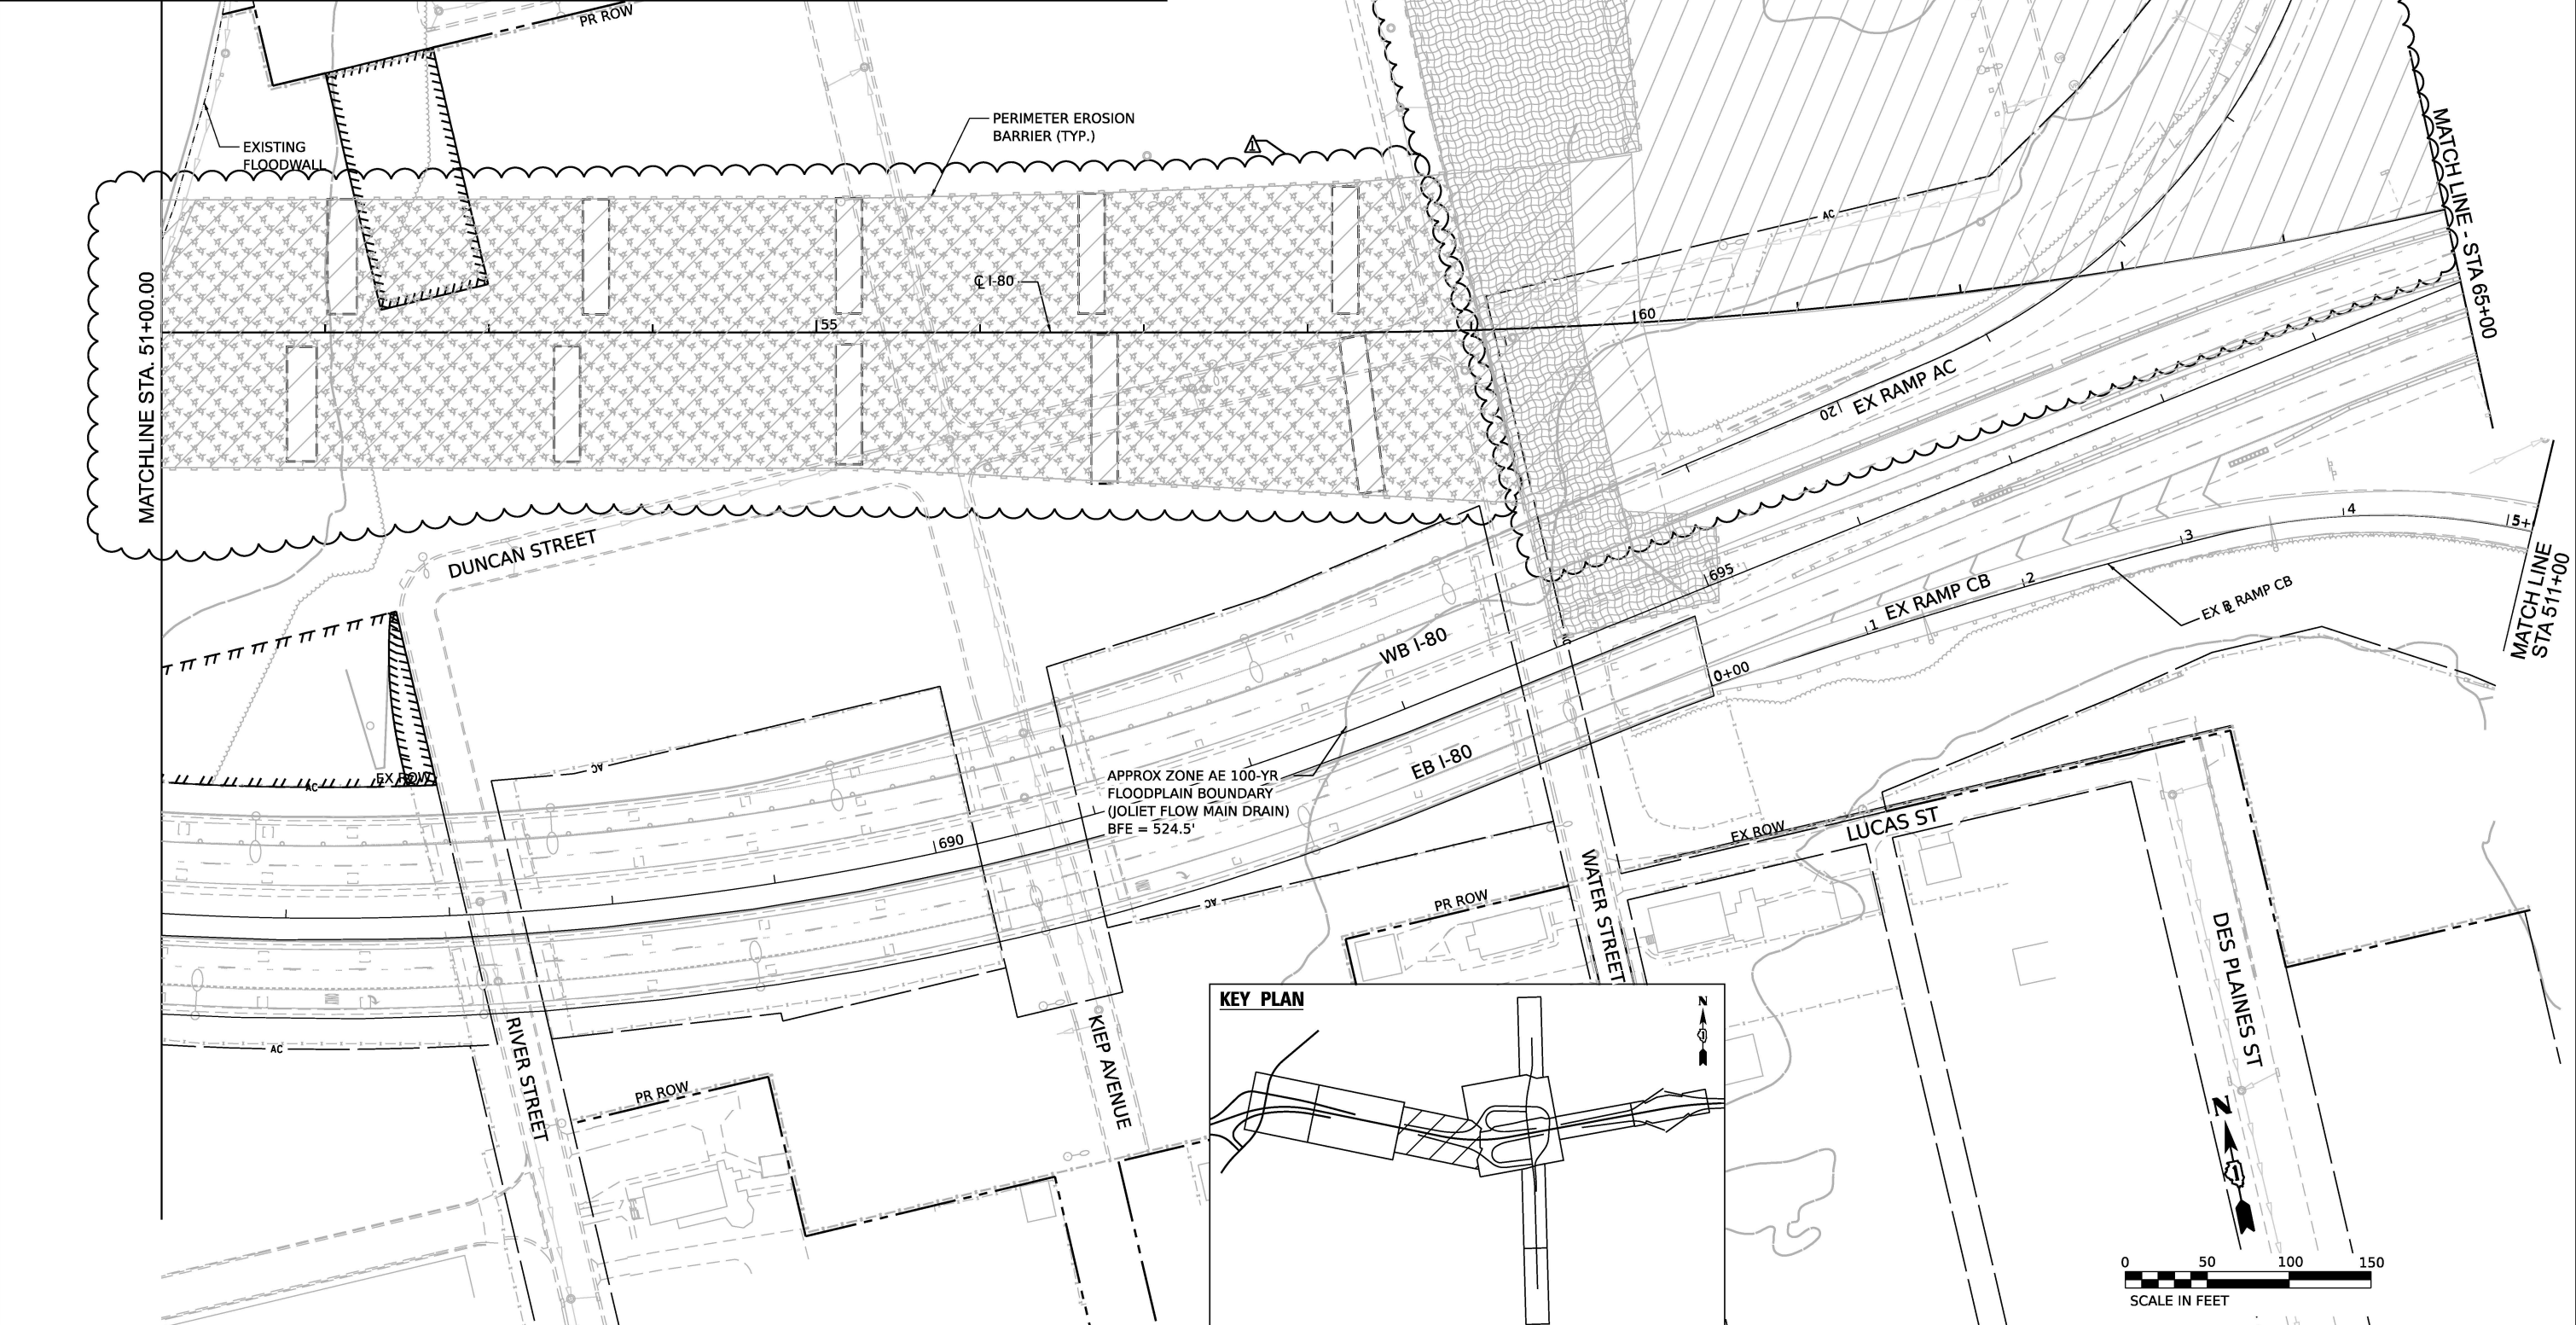

MODEL: Default
FILE NAME: p:\transystems-pw-bentley.com\transcorp-pw-hosted\Documents\Projects_2018\CH401\401180022\03-WSP\CD\62R23-RB-1\Sheets\Civil\62R23-eh-erosionstage3.dwg



WSP USA Inc.
30 N. LA SALLE STREET
SUITE 4200
CHICAGO, IL 60602
TEL: (312) 782-8150

USER NAME	= USHC706648	DESIGNED	- DB	REVISED	- 01/30/2026
DRAWN	- XL	REVIS	-	REVISED	-
PLOT SCALE	= 100.000' / in.	CHECKED	- KS	REVISED	-
PLOT DATE	= 1/29/2026	DATE	- 11/07/2025	REVISED	-

STATE OF ILLINOIS
DEPARTMENT OF TRANSPORTATION

EROSION CONTROL PLAN
STAGE 3

SCALE: 1" = 50' SHEET 3 OF 5 SHEETS STA. TO STA.

F.A.I. RTE.	SECTION	COUNTY	TOTAL SHEETS	SHEET NO.
80	FAI 80 21 STRUCTURE 2	WILL	1230	296
CONTRACT NO. 62R23				
ILLINOIS FED. AID PROJECT				

THIS SHEET DELETED

USER NAME = USHC706648	DESIGNED - DB	REVISED -  01/30/2026
	DRAWN - XL	REVISED -
PLOT SCALE = 100.000' / in.	CHECKED - KS	REVISED -
PLOT DATE = 1/29/2026	DATE - 11/07/2025	REVISED -

STATE OF ILLINOIS
DEPARTMENT OF TRANSPORTATION

EROSION CONTROL PLAN
STAGE 3

SCALE:	SHEET 4 OF 5 SHEETS	STA.	TO STA.
--------	---------------------	------	---------

F.A.I. RTE.	SECTION	COUNTY	TOTAL SHEETS	SHEET NO.
80	FAI 80 21 STRUCTURE 2	WILL	1230	297
		CONTRACT NO. 62R23		
		ILLINOIS FED. AID PROJECT		

THIS SHEET DELETED

MODEL: Default
FILE NAME: p:\wtransystems-pw-bentley.com\transcorp-pw1-hosted\Documents\Projects_2018\CH401.401180022\03-WS9\CAD\62R23-RB-1\Sheets\Civil\01\62R23-sht-erosion.dwg3.5



WSP USA Inc.
30 N. LASALLE STREET
SUITE 4200
CHICAGO, IL 60602
TEL: (312) 782-8150

USER NAME = USHC706648	DESIGNED - DB	REVISED -  01/30/2026
	DRAWN - XL	REVISED -
PLOT SCALE = 100.000' / in.	CHECKED - KS	REVISED -
PLOT DATE = 1/29/2026	DATE - 11/07/2025	REVISED -

STATE OF ILLINOIS
DEPARTMENT OF TRANSPORTATION

EROSION CONTROL PLAN
STAGE 3

SCALE: 1" = 50' SHEET 5 OF 5 SHEETS STA. TO STA.

F.A.I. RTE.	SECTION	COUNTY	TOTAL SHEETS	SHEET NO.
80	FAI 80 21 STRUCTURE 2	WILL	1230	298
CONTRACT NO. 62R23				
		ILLINOIS	FED. AID PROJECT	