

PLAN	SURVEYED	DATE
NOTE BOOK	PLOTTED	BY
NO.	ALIGNED	
	CHECKED	
	FILE NAME	

PROFILE	SURVEYED	DATE
NOTE BOOK	PLOTTED	BY
NO.	GRADES CHECKED	
	STRUCTURE NOTATIONS CHKD	


MODEL: \$MODELNAME\$
FILE NAME: ...13223 C2 Thompson IG2 01.dgn



Two Pierce Place, Suite 140
Itasca, Illinois 60143
Tel: 630.773.3900 Fax: 630.773.3975
www.civiltechinc.com

DESIGNED -	TGB	REVISED -	
DRAWN -	JRR	REVIS ED -	
CHECKED -	KRK	REVISED -	
DATE -	7/27/2020	REVISED -	


STATE OF ILLINOIS
DEPARTMENT OF TRANSPORTATION

 

INTERSECTION GRADING PLAN
THOMPSON BOULEVARD & THOMPSON COURT

SHEET 8 OF 37 SHEETS

FAU RTE	SECTION	COUNTY	TOTAL SHEETS	SHEET NO
3260 2060	16-00106-02-R5	LAKE	222	101
CONTRACT NO 61G70				
ILLINOIS FED AID PROJECT				

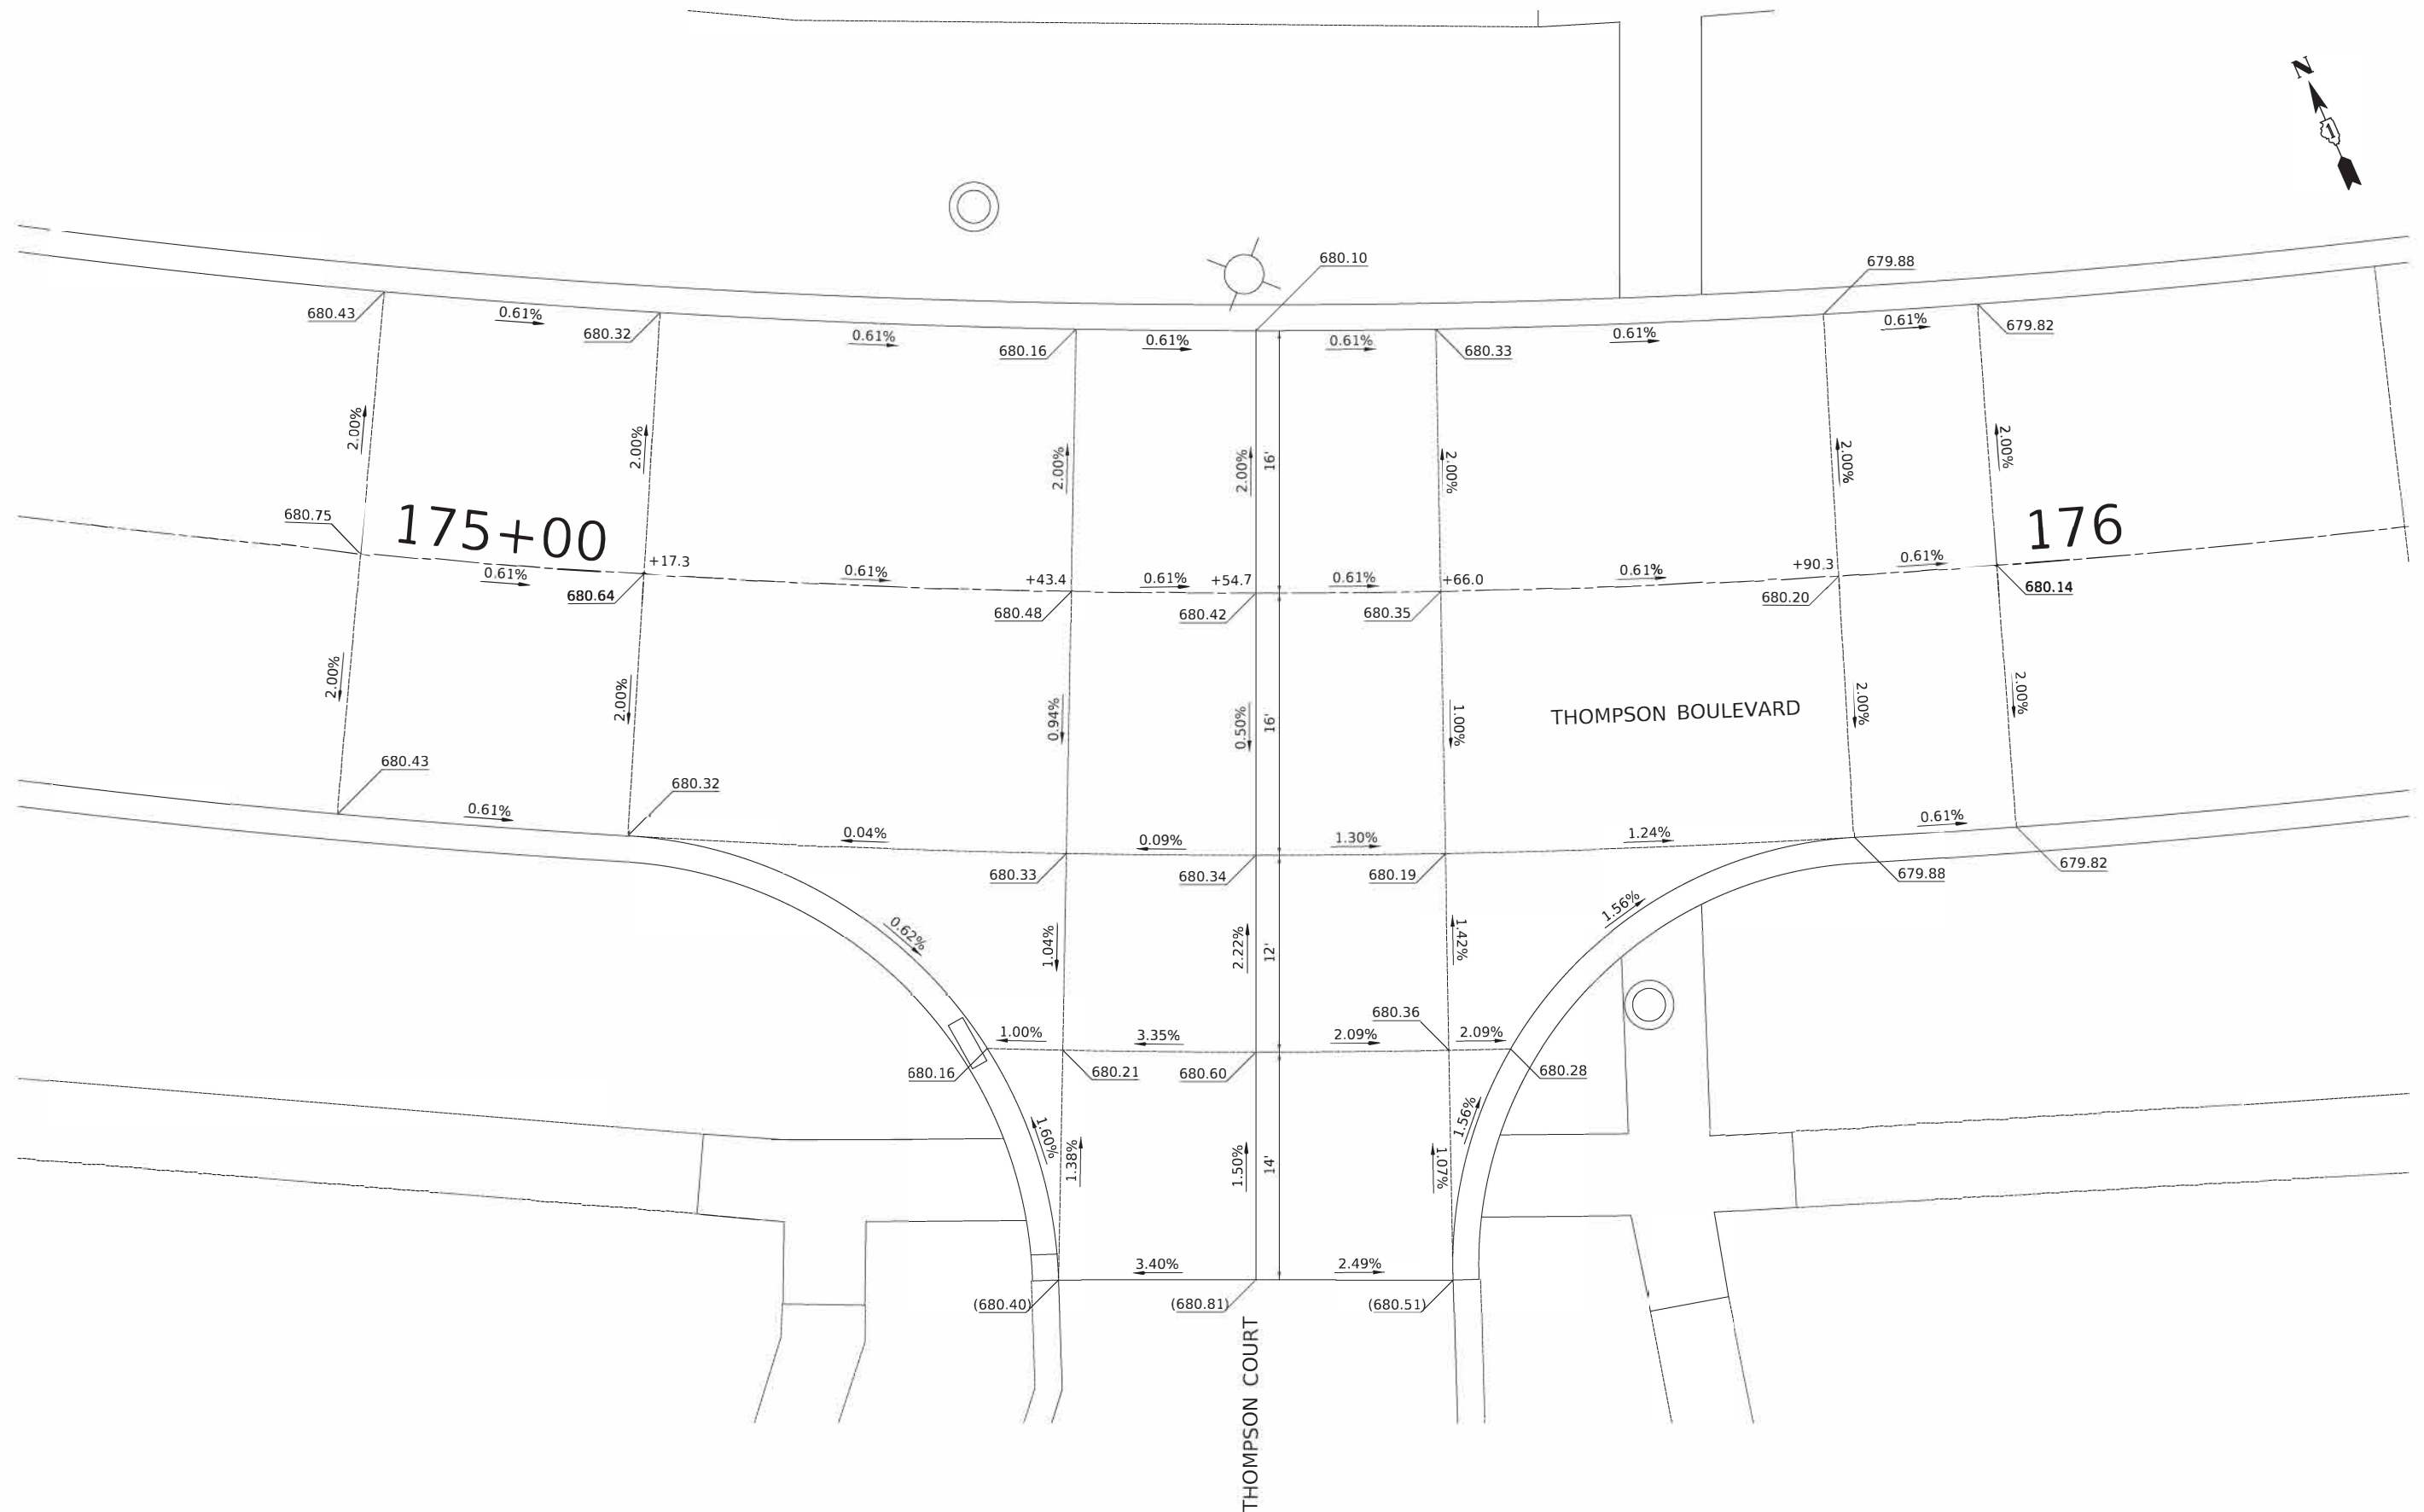

PROFILE	SURVEYED _____	BY _____	DATE _____
	PLOTTED _____ GRADES CHECKED _____ B.M. NOTED _____ STRUCTURE NOTATIONS CHKD _____		
NOTE BOOK			
NO. _____			



PLAN	SURVISED	DATE
NOTE BOOK NO.	BY	

PROFILE	SURVISED	DATE
NOTE BOOK NO.	BY	


MODEL: \$MODELNAME\$
FILE NAME: ...13223 C2 Thompson IG2_01.dgn



Two Pierce Place, Suite 1400
Itasca, Illinois 60143
Tel: 630.773.3900 Fax: 630.773.3975
www.civiltechinc.com


DESIGNED -	TGB	REVISED -	
DRAWN -	JRR	REVISED -	
CHECKED -	KRK	REVISED -	
DATE -	7/27/2020	REVISED -	

STATE OF ILLINOIS
DEPARTMENT OF TRANSPORTATION

 

INTERSECTION GRADING PLAN
THOMPSON BOULEVARD & SANDHURST DRIVE

FAU RTE	SECTION	COUNTY	TOTAL SHEETS	SHEET NO
3260 2060	16-00106-02-R5	LAKE	222	103
CONTRACT NO 61G70				
ILLINOIS FED AID PROJECT				

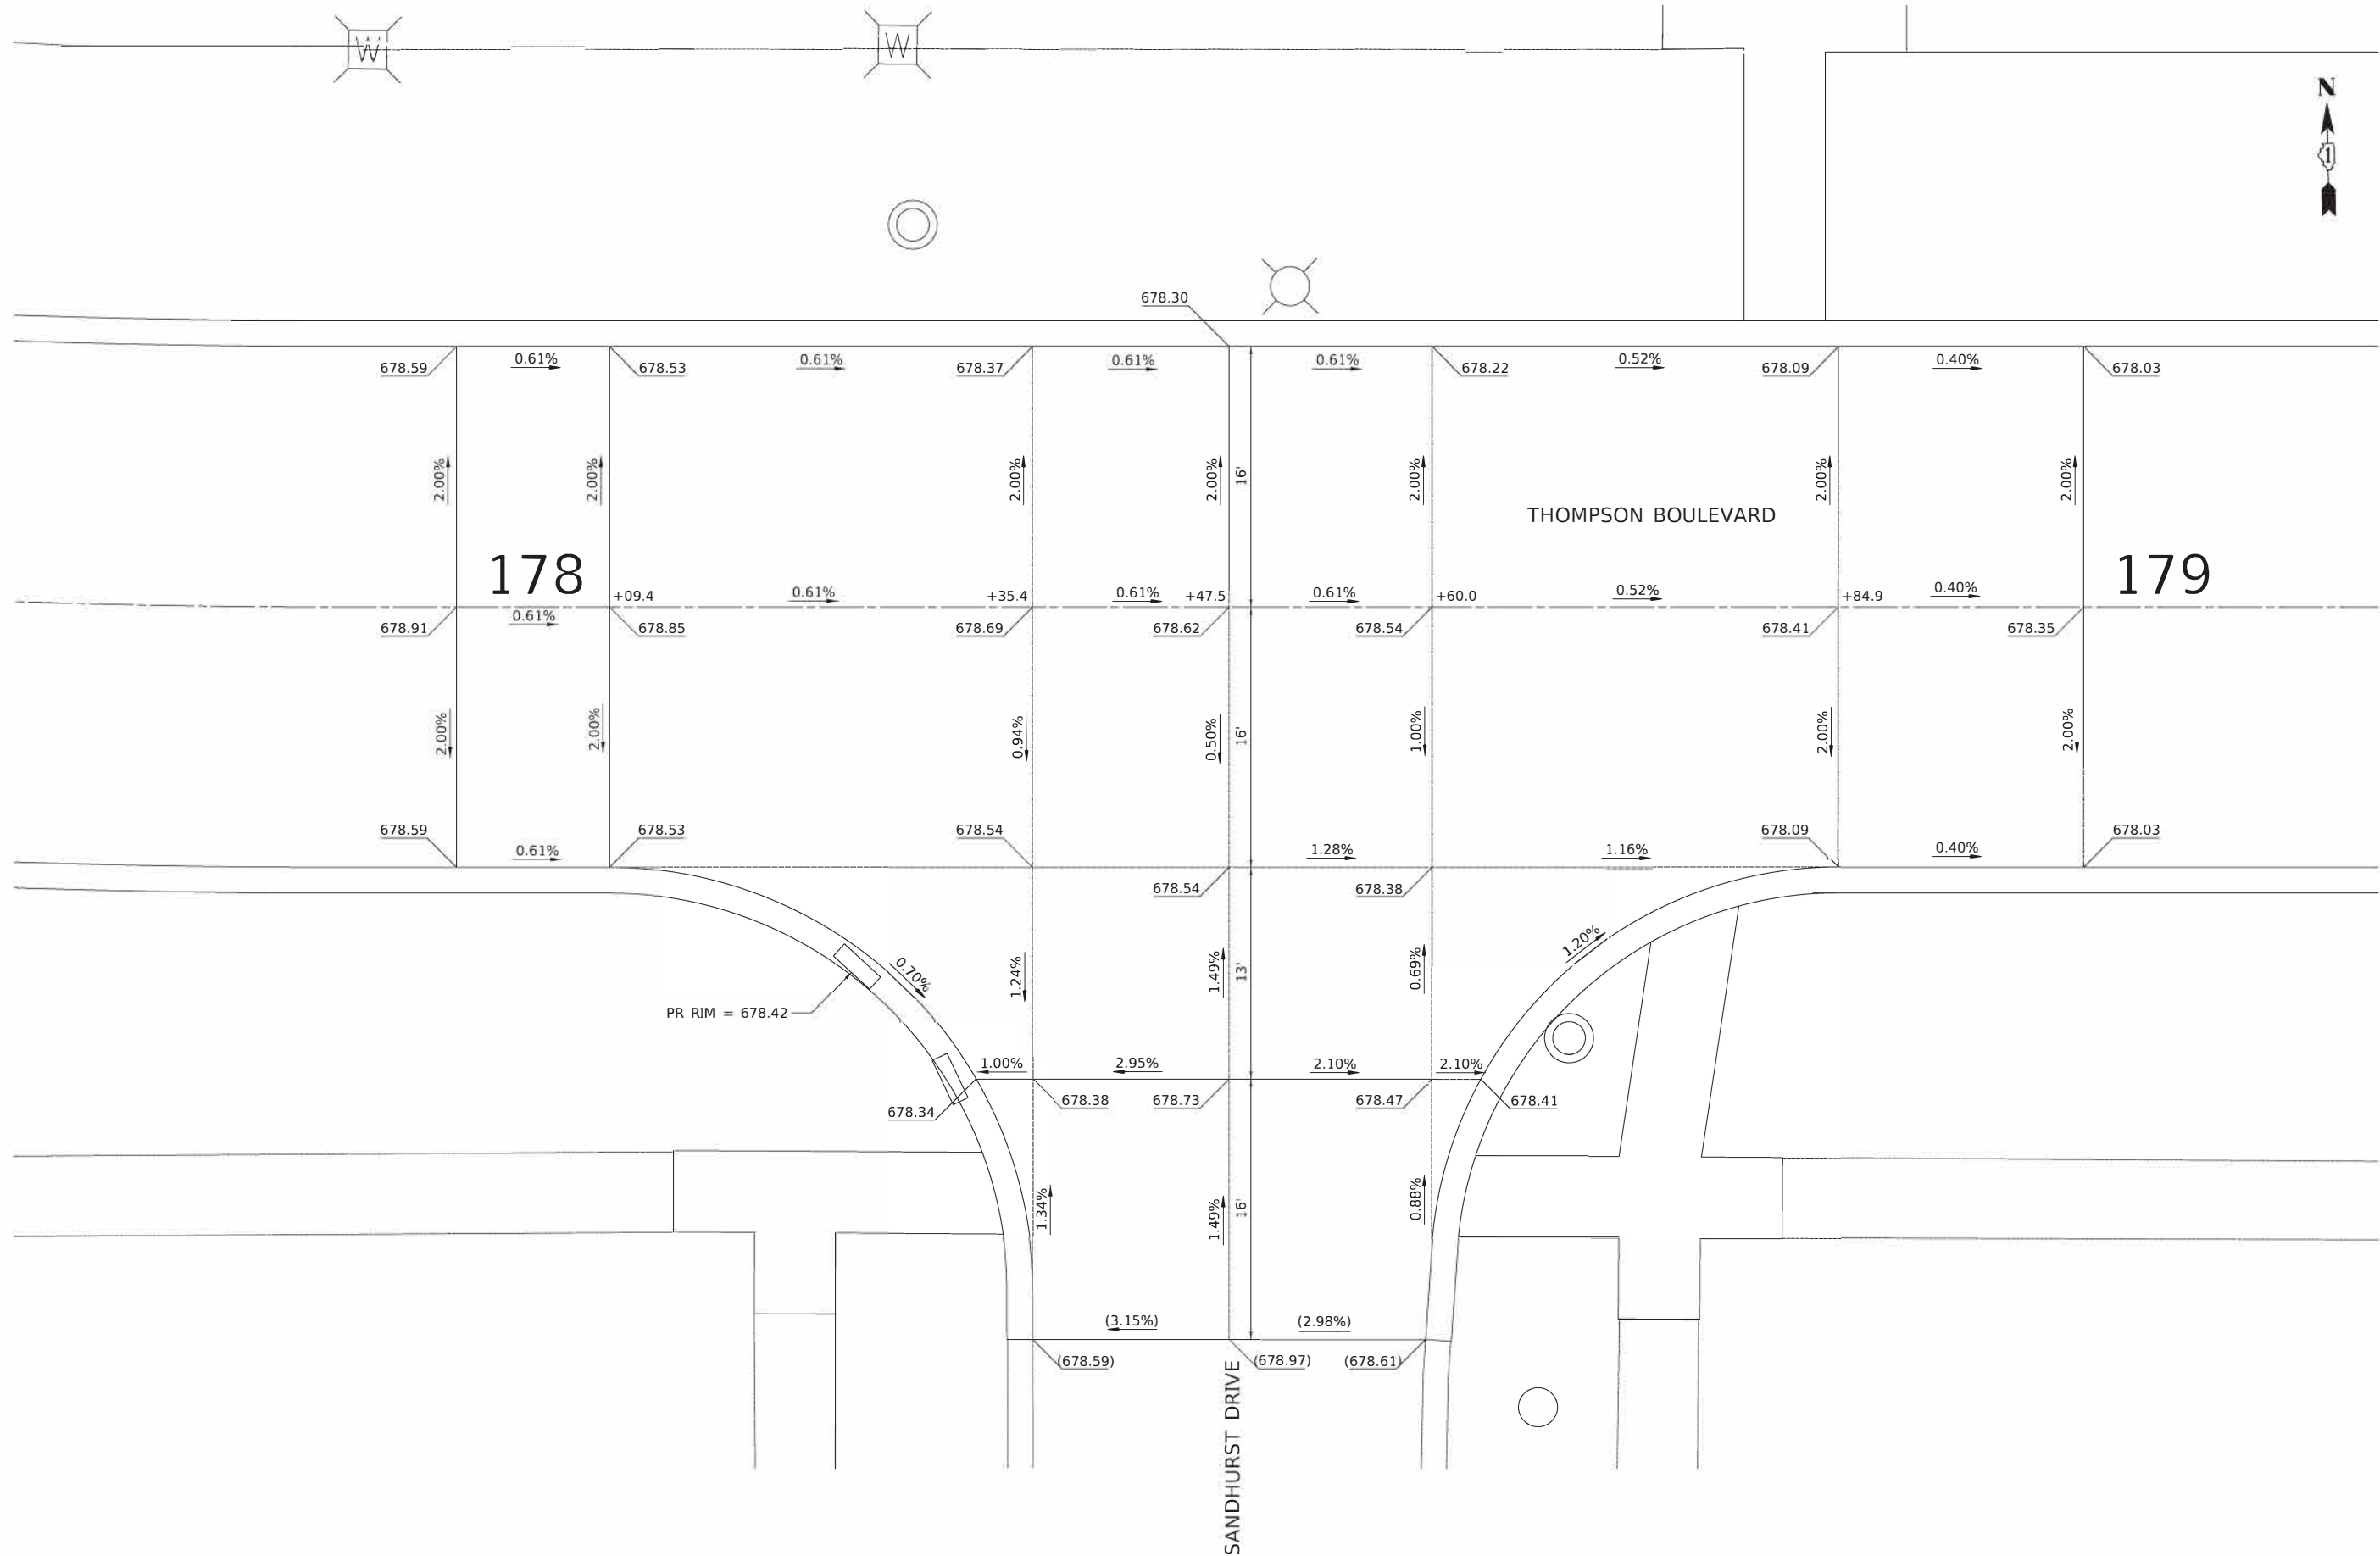


PROFILE	SURVEYED _____	BY _____	DATE _____
	PLOTTED _____ GRADES CHECKED _____ B.M. NOTED _____ STRUCTURE NOTATIONS CHKD _____		
NOTE BOOK			
NO. _____			



PLAN	SURVEYED	DATE
NOTE BOOK NO.	PLOTTED	BY
	ALIGNED	
	CHECKED	
	FILE NAME	

PROFILE	SURVEYED	DATE
NOTE BOOK NO.	PLOTTED	BY
	GRADES CHECKED	
	STRUCTURE NOTATIONS CHKD	

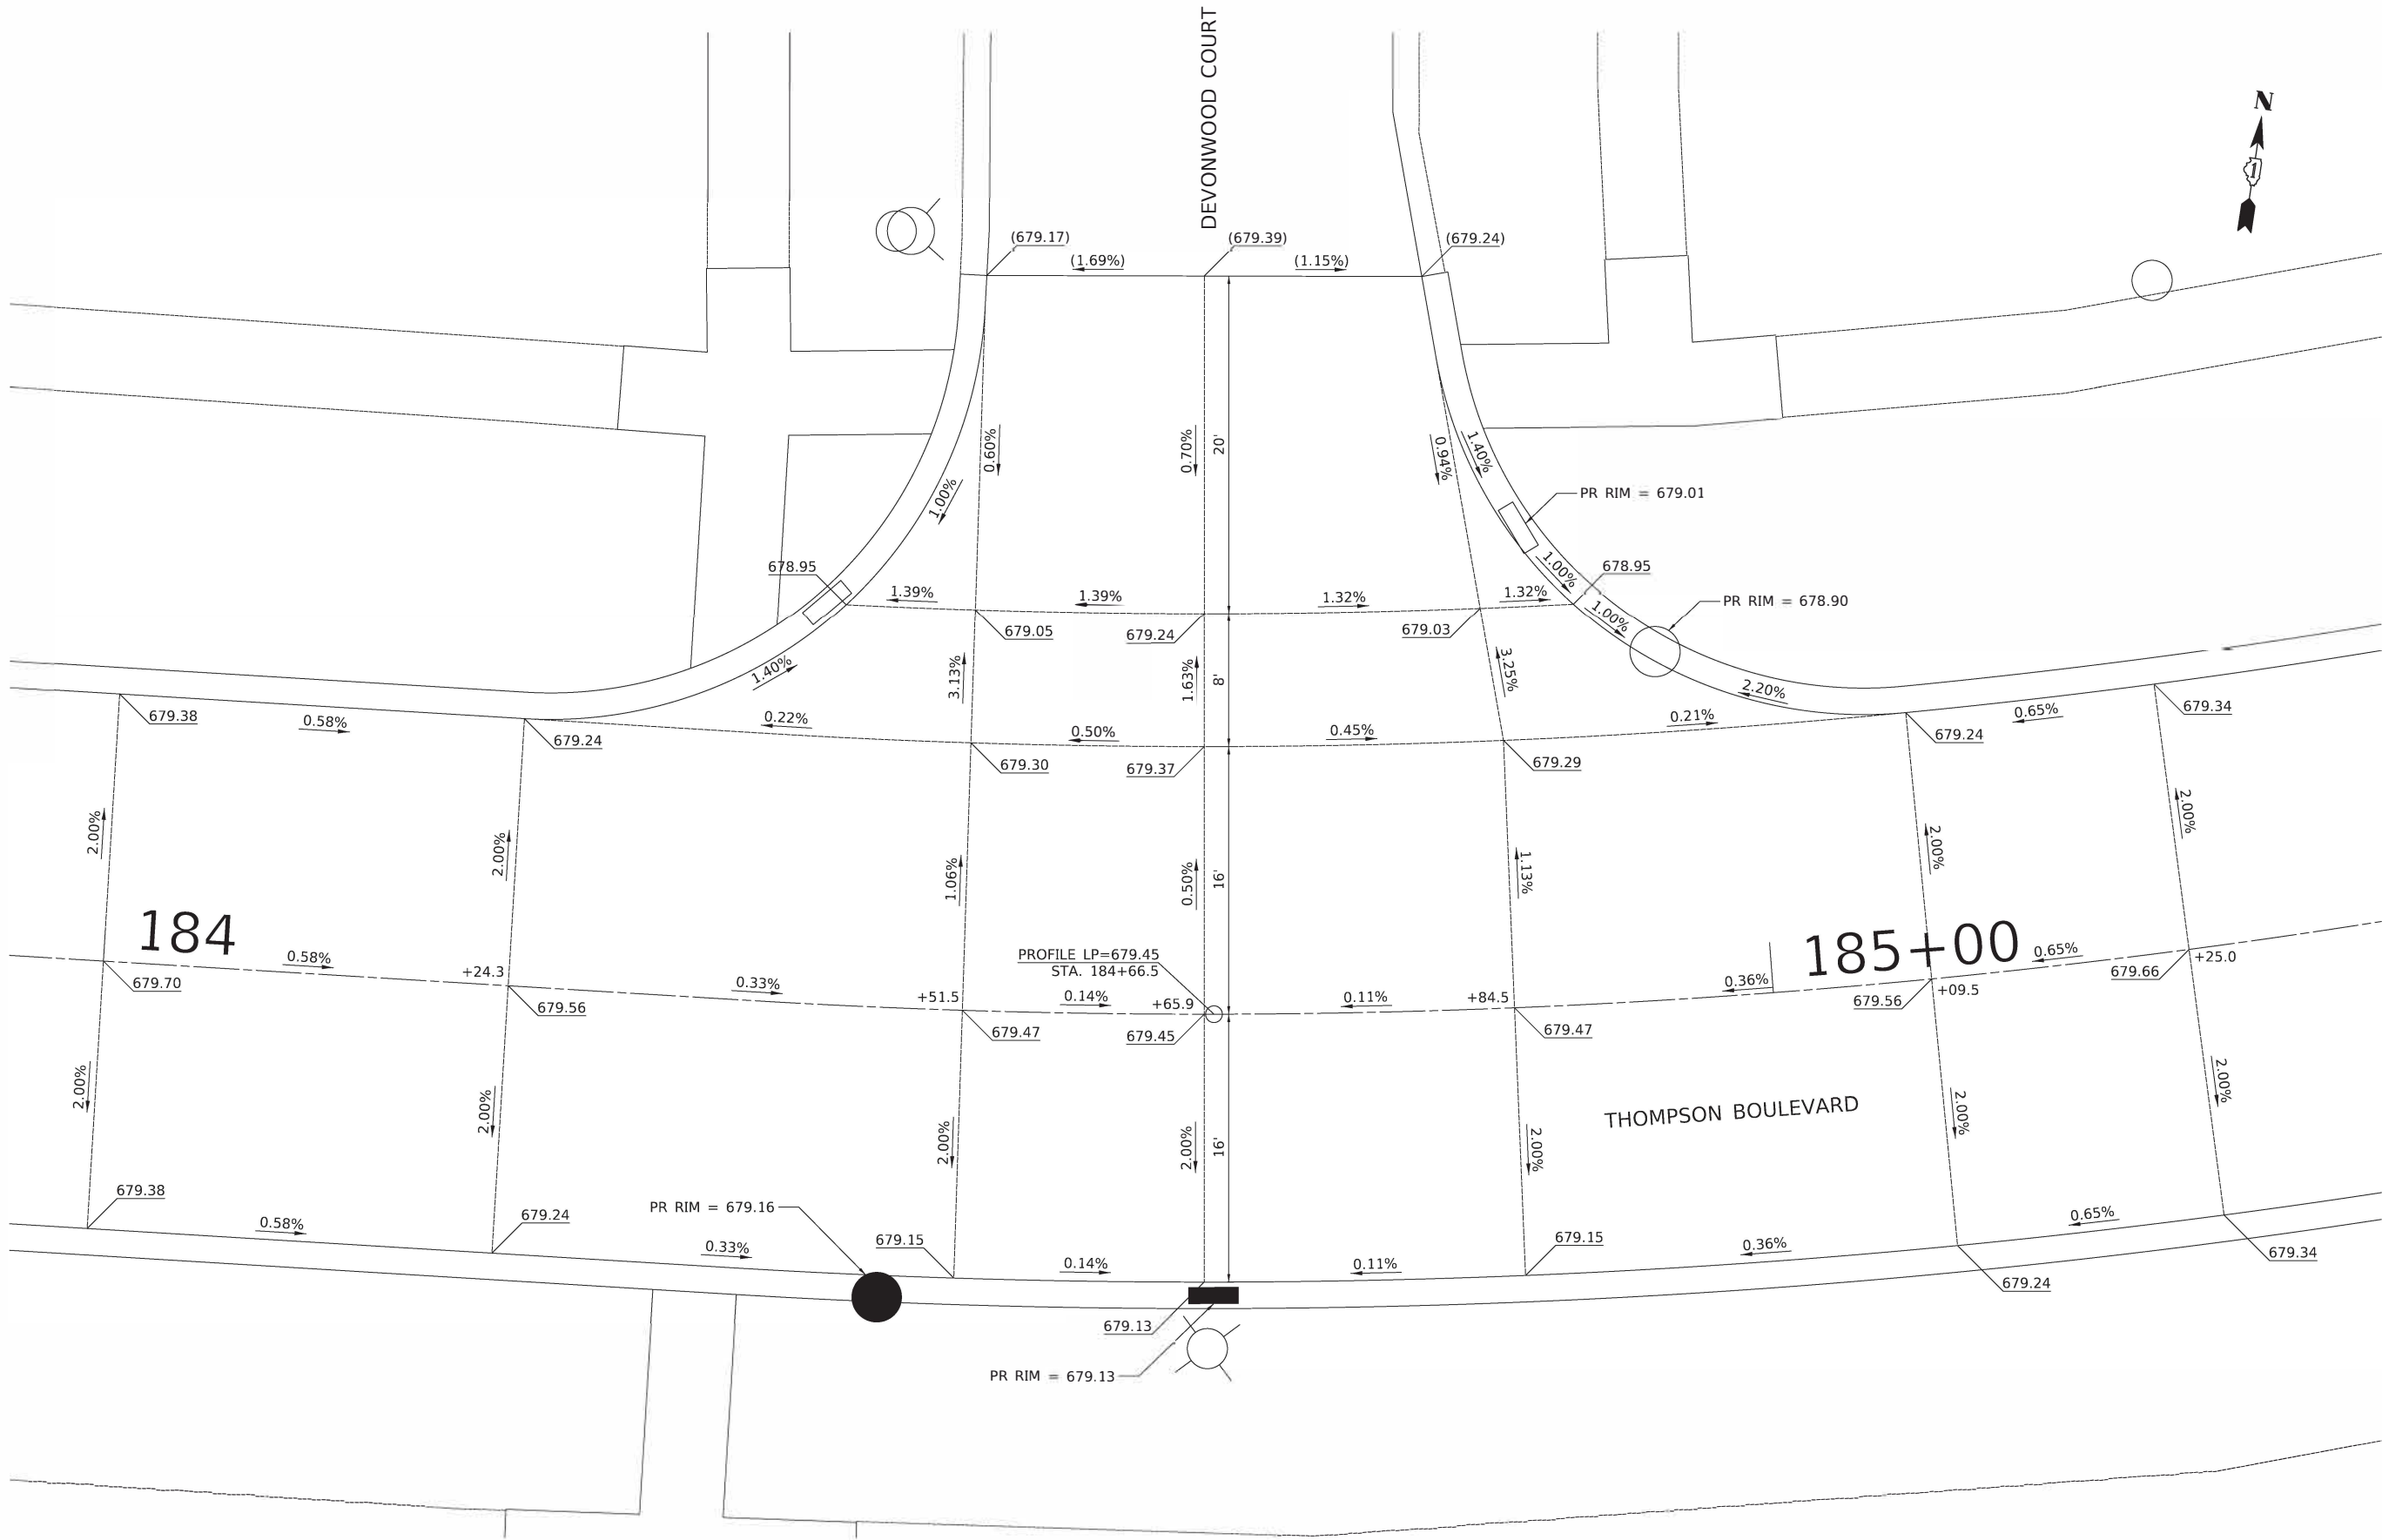


MODEL: \$MODELNAME\$
FILE NAME: ...3223 C2 Thompson IG2 01.dgn



Two Pierce Place, Suite 1400
Itasca, Illinois 60143
Tel: 630.773.3900 Fax: 630.773.3975
www.civiltechinc.com

DESIGNED -	TGB	REVISED -	
DRAWN -	JRR	REVISED -	
CHECKED -	KRK	REVISED -	
DATE -	7/27/2020	REVISED -	

STATE OF ILLINOIS
DEPARTMENT OF TRANSPORTATION

 


INTERSECTION GRADING PLAN
THOMPSON BOULEVARD & DEVONWOOD COURT

SHEET 12 OF 37 SHEETS

FAU RTE	SECTION	COUNTY	TOTAL SHEETS	SHEET NO
3260 2060	16-00106-02-R5	LAKE	222	105
CONTRACT NO 61G70				
ILLINOIS FED AID PROJECT				

PLAN	SURVEYED	DATE
	BY	
NOTE BOOK	ALIGNED	
	CHECKED	
NO.	FILE NAME	

PROFILE	SURVEYED	DATE
	BY	
NOTE BOOK	GRADES	
	CHECKED	
NO.	STRUCTURE NOTATIONS CHRD	

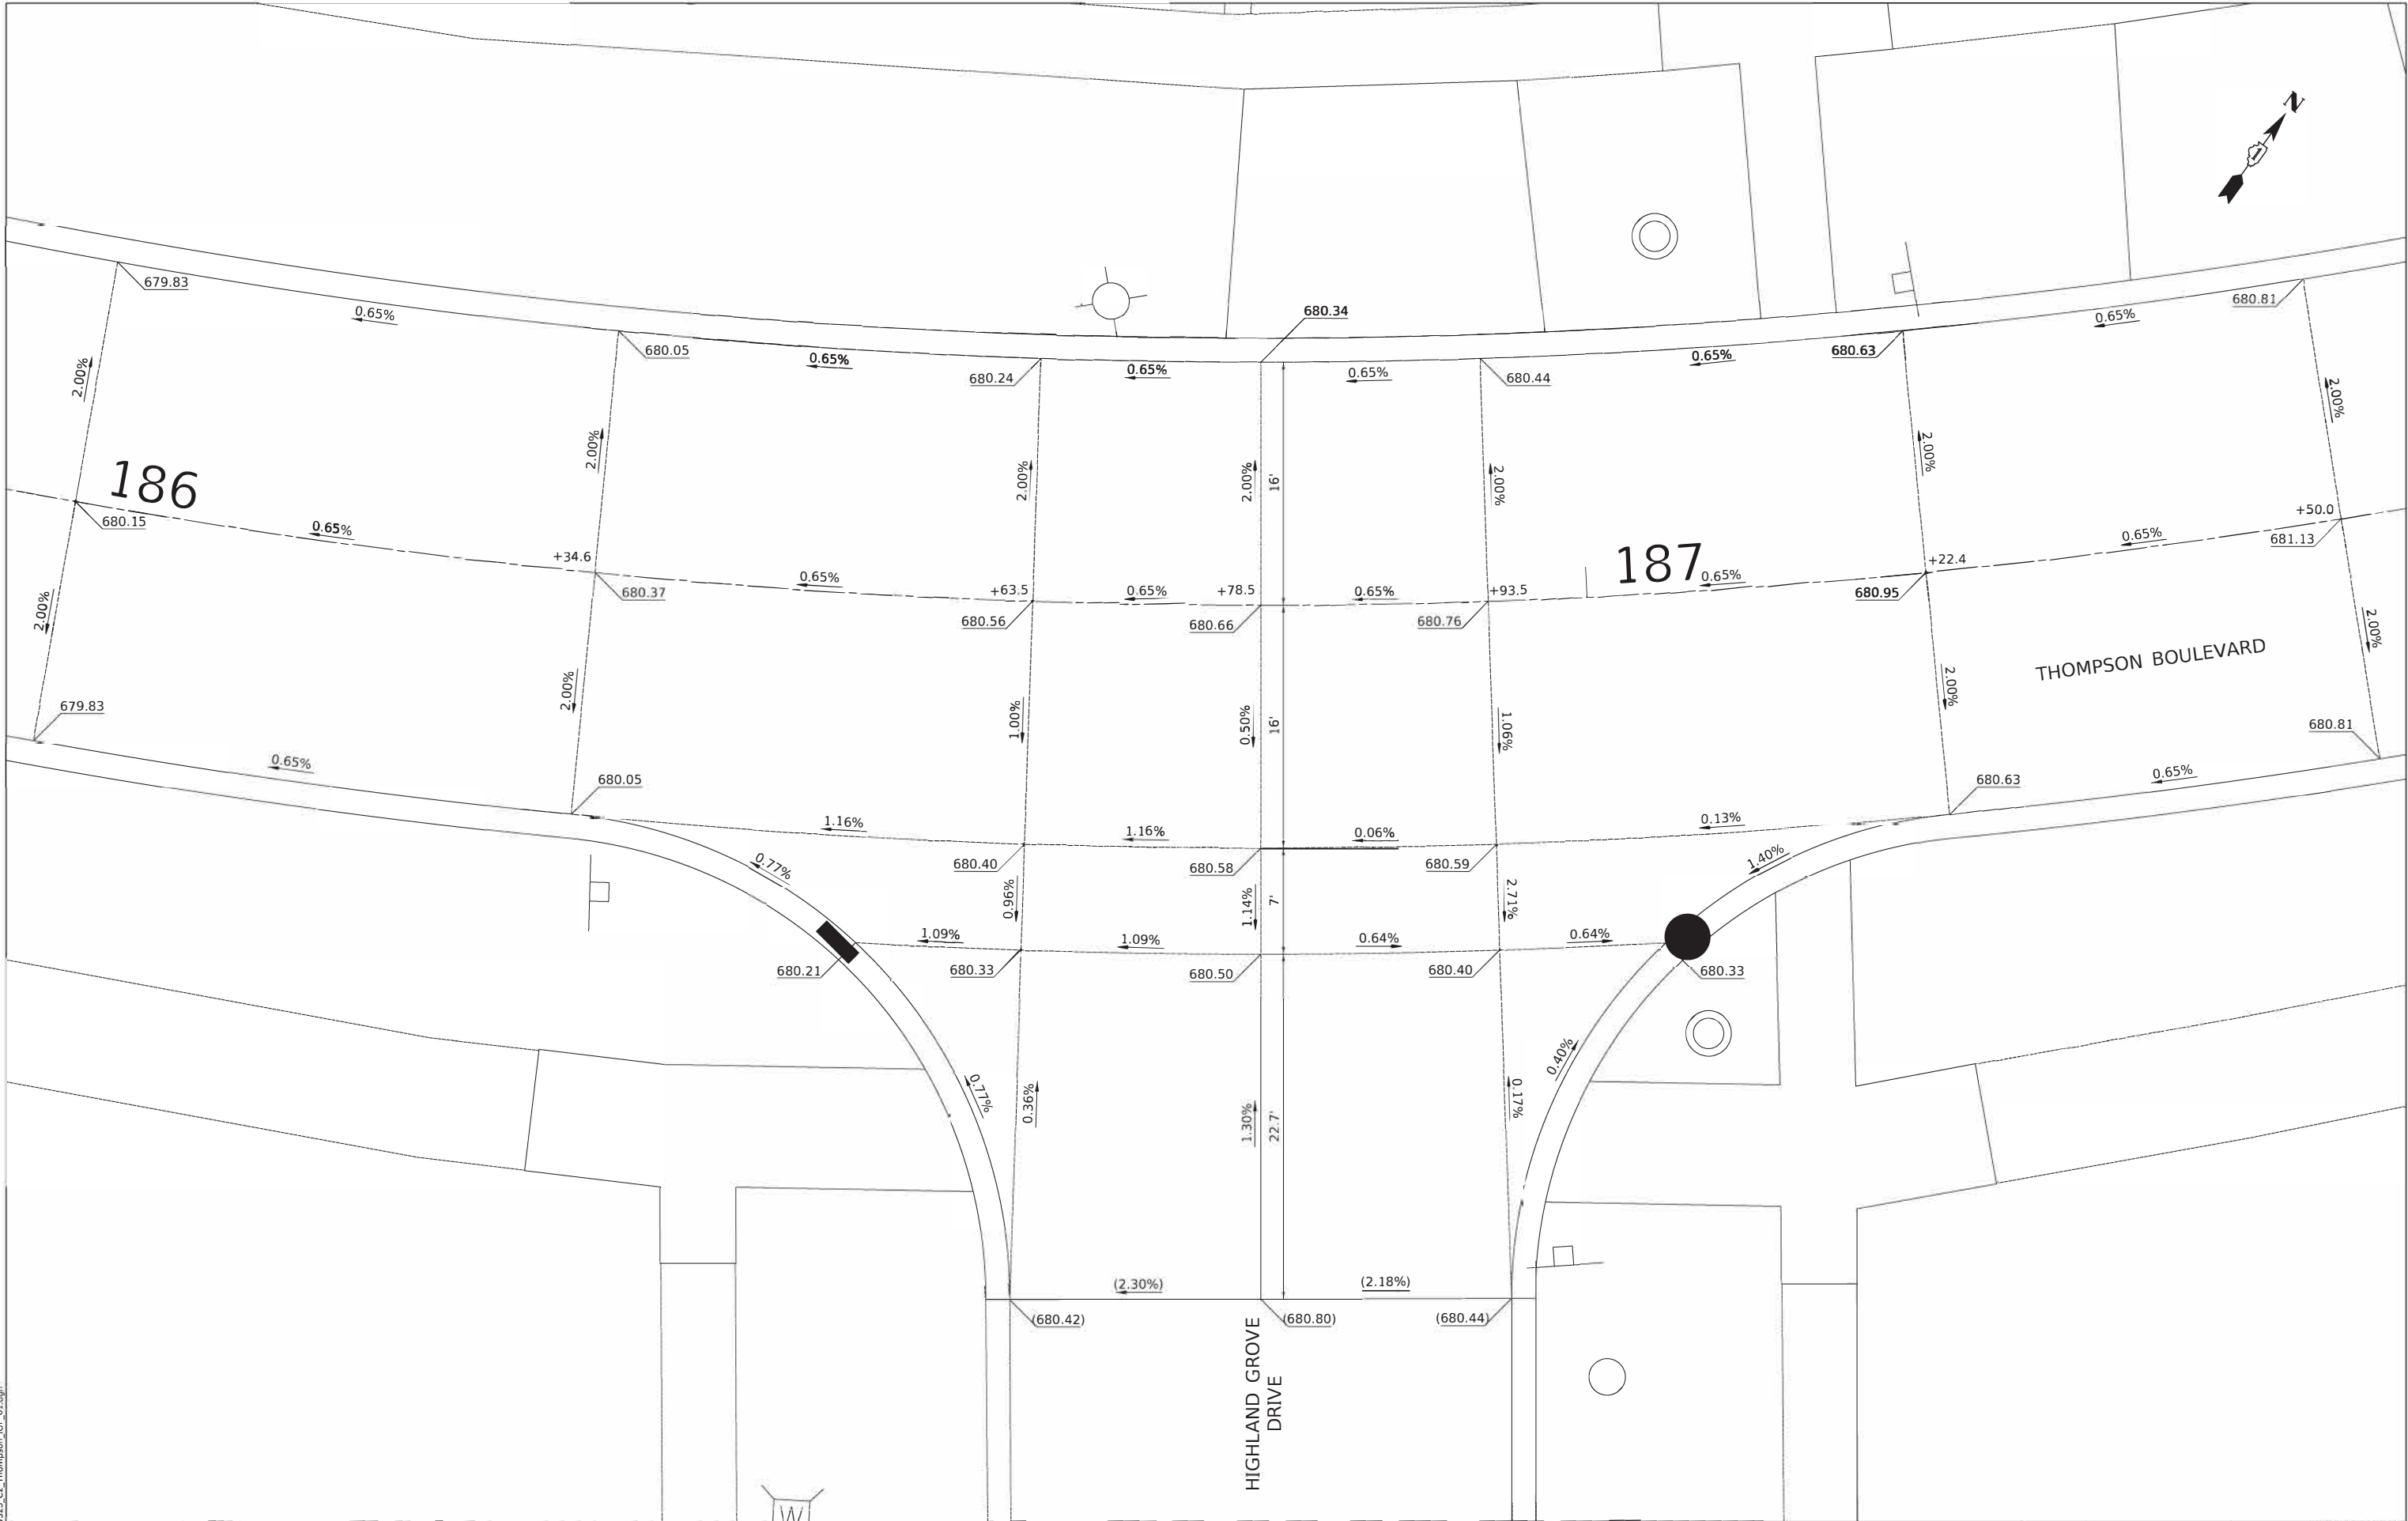


MODEL: \$MODELNAME\$
FILE NAME: ...13223 C2 Thompson IG2 01.dgn



Two Pierce Place, Suite 1400
Itasca, Illinois 60143
Tel: 630.773.3900 Fax: 630.773.3975
www.civiltechinc.com

DESIGNED -	TGB	REVISED -	
DRAWN -	JRR	REVISED -	
CHECKED -	KRK	REVISED -	
DATE -	7/27/2020	REVISED -	

STATE OF ILLINOIS
DEPARTMENT OF TRANSPORTATION

 

INTERSECTION GRADING PLAN
THOMPSON BOULEVARD & HIGHLAND GROVE DRIVE

SHEET 13 OF 37 SHEETS

FAU RTE	SECTION	COUNTY	TOTAL SHEETS	SHEET NO
3260 2060	16-00106-02-R5	LAKE	222	106
CONTRACT NO 61G70				
ILLINOIS FED AID PROJECT				

PLAN	SURVEYED	DATE
NOTE BOOK NO.	PLOTTED	BY
	ALIGNMENT CHECKED	
	STRUCTURE NOTED	
	CADD FILE NAME	

PROFILE	SURVEYED	DATE
NOTE BOOK NO.	PLOTTED	BY
	GRADES CHECKED	
	STRUCTURE NOTED	
	CADD FILE NAME	


MODEL: \$MODELNAME\$
FILE NAME: ...13223 C2 Thompson IG2 01.dgn



Two Pierce Place, Suite 1400
Itasca, Illinois 60143
Tel: 630.773.3900 Fax: 630.773.3975
www.civiltechinc.com



DESIGNED -	TGB	REVISED -	
DRAWN -	JR R	REVISED -	
CHECKED -	KRK	REVISED -	
DATE -	7/27/2020	REVISED -	

STATE OF ILLINOIS
DEPARTMENT OF TRANSPORTATION

 


INTERSECTION GRADING PLAN
THOMPSON BOULEVARD & MARGATE DRIVE

FA U R T E	SECTION	COUNTY	TOTAL SHEETS	SHEET NO
3260 2060	16-00106-02-R5	LAKE	222	107
CONTRACT NO 61G70				
ILLINOIS FED AID PROJECT				

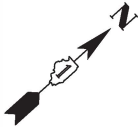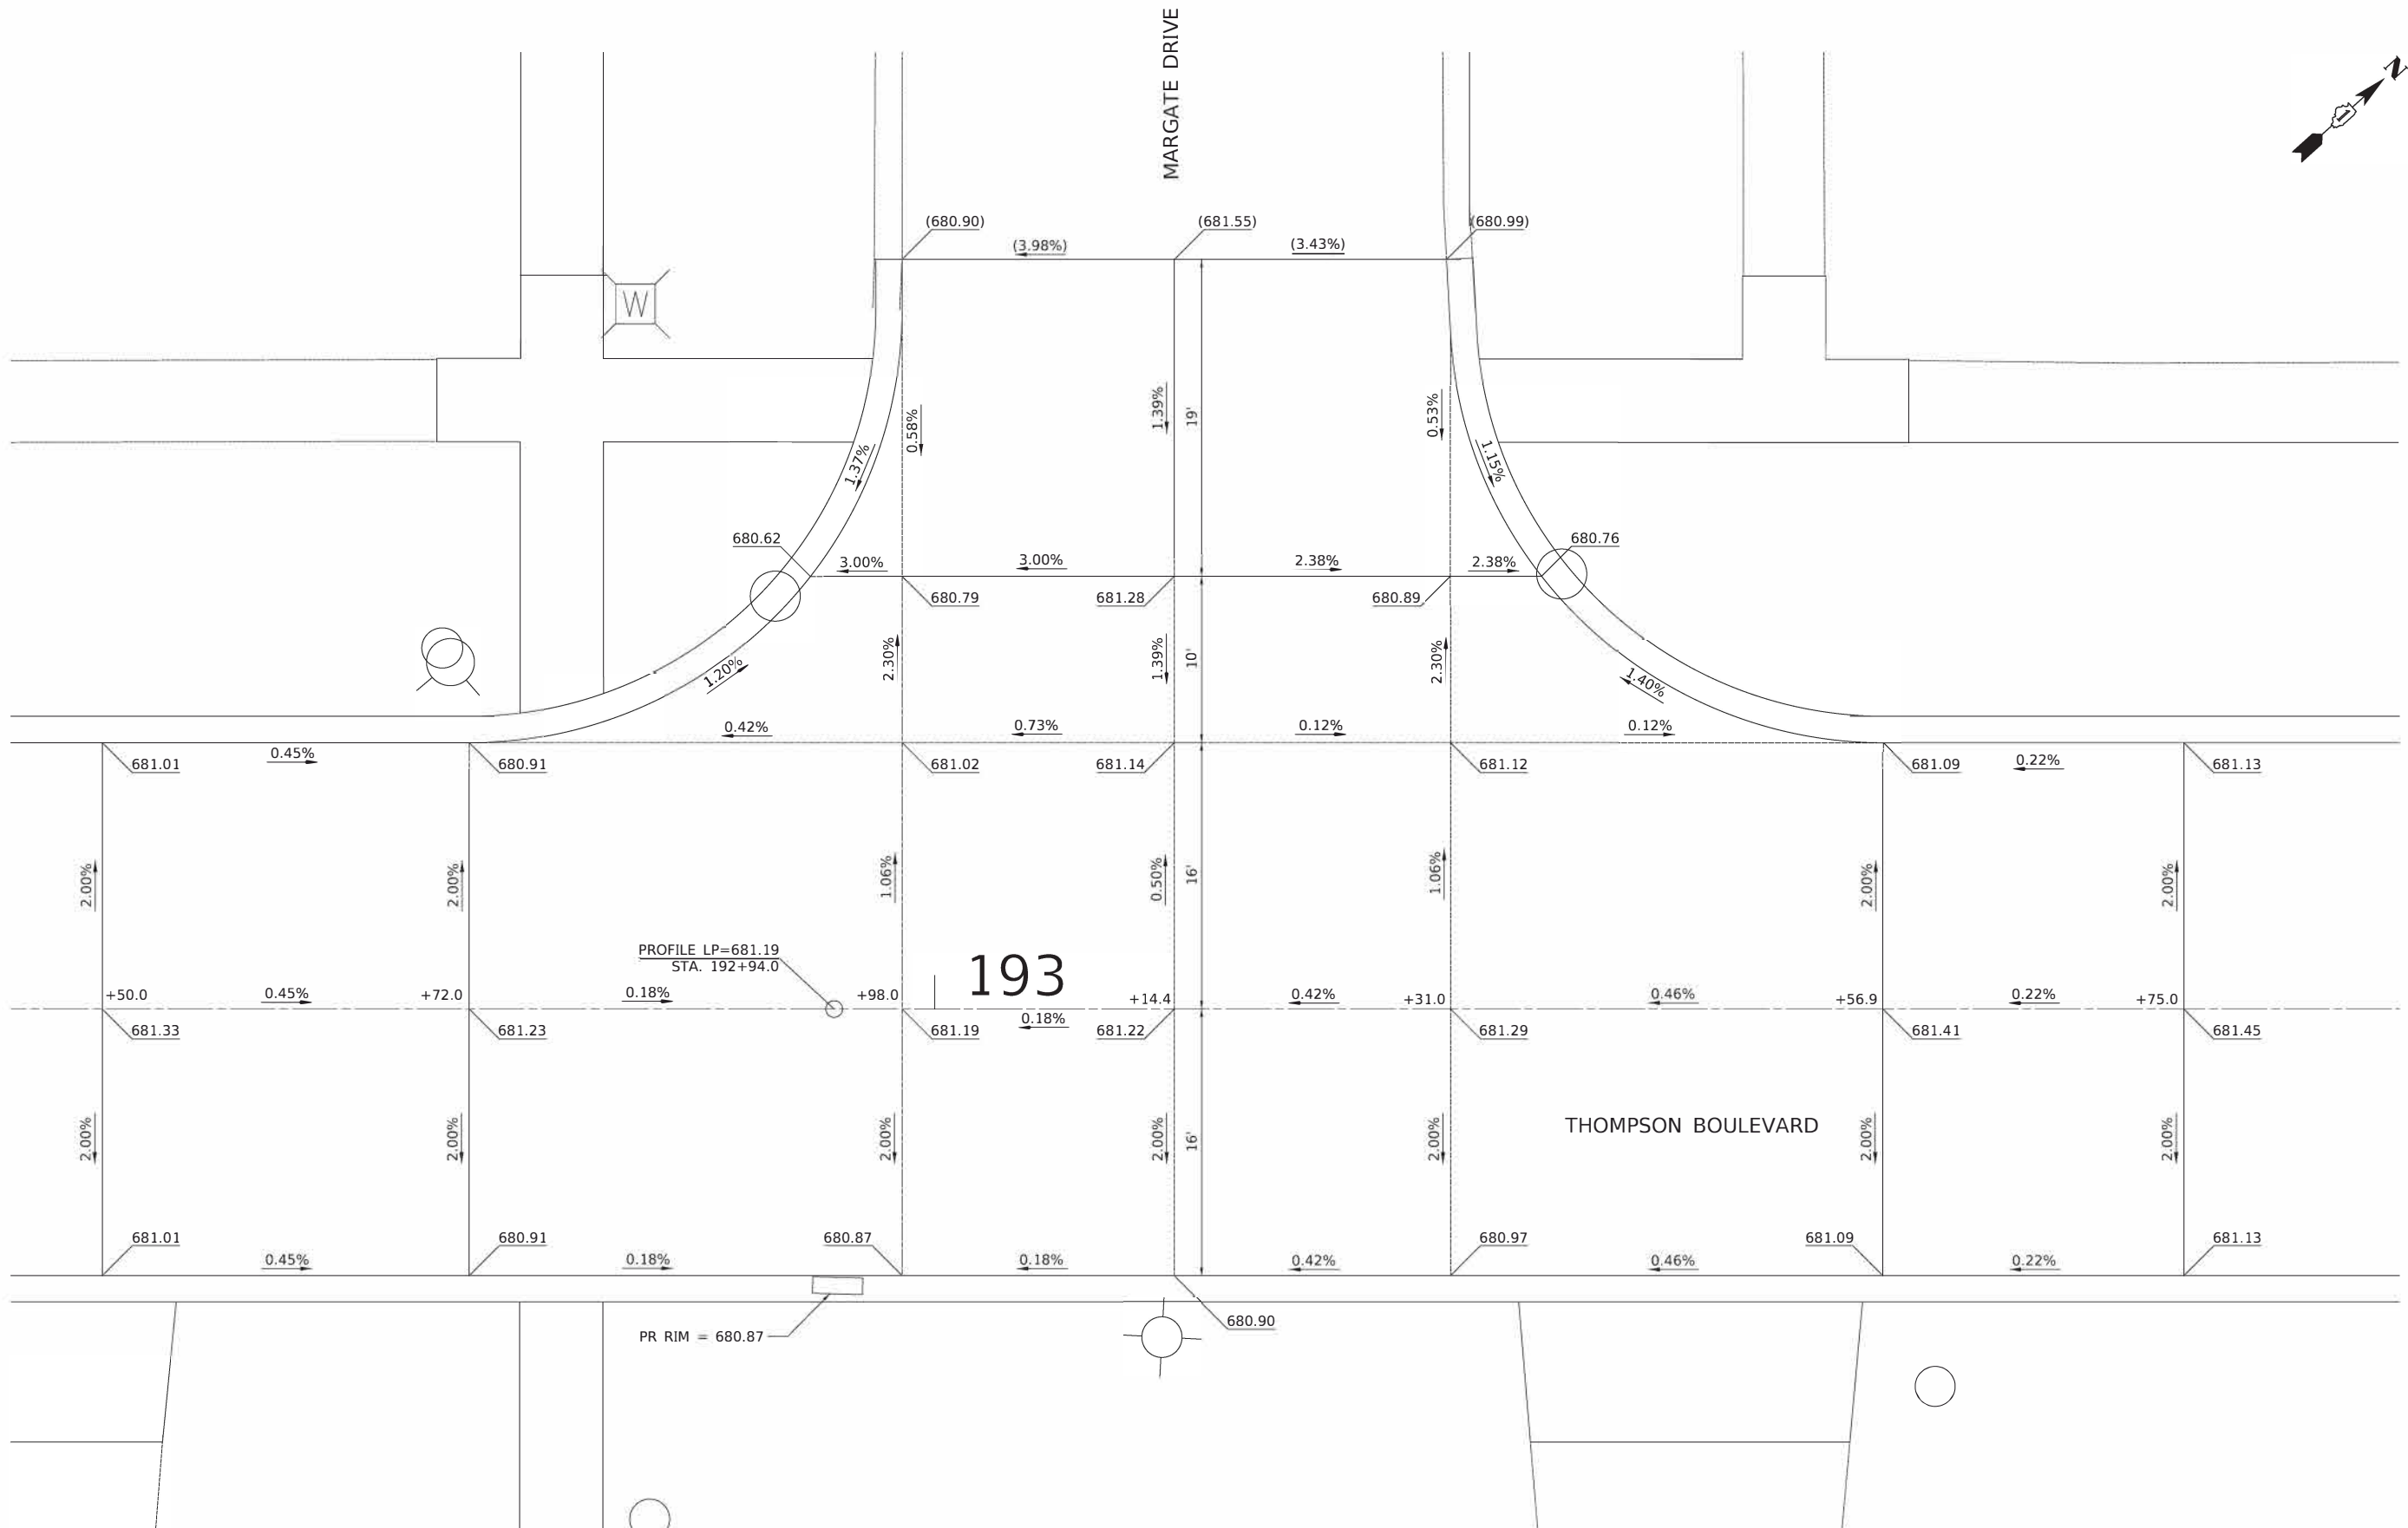

PROFILE	SURVEYED _____	BY _____	DATE _____
	PLOTTED _____ GRADES CHECKED _____ B.M. NOTED _____ STRUCTURE NOTATIONS CHKD _____		
NOTE BOOK			
NO. _____			

 

**STATE OF ILLINOIS
DEPARTMENT OF TRANSPORTATION**



FAU RTE	SECTION	COUNTY	TOTAL SHEETS	SHEET NO.
3260 2060	16-00106-02-R5	LAKE	222	108
		CONTRACT NO 61G70		
ILLINOIS		FED AID PROJECT		

PLAN		SURVEYED		DATE	
NOTE BOOK NO.	BY	PLOTTED	CHECKED	BY	DATE

PROFILE		SURVEYED		DATE	
NOTE BOOK NO.	BY	PLOTTED	CHECKED	BY	DATE


MODEL: \$MODELNAME\$
FILE NAME: ...3223 C2 Thompson IG2 01.dgn



Two Pierce Place, Suite 1400
Itasca, Illinois 60143
Tel: 630.773.3900 Fax: 630.773.3975
www.civiltechinc.com


DESIGNED -	TGB	REVISED -	
DRAWN -	JRR	REVISED -	
CHECKED -	KRK	REVISED -	
DATE -	7/27/2020	REVISED -	

STATE OF ILLINOIS
DEPARTMENT OF TRANSPORTATION

 

INTERSECTION GRADING PLAN
THOMPSON BOULEVARD & VILLAGE COURT


FAU RTE	SECTION	COUNTY	TOTAL SHEETS	SHEET NO
3260 2060	16-00106-02-R5	LAKE	222	109
CONTRACT NO 61G70				
ILLINOIS FED AID PROJECT				

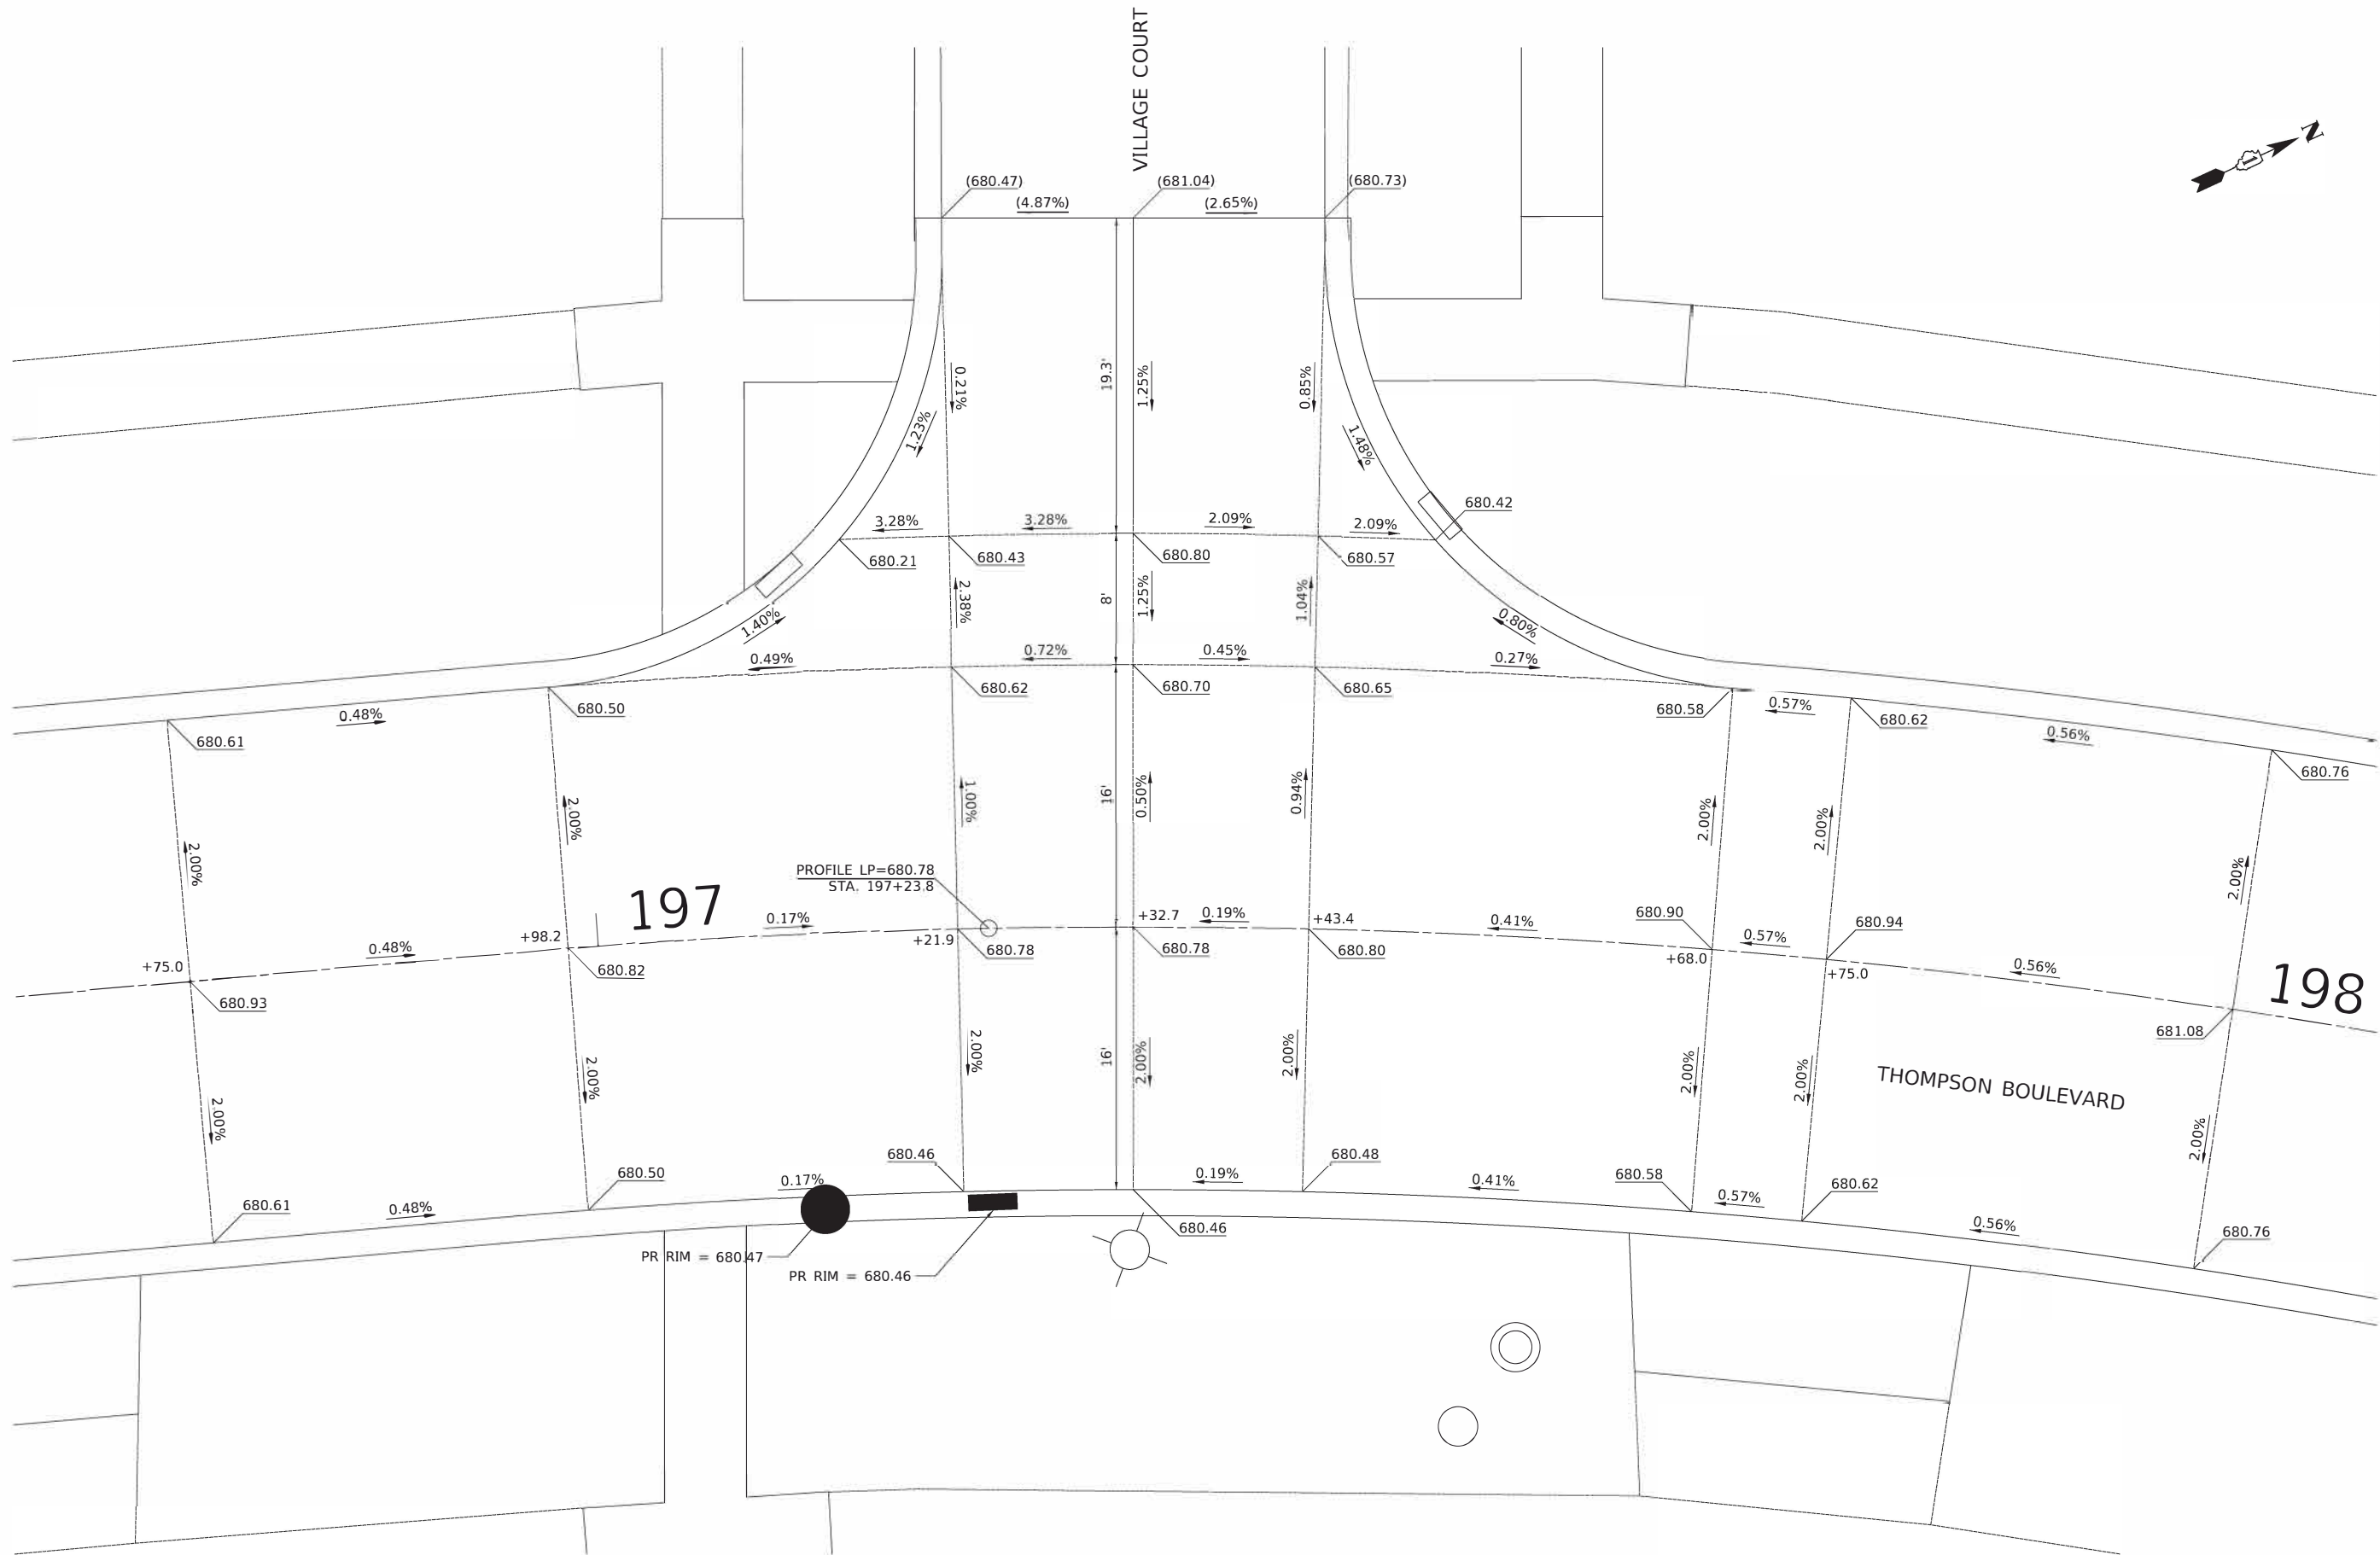

Two Pierce Place, Suite 1400
Itasca, Illinois 60143
Tel: 630.773.3900 Fax: 630.773.3975
www.civiltechinc.com

DESIGNED -	TGB	REVISED -	
DRAWN -	JRR	REVISED -	
CHECKED -	KRK	REVISED -	
DATE -	7/27/2020	REVISED -	

STATE OF ILLINOIS
DEPARTMENT OF TRANSPORTATION

 


INTERSECTION GRADING PLAN
THOMPSON BOULEVARD & VILLAGE COURT

FAU RTE	SECTION	COUNTY	TOTAL SHEETS	SHEET NO
3260 2060	16-00106-02-R5	LAKE	222	109
CONTRACT NO 61G70				
ILLINOIS FED AID PROJECT				

PLAN	NO.	NOTE BOOK	SURVEYED	PLOTTED	ALIGNMENT CHECKED	AS BUILT	DATE

PROFILE	NO.	NOTE BOOK	SURVEYED	PLOTTED	GRADES CHECKED	STRUCTURE NOTATIONS CHKD	DATE


MODEL: \$MODELNAME\$
FILE NAME: ...13223 C2 Thompson IG2_01.dgn

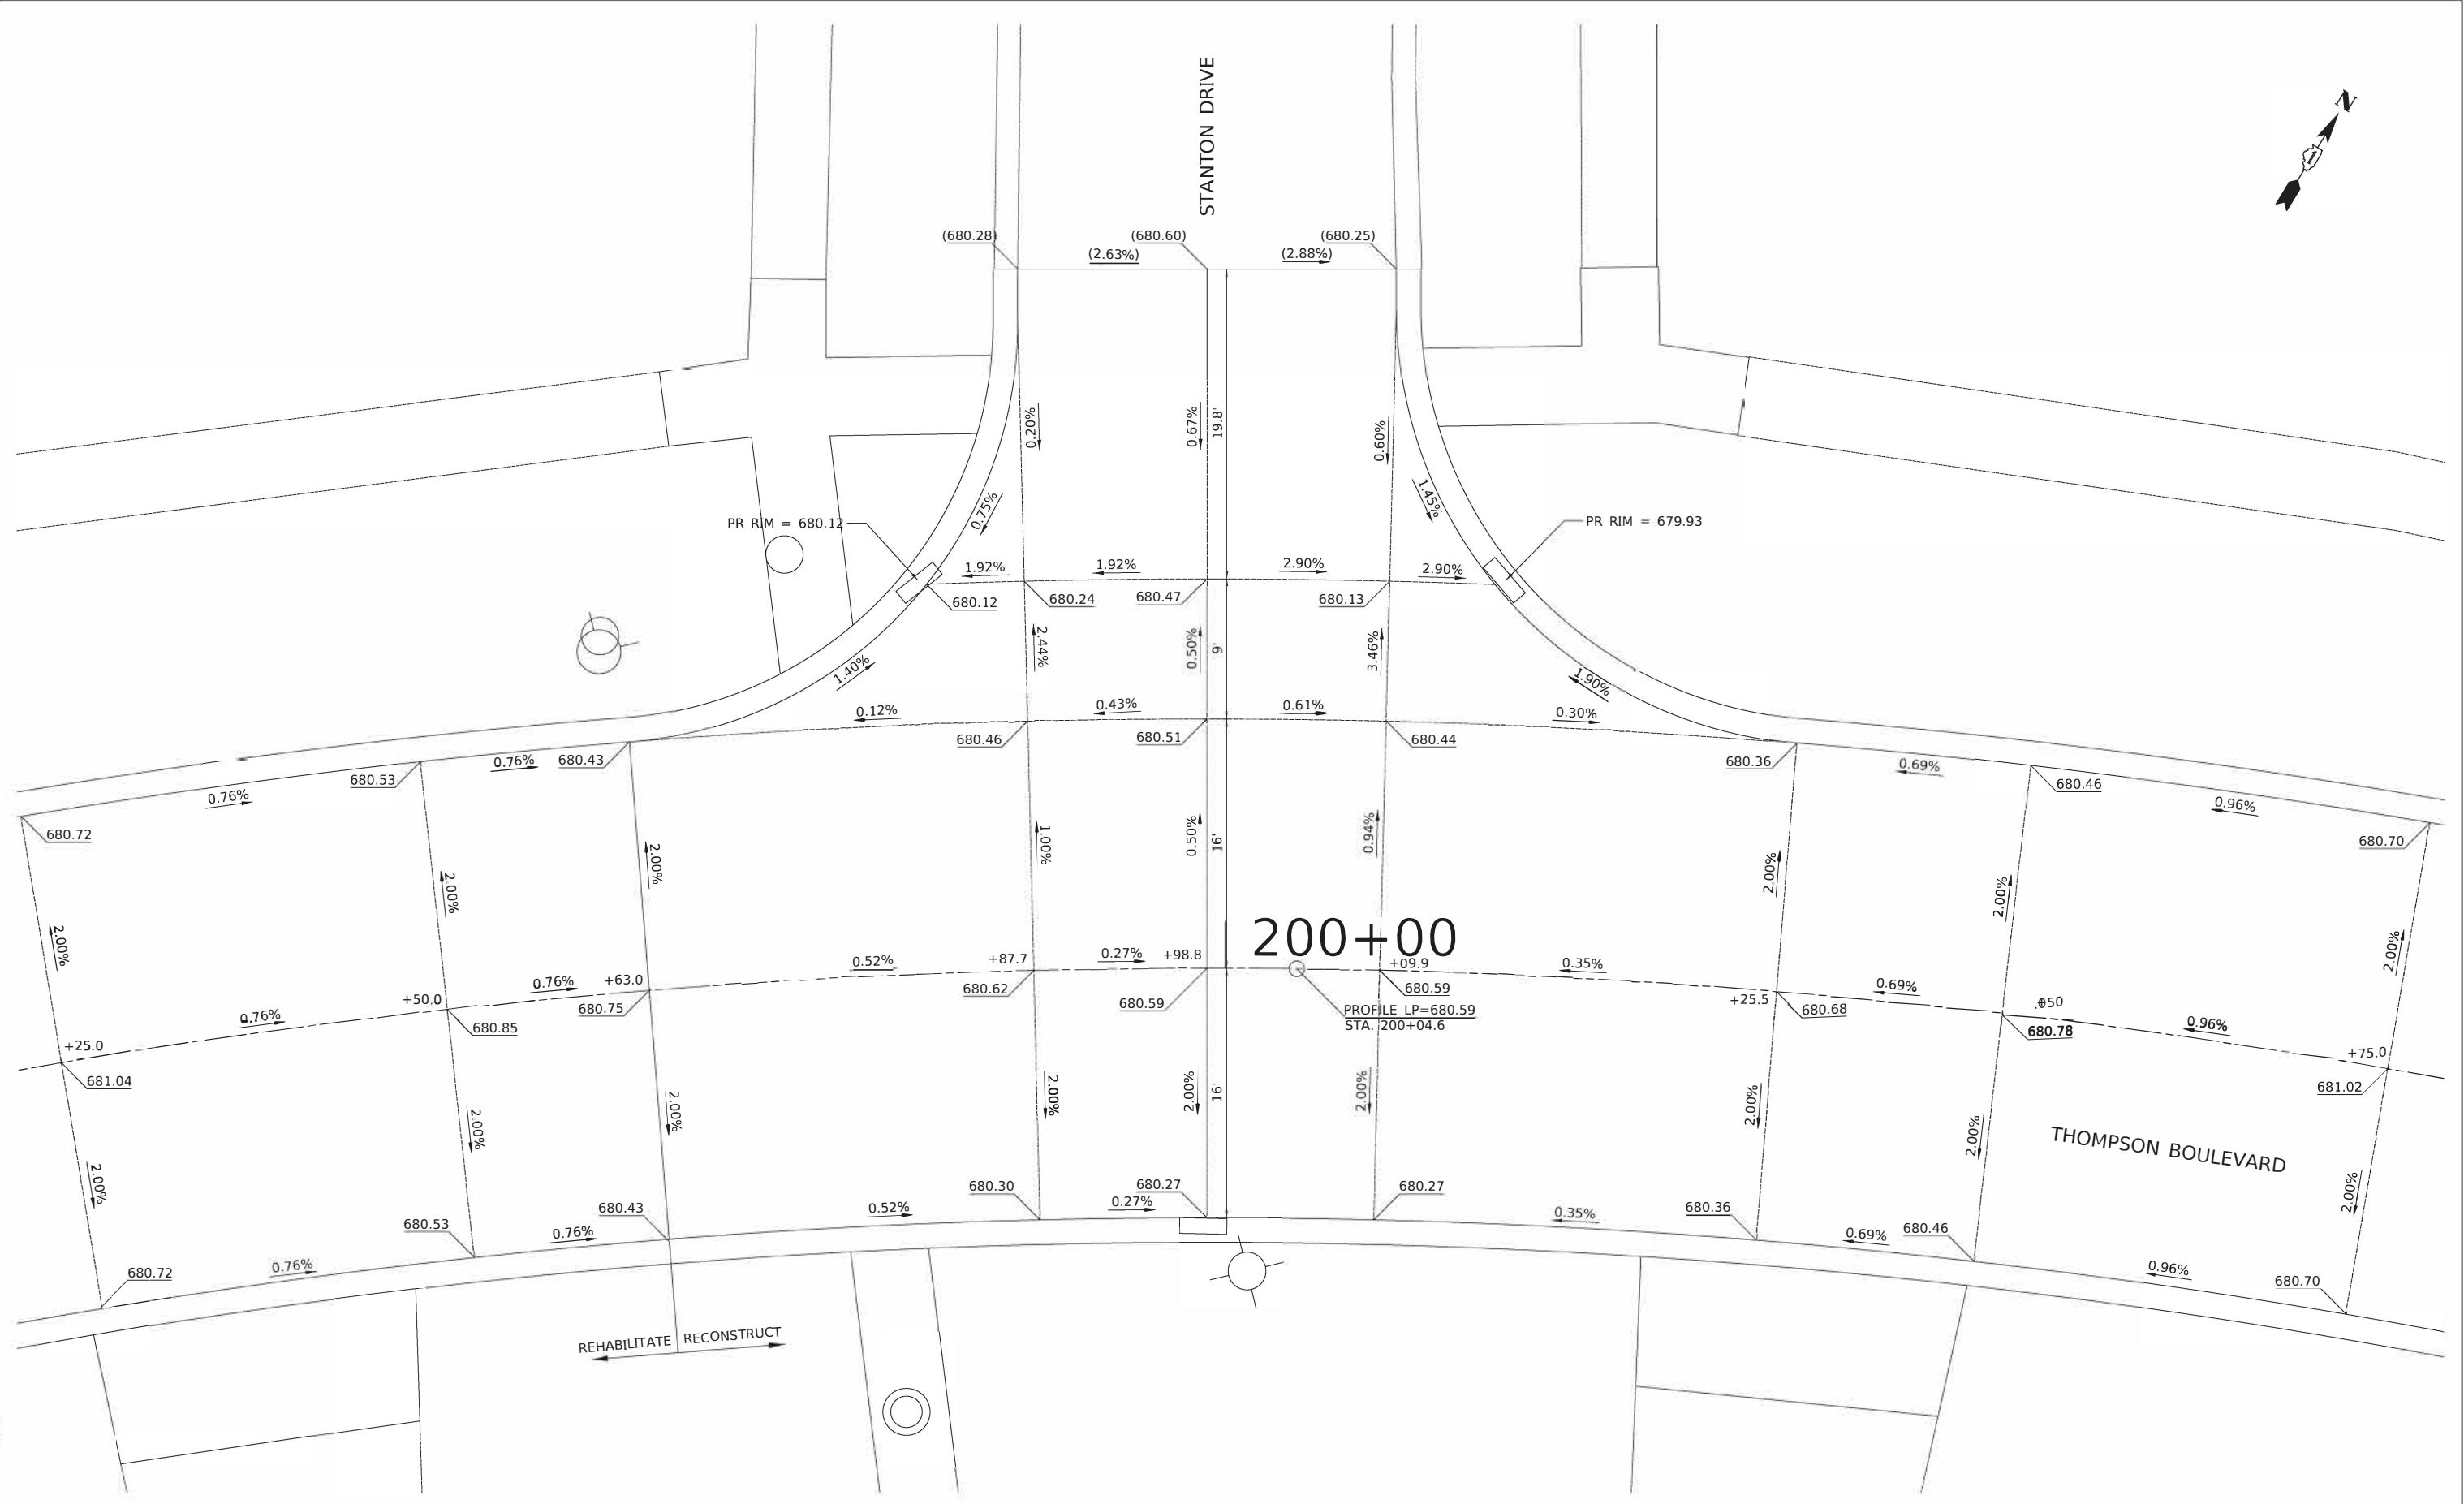

Two Pierce Place, Suite 1400
Itasca, Illinois 60143
Tel: 630.773.3900 Fax: 630.773.3975
www.civiltechinc.com

DESIGNED -	TGB	REVISED -	
DRAWN -	JRR	REVIS ED -	
CHECKED -	KRK	REVISED -	
DATE -	7/27/2020	REVISED -	

STATE OF ILLINOIS
DEPARTMENT OF TRANSPORTATION

 

INTERSECTION GRADING PLAN
THOMPSON BOULEVARD & STANTON DRIVE

SHEET 17 OF 37 SHEETS

FAU RTE	SECTION	COUNTY	TOTAL SHEETS	SHEET NO
3260 2060	16-00106-02-R5	LAKE	222	110
CONTRACT NO 61G70				
ILLINOIS FED AID PROJECT				

PLAN	SURVISED	DATE
NOTE BOOK	PLOTTED	BY
NO.	ALIGNED	
	CADD FILE NAME	

PROFILE	SURVISED	DATE
NOTE BOOK	PLOTTED	BY
NO.	GRADES CHECKED	
	STRUCTURE NOTATIONS CHKD	


MODEL: \$MODELNAME\$
FILE NAME: ...13223 C2 Thompson IG2 01.dgn



Two Pierce Place, Suite 1400
Itasca, Illinois 60143
Tel: 630.773.3900 Fax: 630.773.3975
www.civiltechinc.com

DESIGNED	-	TGB	REVISED	-
DRAWN	-	JRR	REVISED	-
CHECKED	-	KRK	REVISED	-
DATE	-	7/27/2020	REVISED	-


STATE OF ILLINOIS
DEPARTMENT OF TRANSPORTATION

 

INTERSECTION GRADING PLAN
THOMPSON BOULEVARD & WINSTON DRIVE

SHEET 18 OF 37 SHEETS

FAU RTE	SECTION	COUNTY	TOTAL SHEETS	SHEET NO
3260 2060	16-00106-02-R5	LAKE	222	111
CONTRACT NO 61G70				
ILLINOIS FED AID PROJECT				

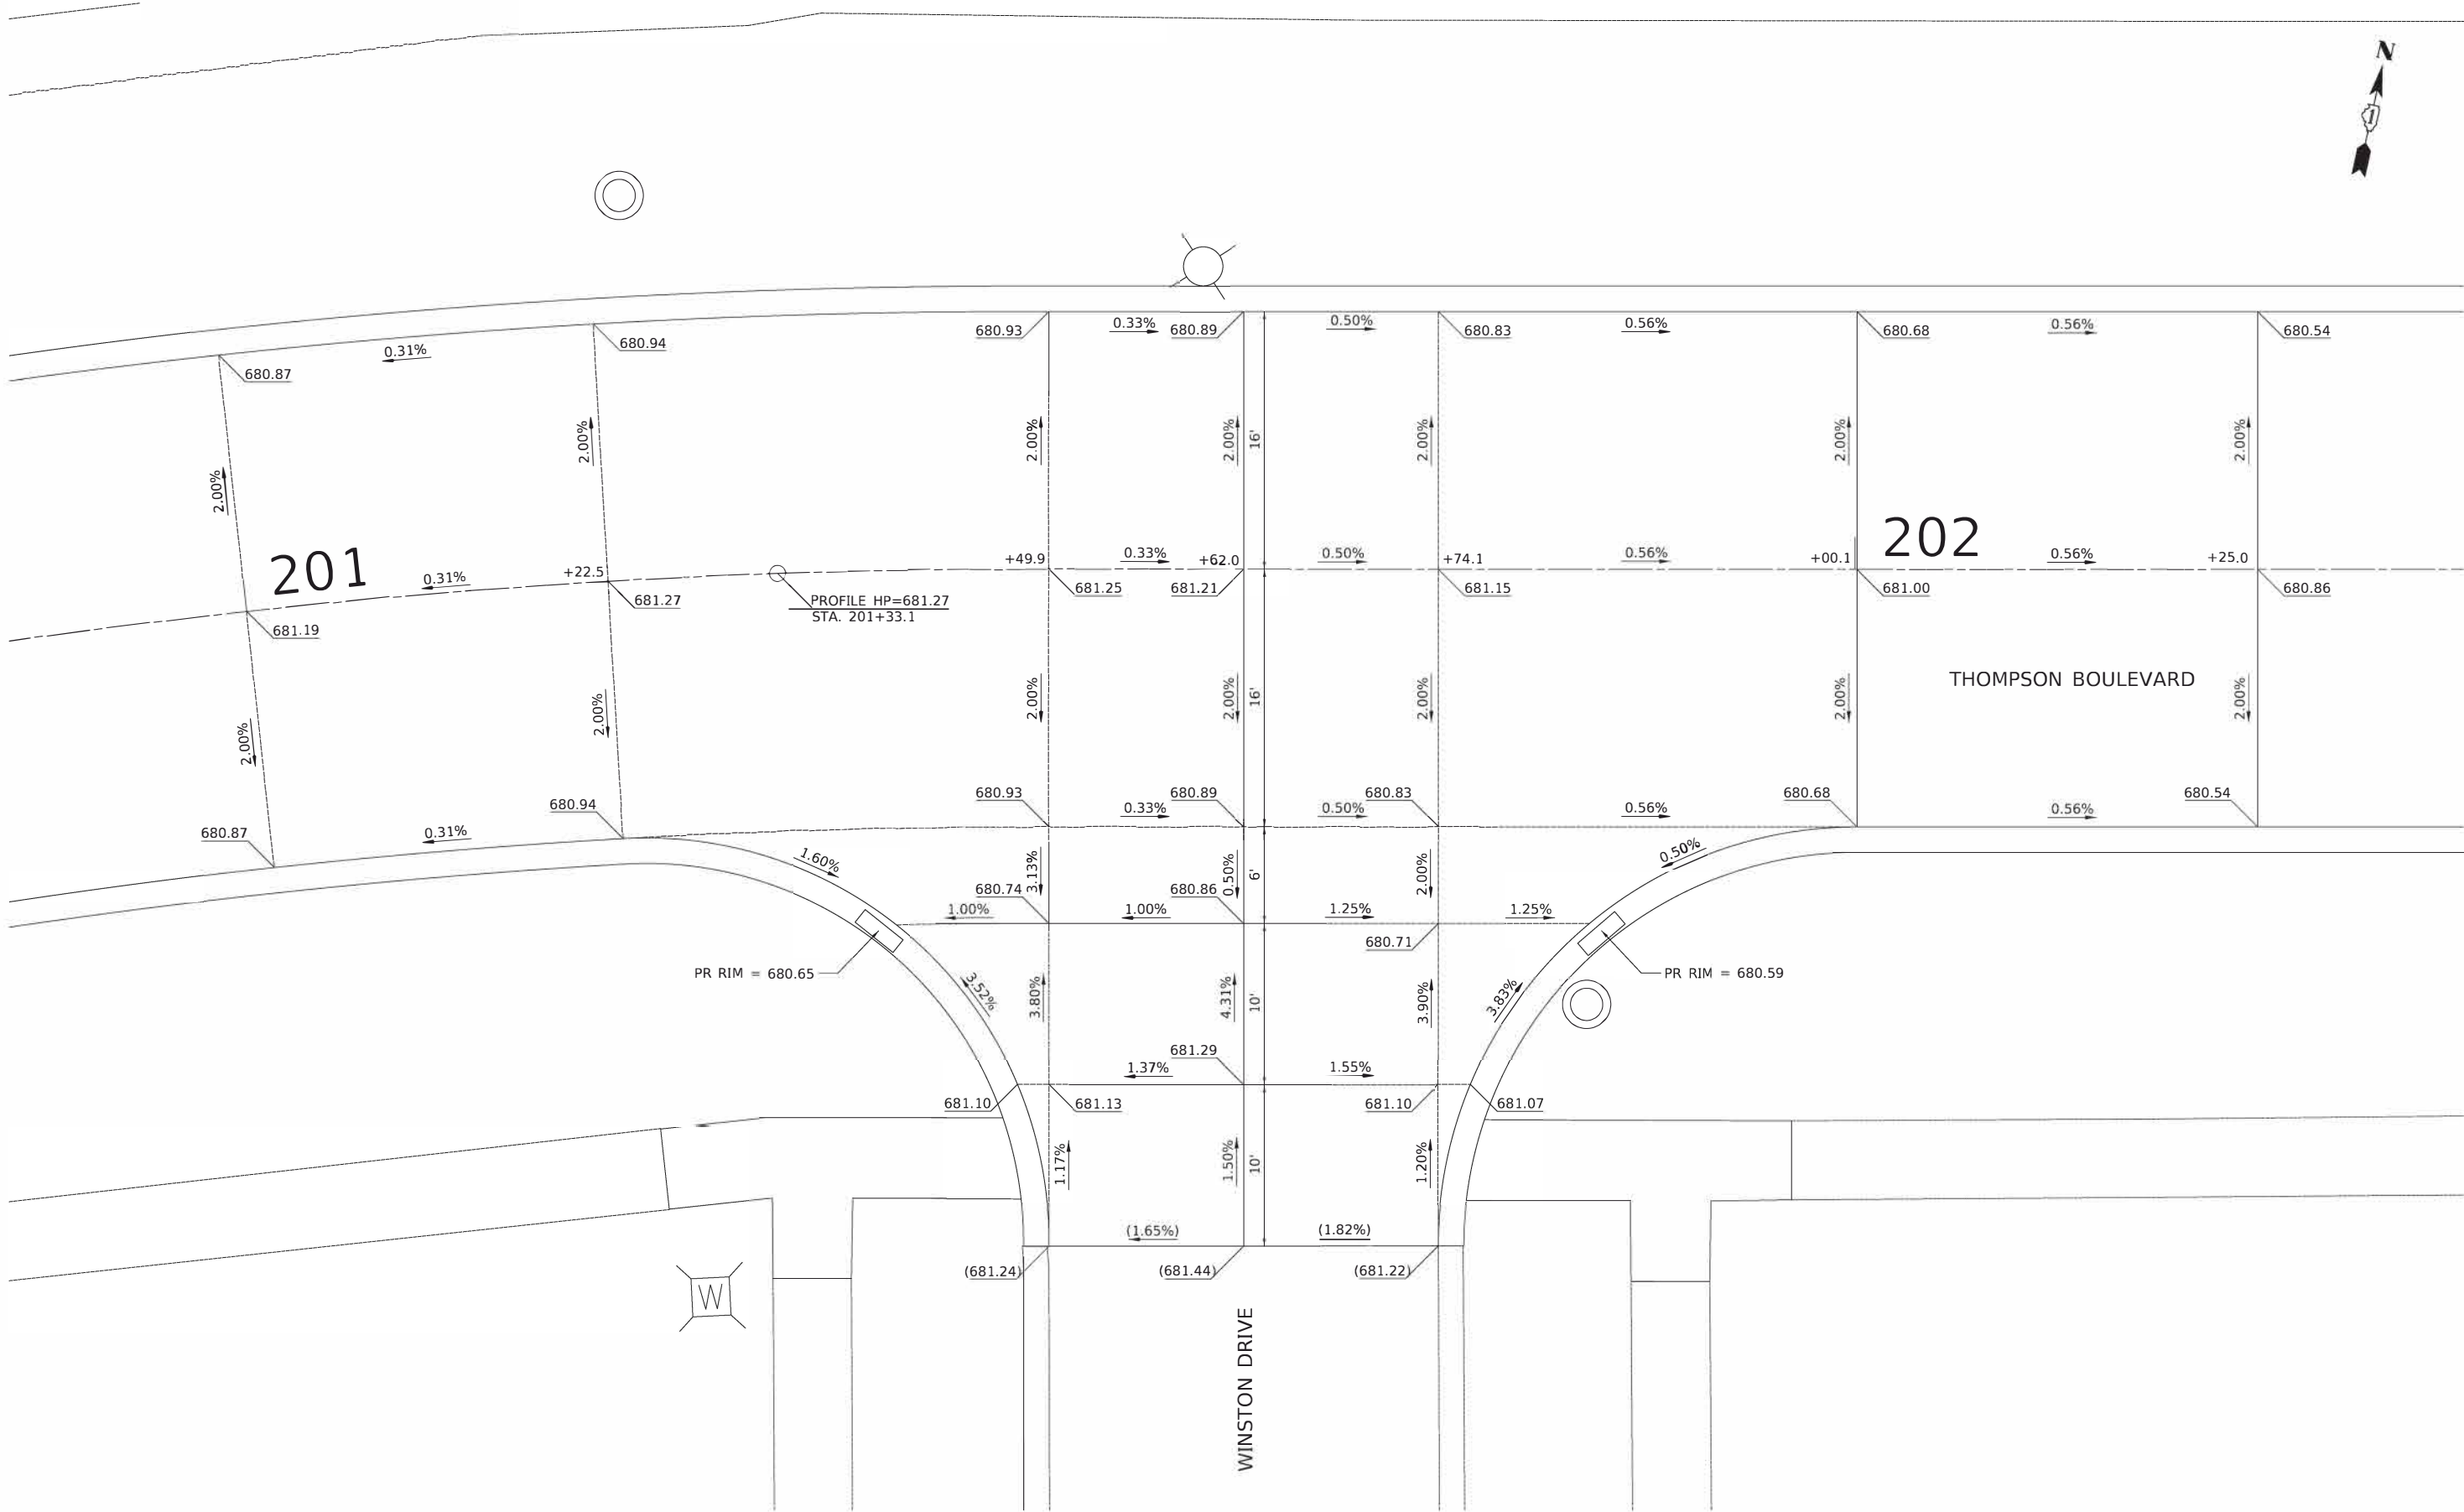

PLAN	SURVEYED	DATE
NOTE BOOK NO.	PLOTTED	BY
	ALIGNMENT CHECKED	
	STRUCTURE NOTED	
	CADD FILE NAME	

PROFILE	SURVEYED	DATE
NOTE BOOK NO.	PLOTTED	BY
	GRADES CHECKED	
	STRUCTURE NOTED	
	CADD FILE NAME	

MODEL: \$MODELNAME\$
FILE NAME: ...13223 C2 Thompson IG2_01.dgn



Two Pierce Place, Suite 1400
Itasca, Illinois 60143
Tel: 630.773.3900 Fax: 630.773.3975
www.civiltechinc.com

DESIGNED -	TGB	REVISED -	
DRAWN -	JRR	REVISED -	
CHECKED -	KRK	REVISED -	
DATE -	7/27/2020	REVISED -	


STATE OF ILLINOIS
DEPARTMENT OF TRANSPORTATION



INTERSECTION GRADING PLAN
THOMPSON BOULEVARD & JERSEY COURT

SHEET 19 OF 37 SHEETS

FAU RTE	SECTION	COUNTY	TOTAL SHEETS	SHEET NO
3260 2060	16-00106-02-R5	LAKE	222	112
CONTRACT NO 61G70				
ILLINOIS FED AID PROJECT				

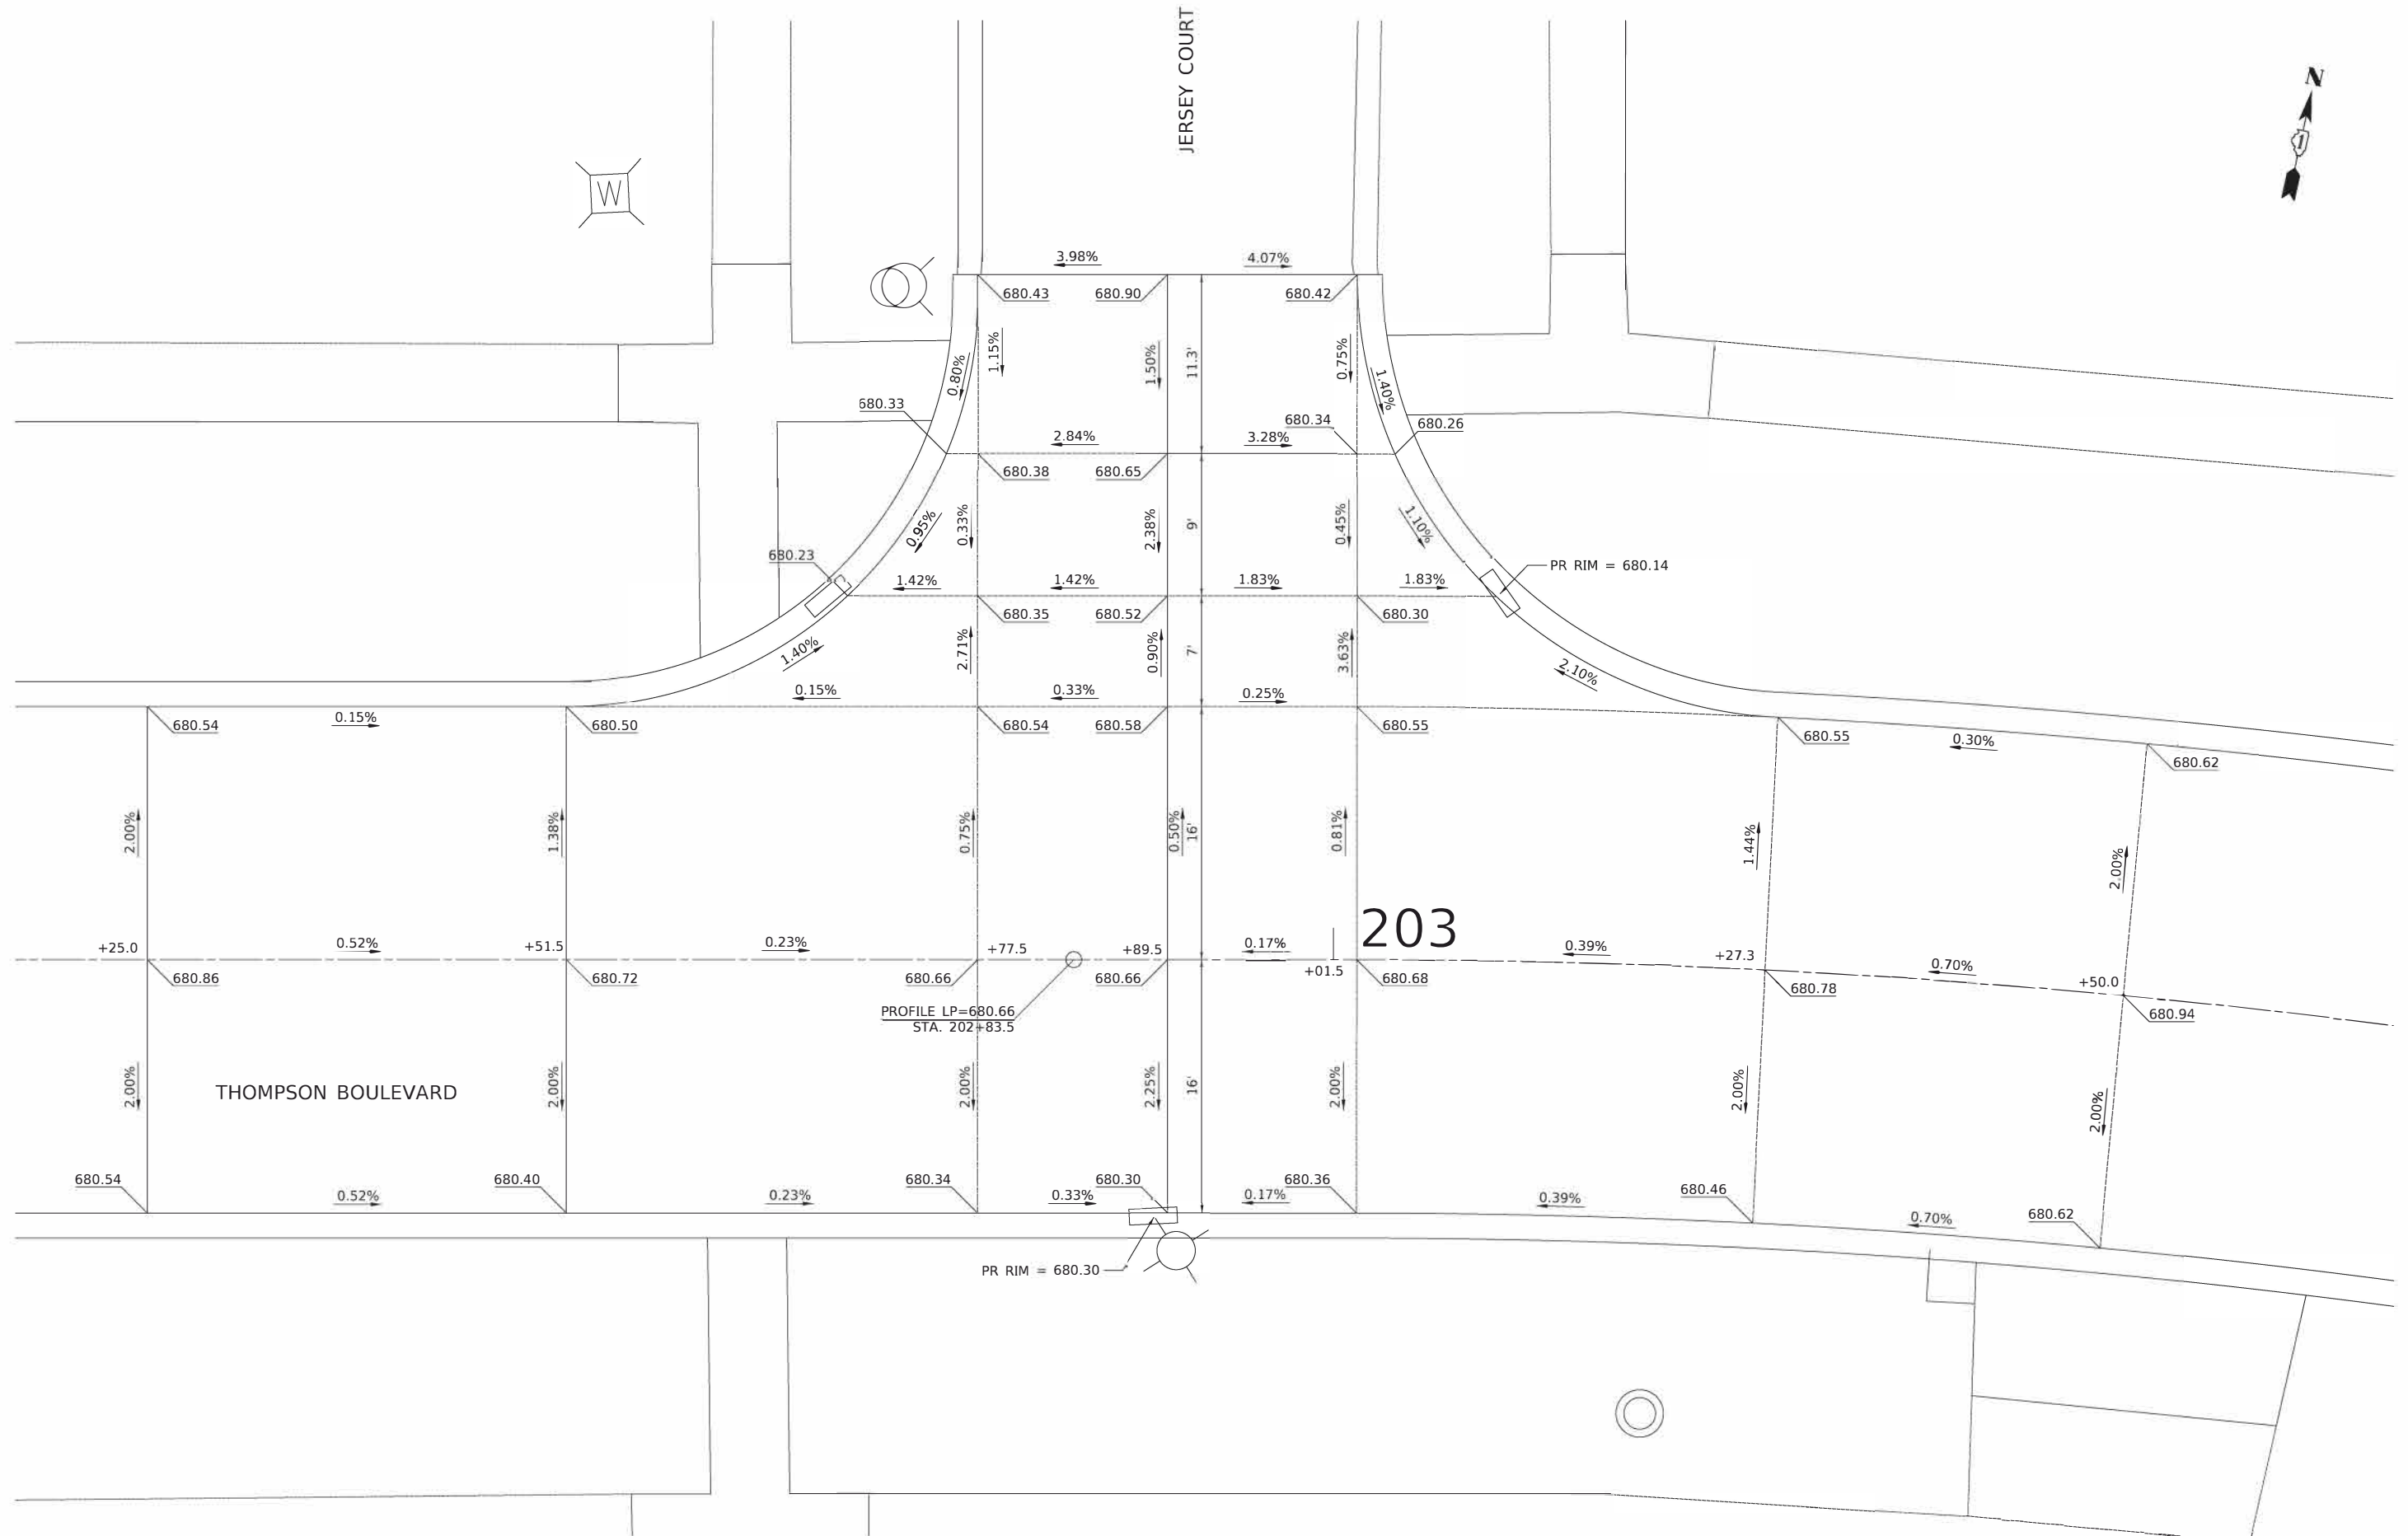


PROFILE	SURVEYED _____	BY _____	DATE _____
	PLOTTED _____ GRADES CHECKED _____ B.M. NOTED _____ STRUCTURE NOTATIONS CHECKED _____		



PROFILE NOTE BOOK NO. _____	SURVEYED _____	BY _____	DATE _____
	PLOTTED _____		
	GRADES CHECKED _____		
	B.M. NOTED _____		
	STRUCTURE NOTATIONS CH'KD _____		



PROFILE	SURVEYED _____	BY _____	DATE _____
NOTE BOOK	GRADES CHECKED _____		
NO. _____	B.M. NOTED _____		
	STRUCTURE NOTATIONS CHKD _____		

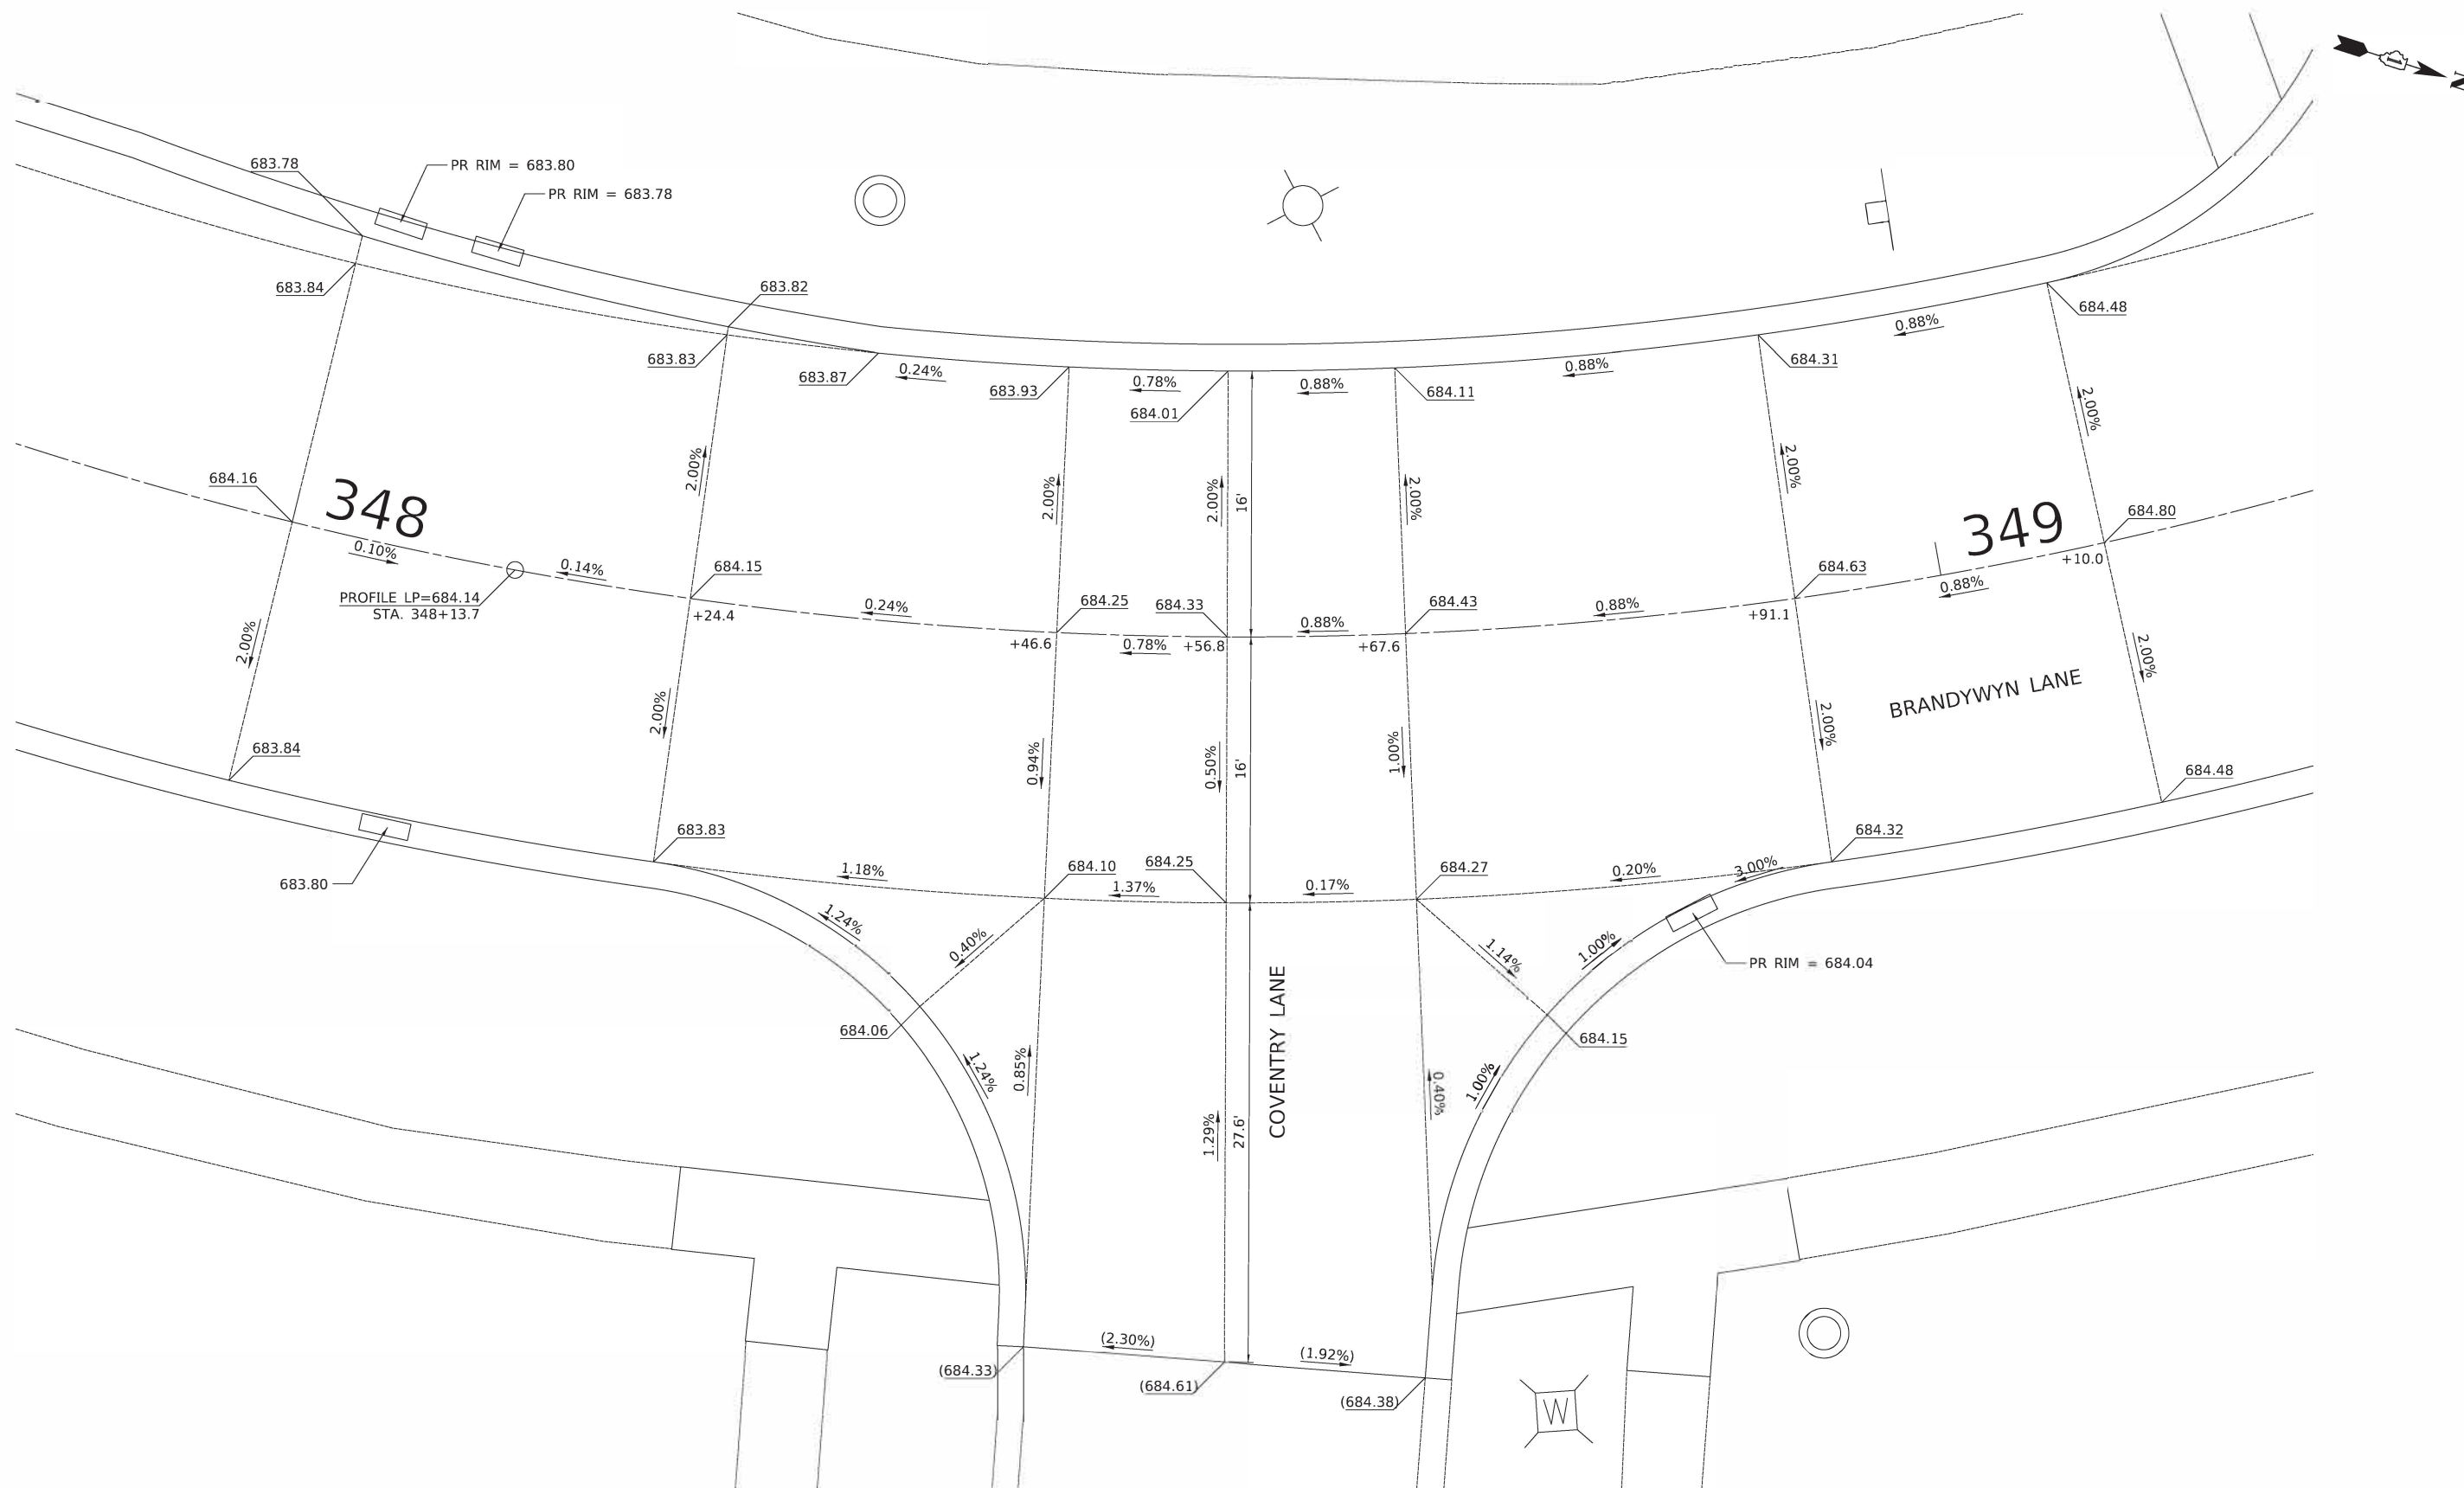

Two Pierce Place, Suite 1400
Itasca, Illinois 60143
Tel: 630.773.3900 Fax: 630.773.3975
www.civiltechinc.com

DESIGNED -	TGB	REVISED -	
DRAWN -	JRR	REVISED -	
CHECKED -	KRK	REVISED -	
DATE -	7/27/2020	REVISED -	

STATE OF ILLINOIS
DEPARTMENT OF TRANSPORTATION

SCALE




INTERSECTION GRADING PLAN
BRANDYWYN LANE & COVENTRY LANE

	SHEET 22 OF 37 SHEETS
--	-----------------------

FAU RTE	SECTION	COUNTY	TOTAL SHEETS	SHEET NO.
3260 2060	16-00106-02-RS	LAKE	222	115
		CONTRACT NO 61G70		
		ILLINOIS	FED AID PROJECT	

PROFILE	SURVEYED _____	BY _____	DATE _____
	PLOTTED _____ GRADES CHECKED _____ B.M. NOTED _____ STRUCTURE NOTATIONS CHKD _____		
NOTE BOOK			
NO. _____			

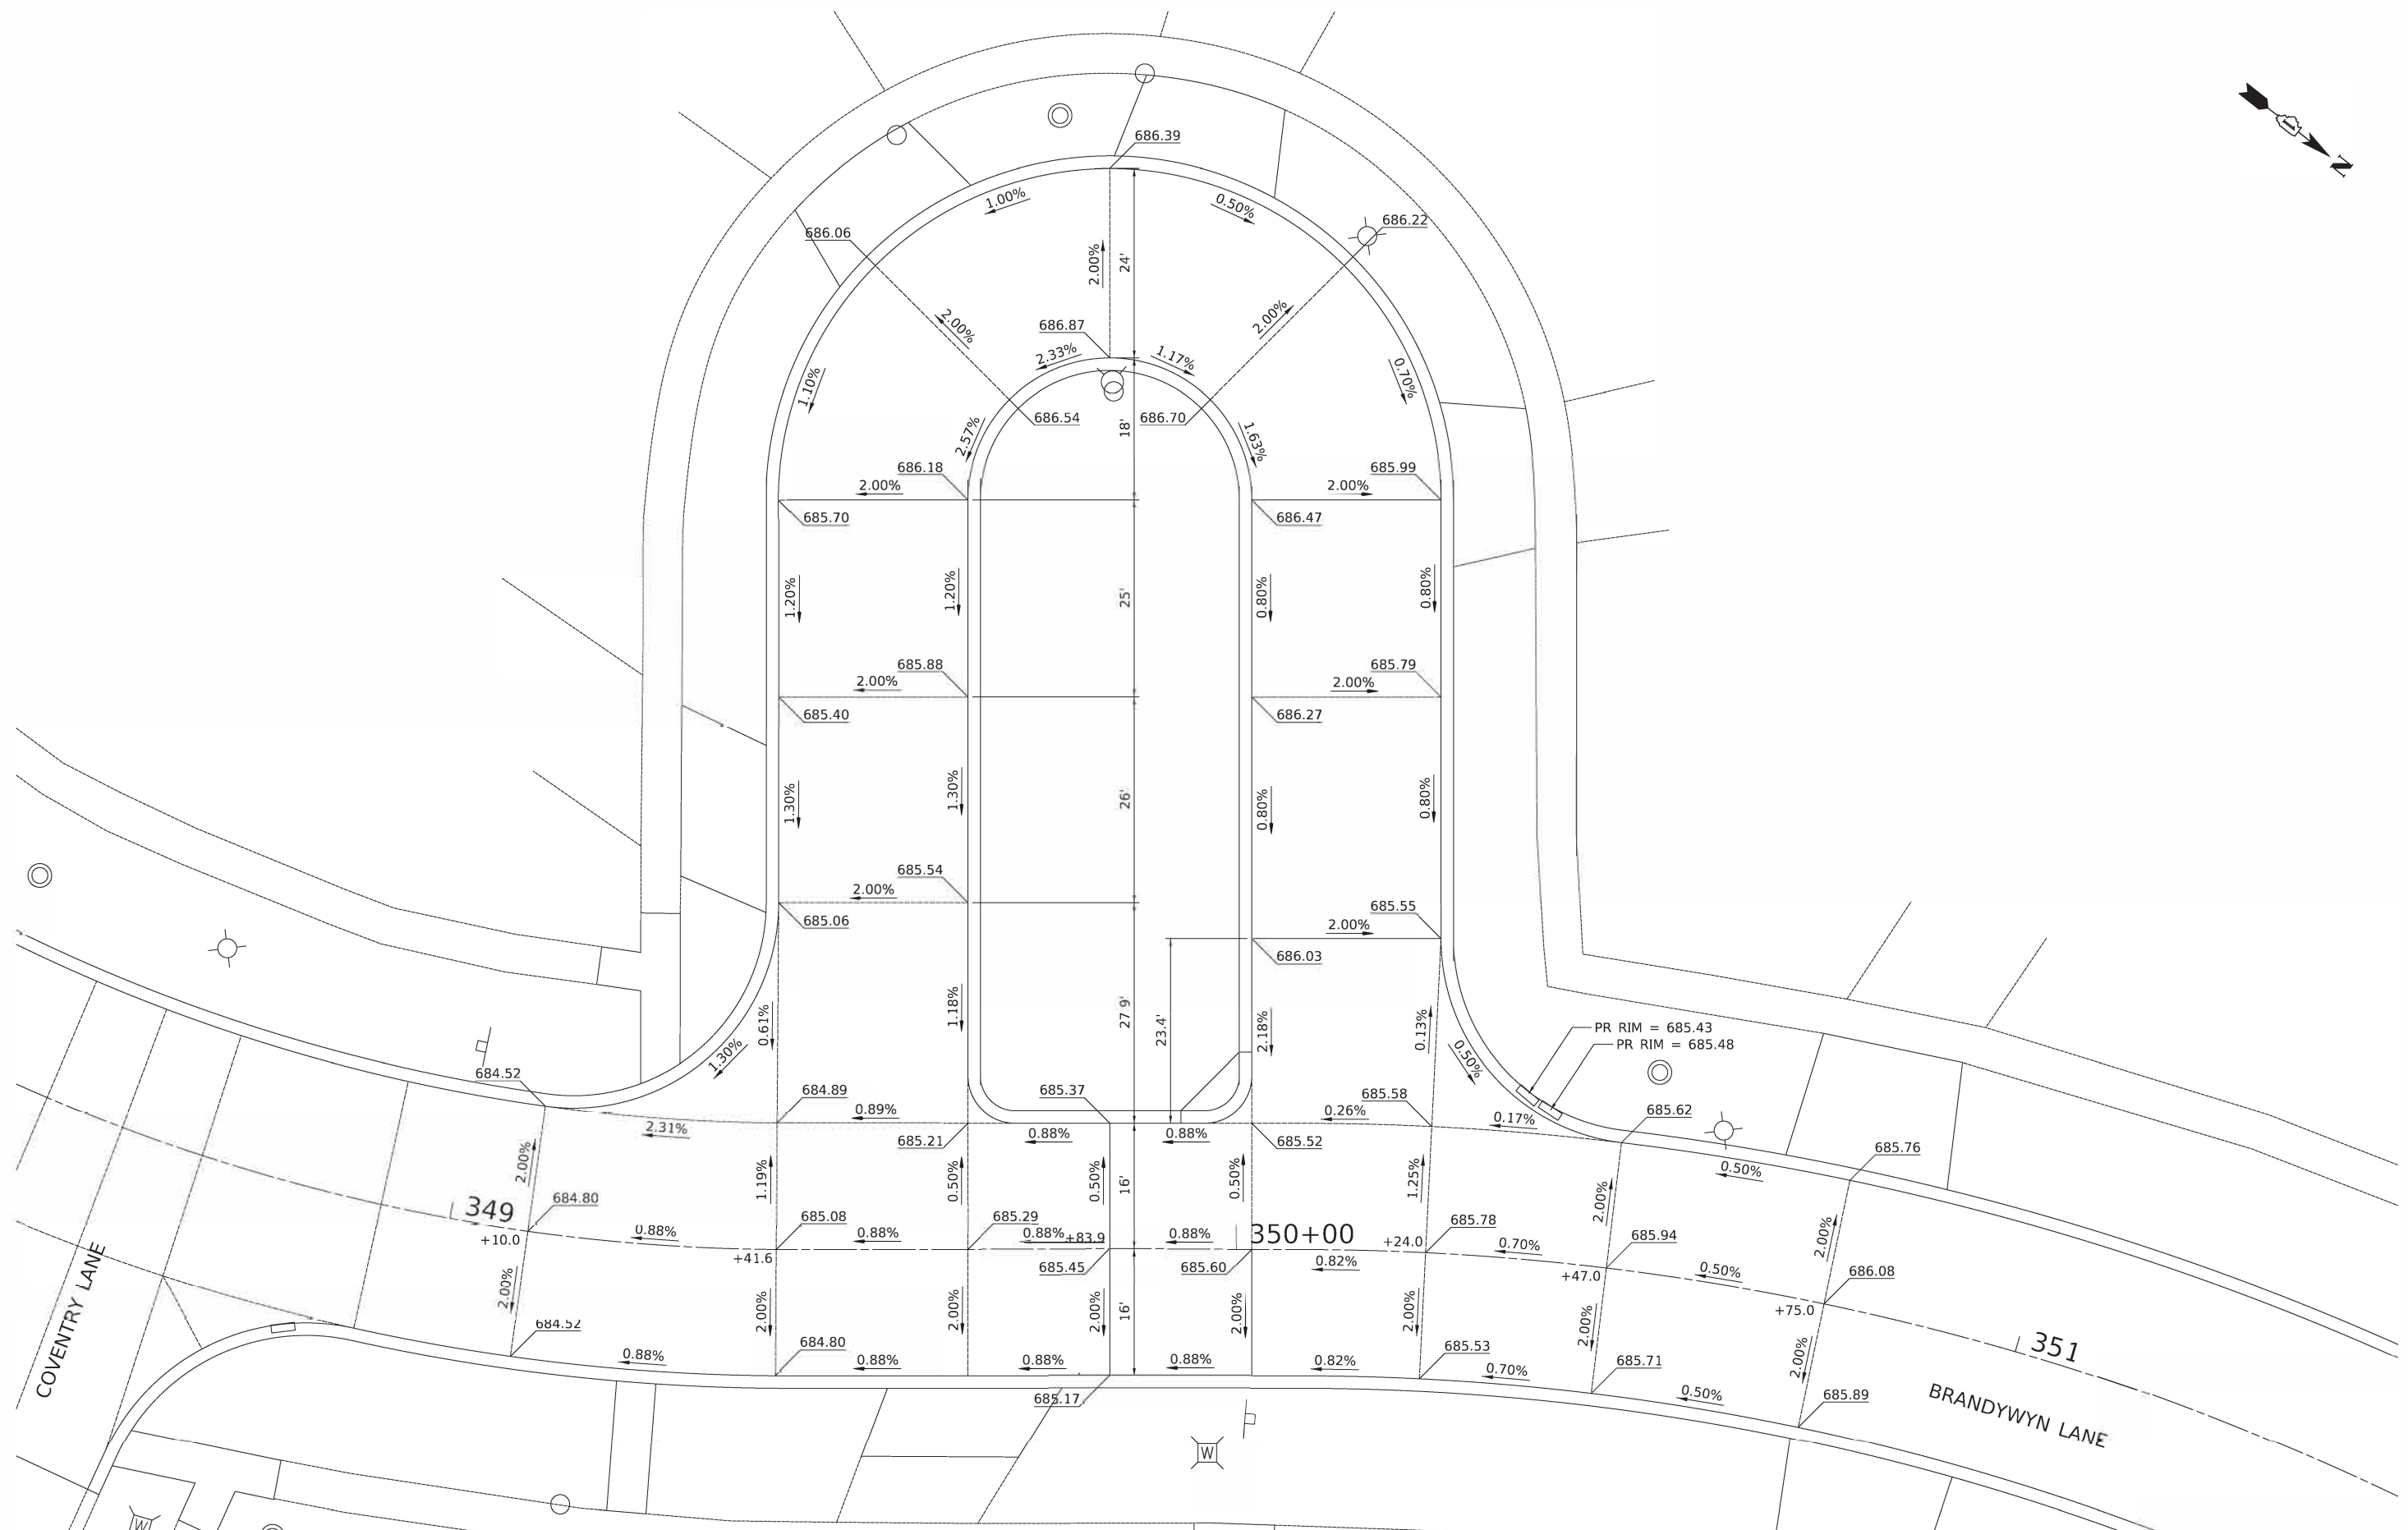


Two Pierce Place, Suite 1400
Itasca, Illinois 60143
Tel: 630.773.3900 Fax: 630.773.3975
www.civiltechinc.com

DESIGNED - TGB	REVISED -
DRAWN - JRR	REVISED -
CHECKED - KRK	REVISED -
DATE - 7/27/2020	REVISED -

STATE OF ILLINOIS
DEPARTMENT OF TRANSPORTATION

SCALE

 

**INTERSECTION GRADING PLAN
BRANDYWYN LANE & CUL DE SAC**

FAU RTE	SECTION	COUNTY	TOTAL SHEETS	SHEET NO
3260 2060	16-00106-02-RS	LAKE	222	116
CONTRACT NO 61G70				
ILLINOIS		FED AID PROJECT		

PLAN		DATE	
SURVISED	BY		
PLOTTED			
ALIGNED			
CHECKED			
FILE NAME			
NO.			

PROFILE		DATE	
SURVISED	BY		
PLOTTED			
GRADES			
CHECKED			
STRUCTURE			
NOTATIONS			
CHRD			
NO.			


MODEL: \$MODELNAME\$
FILE NAME: ...13223 C2 Brandywyn IGP 01.dgn



Two Pierce Place, Suite 1400
Itasca, Illinois 60143
Tel: 630.773.3900 Fax: 630.773.3975
www.civiltechinc.com

DESIGNED	-	TGB	REVISED	-
DRAWN	-	JR R	REVISED	-
CHECKED	-	KRK	REVISED	-
DATE	-	7/27/2020	REVISED	-


STATE OF ILLINOIS
DEPARTMENT OF TRANSPORTATION

 


INTERSECTION GRADING PLAN
BRANDYWYN LANE & LONDON COURT

SHEET 24 OF 37 SHEETS

FAU RTE	SECTION	COUNTY	TOTAL SHEETS	SHEET NO
3260 2060	16-00106-02-R5	LAKE	222	117
CONTRACT NO 61G70				
ILLINOIS FED AID PROJECT				

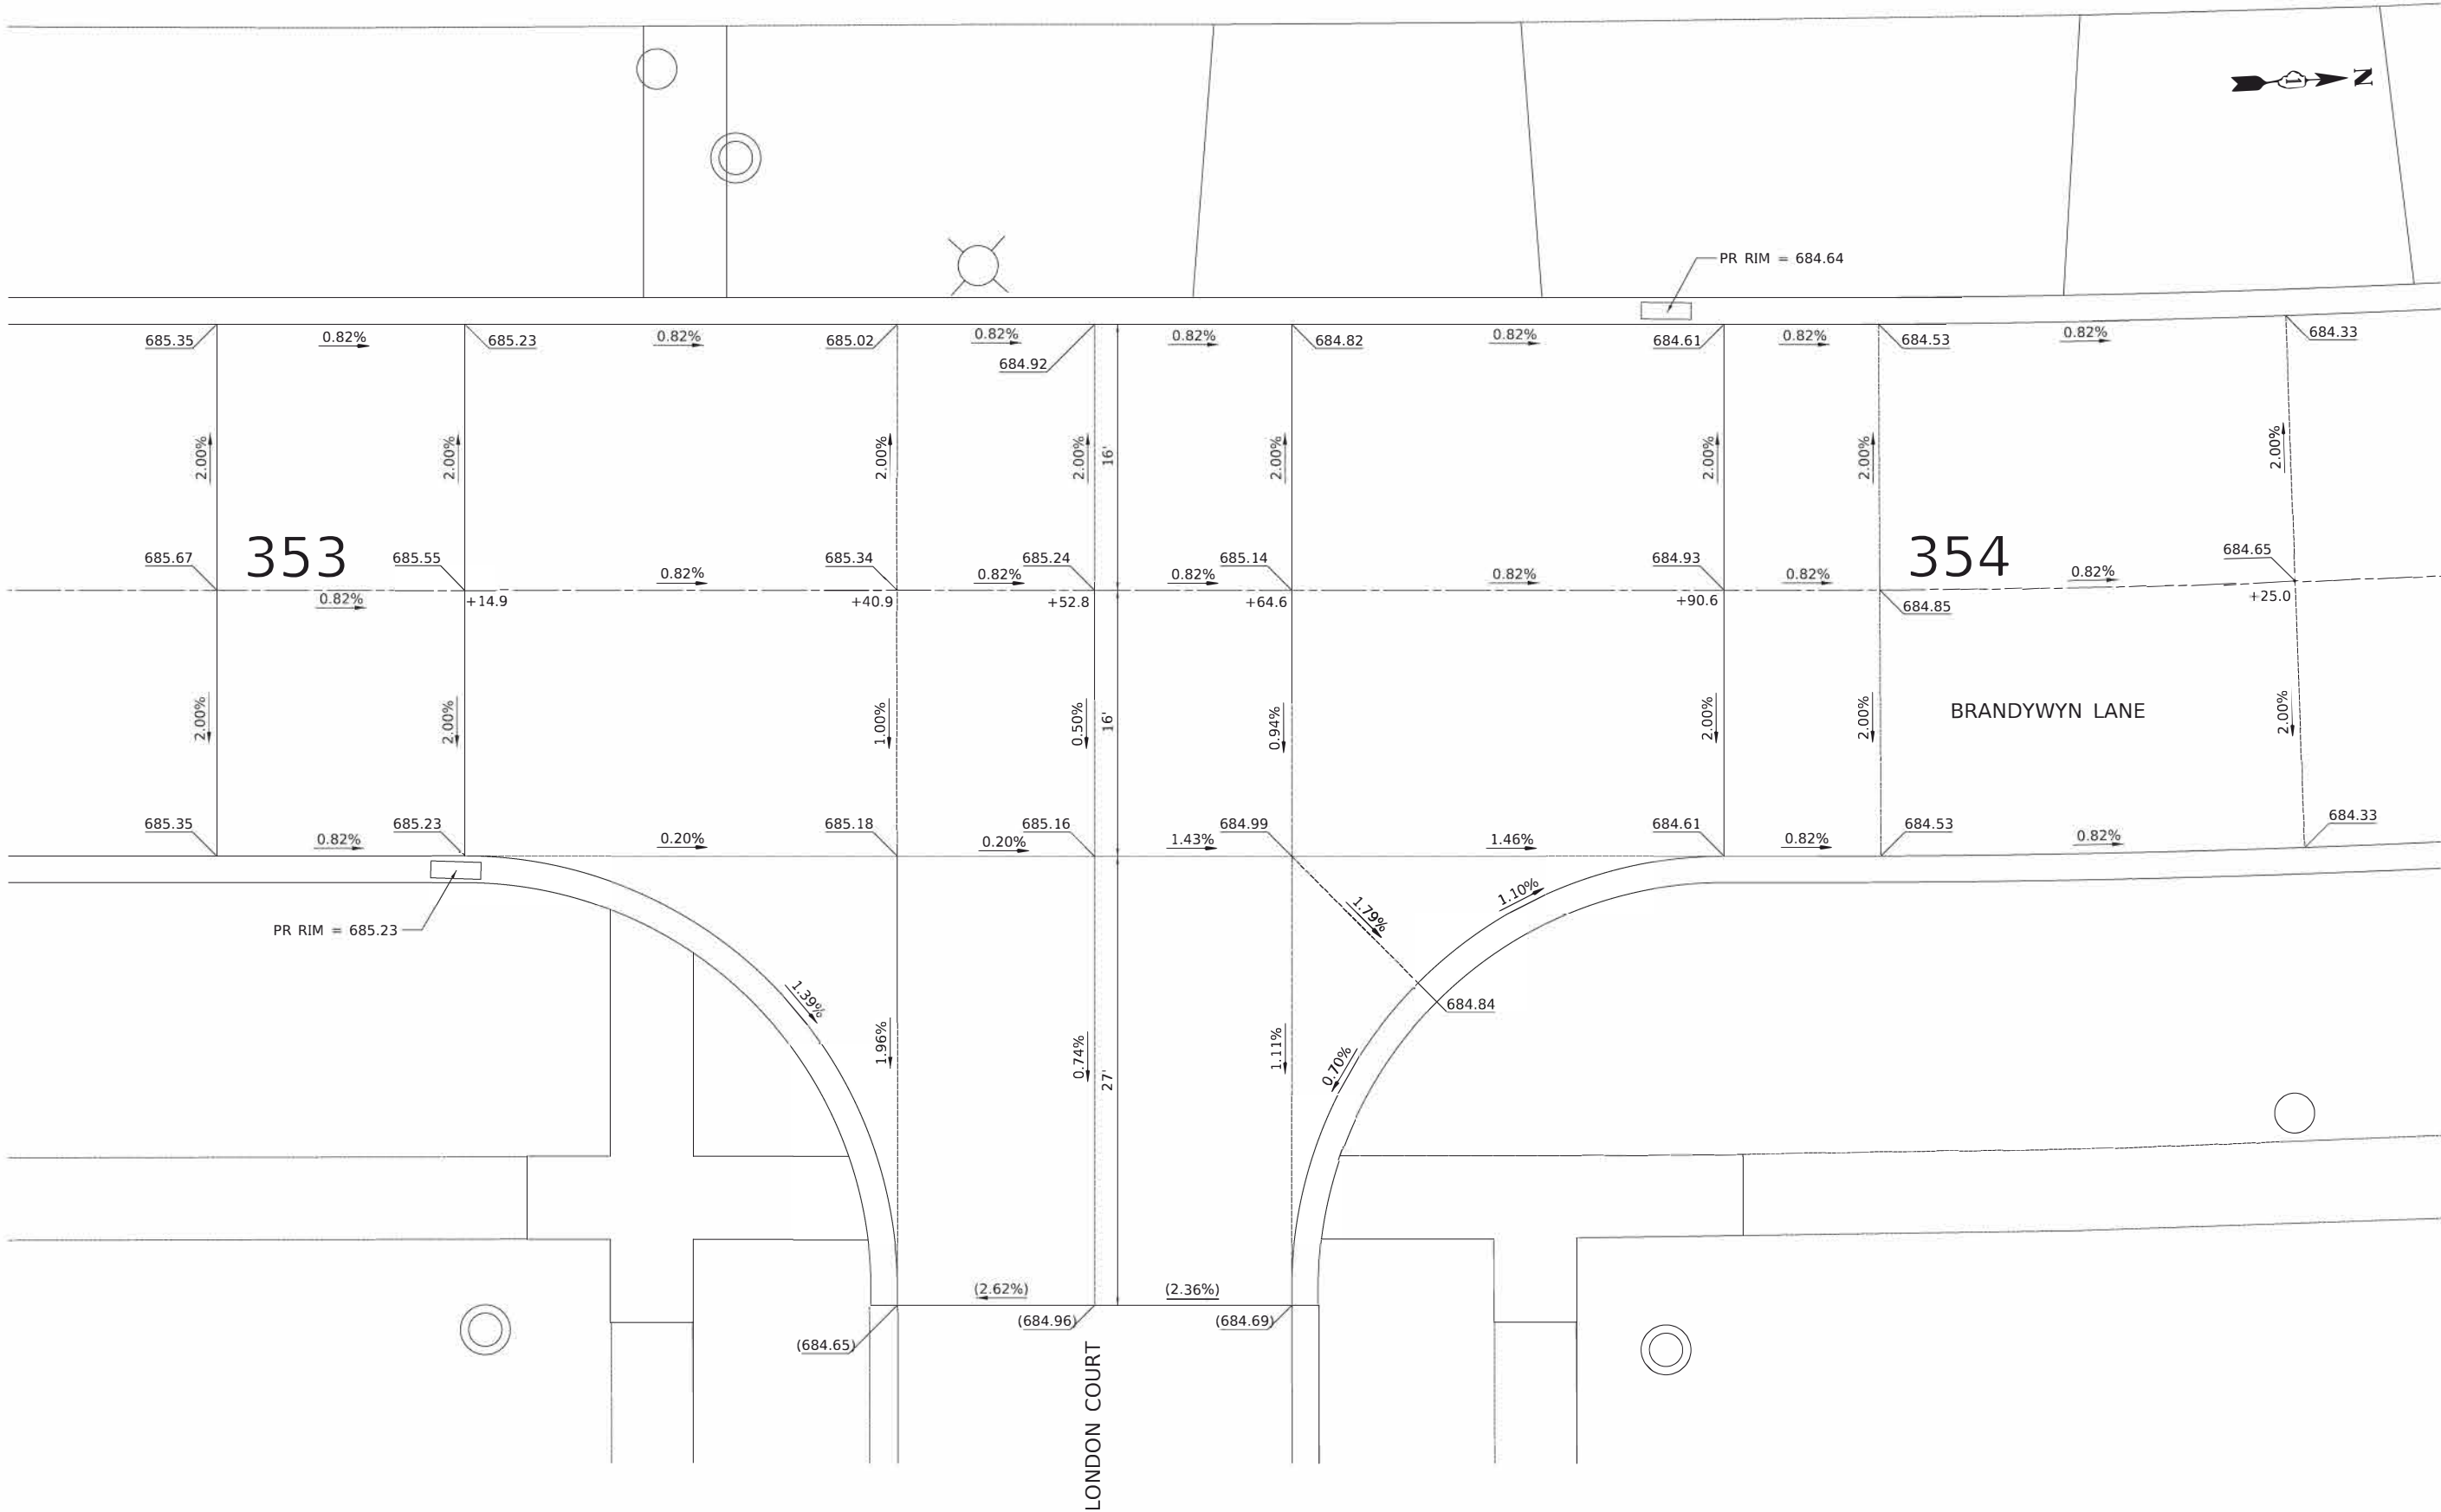

PROFILE	SURVEYED _____	BY _____	DATE _____
	PLOTTED _____ GRADES CHECKED _____ B.M. NOTED _____ STRUCTURE NOTATIONS CHKD _____		

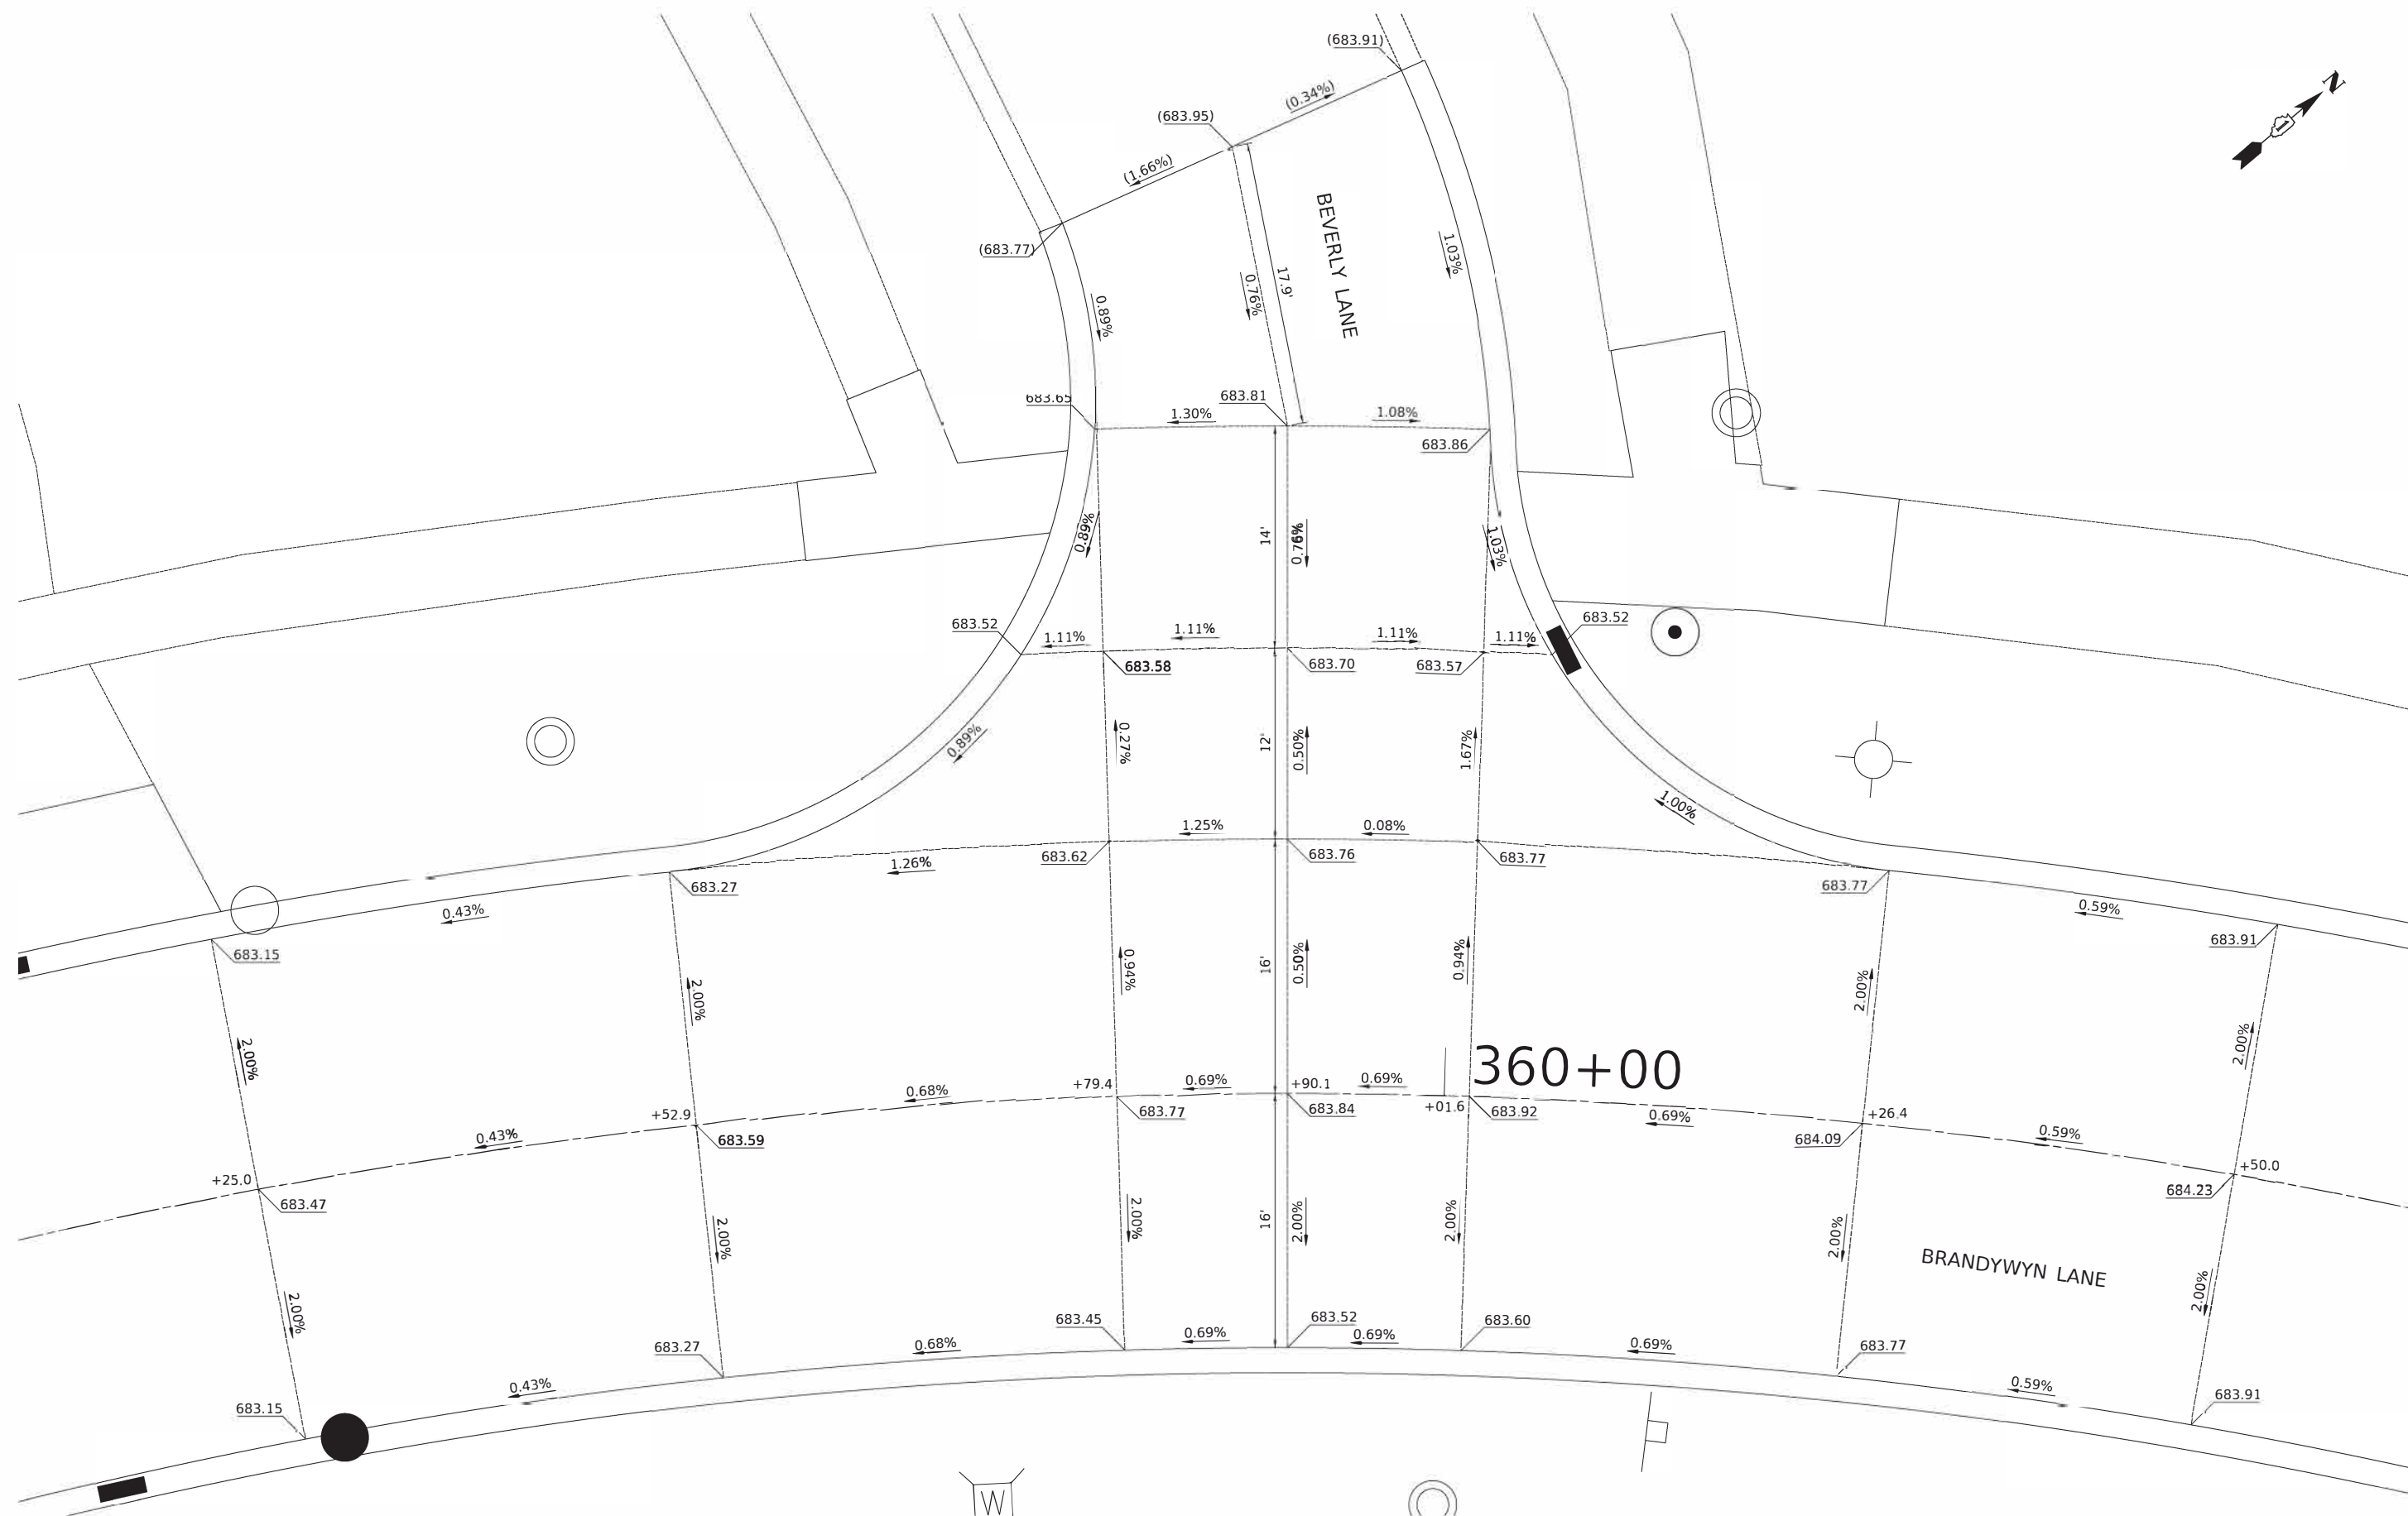

Two Pierce Place, Suite 1400
Itasca, Illinois 60143
Tel: 630.773.3900 Fax: 630.773.3975
www.civiltechinc.com

DESIGNED -	TGB	REVISED -
DRAWN -	JRR	REVISED -
CHECKED -	KRK	REVISED -
DATE -	7/27/2020	REVISED -

**STATE OF ILLINOIS
DEPARTMENT OF TRANSPORTATION**

SCALE



**INTERSECTION GRADING PLAN
BRANDYWYN LANE & BEVERLY LANE**

FAU RTE	SECTION	COUNTY	TOTAL SHEETS	SHEET NO.
3260 2060	16-00106-02-RS	LAKE	222	118
		CONTRACT NO 61G70		
		ILLINOIS	FED AID PROJECT	

PLAN	NO.	SURVIVED PLOTTED ALIGNMENT CHECKED STRUCTURE NOTED CADD FILE NAME	BY	DATE

PROFILE	NO.	SURVIVED PLOTTED GRADES CHECKED STRUCTURE NOTED CADD FILE NAME	BY	DATE


MODEL: \$MODELNAME\$
FILE NAME: ...13223 C2 Brandywyn IGP-01.dgn



Two Pierce Place, Suite 1400
Itasca, Illinois 60143
Tel: 630.773.3900 Fax: 630.773.3975
www.civiltechinc.com

DESIGNED -	TGB	REVISED -	
DRAWN -	JRR	REVIS ED -	
CHECKED -	KRK	REVISED -	
DATE -	7/27/2020	REVISED -	

STATE OF ILLINOIS
DEPARTMENT OF TRANSPORTATION

 

INTERSECTION GRADING PLAN
BRANDYWYN LANE & DOVER COURT

SHEET 26 OF 37 SHEETS


FAU RTE	SECTION	COUNTY	TOTAL SHEETS	SHEET NO
3260 2060	16-00106-02-RS	LAKE	222	119
CONTRACT NO 61G70				
ILLINOIS FED AID PROJECT				



362

363


PROFILE	SURVEYED _____	BY _____	DATE _____
	PLOTTED _____		
	GRADES CHECKED _____		
	B.M. NOTED _____		
NOTE BOOK	STRUCTURE NOTATIONS CHK'D _____		
NO. _____			

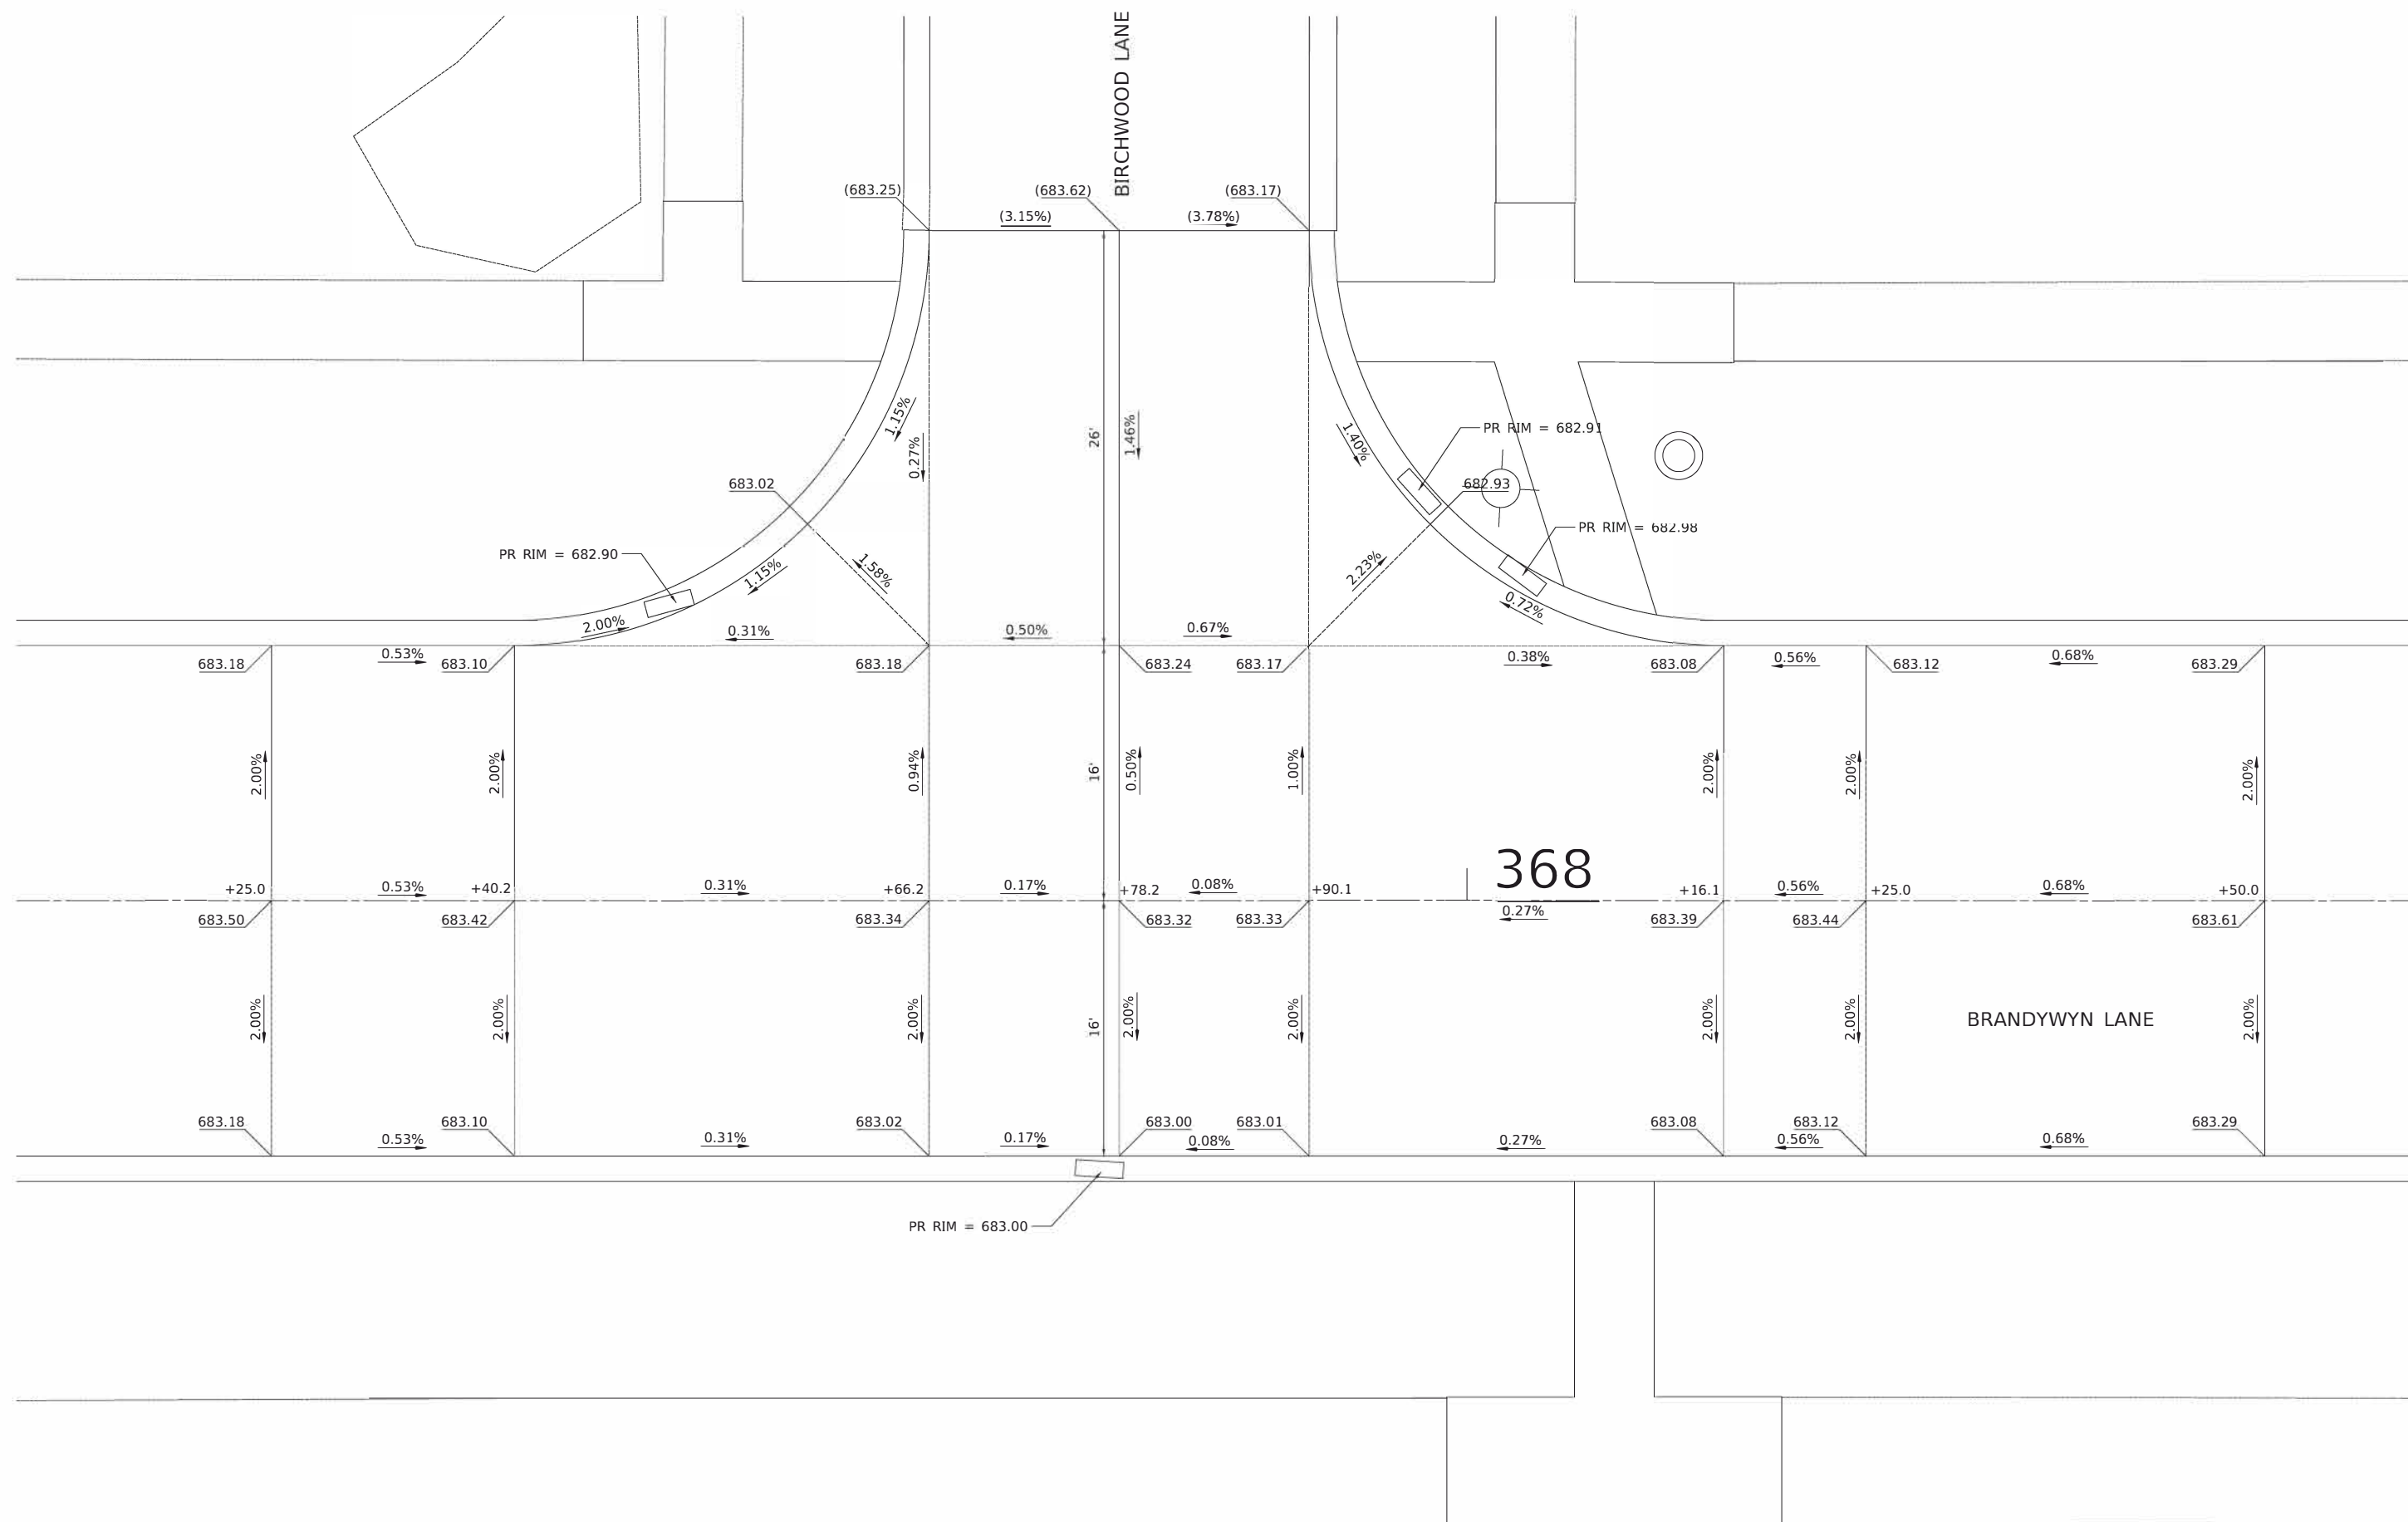

Two Pierce Place, Suite 1400
Itasca, Illinois 60143
Tel: 630.773.3900 Fax: 630.773.3975
www.civiltechinc.com

DESIGNED -	TGB	REVISED -
DRAWN -	JR R	REVISED -
CHECKED -	KRK	REVISED -
DATE -	7/27/2020	REVISED -

**STATE OF ILLINOIS
DEPARTMENT OF TRANSPORTATION**

 


INTERSECTION GRADING PLAN
BRANDYWYN LANE & BIRCHWOOD LANE

FAU RTE	SECTION	COUNTY	TOTAL SHEETS	SHEET NO.
3260 2060	16-00106-02-RS	LAKE	222	120
CONTRACT NO 61G70				

PLAN	SURVEYED	DATE
NOTE BOOK	PLOTTED	BY
NO.	ALIGNMENT CHECKED	
	STRUCTURE NOTATIONS CHKD	
	CADD FILE NAME	

PROFILE	SURVEYED	DATE
NOTE BOOK	PLOTTED	BY
NO.	GRADES CHECKED	
	STRUCTURE NOTATIONS CHKD	
	CADD FILE NAME	

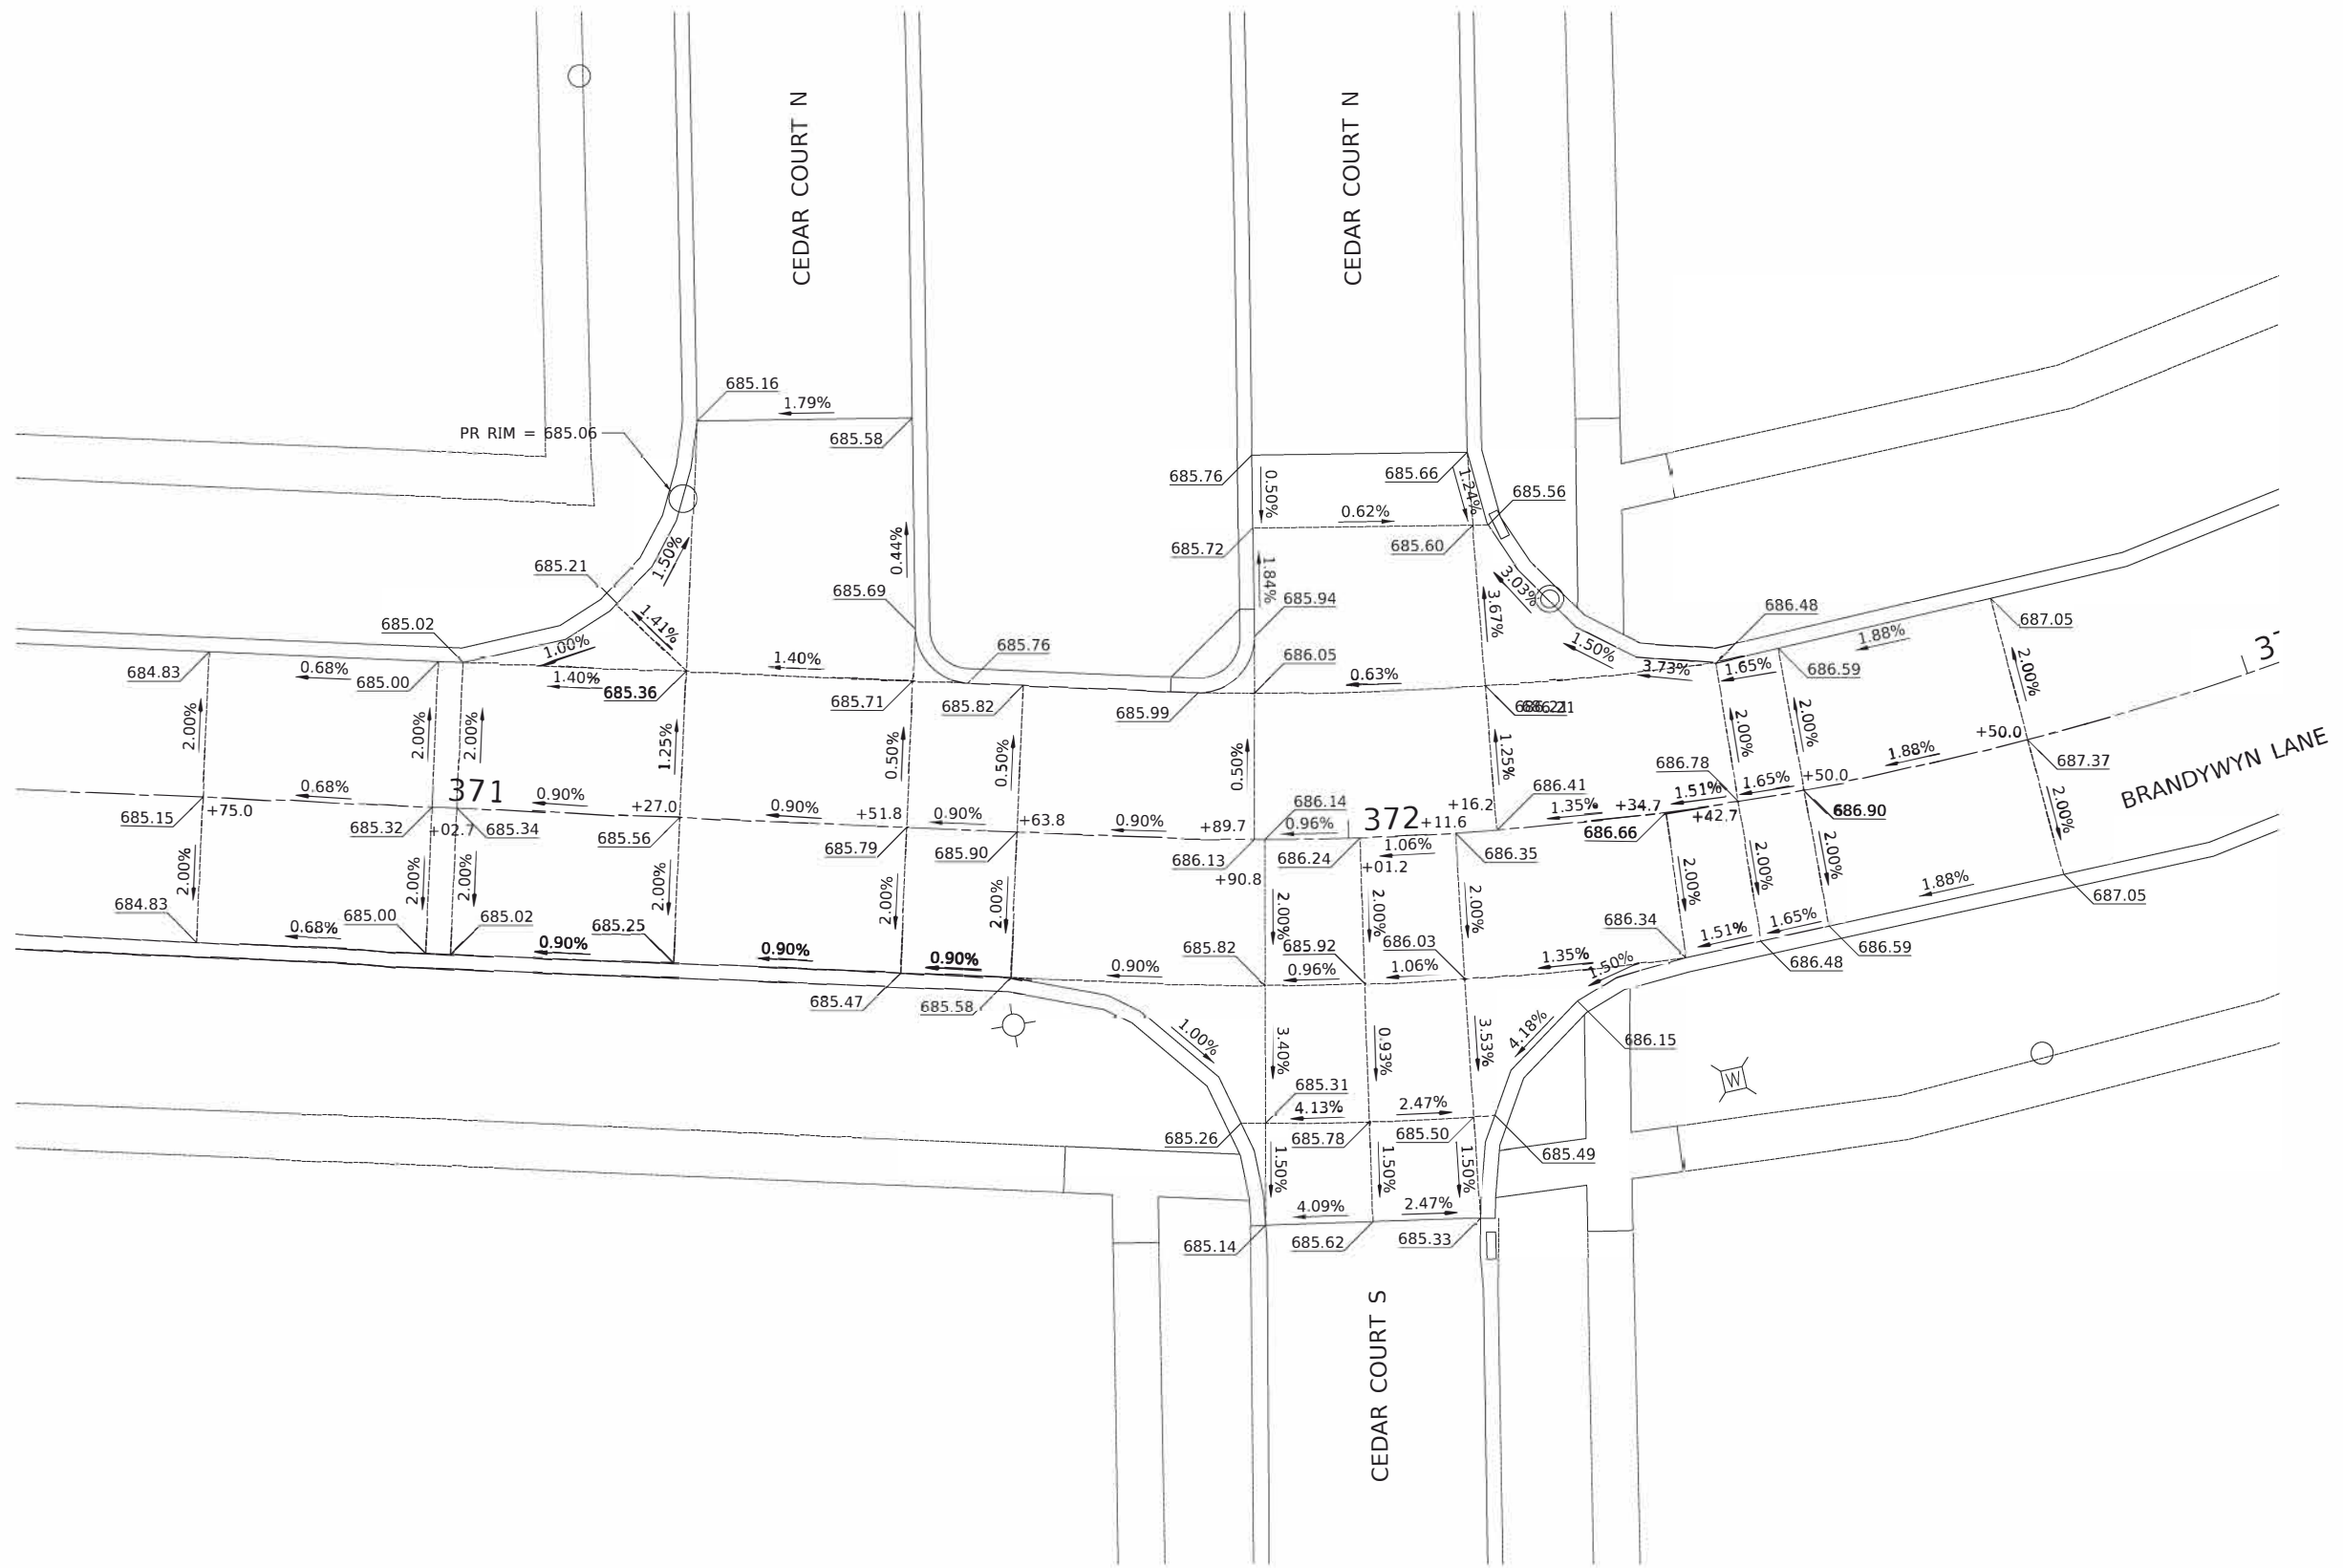


MODEL: \$MODELNAME\$
FILE NAME: ...13223 C2 Brandywyn IGP-01.dgn



Two Pierce Place, Suite 1400
Itasca, Illinois 60143
Tel: 630.773.3900 Fax: 630.773.3975
www.civiltechinc.com

DESIGNED -	TGB	REVISED -	
DRAWN -	JRR	REVISED -	
CHECKED -	KRK	REVISED -	
DATE -	7/27/2020	REVISED -	

STATE OF ILLINOIS
DEPARTMENT OF TRANSPORTATION

 


INTERSECTION GRADING PLAN
BRANDYWYN LANE & CEDAR COURT

SHEET 28 OF 37 SHEETS

FAU RTE	SECTION	COUNTY	TOTAL SHEETS	SHEET NO
3260 2060	16-00106-02-R5	LAKE	222	121
CONTRACT NO 61G70				
ILLINOIS FED AID PROJECT				

PLAN	NO.	NOTE BOOK	SURVEYED	PLOTTED	ALIGNMENT CHECKED	GRADES CHECKED	STRUCTURE NOTATIONS CHKD	DATE	BY

PROFILE	NO.	NOTE BOOK	SURVEYED	PLOTTED	GRADES CHECKED	STRUCTURE NOTATIONS CHKD	DATE	BY

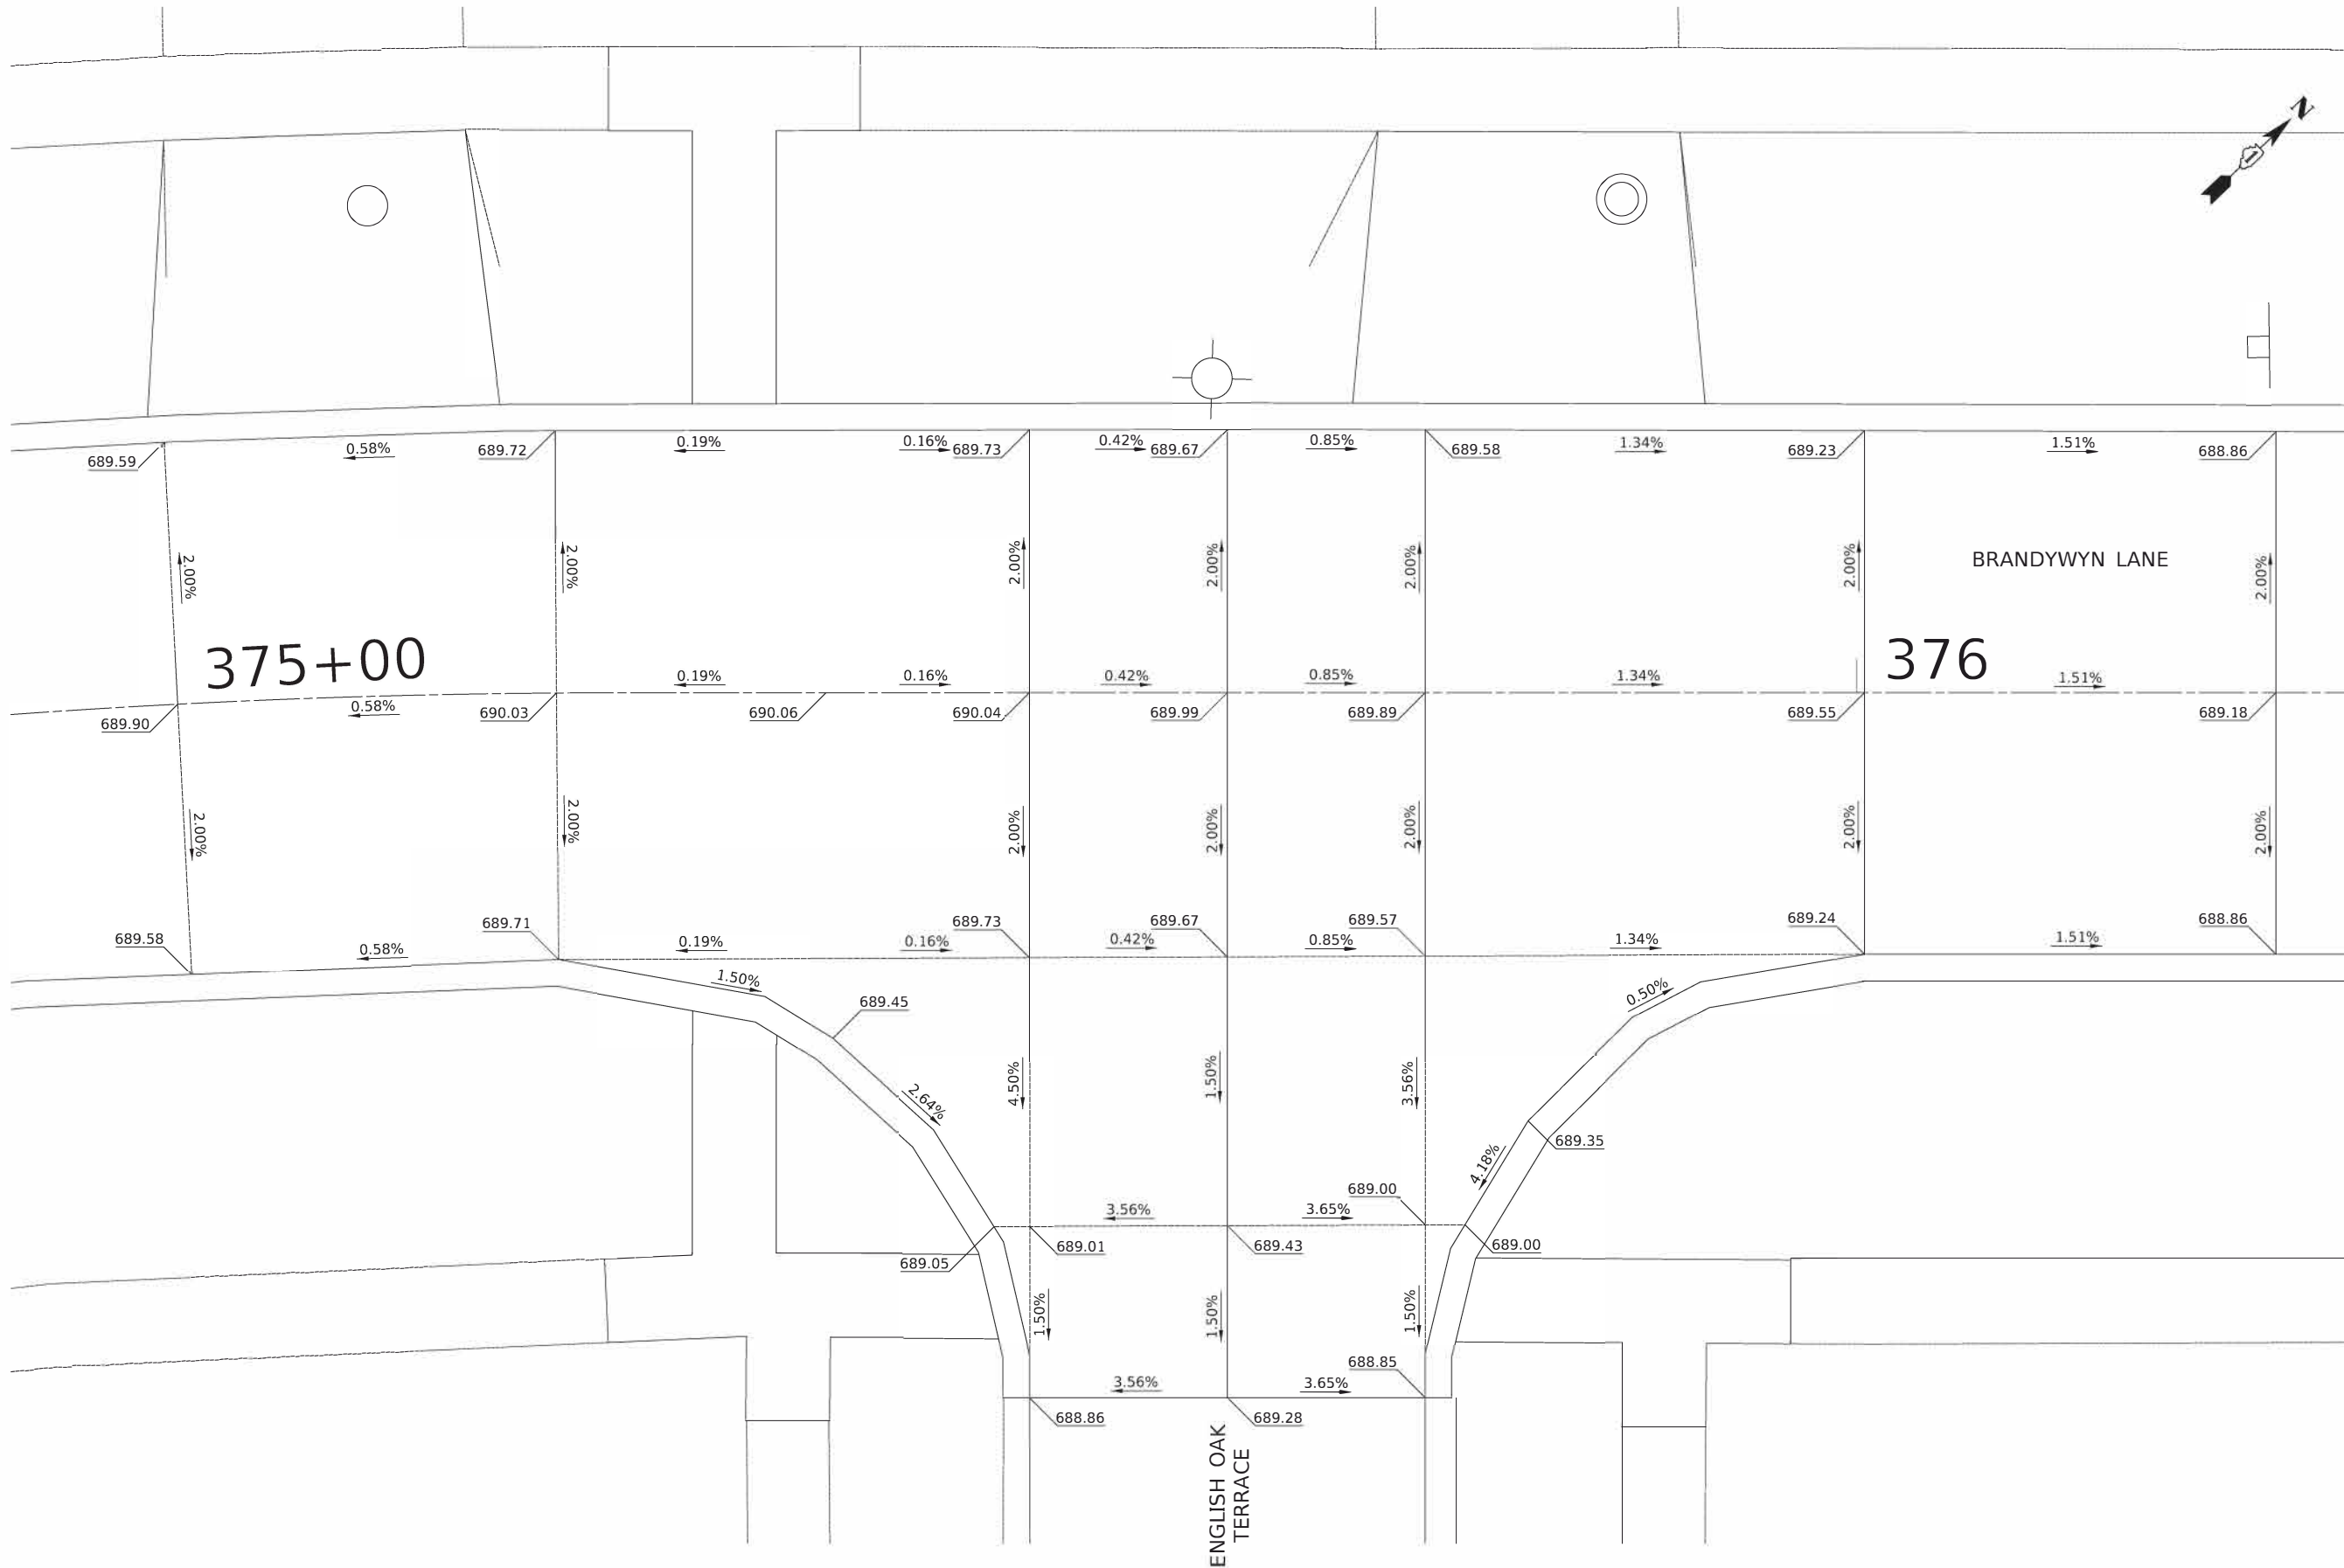


MODEL: \$MODELNAME\$
FILE NAME: ...13223 C2 Brandywyn IGP-01.dgn



Two Pierce Place, Suite 1400
Itasca, Illinois 60143
Tel: 630.773.3900 Fax: 630.773.3975
www.civiltechinc.com

DESIGNED -	TGB	REVISED -	
DRAWN -	JRR	REVISED -	
CHECKED -	KRK	REVISED -	
DATE -	7/27/2020	REVISED -	

STATE OF ILLINOIS
DEPARTMENT OF TRANSPORTATION

 



INTERSECTION GRADING PLAN
BRANDYWYN LANE & BIRCHWOOD LANE

SHEET 29 OF 37 SHEETS

FAU RTE	SECTION	COUNTY	TOTAL SHEETS	SHEET NO
3260 2060	16-00106-02-R5	LAKE	222	122
CONTRACT NO 61G70				
ILLINOIS FED AID PROJECT				

PLAN	SURVEYED	DATE
	PLOTTED	BY
	ALIGNMENT CHECKED	
	NO. _____	

PROFILE	SURVEYED	DATE
	PLOTTED	BY
	GRADES CHECKED	
	NO. _____	

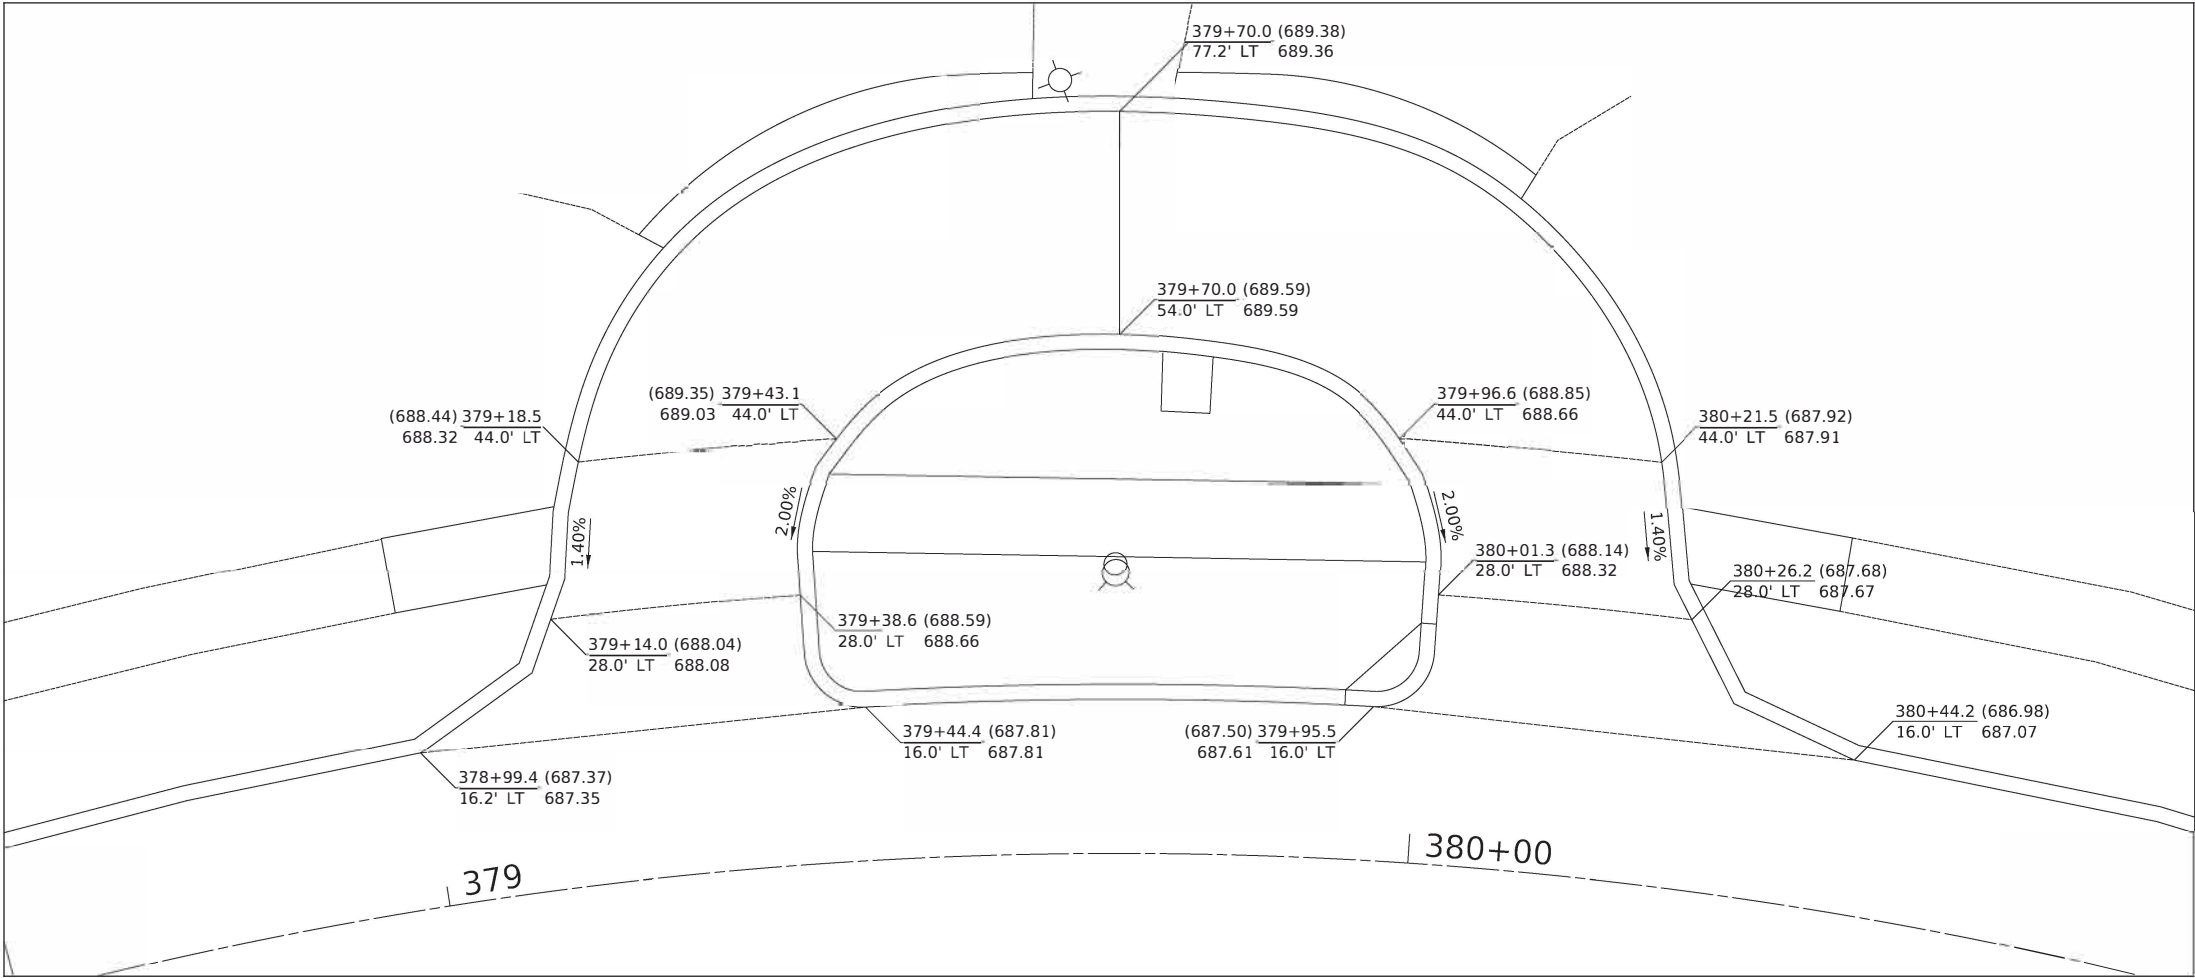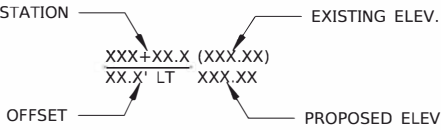


MODEL: \$MODELNAME\$
FILE NAME: ...13223 C2 Brandywyn IGP-02.dgn



Two Pierce Place, Suite 140
Itasca, Illinois 60143
Tel: 630.773.3900 Fax: 630.773.3975
www.civiltechinc.com

DESIGNED -	TGB	REVISED -	
DRAWN -	JRR	REVISED -	
CHECKED -	KRK	REVISED -	
DATE -	7/27/2020	REVISED -	

STATE OF ILLINOIS
DEPARTMENT OF TRANSPORTATION

 

INTERSECTION GRADING PLAN
BRANDYWYN LANE & CUL DE SAC

SHEET 30 OF 37 SHEETS

FAU RTE	SECTION	COUNTY	TOTAL SHEETS	SHEET NO
3260 2060	16-00106-02-R5	LAKE	222	123
CONTRACT NO 61G70				
ILLINOIS FED AID PROJECT				

PROFILE NOTE BOOK NO. _____	SURVEYED _____	BY _____ DATE _____
	PLOTTED _____	
	GRADES CHECKED _____	
	B.M. NOTED _____	
	STRUCTURE NOTATIONS CHECKED _____	



DESIGNED -	TGB	REVISED -
DRAWN -	JRR	REVISED -
CHECKED -	KRK	REVISED -
DATE -	7/27/2020	REVISED -

SCALE




FAU RTE	SECTION	COUNTY	TOTAL SHEETS	SHEET NO.
3260 2060	16-00106-02-R5	LAKE	222	124
		CONTRACT NO 61G70		
ILLINOIS		FED AID PROJECT		

PROFILE	SURVEYED _____	BY _____	DATE _____
	PLOTTED _____ GRADES CHECKED _____ I.M. NOTED _____ STRUCTURE NOTAT'NS CH'KD _____		
NOTE BOOK			
NO. _____			



PLAN	SURVEYED	BY	DATE
	PLOTTED		
NOTE BOOK NO.	ALIGNMENT CHECKED		
	GRADES CHECKED		
	STRUCTURE NOTATIONS CHKD		

PROFILE	SURVEYED	BY	DATE
	PLOTTED		
NOTE BOOK NO.	GRADES CHECKED		
	STRUCTURE NOTATIONS CHKD		

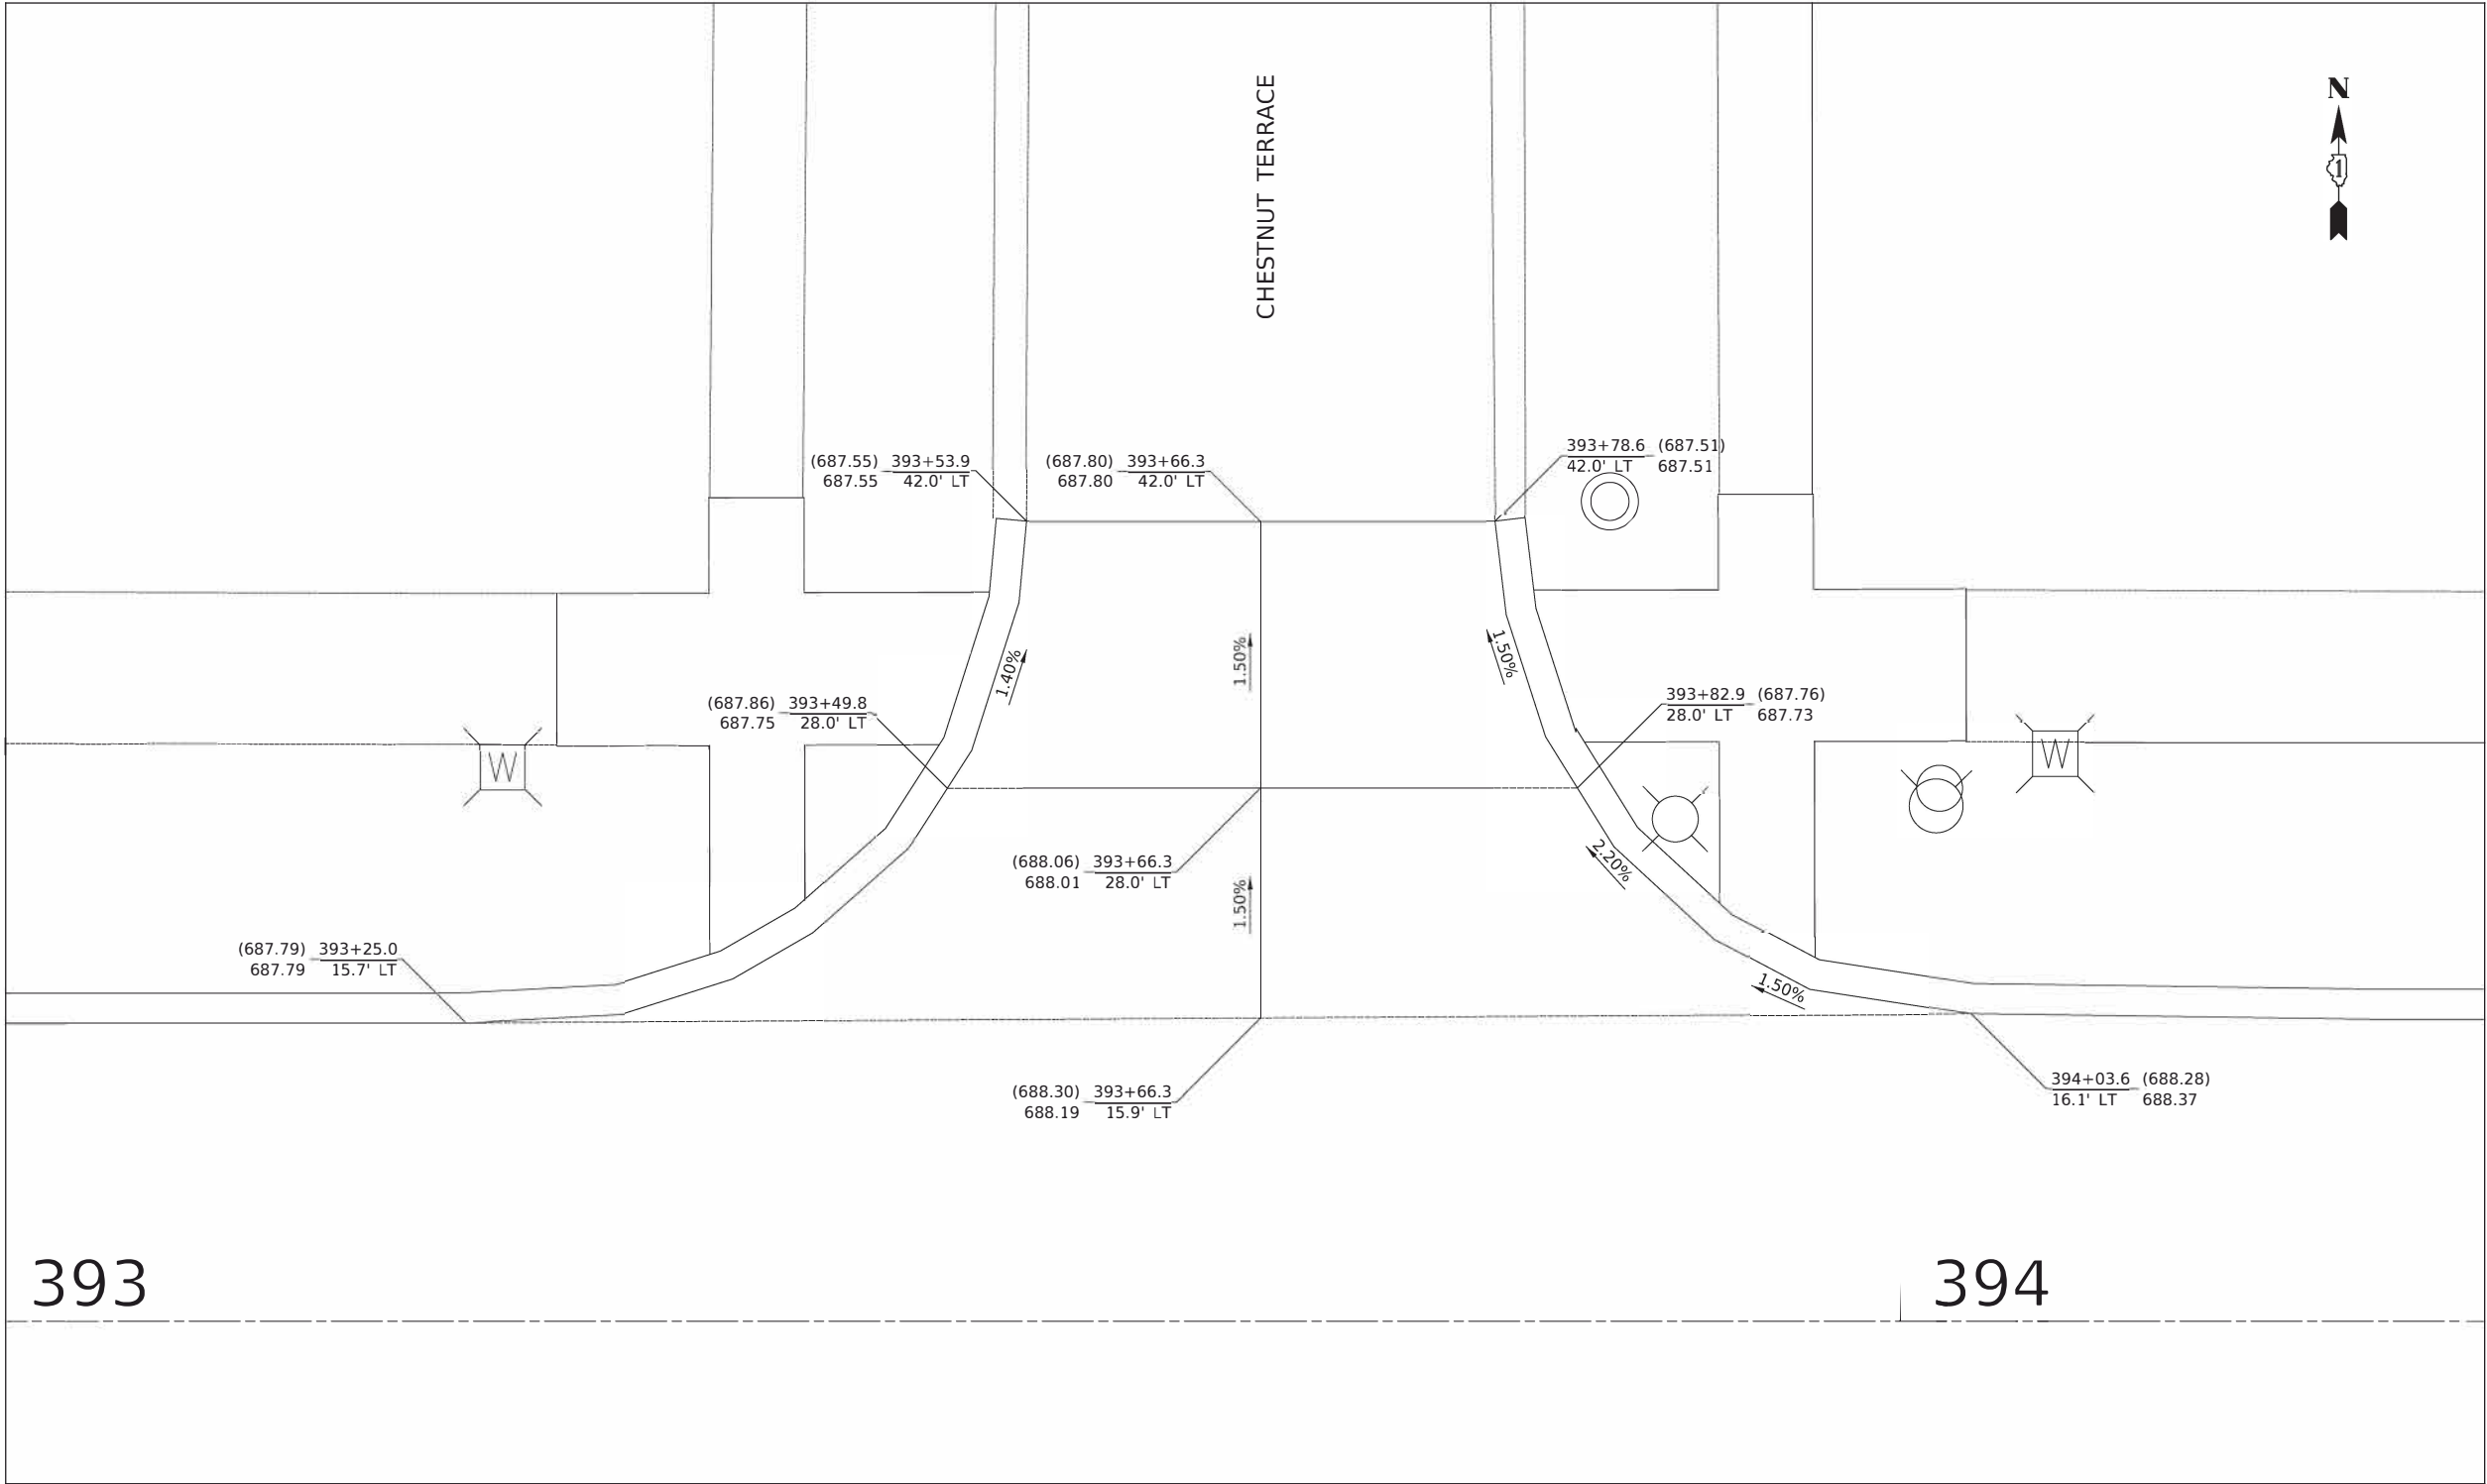

MODEL: \$MODELNAME\$
FILE NAME: ...13223 C2 Brandywyn IGP-02.dgn



Two Pierce Place, Suite 1400
Itasca, Illinois 60143
Tel: 630.773.3900 Fax: 630.773.3975
www.civiltechinc.com

DESIGNED -	TGB	REVISED -	
DRAWN -	JRR	REVISED -	
CHECKED -	KRK	REVISED -	
DATE -	7/27/2020	REVISED -	

STATE OF ILLINOIS
DEPARTMENT OF TRANSPORTATION




INTERSECTION GRADING PLAN
BRANDYWYN LANE & CHESTNUT TERRACE

SHEET 33 OF 37 SHEETS

FAU RTE	SECTION	COUNTY	TOTAL SHEETS	SHEET NO
3260 2060	16-00106-02-R5	LAKE	222	126
CONTRACT NO 61G70				
ILLINOIS FED AID PROJECT				

PLAN	SURVEYED	BY	DATE
	PLOTTED		
NOTE BOOK NO.	ALIGNMENT CHECKED		
	GRADES CHECKED		
	CADD FILE NAME		

PROFILE	SURVEYED	BY	DATE
	PLOTTED		
NOTE BOOK NO.	GRADES CHECKED		
	STRUCTURE NOTATION CHKD		

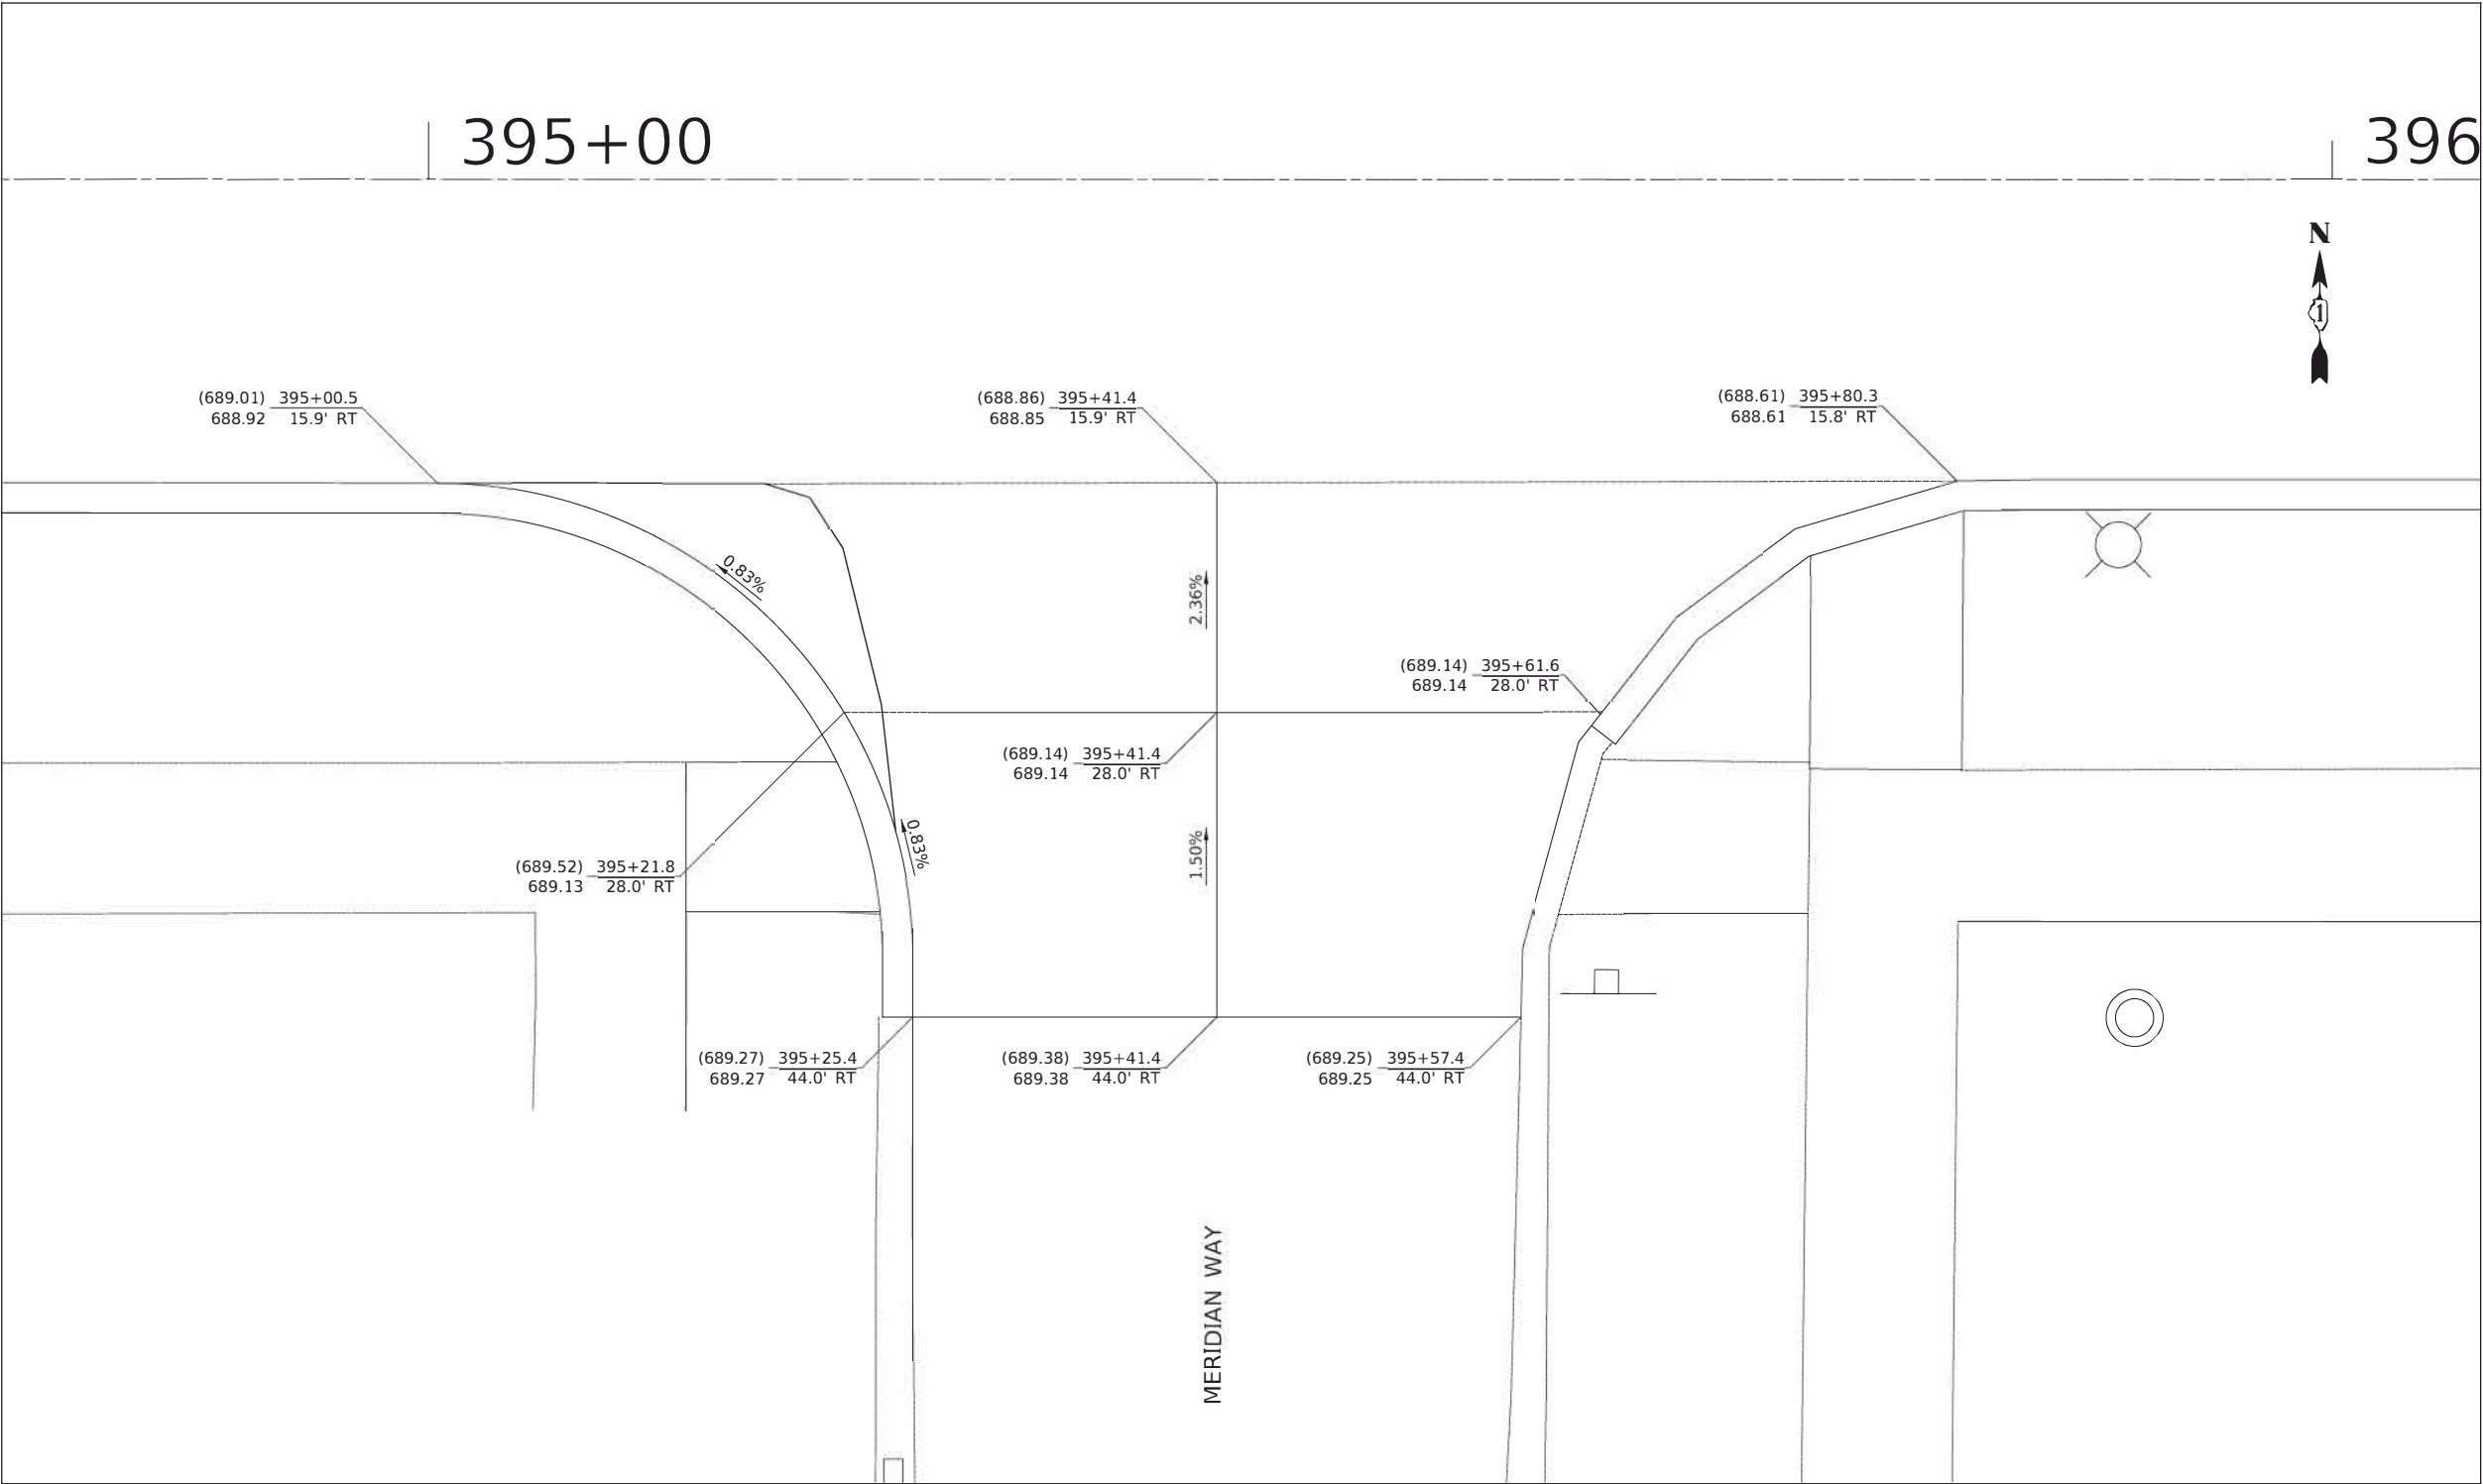


MODEL: \$MODELNAME\$
FILE NAME: ...13223 C2 Brandywyn IGP 02.dgn



Two Place Place, Suite 1400
Itasca, Illinois 60143
Tel: 630.773.3900 Fax: 630.773.3975
www.civiltechinc.com

DESIGNED -	TGB	REVISED -	
DRAWN -	JRR	REVIEWED -	
CHECKED -	KRK	REVISED -	
DATE -	7/27/2020	REVISED -	

STATE OF ILLINOIS
DEPARTMENT OF TRANSPORTATION

 

INTERSECTION GRADING PLAN
BRANDYWYN LANE & MERIDIAN WAY

SHEET 34 OF 37 SHEETS

FAU RTE	SECTION	COUNTY	TOTAL SHEETS	SHEET NO
3260 2060	16-00106-02-R5	LAKE	222	127
CONTRACT NO 61G70				
ILLINOIS FED AID PROJECT				

PLAN	NO.	NOTE BOOK	SURVEYED	PLOTTED	ALIGNMENT CHECKED	REVISIONS	DATE

PROFILE	NO.	NOTE BOOK	SURVEYED	PLOTTED	GRADES CHECKED	STRUCTURE NOTATIONS CHKD	DATE




MODEL: \$MODELNAME\$
FILE NAME: ...13223 C2 Brandywyn IGP 02.dgn



Two Place Place, Suite 1400
Itasca, Illinois 60143
Tel: 630.773.3900 Fax: 630.773.3975
www.civiltechinc.com

DESIGNED -	TGB	REVISED -	
DRAWN -	JRR	RE VISD -	
CHECKED -	KRK	REVISED -	
DATE -	7/27/2020	REVISED -	

STATE OF ILLINOIS
DEPARTMENT OF TRANSPORTATION

 


INTERSECTION GRADING PLAN
BRANDYWYN LANE & CARLYLE LANE (WEST)

SHEET 35 OF 37 SHEETS

FAU RTE	SECTION	COUNTY	TOTAL SHEETS	SHEET NO
3260 2060	16-00106-02-R5	LAKE	222	128
CONTRACT NO 61G70				
ILLINOIS FED AID PROJECT				

PLAN	SURVIVED	PLOTTED	BY	DATE
NOTE BOOK NO.	ALIGNMENT CHECKED	FILE NAME		

PROFILE	SURVIVED	PLOTTED	BY	DATE
NOTE BOOK NO.	GRADES CHECKED	STRUCTURE NOTATIONS CHKD		

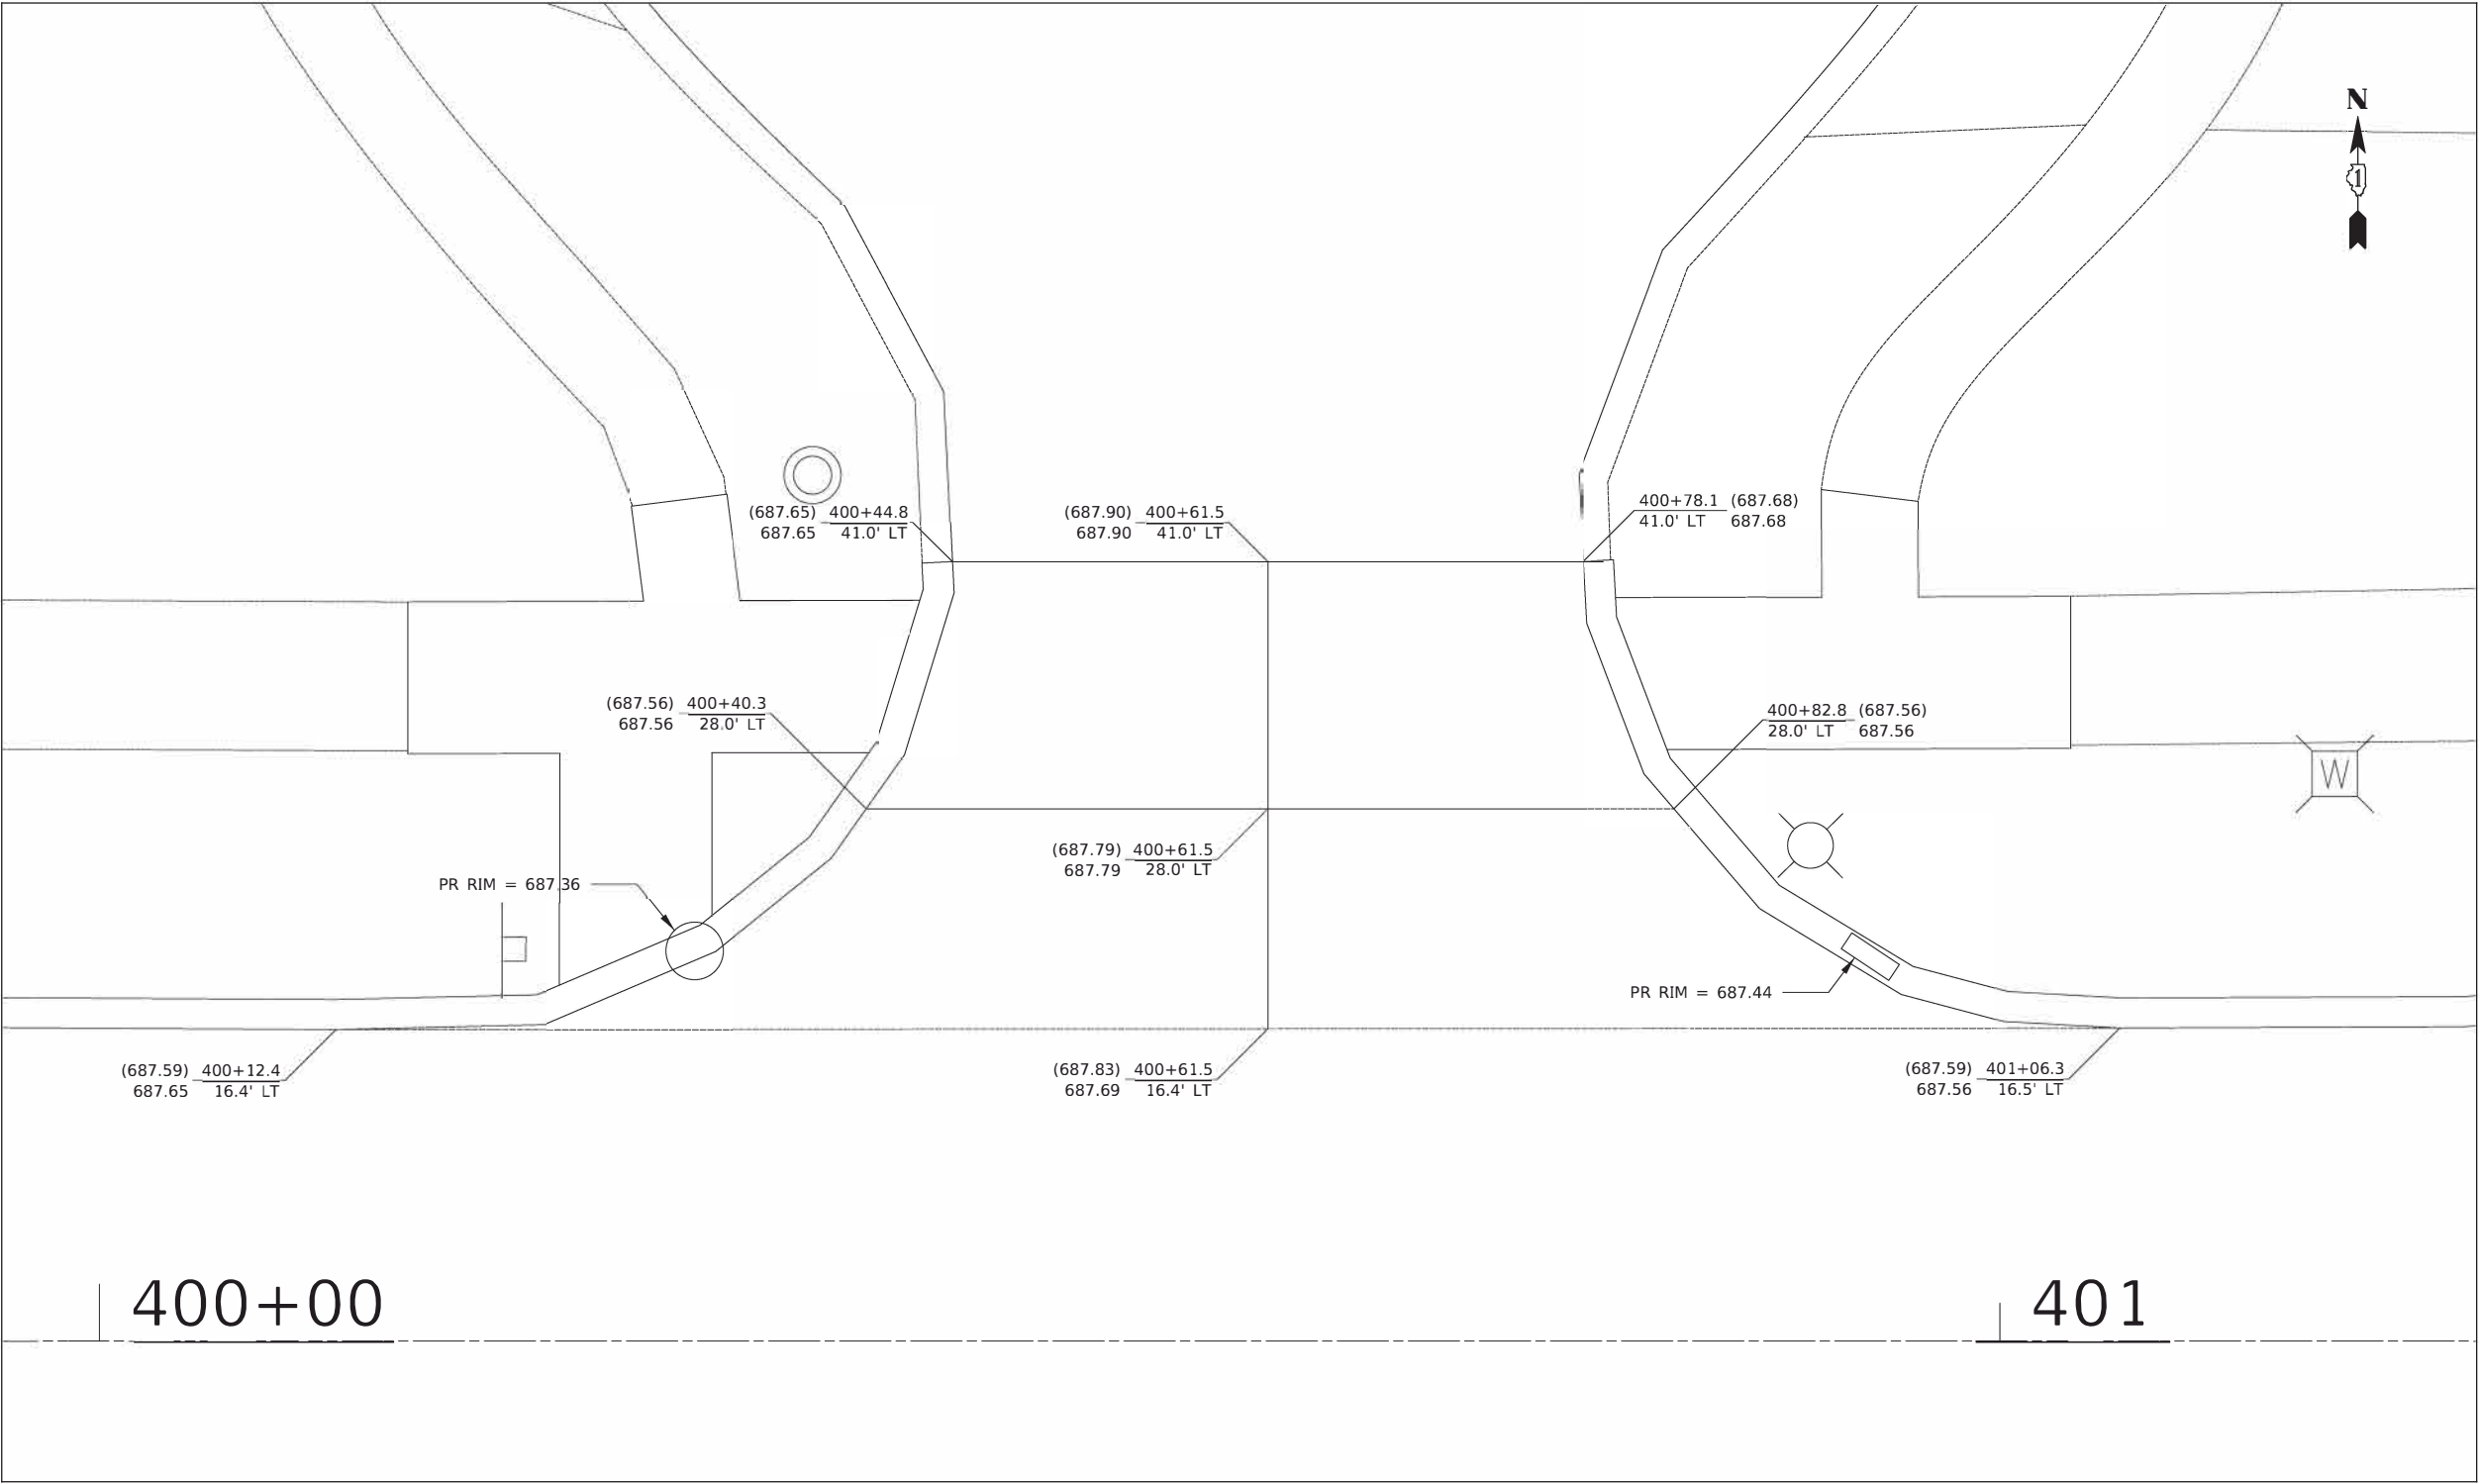

MODEL: \$MODELNAME\$
FILE NAME: ...13223 C2 Brandywyn IGP-02.dgn



Two Pierce Place, Suite 1400
Itasca, Illinois 60143
Tel: 630.773.3900 Fax: 630.773.3975
www.civiltechinc.com

DESIGNED -	TGB	REVISED -	
DRAWN -	JRR	REVISED -	
CHECKED -	KRK	REVISED -	
DATE -	7/27/2020	REVISED -	

STATE OF ILLINOIS
DEPARTMENT OF TRANSPORTATION




INTERSECTION GRADING PLAN
BRANDYWYN LANE & CUL DE SAC

SHEET 36 OF 37 SHEETS

FAU RTE	SECTION	COUNTY	TOTAL SHEETS	SHEET NO
3260 2060	16-00106-02-R5	LAKE	222	129
CONTRACT NO 61G70				
ILLINOIS FED AID PROJECT				

PLAN	NO.	NOTE BOOK	SURVEYED	PLOTTED	ALIGNMENT CHECKED	GRADE CHECKED	BY	DATE

PROFILE	NO.	NOTE BOOK	SURVEYED	PLOTTED	GRADES CHECKED	STRUCTURE NOTATIONS CHKD	BY	DATE

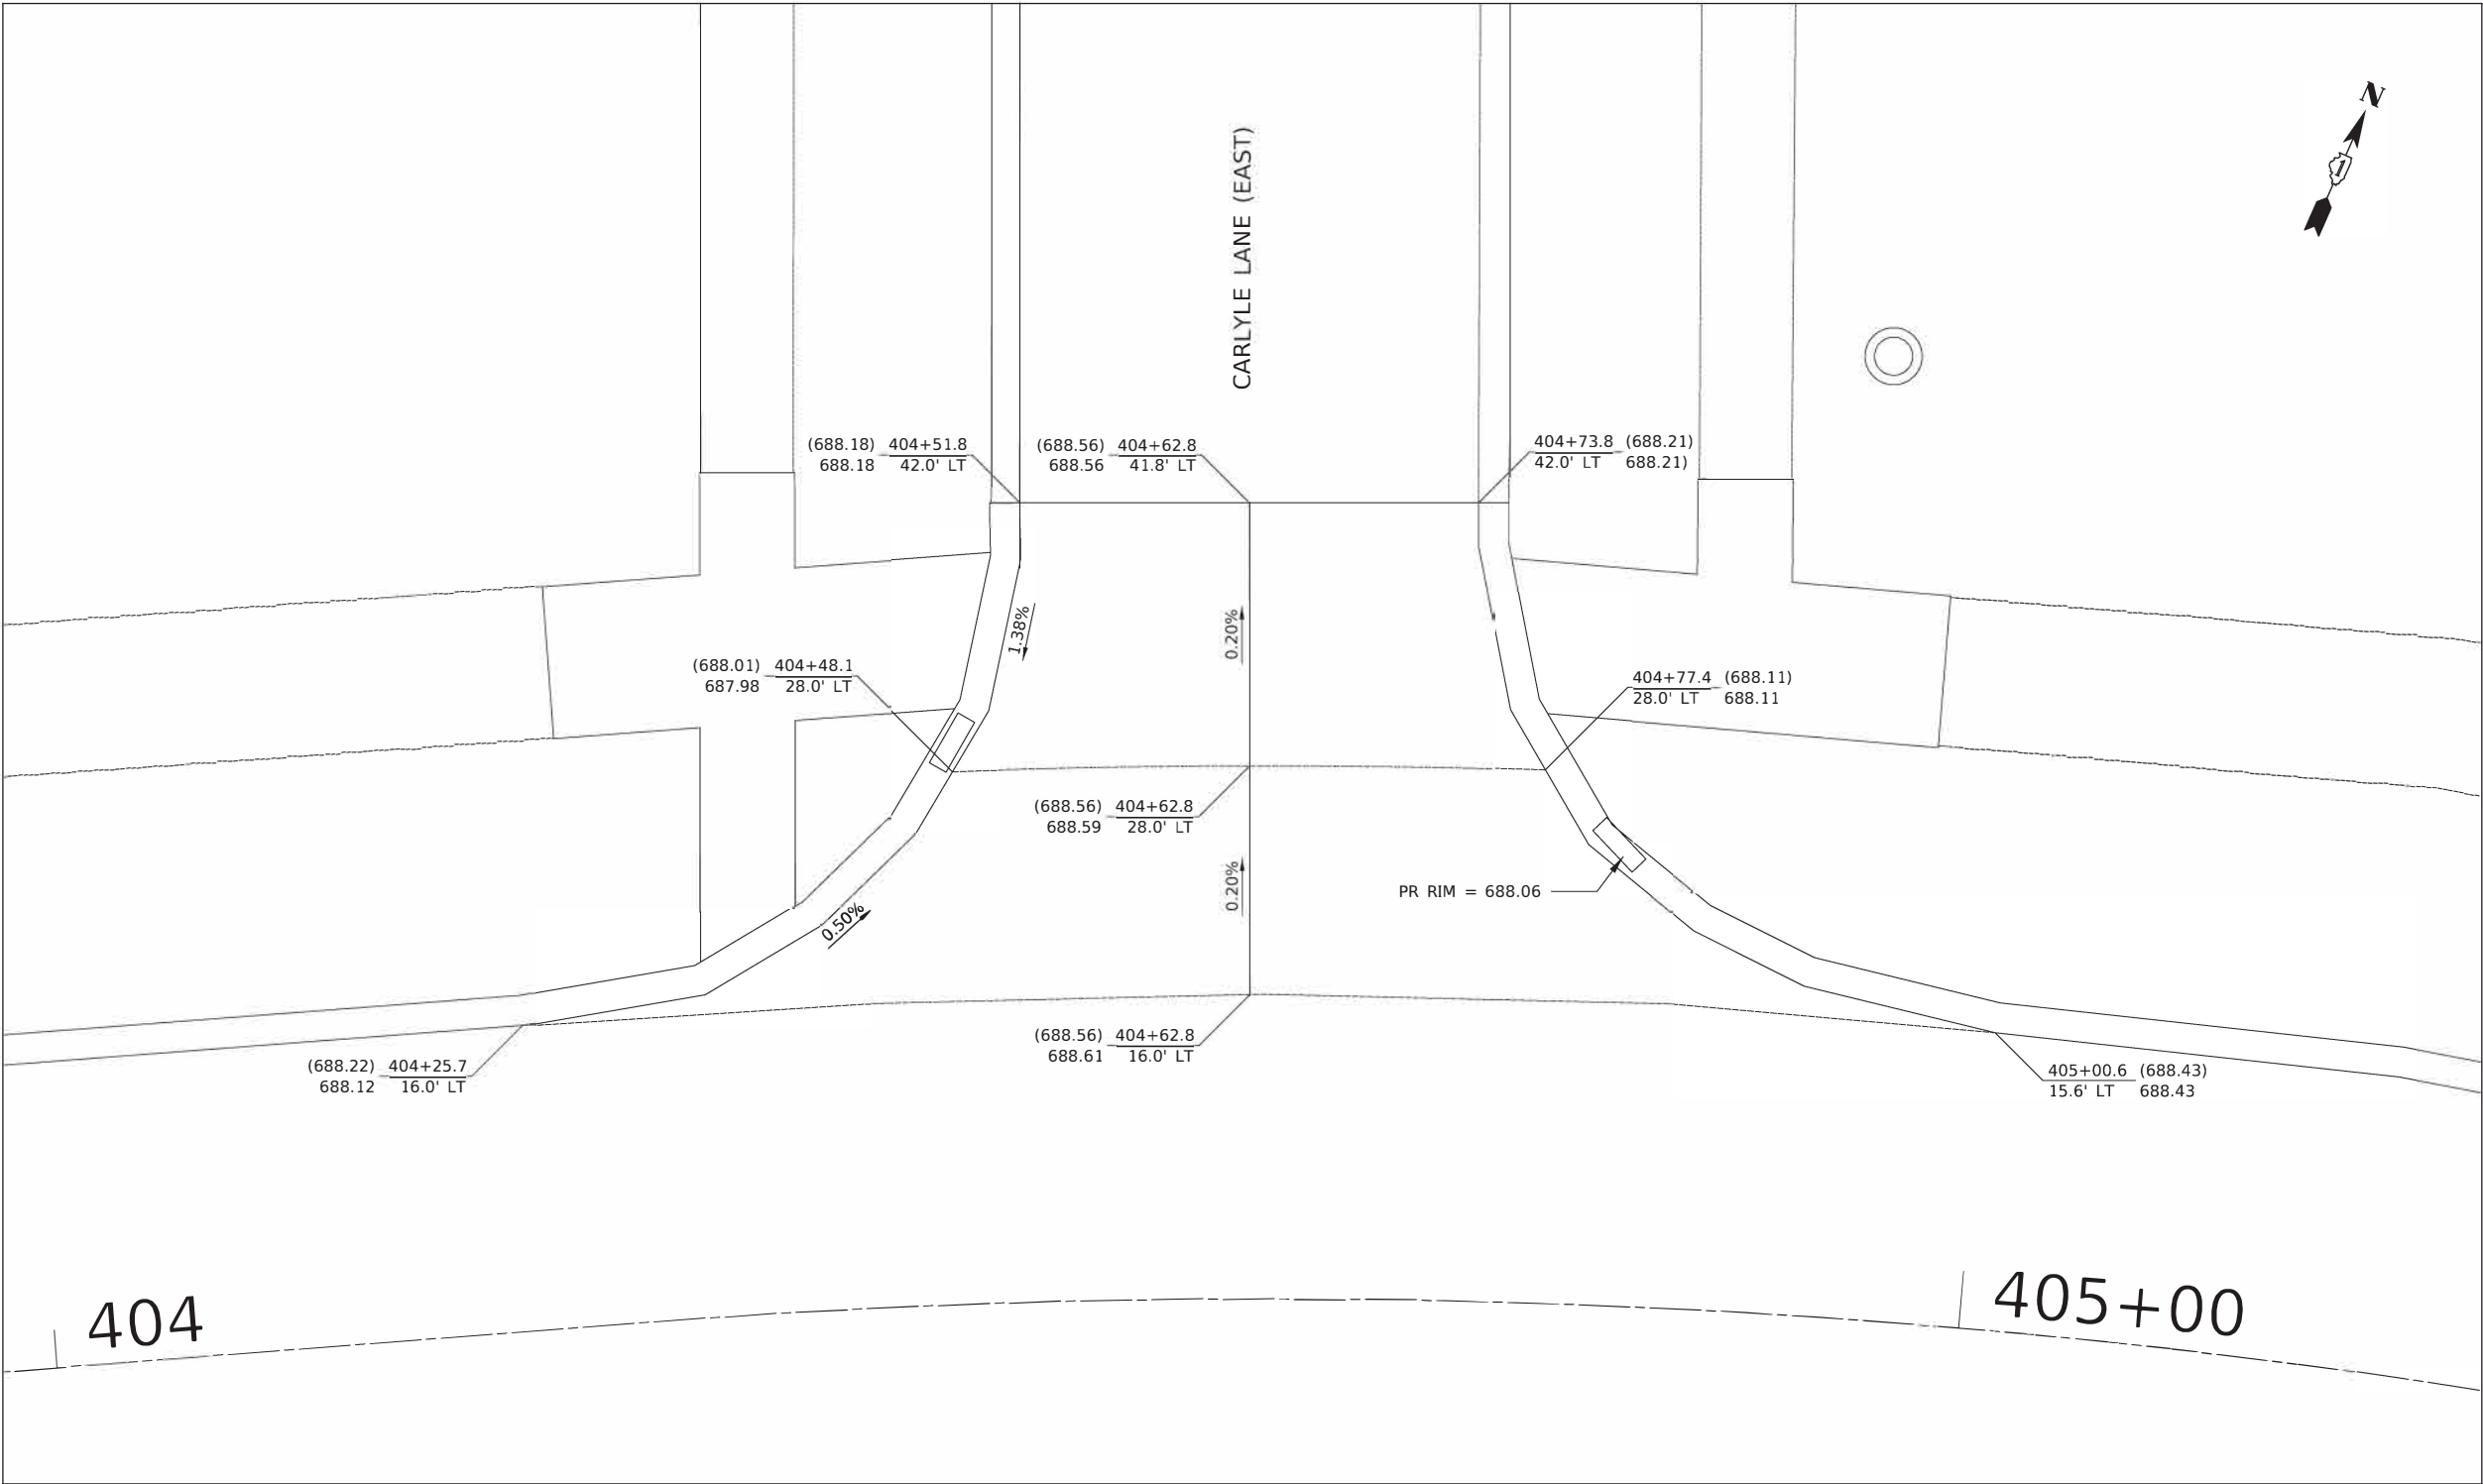


MODEL: \$MODELNAME\$
FILE NAME: ...13223 C2 Brandywyn IGP-02.dgn



Two Pierce Place, Suite 140
Itasca, Illinois 60143
Tel: 630.773.3900 Fax: 630.773.3975
www.civiltechinc.com

DESIGNED -	TGB	REVISED -	
DRAWN -	JRR	REVISED -	
CHECKED -	KRK	REVISED -	
DATE -	7/27/2020	REVISED -	

STATE OF ILLINOIS
DEPARTMENT OF TRANSPORTATION

 



INTERSECTION GRADING PLAN
BRANDYWYN LANE & CARLYLE LANE (EAST)

SHEET 37 OF 37 SHEETS

FAU RTE	SECTION	COUNTY	TOTAL SHEETS	SHEET NO
3260 2060	16-00106-02-R5	LAKE	222	130
CONTRACT NO 61G70				
ILLINOIS FED AID PROJECT				

PLAN	SURVEYED	DATE
	BY	
NOTE BOOK	ALIGNED	
	CADD FILE NAME	

PROFILE	SURVEYED	DATE
	BY	
NOTE BOOK	GRADES CHECKED	
	STRUCTURE NOTATIONS CHKD	

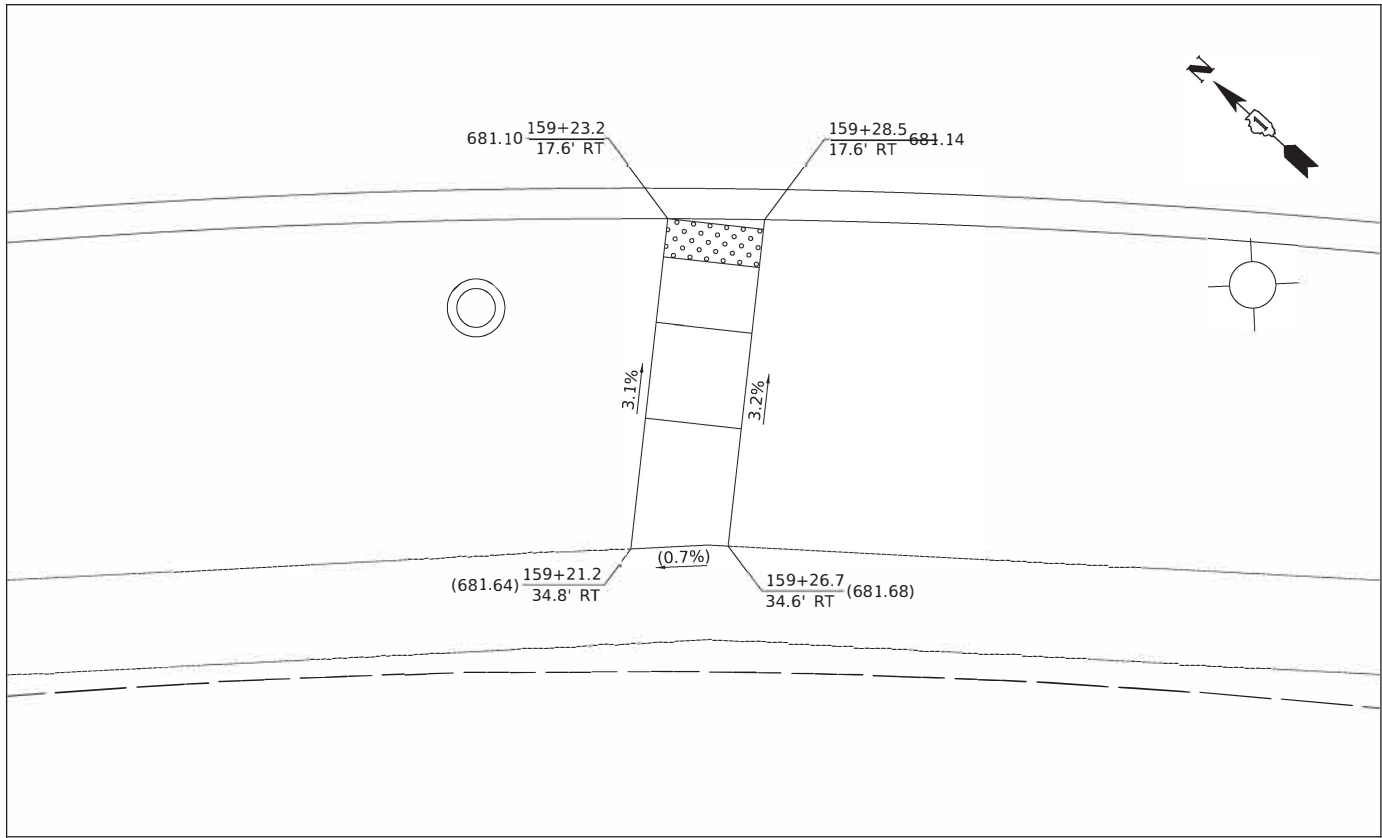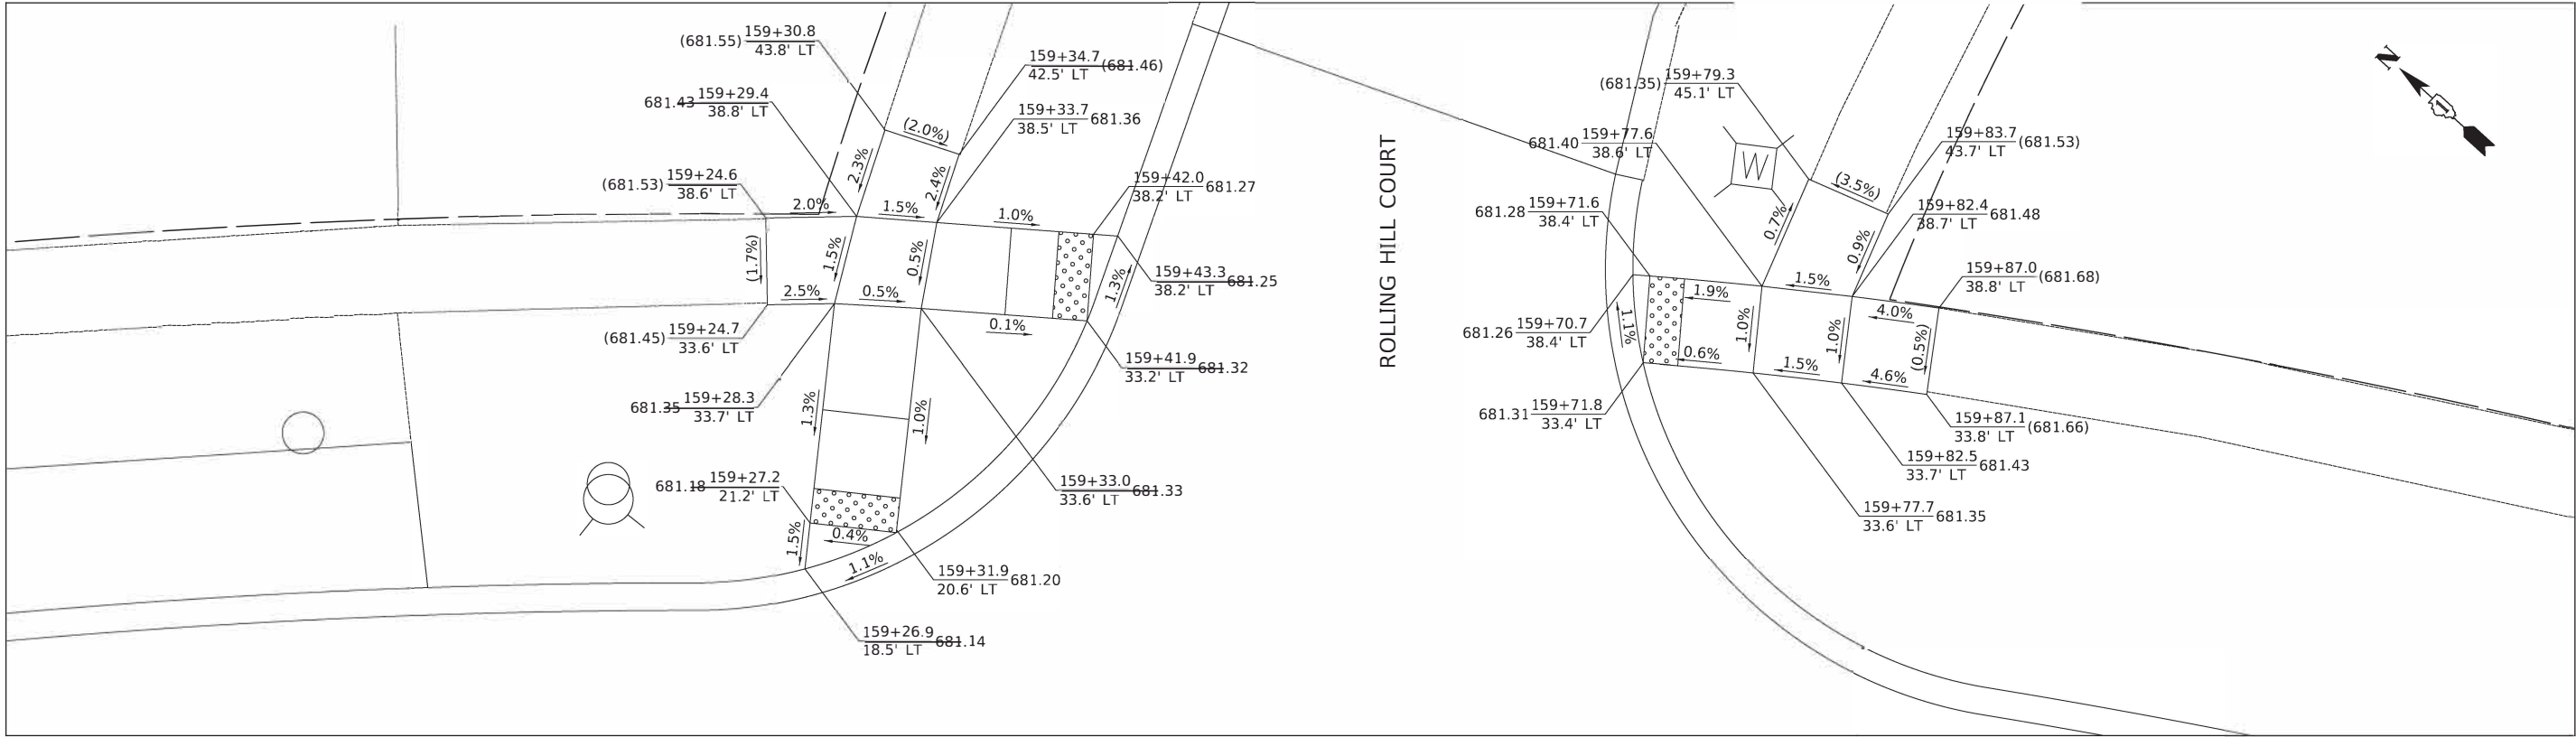


MODEL: \$MODELNAME\$
FILE NAME: ...13223 C2 Thompson ADA 01.dgn



Two Pierce Place, Suite 14000
Itasca, Illinois 60143
Tel: 630.773.3900 Fax: 630.773.3975
www.civiltechinc.com

DESIGNED	-	TGB	REVISED	-
DRAWN	-	JRR	REVISED	-
CHECKED	-	KRK	REVISED	-
DATE	-	7/27/2020	REVISED	-

STATE OF ILLINOIS
DEPARTMENT OF TRANSPORTATION

 



ADA GRADING

SHEET 1 OF 37 SHEETS

FAU RTE	SECTION	COUNTY	TOTAL SHEETS	SHEET NO
3260 2060	16-00106-02-R5	LAKE	222	131
CONTRACT NO 61G70				
ILLINOIS FED AID PROJECT				

PLAN		SURVEYED		DATE	
NOTE BOOK NO.		PLOTTED	BY		
		ALIGNMENT CHECKED			
		GRADES CHECKED			
		STRUCTURE NOTATIONS CHKD			

PROFILE		SURVEYED		DATE	
NOTE BOOK NO.		PLOTTED	BY		
		GRADES CHECKED			
		STRUCTURE NOTATIONS CHKD			

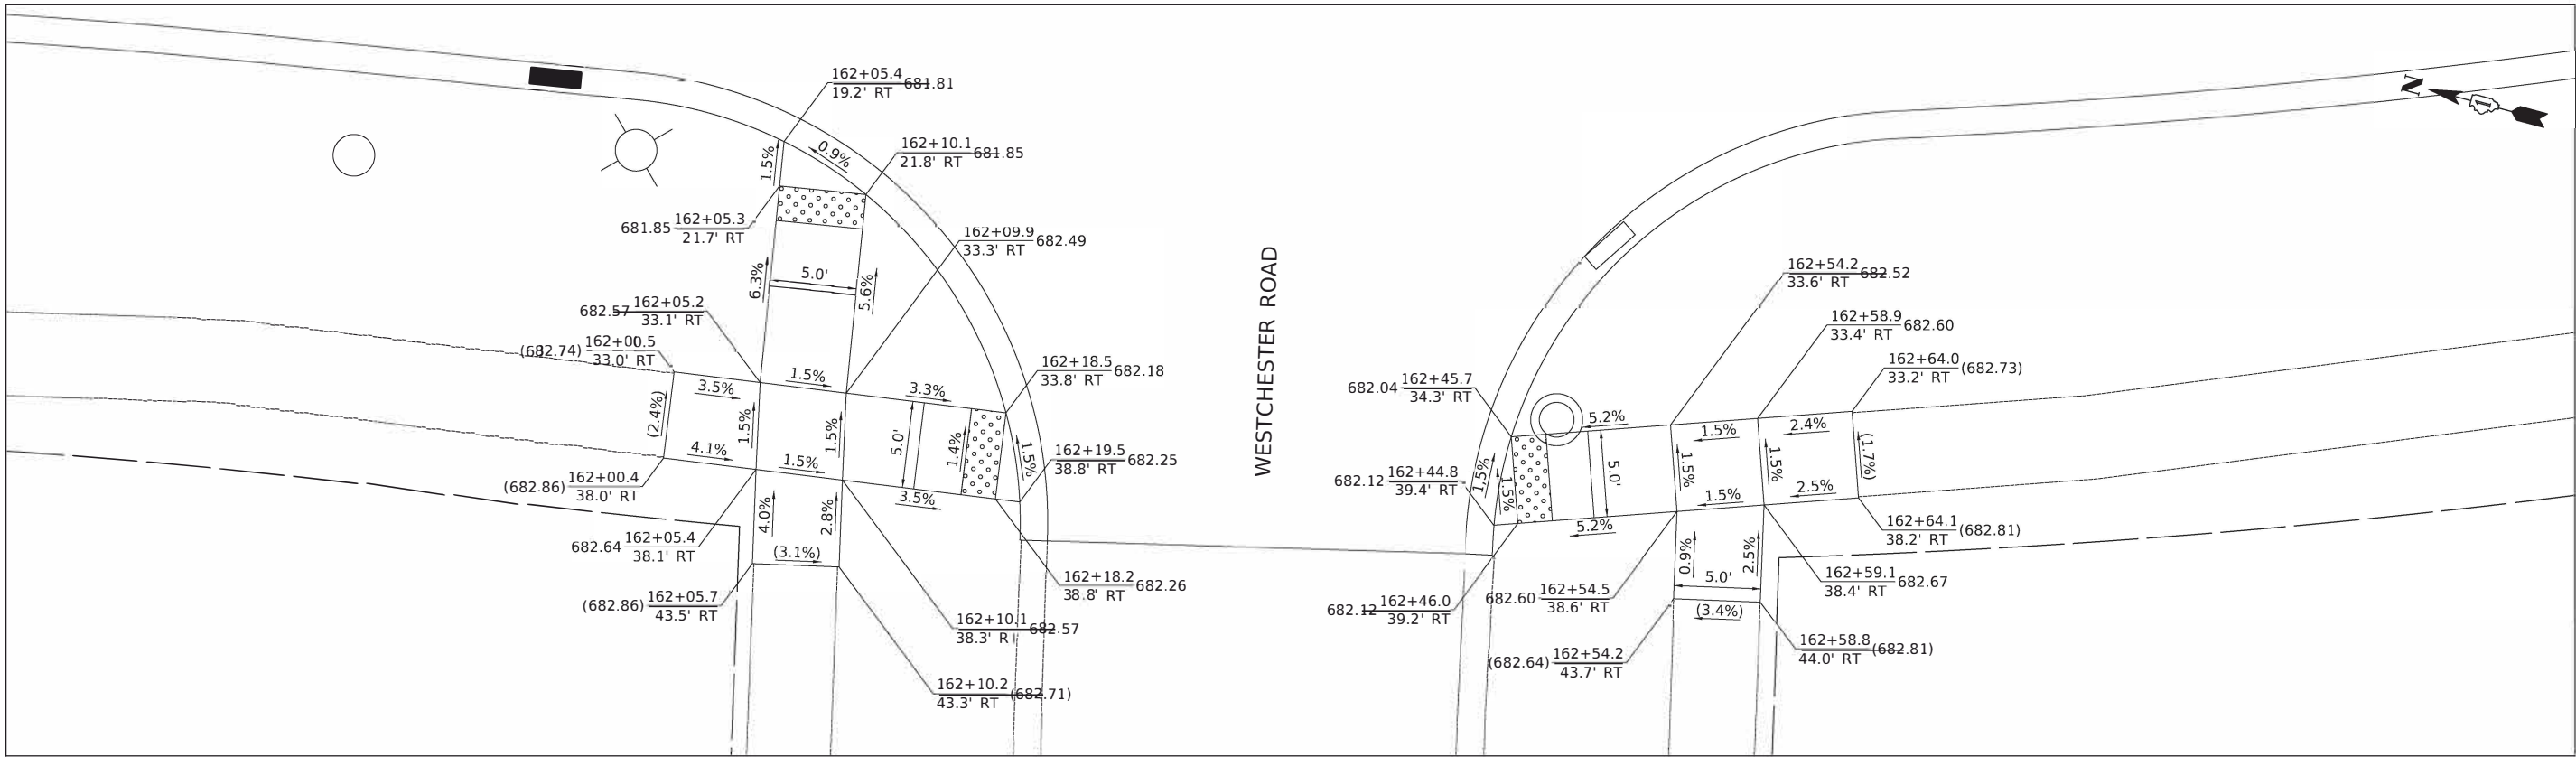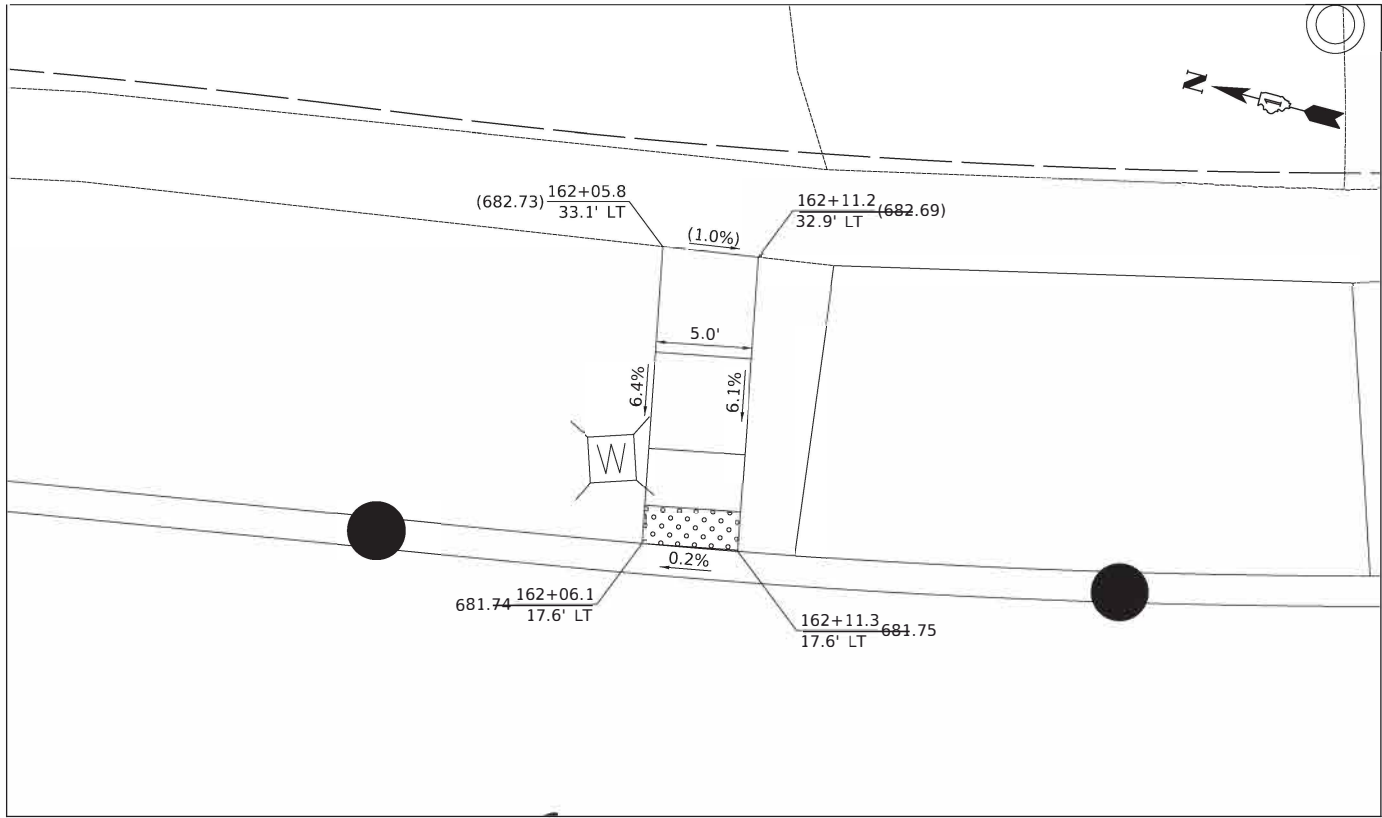


MODEL: \$MODELNAME\$
FILE NAME: ...13223 C2 Thompson ADA 01.dgn



Two Pierce Place, Suite 14000
Itasca, Illinois 60143
Tel: 630.773.3900 Fax: 630.773.3975
www.civiltechinc.com

DESIGNED -	TGB	REVISED -	
DRAWN -	JRR	REVISED -	
CHECKED -	KRK	REVISED -	
DATE -	7/27/2020	REVISED -	

STATE OF ILLINOIS
DEPARTMENT OF TRANSPORTATION


 


ADA GRADING

SHEET 2 OF 37 SHEETS

FAU RTE	SECTION	COUNTY	TOTAL SHEETS	SHEET NO
3260 2060	16-00106-02-R5	LAKE	222	132
CONTRACT NO 61G70				
ILLINOIS FED AID PROJECT				


PROFILE	SURVEYED	BY	DATE
	PLOTTED		
NOTE BOOK	GRADES CHECKED		
	I.B.M. NOTED		
NO. _____	STRUCTURE NOTATIONS CHK'D		

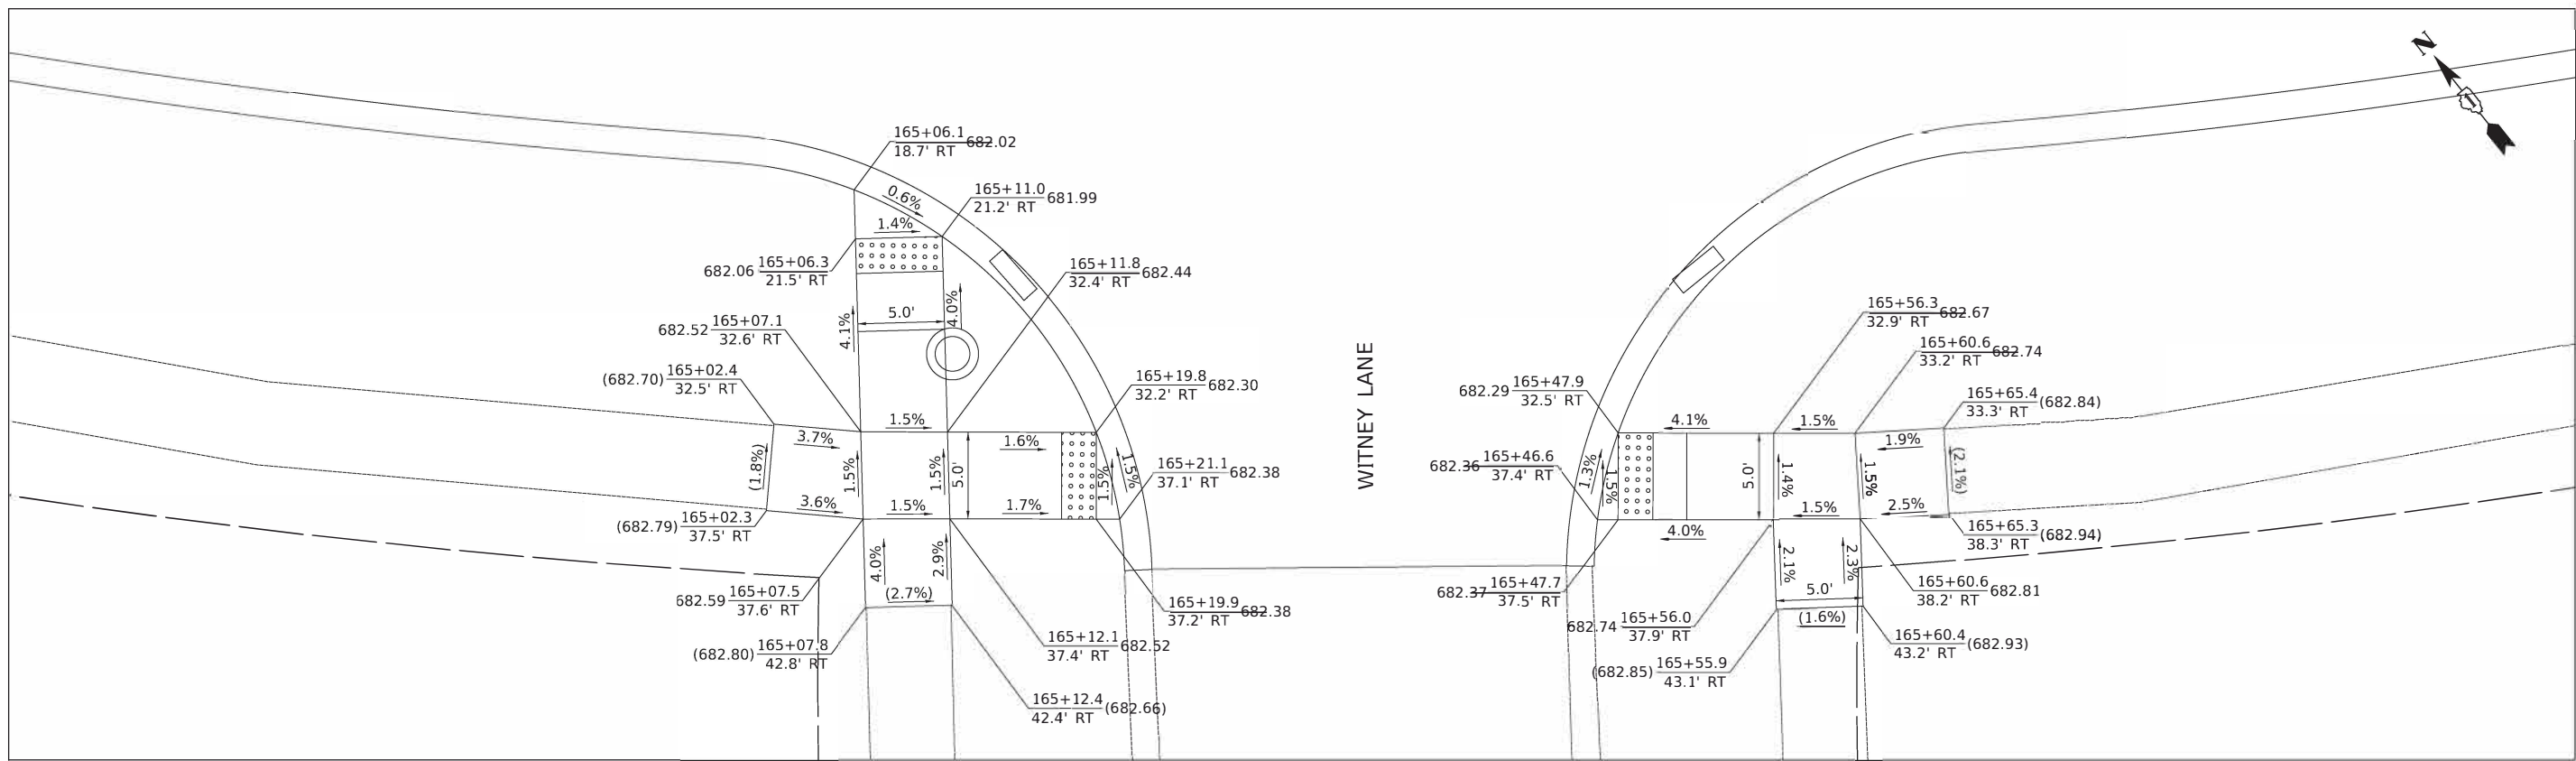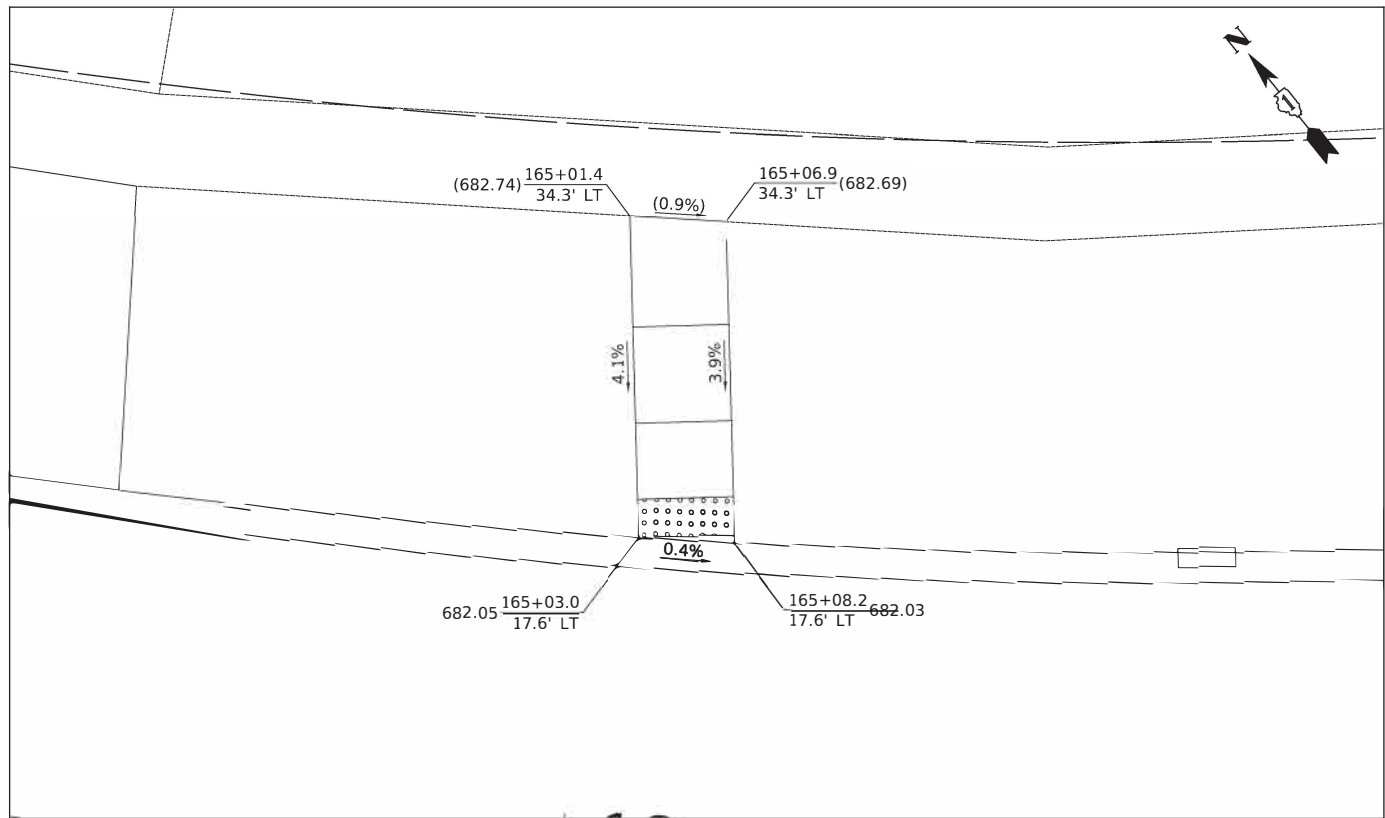

Two Pierce Place, Suite 1400
Itasca, Illinois 60143
Tel: 630.773.3900 Fax: 630.773.3975
www.civiltechinc.com

DESIGNED -	TGB	REVISED -
DRAWN -	JRR	REVISED -
CHECKED -	KRK	REVISED -
DATE -	7/27/2020	REVISED -

STATE OF ILLINOIS
DEPARTMENT OF TRANSPORTATION


 


ADA GRADING

FAU RTE	SECTION	COUNTY	TOTAL SHEETS	SHEET NO
3260 2060	16-00106-02-RS	LAKE	222	133
		CONTRACT NO 61G70		
ILLINOIS		FED AID PROJ ECT		

PLAN	NO.	NOTE BOOK	SURVEYED	PLOTTED	ALIGNMENT CHECKED	BY	DATE

PROFILE	NO.	NOTE BOOK	SURVEYED	PLOTTED	GRADES CHECKED	BY	DATE

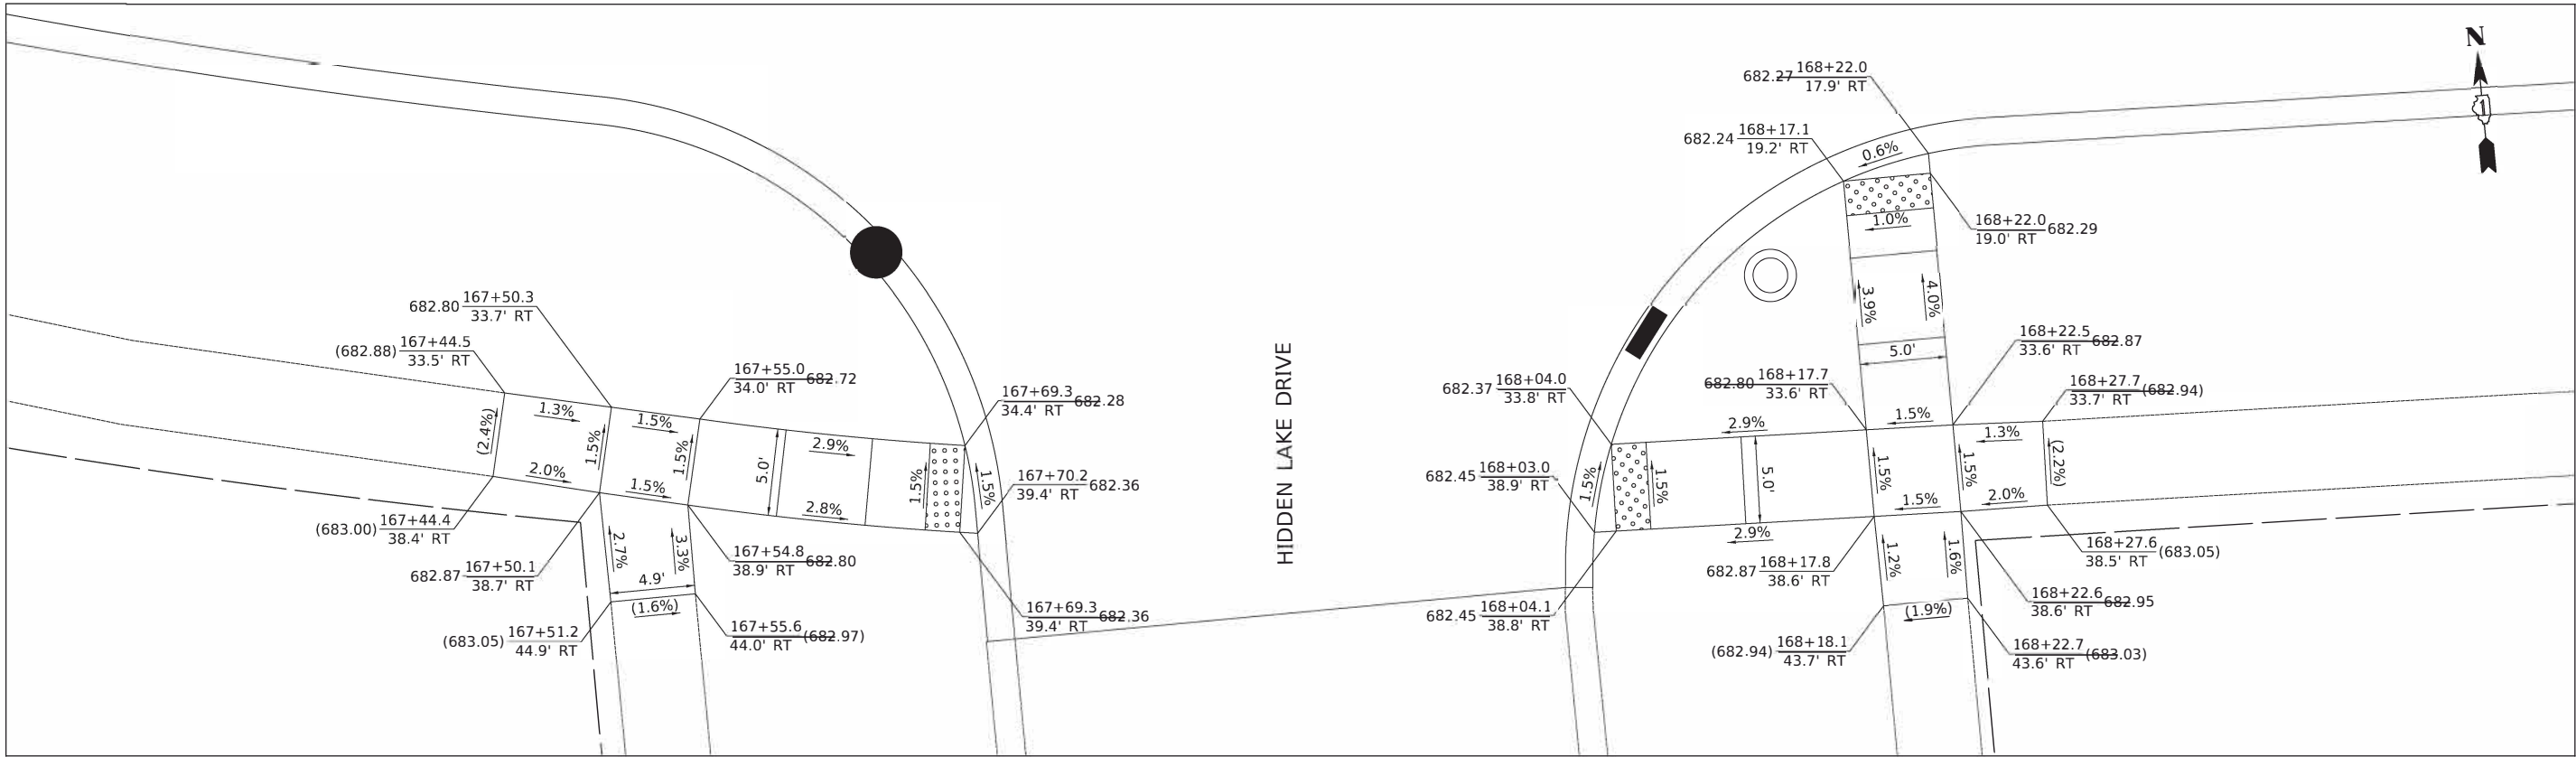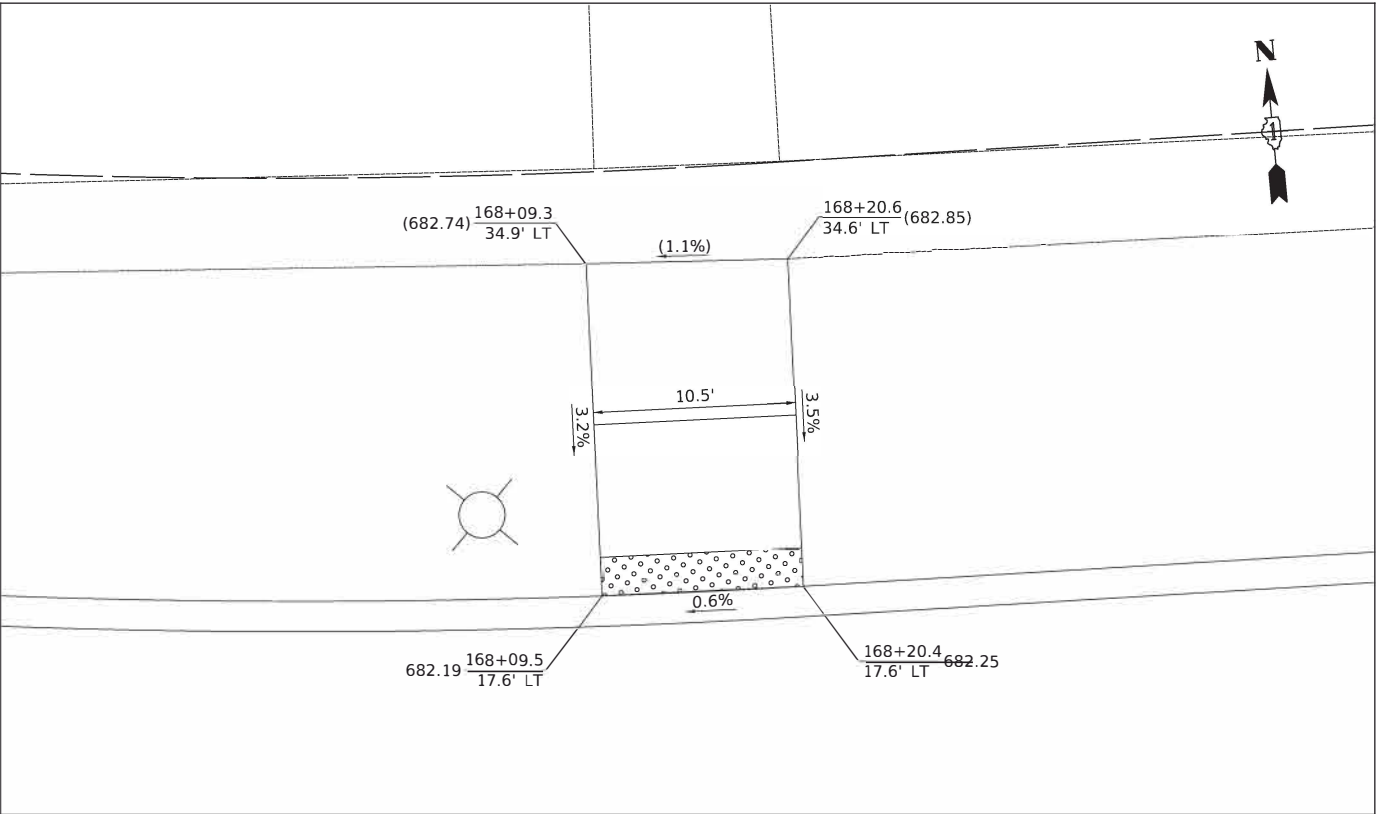


MODEL: \$MODELNAME\$
FILE NAME: ...13223 C2 Thompson ADA 01.dgn



Two Pierce Place, Suite 14000
Itasca, Illinois 60143
Tel: 630.773.3900 Fax: 630.773.3975
www.civiltechinc.com

DESIGNED	-	TGB	REVISED	-
DRAWN	-	JRR	REVISED	-
CHECKED	-	KRK	REVISED	-
DATE	-	7/27/2020	REVISED	-

STATE OF ILLINOIS
DEPARTMENT OF TRANSPORTATION


 


ADA GRADING

SHEET 4 OF 37 SHEETS

FAU RTE	SECTION	COUNTY	TOTAL SHEETS	SHEET NO
3260 2060	16-00106-02-R5	LAKE	222	134
CONTRACT NO 61G70				
ILLINOIS FED AID PROJECT				


PROFILE	BY	DATE
SURVEYED _____		
PLOTTED _____		
GRADES CHECKED _____		
B.M. NOTED _____		
STRUCTURE NOTATIONS CHK'D _____		
NO. _____		

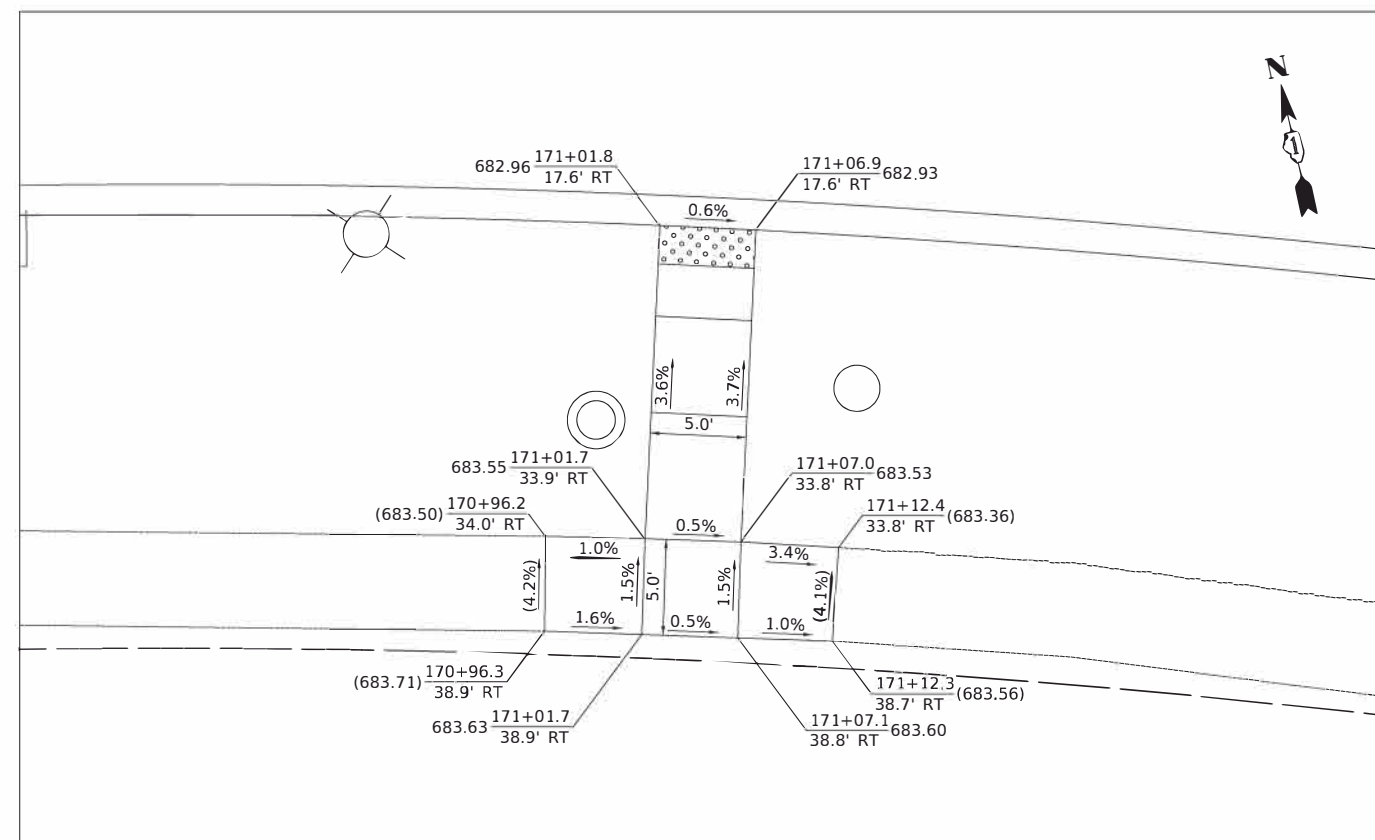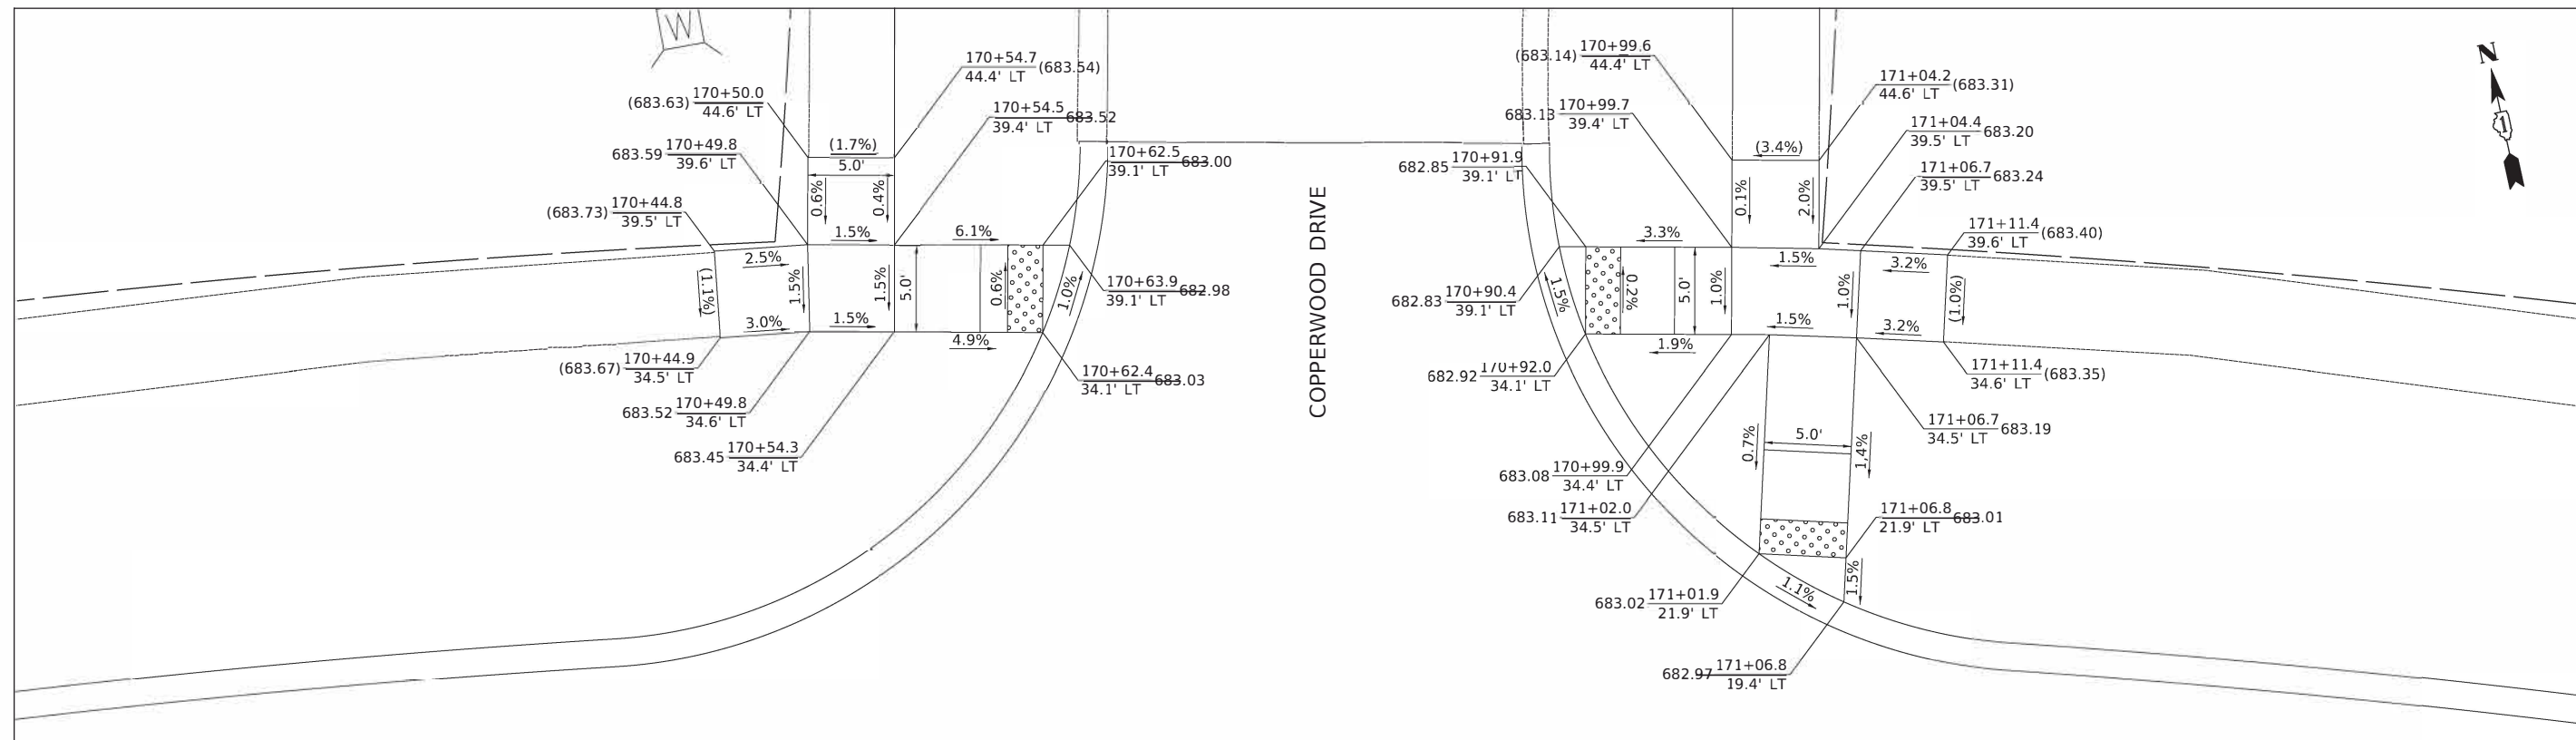

Two Pierce Place, Suite 14000
Itasca, Illinois 60143
Tel: 630.773.3900 Fax: 630.773.3975
www.civiltechinc.com

DESIGNED -	TGB	REVISED -
DRAWN -	JRR	REVISED -
CHECKED -	KRK	REVISED -
DATE -	7/27/2020	REVISED -

**STATE OF ILLINOIS
DEPARTMENT OF TRANSPORTATION**

 


ADA GRADING

FAU RTE	SECTION	COUNTY	TOTAL SHEETS	SHEET NO.
3260 2060	16-00106-02-R5	LAKE	222	135
		CONTRACT NO 61G70		
ILLINOIS		FED AID PROJECT		

PLAN	SURVEYED	PLOTTED	BY	DATE
NOTE BOOK NO.	ALIGNMENT CHECKED	GRADE CHECKED	STRUCTURE NOTATIONS CHKD	FILE NAME

PROFILE	SURVEYED	PLOTTED	BY	DATE
NOTE BOOK NO.	ALIGNMENT CHECKED	GRADE CHECKED	STRUCTURE NOTATIONS CHKD	FILE NAME

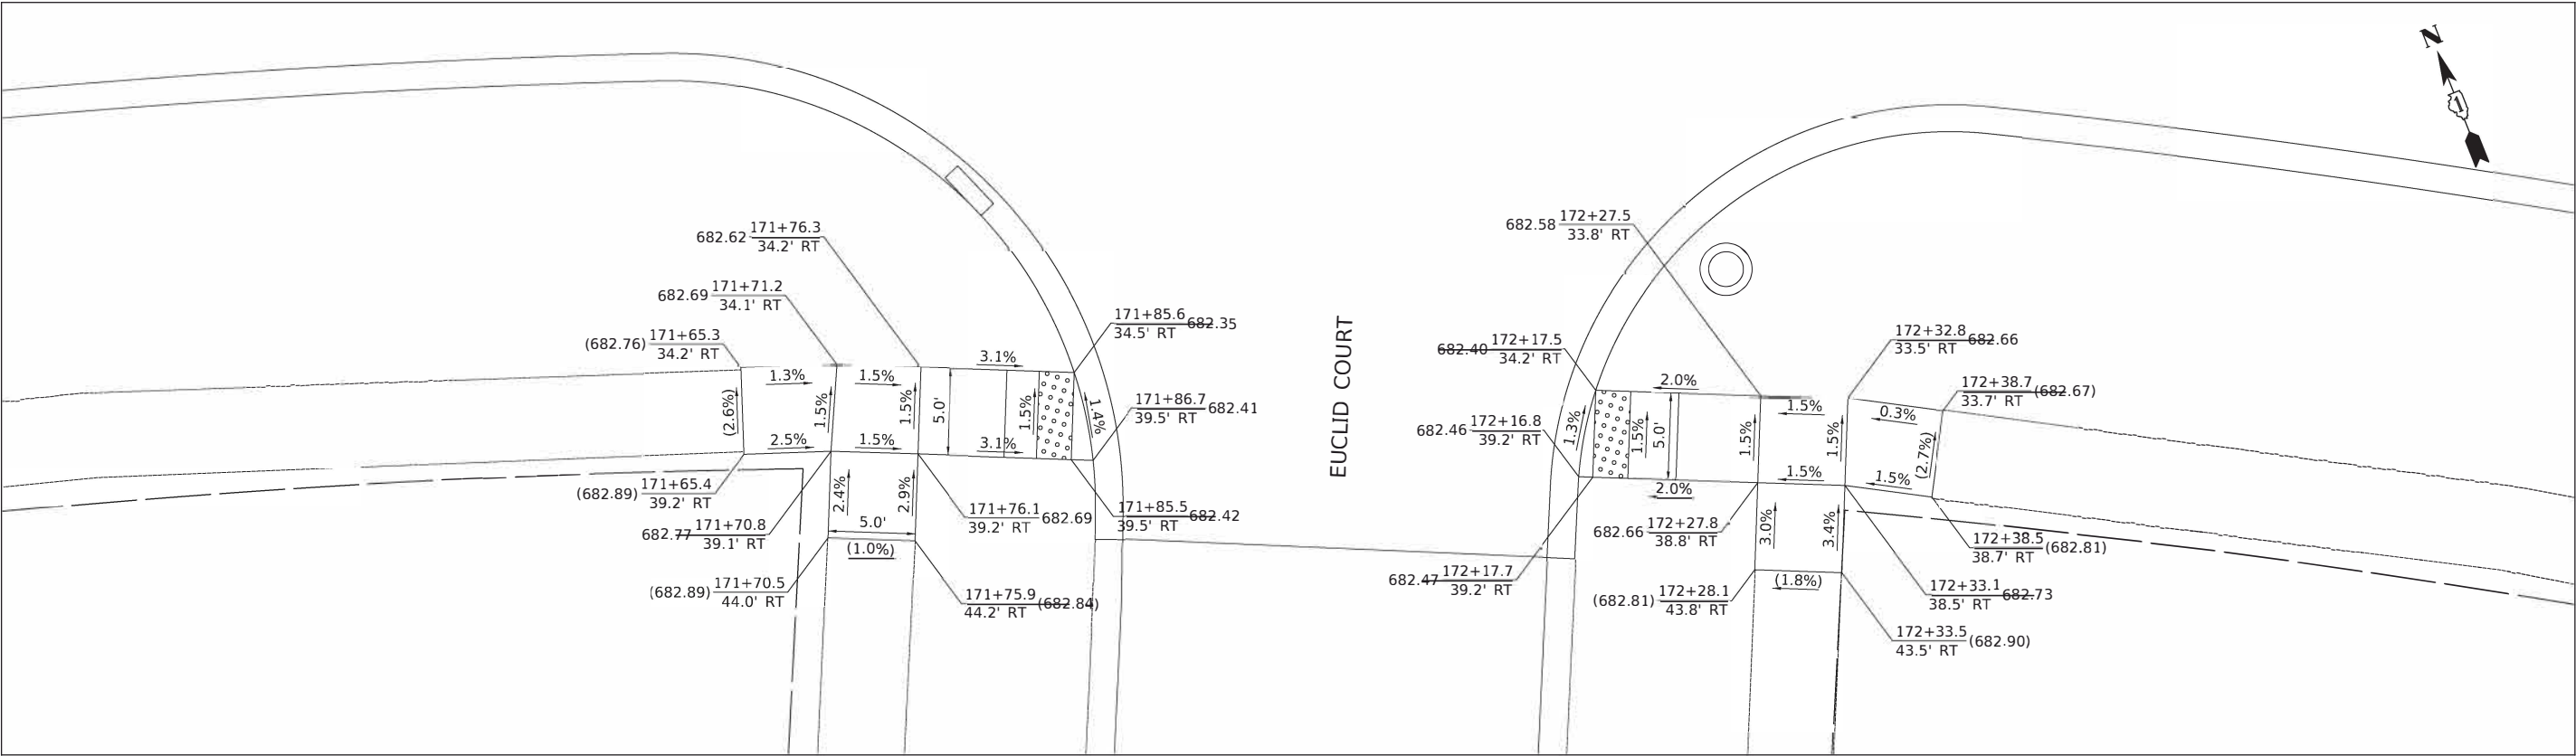


MODEL: \$MODELNAME\$
FILE NAME: ...13223 C2 Thompson ADA 01.dgn



Two Pierce Place, Suite 1400
Itasca, Illinois 60143
Tel: 630.773.3900 Fax: 630.773.3975
www.civiltechinc.com

DESIGNED	-	TGB	REVISED	-
DRAWN	-	JRR	REVISED	-
CHECKED	-	KRK	REVISED	-
DATE	-	7/27/2020	REVISED	-

STATE OF ILLINOIS
DEPARTMENT OF TRANSPORTATION


 


ADA GRADING

SHEET 6 OF 37 SHEETS

FAU RTE	SECTION	COUNTY	TOTAL SHEETS	SHEET NO
3260 2060	16-00106-02-R5	LAKE	222	136
CONTRACT NO 61G70				
ILLINOIS FED AID PROJECT				


PROFILE	SURVEYED _____	BY _____	DATE _____
	PLOTTED _____		
NOTE BOOK	GRADES CHECKED _____		
	I.B.M. NOTED _____		
NO. _____	STRUCTURE NOTATIONS CHK'D _____		

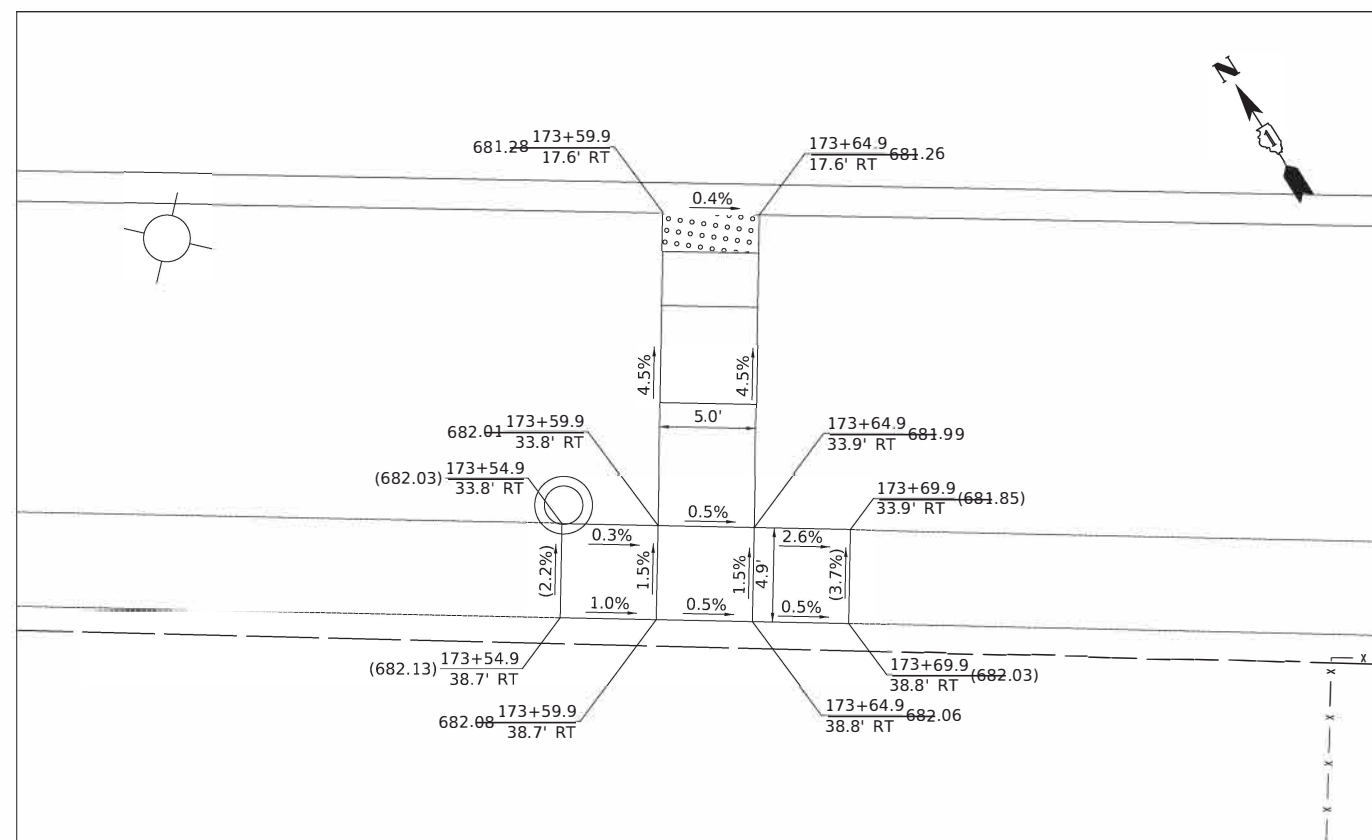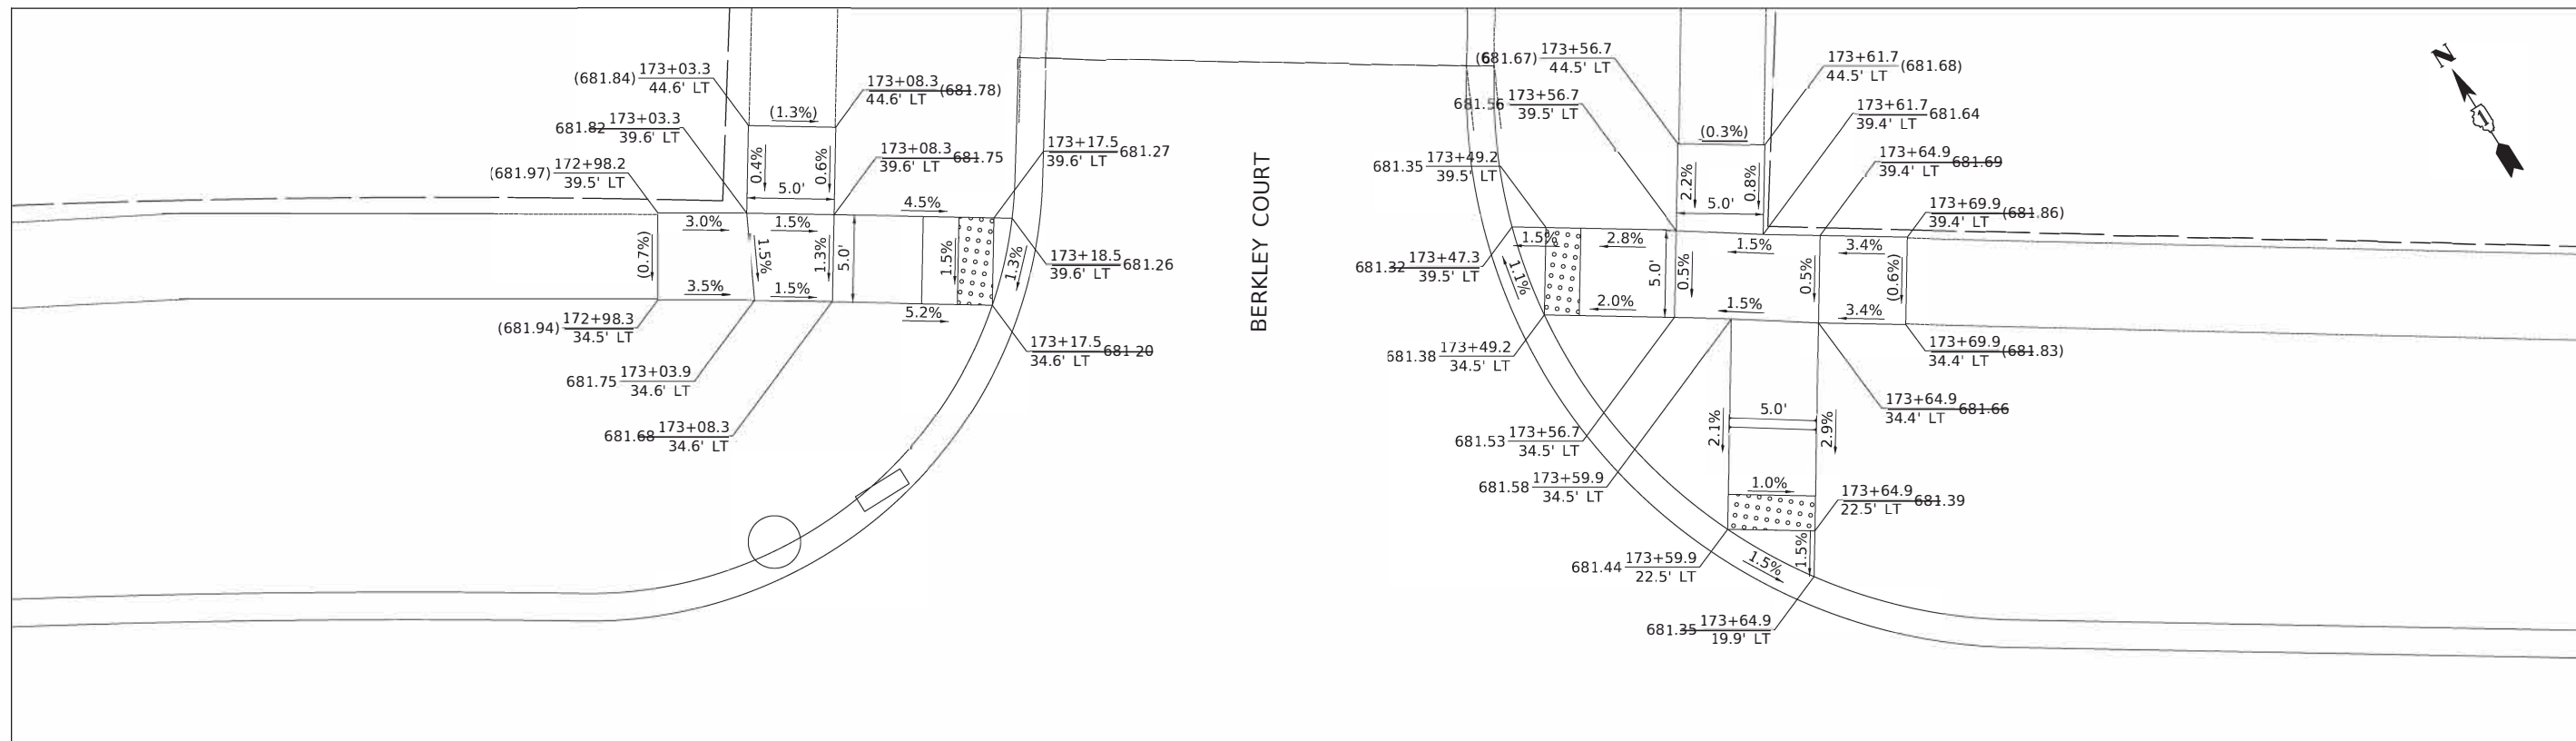

Two Pierce Place, Suite 14000
Itasca, Illinois 60143
Tel: 630.773.3900 Fax: 630.773.3975
www.civiltechinc.com

DESIGNED -	TGB	REVISED -
DRAWN -	JRR	REVISED -
CHECKED -	KRK	REVISED -
DATE -	7/27/2020	REVISED -



**STATE OF ILLINOIS
DEPARTMENT OF TRANSPORTATION**

 

ADA GRADING

FAU RTE	SECTION	COUNTY	TOTAL SHEETS	SHEET NO.
3260 2060	16-00106-02-R5	LAKE	222	137
		CONTRACT NO 61G70		
ILLINOIS		FED AID PROJECT		

PROFILE	SURVEYED _____	BY _____	DATE _____
	PLOTTED _____		
NOTE BOOK	GRADES CHECKED _____		
	I.B.M. NOTED _____		
NO. _____	STRUCTURE NOTATIONS CHK'D _____		

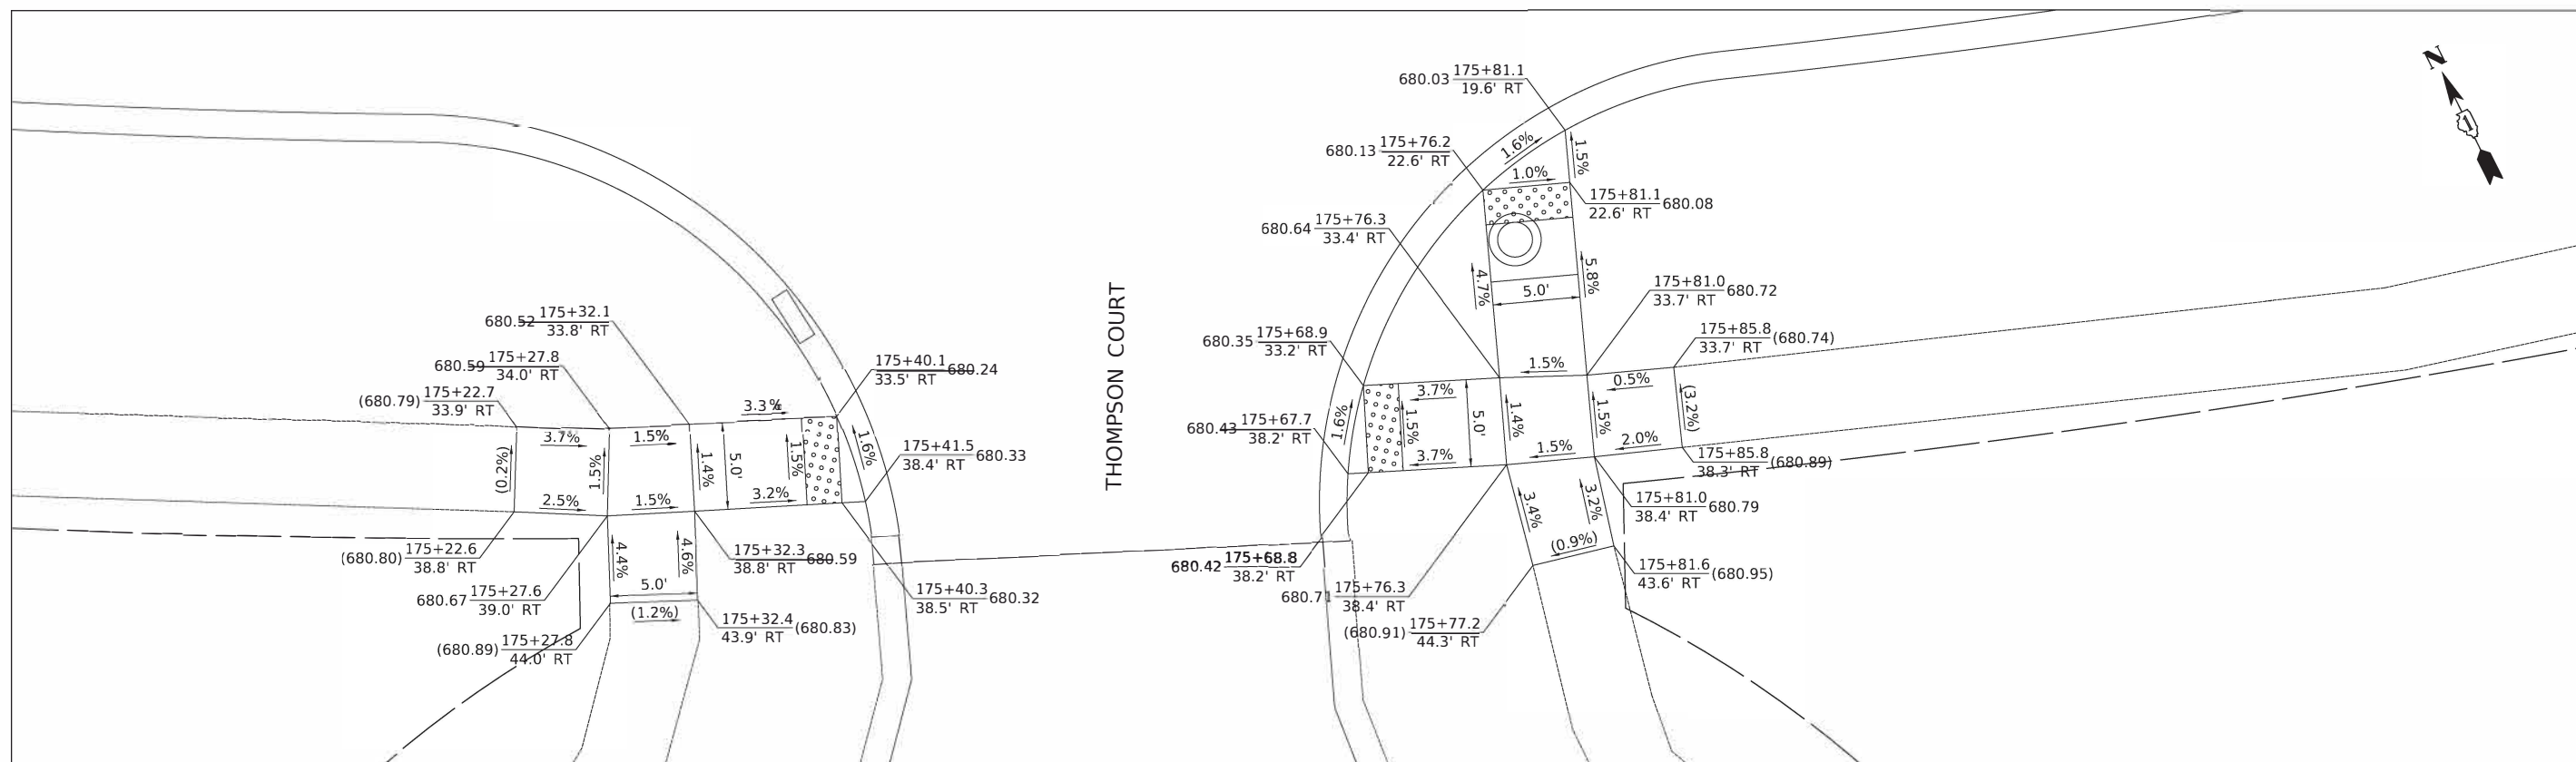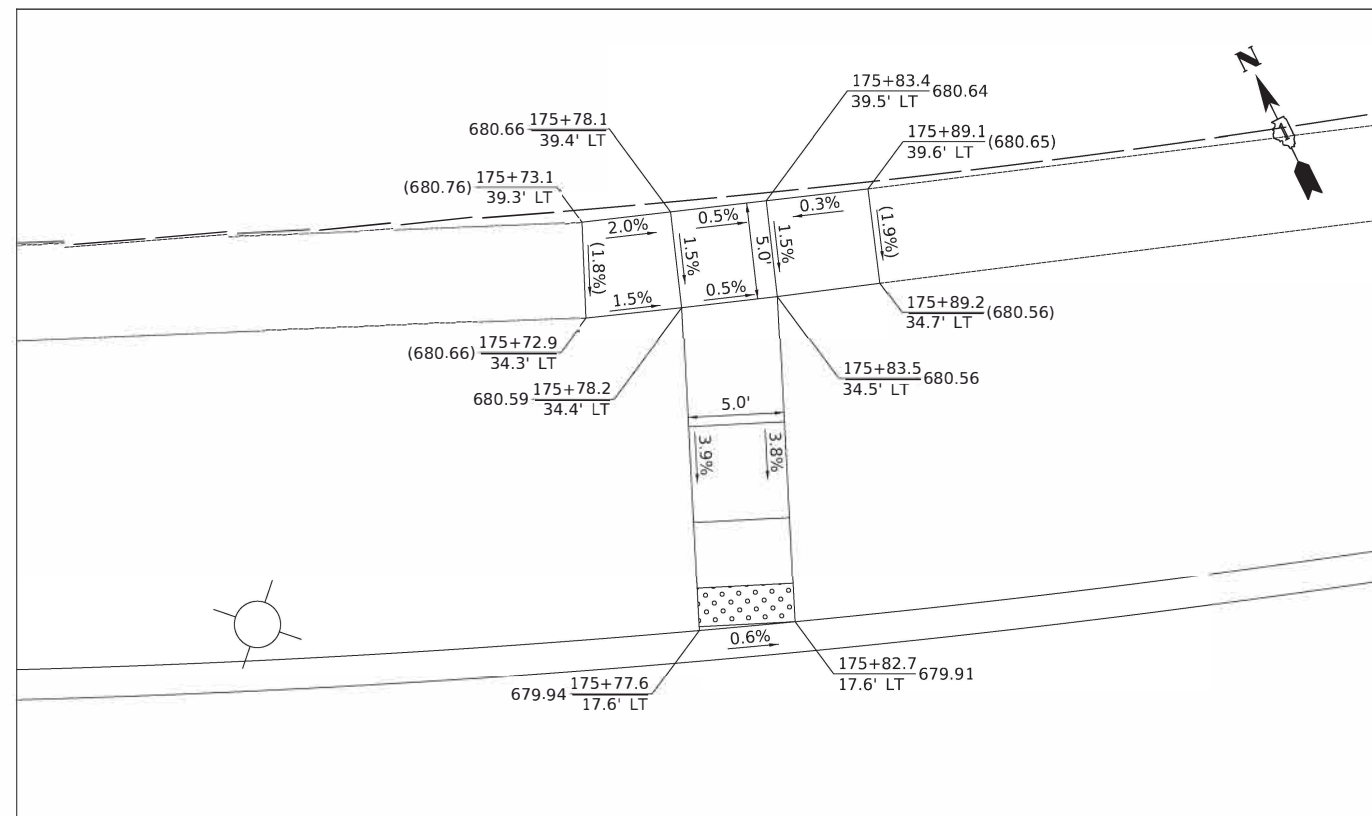

Two Pierce Place, Suite 1400
Itasca, Illinois 60143
Tel: 630.773.3900 Fax: 630.773.3975
www.civiltechinc.com

DESIGNED -	TGB	REVISED -
DRAWN -	JRR	REVISED -
CHECKED -	KRK	REVISED -
DATE -	7/27/2020	REVISED -

STATE OF ILLINOIS
DEPARTMENT OF TRANSPORTATION





ADA GRADING

FAU RTE	SECTION	COUNTY	TOTAL SHEETS	SHEET NO.
3260 2060	16-00106-02-R5	LAKE	222	138
		CONTRACT NO 61G70		
ILLINOIS FEDERAL PROJECT				

PLAN	SURVEYED	PLOTTED	ALIGNMENT CHECKED	GRADES CHECKED	STRUCTURE NOTATIONS CHKD	DATE
NOTE BOOK NO.						

PROFILE	SURVEYED	PLOTTED	GRADES CHECKED	STRUCTURE NOTATIONS CHKD	DATE
NOTE BOOK NO.					

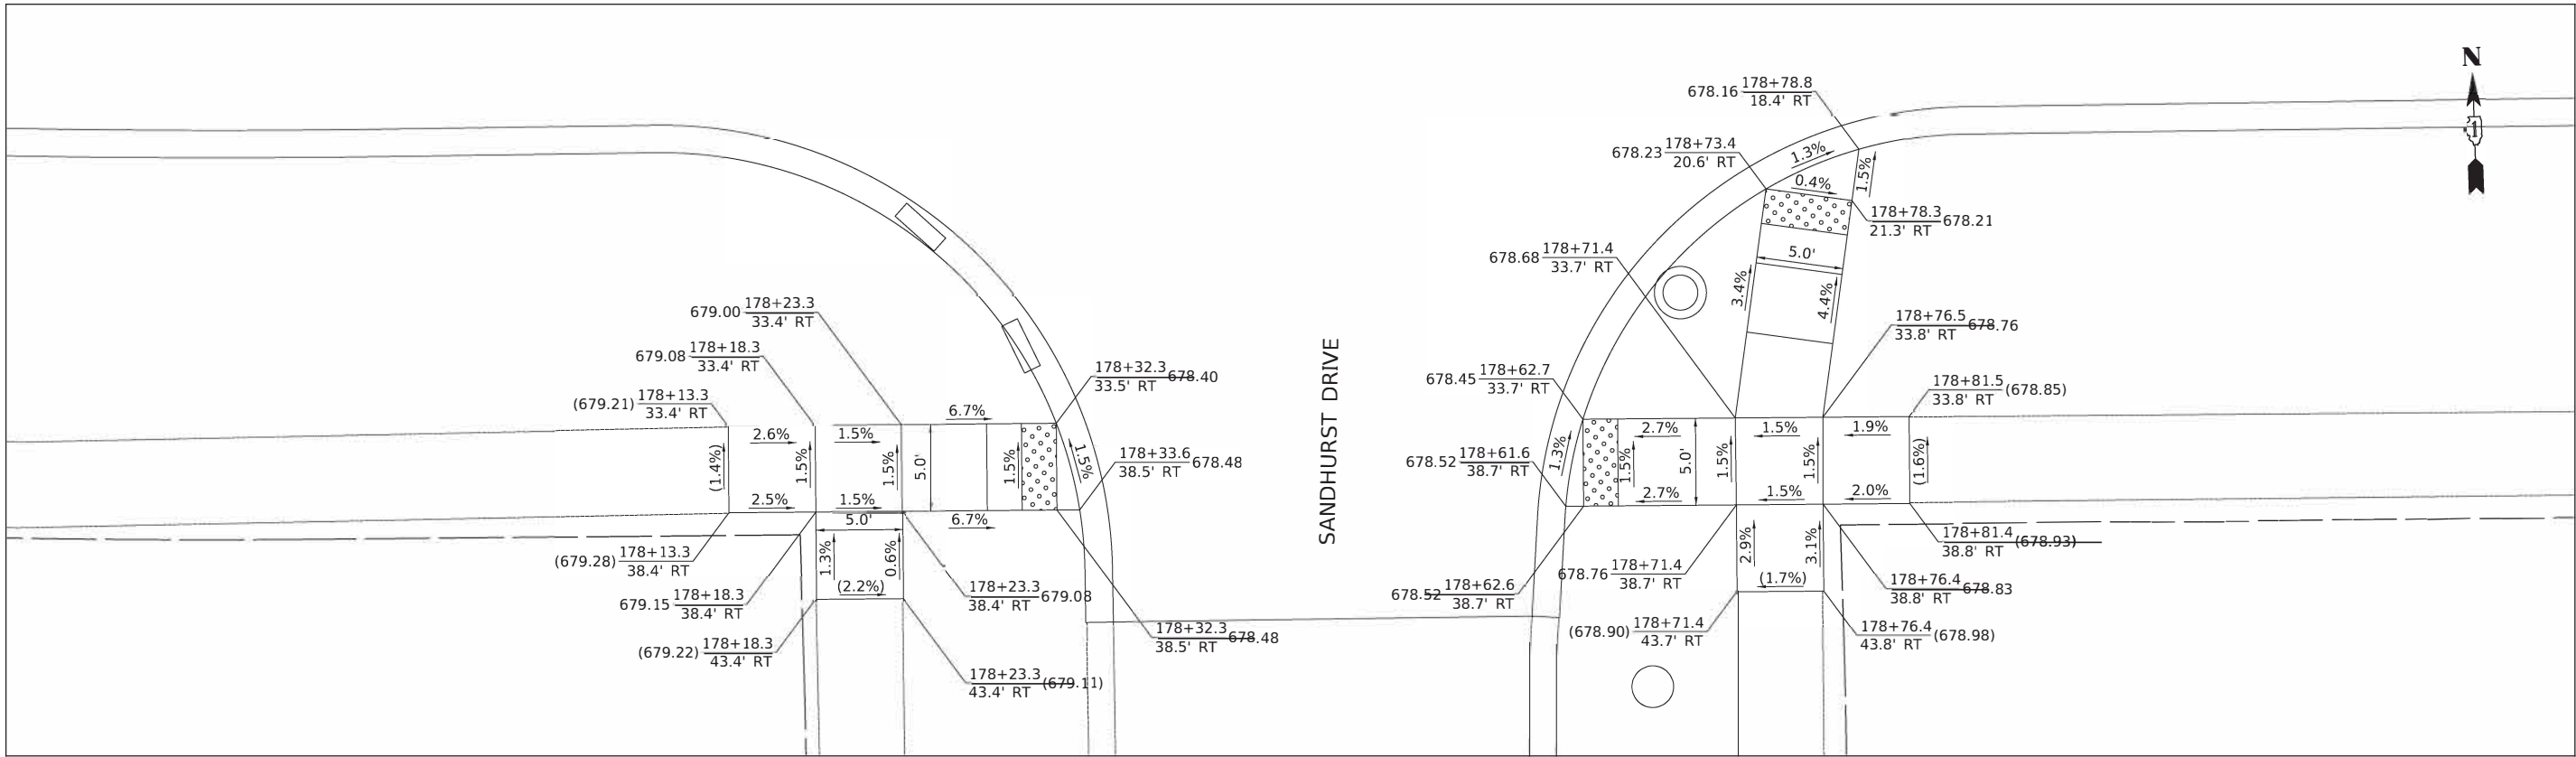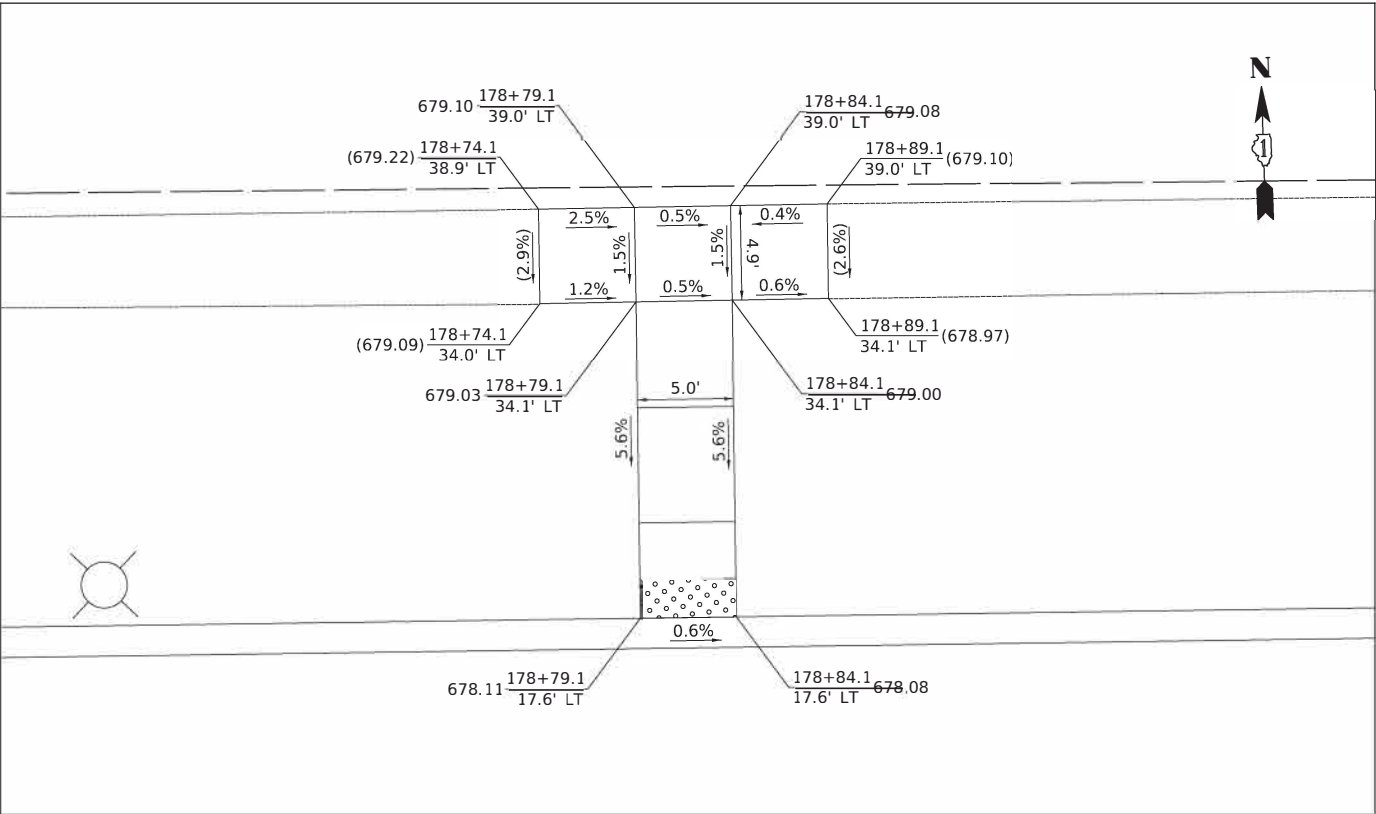


MODEL: \$MODELNAME\$
FILE NAME: ...13223 C2 Thompson ADA 02.dgn



Two Pierce Place, Suite 14000
Itasca, Illinois 60143
Tel: 630.773.3900 Fax: 630.773.3975
www.civiltechinc.com

DESIGNED -	TGB	REVISED -	
DRAWN -	JRR	REVISED -	
CHECKED -	KRK	REVISED -	
DATE -	7/27/2020	REVISED -	

STATE OF ILLINOIS
DEPARTMENT OF TRANSPORTATION


 


ADA GRADING

SHEET 10 OF 37 SHEETS

FAU RTE	SECTION	COUNTY	TOTAL SHEETS	SHEET NO
3260 2060	16-00106-02-R5	LAKE	222	140
CONTRACT NO 61G70				
ILLINOIS FED AID PROJECT				


PROFILE	SURVEYED _____	BY _____	DATE _____
	PLOTTED _____ GRADES CHECKED _____ I.M. NOTED _____ STRUCTURE NOTAT'NS CH'KD _____		
NOTE BOOK			
NO. _____			

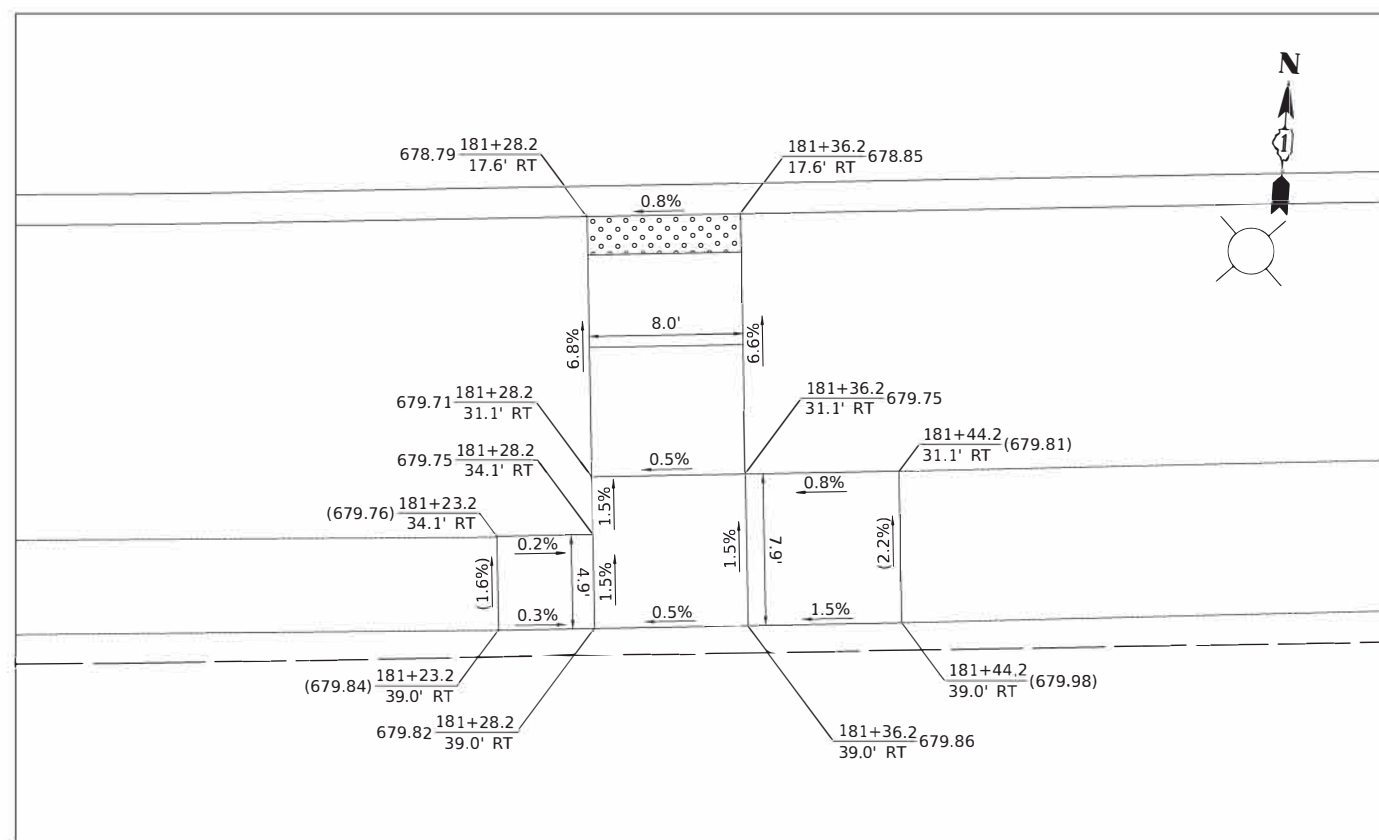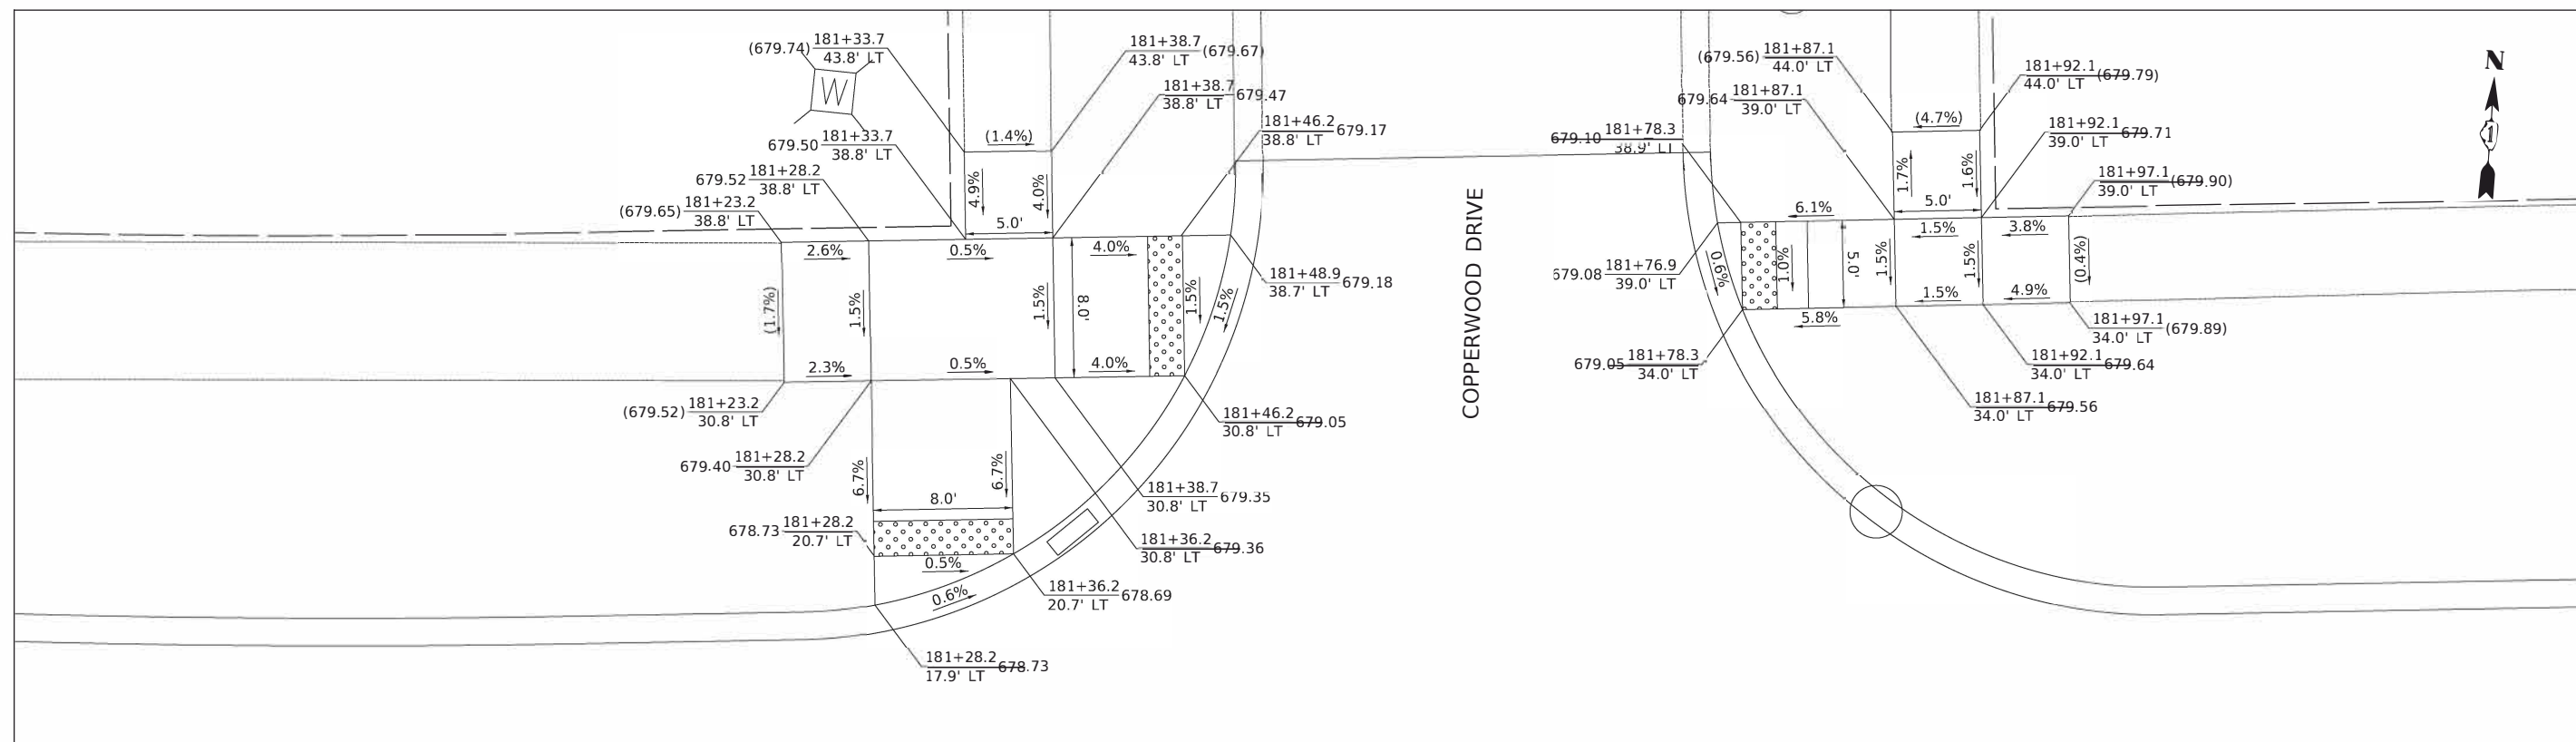

Two Pierce Place, Suite 1400
Itasca, Illinois 60143
Tel: 630.773.3900 Fax: 630.773.3975
www.civiltechinc.com

DESIGNED - TGB	REVISED -
DRAWN - JRR	REVISED -
CHECKED - KRK	REVISED -
DATE - 7/27/2020	REVISED -

**STATE OF ILLINOIS
DEPARTMENT OF TRANSPORTATION**


 


ADA GRADING

FAU RTE	SECTION	COUNTY	TOTAL SHEETS	SHEET NO.
3260 2060	16-00106-02-R5	LAKE	222	141
		CONTRACT NO 61G70		
		ILLINOIS FED AID PROJECT		

PLAN	SURVEYED	PLOTTED	ALIGNMENT CHECKED	DATE
NOTE BOOK NO.				
FILE NAME				

PROFILE	SURVEYED	PLOTTED	GRADES CHECKED	DATE
NOTE BOOK NO.				
FILE NAME				

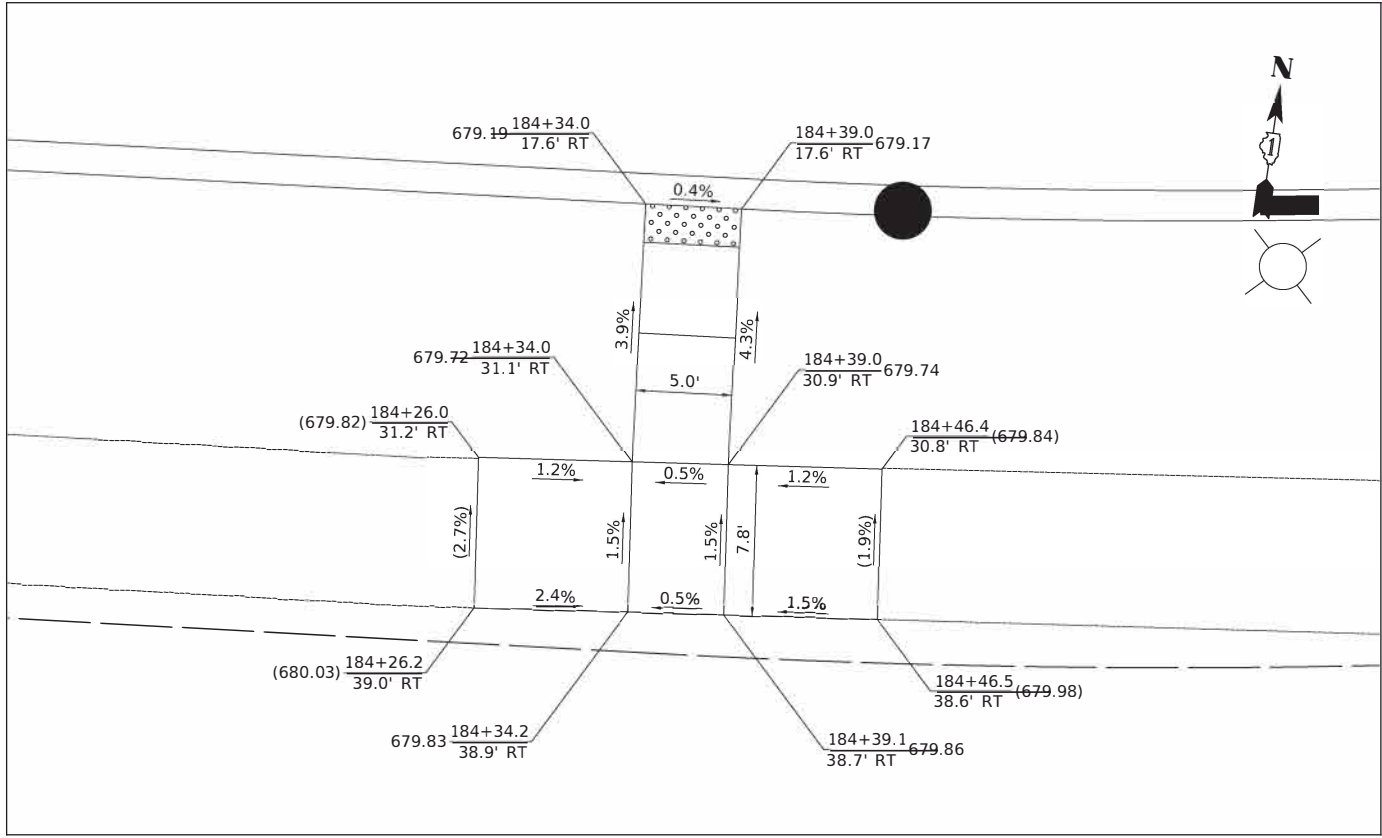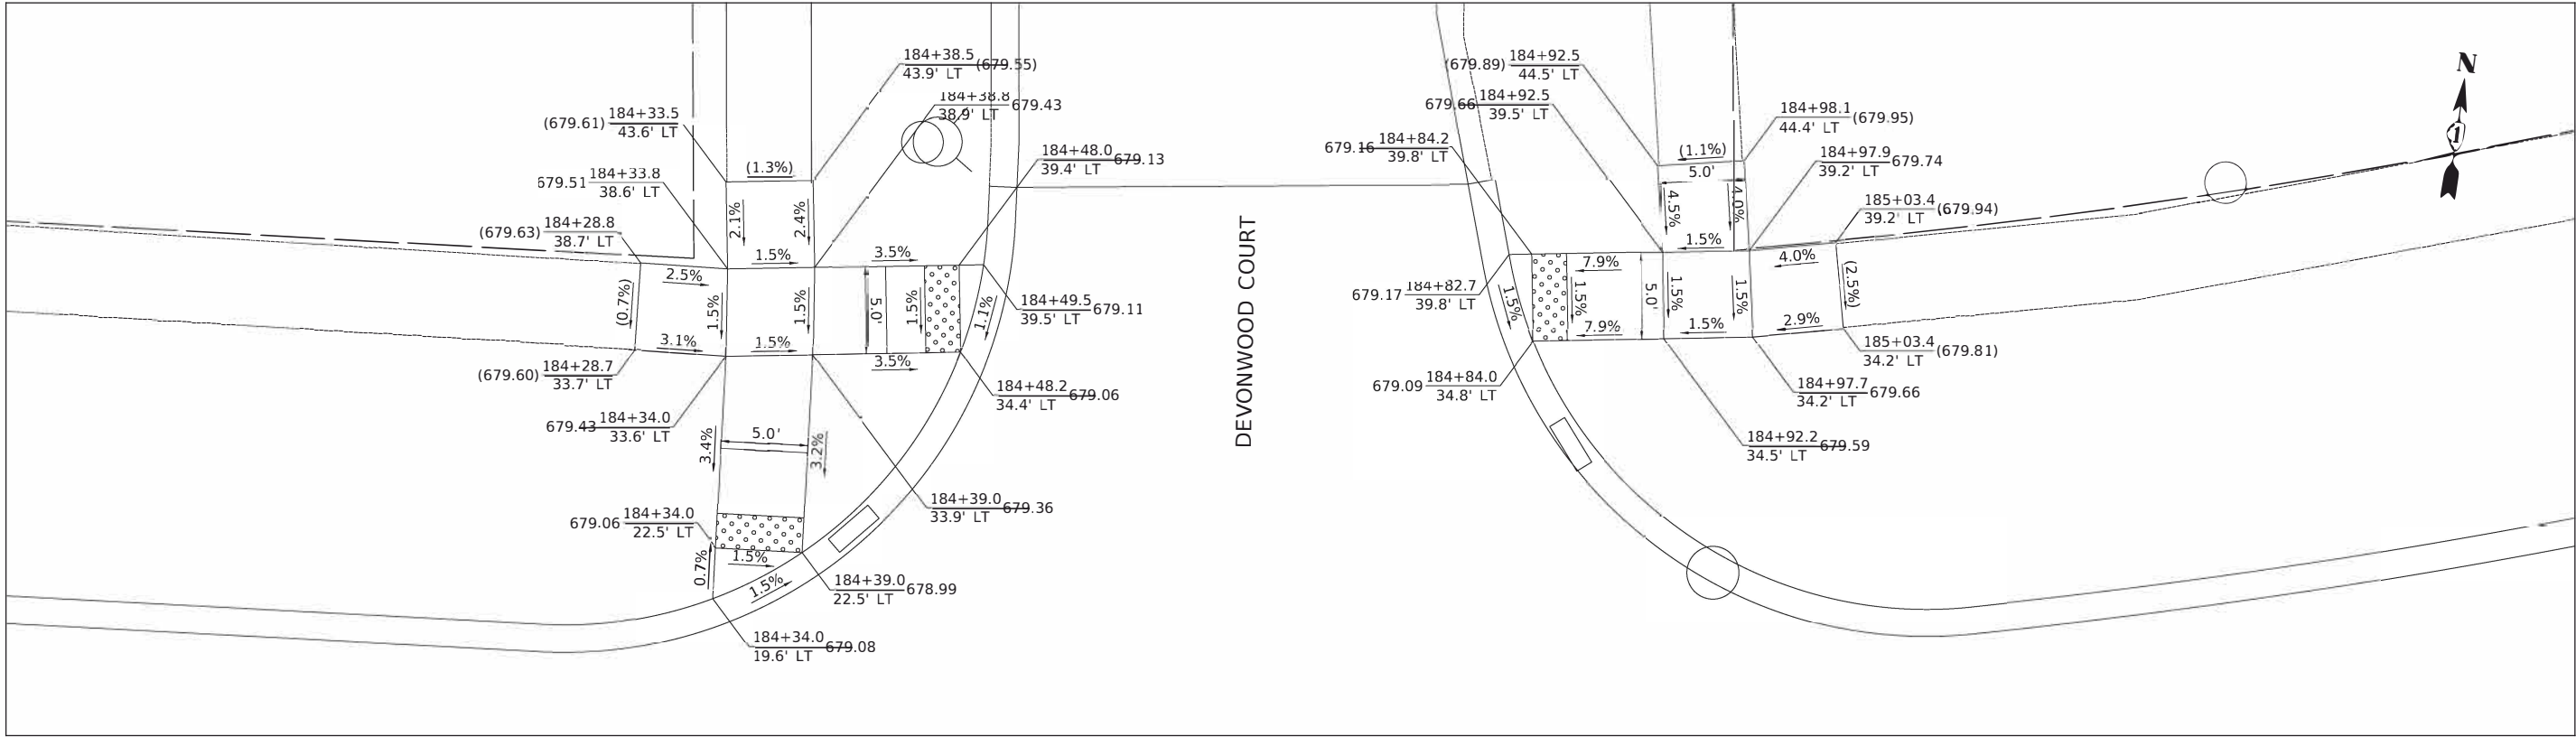


MODEL: \$MODELNAME\$
FILE NAME: ...13223 C2 Thompson ADA 02.dgn



Two Pierce Place, Suite 14000
Itasca, Illinois 60143
Tel: 630.773.3900 Fax: 630.773.3975
www.civiltechinc.com

DESIGNED - TGB	REVISED -
DRAWN - JRR	REVISED -
CHECKED - KRK	REVISED -
DATE - 7/27/2020	REVISED -

STATE OF ILLINOIS
DEPARTMENT OF TRANSPORTATION


 


ADA GRADING

SHEET 12 OF 37 SHEETS

FAU RTE	SECTION	COUNTY	TOTAL SHEETS	SHEET NO
3260 2060	16-00106-02-R5	LAKE	222	142
CONTRACT NO 61G70				
ILLINOIS FED AID PROJECT				

PROFILE	BY	DATE
SURVEYED _____		
PLOTTED _____		
GRADES CHECKED _____		
I.R.M. NOTED _____		
STRUCTURE NOTATIONS CHK'D _____		

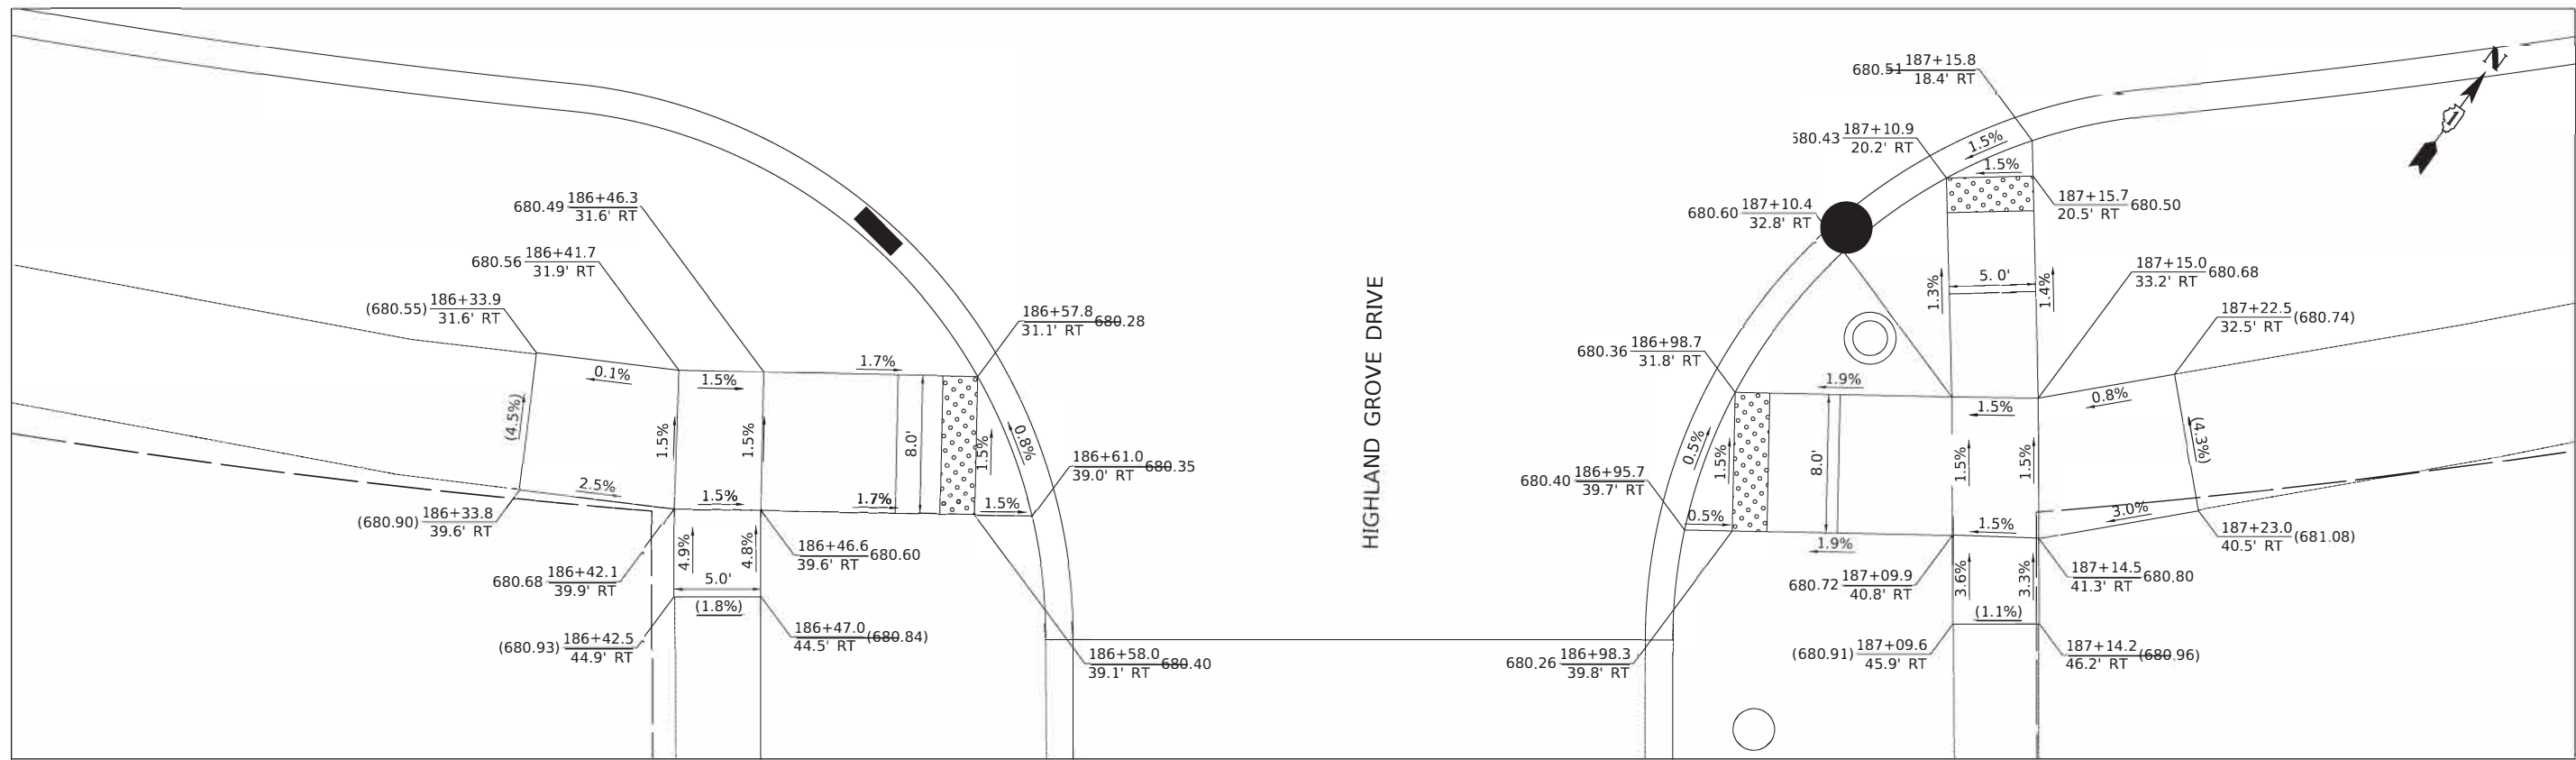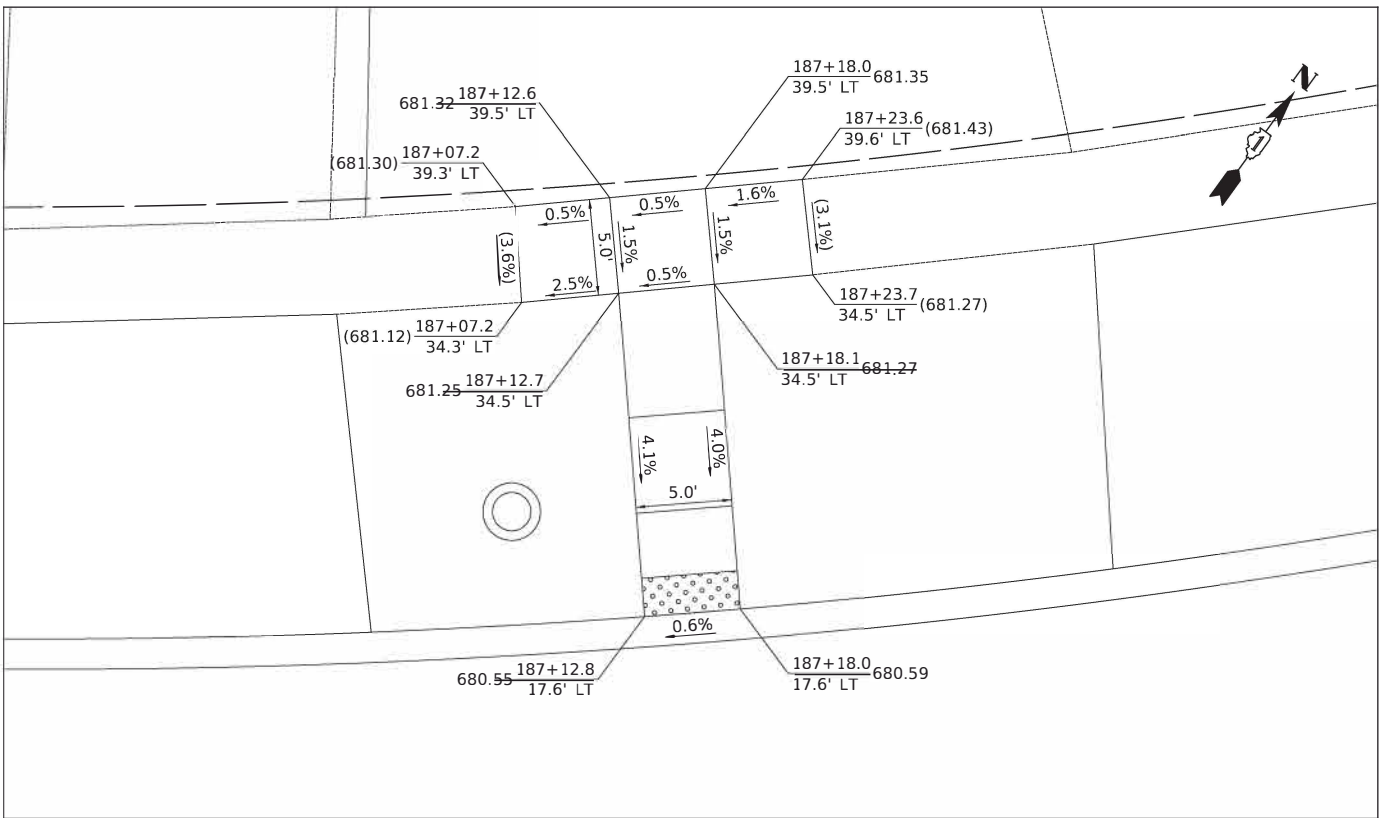

Two Pierce Place, Suite 14000
Itasca, Illinois 60143
Tel: 630.773.3900 Fax: 630.773.3975
www.civiltechinc.com

DESIGNED -	TGB	REVISED -
DRAWN -	JRR	REVISED -
CHECKED -	KRK	REVISED -
DATE -	7/27/2020	REVISED -

STATE OF ILLINOIS
DEPARTMENT OF TRANSPORTATION

SCALE





ADA GRADING

FAU RTE	SECTION	COUNTY	TOTAL SHEETS	SHEET NO
3260 2060	16-00106-02-R5	LAKE	222	143
		CONTRACT NO 61G70		
ILLINOIS		FED AID PROJECT		

PLAN	SURVEYED	BY	DATE
	PLOTTED		
	ALIGNMENT CHECKED		
	CAAD FILE NAME		
NOTE BOOK NO.			

PROFILE	SURVEYED	BY	DATE
	PLOTTED		
	GRADES CHECKED		
	STRUCTURE NOTATIONS CHKD		
NOTE BOOK NO.			

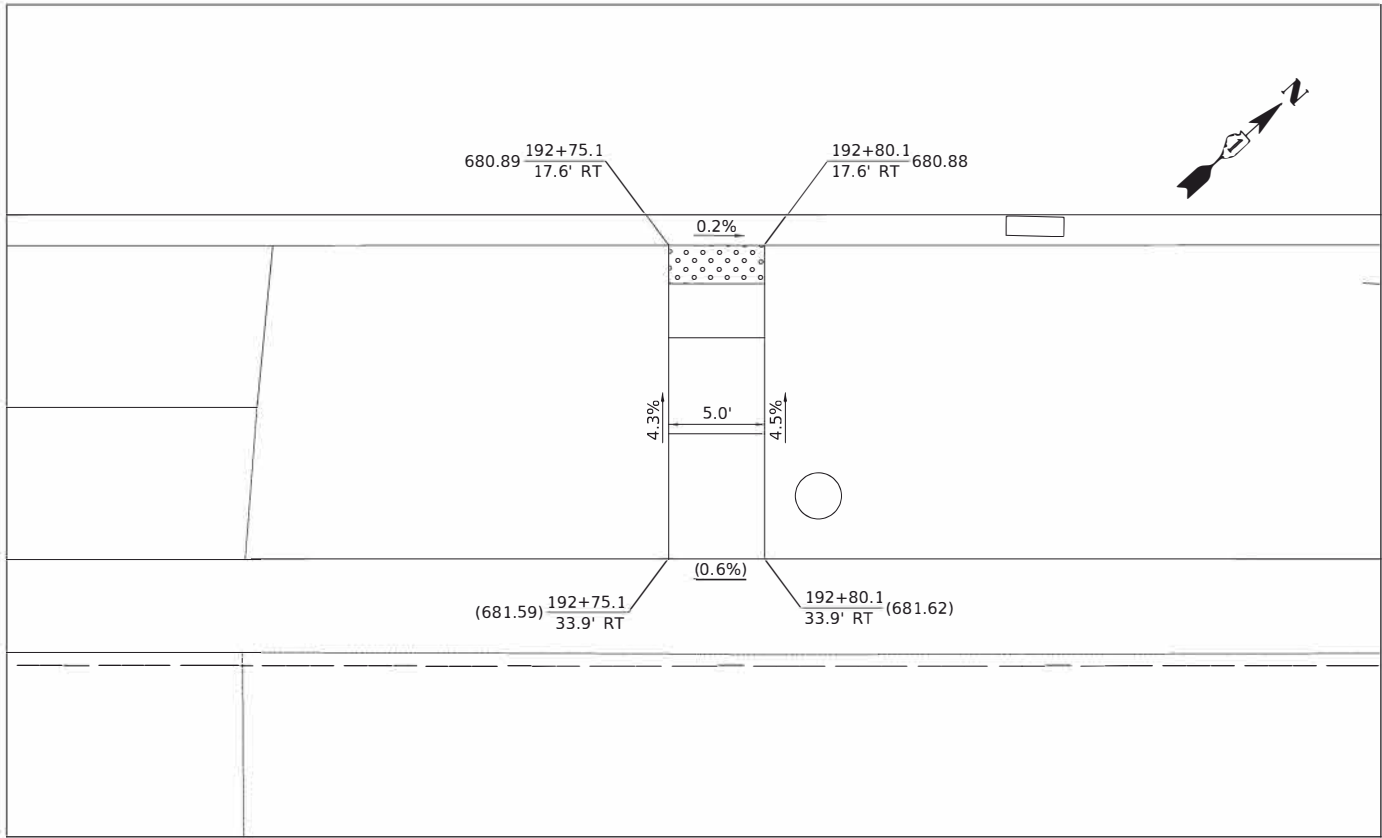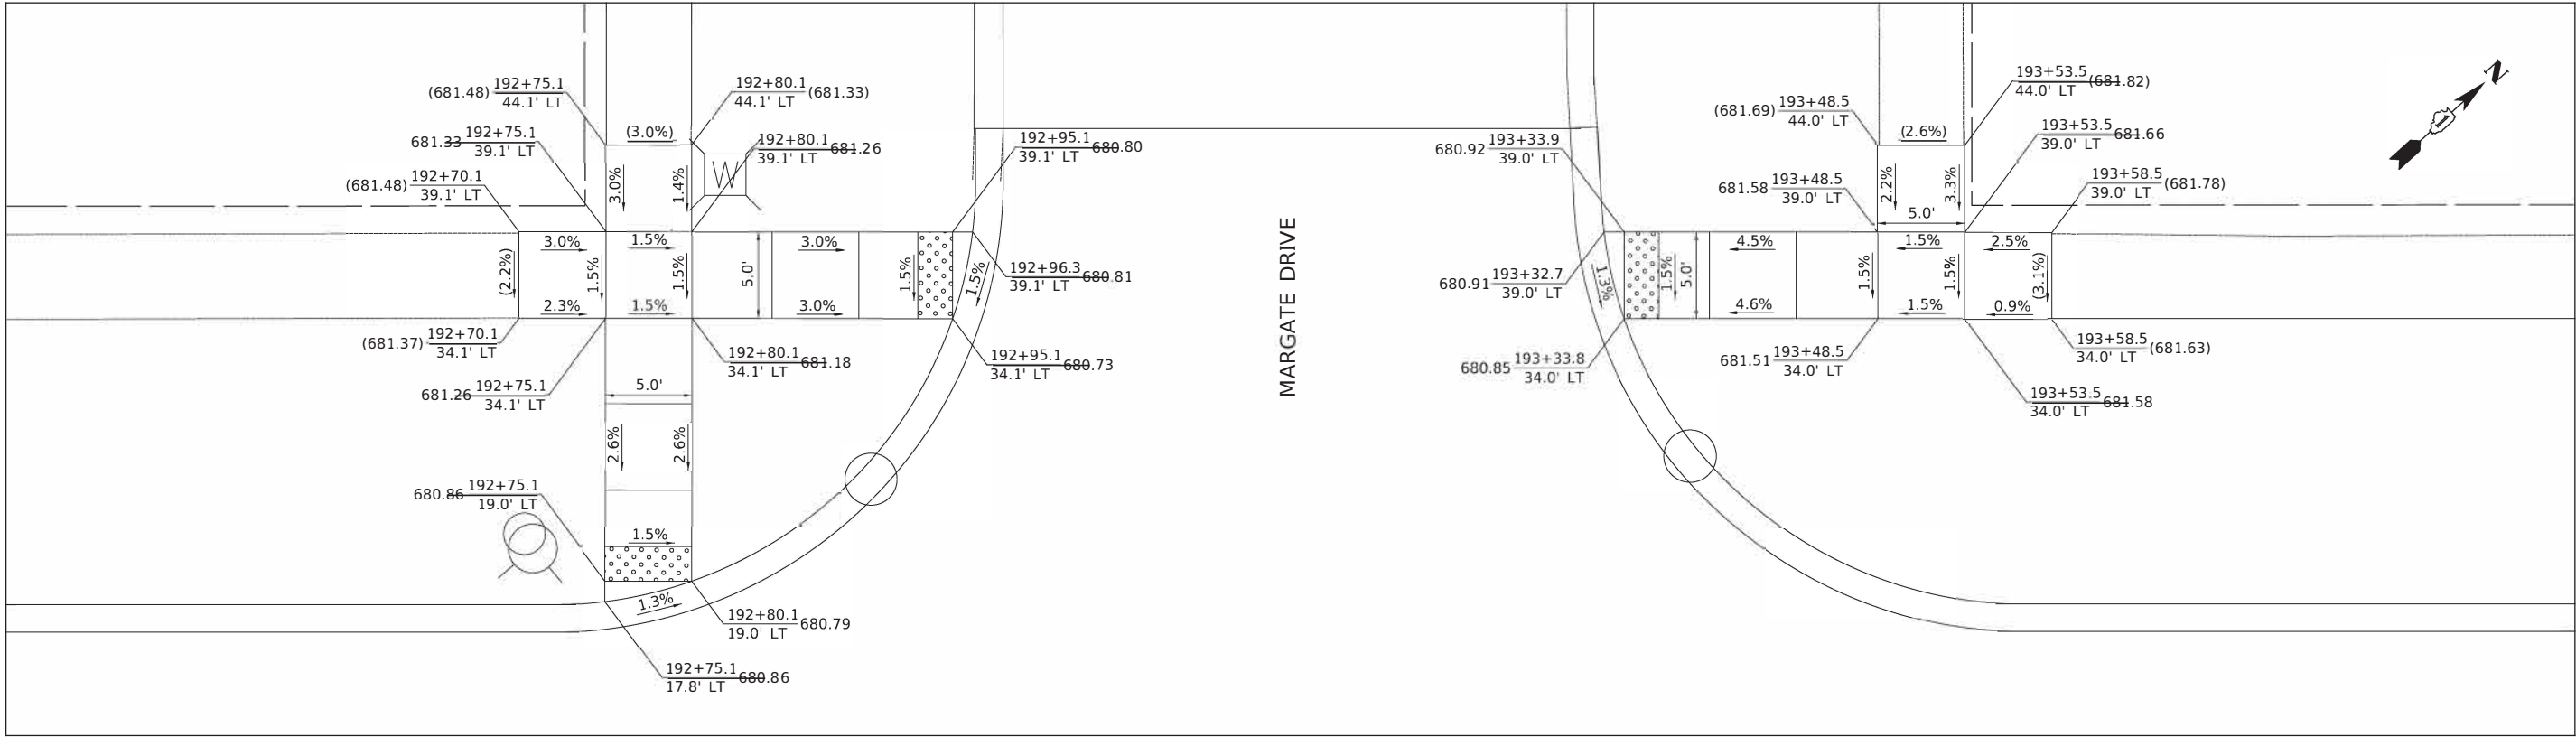


MODEL: \$MODELNAME\$
FILE NAME: ...13223 C2 Thompson ADA 02.dgn



Two Pierce Place, Suite 1400
Itasca, Illinois 60143
Tel: 630.773.3900 Fax: 630.773.3975
www.civiltechinc.com

DESIGNED -	TGB	REVISED -	
DRAWN -	JRR	REVISED -	
CHECKED -	KRK	REVISED -	
DATE -	7/27/2020	REVISED -	

STATE OF ILLINOIS
DEPARTMENT OF TRANSPORTATION


 


ADA GRADING

SHEET 14 OF 37 SHEETS

FAU RTE	SECTION	COUNTY	TOTAL SHEETS	SHEET NO.
3260 2060	16-00106-02-R5	LAKE	222	144
CONTRACT NO 61G70				
ILLINOIS FED AID PROJECT				

PROFILE	SURVEYED _____	BY _____	DATE _____
	PLOTTED _____		
NOTE BOOK	GRADES CHECKED _____		
	I.B.M. NOTED _____		
NO. _____	STRUCTURE NOTATIONS CHK'D _____		

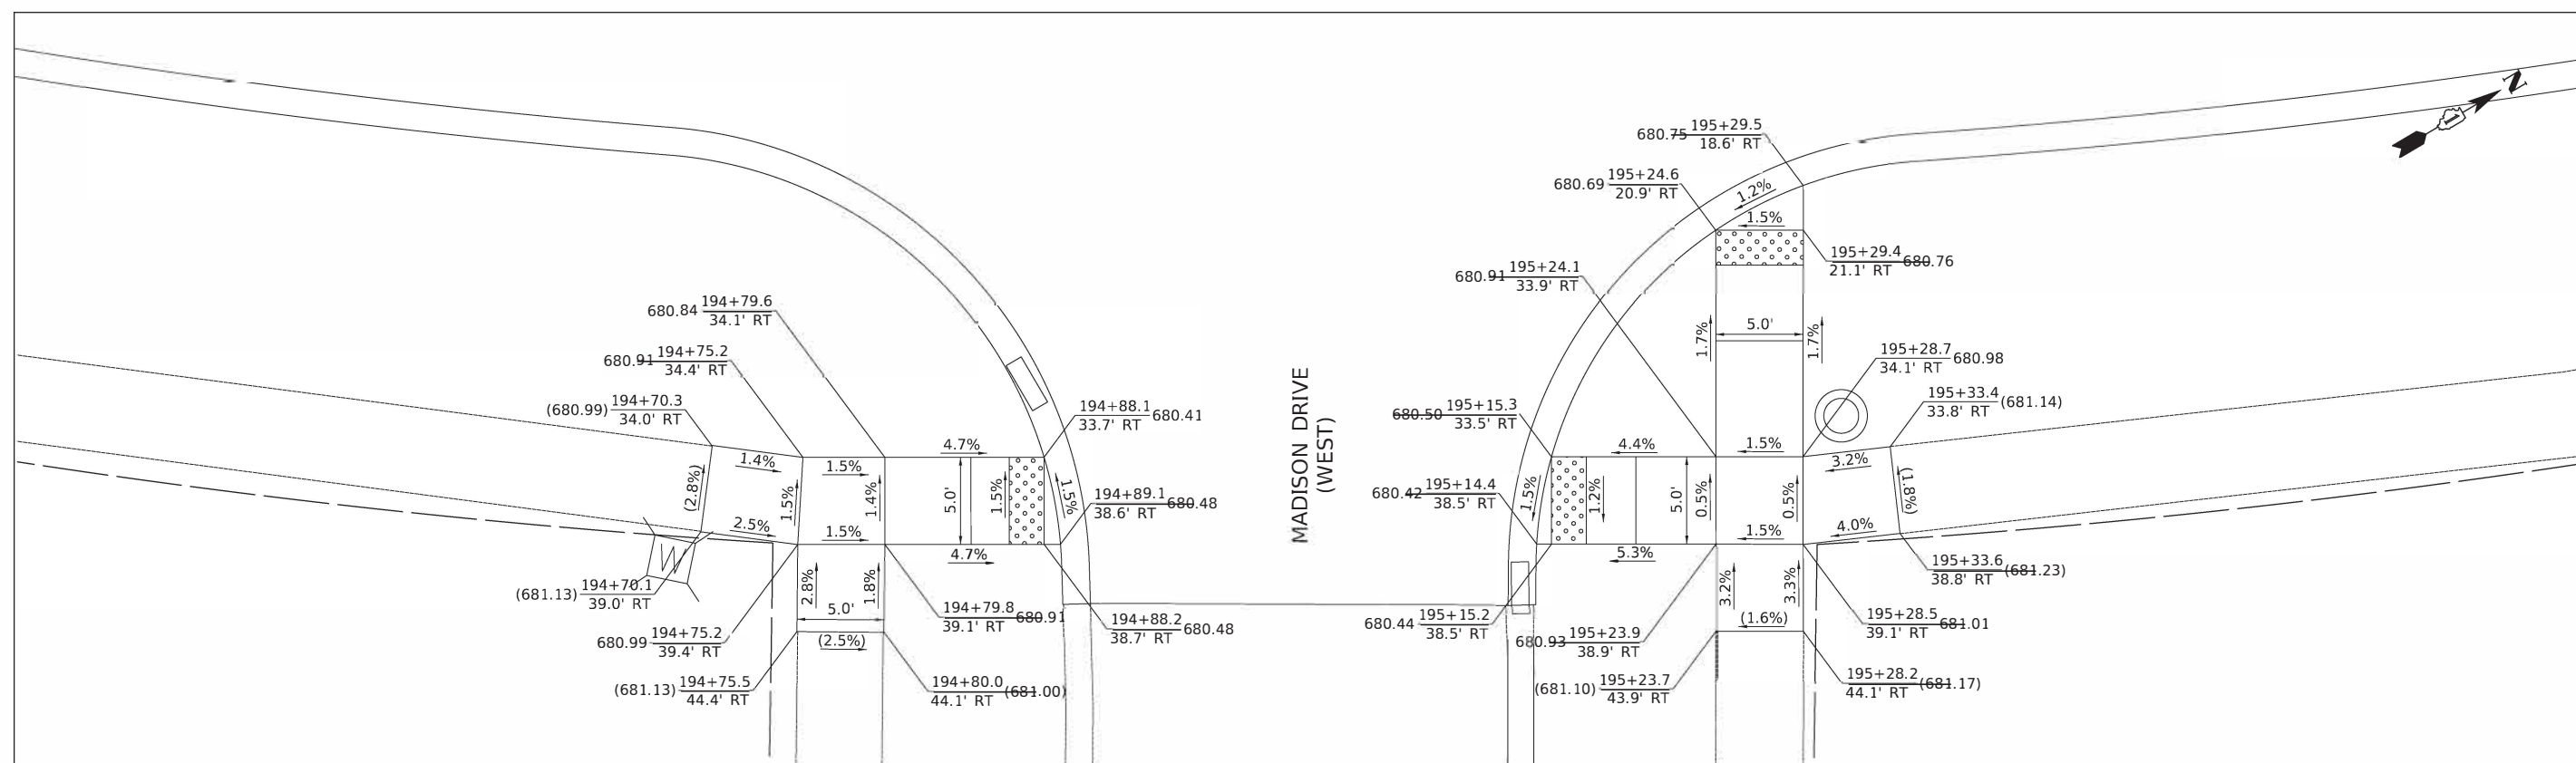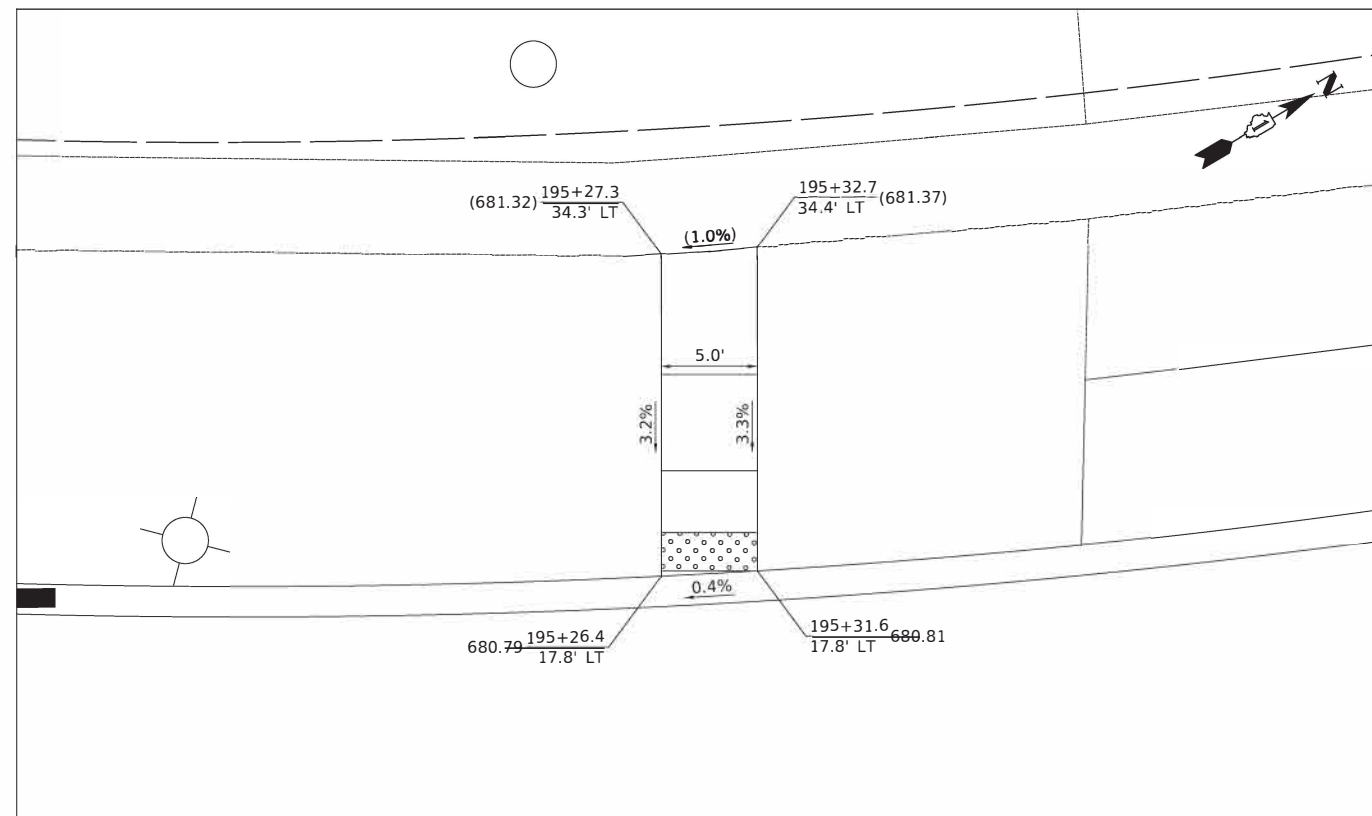

Two Pierce Place, Suite 14000
Itasca, Illinois 60143
Tel: 630.773.3900 Fax: 630.773.3975
www.civiltechinc.com

DESIGNED -	TGB	REVISED -
DRAWN -	JRR	REVISED -
CHECKED -	KRK	REVISED -
DATE -	7/27/2020	REVISED -

STATE OF ILLINOIS
DEPARTMENT OF TRANSPORTATION

SCALE





ADA GRADING

FAU RTE	SECTION	COUNTY	TOTAL SHEETS	SHEET NO.
3280 2060	16-00106-02-R5	LAKE	222	145
		CONTRACT NO 61G70		
		ILLINOIS	FED AID PROJECT	

PLAN	SURVEYED	PLOTTED	ALIGNMENT CHECKED	DATE
NOTE BOOK NO.			CADD FILE NAME	

PROFILE	SURVEYED	PLOTTED	GRADES CHECKED	DATE
NOTE BOOK NO.			STRUCTURE NOTATIONS CHKD	

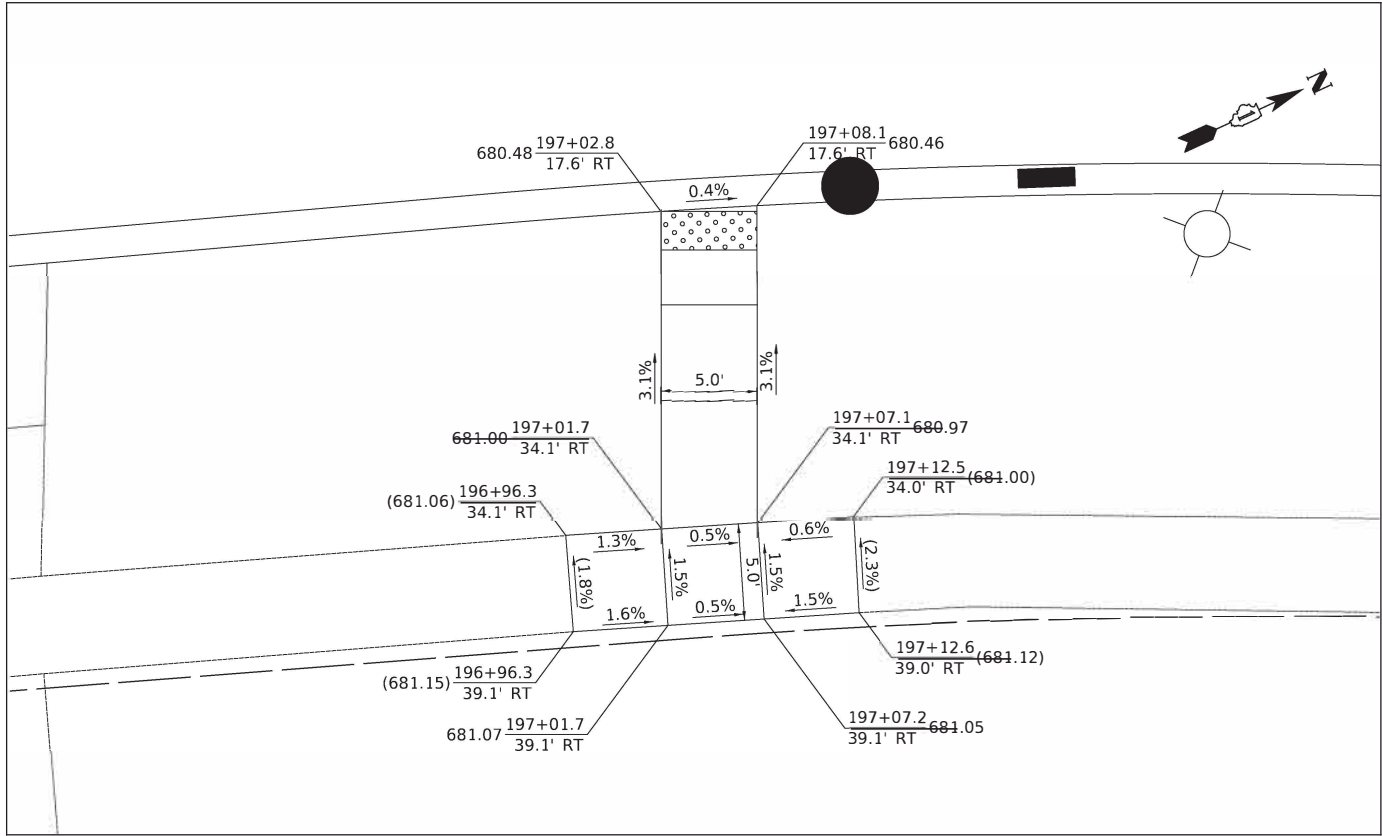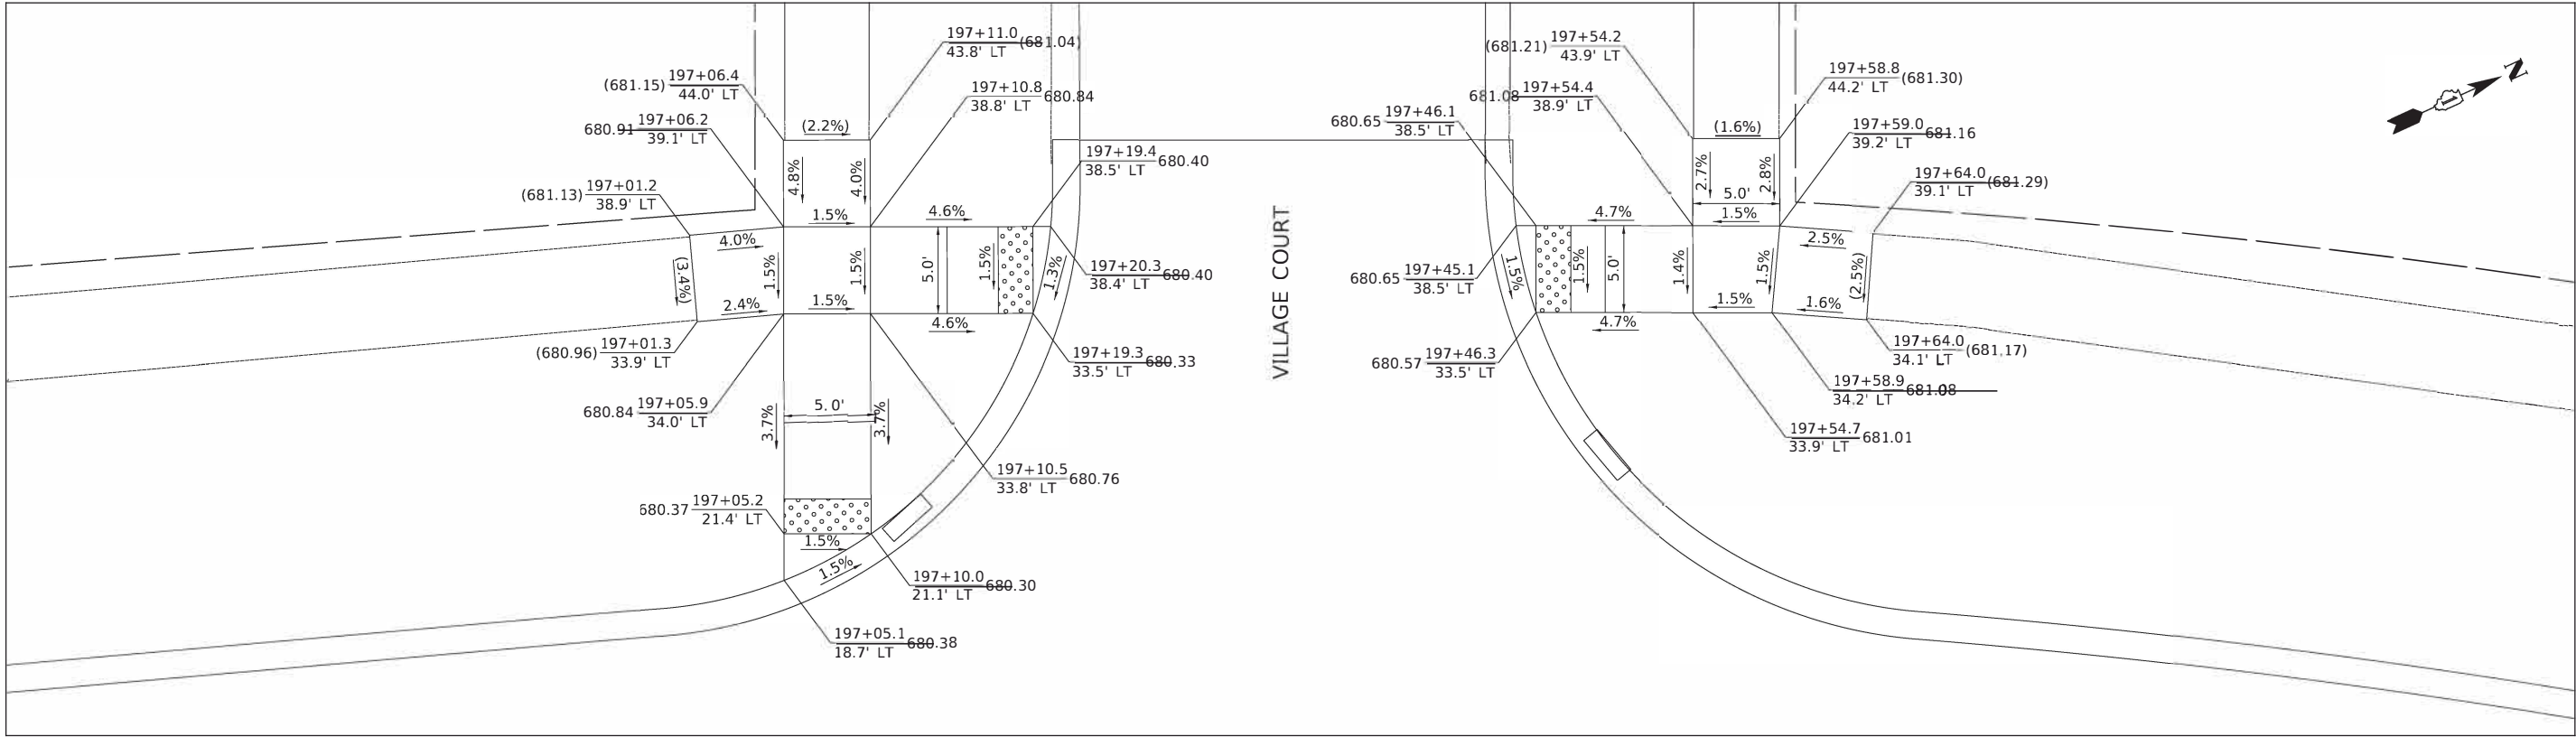


MODEL: \$MODELNAME\$
FILE NAME: ...3223 C2 Thompson ADA 03.dgn



Two Pierce Place, Suite 14000
Itasca, Illinois 60143
Tel: 630.773.3900 Fax: 630.773.3975
www.civiltechinc.com

DESIGNED	-	TGB	REVISED	-
DRAWN	-	JRR	REVISED	-
CHECKED	-	KRK	REVISED	-
DATE	-	7/27/2020	REVISED	-

STATE OF ILLINOIS
DEPARTMENT OF TRANSPORTATION


 


ADA GRADING

SHEET 16 OF 37 SHEETS

FAU RTE	SECTION	COUNTY	TOTAL SHEETS	SHEET NO
3260 2060	16-00106-02-R5	LAKE	222	146
CONTRACT NO 61G70				
ILLINOIS FED AID PROJECT				


PROFILE	BY	DATE
SURVEYED _____		
PLOTTED _____		
GRADES CHECKED _____		
B.M. NOTED _____		
STRUCTURE NOTATIONS CHK'D _____		
NO. _____		

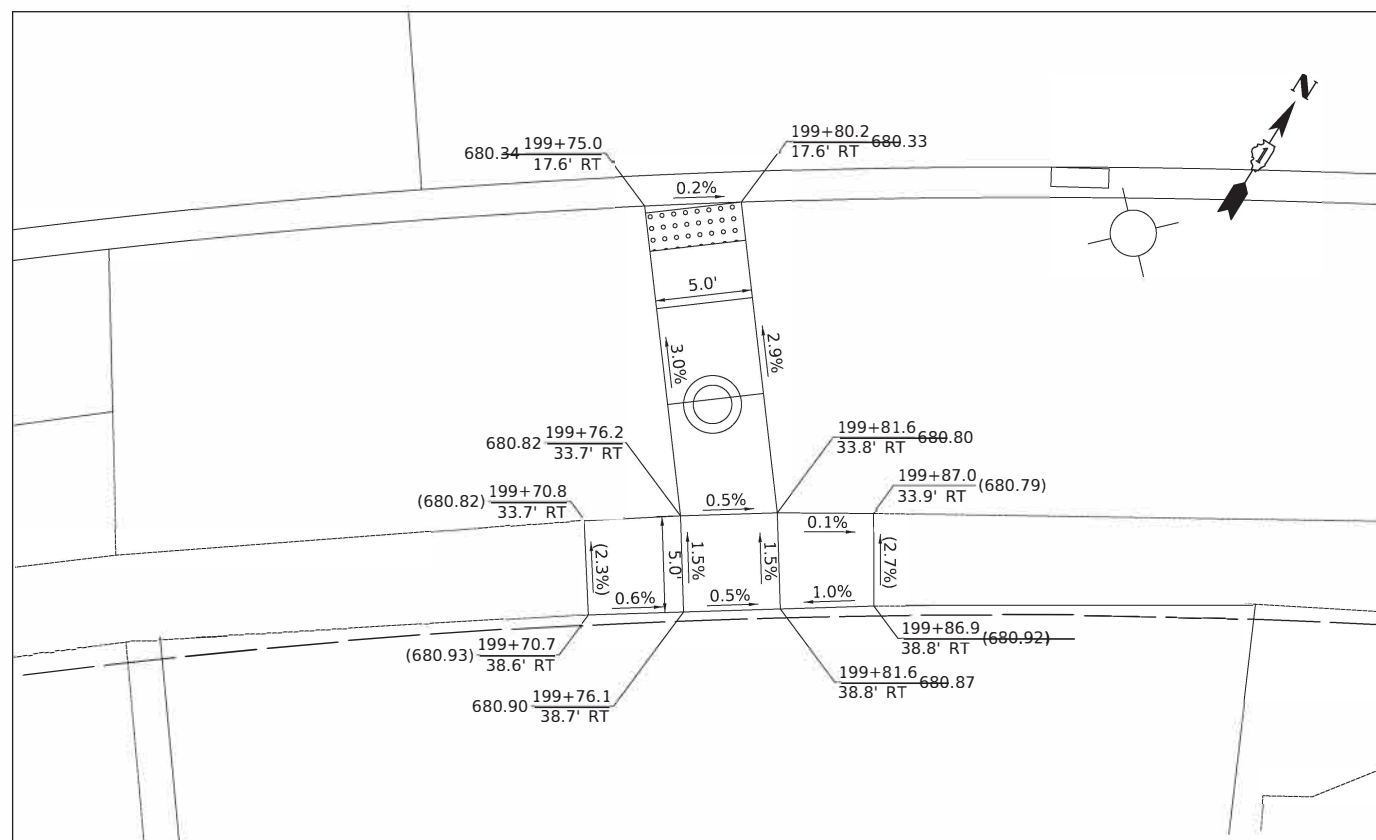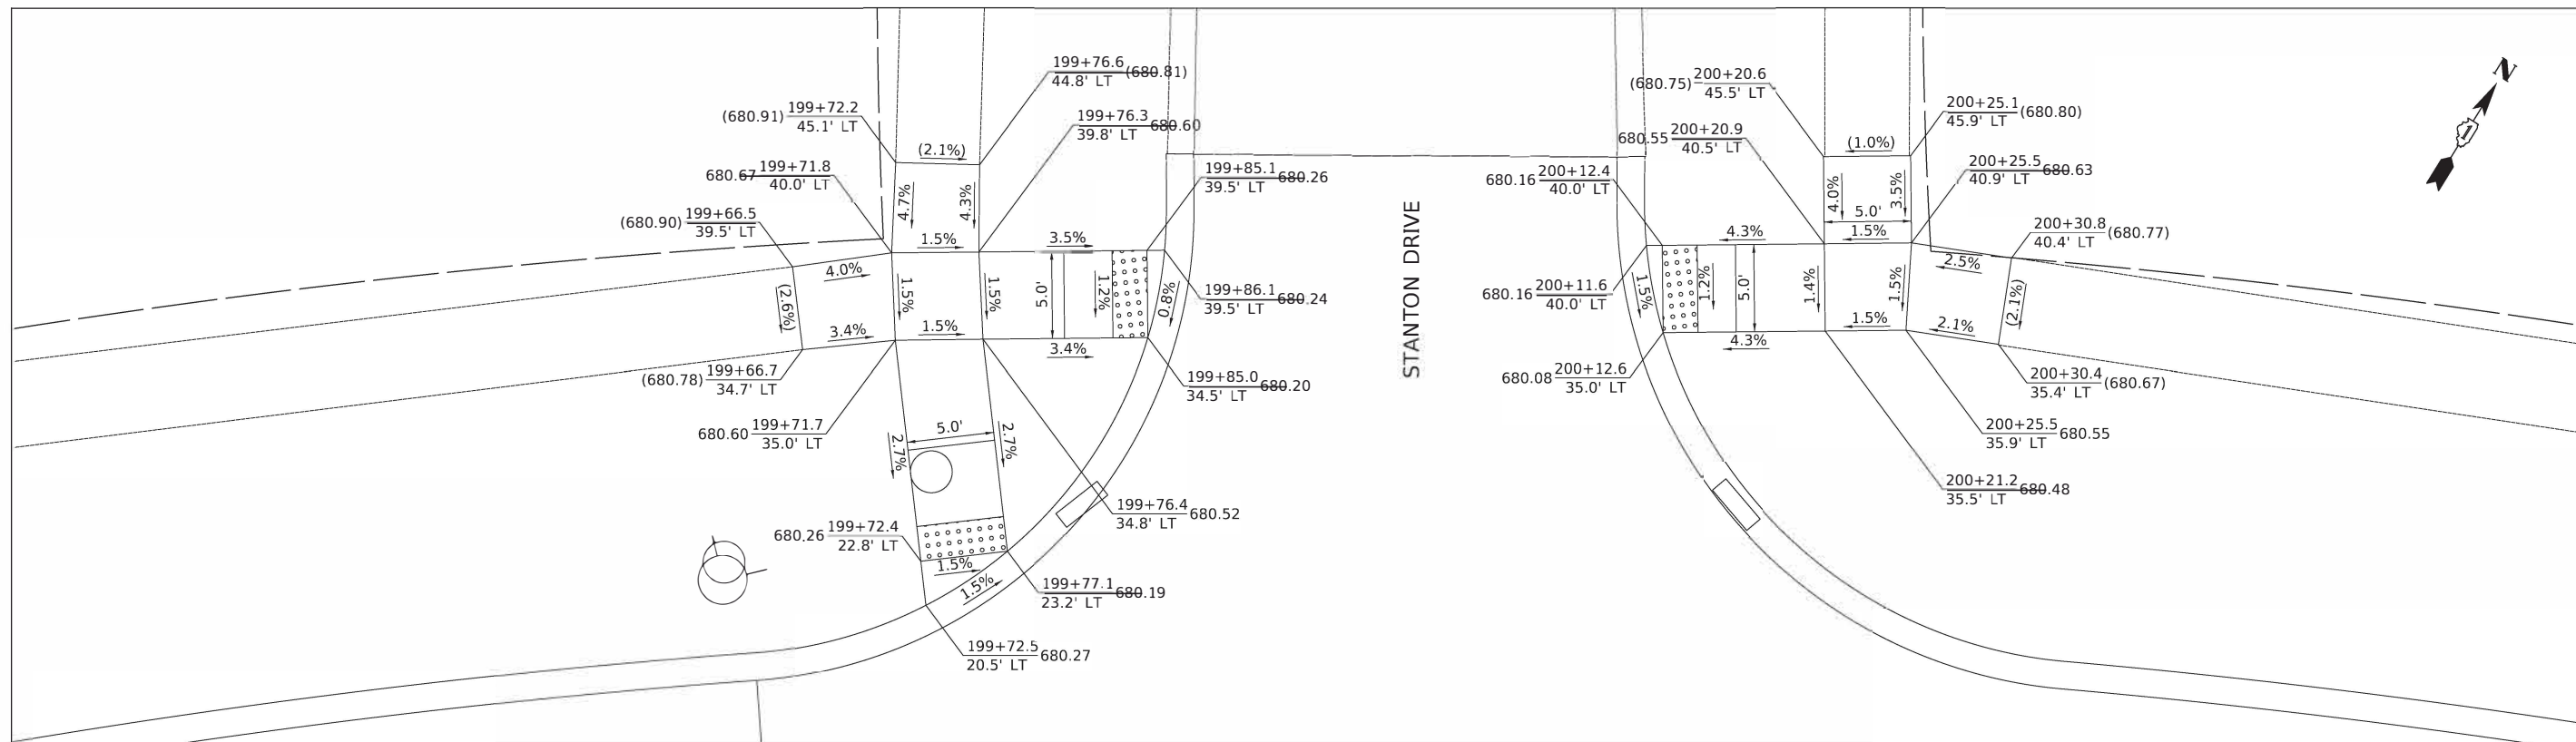

Two Pierce Place, Suite 14000
Itasca, Illinois 60143
Tel: 630.773.3900 Fax: 630.773.3975
www.civiltechinc.com

DESIGNED -	TGB	REVISED -
DRAWN -	JRR	REVISED -
CHECKED -	KRK	REVISED -
DATE -	7/27/2020	REVISED -


**STATE OF ILLINOIS
DEPARTMENT OF TRANSPORTATION**

 

ADA GRADING



FAU RTE	SECTION	COUNTY	TOTAL SHEETS	SHEET NO.
3280 2060	16-00106-02-R5	LAKE	222	147
		CONTRACT NO 61G70		
ILLINOIS		FED AID PROJECT		

PROFILE	BY	DATE
SURVEYED _____		
PLOTTED _____		
GRADES CHECKED _____		
I.M. NOTED _____		
STRUCTURE NOTATIONS CHK'D _____		

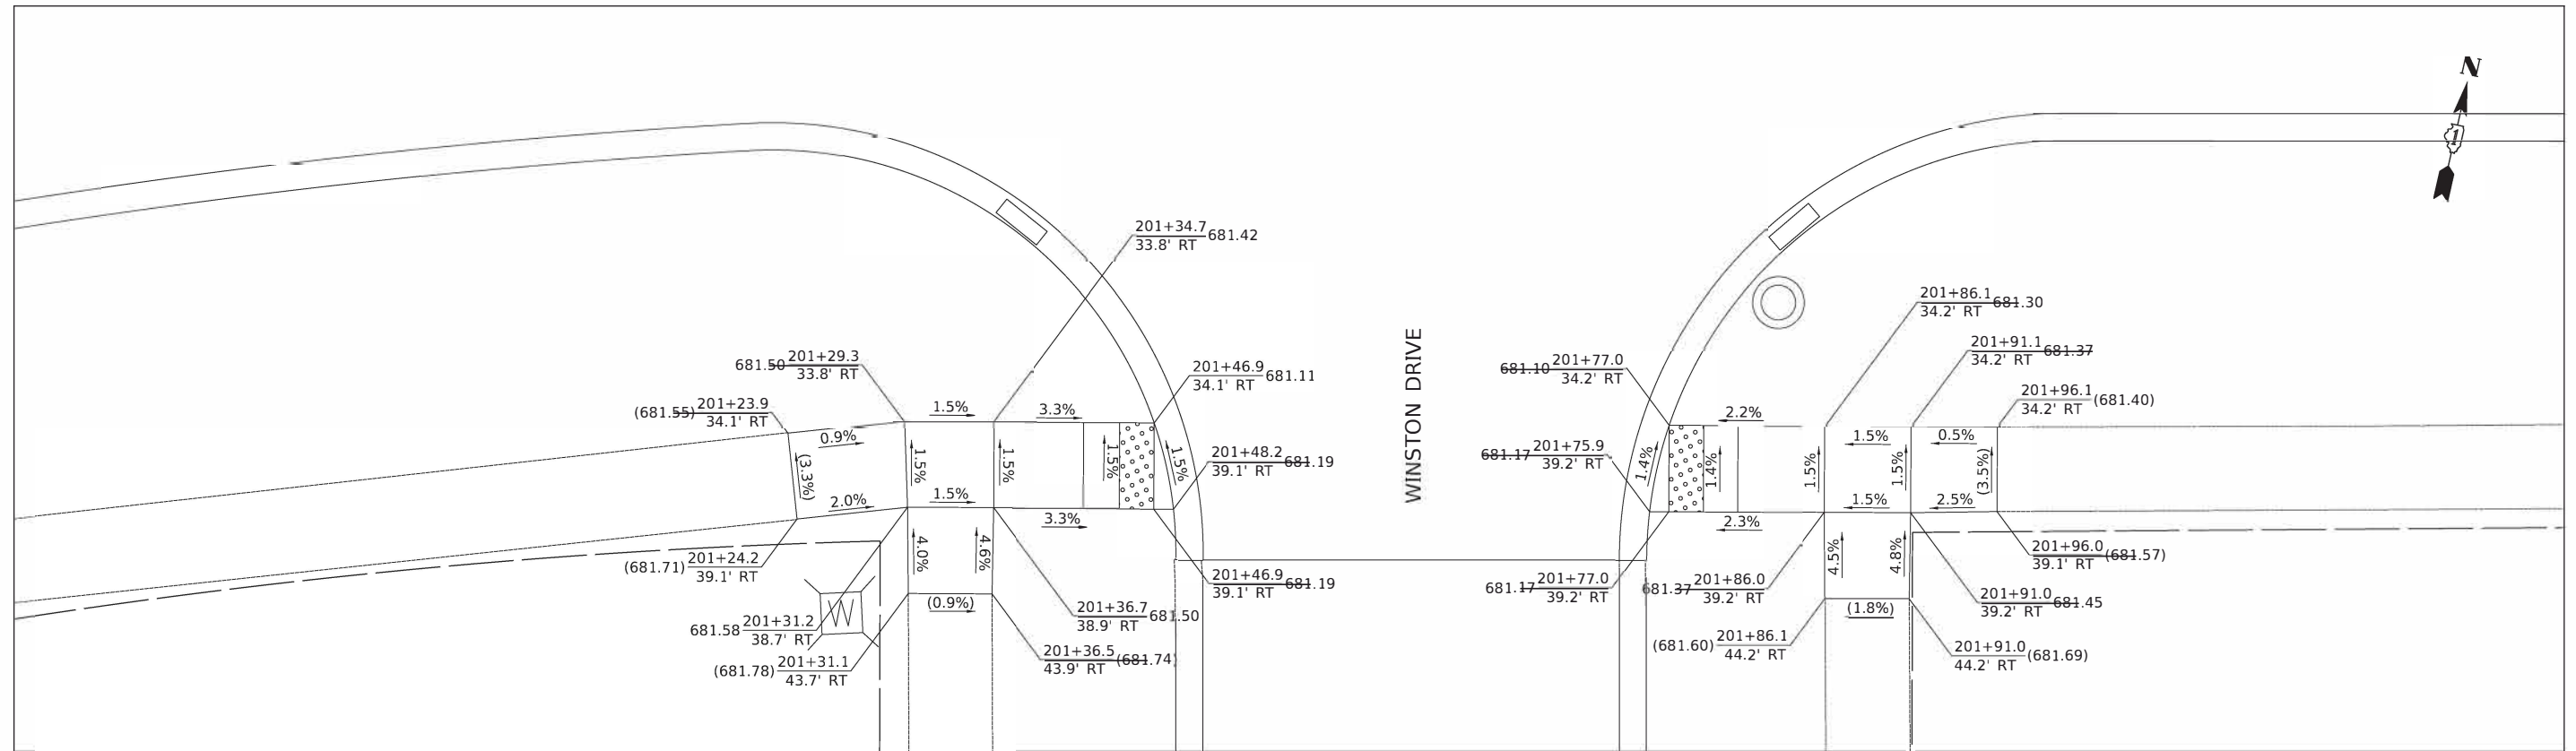

PLAN	SURVEYED	PLOTTED	ALIGNMENT CHECKED	AS BUILT	DATE
NOTE BOOK NO.					
BY					

PROFILE	SURVEYED	PLOTTED	GRADES CHECKED	STRUCTURE NOTATIONS CHKD	DATE
NOTE BOOK NO.					
BY					

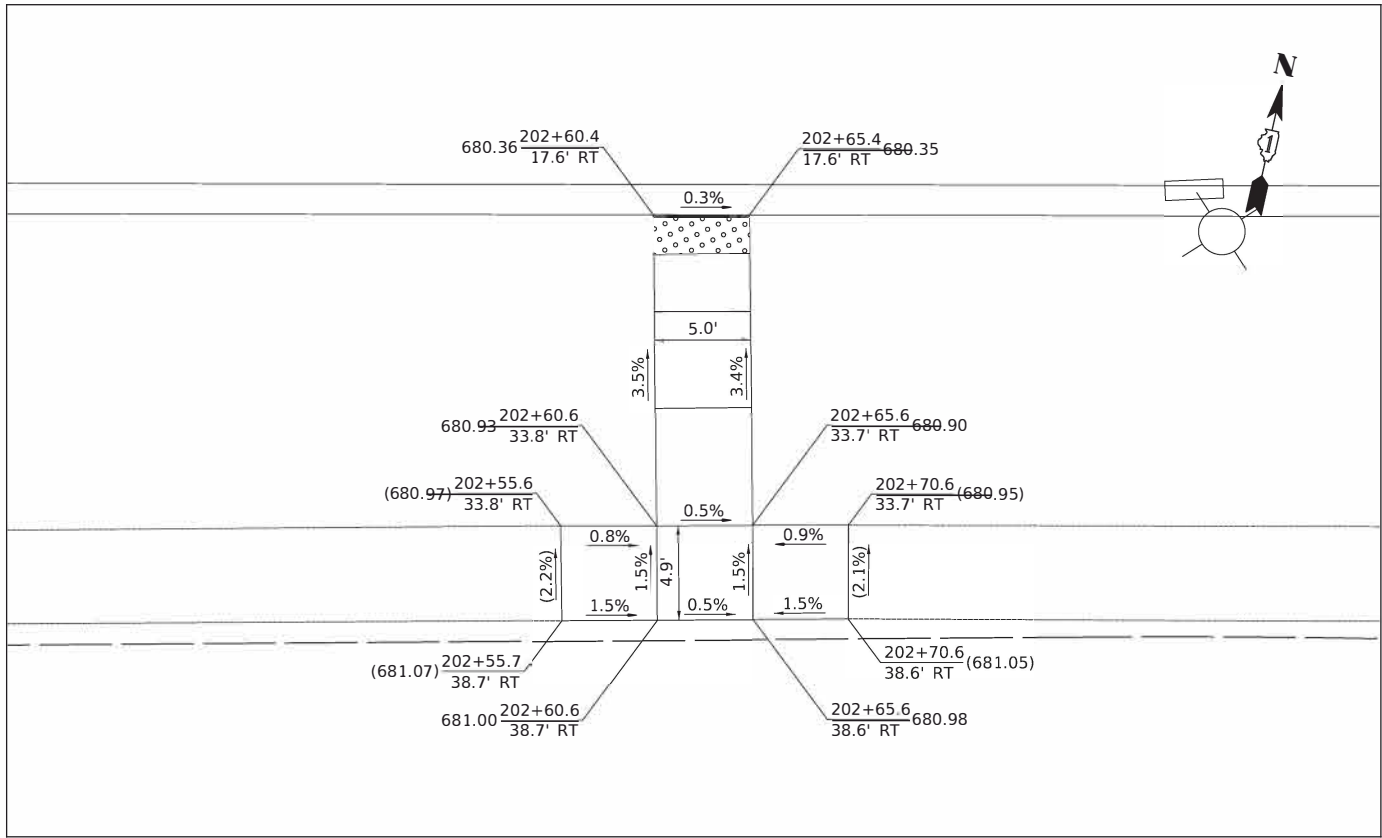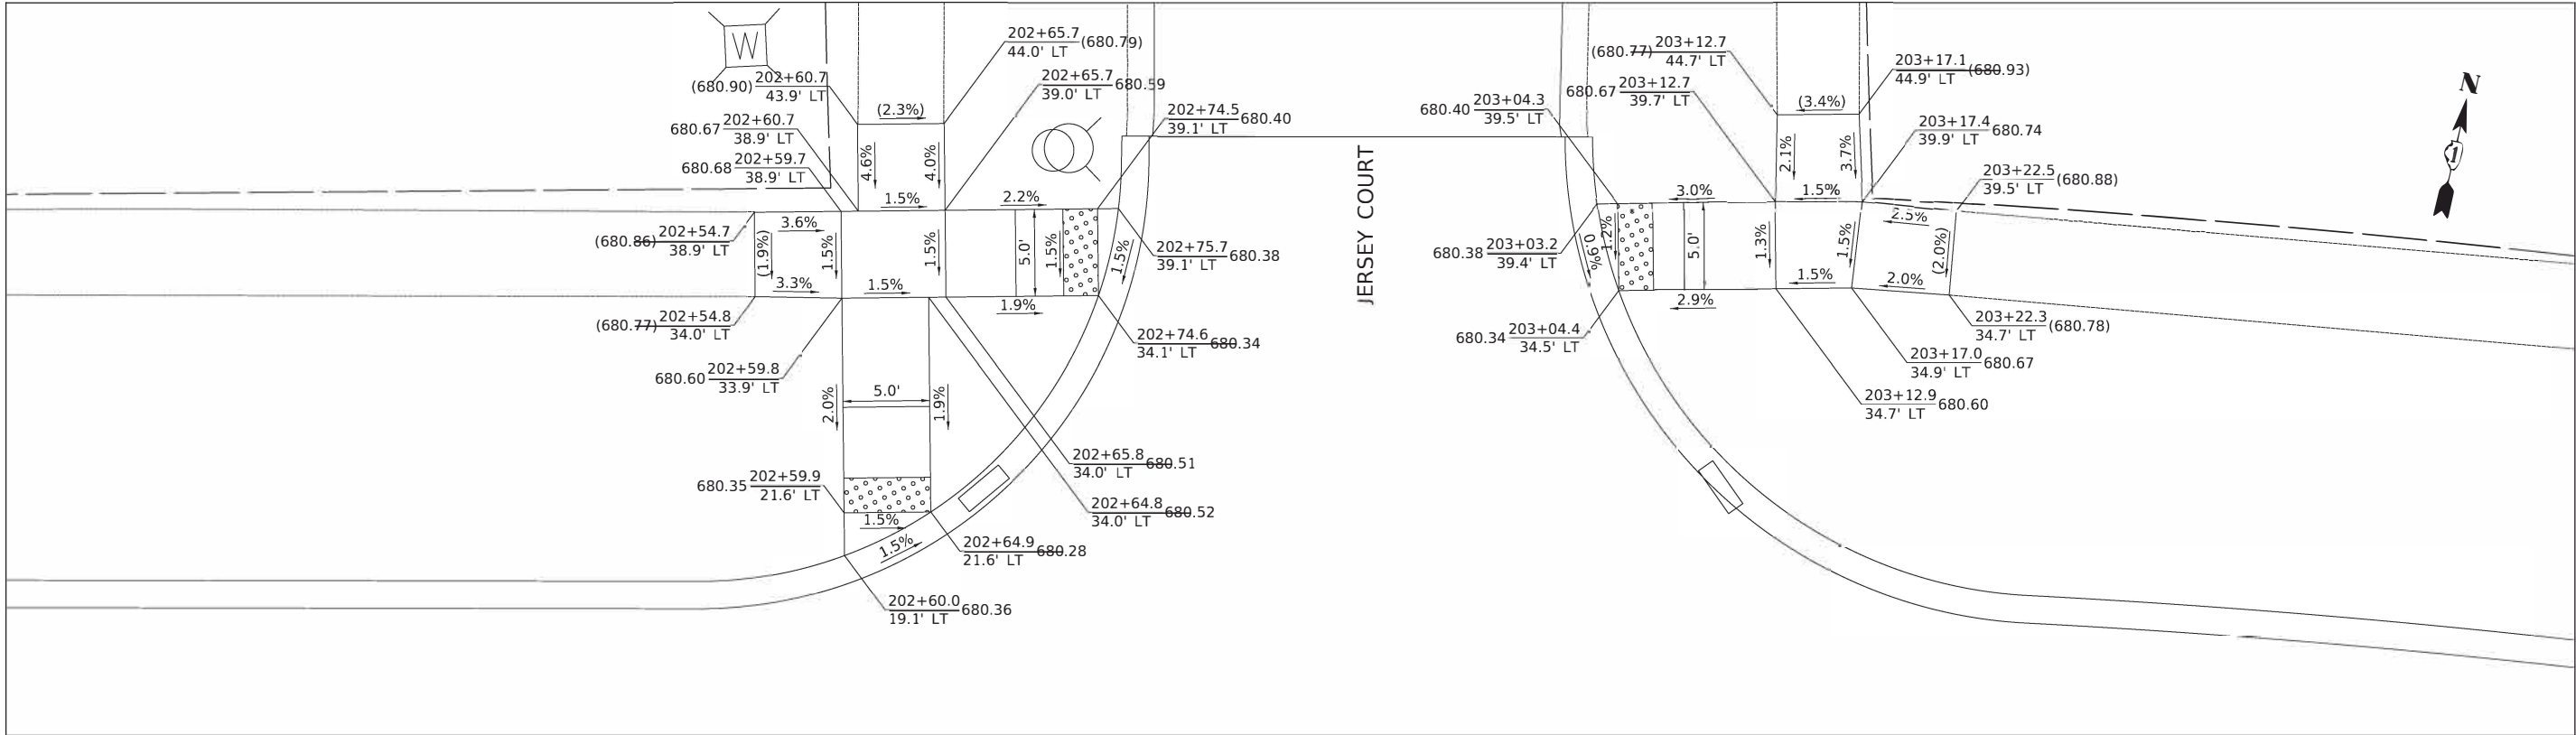


MODEL: \$MODELNAME\$
FILE NAME: ...13223 C2 Thompson ADA 03.dgn



Two Pierce Place, Suite 14000
Itasca, Illinois 60143
Tel: 630.773.3900 Fax: 630.773.3975
www.civiltechinc.com

DESIGNED	-	TGB	REVISED	-
DRAWN	-	JRR	REVISED	-
CHECKED	-	KRK	REVISED	-
DATE	-	7/27/2020	REVISED	-

STATE OF ILLINOIS
DEPARTMENT OF TRANSPORTATION

 



ADA GRADING

SHEET 19 OF 37 SHEETS

FAU RTE	SECTION	COUNTY	TOTAL SHEETS	SHEET NO
3260 2060	16-00106-02-R5	LAKE	222	149
CONTRACT NO 61G70				
ILLINOIS FED AID PROJECT				

PLAN	SURVEYED	PLOTTED	ALIGNMENT CHECKED	DATE
NOTE BOOK NO.			FILE NAME	

PROFILE	SURVEYED	PLOTTED	GRADES CHECKED	DATE
NOTE BOOK NO.			STRUCTURE NOTATIONS CHKD	

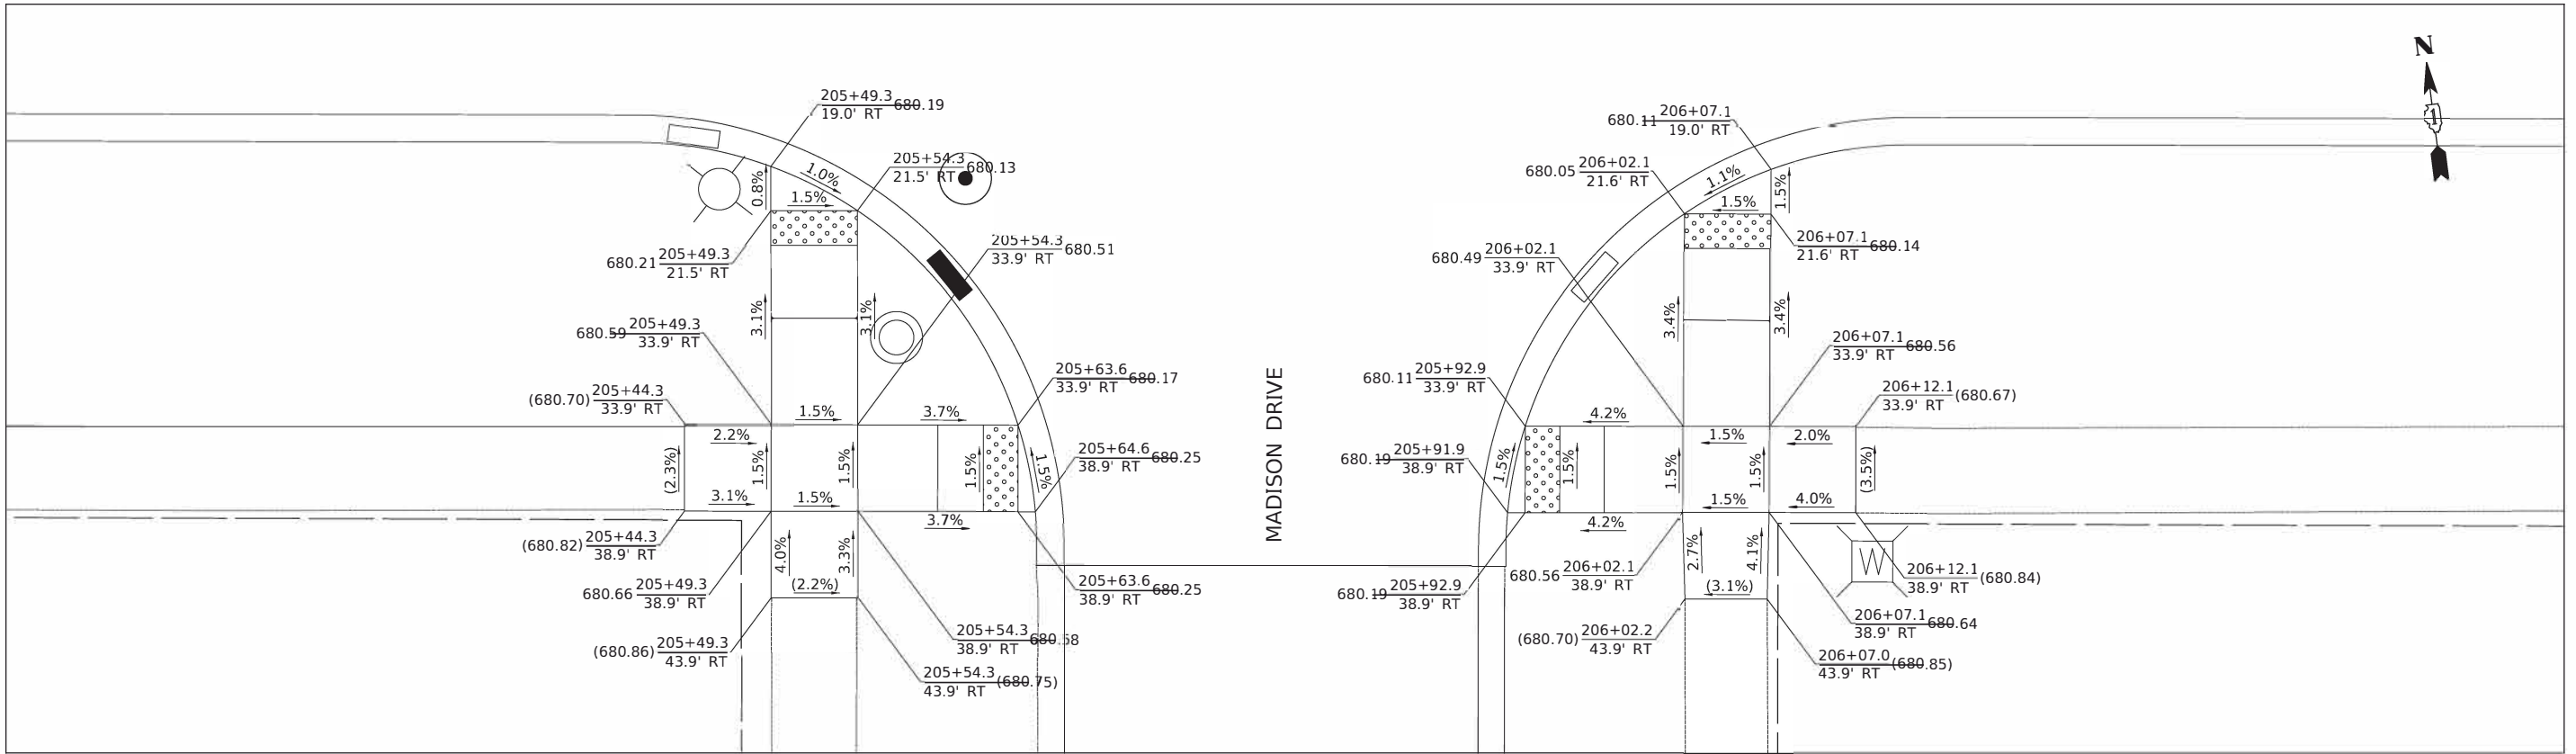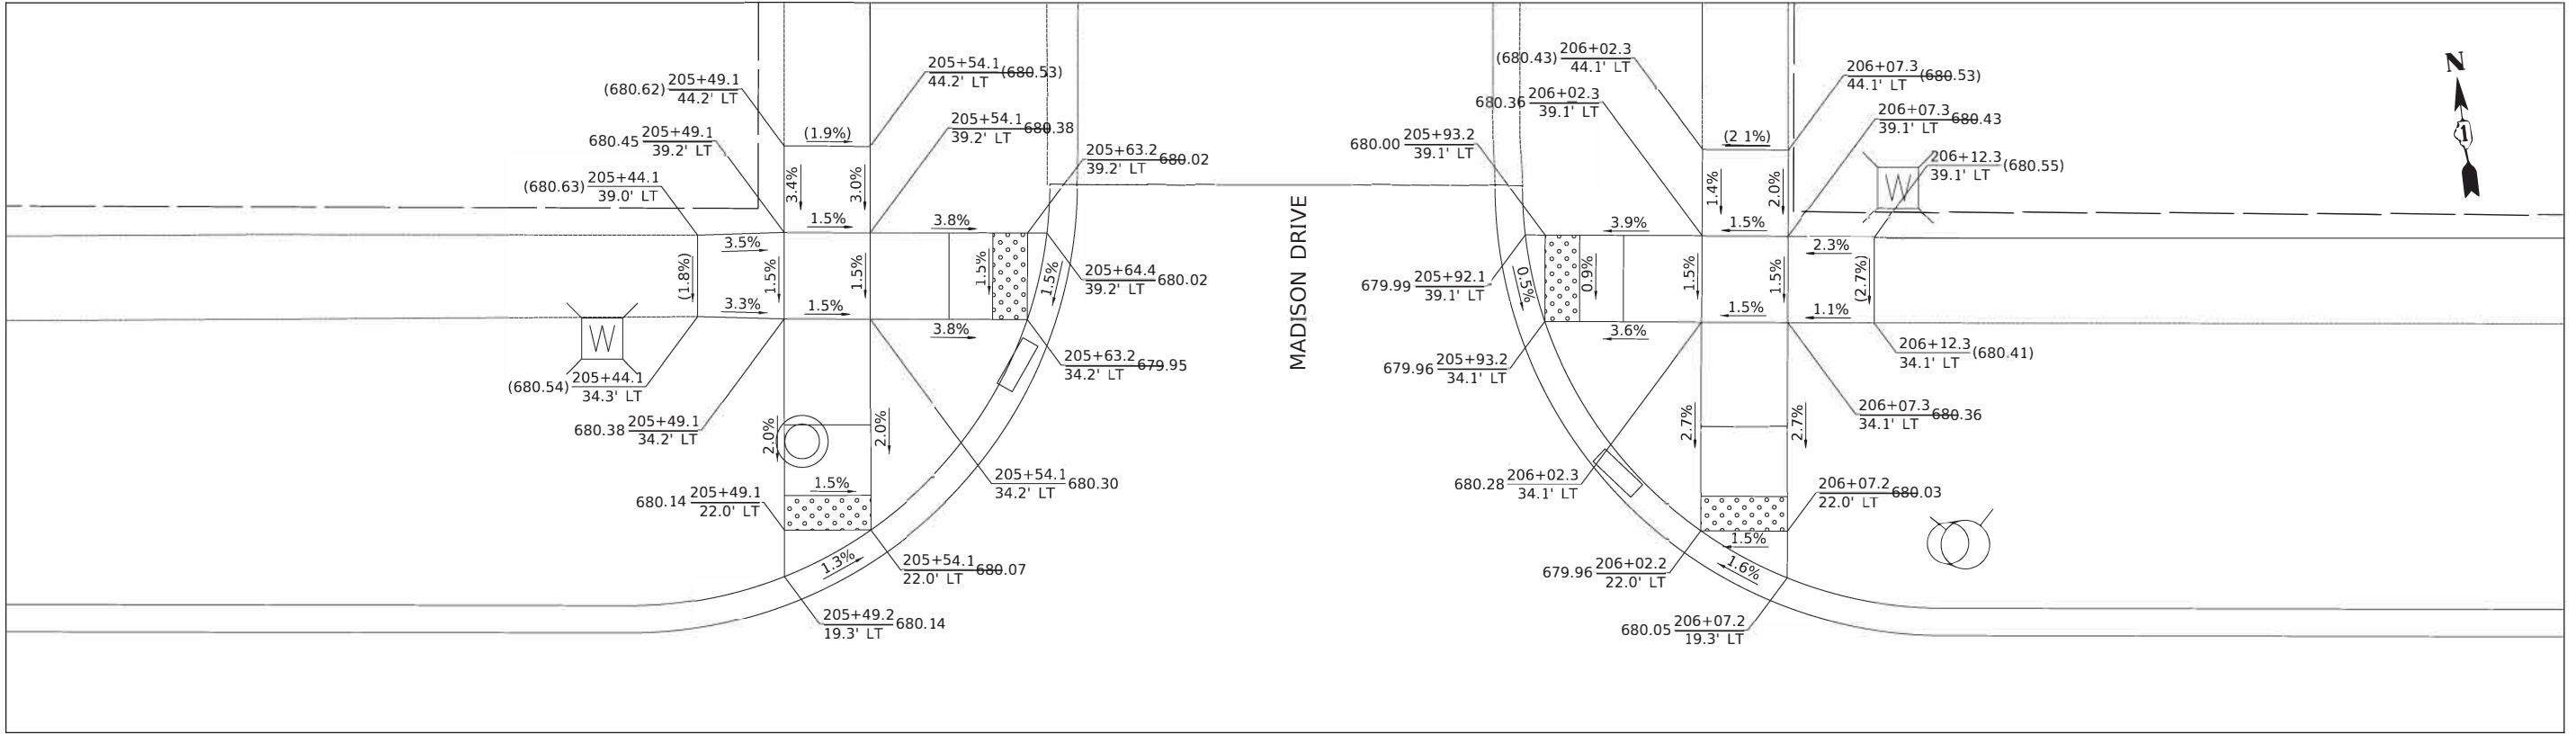


MODEL: \$MODELNAME\$
FILE NAME: ...13223 C2 Thompson ADA 03.dgn



Two Pierce Place, Suite 1400
Itasca, Illinois 60143
Tel: 630.773.3900 Fax: 630.773.3975
www.civiltechinc.com

DESIGNED -	TGB	REVISED -	
DRAWN -	JRR	REVISED -	
CHECKED -	KRK	REVISED -	
DATE -	7/27/2020	REVISED -	

STATE OF ILLINOIS
DEPARTMENT OF TRANSPORTATION

 



ADA GRADING

SHEET 20 OF 37 SHEETS

FAU RTE	SECTION	COUNTY	TOTAL SHEETS	SHEET NO
3260 2060	16-00106-02-R5	LAKE	222	150
CONTRACT NO 61G70				

ILLINOIS FED AID PROJECT


PROFILE NOTE BOOK NO. _____	SURVEYED _____	BY _____	DATE _____
	PLOTTED _____		
	GRADES CHECKED _____		
	B.M. NOTED _____		
	STRUCTURE NOTATIONS CHK'D _____		

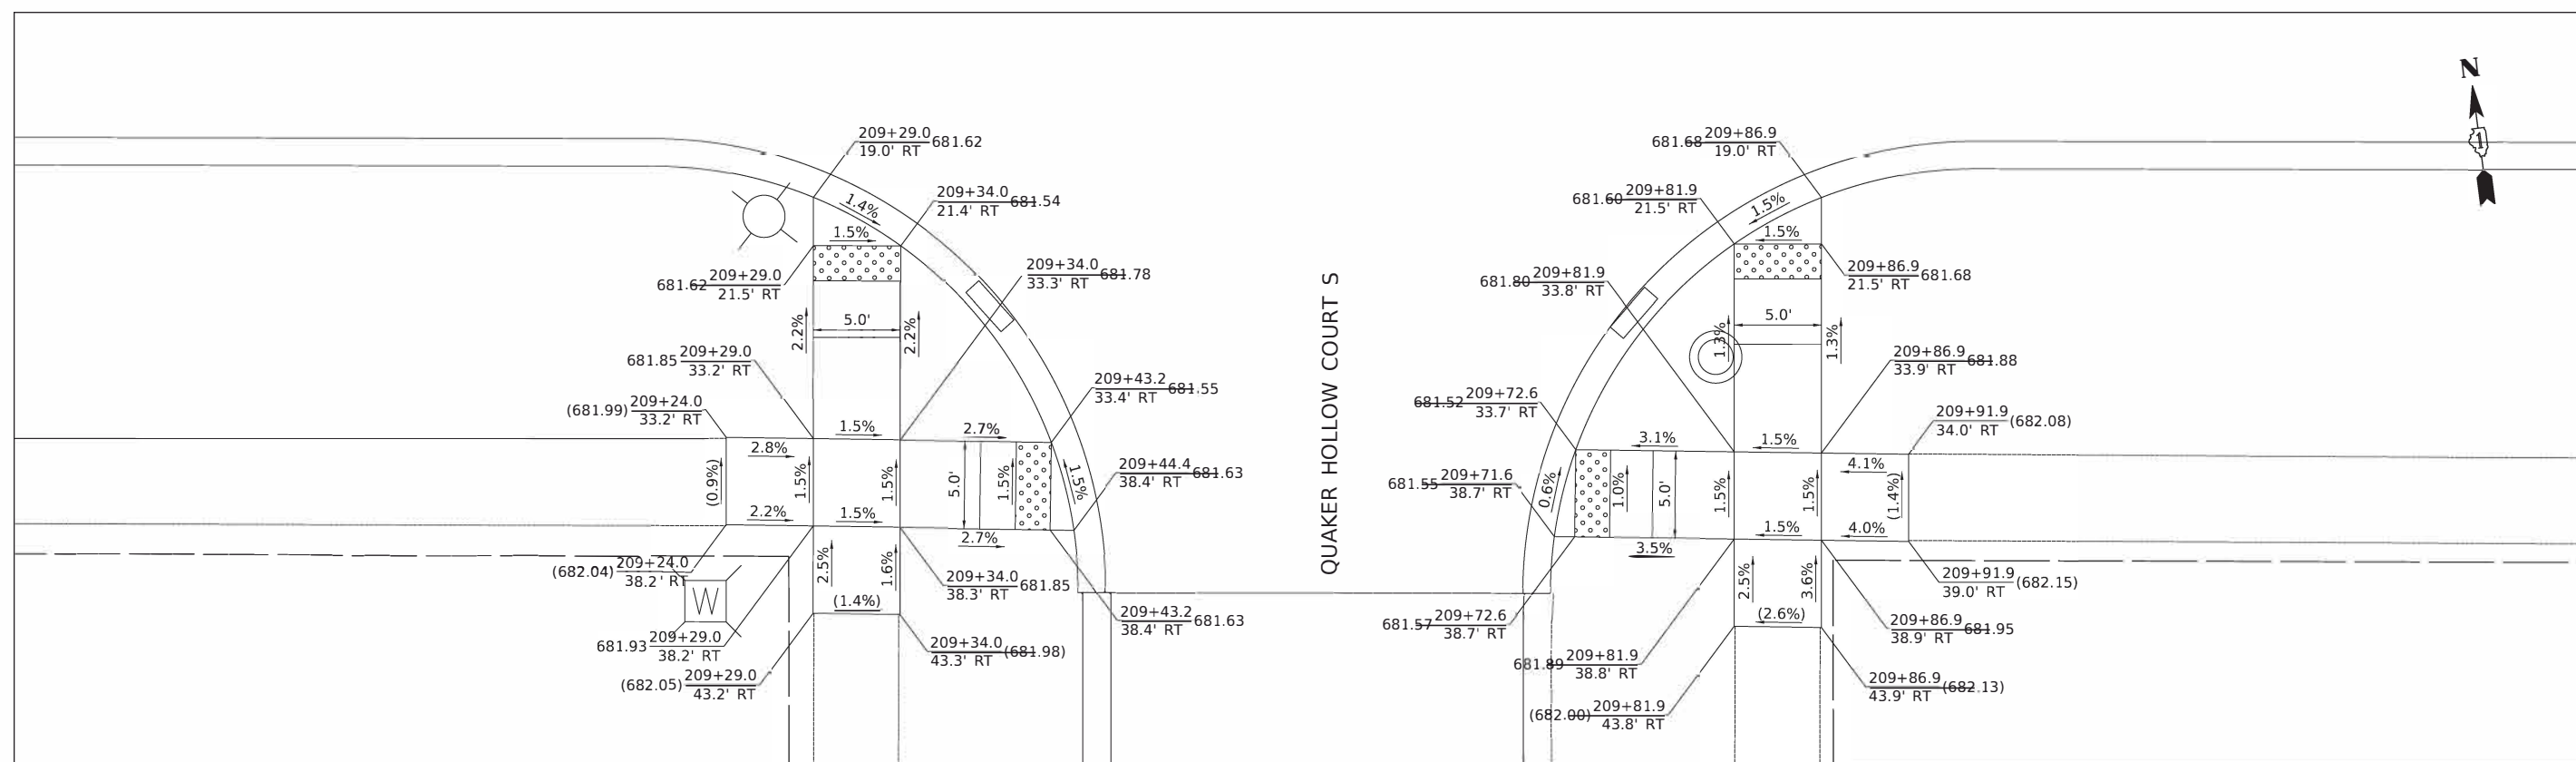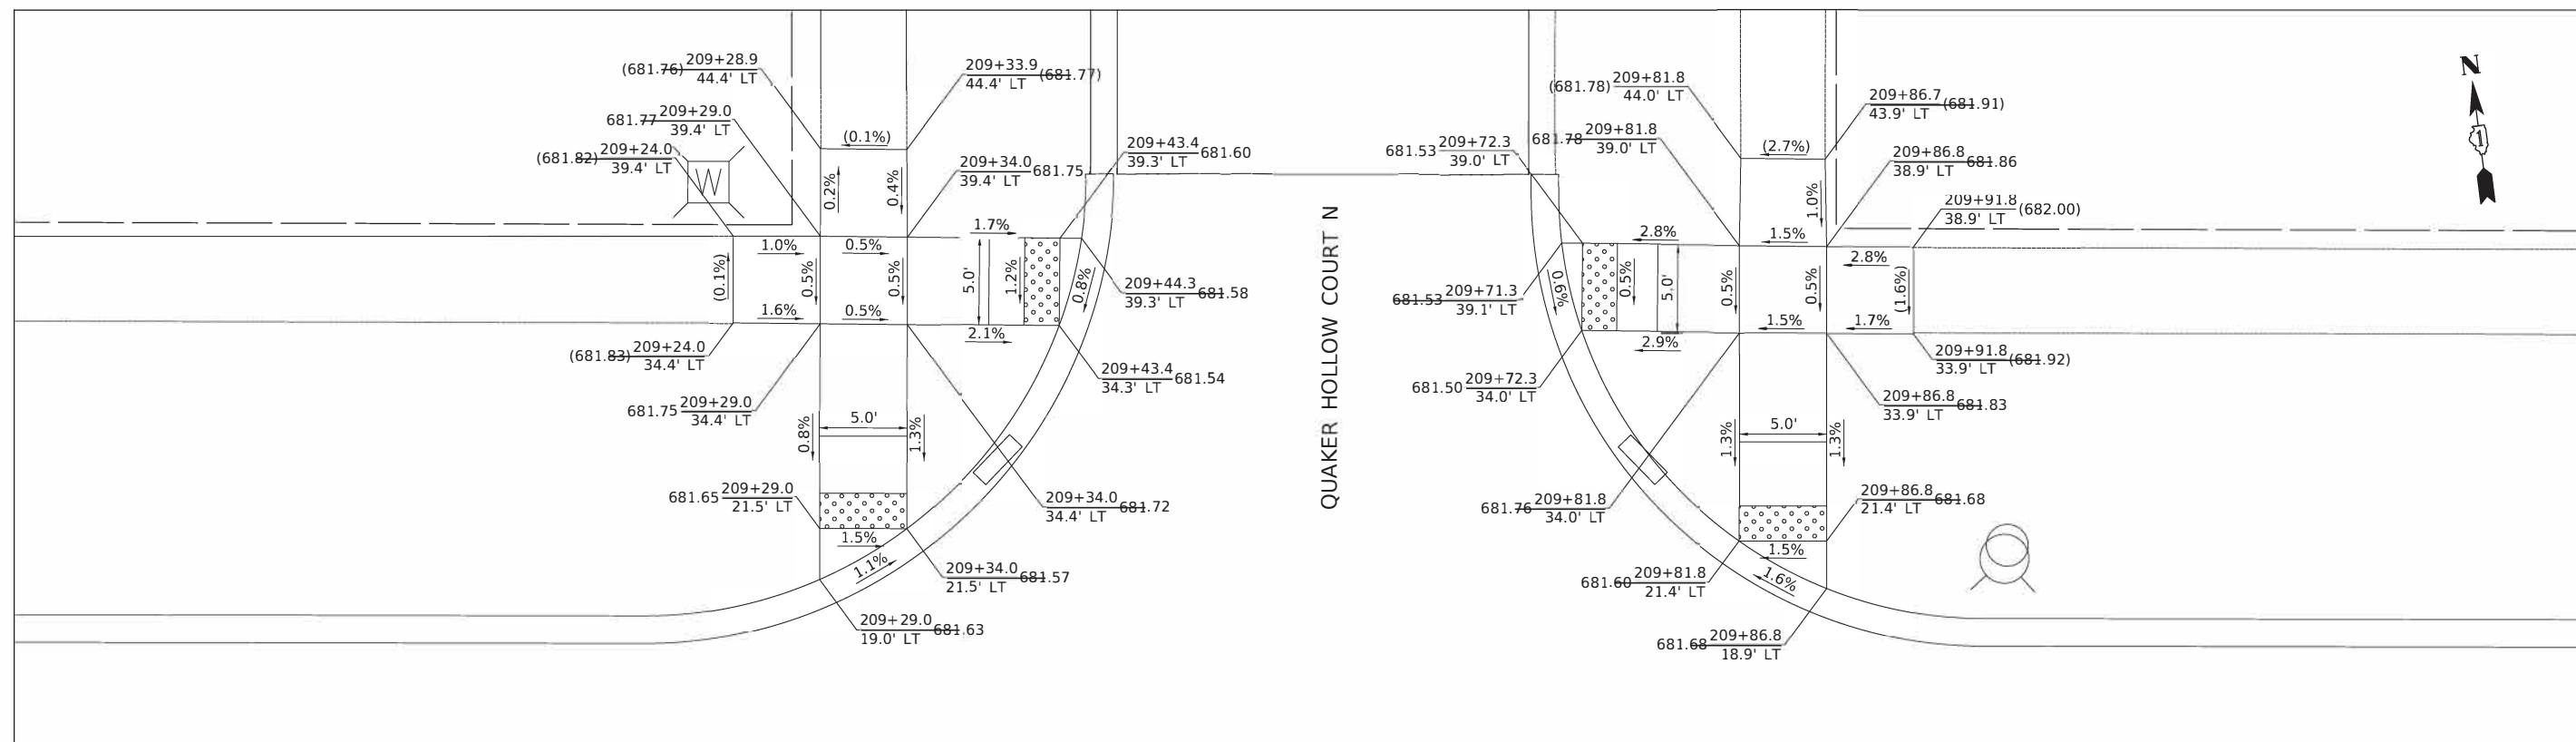

Two Pierce Place, Suite 1400
Itasca, Illinois 60143
Tel: 630.773.3900 Fax: 630.773.3975
www.civiltechinc.com

DESIGNED -	TGB	REVISED -
DRAWN -	JRR	REVISED -
CHECKED -	KRK	REVISED -
DATE -	7/27/2020	REVISED -

**STATE OF ILLINOIS
DEPARTMENT OF TRANSPORTATION**

 


ADA GRADING

FAU RTE	SECTION	COUNTY	TOTAL SHEETS	SHEET NO.
3280 2060	16-00106-02-R5	LAKE	222	151
CONTRACT NO 61G70				
ILLINOIS FED. AID PROJECT				

PLAN	SURVEYED PLOTTED ALIGNMENT CHECKED GRADES CHECKED CADD FILE NAME	BY	DATE
NOTE BOOK NO.			

PROFILE	SURVEYED PLOTTED GRADES CHECKED STRUCTURE NOTATIONS CHKD	BY	DATE
NOTE BOOK NO.			

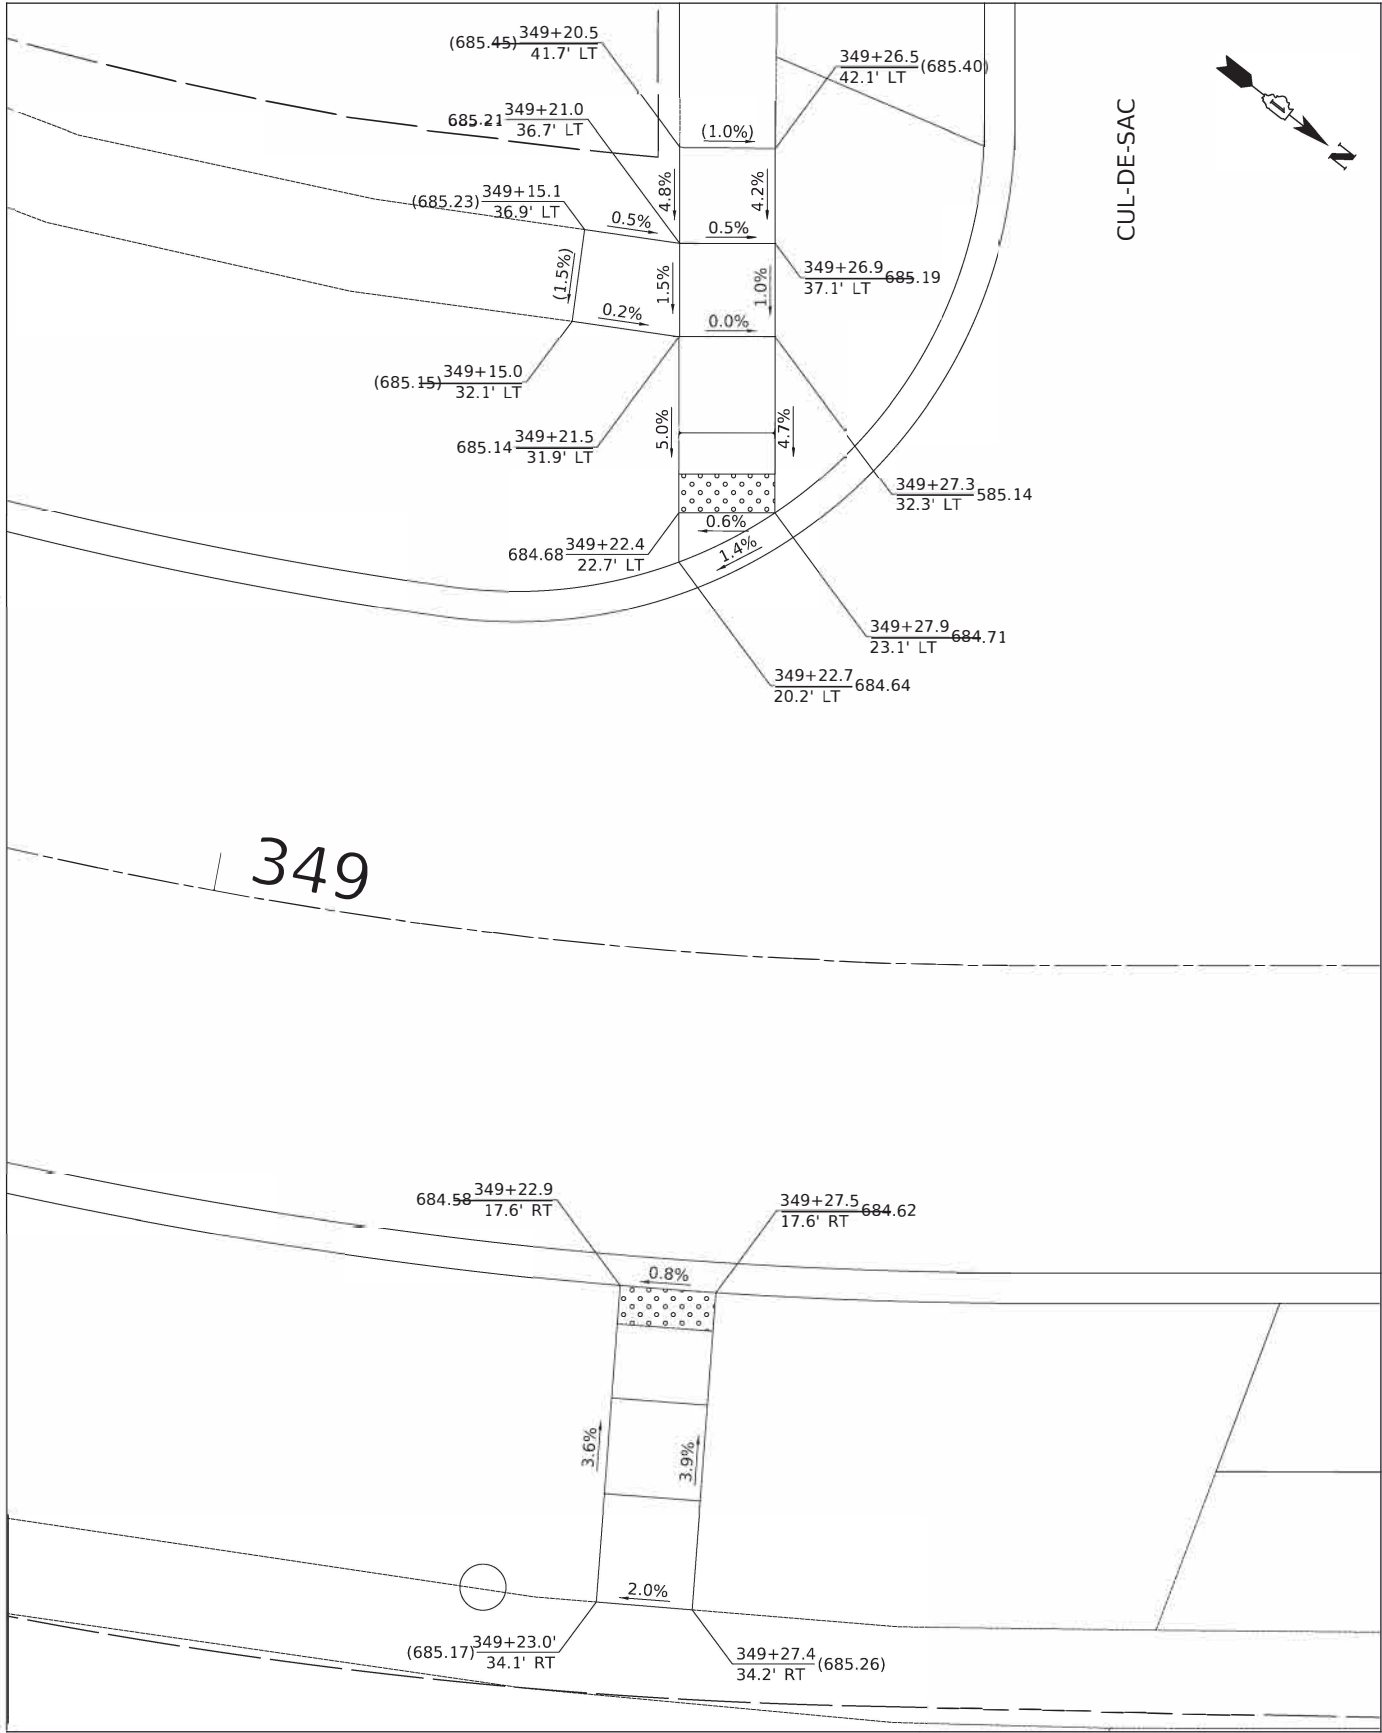

MODEL: \$MODELNAME\$
FILE NAME: ...13223 C2 Brandwyn ADA 01.dgn



Two Pierce Place, Suite 1400
Itasca, Illinois 60143
Tel: 630.773.3900 Fax: 630.773.3975
www.civiltechinc.com

DESIGNED -	TGB	REVISED -	
DRAWN -	JRR	REVISED -	
CHECKED -	KRK	REVISED -	
DATE -	7/27/2020	REVISED -	

STATE OF ILLINOIS
DEPARTMENT OF TRANSPORTATION




ADA GRADING

SHEET 23 OF 37 SHEETS

FAU RTE	SECTION	COUNTY	TOTAL SHEETS	SHEET NO.
3260 2060	16-00106-02-R5	LAKE	222	153
CONTRACT NO 61G70				
ILLINOIS FED AID PROJECT				

PROFILE	SURVEYED _____	BY _____	DATE _____
	PLOTTED _____ GRADES CHECKED _____ I.M. NOTED _____ STRUCTURE NOTAT'NS CH'KD _____		
NOTE BOOK			
NO. _____			

 


**STATE OF ILLINOIS
DEPARTMENT OF TRANSPORTATION**

SHEET 24 OF 37 SHEETS

FAU RTE	SECTION	COUNTY	TOTAL SHEETS	SHEET NO.
3260 2060	16-00106-02-R5	LAKE	222	154
		CONTRACT NO 61G70		
ILLINOIS		FED AID PROJECT		

PLAN		SURVEYED		BY		DATE	
NOTE BOOK NO. _____	_____	PLOTTED	_____	_____	_____	_____	_____

PROFILE		SURVEYED		BY		DATE	
NOTE BOOK NO. _____	_____	PLOTTED	_____	_____	_____	_____	_____

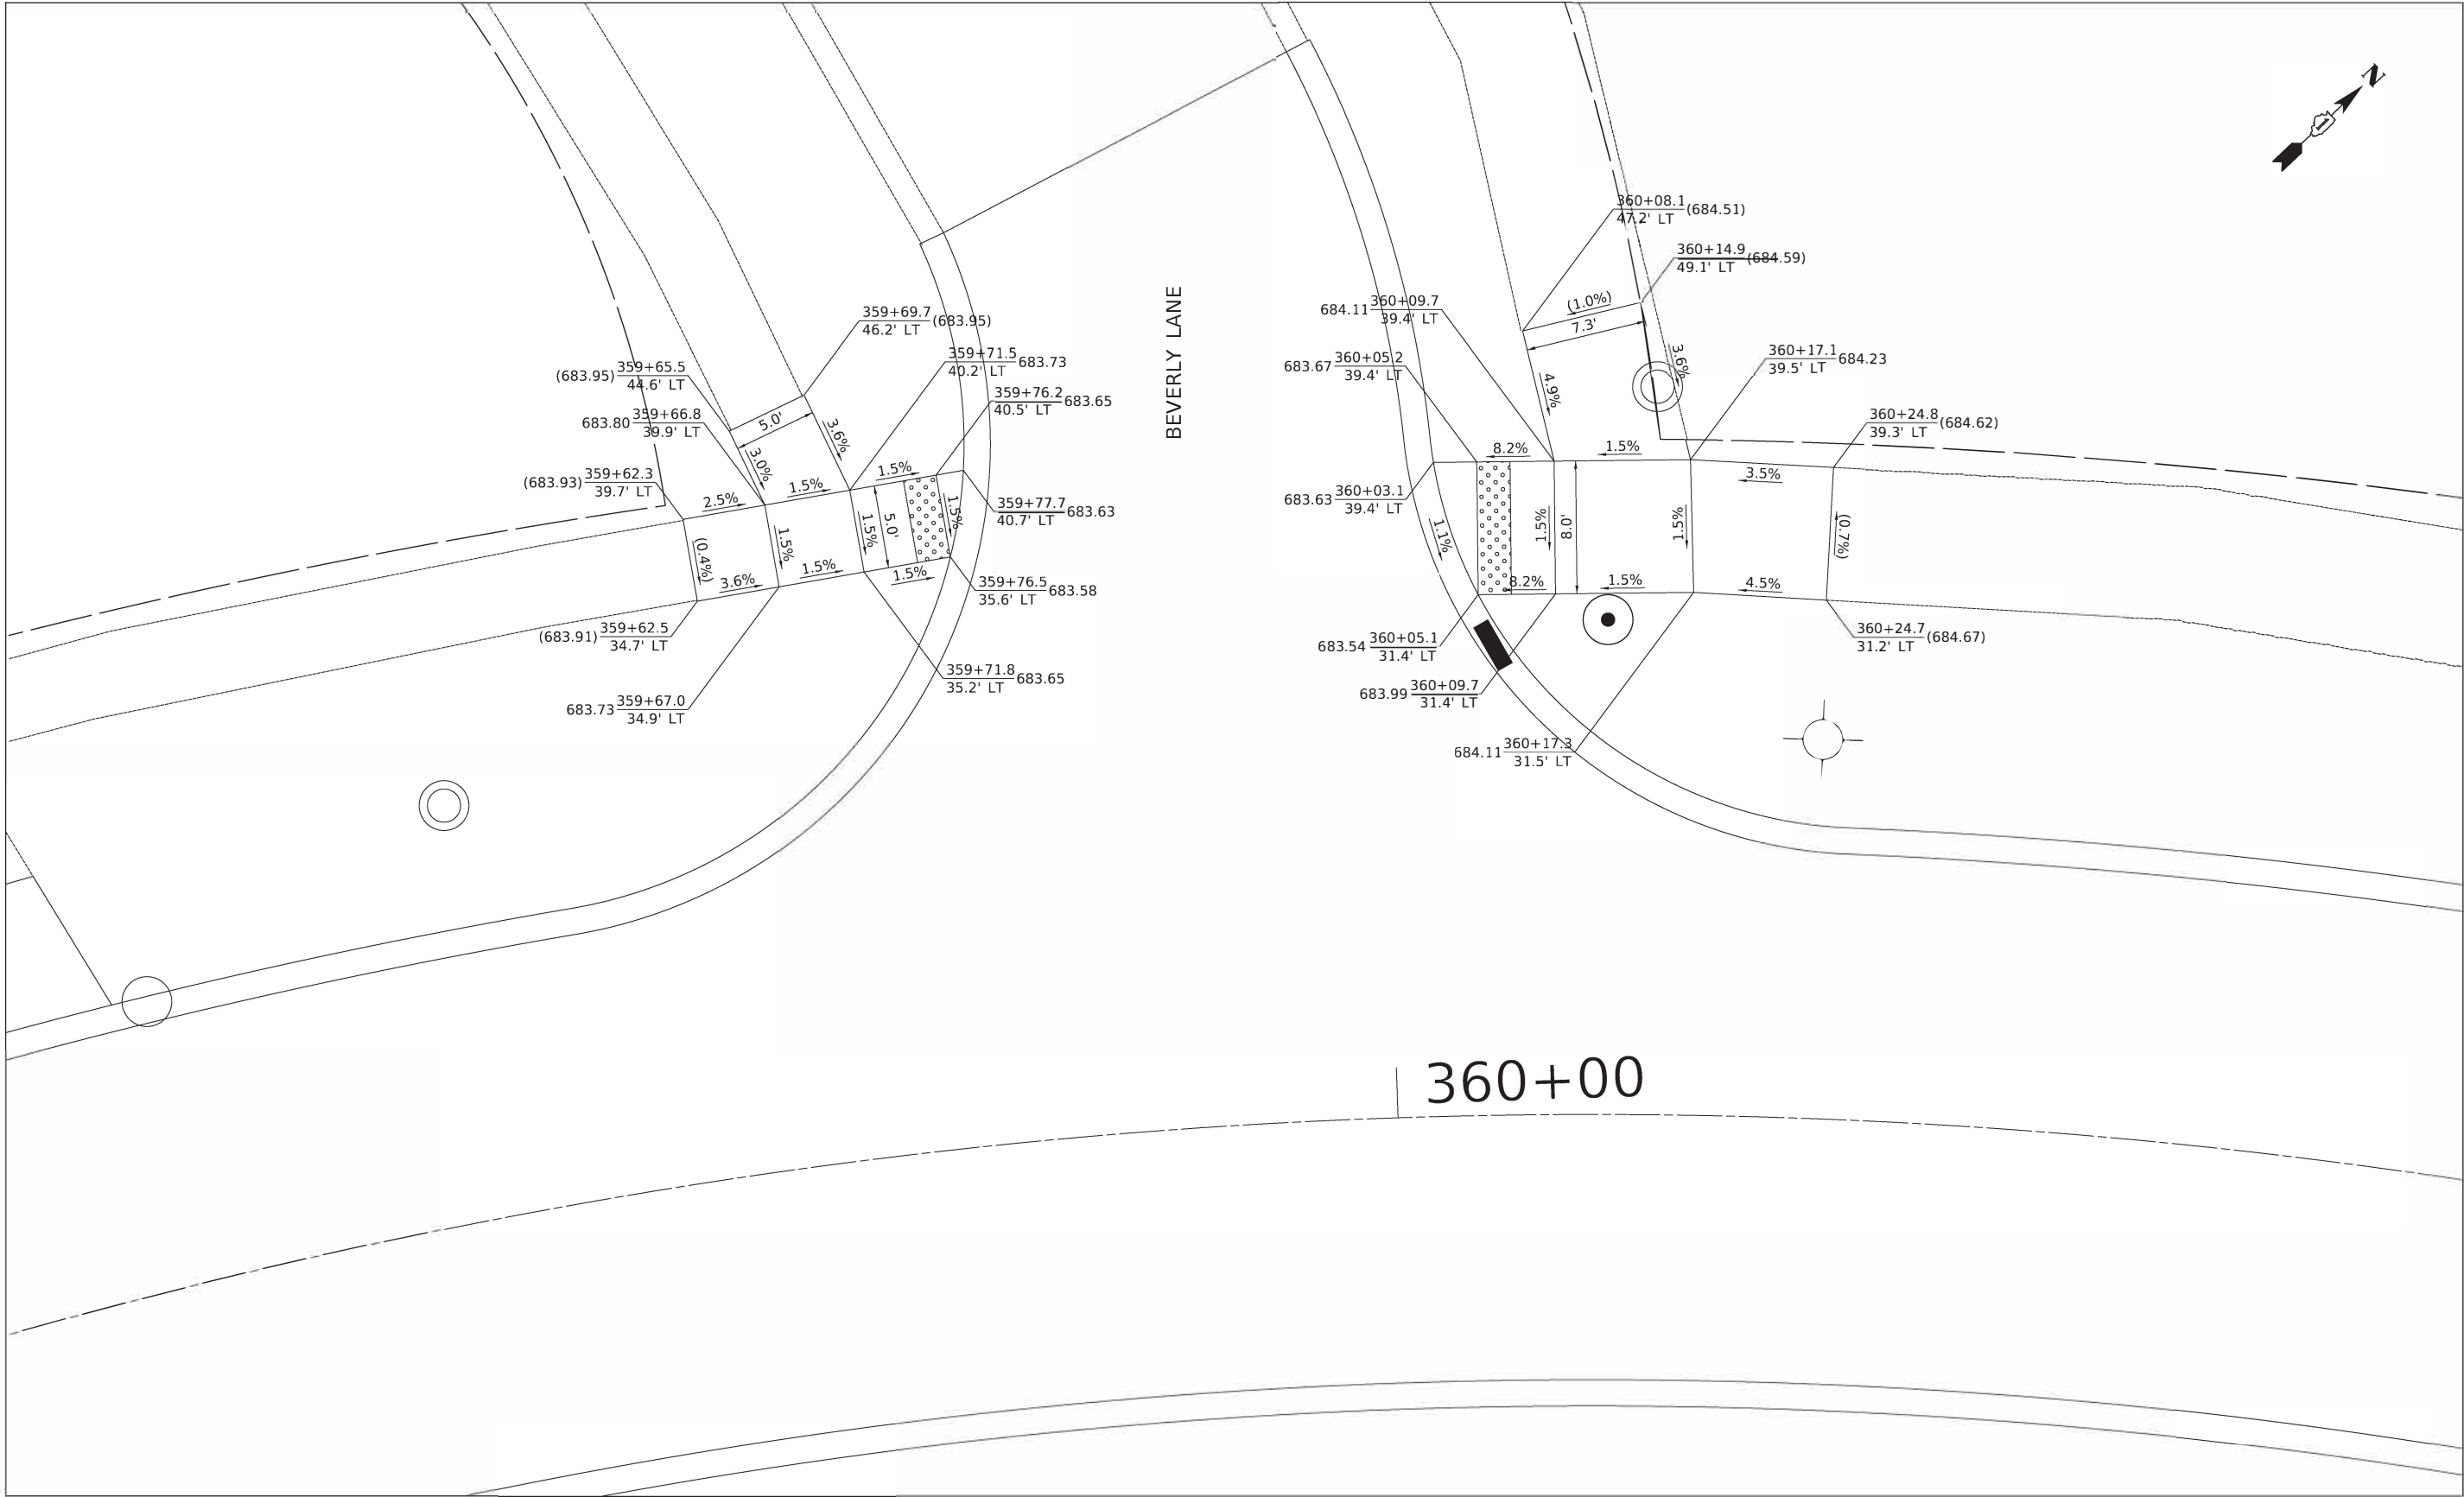


MODEL: \$MODELNAME\$
FILE NAME: ...13223 C2 Brandwyn ADA 02.dgn



Two Pierce Place, Suite 14000
Itasca, Illinois 60143
Tel: 630.773.3900 Fax: 630.773.3975
www.civiltechinc.com

DESIGNED -	TGB	REVISED -	
DRAWN -	JRR	REVISED -	
CHECKED -	KRK	REVISED -	
DATE -	7/27/2020	REVISED -	

STATE OF ILLINOIS
DEPARTMENT OF TRANSPORTATION


 


ADA GRADING

SHEET 25 OF 37 SHEETS

FAU RTE	SECTION	COUNTY	TOTAL SHEETS	SHEET NO
3260 2060	16-00106-02-R5	LAKE	222	155
CONTRACT NO 61G70				
ILLINOIS FED AID PROJECT				


PROFILE	SURVEYED _____	BY _____	DATE _____
	PLOTTED _____		
NOTE BOOK	GRADES CHECKED _____		
	I.B.M. NOTED _____		
NO. _____	STRUCTURE NOTATIONS CHK'D _____		

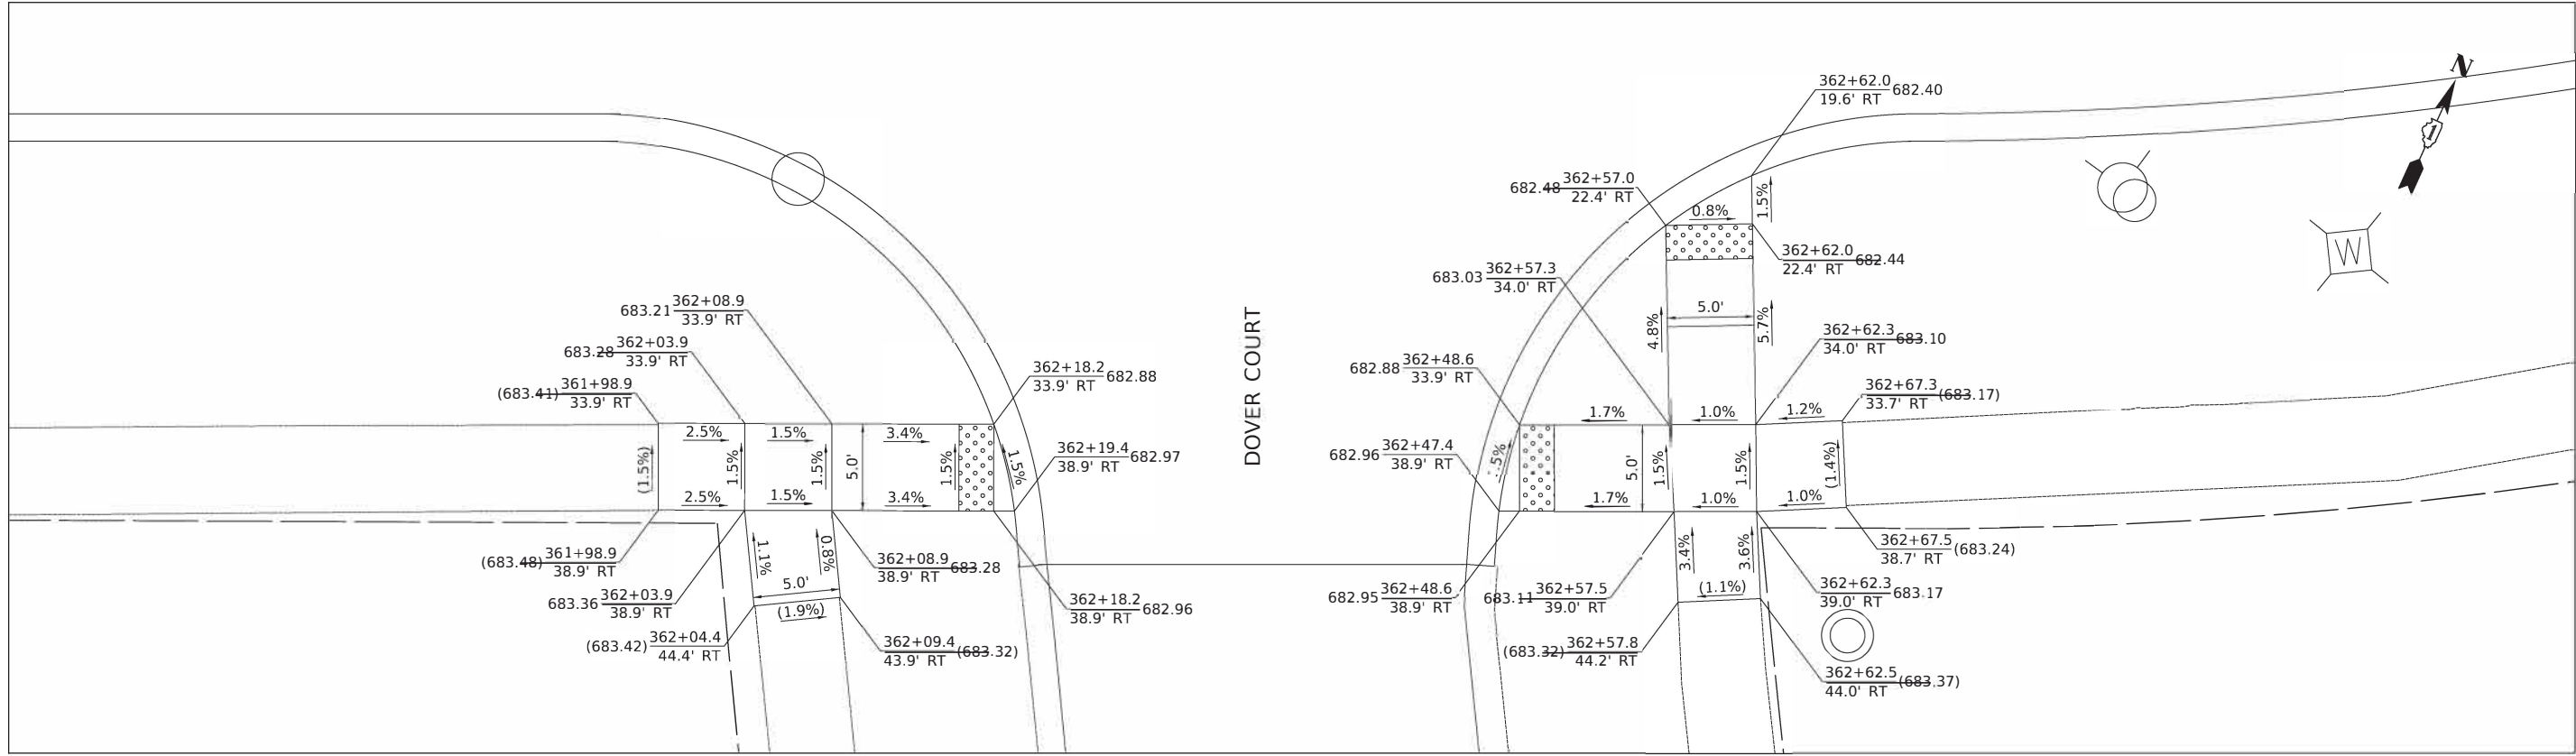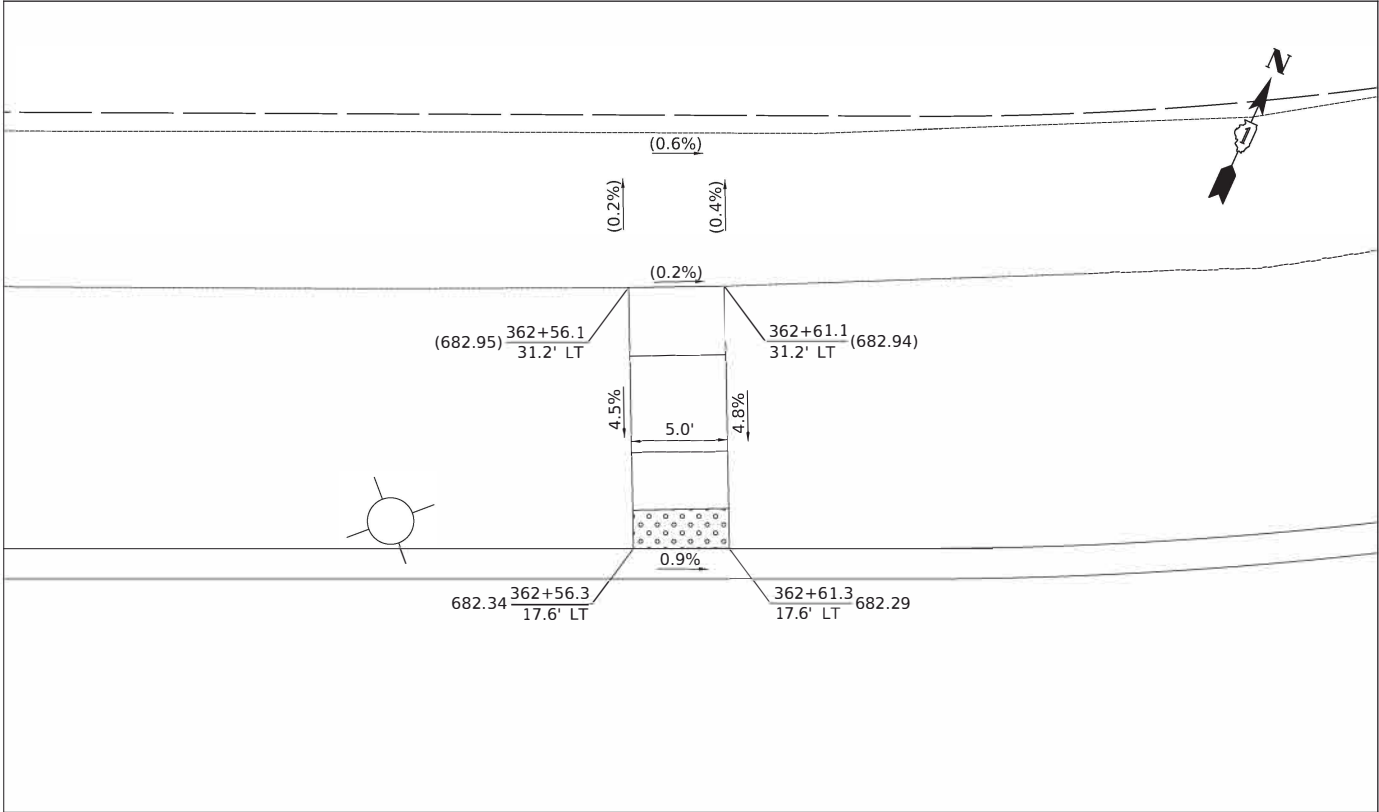

Two Pierce Place, Suite 14000
Itasca, Illinois 60143
Tel: 630.773.3900 Fax: 630.773.3975
www.civiltechinc.com

DESIGNED -	TGB	REVISED -
DRAWN -	JRR	REVISED -
CHECKED -	KRK	REVISED -
DATE -	7/27/2020	REVISED -

STATE OF ILLINOIS
DEPARTMENT OF TRANSPORTATION

 

ADA GRADING

FAU RTE	SECTION	COUNTY	TOTAL SHEETS	SHEET NO
3260 2060	16-00106-02-RS	LAKE	222	156
		CONTRACT NO 61G70		

PLAN	SUBMITTED	BY	DATE
NOTE BOOK NO.	ALIGNMENT CHECKED	FILE NAME	

PROFILE	SUBMITTED	BY	DATE
NOTE BOOK NO.	GRADES CHECKED	STRUCTURE NOTATIS CHKD	


MODEL: \$MODELNAME\$
FILE NAME: ...1323 C2 Brandyswyrn ADA 02.dgn



Two Pierce Place, Suite 1400
Itasca, Illinois 60143
Tel: 630.773.3900 Fax: 630.773.3975
www.civiltechinc.com

DESIGNED -	TGB	REVISED -	
DRAWN -	JRR	REVISED -	
CHECKED -	KRK	REVISED -	
DATE -	7/27/2020	REVISED -	


STATE OF ILLINOIS
DEPARTMENT OF TRANSPORTATION

 

ADA GRADING

SHEET 27 OF 37 SHEETS

FAU RTE	SECTION	COUNTY	TOTAL SHEETS	SHEET NO
3260 2060	16-00106-02-R5	LAKE	222	157
CONTRACT NO 61G70				
ILLINOIS FED AID PROJECT				

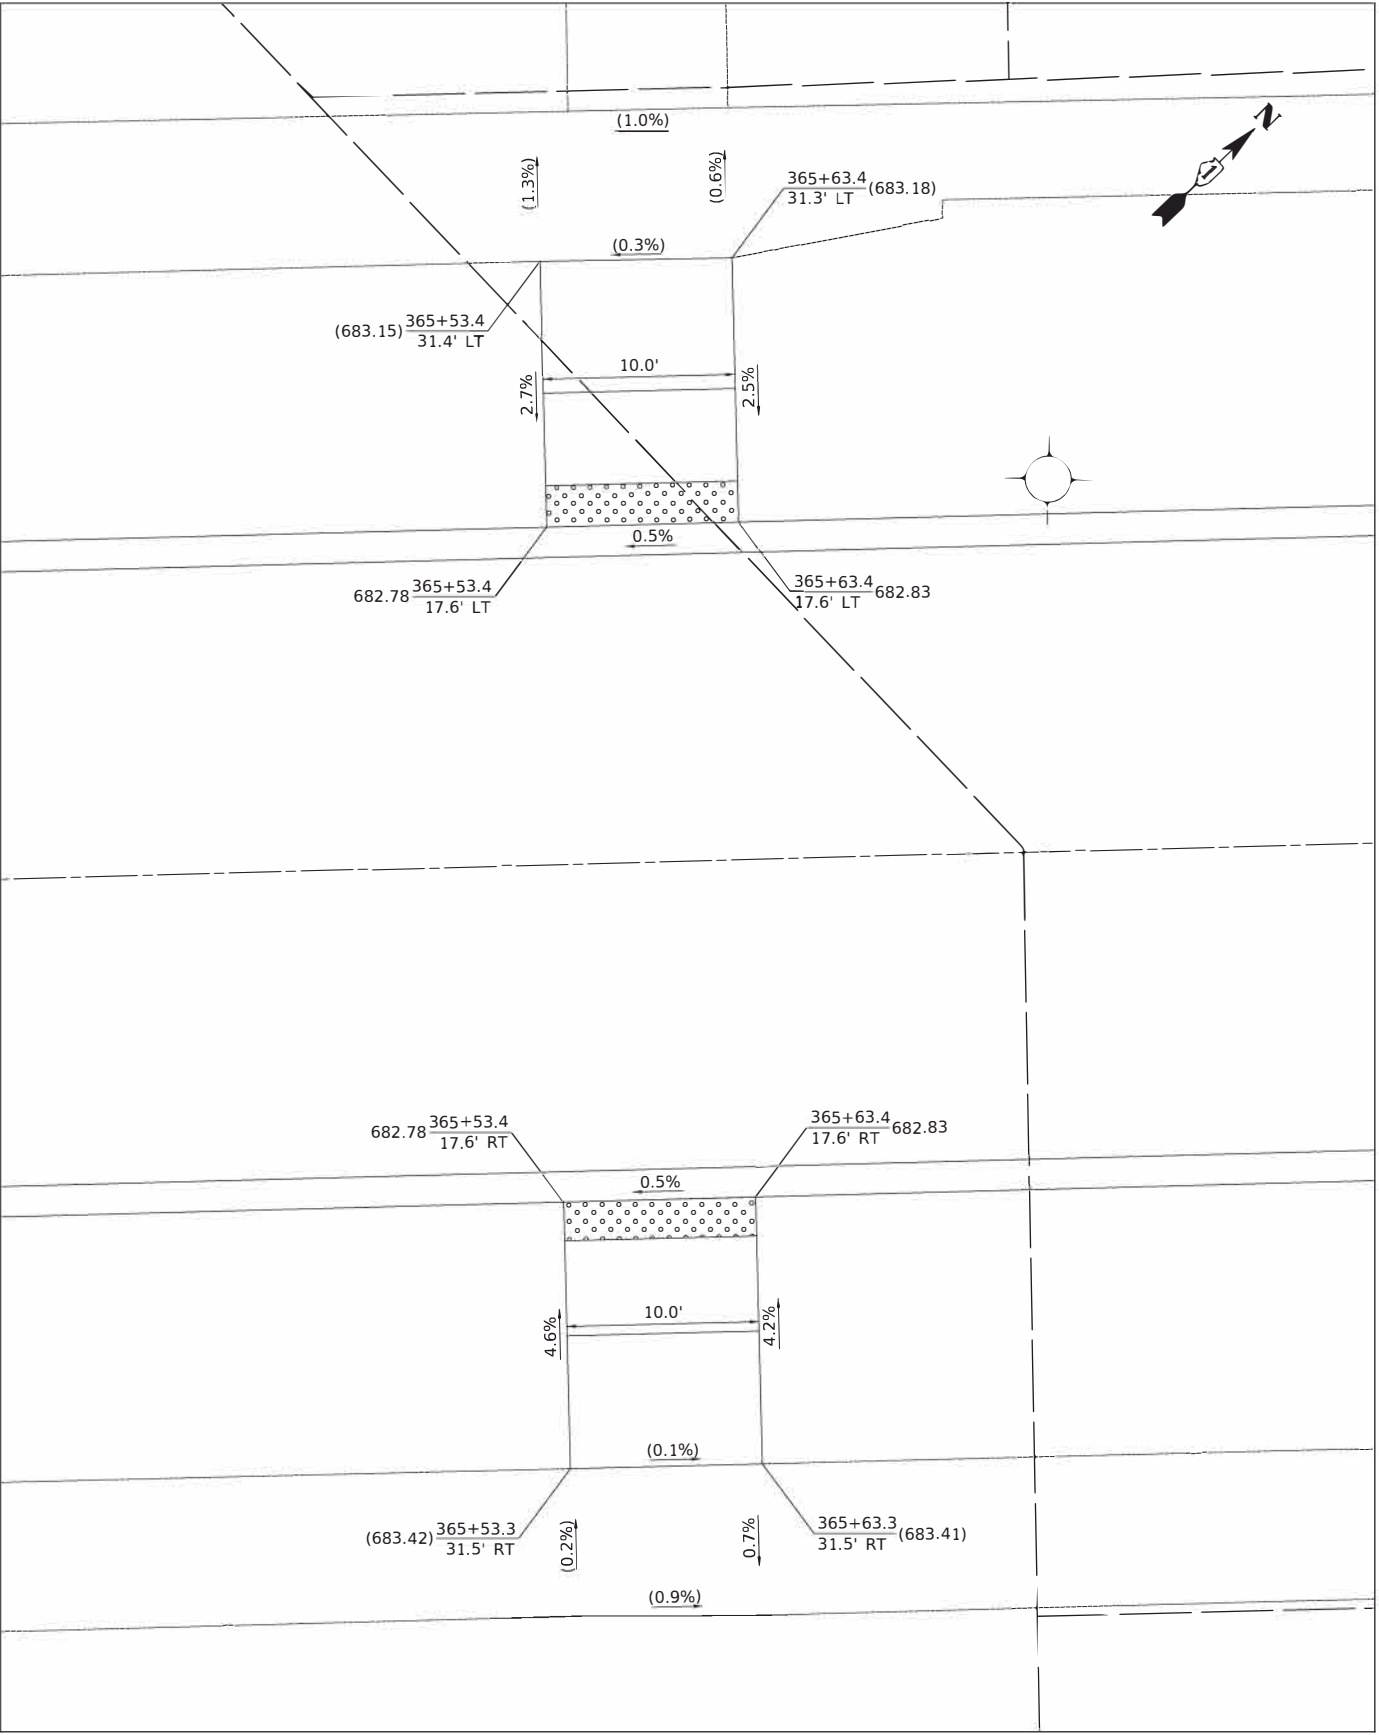

PROFILE NOTE BOOK NO. _____	SURVEYED _____	BY _____ DATE _____
	PLOTTED _____	
	GRADES CHECKED _____	
	B.M. NOTED _____	
	STRUCTURE NOTATIONS CHK'D _____	



DESIGNED -	TGB	REVISED -	
DRAWN -	JRR	REVISED -	
CHECKED -	KRK	REVISED -	
DATE -	7/27/2020	REVISED -	

SCALE



0 5 10

SHEET 28 OF 37 SHEETS

FAU RTE	SECTION	COUNTY	TOTAL SHEETS	SHEET NO.
3260 2060	16-00106-02-R5	LAKE	222	156
		CONTRACT NO 61G70		
ILLINOIS		FED AID PROJECT		

PLAN	SURVEYED	PLOTTED	ALIGNMENT CHECKED	DATE
NOTE BOOK NO.			CADD FILE NAME	

PROFILE	SURVEYED	PLOTTED	GRADES CHECKED	DATE
NOTE BOOK NO.			STRUCTURE NOTATIONS CHND	

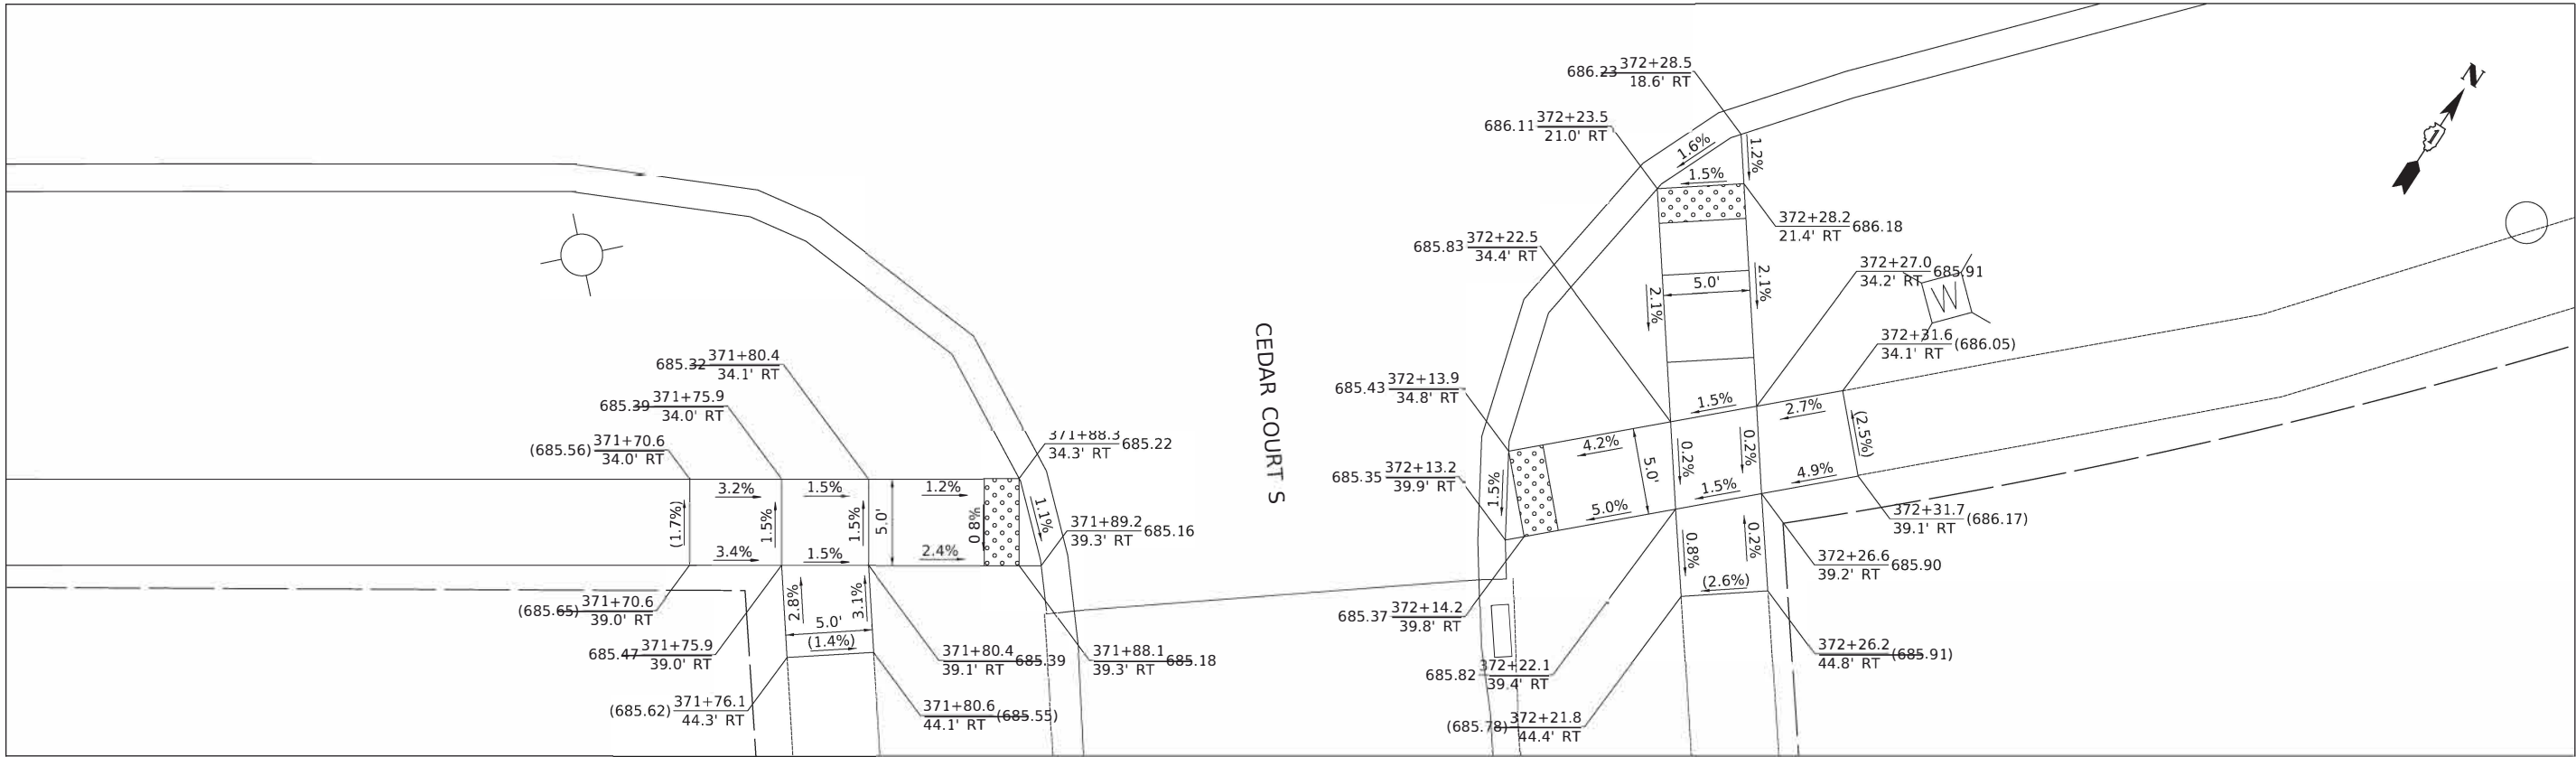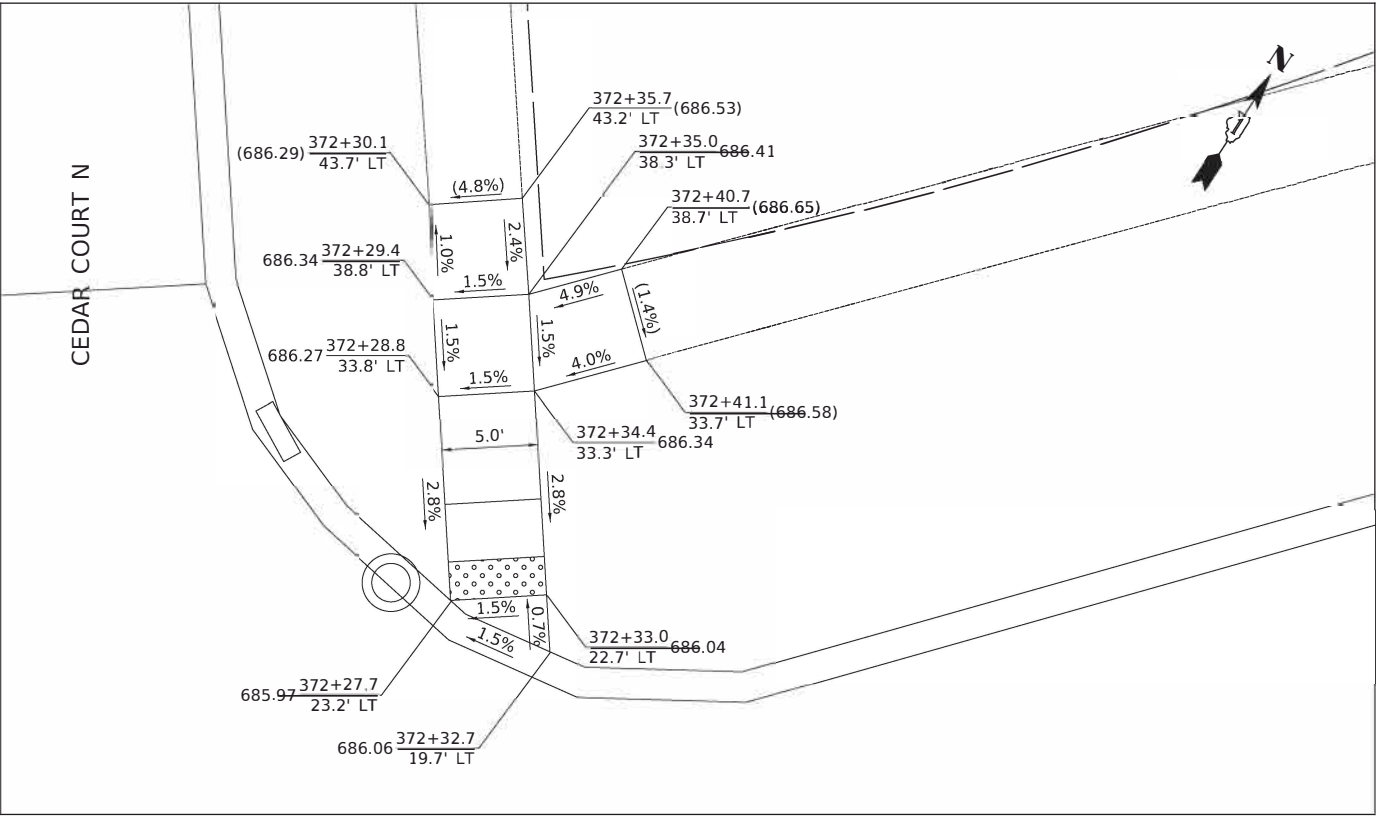


MODEL: \$MODELNAME\$
FILE NAME: ...3223 C2 Brandywyn ADA 02.dgn



Two Pierce Place, Suite 14000
Itasca, Illinois 60143
Tel: 630.773.3900 Fax: 630.773.3975
www.civiltechinc.com

DESIGNED -	TGB	REVISED -	
DRAWN -	JRR	REVISED -	
CHECKED -	KRK	REVISED -	
DATE -	7/27/2020	REVISED -	


STATE OF ILLINOIS
DEPARTMENT OF TRANSPORTATION

 


ADA GRADING		
SHEET 29	OF 37 SHEETS	

FAU RTE	SECTION	COUNTY	TOTAL SHEETS	SHEET NO
3260 2060	16-00106-02-R5	LAKE	222	159
CONTRACT NO 61G70				
ILLINOIS FED AID PROJECT				

PLAN	SURVEYED	PLOTTED	ALIGNMENT CHECKED	AS BUILT	DATE
NOTE BOOK NO.					

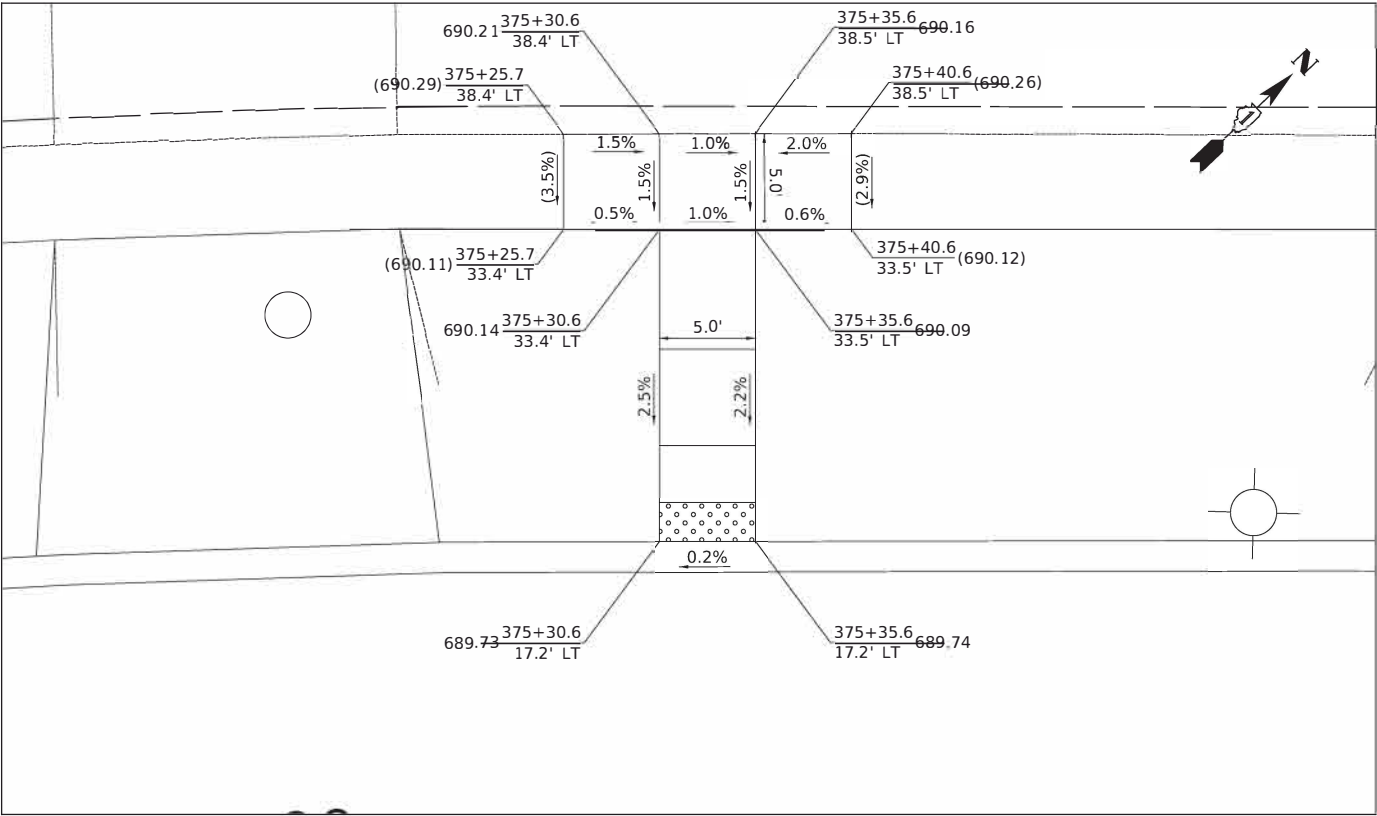

PROFILE	SURVEYED	PLOTTED	GRADES CHECKED	STRUCTURE NOTATIONS CHKD	DATE
NOTE BOOK NO.					

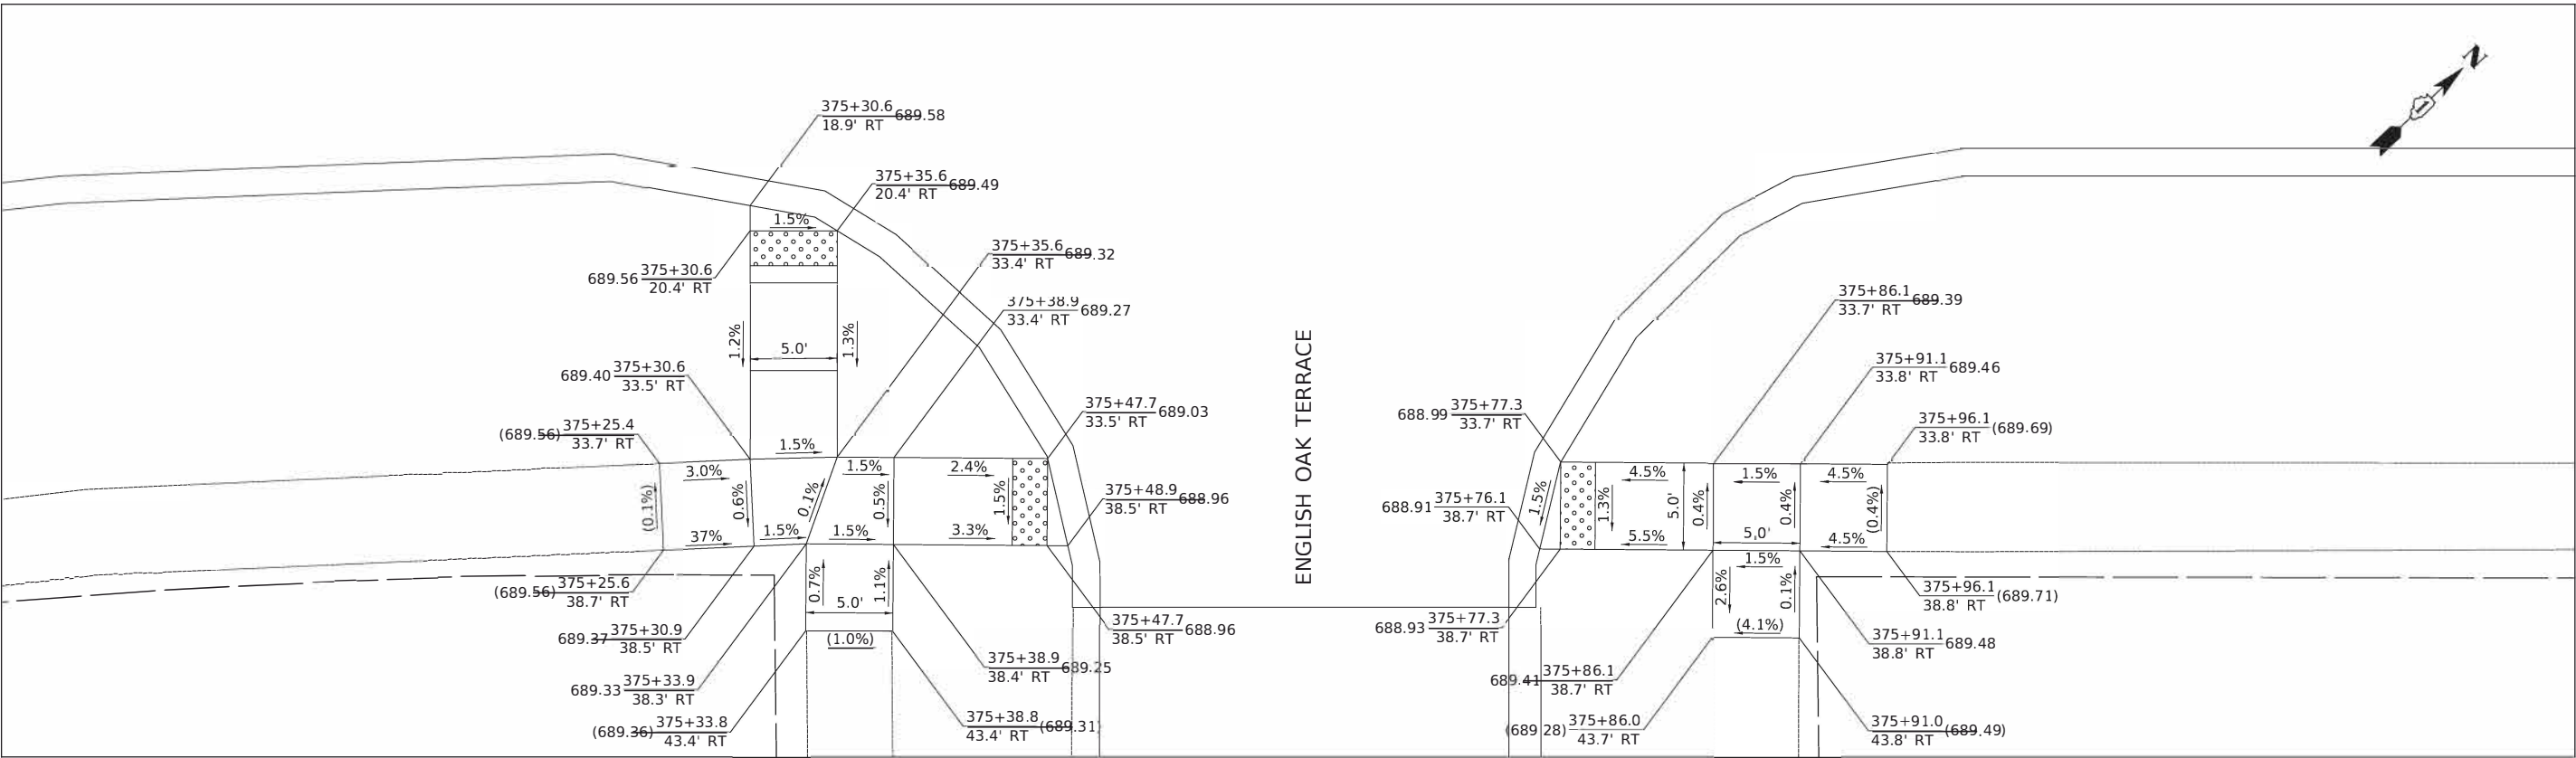

ENGLISH OAK TERRACE


MODEL: \$MODELNAME\$
FILE NAME: ...13223 C2 Brandyswyrn ADA 02.dgn



Two Pierce Plaza, Suite 1400
Itasca, Illinois 60143
Tel: 630.773.3900 Fax: 630.773.3975
www.civiltechinc.com

DESIGNED -	TGB	REVISED -	
DRAWN -	JRR	REVISED -	
CHECKED -	KRK	REVISED -	
DATE -	7/27/2020	REVISED -	

STATE OF ILLINOIS
DEPARTMENT OF TRANSPORTATION

 



ADA GRADING

SHEET 30 OF 37 SHEETS

FAU RTE	SECTION	COUNTY	TOTAL SHEETS	SHEET NO
3260 2060	16-00106-02-R5	LAKE	222	160
CONTRACT NO 61G70				
ILLINOIS FED AID PROJ ECT				

PLAN	SURVEYED	BY	DATE
	PLOTTED		
	ALIGNMENT CHECKED		
	CAAD FILE NAME		
NOTE BOOK NO.			

PROFILE	SURVEYED	BY	DATE
	PLOTTED		
	GRADES CHECKED		
	STRUCTURE NOTATIONS CHKD		
NOTE BOOK NO.			

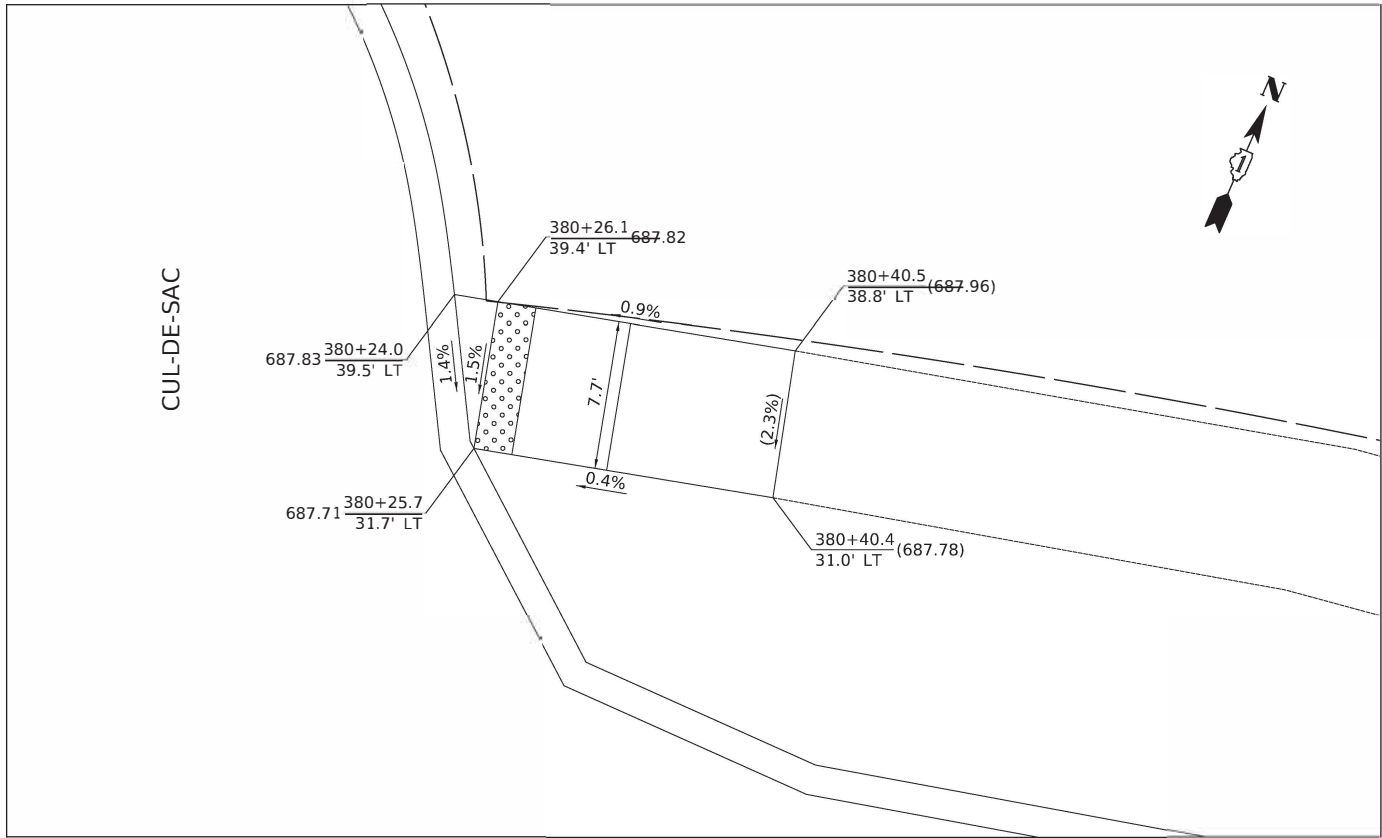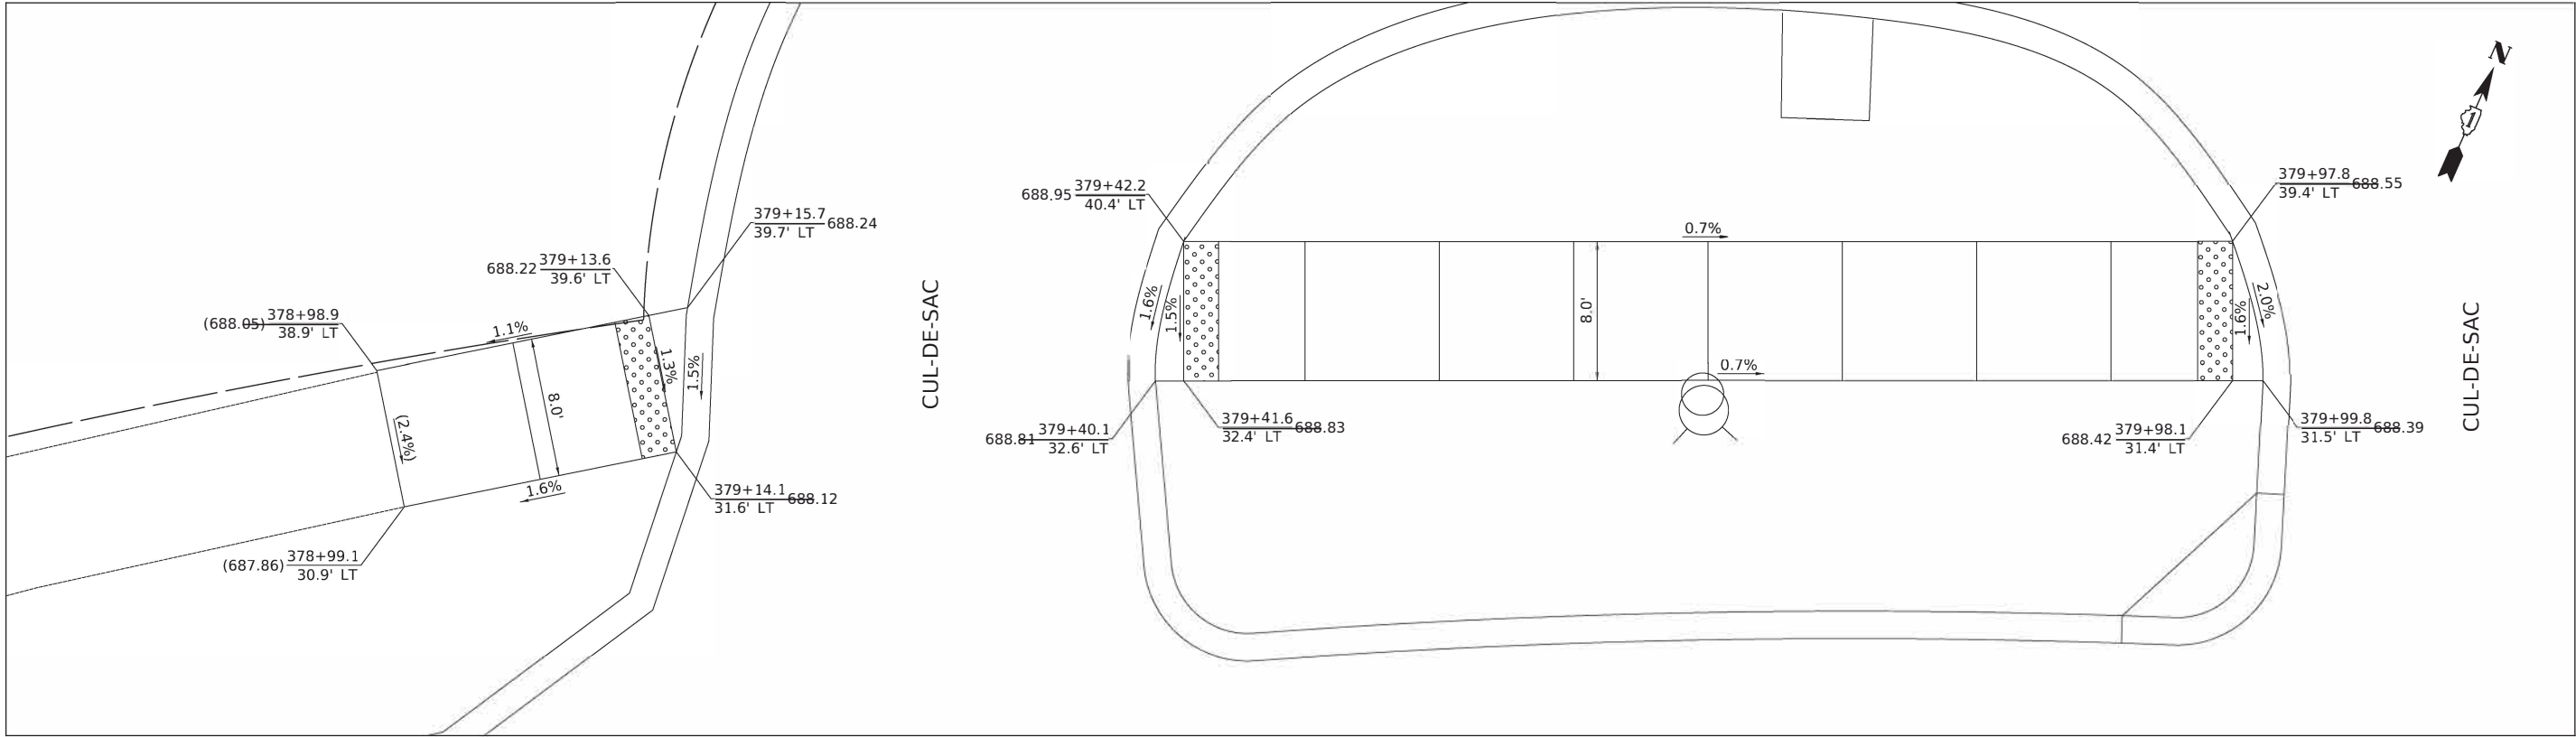


MODEL: \$MODELNAME\$
FILE NAME: ...13223 C2 Brandwyn ADA 02.dgn



Two Pierce Place, Suite 14000
Itasca, Illinois 60143
Tel: 630.773.3900 Fax: 630.773.3975
www.civiltechinc.com

DESIGNED	-	TGB	REVISED	-
DRAWN	-	JRR	REVISED	-
CHECKED	-	KRK	REVISED	-
DATE	-	7/27/2020	REVISED	-

STATE OF ILLINOIS
DEPARTMENT OF TRANSPORTATION


 


ADA GRADING

SHEET 31 OF 37 SHEETS

FAU RTE	SECTION	COUNTY	TOTAL SHEETS	SHEET NO.
3260 2060	16-00106-02-R5	LAKE	222	161
CONTRACT NO 61G70				
ILLINOIS FED AID PROJECT				


PROFILE NOTE BOOK NO. _____	SURVEYED _____	BY _____ DATE _____
	PLOTTED _____	
	GRADES CHECKED _____	
	B.M. NOTED _____	
	STRUCTURE NOTATIONS CHK'D _____	

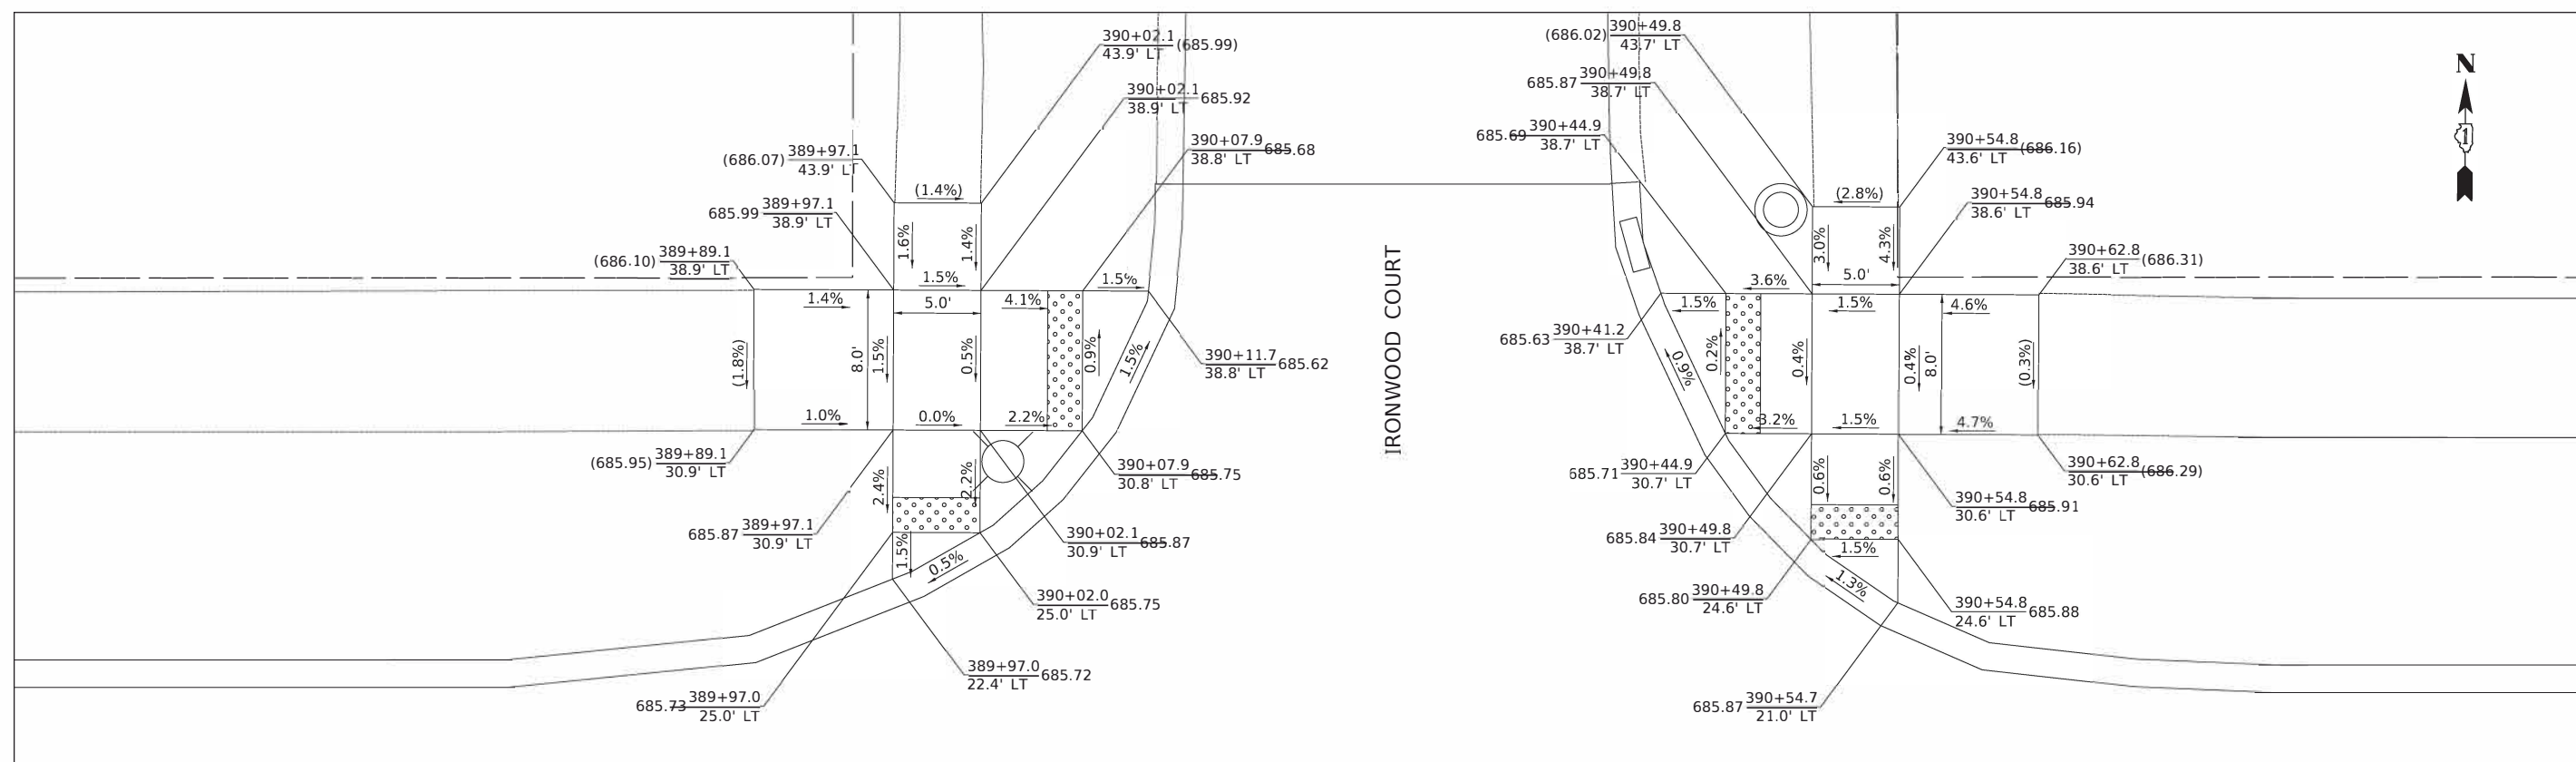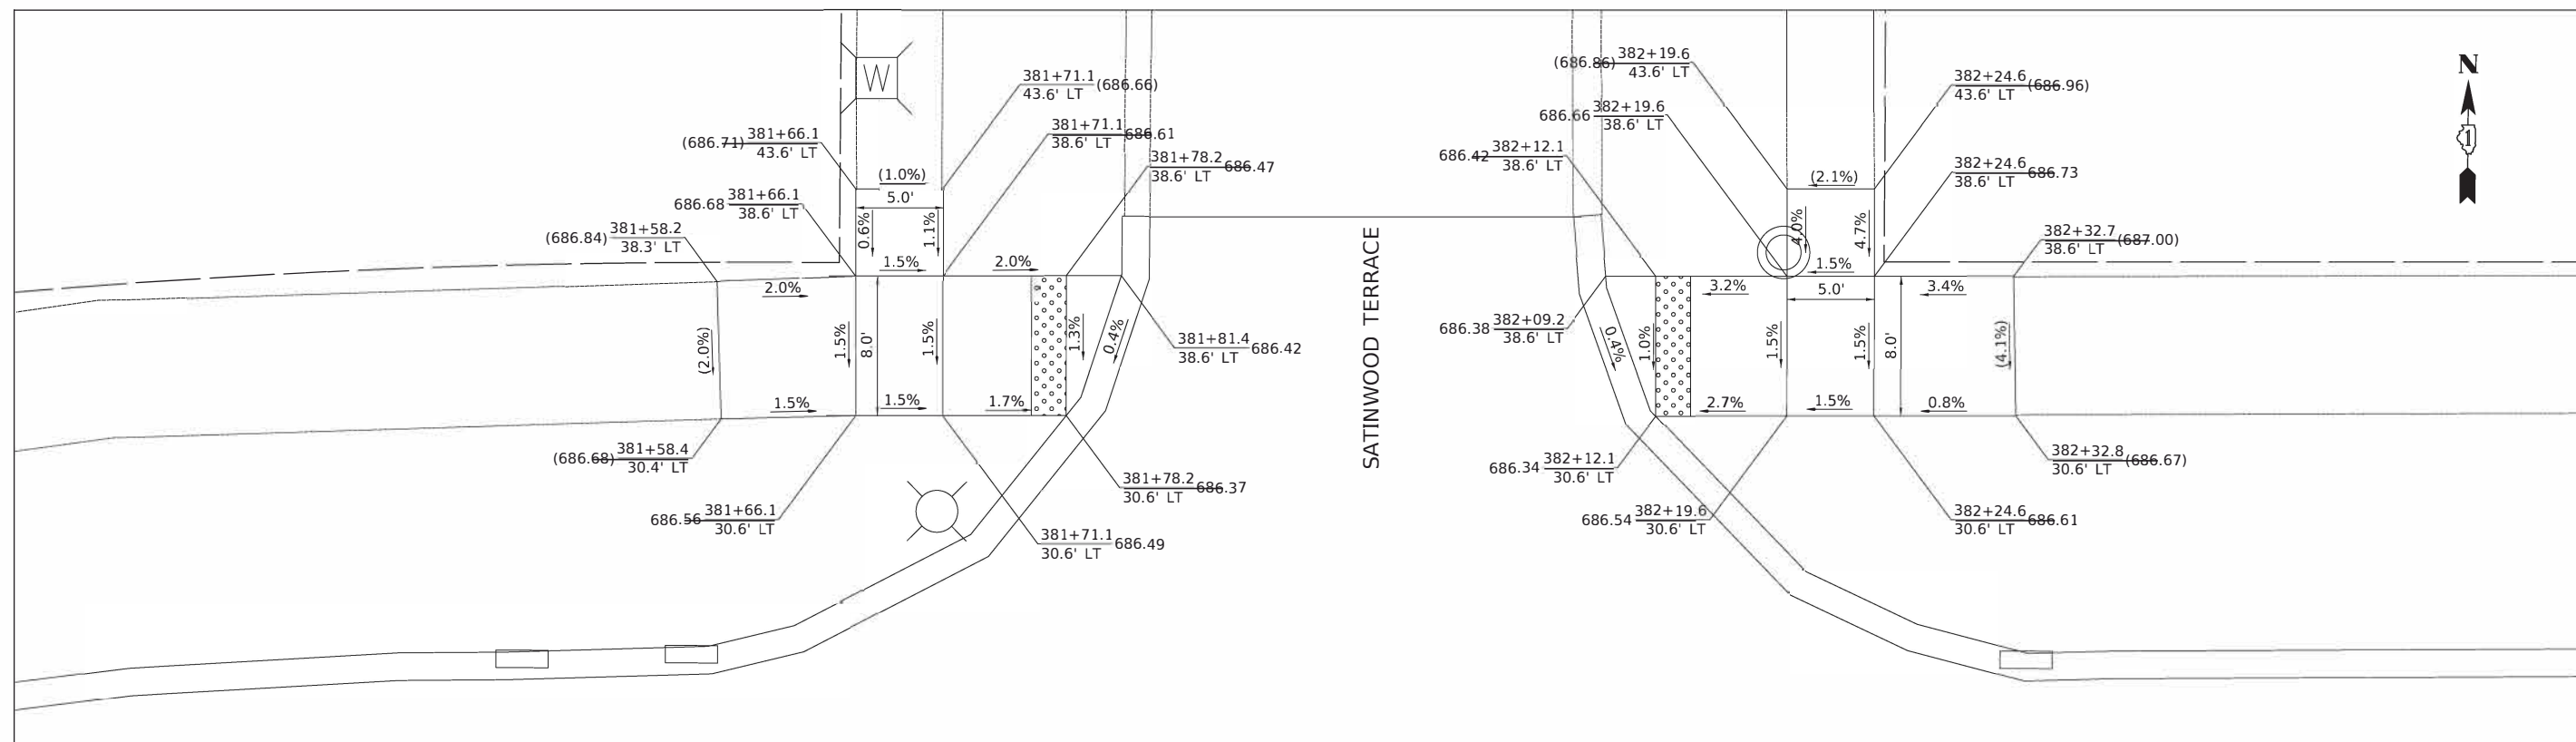

Two Pierce Place, Suite 14000
Itasca, Illinois 60143
Tel: 630.773.3900 Fax: 630.773.3975
www.civiltechinc.com

DESIGNED -	TGB	REVISED -
DRAWN -	JRR	REVISED -
CHECKED -	KRK	REVISED -
DATE -	7/27/2020	REVISED -




STATE OF ILLINOIS
DEPARTMENT OF TRANSPORTATION

 

ADA GRADING

FAU RTE	SECTION	COUNTY	TOTAL SHEETS	SHEET NO.
3280 2060	16-00106-02-R5	LAKE	222	162
		CONTRACT NO 61G70		
		ILLINOIS	FED AID PROJECT	

PROFILE	SURVEYED _____	BY _____	DATE _____
	PLOTTED _____ GRADES CHECKED _____ I.M. NOTED _____ STRUCTURE NOTAT'NS CH'KD _____		
NOTE BOOK			
NO. _____			

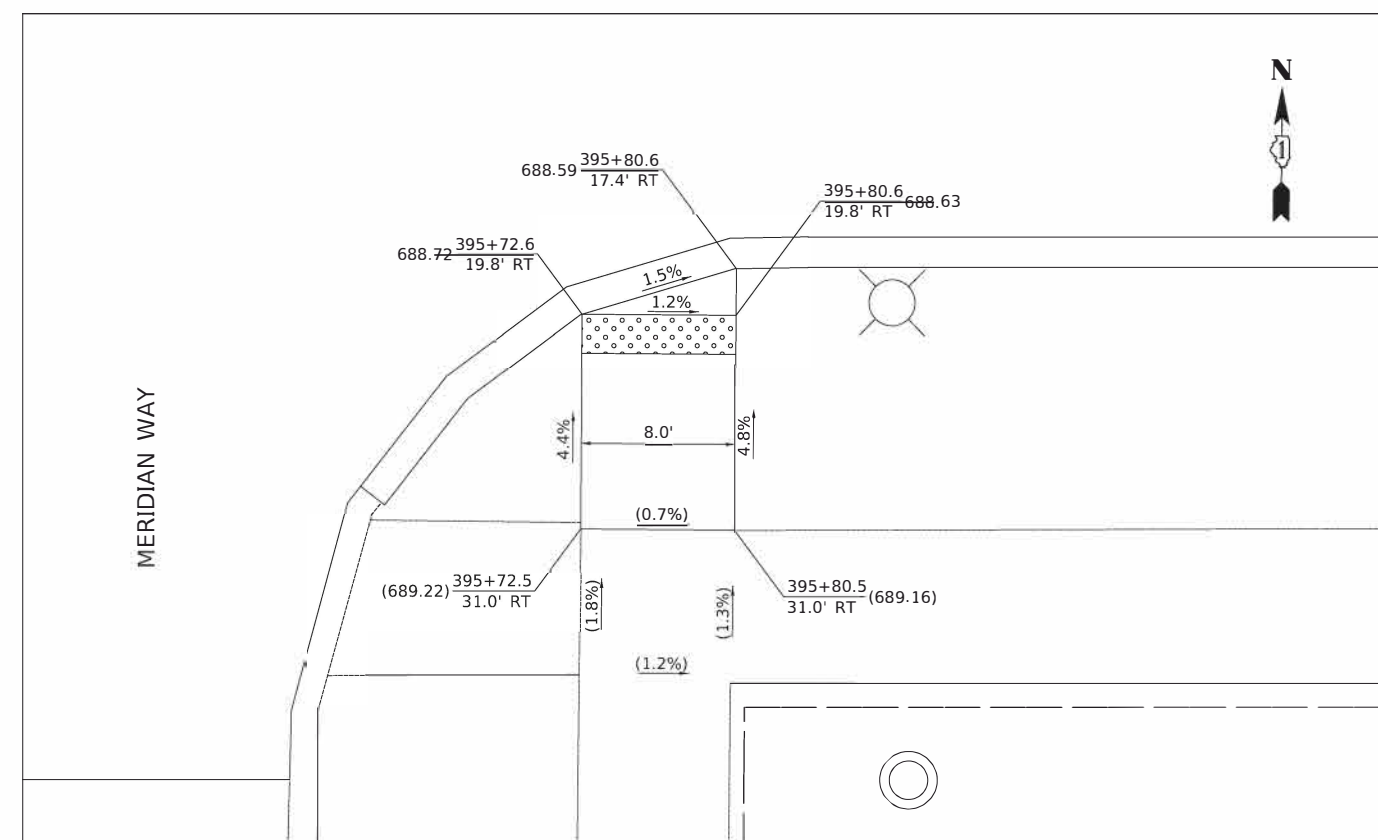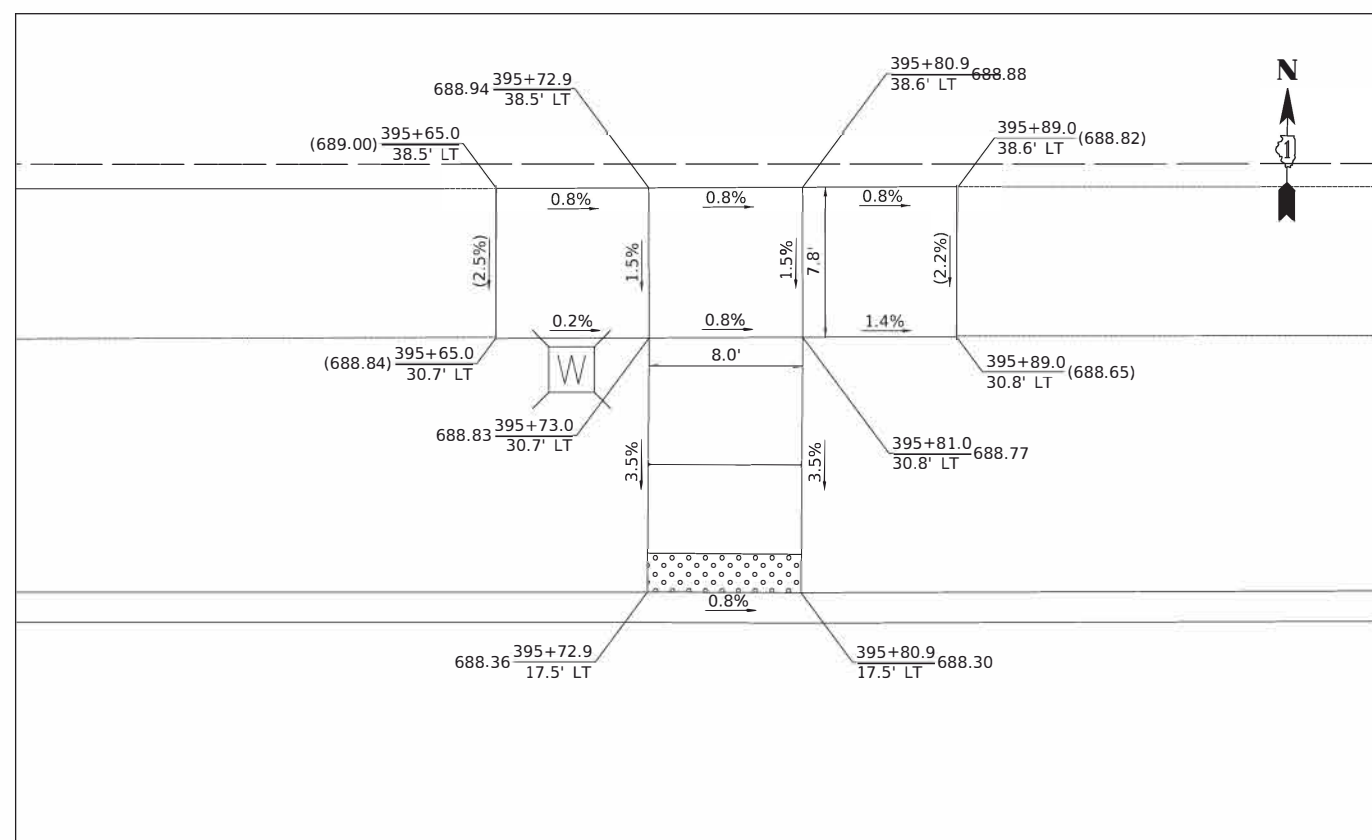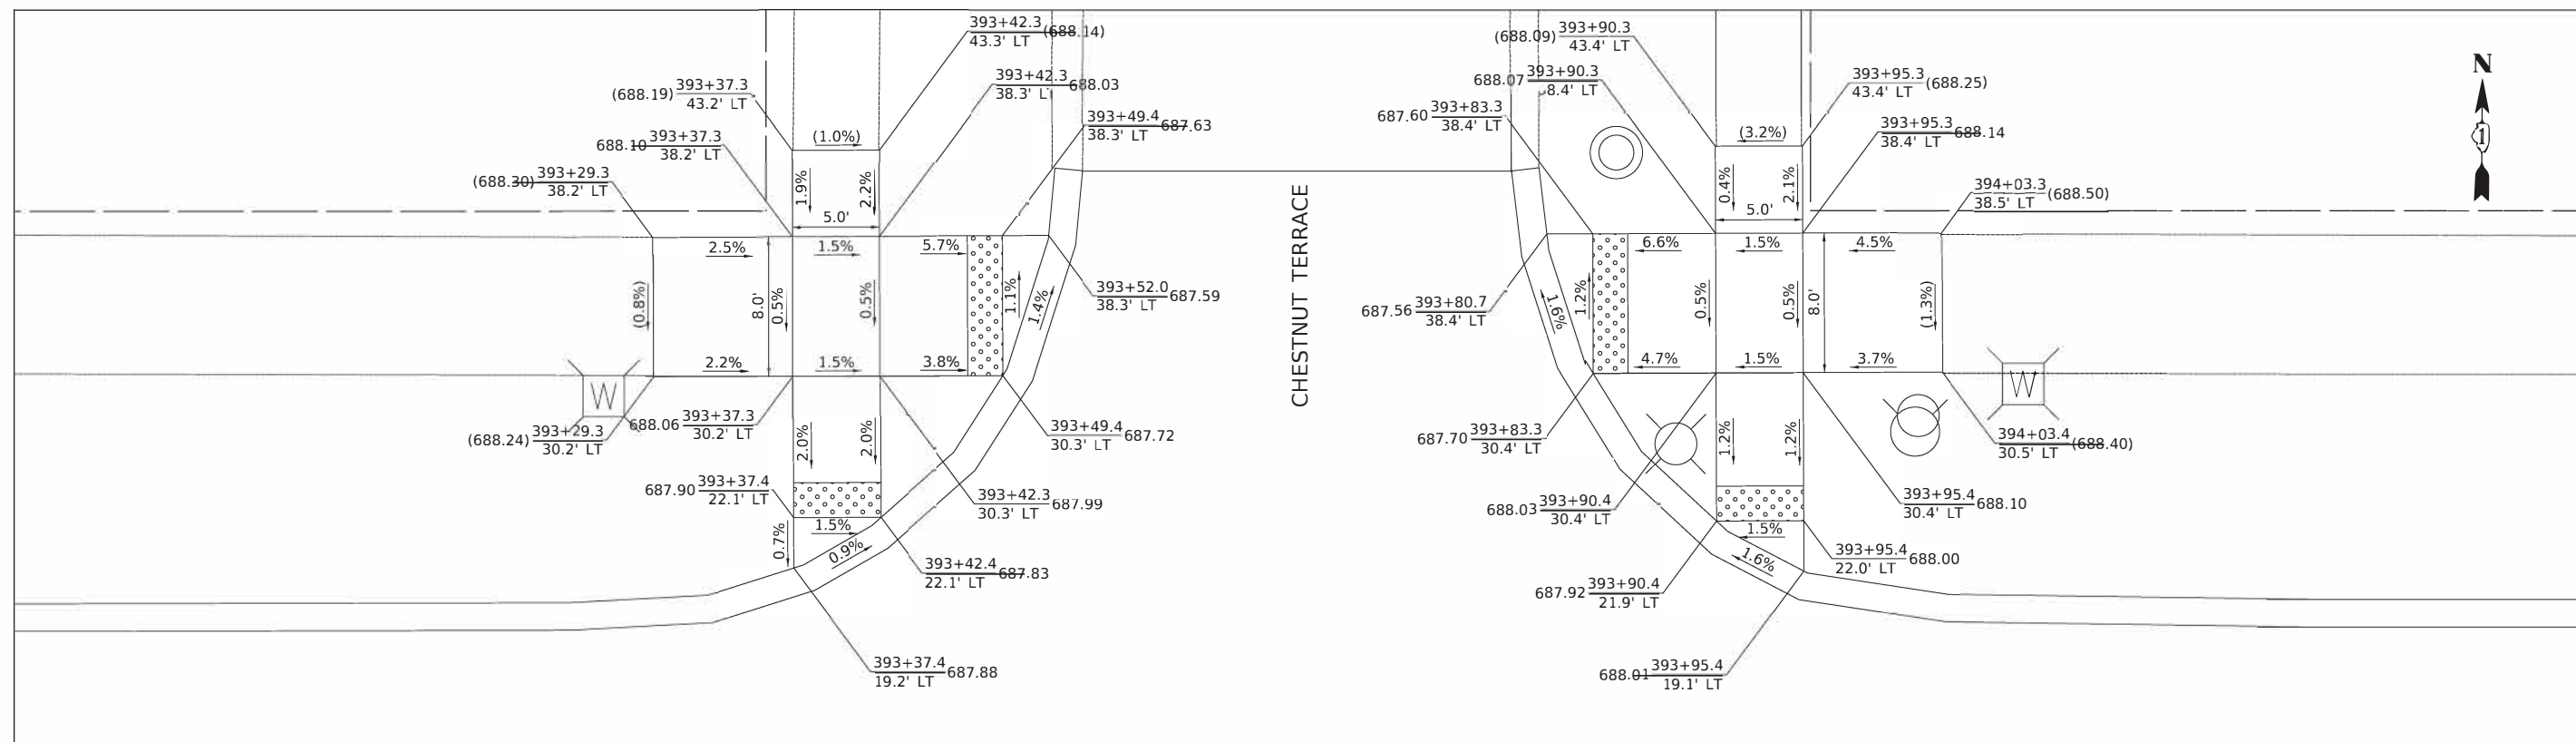

Two Pierce Place, Suite 1400
Itasca, Illinois 60143
Tel: 630.773.3900 Fax: 630.773.3975
www.civiltechinc.com

DESIGNED -	TGB	REVISED -
DRAWN -	JRR	REVISED -
CHECKED -	KRK	REVISED -
DATE -	7/27/2020	REVISED -


**STATE OF ILLINOIS
DEPARTMENT OF TRANSPORTATION**





ADA GRADING

FAU RTE	SECTION	COUNTY	TOTAL SHEETS	SHEET NO.
3260 2060	16-00106-02-R5	LAKE	222	163
		CONTRACT NO 61G70		
ILLINOIS		FED AID PROJECT		

PROFILE	SURVEYED	BY	DATE
	PLOTTED		
NOTE BOOK	GRADES CHECKED		
	I.B.M. NOTED		
NO. _____	STRUCTURE NOTATIONS CHK'D		

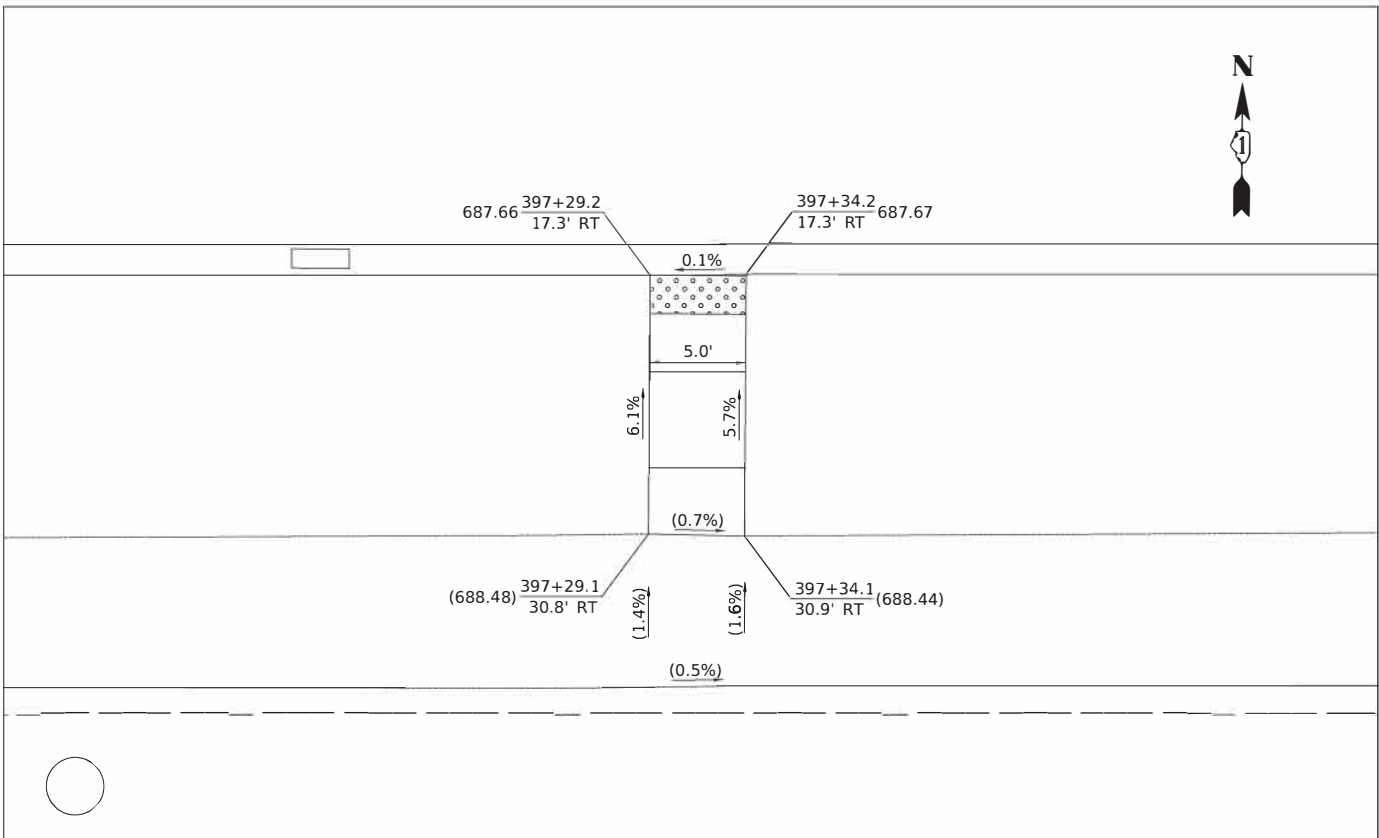

PROFILE NOTE BOOK NO. _____	SURVEYED _____	BY _____ DATE _____
	PLOTTED _____	
	GRADES CHECKED _____	
	B.M. NOTED _____	
	STRUCTURE NOTATIONS CHK'D _____	

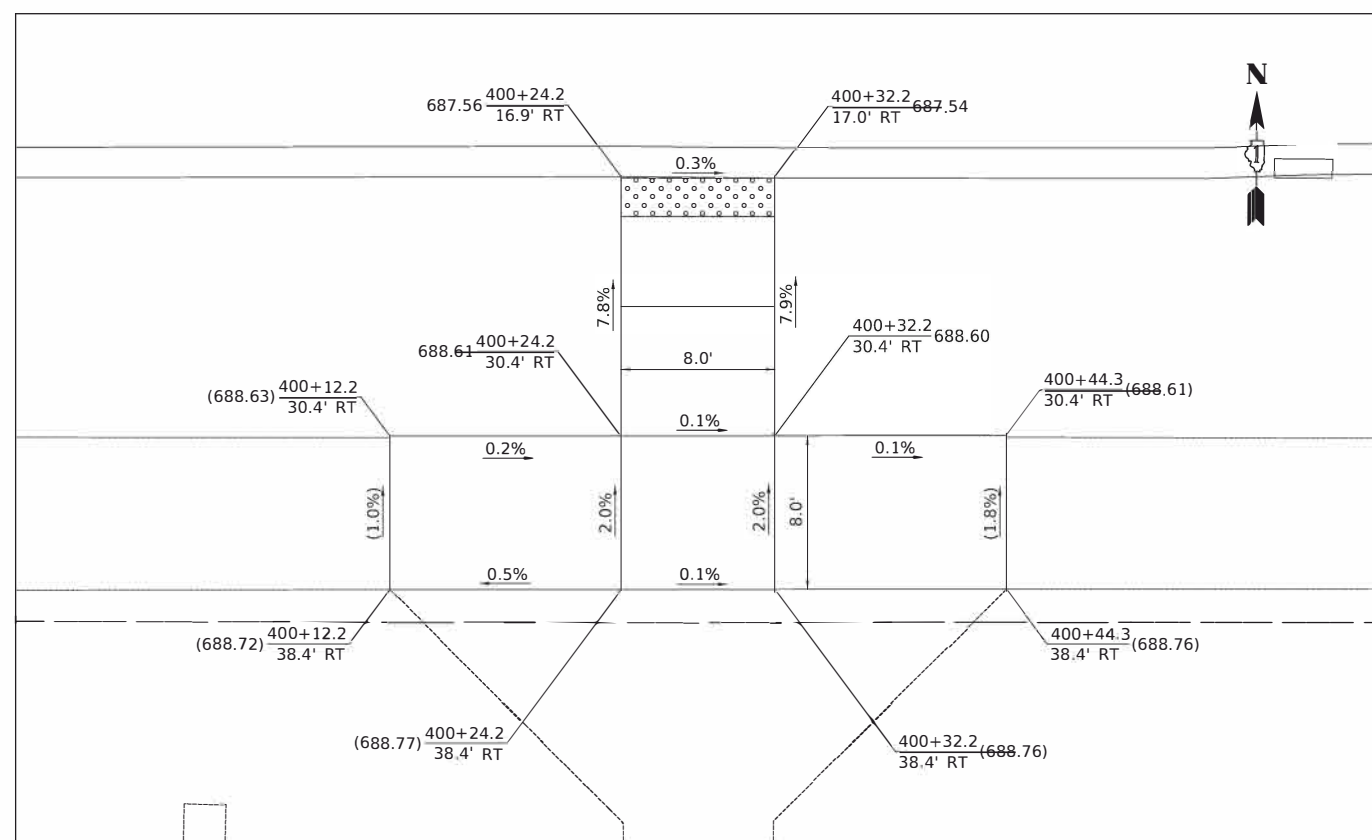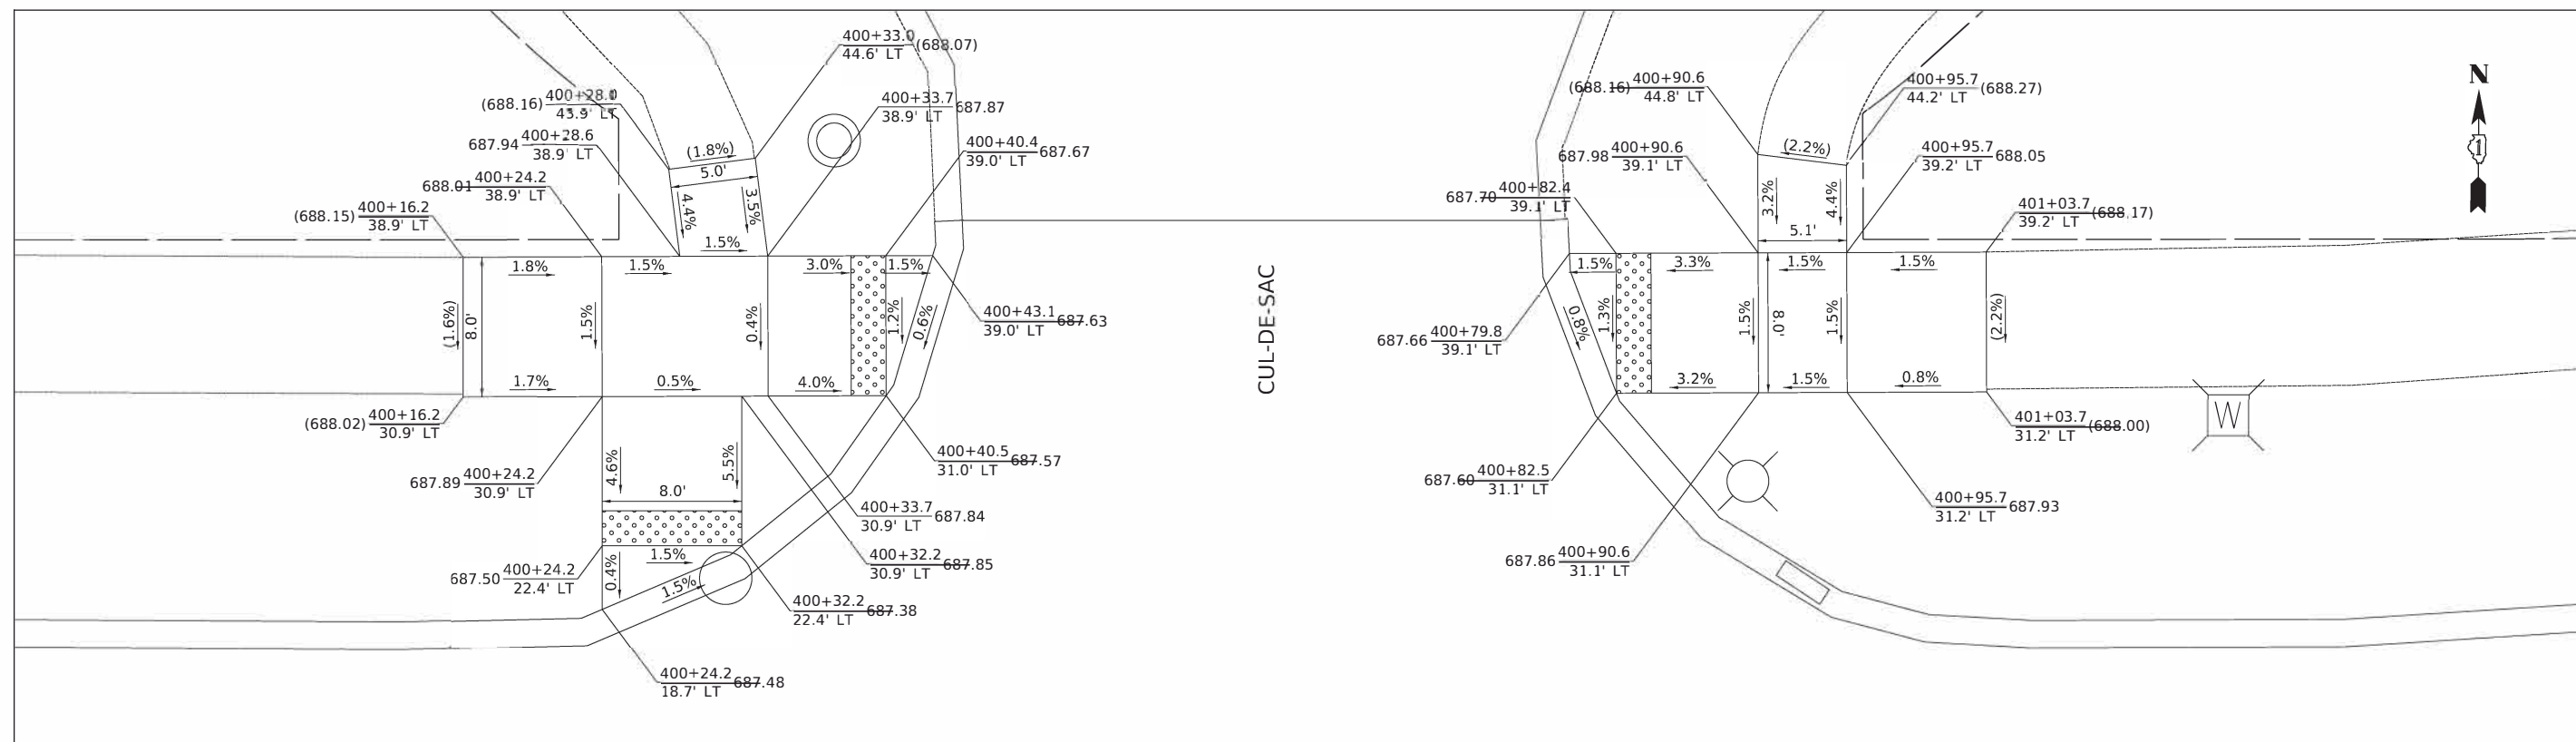

Two Pierce Place, Suite 1400
Itasca, Illinois 60143
Tel: 630.773.3900 Fax: 630.773.3975
www.civiltechinc.com

DESIGNED -	TGB	REVISED -
DRAWN -	JRR	REVISED -
CHECKED -	KRK	REVISED -
DATE -	7/27/2020	REVISED -


**STATE OF ILLINOIS
DEPARTMENT OF TRANSPORTATION**




ADA GRADING

FAU RTE	SECTION	COUNTY	TOTAL SHEETS	SHEET NO.
3260 2060	16-00106-02-RS	LAKE	222	165
		CONTRACT NO 61G70		
		ILLINOIS FED AID PROJECT		

PLAN	NOTE BOOK NO.	SURVEYED PLOTTED ALIGNMENT CHECKED ADJUSTED CADD FILE NAME	BY	DATE

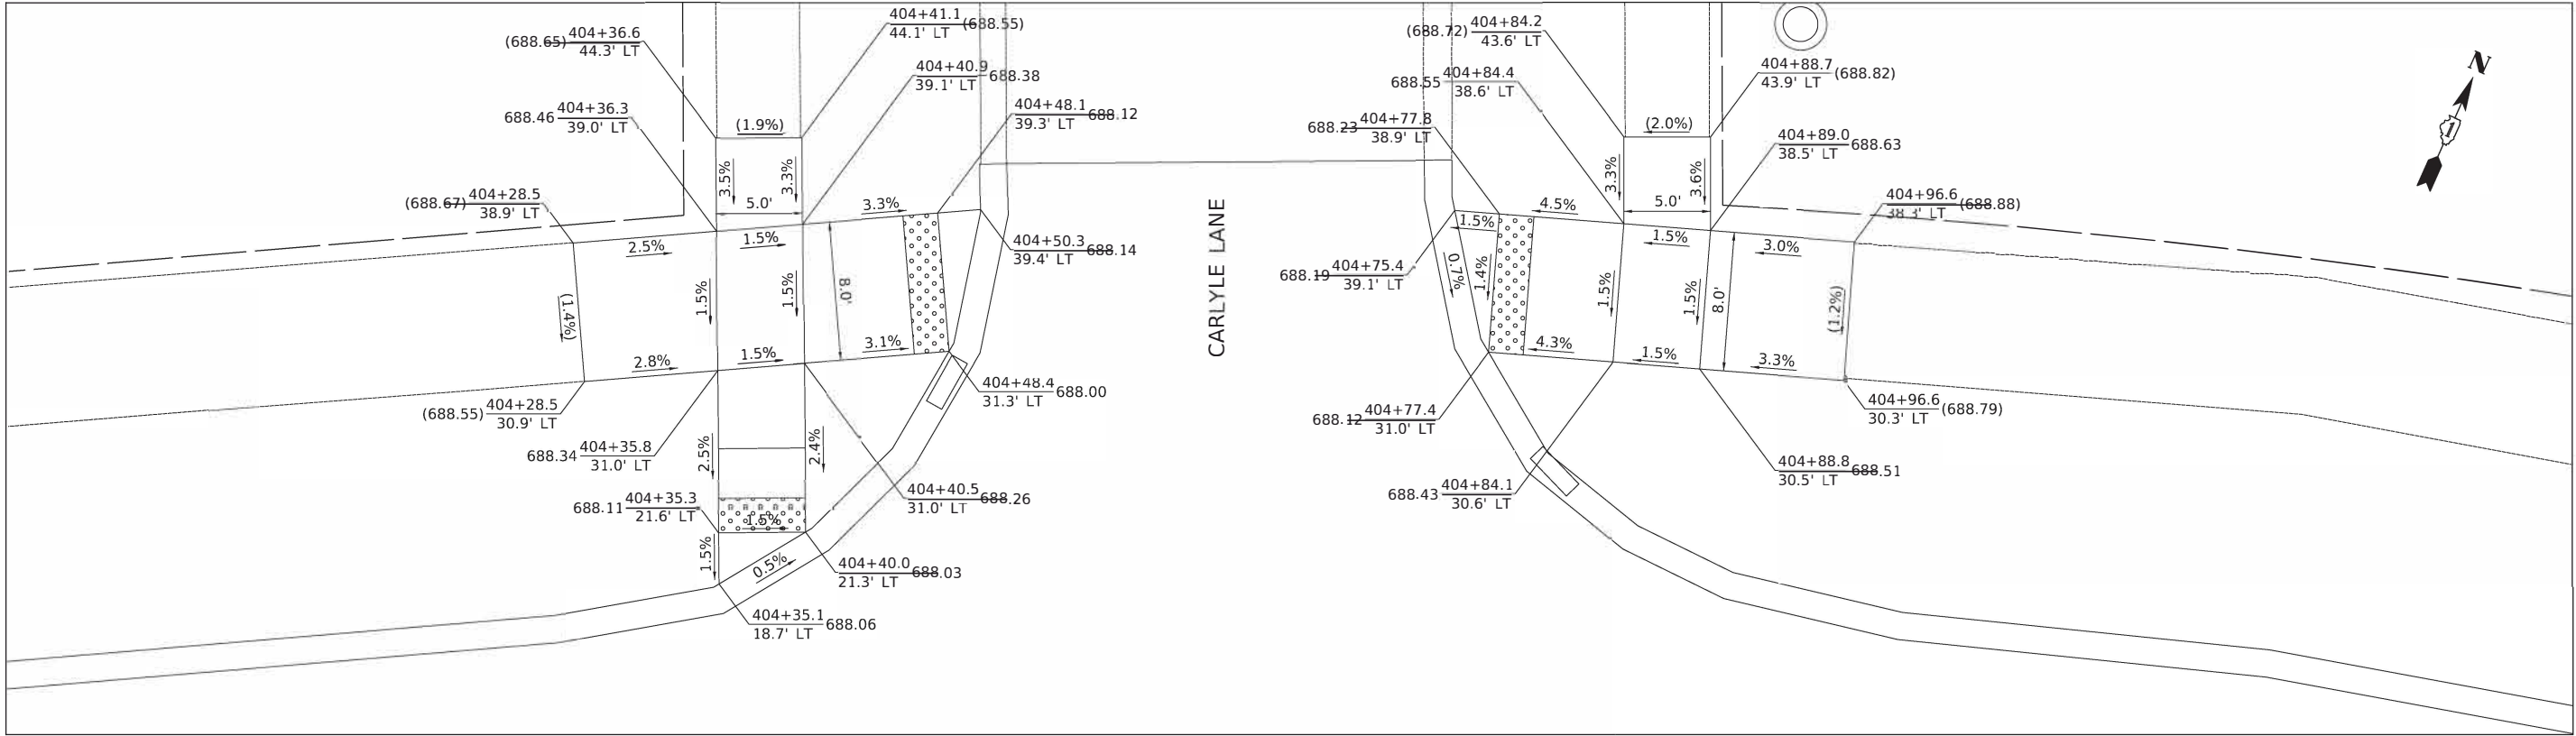

PROFILE	NOTE BOOK NO.	SURVEYED PLOTTED GRADES CHECKED STRUCTURE NOTATIONS CHND	BY	DATE

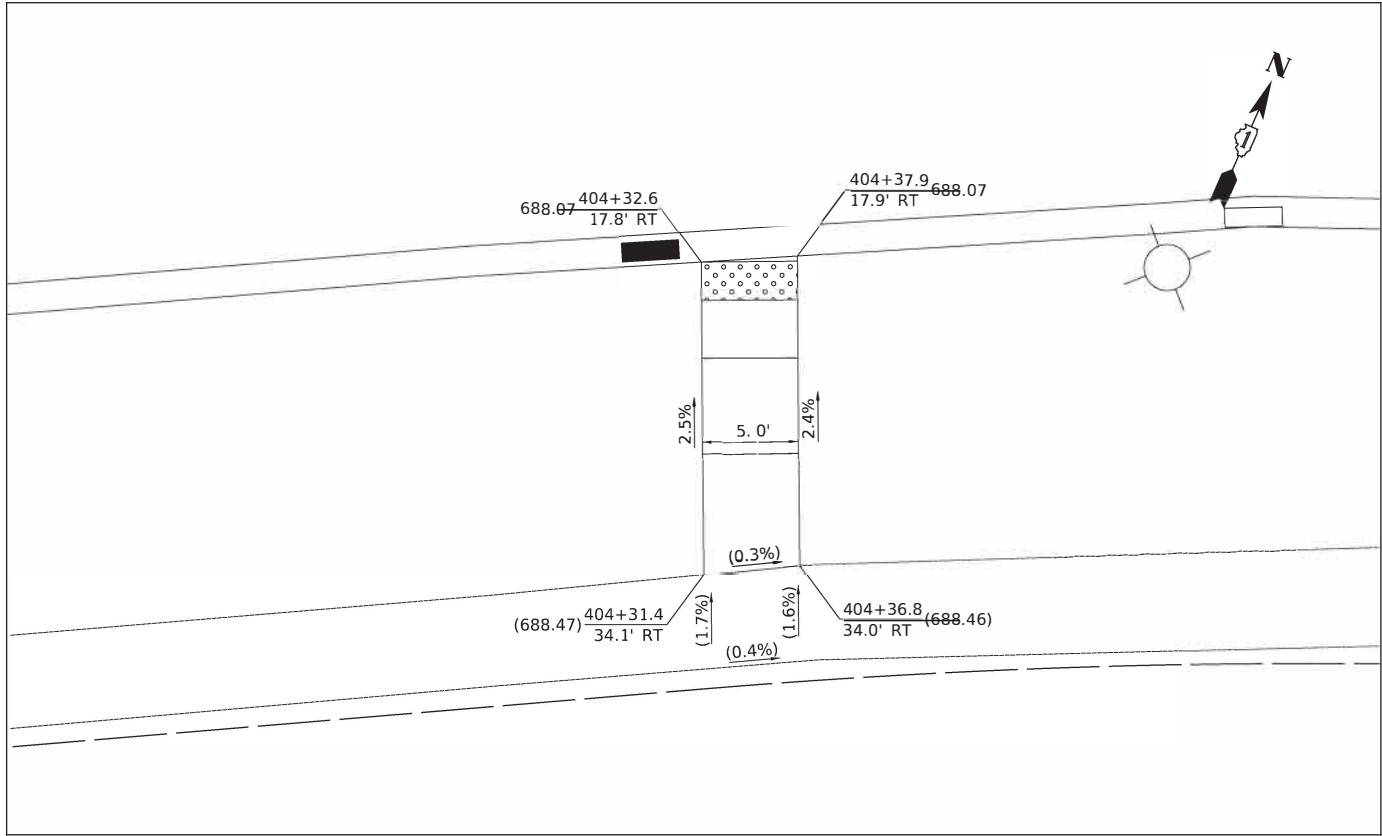


MODEL: \$MODELNAME\$
FILE NAME: ...13223 C2 Brandywyn ADA 03.dgn



Two Pierce Place, Suite 14000
Itasca, Illinois 60143
Tel: 630.773.3900 Fax: 630.773.3975
www.civiltechinc.com

DESIGNED -	TGB	REVISED -	
DRAWN -	JRR	REVISED -	
CHECKED -	KRK	REVISED -	
DATE -	7/27/2020	REVISED -	

STATE OF ILLINOIS
DEPARTMENT OF TRANSPORTATION

 


ADA GRADING


SHEET 36 OF 37 SHEETS

FAU RTE	SECTION	COUNTY	TOTAL SHEETS	SHEET NO
3260 2060	16-00106-02-R5	LAKE	222	166
CONTRACT NO 61G70				
ILLINOIS FED AID PROJECT				

PLAN	SURVEYED	PLOTTED	ALIGNMENT CHECKED	DATE
NOTE BOOK NO.			BY	

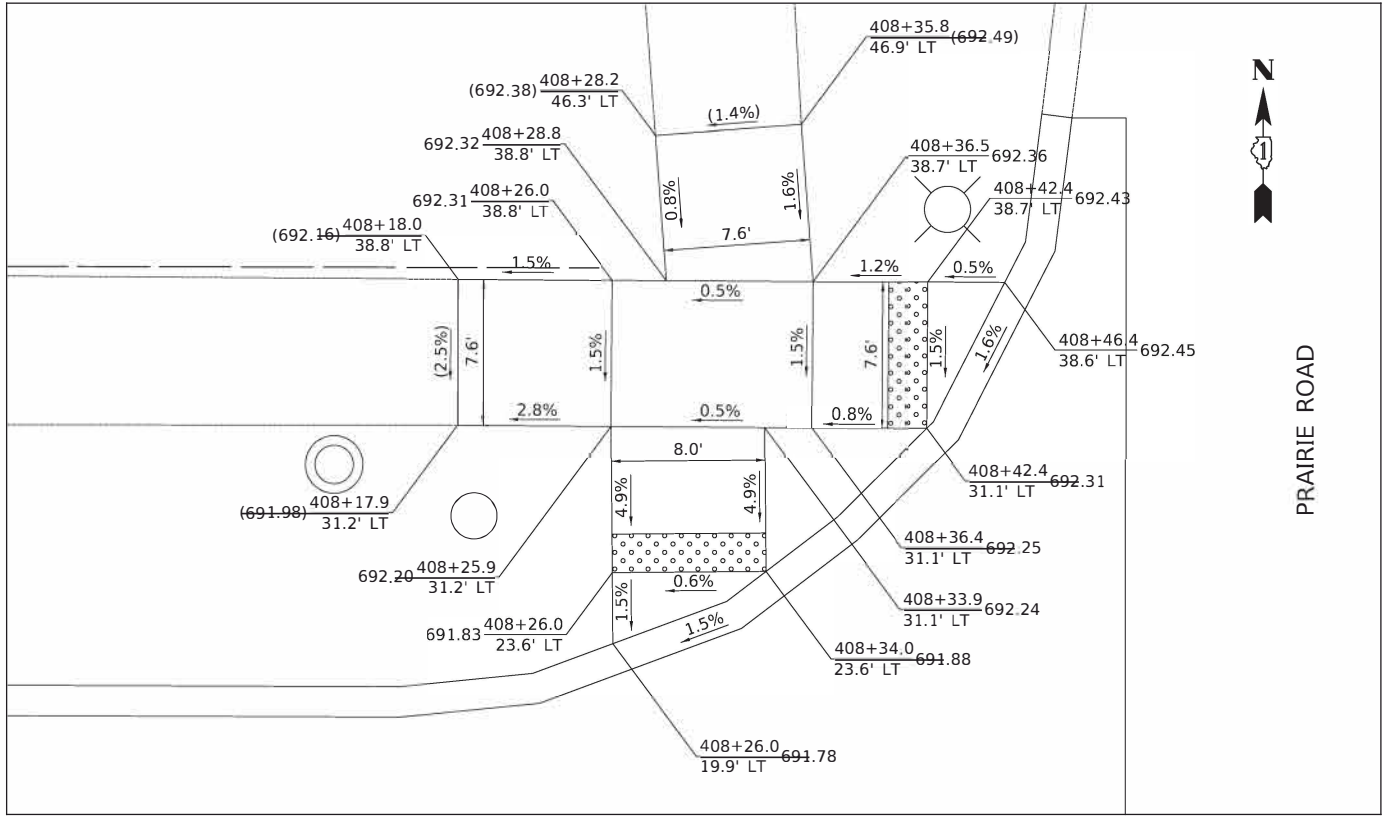

PROFILE	SURVEYED	PLOTTED	GRADES CHECKED	DATE
NOTE BOOK NO.			BY	

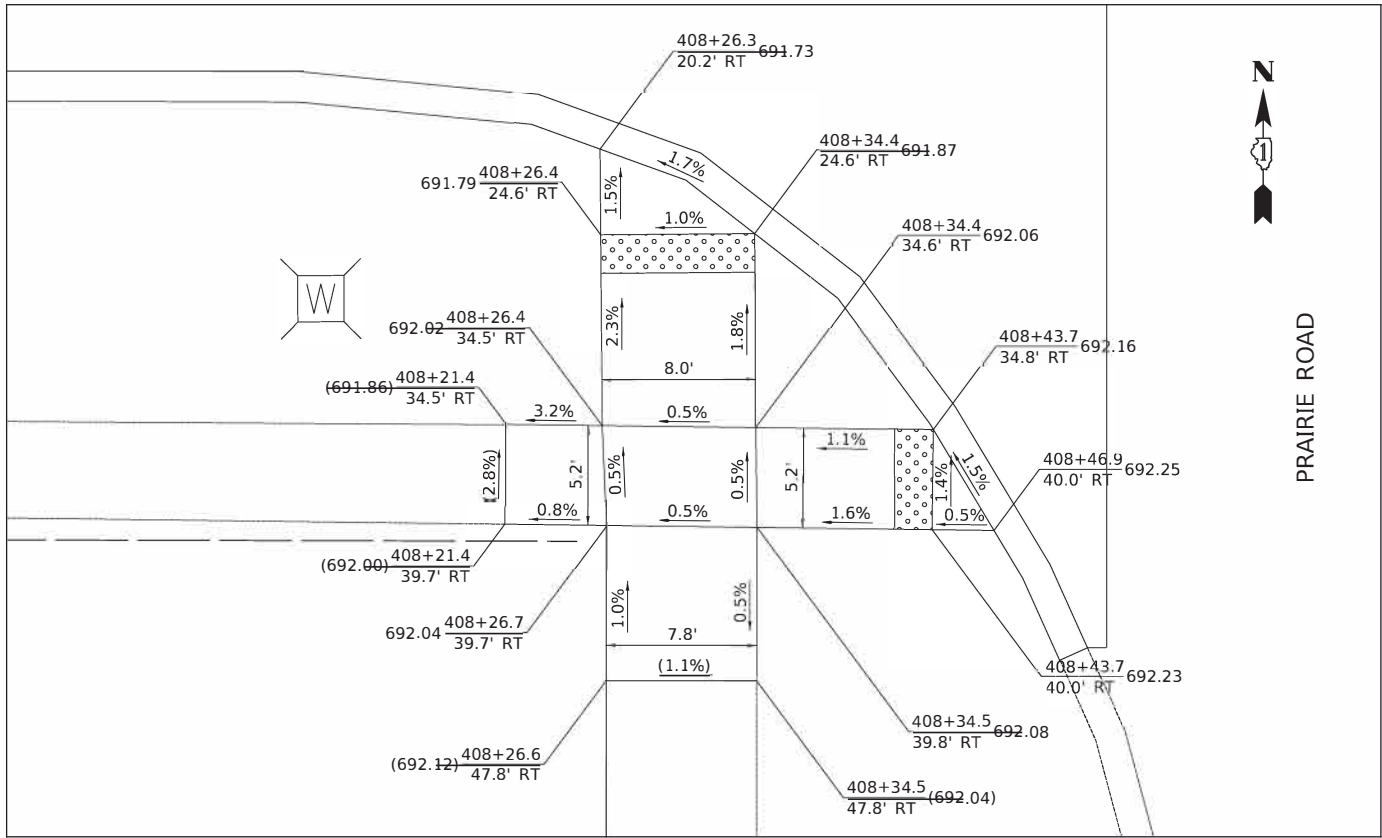


MODEL: \$MODELNAME\$
FILE NAME: ...13223 C2 Brandyswyrn ADA 03.dgn



Two Pierce Place, Suite 14000
Itasca, Illinois 60143
Tel: 630.773.3900 Fax: 630.773.3975
www.civiltechinc.com

DESIGNED -	TGB	REVISED -	
DRAWN -	JRR	REVISED -	
CHECKED -	KRK	REVISED -	
DATE -	7/27/2020	REVISED -	

STATE OF ILLINOIS
DEPARTMENT OF TRANSPORTATION

 

ADA GRADING

SHEET 37 OF 37 SHEETS

FAU RTE	SECTION	COUNTY	TOTAL SHEETS	SHEET NO
3260 2060	16-00106-02-R5	LAKE	222	167
CONTRACT NO 61G70				
ILLINOIS FED AID PROJECT				

PLAN	SURVEYED	DATE
NO.		
NOTE BOOK	ALIGNED CHECKED	
	NO. _____	
	CADD FILE NAME	

PROFILE	SURVEYED	DATE
NO.		
NOTE BOOK	GRADES CHECKED	
	NO. _____	
	STRUCTURE NOTATIONS CHND	


MODEL: \$MODELNAME\$
FILE NAME: ...13223 C2 Thompson PMK 01.dgn



Twoo Pierce Place, Suite 14000
Itasca, Illinois 60143
Tel: 630.773.3900 Fax: 630.773.3975
www.civiltechinc.com

DESIGNED -	TGB	REVISED -	
DRAWN -	JRR	REVISED -	
CHECKED -	KRK	REVISED -	
DATE -	7/27/2020	REVISED -	


STATE OF ILLINOIS
DEPARTMENT OF TRANSPORTATION

 

PAVEMENT MARKING AND SIGNING PLAN

SHEET 1 OF 4 SHEETS STA 156+25 TO STA 184+00

FAU RTE	SECTION	COUNTY	TOTAL SHEETS	SHEET NO
3260 2060	16-00106-02-R5	LAKE	222	168
CONTRACT NO 61G70				
ILLINOIS, FED AID PROJECT				

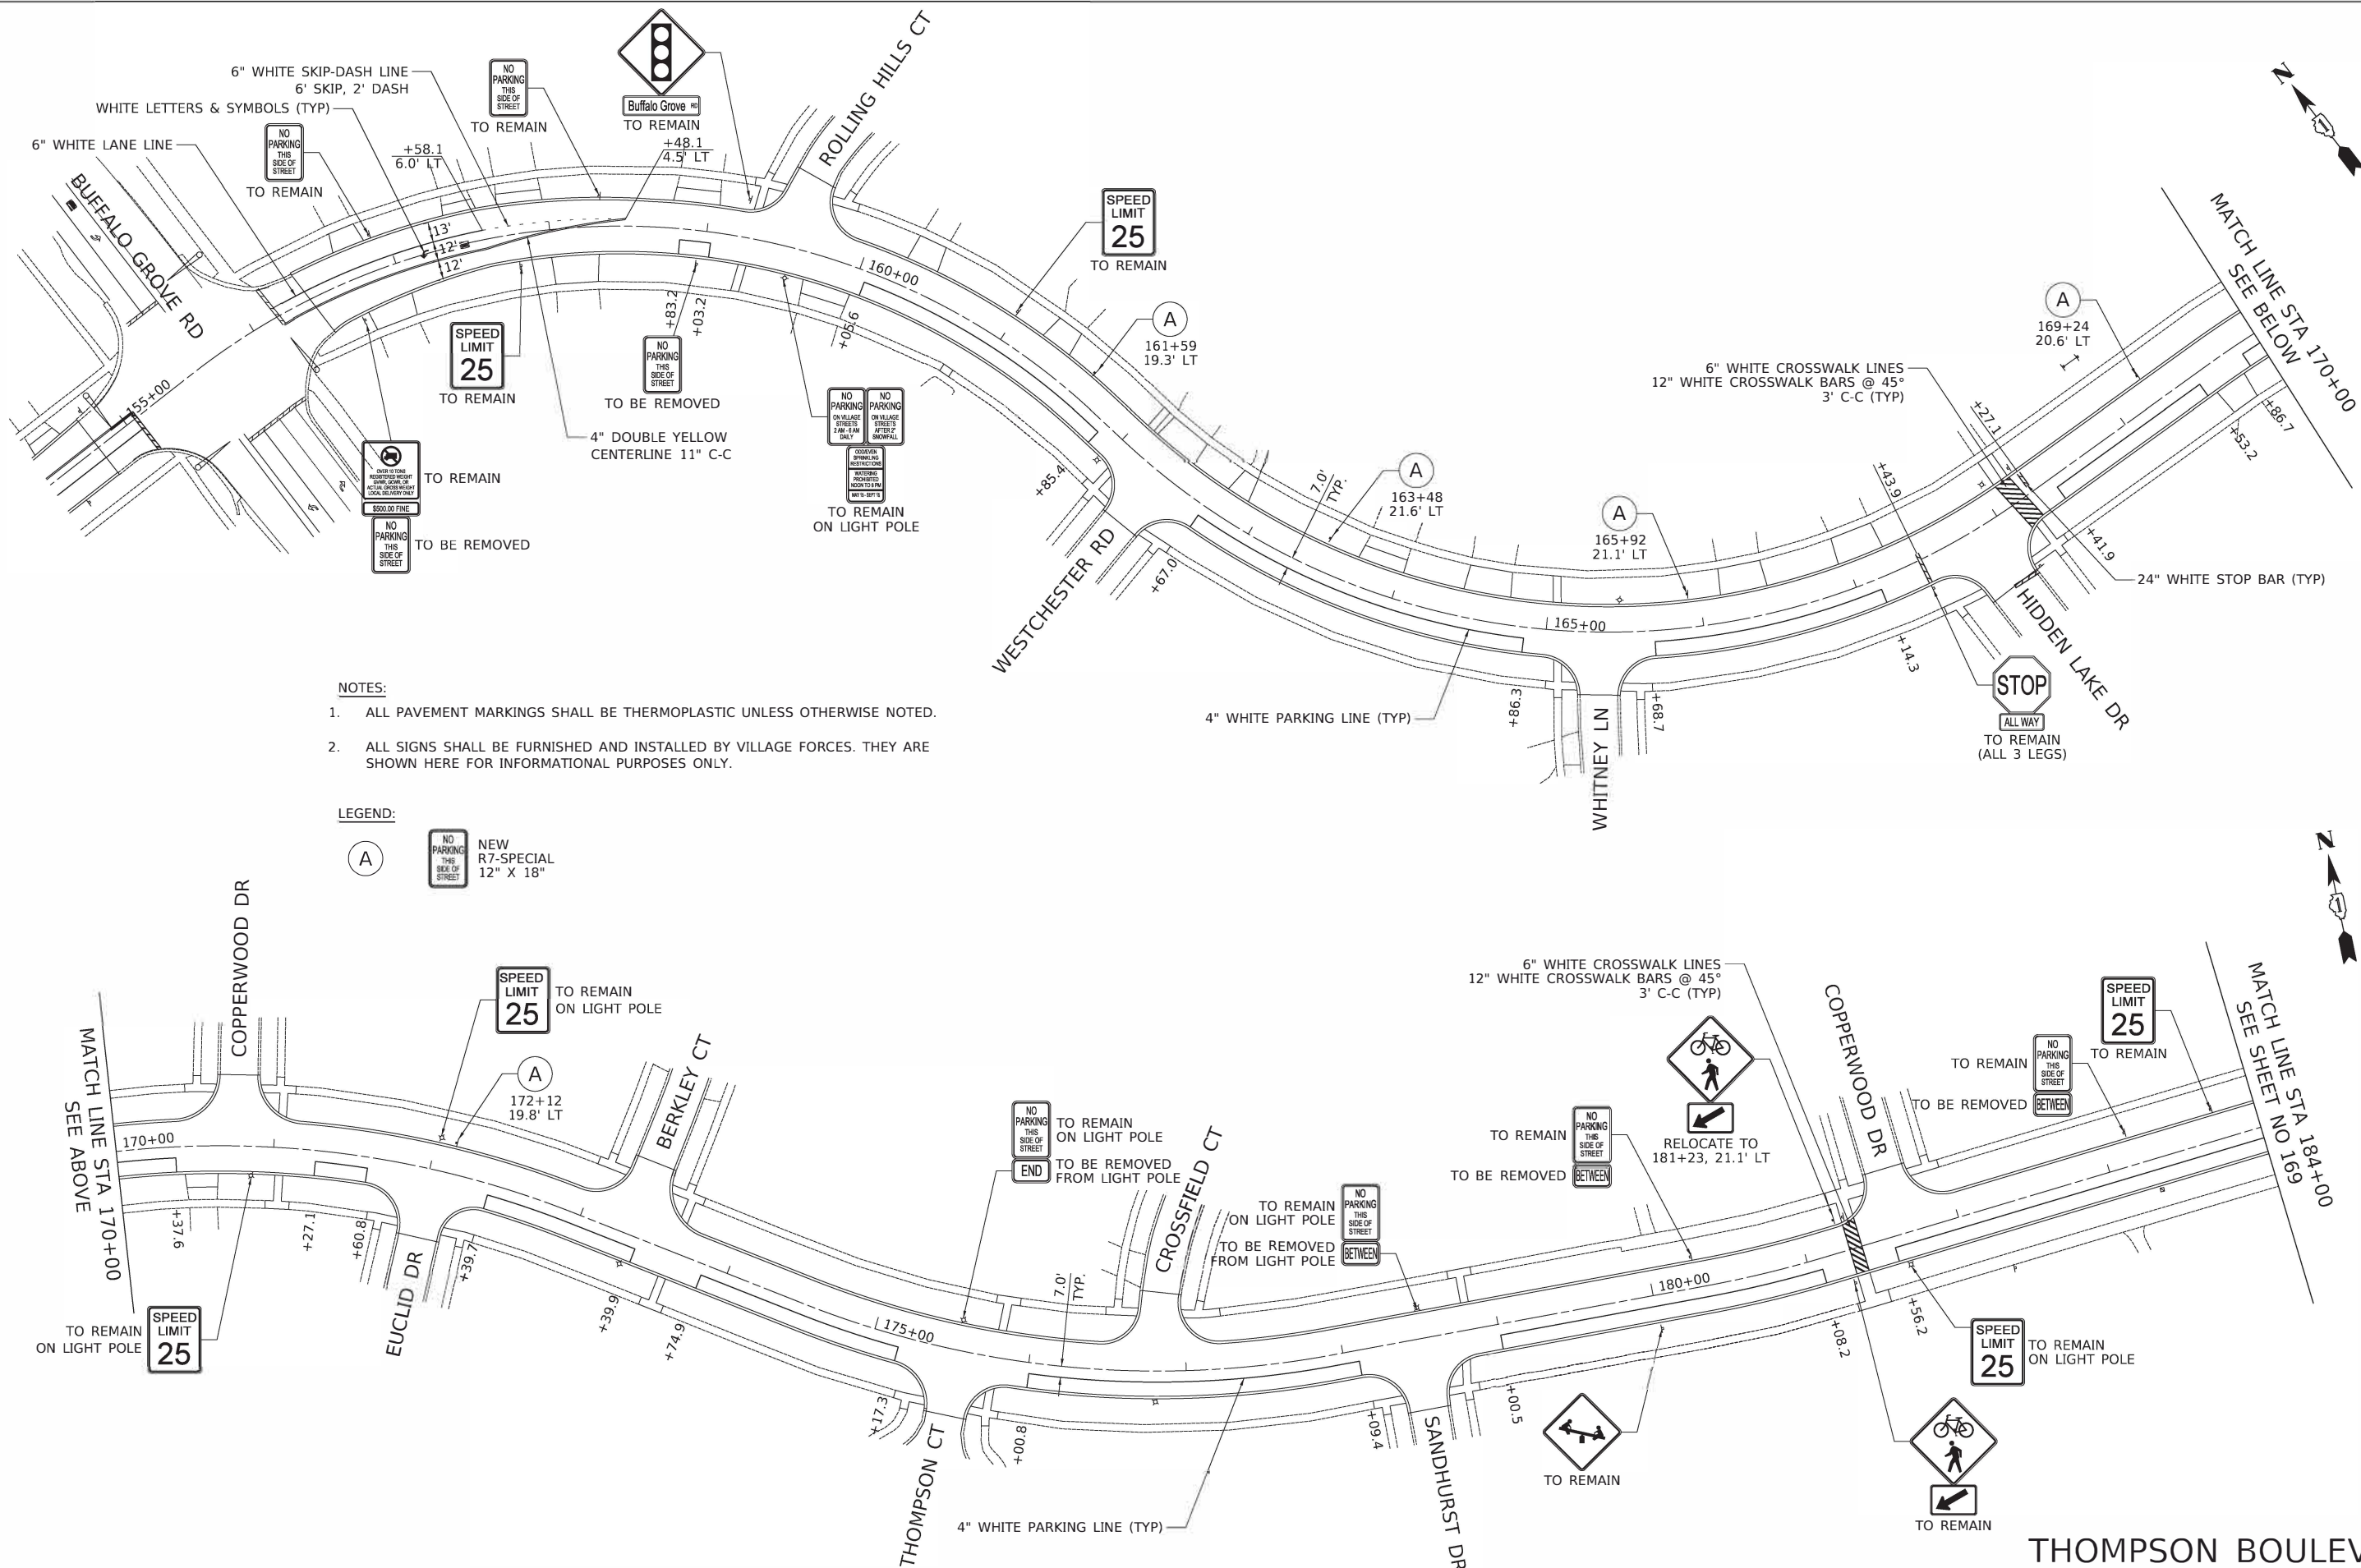

NOTES:

- ALL PAVEMENT MARKINGS SHALL BE THERMOPLASTIC UNLESS OTHERWISE NOTED.
- ALL SIGNS SHALL BE FURNISHED AND INSTALLED BY VILLAGE FORCES. THEY ARE SHOWN HERE FOR INFORMATIONAL PURPOSES ONLY.

LEGEND:



PLAN	SURVEYED	DATE
NOTE BOOK	BY	
NO.		

PROFILE	SURVEYED	DATE
NOTE BOOK	BY	
NO.		


MODEL: \$MODELNAME\$
FILE NAME: ...1323 CT Thompson PMK 01.dgn



Two Pierce Place, Suite 1400
Itasca, Illinois 60143
Tel: 630.773.3900 Fax: 630.773.3975
www.civiltechinc.com

DESIGNED -	TGB	REVISED -	
DRAWN -	JRR	REVISED -	
CHECKED -	KRK	REVISED -	
DATE -	7/27/2020	REVISED -	


STATE OF ILLINOIS
DEPARTMENT OF TRANSPORTATION

 

PAVEMENT MARKING AND SIGNING PLAN

SHEET 2 OF 4 SHEETS STA 184+00 TO STA 210+85

FAU RTE	SECTION	COUNTY	TOTAL SHEETS	SHEET NO
3260 2060	16-00106-02-R5	LAKE	222	169
CONTRACT NO 61G70				
ILLINOIS FED AID PROJECT				

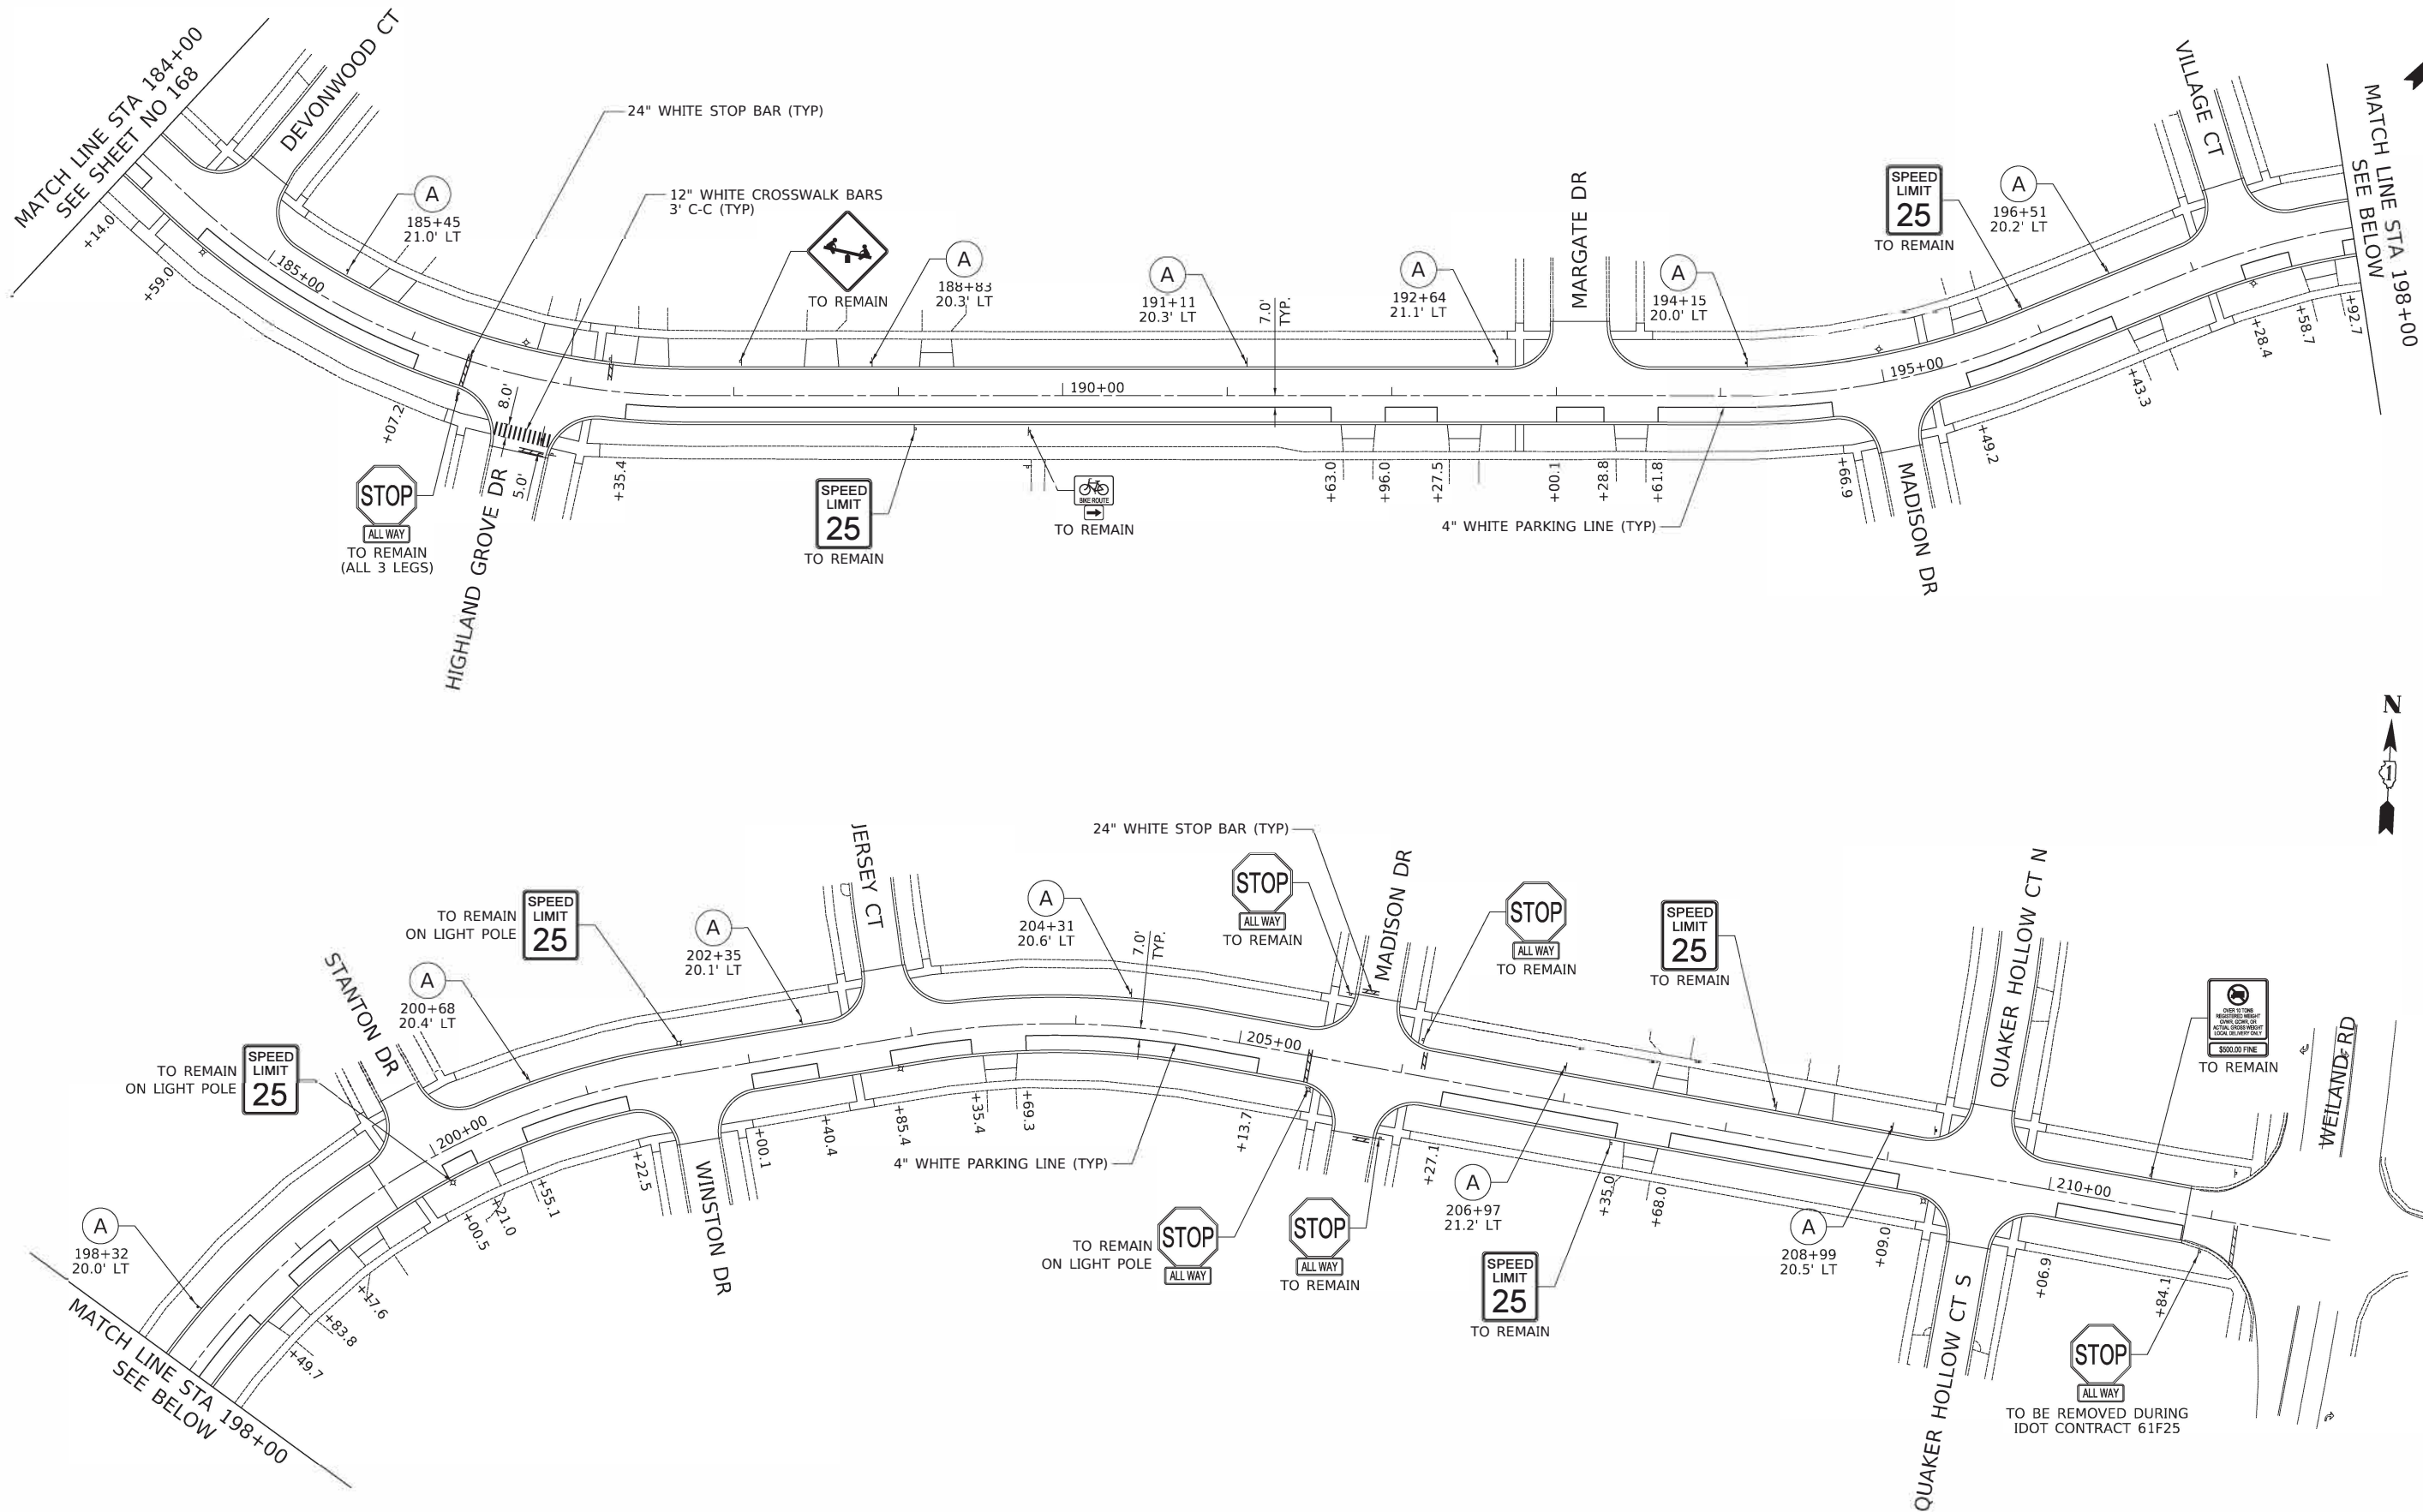

THOMPSON BOULEVARD

PLAN	SURVEYED	DATE
NO.	BY	
NOTE BOOK	PLOTTED	
	ALIGNMENT CHECKED	
	CAUTION FILE NAME	

PROFILE	SURVEYED	DATE
NO.	BY	
NOTE BOOK	PLOTTED	
	GRADES CHECKED	
	STRUCTURE NOTATIONS CHKD	


MODEL: \$MODELNAME\$
FILE NAME: ...13223 C2 Brandywyn.pmk 01.dgn



Two Pierce Place, Suite 14000
Itasca, Illinois 60143
Tel: 630.773.3900 Fax: 630.773.3975
www.civiltechinc.com


DESIGNED -	TGB	REVISED -
DRAWN -	JRR	REVISED -
CHECKED -	KRK	REVISED -
DATE -	7/27/2020	REVISED -

STATE OF ILLINOIS
DEPARTMENT OF TRANSPORTATION

 

PAVEMENT MARKING AND SIGNING PLAN

FA WHITE	SECTION	COUNTY	TOTAL SHEETS	SHEET NO.
3250 2060	16-00106-02-R5	LAKE	222	170
CONTRACT NO 61G70				
ILLINOIS, FE D AID PROJ ECT				

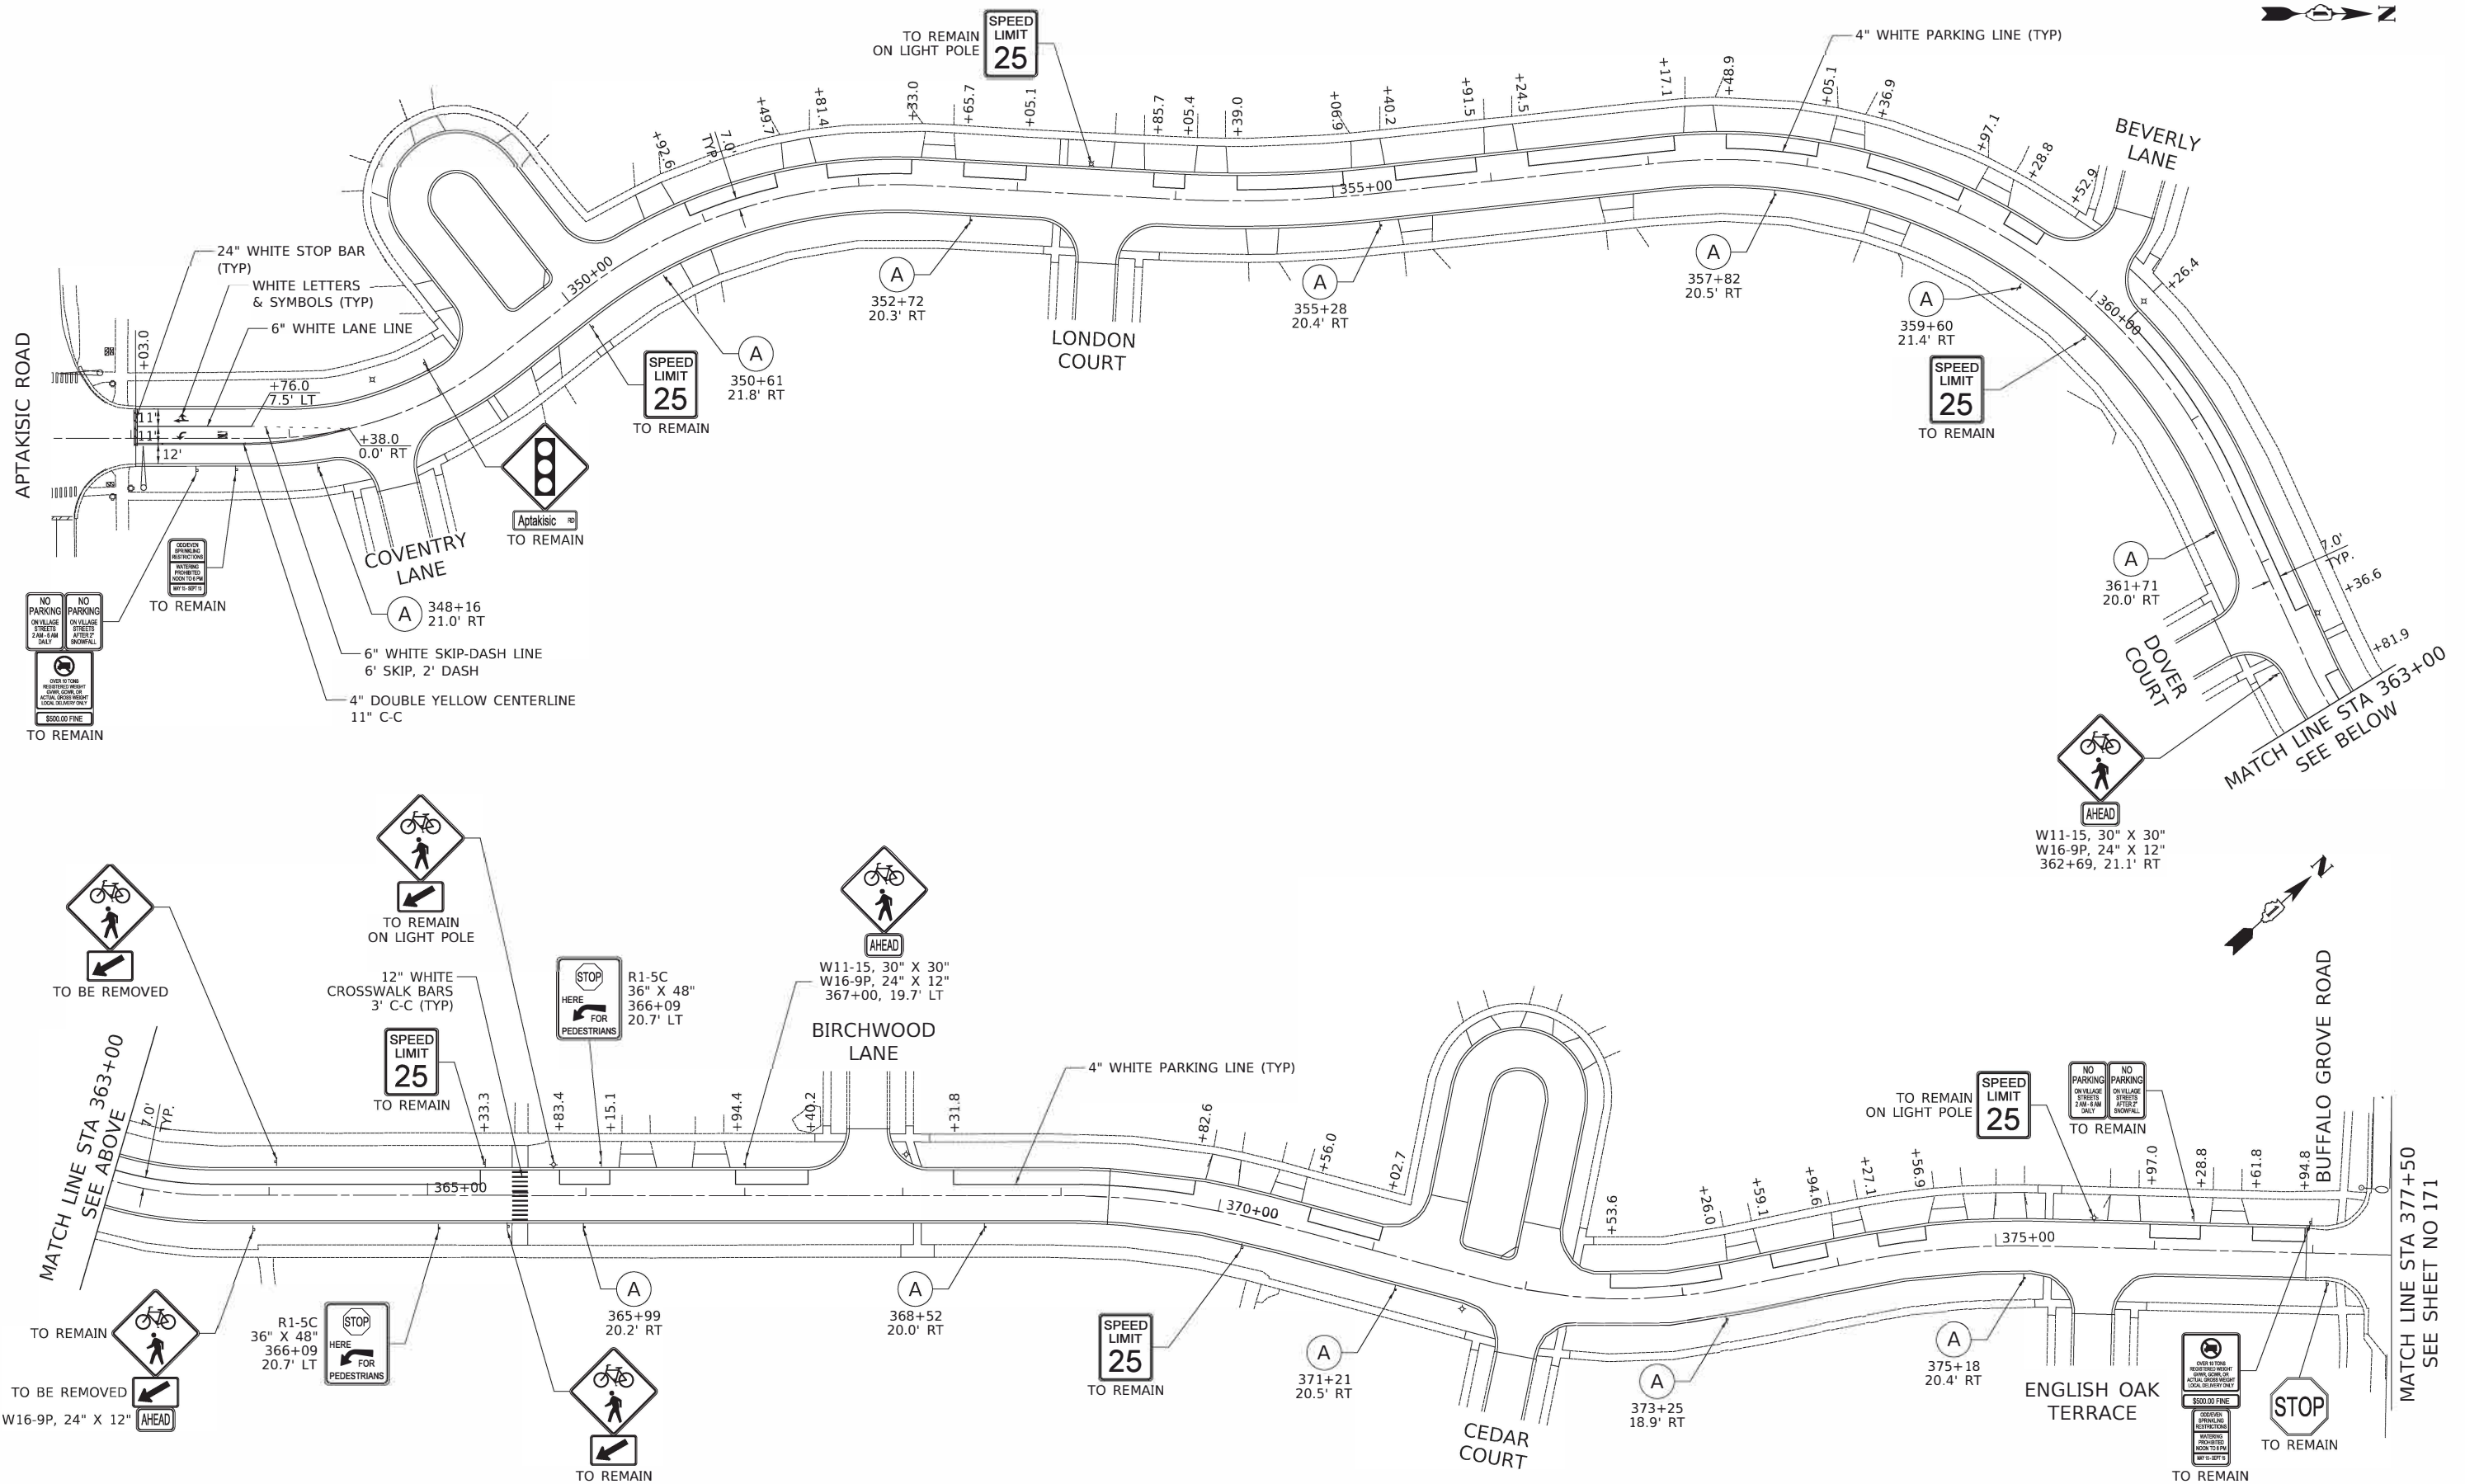

PROFILE	SURVEYED _____	BY _____	DATE _____
	PLOTTED _____		
	GRADES CHECKED _____		
	NO. _____		



STATE OF ILLINOIS
DEPARTMENT OF TRANSPORTATION

BRANDYWYN LANE


PLAN	SURVEYED	DATE
	PLOTTED	BY
	ALIGNMENT CHECKED	
	STRUCTURE NOTATIONS CHKD	
	NOTE BOOK	
	NO.	

PROFILE	SURVEYED	DATE
	PLOTTED	BY
	GRADES CHECKED	
	STRUCTURE NOTATIONS CHKD	
	NOTE BOOK	
	NO.	

MODEL: \$MODELNAME\$
FILE NAME: ...115-Detail3323 C1_Details.dgn


EXHIBIT NO. 201

1" RAISED LETTERS TYP.
FLUSH WITH SURFACE

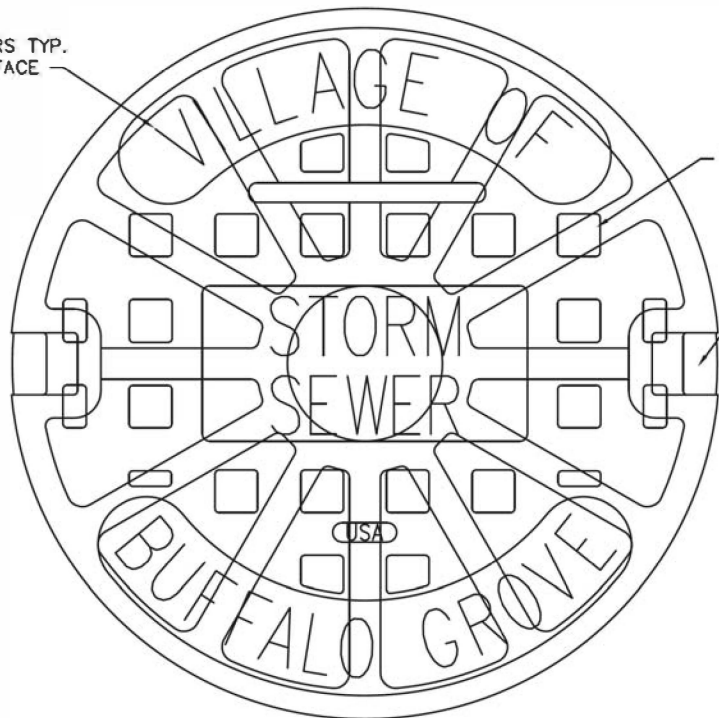


TYPE 'B' RECESSED POCKETS

(2) CONCEALED TYPE PICK HOLE
PER NF - 9204-A


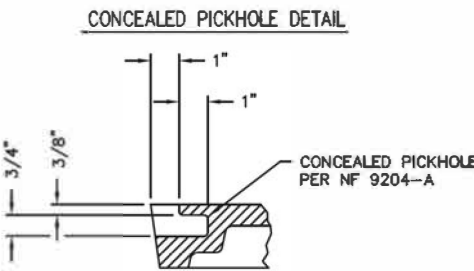


STORM SEWER MANHOLE LID DETAIL

Prepared by the Village Engineering Division

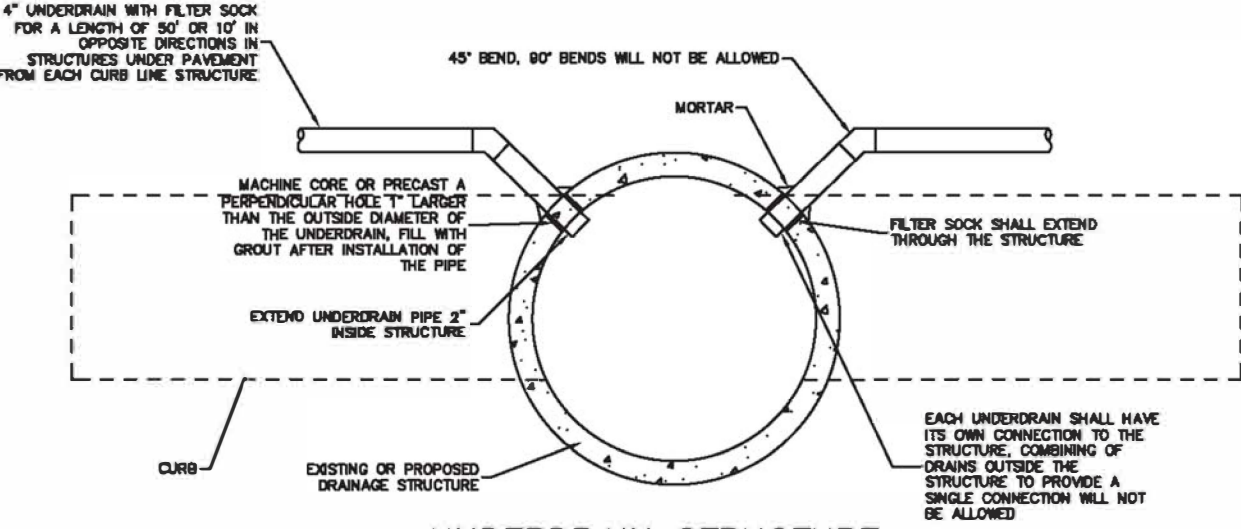

UNDERDRAIN STRUCTURE CONNECTION DETAIL

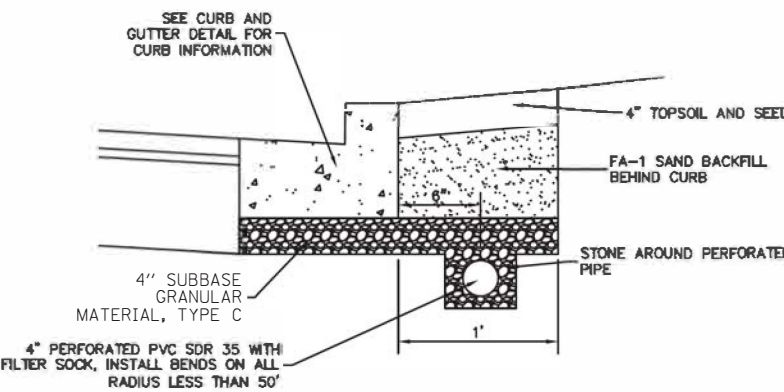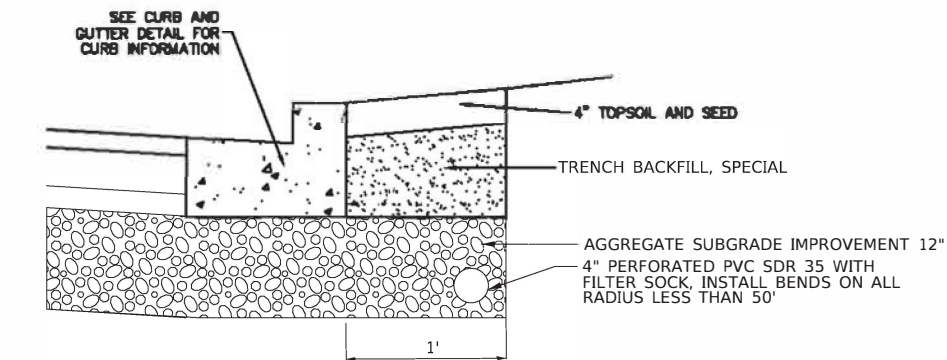

CURB UNDERDRAIN DETAIL

SUBSURFACE DRAINAGE DETAIL



Two Pierce Place, Suite 1400
Itasca, Illinois 60143
Tel: 630.773.3900 Fax: 630.773.3975
www.civiltechinc.com

DESIGNED -	REVISED -
DRAWN -	REVISED -
CHECKED -	REVISED -
DATE - 7/27/2020	REVISED -

STATE OF ILLINOIS
DEPARTMENT OF TRANSPORTATION

CONSTRUCTION DETAILS

SHEET 1 OF 5 SHEETS



FAU RTE	SECTION	COUNTY	TOTAL SHEETS	SHEET NO
3260	16-00106-02-R5	LAKE	222	172
2060				
CONTRACT NO 61G70				
ILLINOIS FED AID PROJECT				

PLAN	SURVEYED	PLOTTED	BY	DATE
NOTE BOOK NO.	ALIGNMENT CHECKED	CADD FILE NAME		

PROFILE	SURVEYED	PLOTTED	BY	DATE
NOTE BOOK NO.	GRADES CHECKED	STRUCTURE NOTATIONS CHKD		

MODEL: \$MODELNAME\$
FILE NAME: ...115 Details323 C1 Details.dgn



EXHIBIT NO. 301

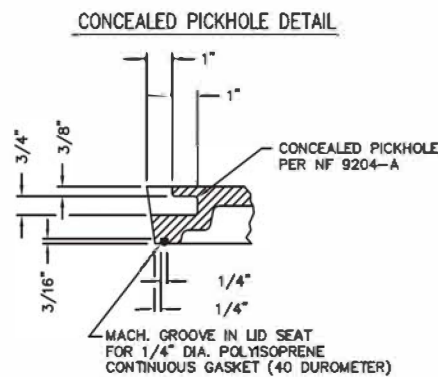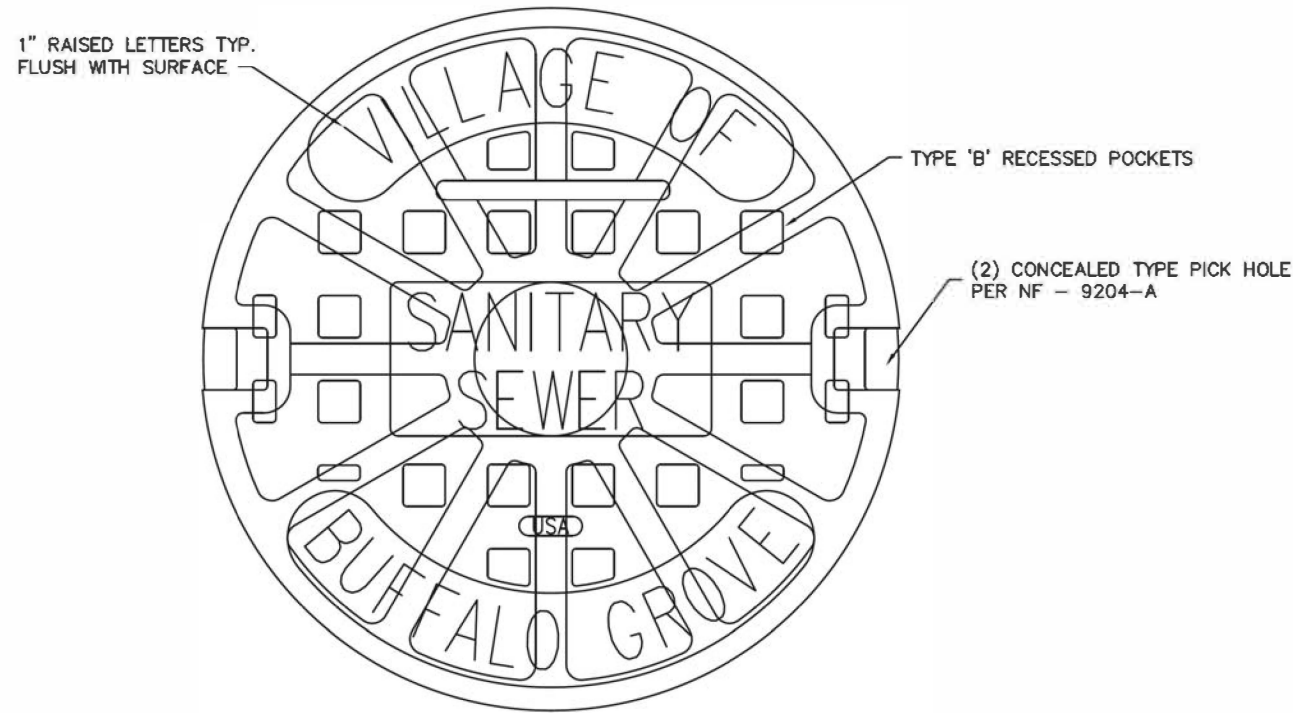

SANITARY SEWER MANHOLE LID DETAIL

Prepared by the Village Engineering Division

EXHIBIT NO. 401

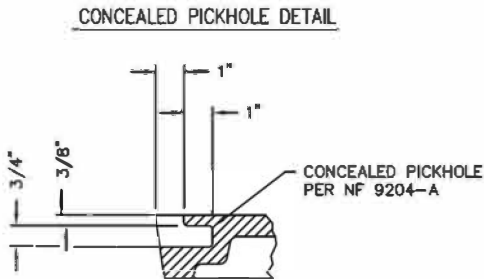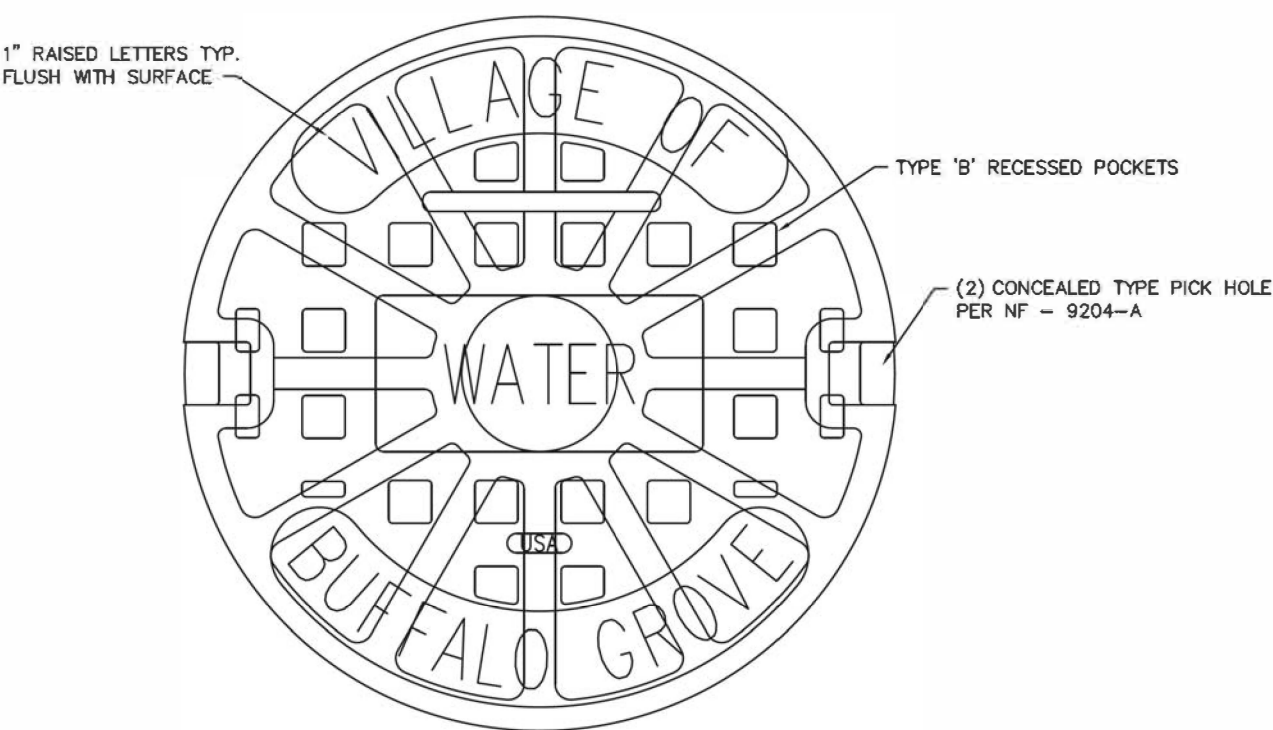

VALVE VAULT LID DETAIL

Prepared by the Village Engineering Division



Two Pierce Place, Suite 1400
Itasca, Illinois 60143
Tel: 630.773.3900 Fax: 630.773.3975
www.civiltechinc.com

DESIGNED -	REVISED -
DRAWN -	REVISED -
CHECKED -	REVISED -
DATE - 7/27/2020	REVISED -

STATE OF ILLINOIS
DEPARTMENT OF TRANSPORTATION

CONSTRUCTION DETAILS

SHEET 2 OF 5 SHEETS


FAU RTE	SECTION	COUNTY	TOTAL SHEETS	SHEET NO
3260 2060	16-00106-02-R5	LAKE	222	173
CONTRACT NO 61G70				
ILLINOIS FED AID PROJECT				

PLAN	SURVEYED	DATE
	PLOTTED	BY
	ALIGNMENT CHECKED	
	STRUCTURE CHECKED	
	CAUD FILE NAME	
NOTE BOOK NO.		


PROFILE	SURVEYED	DATE
	PLOTTED	BY
	GRADES CHECKED	
	STRUCTURE NOTATIONS CHKD	
NOTE BOOK NO.		

MODEL: \$MODELNAME\$
FILE NAME: ...115-Detail51323_C1_Detail.dgn

EXHIBIT NO. 501

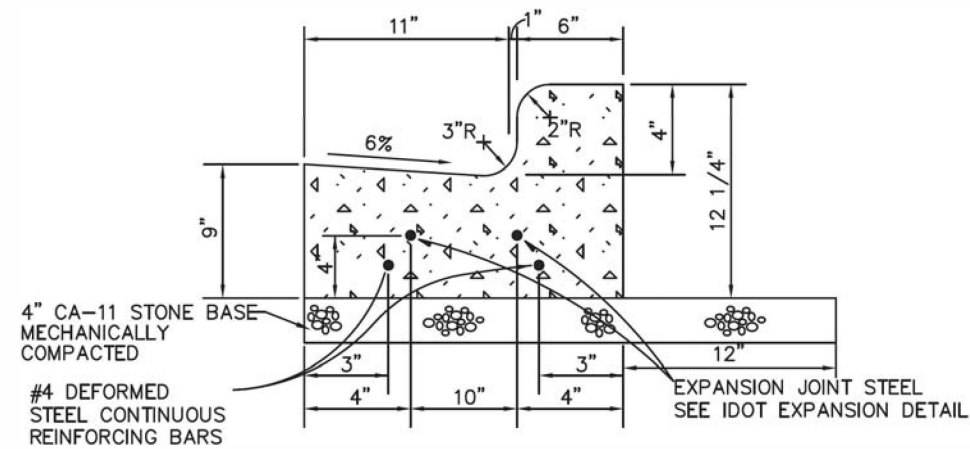

B4.12

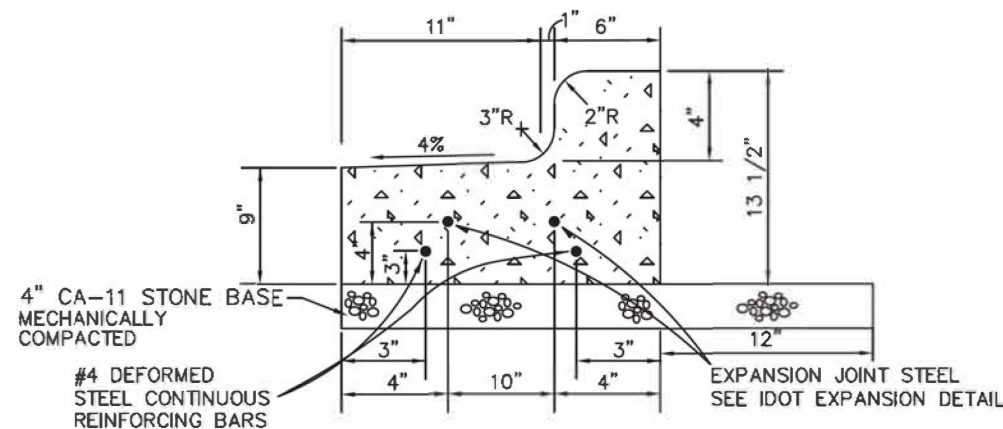



B4.12 REVERSE PITCH

B4.12 CURB AND GUTTER DETAIL

- NOTE:
1. SET EXPANSION JOINTS AT ALL PC'S, PT'S, FIVE FEET ON EITHER SIDE OF ANY FRAMES, AND AT 45' MAX. INTERVALS.
 2. CONTRACTION JOINTS SHALL BE TOOLED AT 15' INTERVALS AND SAW CUT WITHIN 24 HOURS.
 3. JOINTS SHALL BE CLEANED AND SEALED ACCORDING TO ARTICLE 420.12.
 4. CURING COMPOUND REQUIRED.
 5. IDOT APPROVED CURBS ALSO PERMITTED.

Prepared by the Village Engineering Division

EXHIBIT NO. 502

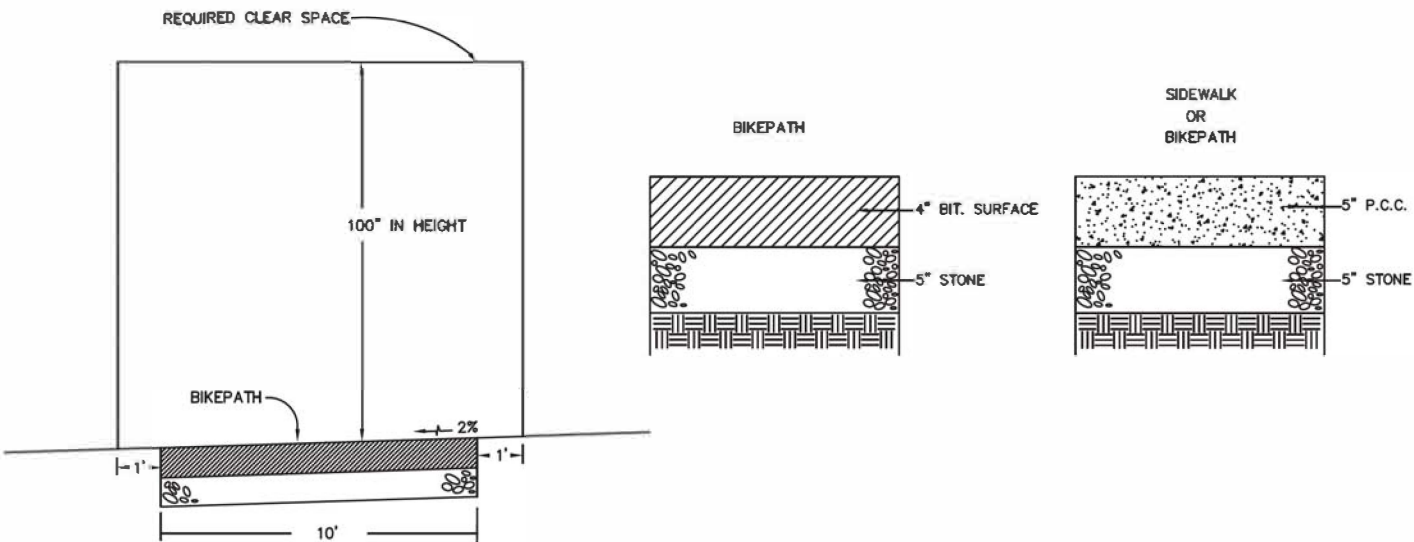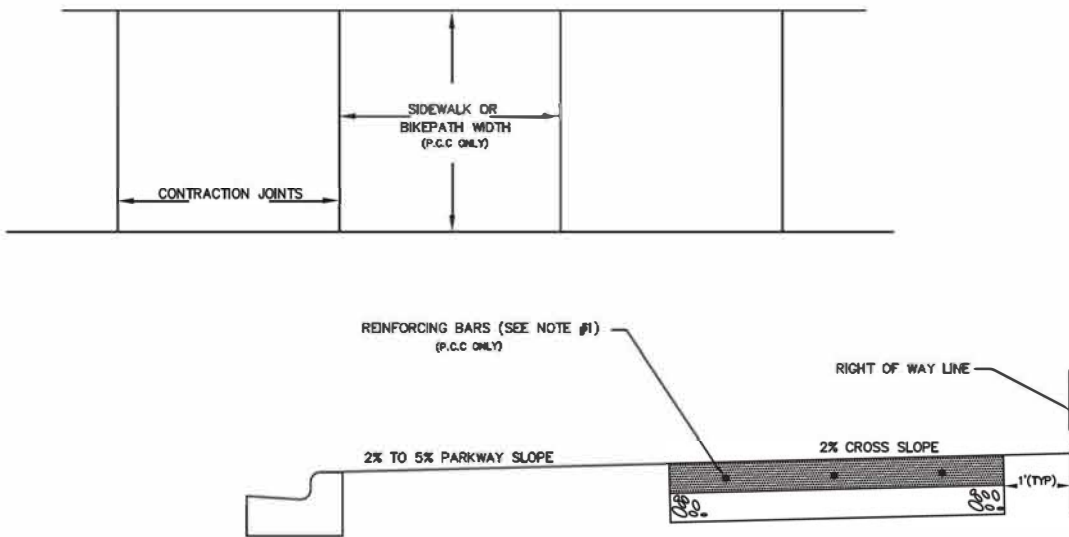

BIKEPATH & SIDEWALK DETAIL


- NOTE:
1. AT ALL TRENCH CROSSINGS, 3 - 10' X 3/4" REINFORCING BARS SHALL BE PLACED EQUALLY SPACED AND CENTERED OVER THE TRENCH.
 2. CONCRETE THICKNESS SHALL BE 6" AT ALL DRIVEWAYS AND TRENCH CROSSINGS.
 3. SET 3/4" EXPANSION JOINTS AT 50' MAX. SPACING INTERVALS.
 4. SIDEWALK WIDTH AS SHOWN ON PLANS.
 5. CURB RAMPS SHALL COMPLY WITH LATEST ACCESSIBILITY STANDARDS.

Prepared by the Village Engineering Division

PLAN	SURVEYED PLOTTED ALIGNMENT CHECKED DATE CADD FILE NAME	BY	DATE
PROFILE	GRADES CHECKED STRUCTURE NOTATIONS CHKD NO.	BY	DATE

PROFILE	GRADES CHECKED STRUCTURE NOTATIONS CHKD NO.	BY	DATE
PLAN	SURVEYED PLOTTED ALIGNMENT CHECKED DATE CADD FILE NAME	BY	DATE

EXHIBIT NO. 503

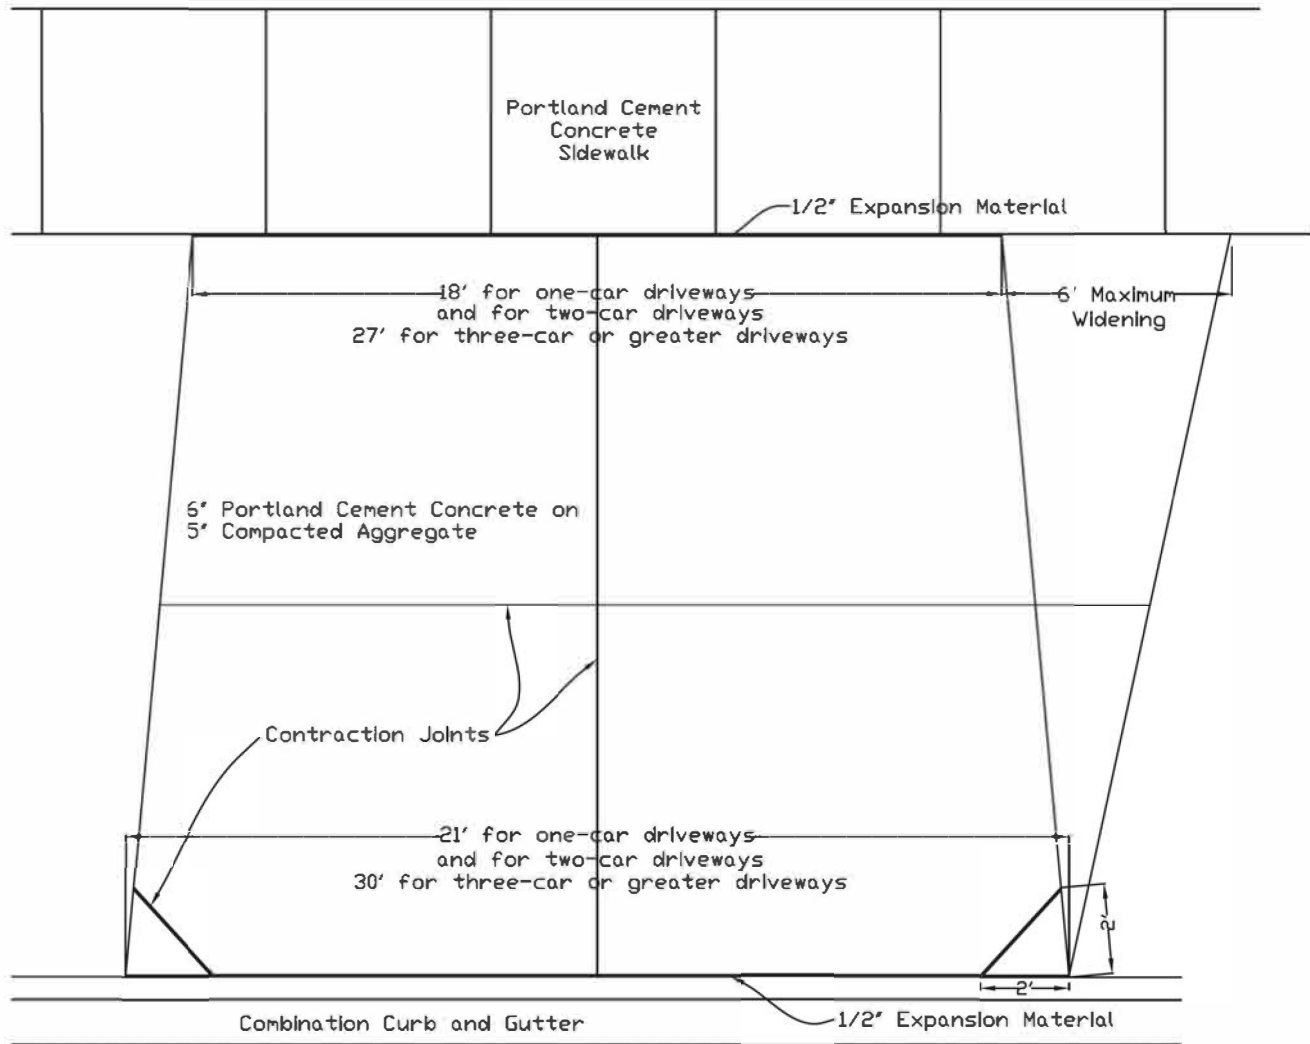


DRIVEWAY APRON DETAIL

NOTE:

1. Contraction joint depth shall be 1-1/4" minimum.
2. Contraction joint shall divide the apron into slabs approximately square with no side longer than 15'.
3. Minimum apron width is 10' at the sidewalk.

Prepared by the Village Engineering Division

FOR REFERENCE ONLY

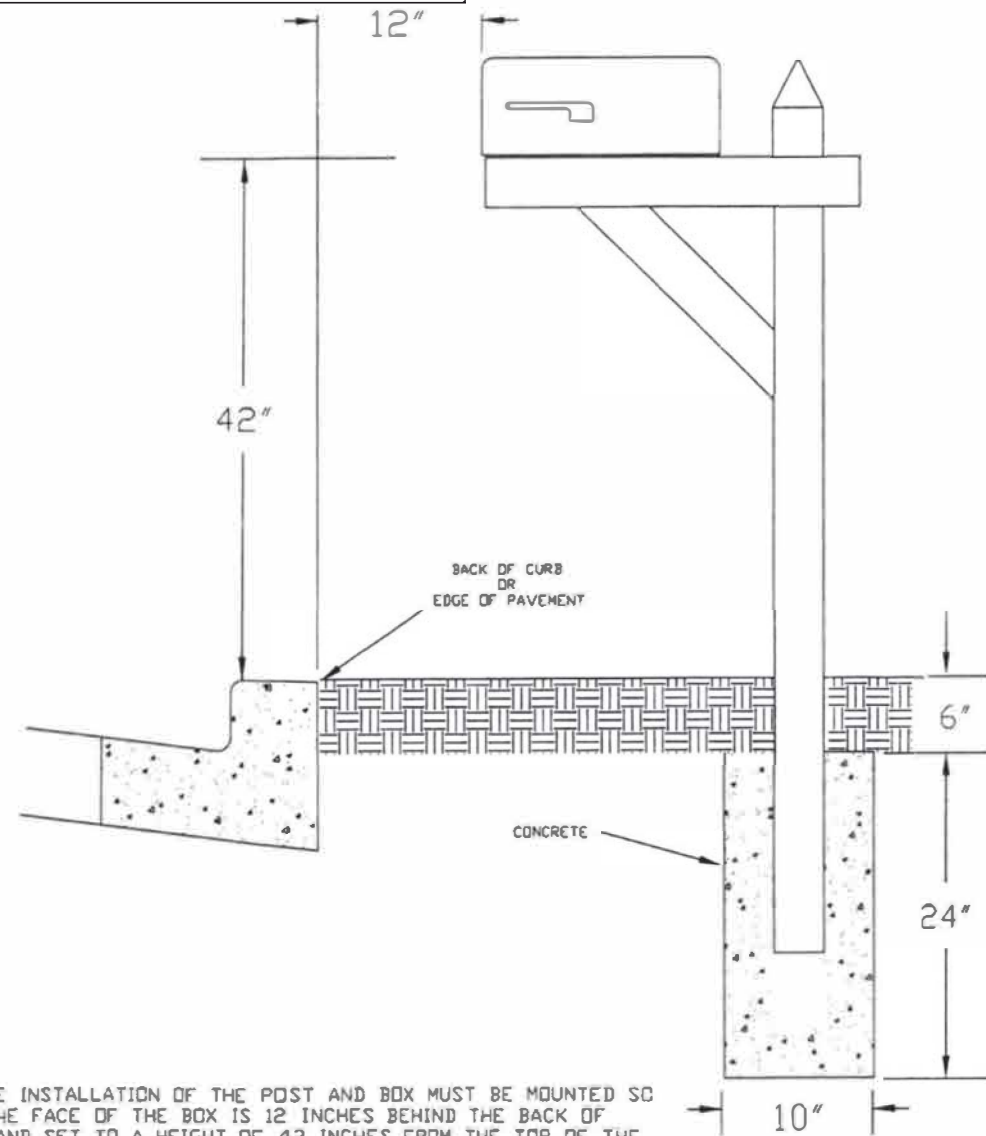

THE INSTALLATION OF THE POST AND BOX MUST BE MOUNTED SO THE THE FACE OF THE BOX IS 12 INCHES BEHIND THE BACK OF CURB AND SET TO A HEIGHT OF 42 INCHES FROM THE TOP OF THE CURB TO THE BOTTOM OF THE BOX. THE POST SHOULD BE SET IN A HOLE 10 INCHES IN DIAMETER AND 30 INCHES DEEP.

CONCRETE SHOULD BE PLACED AROUND THE POST AND UP TO 6 INCHES FROM THE FINISHED SURFACE.

THE MATERIAL USED FOR THE POST SHALL BE A 4" X 4" PRESSURE TREATED POST OR 1 1/2" I.D. MINIMUM TO A 2" I.D. MAXIMUM STEEL OR ALUMINUM POST, MAXIMUM WALL THICKNESS 0.154".

MAIL BOX INSTALLATION

6160106-02-R5 MAIL BOX INSTALLATION

MODEL: \$MODELNAME\$
FILE NAME: ...115-Detail.dgn



Two Pierce Place, Suite 1400
Itasca, Illinois 60143
Tel: 630.773.3900 Fax: 630.773.3975
www.civiltechinc.com

DESIGNED -	REVISED -
DRAWN -	REVISED -
CHECKED -	REVISED -
DATE - 7/27/2020	REVISED -


STATE OF ILLINOIS
DEPARTMENT OF TRANSPORTATION

CONSTRUCTION DETAILS

SHEET 4 OF 5 SHEETS

FAU RTE 3260 2060	SECTION 16-00106-02-R5	COUNTY LAKE	TOTAL SHEETS 222	SHEET NO 175
CONTRACT NO 61G70				
ILLINOIS FED AID PROJECT				

PLAN	SURVEYED	DATE
	BY	
NOTE BOOK NO.	ALIGNED	
	CADD FILE NAME	

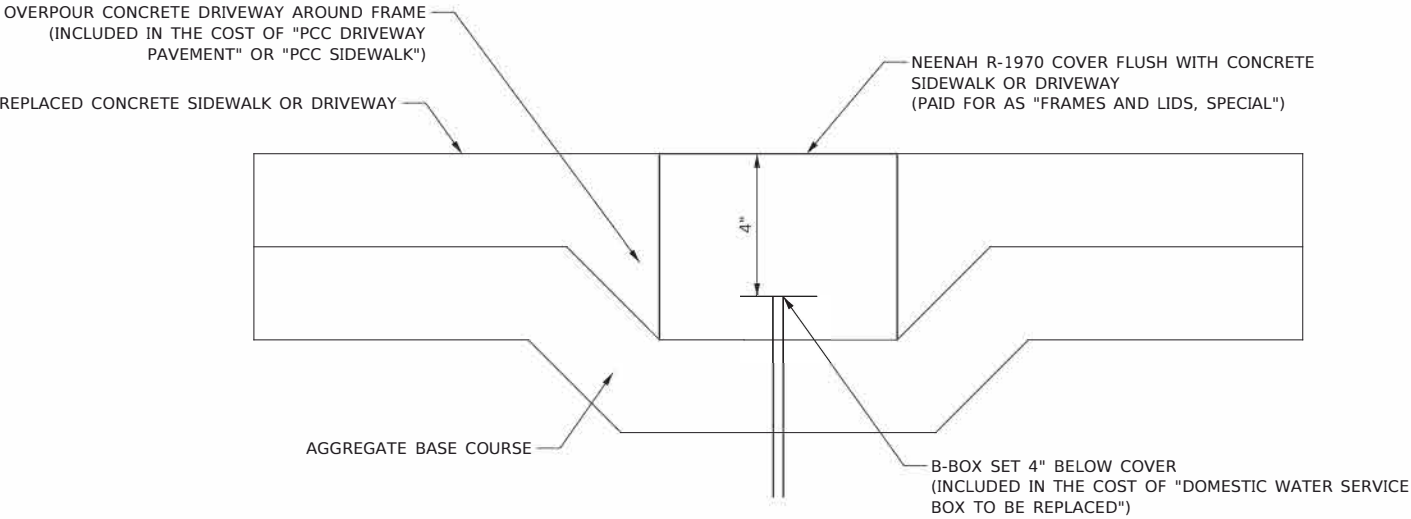


DOMESTIC WATER SERVICE BOX TO BE REPLACED IN PAVEMENT


PROFILE	SURVEYED	DATE
	BY	
NOTE BOOK NO.	GRADES CHECKED	
	STRUCTURE NOTATIONS CHKD	

NOTES:

1. IN GRASS COVERED AREAS, THE BACKFILL MAY BE COMPACTED EARTH.
2. TRENCHES WITHIN 2' OF PROPOSED OR EXISTING STREETS, DRIVEWAYS, OR SIDEWALKS WILL BE BACKFILLED WITH COMPACTED FA-6 SAND OR LIMESTONE SCREENINGS.
3. WARNING TAPE WILL BE RED WITH BLACK LETTERING TO READ "CAUTION - ELECTRIC LINE BURIED BELOW".
4. ALL GRASS COVERED AREAS DISTURBED DURING CONSTRUCTION WILL BE RESTORED WITH 4" OF TOPSOIL AND SOD.

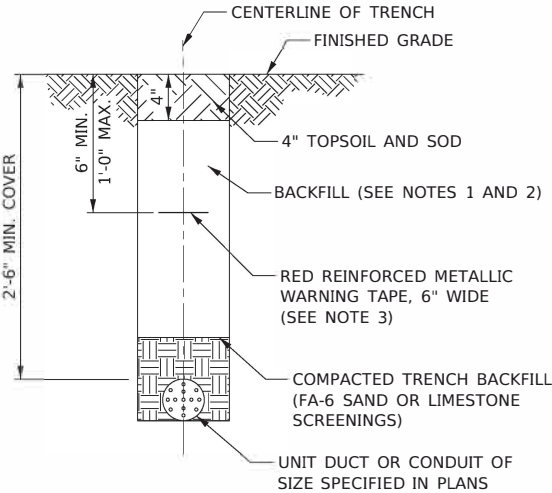

TYPICAL TRENCH CROSS SECTION

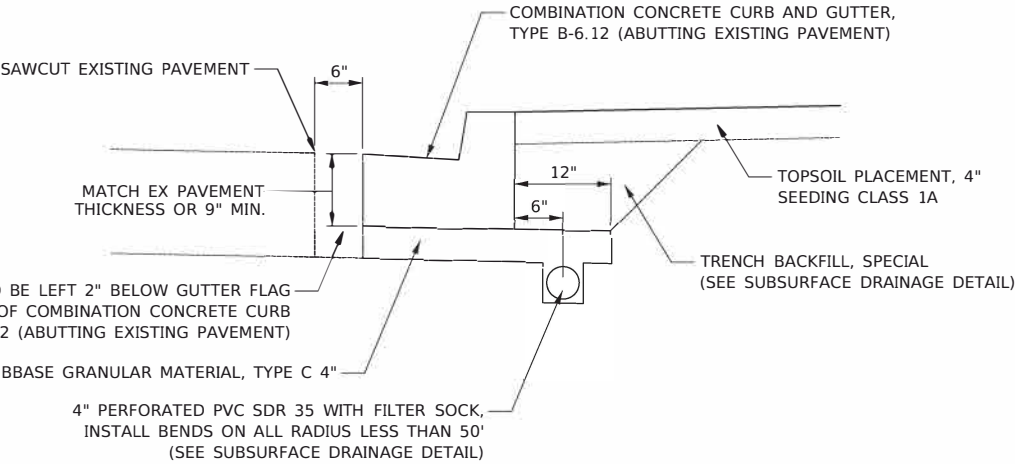

COMBINATION CONCRETE CURB AND GUTTER, TYPE B-6.12 (ABUTTING EXISTING PAVEMENT)

MODEL: \$MODELNAME\$
FILE NAME: ...115-Details\3273 C1_Details.dgn



Two Pierce Place, Suite 1400
Itasca, Illinois 60143
Tel: 630.773.3900 Fax: 630.773.3975
www.civiltechinc.com

DESIGNED -	REVISED -
DRAWN -	REVISED -
CHECKED -	REVISED -
DATE - 7/27/2020	REVISED -


**STATE OF ILLINOIS
DEPARTMENT OF TRANSPORTATION**

CONSTRUCTION DETAILS


FAU RTE	SECTION	COUNTY	TOTAL SHEETS	SHEET NO
3260 2060	16-00106-02-R5	LAKE	222	176
CONTRACT NO 61G70				
ILLINOIS FED AID PROJECT				

SHEET 5 OF 5 SHEETS


F.A. RTE.	SECTION	COUNTY	TOTAL SHEETS	SHEET NO.
3260 2060	16-00106-02-RS	LAKE	222	177
BD600-03 (BD-8)		CONTRACT NO. 61670		
FED. ROAD DIST. NO. 1 ILLINOIS FED. AID PROJECT				

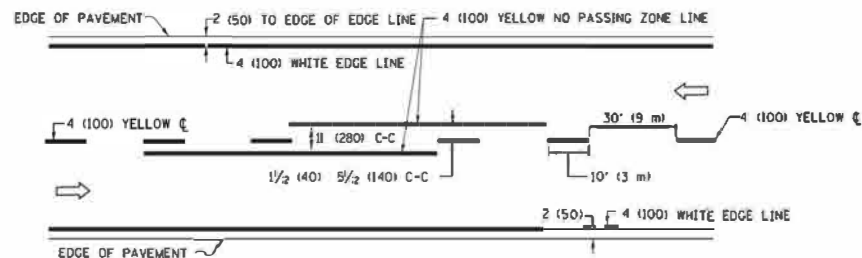


2-LANE ROADWAY

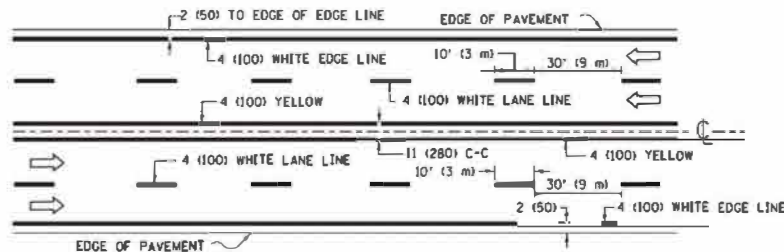

MULTI-LANE UNDIVIDED

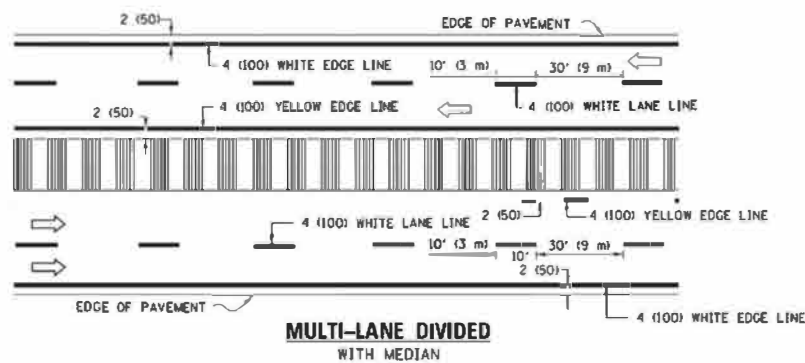

TYPICAL LANE AND EDGE LINE MARKING

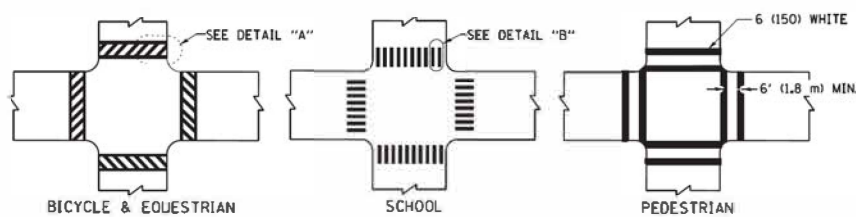


DETAIL "A"


DETAIL "B"

TYPICAL CROSSWALK MARKING

* MARKINGS SHALL BE INSTALLED PARALLEL TO THE CENTERLINE OF THE ROAD WHICH IT CROSSES

 


4' (1.2 m) WIDE MEDIANS ONLY

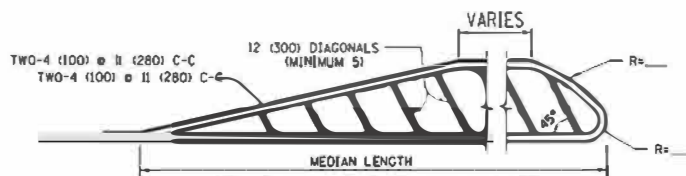


MEDIANS OVER 4' (1.2 m) WIDE

DIAGONAL LINE SPACING: 50' (15 m) C-C (LESS THAN 30MPH (50 km/h))
75' (25 m) C-C 30MPH (50 km/h) TO 45MPH (70 km/h)
150' (45 m) C-C (OVER 45MPH (70 km/h))

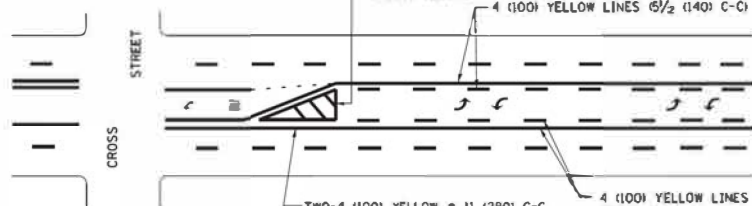

MEDIAN WITH TWO-WAY LEFT TURN LANE

TYPICAL PAINTED MEDIAN MARKING

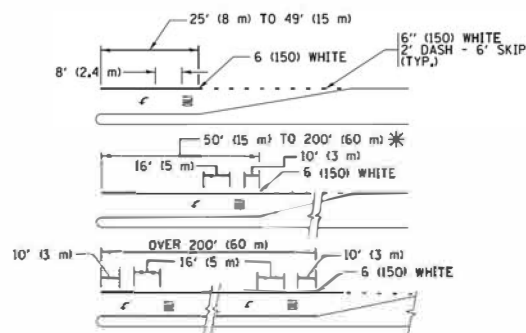


FULL SIZE LETTERS 8" (2.4 m) AND ARROWS SHALL BE USED.
AREA = 15.6 SQ. FT. (1.5 m²) AREA = 20.8 SQ. FT. (1.9 m²)


* TURN LANES IN EXCESS OF 400' (120 m) IN LENGTH MAY HAVE AN ADDITIONAL SET OF ARROW - "ONLY" INSTALLED MIDWAY BETWEEN THE OTHER TWO SETS OF ARROW - "ONLY".

TYPICAL LEFT (OR RIGHT) TURN LANE

TYPICAL TURN LANE MARKING

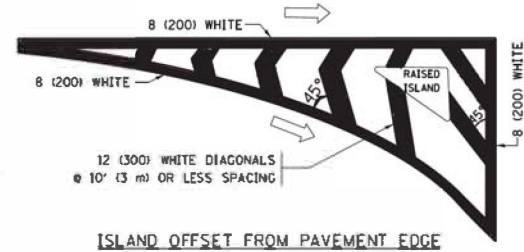


ISLAND OFFSET FROM PAVEMENT EDGE

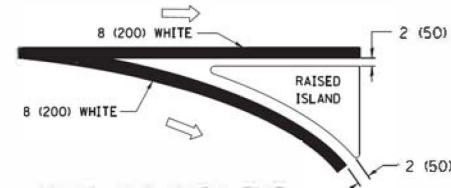


ISLAND AT PAVEMENT EDGE

TYPICAL ISLAND MARKING

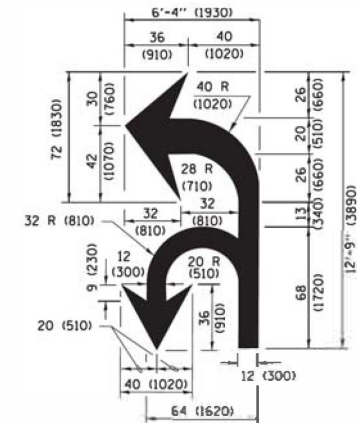

COMBINATION LEFT AND U-TURN

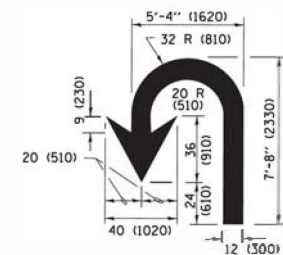

U-TURN

LANE REDUCTION TRANSITION

* LANE REDUCTION ARROWS REQUIRED AT SPEEDS OF 45 MPH OR GREATER OR WHEN SPECIFIED IN PLANS.

TYPE OF MARKING	WIDTH OF LINE	PATTERN	COLOR	SPACING /REMARKS
CENTERLINE ON 2 LANE PAVEMENT	4' (100')	SKIP-DASH	YELLOW	10' (3 m) LINE WITH 30' (9 m) SPACE
CENTERLINE ON MULTI-LANE UNDIVIDED PAVEMENT	2 @ 4' (100')	SOLID	YELLOW	11' (280') C-C
NO PASSING ZONE LINES FOR ONE DIRECTION FOR BOTH DIRECTIONS	4' (100') 2 @ 4' (100')	SOLID SOLID	YELLOW YELLOW	5/2' (140') C-C FROM SKIP-DASH CENTERLINE 11' (280') C-C OMIT SKIP-DASH CENTERLINE BETWEEN
LANE LINES	4' (100') 5' (125') ON FREEWAYS	SKIP-DASH SKIP-DASH	WHITE WHITE	10' (3 m) LINE WITH 30' (9 m) SPACE
DOTTED LINES (EXTENSIONS OF CENTER, LANE OR TURN LANE MARKINGS)	SAME AS LINE BEING EXTENDED	SKIP-DASH	SAME AS LINE BEING EXTENDED	2' (600') LINE WITH 6' (1.8 m) SPACE
EDGE LINES	4' (100')	SOLID	YELLOW-LEFT WHITE-RIGHT	OUTLINE MEDIANS IN YELLOW
TURN LANE MARKINGS	6' (150') LINE; FULL SIZE LETTERS & SYMBOLS (8" (2.4 m))	SOLID	WHITE	SEE TYPICAL TURN LANE MARKING DETAIL
TWO WAY LEFT TURN MARKING	2 @ 4' (100') EACH DIRECTION 8' (2.4 m) LEFT ARROW	SKIP-DASH AND SOLID IN PAIRS	YELLOW WHITE	10' (3 m) LINE WITH 30' (9 m) SPACE FOR SKIP-DASH 5/2' (140') C-C BETWEEN SOLID LINE AND SKIP-DASH LINE SEE TYPICAL TWO-WAY LEFT TURN MARKING DETAIL
CROSSWALK LINES (PEDESTRIAN) A. DIAGONALS (BIKE & EQUESTRIAN) B. LONGITUDINAL BARS (SCHOOL)	2 @ 6' (150') 12' (300') @ 45° 12' (300') @ 90°	SOLID SOLID SOLID	WHITE WHITE WHITE	NOT LESS THAN 6' (1.8 m) APART 2' (600') APART 2' (600') APART SEE TYPICAL CROSSWALK MARKING DETAILS.
STOP LINES	24' (600')	SOLID	WHITE	PLACE 4' (1.2 m) IN ADVANCE OF AND PARALLEL TO CROSSWALK, IF PRESENT. OTHERWISE, PLACE AT DESIRED STOPPING POINT. PARALLEL TO CROSSROAD CENTERLINE, WHERE POSSIBLE
PAINTED MEDIANS	2 @ 4' (100') WITH 12' (300') DIAGONALS @ 45° NO DIAGONALS USED FOR 4' (1.2 m) WIDE MEDIANS	SOLID	YELLOW TWO WAY TRAFFIC WHITE ONE WAY TRAFFIC	11' (280') C-C FOR THE DOUBLE LINE SEE TYPICAL PAINTED MEDIAN MARKING.
GORE MARKING AND CHANNELIZING LINES	8' (200') WITH 12' (300') DIAGONALS @ 45°	SOLID	WHITE	DIAGONALS: 15' (4.5 m) C-C (LESS THAN 30MPH (50 km/h)) 20' (6 m) C-C 30MPH (50 km/h) TO 45MPH (70 km/h) 30' (9 m) C-C (OVER 45MPH (70 km/h))
RAILROAD CROSSING	24' (600') TRANSVERSE LINES; "RR" 15' 6" (4.8 m) LETTERS; 16' (400') LINE FOR "X"	SOLID	WHITE	SEE STATE STANDARD 780001 AREA OF "RR" = 3.6 SQ. FT. (0.33 m ²) EACH "X" = 54.0 SQ. FT. (5.0 m ²)
SHOULDER DIAGONALS (REQUIRED FOR SHOULDERS ≥ 8')	12' (300') @ 45°	SOLID	WHITE - RIGHT YELLOW - LEFT	50' (15 m) C-C (LESS THAN 30MPH (50 km/h)) 75' (25 m) C-C 30 MPH (50 km/h) TO 45MPH (70 km/h) 150' (45 m) C-C (OVER 45MPH (70 km/h))
U TURN ARROW	SEE DETAIL	SOLID	WHITE	16.3 SF
2 ARROW COMBINATION LEFT AND U TURN	SEE DETAIL	SOLID	WHITE	30.4 SF

FOR FURTHER DETAILS ON PAVEMENT MARKING REFER TO STANDARD SPECIFICATIONS FOR ROAD AND BRIDGE CONSTRUCTION AND STATE STANDARD 780001.

All dimensions are in inches (millimeters) unless otherwise shown.

FILE NAME = W:\dist\d2x34\c13.dgn	USER NAME = lrysa	DESIGNED - EVERS	REVISED - C. JUCIUS 09-09-09	STATE OF ILLINOIS DEPARTMENT OF TRANSPORTATION	DISTRICT ONE TYPICAL PAVEMENT MARKINGS	F.A. RITE, 3260 2060	SECTION 16-00106-02-RS	COUNTY LAKE	TOTAL SHEETS 222	SHEET NO. 179
Default	PLOT SCALE = 50,000' = 1" / 1"	CHECKED -	REVISED - C. JUCIUS 12-21-15		SCALE: NONE	SHEET 1 OF 1 SHEETS	TC-13	CONTRACT NO.		
	PLOT DATE = 6/23/2017	DATE - 03-19-90	REVISED - C. JUCIUS 04-12-16		STA. TO STA.		ILLINOIS FED. AID PROJECT			

TURN BAY ENTRANCE AT START
OF LANE CLOSURE TAPER


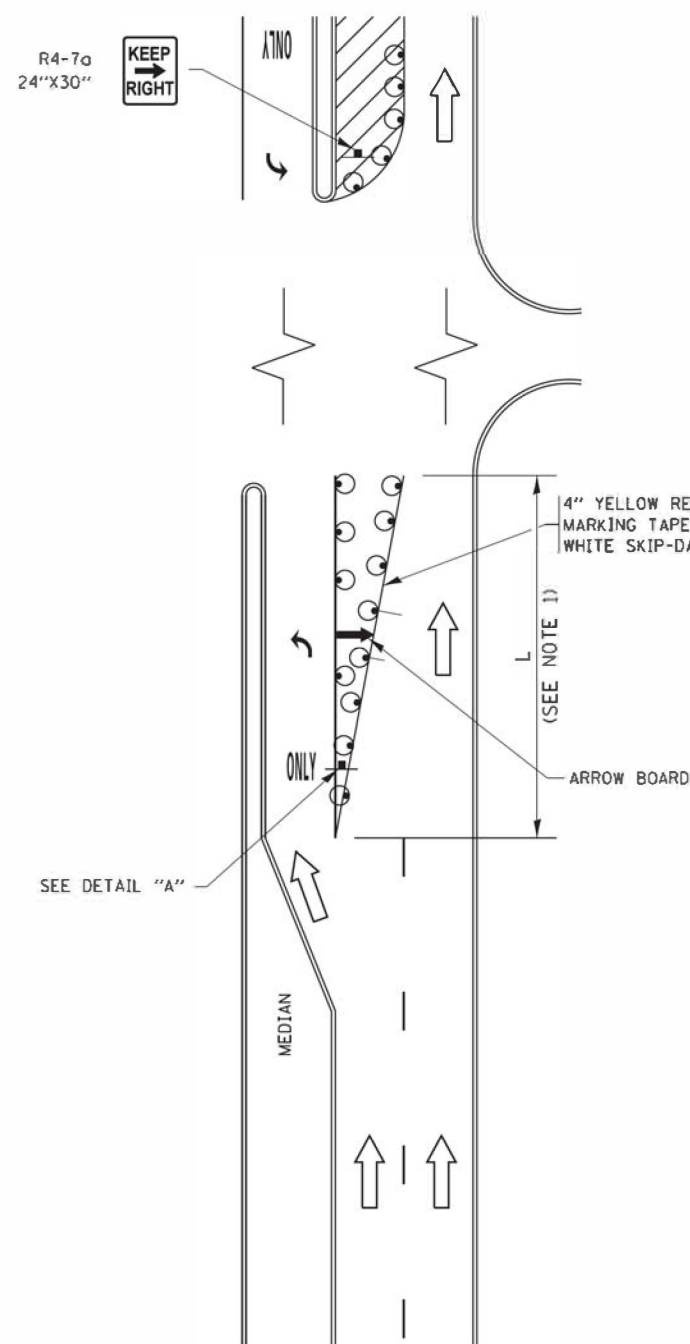


FIGURE 1

LEGEND

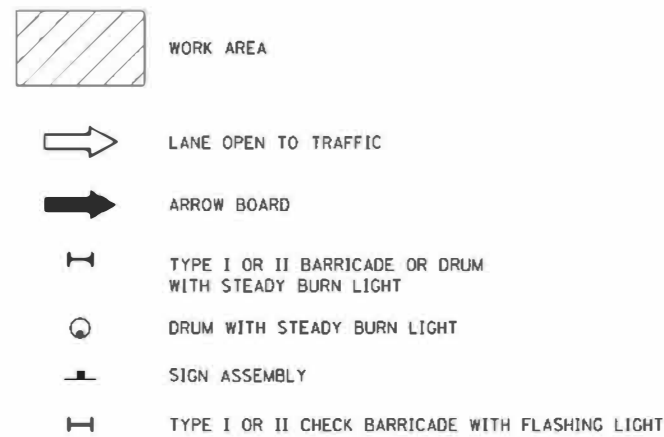

NOTES:

1. A) WHEN "L" IS $\leq$ THE STORAGE LENGTH OF THE TURN LANE (AS SHOWN IN FIG. 1), USE FIGURE 1.
B) WHEN "L" IS $>$ THE STORAGE LENGTH OF THE TURN LANE OR THE TURN LANE IS WITHIN THE LANE CLOSURE, USE FIGURE 2.
2. CONES MAY BE SUBSTITUTED FOR BARRICADES OR DRUMS AT HALF THE SPACING DURING DAY OPERATIONS. CONES SHALL BE A MINIMUM OF 28 (710) IN HEIGHT.
3. LIGHTS WILL NOT BE REQUIRED ON BARRICADES OR DRUMS FOR DAY OPERATIONS. ALL LIGHTS SHALL BE MONODIRECTIONAL.
4. REFLECTIVE TEMPORARY PAVEMENT MARKINGS SHALL BE PLACED THROUGHOUT THE BARRICADED AREAS OF EACH TURN BAY AS SHOWN WHERE THE CLOSURE TIME IS GREATER THAN FOURTEEN (14) DAYS.
5. THIS APPLICATION ALSO APPLIES WHEN WORK IS BEING PERFORMED IN THE RIGHT LANE(S) AND THE RIGHT TURN BAY IS TO REMAIN OPEN, UNDER THIS CONDITION, "RIGHT TURN LANE" R3-1100R 24 x 24 (600 x 600) AND M6-2R 21 x 15 (530 x 380) SHALL BE USED.
6. THESE CONTROLS SHALL SUPPLEMENT MAINLINE TRAFFIC CONTROL FOR LANE CLOSURES.
7. THE SIGNS SHALL BE MOUNTED ABOVE THE BARRICADES/DRUMS ON SEPARATE SIGN SUPPORTS THAT MEET NCHRP 350 OR MASH REQUIREMENTS.
8. TRAFFIC CONTROL AND PROTECTION AT TURN BAYS (TO REMAIN OPEN TO TRAFFIC) SHALL BE INCLUDED IN THE COST OF SPECIFIED TRAFFIC CONTROL STANDARDS OR ITEMS.

TURN BAY ENTRANCE
WITHIN A LANE CLOSURE


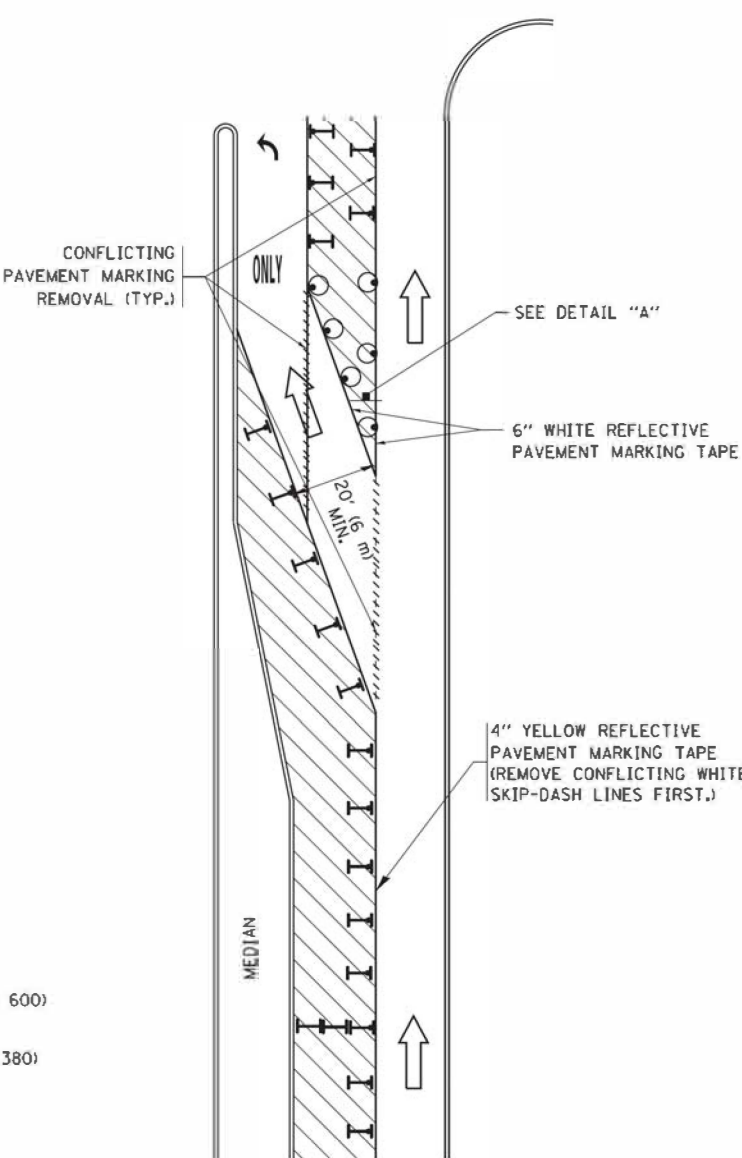



FIGURE 2

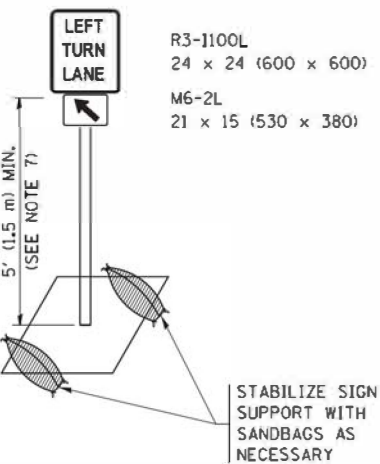

DETAIL A


All dimensions are in inches (millimeters) unless otherwise shown.

FILE NAME =	USER NAME = footenj	REVISED - T. RAMMACHER 09-08-94	REVISED - R. BORO 09-14-09	STATE OF ILLINOIS DEPARTMENT OF TRANSPORTATION	TRAFFIC CONTROL AND PROTECTION AT TURN BAYS (TO REMAIN OPEN TO TRAFFIC)	SCALE: NONE	SHEET 1 OF 1 SHEETS	STA. TO STA.	F.A. RTE.	SECTION	COUNTY	TOTAL SHEETS	SHEET NO.
pm\B84E9D\INTEGallinois.gov\PI\DOT\Documents\DOT Offices\District 1\Projects\Dist	REVISED - A. HOUSEH 10-07-95	REVISED - A. SCHUETZE 07-01-13	REVISED - A. SCHUETZE 09-15-16						3260	16-00106-02-RS	LAKE	222	180
Default	PLOT SCALE = 50.0000' / 1" IN.	REVISED - A. HOUSEH 10-12-96	REVISED - A. SCHUETZE 09-15-16						2060	TC-14	CONTRACT NO. 61070		
	PLOT DATE = 9/15/2016	REVISED - T. RAMMACHER 01-06-00	REVISED -								ILLINOIS FED. AID PROJECT		

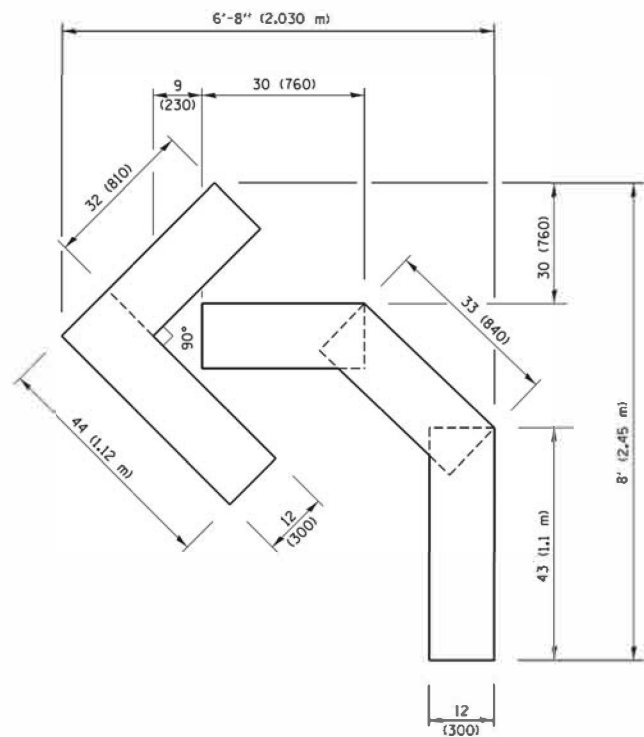


QUANTITY

4 (100) LINE = 45.5 ft. (13.9 m)
15.2 sq. ft. (1.41 sq. m)

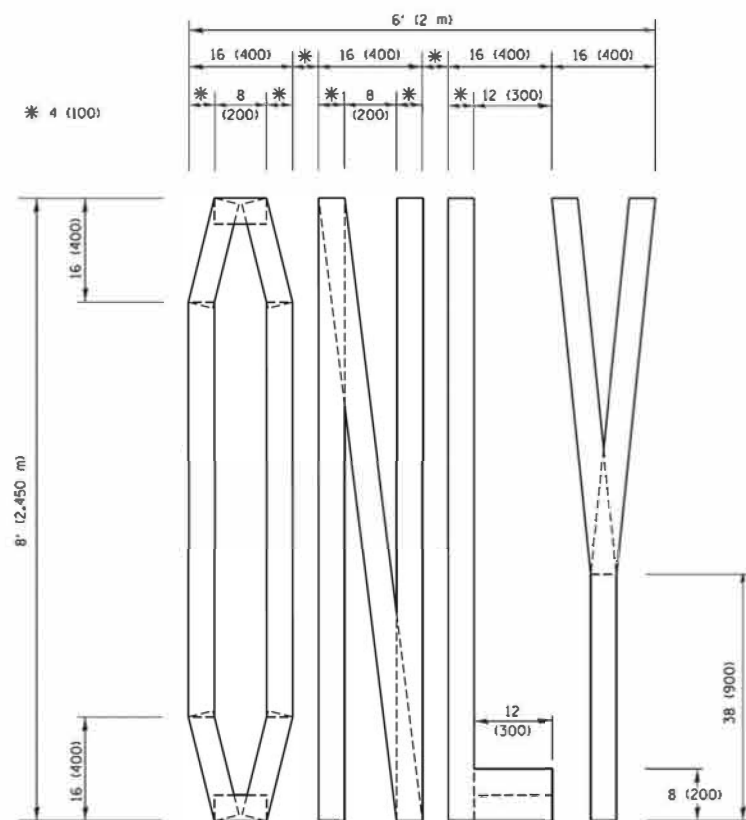

QUANTITY

4 (100) LINE = 64.1 ft. (19.5 m)
21.4 sq. ft. (1.99 sq. m)

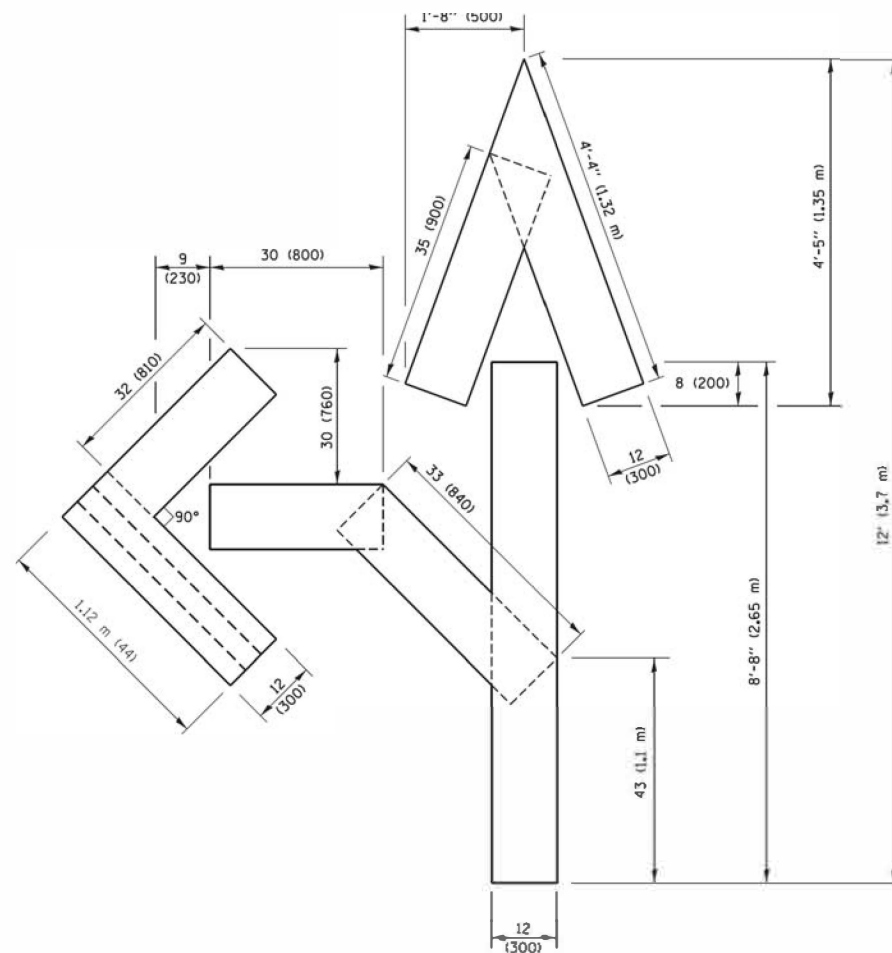


QUANTITY

4 (100) LINE = 82.5 ft. (25.1 m)
27.5 sq. ft. (2.53 sq. m)

NOTE:

ALL QUANTITIES OF PLACEMENT ARE REPRESENTED
IN LINEAR FEET OF 4" LINES TO MATCH THE
4" TEMPORARY TAPE PAY ITEM AND REPRESENTS
THE TOTAL QUANTITY OF 4" TAPE REQUIRED.

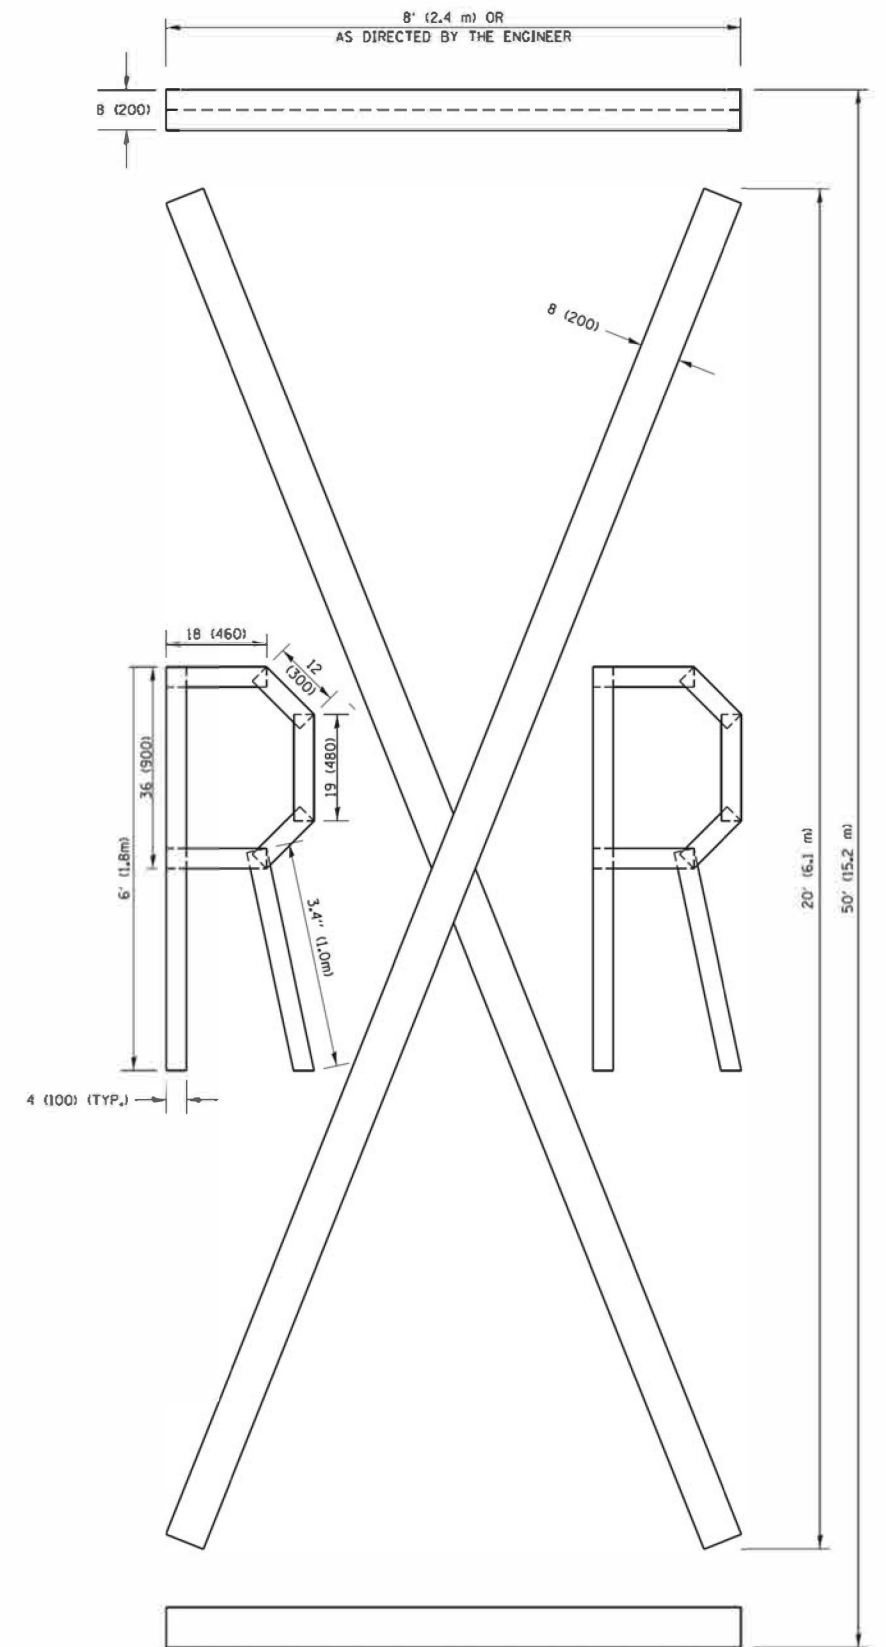

QUANTITY

4 (100) LINE = 225.9 ft. (68.9 m)
75.3 sq. ft. (6.99 sq. m)

All dimensions are in inches (millimeters)
unless otherwise shown.

FILE NAME =	USER NAME = footenj	DESIGNED =	REVISED - T. RAMMACHER 03-02-98	STATE OF ILLINOIS DEPARTMENT OF TRANSPORTATION	SHORT TERM PAVEMENT MARKING LETTERS AND SYMBOLS			F.A. RTE.	SECTION	COUNTY	TOTAL SHEETS	SHEET NO.
pm\B84E8\DIWTEGallinois.gov\PIWIDOT\Documents\DOT Offices\District 1\Projects\Dist 1\CA0Data\CA0\sheeta\tc16.dgn		DRAWN	REVISED - E. GOMEZ 08-28-00					3260 2060	16-00106-02-R5	LAKE	222	181
	PLOT SCALE = 50.0000' / 1"	CHECKED =	REVISED - E. GOMEZ 08-28-00		TC-16			CONTRACT NO. 61G70				
	PLOT DATE = 9/15/2016	DATE = 09-18-94	REVISED - A. SCHUETZE 09-15-16		SCALE: NONE	SHEET NO. 1 OF 1 SHEETS	STA. TO STA.	FED. ROAD DIST. NO. 1 ILLINOIS FED. AID PROJECT				

ROUTE MARKERS

 FOR U.S. ROUTES
M1-40-2424

 FOR ILLINOIS ROUTES
M1-50-2424

 R.R., UNMARKED ROUTES
SPECIAL 24" x 18" VARIABLE
4" BLACK LETTERS ON WHITE
REFLECTIVE BACKGROUND

ARROWS SIGNS

 M5-1L-2115

 M5-1R-2115

 M6-1-2115

 M6-1-2115

 M6-3-2115

CARDINAL DIRECTION & DETOUR SIGNS


 NORTH M3-1-2412

 EAST M3-2-2412

 SOUTH M3-3-2412


 WEST M3-4-2412

 DETOUR M4-8-2412

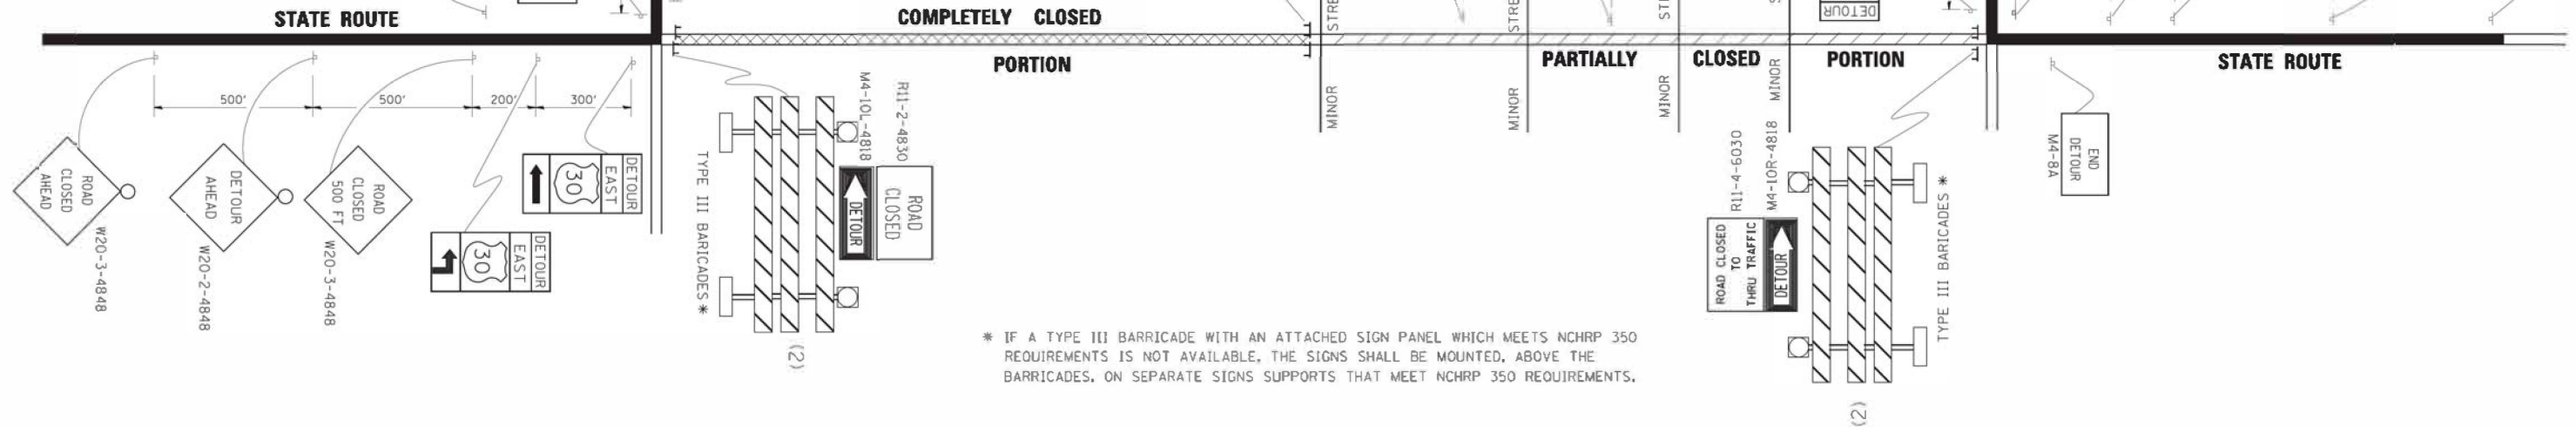

* IF A TYPE III BARRICADE WITH AN ATTACHED SIGN PANEL WHICH MEETS NCHRP 350 REQUIREMENTS IS NOT AVAILABLE, THE SIGNS SHALL BE MOUNTED, ABOVE THE BARRICADES, ON SEPARATE SIGNS SUPPORTS THAT MEET NCHRP 350 REQUIREMENTS.

FILE NAME : c:\pwork\pwork\DOT\DRIVAKOS\N\0108315\1	USER NAME : drivakosgn 21.dgn	DESIGNED : DRAWN : CHECKED : DATE :	REVISED : 10-18-02 REVISED : R. BORO 09-14-09 REVISED : REVISED :	STATE OF ILLINOIS DEPARTMENT OF TRANSPORTATION		DETOUR SIGNING FOR CLOSING STATE HIGHWAYS		F.A. R.T.C. - 3260 2060	SECTION 16-00106-02-RS TC-21	COUNTY LAKE	TOTAL SHEETS 222	SHEET NO. 182
SCALE: NONE				SHEET NO. 1 OF 1 SHEETS		STA. TO STA.		FED. ROAD DIST. NO. 1 ILLINOIS FED. AID PROJECT				
								CONTRACT NO. 61670				

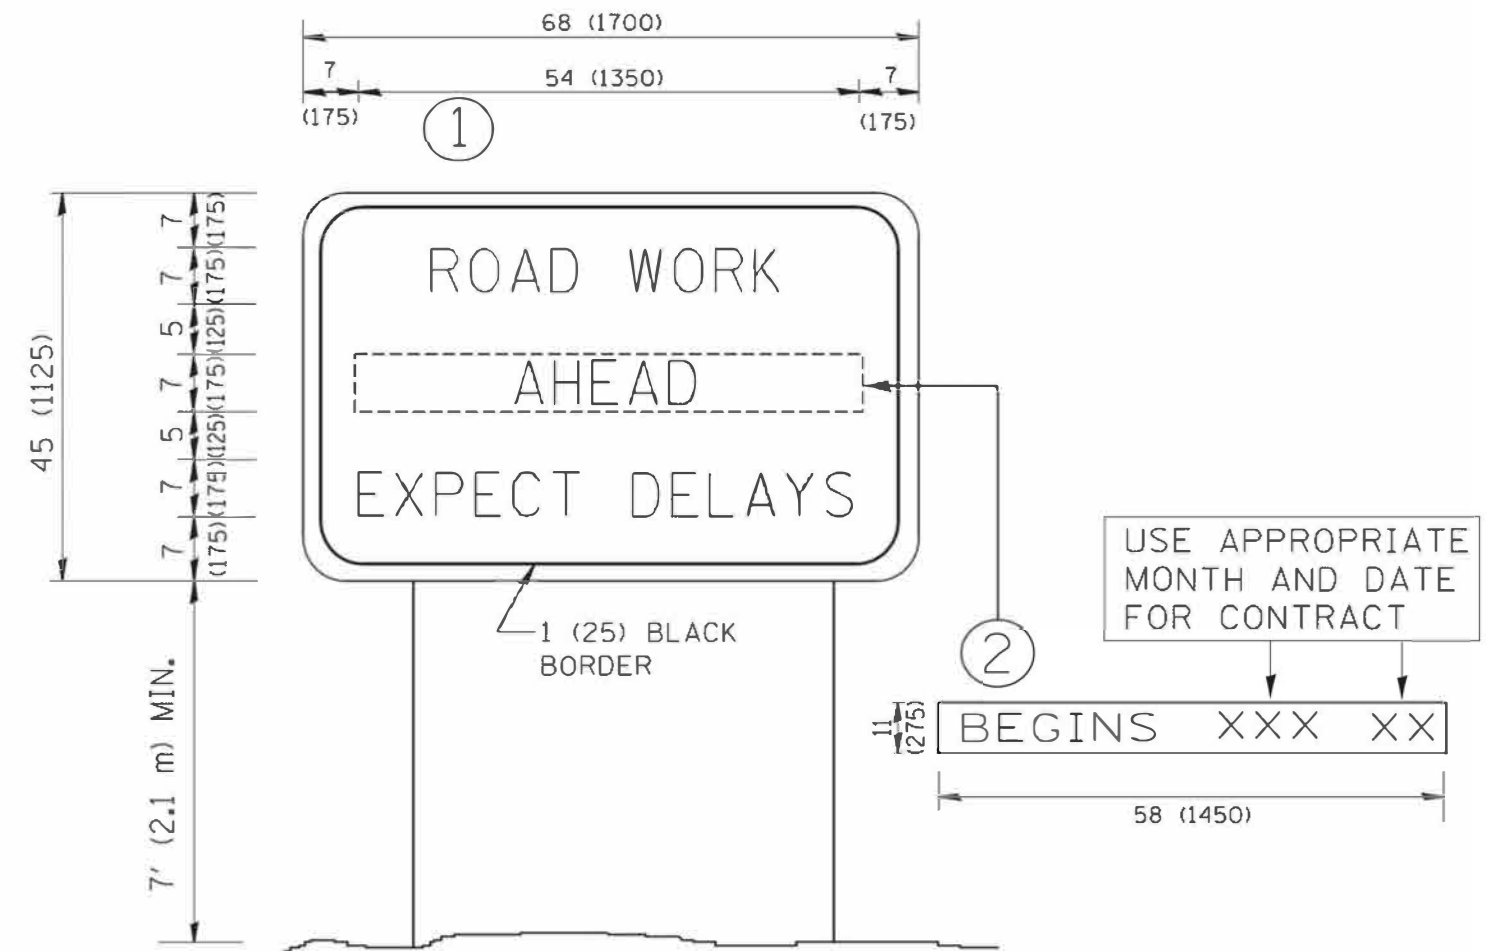

NOTES:


1. USE BLACK LETTERING ON ORANGE BACKGROUND.
2. ERECT SIGNS IN ADVANCE OF THE LOCATION FOR THE "ROAD CONSTRUCTION AHEAD" SIGN AT LOCATIONS AS DIRECTED BY THE ENGINEER.
3. ERECT SIGN ① WITH INSTALLED PANEL ② ONE WEEK PRIOR TO THE START OF CONSTRUCTION.
4. REMOVE PANEL ② SOON AFTER THE START OF CONSTRUCTION.
5. SEE SPECIAL PROVISION FOR "TEMPORARY INFORMATION SIGNING" FOR ADDITIONAL INFORMATION.
6. ONE SIGN ASSEMBLY EQUALS 25.70 SQ. FT. (2.3 SQ. M.)
7. SHALL BE PAID FOR AS TEMPORARY INFORMATION SIGNING.

ALL DIMENSIONS ARE IN INCHES (MILLIMETERS)
UNLESS OTHERWISE SHOWN.

FILE NAME =	USER NAME = goglionobt	DESIGNED =	REVISED = R. MIRS 09-15-97	STATE OF ILLINOIS DEPARTMENT OF TRANSPORTATION	ARTERIAL ROAD INFORMATION SIGN	SCALE: NONE	SHEET NO. 1 OF 1 SHEETS	STA.	TO STA.	F.A. RTE.	SECTION	COUNTY	TOTAL SHEETS	SHEET NO.	
W:\diststd\22x34\to22.dgn		DRAWN =	REVISED = R. MIRS 12-11-97							3260 2060	16-00106-02-RS	LAKE	222	183	
		CHECKED =	REVISED = T. RAMMACHER 02-02-99							TC-22					CONTRACT NO. 61G70
		DATE = 1/4/2008	REVISED = C. JUCIUS 01-31-07							FED. ROAD DIST. NO. 1 ILLINOIS FED. AID PROJECT					

PLAN	NO.	NOTE BOOK	SURVEYED	PLOTTED	ALIGNMENT CHECKED	GRADES CHECKED	STRUCTURE NOTATIONS CHKD	BY	DATE

PROFILE	NO.	NOTE BOOK	SURVEYED	PLOTTED	GRADES CHECKED	STRUCTURE NOTATIONS CHKD	BY	DATE

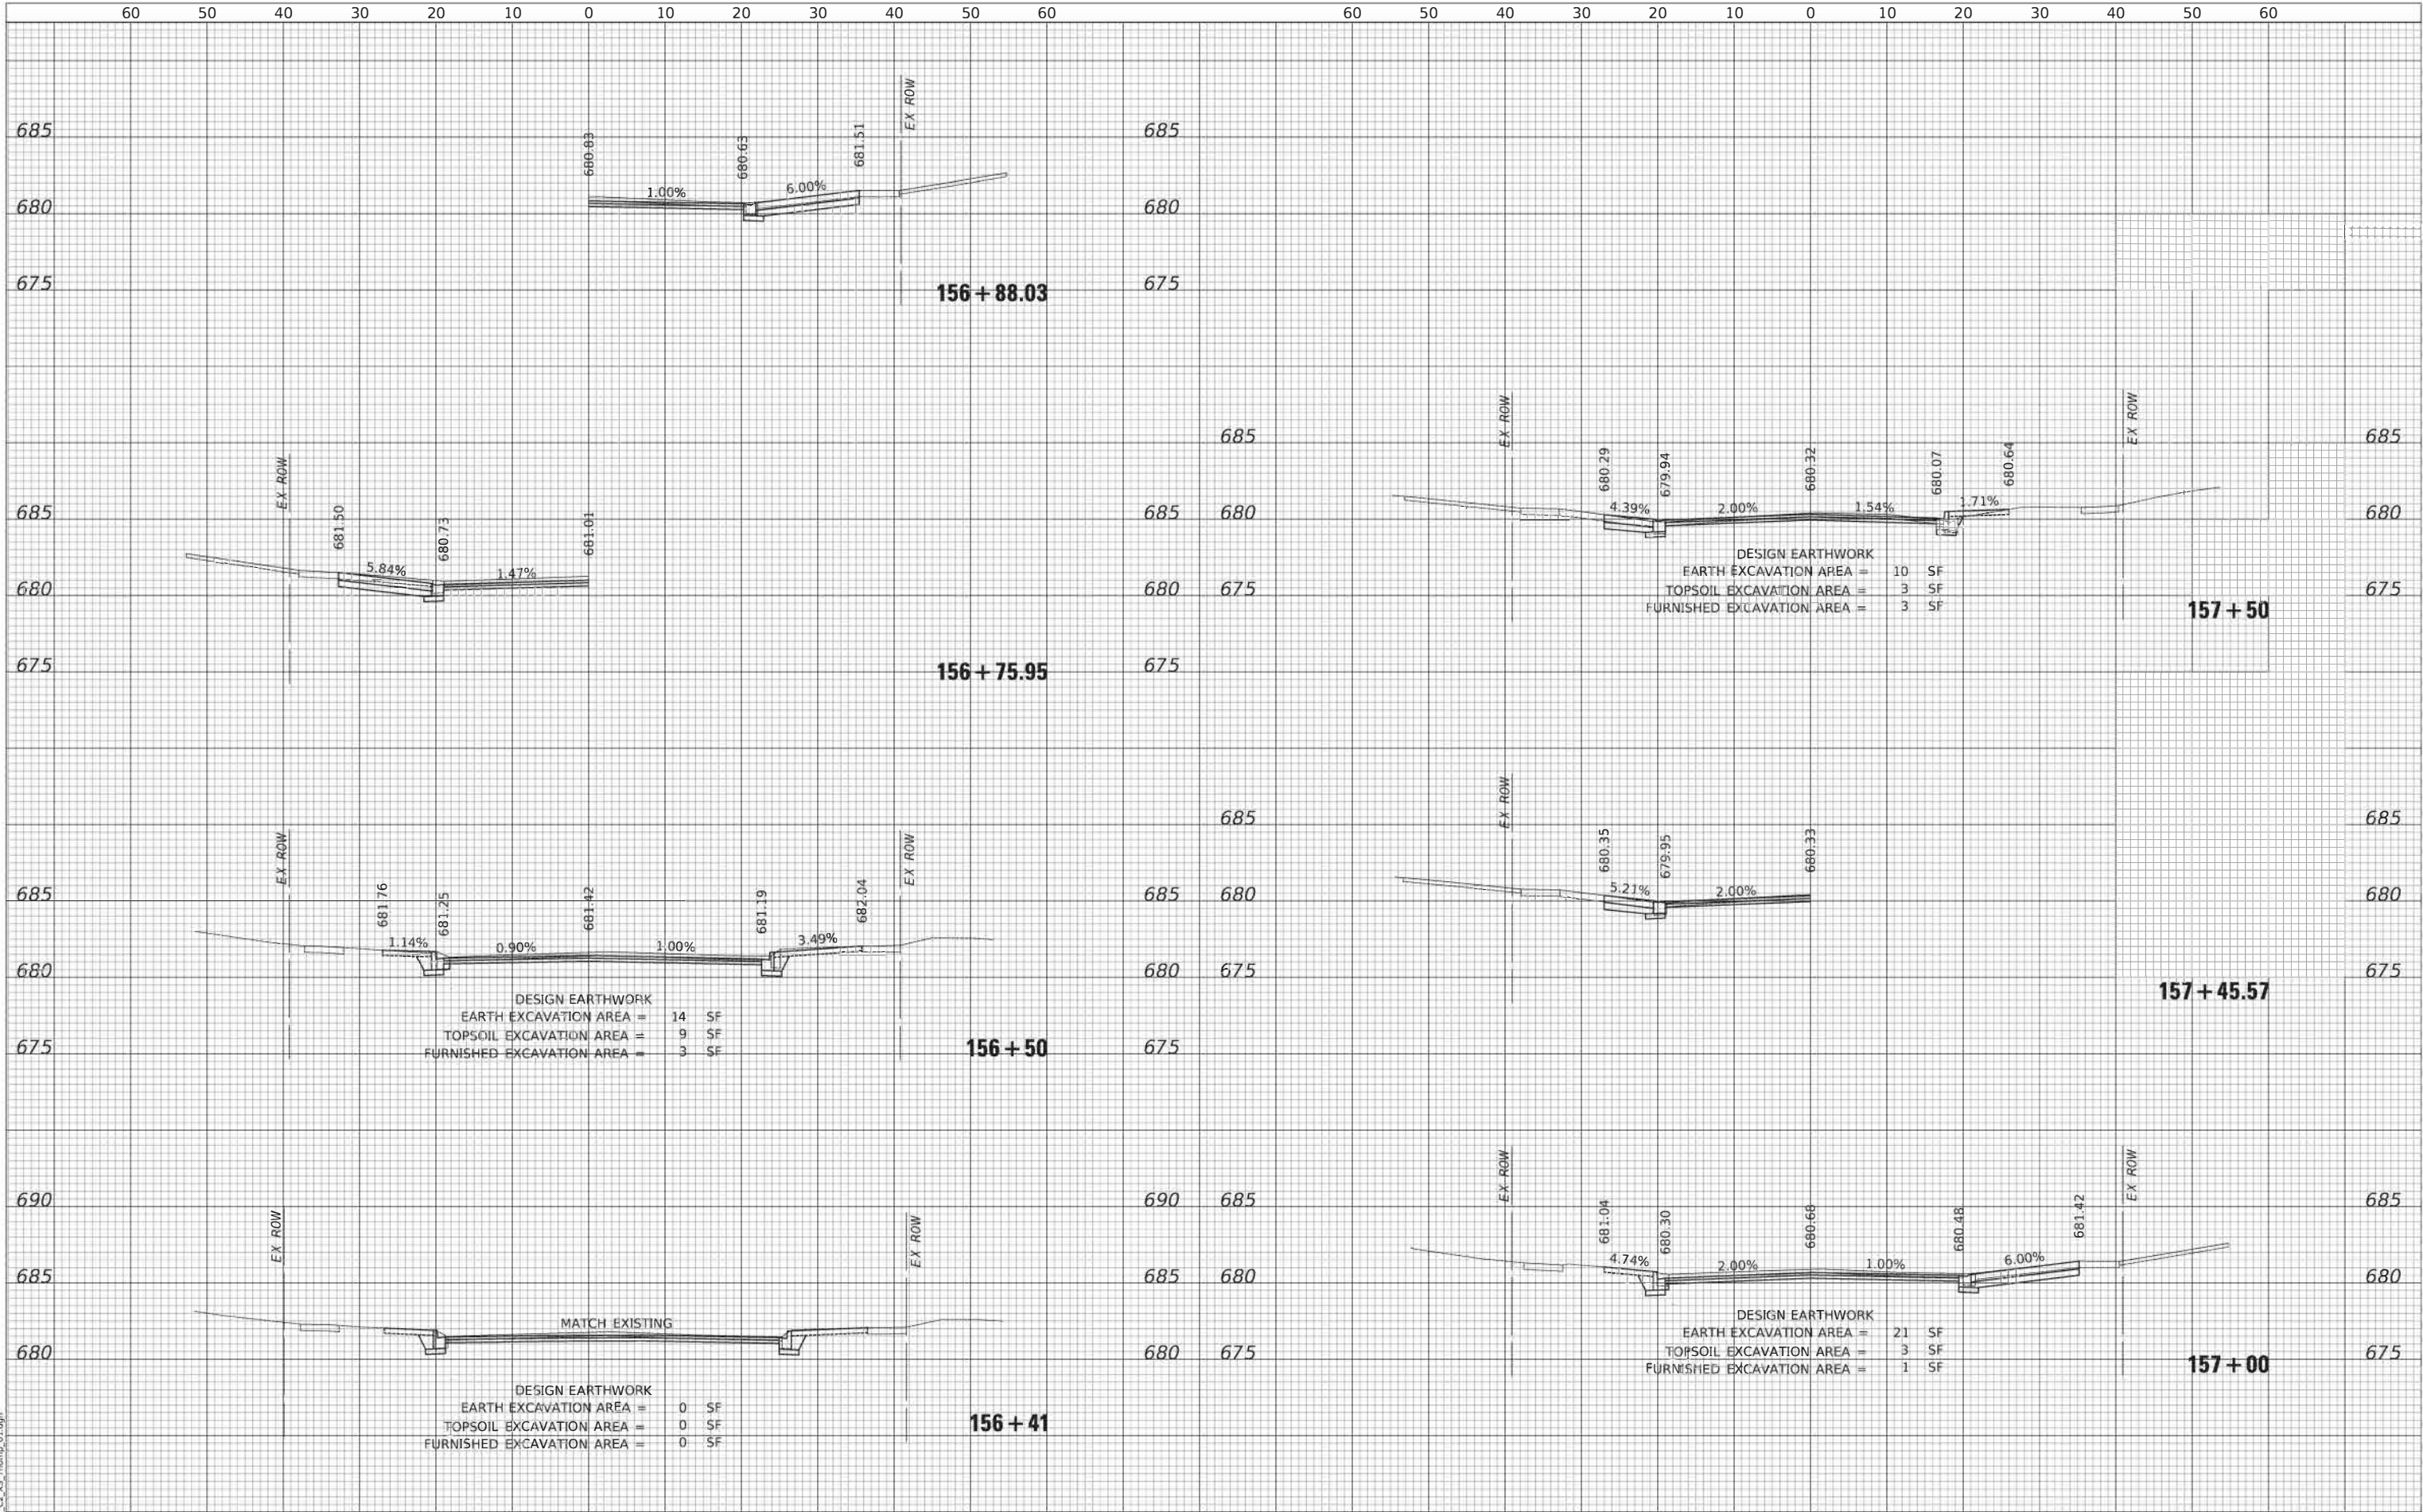

MODEL: \$MODELNAME\$
FILE NAME: ...1323 C7 X5 Thompson 01.dgn



Two Pierce Place, Suite 1400
Itasca, Illinois 60143
Tel: 630.773.3900 Fax: 630.773.3975
www.civiltechinc.com

DESIGNED -	TGB	REVISED -	
DRAWN -	JRR	REVISED -	
CHECKED -	KRK	REVISED -	
DATE -	7/27/2020	REVISED -	

STATE OF ILLINOIS
DEPARTMENT OF TRANSPORTATION

VERT	SCALES	
	0	5 10
HORIZ	0	10 20


CROSS SECTIONS - THOMPSON BOULEVARD

SHEET 1 OF 21 SHEETS STA 156+41 TO STA 157+50



FAU RTE	SECTION	COUNTY	TOTAL SHEETS	SHEET NO
3260 2060	16-00106-02-RS	LAKE	222	184
CONTRACT NO 61G70				
ILLINOIS FED AID PROJECT				

PLAN	BY				DATE
NOTE BOOK NO. _____	SURVEYED _____				
	PLOTTED _____				
	ALIGNMENT CHECKED _____				
	RT. OF WAY CHECKED _____				
	CADD FILE NAME _____				

PROFILE			BY	DATE
	SURVEYED			
	PLOTTED			
	GRADES CHECKED			
	B.M. NOTED			
	STRUCTURE NOTATIONS CHKD			
NOTE BOOK				
NO.				

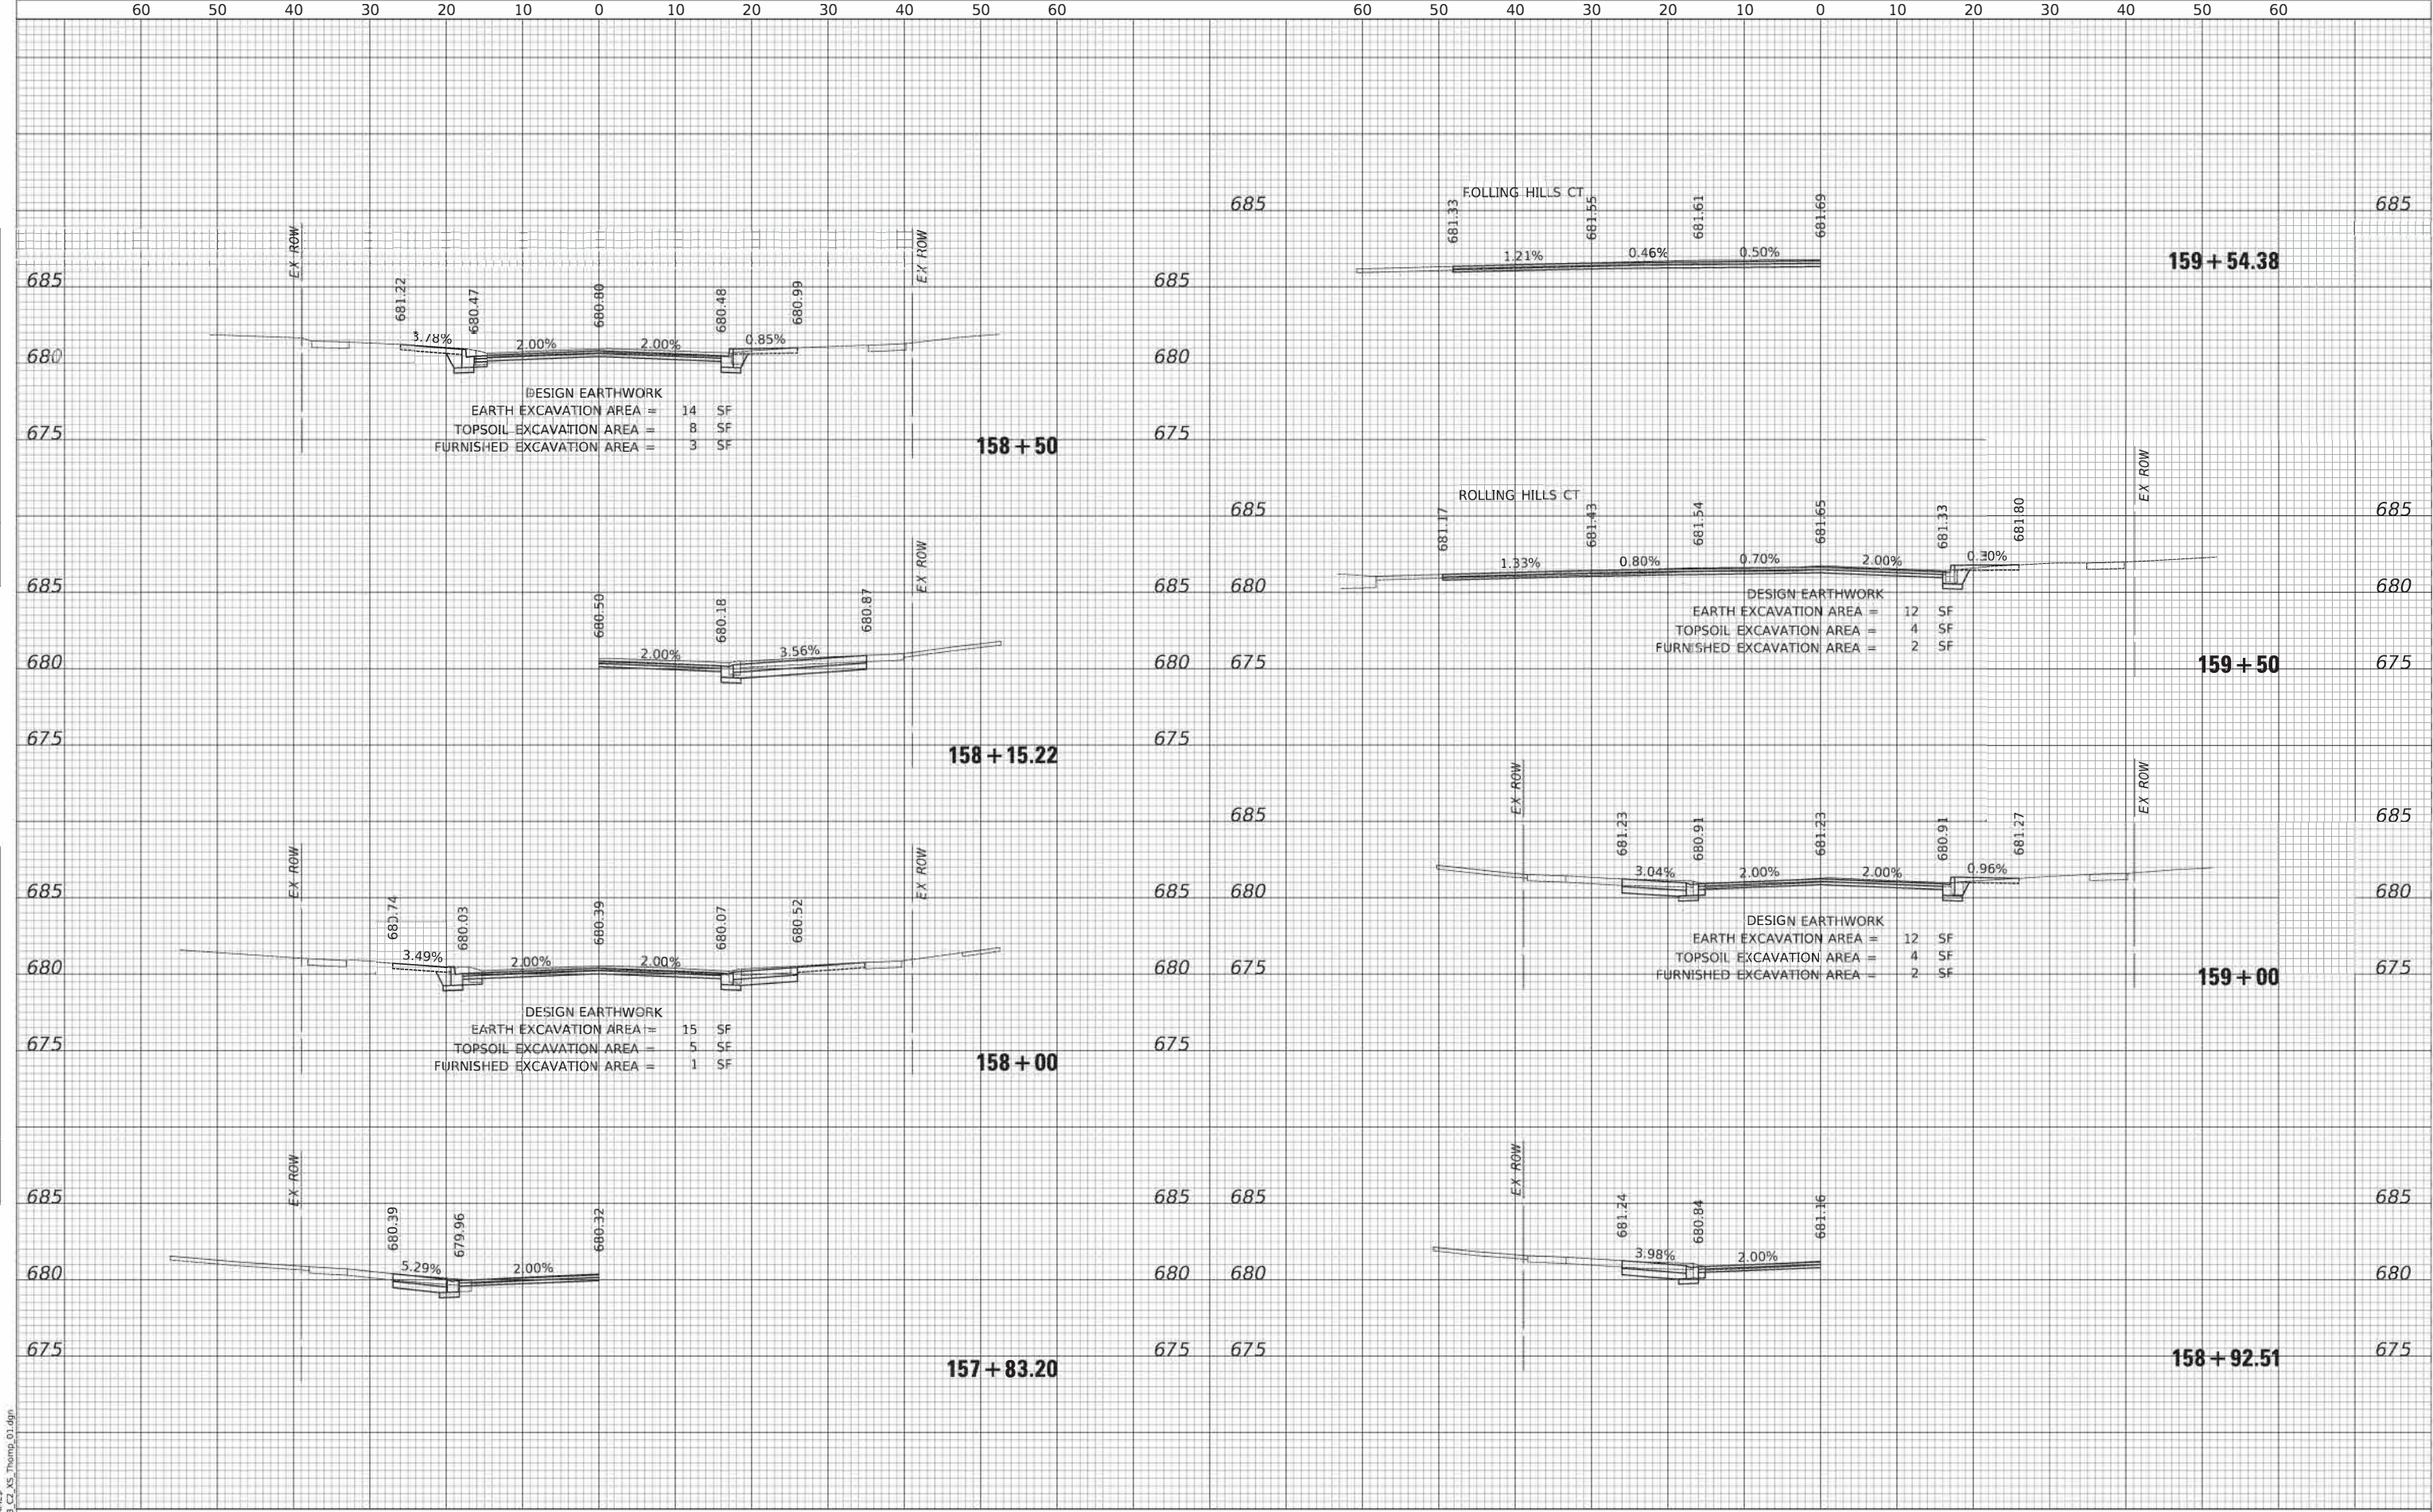


PROFILE NOTE BOOK NO. _____	SURVEYED _____	BY _____	DATE _____
	PLOTTED _____		
	GRADES CHECKED _____		
	B.M. NOTED _____		
	STRUCTURE NOTATIONS CHKD _____		

 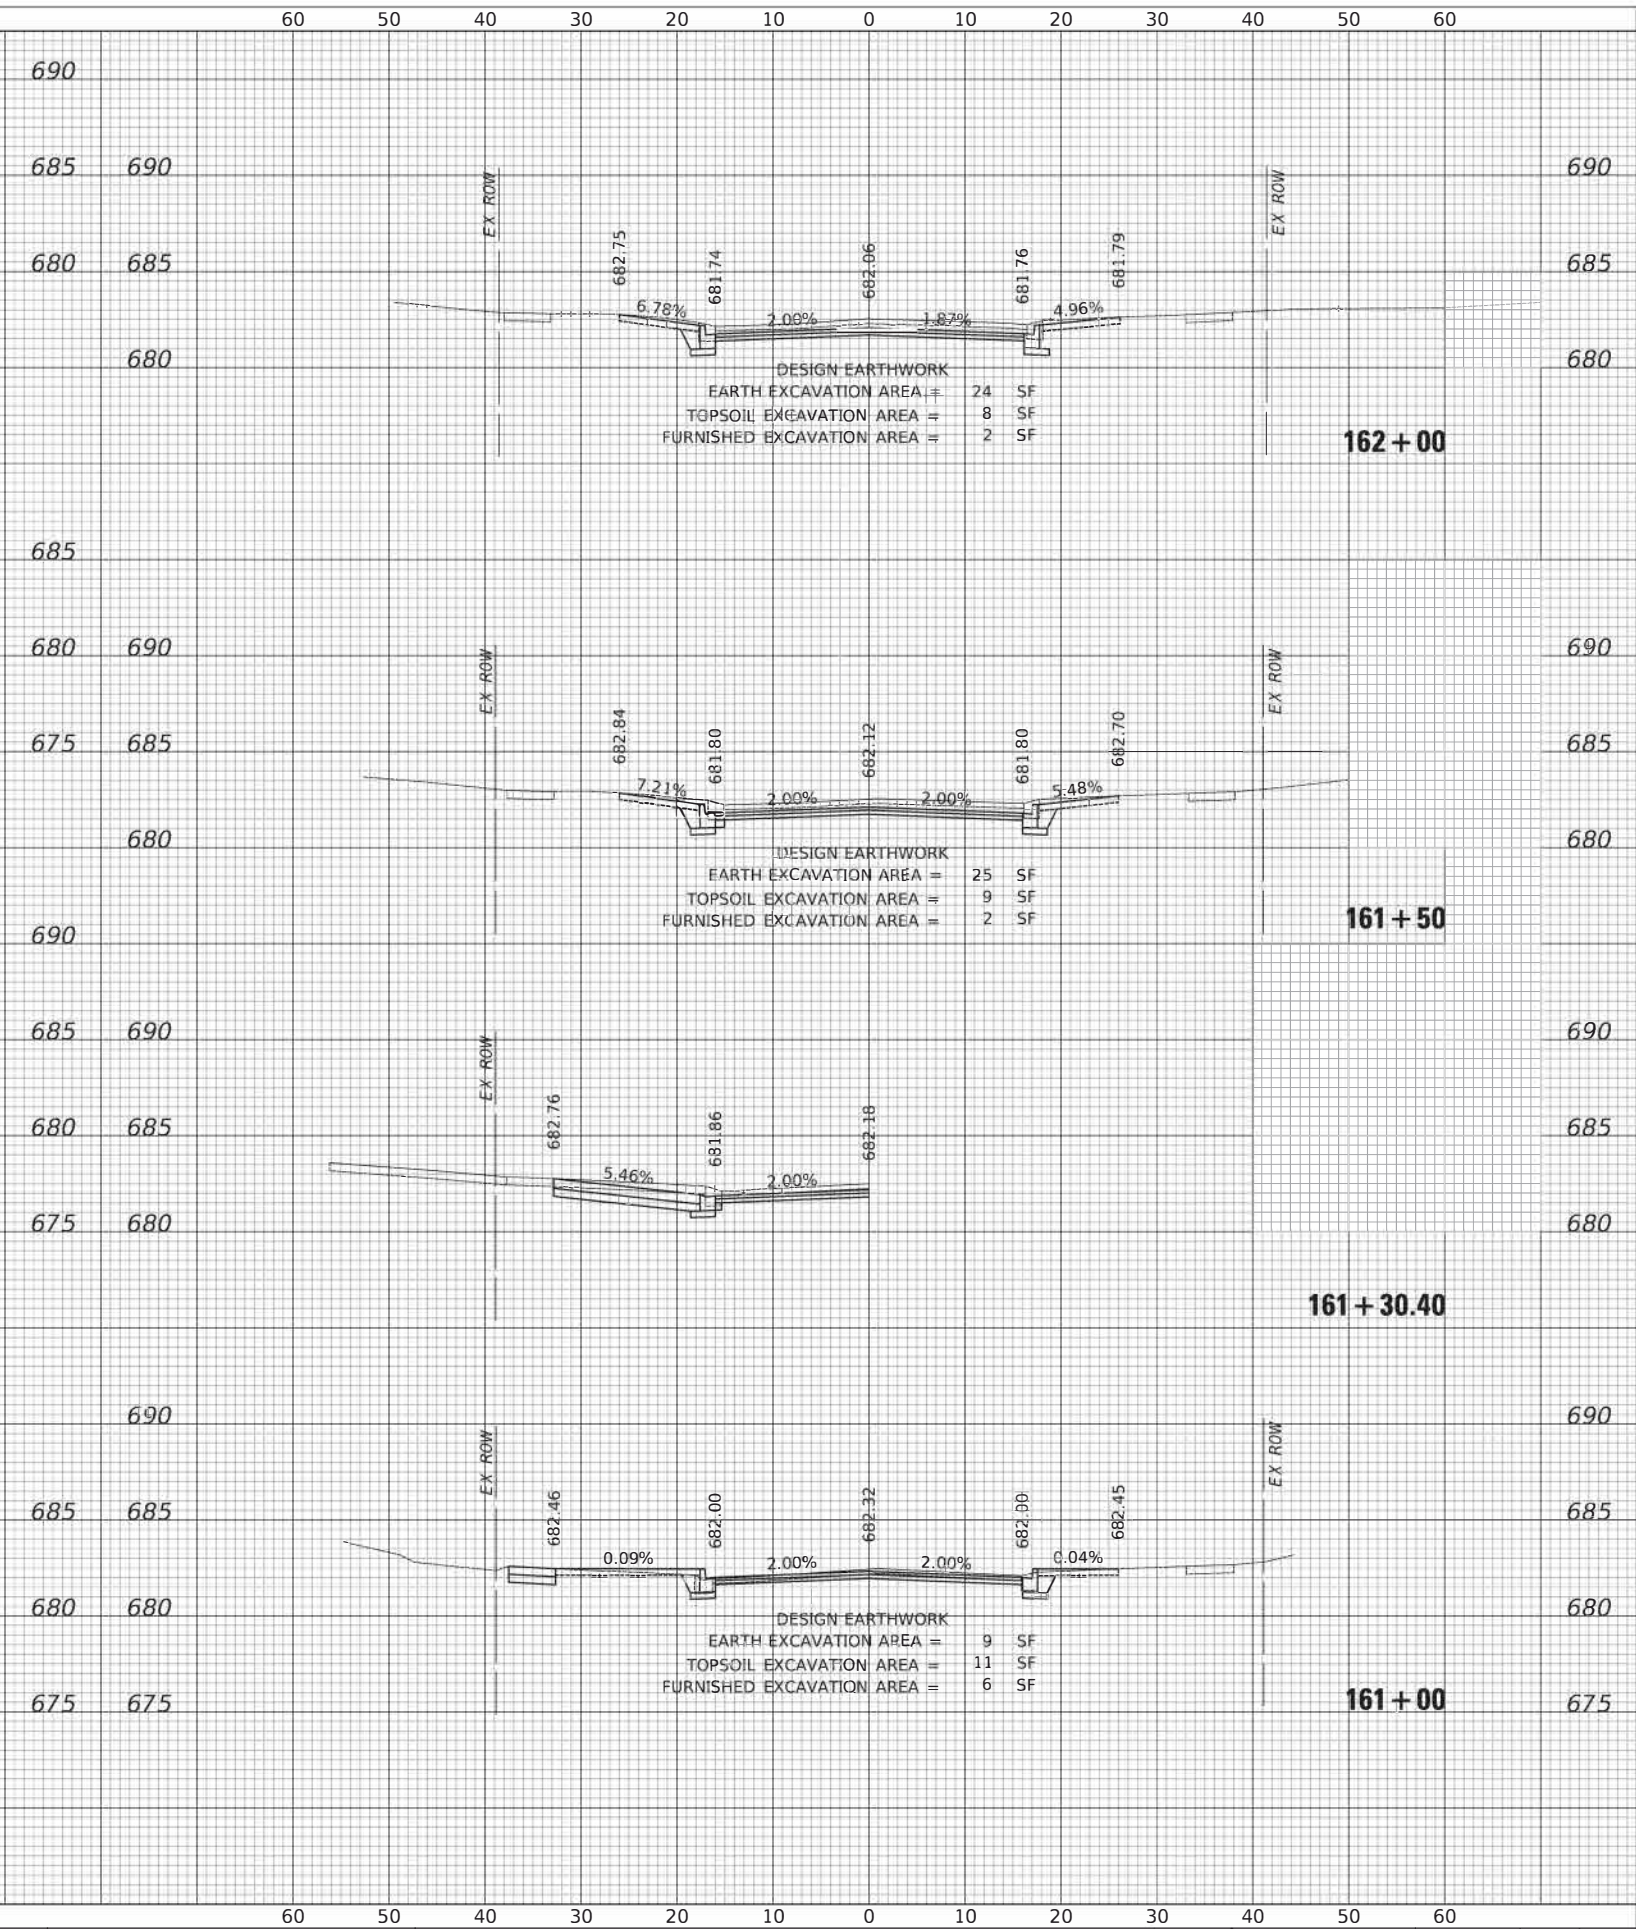

PLAN	NO.	NOTE BOOK	BY		DATE
SURVEYED					
PLOTTED					
ALIGNMENT CHECKED					
RT. OF WAY CHECKED					
CADD FILE NAME					

PROFILE	BY		DATE
	SURVEYED _____		
	PLOTTED _____		
	GRADES CHECKED _____		
	I.M. NOTED _____		
	STRUCTURE NOTATIONS CHKD _____		
NOTE BOOK			
NO. _____			

MODEL: \$MODELNAME\$
FILE NAME: ...1323 C7 X5_Thomp_01.dgn

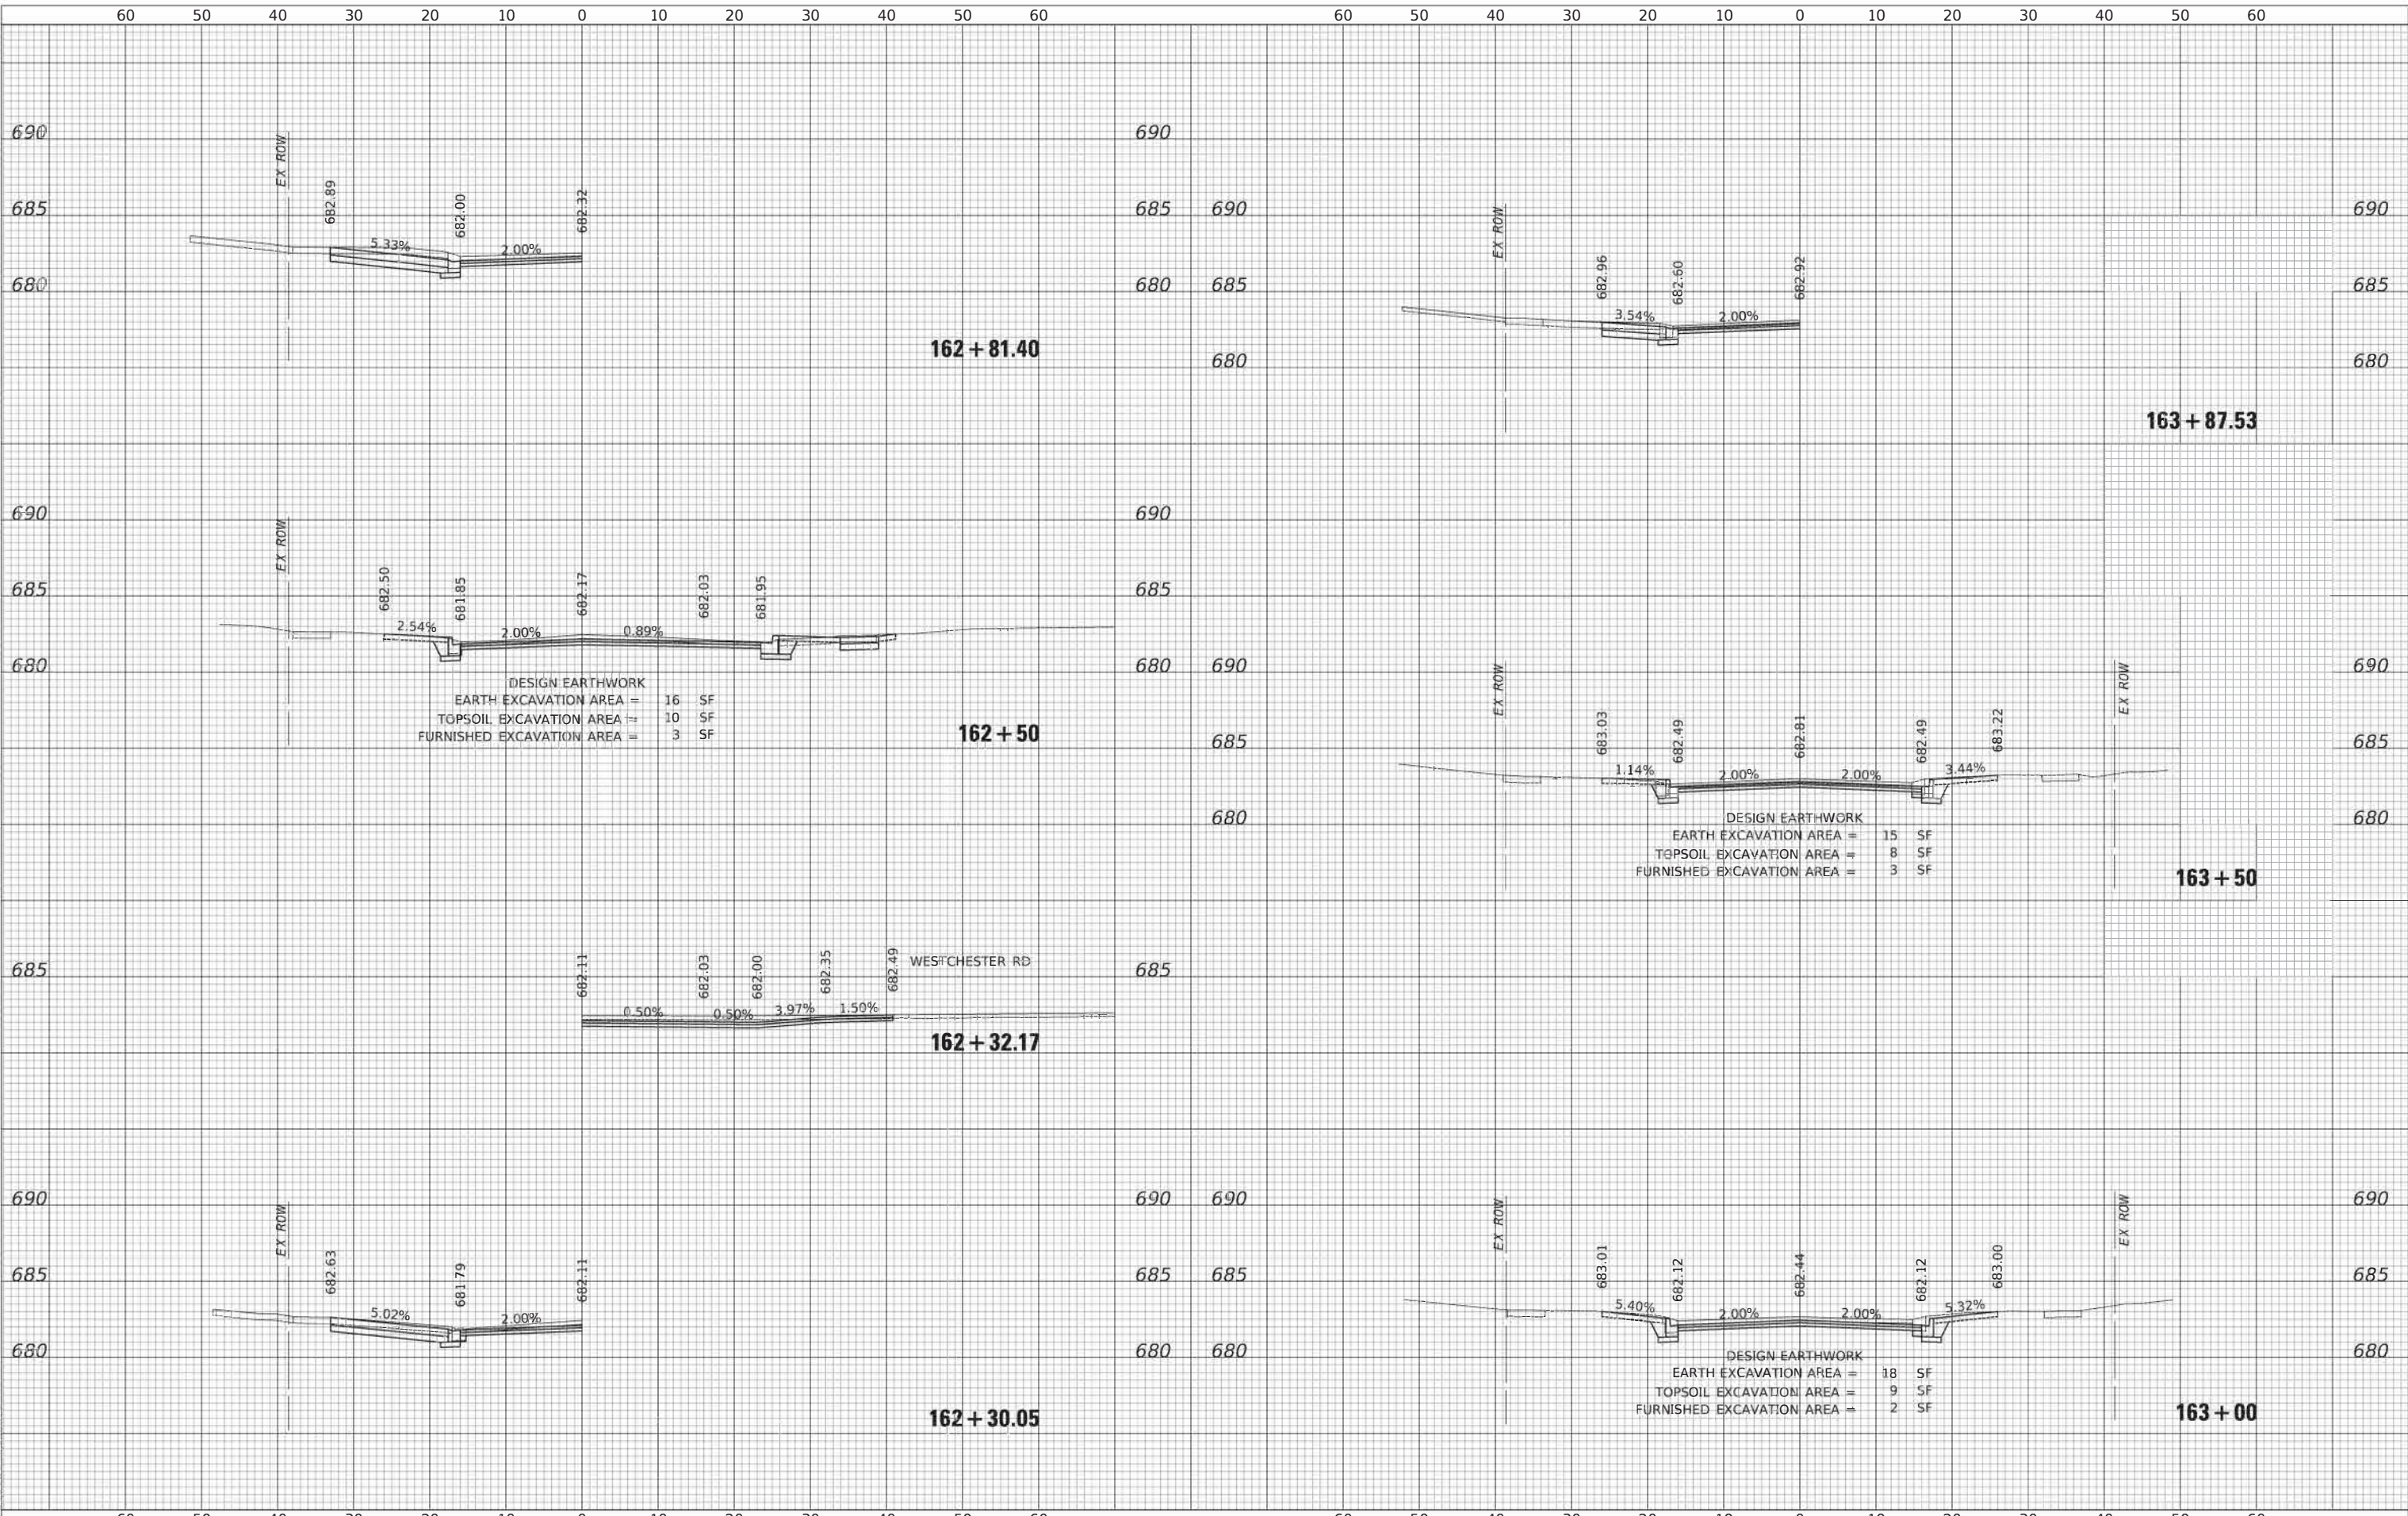

CIVILTECH
Two Pierce Place, Suite 1400
Itasca, Illinois 60143
Tel: 630.773.3900 Fax: 630.773.3975
www.civiltechinc.com

DESIGNED -	TGB	REVISED -	
DRAWN -	JRR	REVISED -	
CHECKED -	KRK	REVISED -	
DATE -	7/27/2020	REVISED -	

**STATE OF ILLINOIS
DEPARTMENT OF TRANSPORTATION**


VERT 0 5 10
HORIZ 0 10 20
SCALES

CROSS SECTIONS - THOMPSON BOULEVARD
SHEET 4 OF 21 SHEETS
STA 162+30.05 TO STA 163+87.53

FAU RTE	SECTION	COUNTY	TOTAL SHEETS	SHEET NO
3260 2060	16-00106-02-RS	LAKE	222	187
CONTRACT NO 61G70				
ILLINOIS FED AID PROJECT				


PLAN	NO.	NOTE BOOK	SURVEYED	PLOTTED	ALIGNMENT CHECKED	GRADE CHECKED	BY	DATE

PROFILE	NO.	NOTE BOOK	SURVEYED	PLOTTED	GRADES CHECKED	STRUCTURE NOTATIONS CHKD	BY	DATE

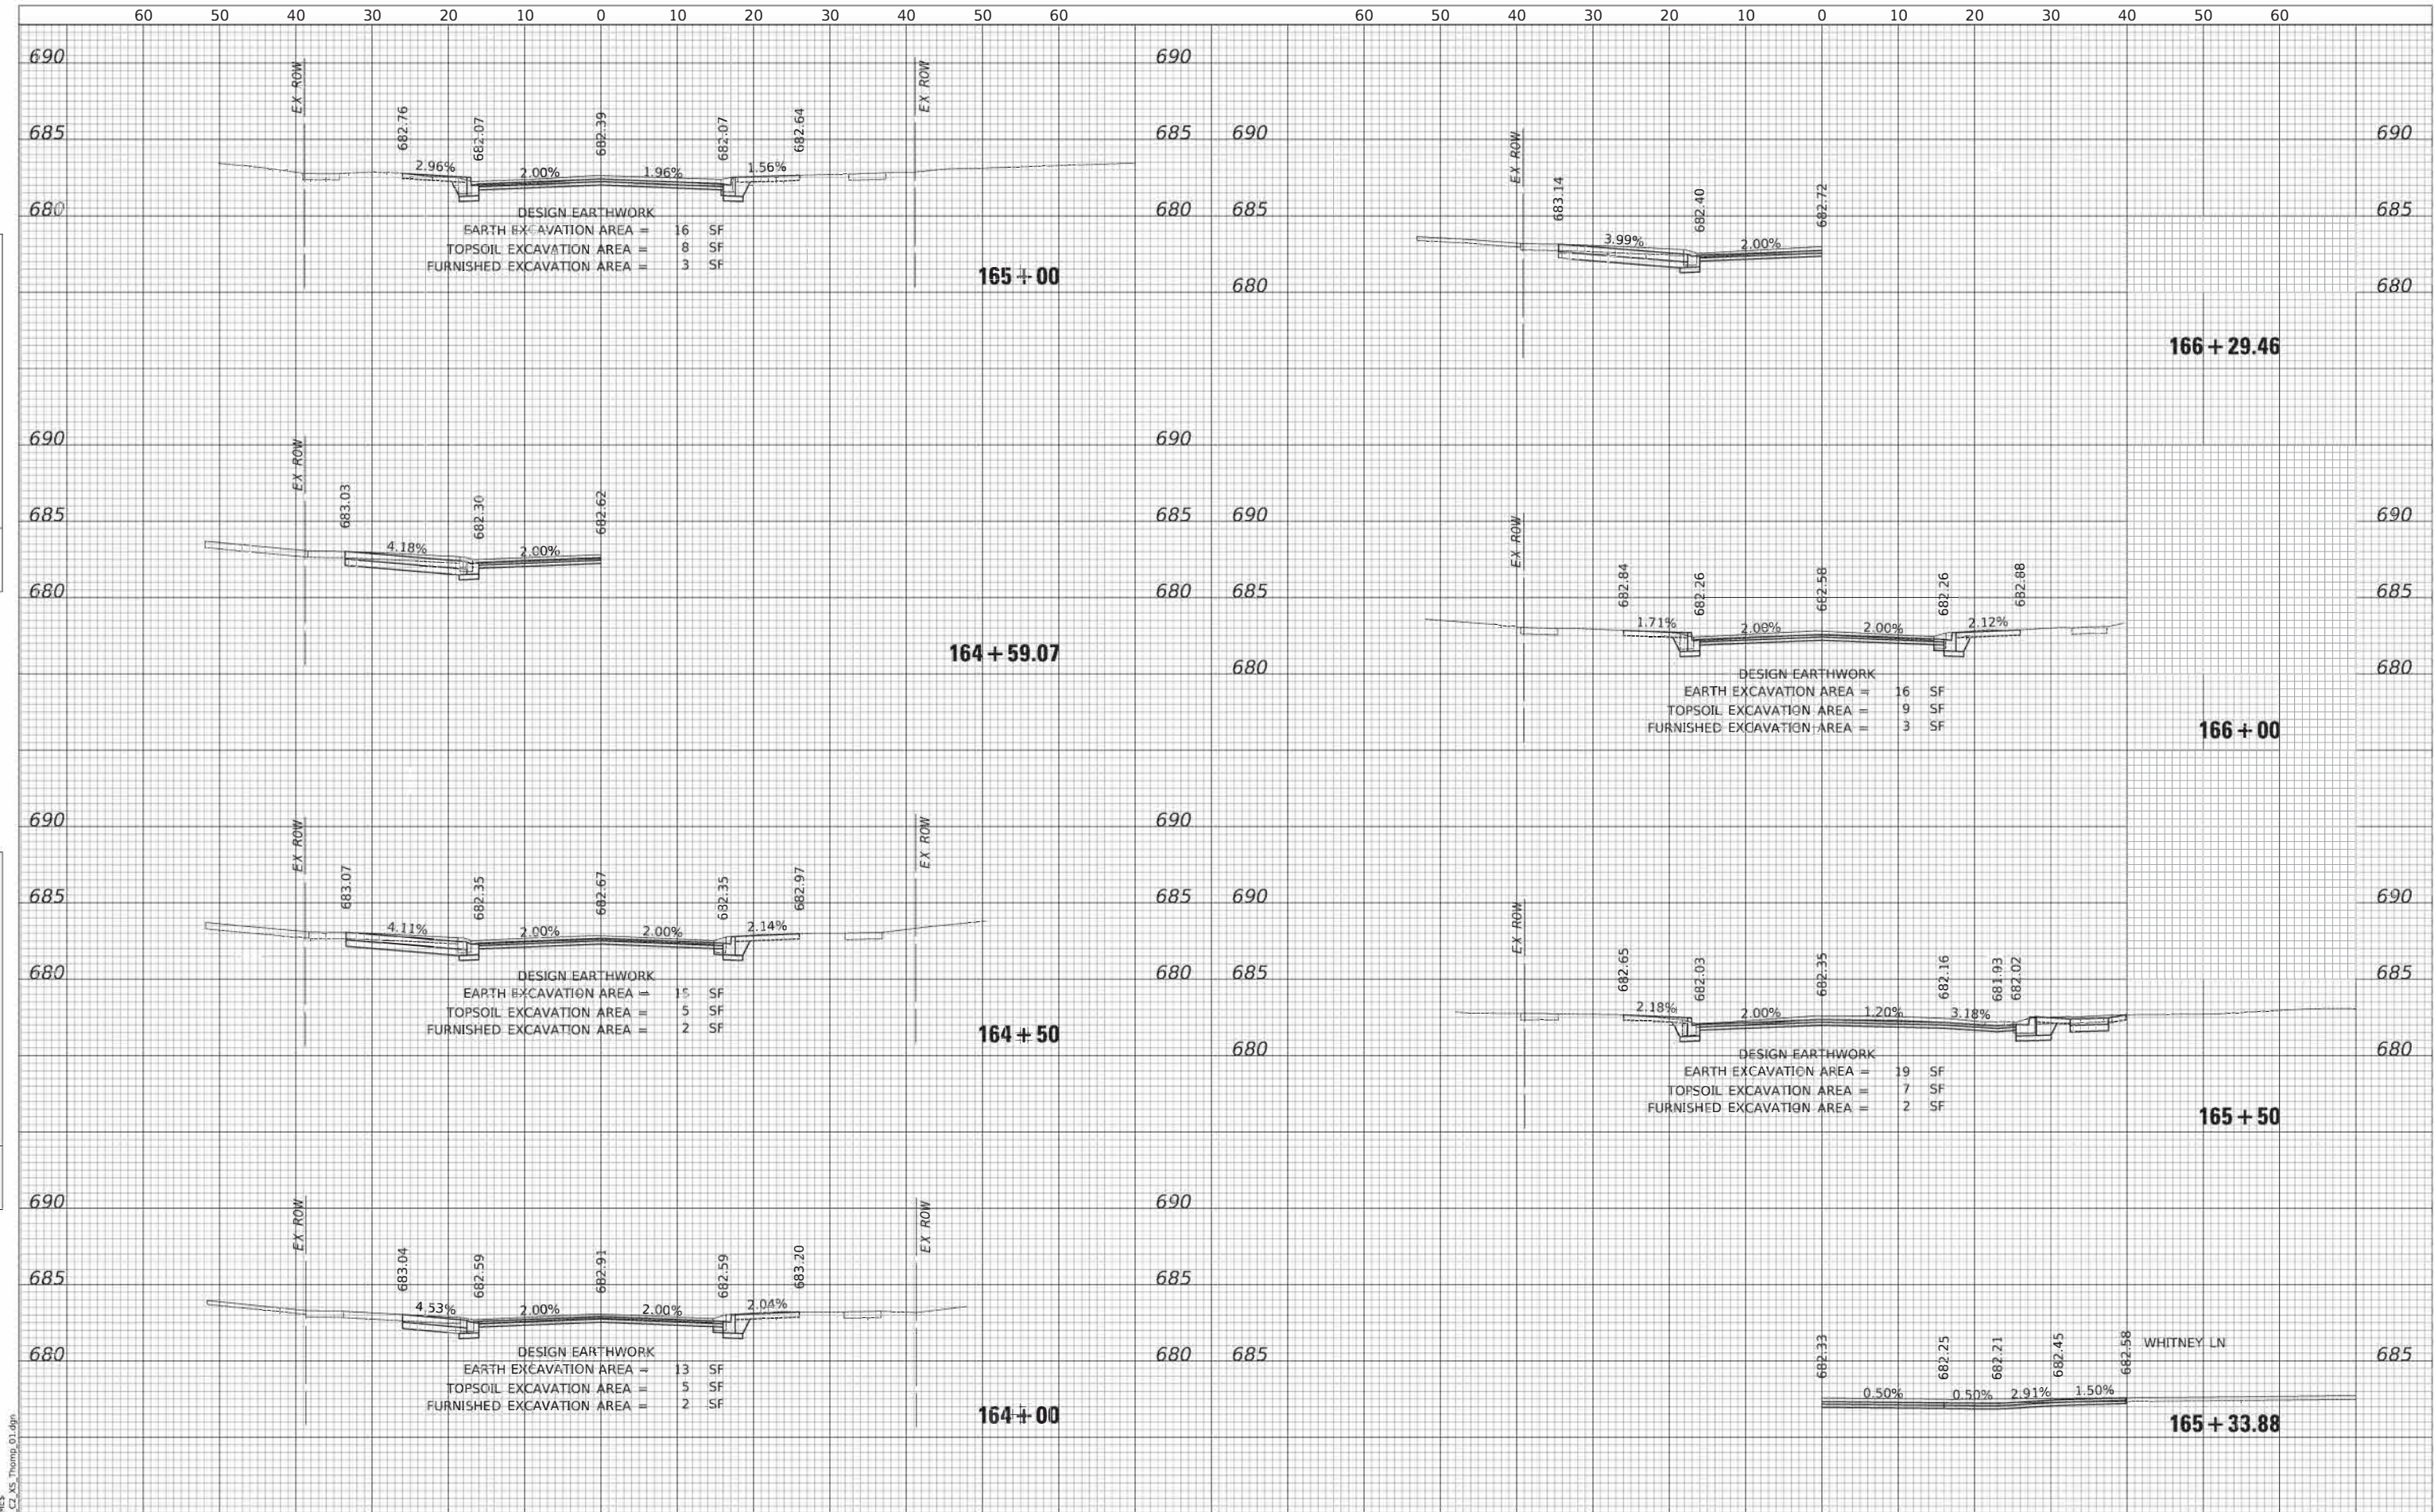


PLAN	SURVEYED	DATE
	BY	
NOTE BOOK NO.	ALIGNED	
	CHECKED	
	DESIGNED	
	BY	

PROFILE	SURVEYED	DATE
	BY	
NOTE BOOK NO.	GRADES CHECKED	
	STRUCTURE NOTATIONS CHKD	

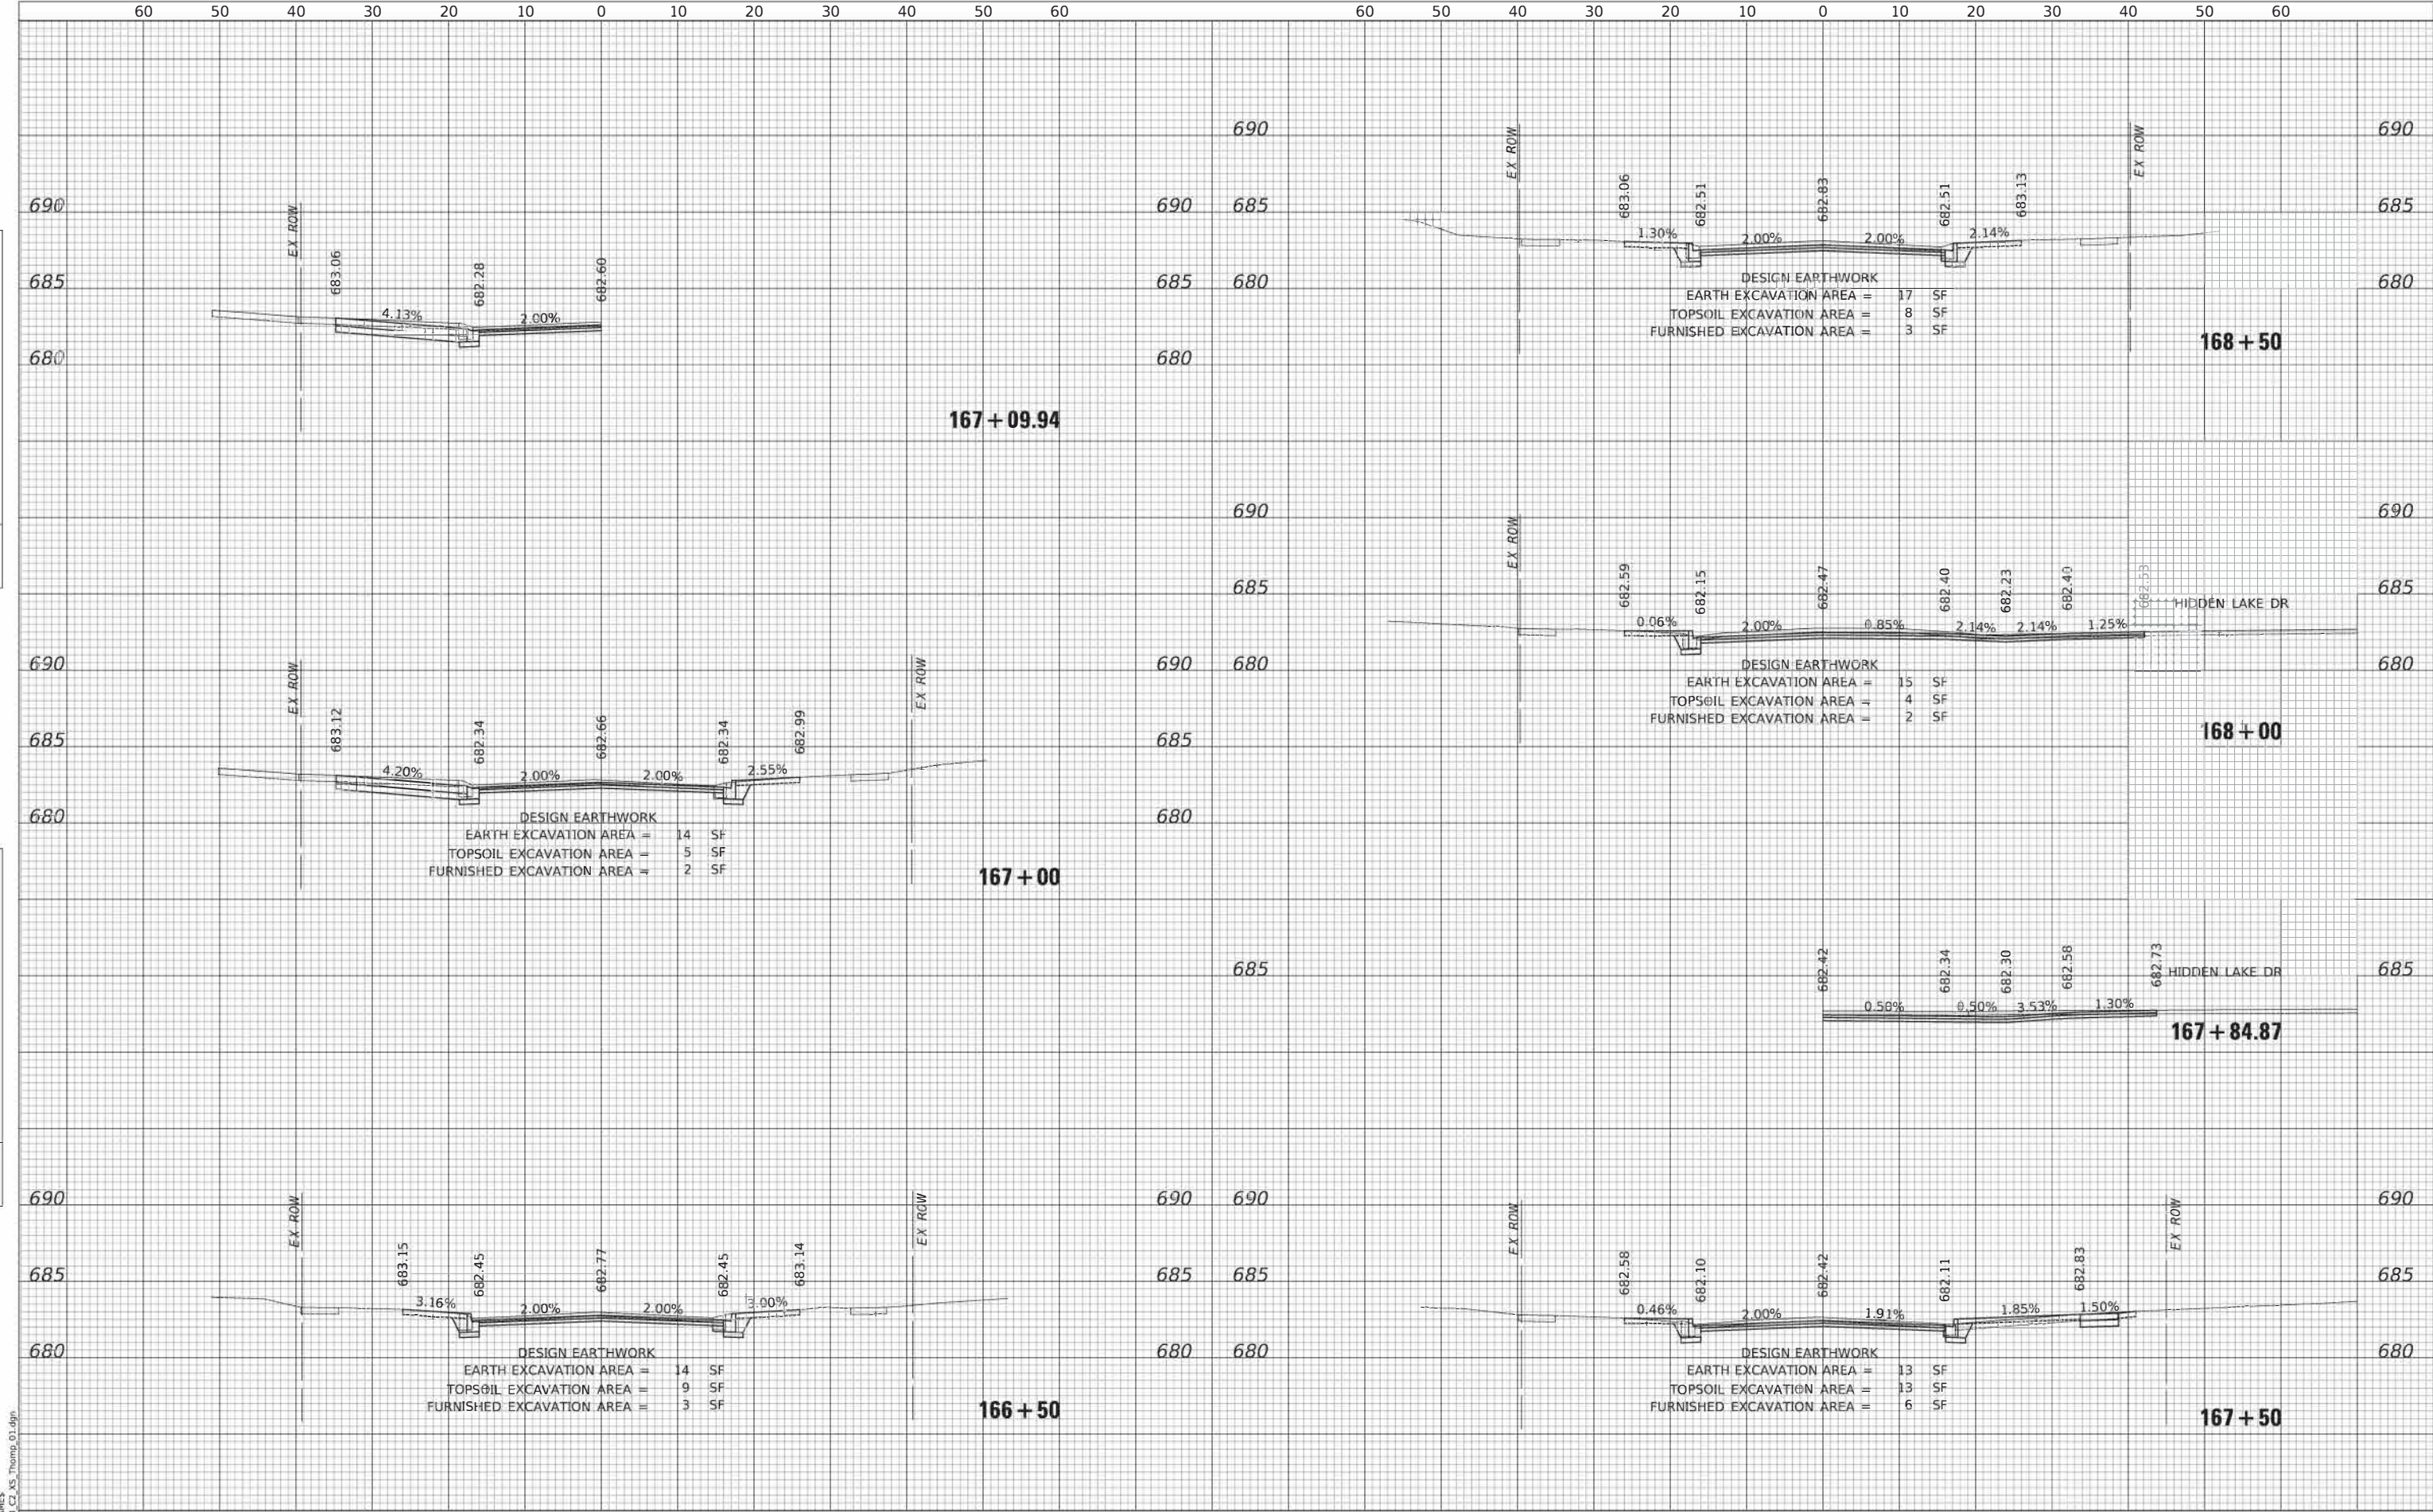


PLAN	NO.	NOTE BOOK	SURVEYED	PLOTTED	ALIGNMENT CHECKED	DATE

PROFILE	NO.	NOTE BOOK	SURVEYED	PLOTTED	GRADES CHECKED	DATE

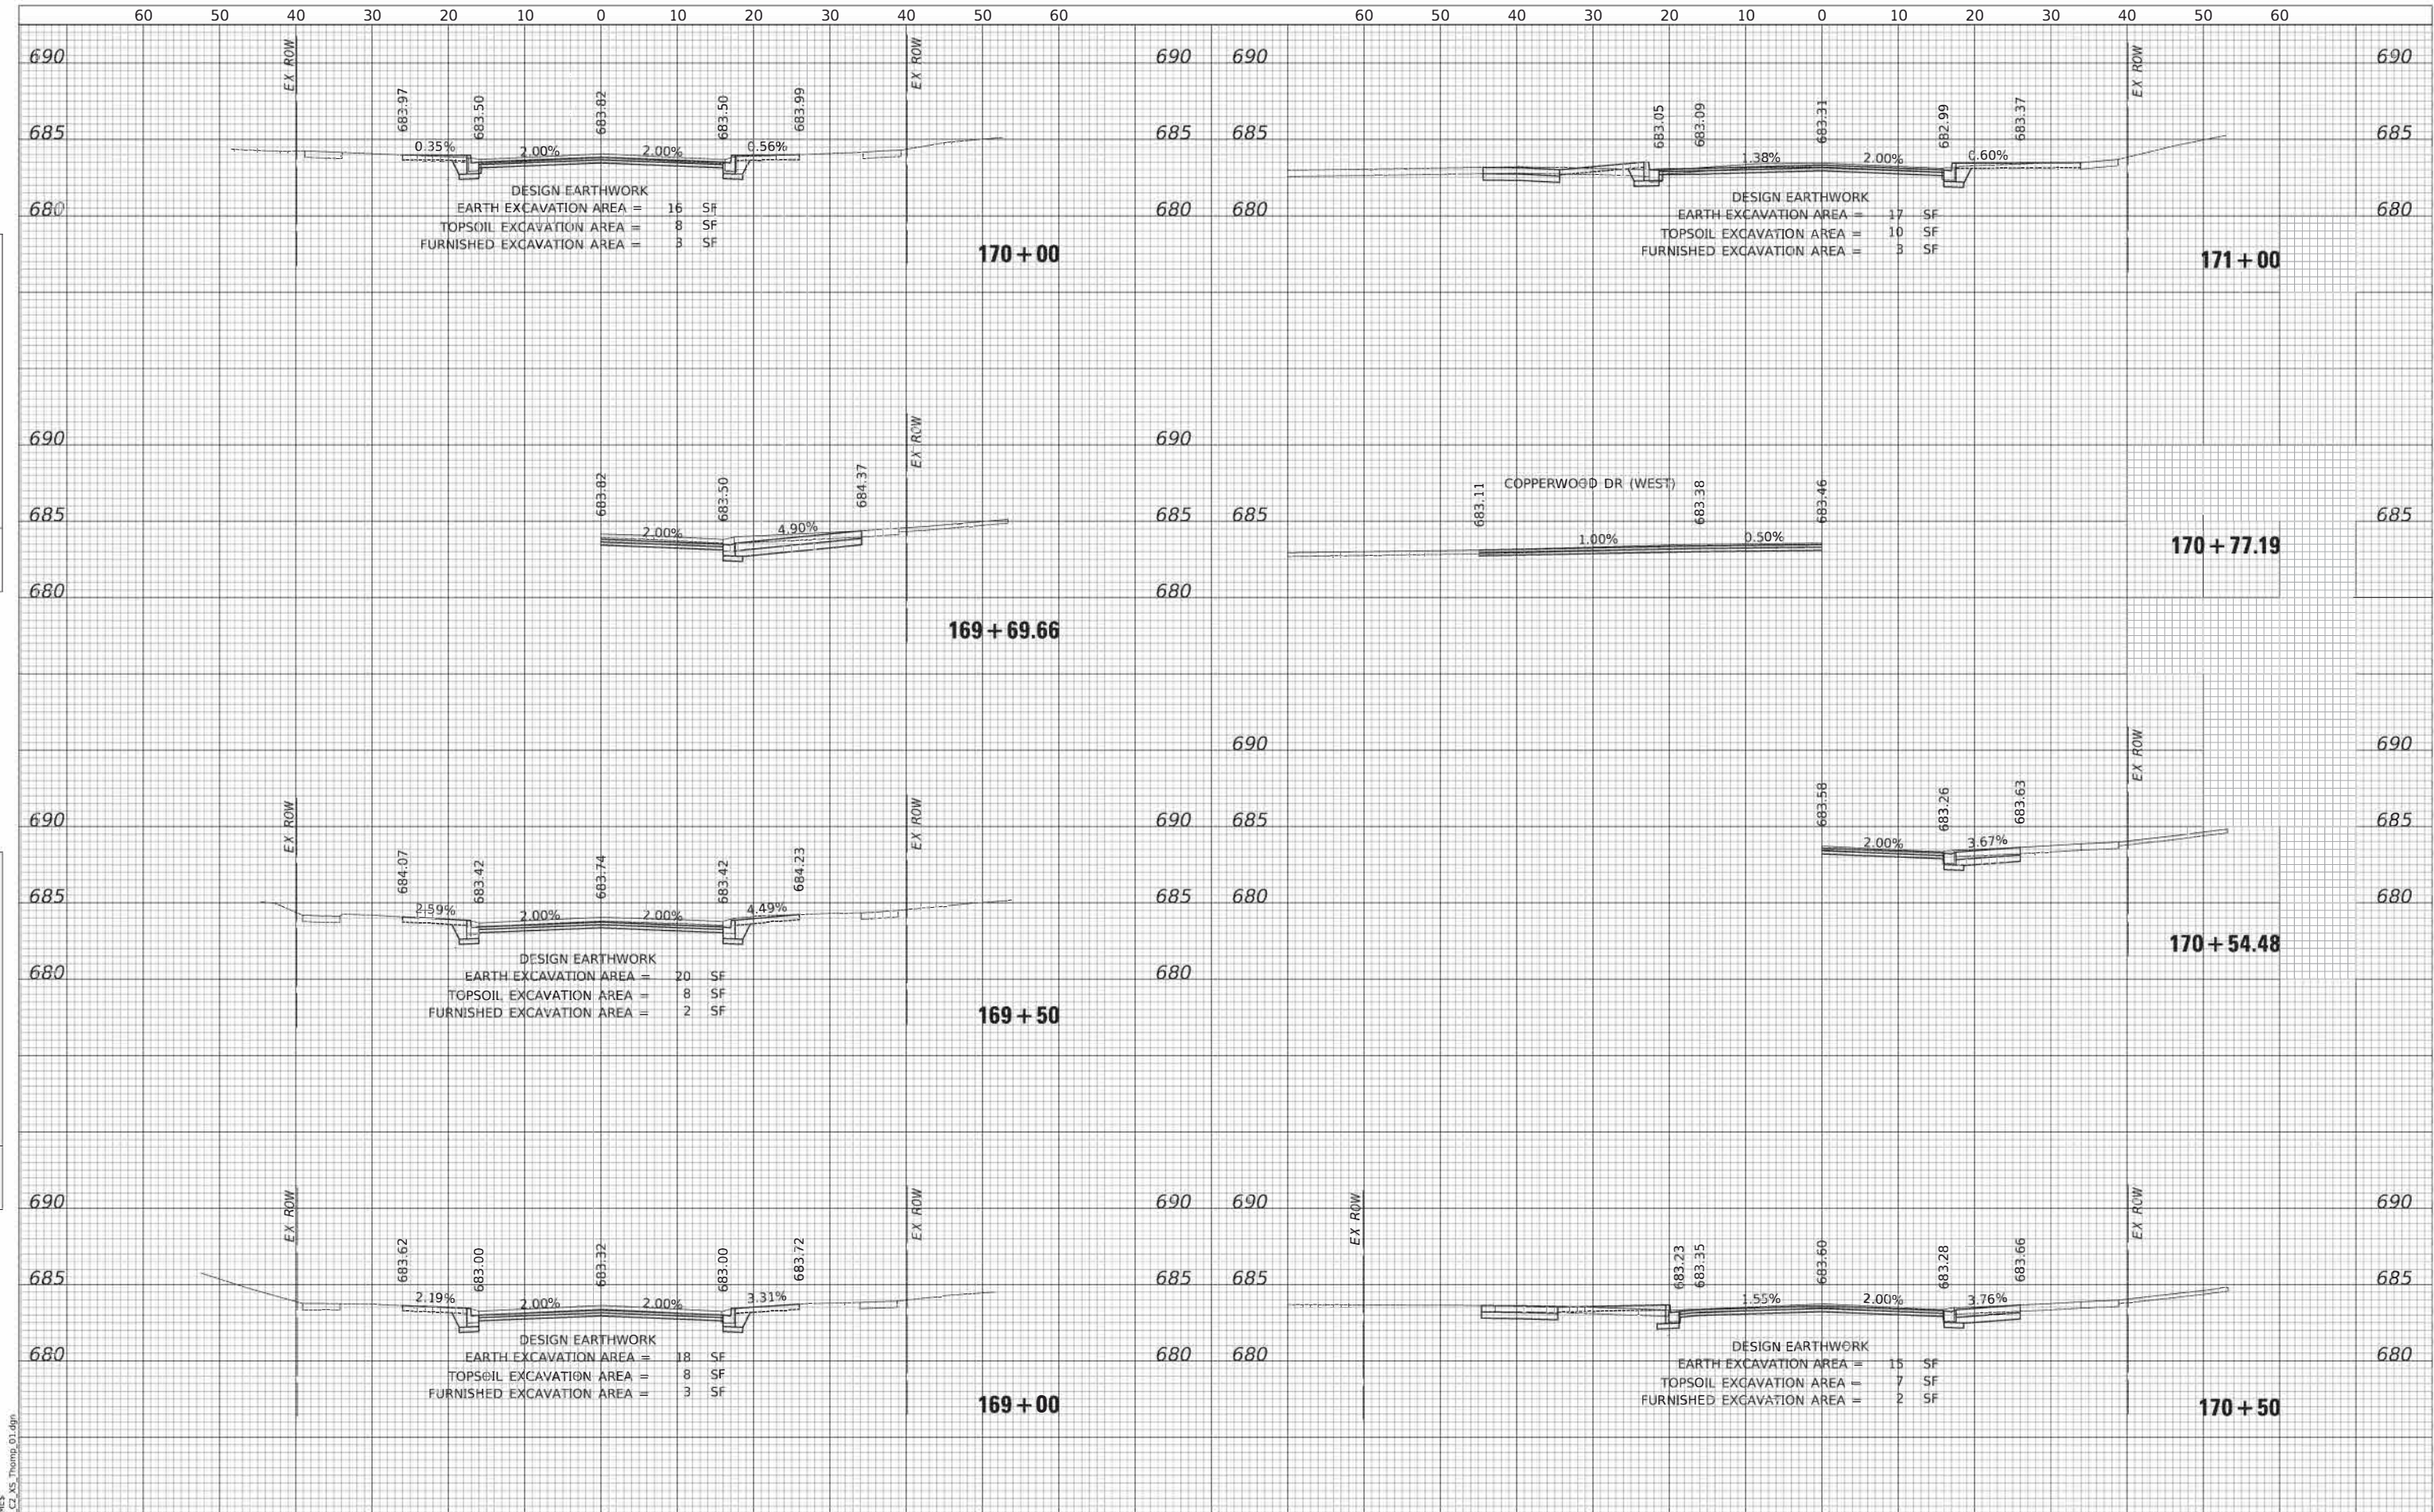


PLAN	DATE	BY
SURVEYED		
PLOTTED		
ALIGNMENT CHECKED		
CAUD FILE NAME		
NOTE BOOK NO.		


PROFILE	DATE	BY
SURVEYED		
PLOTTED		
GRADES CHECKED		
STRUCTURE NOTATIONS CHKD		
NOTE BOOK NO.		

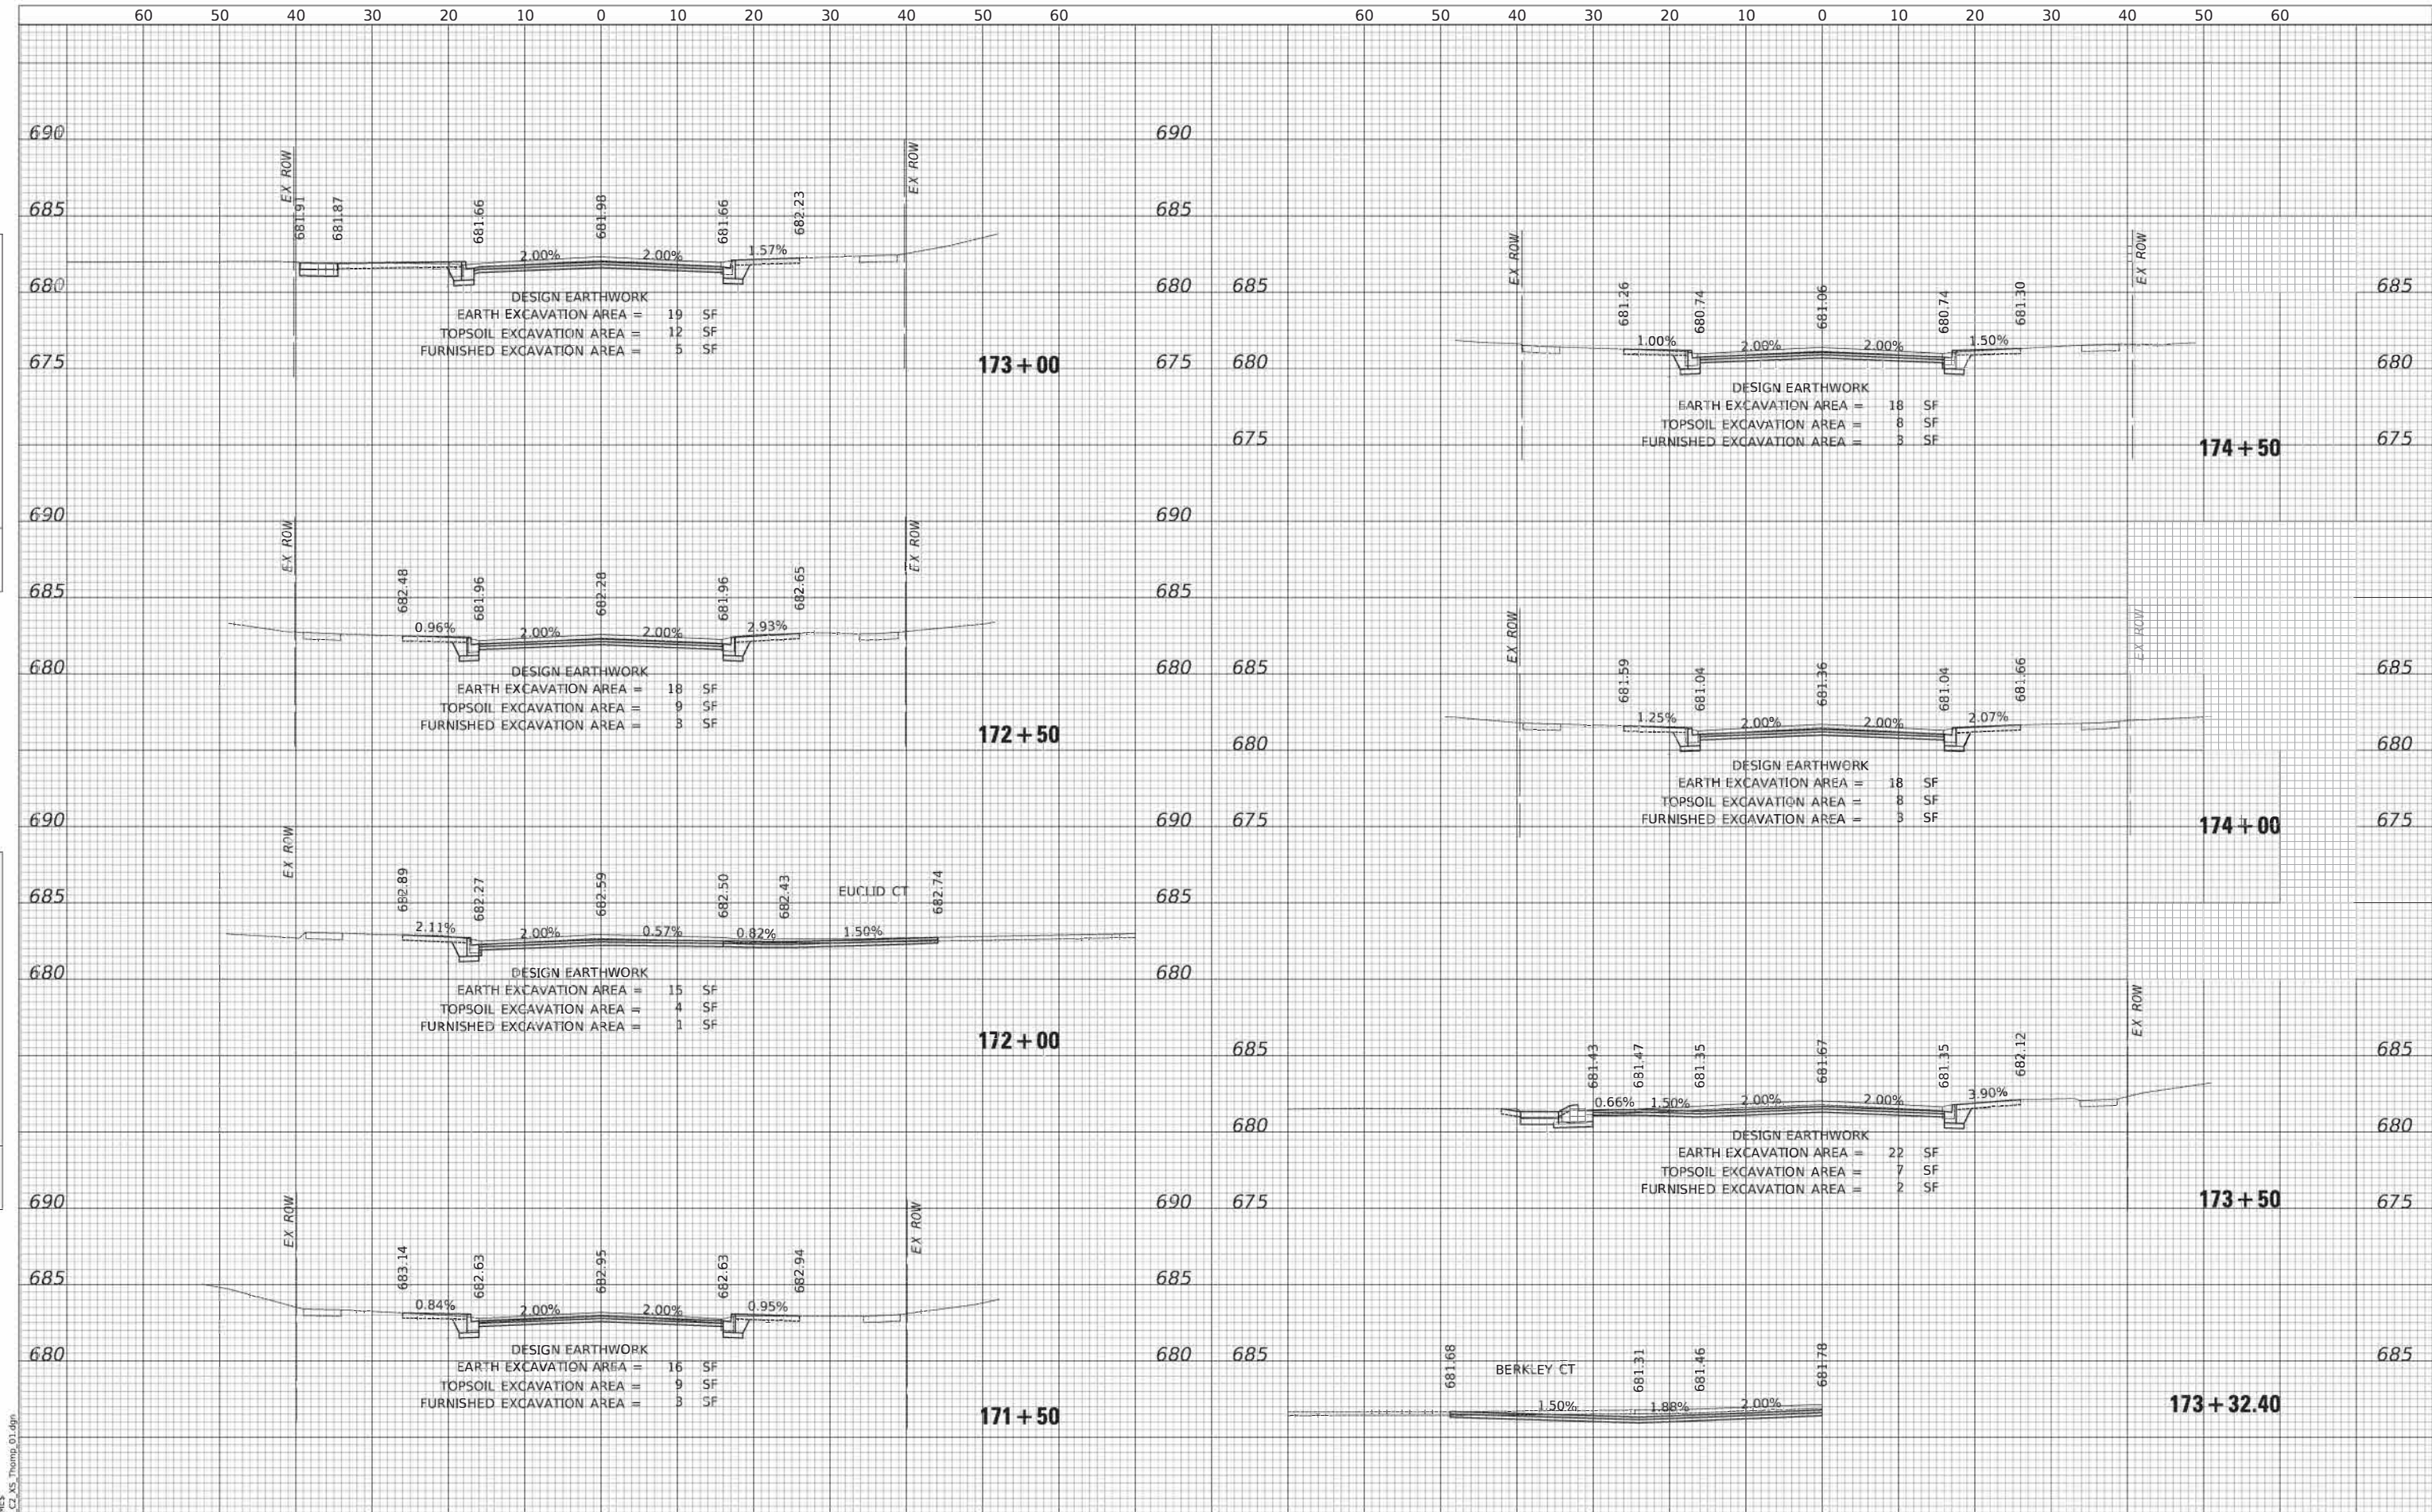

PROFILE	SURVEYED _____	BY _____	DATE _____
	PLOTTED _____		
	GRADES CHECKED _____		
	B.M. NOTED _____		
NOTE BOOK	STRUCTURE NOTATIONS CHKD _____		
NO. _____			

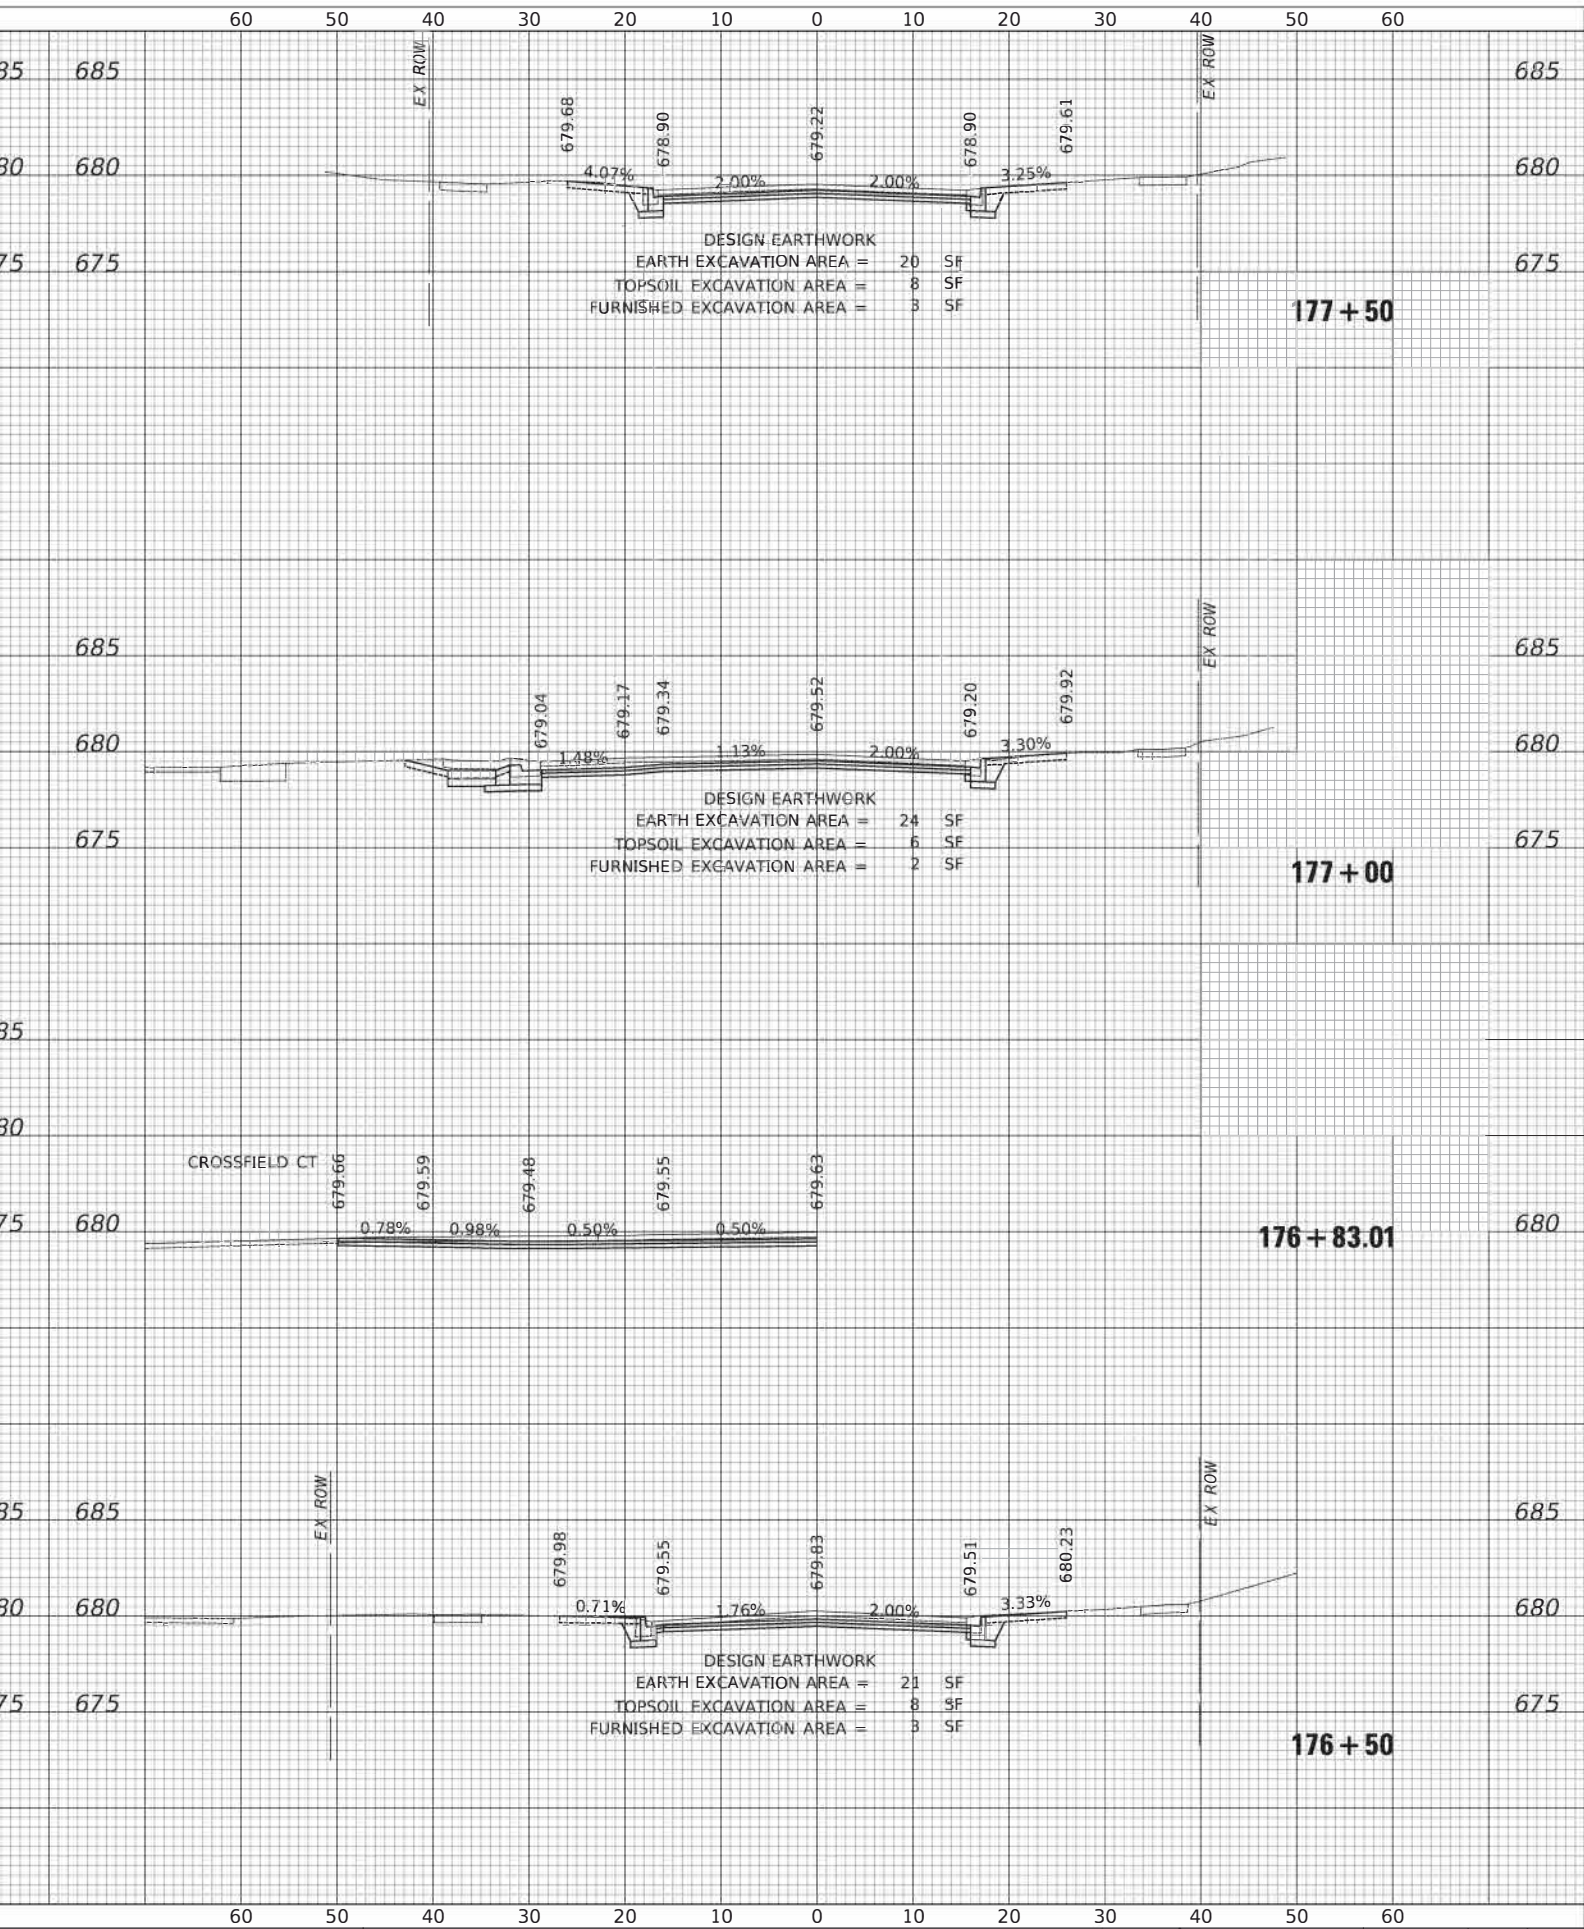


PROFILE	SURVEYED _____	BY _____	DATE _____
	PLOTTED _____ GRADES CHECKED _____ B.M. NOTED _____ STRUCTURE NOTATIONS CHKD _____		
NOTE BOOK			
NO. _____			

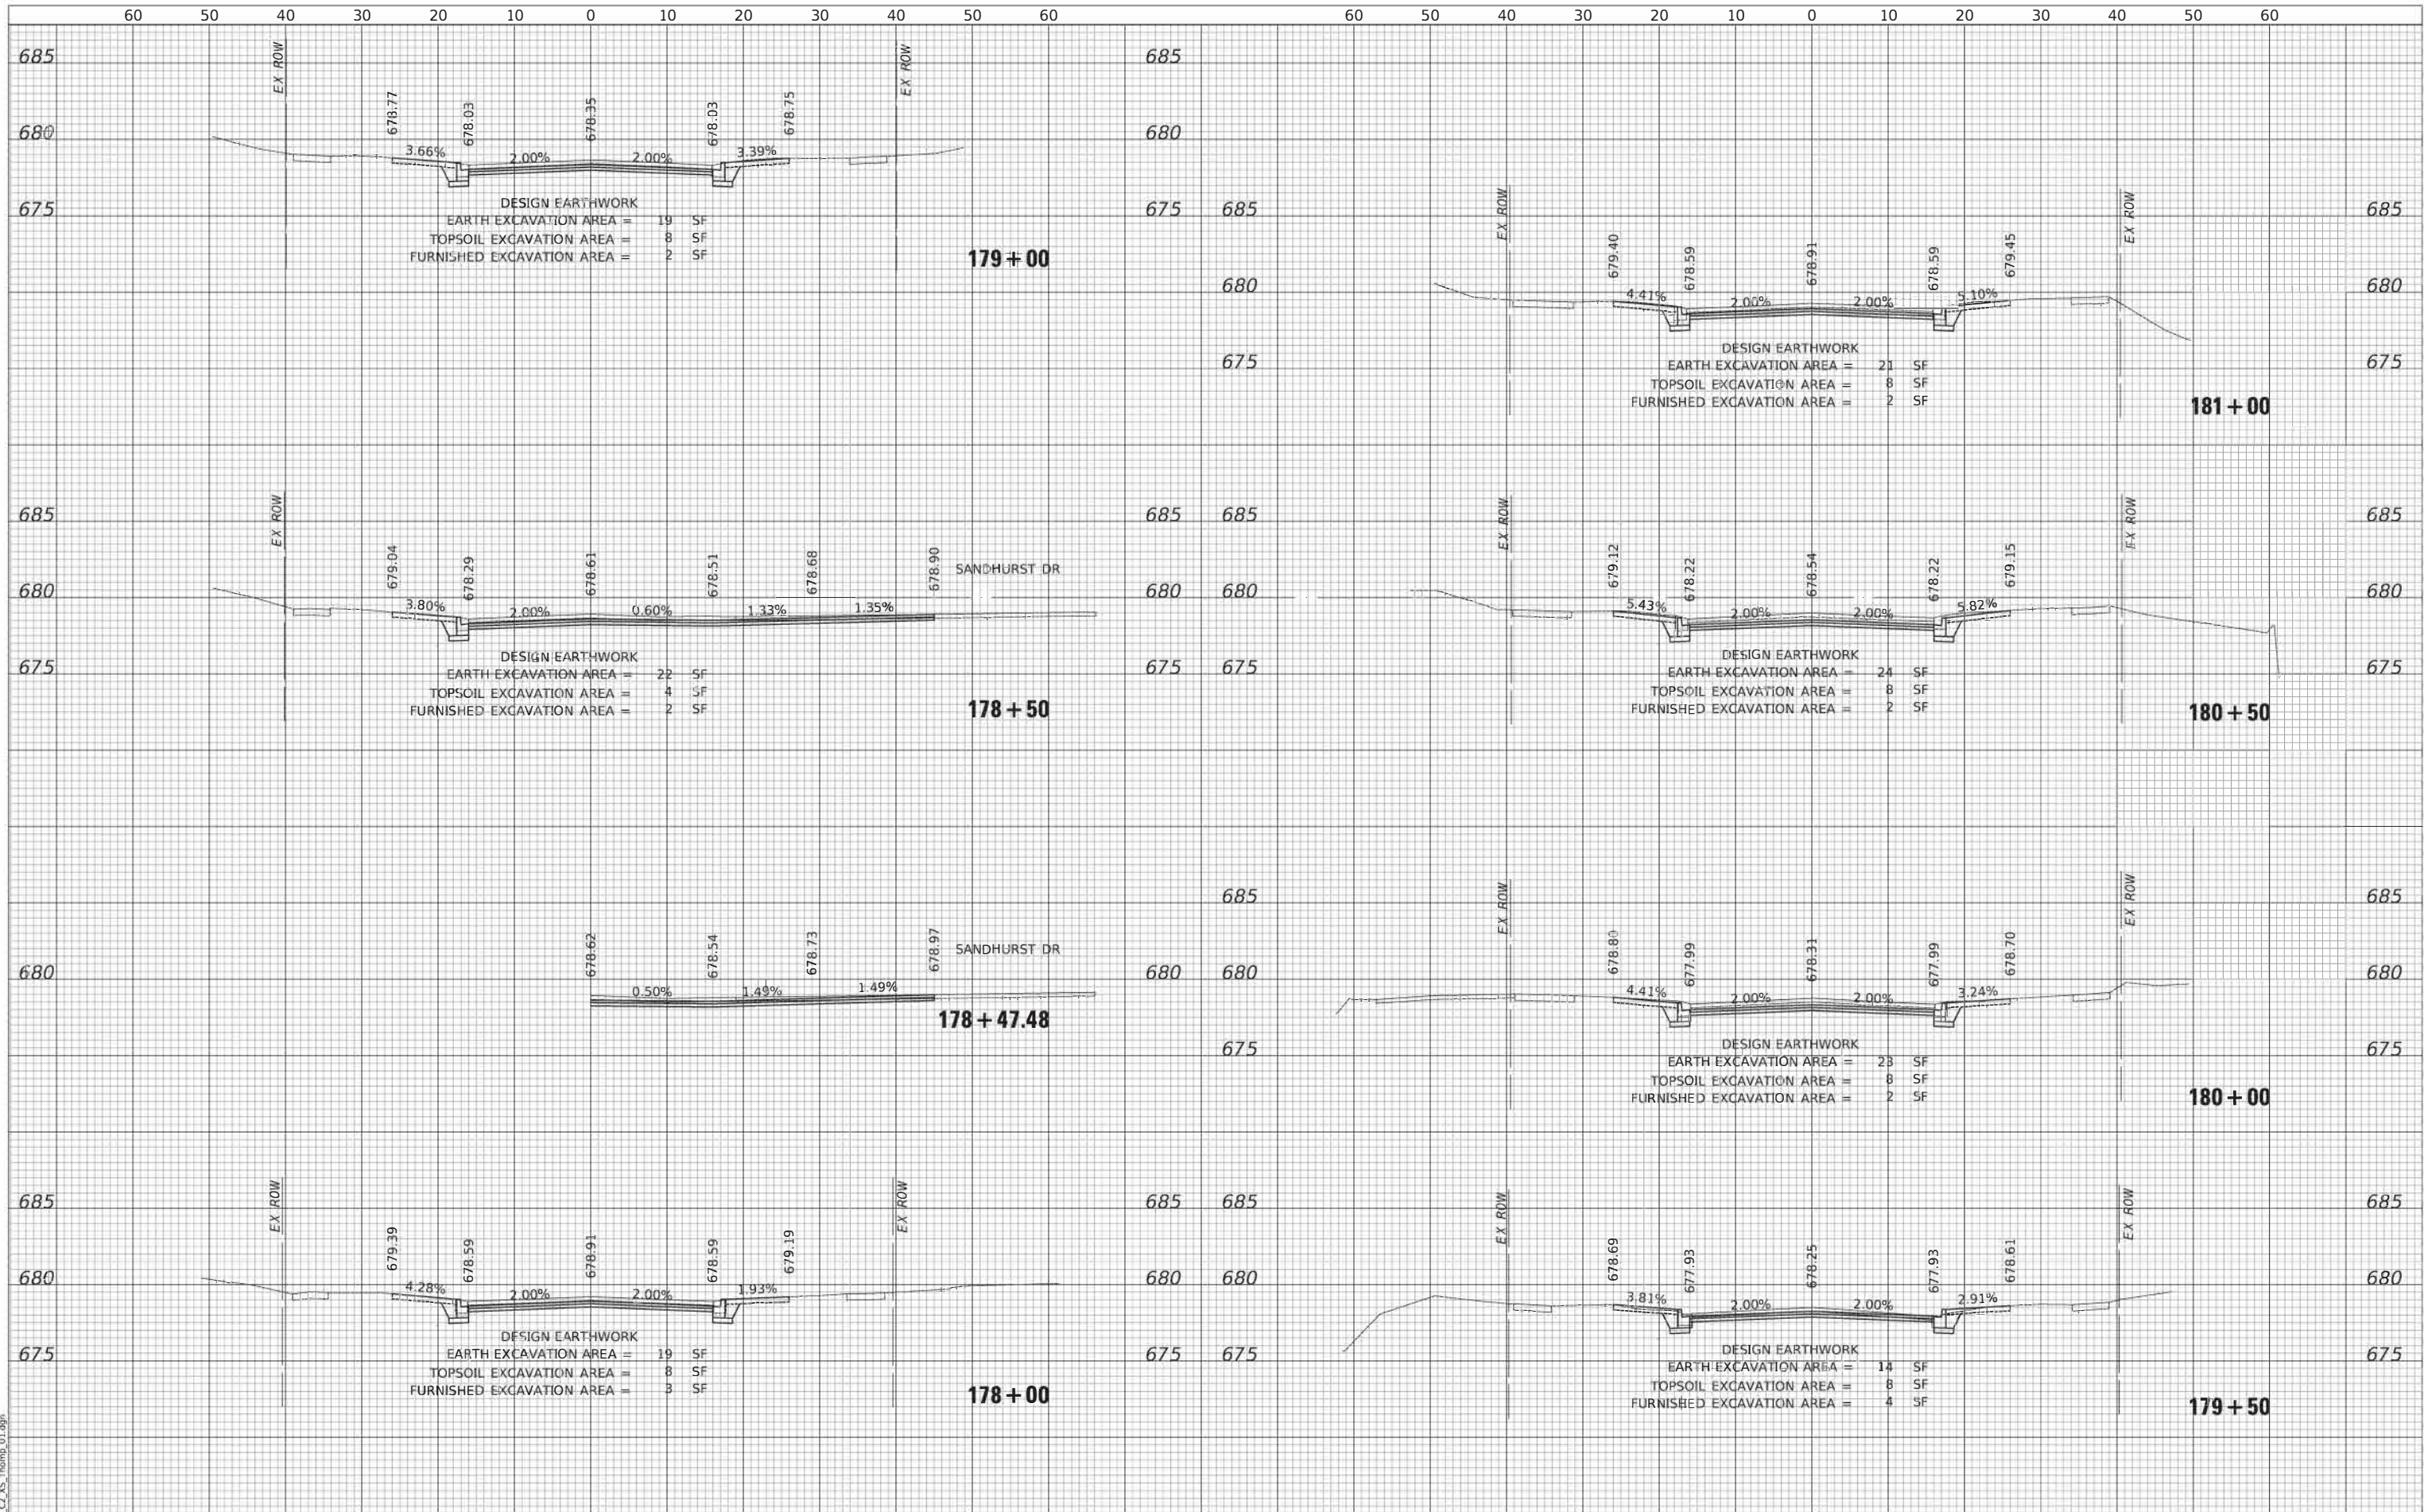

Two Pierce Place, Suite 1400
Itasca, Illinois 60143
Tel: 630.773.3900 Fax: 630.773.3975
www.civiltechinc.com

DESIGNED - TGB	REVISED -
DRAWN - JRR	REVISED -
CHECKED - KRK	REVISED -
DATE - 7/27/2020	REVISED -

STATE OF ILLINOIS
DEPARTMENT OF TRANSPORTATION

 


CROSS SECTIONS – THOMPSON BOULEVARD

SHEET 10 OF 21 SHEETS	STA 178+00	TO STA 181+00
-----------------------	------------	---------------

FAU RTE	SECTION	COUNTY	TOTAL SHEETS	SHEET NO
3260 2060	16-00106-02-RS	LAKE	222	193
		CONTRACT NO 61G70		
ILLINOIS		FED AID PROJECT		


PLAN	DATE	BY
SURVEYED		
PLOTTED		
ALIGNMENT CHECKED		
CAUD FILE NAME		
NOTE BOOK NO.		

PROFILE	DATE	BY
SURVEYED		
PLOTTED		
GRADES CHECKED		
STRUCTURE NOTATIONS CHKD		
NOTE BOOK NO.		

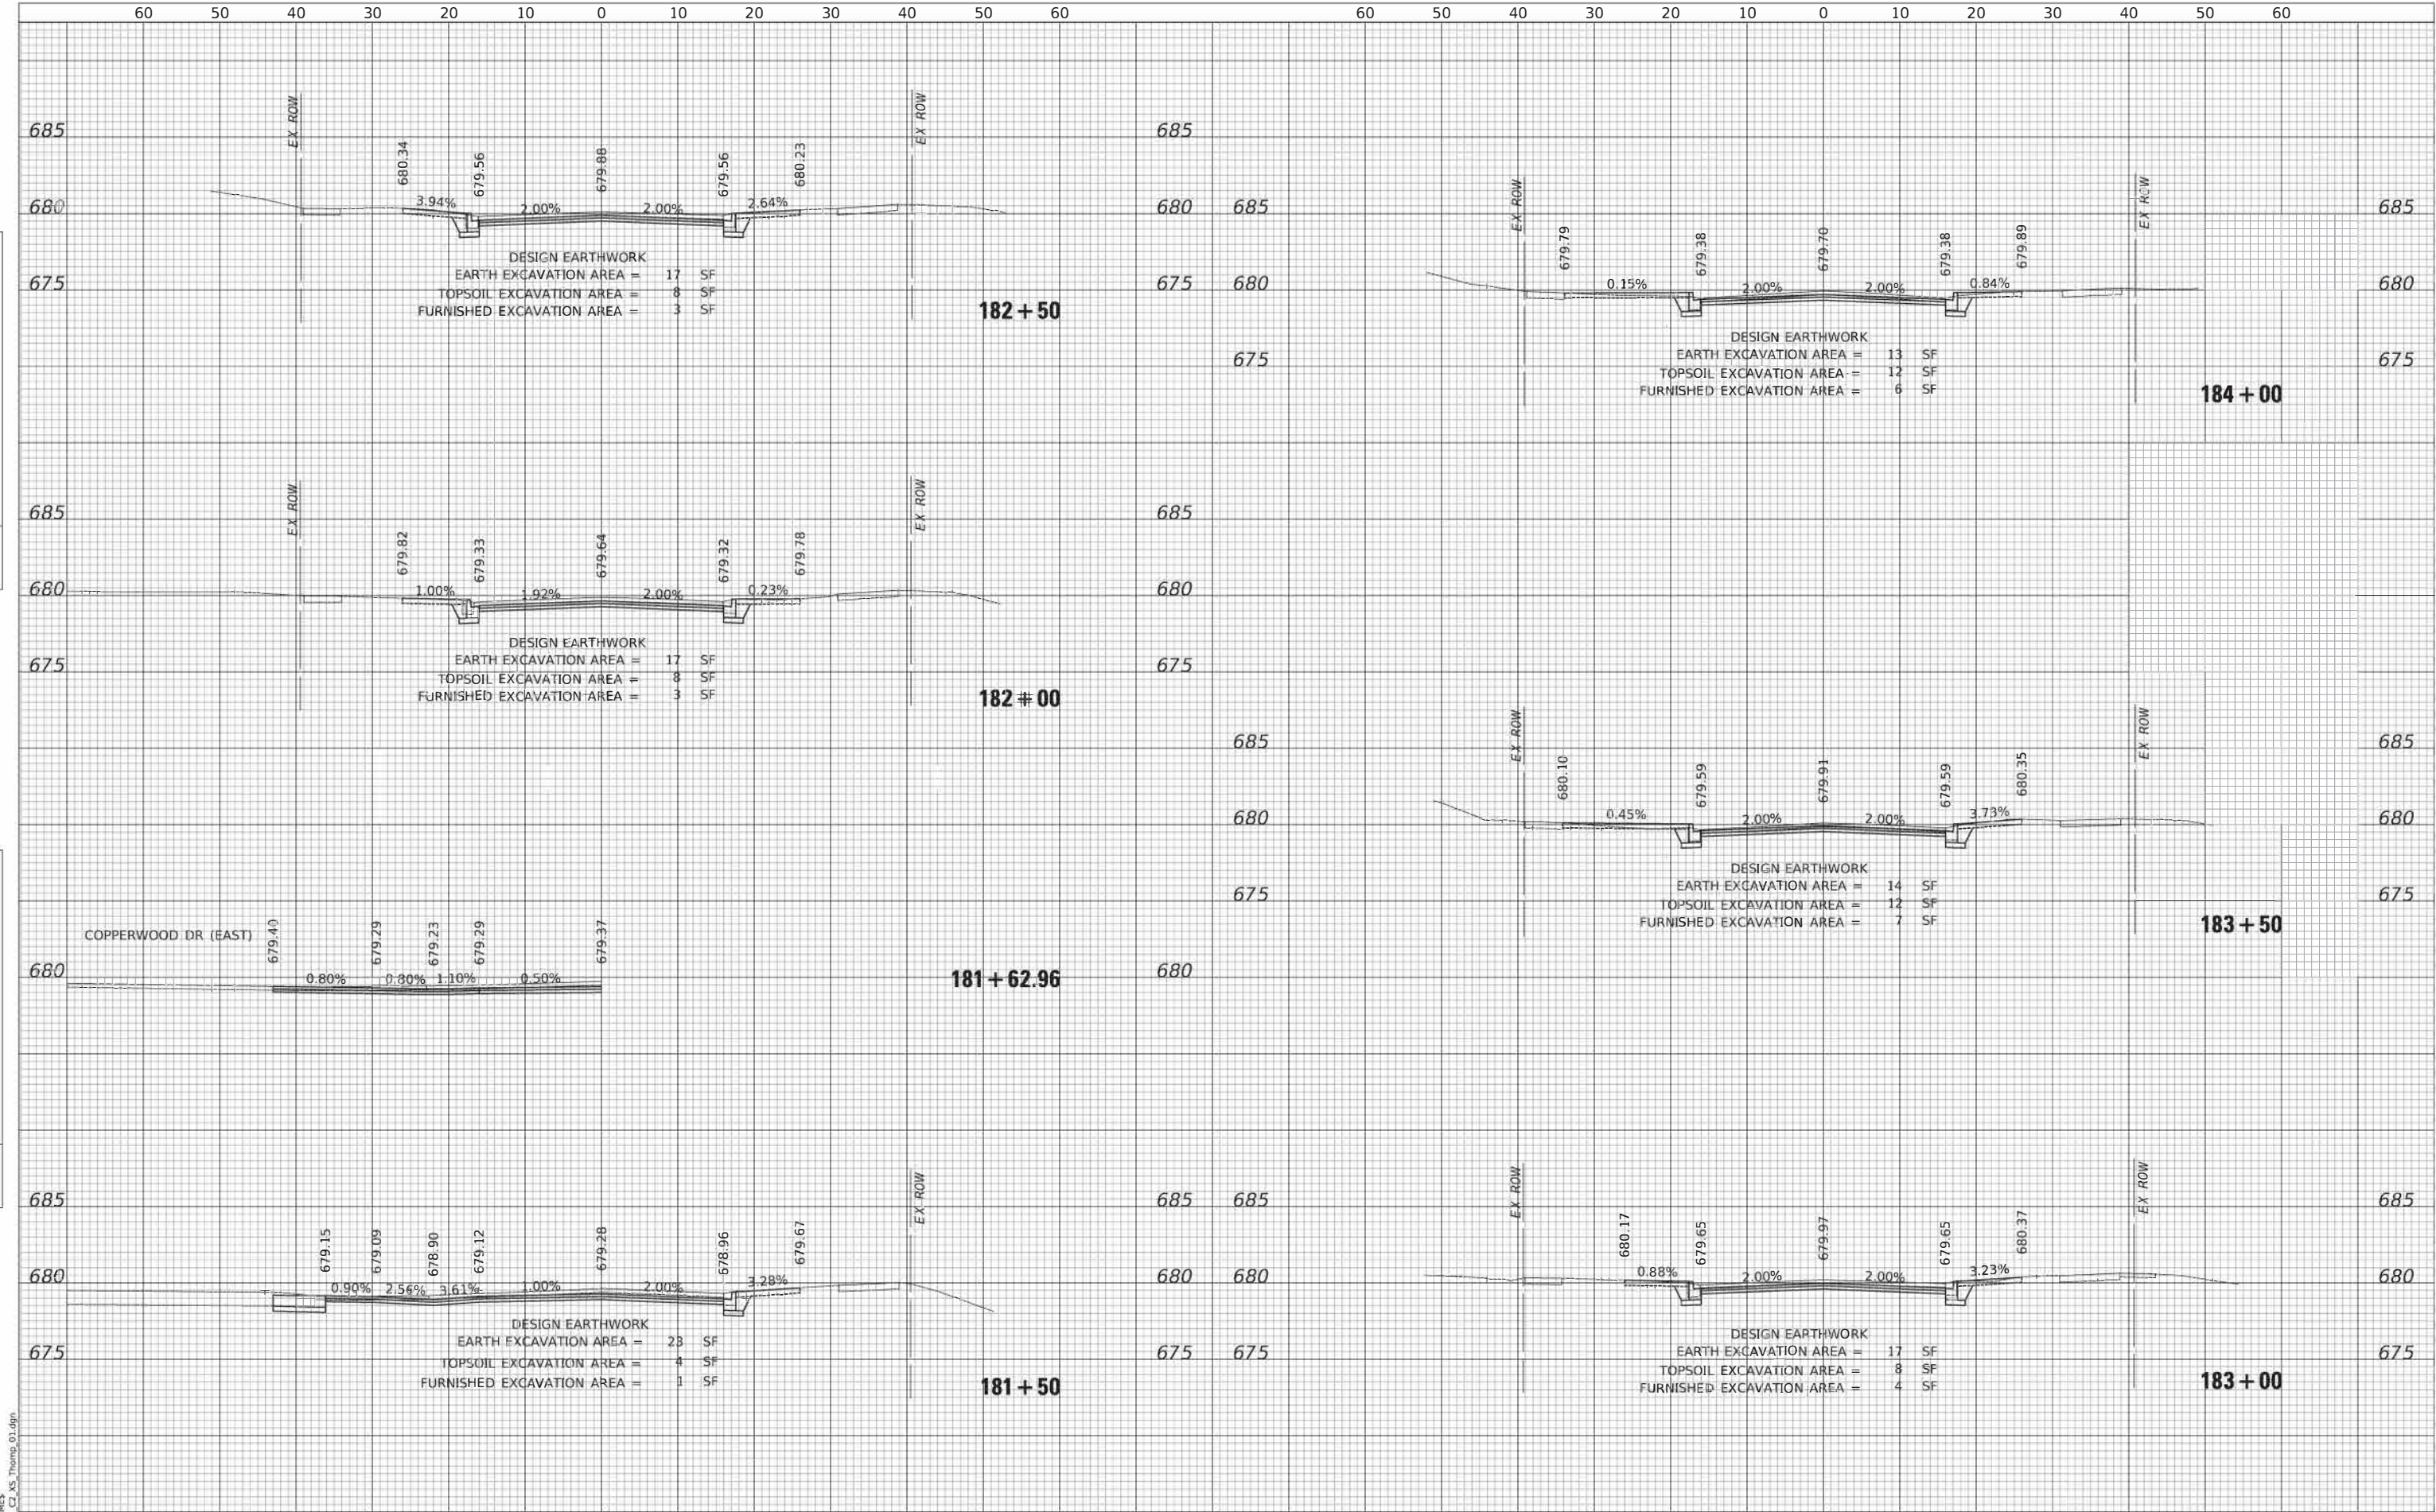

PLAN	SURVEYED	DATE
	BY	
	NOTED	
	NO.	

PROFILE	SURVEYED	DATE
	BY	
	NOTED	
	NO.	

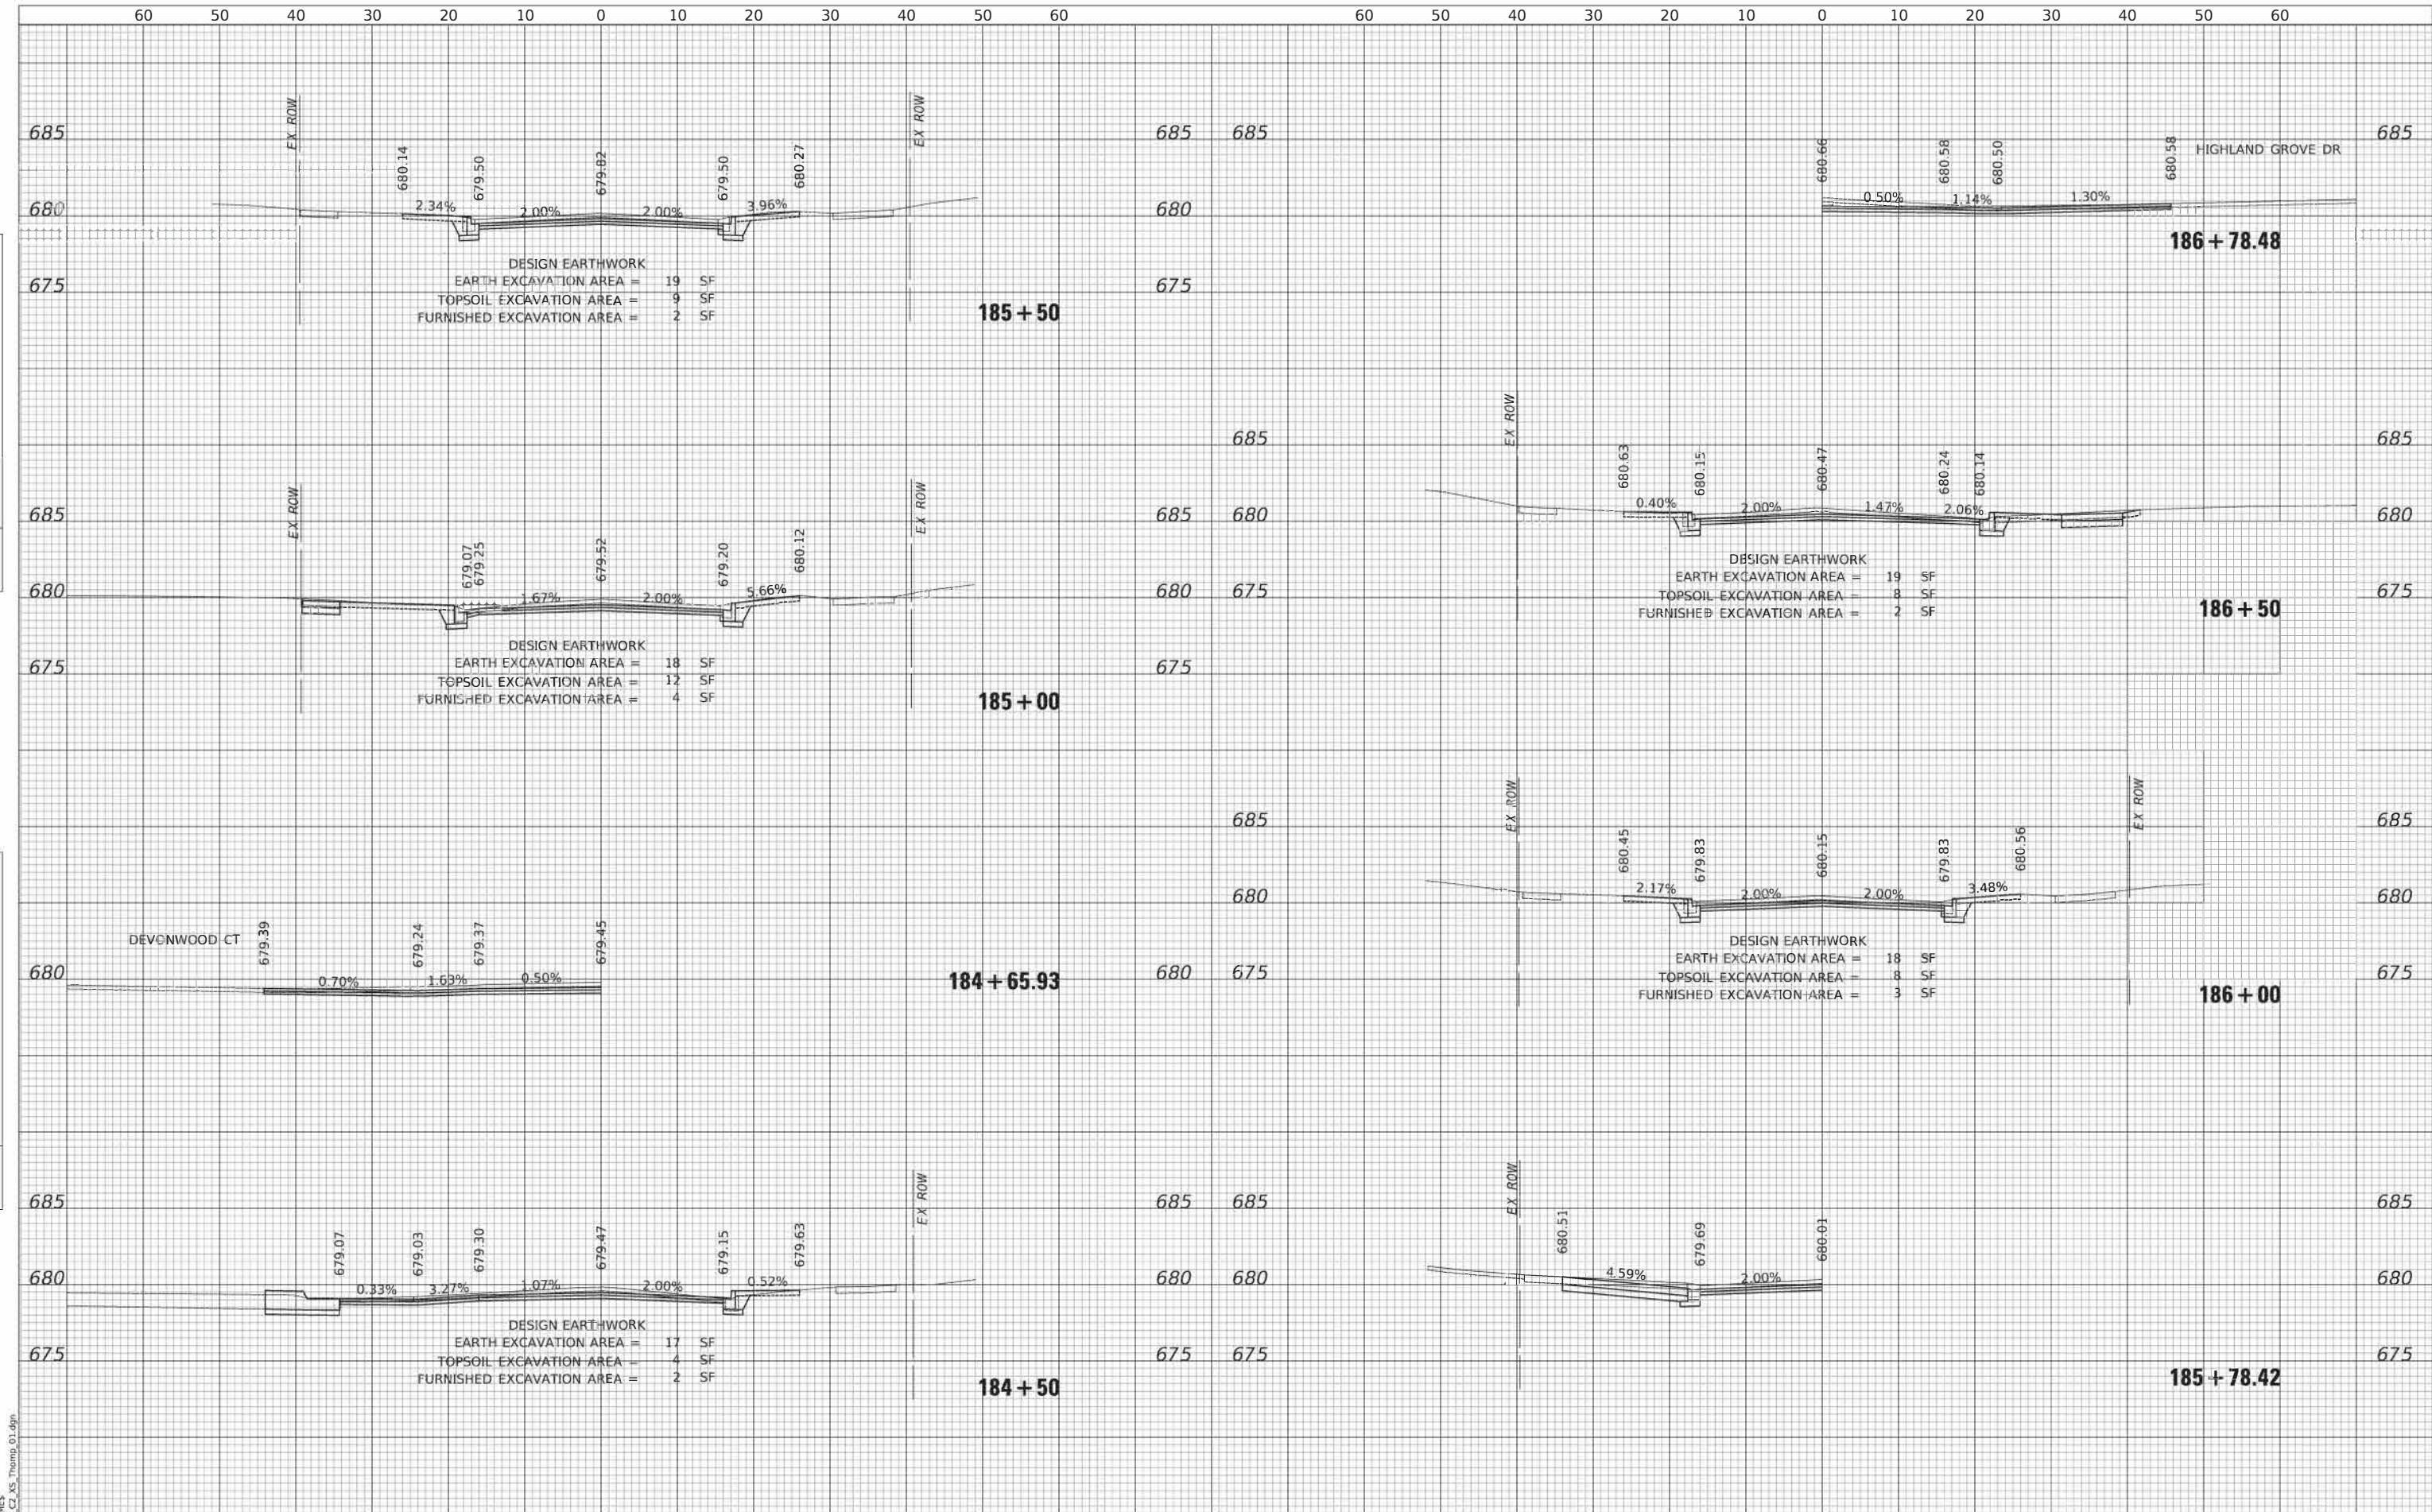

PROFILE		BY	DATE
	SURVEYED _____		
	PROTIED _____		
	GRADES CHECKED _____		
	ITEM NOTED _____		
	STRUCTURE NOTATIONS CHKD _____		
NO. _____			




STATE OF ILLINOIS
DEPARTMENT OF TRANSPORTATION



FAU RTE	SECTION	COUNTY	TOTAL SHEETS	SHEET NO
3260 2060	16-00106-02-RS	LAKE	222	196
		CONTRACT NO 61G70		
ILLINOIS		FED AID PROJECT		

PLAN	NO.	NOTE BOOK	SURVEYED	PLOTTED	ALIGNMENT CHECKED	GRADE CHECKED	BY	DATE

PROFILE	NO.	NOTE BOOK	SURVEYED	PLOTTED	GRADES CHECKED	STRUCTURE NOTATIONS CHKD	BY	DATE

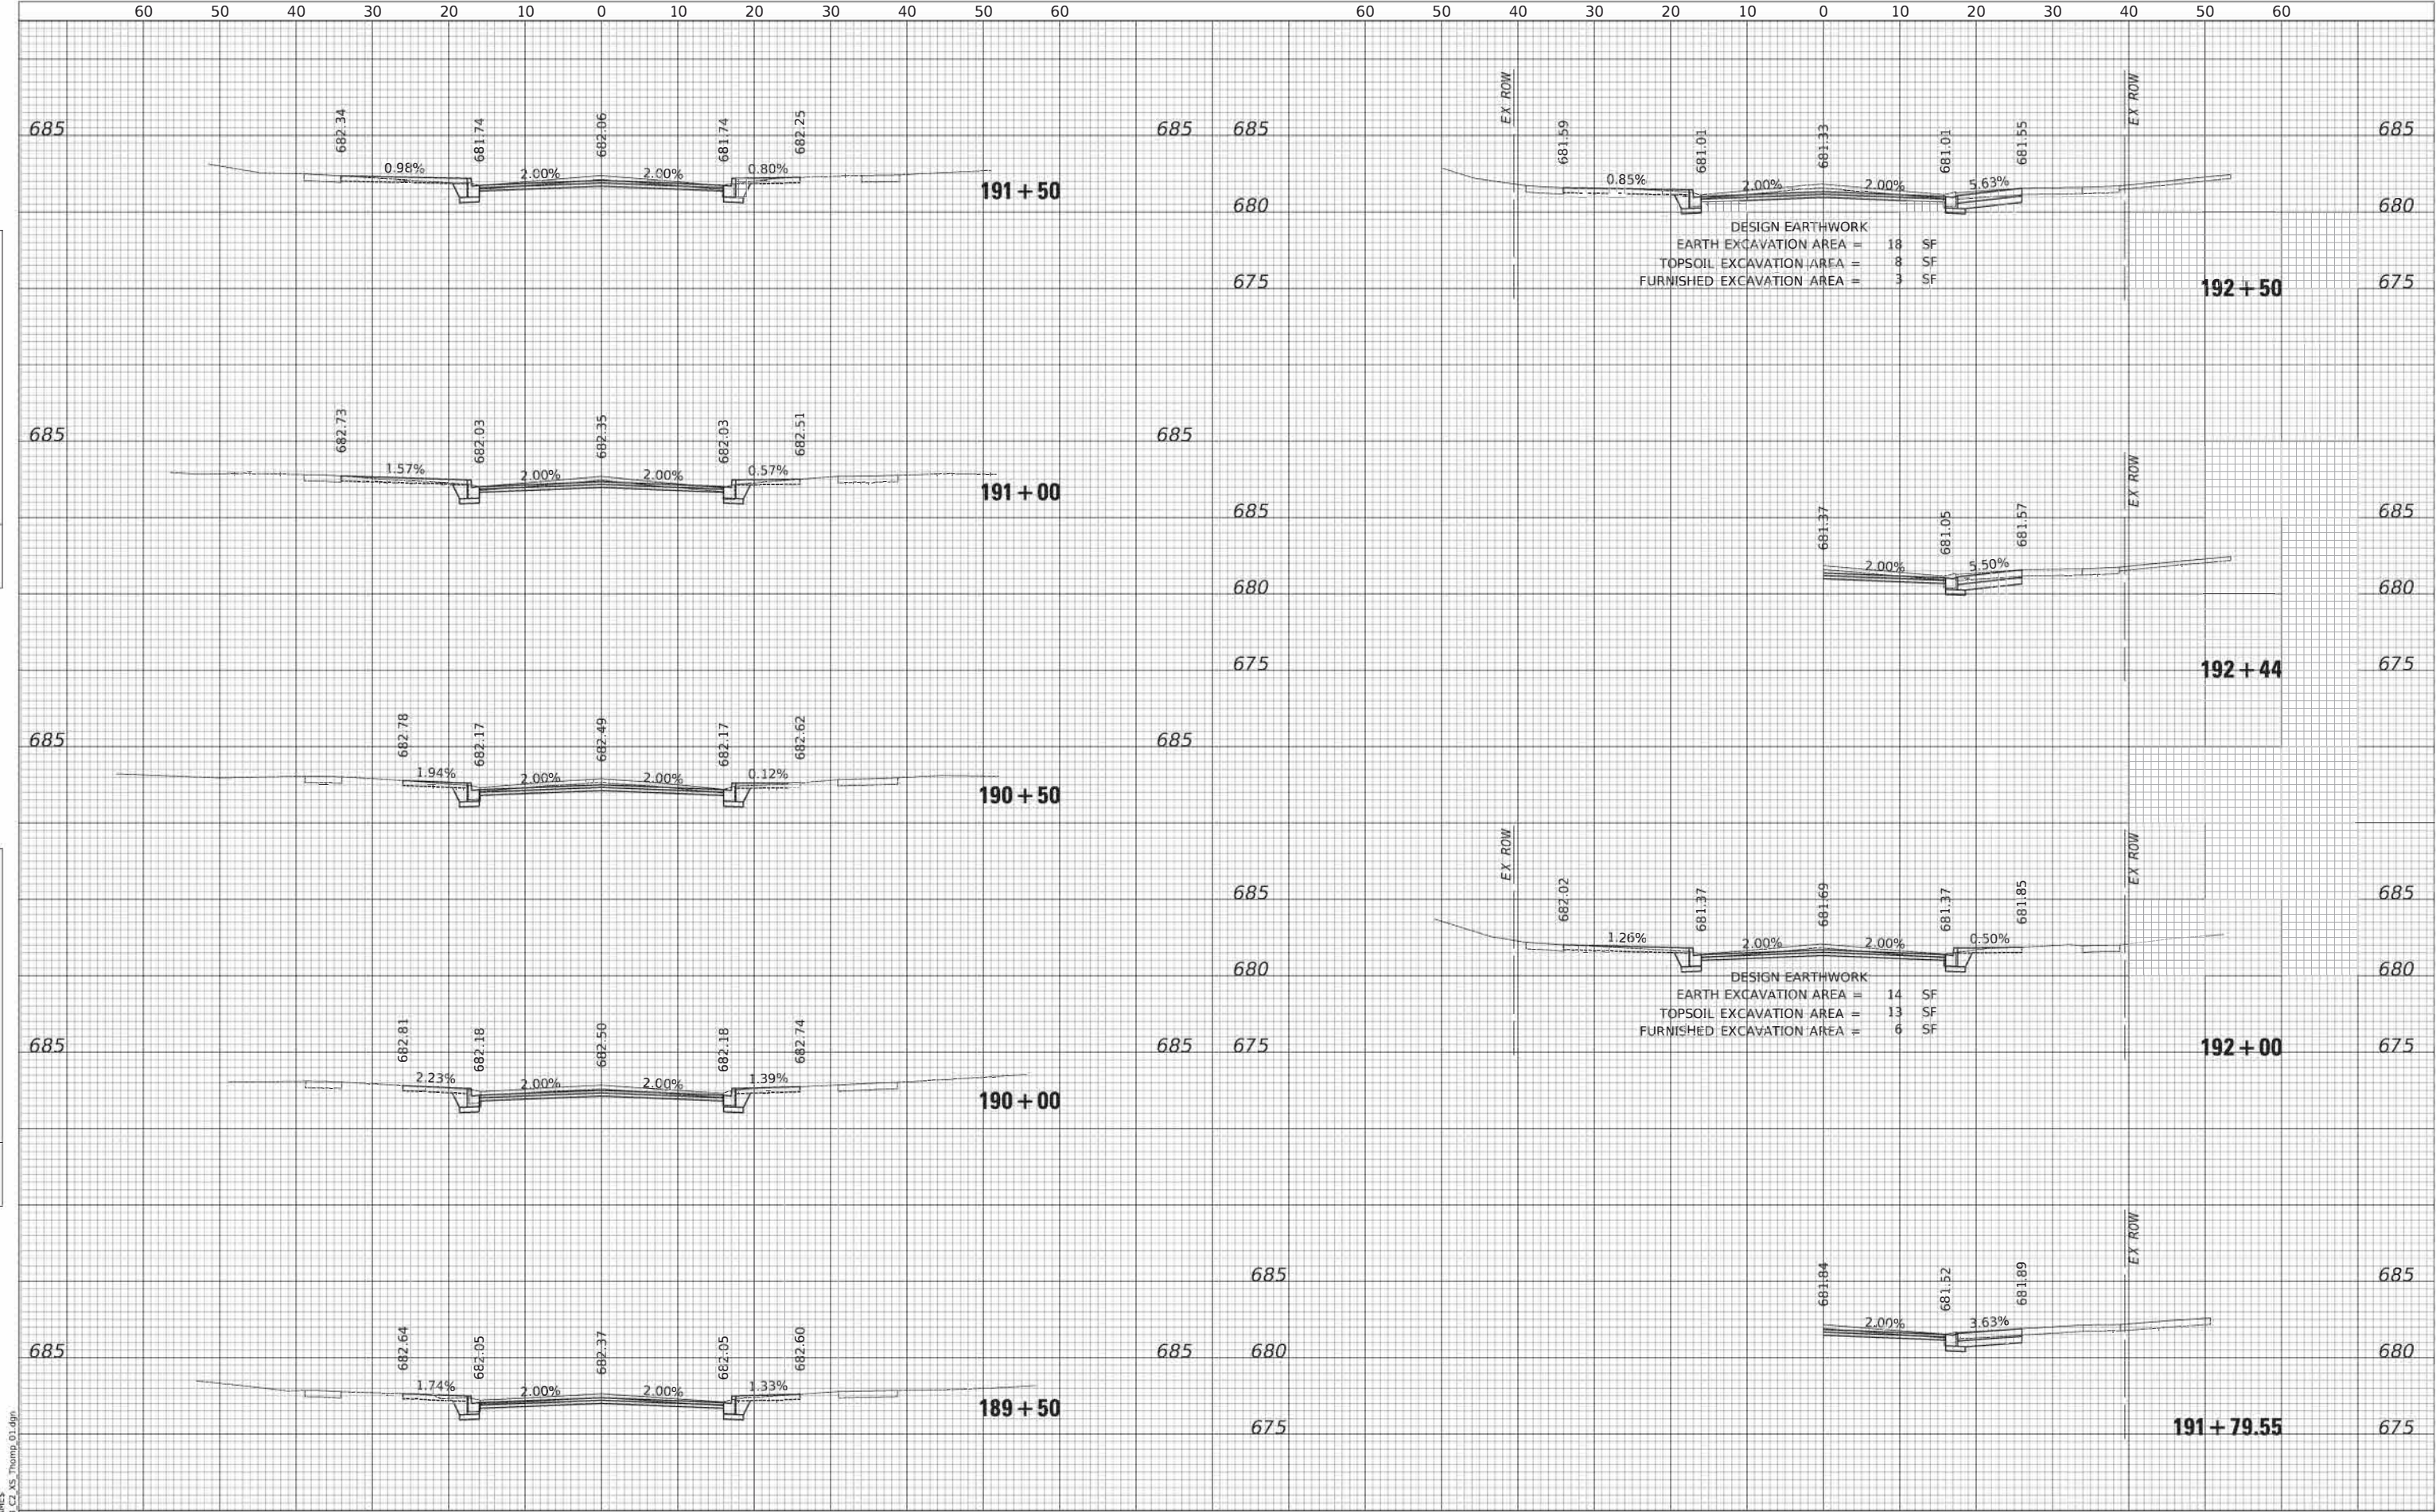


MODEL: \$MODELNAME\$
FILE NAME: ...1323 C2 X5_Thomp_01.dgn



Two Pierce Place, Suite 1400
Itasca, Illinois 60143
Tel: 630.773.3900 Fax: 630.773.3975
www.civiltechinc.com

DESIGNED -	TGB	REVISED -	
DRAWN -	JRR	REVISED -	
CHECKED -	KRK	REVISED -	
DATE -	7/27/2020	REVISED -	

STATE OF ILLINOIS
DEPARTMENT OF TRANSPORTATION

 


CROSS SECTIONS - THOMPSON BOULEVARD			
SHEET 14 OF 21 SHEETS	STA 189+50 TO STA 192+50		

FAU RTE	SECTION	COUNTY	TOTAL SHEETS	SHEET NO
3260 2060	16-00106-02-RS	LAKE	222	197
CONTRACT NO 61G70				
ILLINOIS FED AID PROJECT				

PLAN	NO.	NOTE BOOK	SURVEYED	PLOTTED	ALIGNMENT CHECKED	STATIONED	DATE

PROFILE	NO.	NOTE BOOK	SURVEYED	PLOTTED	GRADES CHECKED	STRUCTURE NOTATIONS CHKD	DATE

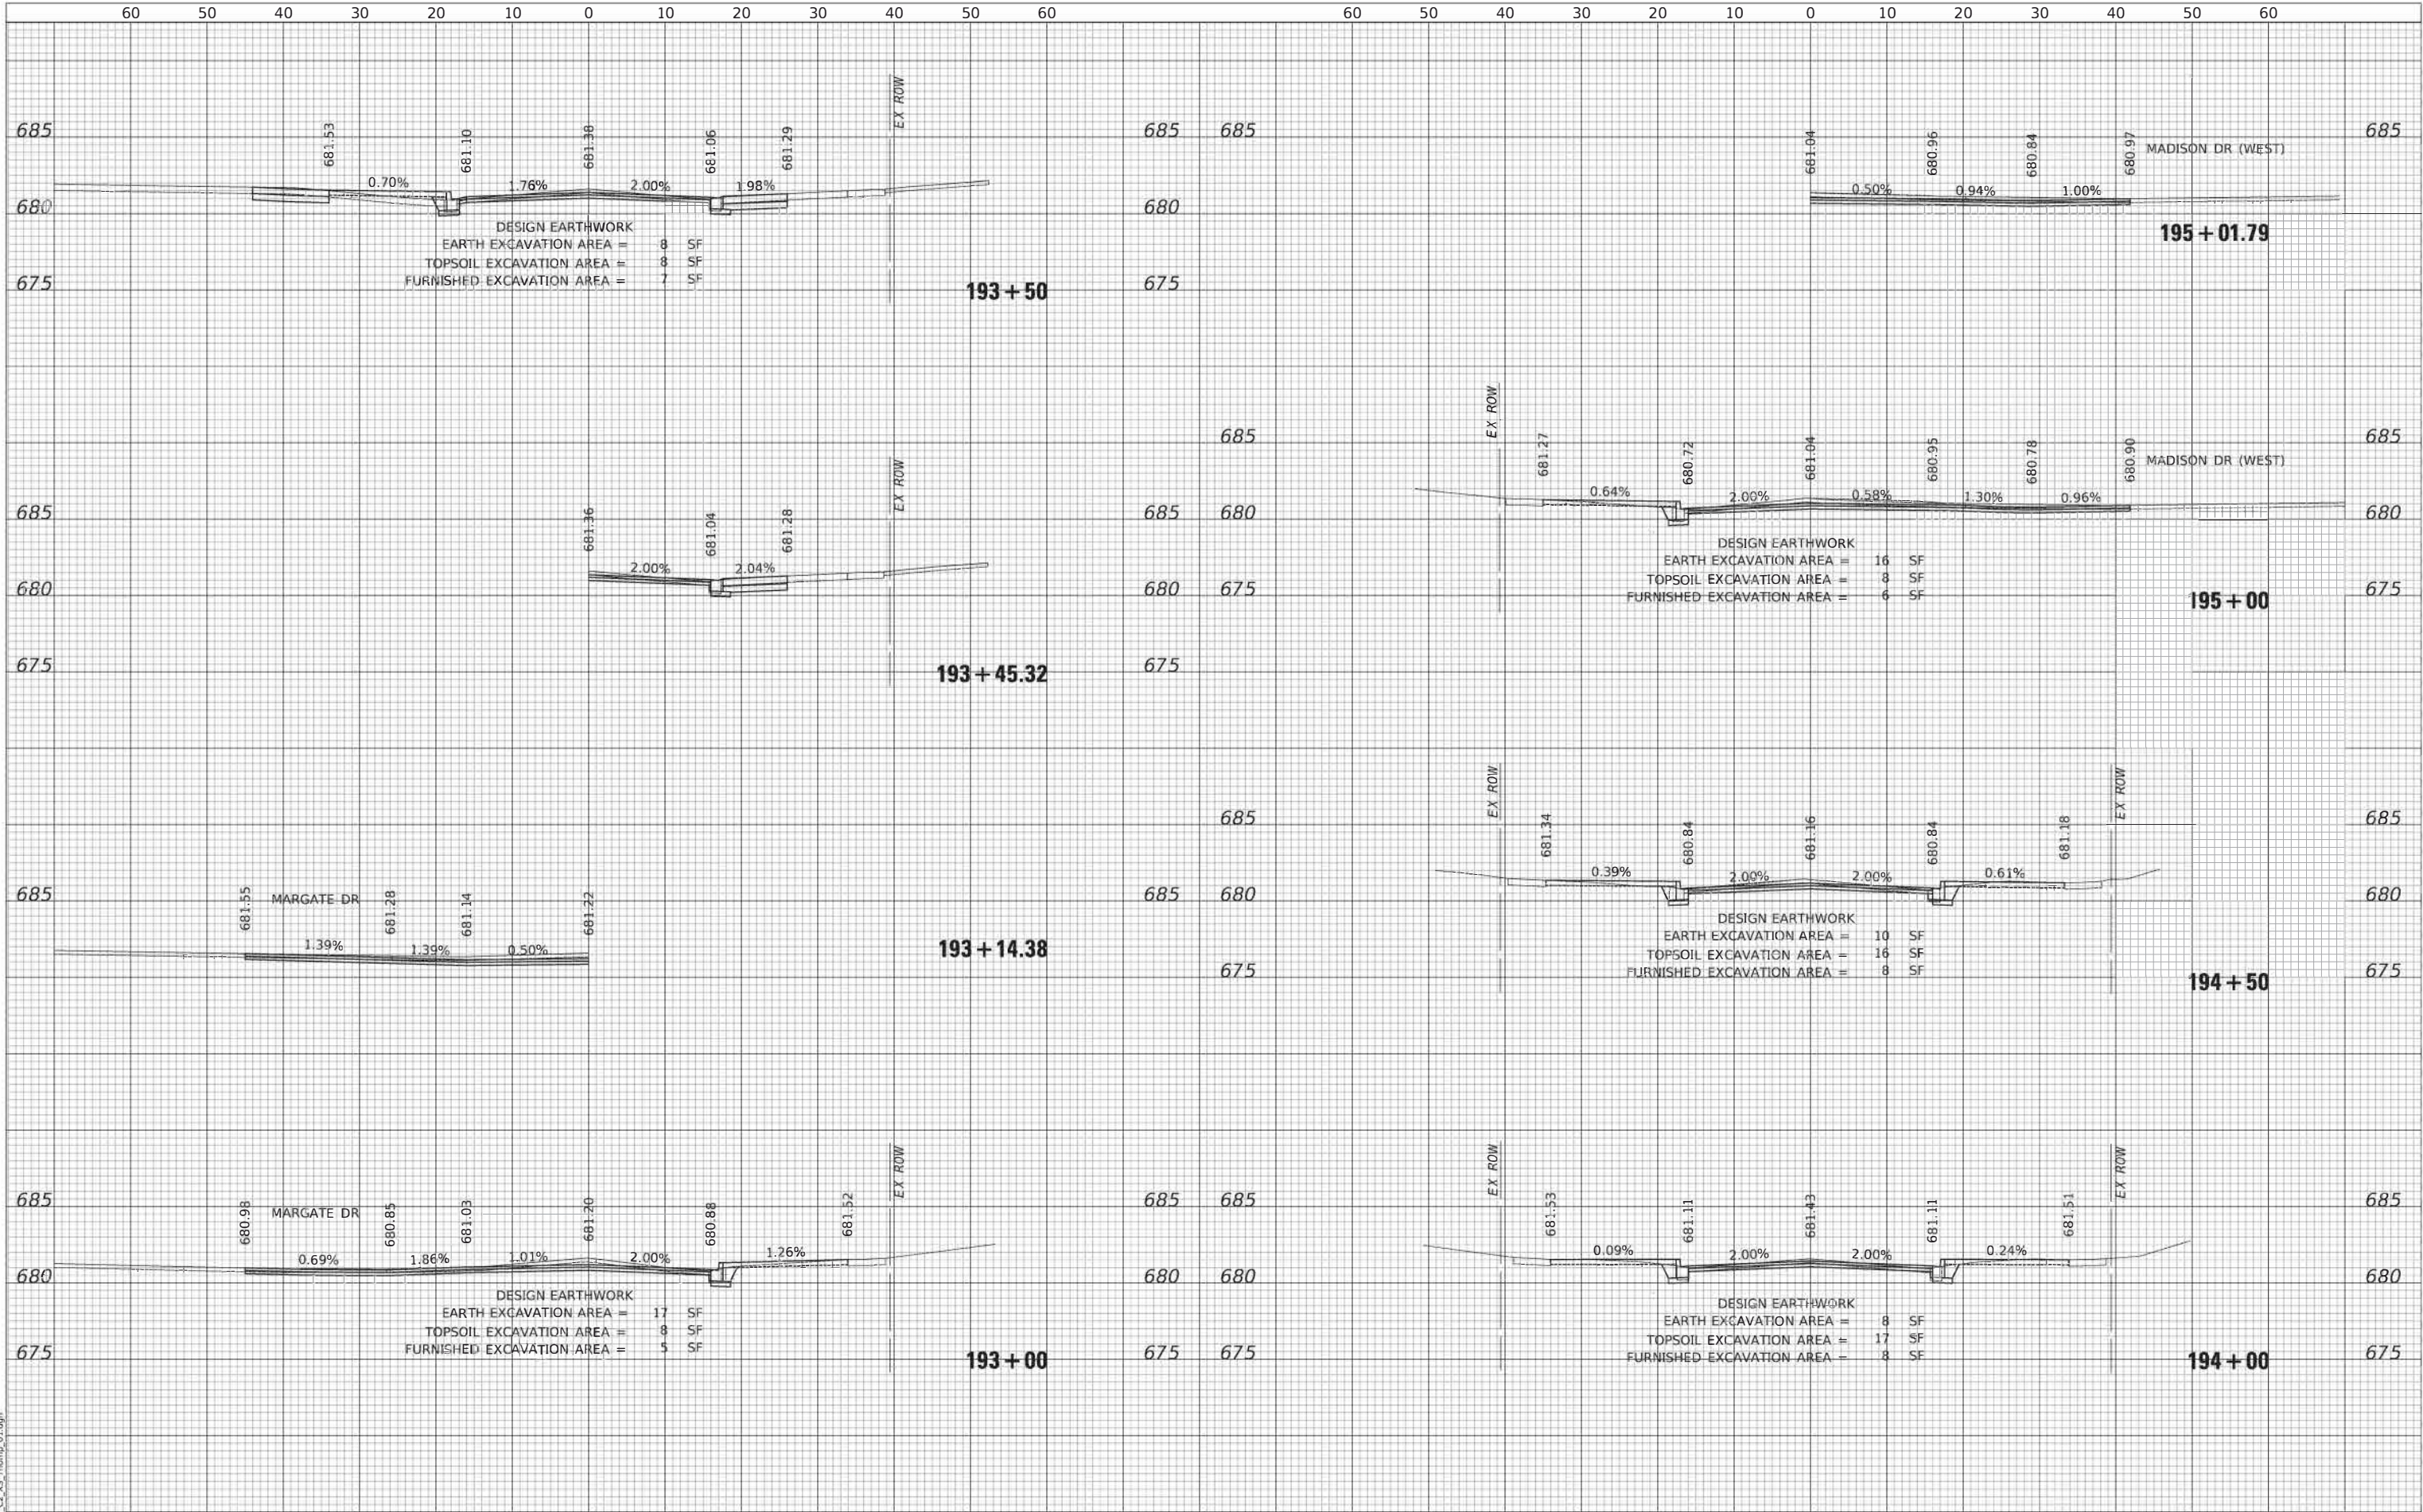


MODEL: \$MODELNAME\$
FILE NAME: ...1323 C7 X5 Thompson 01.dgn



Two Pierce Place, Suite 1400
Itasca, Illinois 60143
Tel: 630.773.3900 Fax: 630.773.3975
www.civiltechinc.com

DESIGNED -	TGB	REVISED -	
DRAWN -	JRR	REVISED -	
CHECKED -	KRK	REVISED -	
DATE -	7/27/2020	REVISED -	

STATE OF ILLINOIS
DEPARTMENT OF TRANSPORTATION

 

CROSS SECTIONS - THOMPSON BOULEVARD

SHEET 15 OF 21 SHEETS STA 193+00 TO STA 195+01.79

FAU RTE	SECTION	COUNTY	TOTAL SHEETS	SHEET NO
3260 2060	16-00106-02-RS	LAKE	222	198
CONTRACT NO 61G70				
ILLINOIS FED AID PROJECT				

PROFILE	SURVEYED _____	BY _____	DATE _____
	PLOTTED _____ GRADES CHECKED _____ B.M. NOTED _____ STRUCTURE NOTATIONS CHKD _____		
NOTE BOOK			
NO. _____			



**STATE OF ILLINOIS
DEPARTMENT OF TRANSPORTATION**




FAU RTE	SECTION	COUNTY	TOTAL SHEETS	SHEET NO
3260 2060	16-00106-02-RS	LAKE	222	199
		CONTRACT NO 61G70		
		ILLINOIS	FED AID PROJECT	

PLAN	SURVEYED	DATE
	BY	
	PLOTTED	
	ALIGNMENT CHECKED	
	CAUD FILE NAME	
	NO.	

PROFILE	SURVEYED	DATE
	BY	
	PLOTTED	
	GRADES CHECKED	
	STRUCTURE NOTATION CHKD	
	NO.	


MODEL: \$MODELNAME\$
FILE NAME: ...1323 C2 X5_Thomp_01.dgn

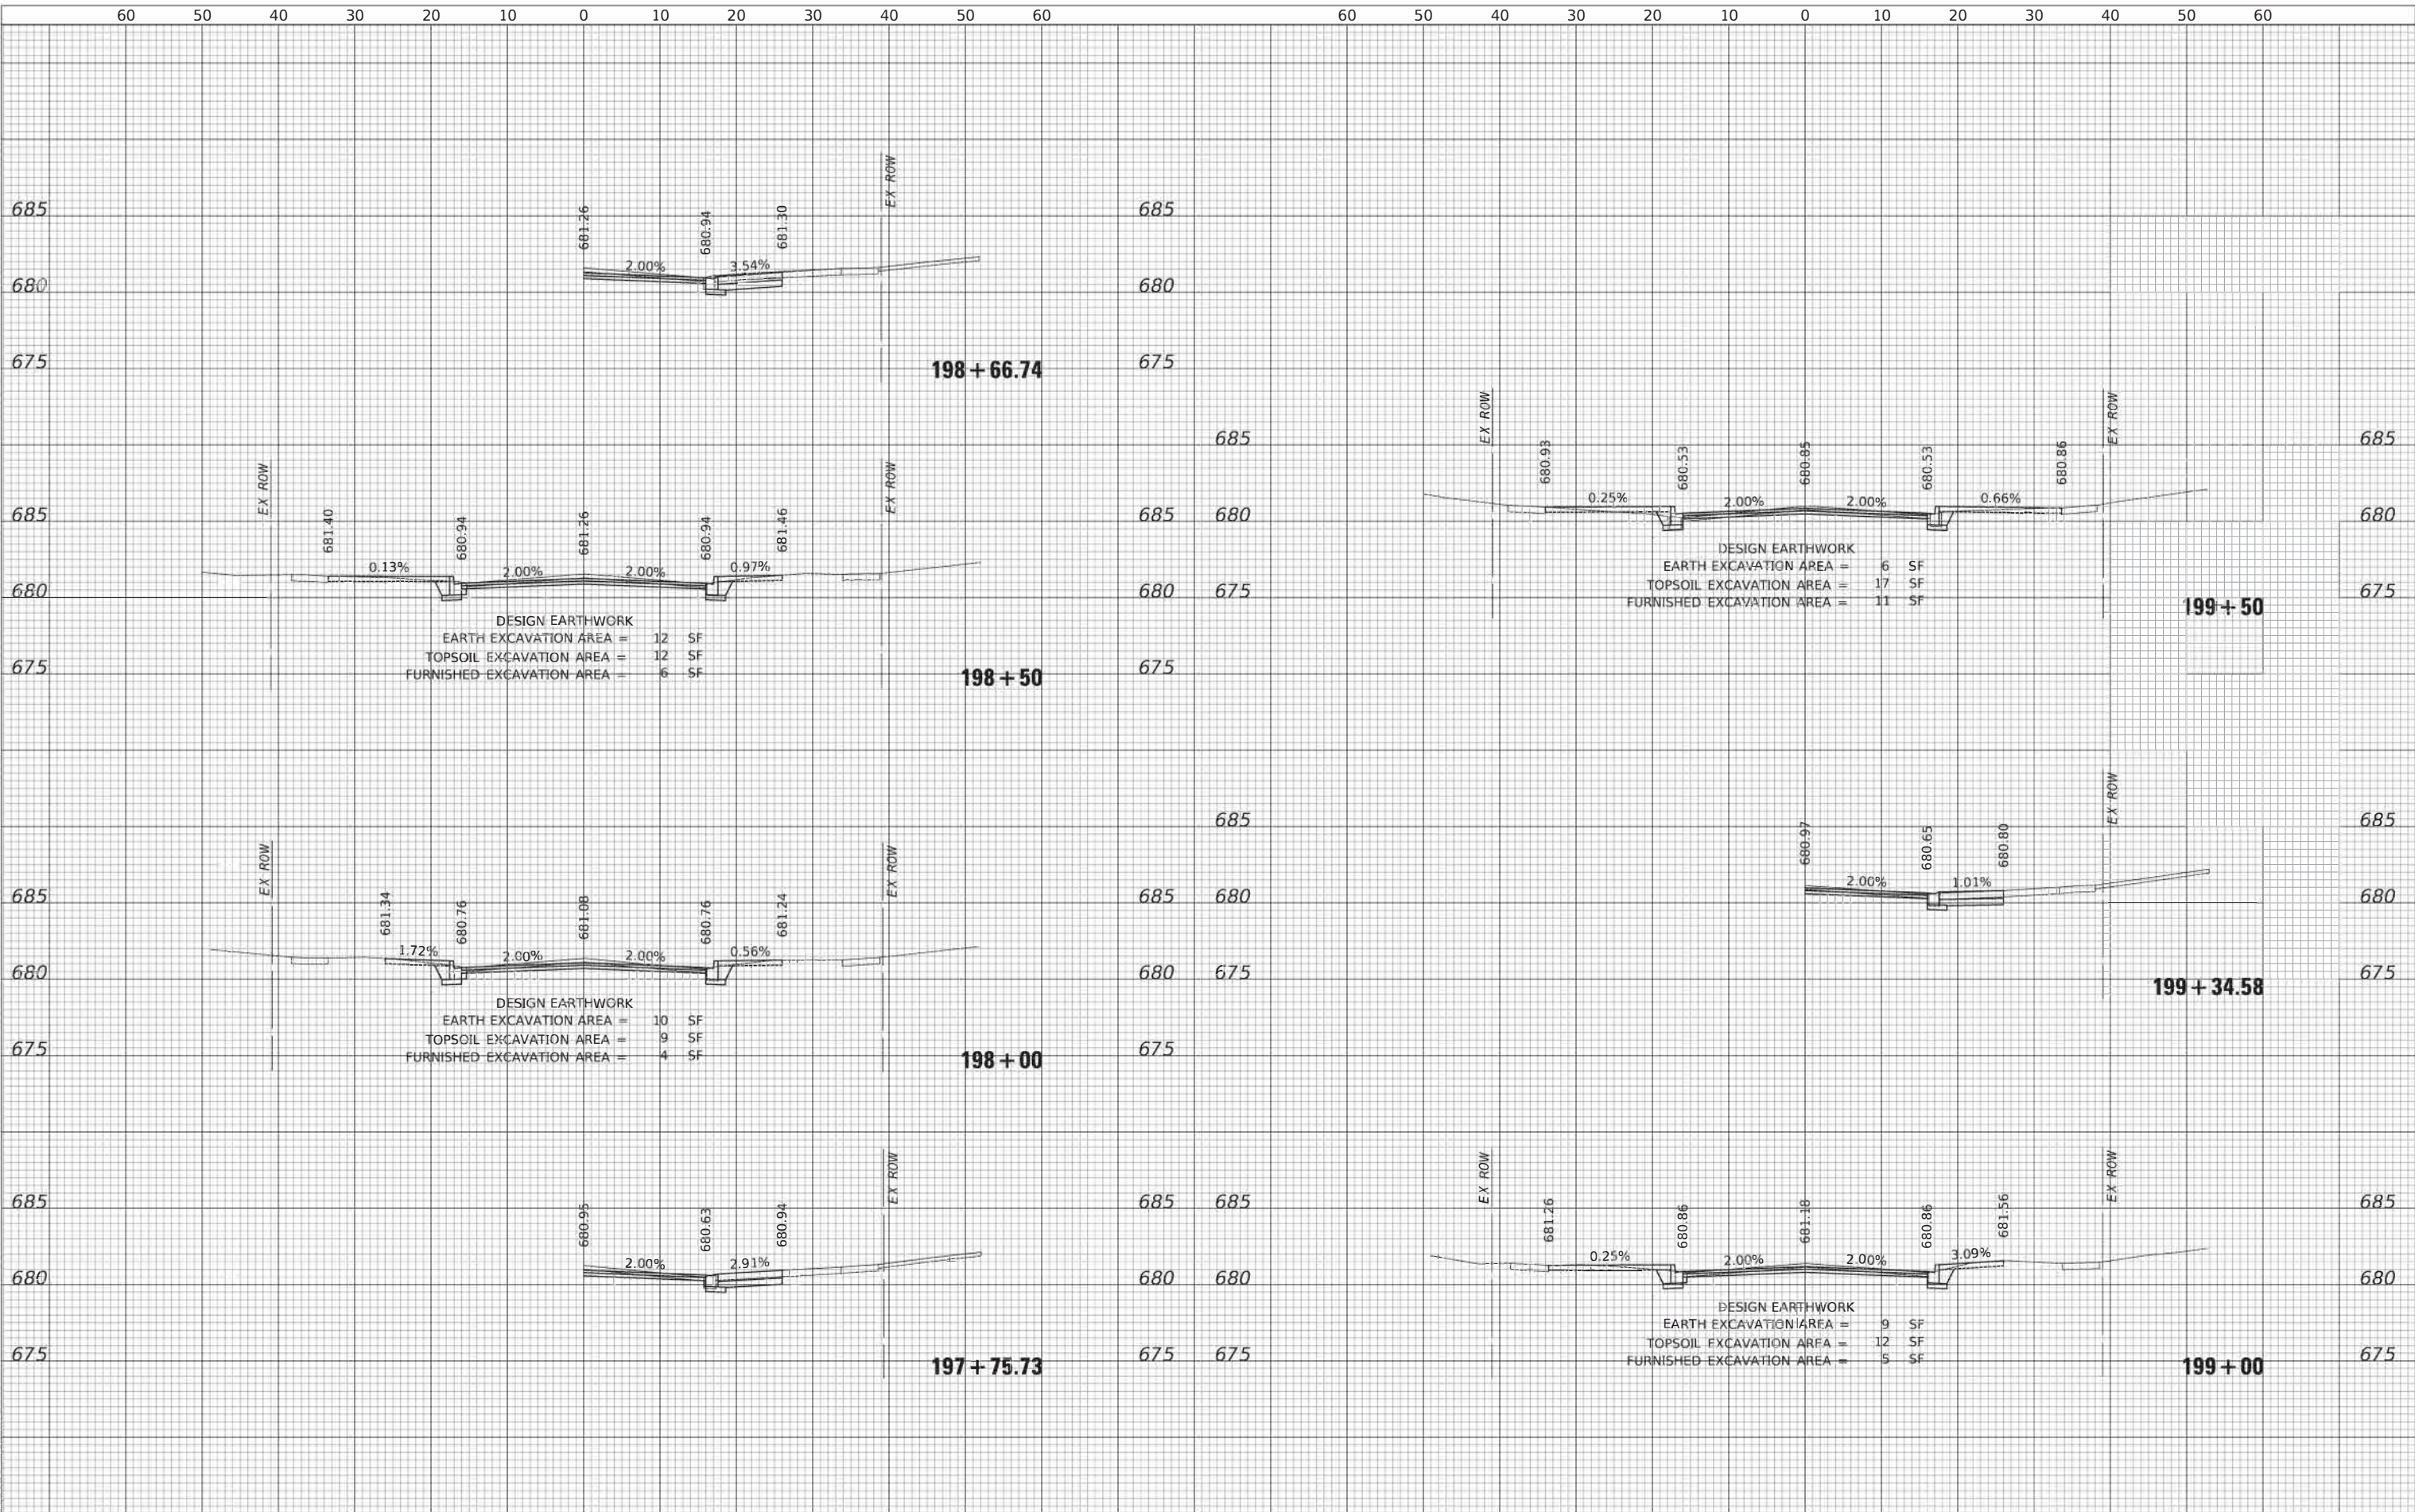

PLAN	NO.	NOTE BOOK	SURVEYED	PLOTTED	ALIGNMENT CHECKED	CADD FILE NAME	BY	DATE


PROFILE	NO.	NOTE BOOK	SURVEYED	PLOTTED	GRADES CHECKED	STRUCTURE NOTATIONS CHNG	BY	DATE

MODEL: S:\MODEL\NAMES
FILE NAME: ...13223 C2 X5 Thompson_01.dgn

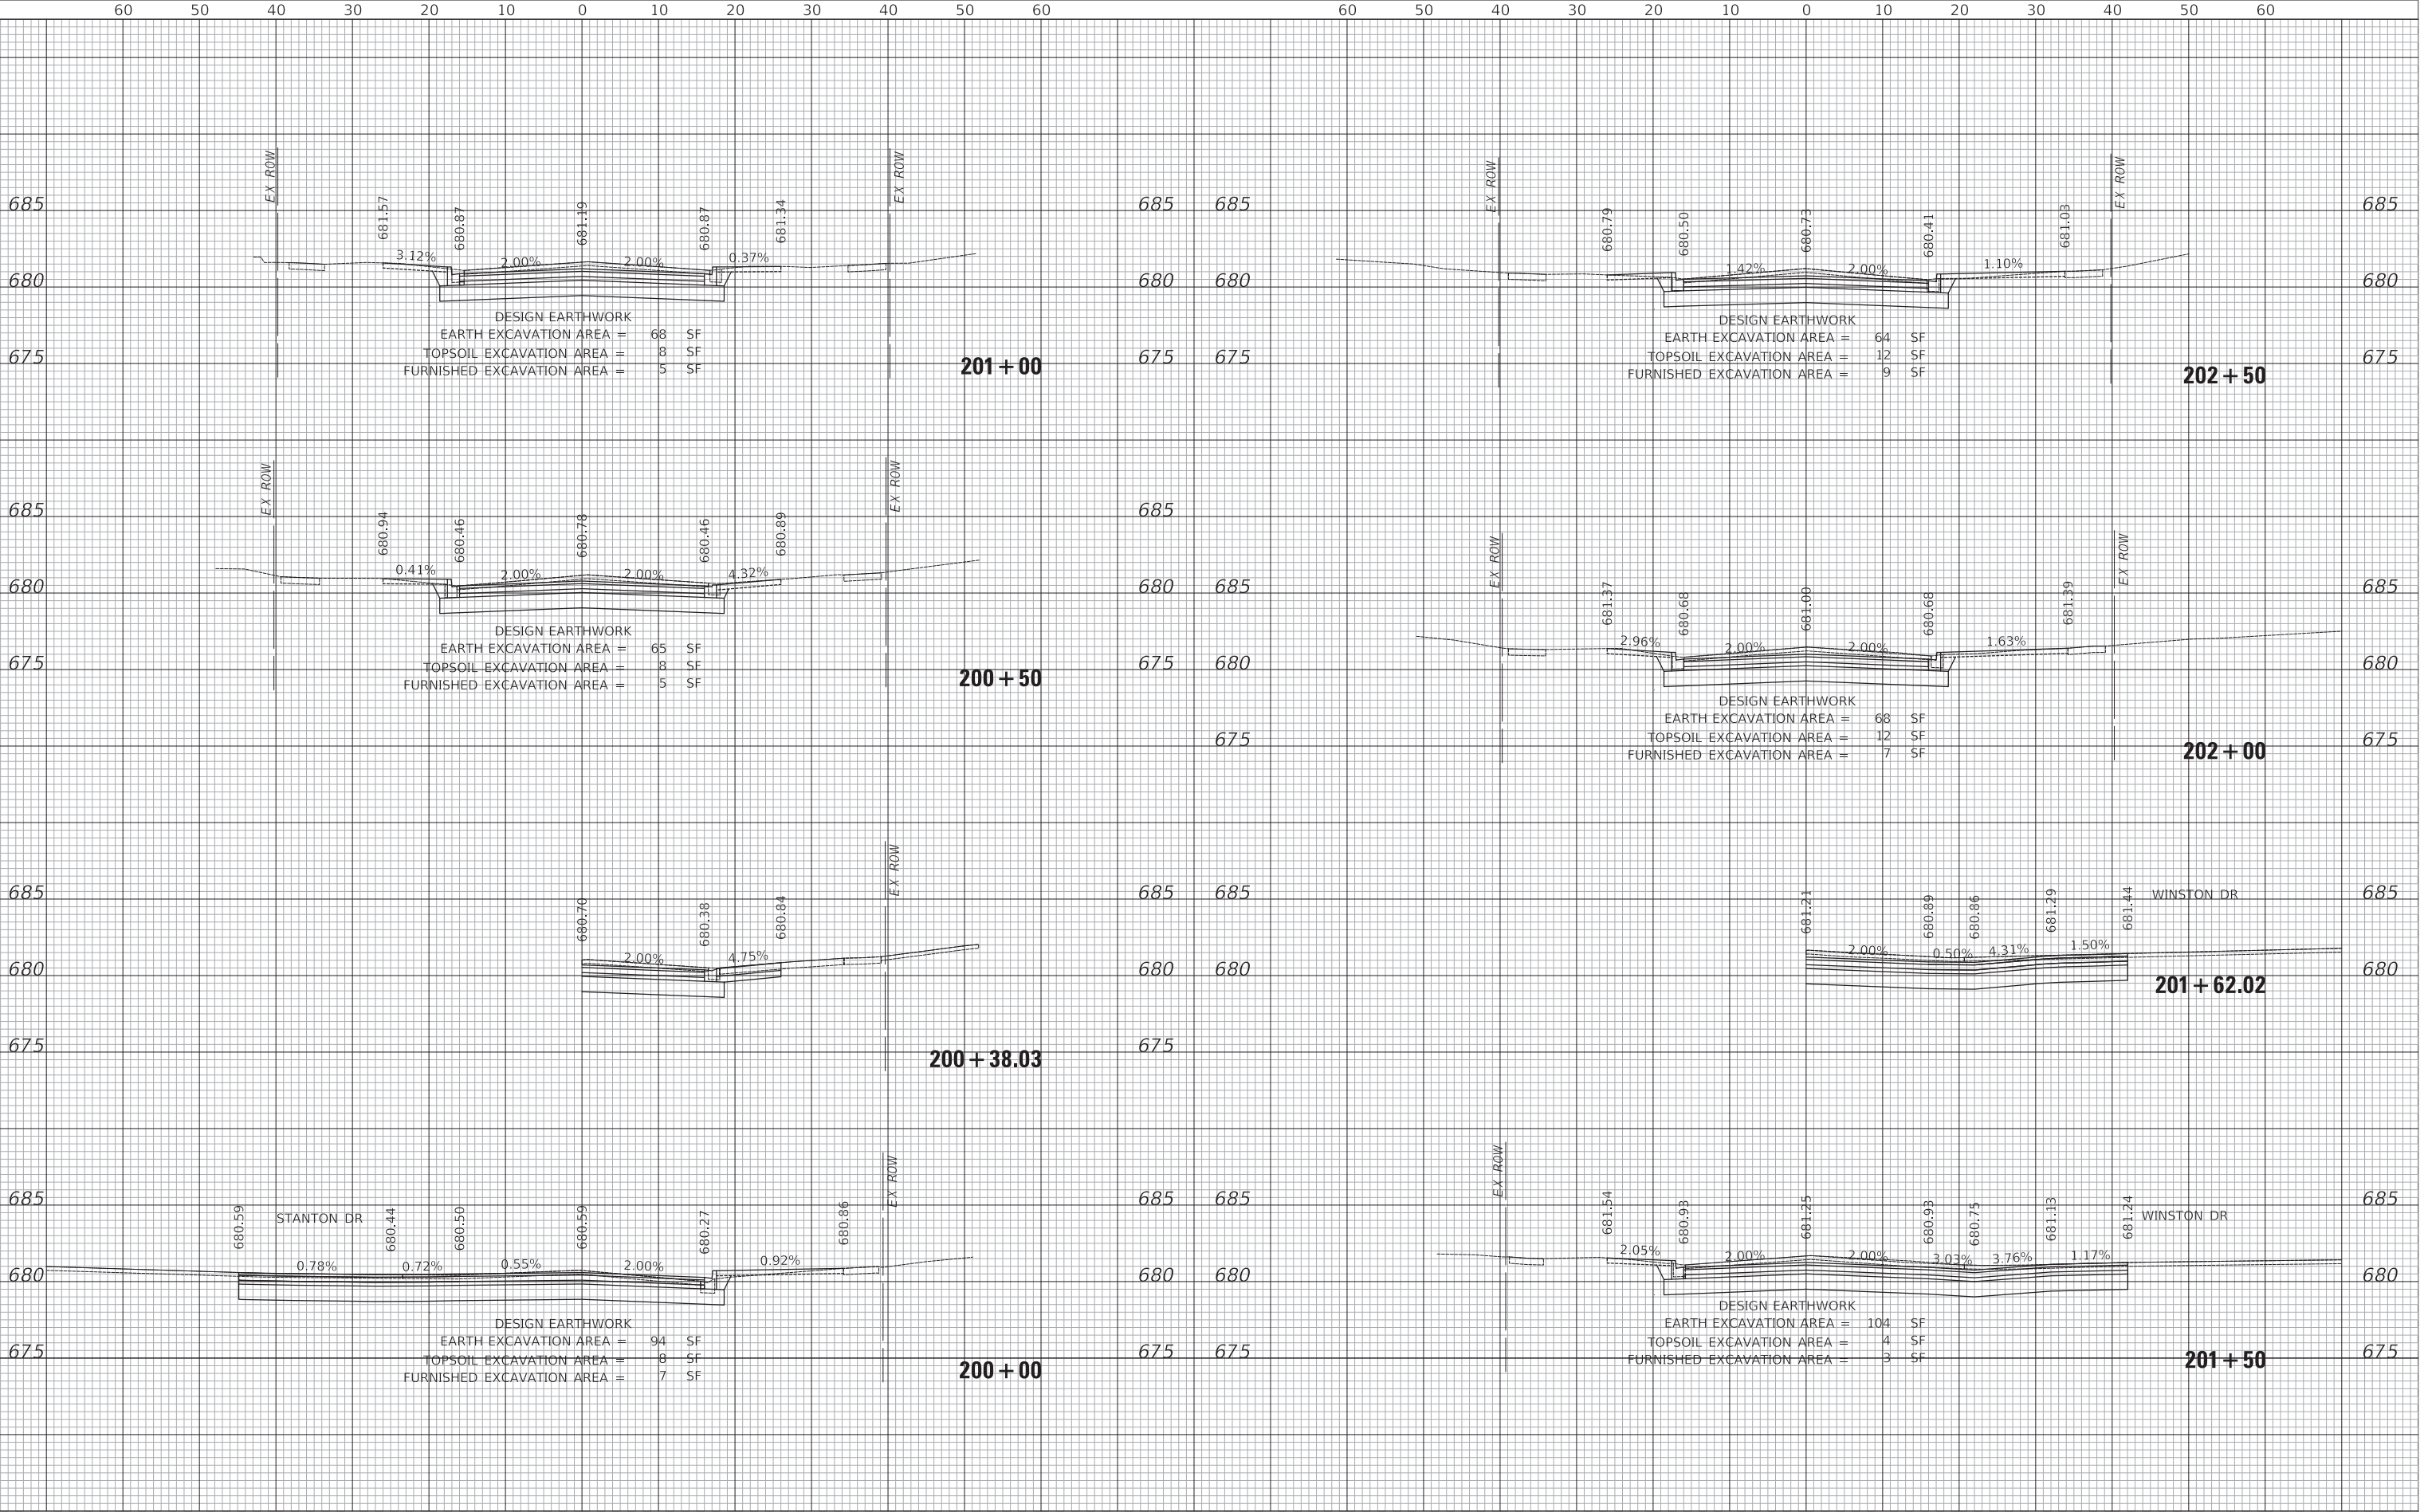

PLAN	SURVEYED PLOTTED ALIGNMENT CHECKED STRUCTURE NOTATION CHNG	BY	DATE
NOTE BOOK NO.			

PROFILE	SURVEYED PLOTTED GRADES CHECKED STRUCTURE NOTATION CHNG	BY	DATE
NOTE BOOK NO.			

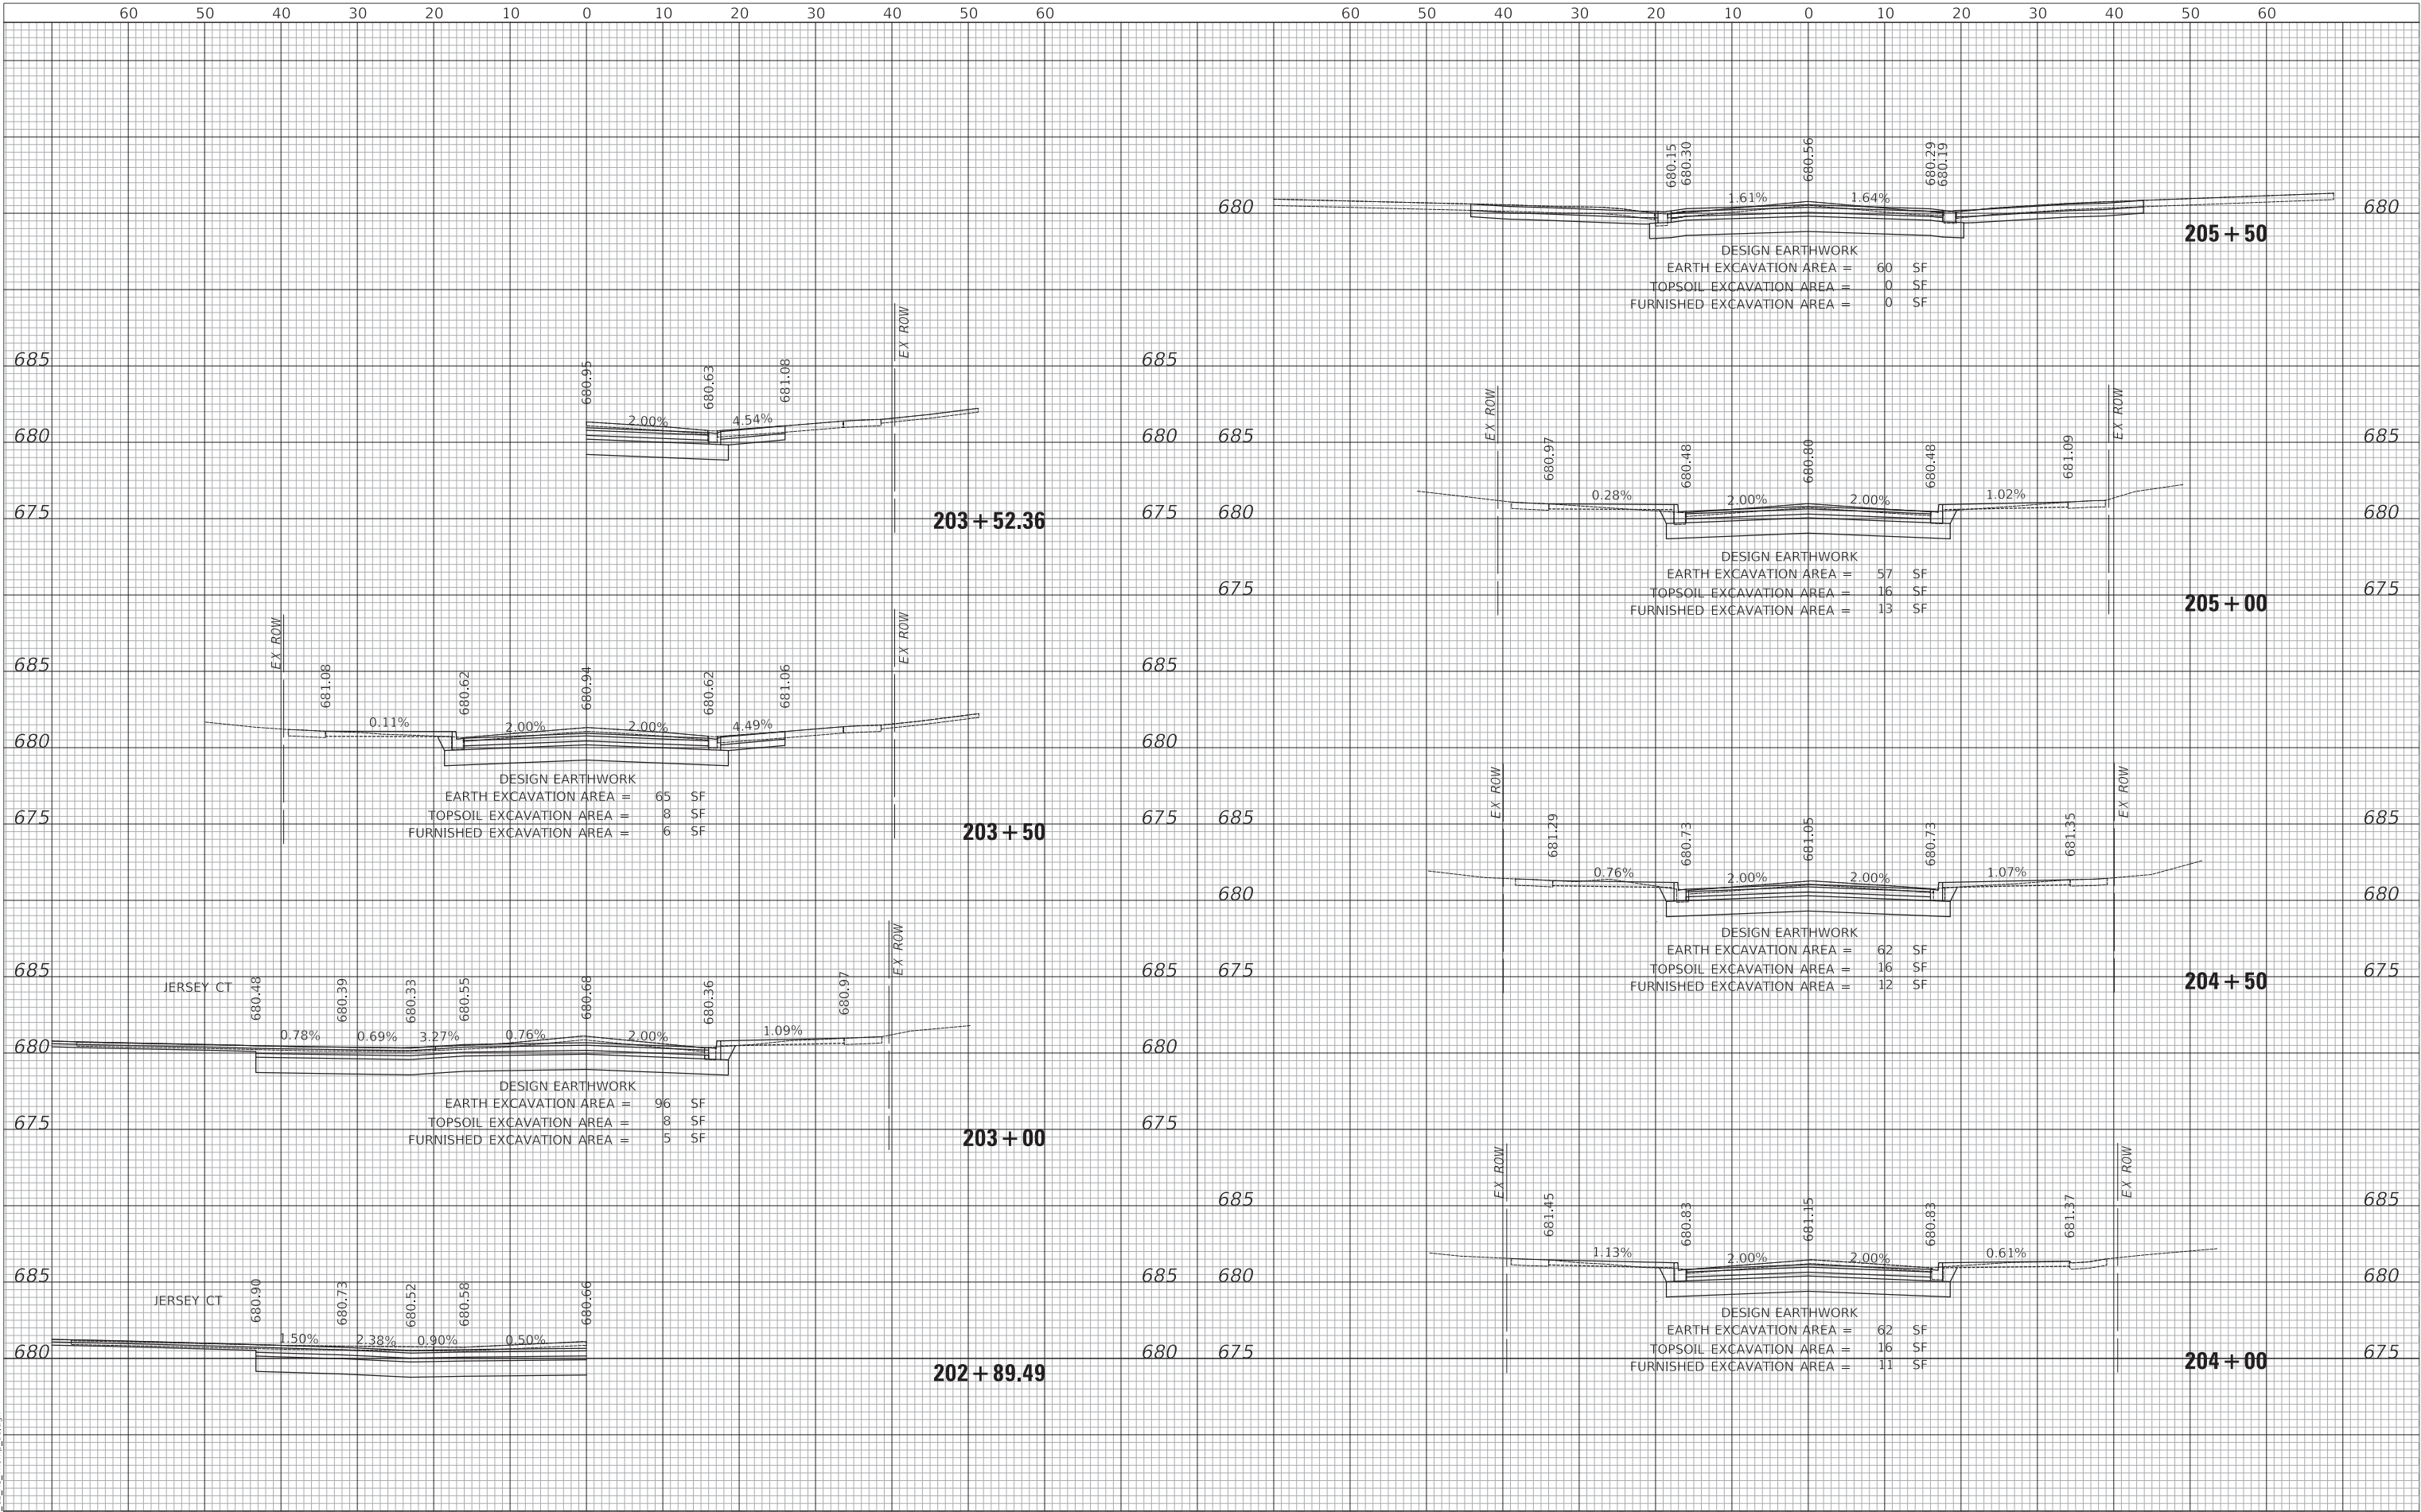

MODEL: S:\MODEL\NAMES
FILE NAME: ...1323 C2 X5 Thompson_01.dgn



Two Pierce Place, Suite 1400
Itasca, Illinois 60143
Tel: 630.773.3900 Fax: 630.773.3975
www.civiltechinc.com

DESIGNED - TGB	REVISED -
DRAWN - JRR	REVISED -
CHECKED - KRK	REVISED -
DATE - 7/27/2020	REVISED -

STATE OF ILLINOIS
DEPARTMENT OF TRANSPORTATION




CROSS SECTIONS - THOMPSON BOULEVARD

SHEET 19 OF 21 SHEETS STA 202+89.49 TO STA 205+50

FAU RTE	SECTION	COUNTY	TOTAL SHEETS	SHEET NO
3260 2060	16-00106-02-RS	LAKE	222	202
CONTRACT NO 61G70				
ILLINOIS FED AID PROJECT				


PLAN	SURVEYED PLOTTED ALIGNMENT CHECKED CADD FILE NAME	BY	DATE
PLAN	NOTE BOOK NO.		

PROFILE	SURVEYED PLOTTED GRADES CHECKED STRUCTURE NOTATIONS CHNGD	BY	DATE
PROFILE	NOTE BOOK NO.		

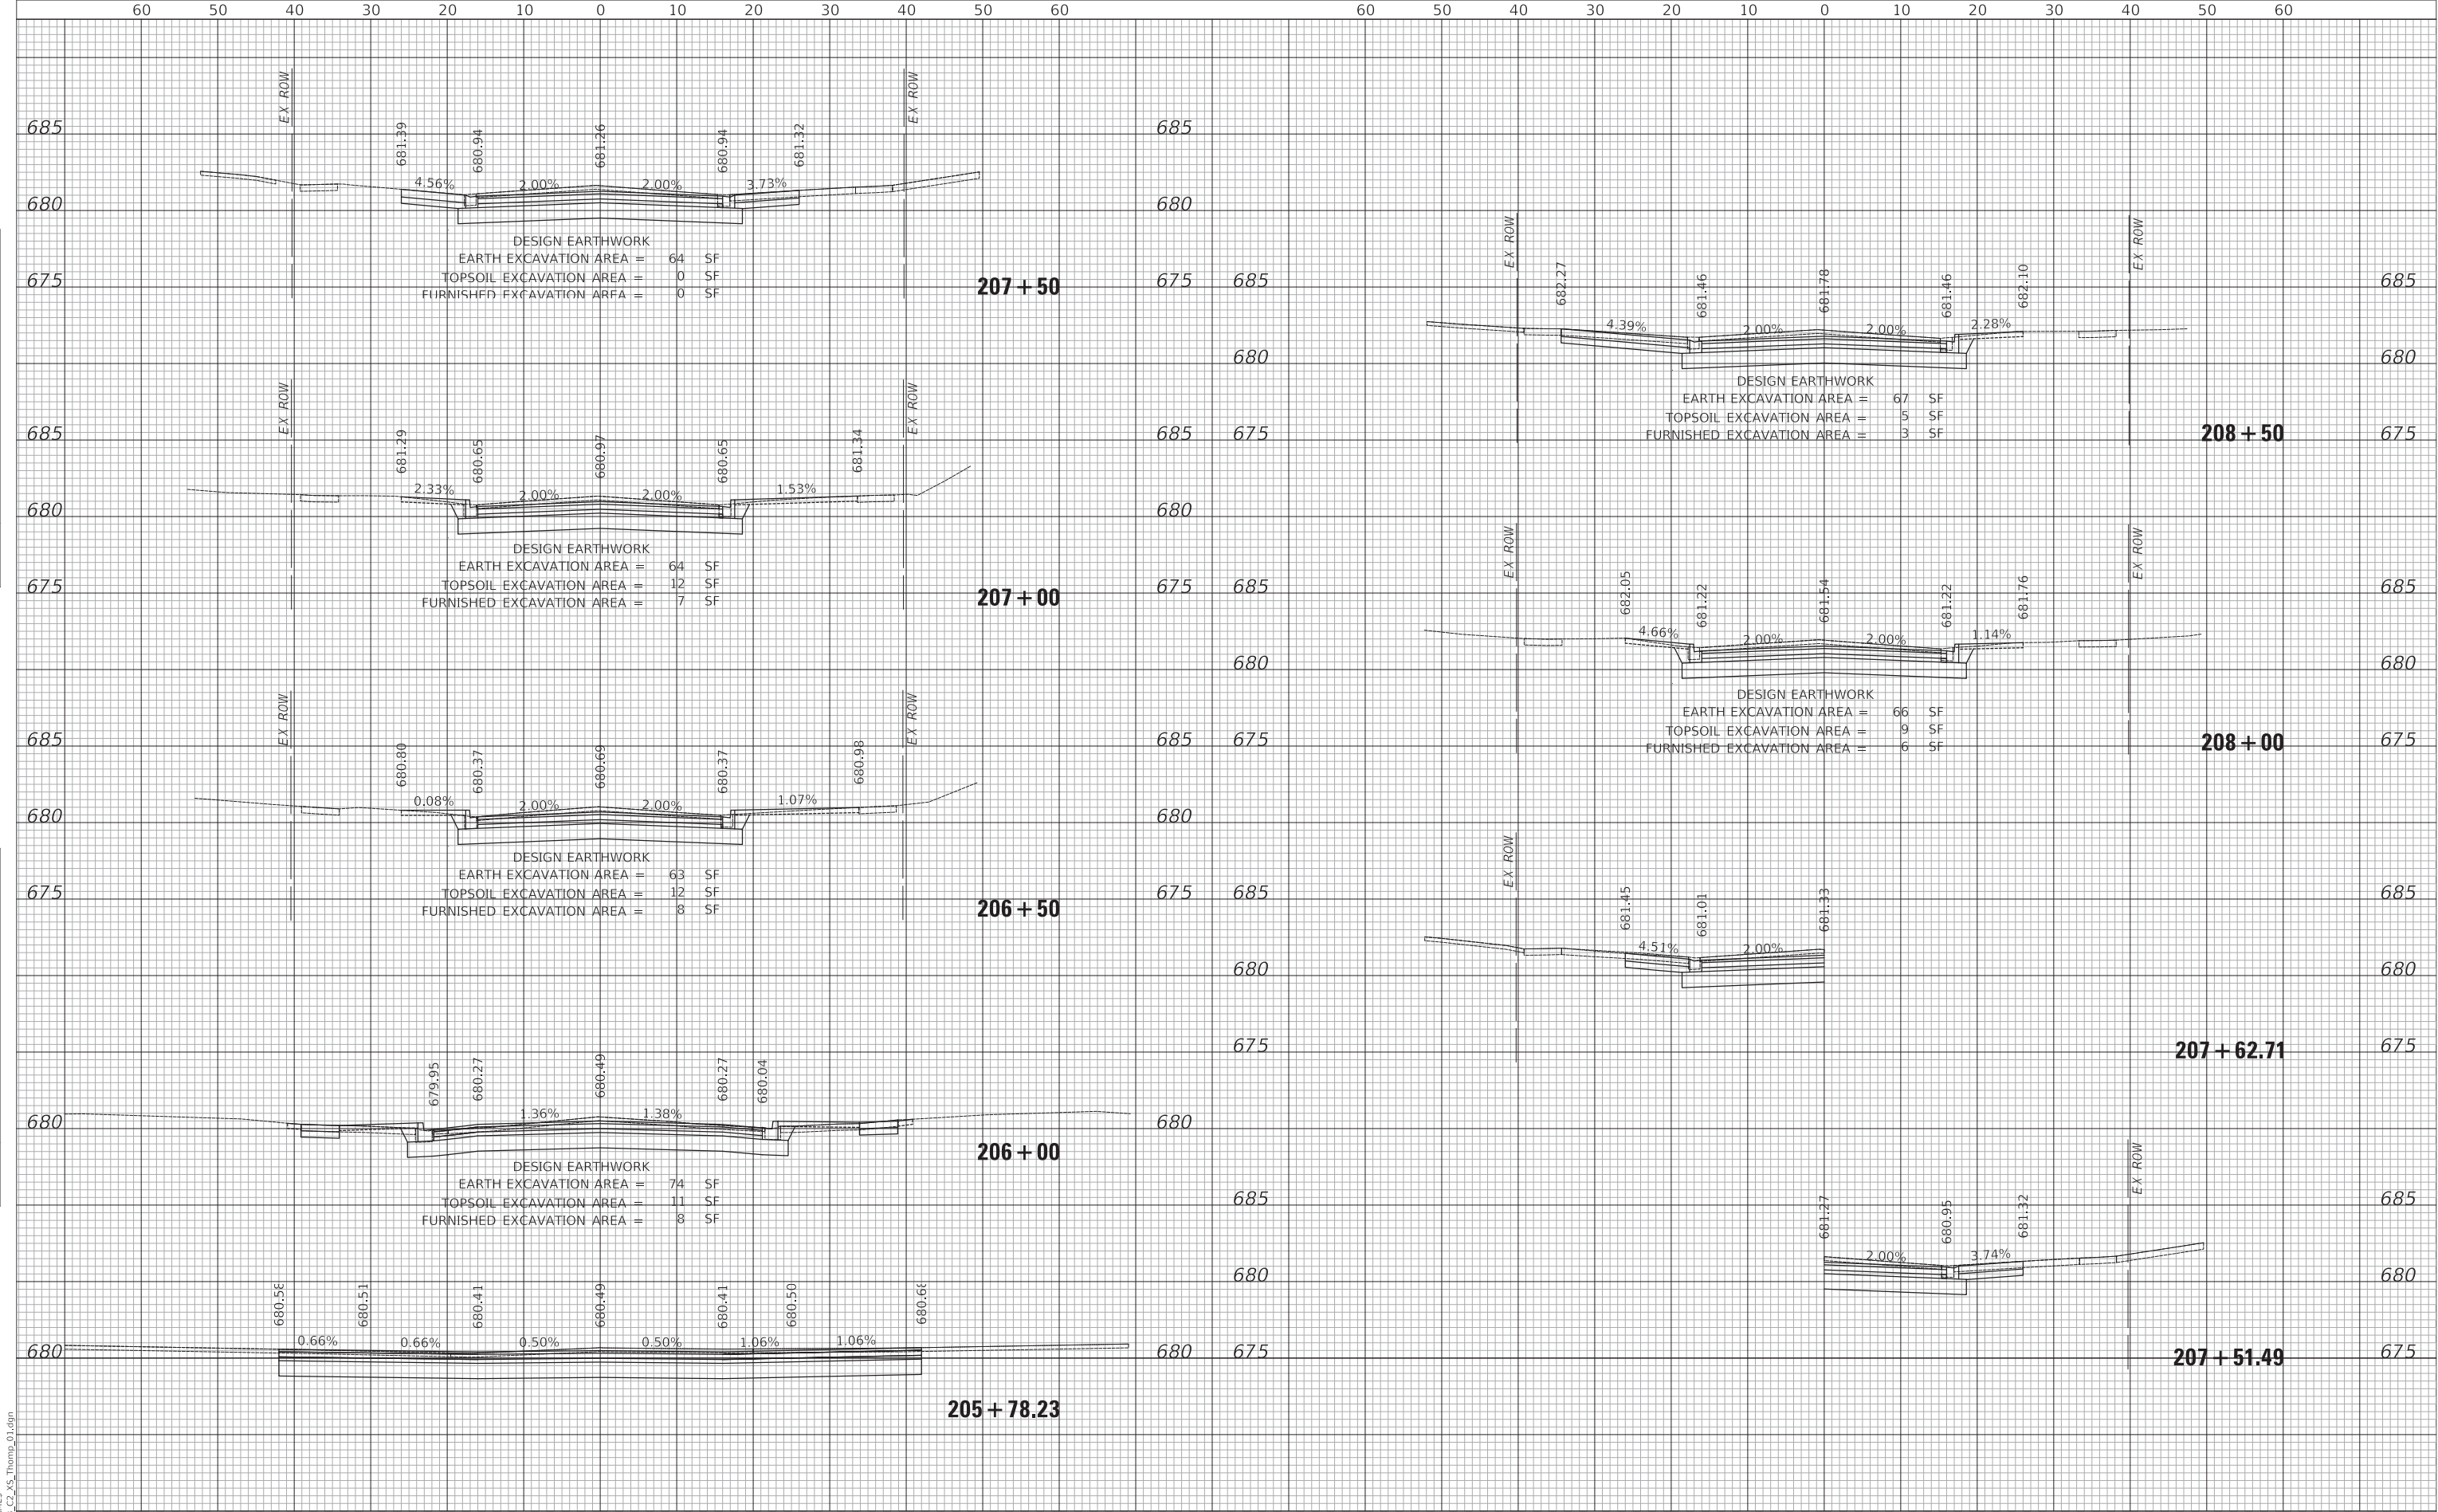

PLAN	NO.	NOTE BOOK	SURVEYED	PLOTTED	ALIGNMENT CHECKED	GRADES CHECKED	CADD FILE NAME	BY	DATE

PROFILE	NO.	NOTE BOOK	SURVEYED	PLOTTED	GRADES CHECKED	STRUCTURE NOTATIONS CHKD	BY	DATE

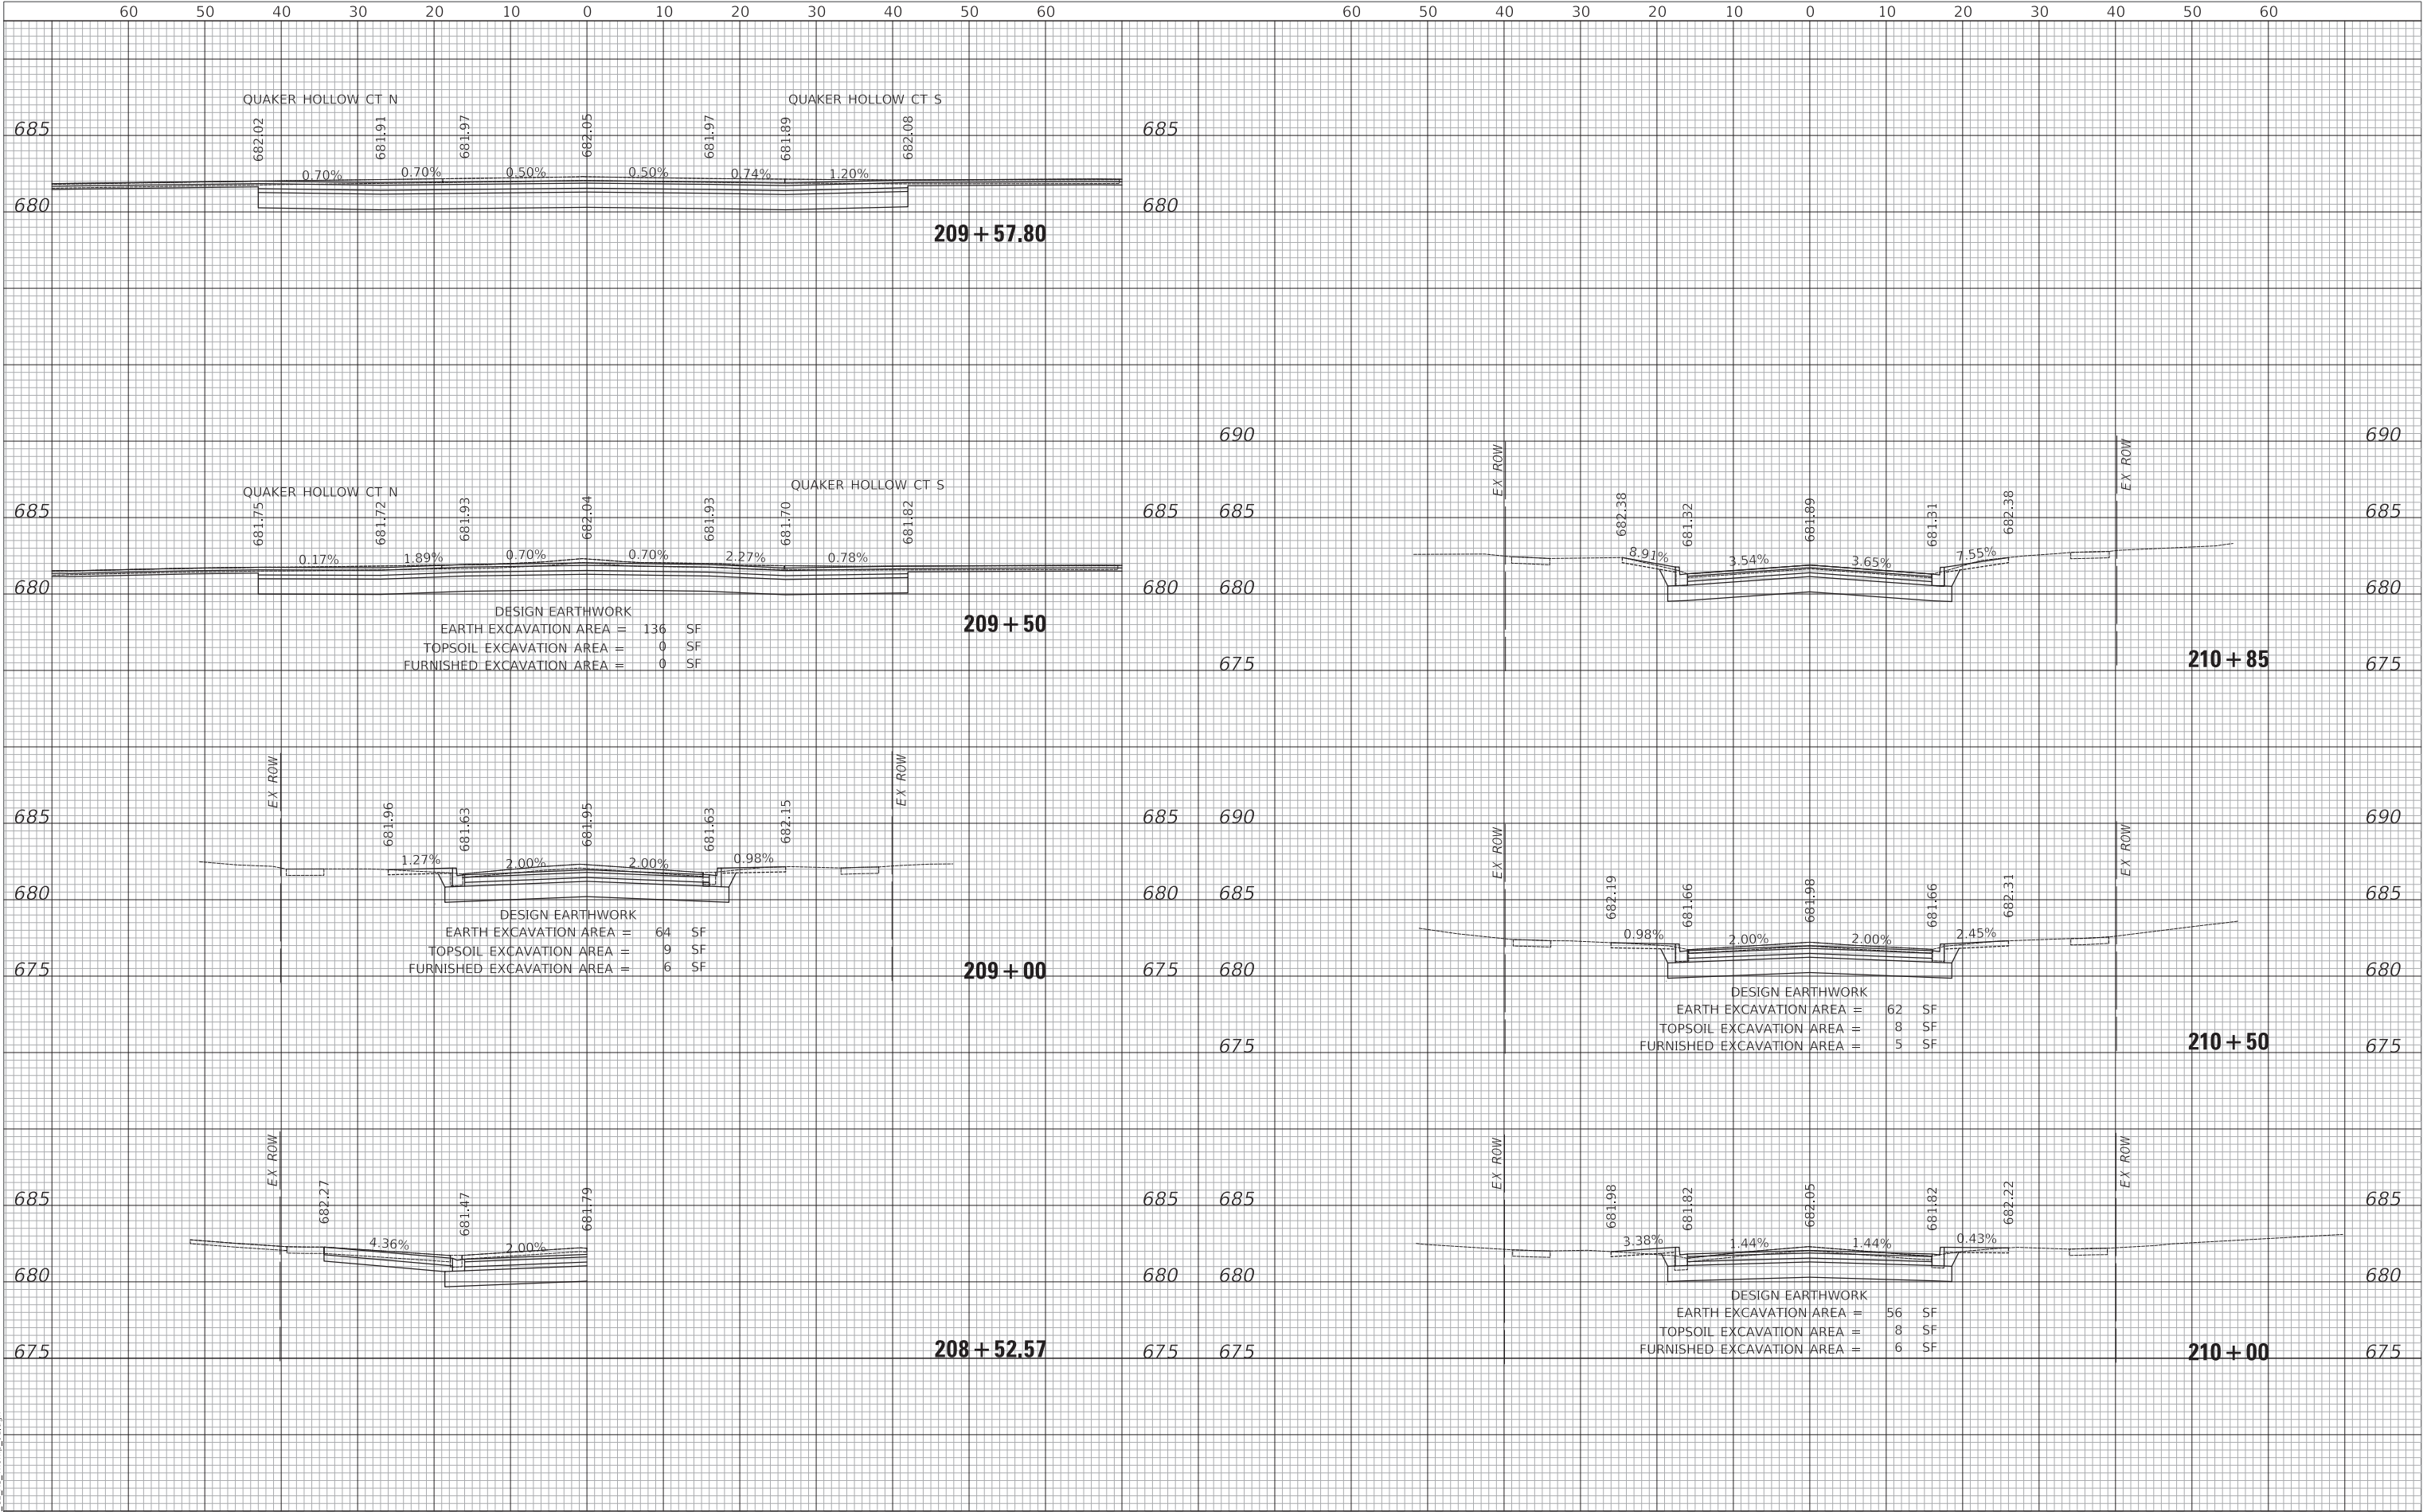

MODEL: S:\MODEL\NAMES
FILE NAME: ...13232 C2 X5 Thompson_01.dgn



Two Pierce Place, Suite 1400
Itasca, Illinois 60143
Tel: 630.773.3900 Fax: 630.773.3975
www.civiltechinc.com

DESIGNED -	TGB	REVISED -	
DRAWN -	JRR	REVISED -	
CHECKED -	KRK	REVISED -	
DATE -	7/27/2020	REVISED -	

STATE OF ILLINOIS
DEPARTMENT OF TRANSPORTATION

VERT 0 5 10
HORIZ 0 10 20

SCALES

CROSS SECTIONS - THOMPSON BOULEVARD

SHEET 21 OF 21 SHEETS


STA 208+52.57 TO STA 210+85

FAU RTE	SECTION	COUNTY	TOTAL SHEETS	SHEET NO
3260 2060	16-00106-02-RS	LAKE	222	204
CONTRACT NO 61G70				
ILLINOIS FED AID PROJECT				

PLAN	SURVEYED PLOTTED ALIGNMENT CHECKED BY CADD FILE NAME	BY	DATE
NO.	NOTE BOOK		


PROFILE	SURVEYED PLOTTED GRADES CHECKED BY STRUCTURE NOTATIONS CHNG	BY	DATE
NO.	NOTE BOOK		

MODEL: \$MODELNAME\$
FILE NAME: ...13232 C2_X5_Brandy_01.dgn

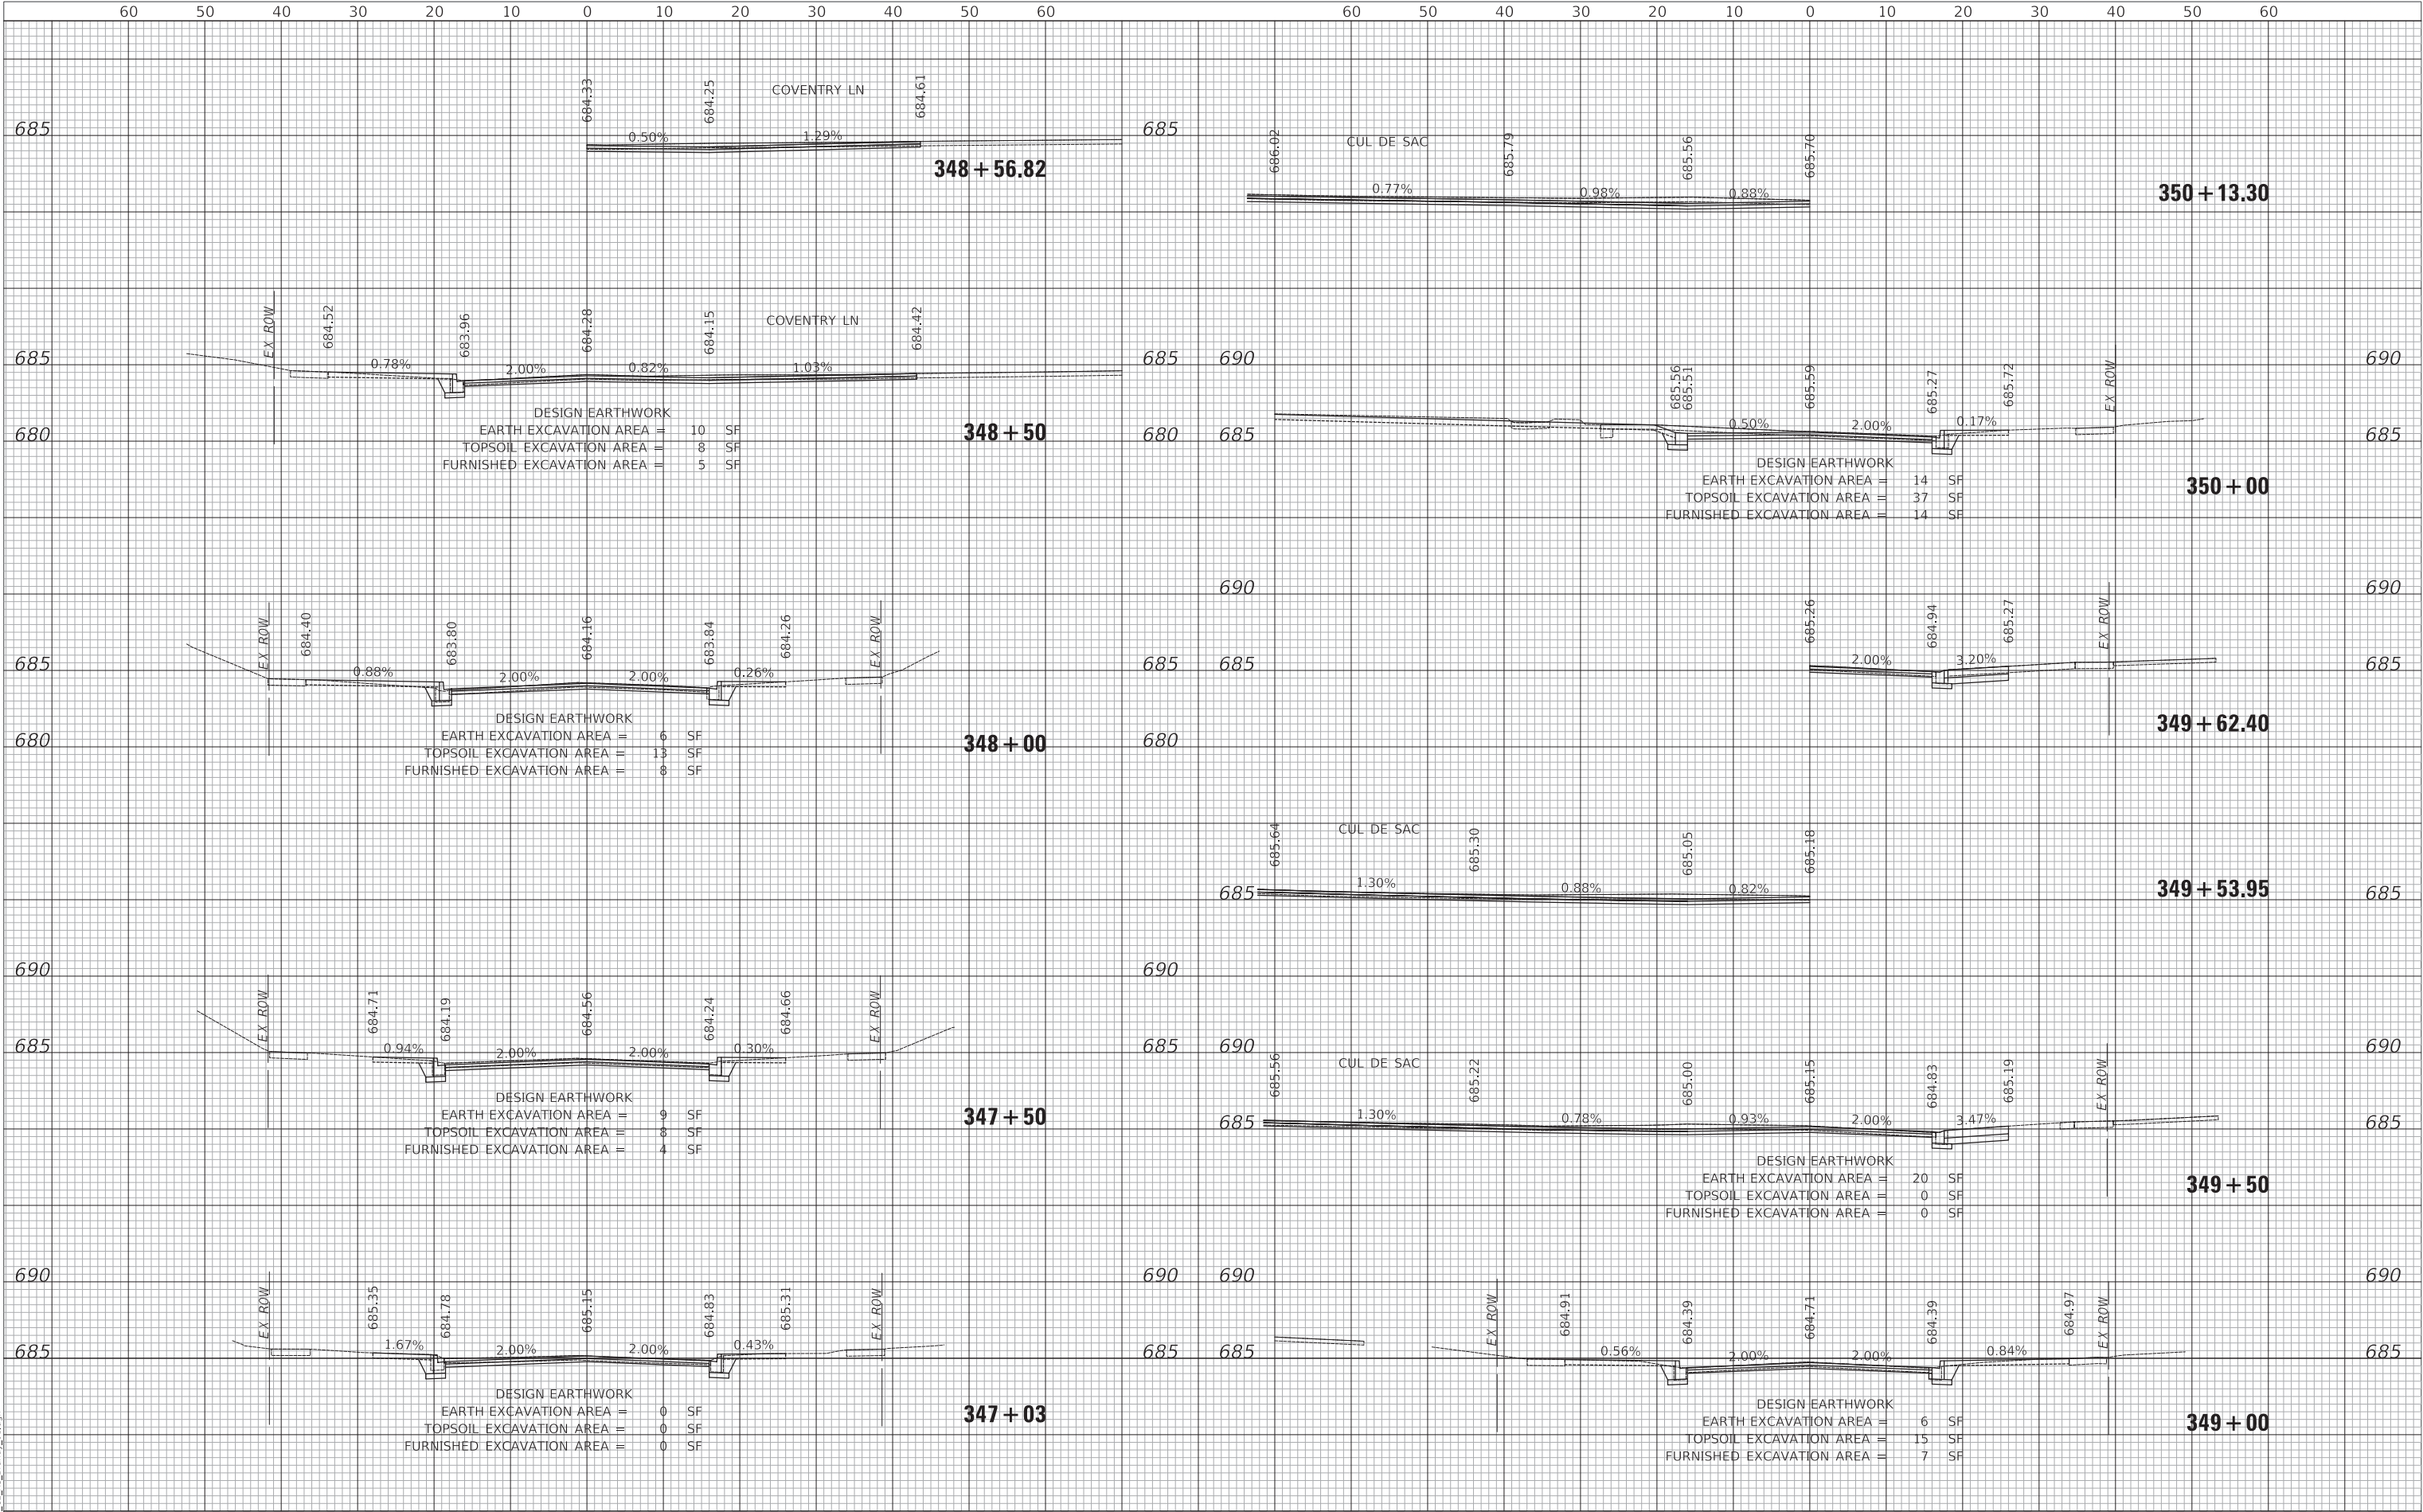

PLAN	SURVEYED	DATE
	PLOTTED	BY
NOTE BOOK	ALIGNMENT CHECKED	
	GRADES CHECKED	
NO.	CADD FILE NAME	

PROFILE	SURVEYED	DATE
	PLOTTED	BY
NOTE BOOK	GRADES CHECKED	
	STRUCTURE NOTATIONS CHNG	
NO.		

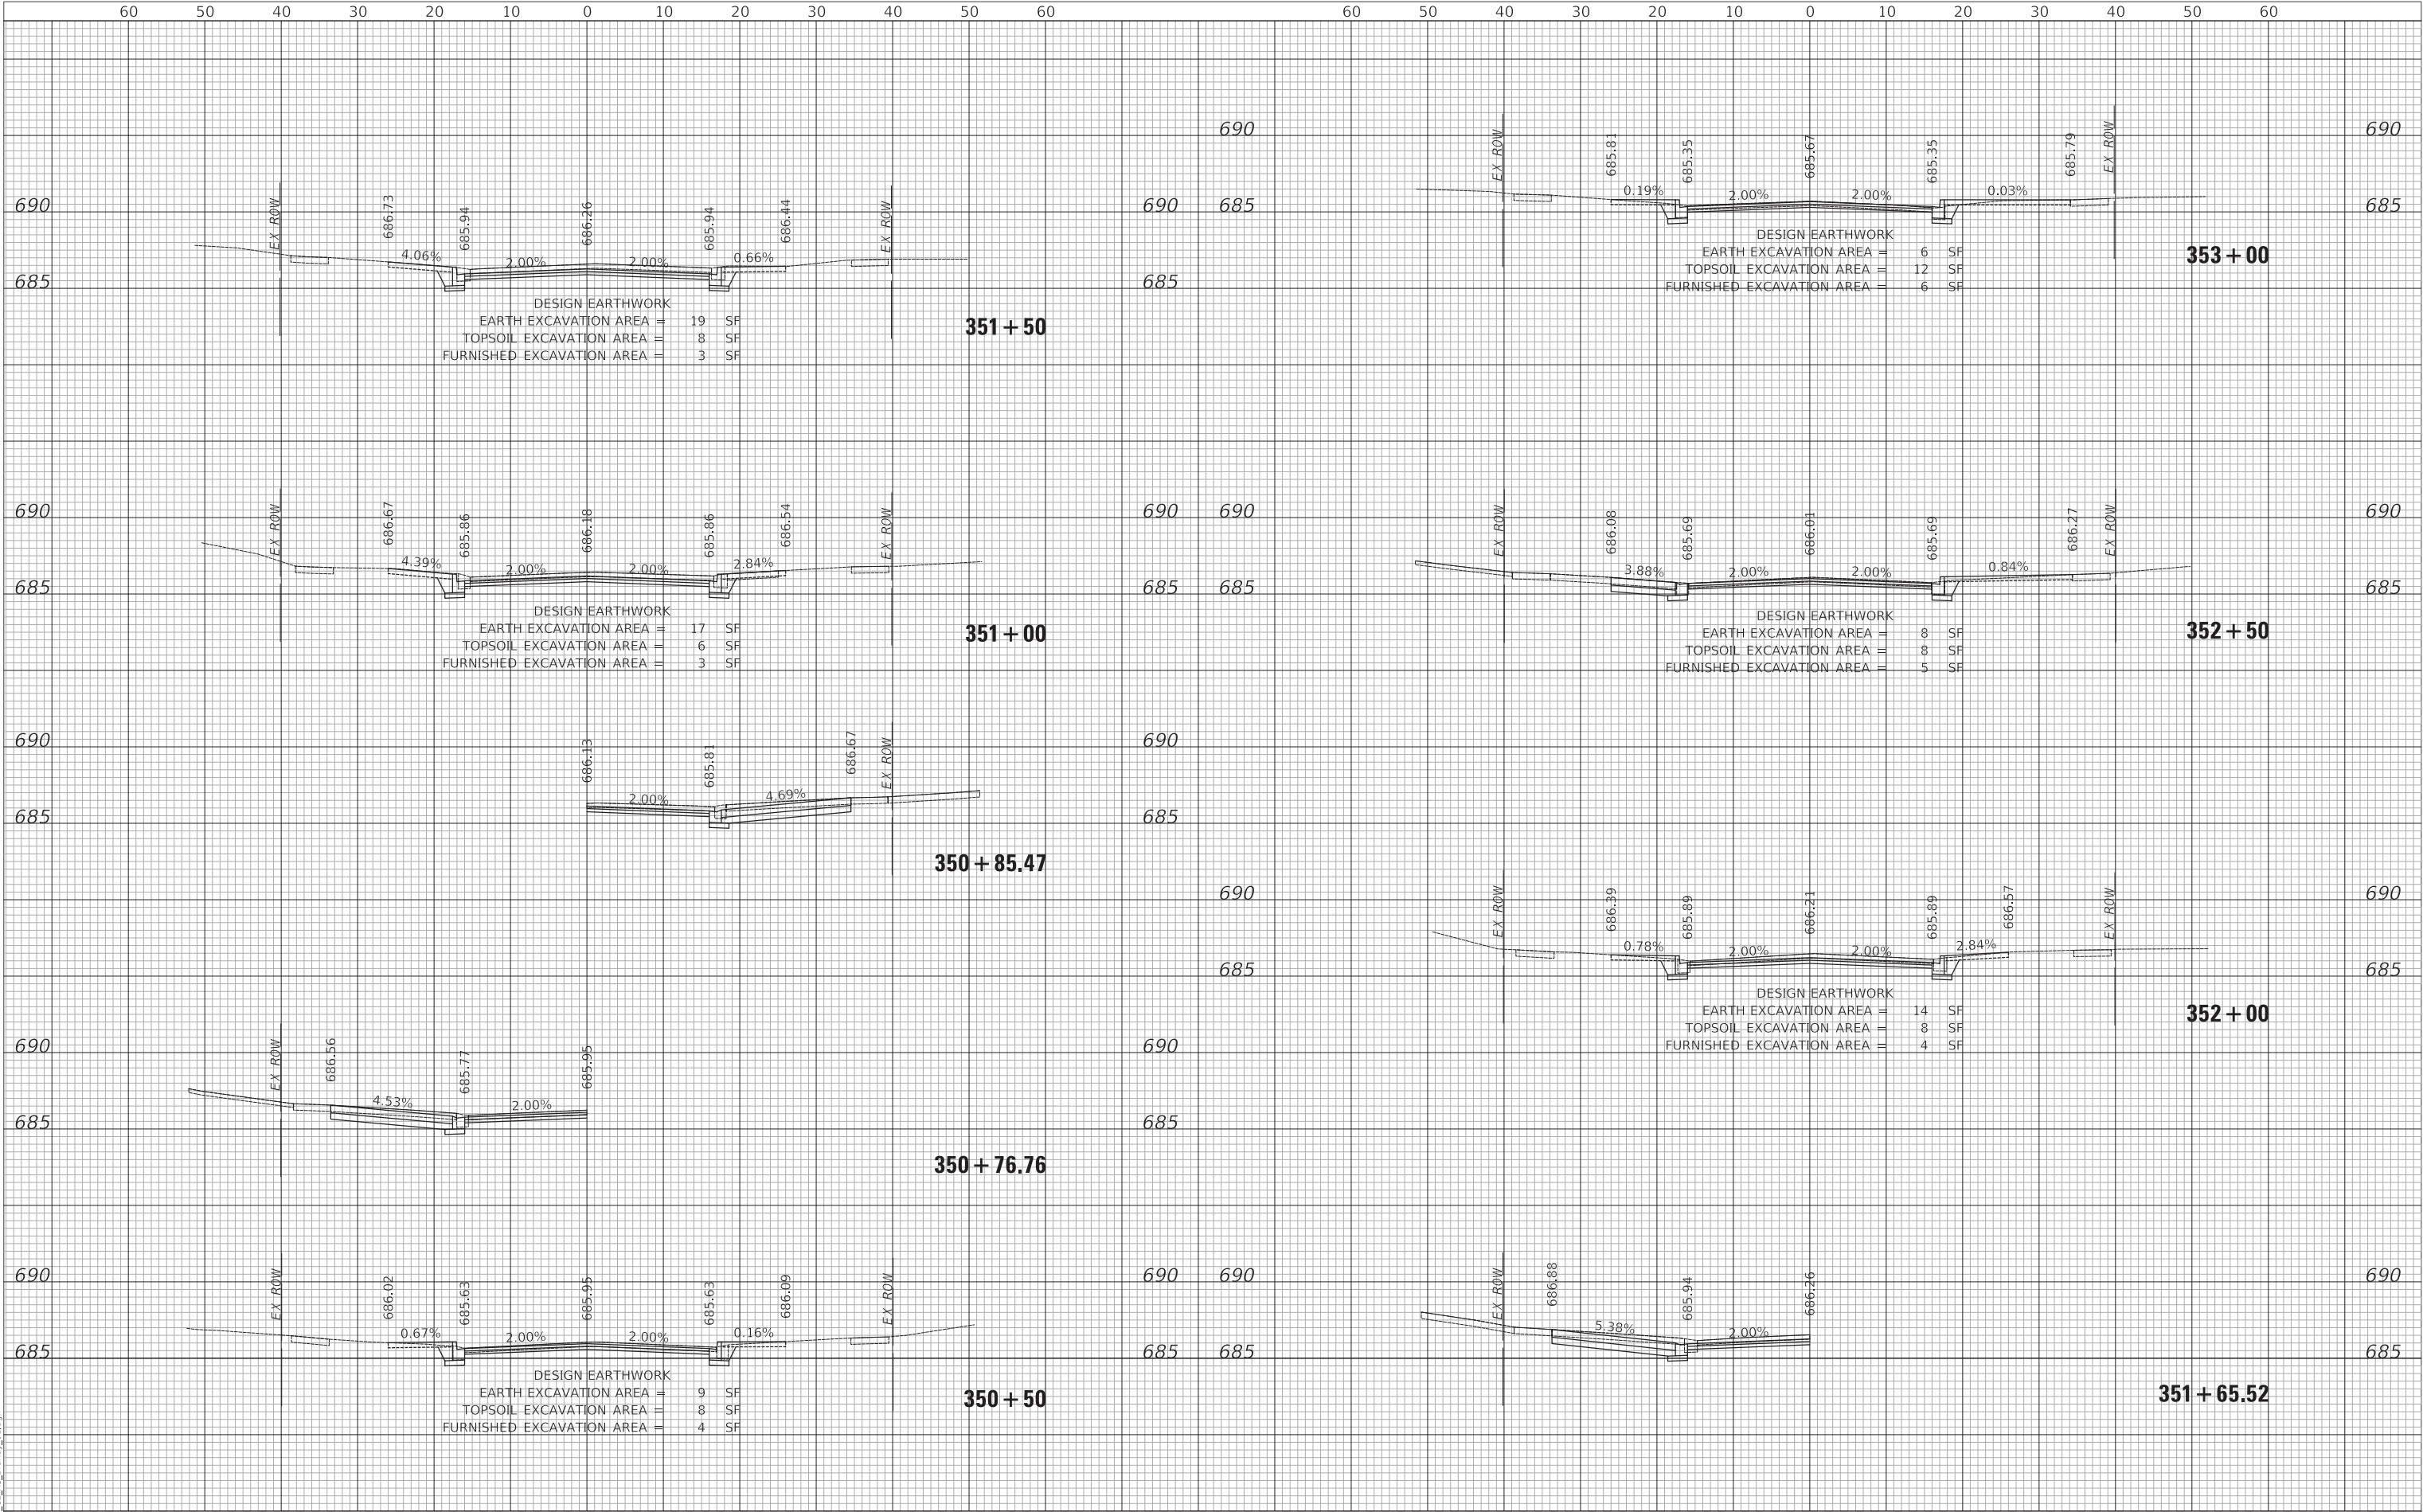


MODEL: S:\MODEL\NAMES
FILE NAME: ...13223 C2 X5 Brandy 01.dgn



Two Pierce Place, Suite 1400
Itasca, Illinois 60143
Tel: 630.773.3900 Fax: 630.773.3975
www.civiltechinc.com

DESIGNED -	TGB	REVISED -	
DRAWN -	JRR	REVISED -	
CHECKED -	KRK	REVISED -	
DATE -	7/27/2020	REVISED -	

STATE OF ILLINOIS
DEPARTMENT OF TRANSPORTATION

 


CROSS SECTIONS - BRANDYWYN LANE

SHEET 2 OF 18 SHEETS STA 350+50 TO STA 353+00

FAU RTE	SECTION	COUNTY	TOTAL SHEETS	SHEET NO
3260 2060	16-00106-02-RS	LAKE	222	206
CONTRACT NO 61G70				
ILLINOIS FED AID PROJECT				

PLAN	SURVEYED PLOTTED ALIGNMENT CHECKED CADD FILE NAME	BY	DATE
NOTE BOOK NO.			

PROFILE	SURVEYED PLOTTED GRADES CHECKED STRUCTURE NOTATIONS CHNGD	BY	DATE
NOTE BOOK NO.			

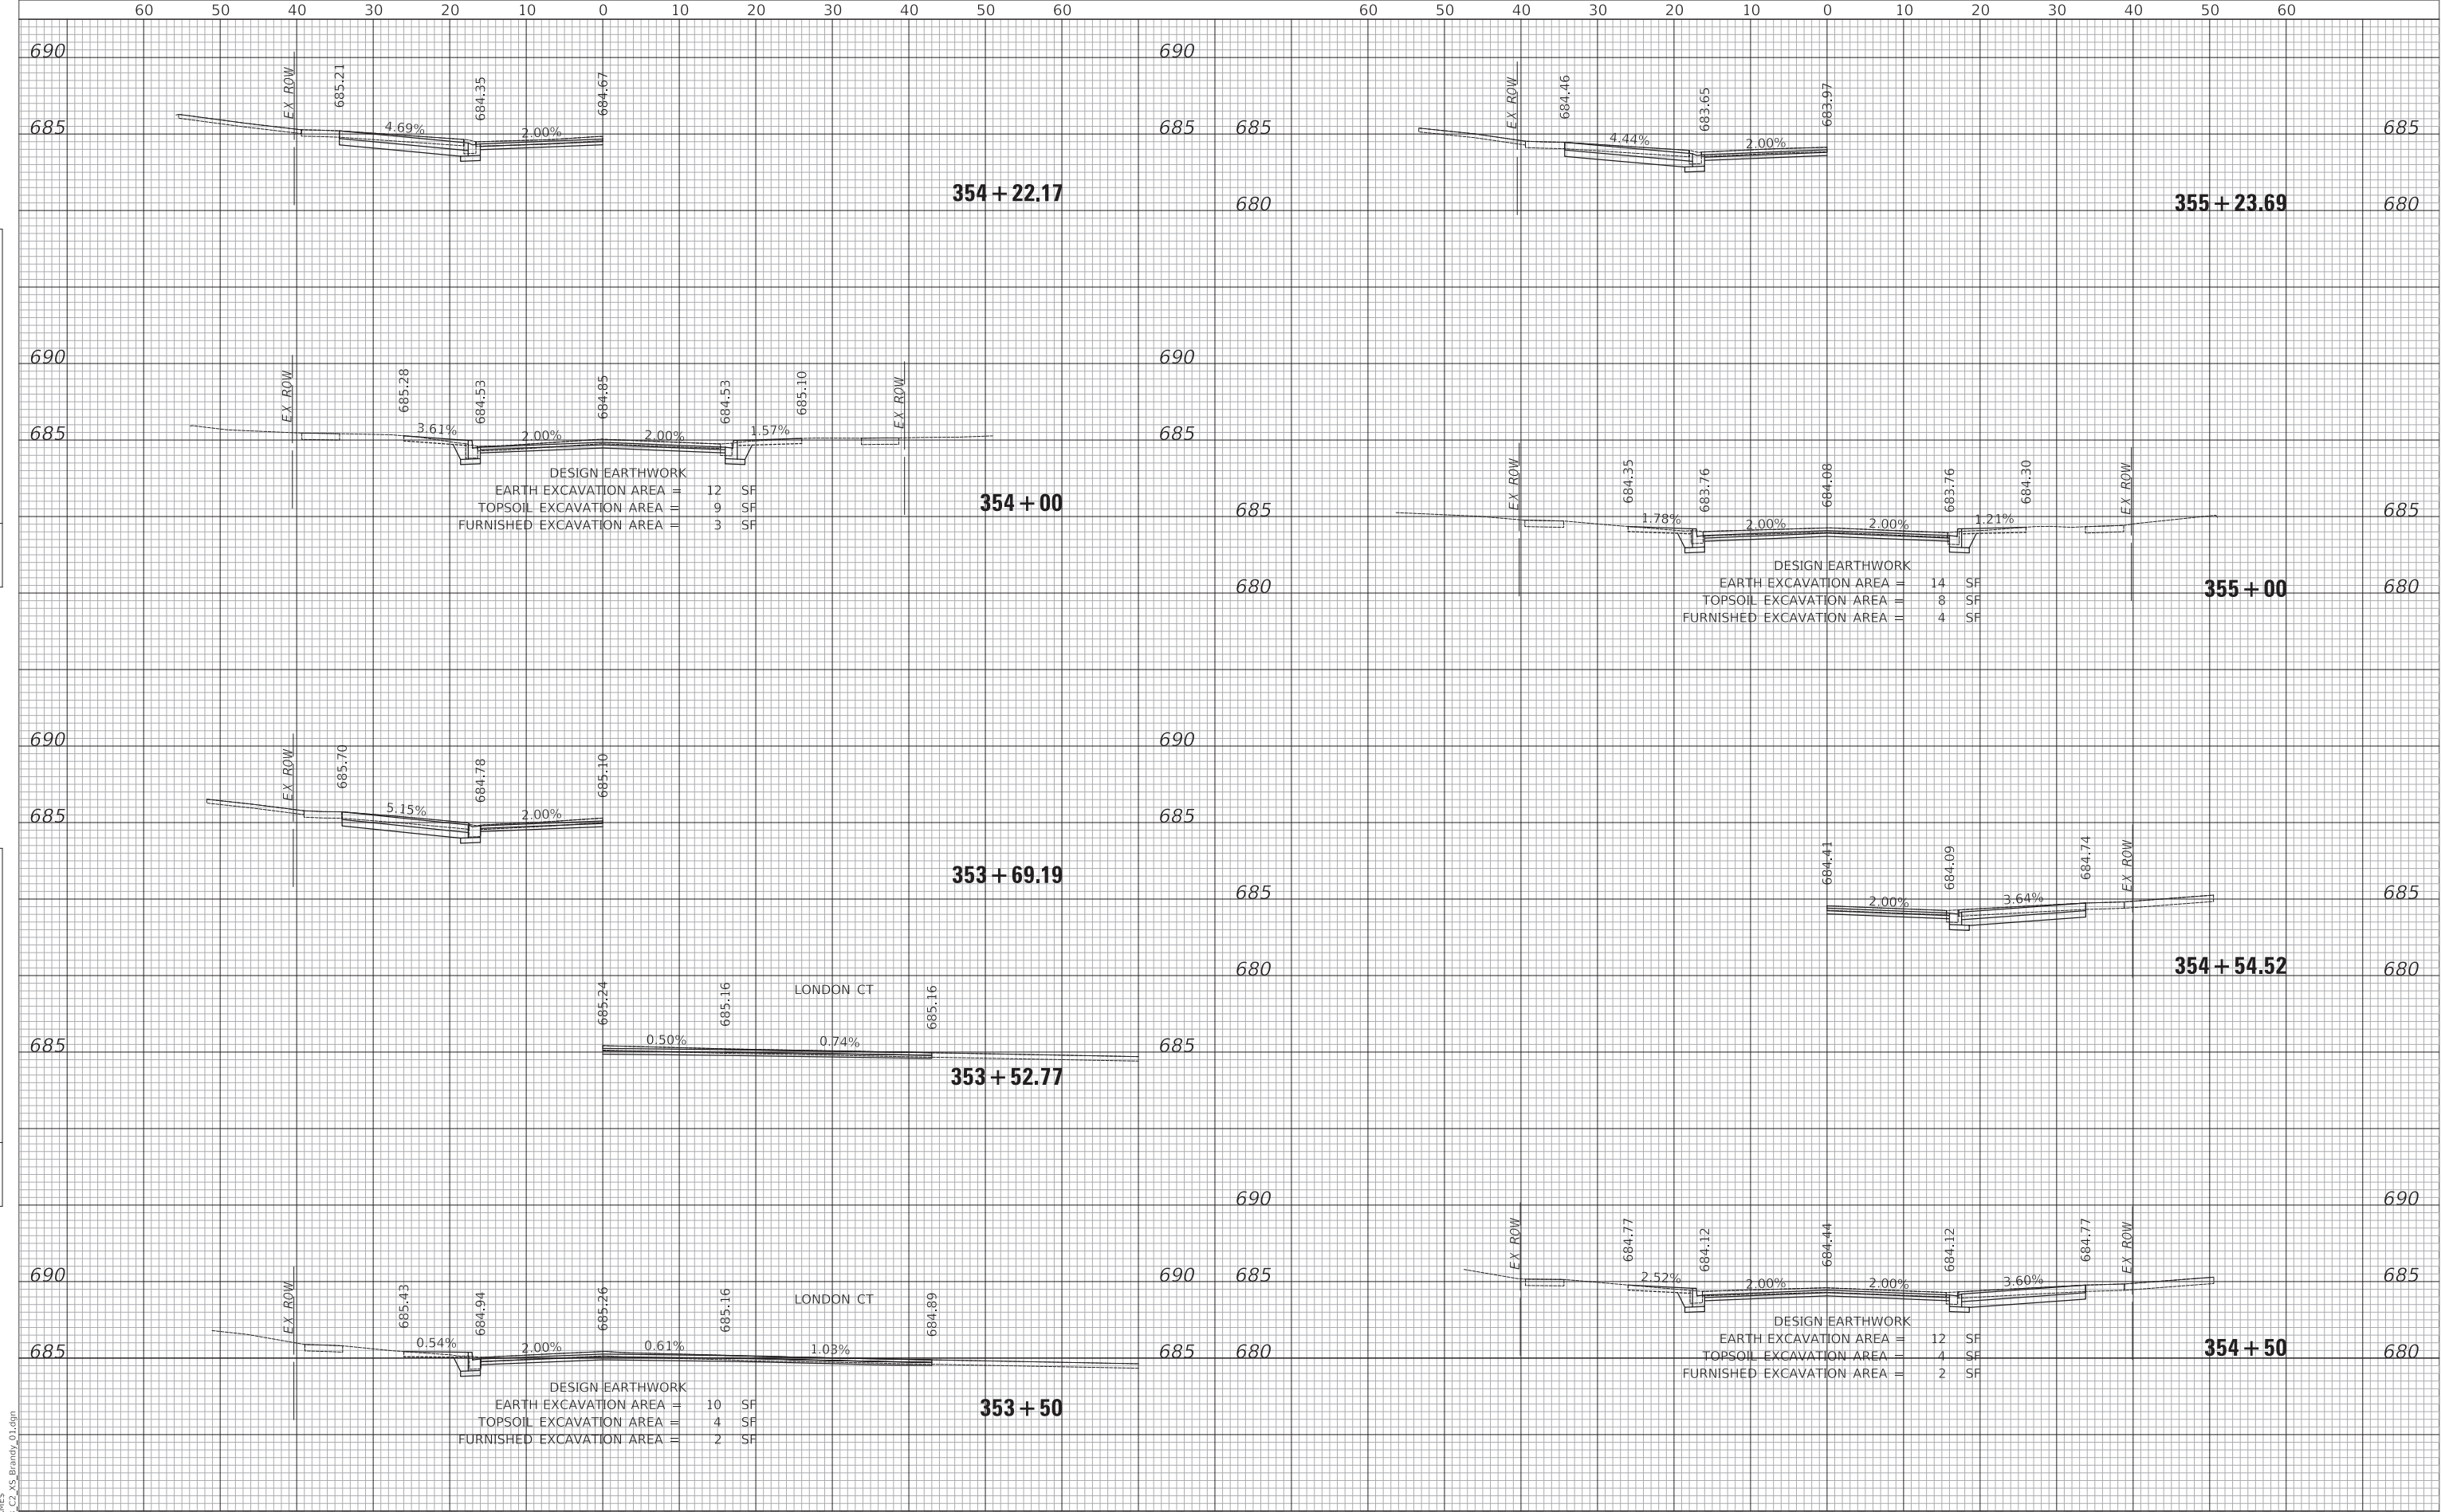


MODEL: \$MODELNAME\$
FILE NAME: ...13232 C2 X5 Brandy 01.dgn



Two Pierce Place, Suite 1400
Itasca, Illinois 60143
Tel: 630.773.3900 Fax: 630.773.3975
www.civiltechinc.com

DESIGNED - TGB	REVISED -
DRAWN - JRR	REVISED -
CHECKED - KRK	REVISED -
DATE - 7/27/2020	REVISED -

STATE OF ILLINOIS
DEPARTMENT OF TRANSPORTATION

 


CROSS SECTIONS - BRANDYWYN LANE			
SHEET 3 OF 18 SHEETS	STA 353+50	TO STA 355+23.69	

FAU RTE	SECTION	COUNTY	TOTAL SHEETS	SHEET NO
3260 2060	16-00106-02-RS	LAKE	222	207
CONTRACT NO 61G70				
ILLINOIS FED AID PROJECT				

PLAN	NO.	NOTE BOOK	SURVEYED	PLOTTED	ALIGNMENT CHECKED	BY	DATE

PROFILE	NO.	NOTE BOOK	GRADES CHECKED	PLOTTED	SURVEYED	BY	DATE

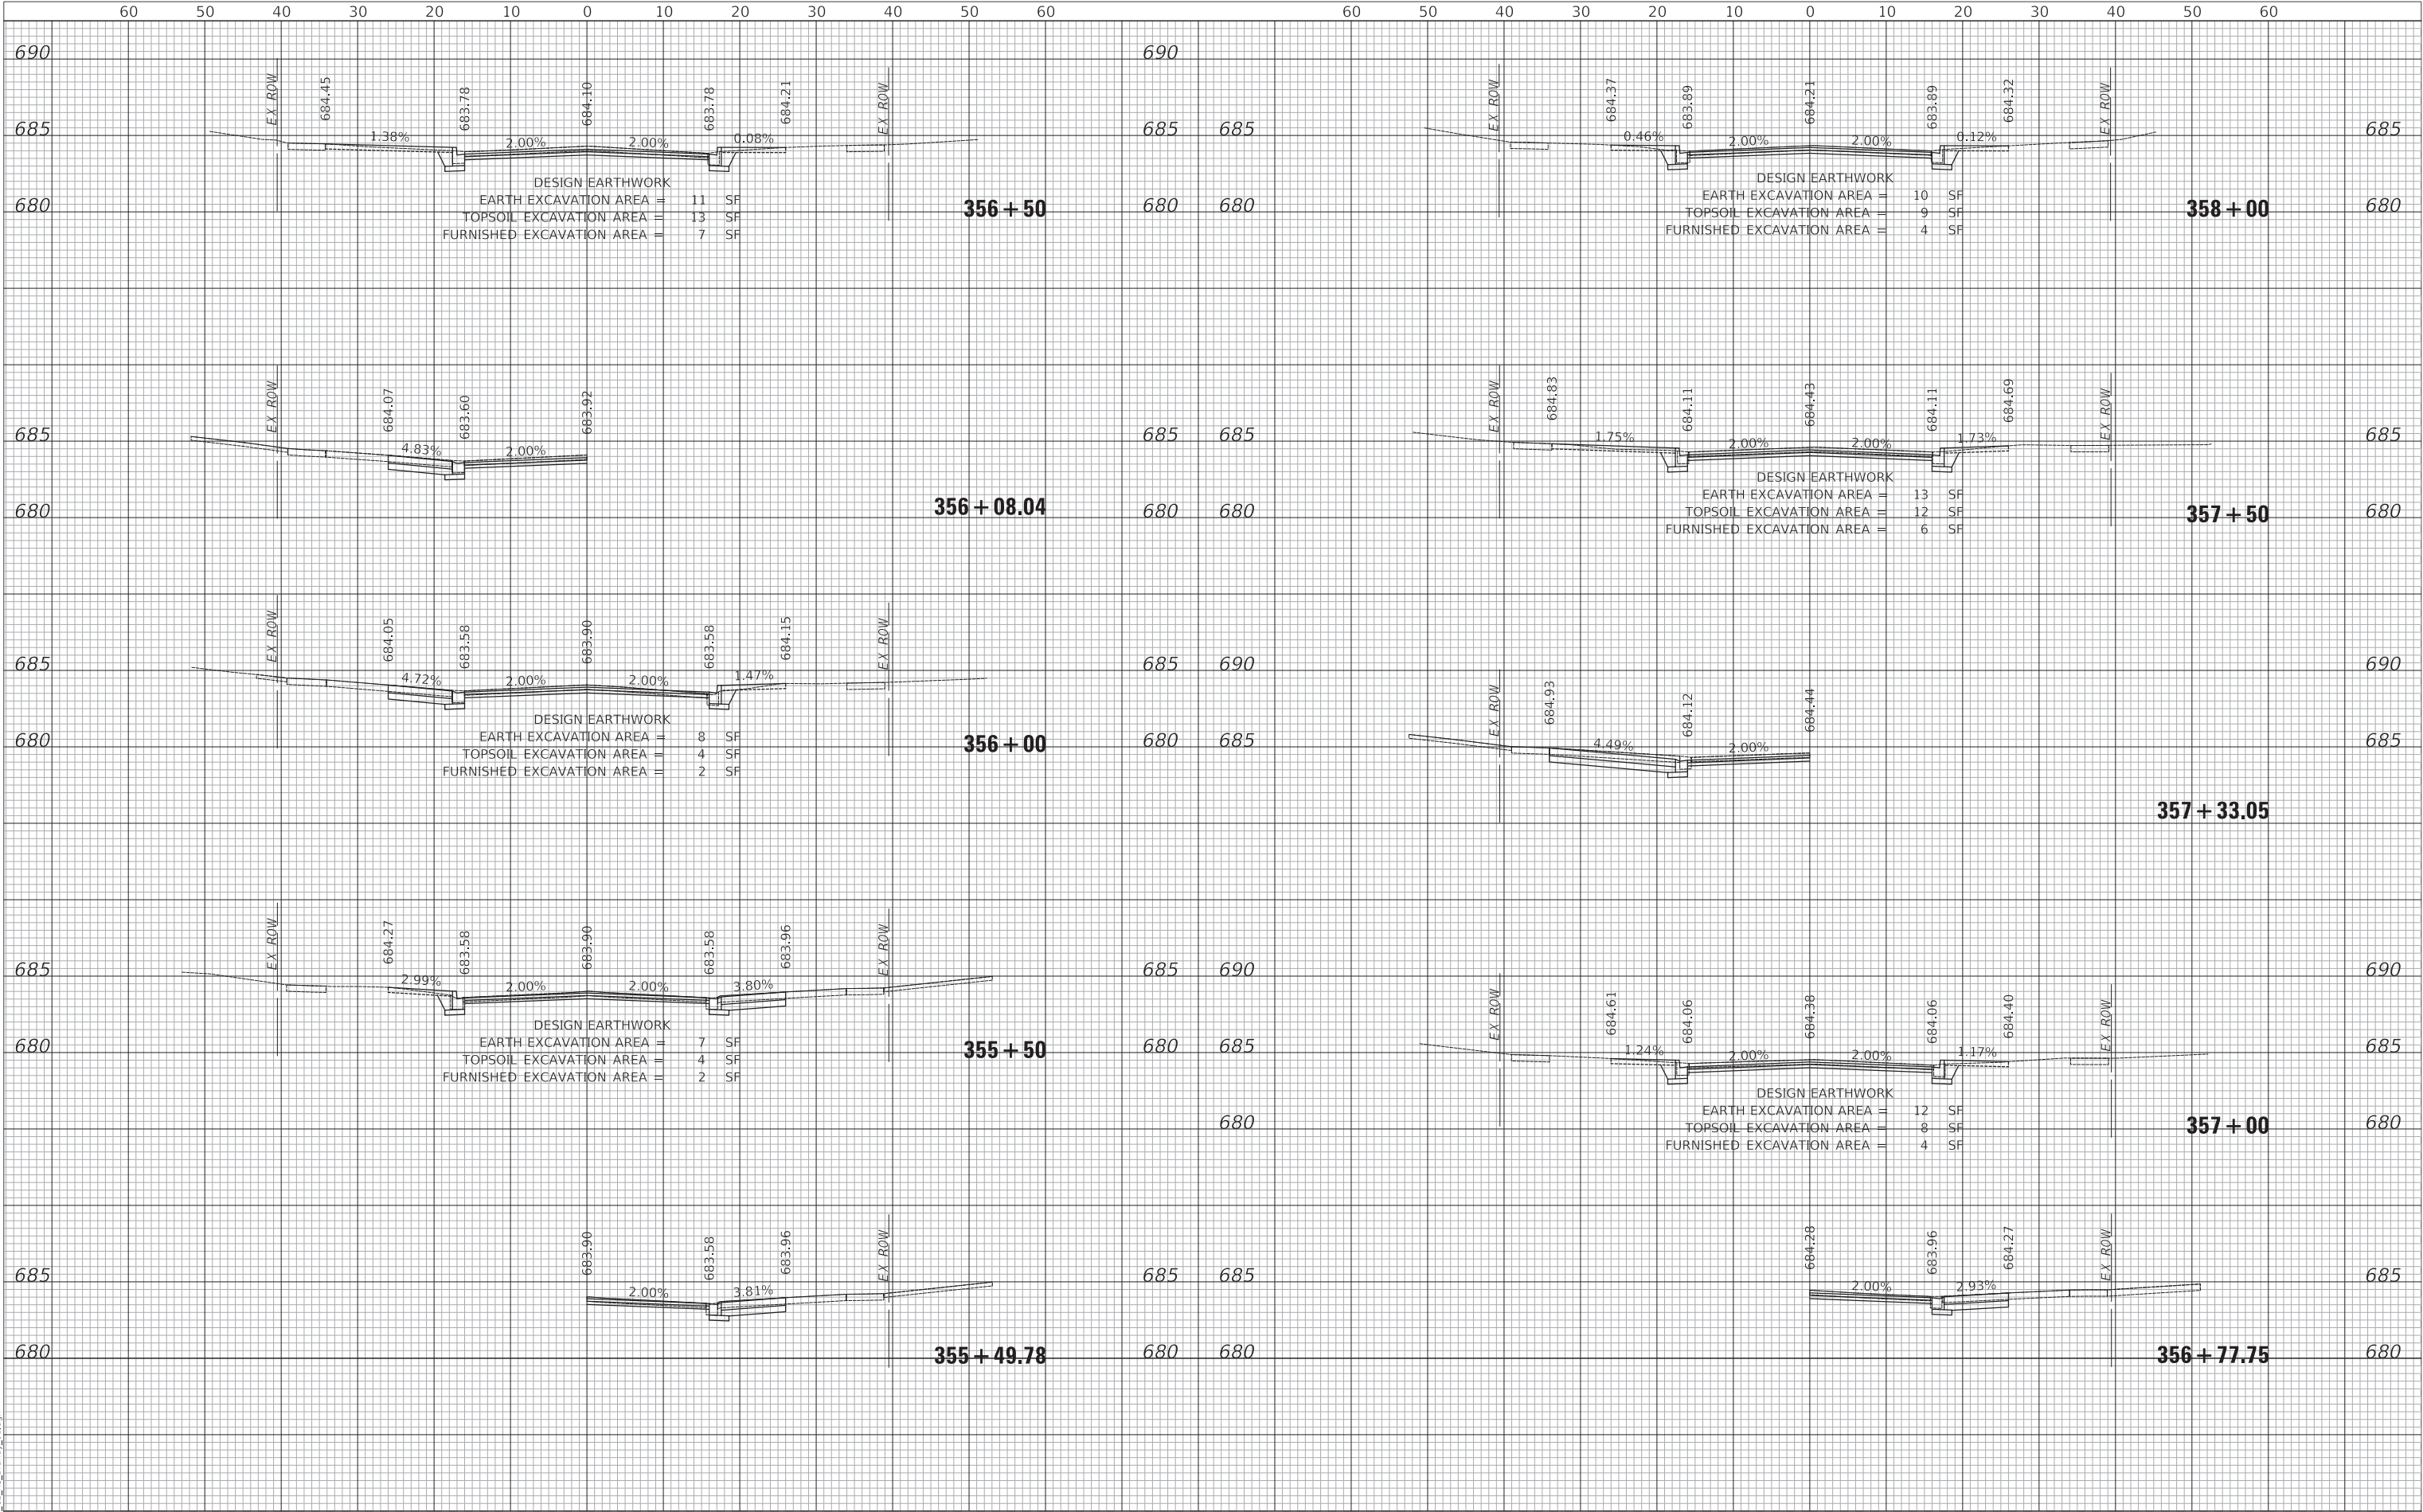

MODEL: S:\MODEL\NAMES
FILE NAME: ...13232 C2 X5 Brandy 01.dgn



Two Pierce Place, Suite 1400
Itasca, Illinois 60143
Tel: 630.773.3900 Fax: 630.773.3975
www.civiltechinc.com

DESIGNED -	TGB	REVISED -	
DRAWN -	JRR	REVISED -	
CHECKED -	KRK	REVISED -	
DATE -	7/27/2020	REVISED -	

STATE OF ILLINOIS
DEPARTMENT OF TRANSPORTATION

VERT 0 5 10
HORIZ 0 10 20

SCALES

CROSS SECTIONS - BRANDYWYN LANE


SHEET 4 OF 18 SHEETS

STA 355+49.78 TO STA 358+00

FAU RTE	SECTION	COUNTY	TOTAL SHEETS	SHEET NO
3260 2060	16-00106-02-RS	LAKE	222	208
CONTRACT NO 61G70				
ILLINOIS FED AID PROJECT				

PLAN	NO.	NOTE BOOK	SURVEYED	PLOTTED	ALIGNMENT CHECKED	CADD FILE NAME	BY	DATE


PROFILE	NO.	NOTE BOOK	SURVEYED	PLOTTED	GRADES CHECKED	STRUCTURE NOTATIONS CHNG	BY	DATE

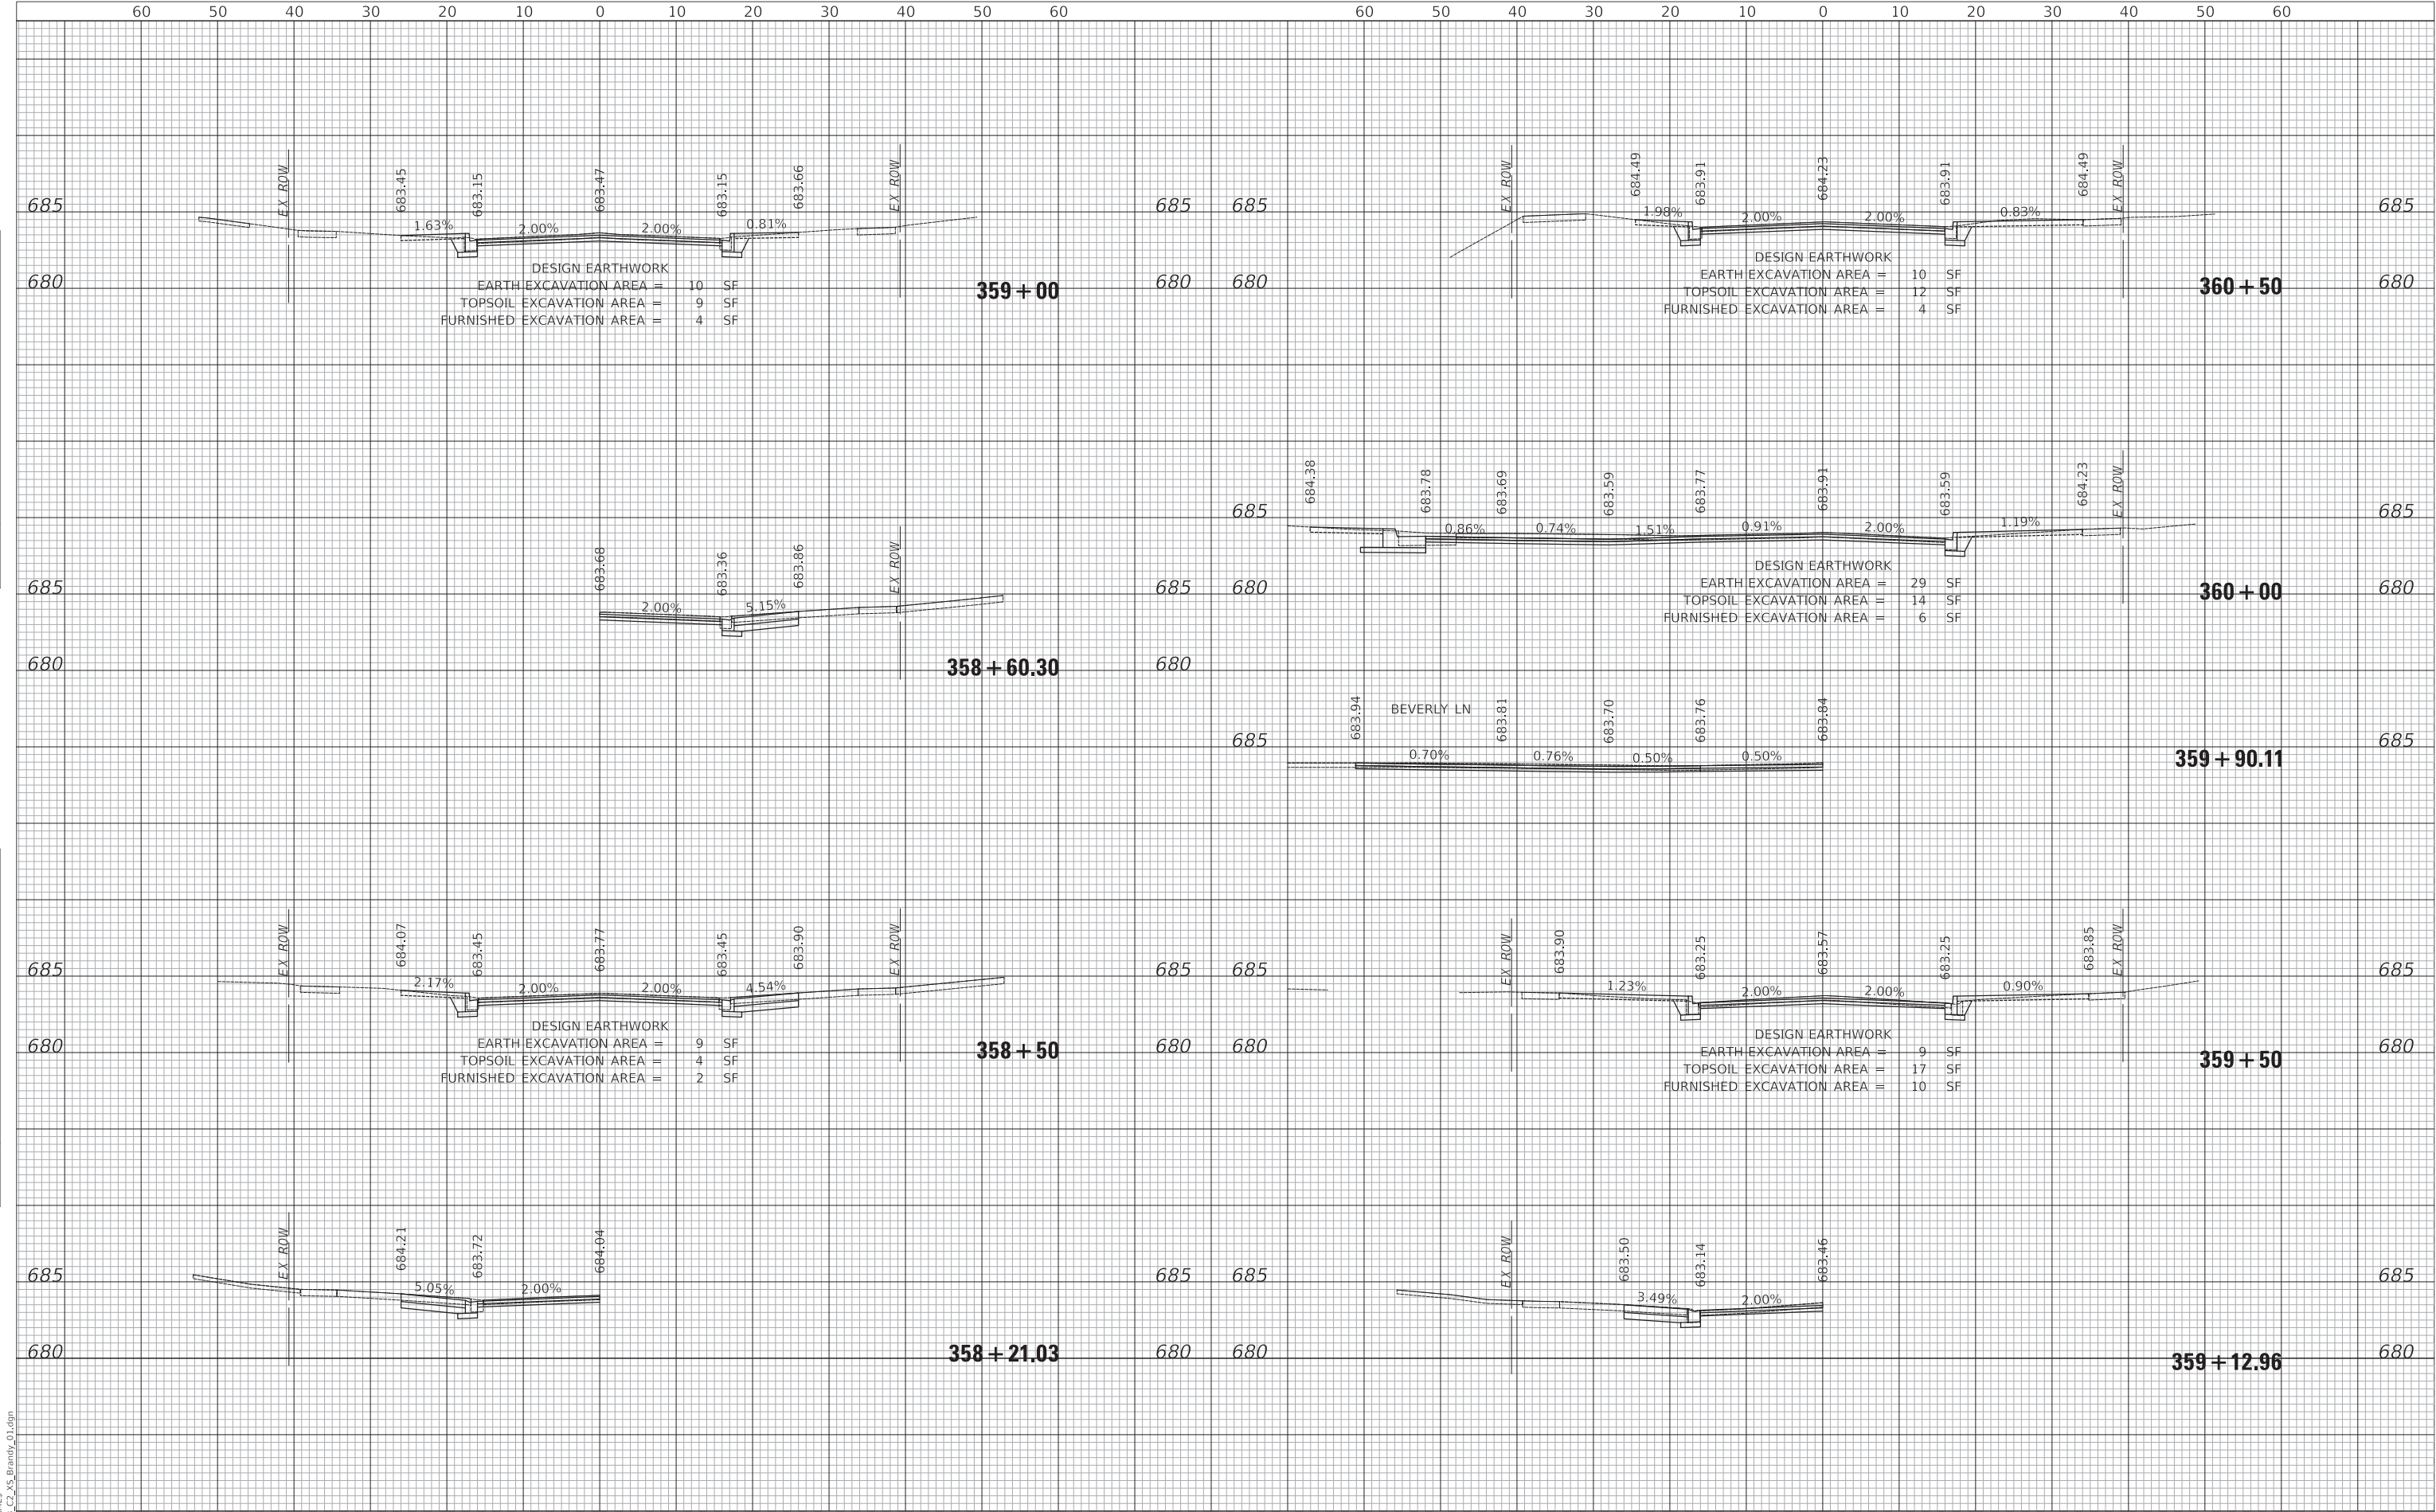

PLAN	NO.	NOTE BOOK	SURVEYED	PLOTTED	ALIGNMENT CHECKED	CADD FILE NAME	BY	DATE

PROFILE	NO.	NOTE BOOK	SURVEYED	PLOTTED	GRADES CHECKED	STRUCTURE NOTATIONS CHNG	BY	DATE

MODEL: \$MODELNAME\$
FILE NAME: ...13232_C2_X5_Brandy_01.dgn

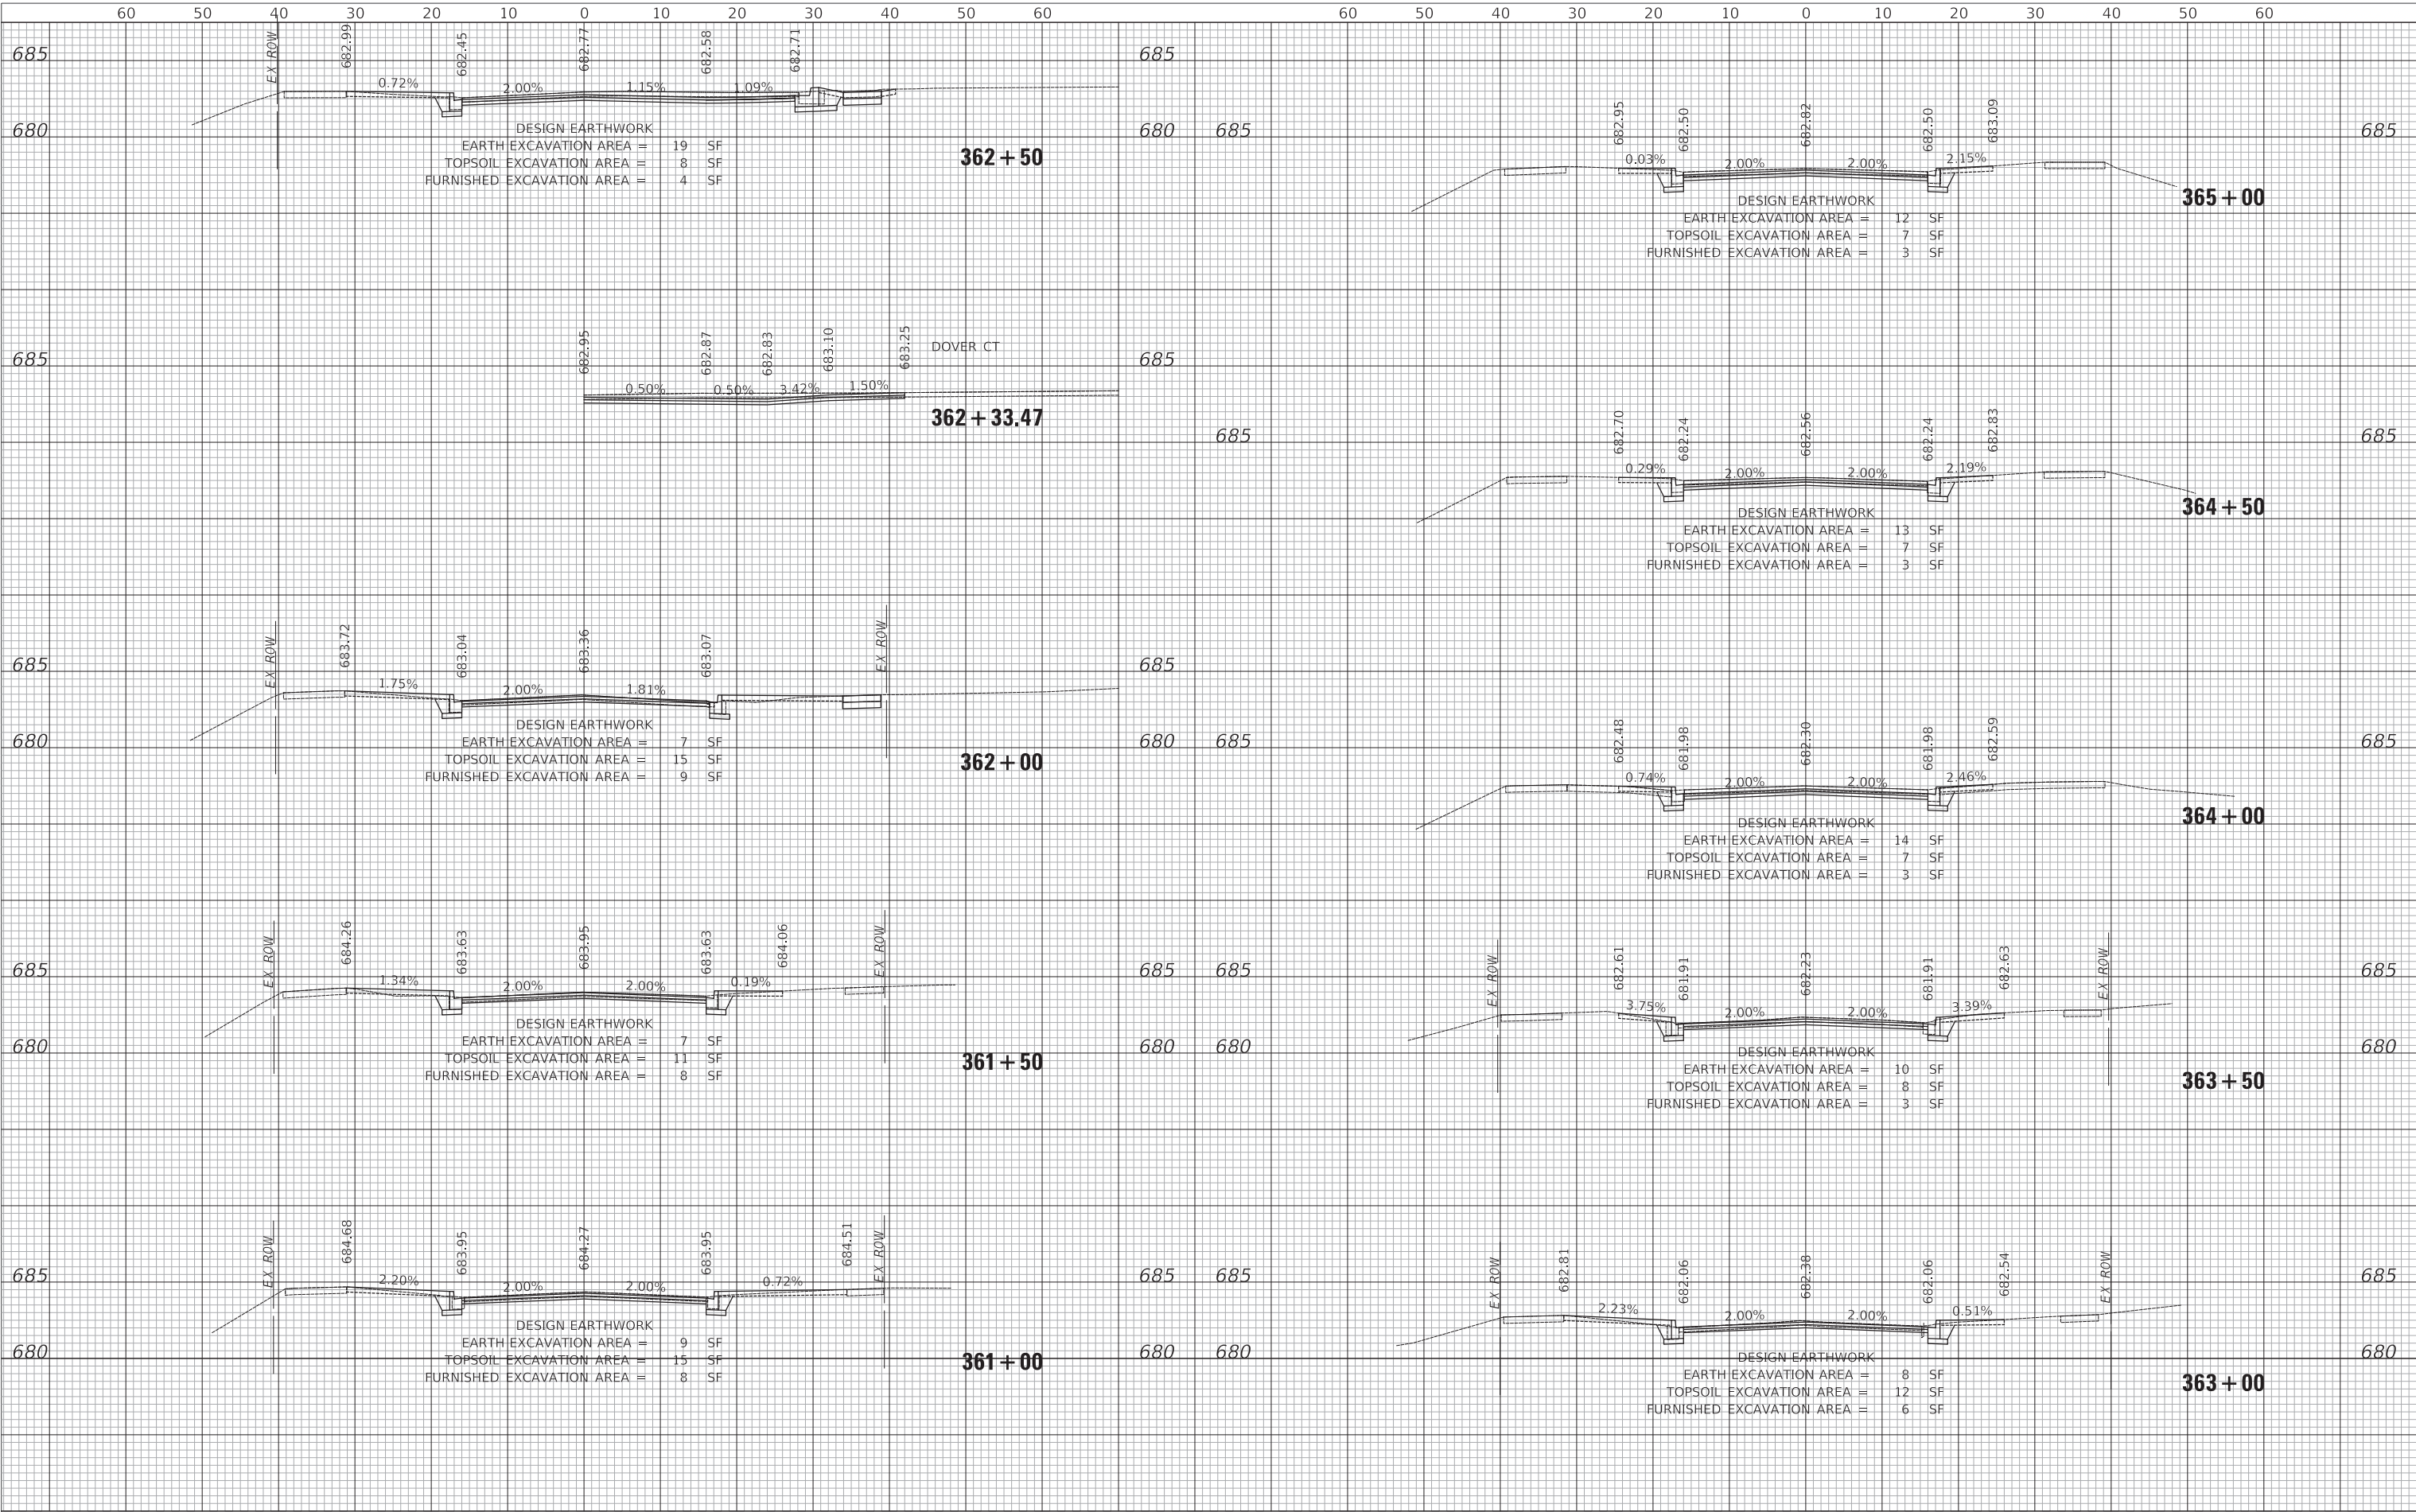

PROFILE		BY	DATE
	SURVEYED		
	PLOTTED		
NOTE BOOK	GRADES CHECKED		
	R.M. NOTED		
NO. _____	STRUCTURE NOTAT'NS CH'KD		



DESIGNED -	TGB	REVISED -
DRAWN -	JRR	REVISED -
CHECKED -	KRK	REVISED -
DATE -	7/27/2020	REVISED -


VERT 0 5 10
HORIZ 0 10 20

SHEET	7	OF	18	SHEETS	STA 365+50	TO STA 368+50
-------	---	----	----	--------	------------	---------------

FAU RTE	SECTION	COUNTY	TOTAL SHEETS	SHEET NO
3260 2060	16-00106-02-RS	LAKE	222	211
		CONTRACT NO 61G70		
ILLINOIS		FED AID PROJECT		

PLAN	SURVEYED	BY	DATE
	PLOTTED		
NOTE BOOK NO.	GRADES CHECKED		
	STRUCTURE NOTATION CHNG		

PROFILE	SURVEYED	BY	DATE
	PLOTTED		
NOTE BOOK NO.	GRADES CHECKED		
	STRUCTURE NOTATION CHNG		

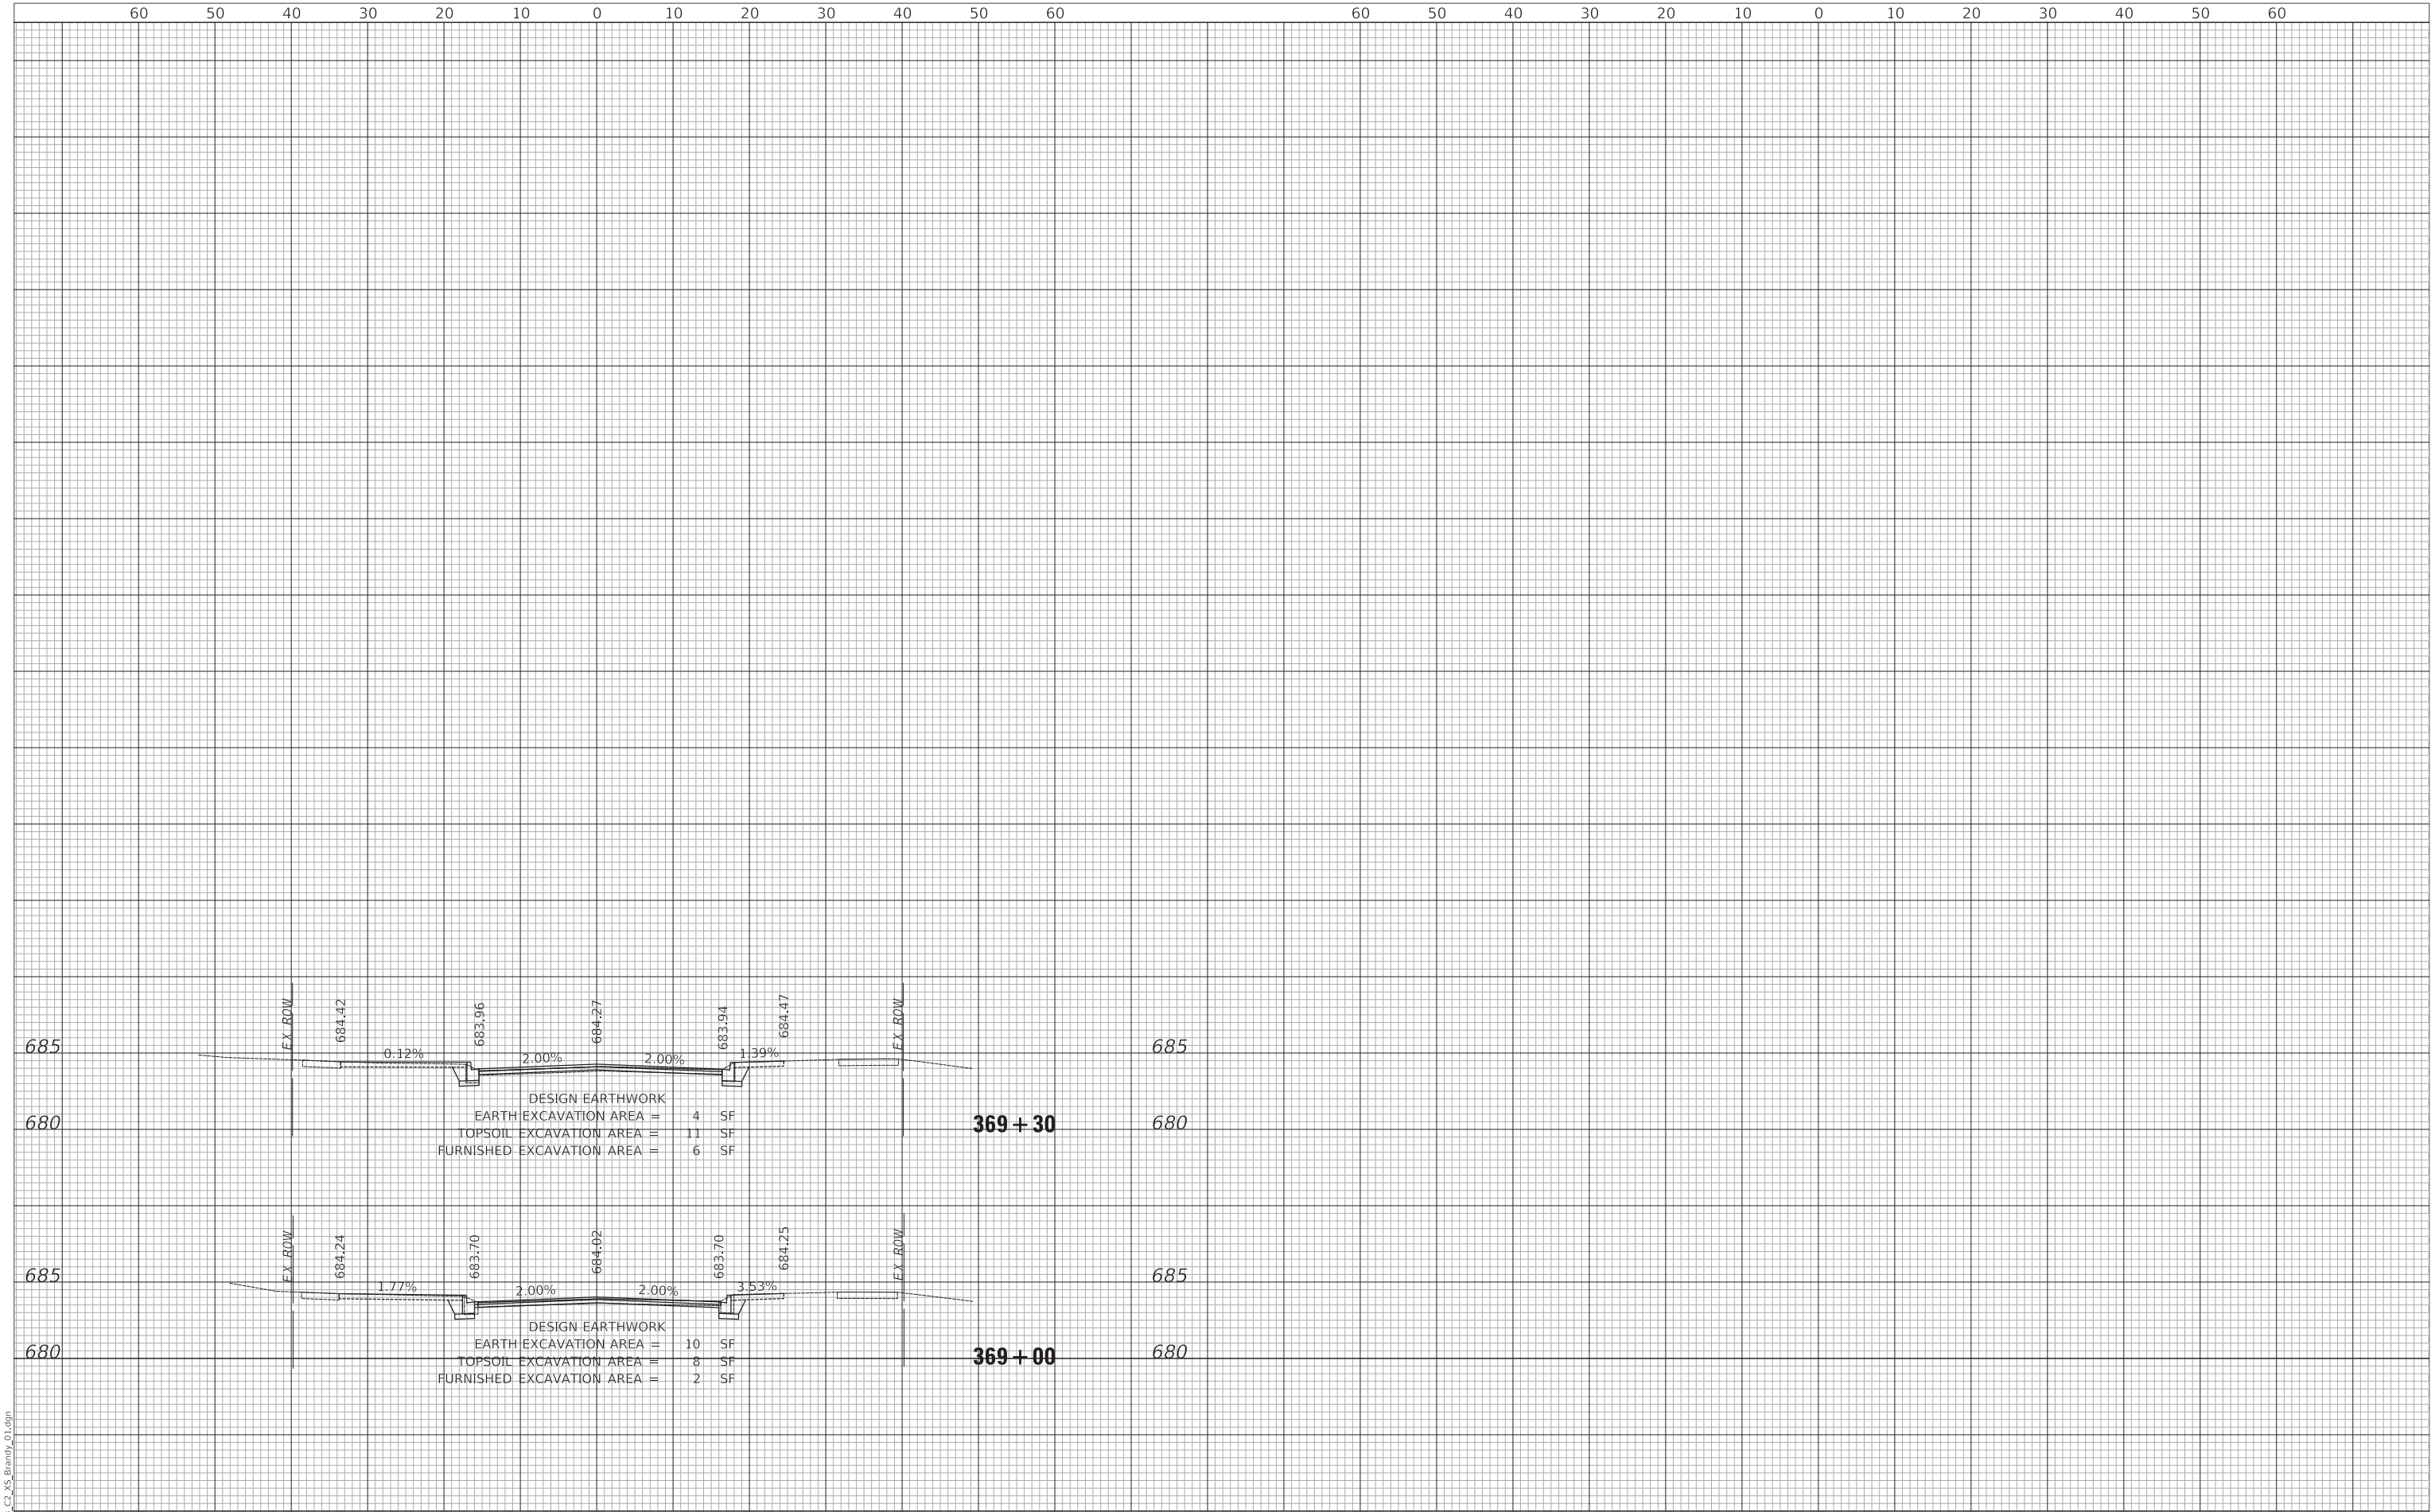


MODEL: S:\MODEL\NAMES
FILE NAME: ...13223 C2 X5 Brandy_01.dgn



Two Pierce Place, Suite 1400
Itasca, Illinois 60143
Tel: 630.773.3900 Fax: 630.773.3975
www.civiltechinc.com

DESIGNED -	TGB	REVISED -	
DRAWN -	JRR	REVISED -	
CHECKED -	KRK	REVISED -	
DATE -	7/27/2020	REVISED -	

STATE OF ILLINOIS
DEPARTMENT OF TRANSPORTATION

 

CROSS SECTIONS - BRANDYWYN LANE


SHEET 8 OF 18 SHEETS 369+00 369+30

FAU RTE 3260 2060	SECTION 16-00106-02-RS	COUNTY LAKE	TOTAL SHEETS 222	SHEET NO 212
ILLINOIS		FED AID PROJECT		

PROFILE		BY	DATE
	SURVEYED		
	PLOTTED		
NOTE BOOK	GRADES CHECKED		
	B.M. NOTED		
NO. _____	STRUCTURE NOTATIONS	CHKD	

PLAN	NO.	NOTE BOOK	SURVEYED	PLOTTED	ALIGNMENT CHECKED	BY	DATE

PROFILE	NO.	NOTE BOOK	SURVEYED	PLOTTED	GRADES CHECKED	BY	DATE

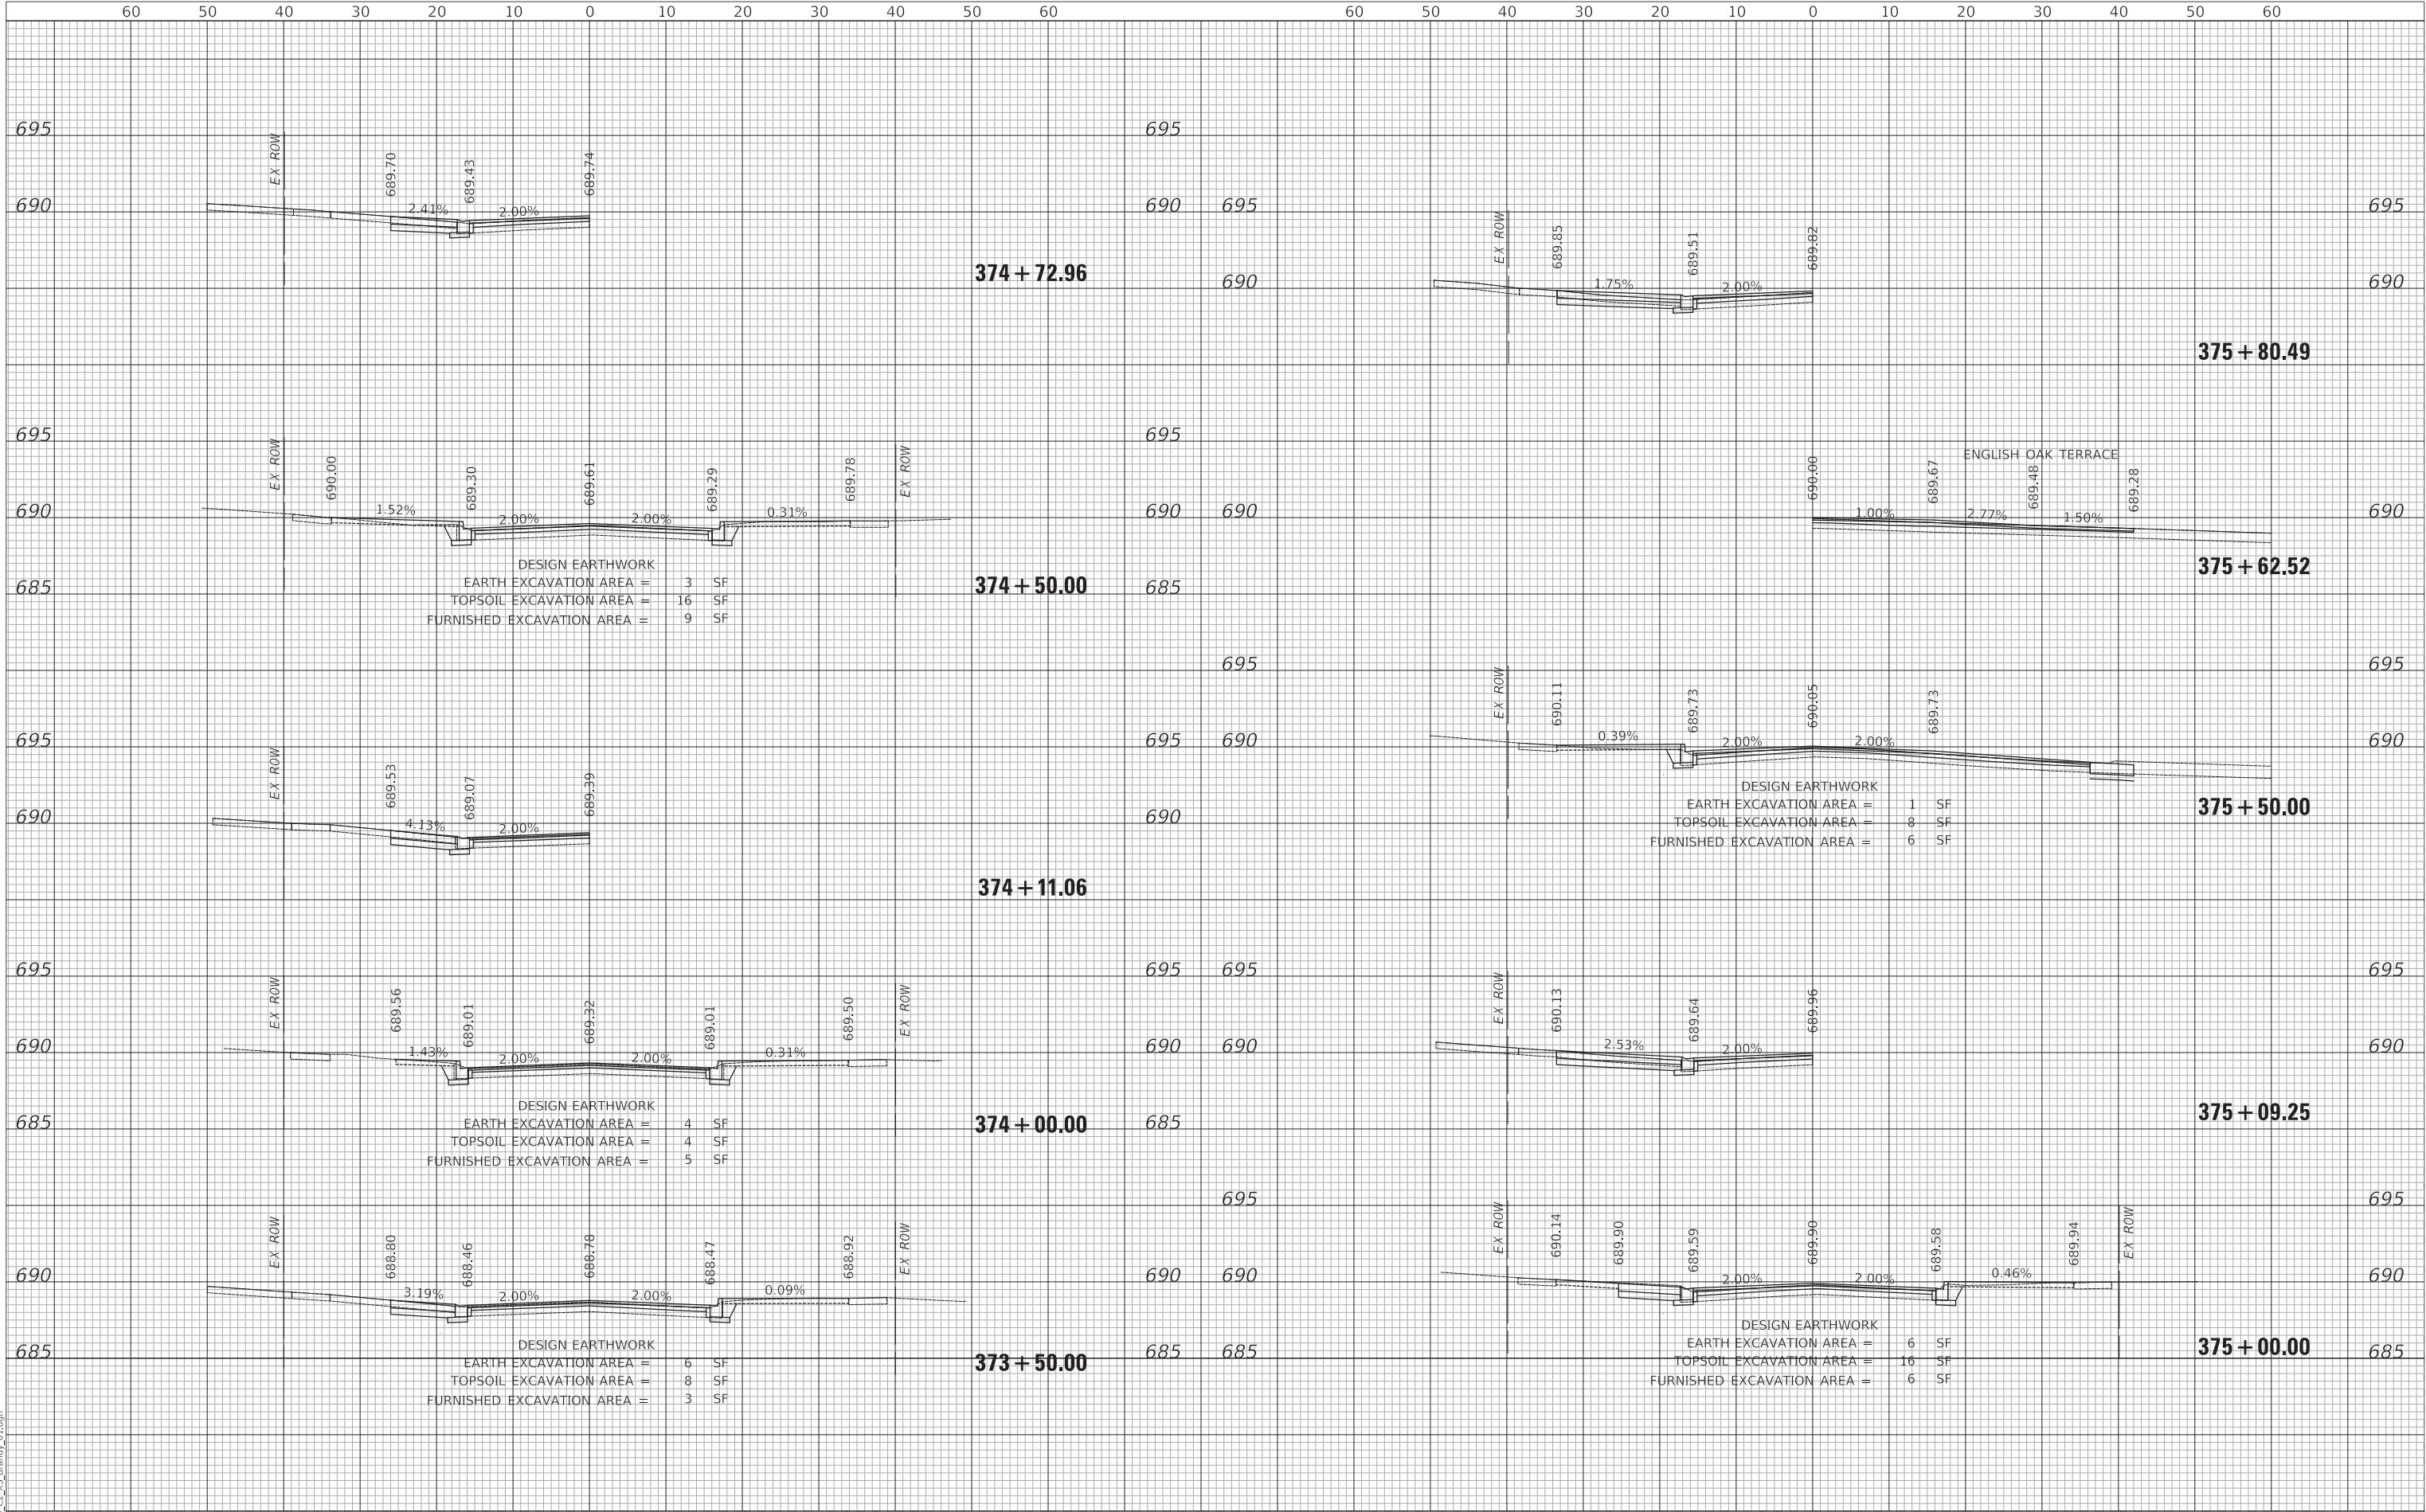

MODEL: S:\MODEL\NAMES
FILE NAME: ...13223 C2 X5 Brandy 01.dgn



Two Pierce Place, Suite 1400
Itasca, Illinois 60143
Tel: 630.773.3900 Fax: 630.773.3975
www.civiltechinc.com

DESIGNED - TGB	REVISED -
DRAWN - JRR	REVISED -
CHECKED - KRK	REVISED -
DATE - 7/27/2020	REVISED -

STATE OF ILLINOIS
DEPARTMENT OF TRANSPORTATION

VERT 0 5 10
HORIZ 0 10 20

SCALES

CROSS SECTIONS - BRANDYWYN LANE

SHEET 10 OF 18 SHEETS 373+50.00 375+80.49

FAU RTE	SECTION	COUNTY	TOTAL SHEETS	SHEET NO
3260 2060	16-00106-02-RS	LAKE	222	214
CONTRACT NO 61G70				
ILLINOIS FED AID PROJECT				

PLAN	SURVEYED	BY	DATE
	PLOTTED		
	ALIGNMENT CHECKED		
NOTE BOOK NO.	CADD FILE NAME		

PROFILE	SURVEYED	BY	DATE
	PLOTTED		
	GRADES CHECKED		
NOTE BOOK NO.	STRUCTURE NOTATIONS CHNG		




MODEL: S:\MODEL\NAMES
FILE NAME: ...13223 C2 X5 Brandy_01.dgn



Two Pierce Place, Suite 1400
Itasca, Illinois 60143
Tel: 630.773.3900 Fax: 630.773.3975
www.civiltechinc.com

DESIGNED - TGB	REVISED -
DRAWN - JRR	REVISED -
CHECKED - KRK	REVISED -
DATE - 7/27/2020	REVISED -

STATE OF ILLINOIS
DEPARTMENT OF TRANSPORTATION

 


CROSS SECTIONS - BRANDYWYN LANE

SHEET 11 OF 18 SHEETS	376+00.00	376+96.00
-----------------------	-----------	-----------

FAU RTE 3260 2060	SECTION 16-00106-02-RS	COUNTY LAKE	TOTAL SHEETS 222	SHEET NO 215
ILLINOIS			FED AID PROJECT	

PLAN	SURVEYED PLOTTED ALIGNMENT CHECKED BY CADD FILE NAME	BY	DATE

PROFILE	SURVEYED PLOTTED GRADES CHECKED BY STRUCTURE NOTATIONS CHNG	BY	DATE

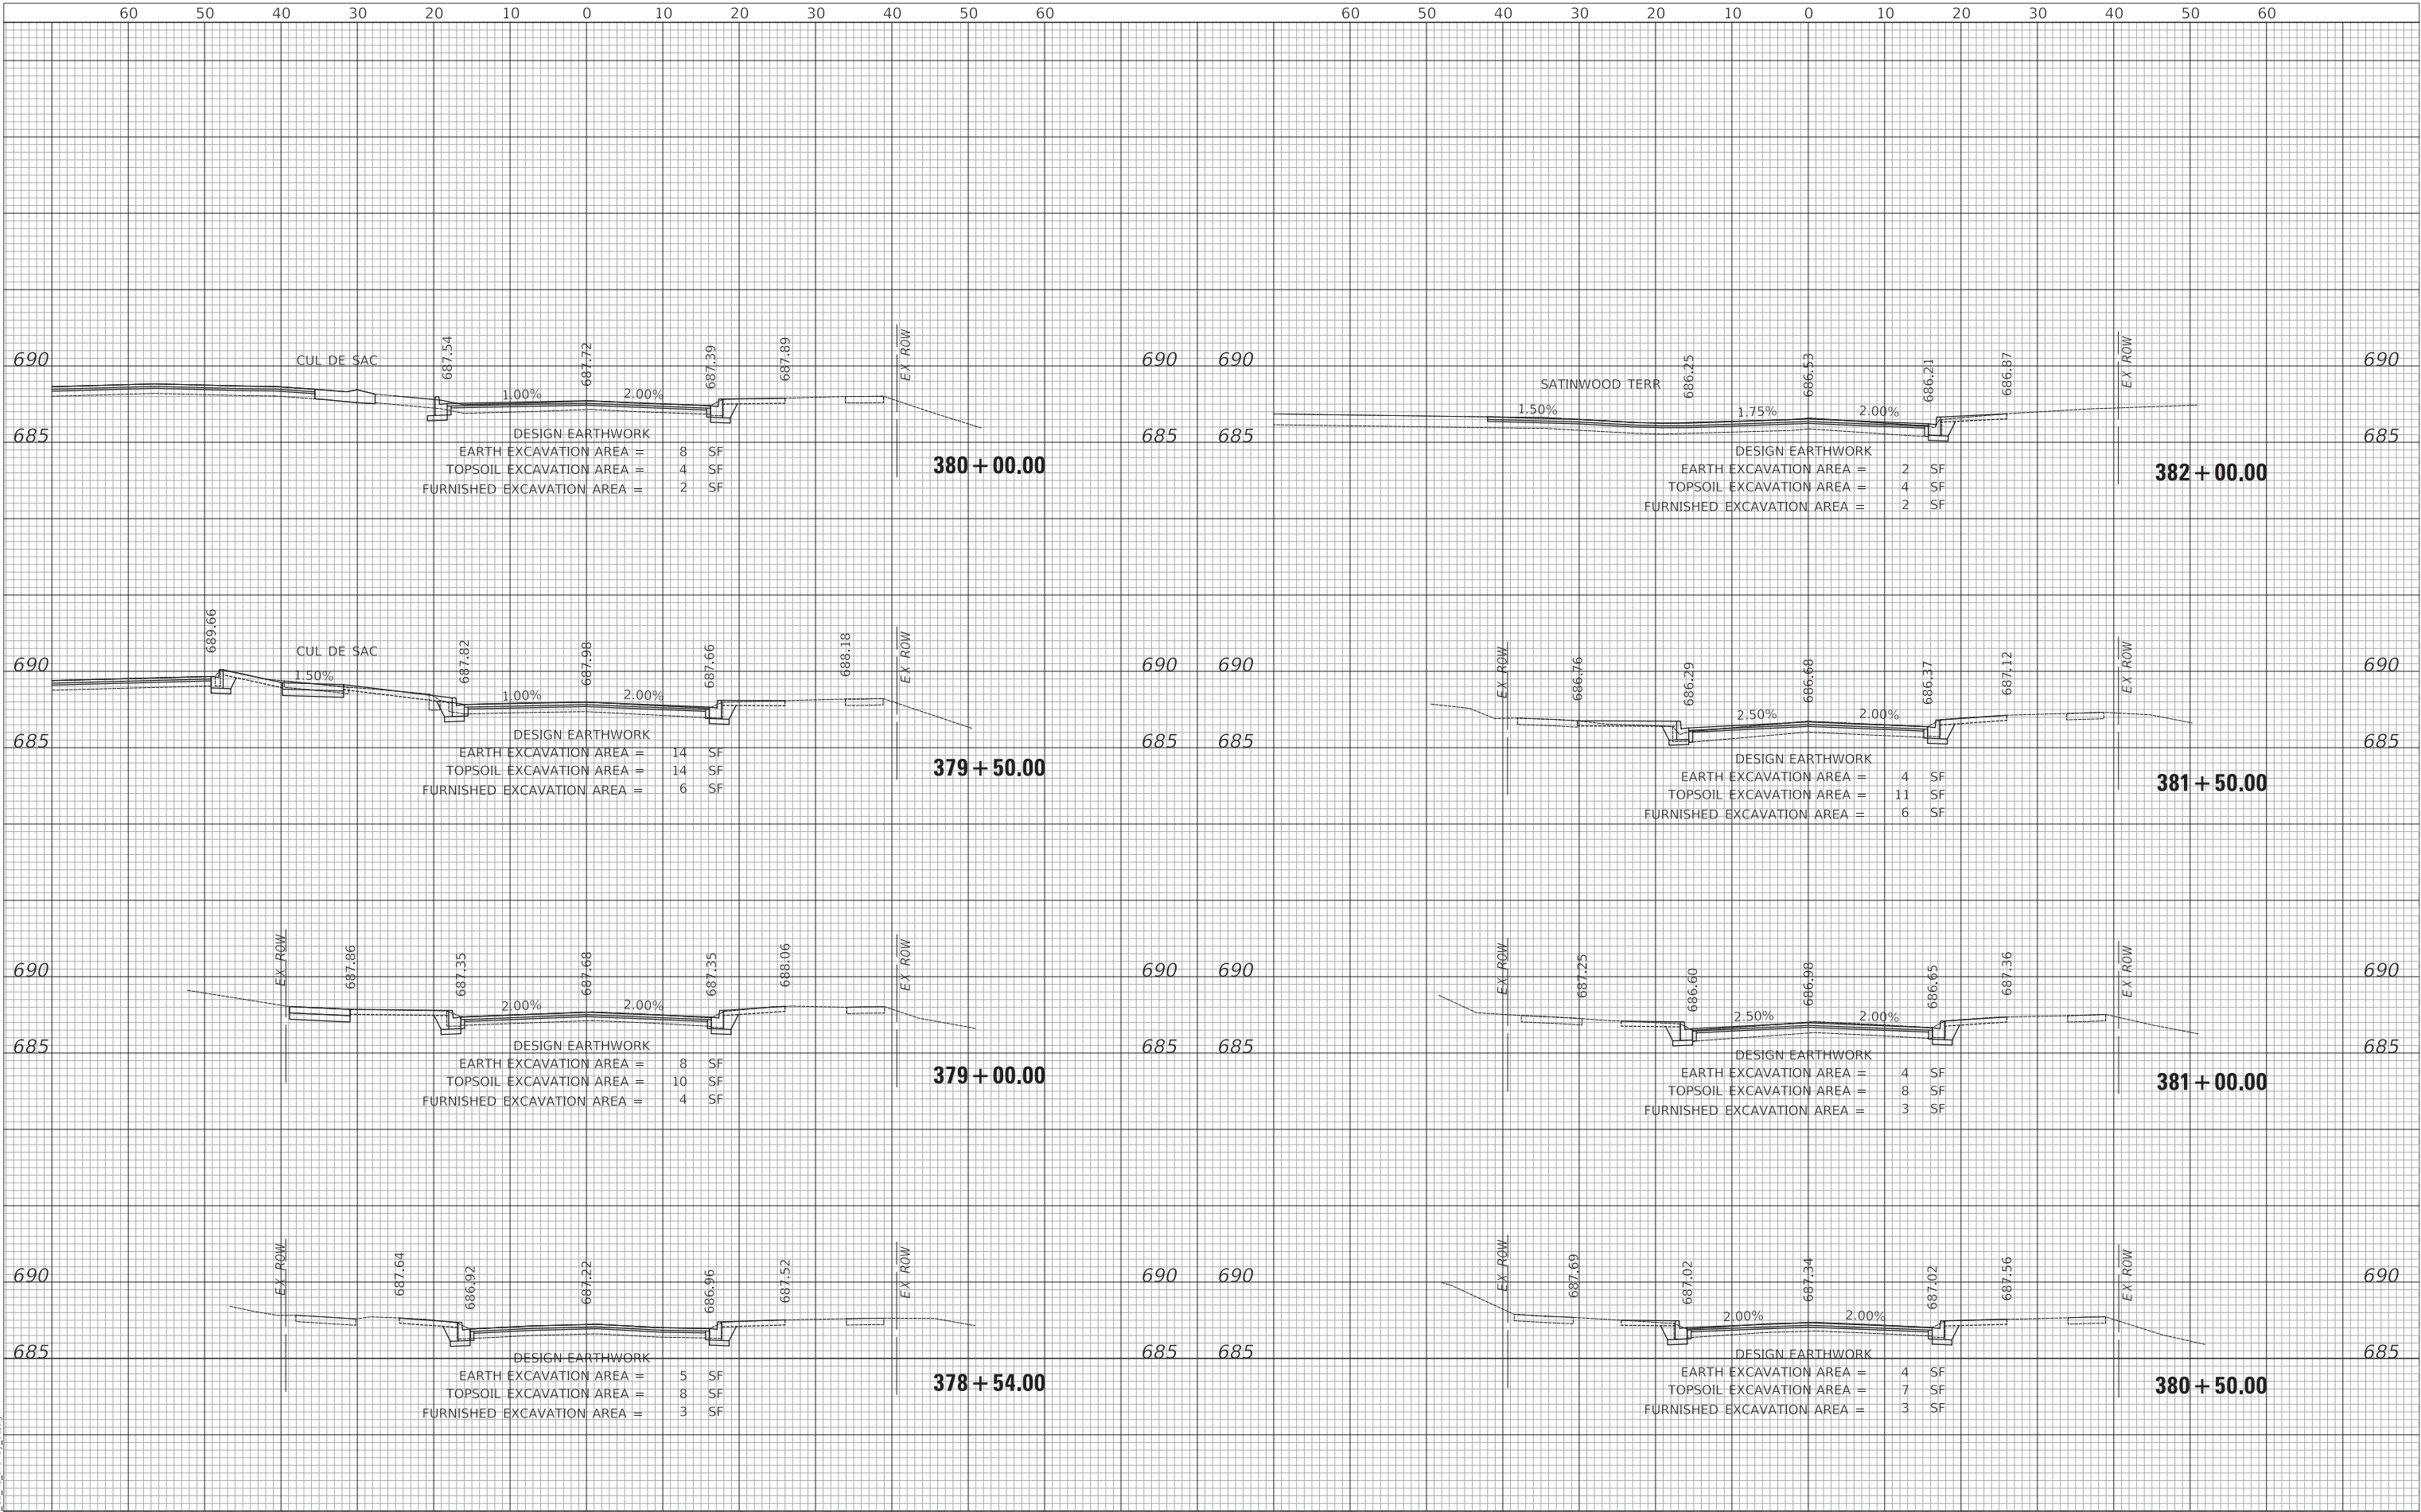

MODEL: \$MODELNAME\$
FILE NAME: ...13223 C2 X5 Brandy 01.dgn

CIVILTECH
Two Pierce Place, Suite 1400
Itasca, Illinois 60143
Tel: 630.773.3900 Fax: 630.773.3975
www.civiltechinc.com

DESIGNED - TGB	REVISED -
DRAWN - JRR	REVISED -
CHECKED - KRK	REVISED -
DATE - 7/27/2020	REVISED -

**STATE OF ILLINOIS
DEPARTMENT OF TRANSPORTATION**

VERT 0	SCALES 5	10
HORIZ 0	10	20


CROSS SECTIONS - BRANDYWYN LANE		
SHEET 12 OF 18 SHEETS	378+54.00	382+00.00

FAU RTE	SECTION	COUNTY	TOTAL SHEETS	SHEET NO
3260 2060	16-00106-02-RS	LAKE	222	216
CONTRACT NO 61G70				
ILLINOIS FED AID PROJECT				

PLAN	SURVEYED	BY	DATE
	PLOTTED		
NOTE BOOK NO.	ALIGNMENT CHECKED		
	CADD FILE NAME		

PROFILE	SURVEYED	BY	DATE
	PLOTTED		
NOTE BOOK NO.	GRADES CHECKED		
	STRUCTURE NOTATIONS CHNGD		


MODEL: S:\MODEL\NAMES
FILE NAME: ...13223 C2 X5 Brandy 01.dgn

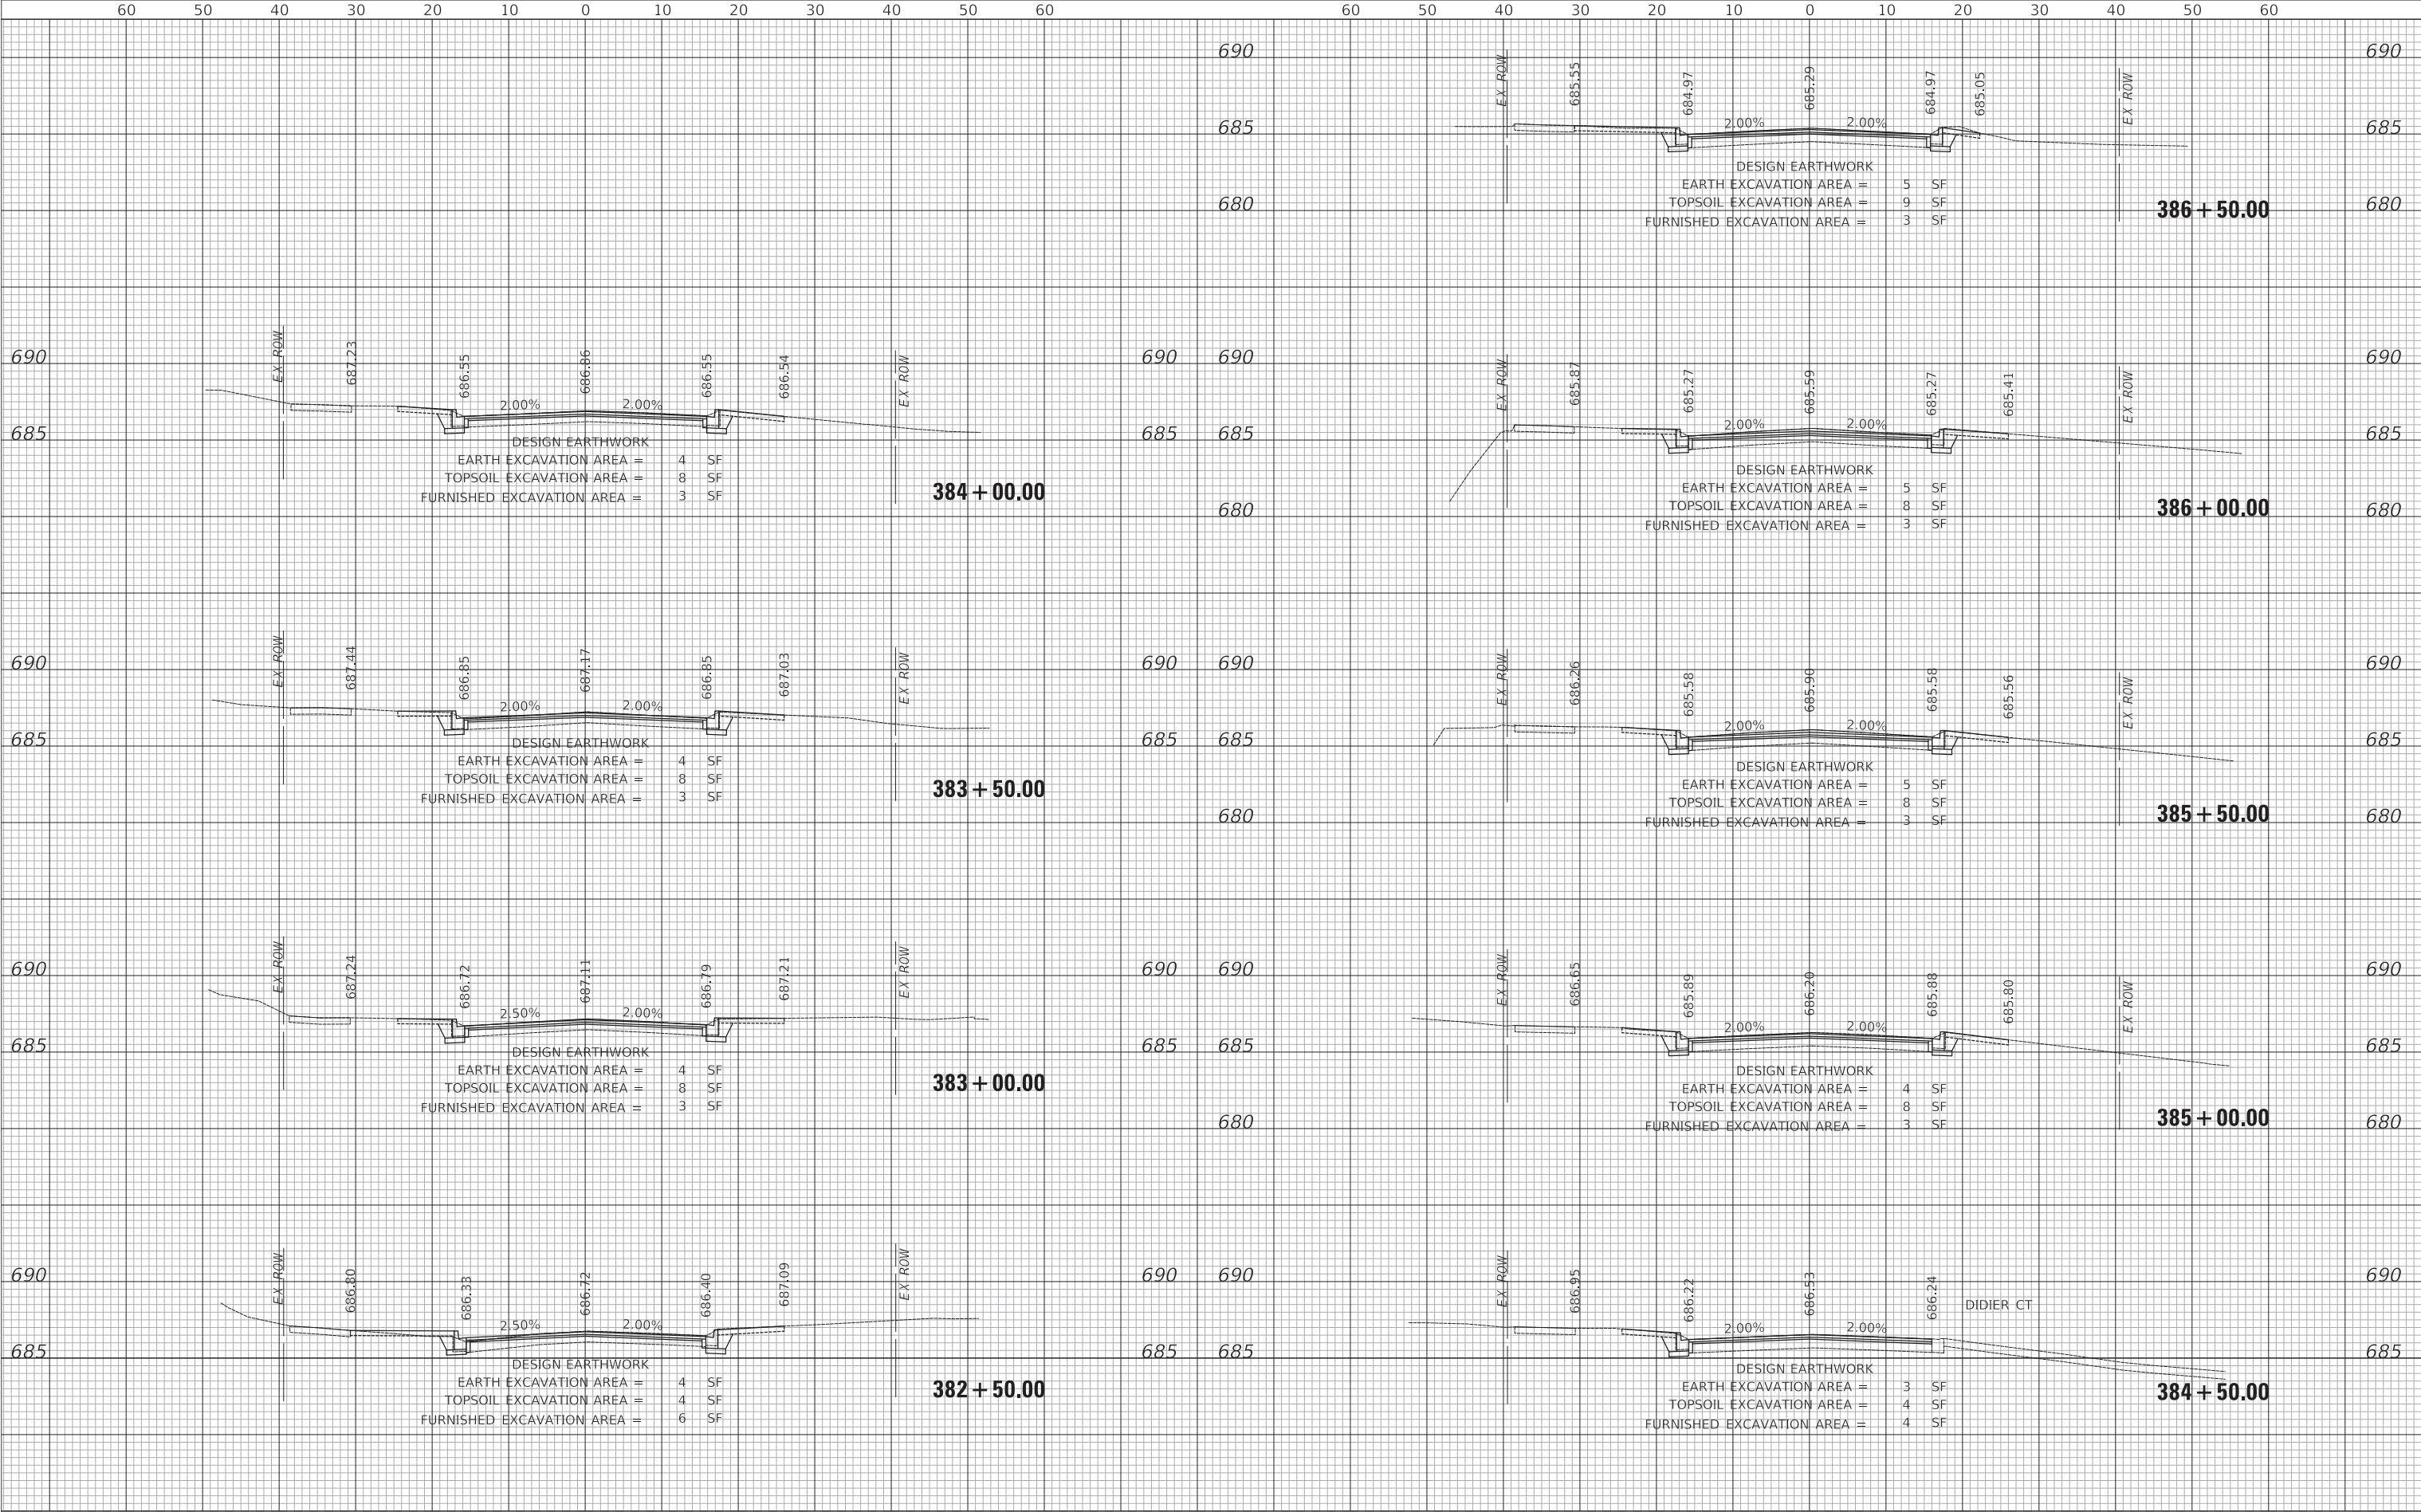

PLAN	SURVEYED	BY	DATE
	PLOTTED		
NOTE BOOK	ALIGNMENT CHECKED		
	CADD FILE NAME		


PROFILE	SURVEYED	BY	DATE
	GRADES CHECKED		
NOTE BOOK	STRUCTURE NOTATWS CHNG		

MODEL: \$MODELNAME\$
FILE NAME: ...13223 C2 X5 Brandy 01.dgn

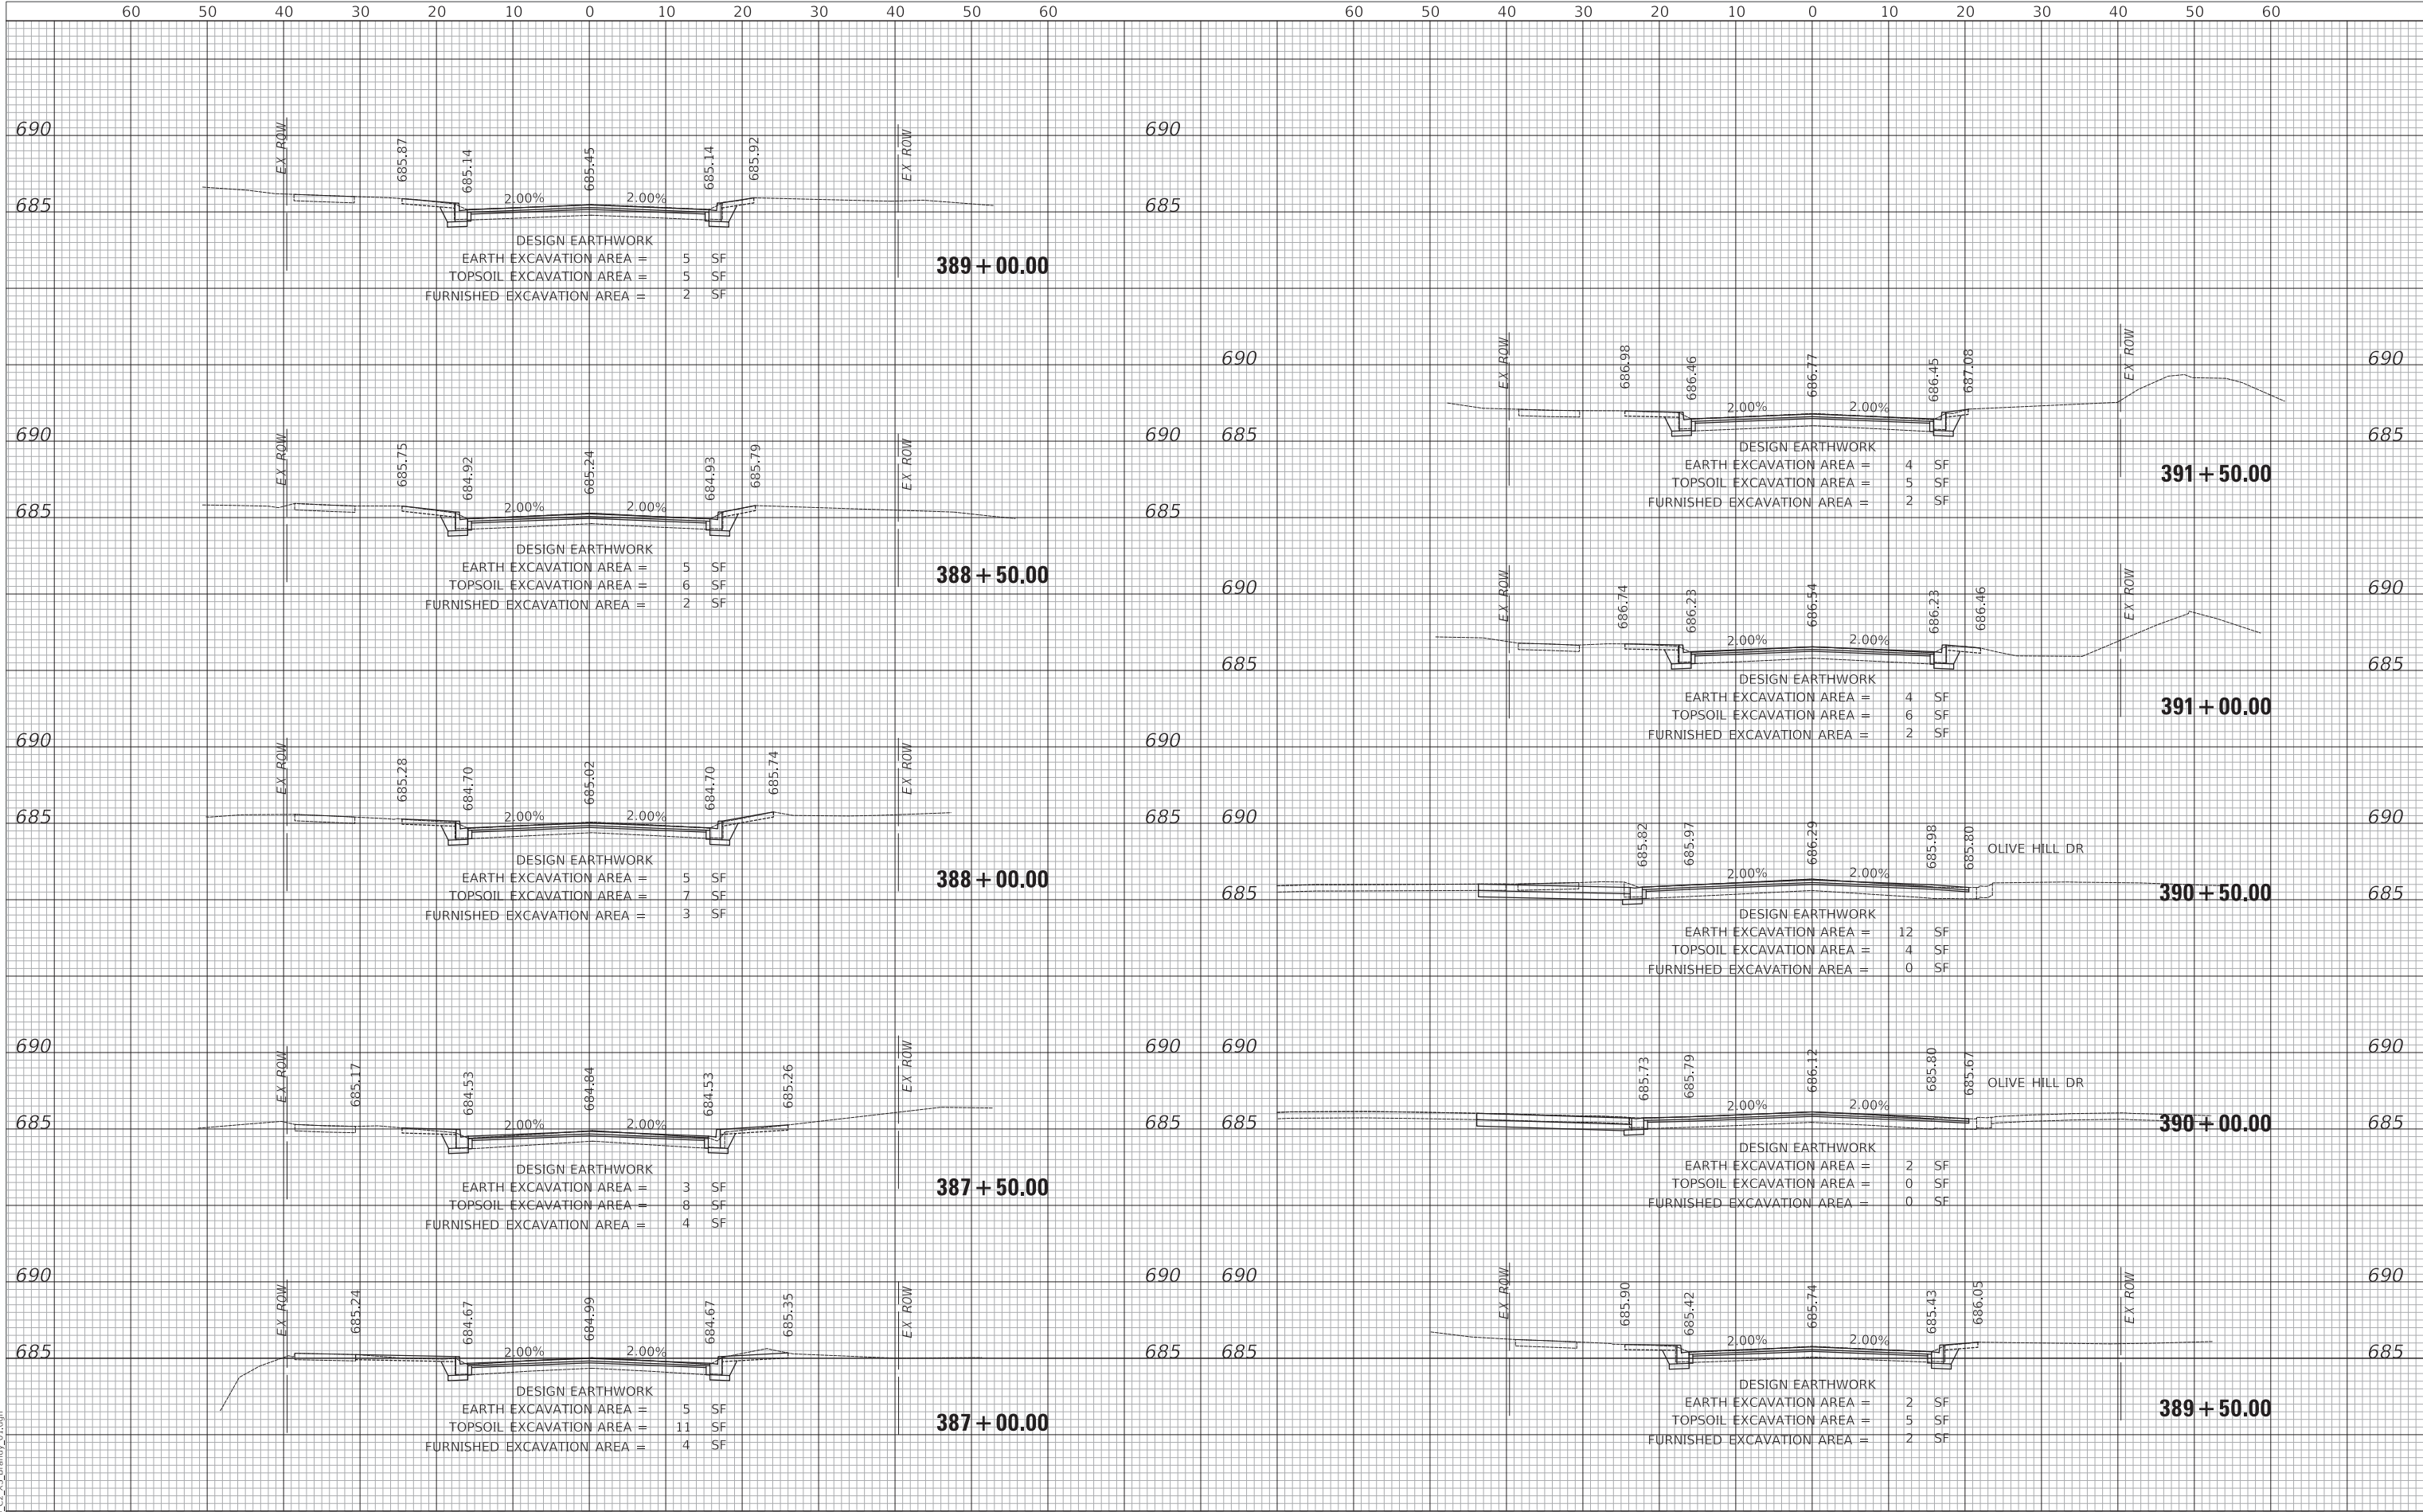

PLAN	SURVEYED	BY	DATE
	PLOTTED		
	ALIGNMENT CHECKED		
	CADD FILE NAME		
	NOTE BOOK		
	NO.		

PROFILE	SURVEYED	BY	DATE
	PLOTTED		
	GRADES CHECKED		
	STRUCTURE NOTATIONS CHNG		
	NOTE BOOK		
	NO.		

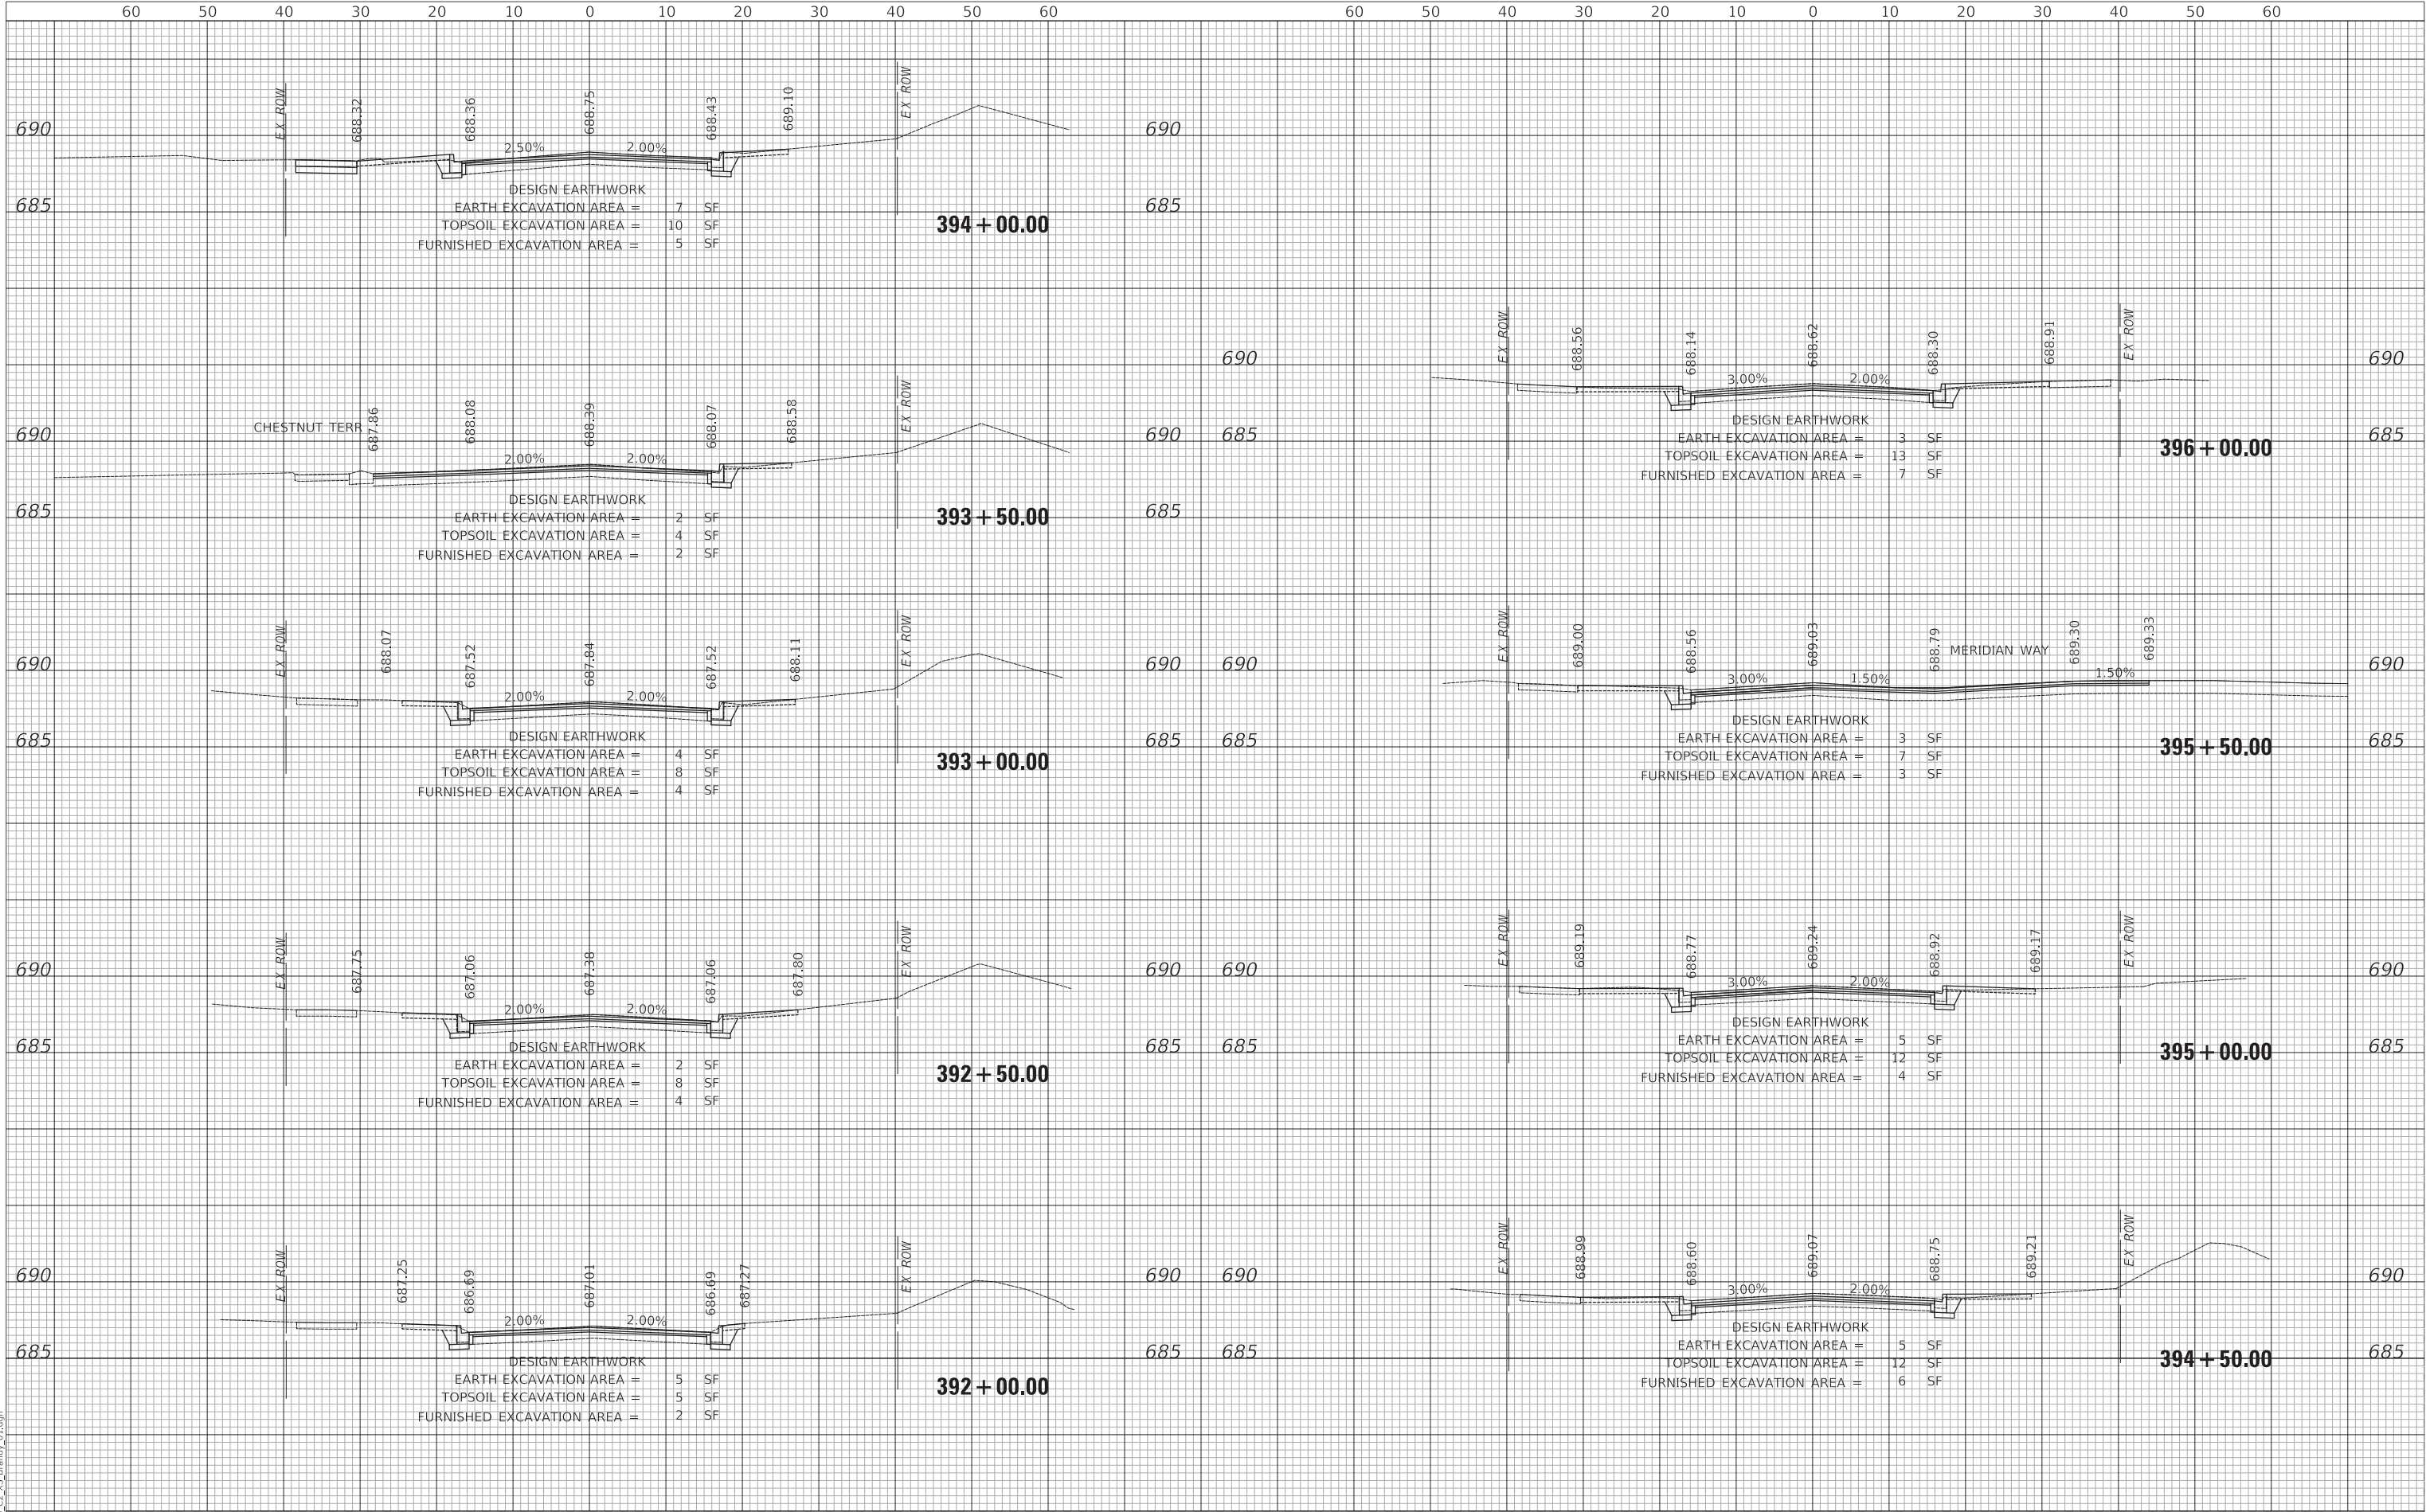

MODEL: \$MODELNAME\$
FILE NAME: ...13232 C2 X5 Brandy 01.dgn

DESIGNED -	TGB	REVISED -	
DRAWN -	JRR	REVISED -	
CHECKED -	KRK	REVISED -	
DATE -	7/27/2020	REVISED -	

STATE OF ILLINOIS
DEPARTMENT OF TRANSPORTATION

VERT 0 5 10
HORIZ 0 10 20


SCALES

CROSS SECTIONS - BRANDYWYN LANE				FAU RTE	SECTION	COUNTY	TOTAL SHEETS	SHEET NO
				3260 2060	16-00106-02-RS	LAKE	222	219
				CONTRACT NO 61G70				
				ILLINOIS FED AID PROJECT				

PLAN	NO.	NOTE BOOK	SURVEYED	PLOTTED	ALIGNMENT CHECKED	CADD FILE NAME	BY	DATE


PROFILE	NO.	NOTE BOOK	GRADES CHECKED	PLOTTED	STRUCTURE NOTATIONS CHNG	BY	DATE

MODEL: \$MODELNAME\$
FILE NAME: ...13232 C2_X5_Brandy_01.dgn

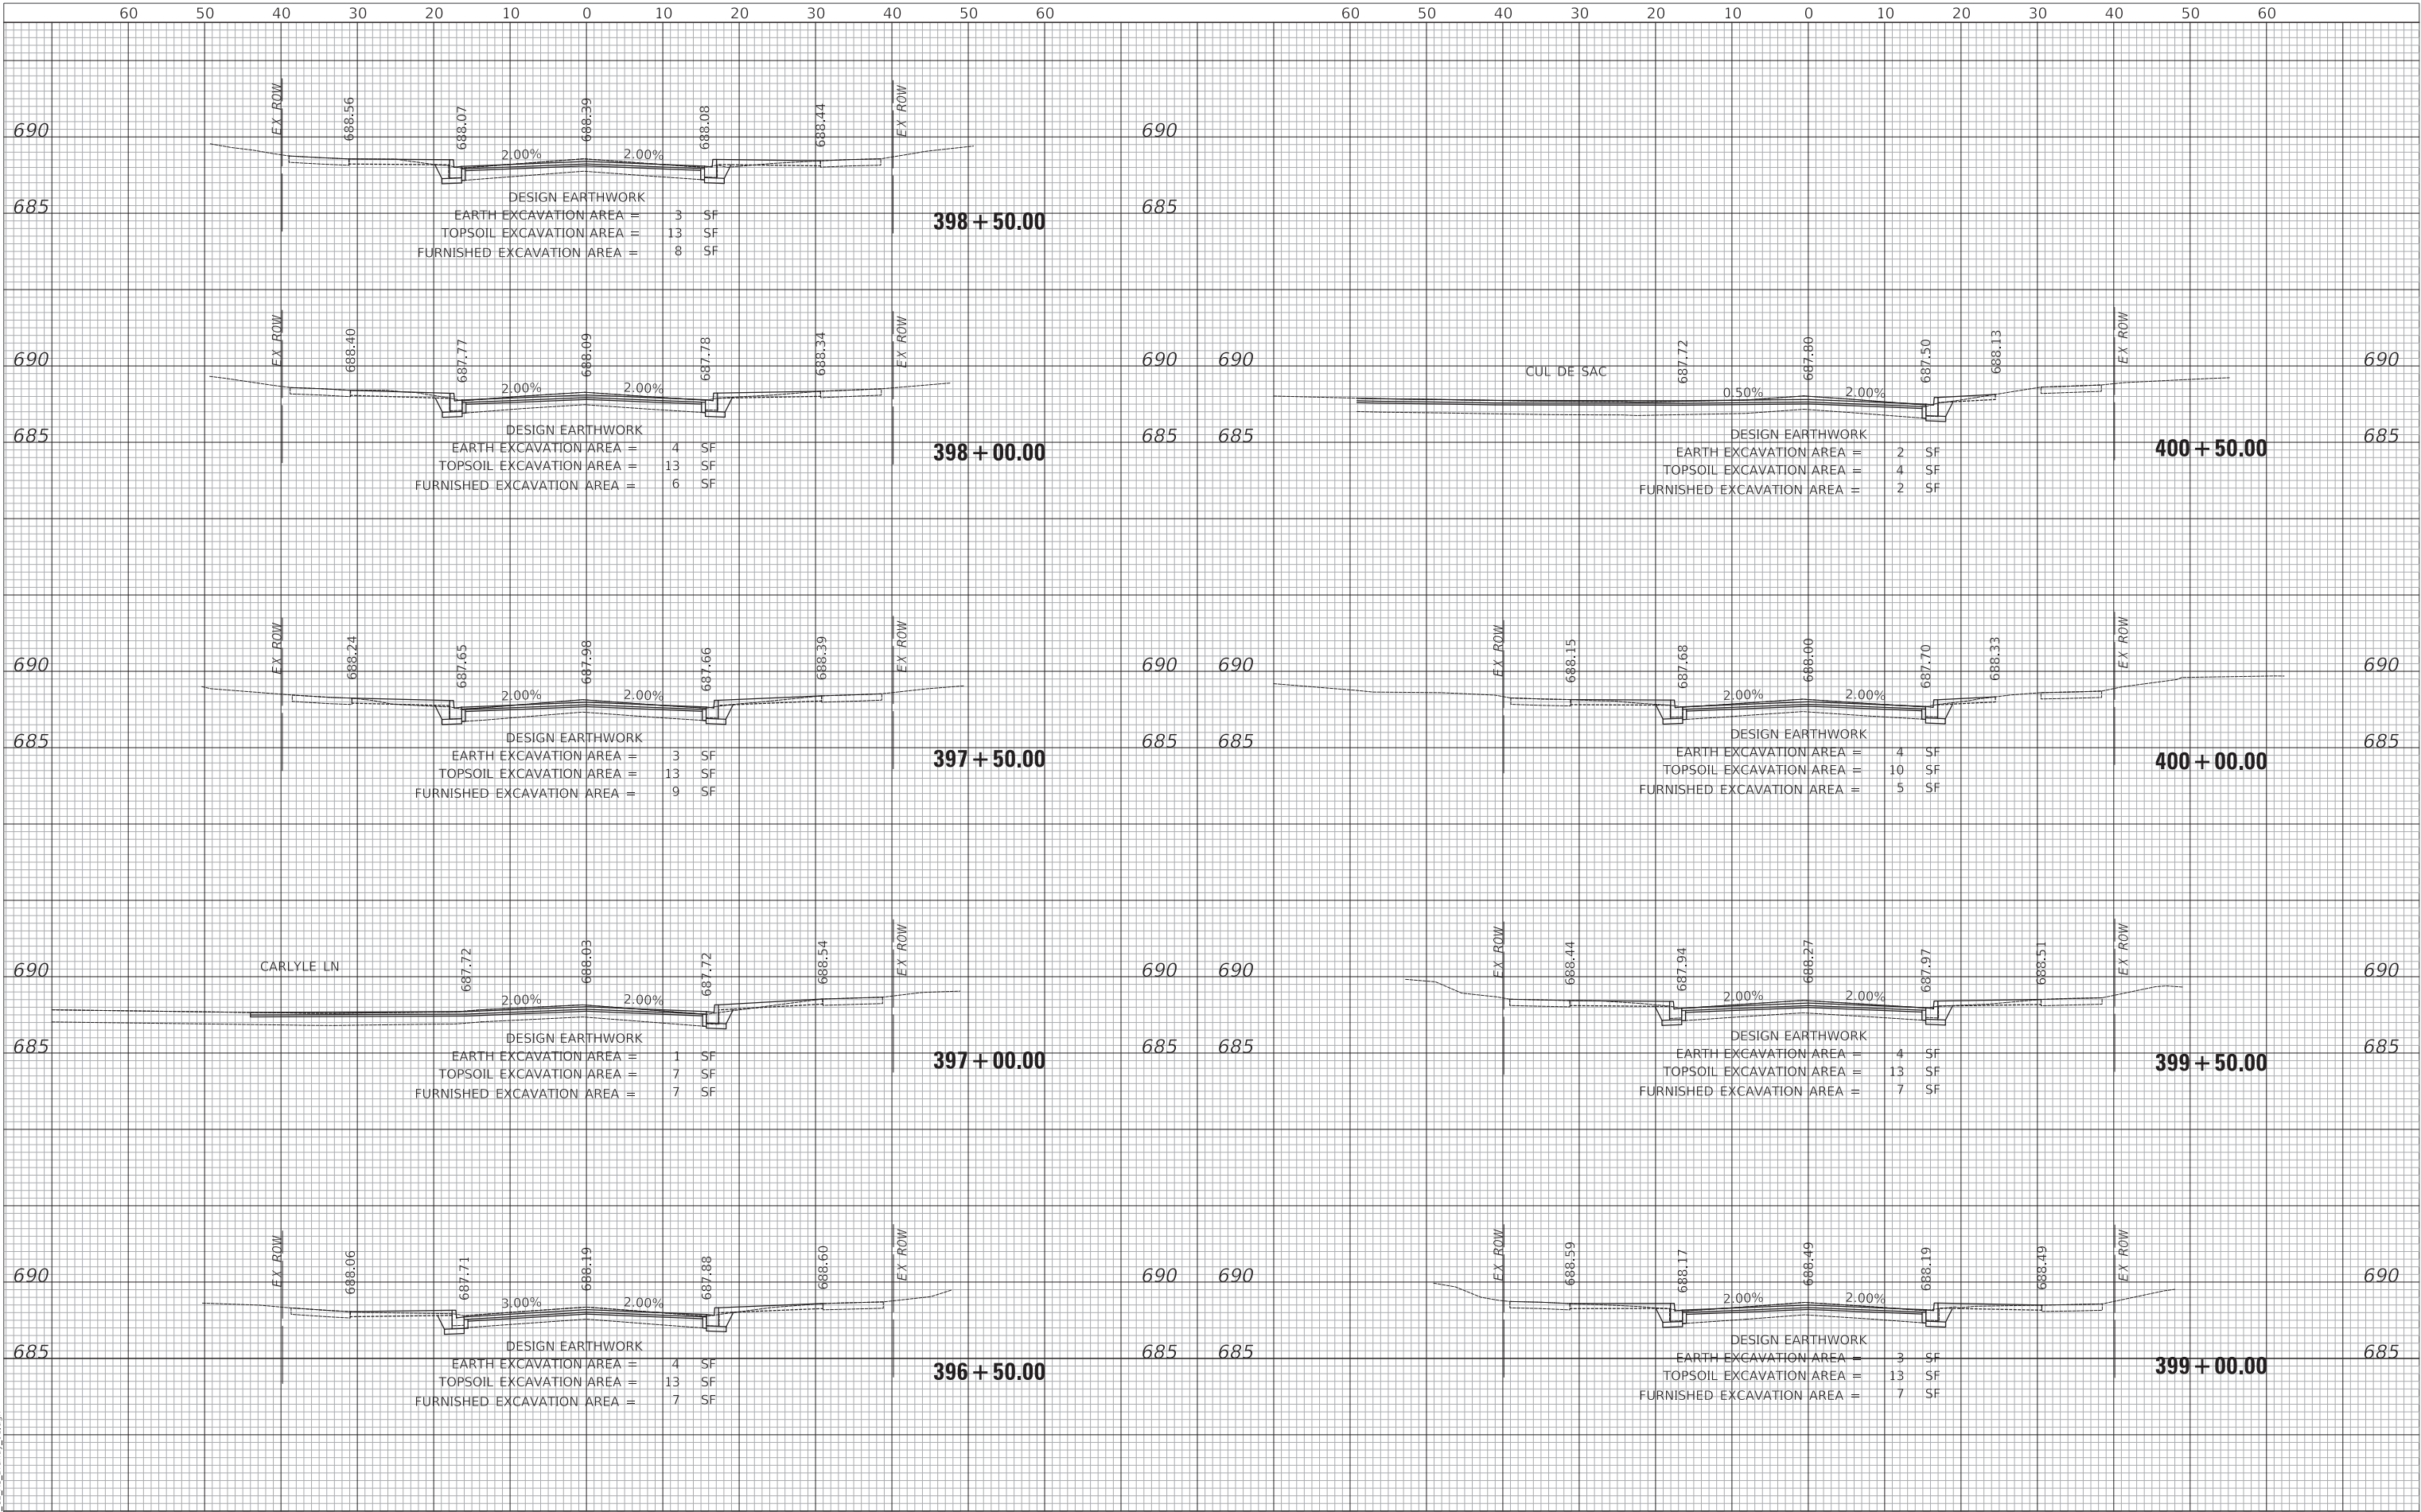

PLAN	SURVEYED	BY	DATE
	PLOTTED		
NOTE BOOK	ALIGNMENT CHECKED		
	CADD FILE NAME		
NO.			

PROFILE	SURVEYED	BY	DATE
	PLOTTED		
NOTE BOOK	GRADES CHECKED		
	STRUCTURE NOTATIONS CHNG		
NO.			

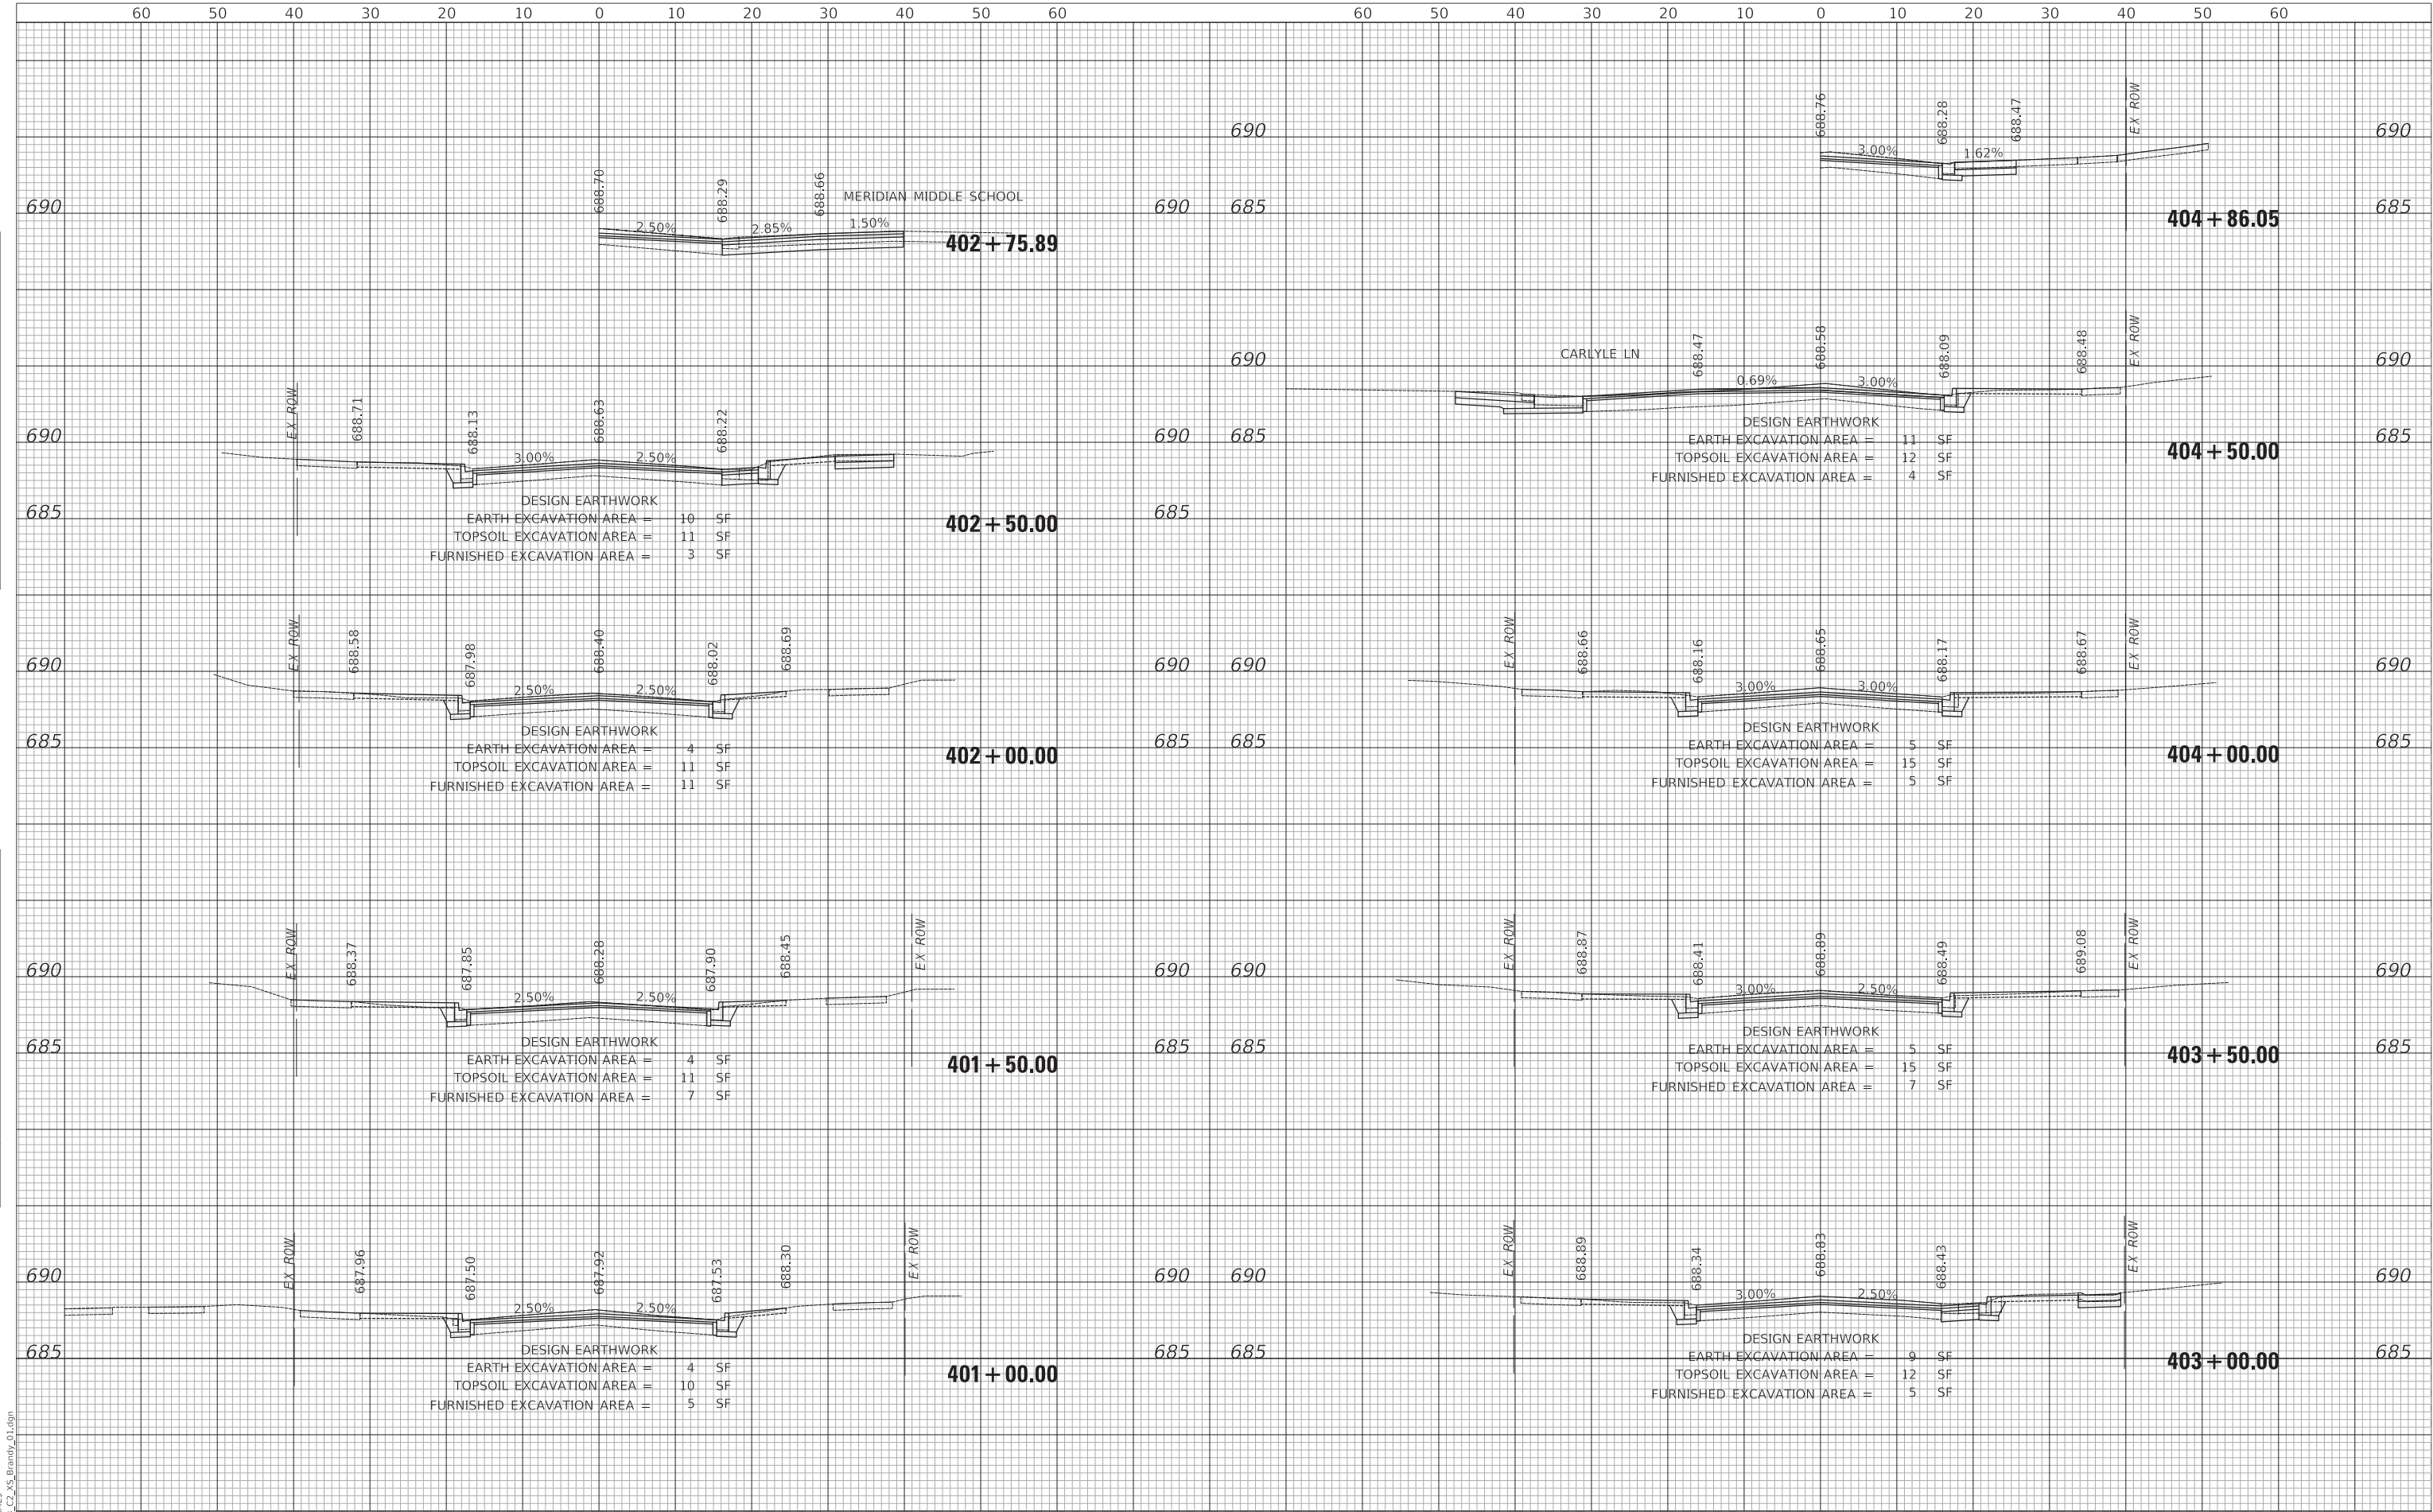

PLAN	SURVEYED	BY	DATE
	PLOTTED		
NOTE BOOK NO.	ALIGNMENT CHECKED	FILE NAME	
	CADD FILE NAME		

PROFILE	SURVEYED	BY	DATE
	PLOTTED		
NOTE BOOK NO.	GRADES CHECKED	STRUCTURE NOTATION CHNG	

MODEL: S:\MODEL\NAMES
FILE NAME: ...1323 C2 X5 Brandy 01.dgn

