



Page 1 of 4

Date 10/19/09

ROUTE	I-270	DESCRIPTION	Bridge over Chain of Rocks Canal	LOGGED BY	MDM
-------	-------	-------------	----------------------------------	-----------	-----

SECTION Bridge over Chain of Rocks Canal LOCATION SEC.30, TWP. 4N, RNG. 9W, PM

COUNTY Madison DRILLING METHOD Hollow Stem Auger HAMMER TYPE Automatic

STRUCT. NO.	060-0345	D	B	U	M	Surface Water Elev.	ft	D	B	U	M
Station		E	L	C	O	Stream Bed Elev.	ft	E	L	C	O

BORING NO.	B-10	T	W	S	Groundwater Elev.:	T	W	S
Station	1194+57.25	H	S	Qu	First Encounter	H	S	Qu
Offset	23.54 ft LT				Upon Completion			
Ground Surface Elev.	443.9 ft	(ft)	(ft)	(tsf)	After	(ft)	(ft)	(tsf)
				(%)				(%)

The Unconfined Compressive Strength (UCS) Failure Mode is indicated by (B-Bulge, S-Shear, P-Penetrometer)
The SPT (N value) is the sum of the last two blow values in each sampling zone (AASHTO T206)



Page 2 of 4

Date 10/19/09

ROUTE	I-270	DESCRIPTION	Bridge over Chain of Rocks Canal	LOGGED BY	MDM
-------	-------	-------------	----------------------------------	-----------	-----

SECTION Bridge over Chain of Rocks
Canal LOCATION SEC. 30, TWP. 4N, RNG. 9W, PM

COUNTY Madison DRILLING METHOD Hollow Stem Auger HAMMER TYPE Automatic

STRUCT. NO.	060-0345	D	B	U	M	Surface Water Elev.	ft	D	B	U	M
Station		E	L	C	O	Stream Bed Elev.	ft	E	L	C	O

BORING NO.	B-10	T	W	U	S	Groundwater Elev.:	T	W	U	S				
Station	1194+57.25	H	S	Qu	T	First Encounter	417.9	ft	▼	H	S	Qu	T	
Offset	23.54 ft					Upon Completion	N/A	ft						
Ground Surface Elev.	443.9	ft	(ft)	(6")	(tsf)	(%)	After	Hrs.	N/A	ft	(ft)	(6")	(tsf)	(%)

The Unconfined Compressive Strength (UCS) Failure Mode is indicated by (B-Bulge, S-Shear, P-Penetrometer)
The SPT (N value) is the sum of the last two blow values in each sampling zone (AASHTO T206)



Page 3 of 4

Date 10/19/09

ROUTE	I-270	DESCRIPTION	Bridge over Chain of Rocks Canal	LOGGED BY	MDM
-------	-------	-------------	----------------------------------	-----------	-----


SECTION Bridge over Chain of Rocks Canal LOCATION SEC.30, TWP. 4N, RNG. 9W, PM

COUNTY Madison DRILLING METHOD Hollow Stem Auger HAMMER TYPE Automatic

STRUCT. NO.	060-0345	D	B	U	M	Surface Water Elev.	ft	D	B	U	M
Station		E	L	C	O	Stream Bed Elev.	ft	E	L	C	O

BORING NO.	B-10	T	W	S	Groundwater Elev.:	T	W	S
Station	1194+57.25	H	S	Qu	First Encounter	417.9	ft	▼
Offset	23.54ft LT				Upon Completion	N/A	ft	
Ground Surface Elev.	443.9	ft	(ft)	(6")	After	N/A	ft	(ft)
			(tsf)	(%)	After			(tsf)
				(%)				(%)

The Unconfined Compressive Strength (UCS) Failure Mode is indicated by (B-Bulge, S-Shear, P-Penetrometer)
The SPT (N value) is the sum of the last two blow values in each sampling zone (AASHTO T206)

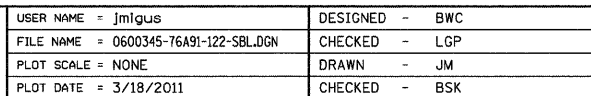

**STATE OF ILLINOIS
DEPARTMENT OF TRANSPORTATION**

SOIL BORING LOGS
STRUCTURE NO. 060-0345

BRIDGE SHEET NO. 122 OF 133 SHEETS

F.A.I. RTE.	SECTION	COUNTY	TOTAL SHEETS	SHEET NO.
270	60-1B-1	MADISON	712	501
CONTRACT NO. 76A91				
ILLINOIS FED. AID PROJECT				

c:\pwworking\oma\d0549104\0600345-76A91-122-SBL.dgn
Imagus

3/15/2011
5:06:51 PM

Page 4 of 4

Date 10/19/09

STRUCT. NO. <u>060-0345</u>	D E B U C M	Surface Water Elev. _____ ft	D E B U C M
Station _____	P T L O S I	Stream Bed Elev. _____ ft	P T L O S I
BORING NO. <u>B-10</u>	H S Qu T	Groundwater Elev.: _____	H S Qu T
Station <u>1194+57.25</u>		First Encounter <u>417.9</u> ft	
Offset <u>23.54 ft L</u>		Upon Completion _____	
Ground Surface Elev. <u>443.9</u> ft	(ft) (6") (tsf) (%)	After _____ Hrs. _____	(ft) (6") (tsf) (%)
		N/A	
		N/A	

The Unconfined Compressive Strength (UCS) Failure Mode is indicated by (B-Bulge, S-Shear, P-Penetrometer)
The SPT (N value) is the sum of the last two blow values in each sampling zone (AASHTO T206)



Page 1 of 2

Date 10/19/09

STRUCT. NO.	060-0345	CORING BARREL TYPE & SIZE	NX Wireline	DEPTH (ft)	CORE (#)	COVERY (%)	Q D D (%)	TIME (min/ft)	RENGTH (tsf)
Station		Core Diameter	1.9 in						
BORING NO.	B-10	Top of Rock Elev.	304.91 ft						
Station	1194+57.25	Begin Core Elev.	300.41 ft						
Offset	23.54 ft LT								
Ground Surface Elev.	443.9 ft								

Color pictures of the cores _____ Yes _____
 Cores will be stored for examination until _____ 2012 _____
 The "Strength" column represents the uniaxial compressive strength of the core sample (ASTM D-2938)
 BBS, form 138 (Rev. 8-99)




Page 2 of 2

Date 10/19/09

STRUCT. NO.	060-0345	CORING BARREL TYPE & SIZE	NX Wireline	D E P T H (ft)	C O R E (#)	C O V E R Y (%)	Q U A L I T Y (%)	T I M E (min/ft)	R E N G T H (tsf)
Station		Core Diameter	1.9 in						
BORING NO.	B-10	Top of Rock Elev.	301.91 ft						
Station	1194+57.25	Begin Core Elev.	300.41 ft						
Offset	23.54 LT								
Ground Surface Elev.	443.9 ft								

Color pictures of the cores Yes
 Cores will be stored for examination until 2012
 The "Strength" column represents the uniaxial compressive strength of the core sample (ASTM D-2938)

BBS, form 138 (Rev. 8-99)

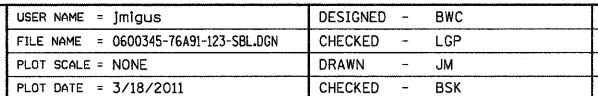

SOIL BORING LOGS
STRUCTURE NO. 060-0345

BRIDGE SHEET NO. 123 OF 133 SHEETS

F.A.I. RTE.	SECTION	COUNTY	TOTAL SHEETS	SHEET NO.
270	60-1B-1	MADISON	712	502
CONTRACT NO. 76A91				
ILLINOIS FED. AID PROJECT				

ILLINOIS	FED. AID PROJECT
----------	------------------

3/15/2011 5:06:57 PM

c:\pwworking\omd\054904\0600345-76A91-24-SBL.dgn

3/15/2011 5:07:02 PM



Illinois Department of Transportation

Division of Highway Engineering Group

SOIL BORING LOG

Page 1 of 4

Date 11/14/09

ROUTE I-270DESCRIPTION Bridge over Chain of Rocks CanalLOGGED BY IK

SECTION Bridge over Chain of Rocks CanalLOCATION SEC.30, TWP. 4N, RNG. 9W, PM

COUNTY MadisonDRILLING METHOD Hollow Stem AugerHAMMER TYPE Automatic

STRUCT. NO. 060-0345Station

BORING NO. B-11Station 1192+06.25Offset 23.53ft LTGround Surface Elev. 448.4 ft

DEPTHSQuT(ft)(ft)(in)(tsf)(%)

Surface Water Elev. ftStream Bed Elev. ft

Groundwater Elev.: First Encounter 432.4 ft ▼Upon Completion N/A ftAfter Hrs. N/A

TOPSOIL 447.86 ftBrown CLAY, trace Sand 4 2 1.0 30 5 P

Brown Lean CLAY, with Sand 444.86 ft 4 23

Brown Fine SAND 443.86 ft 6

Brown Fine SAND, trace Silt 4 6 7

Brown SILTY SAND 439.86 ft 7 13 14

Brown SILTY SAND, trace Silt 437.36 ft 8 9 10

Brown Fine SAND 434.86 ft 6

Brown Fine SAND, with Clay 433.66 ft 6

Gray CLAY, with Sand LL=30, PL=18, PI=12 432.36 ft ▼ 4 2.3 20 6 P

Gray SANDY CLAY 429.86 ft 5 8 2.8 18 10 P

Gray SANDY CLAY (continued) 5 9 1.8 18 9 P

Brown CLAYEY SAND 424.86 ft 9 11 13

Gray-brown CLAYEY SAND 419.86 ft 9 16 20 17

Brown SILT, with Sand 414.86 ft 3 5 23

Gray-brown SANDY SILT, trace Organics 411.56 ft 3 2 36

The Unconfined Compressive Strength (UCS) Failure Mode is indicated by (B-Bulge, S-Shear, P-Penetrometer)

The SPT (N value) is the sum of the last two blow values in each sampling zone (AASHTO T206)

BBS, from 137 (Rev. 8-99)



Illinois Department of Transportation

Division of Highway Engineering Group

SOIL BORING LOG

Page 2 of 4

Date 11/14/09

ROUTE I-270DESCRIPTION Bridge over Chain of Rocks CanalLOGGED BY IK

SECTION Bridge over Chain of Rocks CanalLOCATION SEC.30, TWP. 4N, RNG. 9W, PM

COUNTY MadisonDRILLING METHOD Hollow Stem AugerHAMMER TYPE Automatic

STRUCT. NO. 060-0345Station

BORING NO. B-11Station 1192+06.25Offset 23.53ft LTGround Surface Elev. 448.4 ft

DEPTHSQuT(ft)(ft)(in)(tsf)(%)

Surface Water Elev. ftStream Bed Elev. ft

Groundwater Elev.: First Encounter 432.4 ft ▼Upon Completion N/A ftAfter Hrs. N/A

Gray-brown SANDY SILT, trace Organics (continued) 406.66 ft

Brown SILTY SAND 4 5 28

Brown-gray Fine SAND, with Silt 401.66 ft 10 14 20

Sand=94%, Silt/CL=6%, Gravel=0% 379.86 ft 16 23 25

Brown Fine SAND, trace organics (continued) 369.86 ft 12 18 17

Gray-brown SANDY SILT, trace Organics (continued) 406.66 ft

Brown SILTY SAND 4 5 28

Brown-gray Fine SAND, with Silt 401.66 ft 10 14 20

Sand=94%, Silt/CL=6%, Gravel=0% 379.86 ft 16 23 25

Brown Fine SAND, trace organics (continued) 369.86 ft 12 18 17

The Unconfined Compressive Strength (UCS) Failure Mode is indicated by (B-Bulge, S-Shear, P-Penetrometer)

The SPT (N value) is the sum of the last two blow values in each sampling zone (AASHTO T206)

BBS, from 137 (Rev. 8-99)



Illinois Department of Transportation

Division of Highway Engineering Group

SOIL BORING LOG

Page 3 of 4

Date 11/14/09

ROUTE I-270DESCRIPTION Bridge over Chain of Rocks CanalLOGGED BY IK

SECTION Bridge over Chain of Rocks CanalLOCATION SEC.30, TWP. 4N, RNG. 9W, PM

COUNTY MadisonDRILLING METHOD Hollow Stem AugerHAMMER TYPE Automatic

STRUCT. NO. 060-0345Station

BORING NO. B-11Station 1192+06.25Offset 23.53ft LTGround Surface Elev. 448.4 ft

DEPTHSQuT(ft)(ft)(in)(tsf)(%)

Surface Water Elev. ftStream Bed Elev. ft

Groundwater Elev.: First Encounter 432.4 ft ▼Upon Completion N/A ftAfter Hrs. N/A

Brown Fine SAND, with Silt, trace Gravel Sand=93%, Silt/CL=6%, Gravel=0.9% (continued) 359.86 ft

Brown Fine SAND, with Gravel 339.86 ft 20 27

Brown Fine GRAVEL, with Sand trace rock fragments 329.86 ft 22 25 23

Brown Fine SAND, with Silt, trace Gravel Sand=93%, Silt/CL=6%, Gravel=0.9% (continued) 359.86 ft

Brown Fine SAND, with Gravel 339.86 ft 20 27

Brown Fine GRAVEL, with Sand trace rock fragments 329.86 ft 22 25 23

The Unconfined Compressive Strength (UCS) Failure Mode is indicated by (B-Bulge, S-Shear, P-Penetrometer)

The SPT (N value) is the sum of the last two blow values in each sampling zone (AASHTO T206)

BBS, from 137 (Rev. 8-99)



USER NAME = jmlgus	DESIGNED - BWC	REVISED -
FILE NAME = 0600345-76A91-124-SBL.DGN	CHECKED - LGP	REVISED -
PLOT SCALE = NONE	DRAWN - JM	REVISED -
PLOT DATE = 3/18/2011	CHECKED - BSK	REVISED -

STATE OF ILLINOIS
DEPARTMENT OF TRANSPORTATION

SOIL BORING LOGS
STRUCTURE NO. 060-0345

BRIDGE SHEET NO. 124 OF 133 SHEETS

F.A.I. RTE. 270	SECTION 60-1B-1	COUNTY MADISON	TOTAL SHEETS 712	SHEET NO. 503
CONTRACT NO. 76A91				
ILLINOIS FED. AID PROJECT				



Page 1 of 4

Date 11/2/09

ROUTE I-270 DESCRIPTION Bridge over Chain of Rocks Canal LOGGED BY MDM

SECTION Bridge over Chain of Rocks Canal LOCATION SEC.30, TWP. 4N, RNG. 9W, PM

COUNTY Madison DRILLING METHOD Hollow Stem Auger HAMMER TYPE Automatic

STRUCT. NO.	060-0345	D	B	U	M	Surface Water Elev.	ft	D	B	U	M
Station		E	L	C	O	Stream Bed Elev.	ft	E	L	C	O

BORING NO.	B-12	T	W		S	Groundwater Elev.:	T	W		S			
Station	1192+06.25	H	S	Qu	RT	First Encounter	433.6	ft	▼	H	S	Qu	T
Offset	23.53 ft RT					Upon Completion	N/A	ft					
Ground Surface Elev.	460.1	ft	(ft)	(/6")	(tsf)	(%)	After	N/A	hrs.	(ft)	(/6")	(tsf)	(%)

The Unconfined Compressive Strength (UCS) Failure Mode is indicated by (B-Bulge, S-Shear, P-Penetrometer)
The SPT (N value) is the sum of the last two blow values in each sampling zone (AASHTO T206)



Page 2 of 4

Date 11/2/09

ROUTE	I-270	DESCRIPTION	Bridge over Chain of Rocks Canal	LOGGED BY	MDM
-------	-------	-------------	----------------------------------	-----------	-----

SECTION Bridge over Chain of Rocks Canal LOCATION SEC.30, TWP. 4N, RNG. 9W, PM

COUNTY Madison DRILLING METHOD Hollow Stem Auger HAMMER TYPE Automatic

STRUCT. NO.	060-0345	D	B	U	M	Surface Water Elev.	ft	D	B	U	M
Station		E	L	C	O	Stream Bed Elev.	ft	E	L	C	O

BORING NO.	B-12	T	W	C	S	Groundwater Elev.:	T	W	C	S			
Station	1192+06.25	H	S	Qu	T	First Encounter	433.6	ft	▼	H	S	Qu	T
Offset	23.53 ft RT					Upon Completion	N/A	ft					
Ground Surface Elev.	480.1	ft	(ft)	(ft)	(tsf)	After	N/A	ft	(ft)	(ft)	(tsf)	(tsf)	(%)

The Unconfined Compressive Strength (UCS) Failure Mode is indicated by (B-Bulge, S-Shear, P-Penetrometer)
The SPT (N value) is the sum of the last two blow values in each sampling zone (AASHTO T206)



Page 3 of 4

Date 11/2/09

ROUTE	I-270	DESCRIPTION	Bridge over Chain of Rocks Canal	LOGGED BY	MDM
-------	-------	-------------	----------------------------------	-----------	-----


SECTION	Bridge over Chain of Rocks Canal	LOCATION	SEC.30, TWP. 4N, RNG. 9W, PM
---------	----------------------------------	----------	------------------------------

COUNTY	Madison	DRILLING METHOD	Hollow Stem Auger	HAMMER TYPE	Automatic
--------	---------	-----------------	-------------------	-------------	-----------

STRUCT. NO.	060-0345	D	B	U	M	Surface Water Elev.	ft	D	B	U	M
Station		E	L	C	O	Stream Bed Elev.	ft	E	L	C	O

BORING NO.	B-12		T	W	C	S					T	W	C	S
Station	1192+06.25		H	S	Qu	T					H	S	Qu	T
Offset	23.53 ft RT													
Ground Surface Elev.	460.1	ft	(ft)	(6")	(tsf)	(%)					(ft)	(6")	(tsf)	(%)
							Groundwater Elev.: First Encounter 433.6 ft ▼							
							Upon Completion N/A ft							
							After Hrs. N/A ft							

The Unconfined Compressive Strength (UCS) Failure Mode is indicated by (B-Bulge, S-Shear, P-Penetrometer)
The SPT (N value) is the sum of the last two blow values in each sampling zone (AASHTO T206)

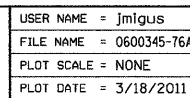

DESIGNED - BWC

CHECKED - LGP

DRAWN - JM

CHECKED	By	BSK
---------	----	-----

REVISÉ -

REVISÉ -

REVISÉ -

REVISÉ -

**STATE OF ILLINOIS
DEPARTMENT OF TRANSPORTATION**

SOIL BORING LOGS
STRUCTURE NO. 060-0345

BRIDGE SHEET NO. 126 OF 133 SHEETS

F.A.I. RTE.	
----------------	--

SECTION

COUNTY

TOTAL SHEETS	1
-----------------	---

SHEET
NO.

MADISON	712	505
CONTRACT NO. 76A91		

ILLINOIS	FED. AID PROJECT
----------	------------------

c:\pwworking\oma\d0549104\0600345-76A91-126-SBL.dgn
Imigius

3/15/2011
5:07:13 PM

[illegible]

ROUTE		DESCRIPTION		LOGGED BY		Date	
I-270		Bridge over Chain of Rocks Canal		MDM		11/2/09	
SECTION		LOCATION					
Canal		SEC.30, TWP. 4N, RNG. 9W., PM					
COUNTY	MADISON	CORING METHOD	Core Barrel				
STRUCT. NO.	060-0345	CORING BARREL TYPE & SIZE	NX Wireline	D E P T H	C O R E	R E C O V E R Y	S T R E N G T H
Station		Core Diameter	1.9 in	(ft)	(#)	(%)	(tsf)
BORING NO.	B-12	Top of Rock Elev.	302.58 ft				
Station	1192+08.25	Begin Core Elev.	301.58 ft				
Offset	23.53ft RT						
Ground Surface Elev.	460.1 ft						
LIMESTONE: Gray, Finely Crystalline, trace seams, Massive bedded				6	100	86	3.5
Core Run 6- RMR Rating 82 : I - Very Good Quality Rock Mass							1211.8

Color pictures of the cores Yes
Cores will be stored for examination until 2012
The "Strength" column represents the uniaxial compressive strength of the core sample (ASTM D-2938)



Page 1 of 4

Date 10/14/09

COUNTY	Madison	DRILLING METHOD	Hollow Stem Auger	HAMMER TYPE	Automatic
--------	---------	-----------------	-------------------	-------------	-----------

Brown SILTY CLAY with Fine Sand				Brown Fine SAND, trace Silt (continued)			
		3				6	
		5	0.4	22			
		6	S/8				
Brown Fine SAND	441.24	2		Brown Fine SAND	421.24	4	
	-5	2			-25	7	
		4				7	
Brown Fine SAND, trace Gravel	438.74	1					
		2					
		1					
Brown Fine SAND	436.24	1				4	
	-10	2			-30	6	
		1				8	
Brown Fine SAND, trace Silty Clay	433.74	2					
		3					
		3					
Brown Fine SAND, trace coarse Sand and Gravel	431.24	1		Gray CLAYEY SILT with Fine Sand	411.24	3	
	-15	1			-35	3	25
		4				3	
Brown Fine SAND	428.74	4					
		5					
		4					
Brown Fine SAND, trace Silt	426.24	3		Brown-gray SILTY SAND	406.24	6	
	-20	4			-40	5	

The Unconfined Compressive Strength (UCS) Failure Mode is indicated by (B-Bulge, S-Shear, P-Penetrometer)
The SPT (N value) is the sum of the last two blow values in each sampling zone (AASHTO T206)



Page 2 of 4

Date 10/14/09

COUNTY	Madison	DRILLING METHOD	Hollow Stem Auger	HAMMER TYPE	Automatic
--------	---------	-----------------	-------------------	-------------	-----------

[illegible]

The Unconfined Compressive Strength (UCS) Failure Mode is indicated by (B-Bulge, S-Shear, P-Penetrometer)
The SPT (N value) is the sum of the last two blow values in each sampling zone (AASHTO T206)



Page 3 of 4

Date 10/14/09

COUNTY	Madison	DRILLING METHOD	Hollow Stem Auger	HAMMER TYPE	Automatic
--------	---------	-----------------	-------------------	-------------	-----------

[illegible]

The Unconfined Compressive Strength (UCS) Failure Mode is indicated by (B-Bulge, S-Shear, P-Penetrometer)
The SPT (N value) is the sum of the last two blow values in each sampling zone (AASHTO T206)



USER NAME = jmigus	DESIGNED - BWC
FILE NAME = 0600345-76A91-128-SBL.DGN	CHECKED - LGP
PLOT SCALE = NONE	DRAWN - JM
PLOT DATE = 3/18/2011	CHECKED - BSK

**STATE OF ILLINOIS
DEPARTMENT OF TRANSPORTATION**

SOIL BORING LOGS
STRUCTURE NO. 060-0345

BRIDGE SHEET NO. 128 OF 133 SHEETS

F.A.I. RTE.	SECTION	COUNTY	TOTAL SHEETS	SHEET NO.
270	60-1B-1	MADISON	712	507
CONTRACT NO. 76A91				
ILLINOIS FED. AID PROJECT				

\\pwworking\oma\d0549i04\0600345-76A9I-128-SBL.dgn
Imigus

3/15/2011
5:07:25 PM

Illinois Department of Transportation

Division of Highways
Kankakee Engineering Group

SOIL BORING LOG

Page 1 of 4

Date 10/20/09

ROUTE I-270 DESCRIPTION Bridge over Chain of Rocks Canal LOGGED BY MDM

SECTION Bridge over Chain of Rocks Canal LOCATION SEC.30, TWP. 4N, RNG. 9W, PM

COUNTY Madison DRILLING METHOD Hollow Stem Auger HAMMER TYPE Automatic

STRUCT. NO. 060-0345
Station

BORING NO. B-14
Station 1209+66.93
Offset 58.62 ft LT
Ground Surface Elev. 435.8 ft

DEPTH	BLOW COUNT	UCS	MOISTURE
H	S	Qu	T
(ft)	(/6")	(tsf)	(%)

Surface Water Elev.	ft
Stream Bed Elev.	ft
Groundwater Elev.:	
First Encounter	412.3 ft
Upon Completion	N/A ft
After	N/A ft
Hrs.	

DEPTH	BLOW COUNT	UCS	MOISTURE
H	S	Qu	T
(ft)	(/6")	(tsf)	(%)

Brown SANDY SILT, trace roots	2				Brown FINE SAND, trace Clay (continued)				
	5	1.5	23						
	5	P							
	2				Brown FINE SAND, trace Silt	412.81			
	3	1.0	20				5		
	5	P					7		
	-5						-25	11	
Brown FINE SAND	3								
	5				Gray SILTY SAND	409.01			
	9								
	2						2		
	3						2		
	4						2		
	-10						-30		
Brown FINE to Medium SAND	1								
	1								
	1								
Gray-brown FINE SAND with Silt, trace coarse Sand and Gravel	1						1		
Sand=92.6%, Silt/CL=6.5%, Gravel=0.7%	2						2		
	5						3		
	-15						-35		
Brown FINE SAND with gravel, trace Silt	4								
Sand=87.3%, Silt/CL=2.2%, Gravel=10.5%	13				Gray FINE SAND	399.01			
	19								
Brown FINE SAND, trace Clay	4						10		
	12						11		
	15						12		
	-20						-40		

The Unconfined Compressive Strength (UCS) Failure Mode is indicated by (B-Bulge, S-Shear, P-Penetrometer)
The SPT (N value) is the sum of the last two blow values in each sampling zone (AASHTO T206)

BBS, from 137 (Rev. 3-99)

[illegible]

[illegible]



Page 1 of 2

Date 9/30/09

SECTION Bridge over Chain of Rocks Canal LOCATION SEC.30, TWP. 4N, RNG. 9W, PM

COUNTY Madison DRILLING METHOD Hollow Stem Auger HAMMER TYPE Automatic

BORING NO.	B-15A	T	W	S	Groundwater Elev.:	T	W	S
Station	1208+17.73	H	S	Qu	First Encounter	H	S	Qu
Offset	189.08R RT				Upon Completion			
Ground Surface Elev.	426.6 ft	(ft)	(6")	(tsf)	After _____ Hrs.	N/A ft	(ft)	(6") (tsf) (%)

The Unconfined Compressive Strength (UCS) Failure Mode is indicated by (B-Bulge, S-Shear, P-Penetrator)
The SPT (N value) is the sum of the last two blow values in each sampling zone (AASHTO T206)



Page 2 of 2

Date 9/30/09

SECTION Bridge over Chain of Rocks Canals LOCATION SEC.30, TWP. 4N, RNG. 9W, PM

COUNTY Madison DRILLING METHOD Hollow Stem Auger HAMMER TYPE Automatic

BORING NO.	B-15A	T	W	S	Groundwater Elev.:
Station	1208+17.73	H	S	Qu	First Encounter
Offset	189.08 ft RT				412.6 ft
Ground Surface Elev.	426.6 ft	(ft)	(6")	(tsf)	(%)
					Upon Completion
					N/A
					After
					Hrs.
					N/A
					ft

The Unconfined Compressive Strength (UCS) Failure Mode is indicated by (B-Bulge, S-Shear, P-Penetrometer)
The SPT (N value) is the sum of the last two blow values in each sampling zone (AASHTO T206)



Page 1 of 4


Date 10/22/09

SECTION Bridge over Chain of Rocks Canal **LOCATION** SEC.30, TWP. 4N, RNG. 9W, PM

COUNTY Madison DRILLING METHOD Hollow Stem Auger HAMMER TYPE Automatic

BORING NO.	B-16	T	W	C	S	Groundwater Elev.:	T	W	C	S			
Station	1256+27.37	H	S	Qu	T	First Encounter	413.6	ft	▼	H	S	Qu	T
Offset	295.00 ft RT					Upon Completion	N/A	ft					
Ground Surface Elev.	443.6 ft	(ft)	(6")	(tsf)	(%)	After	Hrs.	N/A	ft	(ft)	(6")	(tsf)	(%)

The Unconfined Compressive Strength (UCS) Failure Mode is indicated by (B-Bulge, S-Shear, P-Penetrometer)
The SPT (N value) is the sum of the last two blow values in each sampling zone (AASHTO T206)

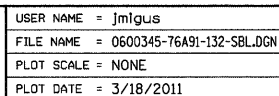

DESIGNED	-	BWC
CHECKED	-	LGP
DRAWN	-	JM
CHECKED	-	BSK

REVISED	-
REVISED	-
REVISED	-
REVISED	-

REVISED	-
REVISED	-
REVISED	-
REVISED	-

**STATE OF ILLINOIS
DEPARTMENT OF TRANSPORTATION**

SOIL BORING LOGS
STRUCTURE NO. 060-0345

BRIDGE SHEET NO. 132 OF 133 SHEETS

F.A.I. RTE.	SECTION	COUNTY	TOTAL SHEETS	SHEET NO.
270	60-1B-1	MADISON	712	511
		CONTRACT NO. 76A91		
ILLINOIS		FED. AID PROJECT		

c:\pwworking\oma\d0549104\0600345-76A91-132-SBL.dgn
Jmigus

3/15/2011
7:25:49 PM

c:\pwworking\omc\0549\04\0600345-76A91-1320-SBL.dgn

3/15/2011 7:26:17 PM



Illinois Department
of Transportation
Division of Highways

SOIL BORING LOG

Page 2 of 2

Date 7/14/10

ROUTE I-270 DESCRIPTION Bridge over Chain of Rocks Canal LOGGED BY ASC

SECTION 60-1B-1 LOCATION SEC.30, TWP. 4N, RNG. 9W, PM

COUNTY Madison DRILLING METHOD HSA/Casing HAMMER TYPE Automatic

STRUCT. NO. 060-0345
Station
BORING NO. B-18
Station 1203+85.45
Offset 29.59ft LT
Ground Surface Elev. 394.5 ft

DEPTHS
BLOW COUNTS
UCS
MOISTURE

Surface Water Elev. 419.4 ft
Stream Bed Elev. ft
Groundwater Elev.:
First Encounter ft
Upon Completion N/A ft
After N/A Hrs. N/A ft

DEPTHS
BLOW COUNTS
UCS
MOISTURE

Gray Fine to Medium SAND, Trace Silt, Gravel (continued)

Gray-brown Fine to Medium SAND, Trace Gravel (continued)

Gray Fine to Coarse SAND, Trace Silt

Gray-brown Fine to Medium SAND, Trace Gravel

Gray Medium SAND, Trace Gravel

Gray-brown Medium to Coarse SAND, Trace Silt, Gravel

Gray-brown Fine to Medium SAND, Trace Gravel

Gray-brown Fine to Medium SAND, Trace Gravel

The Unconfined Compressive Strength (UCS) Failure Mode is indicated by (B-Bulge, S-Shear, P-Penetrometer)
The SPT (N value) is the sum of the last two blow values in each sampling zone (AASHTO T206)

BBS, from 137 (Rev. 8-99)



Illinois Department
of Transportation
Division of Highways

SOIL BORING LOG

Page 1 of 3

Date 7/16/10

ROUTE I-270 DESCRIPTION Bridge over Chain of Rocks Canal LOGGED BY ASC

SECTION 60-1B-1 LOCATION SEC.30, TWP. 4N, RNG. 9W, PM

COUNTY Madison DRILLING METHOD HSA/Casing HAMMER TYPE Automatic

STRUCT. NO. 060-0345
Station
BORING NO. B-18A
Station 1203+86.65
Offset 48.96ft LT
Ground Surface Elev. 392.6 ft

DEPTHS
BLOW COUNTS
UCS
MOISTURE

Surface Water Elev. 417.5 ft
Stream Bed Elev. ft
Groundwater Elev.:
First Encounter ft
Upon Completion N/A ft
After N/A Hrs. N/A ft

DEPTHS
BLOW COUNTS
UCS
MOISTURE

Casing advanced to Elevation 314.1 prior to SPT sampling.

Casing advanced to Elevation 314.1 prior to SPT sampling. (continued)

The Unconfined Compressive Strength (UCS) Failure Mode is indicated by (B-Bulge, S-Shear, P-Penetrometer)
The SPT (N value) is the sum of the last two blow values in each sampling zone (AASHTO T206)

BBS, from 137 (Rev. 8-99)



Illinois Department
of Transportation
Division of Highways

SOIL BORING LOG

Page 2 of 3

Date 7/16/10

ROUTE I-270 DESCRIPTION Bridge over Chain of Rocks Canal LOGGED BY ASC

SECTION 60-1B-1 LOCATION SEC.30, TWP. 4N, RNG. 9W, PM

COUNTY Madison DRILLING METHOD HSA/Casing HAMMER TYPE Automatic

STRUCT. NO. 060-0345
Station
BORING NO. B-18A
Station 1203+86.65
Offset 48.96ft LT
Ground Surface Elev. 392.6 ft

DEPTHS
BLOW COUNTS
UCS
MOISTURE

Surface Water Elev. 417.5 ft
Stream Bed Elev. ft
Groundwater Elev.:
First Encounter ft
Upon Completion N/A ft
After N/A Hrs. N/A ft

DEPTHS
BLOW COUNTS
UCS
MOISTURE

Casing advanced to Elevation 314.1 prior to SPT sampling. (continued)

Casing advanced to Elevation 314.1 prior to SPT sampling. (continued)

Gray-brown Fine to Medium SAND, with weathered rock

Gray-brown Fine to Medium SAND, with weathered rock

The Unconfined Compressive Strength (UCS) Failure Mode is indicated by (B-Bulge, S-Shear, P-Penetrometer)
The SPT (N value) is the sum of the last two blow values in each sampling zone (AASHTO T206)

BBS, from 137 (Rev. 8-99)



USER NAME = jmlgus
FILE NAME = 0600345-76A91-1320-SBL.dgn
PLOT SCALE = NONE
PLOT DATE = 3/18/2011

DESIGNED - BWC
CHECKED - LGP
DRAWN - JM
CHECKED - BSK

REVISED -
REVISED -
REVISED -
REVISED -

STATE OF ILLINOIS
DEPARTMENT OF TRANSPORTATION

SOIL BORING LOGS
STRUCTURE NO. 060-0345

BRIDGE SHEET NO. 1320 OF 133 SHEETS

F.A.I. RTE. 270 SECTION 60-1B-1 COUNTY MADISON TOTAL SHEETS 712 SHEET NO. 511D CONTRACT NO. 76A91 ILLINOIS FED. AID PROJECT

c:\pwworking\omd\054904\0600345-76A91-133-SBL.dgn
jmlgus

3/15/2011
5:08:41 PM



Illinois Department
of Transportation
Division of Highways

SOIL BORING LOG

Page 3 of 3

Date 7/16/10

ROUTE I-270 DESCRIPTION Bridge over Chain of Rocks Canal LOGGED BY ASC
SECTION 60-1B-1 LOCATION SEC.30, TWP. 4N, RNG. 9W, PM
COUNTY Madison DRILLING METHOD HSA/Casing HAMMER TYPE Automatic

STRUCT. NO. 060-0345
Station
BORING NO. B-18A
Station 1203+86.65
Offset 48.96ft LT
Ground Surface Elev. 392.6 ft
Surface Water Elev. 417.5 ft
Stream Bed Elev. ft
Groundwater Elev.:
First Encounter ft
Upon Completion N/A ft
After N/A Hrs. N/A ft

Gray-brown Fine to Medium SAND,
with weathered rock (continued)

Gray CLAYEY SAND, with Gravel

Borehole continued with rock
coring

The Unconfined Compressive Strength (UCS) Failure Mode is indicated by (B-Bulge, S-Shear, P-Penetrometer)
The SPT (N value) is the sum of the last two blow values in each sampling zone (AASHTO T206)

BBS, form 137 (Rev. 8-99)



Illinois Department
of Transportation
Division of Highways

ROCK CORE LOG

Page 1 of 2

Date 7/16/10

ROUTE I-270 DESCRIPTION Bridge over Chain of Rocks Canal LOGGED BY ASC
SECTION 60-1B-1 LOCATION SEC.30, TWP. 4N, RNG. 9W, PM
COUNTY Madison CORING METHOD Core Barrel

STRUCT. NO. 060-0345 CORING BARREL TYPE & SIZE NX Wireline
Station
BORING NO. B-18A
Station 1203+86.65
Offset 48.96ft LT
Ground Surface Elev. 392.6 ft
Core Diameter 1.9 in
Top of Rock Elev. 297.60 ft
Begin Core Elev. 297.60 ft

LIMESTONE: Light gray, Finely Crystalline, Trace seams, Massive bedded

LIMESTONE: Light gray, Finely Crystalline, with Siltstone, Banded

LIMESTONE: Light gray, Finely Crystalline, Trace seams, Massive bedded

LIMESTONE: Light gray, Finely Crystalline, Massive bedded

CORE Run 4 -- RMR Rating 77: II - Good Quality Rock Mass

CHERTY LIMESTONE: Gray, finely Crystalline, Interbedded Siltstone, Thin bedded
LIMESTONE: Light gray, Finely Crystalline, Trace seams, Massive bedded

Color pictures of the cores Yes
Cores will be stored for examination until 2013

The "Strength" column represents the uniaxial compressive strength of the core sample (ASTM D-2938)

BBS, form 138 (Rev. 8-99)



Illinois Department
of Transportation
Division of Highways

ROCK CORE LOG

Page 2 of 2

Date 7/16/10

ROUTE I-270 DESCRIPTION Bridge over Chain of Rocks Canal LOGGED BY ASC
SECTION 60-1B-1 LOCATION SEC.30, TWP. 4N, RNG. 9W, PM
COUNTY Madison CORING METHOD Core Barrel

STRUCT. NO. 060-0345 CORING BARREL TYPE & SIZE NX Wireline
Station
BORING NO. B-18A
Station 1203+86.65
Offset 48.96ft LT
Ground Surface Elev. 392.6 ft
Core Diameter 1.9 in
Top of Rock Elev. 297.60 ft
Begin Core Elev. 297.60 ft

LIMESTONE: Light gray, Finely Crystalline, Massive bedded

LIMESTONE: Gray, Finely Crystalline, with seams, Thick bedded

CORE Run 7 -- RMR Rating 80: II - Good Quality Rock Mass

Color pictures of the cores Yes
Cores will be stored for examination until 2013
The "Strength" column represents the uniaxial compressive strength of the core sample (ASTM D-2938)

BBS, form 138 (Rev. 8-99)



USER NAME = jmlgus
FILE NAME = 0600345-76A91-133-SBL.DGN
PLOT SCALE = NONE
PLOT DATE = 3/18/2011
DESIGNED - BWC
CHECKED - LGP
DRAWN - JM
CHECKED - BSK
REVISED -
REVISED -
REVISED -
REVISED -

STATE OF ILLINOIS
DEPARTMENT OF TRANSPORTATION

SOIL BORING LOGS
STRUCTURE NO. 060-0345

BRIDGE SHEET NO. 133 OF 133 SHEETS

F.A.I. RTE.	SECTION	COUNTY	TOTAL SHEETS	SHEET NO.
270	60-1B-1	MADISON	712	512
CONTRACT NO. 76A91				
ILLINOIS FED. AID PROJECT				

Bench Mark: BM 270-11 - Cut square on the center of the pier base for EB I270 bridge, just east of the east bank of the Chain of Rocks Canal, Elev. 429.361; BM 270-20 - Cut square at SE corner of the pier base for WB I270 bridge over Chain of Rocks Canal, west side of Waterworks Rd (marked BM9), Elev. 443.974.



Existing Structures: None.

INDEX OF SHEETS

1. General Plan & Elevation
2. MSE Wall - Plan and Elevation
3. MSE Wall - Plan and Elevation
4. MSE Wall - Plan and Elevation
5. MSE Wall - Sections and Details
6. MSE Wall - Sections and Details
7. Railing Details
8. Soil Boring Logs
9. Soil Boring Logs
10. Soil Boring Logs
11. Soil Boring Logs
12. Soil Boring Logs
13. Soil Boring Logs
14. Soil Boring Logs
15. Soil Boring Logs
16. Soil Boring Logs
17. Soil Boring Logs
18. Soil Boring Logs
19. Soil Boring Logs

GENERAL NOTES


1. Reinforcement bars shall conform to the requirements of ASTM A 706 Gr 60. See Special Provisions.
2. Reinforcement bars designated (E) shall be epoxy coated.
3. Maximum applied bearing pressure = 6,600 psf.
4. The MSE wall supplier's internal stability design shall account for the anchorage slab's bearing pressure surcharge of 1.0 ksf and horizontal sliding force of 0.5 kips/ft. of wall.
5. Slip forming of the parapet and anchorage slab is not allowed.

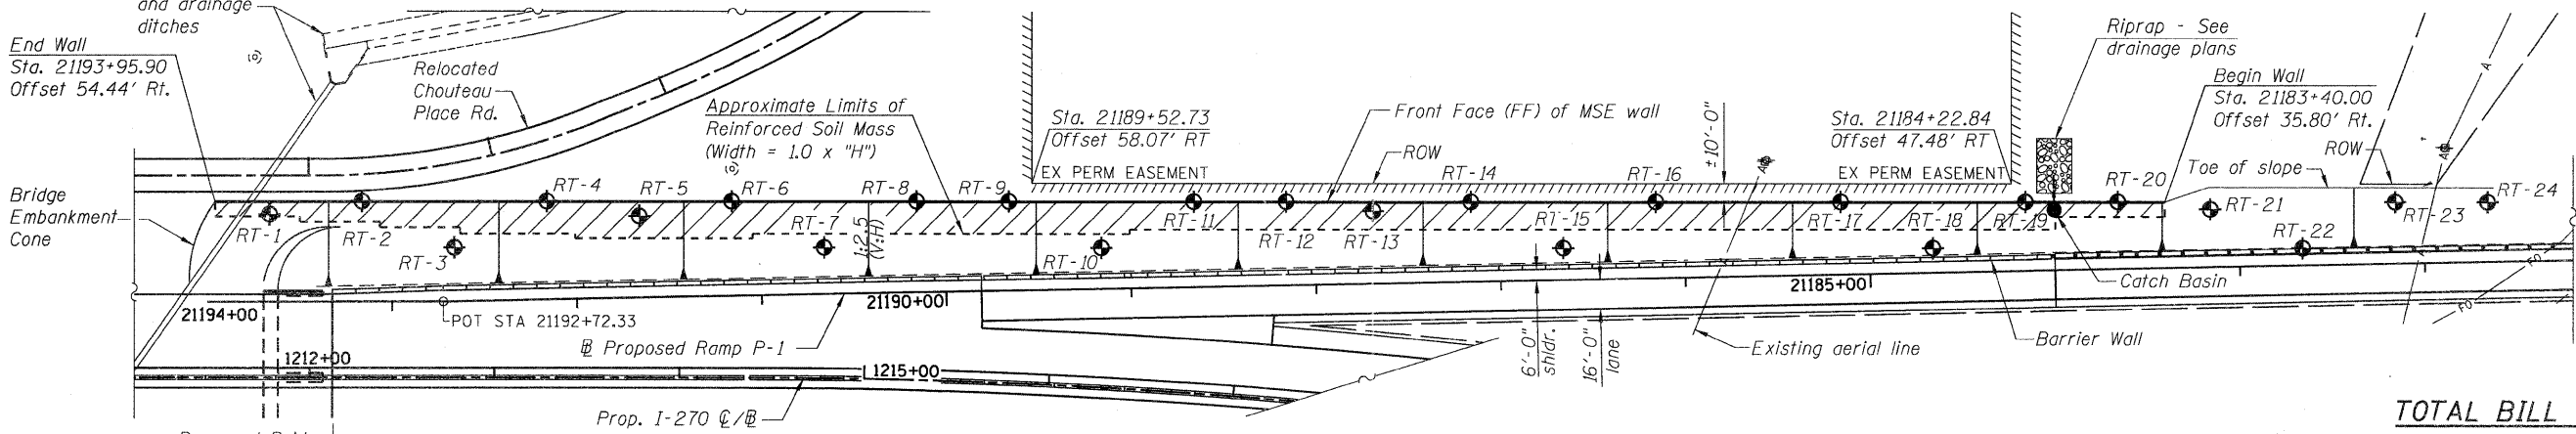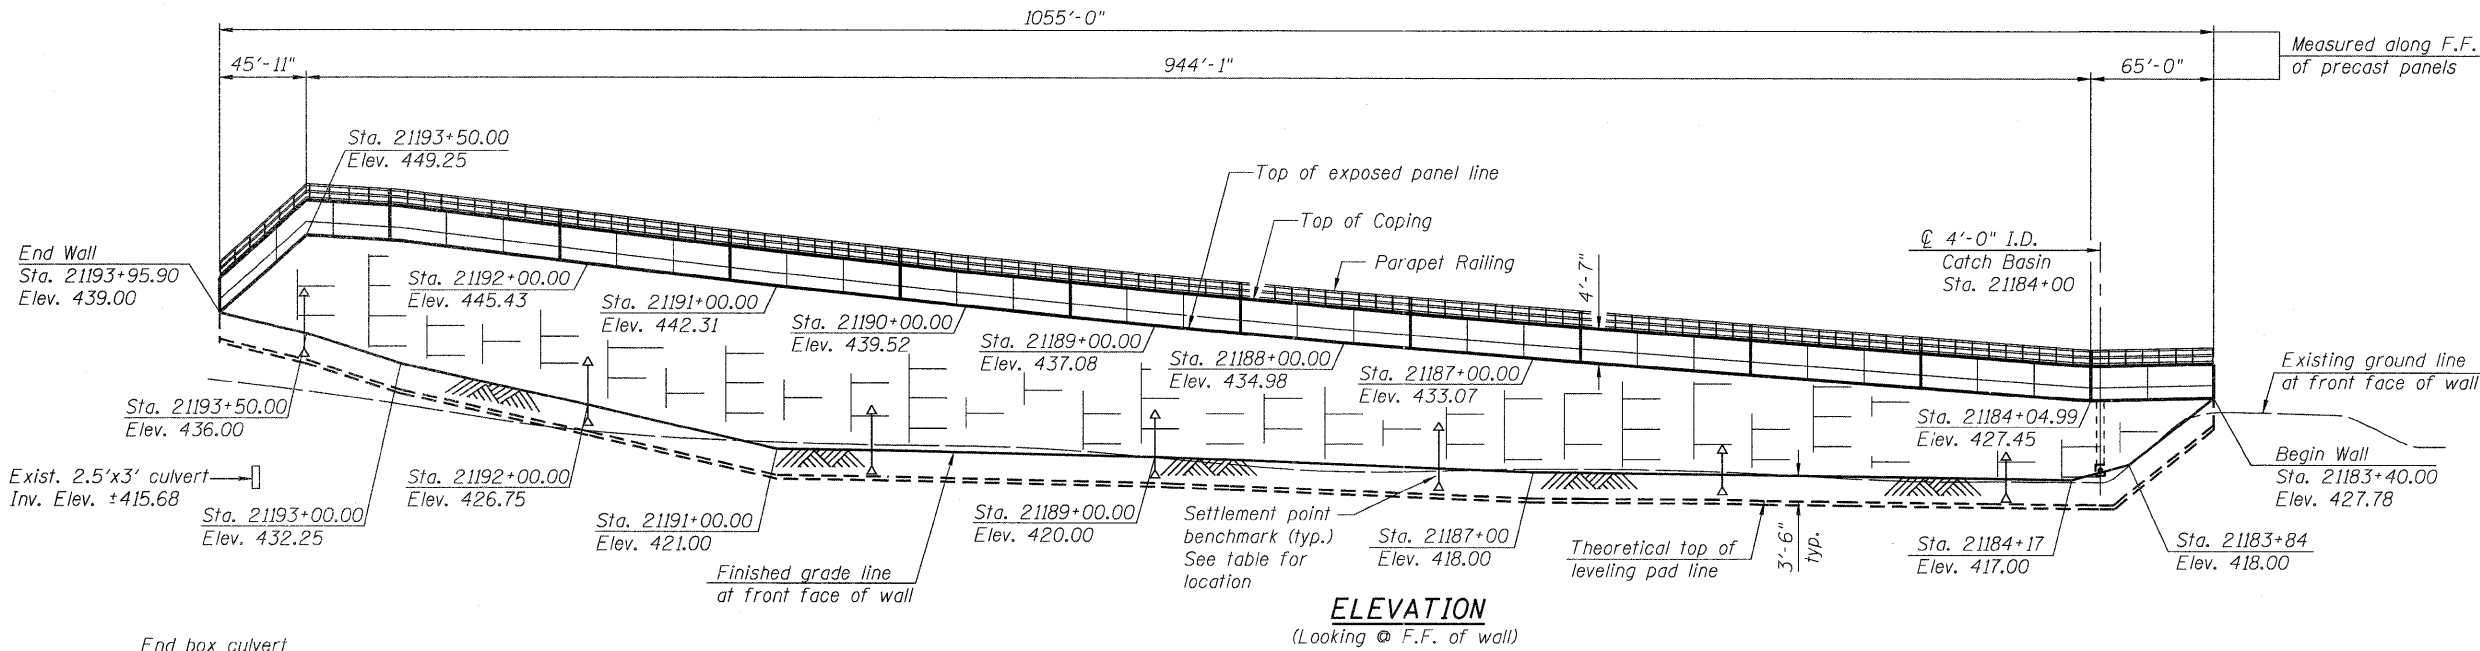

TOTAL BILL OF MATERIAL

ITEM	UNIT	TOTAL
Structure Excavation	Cu Yd	3,520
Concrete Structures	Cu Yd	686.1
Reinforcement Bars, Epoxy Coated	Pound	63,620
Parapet Railing	Foot	1,060
Mechanically Stabilized Earth Retaining Wall	Sq Ft	19,560

APPROVED
FOR STRUCTURAL ADEQUACY ONLY
Gerald E. Koylass
ENGINEER OF BRIDGES AND STRUCTURES

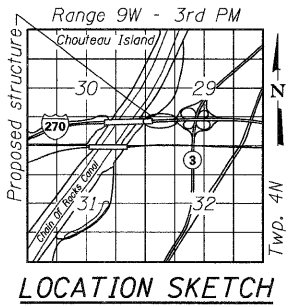

DESIGN SPECIFICATIONS
2002 AASHTO Standard Specifications
for Highway Bridges


DESIGN STRESSES

FIELD UNITS
f'c = 3,500 psi
fy = 60,000 psi (Reinforcement)
PRECAST UNITS
f'c = 4,500 psi (Precast Panels)


Type	Station	Offset (RT)
Benchmark	21184+50	38'
Benchmark	21186+00	41'
Benchmark	21187+50	44'
Benchmark	21189+00	47'
Benchmark	21190+50	50'
Benchmark	21192+00	53'
Benchmark	21193+50	56'

SETTLEMENT POINT BENCHMARKS
(See Sheet 5 for additional Benchmark Information)


PROFILE GRADE
(along Prop. Ramp P-1 @ P.G.L.)

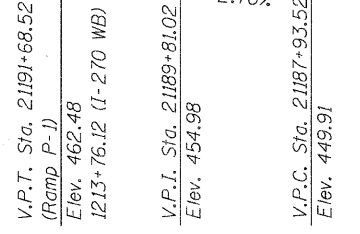

McDonough Associates Inc.
Engineers / Architects
130 East Randolph Street, Chicago, Illinois 60601

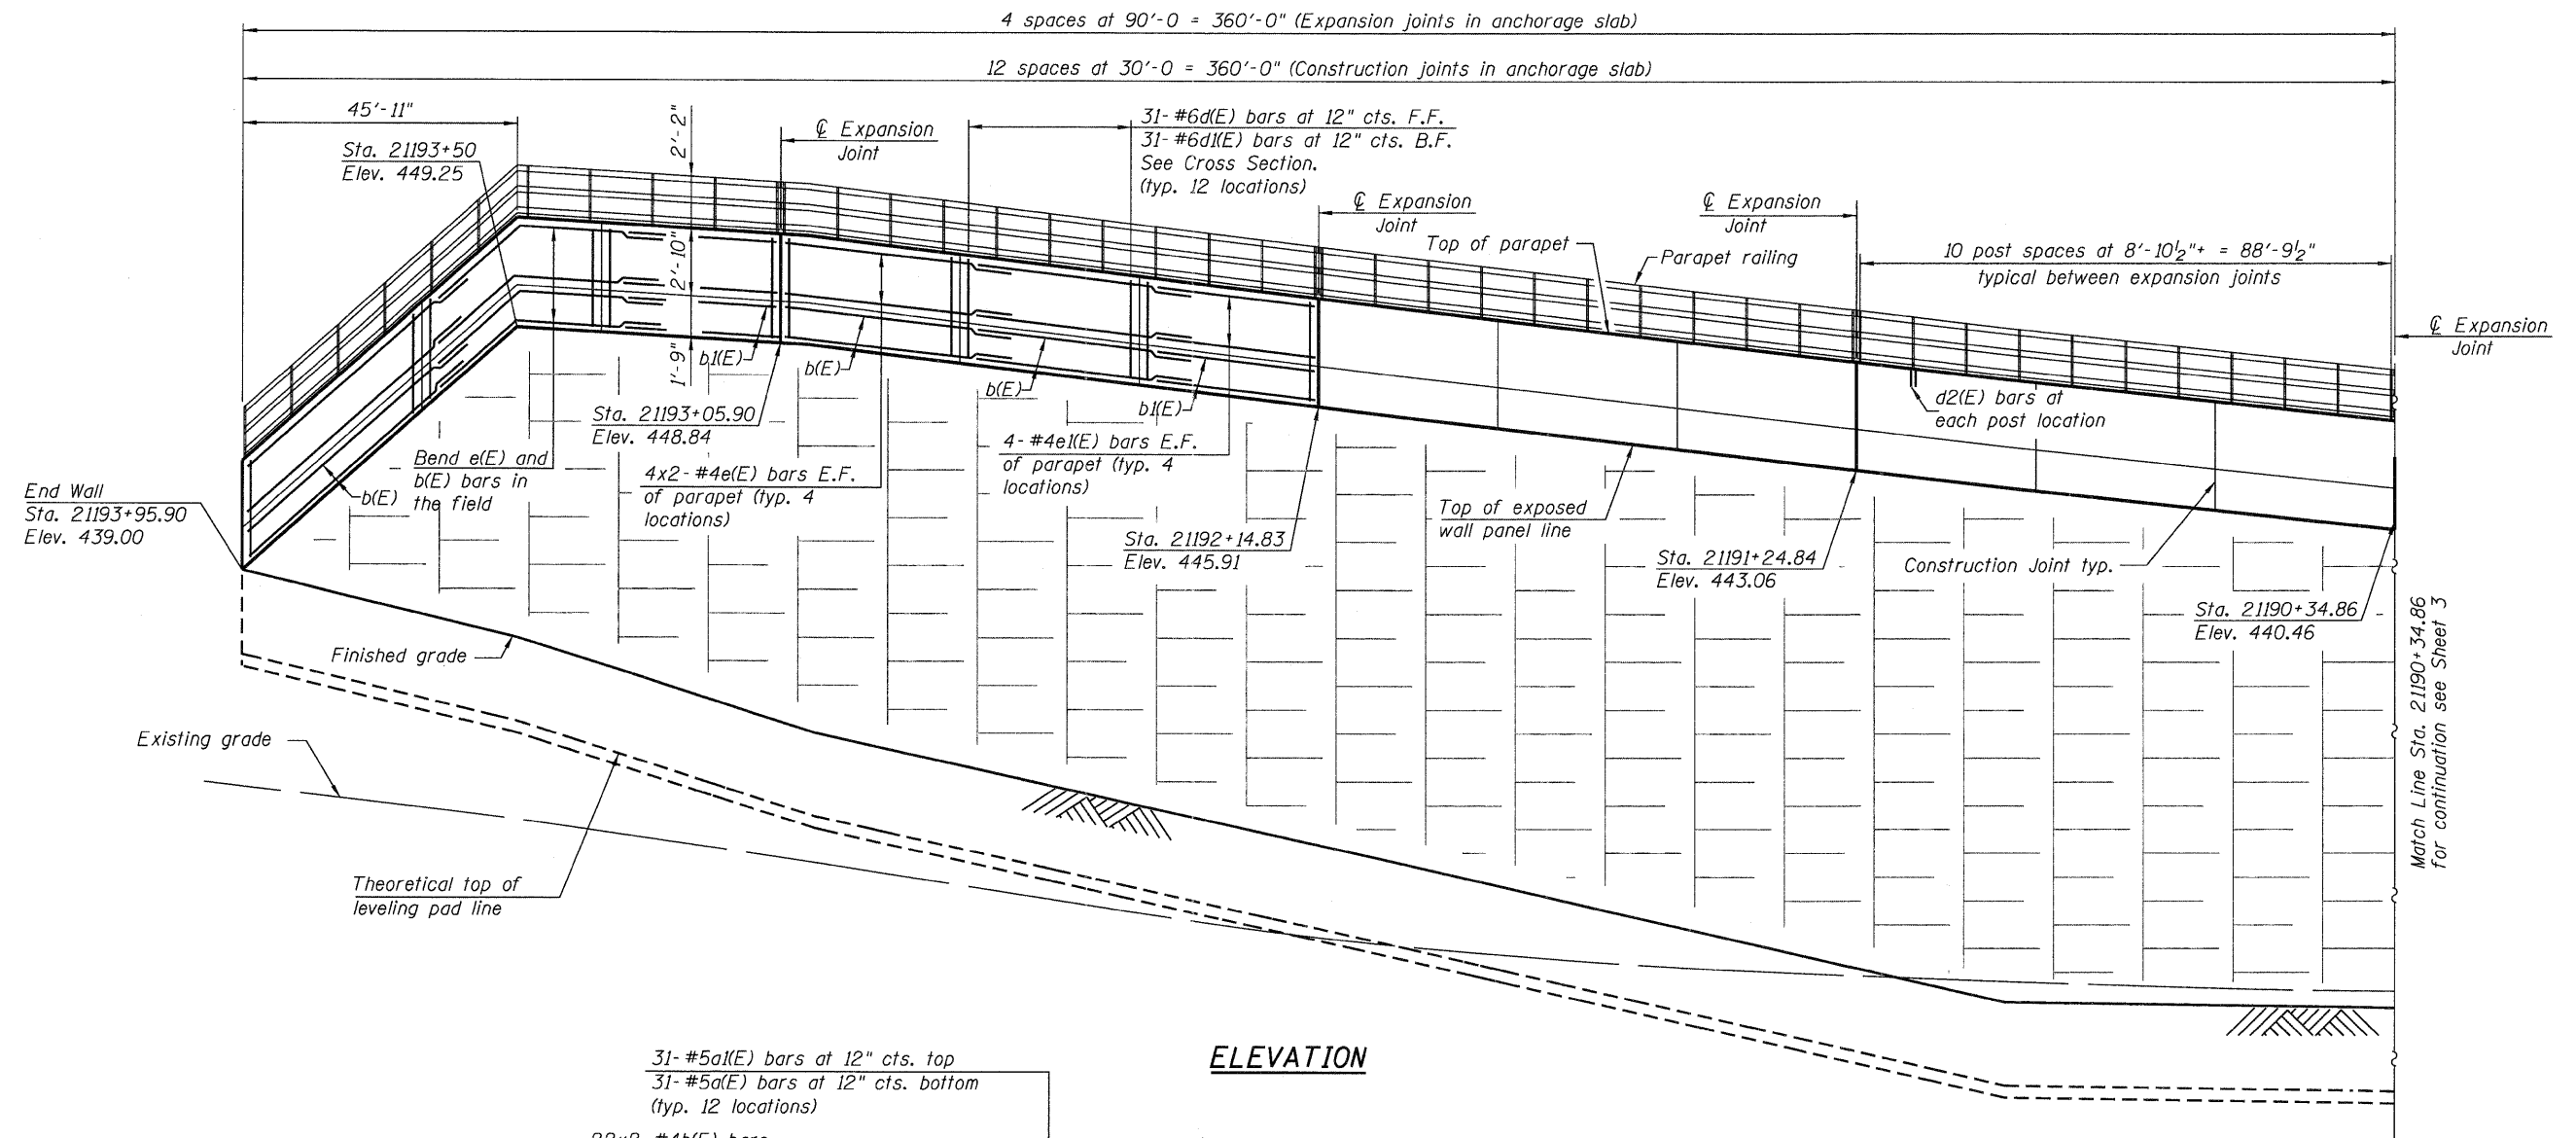


ELEVATION

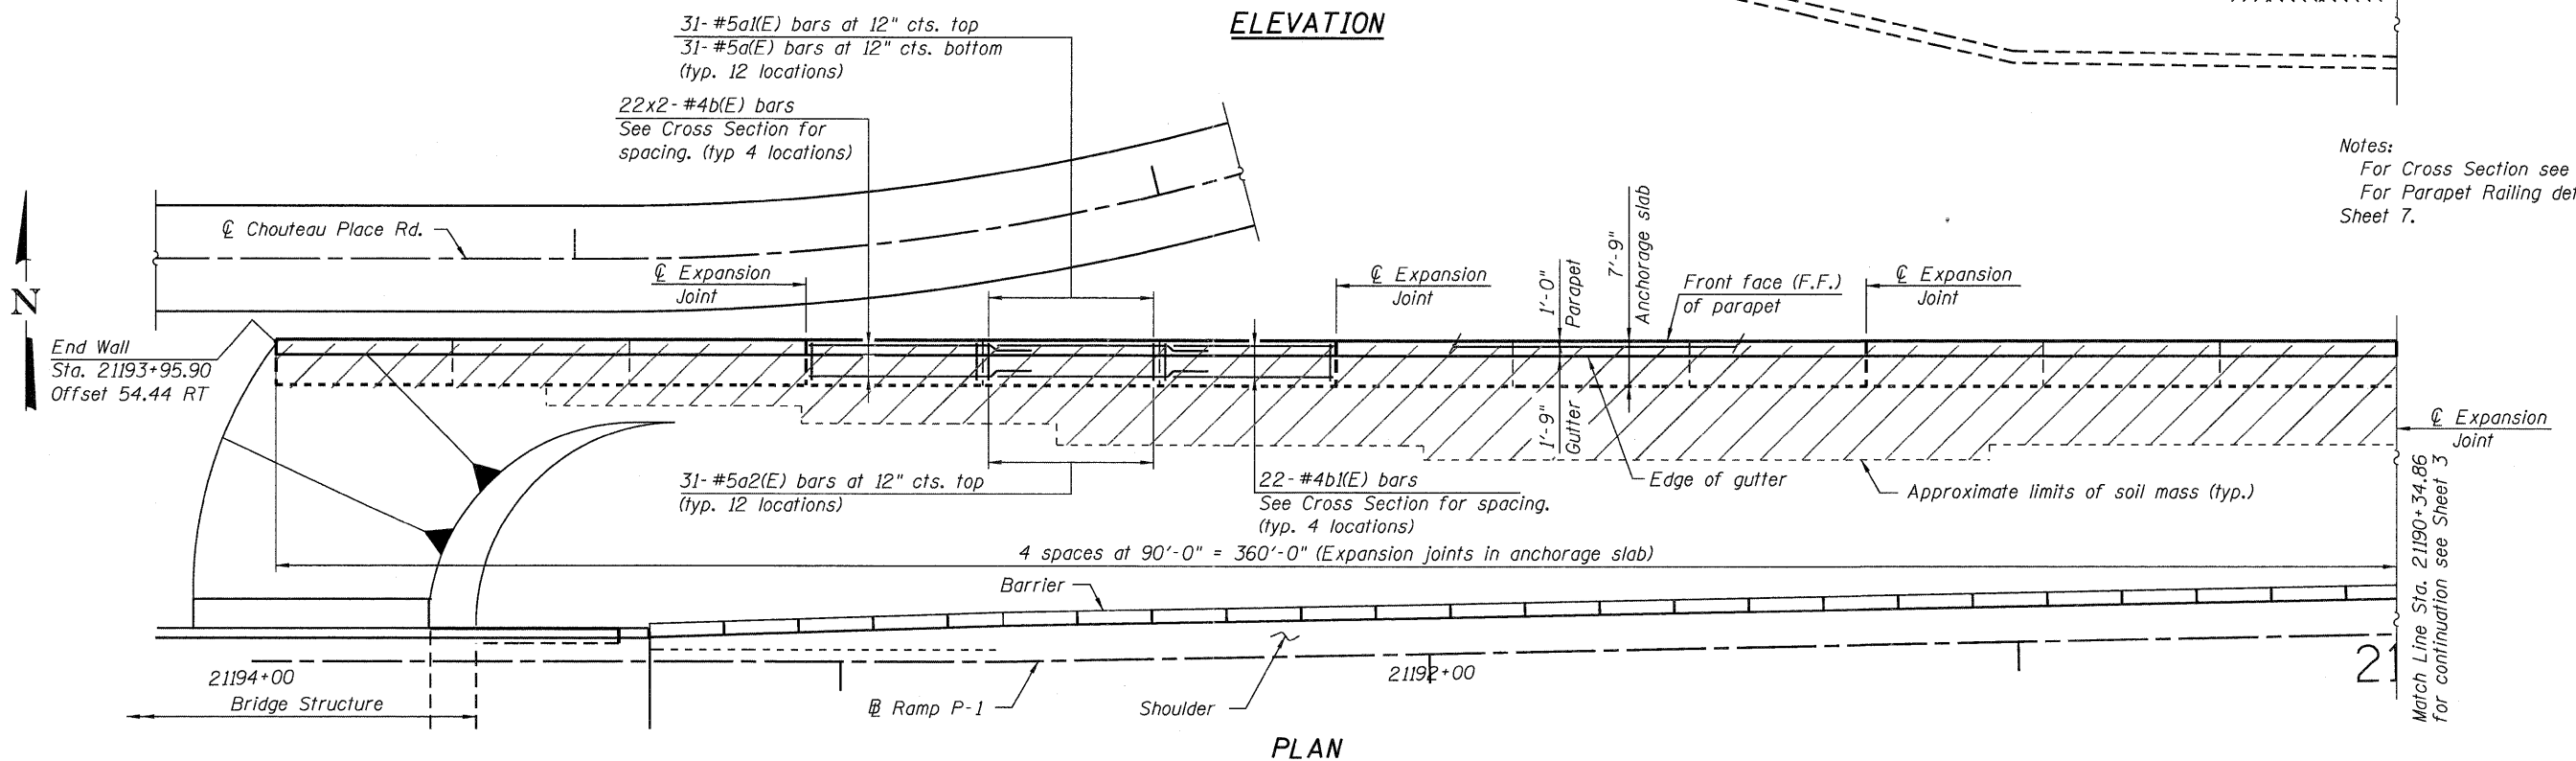


Notes:
For Cross Section see Sheet 5.
For Parapet Railing details see Sheet 7.

PLAN


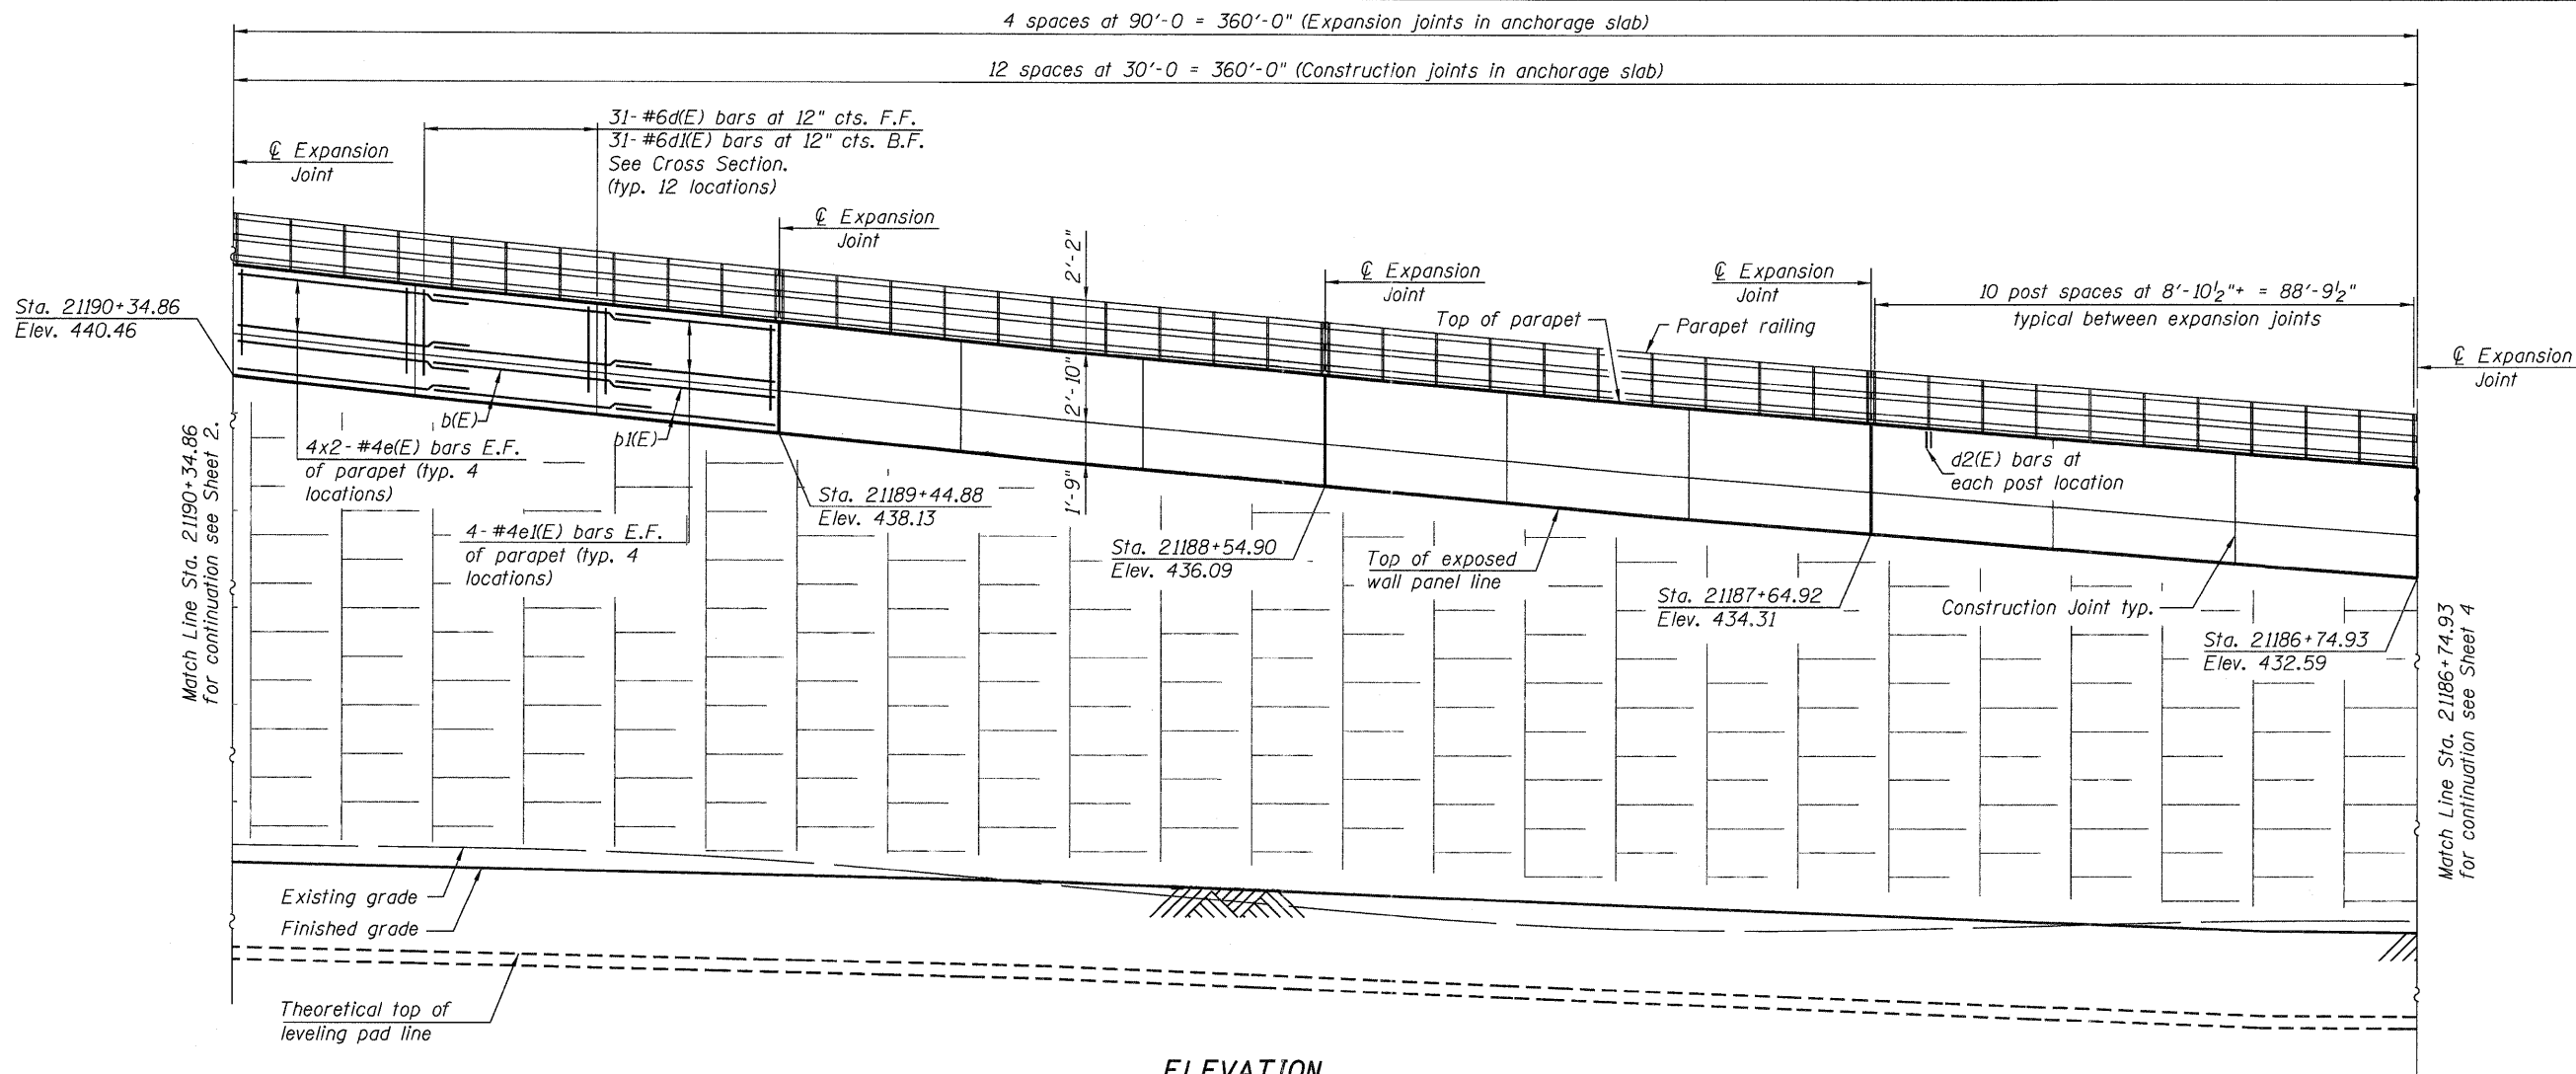


ELEVATION

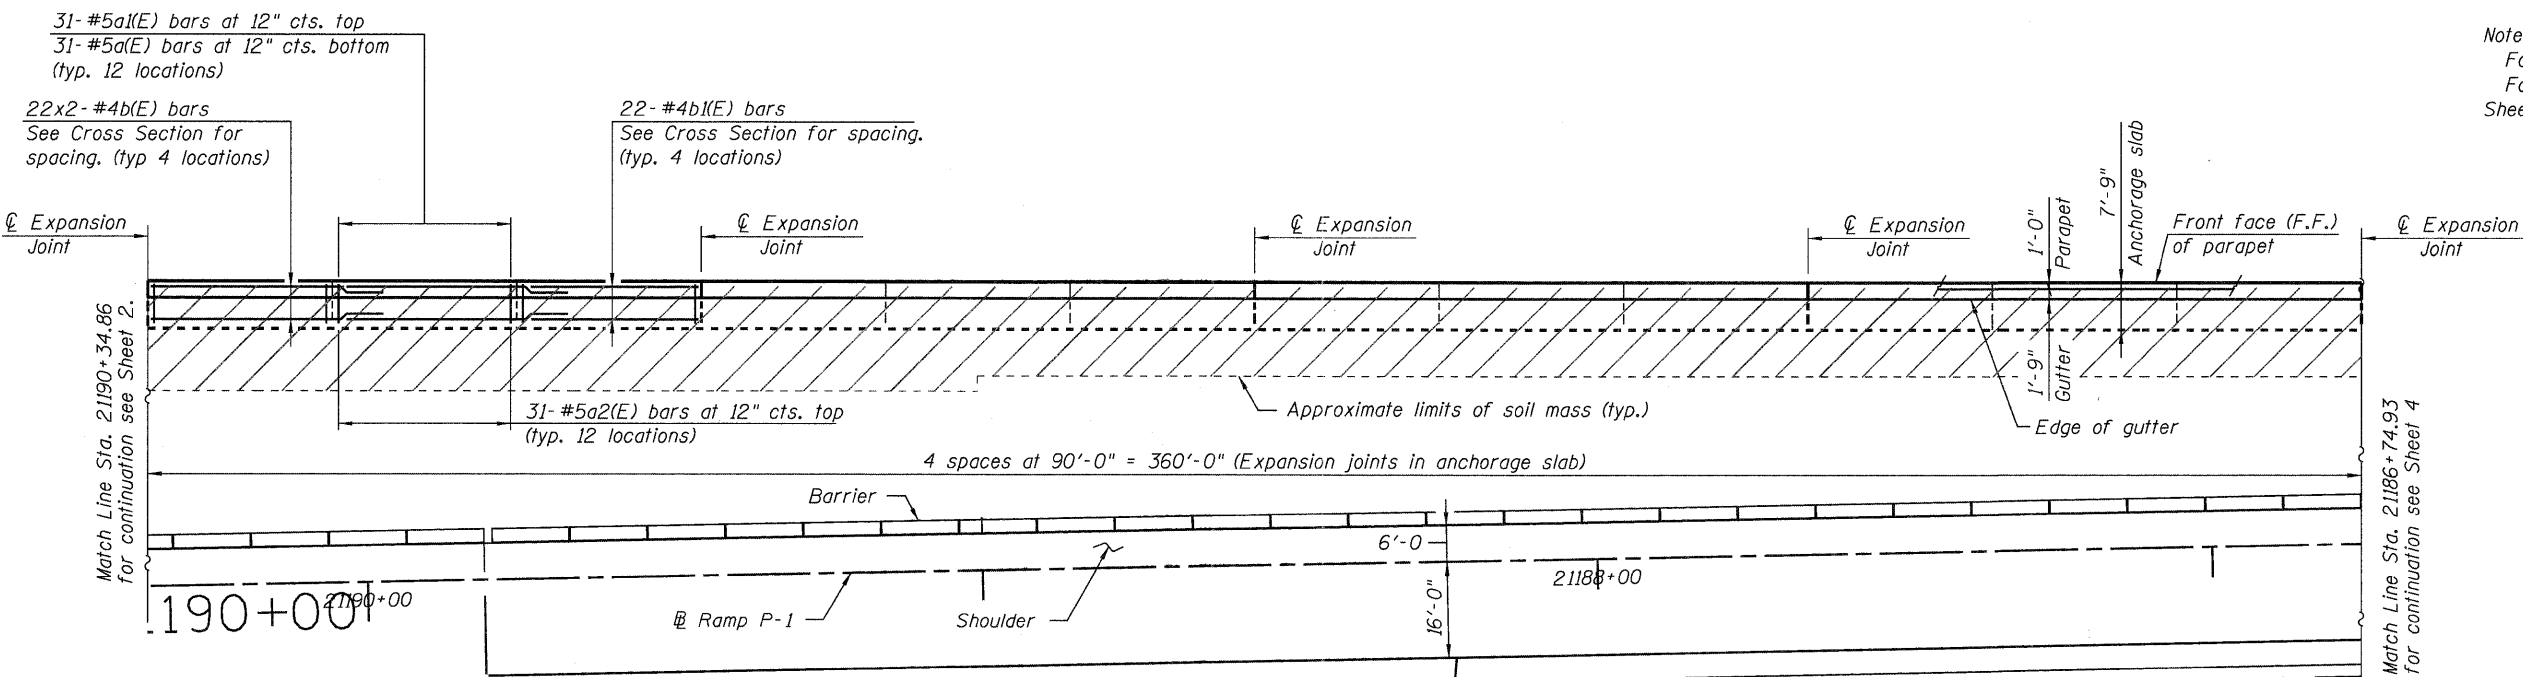


PLAN


Notes:
For Cross Section see Sheet 5.
For Parapet Railing details see Sheet 7.

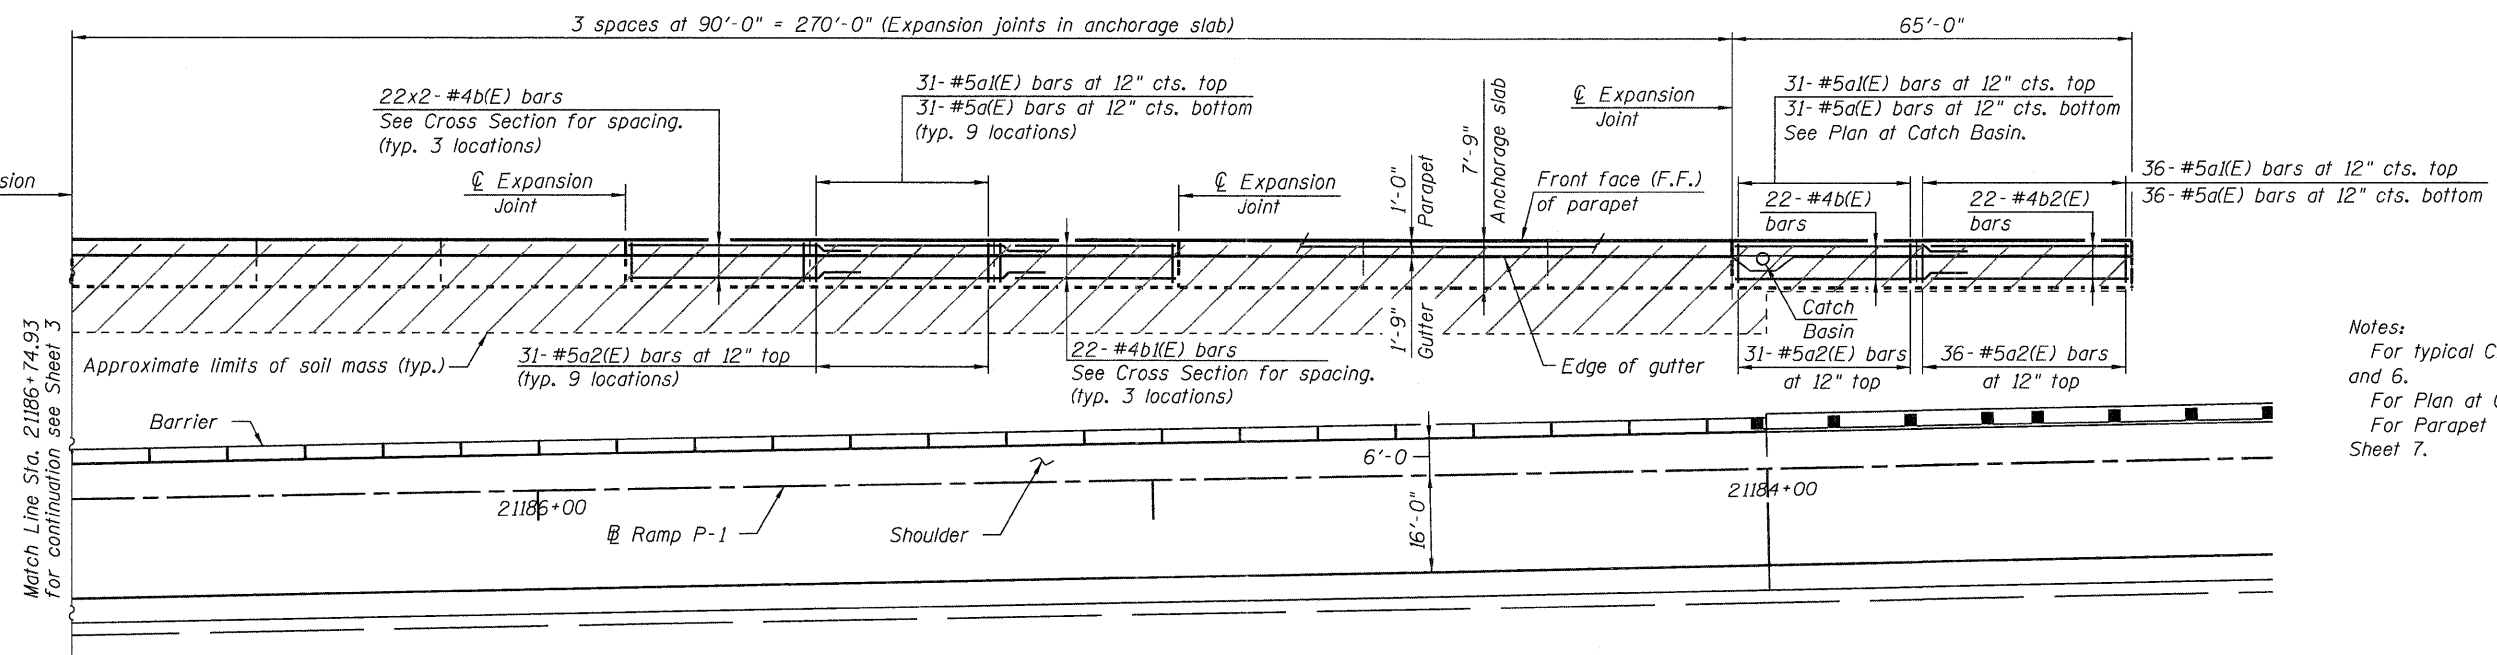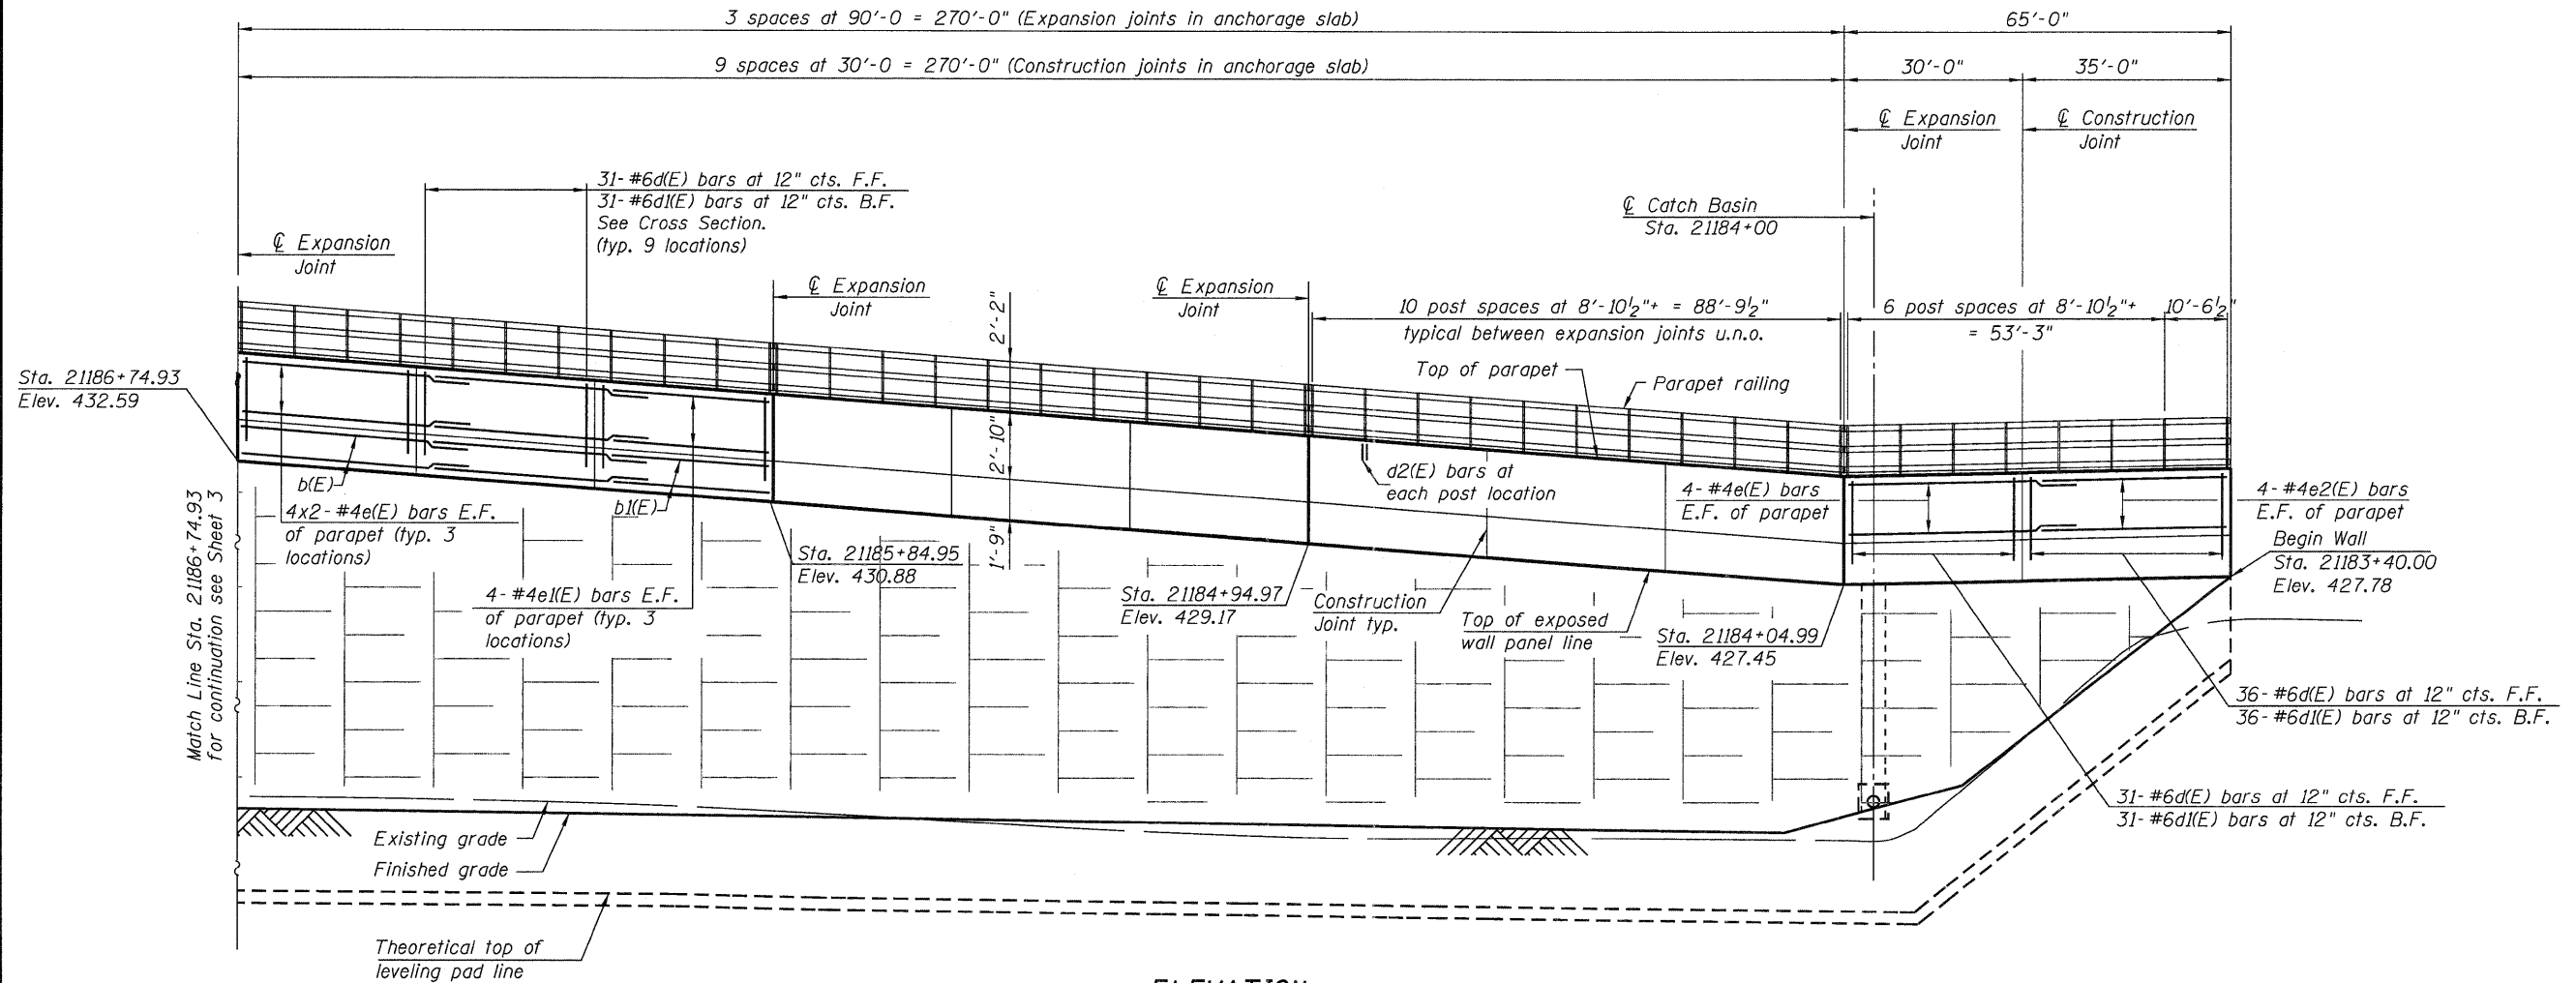


Notes:
For typical Cross Section see Sheets 5 and 6.
For Plan at Catch Basin see Sheet 6.
For Parapet Railing details see Sheet 7.

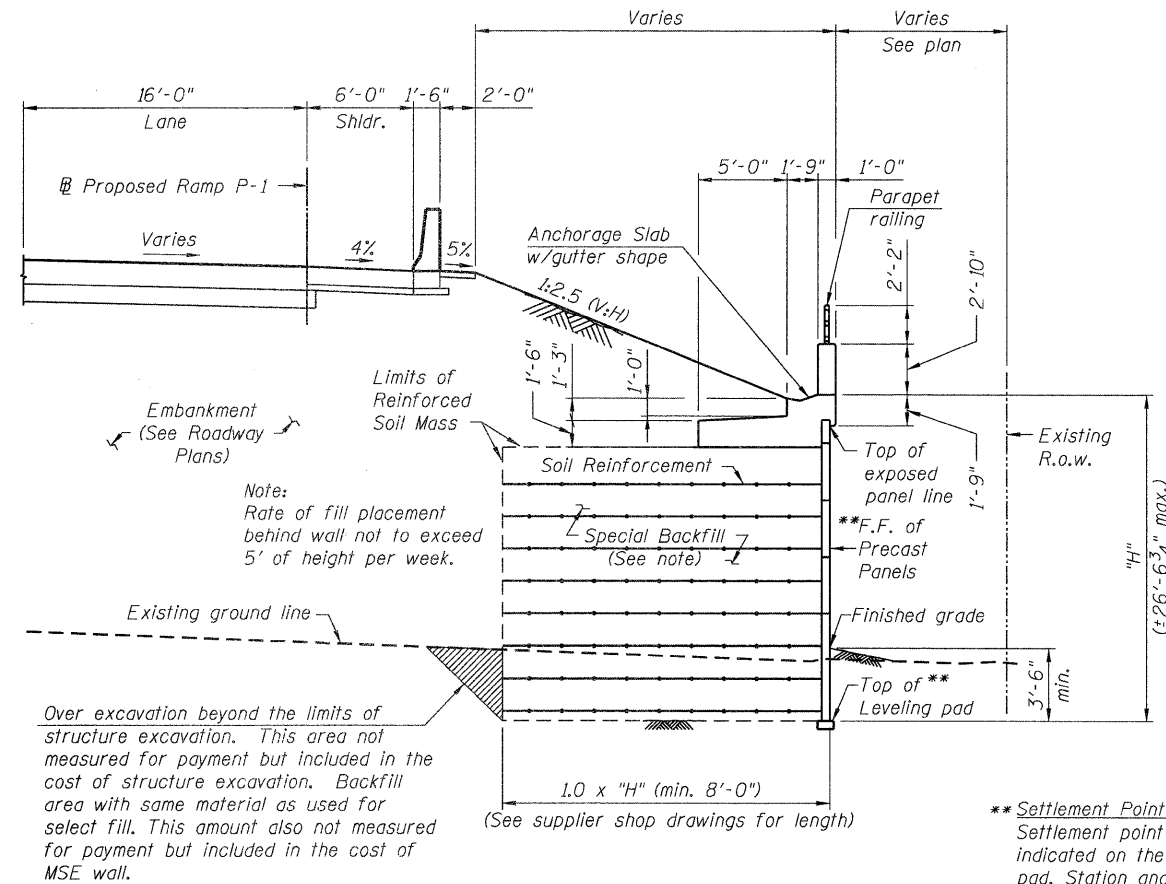

TYPICAL WALL SECTION
(Looking West)

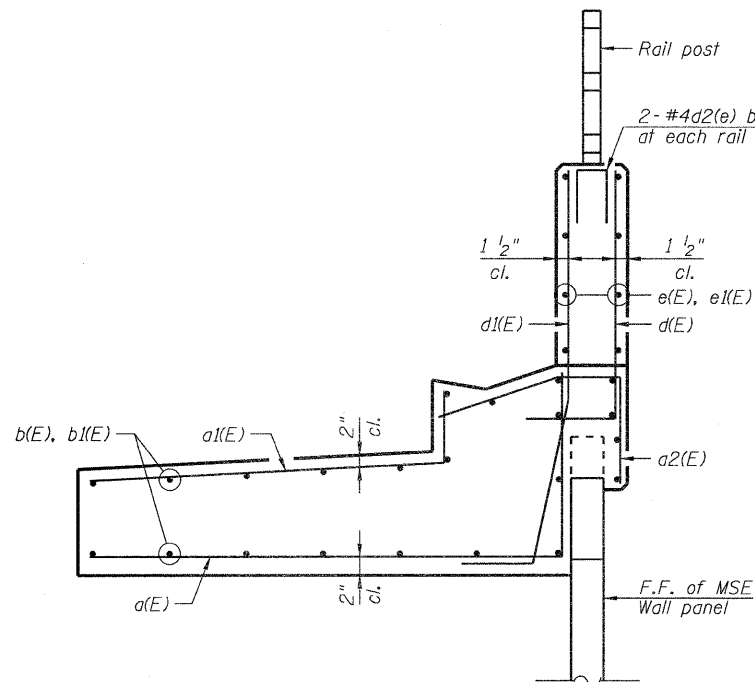

TYPICAL SECTION THROUGH PARAPET
SHOWING REINFORCEMENT

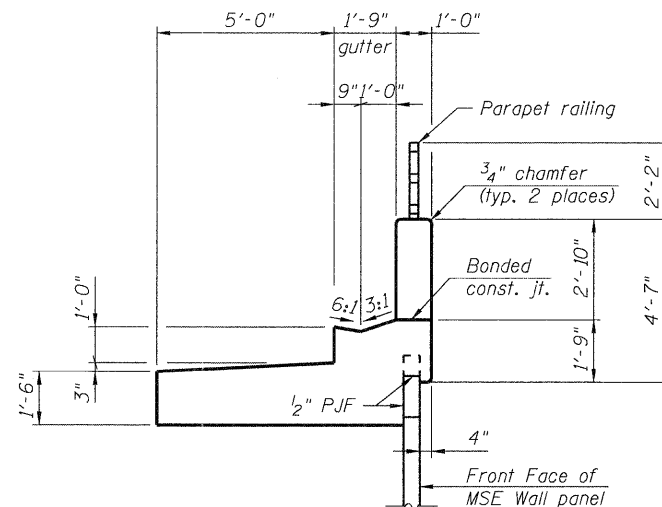


TYPICAL SECTION THROUGH PARAPET
SHOWING DIMENSIONS

****Settlement Point Benchmarks**


Settlement point benchmarks shall be established at the locations indicated on the plans at the face of the wall and on the leveling pad. Station and offset locations shown on the plans are subject to field conditions and may be adjusted at the discretion of the Engineer. The frequency of settlement readings shall be at a minimum once each day over the course of the first week's load increment (no greater than five feet in height), then once every other day for the remainder of construction, or as determined by the Engineer, depending on the observed rate of settlement. The rate of settlement will be based on settlement data versus time plot, with the initial reading being taken at the top of the leveling pad prior to any MSE wall construction.

Settlement Point Benchmarks aren't measured for payment but included in the cost of Mechanically Stabilized Earth Retaining Wall. See Sheet 1 for locations.

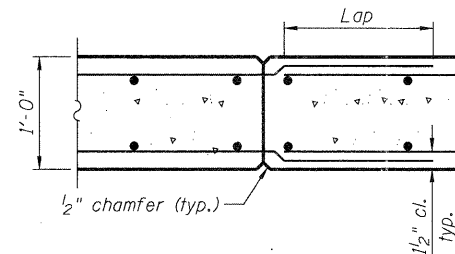

CONSTRUCTION JOINT DETAILS IN PARAPET

6" Hollow bulb dumbbell type nonmetallic water seal (6" from top of wall to bottom) Cost included with Concrete Structures.



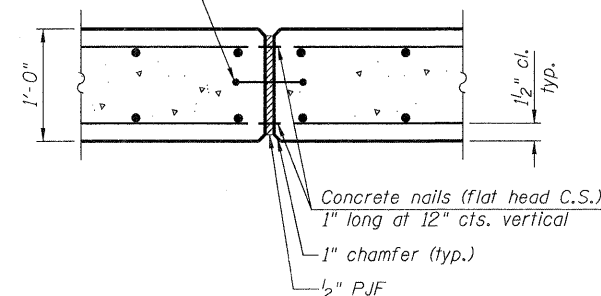


EXPANSION JOINT DETAILS IN PARAPET


MSE WALL
BILL OF MATERIAL

Bar	No.	Size	Length	Shape
a(E)	1090	#5	9'-4"	┐
a1(E)	1090	#5	6'-0"	┐
a2(E)	1090	#5	4'-1"	┐
b(E)	506	#4	33'-0"	—
b1(E)	242	#4	29'-8"	—
b2(E)	22	#4	34'-8"	—
b3(E)	2	#5	11'-2"	—
b4(E)	2	#5	6'-5"	○
d(E)	1090	#6	4'-10"	┐
d1(E)	1090	#6	6'-7"	┐
d2(E)	258	#4	2'-2"	┐
e(E)	184	#4	33'-0"	—
e1(E)	88	#4	29'-8"	—
e2(E)	8	#4	34'-8"	—
Structure Excavation			Cu. Yd.	3,520
Concrete Structures			Cu. Yd.	686.1
Reinforcement Bars, Epoxy Coated			Pound	63,620
Mechanically Stabilized Earth Retaining Wall			Sq. Ft.	19,560


Bars indicated thus 1 x 15-#5 etc. indicates 1 line of bars with 15 lengths per line.

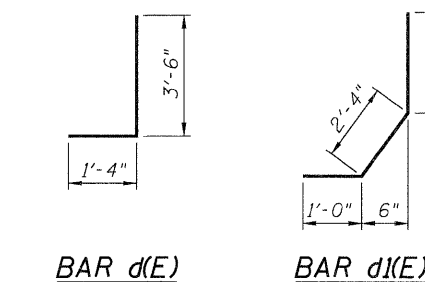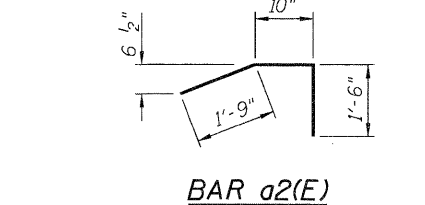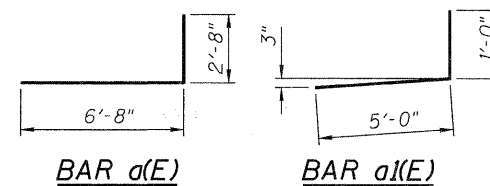


BAR d(E) **BAR d1(E)**

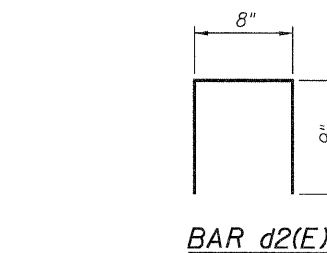

BAR d2(E)

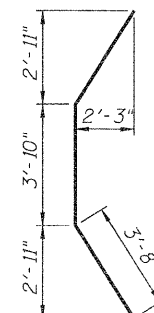

BAR b3(E)

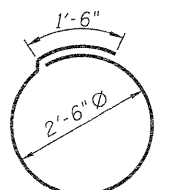


BAR b4(E)

Bar Size	No.
#4	2'-1"
#5	2'-7"
#6	3'-1"


Minimum Lap Lengths

Notes:
For Parapet Railing see Railing Details on Sheet 7.

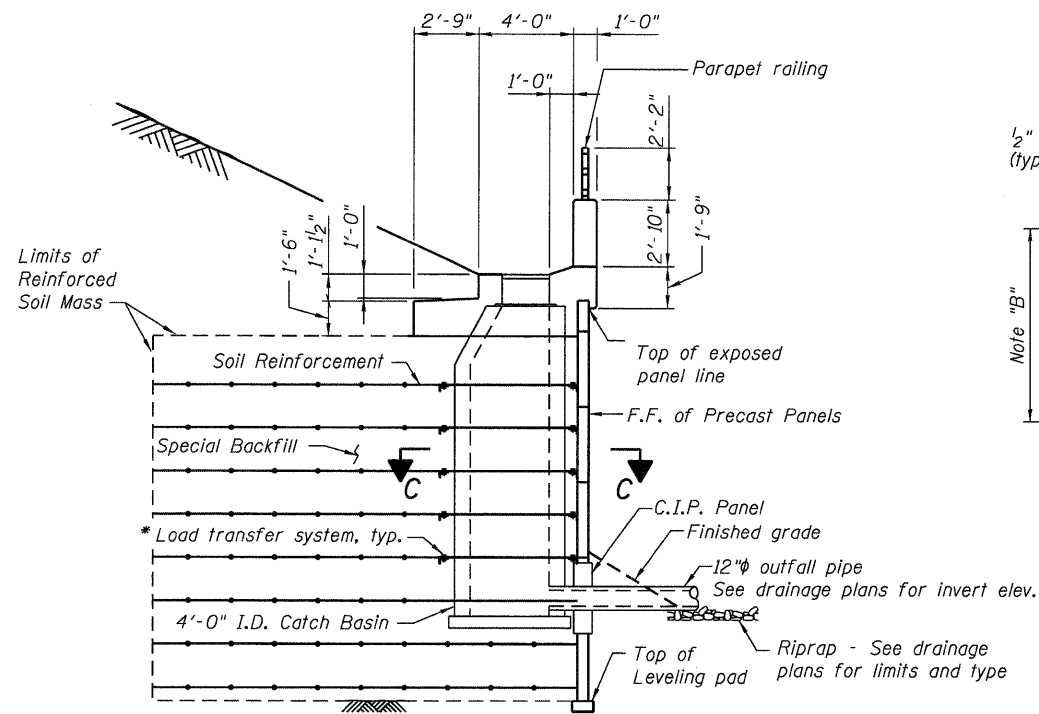


* M.S.E. supplier to design load transfer system to accommodate concrete pipe and catch basin.

SECTION AT DRAINAGE STRUCTURE
(Looking West)

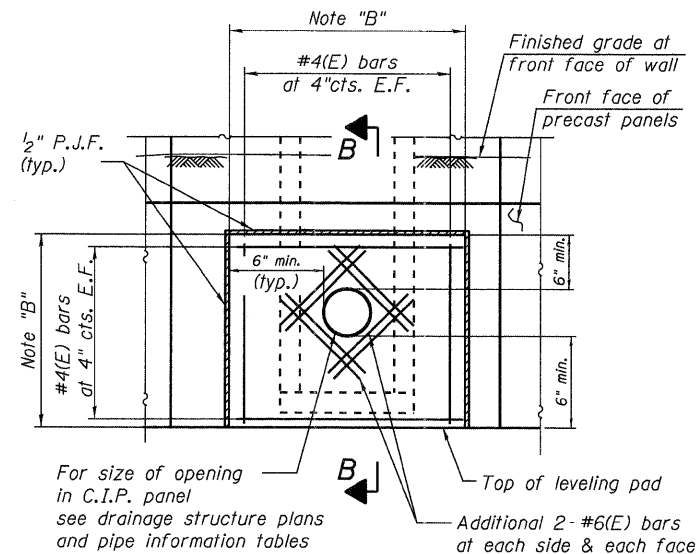


VIEW A-A
CAST IN PLACE (C.I.P.) PANEL ELEVATION

Note "B"
Cast-in-place panel (C.I.P.) Dimensions to be determined by Precast panel supplier.

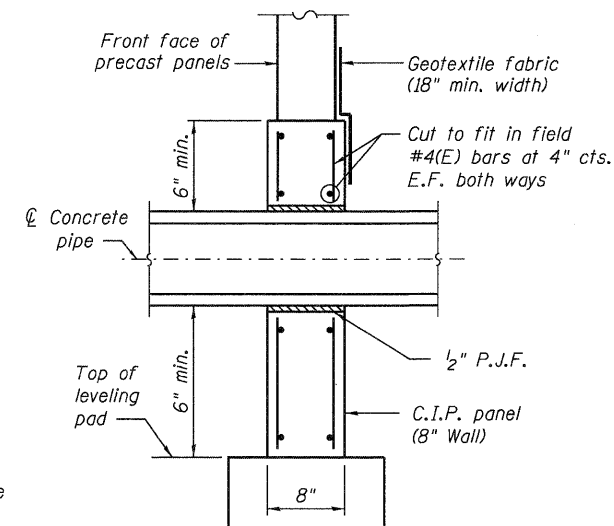


SECTION B-B
TYPICAL SECTION THROUGH C.I.P. PANEL

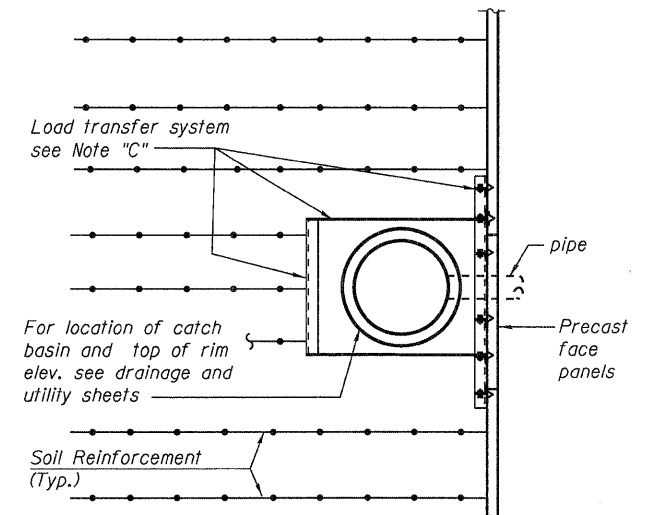


SECTION C-C

Note "C"
M.S.E. supplier to design load transfer system to accommodate catch basins.

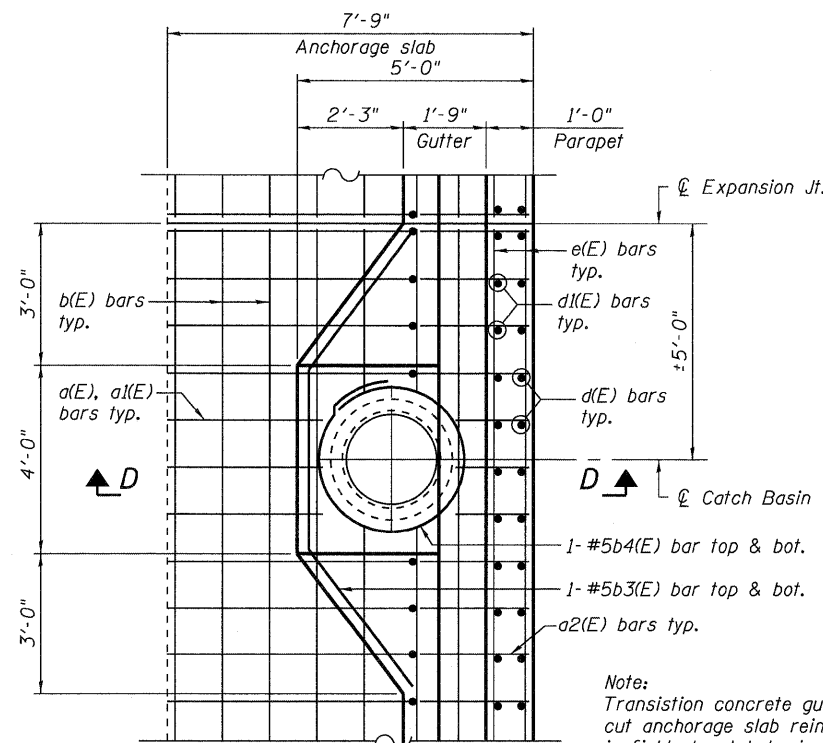




PLAN AT CATCH BASIN

Note:
Transition concrete gutter and cut anchorage slab reinforcing in field at catch basin.










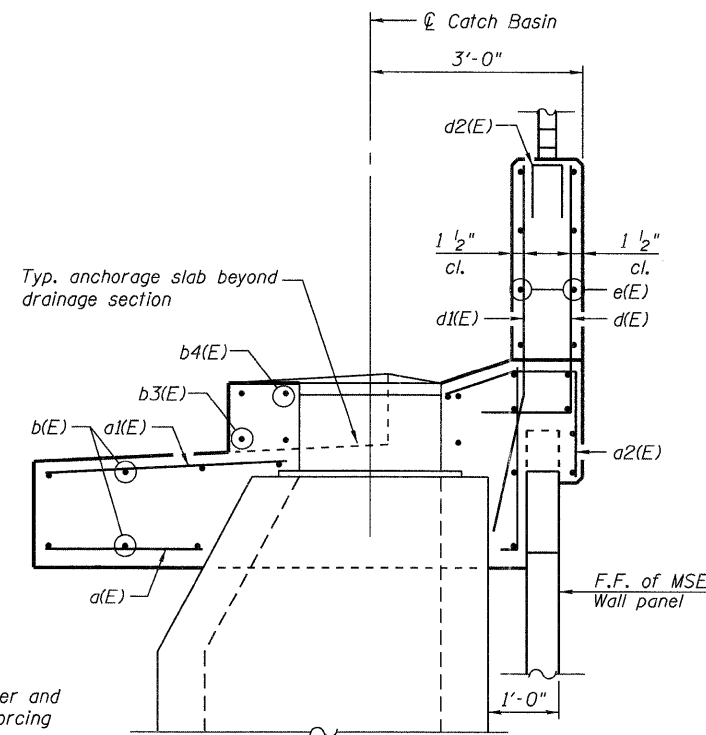


SECTION D-D

Note:
For Typical Parapet Sections and details see Sheet 5.

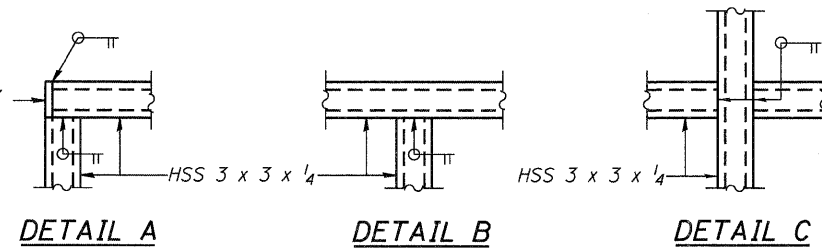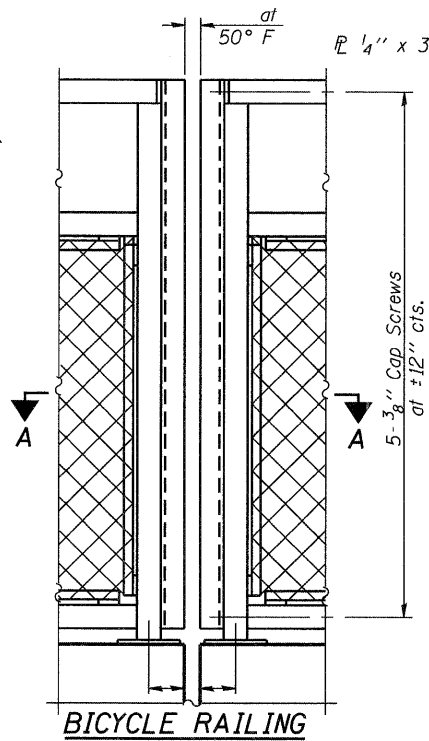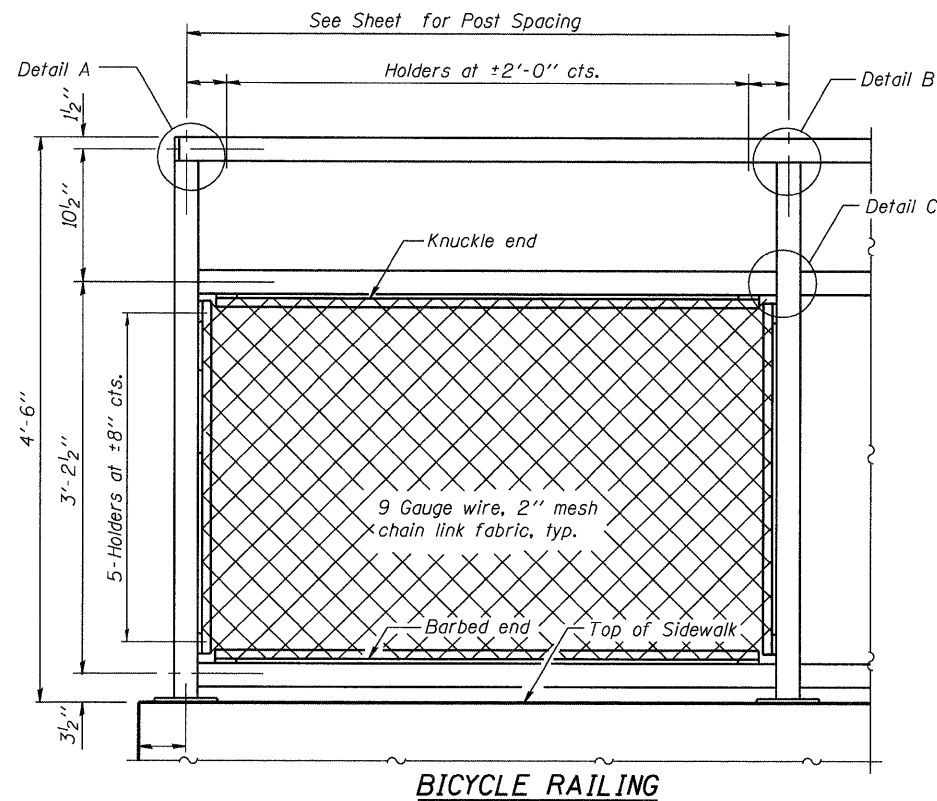

Note:
All steel rail elements shall be galvanized according to Article 509.05 of the Standard Specifications.

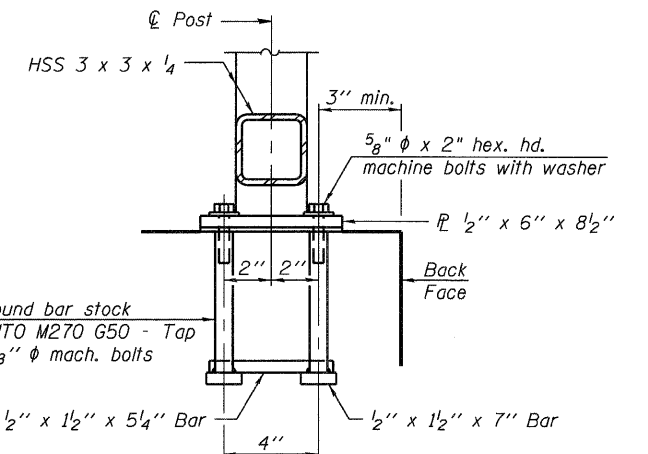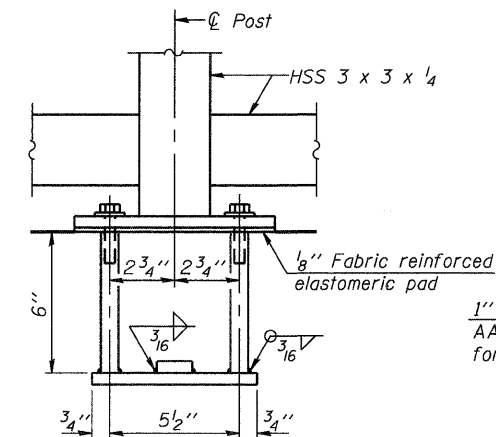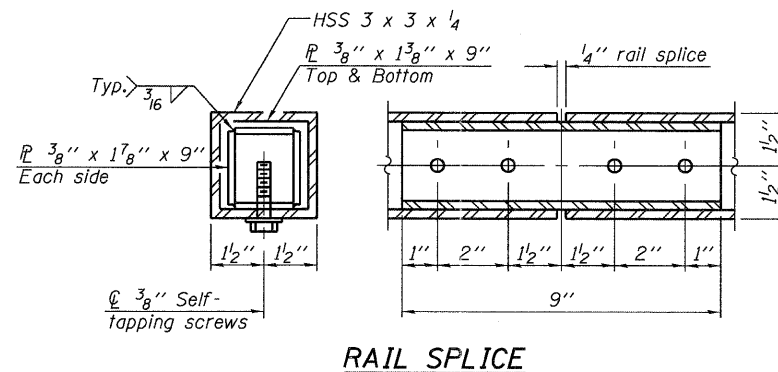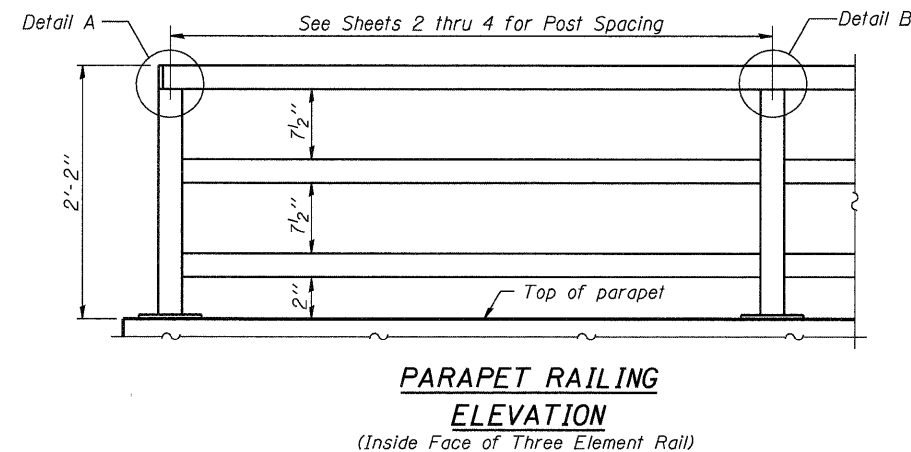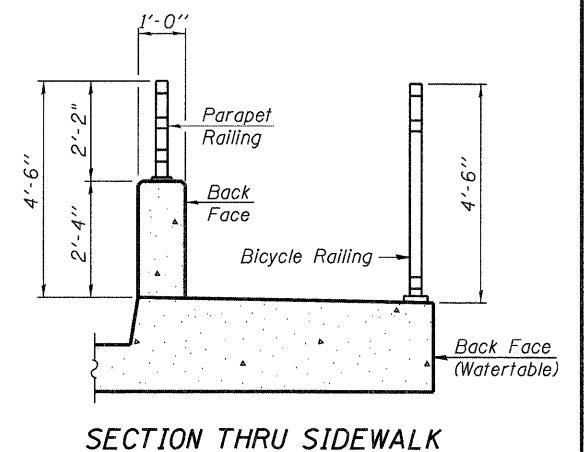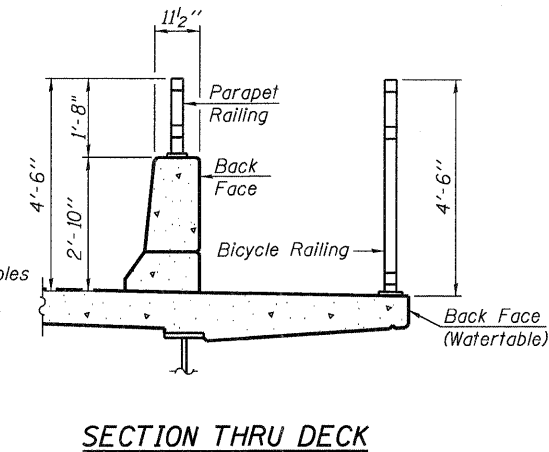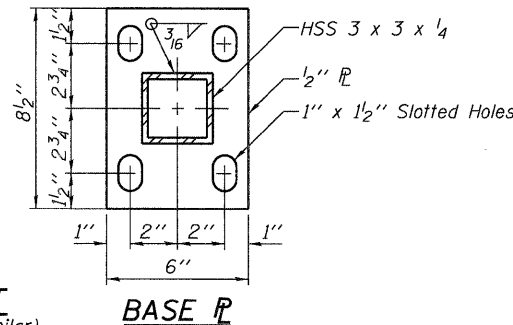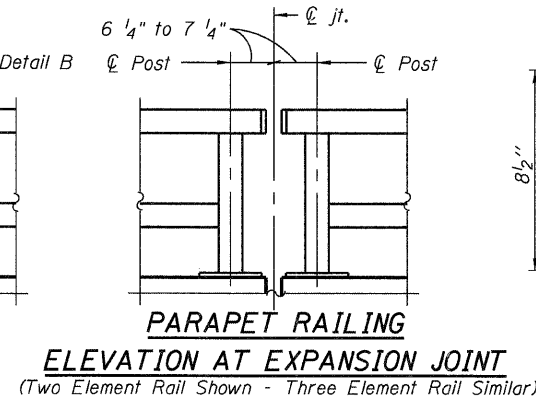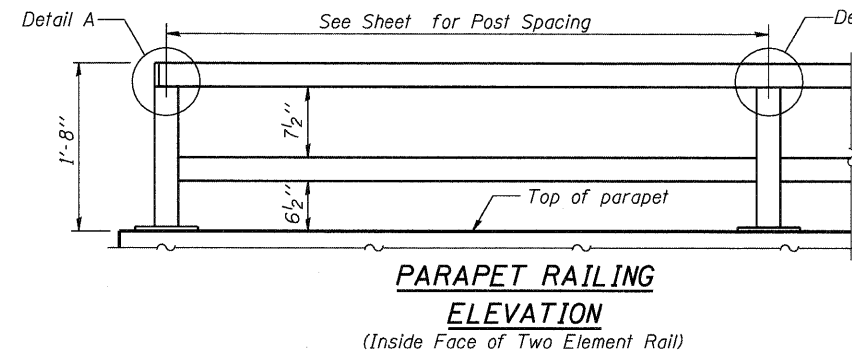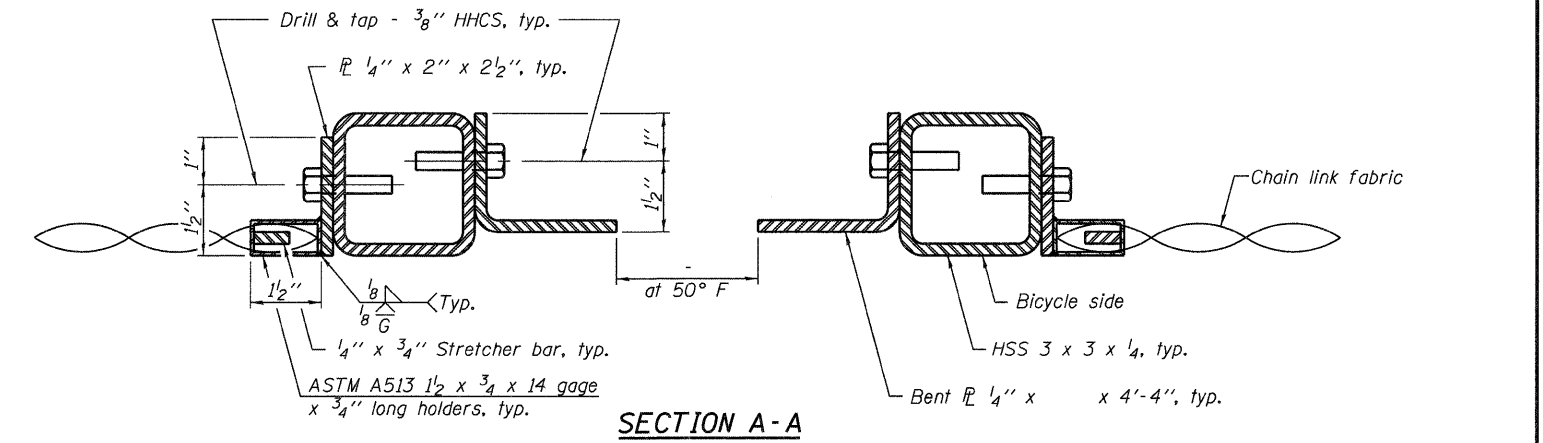

In lieu of the cast-in-place anchor device shown, the Contractor has the option of drilling and setting 5/8" ϕ anchor rods according to Article 509.06 of the Standard Specifications. Embedment shall be according to the manufacturer's specifications.

BILL OF MATERIAL

Item	Unit	Quantity
Parapet Railing	Foot	1,060

R-29 7-1-10 (10'-0" Maximum Post Spacing)

STATE OF ILLINOIS
DEPARTMENT OF TRANSPORTATION

RAILING DETAILS
STRUCTURE NO. 060-W008

SHEET NO. 7 OF 19 SHEETS

F.A.I. RTE.	SECTION	COUNTY	TOTAL SHEETS	SHEET NO.
270	60-1B-1	MADISON	712	519
CONTRACT NO. 76A91				
ILLINOIS FED. AID PROJECT				



SOIL BORING LOG

Page 1 of 2

Date 8/22/10

ROUTE	I-270	DESCRIPTION	I-270 CORC Retaining Wall	LOGGED BY	IK
SECTION	60-1B-1	LOCATION	SEC 29, TWP. 4N, RNG. 9W, PM		
COUNTY	Madison	DRILLING METHOD	HSA/Mud Rotary	HAMMER TYPE	Automatic
STRUCT. NO.		DEPT	UCS	MOIST	
Station		ft	ft	ft	
BORING NO.	RT-3	HT	W	Qu	S
Station	1+00	ft	ft	ft	ft
Offset	25.00ft South	ft	ft	ft	ft
Ground Surface Elev.	427.7	ft	(ft) (6") (tsf) (%)		
TOPSOIL					
Brown Fine SAND	428.73	3	Gray-brown SILTY SAND (continued)	406.73	1
		3	Gray-brown SANDY SILT		30
		3			
Brown SILTY SAND	424.23	3	Gray-brown Fine SAND, with Silt	404.23	4
		10			42
		13			
Sand=86.8%, Silt=13.2%, Gravel=0.0%		5			3
		9			4
		10			5
Brown SILTY SAND, Trace Gravel	419.23	4			4
		7			6
		16			11
Brown Fat CLAY, with Sand	416.23	WH	Brown Fine SAND, Trace Silt	396.73	7
		1			13
		35			16
Brown Fat CLAY, Trace Sand LL=73, PL=26, PI=47	414.23	1	Gray Fine to Coarse SAND, with Silt, Trace Gravel	394.23	8
		2	Sand=92.5%, Silt=6.9%, Gravel=0.6%		7
		38			11
		15			38
Gray-brown Fat CLAY, Trace Sand	411.73	1	Gray Fine SAND, with Silt	391.73	6
		12			12
		43			13
Gray-brown SILTY SAND	409.23	3			5
		3			12
		53			19
		20			40

The Unconfined Compressive Strength (UCS) Failure Mode is indicated by (B-Bulge, S-Shear, P-Penetrometer)
The SPT (N value) is the sum of the last two blow values in each sampling zone (AASHTO T206)

BBS, from 137 (Rev. 8-99)



SOIL BORING LOG

Page 2 of 2

Date 8/22/10

ROUTE	I-270	DESCRIPTION	I-270 CORC Retaining Wall	LOGGED BY	IK
SECTION	60-1B-1	LOCATION	SEC 29, TWP. 4N, RNG. 9W, PM		
COUNTY	Madison	DRILLING METHOD	HSA/Mud Rotary	HAMMER TYPE	Automatic
STRUCT. NO.		DEPT	UCS	MOIST	
Station		ft	ft	ft	
BORING NO.	RT-3	HT	W	Qu	S
Station	1+00	ft	ft	ft	ft
Offset	25.00ft South	ft	ft	ft	ft
Ground Surface Elev.	427.7	ft	(ft) (6") (tsf) (%)		
Gray Fine SAND, with Silt (continued)	388.73	10	Gray Fine SAND, Trace Silt (continued)		
		8			
		11			
Gray Fine to Coarse SAND, with Gravel		10	Gray Fine to Medium SAND	364.23	14
		13			13
		19			12
Gray Fine SAND, Trace Silt	381.73	8			
		10			24
		13			
		24			
Gray Fine to Medium SAND, Trace Gravel	359.23	8			13
		9			26
		24			16
		14			70
Gray Fine to Coarse SAND, Trace Gravel	374.23	11	Gray-brown, GRAVEL	354.23	13
		21			17
		24			13
		55			75
Gray Fine SAND, Trace Silt	369.23	18			
		19			
		21			80

The Unconfined Compressive Strength (UCS) Failure Mode is indicated by (B-Bulge, S-Shear, P-Penetrometer)
The SPT (N value) is the sum of the last two blow values in each sampling zone (AASHTO T206)

BBS, from 137 (Rev. 8-99)



SOIL BORING LOG

Page 1 of 2

Date 8/23/10

ROUTE	I-270	DESCRIPTION	I-270 CORC Retaining Wall	LOGGED BY	IK
SECTION	60-1B-1	LOCATION	SEC 29, TWP. 4N, RNG. 9W, PM		
COUNTY	Madison	DRILLING METHOD	HSA/Mud Rotary	HAMMER TYPE	Automatic
STRUCT. NO.		DEPT	UCS	MOIST	
Station		ft	ft	ft	
BORING NO.	RT-4	HT	W	Qu	S
Station	1+50	ft	ft	ft	ft
Offset	0.00ft	ft	ft	ft	ft
Ground Surface Elev.	422.6	ft	(ft) (6") (tsf) (%)		
TOPSOIL					
Brown Lean CLAY, with Sand	421.55	3	Gray SANDY CLAY	421.55	2
		4			1
		15	Brown SILTY SAND	406.05	44
Brown Fine SAND, Trace Silt	418.55	3			2
		7			3
		4			34
Brown SILTY SAND	417.05	3	Brown Fine SAND, with SILT	397.05	9
		8	Sand=93.7%, Silt=6.3%, Gravel=0.0%		7
		23			9
Gray Lean CLAY	414.55	1	Brown Fine to Medium SAND, with Silt	384.05	2
		2			13
		1.0 P			39
Brown SILTY SAND	412.05	WH			9
		1			13
		32			13
Brown Fine SAND, with Silt	409.05	1			5
		3			7
		2			38
Brown Lean CLAY, with SAND	407.05	WH	Brown Fine to Medium SAND, with Silt, Trace Gravel	386.55	6
		2			8
		1			14
Brown SANDY SILT	404.05	2			5
		1			6
		36			40

The Unconfined Compressive Strength (UCS) Failure Mode is indicated by (B-Bulge, S-Shear, P-Penetrometer)
The SPT (N value) is the sum of the last two blow values in each sampling zone (AASHTO T206)

BBS, from 137 (Rev. 8-99)



SOIL BORING LOG

Page 2 of 2

Date 8/23/10

ROUTE	I-270	DESCRIPTION	I-270 CORC Retaining Wall	LOGGED BY	IK
SECTION	60-1B-1	LOCATION	SEC 29, TWP. 4N, RNG. 9W, PM		
COUNTY	Madison	DRILLING METHOD	HSA/Mud Rotary	HAMMER TYPE	Automatic
STRUCT. NO.		DEPT	UCS	MOIST	
Station		ft	ft	ft	
BORING NO.	RT-4	HT	W	Qu	S
Station	1+50	ft	ft	ft	ft
Offset	0.00ft	ft	ft	ft	ft
Ground Surface Elev.	422.6	ft	(ft) (6") (tsf) (%)		
Brown Fine to Medium SAND, with Silt, Trace Gravel (continued)	381.55	8	Gray Medium to Coarse SAND, with Gravel (continued)		
		10			
		11			
Gray Fine to Medium SAND, Trace Silt	379.05	7	Gray Fine to Medium SAND	359.05	18
		12			25
		13			32
Gray Fine to Coarse SAND, Trace Silt and Gravel	376.55	10			
		15			
		26			
Sand=91.8%, Silt=4.9%, Gravel=3.3%		15	Gray Fine to Coarse SAND, with Gravel	354.05	6
		17			9
		17			10
		50			70
Brown Fine to Medium SAND, with Gravel	349.05	8			13
		11			28
		12			347.55
		56			76
Gray Medium to Coarse SAND, with Gravel	364.05	13			
		10			
		10			80

The Unconfined Compressive Strength (UCS) Failure Mode is indicated by (B-Bulge, S-Shear, P-Penetrometer)
The SPT (N value) is the sum of the last two blow values in each sampling zone (AASHTO T206)

BBS, from 137 (Rev. 8-99)



SOIL BORING LOG

Page 1 of 2

Date 6/23/10

ROUTE	I-270	DESCRIPTION	I-270 CORC Retaining Wall	LOGGED BY	JK
SECTION	60-1B-1	LOCATION	SEC 29, TWP. 4N, RNG. 9W, PM		
COUNTY	Madison	DRILLING METHOD	HSA/Mud Rotary	HAMMER TYPE	Automatic
STRUCT. NO.		D E L C S I	Surface Water Elev.	ft	D E L C S I
Station		P O S T	Stream Bed Elev.	ft	P O S T
BORING NO.	RT-5	H S Qu T	Groundwater Elev.:		H S Qu T
Station	2+00		First Encounter	405.8 ft	
Offset	0.00ft		Upon Completion	N/A ft	
Ground Surface Elev.	421.8 ft	(ft) (lb) (tsf) (%)	After	N/A Hrs.	(ft) (lb) (tsf) (%)
TOPSOIL			Brown SILTY SAND (continued)		
Brown SILTY SAND	420.81	2	Surface Fine to Medium SAND, with Silt	402.81	3
		6			13
		6			28
Brown SANDY SILT	418.31	3	Brown Fine SAND, with Silt	398.31	6
		6			7
		5			26
		1	Brown Fine to Medium SAND, Trace Silt	395.81	5
		1			6
		1			9
Brown-gray Lean CLAY	413.81		Brown Fine to Coarse SAND, Trace Silt	393.31	5
		1			10
		2			13
		3	Brown Fine SAND, Trace Silt	390.81	6
Brown SANDY SILT	411.31		Sand=95.8%, Silt/CL=4.2%, Gravel=0.0%		6
		2			10
		3	Gray Fine to Medium SAND, Trace Silt	388.31	2
		WH			7
		1			13
		2			20
Brown SILT, with Sand	405.81	WH	Gray Fine to Coarse SAND, Trace Silt	385.81	4
		1			13
		37			14
Brown SILTY SAND	403.81				4
		1			8
		2			10
		3			40

The Unconfined Compressive Strength (UCS) Failure Mode is indicated by (B-Bulge, S-Shear, P-Penetrometer)
The SPT (N value) is the sum of the last two blow values in each sampling zone (AASHTO T206)
BBS, from 137 (Rev. 8-99)



SOIL BORING LOG

Page 2 of 2

Date 6/23/10

ROUTE	I-270	DESCRIPTION	I-270 CORC Retaining Wall	LOGGED BY	JK
SECTION	60-1B-1	LOCATION	SEC 29, TWP. 4N, RNG. 9W, PM		
COUNTY	Madison	DRILLING METHOD	HSA/Mud Rotary	HAMMER TYPE	Automatic
STRUCT. NO.		D E L C S I	Surface Water Elev.	ft	D E L C S I
Station		P O S T	Stream Bed Elev.	ft	P O S T
BORING NO.	RT-5	H S Qu T	Groundwater Elev.:		H S Qu T
Station	2+00		First Encounter	405.8 ft	
Offset	0.00ft		Upon Completion	N/A ft	
Ground Surface Elev.	421.8 ft	(ft) (lb) (tsf) (%)	After	N/A Hrs.	(ft) (lb) (tsf) (%)
TOPSOIL			Gray Fine to Medium SAND, Trace Silt (continued)		
Gray Fine to Coarse SAND, Trace Silt (continued)	390.81	5			
Gray Fine to Medium SAND, Trace Silt		9			
		13			
		8	Gray Fine to Coarse SAND, Trace Gravel	358.31	7
		11			9
		13			27
		45			65
Gray Fine to Coarse SAND, Trace Silt and Gravel	375.81	10			
		18			
		20			
Sand=95.4%, Silt/CL=1.5%, Gravel=3.1%		5	Gray Fine to Medium SAND, Trace Gravel	353.31	5
		8			15
		10			18
		50			70
		6	Gray Fine to Medium SAND, Trace Silt and Gravel	348.31	11
		6			12
		6			13
		50			73
		363.31			
Gray Fine to Medium SAND, Trace Silt		6			
		11			
		18			
		40			80

The Unconfined Compressive Strength (UCS) Failure Mode is indicated by (B-Bulge, S-Shear, P-Penetrometer)
The SPT (N value) is the sum of the last two blow values in each sampling zone (AASHTO T206)
BBS, from 137 (Rev. 8-99)



SOIL BORING LOG

Page 1 of 2

Date 6/22/10

ROUTE	I-270	DESCRIPTION	I-270 CORC Retaining Wall	LOGGED BY	JK
SECTION	60-1B-1	LOCATION	SEC 29, TWP. 4N, RNG. 9W, PM		
COUNTY	Madison	DRILLING METHOD	HSA/Mud Rotary	HAMMER TYPE	Automatic
STRUCT. NO.		D E L C S I	Surface Water Elev.	ft	D E L C S I
Station		P O S T	Stream Bed Elev.	ft	P O S T
BORING NO.	RT-5	H S Qu T	Groundwater Elev.:		H S Qu T
Station	2+50		First Encounter	412.2 ft	
Offset	4.00ft South		Upon Completion	N/A ft	
Ground Surface Elev.	421.2 ft	(ft) (lb) (tsf) (%)	After	N/A Hrs.	(ft) (lb) (tsf) (%)
TOPSOIL			Brown Fine to Medium SAND, Trace Silt (continued)		
Brown Lean CLAY, Trace Sand	420.20	2	Brown Fine SAND, Trace Silt	400.20	6
		3	Sand=97.9%, Silt/CL=2.1%, Gravel=0.0%		7
		4			14
Brown SANDY SILT	417.70	2			5
		2			9
		2			26
		WH	Brown Fine to Medium SAND, Trace Silt	395.20	8
		3			13
		28			15
Brown Fine SAND, Trace Silt	412.70	WH	Brown Fine to Coarse SAND, Trace Silt	392.70	5
		2			8
		2			10
		10			30
Gray Lean CLAY, Trace Sand	410.70	1	Brown Fine to Medium SAND, Trace Silt and Gravel	390.20	7
		1			13
		2			15
Brown SANDY SILT	408.20	1	Gray Fine SAND, Trace Silt	387.70	8
		2			10
		4			11
		10			30
		4	Gray Fine to Medium SAND, Trace Silt	385.20	6
		4			11
		8			12
		34			
Brown Fine to Medium SAND, Trace Silt	402.70	3			8
		4			11
		8			40

The Unconfined Compressive Strength (UCS) Failure Mode is indicated by (B-Bulge, S-Shear, P-Penetrometer)
The SPT (N value) is the sum of the last two blow values in each sampling zone (AASHTO T206)
BBS, from 137 (Rev. 8-99)



SOIL BORING LOG

Page 2 of 2

Date 6/22/10

ROUTE	I-270	DESCRIPTION	I-270 CORC Retaining Wall	LOGGED BY	JK
SECTION	60-1B-1	LOCATION	SEC 29, TWP. 4N, RNG. 9W, PM		
COUNTY	Madison	DRILLING METHOD	HSA/Mud Rotary	HAMMER TYPE	Automatic
STRUCT. NO.		D E L C S I	Surface Water Elev.	ft	D E L C S I
Station		P O S T	Stream Bed Elev.	ft	P O S T
BORING NO.	RT-6	H S Qu T	Groundwater Elev.:		H S Qu T
Station	2+50		First Encounter	412.2 ft	
Offset	4.00ft South		Upon Completion	N/A ft	
Ground Surface Elev.	421.2 ft	(ft) (lb) (tsf) (%)	After	N/A Hrs.	(ft) (lb) (tsf) (%)
TOPSOIL			Gray Fine SAND, Trace Silt (continued)		
Gray Fine to Medium SAND, Trace Silt (continued)	390.20	5			
Gray Fine to Coarse SAND, Trace Silt		11			
		13			
Gray Fine SAND, Trace Silt	377.70	8	Gray Fine to Coarse SAND, with Gravel, Trace Silt	357.70	7
		13	Sand=83.0%, Silt/CL=2.7%, Gravel=14.3%		7
		15			5
		45			65
Gray Fine to Coarse SAND, Trace Silt	375.20	6			
		12			
		17			
Gray Fine to Medium SAND, Trace Silt	372.70	6	Gray Fine to Coarse SAND, Trace Gravel and Silt	352.70	10
		11			10
		15			11
		50			70
		15			
Gray Fine to Coarse SAND, Trace Gravel	367.70	15			19
		14			41
		8			34
		50			80
		352.70			
Gray Fine SAND, Trace Silt		14			
		27			
		40			80

The Unconfined Compressive Strength (UCS) Failure Mode is indicated by (B-Bulge, S-Shear, P-Penetrometer)
The SPT (N value) is the sum of the last two blow values in each sampling zone (AASHTO T206)
BBS, from 137 (Rev. 8-99)

FILE NAME = 060W008-76A91-010-Soil Borings.dgn

USER NAME = jehrhart

DESIGNED - JCE

REVISED -

CHECKED - PMH

REVISED -

DRAWN - AMV

REVISED -

CHECKED - JCE

REVISED -

STATE OF ILLINOIS
DEPARTMENT OF TRANSPORTATION

SOIL BORING LOGS
STRUCTURE NO. 060-W008

SHEET NO. 10 OF 19 SHEETS

F.A.I.
RTE.
270

SECTION
60-1B-1

COUNTY
MADISON

TOTAL
SHEETS
712

SHEET
NO.
522

CONTRACT NO. 76A91

ILLINOIS FED. AID PROJECT



SOIL BORING LOG

Page 1 of 2

Date 6/28/10

ROUTE	I-270	DESCRIPTION	I-270 CORC Retaining Wall	LOGGED BY	IK
SECTION	60-1B-1	LOCATION	SEC 29, TWP. 4N, RNG. 9W, PM		
COUNTY	Madison	DRILLING METHOD	HSA/Mud Rotary	HAMMER TYPE	Automatic
STRUCT. NO.		DEPT	UCS	MOIST	
Station		ft	ft	ft	
BORING NO.	RT-7	HT	Qu	HT	Qu
Station	3+50	ft	ft	ft	ft
Offset	25.00ft South				
Ground Surface Elev.	422.8	ft	(ft) (ft) (tsf) (%)		
TOPSOIL					
Brown Fine SAND, Trace Silt	421.78	3			
		5			
		6			
Brown SILTY SAND	419.28	5			
		5			
		23			
Gray-brown Lean CLAY	417.28	5			
		WH			
		1			
		2			
		33			
Brown Fine to Medium SAND, with Silt	414.78	ST			
		26			
		394.28			
		8			
		11			
		12			
		30			
Brown Fine to Medium SAND, Trace Silt and Gravel	391.78	8			
		11			
		14			
Gray-brown Lean CLAY, with Sand	409.78	1			
		2			
		2			
		35			
Gray-brown SANDY SILT	406.78	2			
		1			
		2			
		37			
Brown Fine to Medium SAND, Trace Silt	404.78	4			
		7			
		10			
		13			

The Unconfined Compressive Strength (UCS) Failure Mode is indicated by (B-Bulge, S-Shear, P-Penetrometer)
The SPT (N value) is the sum of the last two blow values in each sampling zone (AASHTO T206)

BBS, from 137 (Rev. 8-99)



SOIL BORING LOG

Page 2 of 2

Date 6/28/10

ROUTE	I-270	DESCRIPTION	I-270 CORC Retaining Wall	LOGGED BY	IK
SECTION	60-1B-1	LOCATION	SEC 29, TWP. 4N, RNG. 9W, PM		
COUNTY	Madison	DRILLING METHOD	HSA/Mud Rotary	HAMMER TYPE	Automatic
STRUCT. NO.		DEPT	UCS	MOIST	
Station		ft	ft	ft	
BORING NO.	RT-7	HT	Qu	HT	Qu
Station	3+50	ft	ft	ft	ft
Offset	25.00ft South				
Ground Surface Elev.	422.8	ft	(ft) (ft) (tsf) (%)		
TOPSOIL					
Gray Fine to Coarse SAND, Trace Silt (continued)	351.78	5			
		8			
		10			
Gray Fine to Medium SAND, Trace Silt		11			
		18			
		18			
		65			
Gray Fine to Coarse SAND, with Gravel	359.28	7			
		13			
		25			
Brown Fat CLAY	414.40	WH			
		1			
		0.25			
		36			
Brown SAND, Trace Silt	412.40	ST			
		27			
		9			
		4			
		9			
Brown SILT, with SAND	409.90	2			
		1			
		2			
		36			
Brown SILTY SAND	408.90	3			
		2			
		32			
		2			
		15			
		3			
		5			
		23			
Brown Fine SAND, Trace Silt	402.40	6			
		8			
		10			
		12			

The Unconfined Compressive Strength (UCS) Failure Mode is indicated by (B-Bulge, S-Shear, P-Penetrometer)
The SPT (N value) is the sum of the last two blow values in each sampling zone (AASHTO T206)

BBS, from 137 (Rev. 8-99)



SOIL BORING LOG

Page 1 of 2

Date 6/29/10

ROUTE	I-270	DESCRIPTION	I-270 CORC Retaining Wall	LOGGED BY	IK
SECTION	60-1B-1	LOCATION	SEC 29, TWP. 4N, RNG. 9W, PM		
COUNTY	Madison	DRILLING METHOD	HSA/Mud Rotary	HAMMER TYPE	Automatic
STRUCT. NO.		DEPT	UCS	MOIST	
Station		ft	ft	ft	
BORING NO.	RT-8	HT	Qu	HT	Qu
Station	3+50	ft	ft	ft	ft
Offset	0.00ft				
Ground Surface Elev.	420.4	ft	(ft) (ft) (tsf) (%)		
TOPSOIL					
Brown SILTY SAND	419.40	2			
		4			
		15			
		3			
		2			
		29			
		2			
		25			
Brown Fat CLAY	414.40	WH			
		1			
		0.25			
		36			
Brown SAND, Trace Silt	412.40	ST			
		27			
		9			
		4			
		9			
Brown SILT, with SAND	409.90	2			
		1			
		2			
		36			
Brown SILTY SAND	408.90	3			
		2			
		32			
		2			
		15			
		3			
		5			
		23			
Brown Fine SAND, Trace Silt	402.40	6			
		8			
		10			
		12			

The Unconfined Compressive Strength (UCS) Failure Mode is indicated by (B-Bulge, S-Shear, P-Penetrometer)
The SPT (N value) is the sum of the last two blow values in each sampling zone (AASHTO T206)

BBS, from 137 (Rev. 8-99)



SOIL BORING LOG

Page 2 of 2

Date 6/29/10

ROUTE	I-270	DESCRIPTION	I-270 CORC Retaining Wall	LOGGED BY	IK
SECTION	60-1B-1	LOCATION	SEC 29, TWP. 4N, RNG. 9W, PM		
COUNTY	Madison	DRILLING METHOD	HSA/Mud Rotary	HAMMER TYPE	Automatic
STRUCT. NO.		DEPT	UCS	MOIST	
Station		ft	ft	ft	
BORING NO.	RT-8	HT	Qu	HT	Qu
Station	3+50	ft	ft	ft	ft
Offset	0.00ft				
Ground Surface Elev.	420.4	ft	(ft) (ft) (tsf) (%)		
TOPSOIL					
Gray Fine to Medium SAND, Trace Silt and Gravel (continued)	379.40	7			
		6			
		6			
Gray Fine to Coarse SAND, Trace Silt	378.90	9			
		14			
		12			
		45			
Gray Fine to Coarse SAND, Trace Silt and Gravel	374.40	10			
		16			
		19			
Gray Fine SAND, Trace Silt	371.90	7			
		9			
		13			
		50			
Gray Fine to Coarse SAND, Trace Silt and Gravel	366.90	11			
		10			
		12			
		50			
Gray Fine to Medium SAND, Trace Silt and Gravel	361.90	15			
		25			
		25			

The Unconfined Compressive Strength (UCS) Failure Mode is indicated by (B-Bulge, S-Shear, P-Penetrometer)
The SPT (N value) is the sum of the last two blow values in each sampling zone (AASHTO T206)

BBS, from 137 (Rev. 8-99)

FILE NAME = 060W008-76A91-011-Soil Borings.dgn

USER NAME = jehrhart

DESIGNED - JCE

REVISD -

CHECKED - PMH

REVISD -

DRAWN - AMV

REVISD -

PLOT DATE = 3/18/11

CHECKED - JCE

REVISD -

STATE OF ILLINOIS
DEPARTMENT OF TRANSPORTATION

SOIL BORING LOGS
STRUCTURE NO. 060-W008

SHEET NO. 11 OF 19 SHEETS

F.A.I.
RTE.

SECTION

COUNTY

TOTAL
SHEETS

SHEET
NO.

270

60-1B-1

MADISON

712

523

CONTRACT NO. 76A91

ILLINOIS FED. AID PROJECT



SOIL BORING LOG

Page 1 of 2

Date 6/30/10

ROUTE I-270 DESCRIPTION I-270 CORC Retaining Wall LOGGED BY IK

SECTION 60-1B-1 LOCATION SEC.29, TWP. 4N, RNG. 9W, PM

COUNTY Madison DRILLING METHOD HSA/Mud Rotary HAMMER TYPE Automatic

STRUCT. NO.	Station	Ground Surface Elev.	ft	(ft)	(/6")	(tsf)	(%)	Surface Water Elev.	ft	Stream Bed Elev.	ft	D E P T H	B L O W S	U C S	M O I S T
BORING NO.	RT-9	4+00	0.00ft					Groundwater Elev.:							
Station	4+00							First Encounter	409.9	ft	▼				
Offset	0.00ft							Upon Completion	N/A	ft					
Ground Surface Elev.	419.8	ft		(ft)	(/6")	(tsf)	(%)	After N/A Hrs.	N/A	ft		(ft)	(/6")	(tsf)	(%)
TOPSOIL															
Brown SANDY SILT	418.76				2									5	
					4		18							7	
					5									11	
					1									6	
					3		28							8	
					2									10	
					5									28	
Gray-brown Fat CLAY	414.26													11	
Wet Density=114.3pcf, Dry Density=85.0pcf						51	0.8	35						16	
Liquid Limit=68, Plastic Limit=26, Plastic Index=42							S							14	
Brown Fine to Medium SAND, with Silt	411.78													7	
					1			Brown Fine to Coarse SAND, Trace Silt and Gravel	391.28					12	
					2		28							19	
					10									30	
					4									4	
					4		24							5	
					7			Brown Fine to Medium SAND, Trace Silt	388.78					10	
Gray-brown Lean CLAY, with Sand	406.76													7	
					3			Gray Fine SAND, Trace Silt	386.28					15	
					5		25							19	
					15									36	
Gray-brown SANDY SILT	403.26				3			Sand = 99.0%, Silt/CL = 1.0%, Gravel = 0.0%						6	
					4		29							9	
					9									10	
Brown Fine to Medium SAND, Trace Silt	401.76				3			Gray Fine to Coarser SAND, Trace Silt	381.28					7	
					4									10	
					7									16	
					20									40	

The Unconfined Compressive Strength (UCS) Failure Mode is indicated by (B-Bulge, S-Shear, P-Penetrometer)
The SPT (N value) is the sum of the last two blow values in each sampling zone (AASHTO T206)
BBS, from 137 (Rev. 8-99)



SOIL BORING LOG

Page 2 of 2

Date 6/30/10

ROUTE I-270 DESCRIPTION I-270 CORC Retaining Wall LOGGED BY IK

SECTION 60-1B-1 LOCATION SEC.29, TWP. 4N, RNG. 9W, PM

COUNTY Madison DRILLING METHOD HSA/Mud Rotary HAMMER TYPE Automatic

STRUCT. NO. _____	D	B	U	M	Surface Water Elev.	ft	D	B	U	M
Station _____	E	L	C	O	Stream Bed Elev.	ft	E	L	C	O
	P	O	S	I			P	O	S	I
BORING NO. RT-9	T	W			Groundwater Elev.:		T	W		
Station 4+00	H	S	Qu	T	First Encounter	409.8 ft ▼	H	S	Qu	T
Offset 0.00ft					Upon Completion	N/A				
Ground Surface Elev. 419.8 ft	(ft)	(/6")	(tsf)	(%)	After N/A Hrs.	N/A ft	(ft)	(/6")	(tsf)	(%)
Gray Fine to Coarse SAND, Trace Silt (continued)					Gray Fine to Medium SAND, Trace Silt (continued)					
Gray Fine to Medium SAND, Trace Silt	378.79									
		7								
		12								
		11								
		8			Gray Fine to Coarse SAND, with Gravel	358.28		7		
		15						7		
	45	23					65	9		
		15								
		17								
		17								
		10						8		
		11						10		
	50	17					70	11		

The Unconfined Compressive Strength (UCS) Failure Mode is indicated by (B-Bulge, S-Shear, P-Penetrometer)
The SPT (N value) is the sum of the last two blow values in each sampling zone (AASHTO T206)
BBS, from 137 (Rev. 8-99)



SOIL BORING LOG

Page 1 of 2

Date 6/30/10

ROUTE I-270 DESCRIPTION I-270 CORC Retaining Wall LOGGED BY IK

SECTION 60-1B-1 LOCATION SEC.29, TWP. 4N, RNG. 9W, PM

COUNTY Madison DRILLING METHOD HSA/Mud Rotary HAMMER TYPE Automatic

STRUCT. NO.	E	D	B	U	M	Surface Water Elev.	ft	D	B	U	M		
Station		P	O	C	O	Stream Bed Elev.	ft	P	O	C	O		
		T	W	S	I			H	S	S	I		
BORING NO.	RT-10	H	S	Qu	T	Groundwater Elev.:							
Station	4+50					First Encounter	410.8						
Offset	0.00ft					Upon Completion	N/A						
Ground Surface Elev.	419.3	ft	(ft)	(/6")	(tsf)	(%)	After N/A Hrs.	N/A	ft	(ft)	(/6")	(tsf)	(%)
TOPSOIL													
Brown SANDY SILT	418.30		2							9			
			3	25					10				
			3							11			
Gray-brown Lean CLAY, Trace Sand	415.80		WH							6			
			1	33					4				
			5						7				
Brown Fine SAND, with Silt	413.30												
									393.30	6			
Brown SANDY SILT	412.30		ST	0.3	31					12			
Gray-brown Lean CLAY	411.80			S						14			
Wet Density=116.3pcf, Dry Density=89.1pcf	411.30												
Brown SILTY SAND													
										6			
			1						390.80				
			2	30						10			
			2							13			
			10						30				
Brown Fine to Medium SAND, with Silt	408.80									6			
			9						388.30				
			10	21						10			
			16							15			
			4							5			
			4							7			
			15	4					38	9			
Gray Fine to Medium SAND, Trace Silt	403.30		3							6			
Sand=98.6%, SILT=1.4%, Gravel=0%			3							8			
Stress = 0.3tsf			6							14			
Brown Fine to Medium SAND, Trace Silt and Gravel	400.80		5							6			
			8							10			
			9							40			
			20										

The Unconfined Compressive Strength (UCS) Failure Mode is indicated by (B-Bulge, S-Shear, P-Penetrometer)
The SPT (N value) is the sum of the last two blow values in each sampling zone (AASHTO T206)
BBS, from 137 (Rev. 8-99)



SOIL BORING LOG

Page 2 of 2

Date 6/30/10

ROUTE I-270 DESCRIPTION I-270 CORC Retaining Wall LOGGED BY IK

SECTION 60-1B-1 LOCATION SEC.29, TWP. 4N, RNG. 9W, PM

COUNTY Madison DRILLING METHOD HSA/Mud Rotary HAMMER TYPE Automatic

STRUCT. NO.	DEPT				BL				UC				MO				Surface Water Elev.				Stream Bed Elev.				DEPT				BL				UC				MO																		
Station	
BORING NO.	RT-10																Groundwater Elev.:																																						
Station	4+50																				First Encounter				410.8				ft																										
Offset	0.00ft																								Upon Completion				N/A				ft																						
Ground Surface Elev.	419.3				ft				(ft)				(/6")				(tsf)				(%)																																		
Gray Fine to Medium SAND, Trace Silt (continued)	
Gray Fine to Coarse SAND, Trace Silt	

The Unconfined Compressive Strength (UCS) Failure Mode is indicated by (B-Bulge, S-Shear, P-Penetrometer)
The SPT (N value) is the sum of the last two blow values in each sampling zone (AASHTO T206)
BBS, from 137 (Rev. 8-99)

FILE NAME = 060W008-76A91-012-Soil Borings.dgn

USER NAME = jehrhart

DESIGNED - JCE

REVISD -

CHECKED - PMH

REVISD -

DRAWN - AMV

REVISD -

PLOT DATE = 3/18/11

CHECKED - JCE

REVISD -

STATE OF ILLINOIS
DEPARTMENT OF TRANSPORTATION

SOIL BORING LOGS
STRUCTURE NO. 060-W008

SHEET NO. 12 OF 19 SHEETS

F.A.I. RTE.	SECTION	COUNTY	TOTAL SHEETS	SHEET NO.
270	60-1B-1	MADISON	712	524
CONTRACT NO. 76A91				
ILLINOIS FED. AID PROJECT				



SOIL BORING LOG

Page 1 of 2

Date 7/2/10

ROUTE I-270 DESCRIPTION I-270 CORC Retaining Wall LOGGED BY AC
SECTION 60-1B-1 LOCATION SEC.29, TWP. 4N, RNG. 9W, PM
COUNTY Madison DRILLING METHOD HSA/Mud Rotary HAMMER TYPE Automatic

STRUCT. NO.	
-------------	--	--	



Date 7/8/10

SECTION 60-1B-1 LOCATION SEC 29, TWP. 4N, RNG. 9W, PM

COUNTY Madison DRILLING METHOD HSA/Mud Rotary HAMMER TYPE Automatic

STRUCT. NO. _____	D	B	L	U	M	Surface Water Elev. _____ ft	D	B	L	U	M
Station _____	P	H	W	S	I	Stream Bed Elev. _____ ft	P	H	W	S	I
BORING NO. _____	T	H	W	S	I	Groundwater Elev.: _____ ft	T	H	W	S	I
Station _____	P	H	W	S	I	First Encounter _____ ft	P	H	W	S	I
Offset _____	T	H	W	S	I	Upon Completion _____ ft	T	H	W	S	I
Ground Surface Elev. _____ ft	(ft)	(in)	(ft)	(in)	(ft)	After N/A Hrs. _____ ft	(ft)	(in)	(ft)	(in)	(ft)

The Unconfined Compressive Strength (UCS) Failure Mode is indicated by (B-Bulge, S-Shear, P-Penetrometer)
The SPT (N value) is the sum of the last two blow values in each sampling zone (AASHTO T206)

BBS, from 137 (Rev. 8-99)



Date 7/8/10

SECTION 60-1B-1 LOCATION SEC. 29, TWP. 4N, RNG. 9W, PM

COUNTY Madison DRILLING METHOD HSA/Mud Rotary HAMMER TYPE Automatic

STRUCT. NO. _____	D P T	B W H	L W S	U O I	M I S	Surface Water Elev. _____ ft	D P T	B W H	L W S	U O I	M I S
BORING NO. <u>RT-17</u>						Stream Bed Elev. _____ ft					
Station <u>8+50</u>						Groundwater Elev.: _____ ft					
Offset _____						First Encounter _____ ft					
Ground Elev. <u>415.8</u> ft	(ft)	(ft)	(ft)	(ft)	(ft)	Upon Completion _____ ft	(ft)	(ft)	(ft)	(ft)	(ft)
						After N/A Hrs. _____ ft					

The Unconfined Compressive Strength (UCS) Failure Mode is indicated by (B-Bulge, S-Shear, P-Penetrometer)
The SPT (N value) is the sum of the last two blow values in each sampling zone (AASHTO T206)

BBS, from 137 (Rev. 8-99)



Date 7/16/10

SECTION 60-1B-1 LOCATION SEC.29,TWP.4N,RNG.9W, PM

COUNTY Madison DRILLING METHOD HSA/Mud Rotary HAMMER TYPE Automatic

STRUCT. NO. _____	D	E	B	L	U	M	O	Surface Water Elev. _____	r	D	E	B	L	U	M	O
Station _____	P	T	W	S	I	S	I	Stream Bed Elev. _____		P	T	W	S	I	S	I
BORING NO. RT-18	H	S	Q	u	T			Groundwater Elev.:		H	S	Q	u	T		
Station 9+00								First Encounter 406.0	r							
Offset 25.00 ft Right								N/A								
Cover Surface Elev. 816.0	(ft)	(in)	(%)	(%)	(%)	(%)	(%)	N/A		(ft)	(in)	(%)	(%)	(%)	(%)	(%)

The Unconfined Compressive Strength (UCS) Failure Mode is indicated by (B-Bulge, S-Shear, P-Penetrometer)
The SPT (N value) is the sum of the last two blow values in each sampling zone (AASHTO T206)

BBS, form 137 (Rev. 8-99)



Date 7/16/10

SECTION 60-1B-1 LOCATION SEC.29, TWP. 4N, RNG. 9W, PM

COUNTY Madison DRILLING METHOD HSAMud Rotary HAMMER TYPE Automatic

STRAUT. NO. _____	D	E	B	L	U	C	M	O	Surface Water Elev. _____	r	D	E	B	L	U	C	M	O
Station _____	P	T	W	S	Q	I	I		Stream Bed Elev. _____		P	T	W	S	Q	I	I	
BORING NO. _____	H	S							Groundwater Elev.: _____		H	S						
RT-18									First Encounter _____	406.0	r							
Offset 5+00									_____	N/A								
Station 25.00 ft Right									After N/A									
Ground Surface Elev. 6.0	ft	(f)	(f)	(f)	(f)	(f)	(f)	(f)	_____									

The Unconfined Compressive Strength (UCS) Failure Mode is indicated by (B-Bulge, S-Shear, P-Penetrometer)
The SPT (N value) is the sum of the last two blow values in each sampling zone (AASHTO T206)

BBS, form 137 (Rev. 8-99)



SOIL BORING LOG

Page 1 of 2

Date 7/9/10

ROUTE	I-270	DESCRIPTION	I-270 CORC Retaining Wall	LOGGED BY	AOT
SECTION	60-1B-1	LOCATION	SEC 29, TWP. 4N, RNG. 9W, PM		
COUNTY	Madison	DRILLING METHOD	HSA/Mud Rotary	HAMMER TYPE	Automatic
STRUCT. NO.					
Station					
BORING NO.	RT-19				
Station	9+50				
Offset	0.00ft				
Ground Surface Elev.	415.7	ft	(ft) (ft) (ft) (%)		
Brown Lean CLAY					
	WH				
	2	25			
	2				
Brown SILTY SAND	412.19				
	2				
	2	39			
	1				
	3	32			
	2				
Brown Fine SAND, with Silt	407.19				
	WH				
	3	26			
	1				
	3				
	4				
Brown Fine to Coarse SAND	402.19				
	WH				
	2				
	2				
Brown Fine to Coarse SAND, Trace Silt	399.69				
	3				
	4				
	7				
	8				
	8				

The Unconfined Compressive Strength (UCS) Failure Mode is indicated by (B-Bulge, S-Shear, P-Penetrometer)
The SPT (N value) is the sum of the last two blow values in each sampling zone (AASHTO T206)

BBS, from 137 (Rev. 8-99)



SOIL BORING LOG

Page 2 of 2

Date 7/9/10

ROUTE	I-270	DESCRIPTION	I-270 CORC Retaining Wall	LOGGED BY	AOT
SECTION	60-1B-1	LOCATION	SEC 29, TWP. 4N, RNG. 9W, PM		
COUNTY	Madison	DRILLING METHOD	HSA/Mud Rotary	HAMMER TYPE	Automatic
STRUCT. NO.					
Station					
BORING NO.	RT-19				
Station	9+50				
Offset	0.00ft				
Ground Surface Elev.	415.7	ft	(ft) (ft) (ft) (%)		
Gray Fine SAND, Trace Silt					
	5				
	13				
	19				
Gray Fine to Coarse SAND, Trace Gravel	372.19				
	6				
	6				
	5				
Gray Fine to Medium SAND	352.19				
	8				
	8				
	8				
Gray Fine SAND, Trace Gravel	367.19				
	4				
	4				
	3				
Gray Fine to Medium SAND, Trace Gravel	362.19				
	1				
	2				
	6				
Gray Fine to Medium SAND, Trace Silt	357.19				
	5				
	6				
	7				

The Unconfined Compressive Strength (UCS) Failure Mode is indicated by (B-Bulge, S-Shear, P-Penetrometer)
The SPT (N value) is the sum of the last two blow values in each sampling zone (AASHTO T206)

BBS, from 137 (Rev. 8-99)



SOIL BORING LOG

Page 1 of 2

Date 7/12/10

ROUTE	I-270	DESCRIPTION	I-270 CORC Retaining Wall	LOGGED BY	AOT
SECTION	60-1B-1	LOCATION	SEC 29, TWP. 4N, RNG. 9W, PM		
COUNTY	Madison	DRILLING METHOD	HSA/Mud Rotary	HAMMER TYPE	Automatic
STRUCT. NO.					
Station					
BORING NO.	RT-20				
Station	10+00				
Offset	5.00ft East				
Ground Surface Elev.	423.4	ft	(ft) (ft) (ft) (%)		
Brown SANDY CLAY					
	3				
	4				
	5				
Brown SANDY SILT	419.89				
	4				
	5				
	3				
Wet Density=119.8pcf, Dry Density=102.1pcf					
	ST	0.8	17		
	V				
Gray SANDY SILT	414.89				
	3				
	4				
	6				
Brown SANDY CLAY	412.39				
	7				
	7				
	9				
Brown SILTY SAND	409.89				
	3				
	3				
	2				
Brown SILT, Trace Sand	407.39				
	2				
	2				
	2				
Brown SANDY SILT	404.89				
	WH				
	1				
	3				

The Unconfined Compressive Strength (UCS) Failure Mode is indicated by (B-Bulge, S-Shear, P-Penetrometer)
The SPT (N value) is the sum of the last two blow values in each sampling zone (AASHTO T206)

BBS, from 137 (Rev. 8-99)



SOIL BORING LOG

Page 2 of 2

Date 7/12/10

ROUTE	I-270	DESCRIPTION	I-270 CORC Retaining Wall	LOGGED BY	AOT
SECTION	60-1B-1	LOCATION	SEC 29, TWP. 4N, RNG. 9W, PM		
COUNTY	Madison	DRILLING METHOD	HSA/Mud Rotary	HAMMER TYPE	Automatic
STRUCT. NO.					
Station					
BORING NO.	RT-20				
Station	10+00				
Offset	5.00ft East				
Ground Surface Elev.	423.4	ft	(ft) (ft) (ft) (%)		
Brown Fine SAND (continued)					
	3				
	4				
	6				
Brown Fine to Coarse SAND, Trace Silt, Gravel	379.89				
	8				
	10				
	13				
	13				
	9				
	11				
	14				
	11				
	14				
	25				
	8				
	9				
	9				
Gray Medium SAND	364.89				
	8				
	8				
	9				

The Unconfined Compressive Strength (UCS) Failure Mode is indicated by (B-Bulge, S-Shear, P-Penetrometer)
The SPT (N value) is the sum of the last two blow values in each sampling zone (AASHTO T206)

BBS, from 137 (Rev. 8-99)



SOIL BORING LOG

Page 1 of 2

Date 7/13/10

ROUTE	I-270	DESCRIPTION	I-270 CORC Retaining Wall	LOGGED BY	AOT
SECTION	60-1B-1	LOCATION	SEC.29,TWP.4N,RNG.9W,PM		
COUNTY	Madison	DRILLING METHOD	HSA/Mud Rotary	HAMMER TYPE	Automatic
STRUCT. NO.		D E L O S	Surface Water Elev.	ft	D E L O S
Station		P T W S	Stream Bed Elev.	ft	P T W S
BORING NO.	RT-21	H S Qu T	Groundwater Elev.	ft	H S Qu T
Station	10+50		First Encounter	406.4 ft	
Offset	0.00ft		Upon Completion	N/A ft	
Ground Surface Elev.	426.4 ft	(ft) (6") (tsf) (%)	After	N/A Hrs	(ft) (6") (tsf) (%)
Brown Fat CLAY, with Silt					
	3		Gray-brown SANDY SILT (continued)	405.41	
	4	18	Brown SILTY SAND		39
	5				
	6				
The Unconfined Compressive Strength (UCS) Failure Mode is indicated by (B-Bulge, S-Shear, P-Penetrometer)
The SPT (N value) is the sum of the last two blow values in each sampling zone (AASHTO T206)

BBS, from 137 (Rev. 8-99)



SOIL BORING LOG

Page 2 of 2

Date 7/13/10

ROUTE	I-270	DESCRIPTION	I-270 CORC Retaining Wall	LOGGED BY	AOT
SECTION	60-1B-1	LOCATION	SEC.29,TWP.4N,RNG.9W,PM		
COUNTY	Madison	DRILLING METHOD	HSA/Mud Rotary	HAMMER TYPE	Automatic
STRUCT. NO.		D E L O S	Surface Water Elev.	ft	D E L O S
Station		P T W S	Stream Bed Elev.	ft	P T W S
BORING NO.	RT-21	H S Qu T	Groundwater Elev.	ft	H S Qu T
Station	10+50		First Encounter	406.4 ft	
Offset	0.00ft		Upon Completion	N/A ft	
Ground Surface Elev.	426.4 ft	(ft) (6") (tsf) (%)	After	N/A Hrs	(ft) (6") (tsf) (%)
Gray Fine to Medium SAND, Trace Silt (continued)					
	3		Gray Fine to Coarse SAND, Trace Gravel		
	4				
	5				
The Unconfined Compressive Strength (UCS) Failure Mode is indicated by (B-Bulge, S-Shear, P-Penetrometer)
The SPT (N value) is the sum of the last two blow values in each sampling zone (AASHTO T206)

BBS, from 137 (Rev. 8-99)



SOIL BORING LOG

Page 1 of 2

Date 7/13/10

ROUTE	I-270	DESCRIPTION	I-270 CORC Retaining Wall	LOGGED BY	AOT
SECTION	60-1B-1	LOCATION	SEC.29,TWP.4N,RNG.9W,PM		
COUNTY	Madison	DRILLING METHOD	HSA/Mud Rotary	HAMMER TYPE	Automatic
STRUCT. NO.		D E L O S	Surface Water Elev.	ft	D E L O S
Station		P T W S	Stream Bed Elev.	ft	P T W S
BORING NO.	RT-22	H S Qu T	Groundwater Elev.	ft	H S Qu T
Station	11+00		First Encounter	407.9 ft	
Offset	25.00ft		Upon Completion	N/A ft	
Ground Surface Elev.	425.9 ft	(ft) (6") (tsf) (%)	After	N/A Hrs	(ft) (6") (tsf) (%)
Brown SANDY SILT					
	3		Brown Fine SAND, with Silt	404.85	
	4	17			
	5				
	6				
The Unconfined Compressive Strength (UCS) Failure Mode is indicated by (B-Bulge, S-Shear, P-Penetrometer)
The SPT (N value) is the sum of the last two blow values in each sampling zone (AASHTO T206)

BBS, from 137 (Rev. 8-99)



SOIL BORING LOG


Page 2 of 2

Date 7/13/10

ROUTE	I-270	DESCRIPTION	I-270 CORC Retaining Wall	LOGGED BY	AOT
SECTION	60-1B-1	LOCATION	SEC.29,TWP.4N,RNG.9W,PM		
COUNTY	Madison	DRILLING METHOD	HSA/Mud Rotary	HAMMER TYPE	Automatic
STRUCT. NO.		D E L O S	Surface Water Elev.	ft	D E L O S
Station		P T W S	Stream Bed Elev.	ft	P T W S
BORING NO.	RT-22	H S Qu T	Groundwater Elev.	ft	H S Qu T
Station	11+00		First Encounter	407.9 ft	
Offset	25.00ft		Upon Completion	N/A ft	
Ground Surface Elev.	425.9 ft	(ft) (6") (tsf) (%)	After	N/A Hrs	(ft) (6") (tsf) (%)
Gray Fine to Medium SAND (continued)					
	3		Gray Fine to Coarse SAND (continued)		
	4				
	5				
The Unconfined Compressive Strength (UCS) Failure Mode is indicated by (B-Bulge, S-Shear, P-Penetrometer)
The SPT (N value) is the sum of the last two blow values in each sampling zone (AASHTO T206)

BBS, from 137 (Rev. 8-99)

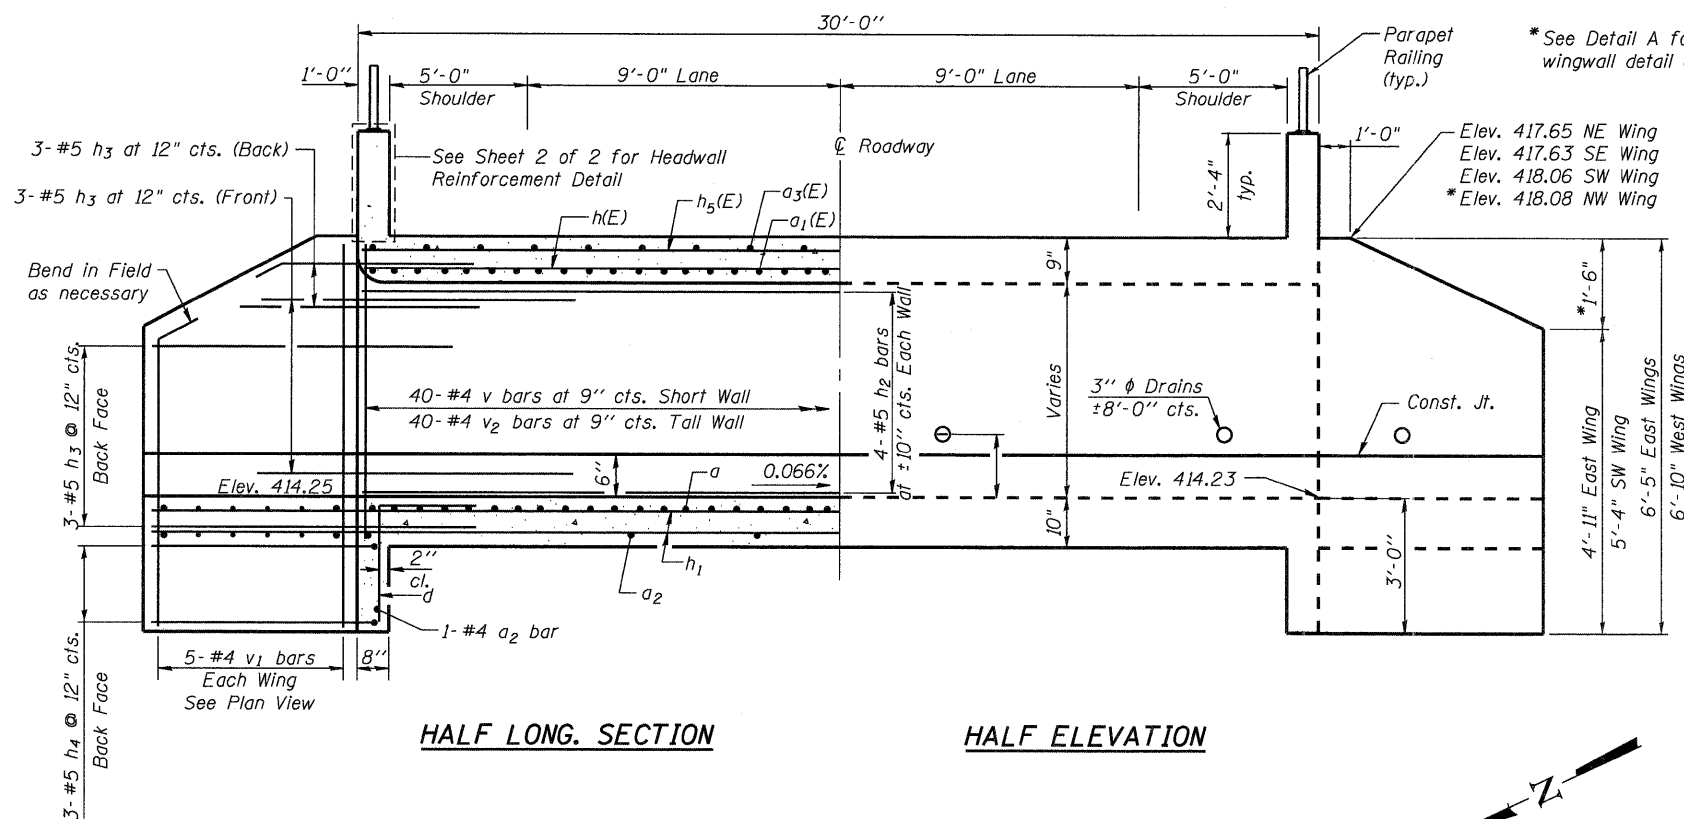

HALF LONG. SECTION

HALF ELEVATION

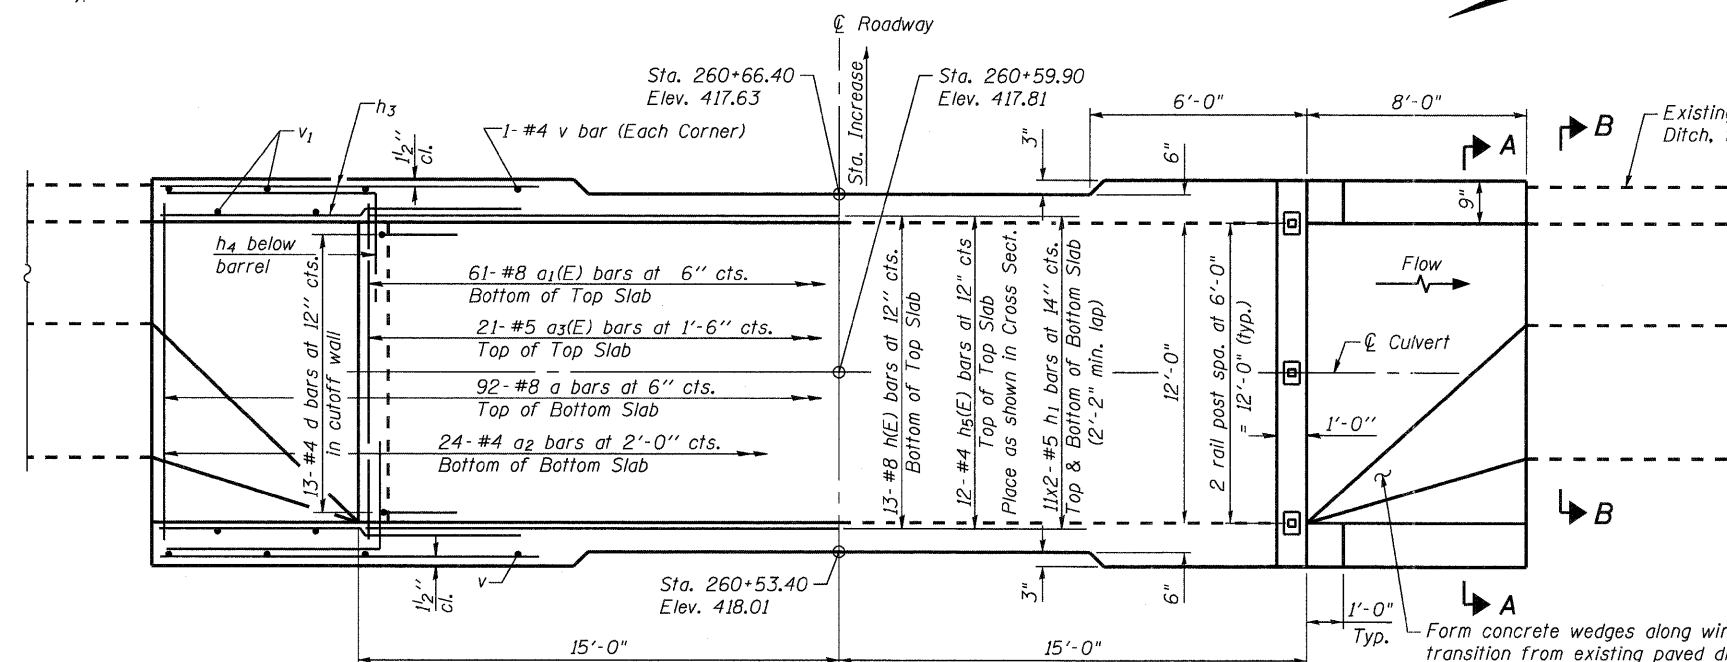

SHOWING REINFORCEMENT

SHOWING OUTLINES

PLAN


NOTES

A distance of half the length of the wingwall but not less than six feet of the barrel shall be poured monolithically with the wingwalls.
Reinforcement bars shall conform to the requirements of ASTM A 706 Gr 60. See Special Provisions.
See Sheet 2 of 2 for bar details and Bill of Material.


DESIGN STRESSES

$f_y = 60,000$ psi
 $f'_c = 3,500$ psi


LOADING HS 20-44 & ALT.

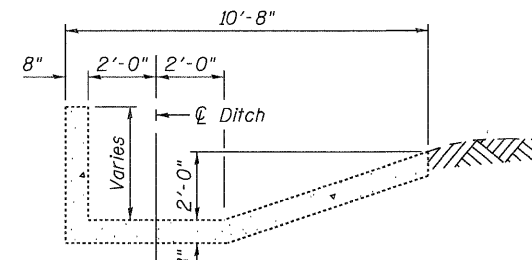


SECTION B-B

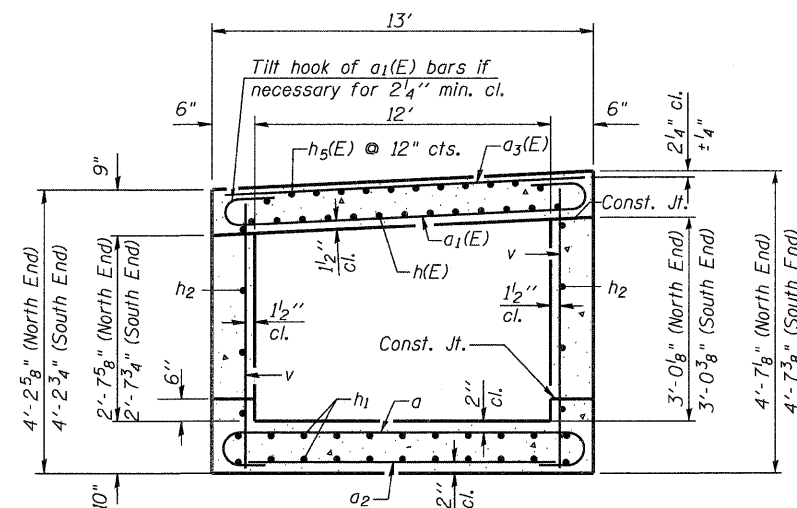

SECTION THRU BARREL
(Looking South)

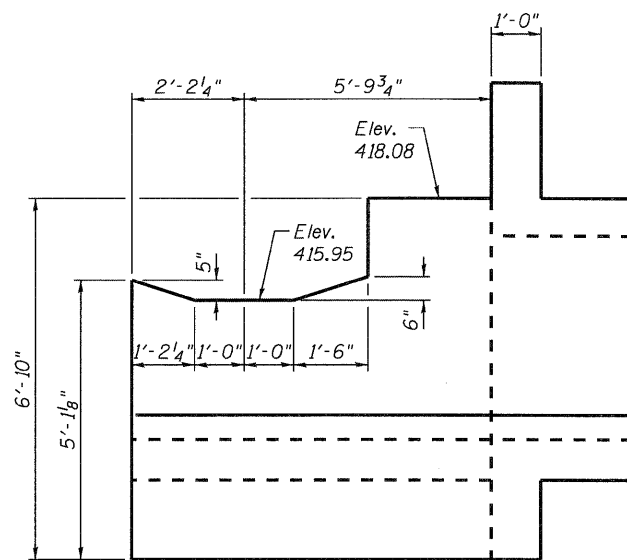


DETAIL A
(Showing NW wing dimensions)

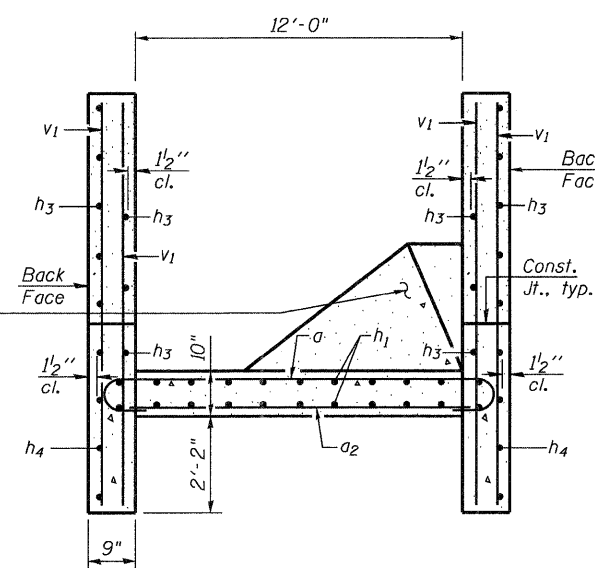


SECTION A-A

FILE NAME =	USER NAME = .MML.	DESIGNED - MCB	REVISED -	STATE OF ILLINOIS DEPARTMENT OF TRANSPORTATION	CULVERT PLAN STATION 260 + 59.90 (LEVEE ACCESS RD.)	SHEET NO. 1 OF 2 SHEETS	F.A.I. RTE. 270	SECTION 60-1B-1	COUNTY MADISON	TOTAL SHEETS 712	SHEET NO. 532	CONTRACT NO. 76A91									
...\\D876A91-532-culv.260.59.dgn		CHECKED -	REVISED -																		
	PLOT SCALE = 0:1.000000 '1' / IN.	DRAWN - CFC/MML	REVISED -																		
CB PROJECT NO. 00029	PLOT DATE = 3/14/2011	CHECKED - MCB	REVISED -																		
Design Firm License No. 184-002703																					
ILLINOIS FED. AID PROJECT																					


CB Coombe-Bloxdorf P.C.
- CIVIL ENGINEERS-
- STRUCTURAL ENGINEERS-
- LAND SURVEYORS-

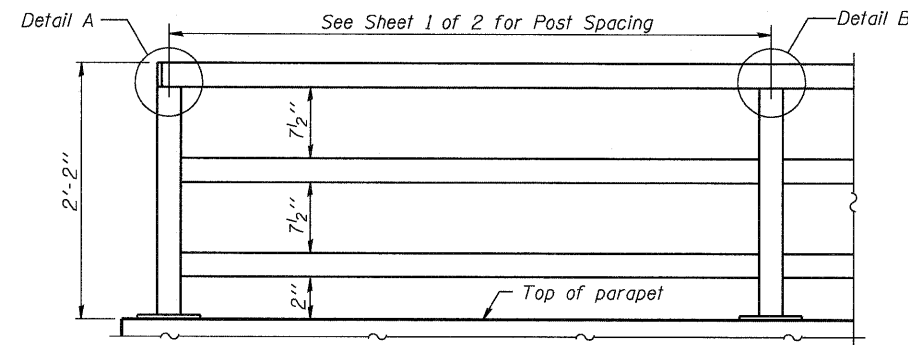


**PARAPET RAILING
ELEVATION**
(Inside Face of Three Element Rail)

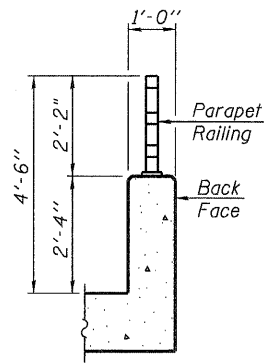

SECTION THRU DECK

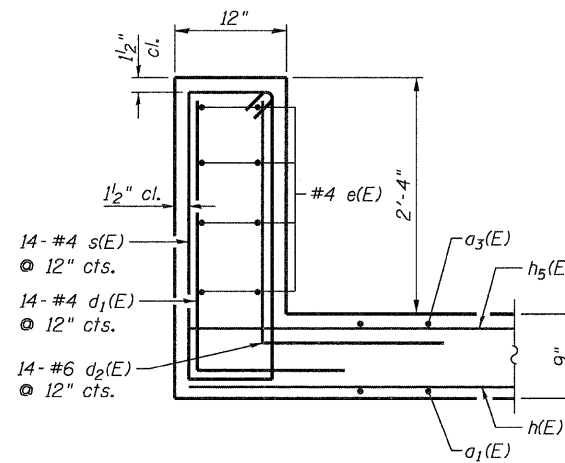

SOUTH HEADWALL REINFORCEMENT DETAIL

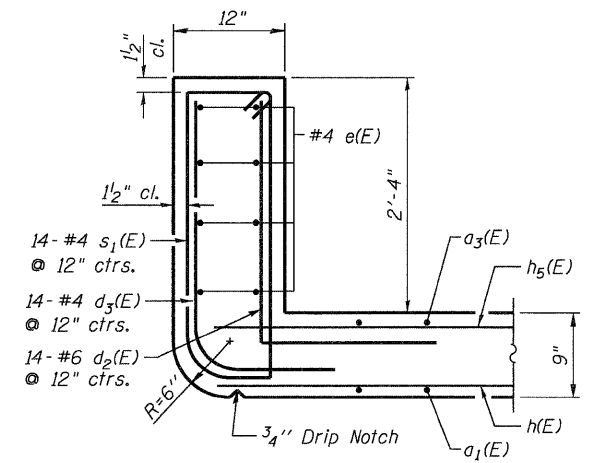


NORTH HEADWALL REINFORCEMENT DETAIL

Note:
All steel rail elements shall be galvanized according to Article 509.05 of the Standard Specifications.

BILL OF MATERIAL


Bar	No.	Size	Length	Shape
a	92	#8	14'-6"	C
a1(E)	61	#8	14'-6"	C
a2	26	#4	12'-3"	—
a3(E)	21	#5	12'-3"	—
d	26	#4	4'-6"	—
d1(E)	14	#4	4'-0"	—
d2(E)	28	#6	5'-4"	—
d3(E)	14	#4	4'-5"	—
e(E)	16	#4	13'-2"	—
h(E)	13	#8	29'-9"	—
h1	44	#5	23'-11"	—
h2	8	#5	29'-9"	—
h3	36	#5	11'-0"	—
h4	12	#5	10'-8"	—
h5(E)	12	#4	29'-9"	—
v	42	#4	3'-9"	—
v1	20	#4	6'-2"	—
v2	42	#4	4'-3"	—
s(E)	14	#4	7'-9"	□
s1(E)	14	#4	7'-7"	□
Concrete Box Culverts			Cu. Yd.	43.8
Reinforcement Bars			Pound	6050
Reinforcement Bars, Epoxy Coated			Pound	4490
Parapet Railing			Foot	24

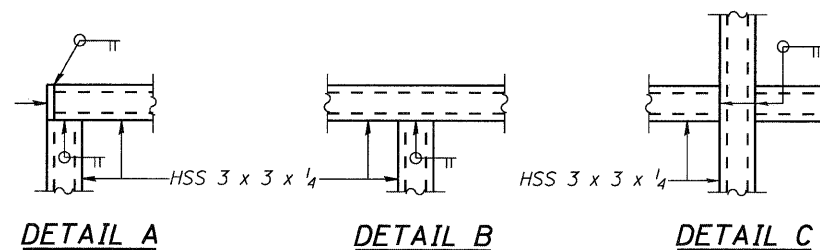


DETAIL A

DETAIL B


DETAIL C

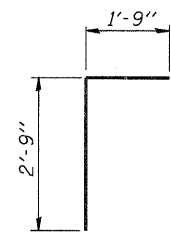


BAR d

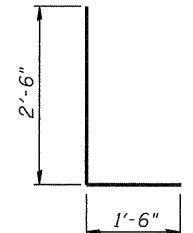


BAR d1(E)

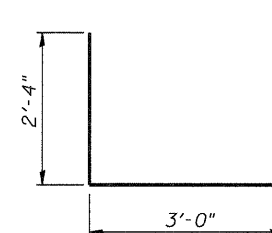


BAR d2(E)

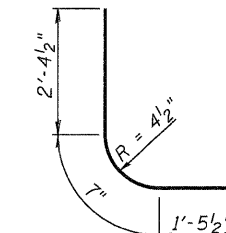


BAR d3(E)

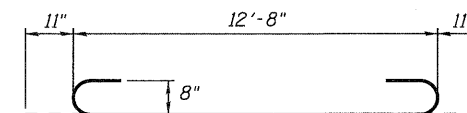


BAR a or a1(E)

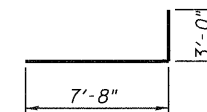


BAR h4

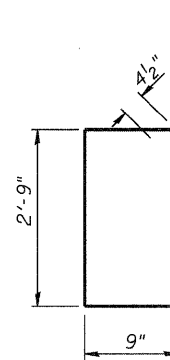


BAR s(E)

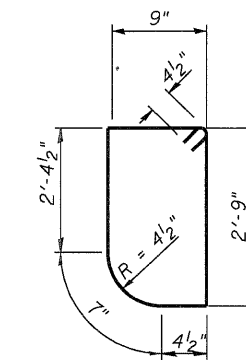


BAR s1(E)

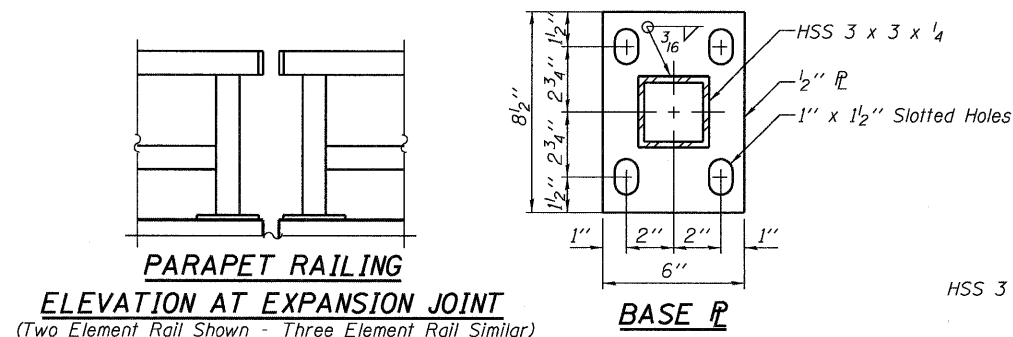

**PARAPET RAILING
ELEVATION AT EXPANSION JOINT**
(Two Element Rail Shown - Three Element Rail Similar)









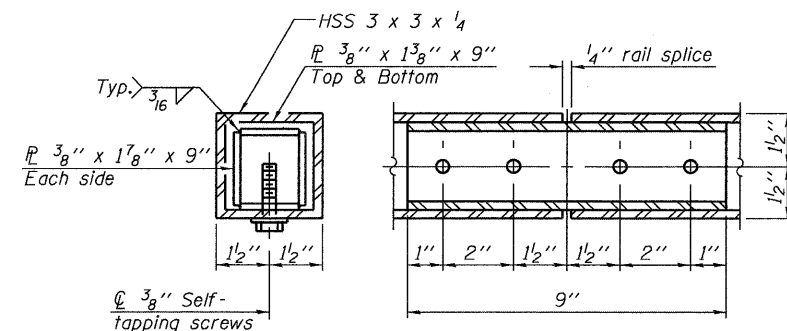


RAIL SPLICE

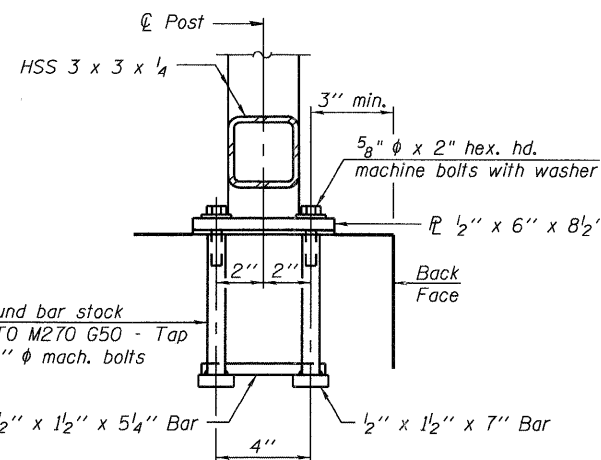






ANCHOR BOLT DETAILS

In lieu of the cast-in-place anchor device shown, the Contractor has the option of drilling and setting 5/8" ϕ anchor rods according to Article 509.06 of the Standard Specifications. Embedment shall be according to the manufacturer's specifications.

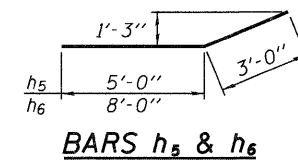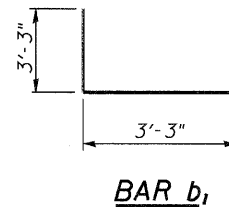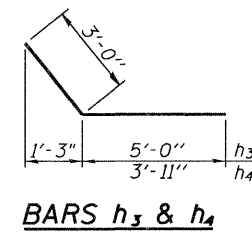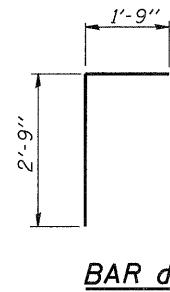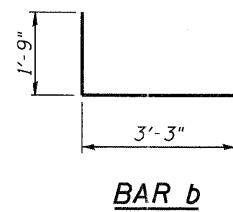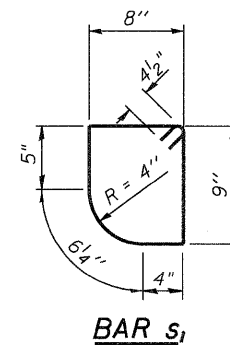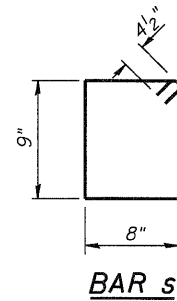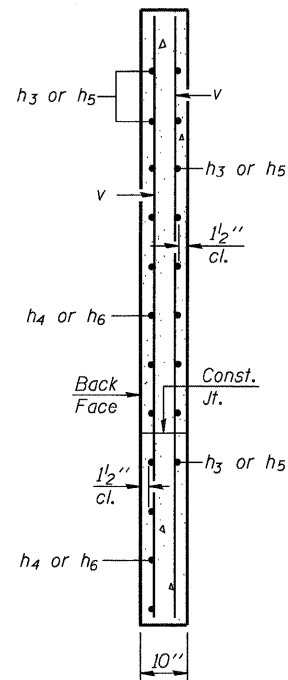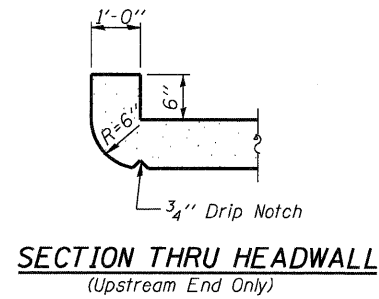

NORTH EXTENSION BILL OF MATERIAL

Bar	No.	Size	Length	Shape
a	318	#4	3'-3"	—
b	159	#4	6'-9"	└┘
b ₁	159	#4	9'-9"	└┘
d	3	#4	4'-6"	└┘
h	64	#4	34'-6"	—
h ₁	32	#5	34'-10"	—
h ₂	16	#6	4'-3"	—
h ₃	7	#5	8'-0"	—
h ₄	6	#5	6'-11"	—
h ₅	7	#5	8'-0"	—
h ₆	6	#5	11'-0"	—
s	10	#4	3'-7"	□
s ₁	5	#4	3'-6"	□
v	8	#4	6'-1"	—
Concrete Box Culverts			Cu. Yd.	39.6
Reinforcement Bars			Pound	5490
Expansion Bolts 3/4"			Each	8

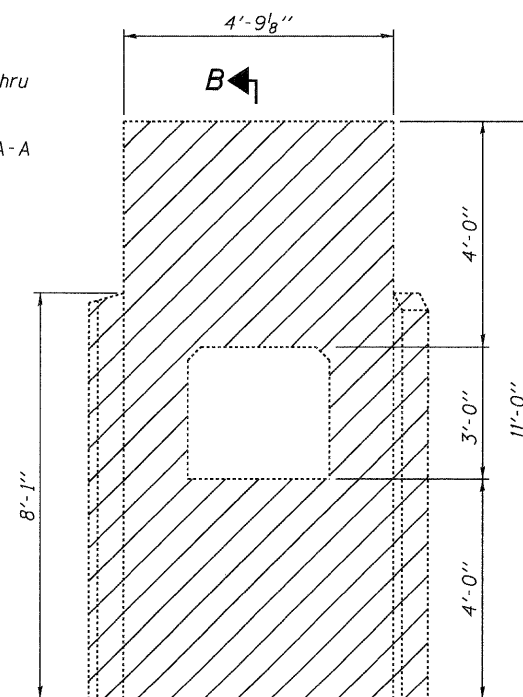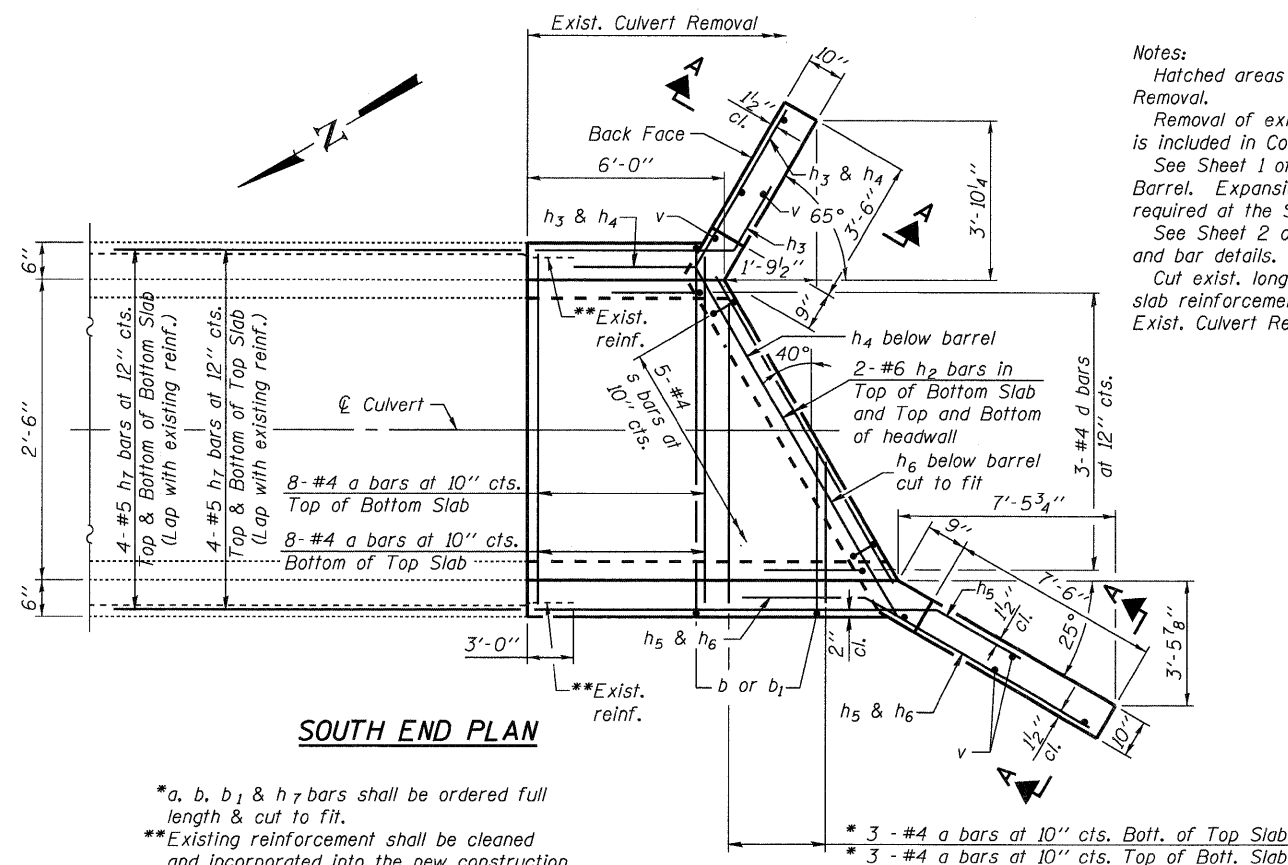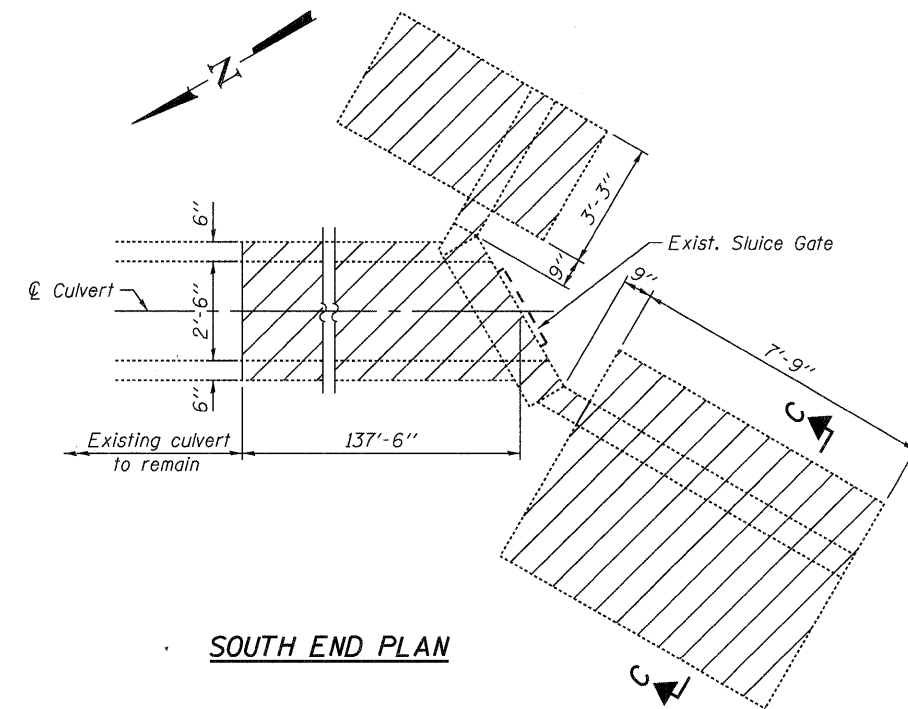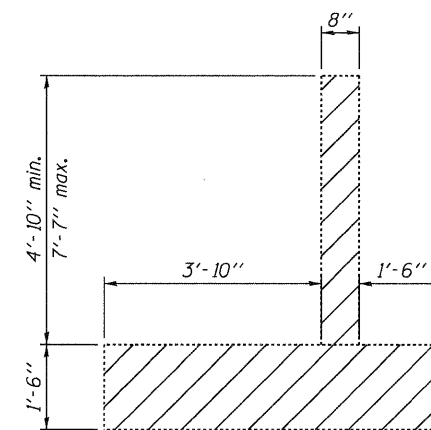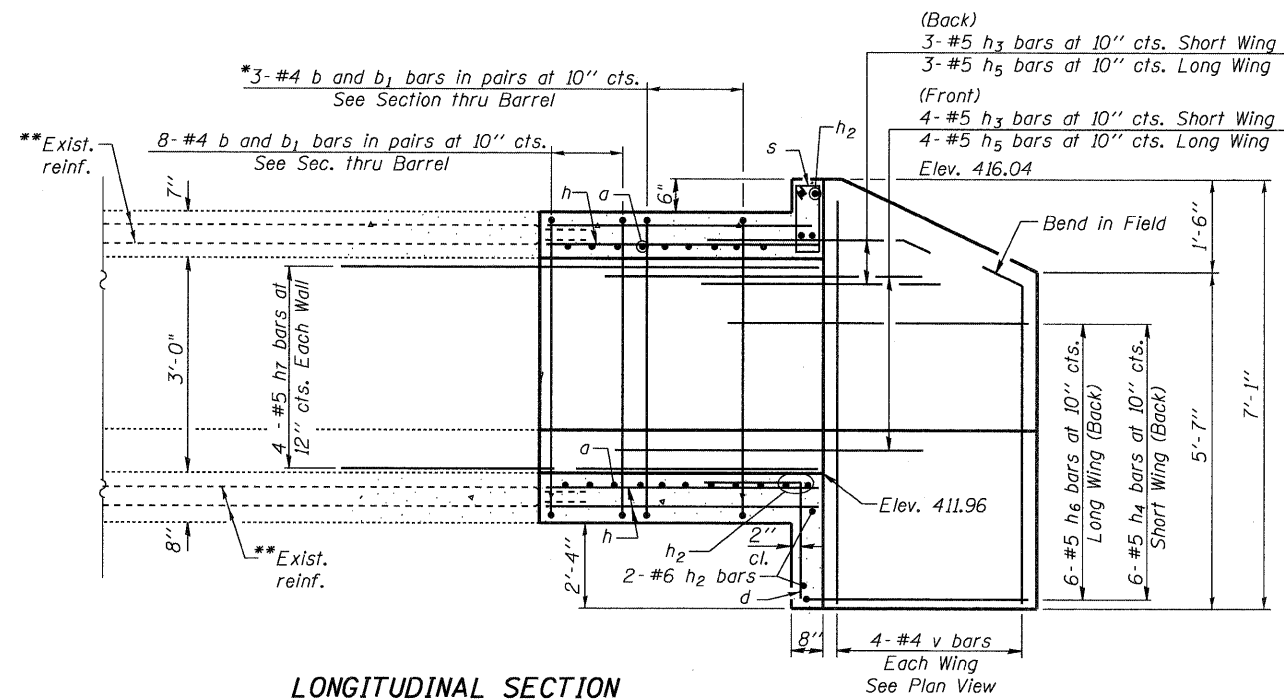

SOUTH END BILL OF MATERIAL

Bar	No.	Size	Length	Shape
a	22	#4	3'-3"	—
b	22	#4	6'-9"	└┘
b ₁	22	#4	9'-9"	└┘
d	3	#4	4'-6"	└┘
h ₂	8	#6	4'-3"	—
h ₃	7	#5	8'-0"	—
h ₄	6	#5	6'-11"	—
h ₅	7	#5	8'-0"	—
h ₆	6	#5	11'-0"	—
h ₇	24	#5	8'-6"	—
s	10	#4	3'-7"	□
v	8	#4	6'-1"	—
Concrete Box Culverts				Cu. Yd. 4.9
Reinforcement Bars				Pound 850
Concrete Removal				Cu. Yd. 44.8

*a, b, b₁ & h₇ bars shall be ordered full length & cut to fit.
 **Existing reinforcement shall be cleaned and incorporated into the new construction. Cost included with Concrete Removal. Any reinforcements bars that are damaged during concrete removal operations shall be repaired or replaced using an approved bar splicer or anchorage system. Cost incidental to "Concrete Removal".

FILE NAME =
 ...D0876491-536-culv.1180.75.dgn
 CB PROJECT NO. 08029

USER NAME = .MML.
 PLOT SCALE = 0:1.000000 '1' / 1".
 PLOT DATE = 3/14/2011

DESIGNED -
 CHECKED -
 DRAWN -
 CHECKED -

REVISED -
 REVISED -
 REVISED -
 REVISED -









STATE OF ILLINOIS
 DEPARTMENT OF TRANSPORTATION

CULVERT EXTENSION DETAILS
 STATION 1180+75

SHEET NO. 3 OF 3 SHEETS

CB Coombe-Bloxdorf P.C.
 -CIVIL ENGINEERS-
 -STRUCTURAL ENGINEERS-
 -LAND SURVEYORS-
 Design Firm License No. 184-002703

F.A.I. RTE.	SECTION	COUNTY	TOTAL SHEETS	SHEET NO.
270	60-1B-1	MADISON	712	536
			CONTRACT NO. 76A91	
ILLINOIS FED. AID PROJECT				

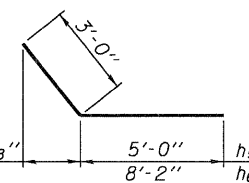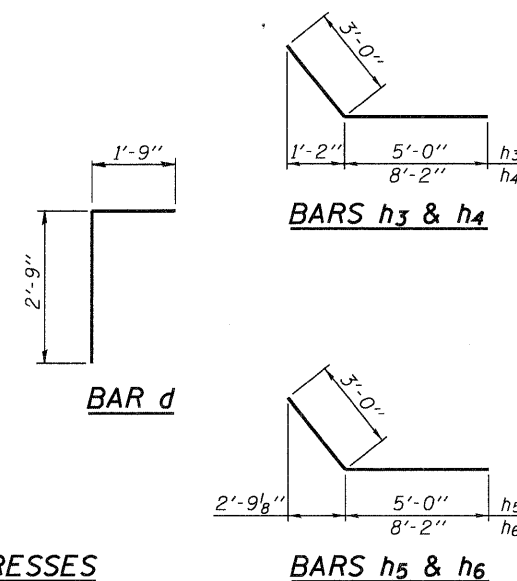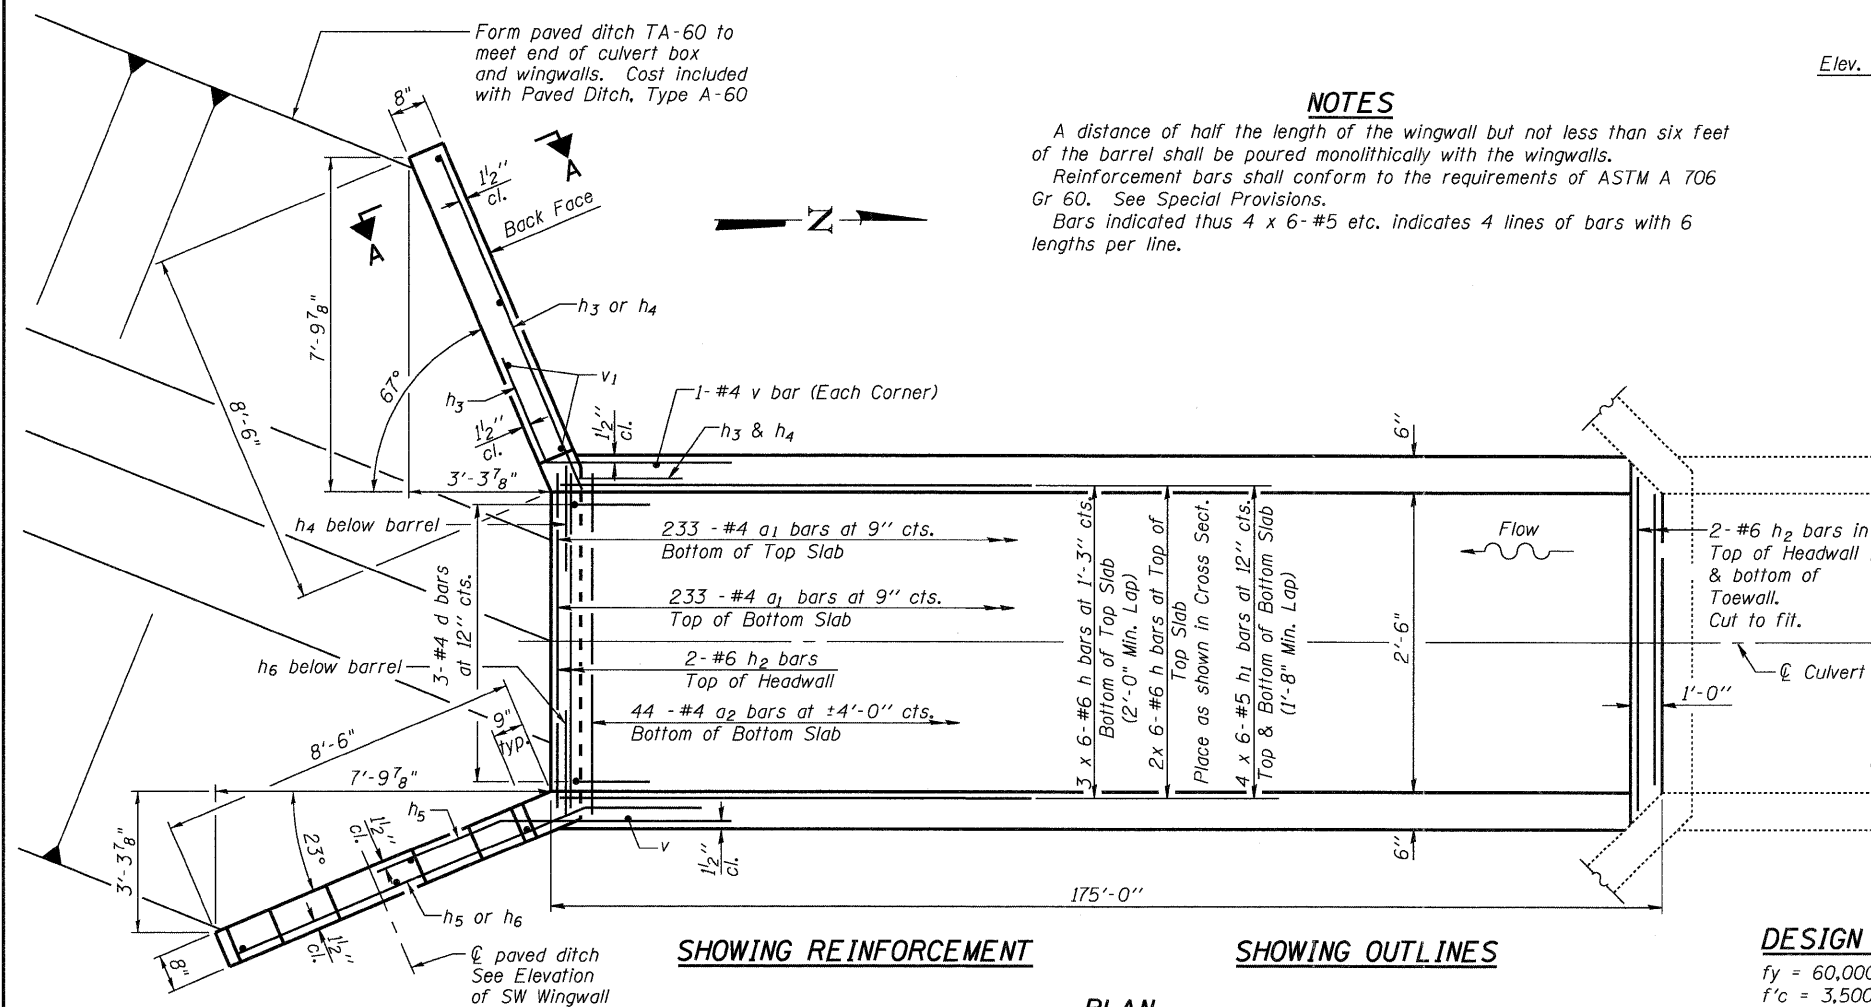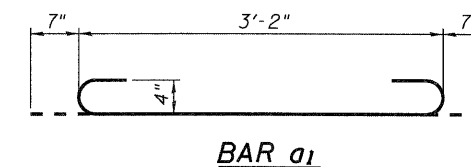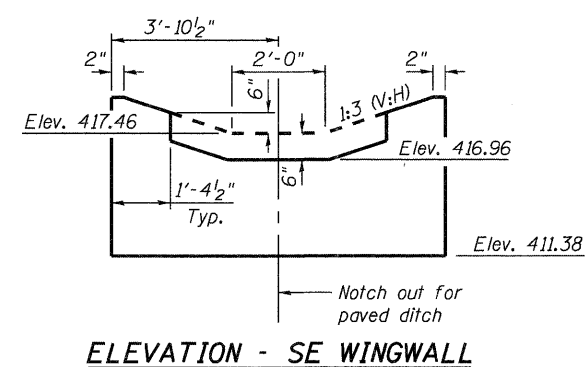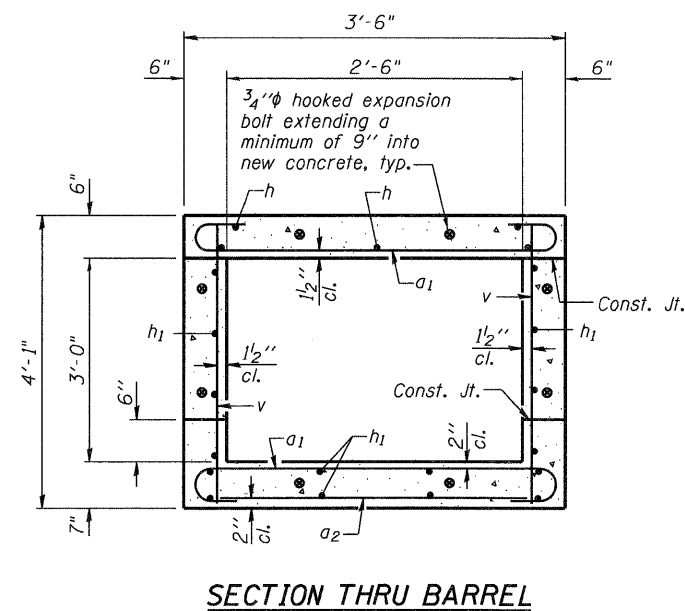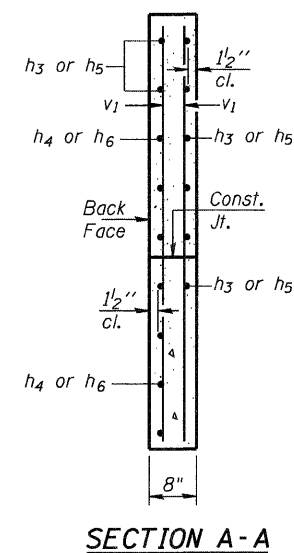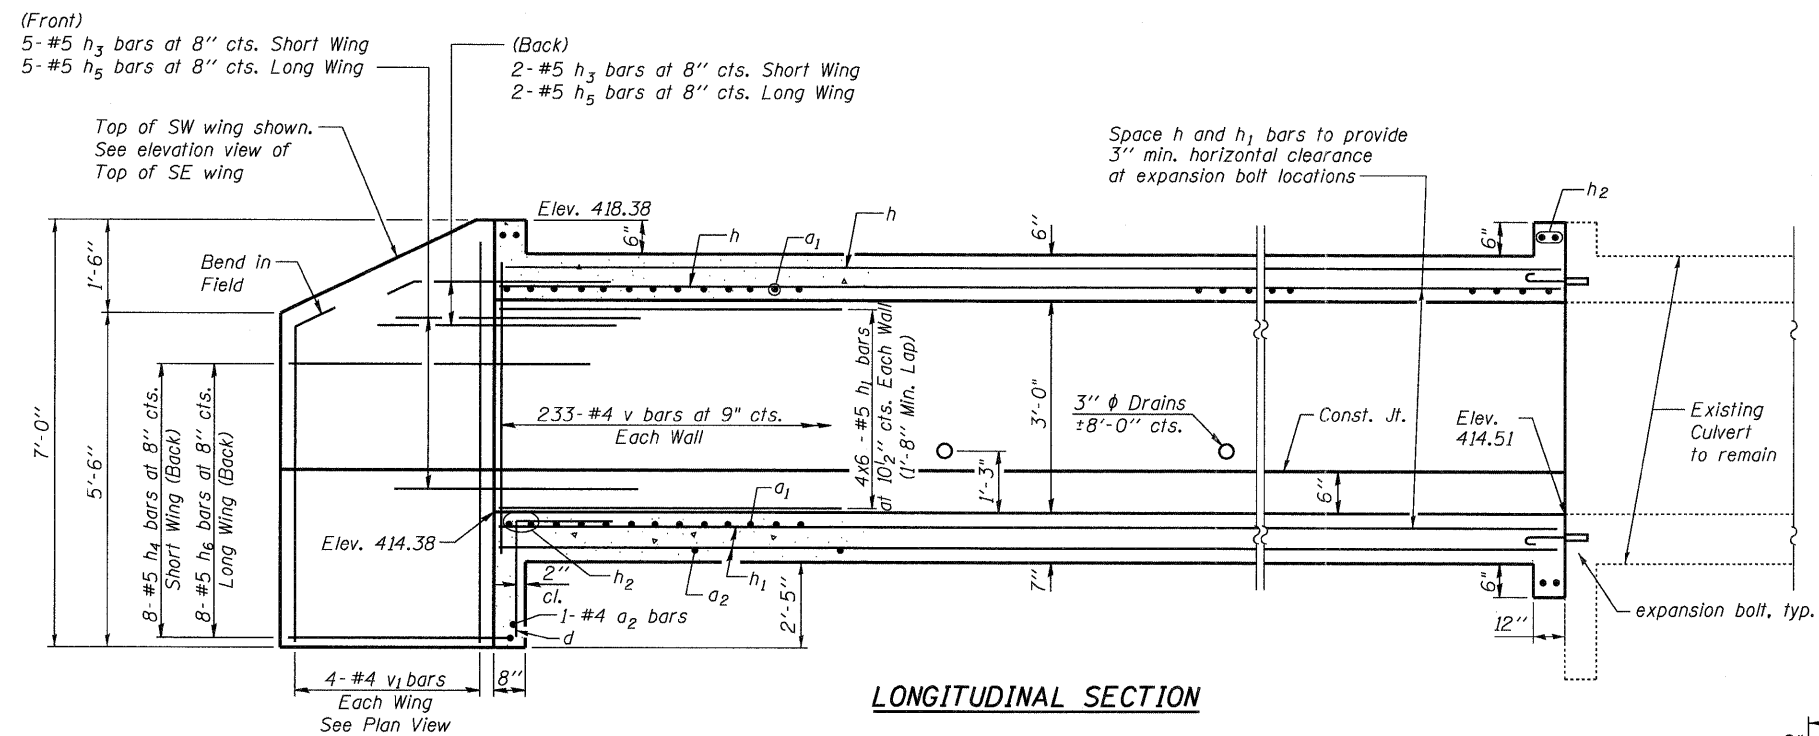

BILL OF MATERIAL

Bar	No.	Size	Length	Shape
a ₁	466	#4	4'-4"	
a ₂	45	#4	3'-2"	
d	3	#4	4'-6"	
h	30	#6	30'-10"	
h ₁	96	#5	30'-6"	
h ₂	8	#6	3'-2"	
h ₃	7	#5	8'-0"	
h ₄	8	#5	11'-2"	
h ₅	7	#5	8'-0"	
h ₆	8	#5	11'-2"	
v	468	#4	3'-9"	
v ₁	8	#4	6'-8"	
Concrete Box Culverts			Cu. Yd.	46.9
Reinforcement Bars			Pound	7450
Expansion Bolts 3"			Each	8

DESIGN STRESSES

$$f_y = 60,000 \text{ psi}$$

$$f'_c = 3,500 \text{ psi}$$

LOADING HS 20-44 & ALT.

**STATE OF ILLINOIS
DEPARTMENT OF TRANSPORTATION**

CULVERT EXTENSION DETAILS
STATION 1211+00


SHEET NO. 1 OF 1 SHEETS

CB Coombe-Bloxdorf P.C.
-CIVIL ENGINEERS-
-STRUCTURAL ENGINEERS-
-LAND SURVEYORS-
Design Firm License No. 184-00270


F.A.I. PAGE	SECTION	COUNTY	TOTAL SQUARES	S
----------------	---------	--------	------------------	---

F.A.I. RTE.	SECTION	COUNTY	TOTAL SHEETS	SHEET NO.
270	60-1B-1	MADISON	712	53
		CONTRACT NO. 76A9		

ILLINOIS	FED. AID PROJECT
----------	------------------

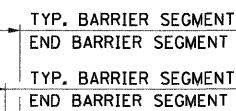

46 REQ'D: TYP. BARRIER SEGMENT, 20'-0" NOMINAL LENGTH
1 REQ'D: END BARRIER SEGMENT, ± 12'-4" NOMINAL LENGTH
SEE NOTE 1

 

LIMITS OF CONCRETE BARRIER, SINGLE FACE, 42 INCH HEIGHT (SPECIAL) & PORTLAND CEMENT CONCRETE SHOULDERS 12" (SPECIAL)
47 CONCRETE BARRIER SEGMENTS - SEE NOTE 1



BAR d(E)

BAR $d_1(E)$

1. BARRIER SEGMENT LENGTHS SHALL BE ADJUSTED AS NEEDED TO MATCH THE TRANSVERSE CONTRACTION JOINT LOCATIONS IN THE ADJACENT PCC SHOULDER. ONE END SEGMENT IS DETAILED. ACTUAL END SEGMENTS MAY VARY. REINFORCEMENT DETAILING SHALL BE ADJUSTED ACCORDINGLY.
2. PROTECTIVE COAT SHALL BE APPLIED TO THE TOP SURFACE AND EXPOSED FRONT SURFACES OF THE BARRIER.
3. REINFORCEMENT BARS DESIGNATED (E) SHALL BE EPOXY COATED.
4. SPECIAL REINFORCEMENT REQUIREMENTS FOR PCC SHOULDER ARE DETAILED ON THIS SHEET AND ARE PAID FOR AS REINFORCEMENT BARS, EPOXY COATED. SEE IDOT STANDARD 483001 FOR DETAILS NOT SHOWN. SEE SPECIAL PROVISIONS FOR ADDITIONAL INFORMATION.
5. ONE LAYER OF 1/2" PREFORMED JOINT FILLER SHALL BE PROVIDED AT EACH JOINT BETWEEN CONCRETE BARRIER SEGMENTS. COST INCLUDED IN CONCRETE BARRIER, SINGLE FACE, 42 INCH HEIGHT (SPECIAL).

BAR	NO.	SIZE	LENGTH	SHAPE
α(E)	1,072	#6	5'-10"	_____
α ₁ (E)	1,072	#4	5'-10"	_____
α(E)	1,072	#5	9'-2"	
α ₁ (E)	1,072	#5	12'-8"	
e(E)	966	#4	19'-8"	_____
e ₁ (E)	46	#8	19'-8"	_____
e ₂ (E)	21	#4	12'-0"	_____
e ₃ (E)	1	#8	12'-0"	_____
* CONCRETE BARRIER, SINGLE FACE, 42 INCH HEIGHT (SPECIAL)			FOOT	933
PROTECTIVE COAT			SQ YD	934
REINFORCEMENT BARS, EPOXY COATED			POUND	53,290
* PORTLAND CEMENT CONCRETE SHOULDERS 12" (SPECIAL)			SQ YD	615

* SEE SPECIAL PROVISION

* SEE SPECIAL PROVISION

Technical drawings of two types of manhole frames. The left drawing shows a frame with a 10 1/2 inch top width, a 3 1/2 inch radius, a 3 foot 11 inch height, a 11 7/8 inch base width, and a 6 inch base offset. The right drawing shows a frame with a 3 inch radius, an 8 1/2 inch top width, a 2 foot 6 inch height, a 3 foot 5 inch base width, a 4 foot 0 inch base offset, and a 1 foot 10 3/8 inch base offset. Both drawings include a note: * SEE SPECIAL PROVISION.

FILE NAME = 0876A91-Sht-DET01.DGN	USER NAME = melopez	DESIGNED - JAR	REVISED -	STATE OF ILLINOIS DEPARTMENT OF TRANSPORTATION	MISCELLANEOUS DETAILS CONCRETE BARRIER DETAILS				F.A.I. RTE.	SECTION	COUNTY	TOTAL SHEETS	SHEET NO.
PLOT SCALE = \$SCALE\$	CHECKED - LGP	REVISED -	270						60-IB-1	MADISON	712	538	
PLOT DATE = 3/16/2011	DATE -	REVISED -	CONTRACT NO. 76A91										
					SCALE:	SHEET NO.	OF SHEETS	STA.	TO STA.	ILLINOIS FED. AID PROJECT			



The Subsurface Utility
Engineering Company
449 Munroe Falls Road
Tallmadge, OH 44278
(330) 794-4455

So-Deep Test Hole Certification Form

© So-Deep 1988, 1991

City, County, State **MADISON CO., IL**
Gen. Loc. **I-270 W.B. @ CHAIN OF ROCKS CANAL**
Recorded Size/Material/Type **14" (O.D.) COATED STEEL (EXPLORER) GAS LINE**
Foreman/Truck#/Form By **J. CLINE / 219 / P. REYNOLDS**

Condition of paving prior to work
NO PAVING

B.M. 1 Elev. = **429.36'**
is **GIVEN**

B.M. 2 Elev. = **429.36'**
is **CALCULATED**

Benchmarks check **BY 0.00'**
Elevations are referenced to **B.M.#1**

Description: (BM 270-11) CHIS "I" FOUND, CENTER OF CONC.
PIER BASE FOR E.B. I-270, JUST E OF EAST BANK, CHAIN OF

Description: CHIS "X" SET NE CORNER OF CONC. PIER BASE
FOR W.B. I-270, JUST E OF EAST BANK, CHAIN OF ROCKS
CANAL

SO-DEEP will attempt to use the
BM/HI most applicable to your
design. If however, BMs differ by
more than .05', resulting differences
could cause design conflicts.

Recorded Size/Type of utility **WAS FOUND**

There **WERE NOT** additional utilities in the test hole

The utility **WAS** in good condition.

Paving Thickness and type **NO PAVING**

Color of ribbon installed **YELLOW**

Soil Type **MOIST SAND**

Field Condition **GRASS R/W**

T.H. tied to **PEG**

14" COATED STEEL (EXPLORER) GAS LINE
Size/Material/Type
Portion of pipe exposed
for O.D. measurement:
FULL

Remarks: **NONE**

So-Deep, Corporate Office
8397 Euclid Avenue
Manassas Park, VA 20111
(703)361-6005

Control # **SIMB922**
Test Hole # **3**
Plan Scale **1"=50'**
Sheet # **11**
Proposed **BRIDGE REPLACEMENT**
Date **JULY 16, 2009**



The Subsurface Utility
Engineering Company
449 Munroe Falls Road
Tallmadge, OH 44278
(330) 794-4455

So-Deep Test Hole Certification Form

© So-Deep 1988, 1991

City, County, State **MADISON CO., IL**
Gen. Loc. **I-270 W.B. @ CHAIN OF ROCKS CANAL**
Recorded Size/Material/Type **6" COATED STEEL (BUCKEYE) GAS LINE**
Foreman/Truck#/Form By **J. CLINE / 219 / P. REYNOLDS**

Condition of paving prior to work
NO PAVING

B.M. 1 Elev. = **429.36'**
is **GIVEN**

B.M. 2 Elev. = **429.36'**
is **CALCULATED**

Benchmarks check **BY 0.00'**
Elevations are referenced to **B.M.#1**

Description: (BM 270-11) CHIS "I" FOUND, CENTER OF CONC.
PIER BASE FOR E.B. I-270, JUST E OF EAST BANK, CHAIN OF

Description: CHIS "X" SET NE CORNER OF CONC. PIER BASE
FOR W.B. I-270, JUST E OF EAST BANK, CHAIN OF ROCKS
CANAL

SO-DEEP will attempt to use the
BM/HI most applicable to your
design. If however, BMs differ by
more than .05', resulting differences
could cause design conflicts.

Recorded Size/Type of utility **WAS FOUND**

There **WERE NOT** additional utilities in the test hole

The utility **WAS** in good condition.

Paving Thickness and type **NO PAVING**

Color of ribbon installed **YELLOW**

Soil Type **MOIST SAND**

Field Condition **GRASS R/W**



T.H. tied to **PEG**

7" COATED STEEL (BUCKEYE) GAS LINE
Size/Material/Type
Portion of pipe exposed
for O.D. measurement:
FULL

Remarks: **NONE**

So-Deep, Corporate Office
8397 Euclid Avenue
Manassas Park, VA 20111
(703)361-6005

Control # **SIMB922**
Test Hole # **4**
Plan Scale **1"=50'**
Sheet # **11**
Proposed **BRIDGE REPLACEMENT**
Date **JULY 16, 2009**

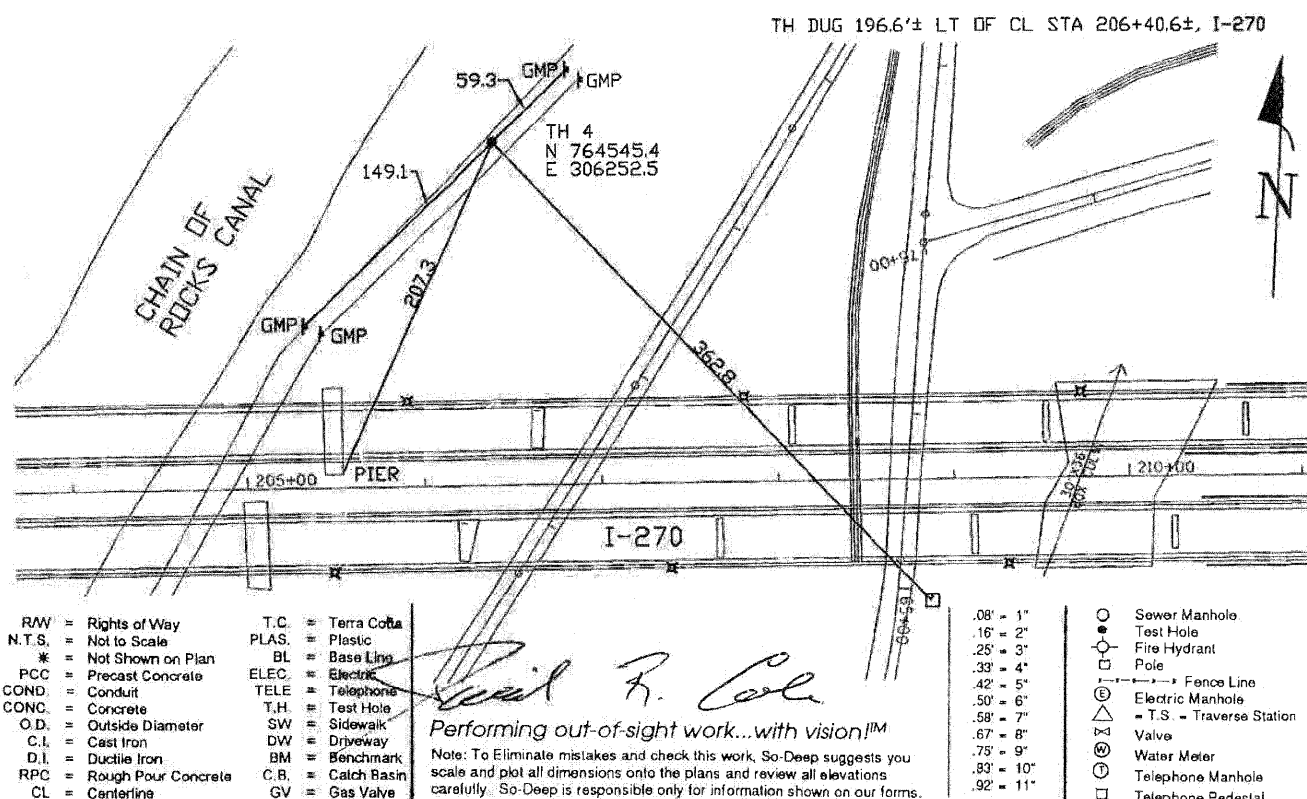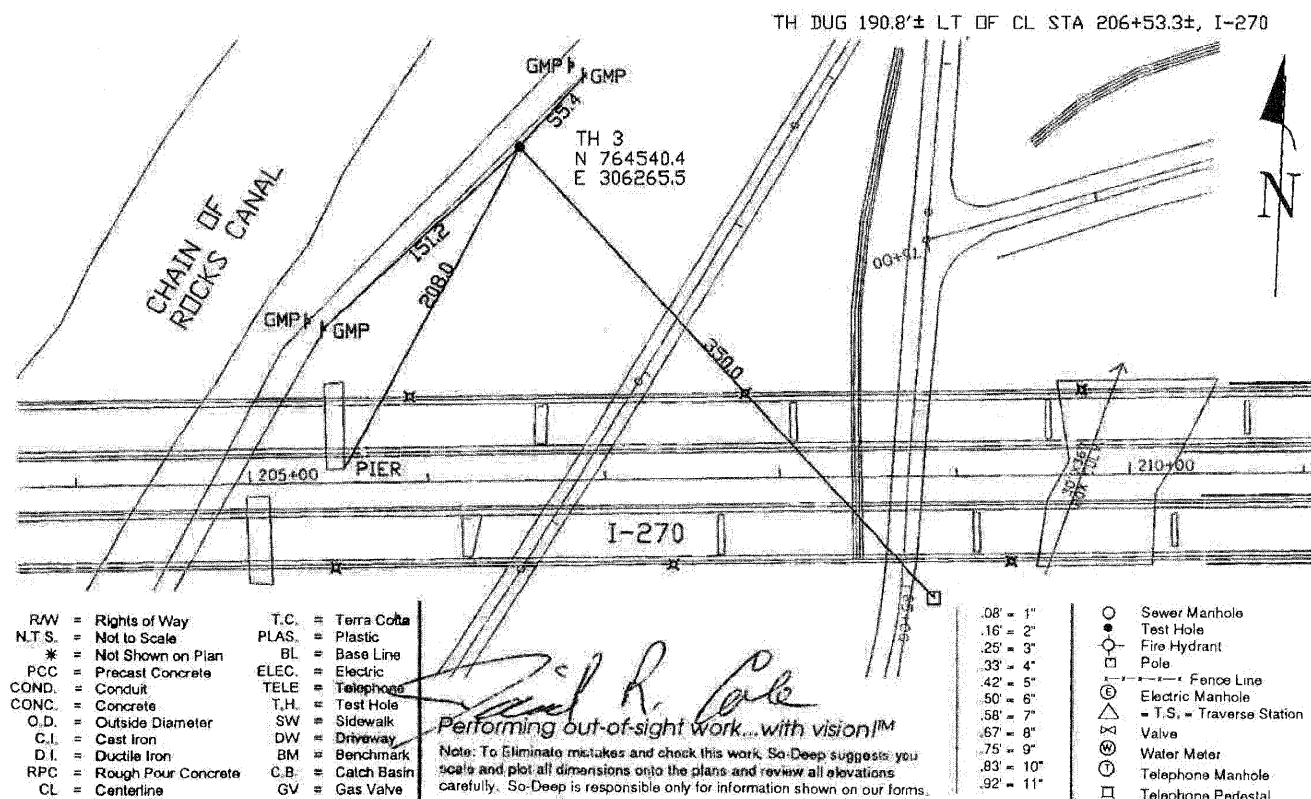

STATE OF ILLINOIS
DEPARTMENT OF TRANSPORTATION

MISCELLANEOUS DETAILS
SO-DEEP TEST HOLE CERTIFICATION FORM

F.A.I.
RTE. 270

SECTION 60-1B-1

COUNTY MADISON

TOTAL SHEETS 712


SHEET NO. 538B

CONTRACT NO. 76A91

ILLINOIS FED. AID PROJECT

DATE	
BY	
SURVEYED	
PLOTTED	
TEMPLATE	
AREAS	
CHECKED	
NO.	

DATE	
BY	
SURVEYED	
PLOTTED	
TEMPLATE	
AREAS	
CHECKED	
NO.	

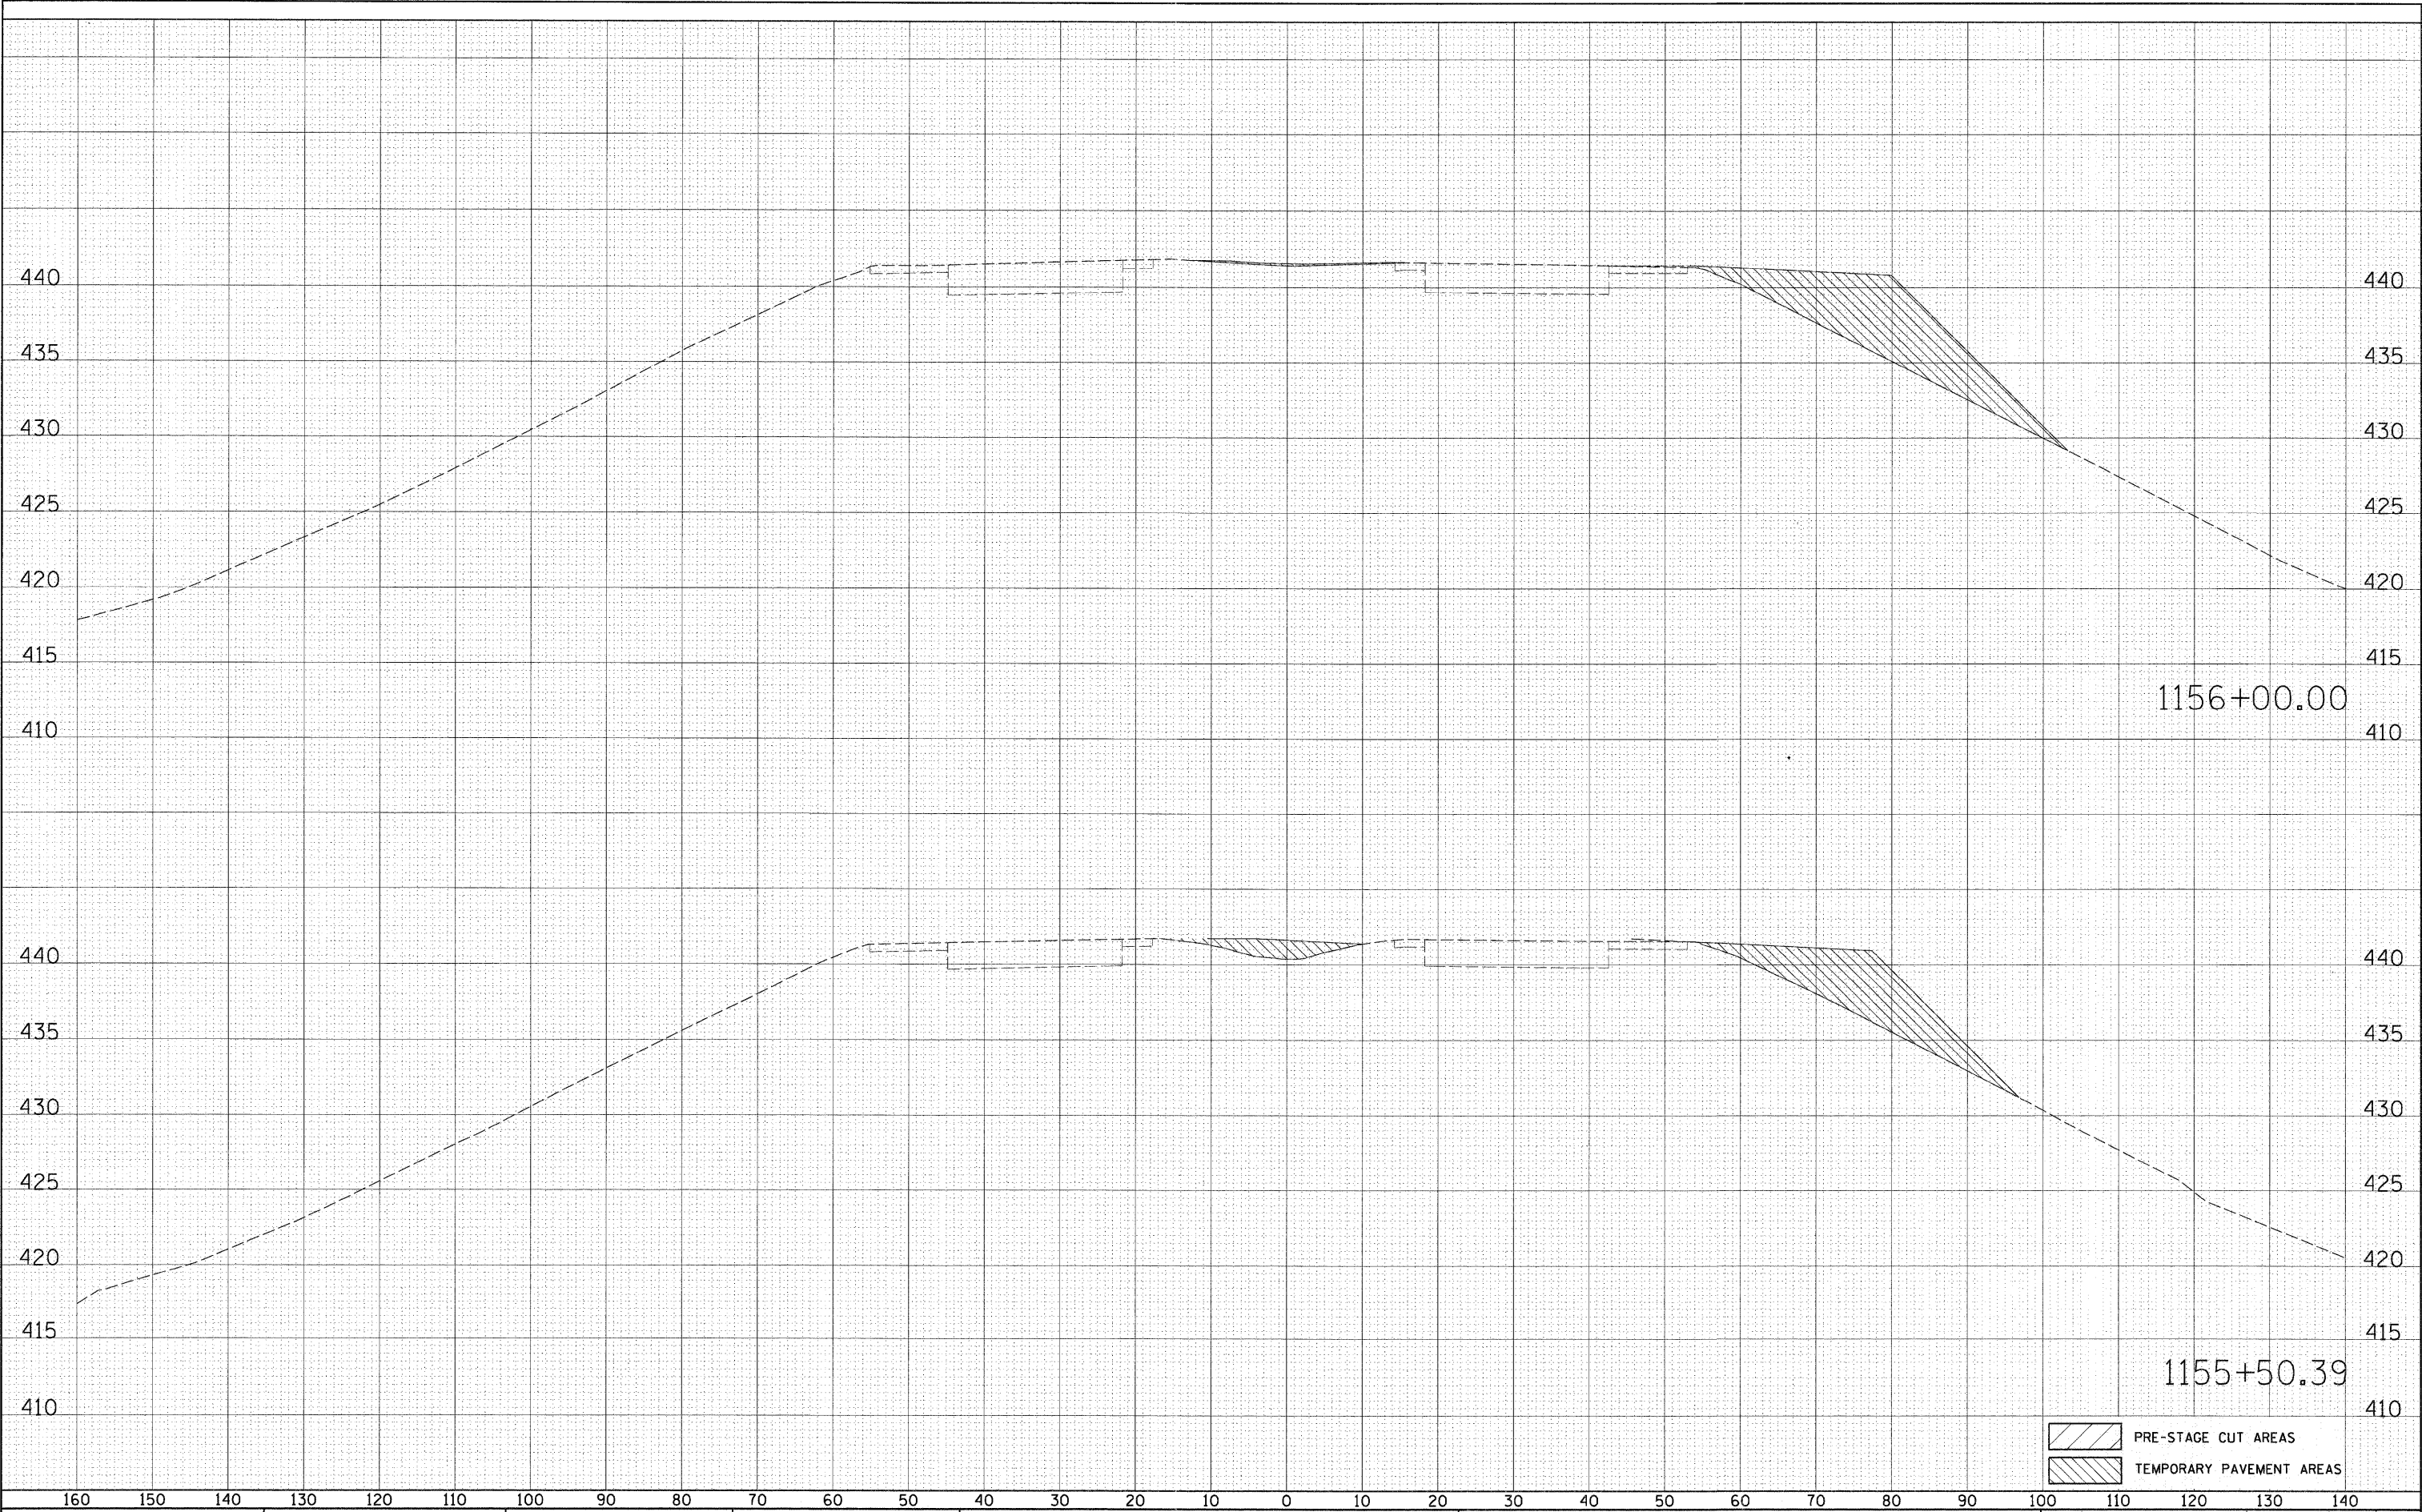


PRE-STAGE CUT AREAS
TEMPORARY PAVEMENT AREAS


FILE NAME = 0876091-sht-xs-278.dgn	USER NAME = malopez	DESIGNED <i>SJM</i>	REVISED -	STATE OF ILLINOIS DEPARTMENT OF TRANSPORTATION	CROSS SECTIONS INTERSTATE I-270	SCALE: SHEET NO. OF SHEETS STA. 1155+50.39 TO STA. 1156+00.00	F.A.I. RTE. 270	SECTION 60-1B-1	COUNTY MADISON	TOTAL SHEETS 712	SHEET NO. 539
	PLOT SCALE = *SCALE*	DRAWN <i>BAH</i>	REVISED -				CONTRACT NO. 76A91				
	PLOT DATE = 3/17/2011	CHECKED -	REVISED -								
		DATE -	REVISED -								

DATE	BY	SURVEYED	PLOTTED	TEMPLATE	AREAS	CHECKED
		FINAL	NO.	NO.	NO.	NO.

DATE	BY	SURVEYED	PLOTTED	TEMPLATE	AREAS	CHECKED
		ORIGINAL	NO.	NO.	NO.	NO.

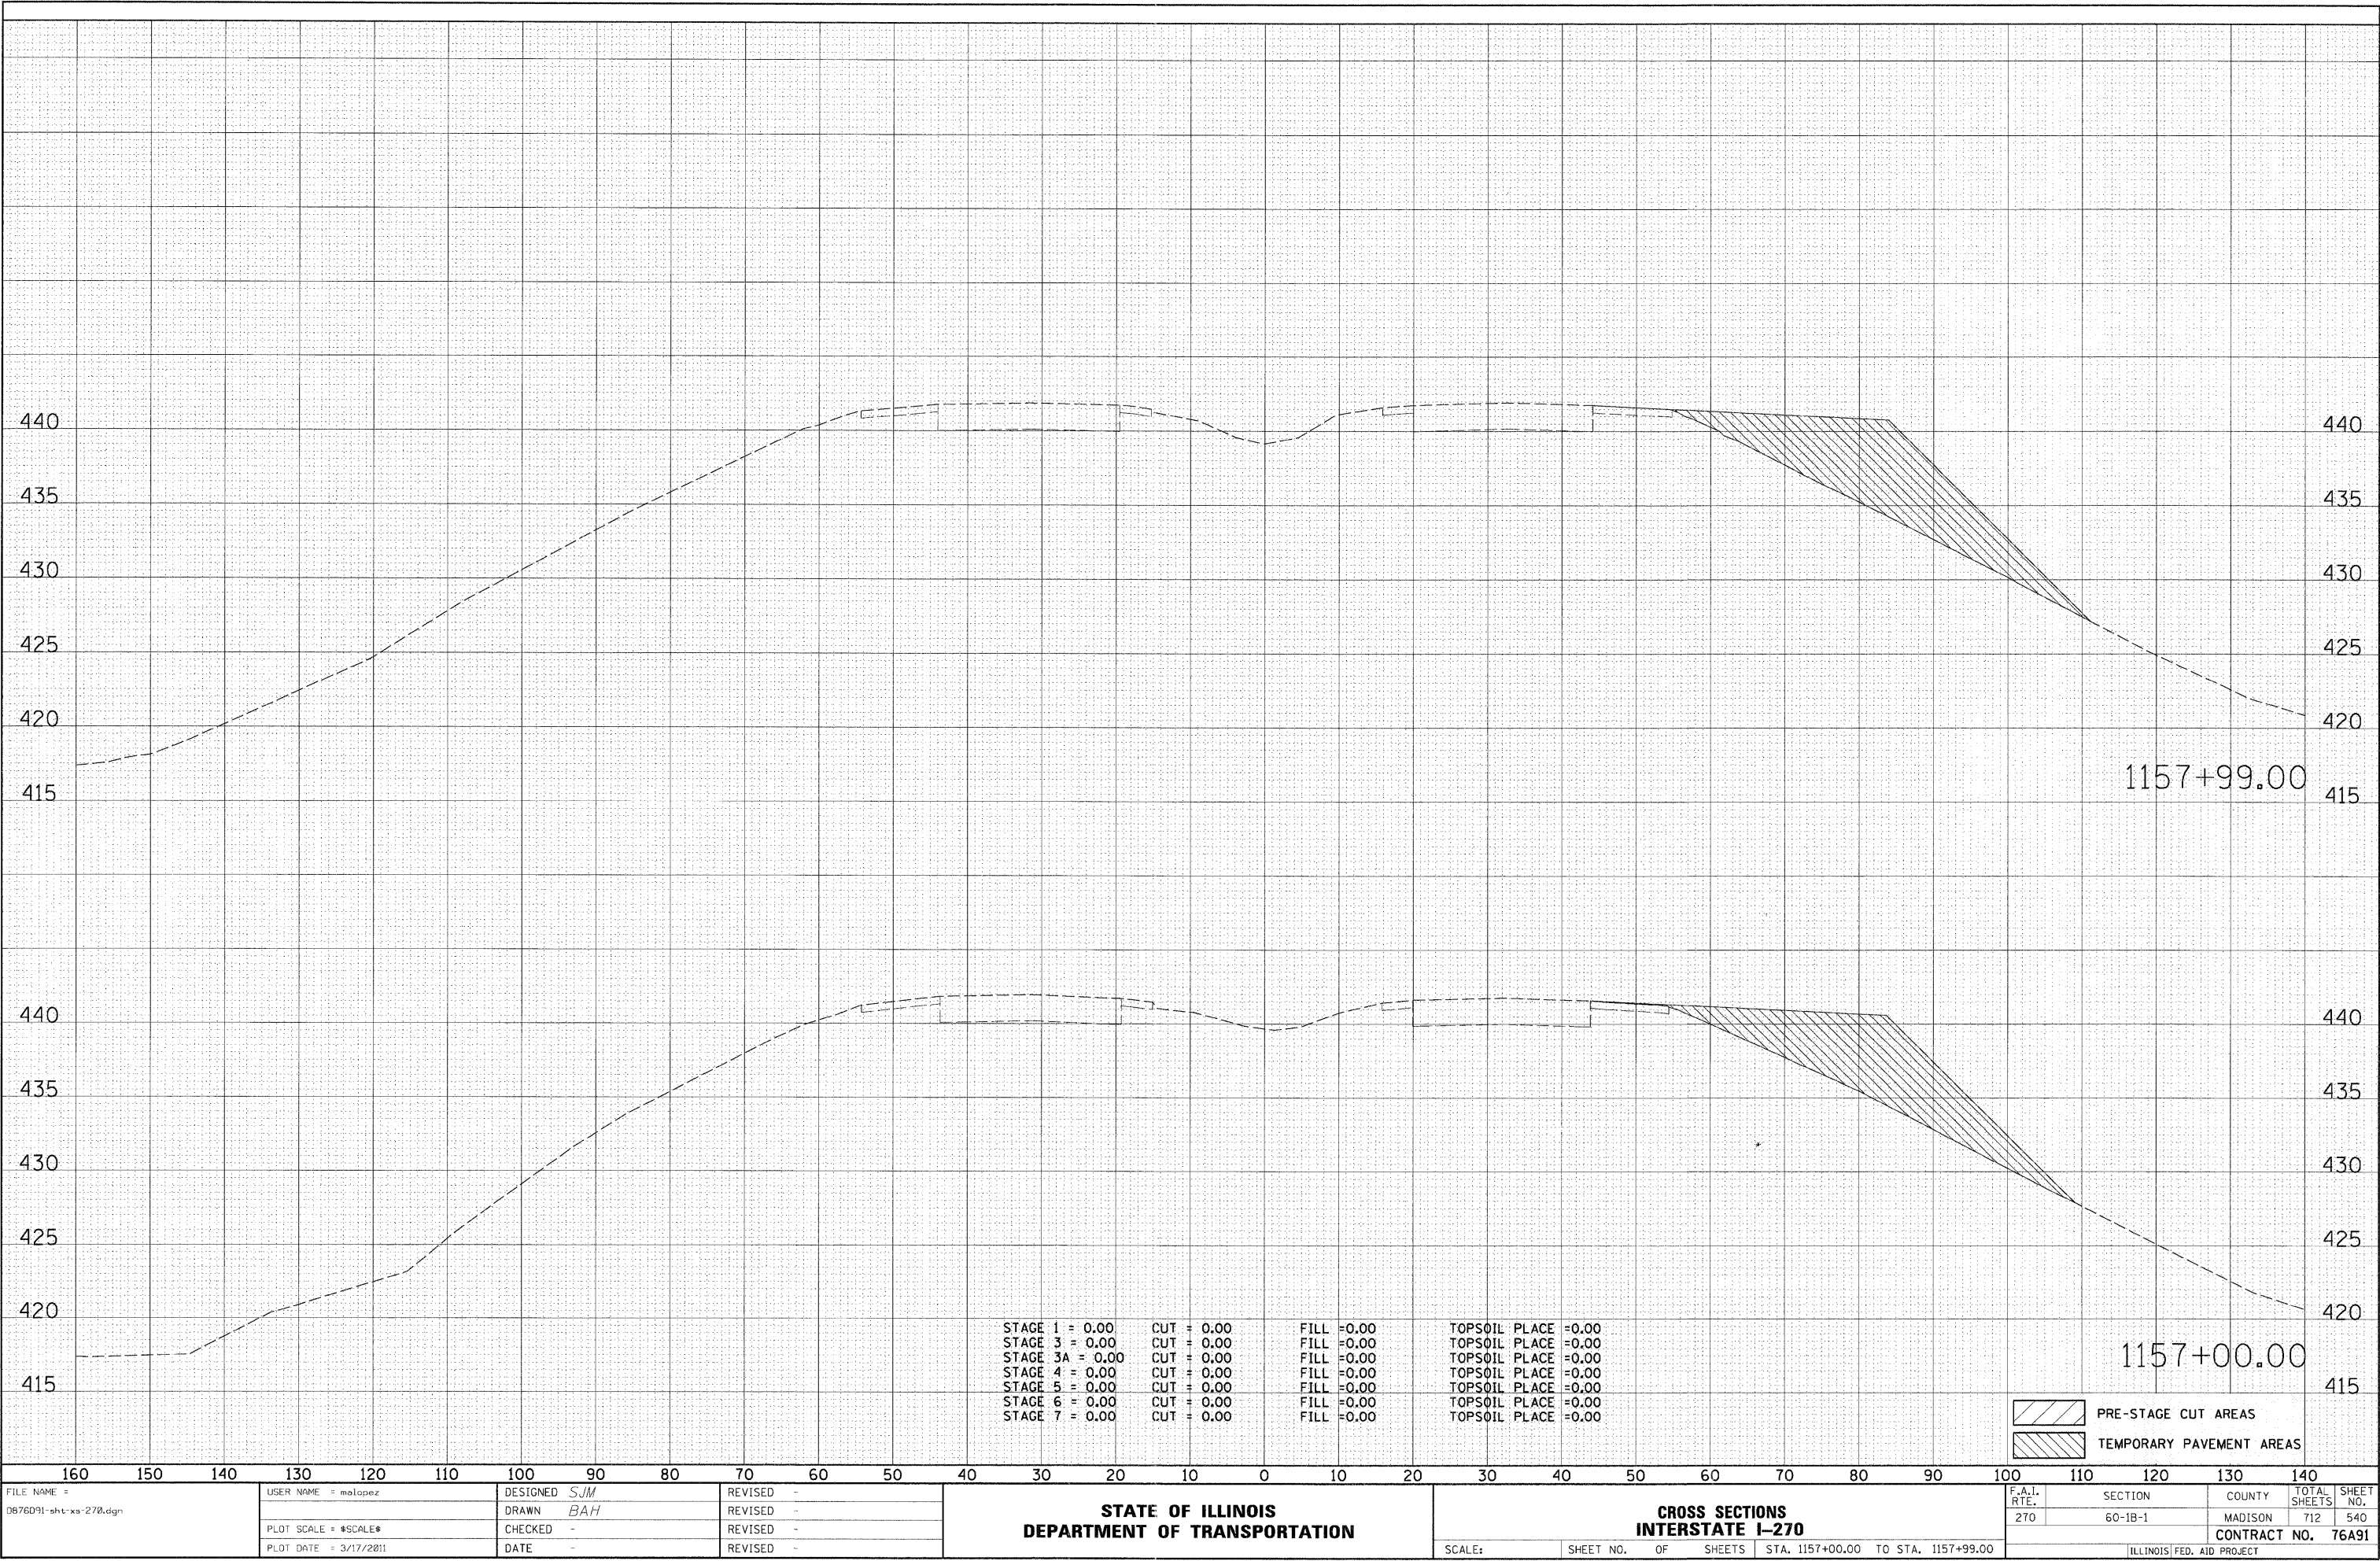


ORIGINAL SURVEY	SURVEYED BY	DATE
NOTE BOOK	PLOTTED BY	
AREAS	TEMPLATE	
AREAS CHECKED		
NO.		

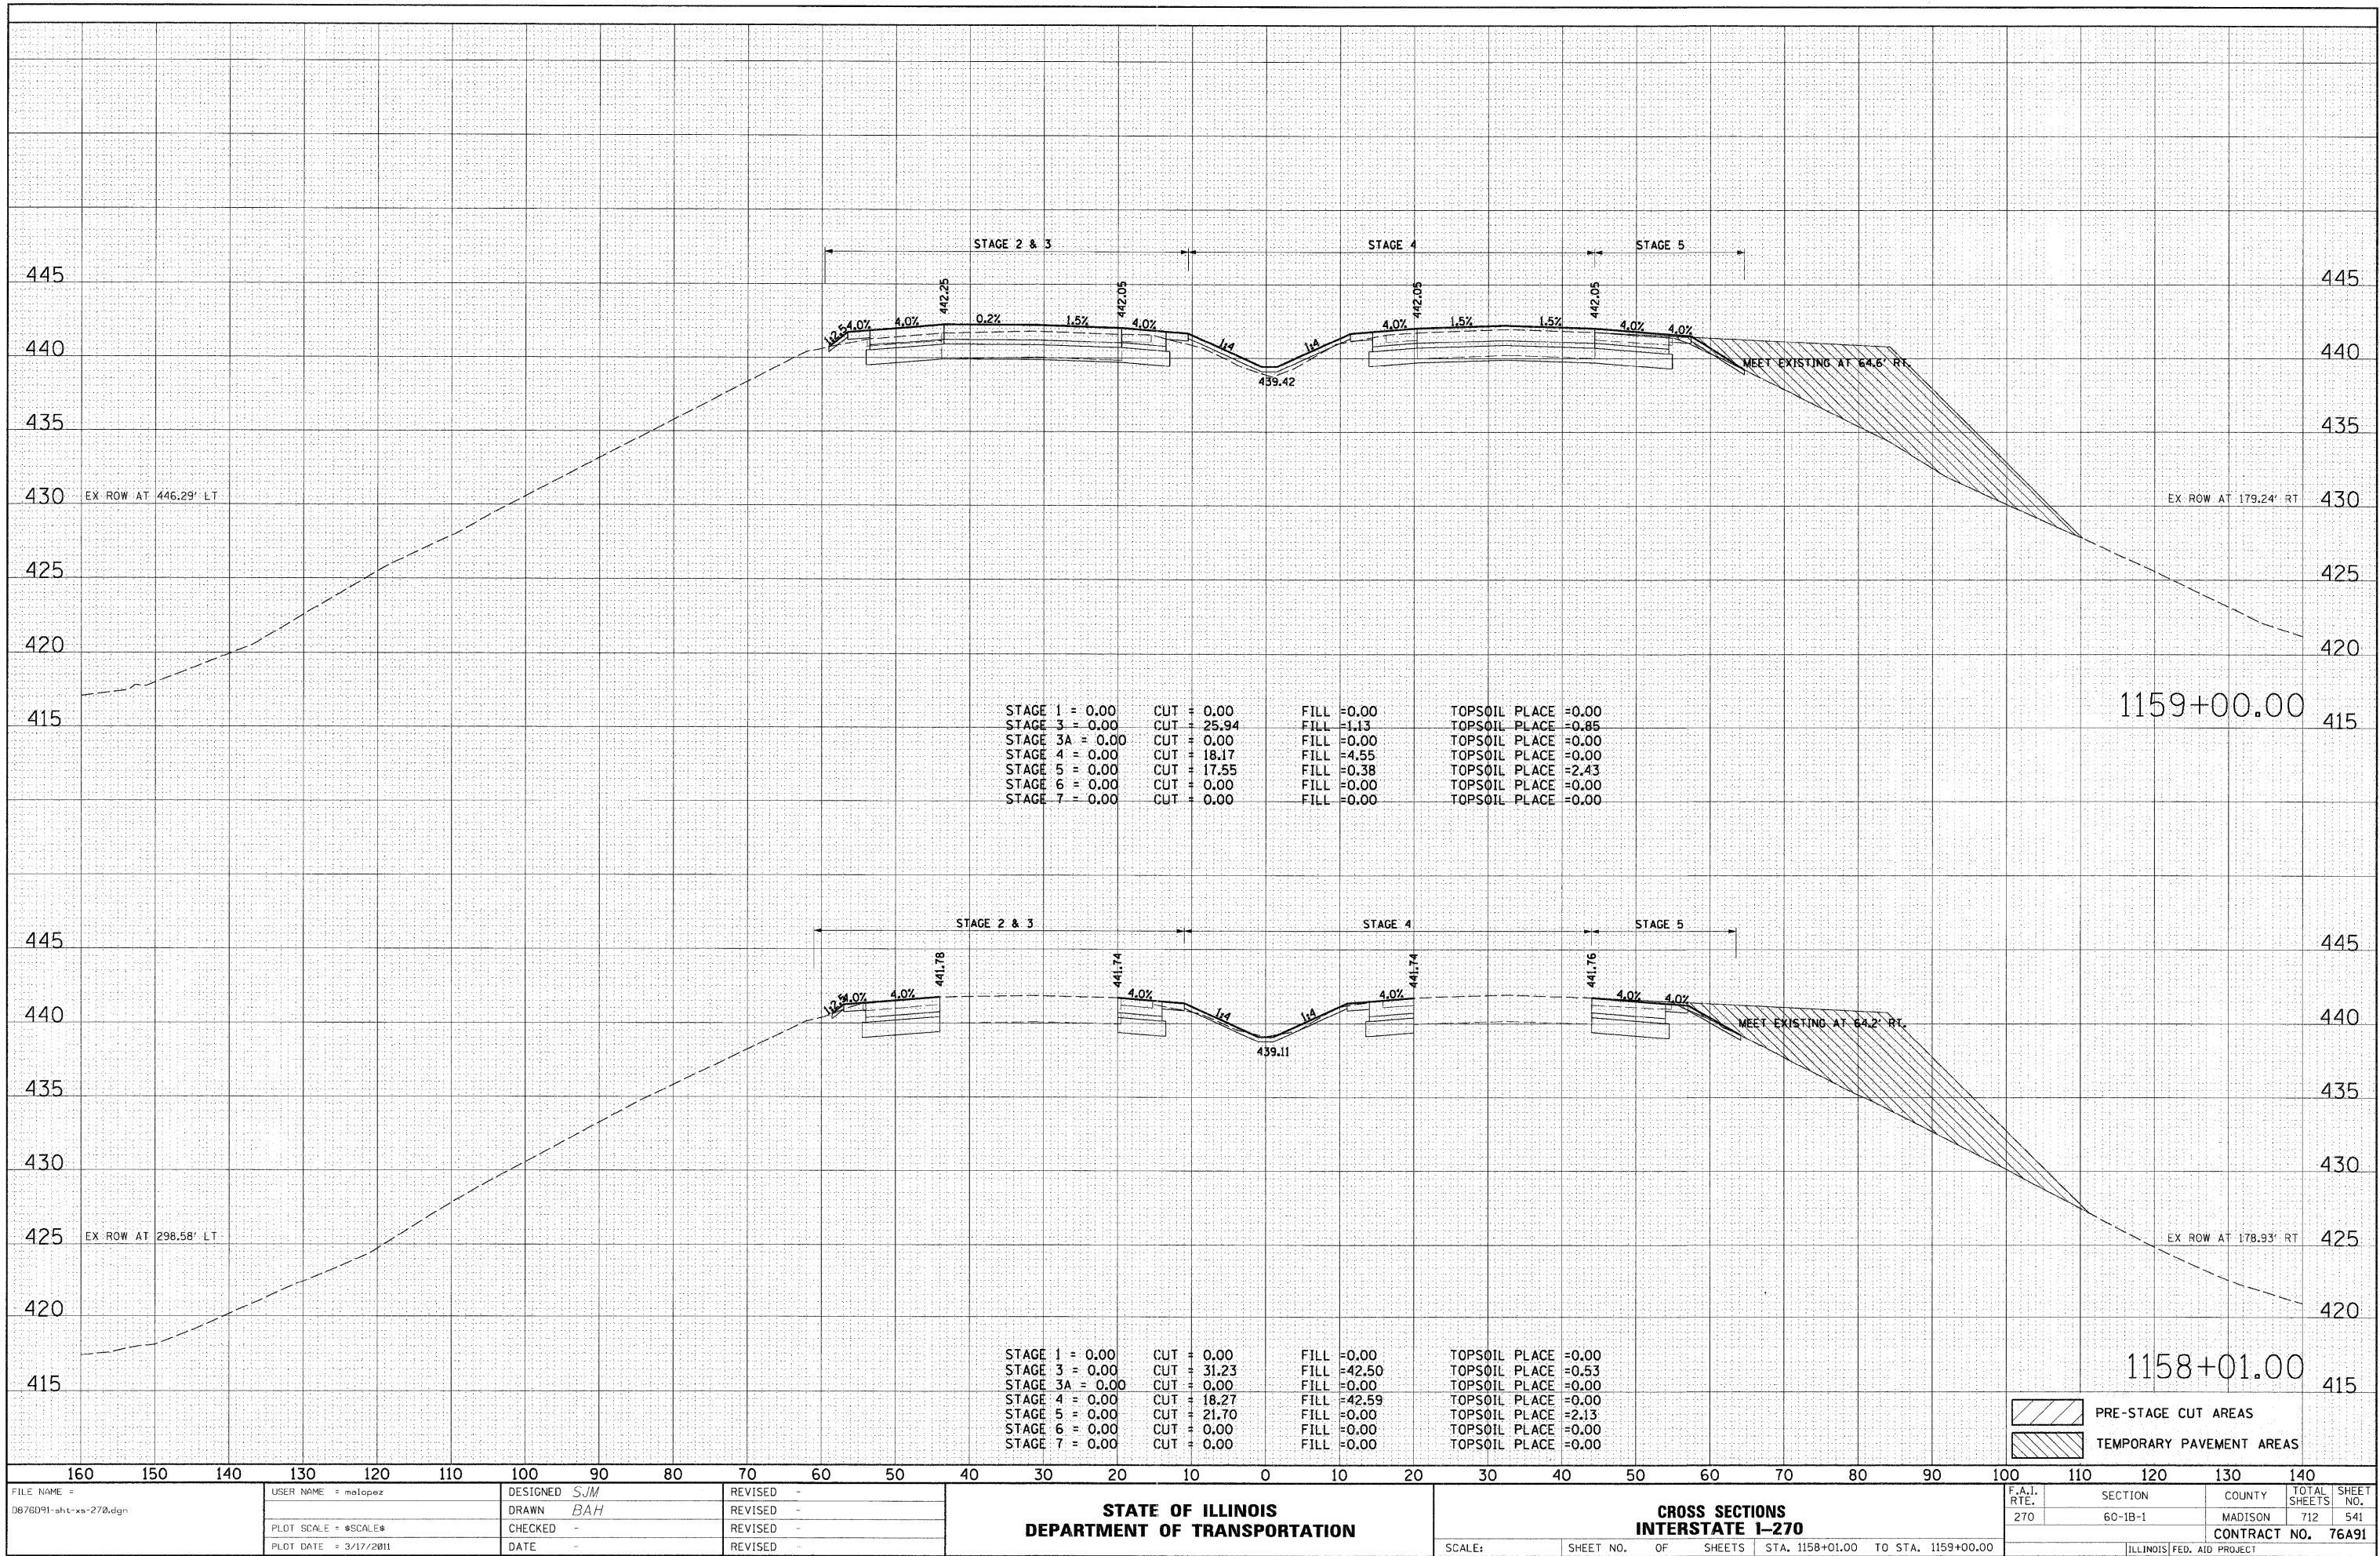


DATE	
BY	
SURVEYED	
PLOTTED	
TEMPLATE	
NOTE BOOK	
NO.	

DATE	
BY	
SURVEYED	
PLOTTED	
TEMPLATE	
NOTE BOOK	
NO.	

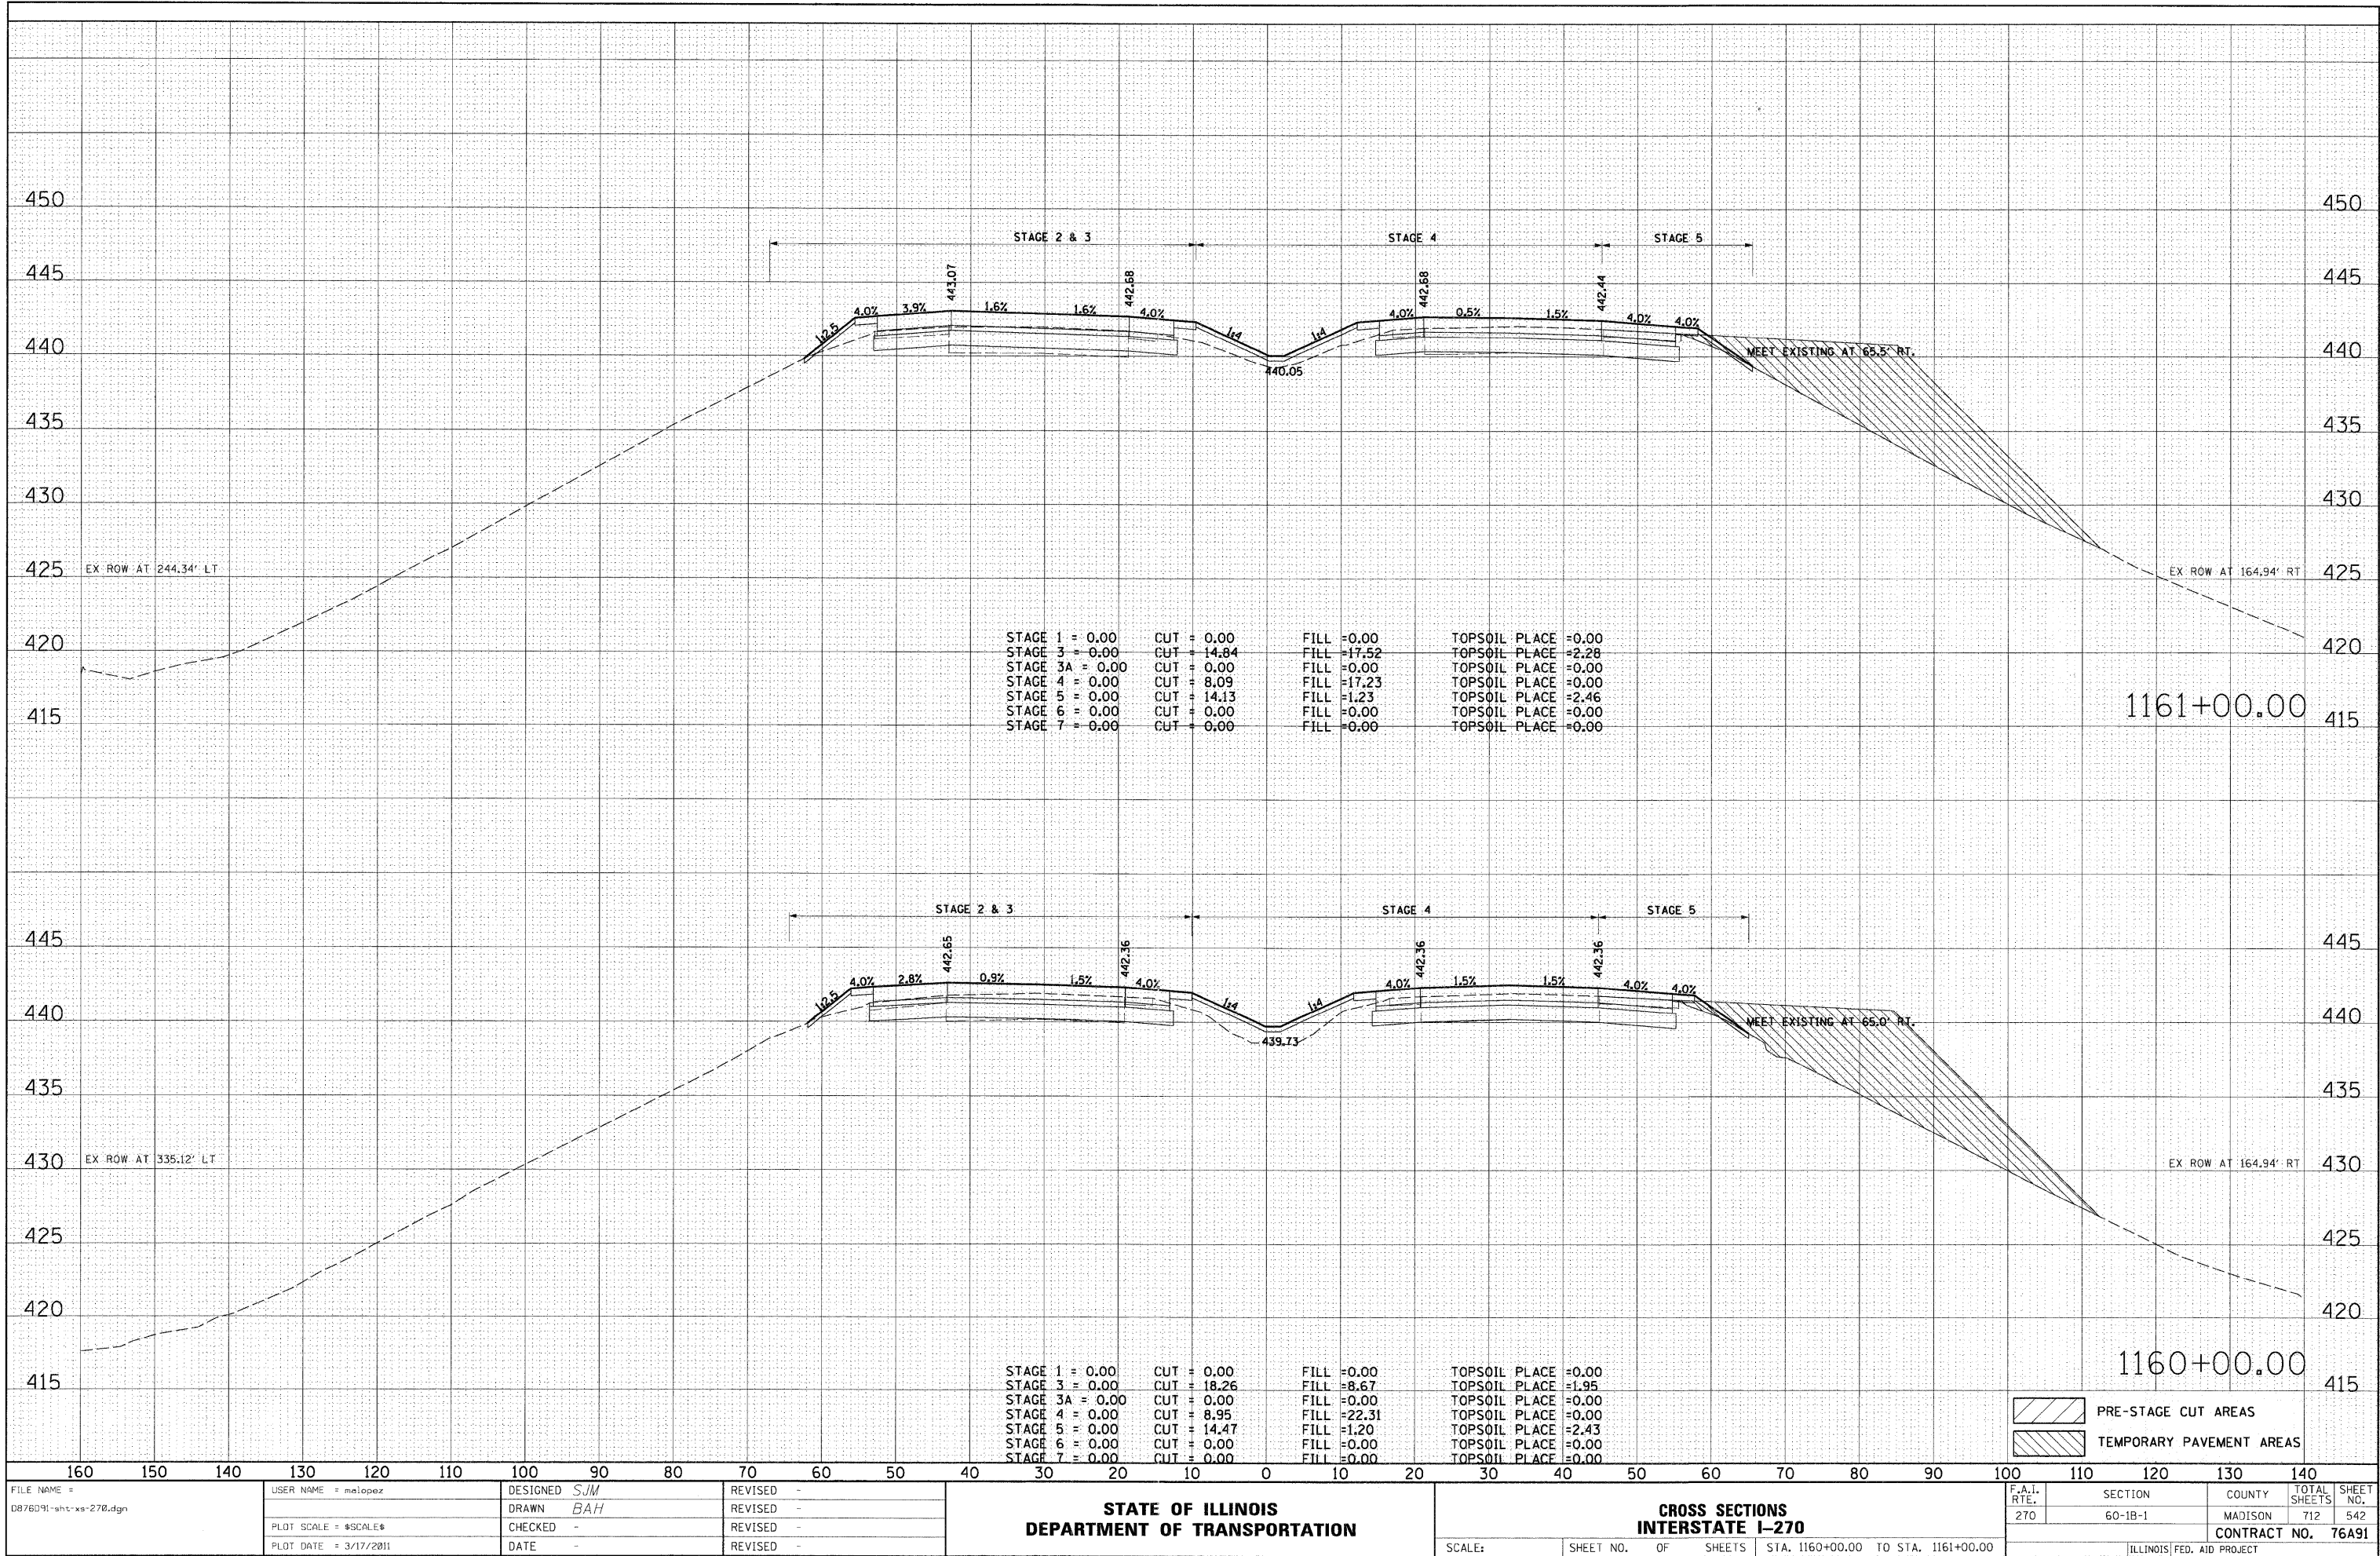


DATE	BY	SURVEYED	PLOTTED	TEMPLATE	AREAS	CHECKED
FINAL						
SURVEY						
NOTE BOOK						
NO.						

DATE	BY	SURVEYED	PLOTTED	TEMPLATE	AREAS	CHECKED
ORIGINAL						
SURVEY						
NOTE BOOK						
NO.						

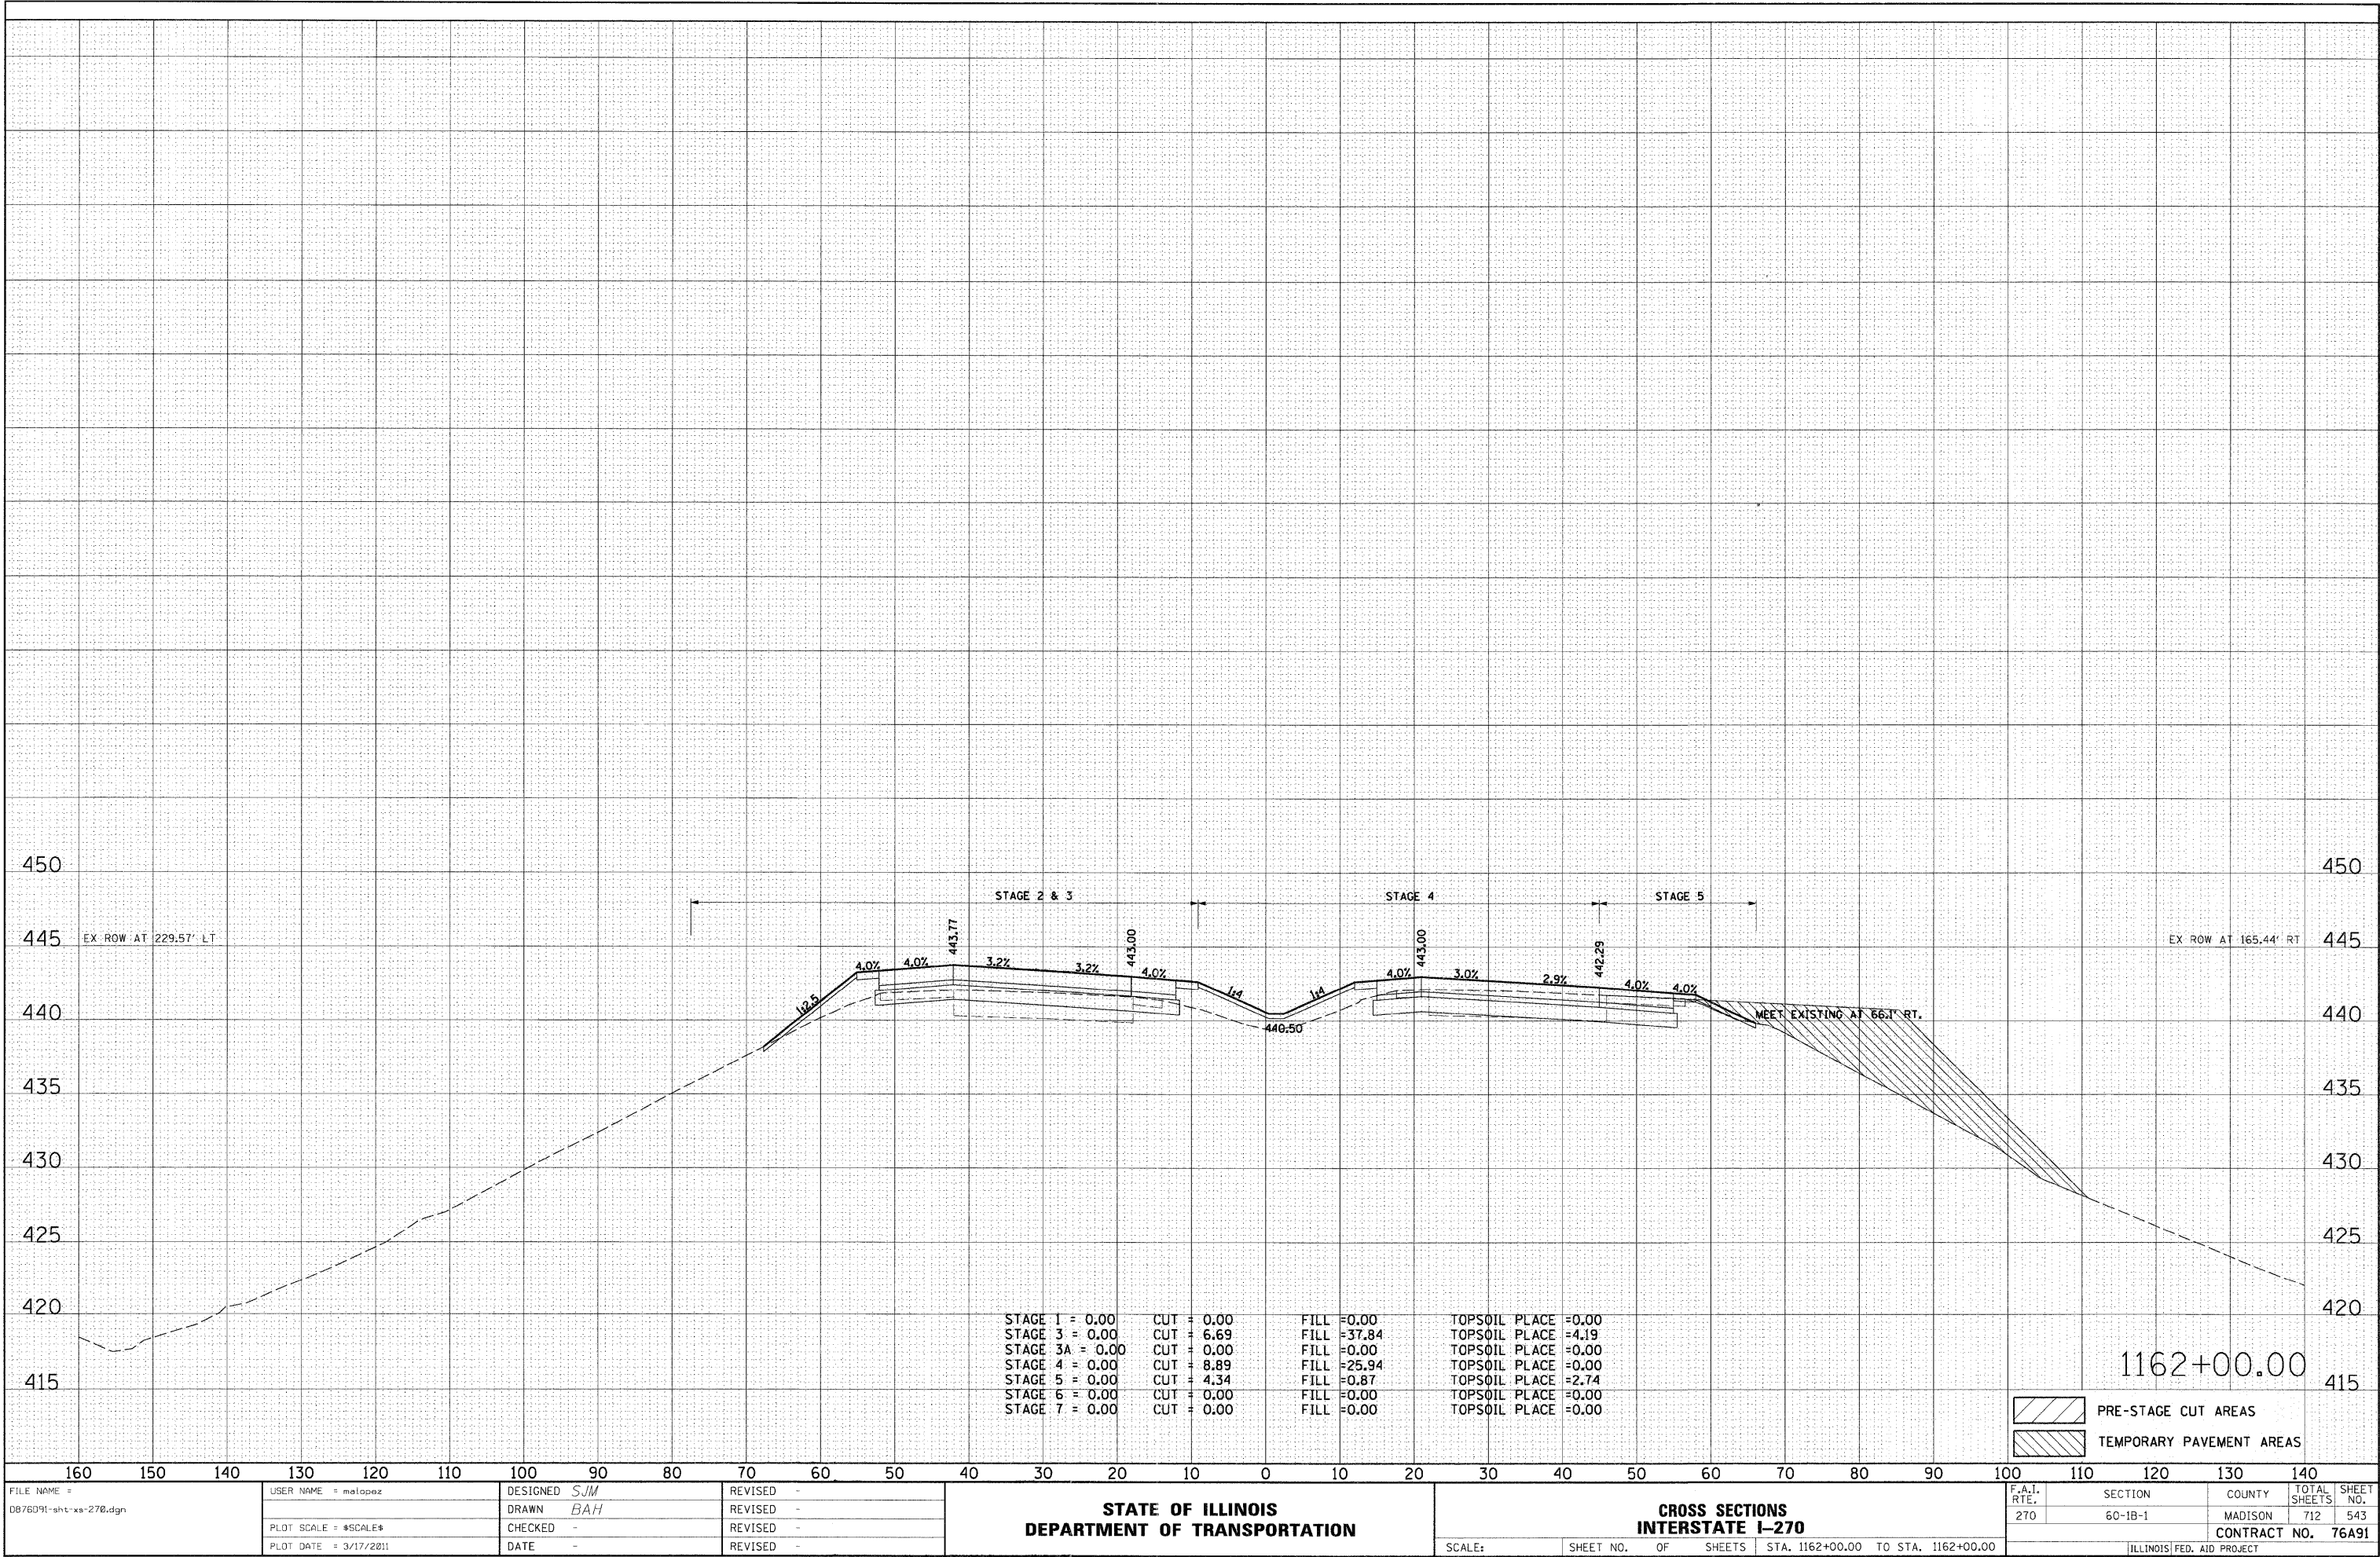


FINAL SURVEY	SURVEYED	DATE
NOTE BOOK	PLOTTED	BY
NO.	TEMPLATE	
	AREAS	
	CHECKED	

ORIGINAL SURVEY	SURVEYED	DATE
NOTE BOOK	PLOTTED	BY
NO.	TEMPLATE	
	AREAS	
	CHECKED	

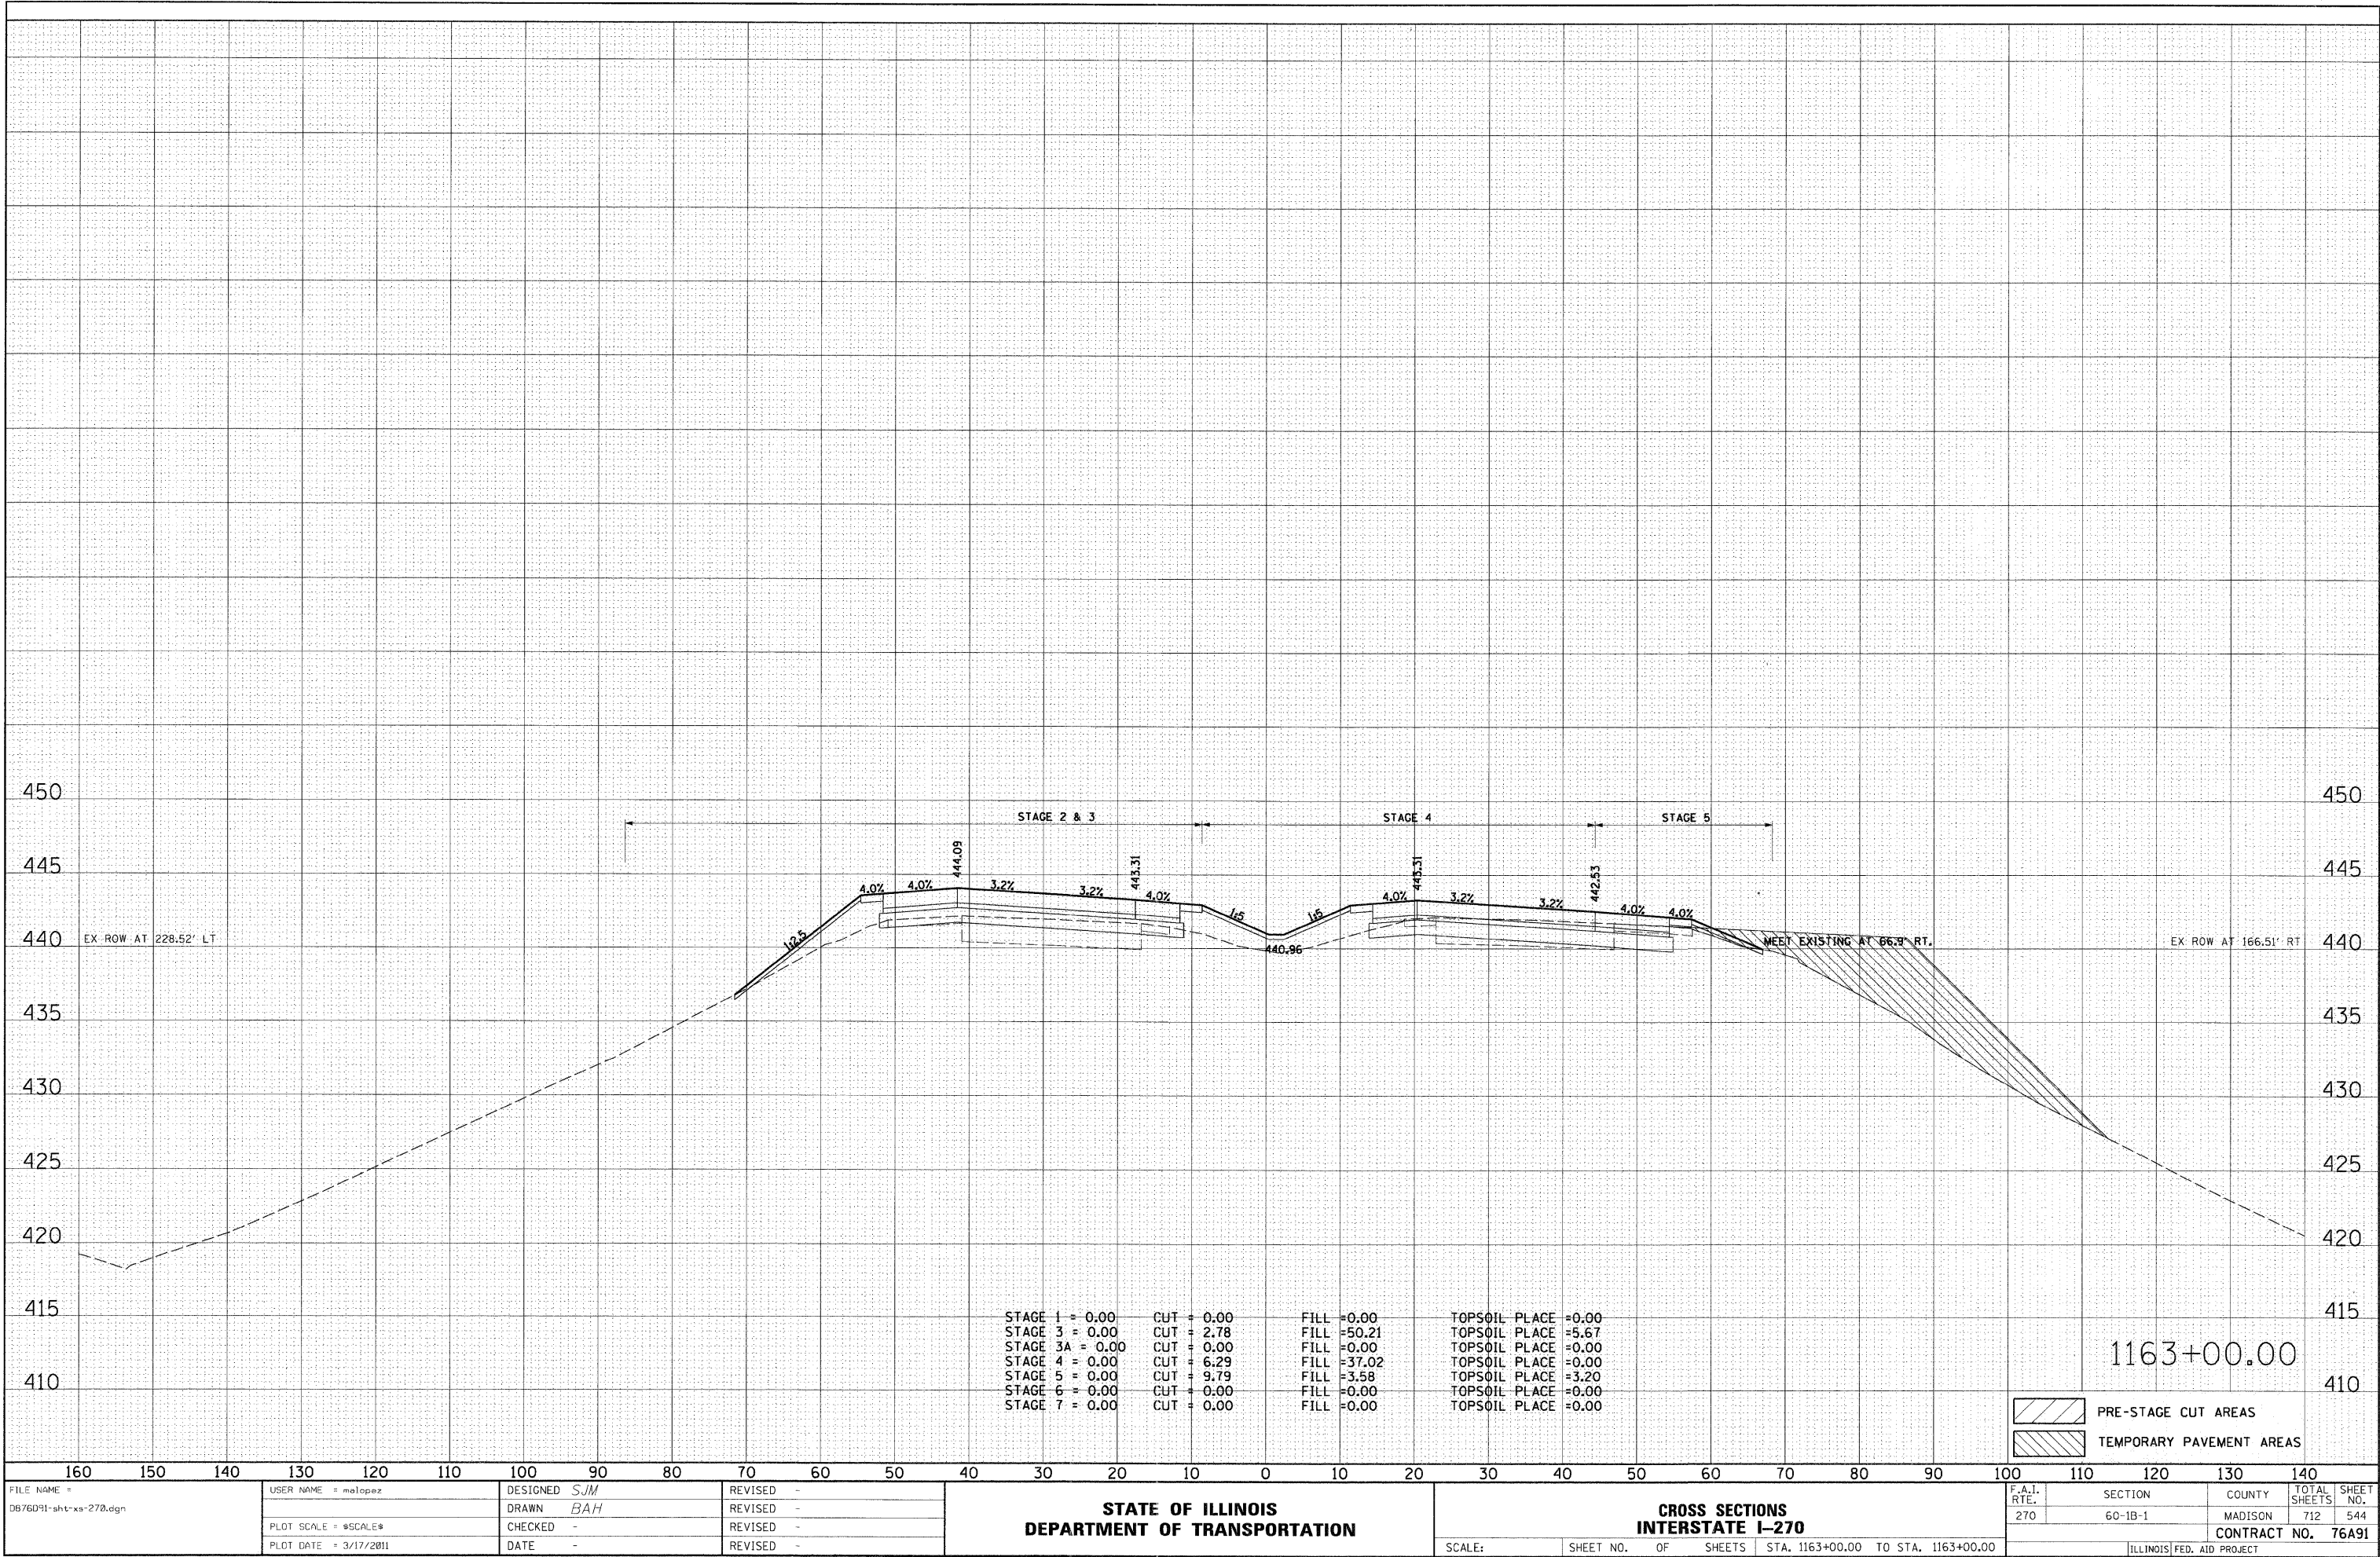


FILE	SURVEYED	BY	DATE
SURVEY	PLOTTED		
NOTE BOOK	TEMPLATE		
NO.	AREAS CHECKED		

ORIGINAL	SURVEYED	BY	DATE
SURVEY	PLOTTED		
NOTE BOOK	TEMPLATE		
NO.	AREAS CHECKED		

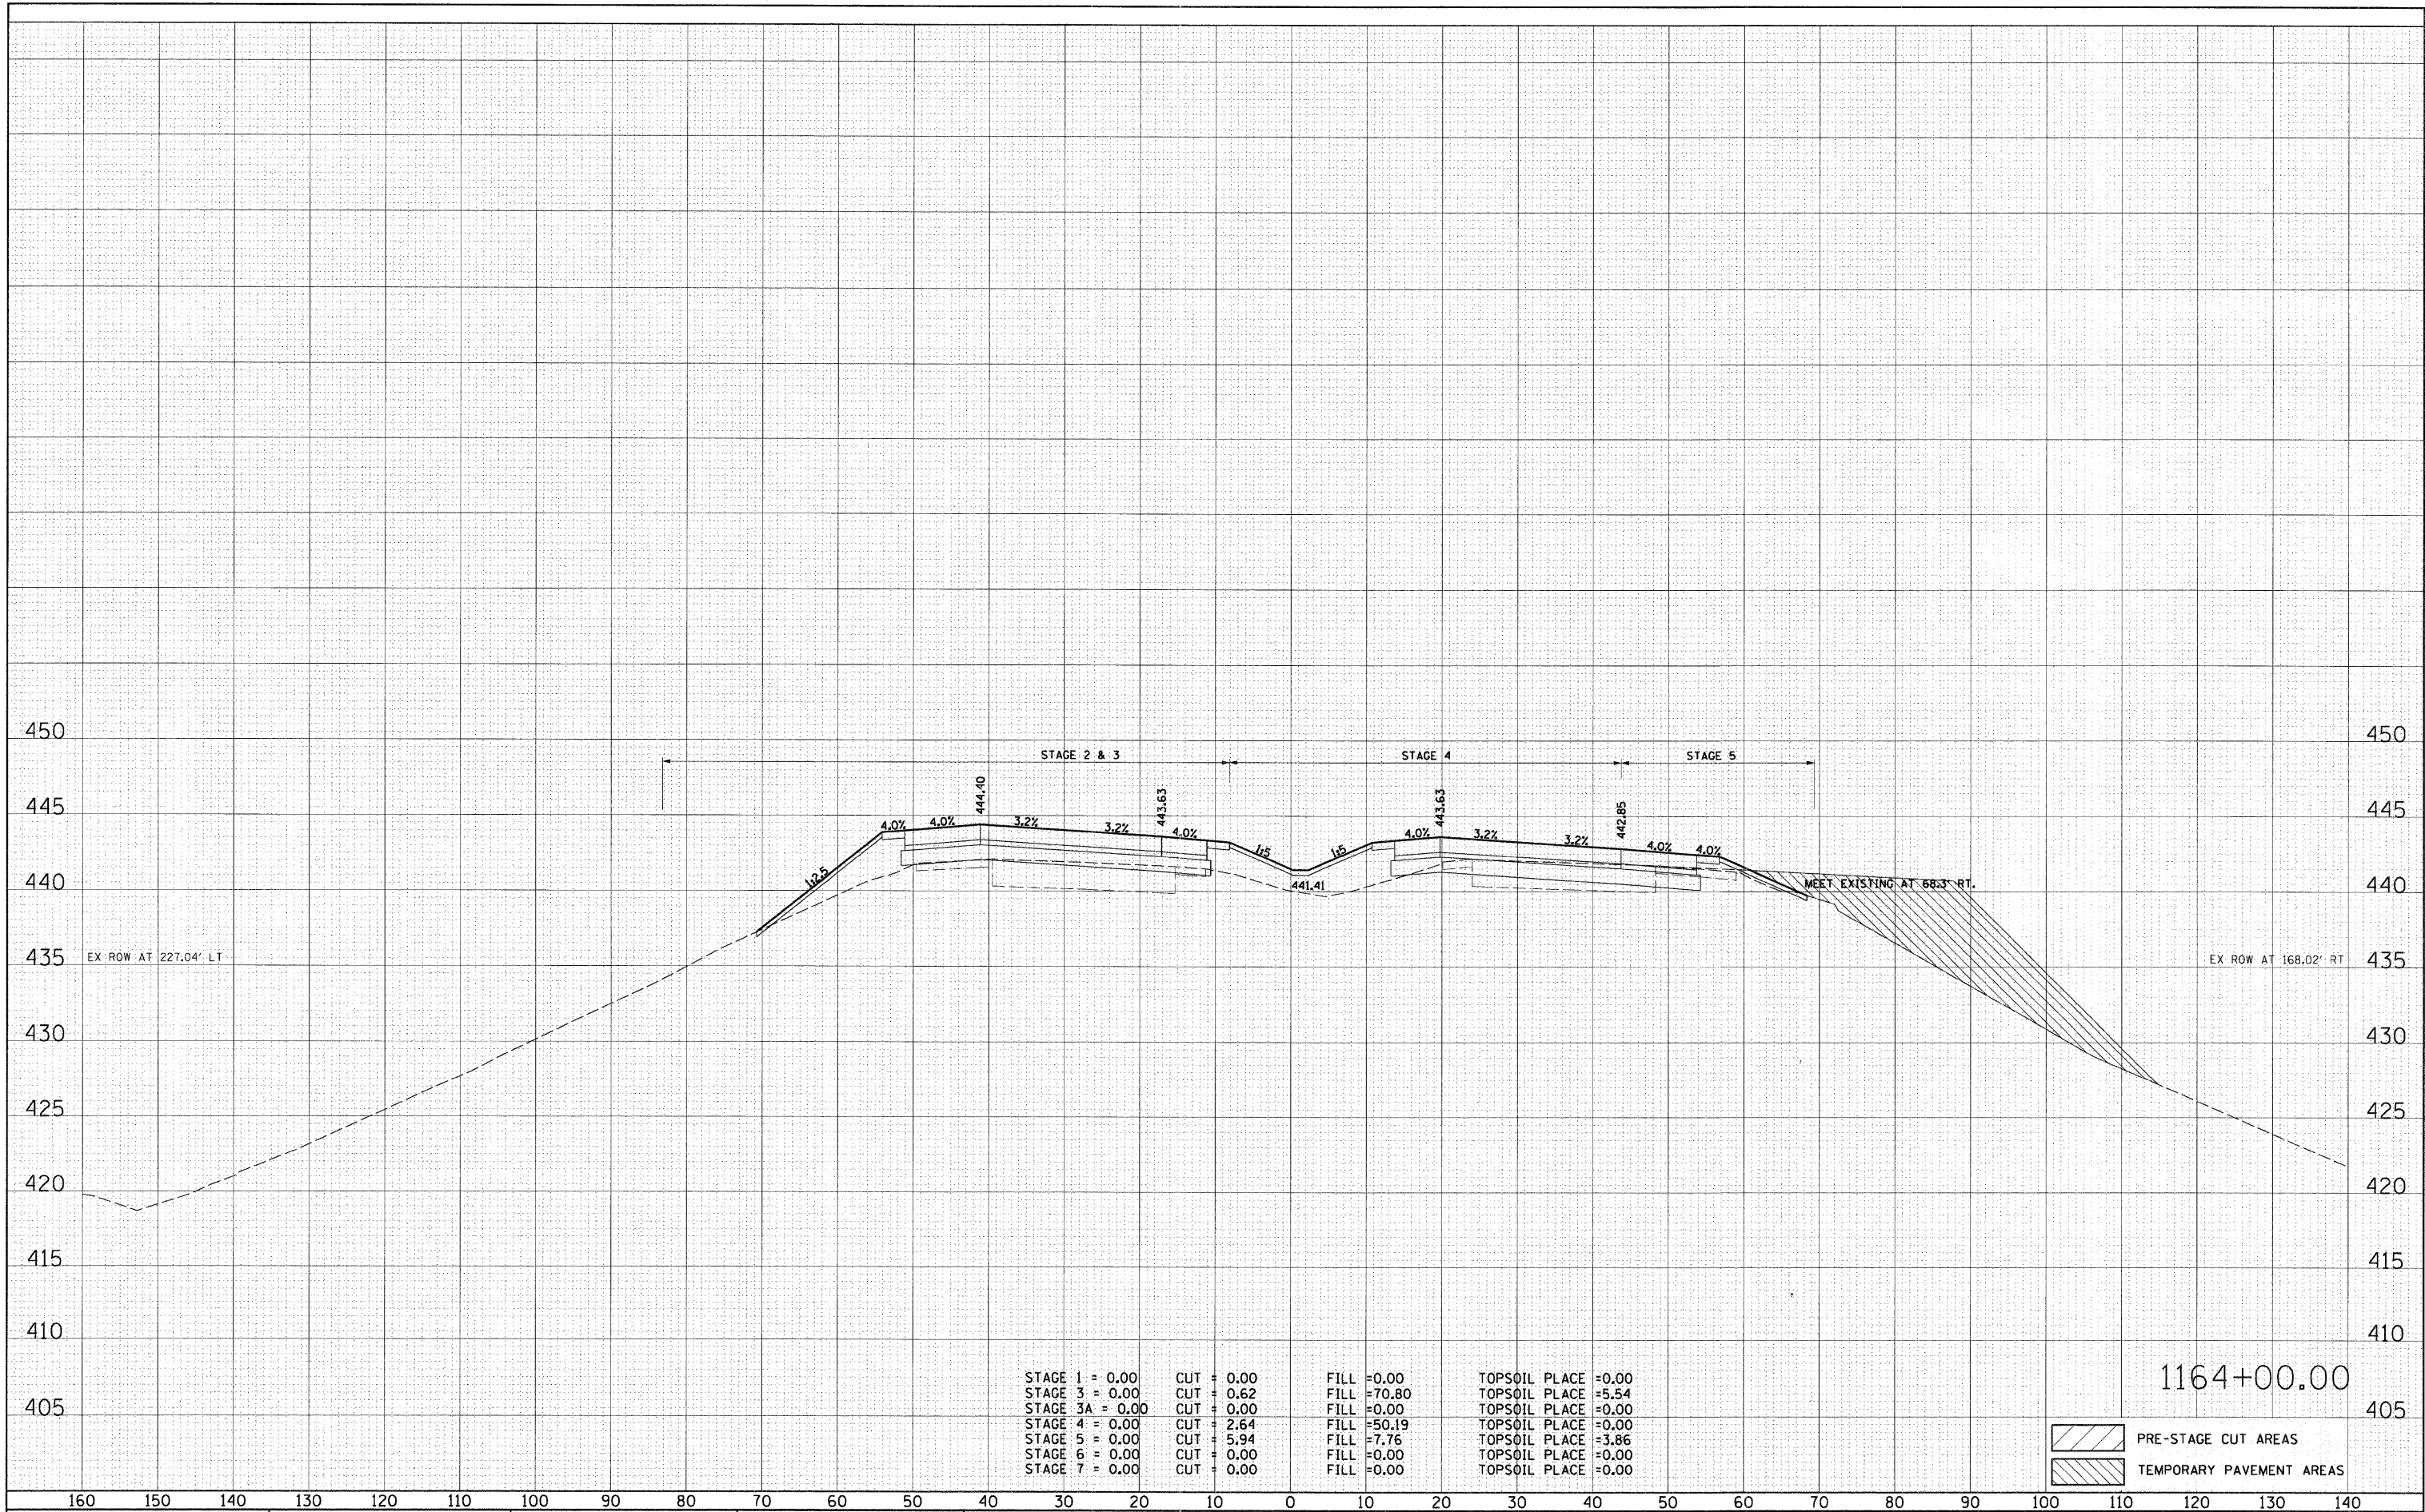

FINAL SURVEY	SURVEYED	BY	DATE
NOTE BOOK	PLOTTED		
NO.	TEMPLATE		
	AREAS		
	CHECKED		


ORIGINAL SURVEY	SURVEYED	BY	DATE
NOTE BOOK	PLOTTED		
NO.	TEMPLATE		
	AREAS		
	CHECKED		

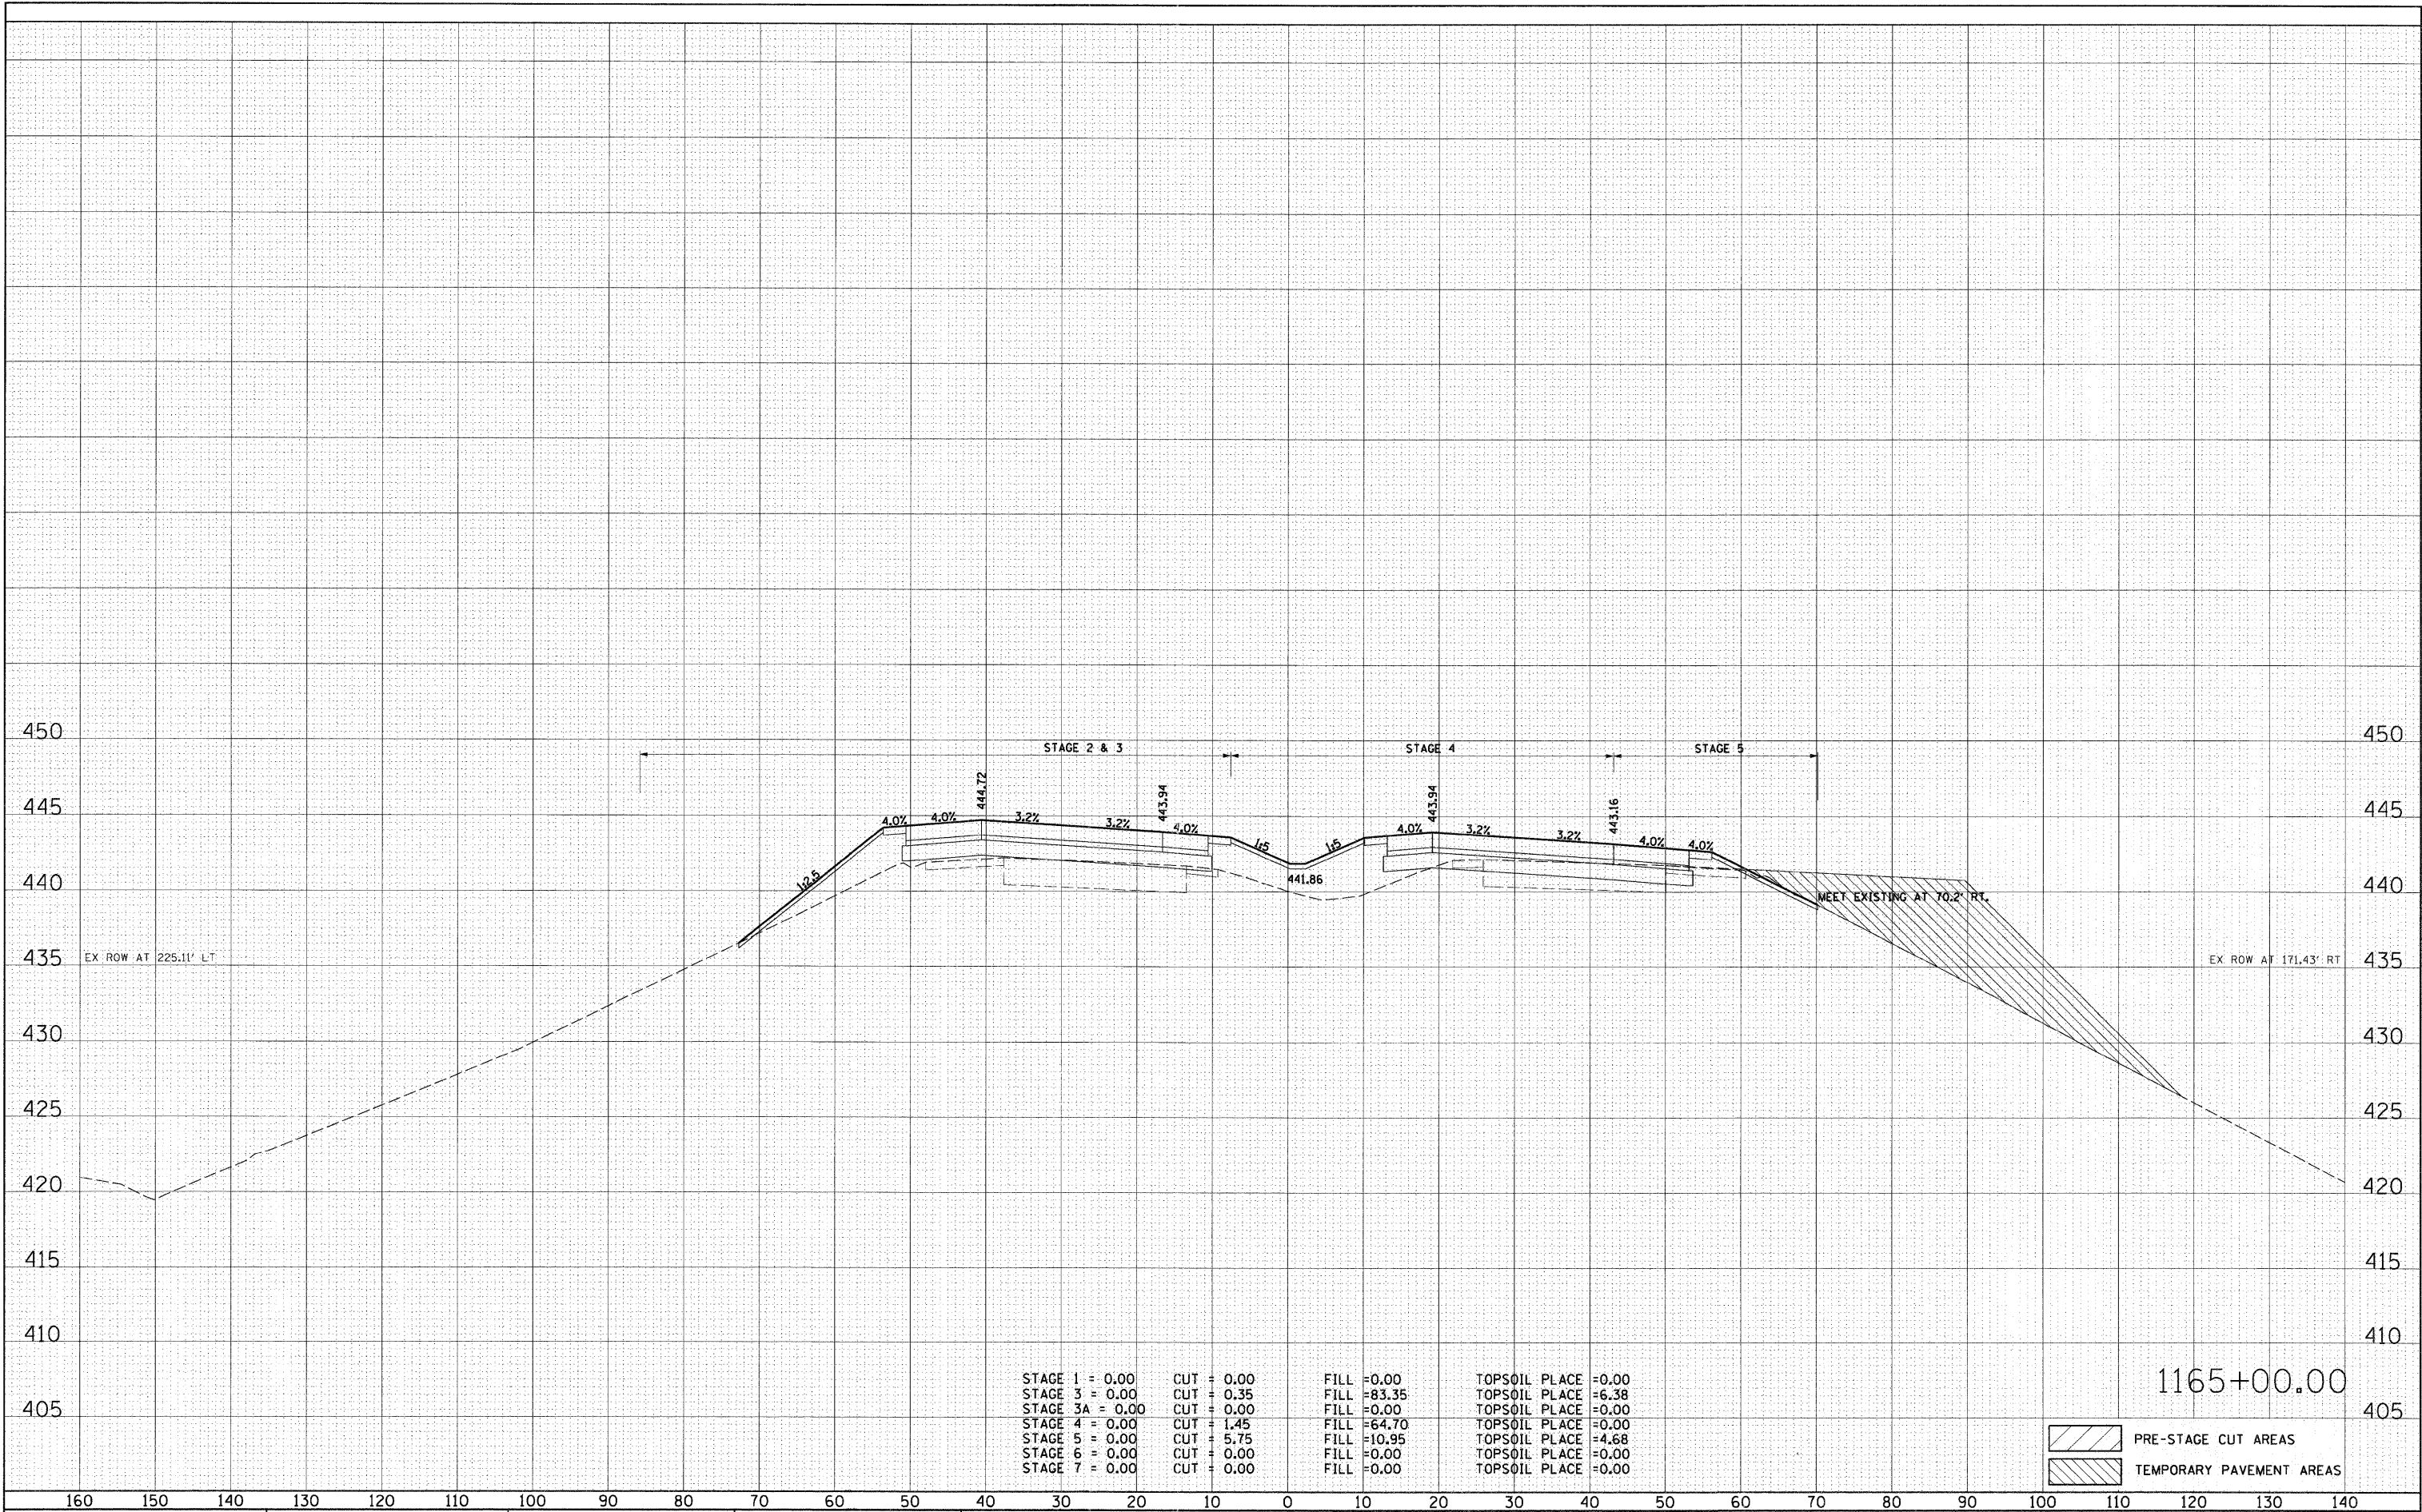

FILE NAME =	USER NAME = malopez	DESIGNED SJM	REVISED -	STATE OF ILLINOIS DEPARTMENT OF TRANSPORTATION	CROSS SECTIONS INTERSTATE I-270	F.A.I. RTE.	SECTION	COUNTY	TOTAL SHEETS	SHEET NO.
0876091-shr-xa-278.dgn		DRAWN BAH	REVISED -			270	60-1B-1	MADISON	712	546
	PLOT SCALE = %SCALE%	CHECKED -	REVISED -			CONTRACT NO. 76A91				
	PLOT DATE = 3/17/2011	DATE -	REVISED -			ILLINOIS FED. AID PROJECT				
				SCALE:	SHEET NO.	OF	SHEETS	STA. 1165+00.00 TO STA. 1165+00.00		


FINAL SURVEY	SURVEYED	DATE
NOTE BOOK	PLOTTED	BY
NO.	TEMPLATE	
	AREAS	
	CHECKED	

ORIGINAL SURVEY	SURVEYED	DATE
NOTE BOOK	PLOTTED	BY
NO.	TEMPLATE	
	AREAS	
	CHECKED	

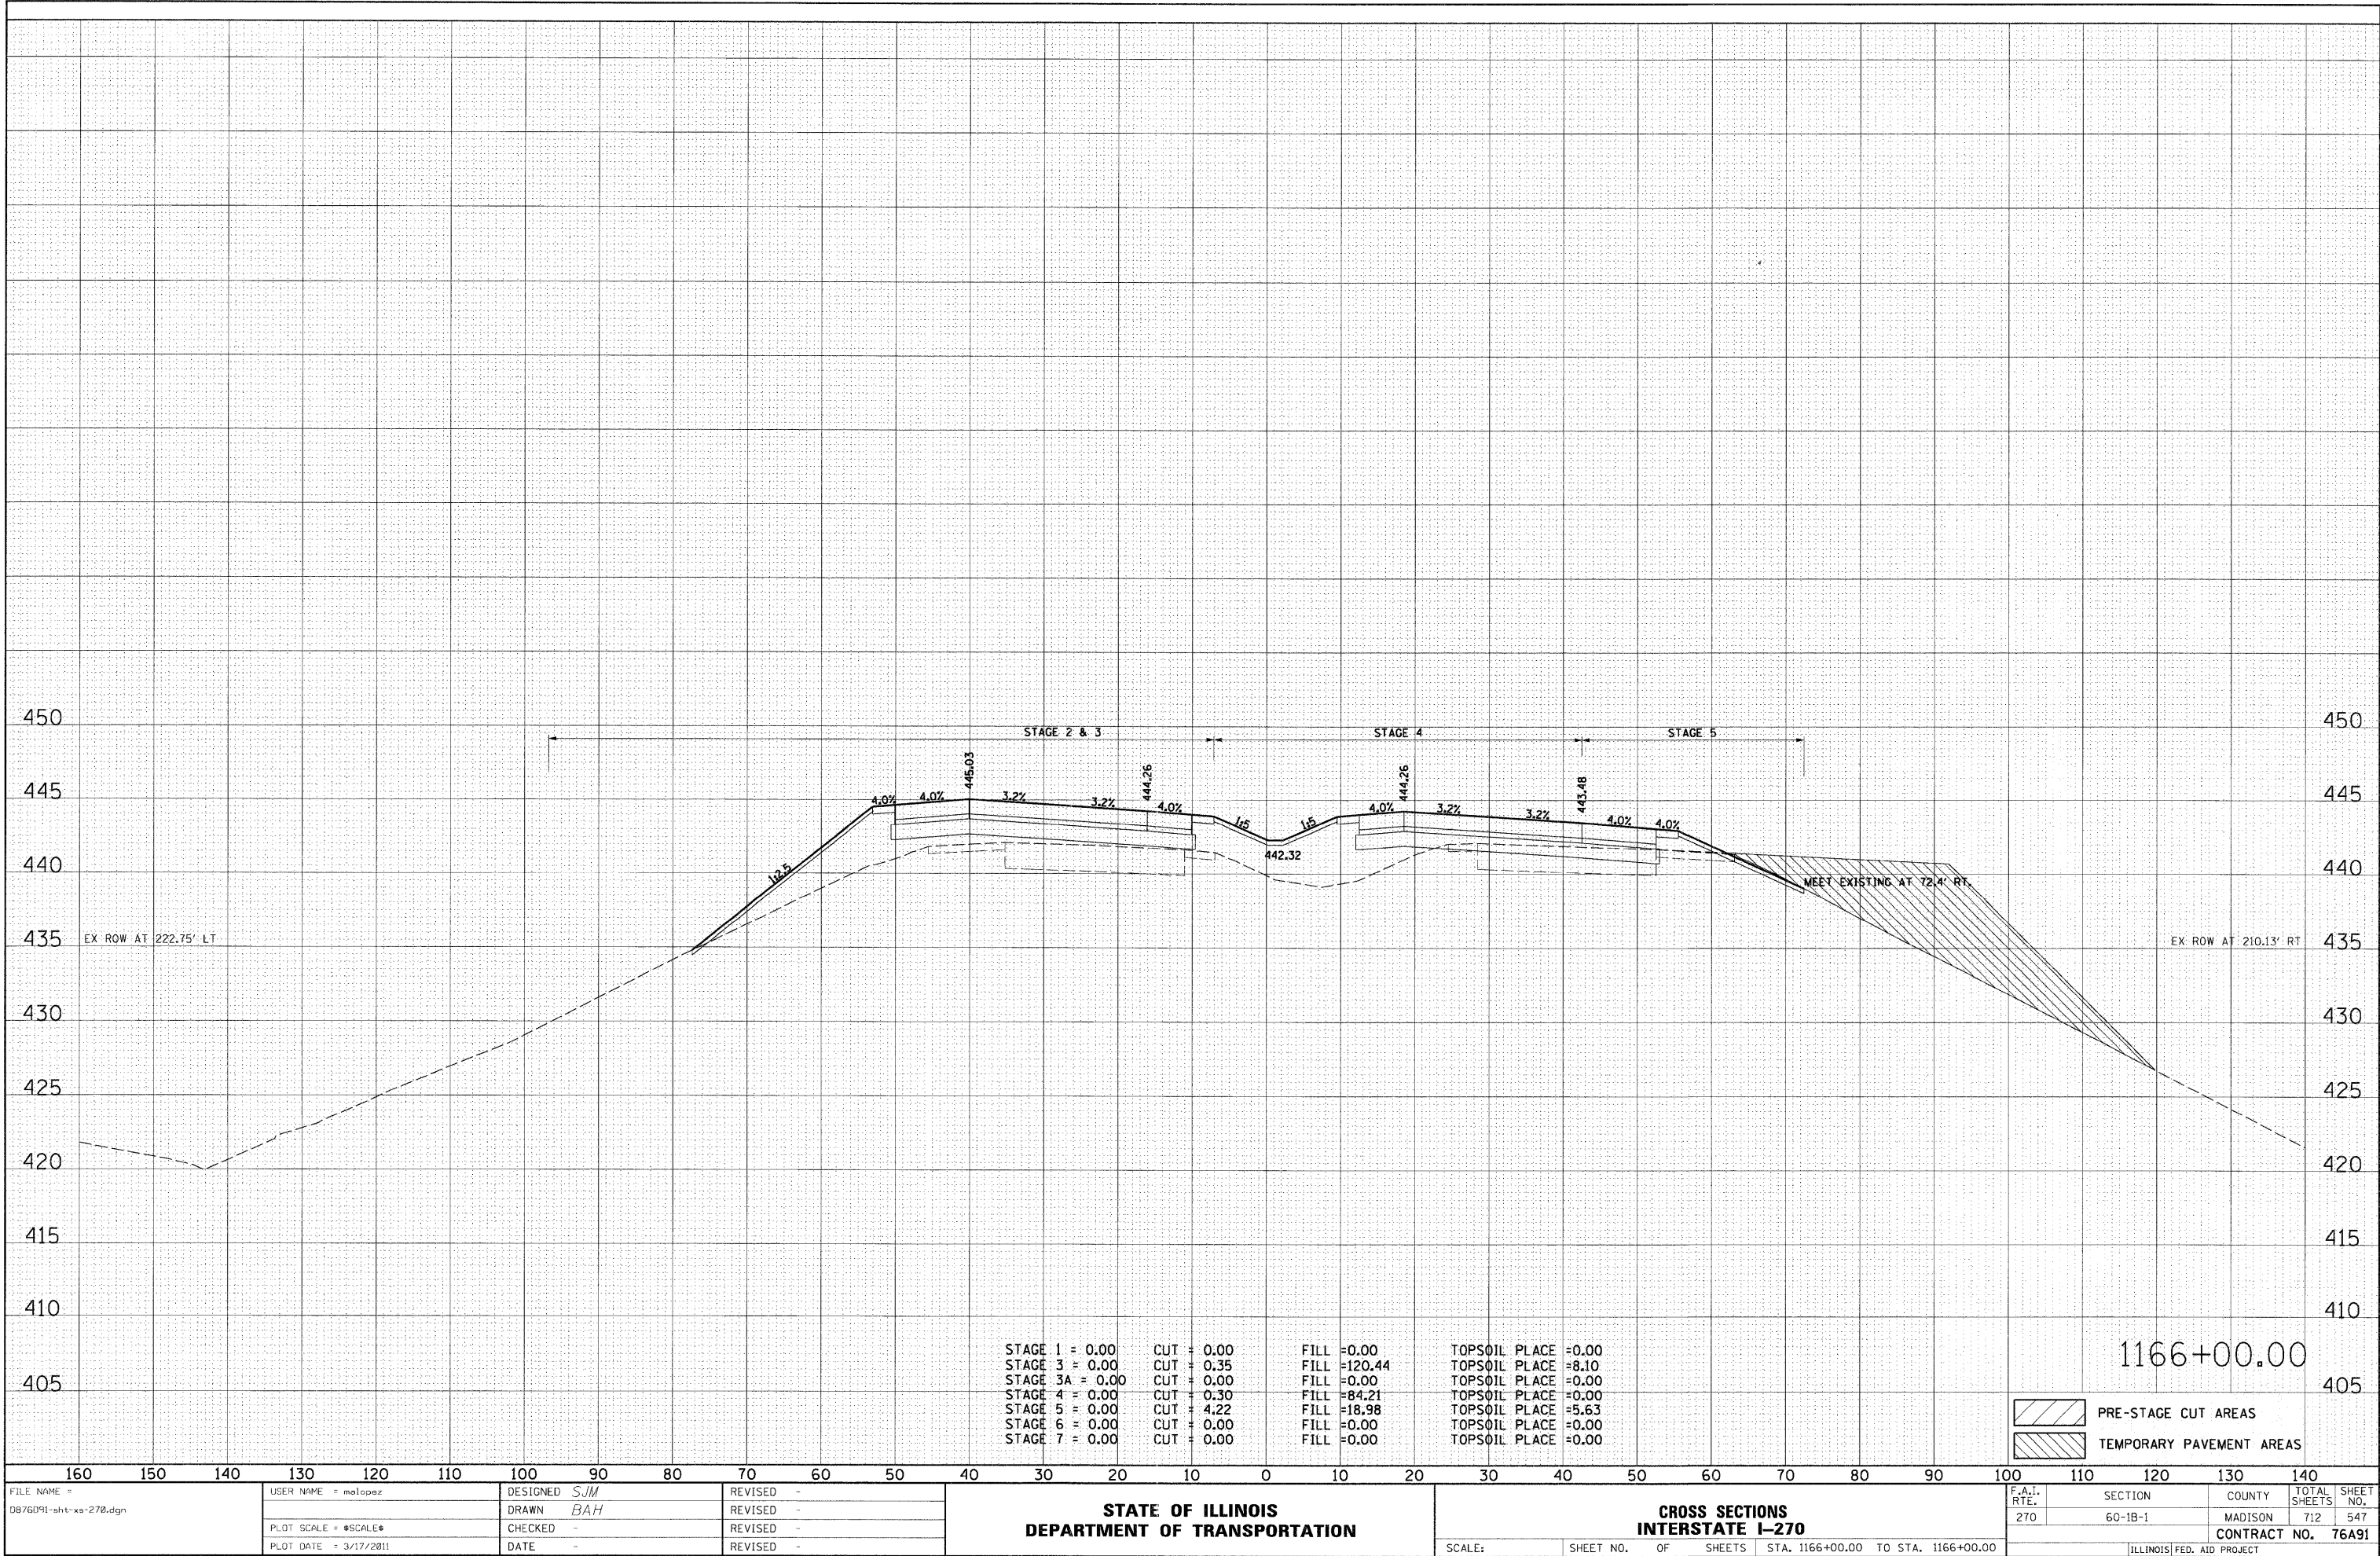

DATE	BY	SURVEYED	PLOTTED	DATE
		AREA AS	TEMP. AS	
		NO.	NO.	

DATE	BY	SURVEYED	PLOTTED	DATE
		AREA AS	TEMP. AS	
		NO.	NO.	

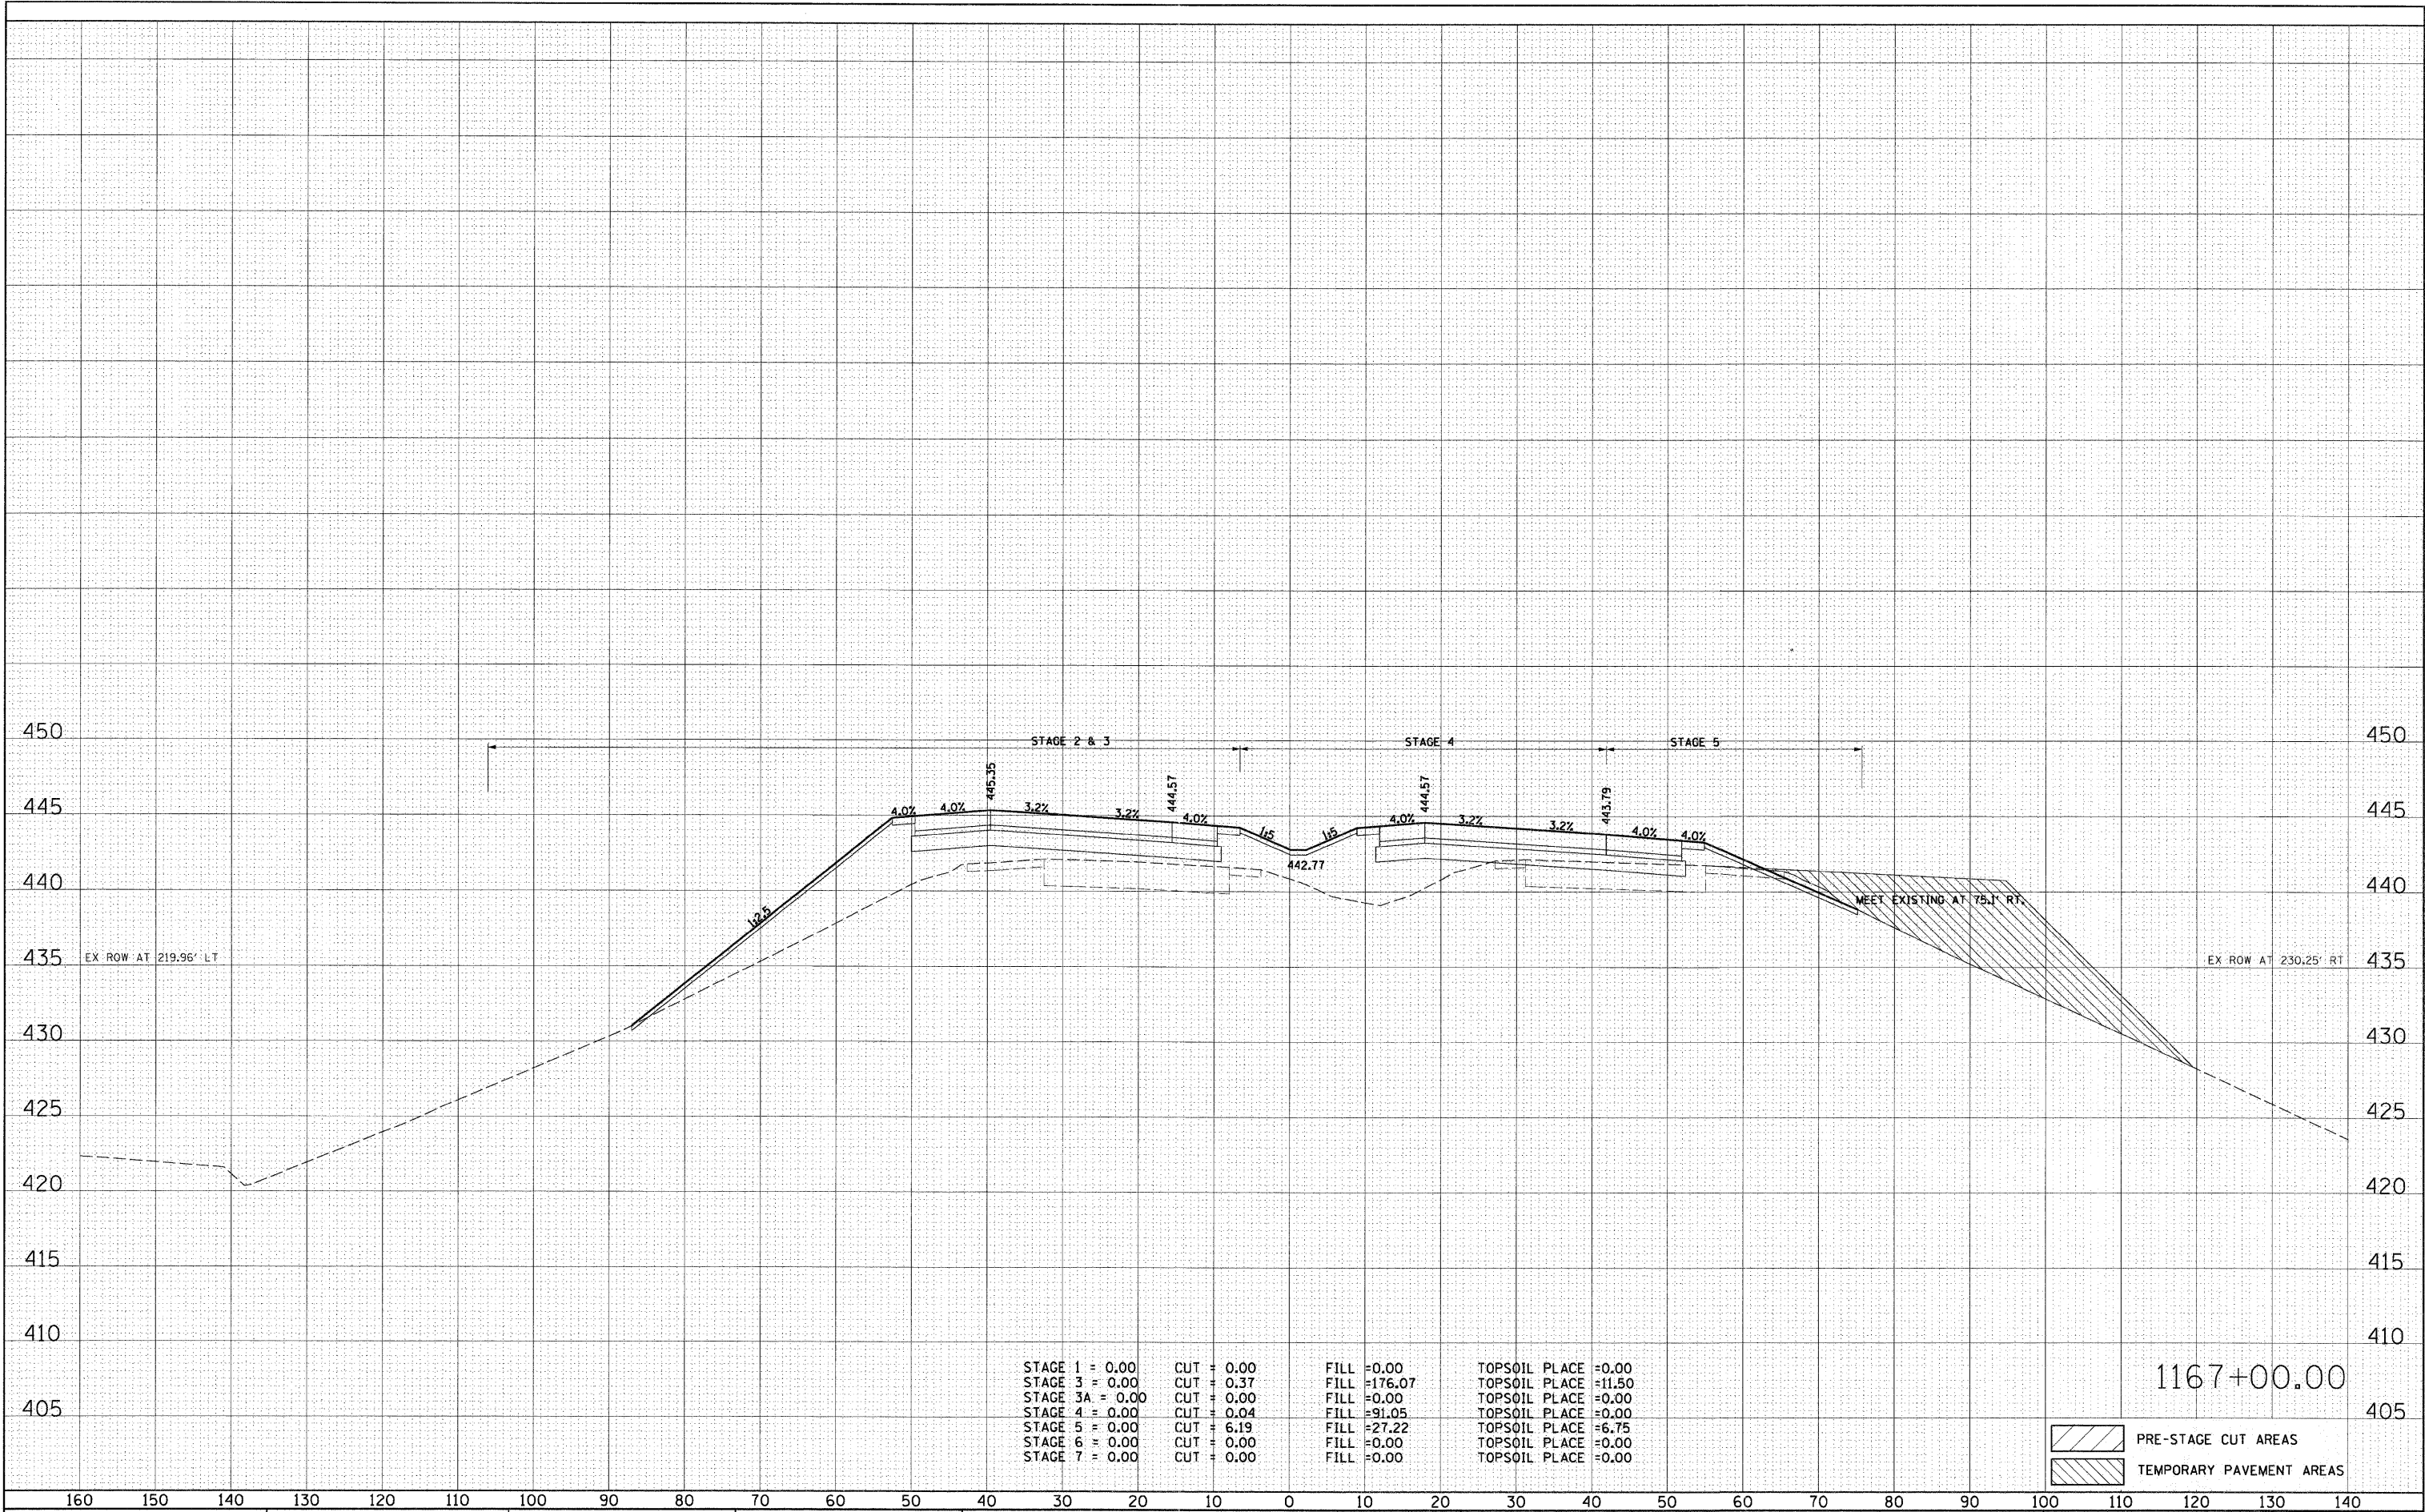


STAGE 1 = 0.00	CUT = 0.00	FILL = 0.00	TOPSOIL PLACE = 0.00
STAGE 3 = 0.00	CUT = 0.37	FILL = 176.07	TOPSOIL PLACE = 11.50
STAGE 3A = 0.00	CUT = 0.00	FILL = 0.00	TOPSOIL PLACE = 0.00
STAGE 4 = 0.00	CUT = 0.04	FILL = 91.05	TOPSOIL PLACE = 0.00
STAGE 5 = 0.00	CUT = 6.19	FILL = 27.22	TOPSOIL PLACE = 6.75
STAGE 6 = 0.00	CUT = 0.00	FILL = 0.00	TOPSOIL PLACE = 0.00
STAGE 7 = 0.00	CUT = 0.00	FILL = 0.00	TOPSOIL PLACE = 0.00

- PRE-STAGE CUT AREAS
- TEMPORARY PAVEMENT AREAS


DATE	BY	SURVEYED	PLOTTED	TEMPLATE	AREAS	CHECKED
		FINAL	NO.	NO.	NO.	NO.

DATE	BY	SURVEYED	PLOTTED	TEMPLATE	AREAS	CHECKED
		ORIGINAL	NO.	NO.	NO.	NO.

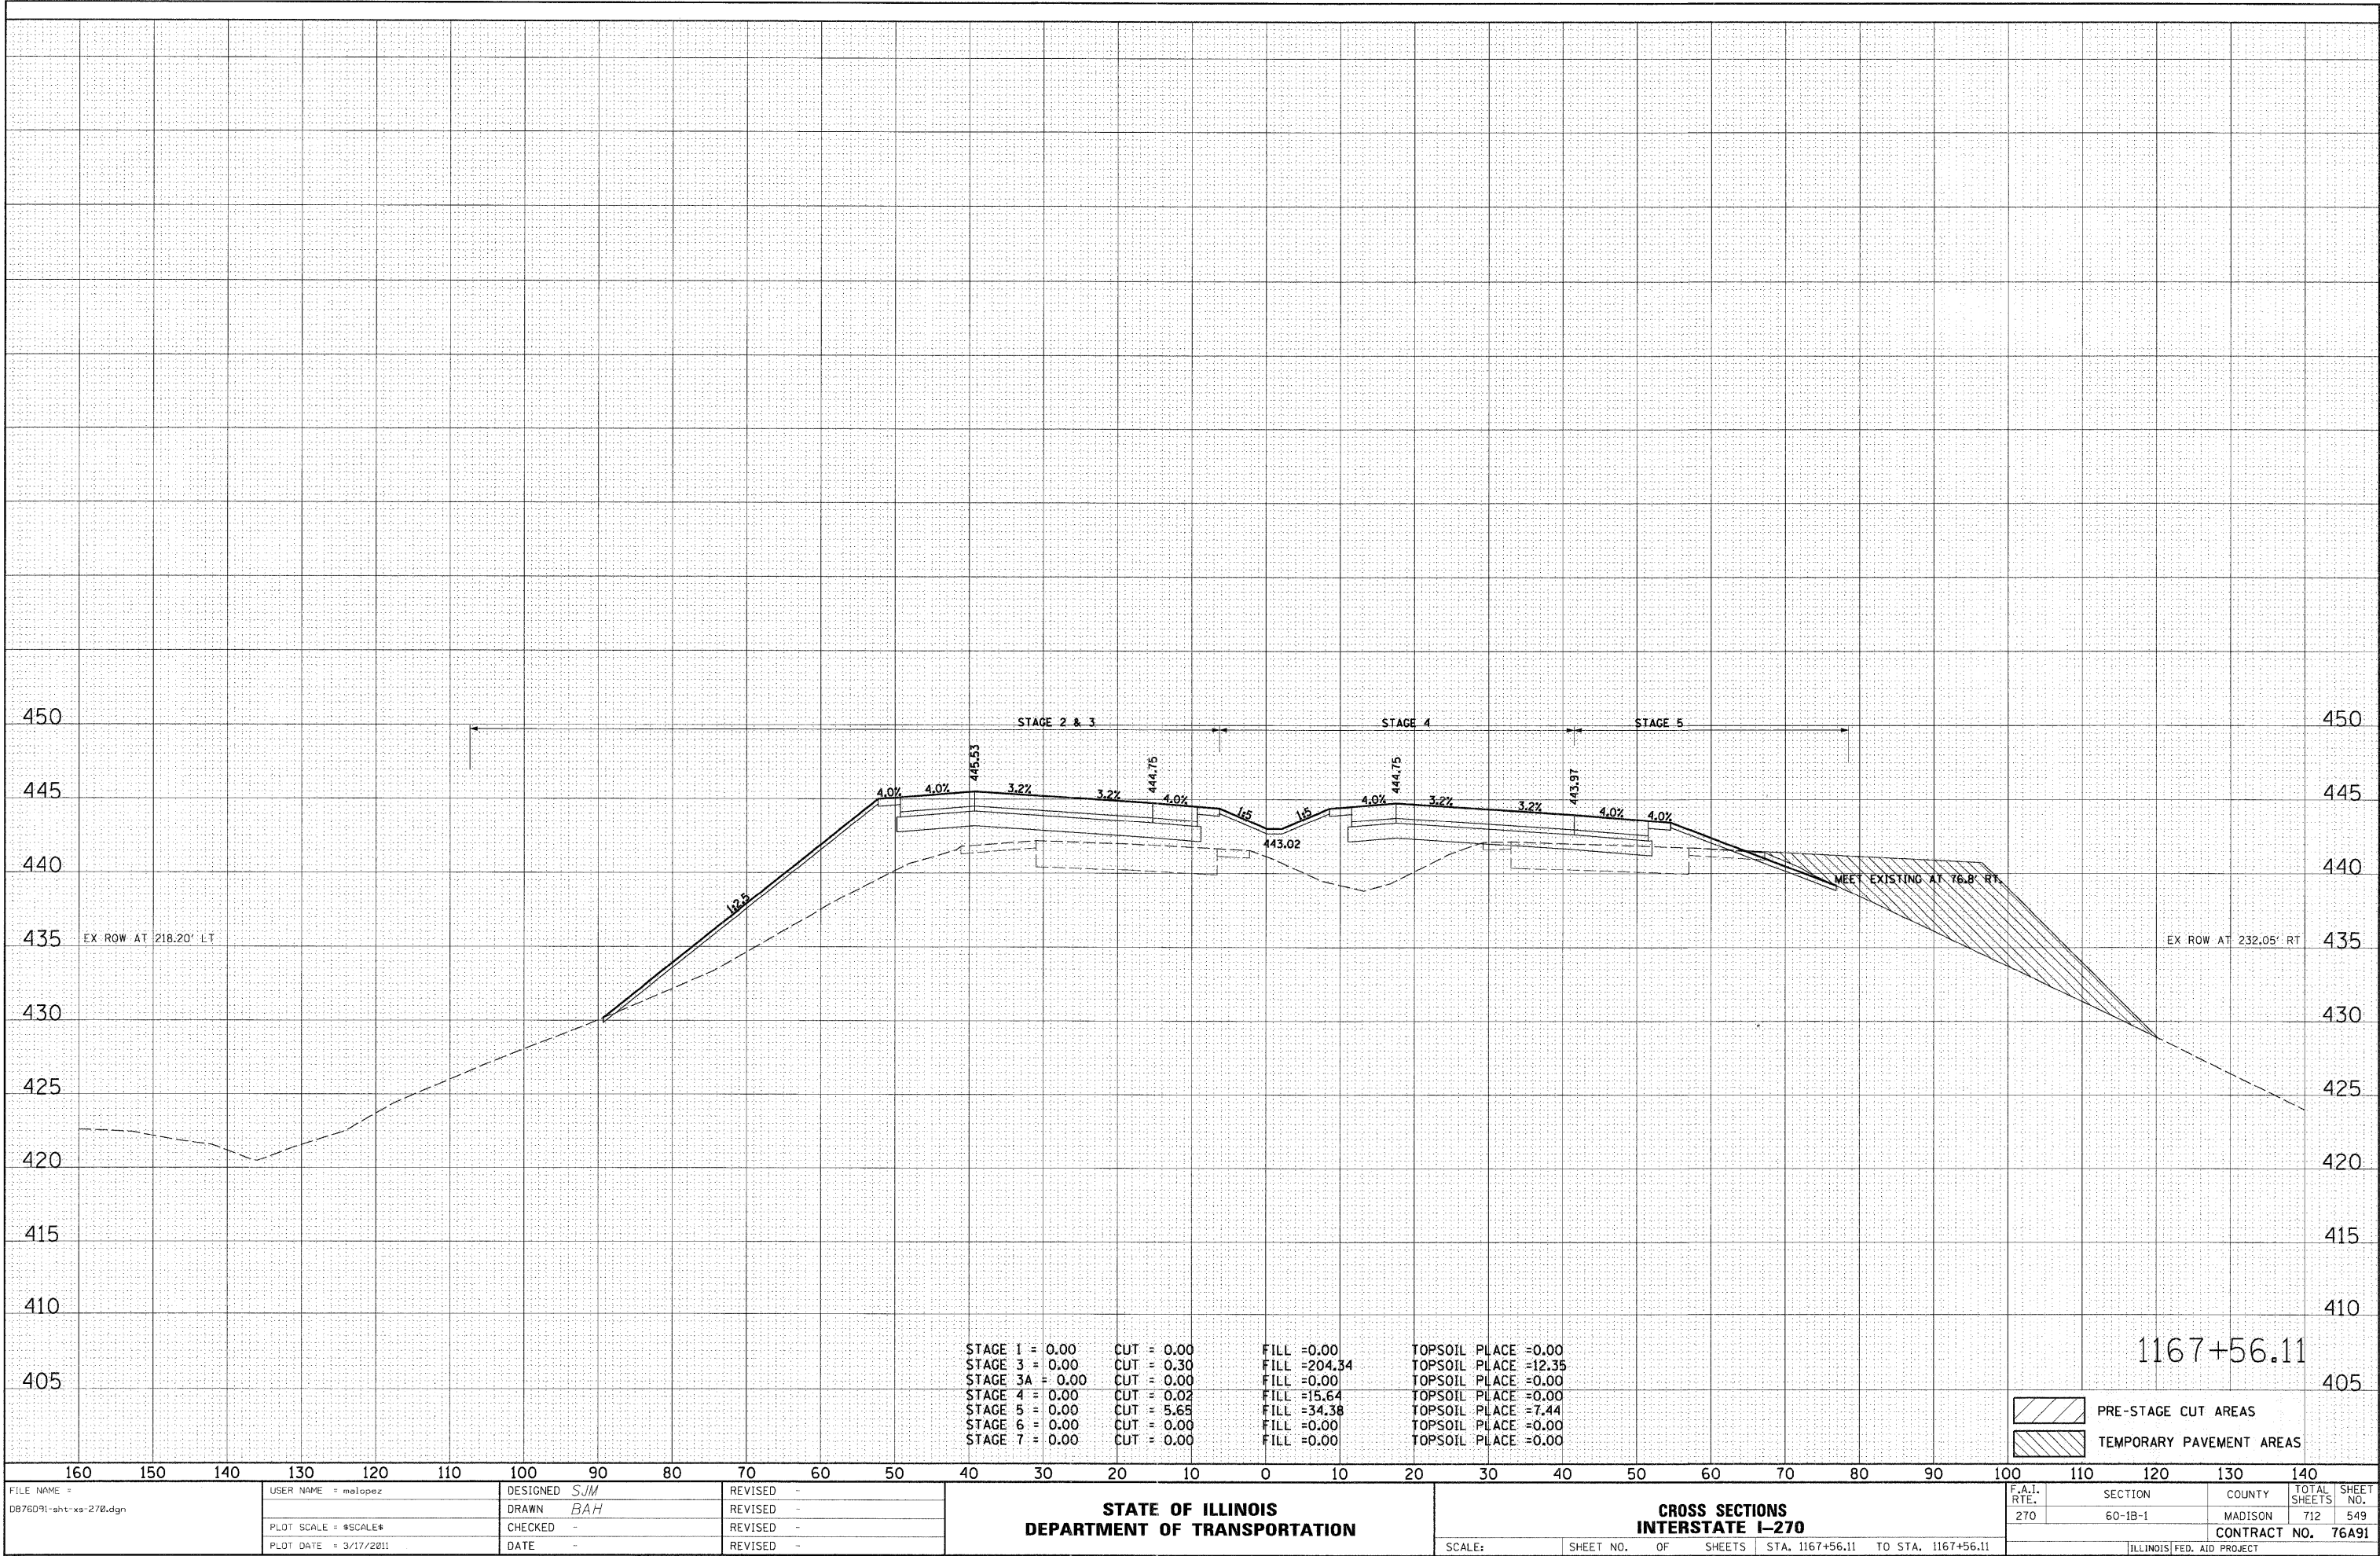


FINAL	SURVEYED	DATE
SURVEY	PLOTTED	BY
NOTE BOOK	TEMPLATE	
NO.	AREAS	CHECKED

ORIGINAL	SURVEYED	DATE
SURVEY	PLOTTED	BY
NOTE BOOK	TEMPLATE	
NO.	AREAS	CHECKED

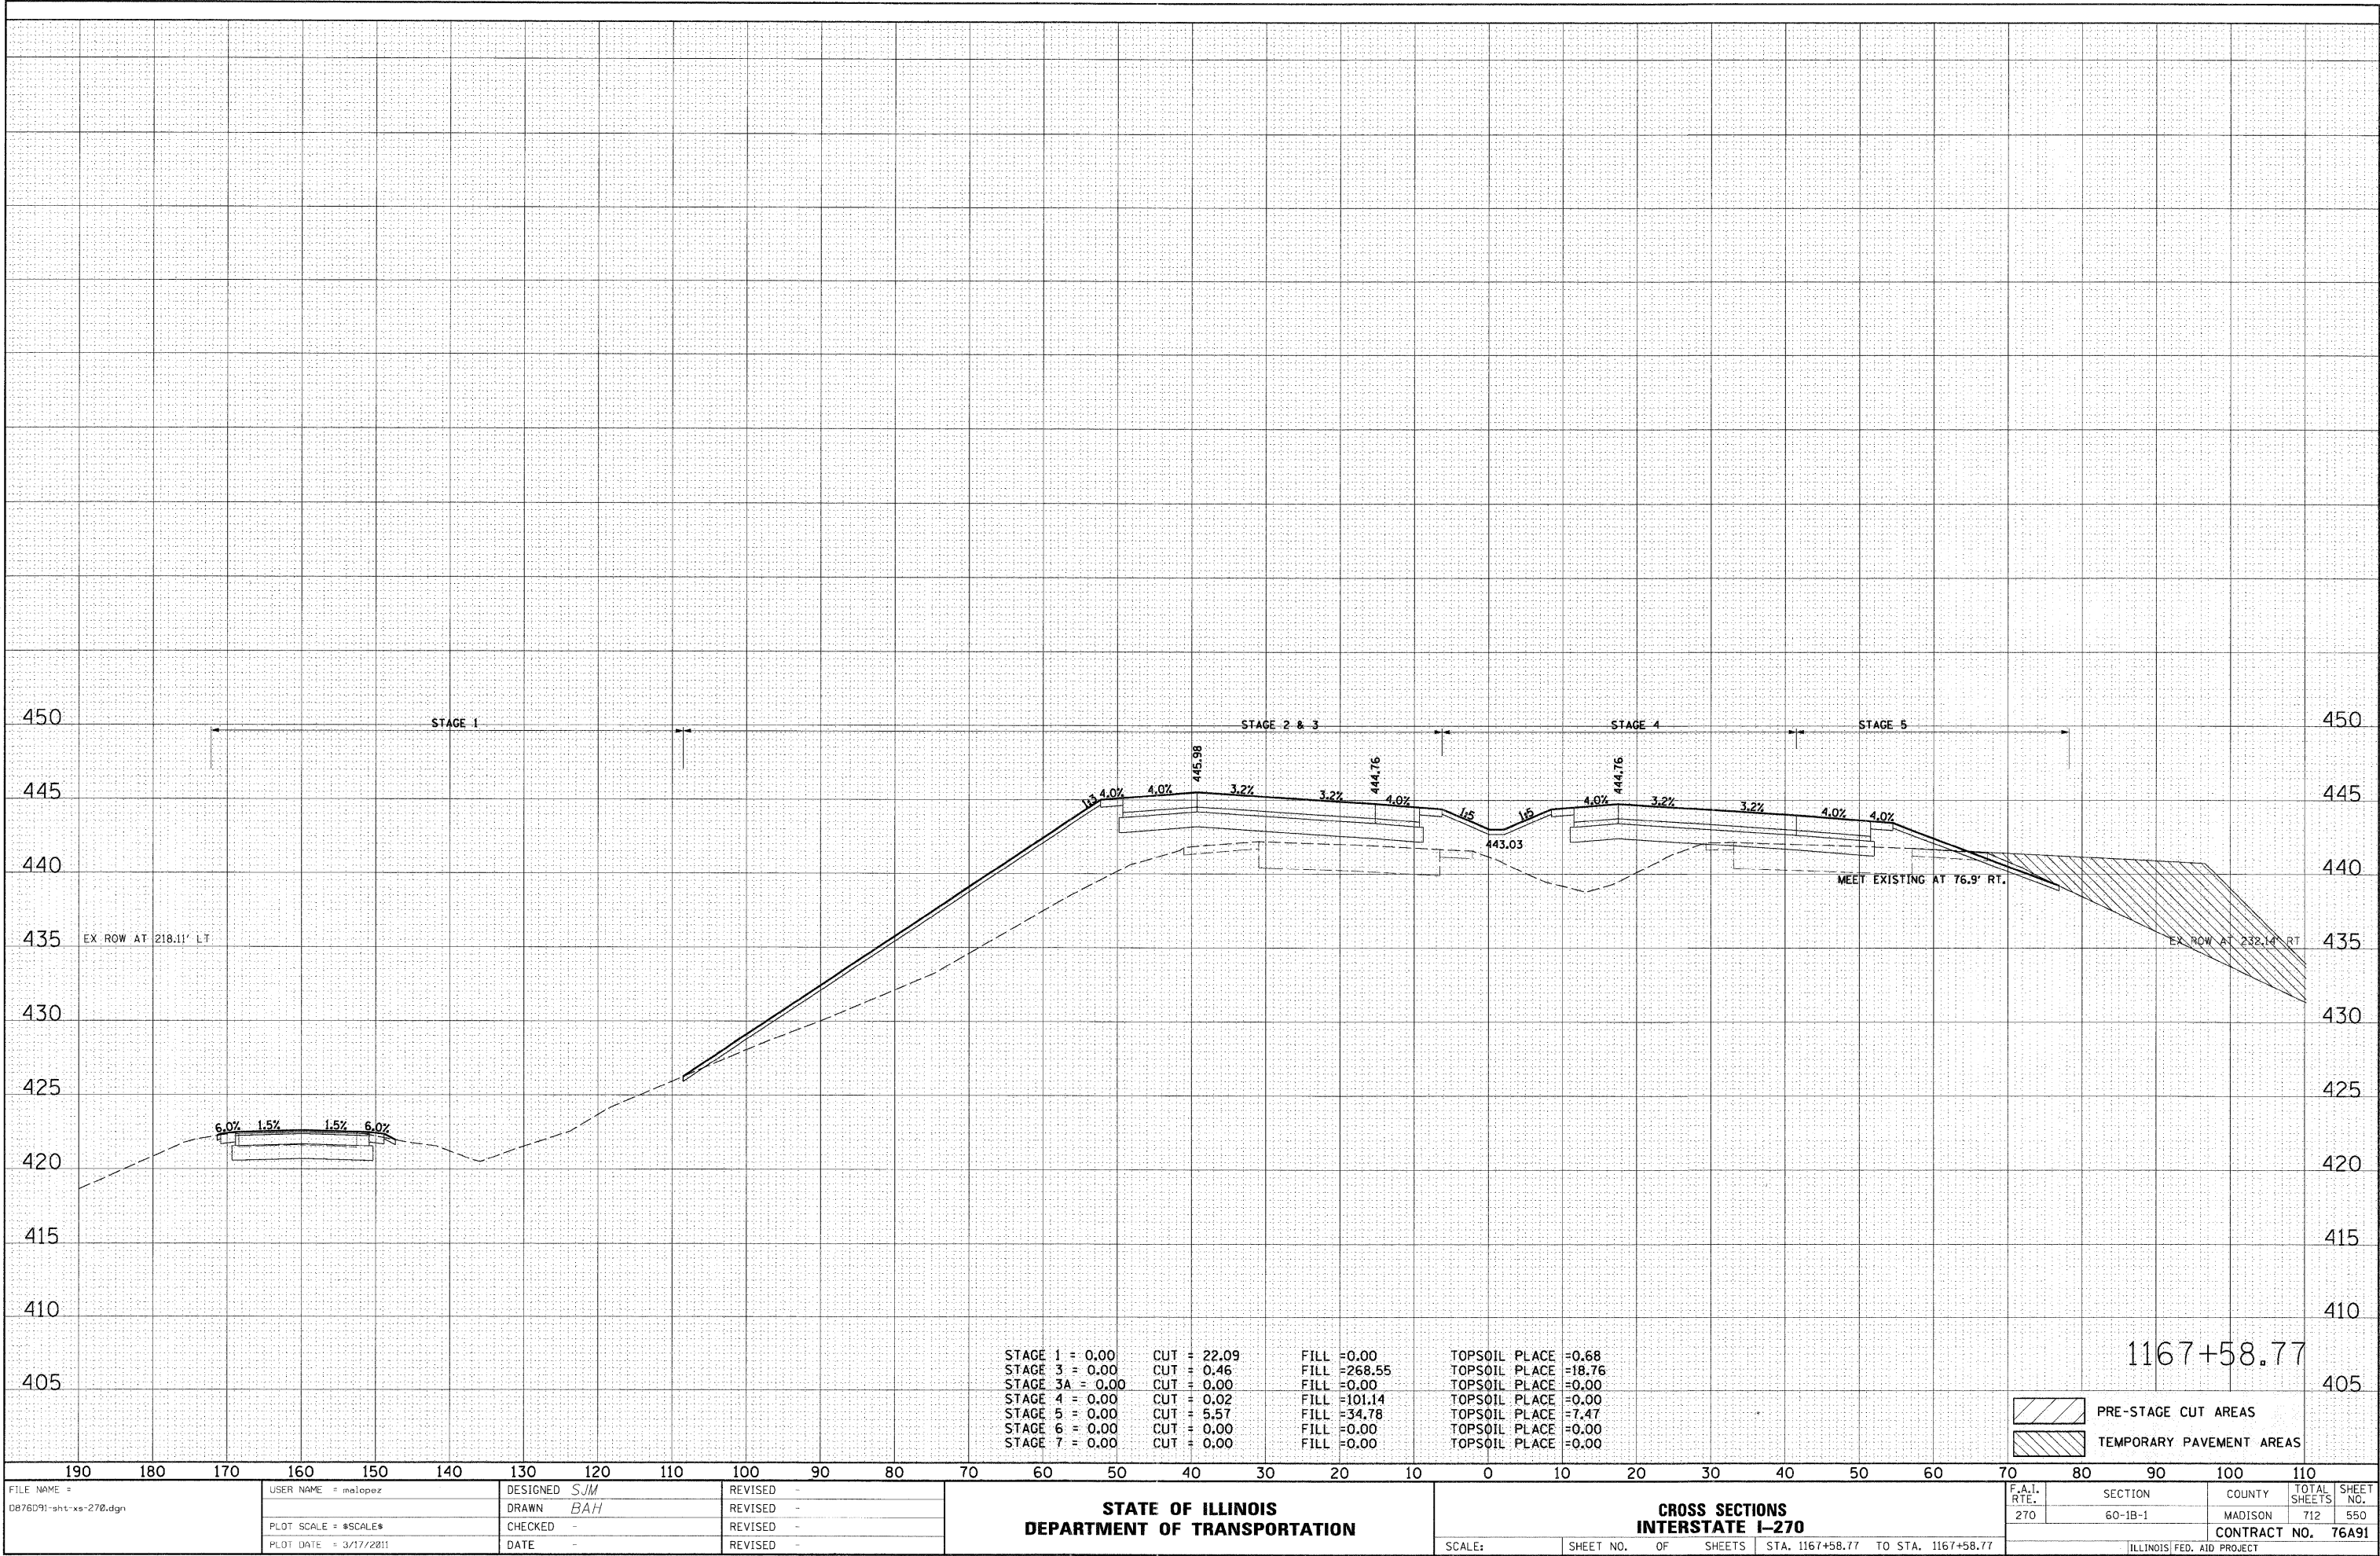

FINAL SURVEY	SURVEYED	BY	DATE
NOTE BOOK	PLOTTED		
NO.	TEMPLATE		
	AREAS		
	CHECKED		

ORIGINAL SURVEY	SURVEYED	BY	DATE
NOTE BOOK	PLOTTED		
NO.	TEMPLATE		
	AREAS		
	CHECKED		

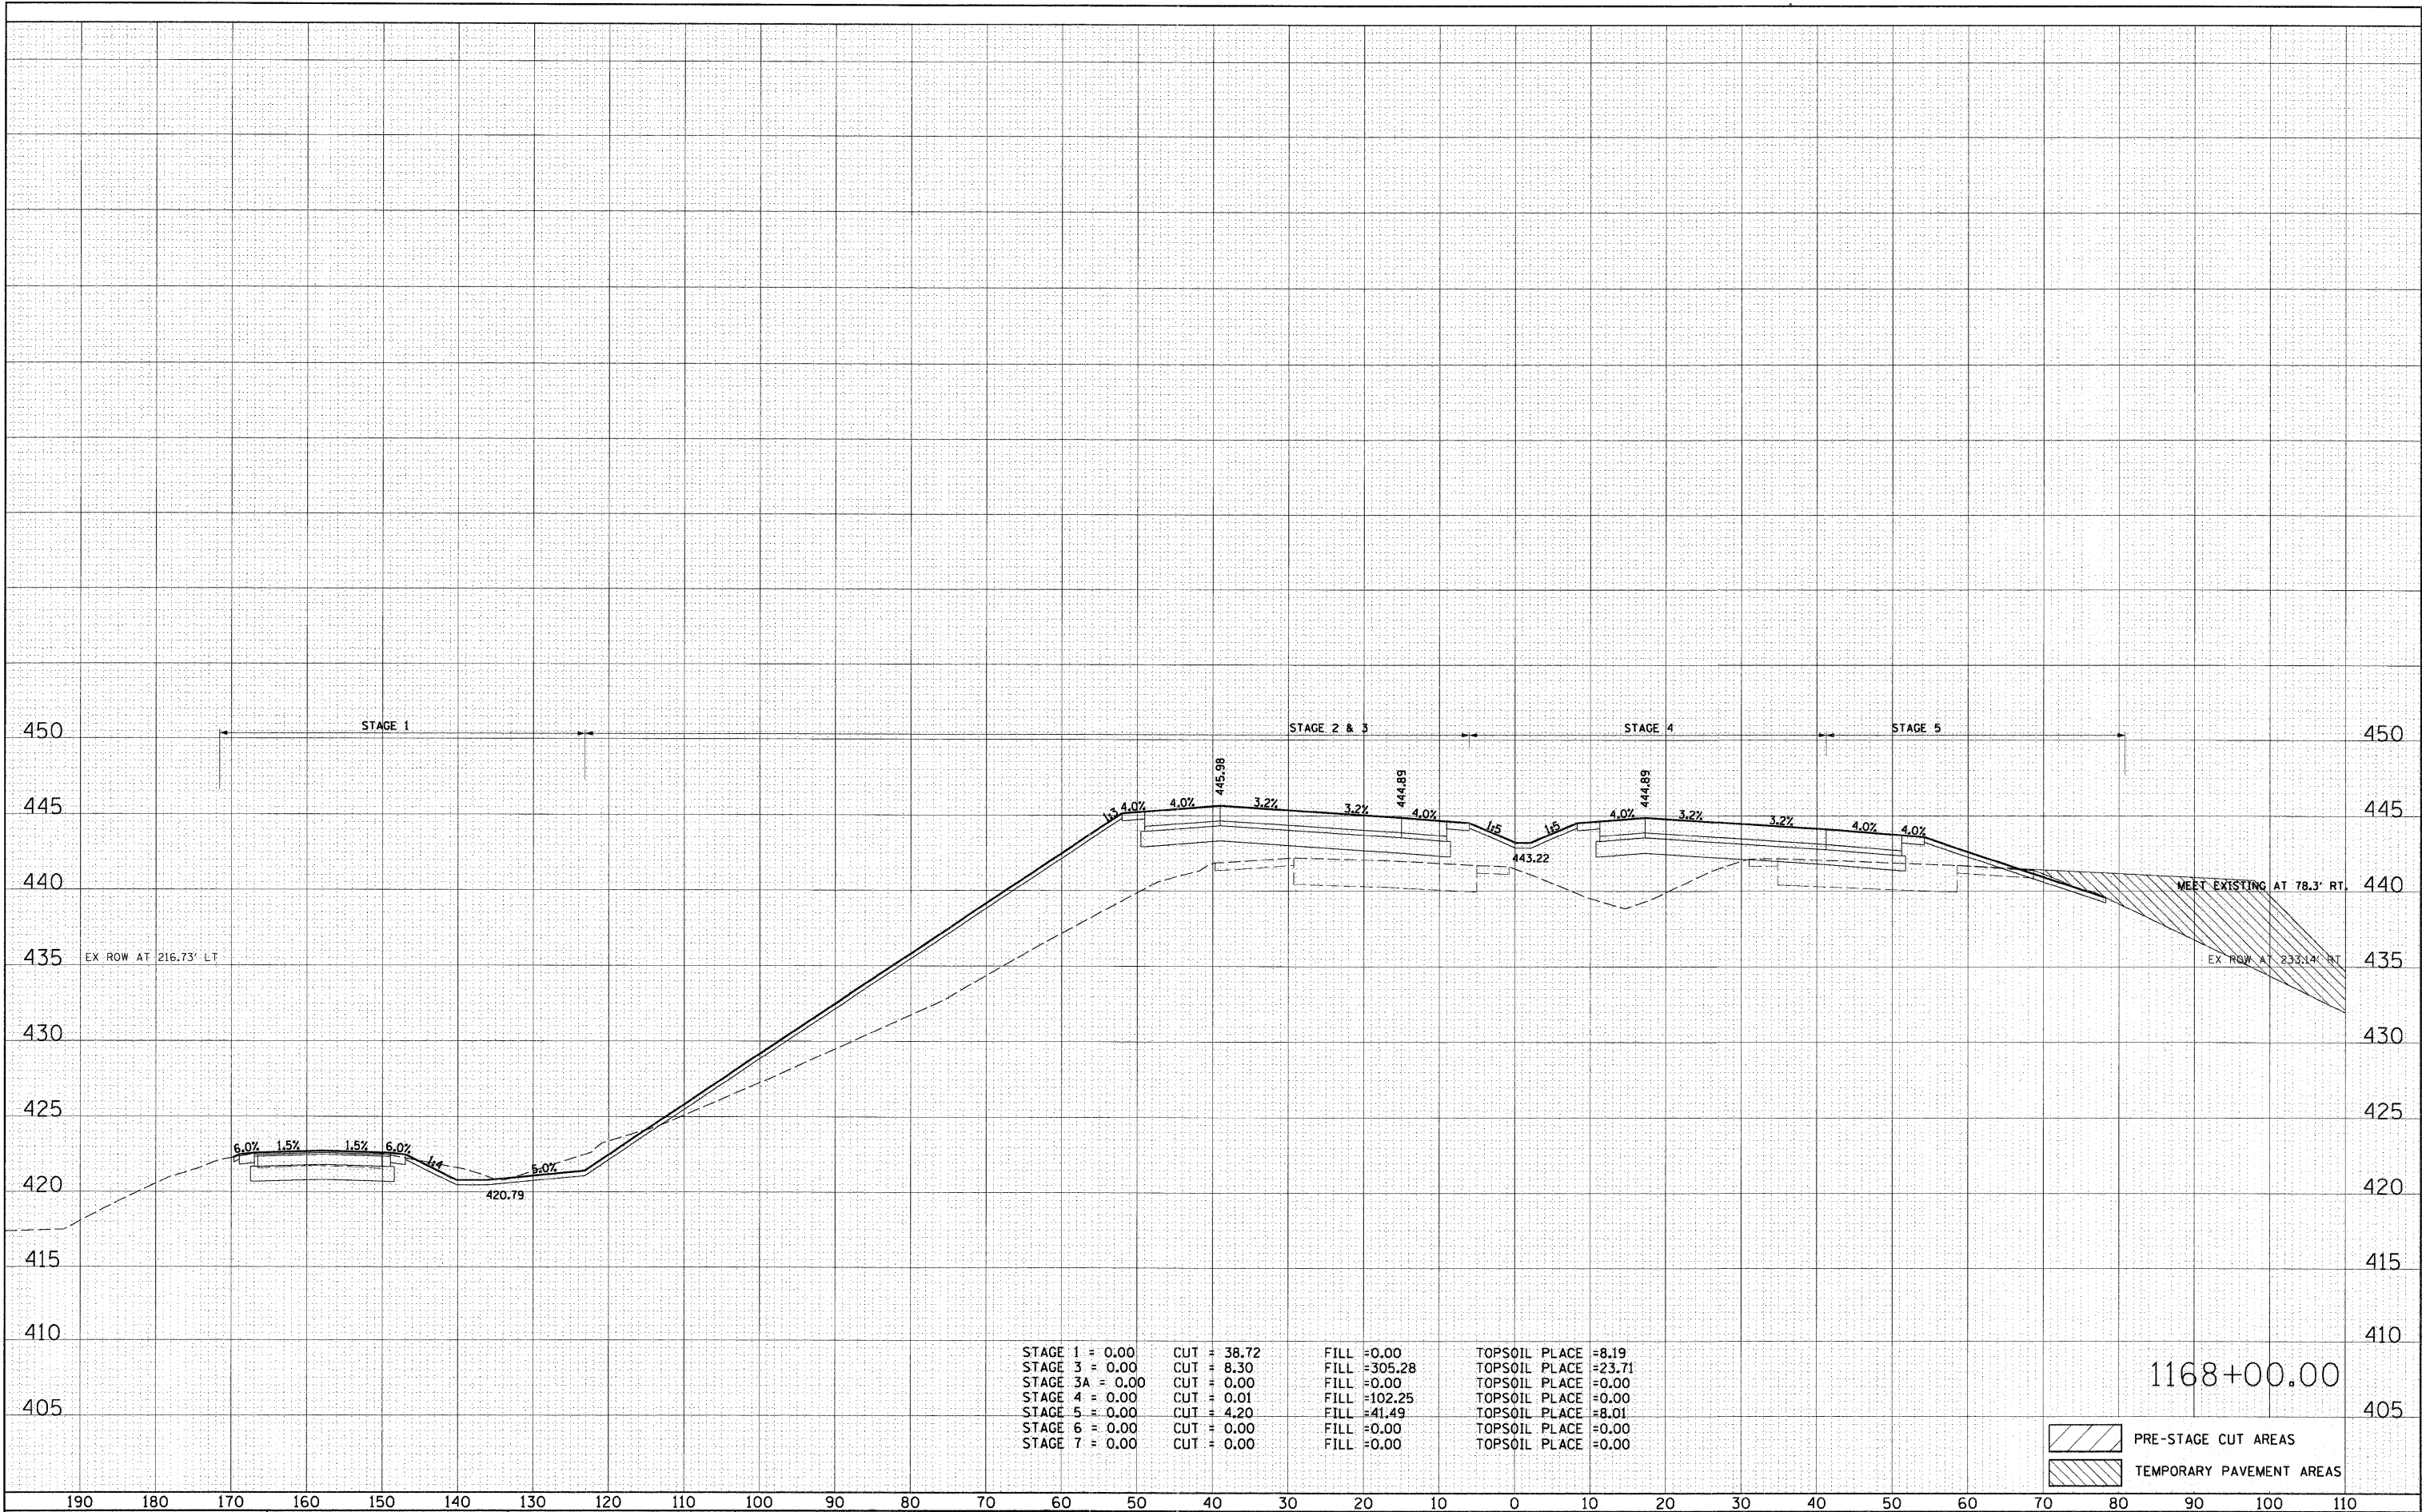

STAGE 1 = 0.00	CUT = 38.72	FILL = 0.00	TOPSOIL PLACE = 8.19
STAGE 3 = 0.00	CUT = 8.30	FILL = 305.28	TOPSOIL PLACE = 23.71
STAGE 3A = 0.00	CUT = 0.00	FILL = 0.00	TOPSOIL PLACE = 0.00
STAGE 4 = 0.00	CUT = 0.01	FILL = 102.25	TOPSOIL PLACE = 0.00
STAGE 5 = 0.00	CUT = 4.20	FILL = 41.49	TOPSOIL PLACE = 8.01
STAGE 6 = 0.00	CUT = 0.00	FILL = 0.00	TOPSOIL PLACE = 0.00
STAGE 7 = 0.00	CUT = 0.00	FILL = 0.00	TOPSOIL PLACE = 0.00


1168+00.00

- PRE-STAGE CUT AREAS
- TEMPORARY PAVEMENT AREAS

FILE NAME = D876D91-sht-xs-270.dgn	USER NAME = malopez	DESIGNED <i>SJM</i>	REVISED -	STATE OF ILLINOIS DEPARTMENT OF TRANSPORTATION	CROSS SECTIONS INTERSTATE I-270	SCALE: SHEET NO. OF SHEETS STA. 1168+00.00 TO STA. 1168+00.00	F.A.I. RTE. 270	SECTION 60-1B-1	COUNTY MADISON	TOTAL SHEETS 712	SHEET NO. 551
	PLOT SCALE = #SCALE#	DRAWN <i>BAH</i>	REVISED -				CONTRACT NO. 76A91				
	PLOT DATE = 3/17/2011	CHECKED -	REVISED -				ILLINOIS FED. AID PROJECT				
		DATE -	REVISED -								

DATE	BY	SURVEYED	PLOTTED	TEMPLATE	AREAS	CHECKED
		NO.				


DATE	BY	SURVEYED	PLOTTED	TEMPLATE	AREAS	CHECKED
		NO.				

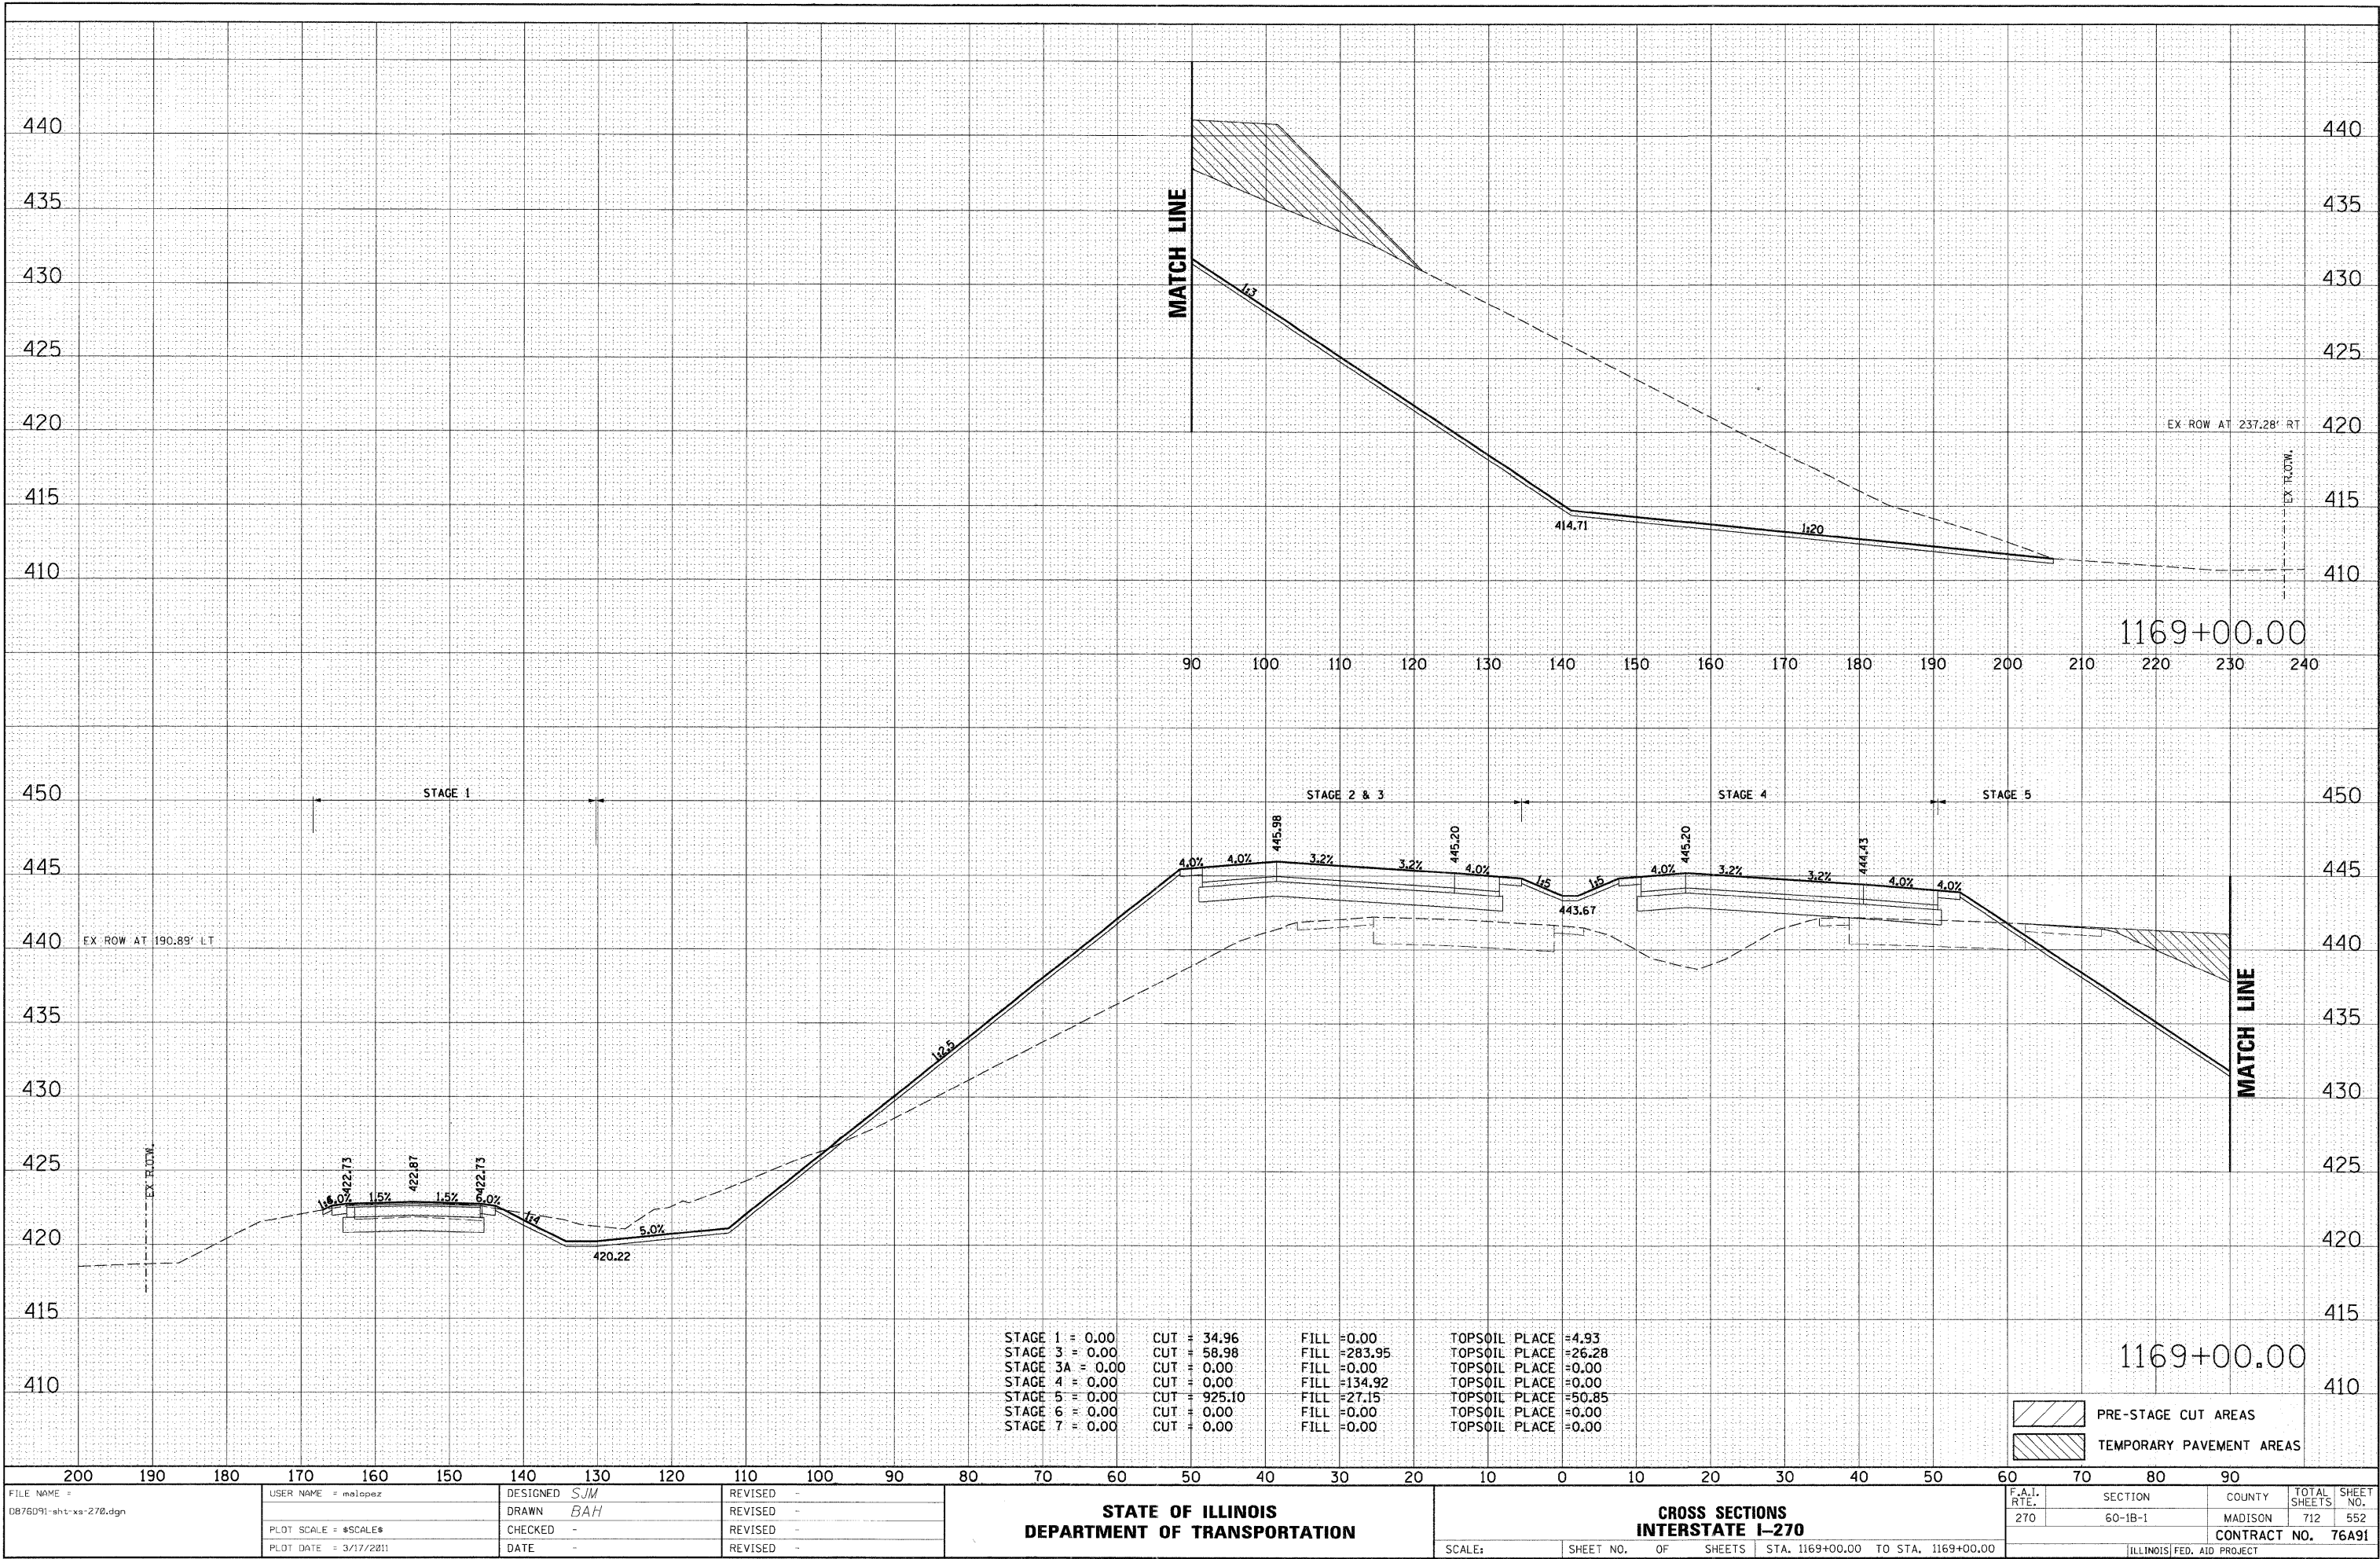

FILE NAME = DB76091-sht-xa-270.dgn	USER NAME = malopez	DESIGNED SJM	REVISD -	STATE OF ILLINOIS DEPARTMENT OF TRANSPORTATION	CROSS SECTIONS INTERSTATE I-270	SCALE: SHEET NO. OF SHEETS STA. 1169+00.00 TO STA. 1169+00.00	F.A.I. RTE. 270	SECTION 60-1B-1	COUNTY MADISON	TOTAL SHEETS 712	SHEET NO. 552
PLOT SCALE = *SCALE*	PLOT DATE = 3/17/2011	DRAWN BAH	REVISD -						CONTRACT NO. 76A91		
		DATE -	REVISD -						ILLINOIS FED. AID PROJECT		


FINAL SURVEY	SURVEYED	BY	DATE
NOTE BOOK	PLOTTED		
NO.	TEMPLATE		
	AREAS		
	CHECKED		

ORIGINAL SURVEY	SURVEYED	BY	DATE
NOTE BOOK	PLOTTED		
NO.	TEMPLATE		
	AREAS		
	CHECKED		

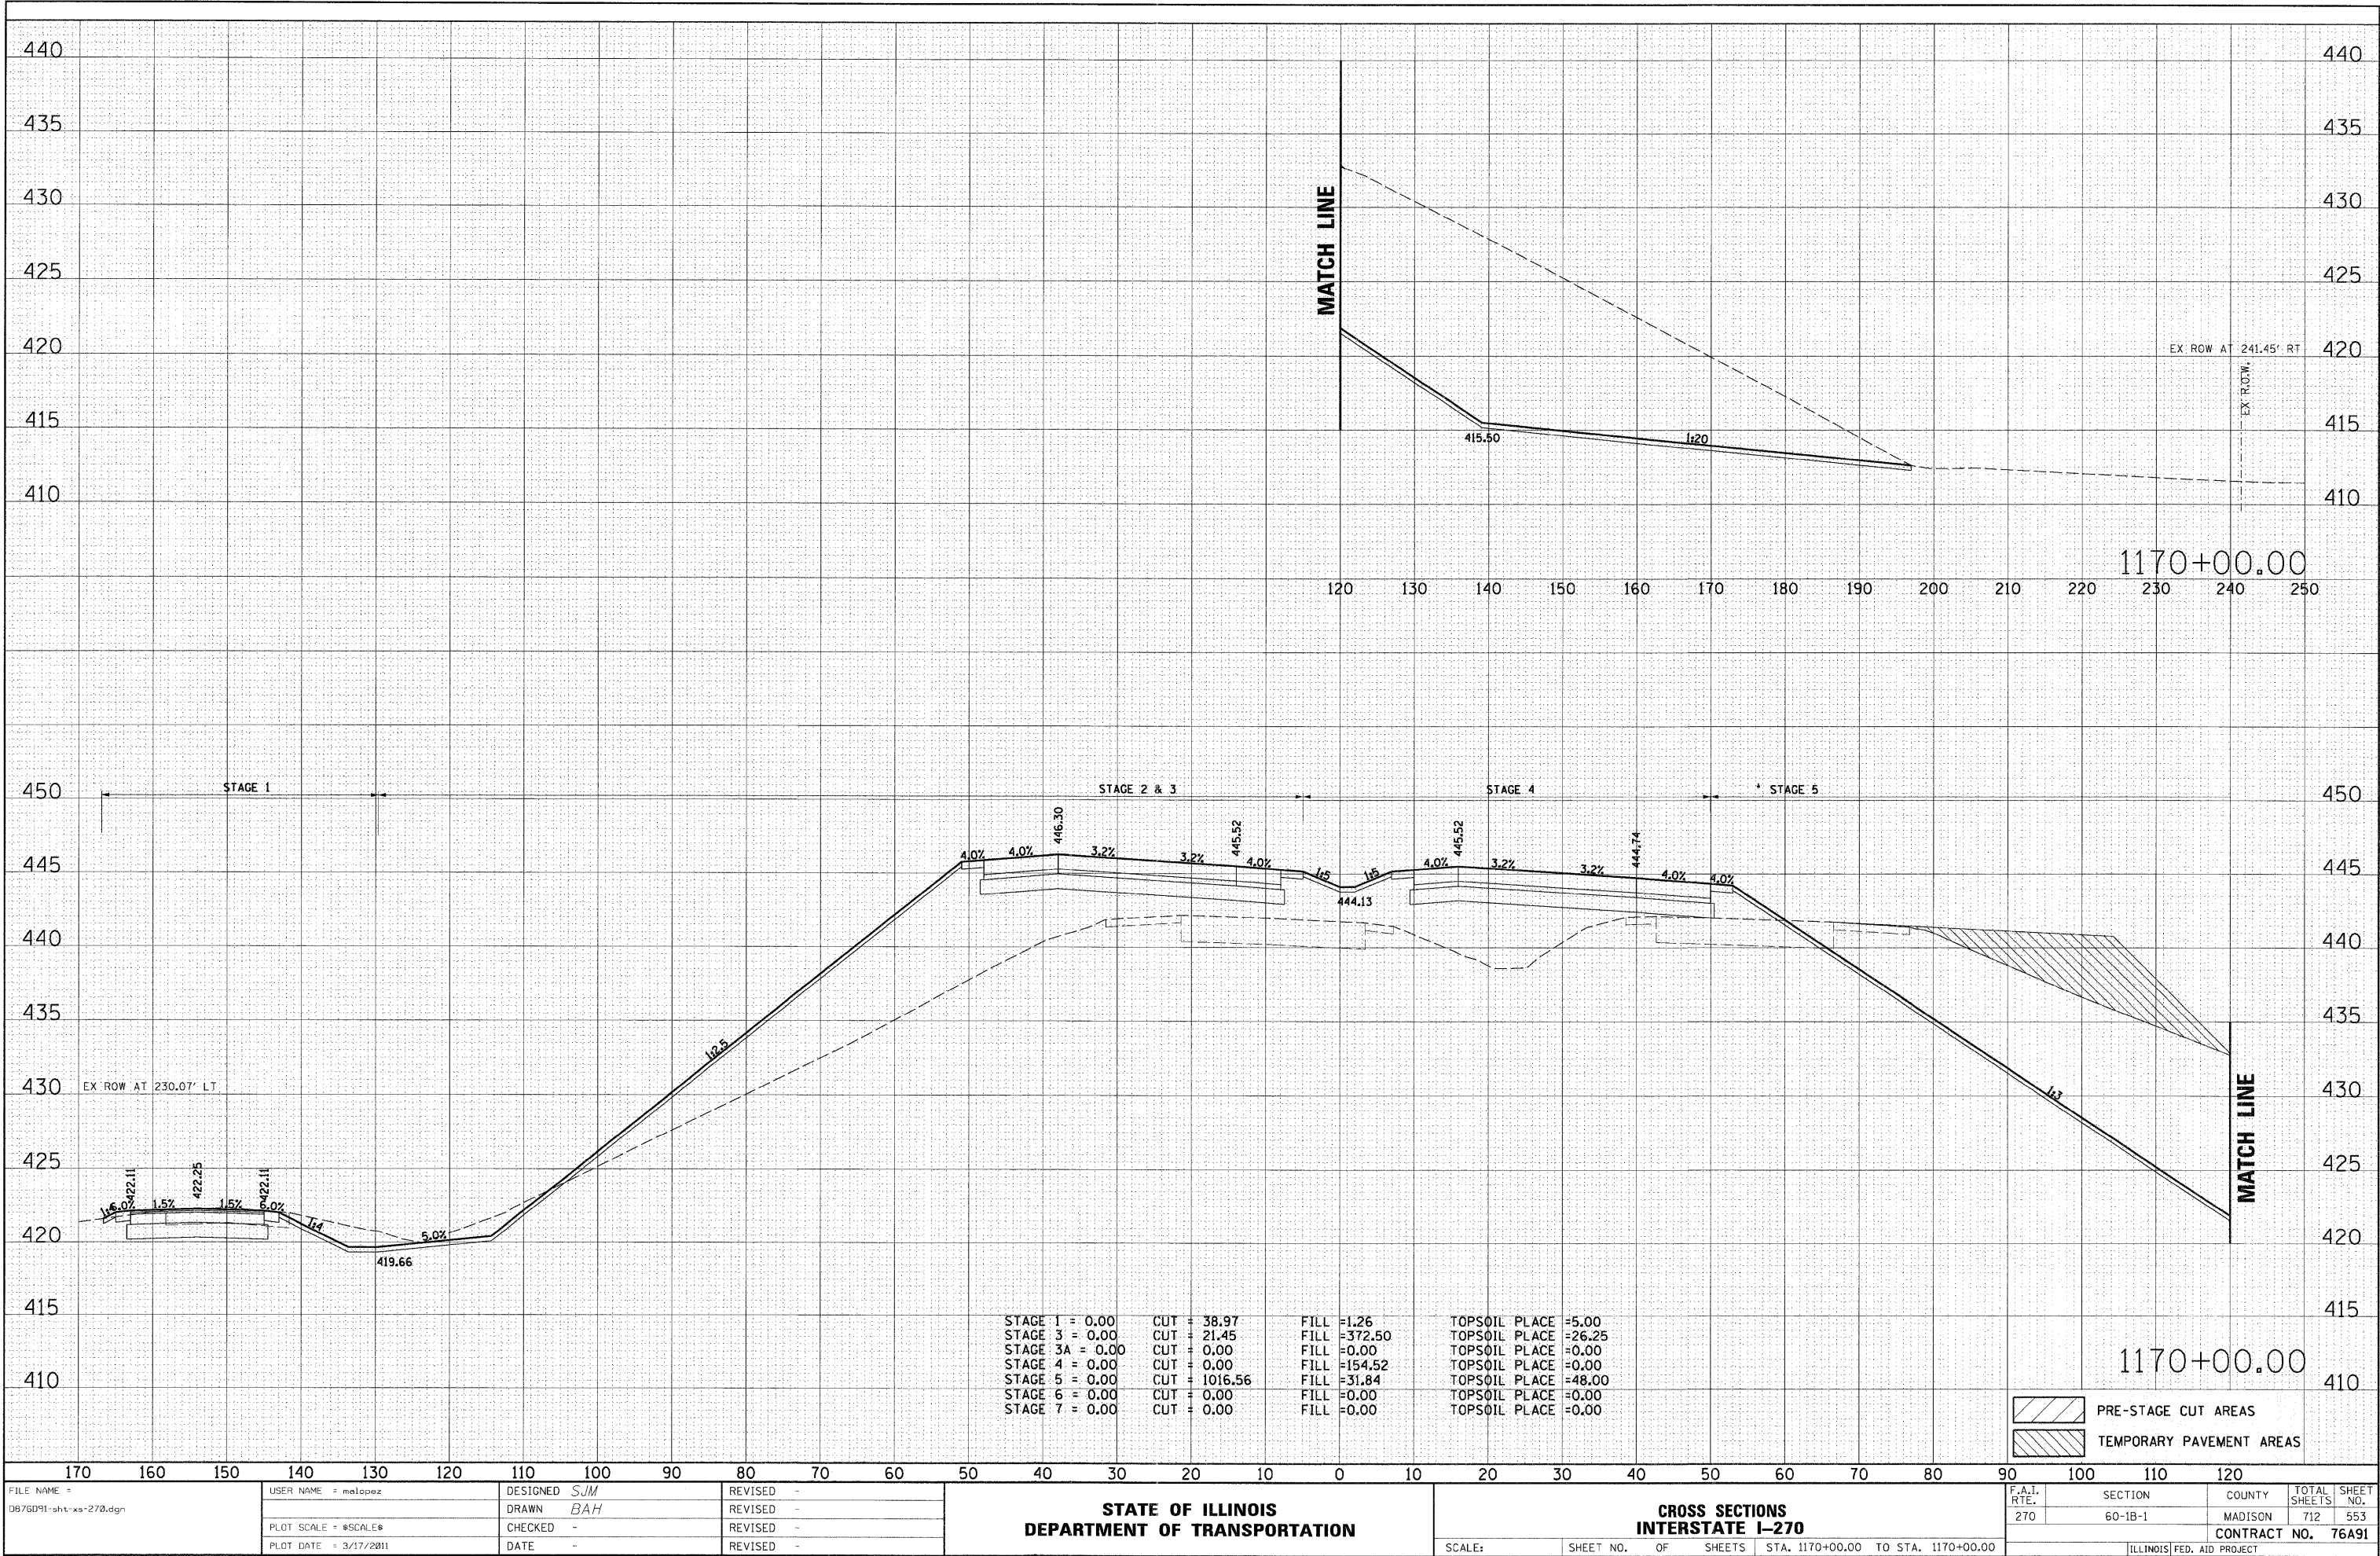

FINAL	SURVEYED	BY	DATE
SURVEY	PLOTTED		
NOTE BOOK	TEMPLATE		
NO.	AREAS	CHECKED	

ORIGINAL	SURVEYED	BY	DATE
SURVEY	PLOTTED		
NOTE BOOK	TEMPLATE		
NO.	AREAS	CHECKED	

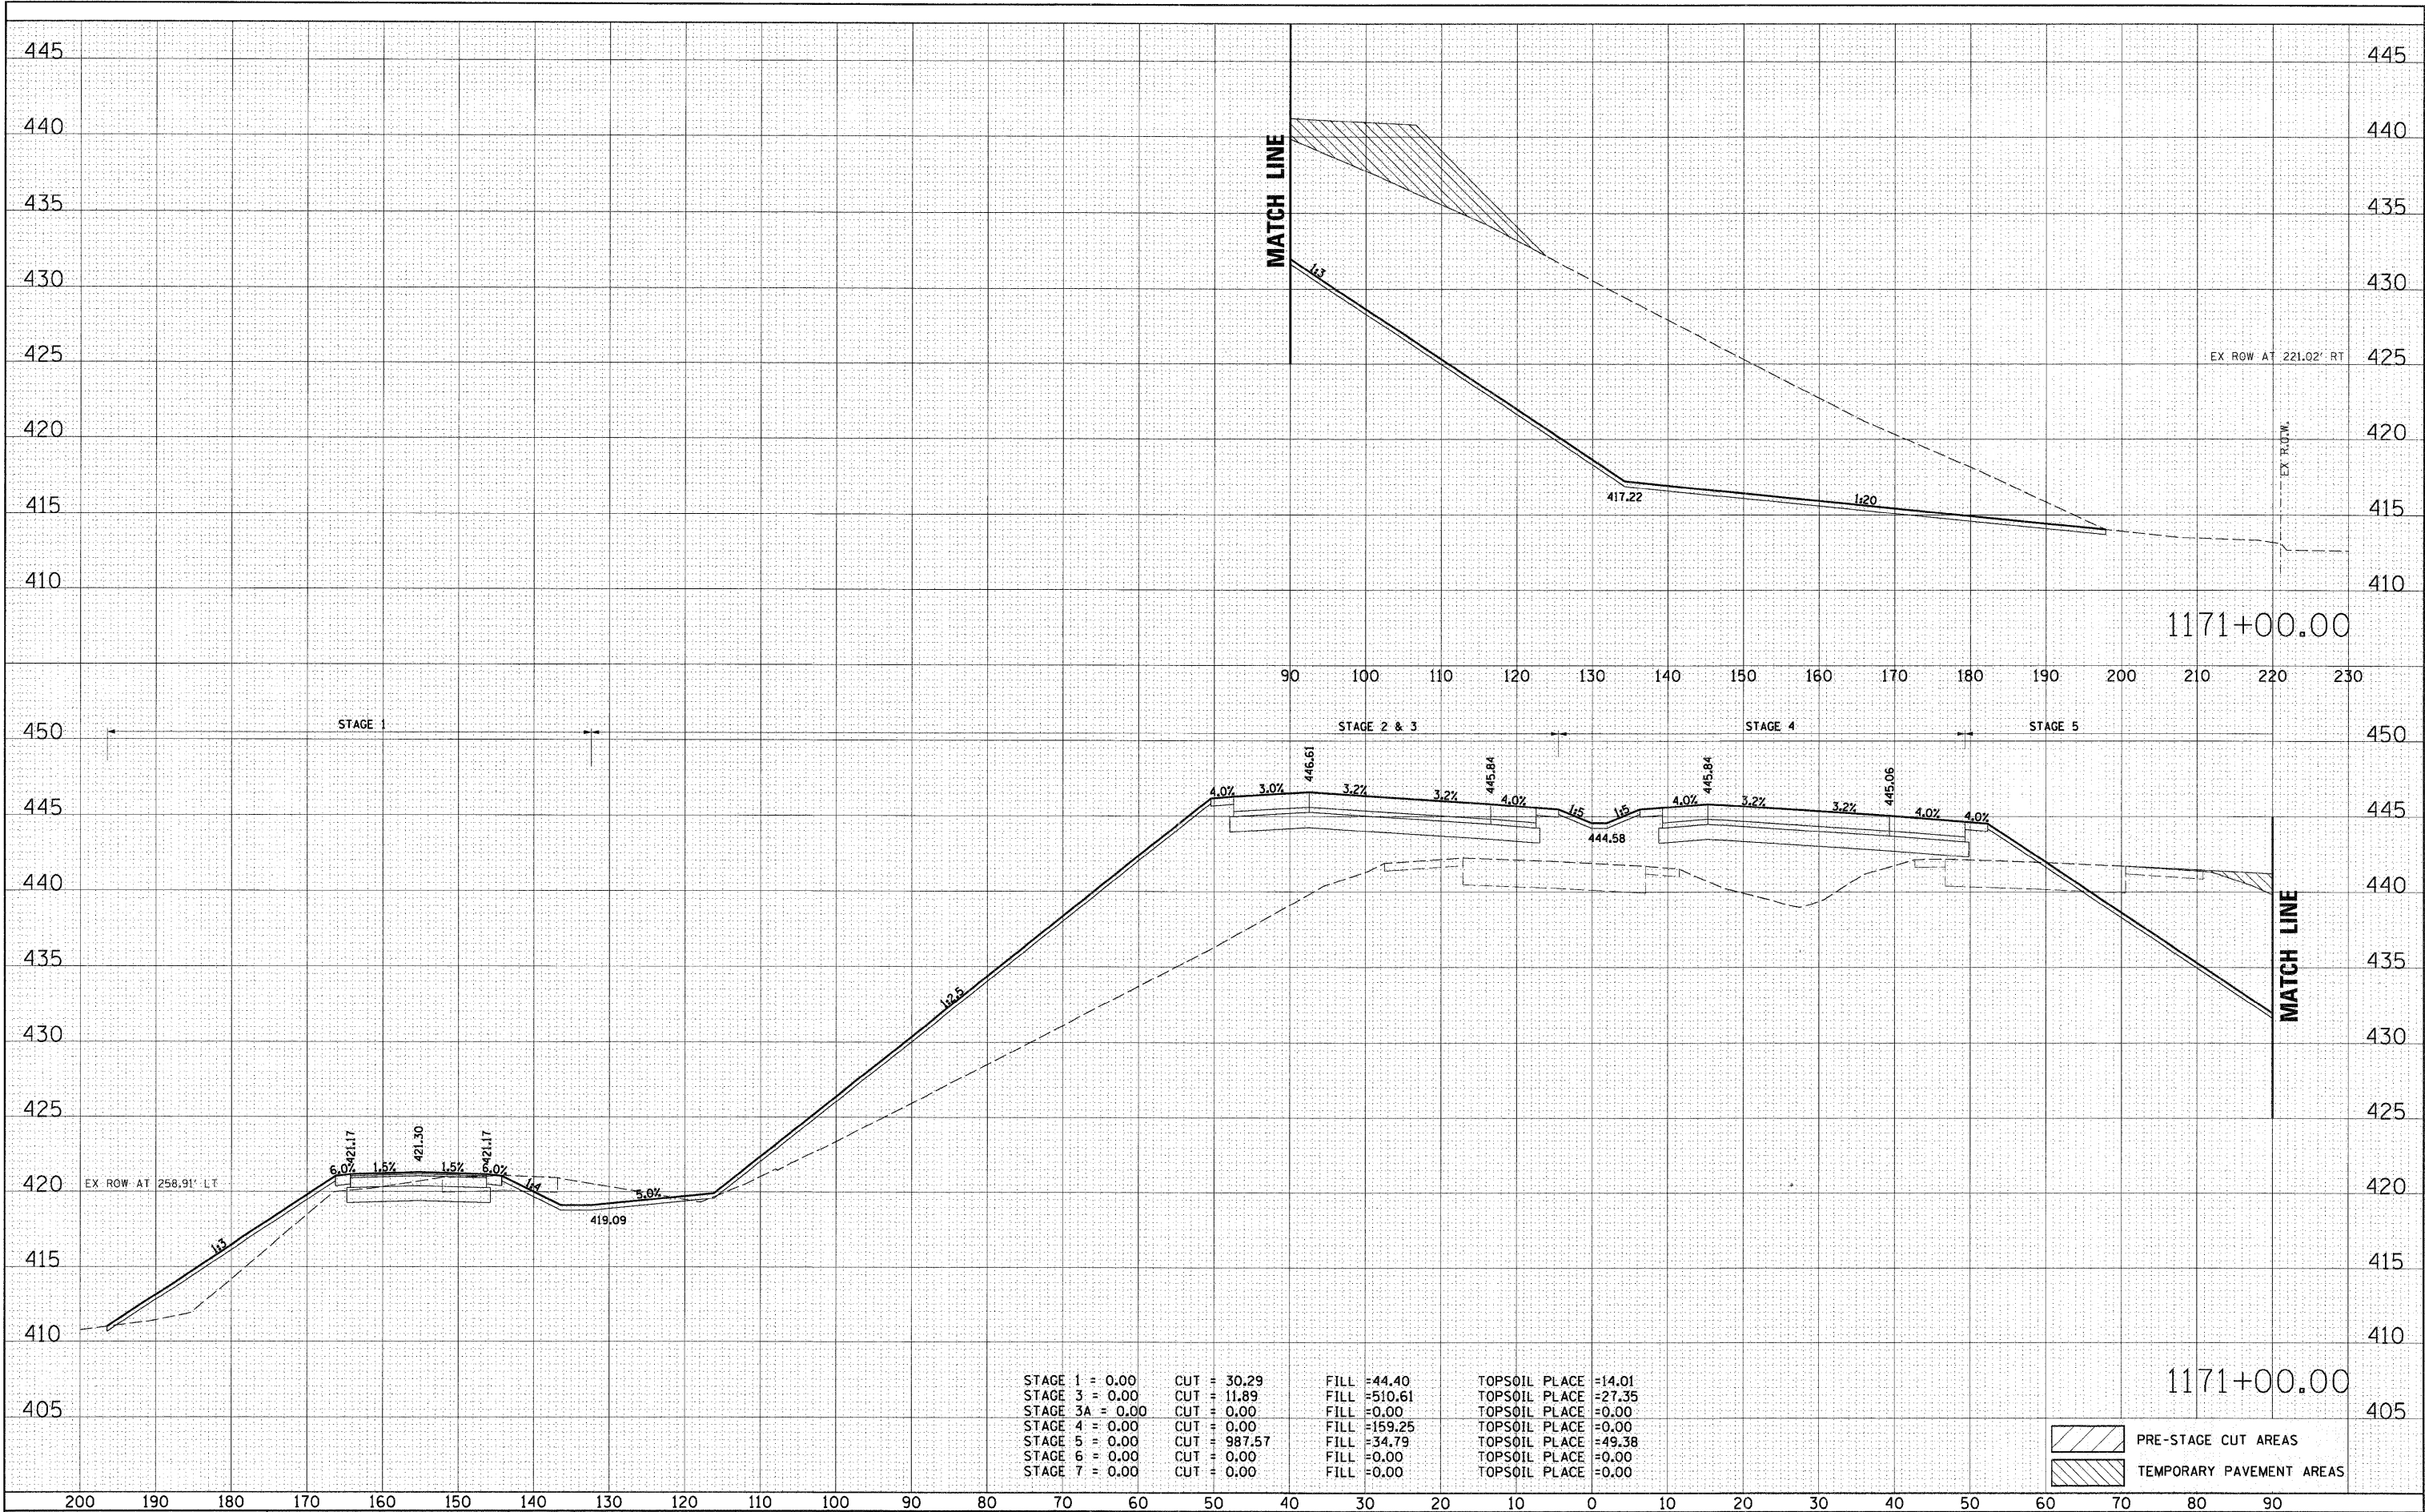


STAGE 1 = 0.00	CUT = 30.29	FILL = 44.40	TOPSOIL PLACE = 14.01
STAGE 3 = 0.00	CUT = 11.89	FILL = 510.61	TOPSOIL PLACE = 27.35
STAGE 3A = 0.00	CUT = 0.00	FILL = 0.00	TOPSOIL PLACE = 0.00
STAGE 4 = 0.00	CUT = 0.00	FILL = 159.25	TOPSOIL PLACE = 0.00
STAGE 5 = 0.00	CUT = 987.57	FILL = 34.79	TOPSOIL PLACE = 49.38
STAGE 6 = 0.00	CUT = 0.00	FILL = 0.00	TOPSOIL PLACE = 0.00
STAGE 7 = 0.00	CUT = 0.00	FILL = 0.00	TOPSOIL PLACE = 0.00

PRE-STAGE CUT AREAS
TEMPORARY PAVEMENT AREAS


DATE	BY	SURVEYED	PLOTTED	TEMPLATE	AREAS	CHECKED
		NO.				

DATE	BY	SURVEYED	PLOTTED	TEMPLATE	AREAS	CHECKED
		NO.				

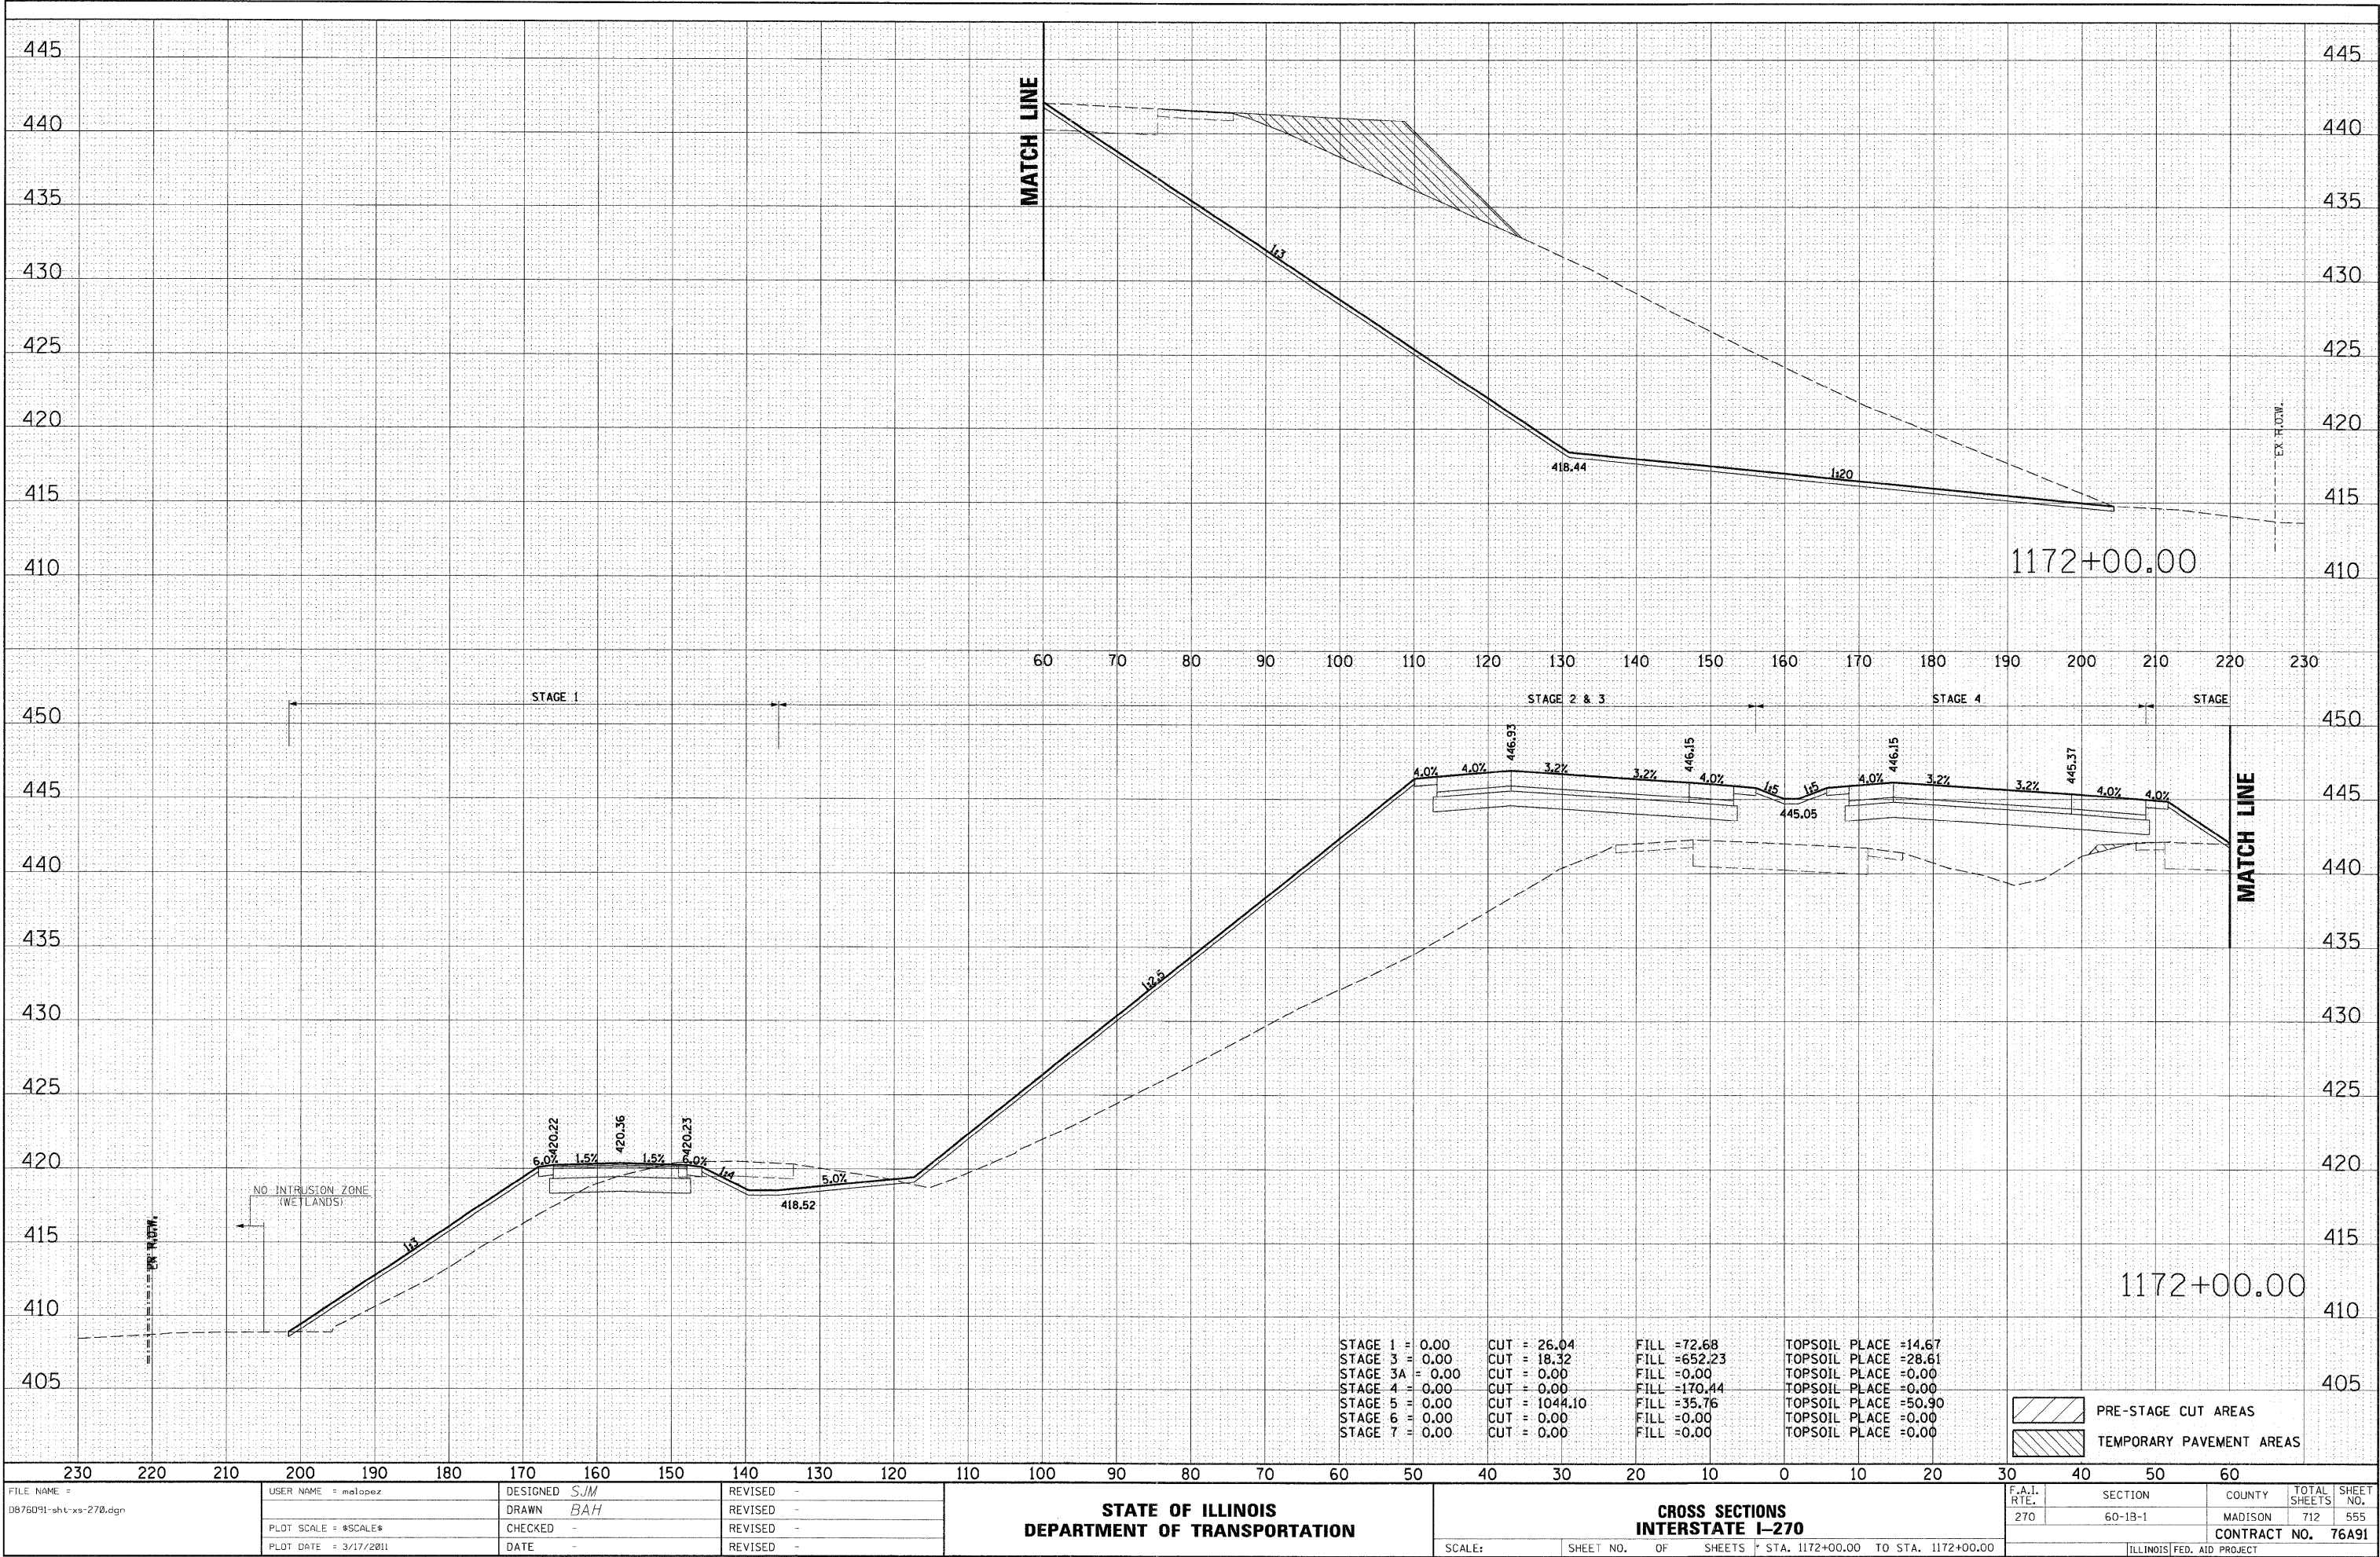


FINAL	SURVEYED	DATE
SURVEY	PLOTTED	BY
NOTE BOOK	TEMPLATE	
NO.	AREAS CHECKED	

ORIGINAL	SURVEYED	DATE
SURVEY	PLOTTED	BY
NOTE BOOK	TEMPLATE	
NO.	AREAS CHECKED	

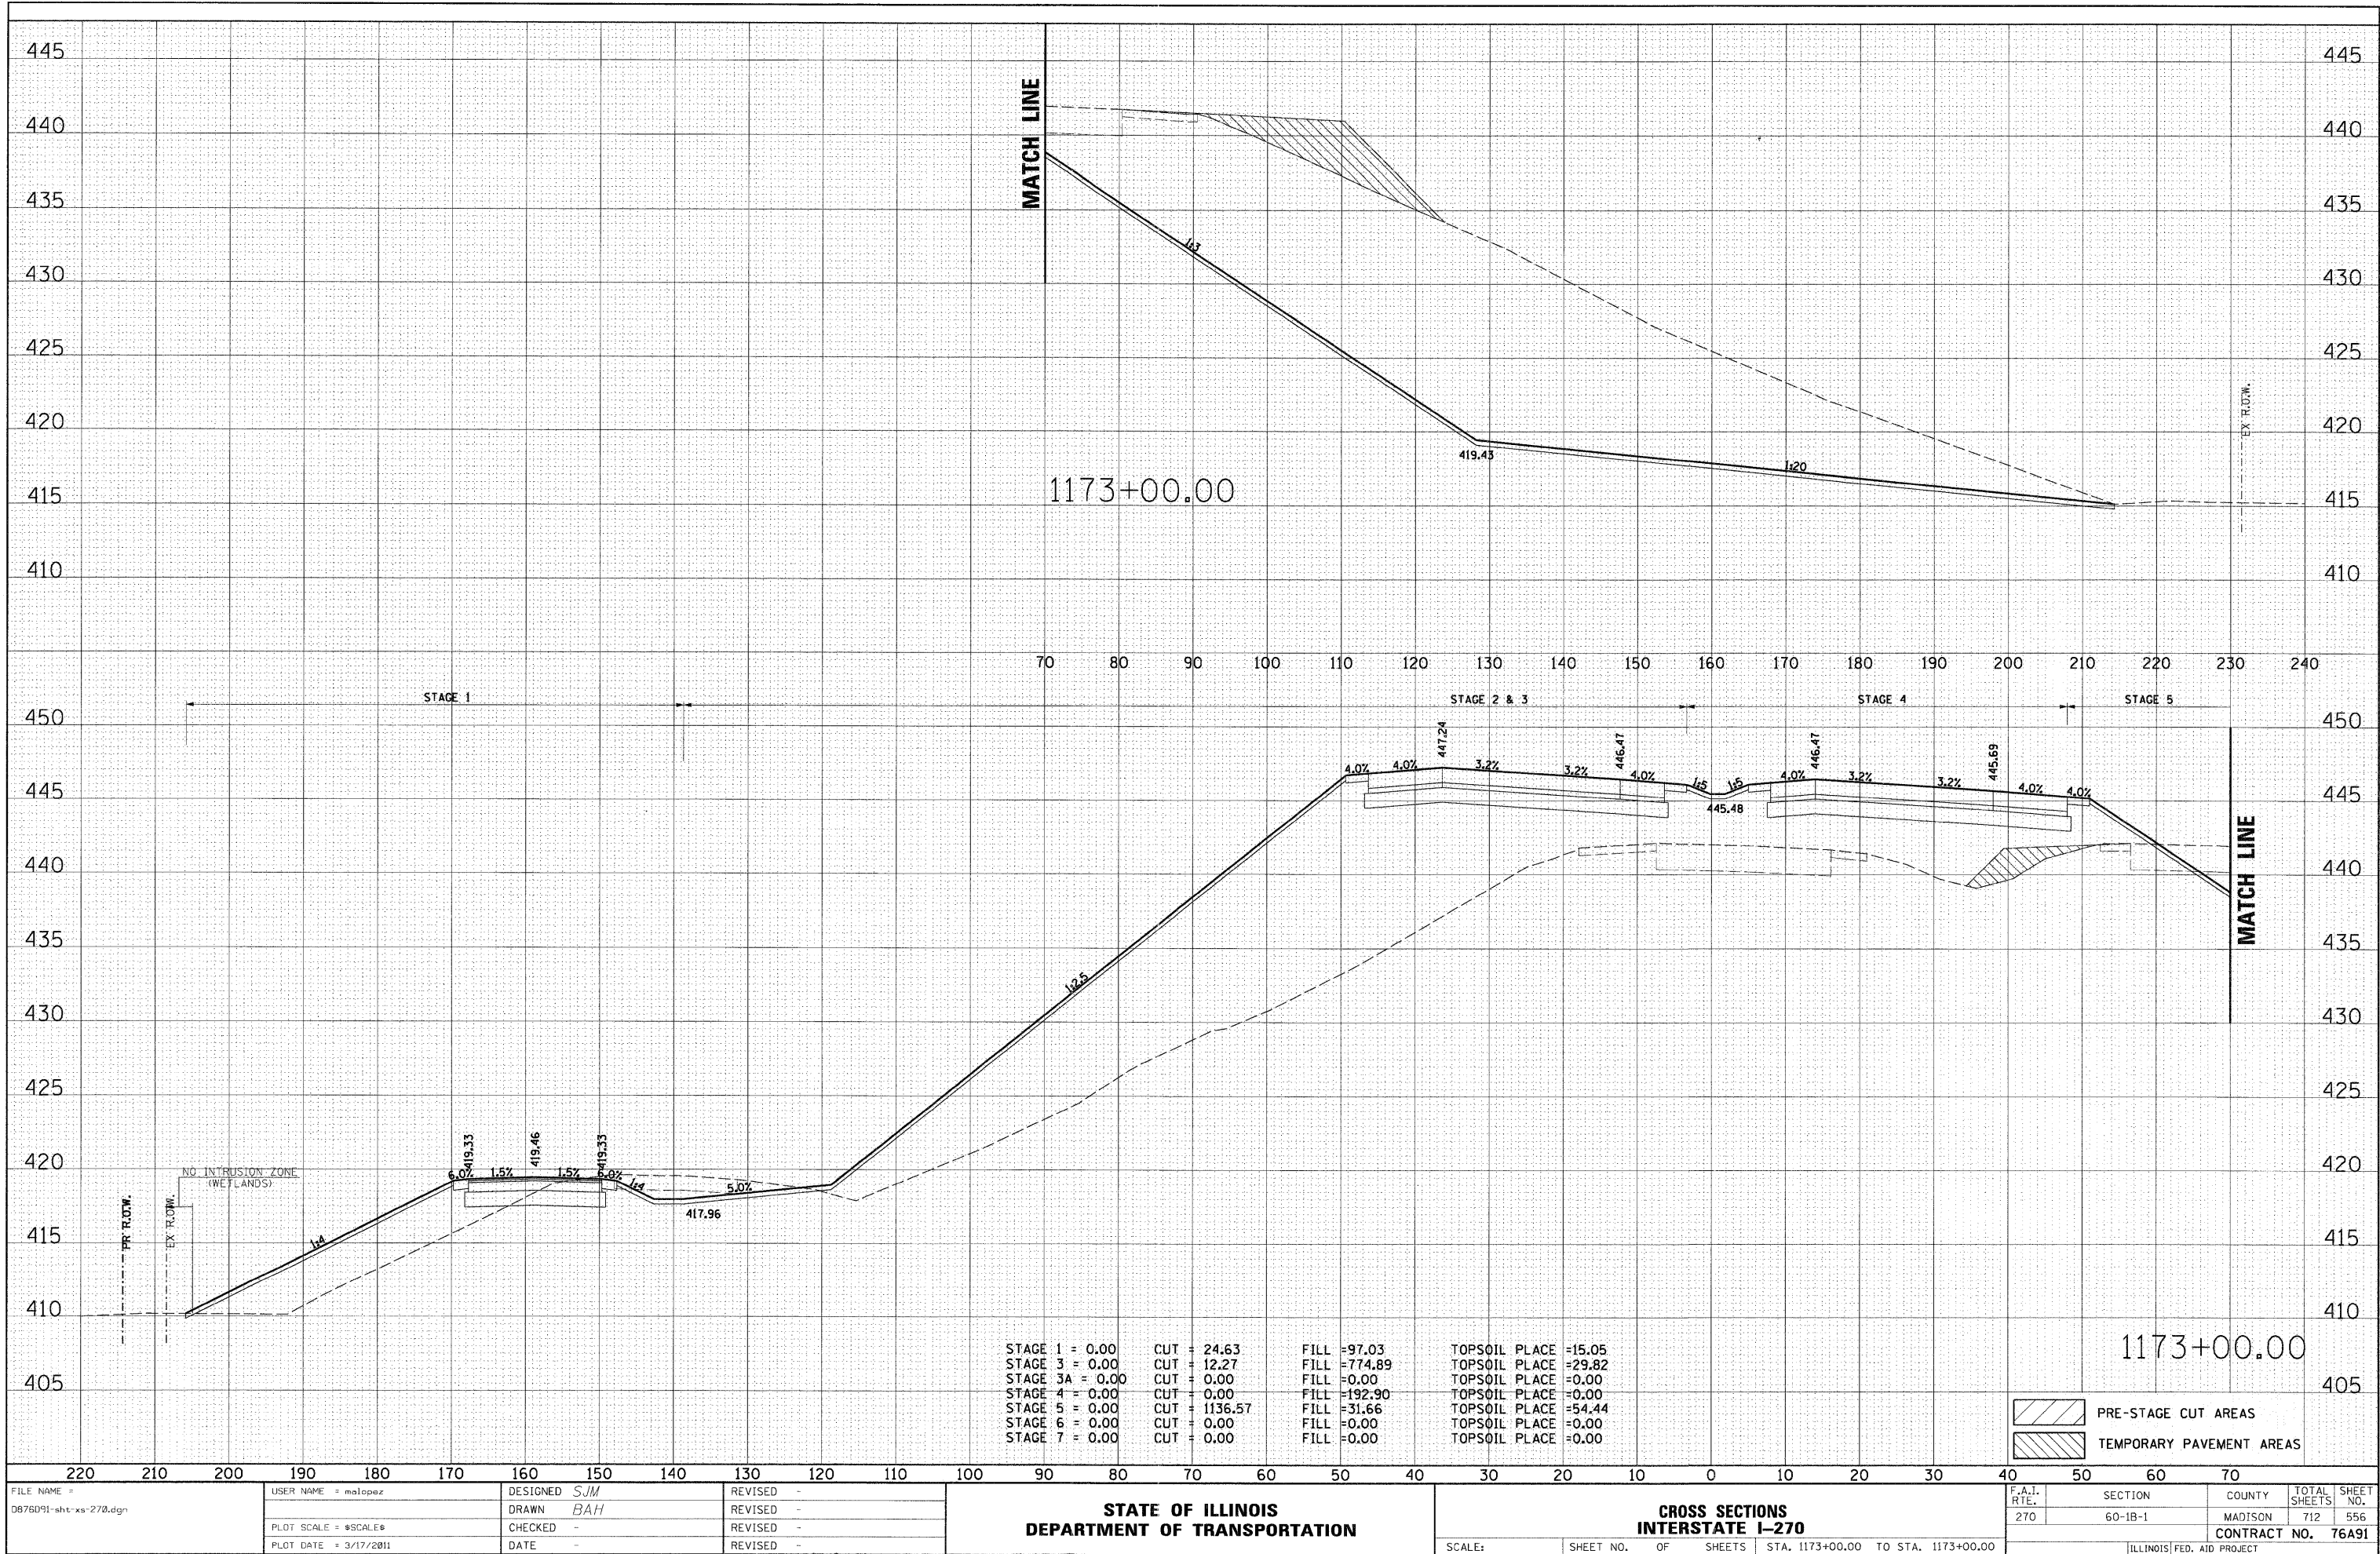


DATE	BY	SURVEYED	PLOTTED	TEMPLATE	AREAS CHECKED
FINAL SURVEY	NO.	NOTE BOOK			

DATE	BY	SURVEYED	PLOTTED	TEMPLATE	AREAS CHECKED
ORIGINAL SURVEY	NO.	NOTE BOOK			

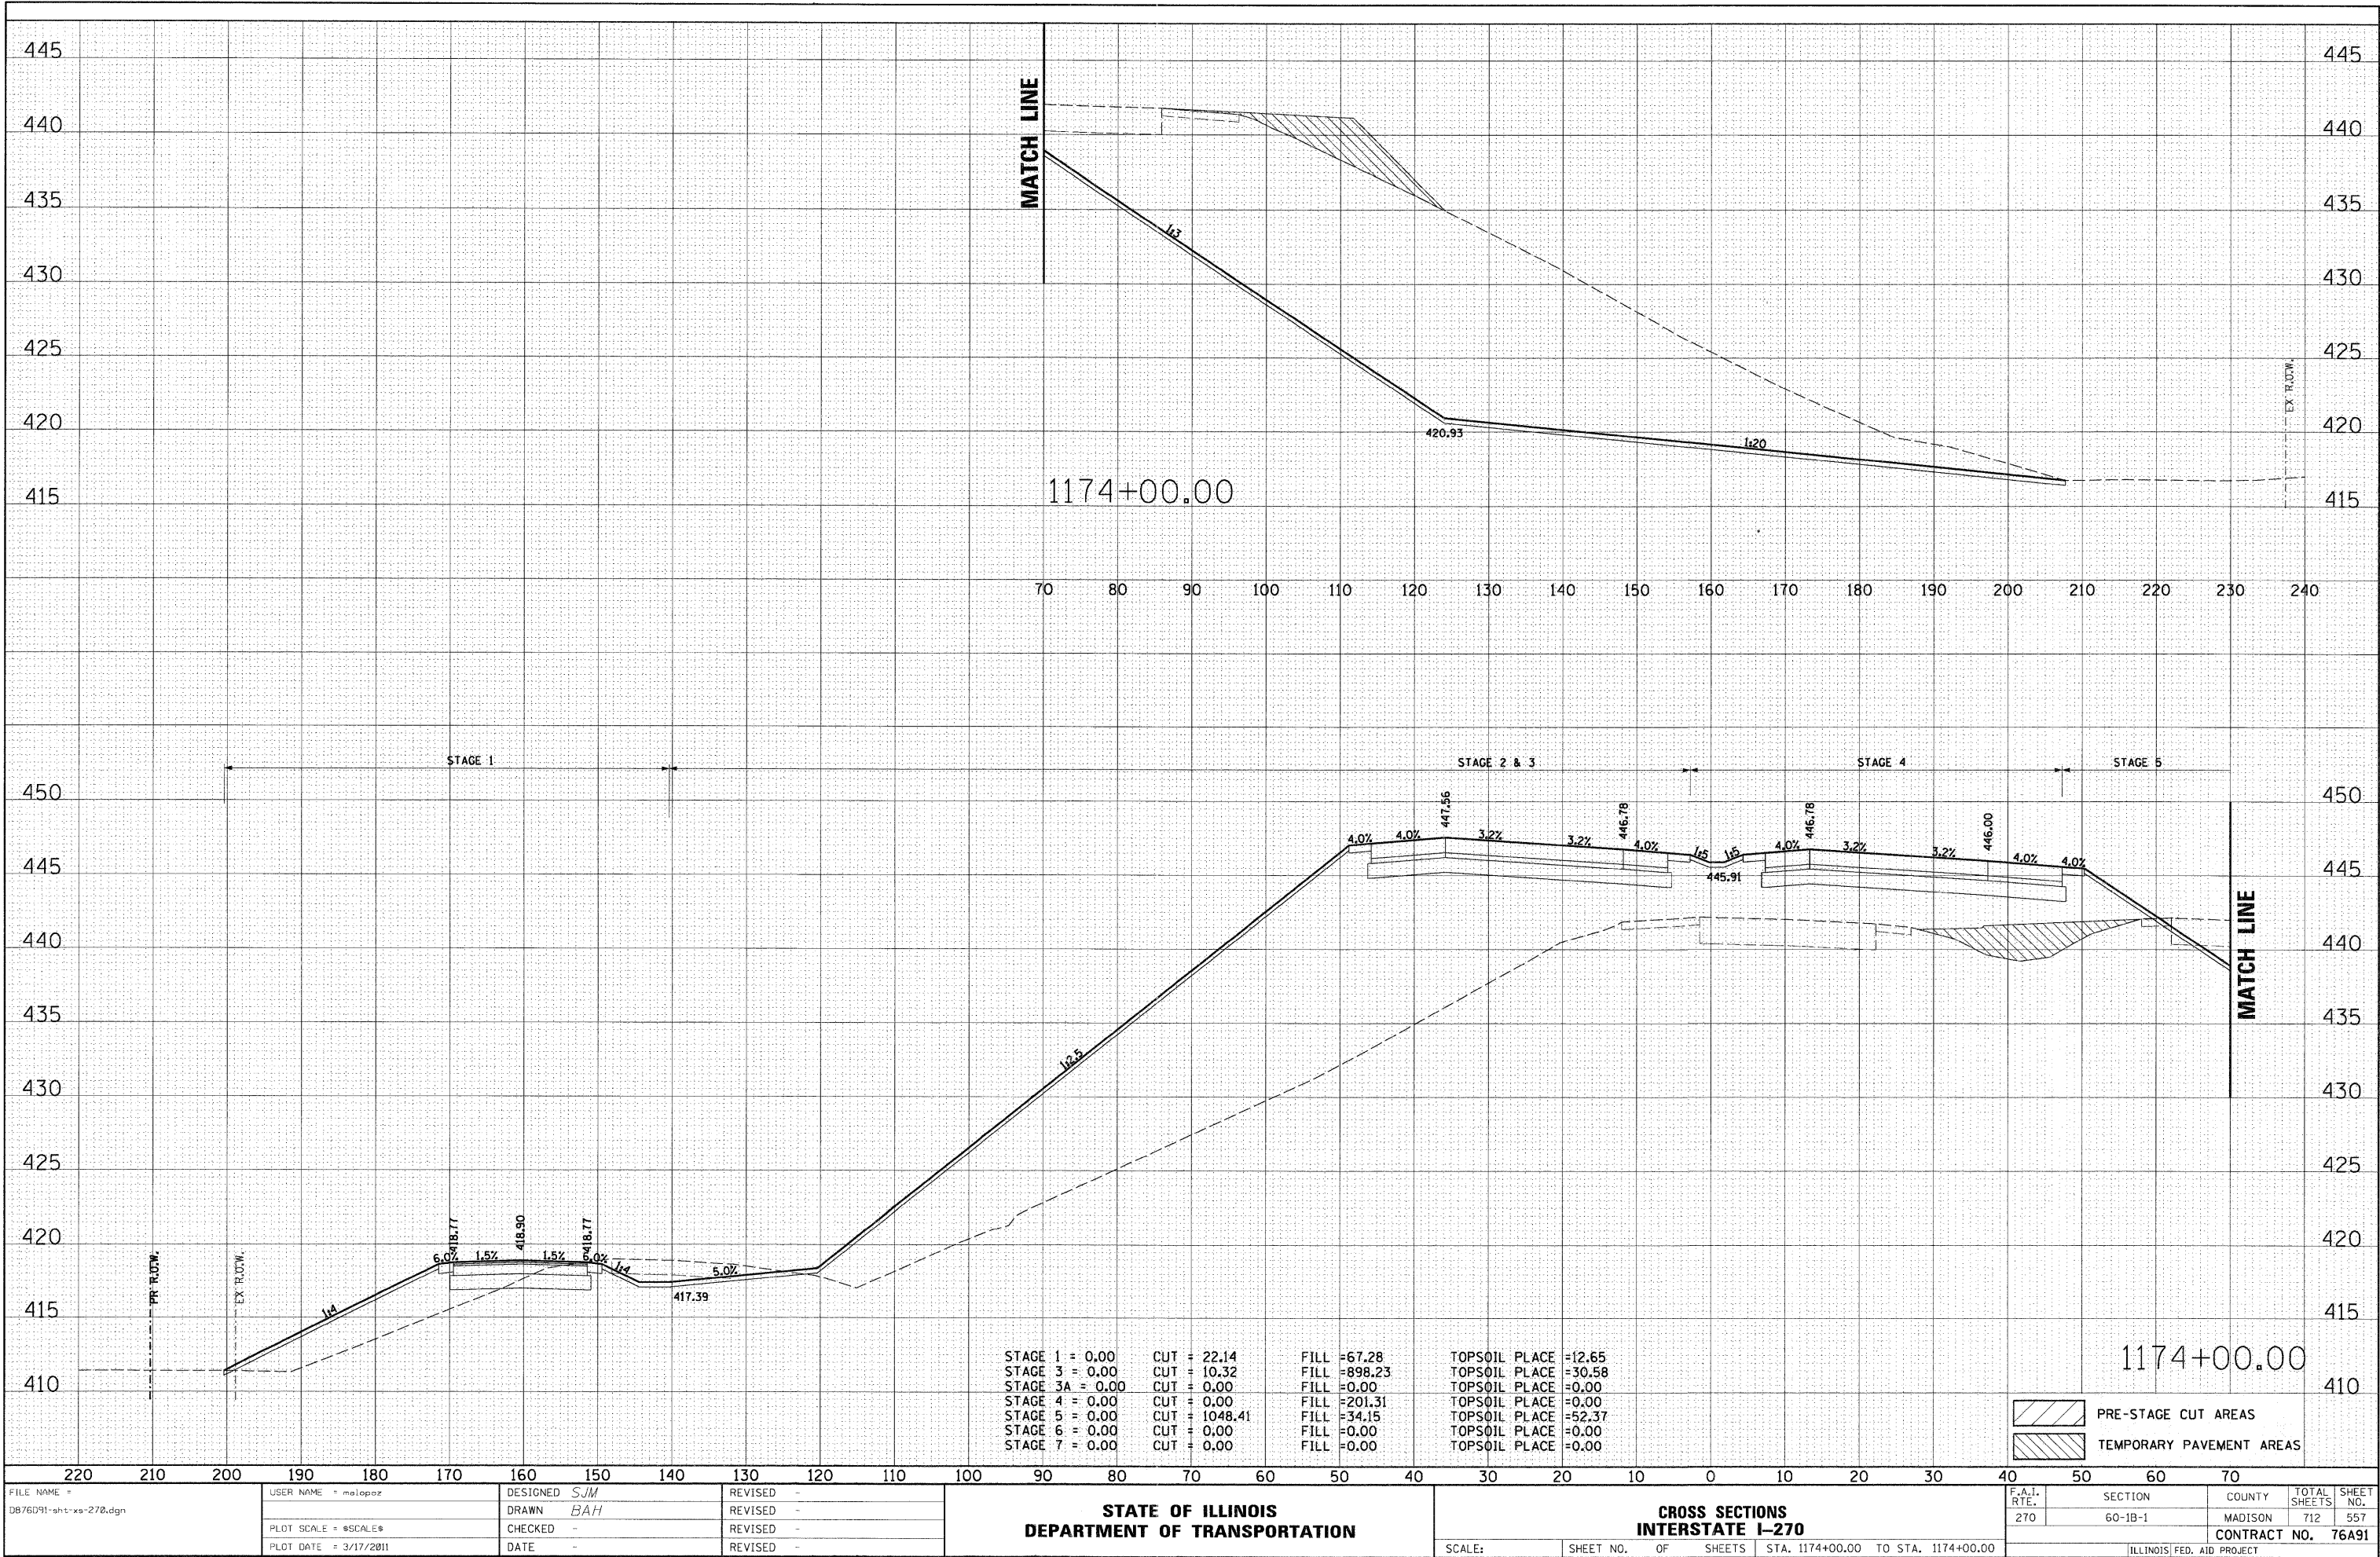


DATE	BY	SURVEYED	PLOTTED	TEMPLATE	AREAS	CHECKED
		FINAL	NO.	NO.	NO.	NO.

DATE	BY	SURVEYED	PLOTTED	TEMPLATE	AREAS	CHECKED
		ORIGINAL	NO.	NO.	NO.	NO.

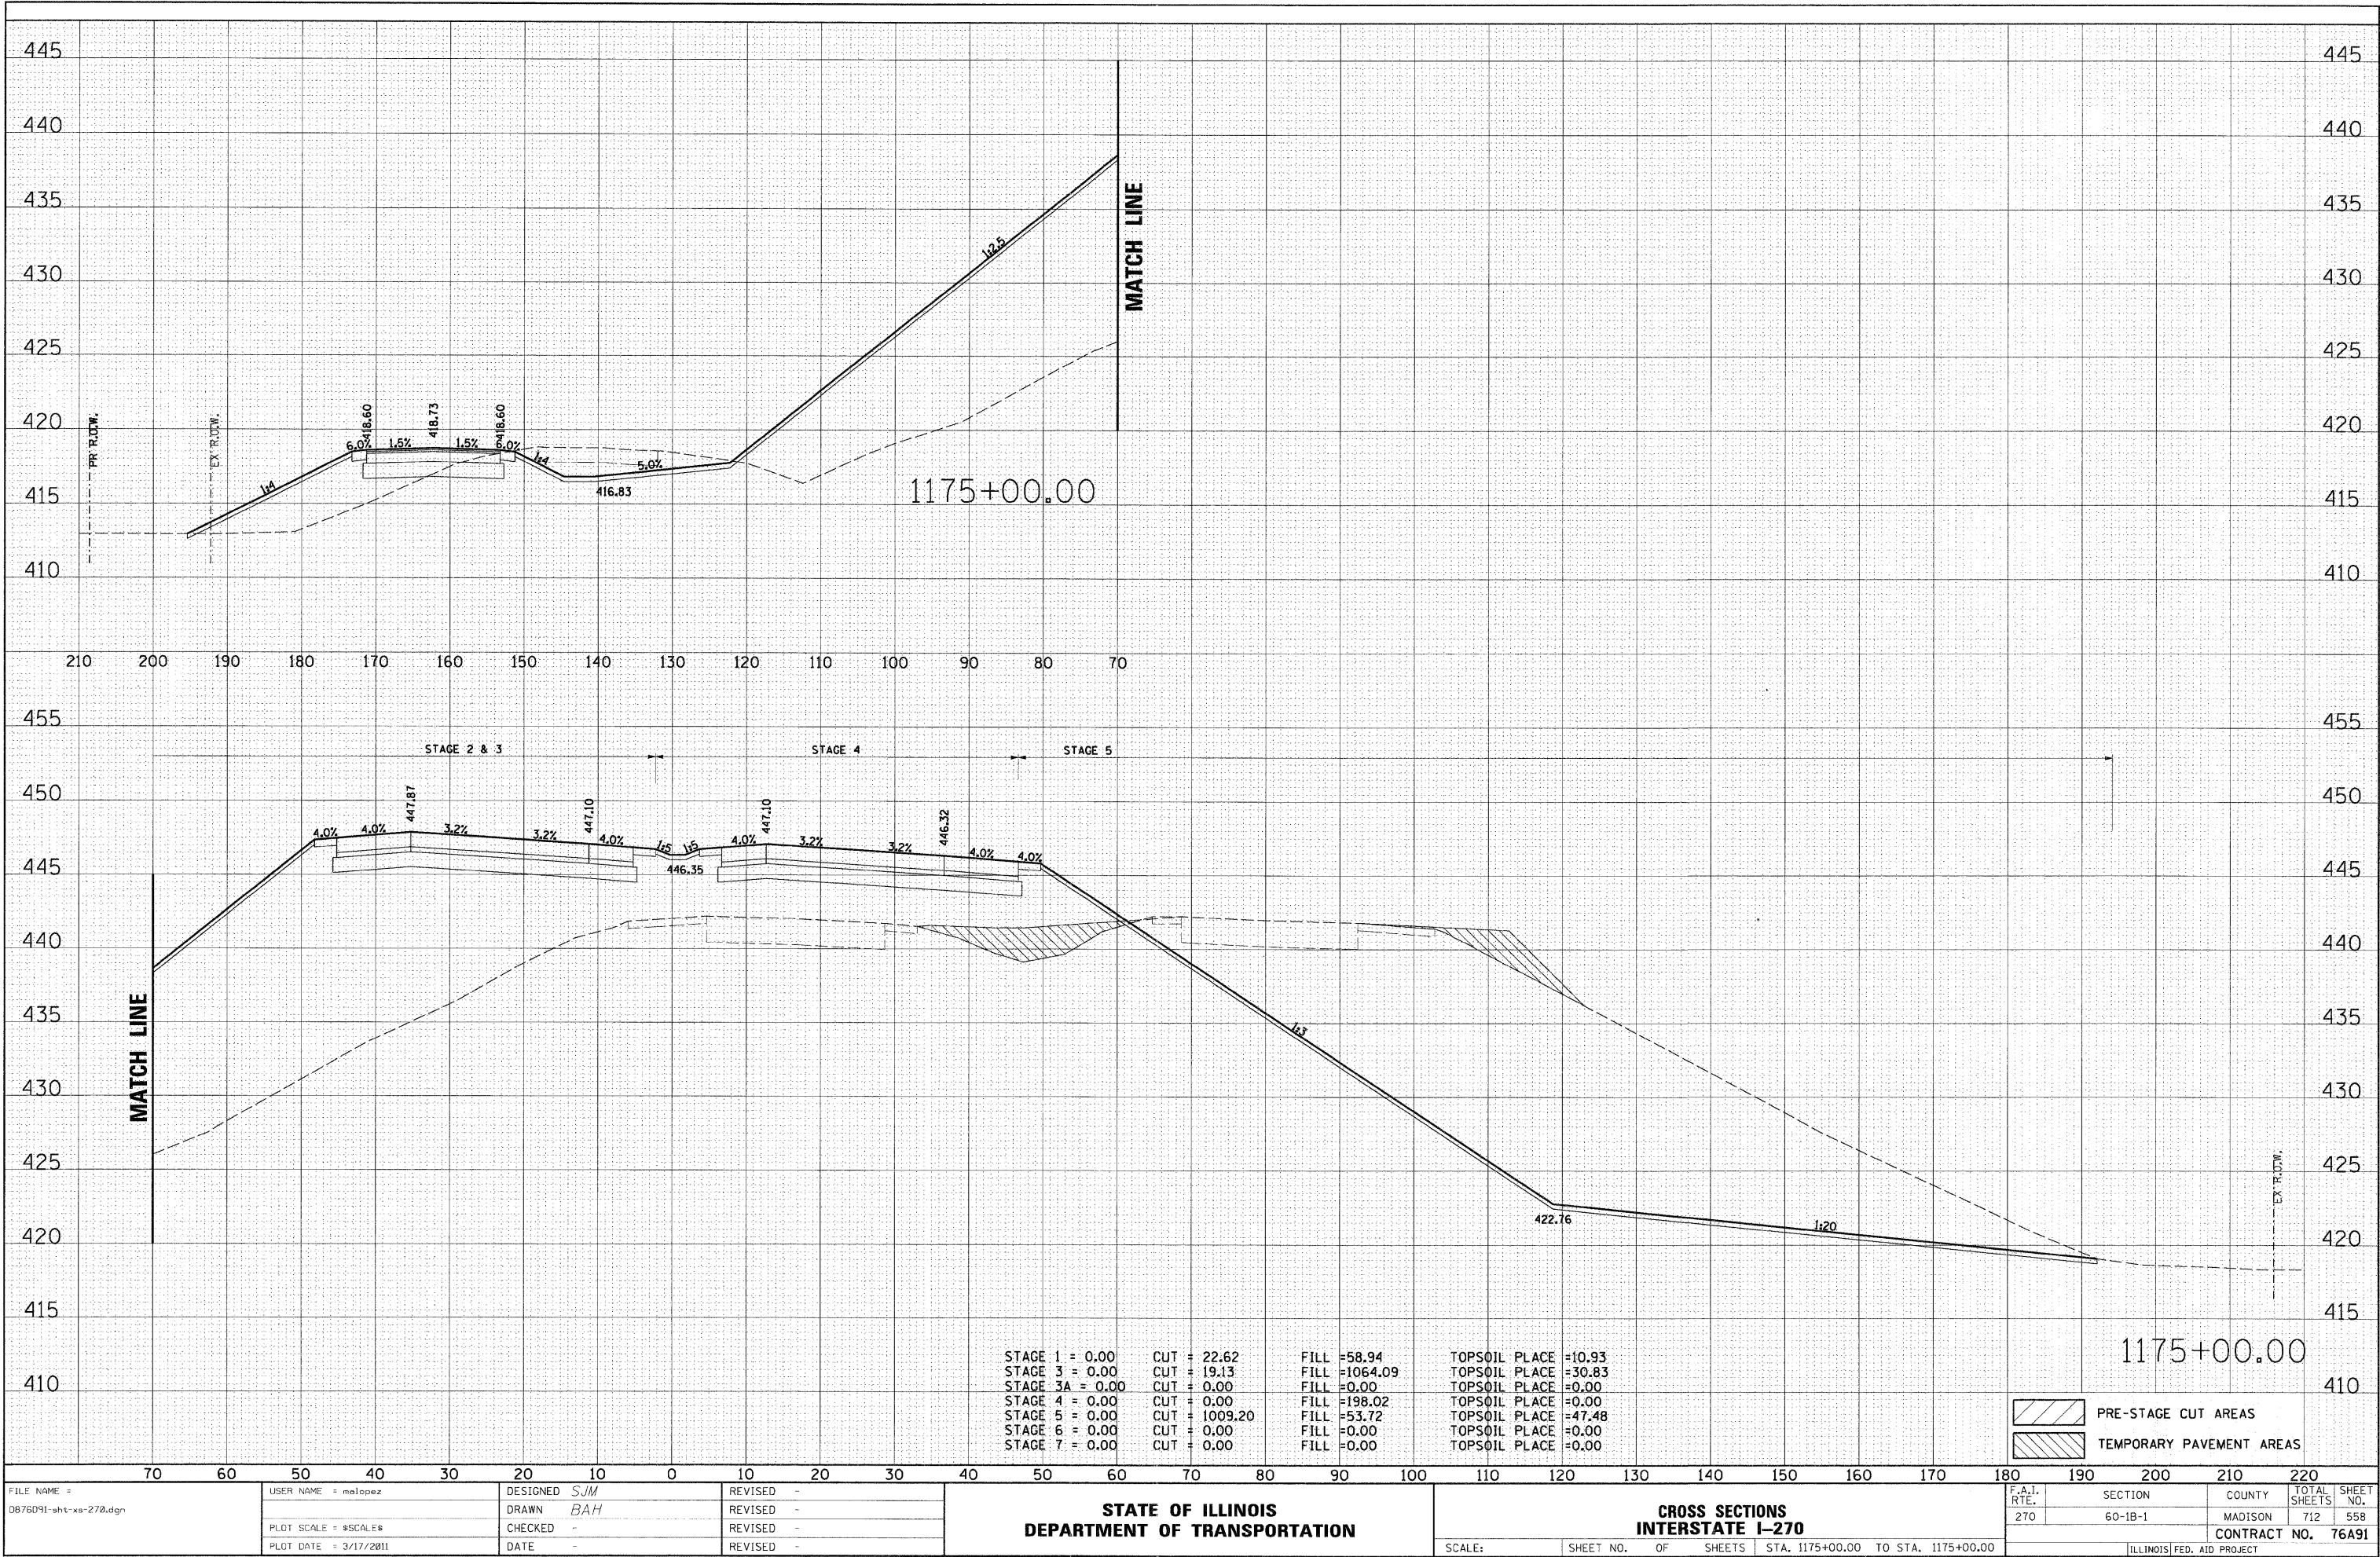


FINAL	SURVEYED	BY	DATE
SURVEY	PLOTTED		
NOTE BOOK	TEMPLATE		
NO.	AREAS CHECKED		

ORIGINAL	SURVEYED	BY	DATE
SURVEY	PLOTTED		
NOTE BOOK	TEMPLATE		
NO.	AREAS CHECKED		

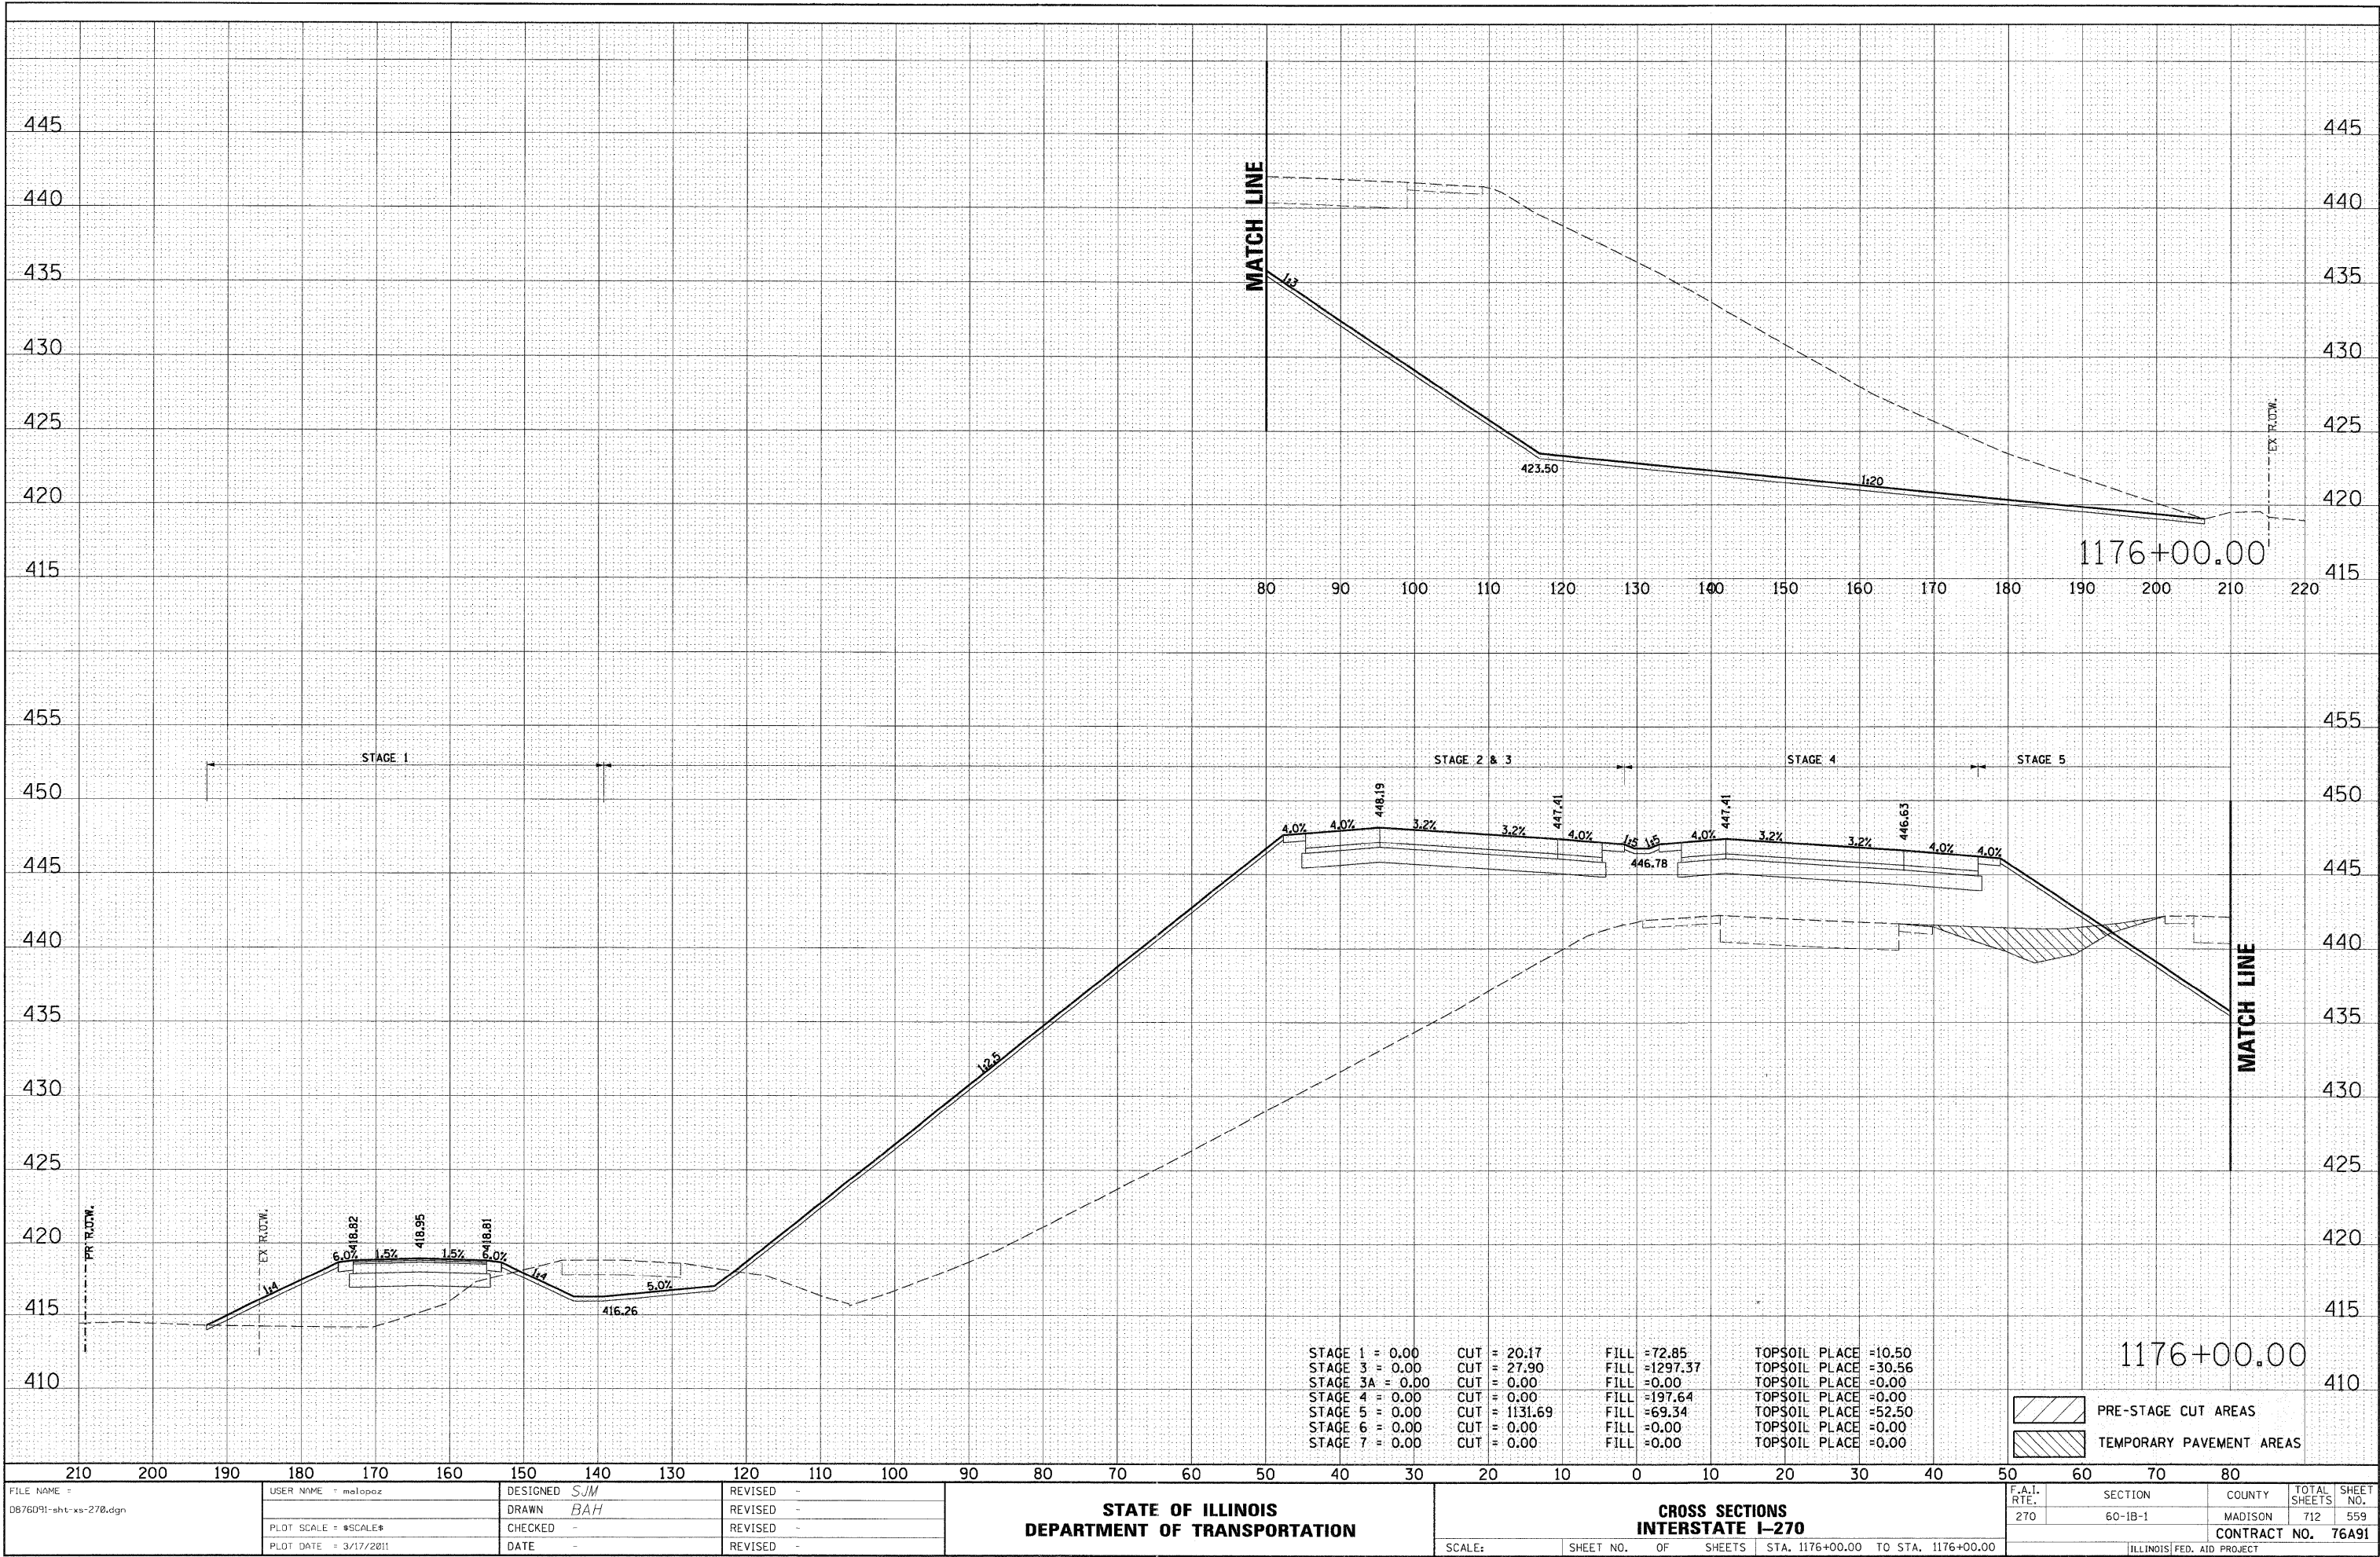


FILED	SURVEYED	DATE
SURVEY	PLOTTED	BY
NOTE BOOK	TEMPLATE	
NO.	AREAS CHECKED	

ORIGINAL	SURVEYED	DATE
SURVEY	PLOTTED	BY
NOTE BOOK	TEMPLATE	
NO.	AREAS CHECKED	

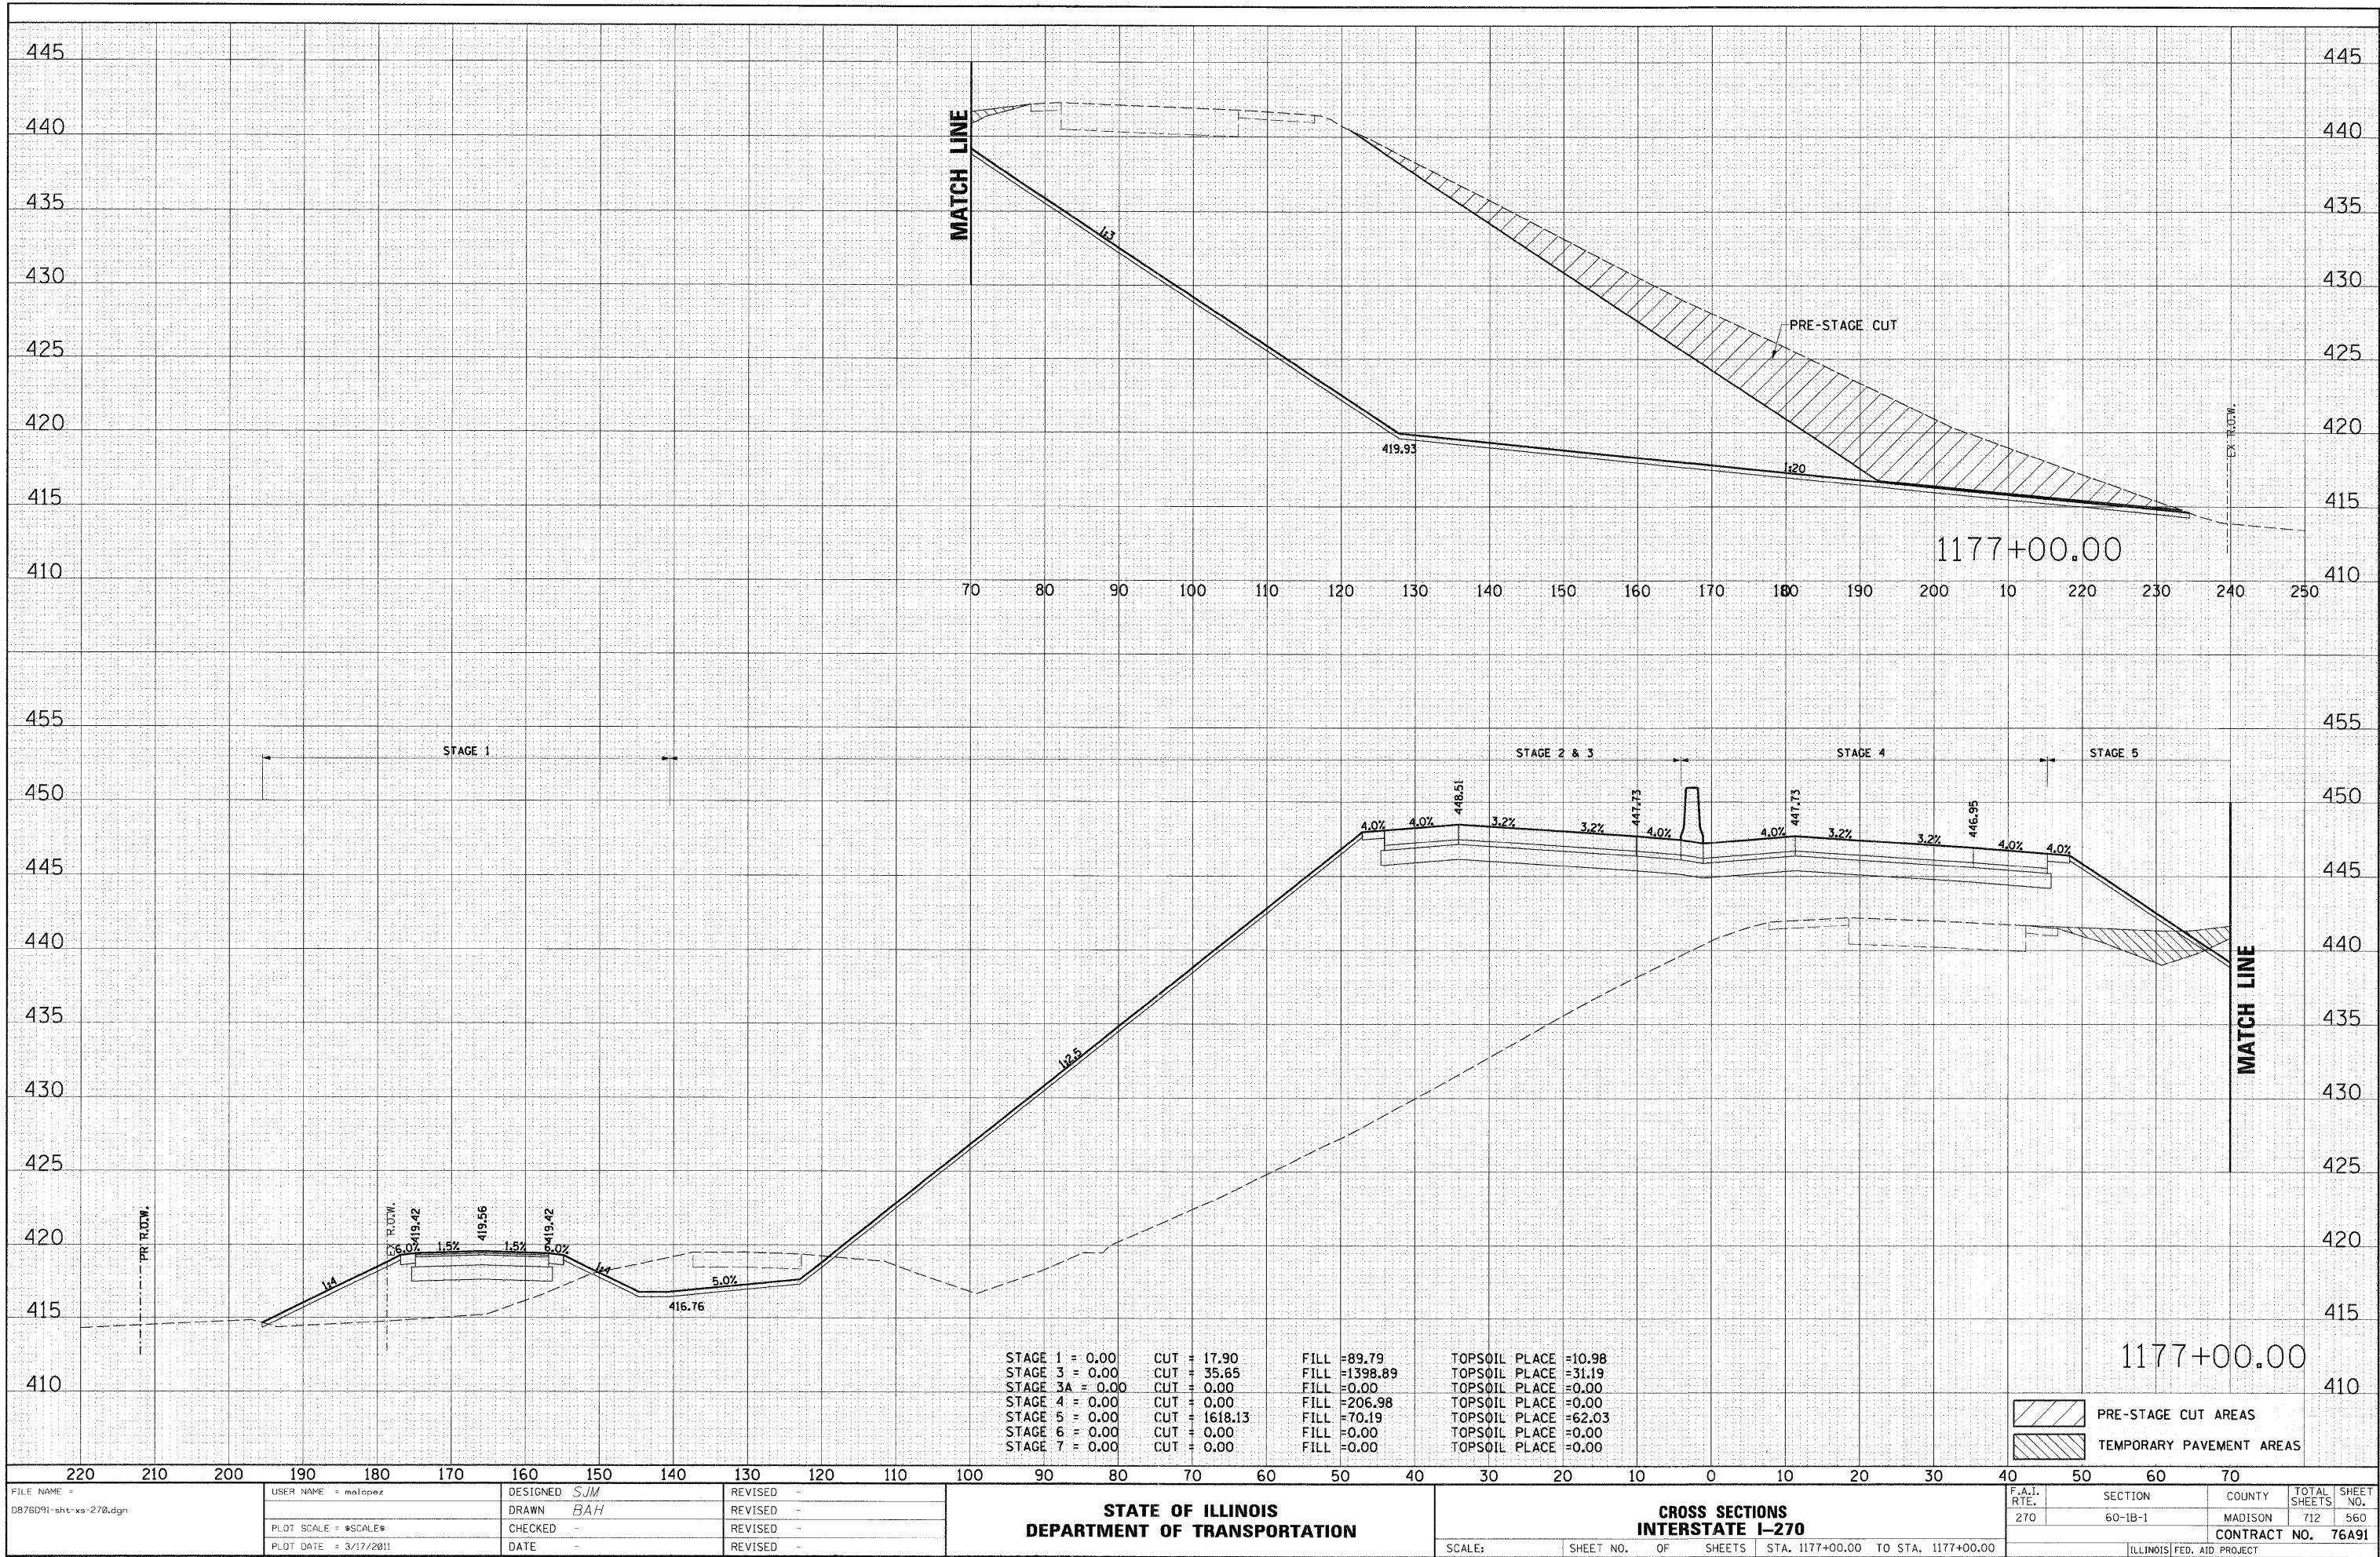


ORIGINAL		BY	DATE
SURVEY			
NOTE BOOK			
NO.			

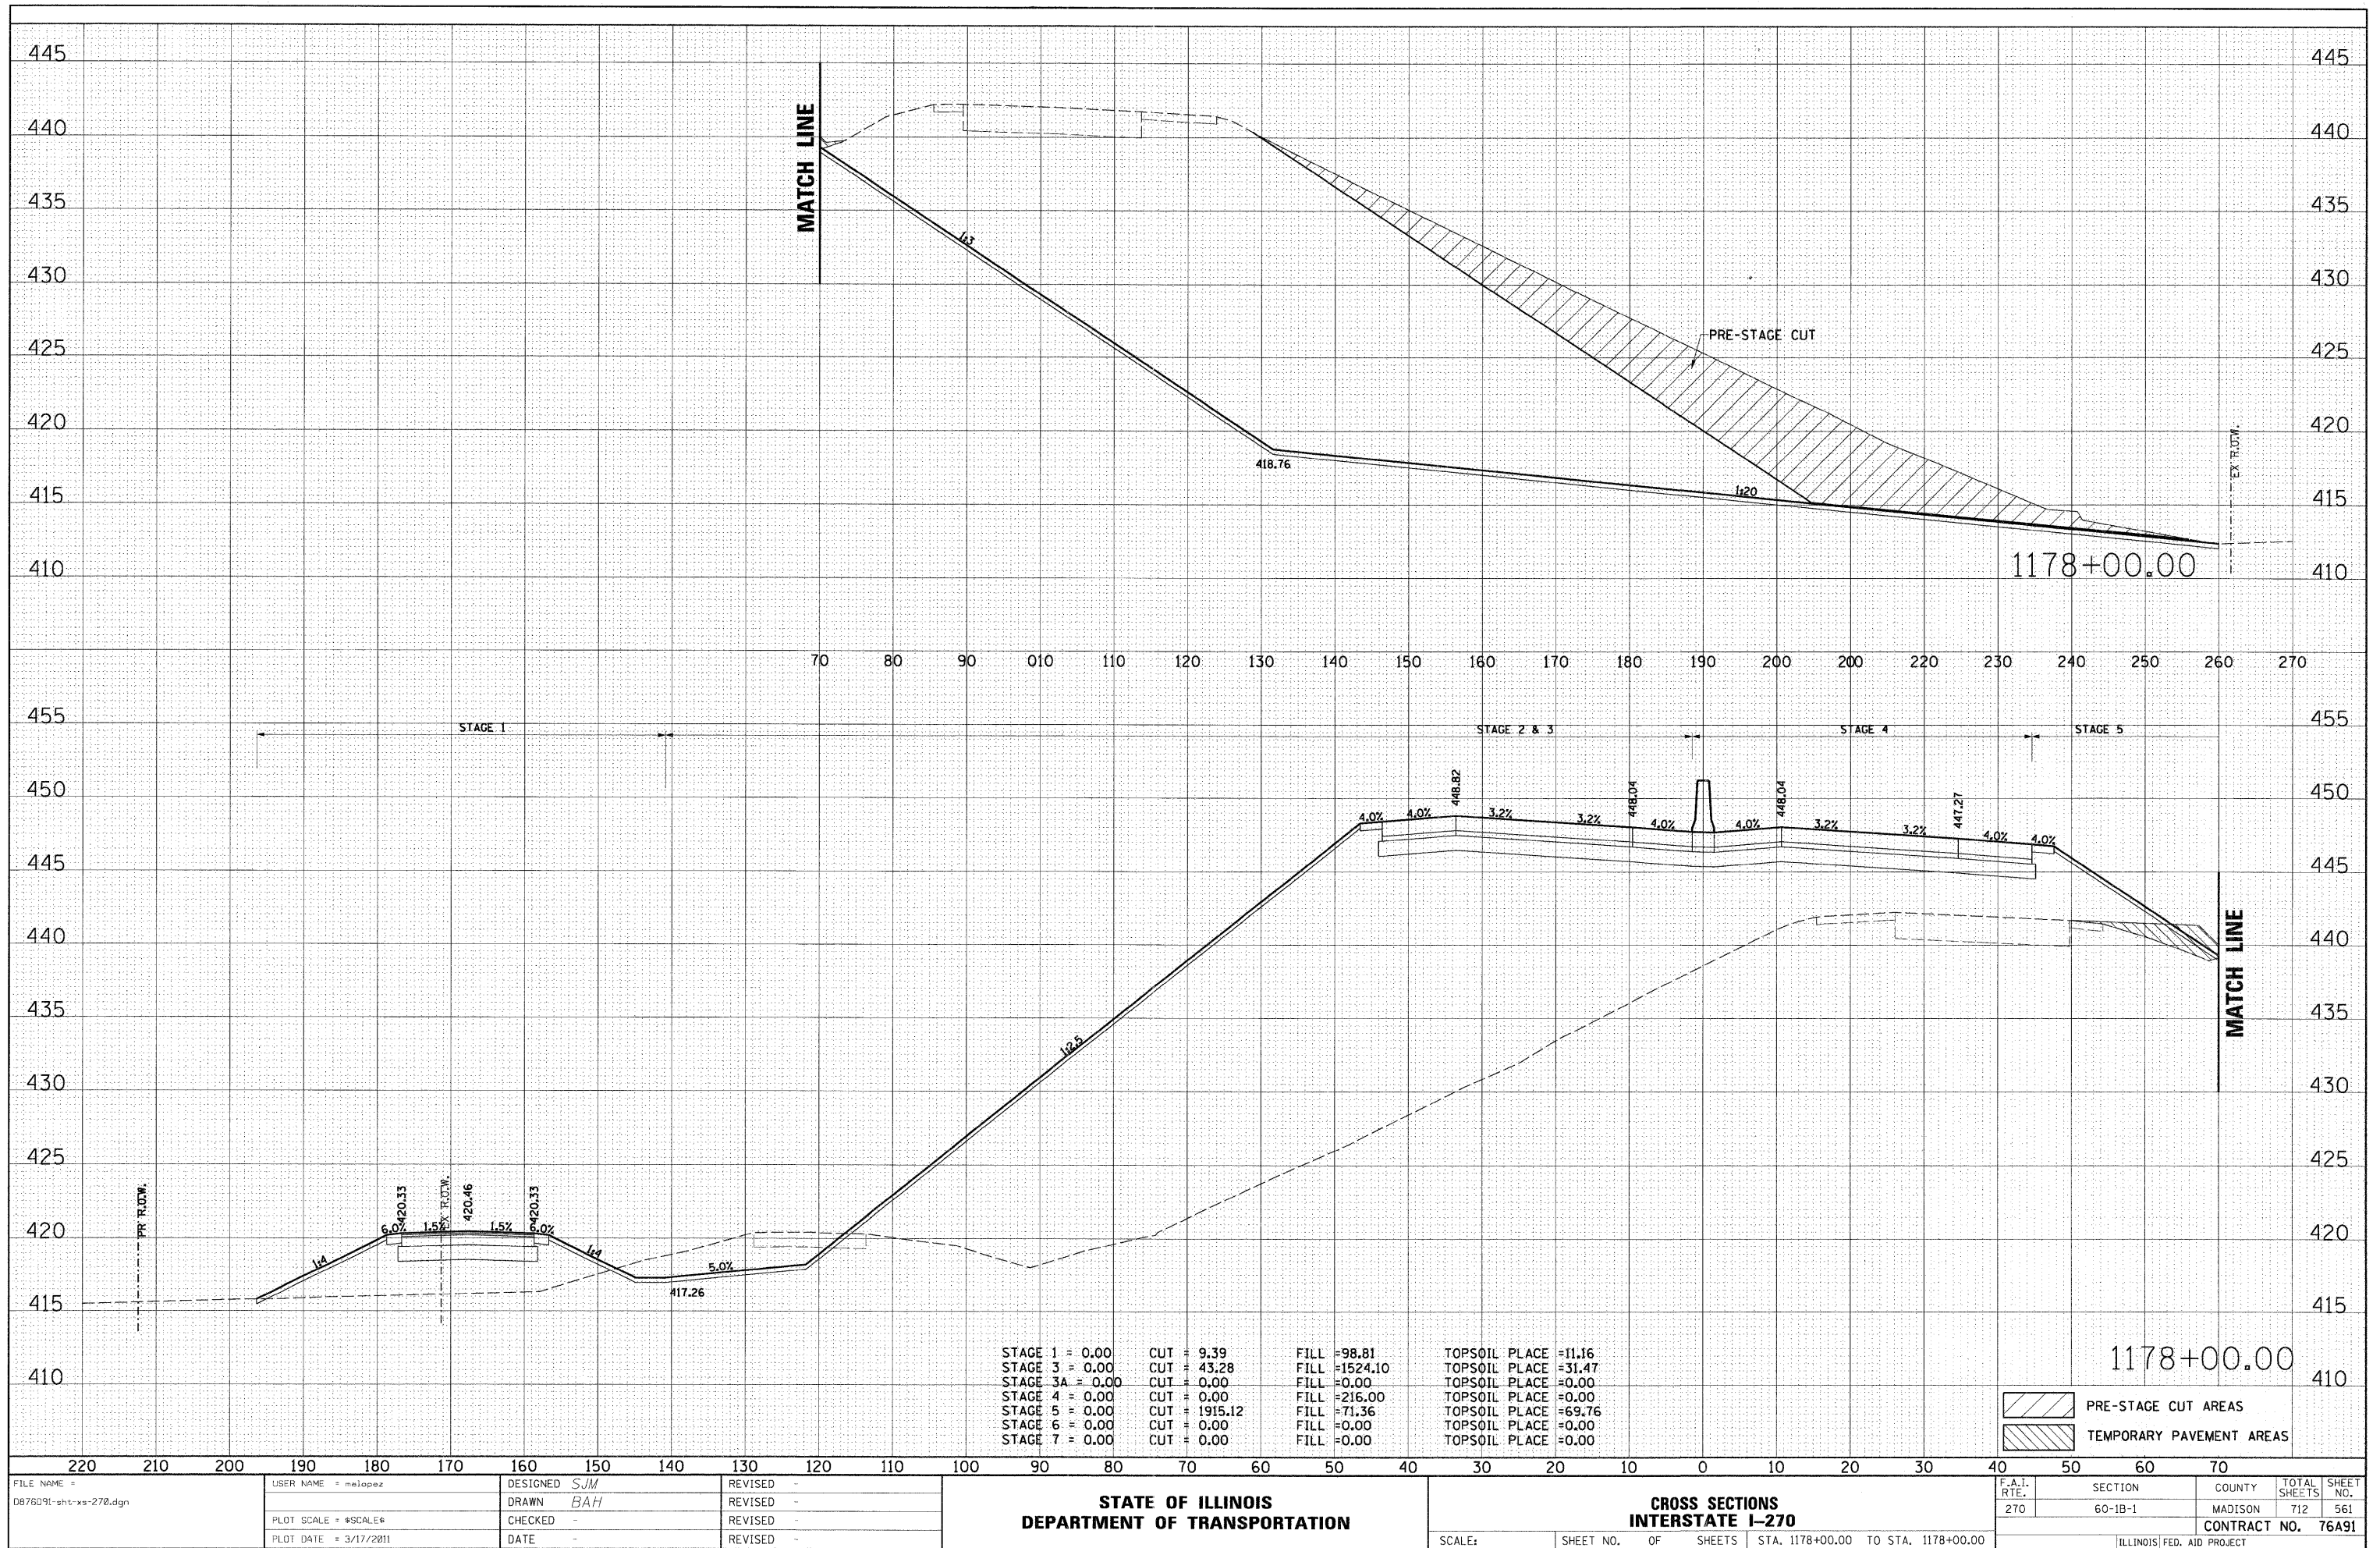


DATE	BY	SURVEYED	PLOTTED	TEMPLATE	AREAS	CHECKED
		NO.				

DATE	BY	SURVEYED	PLOTTED	TEMPLATE	AREAS	CHECKED
		NO.				

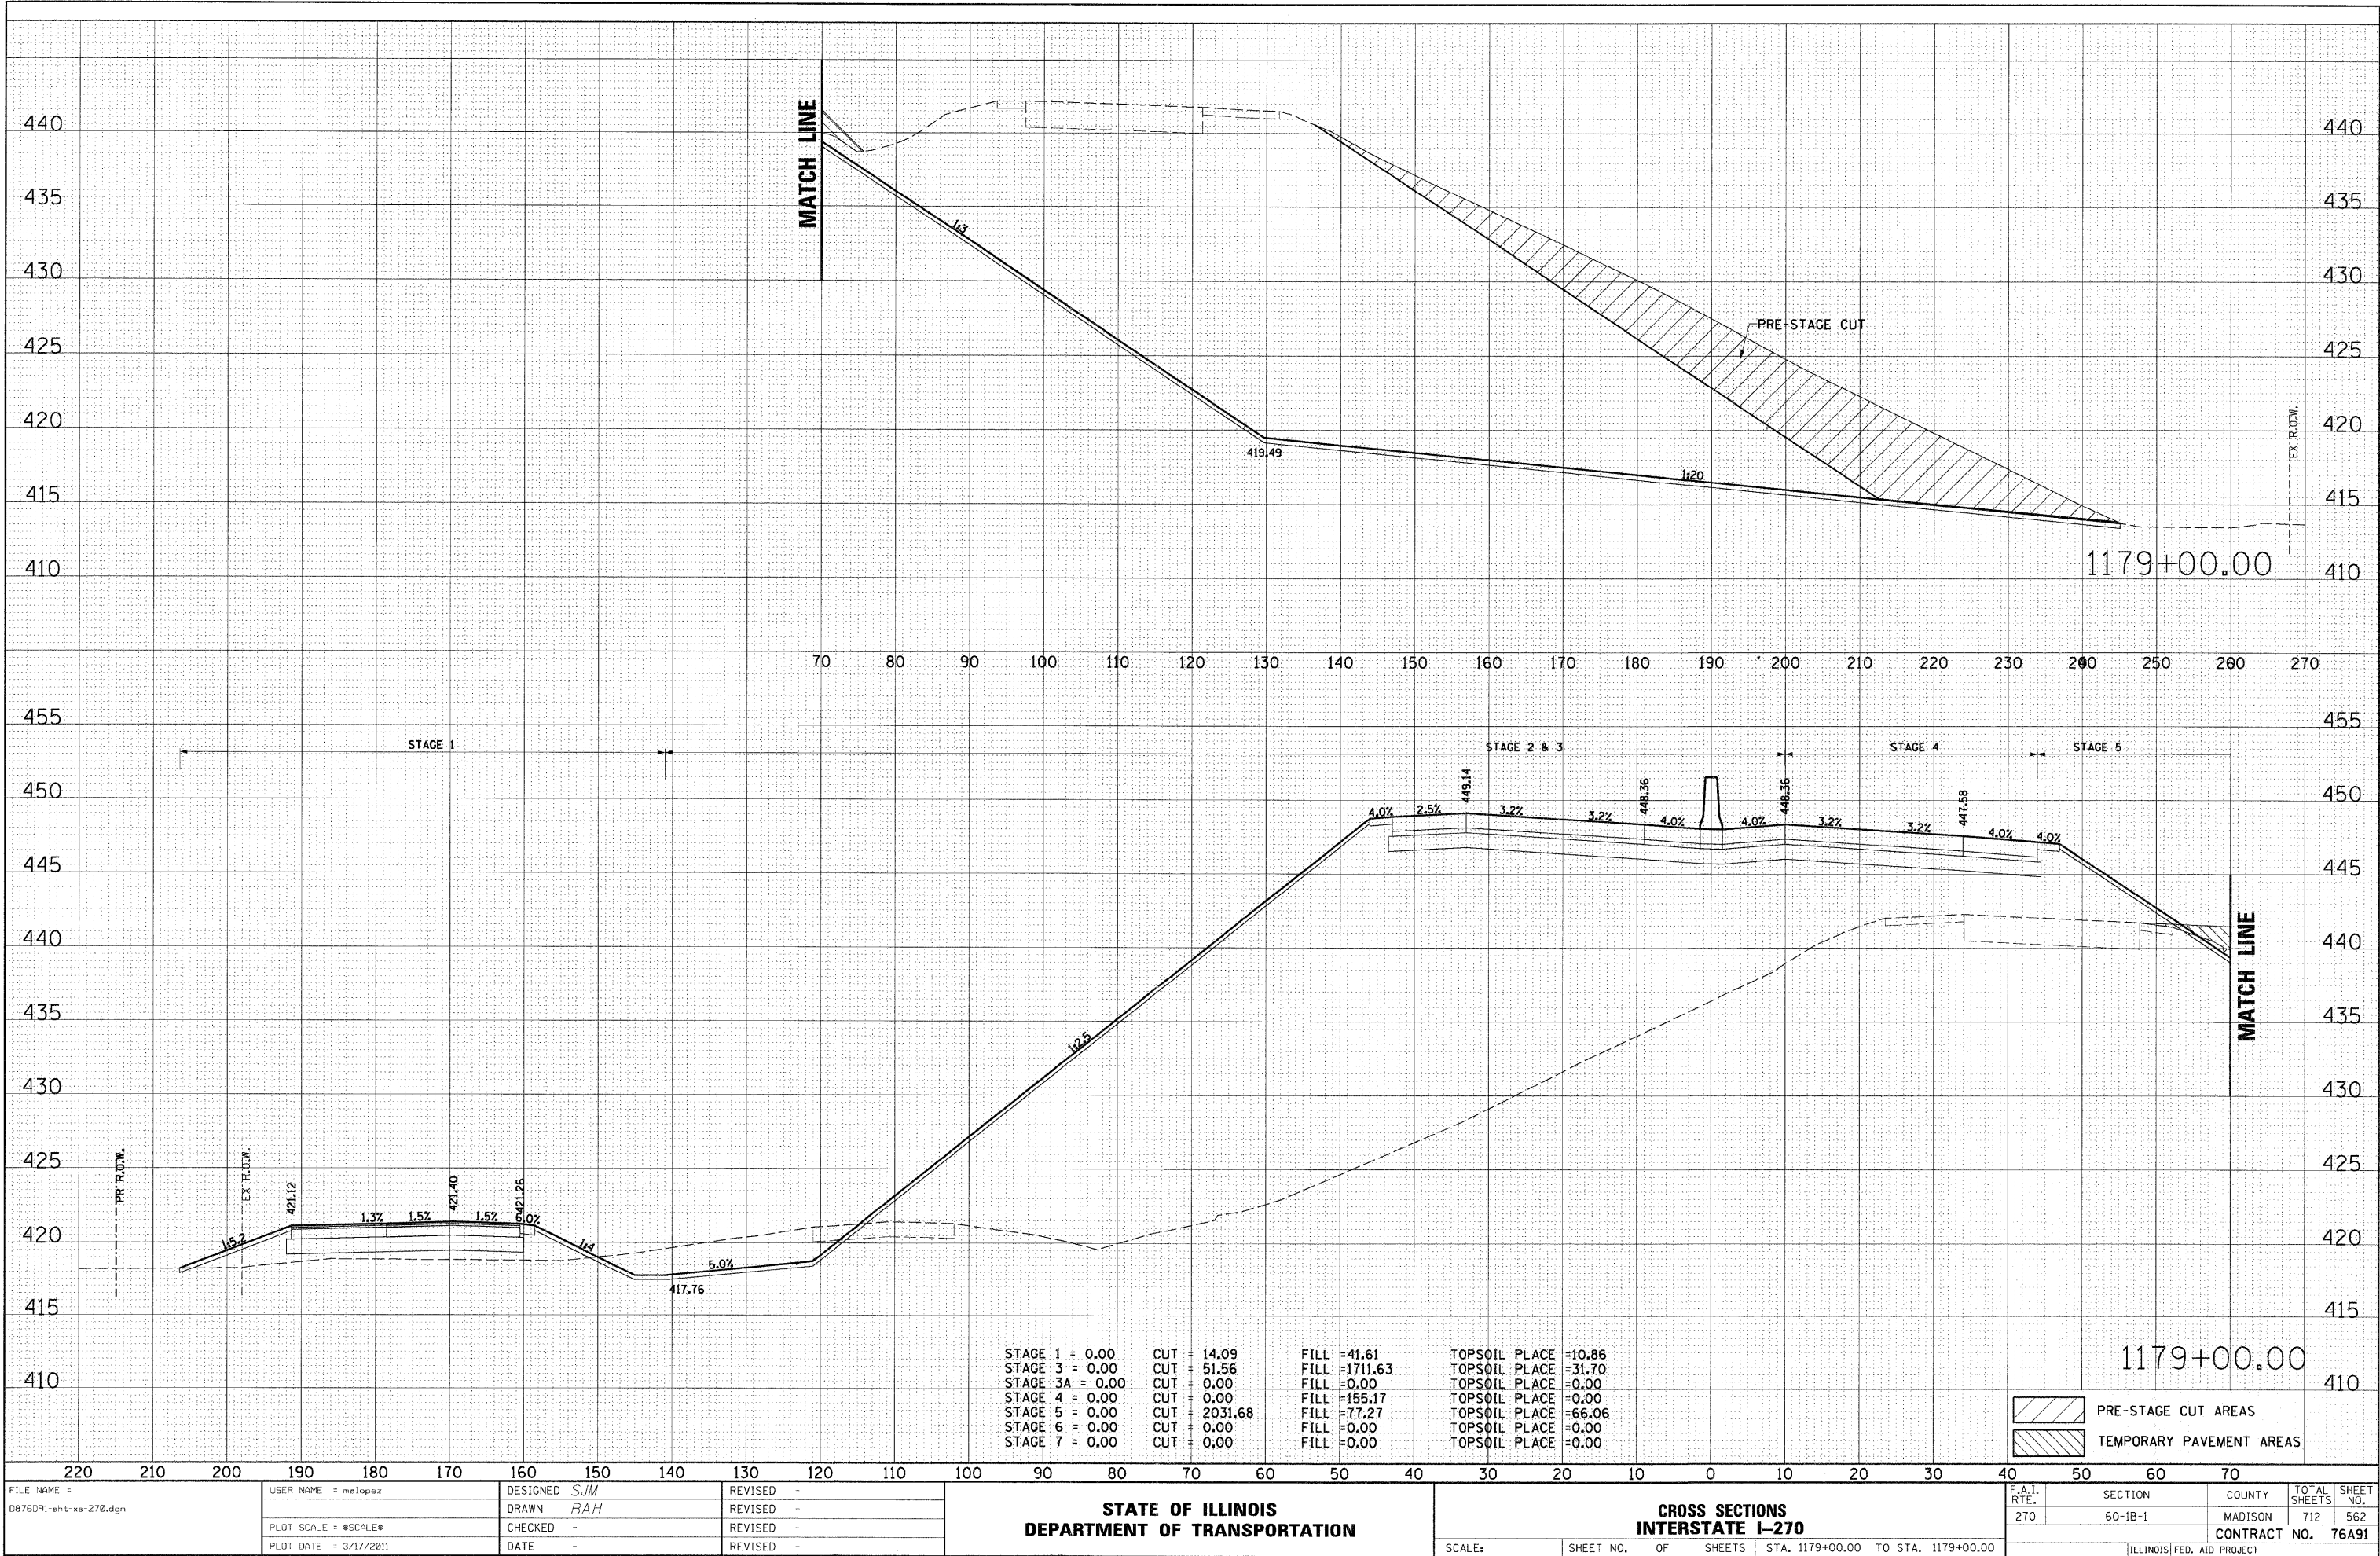


ORIGINAL SURVEY	SURVEYED _____ BY _____ PLOTTED _____ TEMPLATE _____ AREAS _____ AREAS CHECKED _____	DATE _____
NOTE BOOK		
NO. _____		

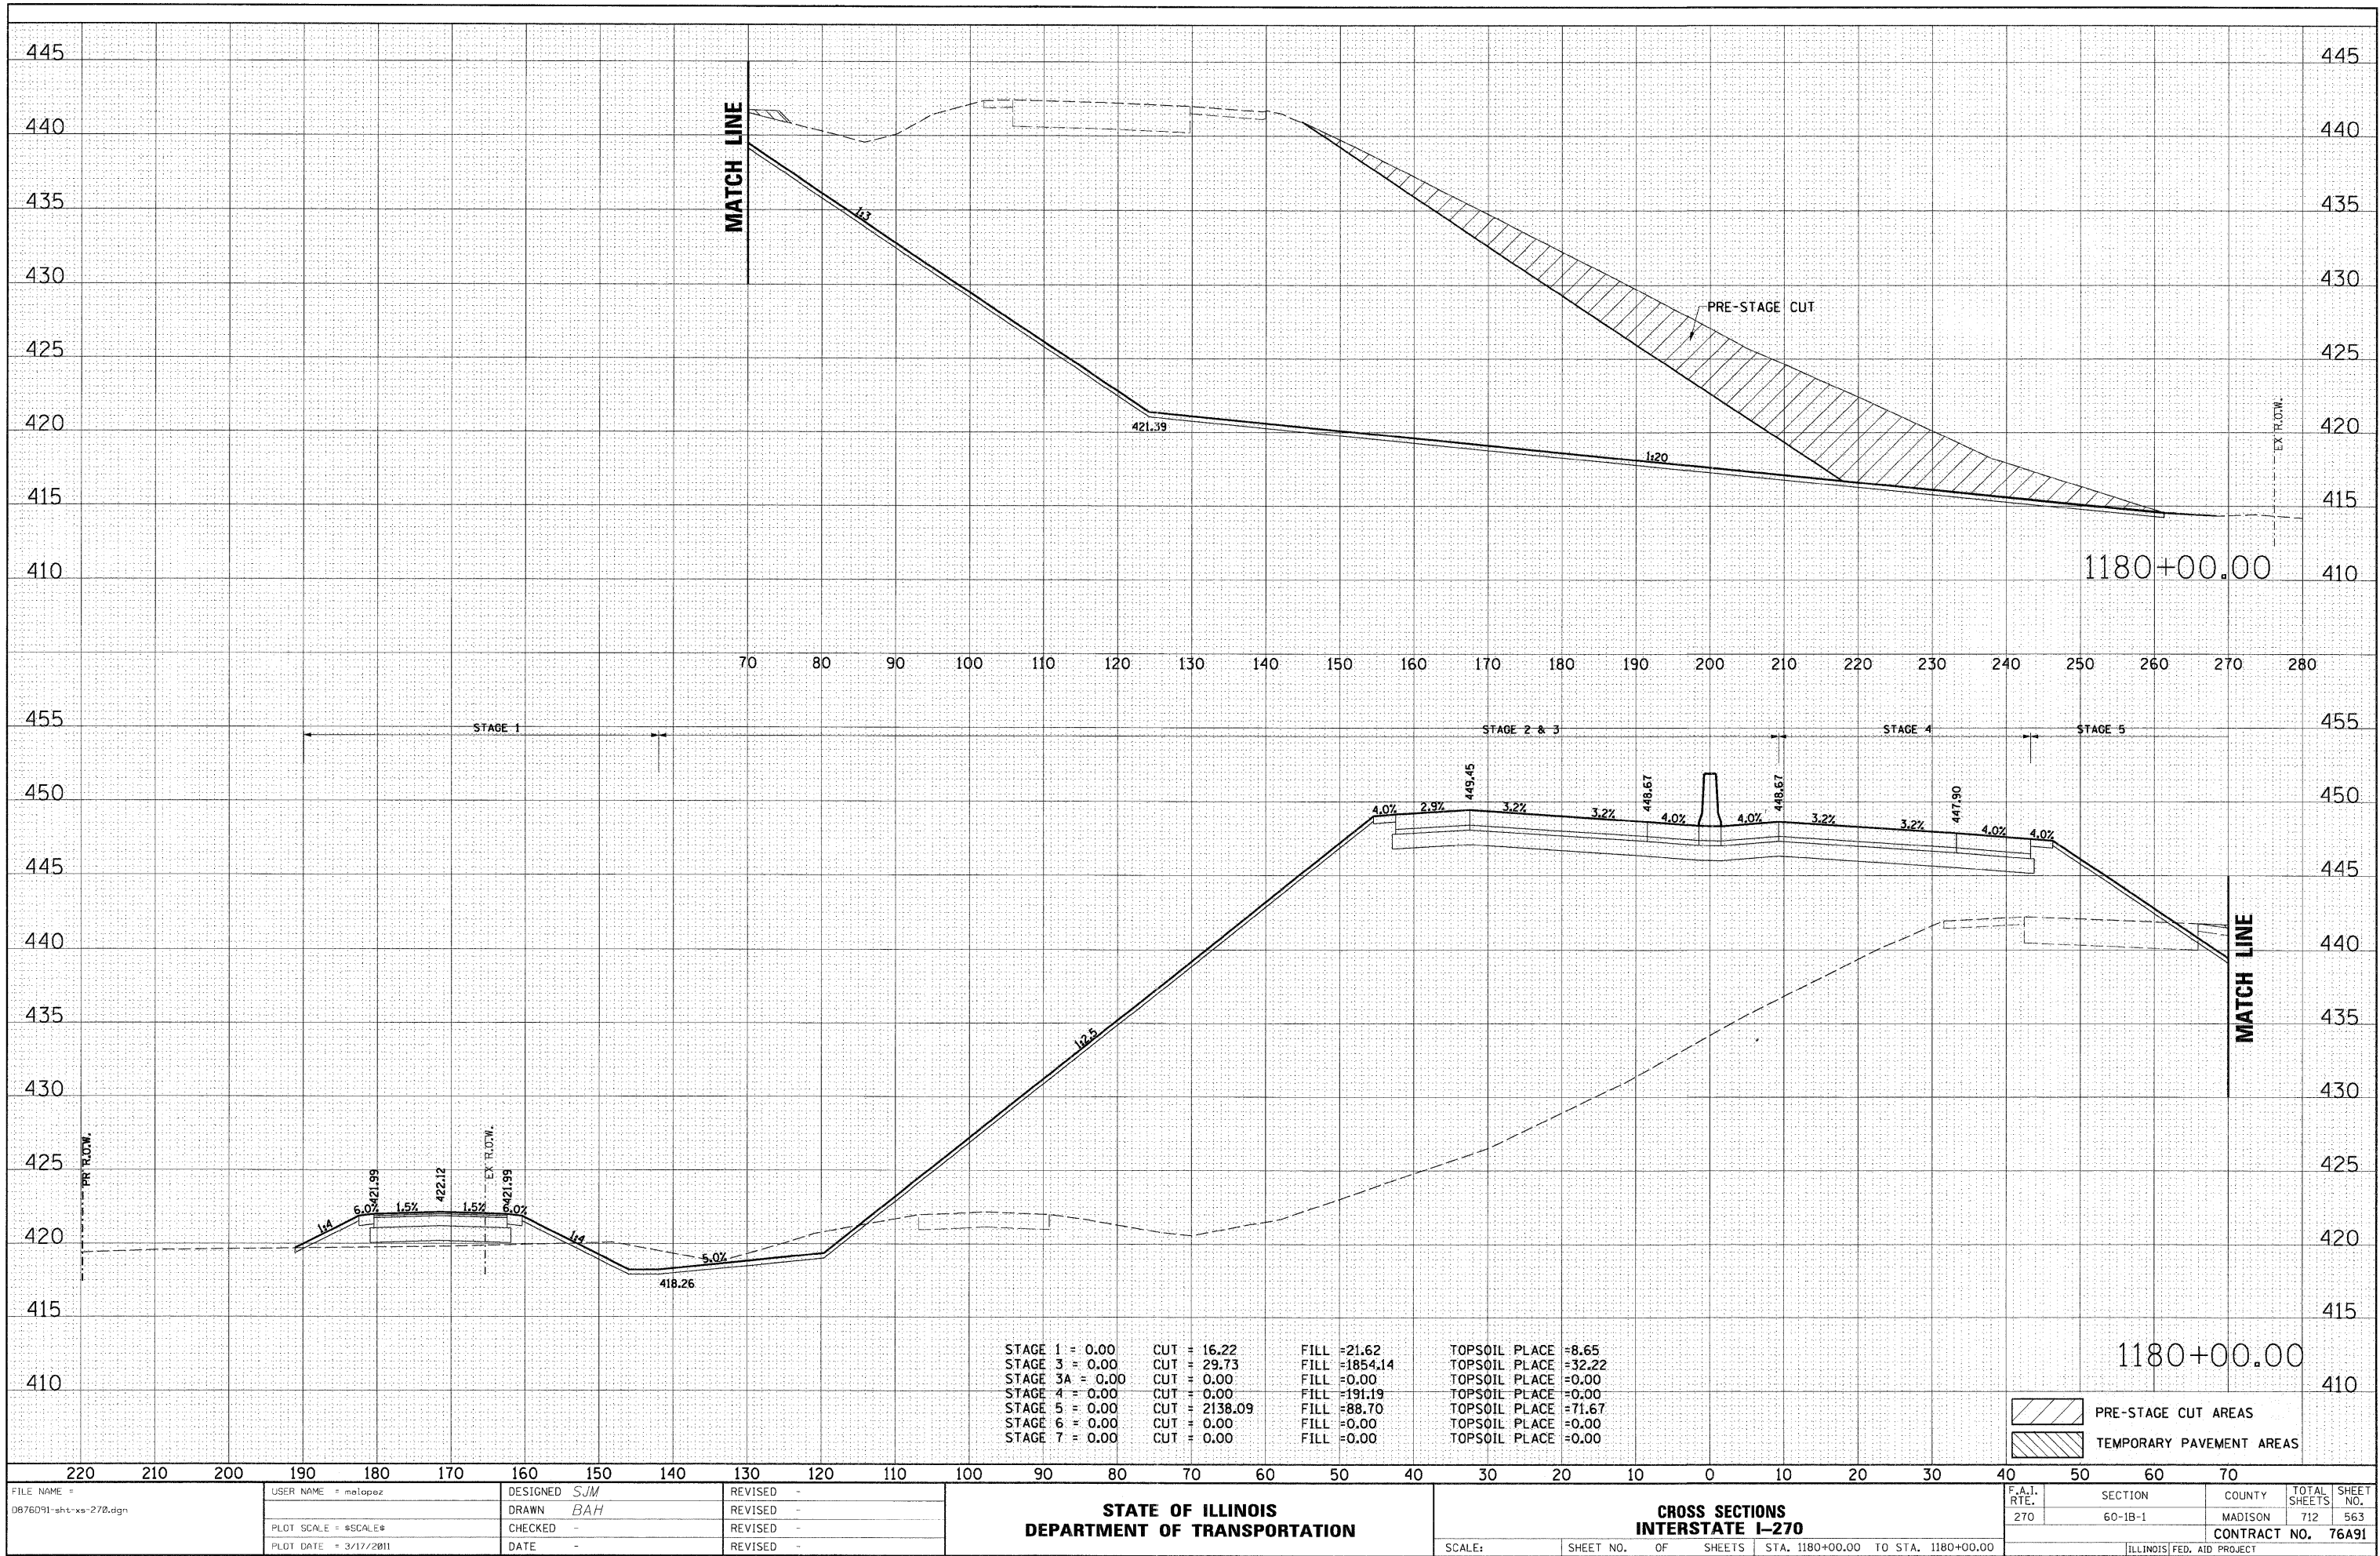

DATE	BY	SURVEYED	PLOTTED	TEMPLATE	AREAS	CHECKED
FINAL						
SURVEY						
NOTE BOOK						
NO.						

DATE	BY	SURVEYED	PLOTTED	TEMPLATE	AREAS	CHECKED
ORIGINAL						
SURVEY						
NOTE BOOK						
NO.						

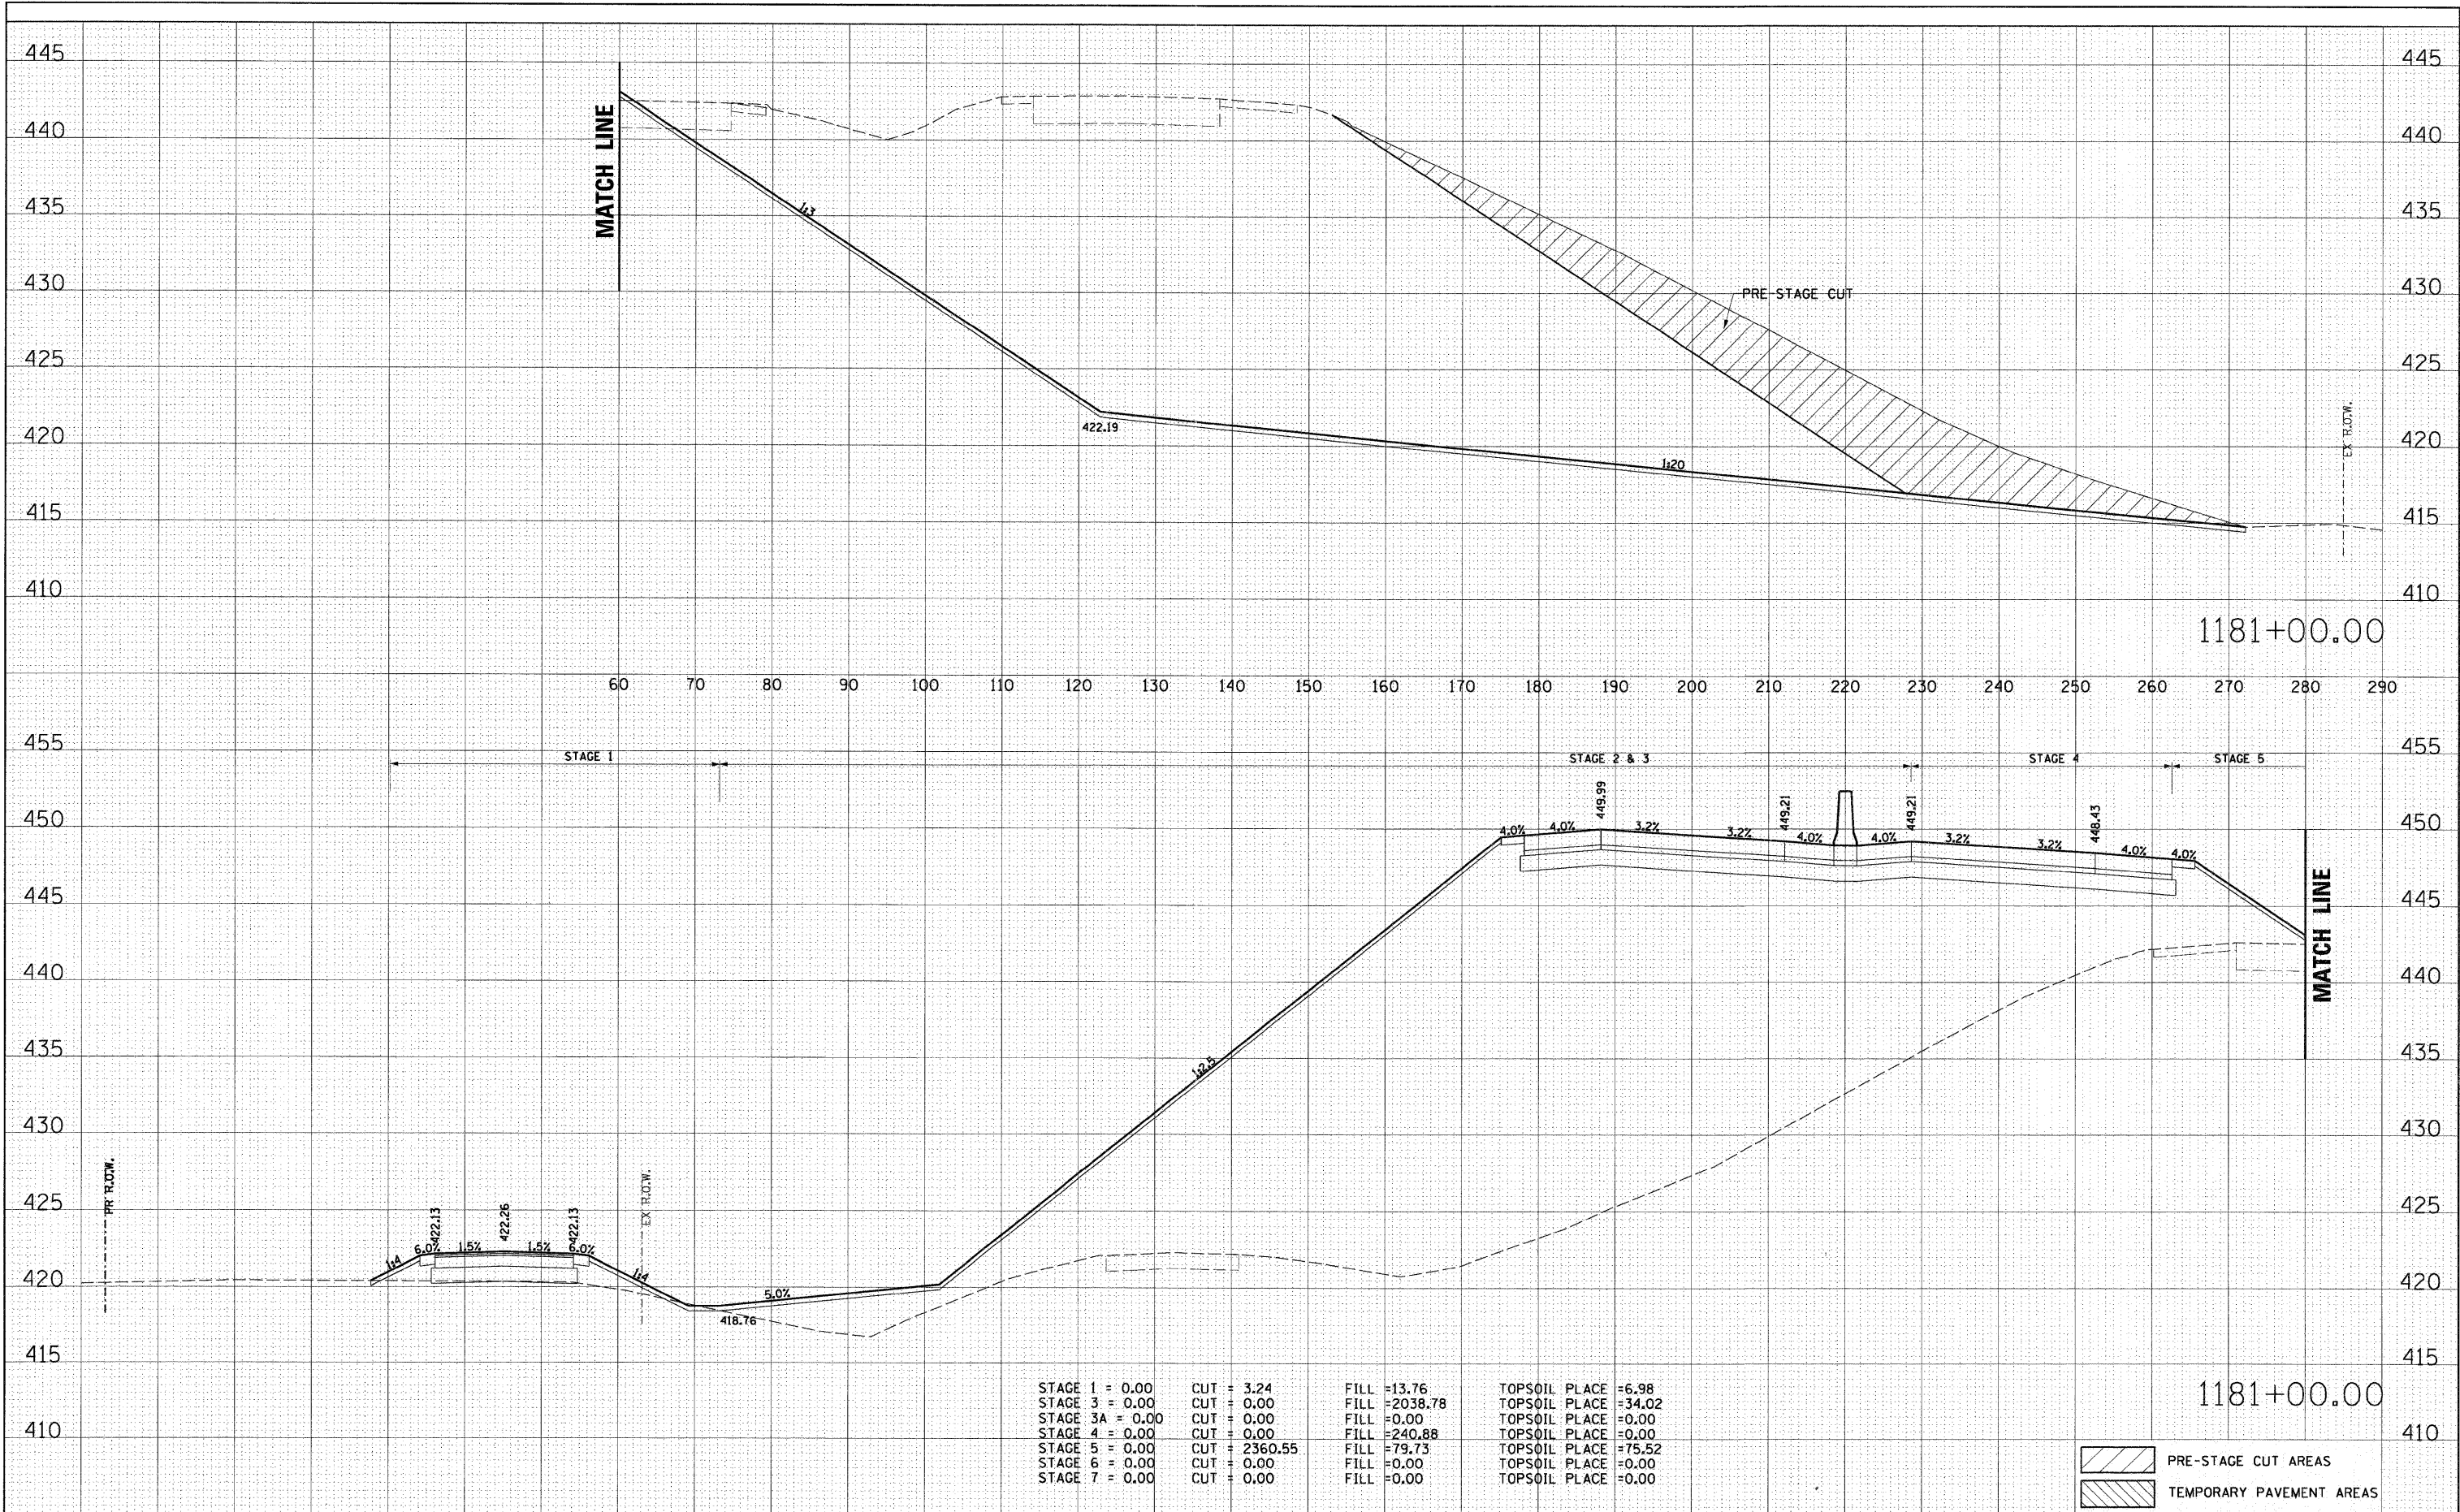


STAGE 1 = 0.00	CUT = 3.24	FILL = 13.76	TOPSOIL PLACE = 6.98
STAGE 3 = 0.00	CUT = 0.00	FILL = 2038.78	TOPSOIL PLACE = 34.02
STAGE 3A = 0.00	CUT = 0.00	FILL = 0.00	TOPSOIL PLACE = 0.00
STAGE 4 = 0.00	CUT = 0.00	FILL = 240.88	TOPSOIL PLACE = 0.00
STAGE 5 = 0.00	CUT = 2360.55	FILL = 79.73	TOPSOIL PLACE = 75.52
STAGE 6 = 0.00	CUT = 0.00	FILL = 0.00	TOPSOIL PLACE = 0.00
STAGE 7 = 0.00	CUT = 0.00	FILL = 0.00	TOPSOIL PLACE = 0.00

- PRE-STAGE CUT AREAS
- TEMPORARY PAVEMENT AREAS


DATE	BY	SURVEYED	PLOTTED	TEMPLATE	AREAS	CHECKED
FINAL		SURVEY	NOTE BOOK			
NO.						

DATE	BY	SURVEYED	PLOTTED	TEMPLATE	AREAS	CHECKED
ORIGINAL		SURVEY	NOTE BOOK			
NO.						

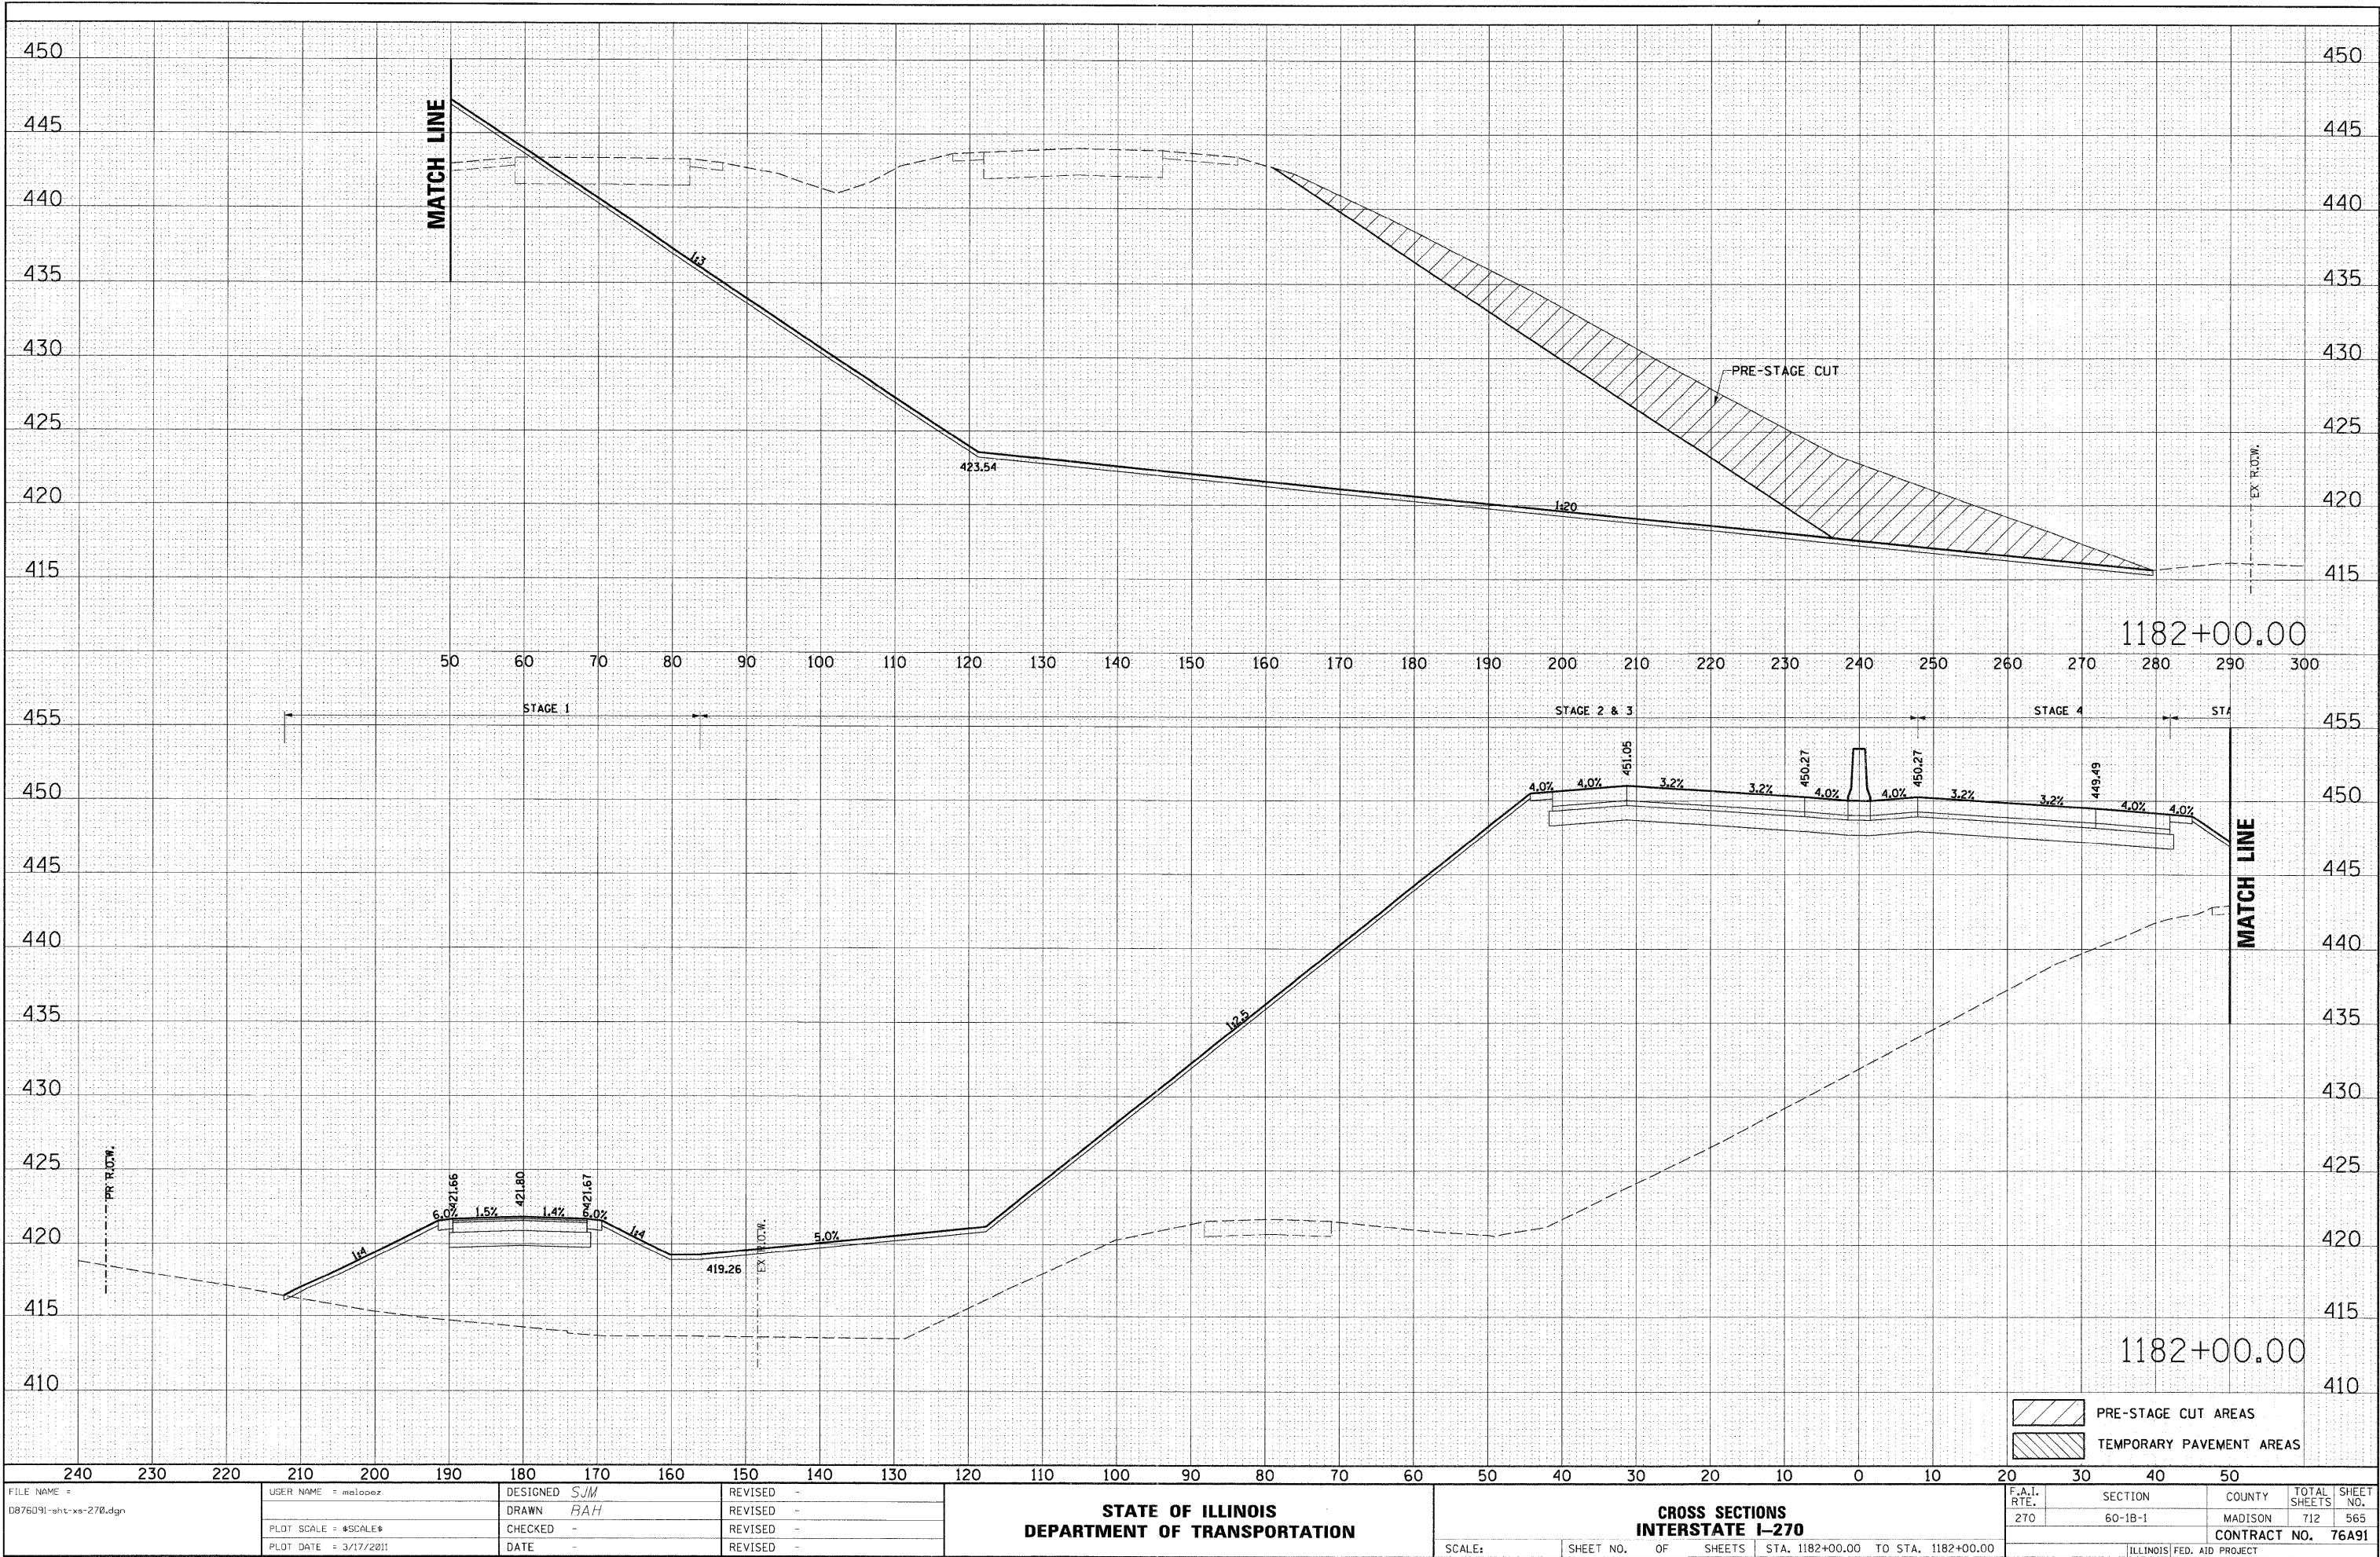


DATE	BY	SURVEYED	PLOTTED	TEMPLATE	AREAS CHECKED
FINL		NO. BOOK	NO.		

DATE	BY	SURVEYED	PLOTTED	TEMPLATE	AREAS CHECKED
ORIGINAL		NO. BOOK	NO.		

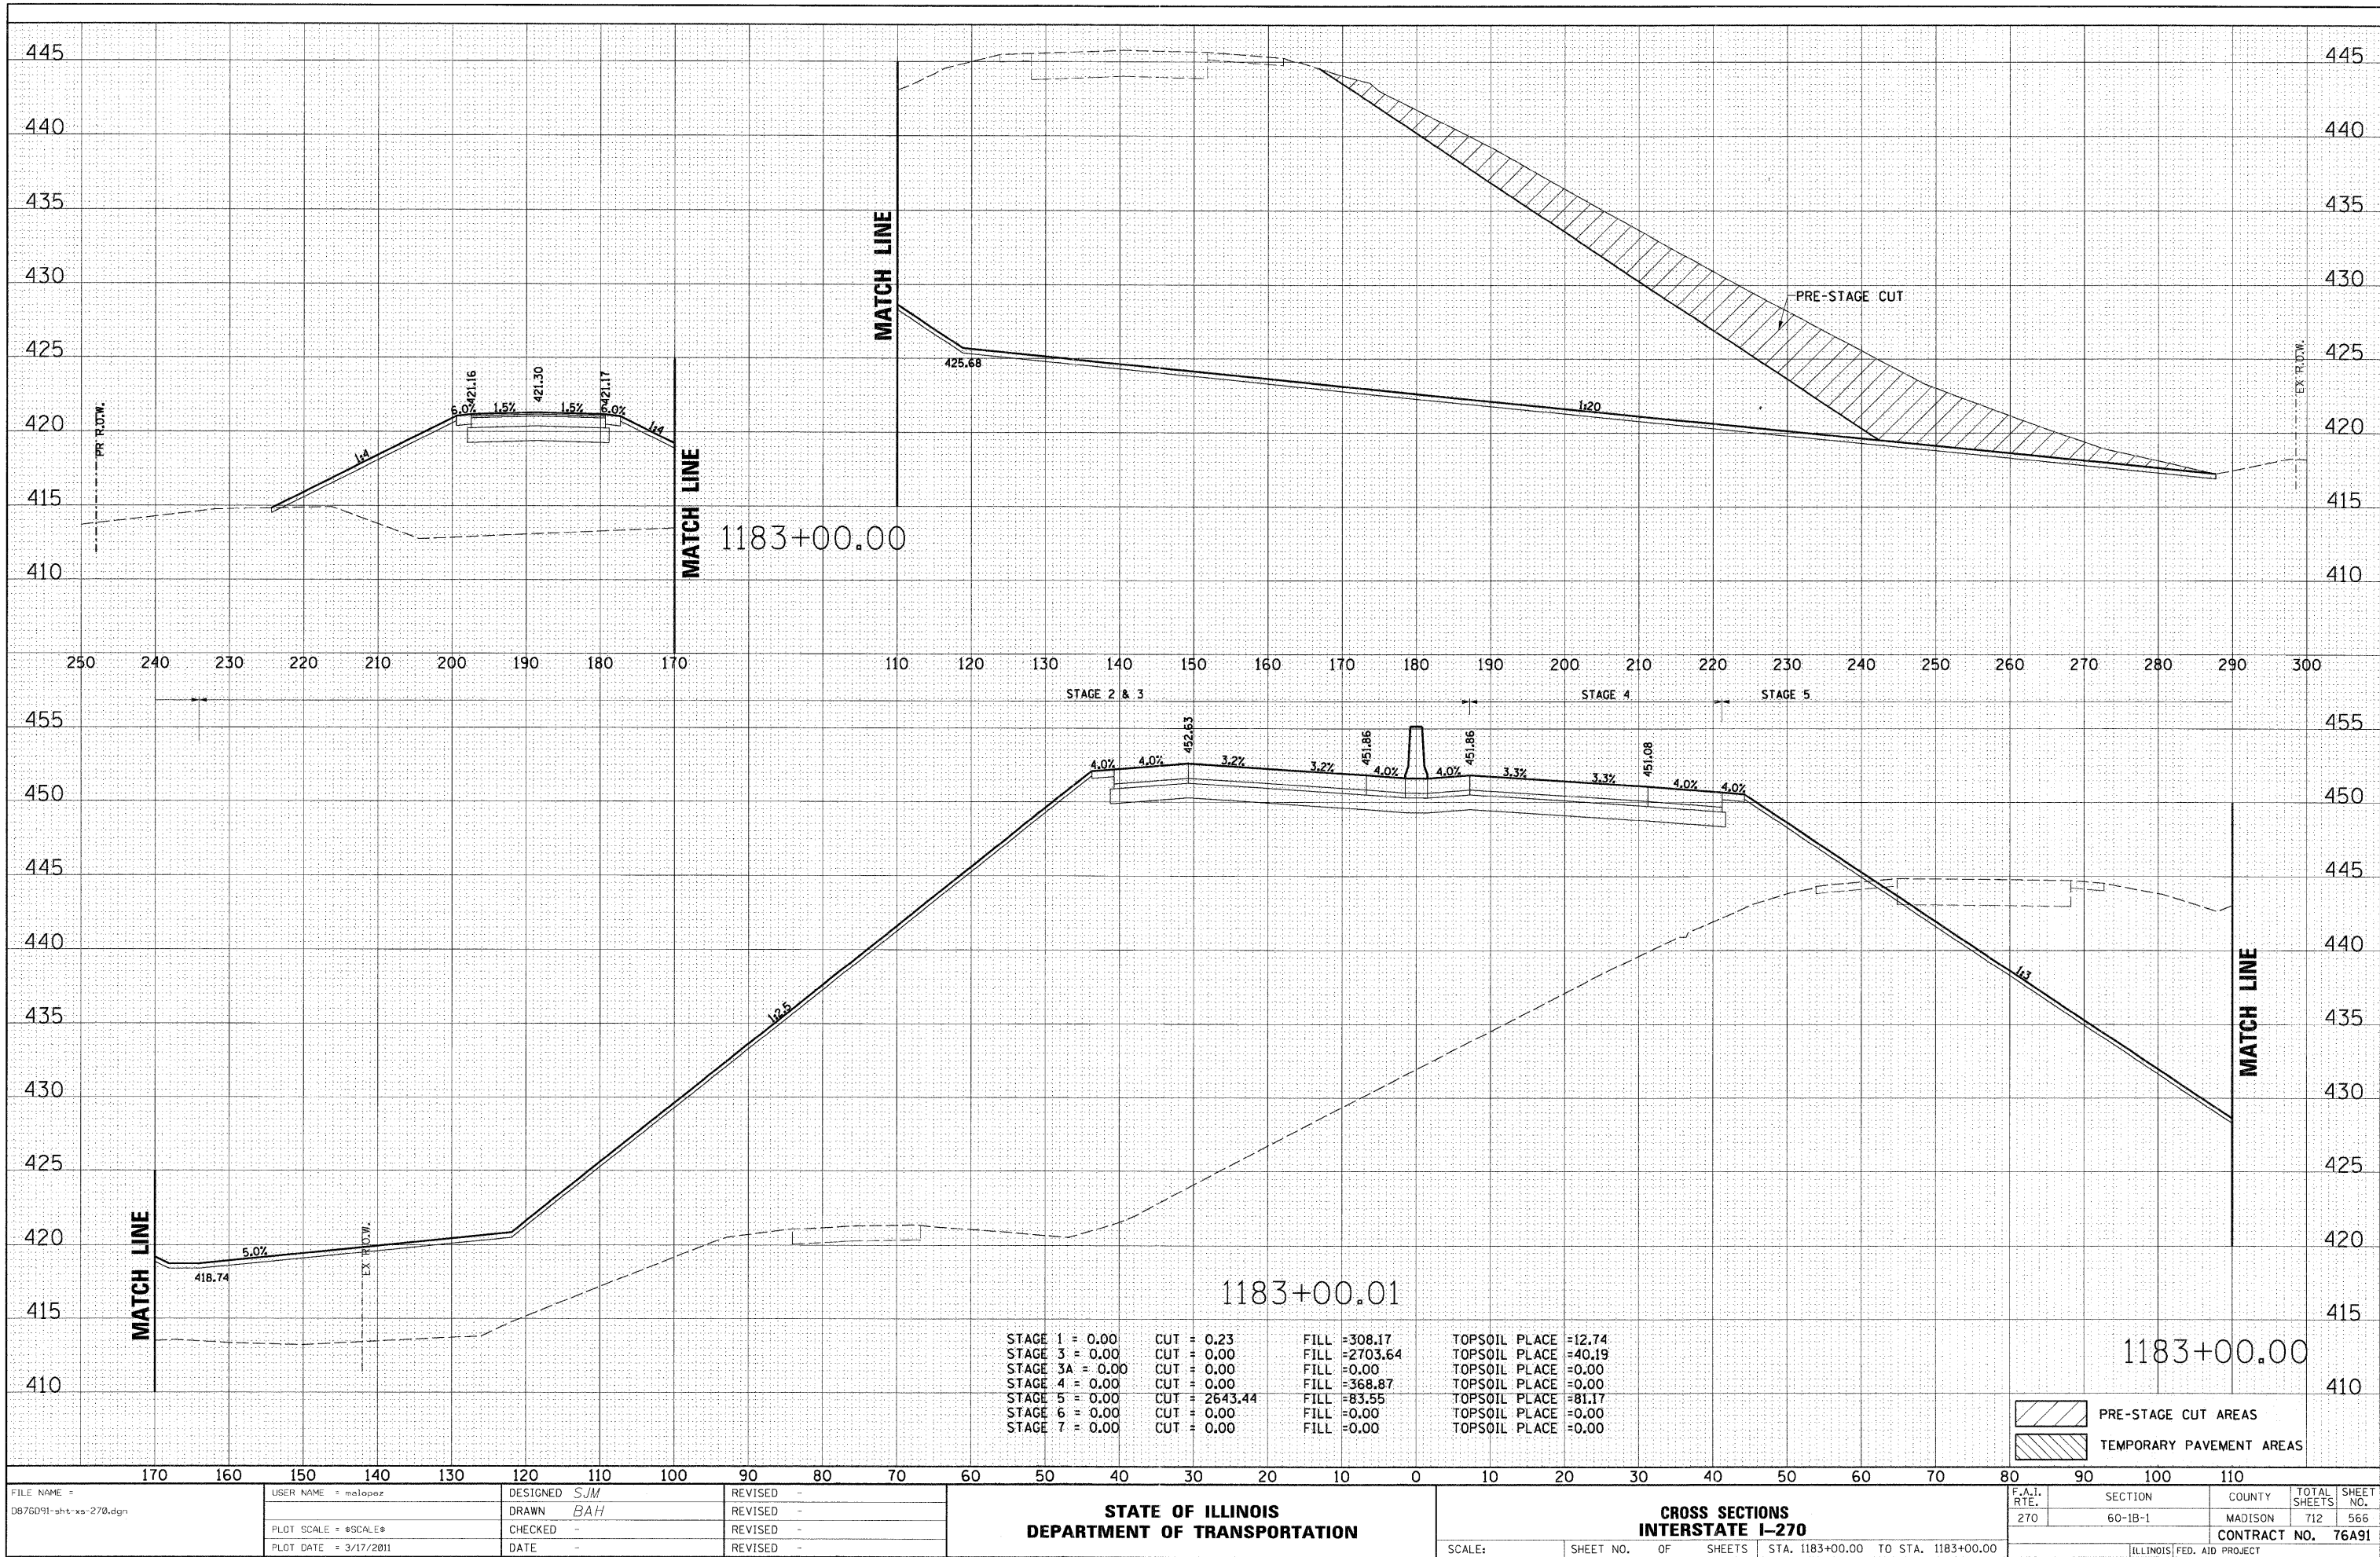


DATE	BY	SURVEYED	PLOTTED	TEMPLATE	AREAS	CHECKED
		NO.				

DATE	BY	SURVEYED	PLOTTED	TEMPLATE	AREAS	CHECKED
		NO.				

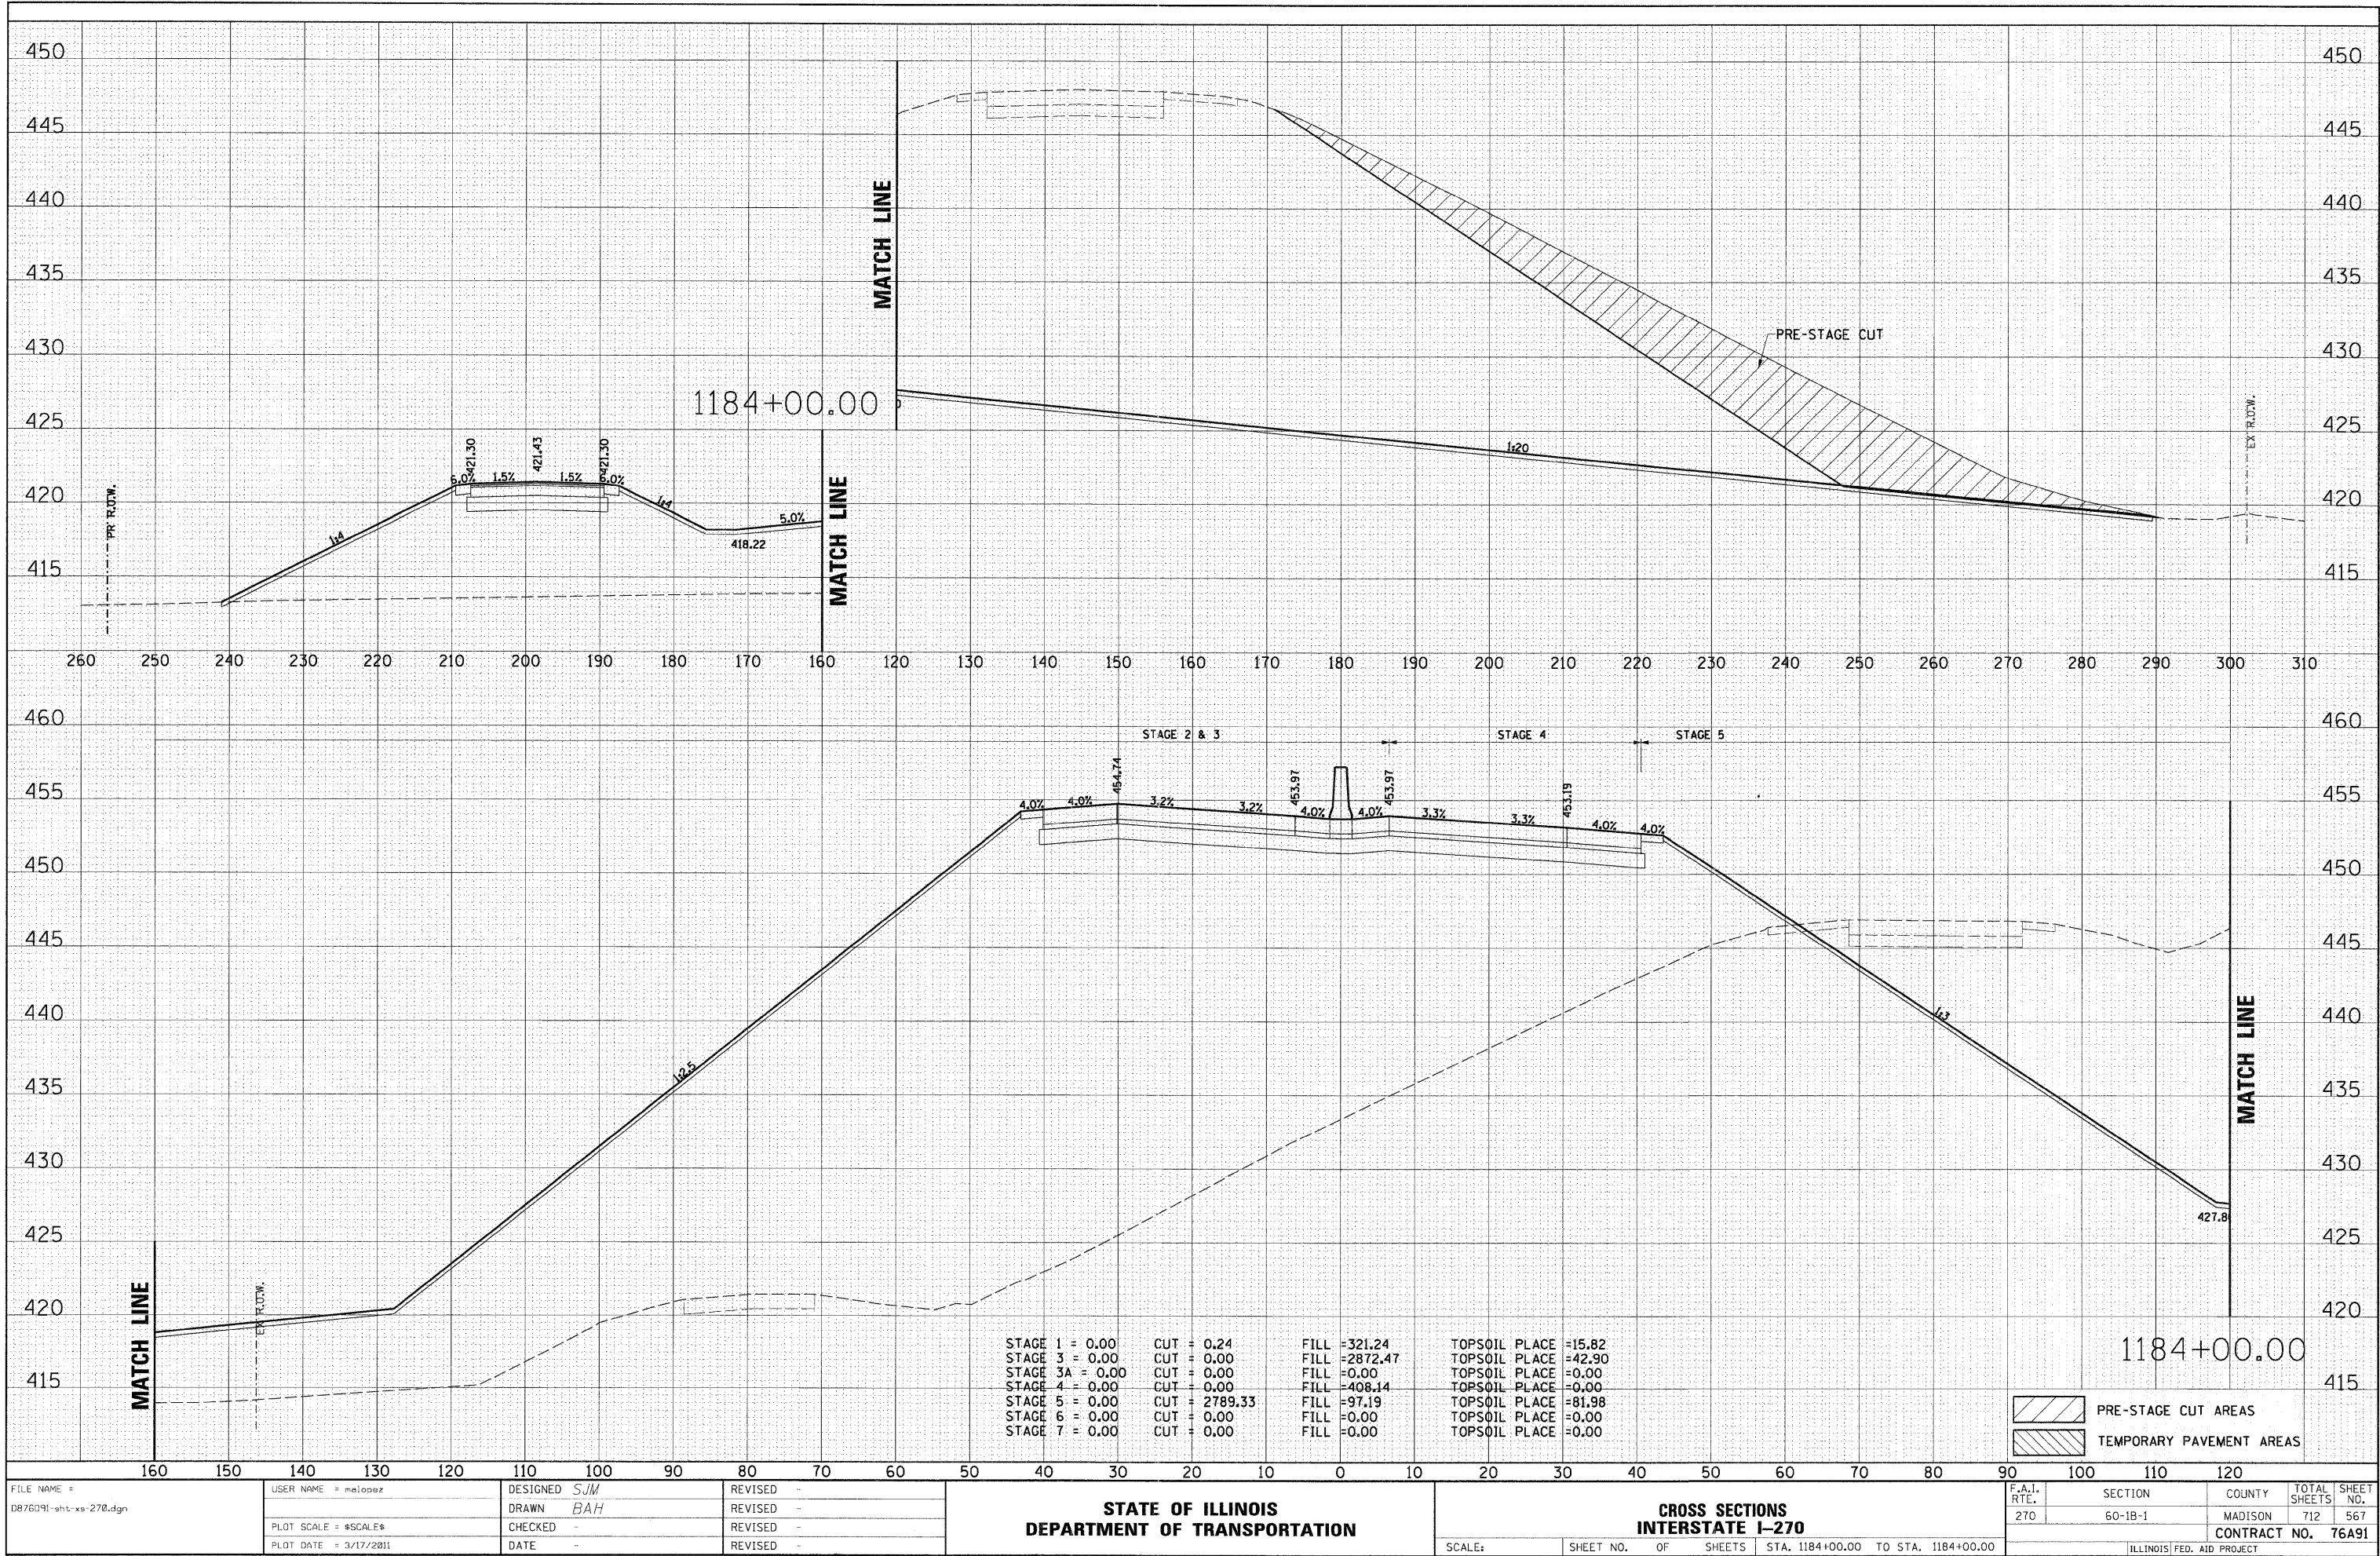


FINAL	SURVEYED	DATE
SURVEY	PLOTTED	BY
NOTE BOOK	TEMPLATE	
NO.	AREAS CHECKED	

ORIGINAL	SURVEYED	DATE
SURVEY	PLOTTED	BY
NOTE BOOK	TEMPLATE	
NO.	AREAS CHECKED	

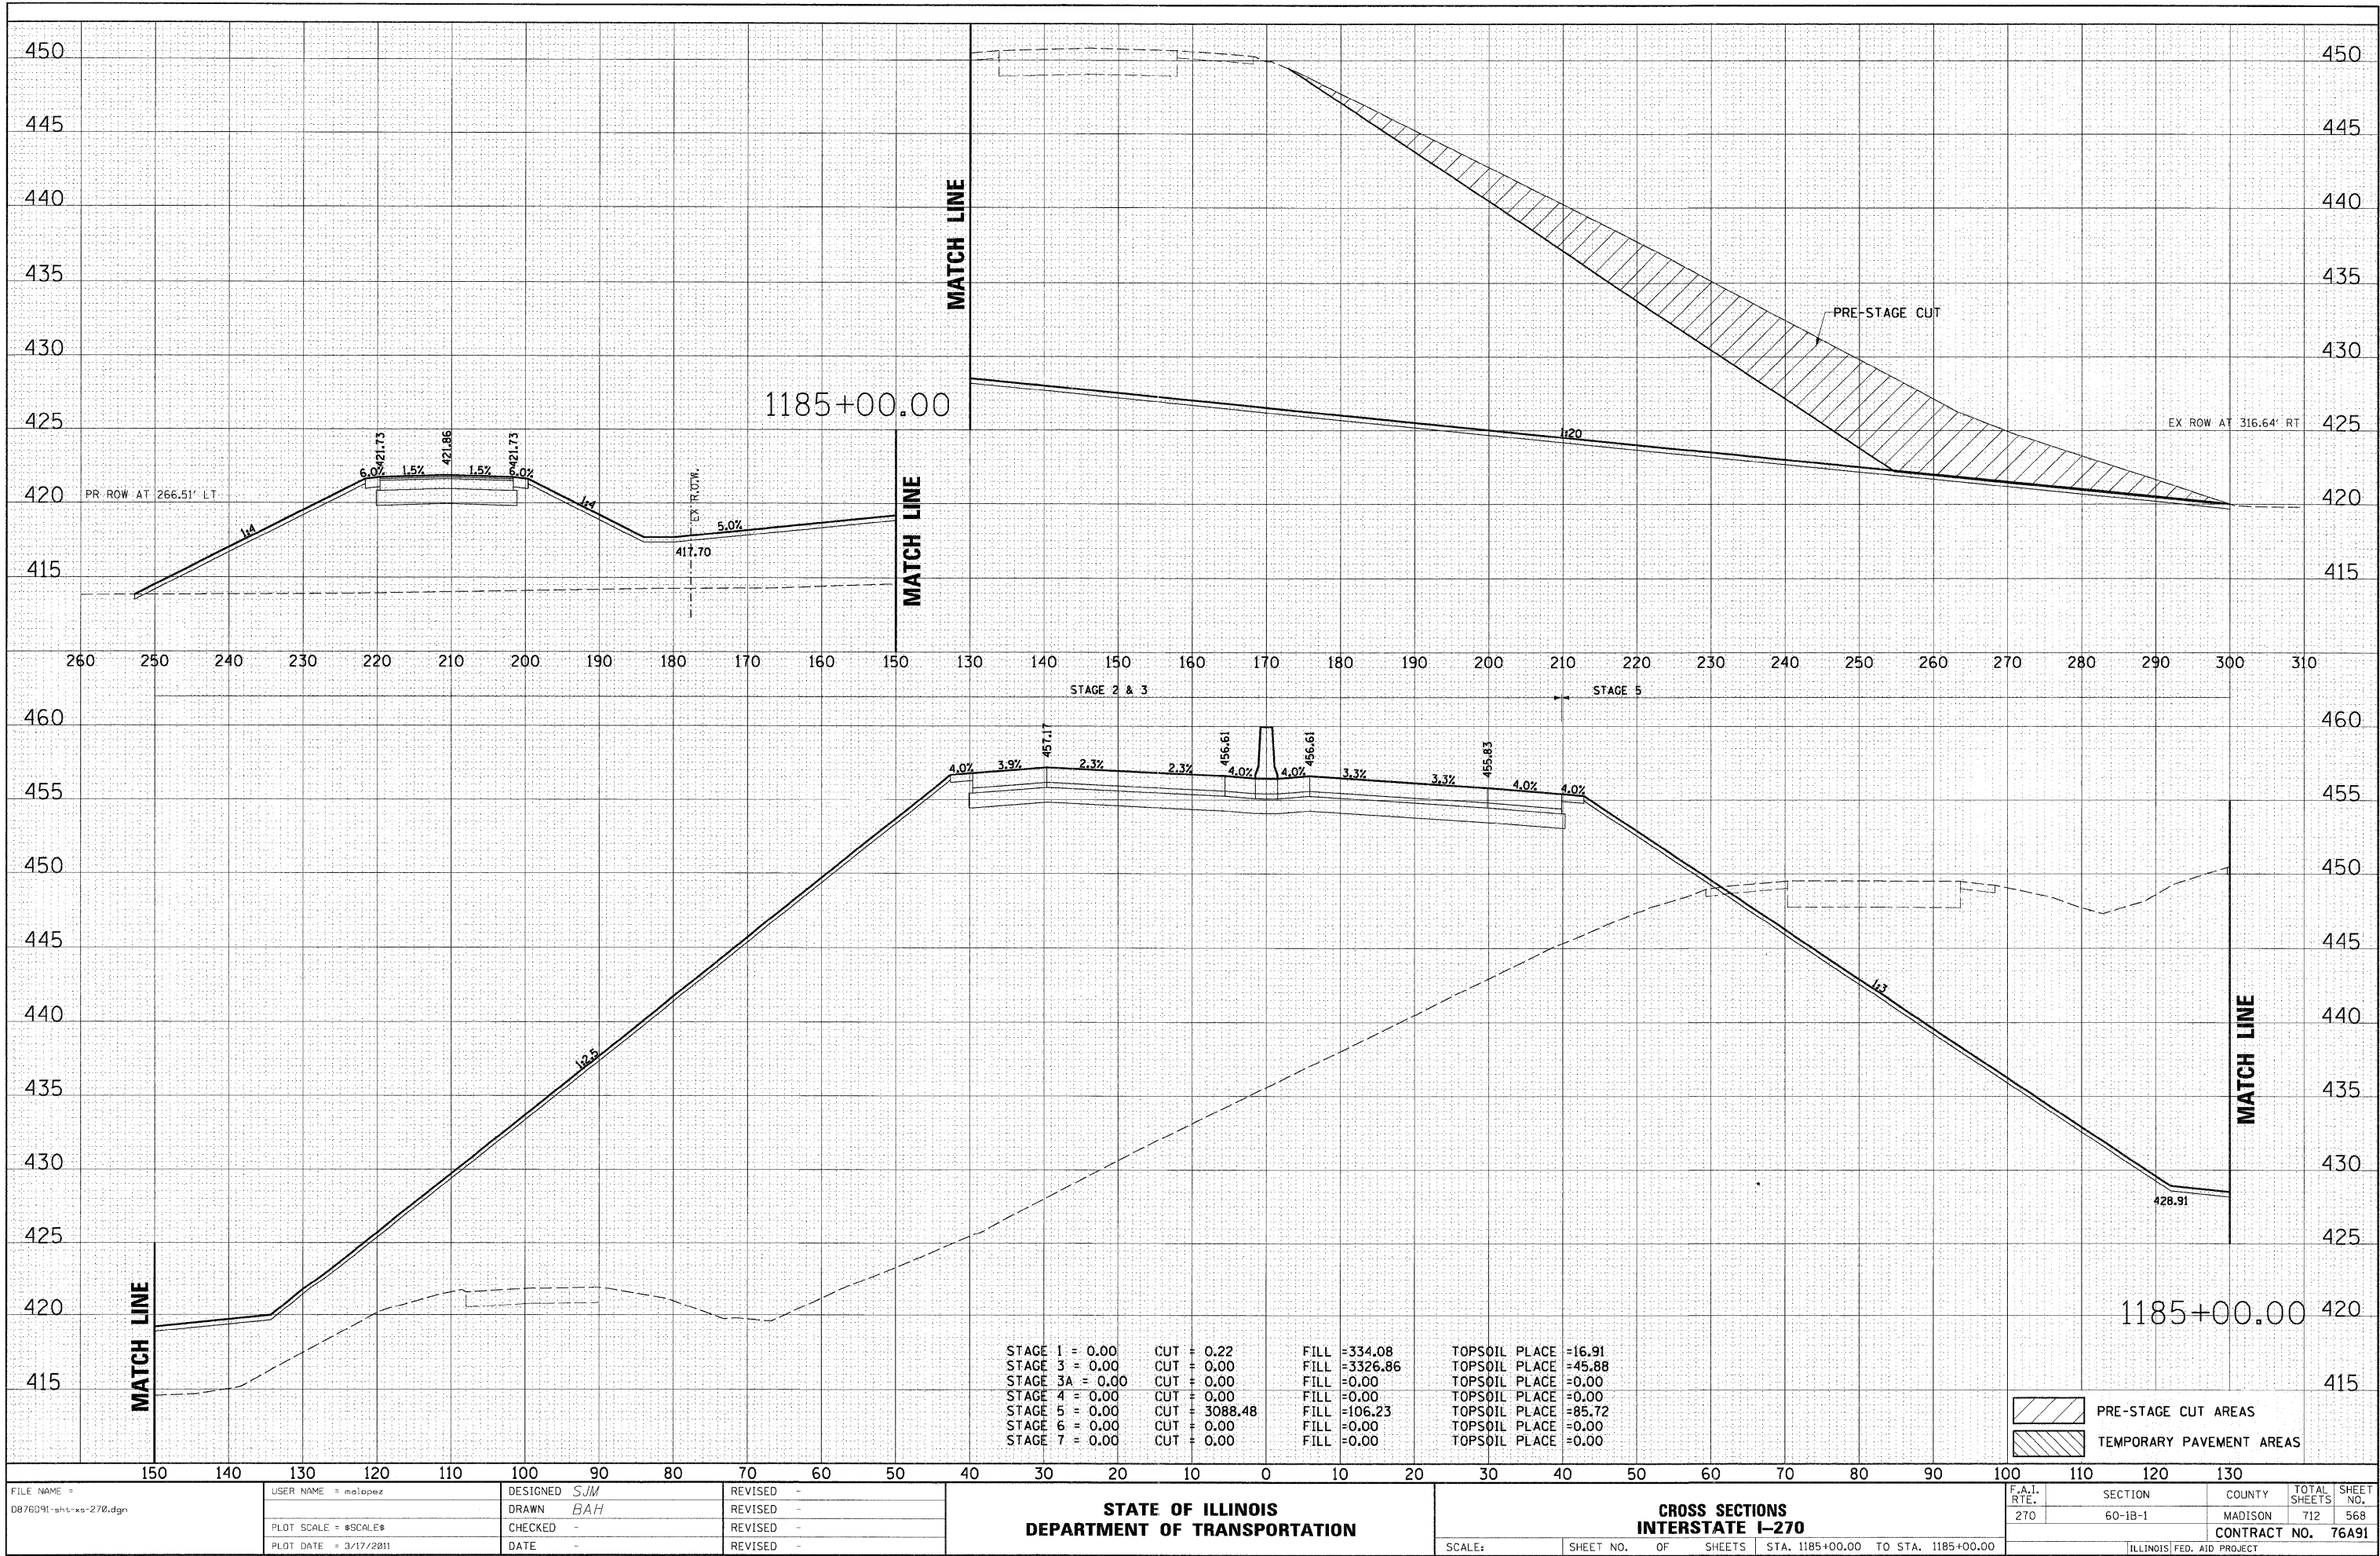


DATE	BY	DATE	BY
FINAL SURVEY	SURVEYED	PLOTTED	TEMPLATE
NO.	NO.	NO.	NO.

DATE	BY	DATE	BY
ORIGINAL SURVEY	SURVEYED	PLOTTED	TEMPLATE
NO.	NO.	NO.	NO.

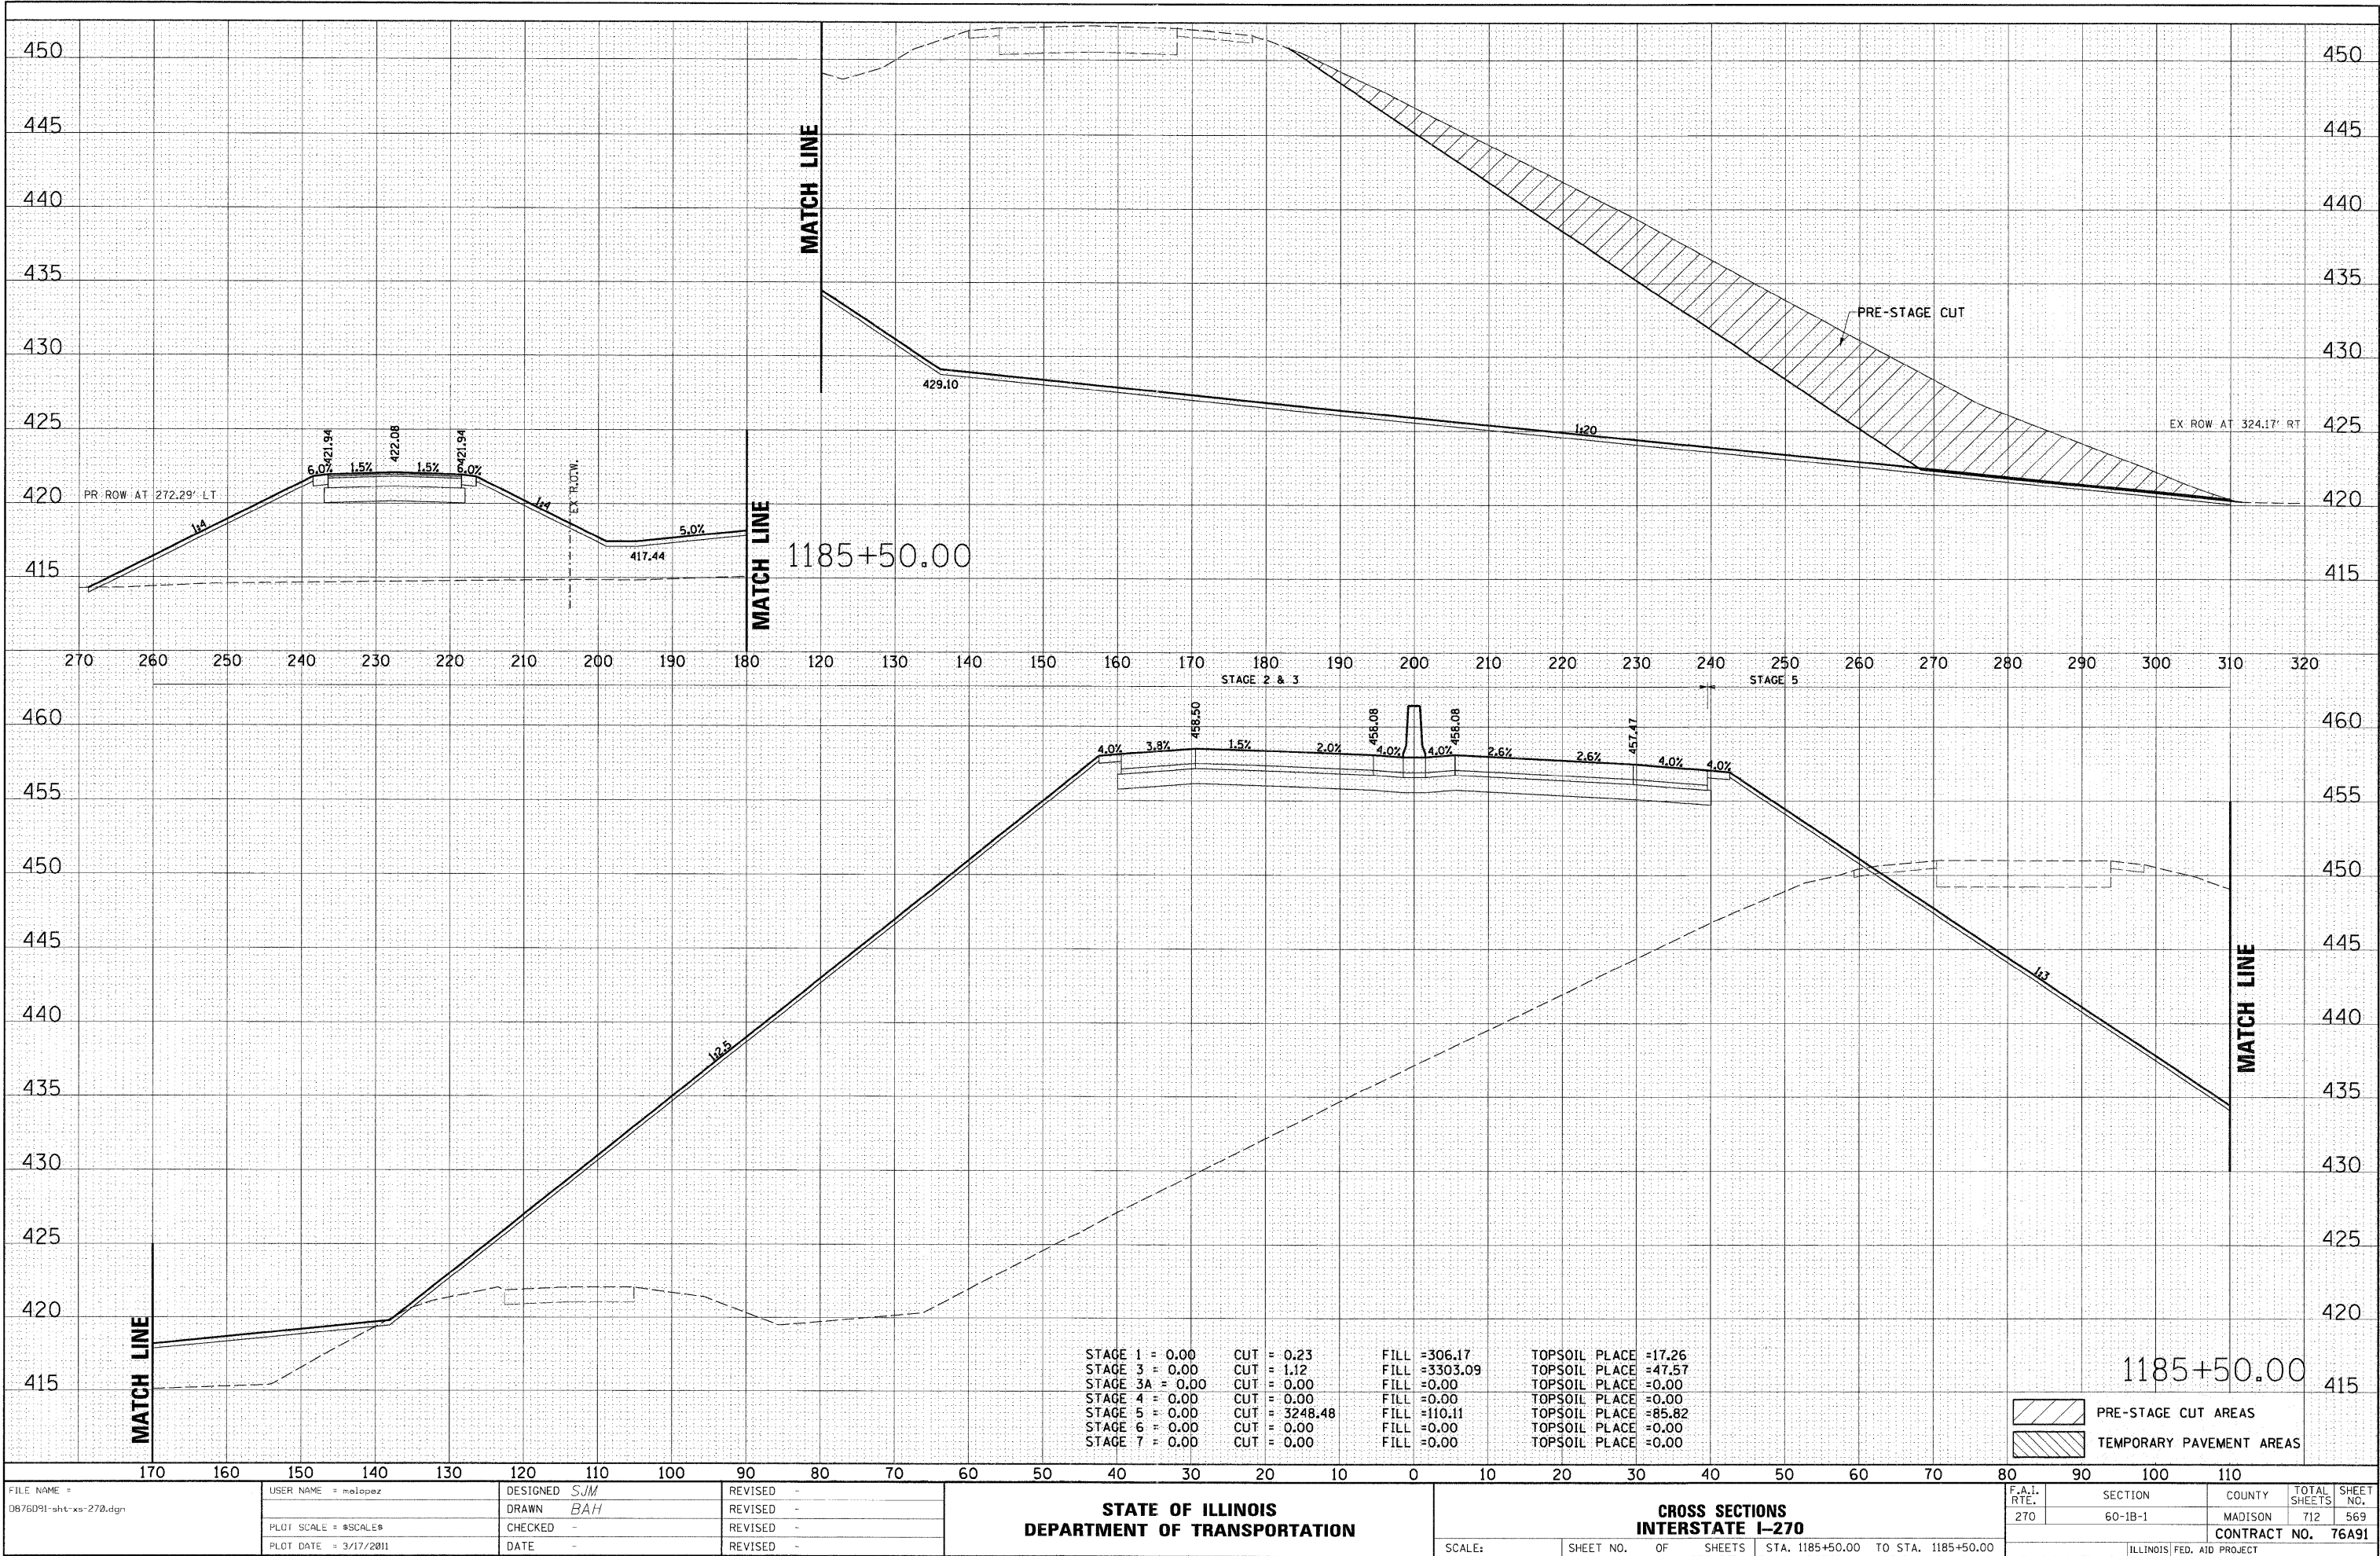

DATE	BY	SURVEYED	PLOTTED	TEMP. PLATE	AREAS	CHECKED
		FINAL	NO.	NO.	NO.	NO.


DATE	BY	SURVEYED	PLOTTED	TEMP. PLATE	AREAS	CHECKED
		ORIGINAL	NO.	NO.	NO.	NO.

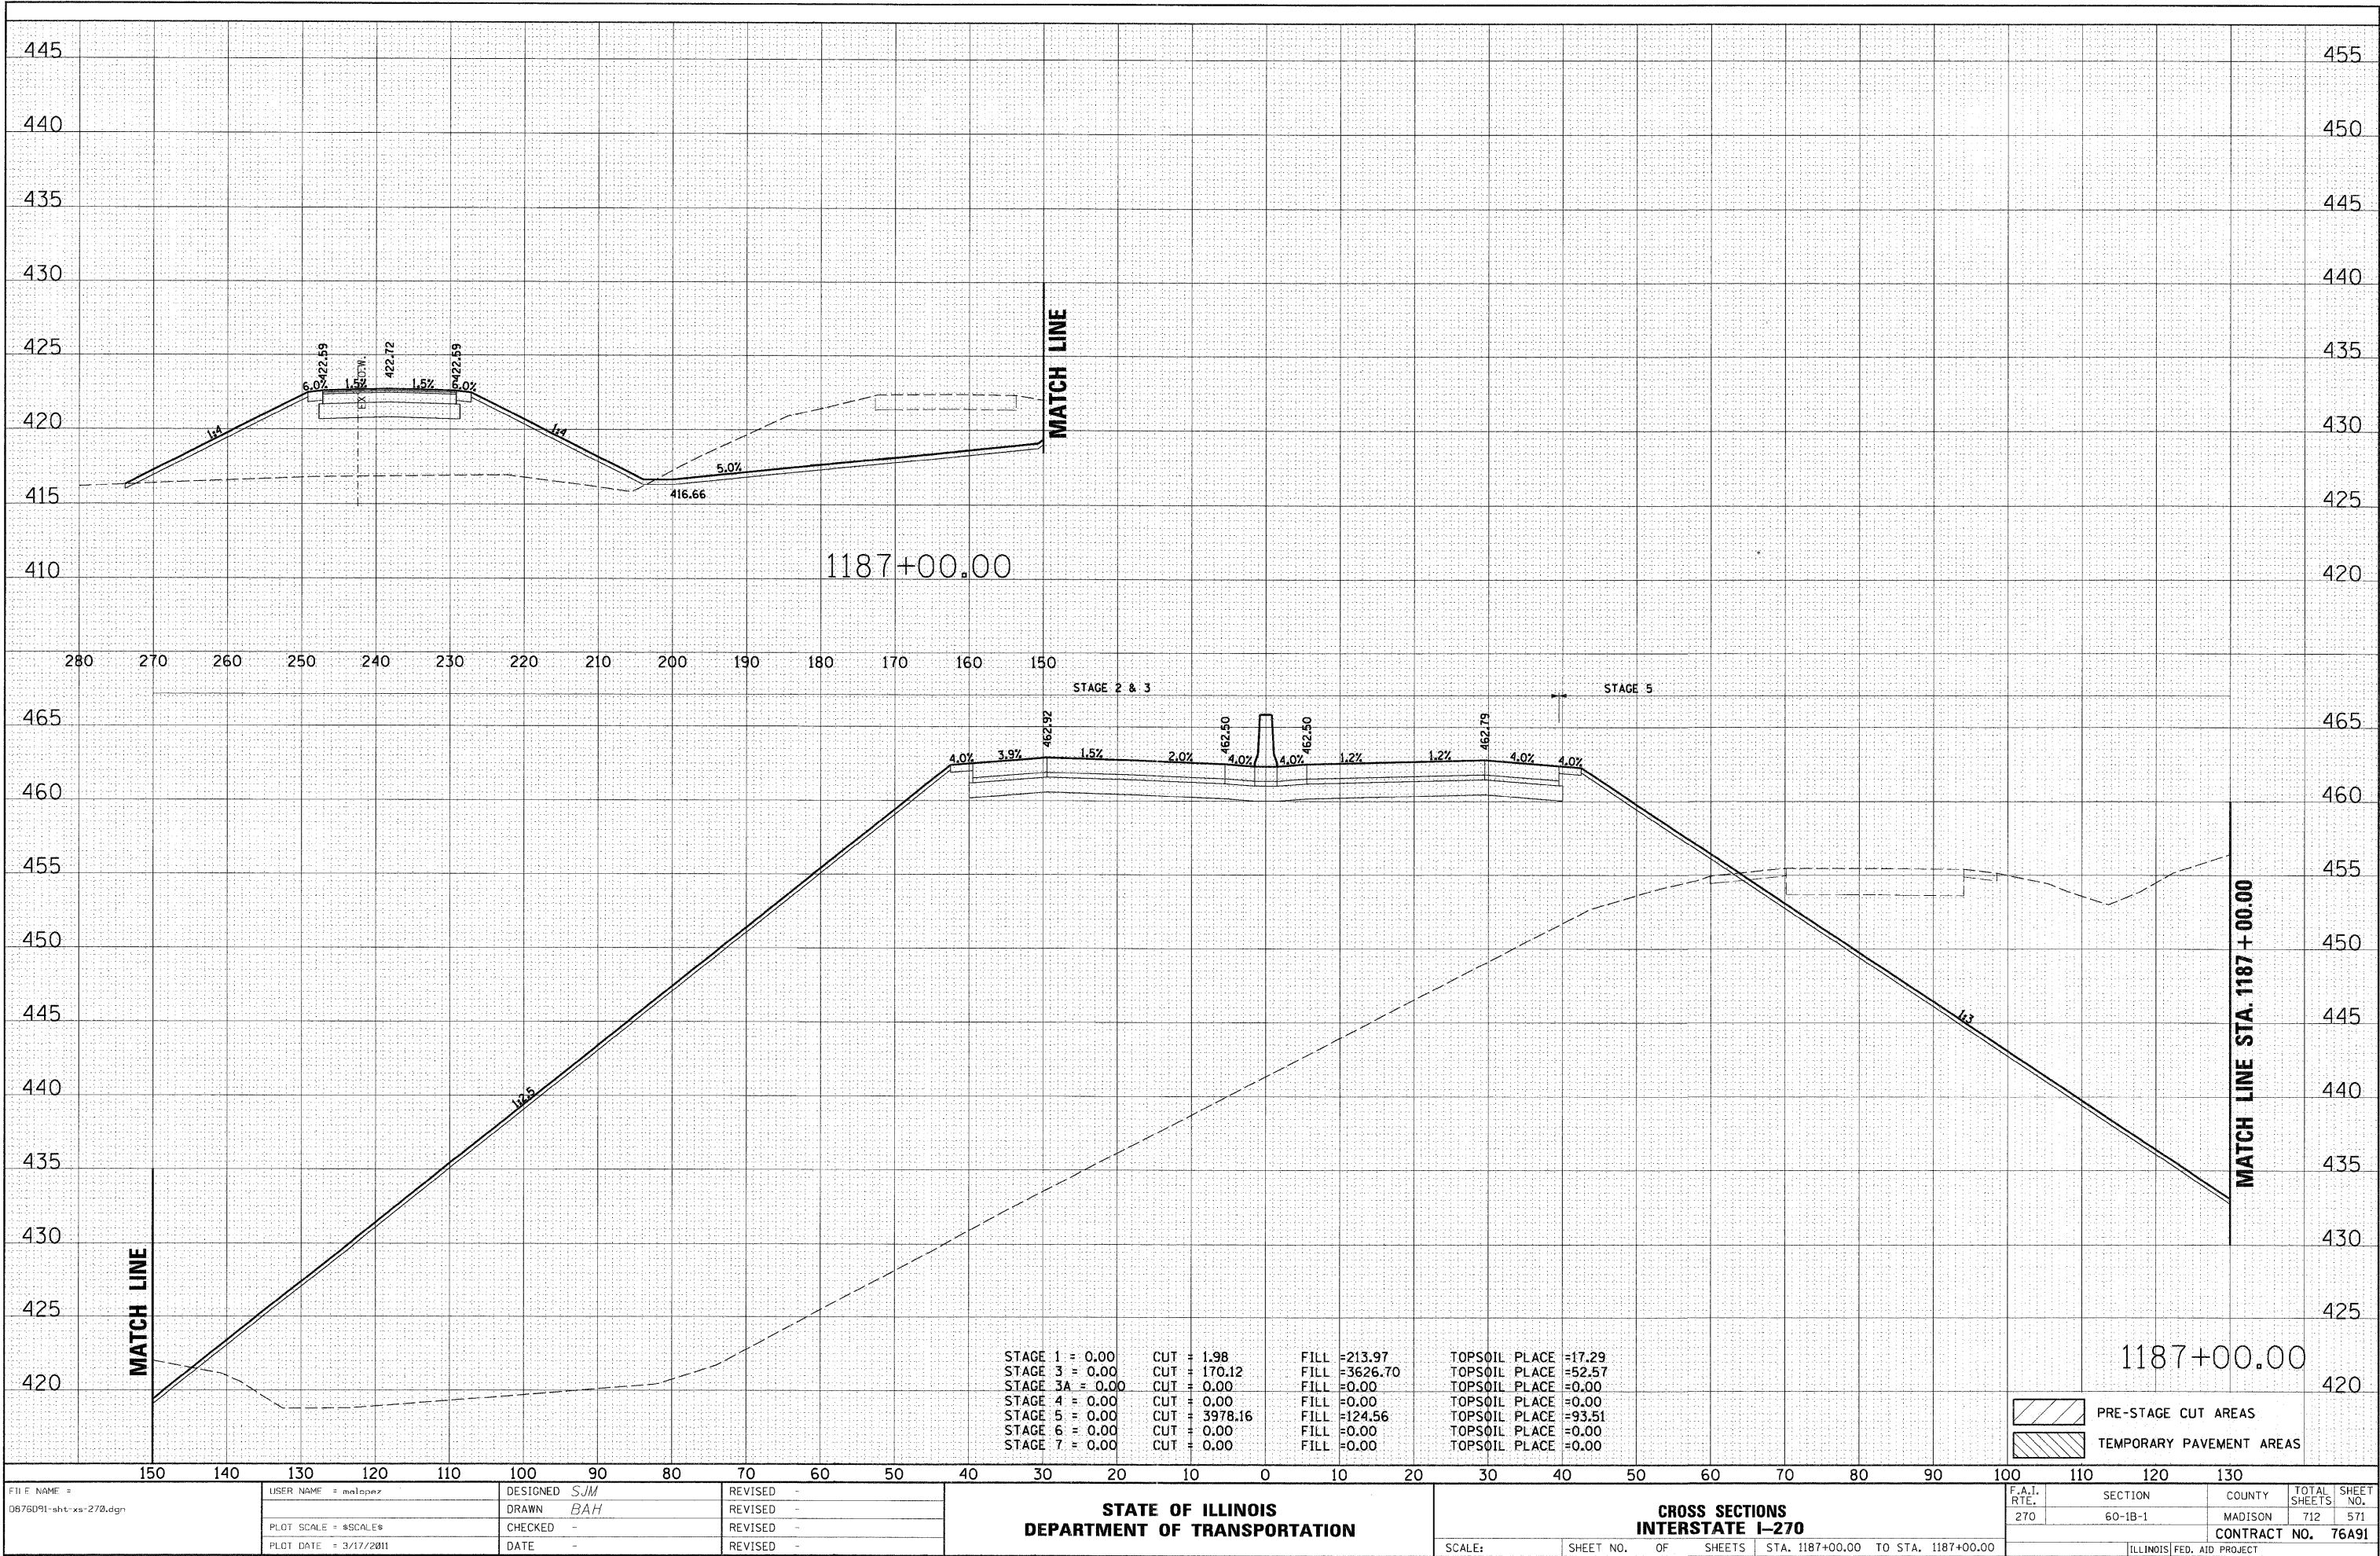

FILE NAME = 0676091-shr-xr-270.dgn	USER NAME = malopez	DESIGNED SJM	REVISD -	STATE OF ILLINOIS DEPARTMENT OF TRANSPORTATION	CROSS SECTIONS INTERSTATE I-270	F.A.I. RTE. 270	SECTION 60-1B-1	COUNTY MADISON	TOTAL SHEETS 712	SHEET NO. 571
PLOT SCALE = 1"=40'		CHECKED -	REVISD -	SCALE: 1"=40'		SHEET NO. OF SHEETS		CONTRACT NO. 76A91		ILLINOIS FED. AID PROJECT
PLOT DATE = 3/17/2011		DATE -	REVISD -	STA. 1187+00.00 TO STA. 1187+00.00						

FINAL SURVEY	SURVEYED	BY	DATE
NOTE BOOK NO.	PLOTTED		
	TEMPLATE		
	AREAS		
	PREVIOUS CHECKED		


ORIGINAL SURVEY	SURVEYED	BY	DATE
NOTE BOOK NO.	PLOTTED		
	TEMPLATE		
	AREAS		
	PREVIOUS CHECKED		

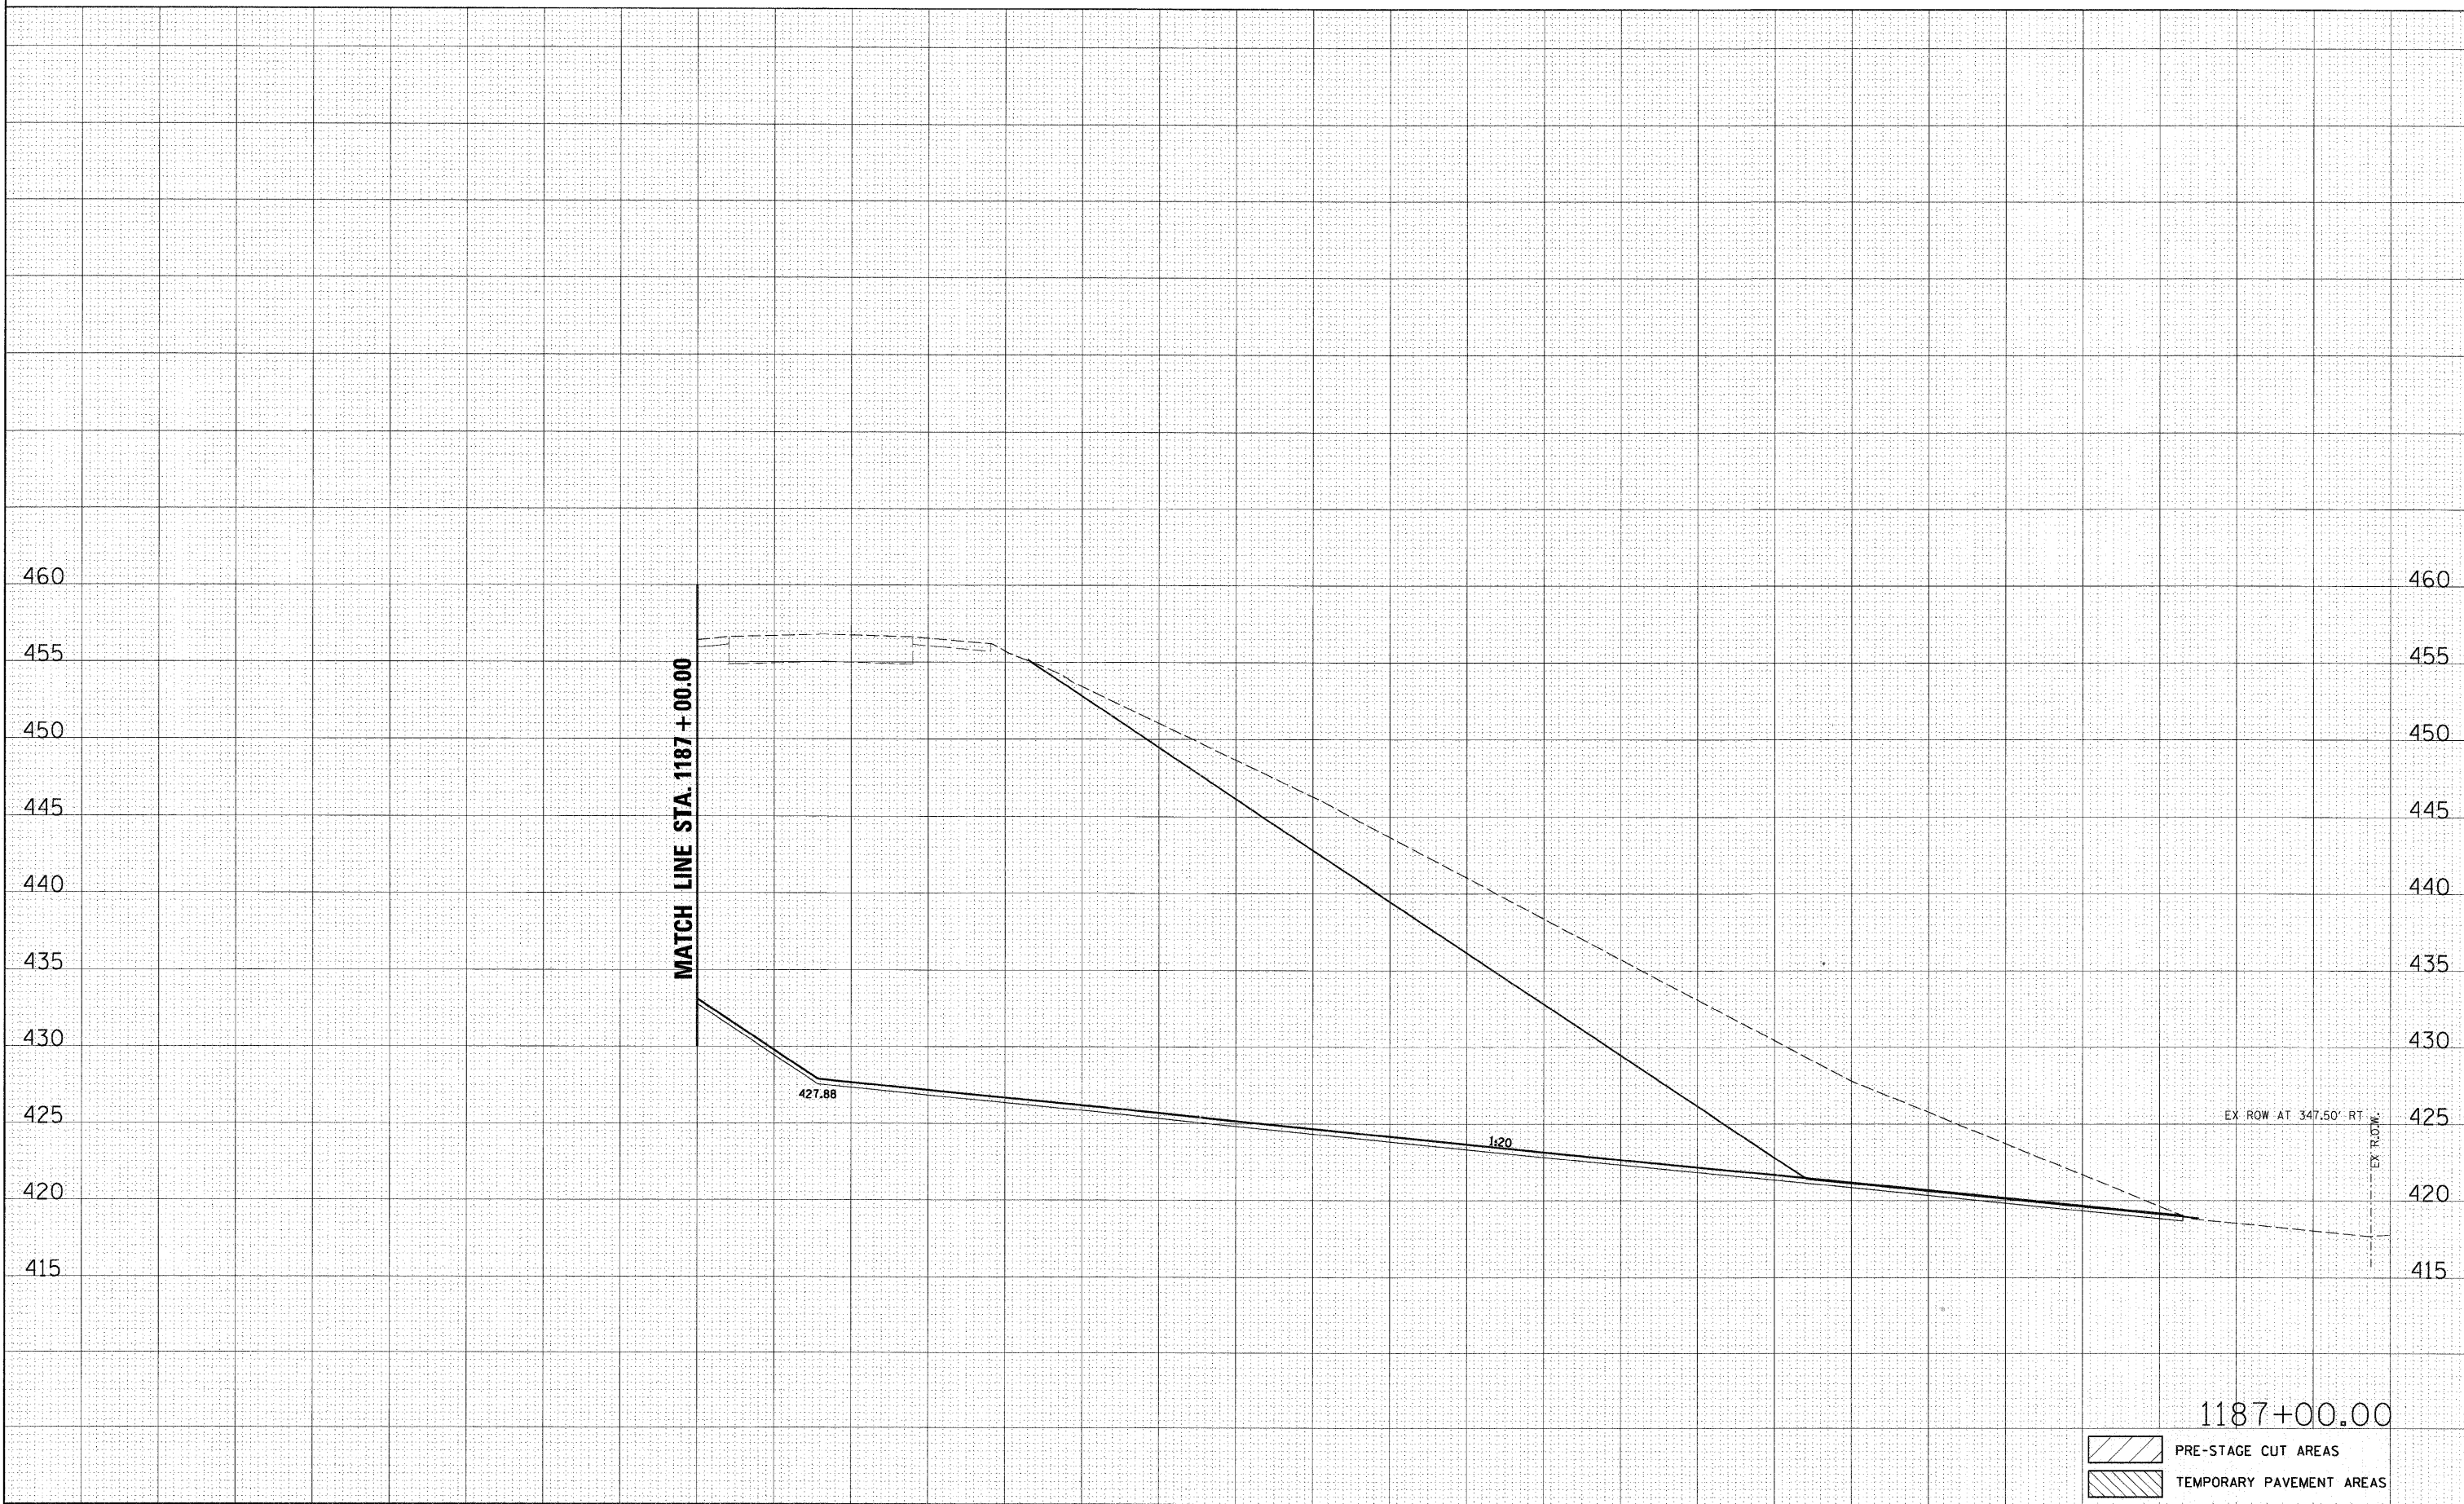

		130	140	150	160	170	180	190	200	210	220	230	240	250	260	270	280	290	300	310	320	330	340	350	
FILE NAME = 0876D91-shr-xa-270.dgn		USER NAME = malopez		DESIGNED SJM		REVISED -		STATE OF ILLINOIS DEPARTMENT OF TRANSPORTATION						CROSS SECTIONS INTERSTATE I-270						F.A.I. RTE. 270	SECTION 60-1B-1		COUNTY MADISON	TOTAL SHEETS 712	SHEET NO. 572
		PLOT SCALE = %SCALE%		DRAWN BAH		REVISED -														CONTRACT NO. 76A91					
		PLOT DATE = 3/17/2011		CHECKED -		REVISED -														ILLINOIS FED. AID PROJECT					
		PLOT DATE = 3/17/2011		DATE -		REVISED -														SCALE: SHEET NO. OF SHEETS STA. 1187+00.00 TO STA. 1187+00.00					


DATE	BY	SURVEYED	PLOTTED	TEMPLATE	AREAS	CHECKED
		NO.				

DATE	BY	SURVEYED	PLOTTED	TEMPLATE	AREAS	CHECKED
		NO.				

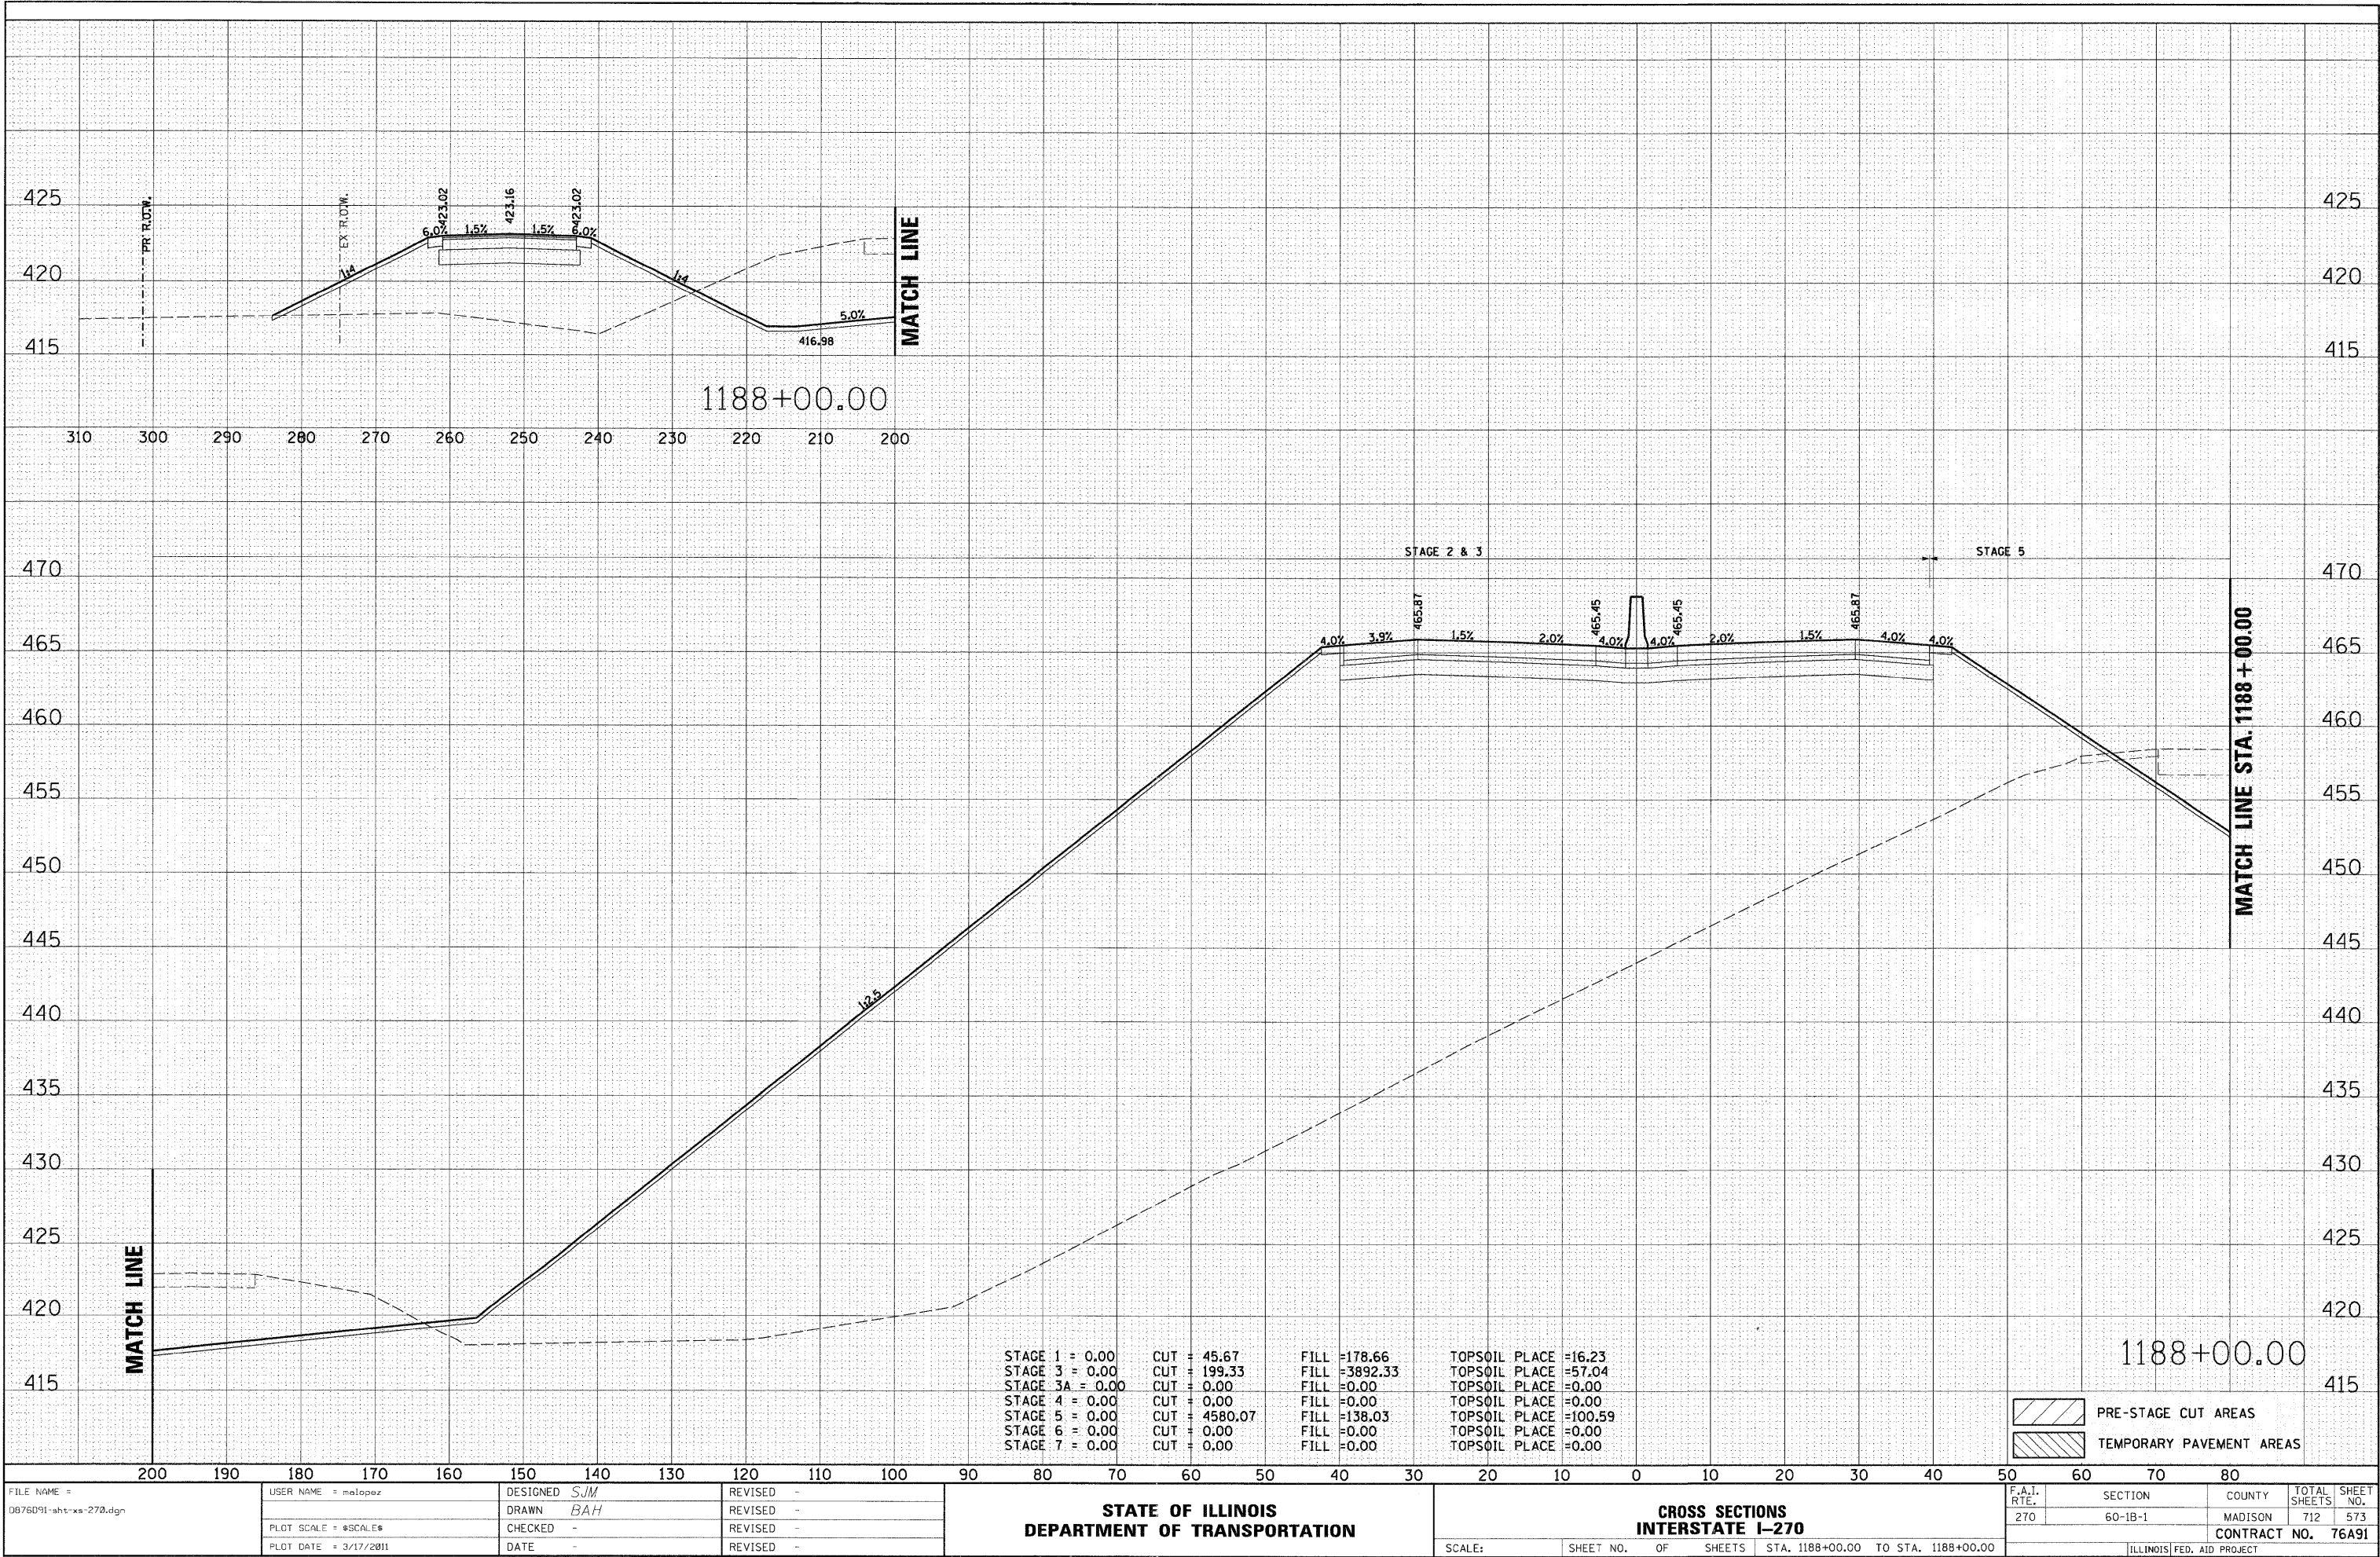


FINAL SURVEY	SURVEYED	BY	DATE
NO.	PLOTTED		
	TEMPLATE		
	AREAS		
	CHECKED		

ORIGINAL SURVEY	SURVEYED	BY	DATE
NO.	PLOTTED		
	TEMPLATE		
	AREAS		
	CHECKED		

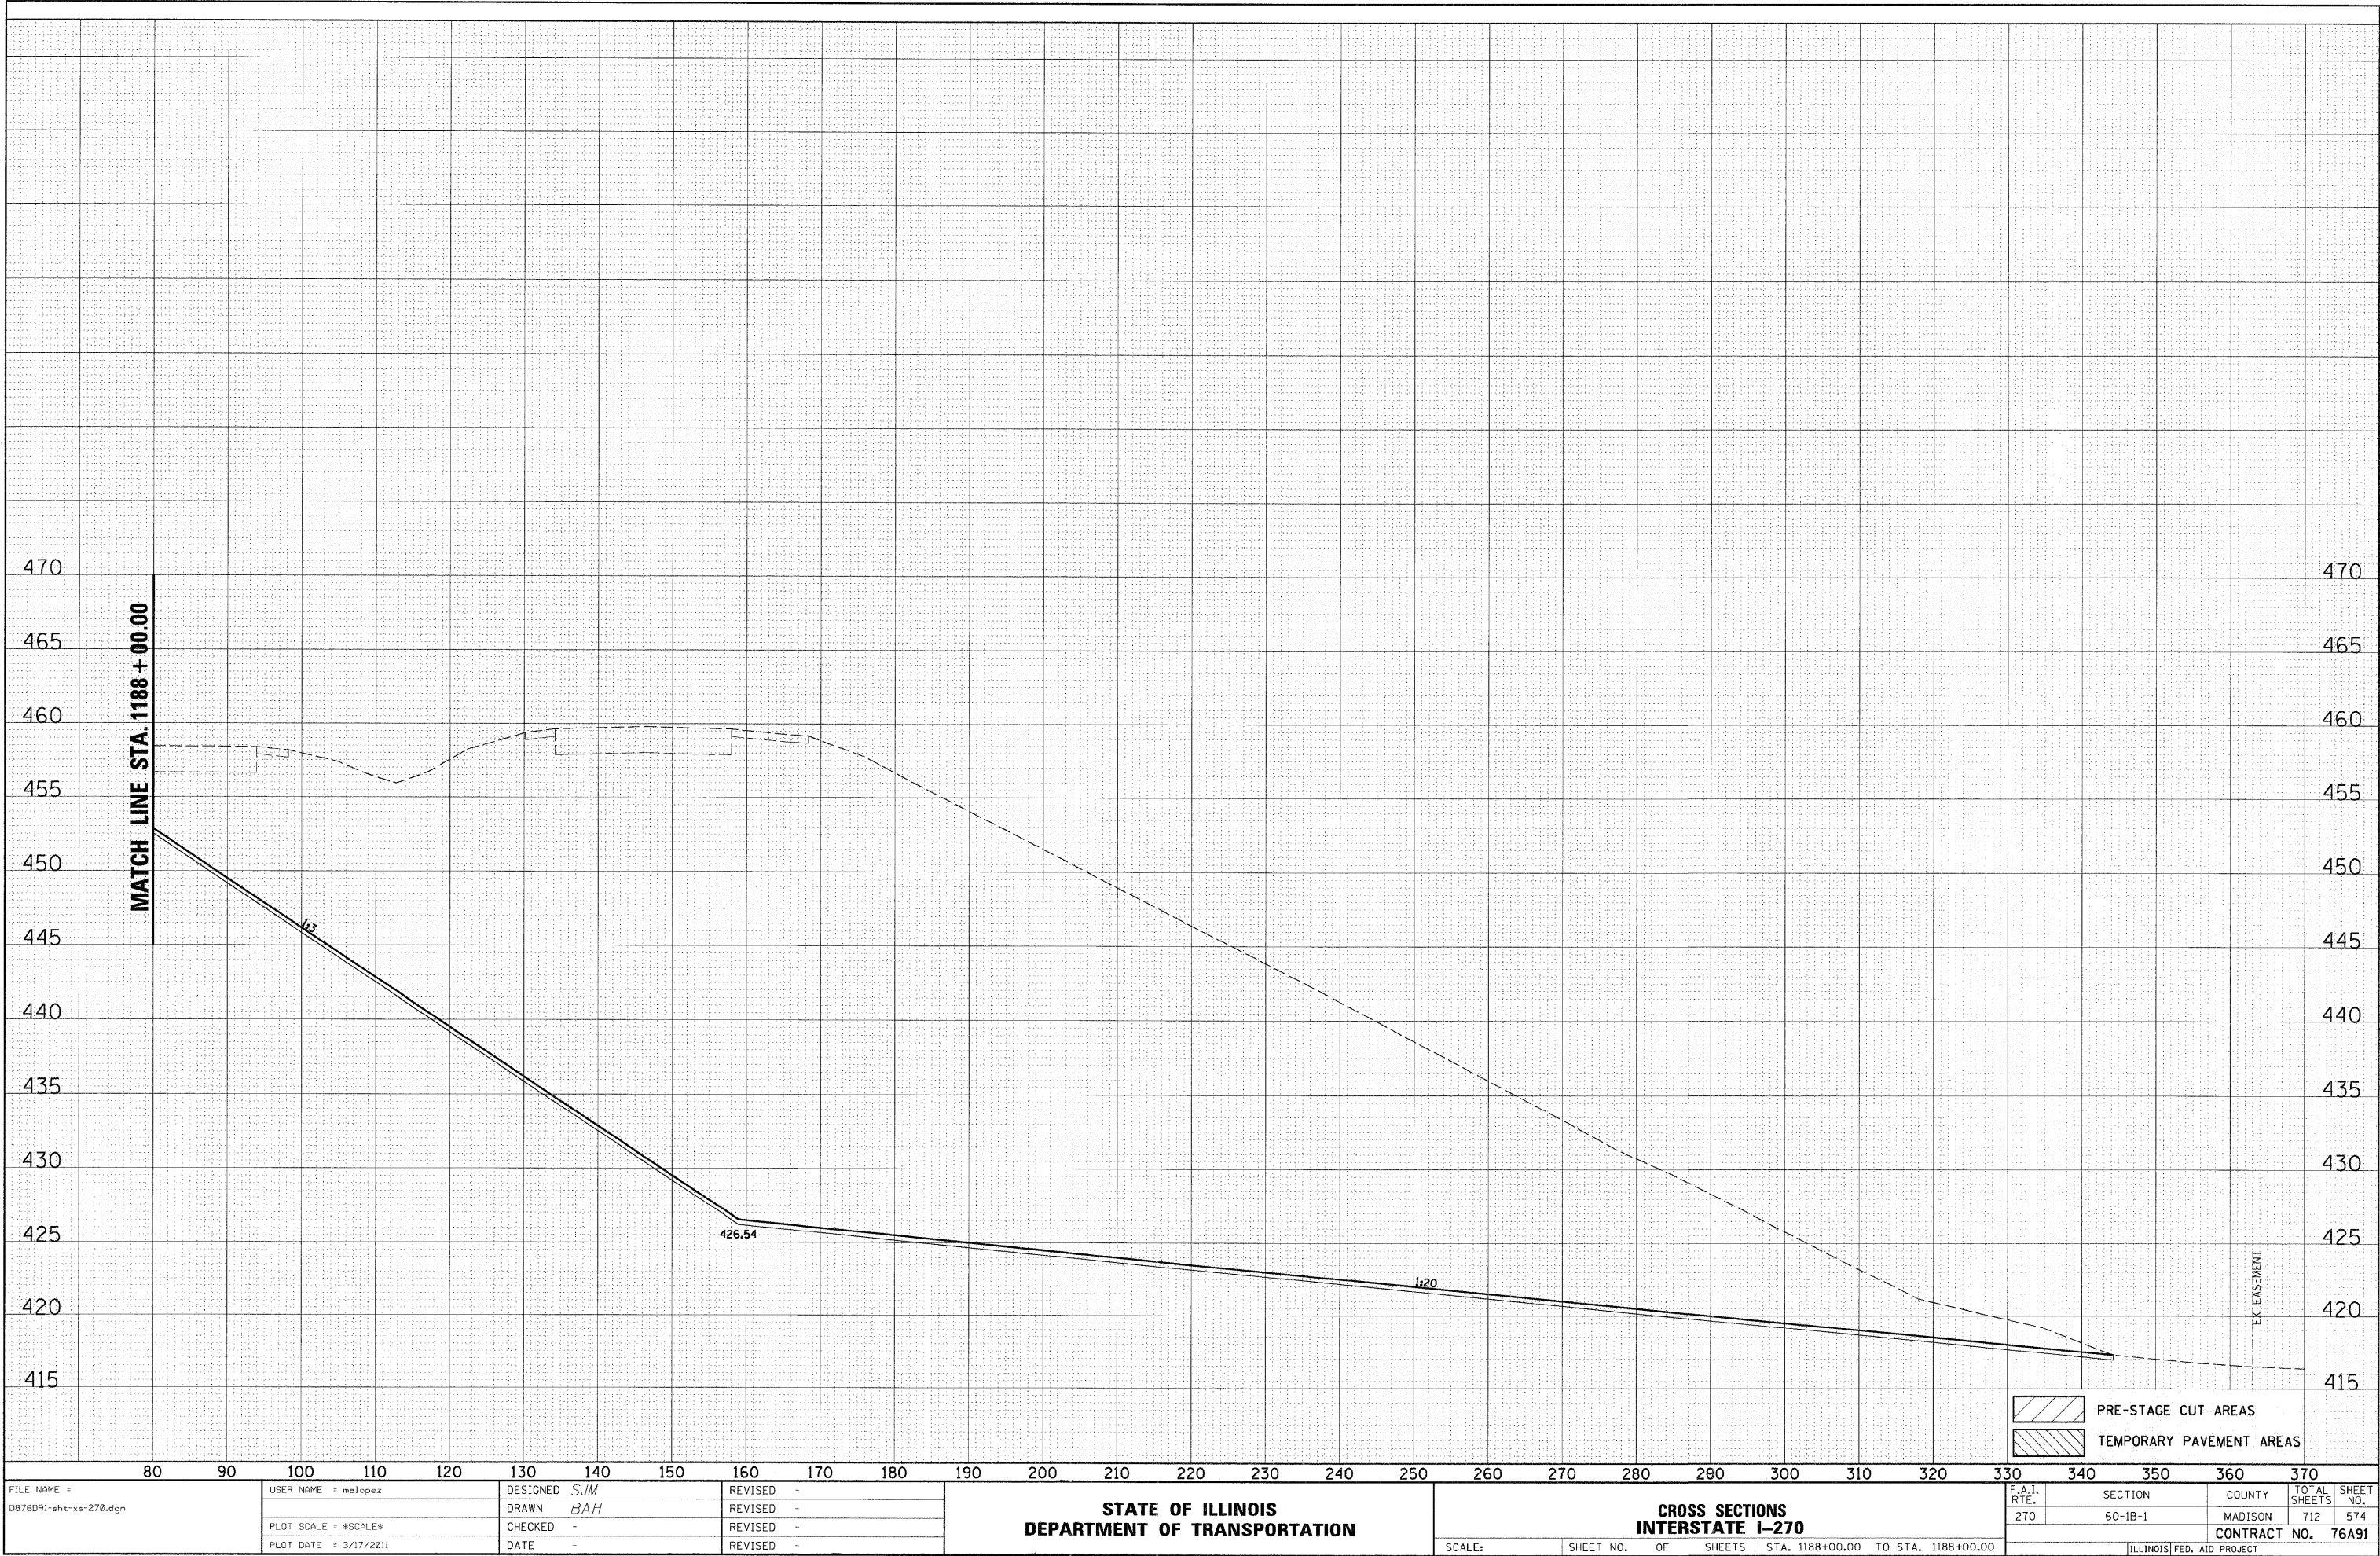

DATE	BY	SURVEYED	PLOTTED	TEMPLATE	NO.
FINAL					
SURVEY					
NOTE BOOK					
NO.					

DATE	BY	SURVEYED	PLOTTED	TEMPLATE	NO.
ORIGINAL					
SURVEY					
NOTE BOOK					
NO.					

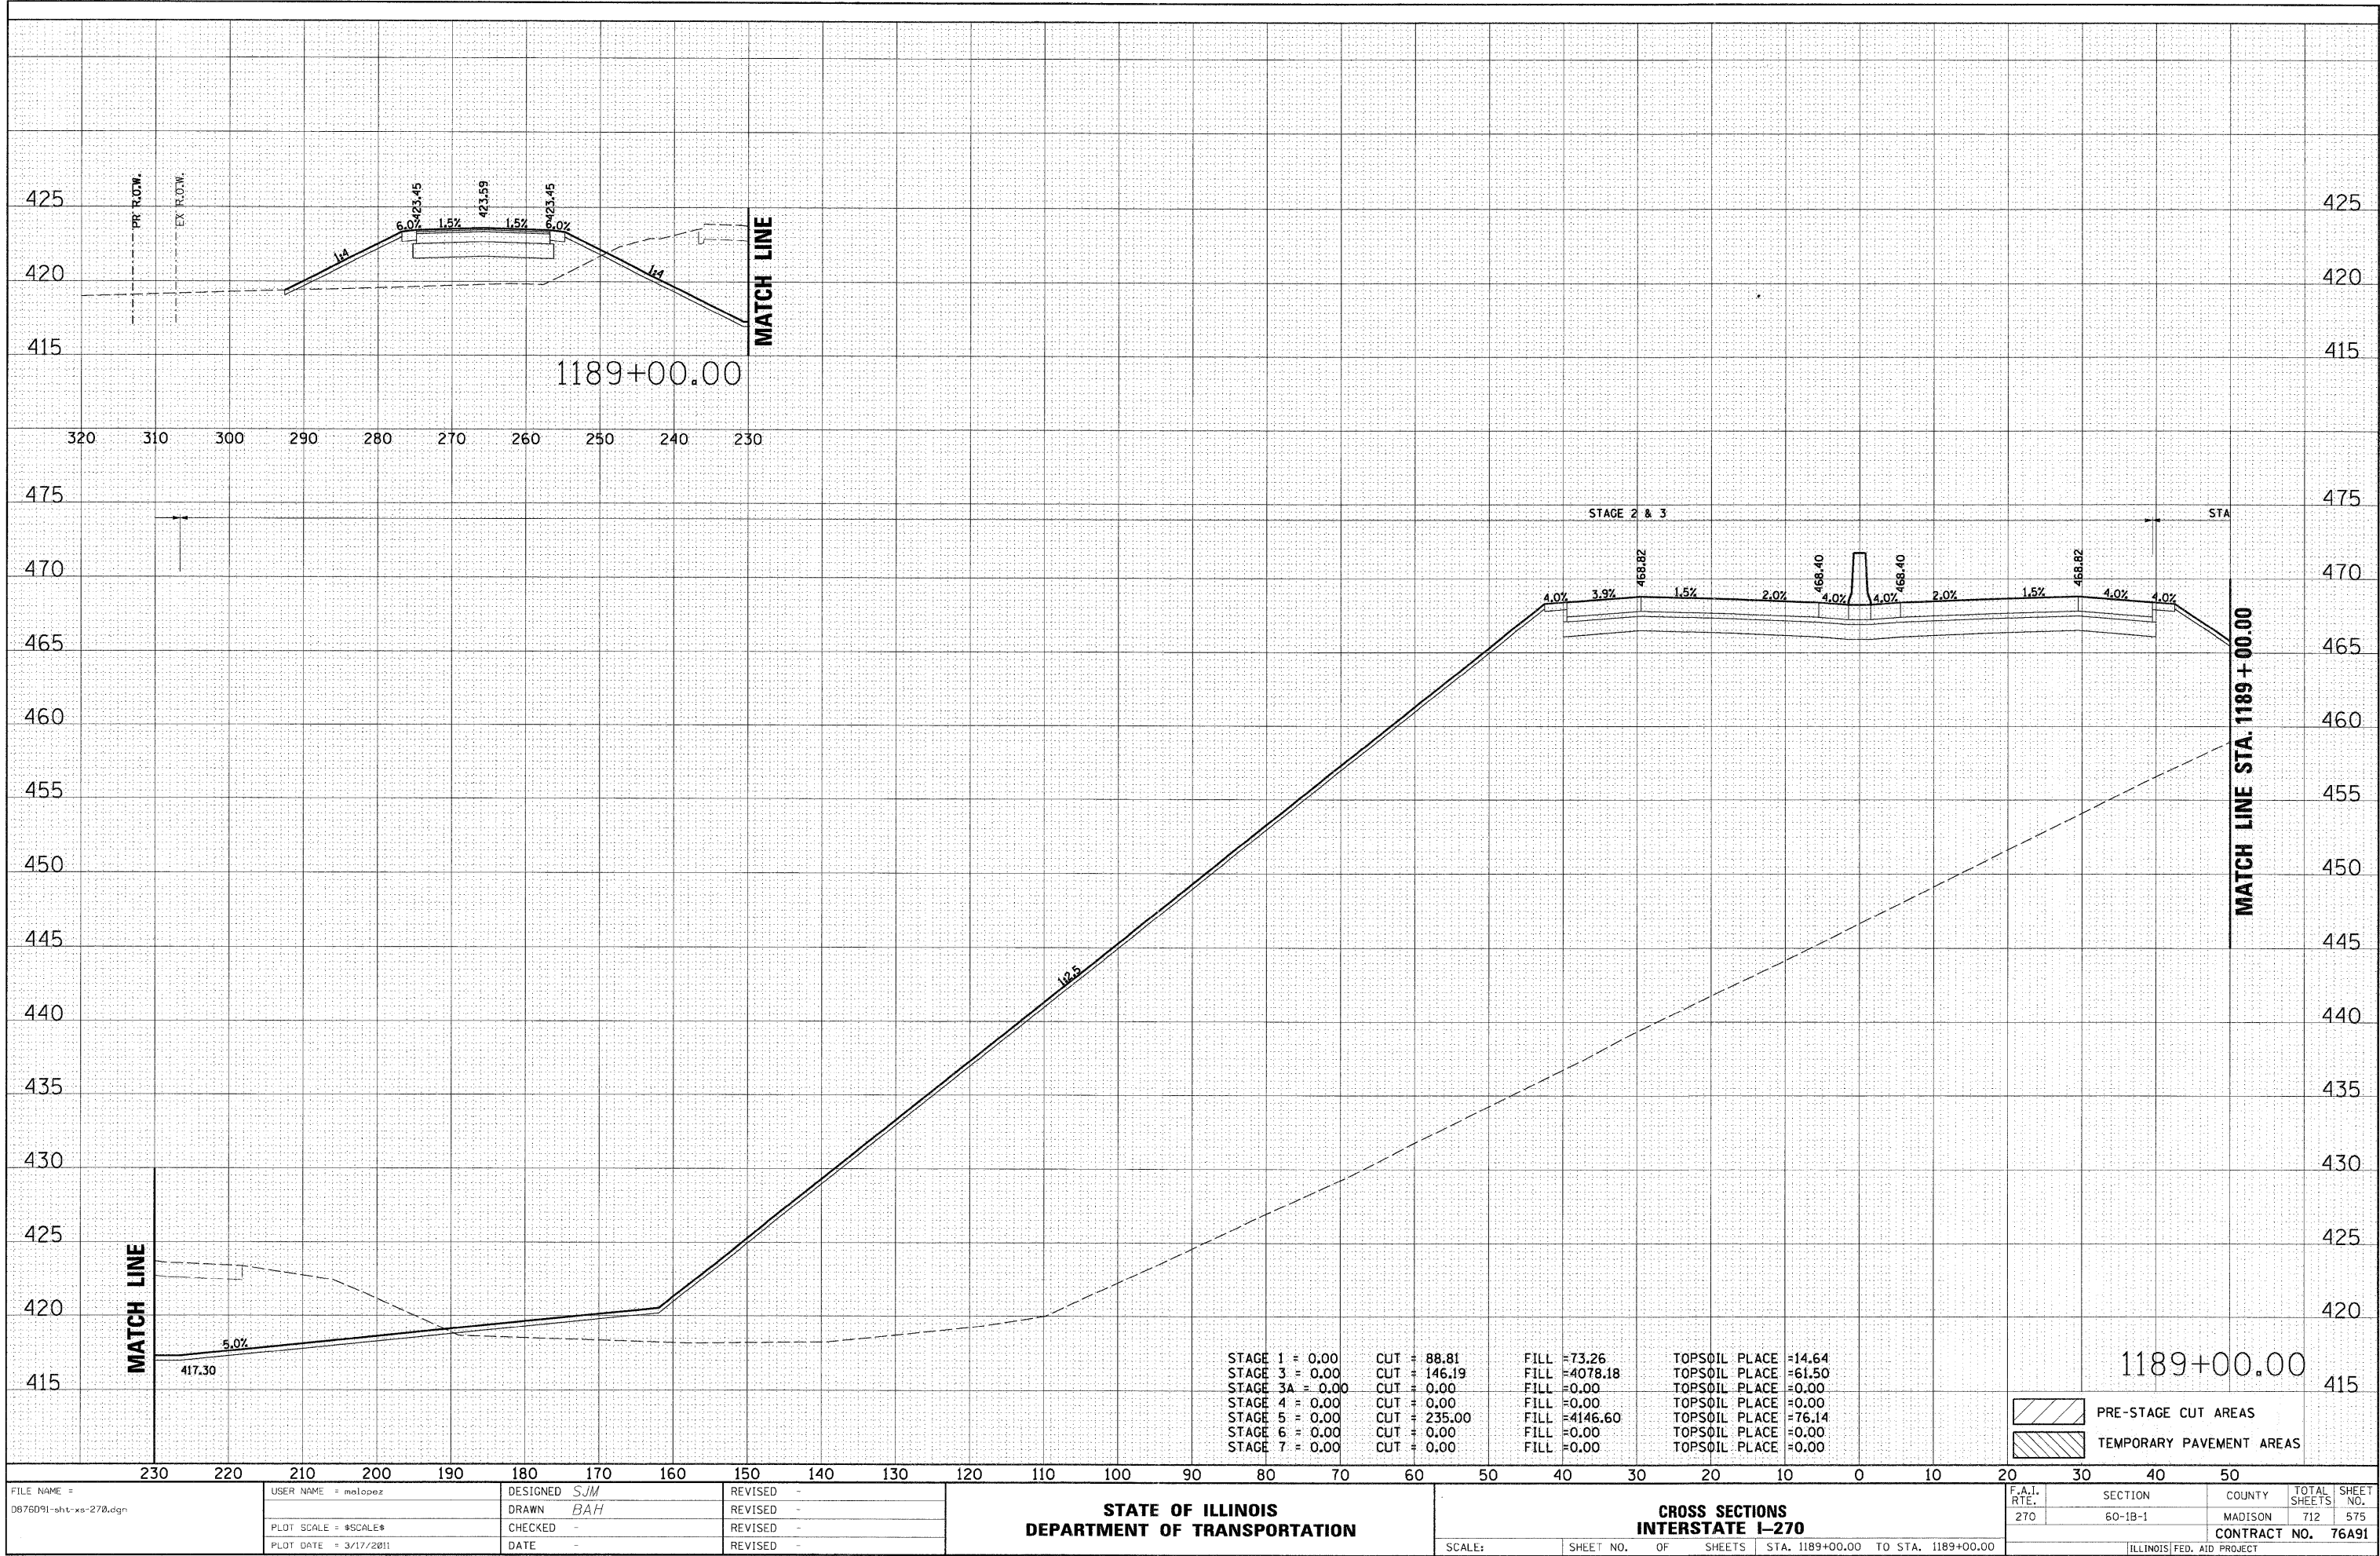


FILE NAME = 0876091-shl-xa-270.dgn	USER NAME = melopez	DESIGNED SJM	REVISED -	STATE OF ILLINOIS DEPARTMENT OF TRANSPORTATION	CROSS SECTIONS INTERSTATE I-270	SCALE: SHEET NO. OF SHEETS STA. 1189+00.00 TO STA. 1189+00.00	F.A.I. RTE. 270	SECTION 60-1B-1	COUNTY MADISON	TOTAL SHEETS 712	SHEET NO. 575	CONTRACT NO. 76A91	ILLINOIS FED. AID PROJECT
		DRAWN BAH	REVISED -										
		CHECKED -	REVISED -										
		DATE -	REVISED -										

FINAL SURVEY	SURVEYED	BY	DATE
NOTE BOOK	PLOTTED		
NO.	TEMPLATE		
	AREAS		
	CHECKED		

ORIGINAL SURVEY	SURVEYED	BY	DATE
NOTE BOOK	PLOTTED		
NO.	TEMPLATE		
	AREAS		
	CHECKED		




ORIGINAL	SURVEYED _____ BY _____ DATE _____
SURVEY BOOK	PLOTTED _____
NOTE	TEMPLATE _____
NO.	AREAS CHECKED _____ AREAS _____

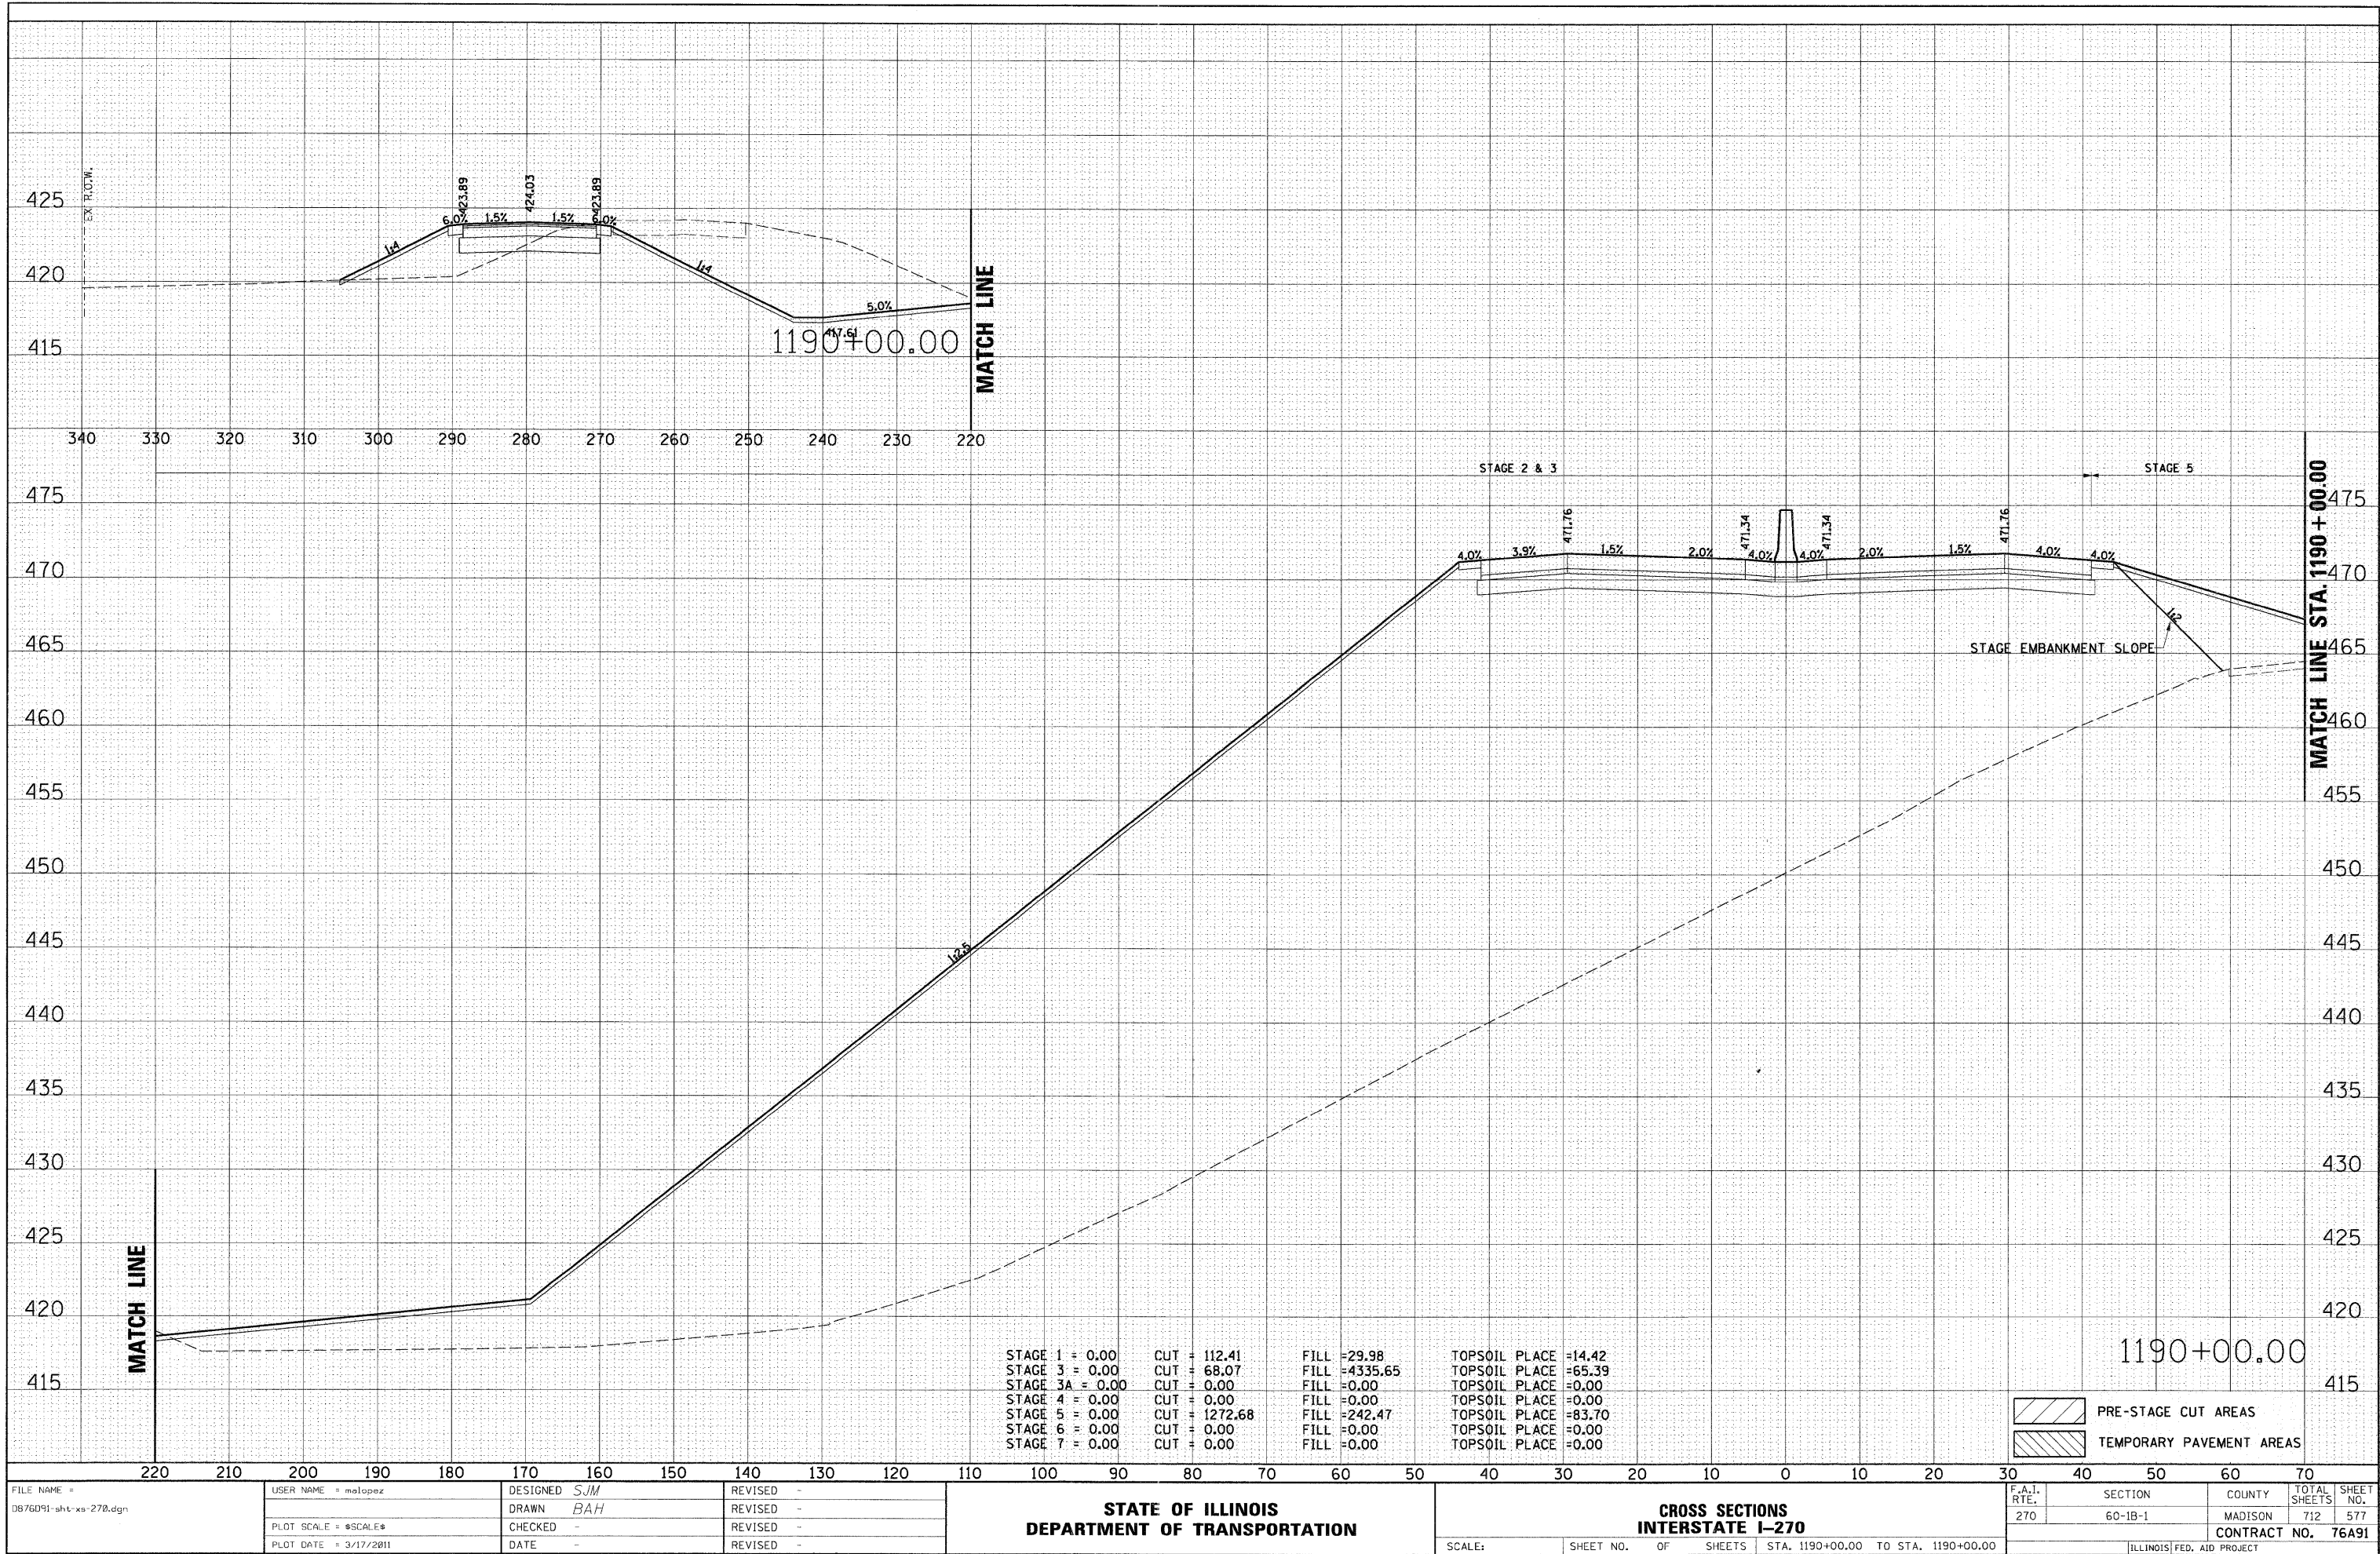


FINAL SURVEY	SURVEYED	BY	DATE
NOTE BOOK	PLOTTED		
NO.	TEMPLATE		
	AREAS		
	CHECKED		

ORIGINAL SURVEY	SURVEYED	BY	DATE
NOTE BOOK	PLOTTED		
NO.	TEMPLATE		
	AREAS		
	CHECKED		

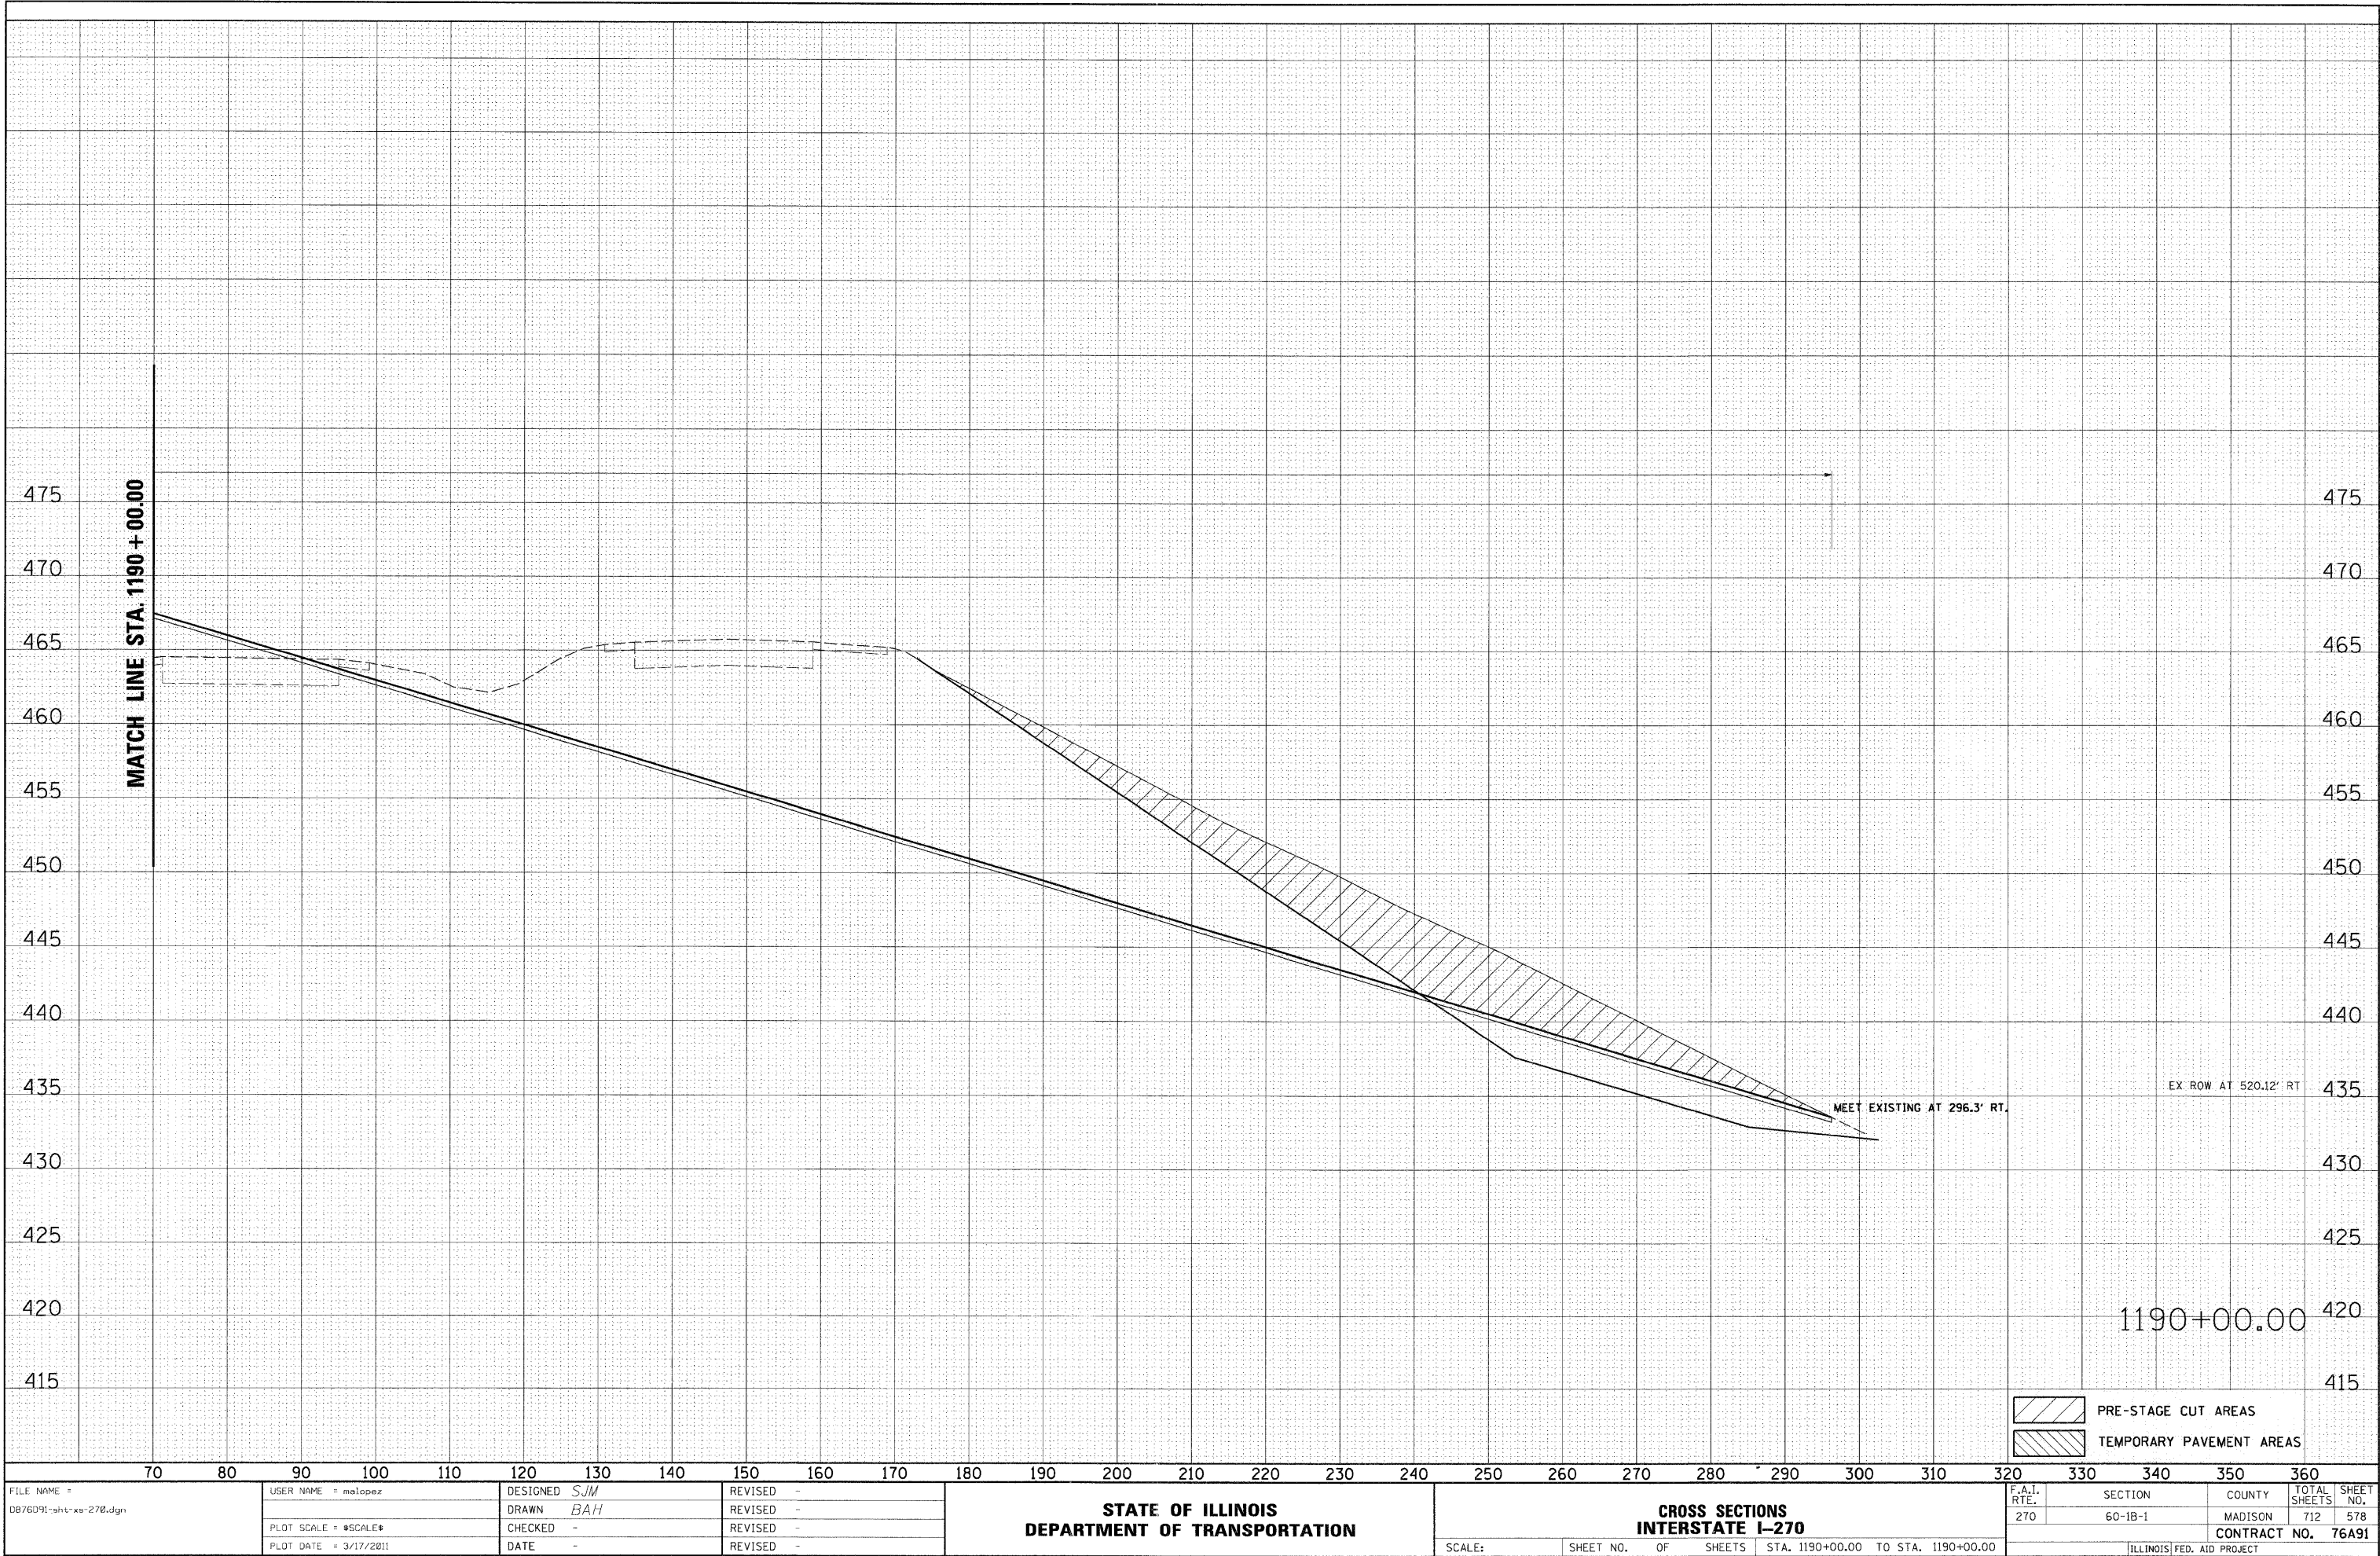


DATE	BY	SURVEYED	PLOTTED	TEMPLATE	AREAS	CHECKED
		FINAL	NO.	NO.	NO.	NO.

DATE	BY	SURVEYED	PLOTTED	TEMPLATE	AREAS	CHECKED
		ORIGINAL	NO.	NO.	NO.	NO.

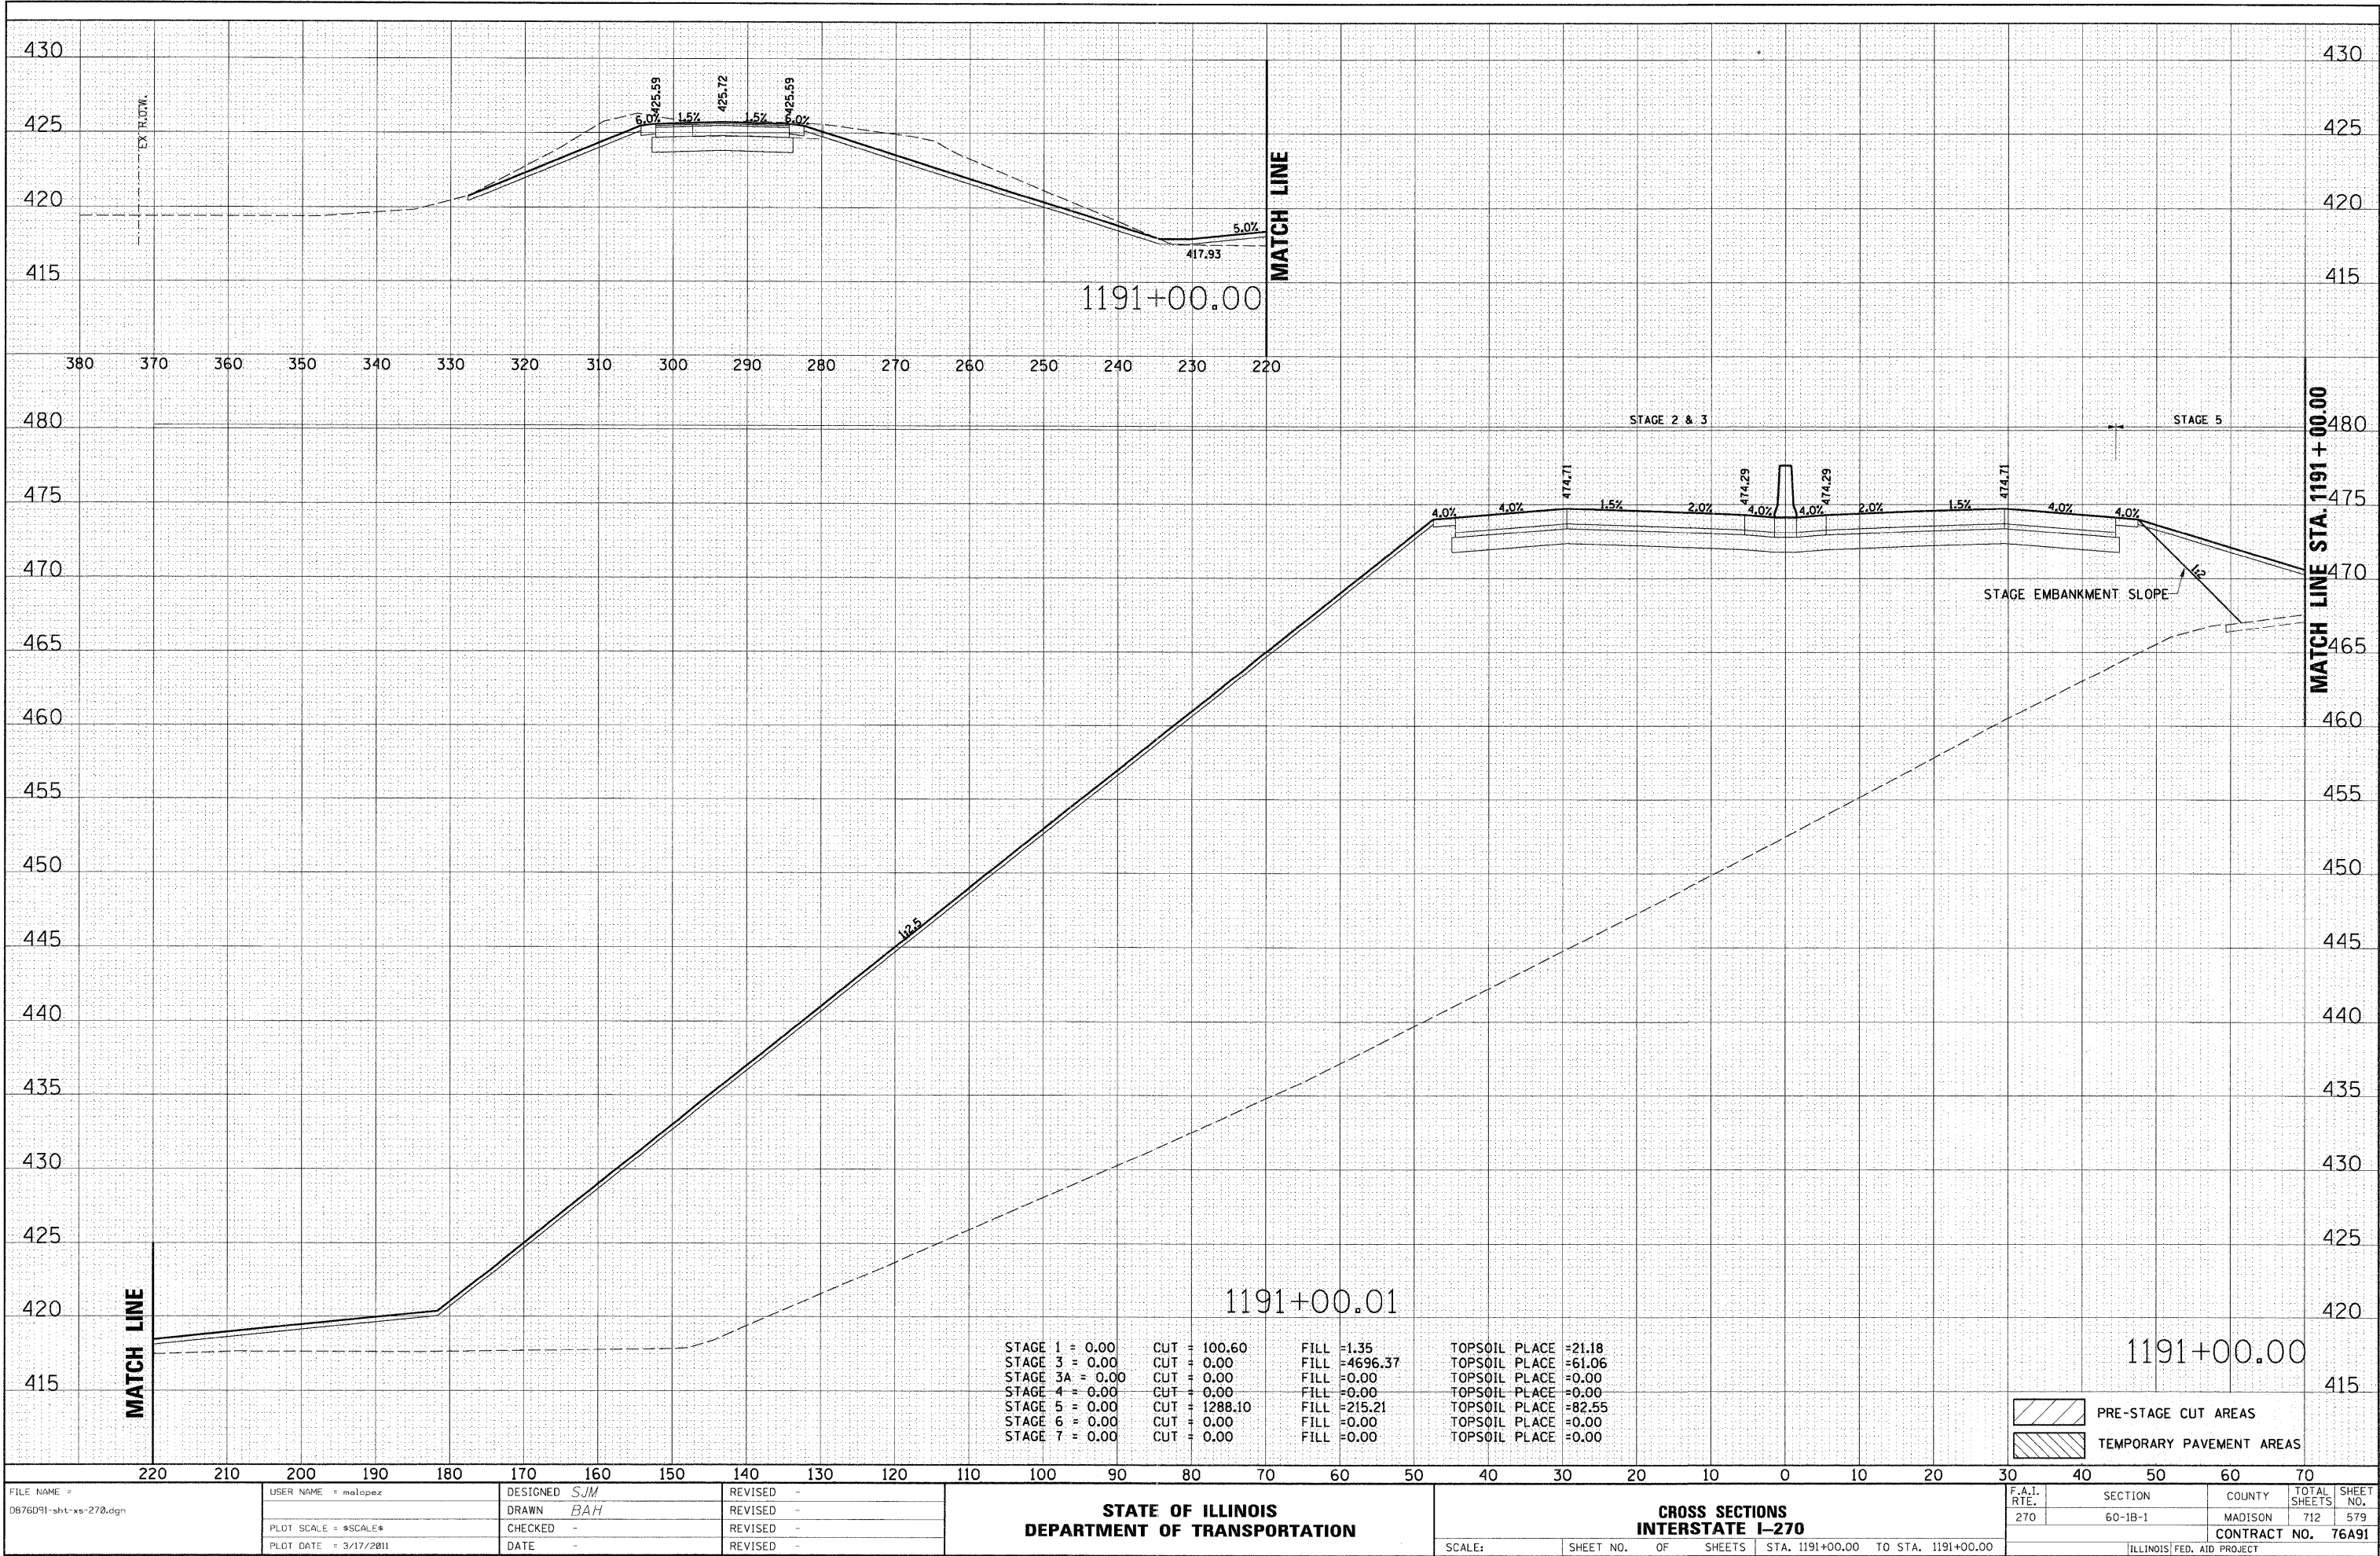


FINAL	SURVEYED	BY	DATE
SURVEY	PLOTTED		
NOTE BOOK	TEMPLATE		
NO.	AREAS CHECKED		

ORIGINAL	SURVEYED	BY	DATE
SURVEY	PLOTTED		
NOTE BOOK	TEMPLATE		
NO.	AREAS CHECKED		

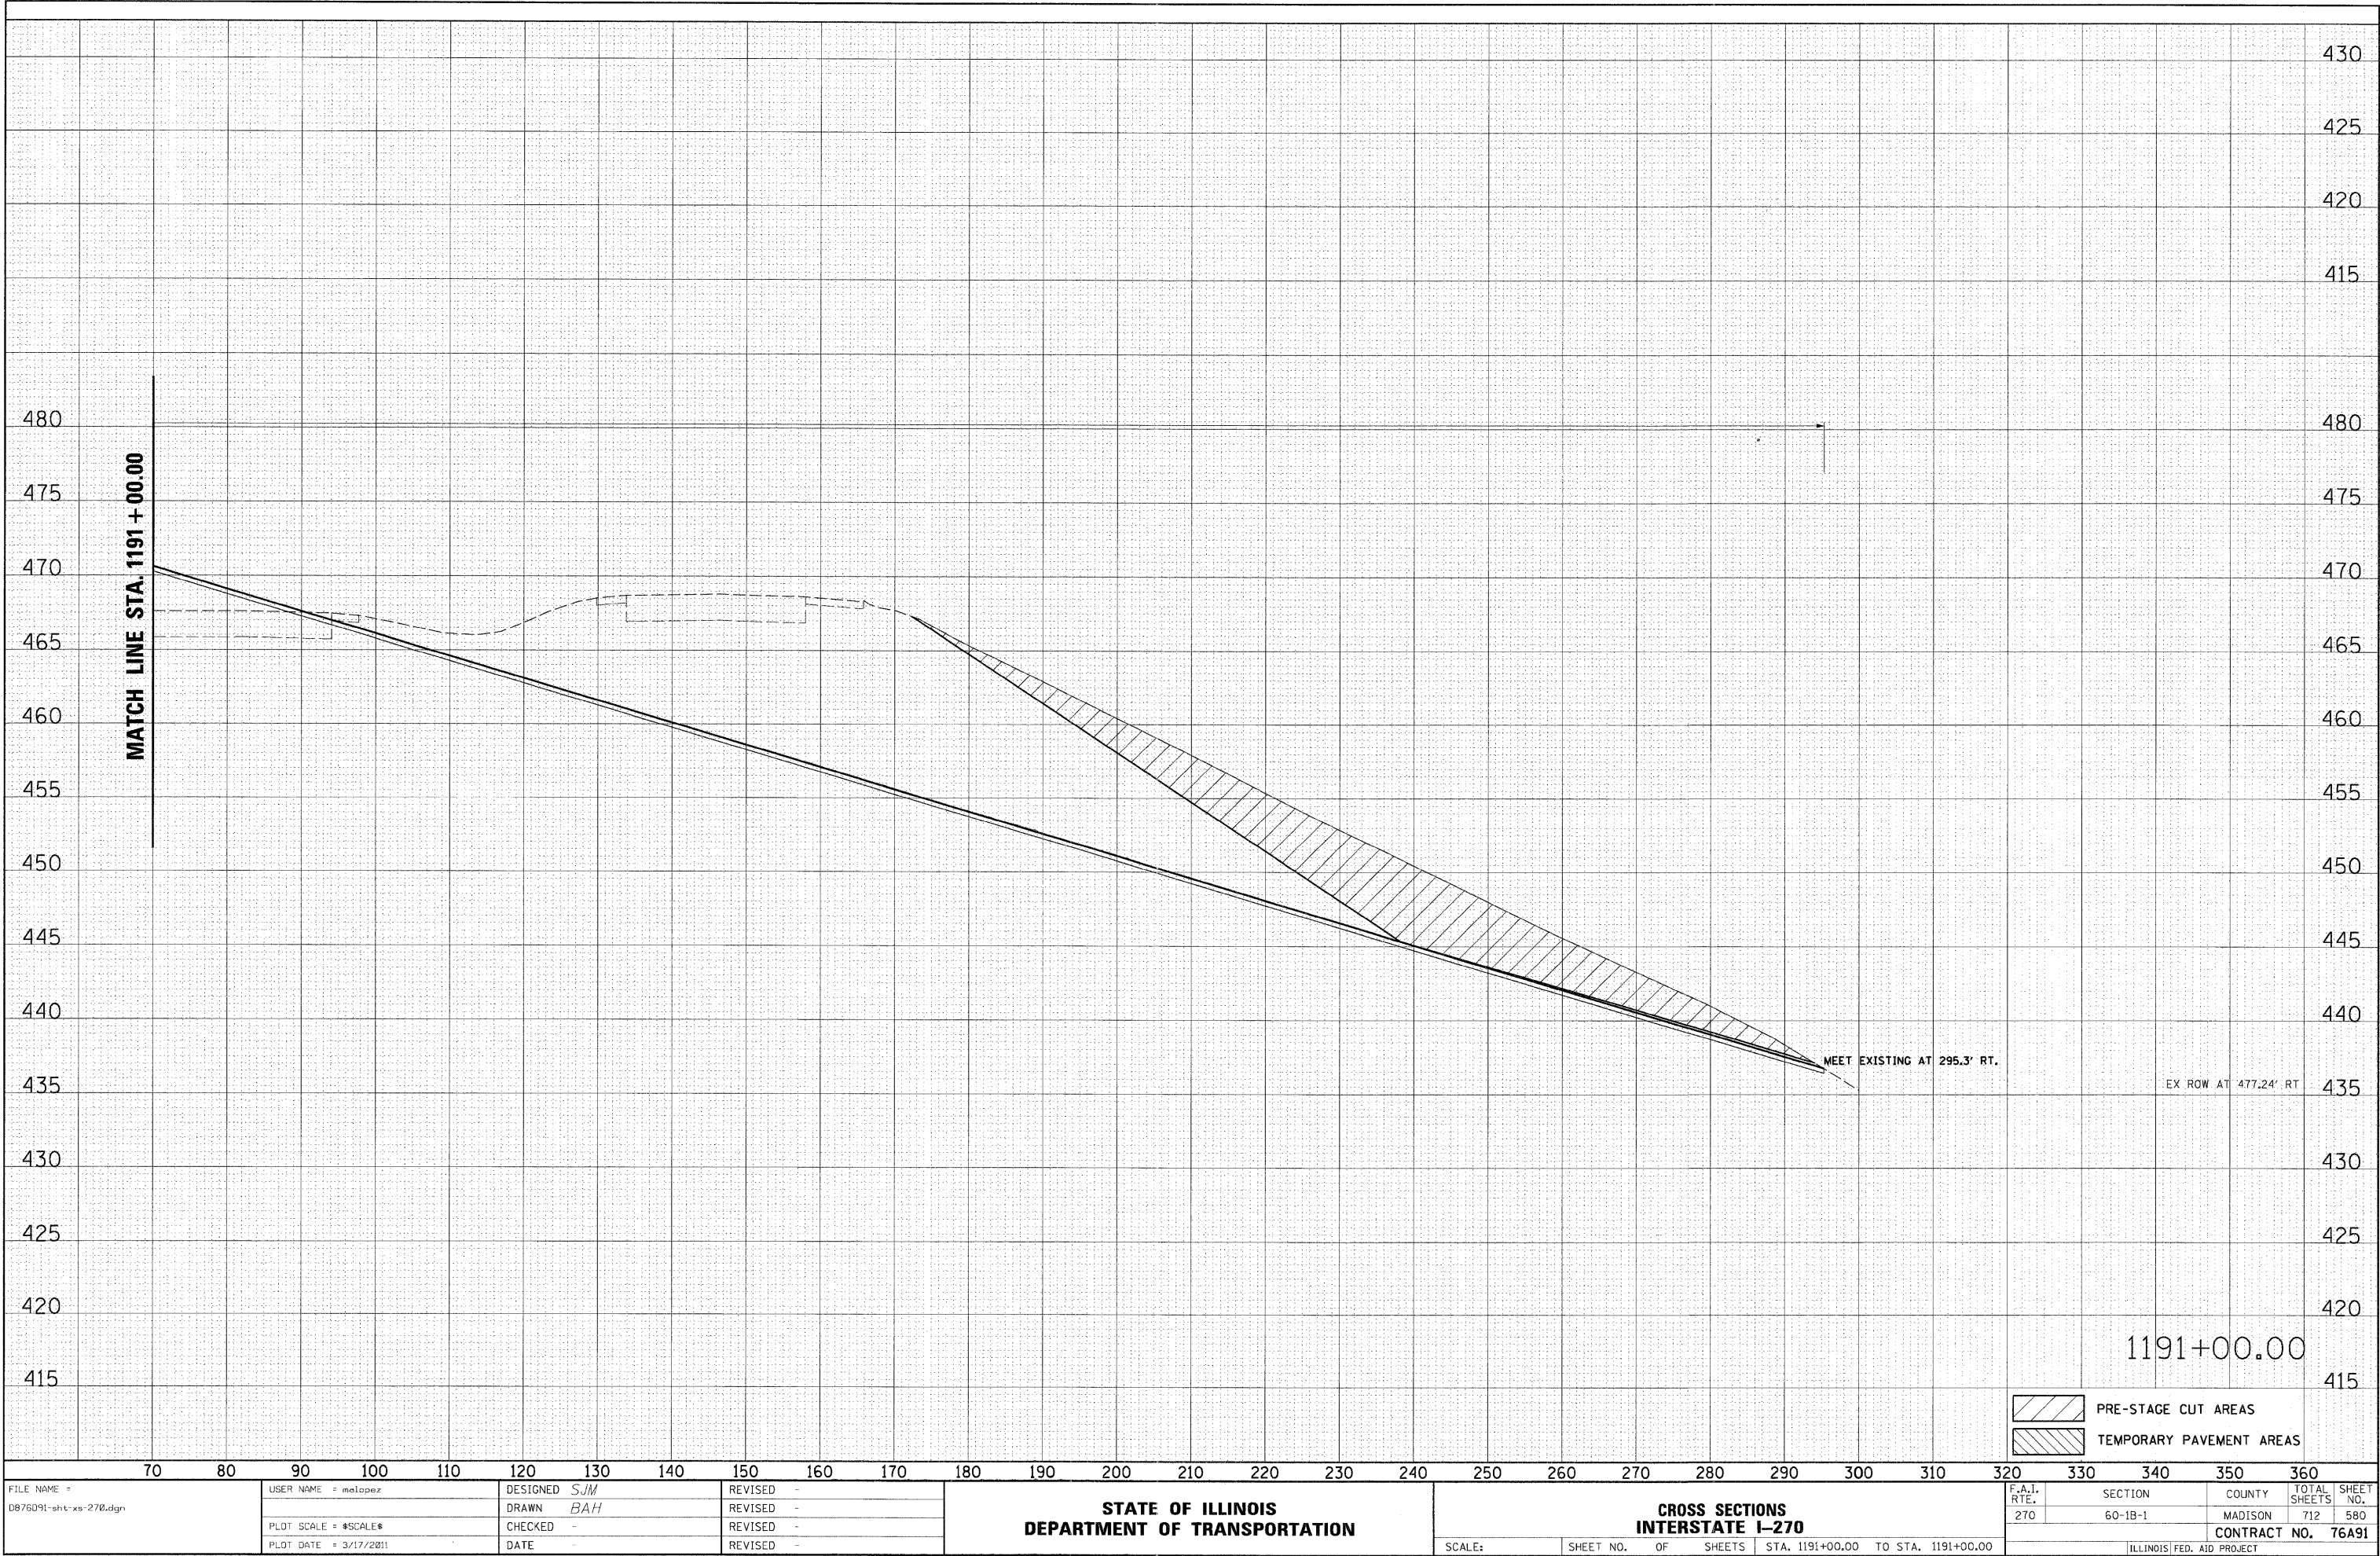


DATE	BY	SURVEYED	PLOTTED	TEMPLATE	AREAS	CHECKED
		NO.				

DATE	BY	SURVEYED	PLOTTED	TEMPLATE	AREAS	CHECKED
		NO.				

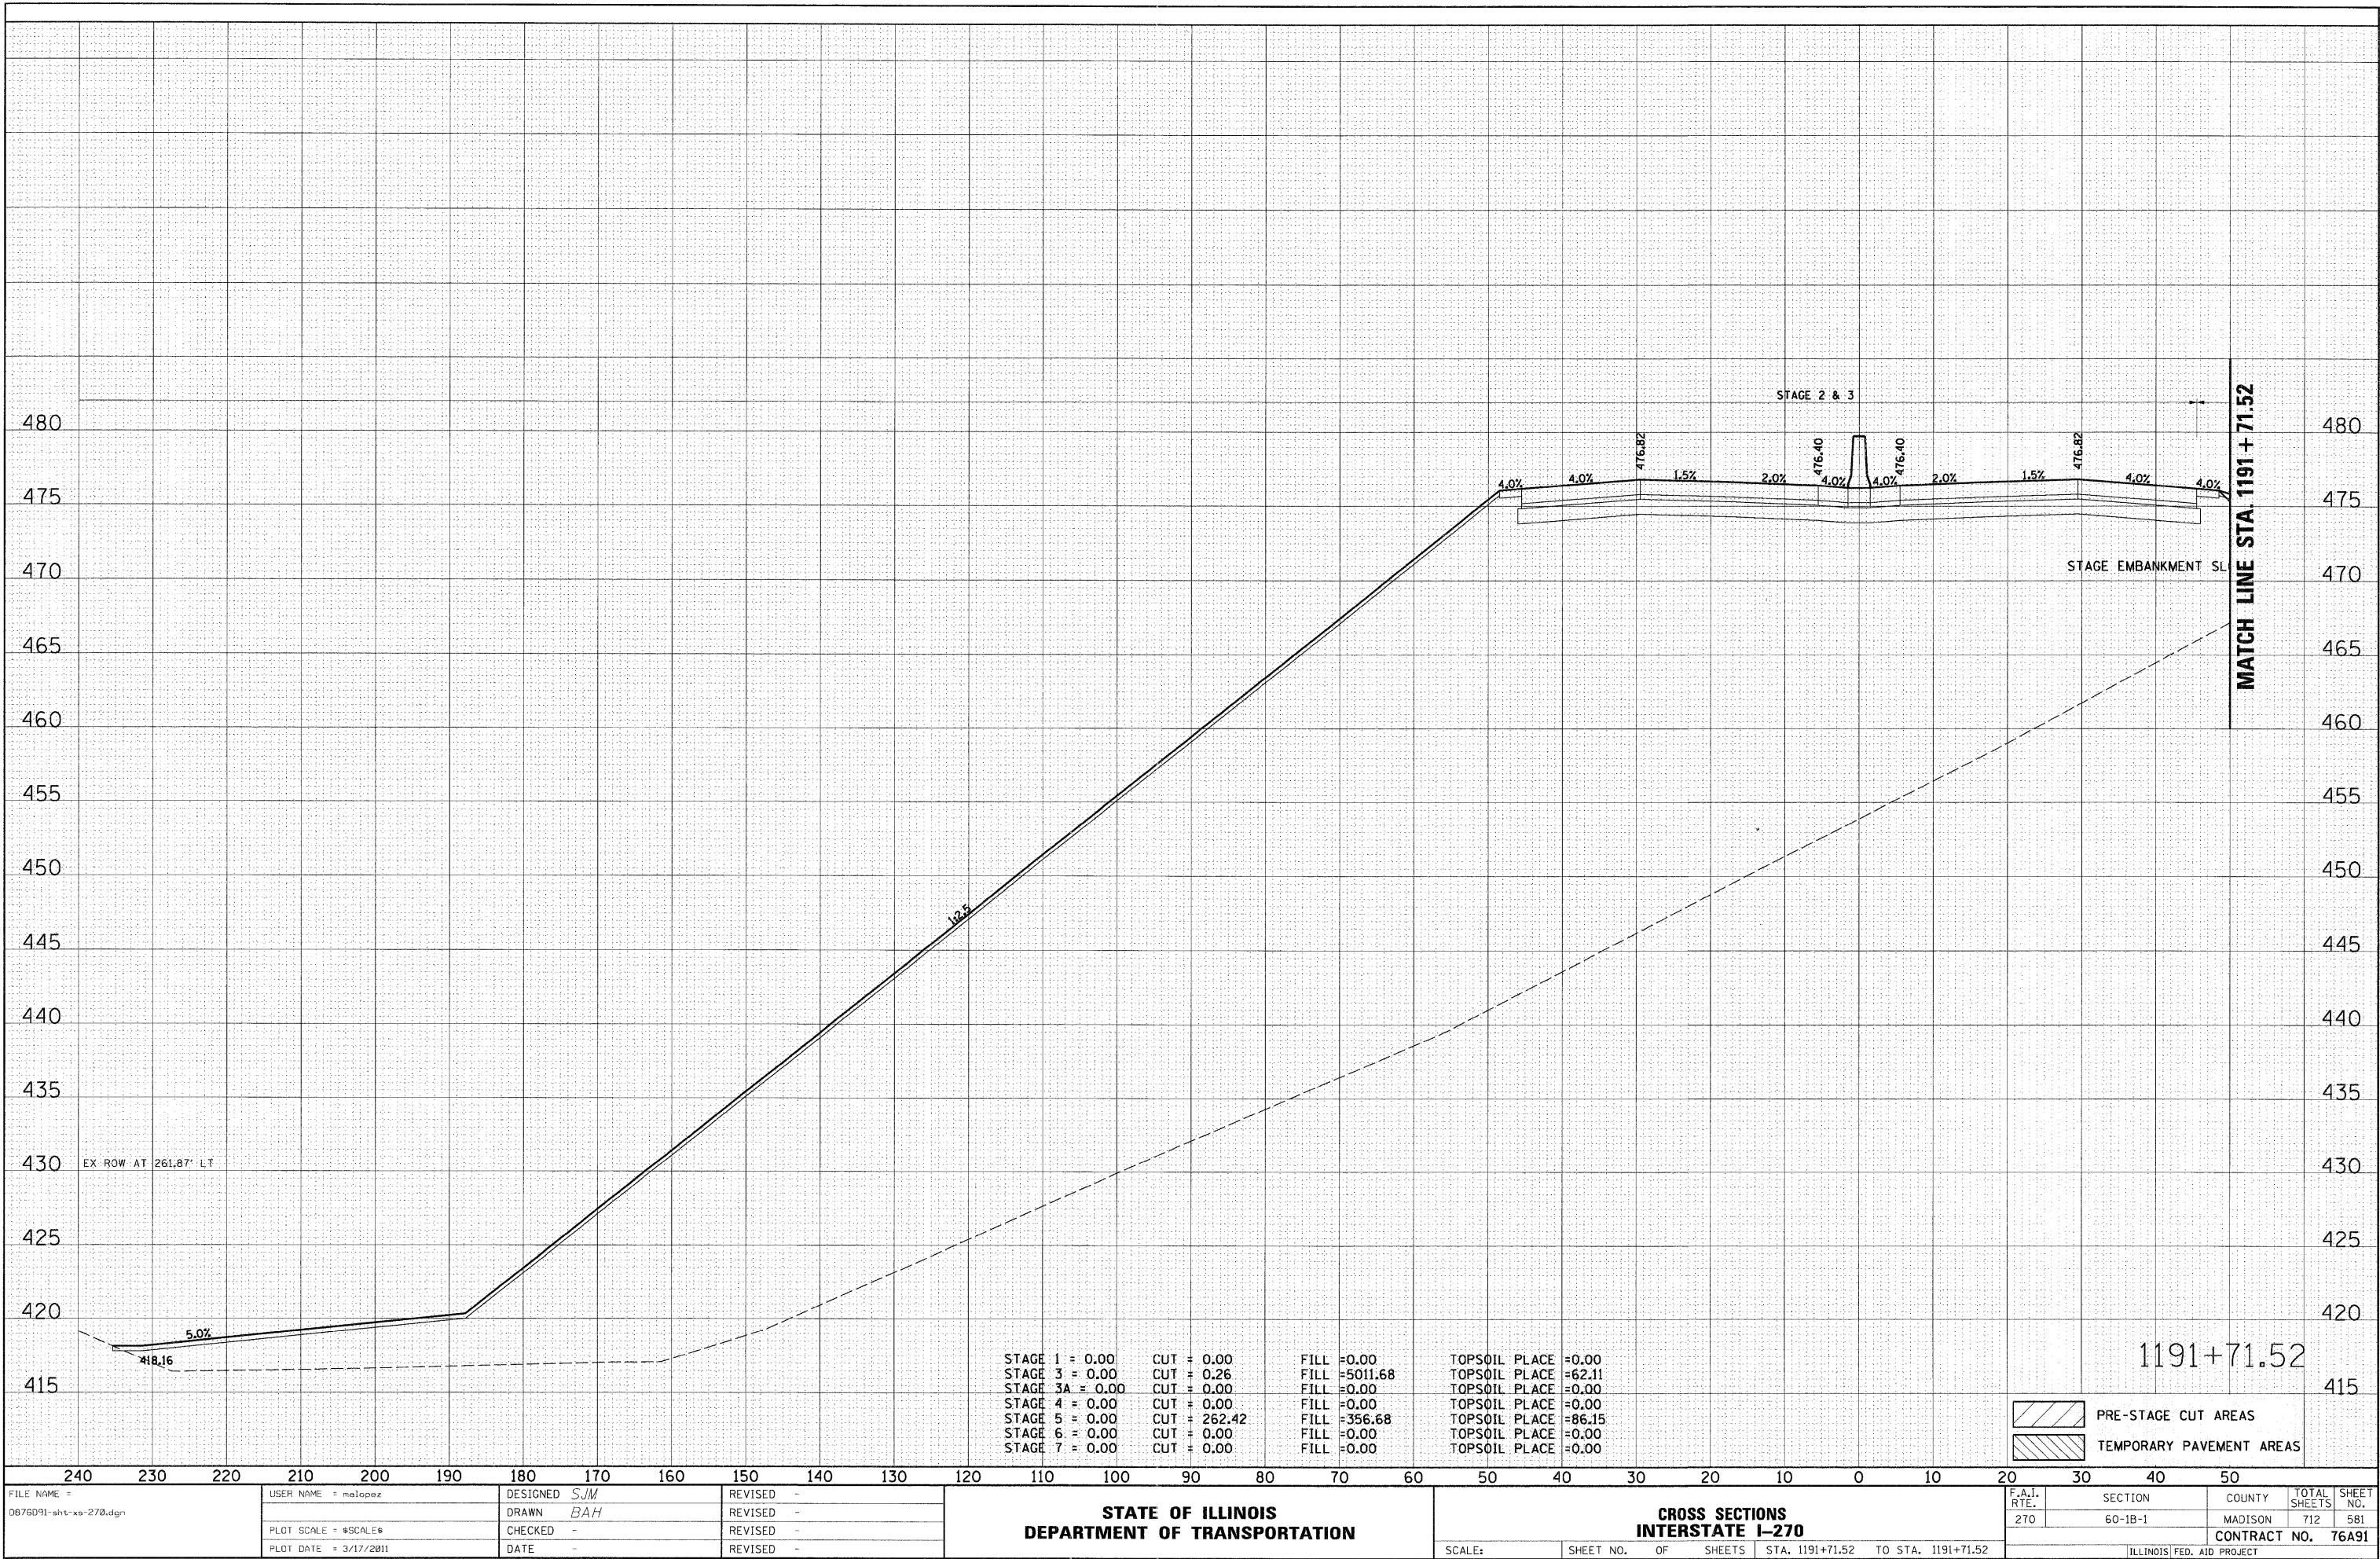


FINAL	SURVEYED	BY	DATE
SURVEY	PLOTTED		
NOTE BOOK	TEMPLATE		
NO.	AREAS		
	CHECKED		

ORIGINAL	SURVEYED	BY	DATE
SURVEY	PLOTTED		
NOTE BOOK	TEMPLATE		
NO.	AREAS		
	CHECKED		

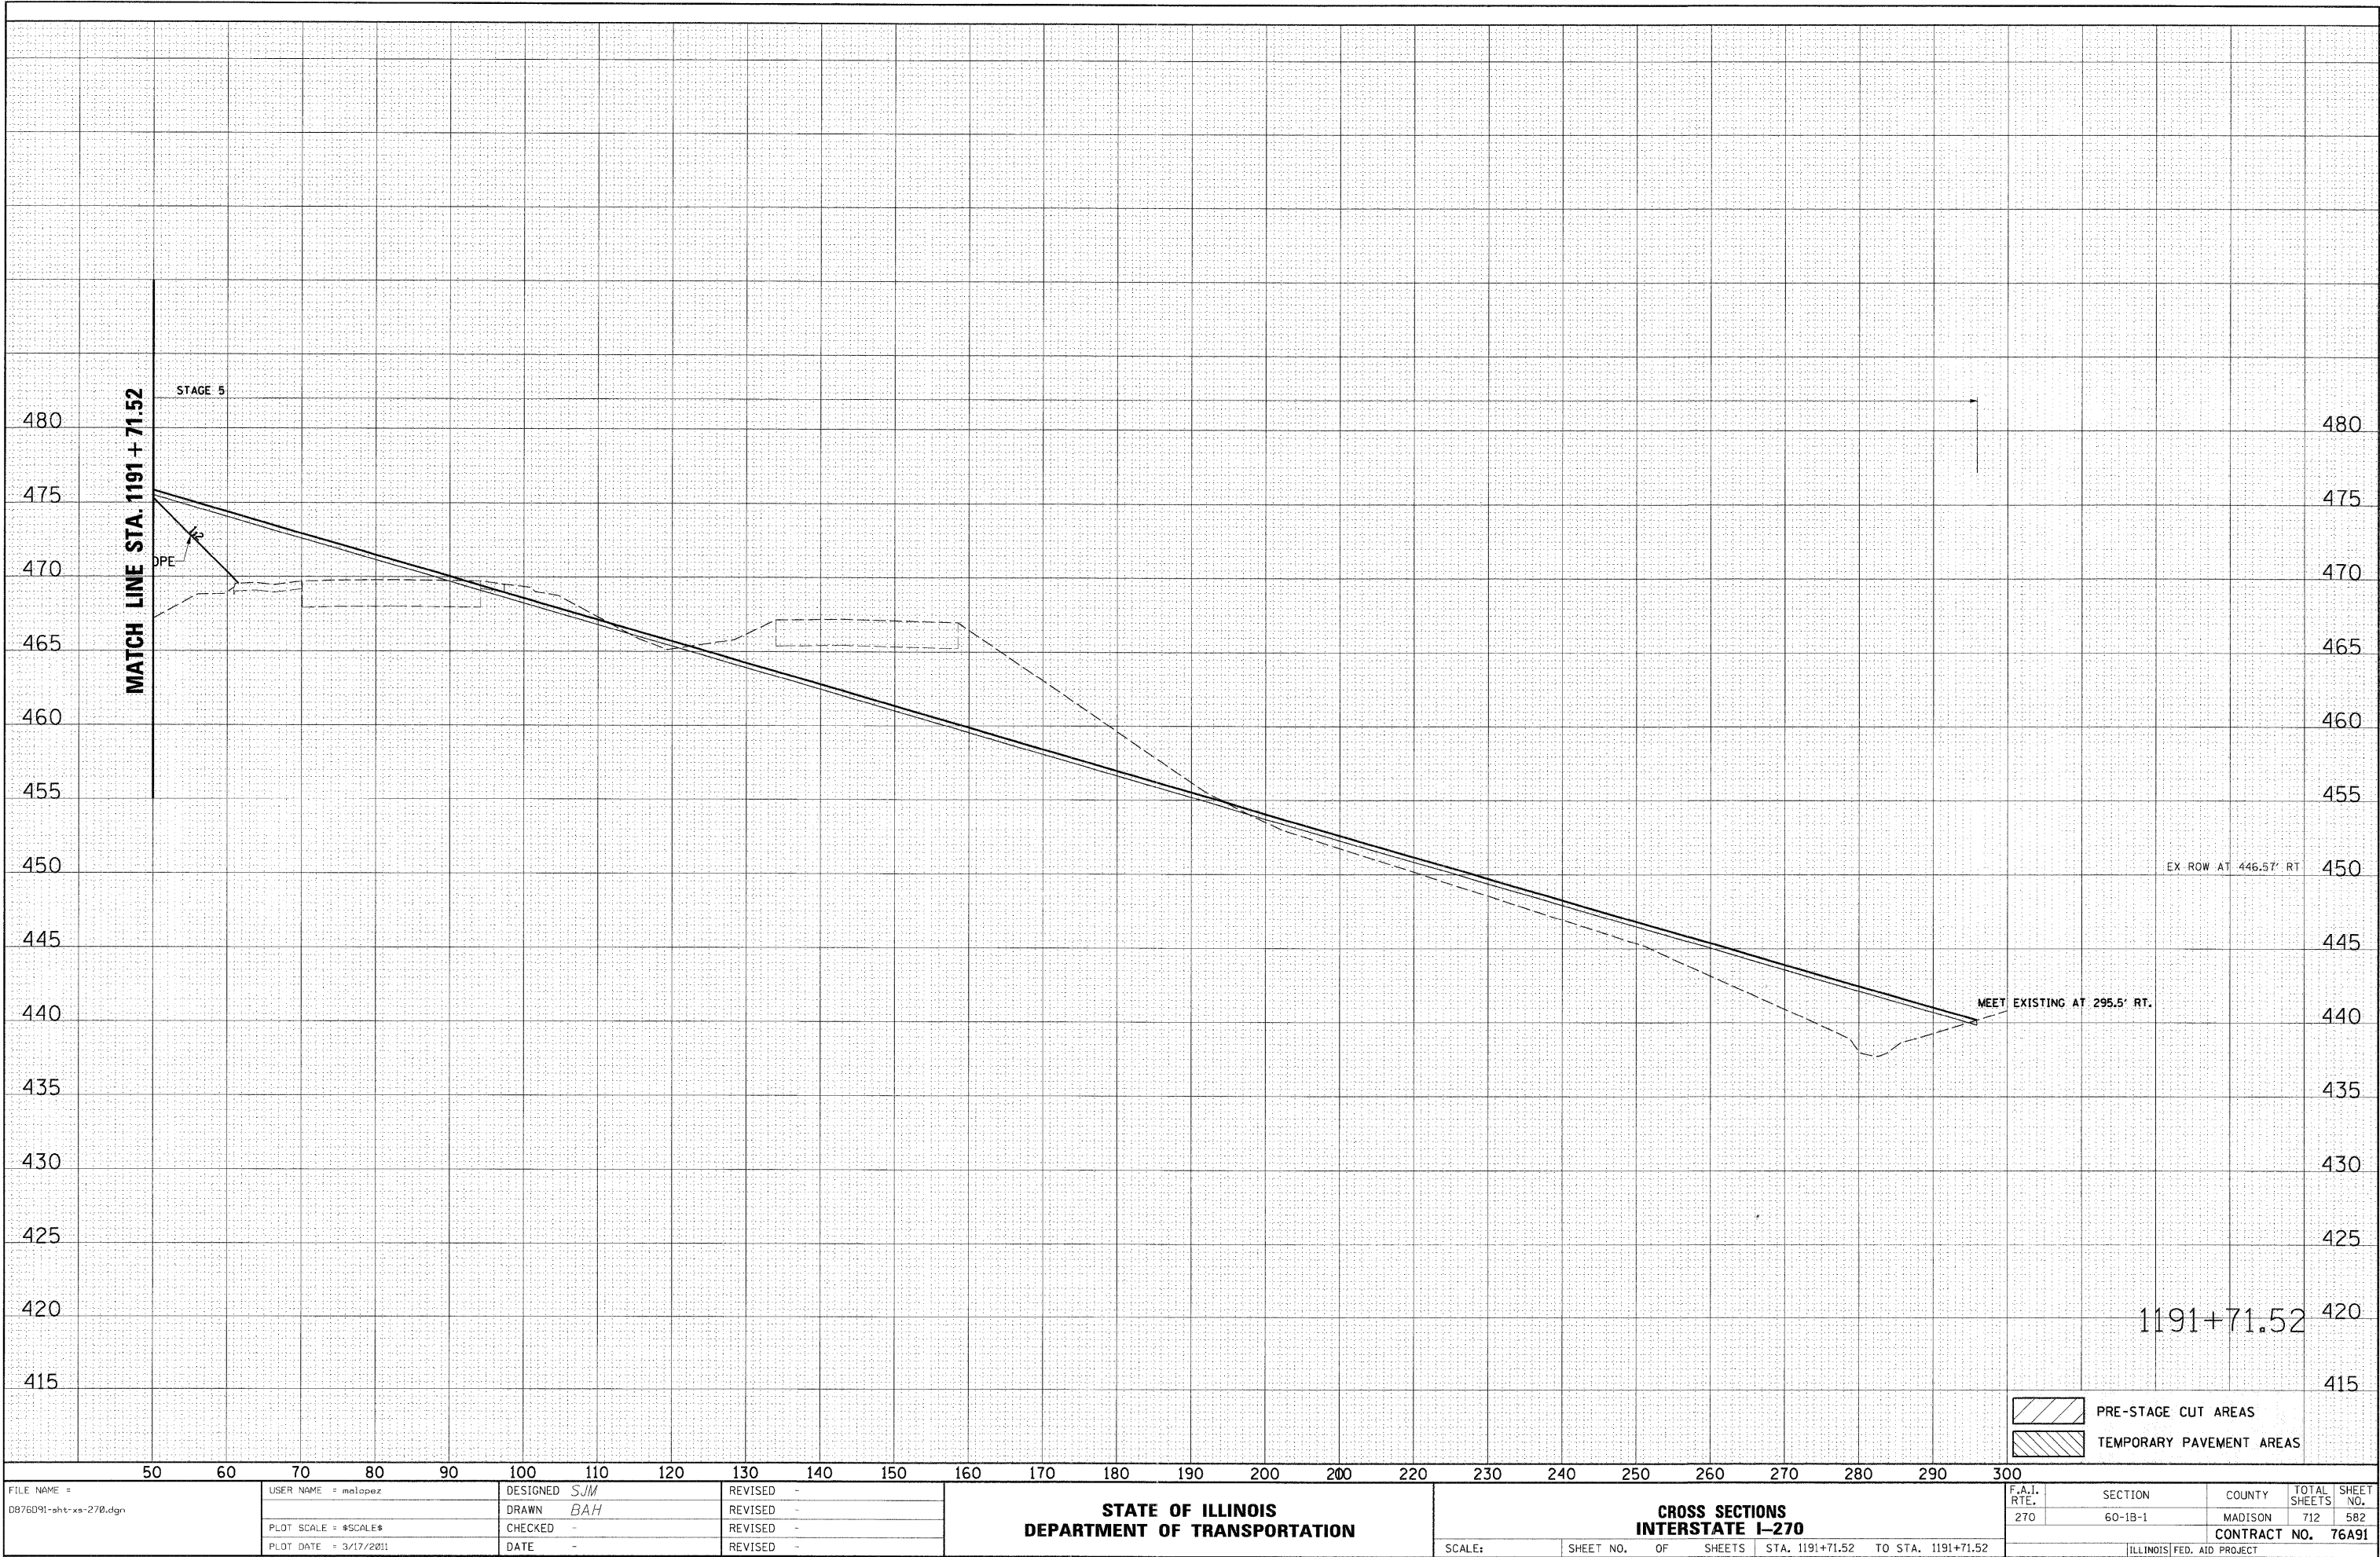

FINAL SURVEY	SURVEYED	BY	DATE
NOTE BOOK	PLOTTED		
NO.	TEMPLATE		
	AREAS		
	CHECKED		

ORIGINAL SURVEY	SURVEYED	BY	DATE
NOTE BOOK	PLOTTED		
NO.	TEMPLATE		
	AREAS		
	CHECKED		

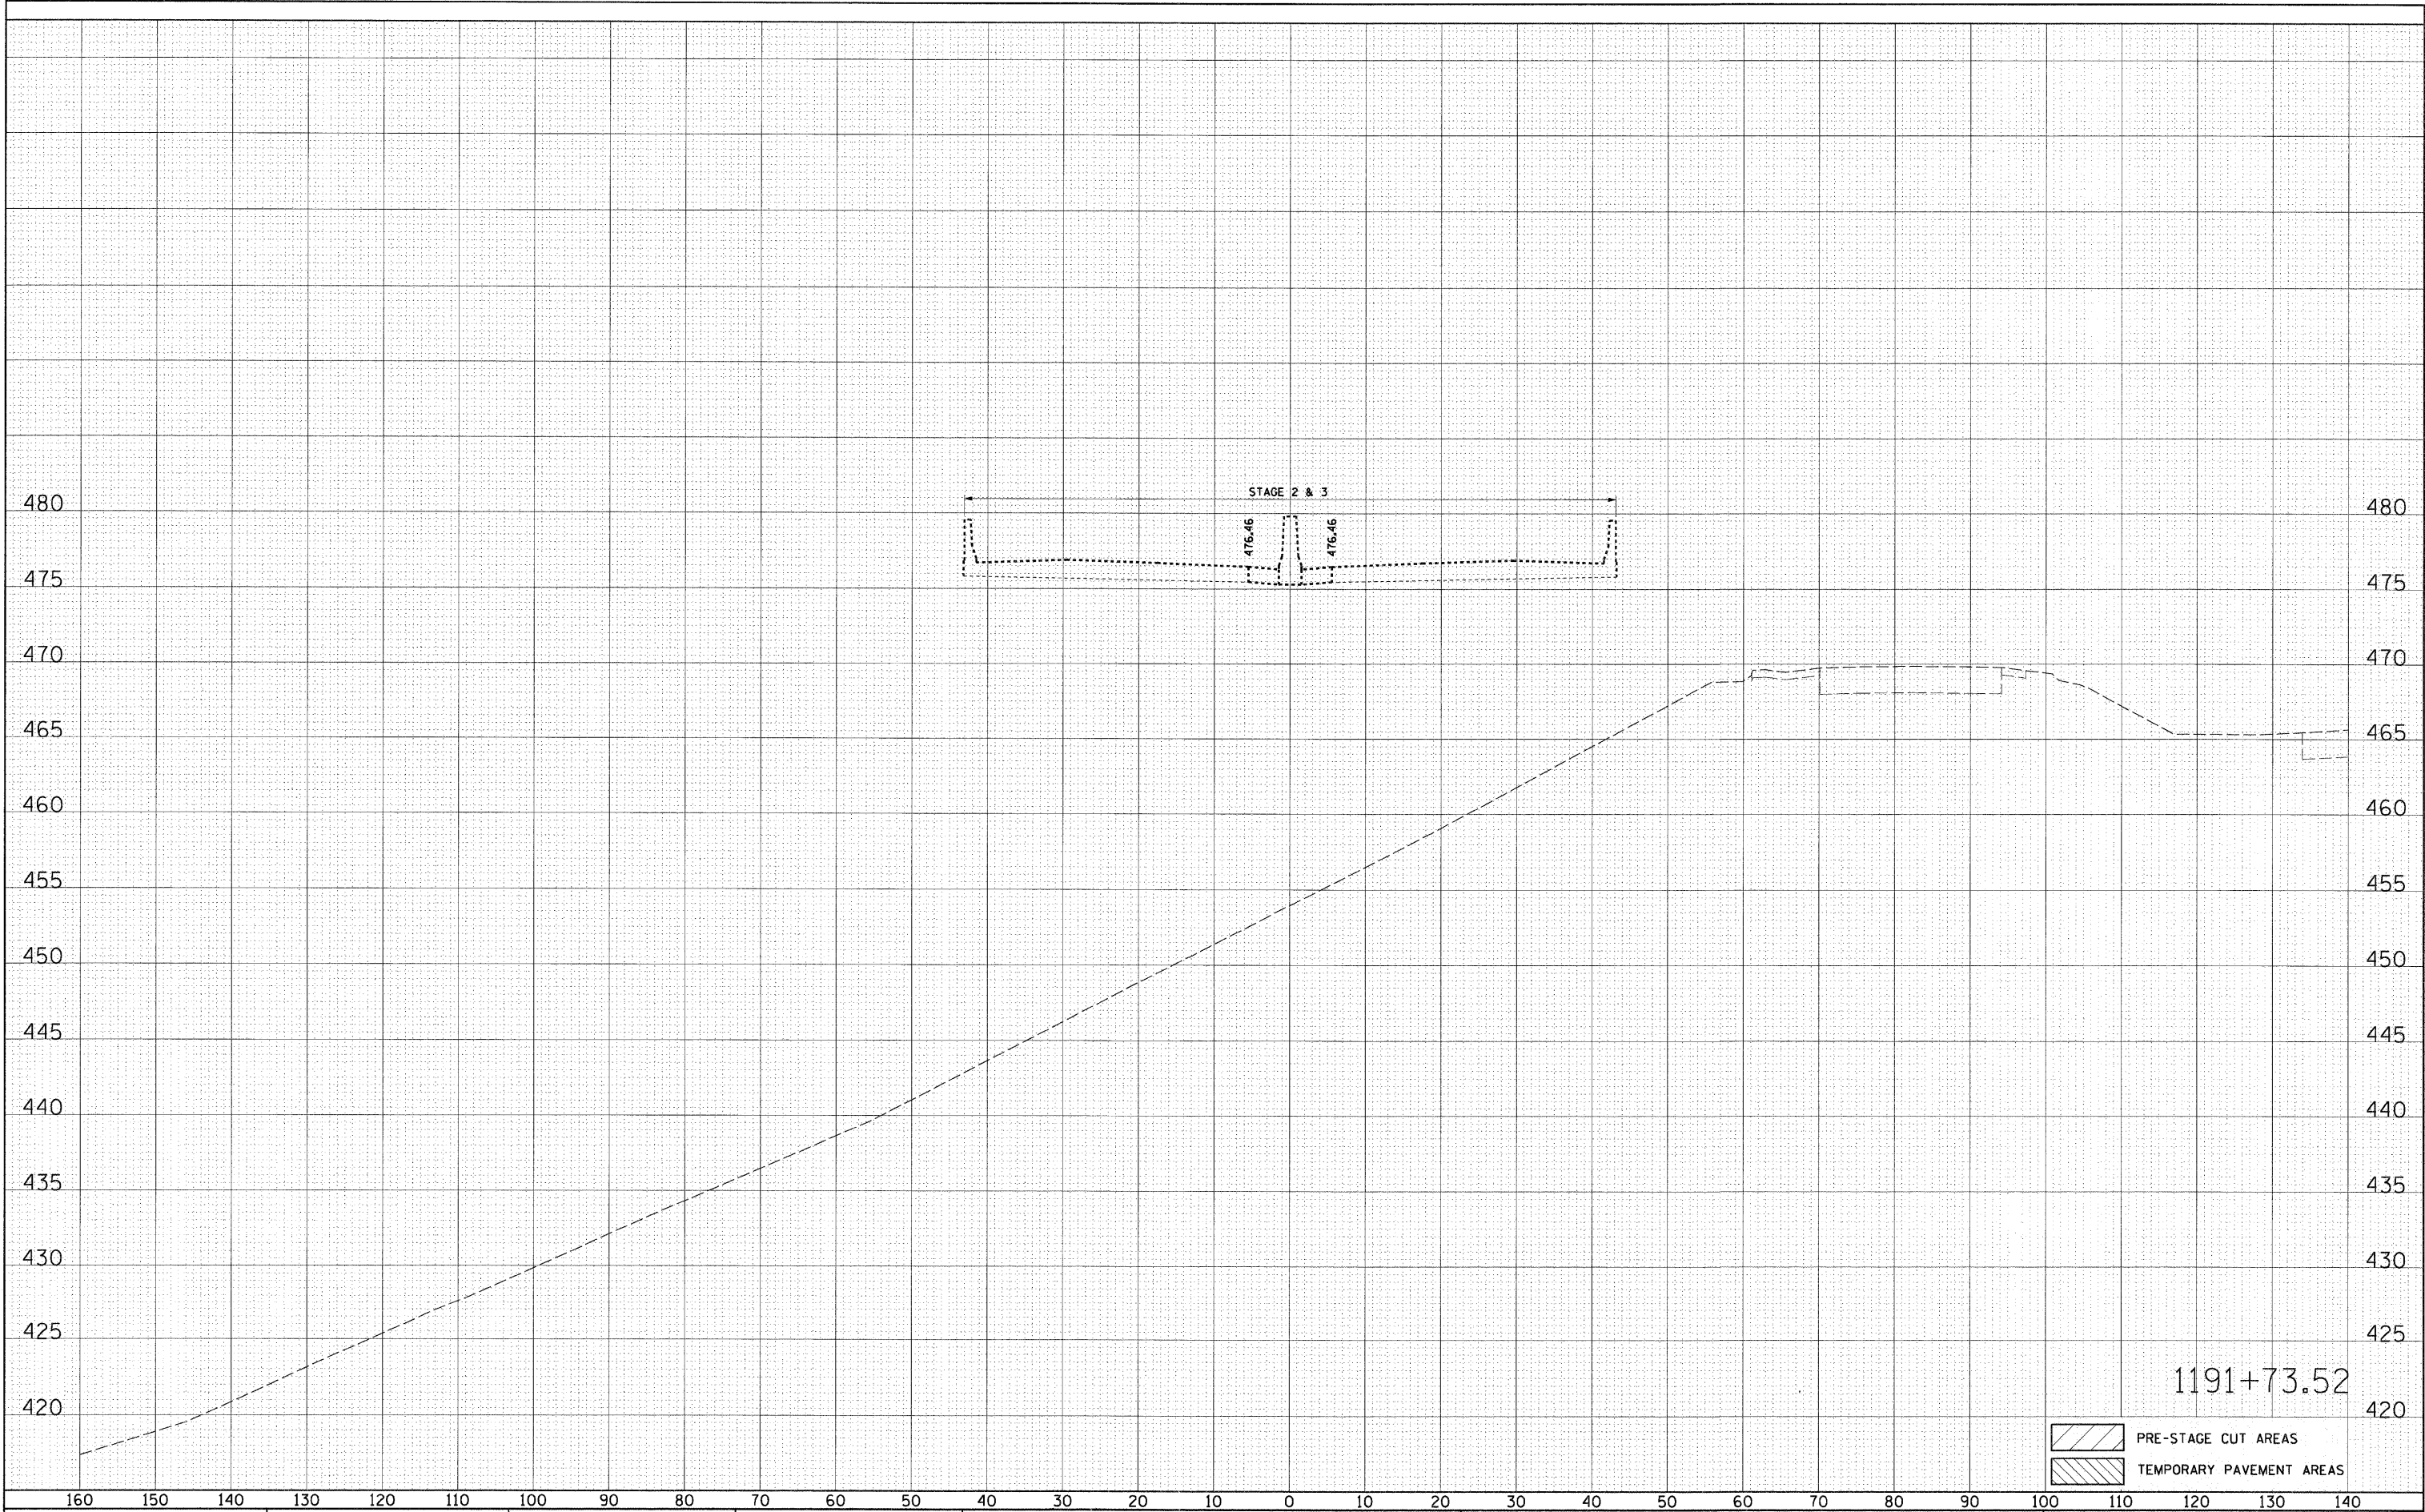


PRE-STAGE CUT AREAS

TEMPORARY PAVEMENT AREAS

FILE NAME = D876D91-sht-xs-270.dgn	USER NAME = malopez	DESIGNED SJM	REVISED -	STATE OF ILLINOIS DEPARTMENT OF TRANSPORTATION	CROSS SECTIONS INTERSTATE I-270					F.A.I. RTE.	SECTION	COUNTY	TOTAL SHEETS	SHEET NO.		
		DRAWN BAH	REVISED -							270	60-1B-1	MADISON	712	583		
	PLOT SCALE = %SCALE%	CHECKED -	REVISED -									CONTRACT NO. 76A91				
	PLOT DATE = 3/17/2011	DATE -	REVISED -													
								SCALE:	SHEET NO.	OF	SHEETS	STA. 1191+73.52 TO STA. 1191+73.52		ILLINOIS FED. AID PROJECT		


FINAL SURVEY	SURVEYED PLOTTED	BY	DATE
NOTE BOOK	TEMPLATE		
	AREAS		
NO.	AREAS CHECKED		

ORIGINAL SURVEY		BY	DATE
SURVEYED			
PLOTTED			
TEMPLATE			
AREAS			
CHECKED			
NO.			

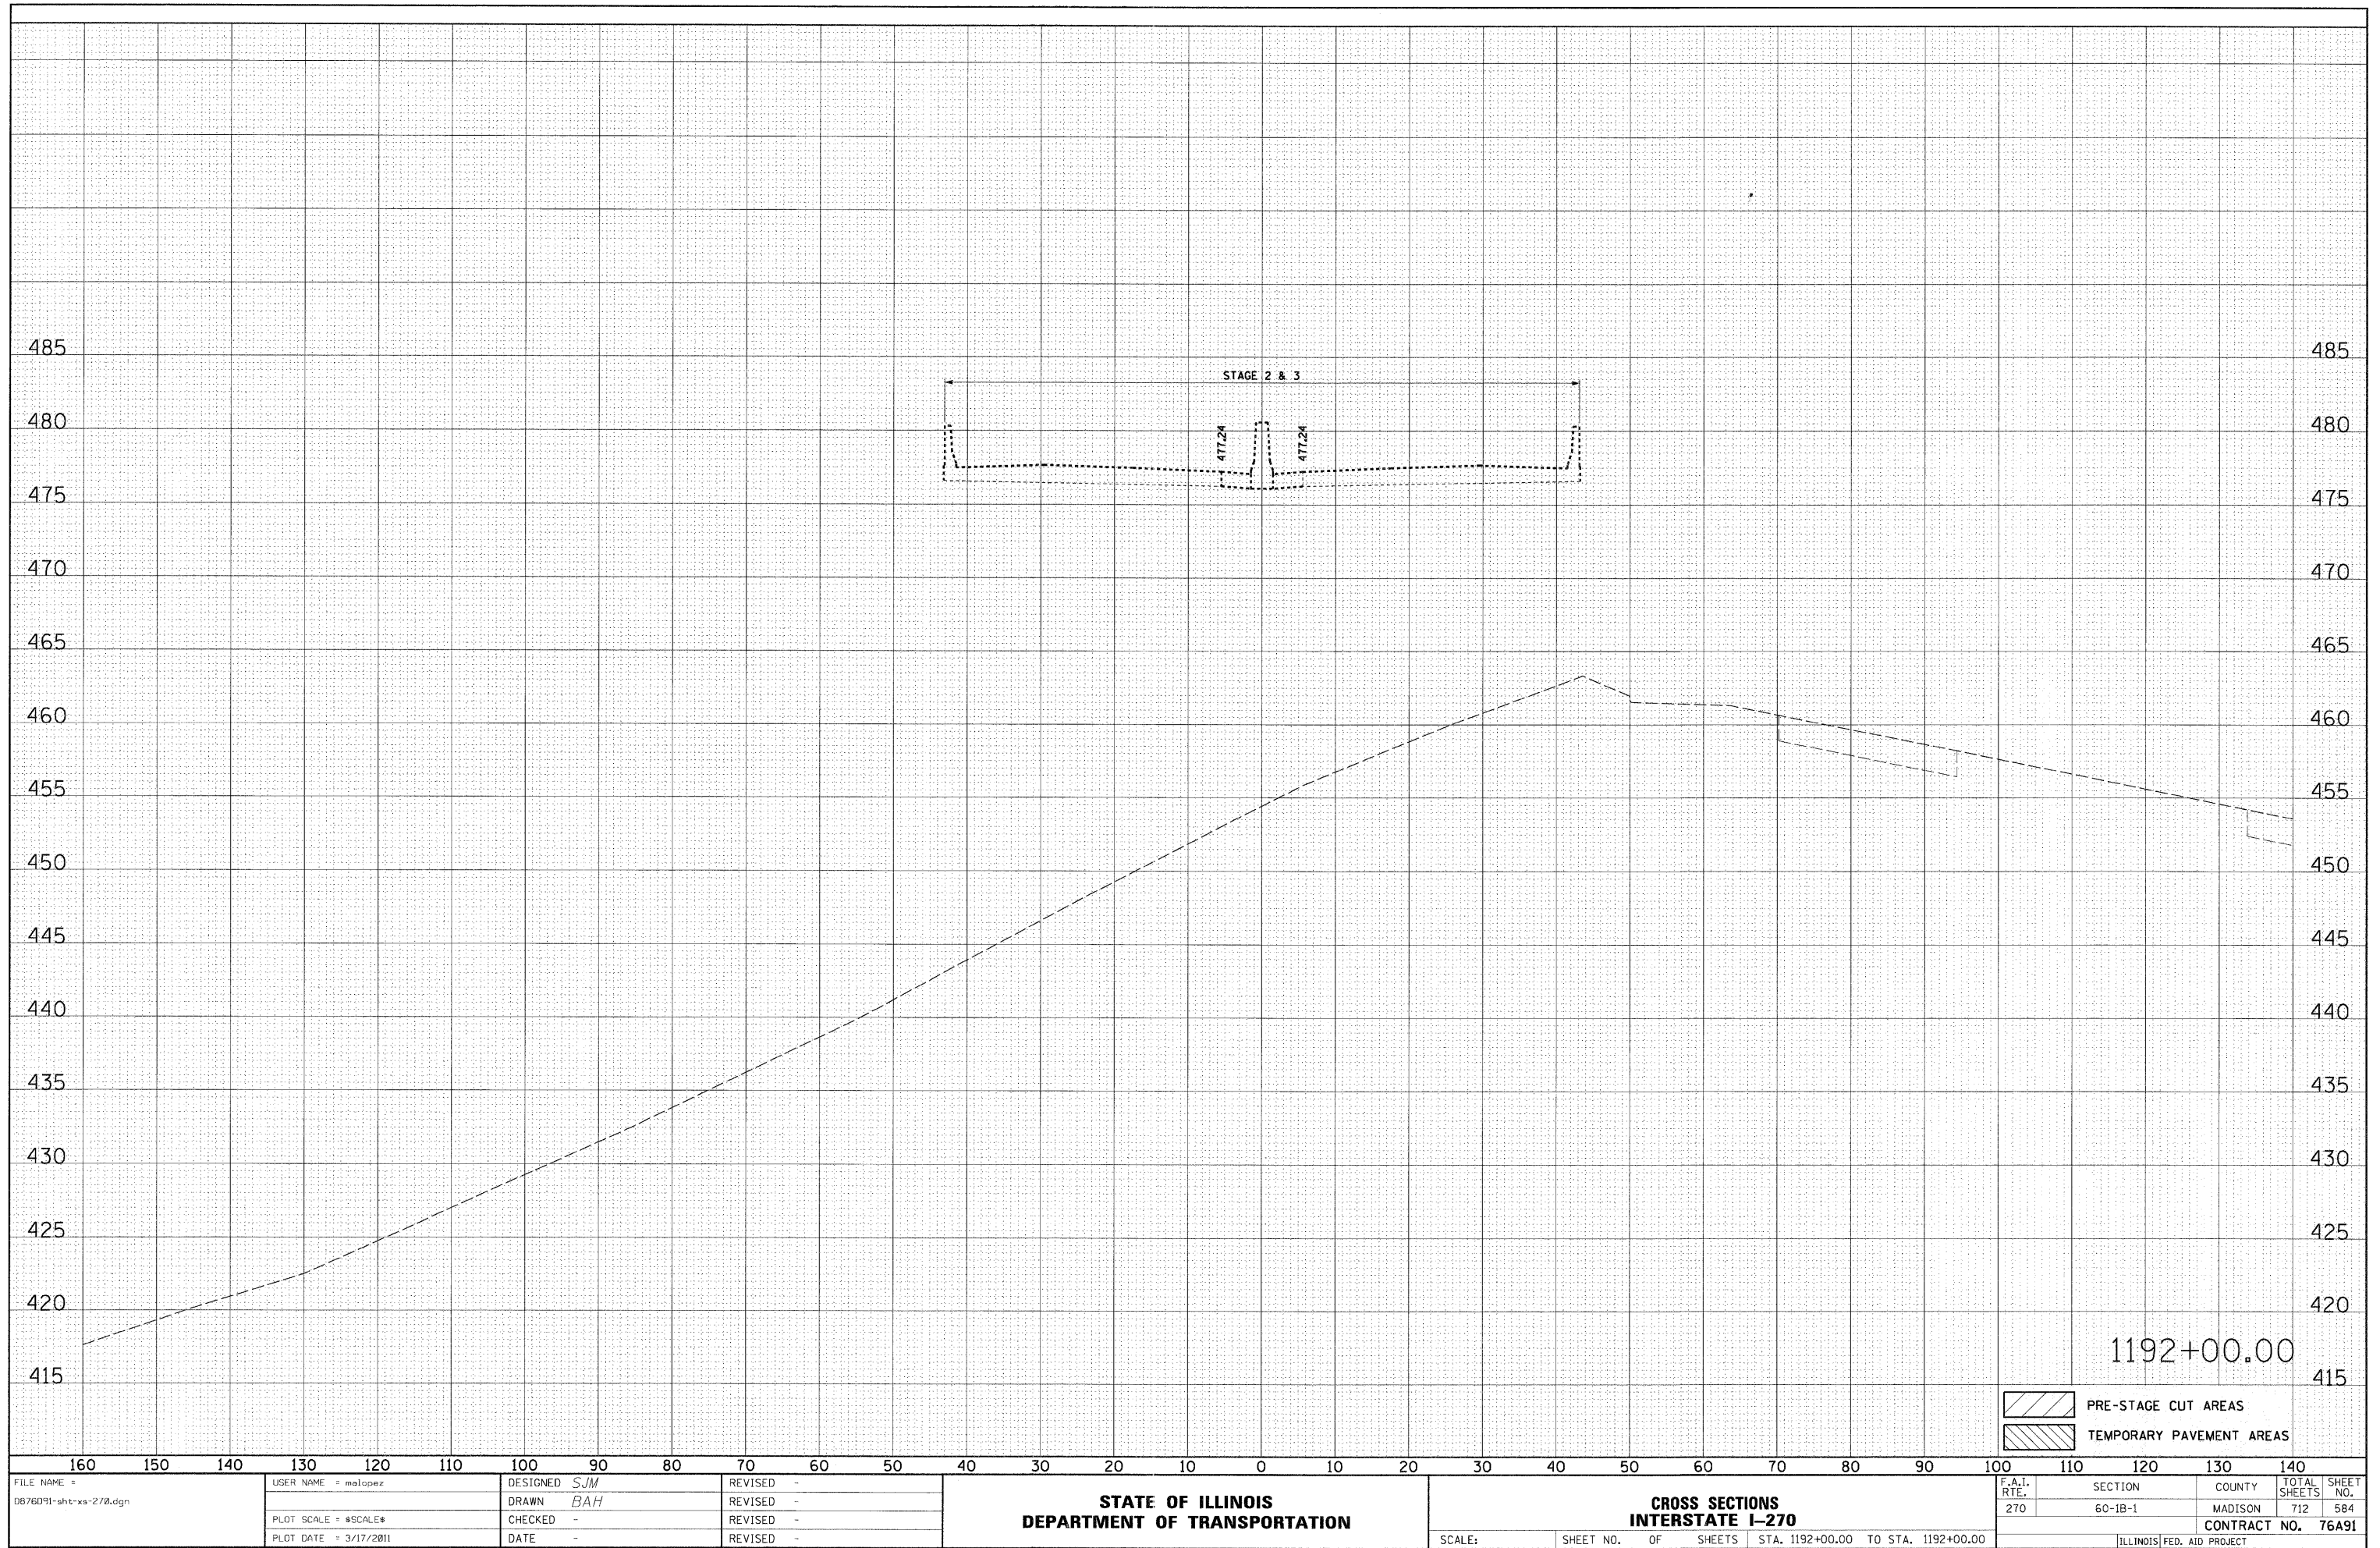

FINAL SURVEY	SURVEYED	BY	DATE
NOTE BOOK	PLOTTED		
NO.	TEMPLATE		
	AREAS		
	CHECKED		


ORIGINAL SURVEY	SURVEYED	BY	DATE
NOTE BOOK	PLOTTED		
NO.	TEMPLATE		
	AREAS		
	CHECKED		

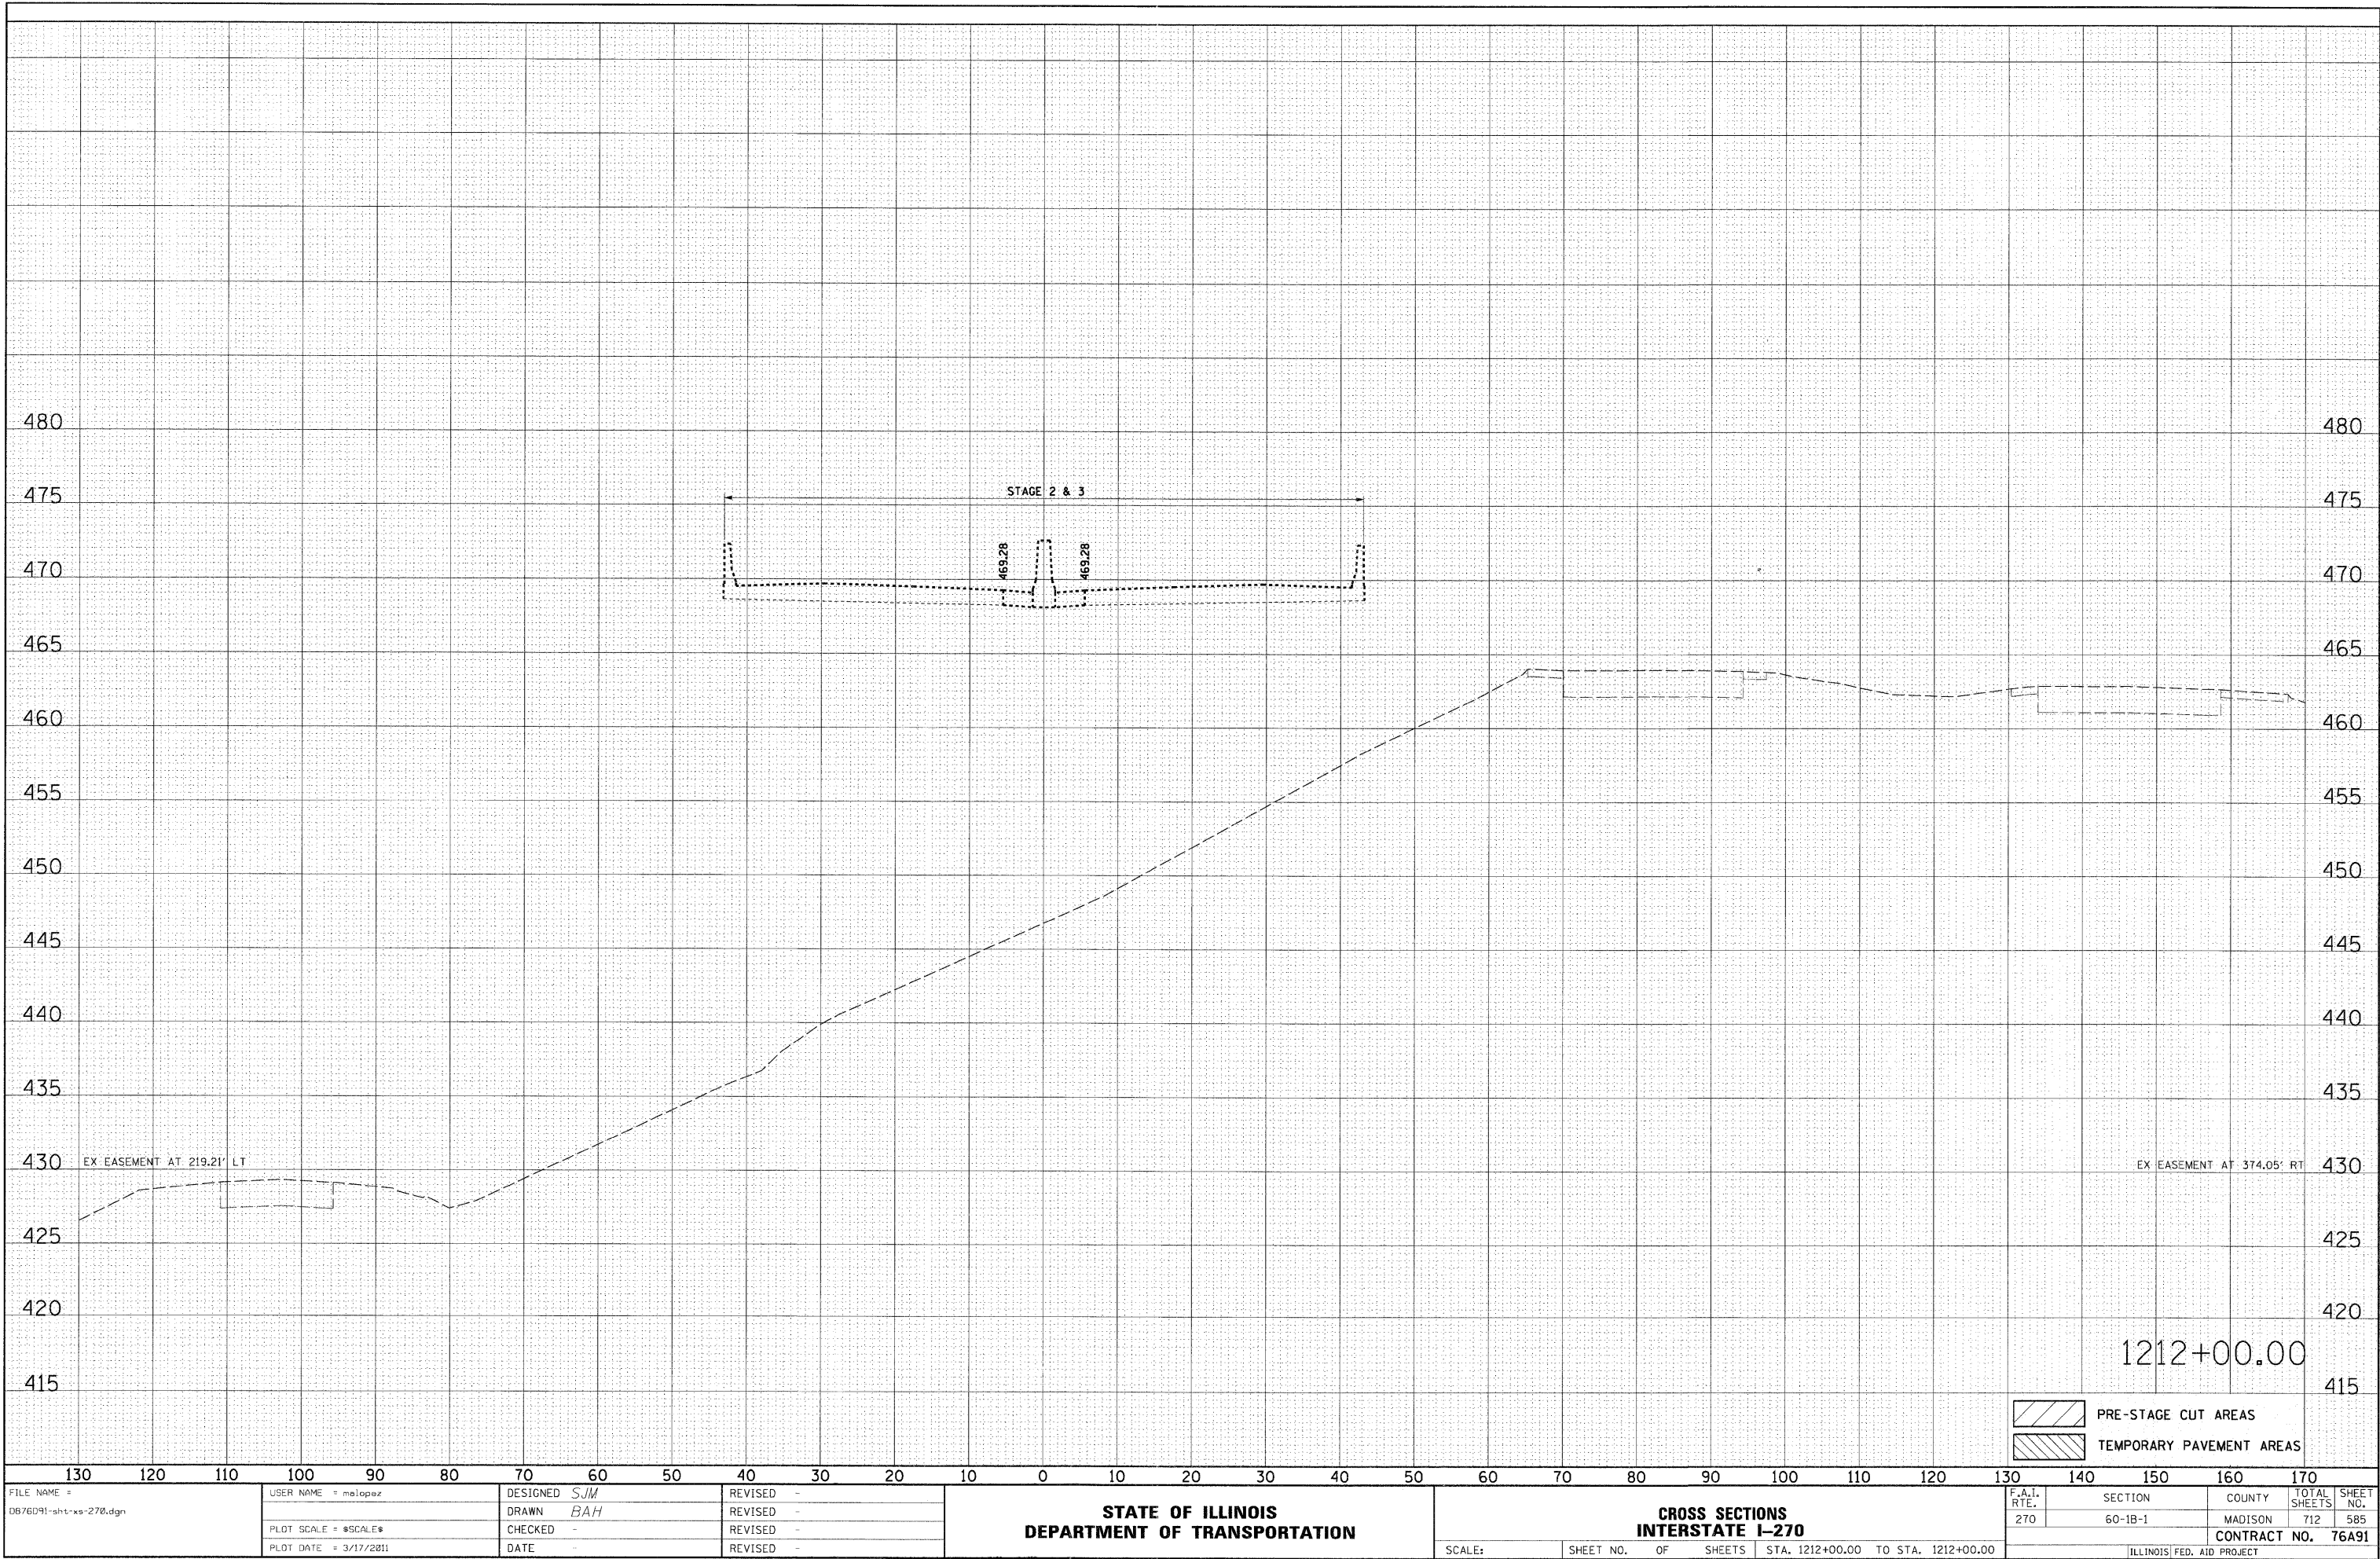

FILE NAME = DB76D91-shr-xr-270.dgn	USER NAME = malopez	DESIGNED SJM	REVISED -	STATE OF ILLINOIS DEPARTMENT OF TRANSPORTATION	CROSS SECTIONS INTERSTATE I-270	SCALE: SHEET NO. OF SHEETS STA. 1212+00.00 TO STA. 1212+00.00	F.A.I. RTE. 270	SECTION	COUNTY	TOTAL SHEETS	SHEET NO.
		DRAWN BAH	REVISED -					60-1B-1	MADISON	712	585
		CHECKED -	REVISED -					CONTRACT NO. 76A91			
		DATE -	REVISED -					ILLINOIS FED. AID PROJECT			


FINAL SURVEY	SURVEYED	BY	DATE
NOTE BOOK	PLOTTED		
NO.	TEMPLATE		
	AREAS		
	CHECKED		

ORIGINAL SURVEY	SURVEYED	BY	DATE
NOTE BOOK	PLOTTED		
NO.	TEMPLATE		
	AREAS		
	CHECKED		

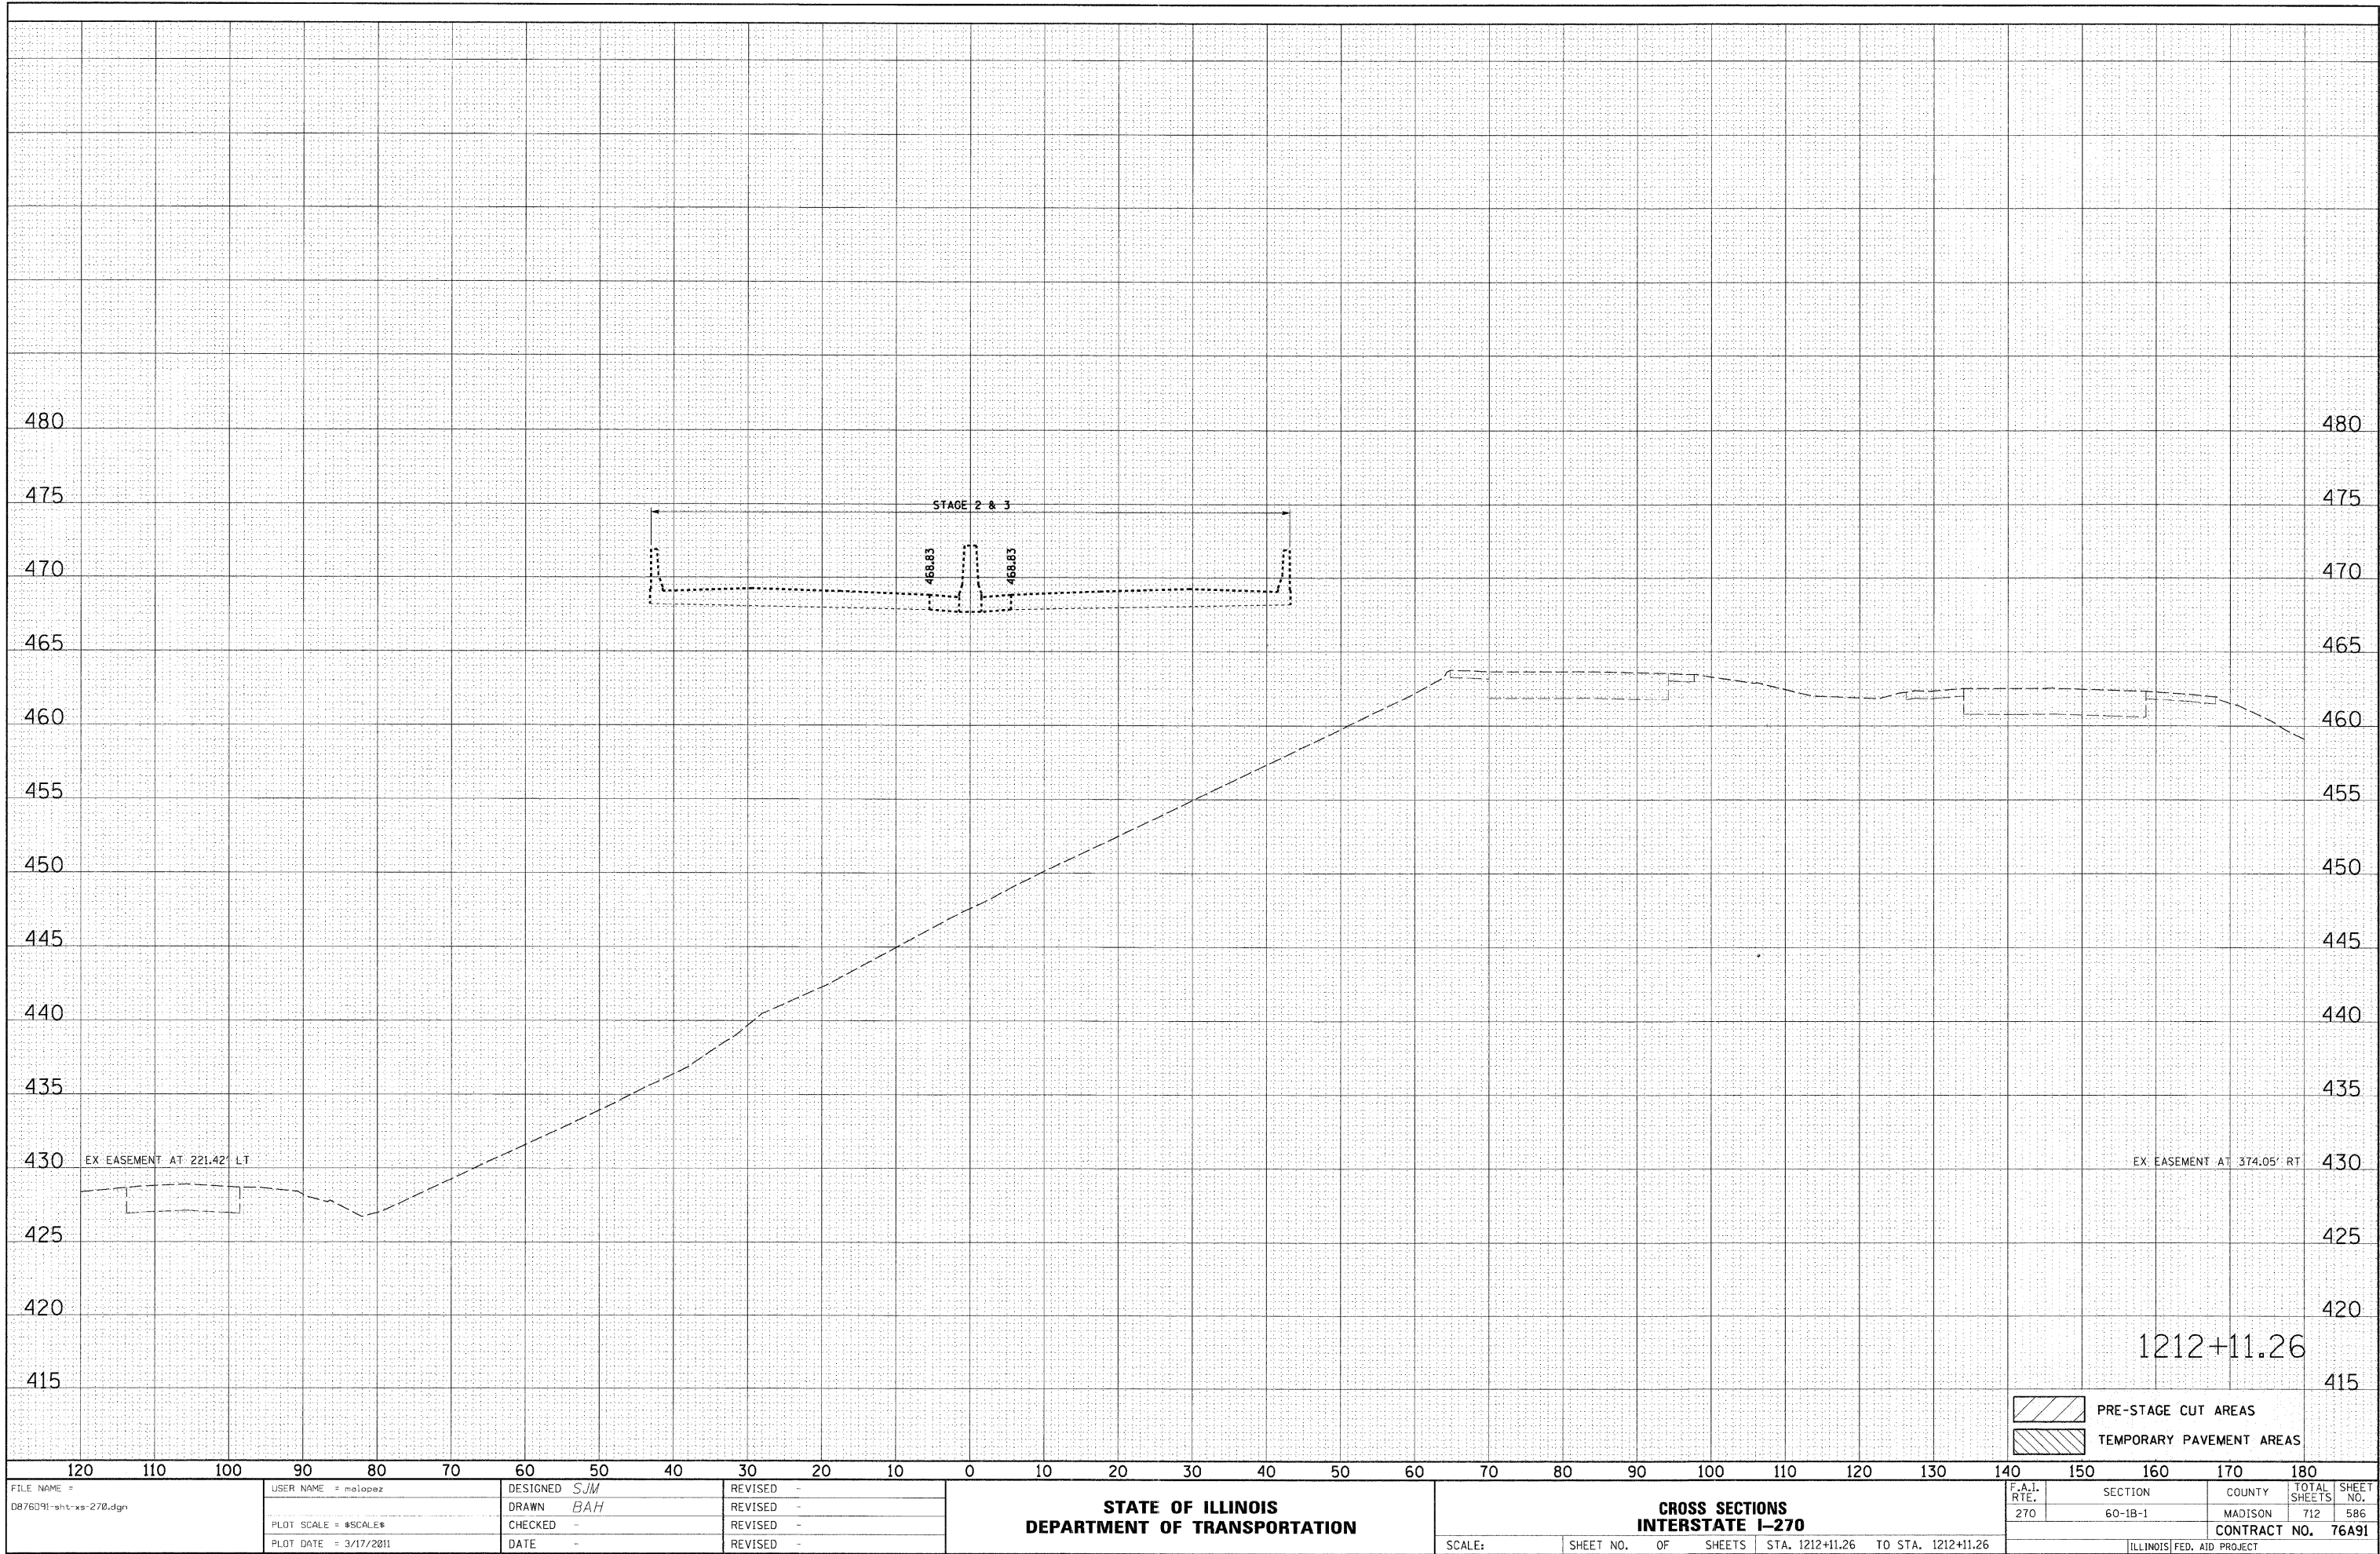


FINAL SURVEY	SURVEYED	BY	DATE
NOTE BOOK	PLOTTED		
NO.	TEMPLATE		
	AREAS		
	CHECKED		

ORIGINAL SURVEY	SURVEYED	BY	DATE
NOTE BOOK	PLOTTED		
NO.	TEMPLATE		
	AREAS		
	CHECKED		

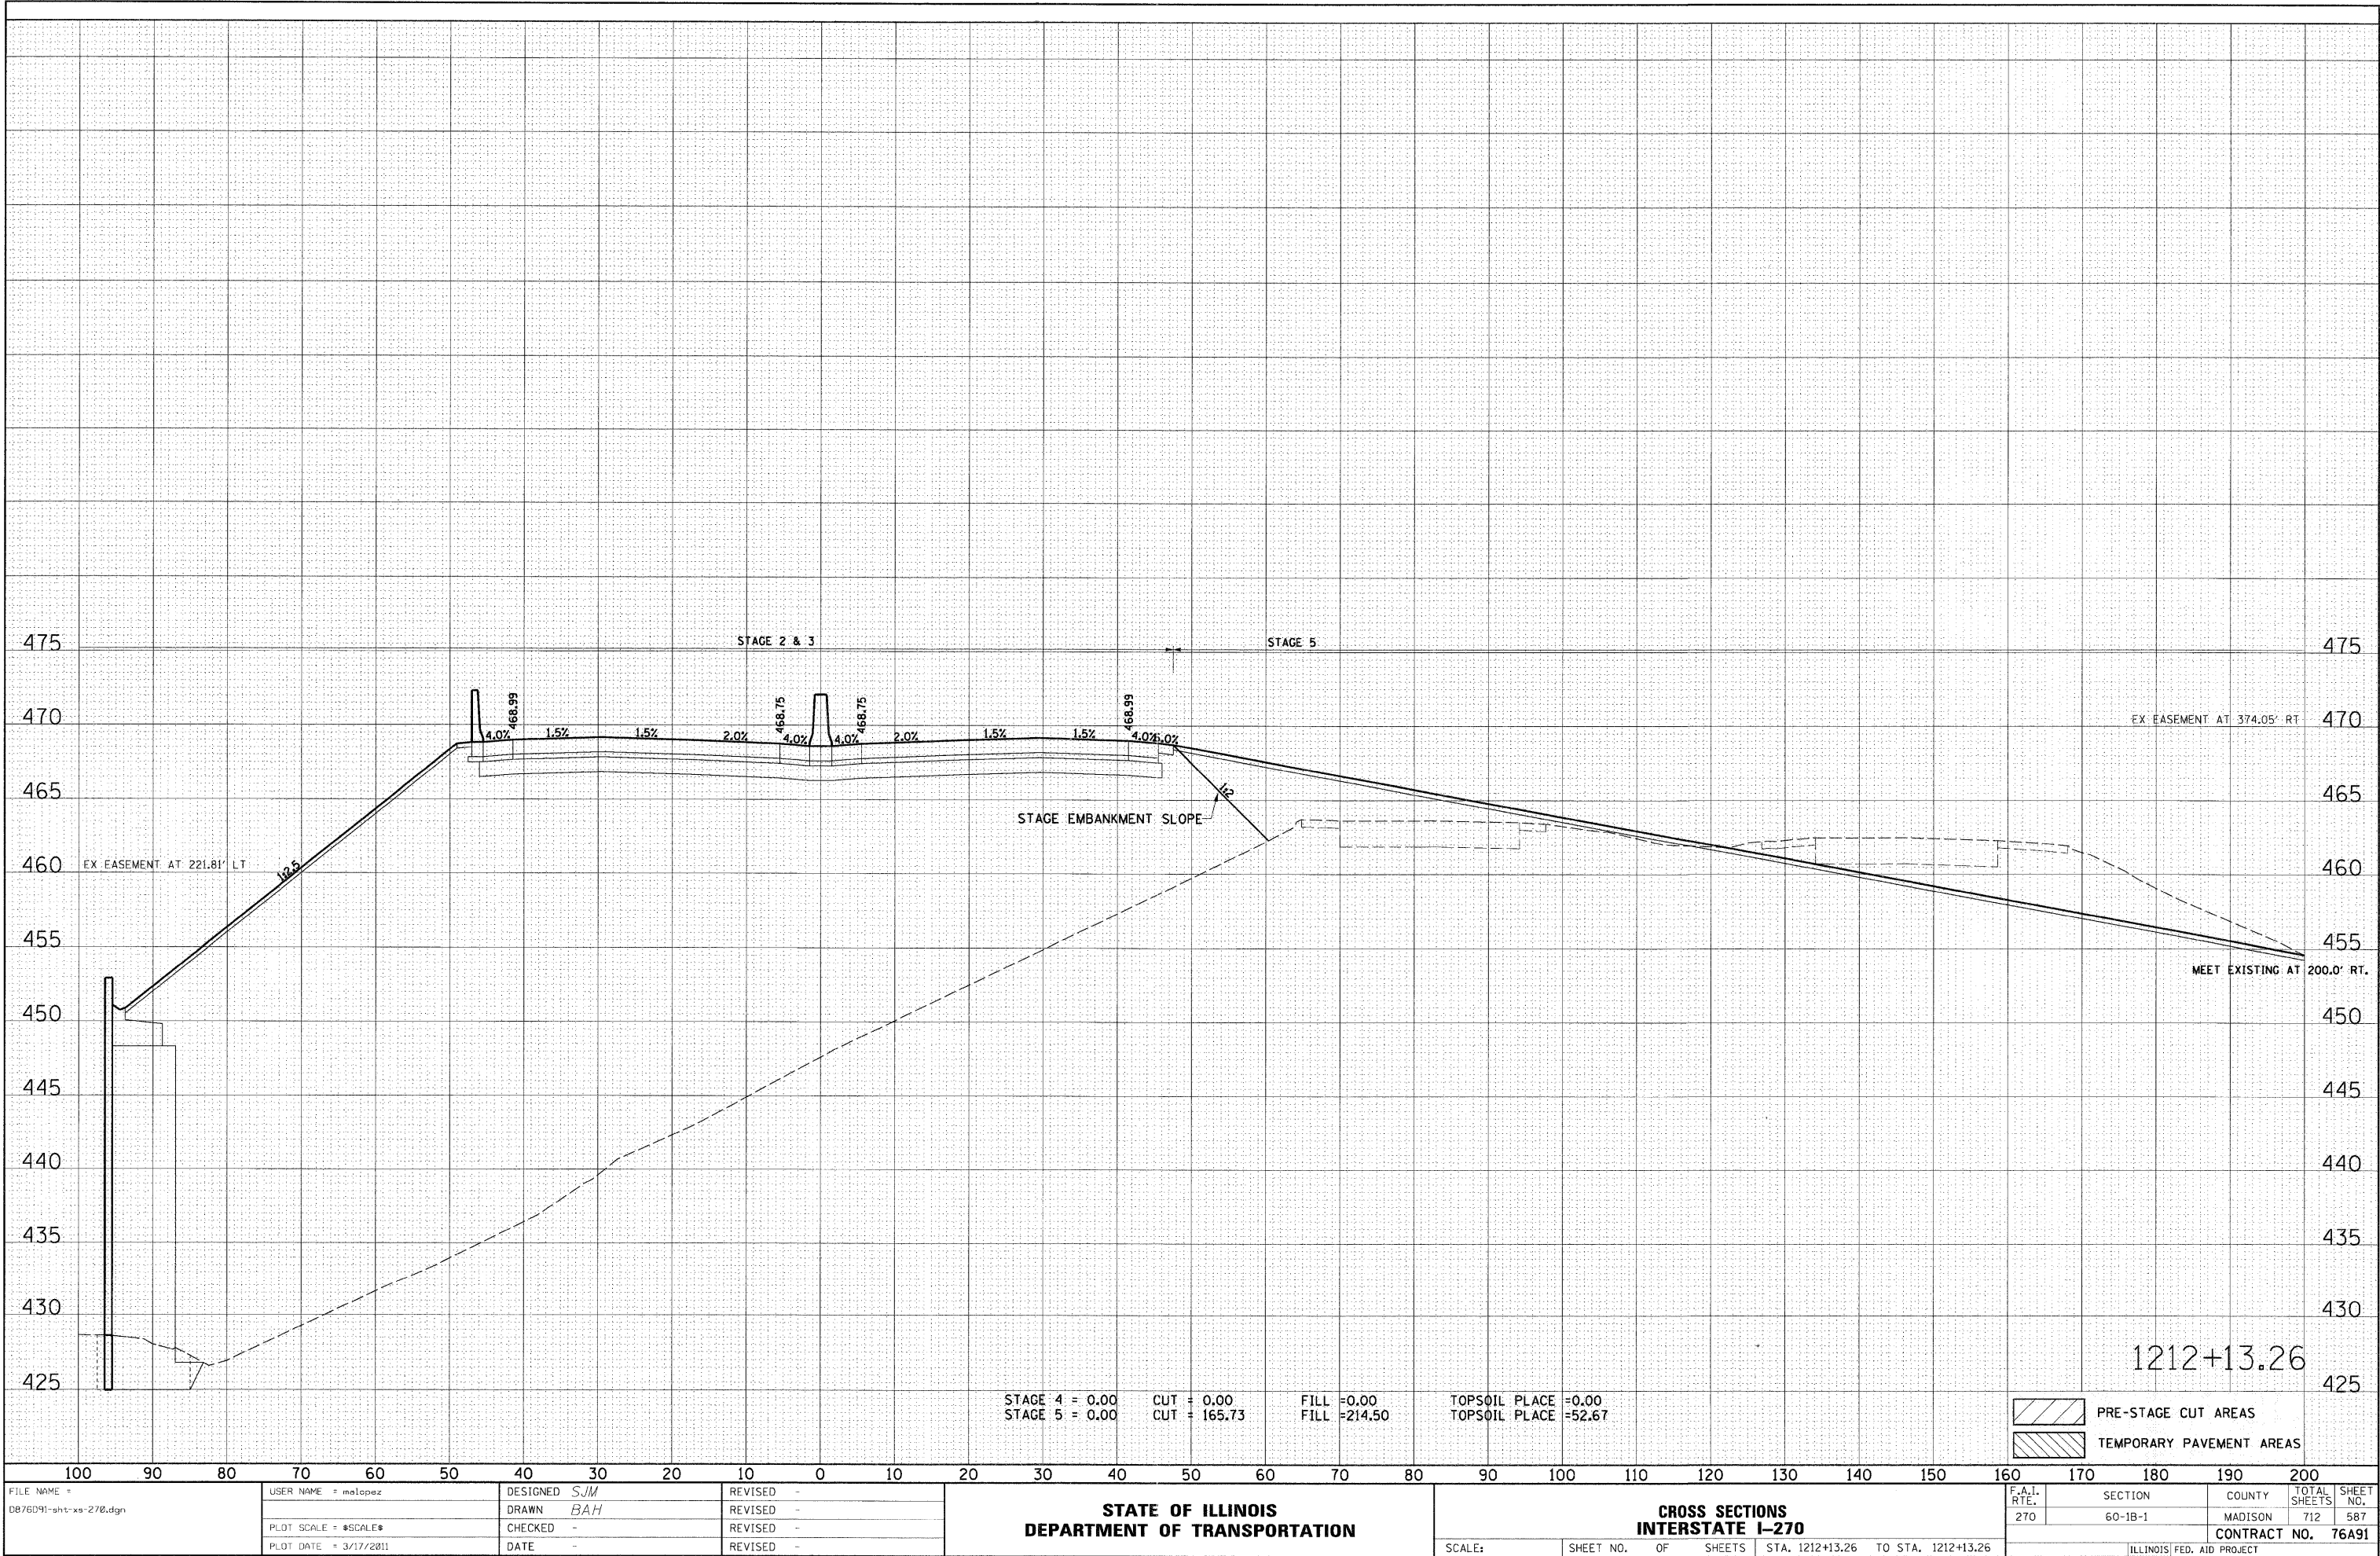


ORIGINAL SURVEY	SURVEYED _____ PLOTTED _____ TEMPLATE _____ AREAS _____ AREAS CHECKED _____	BY _____	DATE _____
NOTE BOOK			
NO.			

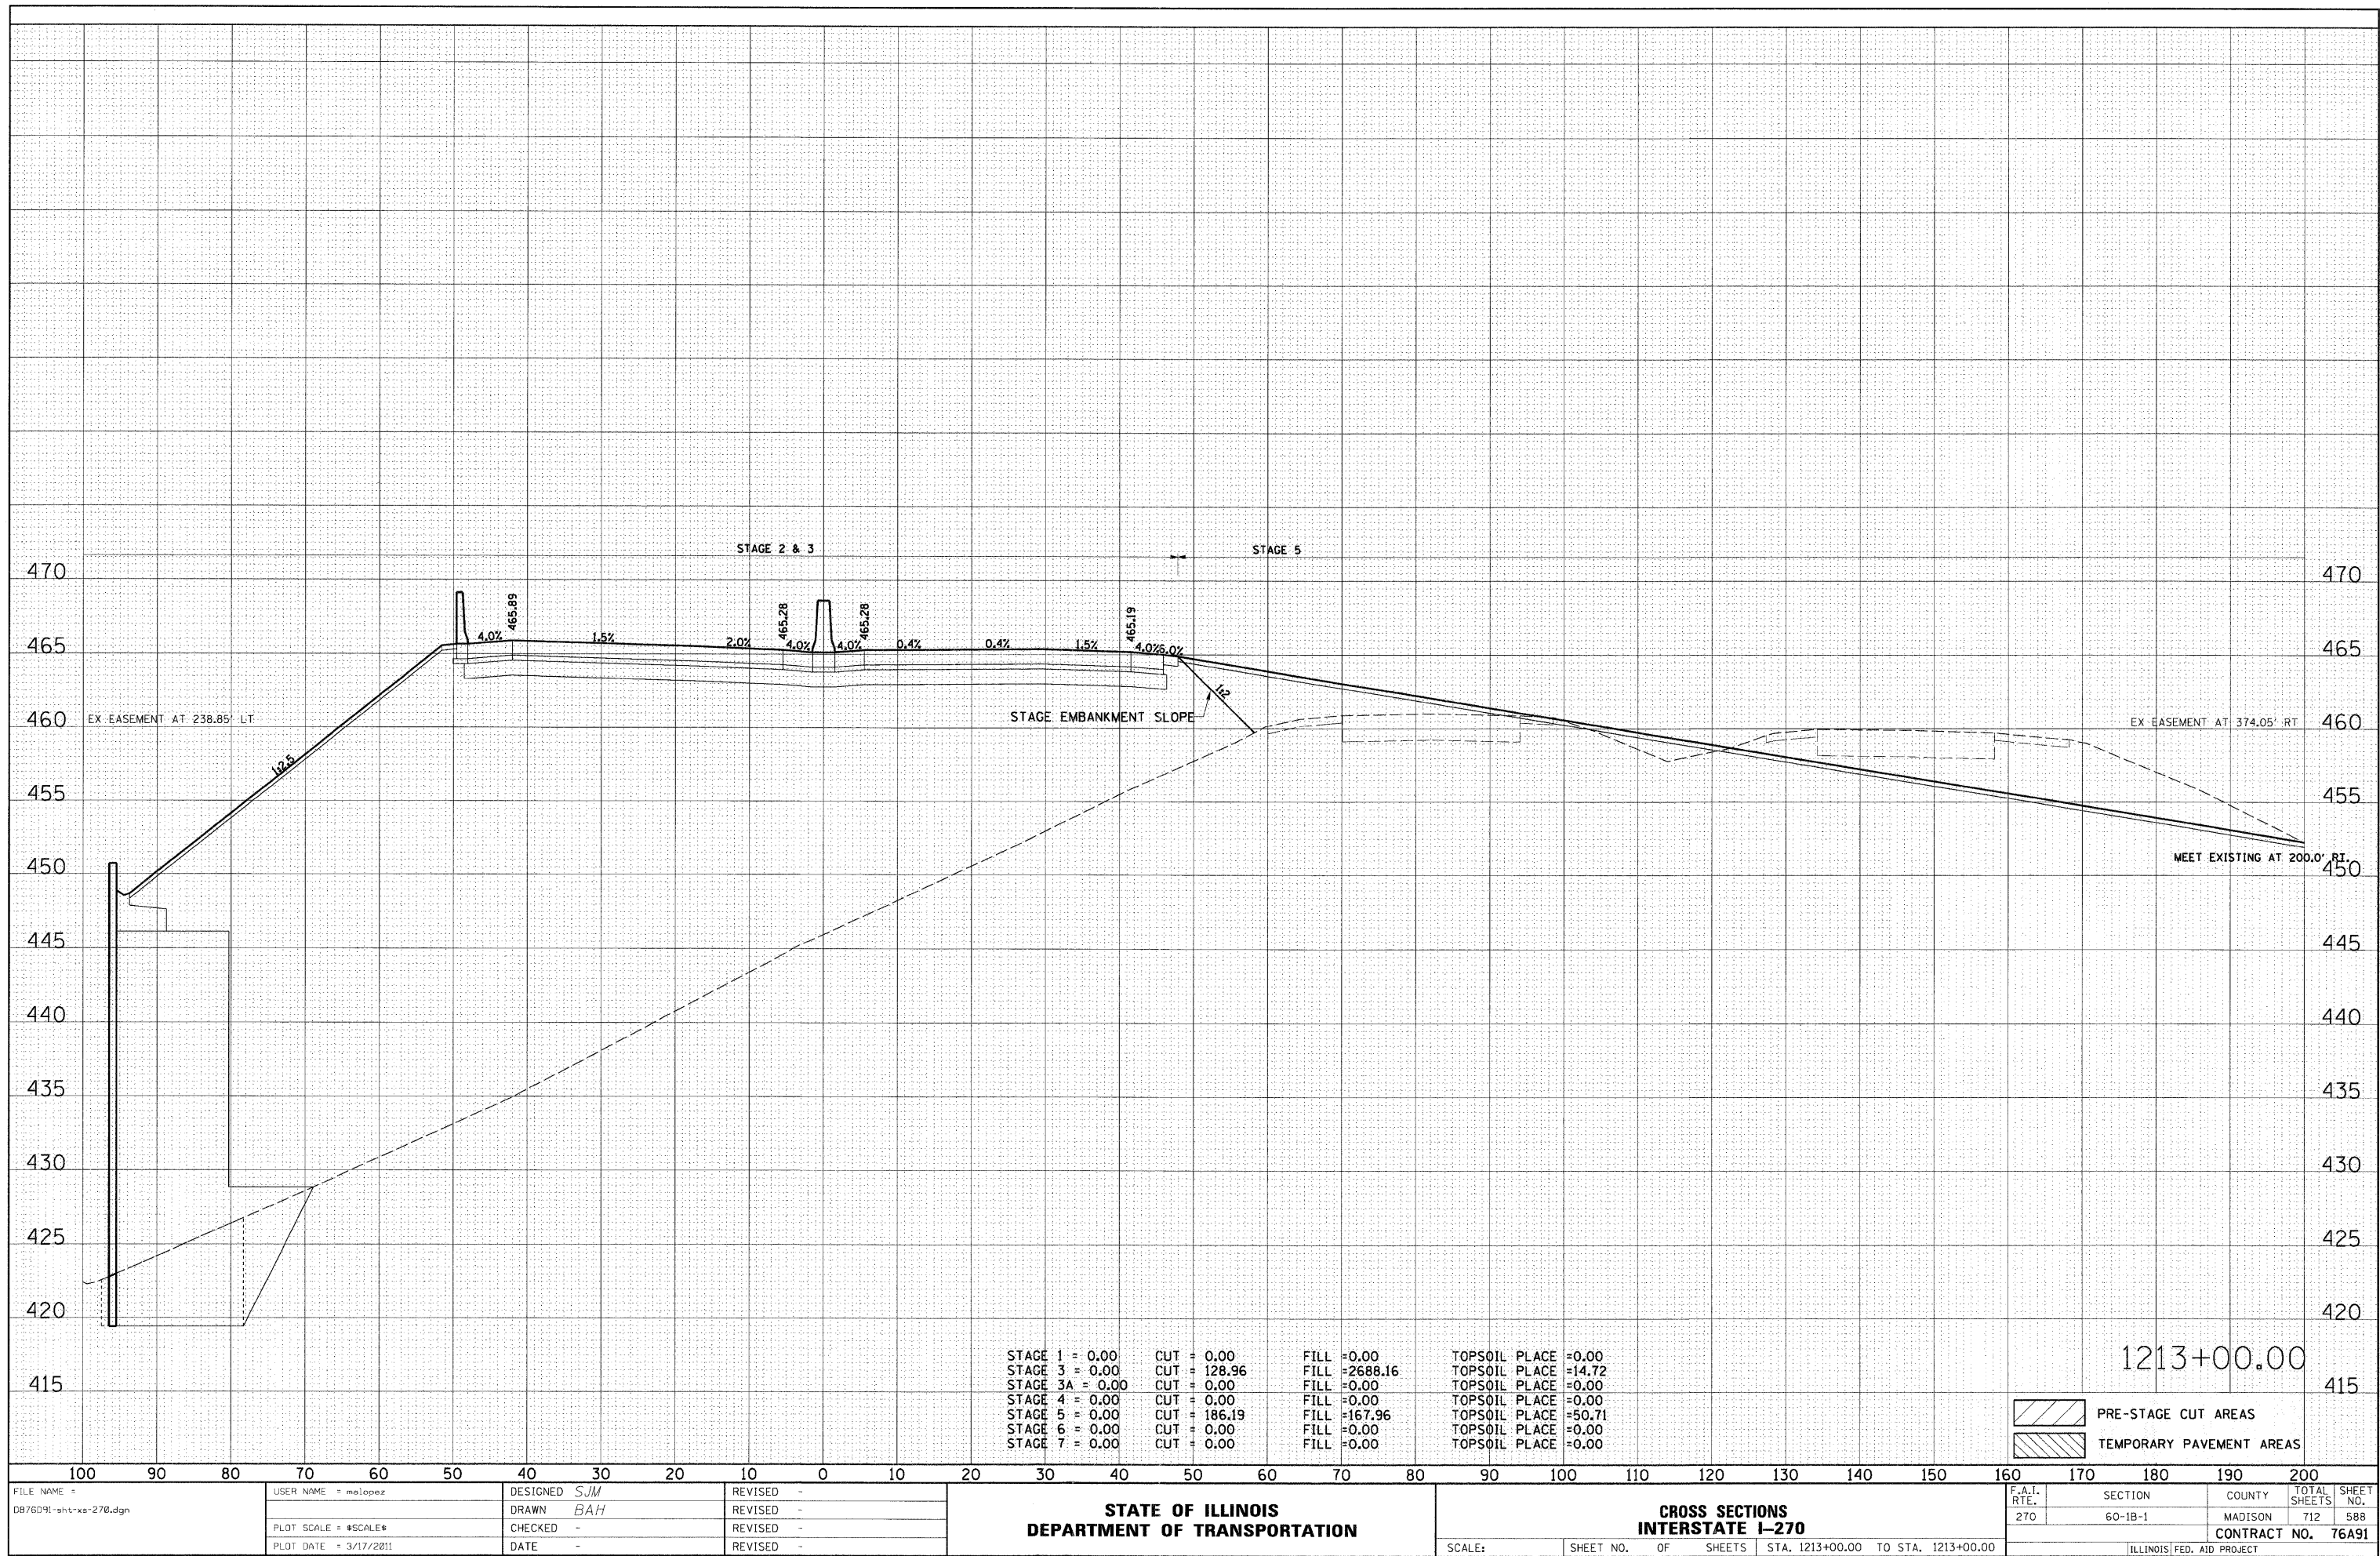


DATE	BY	SURVEYED	PLOTTED	DATE
		NOTE BOOK	TEMPLATE	
		AREAS	AREAS	
		CHECKED	CHECKED	

DATE	BY	SURVEYED	PLOTTED	DATE
		NOTE BOOK	TEMPLATE	
		AREAS	AREAS	
		CHECKED	CHECKED	

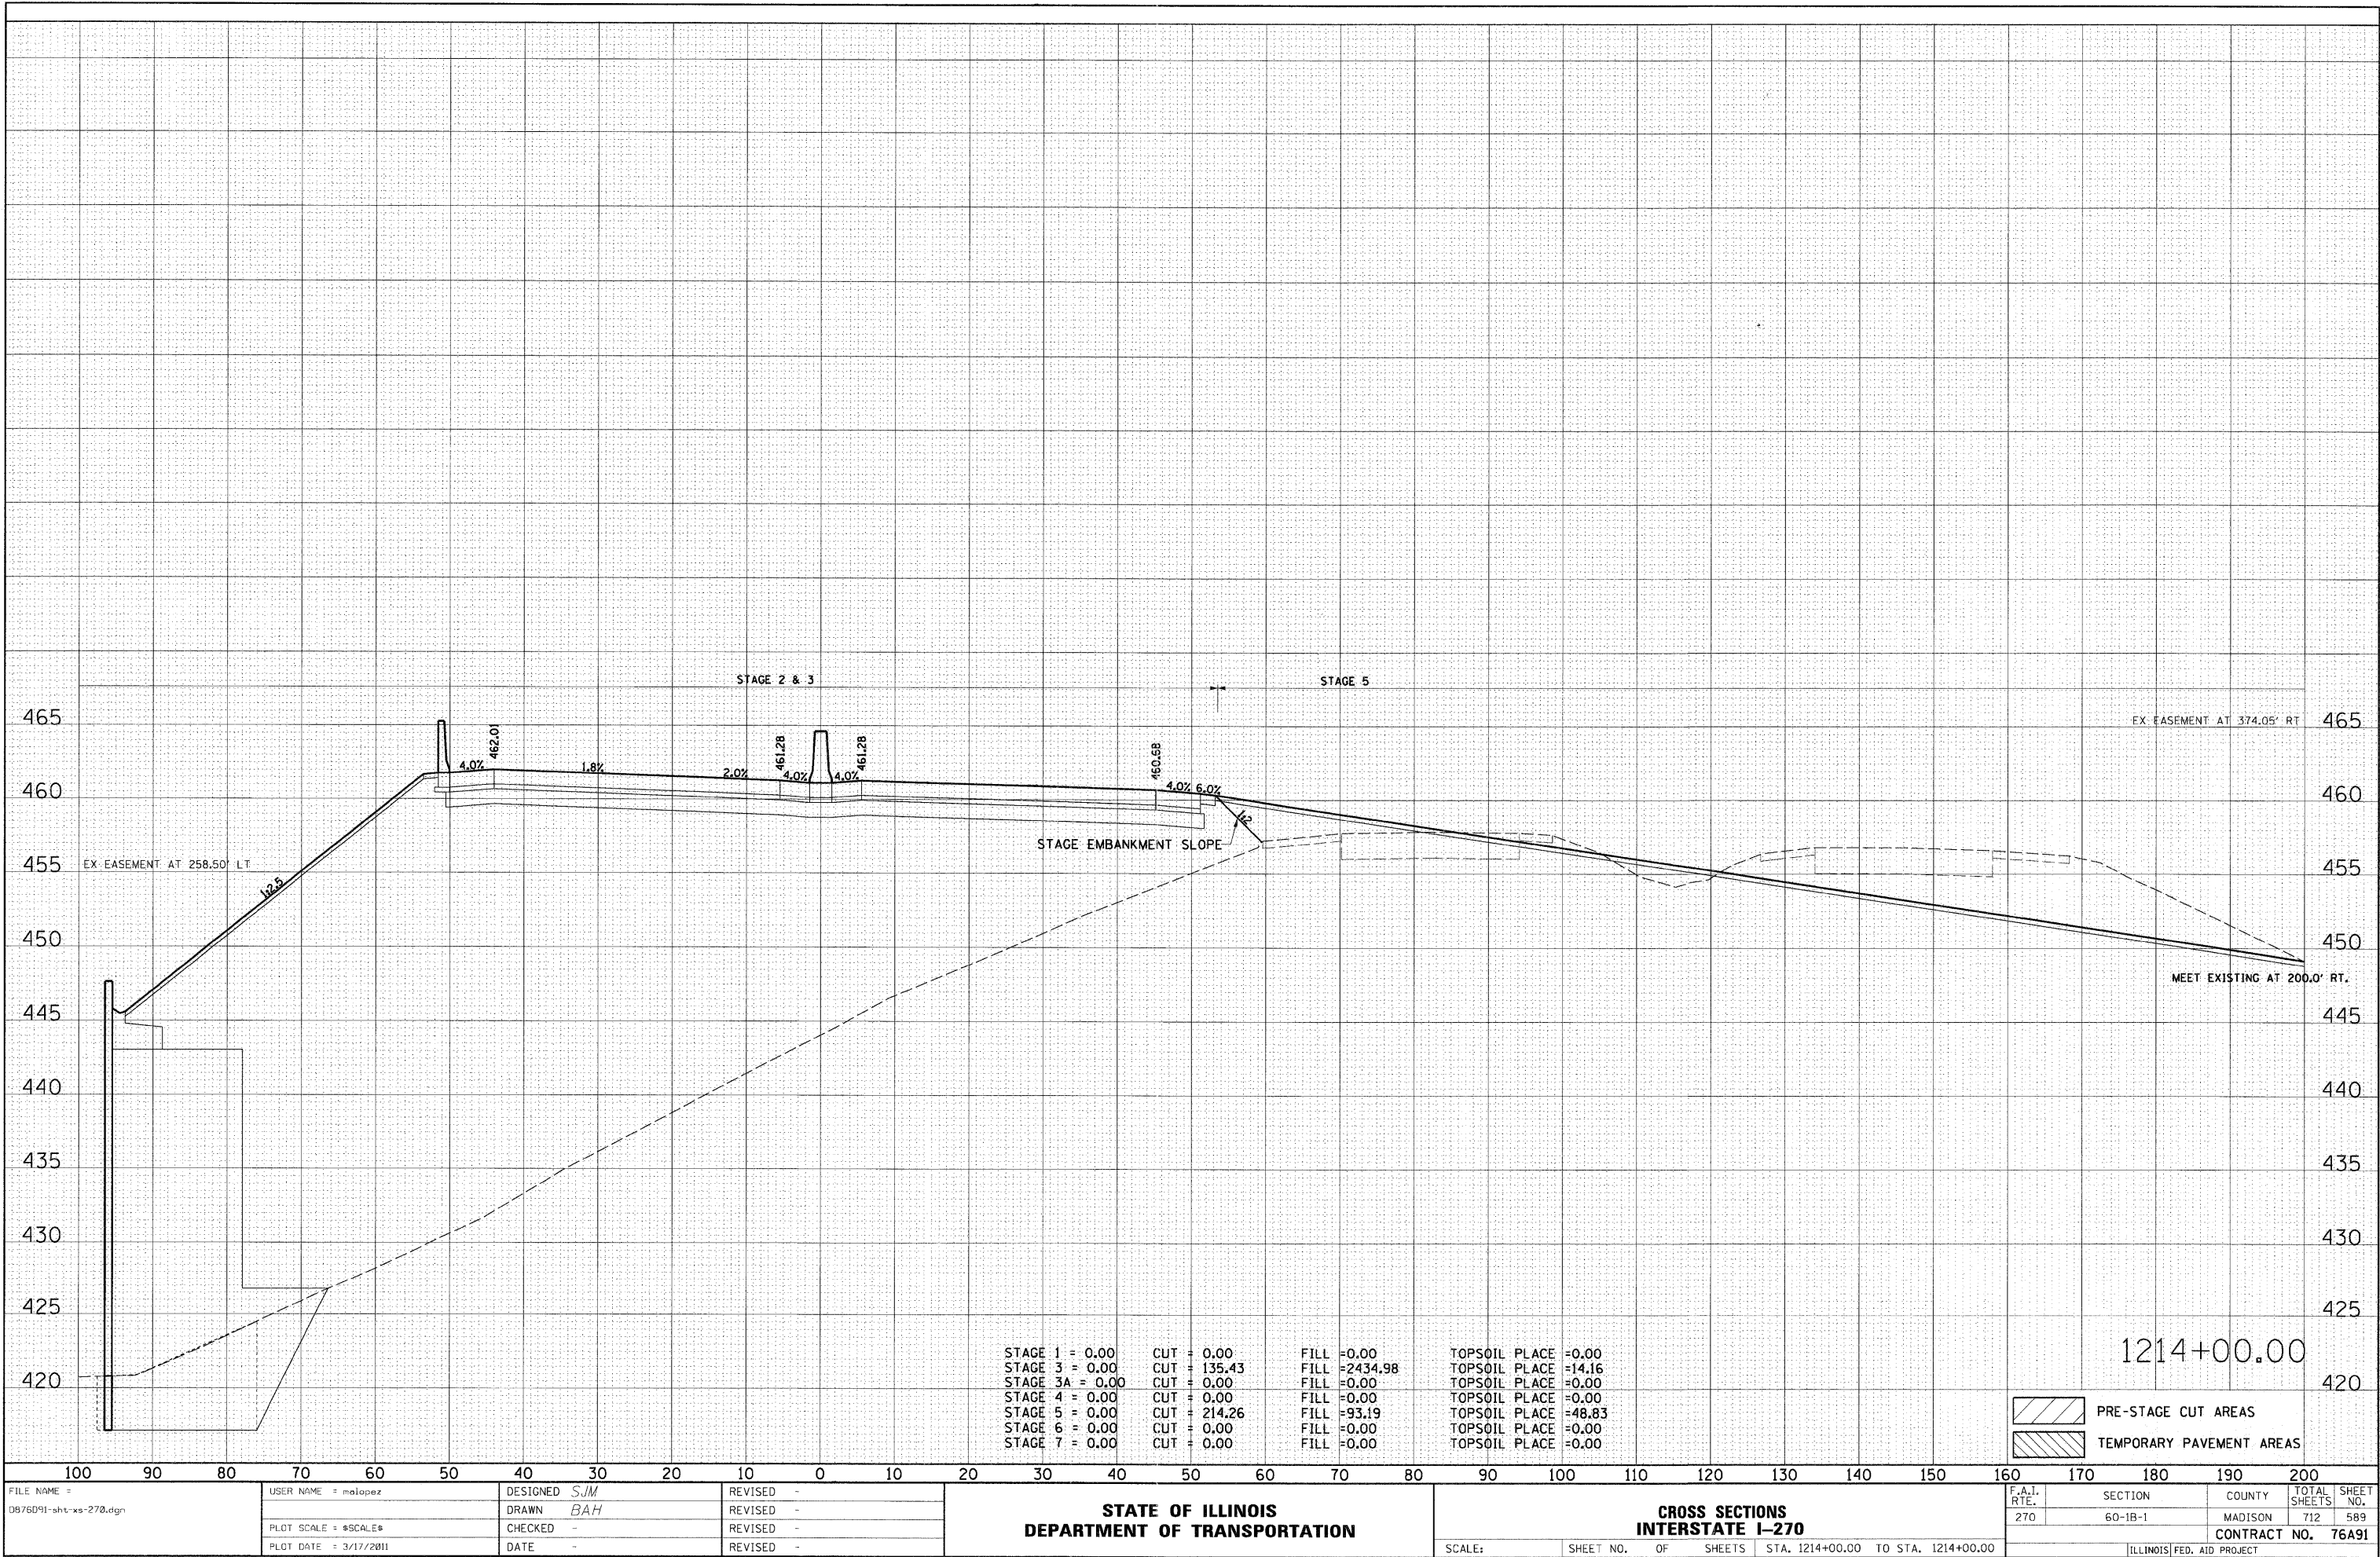


FINAL	SURVEYED	BY	DATE
SHEET	PLOTTED		
NOTE BOOK	TEMPLATE		
NO.	AREAS CHECKED		

ORIGINAL	SURVEYED	BY	DATE
SHEET	PLOTTED		
NOTE BOOK	TEMPLATE		
NO.	AREAS CHECKED		

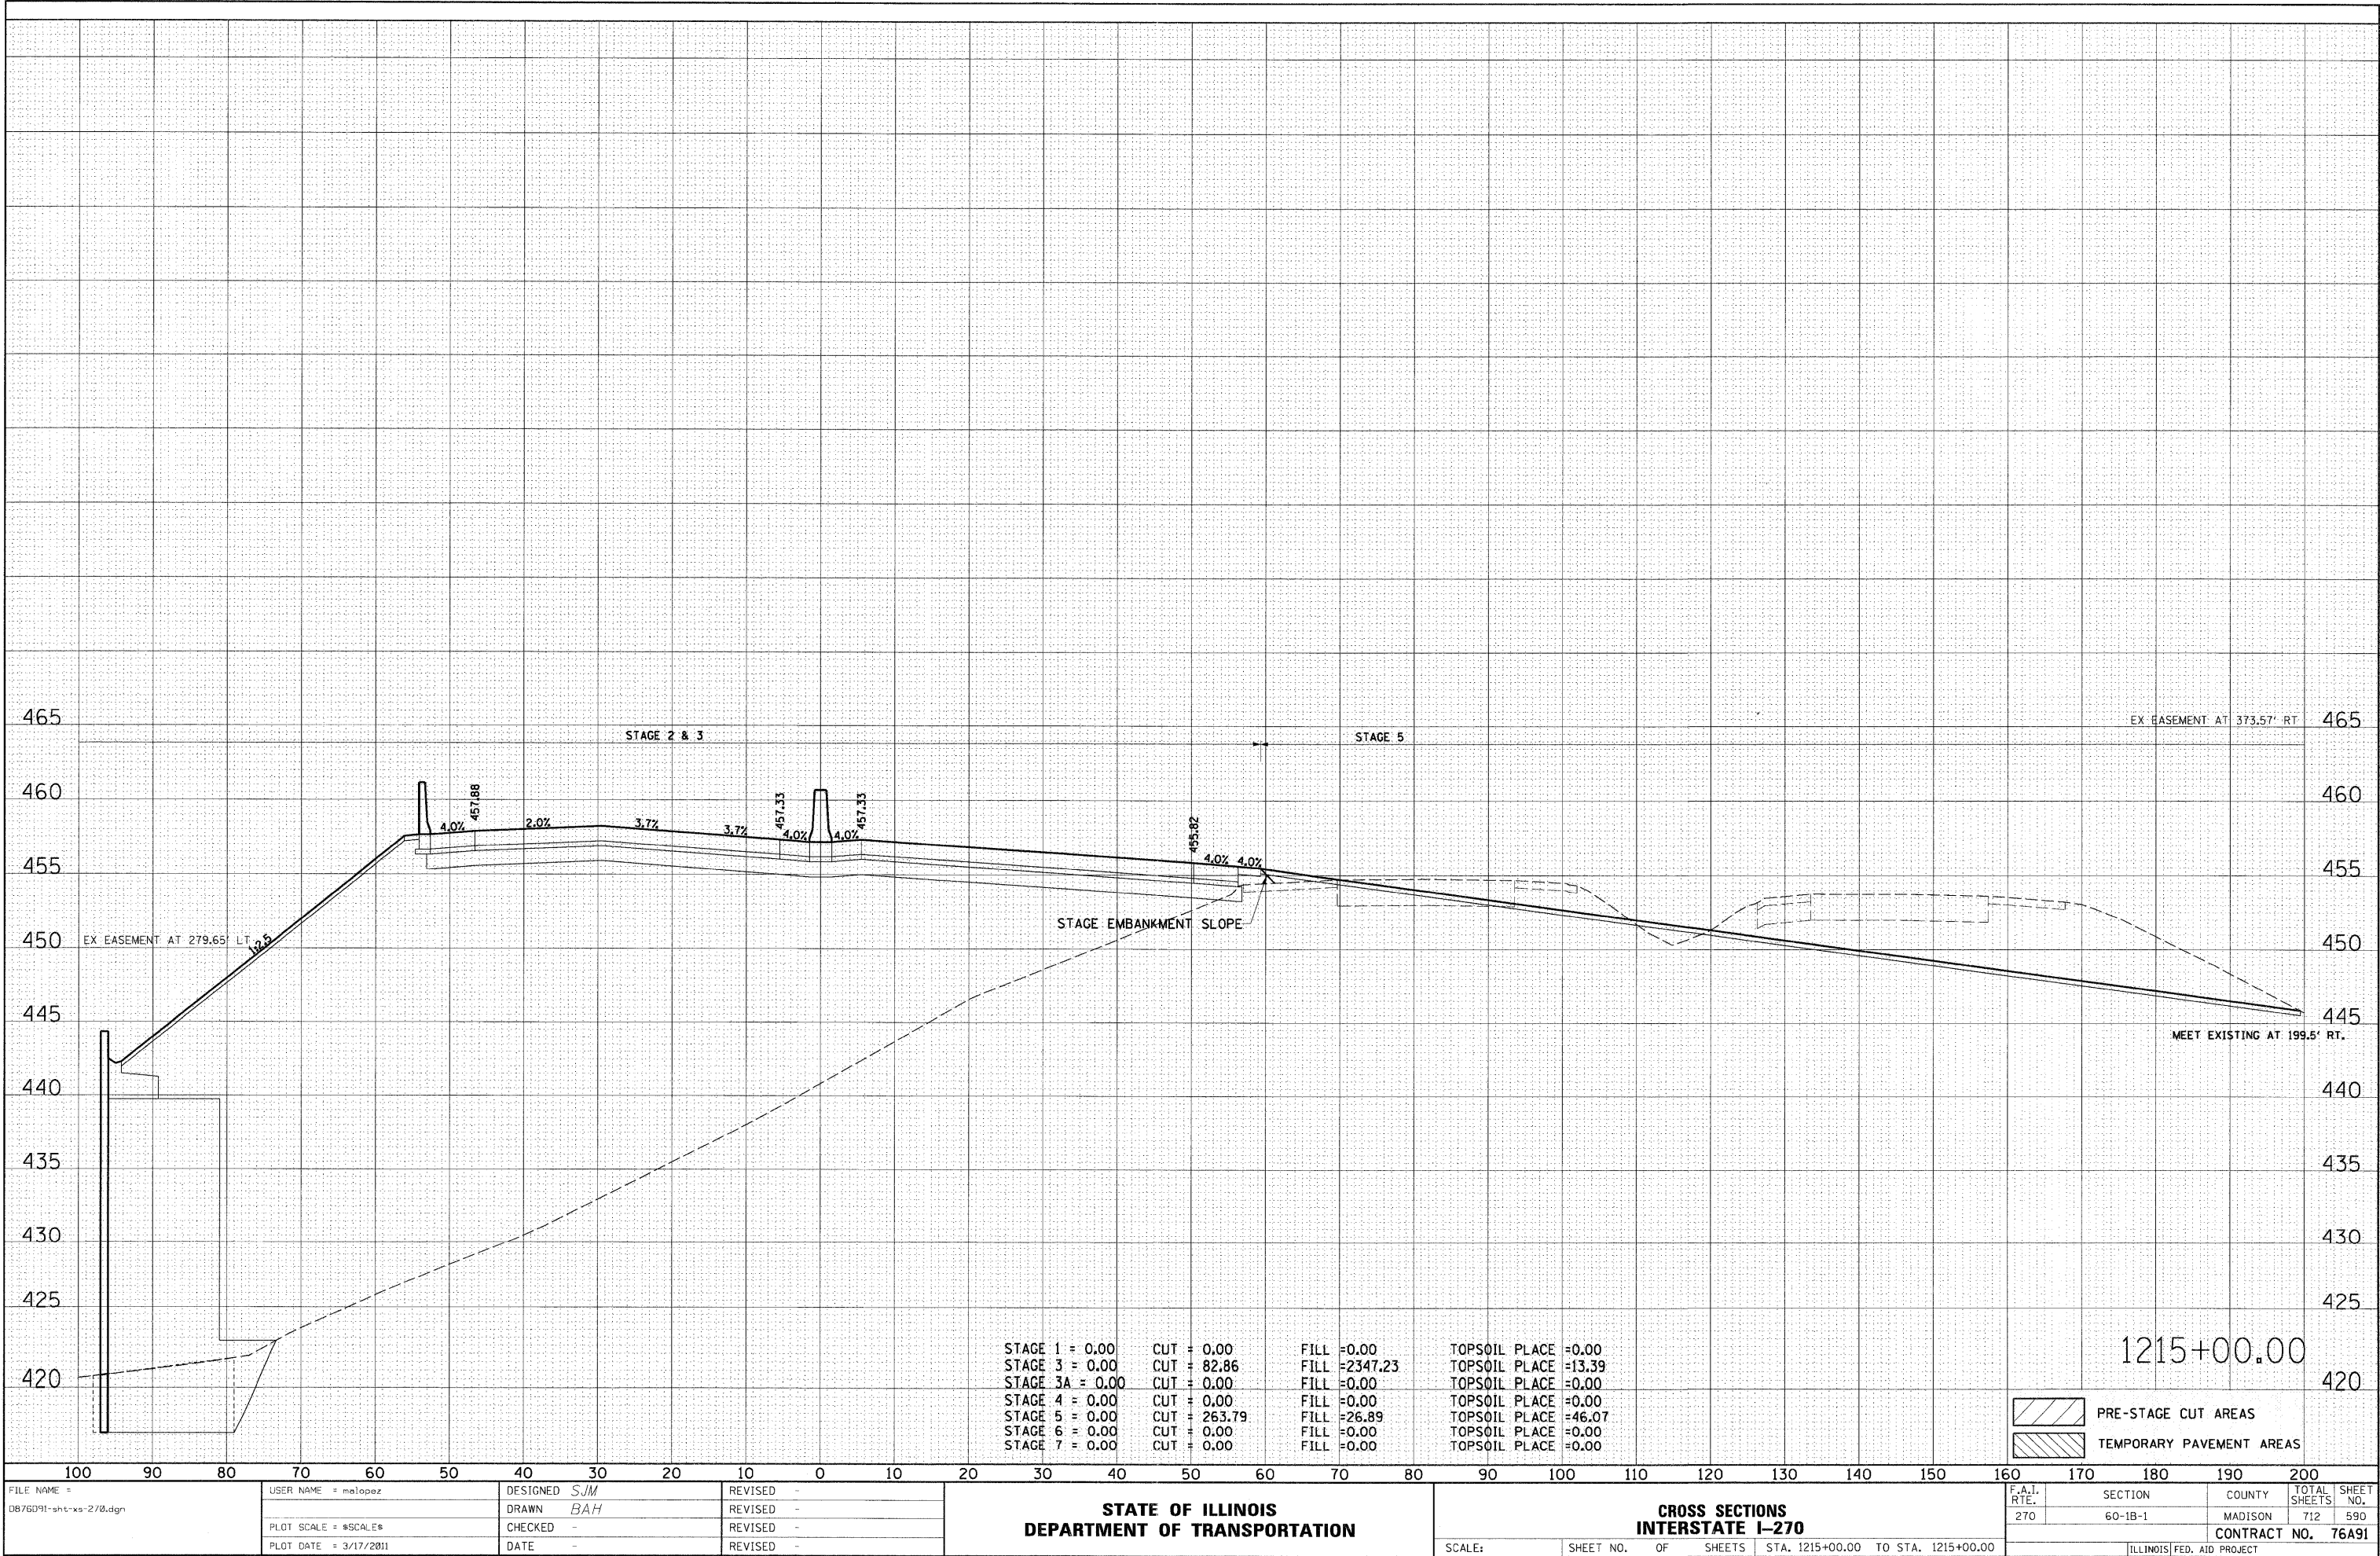


ORIGINAL SURVEY			BY _____	DATE _____
NOTE BOOK				
NO. _____	SURVEYED _____			
	PLOTTED _____			
	TEMPERATURE _____			
	AREAS _____			
	AREAS CHECKED _____			

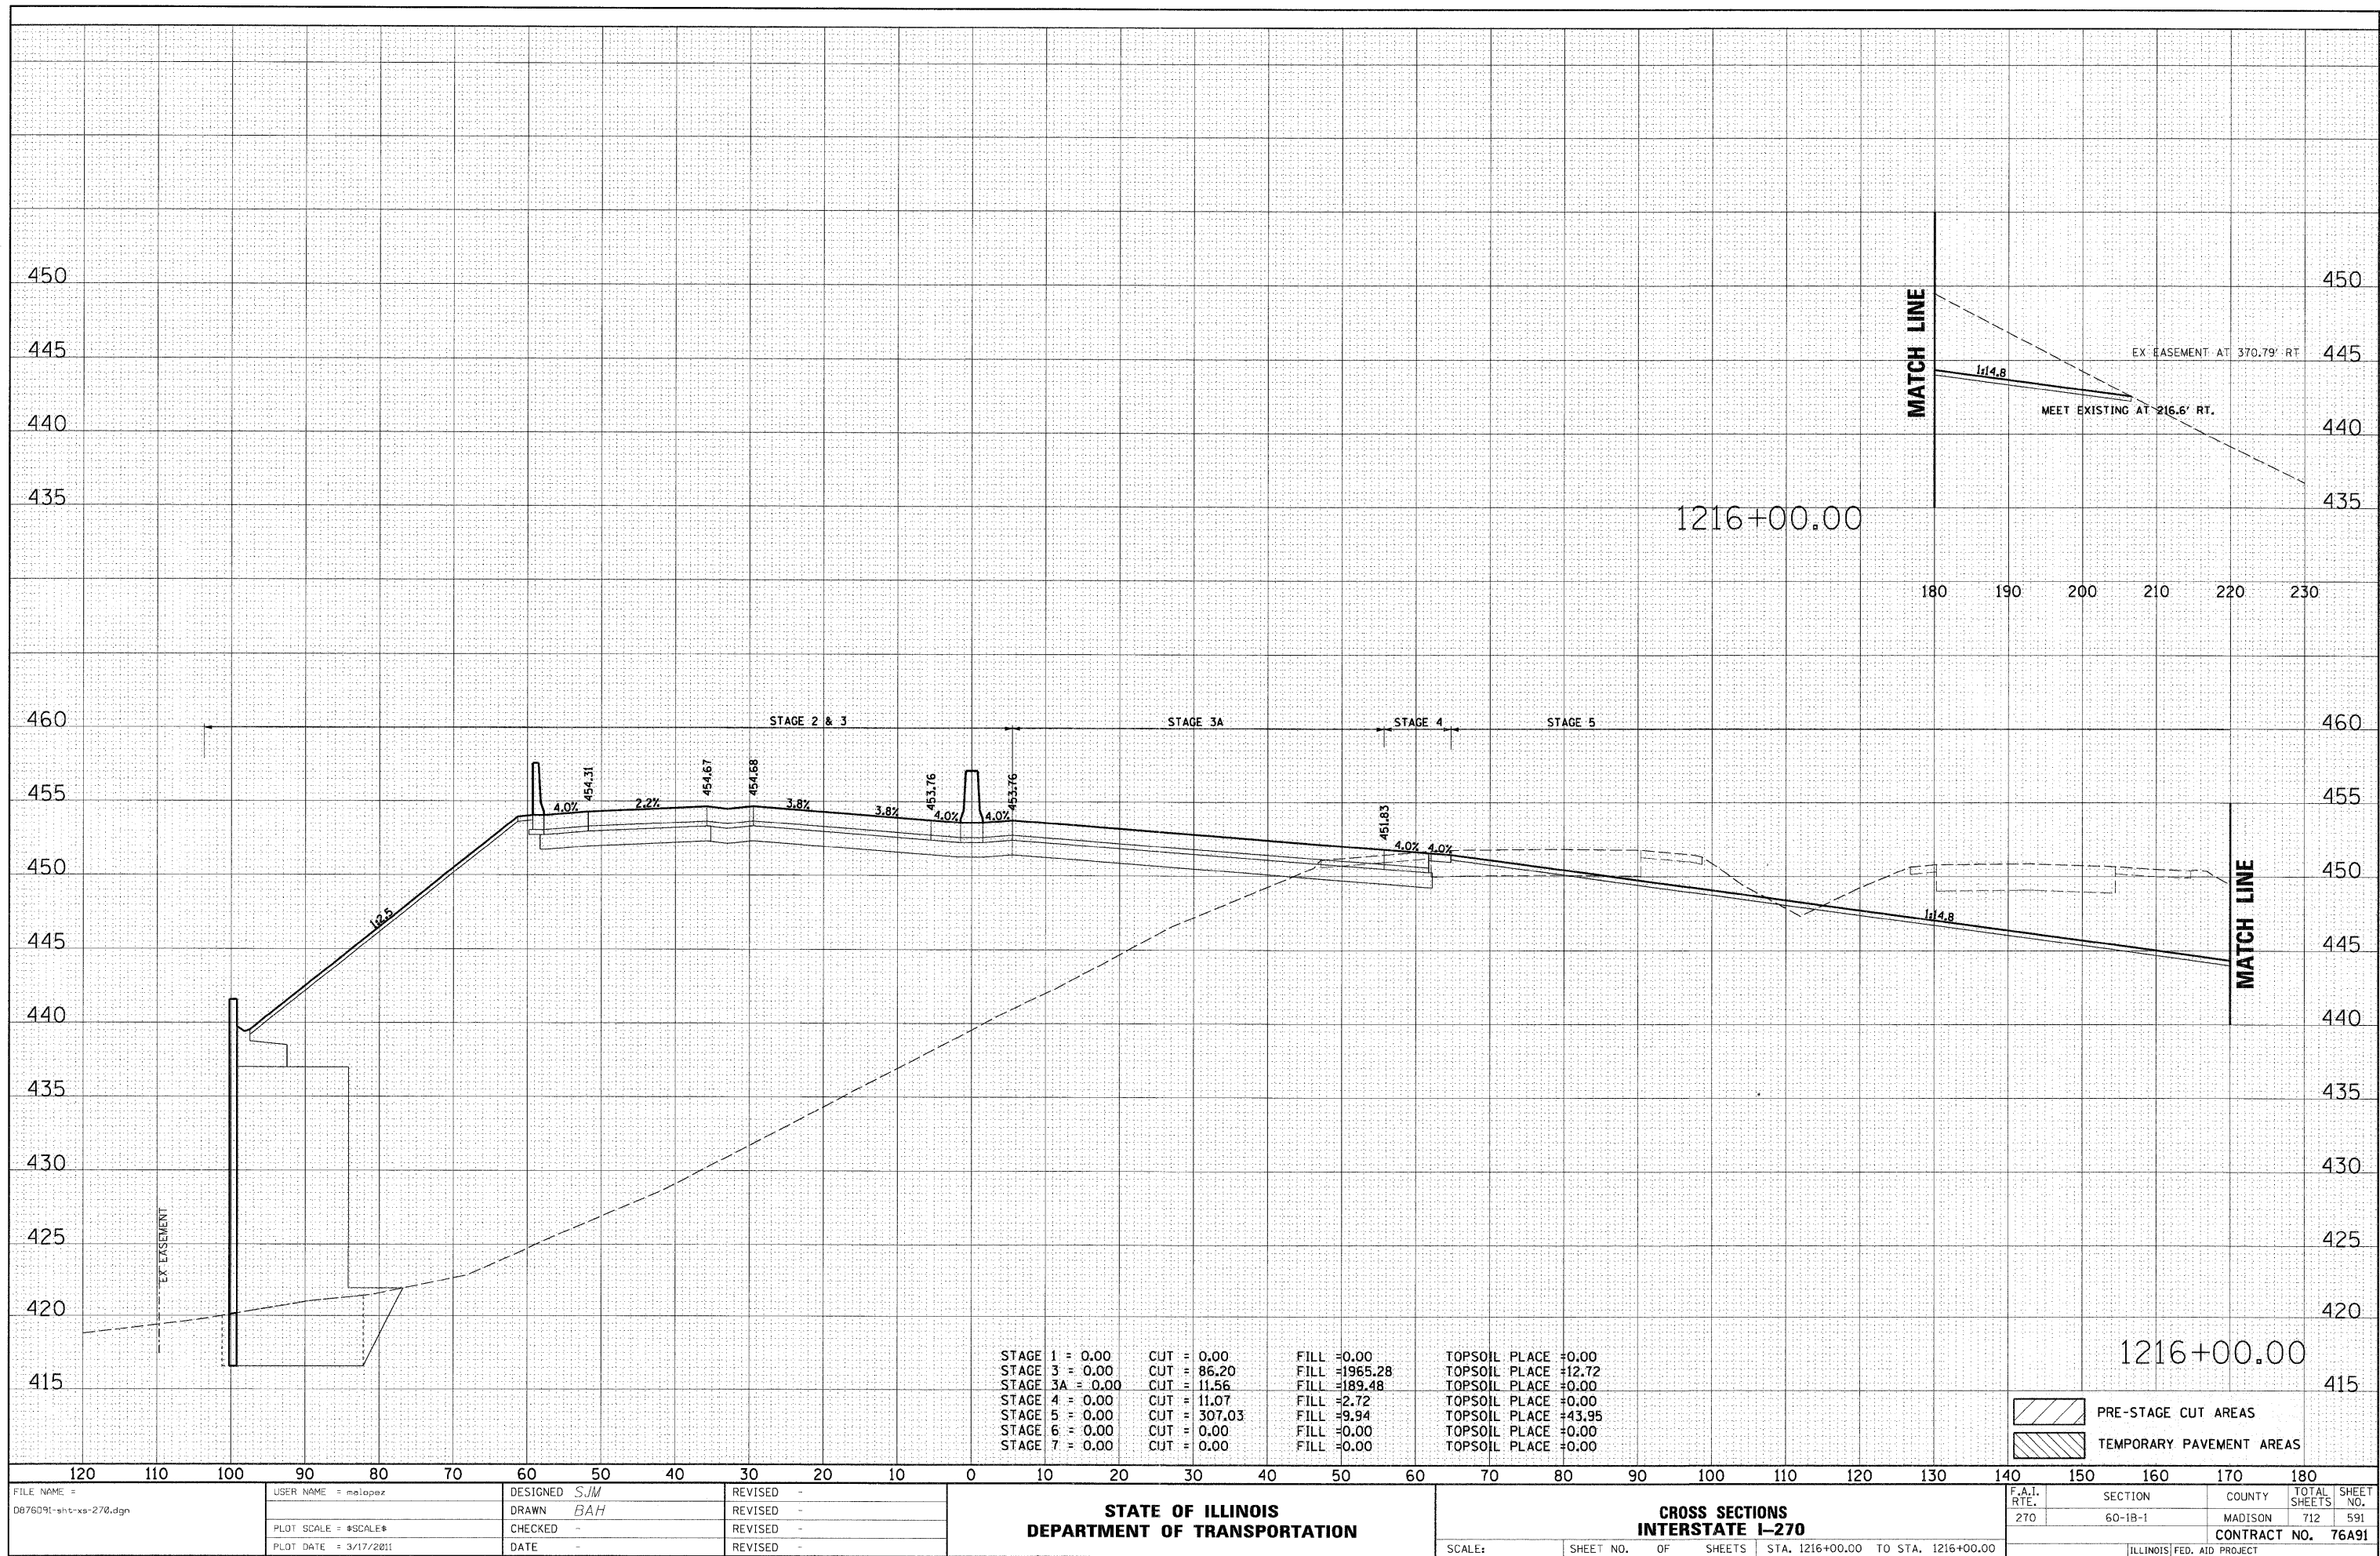

DATE	BY	SURVEYED	PLOTTED	DATE	NO.
FINAL					
SURVEY					
NOTE BOOK					
AREAS CHECKED					


DATE	BY	SURVEYED	PLOTTED	DATE	NO.
ORIGINAL					
SURVEY					
NOTE BOOK					
AREAS CHECKED					

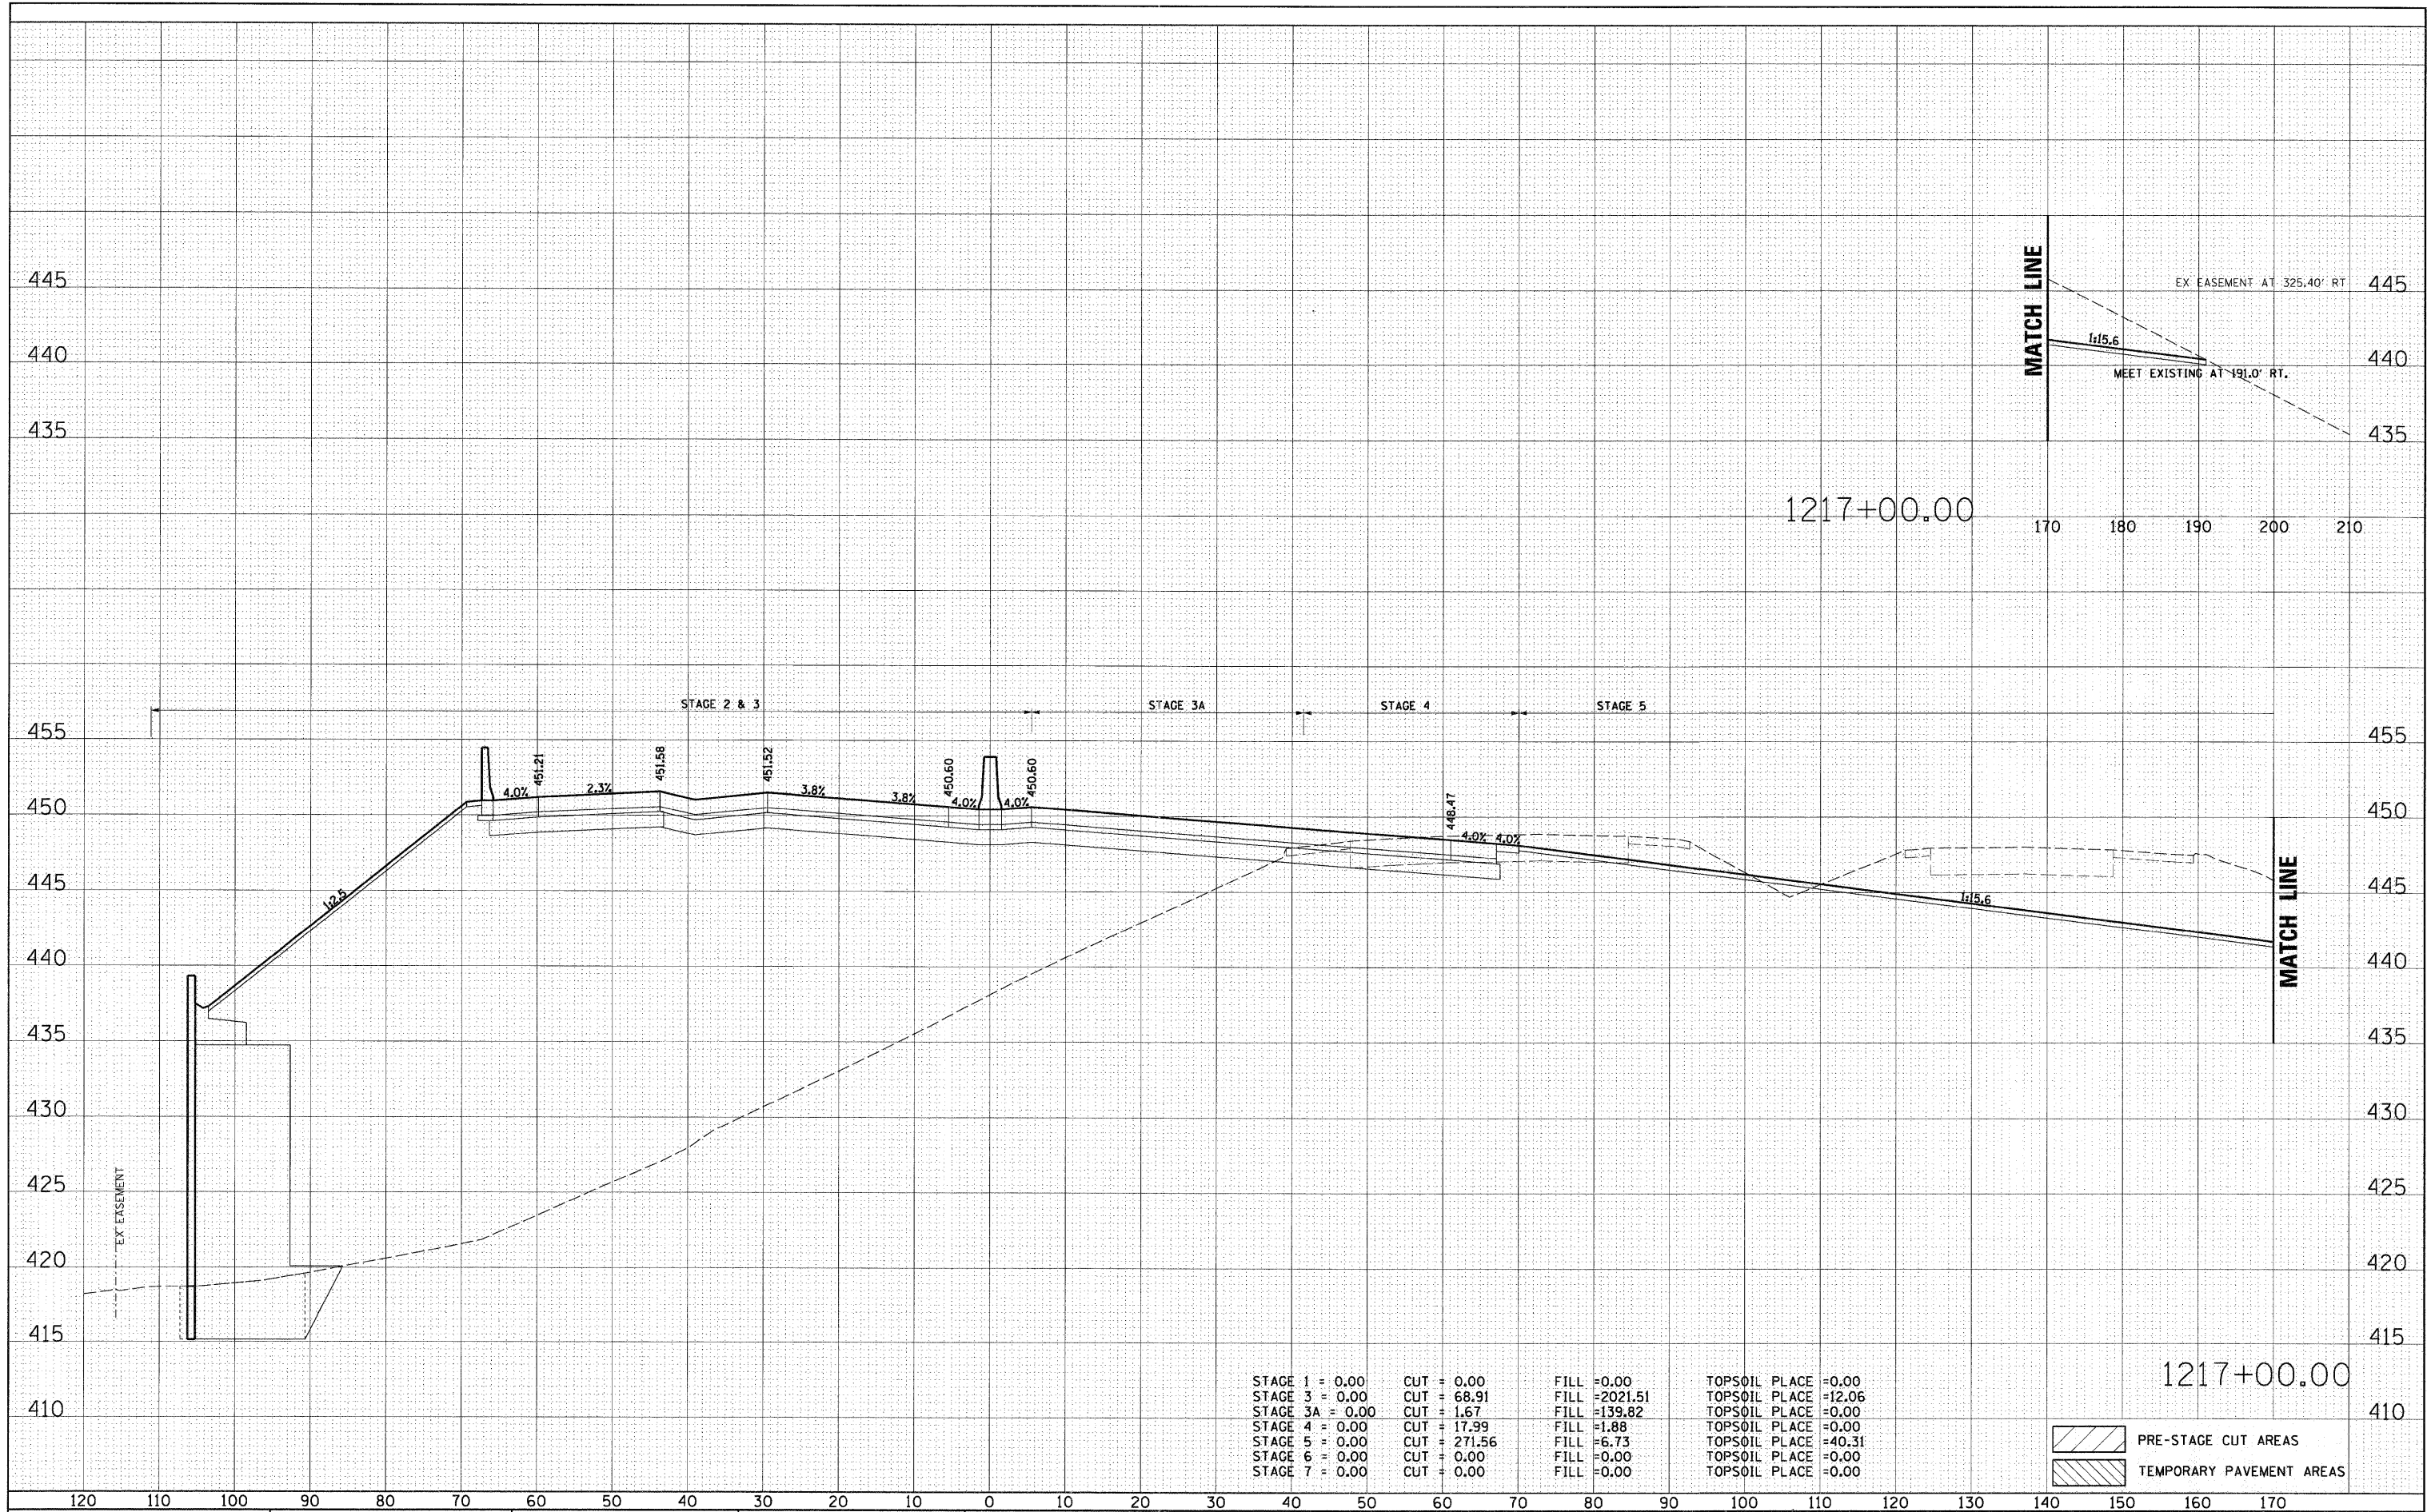


STAGE 1 = 0.00	CUT = 0.00	FILL = 0.00	TOPSOIL PLACE = 0.00
STAGE 3 = 0.00	CUT = 68.91	FILL = 2021.51	TOPSOIL PLACE = 12.06
STAGE 3A = 0.00	CUT = 1.67	FILL = 139.82	TOPSOIL PLACE = 0.00
STAGE 4 = 0.00	CUT = 17.99	FILL = 1.88	TOPSOIL PLACE = 0.00
STAGE 5 = 0.00	CUT = 271.56	FILL = 6.73	TOPSOIL PLACE = 40.31
STAGE 6 = 0.00	CUT = 0.00	FILL = 0.00	TOPSOIL PLACE = 0.00
STAGE 7 = 0.00	CUT = 0.00	FILL = 0.00	TOPSOIL PLACE = 0.00

	PRE-STAGE CUT AREAS
	TEMPORARY PAVEMENT AREAS


ORIGINAL SURVEY	SURVEYED BY _____		DATE _____
NOTE BOOK	PLOTTED _____		
	TEMPLATE _____		
	AREAS _____		
NO. _____	AREAS CHECKED _____		

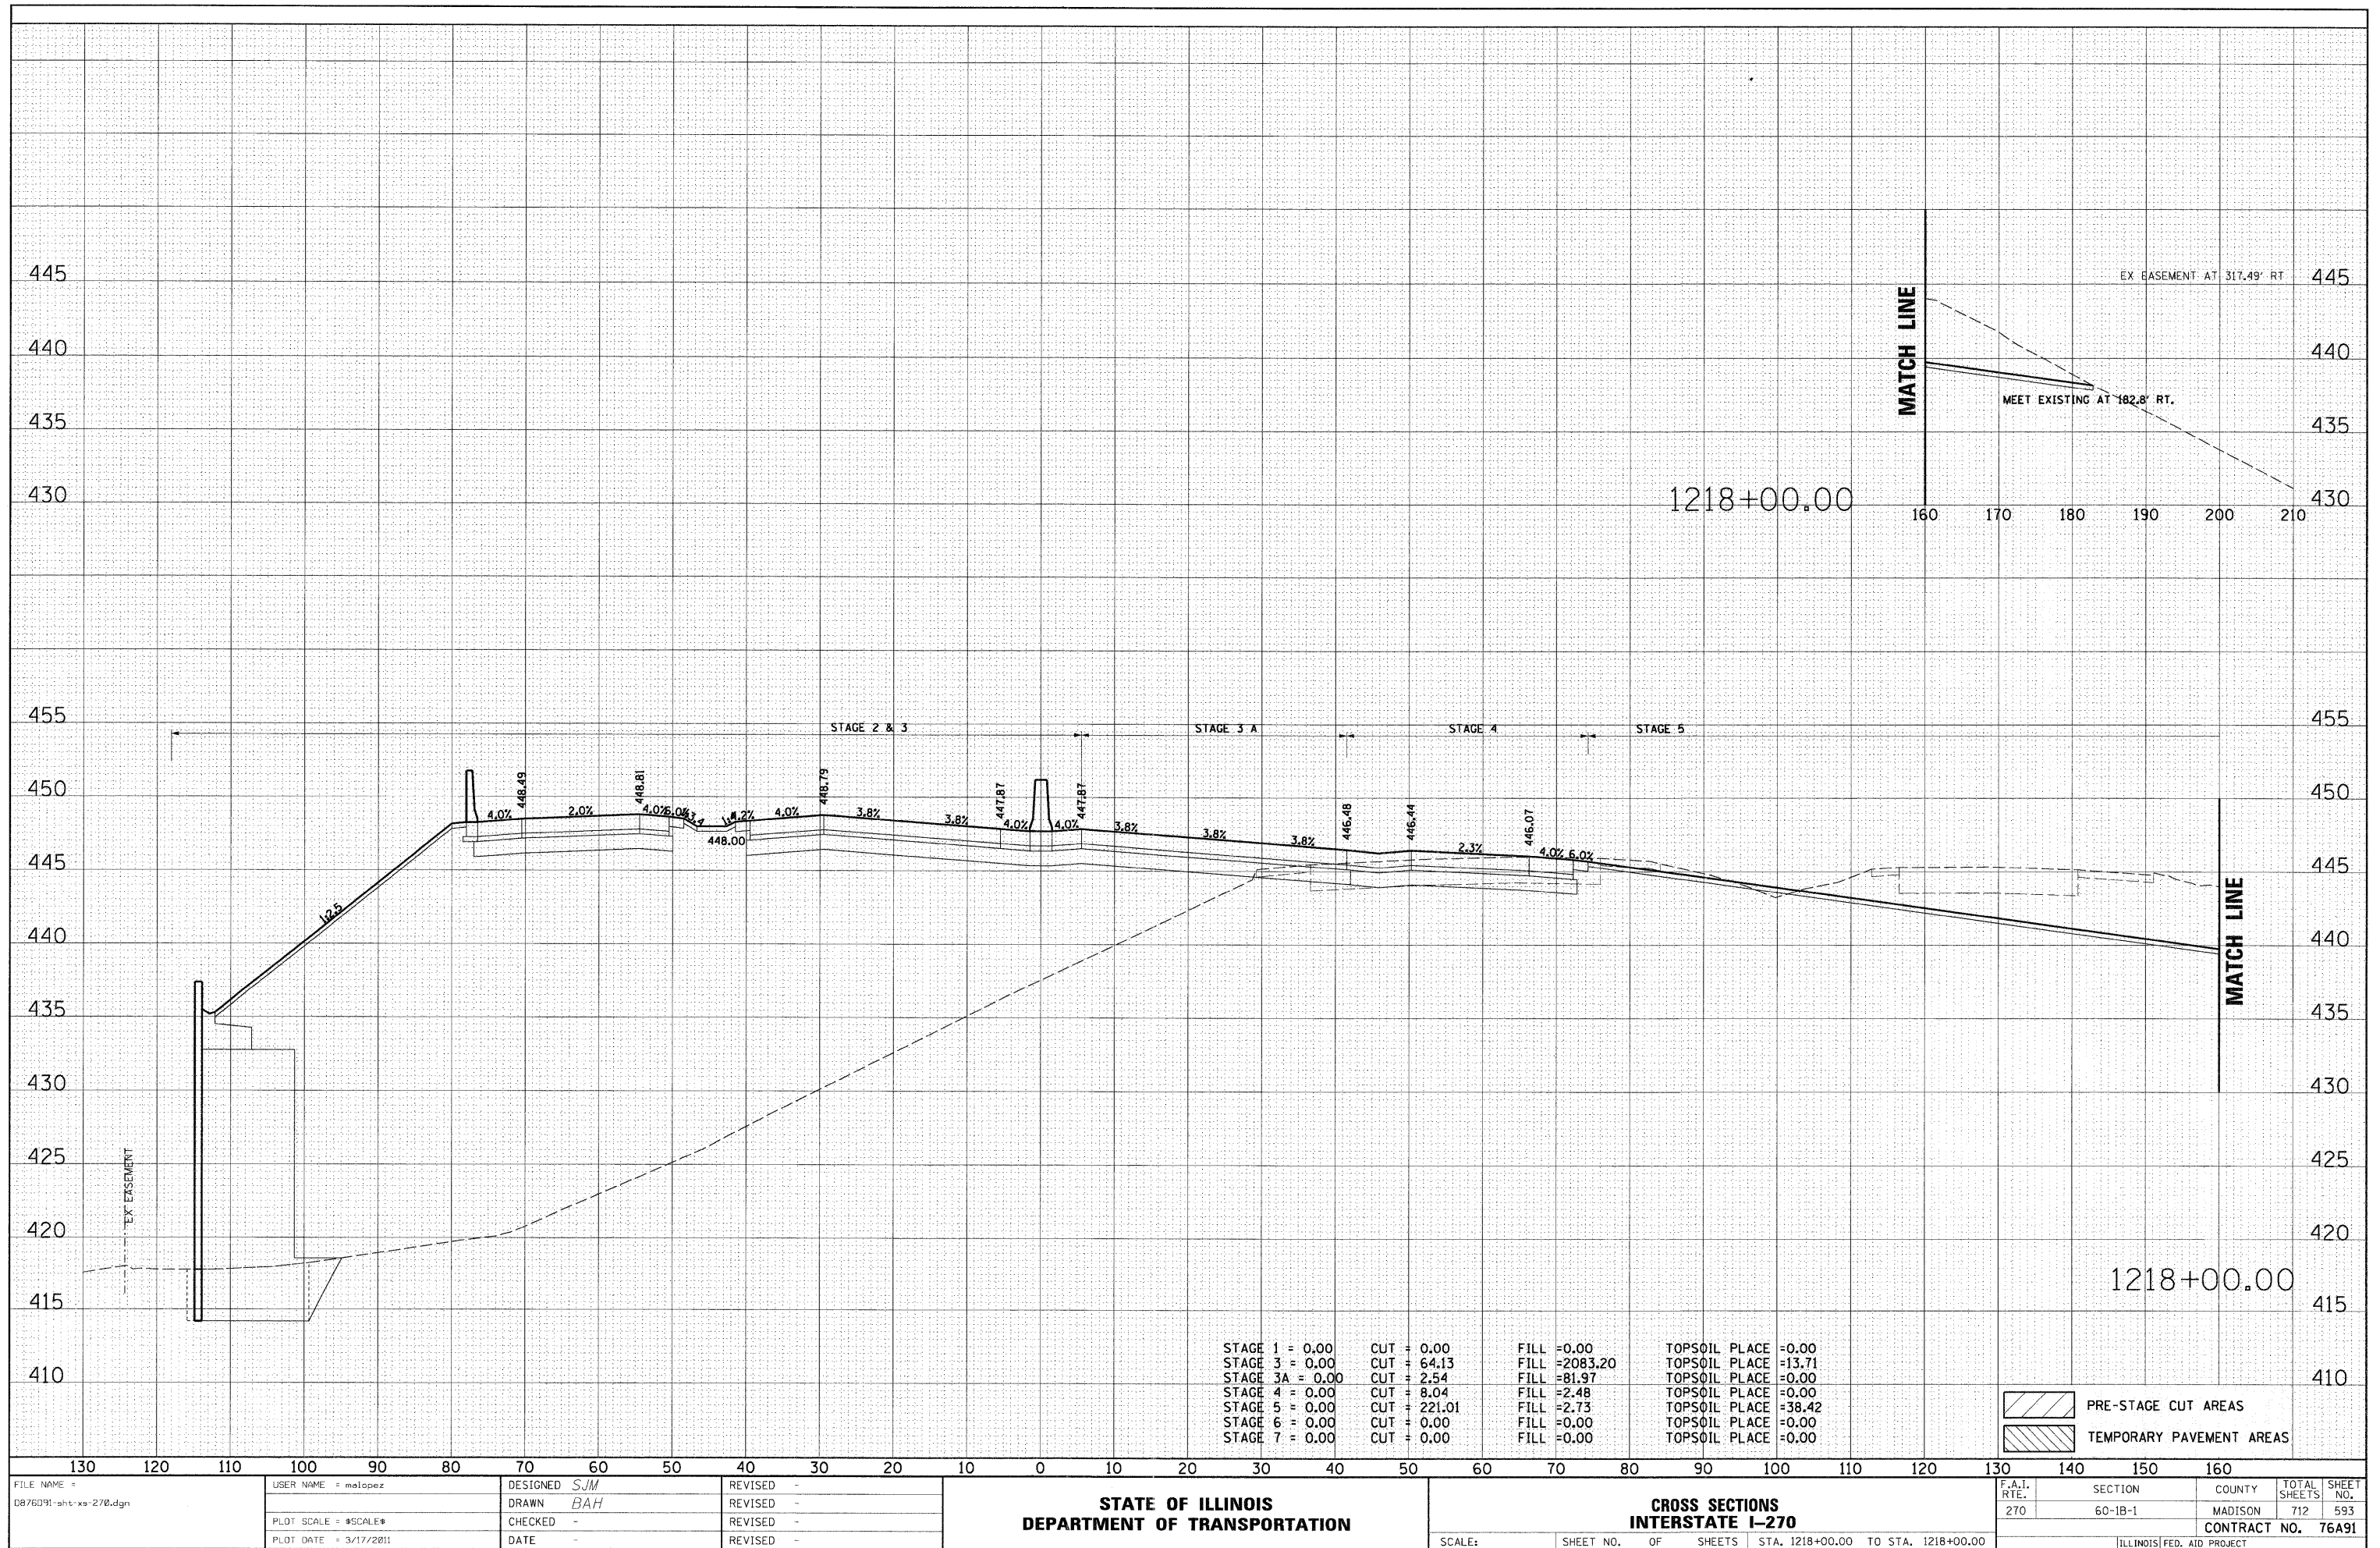

ORIGINAL SURVEY	SURVEYED	BY	DATE
NOTE BOOK	PLOTTED		
	TEMPLATE		
	AREAS		
	AREAS CHECKED		
NO.			

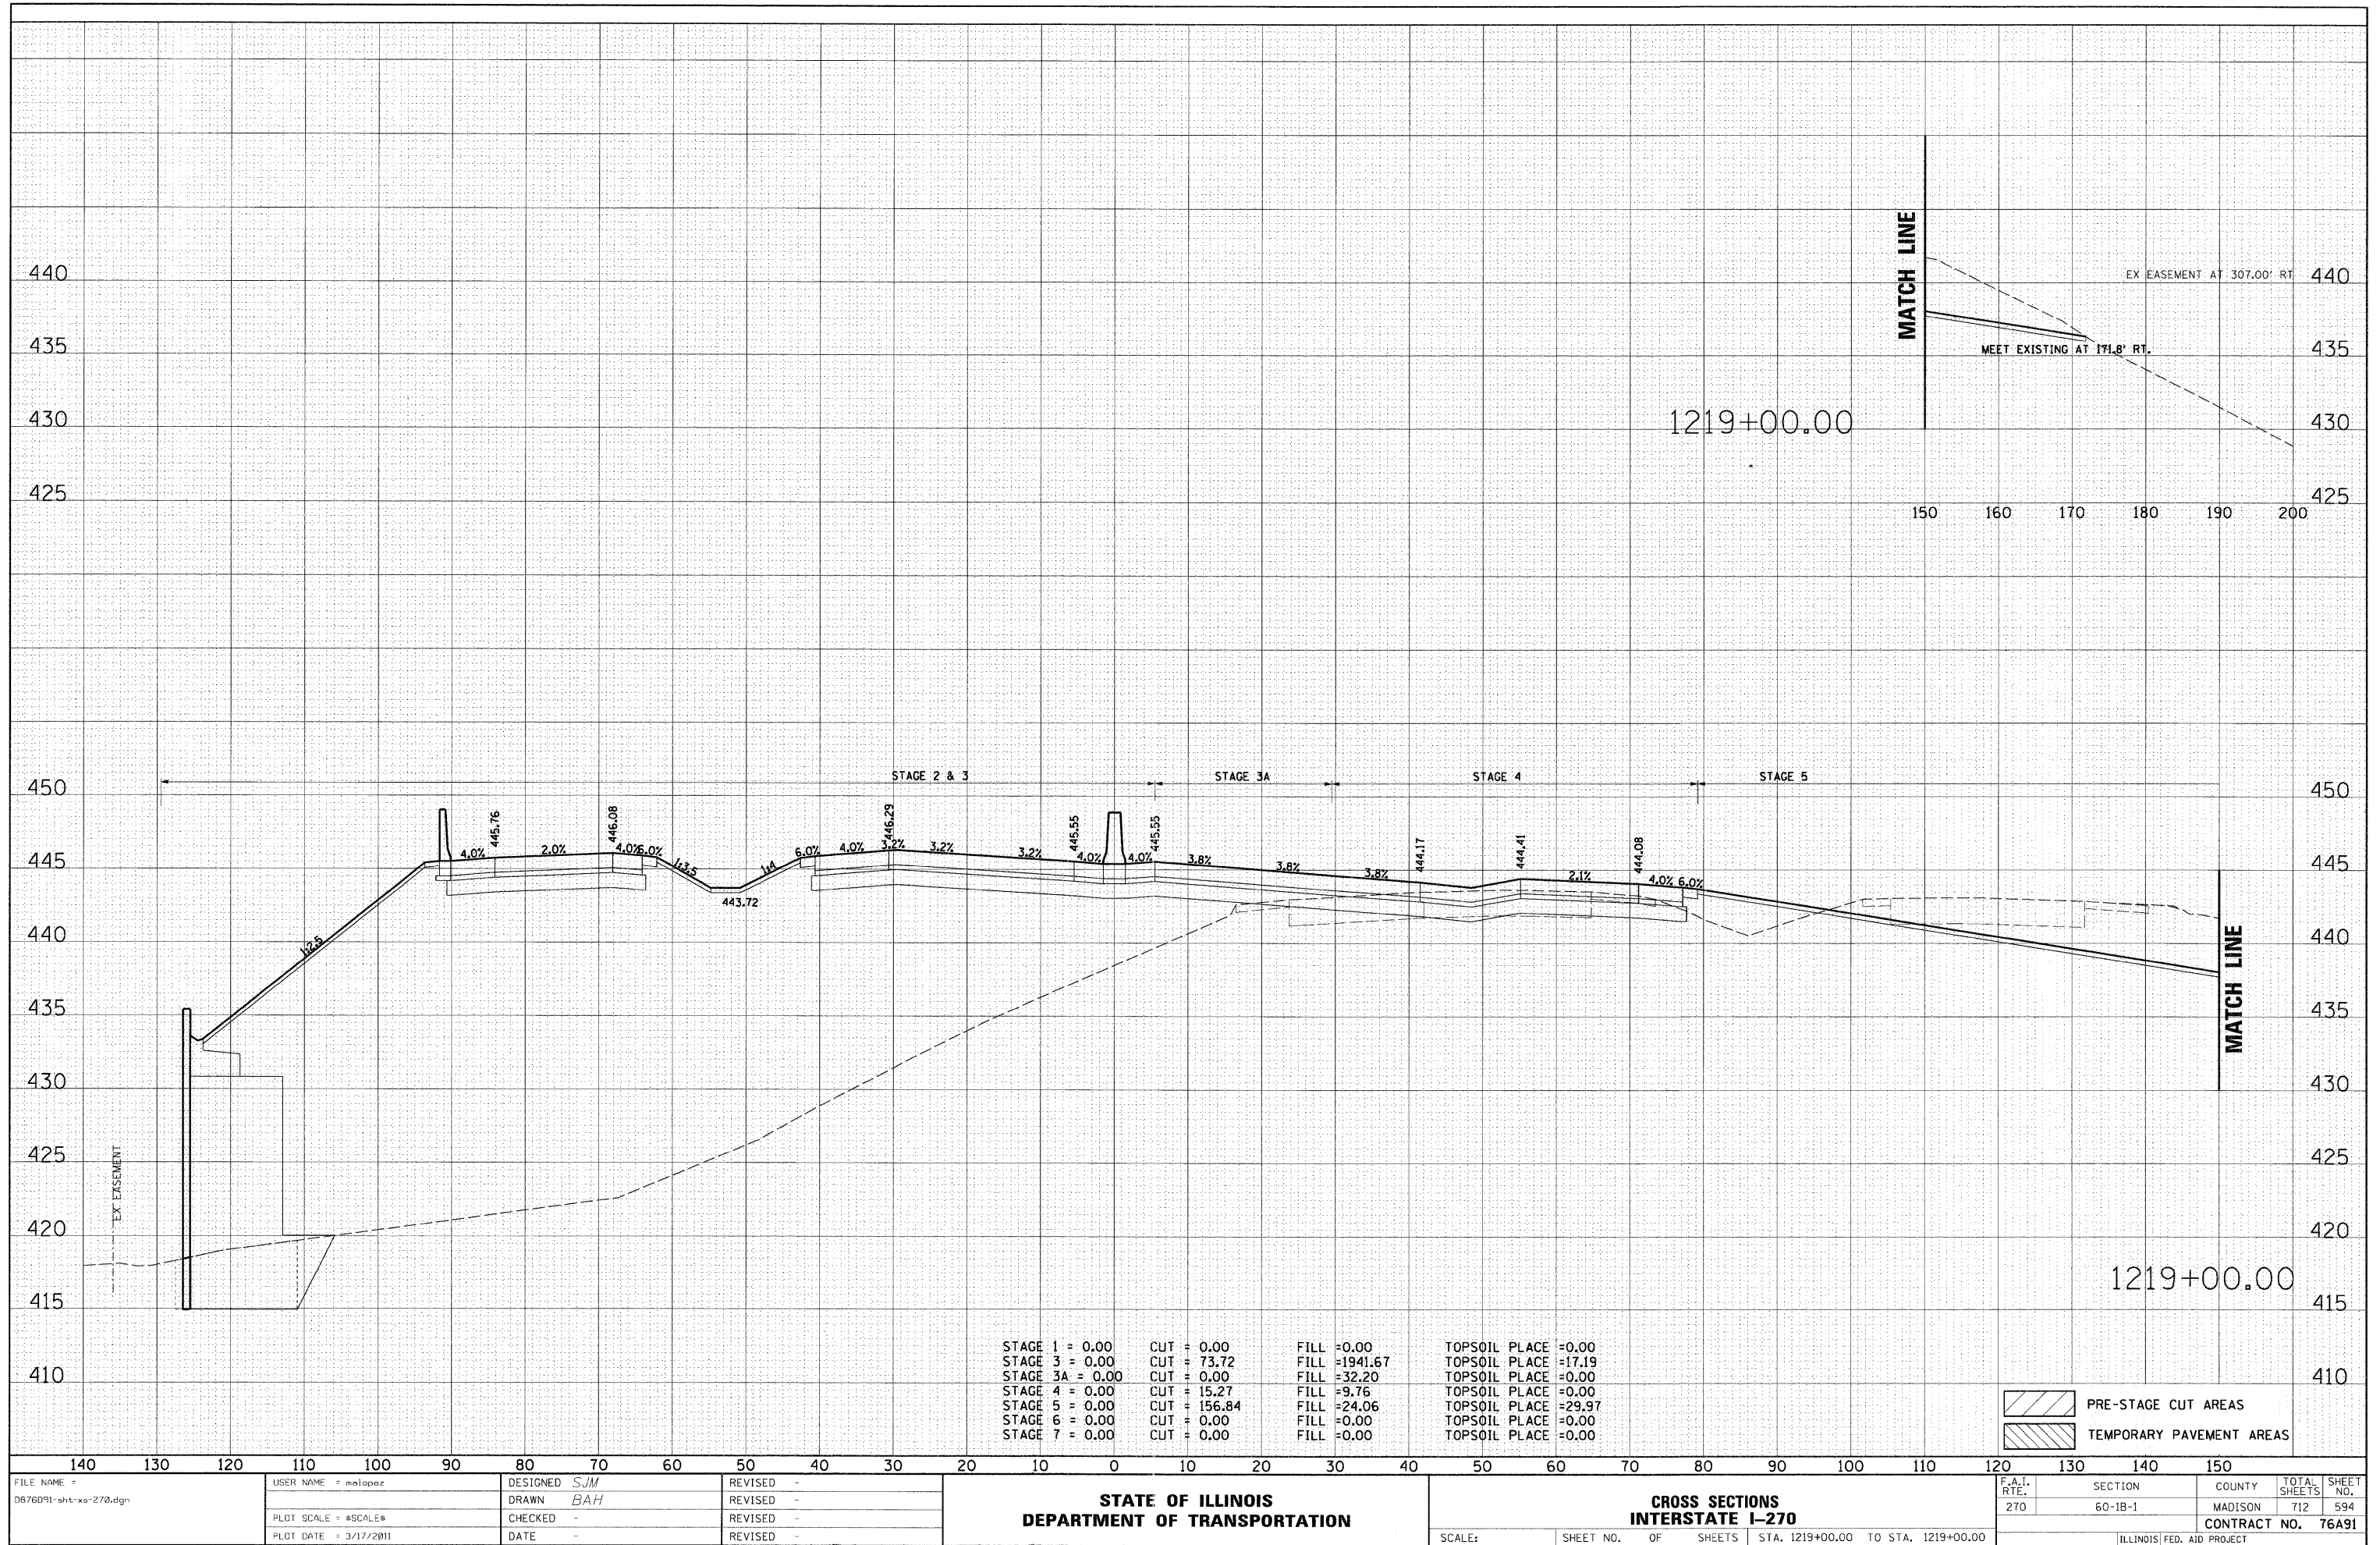


ORIGINAL SURVEY	SURVEYED _____ BY _____		DATE _____
NOTE BOOK	PLOTTED _____		
	TEMPLATE _____		
	AREAS _____		
NO. _____	AREAS CHECKED _____		

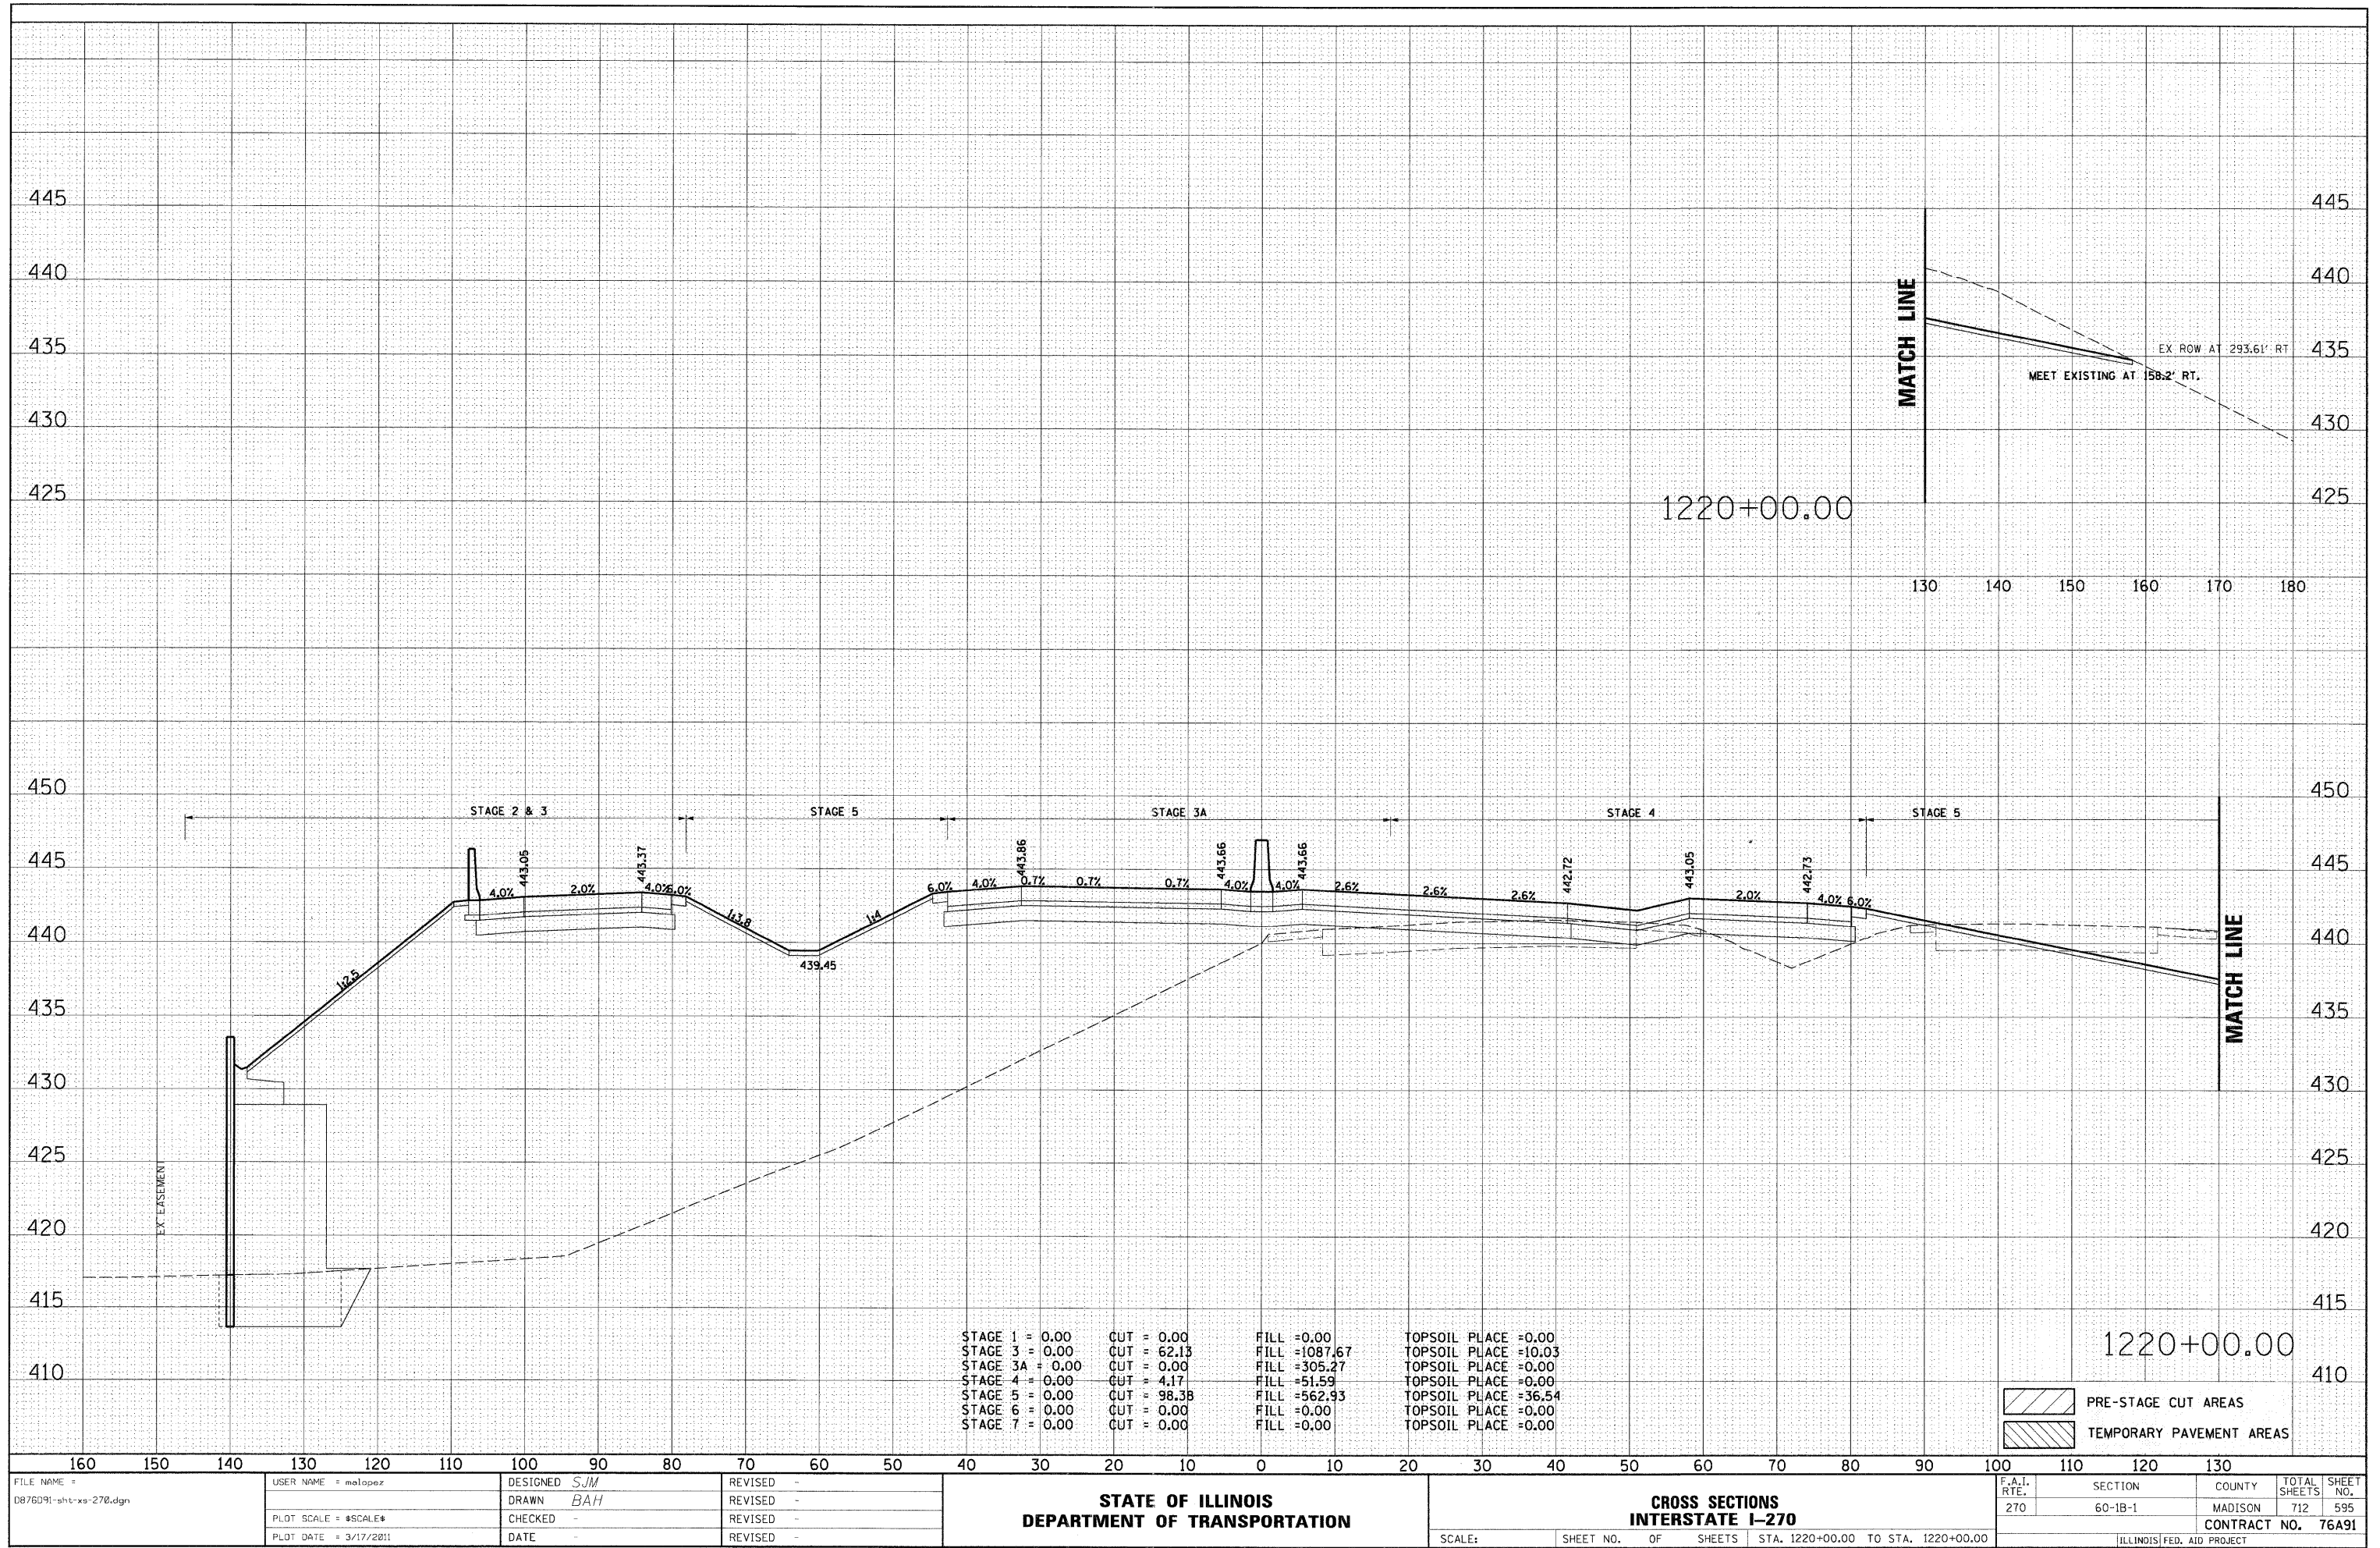


DATE	BY	SURVEYED	PLOTTED	TEMPLATE	AREAS CHECKED
		NO.	NO.	NO.	NO.

DATE	BY	SURVEYED	PLOTTED	TEMPLATE	AREAS CHECKED
		NO.	NO.	NO.	NO.

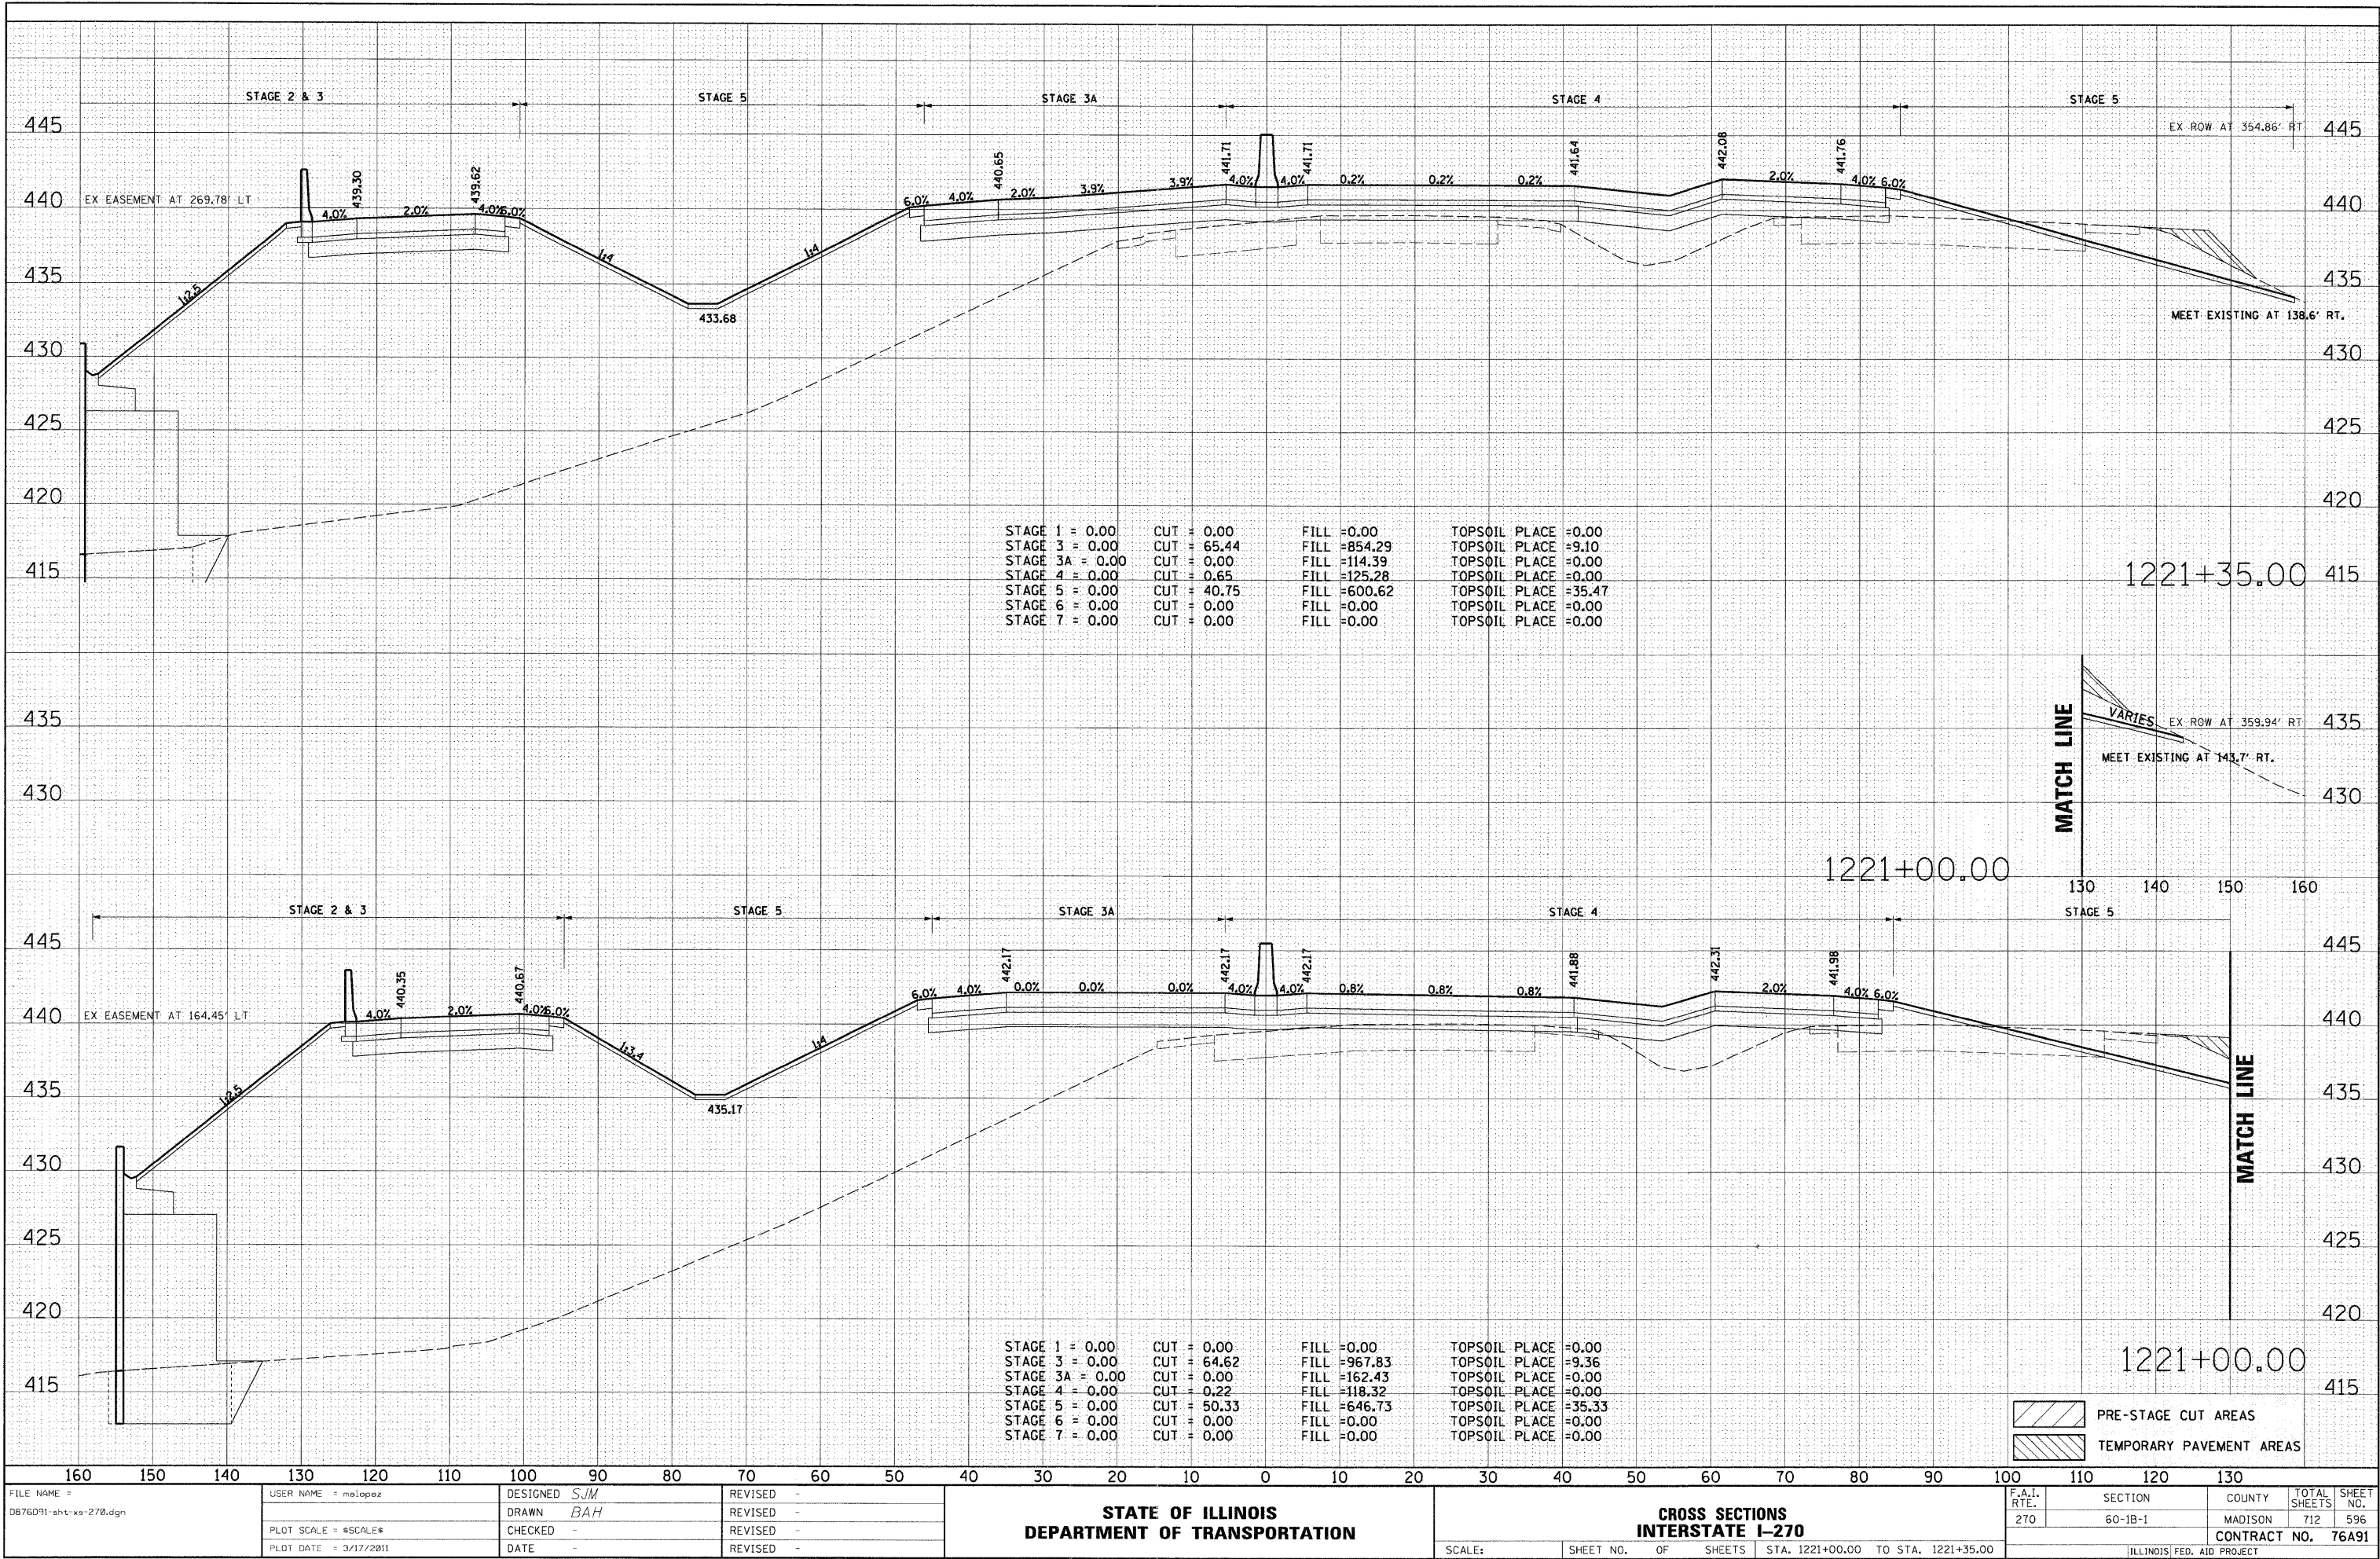


DATE	
BY	
SURVEYED	
PLOTTED	
NOTE BOOK	
AREAS CHECKED	
NO.	

DATE	
BY	
SURVEYED	
PLOTTED	
NOTE BOOK	
AREAS CHECKED	
NO.	

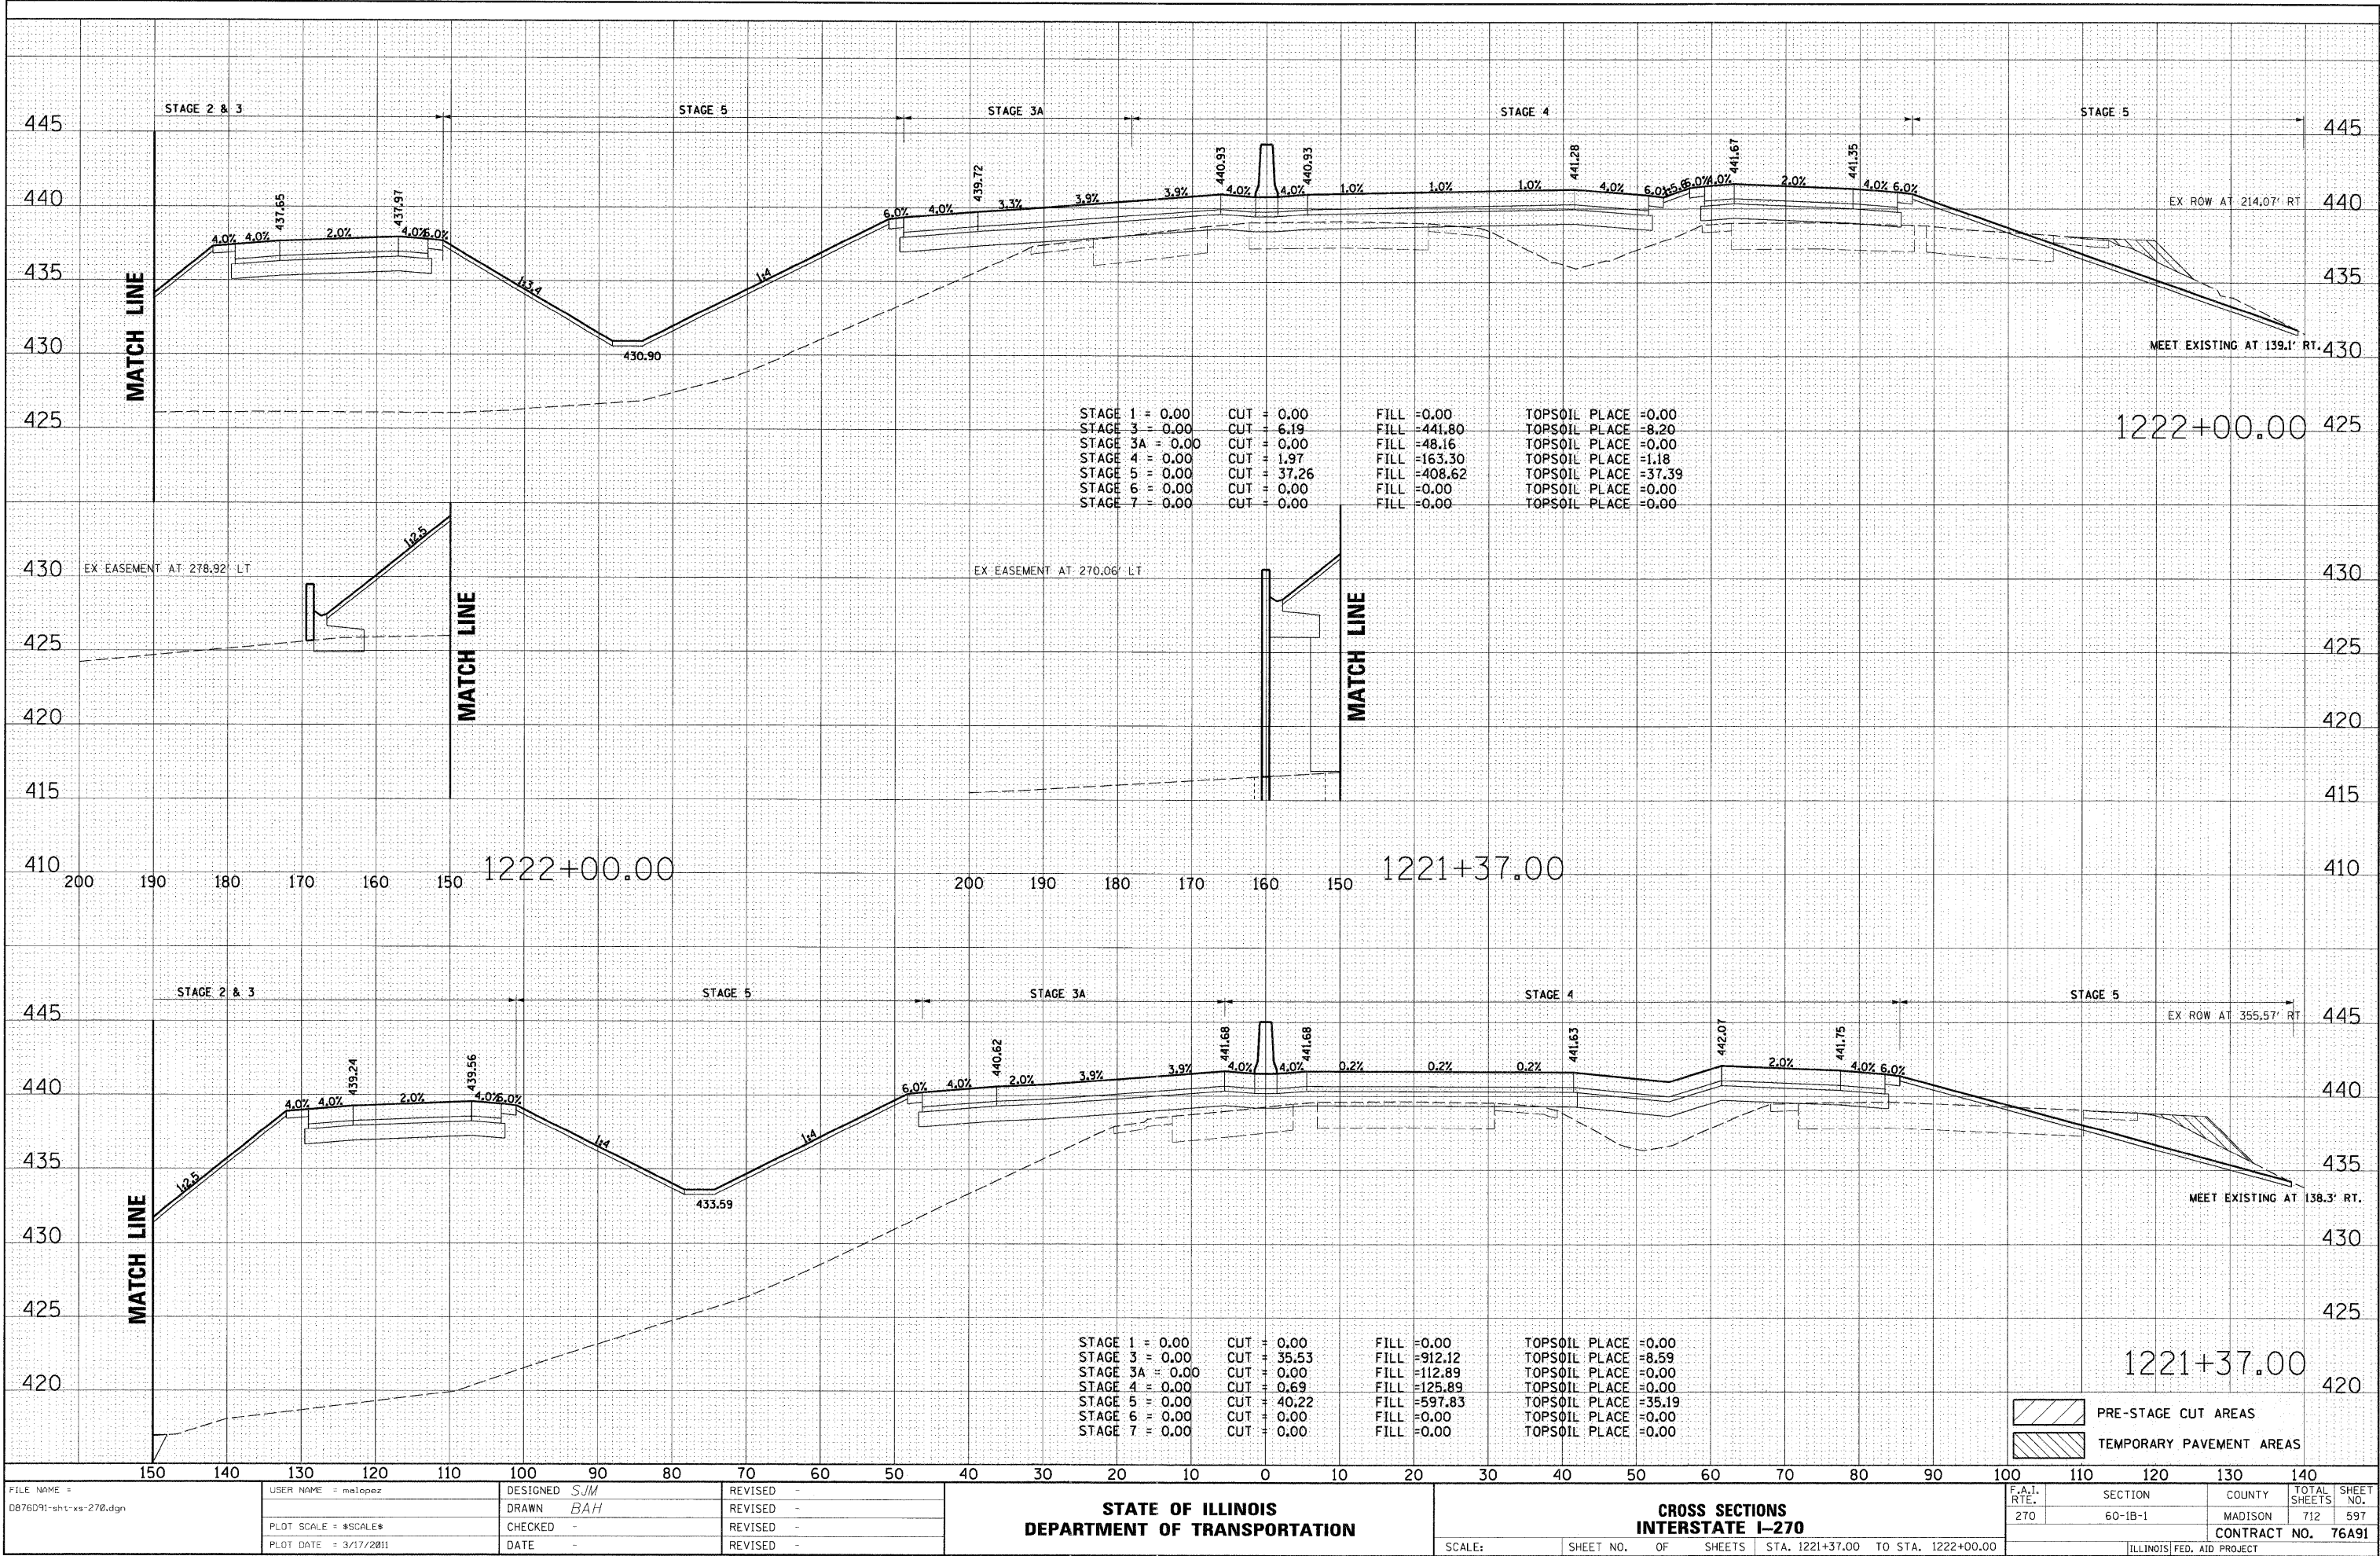


ORIGINAL SURVEY				BY	DATE
NOTE BOOK	SURVEYED				
	PLOTTED				
	TEMPLATE				
	AREAS				
	CHECKED				
NO.					

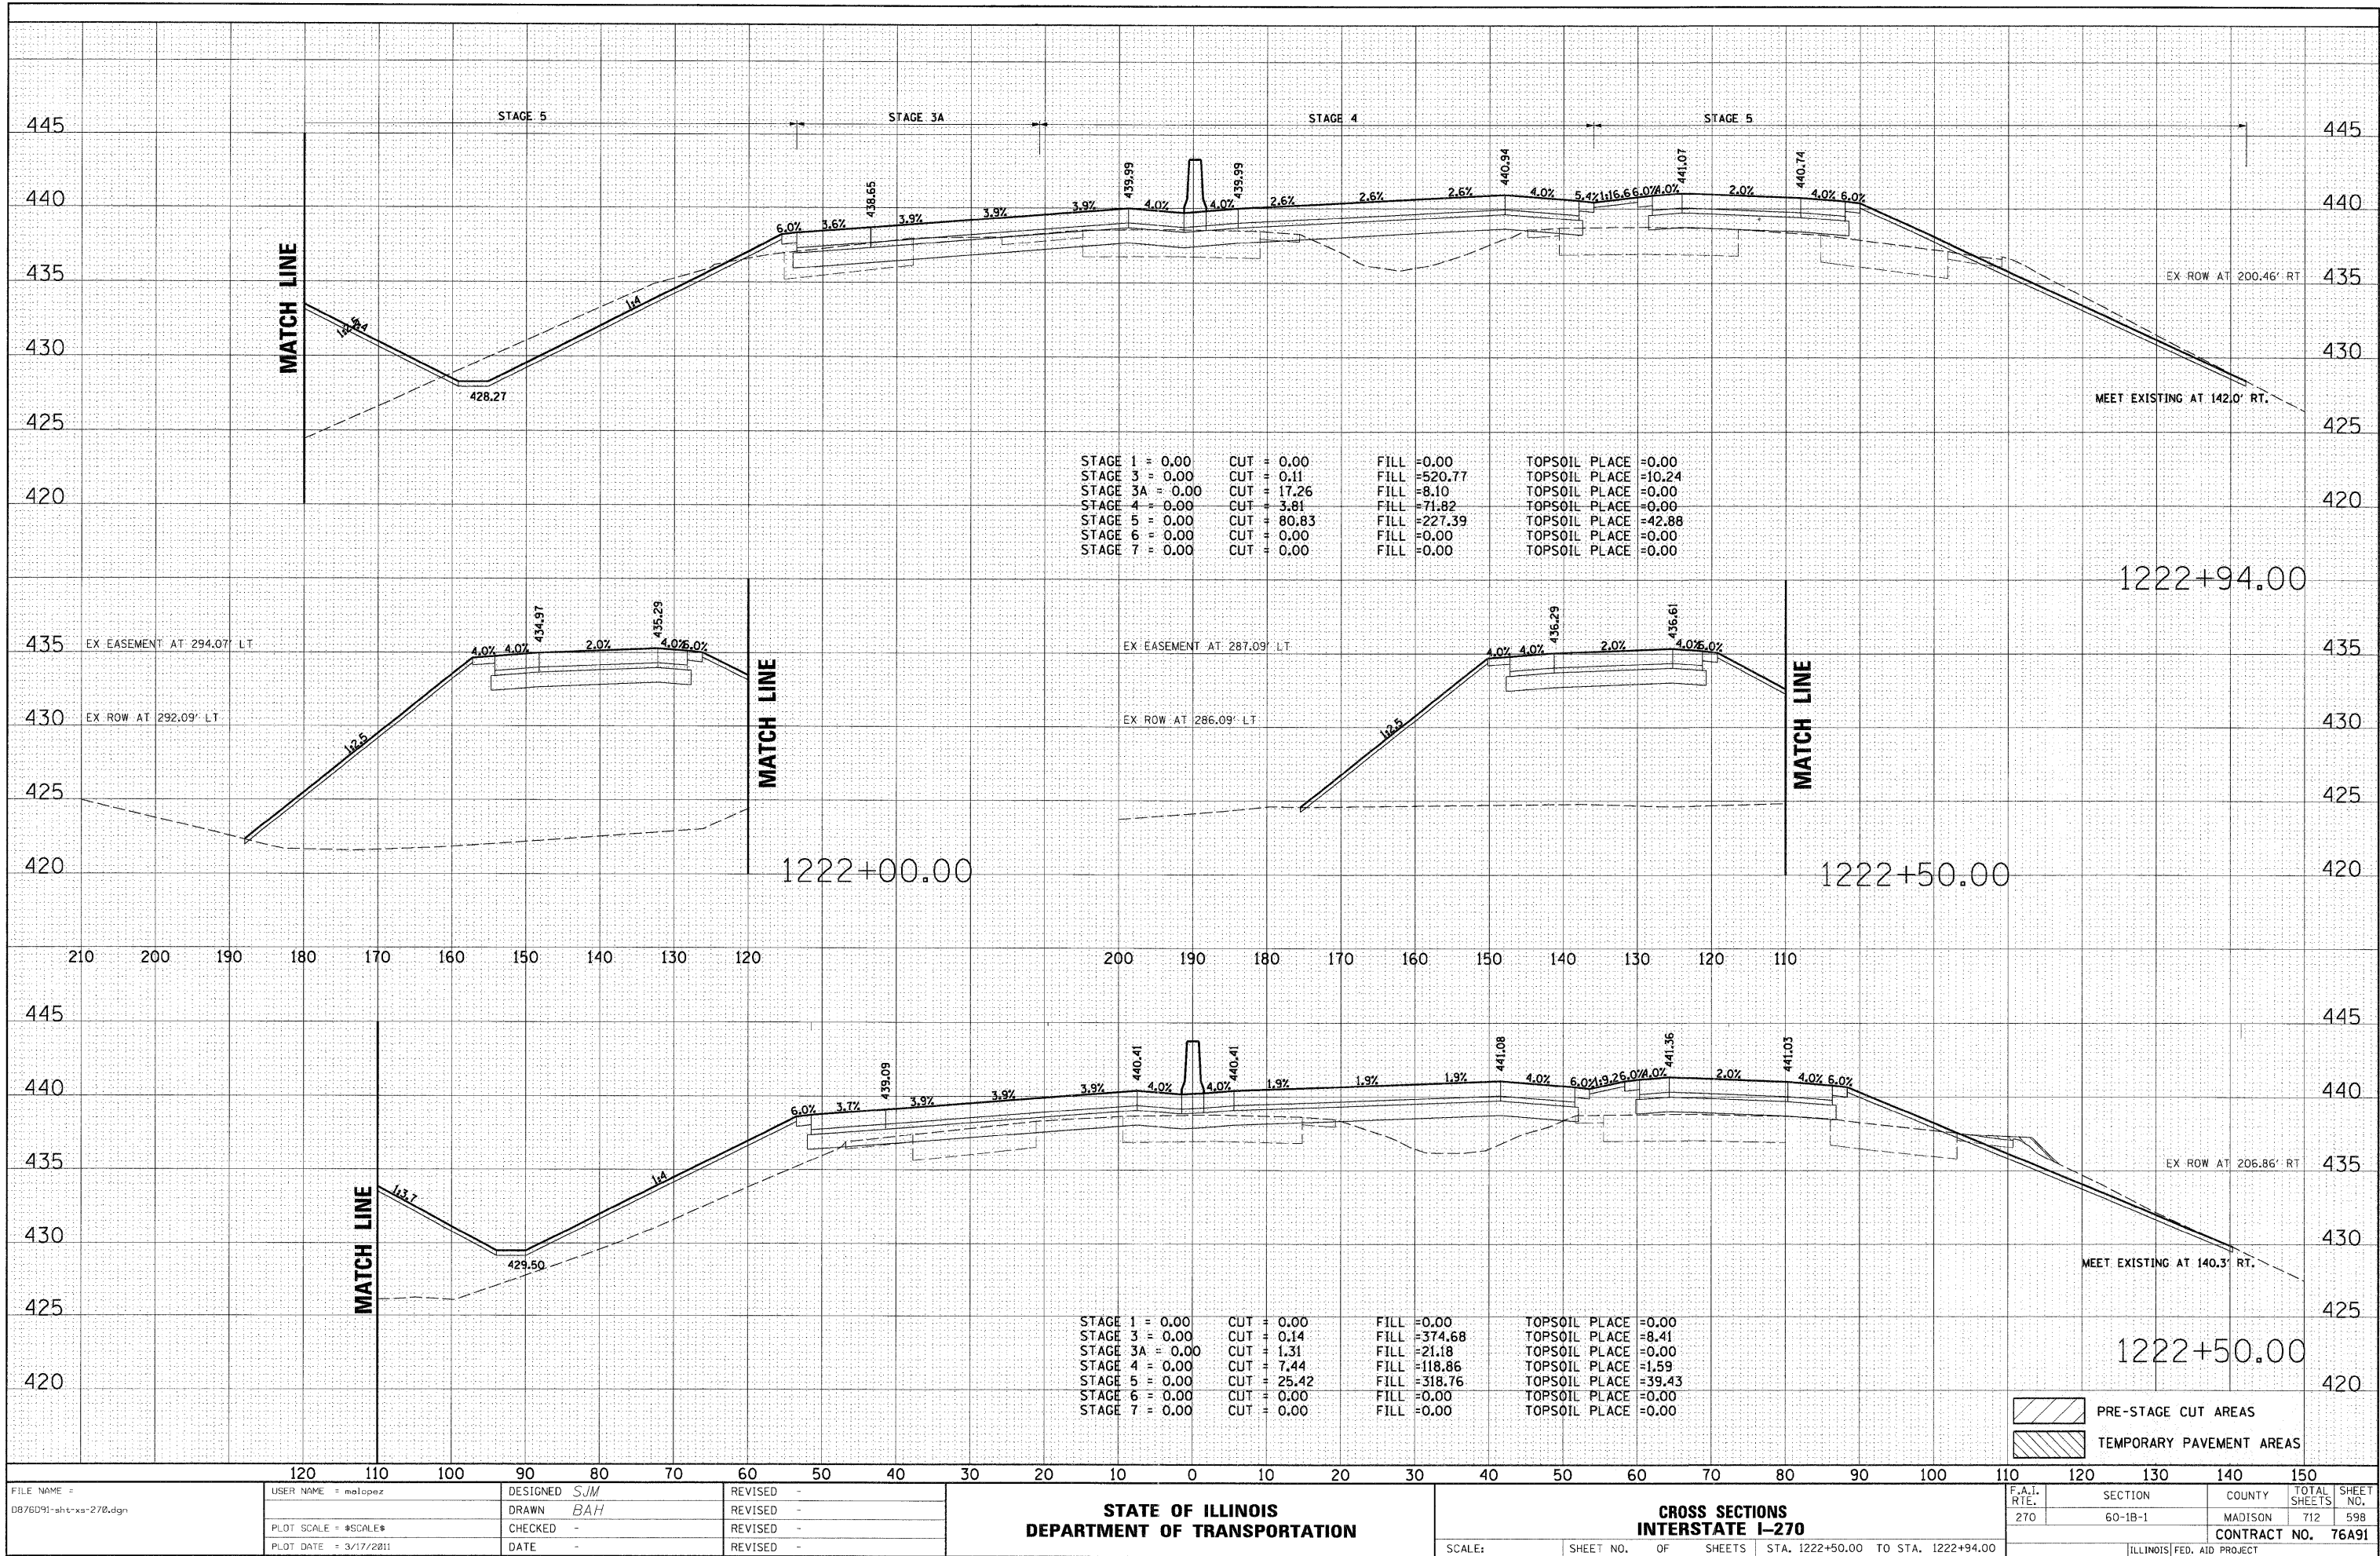

DATE	BY	SURVEYED	PLOTTED	TEMPLATE	AREAS	CHECKED
		FINAL	NO.	NO.	NO.	NO.

DATE	BY	SURVEYED	PLOTTED	TEMPLATE	AREAS	CHECKED
		ORIGINAL	NO.	NO.	NO.	NO.

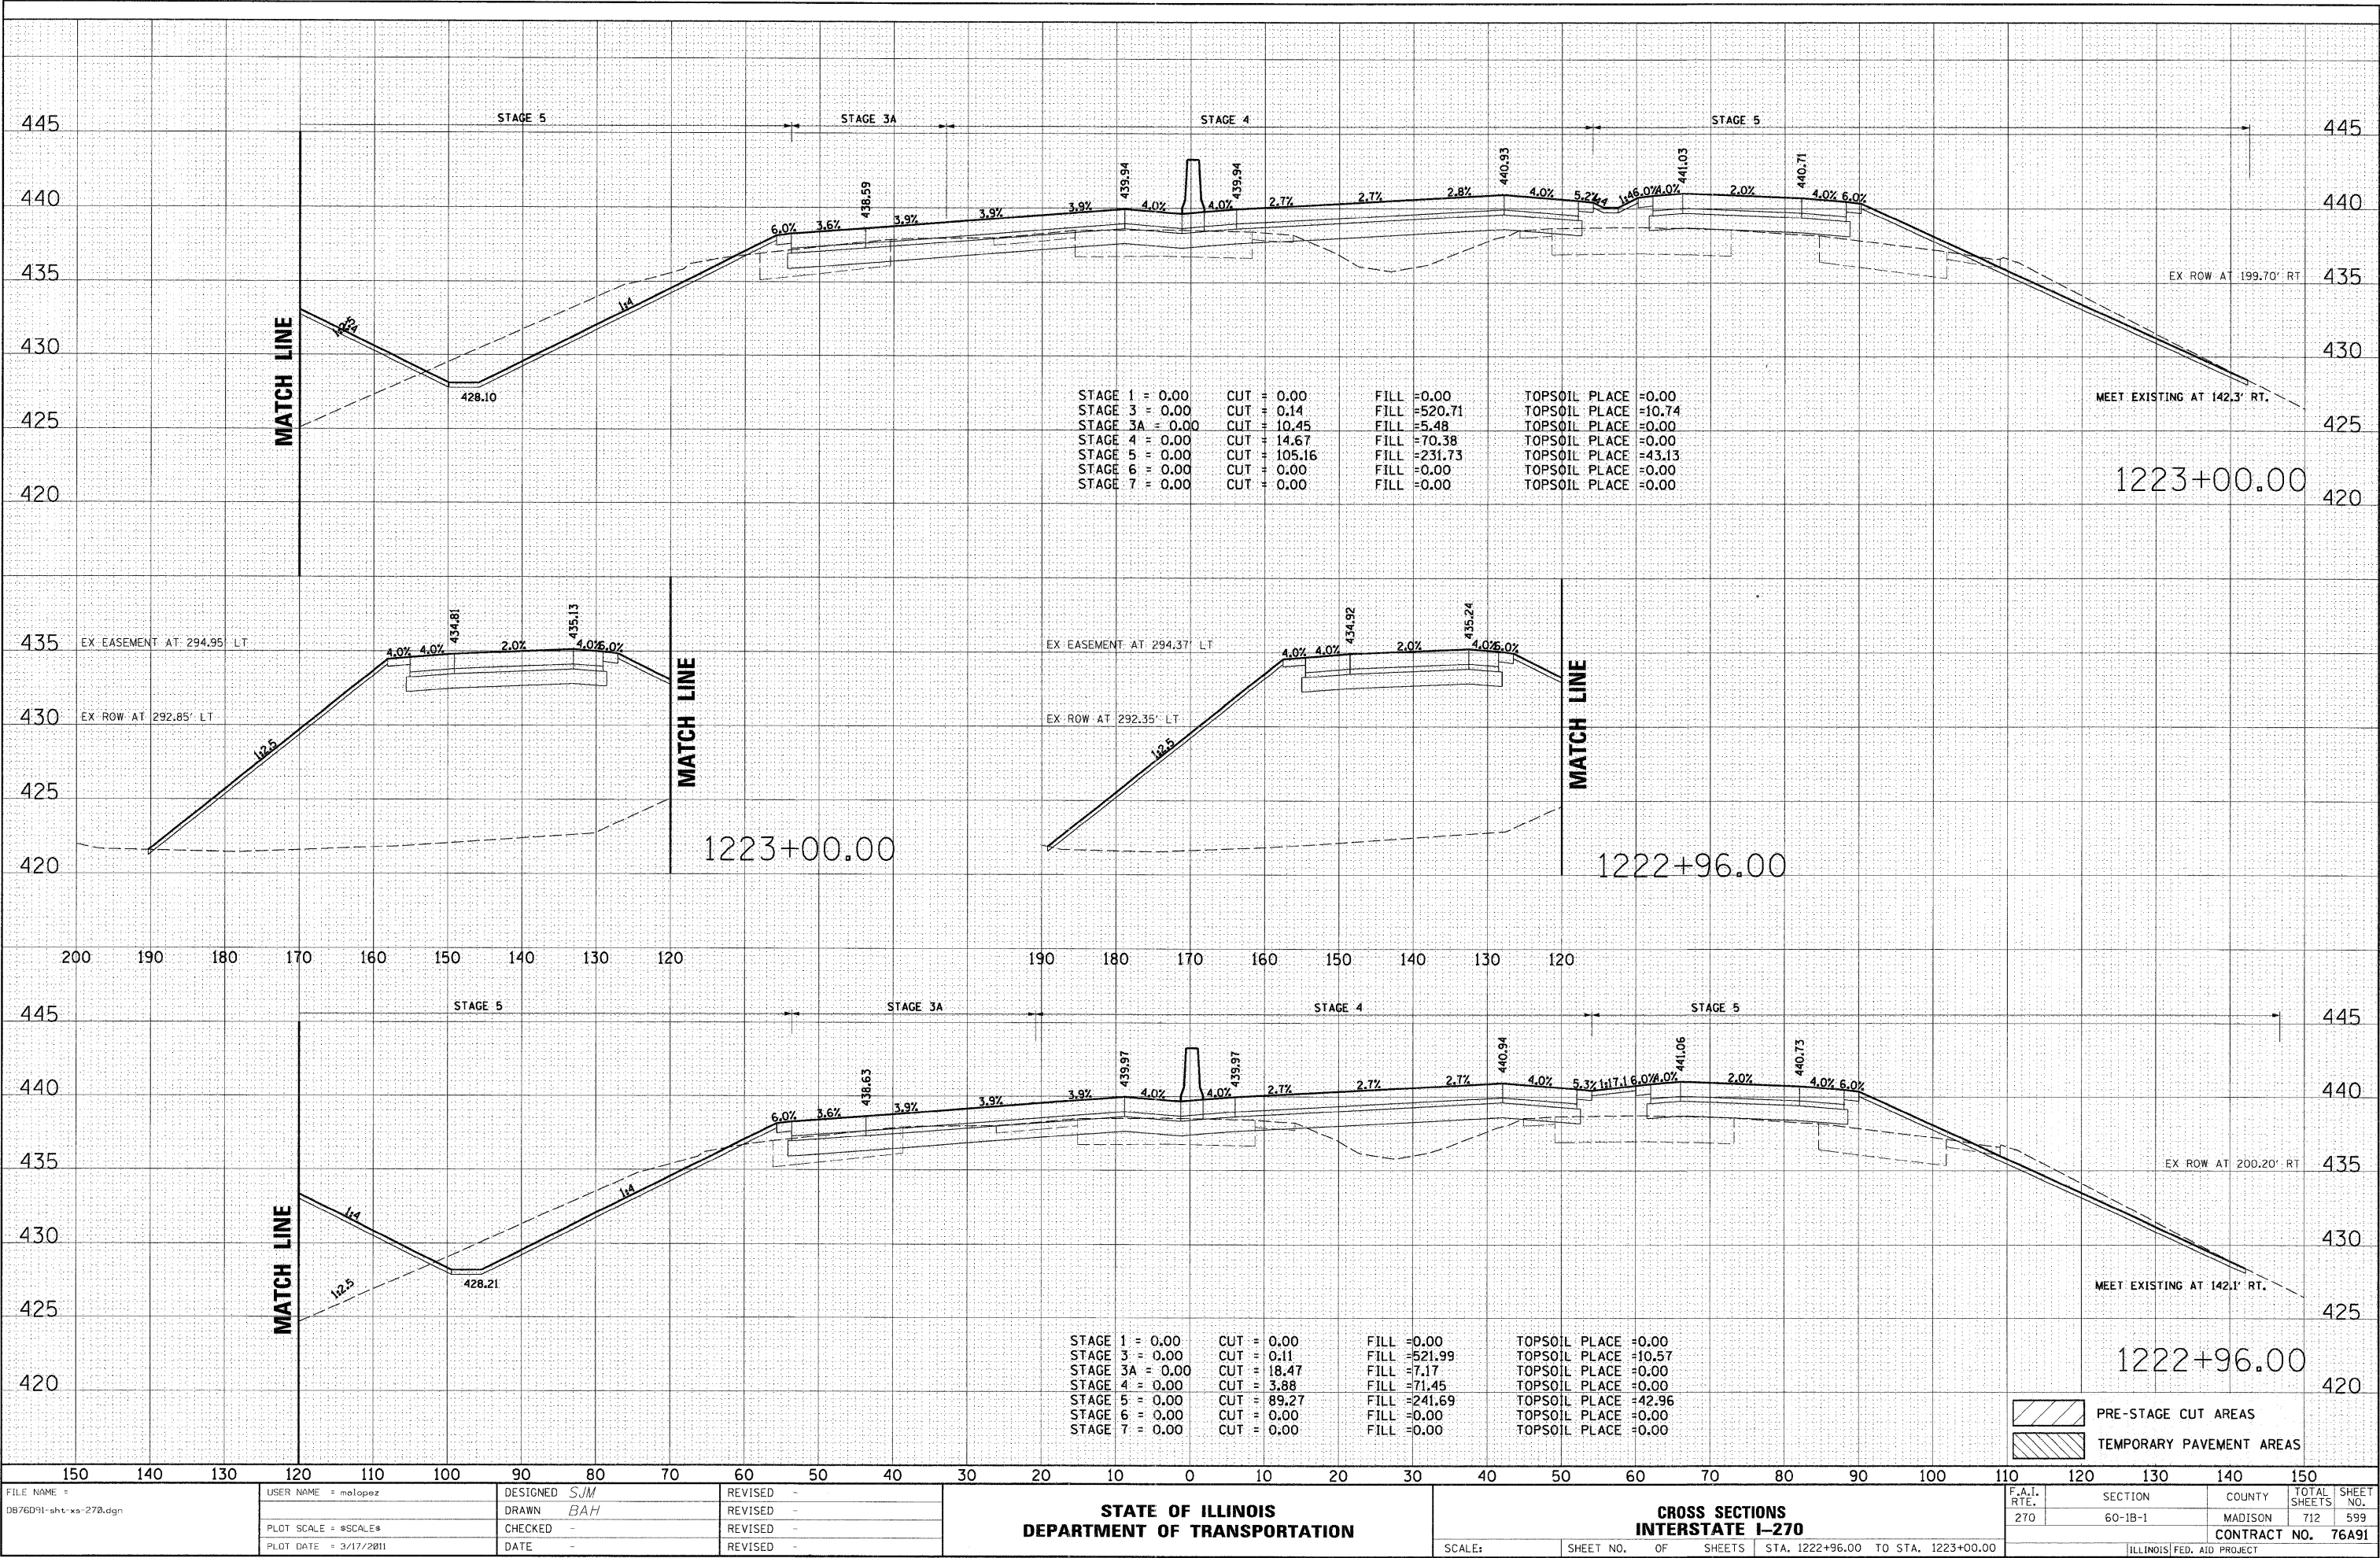

DATE	BY
FINAL SURVEY	SURVEYED
NOTE BOOK	PLOTTED
NO.	TEMPLATE
	AREAS
	CHECKED

DATE	BY
ORIGINAL SURVEY	SURVEYED
NOTE BOOK	PLOTTED
NO.	TEMPLATE
	AREAS
	CHECKED

