

STATE OF ILLINOIS
DEPARTMENT OF TRANSPORTATION

F.A. DATE	SECTION	COUNTY	TOTAL SHEETS	SHEET NO.
VAR	2025-1060-TR	VAR	56	1
ILLINOIS			CONTRACT NO. 62Y06	

* 56 + 17 = 73 TOTALSHEETS

D-91-111-25



LOCATION OF SECTION INDICATED THUS: -

PROPOSED
HIGHWAY PLANS


VARIOUS ROUTES
VARIOUS LOCATIONS
SECTION : 2025-1060-TR
TREE REMOVAL
VARIOUS COUNTY

C-91-173-25

VARIOUS LOCATIONS
SEE LOCATION MAP FOR
EXACT LOCATIONS

FOR INDEX OF SHEETS, SEE SHEET NO. 2

PROJECT IS LOCATED IN THE VILLAGES OF SUGAR GROVE,
S. BARRINGTON, BARTLETT, MAYWOOD, FOREST PARK,
WINNETKA , UNINCORPORATED ST. CHARLES TOWNSHIP AND
CITY OF YORKVILLE, CHICAGO, JOLIET, N. CHICAGO AND WOODSTOCK
WOODSTOCK.

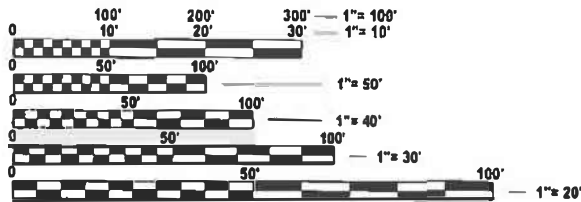

FULL SIZE PLANS HAVE BEEN PREPARED USING STANDARD
ENGINEERING SCALES. REDUCED SIZED PLANS WILL NOT
CONFORM TO STANDARD SCALES. IN MAKING MEASUREMENTS
ON REDUCED PLANS, THE ABOVE SCALES MAY BE USED.

J.U.L.I.E.
JOINT UTILITY LOCATION INFORMATION FOR EXCAVATION
1-800-892-0123
OR 811

PROJECT ENGINEER: ALAIN MIDY (847) 221-3056
PROJECT MANAGER: RODRIGO LEDEZMA (847) 705-4580

CONTRACT NO. 62Y06

STATE OF ILLINOIS
DEPARTMENT OF TRANSPORTATION

SUBMITTED July 2nd 2025
[Signature] REGIONAL ENGINEER
August 15 2025
[Signature] ENGINEER OF DESIGN AND ENVIRONMENT
August 15 2025
[Signature] DIRECTOR OF HIGHWAYS PROJECT IMPLEMENTATION

PRINTED BY THE AUTHORITY
OF THE STATE OF ILLINOIS

INDEX OF SHEETS

STATE STANDARDS

GENERAL NOTES

SHEET NO.

DESCRIPTION

STANDARD NO.

DESCRIPTION

1. ALL ELEVATIONS IN THE PLANS ARE BASED UPON THE NORTH AMERICAN VERTICAL DATUM OF 1988 (NAVD88), UNLESS OTHERWISE NOTED.

2. BEFORE STARTING ANY EXCAVATION, THE CONTRACTOR SHALL CALL "JULIE AT (800) 892-0123 OR 811 FOR FIELD LOCATIONS OF BURIED ELECTRIC, TELEPHONE AND GAS FACILITIES, (48 HOURS NOTIFICATION IS REQUIRED).

3. THE CONTRACTOR SHALL CONTACT THE DISTRICT TRAFFIC CONTROL SUPERVISOR AT KALPANA.KANNAN-HOSADURGA@ILLINOIS.GOV A MINIMUM OF 72 HOURS IN ADVANCE OF BEGINNING WORK.

4. THE CONTRACTOR MUST CALL THE IDOT ELECTRICAL MAINTENANCE CONTRACTOR TO LOCATE IDOT FACILITY CABLES

5. THE CONTRACTOR WILL NOT BE ALLOWED TO SET UP A YARD OR FIELD OFFICE ON STATE PROPERTY WITHOUT WRITTEN PERMISSION FROM THE DEPARTMENT.

6. THE CONTRACTOR SHALL BE REQUIRED TO PROVIDE ACCESS TO ABUTTING PROPERTY AT ALL TIMES DURING THE CONSTRUCTION OF THIS PROJECT.

7. EXCEPT WHERE DESIGNATED OTHERWISE, THE LOCATIONS AND/OR DEPTHS OF UNDERGROUND UTILITIES SHOWN HAVE BEEN TAKEN FROM OFFICE RECORD INFORMATION FURNISHED BY THE UTILITY OWNERS AND THE SUE SURVEYS. ALL UNDERGROUND UTILITIES MUST BE CONSIDERED APPROXMATE. THE CONTRACTOR SHALL BE RESPONSIBLE FOR THE PROTECTION OF ALL UNDERGROUND OR SURFACE UTILITIES EVEN THOUGH THEY MAY NOT BE SHOWN IN THE PLANS. ANY UTILITY THAT IS DAMAGED DURING CONSTRUCITON SHALL BE REPAIRED OR REPLACED TO THE SATISFACTION OF THE ENGINEER. THIS WORK SHALL BE AT THE CONTRACTOR'S EXPENSE.

8. THE CONSTRUCTION LIMITS WILL BE STAKED BY THE CONTRACTOR AND APPROVED BY THE ENGINEER PRIOR TO COMMENCING CONSTRUCTION. THE CONSTRUCTION LIMITS MAY BE ADJUSTED BY THE ENGINEER TO PRESERVE TREES AND NO ADDITIONAL COMPENSATION WILL BE PAID TO THE CONTRACTOR FOR CHANGES IN CONSTRUCTION LIMITS.

9. DURING CONSTRUCTION OPERATIONS, WHEN ANY LOOSE MATERIAL IS DEPOSITED IN THE FLOW LINE OF DITCHES, GUTTERS, OR DRAINAGE STRUCTURES SO THAT THE NATURAL FLOW OF WATER IS OBSTRUCTED, THE MATERIAL SHALL BE REMOVED AT THE CLOSE OF EACH WORKING DAY. THIS WORK SHALL BE INCLUDED IN THE COST OF TREE REMOVAL.

10. THE CONTRACTOR SHALL OBSERVE AND COMPLY WITH ALL SECTIONS OF THE ILLINOIS CUSTOM SPRAY LAW, INCLUDING LICENSING. CONTRACTOR PERSONNEL APPLYING HERBICIDES SHALL HAVE A VALID PESTICIDE APPLICATOR LICENSE ISSUED BY THE ILLINOIS DEPARTMENT OF AGRICULTURE. THE LICENSED PESTICIDE APPLICATOR SHALL SUBMIT THEIR CURRENT LICENSE TO THE ENGINEER. THE LICENSED PESTICIDE APPLICATOR SHALL BE QUALIFIED AT A MINIMUM IN RIGHT-OF-WAY AND AQUATICS. THE LICENSED APPLICATOR SHALL WORK ON-SITE.

11. DO NOT SCALE PLANS FOR CONSTRUCTION DIMENSIONS.

12. THE NORTHERN LONG EARED BAT (NLEB) HAS BEEN RECLASSIFIED AS AN ENDANGERED SPECIES UNDER THE ENDANGERED SPECIES ACT BY THE U.S. FISH AND WILDLIFE SERVICE (USFWS). TO AVOID AND MINIMIZE IMPACTS TO THE NLEB AND ITS HABITAT, DISTRICT ONE HAS IMPLEMENTED TIME RESTRICTIONS FOR ALL TREE REMOVAL AND FORESTRY WORK. THIS WORK SHALL NOT OCCUR FROM APRIL 1 TO OCTOBER 31 OF ANY GIVEN YEAR THROUGHOUT DISTRICT ONE.

13. A TREE GROWTH FACTOR HAS BEEN ADDED TO THE TOTAL QUANTITY OF "UNIT" ITEMS TO ACCOUNT FOR TREE GROWTH BETWEEN THE INITIAL TREE SURVEY AND THE REMOVAL OF THE TREE.

14. ALL LAYOUT OF ROW/TEMPORARY/PERMANENT EASEMENT AND TEMPORARY FENCING AND TREE PRUNING SHALL BE COMPLETED BEFORE TREE REMOVAL OPERATIONS COMMENCE IN ANY AREA.

15. THE CONTRACTOR SHALL TAKE PRECAUTION BY PRESERVING EXISTING TREES WITHIN THE RIGHT OF WAY. IF ANY DAMAGE OCCURS, TREES SHALL BE REPLACED IN KIND PER ARTICLE 201.07 REPAIR OR REPLACEMENT OF EXISTING PLANT MATERIAL REQUIREMENTS STATED HEREIN.

16. THE CONTRACTOR SHALL TAKE EXTRA CARE IN GRADING END EXCAVATING NEAR TREES WHICH ARE NOT MARKED FOR REMOVAL SO AS NOT TO CAUSE INJURY TO THE ROOT SYSTEM OR TRUNKS. ANY DAMAGE DONE TO EXISTING ITEMS BY THE CONTRACTOR SHALL BE REPAIRED BY THE CONTRACTOR AT THE CONTRACTOR'S OWN EXPENSE.

* COOK, KANE, KENDALL, LAKE, McHENRY & WILL

STATE OF ILLINOIS
DEPARTMENT OF TRANSPORTATION

TREE REMOVAL
INDEX OF SHEETS, STATE STANDARDS AND GENERAL NOTES

SCALE: SHEET OF SHEETS STA. TO STA.

F.A. RTE	SECTION	COUNTY	TOTAL SHEETS	SHEET NO.
VAR.	2025-1060-TR	*	56	2
		CONTRACT NO. 62Y06		
ILLINOIS		FED. AID PROJEC.		

MODEL: GenNotesShr01 [Sheet]
FILE NAME: c:\pwworking\dotstateshawl\1083778\DOT11125-shr-gennote.dgn

MODEL: SQ001 [Sheet]
FILE NAME: c:\work\work\p\w\l\abebaw\108377\1011125-shi-SQ0.dgn

SUMMARY OF QUANTITIES				CONSTRUCTION TYPE CODE		
				100% STATE		
				0031		
CODE NO.	ITEM	UNIT	TOTAL QUANTITY			
20100110	TREE REMOVAL (6 TO 15 UNITS DIAMETER)	UNIT	3325	3325	0	0
20100210	TREE REMOVAL (OVER 15 UNITS DIAMETER)	UNIT	1745	1745	0	0
20100500	TREE REMOVAL, ACRES	ACRE	48.5	48.5	0	0
20101000	TEMPORARY FENCE	FOOT	702	702	0	0
20101300	TREE PRUNING (1 TO 10 INCH DIAMETER)	EACH	18	18	0	0
20101350	TREE PRUNING (OVER 10 INCH DIAMETER)	EACH	10	10	0	0
20101200	TREE ROOT PRUNING	EACH	7	7		
28000250	TEMPORARY EROSION CONTROL SEEDING	POUND	44	44	0	0
67100100	MOBILIZATION	L SUM	1	1	0	0
70100450	TRAFFIC CONTROL AND PROTECTION, STANDARD 701201	L SUM	1	1	0	0
70100460	TRAFFIC CONTROL AND PROTECTION, STANDARD 701306	L SUM	1	1	0	0
70100600	TRAFFIC CONTROL AND PROTECTION, STANDARD 701336	L SUM	1	1	0	0
70102620	TRAFFIC CONTROL AND PROTECTION, STANDARD 701501	L SUM	1	1	0	0
70102622	TRAFFIC CONTROL AND PROTECTION, STANDARD 701502	L SUM	1	1	0	0
70102625	TRAFFIC CONTROL AND PROTECTION, STANDARD 701606	L SUM	1	1	0	0
70102630	TRAFFIC CONTROL AND PROTECTION, STANDARD 701601	L SUM	1	1	0	0
70102632	TRAFFIC CONTROL AND PROTECTION, STANDARD 701602	L SUM	1	1	0	0
70102635	TRAFFIC CONTROL AND PROTECTION, STANDARD 701701	L SUM	1	1	0	0
X0327120	WEED CONTROL, NATIVE LANDSCAPE ENHANCEMENT	ACRE	1.15	1.15	0	0
X2010106	TREE REMOVAL (UNDER 6 UNITS DIAMETER)	UNIT	412	412	0	0
X2010350	TREE REMOVAL, ACRES (SPECIAL)	ACRE	2.15	2.15	0	0

SUMMARY OF QUANTITIES				CONSTRUCTION TYPE CODE		
				100% STATE		
				0031		
CODE NO.	ITEM	UNIT	TOTAL QUANTITY	URBAN		
X2010507	CLEARING (SPECIAL)	ACRE	2.49	2.49	0	0
X2010516	SELECTIVE CLEARING	UNIT	77	77	0	0
X6700407	ENGINEER'S FIELD OFFICE, TYPE A (D1)	CAL MO	6	6	0	0
X7011015	TRAFFIC CONTROL AND PROTECTION (EXPRESSWAYS)	L SUM	1	1	0	0
X7200061	TEMPORARY INFORMATION SIGNING	SQ. FT	257	257	0	0
Z0013798	CONSTRUCTION LAYOUT	L SUM	1	1	0	0
Z0048665	RAILROAD PROTECTIVE LIABILITY INSURANCE	L SUM	1	1	0	0

USER NAME = Addis Abebaw	DESIGNED -	REVISED -
	DRAWN -	REVISED -
PLOT SCALE = \$\$CALE\$	CHECKED -	REVISED -
PLOT DATE = 7/9/2025	DATE -	REVISED -


STATE OF ILLINOIS
DEPARTMENT OF TRANSPORTATION

TREE REMOVAL
SUMMARY OF QUANTITIES

SCALE: SHEET OF SHEETS STA. TO STA.


F.A. RTE.	SECTION	COUNTY	TOTAL SHEETS	SHEET NO.
VAR.	2025-1060-TR	*	56	3
CONTRACT NO. 62Y06				
ILLINOIS FED. AID PROJECT				

FAP ROUTE 326 (ILLINOIS ROUTE 47 /US 30)
FROM CROSS STREET TO JERICHO ROAD
SECTION: 2025-1060-TR
KANE COUNTY

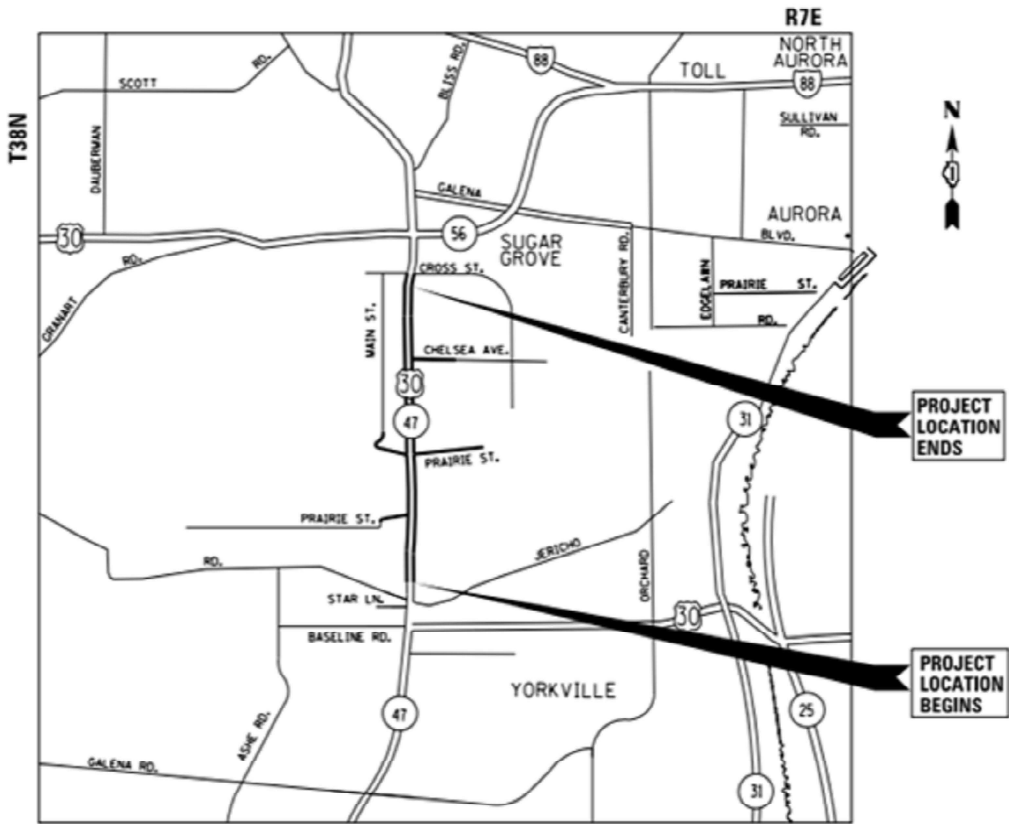

IL RTE. 47/US 30 FROM CROSS ST. TO JERICHO RD.
VILLAGE OF SUGAR GROVE
KANE COUNTY
(LOCATION 1)

FAP ROUTE 326 (ILLINOIS ROUTE 47)
FROM WATERPARK WAY TO JERICHO ROAD
SECTION: 2025-1060-TR
KENDALL & KANE COUNTY

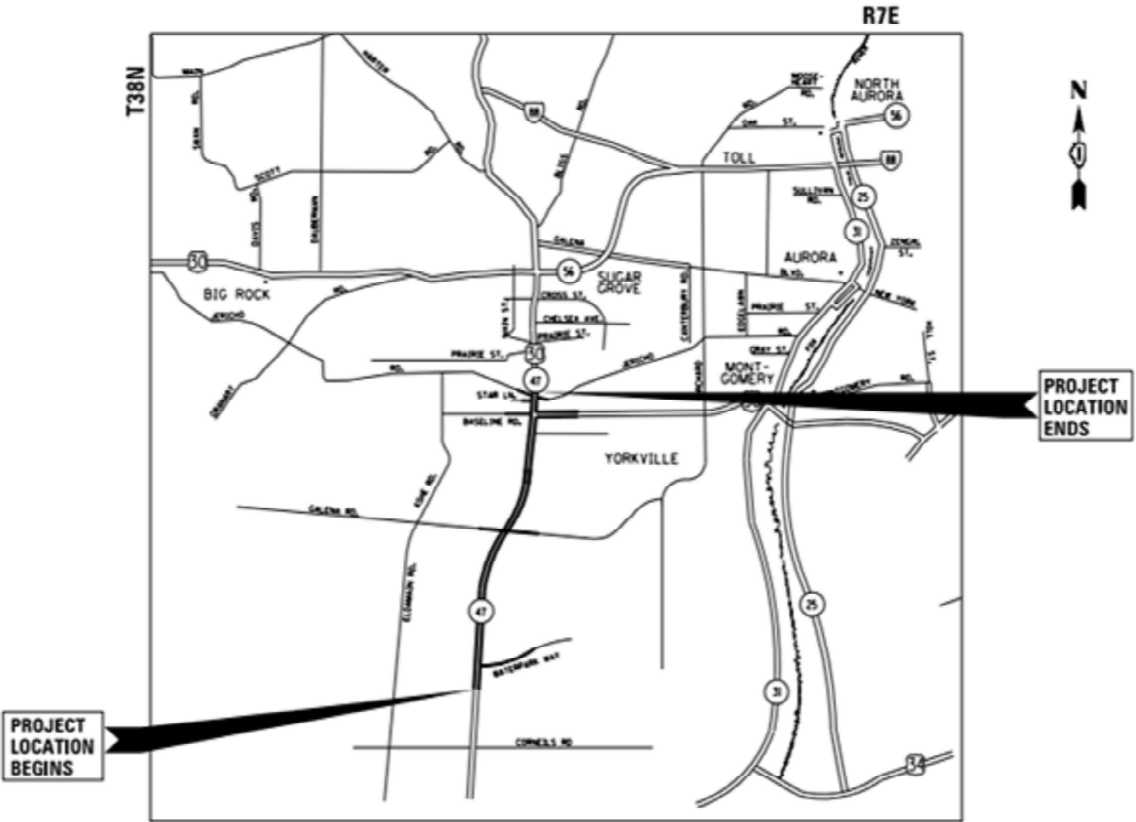

IL RTE. 47 FROM WATERPARK WAY TO JERICHO RD.
VILLAGE OF SUGAR GROVE & CITY OF YORKVILLE
KANE & KENDALL COUNTY
(LOCATION 2)

MODEL: Location 1 [Sheet]
FILE NAME: c:\p\work\addis\addis\1063780\111125-shi-plot.dgn

USER NAME = Addis Abebaw	DESIGNED -	REVISED -
	DRAWN -	REVISED -
	CHECKED -	REVISED -
PLOT DATE = 7/9/2025	DATE -	REVISED -


STATE OF ILLINOIS
DEPARTMENT OF TRANSPORTATION

PROJECT LOCATION MAP

SCALE: SHEET Location 20F SHEETS STA. TO STA.

F.A. RTE.	SECTION	COUNTY	TOTAL SHEETS	SHEET NO.
VAR.	2025-1060-TR	*	56	4
CONTRACT NO. 62Y06				
ILLINOIS FED. AID PROJECT				
COB&K, KANE, KENDALL, LAKE, McHENRY & WILL				

ROUTE FAP 362 (BARRINGTON ROAD)
SOUTH OF IL 62 (ALGONQUIN ROAD) TO CENTRAL ROAD
COOK COUNTY- VILLAGE OF SOUTH BARRINGTON

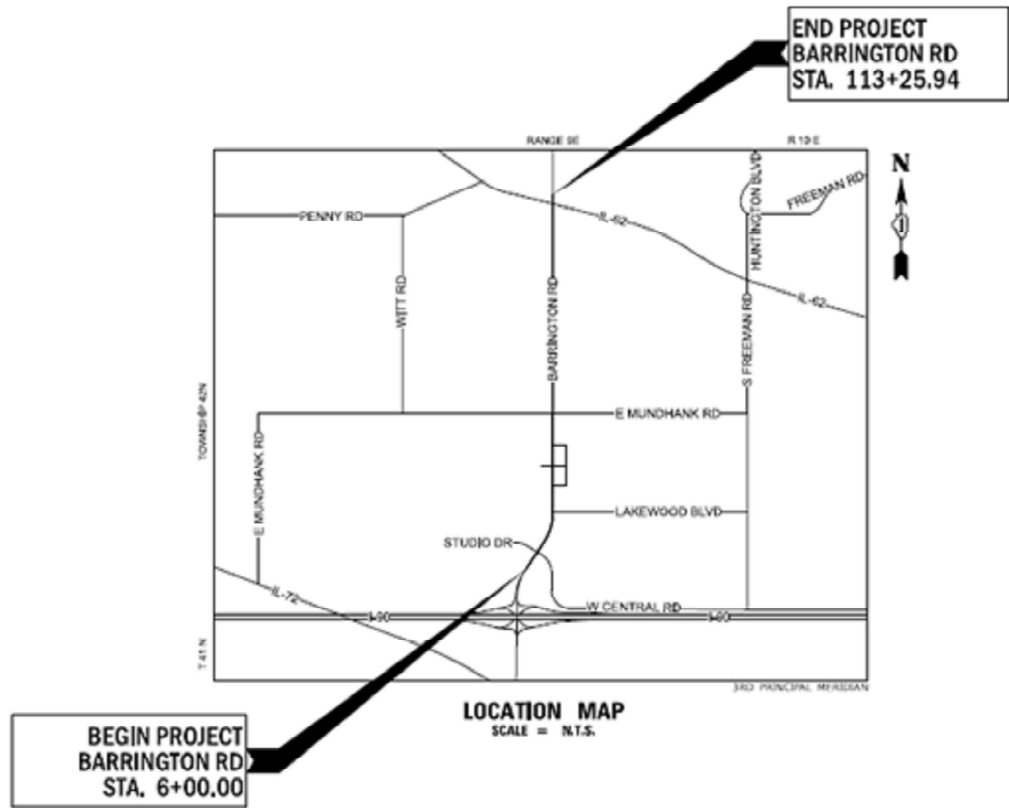

BARRINGTON RD. FROM S. OF IL 62 (ALGONQUIN RD.) TO CENTRAL RD.
VILLAGE OF S. BARRINGTON
COOK COUNTY
(LOCATION 3)



I-290 AT CENTRAL PARK AVENUE
CITY OF CHICAGO
COOK COUNTY

I-290 AT CENTRAL PARK AVE.
CITY OF CHICAGO
COOK COUNTY
(LOCATION 4)


MODEL: Location 2 (Sheet)
FILE NAME: c:\pwworking\addis\abebaw\1063780\111125-shb-plan.dgn

	USER NAME = Addis Abebaw	DESIGNED -	REVISED -	STATE OF ILLINOIS DEPARTMENT OF TRANSPORTATION	PROJECT LOCATION MAP			F.A. RTE.	SECTION	COUNTY	TOTAL SHEETS	SHEET NO.
		DRAWN -	REVISED -					VAR.	2025-1060-TR	*	56	5
		CHECKED -	REVISED -					CONTRACT NO. 62Y06				
	PLOT DATE = 7/9/2025	DATE -	REVISED -		SCALE:	SHEET Location 3 OF	SHEETS	STA.	TO STA.	ILLINOIS FED. AID PROJECT		

* COOK, KANE, KENDALL, LAKE, McHENRY & WILL



**F.A.P. ROUTE 345 (US 20)
AT OAK AVE. AND BARTLETT RD.
COOK COUNTY**

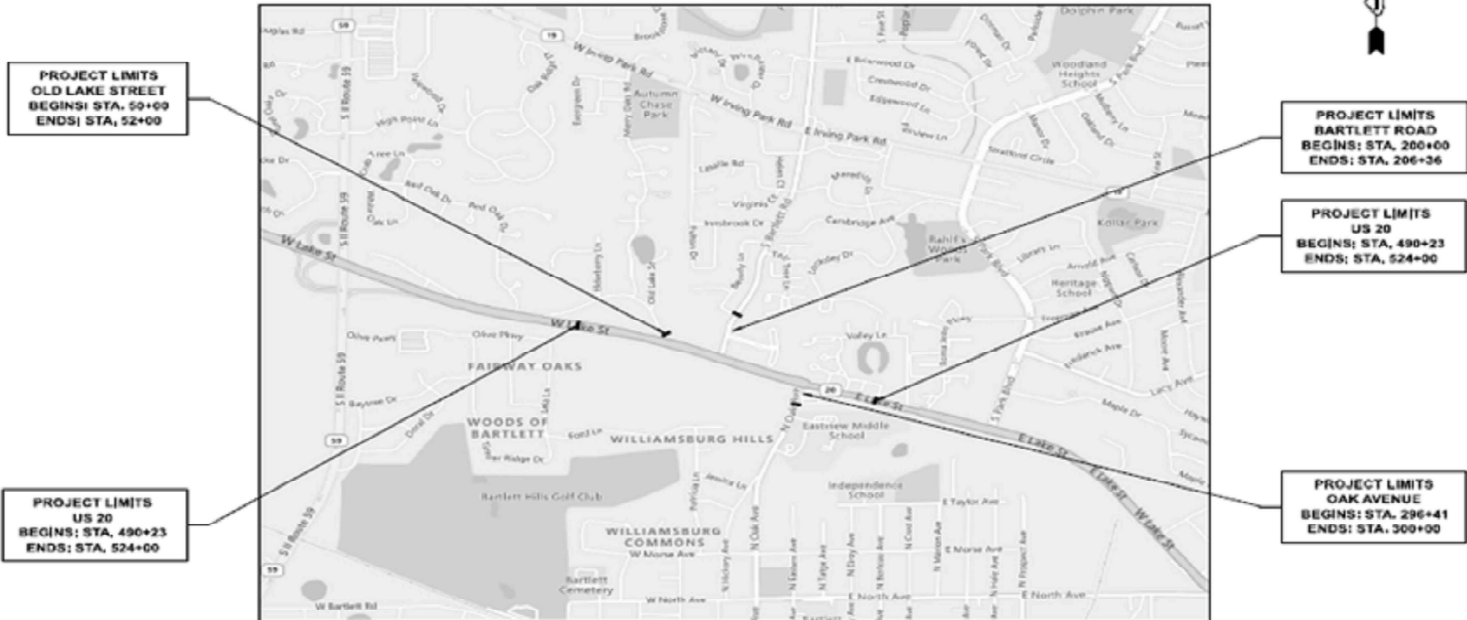

**FAI-290 (EISENHOWER EXPRESSWAY) AT SACRAMENTO BOULEVARD
CITY OF CHICAGO, IL
COOK COUNTY**

**FAI-290 (EISENHOWER EXPRESSWAY) AT SACRAMENTO BOULEVARD
CITY OF CHICAGO
COOK COUNTY
(LOCATION 5)**

**US 20 AT OAK AVE. & BARTLETT RD.
VILLAGE OF BARTLETT
COOK COUNTY
(LOCATION 6)**

MODEL: Location 3 (Sheet)
FILE NAME: c:\pwworking\addis\abebaw\1063780\111125-shb-plan.dgn

	USER NAME = Addis.Abebaw		DESIGNED -		REVISED -		STATE OF ILLINOIS DEPARTMENT OF TRANSPORTATION	PROJECT LOCATION MAP						F.A. RTE.	SECTION		COUNTY	TOTAL SHEETS	SHEET NO.
			DRAWN -		REVISED -			VAR.	2025-1060-TR		*	56	6						
			CHECKED -		REVISED -									CONTRACT NO. 62Y06					
	PLOT DATE = 7/9/2025		DATE -		REVISED -			SCALE:		SHEET Location 4OF		SHEETS	STA.		TO STA.		ILLINOIS FED. AID PROJECT		

PROJECT LOCATION



I-80 WEST OF WHEELER AVENUE TO DES PLAINES RIVER - WILL COUNTY



— PROJECT LOCATION

**I-80 WEST OF WHEELER AVE TO DES PLAINES RIVER
CITY OF JOLIET
WILL COUNTY
(LOCATION 8)**

FILE NAME: C:\Users\Public\Desktop\Illinois\PROJECTS\062Y06\062Y06.dwg	USER NAME = Addis.Abebaw	DESIGNED -	REVISED -	STATE OF ILLINOIS DEPARTMENT OF TRANSPORTATION	PROJECT LOCATION MAP	F.A. RTE.	SECTION	COUNTY	TOTAL SHEETS	SHEET NO.		
		DRAWN -	REVISED -			VAR.	2025-1060-TR	*	56	7		
		CHECKED -	REVISED -									
	PLOT DATE = 7/9/2025	DATE -	REVISED -									
	SCALE:					SHEET Location OF SHEETS STA. TO STA.						
						CONTRACT NO. 62Y06						
					ILLINOIS FED. AID PROJECT							

USER NAME = Addis.Abebaw	DESIGNED -	REVISED -
	DRAWN -	REVISED -
	CHECKED -	REVISED -
PLOT DATE = 7/9/2025	DATE -	REVISED -

PROJECT LOCATION MAP				
SCALE:	SHEET Location OF	SHEETS	STA.	TO STA.

F.A. RTE.	SECTION	COUNTY	TOTAL SHEETS	SHEET NO.
VAR.	2025-1060-TR	*	56	9
CONTRACT NO. 62Y06				
ILLINOIS		FED. AID PROJECT		
* COOK,KANE,KENDALL, LAKE,McHENRY & WILL				

PROJECT LOCATION




**I-290 AT THE DES PLAINES RIVER
VILLAGES OF MAYWOOD AND FOREST PARK
COOK COUNTY**

(LOCATION 13)

**FAI 290 (INTERSTATE 290)
AT KEELER AVENUE
SECTION 2025-1060-TR
CITY OF CHICAGO
COOK COUNTY
(LOCATION 14)**

WB INTERSTATE 290 STA. 983+79
BEGIN IMPROVEMENT

EB INTERSTATE 290 STA. 981+91
BEGIN IMPROVEMENT

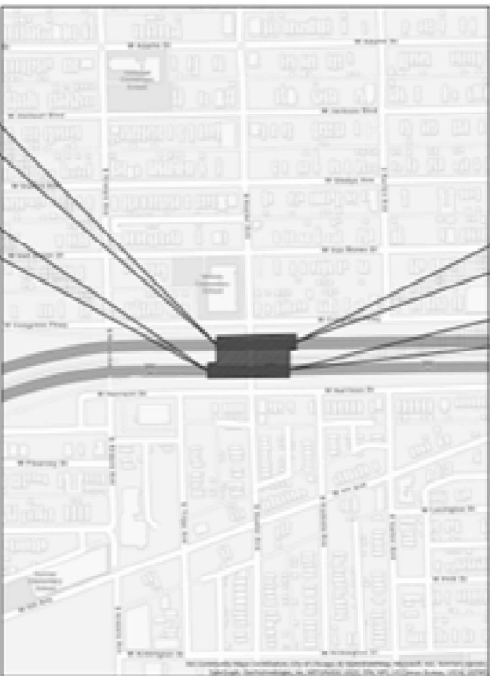

WB INTERSTATE 290 STA. 986+71
END IMPROVEMENT

EB INTERSTATE 290 STA. 985+05
END IMPROVEMENT

MODEL: Location 7 (Sheet)
FILE NAME: c:\pwworking\addisabebaw\1063780\111125-shi-plan.dgn

USER NAME = Addis Abebaw	DESIGNED -	REVISED -
	DRAWN -	REVISED -
	CHECKED -	REVISED -
PLOT DATE = 7/9/2025	DATE -	REVISED -

**STATE OF ILLINOIS
DEPARTMENT OF TRANSPORTATION**


PROJECT LOCATION MAP

SCALE: SHEET Location 00F SHEETS STA. TO STA.

F.A. RTE.	SECTION	COUNTY	TOTAL SHEETS	SHEET NO.
VAR.	2025-1060-TR	*	56	10
CONTRACT NO. 62Y06				
ILLINOIS FED. AID PROJECT				

COOK, KANE, KENDALL, LAKE, McHENRY & WILL

FAP ROUTE 0092 (FOREST WAY DRIVE)
THE CULVERT ON FOREST WAY DRIVE OVER
THE DITCH (NORTH OF WILLOW ROAD)
SECTION: 2025-1060-TR
COOK COUNTY
VILLAGE OF WINNETKA
(LOCATION 15)

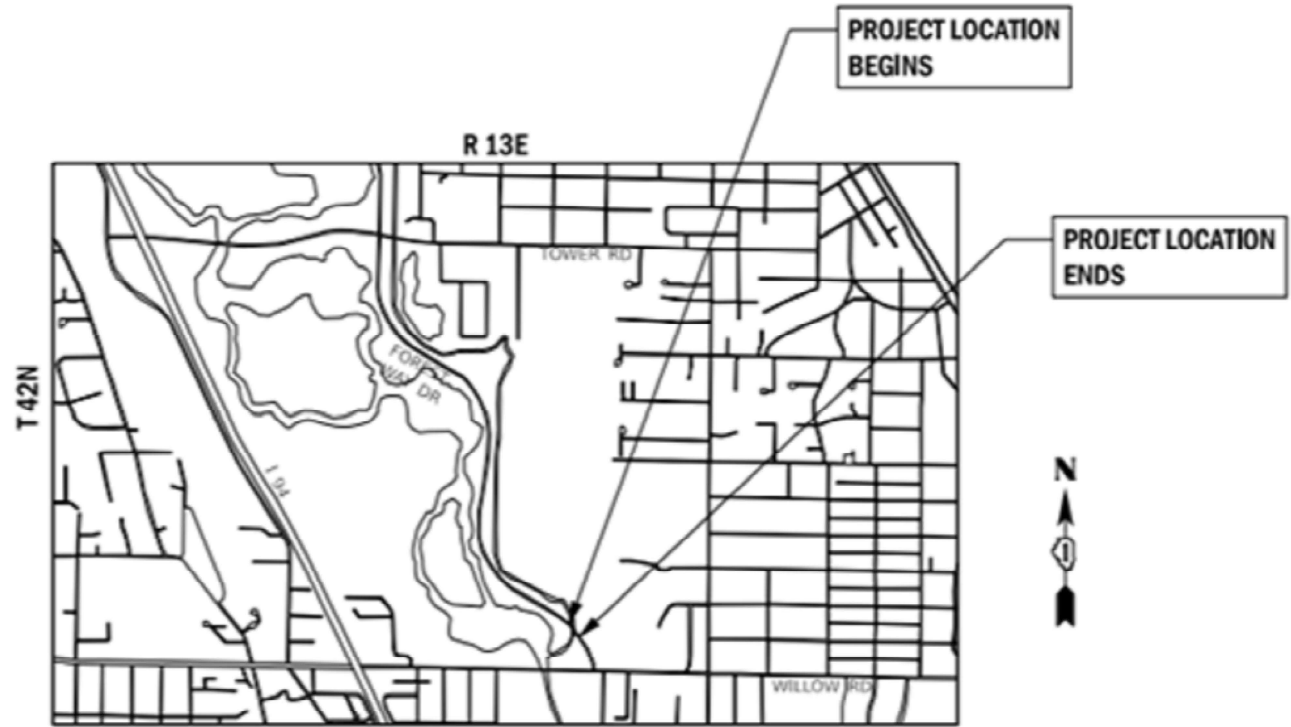


MODEL: Location 8 (Sheet)
FILE NAME: c:\pw\work\pw\addis\addis\1063780\111125-shi-plan.dgn


	USER NAME = Addis Abebaw	DESIGNED -	REVISED -	STATE OF ILLINOIS DEPARTMENT OF TRANSPORTATION	PROJECT LOCATION MAP				F.A. RTE.	SECTION	COUNTY	TOTAL SHEETS	SHEET NO.
		DRAWN -	REVISED -						VAR.	2025-1060-TR	*	56	11
		CHECKED -	REVISED -		CONTRACT NO. 62Y06				ILLINOIS FED. AID PROJECT				
	PLOT DATE = 7/9/2025	DATE -	REVISED -		SCALE:	SHEET Location 90F	SHEETS	STA.	TO STA.	* COOK, KANE, KENDALL, LAKE, McHENRY & WILL			

IL RTE. 25 AT MAY LN.,COURIER AVE. AND SEMINARY


KANE COUNTY
(LOCATION 16)

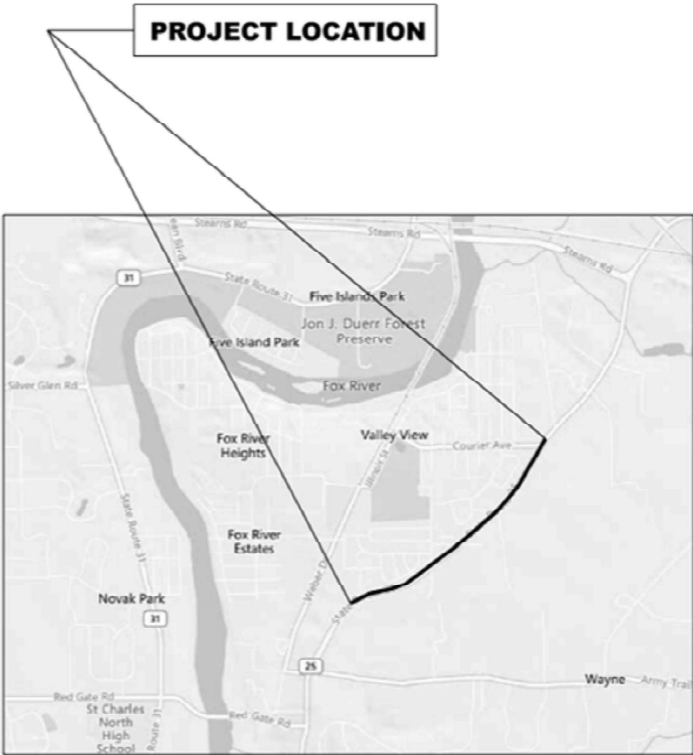


FAU ROUTE 2843 (DIXIE HIGHWAY)
OVER THORN CREEK TRIBUTARY
(0.4 MI N OF IL 1)
SECTION 2025-1060-TR
COOK COUNTY
(LOCATION 19)

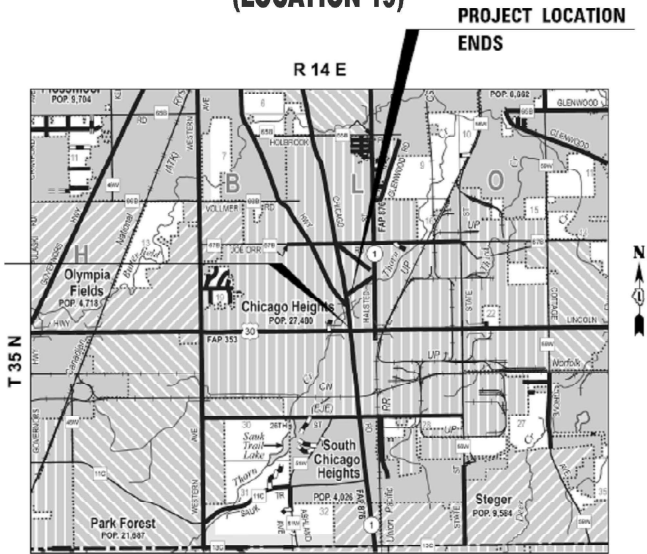

DIXIE HIGHWAY
COOK COUNTY
(LOCATION 17)

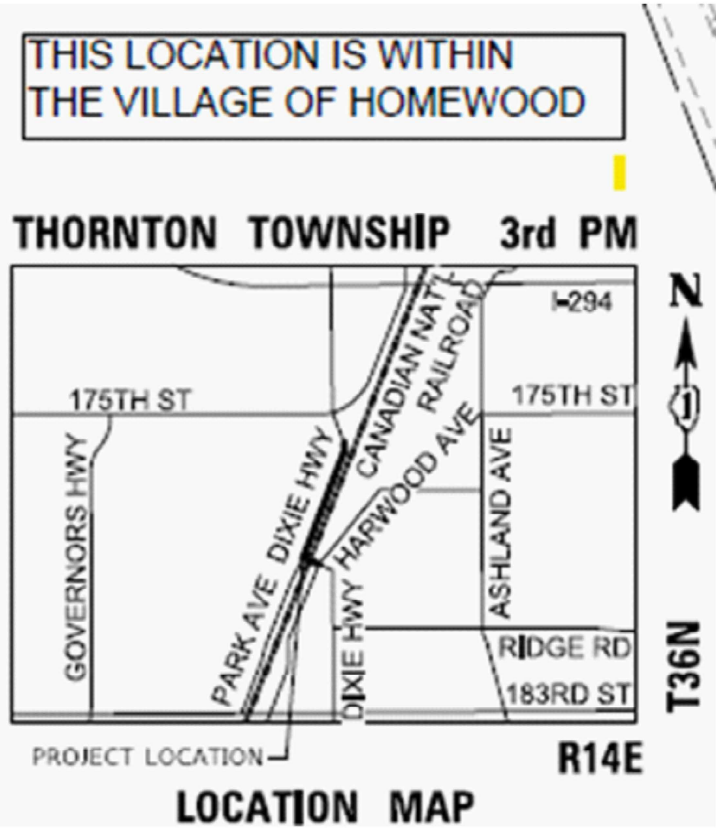

IL RTE. 72 (HIGGINS RD.) AT HUNTINGTON RD.
COOK COUNTY
(LOCATION 18)

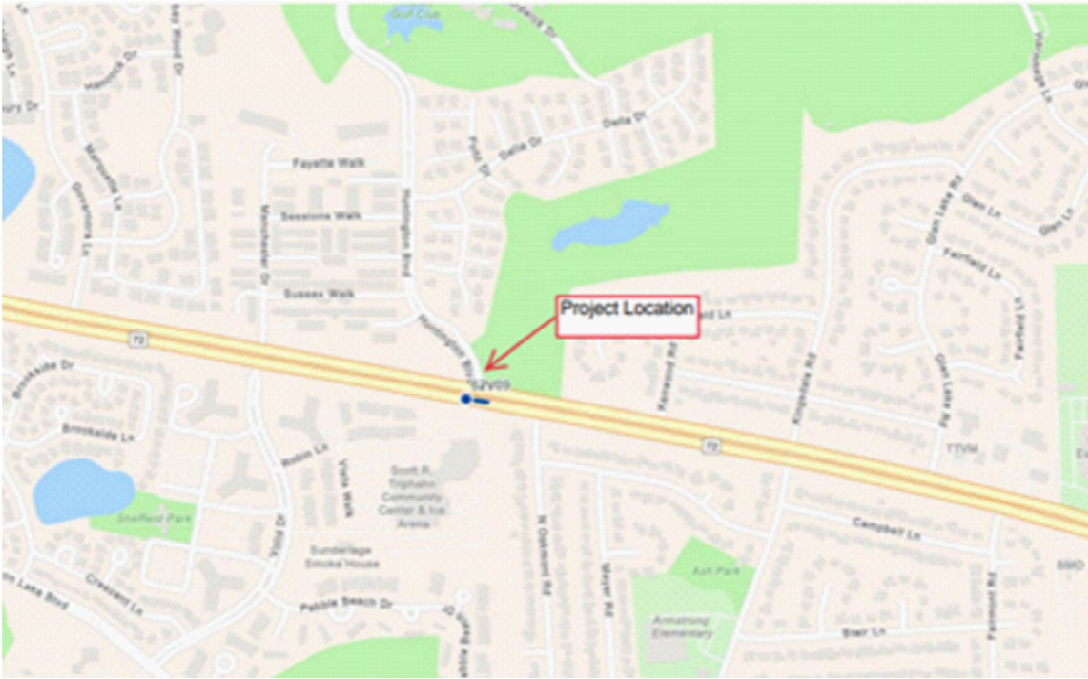

MODEL: Location map 16 and 17 [Sheet]
FILE NAME: c:\pwworking\state\ba\106378\111125-shb-plot.dgn

USER NAME	= Addis Abebay	DESIGNED	-	REVISED	1 7/31/25 A.A
		DRAWN	-	REVISED	-
		CHECKED	-	REVISED	-
PLOT DATE	= 7/30/2025	DATE	-	REVISED	-

STATE OF ILLINOIS
DEPARTMENT OF TRANSPORTATION

PROJECT LOCATION MAP

SCALE: SHEET Location map 16 and 17 SHEETS STA. TO STA.

F.A. RTE.	SECTION	COUNTY	TOTAL SHEETS	SHEET NO.
VAR.	2025-1060-TR	*	56	12
CONTRACT NO. 62Y06				
ILLINOIS FED. AID PROJECT				
* COOK, KANE, KENDALL, LAKE, MCHENRY & WILL				

MODEL: REVISED SCHEDULE (Sheet)
FILE NAME: c:\pwworking\addisabebaw\1063778\DC111125-shr-plan.dgn

LOCATION	PAY ITEM	IL RTE. 47/US 30 FROM CROSS ST. TO JERICHO RD., (LOCATION 1)	IL RTE. 47 FROM WATERPARK WAY TO JERICHO RD. (LOCATION 2)	BARRINGTON RD. FROM S. OF IL 62 (ALGONQUIN RD.) TO CENTRAL RD. (LOCATION 3)	I-290 AT CENTRAL PARK AVENUE (LOCATION 4)	I-290 (ELSENHOWER EXPRESSWAY) AT SACRAMENTO BLVD. (LOCATION 5)	US 20 AT OAK AVE. AND BARTLETT RD. (LOCATION 6)	IL 47 FROM US 14 TO IL RTE. 120 (LOCATION 7)	I-80 W. OF WHEELER AVE. TO DES PLAIN (LOCATION 8)	I-80 E. OF DES PLAINES RIVER TO CHICAGO ST. (LOCATION 9)	US 41 (SKOKIE HWY.) FROM .5 MI N. OF IL 176 (ROCKLAND RD.) (LOCATION 10)	TOTAL WITHOUT TREE GROWTH FACTOR	TREE GROWTH FACTOR	TOTAL WITH TREE GROWTH FACTOR	UNIT
		KANE	KANE & KENDALL	COOK	COOK	COOK	COOK	McHENRY	WILL	WILL	COOK				
		62G40	62M71	62K33	62K62	62K65	62P51	60X17	62R22	62R23	62R31				
ORIGINAL CONTRACT NO															
TREE REMOVAL (6 TO 15 UNITS DIAMETER)	20100110	424	117	298	225	446	154	0	118	14	0	1796	1.1	1976	UNITS
TREE REMOVAL (OVER 15 UNITS DIAMETER)	20100210	0	0	328	20	233	52	0	118	48	0	799	1.1	827	UNITS
TREE REMOVAL, ACRES	20100500	0.8	0.02	0	0	6	0.58	0	35.15	3.9	1.22	47.67	1	47.67	ACRES
TEMPORARY FENCE	20101000	0	0	0	0	0	0	0	702	0	0	702	1	702	FOOT
TREE PRUNING (1 to 10 INCH DIAMETER)	20101300	6	0	0	0	0	0	0	0	0	5	11	1	11	EACH
TREE PRUNING (OVER 10 INCH DIAMETER)	20101350	1	0	0	0	0	0	0	0	0	5	6	1	6	EACH
TREE REMOVAL (UNDER 6 UNITS DIAMETER)	X2010106	0	0	305	6	0	6	0	0	0	0	317	1.1	349	UNITS
TREE REMOVAL , ACRES (SPECIAL)	X2010350	0	0	1	0	0	0	0	1.15	0	0	2.15	1	2.15	ACRES
SELECTIVE CLEARING (UNITS)	Z0064800	0	0	1	0	0	0.5	2	0	0	22	25.5	1.1	29	UNITS
TEMPORARY EROSION CONTROL SEEDING	28000250	0	0	0	0	0	0	44	0	0	0	44	1	44	POUND
CLEARING (SPECIAL)	X2010507	0	0	2	0	0.25	0.092	0	0	0	0	2.342	1	2.342	ACRES
WEED CONTROL, NATIVE LAND. ENHANCEMENT	X0327120	0	0	0	0	0	0	0	1.15	0	0	1.15	1	1.15	ACRES

LOCATION	PAY ITEM	I-290 AT LARAMIE AVE, (LOCATION 11)	I-290 AT LOOMIS ST. (LOCATION 12)	I-290 AT THE DES PLAINES RIVER (LOCATION 13)	I-290 AT KEELER AVE (LOCATION 14)	FOREST WAY DRIVE THE CULVERT ON FOREST WAY DRIVE OVER DITCH (N. OF WILLOW RD.) (LOCATION 15)	IL RTE. 25 AT MAY LN.,COURIER AVE. & SEMINARY RD.(LOCATION 16)	Dixie Highway (Location 17)	IL RTE. 72 (HIGGINS RD.) AT HUNTINGTON RD. (LOCATION 18)	DIXIE HIGHWAY OVER THORN CREEK (LOCATION 19)		TOTAL WITHOUT TREE GROWTH FACTOR	TREE GROWTH FACTOR	TOTAL WITH TREE GROWTH FACTOR	UNIT
		COOK	COOK	COOK	COOK	COOK	KANE	COOK	COOK	COOK					
		62R61	62U12	62U40	62U41	62W72	62J16	62W33	62V09	62T84					
ORIGINAL CONTRACT NO															
TREE REMOVAL (6 TO 15 UNITS DIAMETER)	20100110	0	107	44	133	26	141	0	6	8	0	465	1.1	512	UNITS
TREE REMOVAL (OVER 15 UNITS DIAMETER)	20100210	16	90	0	55	77	24	0	0	109	0	371	1.1	409	UNITS
TREE REMOVAL, ACRES	20100500	0.19	0.31	0.22	0	0.112	0	0.13	0	0	0	0.962	1	0.962	ACRES
TEMPORARY FENCE	20101000	0	0	0	0	0	0	0	0	0	0	0	1	0	FOOT
TREE PRUNING (1 to 10 INCH DIAMETER)	20101300	0	2	0	0	0	0	5	0	0	0	7	1	7	EACH
TREE PRUNING (OVER 10 INCH DIAMETER)	20101350	0	1	0	0	0	0	0	0	3	0	4	1	4	EACH
TREE REMOVAL (UNDER 6 UNITS DIAMETER)	X2010106	0	0	0	52	0	5	0	0	0	0	0	1.1	63	UNITS
TREE REMOVAL , ACRES (SPECIAL)	X2010350	0	0	0	0	0	0	0	0	0	0	0	1	0	ACRES
SELECTIVE CLEARING (UNITS)	Z0064800	0	0	0	2.3	0	0	0.2	0	0	0	2.5	1.1	0	UNITS
TEMPORARY EROSION CONTROL SEEDING	28000250	0	0	0	0	0	0	0	0	0	0	0	1	0	POUND
CLEARING (SPECIAL)	X2010507	0.04	0.013	0	0.1	0	0	0	0	0	0	0	1	0.153	ACRES
WEED CONTROL, NATIVE LANDS. ENHANCEMENT	X03227120	0	0	0	0	0	0	0	0	0	0	0	1	0	ACRES
TREE ROOT PRUNING	20101200	0	0	0	0	0	0	0	0	6	0	0	1.1	7	EACH

	USER NAME = Addis Abebaw	DESIGNED -	REVISED  7/31/25 A.A	STATE OF ILLINOIS DEPARTMENT OF TRANSPORTATION	SCHEDULE OF QUANTITIES			F.A RTE.	SECTION	COUNTY	TOTAL SHEETS	SHEET NO.
		DRAWN -	REVISED -					VAR.	2025-1060-TR	*	56	13
		CHECKED -	REVISED -					CONTRACT NO. 62Y06				
	PLOT DATE = 7/31/2025	DATE -	REVISED -		SCALE:	SHEET REVISED	SCHEDULES	SHEETS	STA.	TO STA.	ILLINOIS FED. AID PROJECT	

COOK, KANE, KENDALL, LAKE, McHENRY & WILL

MODEL: SCHEDULE 3 (Sheet)
FILE NAME: c:\pwworking\addisabebaw\1063780\111125-shi-plan.dgn

LOCATION	PAY ITEM	US RTE. 20 W OF IL 47, (LOCATION 20)	IL RTE. 72 (LOCATION 21)	IL RTE. 171 (LOCATION 22)								TOTAL WITHOUT TREE GROWTH FACTOR	TREE GROWTH FACTOR	TOTAL WITH TREE GROWTH FACTOR	UNIT
		VARIOUS	VARIOUS	VARIOUS											
		62V08	62V08	62V08											
ORIGINAL CONTRACT NO		62V08	62V08	62V08											
TREE REMOVAL (6 TO 15 UNITS DIAMETER)	20100110	16	70	669	0	0	0	0	6	0	0	761	1.1	838	UNITS
TREE REMOVAL (OVER 15 UNITS DIAMETER)	20100210	0	0	472	0	0	0	0	0	0	0	472	1.1	520	UNITS
TREE REMOVAL, ACRES	20100500	0	0	0	0	0	0	0	0	0	0	0	1	0	ACRES
TEMPORARY FENCE	20101000	0	0	0	0	0	0	0	0	0	0	0	1	0	FOOT
TREE PRUNING (1 to 10 INCH DIAMETER)	20101300	0	0	0	0	0	0	0	0	0	0	0	1	0	EACH
TREE PRUNING (OVER 10 INCH DIAMETER)	20101350	0	0	0	0	0	0	0	0	0	0	0	1	0	EACH
TREE REMOVAL (UNDER 6 UNITS DIAMETER)	X2010106	0	0	0	0	0	0	0	0	0	0	0	1.1	0	UNITS
TREE REMOVAL , ACRES (SPECIAL)	X2010350	0	0	0	0	0	0	0	0	0	0	0	1	0	ACRES
SELECTIVE CLEARING (UNITS)	Z0064800	1	19	20.8	0	0	0	0	0	0	0	40.8	1.1	45	UNITS
TEMPORARY EROSION CONTROL SEEDING	28000250	0	0	0	0	0	0	0	0	0	0	0	1	0	POUND
CLEARING (SPECIAL)	X2010507	0	0	0	0	0	0	0	0	0	0	0	1	0	ACRES
WEED CONTROL, NATIVE LANDS. ENHANCEMEN	X03227120	0	0	0	0	0	0	0	0	0	0	0	1	0	ACRES

	USER NAME = Addis.Abebaw	DESIGNED -	REVISED -  8/12/25 A.A
		DRAWN -	REVISED -
		CHECKED -	REVISED -
	PLOT DATE = 8/12/2025	DATE -	REVISED -

STATE OF ILLINOIS DEPARTMENT OF TRANSPORTATION	
---	--

SCHEDULE OF QUANTITIES			
SCALE:	SHEET SCHEDULE 3	SHEETS	STA. TO STA.

F.A. RTE.	SECTION	COUNTY	TOTAL SHEETS	SHEET NO.
VAR.	2025-1060-TR	*	56	13A
		CONTRACT NO. 62Y06		
ILLINOIS		FED. AID PROJECT		

TREE REMOVALS

ALIGNMENT	STATION	OFFSET	LT/RT	20100110
				TREE REMOV 6-15
				UNIT
IL 47	1332+03.70	73.3	LT	8
IL 47	1332+47.93	76.2	LT	8
IL 47	1332+52.19	75.6	LT	8
IL 47	1332+74.91	73.6	LT	12
IL 47	1333+00.69	73.0	LT	15
IL 47	1333+44.06	74.3	LT	15
IL 47	1333+63.31	58.6	LT	8
IL 47	1334+03.64	73.9	LT	8
IL 47	1339+74.78	83.8	LT	14
IL 47	1339+79.59	78.4	LT	8
IL 47	1340+82.36	80.0	LT	8
IL 47	1355+49.16	200.0	LT	12
IL 47	1355+49.81	205.0	LT	14
IL 47	1355+53.81	185.0	LT	12
IL 47	1358+42.75	65.1	LT	14
IL 47	1358+42.75	65.1	LT	10
IL 47	1358+57.06	59.7	LT	14
IL 47	1358+57.06	59.7	LT	14
MAIN	93+15.69	26.3	RT	8
MAIN	93+16.49	26.5	RT	15
MAIN	93+20.35	27.4.	RT	15
MAIN	93+38.93	54.6	RT	15
MAIN	93+41.88	30.6	RT	8
MAIN	93+42.70	42.2	RT	14
MAIN	93+51.86	30.4	RT	8
MAIN	93+67.54	42.6	RT	12
MAIN	93+69.60	28.8	RT	14
MAIN	93+81.69	39.5	RT	8
MAIN	93+89.3	45.9	RT	8
MAIN	93+91.87	45.5	RT	8
MAIN	93+93.09	44.2	RT	10
MAIN	94+17.41	43.7	RT	12
MAIN	94+18.48	44.2	RT	8
MAIN	94+42.77	44.0	RT	15
MAIN	94+58.74	38.8	RT	8
MAIN	94+74.3	43.1	RT	12
MAIN	95+09.33	41.4	RT	12
MAIN	95.46.61	42.3	RT	12
TOTAL (UNITS)				424

TREE REMOVALS, ACRES

ALIGNMENT	STATION FROM	OFFSET	STATION TO	OFFSET	LT/RT	20100500
						TREE REMOV ACRES
						ACRE
IL 47	1355+42.48	25.5	1355+70.09	68.4	LT	0.04
IL 47	1355+93.53	737.2	1356+18.43	124.0	RT	0.57
IL 47	1354+80.00	26.6	1355+40.52	742.5	RT	0.19
TOTAL (ACRE)						0.8

TREE PRUNING OVER 10" DIA

ALIGNMENT	STATION	OFFSET	LT/RT	20101300	20101350
				TREE PRUN 1-10	TREE PRUN OVER 10
				EACH	EACH
IL 47	1354+76.12	554.0	LT		1
IL 47	1354+30.16	270.6	LT	1	
IL 47	1354+33.60	253.5	LT	1	
IL 47	1354+34.12	252.7	LT	1	
IL 47	1354+34.98	253.2	LT	1	
IL 47	1354+35.28	248.9	LT	1	
IL 47	1354+35.63	248.8	LT	1	
TOTAL (EACH)				6	1

FILE NAME: C2.DWG2040-sh1-Tree*2-sched.dwg
PLOT DATES: 4/16/2025
PEN TABLE: HRC.LLT.DOT-Permittable.tbl



HRGreen.com


Illinois Professional Design Firm
184-001322

USER NAME = bhairma	DESIGNED -	REVISED -
	DRAWN - DMS	REVISED -
PLOT SCALE = \$SCALE\$	CHECKED -	REVISED -
PLOT DATE = 4/16/2025	DATE -	REVISED -



STATE OF ILLINOIS
DEPARTMENT OF TRANSPORTATION

TREE SCHEDULE OF QUANTITIES			
ILLINOIS ROUTE 47			
SCALE: NTS	SHEET 1 OF 5 SHEETS	STA.	TO STA.

F.A.P. RTE.	SECTION	COUNTY	TOTAL SHEETS	SHEET NO.
326	2025-1060-TR	kane	56	14
CONTRACT NO. 62Y06				
ILLINOIS FED. AID PROJECT				

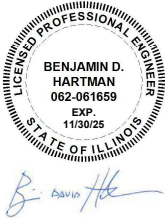


(LOC. 1)

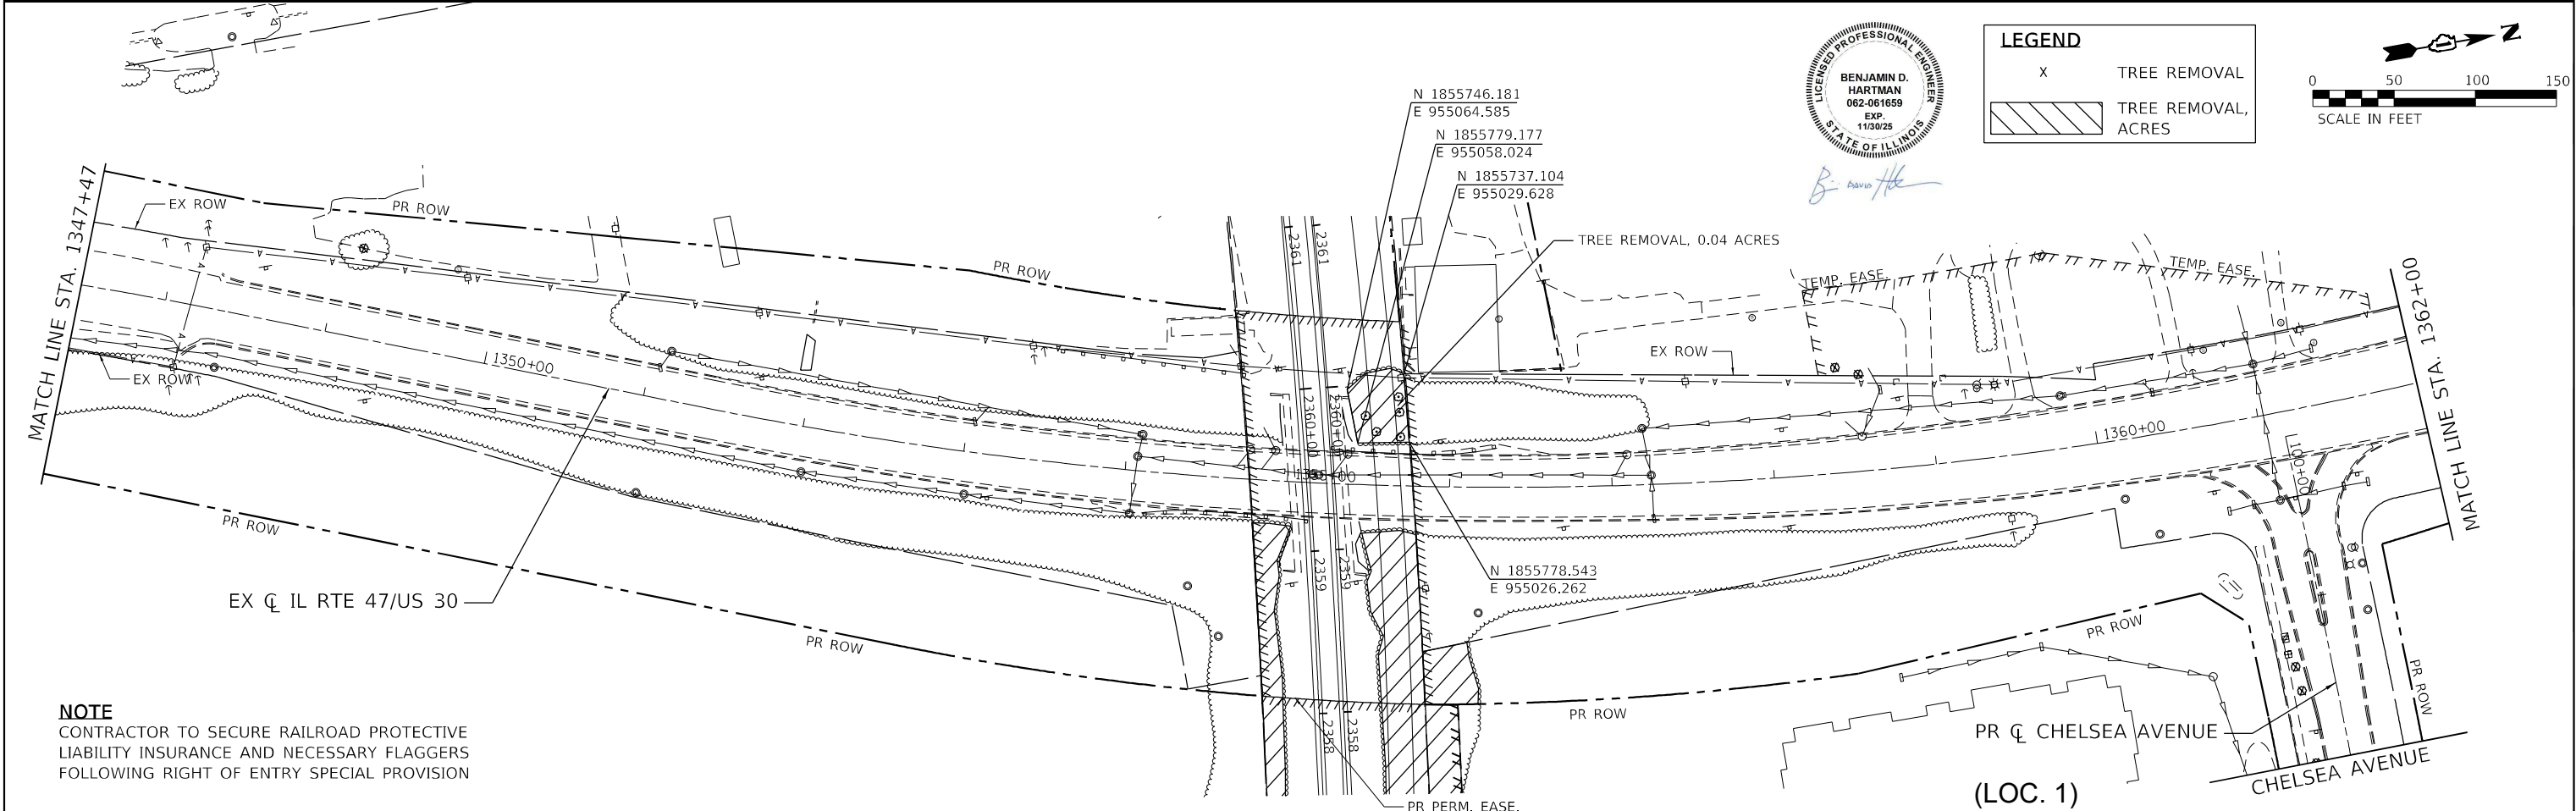
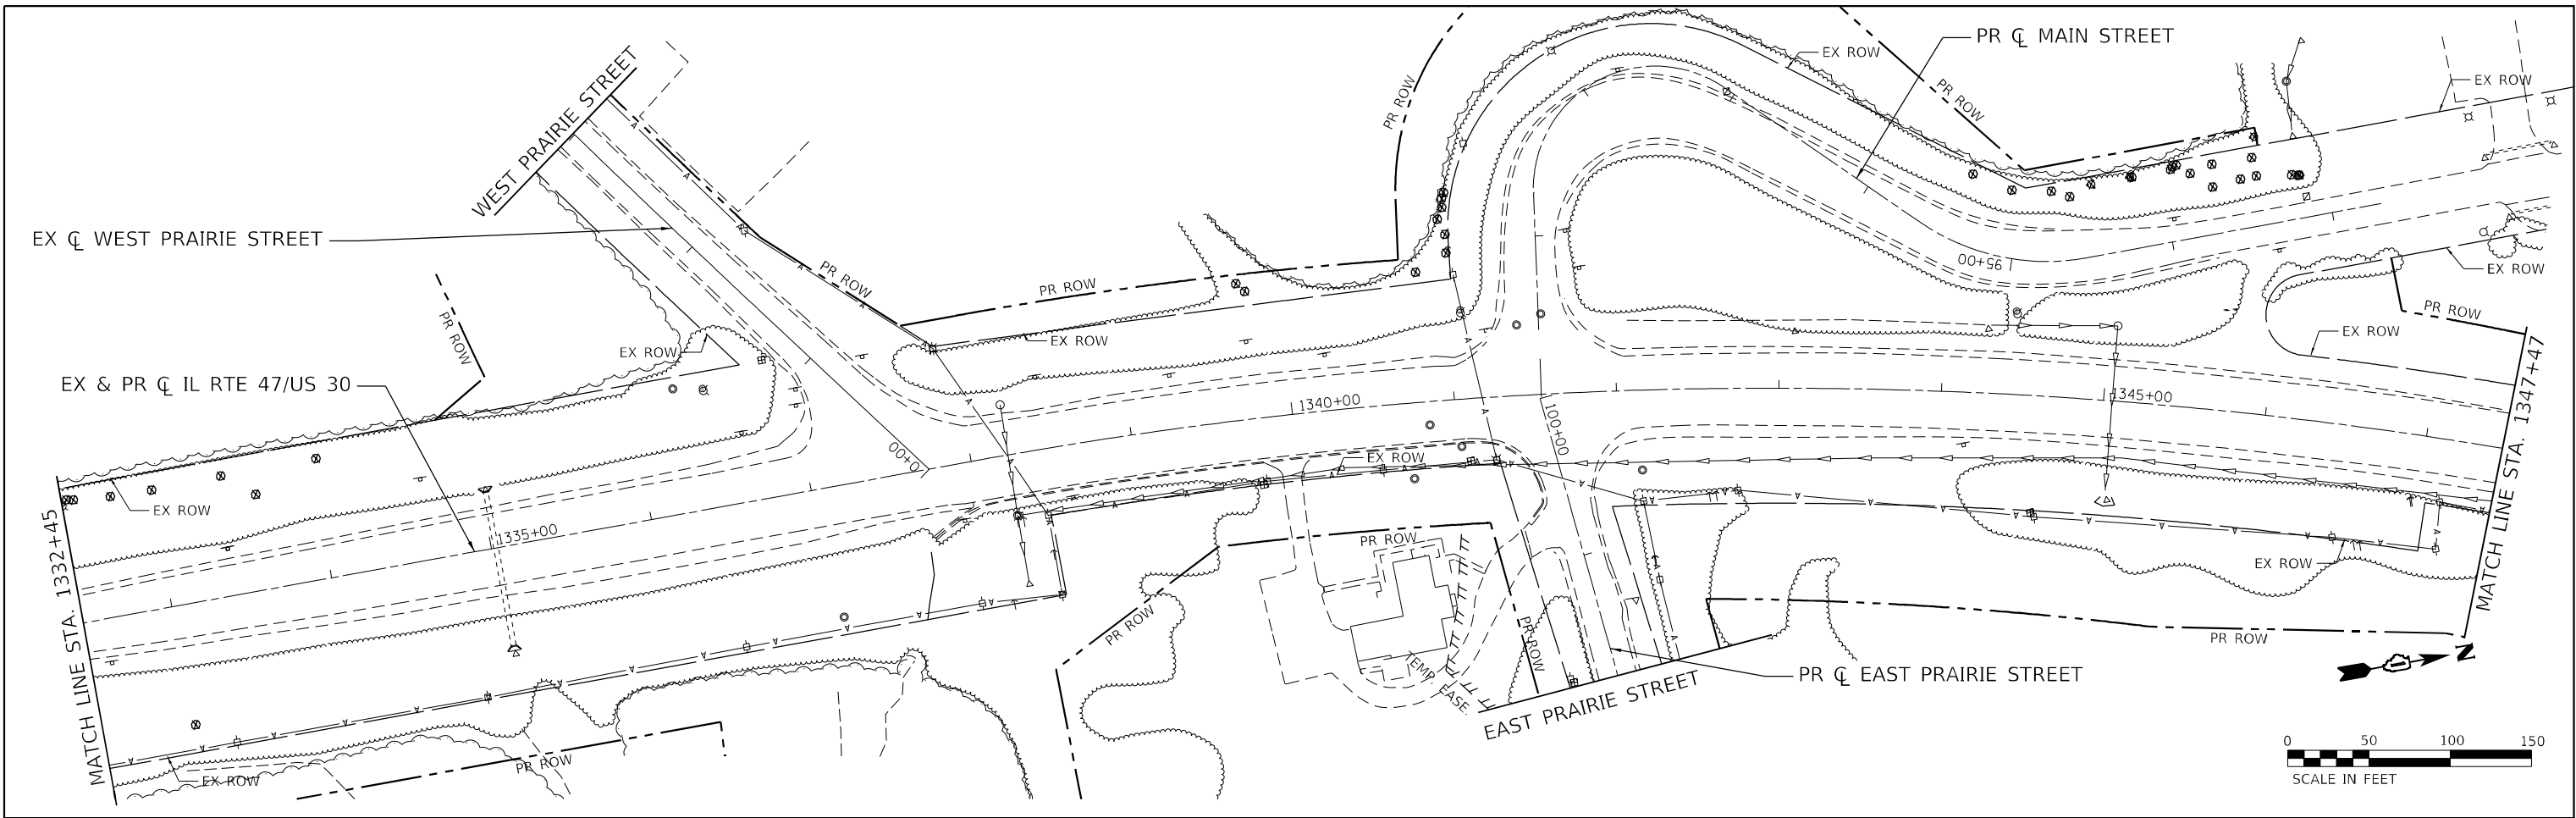


FILE NAME: C2.DWG2024-01-17-Tree*2-removal-IL47-04.dgn
PLOT DATE: 4/16/2025
PEN TABLE: HRC-LL-DOT-PORTABLE.tbl

 HRGreen.com Illinois Professional Design Firm # 184-001322 HRGreen®	USER NAME = bhartma		DESIGNED -	REVISED -	STATE OF ILLINOIS DEPARTMENT OF TRANSPORTATION	TREE REMOVAL PLAN ILLINOIS ROUTE 47					F.A.P. RTE.	SECTION	COUNTY	TOTAL SHEETS	SHEET NO.
	PLOT SCALE = 5/5CALES		DRAWN - DMS	REVISED -							326	2025-1060-TR	KANE	56	15
	PLOT DATE = 4/16/2025		CHECKED -	REVISED -		SCALE: 1"=50'		SHEET 2	OF 5 SHEETS	STA. 1332+45.00 TO	STA. 1362+00.00	CONTRACT NO. 62Y06			
	DATE -		DATE -	REVISED -						ILLINOIS FED. AID PROJECT					

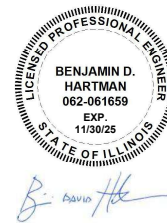

LEGEND	
X	TREE REMOVAL
	TREE REMOVAL, ACRES

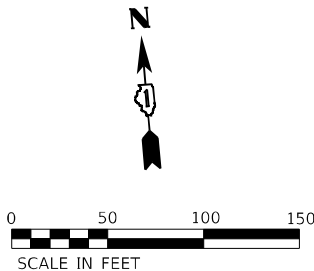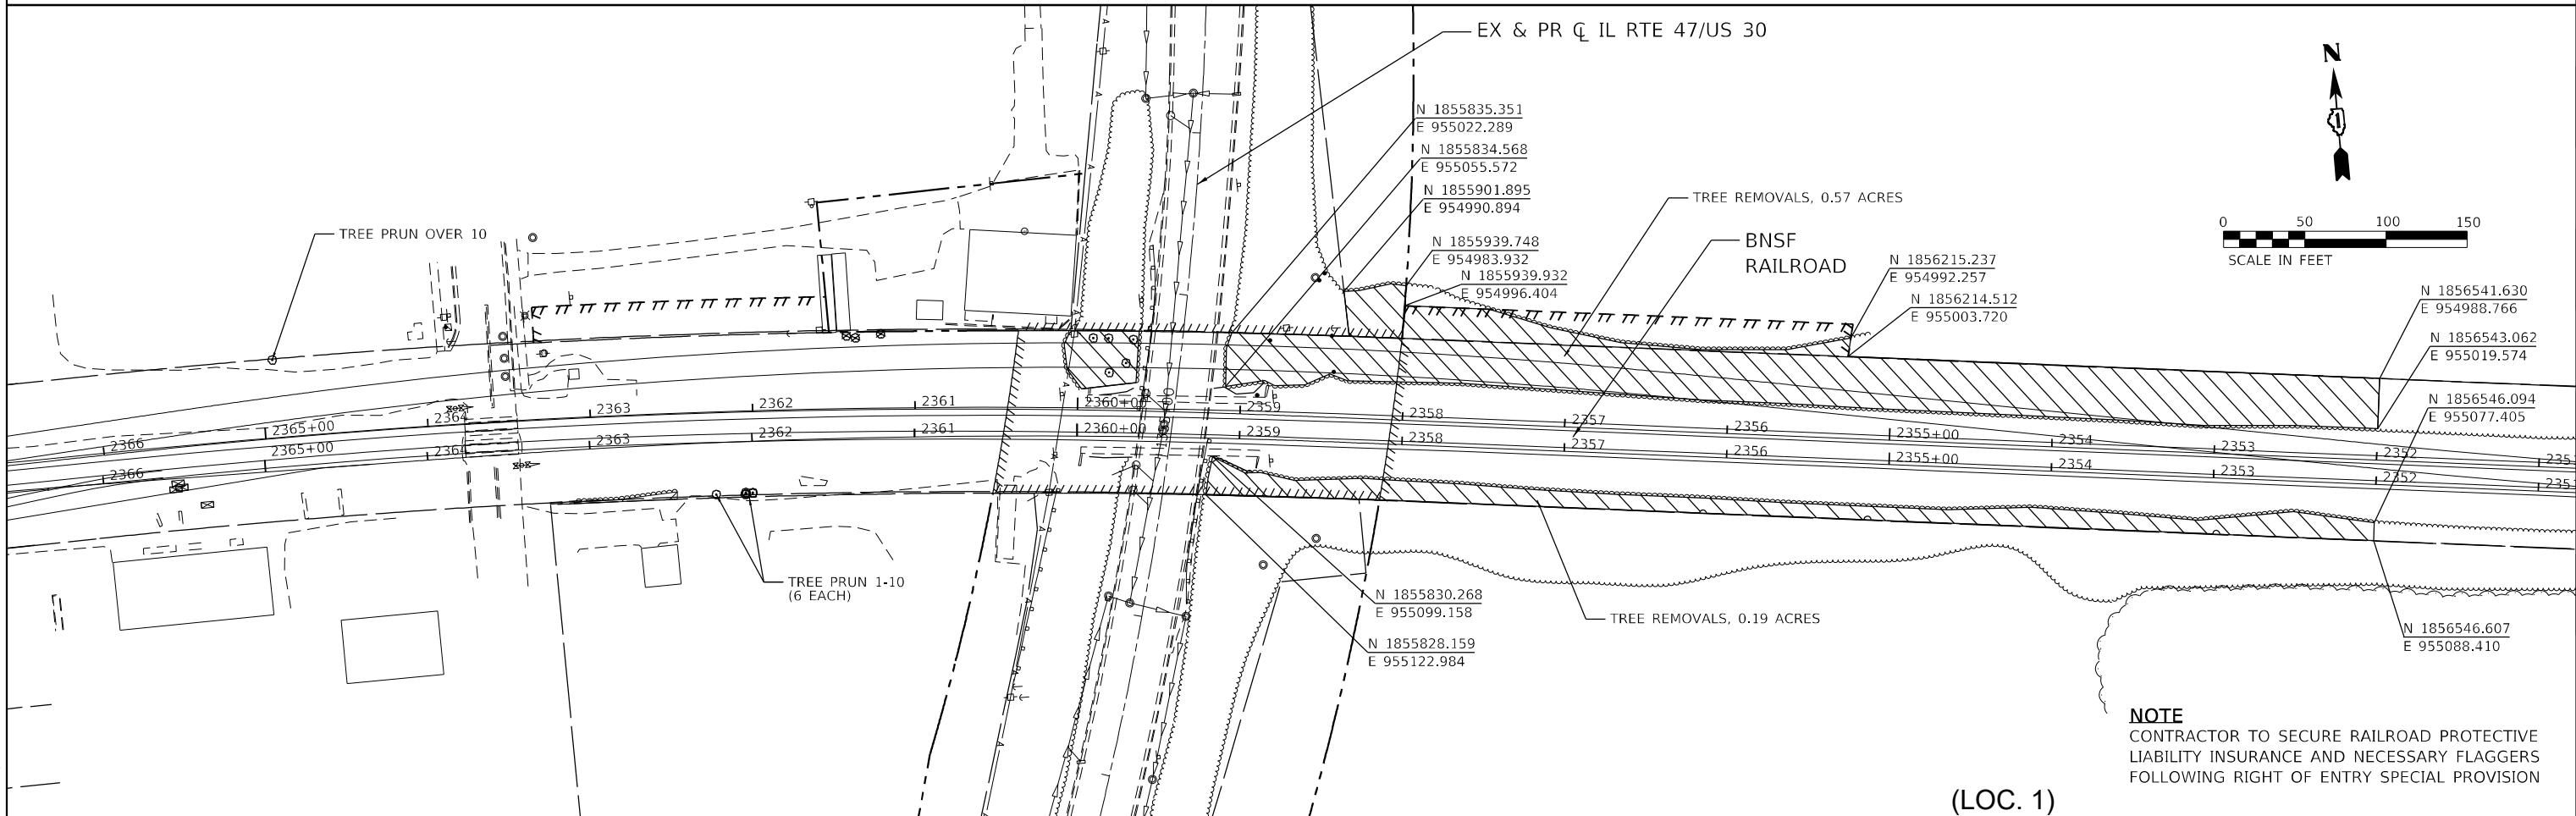

NOTE
CONTRACTOR TO SECURE RAILROAD PROTECTIVE LIABILITY INSURANCE AND NECESSARY FLAGGERS FOLLOWING RIGHT OF ENTRY SPECIAL PROVISION

(LOC. 1)

FILE NAME: C2.DWG2040-sh1-Tree*2-removal-IL 47-05.dgn
PLOT DATE: 4/16/2025
PEN TABLE: HRC-LL.DOT-20200808.tbl

 HRGreen.com Illinois Professional Design Firm # 184-001322 HRGreen®	USER NAME = bhartma		DESIGNED -	REVISED -	STATE OF ILLINOIS DEPARTMENT OF TRANSPORTATION	TREE REMOVAL PLAN ILLINOIS ROUTE 47					F.A.P. RTE.	SECTION	COUNTY	TOTAL SHEETS	SHEET NO.
			DRAWN - DMS	REVISED -							326	2025-1060-TR	KANE	56	16
	PLOT SCALE = \$SCALES		CHECKED -	REVISED -							CONTRACT NO. 62Y06				
	PLOT DATE = 4/16/2025		DATE -	REVISED -		SCALE: 1"=50'					ILLINOIS FED. AID PROJECT				
									SHEET 3 OF 5 SHEETS STA. 1362+00.00 TO STA. 1367+88.00						

TREE REMOVALS

ALIGNMENT	STATION	OFFSET	LT/RT	20100110
				TREE REMOV 6-15
				UNIT
IL 47	1232+06.45	57.8	LT	8
IL 47	1232+12.19	49.9	LT	8
BASLINE/US 30	1008+33.22	66.6	LT	8
BASLINE/US 30	1008+46.16	75.6	LT	15
BASLINE/US 30	1008+71.41	76.4	LT	12
BASLINE/US 30	1008+82.92	76.1	LT	14
BASLINE/US 30	1008+86.03	68.8	LT	15
BASLINE/US 30	1009+01.04	68.8	LT	15
BASLINE/US 30	1009+06.76	76.3	LT	12
BASLINE/US 30	1009+16.88	76.5	LT	10
TOTAL (UNITS)				117

TREE REMOVAL, ACRES

ALIGNMENT	STATION FROM	OFFSET	STATION TO	OFFSET	LT/RT	20100500
						TREE REMOV ACRES
						ACRE
IL 47	1232+34.25	52.0	1234+65.83	45.5	LT	0.02
TOTAL (ACRE)						0.02

FILE NAME: C:\0620\71-shr-Tree*2-sched\0.dgn
PLOT: 06/16/2025 11:01:01 PM
PEN TABLE: HRC\LLDOT\penribb.tbl



HRGreen.com

Illinois Professional Design Firm
184-001322

USER NAME = bhartma	DESIGNED -	REVISED -
	DRAWN - DMS	REVISED -
PLOT SCALE = \$SCALE\$	CHECKED -	REVISED -
PLOT DATE = 4/16/2025	DATE -	REVISED -

STATE OF ILLINOIS
DEPARTMENT OF TRANSPORTATION

TREE SCHEDULE OF QUANTITIES
ILLINOIS ROUTE 47

SCALE: NTS SHEET 4 OF 5 SHEETS STA. TO STA.



F.A.P. RTE.	SECTION	COUNTY	TOTAL SHEETS	SHEET NO.
326	2025-1060-TR	KANE	56	17
CONTRACT NO. 62Y06				
ILLINOIS FED. AID PROJECT				

LICENSED PROFESSIONAL ENGINEER

BENJAMIN D. HARTMAN
062-061659
EXP. 11/30/25
STATE OF ILLINOIS



(LOC. 2)

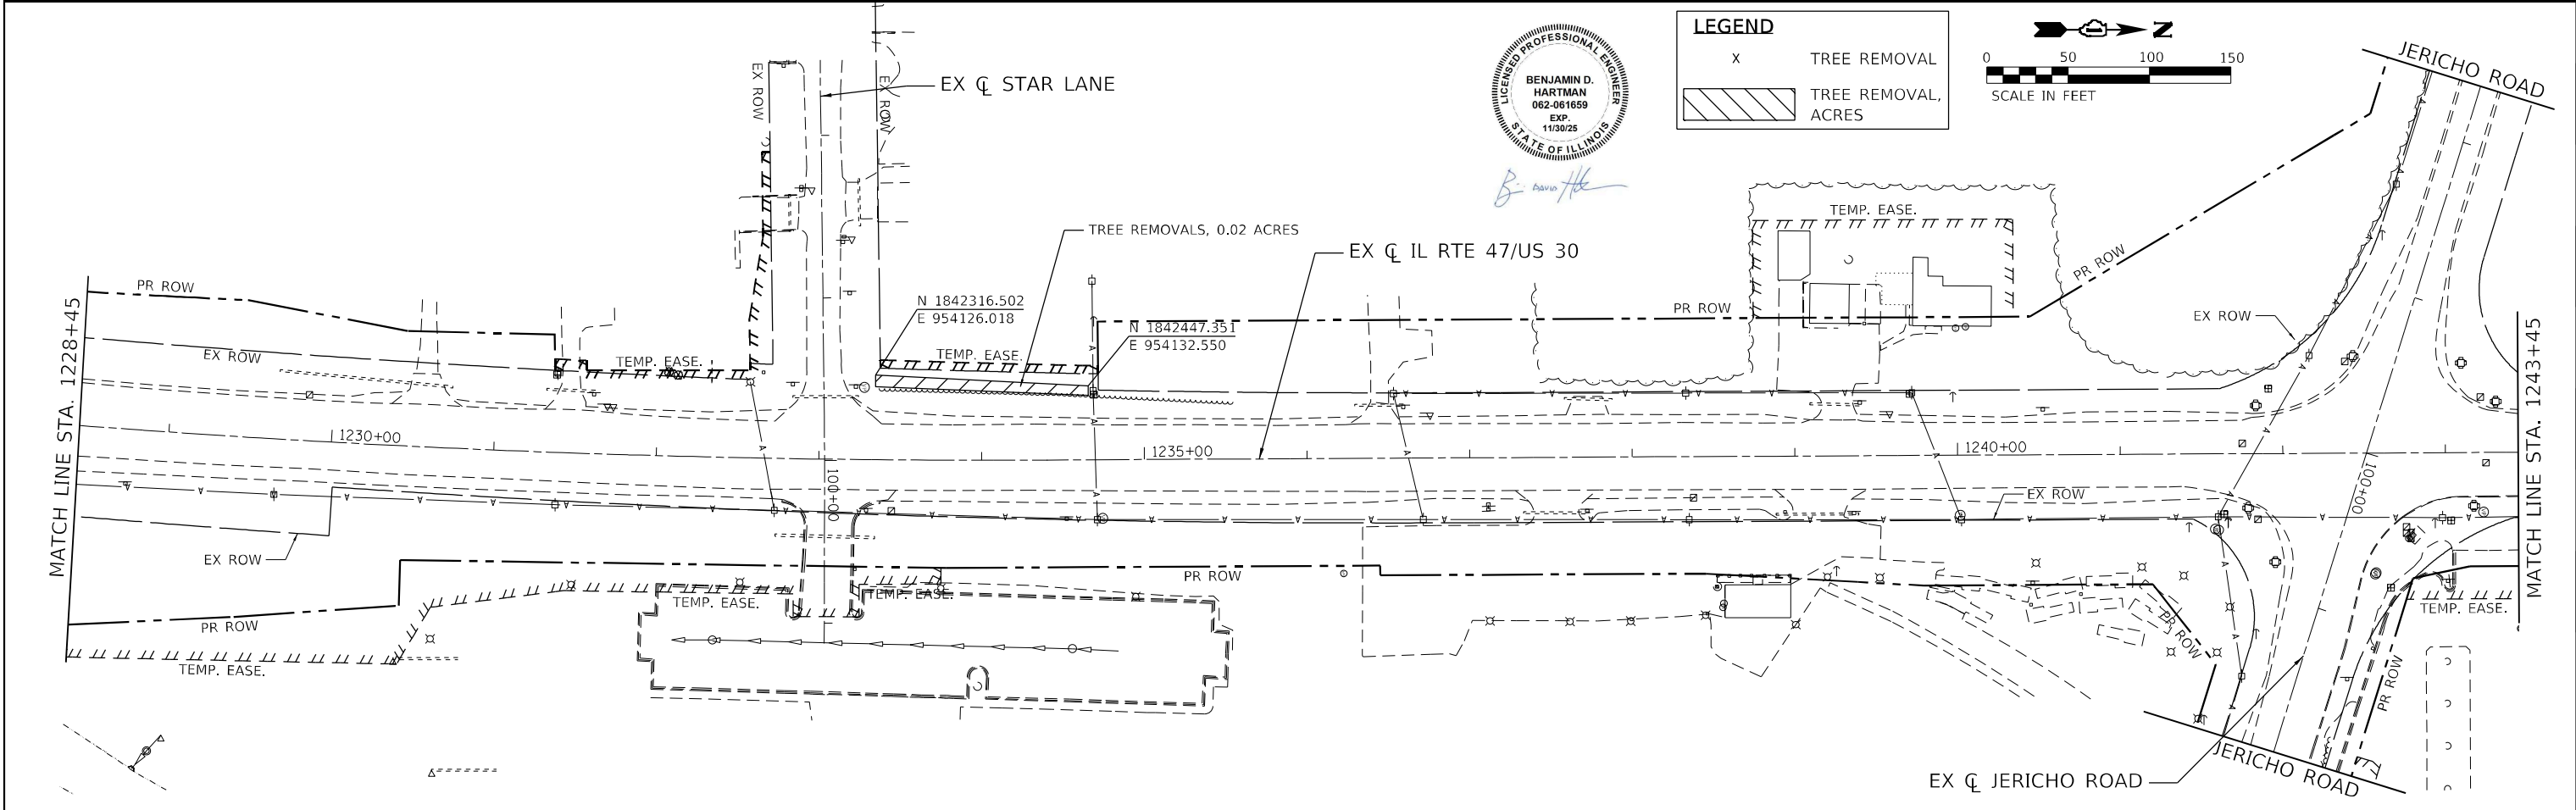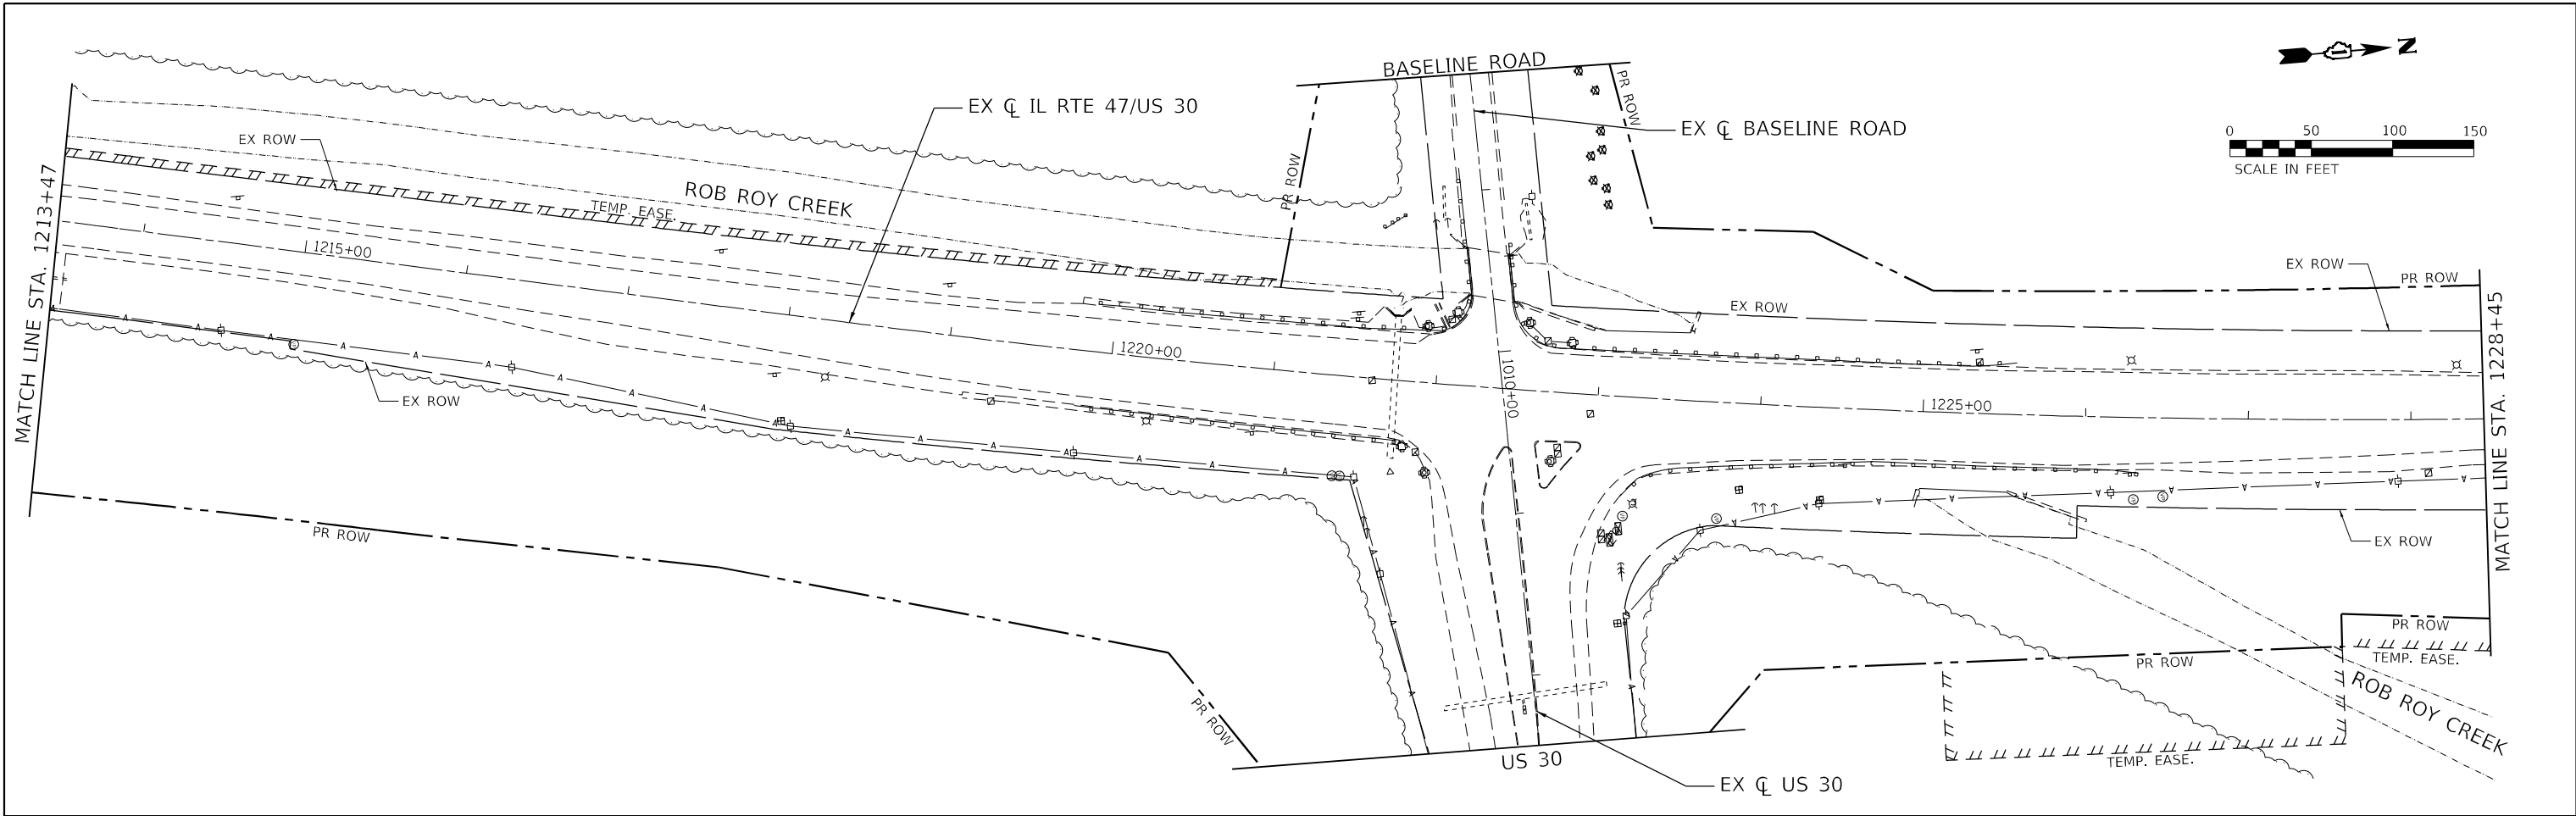

FILE NAME: C:\0620\71-501-Tree2-removal-IL47-04.dgn
PLOT DATE: 4/16/2025
PEN TABLE: HRC.LL.DOT,perribb,rb





USER NAME = bhartma	DESIGNED -	REVISED -
DRAWN - DMS	REVISED -	
PLOT SCALE = 5/SCALE5	CHECKED -	REVISED -
PLOT DATE = 4/16/2025	DATE -	REVISED -

STATE OF ILLINOIS
DEPARTMENT OF TRANSPORTATION

TREE REMOVAL PLAN
ILLINOIS ROUTE 47 (LOC. 2)



SCALE: 1"=50' SHEET 5 OF 5 SHEETS STA. 1213+47.00 TO STA. 1243+45.00

F.A.P. RTE.	SECTION	COUNTY	TOTAL SHEETS	SHEET NO.
326		KENDALL/KANE	56	18
CONTRACT NO. 62Y06				
ILLINOIS FED. AID PROJECT				

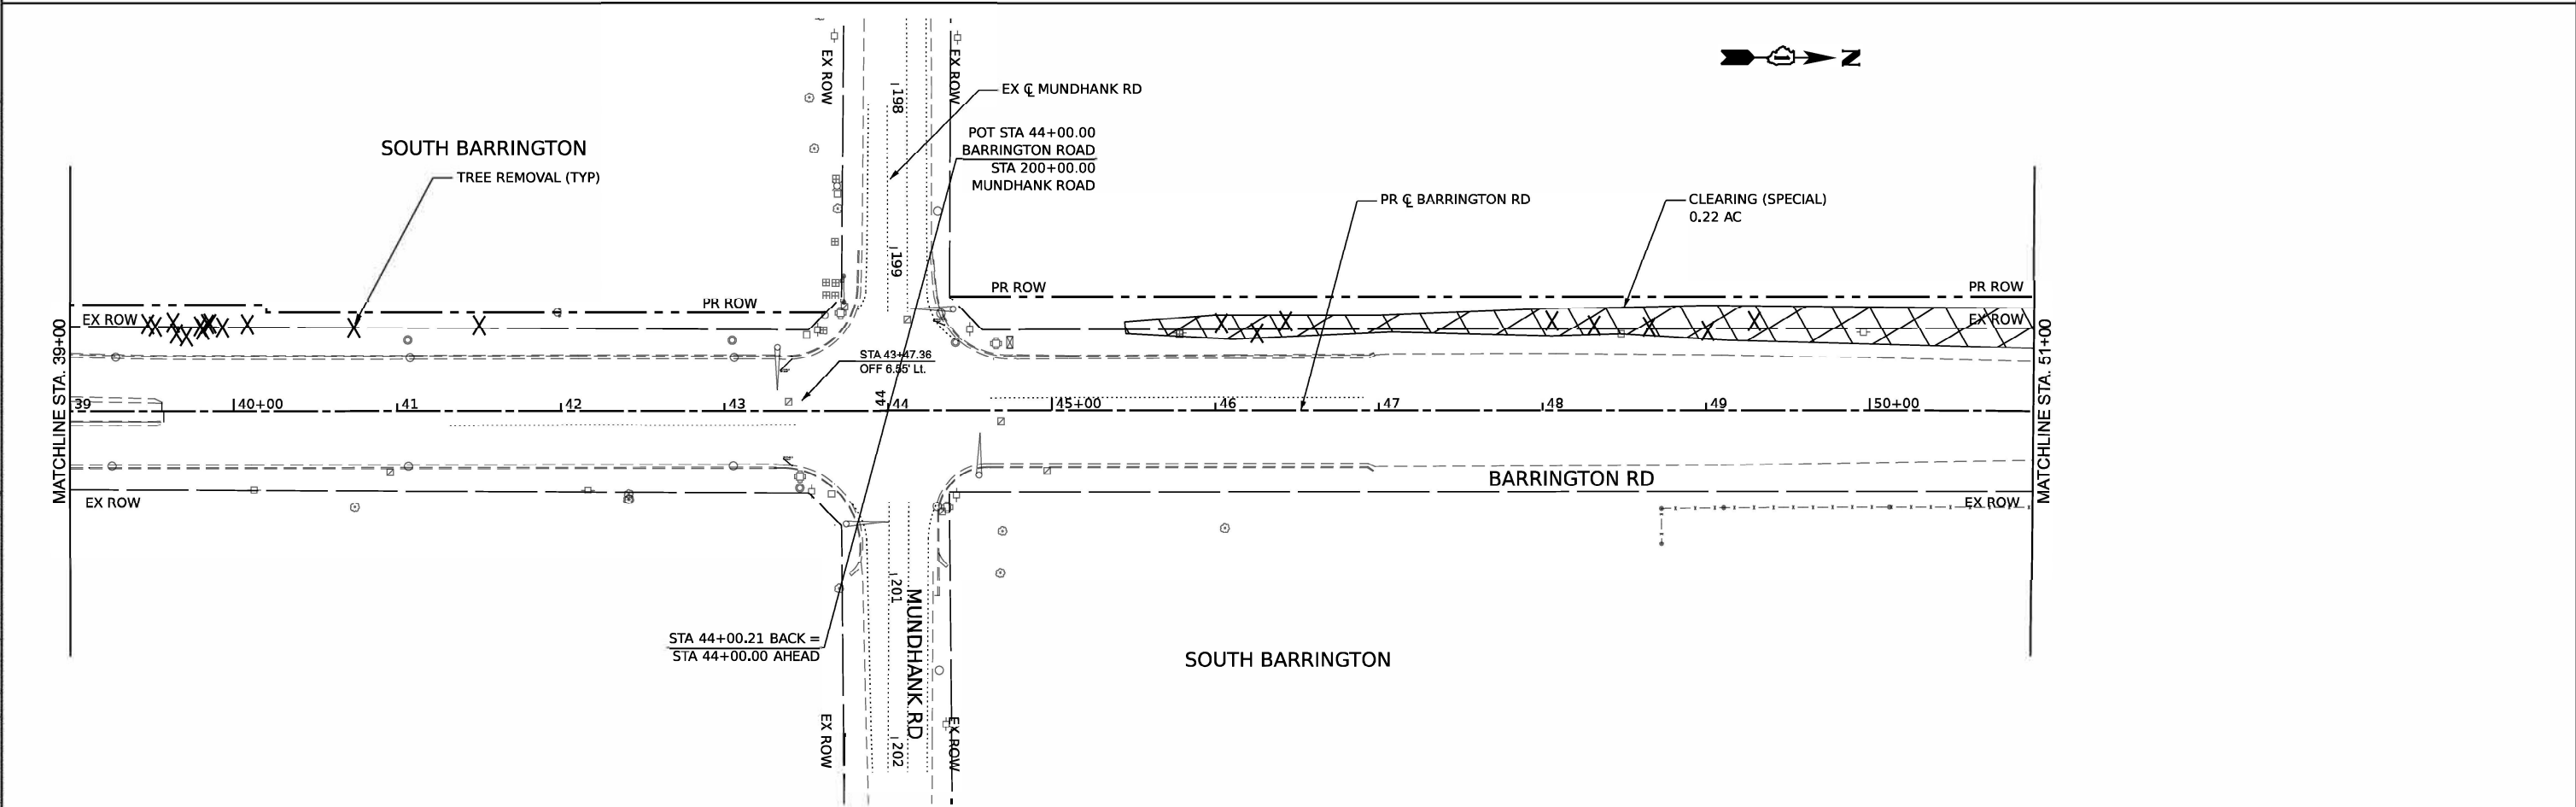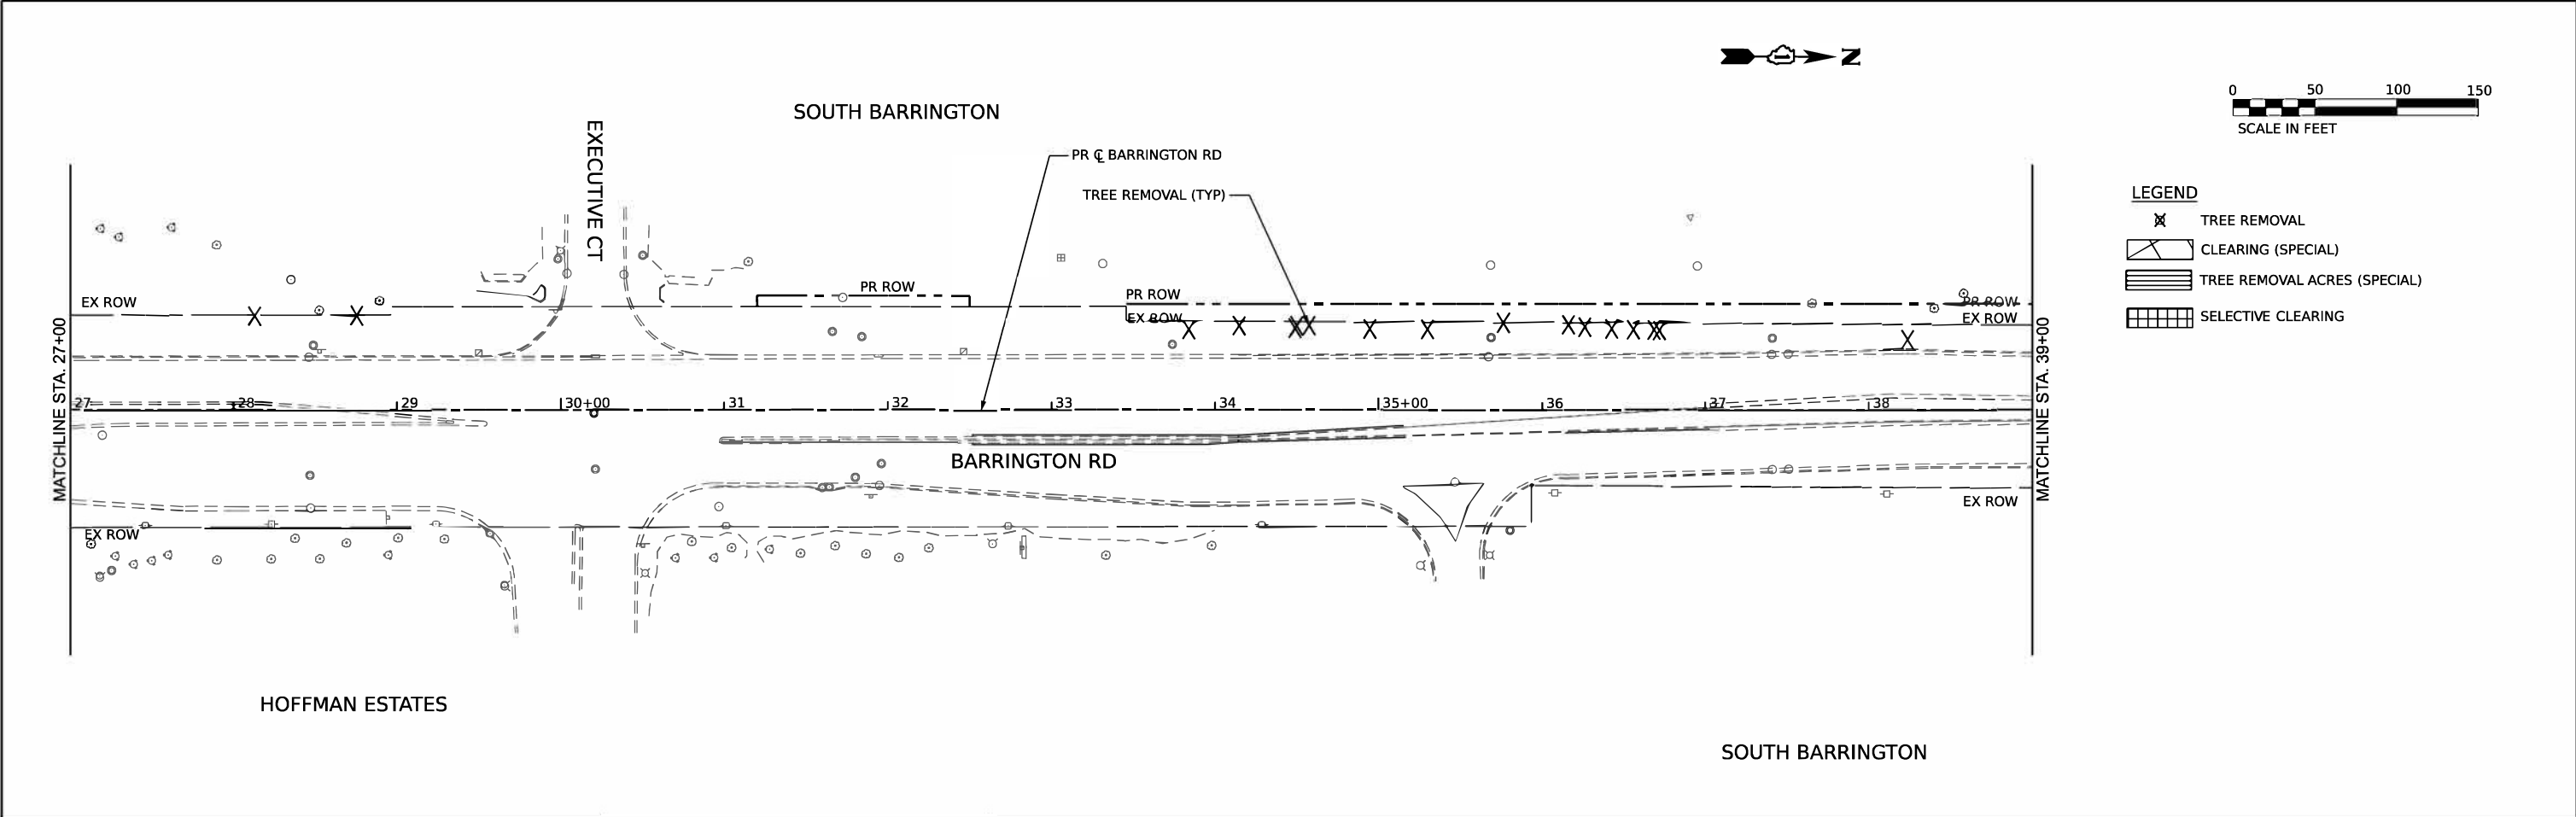

Model: Plan 3 (Sheet)
File Name: p:\projects\2025\1060-TR\Drawings\Projects_2025\1060-TR\Drawings\Sheet\1060-TR-Tree Removal.dgn

 Ardmore Roderick	USER NAME = christinewatley	DESIGNED - BAB	REVISED -  7/30/25 A.A	STATE OF ILLINOIS DEPARTMENT OF TRANSPORTATION	BARRINGTON ROAD ROADWAY REMOVAL PLAN				F.A.P RTE.	SECTION	COUNTY	TOTAL SHEETS	SHEET NO.
	PLOT SCALE = 0.16705552' / in.	DRAWN - MRT	REVISED -						362	2025-1060-TR	COOK	56	21
	PLOT DATE = 7/10/2025	CHECKED - CMW	REVISED -		CONTRACT NO. 62Y06								
		DATE -	REVISED -										
SCALE: 1:50		SHEET 3 OF 6 SHEETS		STA. 27+00 TO STA. 51+00		ILLINOIS		FED. AID PROJECT					

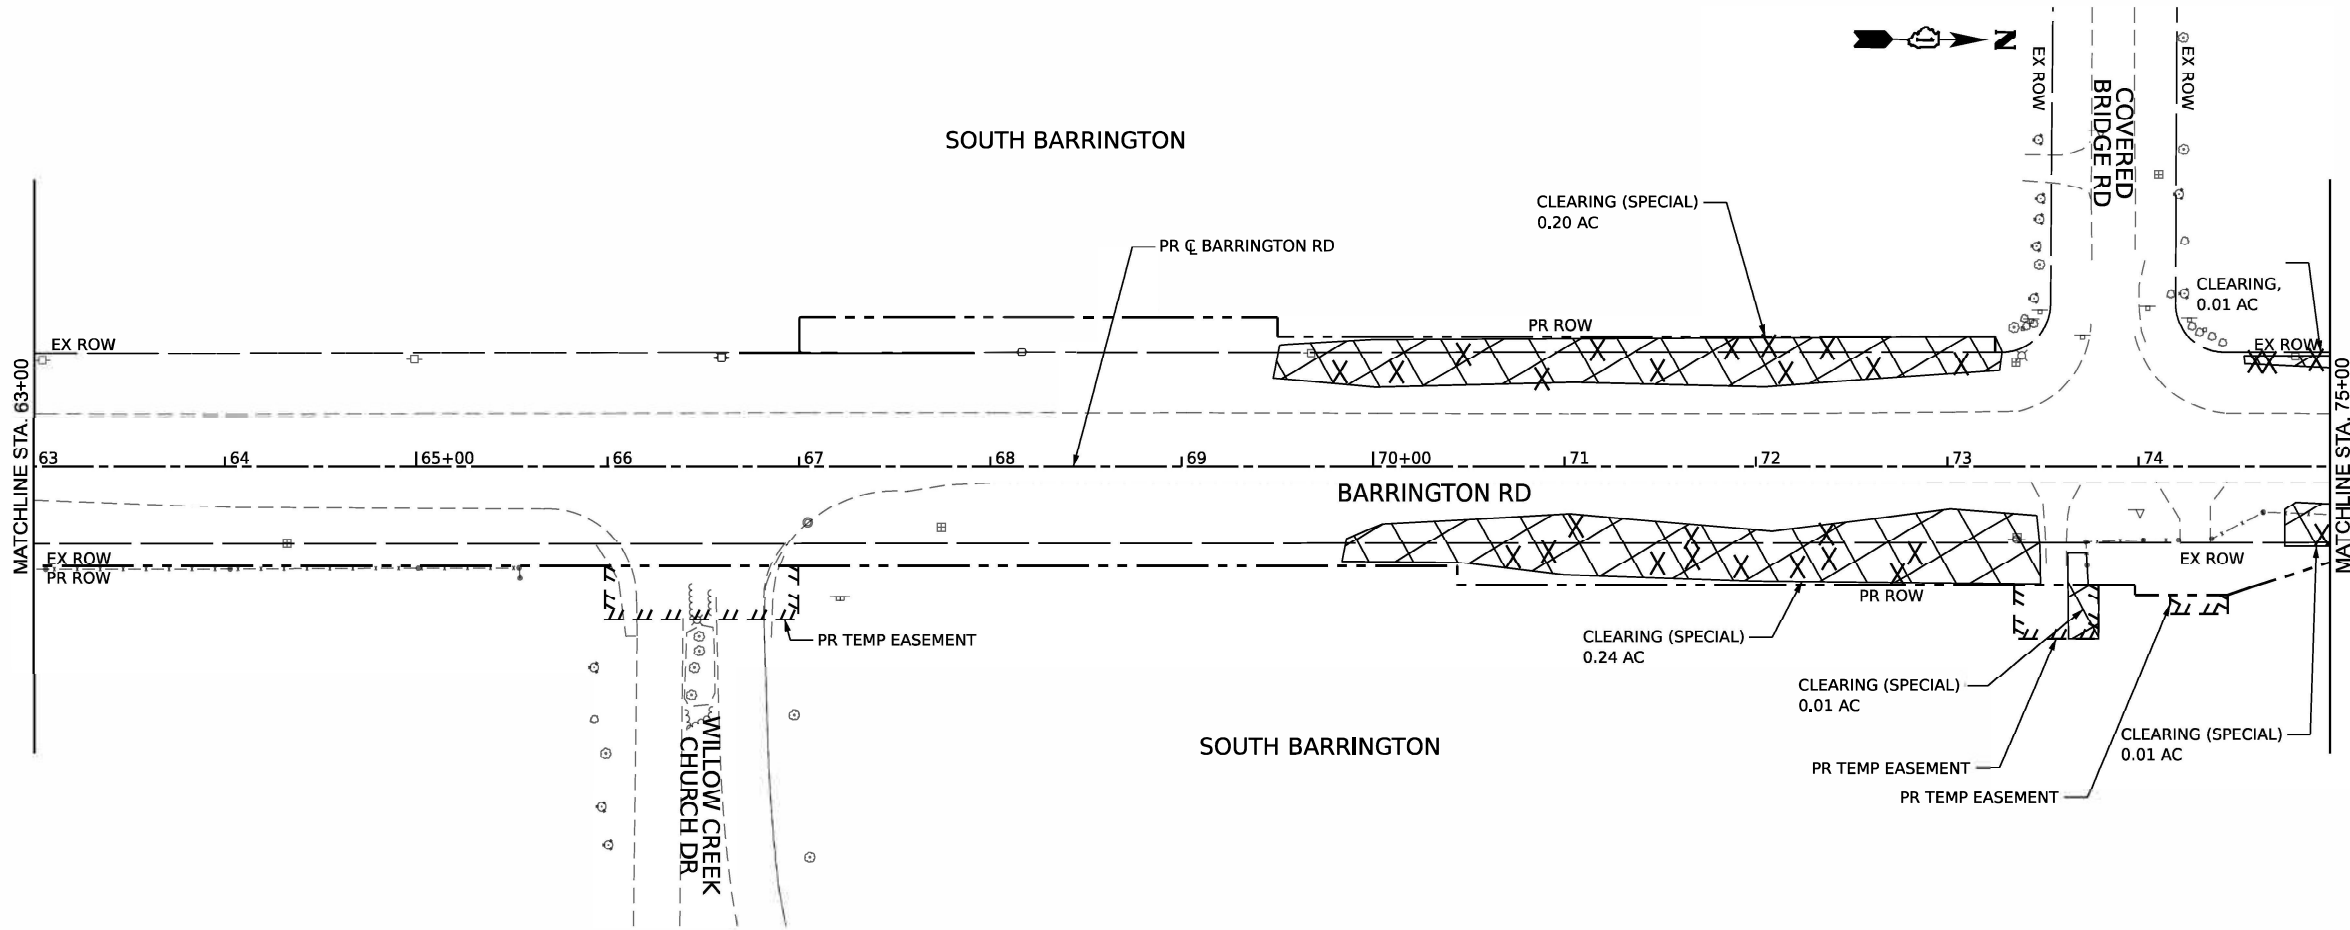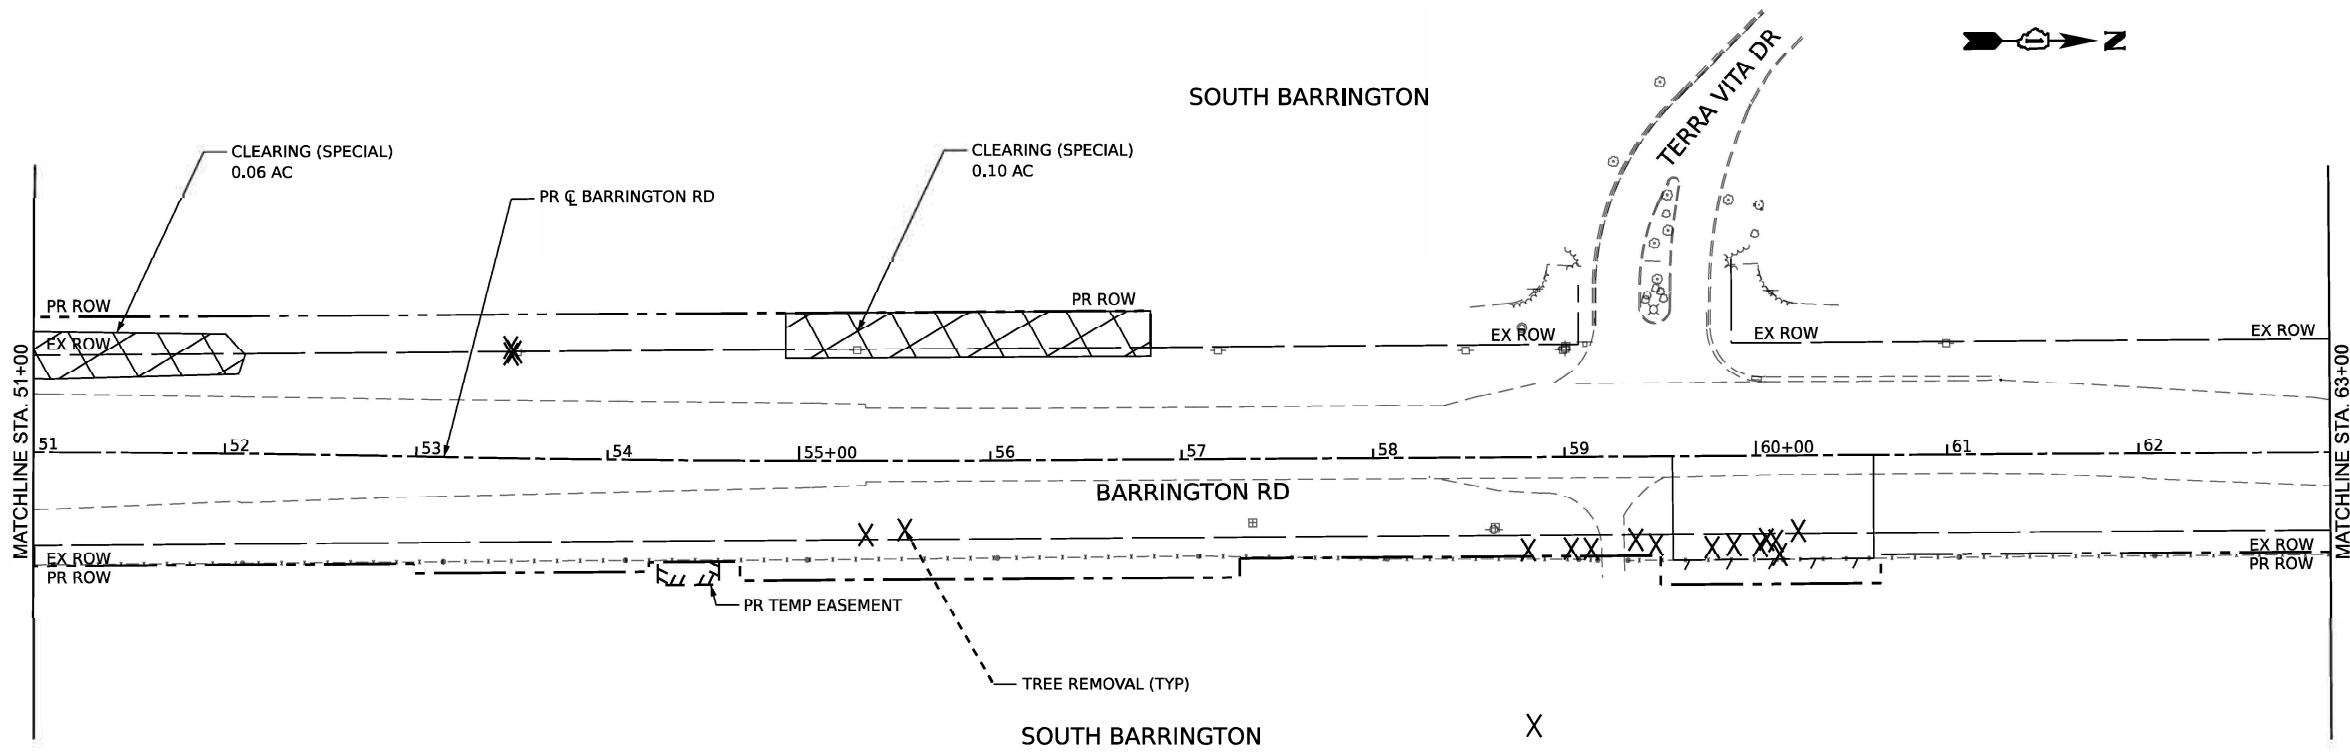

MODEL: Plan 5 (Sheet)
FILE NAME: p:\projects\transcorp\transcorp\p01\Documents\Projects_2020\CH440\140120018\CAD\02 - Sheets\05 - Road Rem\0162X33 SHT Tree Removal.dgn



USER NAME = christinewatley	DESIGNED - BAB	REVISED - 7/30/25 A.A
	DRAWN - MRT	REVISED -
PLOT SCALE = 0.16724860" / in.	CHECKED - CMW	REVISED -
PLOT DATE = 7/10/2025	DATE -	REVISED -



**STATE OF ILLINOIS
DEPARTMENT OF TRANSPORTATION**

BARRINGTON ROAD ROADWAY REMOVAL PLAN			
SCALE: 1:50	SHEET 4	OF 6 SHEETS	STA. 51+00 TO STA. 75+00

F.A.P RTE.	SECTION	COUNTY	TOTAL SHEETS	SHEET NO.
362	2025-1060-TR	COOK	56	22
CONTRACT NO. 62Y06				
ILLINOIS FED. AID PROJECT				



- LEGEND**
- TREE REMOVAL
 - CLEARING (SPECIAL)
 - TREE REMOVAL ACRES (SPECIAL)
 - SELECTIVE CLEARING

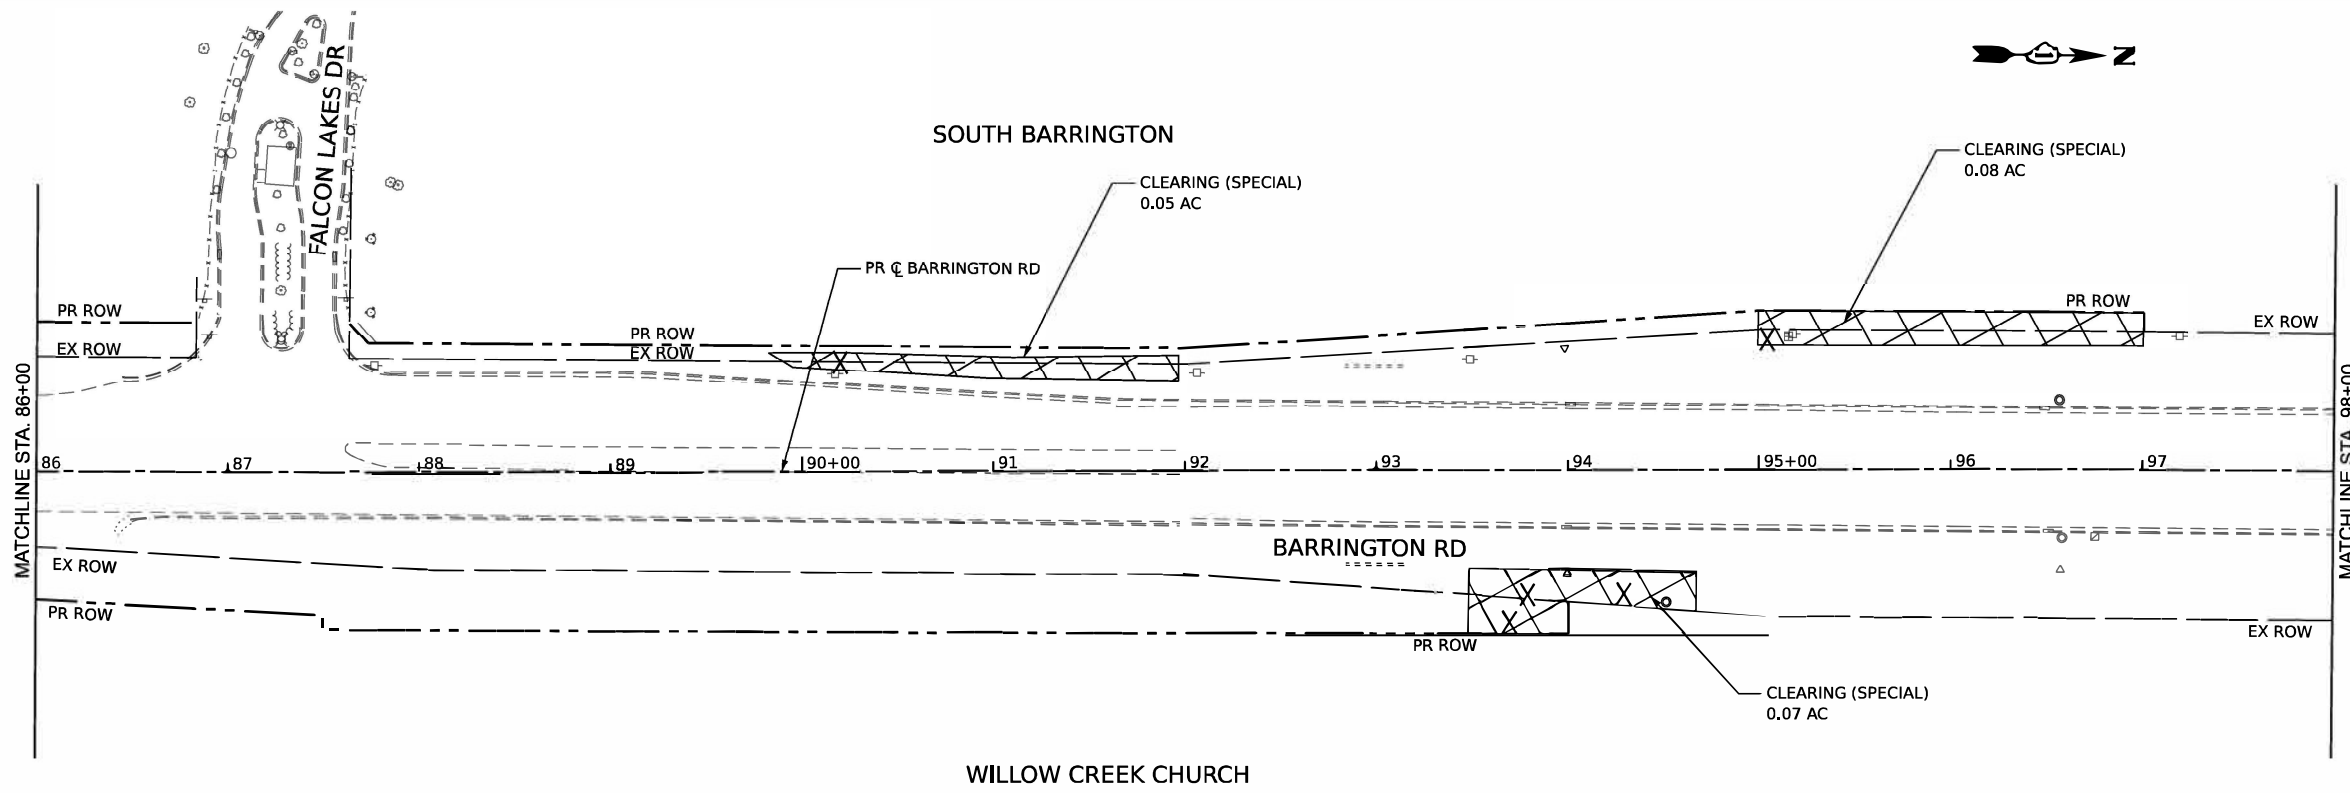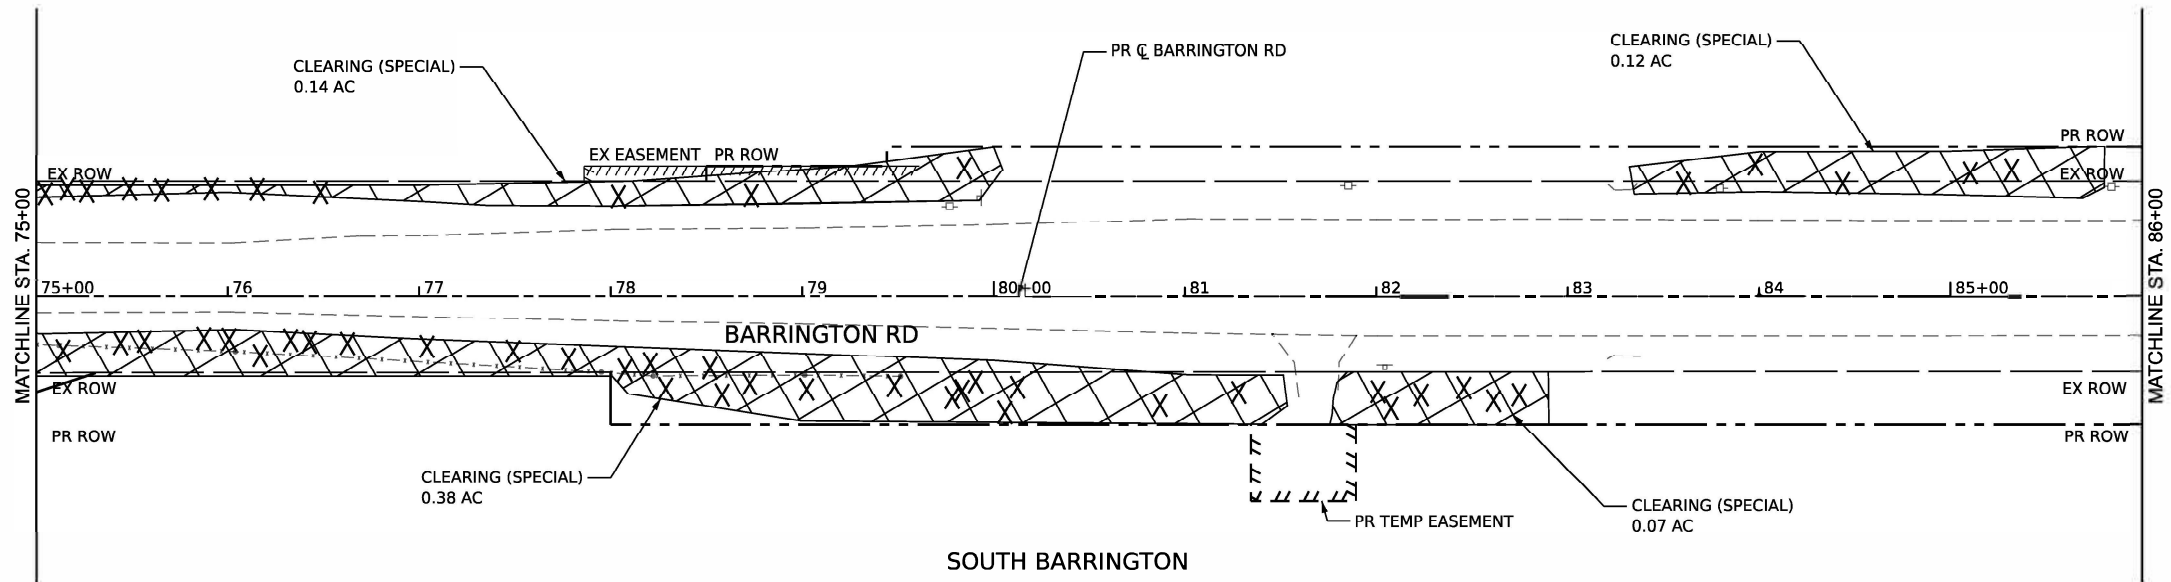

MODEL: Plan 7 [Sheet]
FILE NAME: p:\w\ng-pwint01.a-e-transyscorp.com-transyscorp-jw\Documents\Projects_2020\CH01\401200018\CAD\07 - Sheets\05-Road Rem\0162K33-SHT-Tree Removal.dgn





USER NAME	= christinewatley	DESIGNED	-	BAB	REVISED	-	7/30/25 A.A
		DRAWN	-	MRT	REVISED	-	
PLOT SCALE	= 0.16711015' / in.	CHECKED	-	CMW	REVISED	-	
PLOT DATE	= 7/10/2025	DATE	-		REVISED	-	

**STATE OF ILLINOIS
DEPARTMENT OF TRANSPORTATION**

BARRINGTON ROAD ROADWAY REMOVAL PLAN			
SCALE: 1:50	SHEET 5	OF 6 SHEETS	STA. 75+00 TO STA. 98+00

F.A.P RTE.	SECTION	COUNTY	TOTAL SHEETS	SHEET NO.
362	2025-1060-TR	COOK	56	23
CONTRACT NO. 62Y06				
ILLINOIS FED. AID PROJECT				

MODEL: Plan 9 (Sheet)
FILE NAME: pw:\hqw\pwin01.e-s:\transyscorp.com\transyscorp-pw\Documents\Projects_2020\CI\401\401.0001\B\CAD\02 - Sheets\05-Road Rem\0162\X3-SHT-Tree Removal.dgn

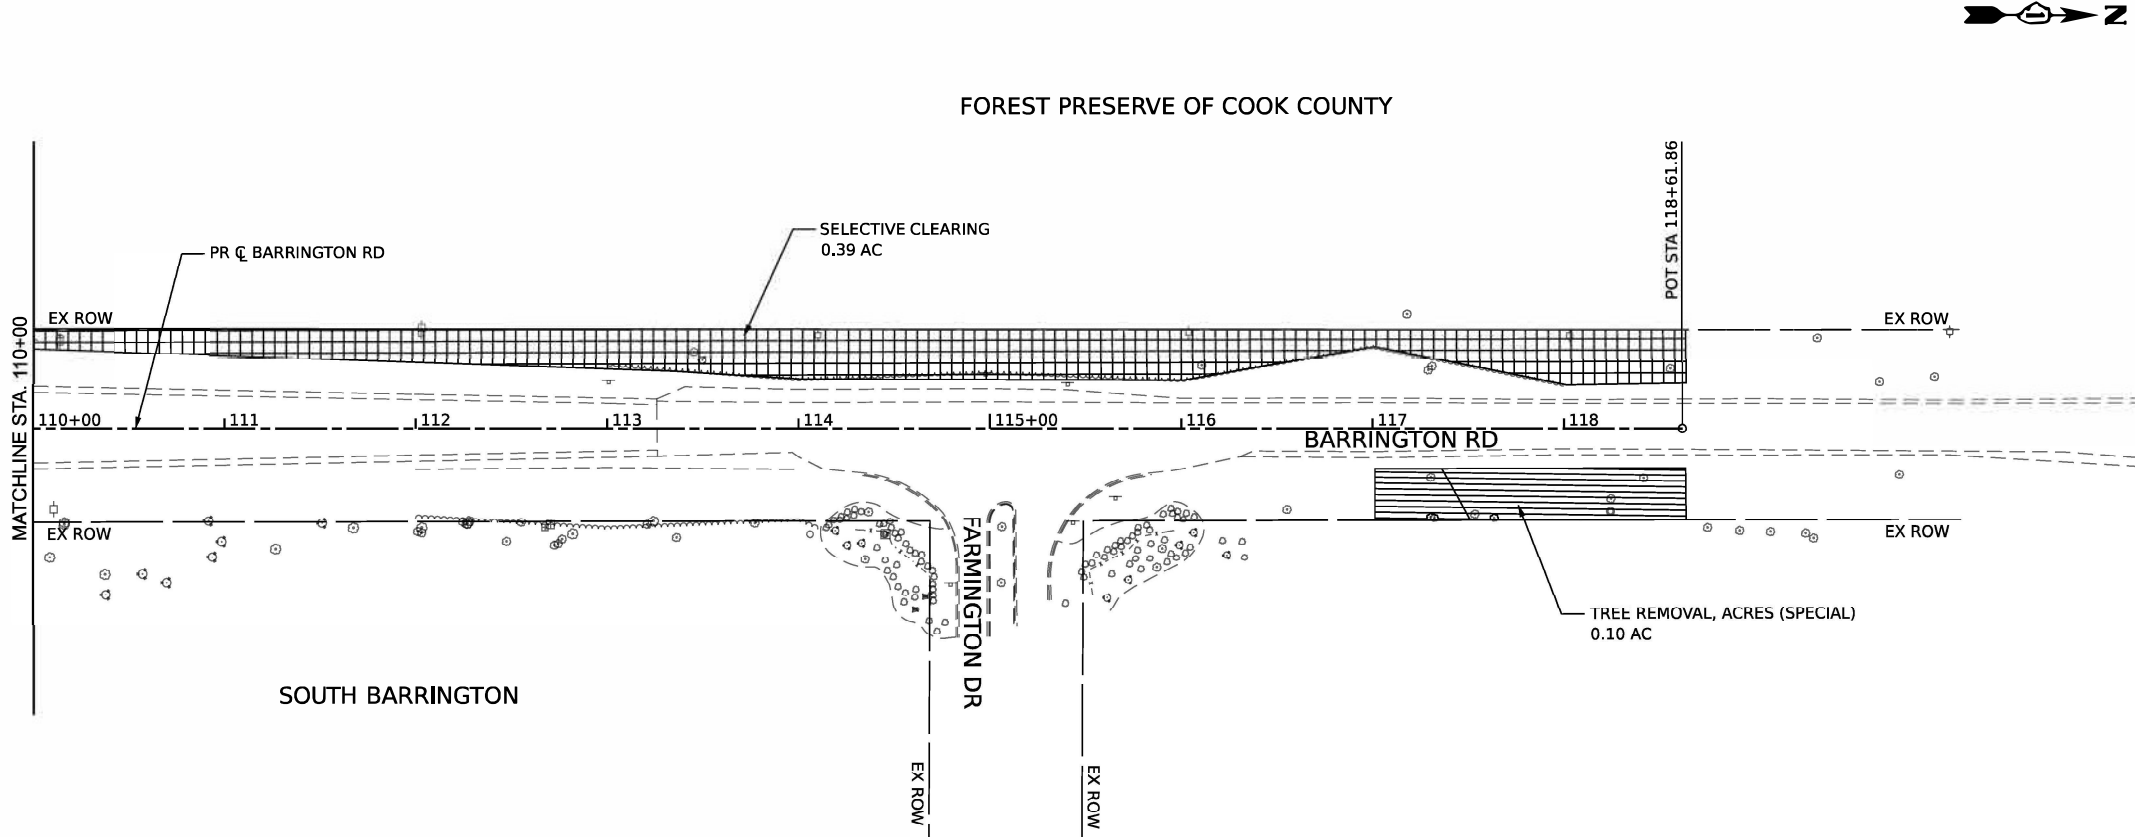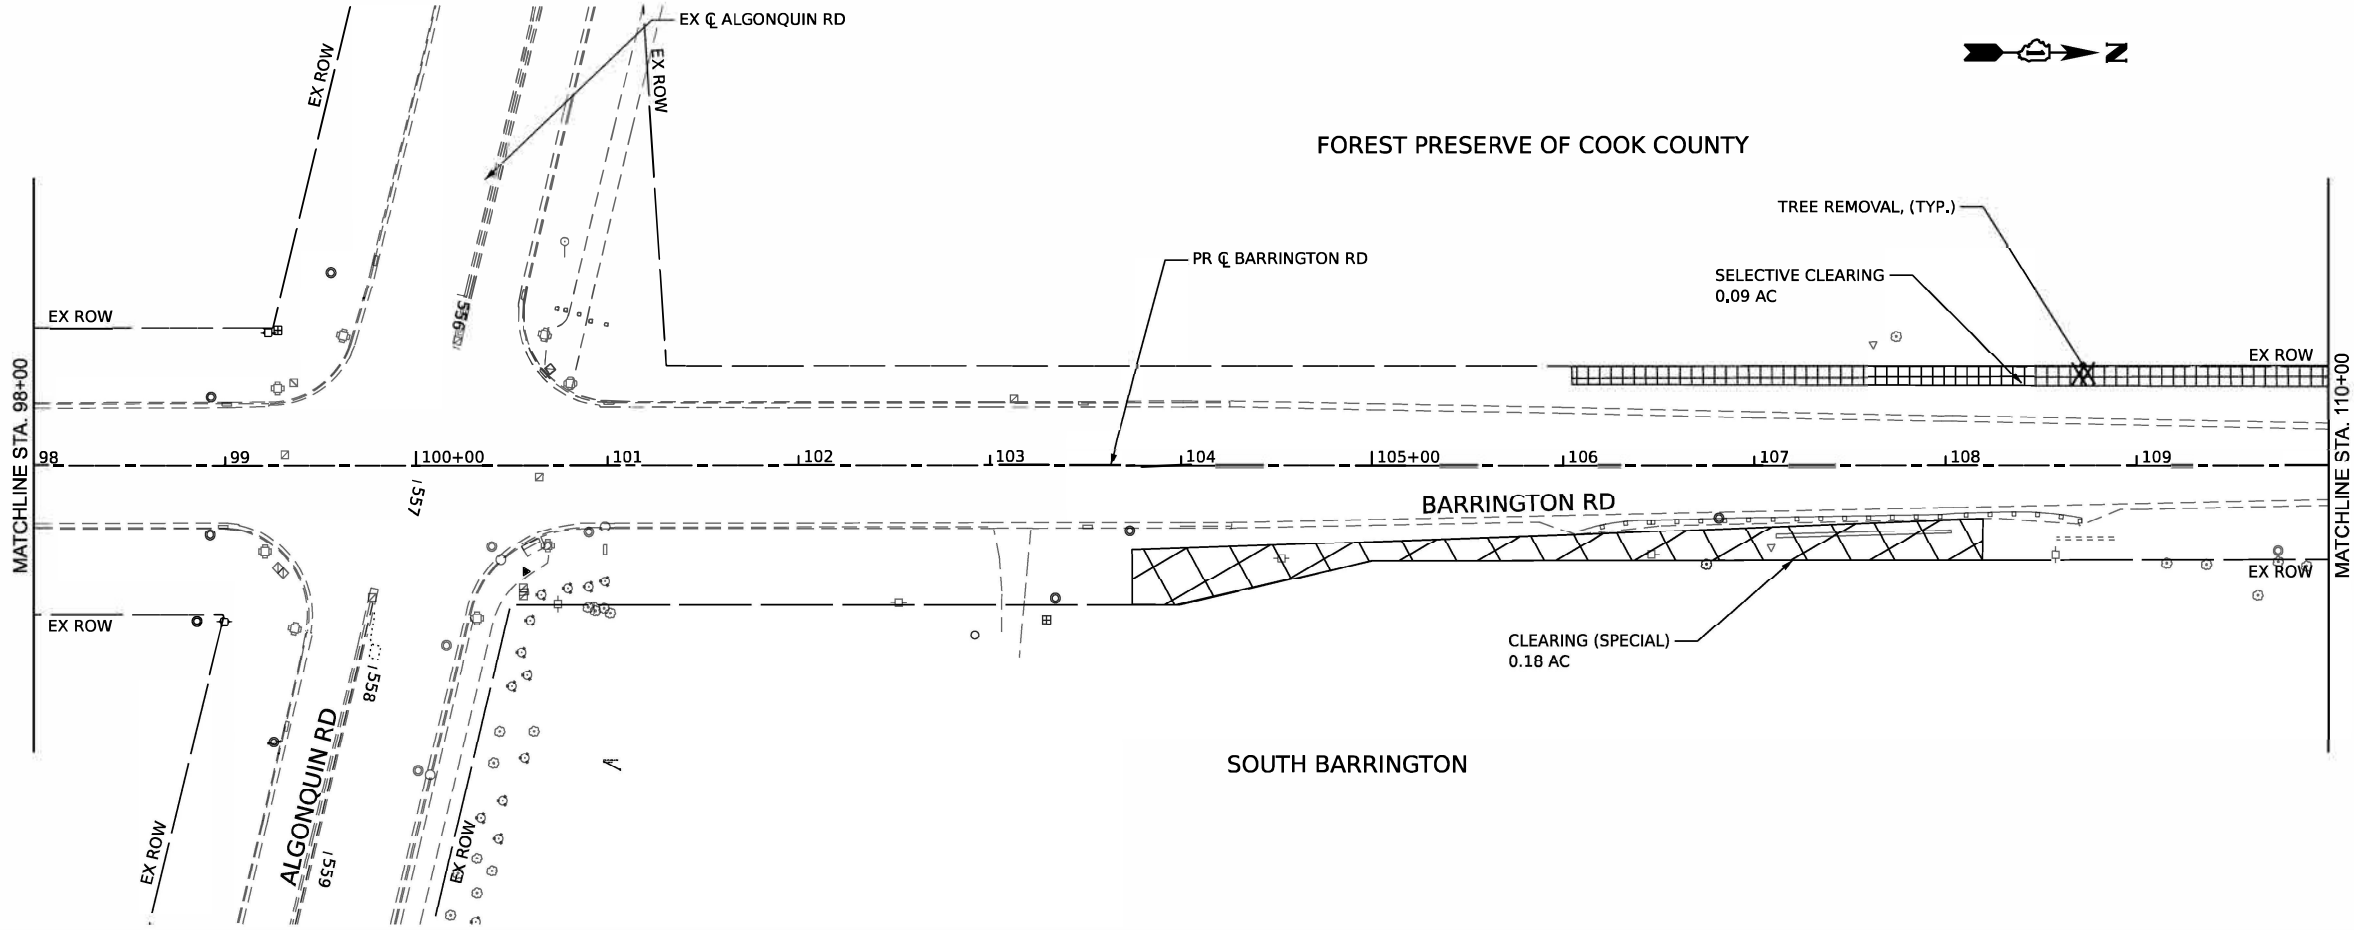

- LEGEND**
- TREE REMOVAL
 - CLEARING (SPECIAL)
 - TREE REMOVAL ACRES (SPECIAL)
 - SELECTIVE CLEARING



USER NAME = christinewatley	DESIGNED = BAB	REVISED = 7/30/25 A.A
	DRAWN = MRT	REVISED =
PLOT SCALE = 0.16731182" / in.	CHECKED = CMW	REVISED =
PLOT DATE = 7/10/2025	DATE =	REVISED =

**STATE OF ILLINOIS
DEPARTMENT OF TRANSPORTATION**

BARRINGTON ROAD ROADWAY REMOVAL PLAN			
SCALE: 1:50	SHEET 6	OF 6 SHEETS	STA. 98+00 TO STA. 118+61.86

F.A.P RTE.	SECTION	COUNTY	TOTAL SHEETS	SHEET NO.
362	2025-1060-TR	COOK	56	24
CONTRACT NO. 62Y06				
ILLINOIS FED. AID PROJECT				

(LOC. 4)

FILE NAME: \\cam-database\pw21\CS_def_work\dlm43518130_210142706-C002-removal\plan-tree-01.dgn



DB STERLIN CONSULTANTS, INC.
123 N. Wacker Drive, Suite 2000
Chicago, Illinois 60606
312.857.1006

USER NAME = lcsM-dbasepw21S
PLOT SCALE = 0.16666667' / in.
PLOT DATE = 7/9/2025
PLOT TIME = 1:33:16 PM

DESIGNED - RCH
DRAWN - CS
CHECKED - WJD
DATE -

REVISED -
REVISED -
REVISED -
REVISED -


STATE OF ILLINOIS
DEPARTMENT OF TRANSPORTATION

REMOVAL PLAN - TREE

SCALE: 1" = 20'

STA. 00+000 TO STA. 00+000

F.A. RTE	SECTION	COUNTY	TOTAL SHEETS	SHEET NO.
VAR.	2025-1060-TR	*		
ILLINOIS FED. AID PROJECT			CONTRACT NO. 62Y06	

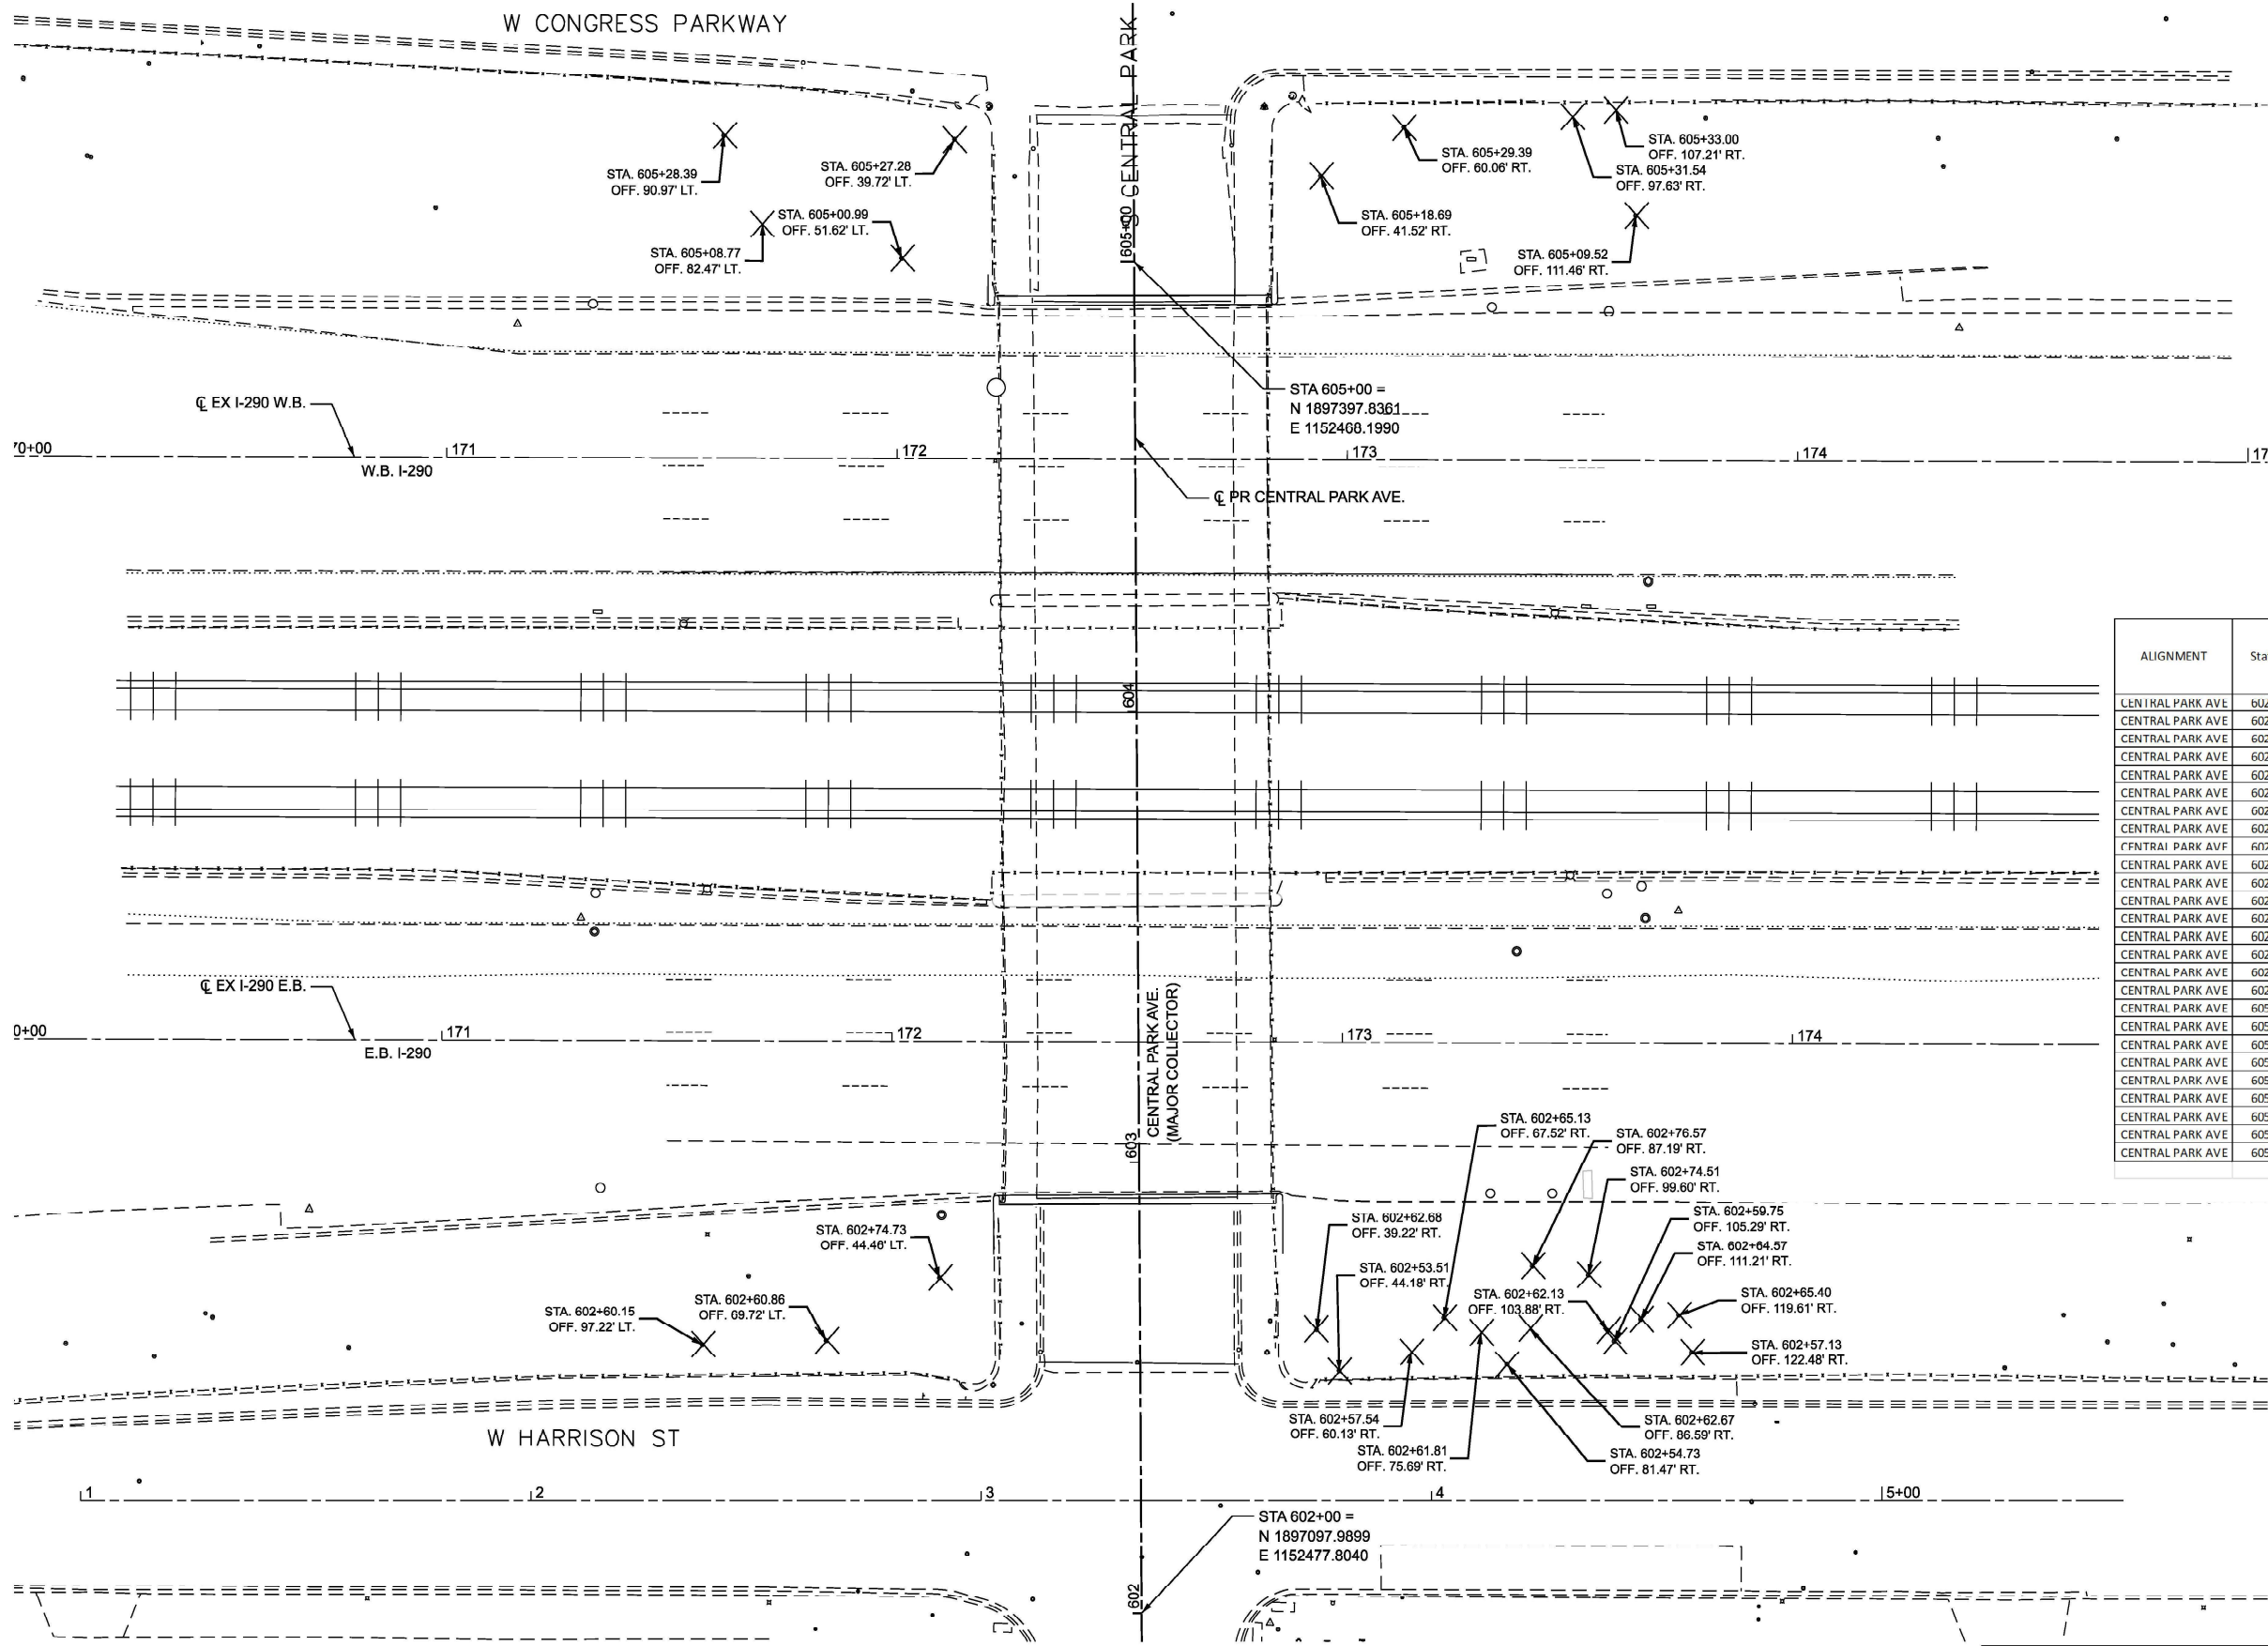

LEGEND
X TREE REMOVAL

ALIGNMENT	Station	Offset	LT/RT	20100110 TREE REMOVAL (6 TO 15 UNITS DIA.)	20100210 TREE REMOVAL (OVER 15 UNITS DIA.)	X2010106 TREE REMOVAL (UNDER 6 UNITS DIA.)
CENTRAL PARK AVE	602+54	44	RT	8		
CENTRAL PARK AVE	602+55	82	RT	7		
CENTRAL PARK AVE	602+57	123	RT	6		
CENTRAL PARK AVE	602+58	60	RT	6		
CENTRAL PARK AVE	602+60	97	LT	8		
CENTRAL PARK AVE	602+60	105	RT	6		
CENTRAL PARK AVE	602+61	70	LT	15		
CENTRAL PARK AVE	602+62	76	RT			4
CENTRAL PARK AVE	602+62	104	RT	6		
CENTRAL PARK AVE	602+63	39	RT	13		
CENTRAL PARK AVE	602+63	87	RT			4
CENTRAL PARK AVE	602+65	68	RT	15		
CENTRAL PARK AVE	602+65	111	RT	7		
CENTRAL PARK AVE	602+65	120	RT	6		
CENTRAL PARK AVE	602+75	45	LT	10		
CENTRAL PARK AVE	602+75	100	RT	10		
CENTRAL PARK AVE	602+77	87	RT	10		
CENTRAL PARK AVE	605+01	52	LT	15		
CENTRAL PARK AVE	605+09	83	LT			4
CENTRAL PARK AVE	605+10	112	RT	12		
CENTRAL PARK AVE	605+19	42	RT		20	
CENTRAL PARK AVE	605+27	40	LT	15		
CENTRAL PARK AVE	605+28	91	LT	15		
CENTRAL PARK AVE	605+29	60	RT	12		
CENTRAL PARK AVE	605+32	98	RT	7+6		
CENTRAL PARK AVE	605+33	107	RT	10		
TOTAL:				225	20	12



EXPIRES: NOVEMBER 30, 2025

CODE	ITEM	UNIT	TOTAL
20100110	TREE REMOVAL (6 TO 15 UNITS DIAMETER)	UNIT	225
20100210	TREE REMOVAL (OVER 15 UNITS DIAMETER)	UNIT	20
X2010106	TREE REMOVAL (UNDER 6 UNITS DIAMETER)	UNIT	12

MODEL: Default
FILENAME: P:\10-L\1441-UDT - Sacramento and Paulina over I-290\Work\CAD\Drawings - Confined 8X65\CA00 - Sheets\12x265-rt tree removal-02.dgn

TREE REMOVAL SCHEDULE						
LOCATION				20100110	20100210	X2010507
ALIGNMENT	STATION	OFFSET	LT/RT	TREE REMOVAL (6-15 UNITS DIAMETER)	TREE REMOVAL (OVER 15 UNITS DIAMETER)	CLEARING (SPECIAL)
				UNIT	UNIT	ACRE
I-290 EB	1061+04	67	RT	3		
I-290 EB	1061+54	54	RT	15		
I-290 EB	1061+85	59	RT	14		
I-290 EB	1062+01	60	RT		16	
I-290 EB	1062+25	64	RT		18	
I-290 EB	1062+50	77	RT	15		
I-290 EB	1062+69	68	RT	8		
I-290 EB	1062+80	68	RT	7		
I-290 EB	1062+86	57	RT	50		
I-290 EB	1063+11	73	RT	6		
I-290 EB	1063+29	60	RT		18	
I-290 EB	1063+59	37	RT	12		
I-290 EB	1063+63	58	RT	4		
I-290 EB	1063+72	59	RT	4		
I-290 EB	1063+79	57	RT	4		
I-290 EB	1063+85	62	RT	4		
I-290 EB	1063+95	65	RT	4		
I-290 EB	1064+04	67	RT		19	
I-290 EB	1066+60	56	RT		16	
I-290 EB	1066+61	47	RT		16	
I-290 EB	1066+69	46	RT	14		
I-290 EB	1066+72	53	RT	12		
I-290 EB	1066+81	53	RT	12		
I-290 EB	1066+86	46	RT		16	
I-290 EB	1066+91	53	RT		12	
SACRAMENTO BLVD	5+75	41	LT	12		
SACRAMENTO BLVD	5+76	41	LT	10		
SACRAMENTO BLVD	6+07	46	RT		36	
SACRAMENTO BLVD	6+42	47	RT	8		
SACRAMENTO BLVD	6+43	41	RT	10		
SACRAMENTO BLVD	6+48	46	RT	8		
SACRAMENTO BLVD	6+59	51	RT		32	
SACRAMENTO BLVD	6+60	49	RT		18	
SACRAMENTO BLVD	6+61	64	RT	10		
SACRAMENTO BLVD	6+75	50	RT	6		
SACRAMENTO BLVD	6+78	48	RT	8		
SACRAMENTO BLVD	6+79	59	RT	10		
SACRAMENTO BLVD	6+85	63	RT	8		
SACRAMENTO BLVD	9+25	45	LT			0.25
SACRAMENTO BLVD	9+28	86	LT	10		
SACRAMENTO BLVD	9+41	74	LT	6		
SACRAMENTO BLVD	9+42	54	LT	6		
SACRAMENTO BLVD	9+45	66	LT	6		
SACRAMENTO BLVD	9+62	53	LT	12		
SACRAMENTO BLVD	9+62	53	LT	12		
SACRAMENTO BLVD	9+62	53	LT	12		
SACRAMENTO BLVD	9+67	53	RT	10		
SACRAMENTO BLVD	9+71	71	RT	8		
SACRAMENTO BLVD	9+76	55	RT	6		
SACRAMENTO BLVD	10+01	44	RT	8		
SACRAMENTO BLVD	10+19	41	RT	8		
SACRAMENTO BLVD	10+70	49	RT	6		
CONGRESS PKWY	257+63	55	LT	8		
CONGRESS PKWY	257+66	51	LT		16	
I-290 WB	1062+63	64	LT	6		
I-290 WB	1062+71	64	LT	8		
I-290 WB	1062+78	54	LT	8		
I-290 WB	1062+78	54	LT	8		
I-290 WB	1063+14	69	LT	6		
I-290 WB	1063+36	54	LT	8		
I-290 WB	1063+59	55	LT	6		
TOTAL				446	233	0.25



SIGNED: 
DATE: 07/08/2025
EXPIRES 11-30-2025





USER NAME = omarinez	DESIGNED - OAM	REVISED -
	DRAWN - OAM	REVISED -
PLOT SCALE = 40,0000' / in.	CHECKED - RAG	REVISED -
PLOT DATE = 7/8/2025	DATE - 07/08/25	REVISED -

STATE OF ILLINOIS
DEPARTMENT OF TRANSPORTATION

TREE REMOVAL			
I-290 AT SACRAMENTO BOULEVARD (LOC. 5)			
SCALE: NTS	SHEET 1	OF 1 SHEETS	STA. TO STA.

F.A. RTE.	SECTION	COUNTY	TOTAL SHEETS	SHEET NO.
VAR.	2025-1060-TR	*	56	26
				CONTRACT NO. 62Y06
ILLINOIS FED. AID PROJECT				

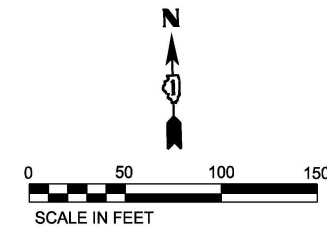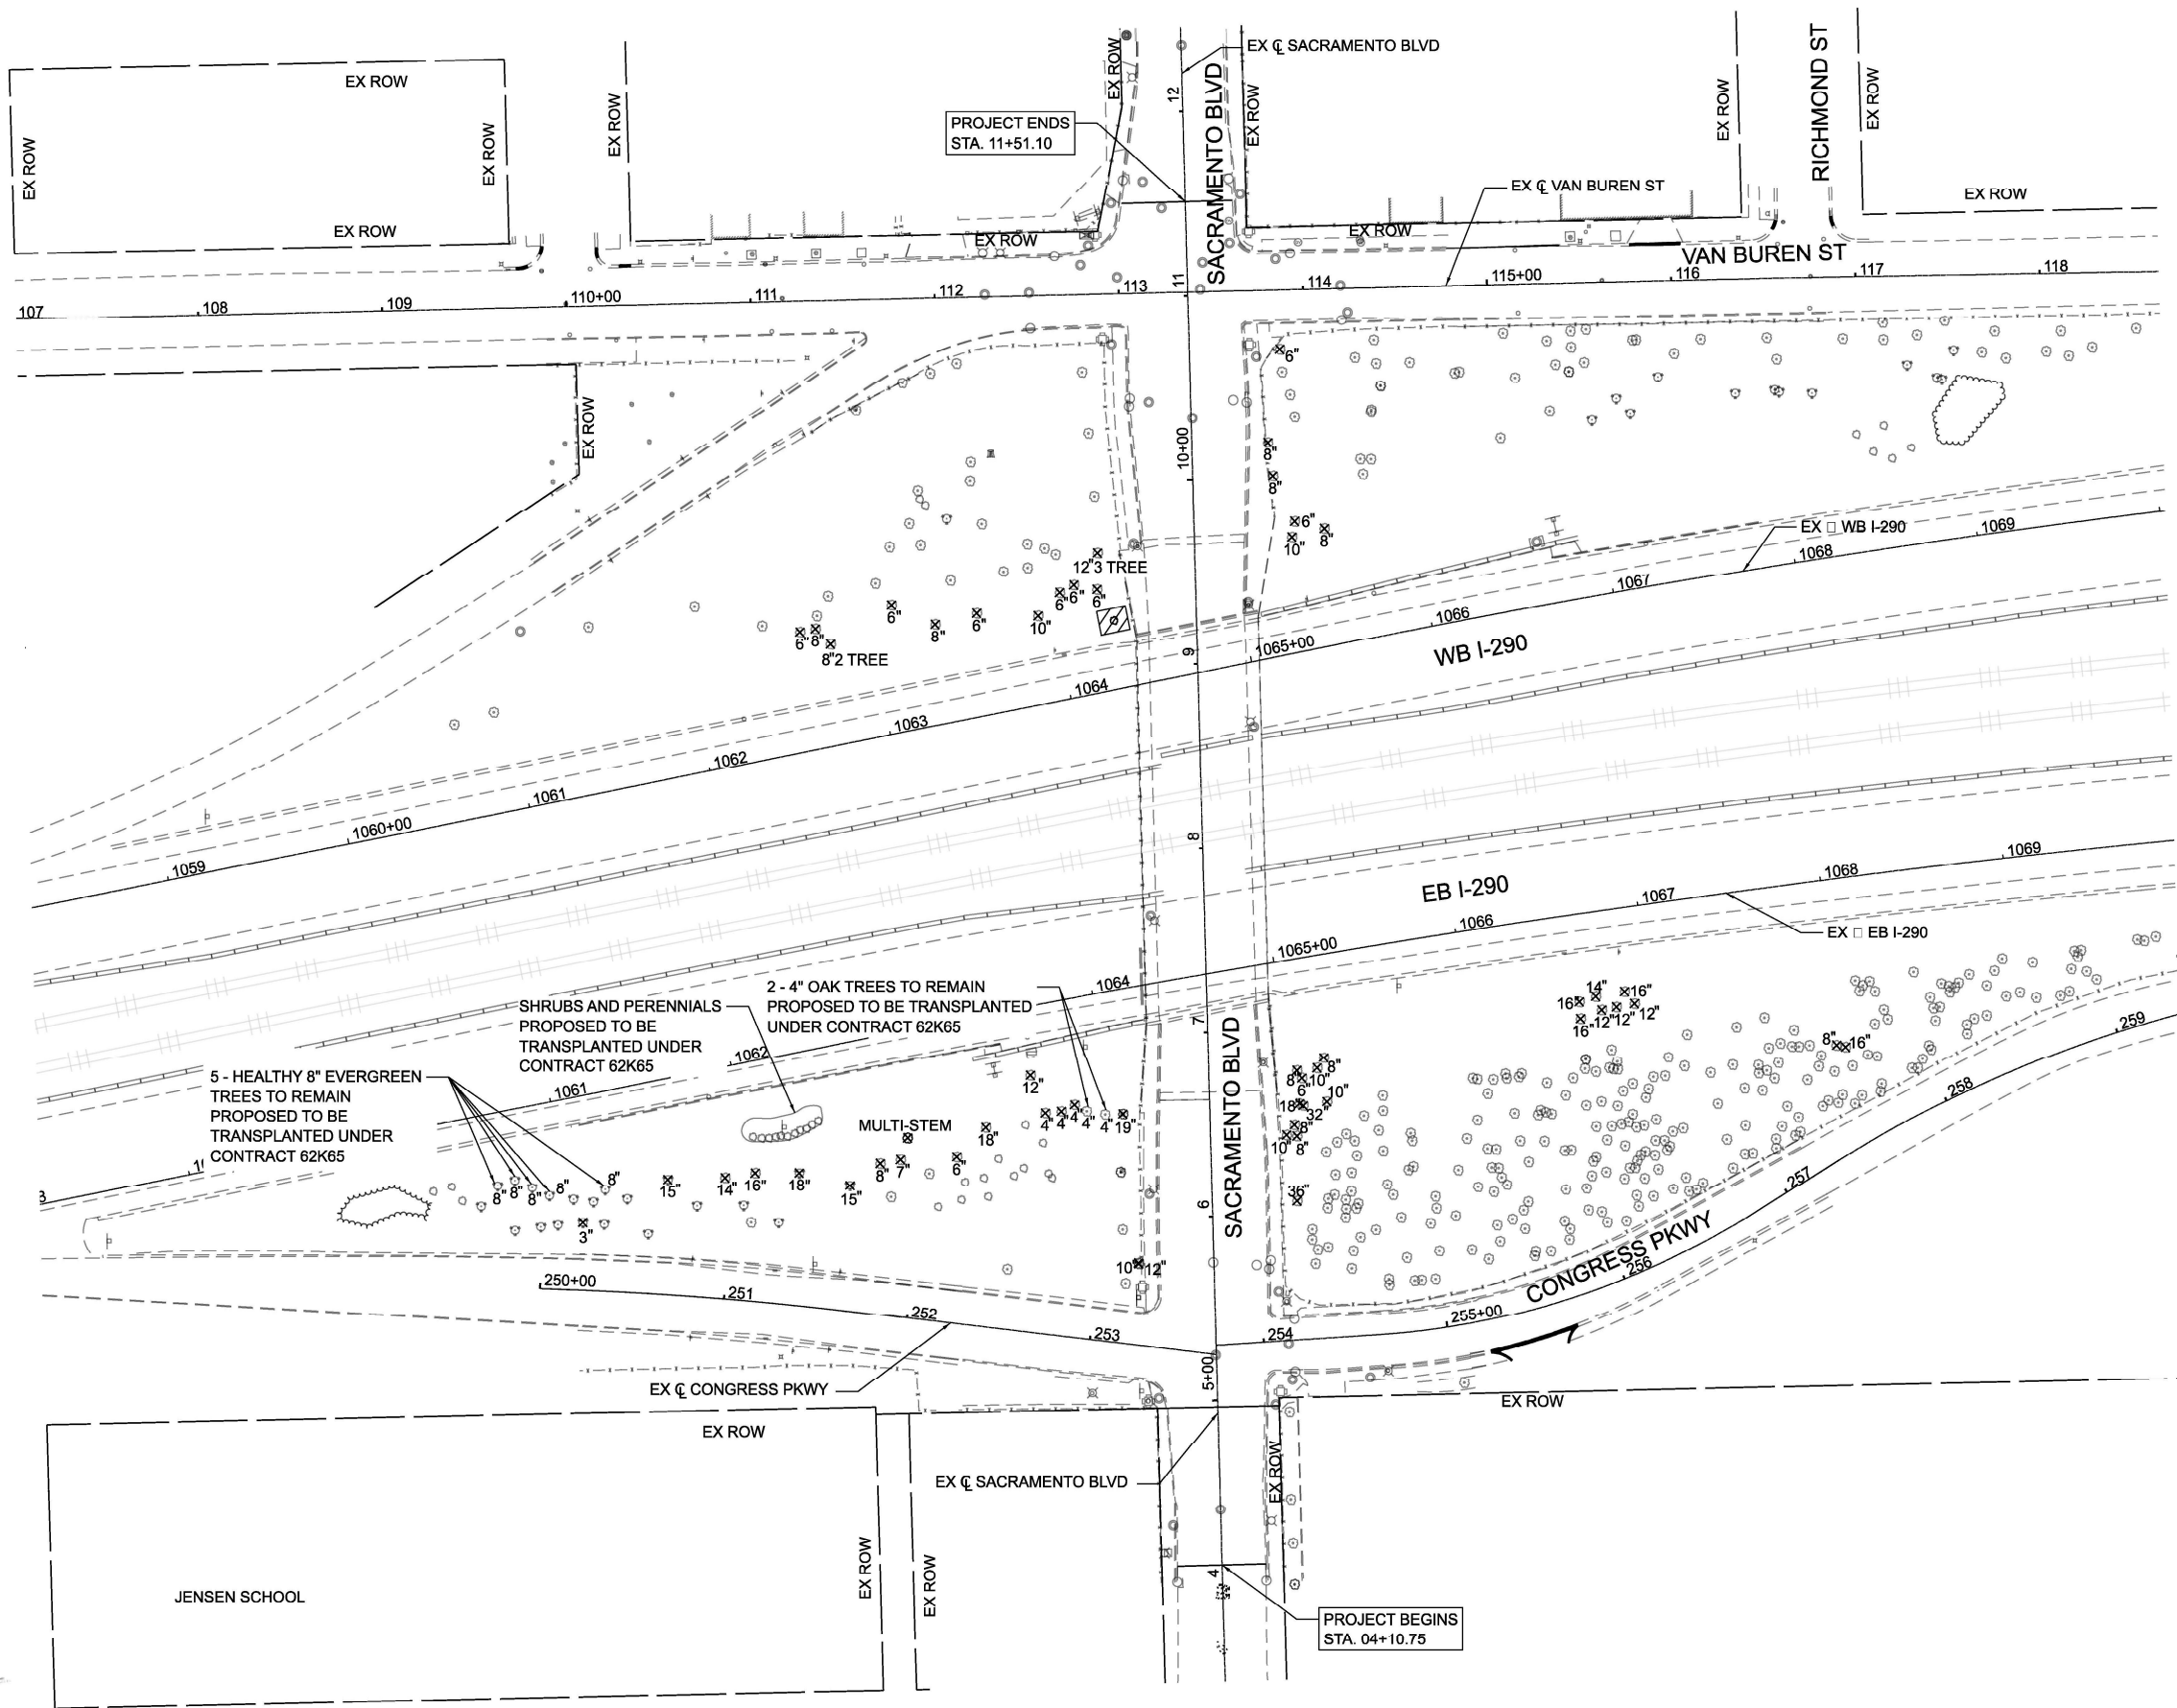

SIGNED: _____
DATE: 07/08/2025
EXPIRES 11-30-2025

- LEGEND**
- #" TREE REMOVAL, UNIT DIA.
 - CLEARING (SPECIAL)

COLLINS ENGINEERS

USER NAME = omarinez	DESIGNED - OAM	REVISED -
	DRAWN - OAM	REVISED -
PLOT SCALE = 100.0000' / in.	CHECKED - RAG	REVISED -
PLOT DATE = 7/8/2025	DATE - 07/08/25	REVISED -

STATE OF ILLINOIS
DEPARTMENT OF TRANSPORTATION

TREE REMOVAL
I-290 AT SACRAMENTO BOULEVARD (LOC.5)

SCALE: 1" = 50' SHEET 1 OF 1 SHEETS STA. TO STA.

F.A. RTE.	SECTION	COUNTY	TOTAL SHEETS	SHEET NO.
VAR.	2025-1060-TR	*	56	27
CONTRACT NO. 62Y06				
ILLINOIS FED. AID PROJECT				

MODEL: 1 [S:\ref]
FILE NAME: c:\p\work\p\work\land\m\id0603995\p157408-shr-tree-removal-62Y06.dgn

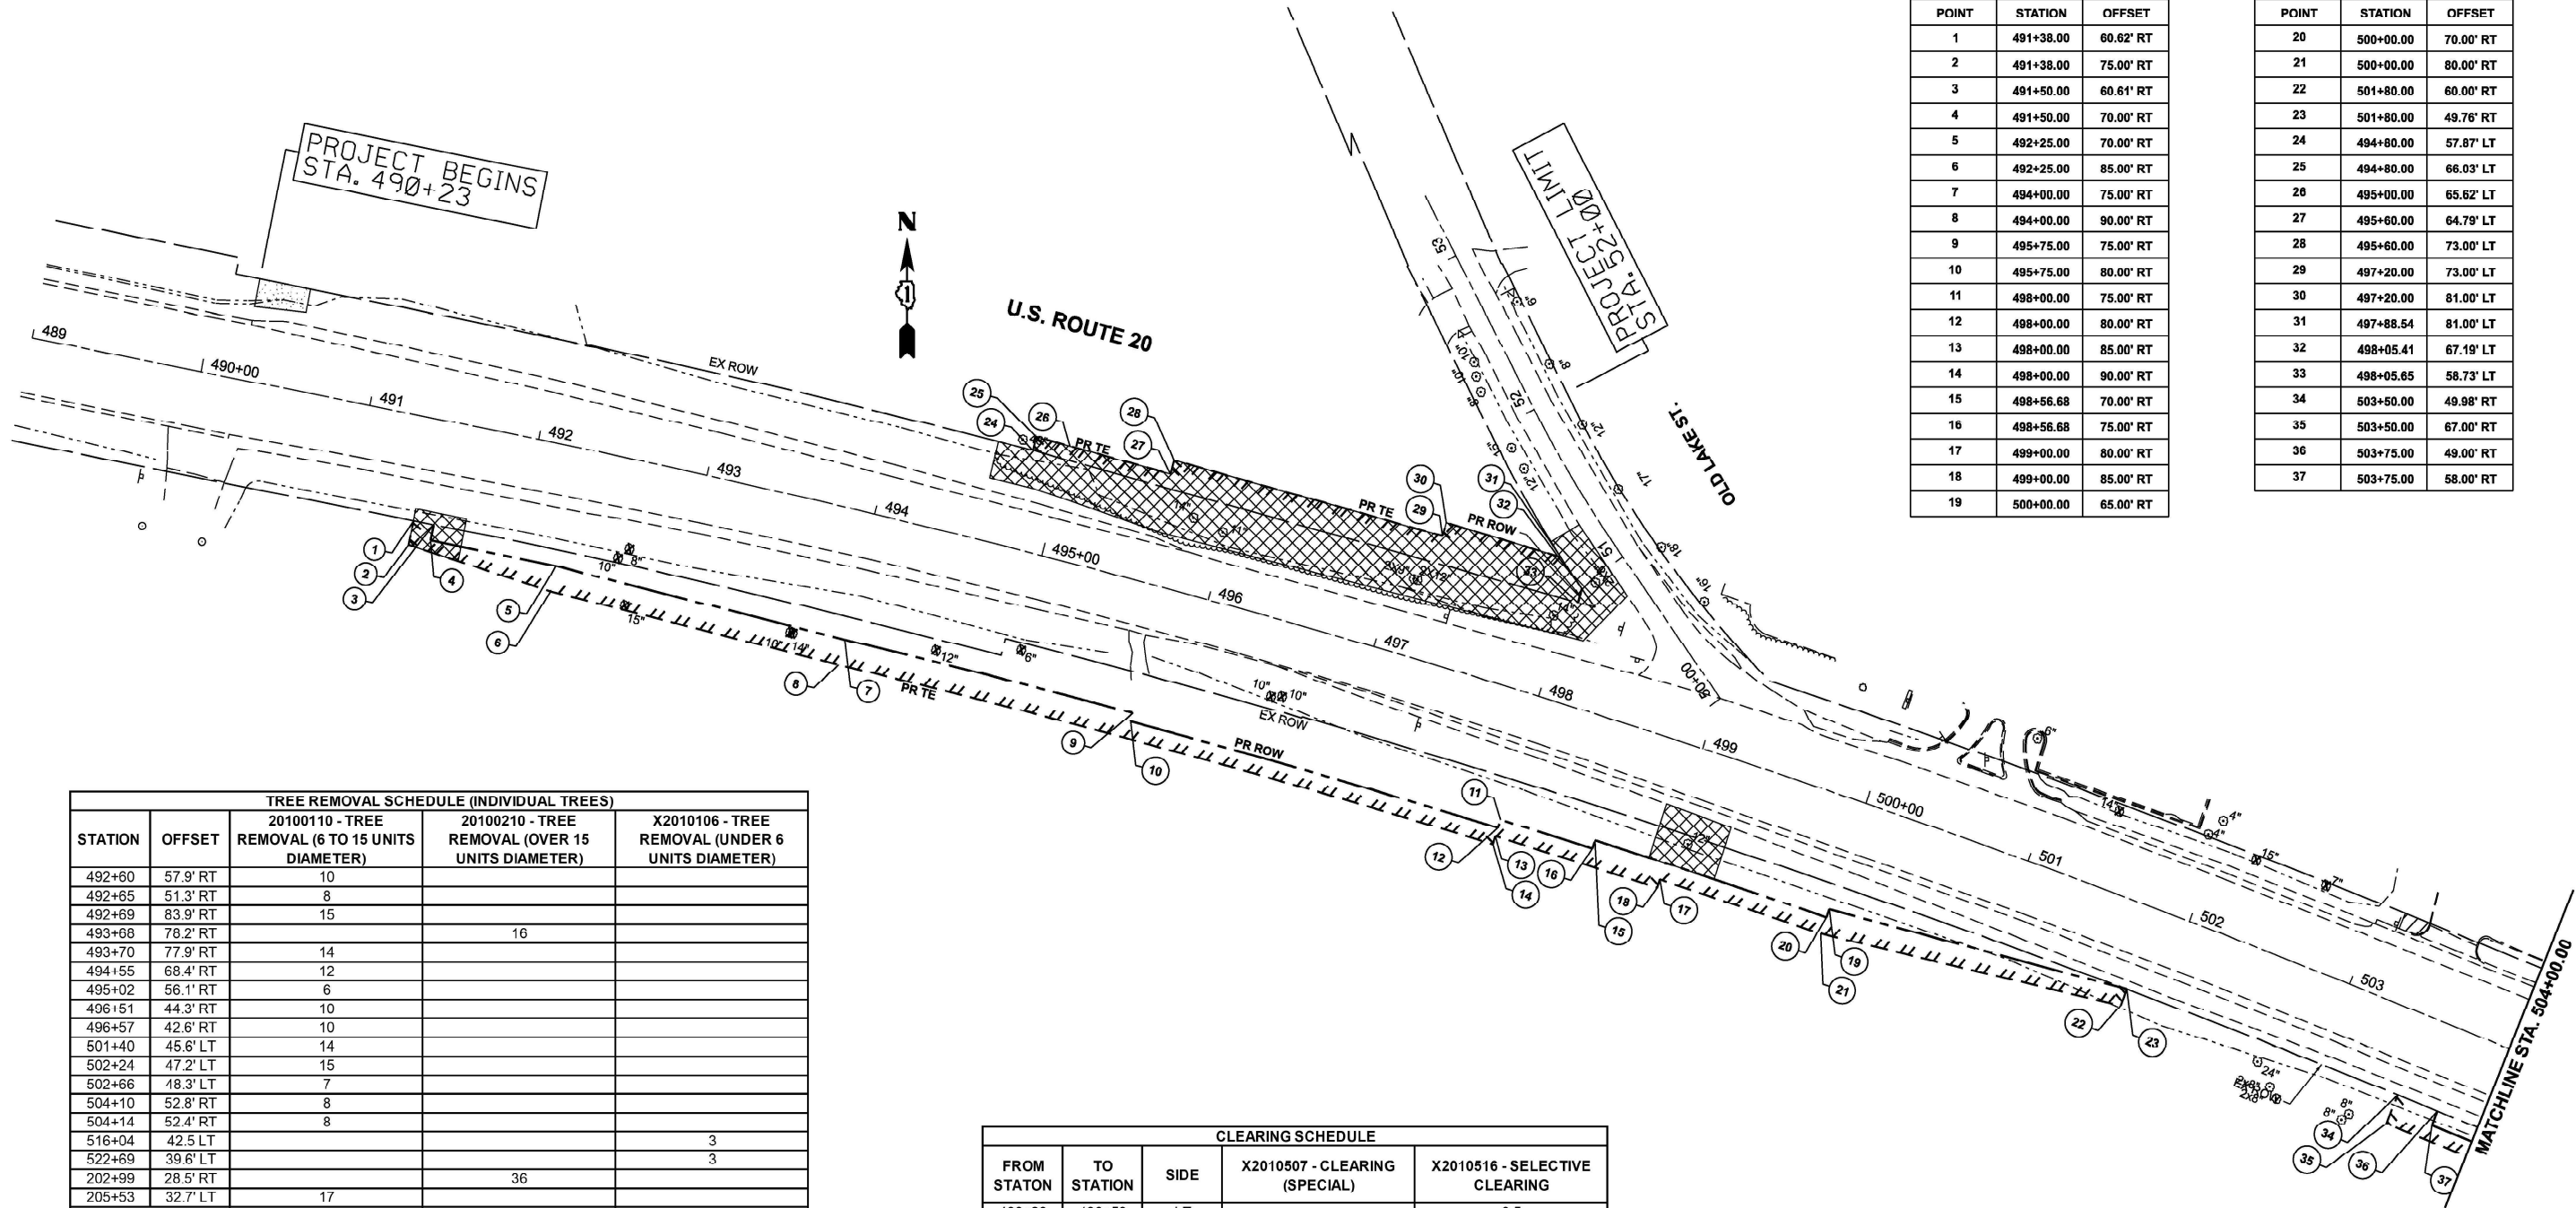


Table with 5 columns: STATION, OFFSET, 20100110 - TREE REMOVAL (6 TO 15 UNITS DIAMETER), 20100210 - TREE REMOVAL (OVER 15 UNITS DIAMETER), X2010106 - TREE REMOVAL (UNDER 6 UNITS DIAMETER). Rows include stationing from 492+60 to 205+53 and a TOTAL row.

Table with 4 columns: FROM STATION, TO STATION, SIDE, 20100500 - TREE REMOVAL, ACRES. Rows include stationing from 491+38 to 203+00 and a TOTAL row.

Table with 5 columns: FROM STATION, TO STATION, SIDE, X2010507 - CLEARING (SPECIAL), X2010516 - SELECTIVE CLEARING. Rows include stationing from 490+23 to 296+88 and a TOTAL row.


Table with 3 columns: POINT, STATION, OFFSET. Rows include points 1 through 19 with stationing from 491+38.00 to 500+00.00.

Table with 3 columns: POINT, STATION, OFFSET. Rows include points 20 through 37 with stationing from 500+00.00 to 503+75.00.

- LEGEND
X TREE REMOVAL
[Symbol] TREE REMOVAL, ACRES
[Symbol] SELECTIVE CLEARING
[Symbol] CLEARING (SPECIAL)

(LOC. 6)

MODEL: 2 (Srsell)
FILE NAME: c:\pwworksp\dwg\landm\0663995\p157408-shr-tree-removal-62Y06.dgn

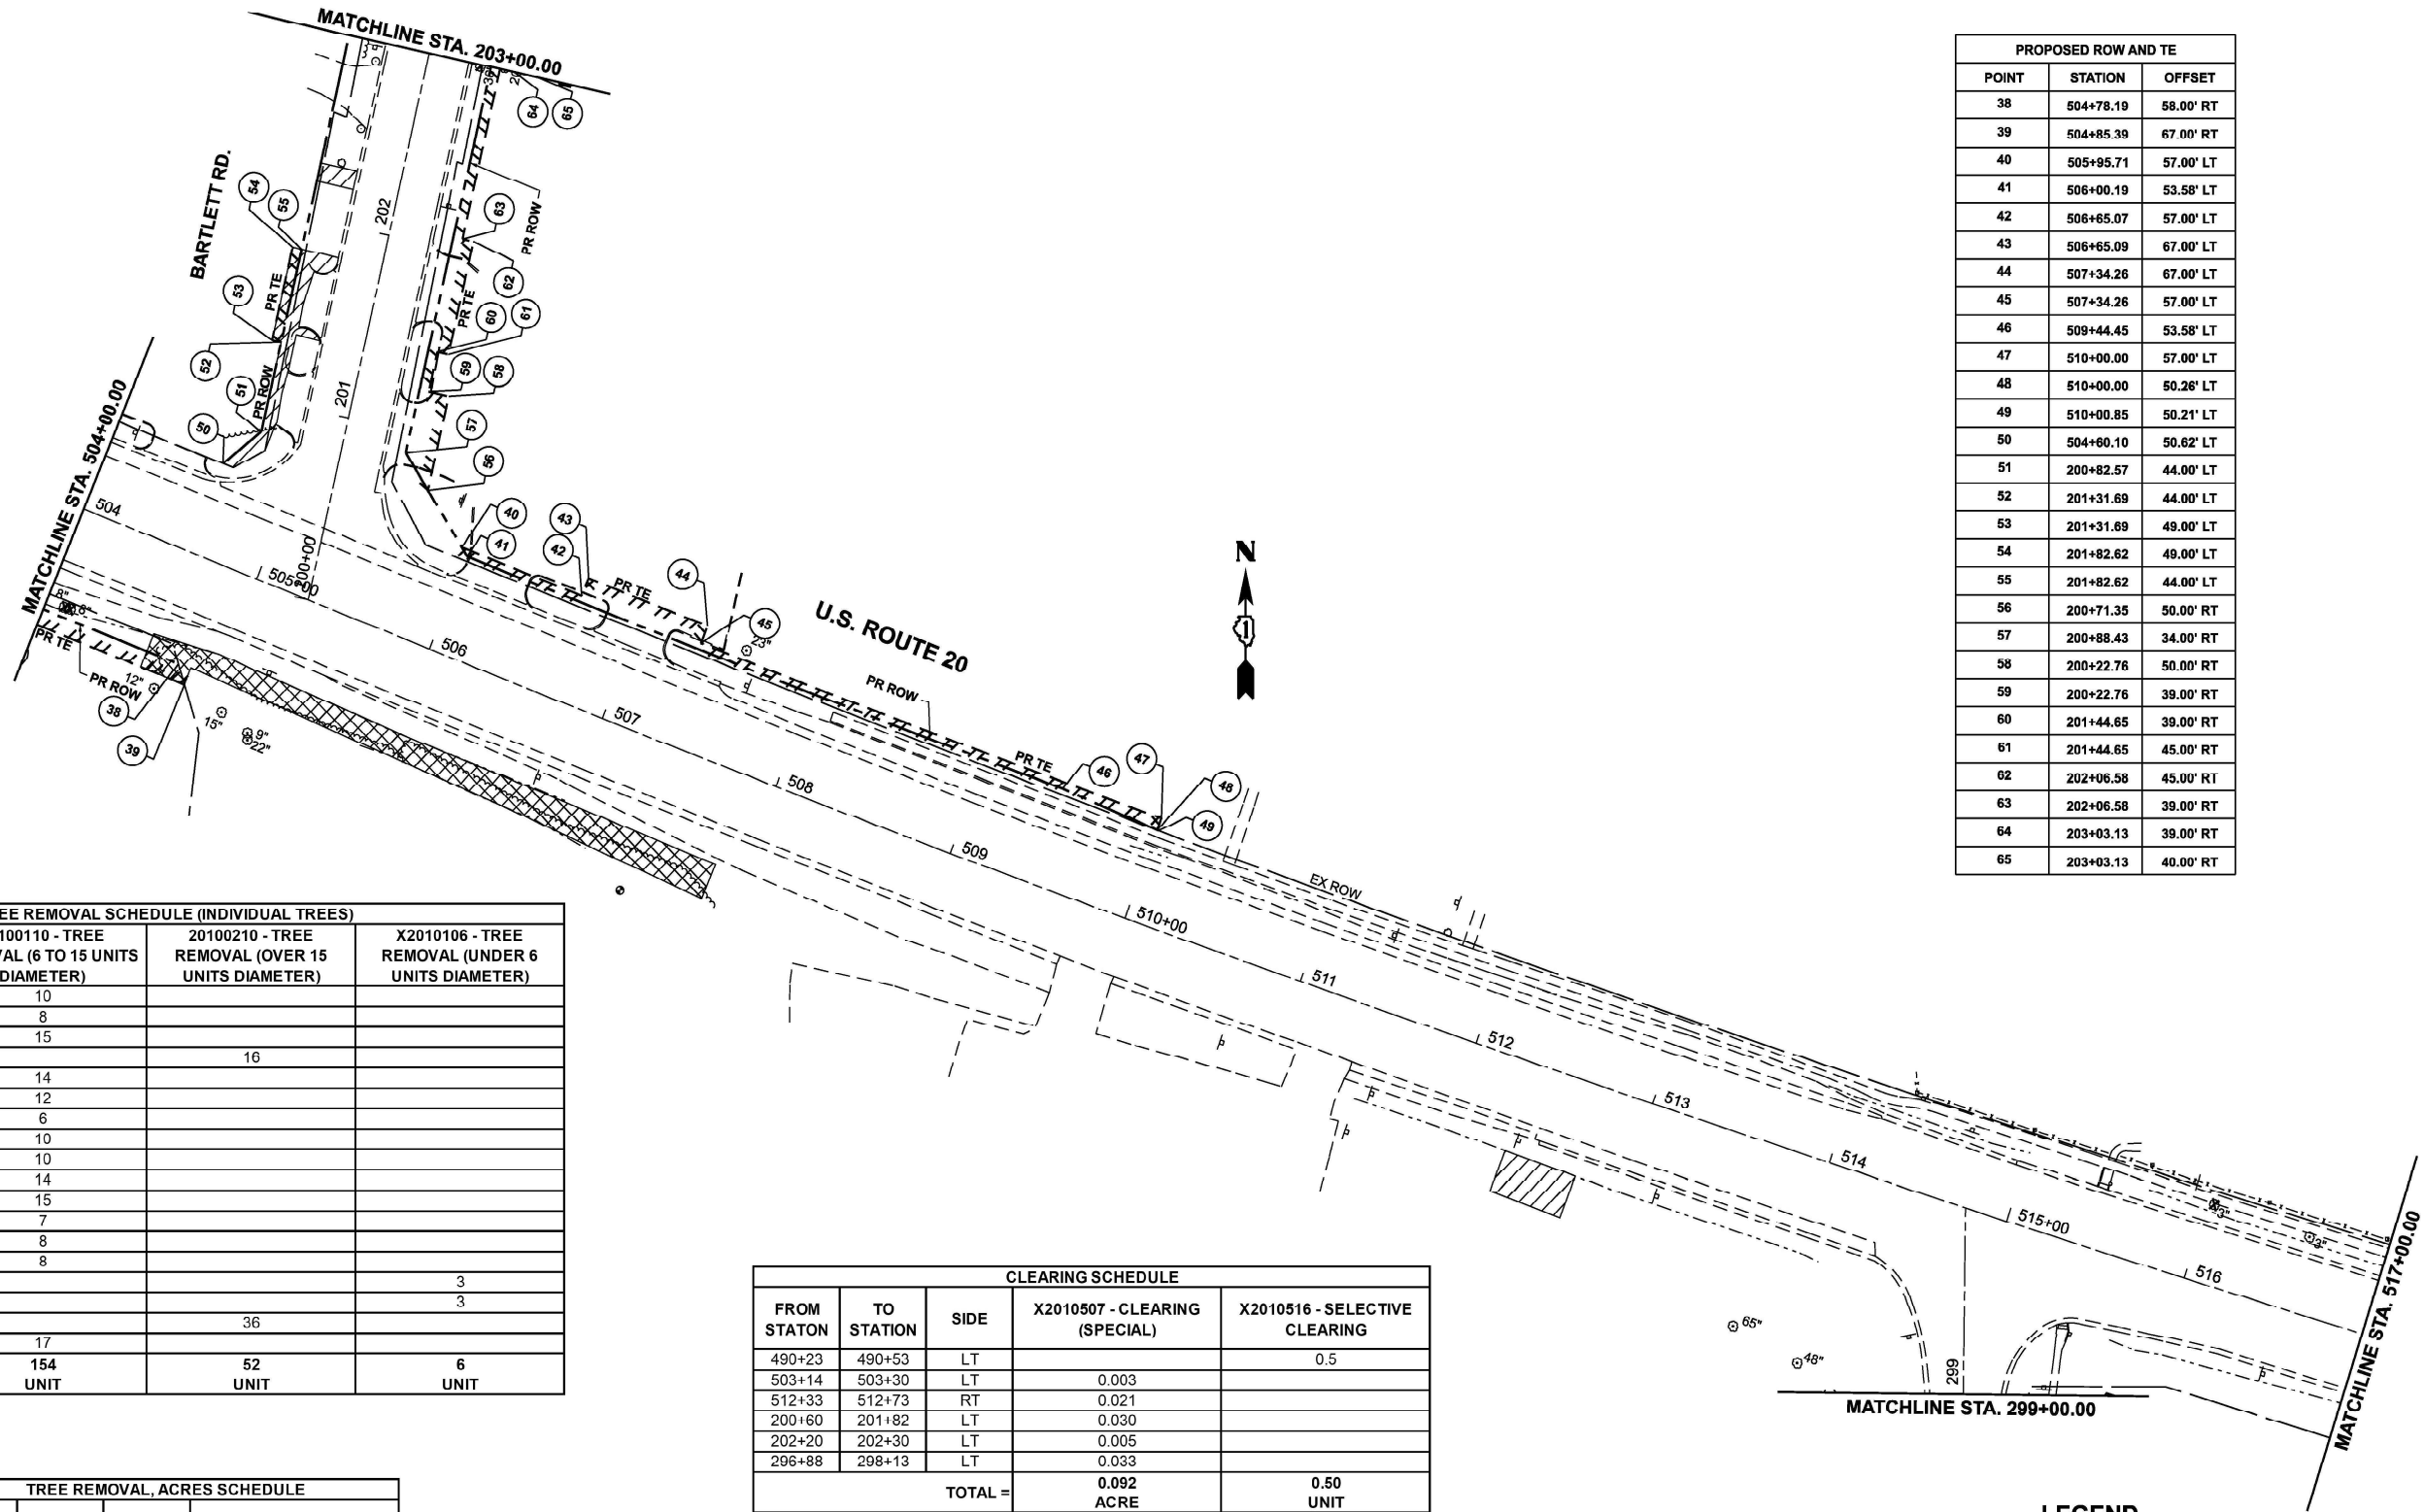

PROPOSED ROW AND TE		
POINT	STATION	OFFSET
38	504+78.19	58.00' RT
39	504+85.39	67.00' RT
40	505+95.71	57.00' LT
41	506+00.19	53.58' LT
42	506+65.07	57.00' LT
43	506+65.09	67.00' LT
44	507+34.26	67.00' LT
45	507+34.26	57.00' LT
46	509+44.45	53.58' LT
47	510+00.00	57.00' LT
48	510+00.00	50.28' LT
49	510+00.85	50.21' LT
50	504+60.10	50.62' LT
51	200+82.57	44.00' LT
52	201+31.69	44.00' LT
53	201+31.69	49.00' LT
54	201+82.62	49.00' LT
55	201+82.62	44.00' LT
56	200+71.35	50.00' RT
57	200+88.43	34.00' RT
58	200+22.76	50.00' RT
59	200+22.76	39.00' RT
60	201+44.65	39.00' RT
61	201+44.65	45.00' RT
62	202+06.58	45.00' RT
63	202+06.58	39.00' RT
64	203+03.13	39.00' RT
65	203+03.13	40.00' RT

TREE REMOVAL SCHEDULE (INDIVIDUAL TREES)				
STATION	OFFSET	20100110 - TREE REMOVAL (6 TO 15 UNITS DIAMETER)	20100210 - TREE REMOVAL (OVER 15 UNITS DIAMETER)	X2010106 - TREE REMOVAL (UNDER 6 UNITS DIAMETER)
492+60	57.9' RT	10		
492+65	51.3' RT	8		
492+69	83.9' RT	15		
493+68	78.2' RT		16	
493+70	77.9' RT	14		
494+55	68.4' RT	12		
495+02	56.1' RT	6		
496+51	44.3' RT	10		
496+57	42.6' RT	10		
501+40	45.6' LT	14		
502+24	47.2' LT	15		
502+66	48.3' LT	7		
504+10	52.8' RT	8		
504+14	52.4' RT	8		
516+04	42.5 LT			3
522+69	39.6' LT			3
202+99	28.5' RT		36	
205+53	32.7' LT	17		
TOTAL =		154 UNIT	52 UNIT	6 UNIT

CLEARING SCHEDULE				
FROM STATION	TO STATION	SIDE	X2010507 - CLEARING (SPECIAL)	X2010516 - SELECTIVE CLEARING
490+23	490+53	LT		0.5
503+14	503+30	LT	0.003	
512+33	512+73	RT	0.021	
200+60	201+82	LT	0.030	
202+20	202+30	LT	0.005	
296+88	298+13	LT	0.033	
TOTAL =			0.092 ACRE	0.50 UNIT

TREE REMOVAL, ACRES SCHEDULE			
FROM STATION	TO STATION	SIDE	20100500 - TREE REMOVAL, ACRES
491+38	491+68	RT	0.02
494+60	498+32	LT	0.34
498+90	499+30	RT	0.03
504+60	507+85	RT	0.11
203+00	205+47	LT	0.08
TOTAL =			0.58 ACRE

LEGEND	
X	TREE REMOVAL
	TREE REMOVAL, ACRES
	SELECTIVE CLEARING
	CLEARING (SPECIAL)

(LOC.6)

USER NAME = Farhan.Tariq	DESIGNED -	REVISED -
	DRAWN -	REVISED -
	CHECKED -	REVISED -
PLOT DATE = 7/3/2025	DATE -	REVISED -

STATE OF ILLINOIS
DEPARTMENT OF TRANSPORTATION

TREE REMOVAL PLAN
US 20 AT OAK AVE. AND BARTLETT RD.

SCALE: SHEET OF SHEETS STA. TO STA.

F.A. RTE.	SECTION	COUNTY	TOTAL SHEETS	SHEET NO.
VAR.	2025-1060-TR	DISTRICT WIDE	56	29
CONTRACT NO. 62Y06				
ILLINOIS FED. AID PROJECT				

TREE REMOVAL SCHEDULE (INDIVIDUAL TREES)				
STATION	OFFSET	20100110 - TREE REMOVAL (6 TO 15 UNITS DIAMETER)	20100210 - TREE REMOVAL (OVER 15 UNITS DIAMETER)	X2010106 - TREE REMOVAL (UNDER 6 UNITS DIAMETER)
492+60	57.9' RT	10		
492+65	51.3' RT	8		
492+69	83.9' RT	15		
493+68	78.2' RT		16	
493+70	77.9' RT	14		
494+55	68.4' RT	12		
495+02	56.1' RT	6		
496+51	44.3' RT	10		
496+57	42.6' RT	10		
501+40	45.6' LT	14		
502+24	47.2' LT	15		
502+66	48.3' LT	7		
504+10	52.8' RT	8		
504+14	52.4' RT	8		
516+04	42.5' LT			3
522+69	39.6' LT			3
202+99	28.5' RT		36	
205+53	32.7' LT	17		
TOTAL =		154 UNIT	52 UNIT	6 UNIT

TREE REMOVAL, ACRES SCHEDULE			
FROM STATON	TO STATION	SIDE	20100500 - TREE REMOVAL, ACRES
491+38	491+68	RT	0.02
494+60	498+32	LT	0.34
498+90	499+30	RT	0.03
504+60	507+85	RT	0.11
203+00	205+47	LT	0.08
TOTAL =			0.58 ACRE




CLEARING SCHEDULE				
FROM STATON	TO STATION	SIDE	X2010507 - CLEARING (SPECIAL)	X2010516 - SELECTIVE CLEARING
490+23	490+53	LT		0.5
503+14	503+30	LT	0.003	
512+33	512+73	RT	0.021	
200+60	201+82	LT	0.030	
202+20	202+30	LT	0.005	
296+88	298+13	LT	0.033	
TOTAL =			0.092 ACRE	0.50 UNIT

PROPOSED ROW AND TE		
POINT	STATION	OFFSET
66	203+82.02	40.00' RT
67	203+82.02	39.00' RT
68	204+00.00	39.00' RT
69	204+00.00	34.00' RT
70	204+00.00	27.79' RT
71	205+23.02	44.00' LT
72	298+57.83	39.86' RT

PROPOSED ROW AND TE		
POINT	STATION	OFFSET
73	296+58.02	70.00' RT
74	297+18.13	38.58' RT
75	297+17.93	70.00' RT
76	297+66.60	37.66' RT
77	297+66.72	75.00' RT
78	298+40.63	36.17' RT
79	298+40.51	75.00' RT

LEGEND

- X TREE REMOVAL
-  TREE REMOVAL, ACRES
-  SELECTIVE CLEARING
-  CLEARING (SPECIAL)

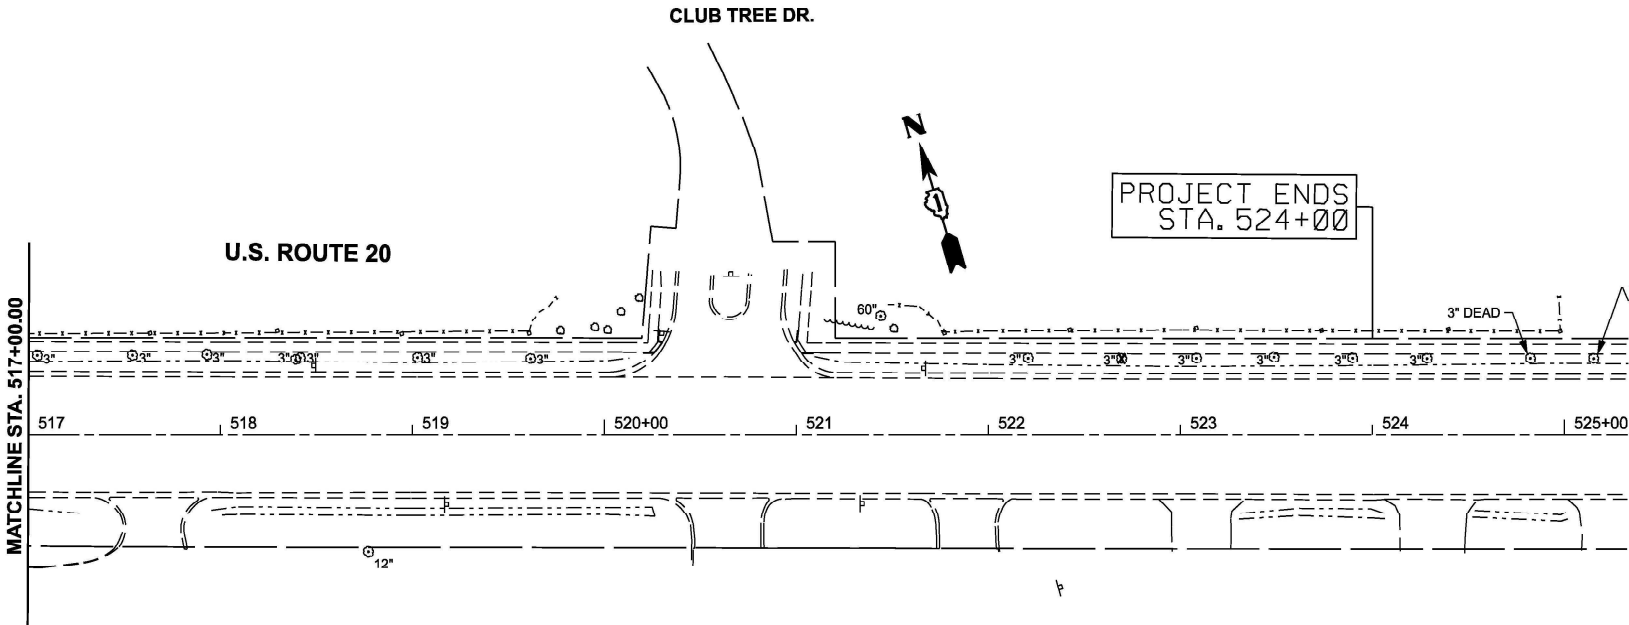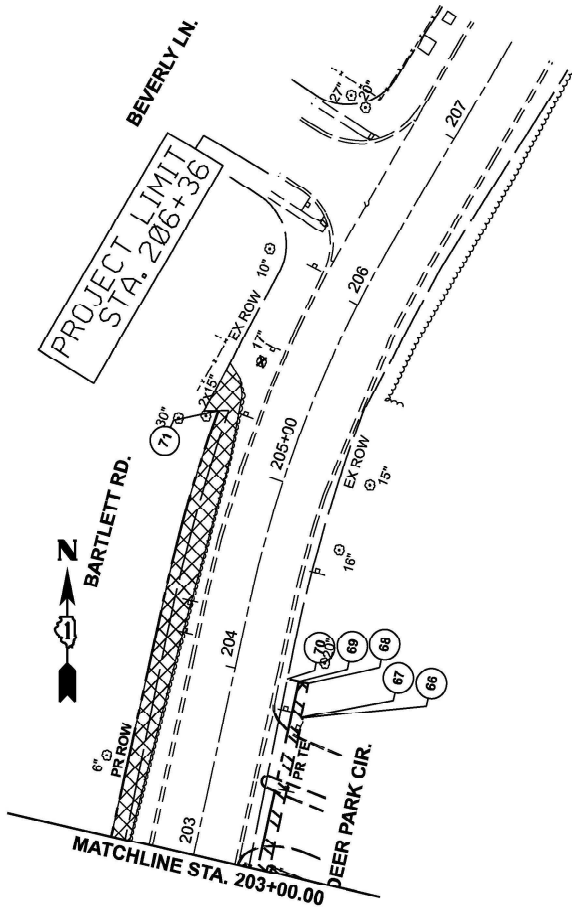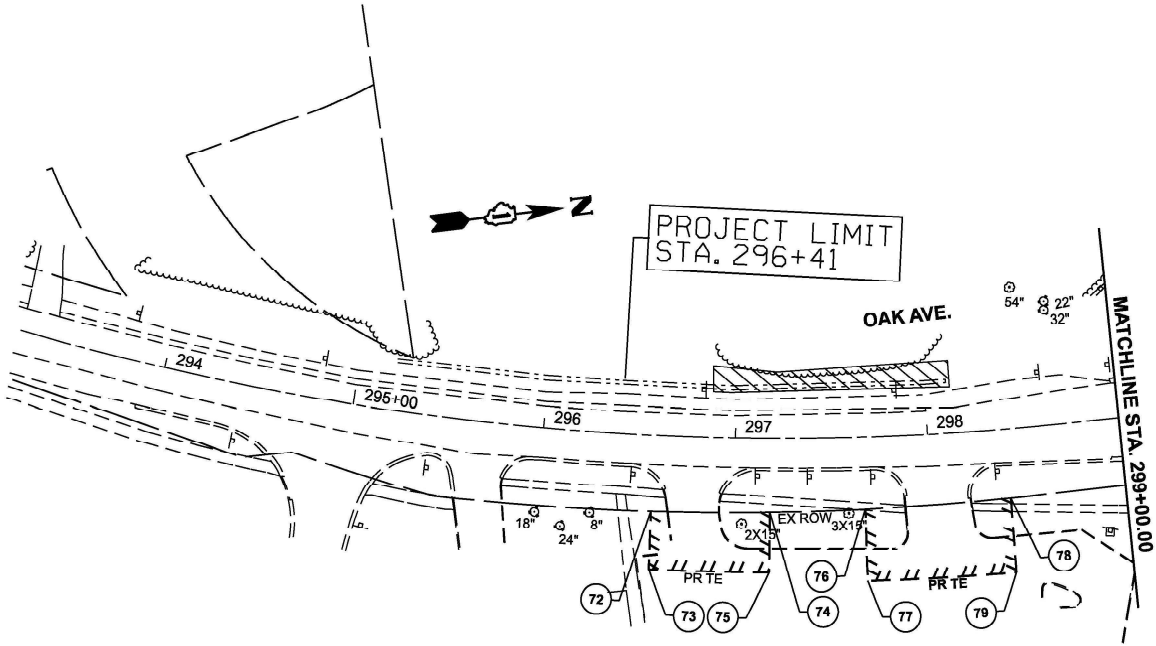

(LOC. 6)

MODEL: 3 (Sheet)
FILE NAME: c:\pwworkspace\dwg\mcd0663895\p157408-sh1-tree-removal-62Y06.dgn

USER NAME = Farhan.Tariq	DESIGNED -	REVISED -
	DRAWN -	REVISED -
	CHECKED -	REVISED -
PLOT DATE = 7/3/2025	DATE -	REVISED -

STATE OF ILLINOIS
DEPARTMENT OF TRANSPORTATION

TREE REMOVAL PLAN
US 20 AT OAK AVE. AND BARTLETT RD.

SCALE: SHEET OF SHEETS STA. TO STA.

F.A RTE.	SECTION	COUNTY	TOTAL SHEETS	SHEET NO.
VAR.	2025-1060-TR	DISTRICT WIDE	56	30
CONTRACT NO. 62Y06				
ILLINOIS FED. AID PROJECT				

TREE REMOVAL SCHEDULE

SELECTIVE CLEARING SCHEDULE

SHEET	SELECTIVE CLEARING	TEMPORARY EROSION CONTROL SEEDING
	UNIT	POUND
2 - IL 47 TOP	1	22
2 - IL 47 TOP	1	22
TOTAL	2	44

MODEL: 62X17-2 (Sheet)
FILE NAME: c:\pw\work\pilot\connor.mullane@illinois.gov\10229961Tree_Removal_2.sht-plan.dgn

USER NAME	= connor.mullane	DESIGNED	-	REVISED	-
		DRAWN	-	REVISED	-
		CHECKED	-	REVISED	-
PLOT DATE	= 6/25/2025	DATE	-	REVISED	-

STATE OF ILLINOIS
DEPARTMENT OF TRANSPORTATION

TREE REMOVAL
IL 47 (LOCATION 7)



SCALE: SHEET OF SHEETS STA. TO STA.



Tim

TIMOTHY J. WHALEN, P.E. DATE
LICENSE EXPIRES 11/30/2025
SHEET RANGE:

F.A.P RTE.	SECTION	COUNTY	TOTAL SHEETS	SHEET NO.
VAR.	2025-1060-TR	McHENRY	56	31
CONTRACT NO. 62Y06				
ILLINOIS FED. AID PROJECT				

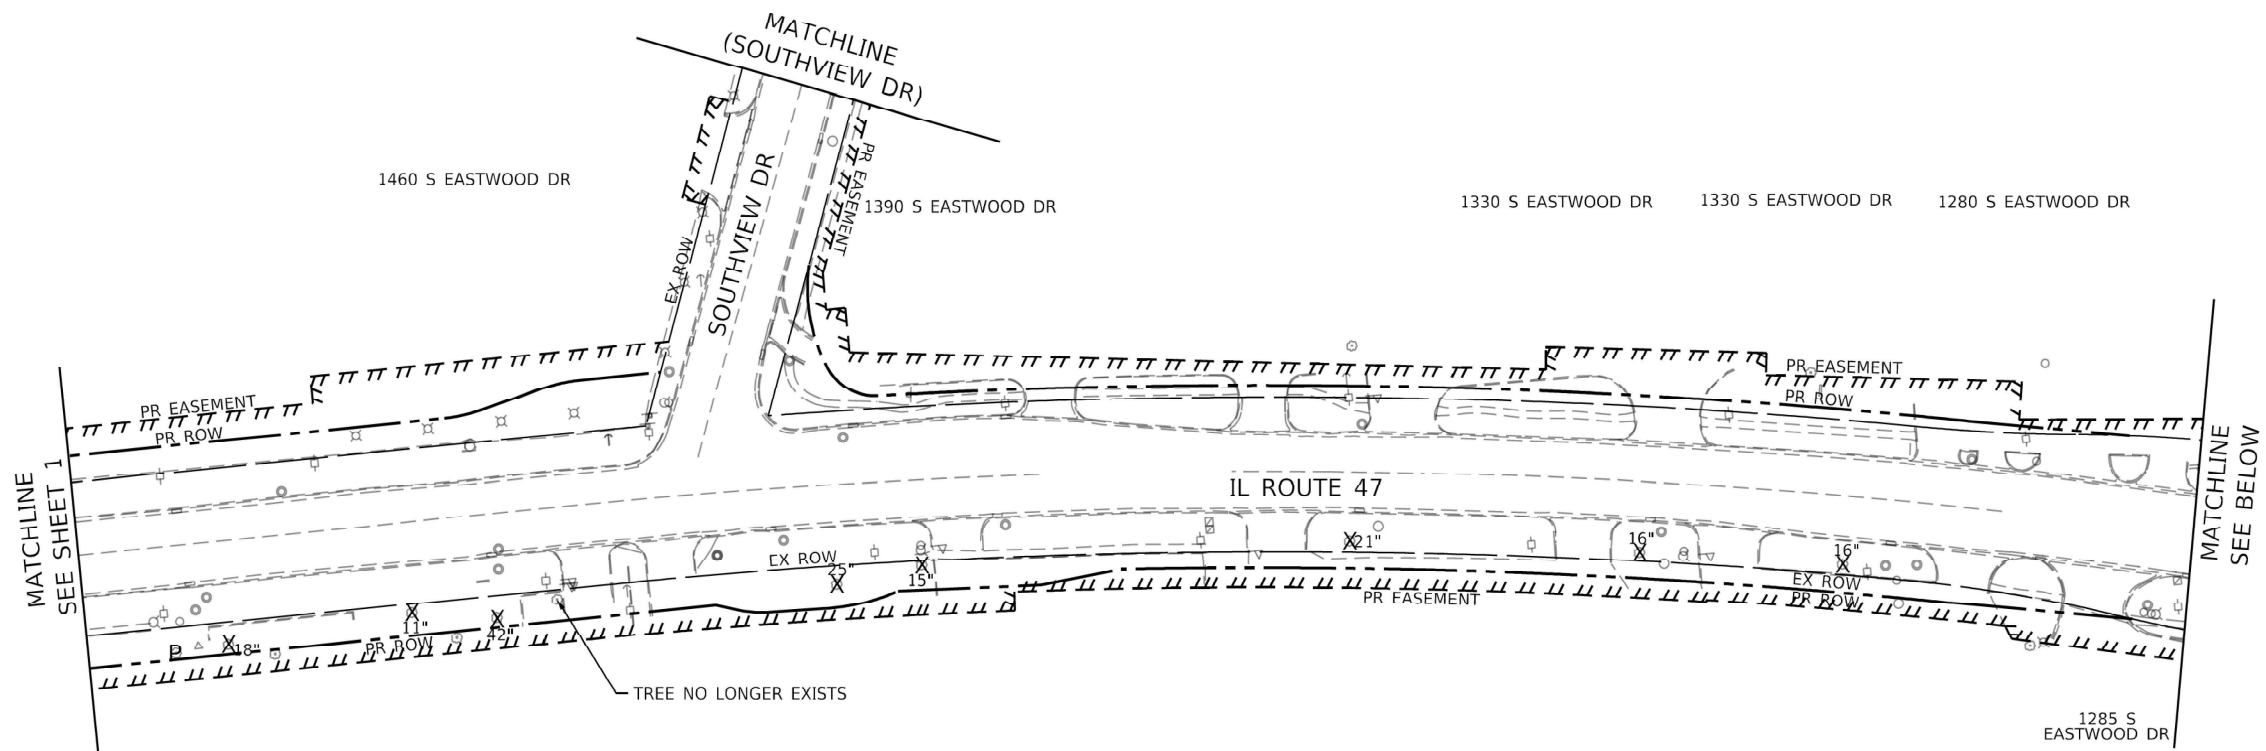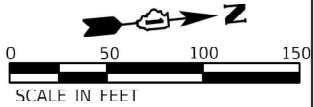


AREAS TO BE ADDED TO 62Y06

NOTES:

SELECTIVE CLEARING SHOWN IN THIS SHEET IS PROVIDED FOR FUTURE JACKING AND BORING OF PROPOSED PEDESTRIAN UNDERPASS IN IDOT CONTRACT 60X17.



FOR QUESTIONS ABOUT THIS LOCATION, PLEASE CONTACT IDOT PROJECT MANAGER: KIM HARVEY, 847-705-4055 AND/OR KIM.HARVEY@ILLINOIS.GOV

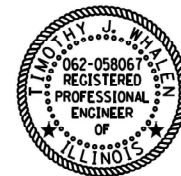

TIMOTHY J. WHALEN, P.E. DATE
LICENSE EXPIRES **11/30/2025**
SHEET RANGE:

REMOVAL LEGEND:

- TREE REMOVAL
- TREE PRUNING
- SELECTIVE CLEARING

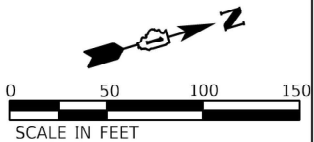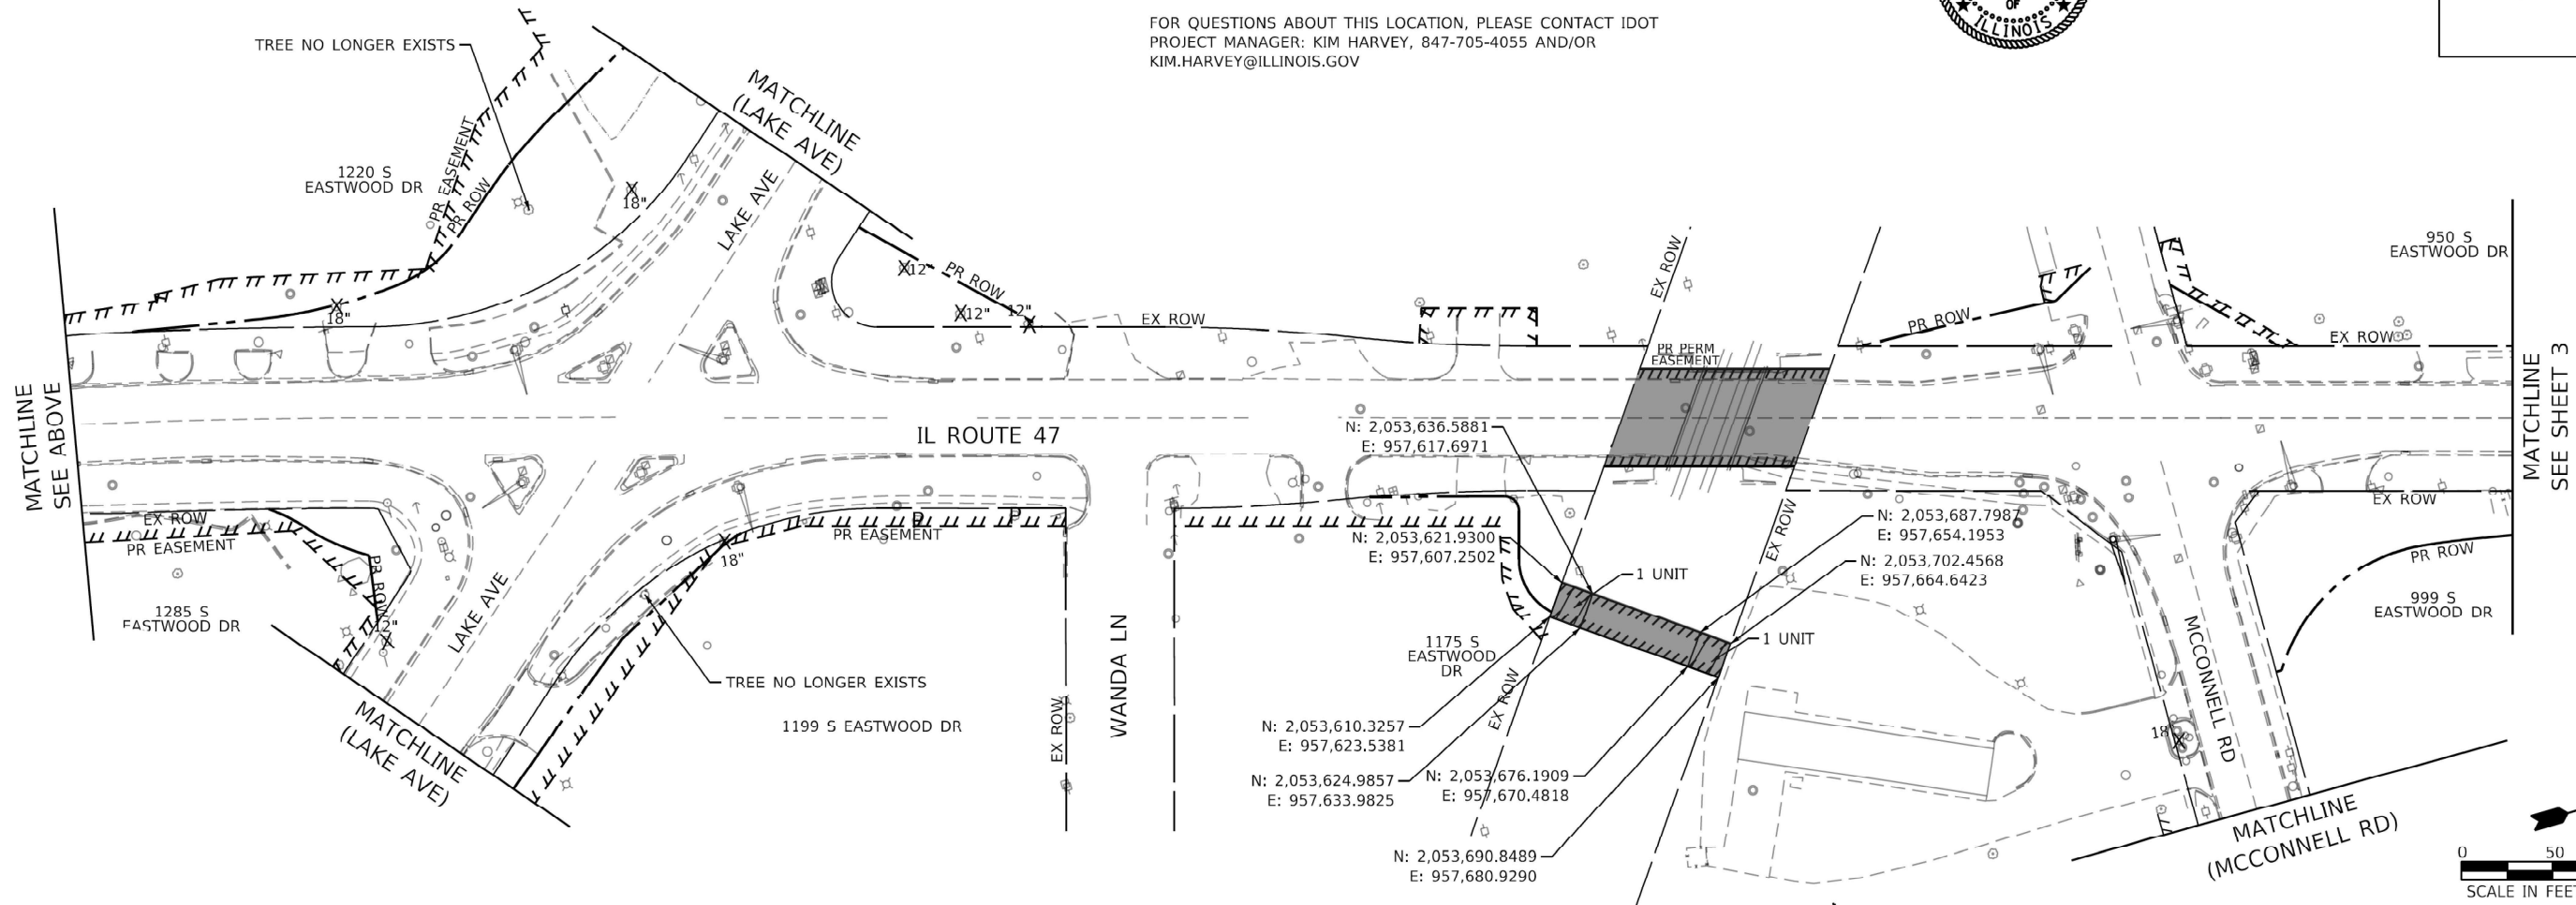

MODEL: 62X17-4 (Sheet)
FILE NAME: c:\p\work\idot\connor.mullane\illinois.gov\10229861\Tree_Removal_2.sht-plan.dgn

USER NAME	= connor.mullane	DESIGNED	-	REVISED	-
		DRAWN	-	REVISED	-
		CHECKED	-	REVISED	-
PLOT DATE	= 6/25/2025	DATE	-	REVISED	-



STATE OF ILLINOIS
DEPARTMENT OF TRANSPORTATION

TREE REMOVAL
IL 47 (LOCATION 7)

SCALE: SHEET OF SHEETS STA. TO STA.

F.A.P. RTE.	SECTION	COUNTY	TOTAL SHEETS	SHEET NO.
VAR.	2025-1060-TR	McHENRY	56	32
CONTRACT NO. 62Y06				
ILLINOIS FED. AID PROJECT				

MODEL: Sheet 1
FILE NAME: p:\proj\transystone-pw-bentley.com\transystone-pw\1-bentley.com\Documents\Projects_2018\CH401\401180022\03-MS9\CAD\62Y06-Tree Removal\Sheets\Civil\0162Y06-sh-Tree Removal.dwg

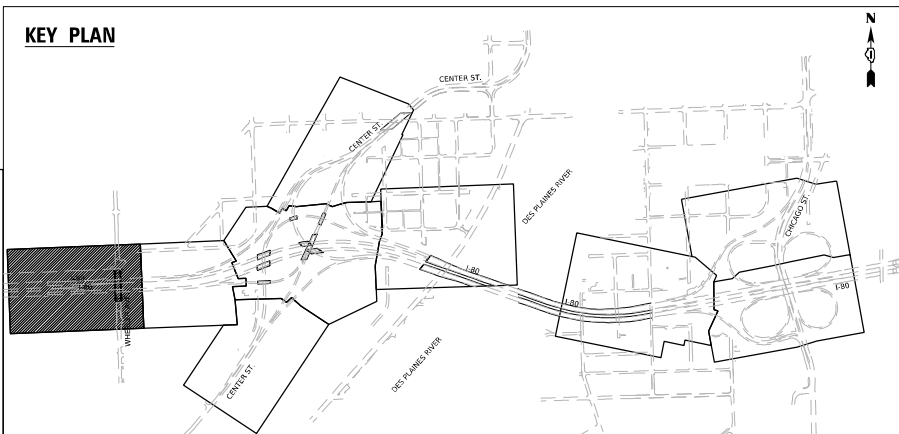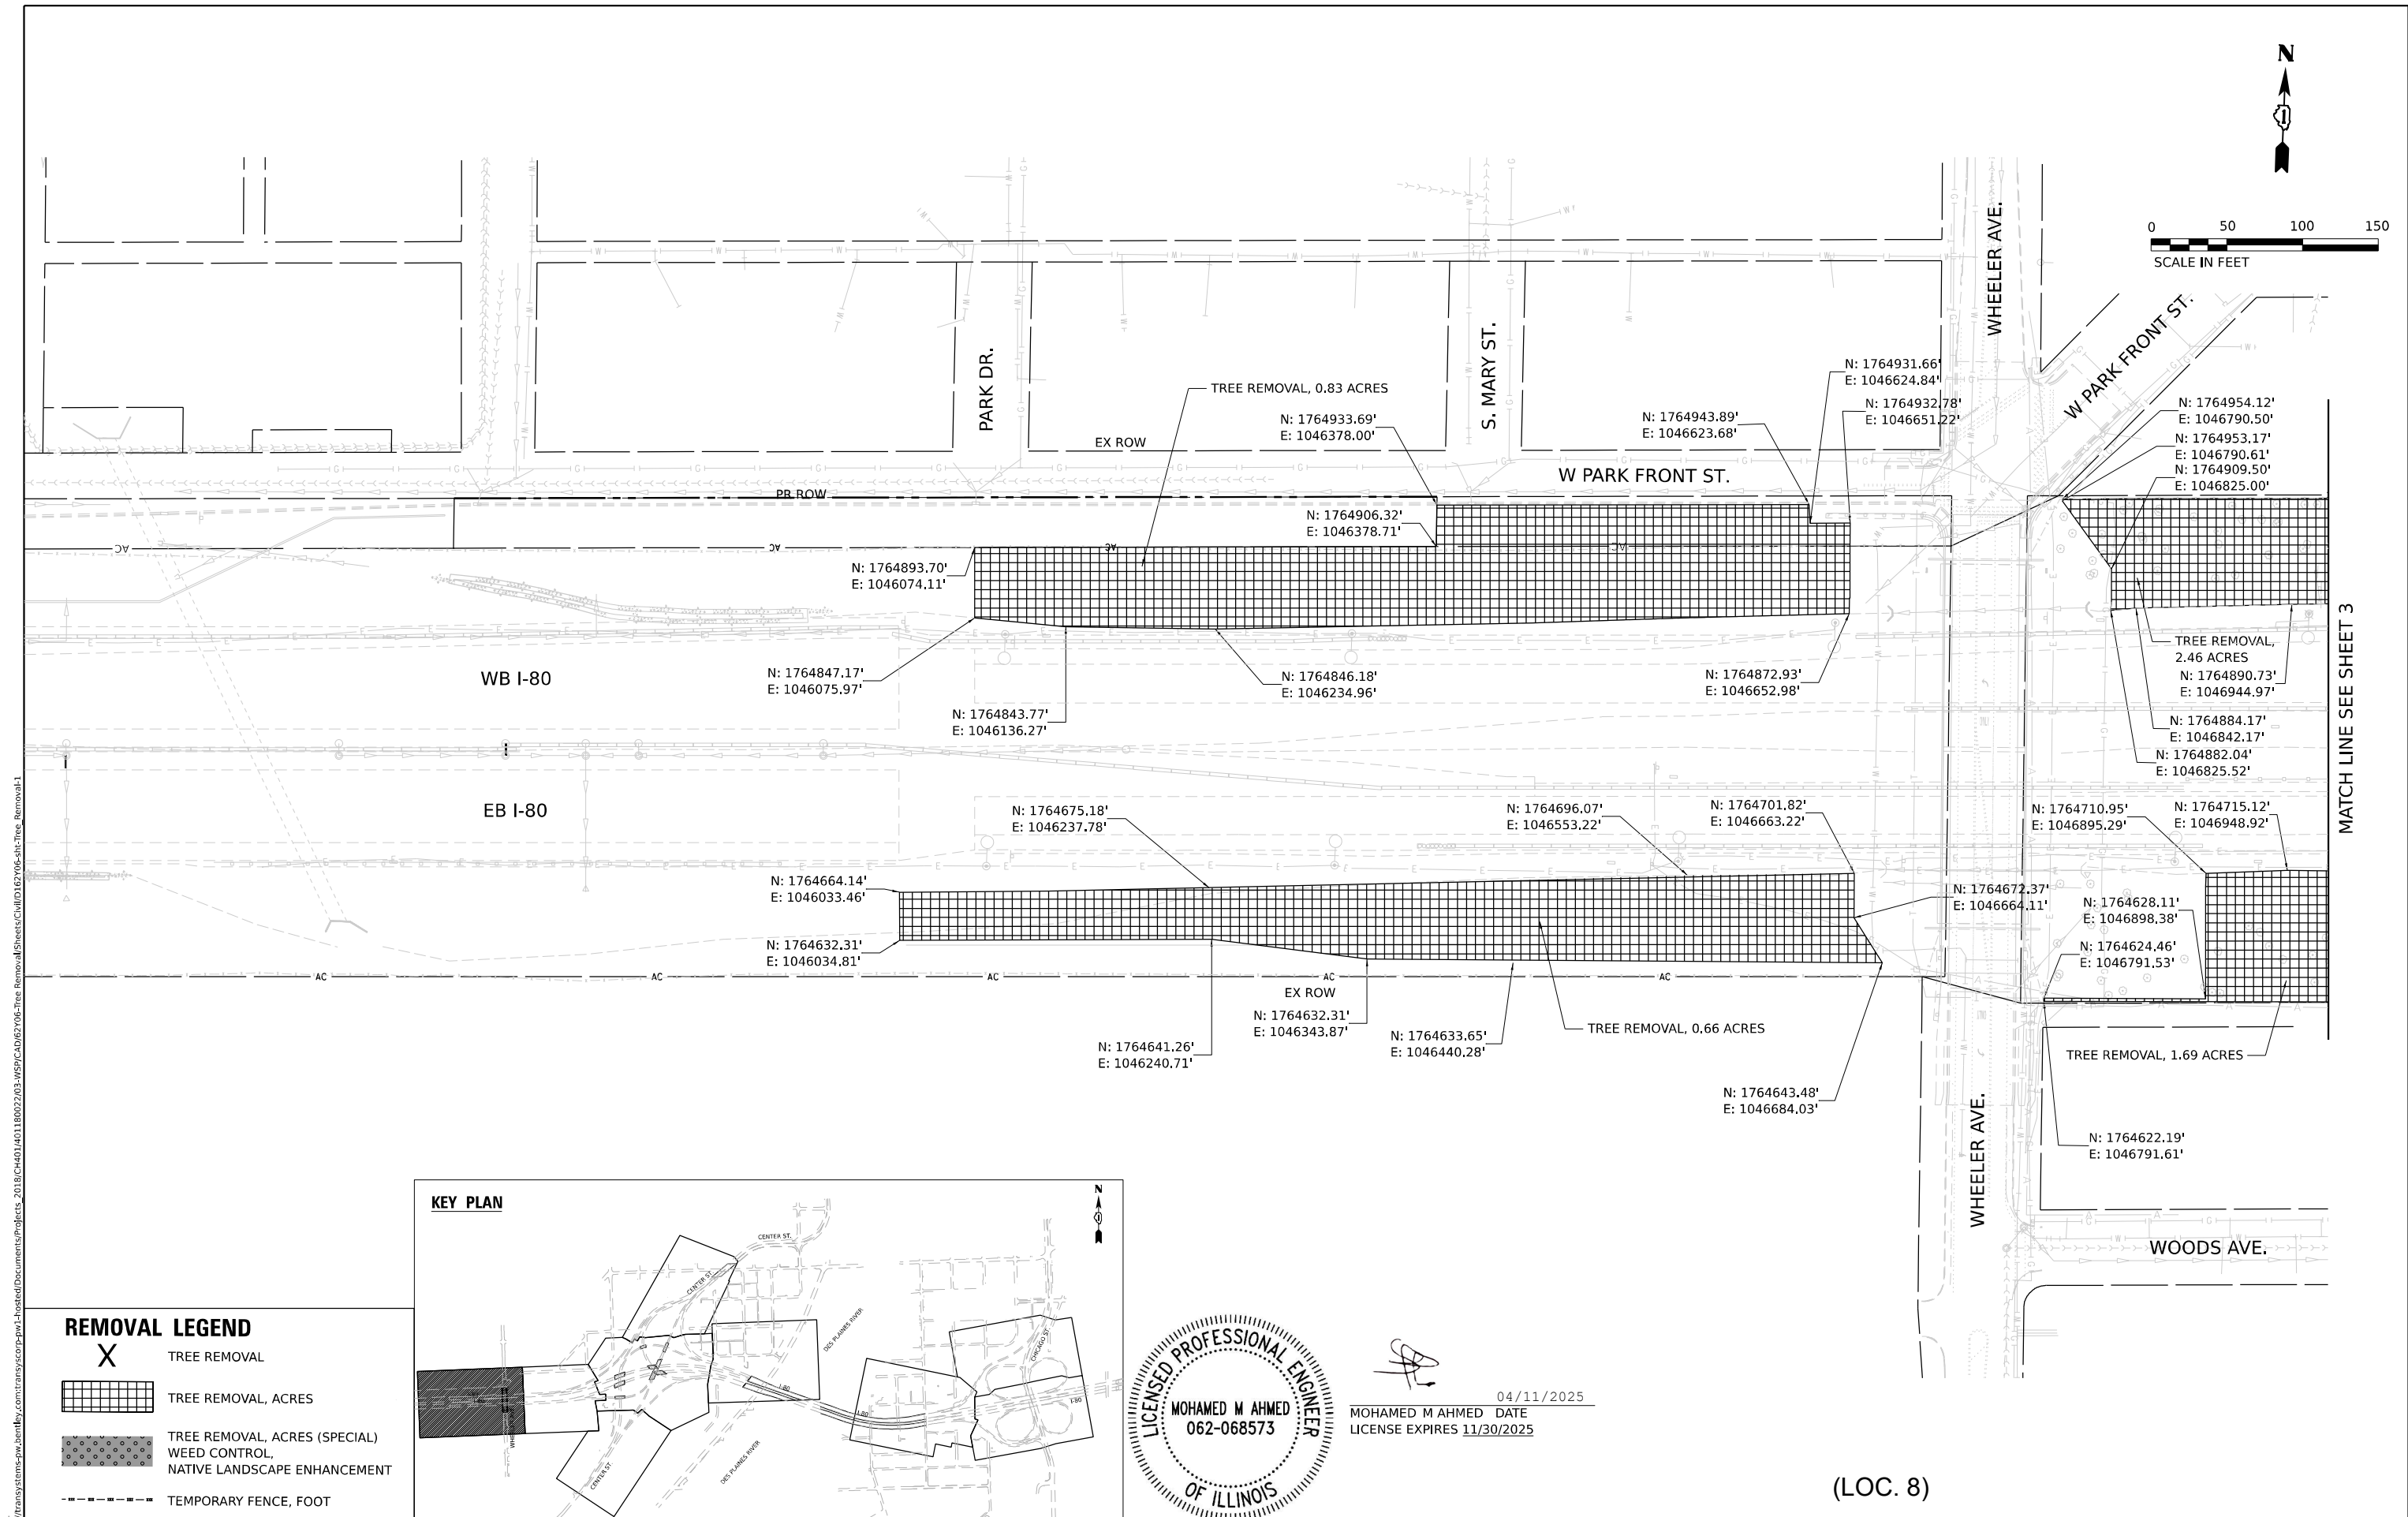

REMOVAL LEGEND

- X TREE REMOVAL
- [Hatched Pattern] TREE REMOVAL, ACRES
- [Dotted Pattern] TREE REMOVAL, ACRES (SPECIAL) WEED CONTROL, NATIVE LANDSCAPE ENHANCEMENT
- - - - - TEMPORARY FENCE, FOOT

LICENSED PROFESSIONAL ENGINEER
MOHAMED M AHMED
062-068573
OF ILLINOIS

04/11/2025
MOHAMED M AHMED DATE
LICENSE EXPIRES 11/30/2025

MODEL: Sheet: 0002 FILE NAME: 1002  WSP USA INC. 30 N. LASALLE STREET SUITE 4200 CHEVASE, IL 60602 TEL: (312) 782-9150	USER NAME = USVD096016	DESIGNED - VD	REVISED -	STATE OF ILLINOIS DEPARTMENT OF TRANSPORTATION	TREE REMOVAL PLANS I-80				F.A.I. RTE.	SECTION	COUNTY	TOTAL SHEETS	SHEET NO.
	PLOT SCALE = 100,000' / in.	CHECKED - KD	REVISED -						80	2025-1060-TR	VARIOUS	56	33
	PLOT DATE = 4/10/2025	DATE - 04/11/2025	REVISED -		CONTRACT NO. 62Y06								
					SCALE: 1"= 50"	SHEET 1 OF 6 SHEETS	STA.	TO STA.	ILLINOIS FED. AID PROJECT				

TREE	NORTHING	EASTING	TREE REMOVAL (6 TO 15 UNITS DIAMETER)
			UNIT
4B	1764808.47'	1048206.55'	10
4C	1764809.47'	1048217.70'	14
4D	1764811.55'	1048227.85'	9
4E	1764792.70'	1048273.09'	10
4G	1764781.35'	1048288.38'	8
4H	1765099.88'	1048726.80'	6
4I	1765086.22'	1048771.88'	6
4J	1765083.48'	1048827.11'	11
4K	1765075.52'	1048836.09'	6
4L	1765089.32'	1048858.12'	6
4M	1765411.09'	1048850.88'	8

N: 1765392.08'
E: 1048097.70'

N: 1765322.93'
E: 1048063.40'

N: 1765268.30'
E: 1048044.87'

N: 1765081.44'
E: 1047834.23'

N: 1764889.21'
E: 1048007.03'

N: 1764838.76'
E: 1047986.66'

N: 1764772.23'
E: 1048028.38'

N: 1764749.43'
E: 1048029.07'

N: 1764750.51'
E: 1048076.61'

N: 1764674.82'
E: 1048108.60'

MATCH LINE SEE SHEET 6

MATCH LINE SEE SHEET 7

MATCH LINE SEE SHEET 7

MATCH LINE SEE SHEET 7

MATCH LINE SEE SHEET 7

MATCH LINE SEE SHEET 7

N: 1765581.01'
E: 1048944.13'

N: 1765551.20'
E: 1048945.02'

N: 1765526.49'
E: 1048951.70'

N: 1765496.36'
E: 1048967.87'

N: 1765412.93'
E: 1049028.34'

N: 1765347.26'
E: 1049104.42'

N: 1765296.85'
E: 1049251.72'

N: 1765318.52'
E: 1049098.57'

N: 1765283.52'
E: 1049171.77'

N: 1765372.74'
E: 1049026.94'

N: 1765302.22'
E: 1048823.29'

N: 1765283.00'
E: 1048727.81'

N: 1765291.35'
E: 1048675.33'

N: 1765372.88'
E: 1048688.34'

N: 1765375.73'
E: 1048702.30'

N: 1765318.11'
E: 1048717.43'

N: 1765465.94'
E: 1048627.42'

N: 1765399.52'
E: 1048592.14'

N: 1765409.66'
E: 1048554.44'

N: 1765374.23'
E: 1048481.94'

N: 1765333.28'
E: 1048494.18'

N: 1765237.71'
E: 1048437.42'

N: 1765073.12'
E: 1048505.54'

N: 1765058.10'
E: 1048454.61'

N: 1765150.40'
E: 1048215.99'

N: 1765150.04'
E: 1048193.01'

N: 1765170.38'
E: 1048173.43'

N: 1765122.63'
E: 1048086.54'

N: 1765117.57'
E: 1048102.99'

N: 1765154.02'
E: 1048052.45'

N: 1764901.82'
E: 1048153.78'

N: 1764949.24'
E: 1048105.13'

N: 1764946.18'
E: 1048098.98'

N: 1764889.21'
E: 1048007.03'

N: 1764838.76'
E: 1047986.66'

N: 1764840.24'
E: 1048107.24'

N: 1764781.42'
E: 1047979.14'

N: 1764839.33'
E: 1048157.81'

N: 1764784.53'
E: 1048057.14'

N: 1764750.19'
E: 1048101.22'

N: 1764850.42'
E: 1048243.89'

N: 1764885.92'
E: 1048341.72'

N: 1764817.68'
E: 1048450.38'

N: 1764919.63'
E: 1048394.82'

N: 1764790.80'
E: 1048596.29'

N: 1764857.56'
E: 1048623.67'

N: 1764837.13'
E: 1048640.03'

N: 1764904.81'
E: 1048748.14'

N: 1765044.55'
E: 1048690.74'

N: 1764996.71'
E: 1048863.89'

N: 1765021.46'
E: 1048995.68'

N: 1765035.33'
E: 1049091.52'

N: 1764968.27'
E: 1048916.89'

N: 1764993.92'
E: 1049188.64'

N: 1764999.68'
E: 1049114.32'

MATCH LINE SEE SHEET 5

MATCH LINE SEE SHEET 5

MODEL: Sheet 4
FILE NAME: p:\projects\transystems-pw-bentley.com\transystems-pw\100022203-MS9\CAD\62Y06-Tree Removal\Sheets\Civil\62Y06-shr-Tree Removal.dwg
2018 (C:\4001\401180022203-MS9\CAD\62Y06-Tree Removal\Sheets\Civil\62Y06-shr-Tree Removal.dwg)



WSP USA INC.
30 N. LA SALLE STREET
SUITE 4200
CHICAGO, IL 60602
TEL: (312) 782-8150

USER NAME	= USVD096016
PLOT SCALE	= 100,000' / in.
PLOT DATE	= 4/10/2025

DESIGNED -	VD
DRAWN -	HA
CHECKED -	KD
DATE -	04/11/2025


REVISED -	
REVISED -	
REVISED -	
REVISED -	

STATE OF ILLINOIS
DEPARTMENT OF TRANSPORTATION

TREE REMOVAL PLANS
I-80 (LOC. 8)

SCALE: 1"=50" SHEET 4 OF 6 SHEETS STA. TO STA.

F.A.I. RTE.	SECTION	COUNTY	TOTAL SHEETS	SHEET NO.
80	2025-1060-TR	VARIOUS	56	36
CONTRACT NO. 62Y06				
ILLINOIS FED. AID PROJECT				

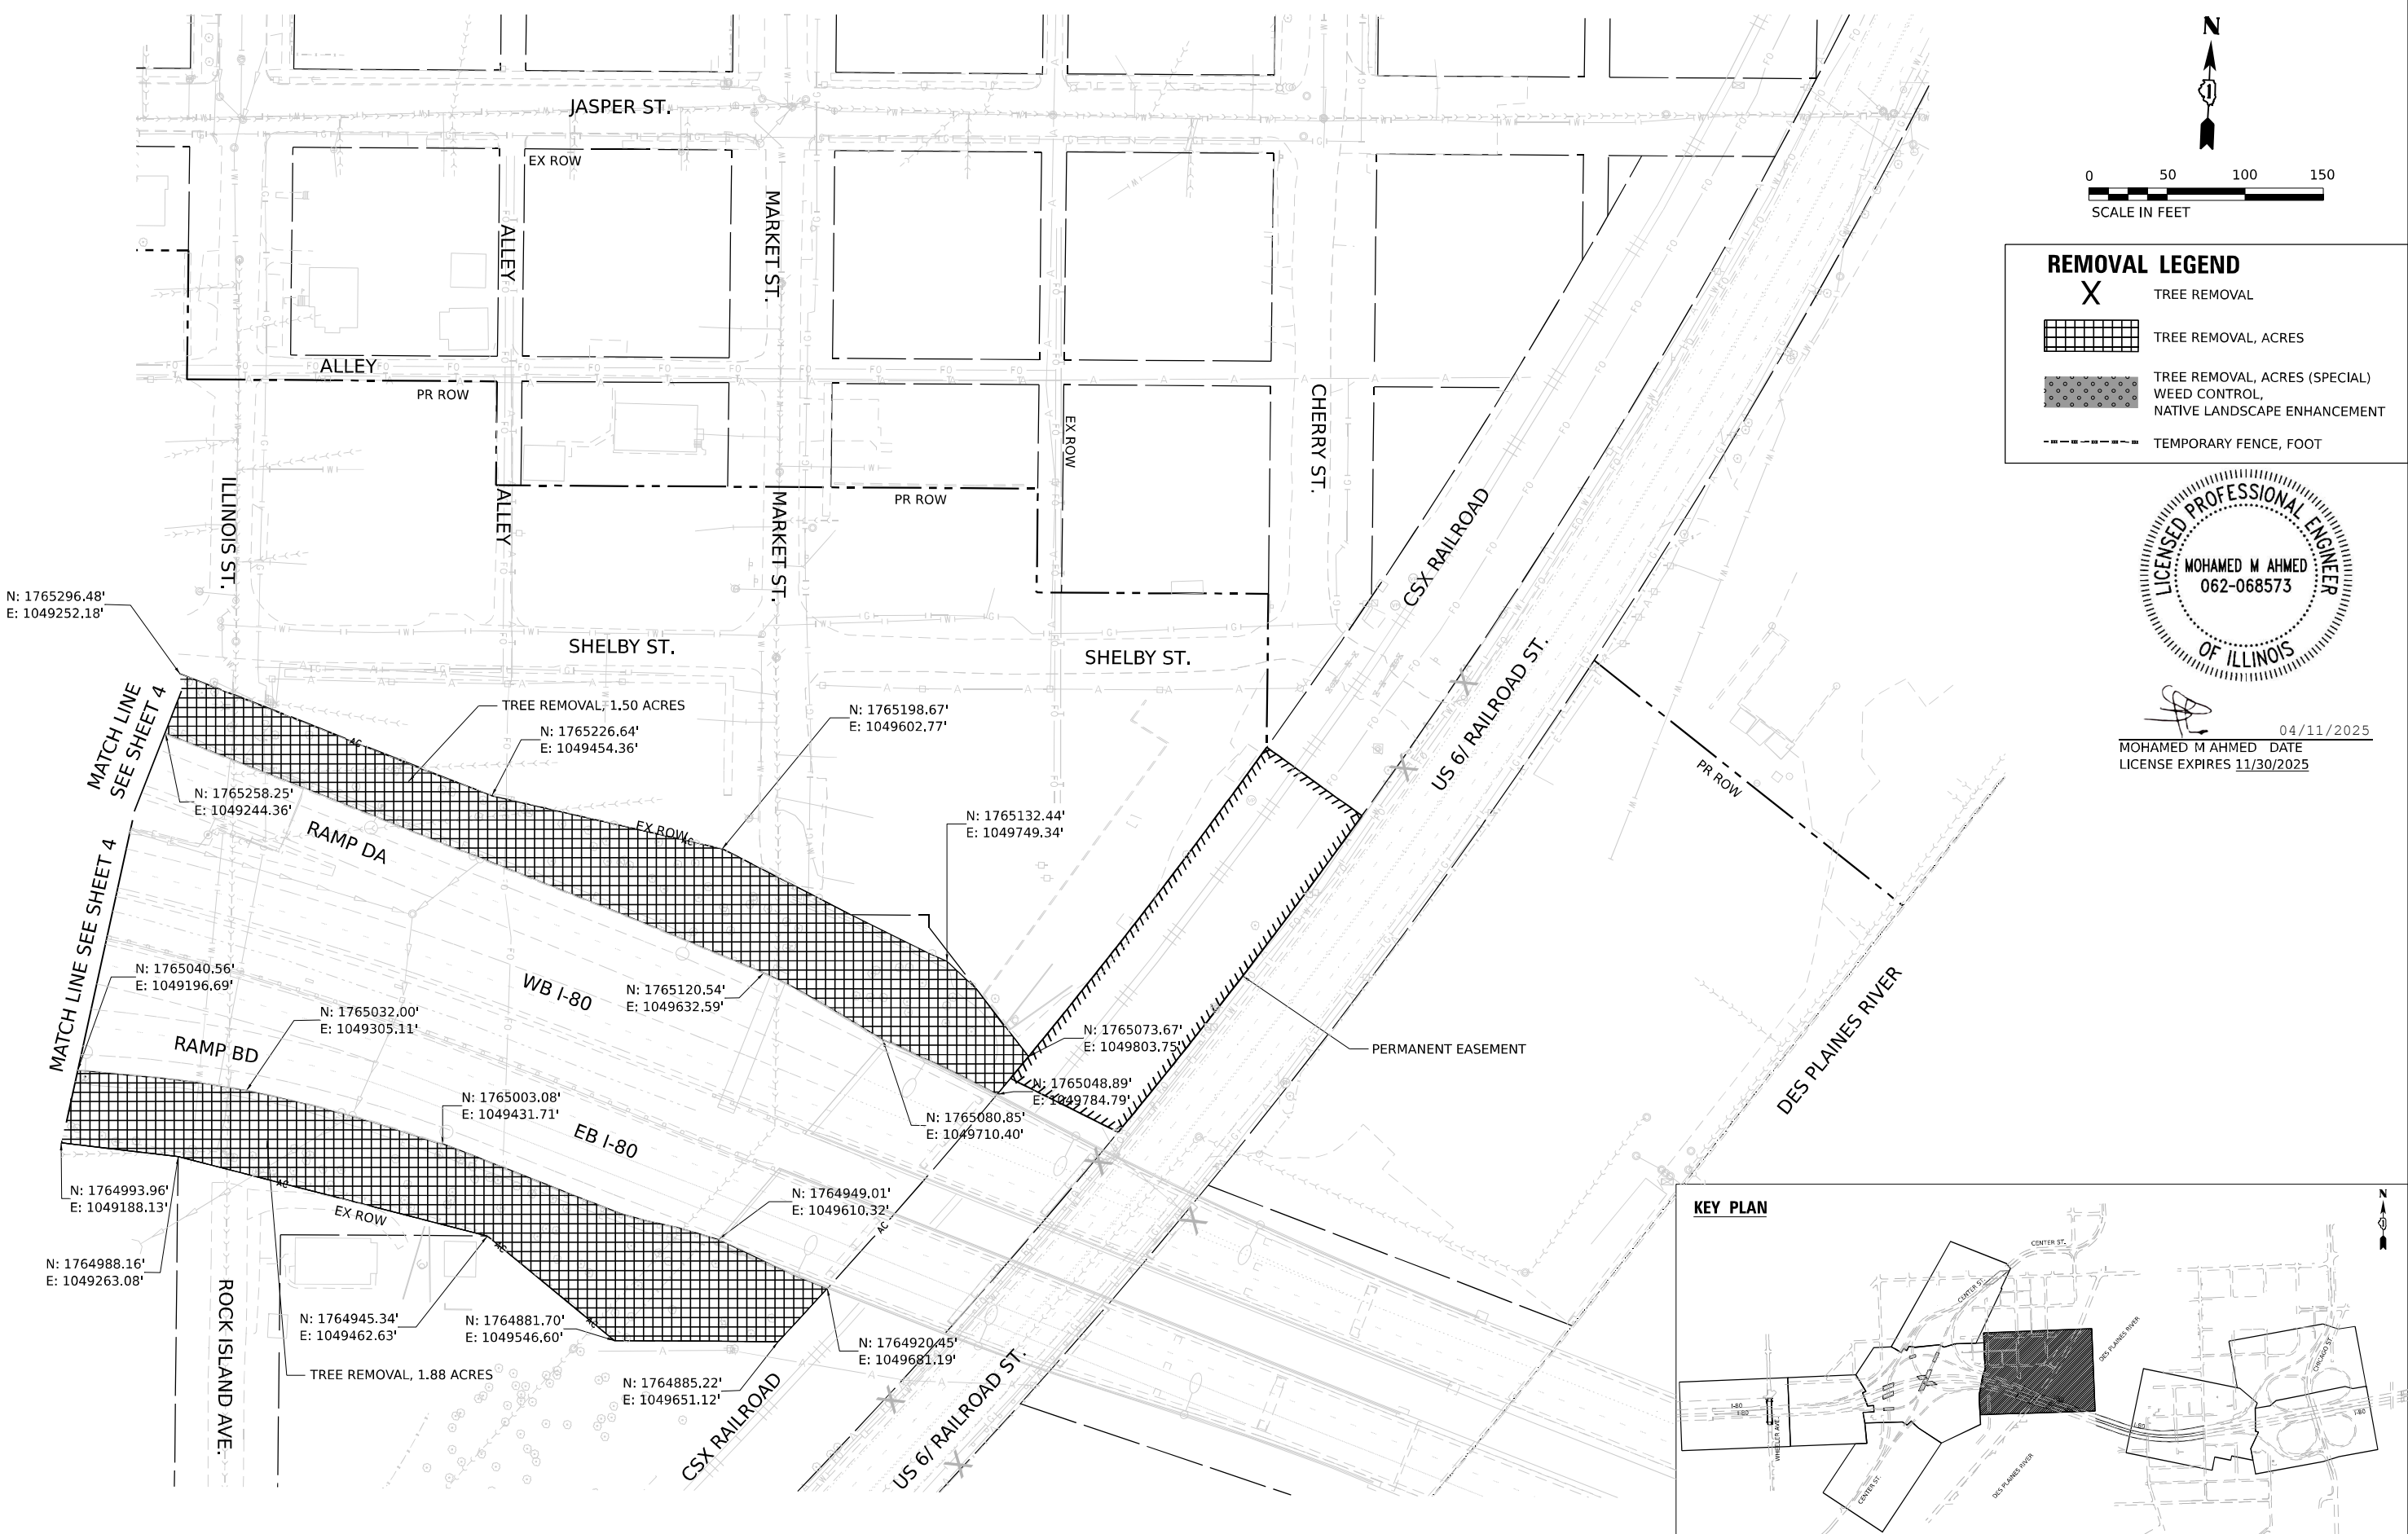


REMOVAL LEGEND

- X TREE REMOVAL
- [Hatched Box] TREE REMOVAL, ACRES
- [Dotted Box] TREE REMOVAL, ACRES (SPECIAL) WEED CONTROL, NATIVE LANDSCAPE ENHANCEMENT
- TEMPORARY FENCE, FOOT





04/11/2025
MOHAMED M AHMED DATE
LICENSE EXPIRES 11/30/2025

KEY PLAN


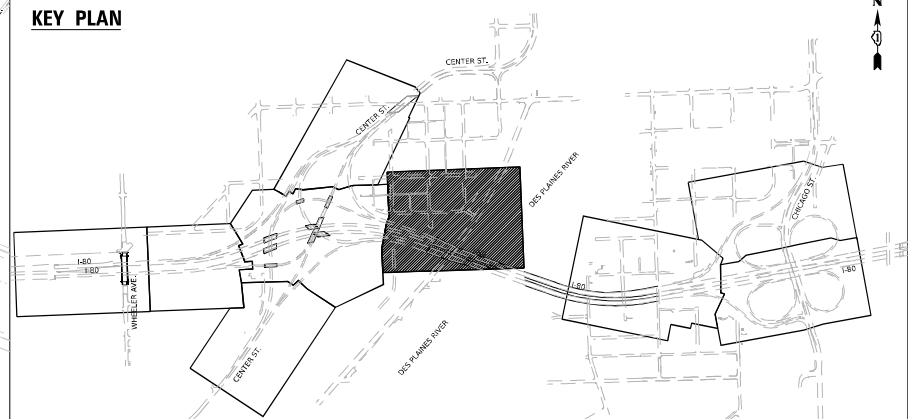


MODEL: Sheet_6
FILE NAME: p:\trans\systems-pw-bentley.com\trans\corp-pw\l-bentley\Documents\Projects_2018\CH4001401180022\03-WSP\CAD\62Y06-Tree Removal\Sheets\Civil\62Y06-sh-Tree Removal.dwg

REMOVAL LEGEND

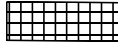 -  TREE REMOVAL
-  TREE REMOVAL, ACRES
-  TREE REMOVAL, ACRES (SPECIAL)
WEED CONTROL,
NATIVE LANDSCAPE ENHANCEMENT
-  TEMPORARY FENCE, FOOT

KEY PLAN

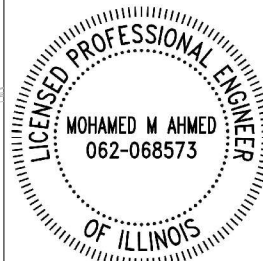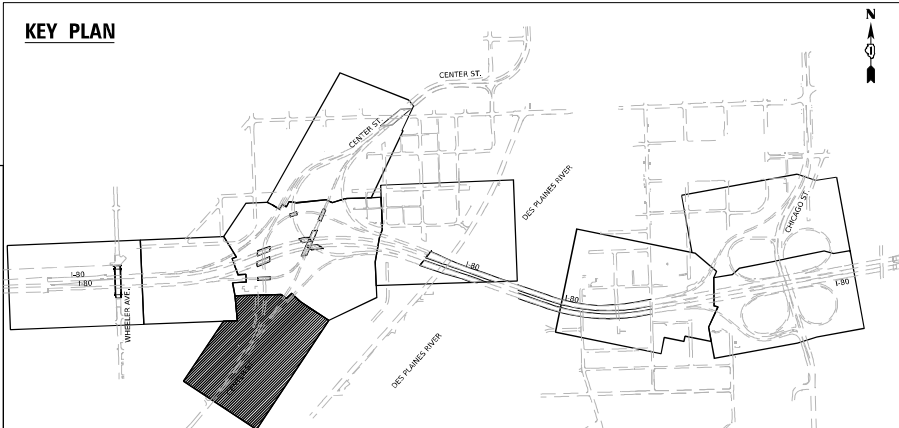


MOHAMED M AHMED DATE 04/11/2025
LICENSE EXPIRES 11/30/2025

TREE	NORTHING	EASTING	TREE REMOVAL (6 TO 15 UNITS DIAMETER)	TREE REMOVAL (OVER 15 UNITS DIAMETER)
			UNIT	UNIT
6A	1764520.68'	1048194.73'	14	
6B	1764588.43'	1048201.00'	10	
6C	1764636.06'	1048232.46'		61



WSP USA INC.
30 N. LA SALLE STREET
SUITE 4200
CHICAGO, IL 60602
TEL: (312) 782-8150

USER NAME = USVD096016
DESIGNED - VD
DRAWN - HA
CHECKED - KD
DATE - 04/11/2025
PLOT SCALE = 100,000' / in.
PLOT DATE = 4/10/2025

DESIGNED - VD
DRAWN - HA
CHECKED - KD
DATE - 04/11/2025

REVISED -
REVISED -
REVISED -
REVISED -

STATE OF ILLINOIS
DEPARTMENT OF TRANSPORTATION

TREE REMOVAL PLANS
I-80

(LOC. 8)


SCALE: 1"=50"

SHEET 5 OF 6 SHEETS STA.

TO STA.

F.A.I. RTE.	SECTION	COUNTY	TOTAL SHEETS	SHEET NO.
80	2025-1060-TR	VARIOUS	58	37
CONTRACT NO. 62Y06				
ILLINOIS FED. AID PROJECT				

MODEL: Sheet_3
FILE NAME: p:\projects\transystone-pw-bentley.com\transystone-pw\16022203-MS9\CAD\62Y06-Tree Removal\Sheets\Civil\62Y06-sh-Tree Removal2.dgn

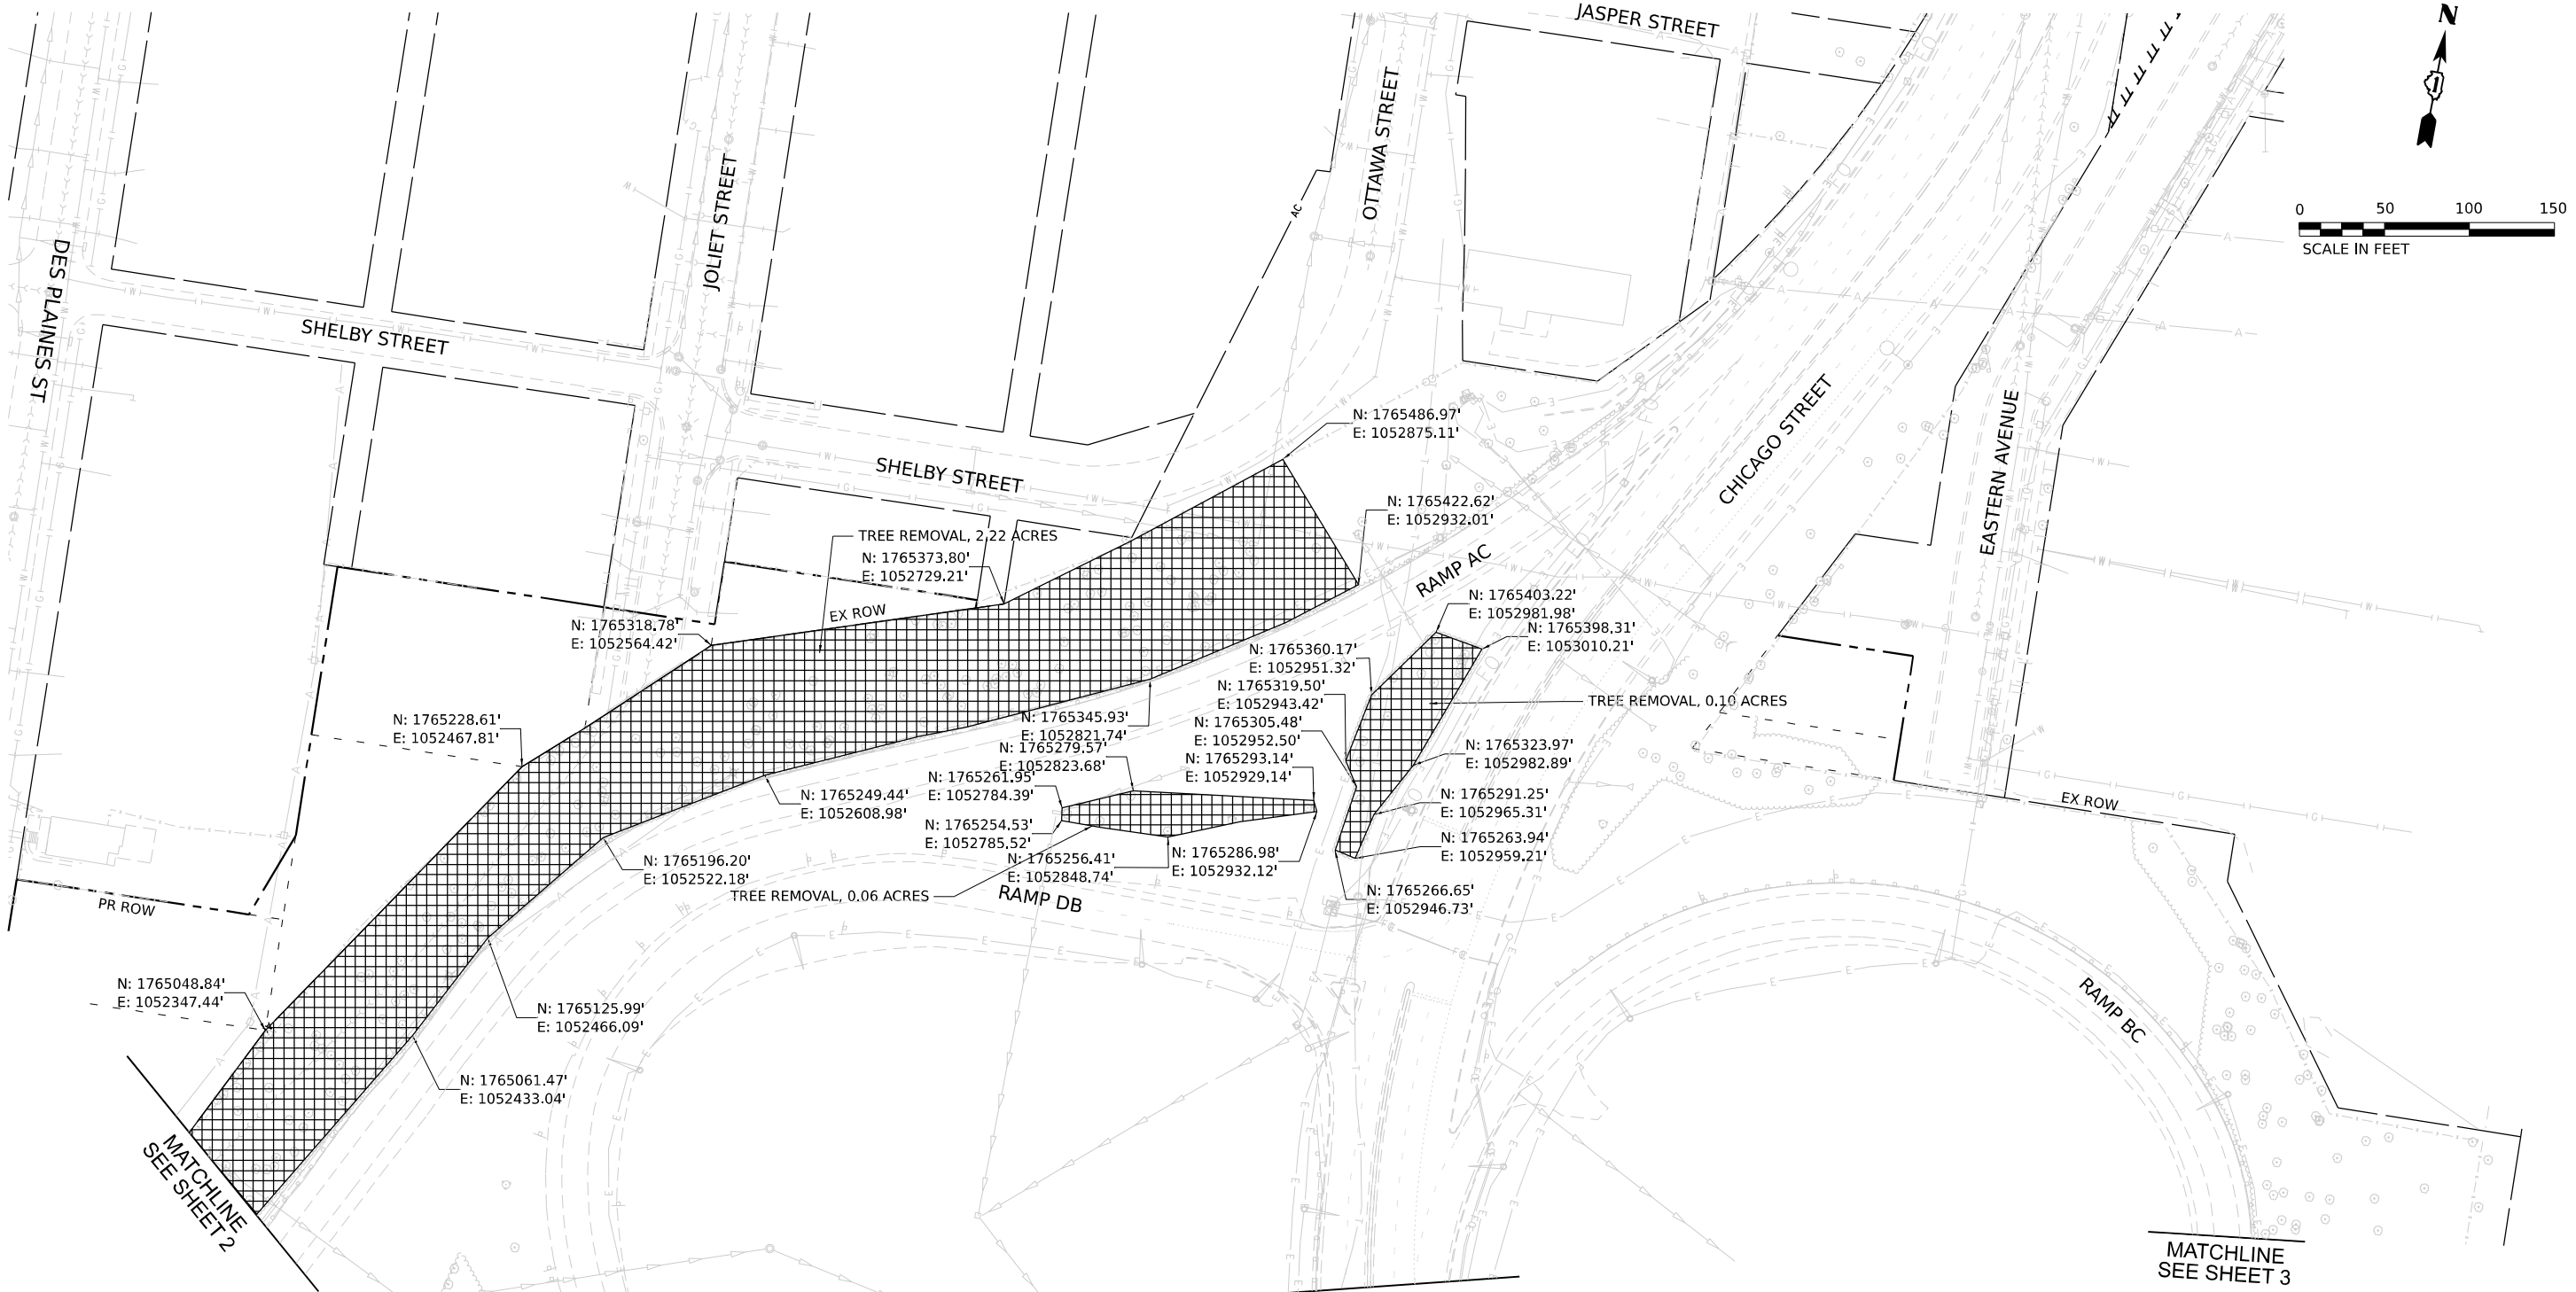


REMOVAL LEGEND

- TREE REMOVAL
- TREE REMOVAL, ACRES
- TREE REMOVAL, ACRES (SPECIAL)
WEED CONTROL,
NATIVE LANDSCAPE ENHANCEMENT
- TEMPORARY FENCE, FOOT



04/11/2025
MOHAMED M AHMED DATE
LICENSE EXPIRES 11/30/2025

KEY PLAN

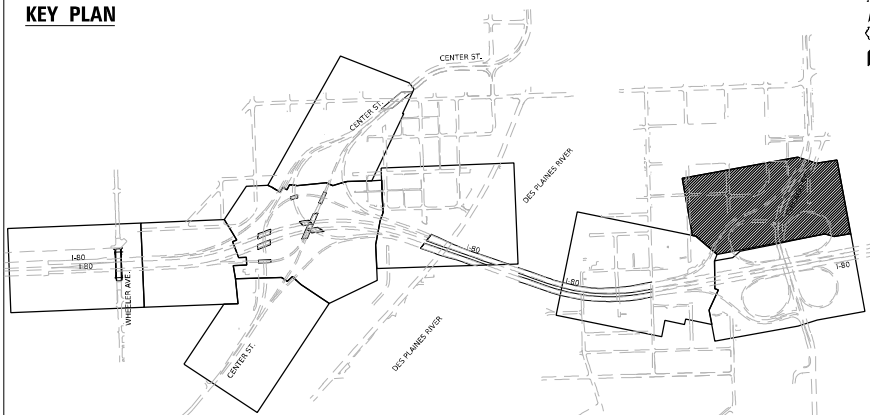



STATE OF ILLINOIS DEPARTMENT OF TRANSPORTATION

TREE REMOVAL PLANS I-80 (LOC. 9)

SCALE: 1"= 50" SHEET 3 OF 3 SHEETS STA. TO STA.

F.A.I. RTE.	SECTION	COUNTY	TOTAL SHEETS	SHEET NO.
80	2025-1060-TR	VARIOUS	56	40
CONTRACT NO. 62Y06				
ILLINOIS FED. AID PROJECT				

KEY PLAN

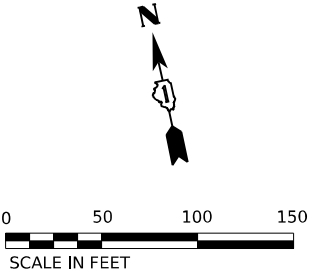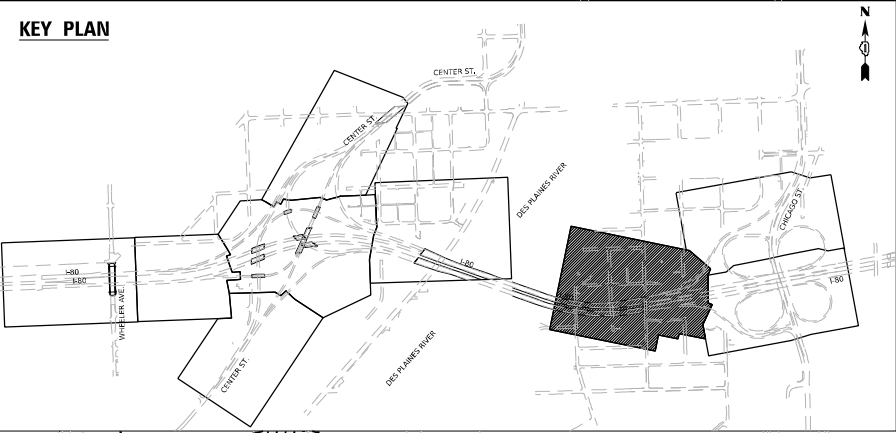

PERMANENT EASEMENT

TEMPORARY EASEMENT

DUNCAN STREET

PERMANENT EASEMENT

RIVER STREET

2B

2A

KIEP AVENUE

LUCAS STREET

WATER STREET

PR ROW

DES PLAINES ST

SEE SHEET 4
MATCHLINE

RAMP AC

TREE REMOVAL, 2.22 ACRES

MATCHLINE
SEE SHEET 3

RAMP CB

MATCHLINE
SEE SHEET 3

TREE REMOVAL, 1.31 ACRES

DES PLAINES ST

WB I-80

EB I-80

PR ROW

WATER STREET


DAVIS STREET

REMOVAL LEGEND

X TREE REMOVAL



TREE REMOVAL, ACRES

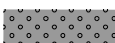

TREE REMOVAL, ACRES (SPECIAL)
WEED CONTROL,
NATIVE LANDSCAPE ENHANCEMENT

--- TEMPORARY FENCE, FOOT



MOHAMED M AHMED DATE 04/11/2025
LICENSE EXPIRES 11/30/2025

TREE	NORTHING	EASTING	TREE REMOVAL (6 TO 15 UNITS DIAMETER)	TREE REMOVAL (OVER 15 UNITS DIAMETER)
			UNIT	UNIT
2A	1764604.75'	1051109.73'	14	
2B	1764663.87'	1051123.75'		48



WSP USA INC.
30 N. LASALLE STREET
SUITE 4200
CHICAGO, IL 60602
TEL: (312) 782-8150

USER NAME = USVD096016
DESIGNED - VD
DRAWN - HA
PLOT SCALE = 100,000' / in.
CHECKED - KD
DATE = 04/11/2025
REVISD -

STATE OF ILLINOIS
DEPARTMENT OF TRANSPORTATION



TREE REMOVAL PLANS
I-80 (LOC. 9)



SCALE: 1"= 50"

SHEET 1 OF 3 SHEETS STA.

TO STA.

F.A.I. RTE.	SECTION	COUNTY	TOTAL SHEETS	SHEET NO.
80	2025-1060-TR	VARIOUS	56	41
CONTRACT NO. 62Y06				
ILLINOIS FED. AID PROJECT				

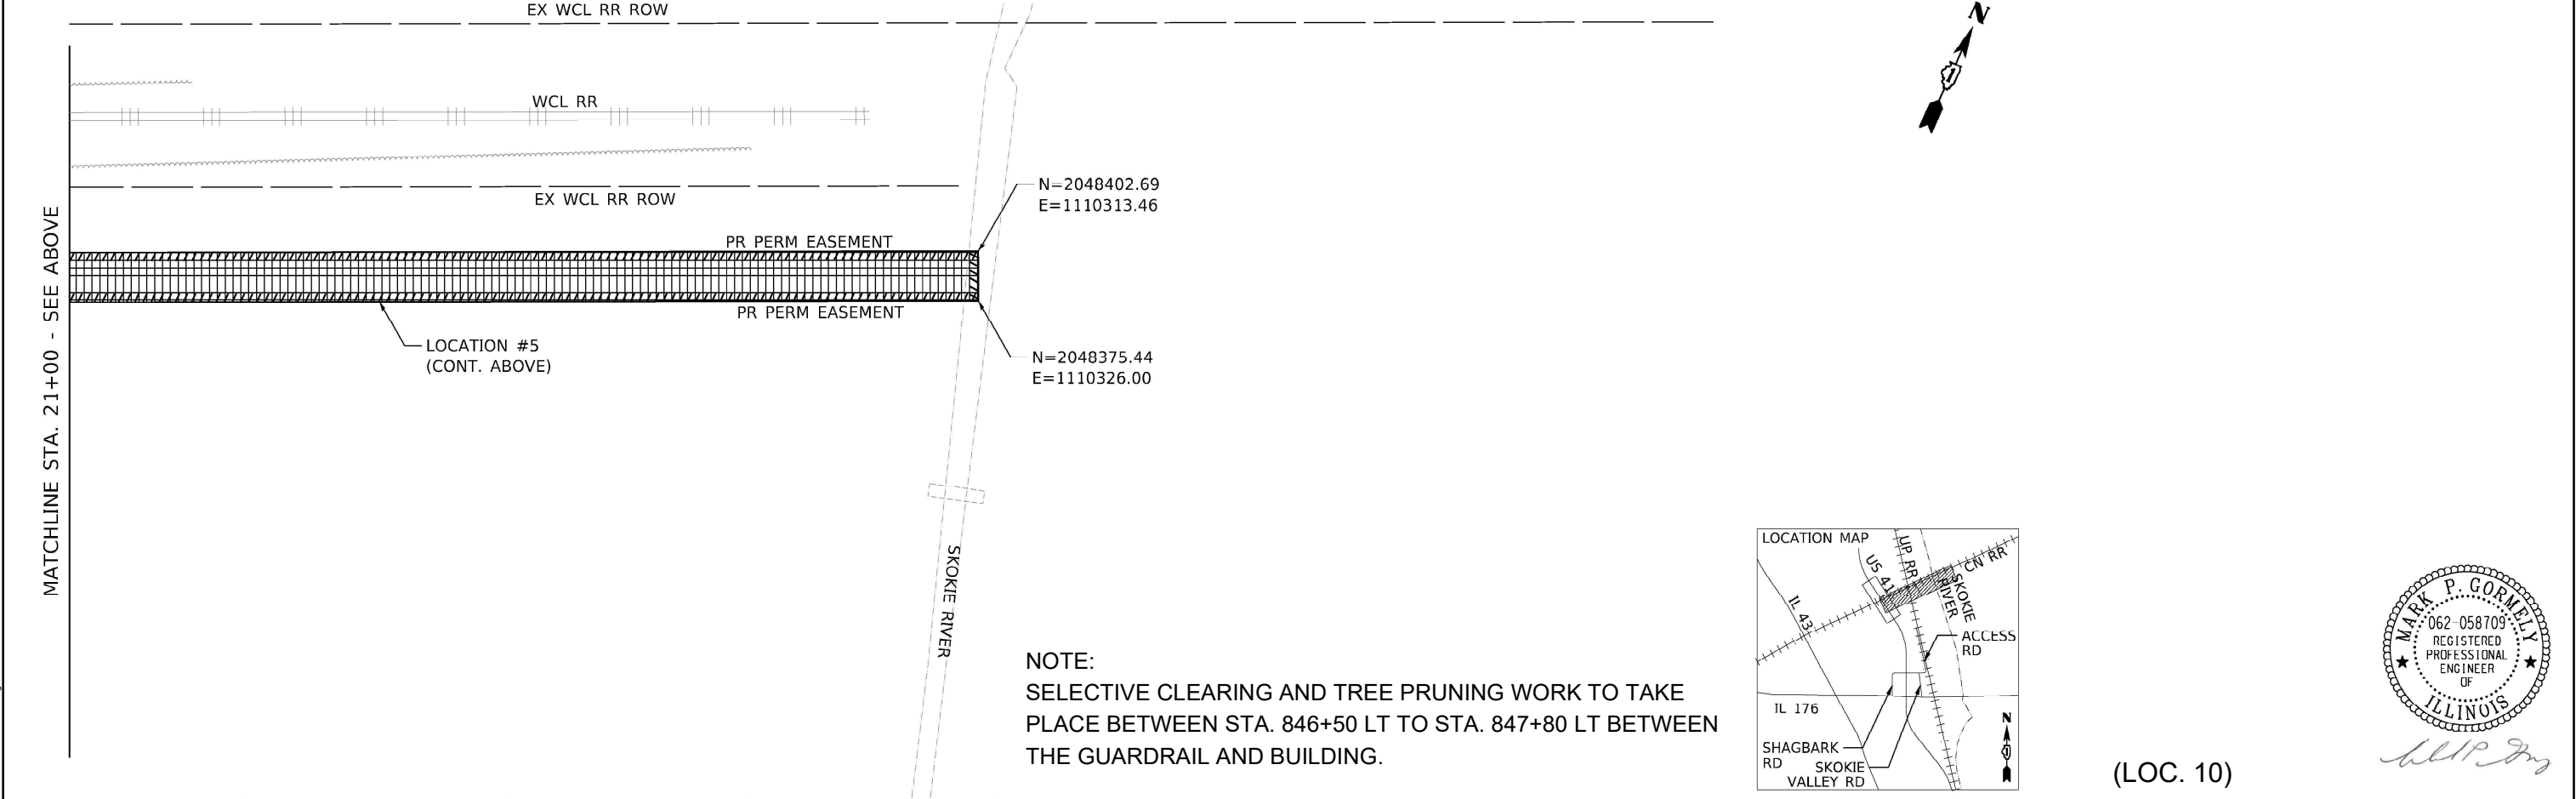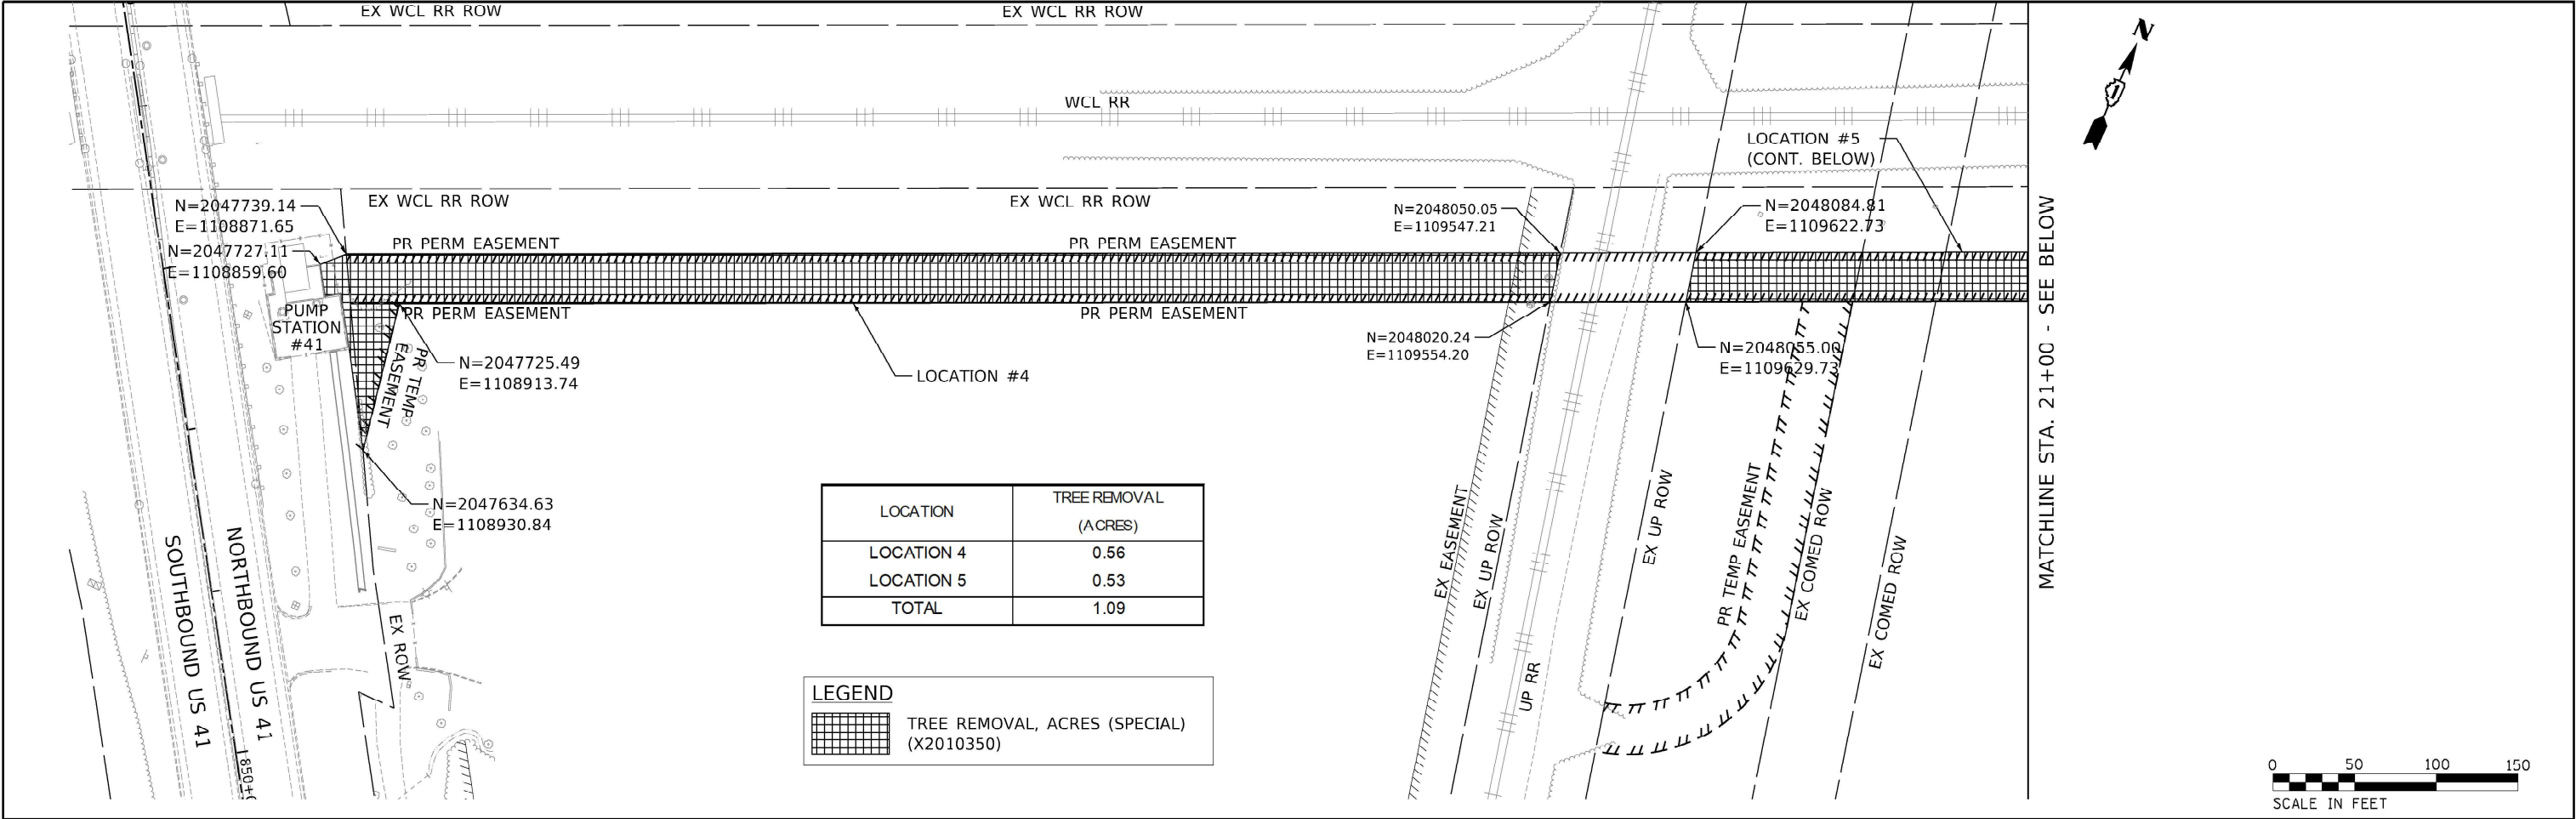

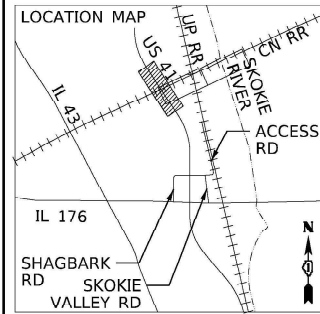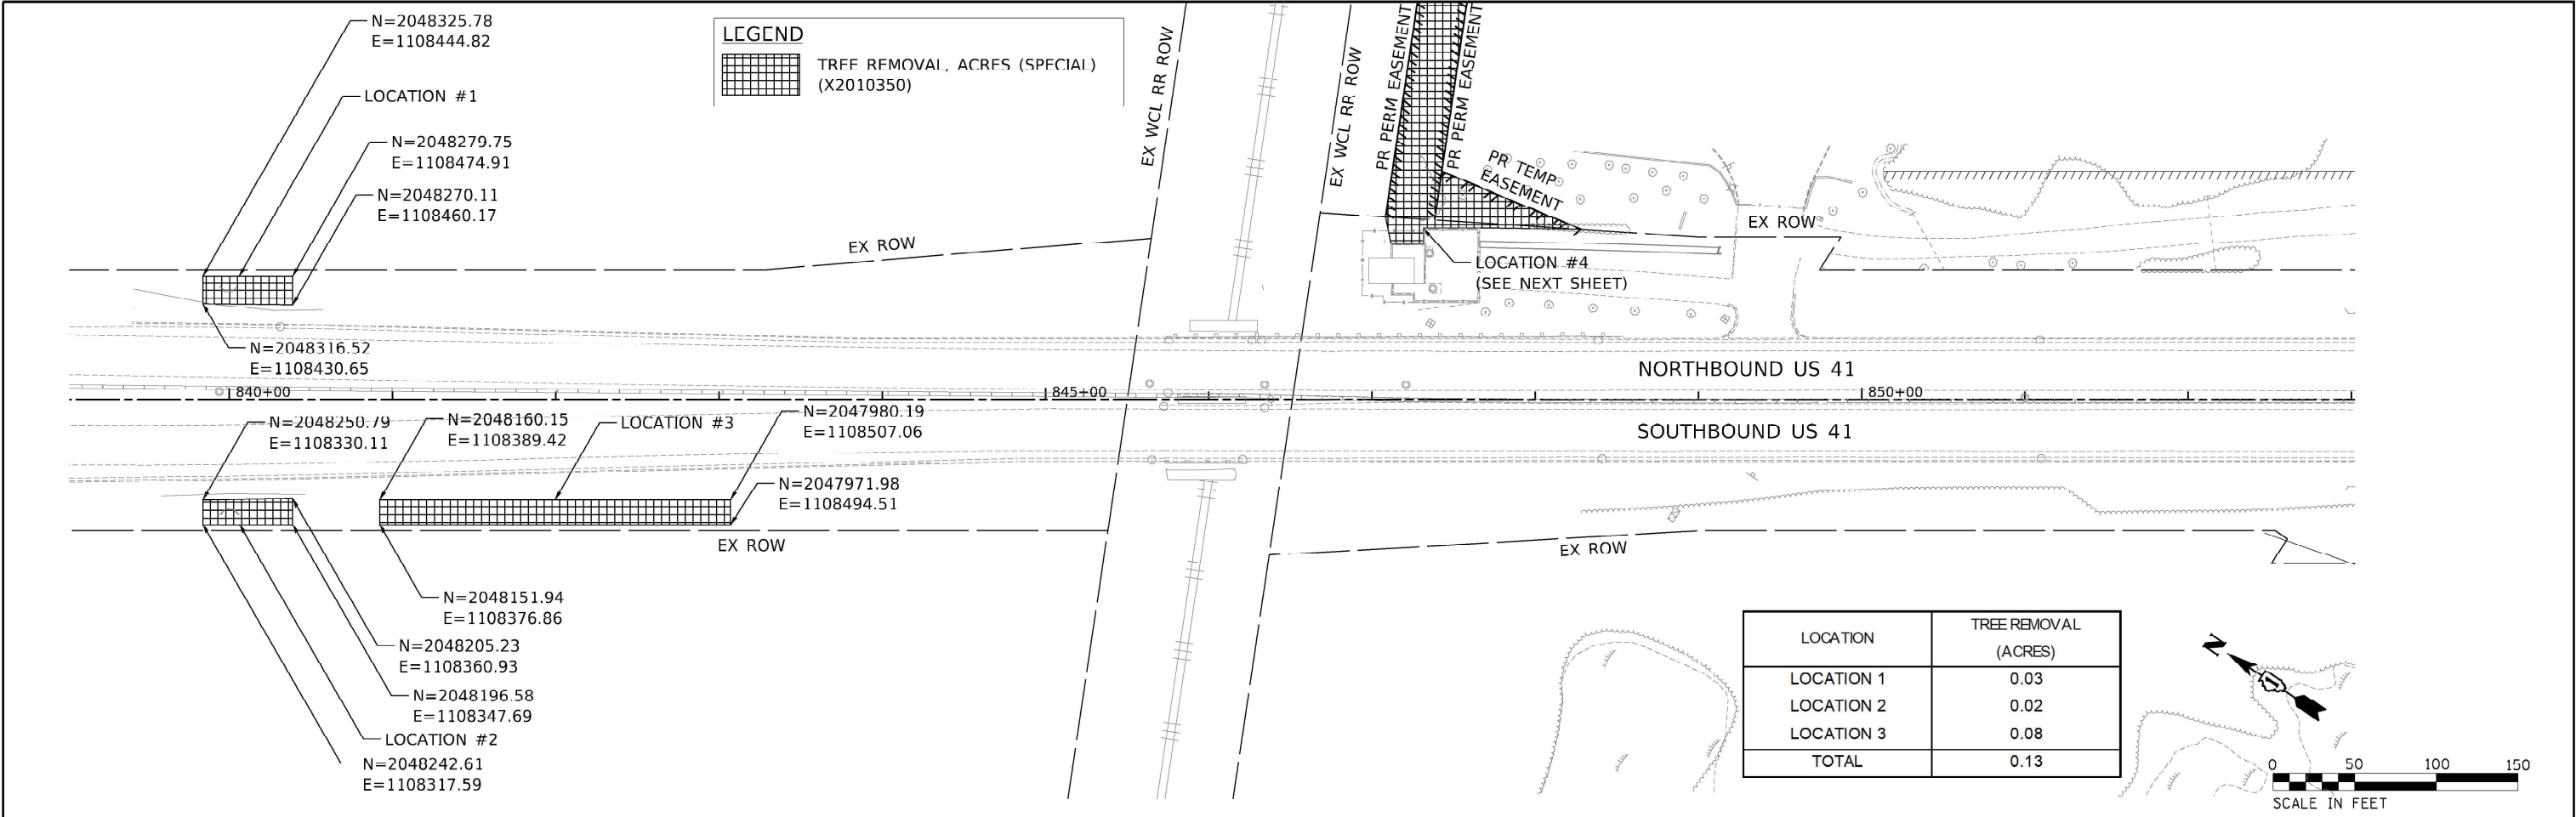

NOTE:


- SELECTIVE CLEARING AND TREE PRUNING WORK TO TSKE PLACE BETWEEN STA. 846+50 LT TO STA. 847+80 LT BETWEEN THE GUARDRAIL AND BUILDING.

(LOC. 10)



MODEL: Default
FILE NAME: D:\62Y06-Removal-01.dgn

MODEL: P_LAR_Plan_1 [Sheet]
FILE NAME: D:\2025-1060-TR\11-Laramie-tree-removal-plan.dgn

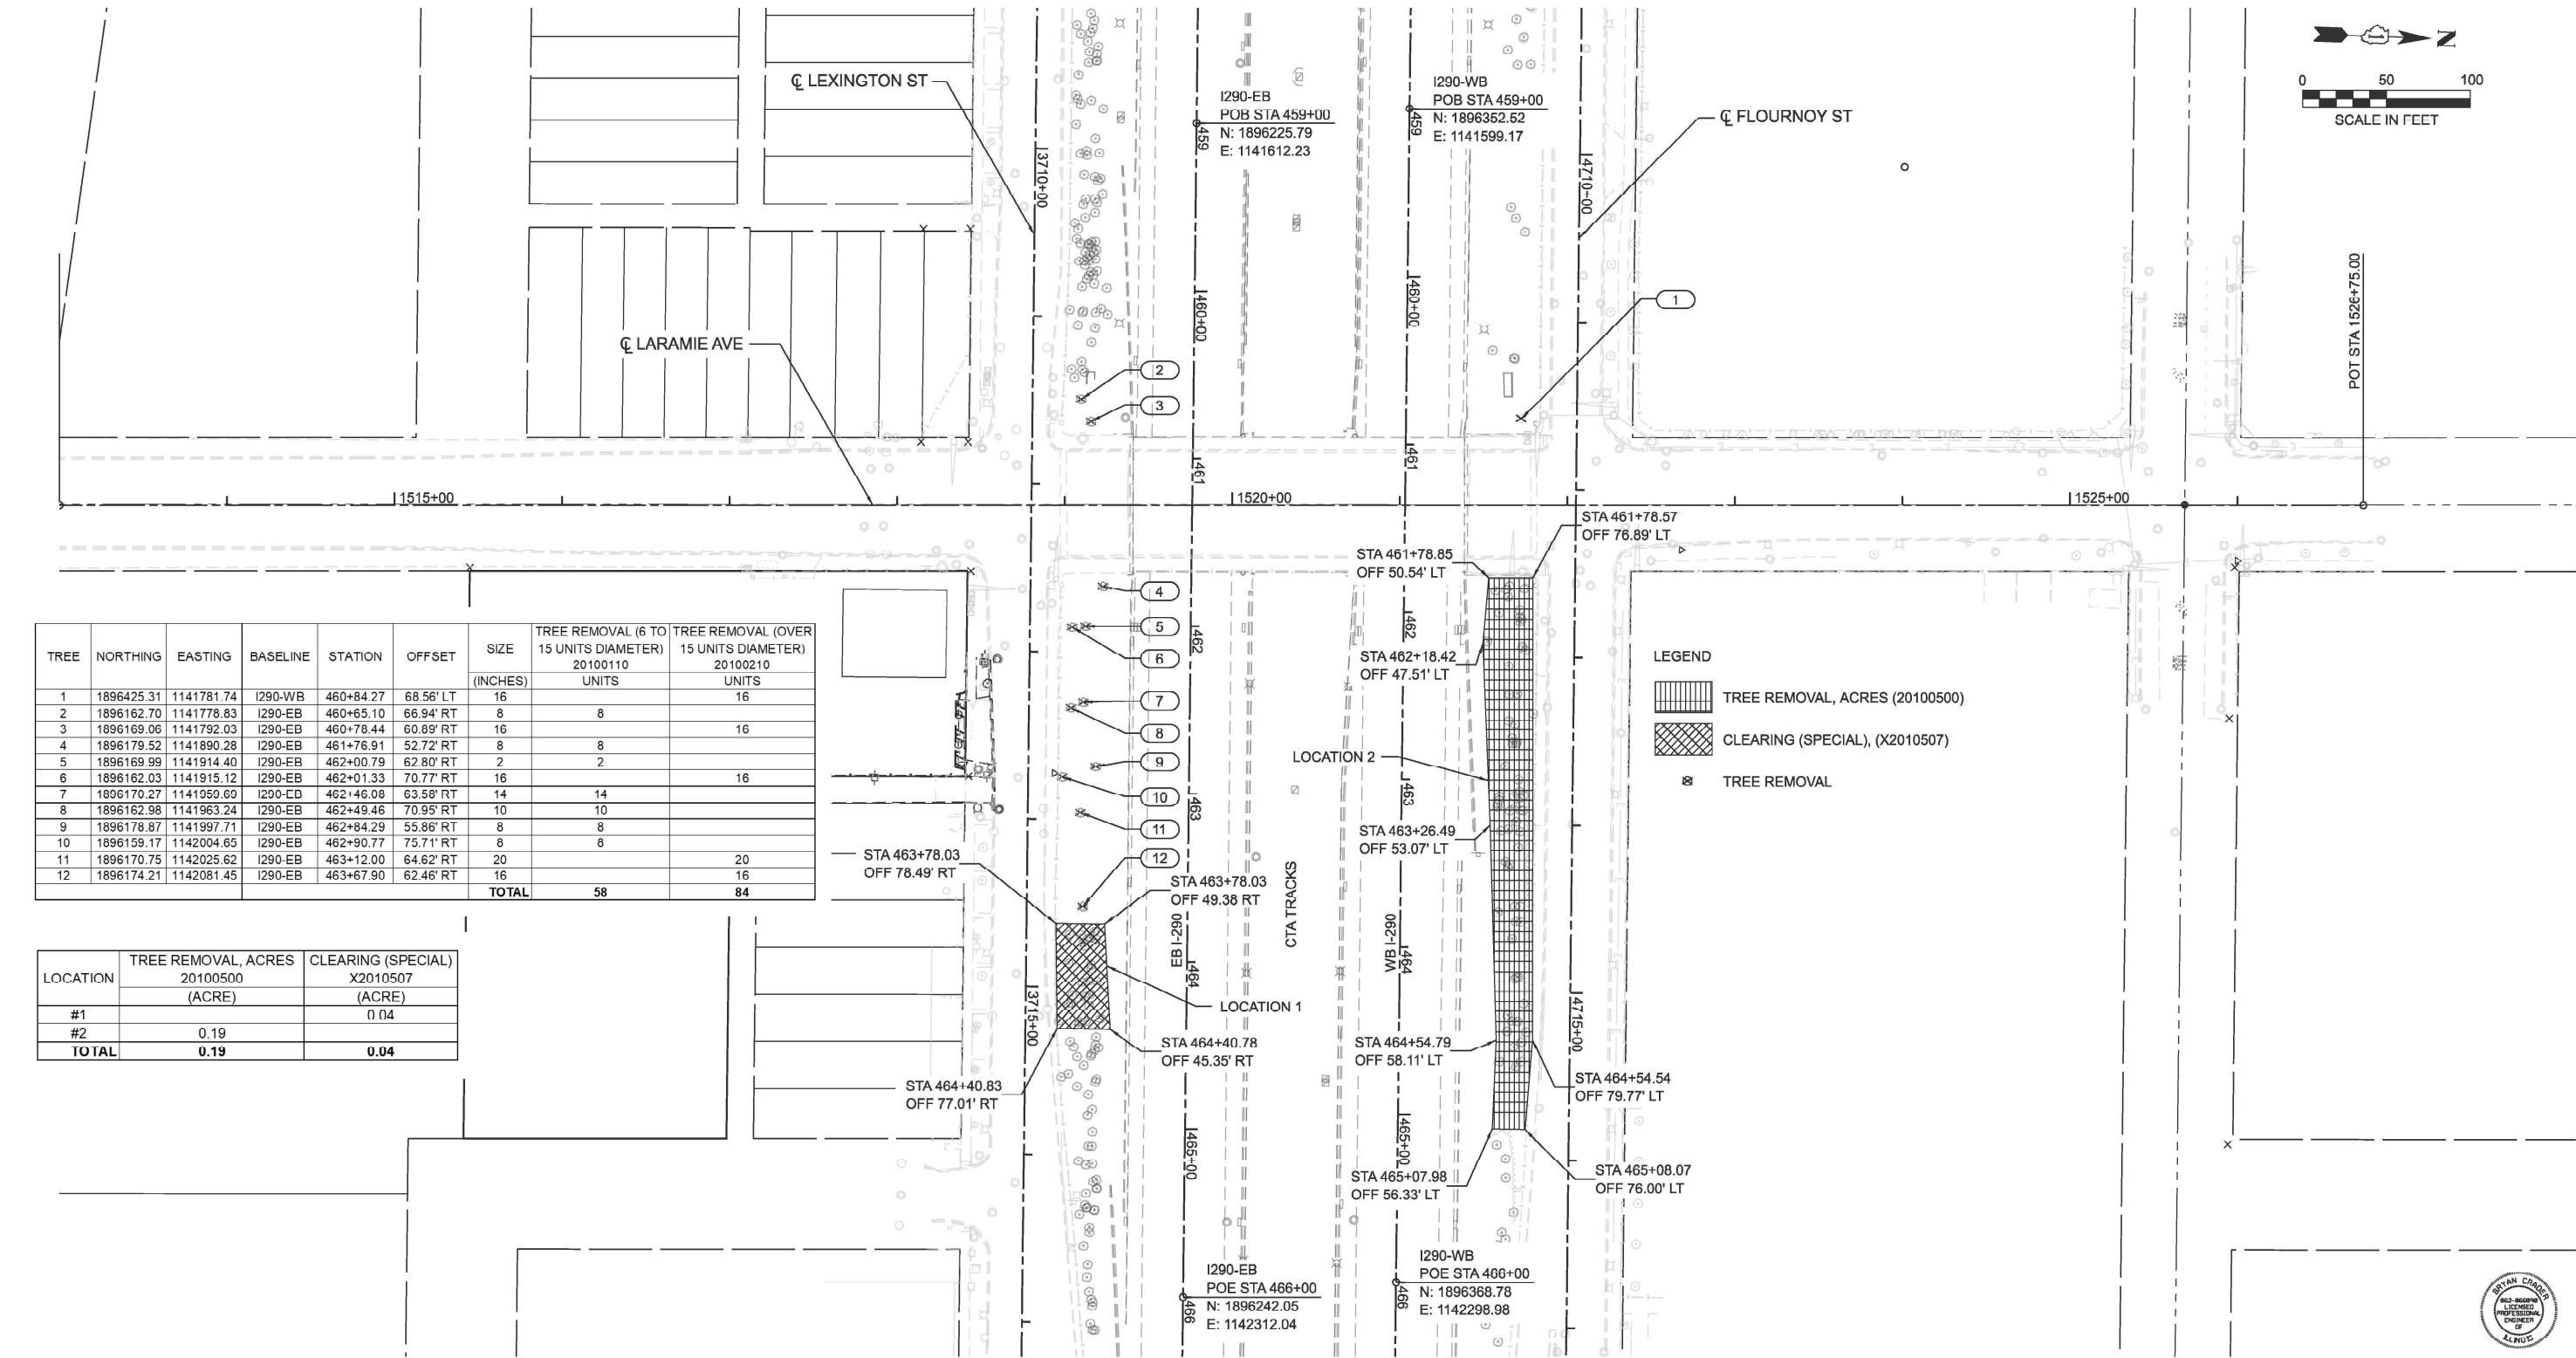

TREE	NORTHING	EASTING	BASELINE	STATION	OFFSET	SIZE (INCHES)	TREE REMOVAL (6 TO 15 UNITS DIAMETER) 20100110	TREE REMOVAL (OVER 15 UNITS DIAMETER) 20100210
							UNITS	UNITS
1	1896425.31	1141781.74	I290-WB	460+84.27	68.56' LT	16		16
2	1896162.70	1141778.83	I290-EB	460+65.10	66.94' RT	8	8	
3	1896169.06	1141792.03	I290-EB	460+78.44	60.89' RT	16		16
4	1896179.52	1141890.28	I290-EB	461+76.91	52.72' RT	8	8	
5	1896169.99	1141914.40	I290-EB	462+00.79	62.80' RT	2	2	
6	1896162.03	1141915.12	I290-EB	462+01.33	70.77' RT	16		16
7	1896170.27	1141959.69	I200-EB	462+46.08	63.58' RT	14	14	
8	1896162.98	1141963.24	I290-EB	462+49.46	70.95' RT	10	10	
9	1896178.87	1141997.71	I290-EB	462+84.29	55.86' RT	8	8	
10	1896159.17	1142004.65	I290-EB	462+90.77	75.71' RT	8	8	
11	1896170.75	1142025.62	I290-EB	463+12.00	64.62' RT	20		20
12	1896174.21	1142081.45	I290-EB	463+67.90	62.46' RT	16		16
TOTAL							58	84

LOCATION	TREE REMOVAL, ACRES 20100500	CLEARING (SPECIAL) X2010507
	(ACRE)	(ACRE)
#1		0.04
#2	0.19	
TOTAL	0.19	0.04



USER NAME	= bcrader	DESIGNED	-	REVISED	-
		DRAWN	-	REVISED	-
PLOT SCALE	=	CHECKED	-	REVISED	-
PLOT DATE	= 07/09/2025	DATE	-	REVISED	-

STATE OF ILLINOIS
DEPARTMENT OF TRANSPORTATION

TREE REMOVAL
I-290 AT LARAMIE AVENUE (LOC. 11)

SCALE: 1"=50' SHEET OF STA. TO STA.

FAI RTE	SECTION	COUNTY	TOTAL SHEETS	SHEET NO.
VAR	2025-1060-TR	*	56	44
CONTRACT NO. 62Y06				
ILLINOIS FED. AID PROJECT				



SIGNED: *Bryan Crader*
DATE: 7/8/2025
EXPIRES: 11/30/2025


TREE REMOVAL (6 TO 15 UNITS DIAMETER)			
STATION	OFFSET (FEET)	OFFSET (DIRECTION)	QUANTITY (UNIT)
CONGRESS PARKWAY			
2055+29	39	LT	8.00
2055+30	42	LT	6.00
2055+35	32	LT	6.00
2055+37	45	LT	12.00
2055+76	35	LT	8.00
2055+78	39	LT	9.00
2057+24	30	LT	9.00
2057+29	35	LT	12.00
SUBTOTAL			70.00
VAN BUREN PARKWAY			
1055+11	40	RT	6.00
1055+38	35	RT	10.50
1055+44	37	RT	6.00
1055+46	32	RT	7.00
1057+02	31	RT	7.50
SUBTOTAL			37.00
PAY ITEM (20100110) TOTAL			107.00

TREE REMOVAL (OVER 15 UNITS DIAMETER)			
STATION	OFFSET (FEET)	OFFSET (DIRECTION)	QUANTITY (UNIT)
CONGRESS PARKWAY			
2055+49	36	LT	20.00
2055+87	37	LT	20.00
2057+13	32	LT	18.00
SUBTOTAL			58.00
VAN BUREN PARKWAY			
1054+92	30	RT	16.00
1055+11	24		16.00
SUBTOTAL			32.00
PAY ITEM (20100210) TOTAL			90.00

TREE PRUNING (1 TO 10 INCH DIAMETER)			
STATION	OFFSET (FEET)	OFFSET (DIRECTION)	QUANTITY (EACH)
CONGRESS PARKWAY			
---	---	---	---
SUBTOTAL			---
VAN BUREN PARKWAY			
1054+73	43	RT	1.00
1057+15	46	RT	1.00
SUBTOTAL			2.00
PAY ITEM (20101300) TOTAL			2.00

TREE PRUNING (OVER 10 INCH DIAMETER)			
STATION	OFFSET (FEET)	OFFSET (DIRECTION)	QUANTITY (EACH)
CONGRESS PARKWAY			
2057+39	46	LT	1.00
SUBTOTAL			1.00
VAN BUREN PARKWAY			
---	---	---	---
SUBTOTAL			---
PAY ITEM (20101350) TOTAL			1.00

CLEARING (SPECIAL)			
STATION	OFFSET (FEET)	OFFSET (DIRECTION)	QUANTITY (ACRES)
CONGRESS PARKWAY			
---	---	---	---
SUBTOTAL			---
VAN BUREN PARKWAY			
1056+24	1057+05	RT	0.013
SUBTOTAL			0.013
PAY ITEM (X2010507) TOTAL			0.013

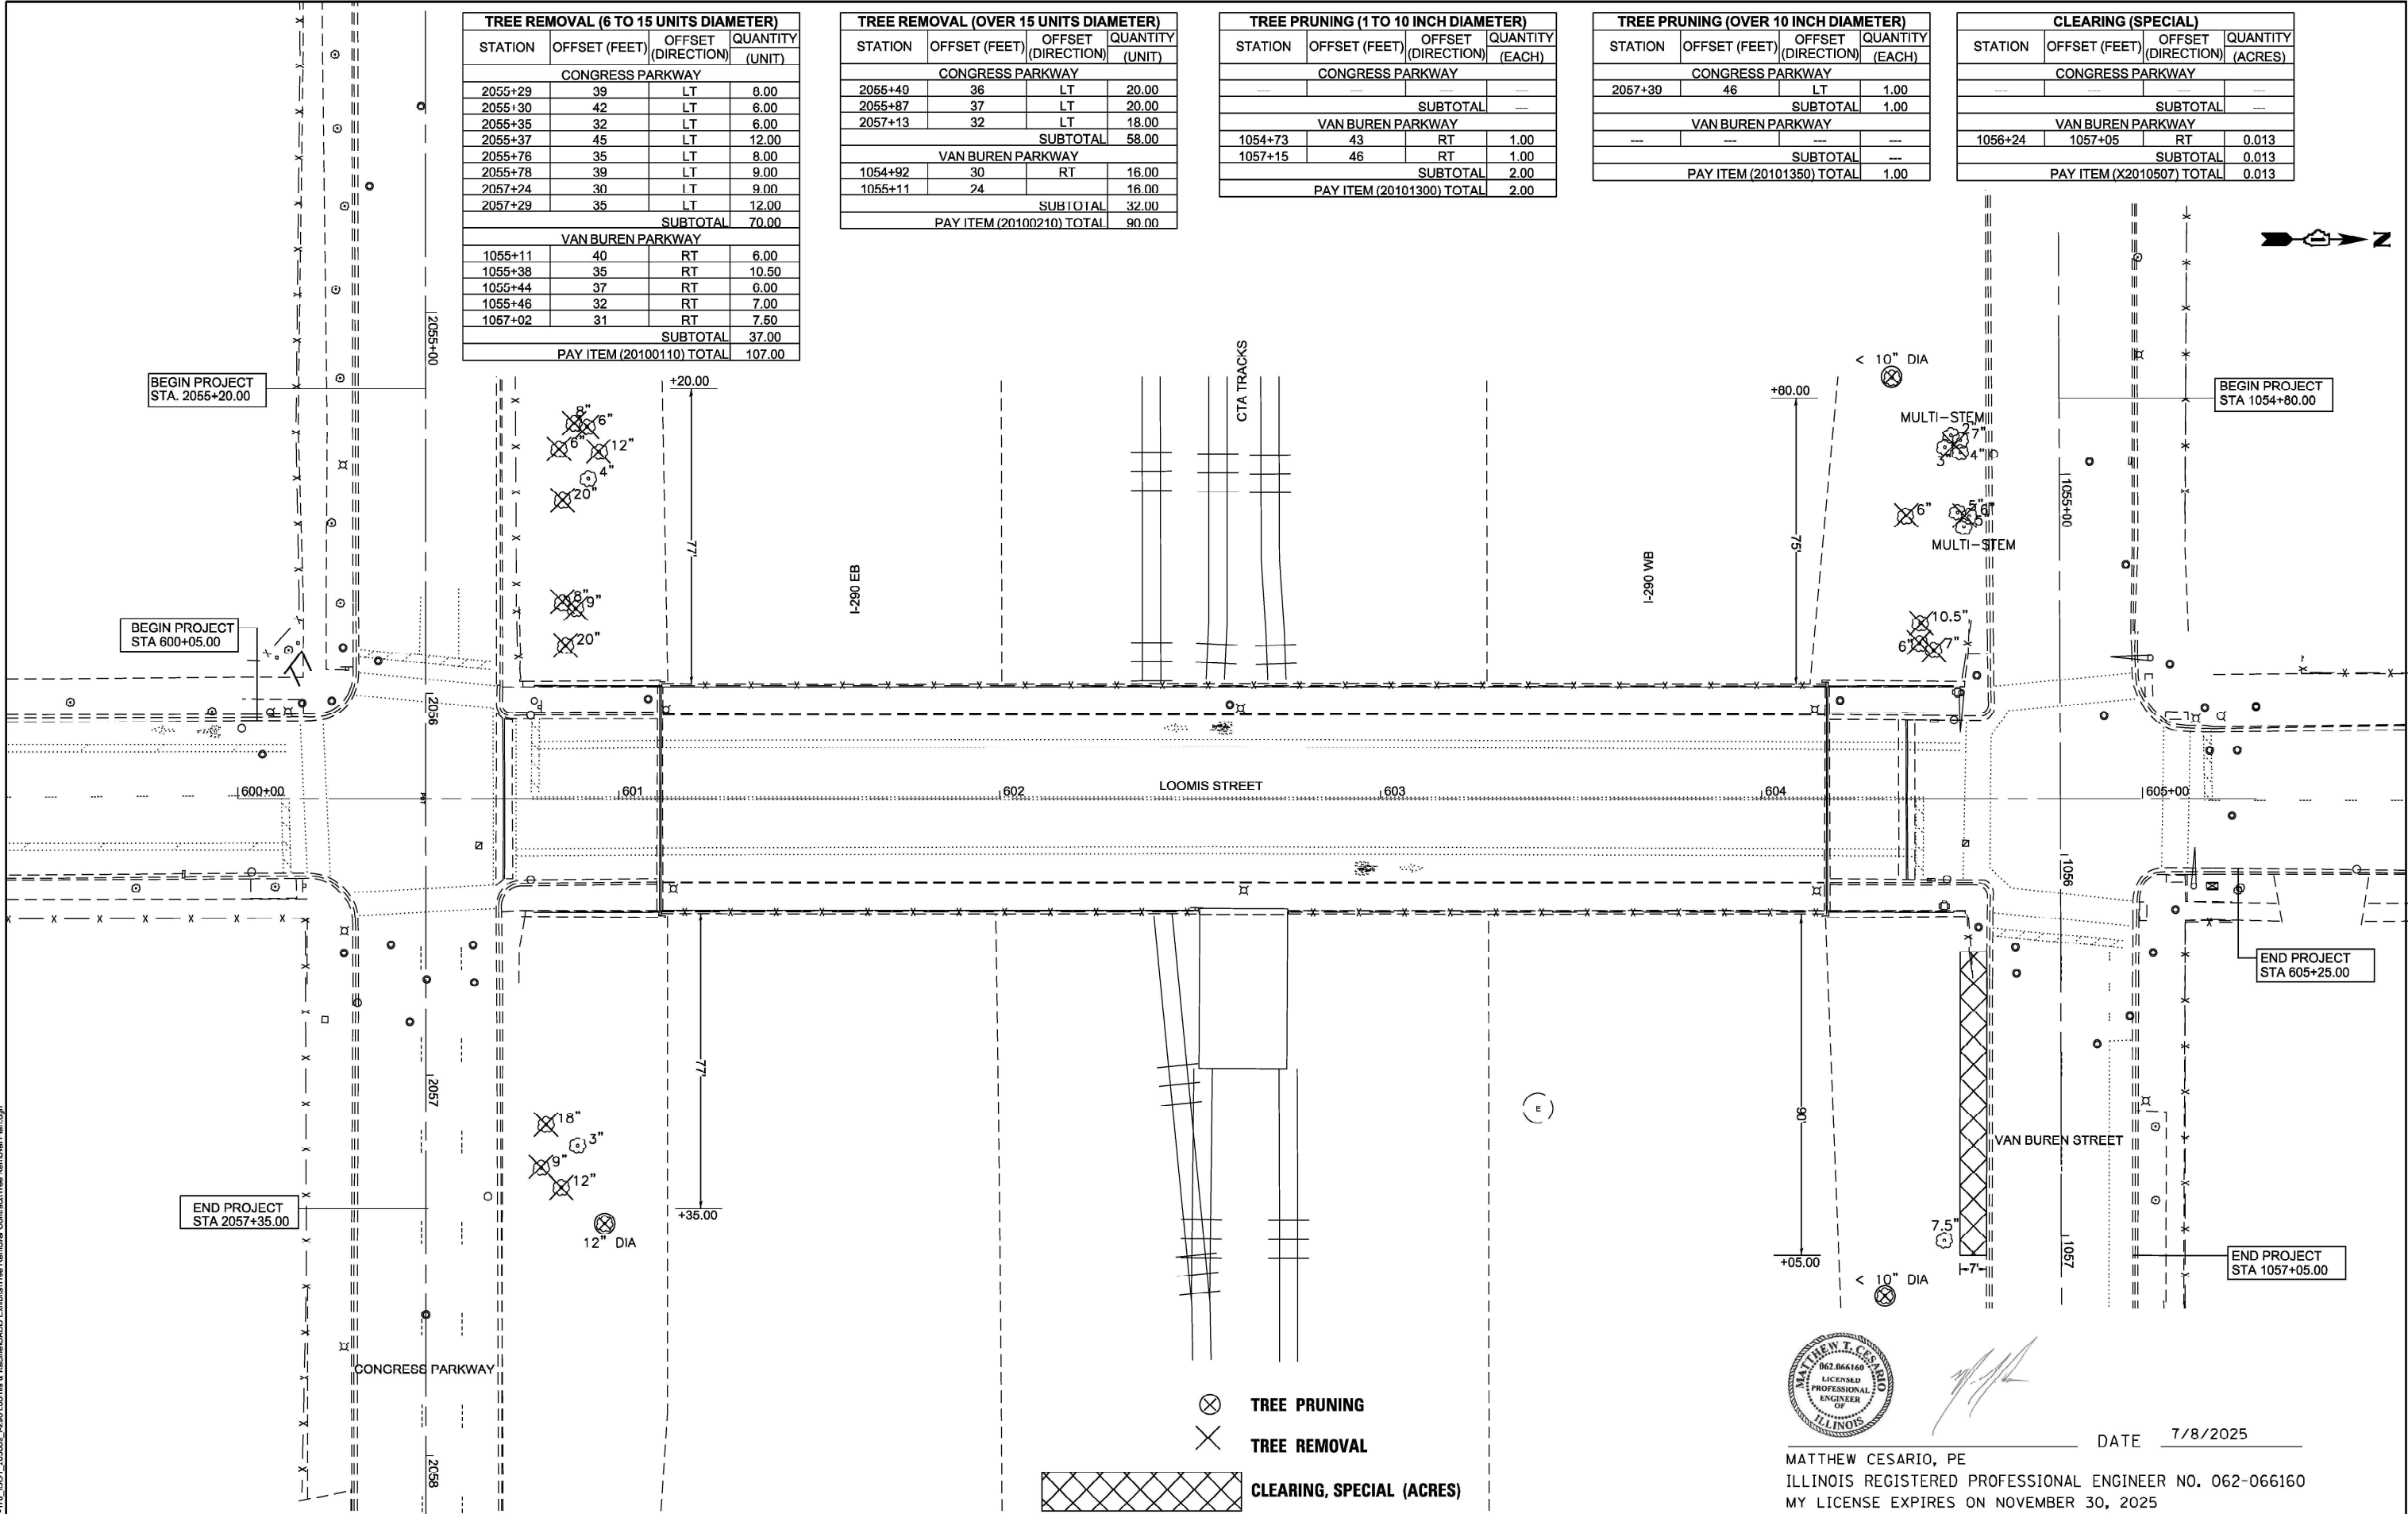

DATE 7/8/2025
MATTHEW CESARIO, PE
ILLINOIS REGISTERED PROFESSIONAL ENGINEER NO. 062-066160
MY LICENSE EXPIRES ON NOVEMBER 30, 2025


MODEL: Plan
FILE NAME: W:\19-178_IDOT_205005_1290 Loomis & Basin\CADD Exhibit\Tree Removal\Contract\Tree Removal Plan.dgn



USER NAME = cesario	DESIGNED - TN	REVISED -
PLOT SCALE = 40.0000' / in.	DRAWN - TN	REVISED -
PLOT DATE = 7/8/2025	CHECKED - MTC	REVISED -
	DATE - 07/03/2025	REVISED -


STATE OF ILLINOIS
DEPARTMENT OF TRANSPORTATION

TREE REMOVAL PLAN LOOMIS STREET OVER I-290 (LOC.12)				F.A. RTE.	SECTION	COUNTY	TOTAL SHEETS	SHEET NO.
				VAR.	2025-1060-TR	*	56	45
SCALE: 1"=20'				SHEET OF SHEETS		STA. TO STA.	CONTRACT NO. 62Y06	
						ILLINOIS	FED. AID PROJECT	

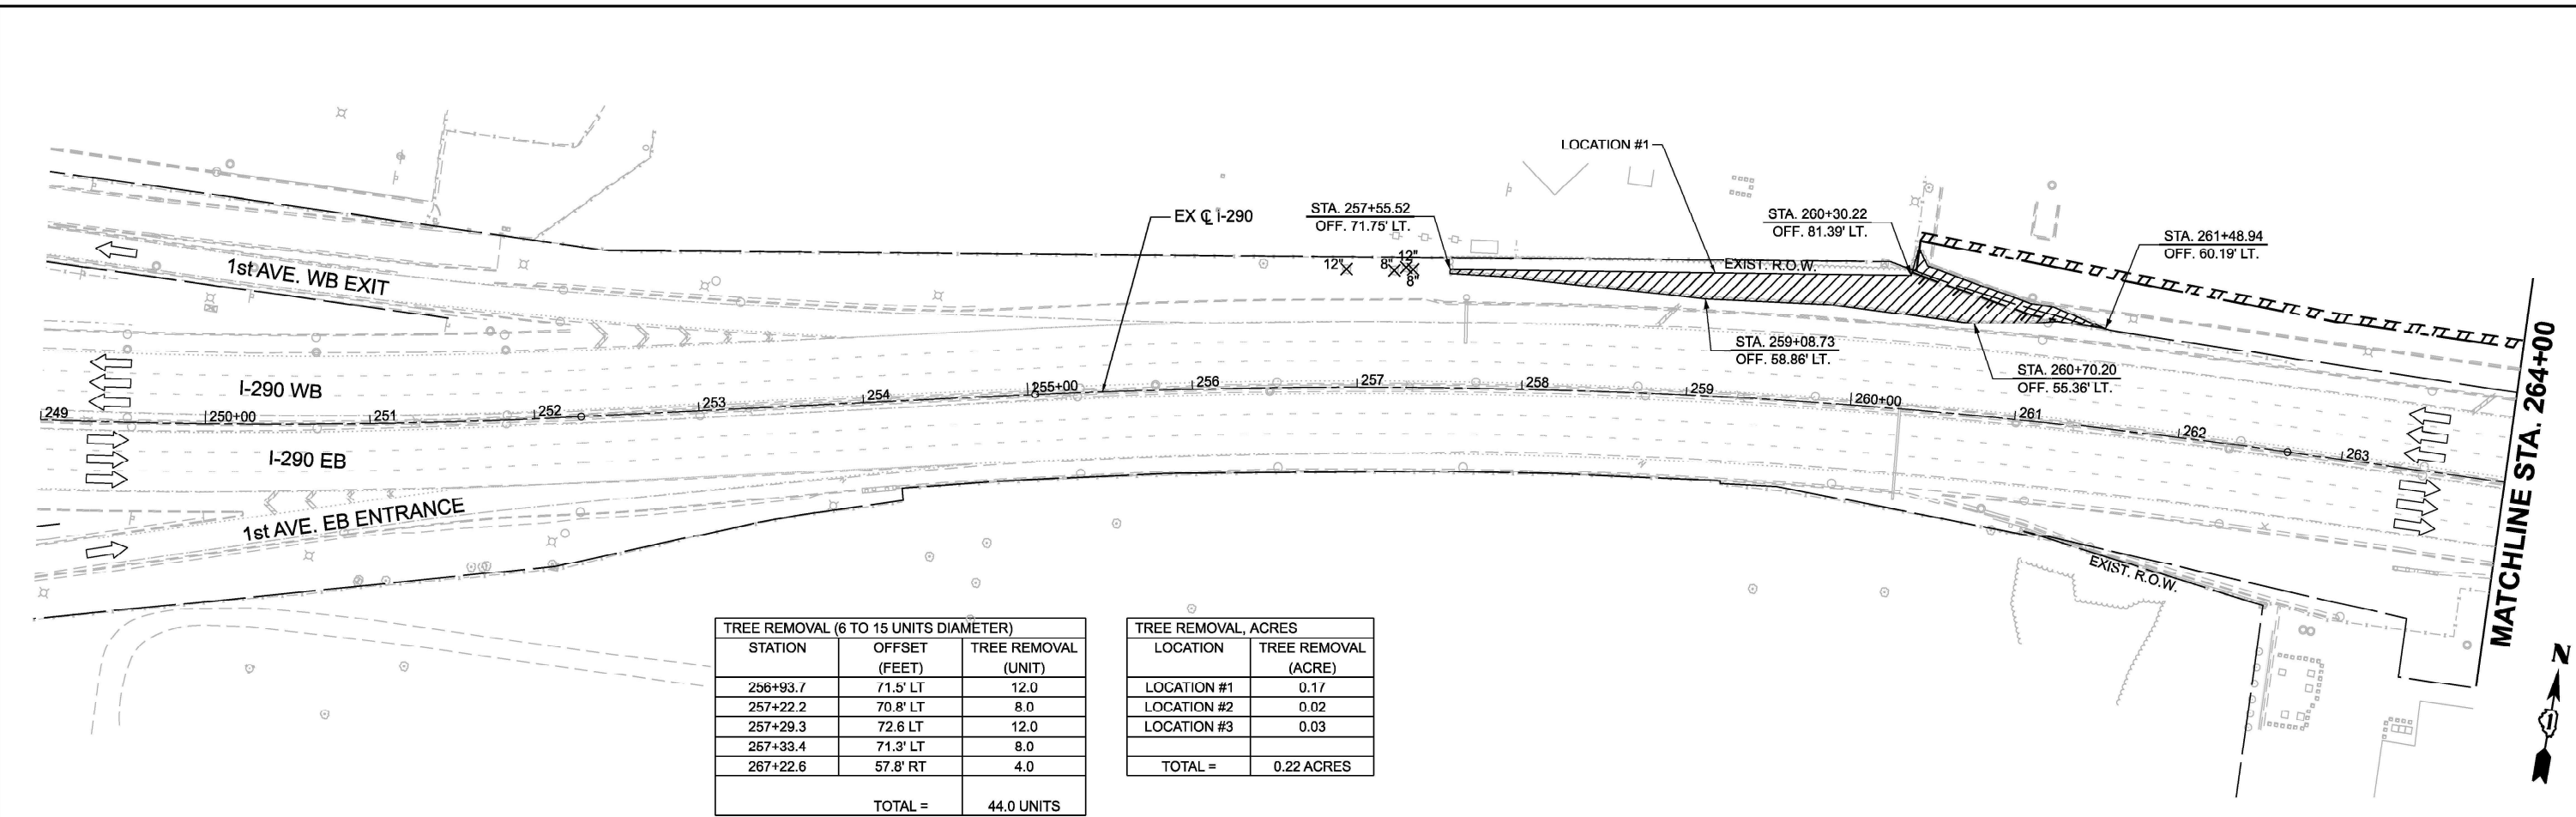

TREE REMOVAL (6 TO 15 UNITS DIAMETER)		
STATION	OFFSET (FEET)	TREE REMOVAL (UNIT)
256+93.7	71.5' LT	12.0
257+22.2	70.8' LT	8.0
257+29.3	72.6 LT	12.0
267+33.4	71.3' LT	8.0
267+22.6	57.8' RT	4.0
TOTAL =		44.0 UNITS

TREE REMOVAL, ACRES	
LOCATION	TREE REMOVAL (ACRE)
LOCATION #1	0.17
LOCATION #2	0.02
LOCATION #3	0.03
TOTAL =	0.22 ACRES

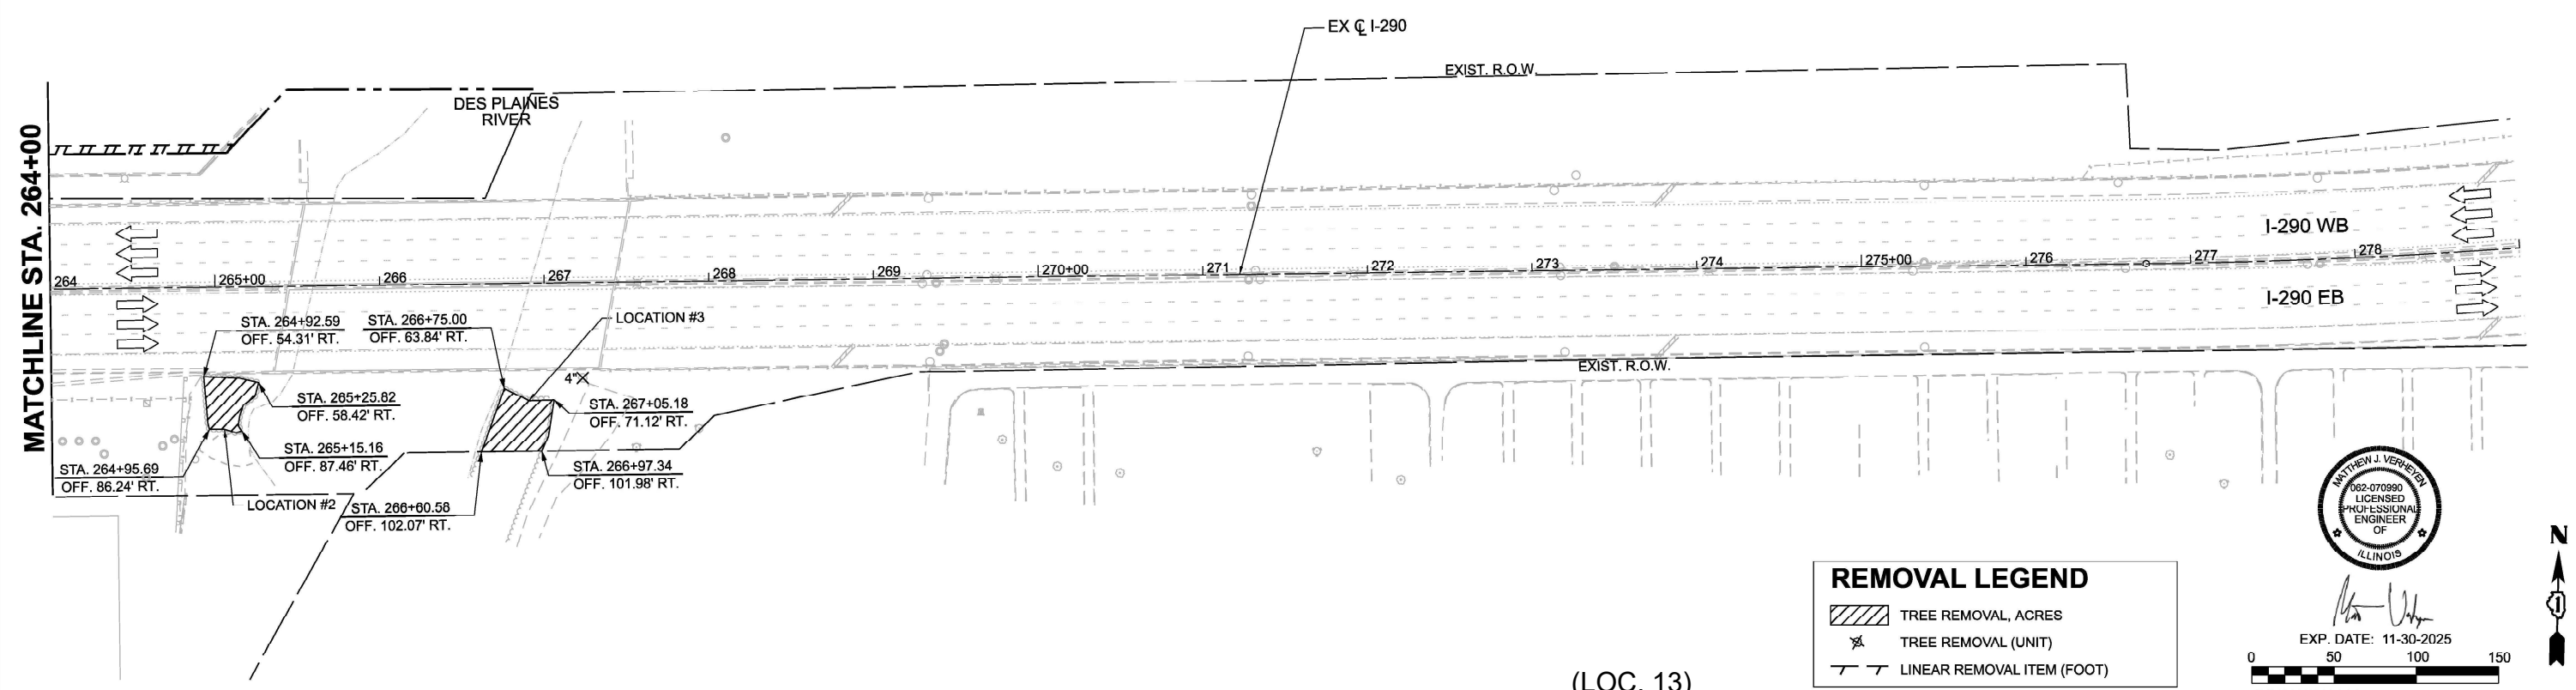

REMOVAL LEGEND


TREE REMOVAL, ACRES

TREE REMOVAL (UNIT)


LINEAR REMOVAL ITEM (FOOT)

MATCHLINE STA. 264+00

(LOC. 13)

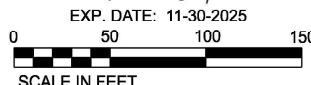

MODEL: I-290 (Sheet)
FILE NAME: c:\bms\civil\tech-pw\usinfo\great\10145798\ID 162\U41-sht-rem-290.dgn

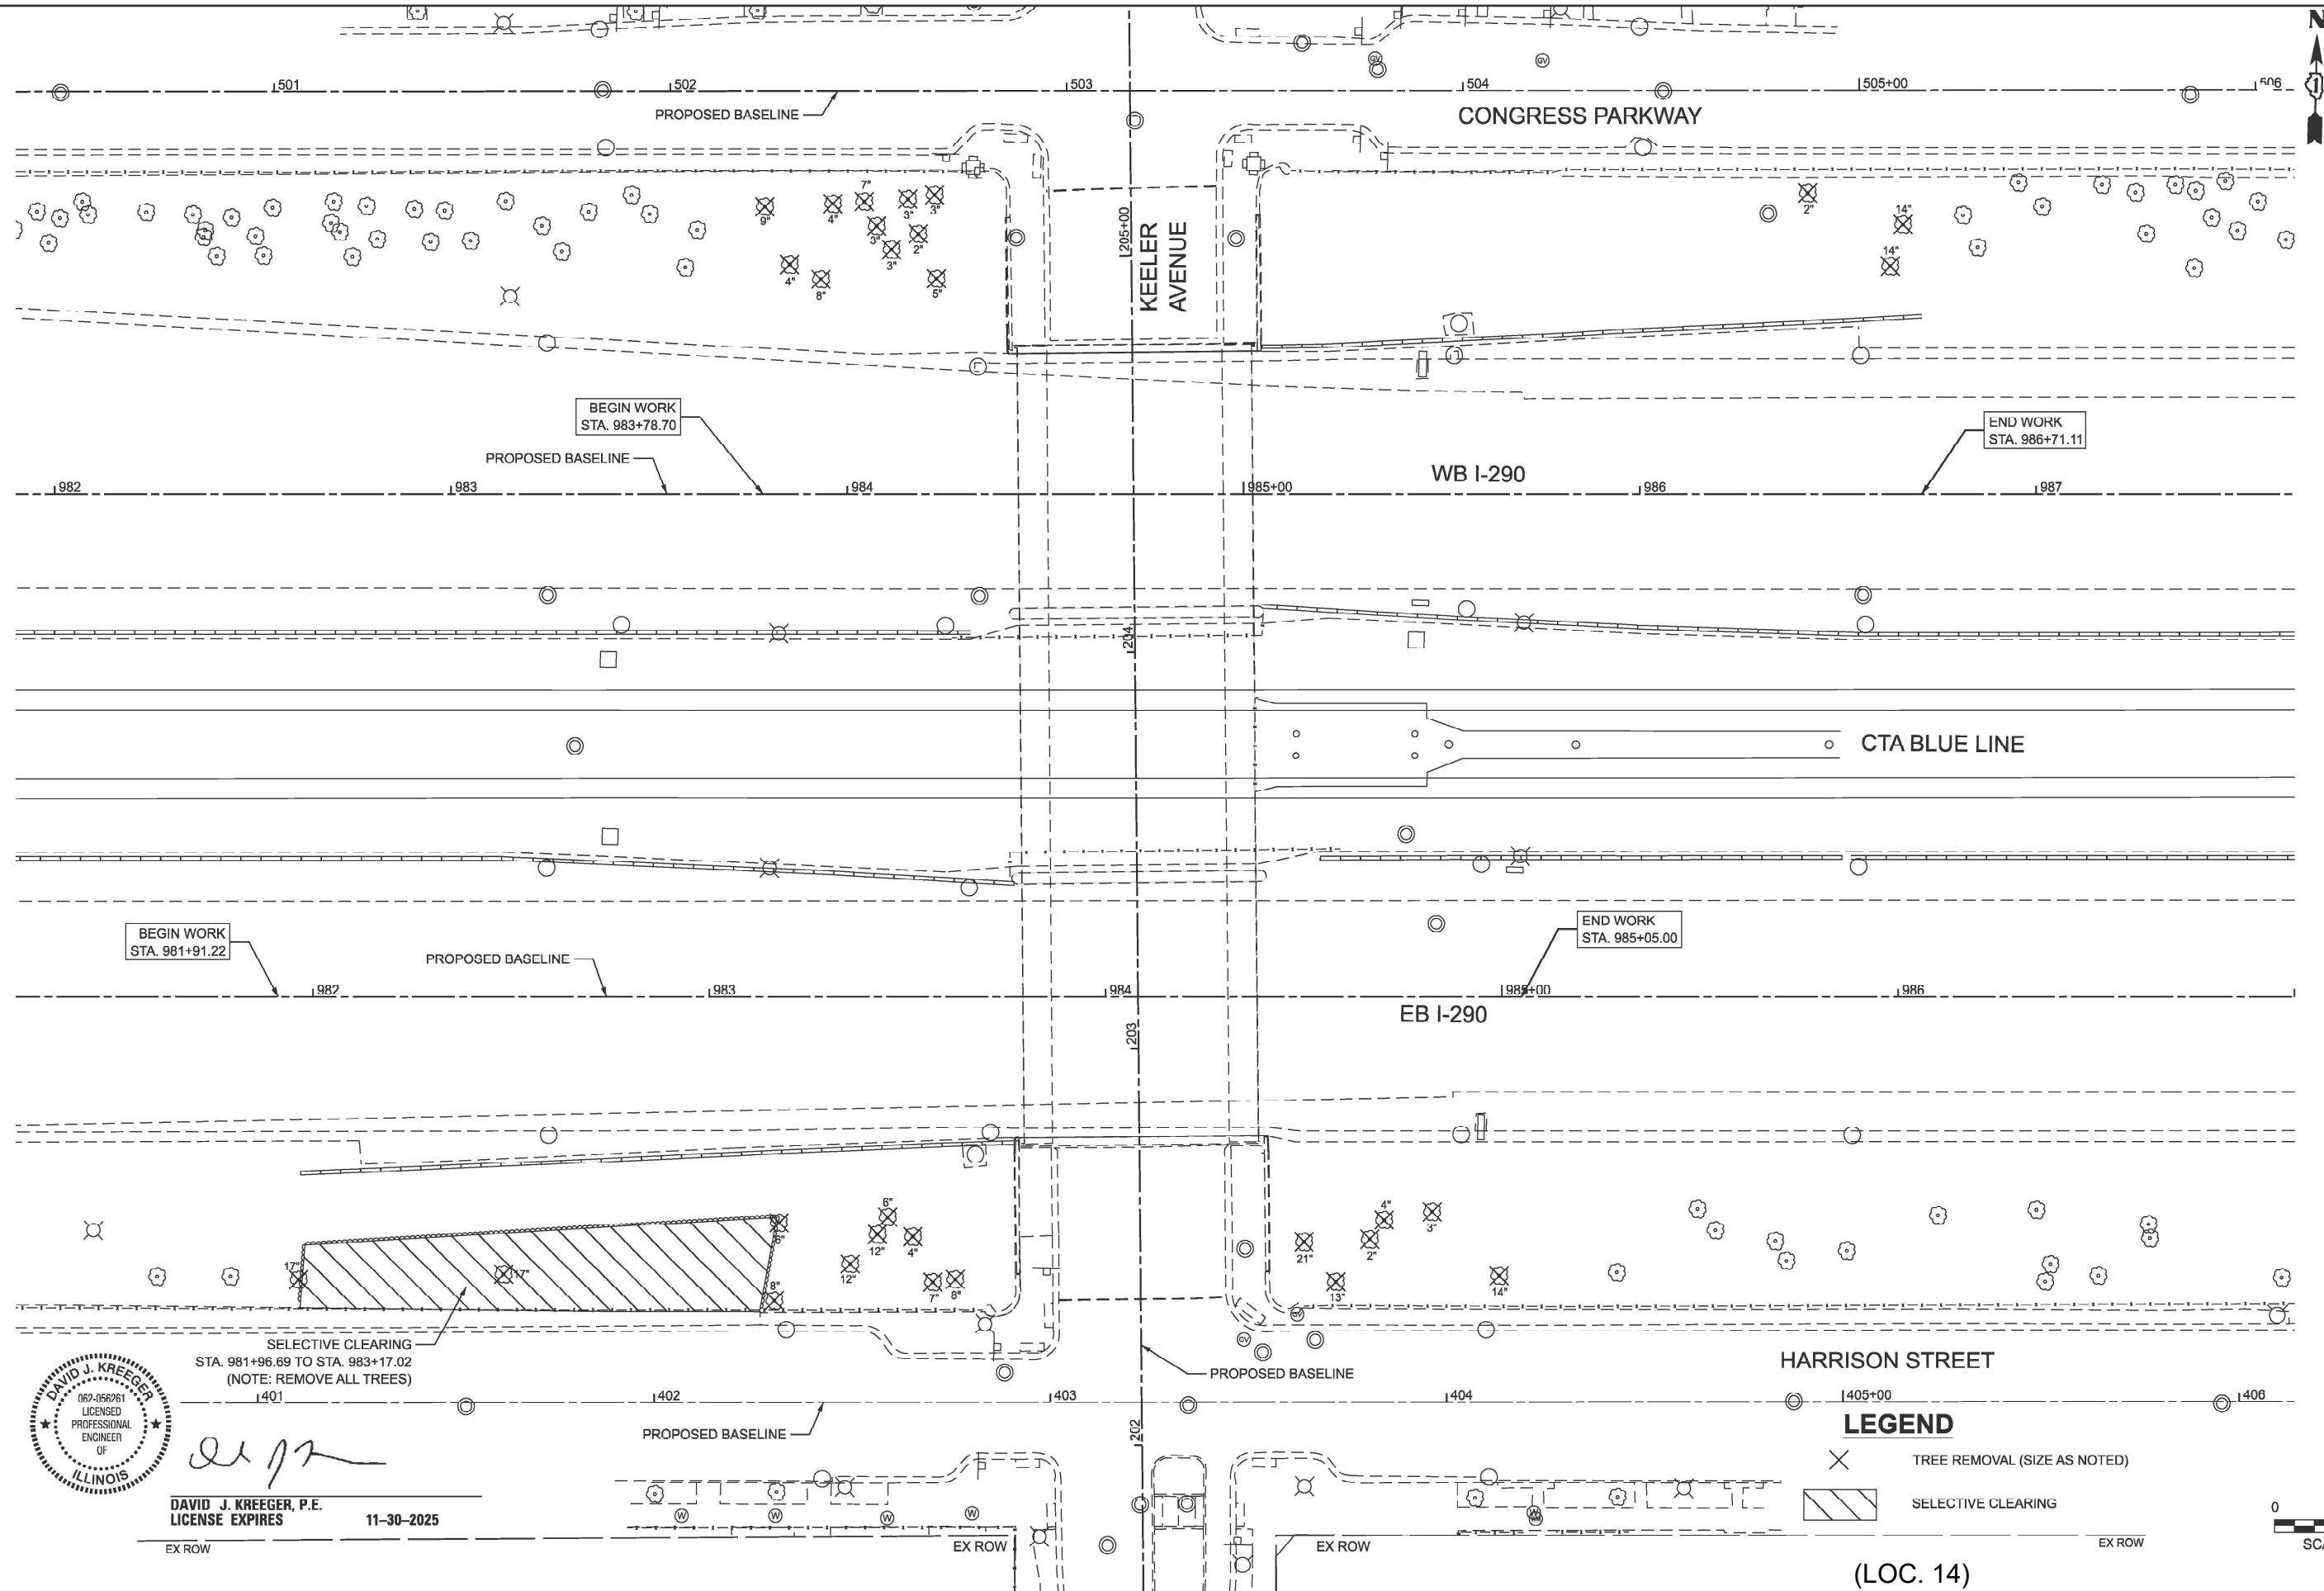

DAVID J. KREEGER, P.E.
LICENSE EXPIRES 11-30-2025

SELECTIVE CLEARING
STA. 981+96.69 TO STA. 983+17.02
(NOTE: REMOVE ALL TREES)

STATE OF ILLINOIS
DEPARTMENT OF TRANSPORTATION

TREE REMOVAL
I-290 AT KEELER AVE

USER NAME = JFG	DESIGNED -	REVISED -
	DRAWN -	REVISED -
	CHECKED -	REVISED -
DATE -	DATE -	REVISED -

SCALE: SHEET OF SHEETS STA. TO STA.

F.A. RTE.	SECTION	COUNTY	TOTAL SHEETS	SHEET NO.
VAR.	2025-1060-TR	*	56	47
CONTRACT NO. 62Y06				
ILLINOIS FED. AID PROJECT				

MODEL: Schedule of Tree Removal [Sheet]
FILE NAME: c:\bms\civil\sch-pw\jstef\greal\0145706\ID162\J41-sht-schedule of tree removals.dgn

SCHEDULE OF SELECTIVE CLEARING					
ALIGNMENT	FROM STATION	OFFSET	TO STATION	OFFSET	SELECTIVE CLEARING (1000 SQ FT/UNIT)
					X2010516
					UNIT
I-290 EB	981+97.94	62.5' RT	983+17.02	55.5' RT	2.3
	981+96.69	78.4' RT	983+12.63	79.3' RT	
TOTAL:					2.3

SCHEDULE OF TREE REMOVAL					
ALIGNMENT	STATION	OFFSET	TREE REMOVAL (UNDER 6 UNITS DIAMETER)	TREE REMOVAL (6 TO 15 UNITS DIAMETER)	TREE REMOVAL (OVER 15 UNITS DIAMETER)
			X2010106	20100110	20100210
			UNIT	UNIT	UNIT
I-290 EB	981+96.40	71.3' RT			17
	982+48.02	69.9' RT			17
	983+16.36	76.6' RT		8	
	983+17.52	57.0' RT		6	
	983+35.52	67.3' RT		12	
	983+42.41	59.9' RT		12	
	983+45.00	55.5' RT		6	
	983+51.33	80.4' RT	4		
	983+56.37	71.9' RT		7	
	983+62.02	71.2' RT		8	
	984+50.05	61.7' RT			21
	984+58.08	71.8' RT		13	
	984+66.62	61.1' RT	2		
	984+70.25	56.2' RT	4		
	984+82.33	54.2' RT	3		
I-290 WB	984+99.29	70.3' RT		14	
	983+79.16	72.5' LT		9	
	983+85.43	57.9' LT	4		
	983+93.31	54.2' LT		8	
	983+96.33	73.2' LT	4		
	984+04.25	73.8' LT		7	
	984+07.36	67.6' LT	3		
	984+11.09	61.6' LT	3		
	984+15.26	74.3' LT	3		
	984+17.87	65.5' LT	2		
	984+21.99	75.4' LT	3		
	984+22.47	54.3' LT	5		
	986+42.32	75.9' LT	2		
	986+63.13	57.5' LT		14	
	986+68.35	67.9' LT		14	
TOTAL:			42	138	55




[Signature]

DAVID J. KREEGER, P.E.
LICENSE EXPIRES 11-30-2025

(LOC. 14)

	USER NAME = JFG	DESIGNED -	REVISED -	STATE OF ILLINOIS DEPARTMENT OF TRANSPORTATION	TREE REMOVAL I-290 AT KEELER AVE		F.A. RTE.	SECTION	COUNTY	TOTAL SHEETS	SHEET NO.
		DRAWN -	REVISED -				VAR.	2025-1060-TR	*	56	48
		CHECKED -	REVISED -				CONTRACT NO. 62Y06				
	PLOT DATE = 4/10/2025	DATE -	REVISED -		SCALE:	SHEET OF SHEETS	STA.	TO STA.	ILLINOIS FED. AID PROJECT		

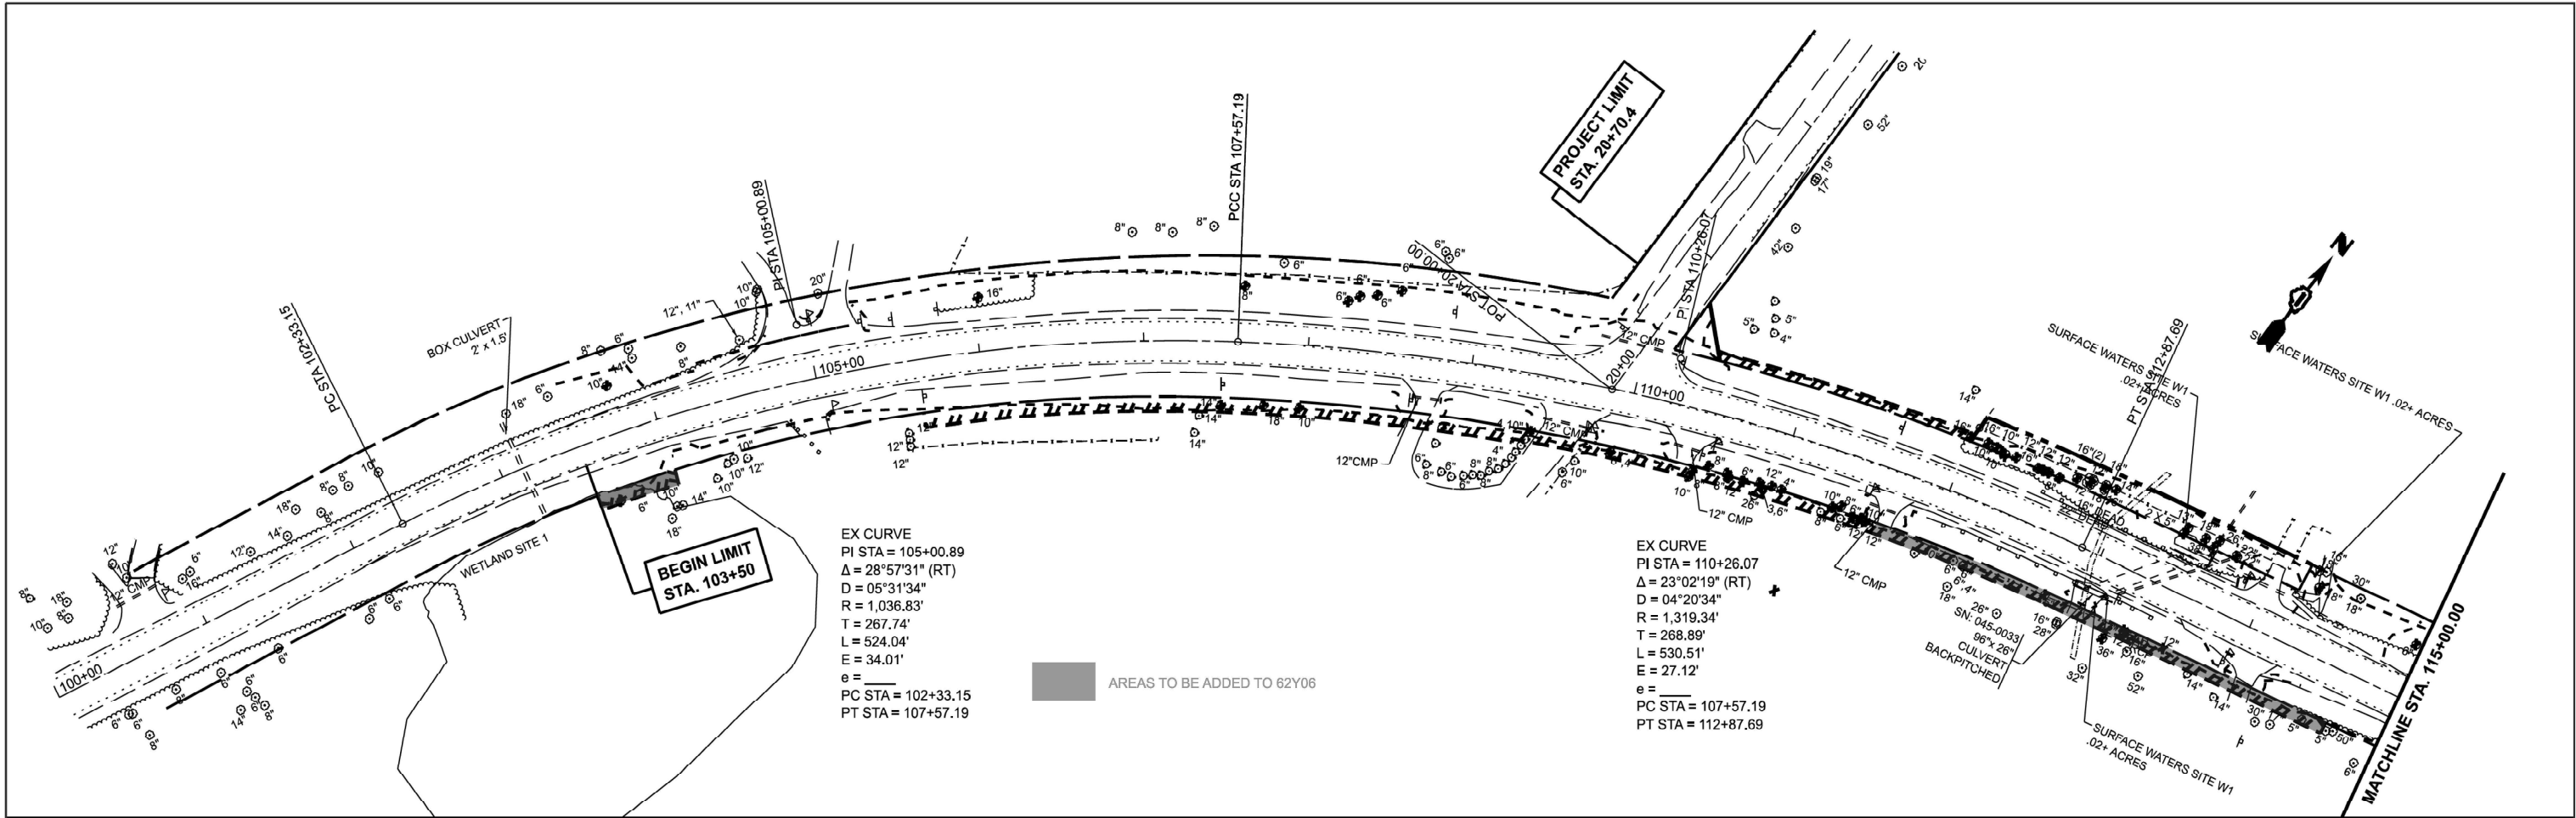

MODEL: 62Y06 2 (Sheet)
FILE NAME: c:\p\work\62y06\62y06.dgn

USER NAME = connor.mullane	DESIGNED -	REVISED -
	DRAWN -	REVISED -
	CHECKED -	REVISED -
PLOT DATE = 6/25/2025	DATE -	REVISED -

STATE OF ILLINOIS
DEPARTMENT OF TRANSPORTATION


TREE REMOVAL
IL 25 (LOCATION 16)

SCALE: SHEET OF SHEETS STA. TO STA.

F.A.P. RTE.	SECTION	COUNTY	TOTAL SHEETS	SHEET NO.
VAR.	2025-1060-TR	VAR.	56	50
CONTRACT NO. 62Y06				
ILLINOIS FED. AID PROJECT				

THIS LOCATION IS WITHIN
THE VILLAGE OF HOMEWOOD

THORNTON TOWNSHIP 3rd PM

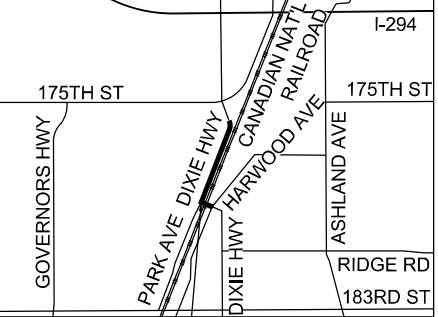

PROJECT LOCATION
LOCATION MAP
R14E

LEGEND

TREE REMOVAL, ACRES

SELECTIVE CLEARING

DIXIE HIGHWAY
BEGIN IMPROVEMENTS
STA 08+98.00

PR BL DIXIE HIGHWAY



NO TREE REMOVAL ON THIS VIEW



JOHN P. O'NEILL
ILLINOIS REGISTERED PROFESSIONAL ENGINEER NO. 062-048834
MY LICENSE EXPIRES ON 11-30-2025

SUMMARY OF QUANTITIES

20100500 TREE REMOVAL, ACRES	0.13	ACRE
20101300 TREE PRUNING (1 TO 10 INCH DIAMETER)	5	EACH
20064800 SELECTIVE CLEARING	0.20	UNIT

SCHEDULE OF QUANTITIES

STATION	STATION	20100500	20101300	20064800
		TREE REMOVAL, ACRES	TREE PRUNING (1 TO 10 INCH DIAMETER)	SELECTIVE CLEARING
		ACRE	EACH	UNIT
09+50	12+00	-	-	0.20
12+00	16+00	-	-	-
16+00	22+00	-	-	-
22+00	28+00	-	2	-
28+00	34+00	0.03	-	-
34+00	35+50	0.10	-	-
QUANTITY TO BE USED AT THE DISCRETION OF THE ENGINEER		-	3	-
TOTAL		0.13	5	0.20

- NOTES:
- TREES THREE (3) INCHES IN DIAMETER OR GREATER AT BREAST HEIGHT SHALL NOT BE CLEARED FROM APRIL 1ST THROUGH OCTOBER 31ST OF ANY GIVEN YEAR.
 - FOR QUESTIONS ABOUT THIS LOCATION, PLEASE CONTACT IDOT PROJECT MANAGER VESELIN VELICHKOV, 847-705-4432 AND/OR VESELIN.VELICHKOV@ILLINOIS.GOV.



MATCH LINE STA. 12+00

(LOC. 17)



USER NAME = jhesle	DESIGNED - JNH	REVISED -
DRAWN - JNH	REVISED -	
PLOT SCALE = 40,0000 * / in.	CHECKED - GJE	REVISED -
PLOT DATE = 7/21/2025	DATE - 11/7/2024	REVISED -



STATE OF ILLINOIS
DEPARTMENT OF TRANSPORTATION

DIXIE HIGHWAY
TREE REMOVAL PLAN



SCALE: 1"=20' SHEET 1 OF 3 SHEETS STA. 08+98 TO STA. 16+00

F.A.U. RTE.	SECTION	COUNTY	TOTAL SHEETS	SHEET NO.
VAR.	2025-1060-TR	DISTR. WIDE	56	51A
CONTRACT NO. 62Y06				
ILLINOIS FED. AID PROJECT				

MODEL: Sheet 2
FILE NAME: \\s1191182 IDOT_208010.T01 Dixie Highway Storm Sewer CADD Sheets\DWG23_SHT Tree Removal.dwg

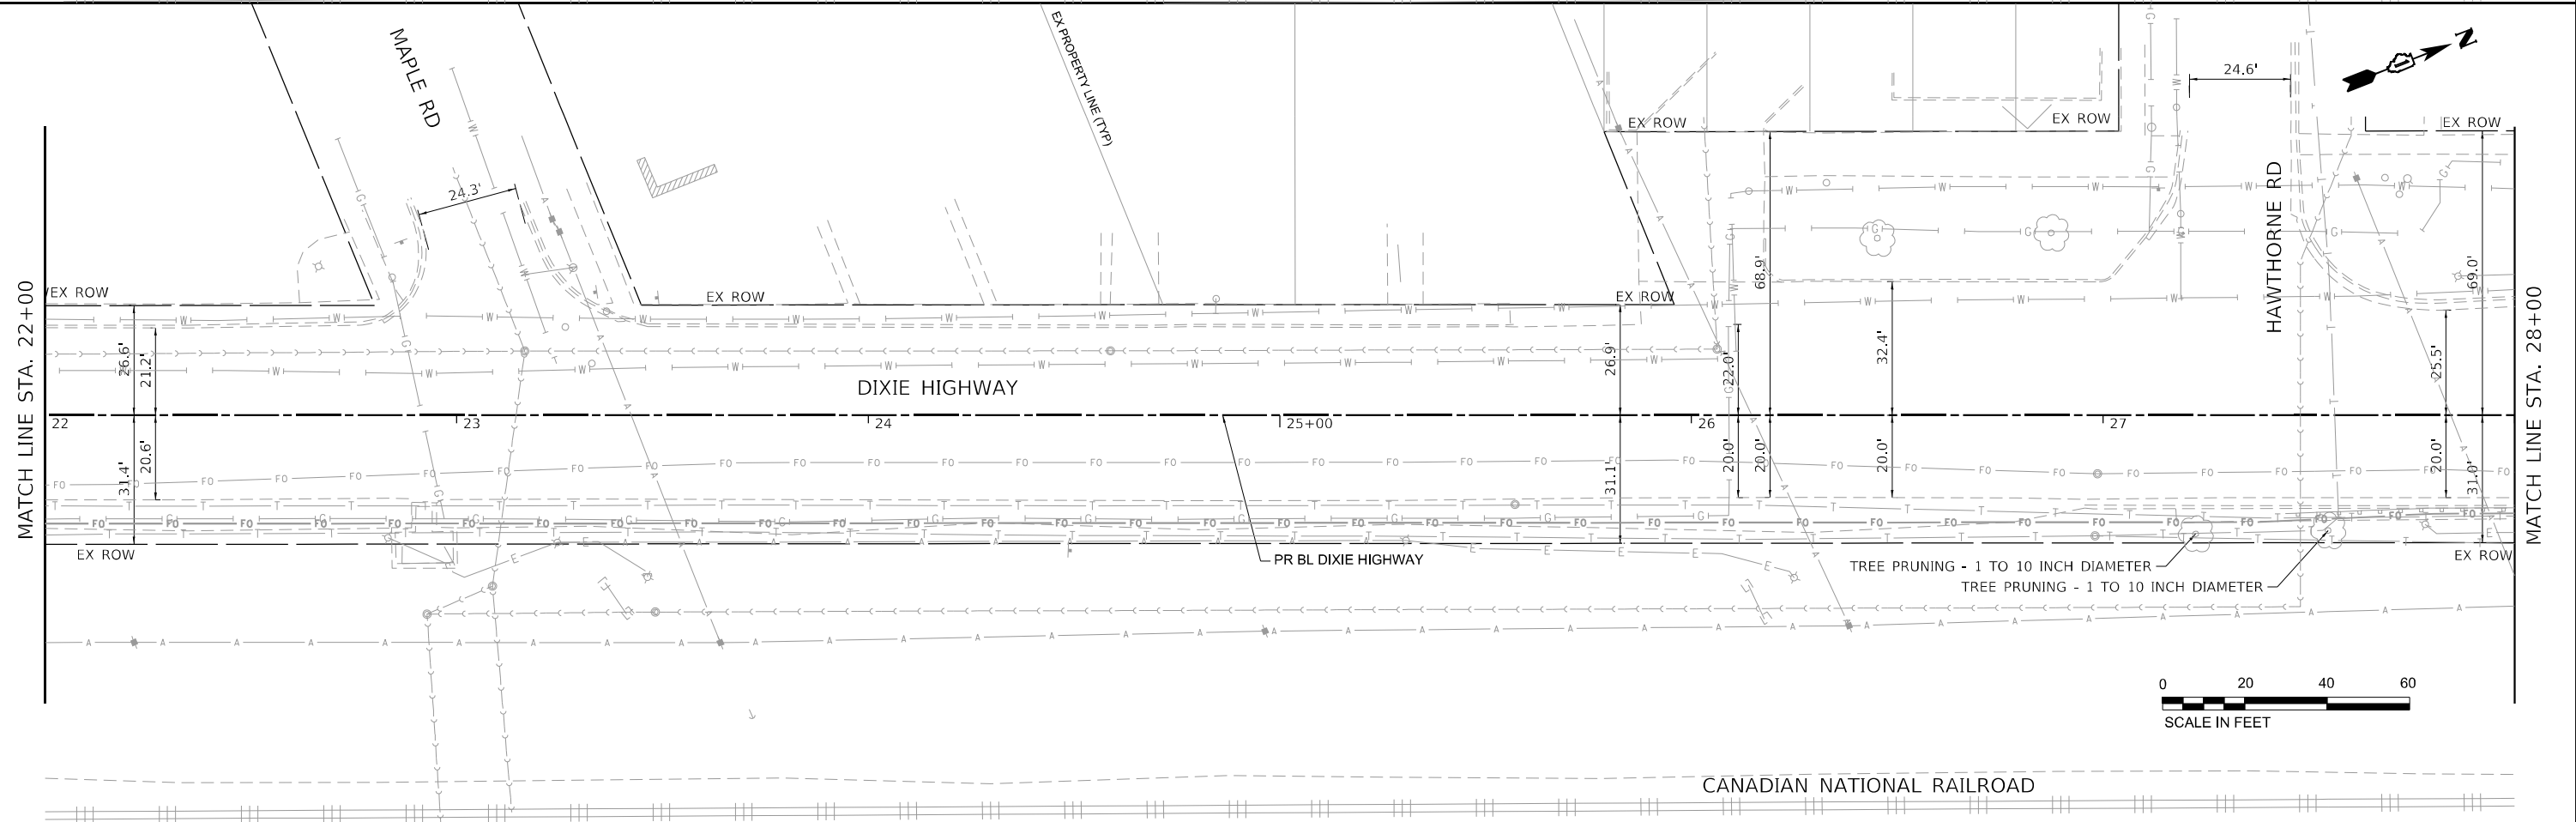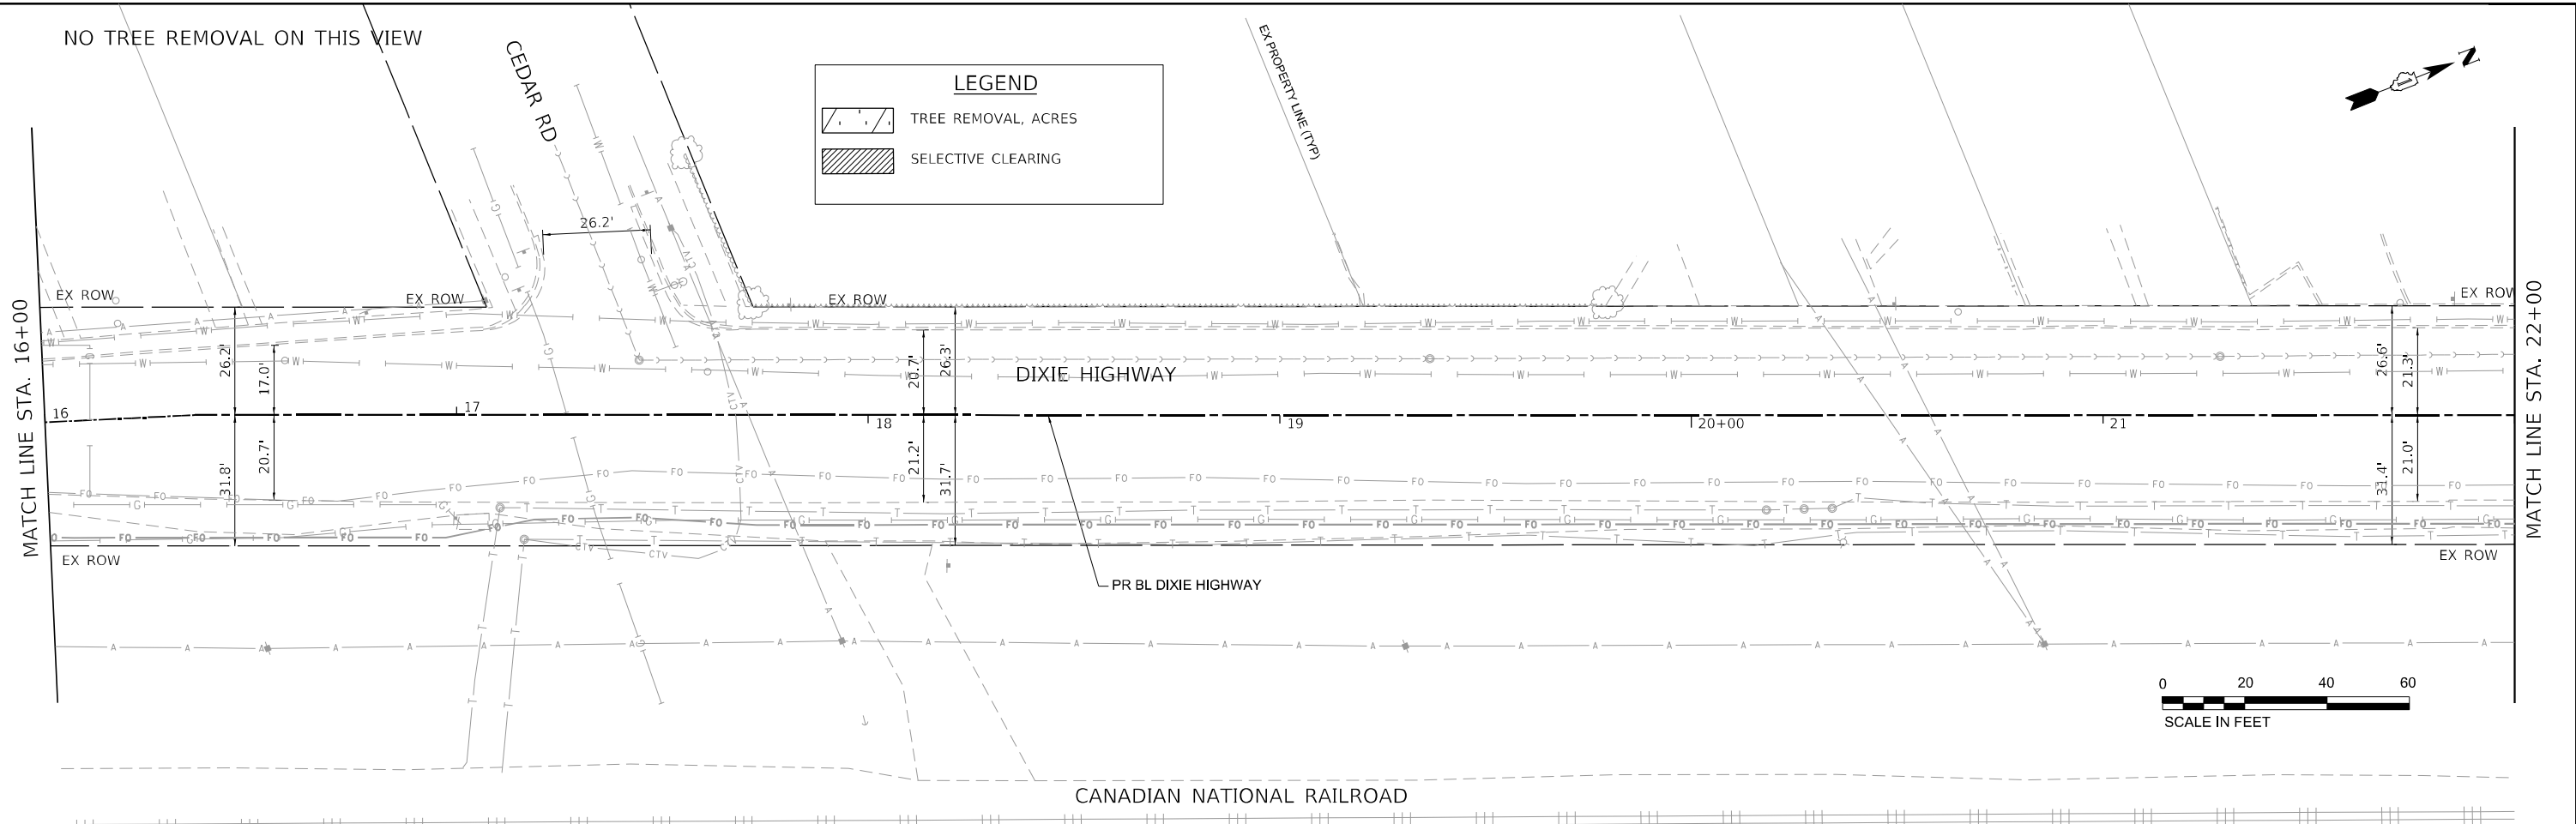

	BLA, Inc. ITASCA, ILLINOIS	USER NAME = jhesle	DESIGNED - JNH	REVISED -	STATE OF ILLINOIS DEPARTMENT OF TRANSPORTATION	DIXIE HIGHWAY TREE REMOVAL PLAN (LOC. 17)				F.A.U. RTE.	SECTION	COUNTY	TOTAL SHEETS	SHEET NO.
			DRAWN - JNH	REVISED -						VAR.	2025-1060-TR	DISTR. WIDE	56	51B
		PLOT SCALE = 40,0000' / in.	CHECKED - GJE	REVISED -						CONTRACT NO. 62Y06				
		PLOT DATE = 7/21/2025	DATE - 11/7/2024	REVISED -						ILLINOIS FED. AID PROJECT				
		SCALE: 1"=20'			SHEET 2 OF 3 SHEETS		STA. 16+00 TO STA. 28+00							

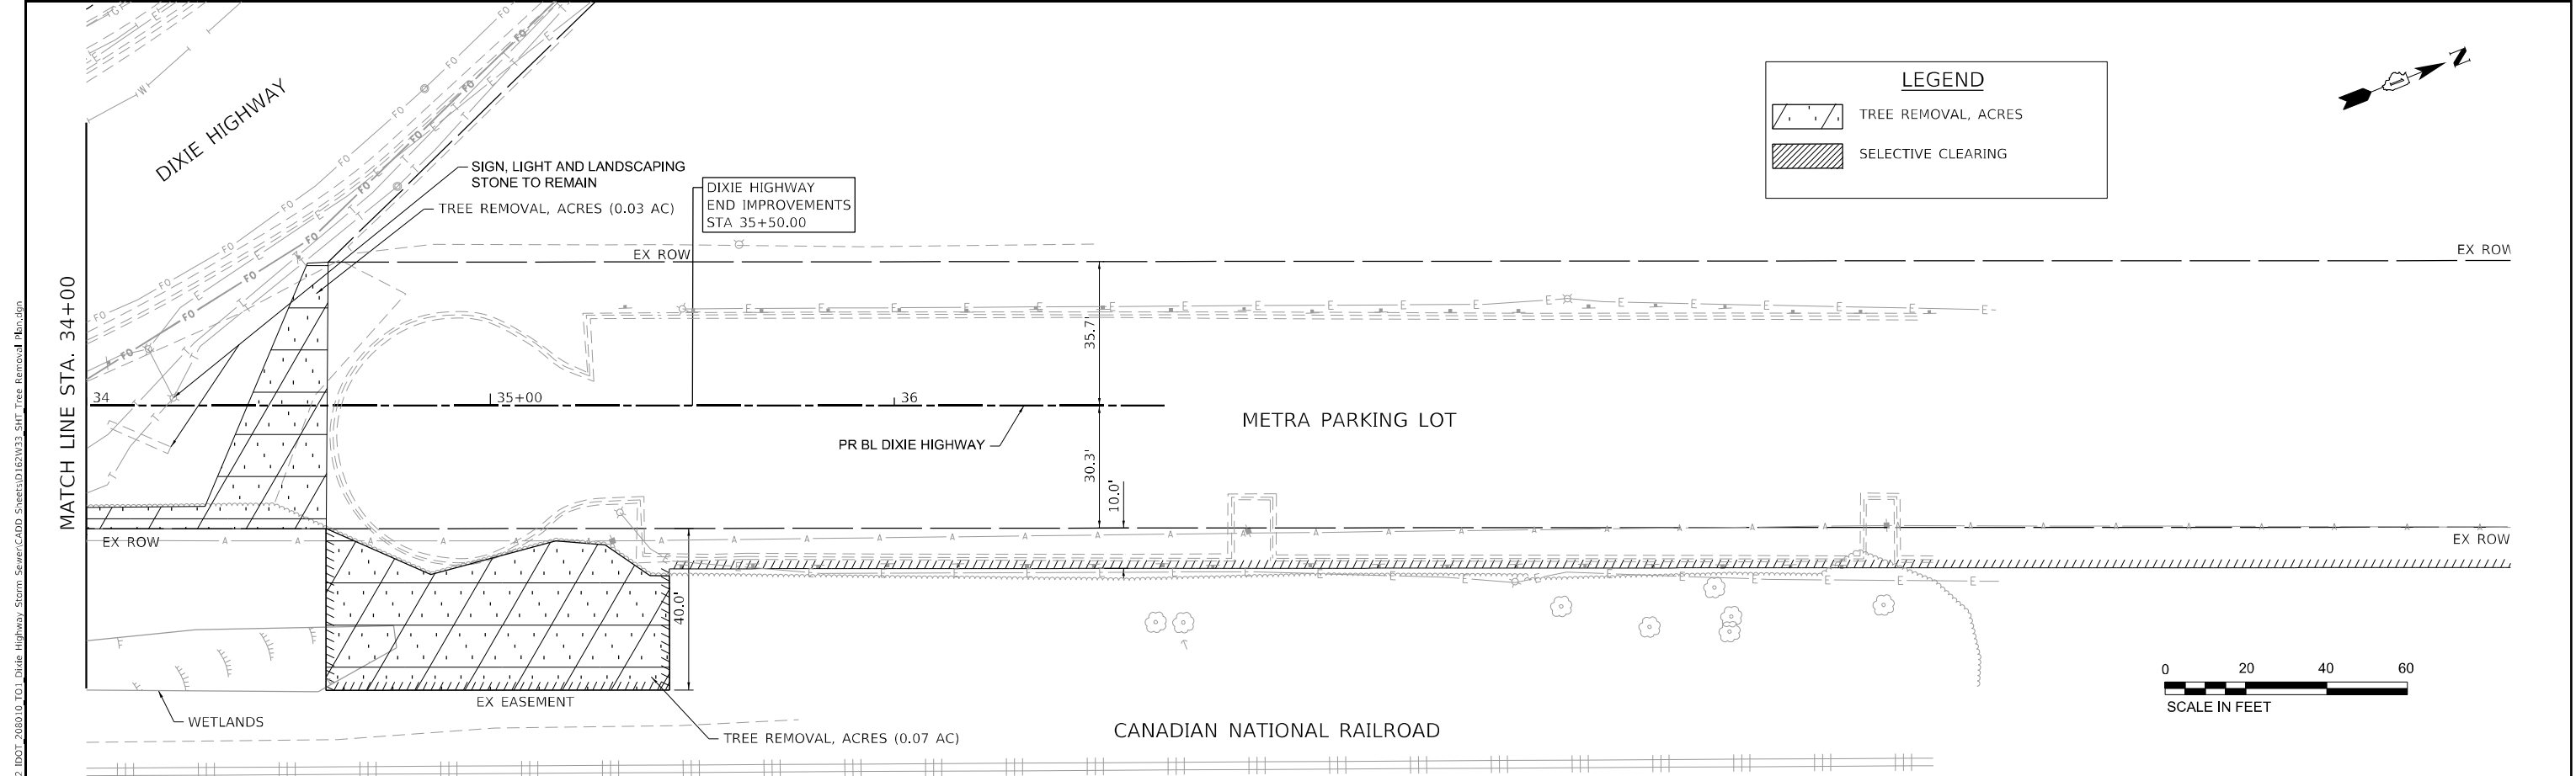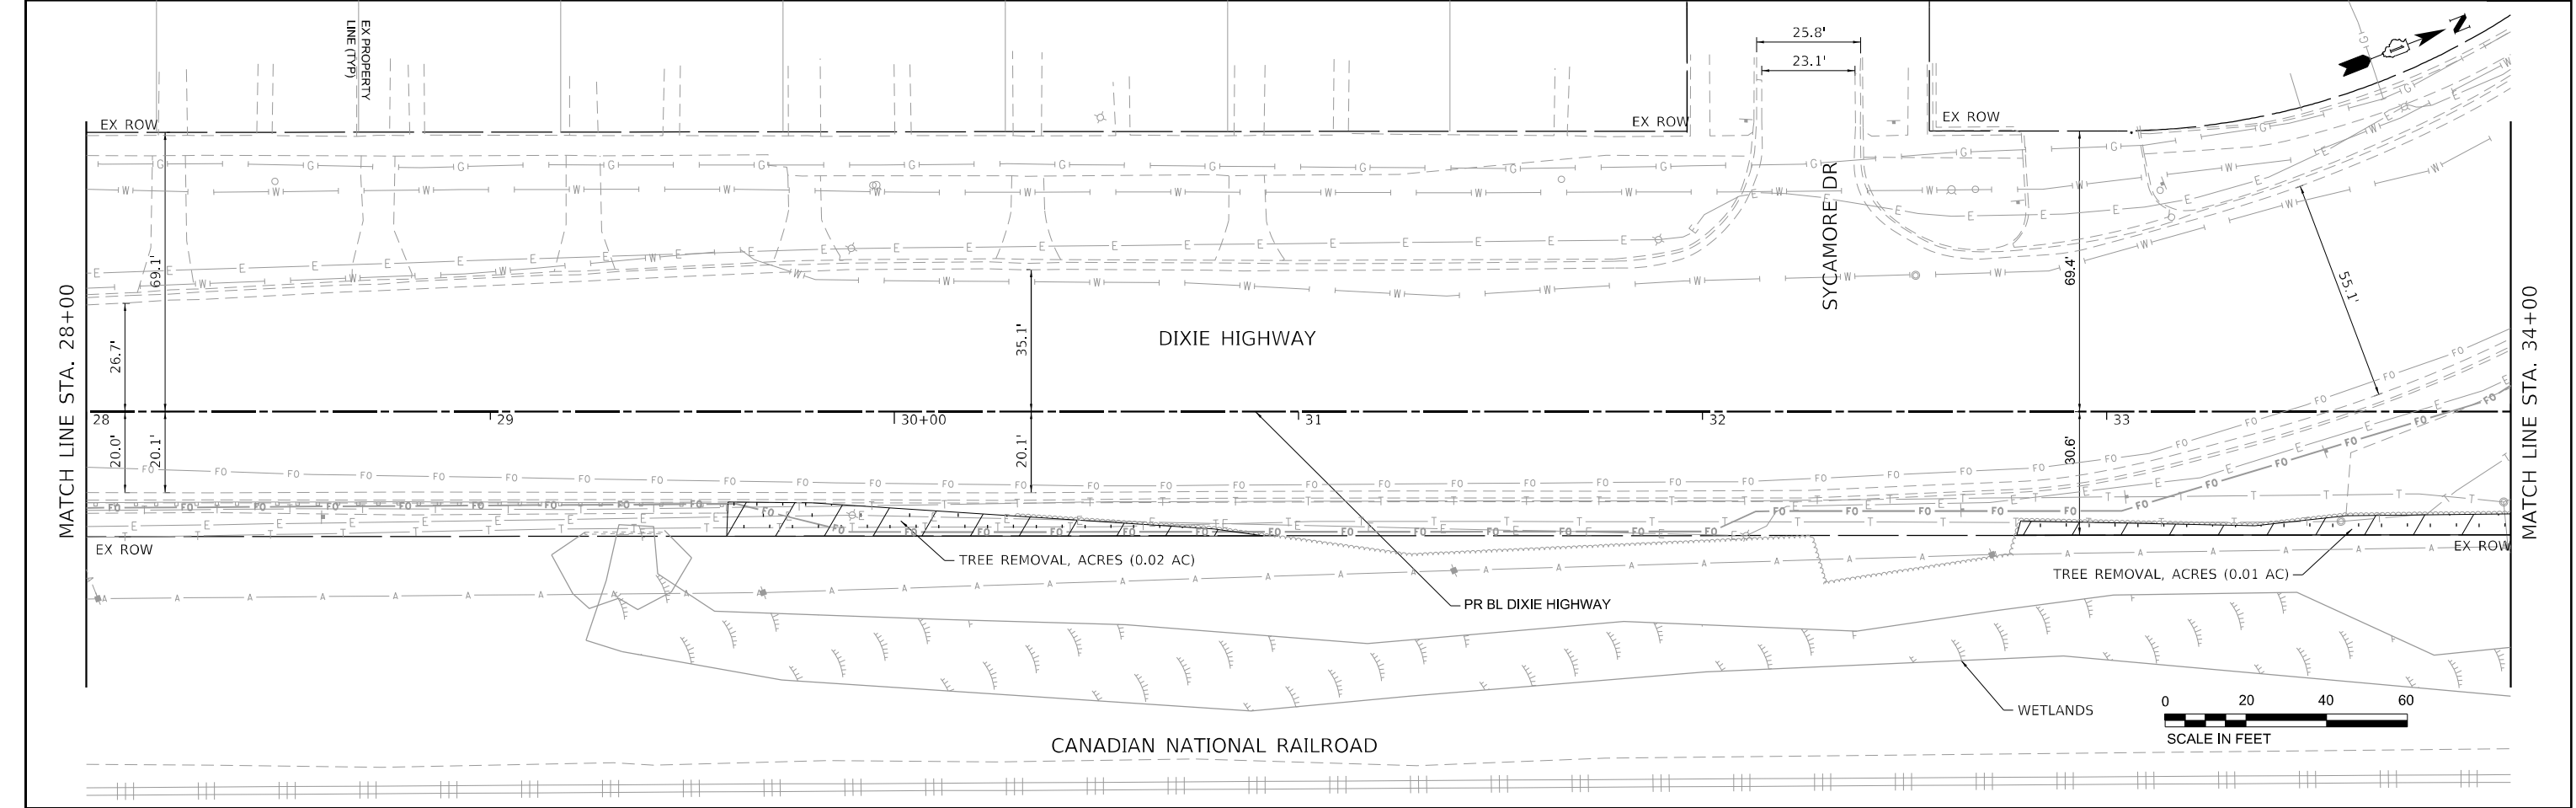


MODEL: Sheet 3
FILE: 1001182 IDOT 208010.T01 Dixie Highway Storm Sewer/CDD Sheets/D12W23_SHT Tree Removal.dgn

LEGEND


TREE REMOVAL, ACRES

SELECTIVE CLEARING

MODEL: Tree Exhibit (Sheet)
FILE NAME: J:\2024\6081W\10162\09\CA\DD Data\Sheet\082708-sh-Tree Exhibit.dgn

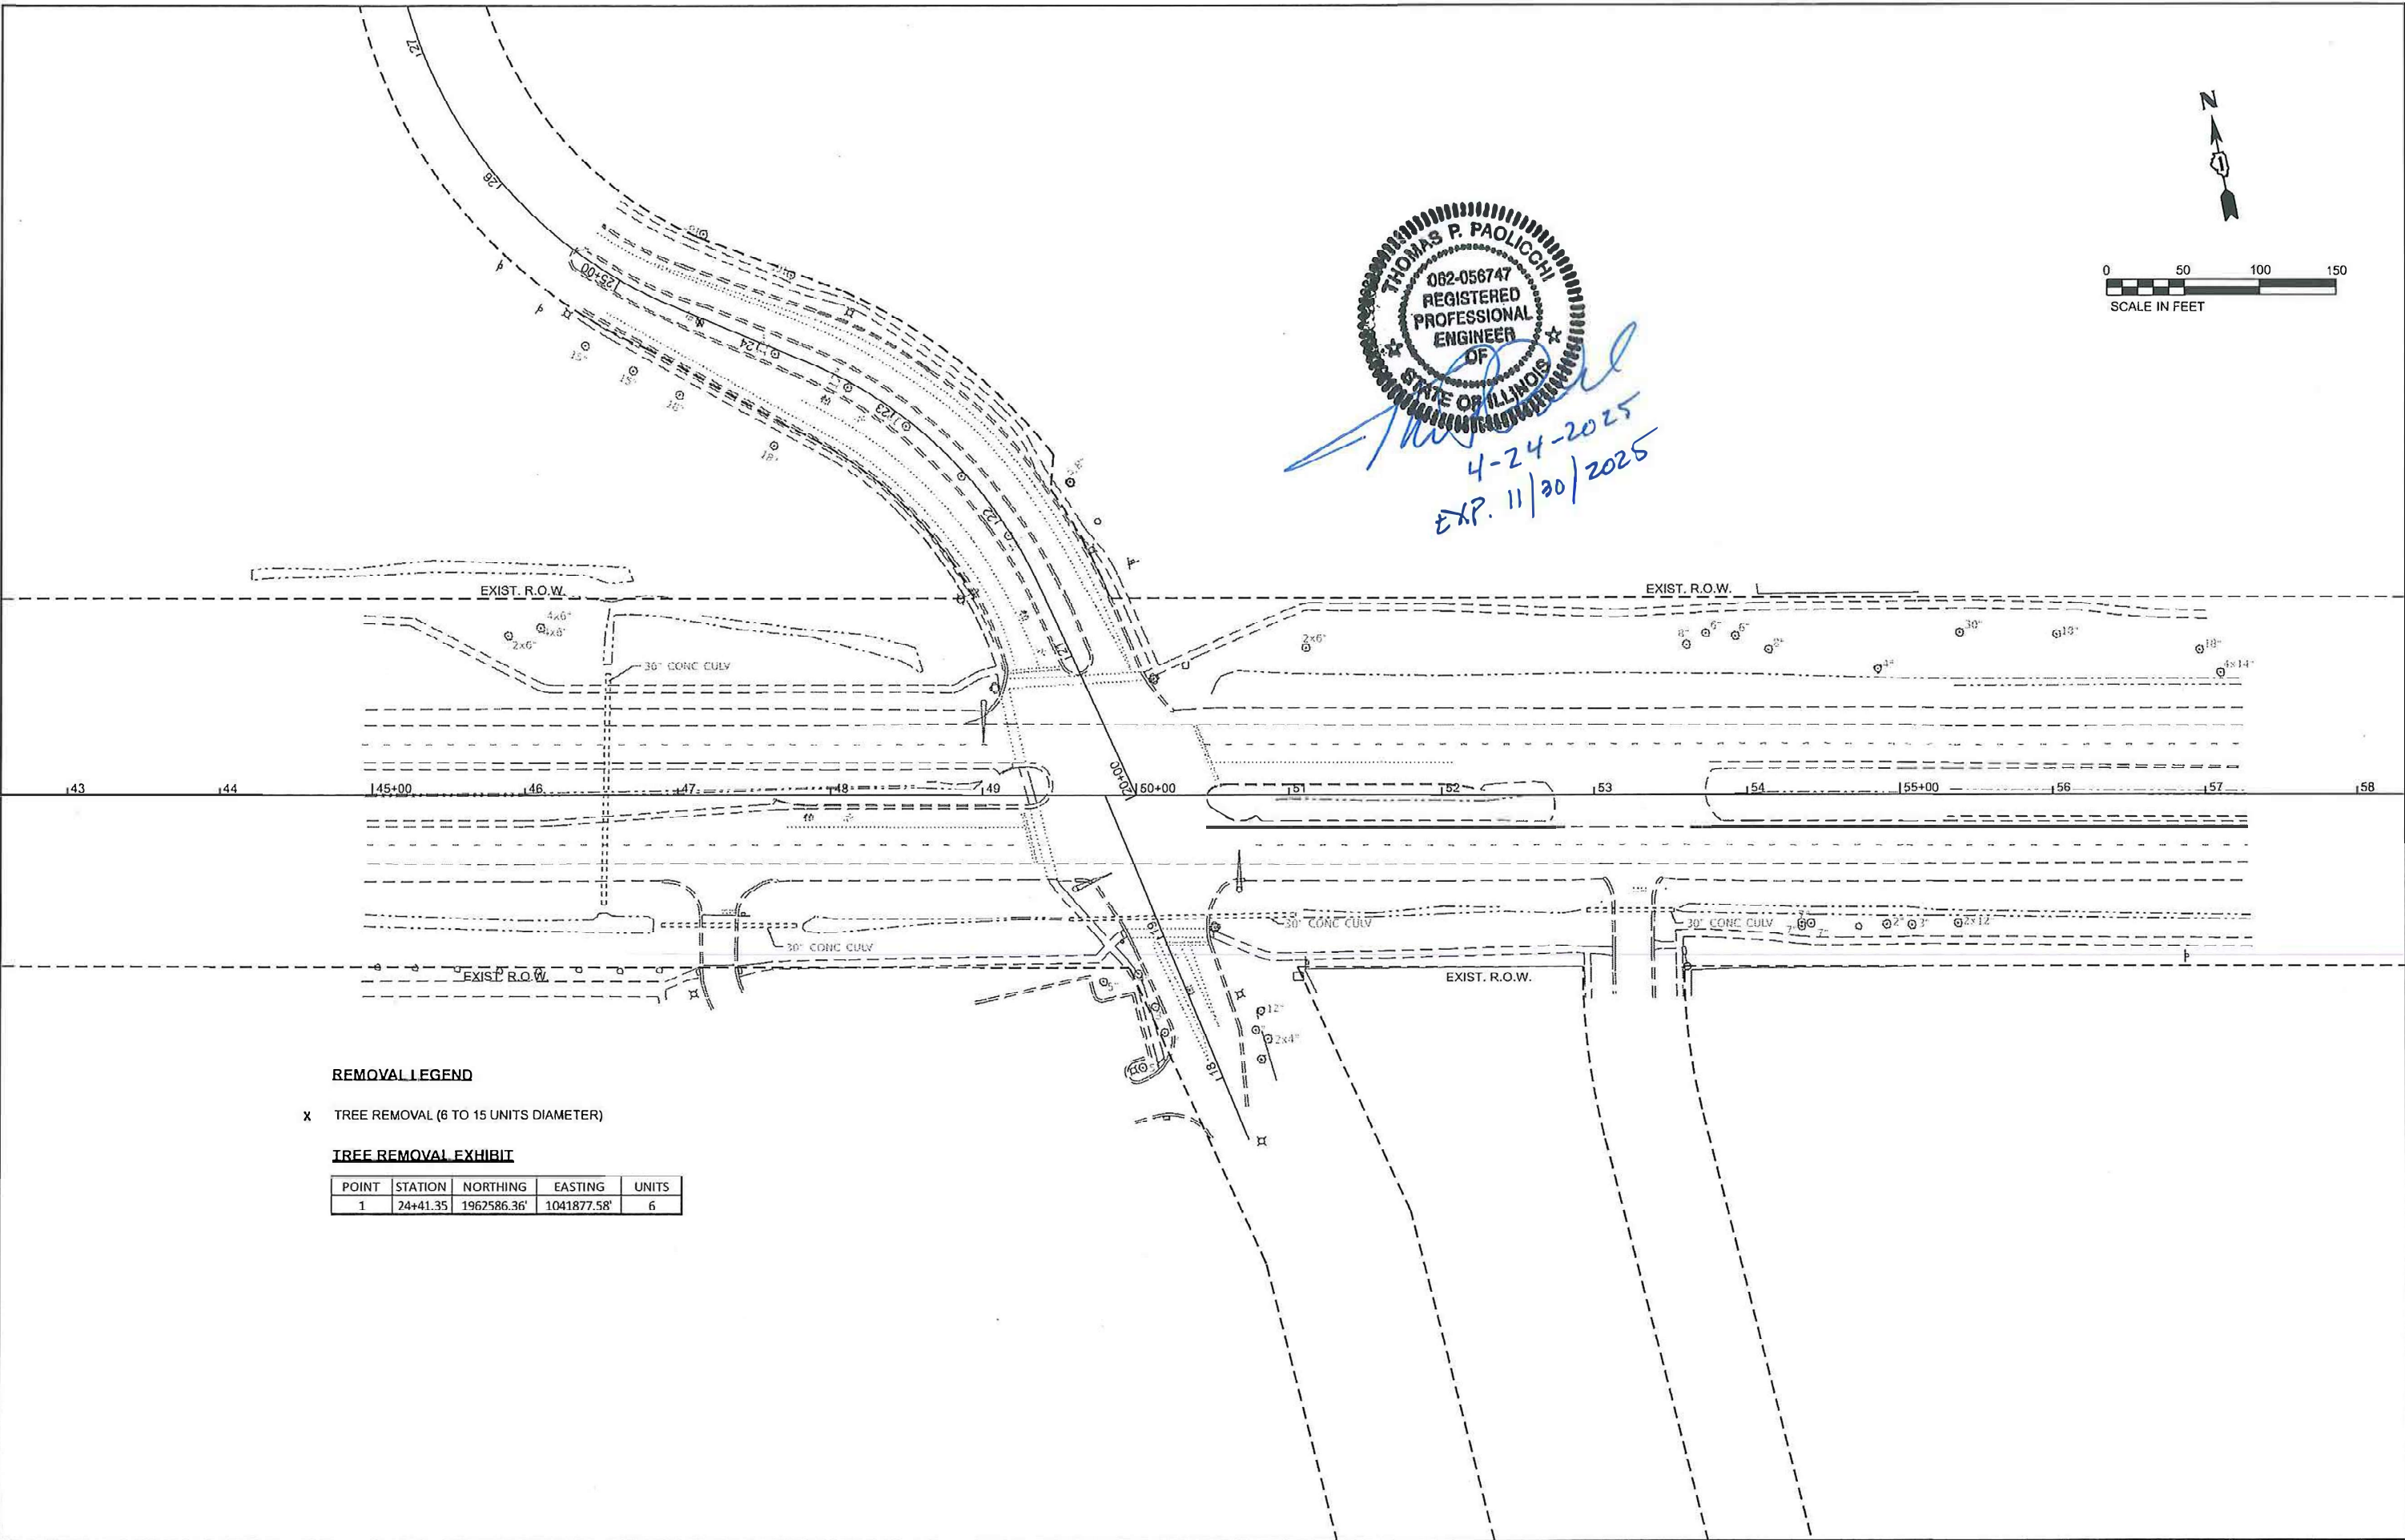

THOMAS P. PAOLICCHI
082-056747
REGISTERED
PROFESSIONAL
ENGINEER
OF
STATE OF ILLINOIS
4-24-2025
EXP. 11/30/2025

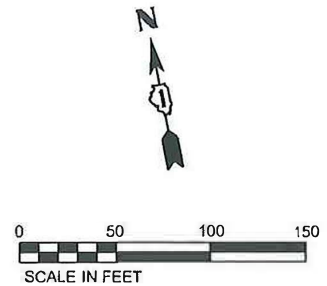

REMOVAL LEGEND

X TREE REMOVAL (6 TO 15 UNITS DIAMETER)

TREE REMOVAL EXHIBIT

POINT	STATION	NORTHING	EASTING	UNITS
1	24+41.35	1962586.36'	1041877.58'	6





USER NAME = aasyed	DESIGNED - CT	REVISED -
DRAWN - ABD	REVISOR -	
PLOT SCALE = \$SCALE\$	CHECKED - TPP	REVISED -
PLOT DATE = 4/24/2025	DATE - 04/23/2025	REVISED -

STATE OF ILLINOIS
DEPARTMENT OF TRANSPORTATION

IL ROUTE 72 (HIGGINS RD) AT HUNTINGTON BLVD
TREE REMOVAL EXHIBIT

SCALE: 1"=50' SHEET 1 OF 1 SHEETS STA. TO STA.

F.A.P. RTE.	SECTION	COUNTY	TOTAL SHEETS	SHEET NO.
341	2025-1060-TR	DISTRICT WIDE	46	51D
CONTRACT NO. 62Y06				
ILLINOIS FED. AID PROJECT				

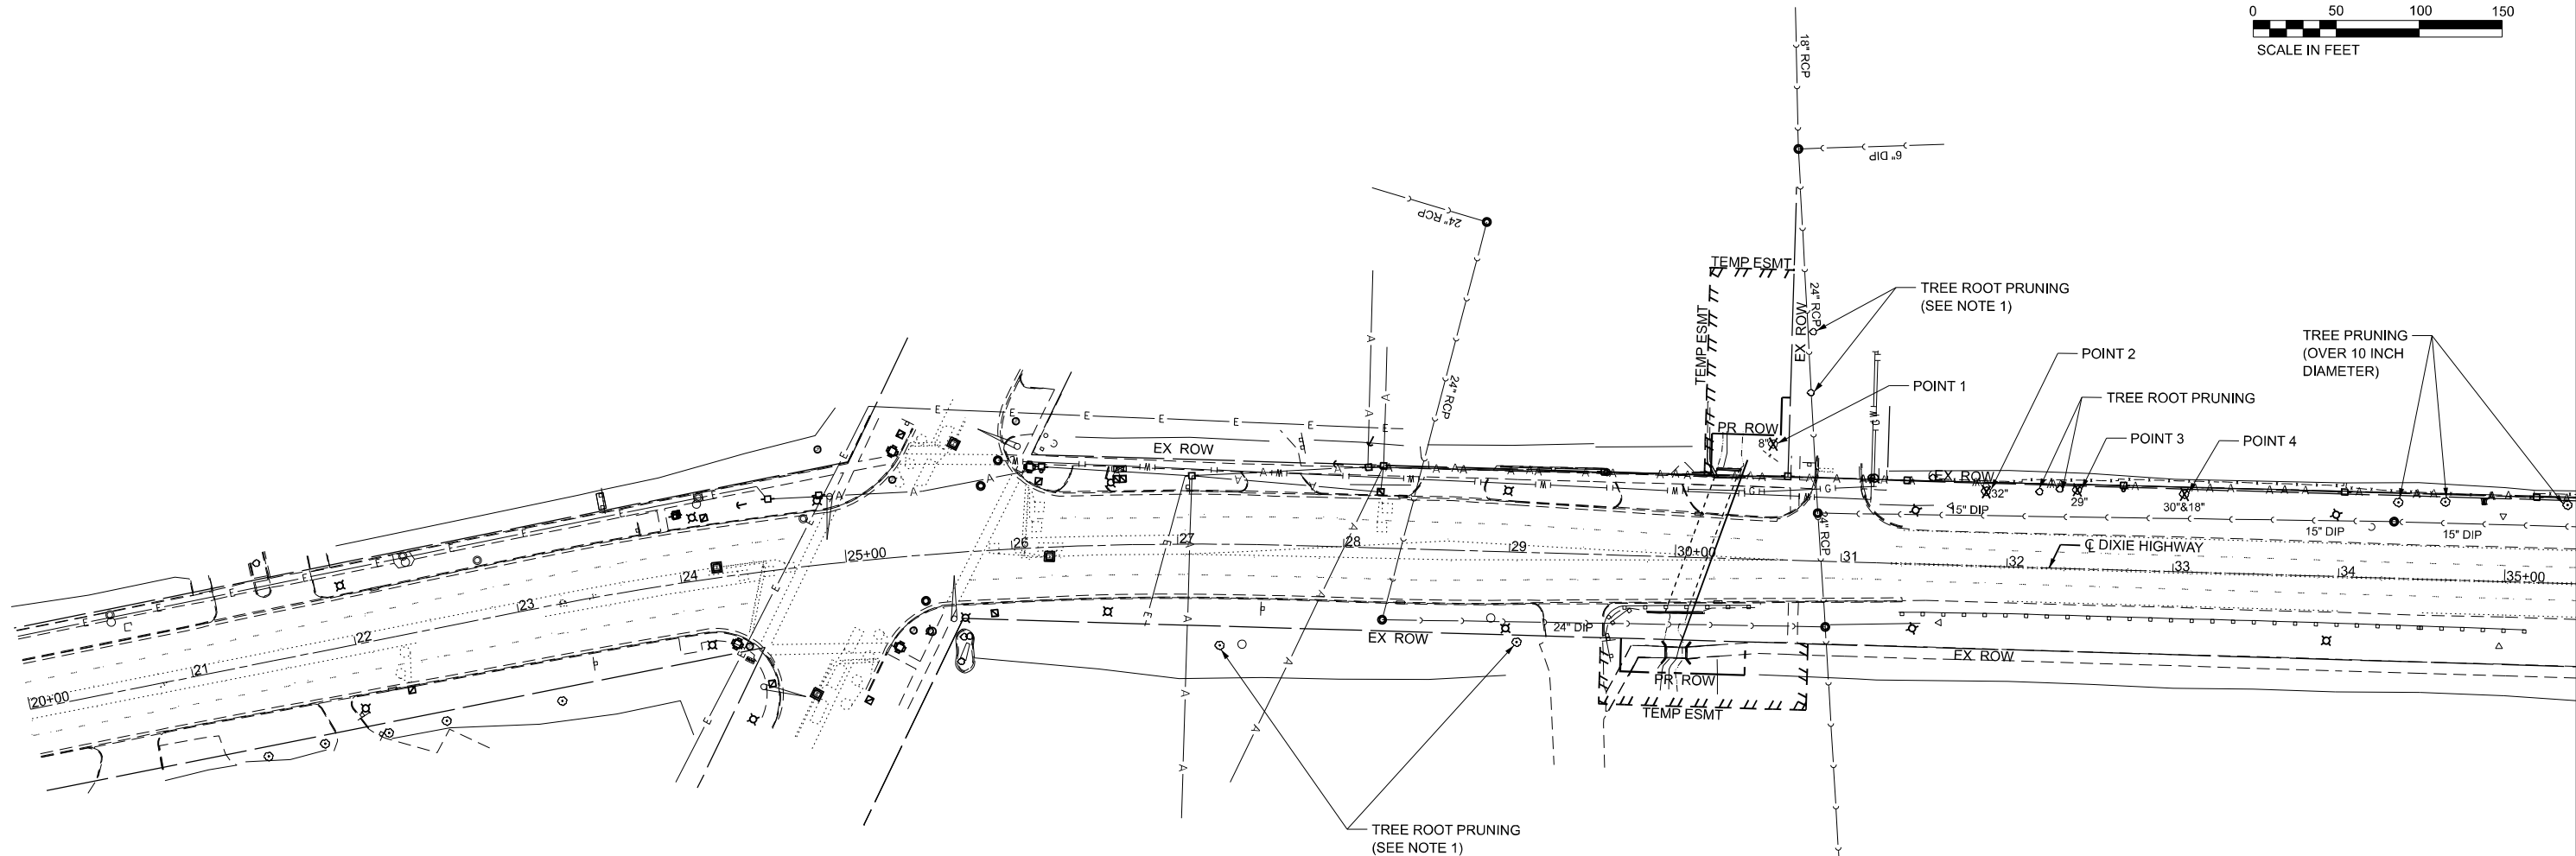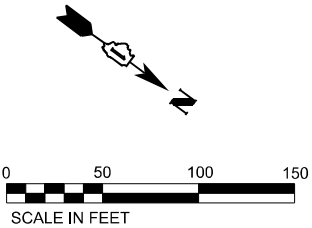

TREE REMOVAL & PRUNING SCHEDULE

POINT	STATION	NORTHING	EASTING	TREE REMOVAL (6 TO 15 UNITS DIAMETER)	TREE REMOVAL (OVER 15 UNITS DIAMETER)	TREE ROOT PRUNING	TREE PRUNING (OVER 10 INCH DIAMETER)
				UNIT	UNIT	EACH	EACH
1	30+56.87	1766450.282'	1172403.645'	8			
2	31+86.02	1766577.600'	1172370.822'		32		
3	32+40.91	1766626.250'	1172345.297'		29		
4	33+05.56	1766684.925'	1172318.303'		48		
	27+25.84	1766207.996'	1172663.031'			1	
	29+05.98	1766366.608'	1172580.192'			1	
	30+78.76	1766456.609'	1172365.924'			1	
	30+79.11	1766441.242'	1172332.524'			1	
	32+18.18	1766606.515'	1172356.712'			1	
	32+30.37	1766616.669'	1172349.777'			1	
	34+37.71	1766802.274'	1172264.336'				1
	34+63.10	1766827.433'	1172251.222'				1
	35+36.63	1766893.891'	1172219.573'				1
			TOTAL	8	109	6	3

- NOTES:
1. TREE ROOT PRUNING TO BE USED AT THE DISCRETION OF THE ENGINEER.

LEGEND

X TREE REMOVAL



(LOC. 19)

MODEL: Tree Exhibit [Sheet]
FILE NAME: J:\2022\6041-17\10162184\CADD Data\Sheets\162184-eh-Tree Removal Exhibit.dgn




USER NAME = galsailani	DESIGNED - GA	REVISED -
	DRAWN - GA	REVISED -
PLOT SCALE = \$SCALE\$	CHECKED - CT	REVISED -
PLOT DATE = 7/31/2025	DATE - 08/01/2025	REVISED -

STATE OF ILLINOIS
DEPARTMENT OF TRANSPORTATION

DIXIE HIGHWAY OVER THORN CREEK TRIBUTARY
TREE REMOVAL EXHIBIT


SCALE: 1"=50' SHEET 1 OF 1 SHEETS STA. TO STA.

F.A. RTE.	SECTION	COUNTY	TOTAL SHEETS	SHEET NO.
VAR	2025-1060-TR	DISTRICT WIDE	56	51E
CONTRACT NO. 62Y06				
ILLINOIS FED. AID PROJECT				

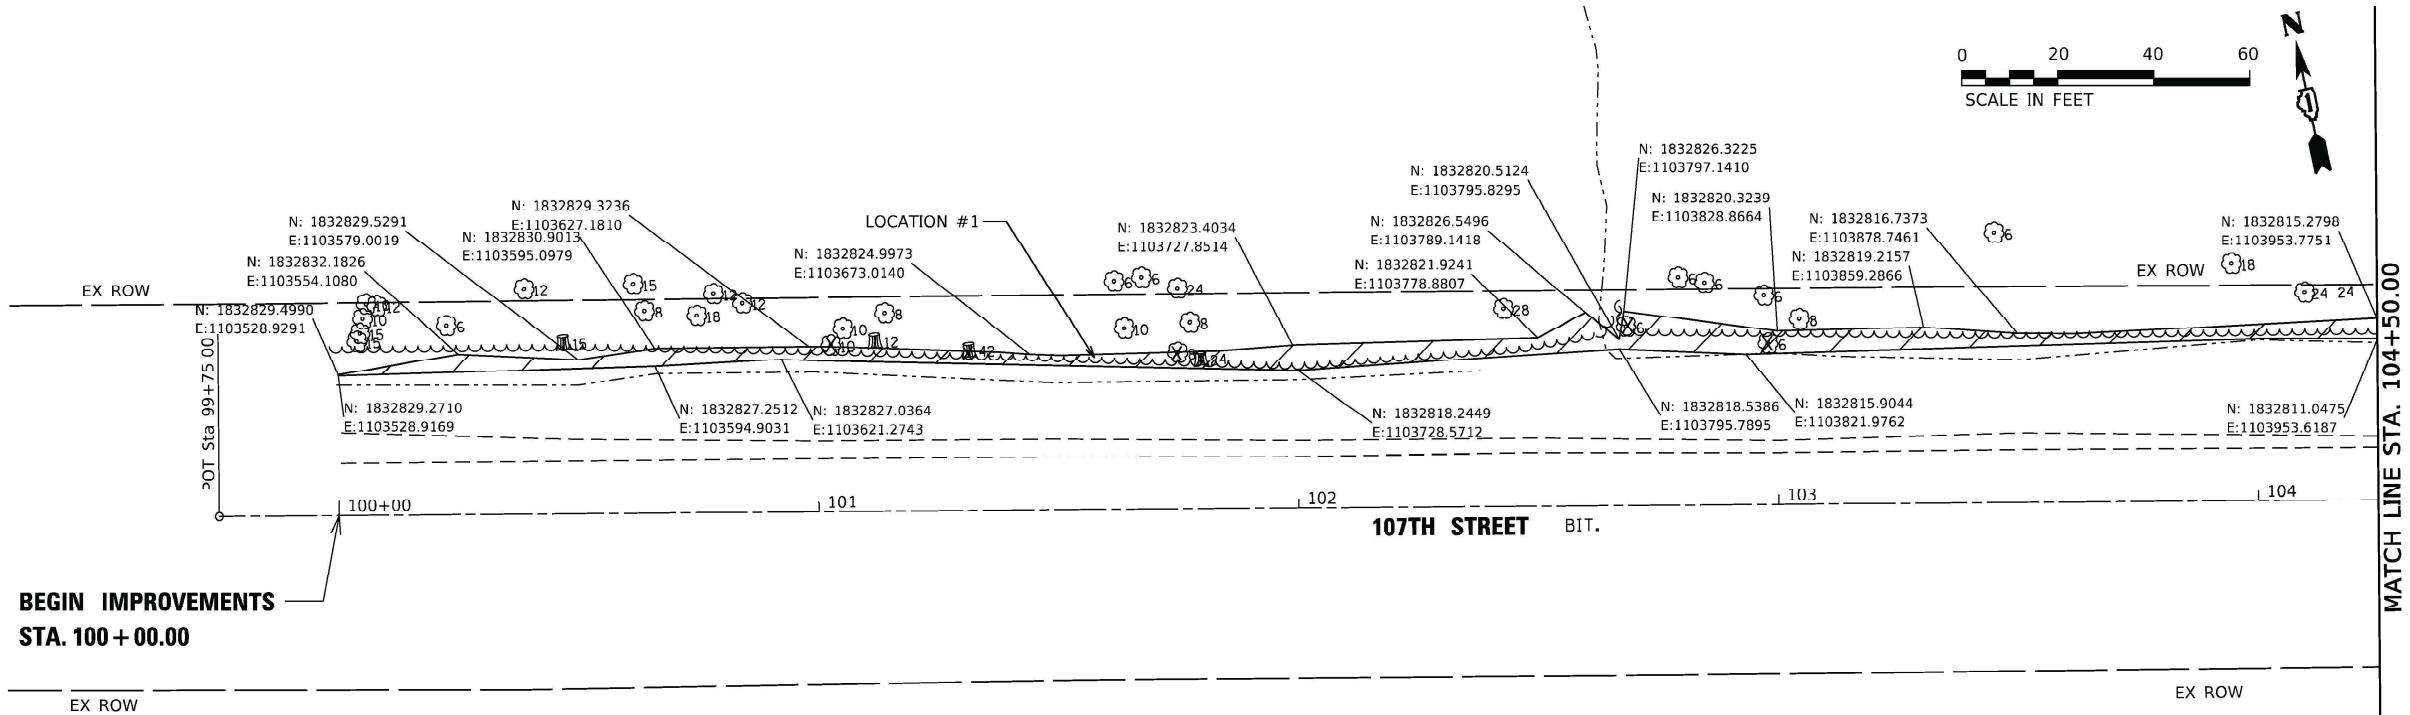

BEGIN IMPROVEMENTS
STA. 100 + 00.00

MATCH LINE STA. 104+50.00

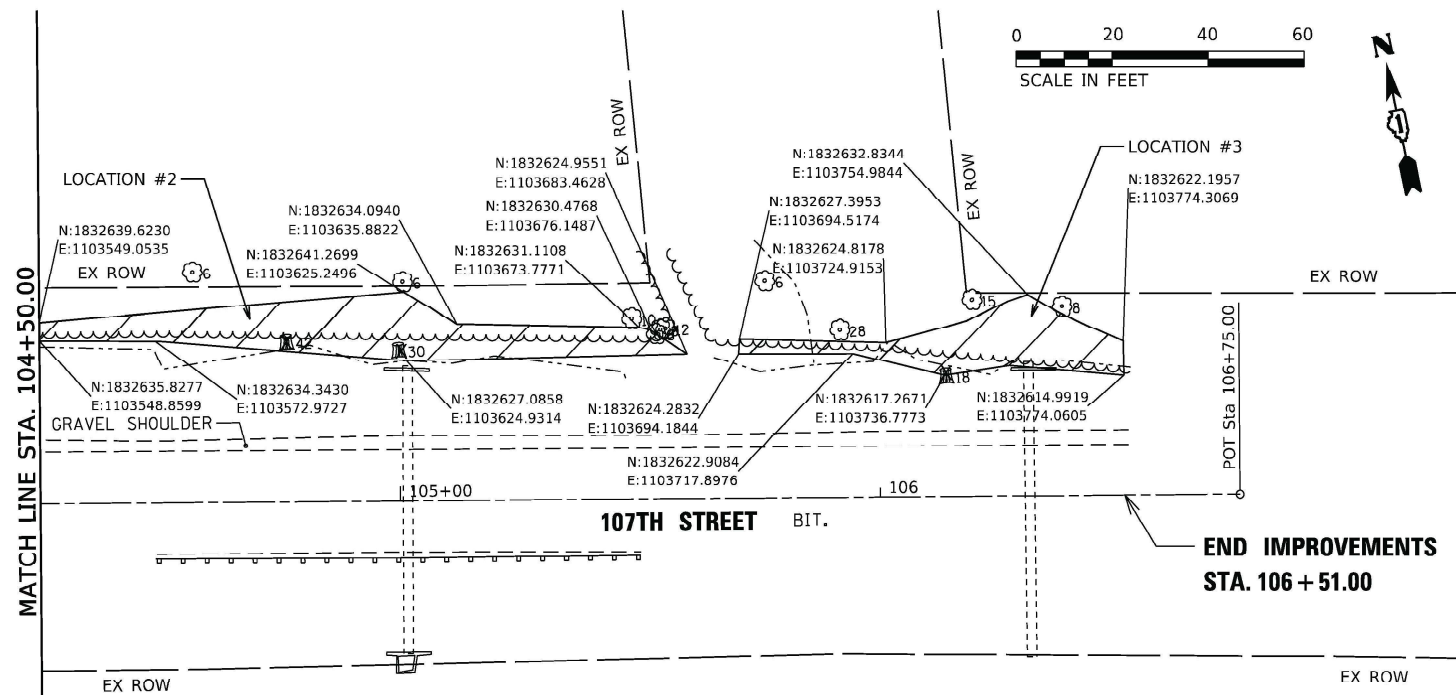


END IMPROVEMENTS
STA. 106 + 51.00





REMOVAL LEGEND

- X TREE REMOVAL
- SELECTIVE CLEARING



(LOCATION 22)

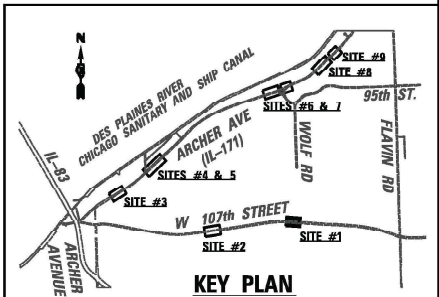

	USER NAME = USKE715271	DESIGNED - VD	REVISED  8/12/25 A.A	STATE OF ILLINOIS DEPARTMENT OF TRANSPORTATION	SITE #1 IL RTE 171 TREE REMOVAL PLANS				F.A. RTE.	SECTION	COUNTY	TOTAL SHEETS	SHEET NO.
		DRAWN - VD	REVISED -						VAR	2025-1060-TR	VARIOUS	56	511
	PLOT SCALE = 40,000' / in.	CHECKED - KE	REVISED -						CONTRACT NO. 62Y06				
	PLOT DATE = 8/12/2025	DATE - 8/11/2025	REVISED -		SCALE: 1"=20'		SHEET 3 OF 7 SHEETS	STA. 99+75.00 TO STA. 106+75.00	ILLINOIS FED. AID PROJECT				

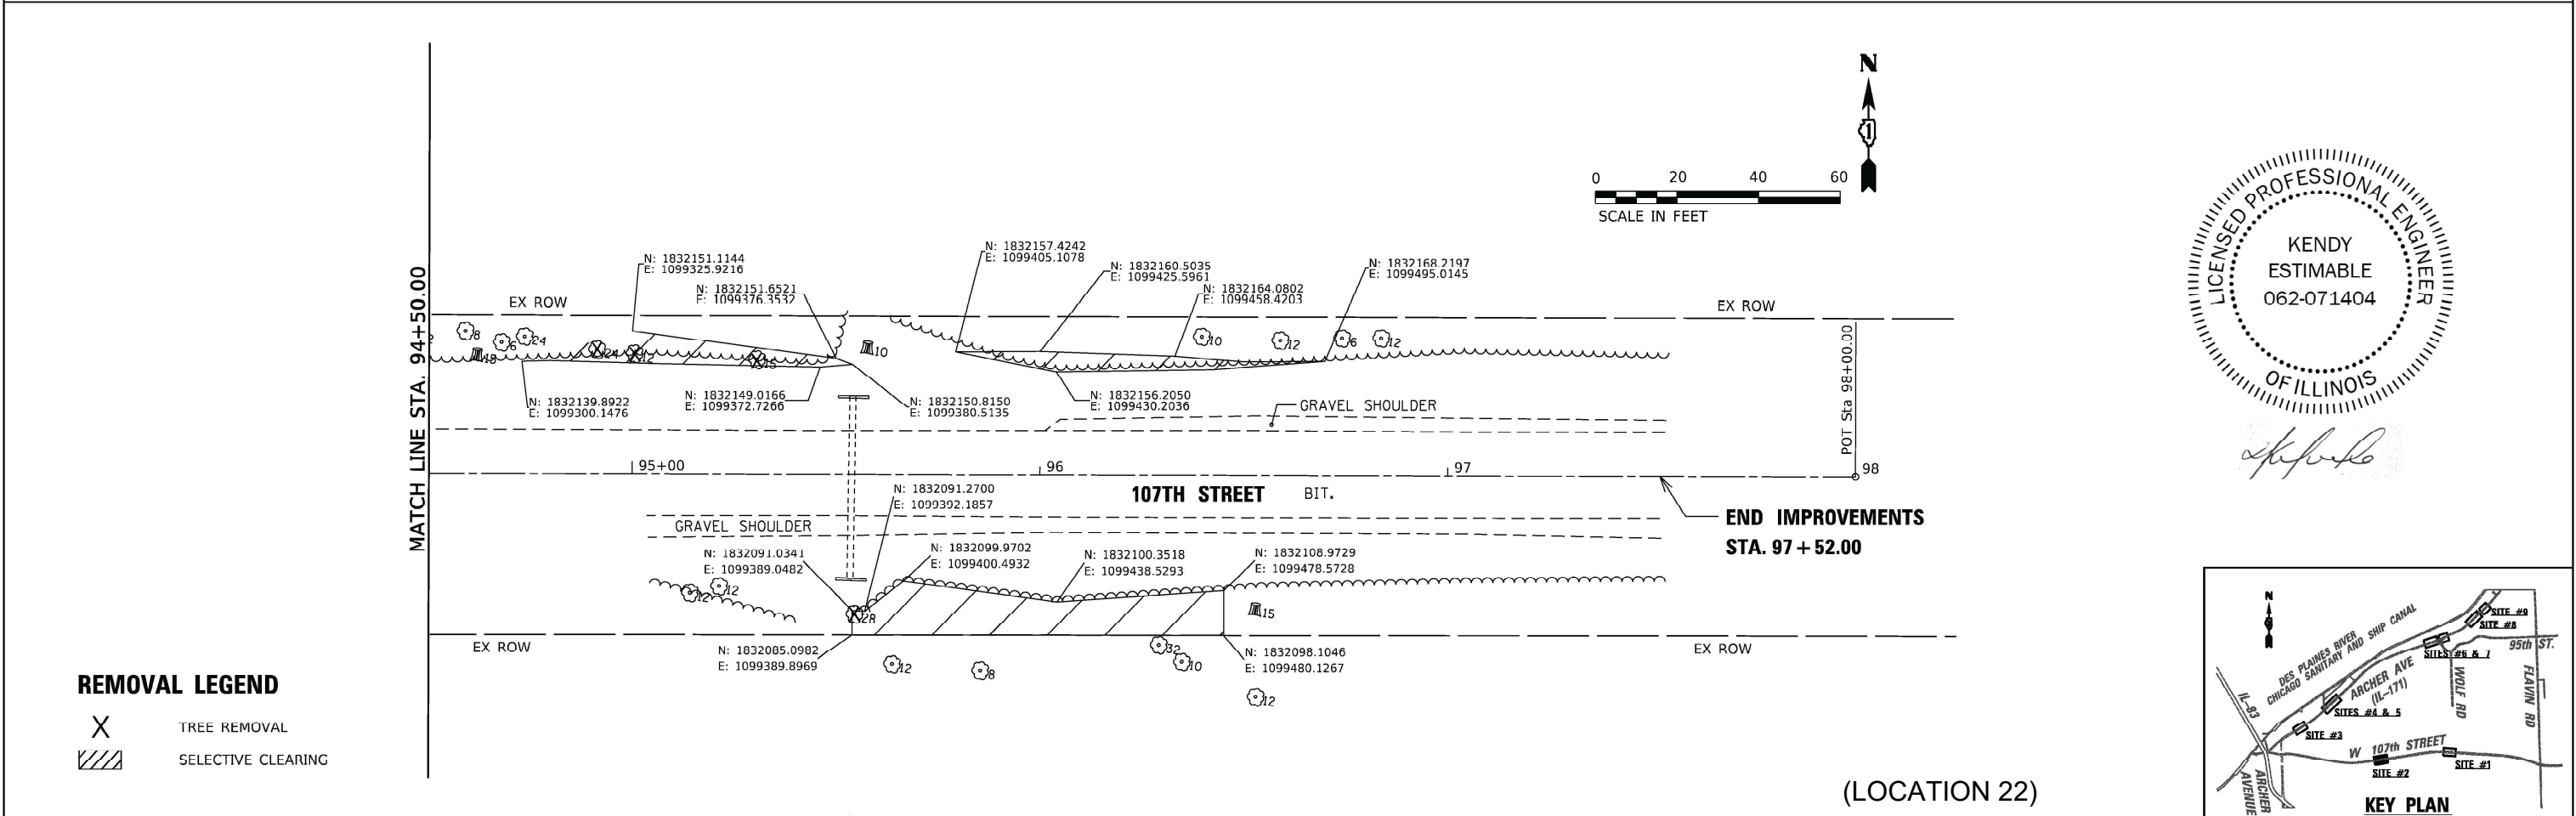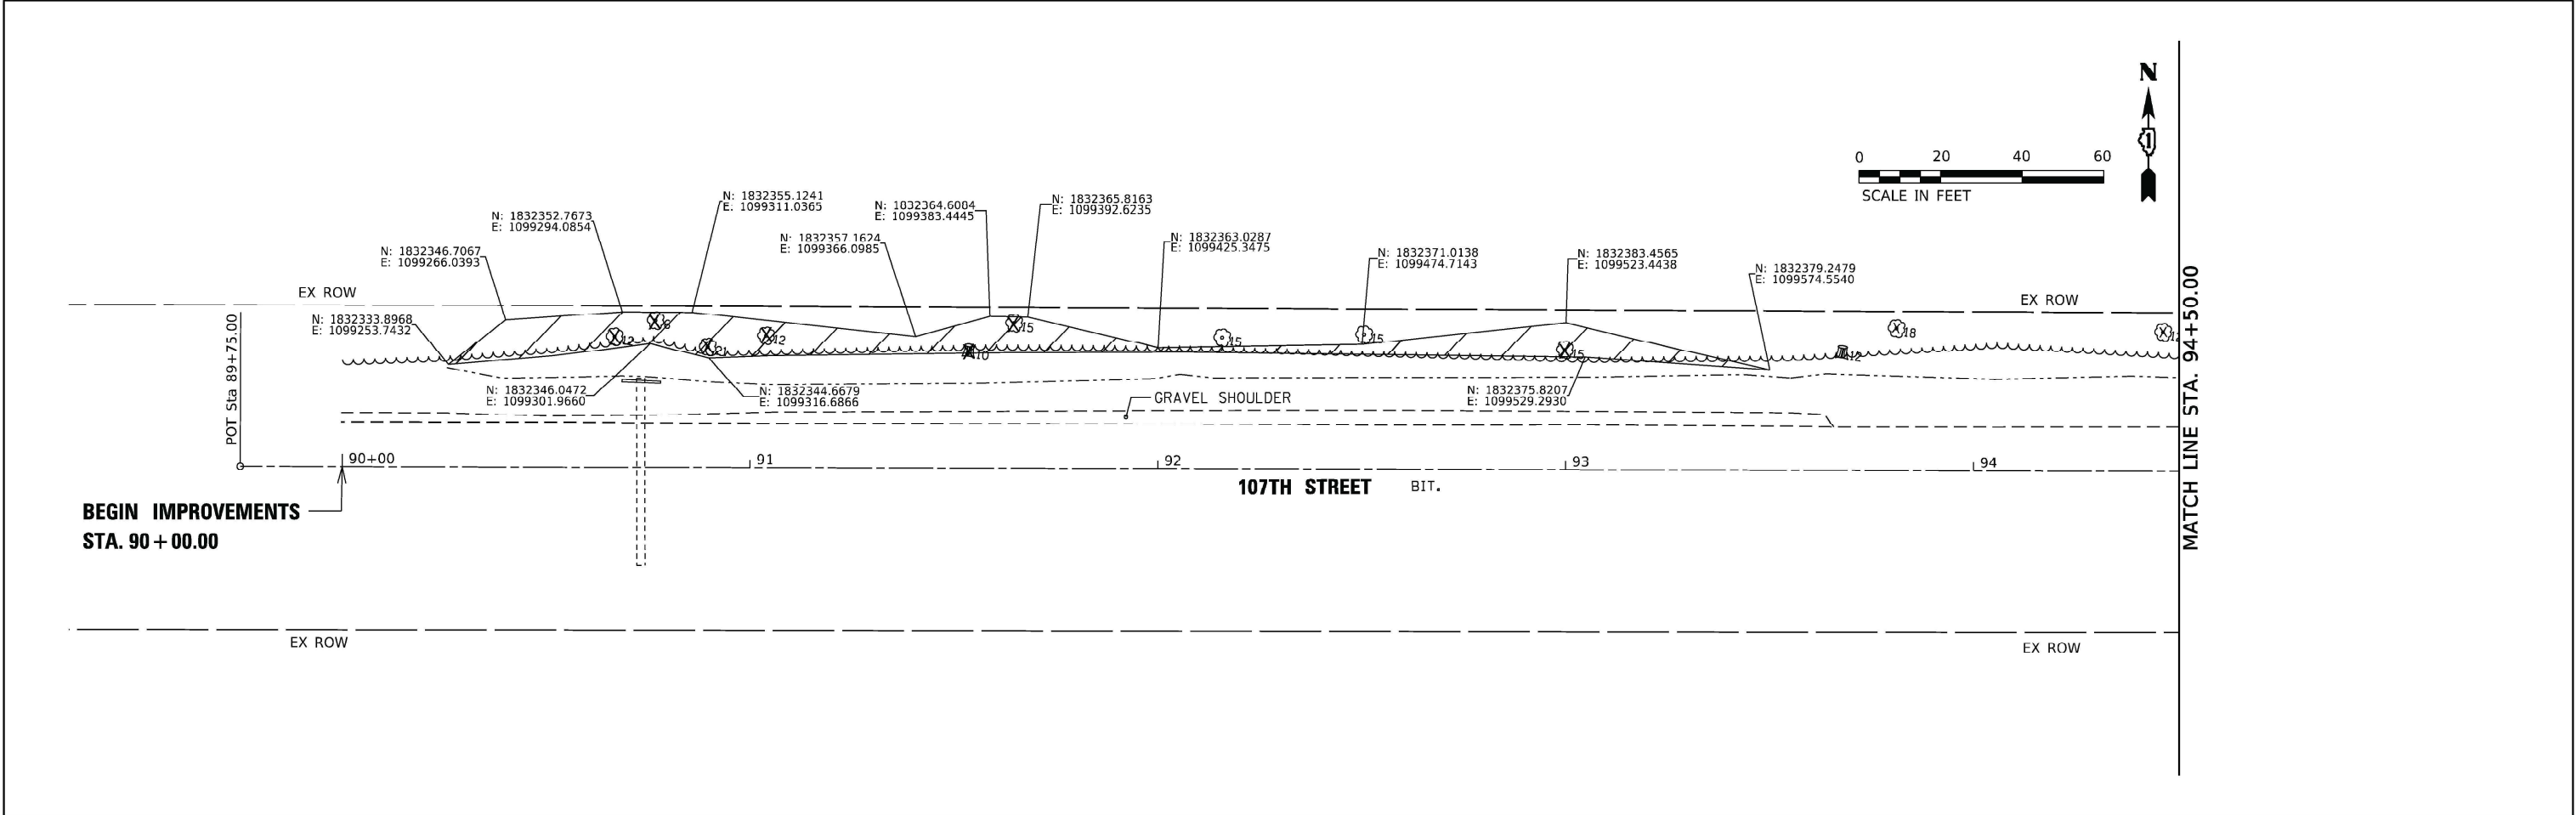


	USER NAME = USKE715271		DESIGNED - VD	REVISED 8/12/25 A.A	STATE OF ILLINOIS DEPARTMENT OF TRANSPORTATION	SITE #2 107TH STREET TREE REMOVAL PLANS	F.A. RTE.		SECTION	COUNTY	TOTAL SHEETS	SHEET NO.
	DRAWN - VD		CHECKED - KE	REVISED -					VAR	2025-1060-TR	VARIOUS	56 511
	PLOT SCALE = 40.0000' / in.		DATE - 8/11/2025	REVISED -			SCALE: 1"=20'		SHEET 2	OF 7 SHEETS	STA. 89+75.00	TO STA. 98+00.00
	PLOT DATE = 8/12/2025								ILLINOIS FED. AID PROJECT			

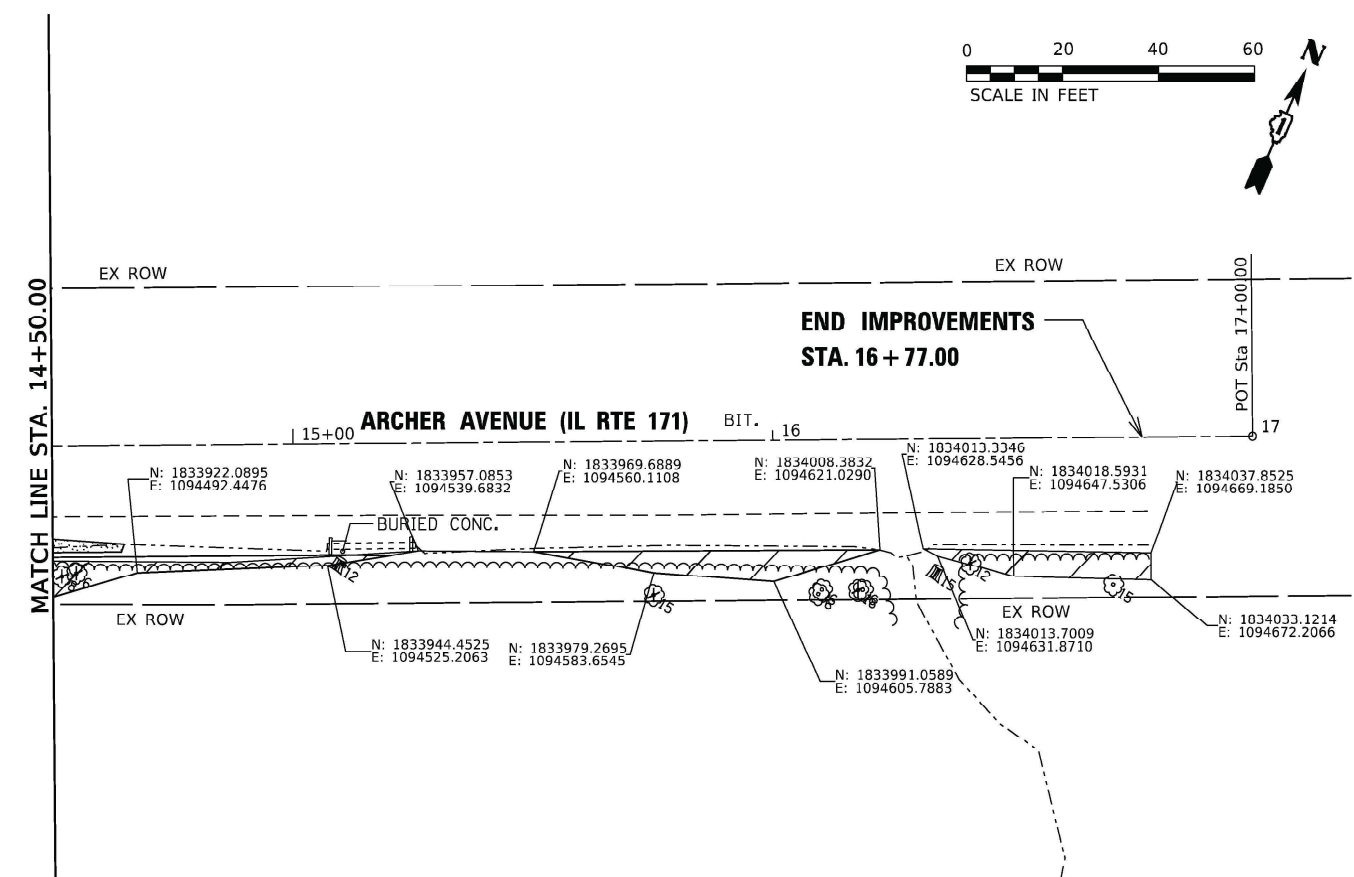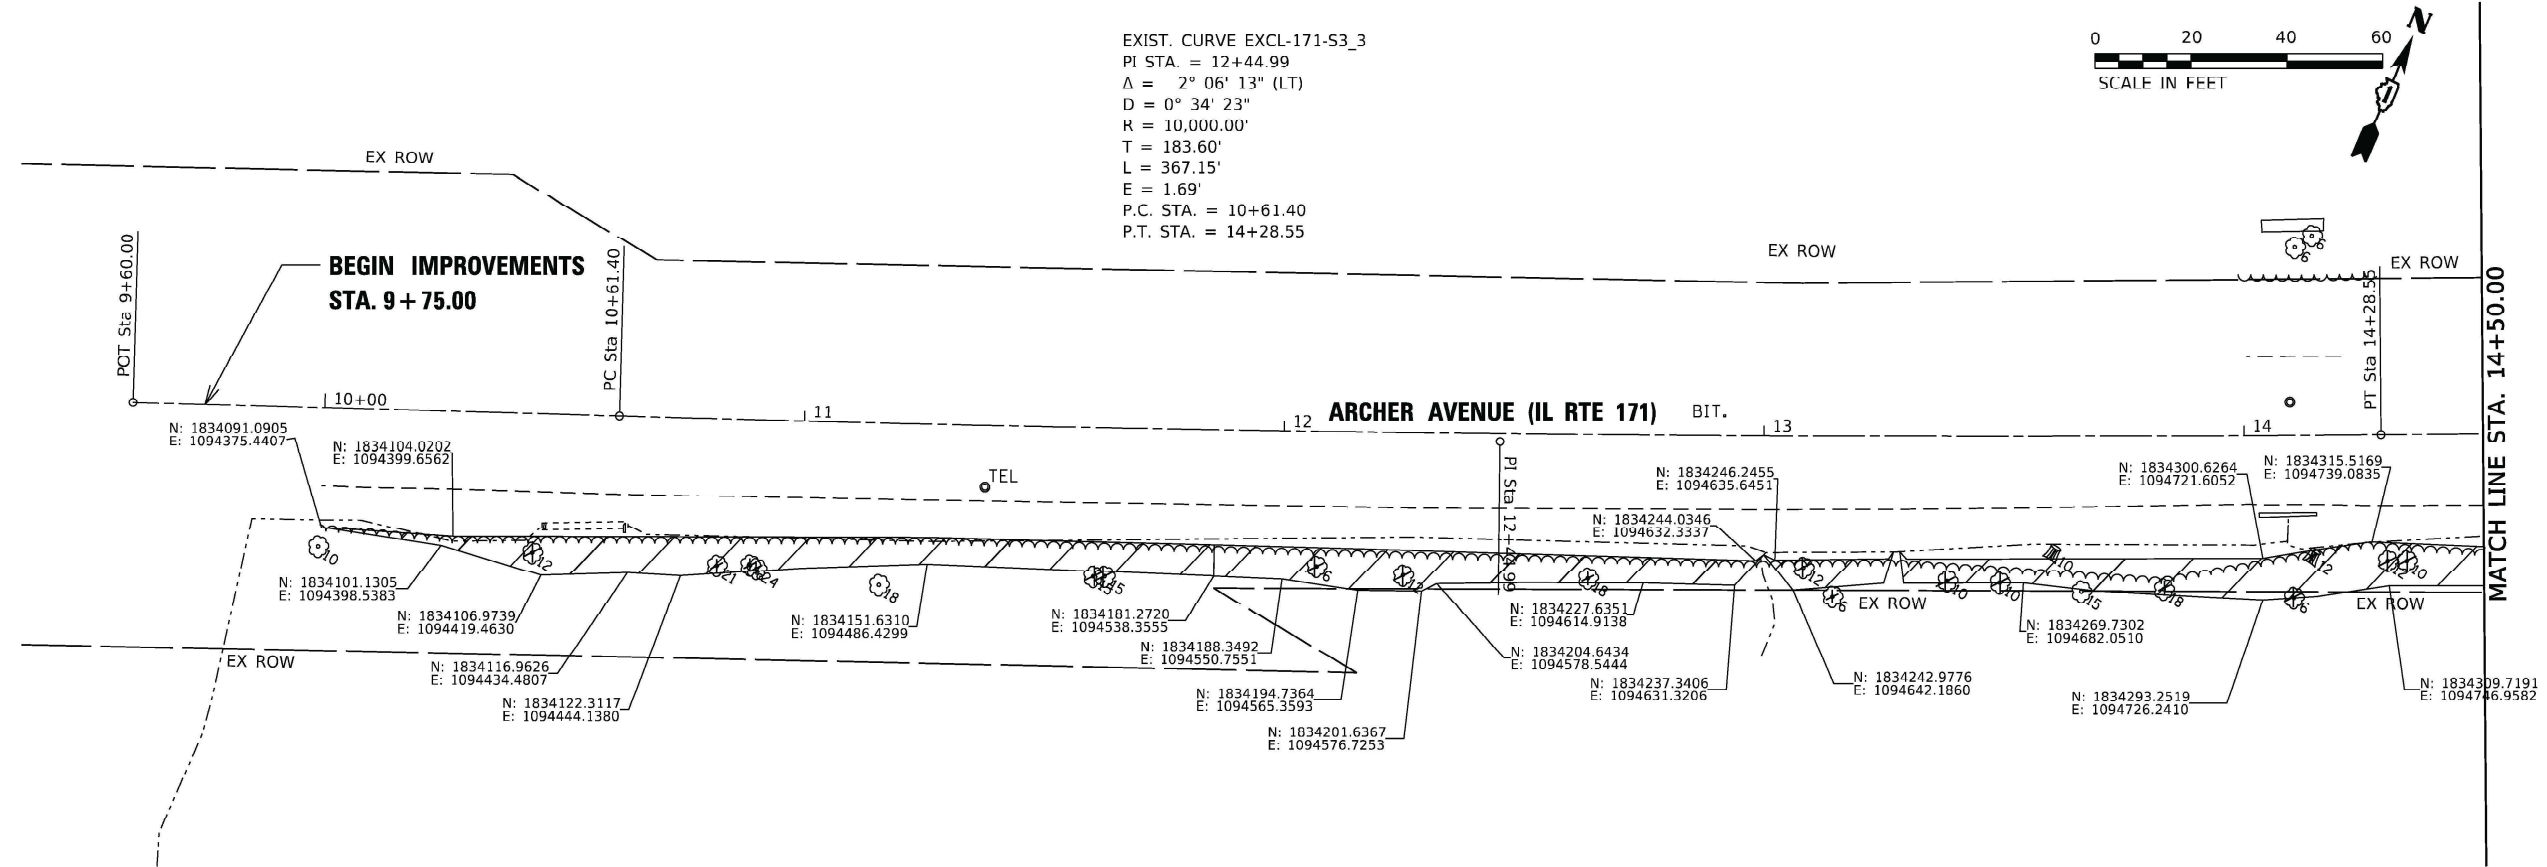

REMOVAL LEGEND

- X TREE REMOVAL
- SELECTIVE CLEARING

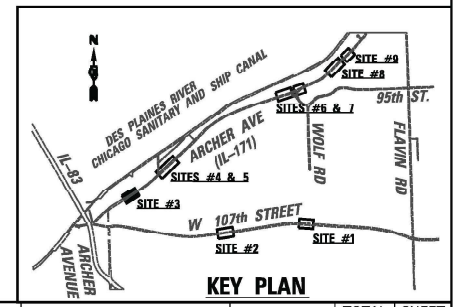

(LOCATION 22)





USER NAME = USKE715271	DESIGNED - VD	REVISED - 8/12/25 A.A
PLOT SCALE = 40,000' / in.	DRAWN - VD	REVISED -
PLOT DATE = 8/12/2025	CHECKED - KE	REVISED -
	DATE - 8/11/2025	REVISED -

STATE OF ILLINOIS
DEPARTMENT OF TRANSPORTATION



SITE #3 IL RTE 171
TREE REMOVAL PLANS

SCALE: 1"=20' SHEET 3 OF 7 SHEETS STA. 9+85.00 TO STA. 17+00.00

F.A. RTE.	SECTION	COUNTY	TOTAL SHEETS	SHEET NO.
VAR	2025-1060-TR	VARIOUS	56	51K
CONTRACT NO. 62Y06				
ILLINOIS FED. AID PROJECT				

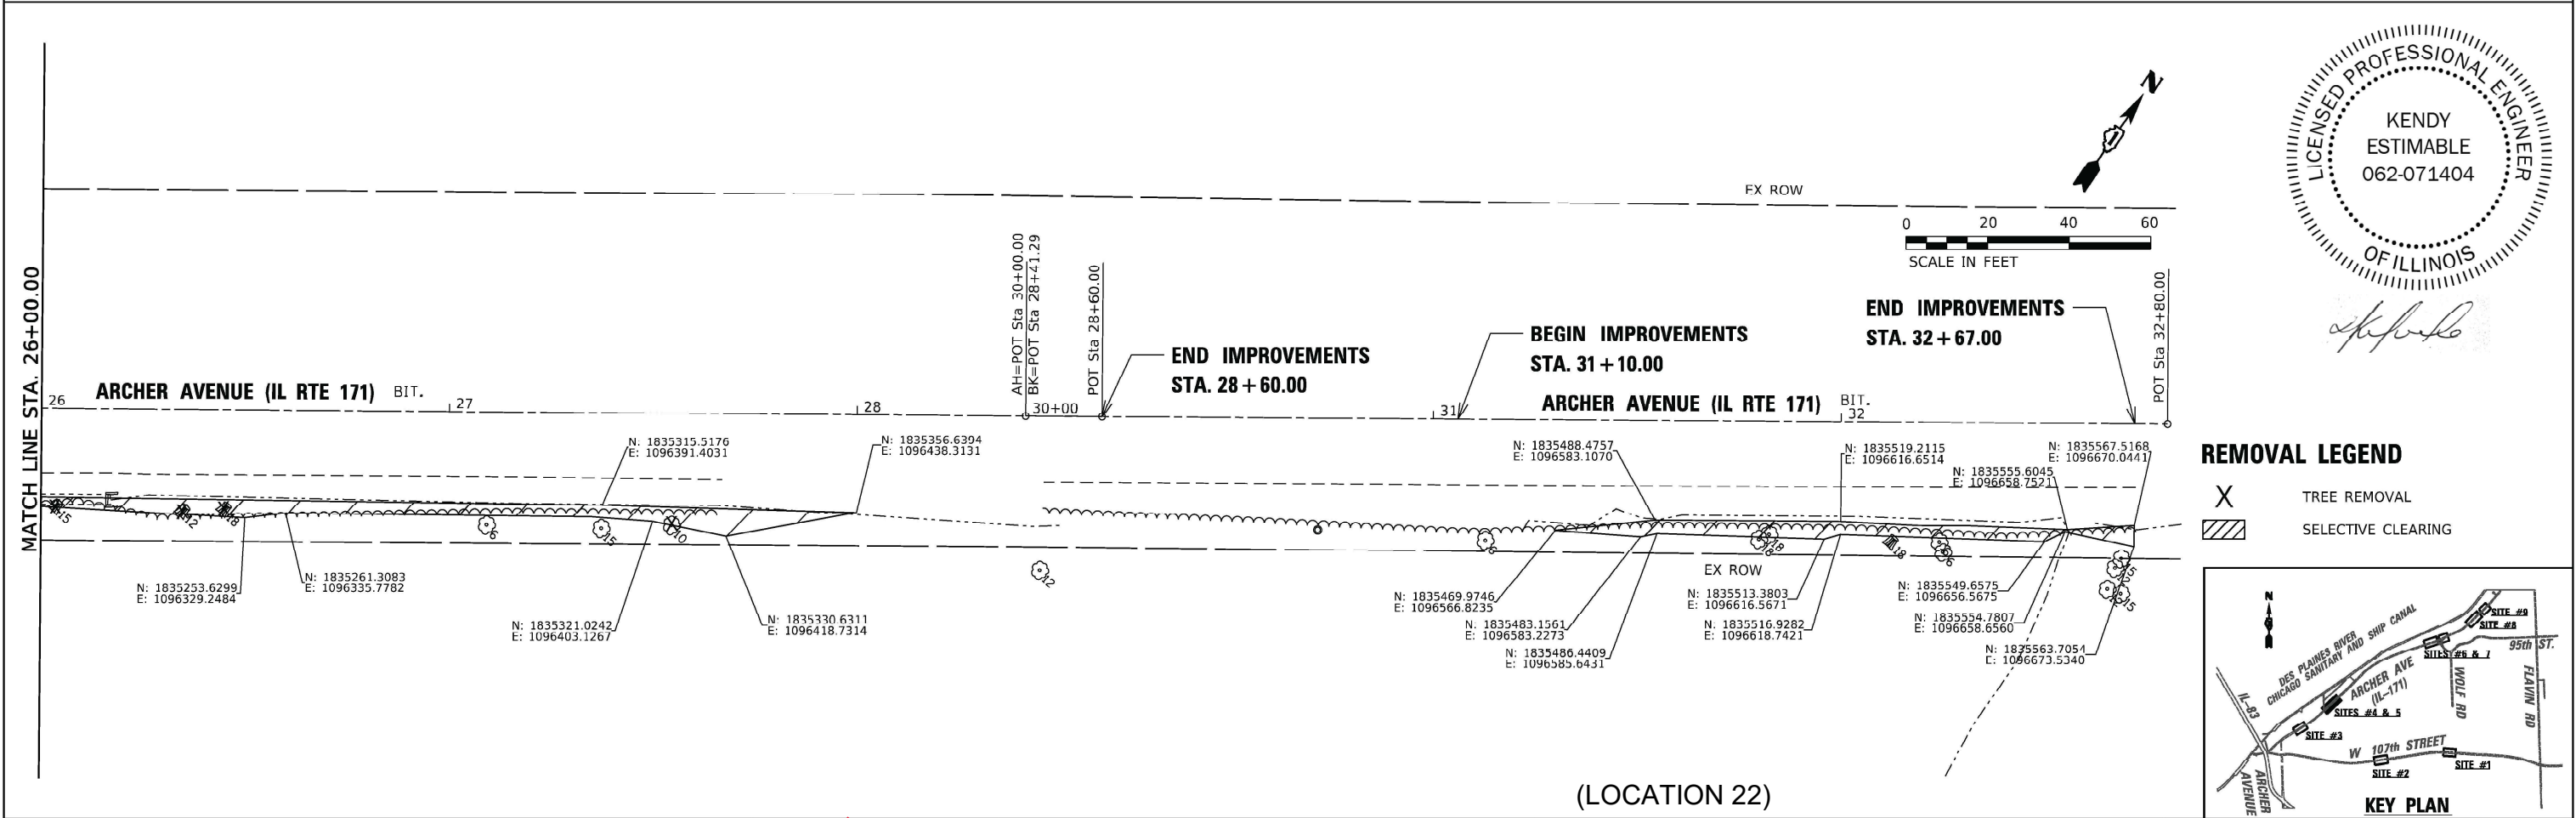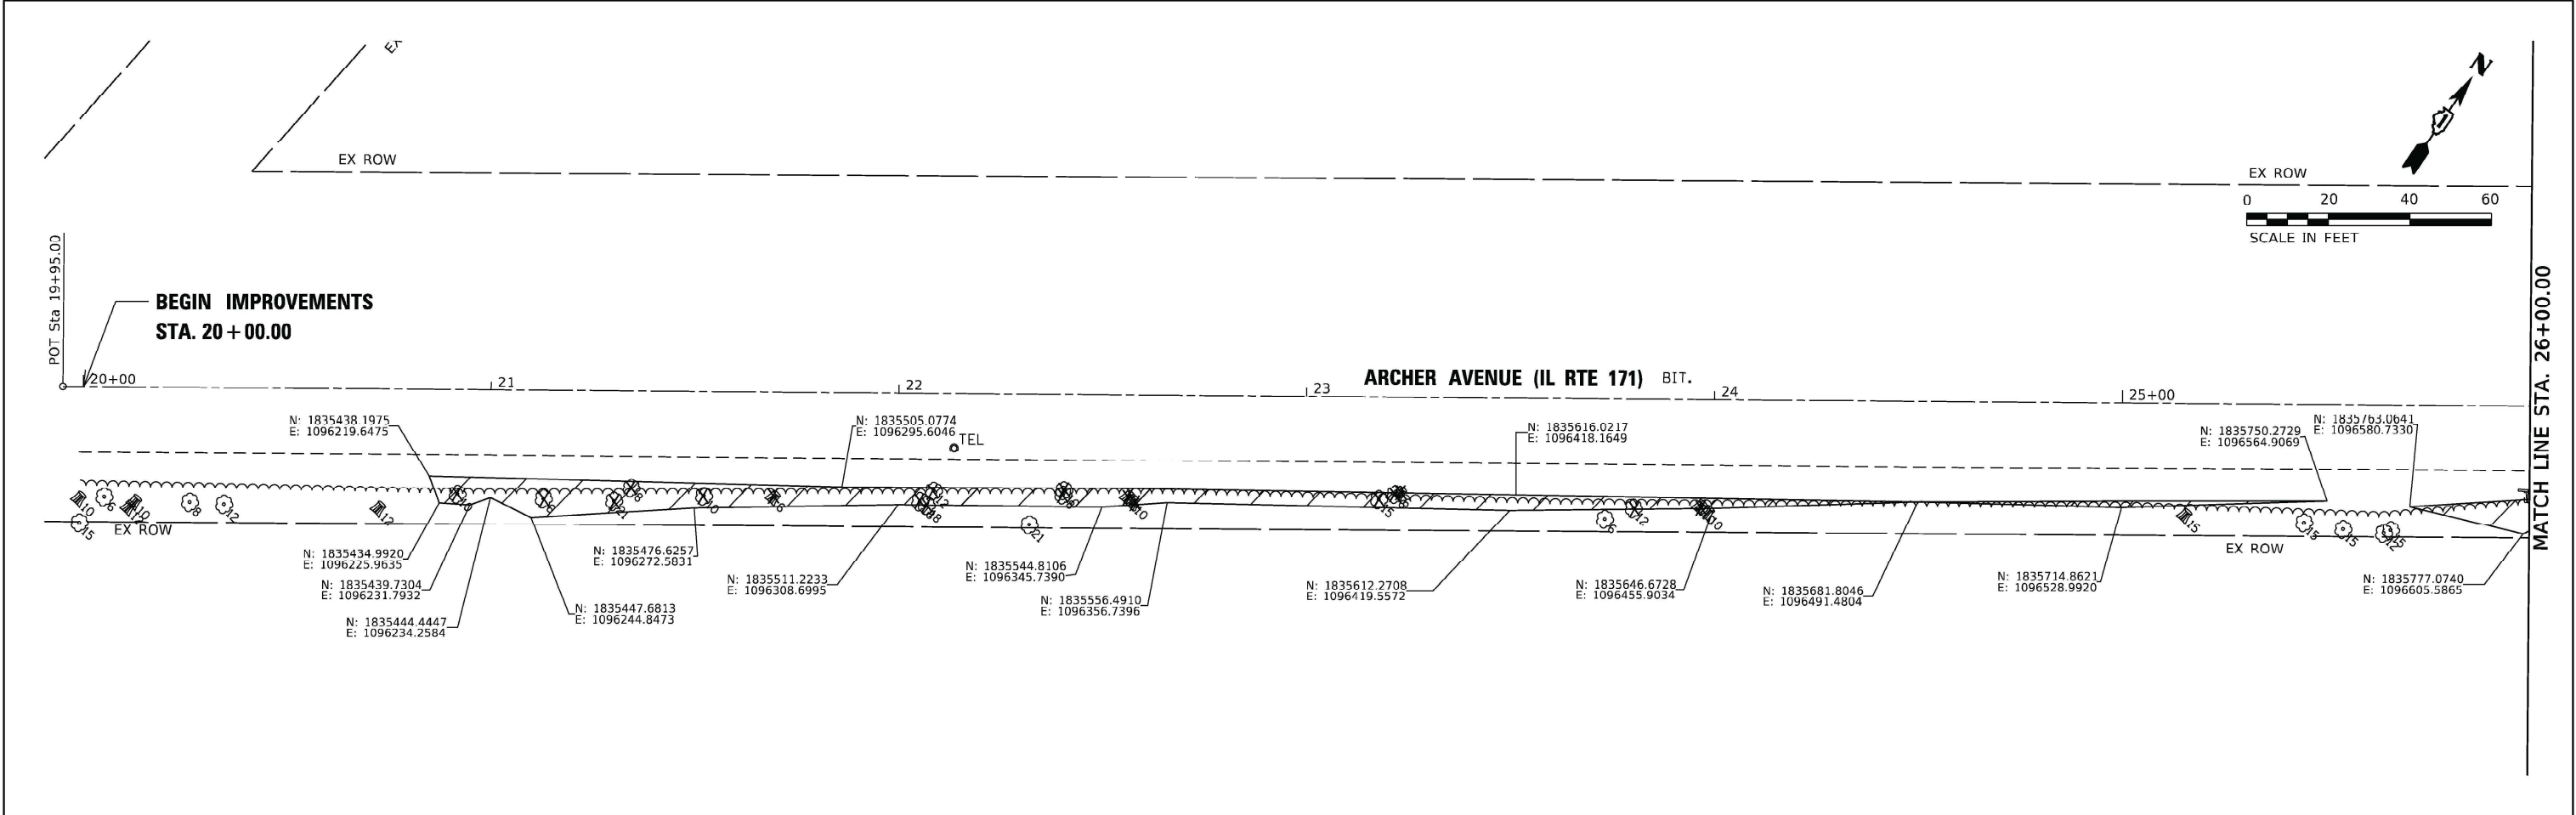


	USER NAME = USKE715271	DESIGNED - VD	REVISED  8/12/25 A A	STATE OF ILLINOIS DEPARTMENT OF TRANSPORTATION	SITES #4 & 5 IL RTE 171 TREE REMOVAL PLANS					F.A. RTE.	SECTION	COUNTY	TOTAL SHEETS	SHEET NO.
	PLOT SCALE = 40,0000 ' / in.	DRAWN - VD	REVISED -							VAR	2025-1060-TR	VARIOUS	56	51L
	PLOT DATE = 8/12/2025	CHECKED - KE	REVISED -		SCALE: 1"=20'					CONTRACT NO. 62Y06				
		DATE - 8/11/2025	REVISED -		SHEET 4 OF 7 SHEETS					ILLINOIS FED. AID PROJECT				
					STA. 19+95.00 TO STA. 32+75.00									

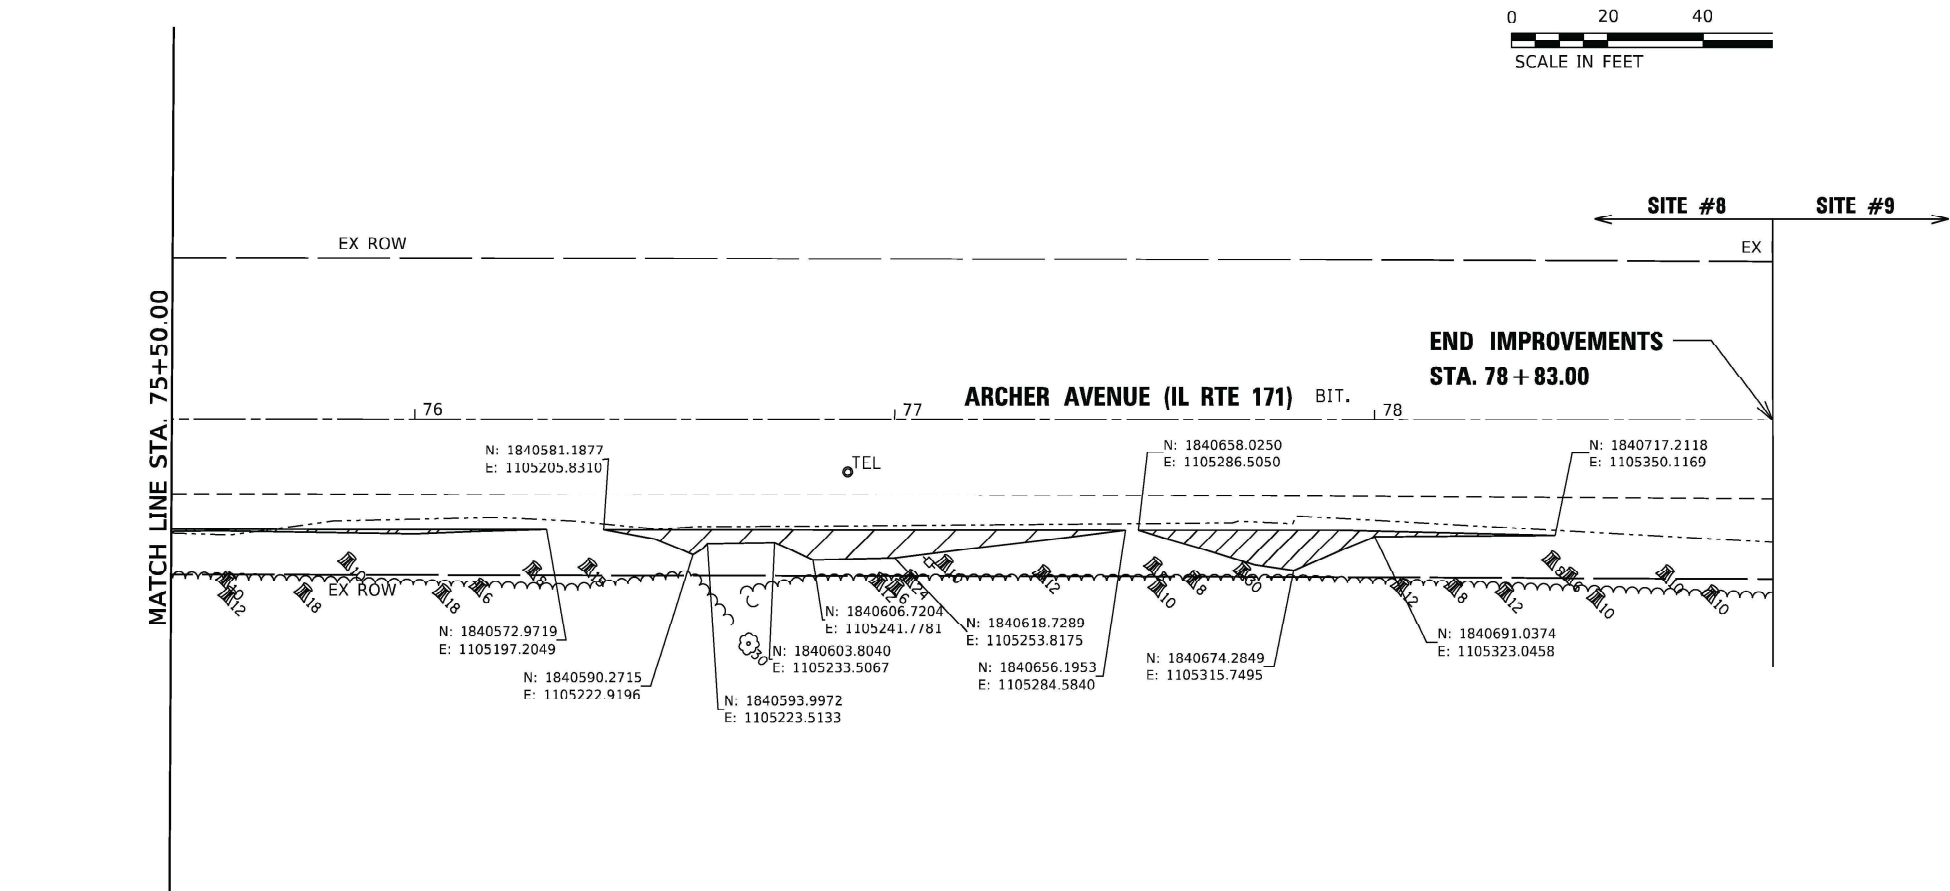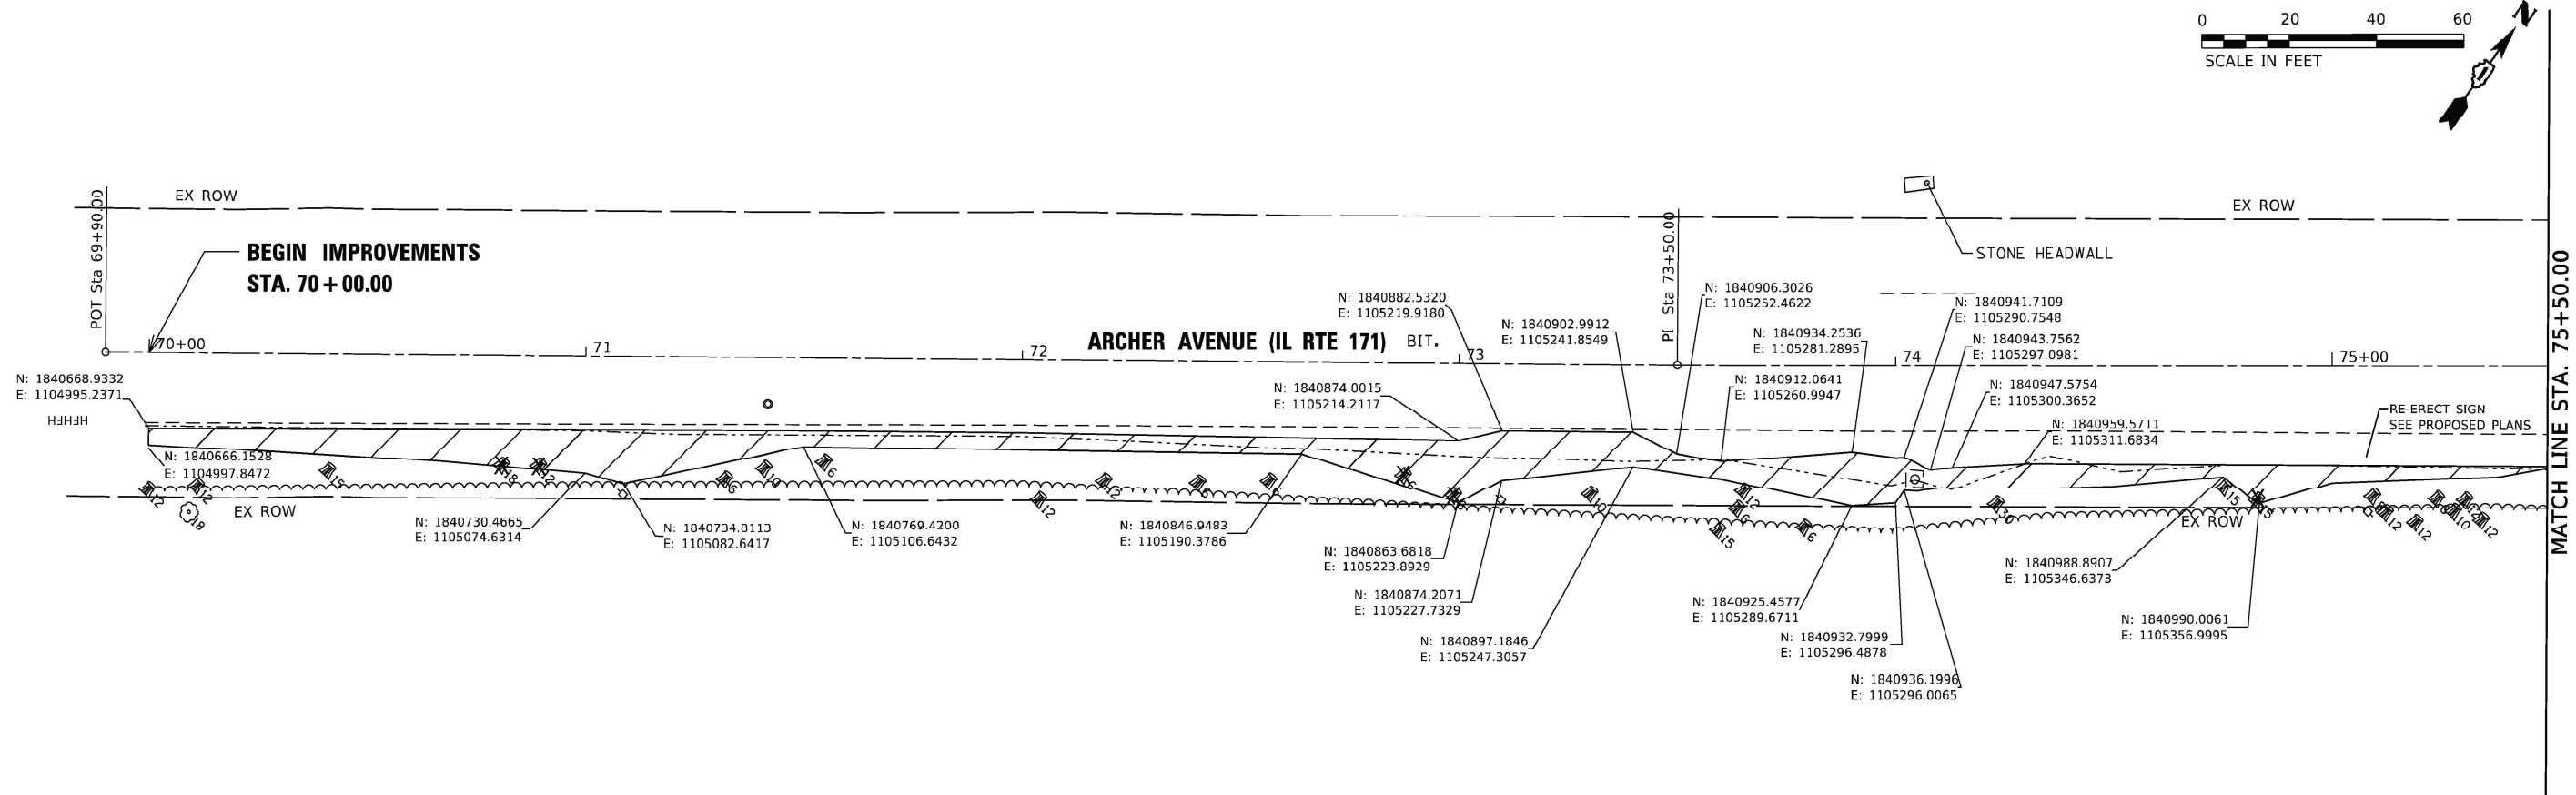

REMOVAL LEGEND



X TREE REMOVAL

SELECTIVE CLEARING

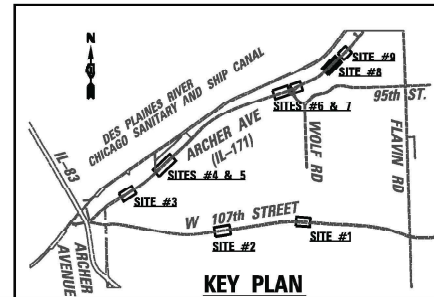


(LOCATION 22)

	USER NAME = USKE715271	DESIGNED - VD	REVISED - 8/12/25 A.A	STATE OF ILLINOIS DEPARTMENT OF TRANSPORTATION	SITE #8 IL RTE 171 TREE REMOVAL PLANS				F.A. RTE.	SECTION	COUNTY	TOTAL SHEETS	SHEET NO.
	PLOT SCALE = 40.0000 ' / in.	DRAWN - VD	REVISED -						VAR	2025-1060-TR	VARIOUS	56	51N
	PLOT DATE = 8/12/2025	CHECKED - KE	REVISED -		CONTRACT NO. 62Y06								
	PLOT DATE = 8/12/2025	DATE - 8/11/2025	REVISED -		ILLINOIS FED. AID PROJECT								
					SCALE: 1"=20'	SHEET 6	OF 7 SHEETS	STA. 69+90.00	TO STA. 79+00.00				

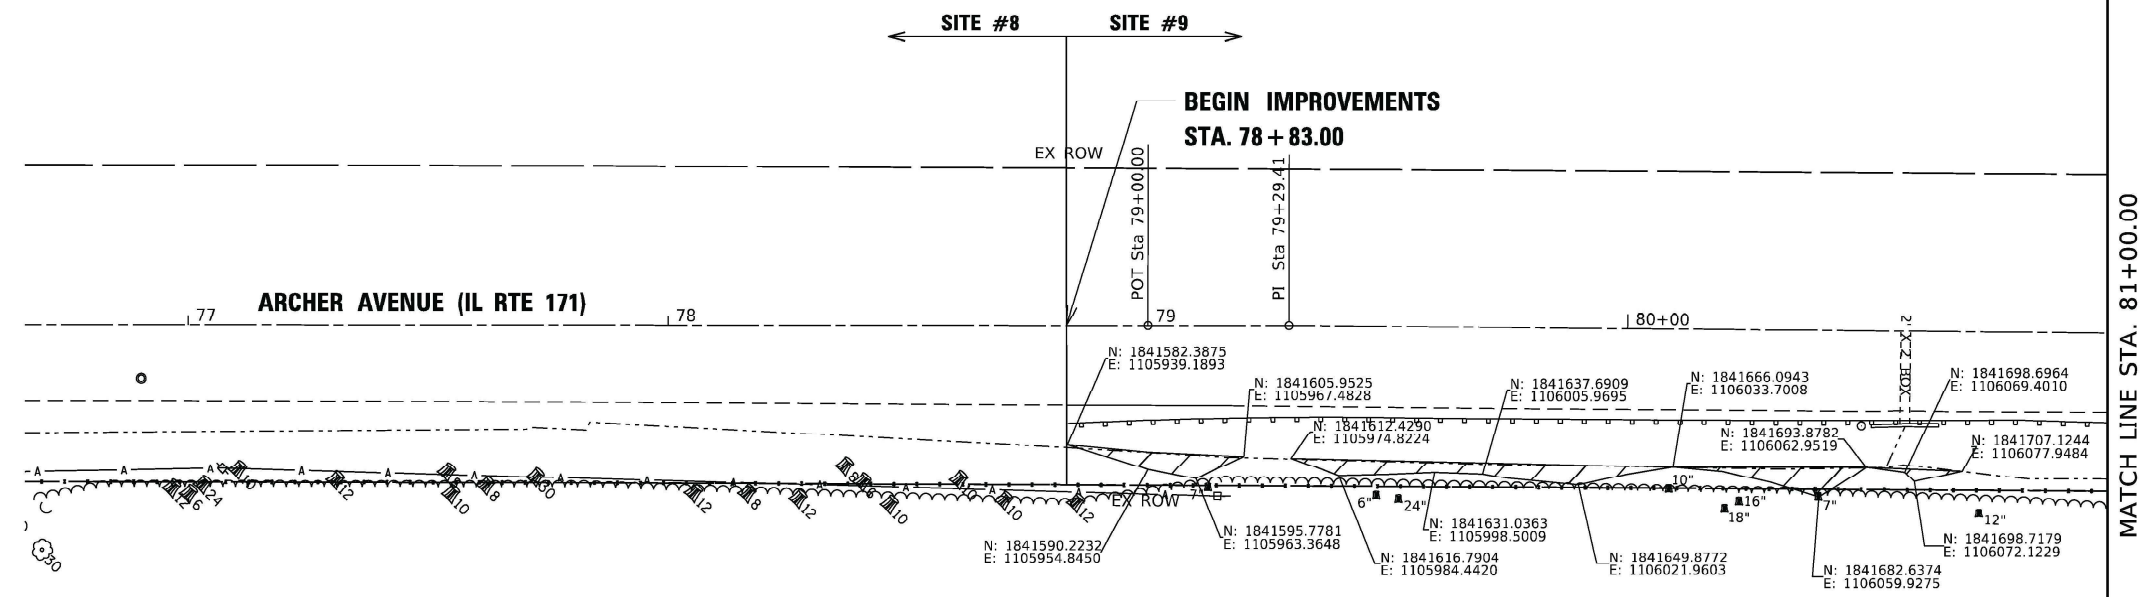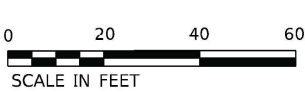

[Signature]

EXIST. CURVE EXCL-171-S9_5
PI STA. = 84+45.59
 $\Delta = 2^\circ 57' 42''$ (LT)
D = 1° 02' 30"
R = 5,500.00'
T = 142.18'
L = 284.29'
e = 1.84'
e = _____
T.R. = _____
S.E. RUN = _____
P.C. STA. = 83+03.42
P.T. STA. = 85+87.70

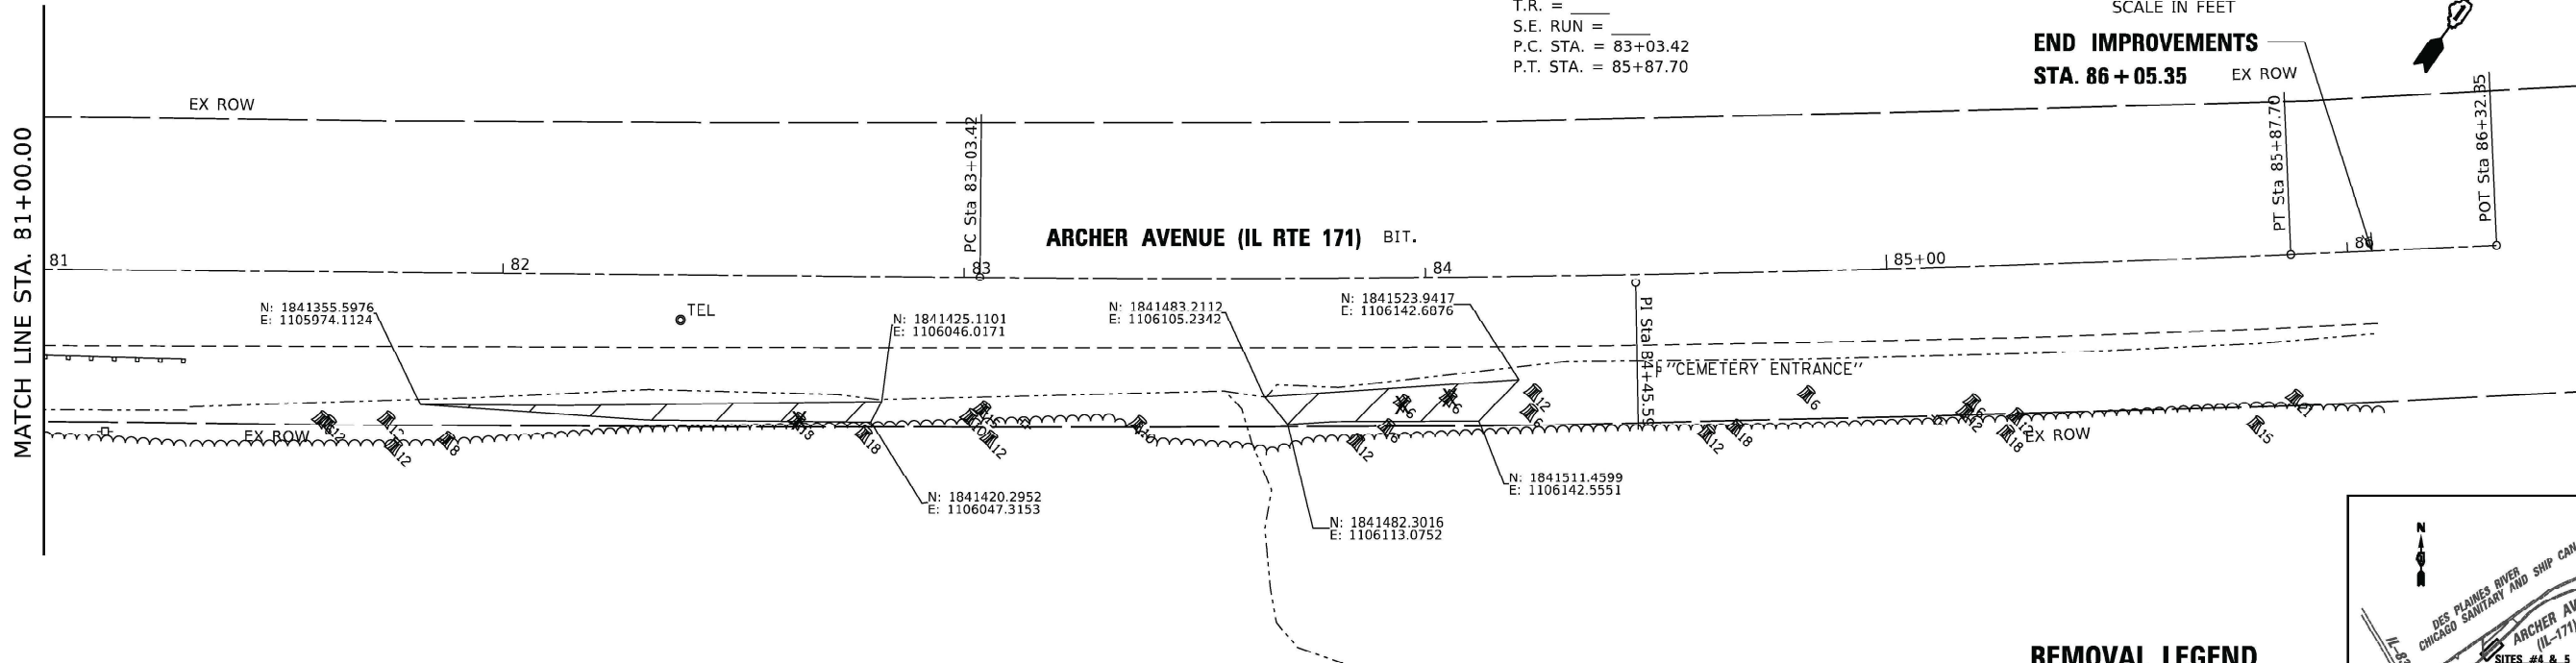


END IMPROVEMENTS
STA. 86 + 05.35

REMOVAL LEGEND

- X TREE REMOVAL
- SELECTIVE CLEARING

(LOCATION 22)

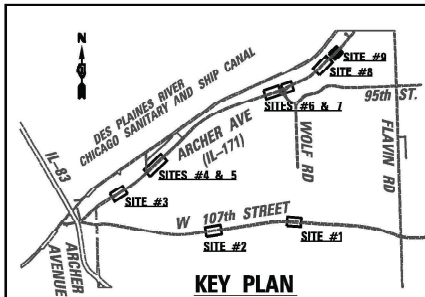

USER NAME = USKE715271	DESIGNED - VD	REVISED - 8/12/25 A.A
DRAWN - VD	REVIS	
PLOT SCALE = 40.0000 ' / in.	CHECKED - KE	REVISED -
PLOT DATE = 8/12/2025	DATE - 8/11/2025	REVISED -


STATE OF ILLINOIS
DEPARTMENT OF TRANSPORTATION

SITE #9 IL RTE 171
TREE REMOVAL PLANS

SCALE: 1"=20' SHEET 7 OF 7 SHEETS STA. 79+90.00 TO STA. 85+00.00

F.A. RTE.	SECTION	COUNTY	TOTAL SHEETS	SHEET NO.
VAR	2025-1060-TR	VARIOUS	56	510
CONTRACT NO. 62Y06				
ILLINOIS FED. AID PROJECT				


MODEL: Plan Single (Sheet)
FILE NAME: \\illinois.gov\DOTUsers\COTTHOMASELM\My Documents\Bentley\CONNECT11012\Organization-Civil\IDOT - Standards\Drawings\Sheet Seeds\Civil - Named - Boundary - Sheets\Seeds.dgn

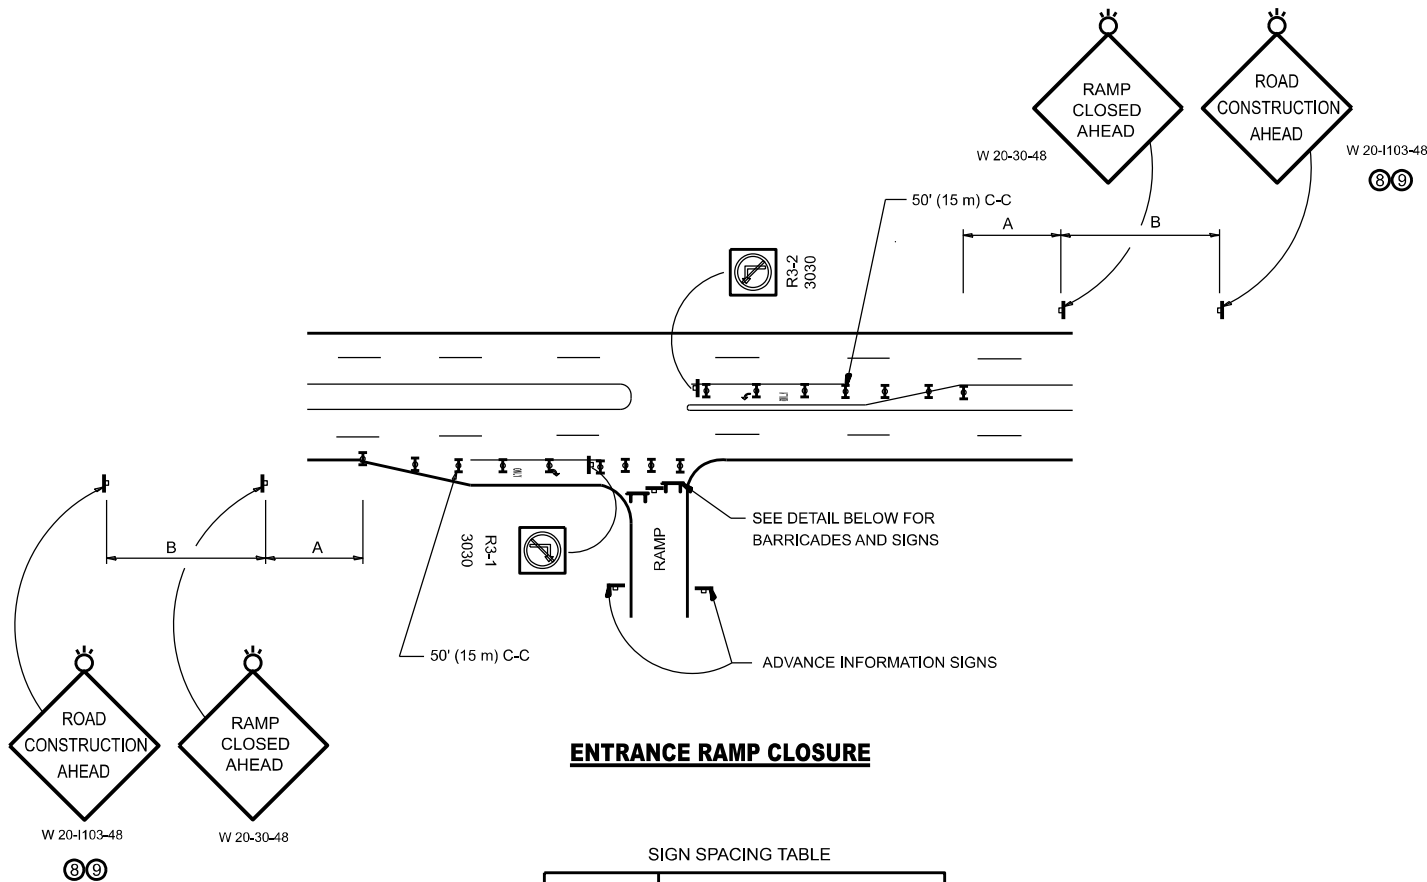

ENTRANCE RAMP CLOSURE

FACILITY	SIGN SPACING TABLE	
	A	B
EXPRESSWAY >24 HOURS	1000' (300 m)	1500' (450 m)
EXPRESSWAY ≤24 HOURS	500' (150 m)	500' (150 m)
ARTERIAL 55 MPH	500' (150 m)	500' (150 m)
ARTERIAL 50-45 MPH	350' (100 m)	350' (100 m)
ARTERIAL <45 MPH	200' (60 m)	200' (60 m)


DISTANCES MAY BE SHORTENED DEPENDING UPON THE PROXIMITY OF ADJACENT RAMPS OR INTERSECTIONS.

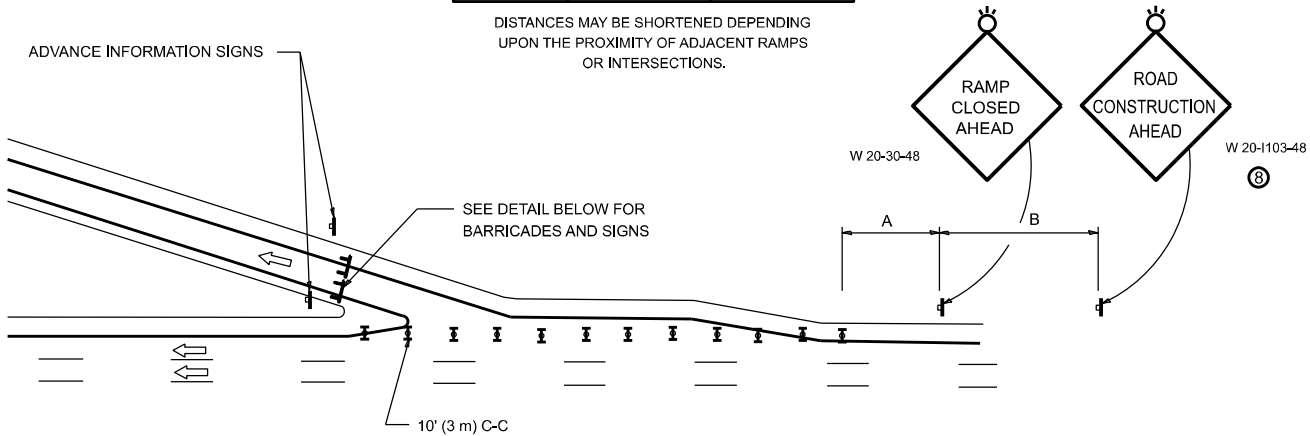

EXIT RAMP CLOSURE


SYMBOLS

- TYPE II BARRICADE OR DRUM
- TYPE III BARRICADE WITH 2 FLASHING LIGHTS

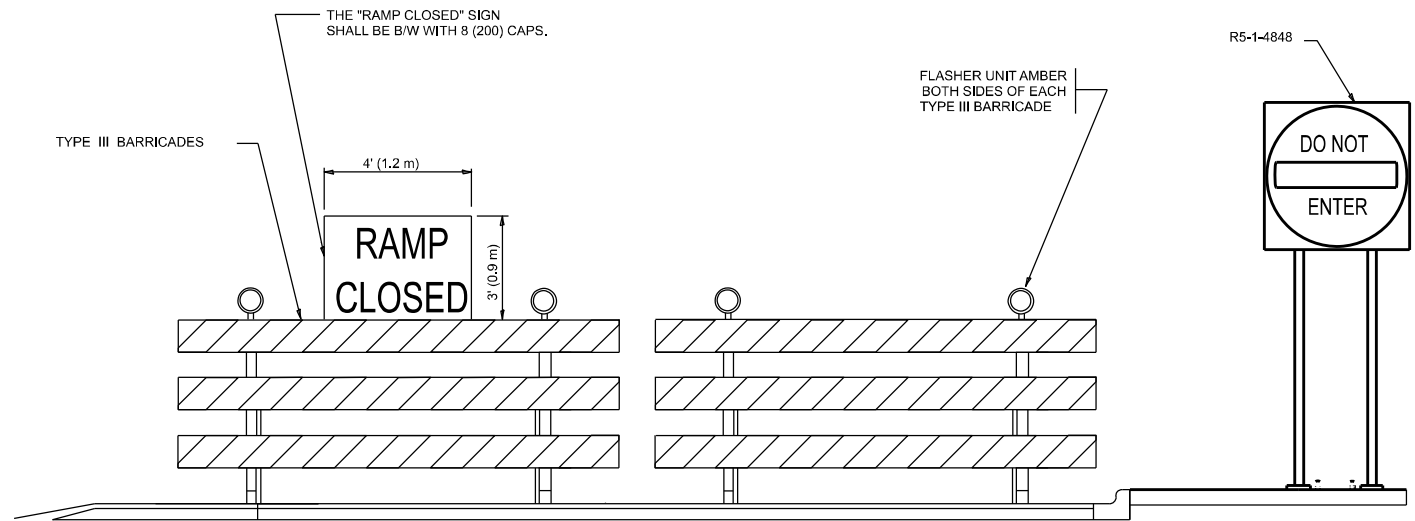

DETAIL FOR REQUIRED BARRICADES & SIGNS

RAMP CLOSURE ADVANCE WARNING SIGN

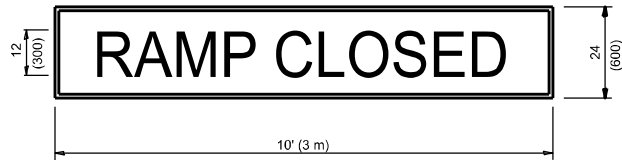


BLACK LEGEND ON ORANGE BACKGROUND MOUNTED DIAGONALLY
E MOD FONT
1 (25) BORDER

THESE SIGNS ARE REQUIRED ON ALL THE EXIT GUIDE SIGNS FOR EXIT RAMPS THAT WILL BE CLOSED FOR MORE THAN FOUR (4) CONSECUTIVE DAYS.

THESE SIGNS ARE REQUIRED ON BOTH SIDES OF THE RAMP, MINIMUM OF 1 WEEK IN ADVANCE OF THE CLOSURE.

THESE SIGNS SHALL BE FABRICATED AND PAID FOR ACCORDING TO THE TEMPORARY INFORMATION SIGNING SPECIAL PROVISION

RAMP CLOSURE ADVANCE INFORMATION SIGN

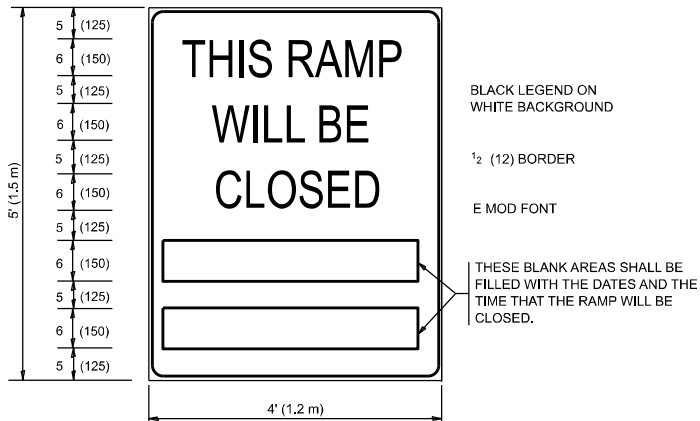

BLACK LEGEND ON WHITE BACKGROUND

1/2 (12) BORDER

E MOD FONT

THESE BLANK AREAS SHALL BE FILLED WITH THE DATES AND THE TIME THAT THE RAMP WILL BE CLOSED.

GENERAL NOTES:

- CONES MAY BE SUBSTITUTED FOR DRUMS OR TYPE II BARRICADES DURING DAY OPERATIONS. CONES SHALL BE A MINIMUM OF 28 (700) HIGH.
- VERTICAL BARRICADES SHALL NOT BE USED FOR RAMP CLOSURES.
- A FLAGGER SHALL BE POSITIONED AT EACH CLOSED RAMP THAT IS OPEN TO CONSTRUCTION VEHICLES, PRECEDED BY A W20-7 FLAGGER WARNING SIGN.
- ALL ROUTE MARKERS AND TRAILBLAZER ASSEMBLIES WHICH DIRECT MOTORISTS TO A CLOSED ENTRANCE RAMP SHALL BE COVERED WHEN THE RAMP IS CLOSED FOR MORE THAN FOUR (4) DAYS.
- THE SIGNING AND BARRICADING WHICH IS REQUIRED BY THIS DETAIL SHALL BE INCLUDED IN THE COST OF TRAFFIC CONTROL AND PROTECTION (EXPRESSWAYS).
- AUTHORIZATION FROM THE DISTRICT'S BUREAU OF TRAFFIC IS REQUIRED FOR ALL RAMP CLOSURES.
- THE RAMP CLOSURE ADVANCE INFORMATION SIGNS SHALL BE ERECTED IF THE CLOSURE TIME EXCEEDS TWENTY-FOUR (24) HOURS. ADDITIONAL ADVANCE WARNING SIGNS ON EXIT GUIDE SIGNING WILL BE REQUIRED FOR EXIT RAMP CLOSURES THAT EXCEED FOUR (4) DAYS IN LENGTH.
- ROAD CONSTRUCTION AHEAD SIGNS MAY BE OMITTED WHEN THIS DETAIL IS USED IN CONJUNCTION WITH OTHER TRAFFIC CONTROL THAT ALREADY INCLUDES A ROAD CONSTRUCTION AHEAD SIGN.
- ARTERIAL ROAD CONSTRUCTION AHEAD SIGNS SHALL BE INSTALLED ON THE LEFT SIDE OF TRAFFIC IF THE MEDIAN IS MORE THAN 10 FT WIDE.

ALL DIMENSIONS ARE IN INCHES (MILLIMETERS) UNLESS OTHERWISE SHOWN.

USER NAME = Eric.L.Thomas	DESIGNED - D.W.S.	REVISED - S.P.B._12-09
	DRAWN -	REVISED - M.D._06-13
	CHECKED -	REVISED - M.D._01-18
PLOT DATE = 8/20/2024	DATE - 02-83	REVISED - D.S._05-24

STATE OF ILLINOIS
DEPARTMENT OF TRANSPORTATION


ENTRANCE AND EXIT_RAMP
CLOSURE DETAILS

SCALE: NONE SHEET 1 OF 1 SHEETS STA. TO STA.

F.A. RTE.	SECTION	COUNTY	TOTAL SHEETS	SHEET NO.
VAR.	2025-1060-TR	*	56	52
TC-08		CONTRACT NO. 62Y06		
ILLINOIS		FED. AID PROJECT		

* COOK,KANE,KENDALL,LAKE, McHENRY & WILL

MODEL: Plan Single [Sheet]
FILE NAME: \\illinois.gov\DOT\Users\COTHOMASELM\Documents\Bentley\CONNECT1\012\Organization-Civil\IDOT - Standards\Drawings\Sheet Seeds\Civil_Named_Boundary_SheetSeeds.dgn

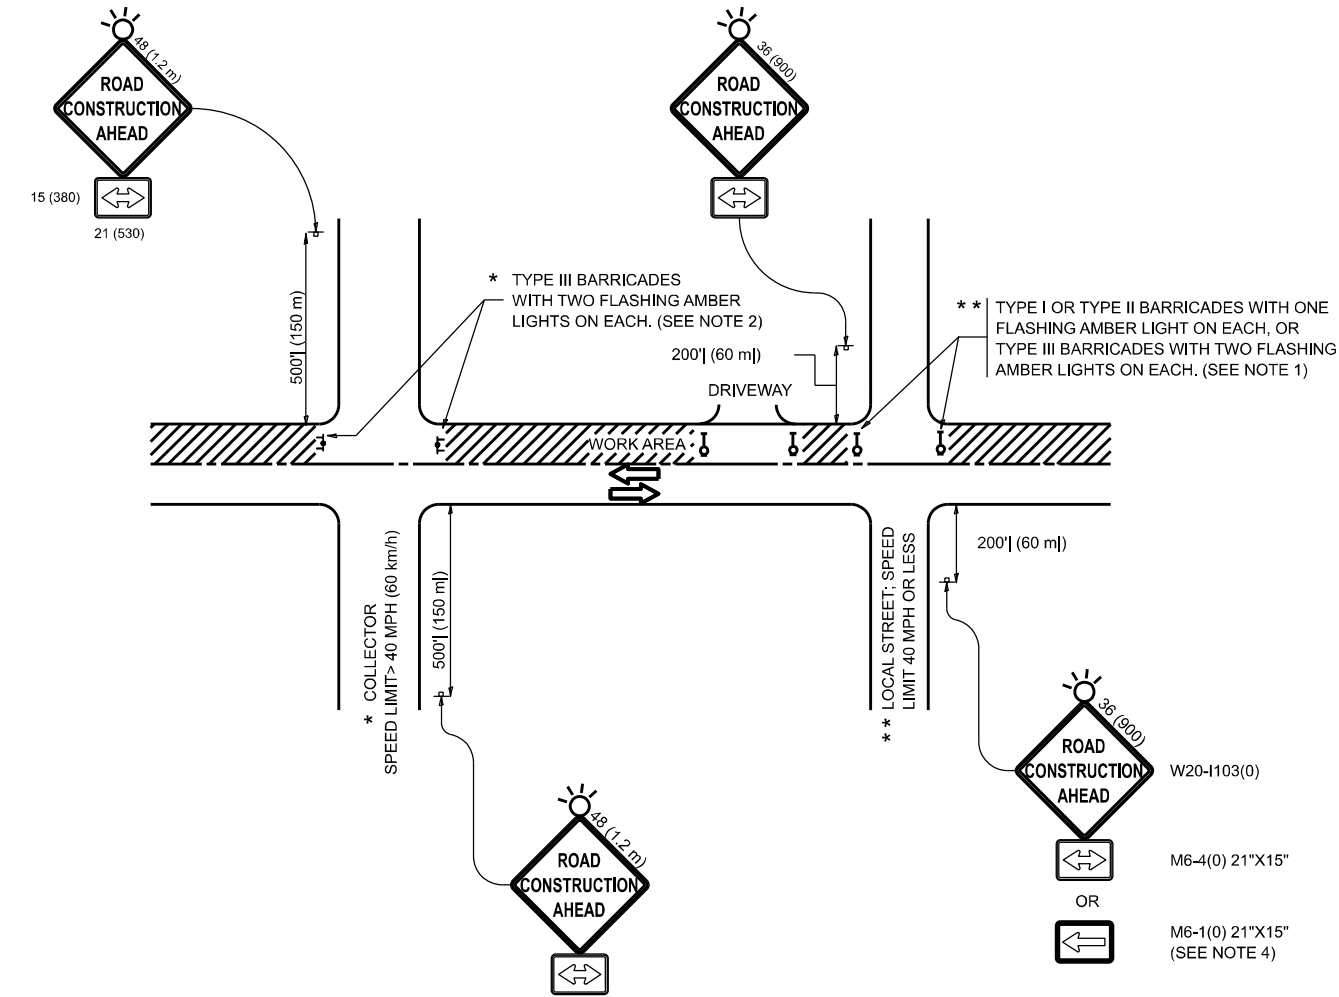

NOTES:

- SIDE ROAD WITH A SPEED LIMIT OF 40 MPH (60 km/h) OR LESS AS SHOWN ON THE DRAWING AND AS DIRECTED BY THE ENGINEER:
 - ONE "ROAD CONSTRUCTION AHEAD" SIGN 36 x 36 (900x900) WITH A FLASHER MOUNTED ON IT APPROXIMATELY 200' (60 m) IN ADVANCE OF THE MAIN ROUTE.
 - THE CLOSED PORTION OF THE MAIN ROUTE SHALL BE PROTECTED BY BLOCKING WITH TYPE I, TYPE II OR TYPE III BARRICADES, 1/3 OF THE CROSS SECTION OF THE CLOSED PORTION.
- SIDE ROAD WITH A SPEED LIMIT GREATER THAN 40 MPH (60 km/h) AS SHOWN ON THE DRAWING AND AS DIRECTED BY THE ENGINEER:
 - ONE "ROAD CONSTRUCTION AHEAD" SIGN 48 x 48 (1.2 m x 1.2 m) WITH A FLASHER MOUNTED ON IT APPROXIMATELY 500' (150 m) IN ADVANCE OF THE MAIN ROUTE.
 - THE CLOSED PORTION OF THE MAIN ROUTE SHALL BE PROTECTED BY BLOCKING WITH TYPE III BARRICADES, 1/2 OF THE CROSS SECTION OF THE CLOSED PORTION.
- CONES MAY BE SUBSTITUTED FOR BARRICADES OR DRUMS AT HALF THE SPACING DURING DAY OPERATIONS. CONES SHALL BE A MINIMUM OF 28 (710) IN HEIGHT.
- WHEN THE SIDE ROAD LIES BETWEEN THE BEGINNING OF THE MAINLINE SIGNING AND THE WORK ZONE, A SINGLE HEADED ARROW (M6-1) SHALL BE USED IN LIEU OF THE DOUBLE HEADED ARROW (M6-4).
- WHEN WORK IS BEING PERFORMED ON A SIDE ROAD OR DRIVEWAY, FOLLOW THE APPLICABLE STANDARD(S). THE DIRECTIONAL ARROW (M6-1 OR M6-4) SHALL BE COVERED OR REMOVED WHEN NO LONGER CONSISTENT WITH THE TRAFFIC CONTROL SET-UP.
- ADVANCE WARNING SIGNS ARE TO BE OMITTED ON DRIVEWAYS UNLESS OTHERWISE SPECIFIED IN THE PLANS OR BY THE ENGINEER.
- THE TRAFFIC CONTROL AND PROTECTION FOR SIDE ROADS, INTERSECTIONS, AND DRIVEWAYS SHALL BE INCLUDED IN THE COST OF SPECIFIED TRAFFIC CONTROL STANDARDS OR ITEMS.

All dimensions are in inches (millimeters) unless otherwise shown.

	USER NAME = Eric.L.Thomas	DESIGNED - L.H.A.	REVISED - T. RAMMACHER 01-06-00	STATE OF ILLINOIS DEPARTMENT OF TRANSPORTATION	TRAFFIC CONTROL AND PROTECTION FOR SIDE ROADS, INTERSECTIONS, AND DRIVEWAYS	F.A. RTE.	SECTION	COUNTY	TOTAL SHEETS	SHEET NO.
		DRAWN -	REVISED - A. SCHUETZE 07-01-13			VAR.	2025-1060-TR	*	56	53
		CHECKED -	REVISED - A. SCHUETZE 09-15-06			TC-10		CONTRACT NO. 62Y06		
	PLOT DATE = 8/20/2024	DATE - 06-89	REVISED - D. SENDERAK 05-03-24			SCALE:	SHEET	OF	SHEETS	STA.

* COOK,KANE,KENDALL,LAKE, McHENRY & WILL

TURN BAY ENTRANCE AT START
OF LANE CLOSURE TAPER

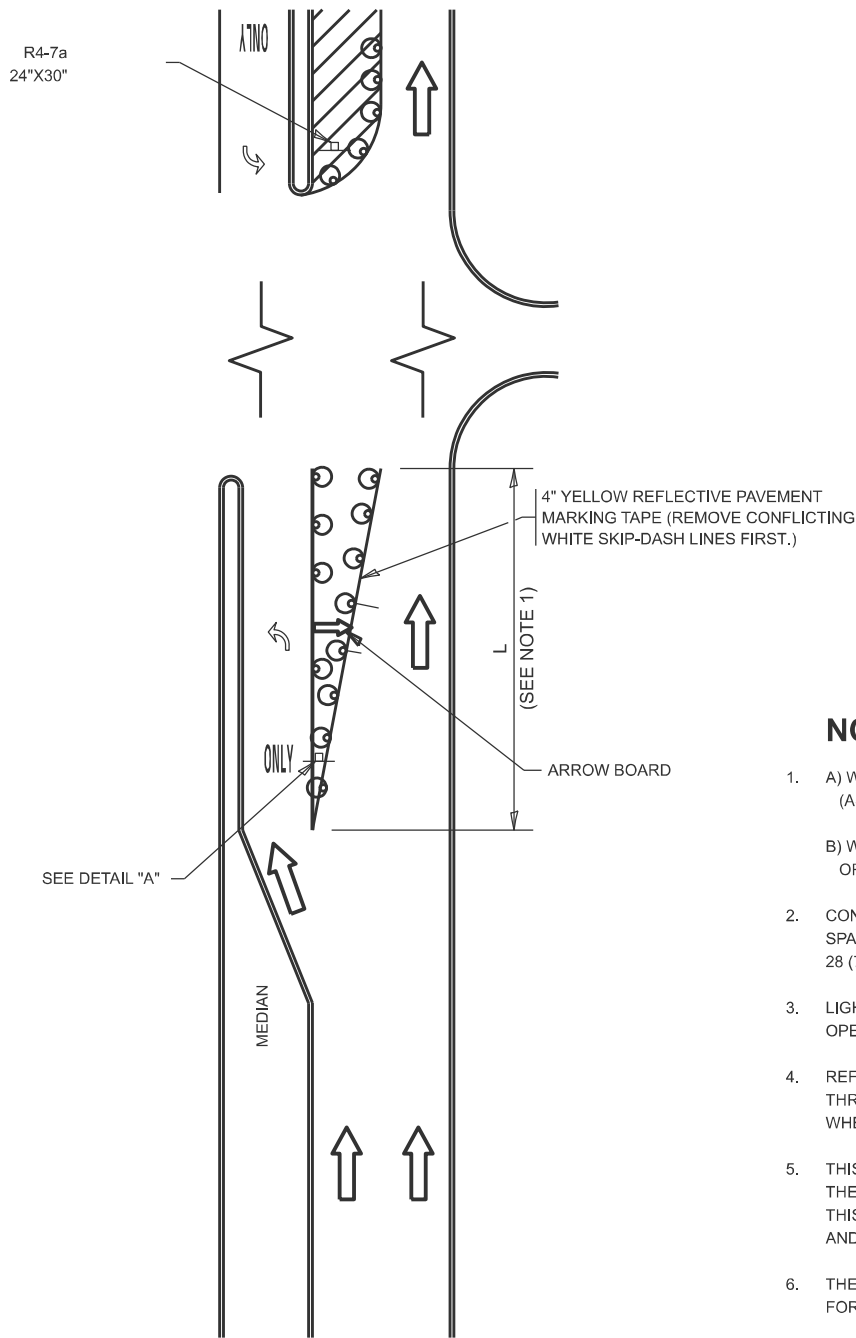


FIGURE 1

LEGEND

- WORK AREA
- LANE OPEN TO TRAFFIC
- ARROW BOARD
- TYPE I OR II BARRICADE OR DRUM WITH STEADY BURN LIGHT
- DRUM WITH STEADY BURN LIGHT
- SIGN ASSEMBLY
- TYPE I OR II CHECK BARRICADE WITH FLASHING LIGHT

NOTES:

- A) WHEN "L" IS ≤ THE STORAGE LENGTH OF THE TURN LANE (AS SHOWN IN FIG. 1), USE FIGURE 1.
B) WHEN "L" IS > THE STORAGE LENGTH OF THE TURN LANE OR THE TURN LANE IS WITHIN THE LANE CLOSURE, USE FIGURE 2.
- CONES MAY BE SUBSTITUTED FOR BARRICADES OR DRUMS AT HALF THE SPACING DURING DAY OPERATIONS. CONES SHALL BE A MINIMUM OF 28 (710) IN HEIGHT.
- LIGHTS WILL NOT BE REQUIRED ON BARRICADES OR DRUMS FOR DAY OPERATIONS. ALL LIGHTS SHALL BE MONODIRECTIONAL.
- REFLECTIVE TEMPORARY PAVEMENT MARKINGS SHALL BE PLACED THROUGHOUT THE BARRICADED AREAS OF EACH TURN BAY AS SHOWN WHERE THE CLOSURE TIME IS GREATER THAN FOURTEEN (14) DAYS.
- THIS APPLICATION ALSO APPLIES WHEN WORK IS BEING PERFORMED IN THE RIGHT LANE(S) AND THE RIGHT TURN BAY IS TO REMAIN OPEN. UNDER THIS CONDITION, "RIGHT TURN LANE" R3-I100R 24 x 24 (600 x 600) AND M6-2R 21 x 15 (530 x 380) SHALL BE USED.
- THESE CONTROLS SHALL SUPPLEMENT MAINLINE TRAFFIC CONTROL FOR LANE CLOSURES.
- THE SIGNS SHALL BE MOUNTED ABOVE THE BARRICADES/DRUMS ON SEPARATE SIGN SUPPORTS THAT MEET NCHRP 350 OR MASH REQUIREMENTS.
- TRAFFIC CONTROL AND PROTECTION AT TURN BAYS (TO REMAIN OPEN TO TRAFFIC) SHALL BE INCLUDED IN THE COST OF SPECIFIED TRAFFIC CONTROL STANDARDS OR ITEMS.

TURN BAY ENTRANCE
WITHIN A LANE CLOSURE


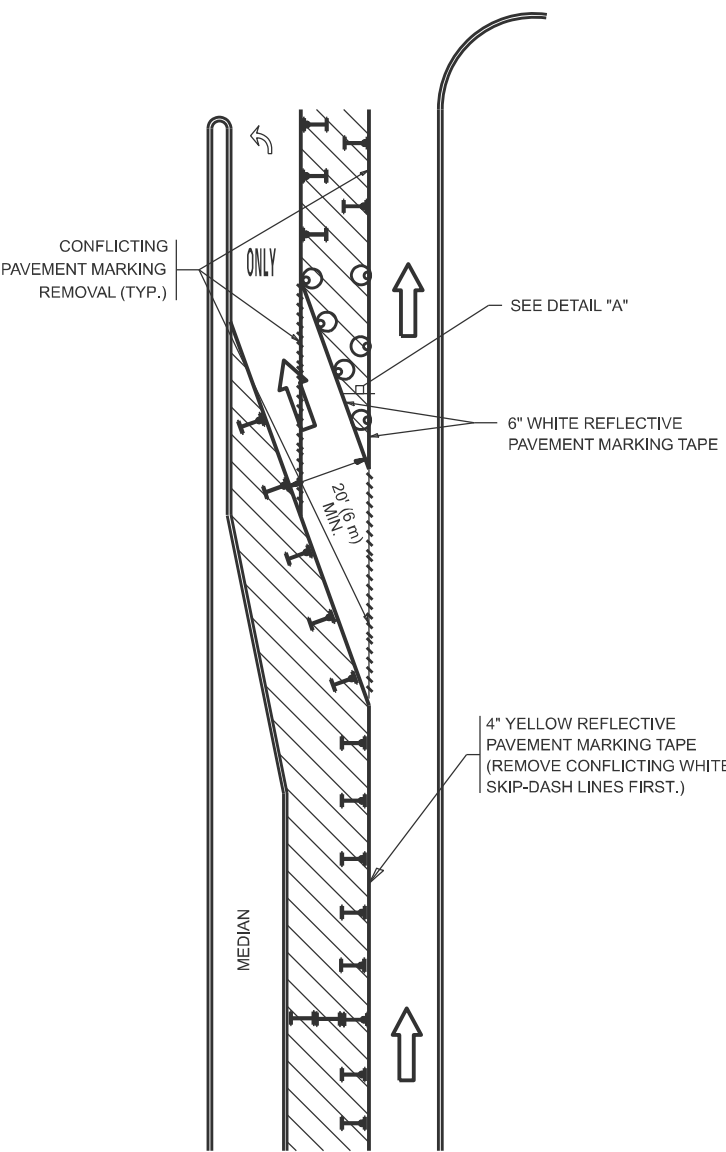


FIGURE 2

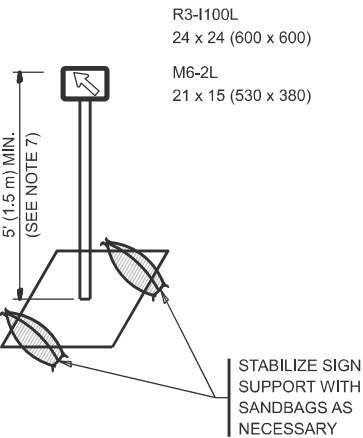

DETAIL A

All dimensions are in inches (millimeters) unless otherwise shown.

MODEL: Plan Single [Sheet]
FILE NAME: \\illinois.gov\DOT\Users\COTHOMASELM\Documents\Bentley\CONNECT1012\Organization-Civil\DOT - Standards\Drawings\Sheet Seeds\Civil_Named_Boundary_SheetSeeds.dgn

USER NAME	= Eric.L.Thomas
DESIGNED	- T. RAMMACHER 09-08-94
DRAWN	- A. HOUSEH 11-07-95
CHECKED	- A. HOUSEH 10-12-96
PLOT DATE	= 8/20/2024
DATE	- T. RAMMACHER 01-06-00

REVISED	- R. BORO 09-14-09
REVISED	- A. SCHUETZE 07-01-13
REVISED	- A. SCHUETZE 09-15-16
REVISED	-

STATE OF ILLINOIS
DEPARTMENT OF TRANSPORTATION


TRAFFIC CONTROL AND PROTECTION AT TURN BAYS
(TO REMAIN OPEN TO TRAFFIC)

SCALE: NONE SHEET 1 OF 1 SHEETS STA. TO STA.


F.A. RTE.	SECTION	COUNTY	TOTAL SHEETS	SHEET NO.
VAR.	2025-1060-TR	*	56	54
TC-14		CONTRACT NO. 62Y06		
ILLINOIS		FED. AID PROJECT		

MODEL: Plan Single (Sheet)
FILE NAME: \\illinois.gov\DOT\Users\COTHOMASELM\My Documents\Bentley\CONNECT11012\Organization-Civil\IDOT - Standards\Drawings\Sheet\Seeds\Civil - Named - Boundary - Sheet\Seeds.dgn


PARTIAL RAMP CLOSURE DETAILS

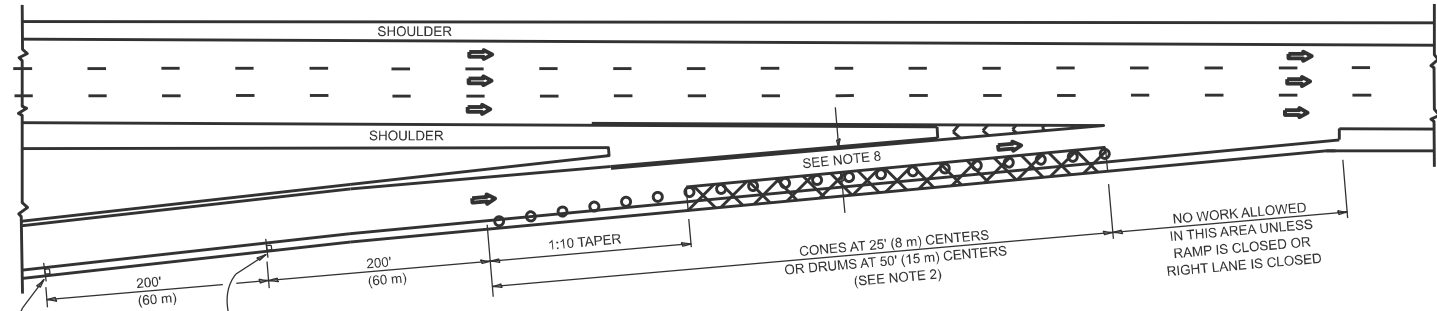

TYPICAL ENTRANCE RAMP

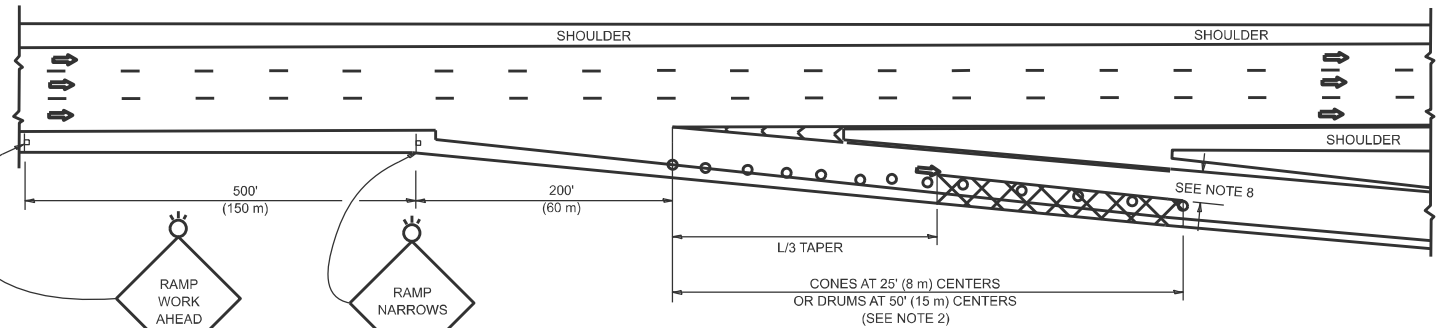

TYPICAL EXIT RAMP

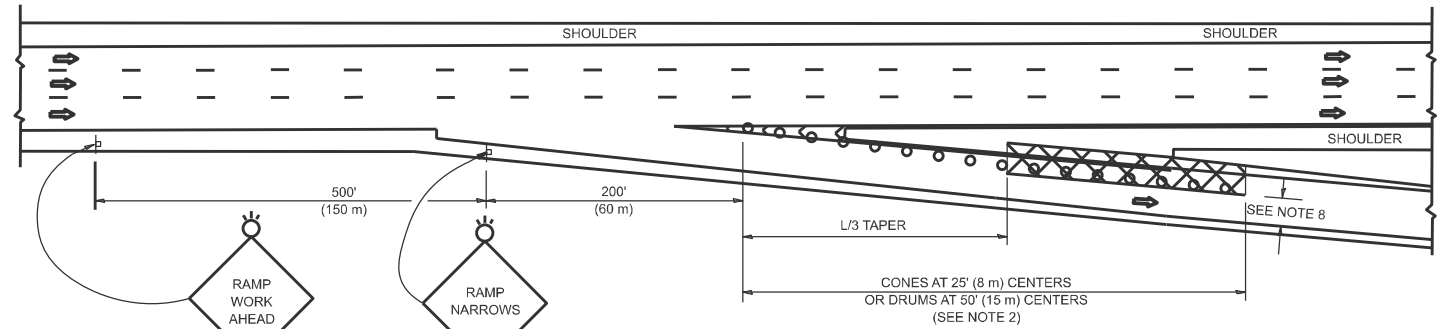

TYPICAL EXIT RAMP

SYMBOLS

- ACTIVE WORK AREA
- SIGN ON PORTABLE OR PERMANENT SUPPORT
- FLAGGER WITH CONTROL SIGN
- TYPE II BARRICADE OR DRUM
- CONE, DRUM OR BARRICADE
- IMPACT ATTENUATOR OF TYPE AND TEST LEVEL SPECIFIED


GENERAL NOTES:

- THE "L" DISTANCE EQUALS:


SPEED LIMIT	FORMULAS	
	METRIC	ENGLISH
45 mph (80 km/h) OR GREATER:	$L=0.65(W)(S)$	$L=(W)(S)$

W = WIDTH OF OFFSET IN FEET (METERS)
S = NORMAL POSTED SPEED MPH (KM/H)
- TYPE II BARRICADES OR DRUMS ARE REQUIRED FOR ALL NIGHTTIME CLOSURES. TYPE II BARRICADES OR DRUMS WITH MONODIRECTIONAL STEADY BURN LIGHTS ARE REQUIRED FOR DELINEATING OBSTACLES, EXCAVATIONS, OR HAZARDS EXCEEDING 100 FT (30m) IN LENGTH AT NIGHT.
- ALL SIGNS SHALL BE POST MOUNTED IF THE CLOSURE TIME EXCEEDS FOUR DAYS.
- FLASHING LIGHTS SHALL BE USED DURING THE HOURS OF DARKNESS AND SHALL BE INSTALLED ABOVE THE FIRST TWO SETS OF SIGNS.

SHOULDER CLOSURE DETAILS

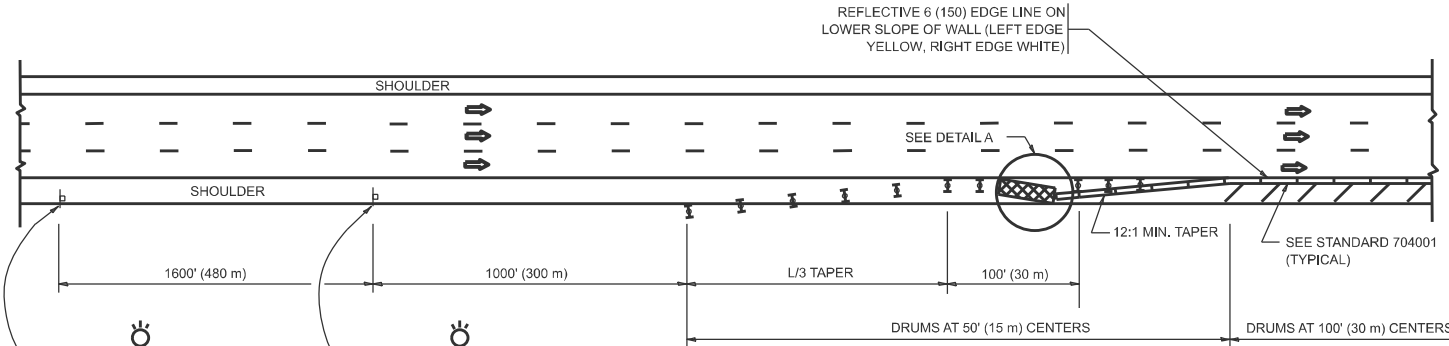

PERMANENT SHOULDER CLOSURE

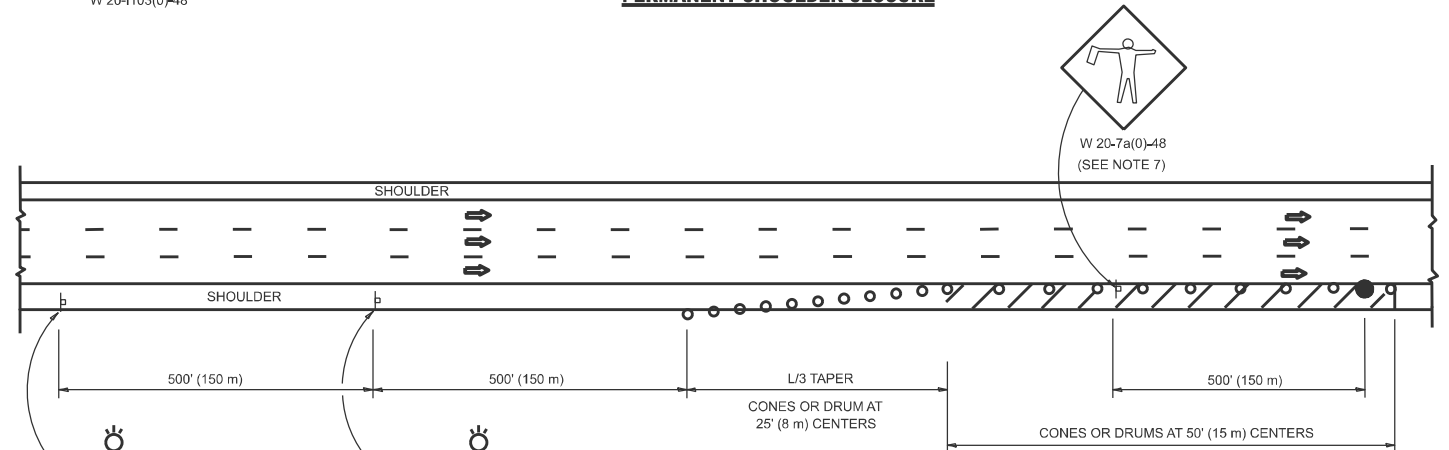

TEMPORARY SHOULDER CLOSURE

- THIS DETAIL IS USED WHERE:
- VEHICLES, EQUIPMENT, WORKERS OR THEIR ACTIVITIES ENCR OACH IN AN AREA CLOSER THAN 15' (4.5 m) TO THE EDGE OF PAVEMENT FOR A PERIOD IN EXCESS OF 15 MINUTES.



DETAIL "A"
IMPACT ATTENUATOR, TEMPORARY
(SEE NOTE 5)

- THE IMPACT ATTENUATOR, TEMPORARY IS NOT REQUIRED WHEN THE TEMPORARY CONCRETE BARRIER WALL IS PROTECTED BY OR IS TIED INTO THE EXISTING GUARDRAIL. IF OFFSET IS LESS THAN 5 FEET USE NARROW USE TYPE DEVICE TO MEET NCHRP350/MASH.
- AUTHORIZATION FROM THE DISTRICT'S BUREAU OF TRAFFIC IS REQUIRED FOR ALL FREEWAY CLOSURES.
- THE FLAGGER AND FLAGGER SIGN ARE REQUIRED AT THE ABOVE WORK SITES WHEN:
 - FOUR OR MORE WORK VEHICLES ENTER THE TRAFFIC LANES IN A ONE HOUR PERIOD.
 - THE WORK ACTIVITY REQUIRES FREQUENT ENCR OACHMENT INTO THE LANE OPEN TO TRAFFIC.THE FLAGGER SHALL BE STATIONED APPROXIMATELY 100' (30 m) TO 200' (60 m) IN ADVANCE OF THE WORKERS.
- 12' MIN. WIDTH TANGENT SECTION
16' MIN. WIDTH CURVE SECTION.
- TEMPORARY SHOULDER AND NON-SYSTEM INTERCHANGE PARTIAL RAMP CLOSURES ARE ALLOWED WEEKDAYS BETWEEN 9:00 A.M. AND 3:00 P.M. AND BETWEEN 7:00 P.M. AND 5:00 A.M. OR AS APPROVED BY THE EXPRESSWAY TRAFFIC OPERATIONS ENGINEER. PERMANENT SHOULDER AND PARTIAL RAMP CLOSURES WILL ONLY BE PERMITTED IF CALLED FOR IN THE PLANS OR AS APPROVED BY THE EXPRESSWAY OPERATIONS ENGINEER.

ALL DIMENSIONS ARE IN INCHES (MILLIMETERS) UNLESS OTHERWISE SHOWN.

USER NAME = Eric.L.Thomas	DESIGNED -	REVISED - M.D. 06-13
	DRAWN - D.W.S.	REVISED - M.D. 01-18
	CHECKED -	REVISED - M.D. 10-20
PLOT DATE = 8/20/2024	DATE - 11-96	REVISED - D.S. 05-24


STATE OF ILLINOIS
DEPARTMENT OF TRANSPORTATION

TRAFFIC CONTROL DETAILS FOR FREEWAY
SHOULDER CLOSURES AND PARTIAL RAMP CLOSURES

SCALE: NONE SHEET 1 OF 1 SHEETS STA. TO STA.

F.A. RTE.	SECTION	COUNTY	TOTAL SHEETS	SHEET NO.
VAR.	2025-1060-TR	*	56	55
TC-17		CONTRACT NO. 62Y06		
ILLINOIS		FED. AID PROJECT		

* COOK, KANE, KENDALL, LAKE, MC HENRY & WILL

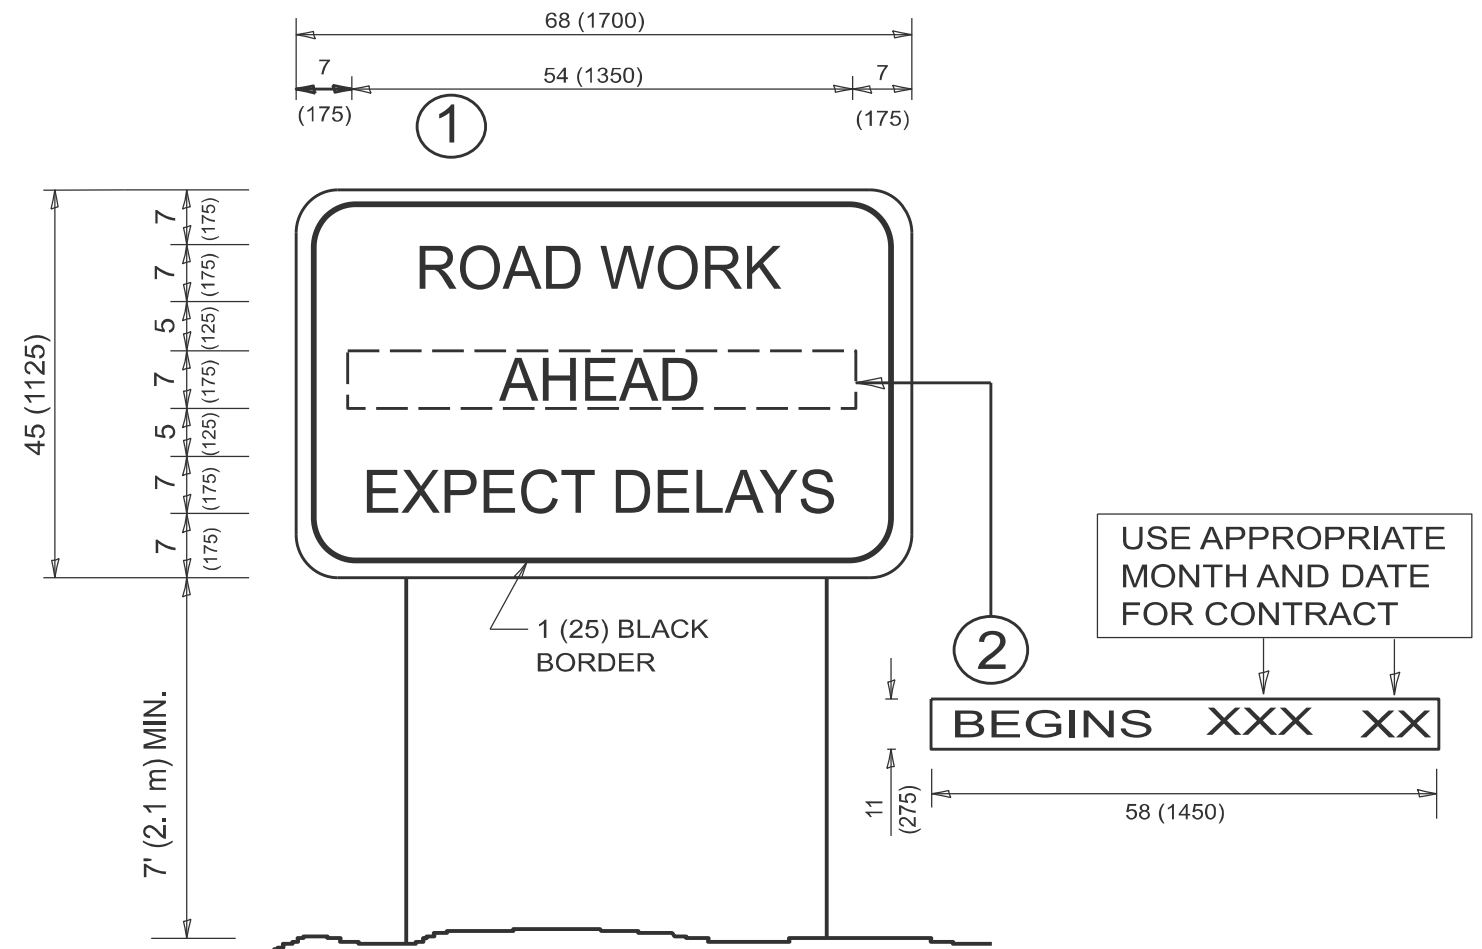

NOTES:

1. USE BLACK LETTERING ON ORANGE BACKGROUND.
2. ERECT SIGNS IN ADVANCE OF THE LOCATION FOR THE "ROAD CONSTRUCTION AHEAD" SIGN AT LOCATIONS AS DIRECTED BY THE ENGINEER.
3. ERECT SIGN ① WITH INSTALLED PANEL ② ONE WEEK PRIOR TO THE START OF CONSTRUCTION.
4. REMOVE PANEL ② SOON AFTER THE START OF CONSTRUCTION.
5. SEE SPECIAL PROVISION FOR "TEMPORARY INFORMATION SIGNING" FOR ADDITIONAL INFORMATION.
6. ONE SIGN ASSEMBLY EQUALS 25.70 SQ. FT. (2.3 SQ. M.)
7. SHALL BE PAID FOR AS TEMPORARY INFORMATION SIGNING.

ALL DIMENSIONS ARE IN INCHES (MILLIMETERS)
UNLESS OTHERWISE SHOWN.

FILE NAME:	USER NAME = Eric.L.Thomas	DESIGNED -	REVISED - R. MIRS 09-15-97	STATE OF ILLINOIS DEPARTMENT OF TRANSPORTATION	ARTERIAL ROAD INFORMATION SIGN			F.A. RTE.	SECTION	COUNTY	TOTAL SHEETS	SHEET NO.
		DRAWN -	REVISED - R. MIRS 12-11-97					VAR.	2025-1060-TR	*	55	55
		CHECKED -	REVISED - T. RAMMACH 02-02-99		TC-22			CONTRACT NO. 62Y06				
	PLOT DATE = 8/20/2024	DATE -	REVISED - C. JUCIUS 01-31-07		SCALE: NONE	SHEET 1 OF 1 SHEETS	STA. TO STA.	ILLINOIS FED. AID PROJECT				

* COOK, KANE, KENDALL, LAKE, McHENRY & WILL