PROP. CURVE NO. 1
PI STA. = 24+88.26
Δ = 90° 17' 41" (LT)
D = 8° 44' 51"
R = 655.00'
T = 658.38'
L = 1,032.24'
E = 273.70'
e = N/A
T.R. = N/A
S.E. RUN = N/A
P.C. STA = 18+29.89
P.T. STA = 28+62.13

PLAN
SURVEYED
PLOTTED
FIELD BOOK
NOTE BOOK
NO.
DRAWN / RECORDED
CHECKED
REV. OF WAY CHECKED
CADD FILE NAME
BY
DATE

PROFILE
SURVEYED
PLOTTED
FIELD BOOK
NOTE BOOK
NO.
DRAWN / RECORDED
CHECKED
CAD FILE NAME
STRUCTURE NO.(IF APPL.)
BY
DATE

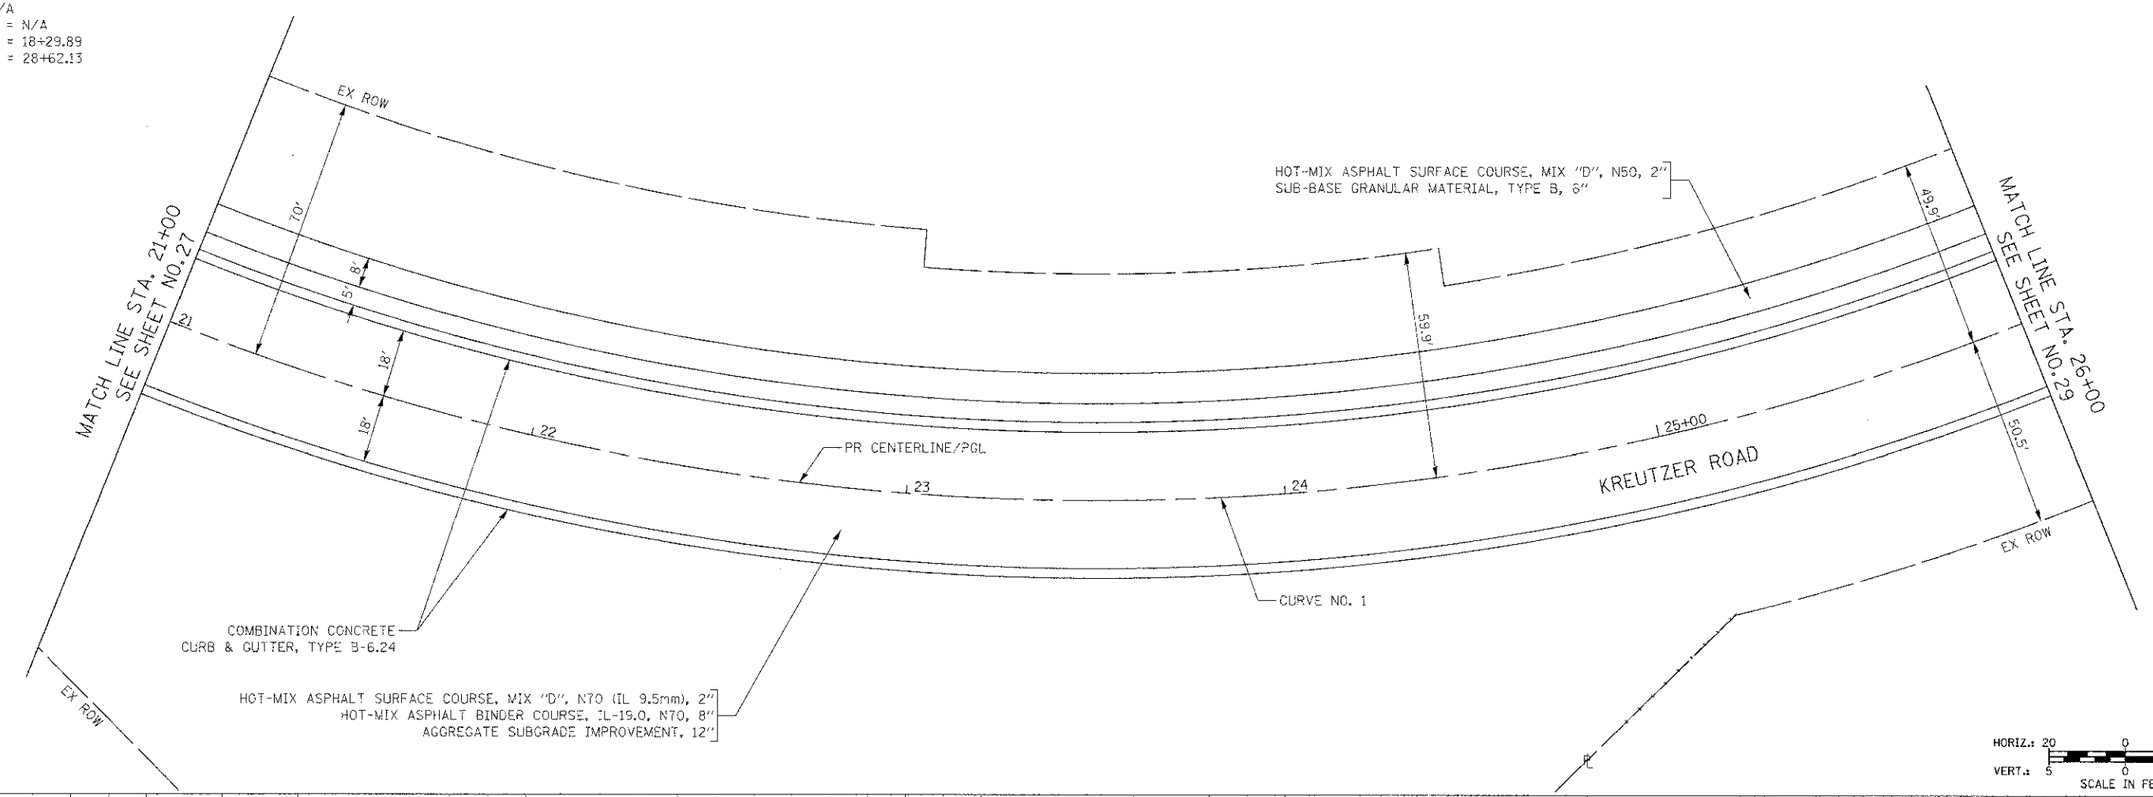

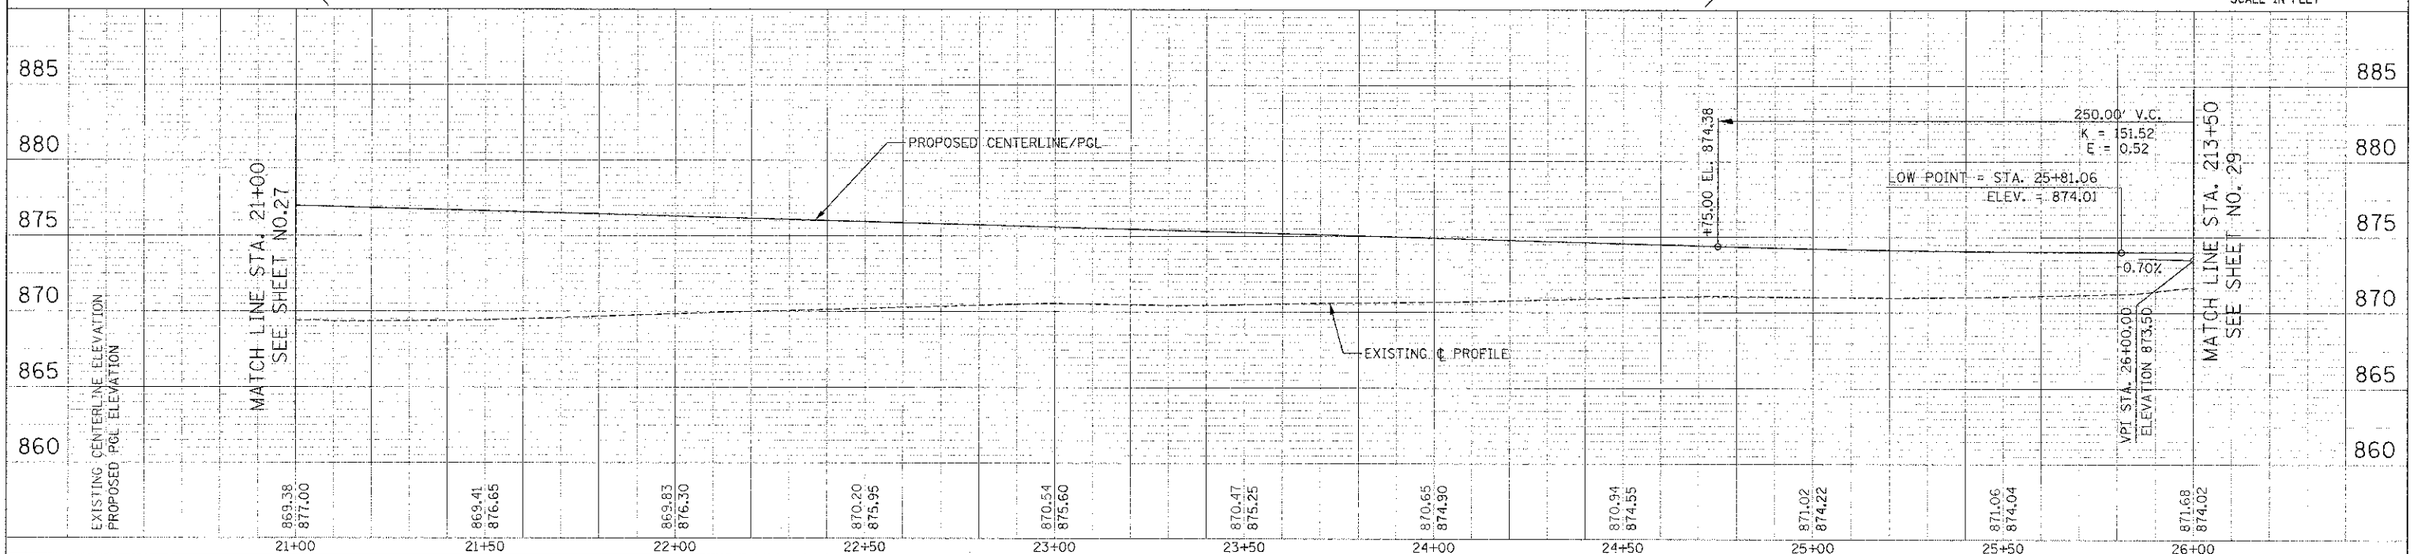

FILE NAME = ...\2473_P&P_03.dgn	USER NAME = bas	DESIGNED - BAS	REVISED -
		DRAWN - BAS	REVISED -
	PLOT SCALE = 20.0000 ' / in.	CHECKED - GAB	REVISED -
	PLOT DATE = 10/18/2012	DATE - 10/22/12	REVISED -

STATE OF ILLINOIS
DEPARTMENT OF TRANSPORTATION

PLAN AND PROFILE

SCALE: 1" = 20' | SHEET NO. 3 OF 11 SHEETS | STA. 21+00 TO STA. 26+00

F.A.U. RTE.	SECTION	COUNTY	TOTAL SHEETS	SHEET NO.
4068	07-0031-00-PV	McHENRY	167	28
		CONTRACT NO. 63743		
FED. ROAD DIST. NO. 1	ILLINOIS	FED. AID PROJECT XXX------		