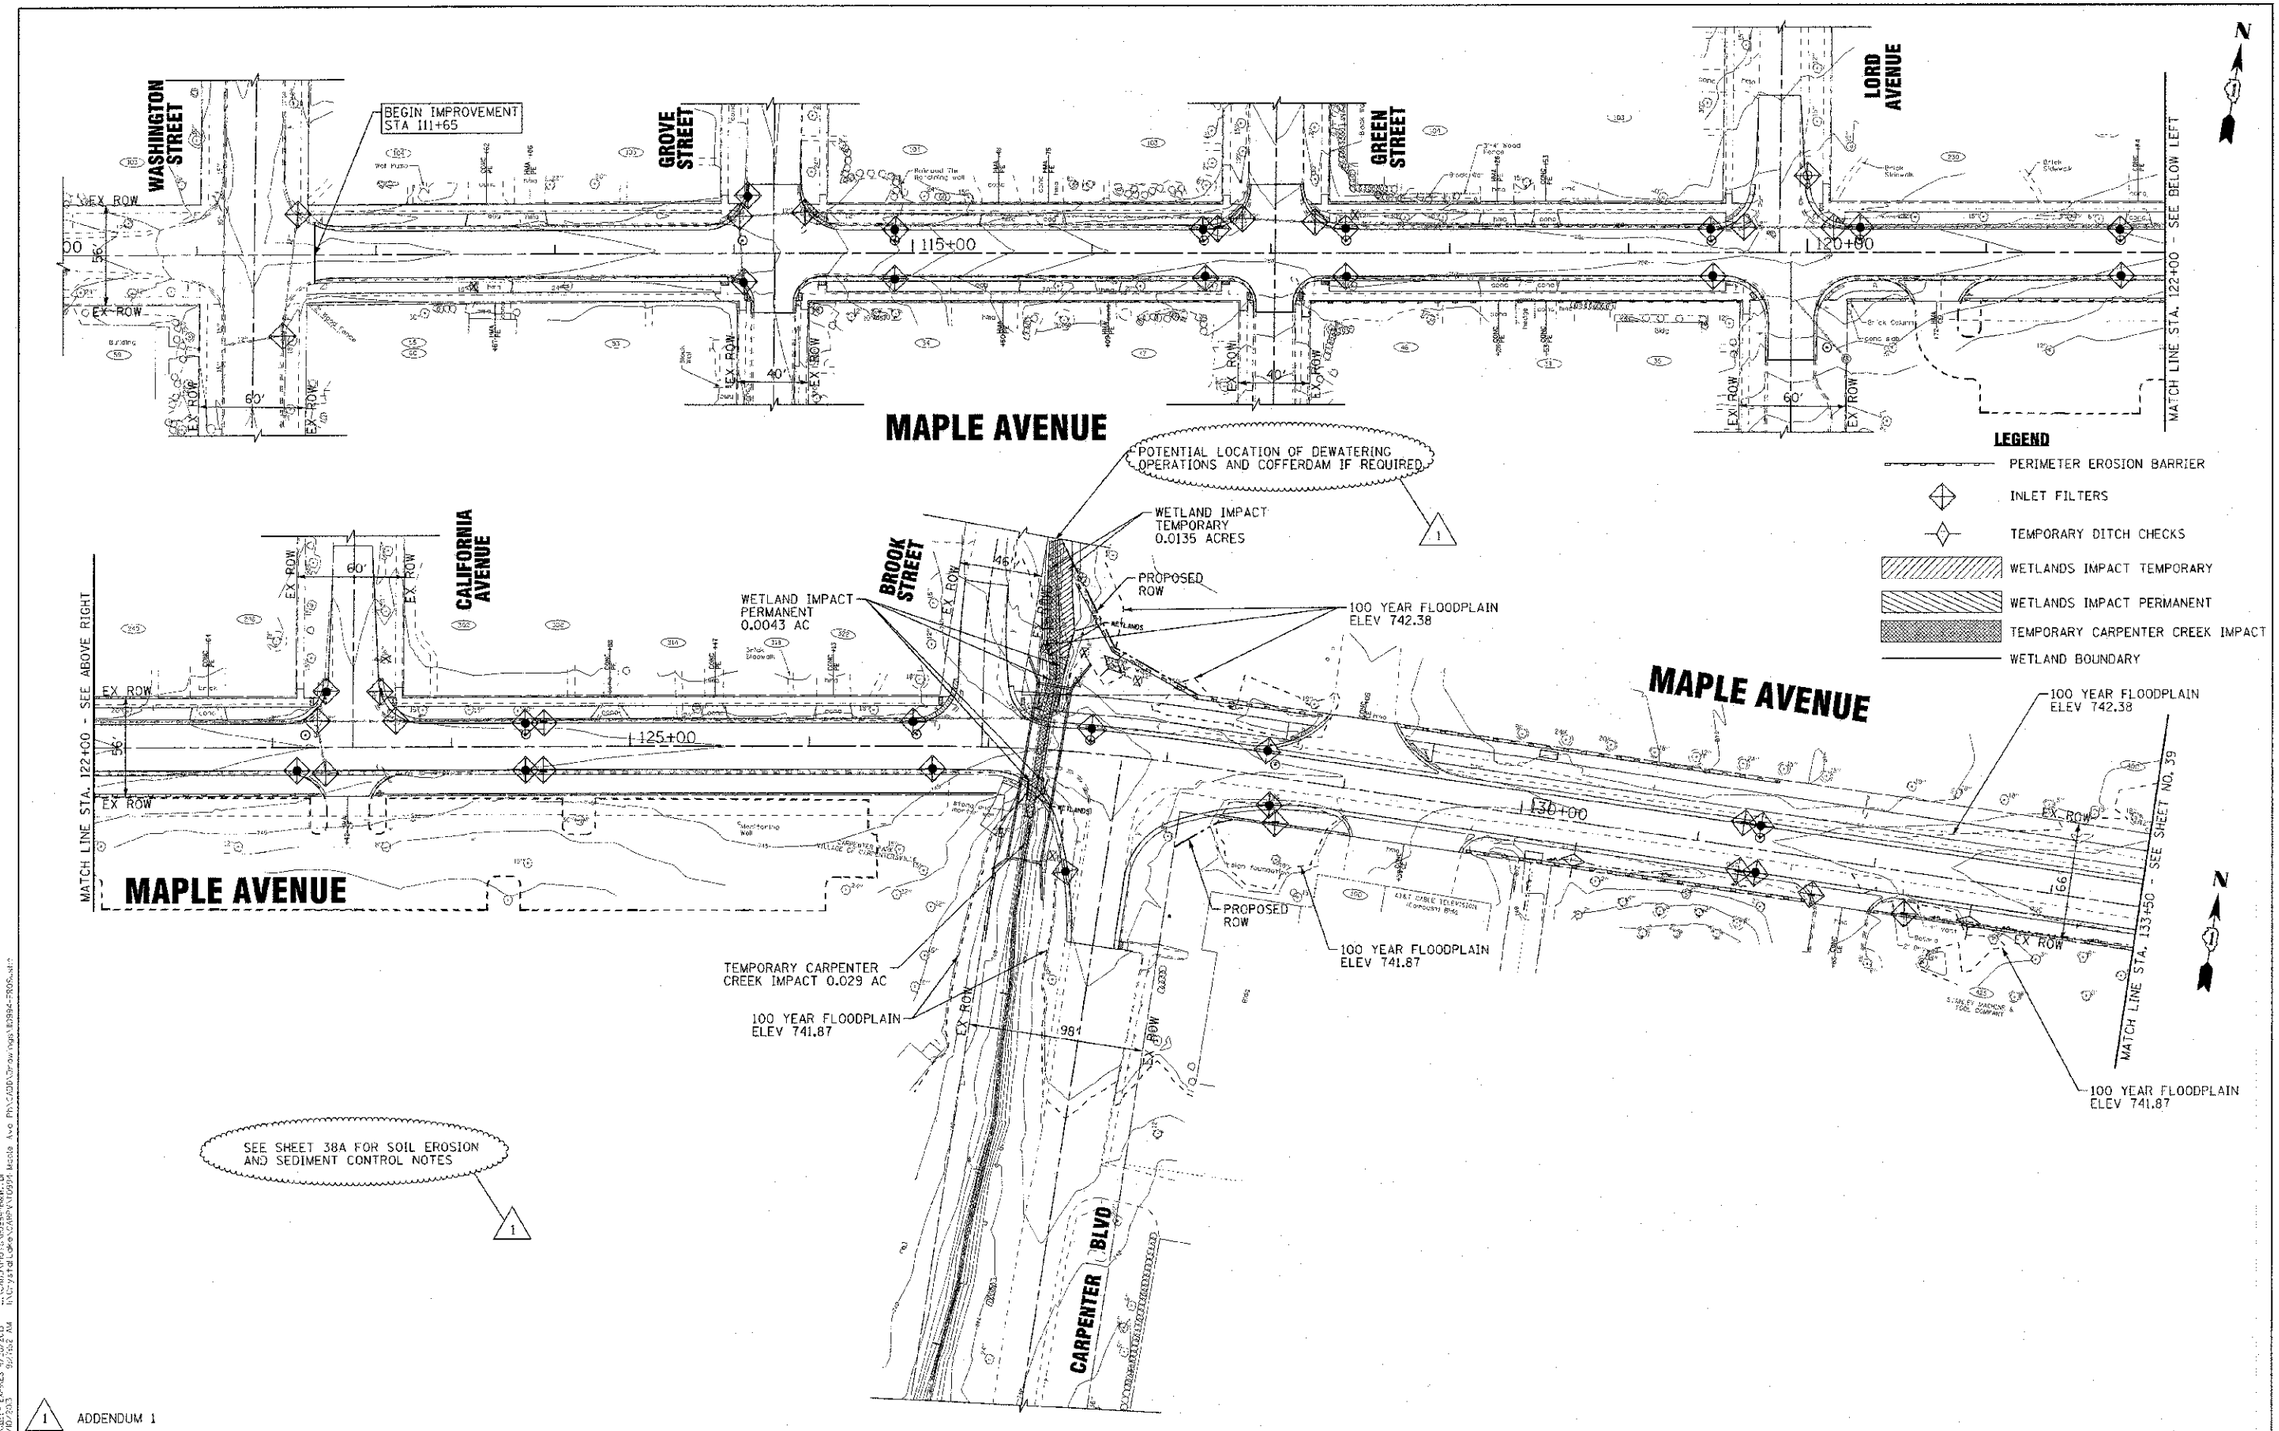

1 ADDENDUM 1

COPYRIGHT © 2012, BY BAXTER & WOODMAN, INC.
STATE OF ILLINOIS - PROFESSIONAL ENGINEER - EXPIRES 4/30/2013
LICENSE NO. - 184-008281 - EXPIRES 4/30/2013
...\plotdrv\pdf BW_Default.pdf
...\MOT\Photos\Models\BAXTER
N:\07\31481\Cadd\Civil\110934 Maple Ave PH1\CADD\Drawings\110934-EROS1.dgn

DESIGNED - DJS	REVISED - PER IDOT 10/19/12	STATE OF ILLINOIS DEPARTMENT OF TRANSPORTATION	EROSION CONTROL PLAN
DRAWN - URB	REVISED - PER KDSWCD 04/09/13		
CHECKED - RWL	REVISED -		SCALE:1"=40' STA. 110+50 TO STA. 133+50
DATE - 06/20/12	FILE - 110934-EROS1.sht		

F.A.U. RTE.	SECTION	COUNTY	TOTAL SHEETS	SHEET NO.
4006	95-00019-00-PV	KANE	138	38
		CONTRACT NO. 63745		
FED. ROAD DIST. NO. 1	ILLINOIS FED. AID PROJECT M-8003 (095)			