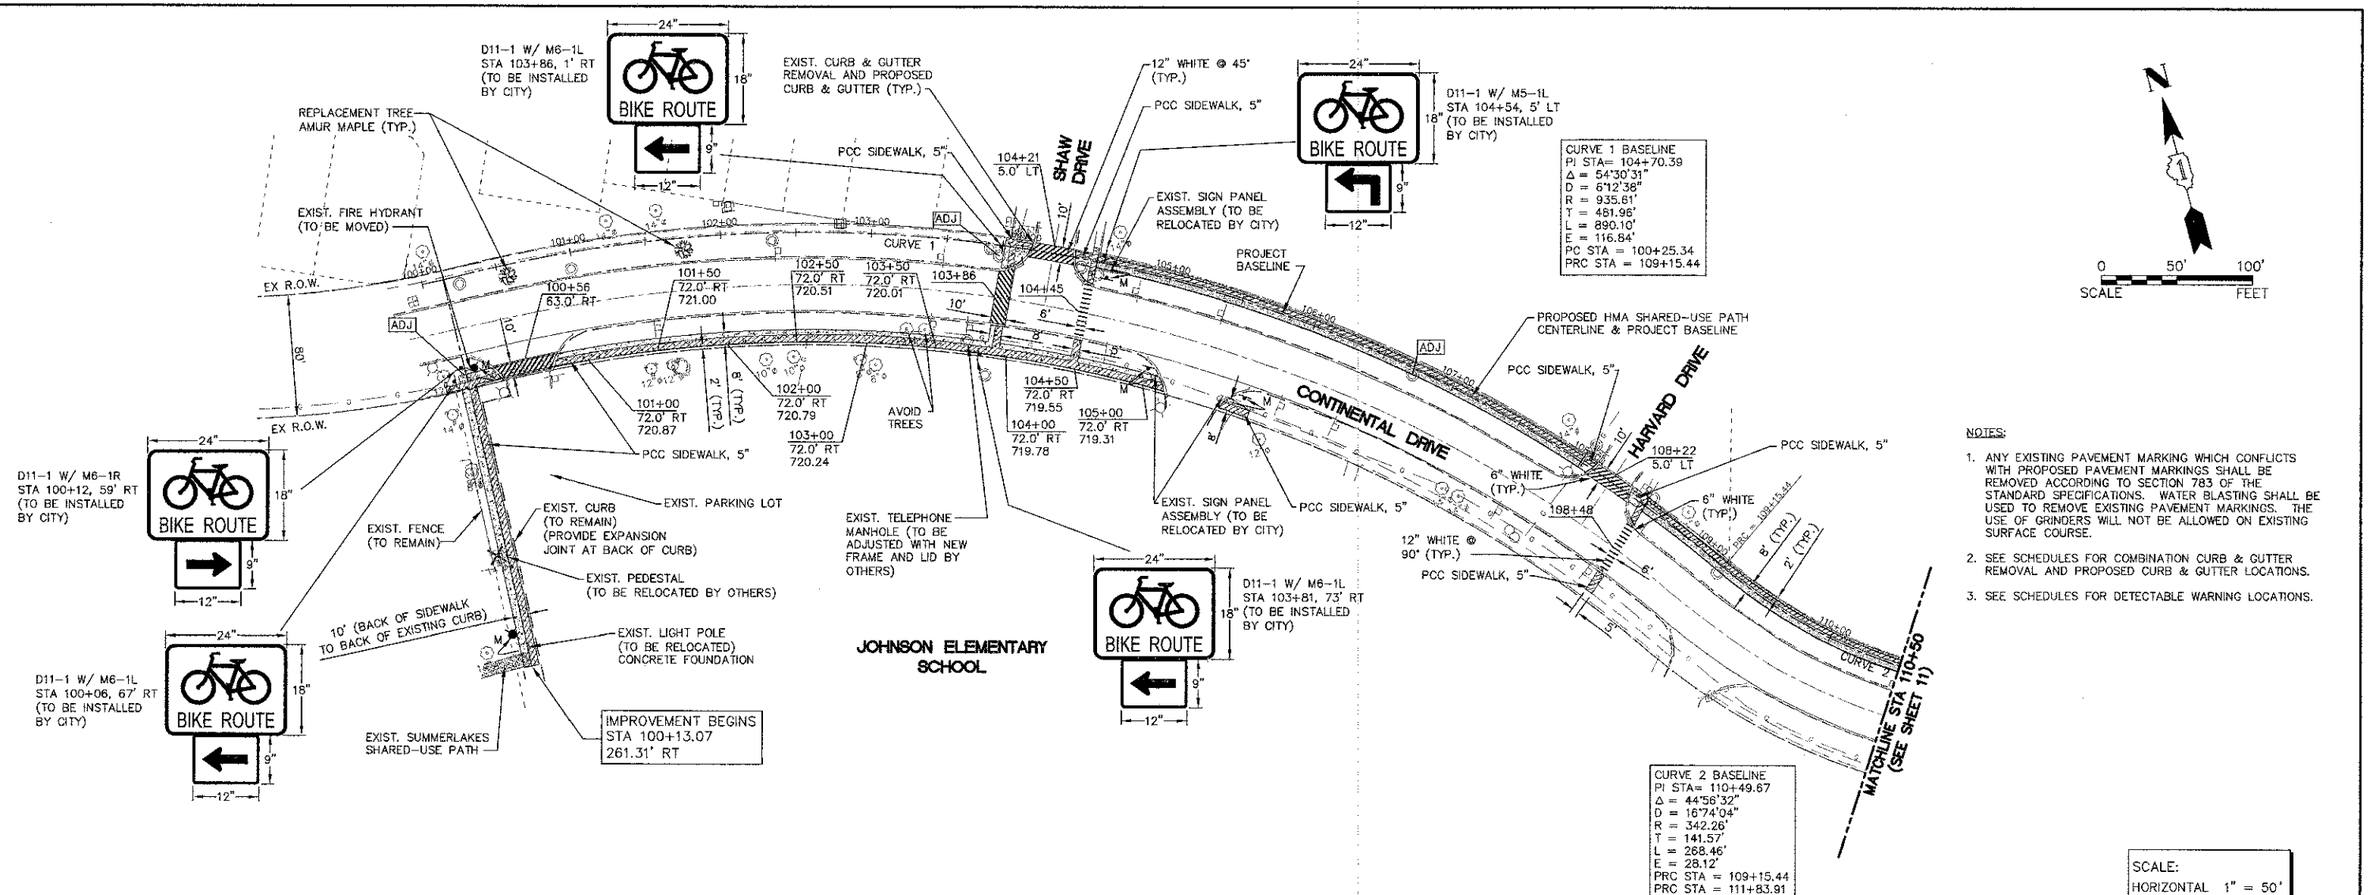

COPYRIGHT © 2012 ENGINEERING ENTERPRISES, INC.

Engineering Enterprises, Inc.
CONSULTING ENGINEERS
52 Wheeler Road
Sugar Grove, Illinois 60554
630.466.6700 / www.eeiweb.com

USER NAME =	DESIGNED - SWM	REVISED -	---
	DRAWN - CLN	REVISED -	---
PLOT SCALE =	CHECKED - JRL	REVISED -	---
PLOT DATE =	DATE - 07/20/12	REVISED -	---

STATE OF ILLINOIS
DEPARTMENT OF TRANSPORTATION

PLAN AND PROFILE
CONTINENTAL DRIVE

SCALE: 1"=50' | SHEET NO. 1 OF 2 SHEETS | STA. 100+00 TO STA. 110+50

F.A.U. RTE.	SECTION	COUNTY	TOTAL SHEETS	SHEET NO.
N/A	11-00032-00-BT	DUPAGE	26	10
		CONTRACT NO. 63760		
FED. ROAD DIST. NO. 1	ILLINOIS	FED. AID PROJECT M-9003(841)		

Plotted: October 11, 2012 @ 10:00 AM By Jim Schmidt - Tab: 10 PP 22x34
Path: H:\SDSKPROJ\WV1006\DWG\DWG FINAL ENG\WV1006-PP